



	STATE	PROJECT NO.	SECTION NO.	SHEET NO.
	ND	SOIB-7-804(061)283	200	129

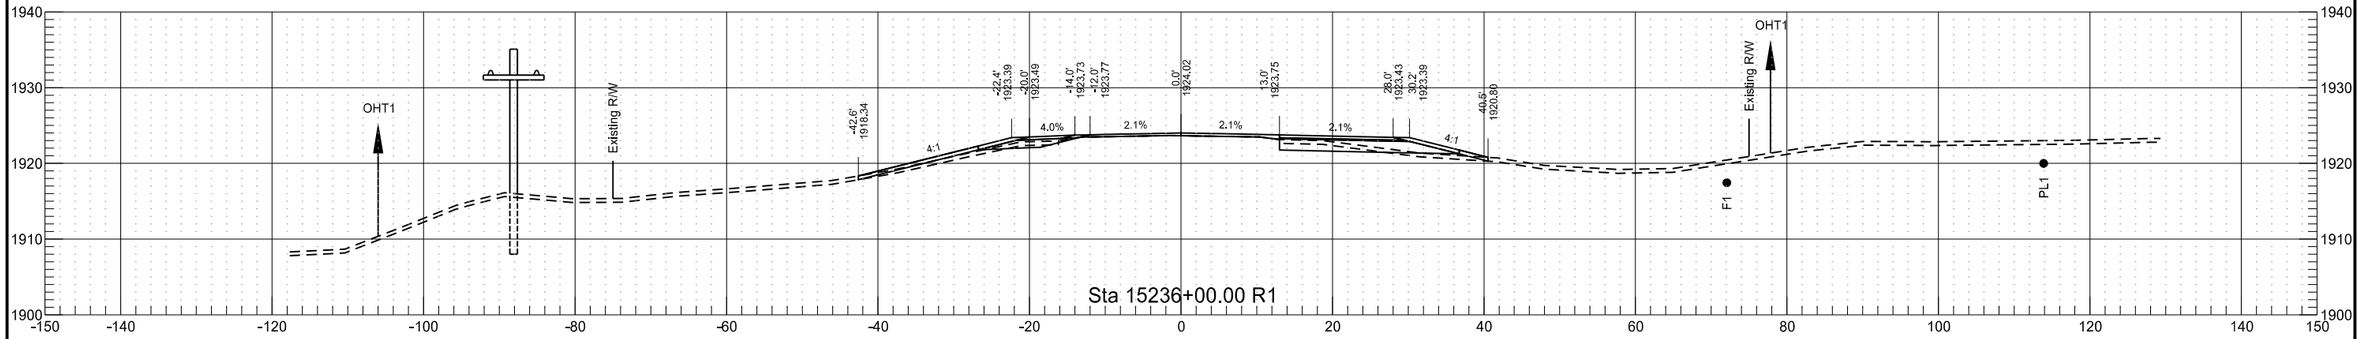

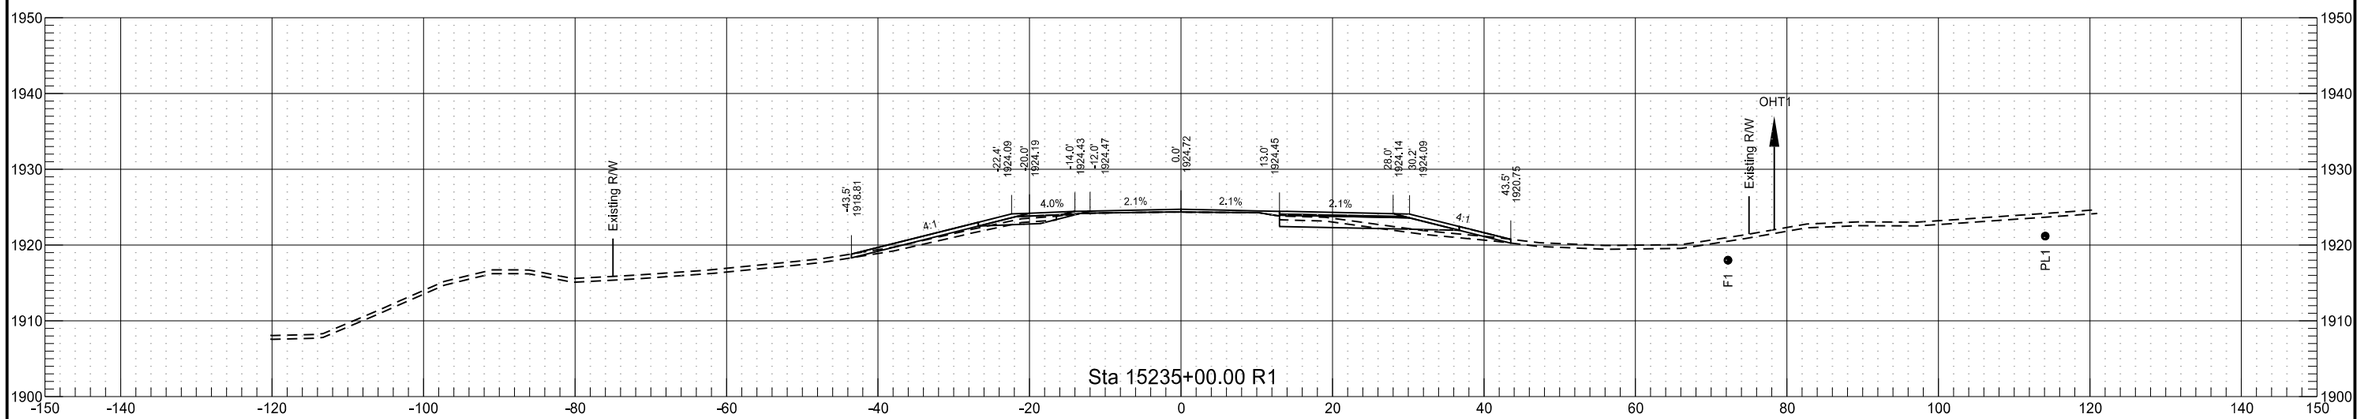


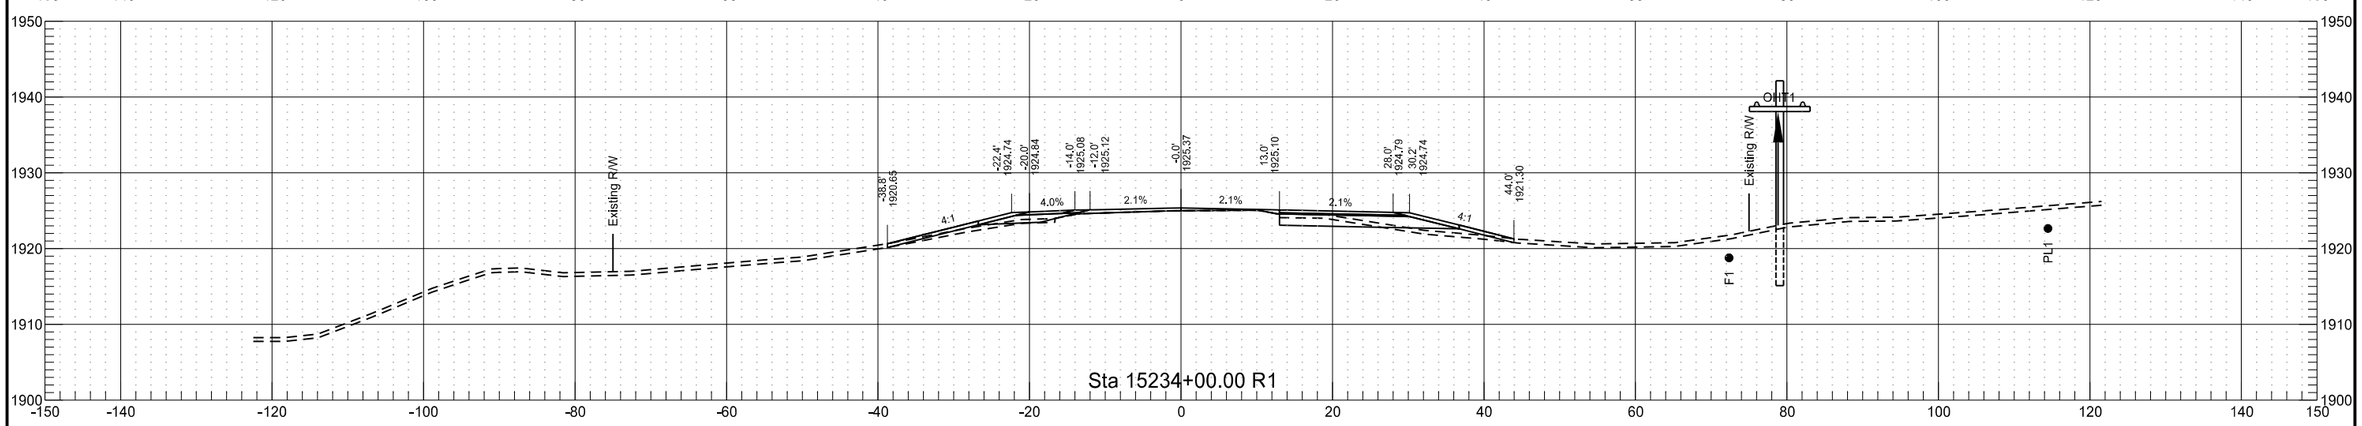

	STATE	PROJECT NO.	SECTION NO.	SHEET NO.
	ND	SOIB-7-804(061)283	200	130

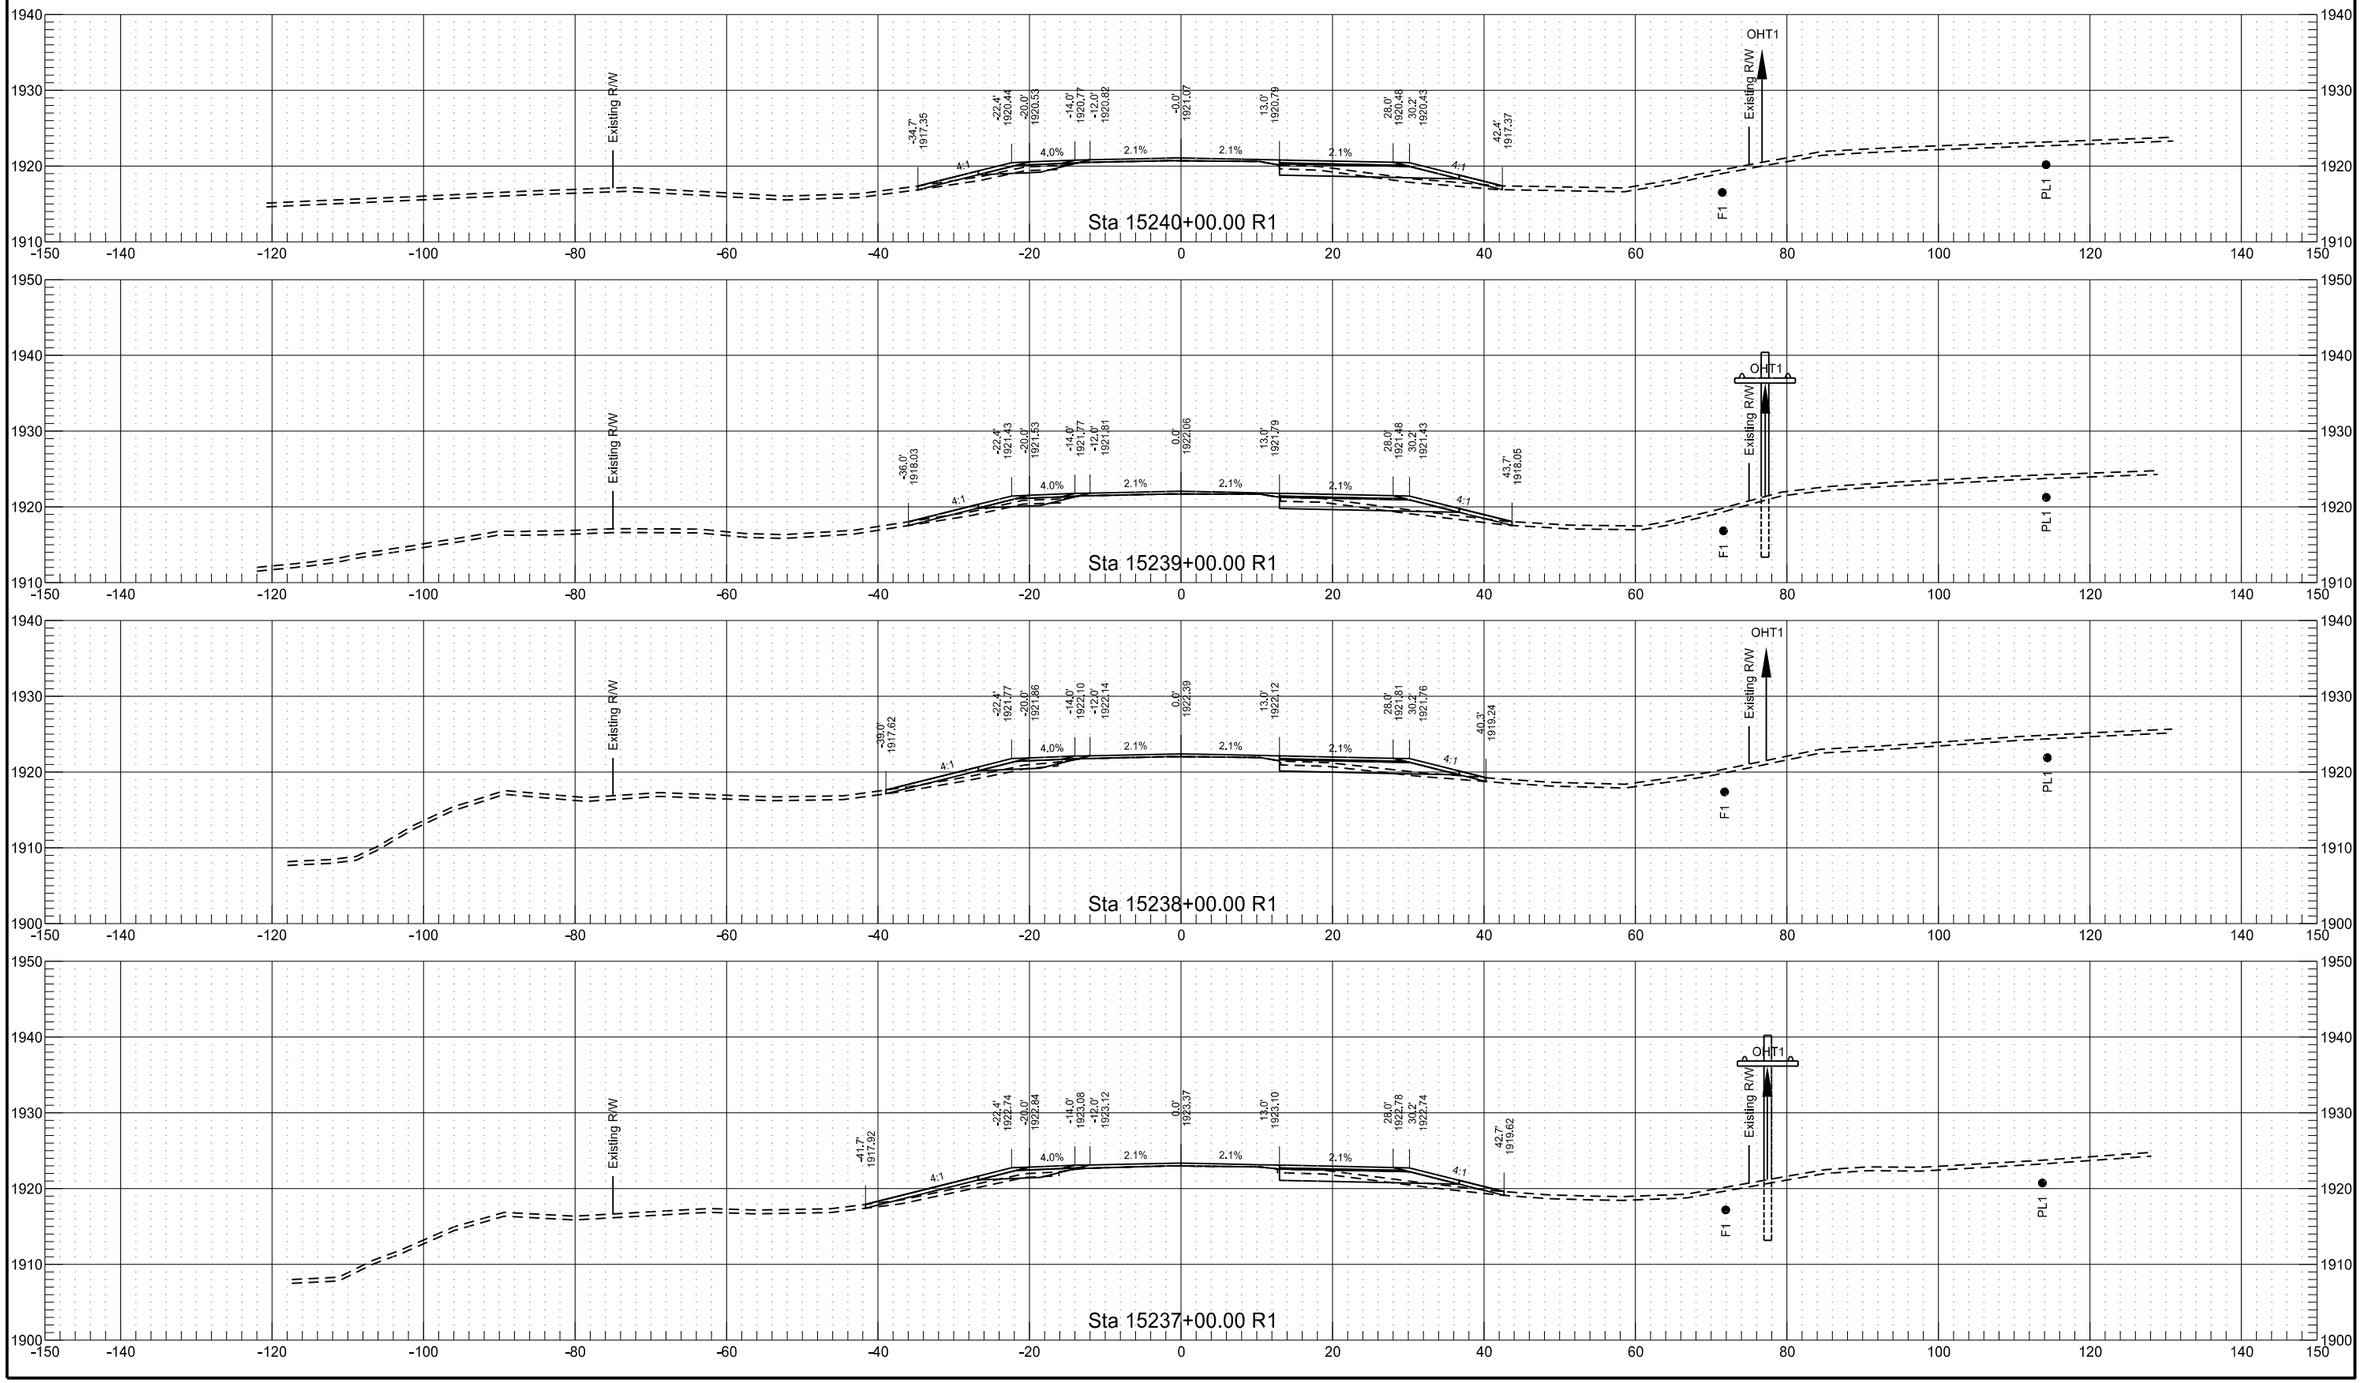


	STATE	PROJECT NO.	SECTION NO.	SHEET NO.
	ND	SOIB-7-804(061)283	200	131

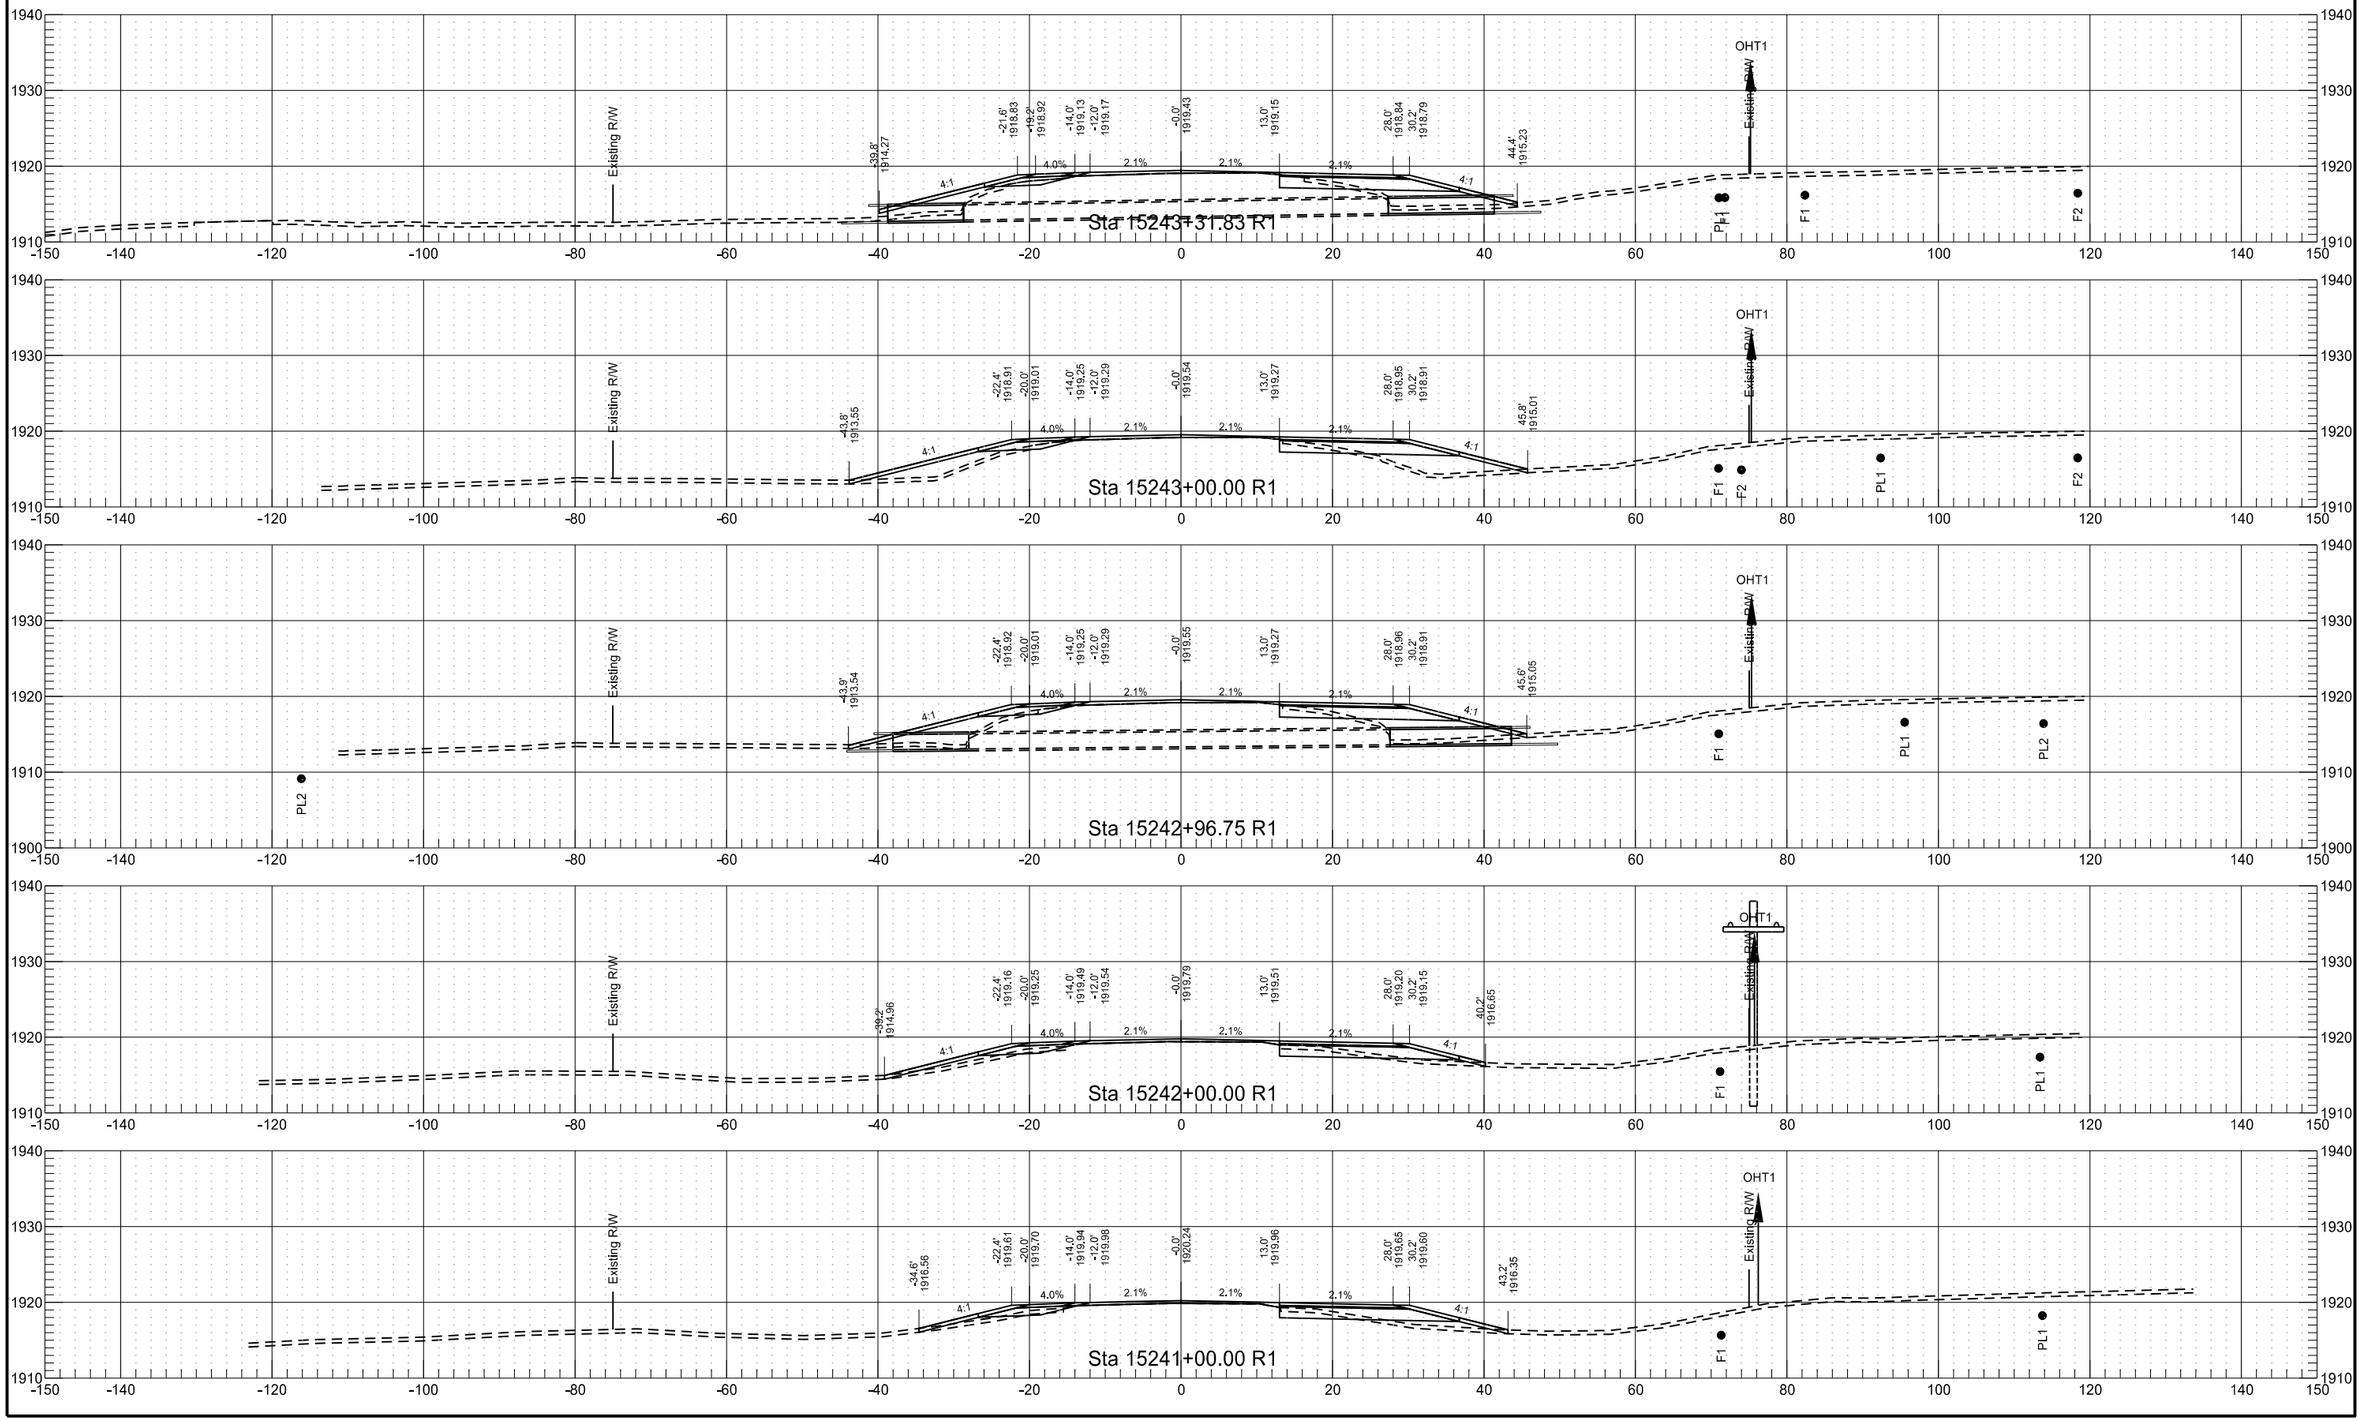


8/15/2018 8:02:09 PM taylorolson \\frgc-files01\p\State\NDDOT\14217100\CAD\Design\XSEC_ALL.dgn


	STATE	PROJECT NO.	SECTION NO.	SHEET NO.
	ND	SOIB-7-804(061)283	200	132

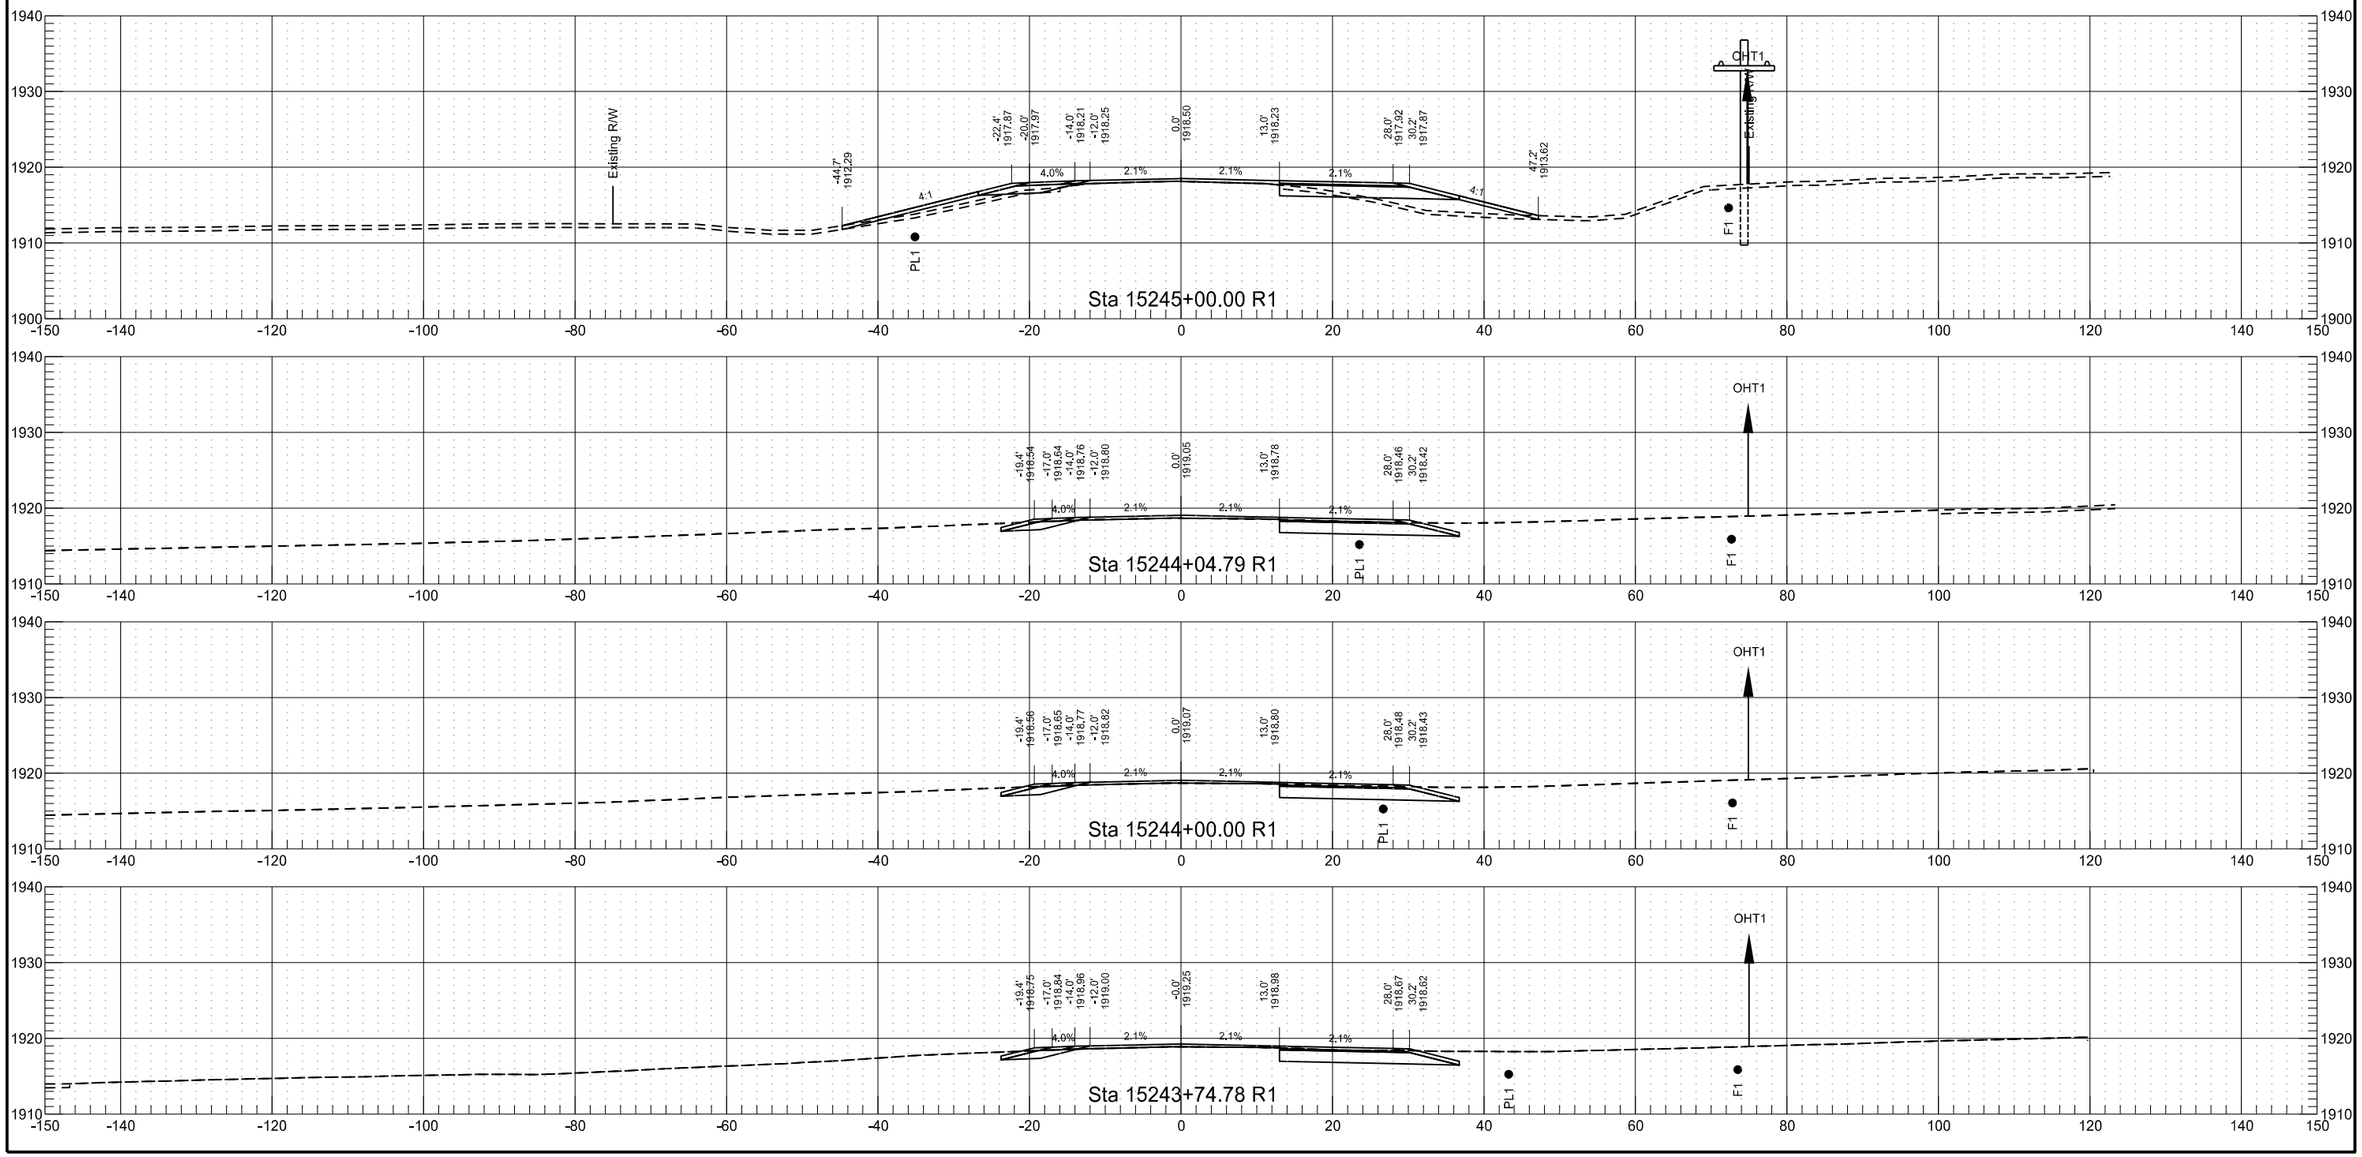


	STATE	PROJECT NO.	SECTION NO.	SHEET NO.
	ND	SOIB-7-804(061)283	200	133

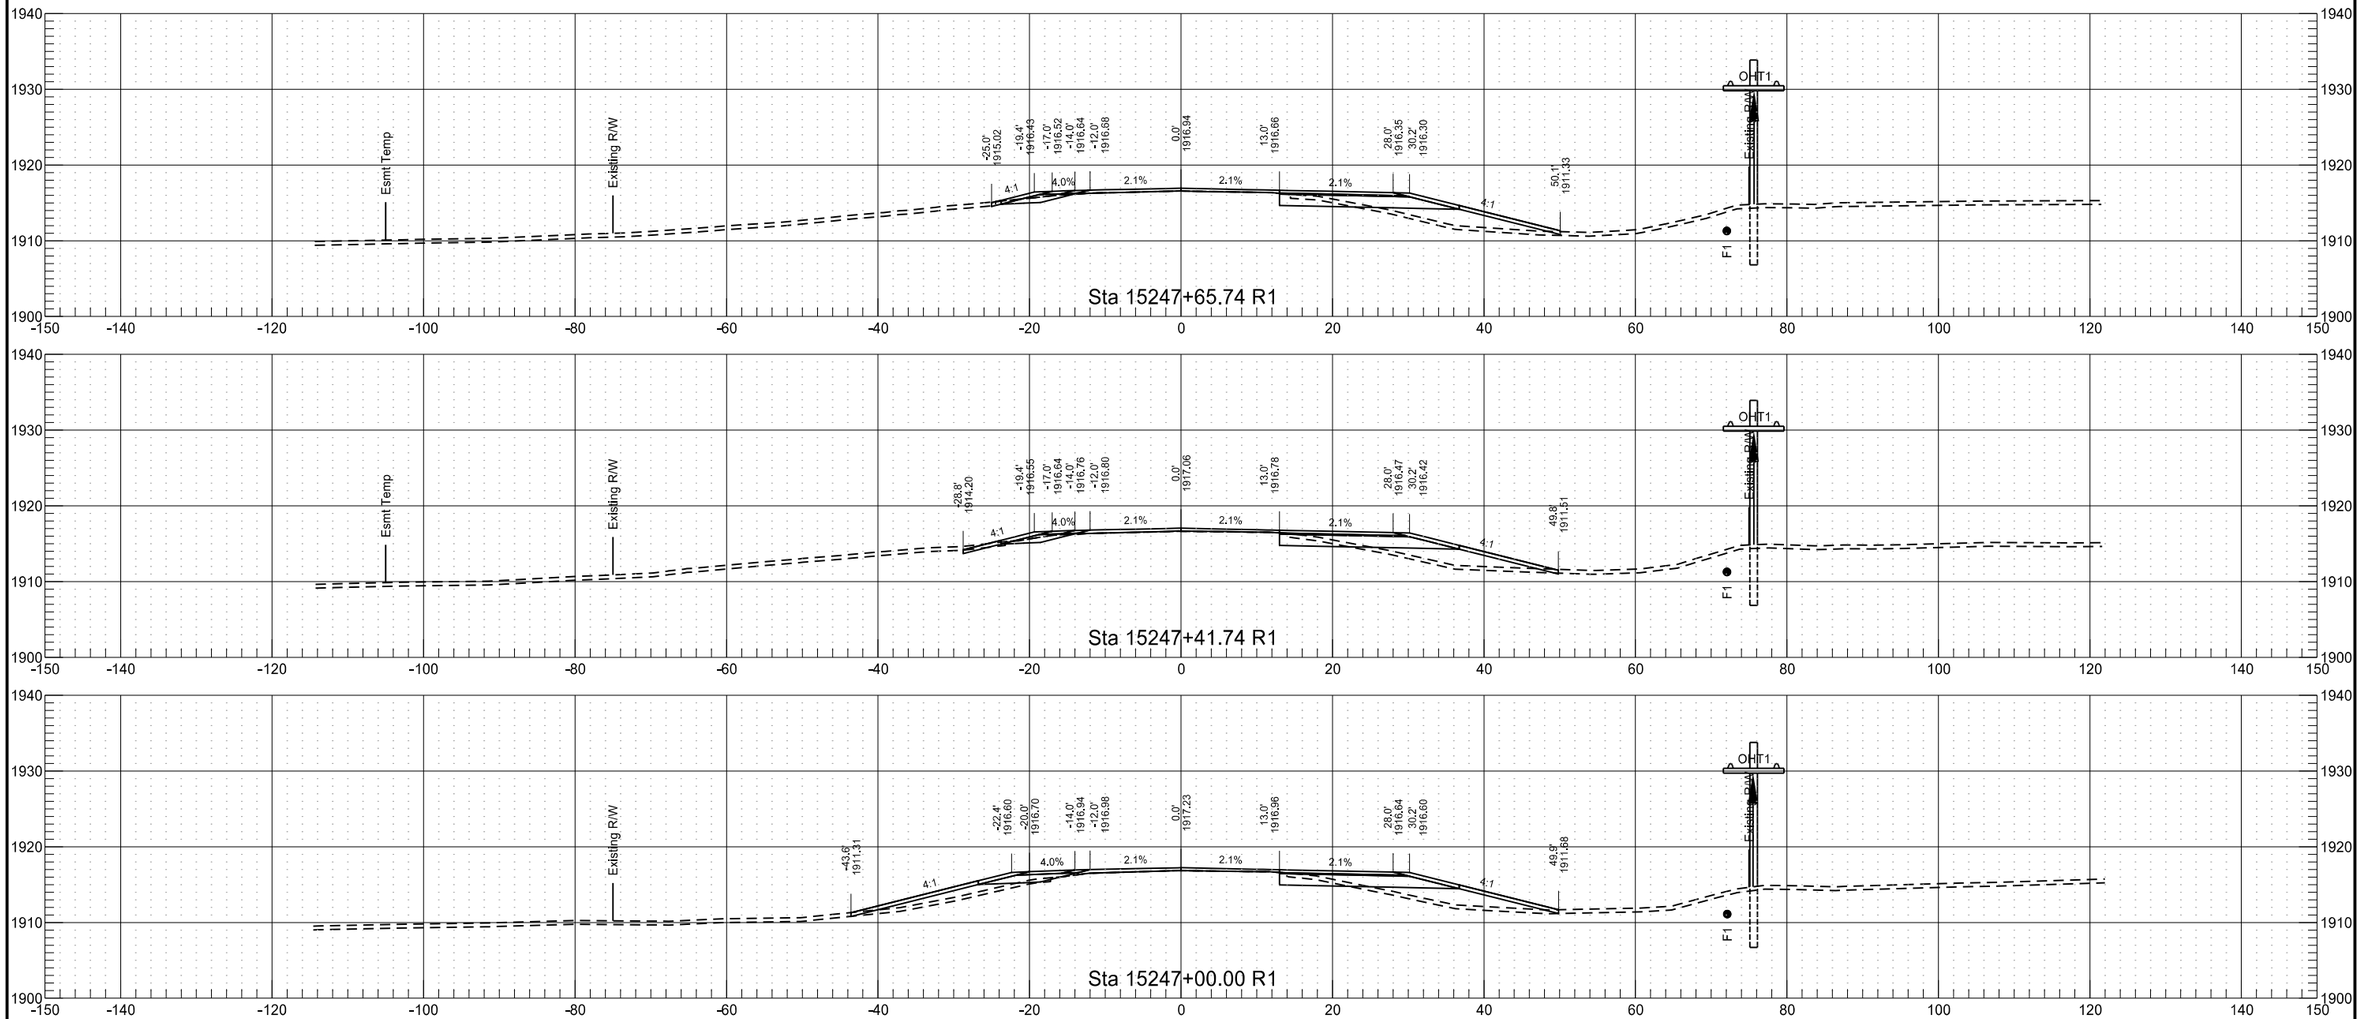


	STATE	PROJECT NO.	SECTION NO.	SHEET NO.
	ND	SOIB-7-804(061)283	200	134

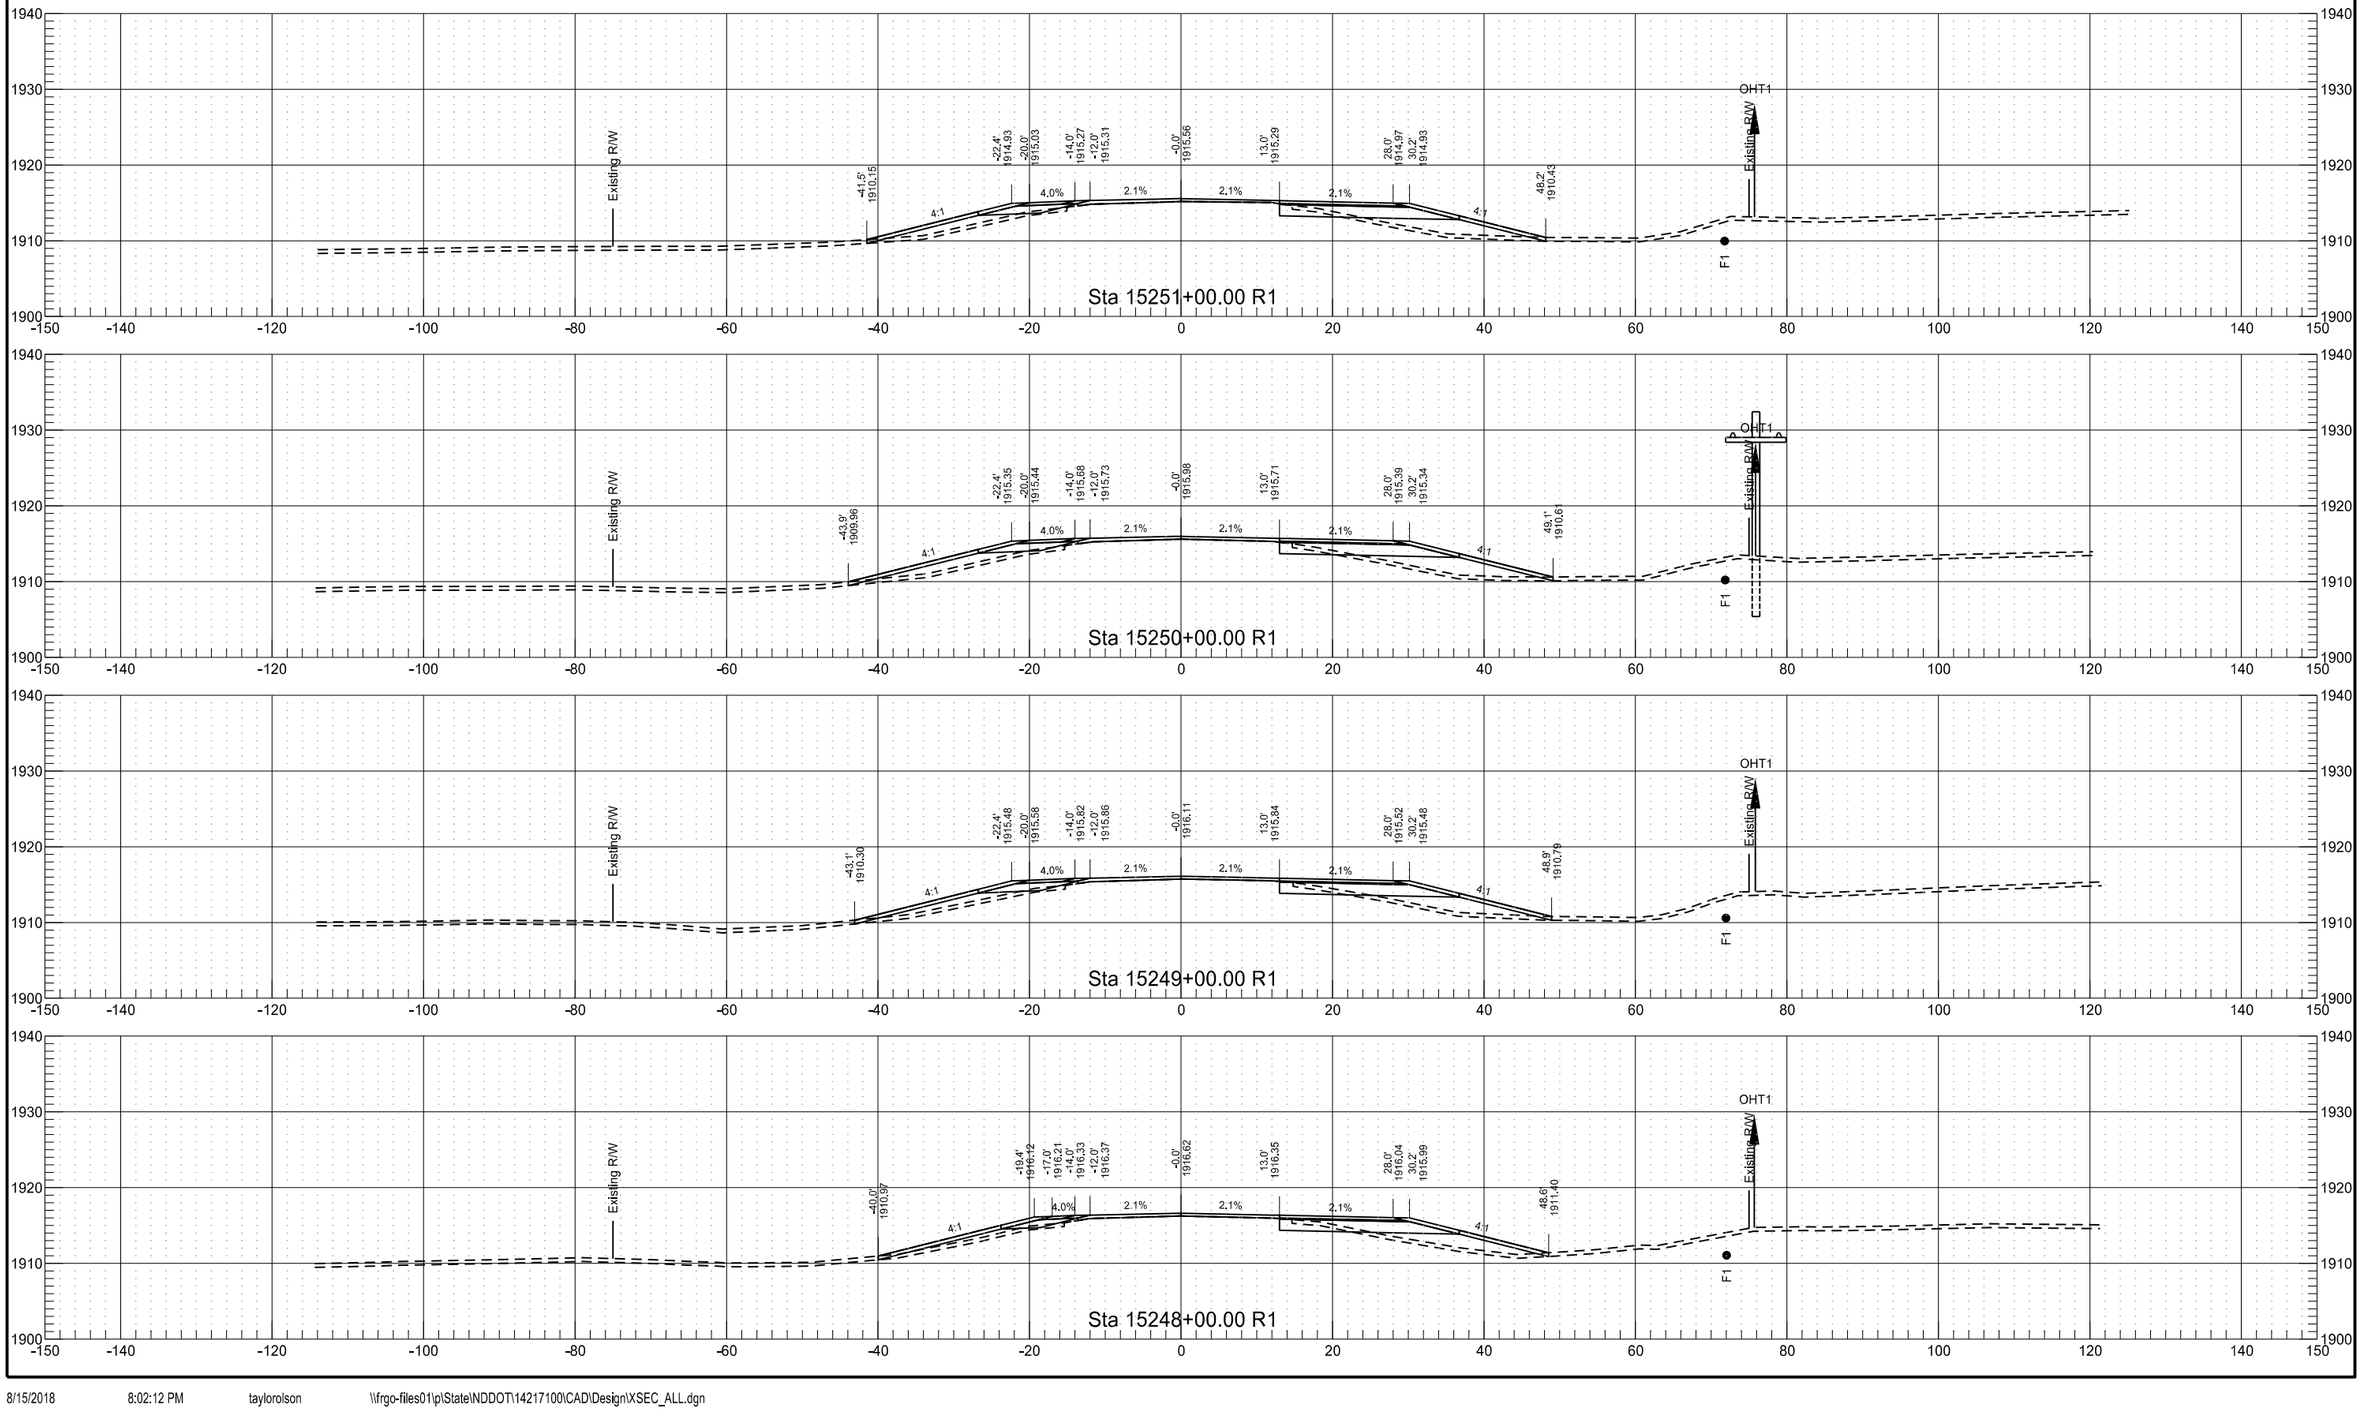

	STATE	PROJECT NO.	SECTION NO.	SHEET NO.
	ND	SOIB-7-804(061)283	200	135

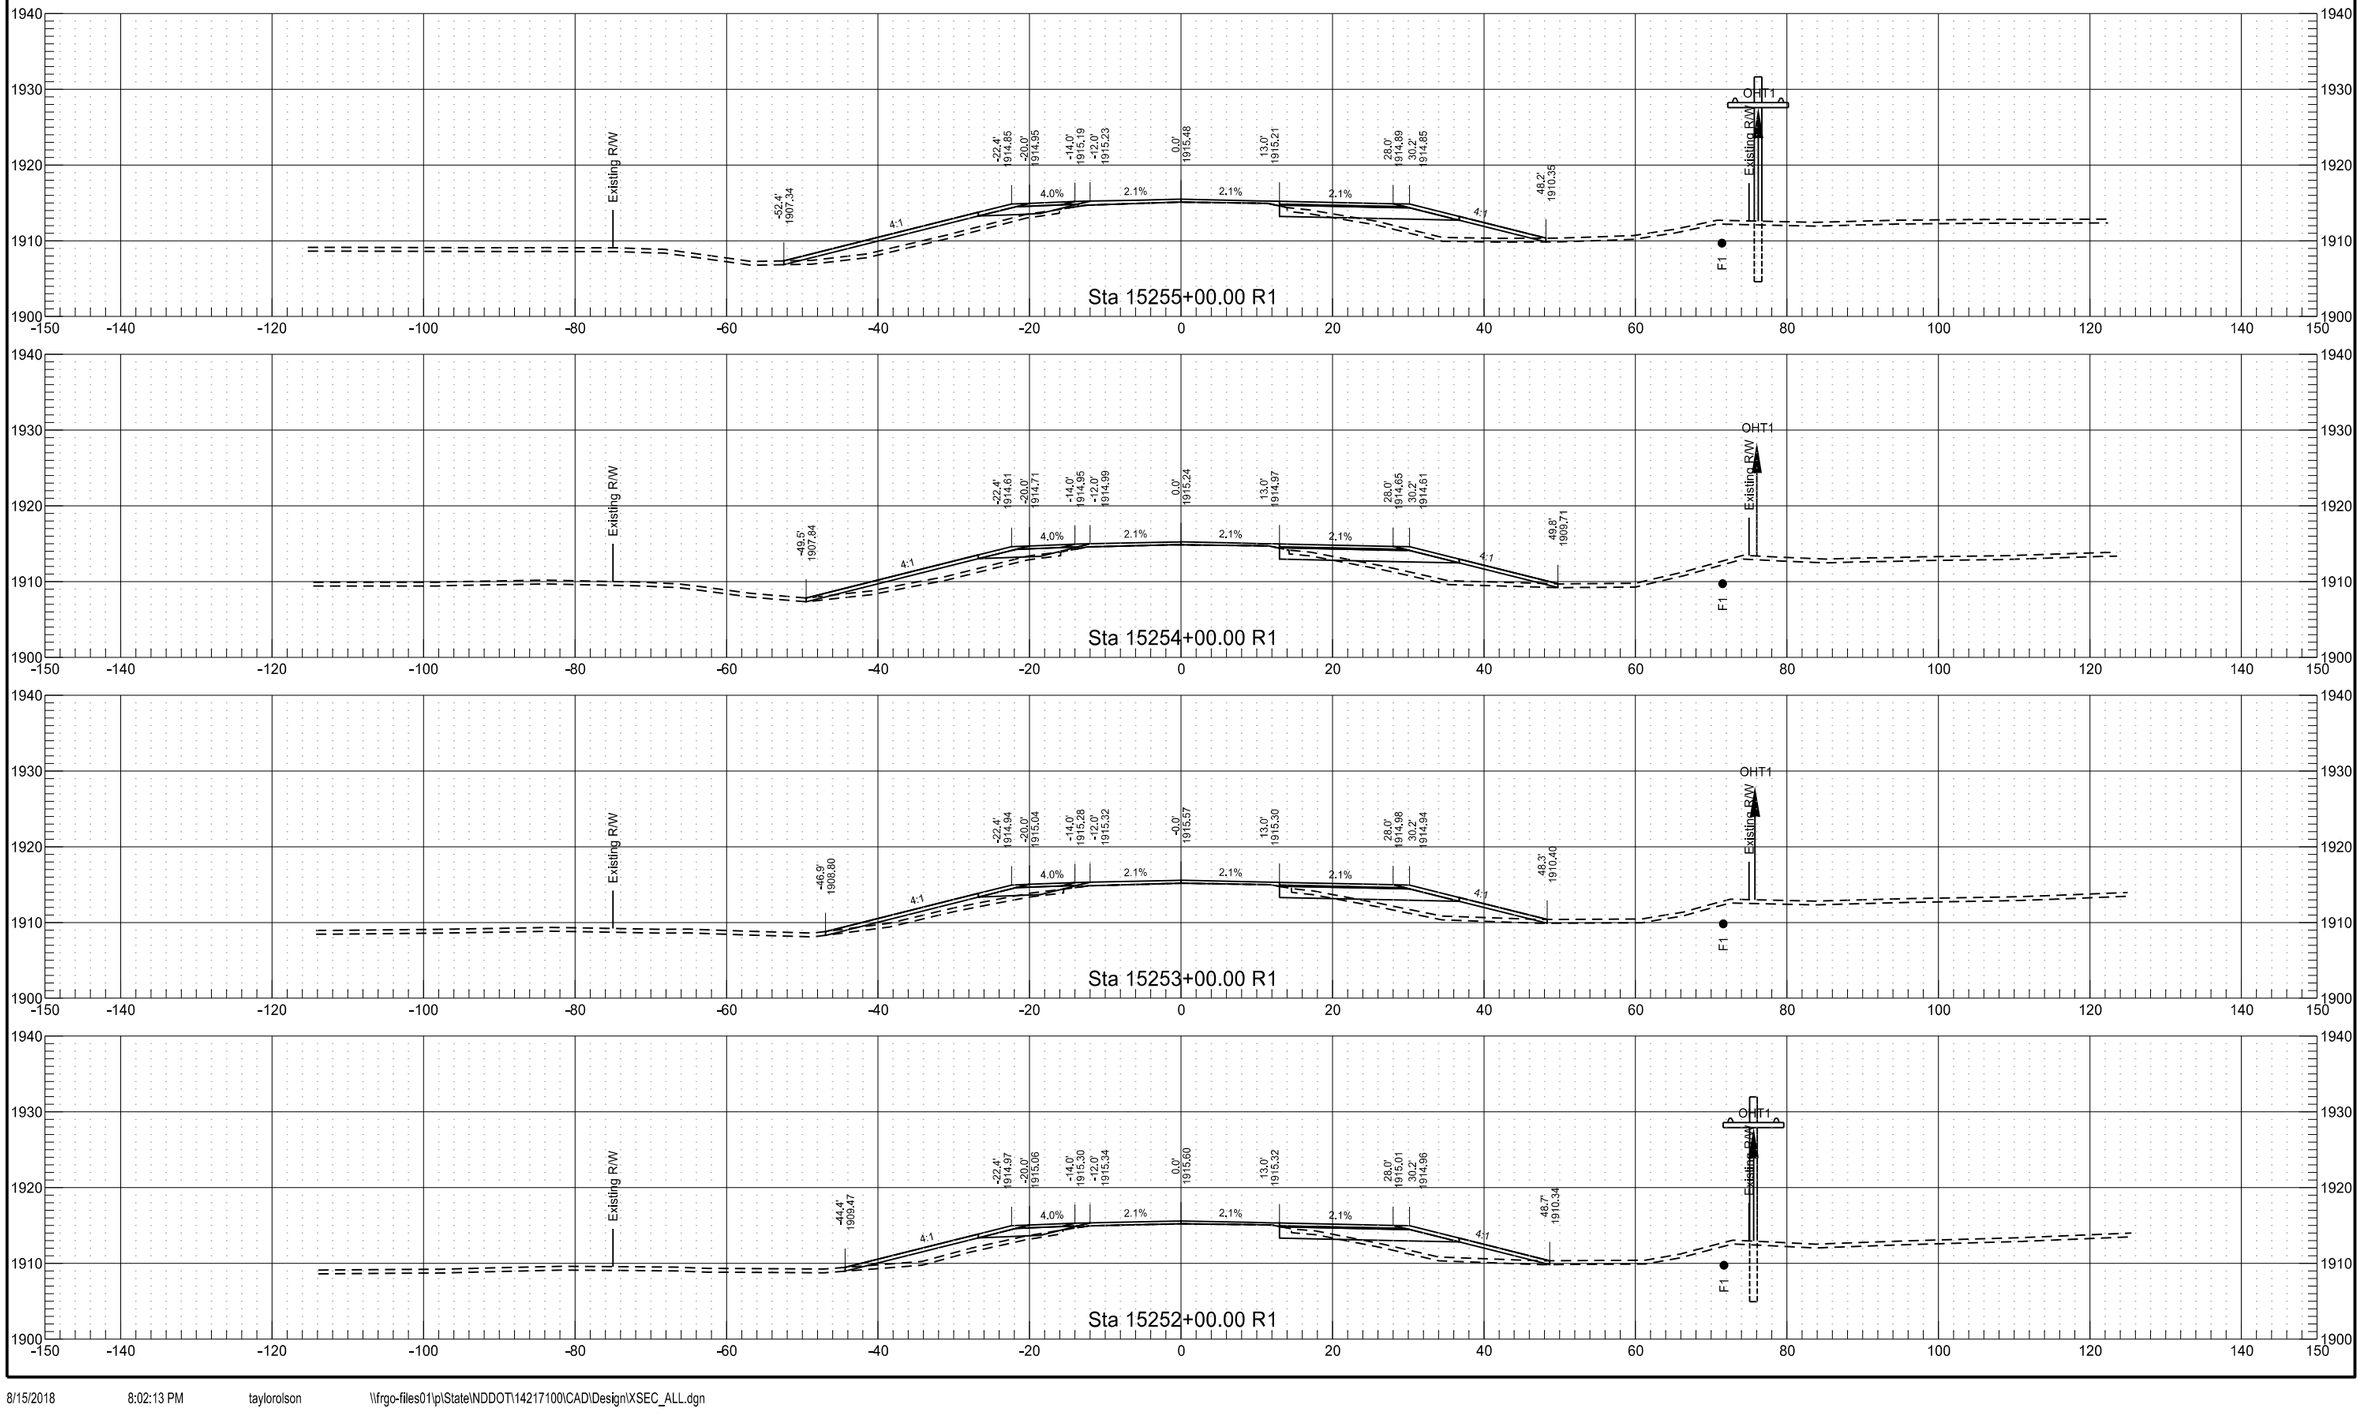


	STATE	PROJECT NO.	SECTION NO.	SHEET NO.
	ND	SOIB-7-804(061)283	200	136

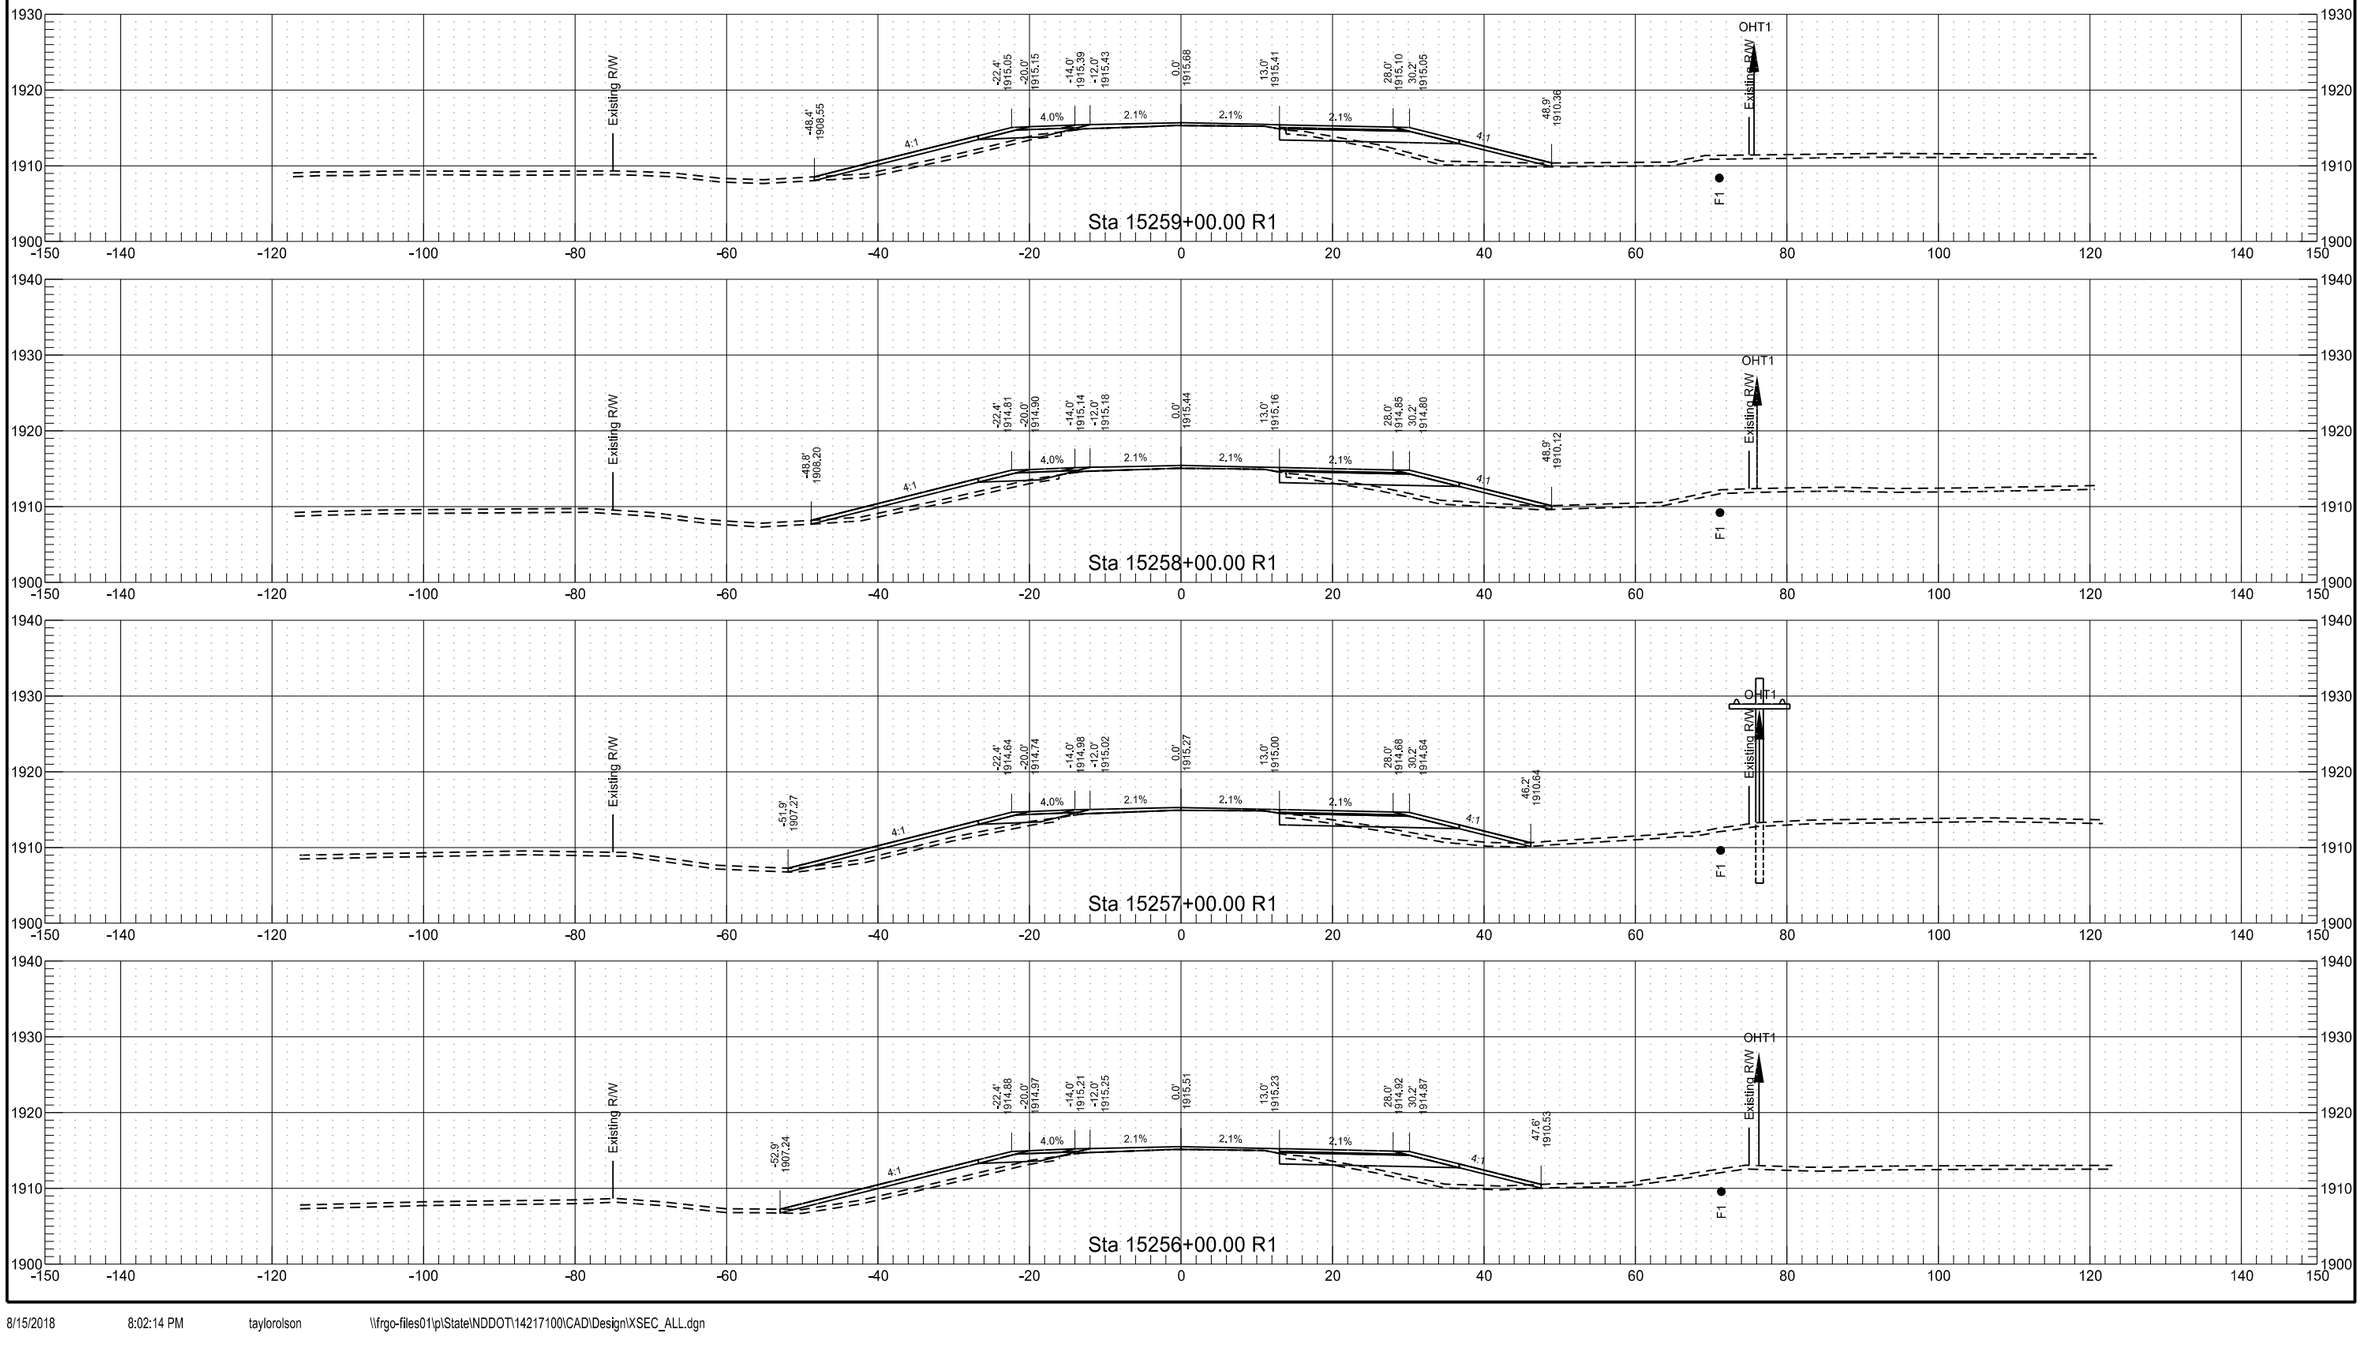


8/15/2018 8:02:14 PM taylorolson \\frgo-files01\p\State\NDDOT\14217100\CAD\Design\XSEC_ALL.dgn


	STATE	PROJECT NO.	SECTION NO.	SHEET NO.
	ND	SOIB-7-804(061)283	200	137

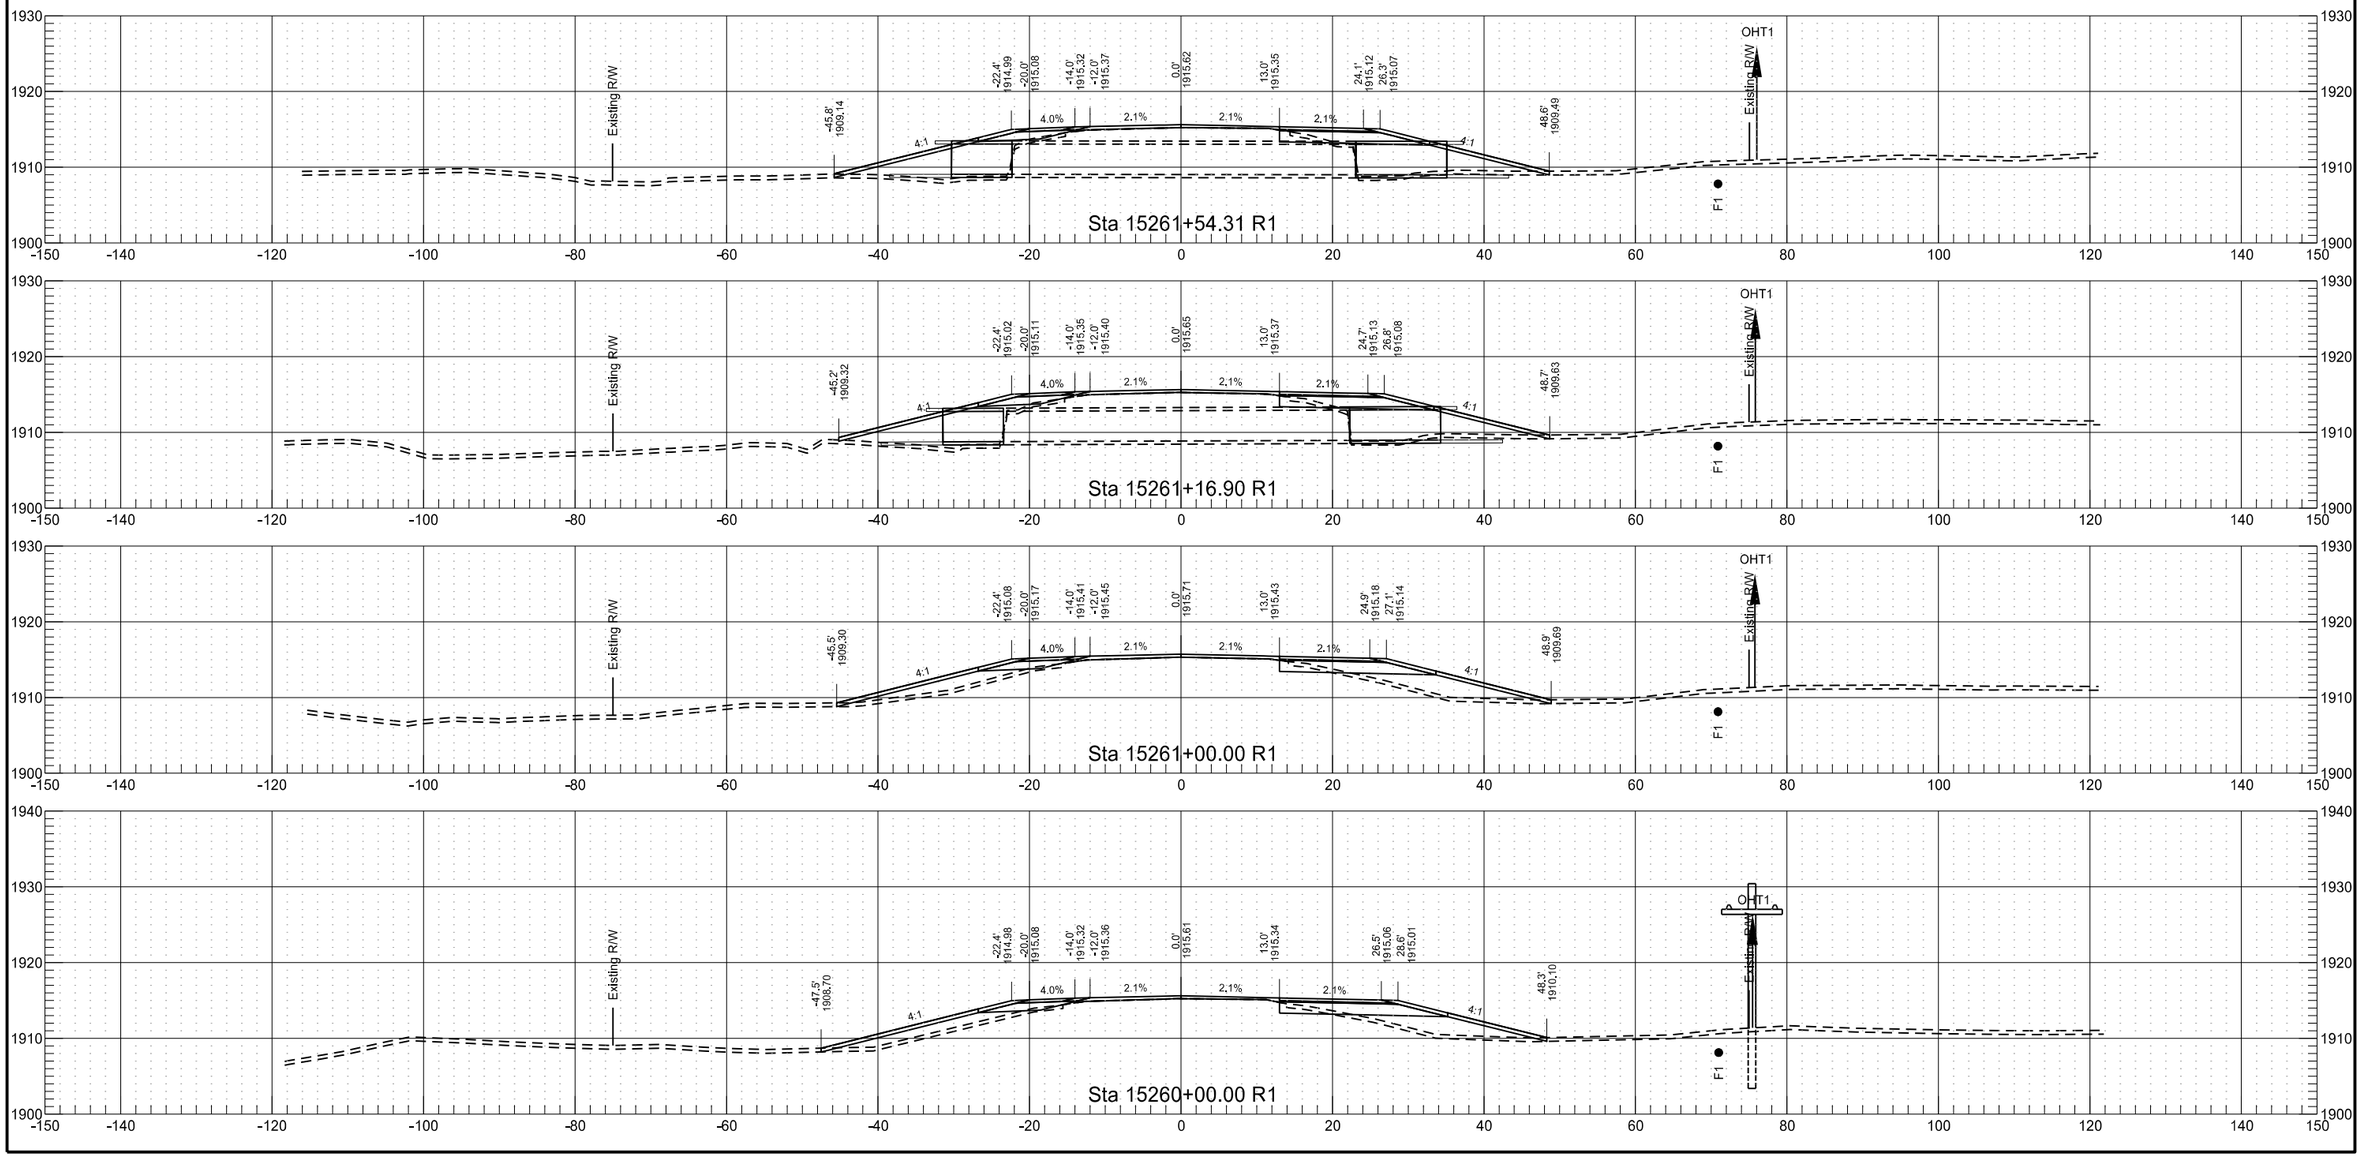


	STATE	PROJECT NO.	SECTION NO.	SHEET NO.
	ND	SOIB-7-804(061)283	200	138

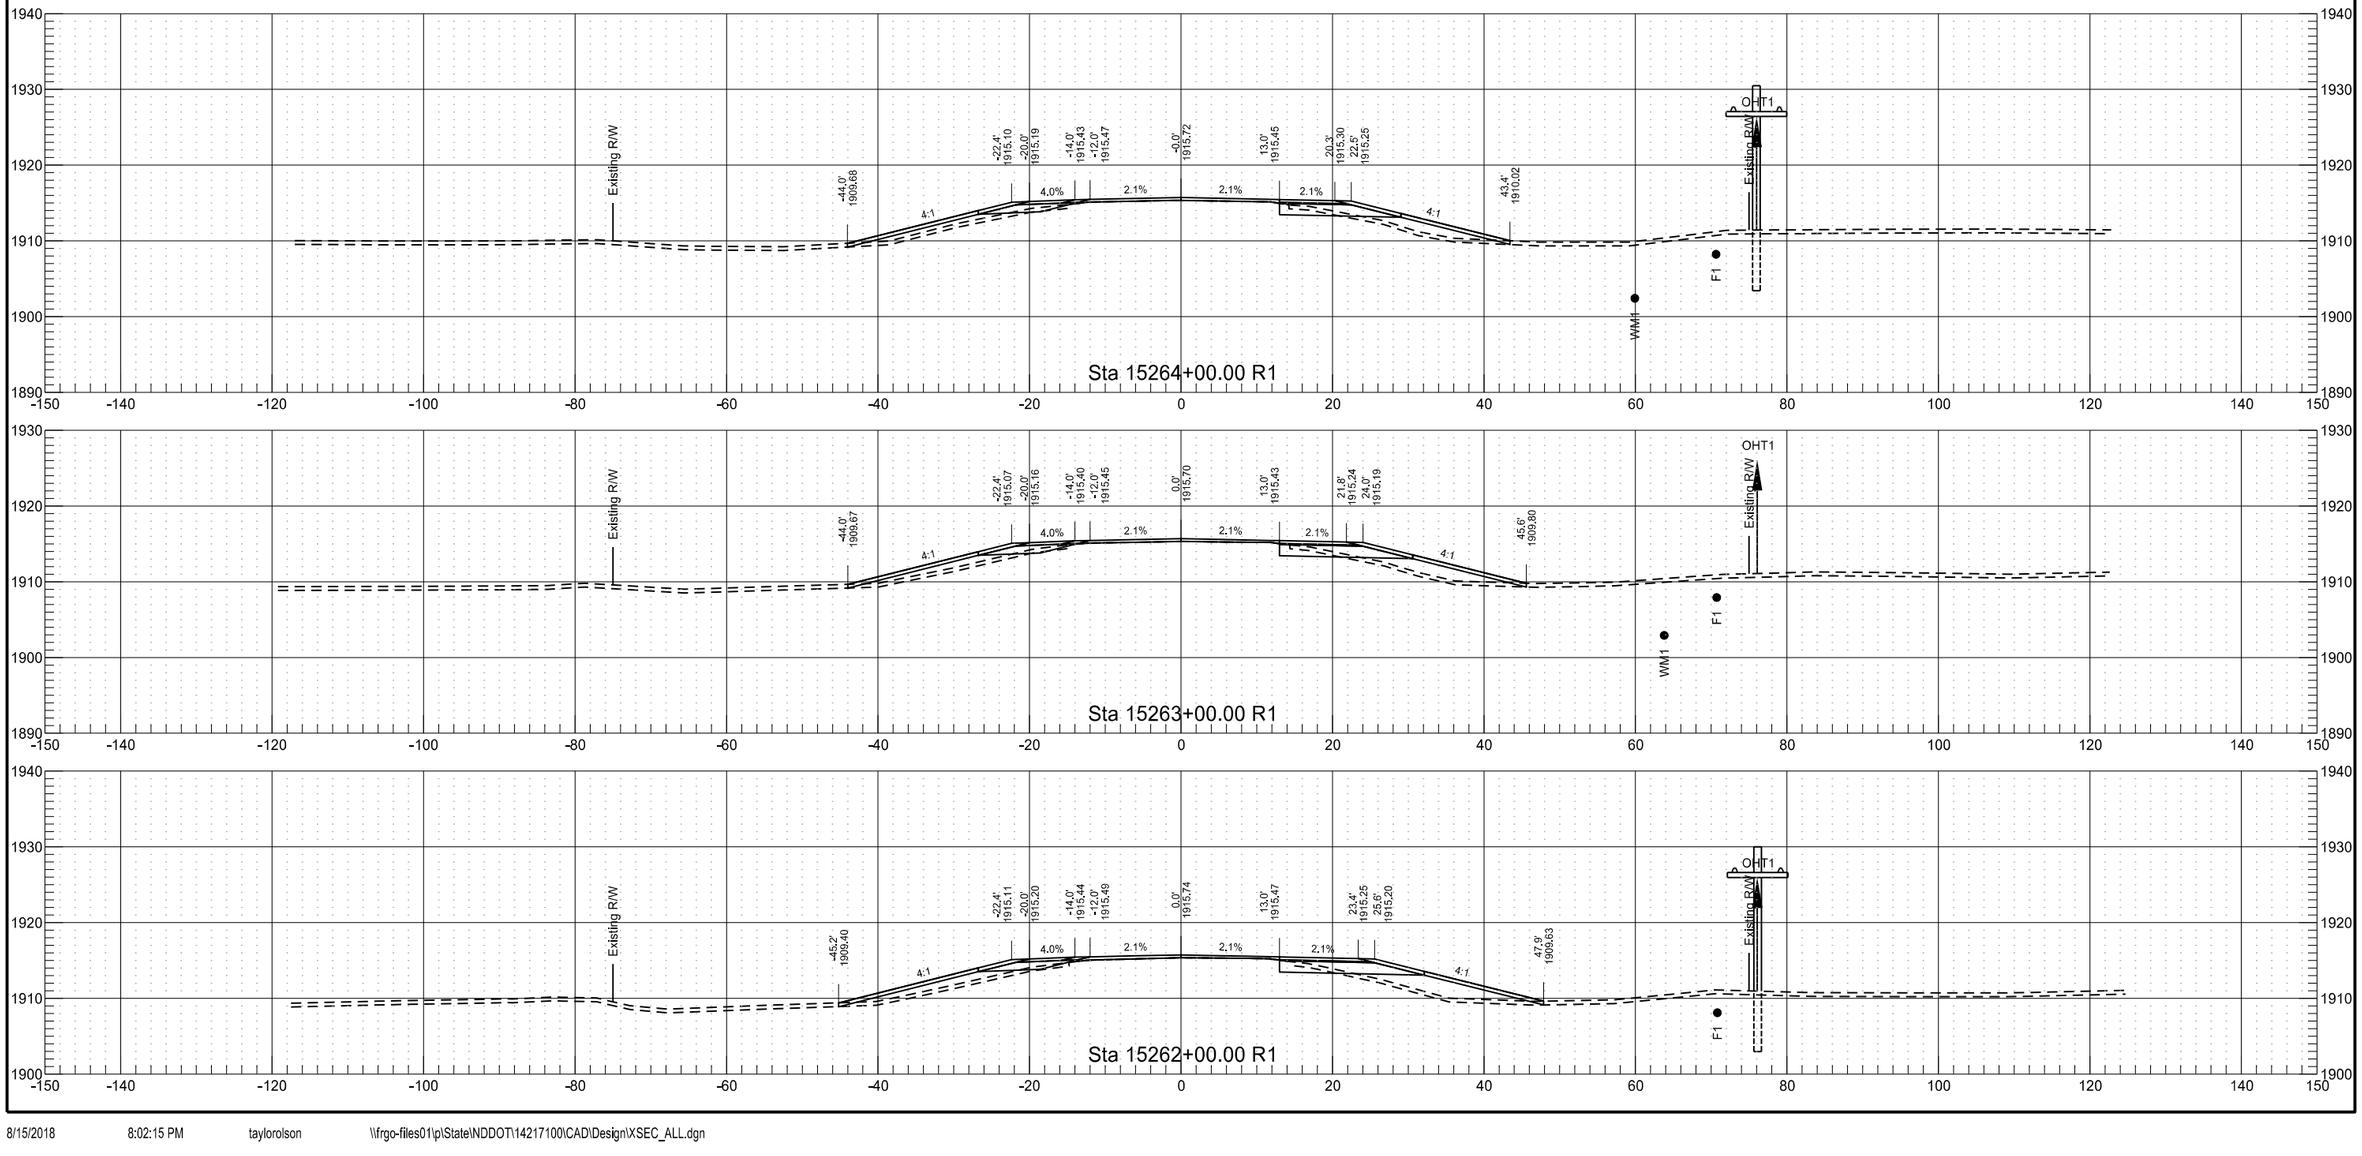



	STATE	PROJECT NO.	SECTION NO.	SHEET NO.
	ND	SOIB-7-804(061)283	200	139

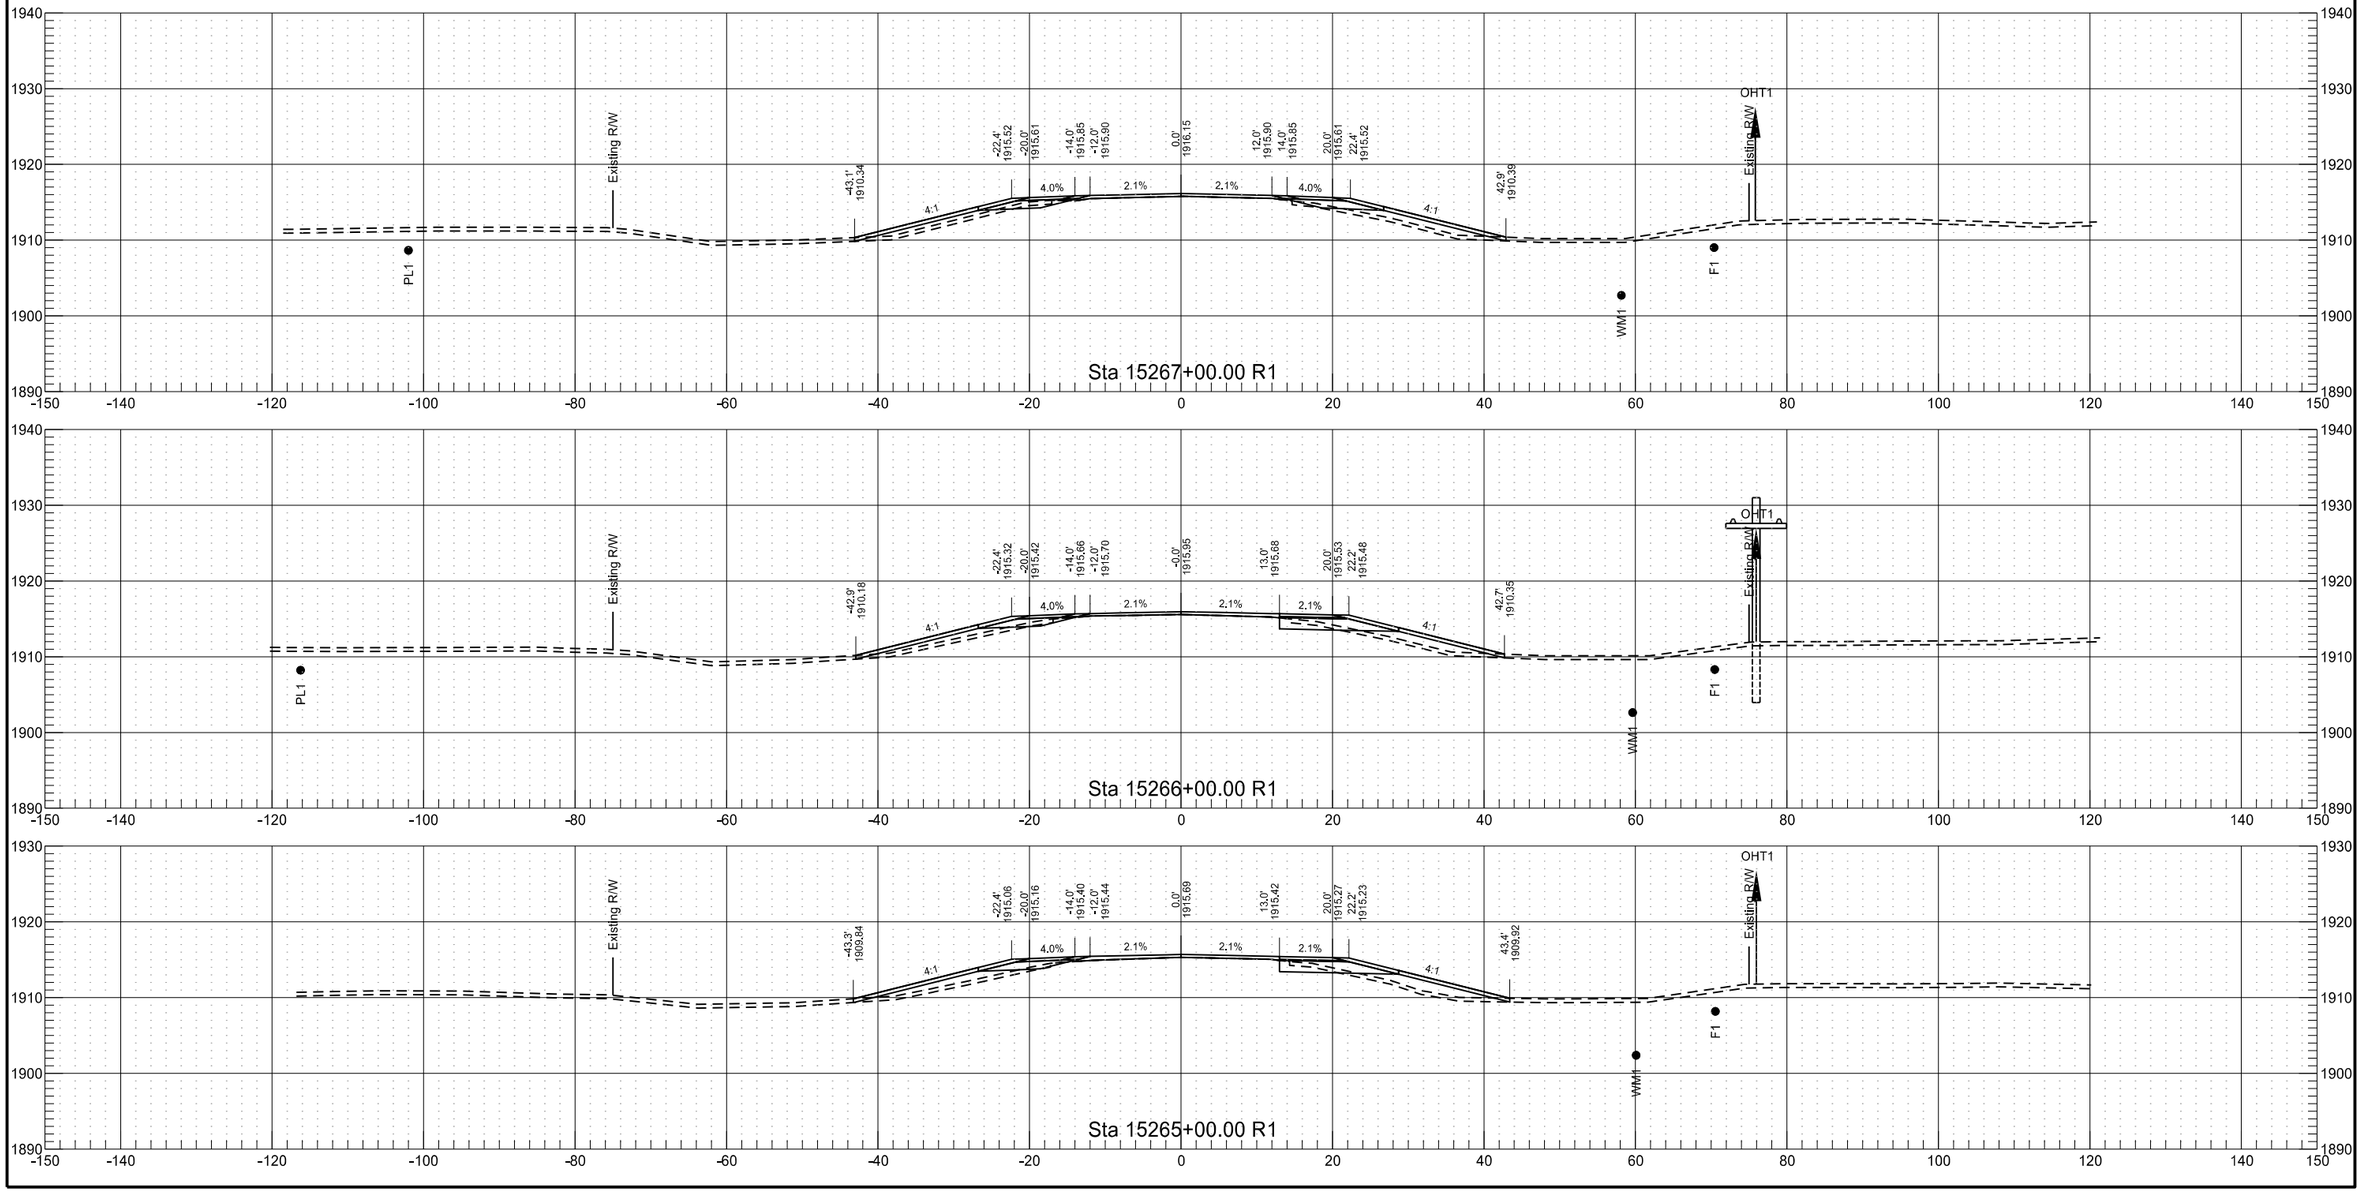


	STATE	PROJECT NO.	SECTION NO.	SHEET NO.
	ND	SOIB-7-804(061)283	200	140

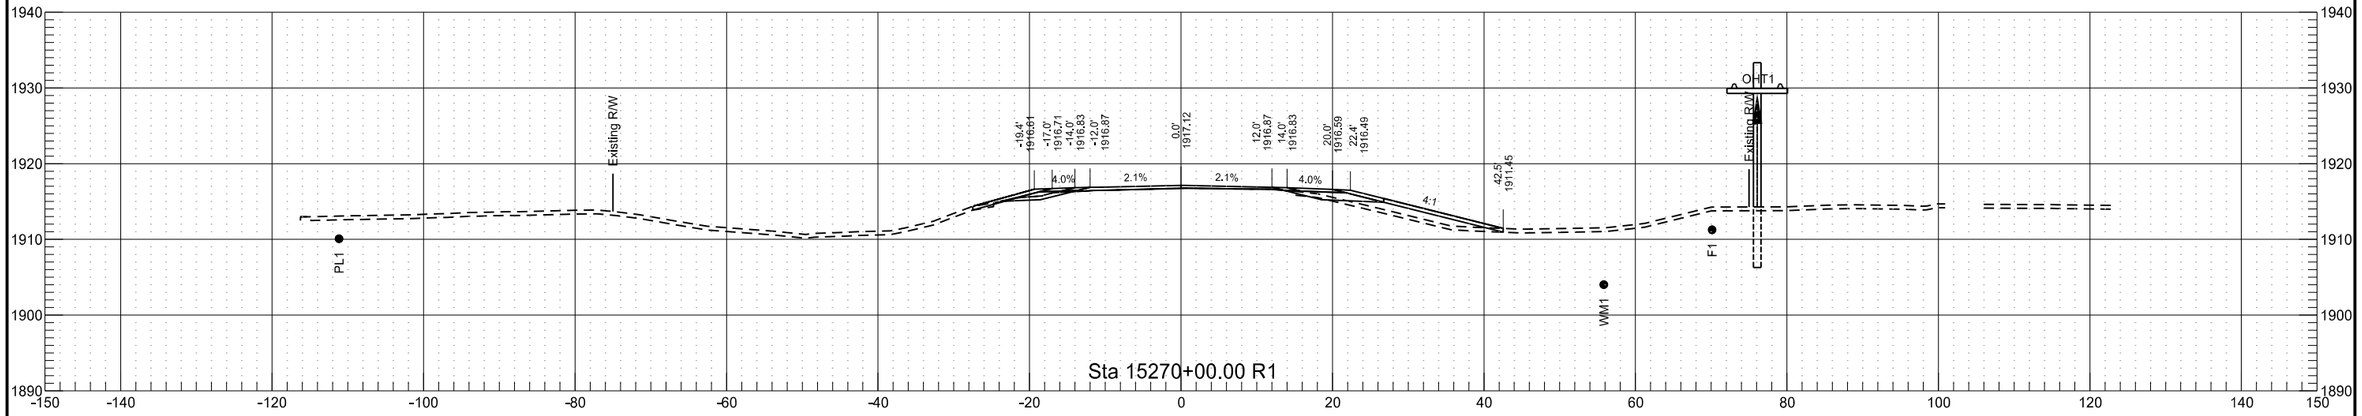

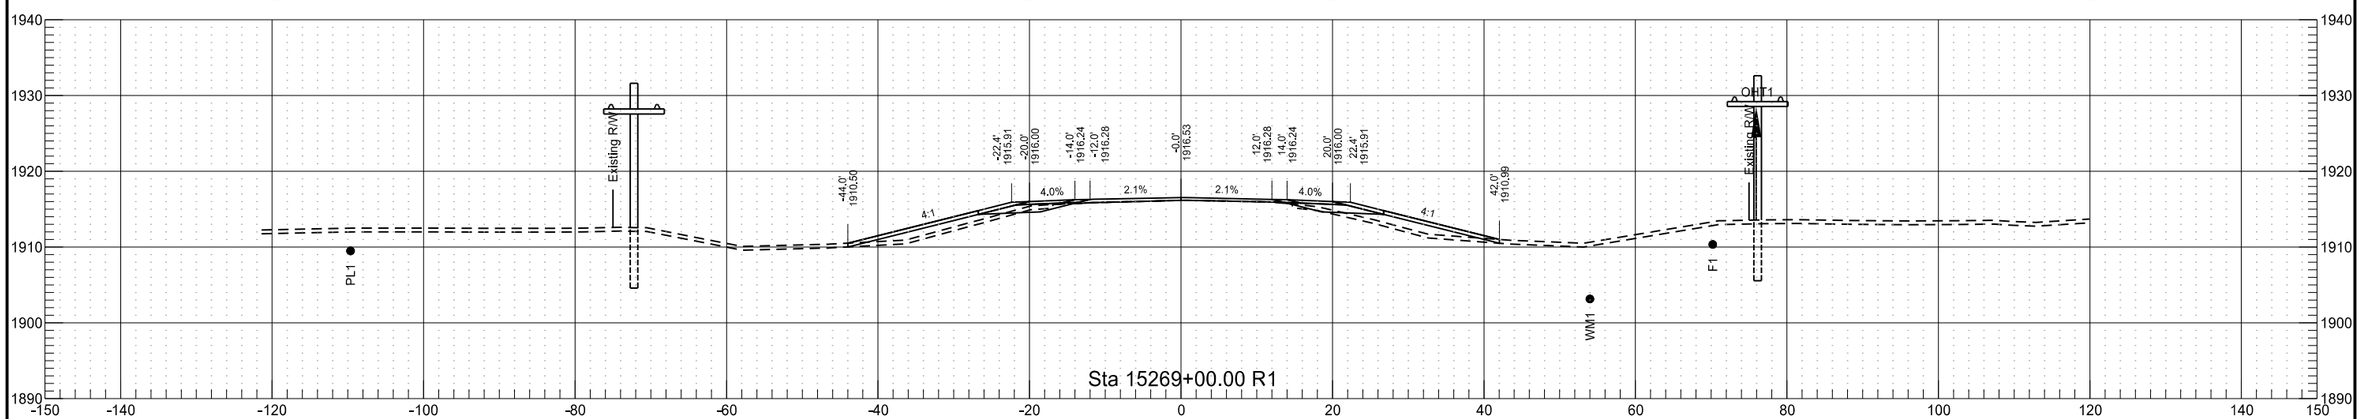


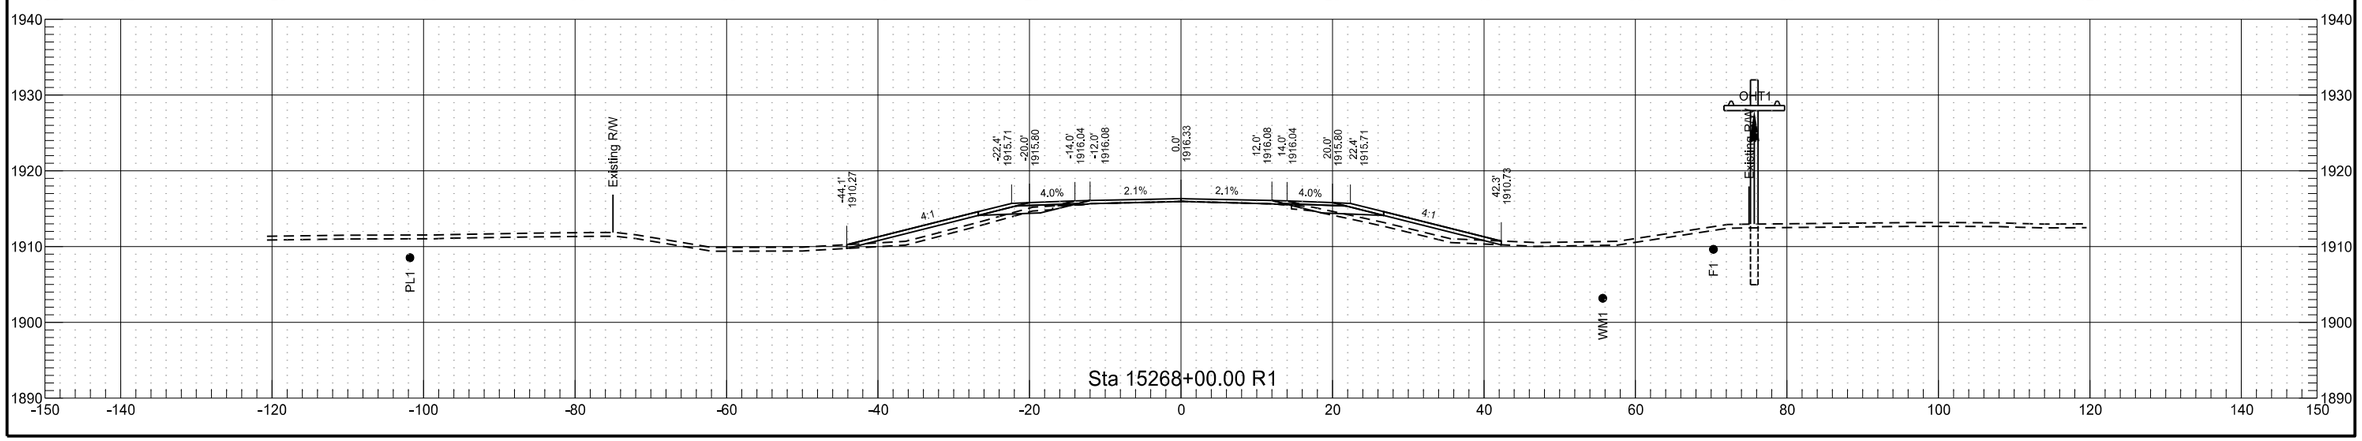

	STATE	PROJECT NO.	SECTION NO.	SHEET NO.
	ND	SOIB-7-804(061)283	200	141

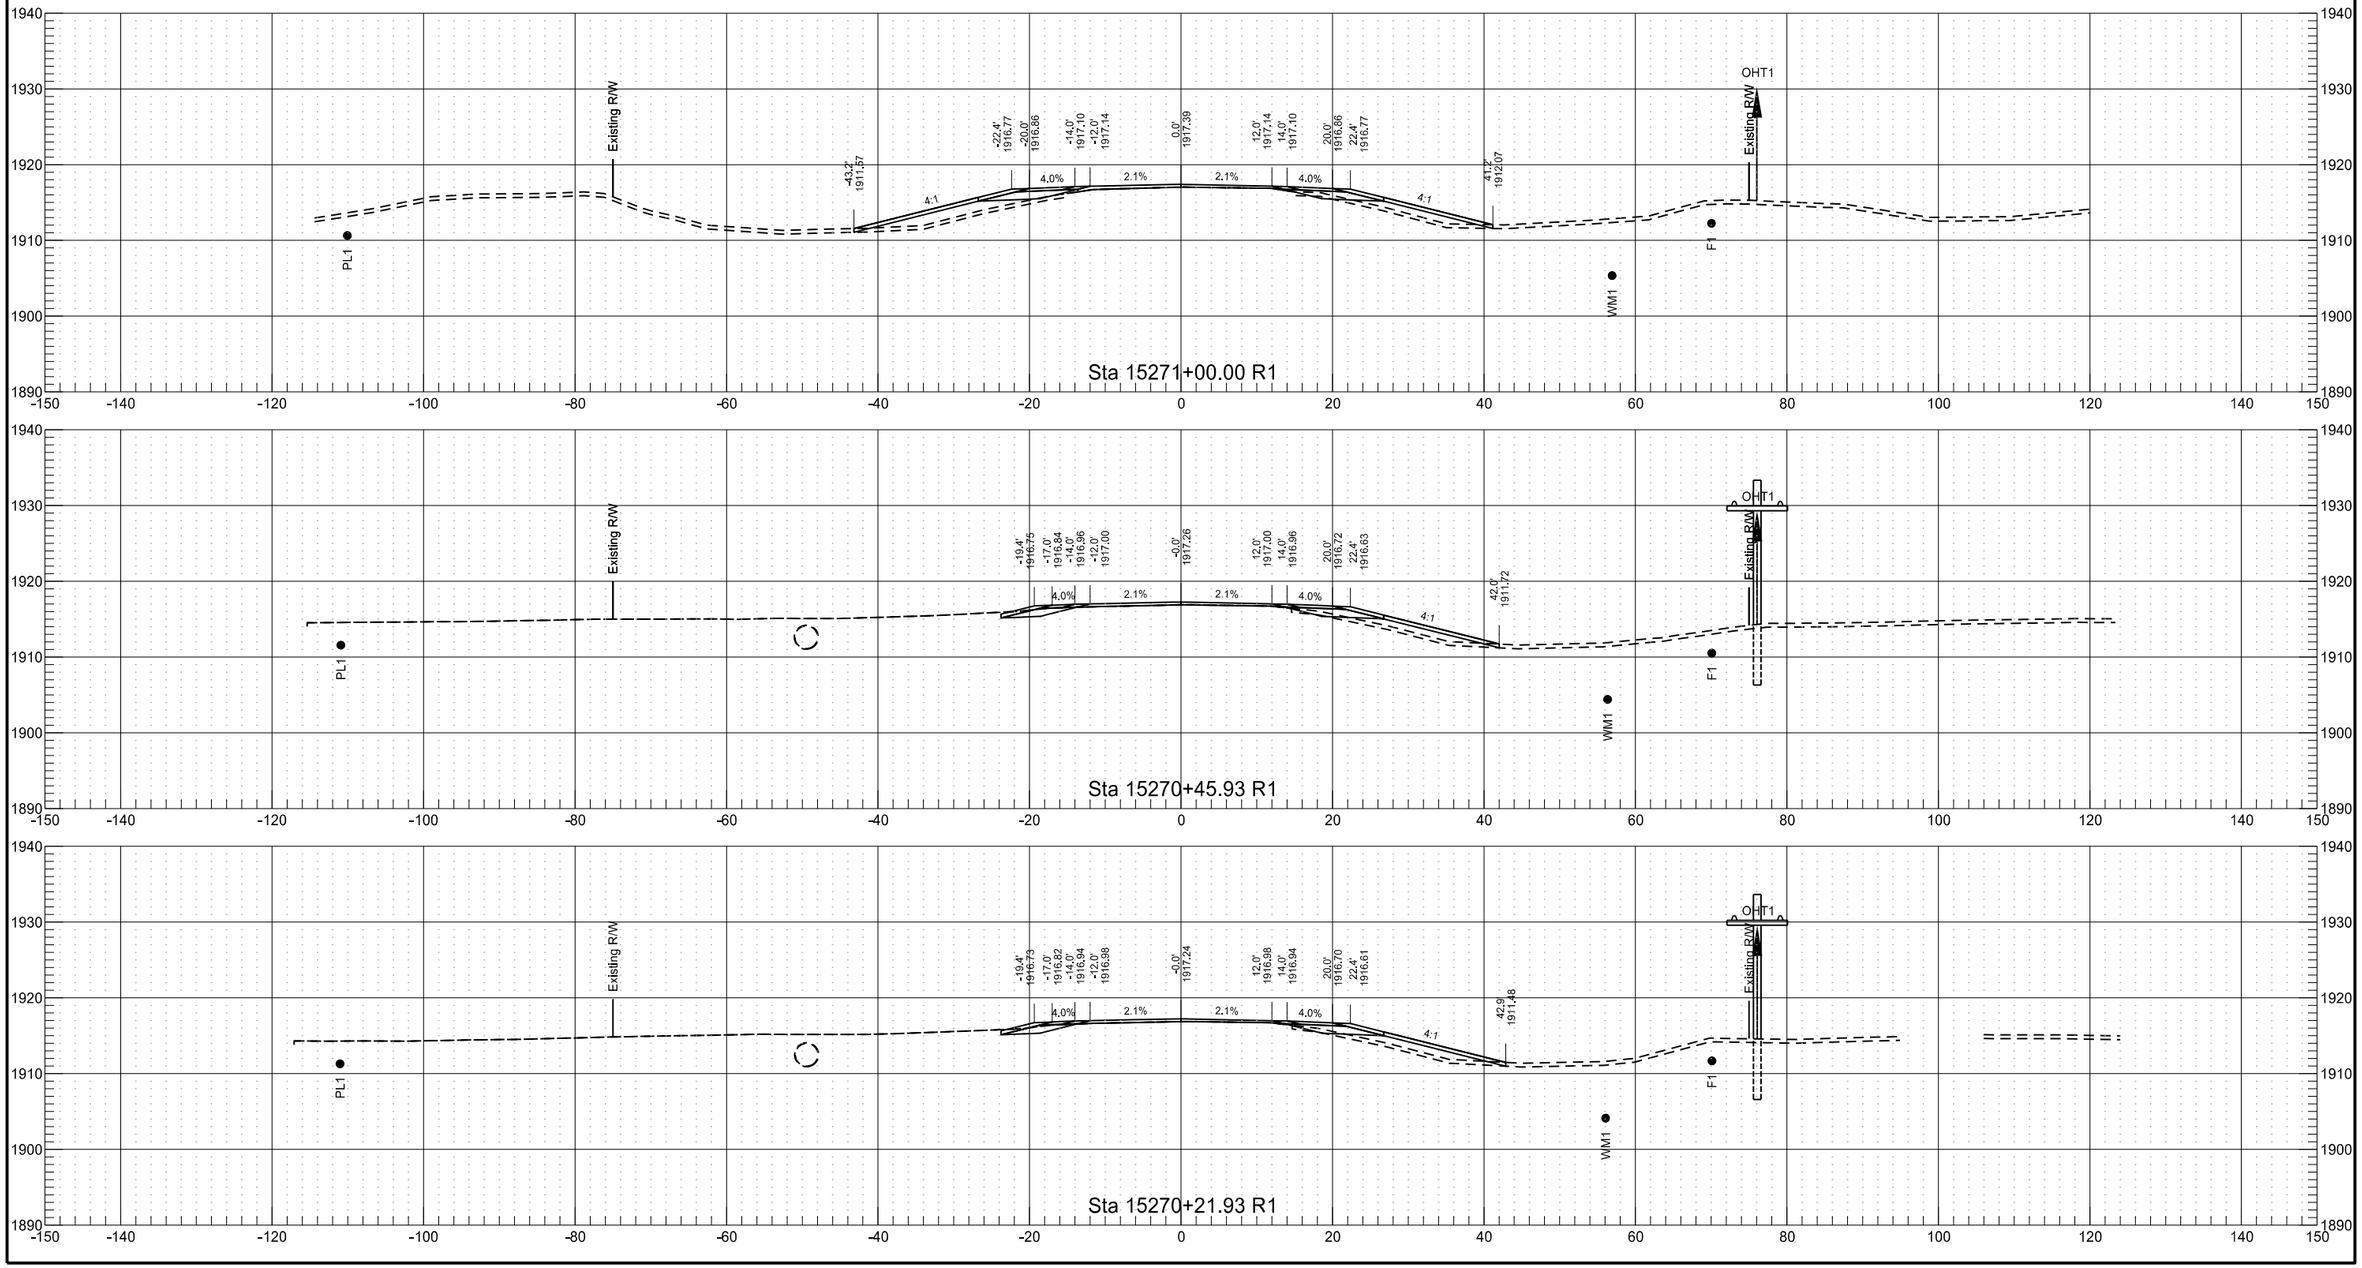


	STATE	PROJECT NO.	SECTION NO.	SHEET NO.
	ND	SOIB-7-804(061)283	200	142

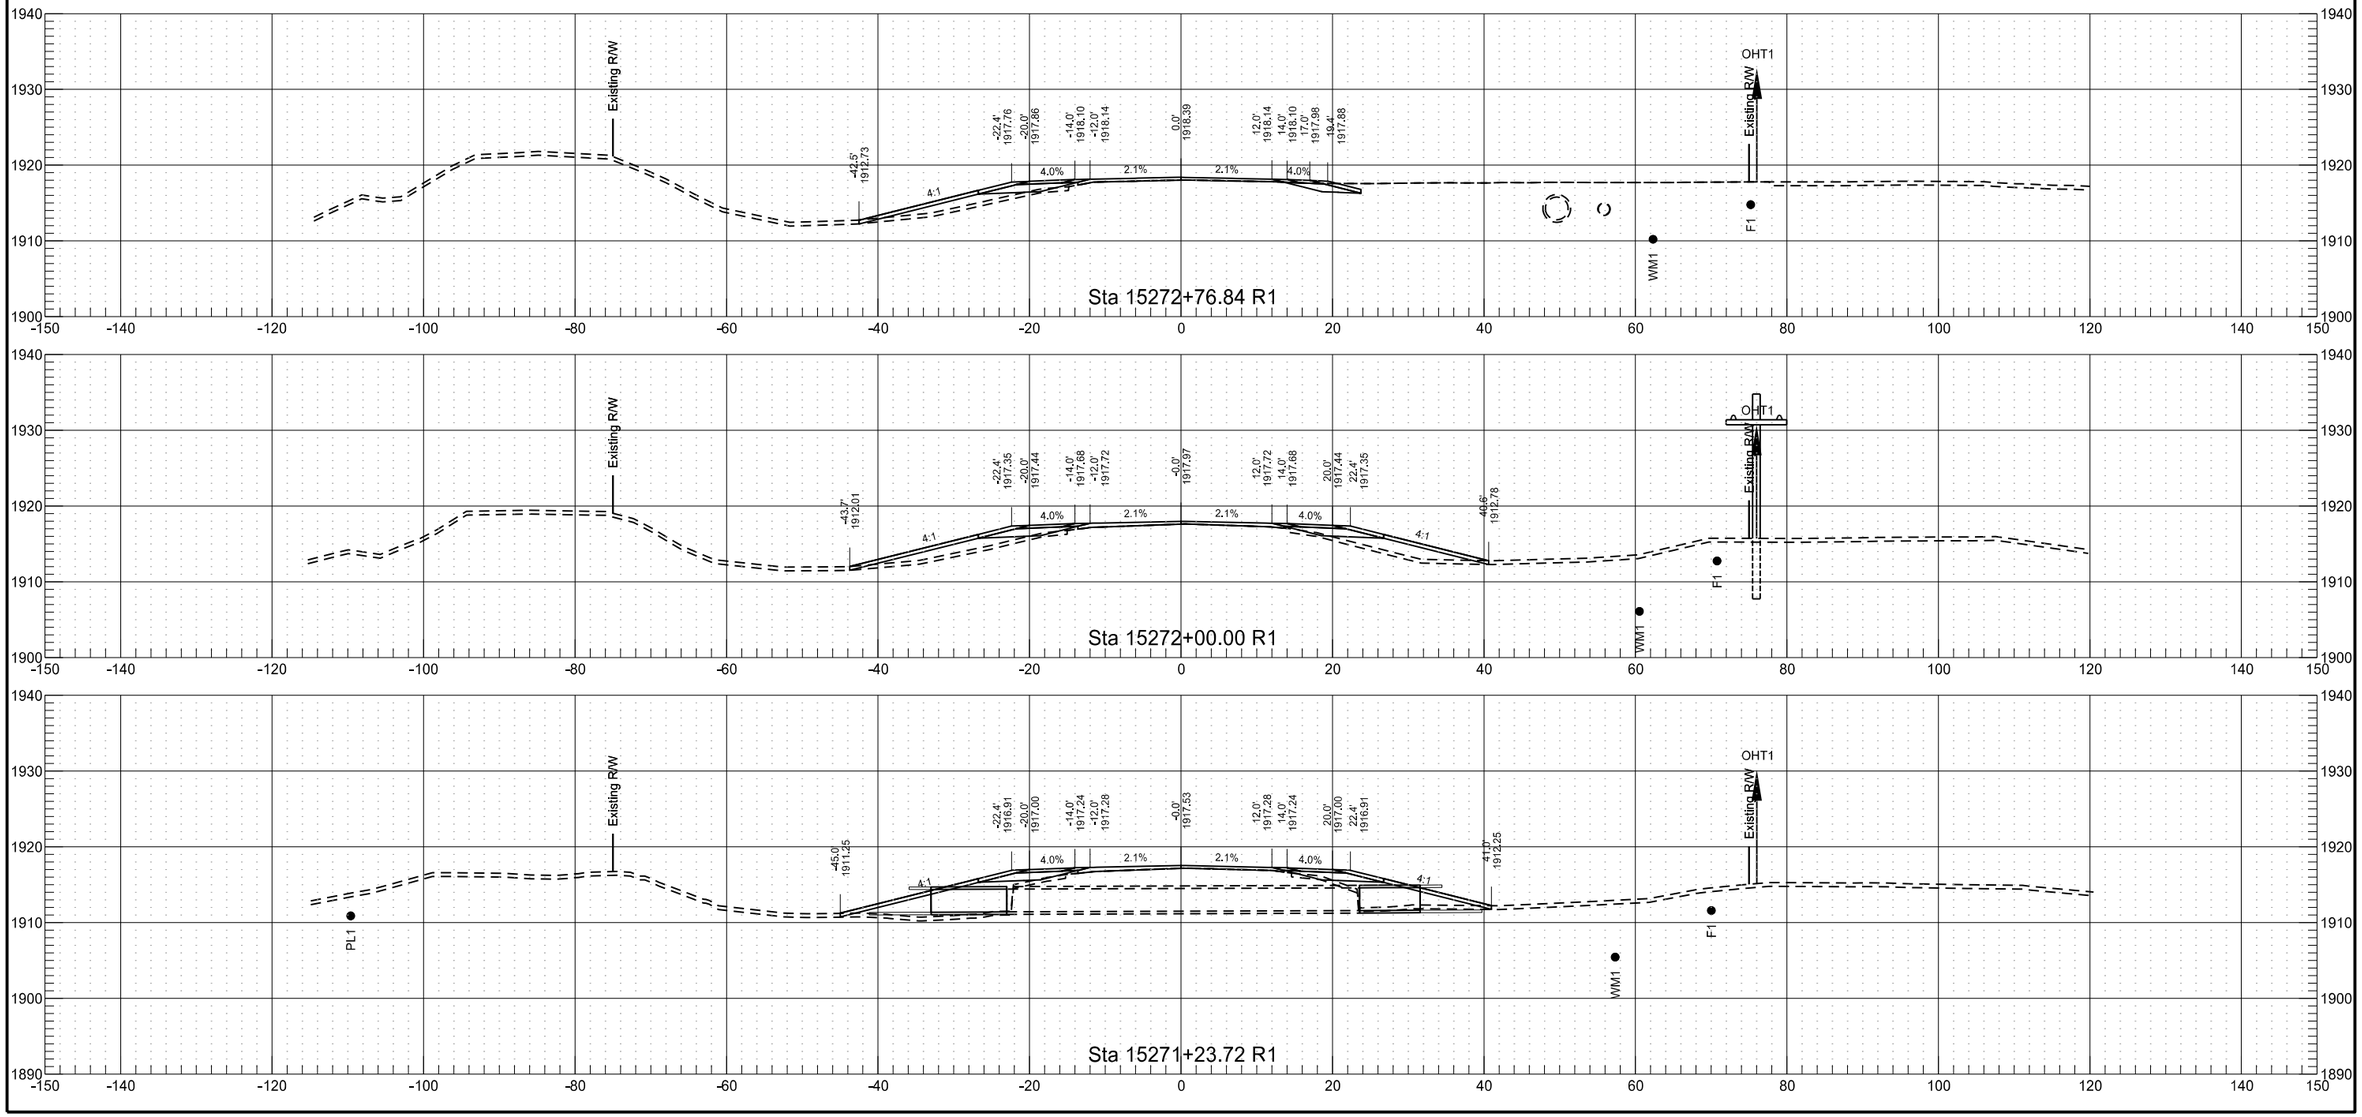

8/15/2018 8:02:18 PM taylorolson \\frgo-files01\p\State\NDDOT\14217100\CAD\Design\XSEC_ALL.dgn


	STATE	PROJECT NO.	SECTION NO.	SHEET NO.
	ND	SOIB-7-804(061)283	200	143

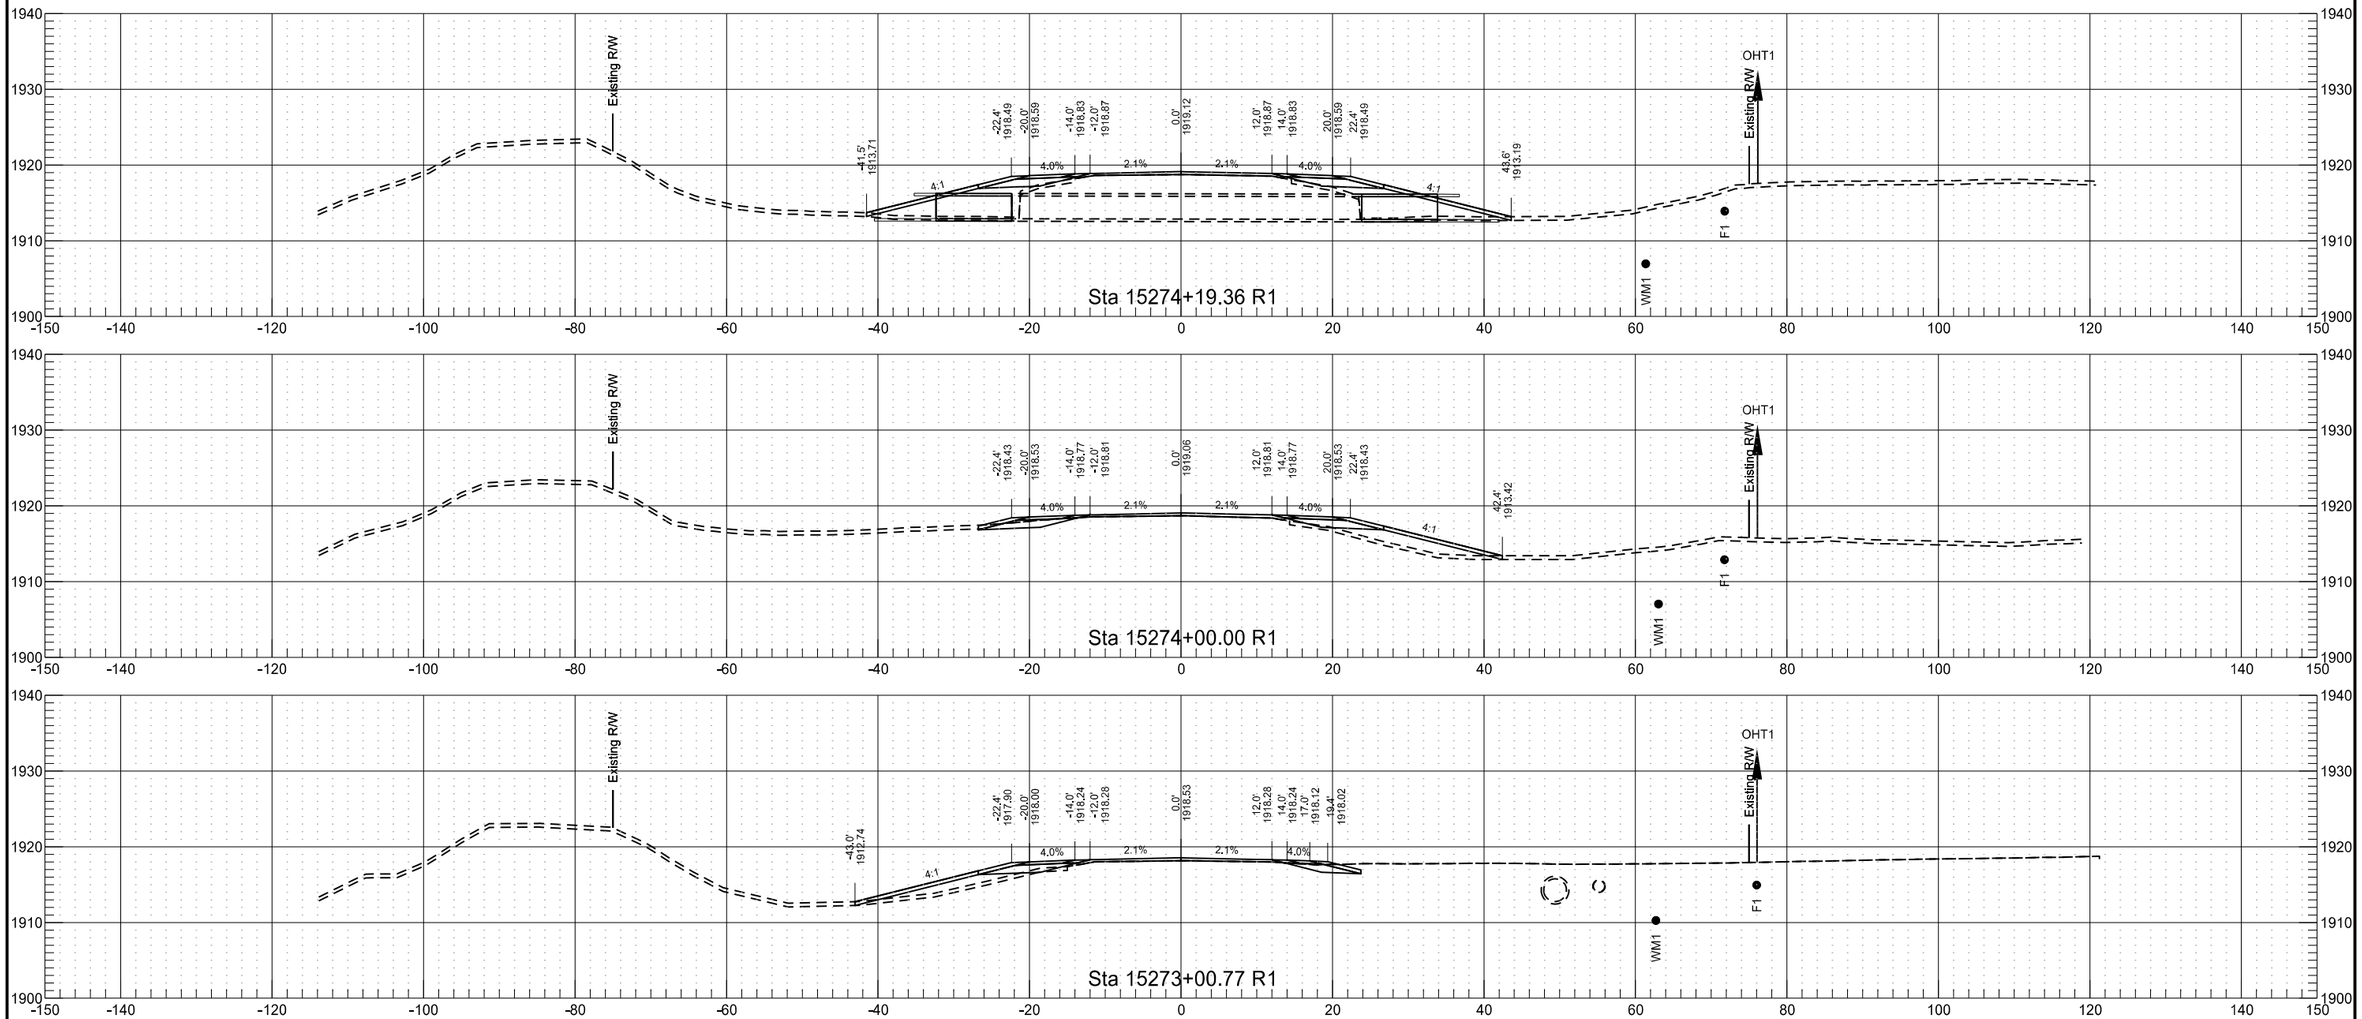


8/15/2018 8:02:19 PM taylorolson \\frgo-files01\p\State\NDDOT\14217100\CAD\Design\XSEC_ALL.dgn


	STATE	PROJECT NO.	SECTION NO.	SHEET NO.
	ND	SOIB-7-804(061)283	200	144


	STATE	PROJECT NO.	SECTION NO.	SHEET NO.
	ND	SOIB-7-804(061)283	200	145

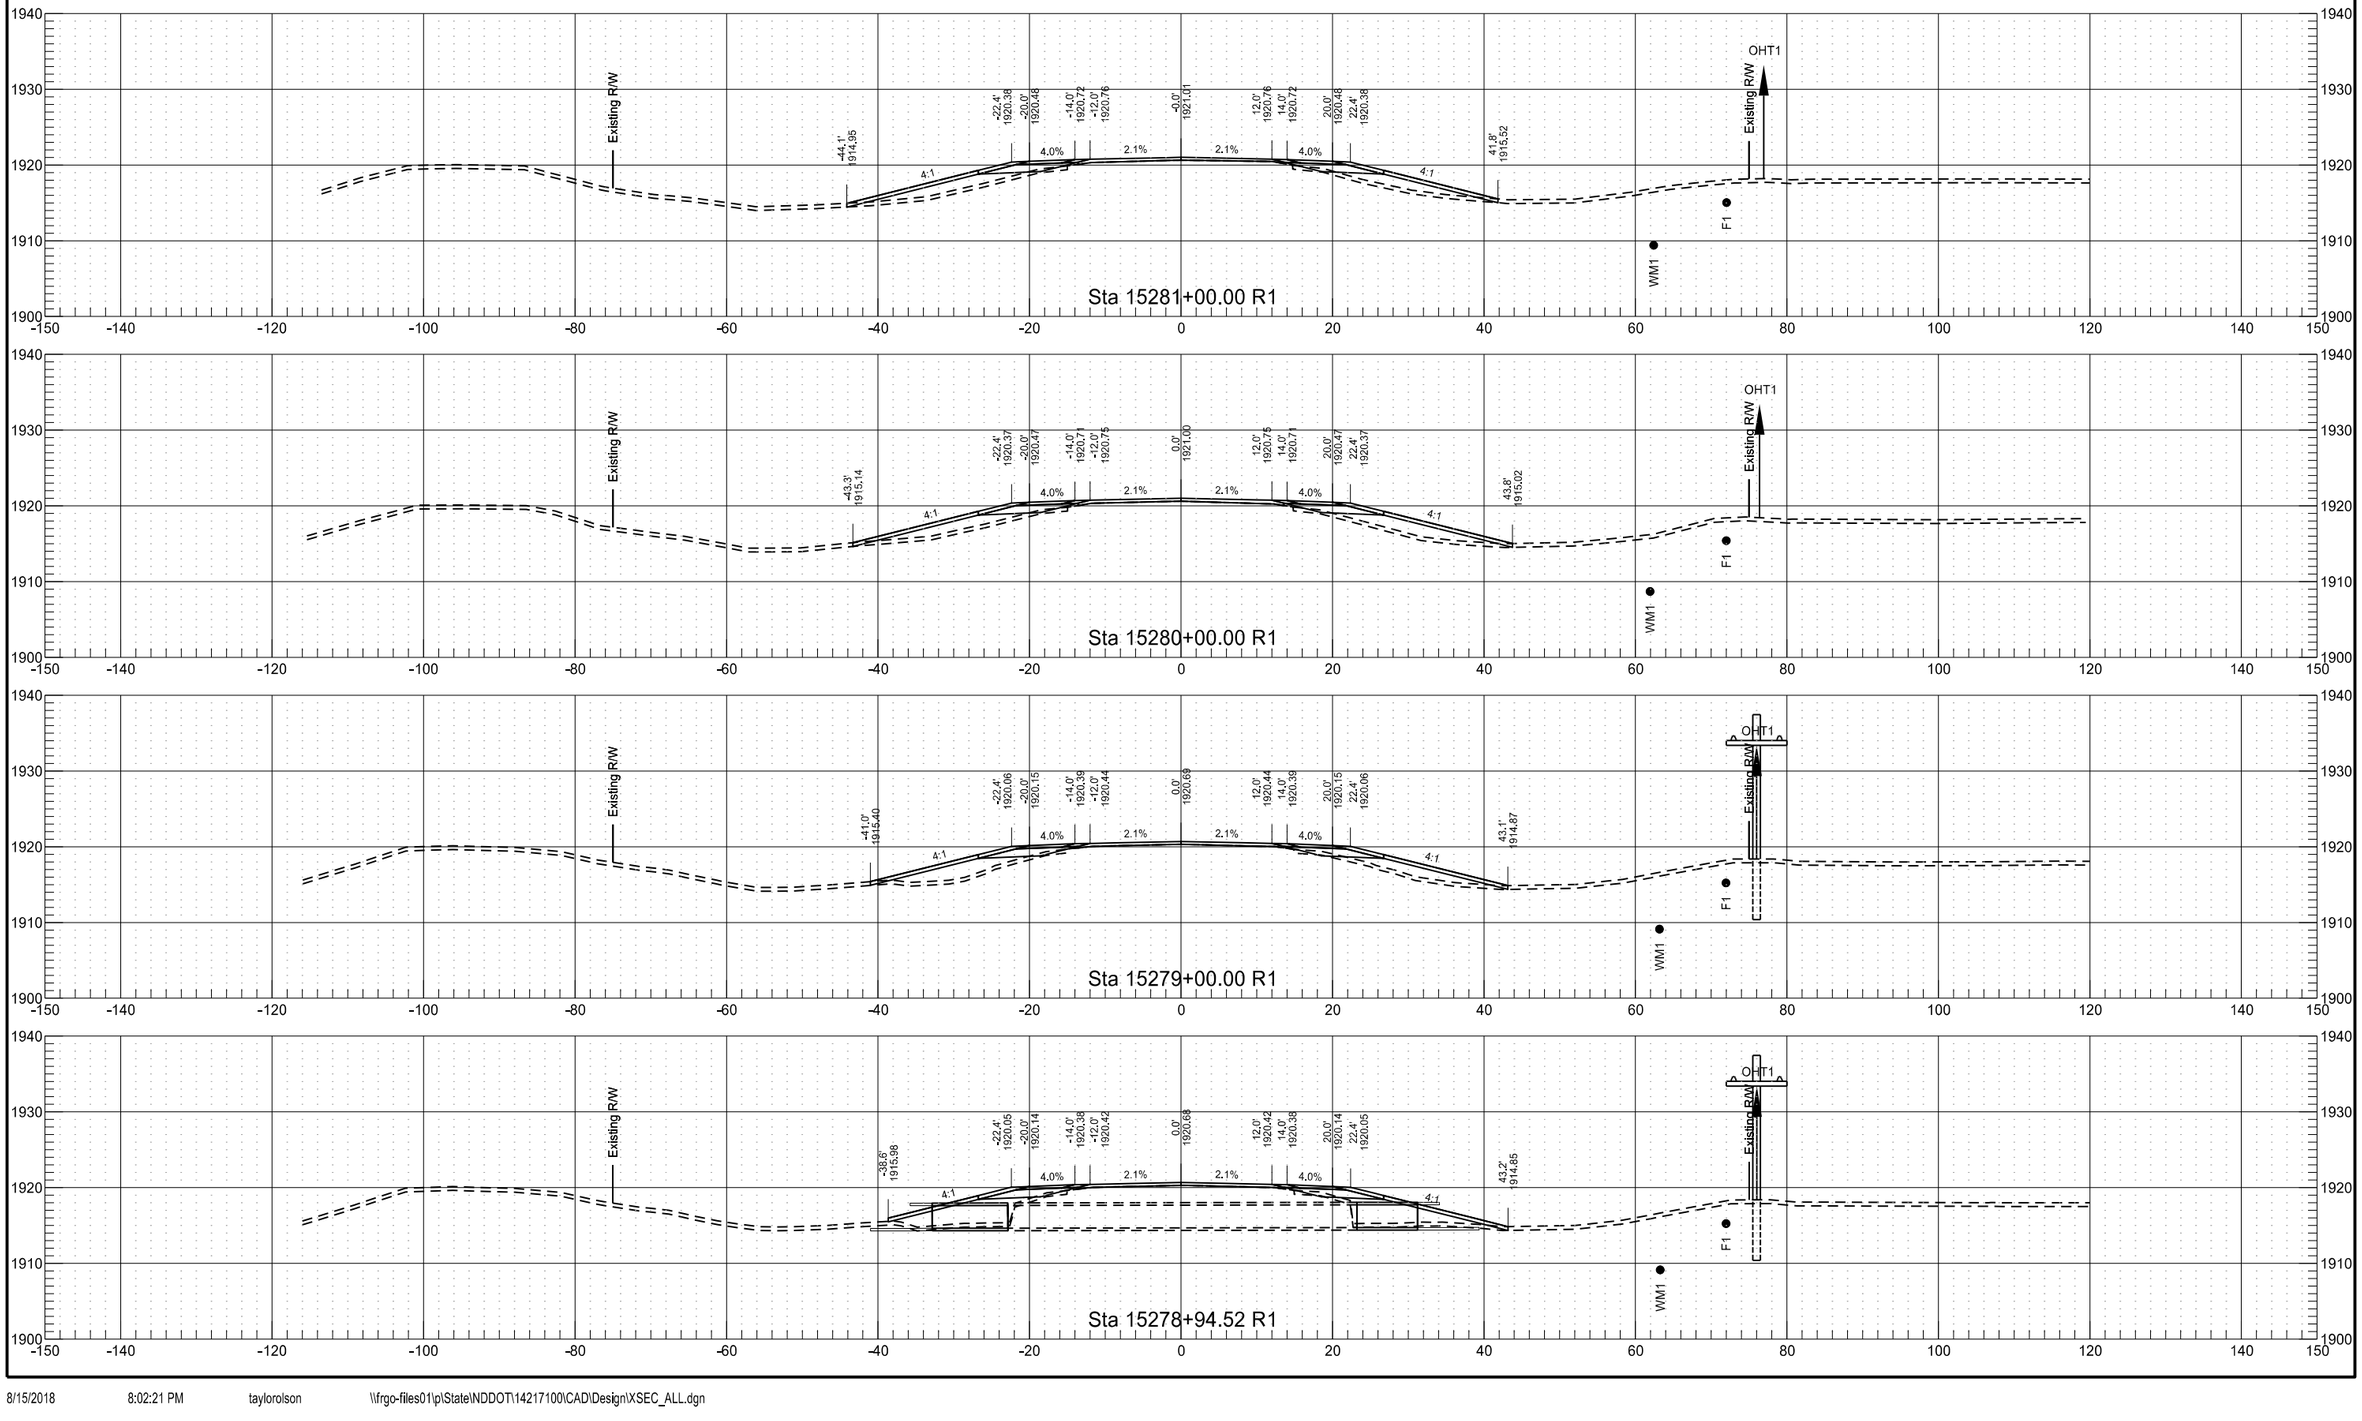


	STATE	PROJECT NO.	SECTION NO.	SHEET NO.
	ND	SOIB-7-804(061)283	200	146

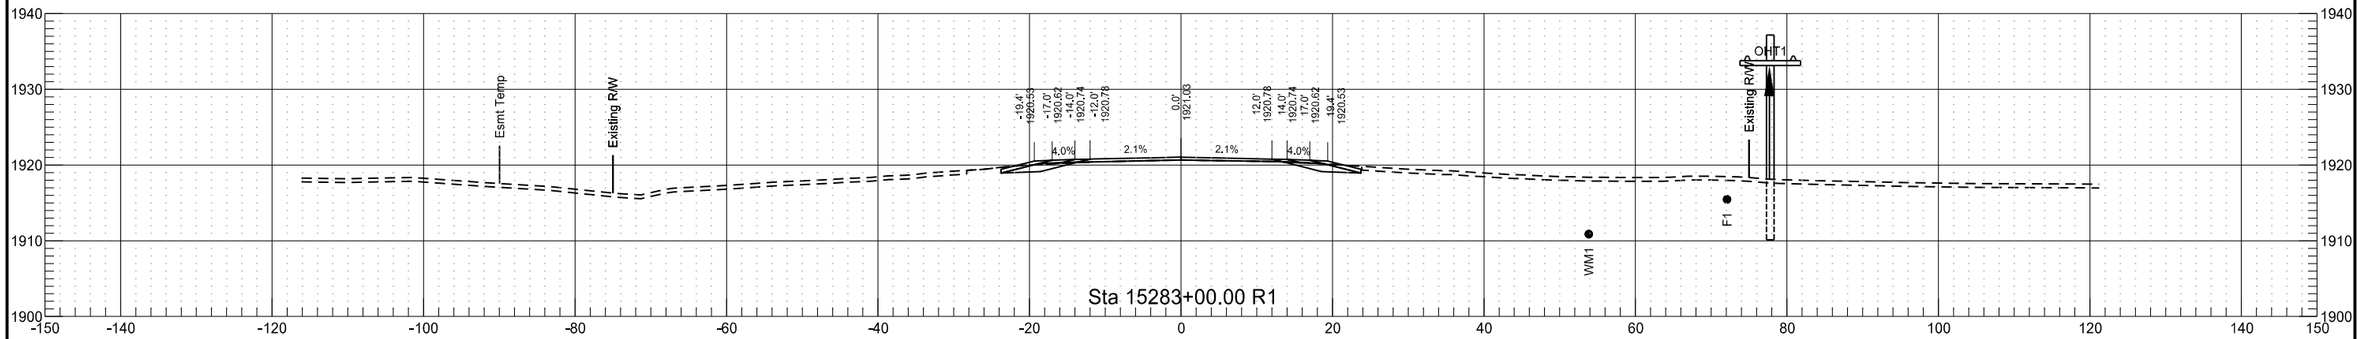


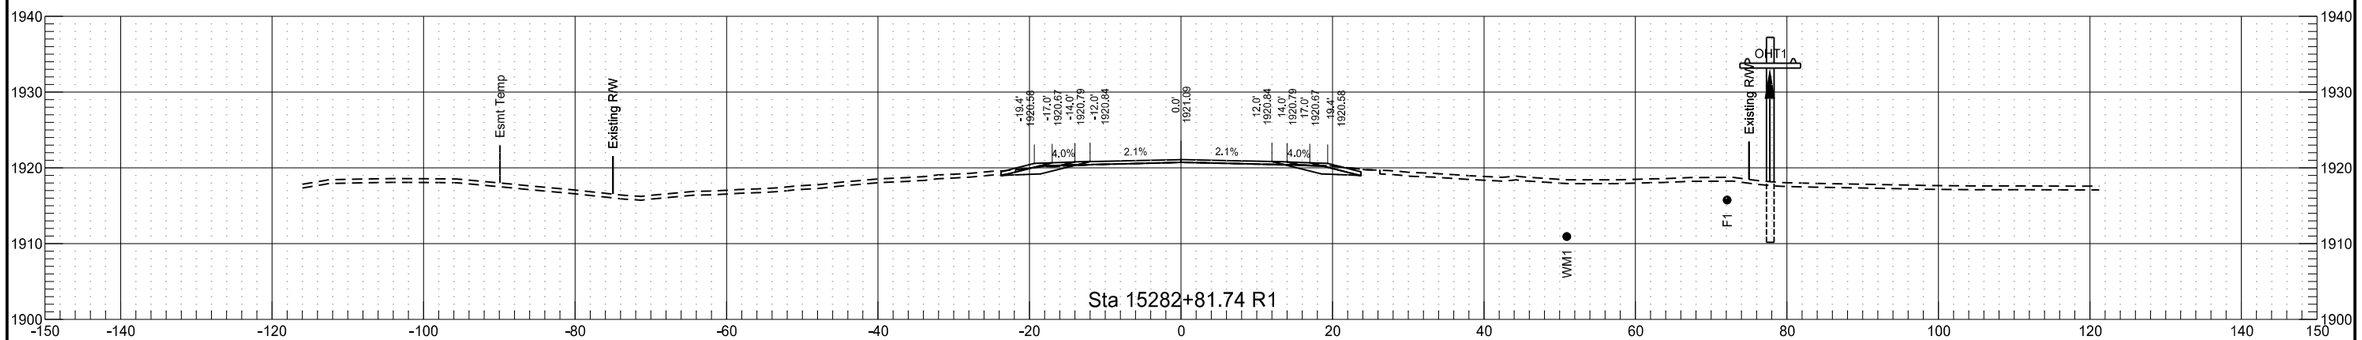

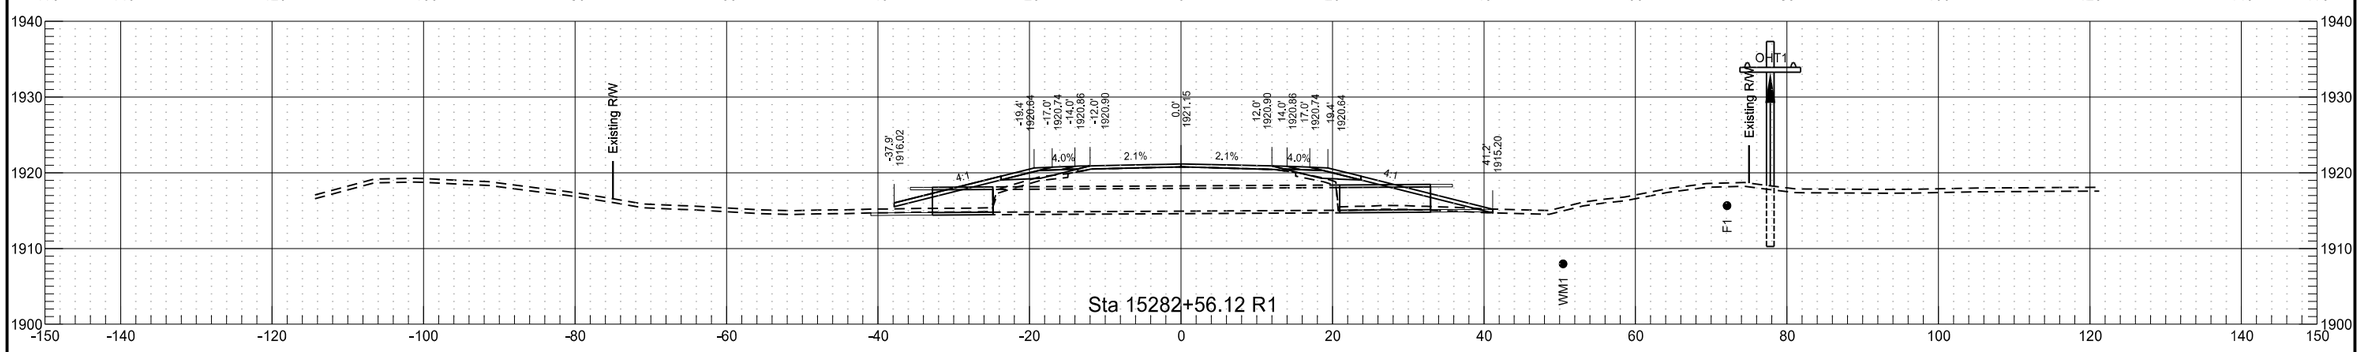

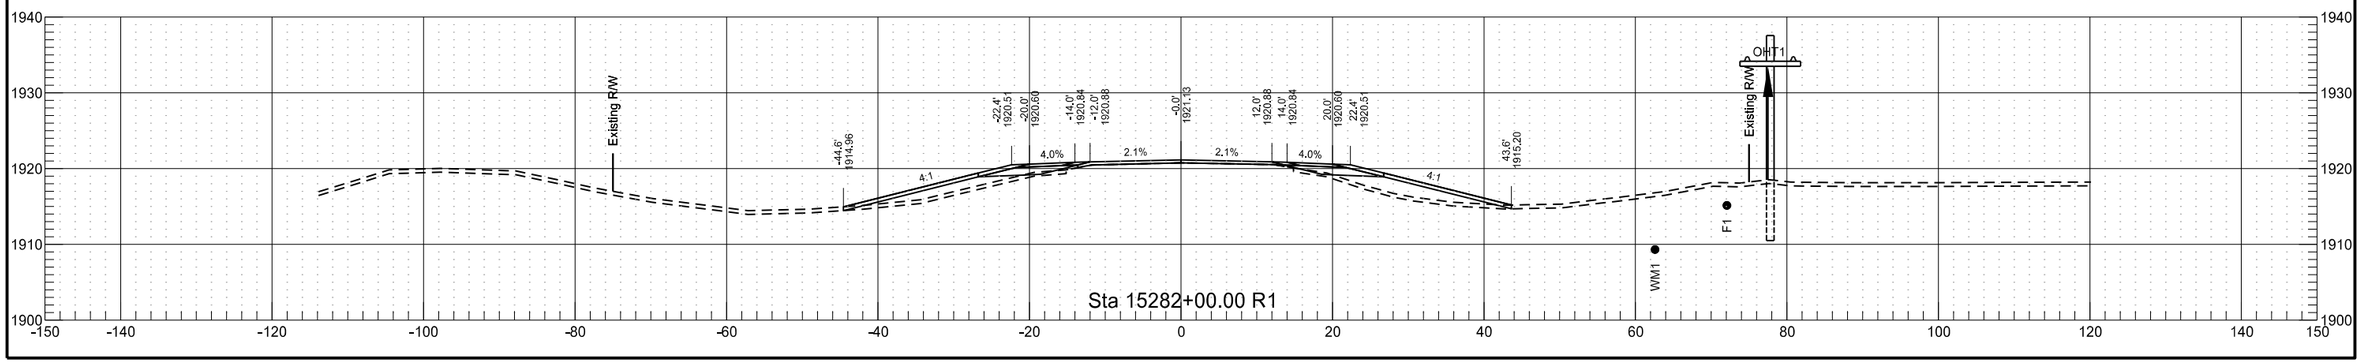


	STATE	PROJECT NO.	SECTION NO.	SHEET NO.
	ND	SOIB-7-804(061)283	200	147

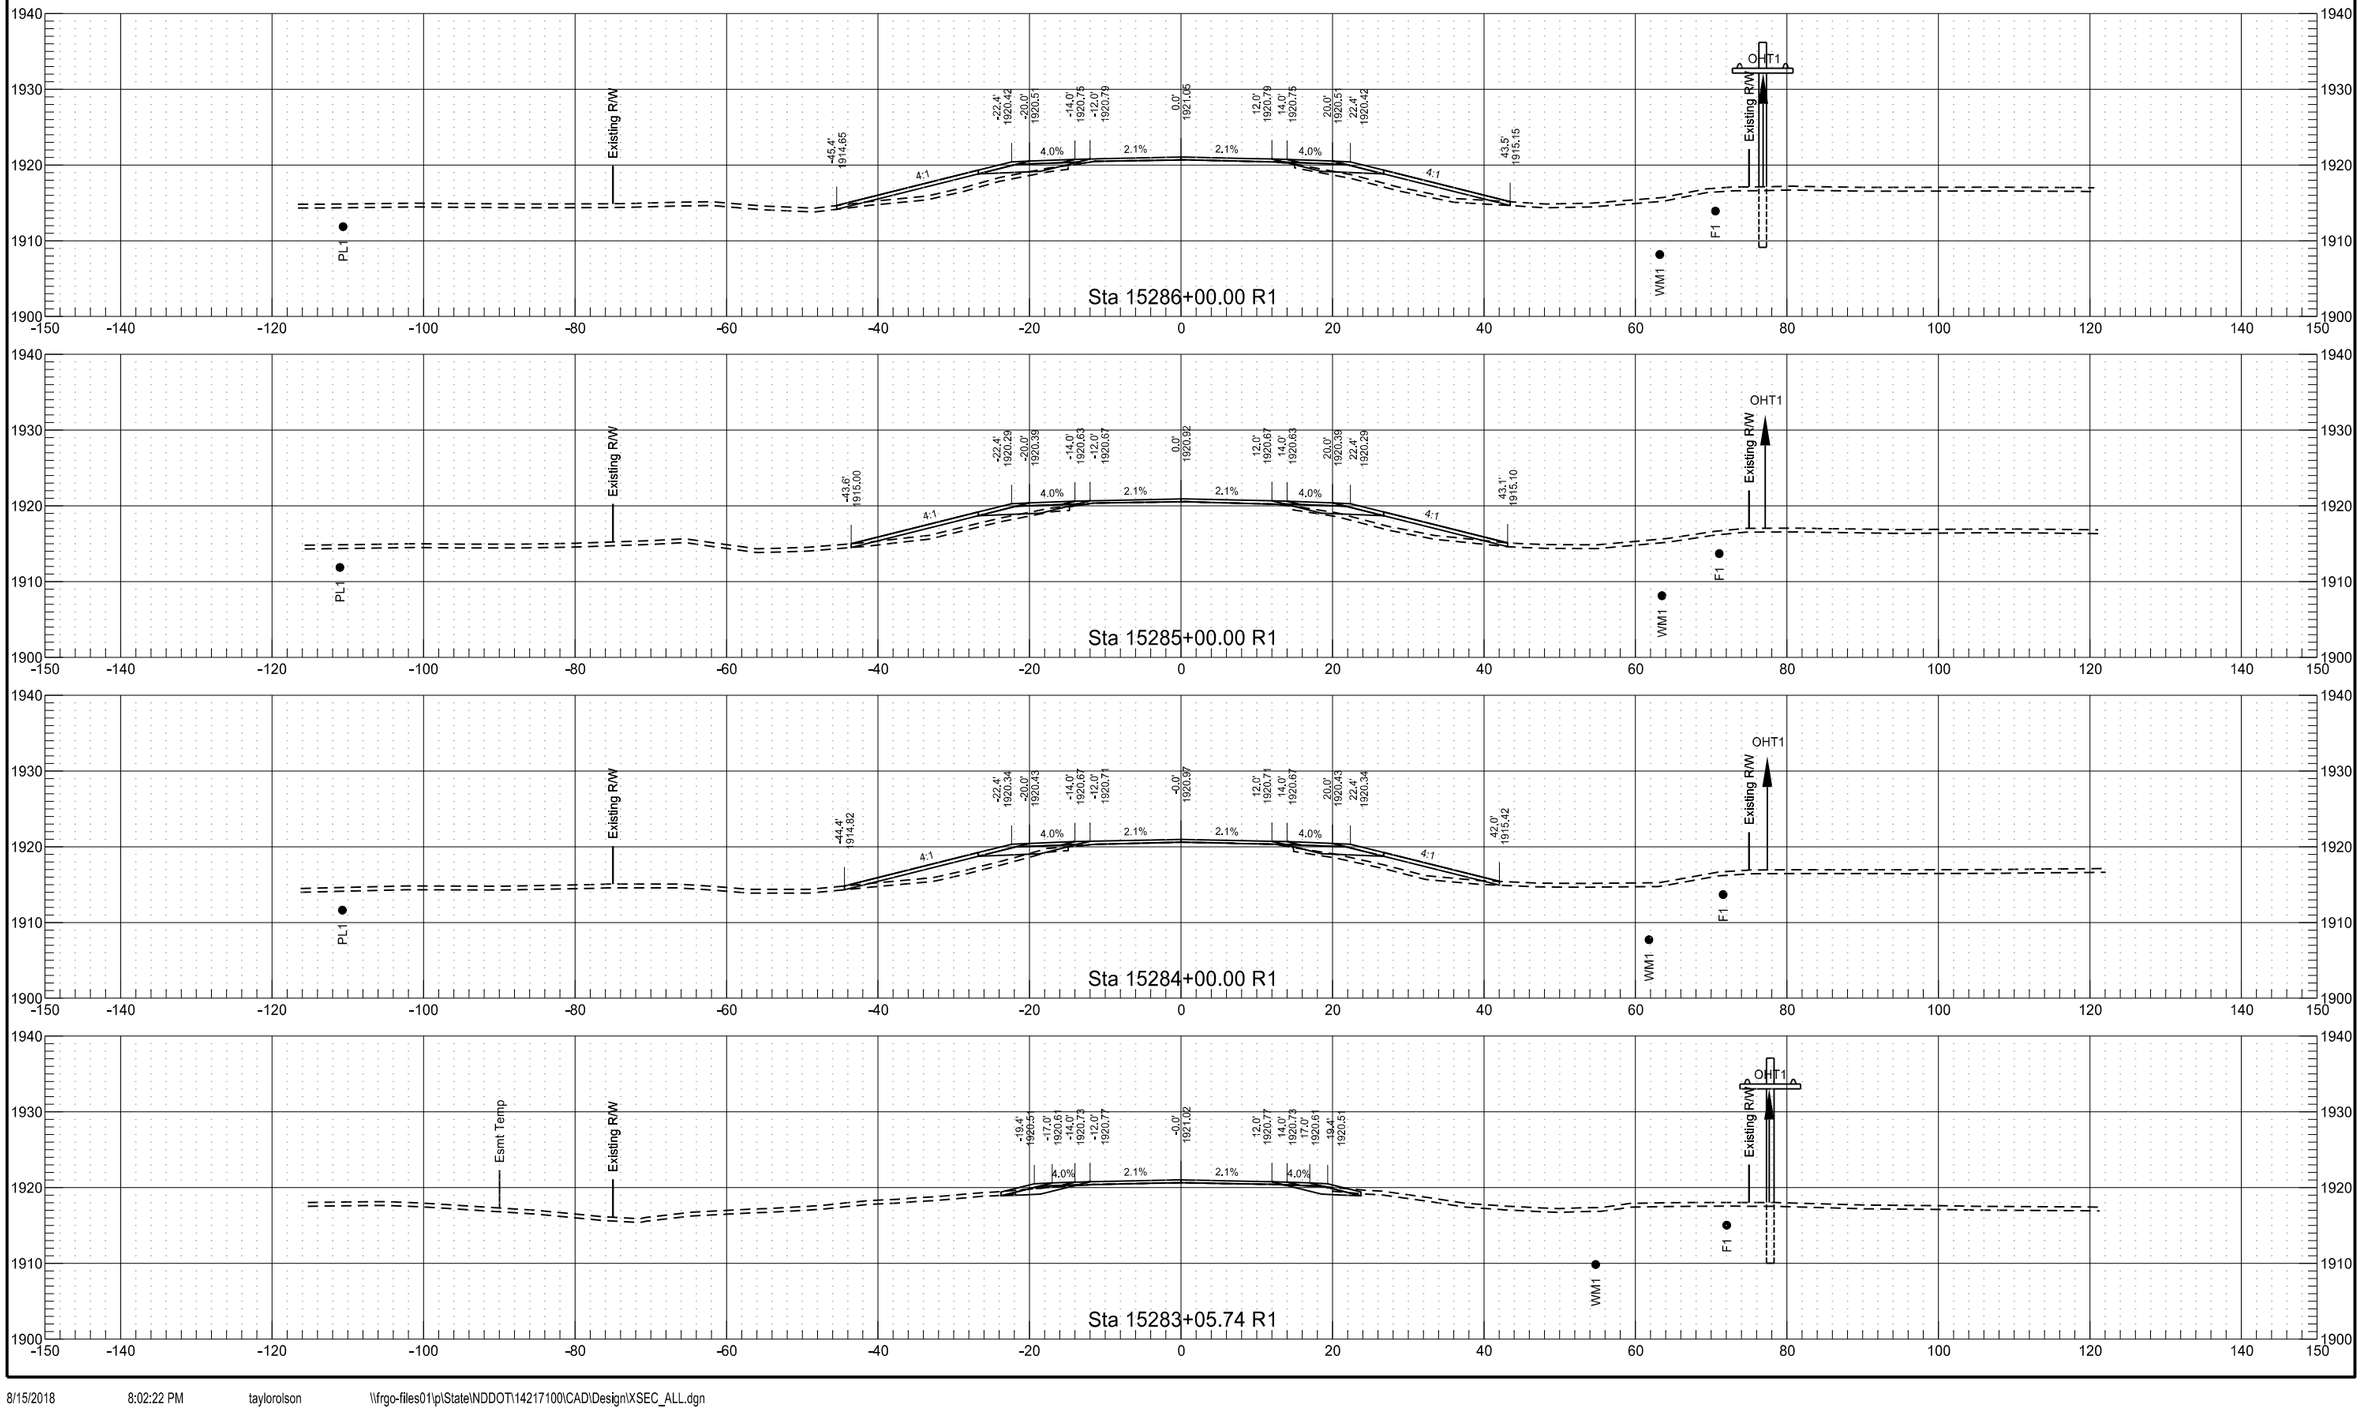


	STATE	PROJECT NO.	SECTION NO.	SHEET NO.
	ND	SOIB-7-804(061)283	200	148

	STATE	PROJECT NO.	SECTION NO.	SHEET NO.
	ND	SOIB-7-804(061)283	200	149

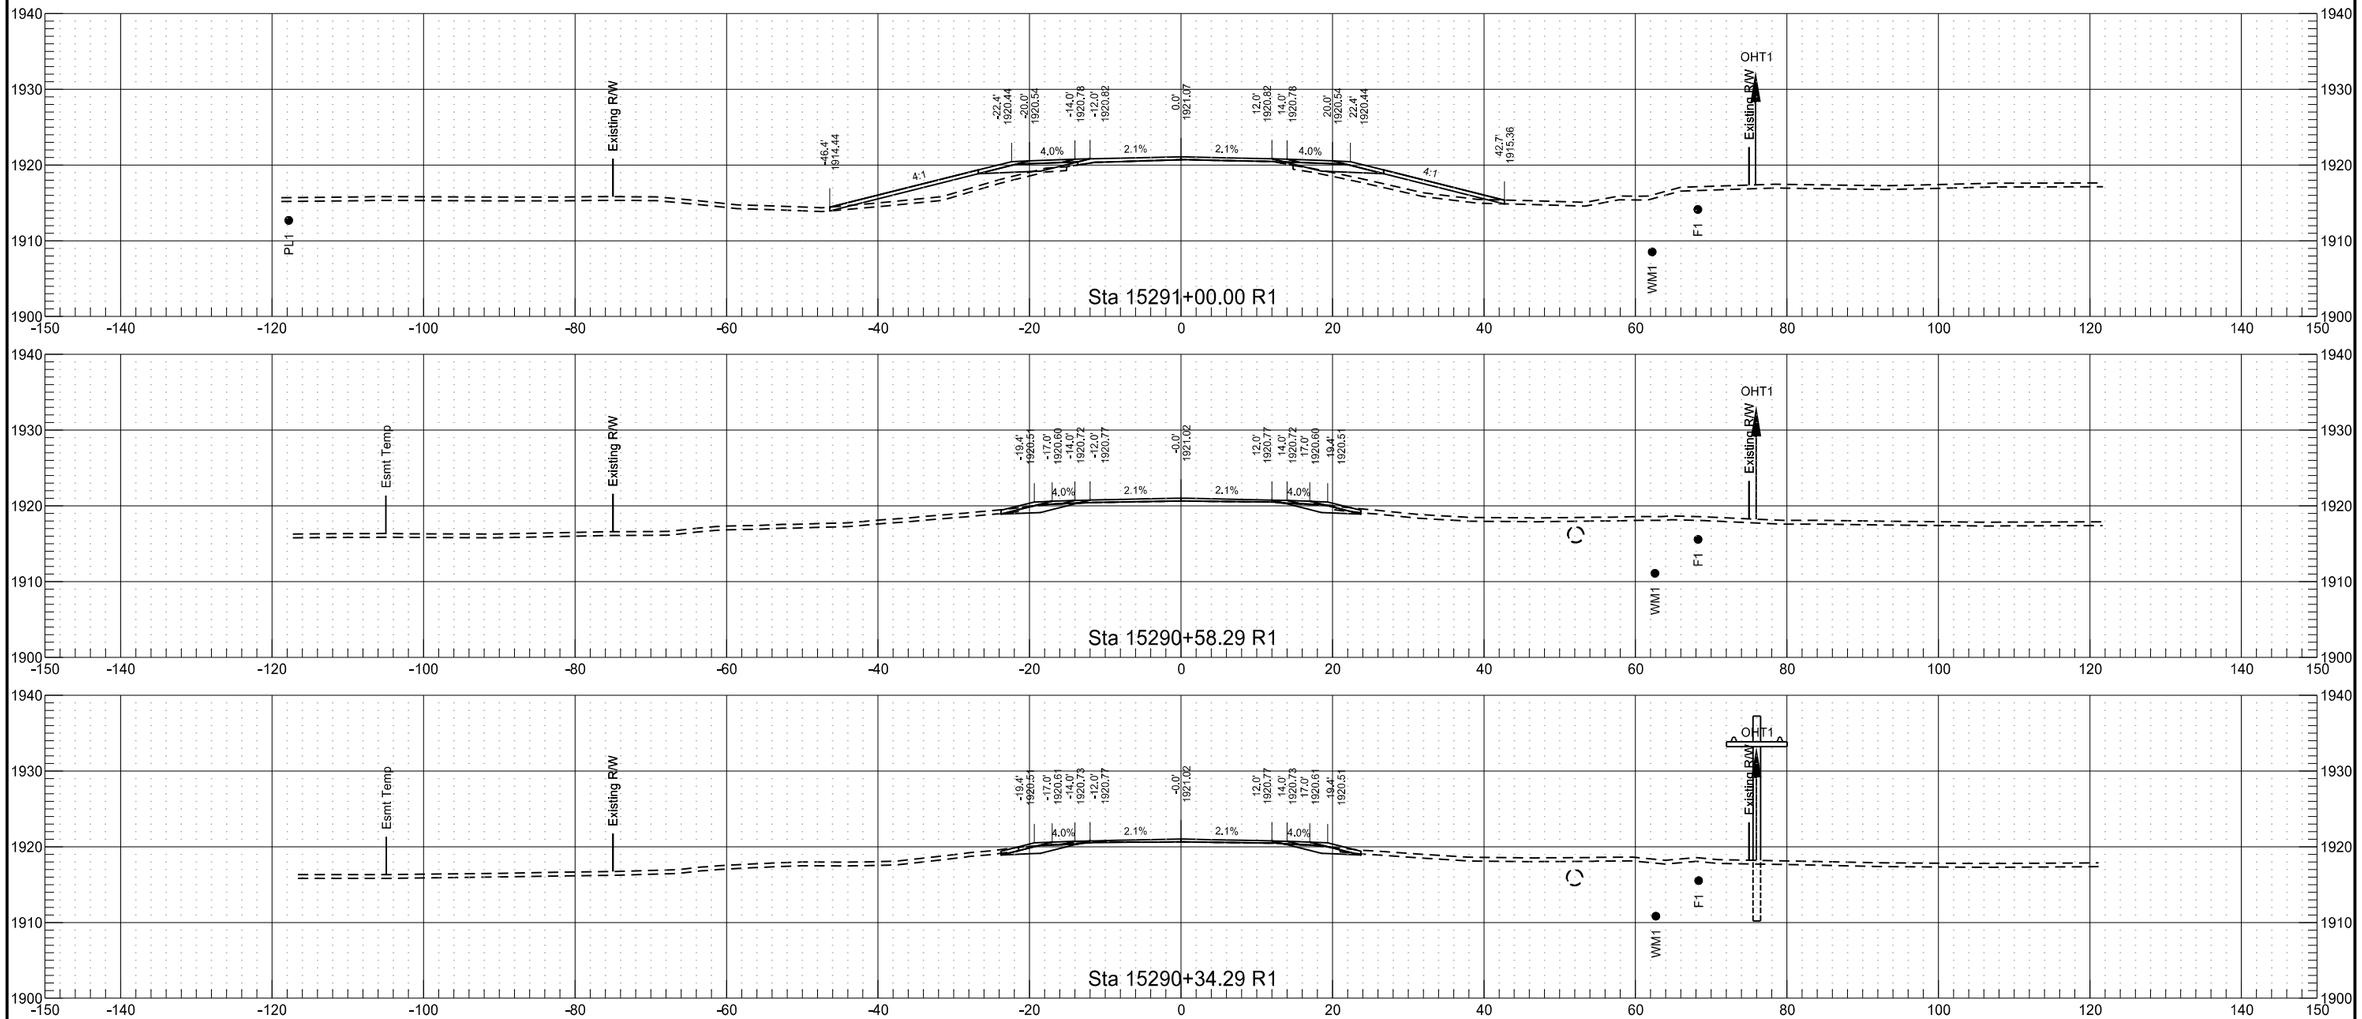


	STATE	PROJECT NO.	SECTION NO.	SHEET NO.
	ND	SOIB-7-804(061)283	200	150


	STATE	PROJECT NO.	SECTION NO.	SHEET NO.
	ND	SOIB-7-804(061)283	200	151

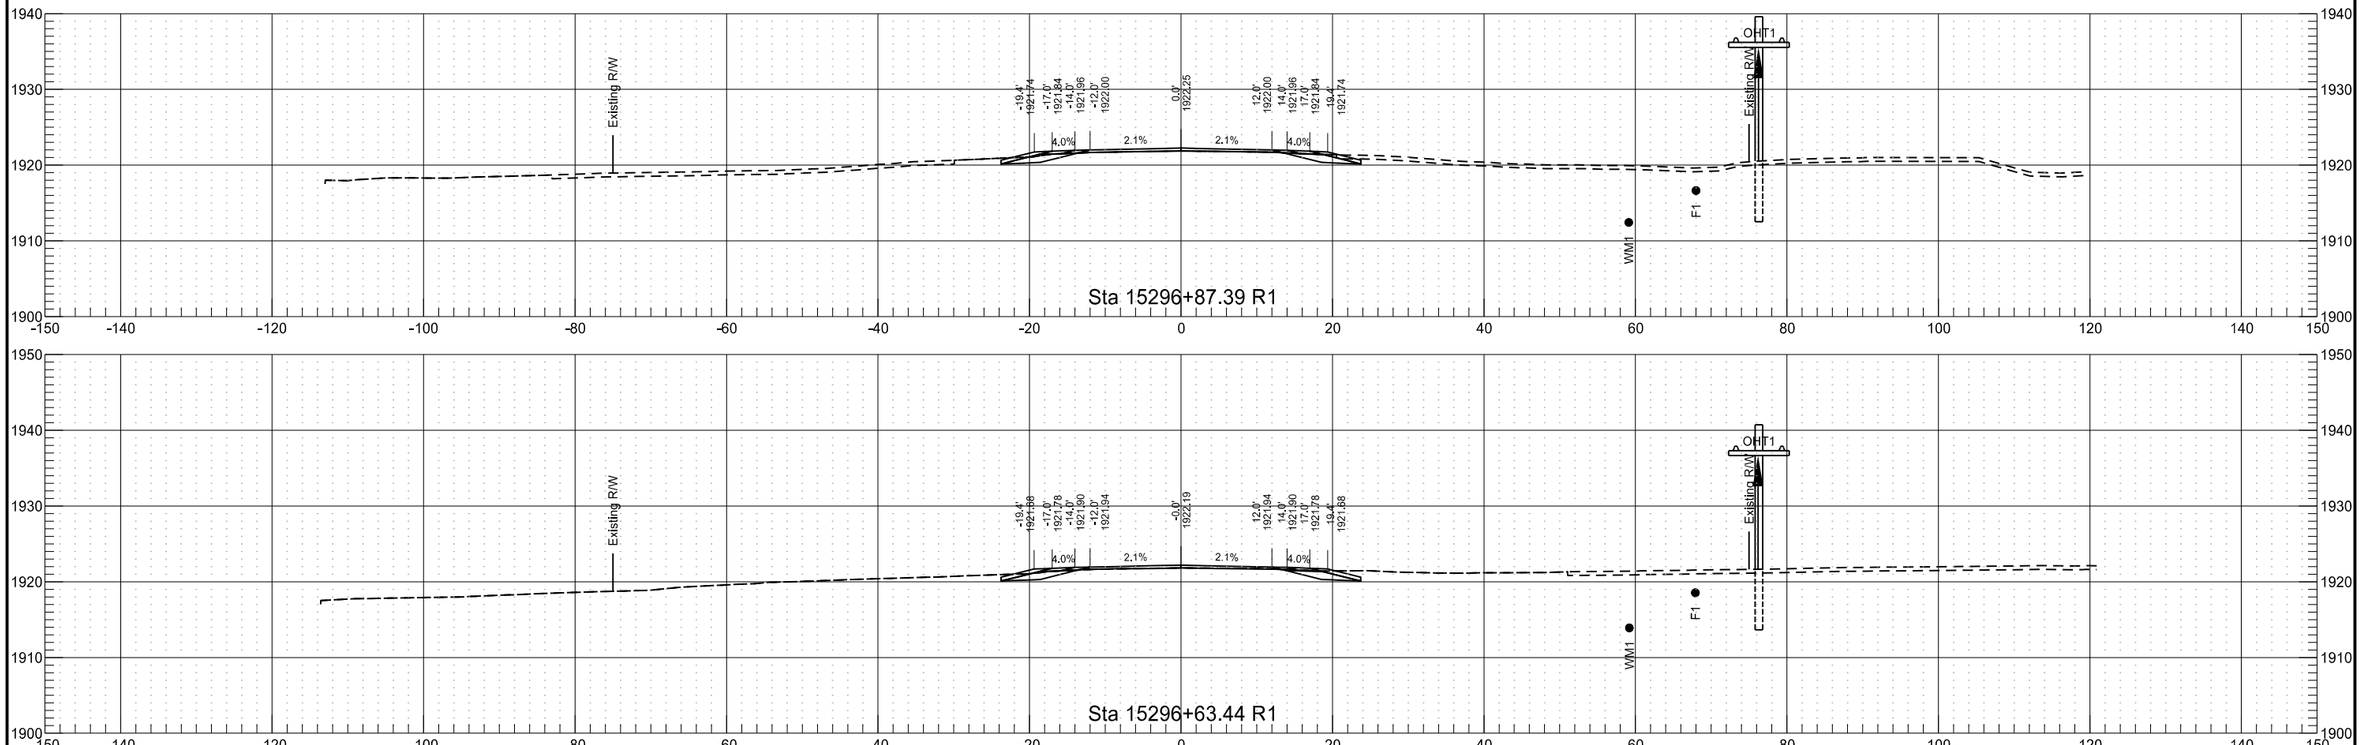



8/15/2018 8:02:26 PM taylorolson \\frgo-files01\p\State\NDDOT\14217100\CAD\Design\XSEC_ALL.dgn

	STATE	PROJECT NO.	SECTION NO.	SHEET NO.
	ND	SOIB-7-804(061)283	200	152

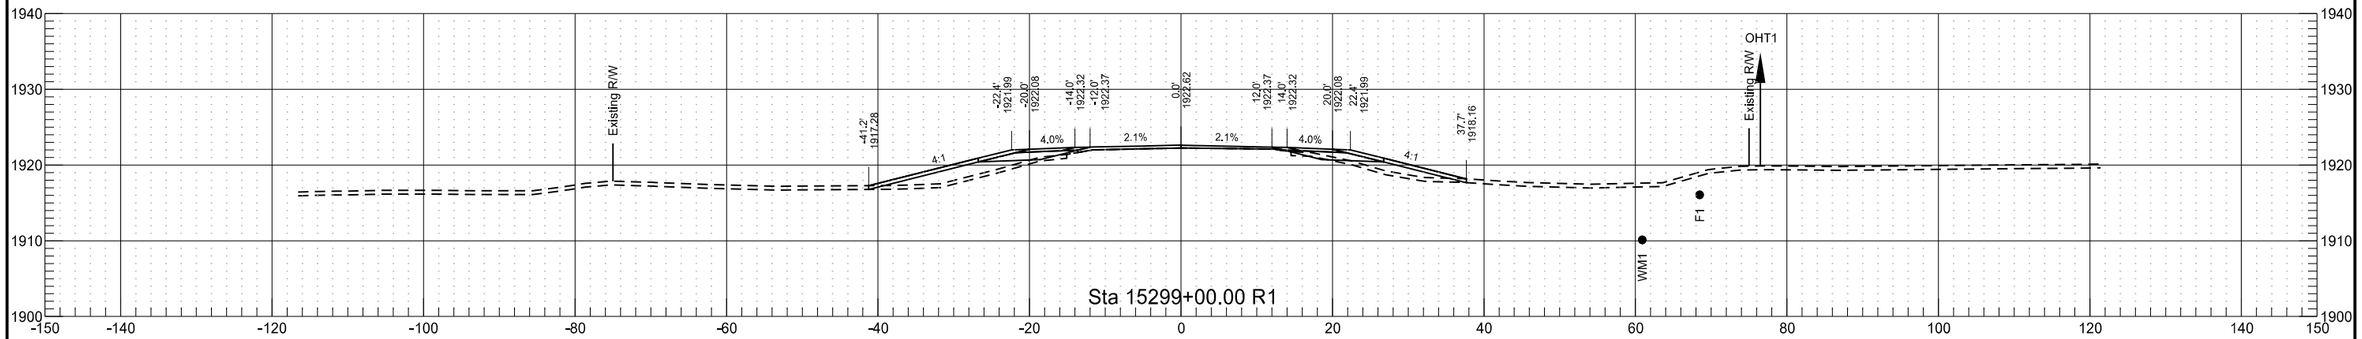


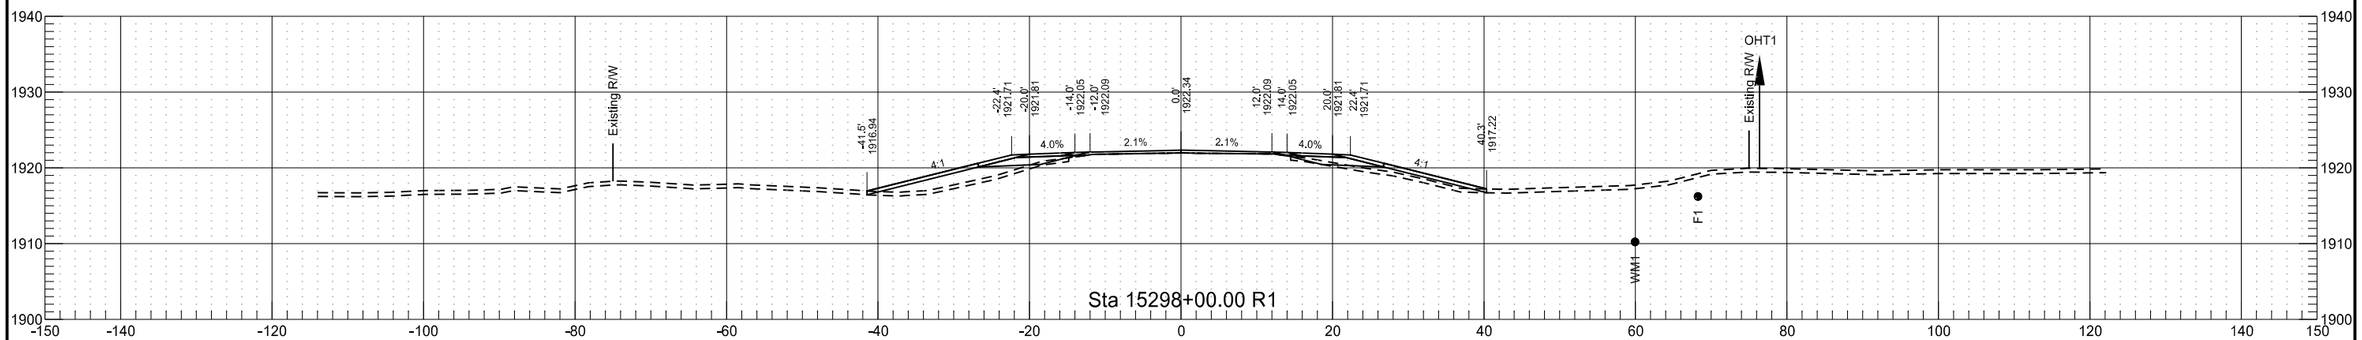


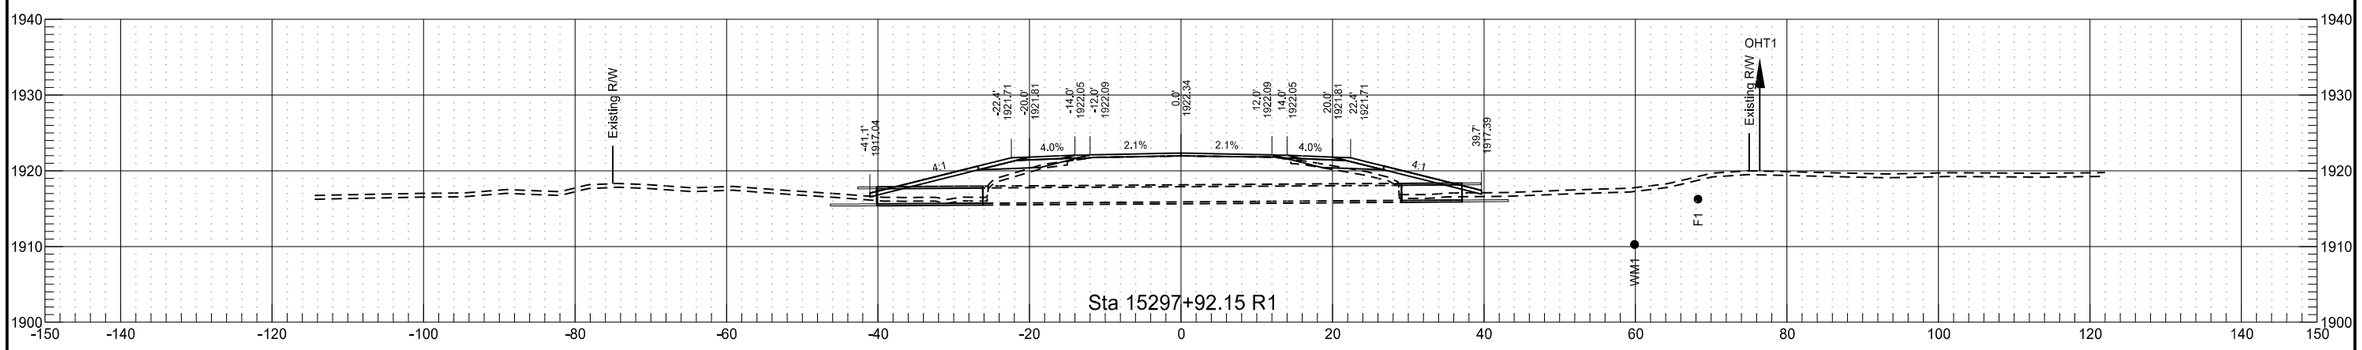


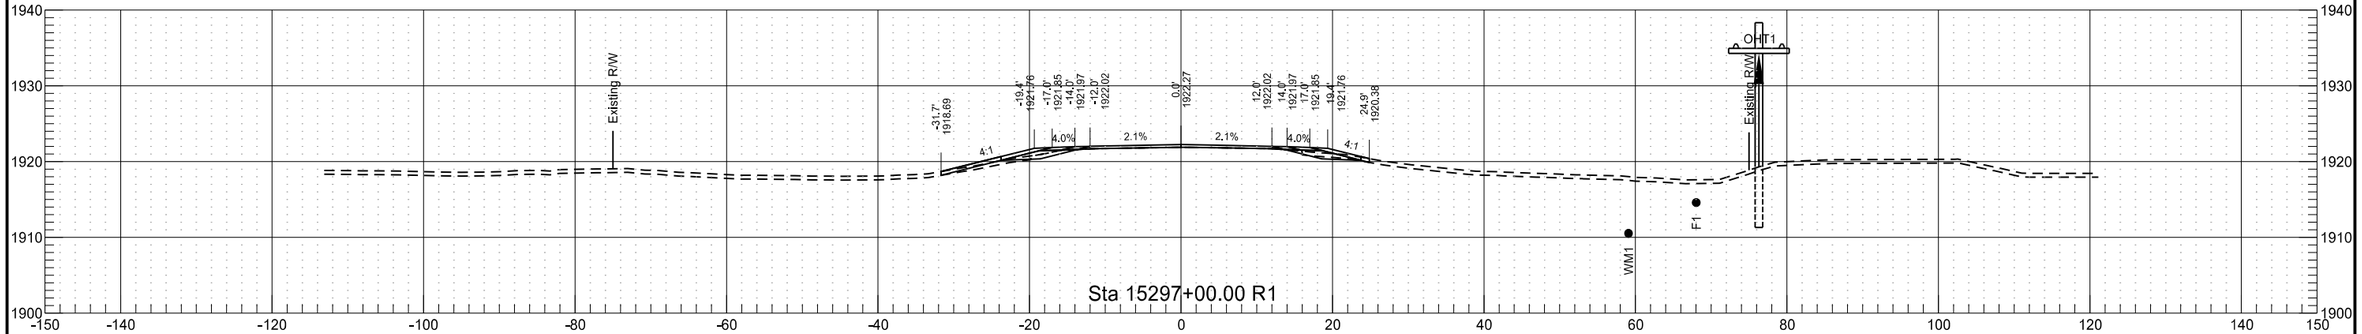


	STATE	PROJECT NO.	SECTION NO.	SHEET NO.
	ND	SOIB-7-804(061)283	200	153

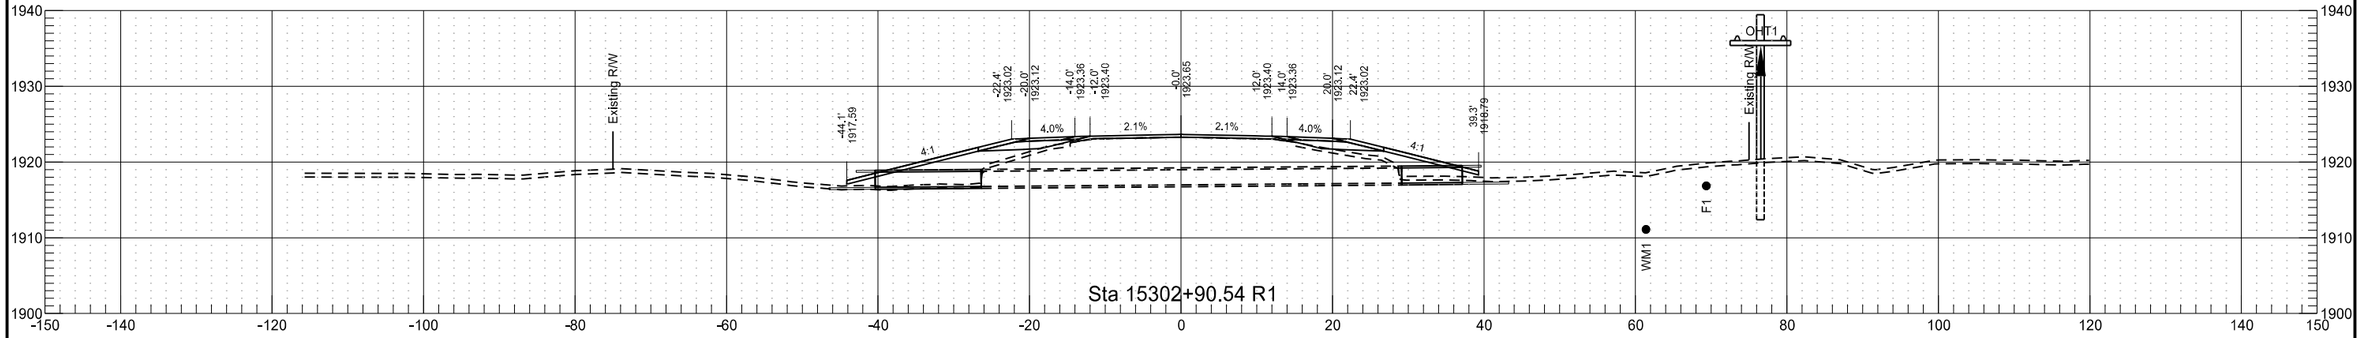


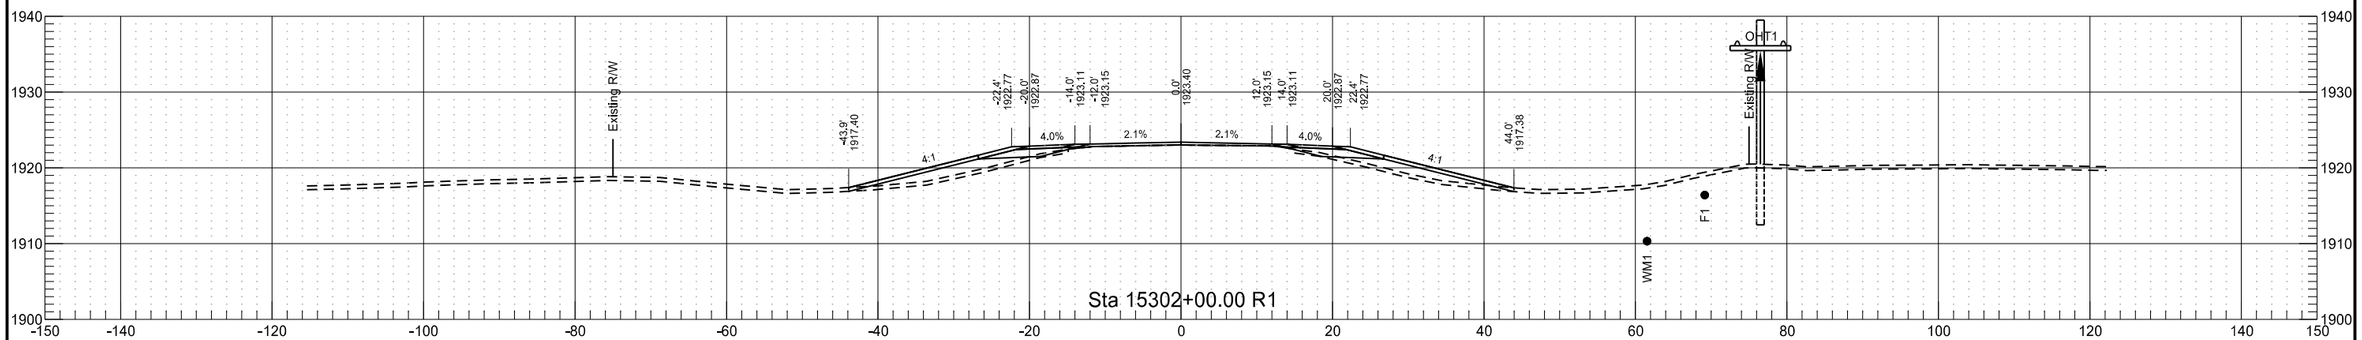

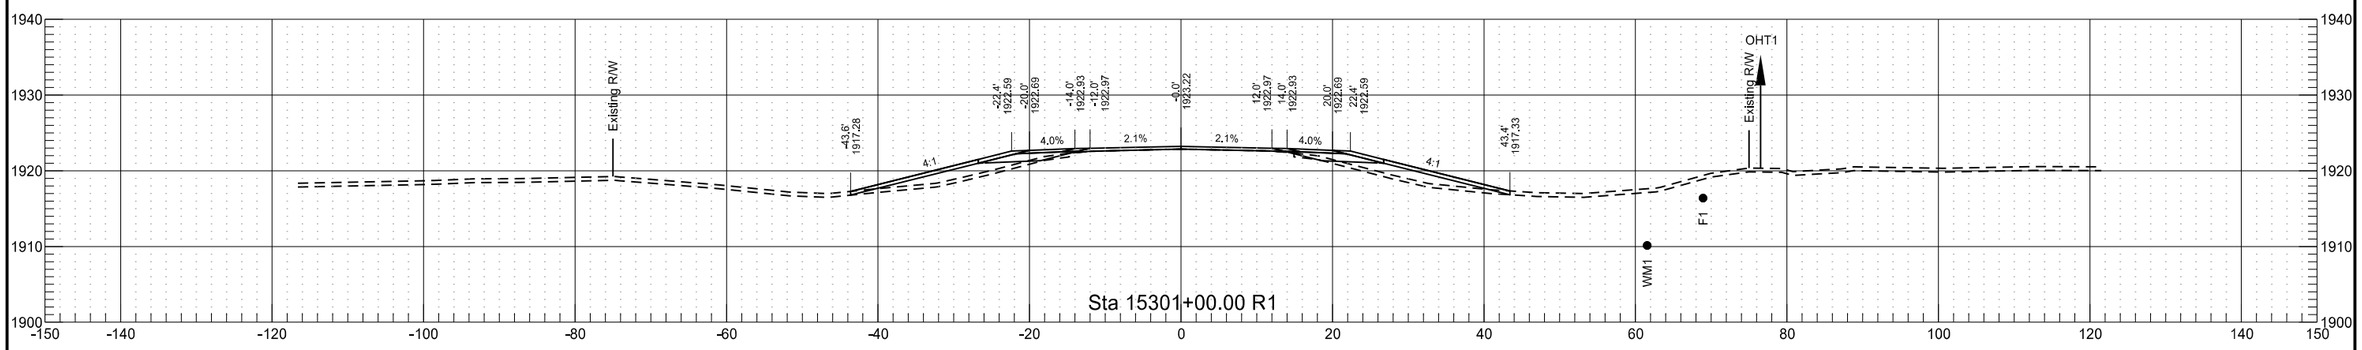


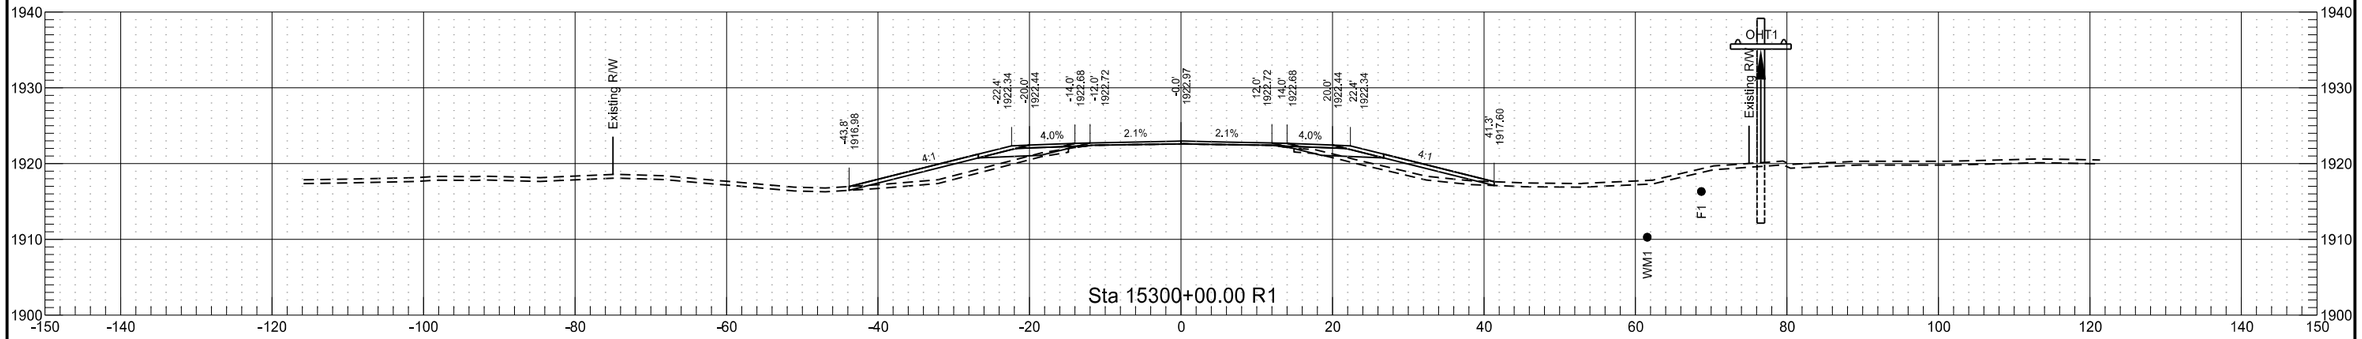

	STATE	PROJECT NO.	SECTION NO.	SHEET NO.
	ND	SOIB-7-804(061)283	200	154

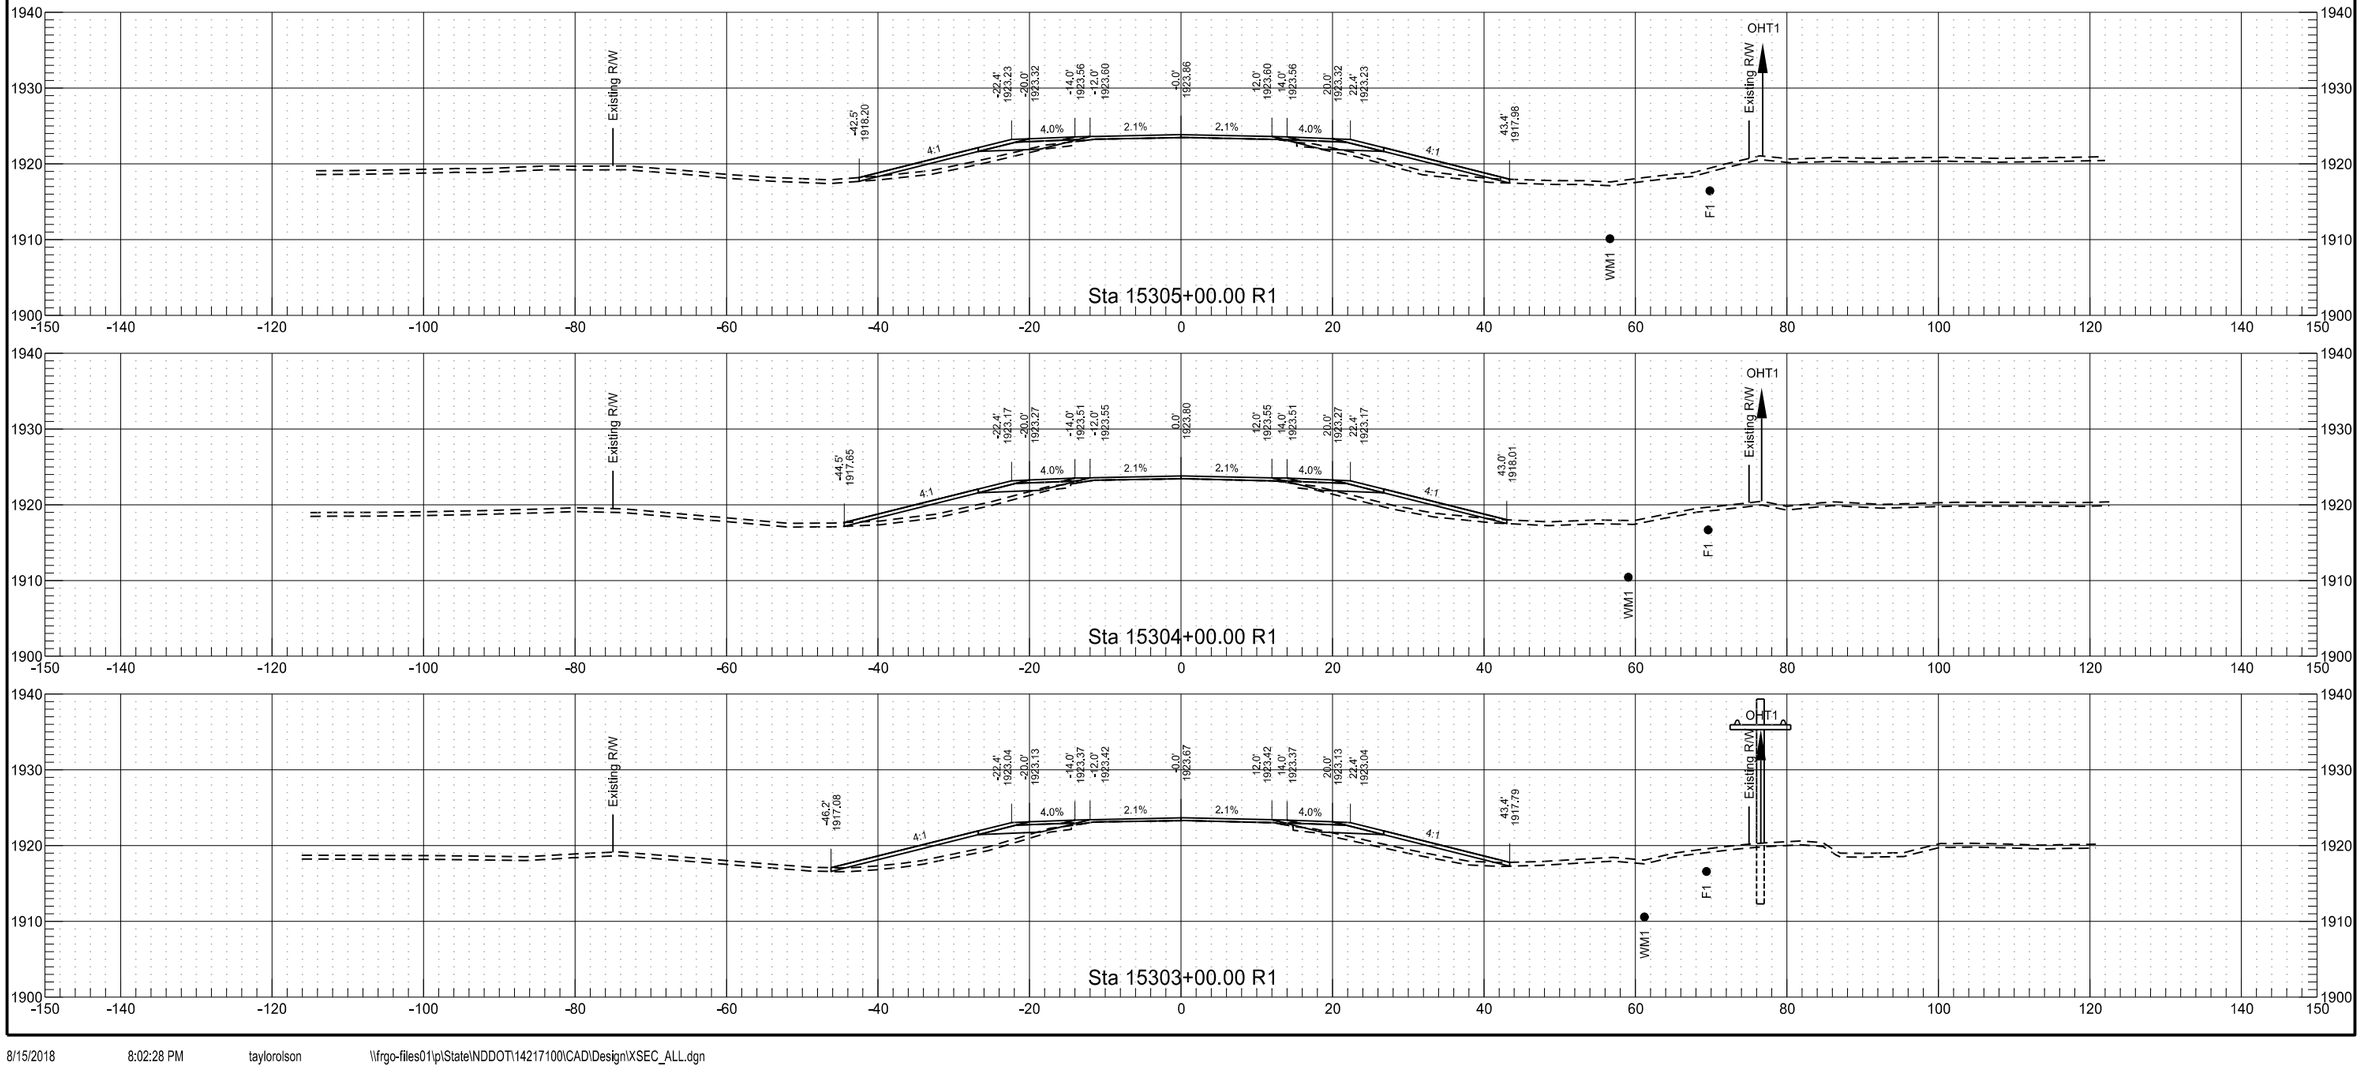


	STATE	PROJECT NO.	SECTION NO.	SHEET NO.
	ND	SOIB-7-804(061)283	200	155

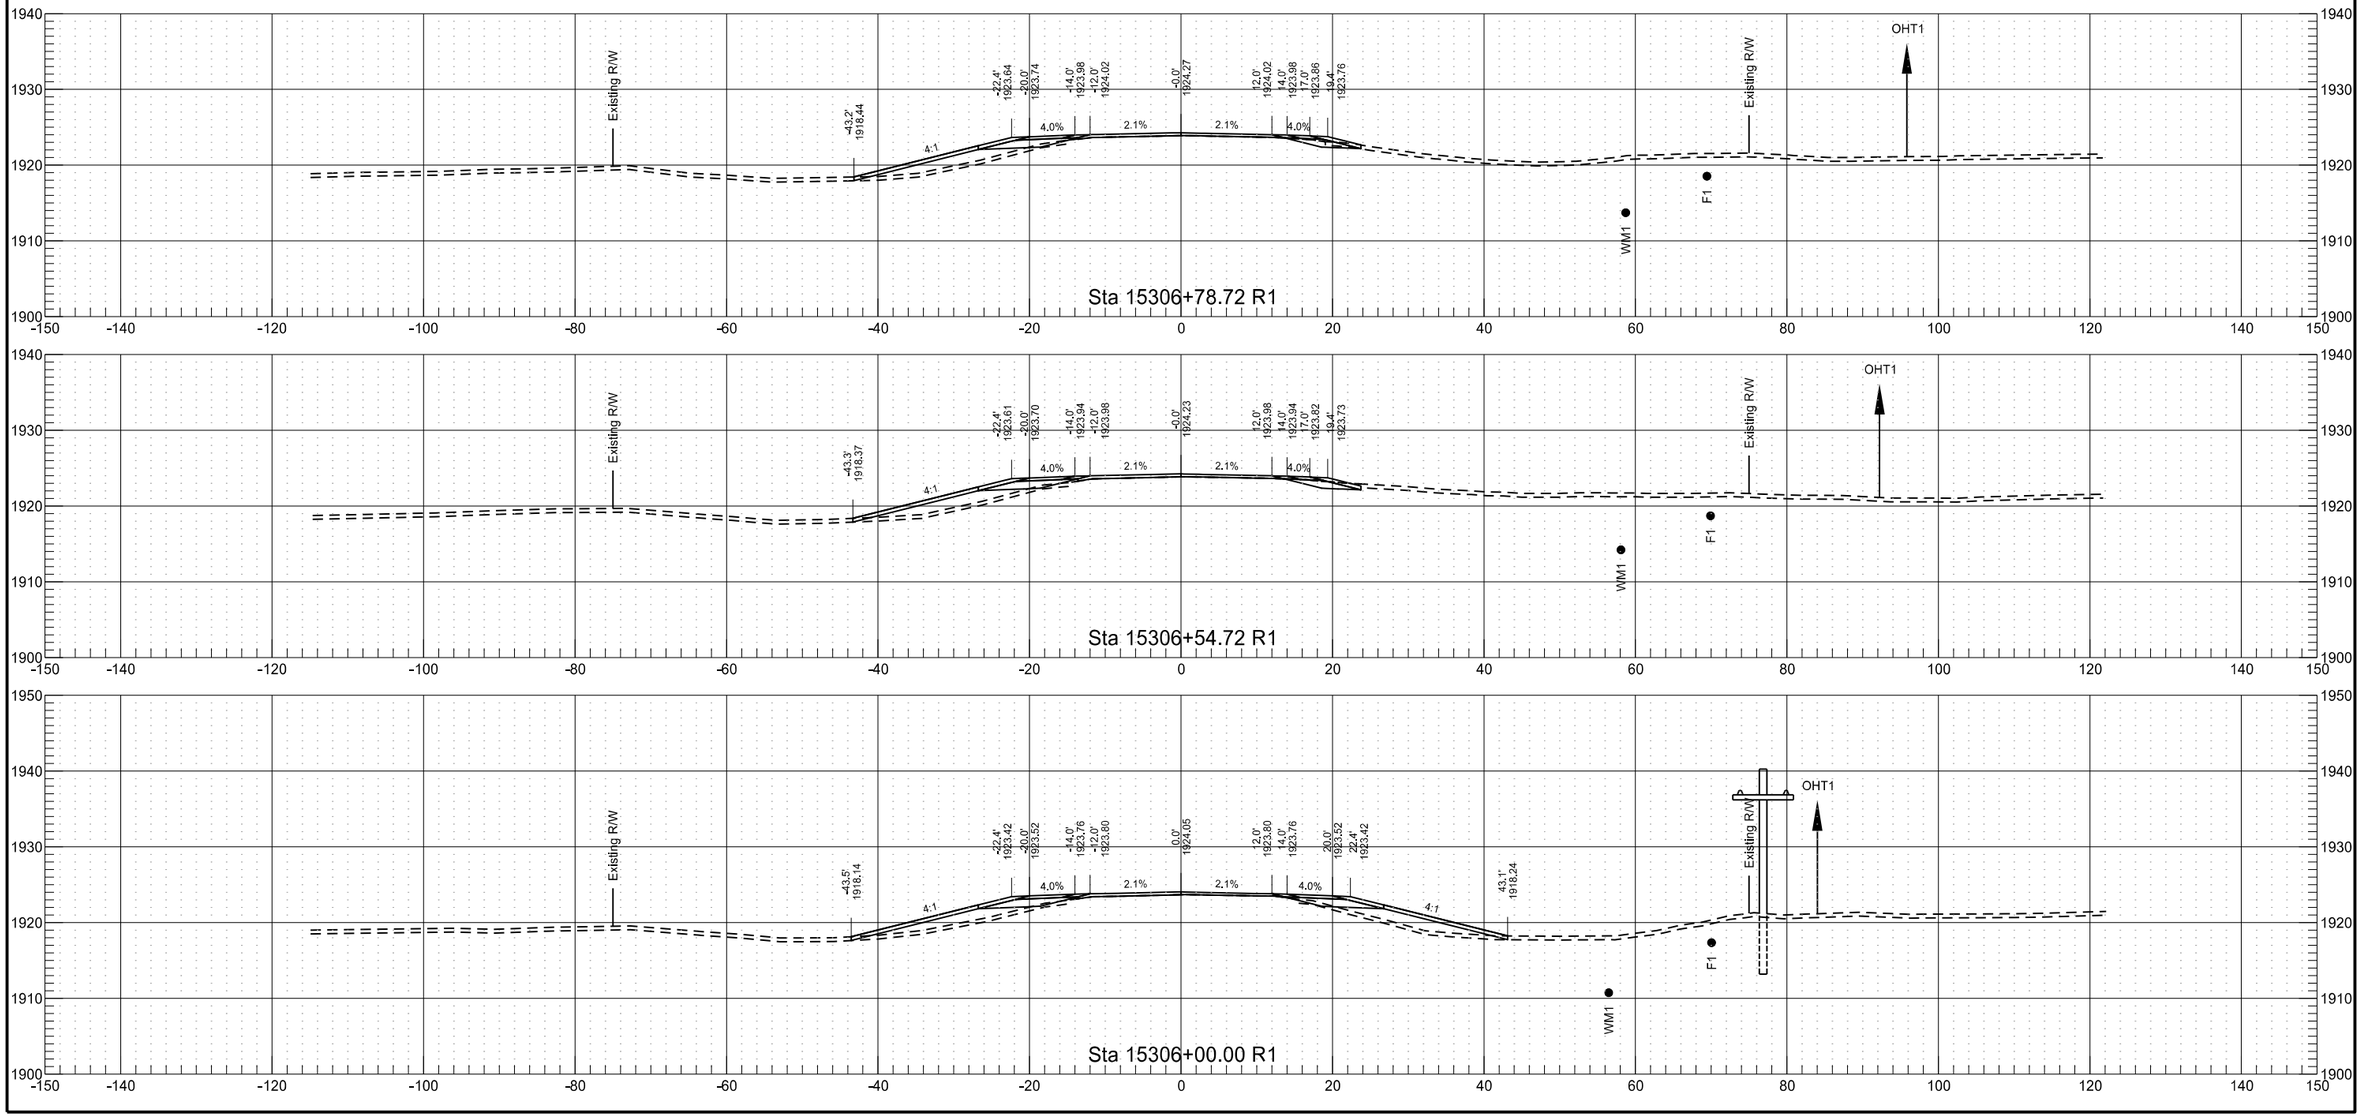


8/15/2018 8:02:29 PM taylorolson \\frgo-files01\p\State\NDDOT\14217100\CAD\Design\XSEC_ALL.dgn


	STATE	PROJECT NO.	SECTION NO.	SHEET NO.
	ND	SOIB-7-804(061)283	200	156


	STATE	PROJECT NO.	SECTION NO.	SHEET NO.
	ND	SOIB-7-804(061)283	200	157

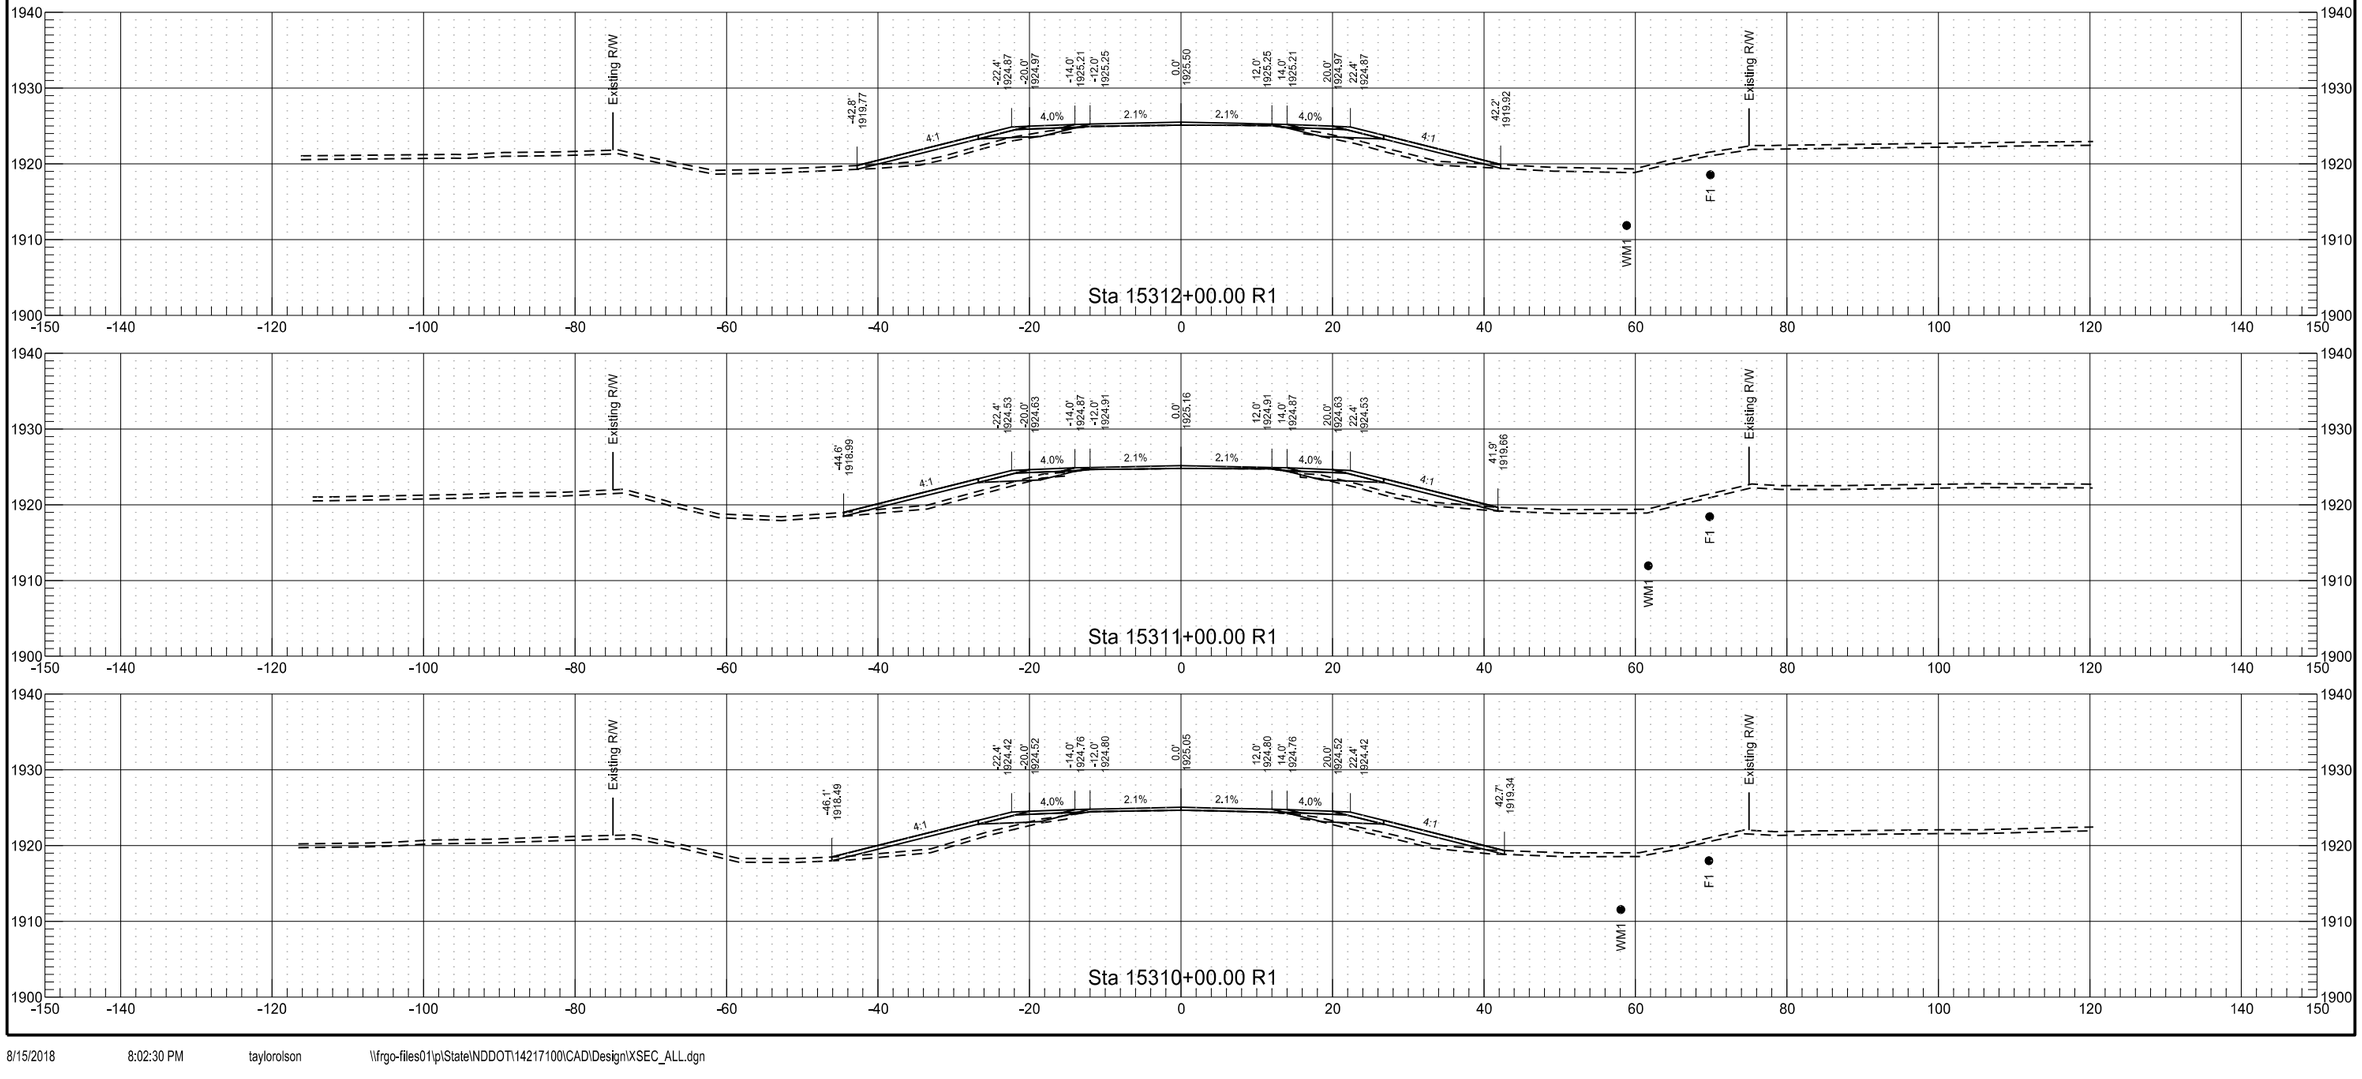


	STATE	PROJECT NO.	SECTION NO.	SHEET NO.
	ND	SOIB-7-804(061)283	200	158

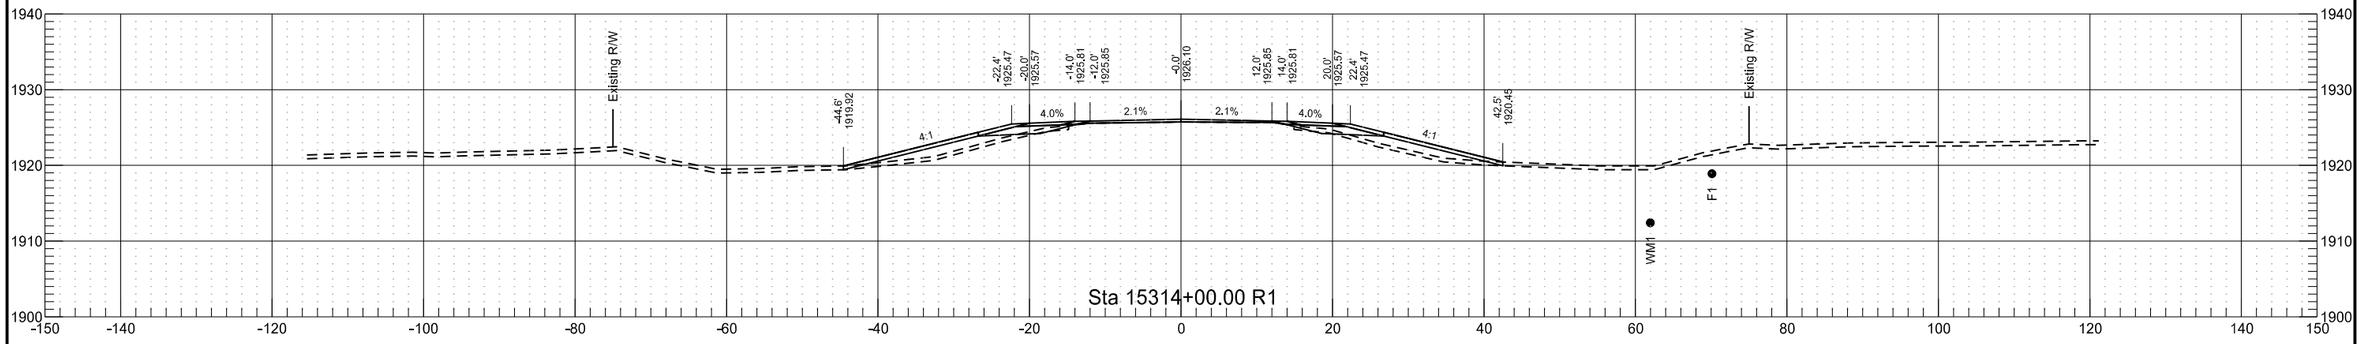

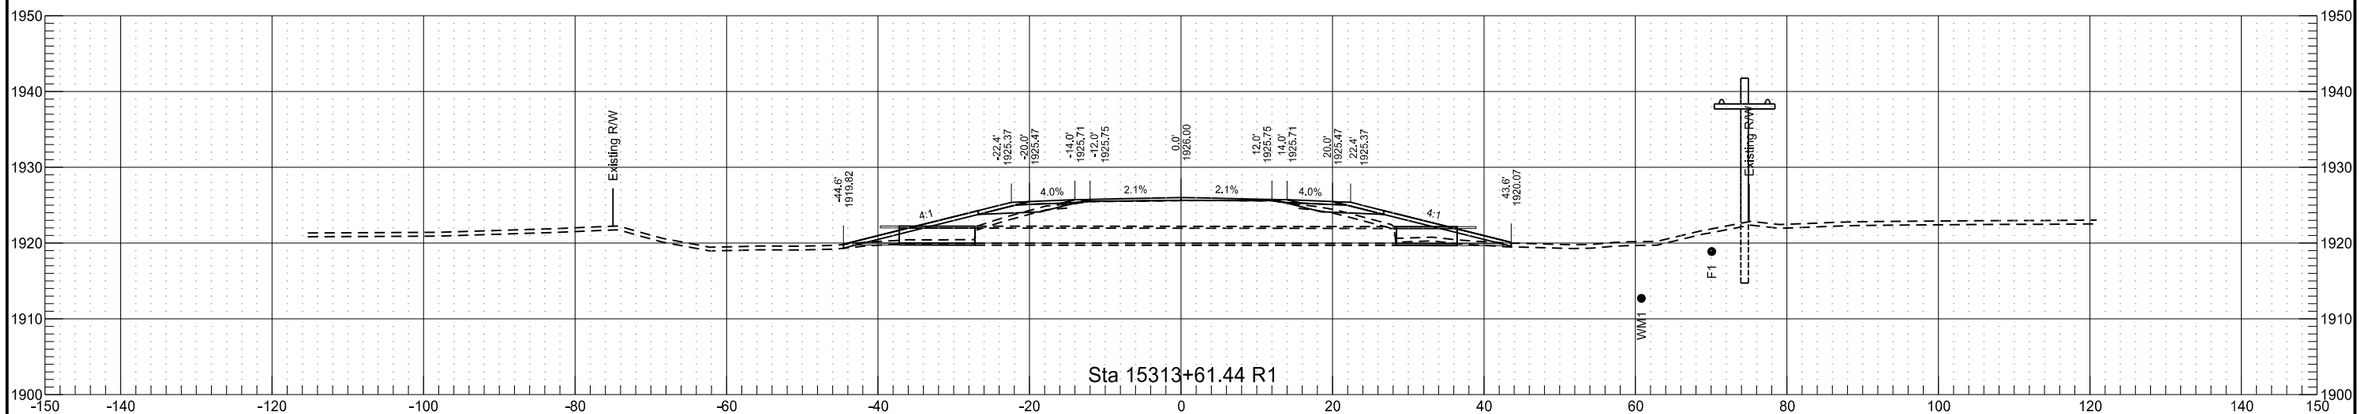


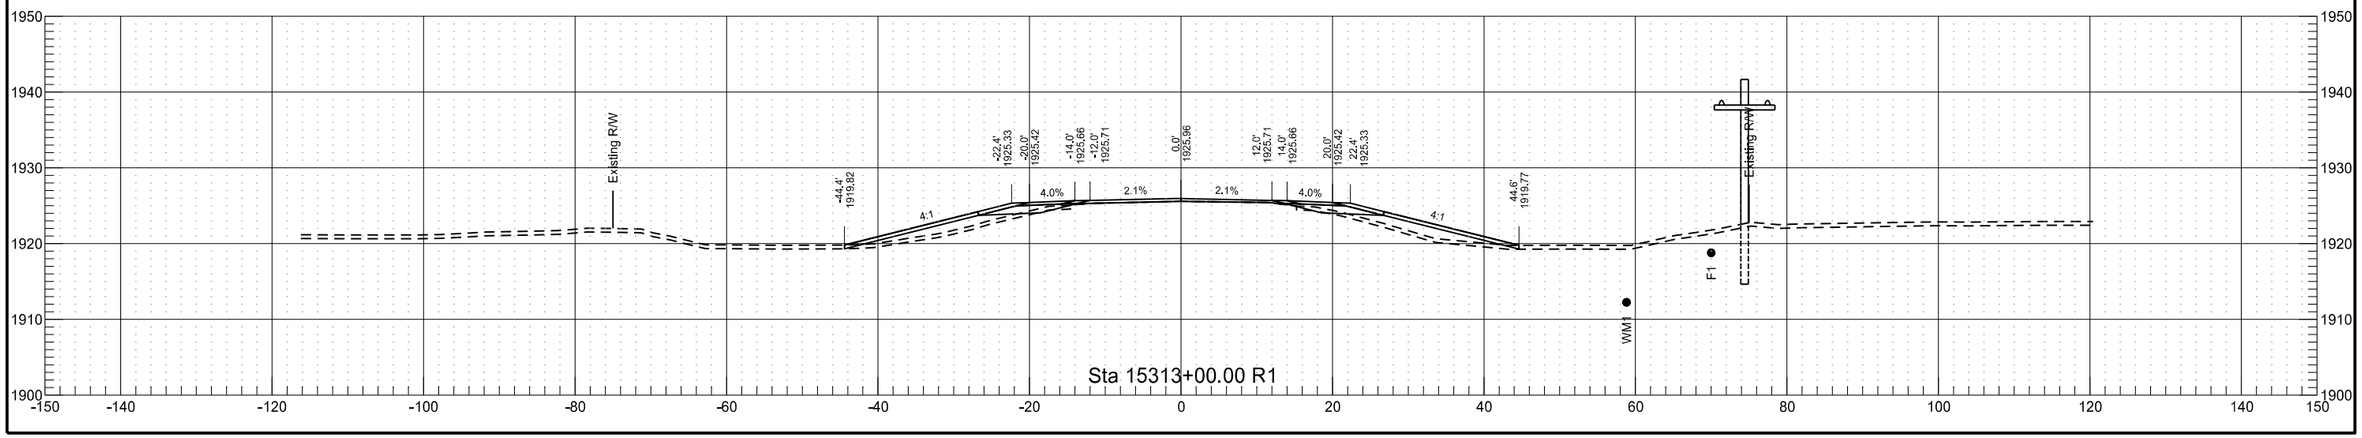


	STATE	PROJECT NO.	SECTION NO.	SHEET NO.
	ND	SOIB-7-804(061)283	200	159

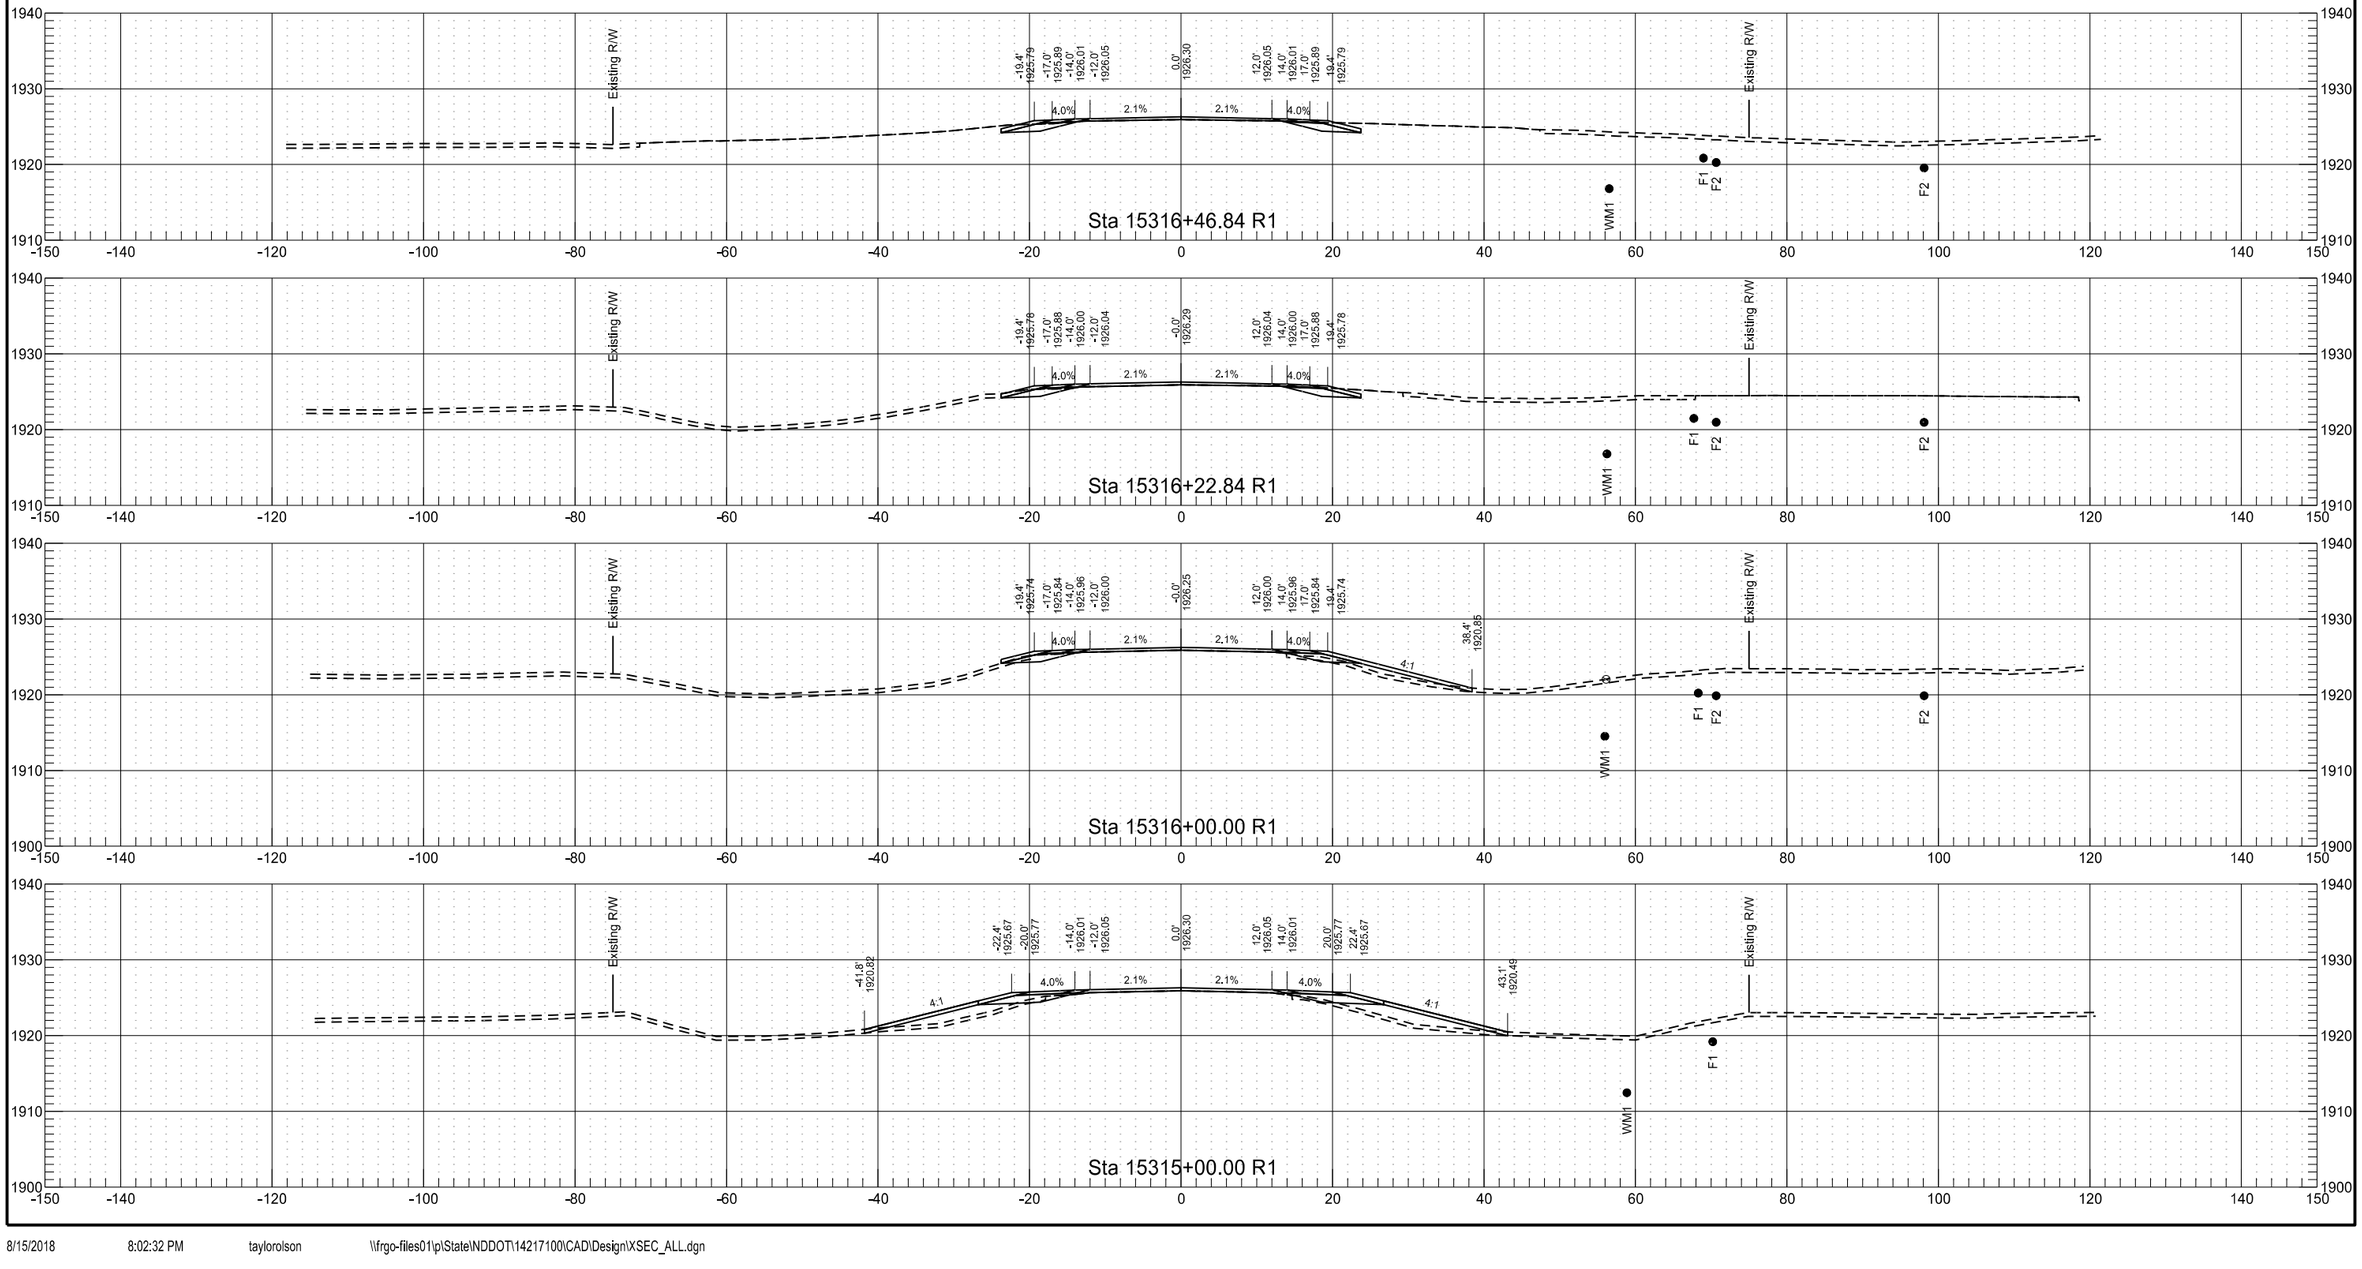

	STATE	PROJECT NO.	SECTION NO.	SHEET NO.
	ND	SOIB-7-804(061)283	200	160

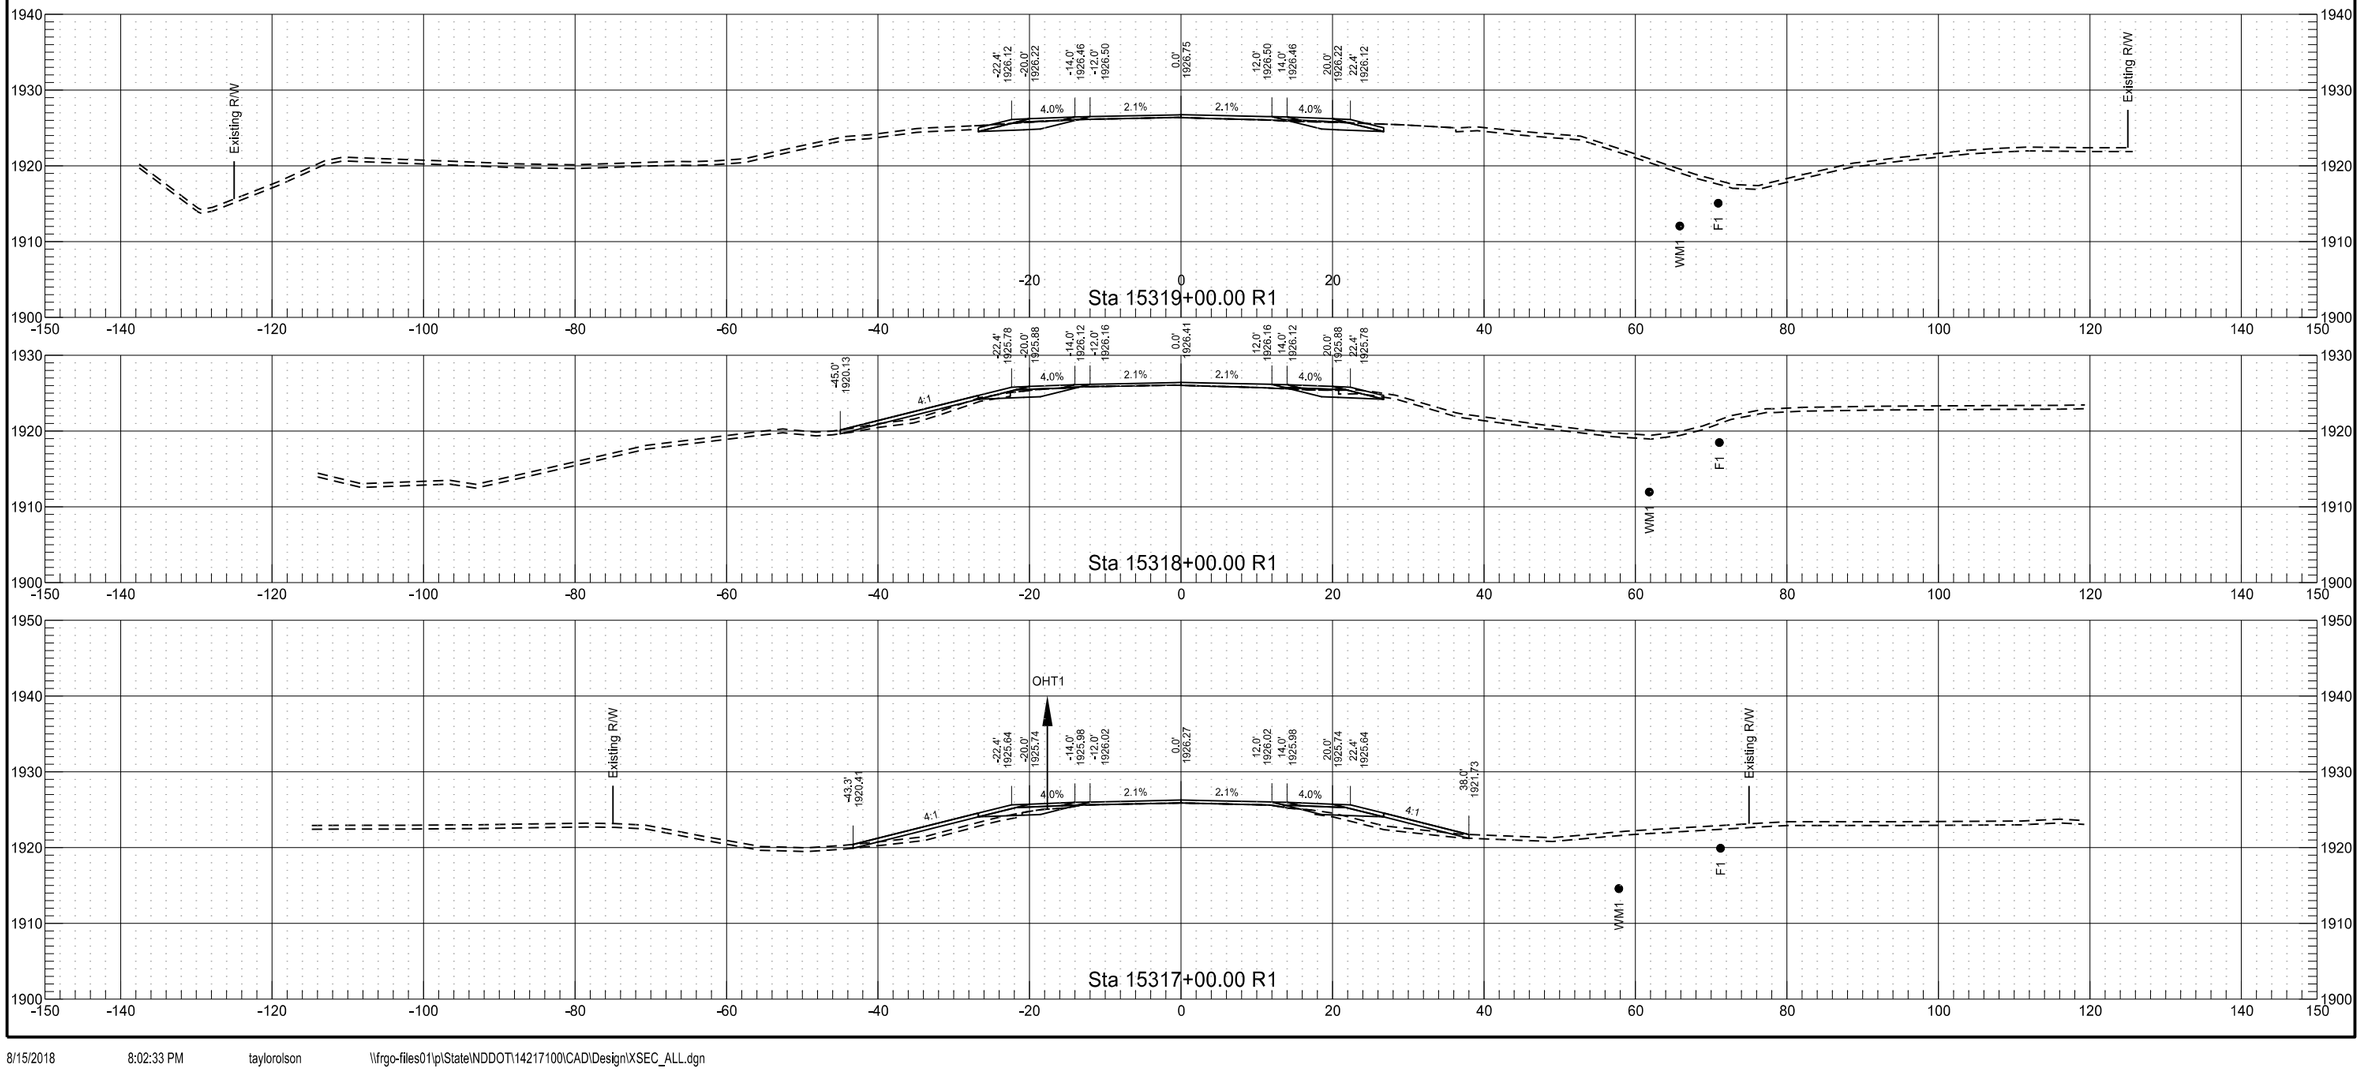


	STATE	PROJECT NO.	SECTION NO.	SHEET NO.
	ND	SOIB-7-804(061)283	200	161

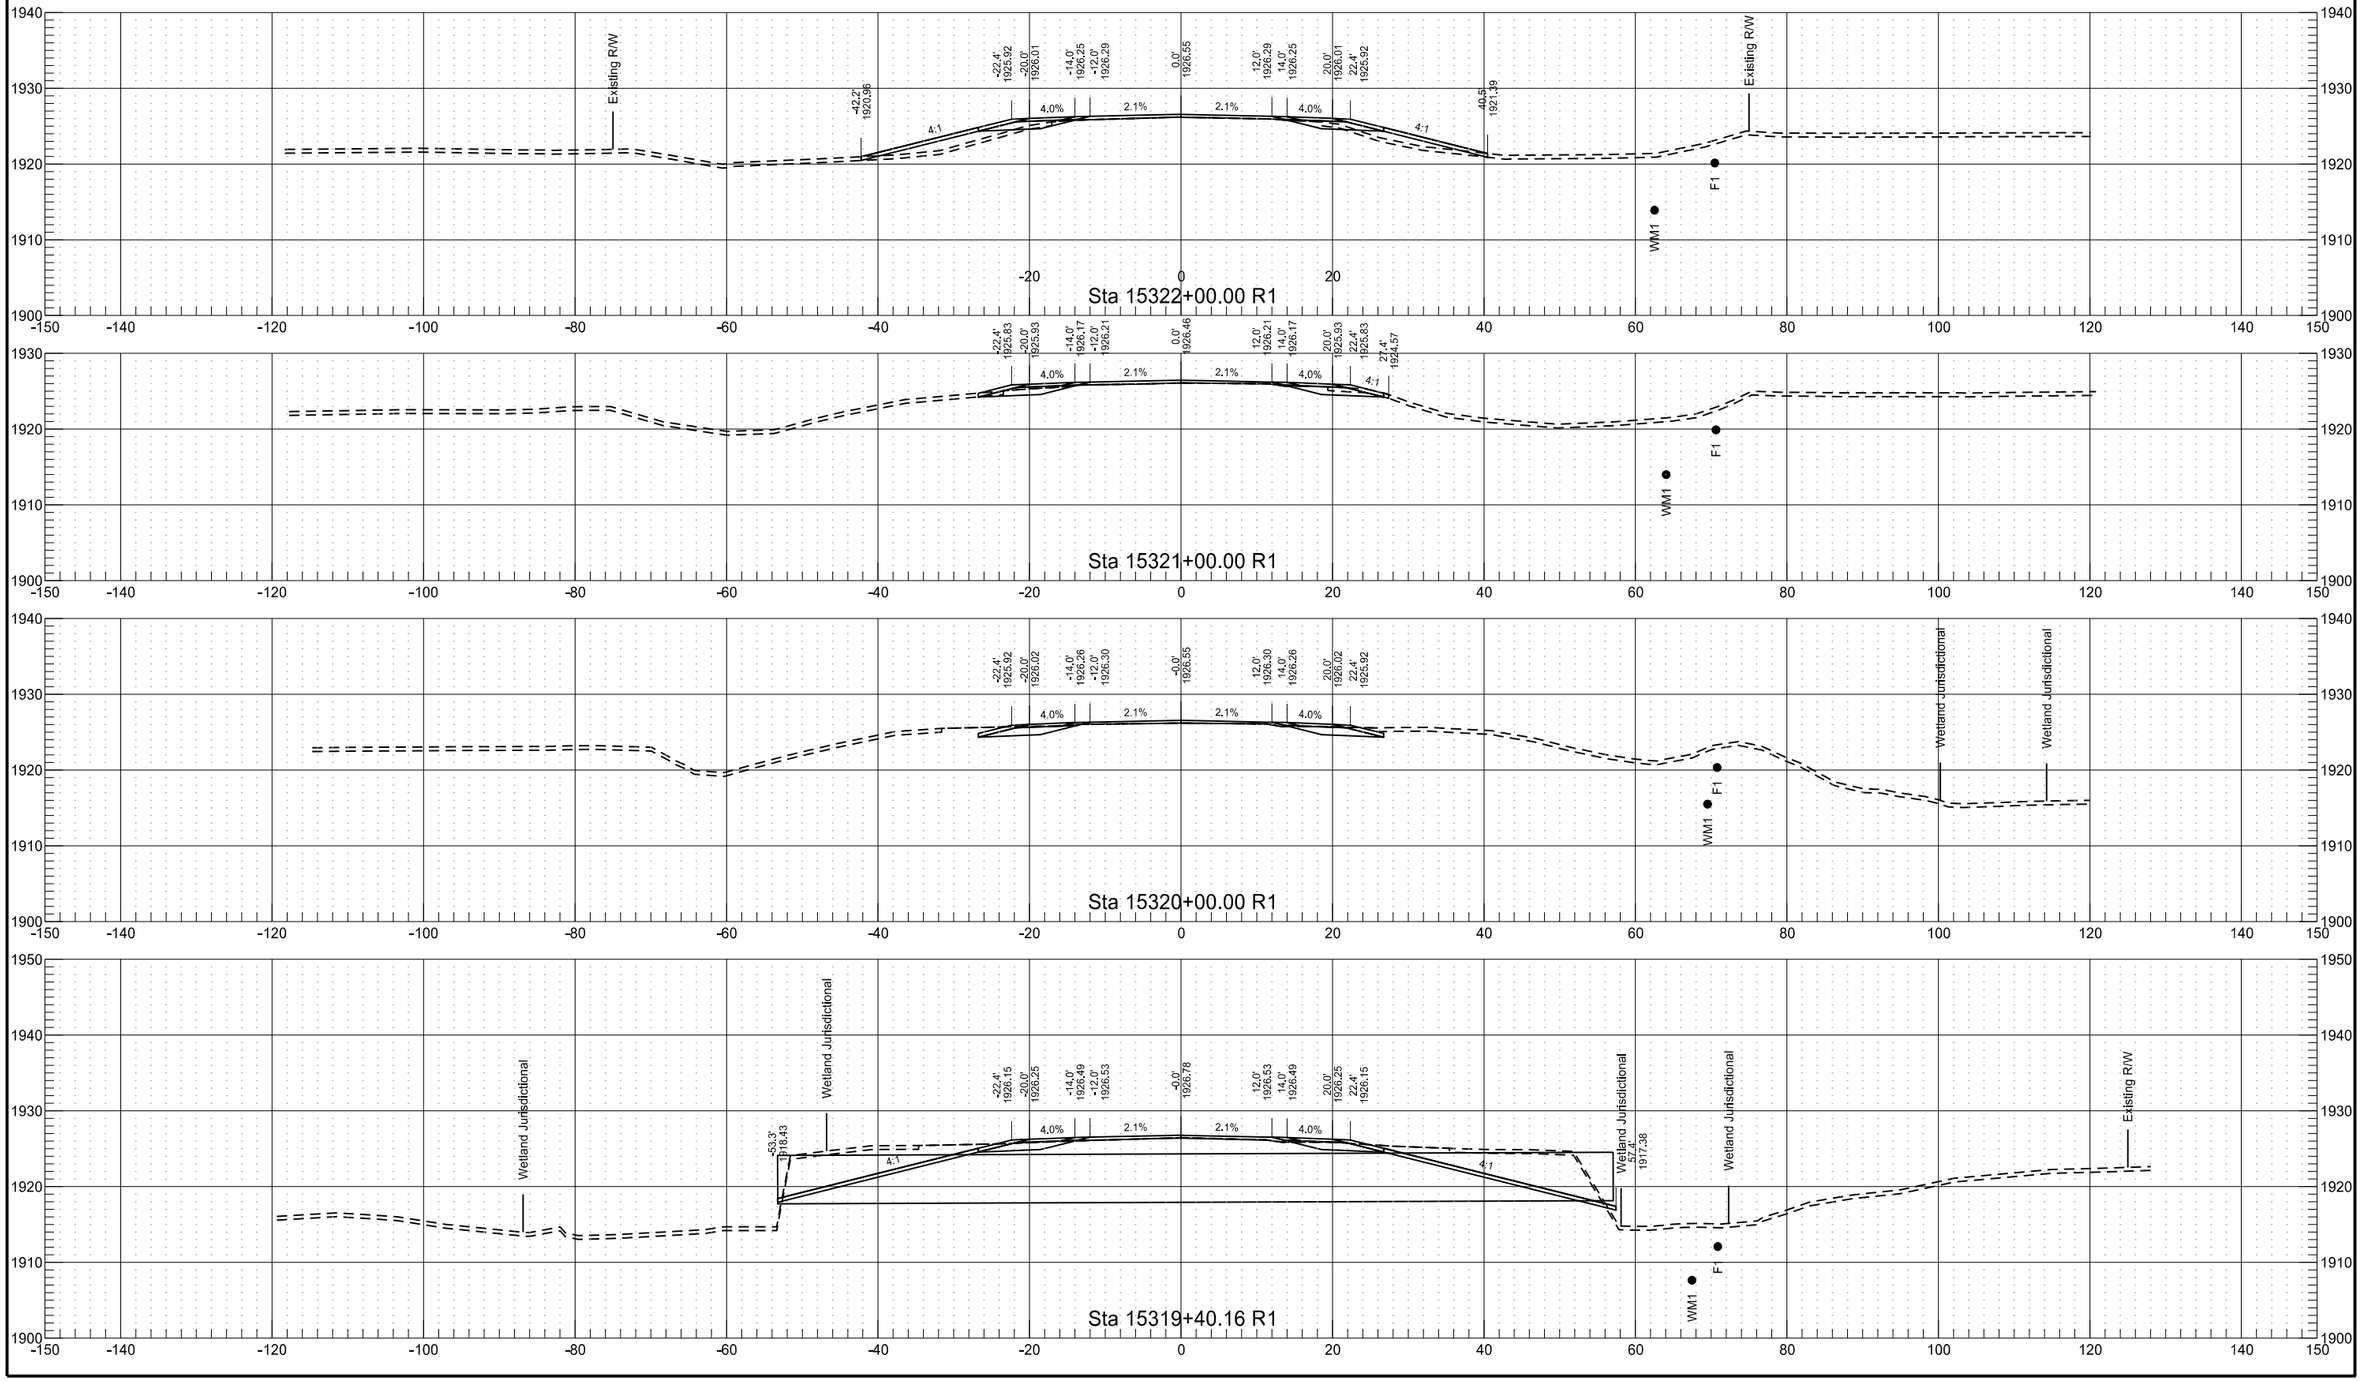


8/15/2018 8:02:34 PM taylorolson \\frgo-files01\p\State\NDDOT\14217100\CAD\Design\XSEC_ALL.dgn

	STATE	PROJECT NO.	SECTION NO.	SHEET NO.
	ND	SOIB-7-804(061)283	200	162

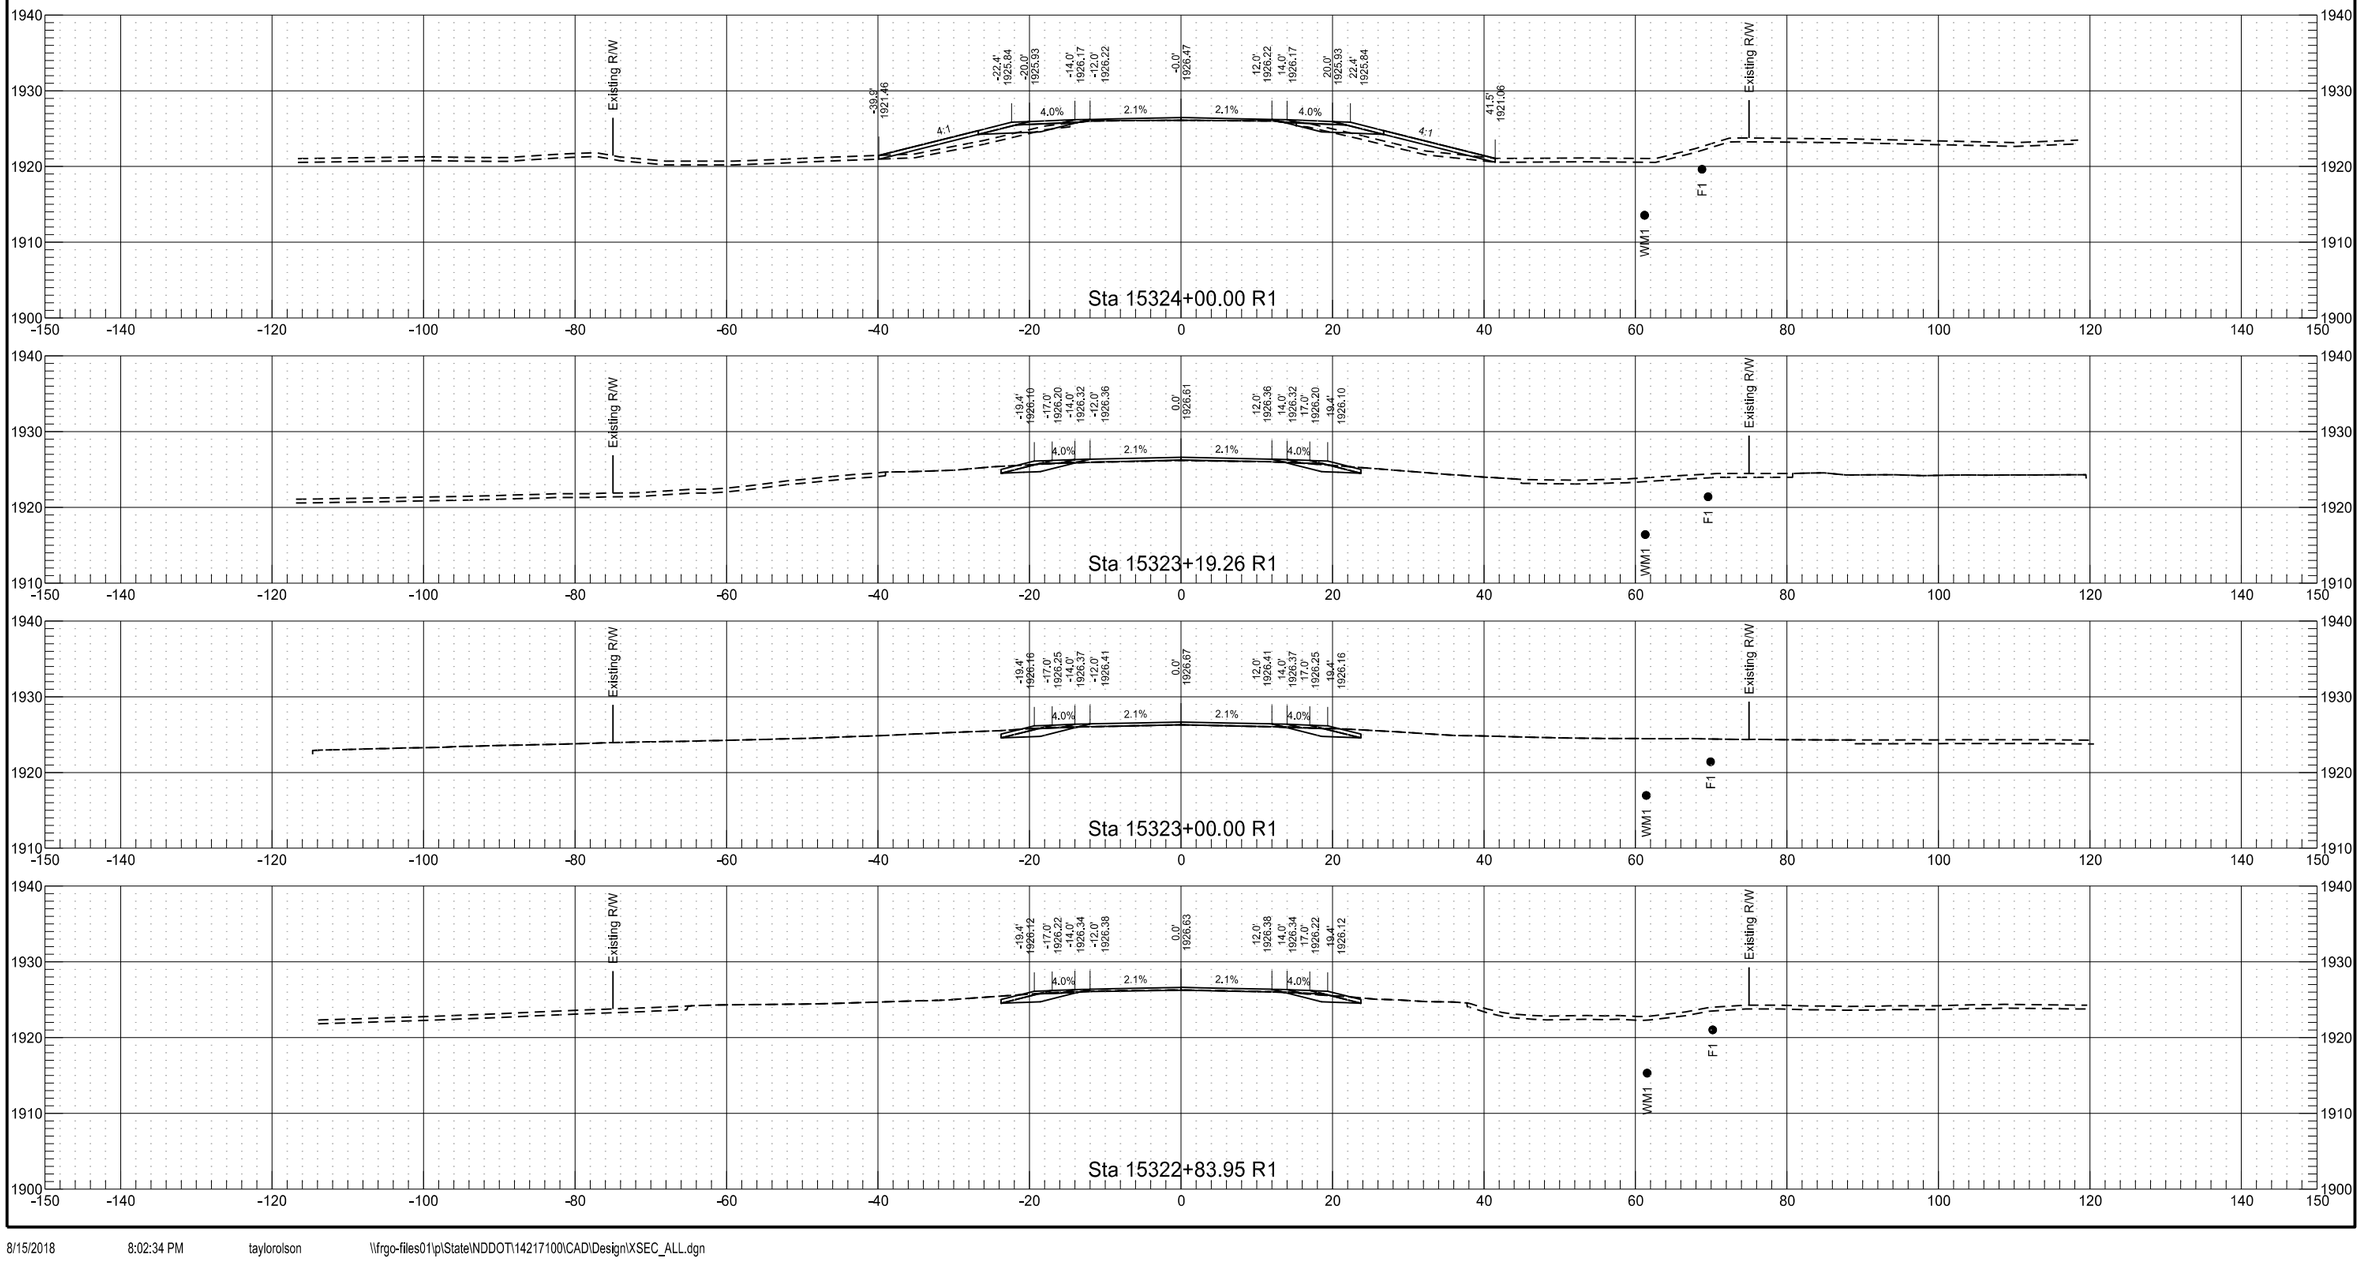


8/15/2018 8:02:34 PM taylorolson \\frgo-files01\p\State\NDDOT\14217100\CAD\Design\XSEC_ALL.dgn

	STATE	PROJECT NO.	SECTION NO.	SHEET NO.
	ND	SOIB-7-804(061)283	200	163

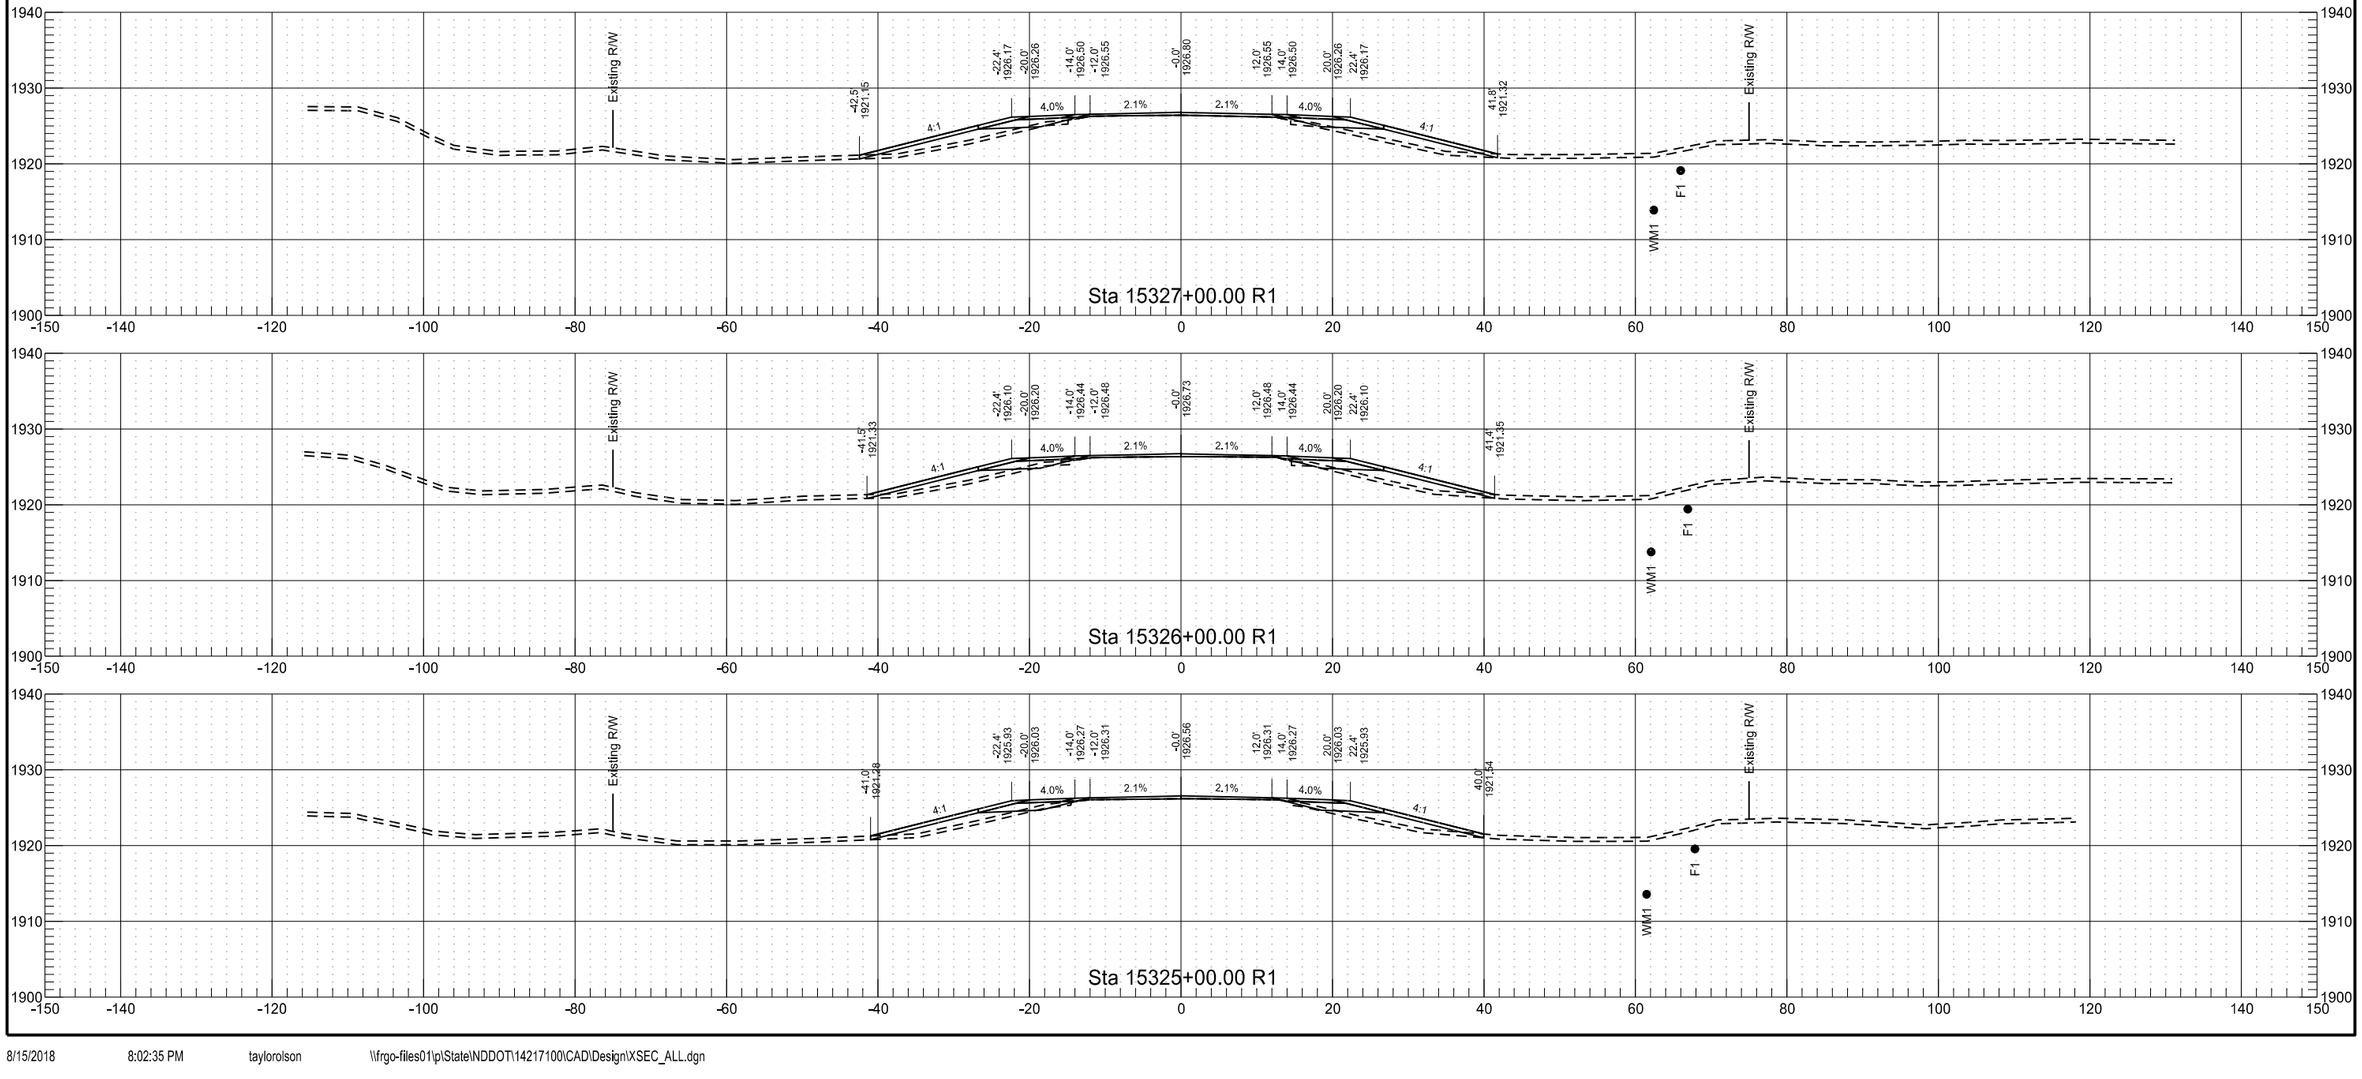


	STATE	PROJECT NO.	SECTION NO.	SHEET NO.
	ND	SOIB-7-804(061)283	200	164

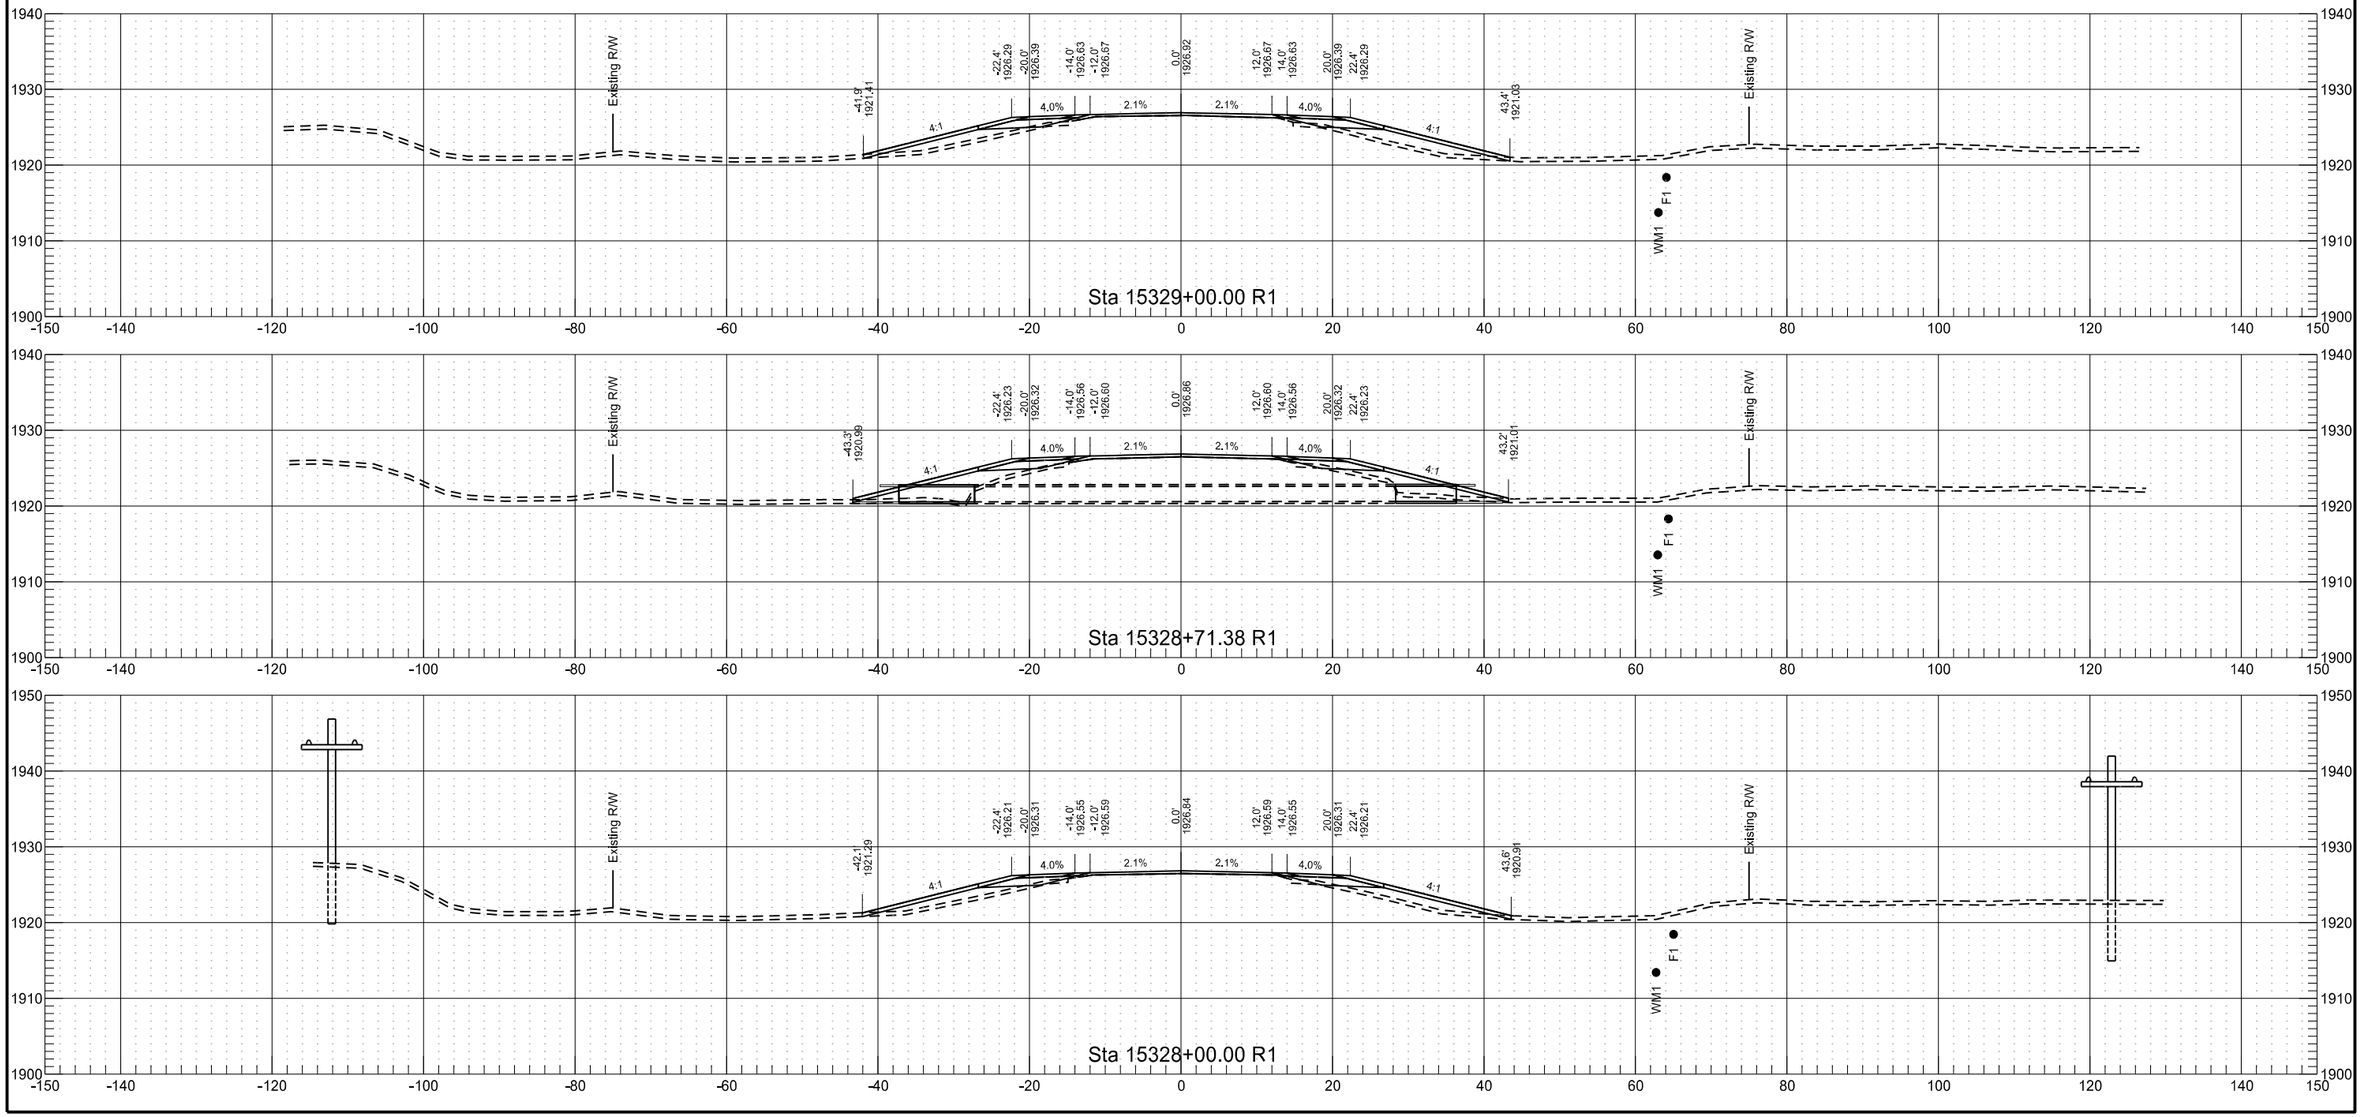


8/15/2018 8:02:36 PM taylorolson \\frgo-files01\p\State\NDDOT\14217100\CAD\Design\XSEC_ALL.dgn


	STATE	PROJECT NO.	SECTION NO.	SHEET NO.
	ND	SOIB-7-804(061)283	200	165


	STATE	PROJECT NO.	SECTION NO.	SHEET NO.
	ND	SOIB-7-804(061)283	200	166

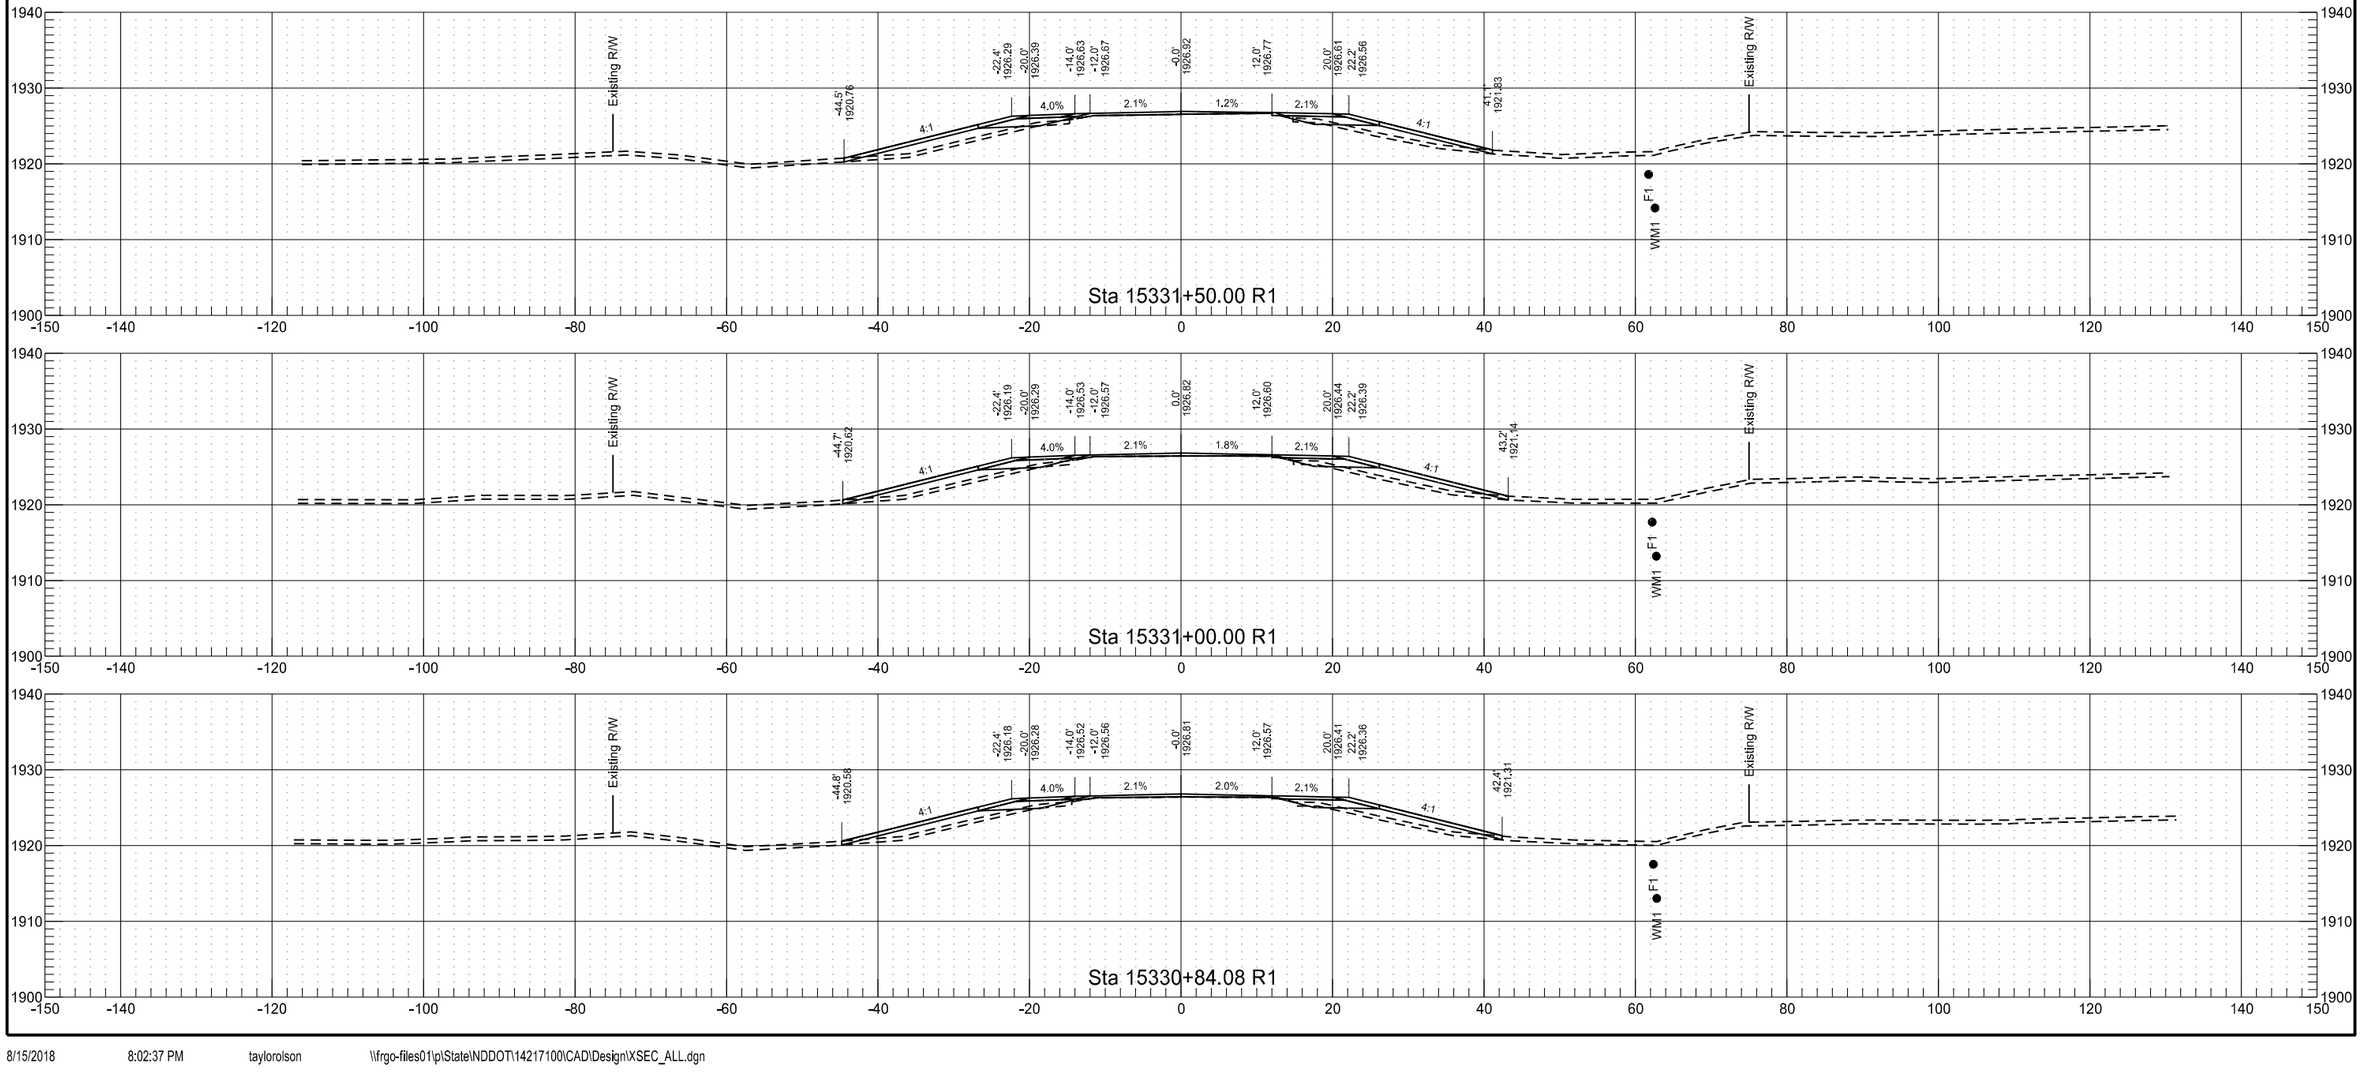


	STATE	PROJECT NO.	SECTION NO.	SHEET NO.
	ND	SOIB-7-804(061)283	200	167

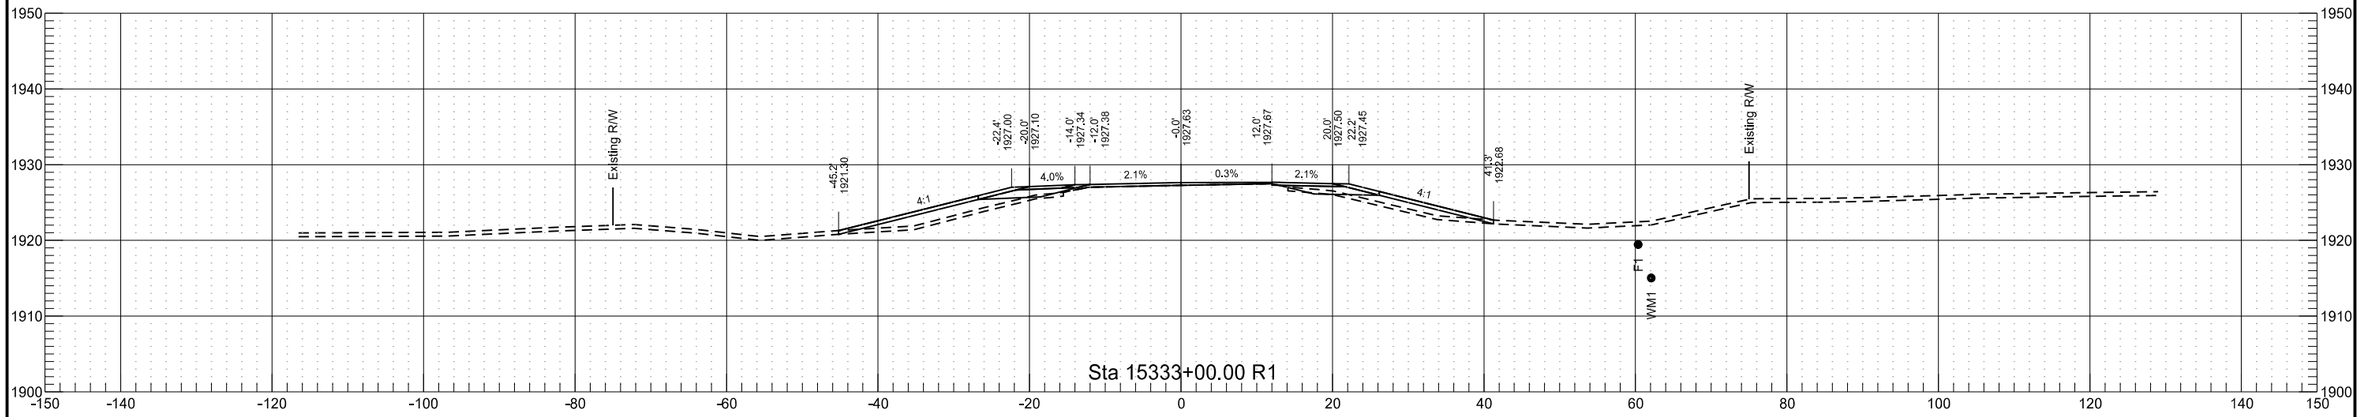


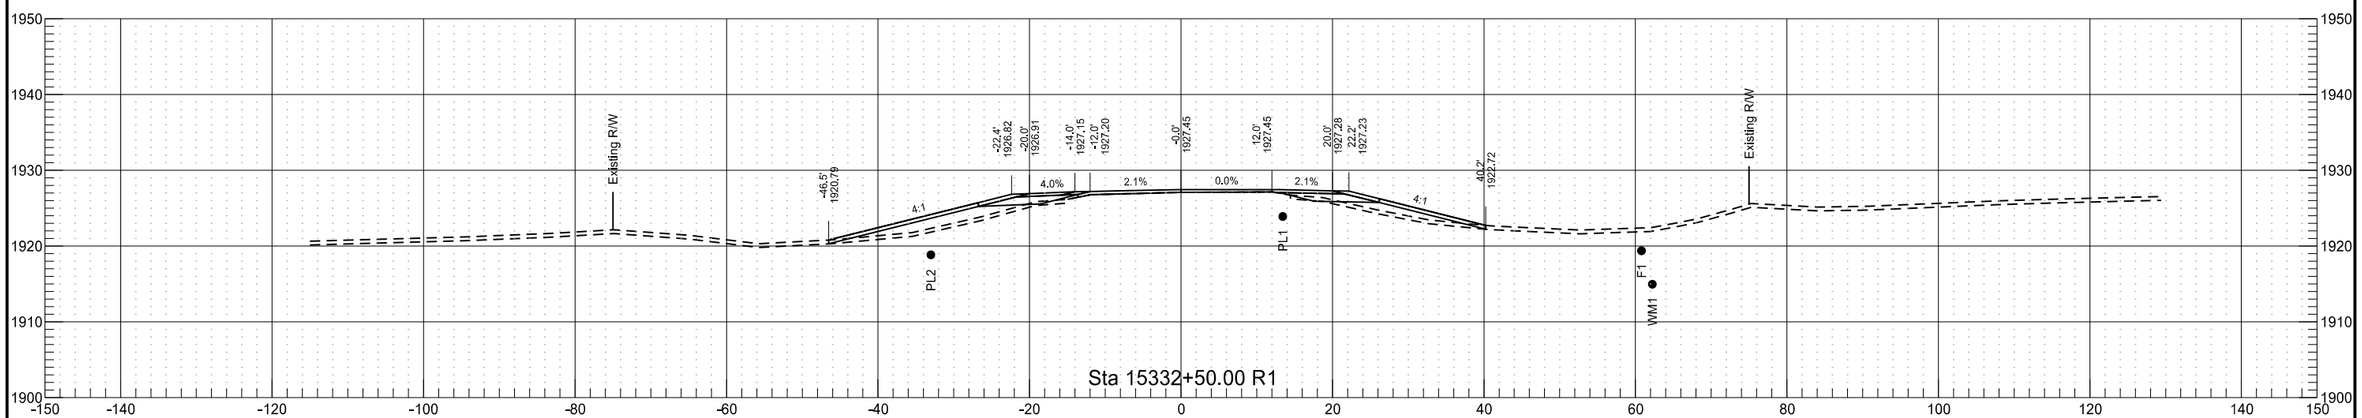


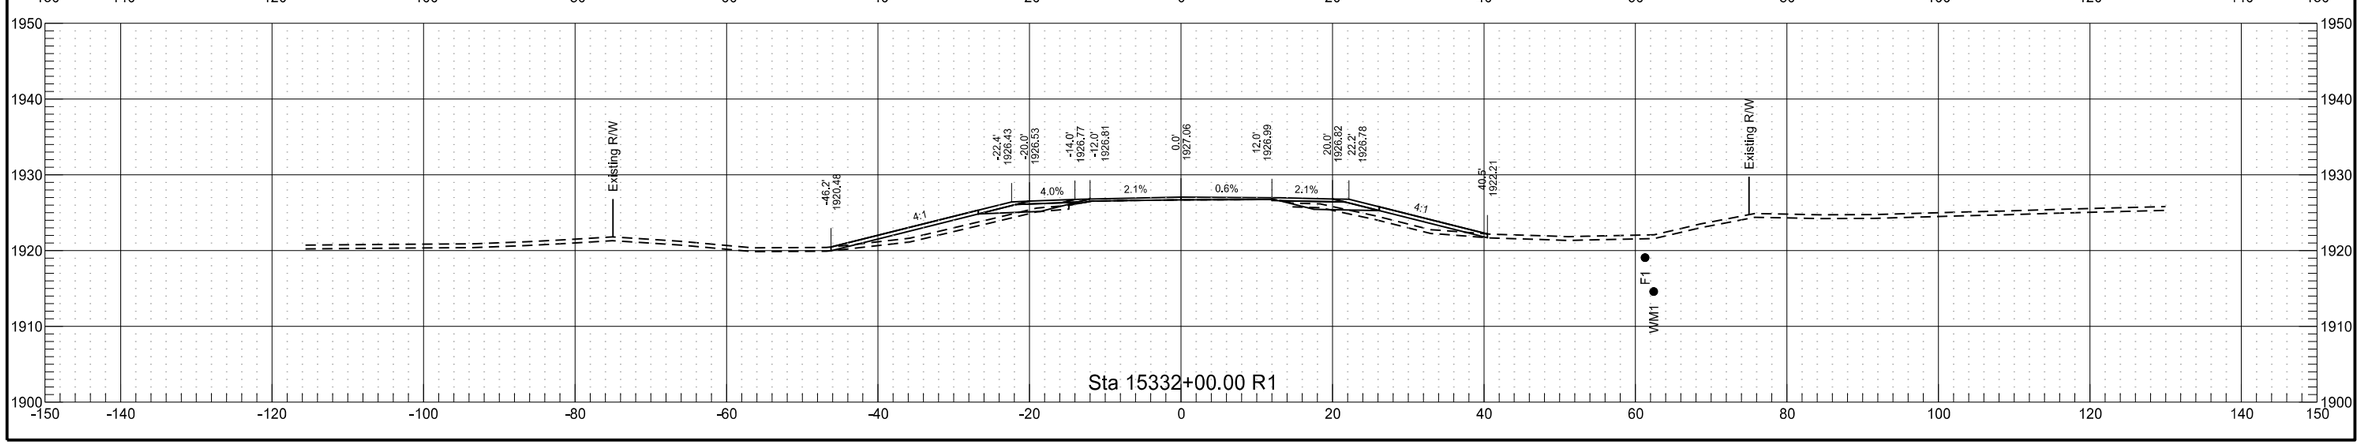

	STATE	PROJECT NO.	SECTION NO.	SHEET NO.
	ND	SOIB-7-804(061)283	200	168

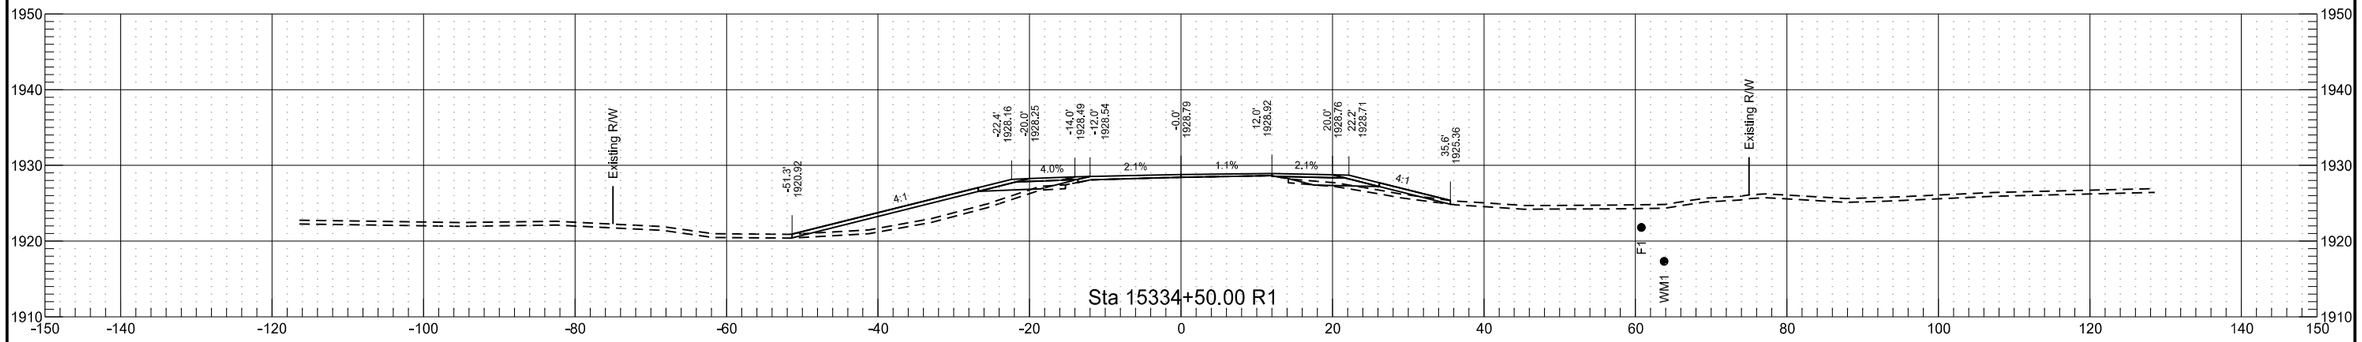


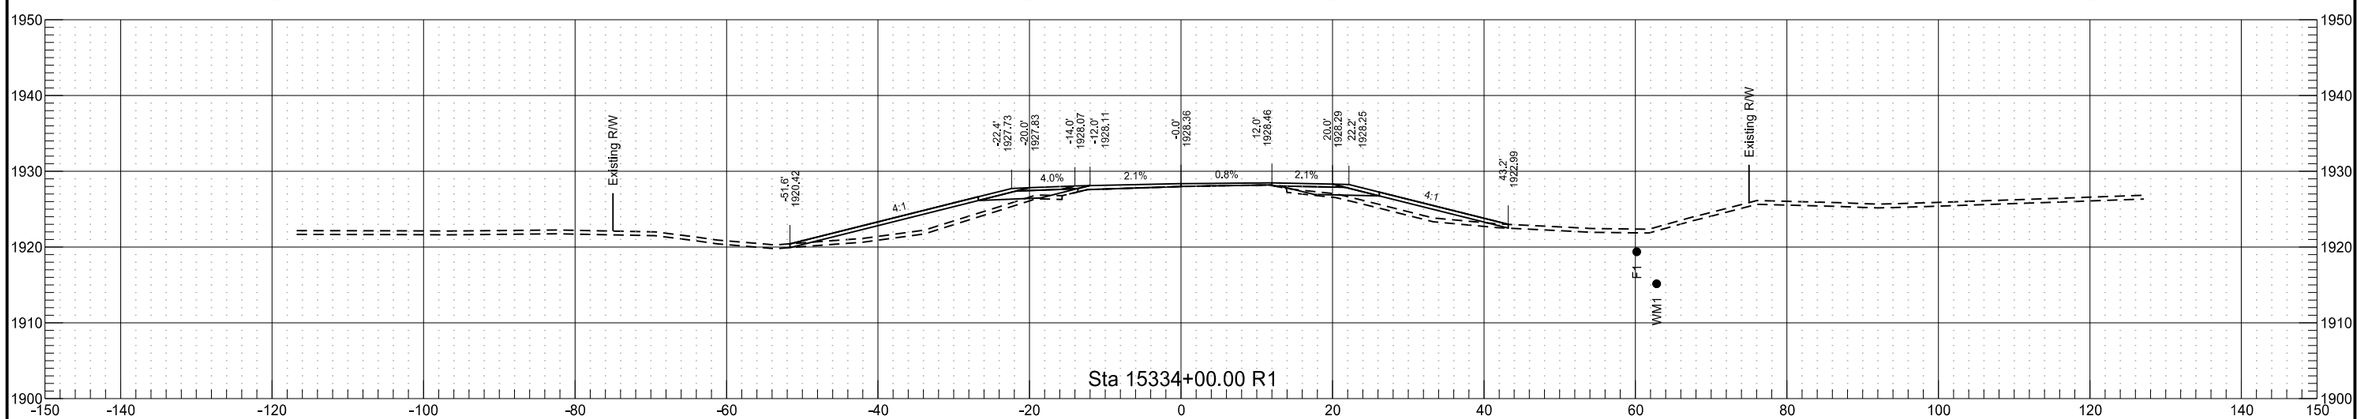


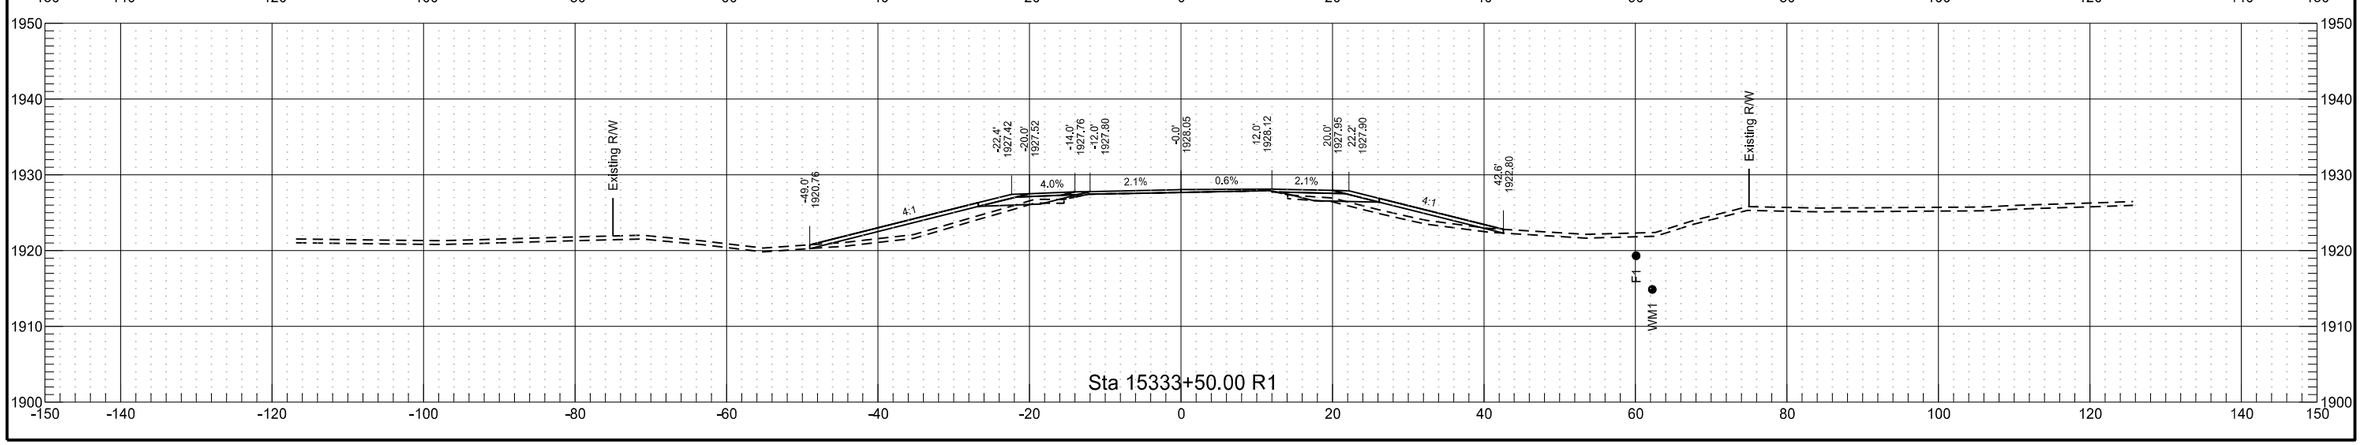



	STATE	PROJECT NO.	SECTION NO.	SHEET NO.
	ND	SOIB-7-804(061)283	200	169

	STATE	PROJECT NO.	SECTION NO.	SHEET NO.
	ND	SOIB-7-804(061)283	200	170

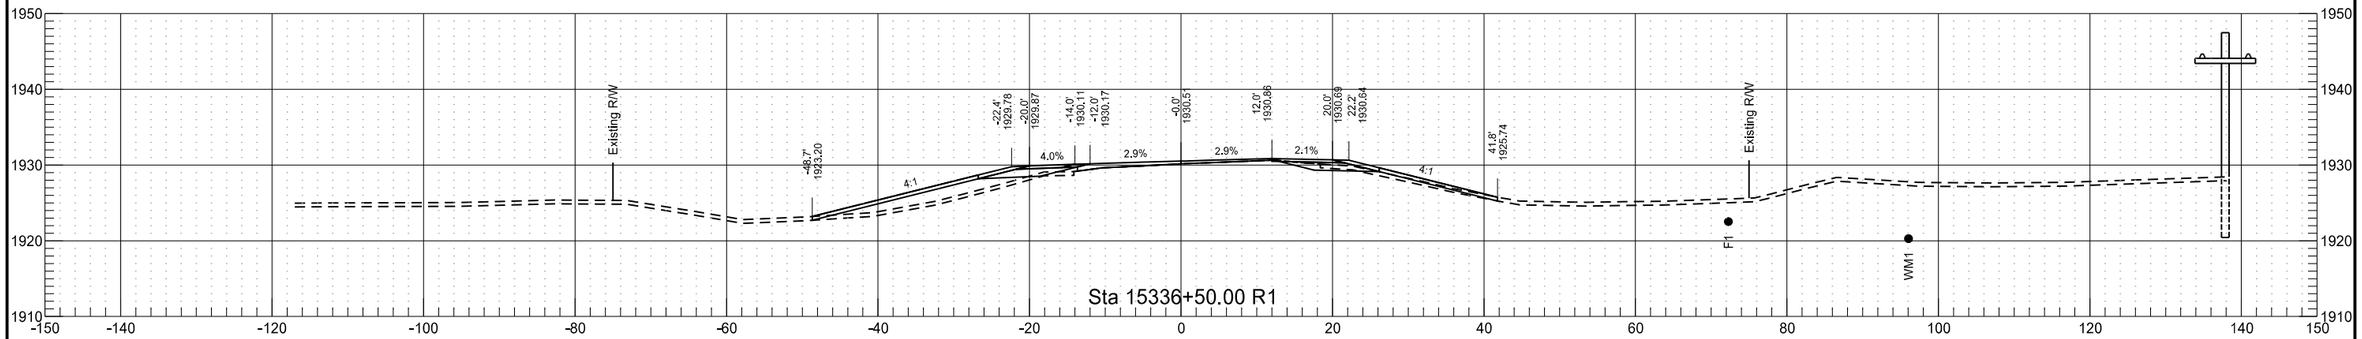


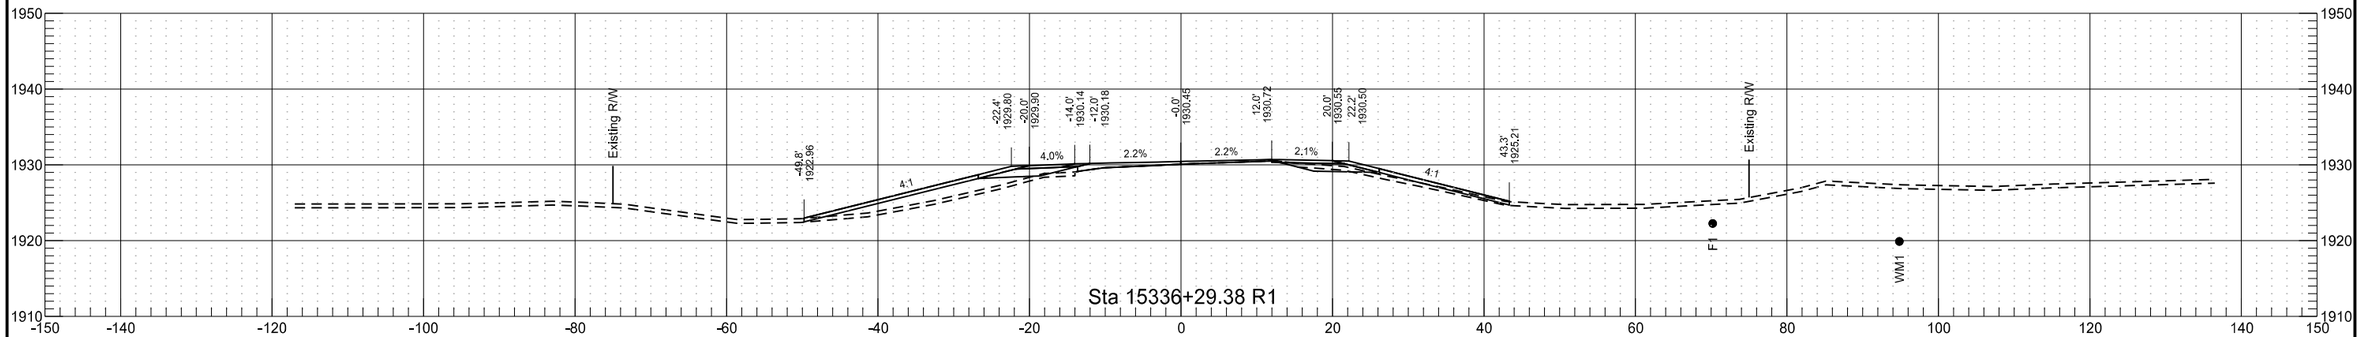


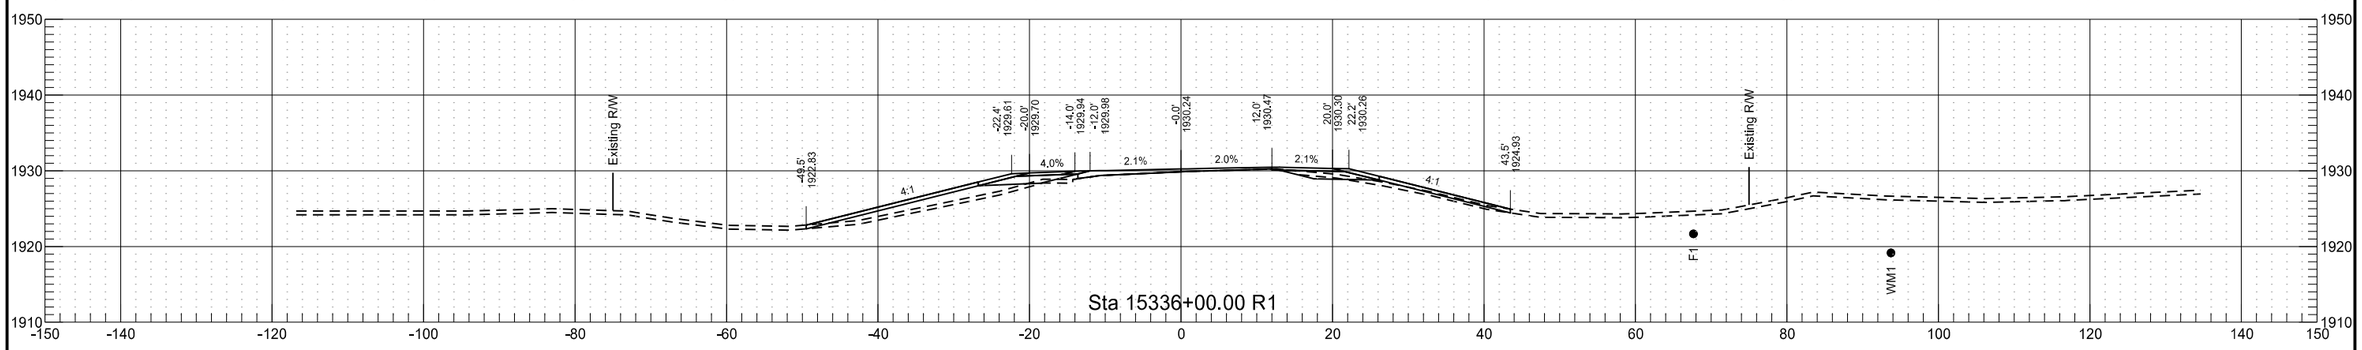


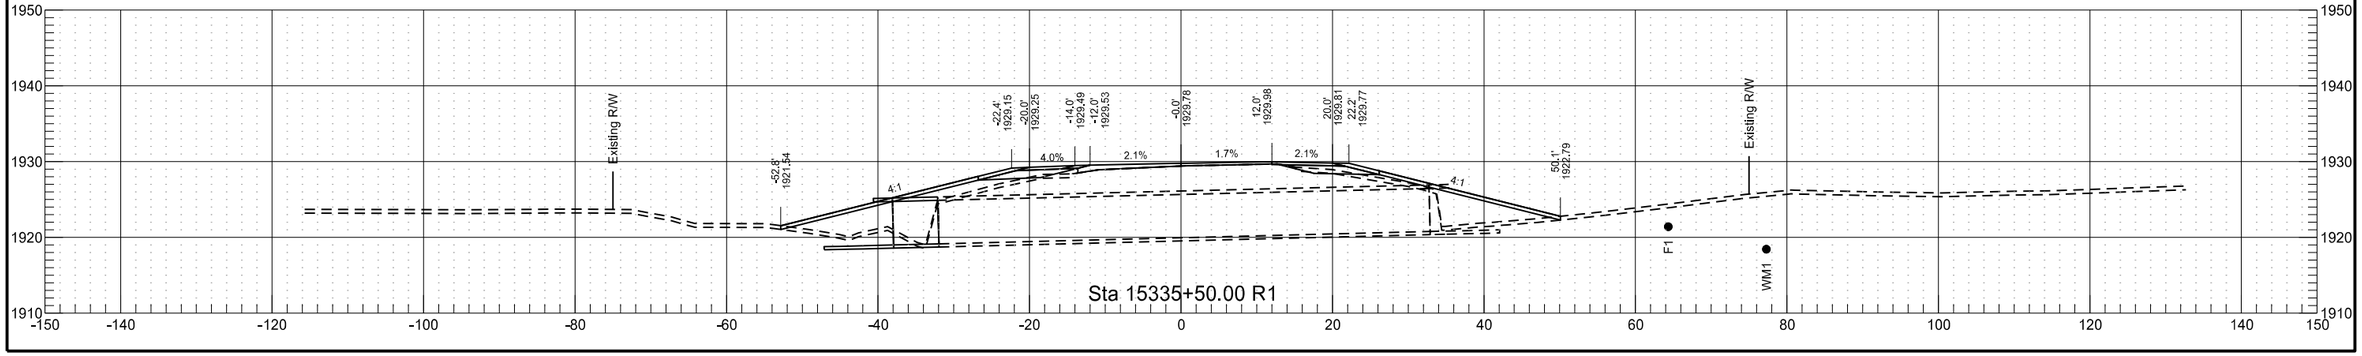


	STATE	PROJECT NO.	SECTION NO.	SHEET NO.
	ND	SOIB-7-804(061)283	200	171

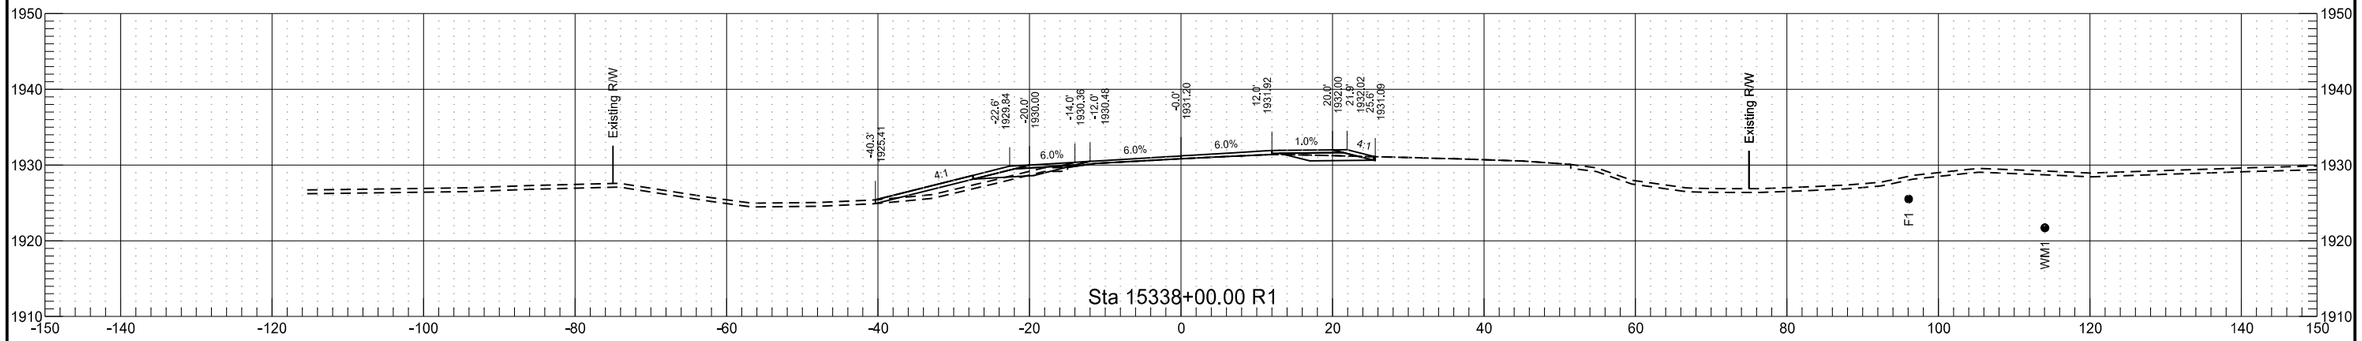


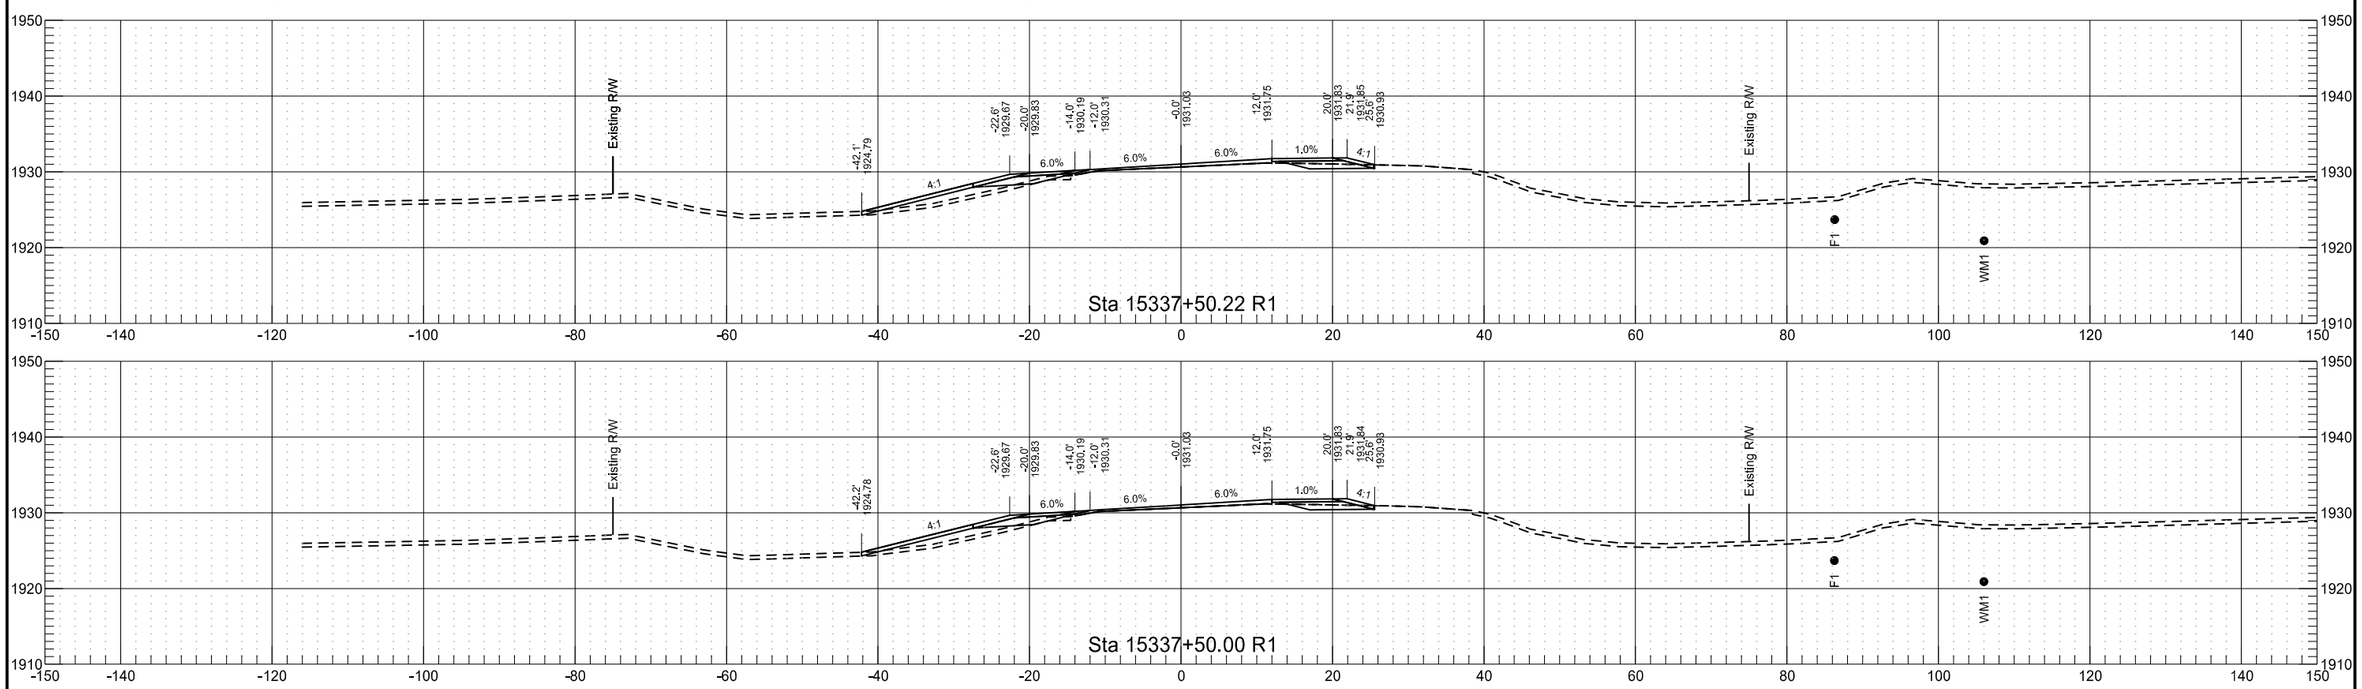


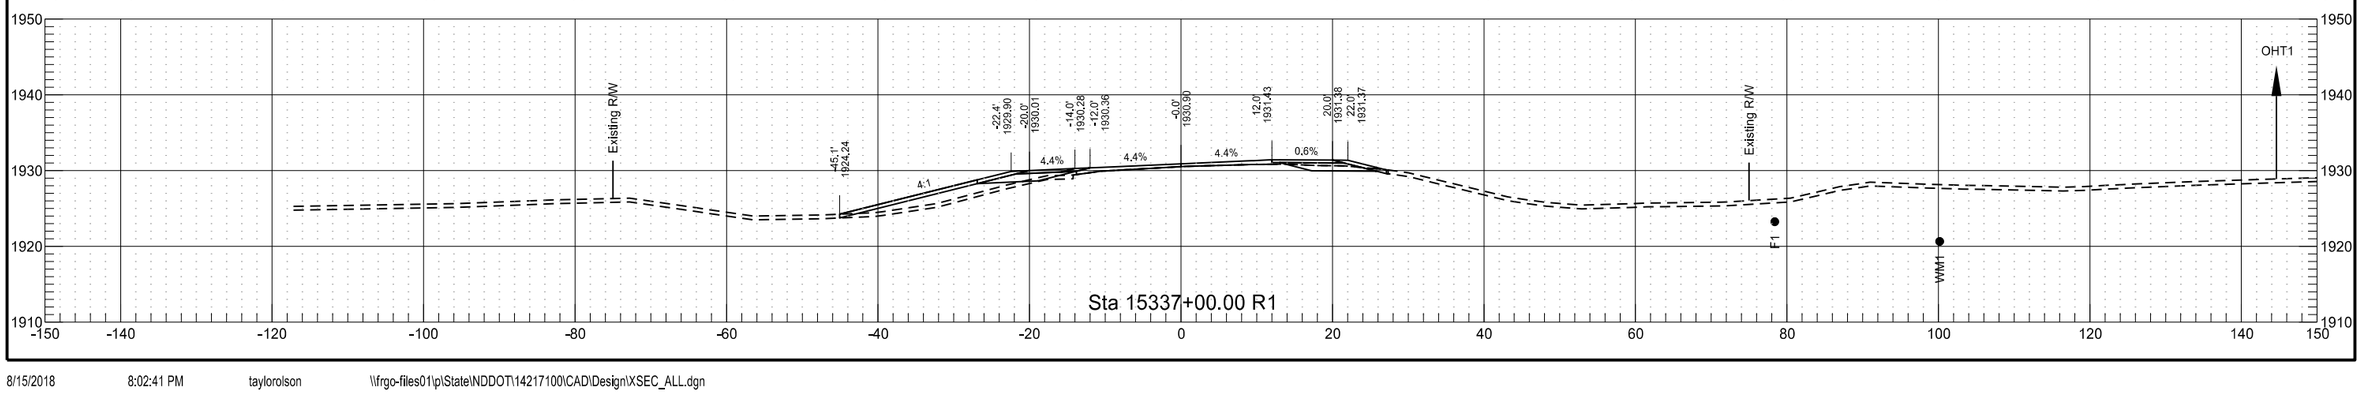


	STATE	PROJECT NO.	SECTION NO.	SHEET NO.
	ND	SOIB-7-804(061)283	200	172

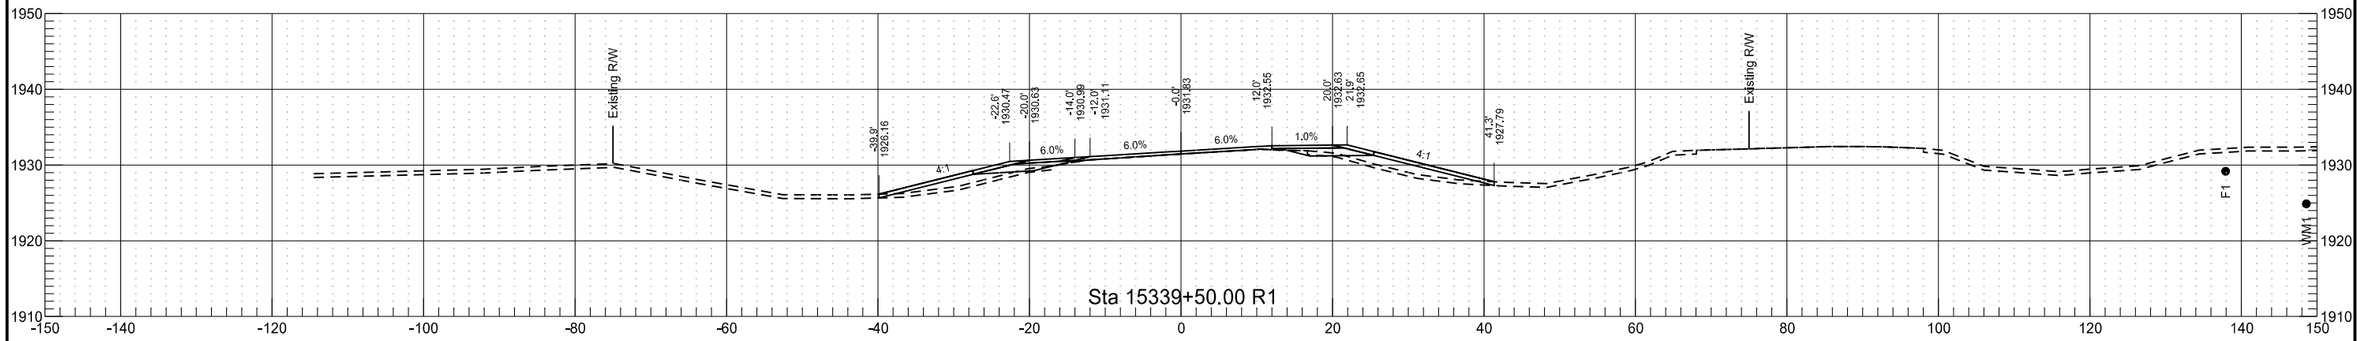


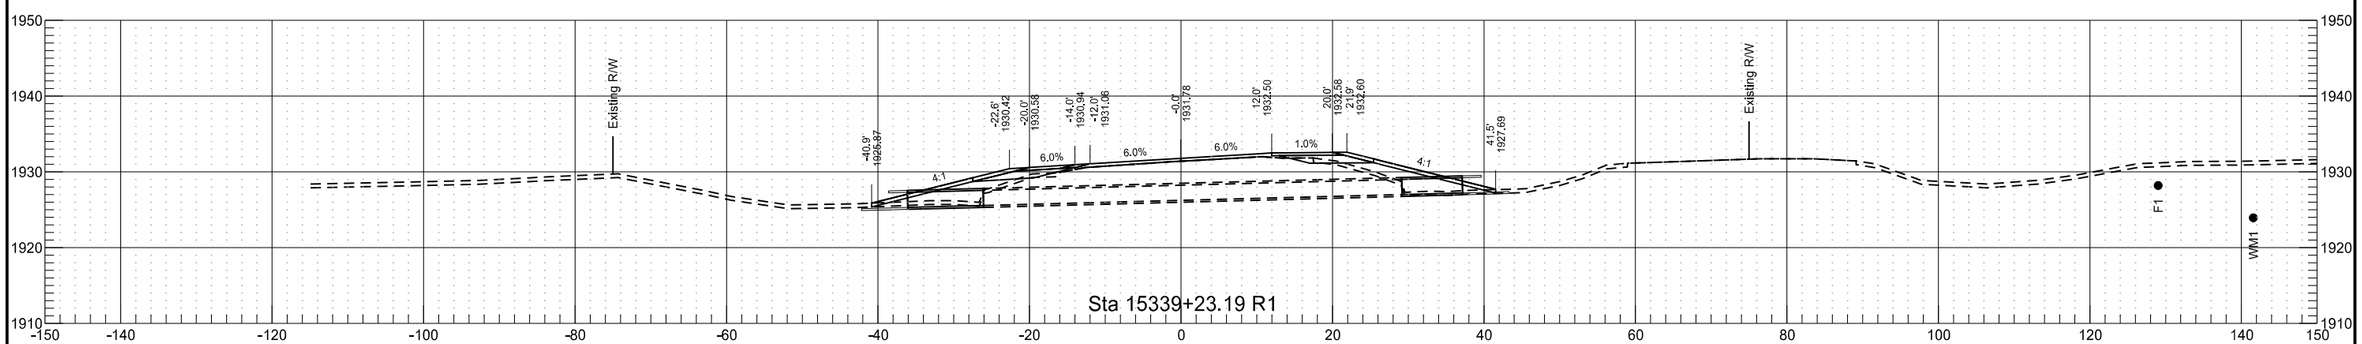

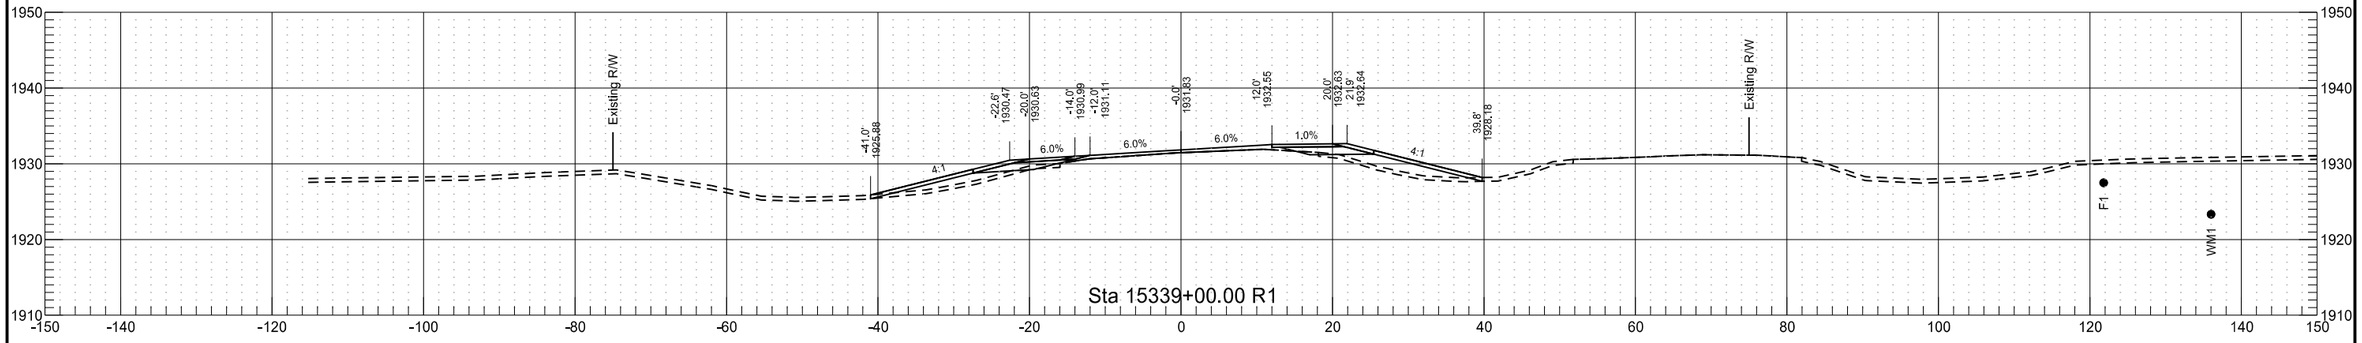

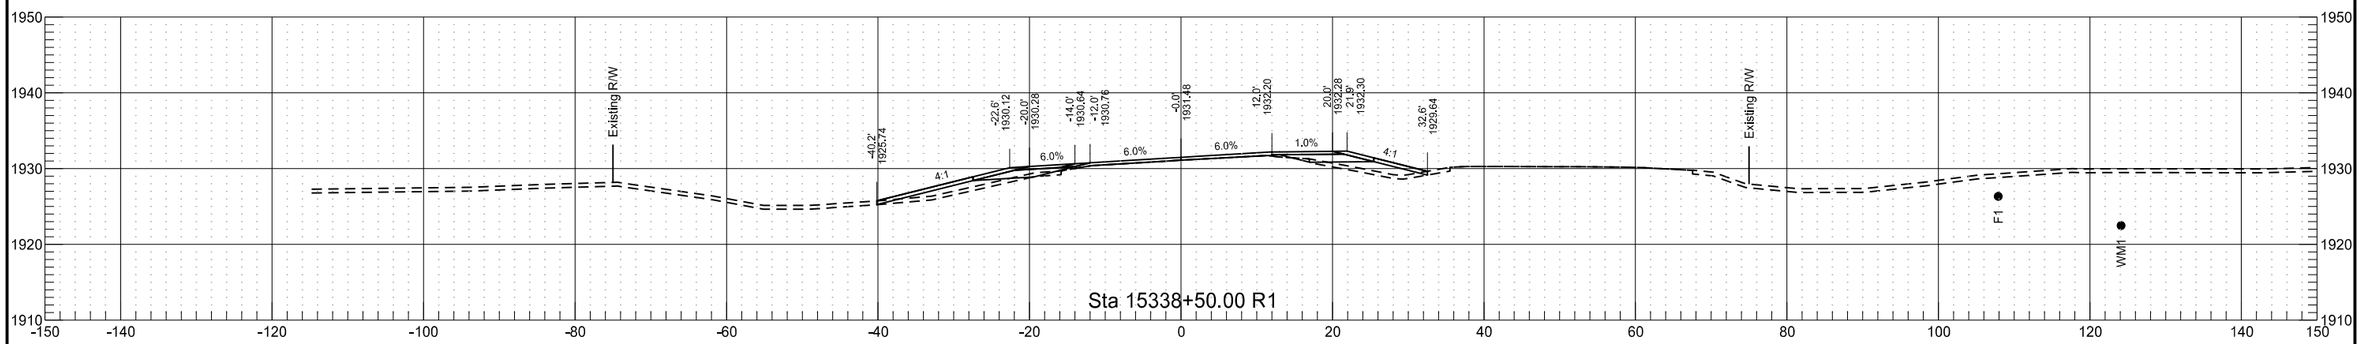


	STATE	PROJECT NO.	SECTION NO.	SHEET NO.
	ND	SOIB-7-804(061)283	200	173

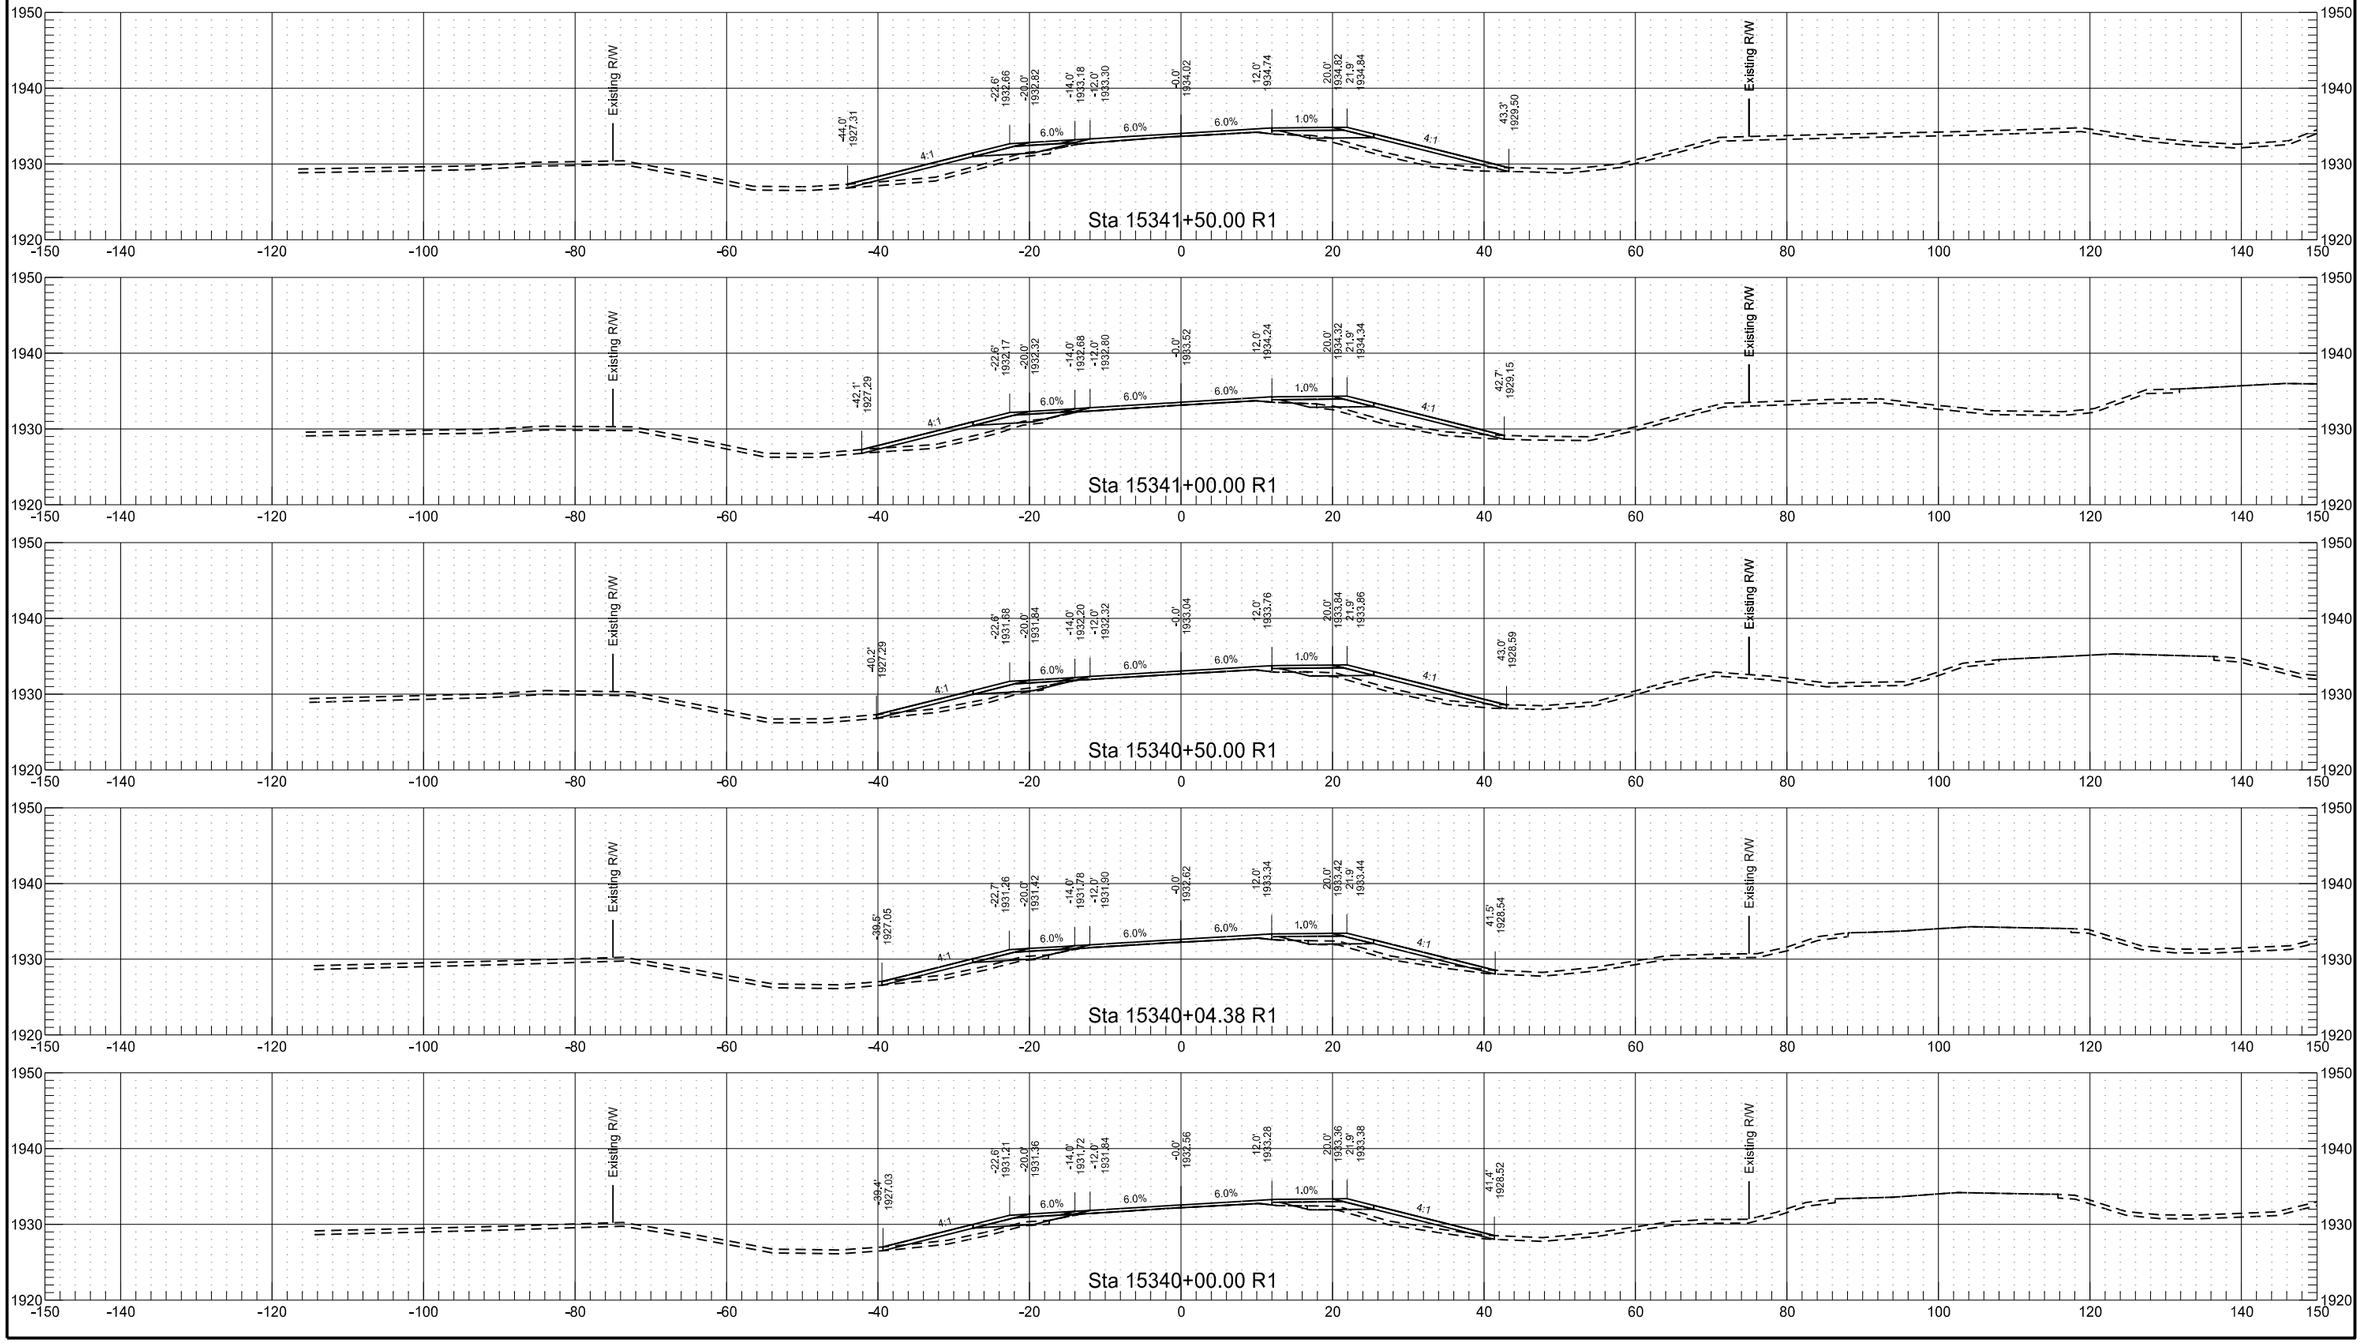



8/15/2018 8:02:43 PM taylorolson \\frgo-files01\p\State\NDDOT\14217100\CAD\Design\XSEC_ALL.dgn


	STATE	PROJECT NO.	SECTION NO.	SHEET NO.
	ND	SOIB-7-804(061)283	200	174

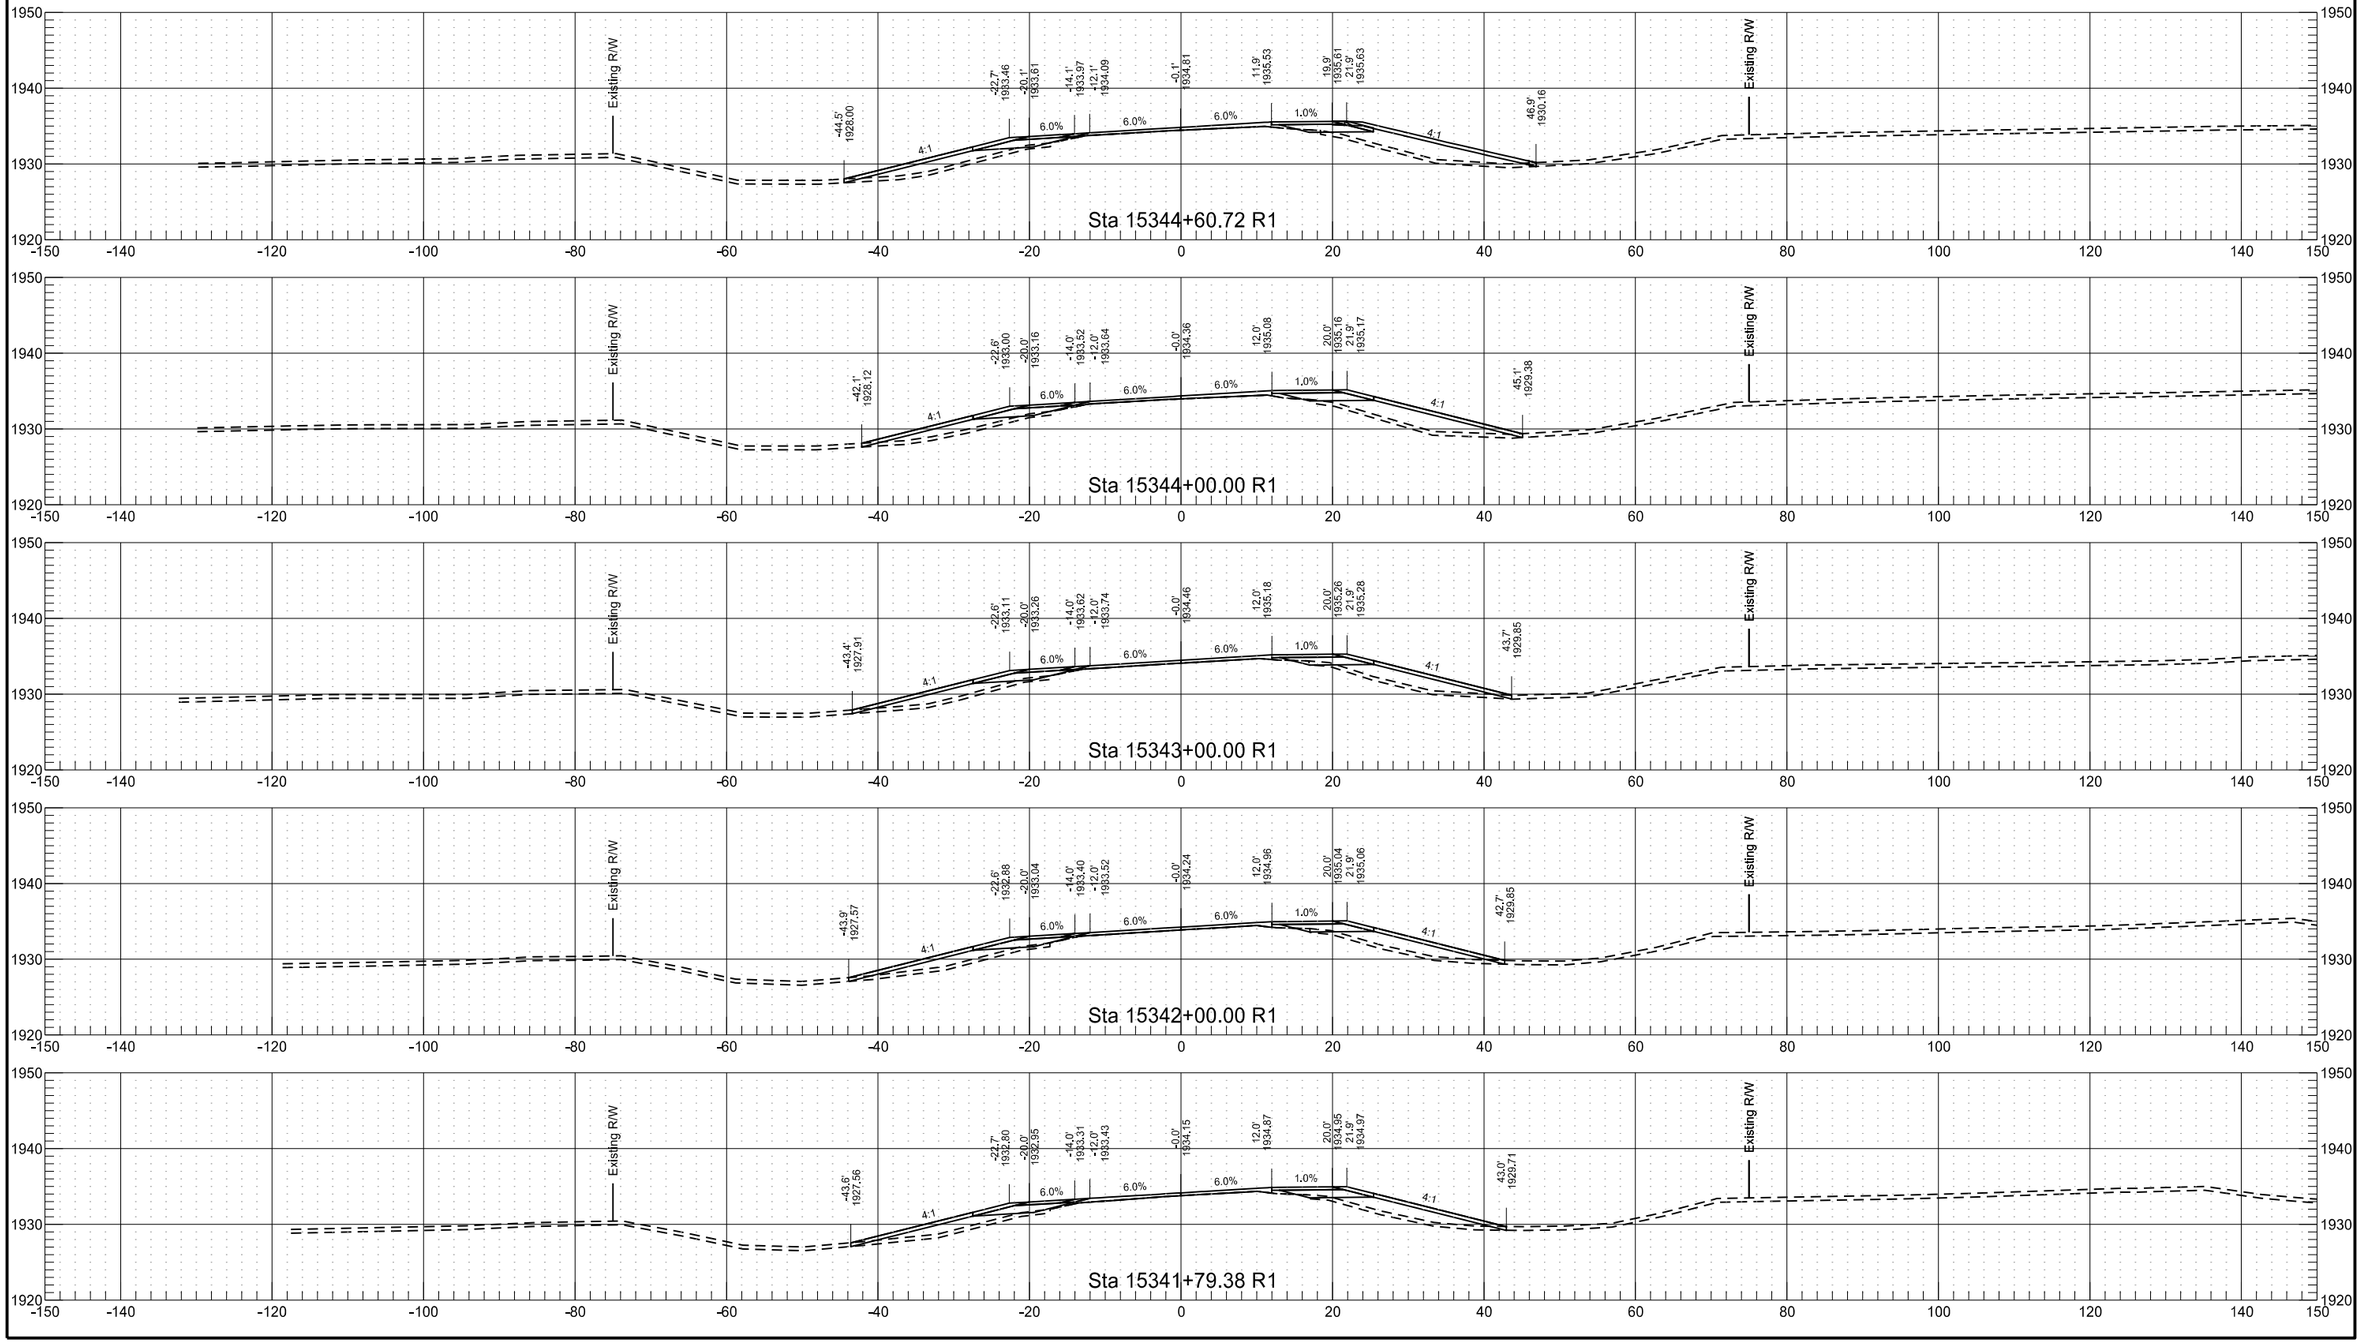



	STATE	PROJECT NO.	SECTION NO.	SHEET NO.
	ND	SOIB-7-804(061)283	200	175

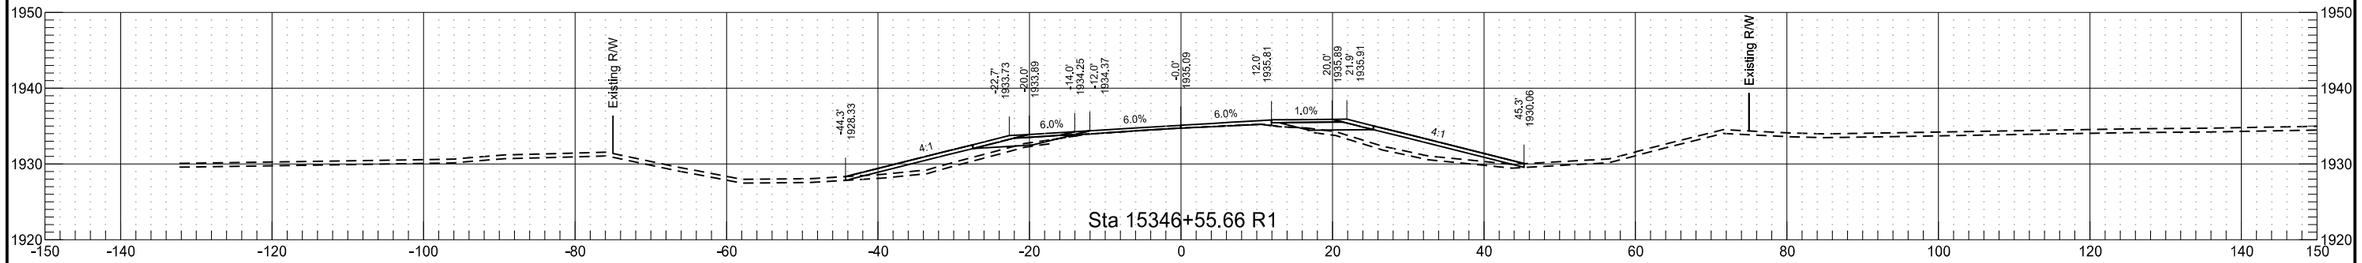

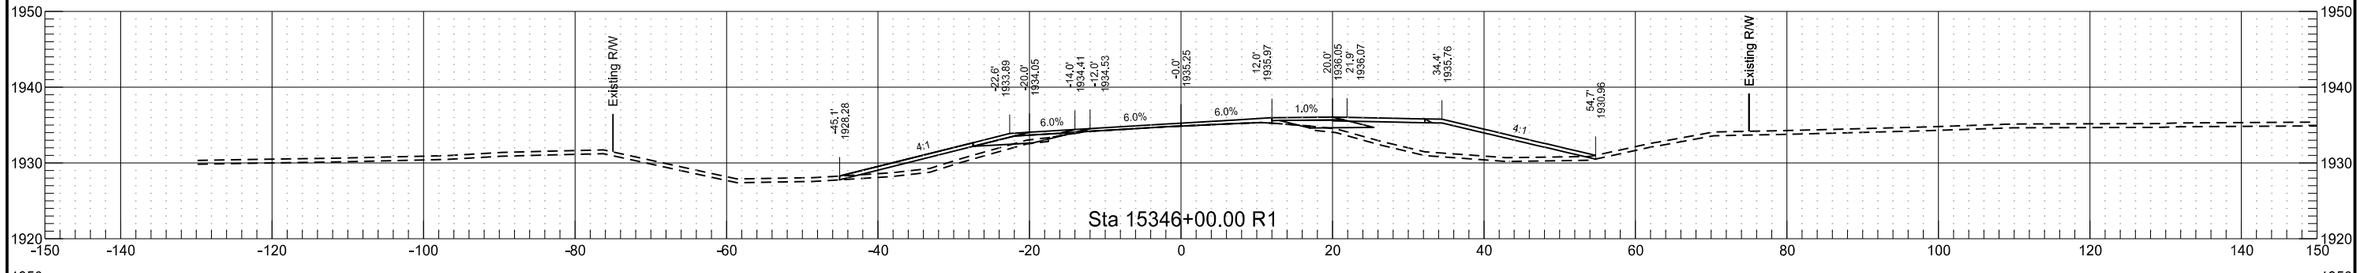


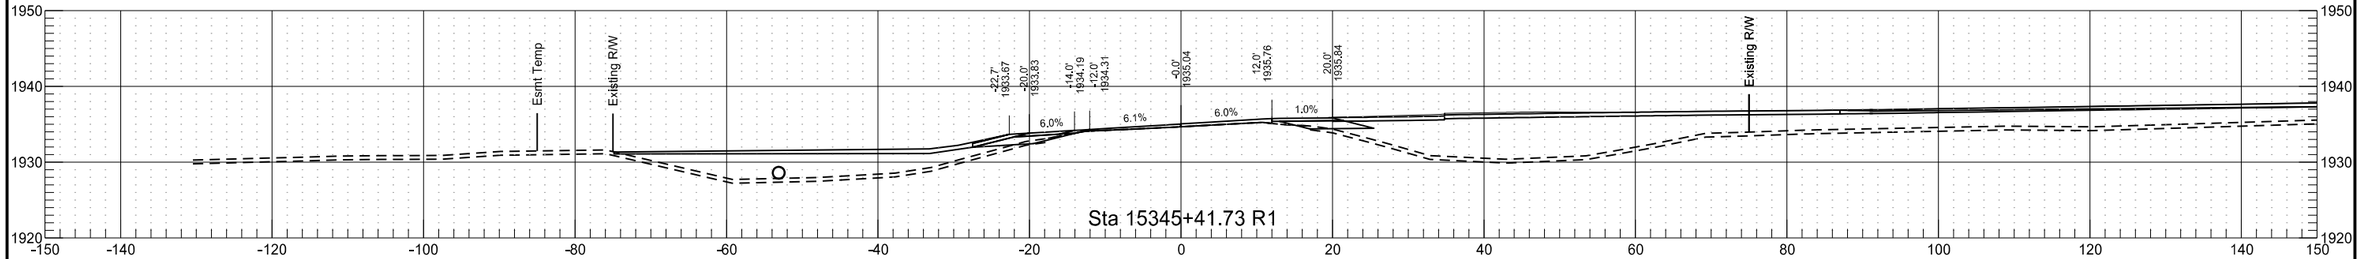

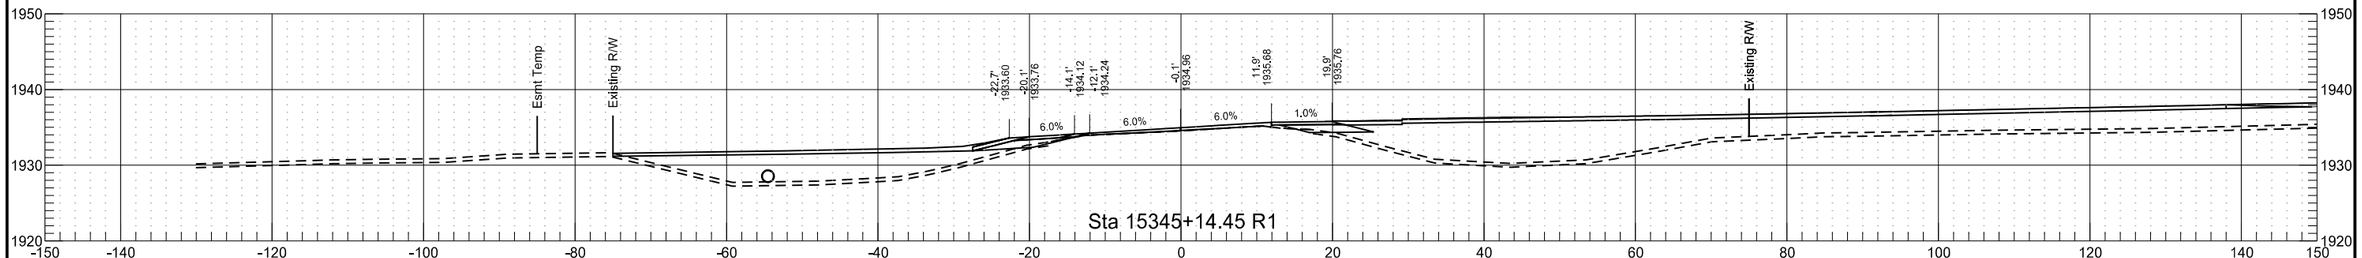


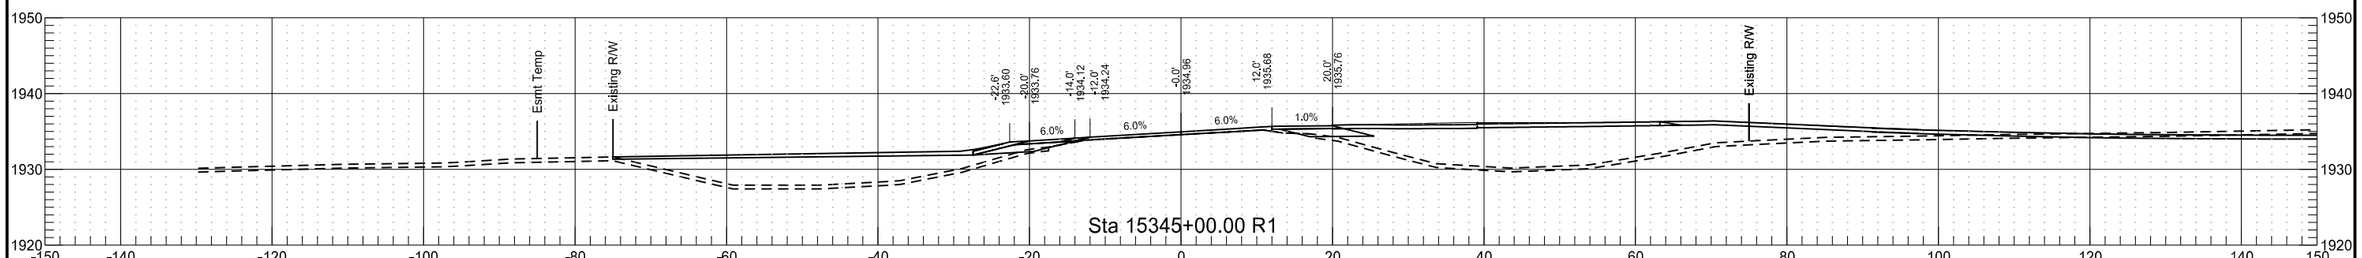


	STATE	PROJECT NO.	SECTION NO.	SHEET NO.
	ND	SOIB-7-804(061)283	200	176

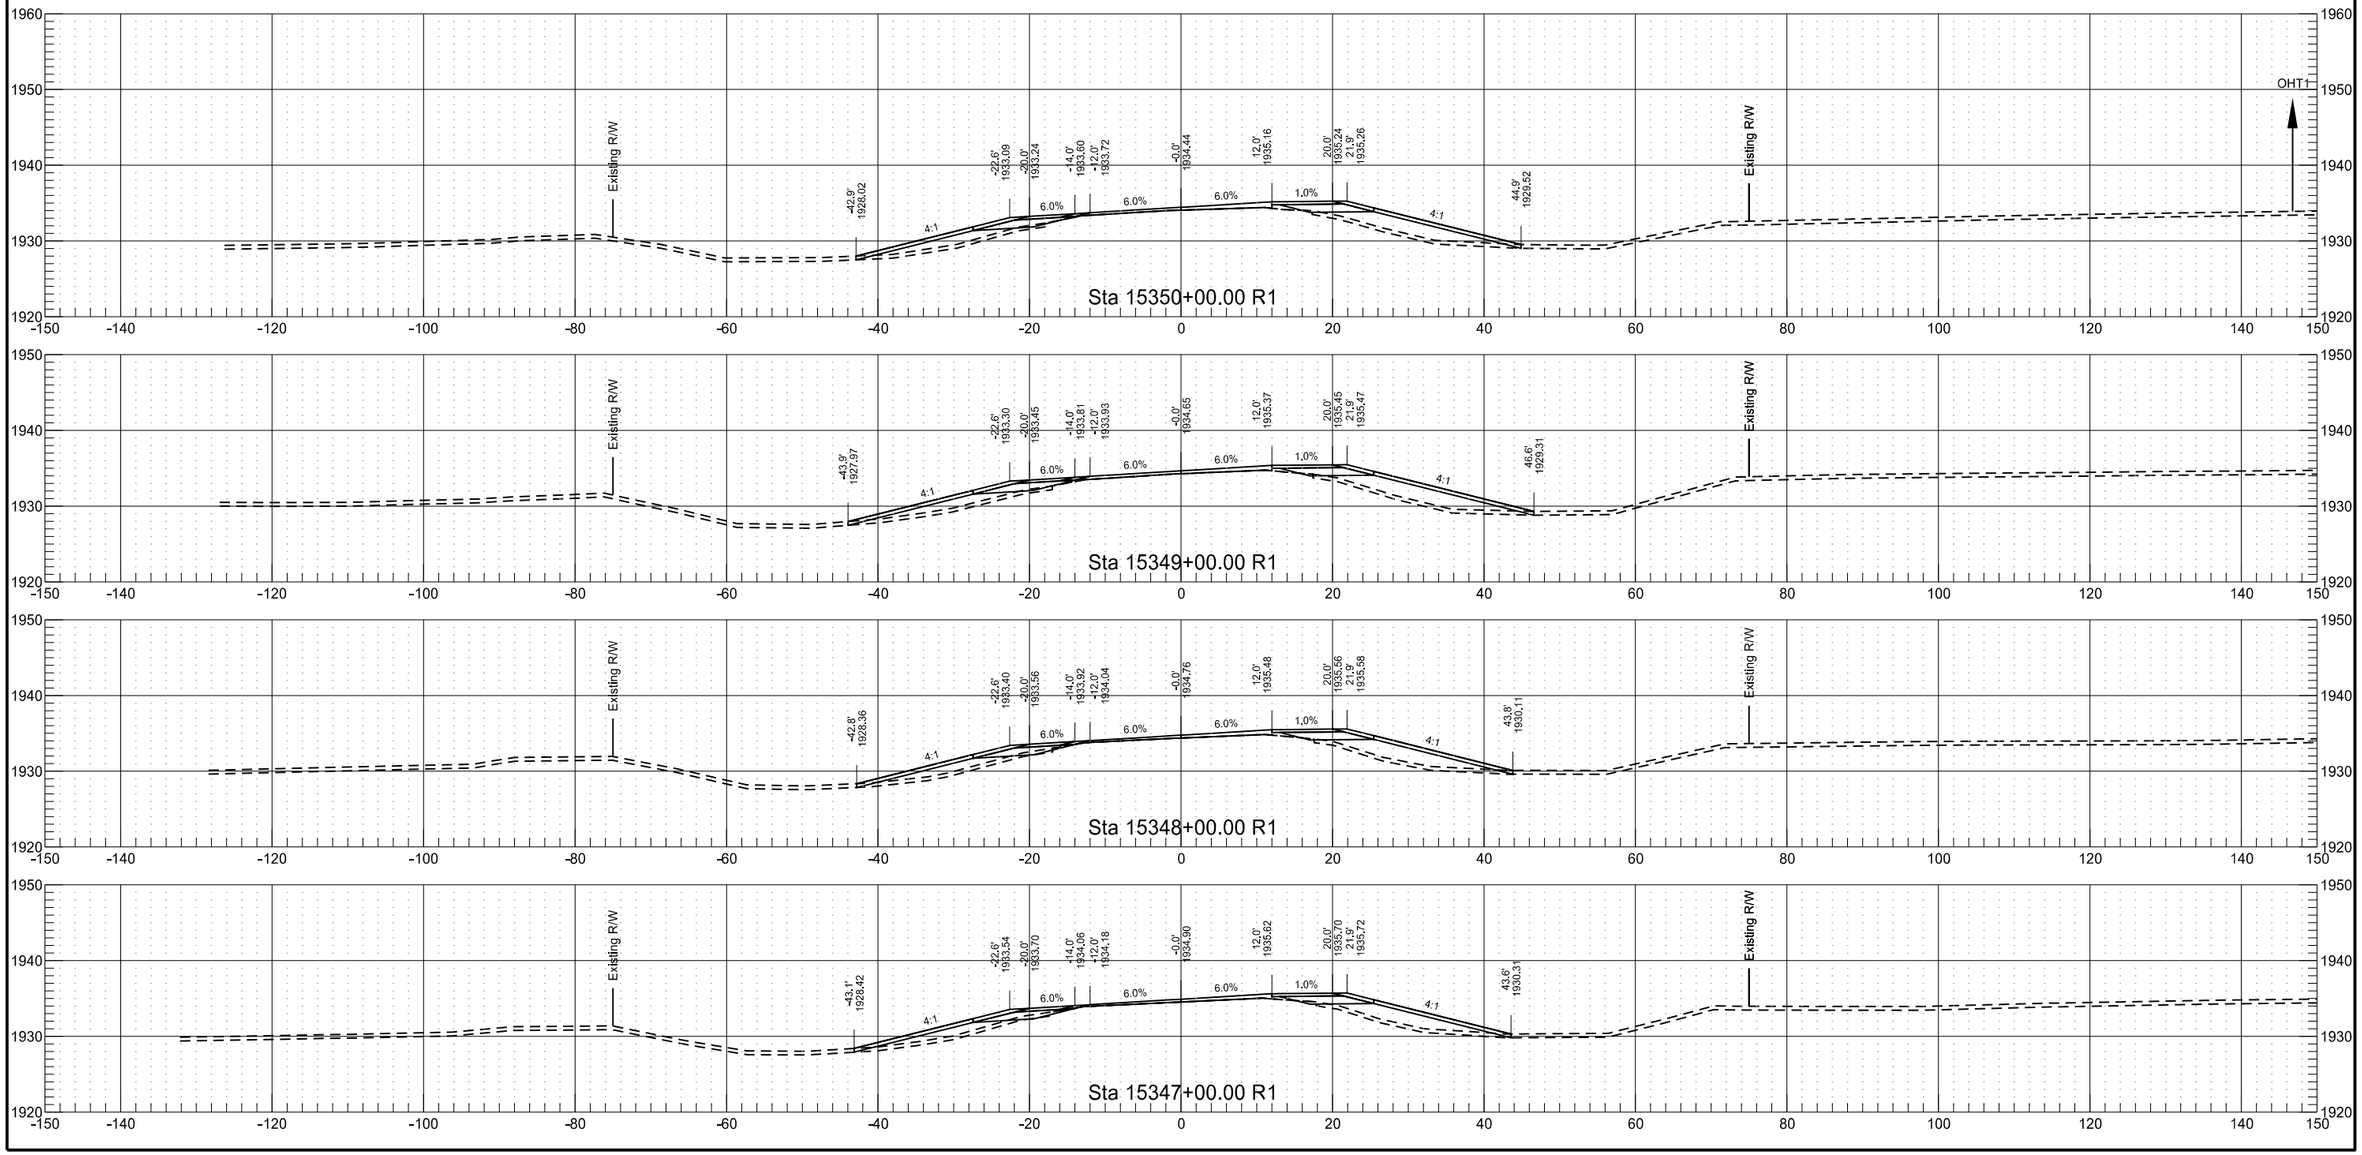



	STATE	PROJECT NO.	SECTION NO.	SHEET NO.
	ND	SOIB-7-804(061)283	200	177

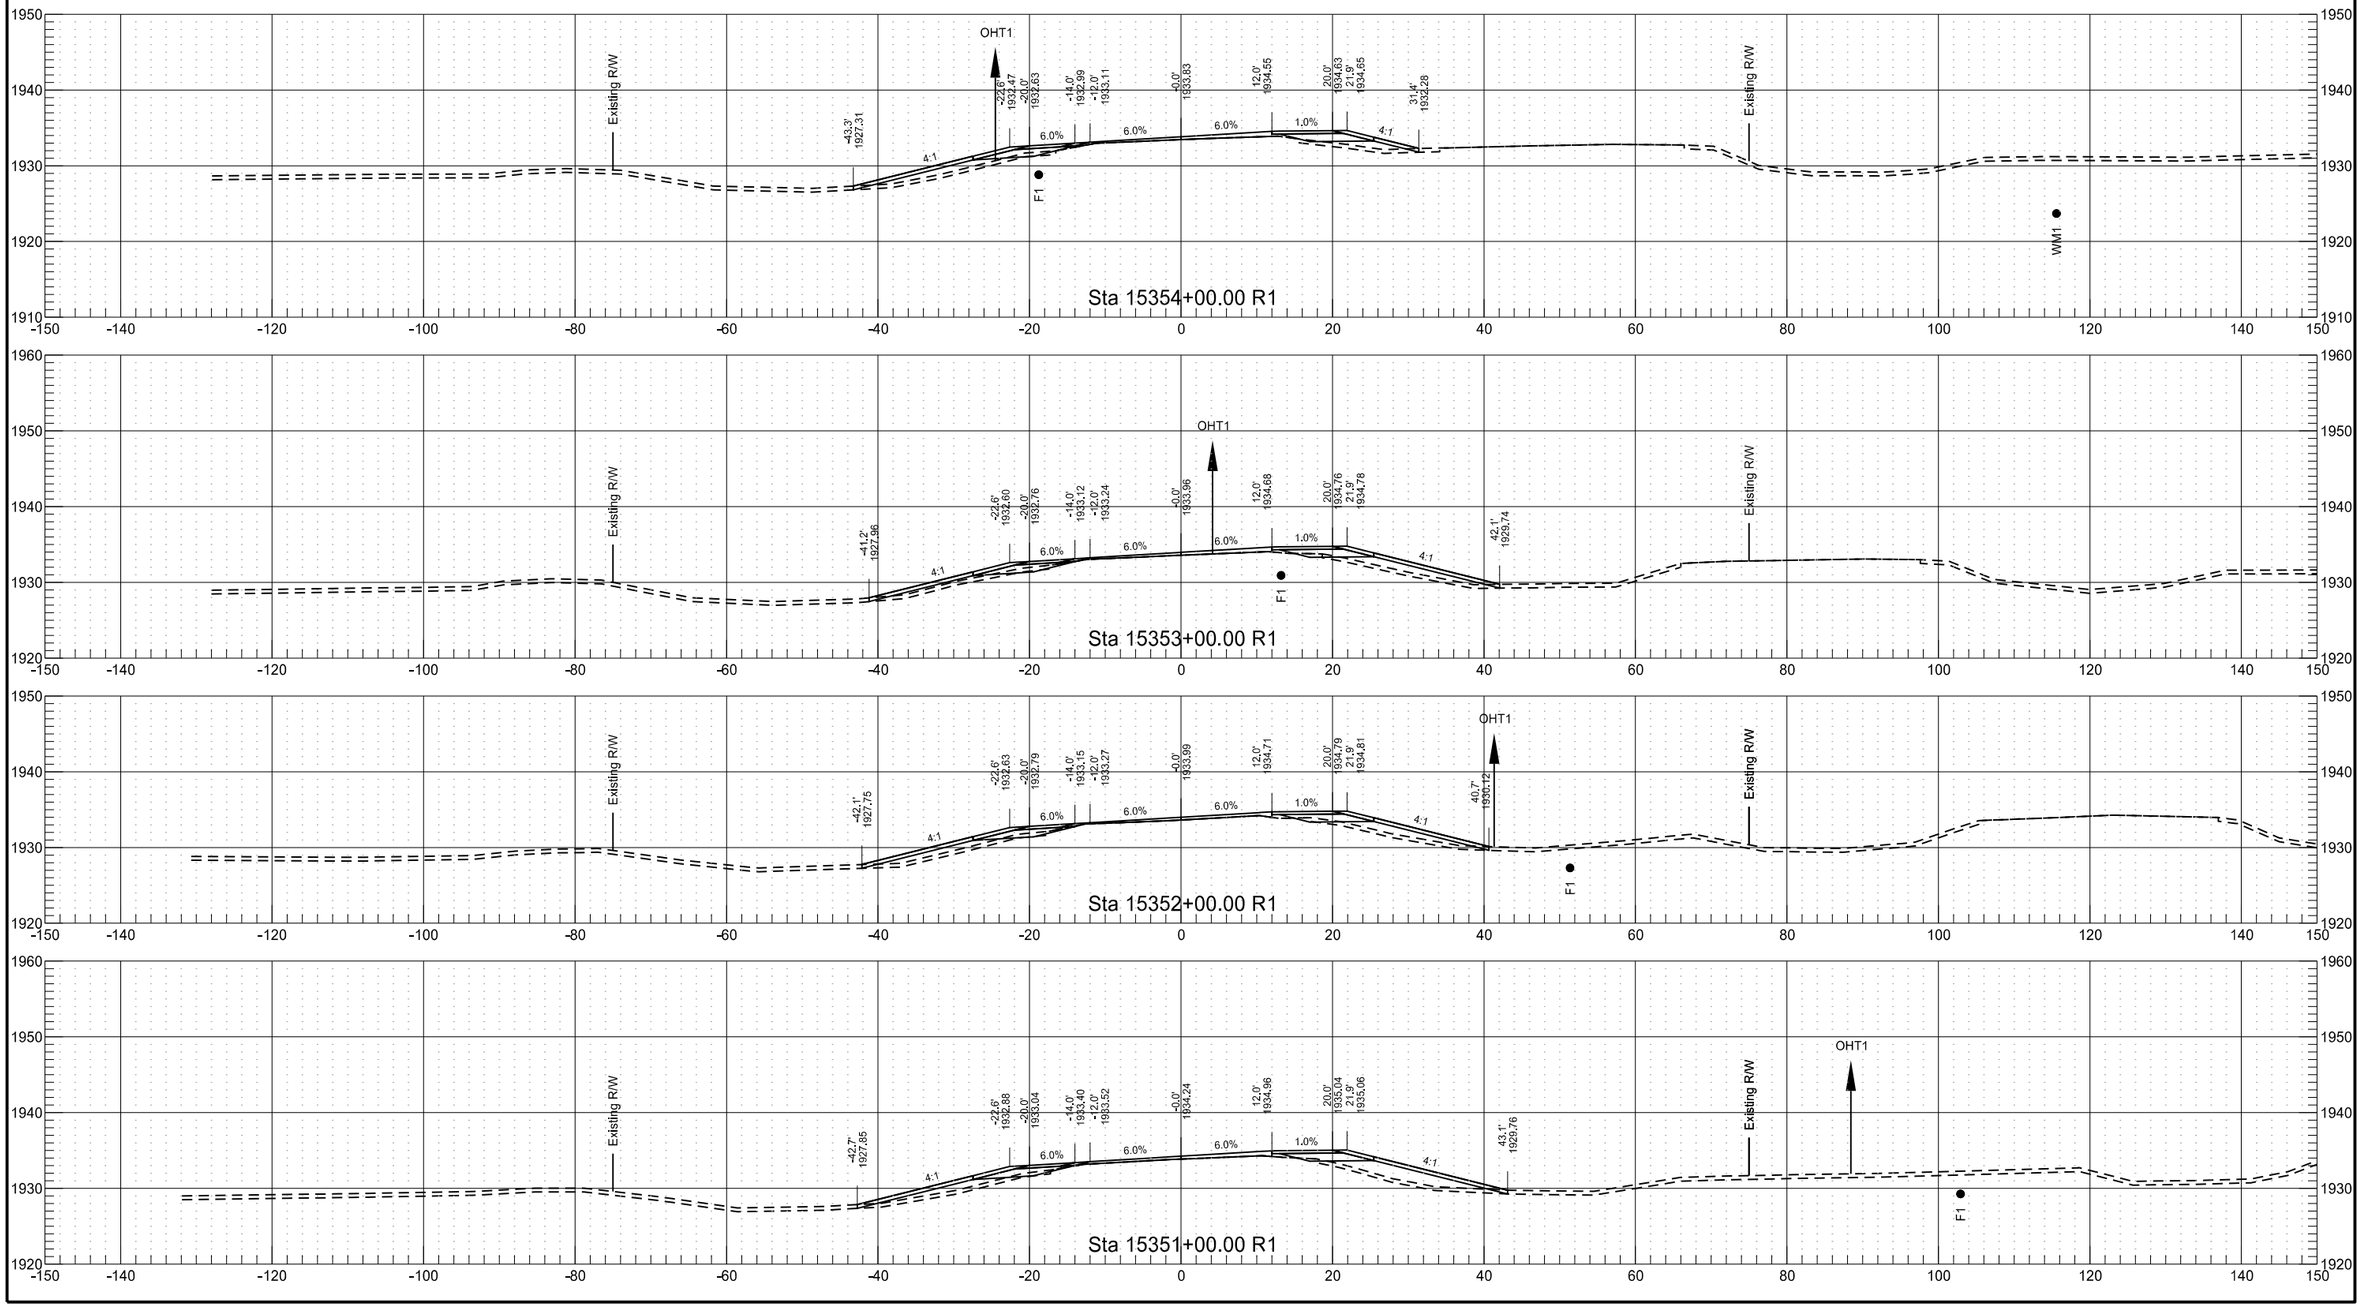


	STATE	PROJECT NO.	SECTION NO.	SHEET NO.
	ND	SOIB-7-804(061)283	200	178

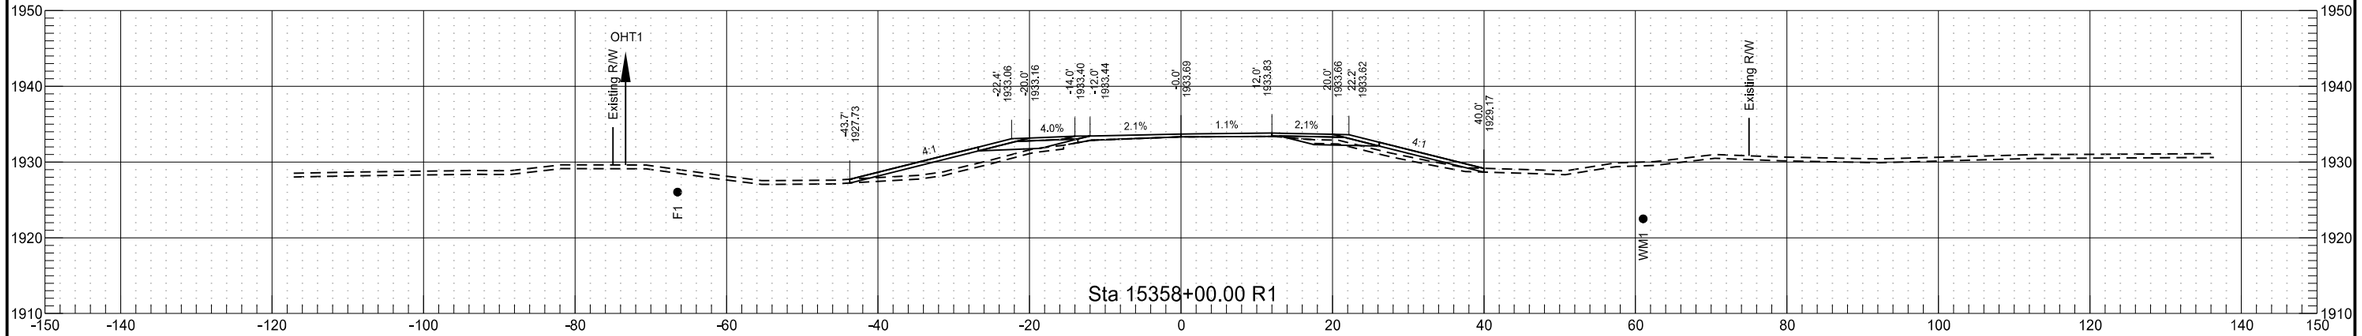

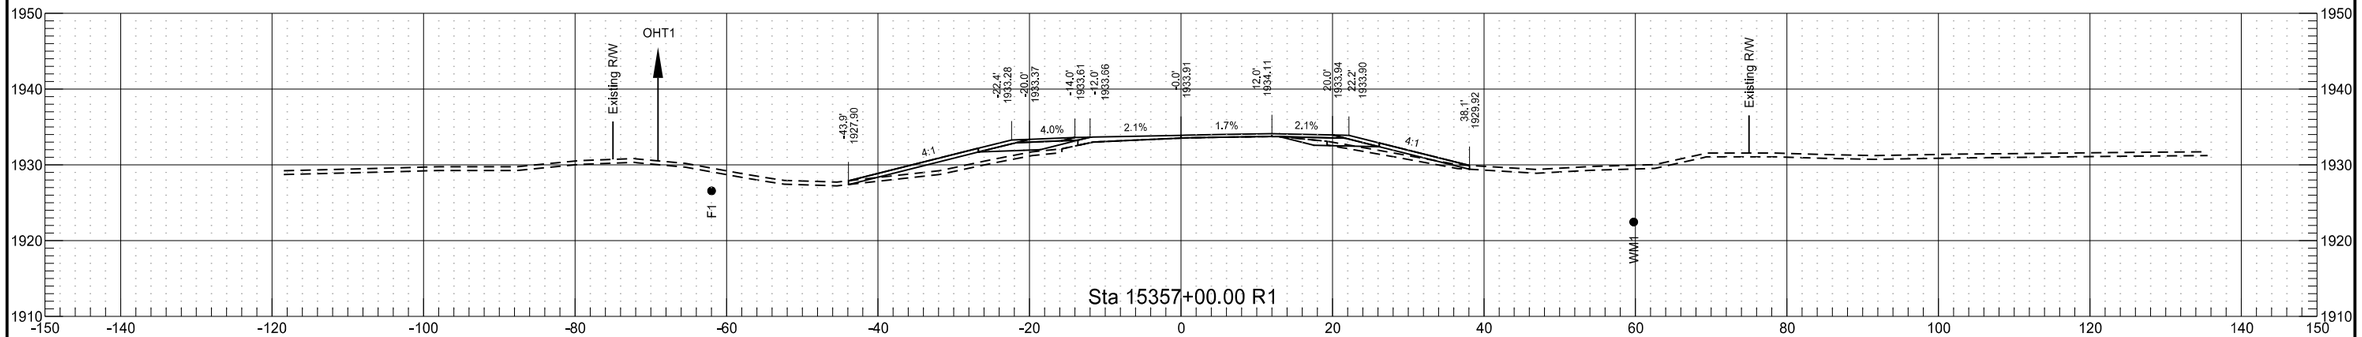


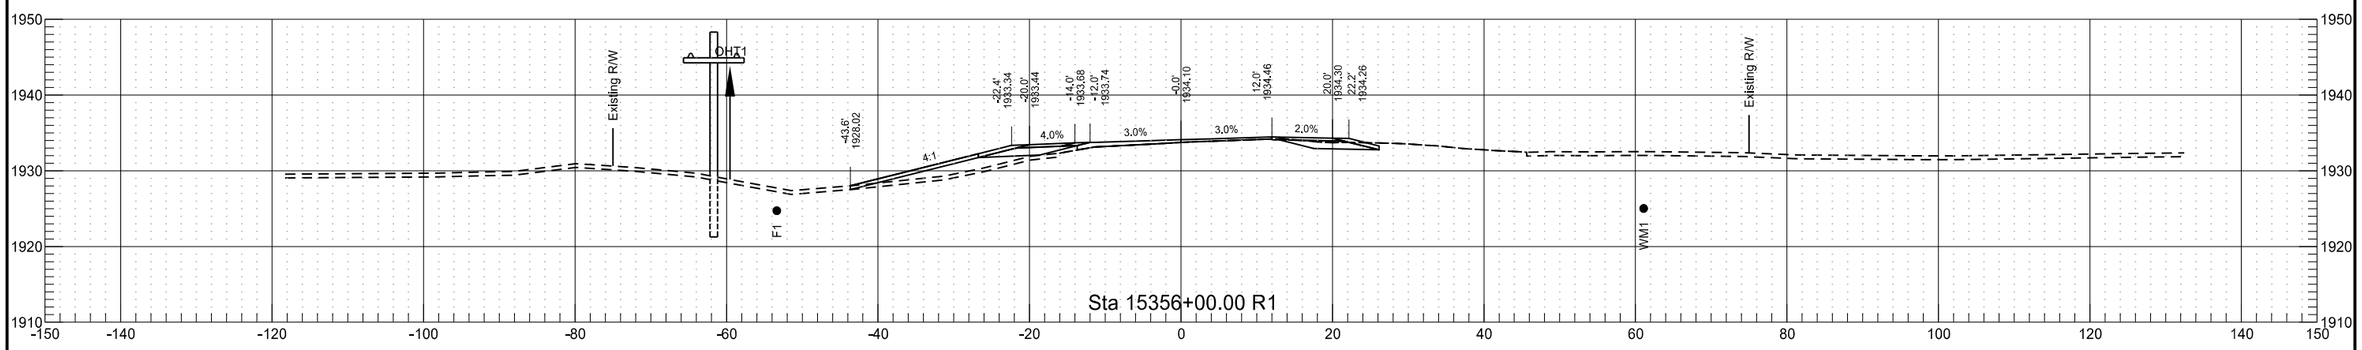


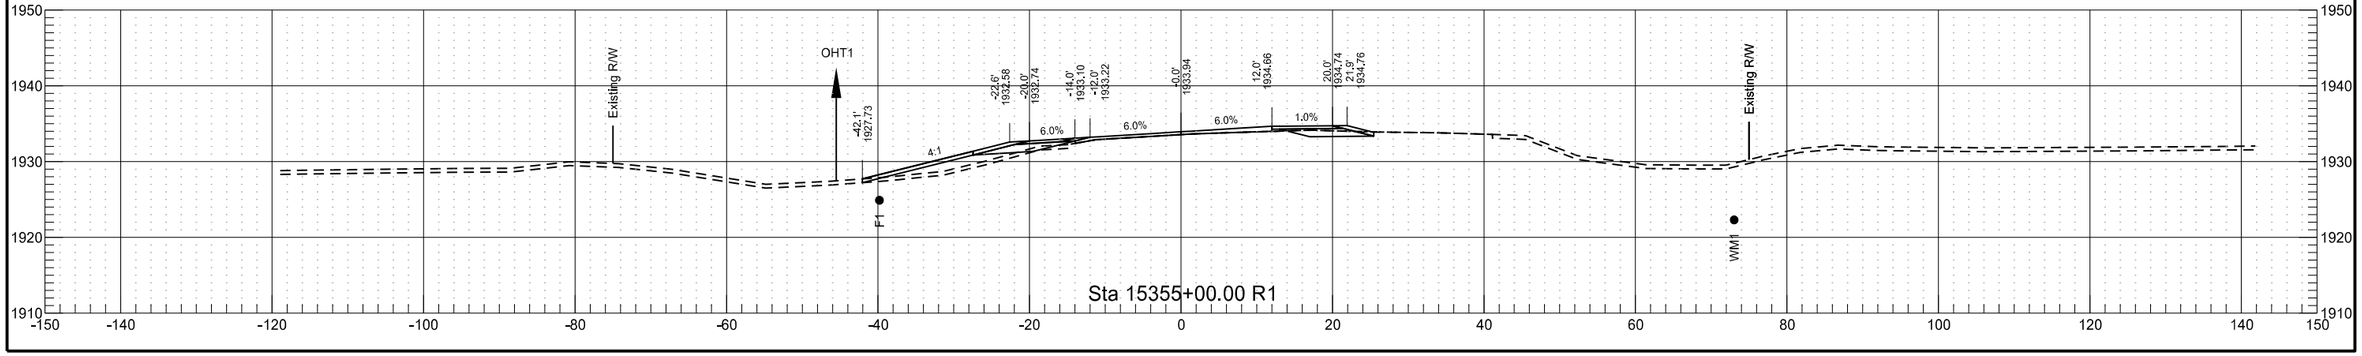



	STATE	PROJECT NO.	SECTION NO.	SHEET NO.
	ND	SOIB-7-804(061)283	200	179

	STATE	PROJECT NO.	SECTION NO.	SHEET NO.
	ND	SOIB-7-804(061)283	200	180

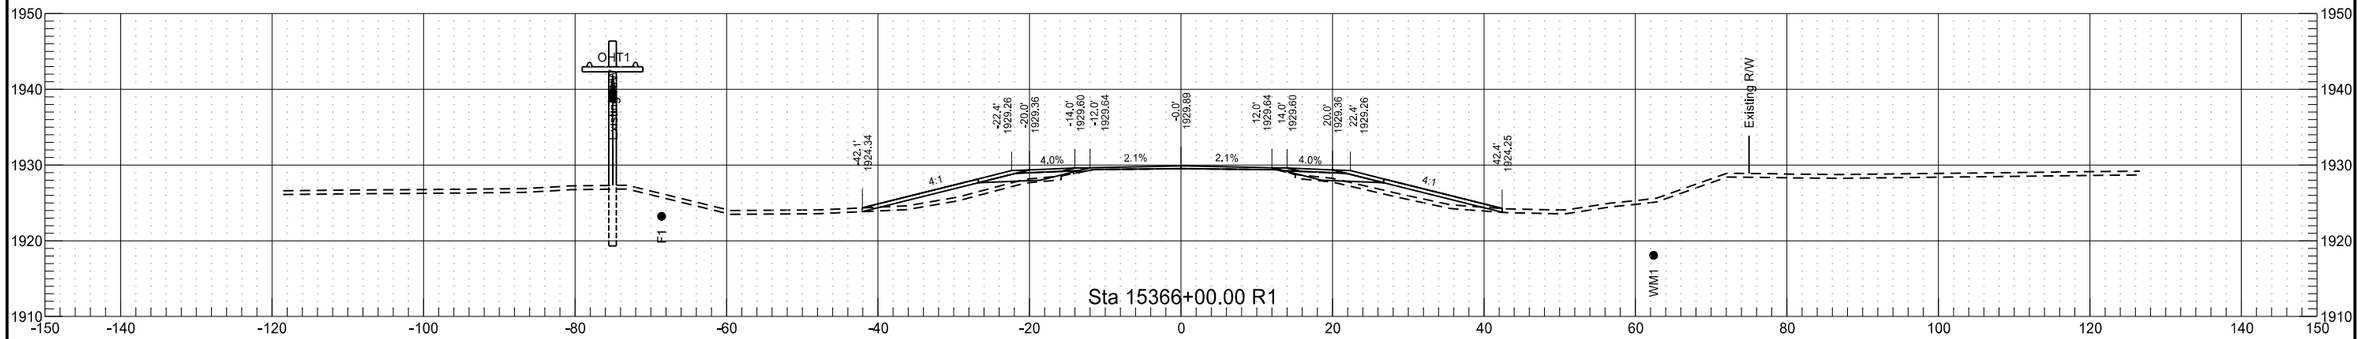


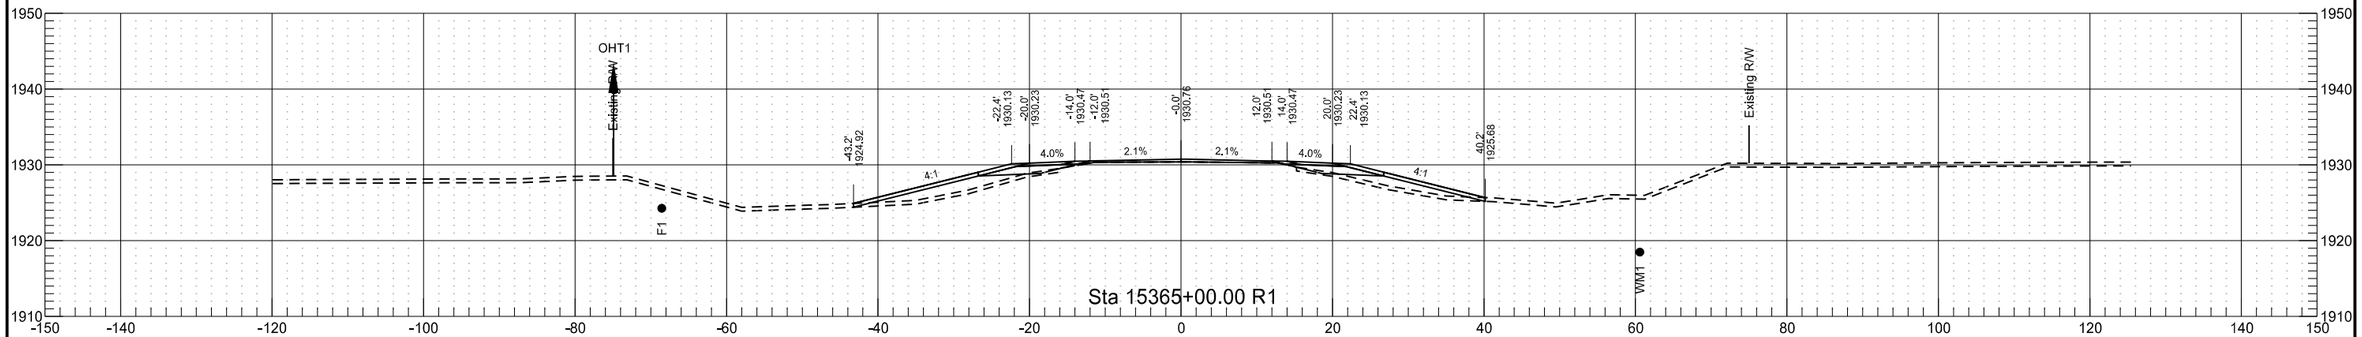


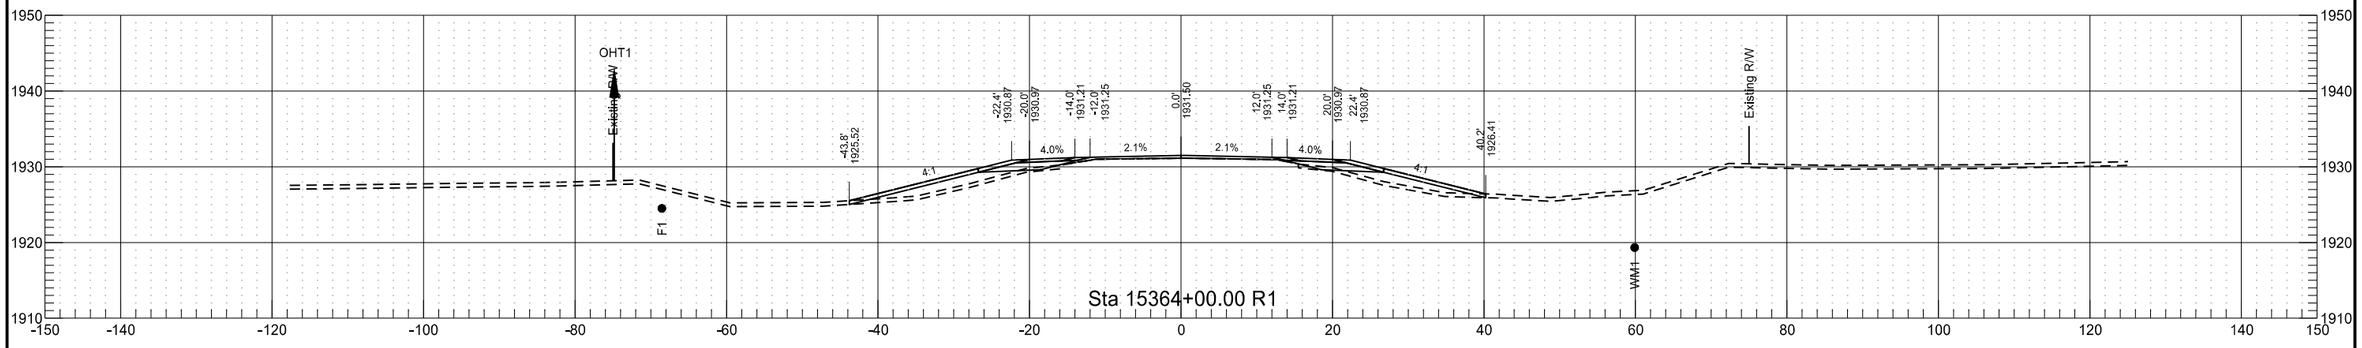


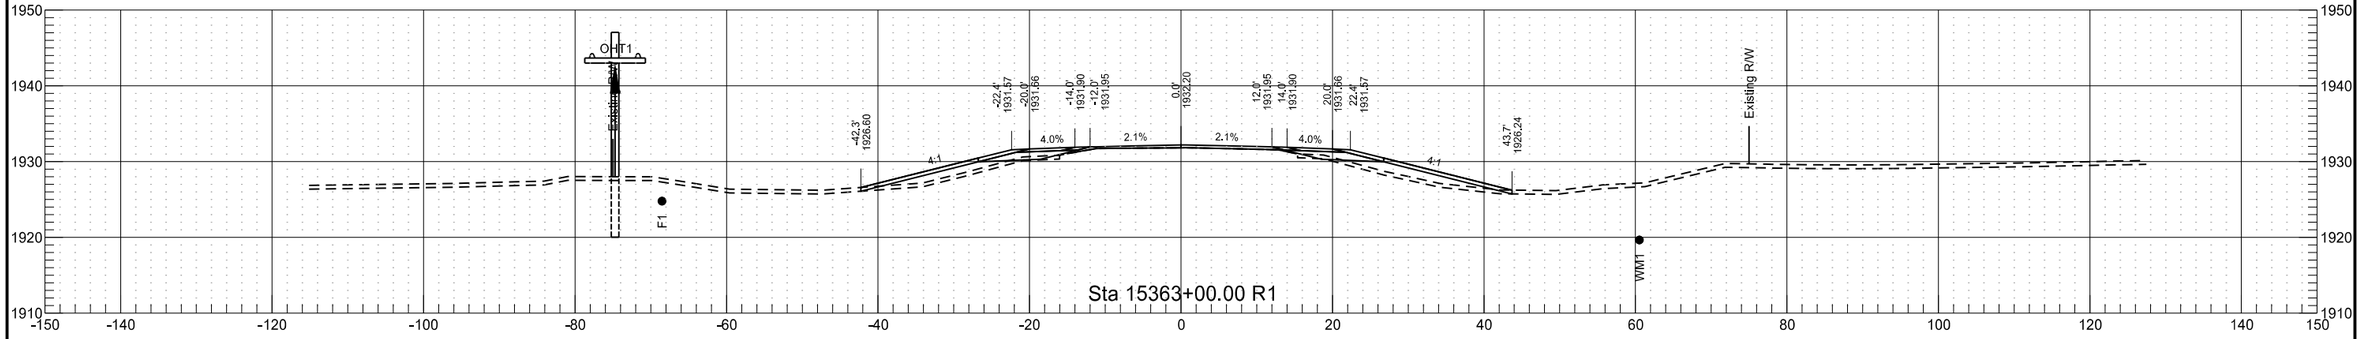

	STATE	PROJECT NO.	SECTION NO.	SHEET NO.
	ND	SOIB-7-804(061)283	200	181

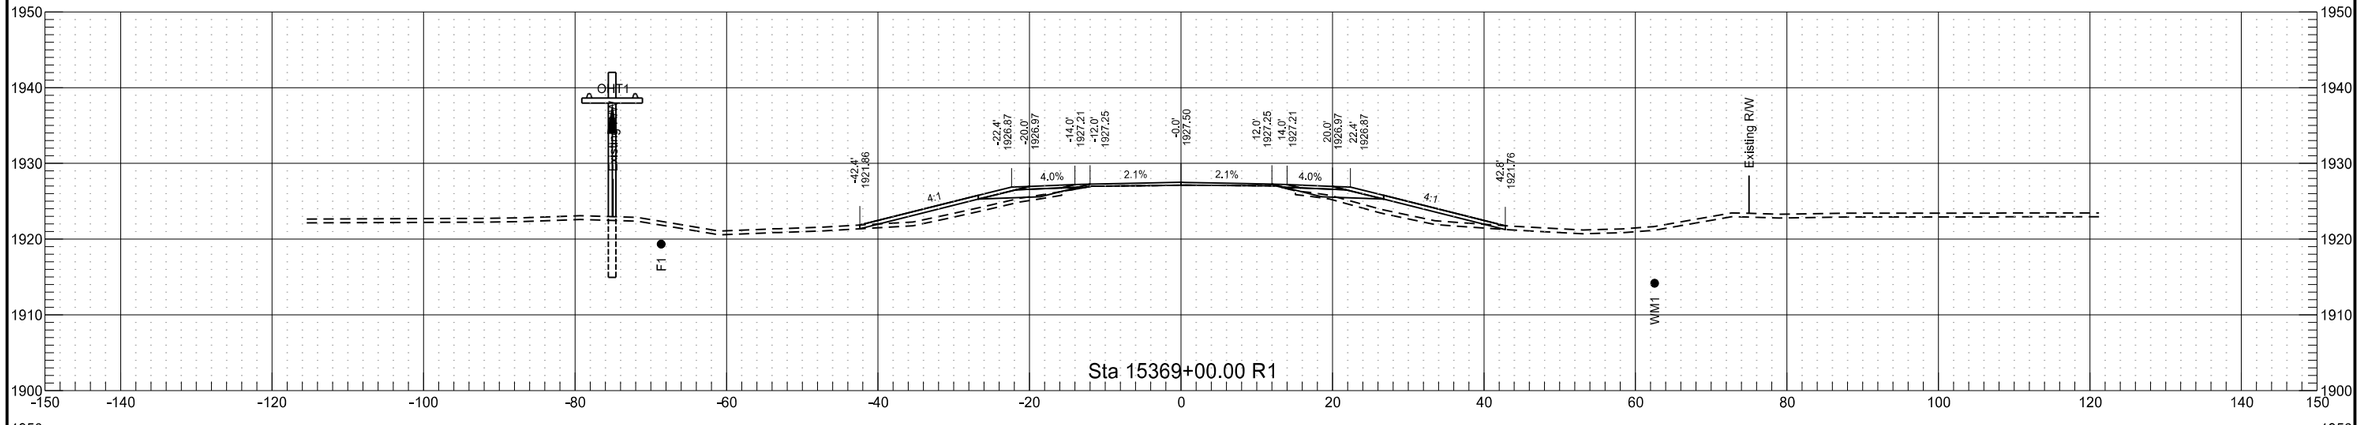


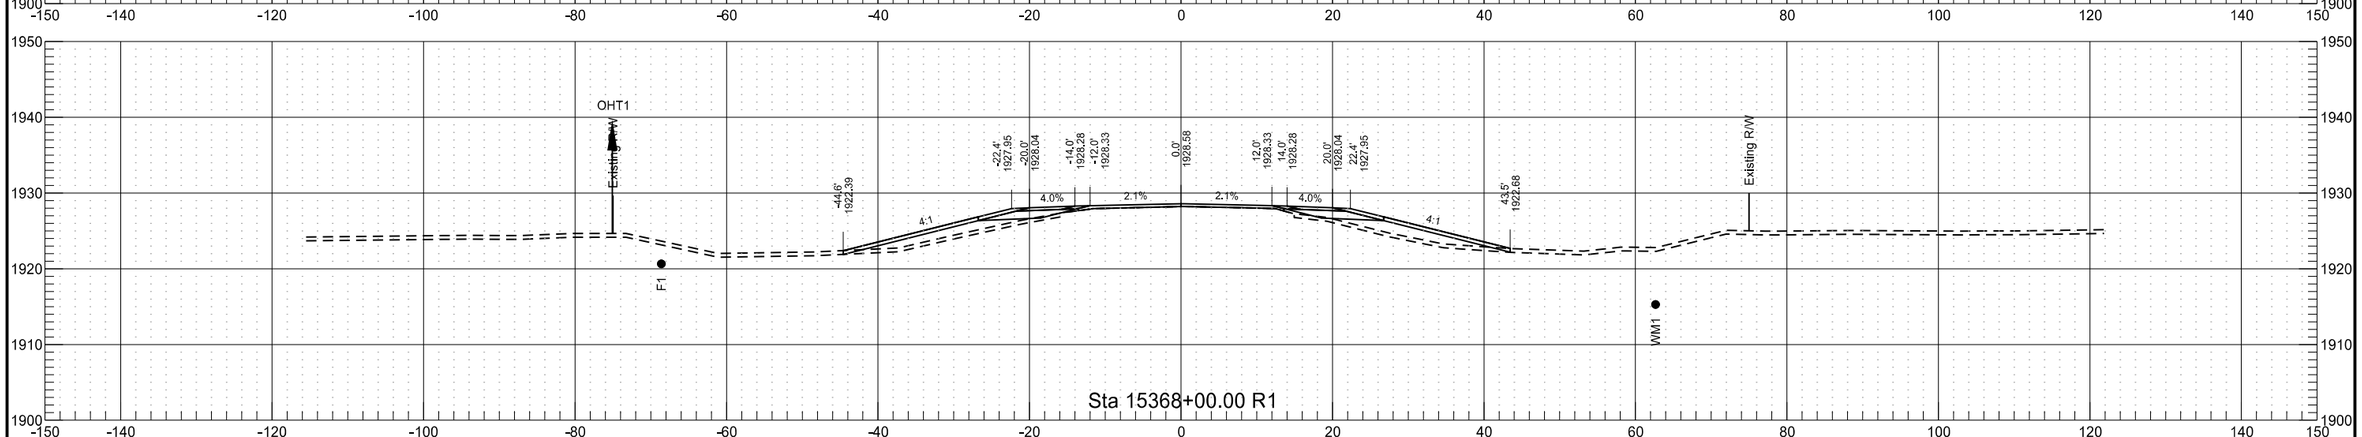

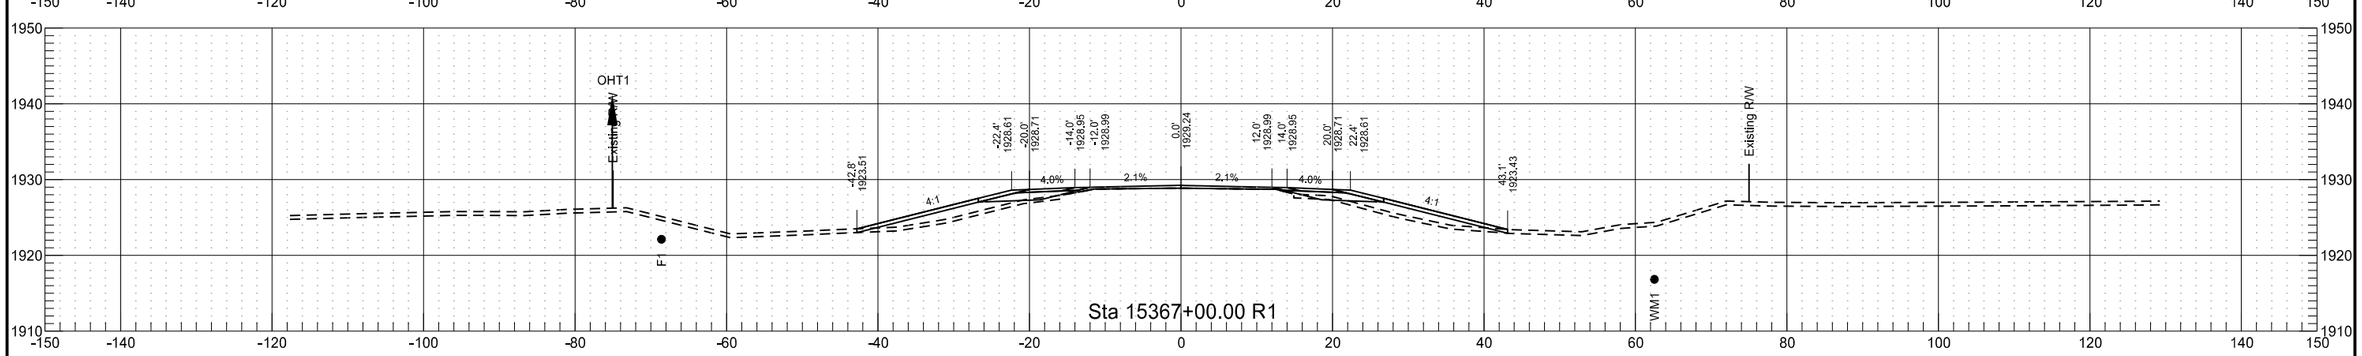


8/15/2018 8:02:50 PM taylorolson \\frgo-files01\p\State\NDDOT\14217100\CAD\Design\XSEC_ALL.dgn

	STATE	PROJECT NO.	SECTION NO.	SHEET NO.
	ND	SOIB-7-804(061)283	200	182

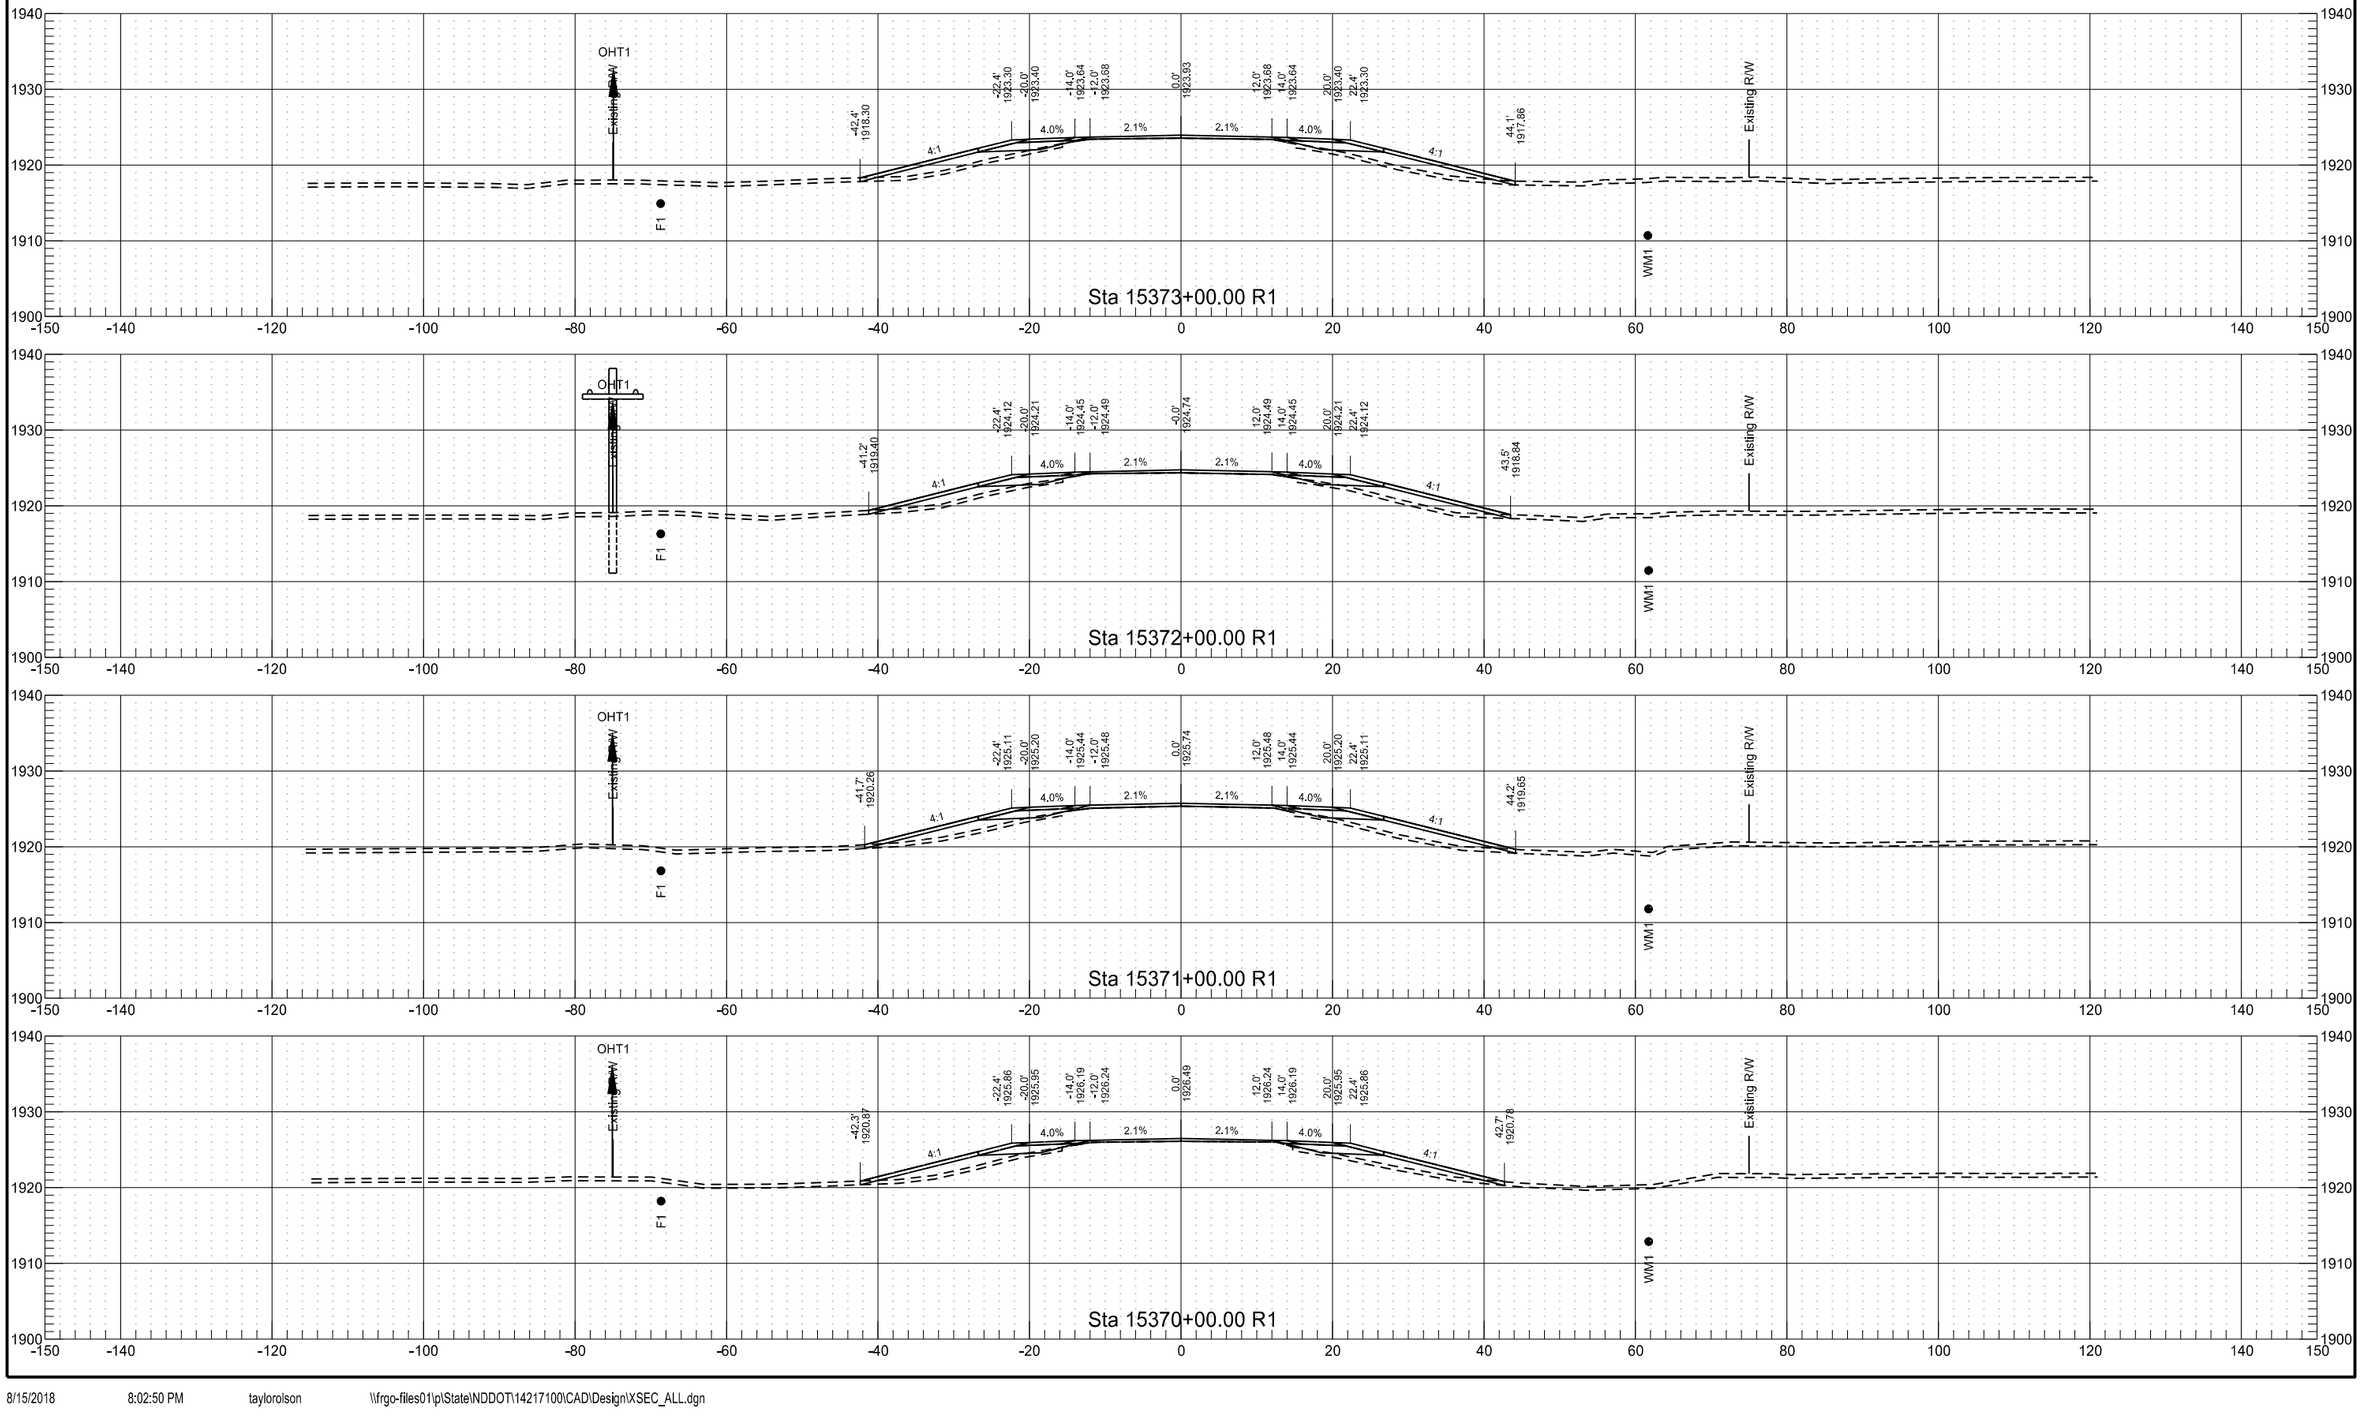


	STATE	PROJECT NO.	SECTION NO.	SHEET NO.
	ND	SOIB-7-804(061)283	200	183


	STATE	PROJECT NO.	SECTION NO.	SHEET NO.
	ND	SOIB-7-804(061)283	200	184

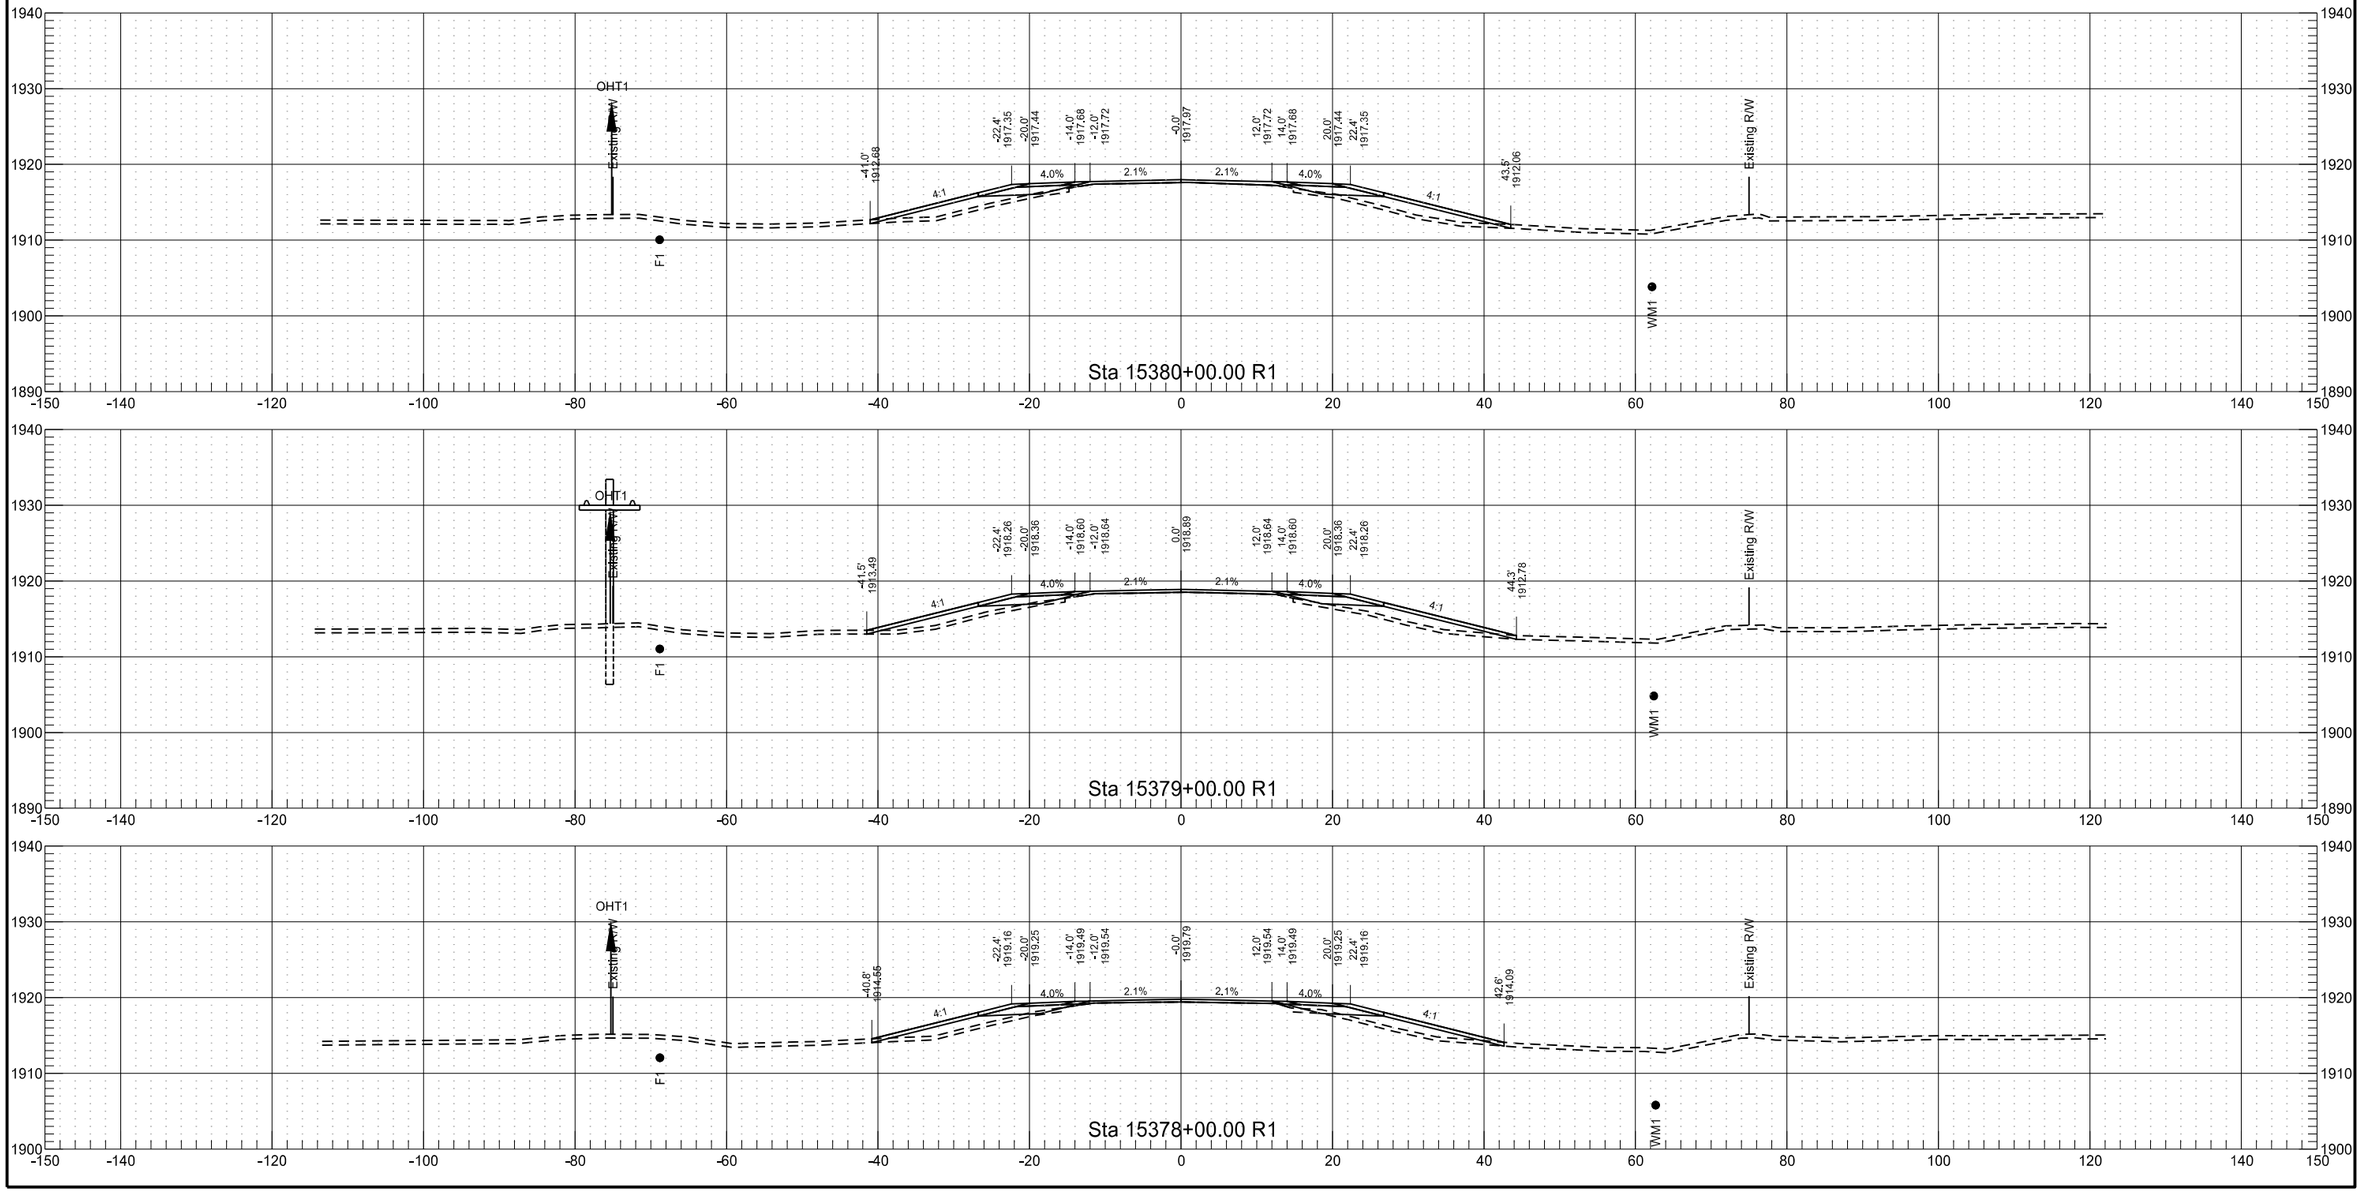


8/15/2018 8:02:52 PM taylorolson \\frgo-files01\p\State\NDDOT\14217100\CAD\Design\XSEC_ALL.dgn


	STATE	PROJECT NO.	SECTION NO.	SHEET NO.
	ND	SOIB-7-804(061)283	200	185

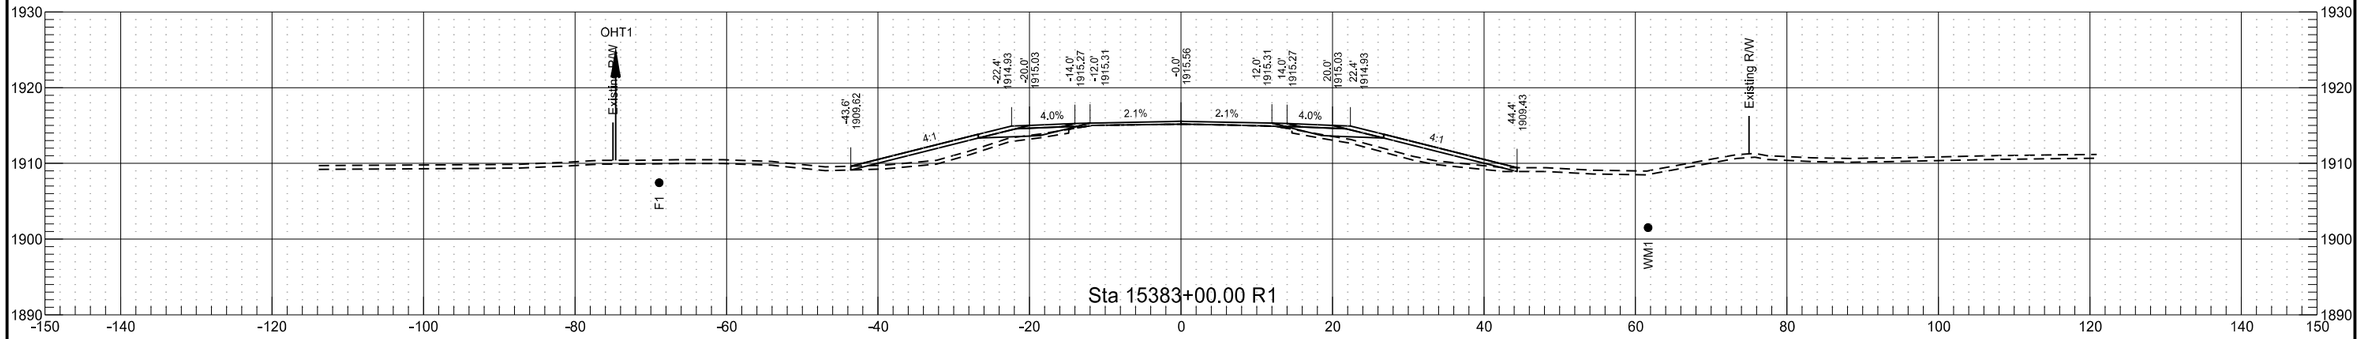

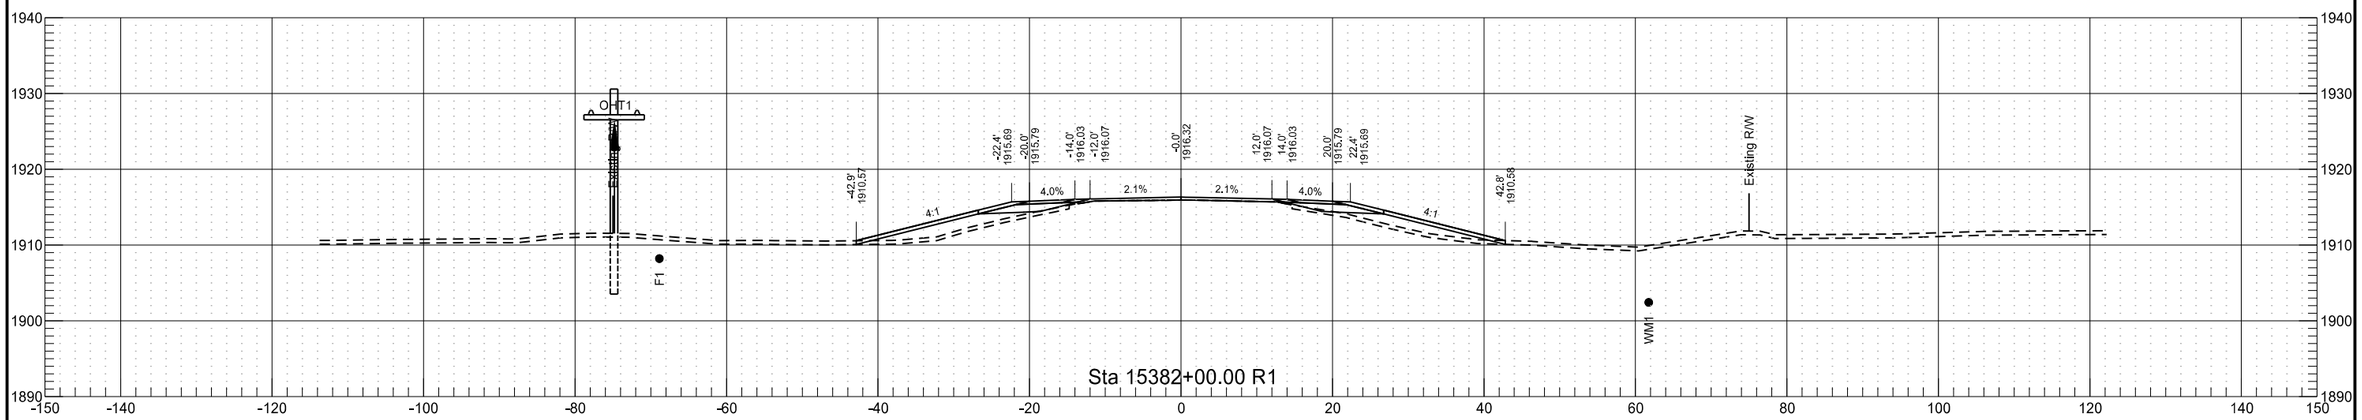


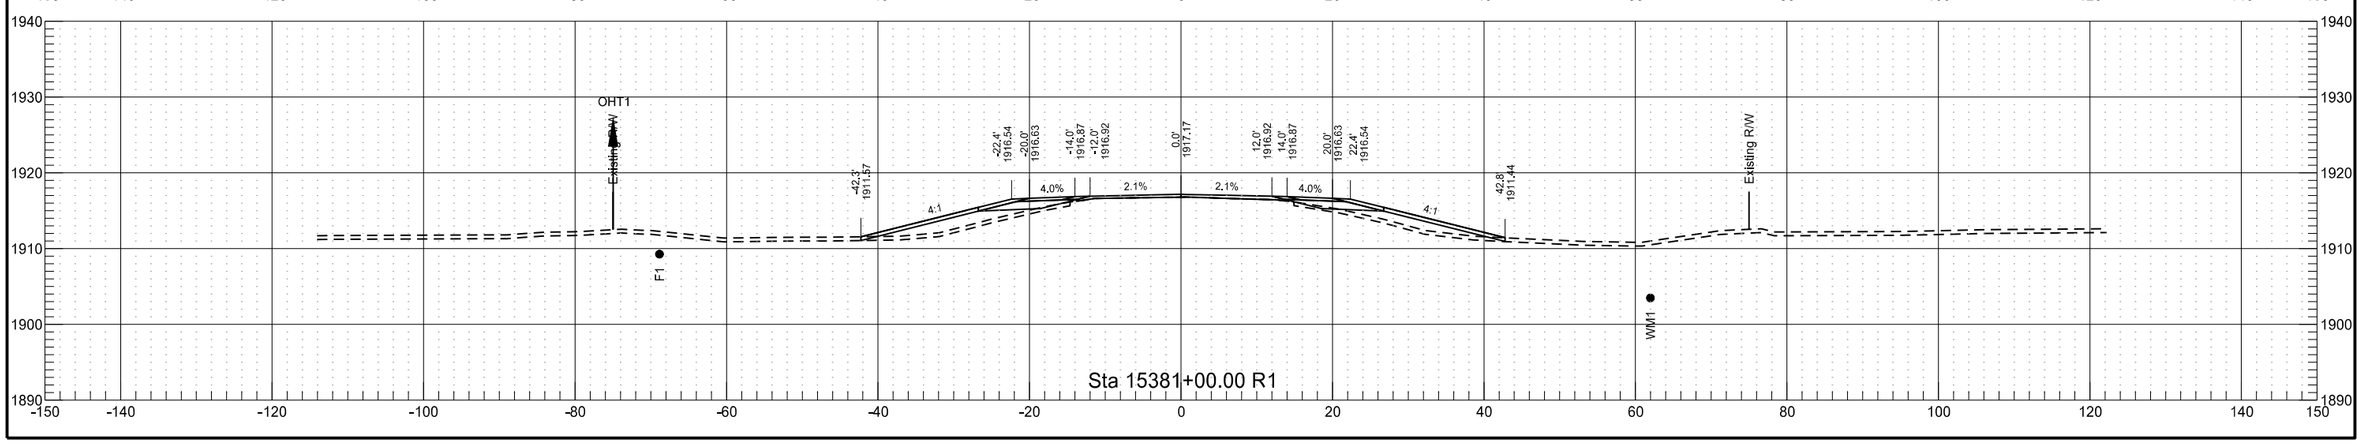


	STATE	PROJECT NO.	SECTION NO.	SHEET NO.
	ND	SOIB-7-804(061)283	200	186

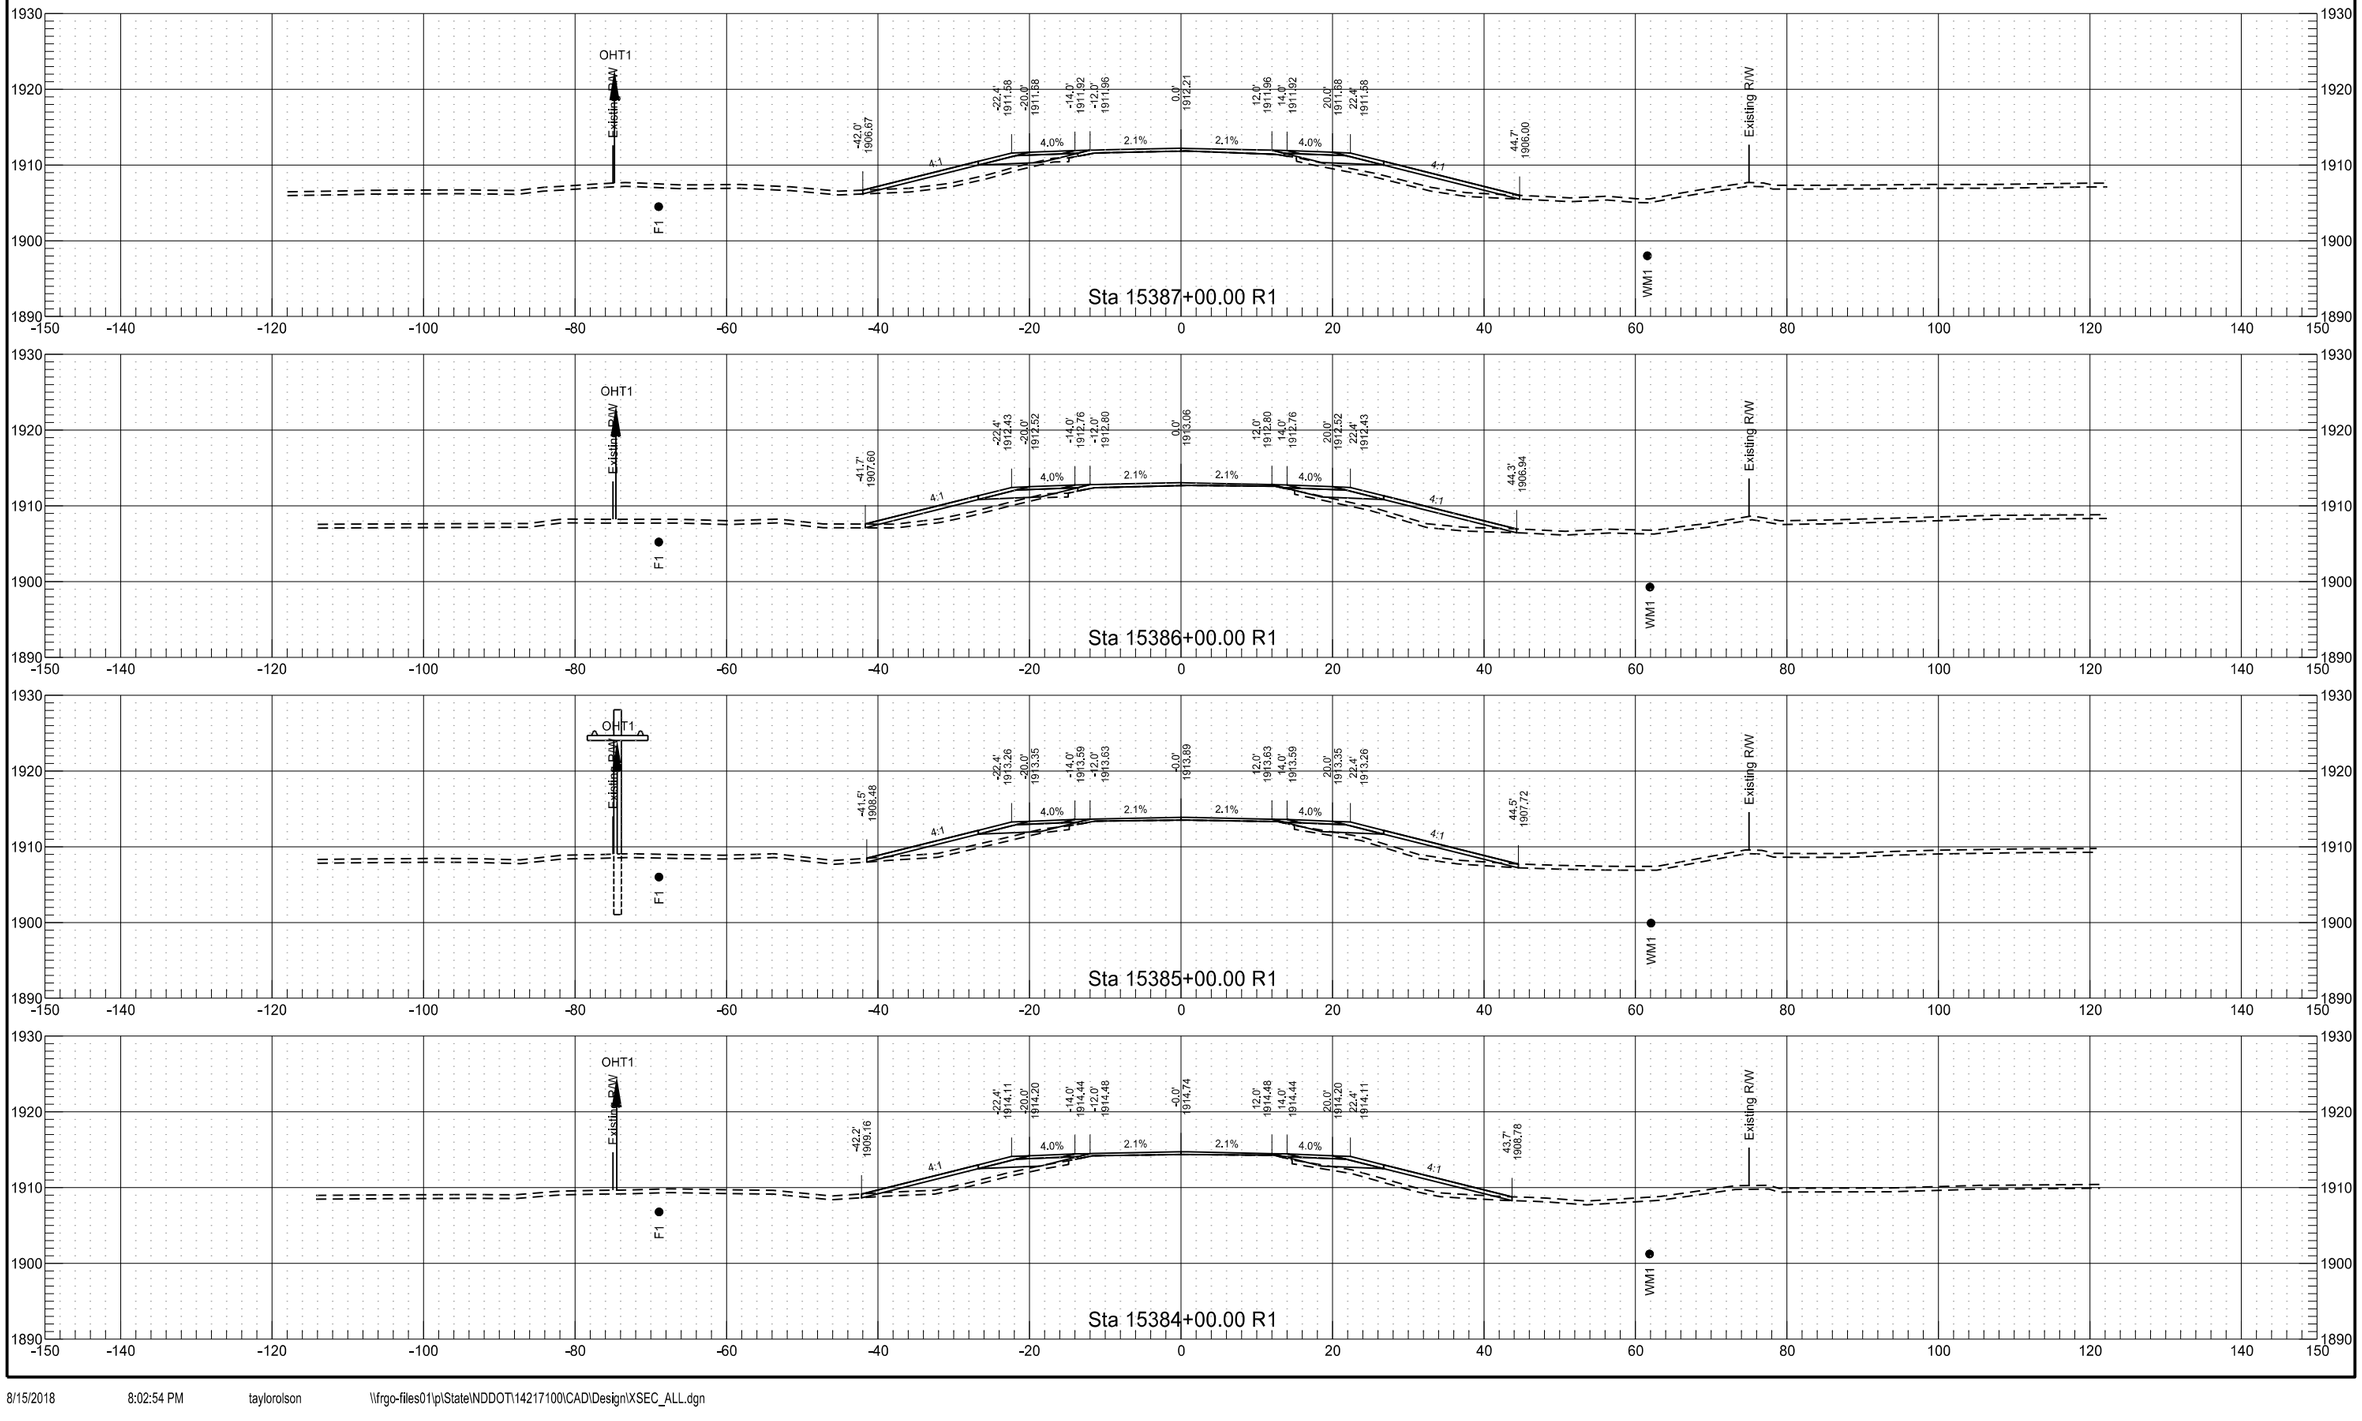



	STATE	PROJECT NO.	SECTION NO.	SHEET NO.
	ND	SOIB-7-804(061)283	200	187

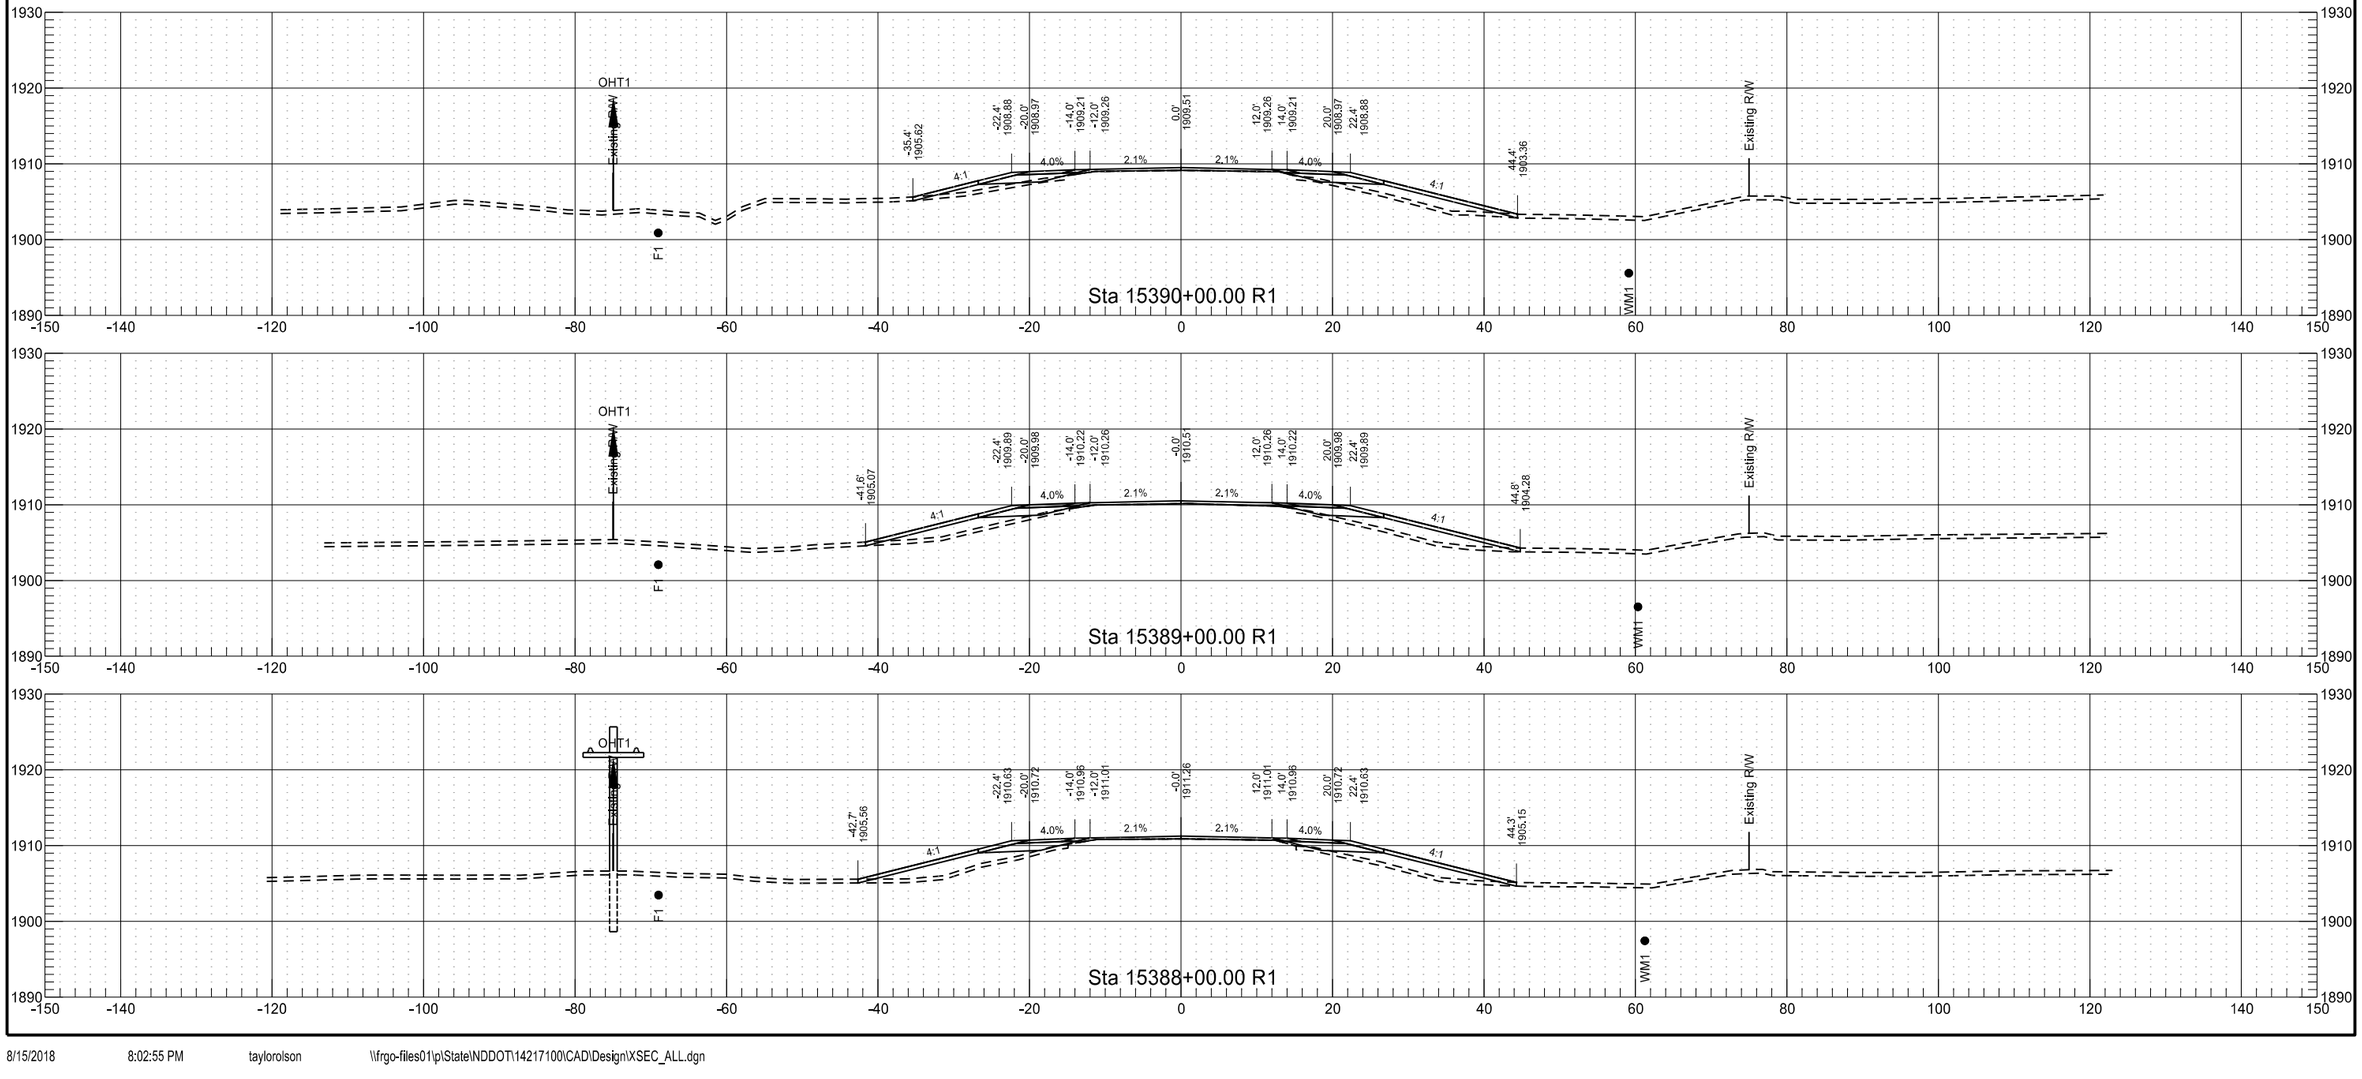


	STATE	PROJECT NO.	SECTION NO.	SHEET NO.
	ND	SOIB-7-804(061)283	200	188

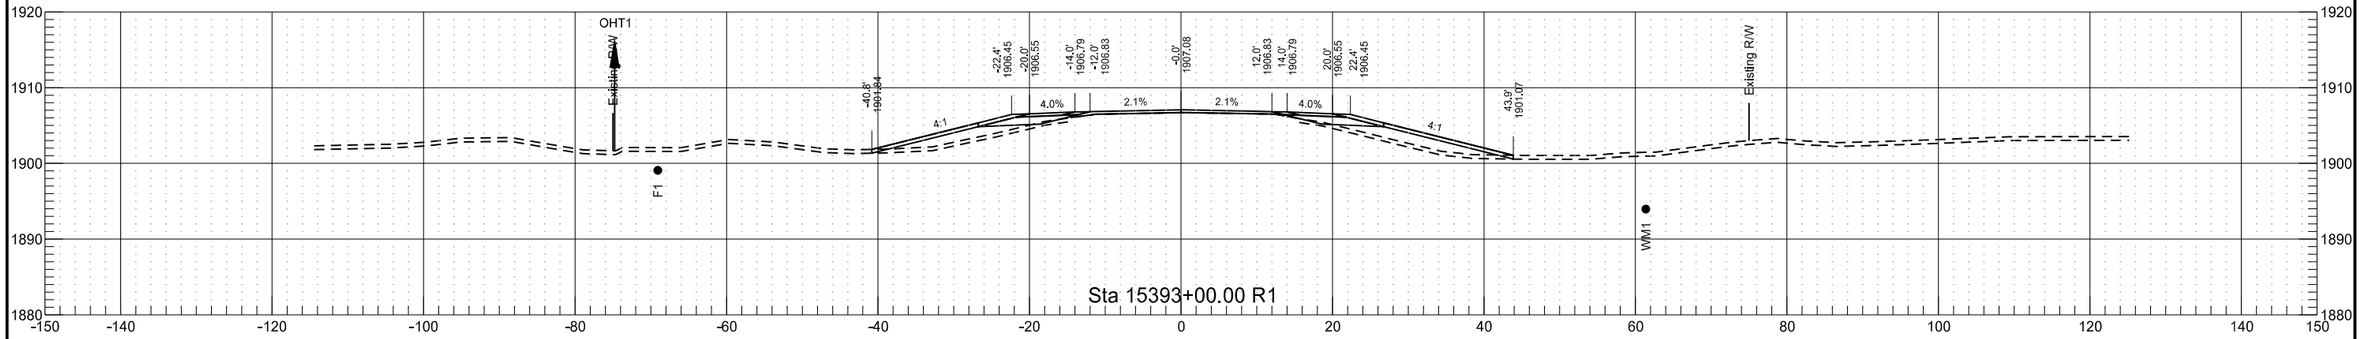


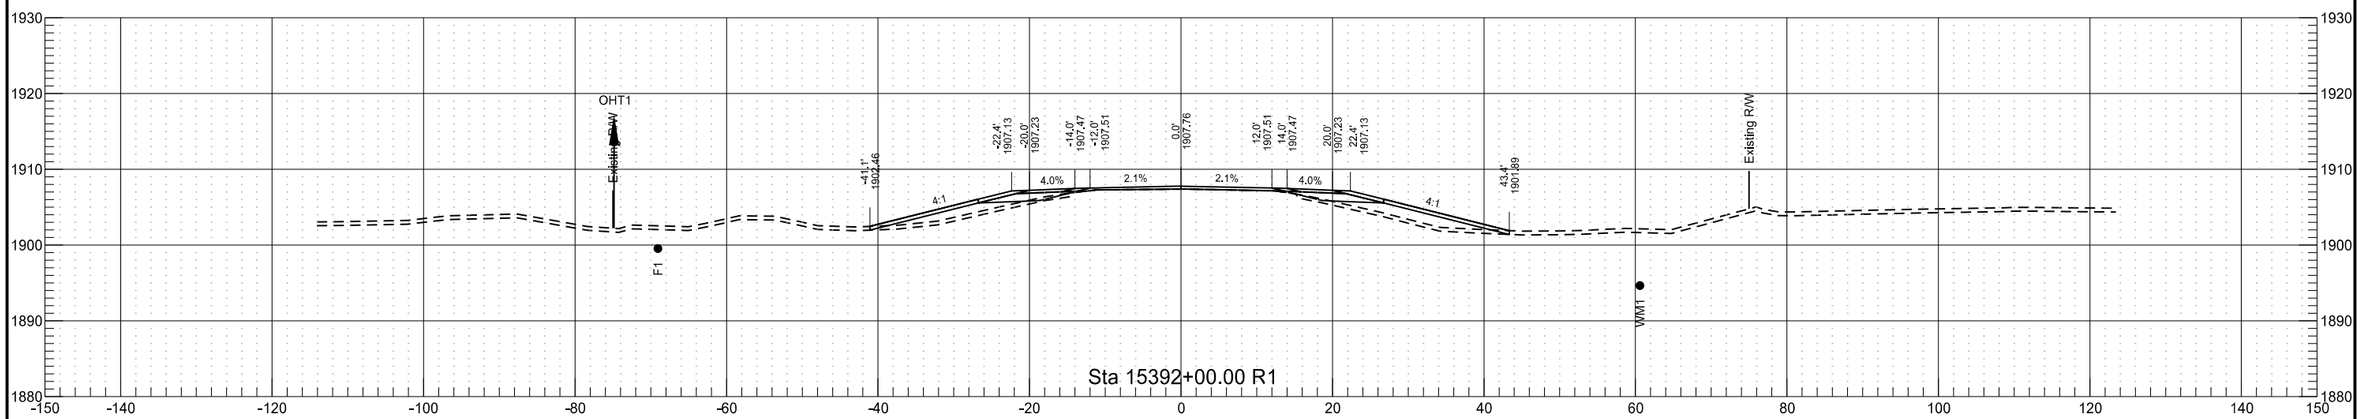


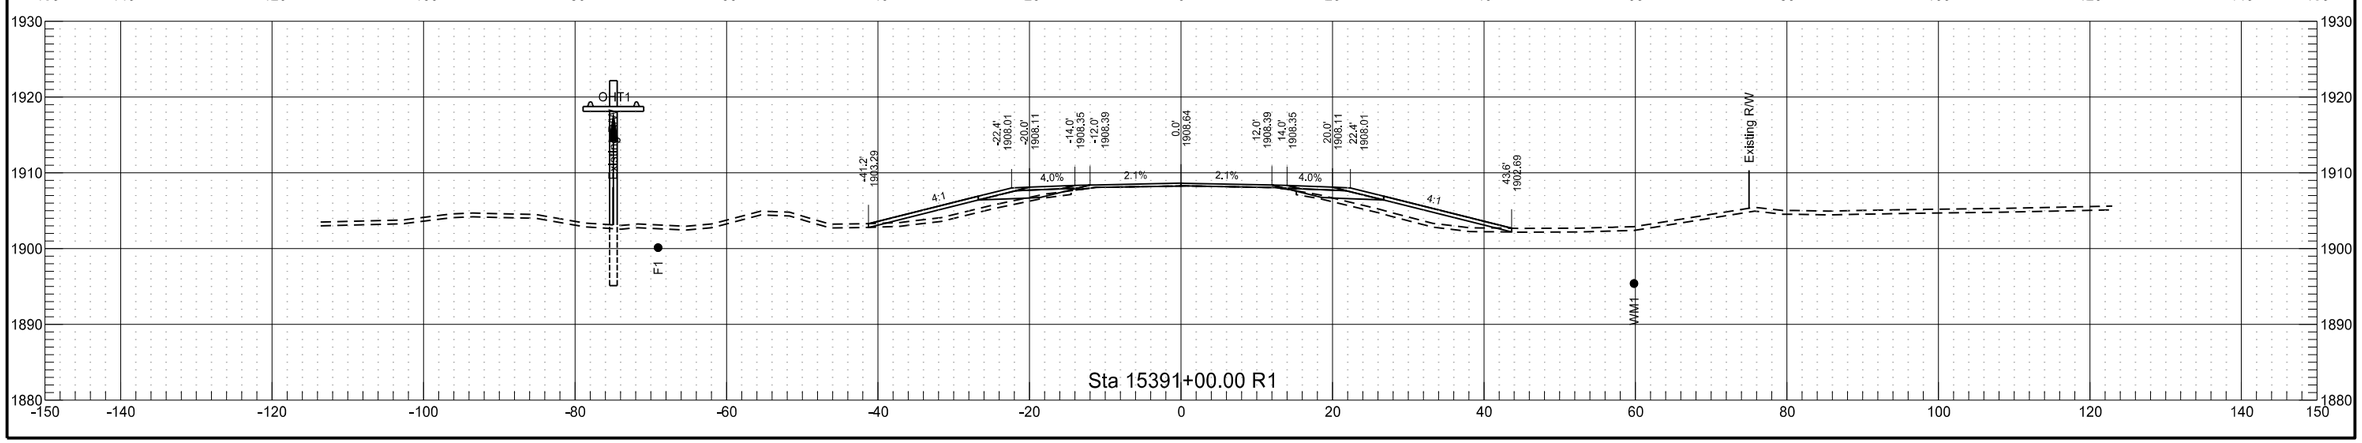


	STATE	PROJECT NO.	SECTION NO.	SHEET NO.
	ND	SOIB-7-804(061)283	200	189

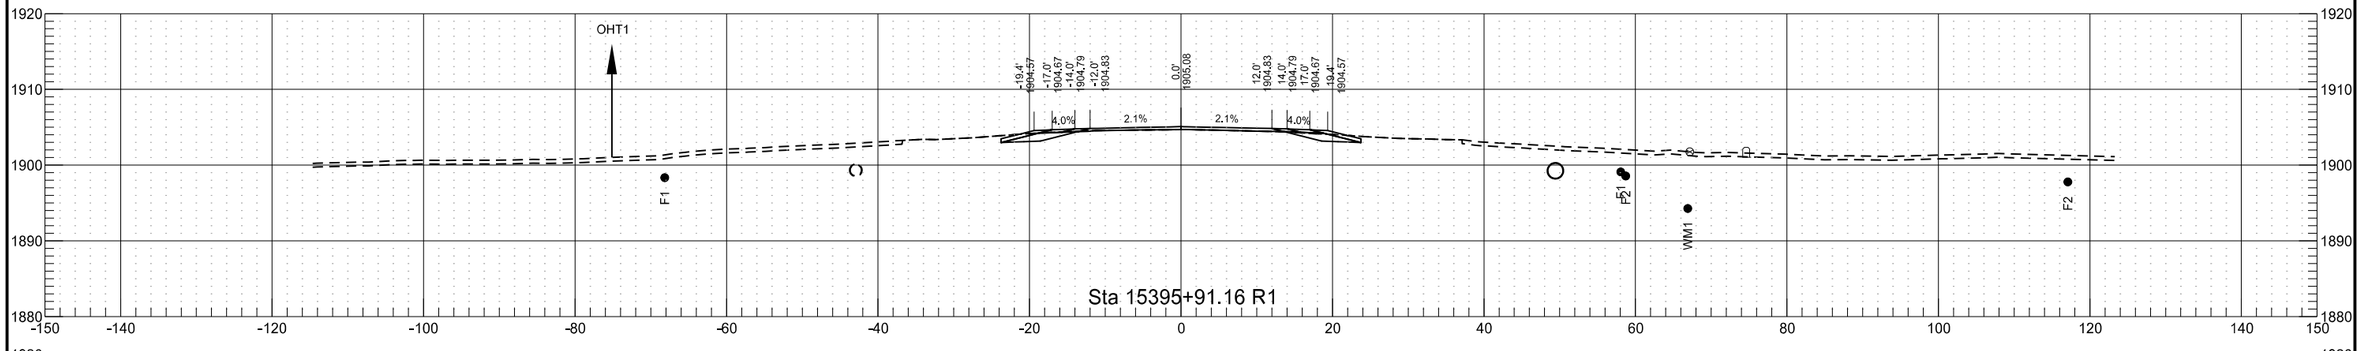

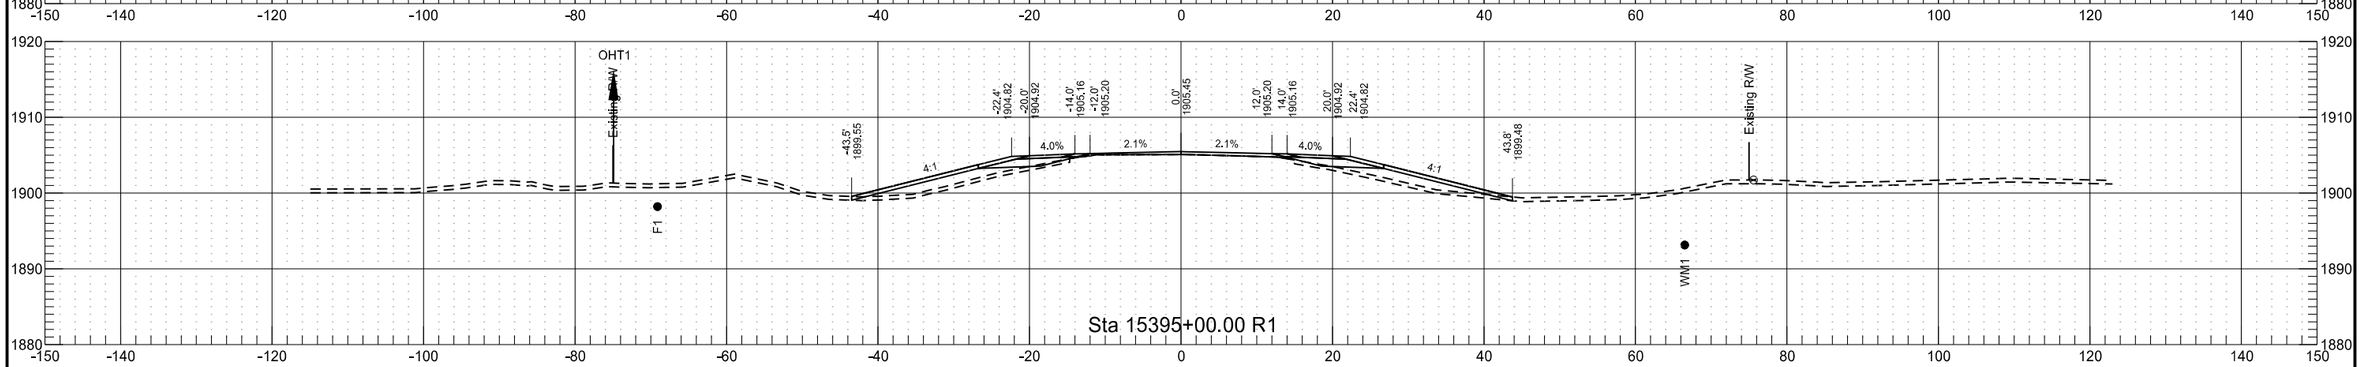


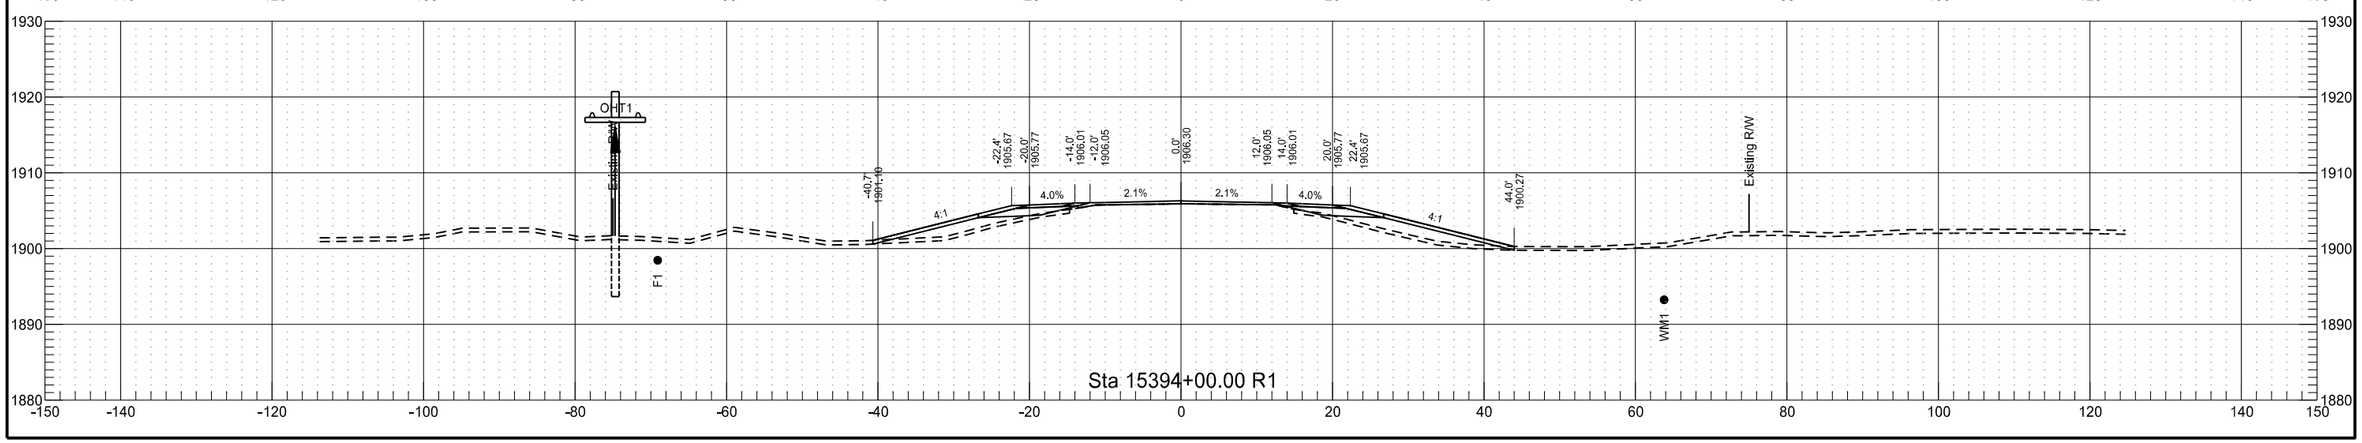


	STATE	PROJECT NO.	SECTION NO.	SHEET NO.
	ND	SOIB-7-804(061)283	200	190

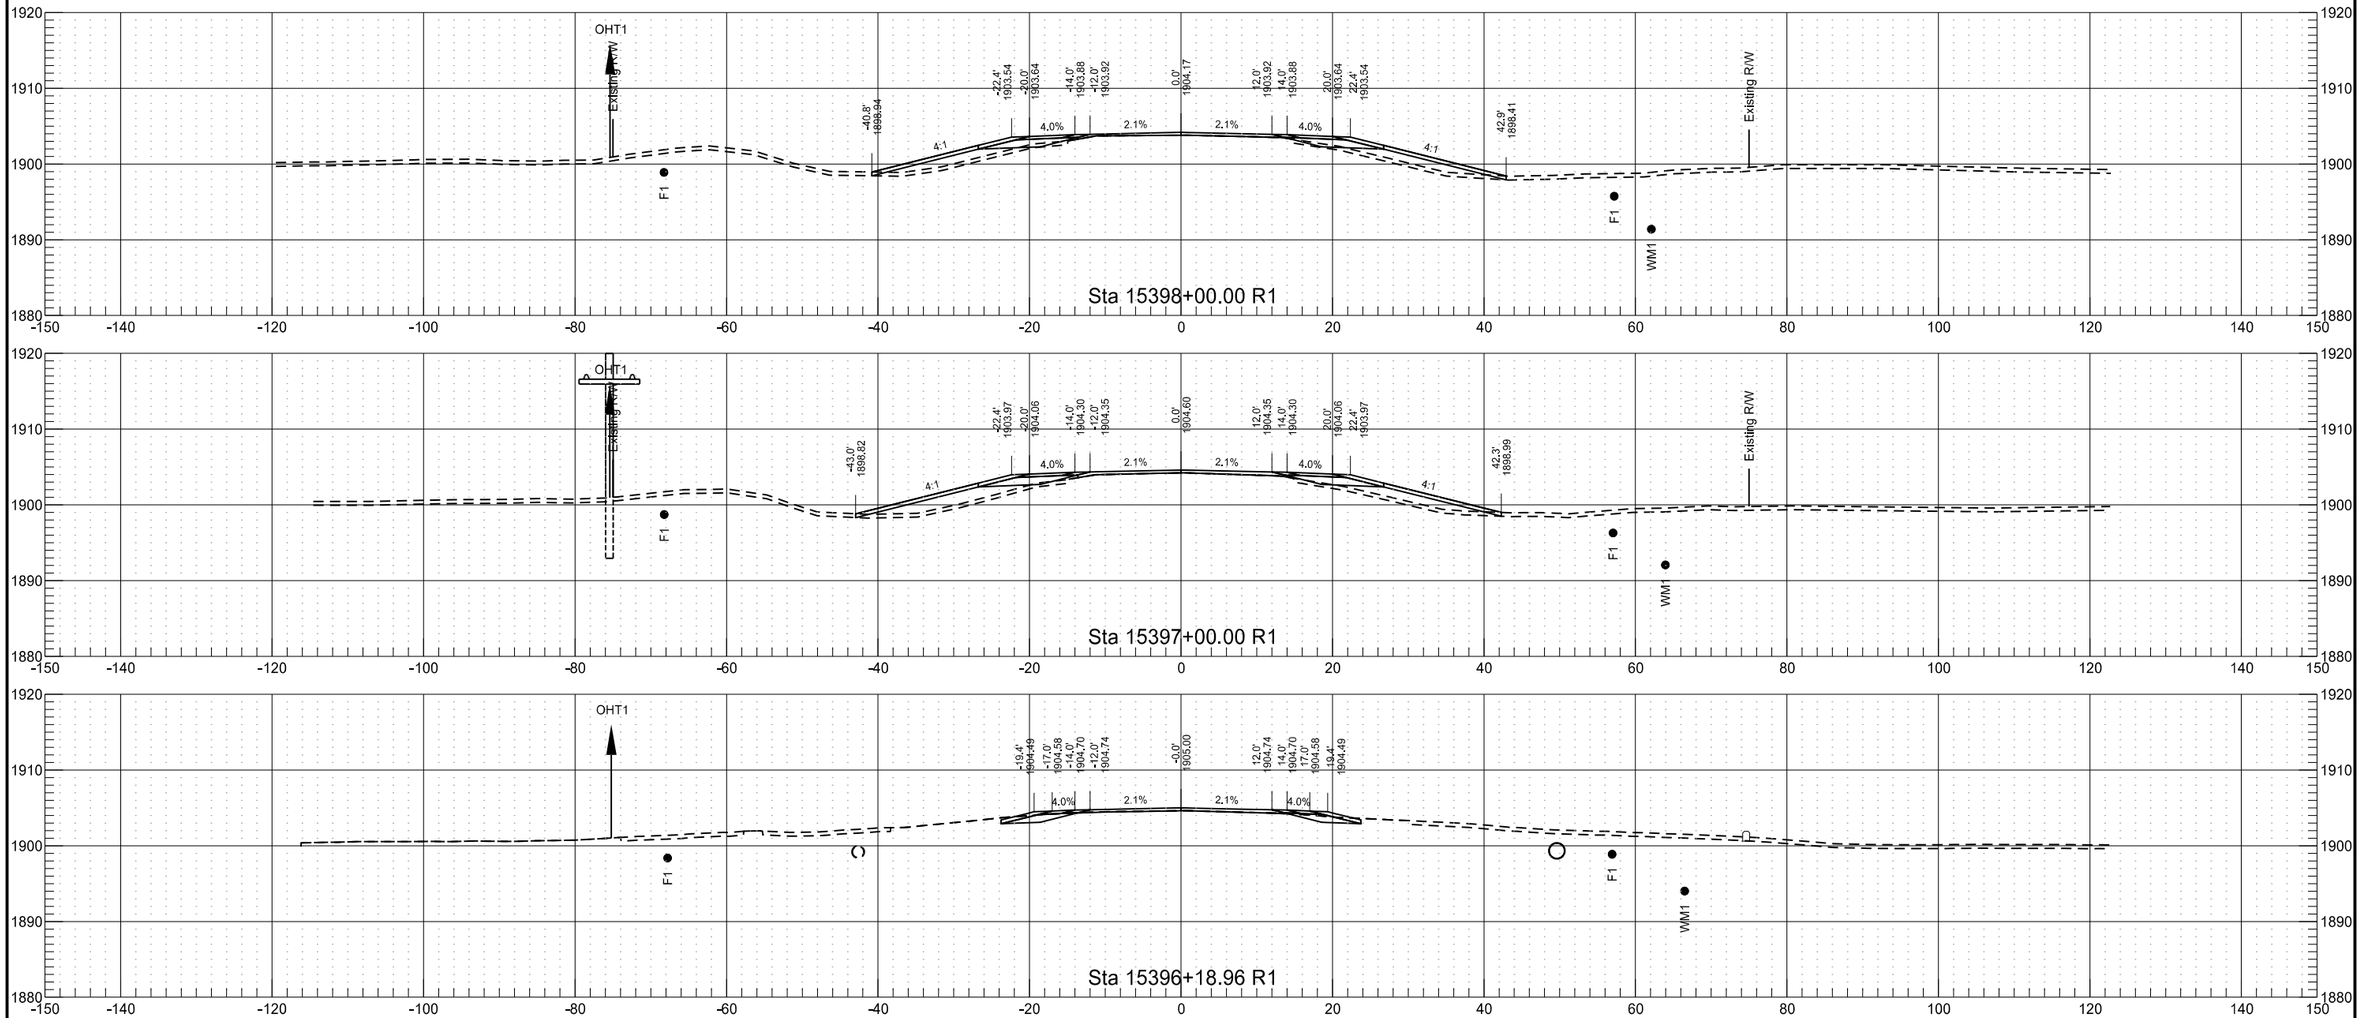


	STATE	PROJECT NO.	SECTION NO.	SHEET NO.
	ND	SOIB-7-804(061)283	200	191

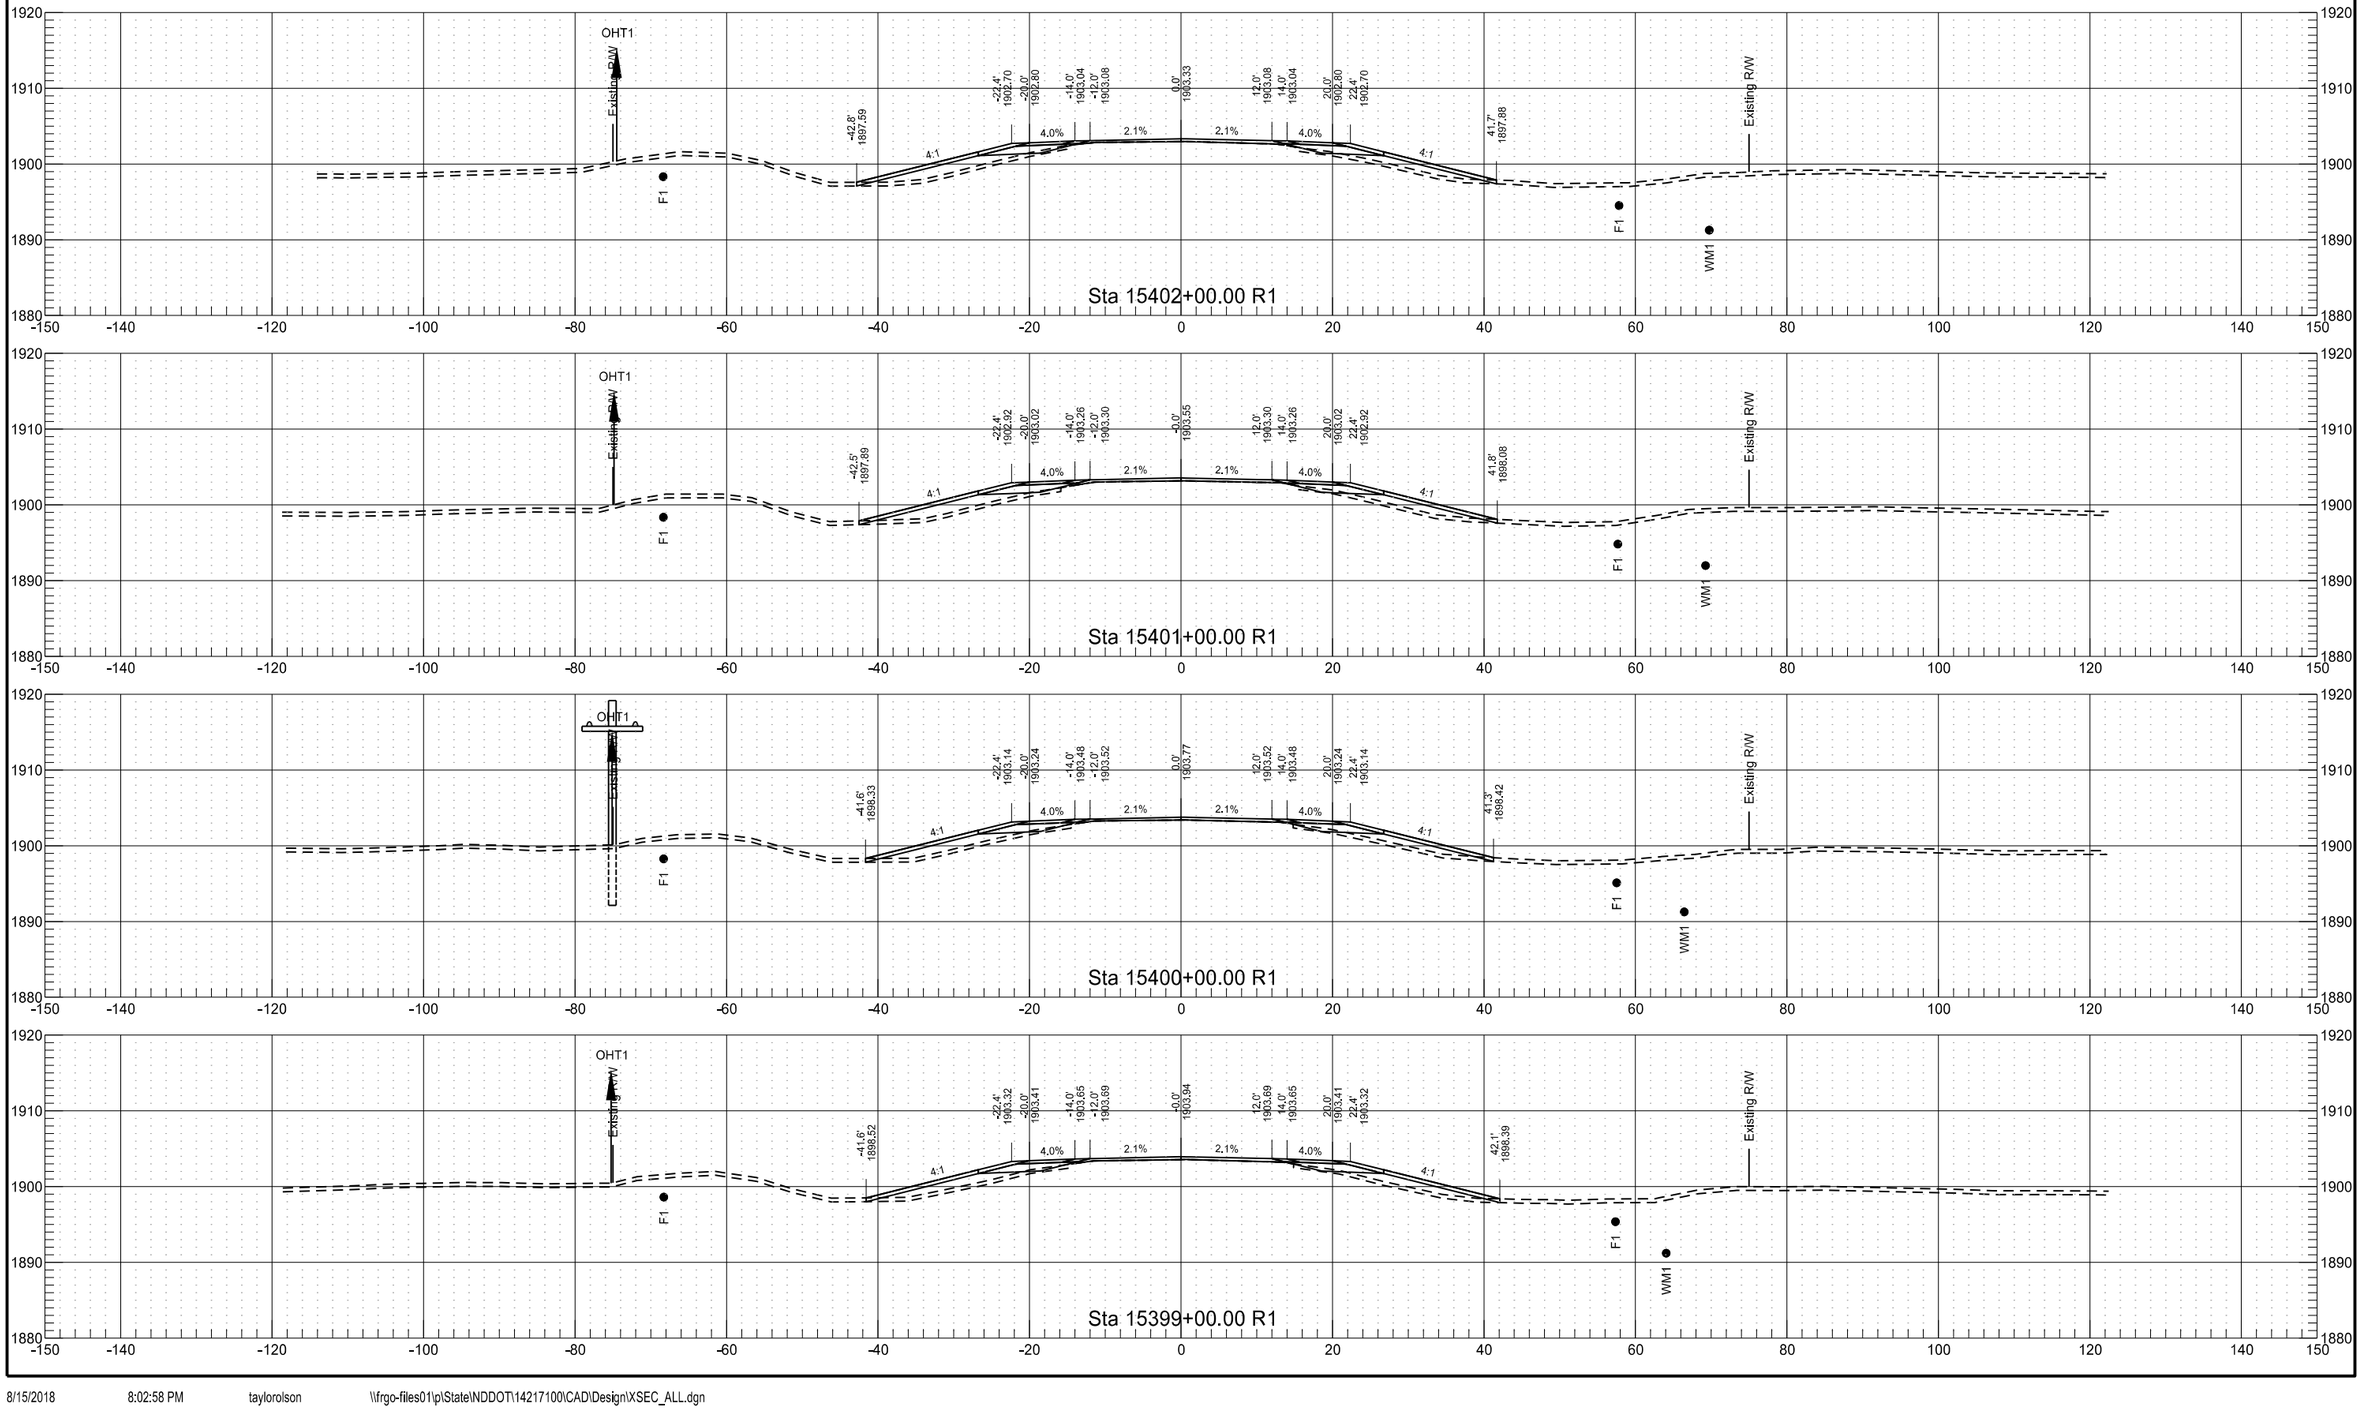


	STATE	PROJECT NO.	SECTION NO.	SHEET NO.
	ND	SOIB-7-804(061)283	200	192

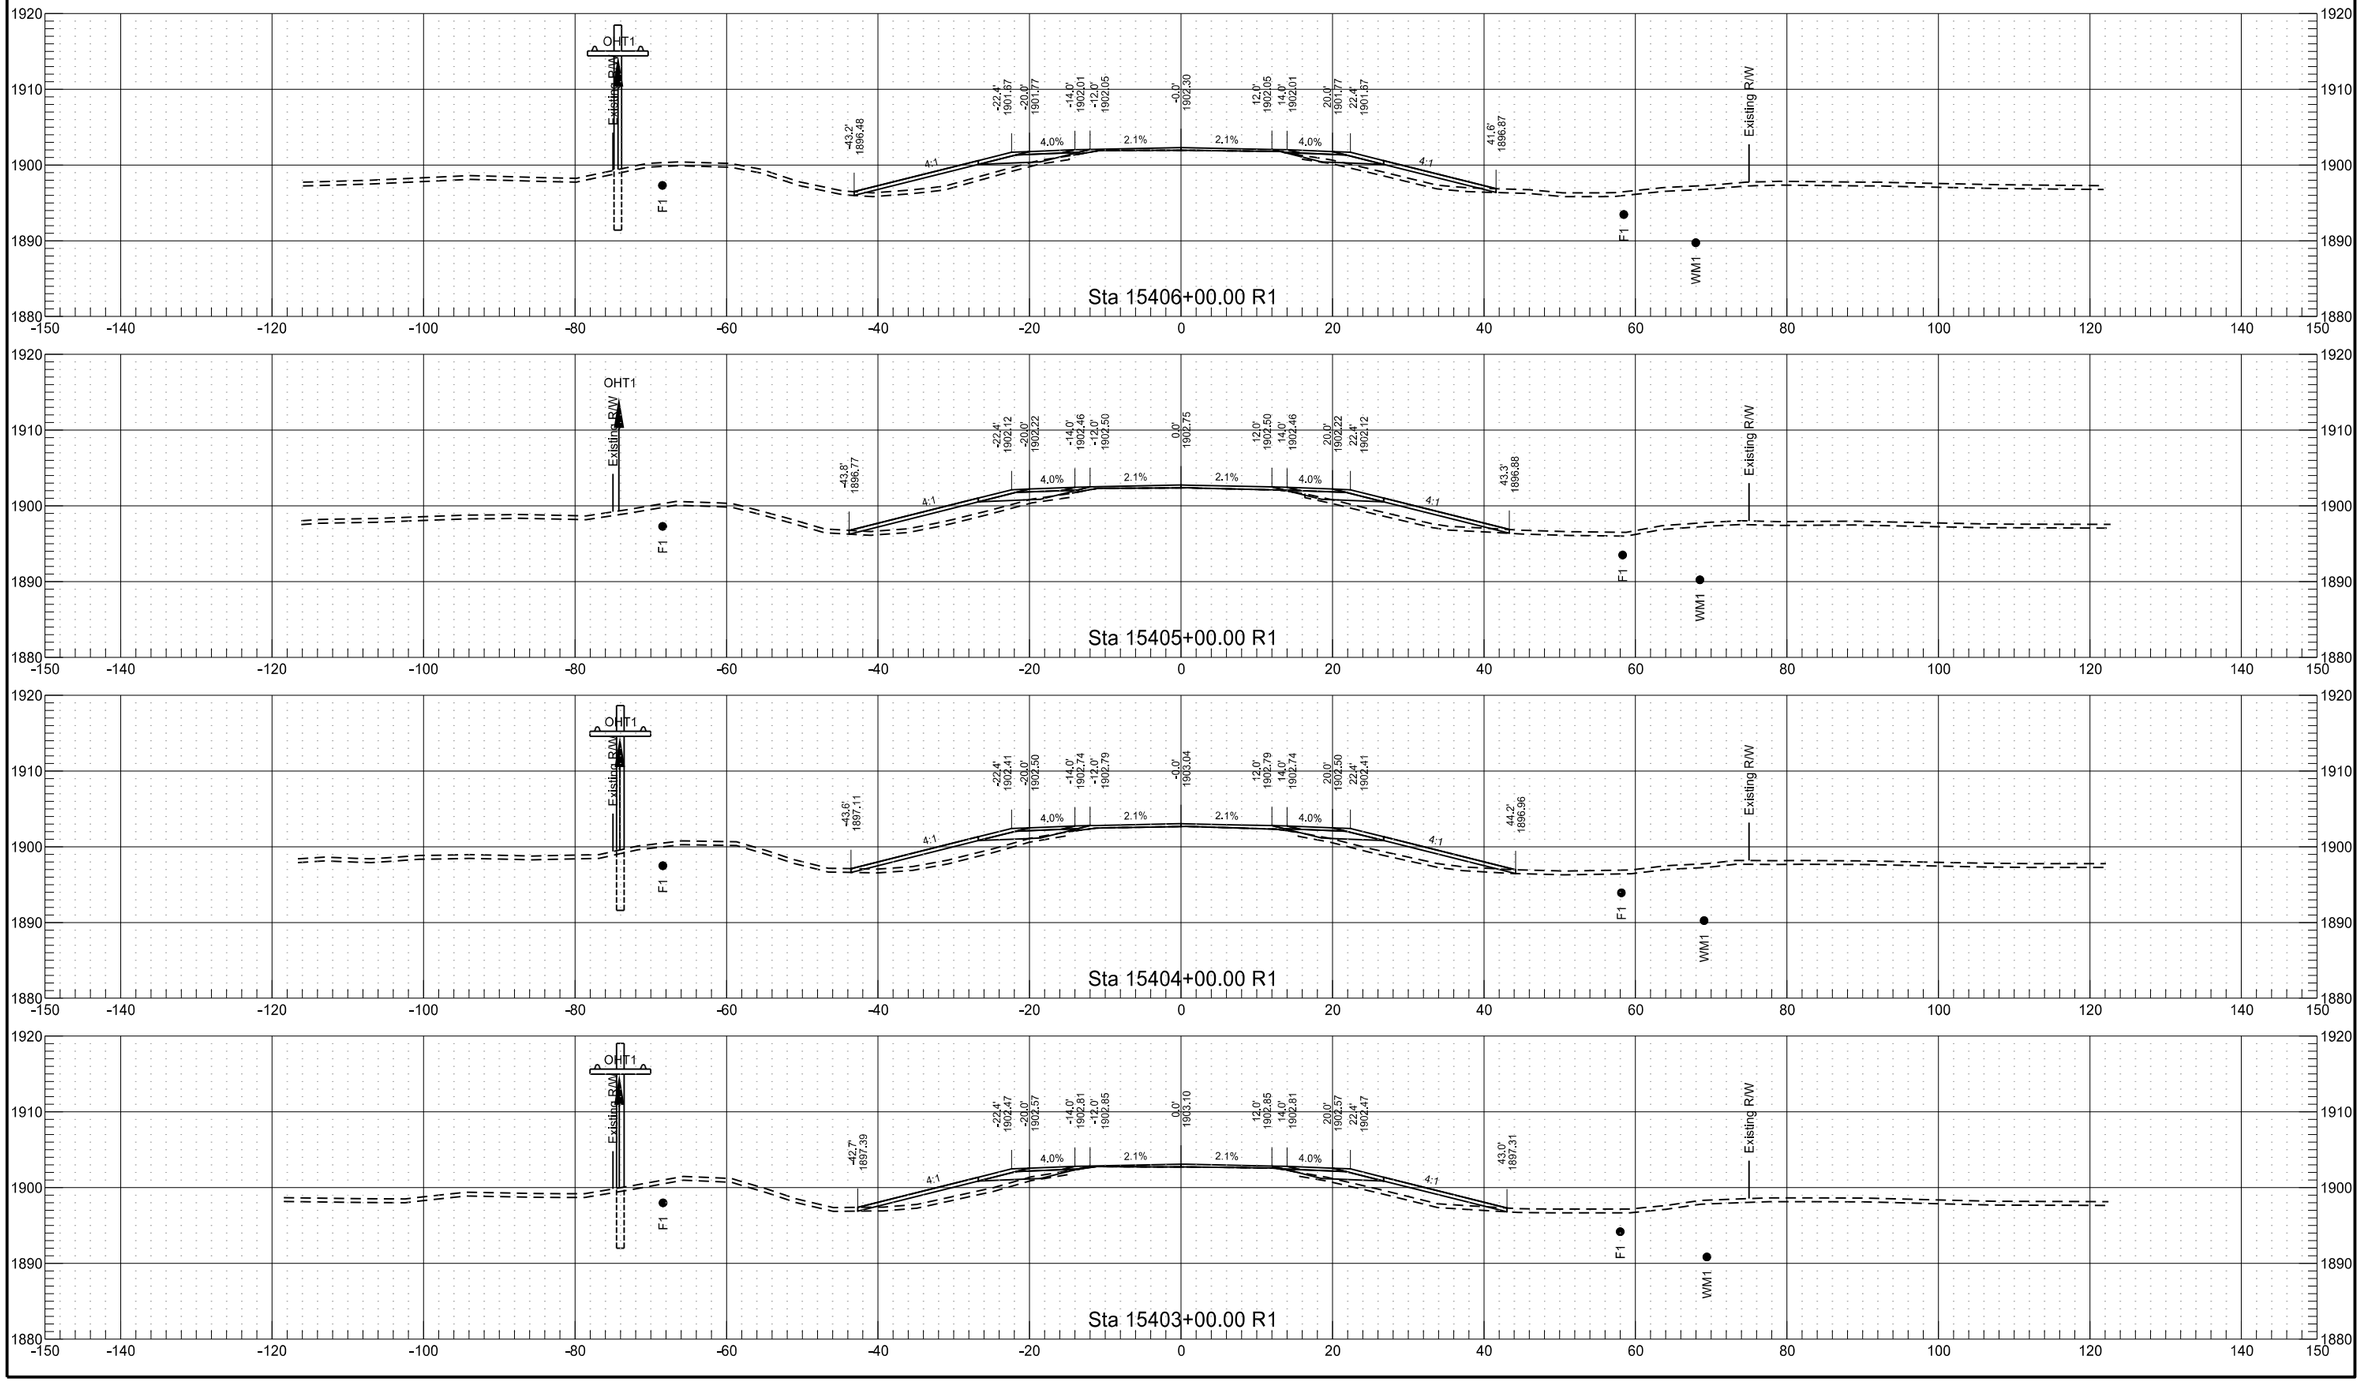


	STATE	PROJECT NO.	SECTION NO.	SHEET NO.
	ND	SOIB-7-804(061)283	200	193

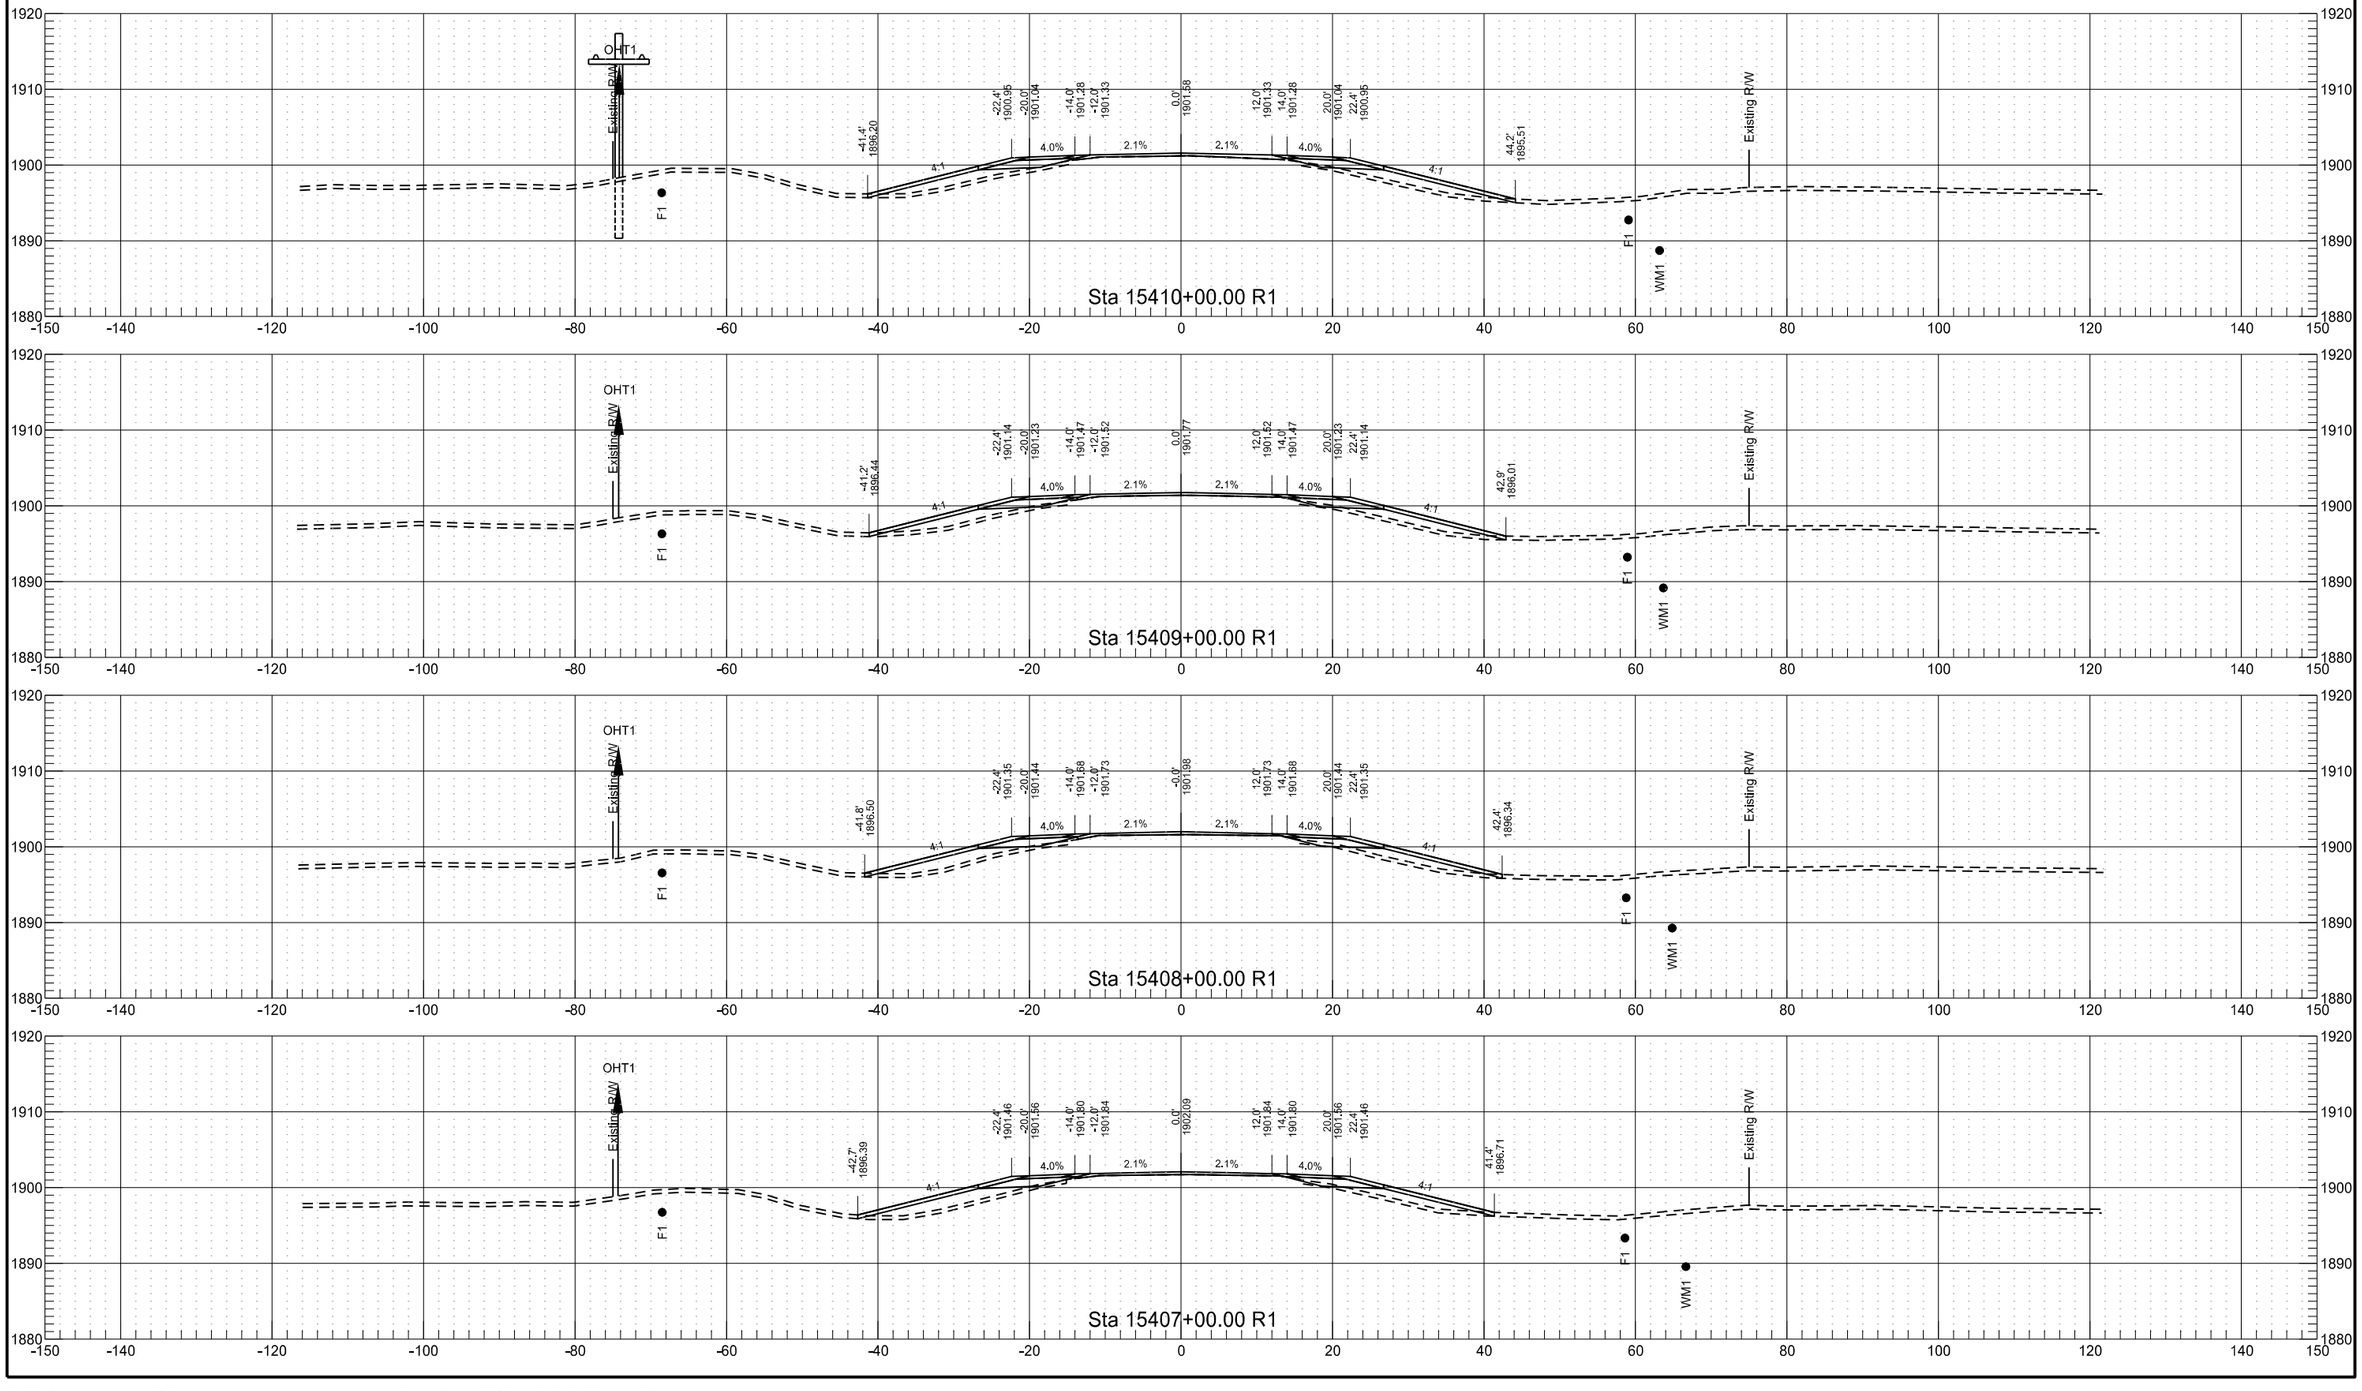



	STATE	PROJECT NO.	SECTION NO.	SHEET NO.
	ND	SOIB-7-804(061)283	200	194

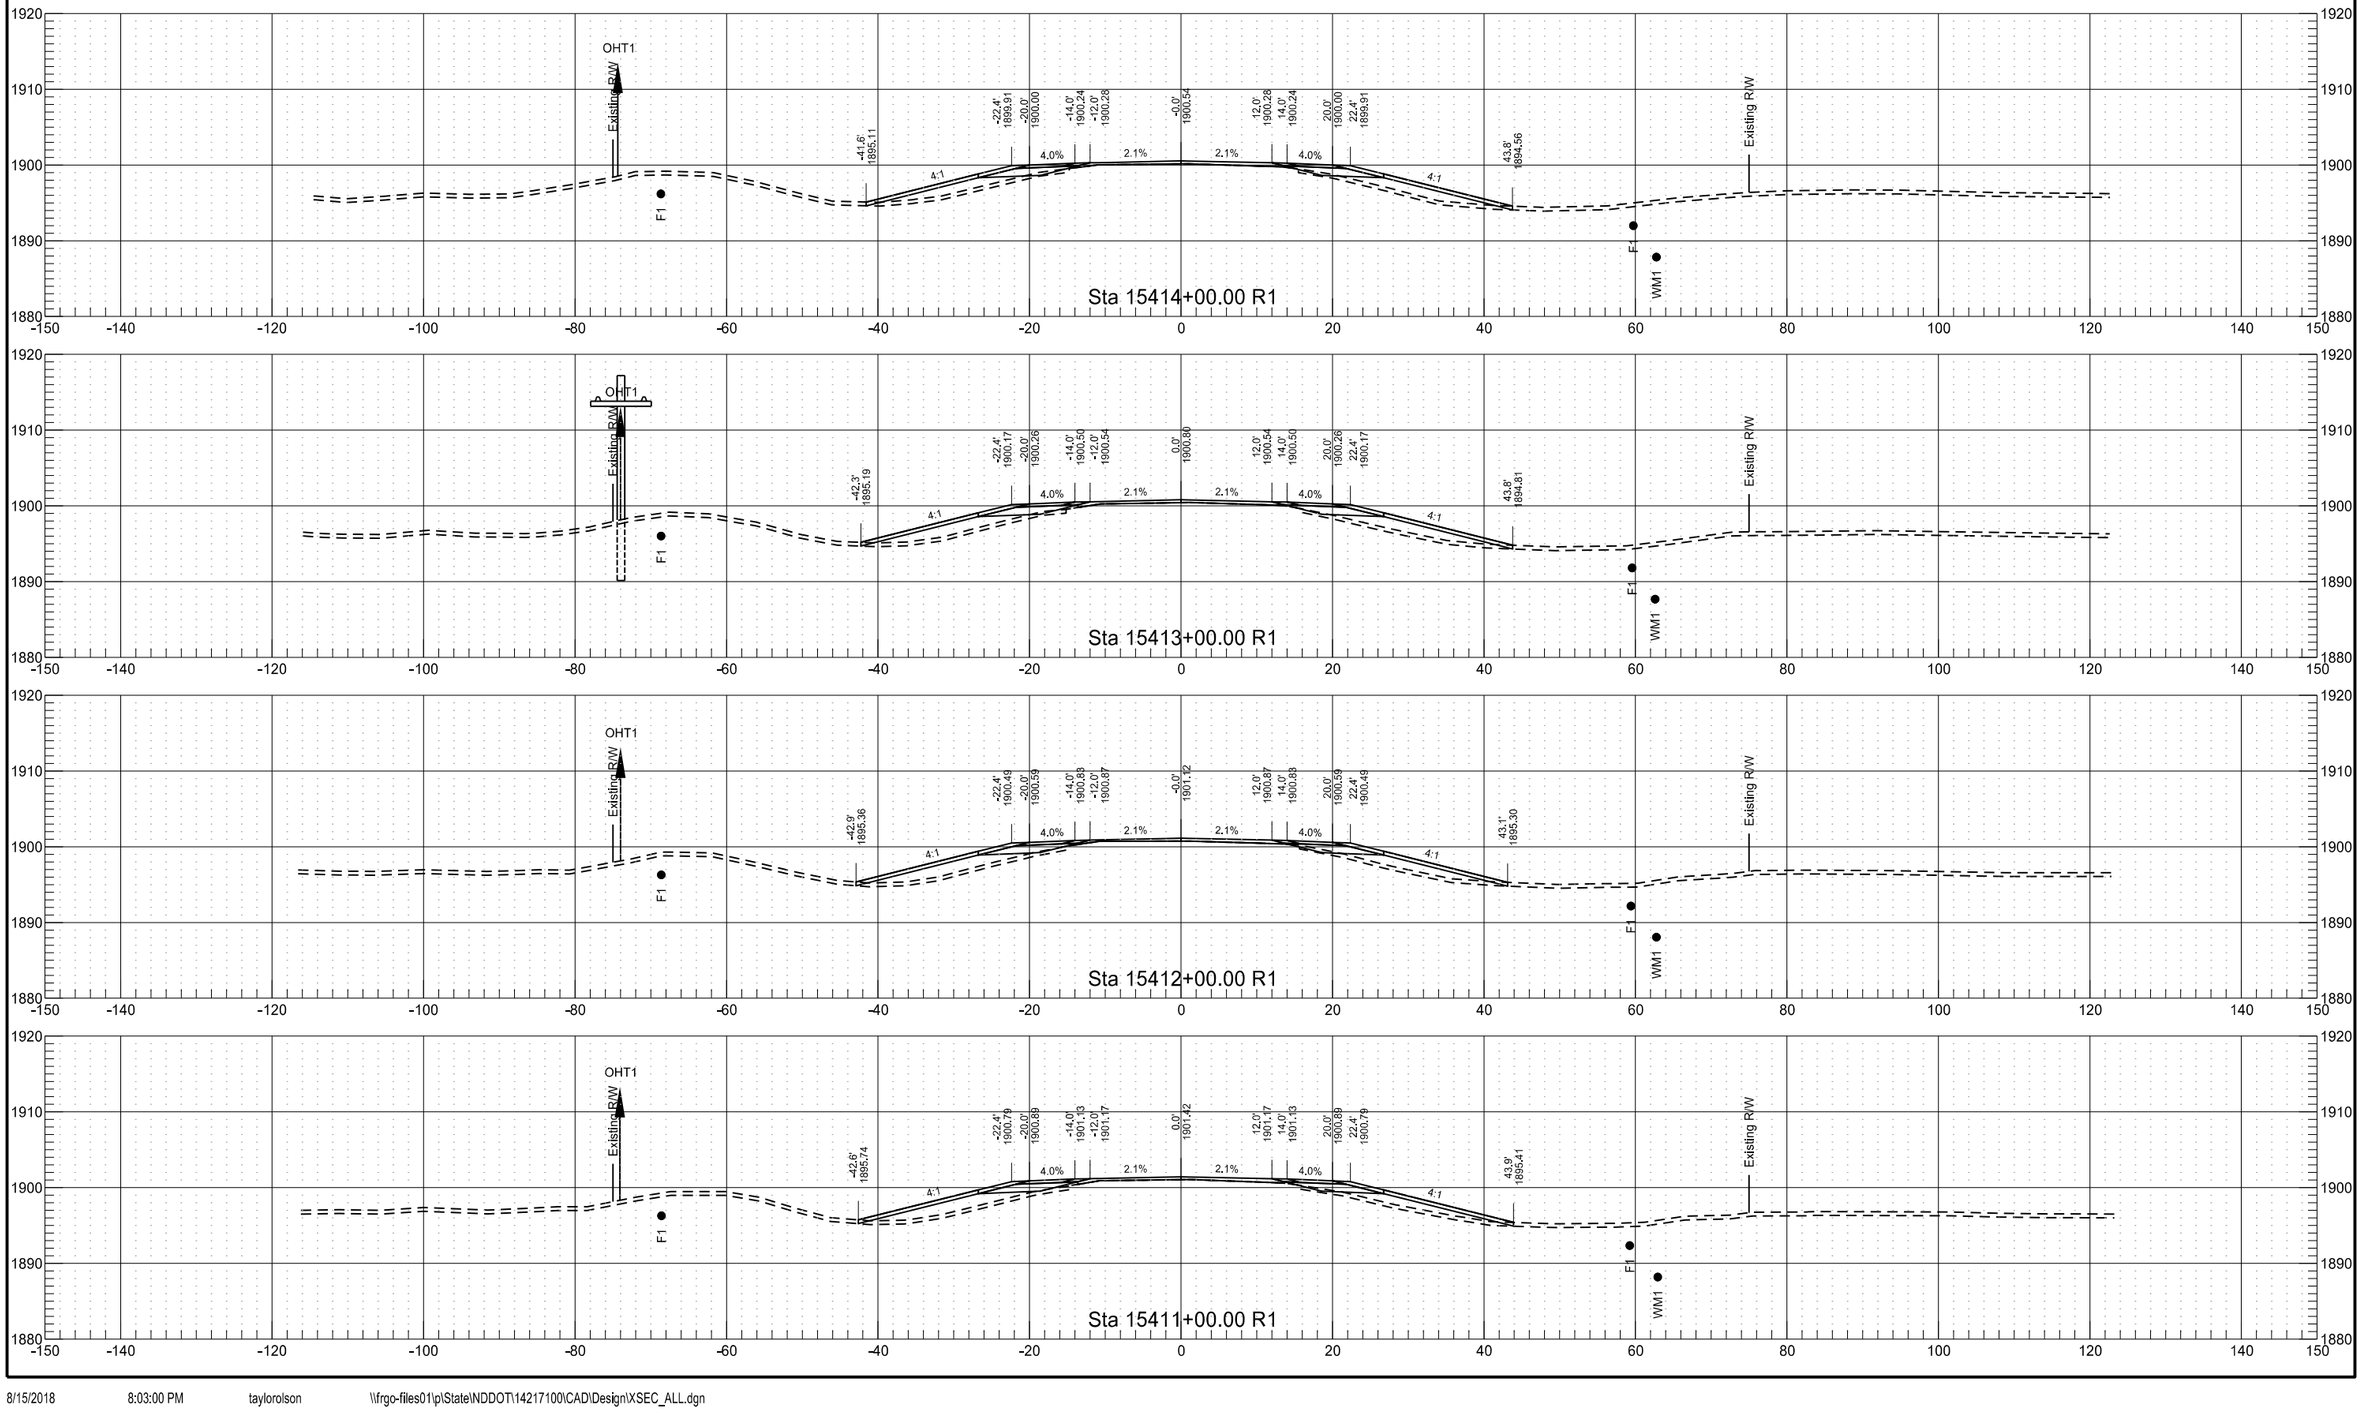


	STATE	PROJECT NO.	SECTION NO.	SHEET NO.
	ND	SOIB-7-804(061)283	200	195

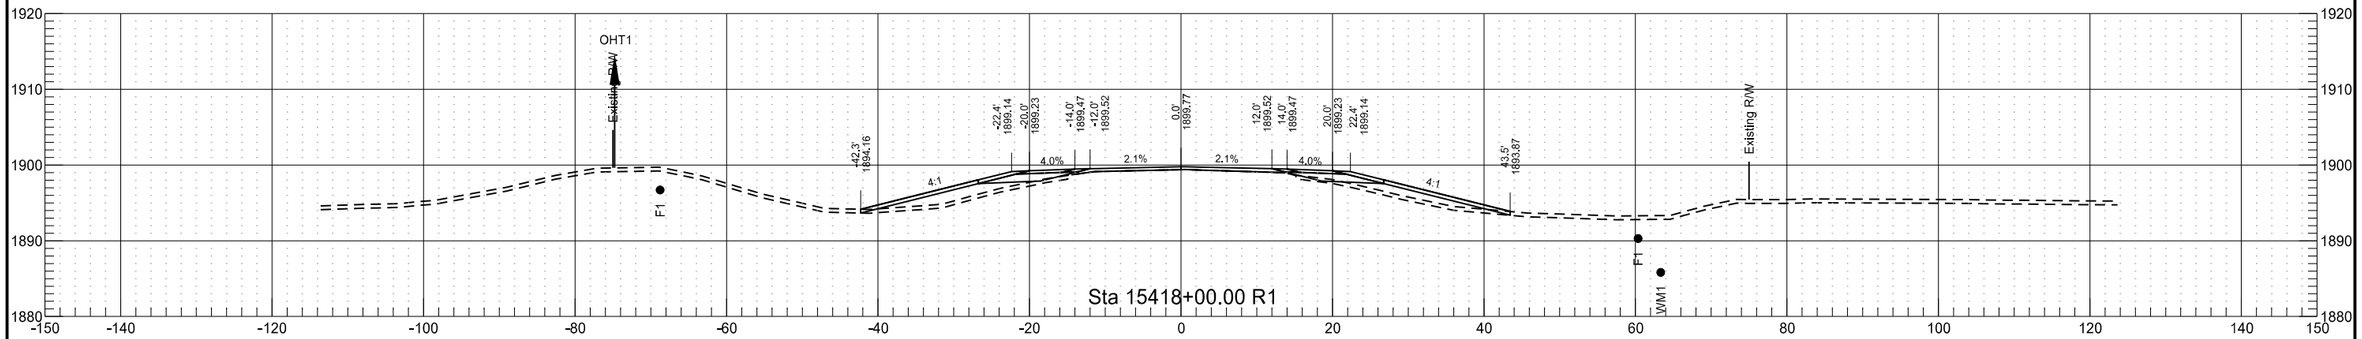


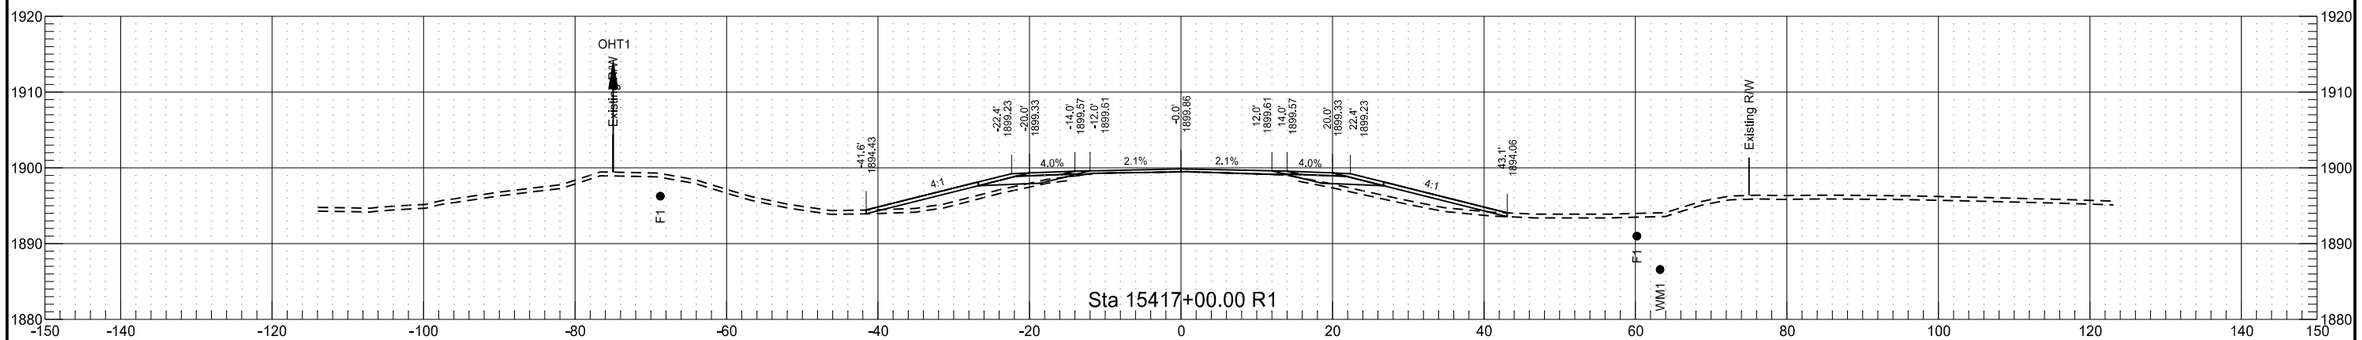

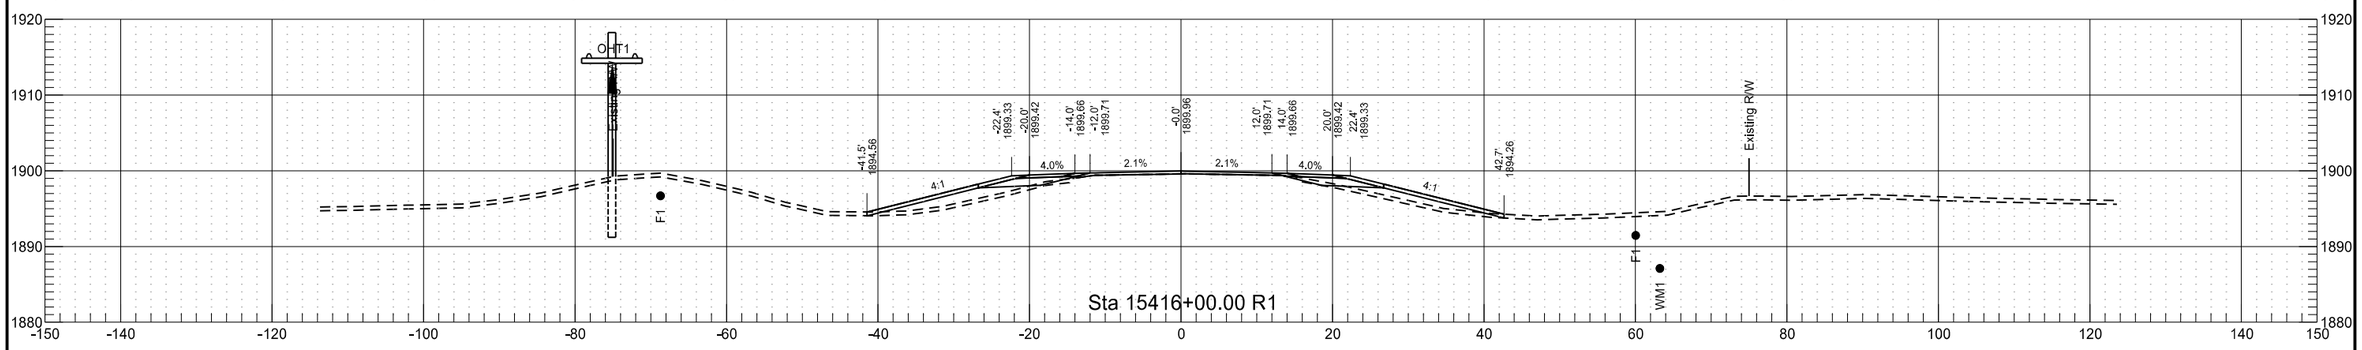


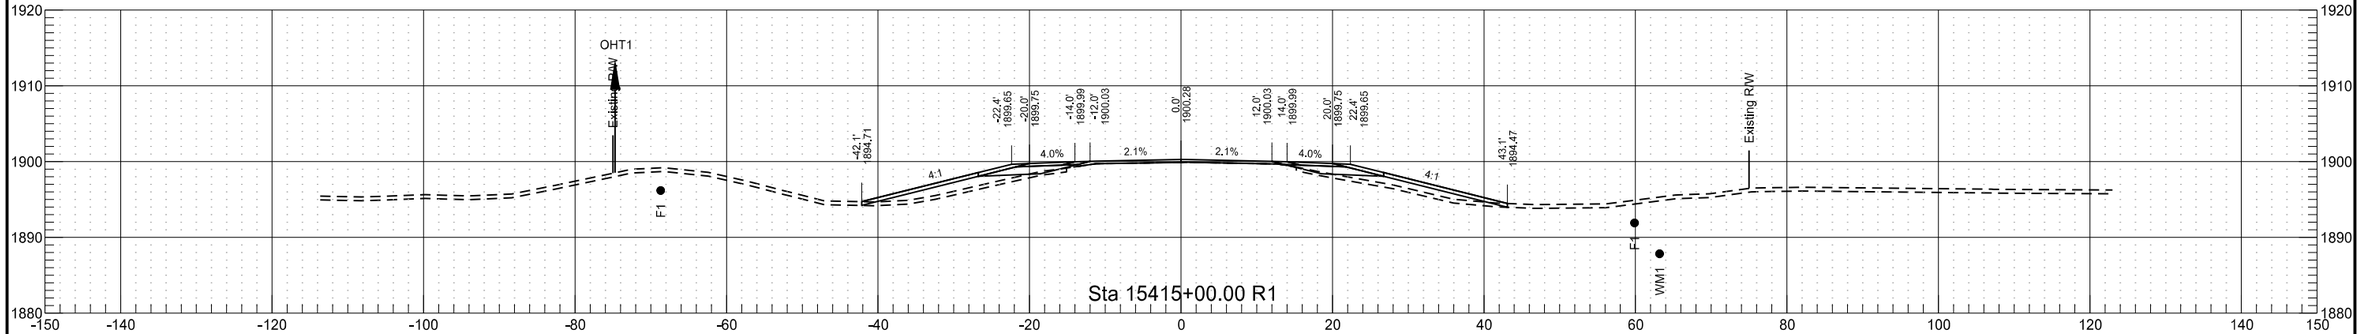


	STATE	PROJECT NO.	SECTION NO.	SHEET NO.
	ND	SOIB-7-804(061)283	200	196

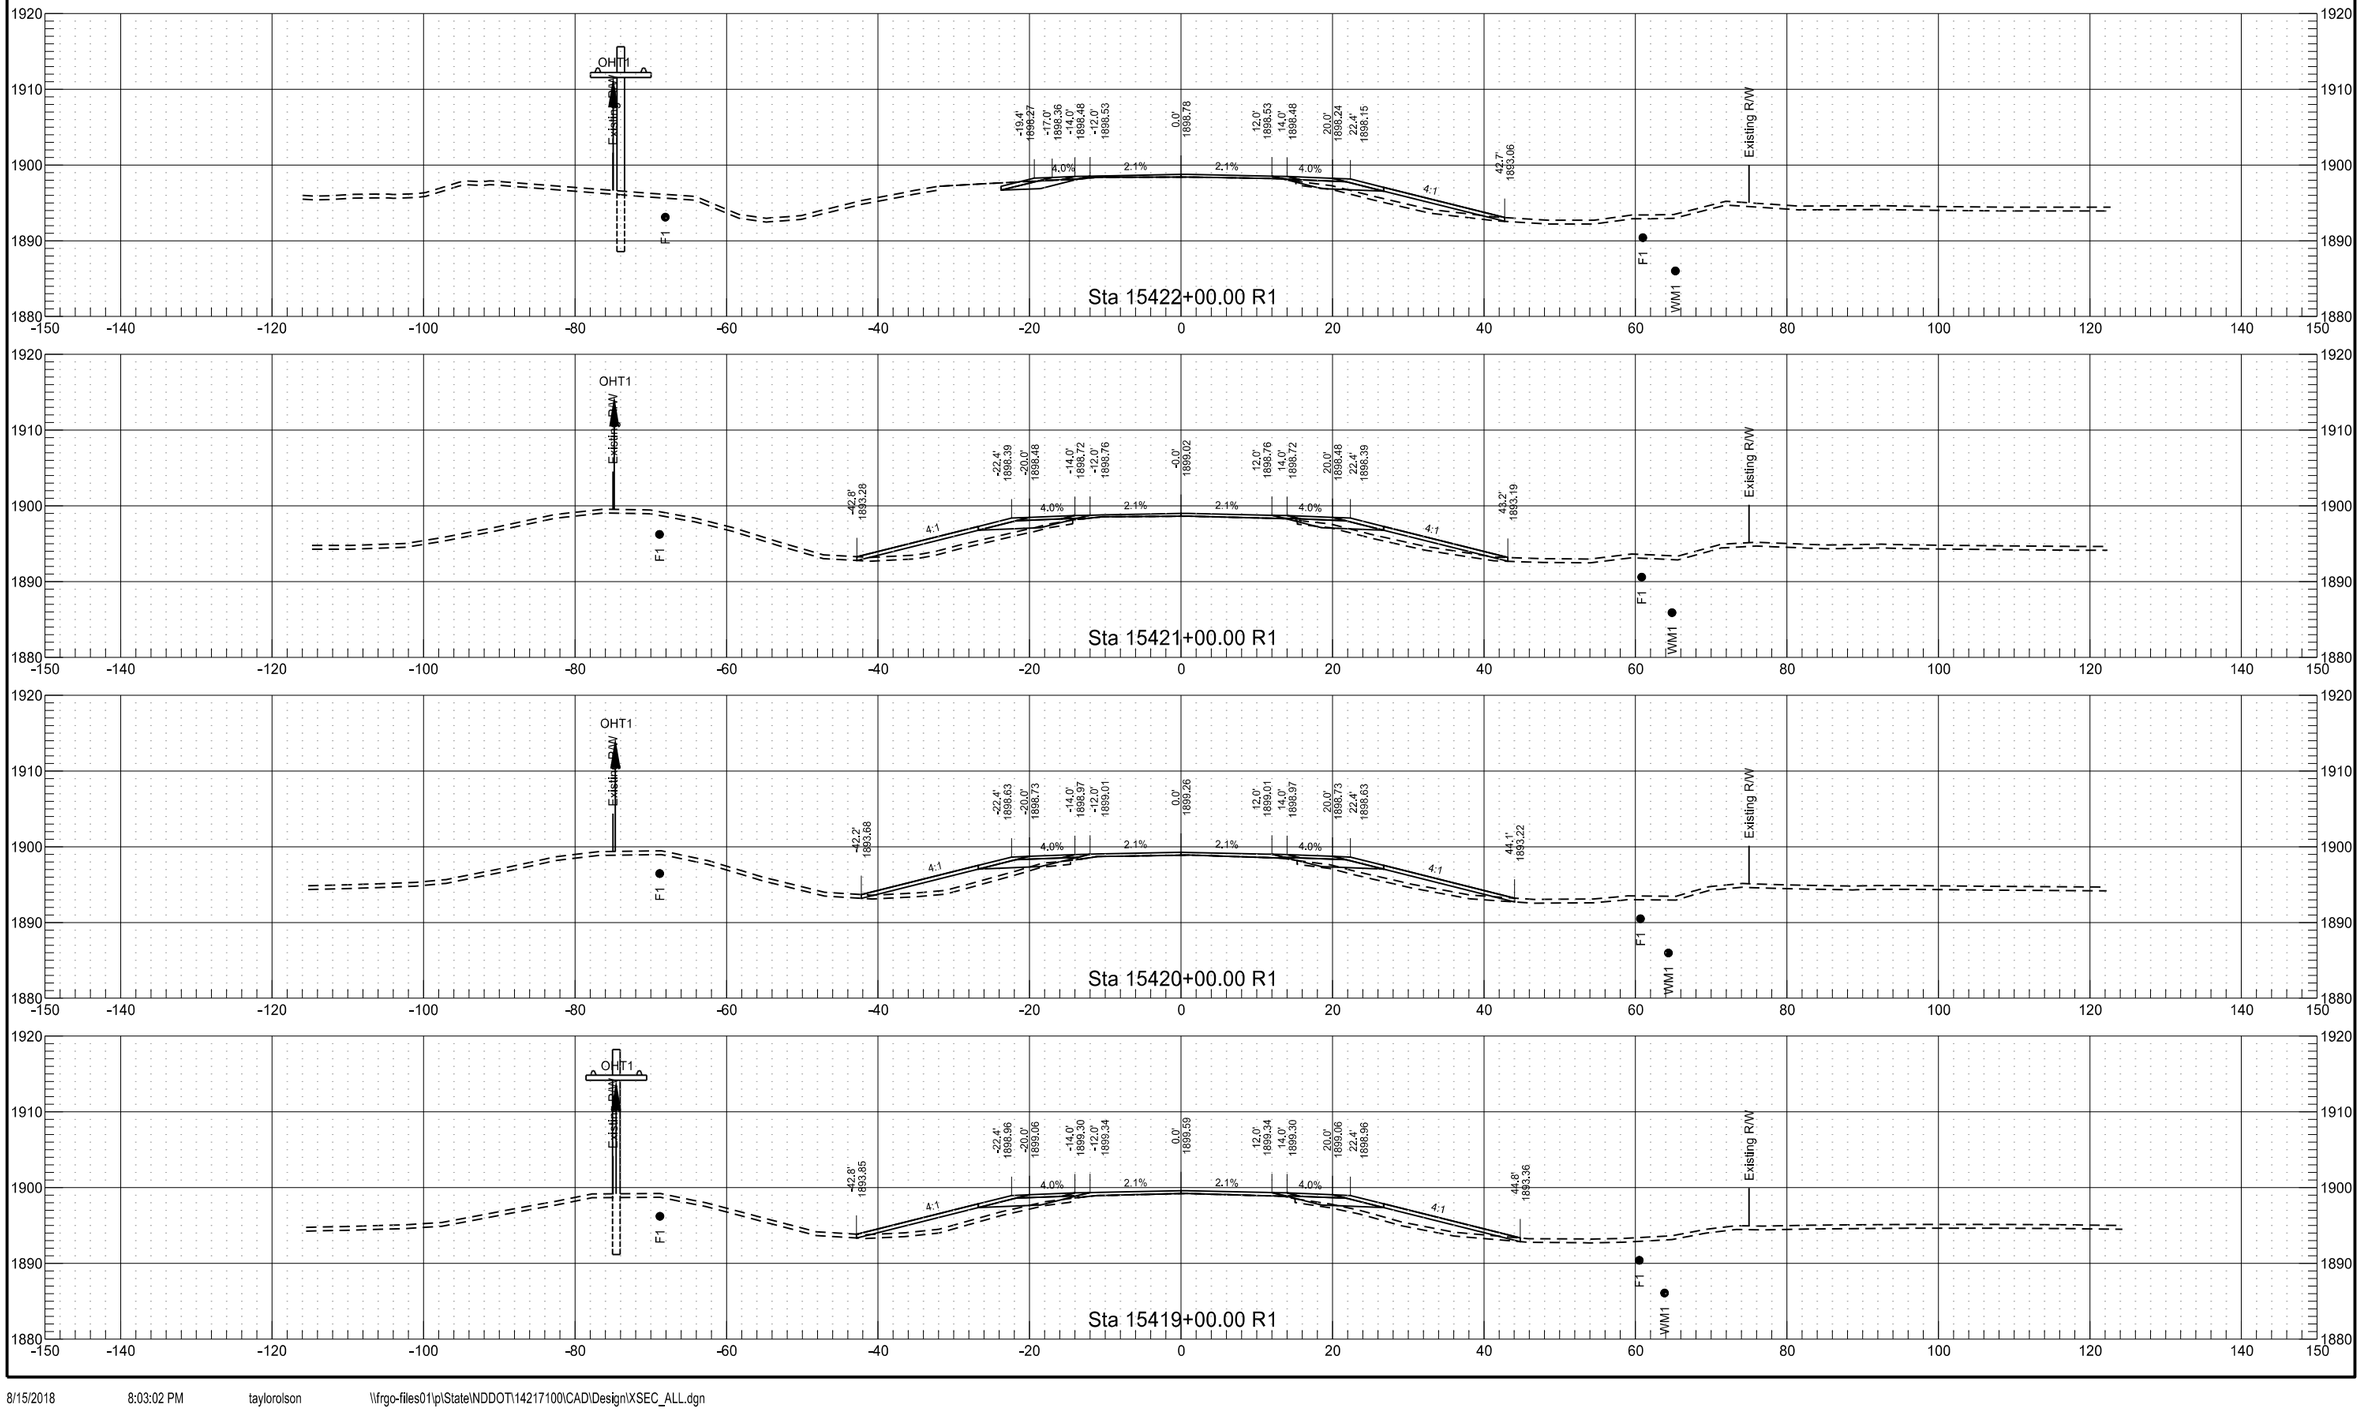


	STATE	PROJECT NO.	SECTION NO.	SHEET NO.
	ND	SOIB-7-804(061)283	200	197

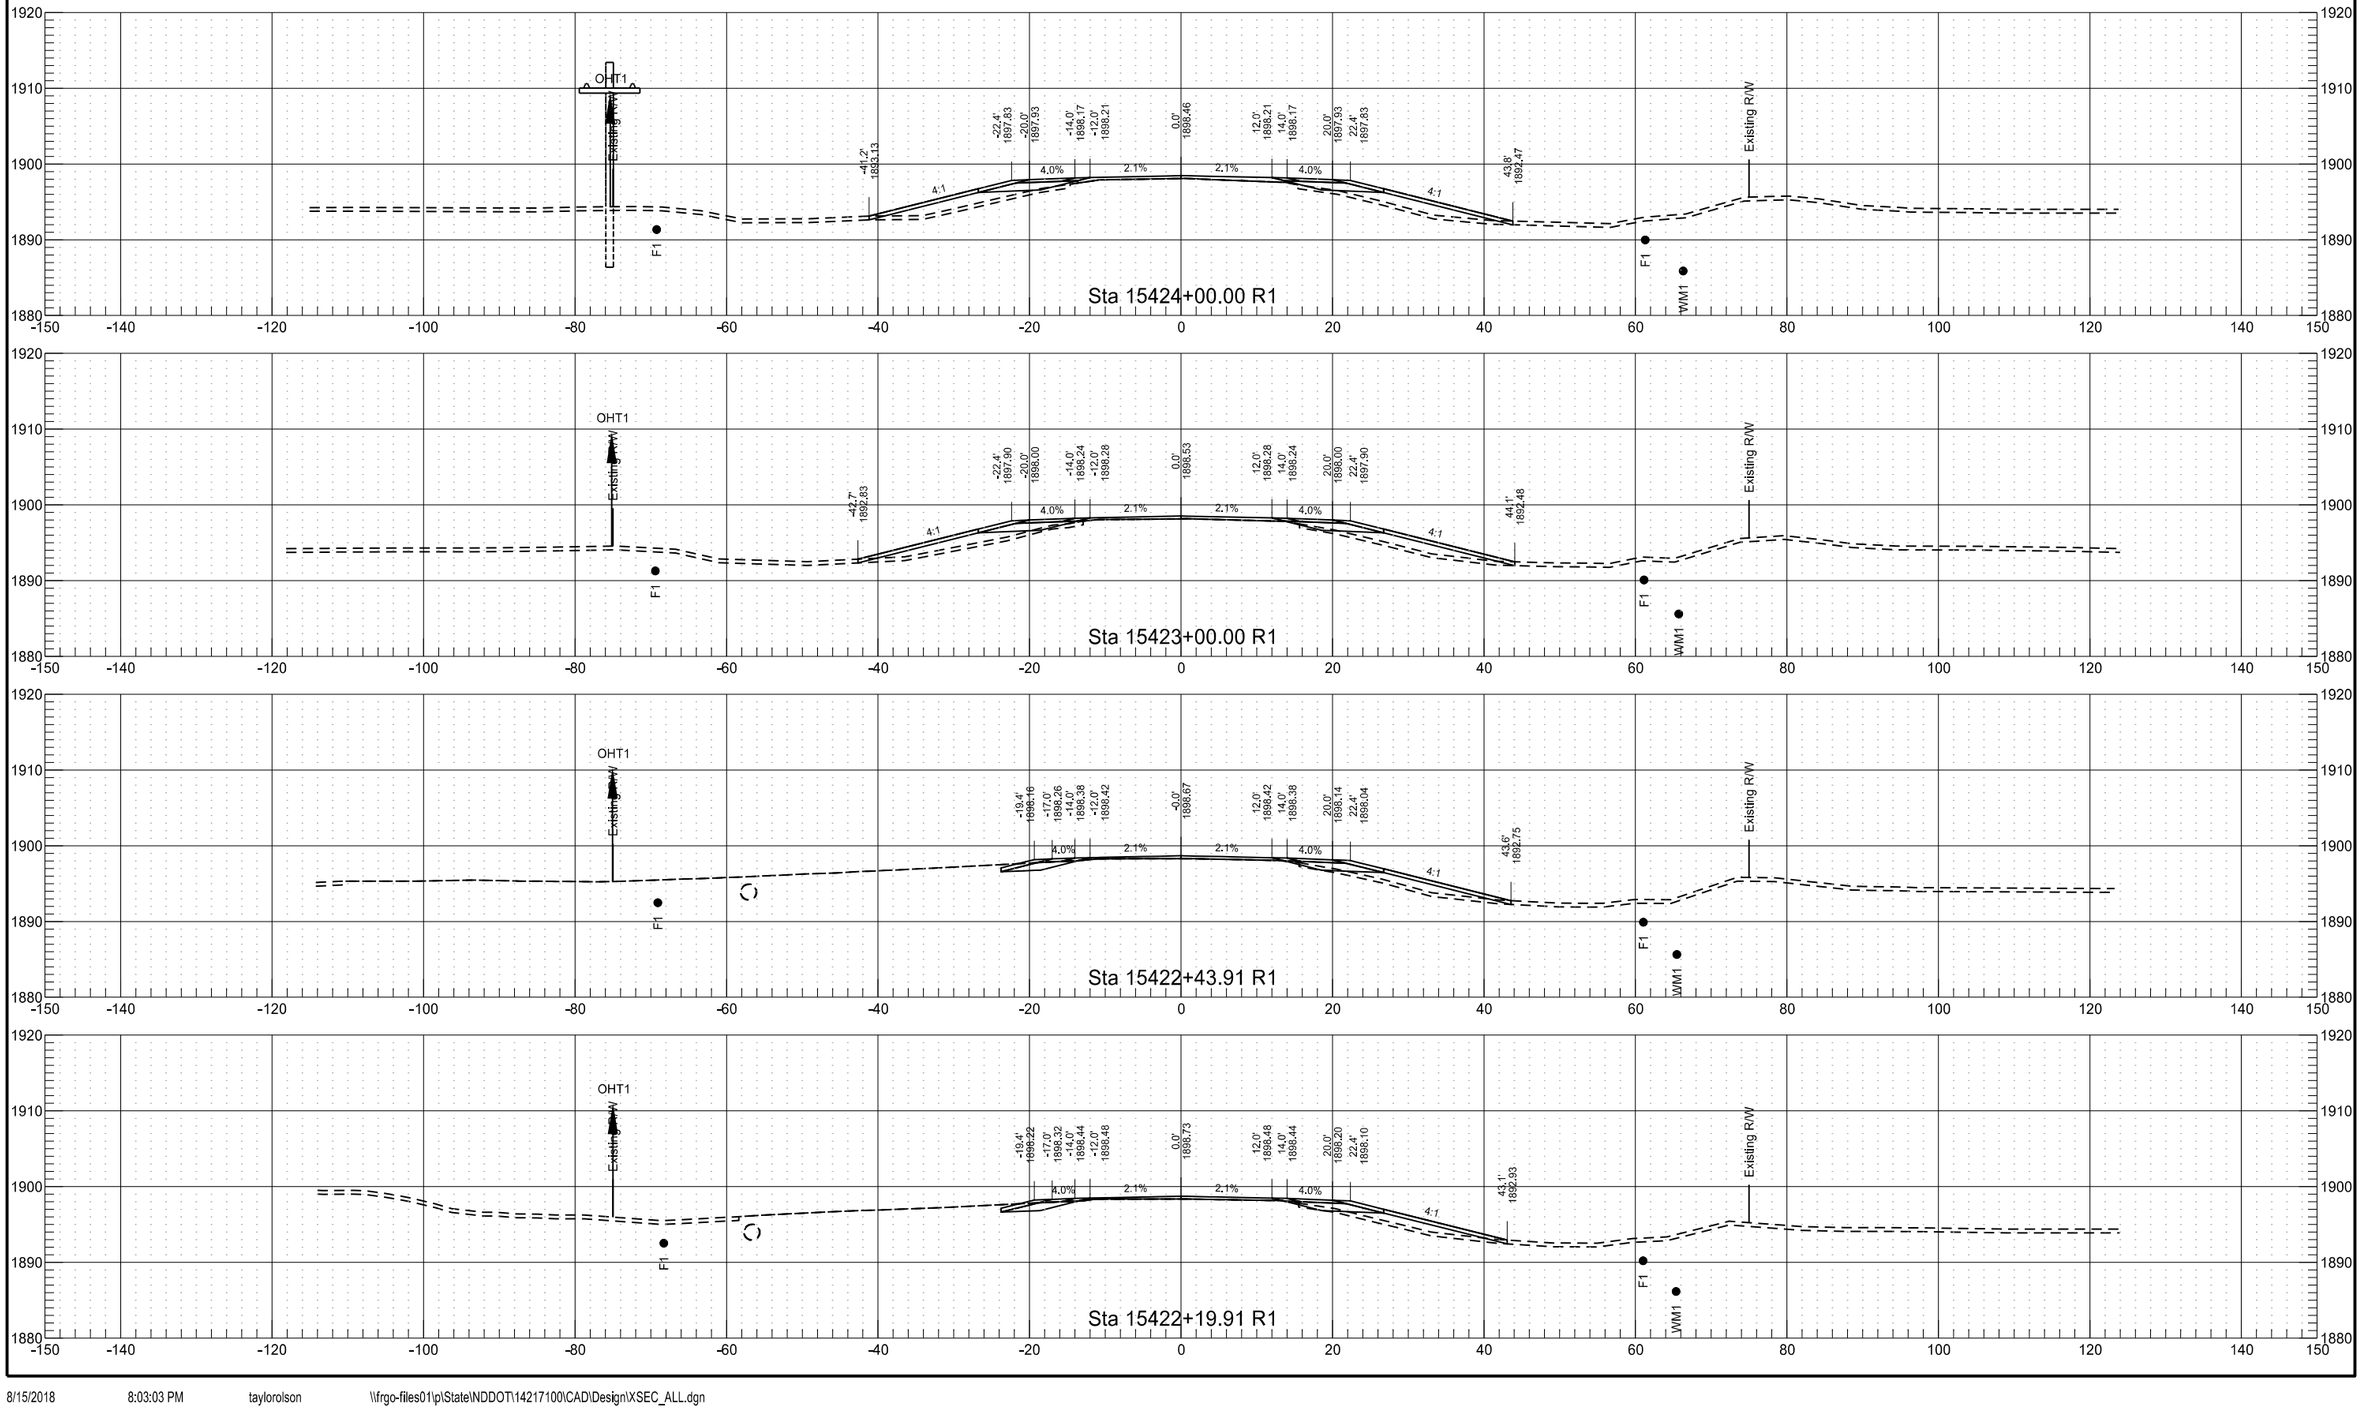

	STATE	PROJECT NO.	SECTION NO.	SHEET NO.
	ND	SOIB-7-804(061)283	200	198

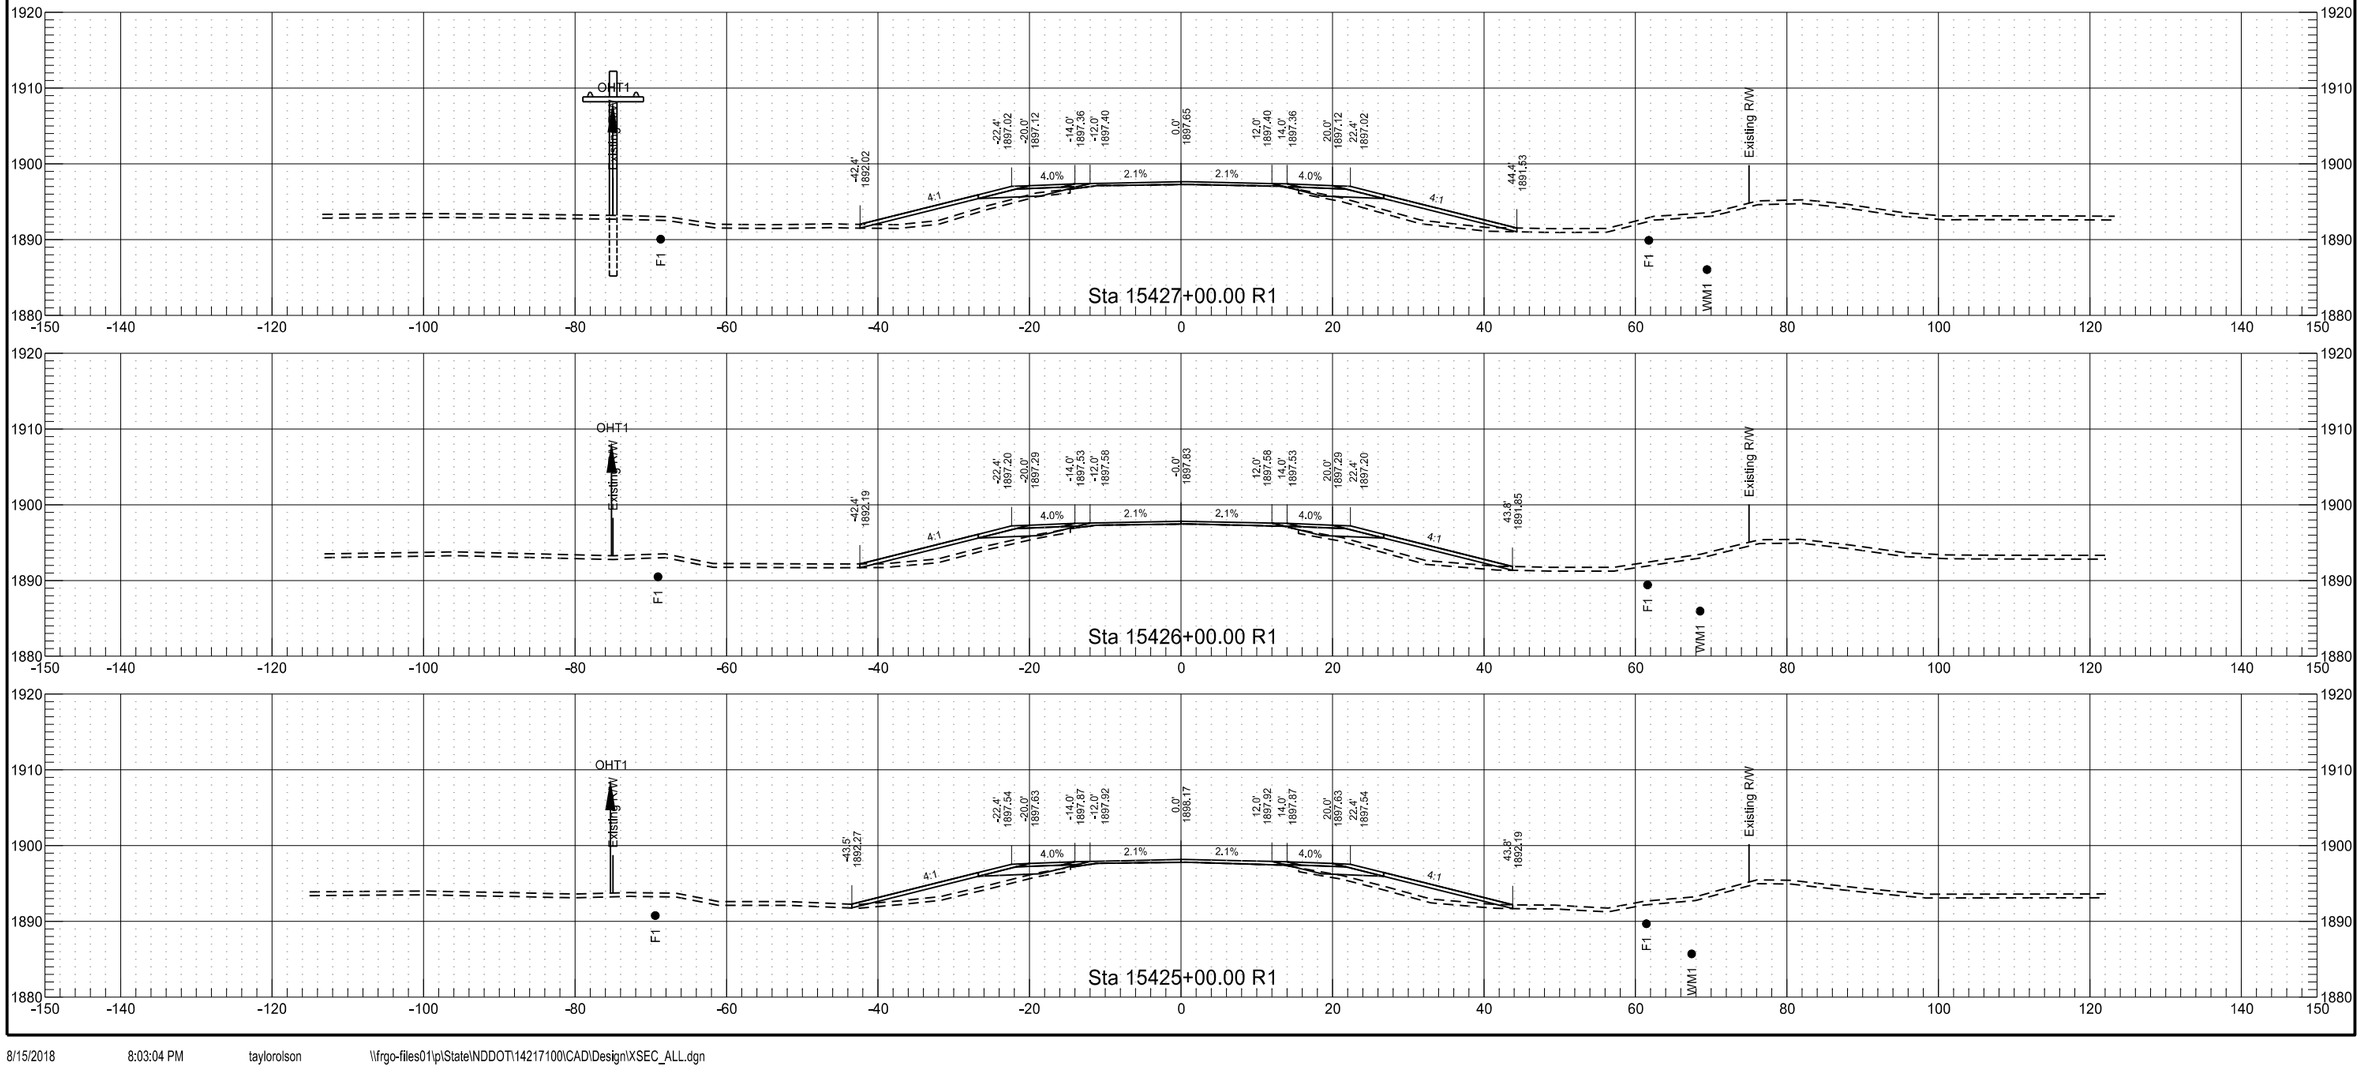



	STATE	PROJECT NO.	SECTION NO.	SHEET NO.
	ND	SOIB-7-804(061)283	200	199

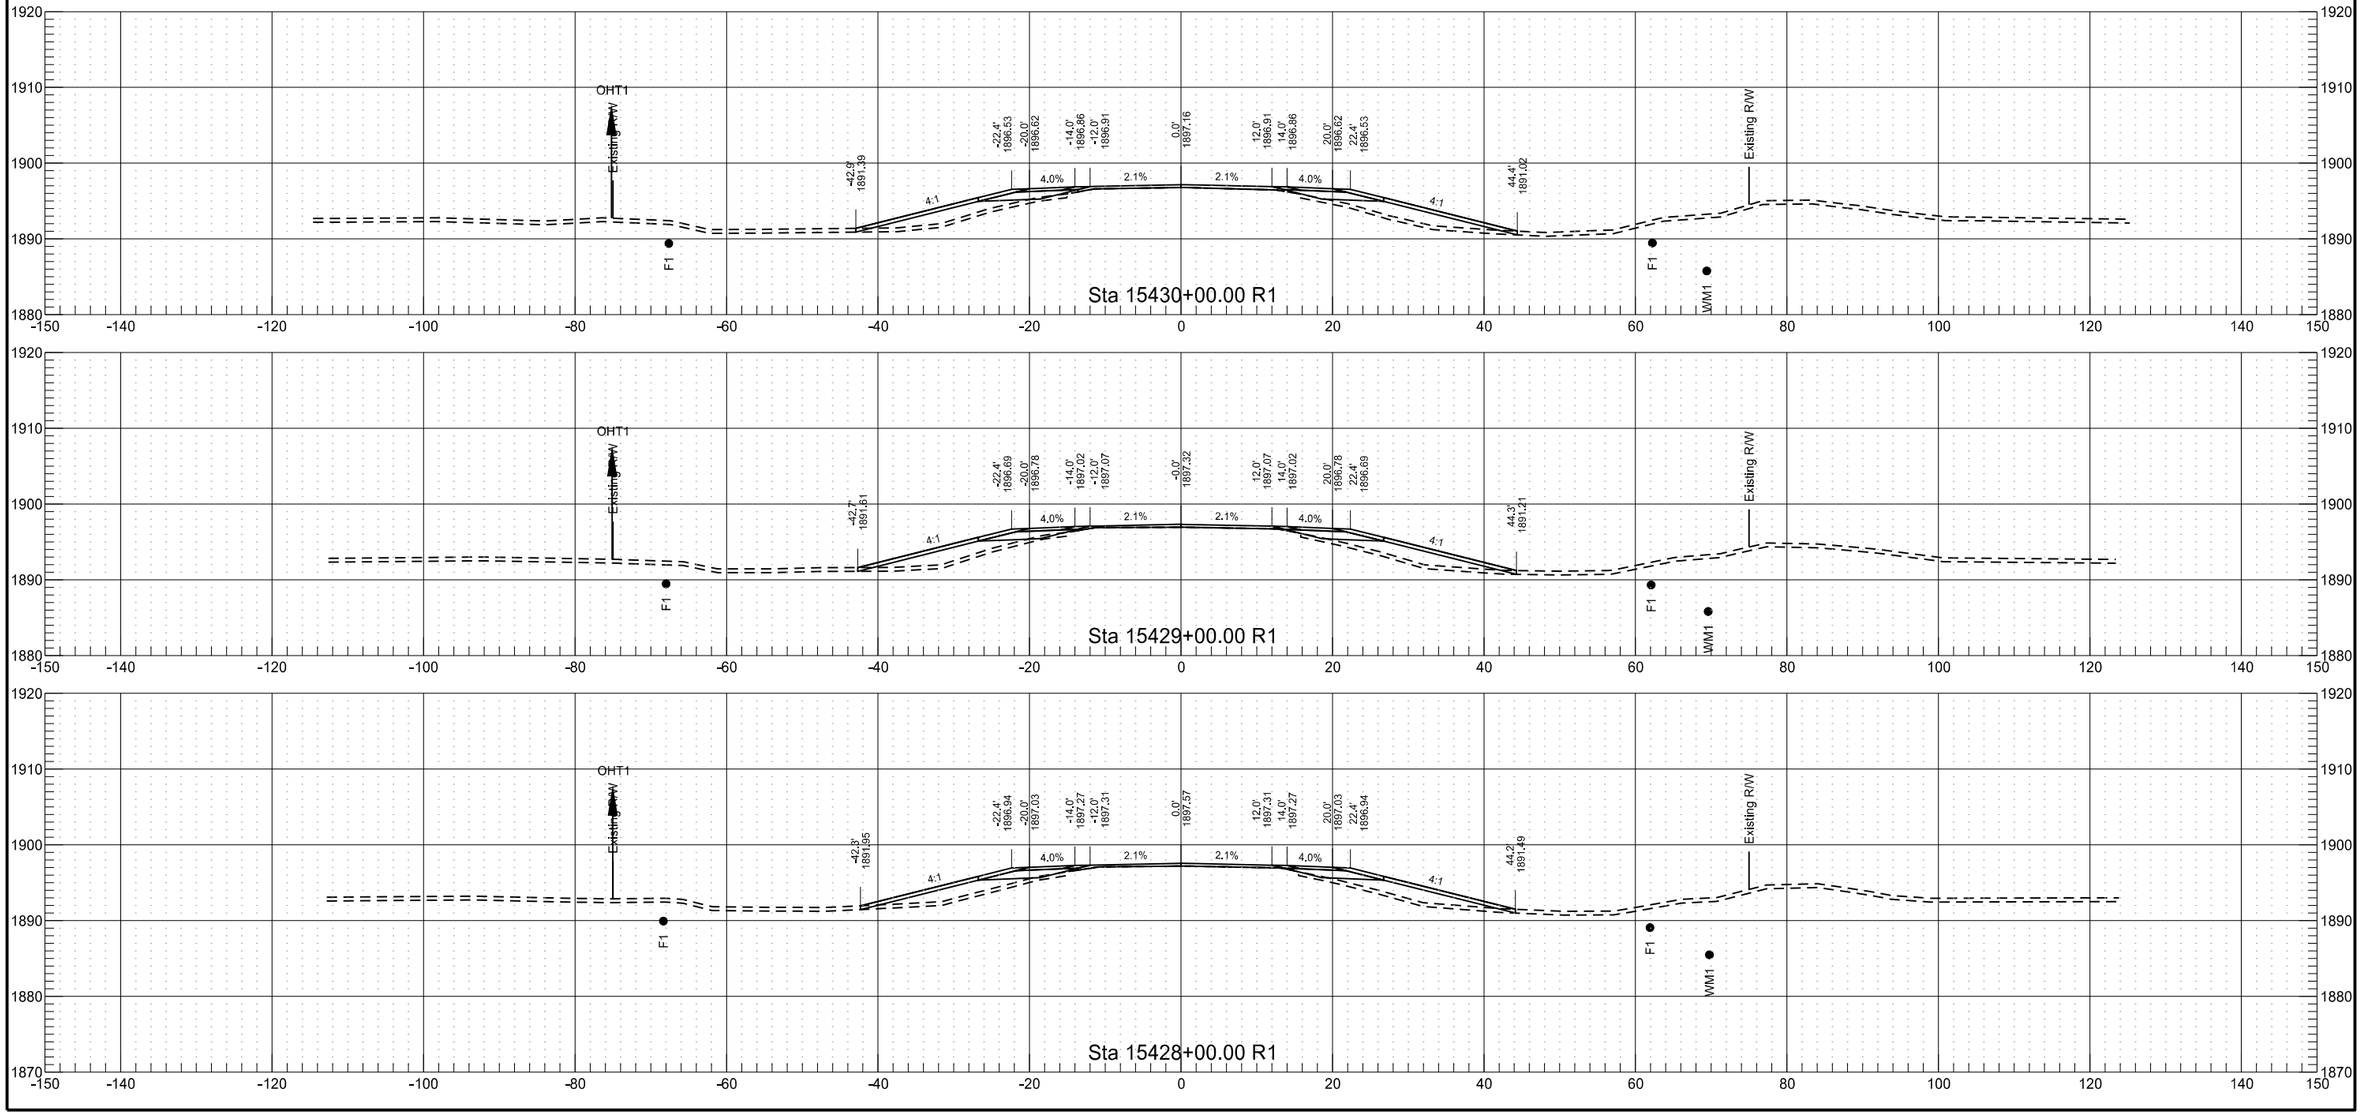


8/15/2018 8:03:04 PM taylorolson \\frgo-files01\p\State\NDDOT\14217100\CAD\Design\XSEC_ALL.dgn

	STATE	PROJECT NO.	SECTION NO.	SHEET NO.
	ND	SOIB-7-804(061)283	200	200

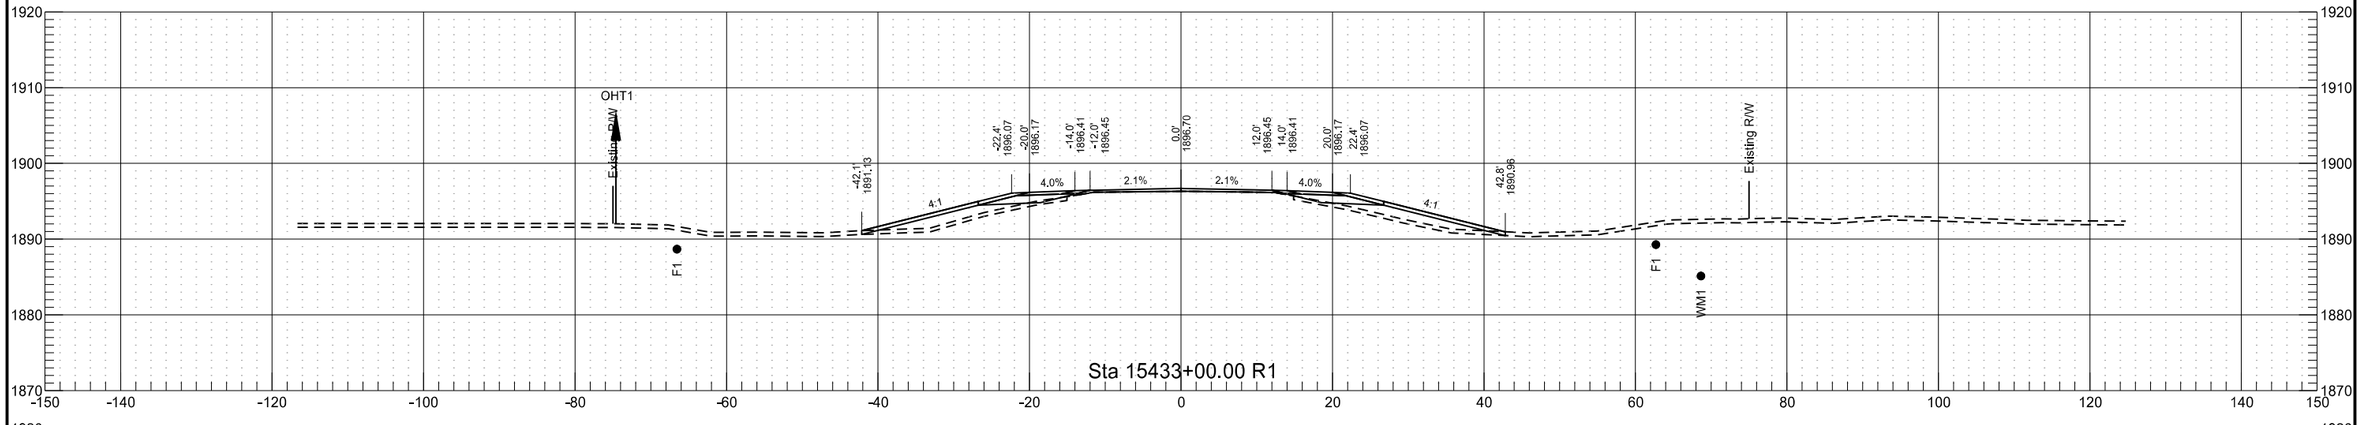


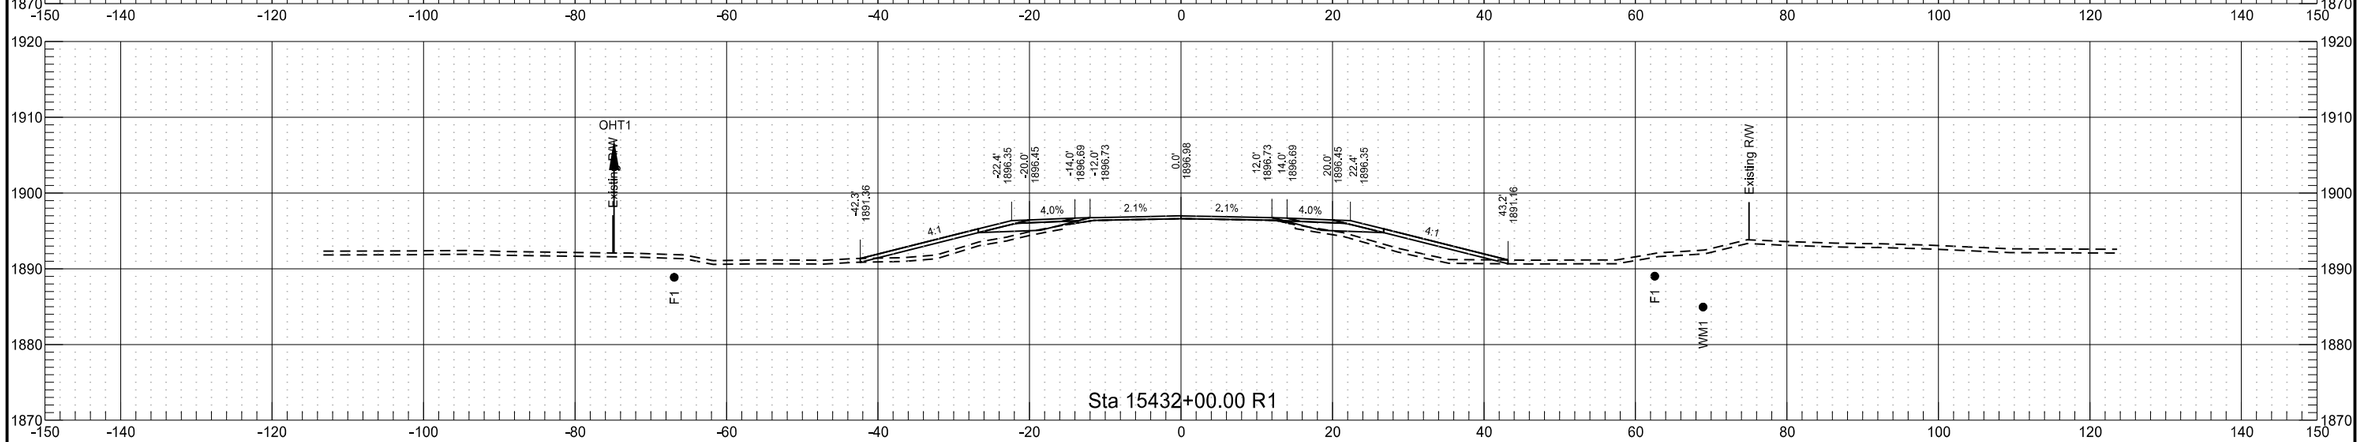

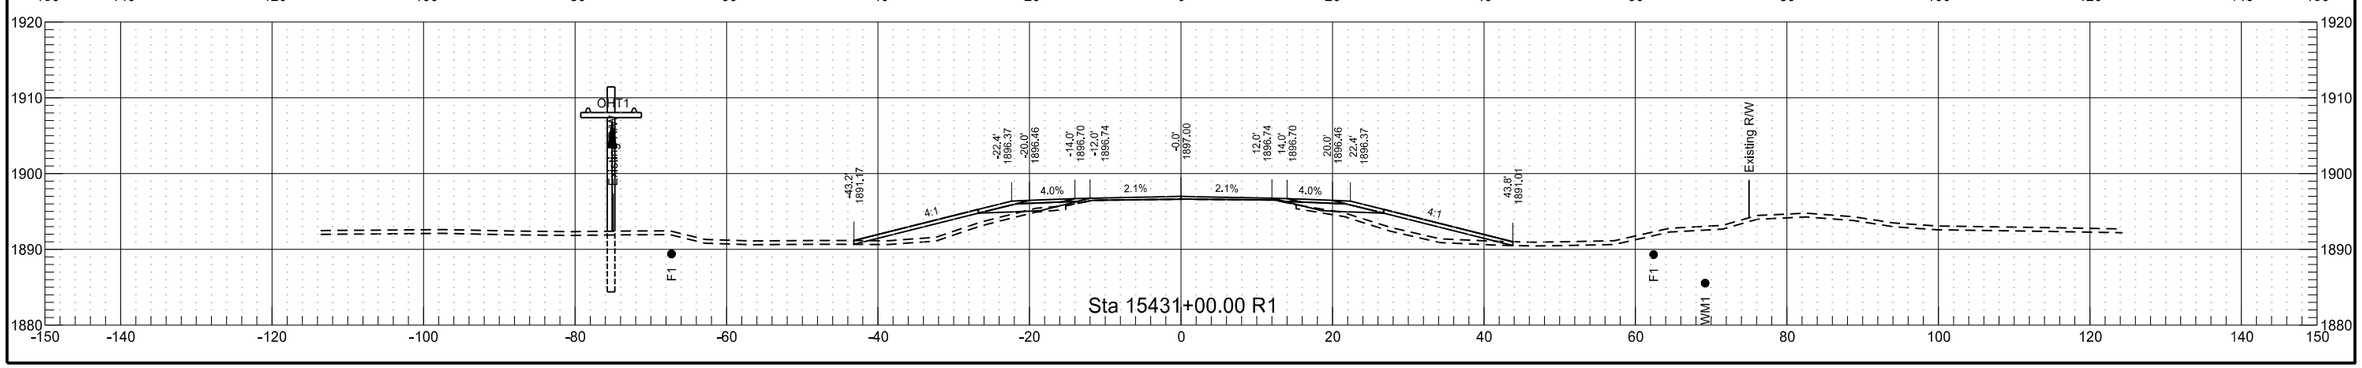


8/15/2018 8:03:05 PM taylorolson \\frgo-files01\p\State\NDDOT\14217100\CAD\Design\XSEC_ALL.dgn


	STATE	PROJECT NO.	SECTION NO.	SHEET NO.
	ND	SOIB-7-804(061)283	200	201

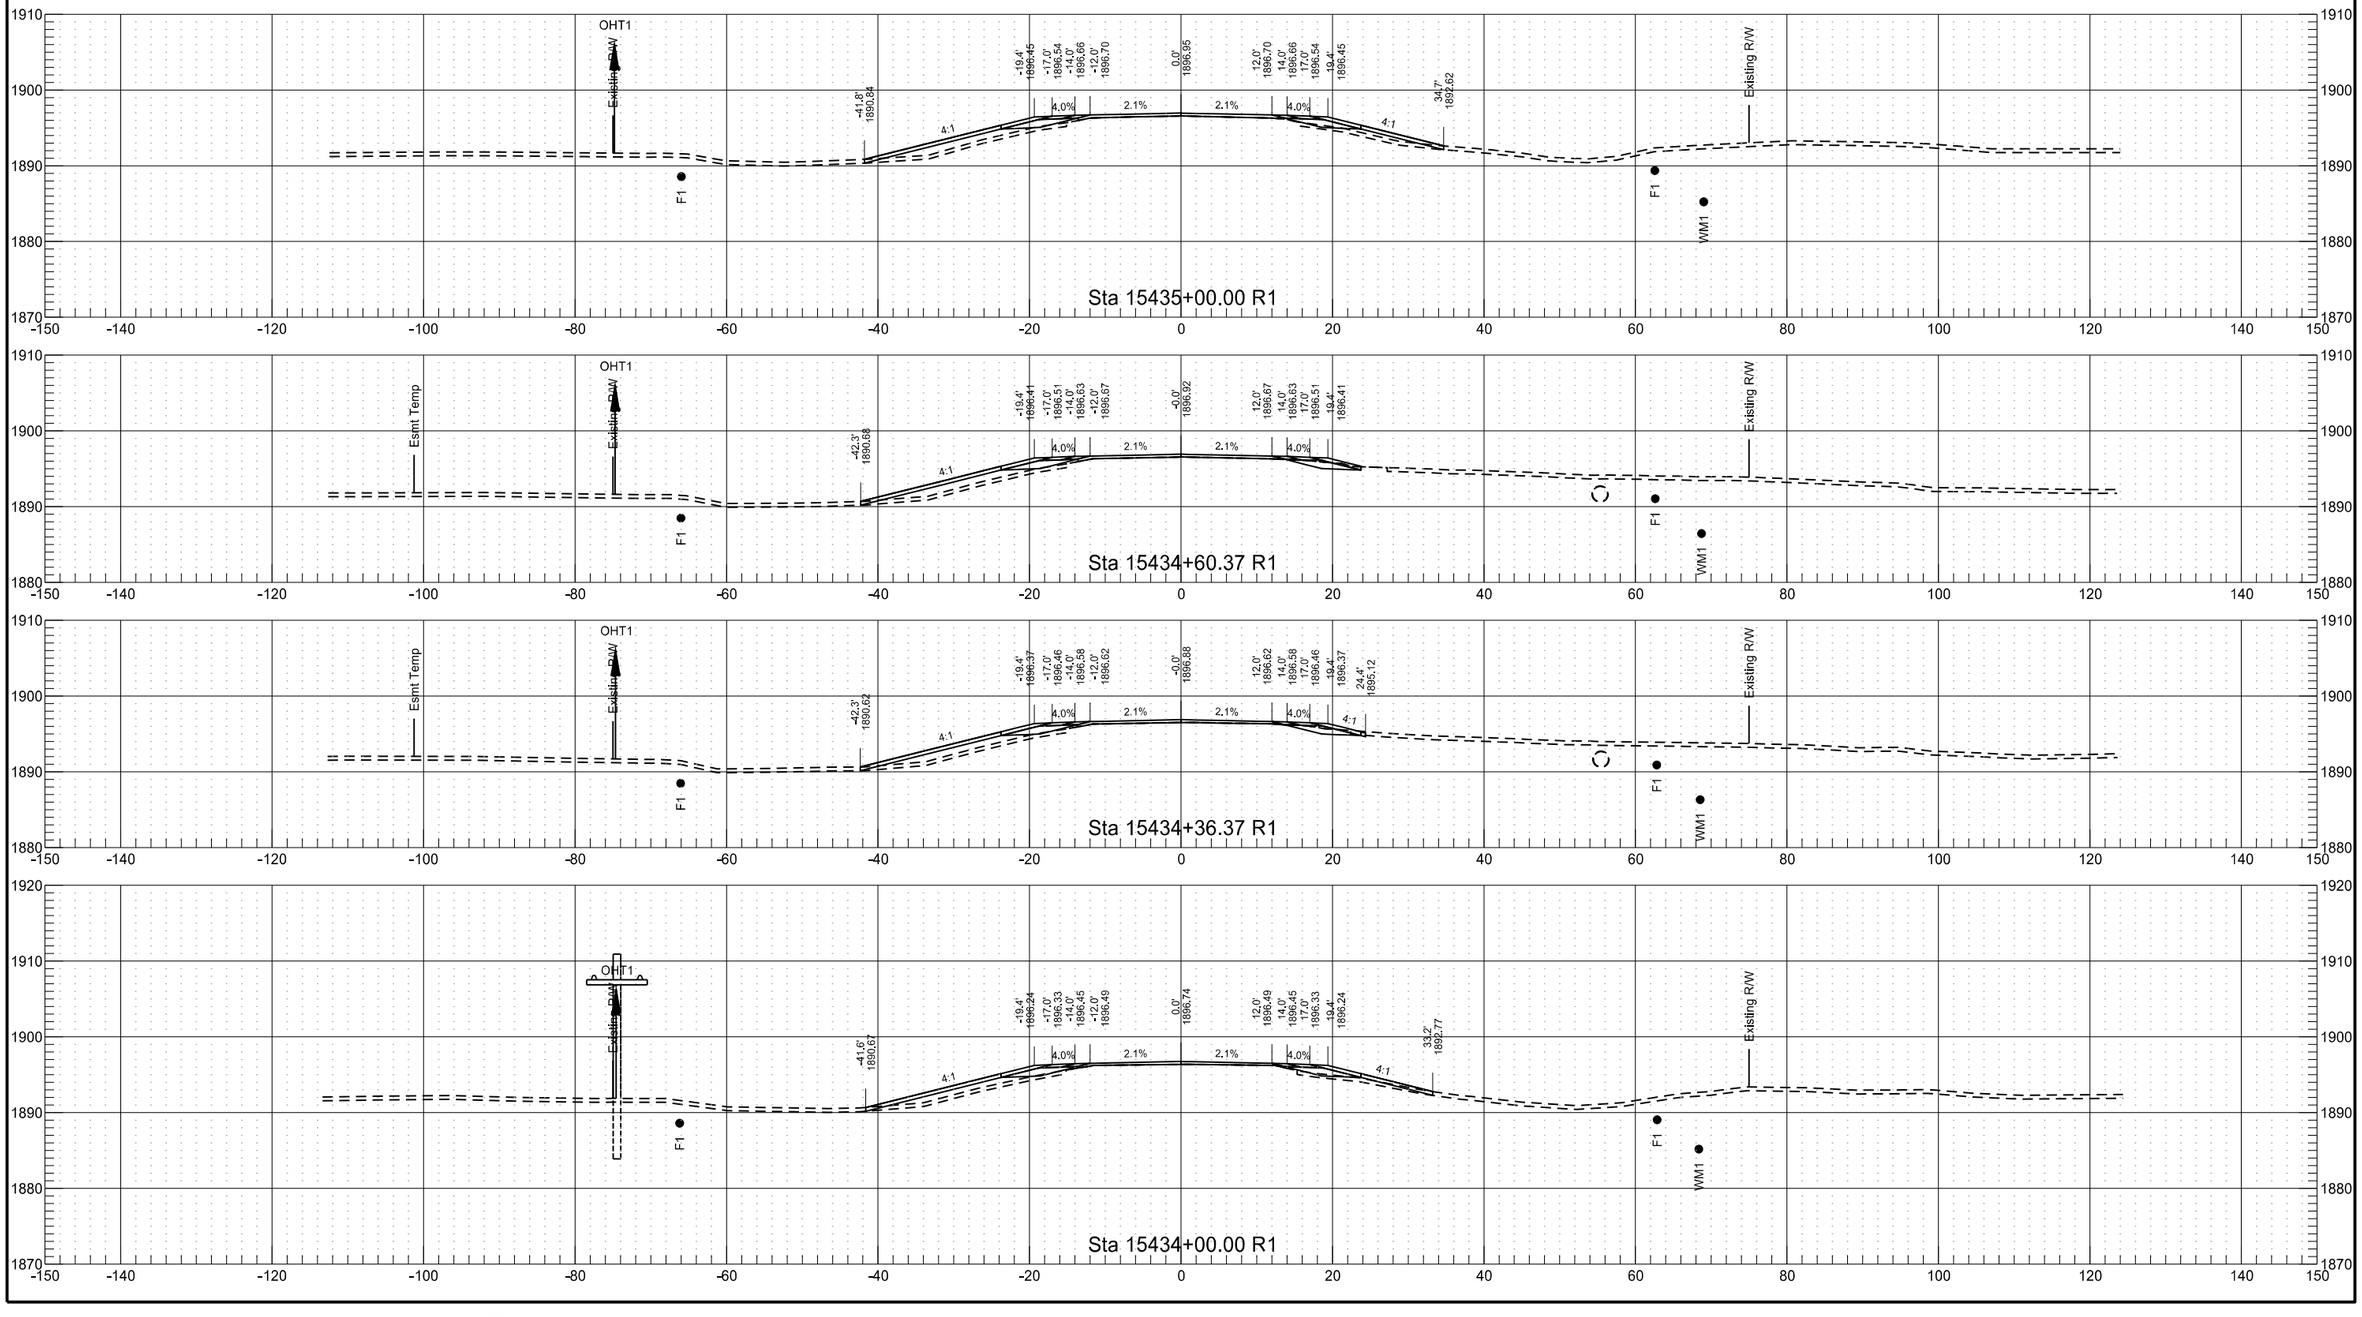



	STATE	PROJECT NO.	SECTION NO.	SHEET NO.
	ND	SOIB-7-804(061)283	200	202

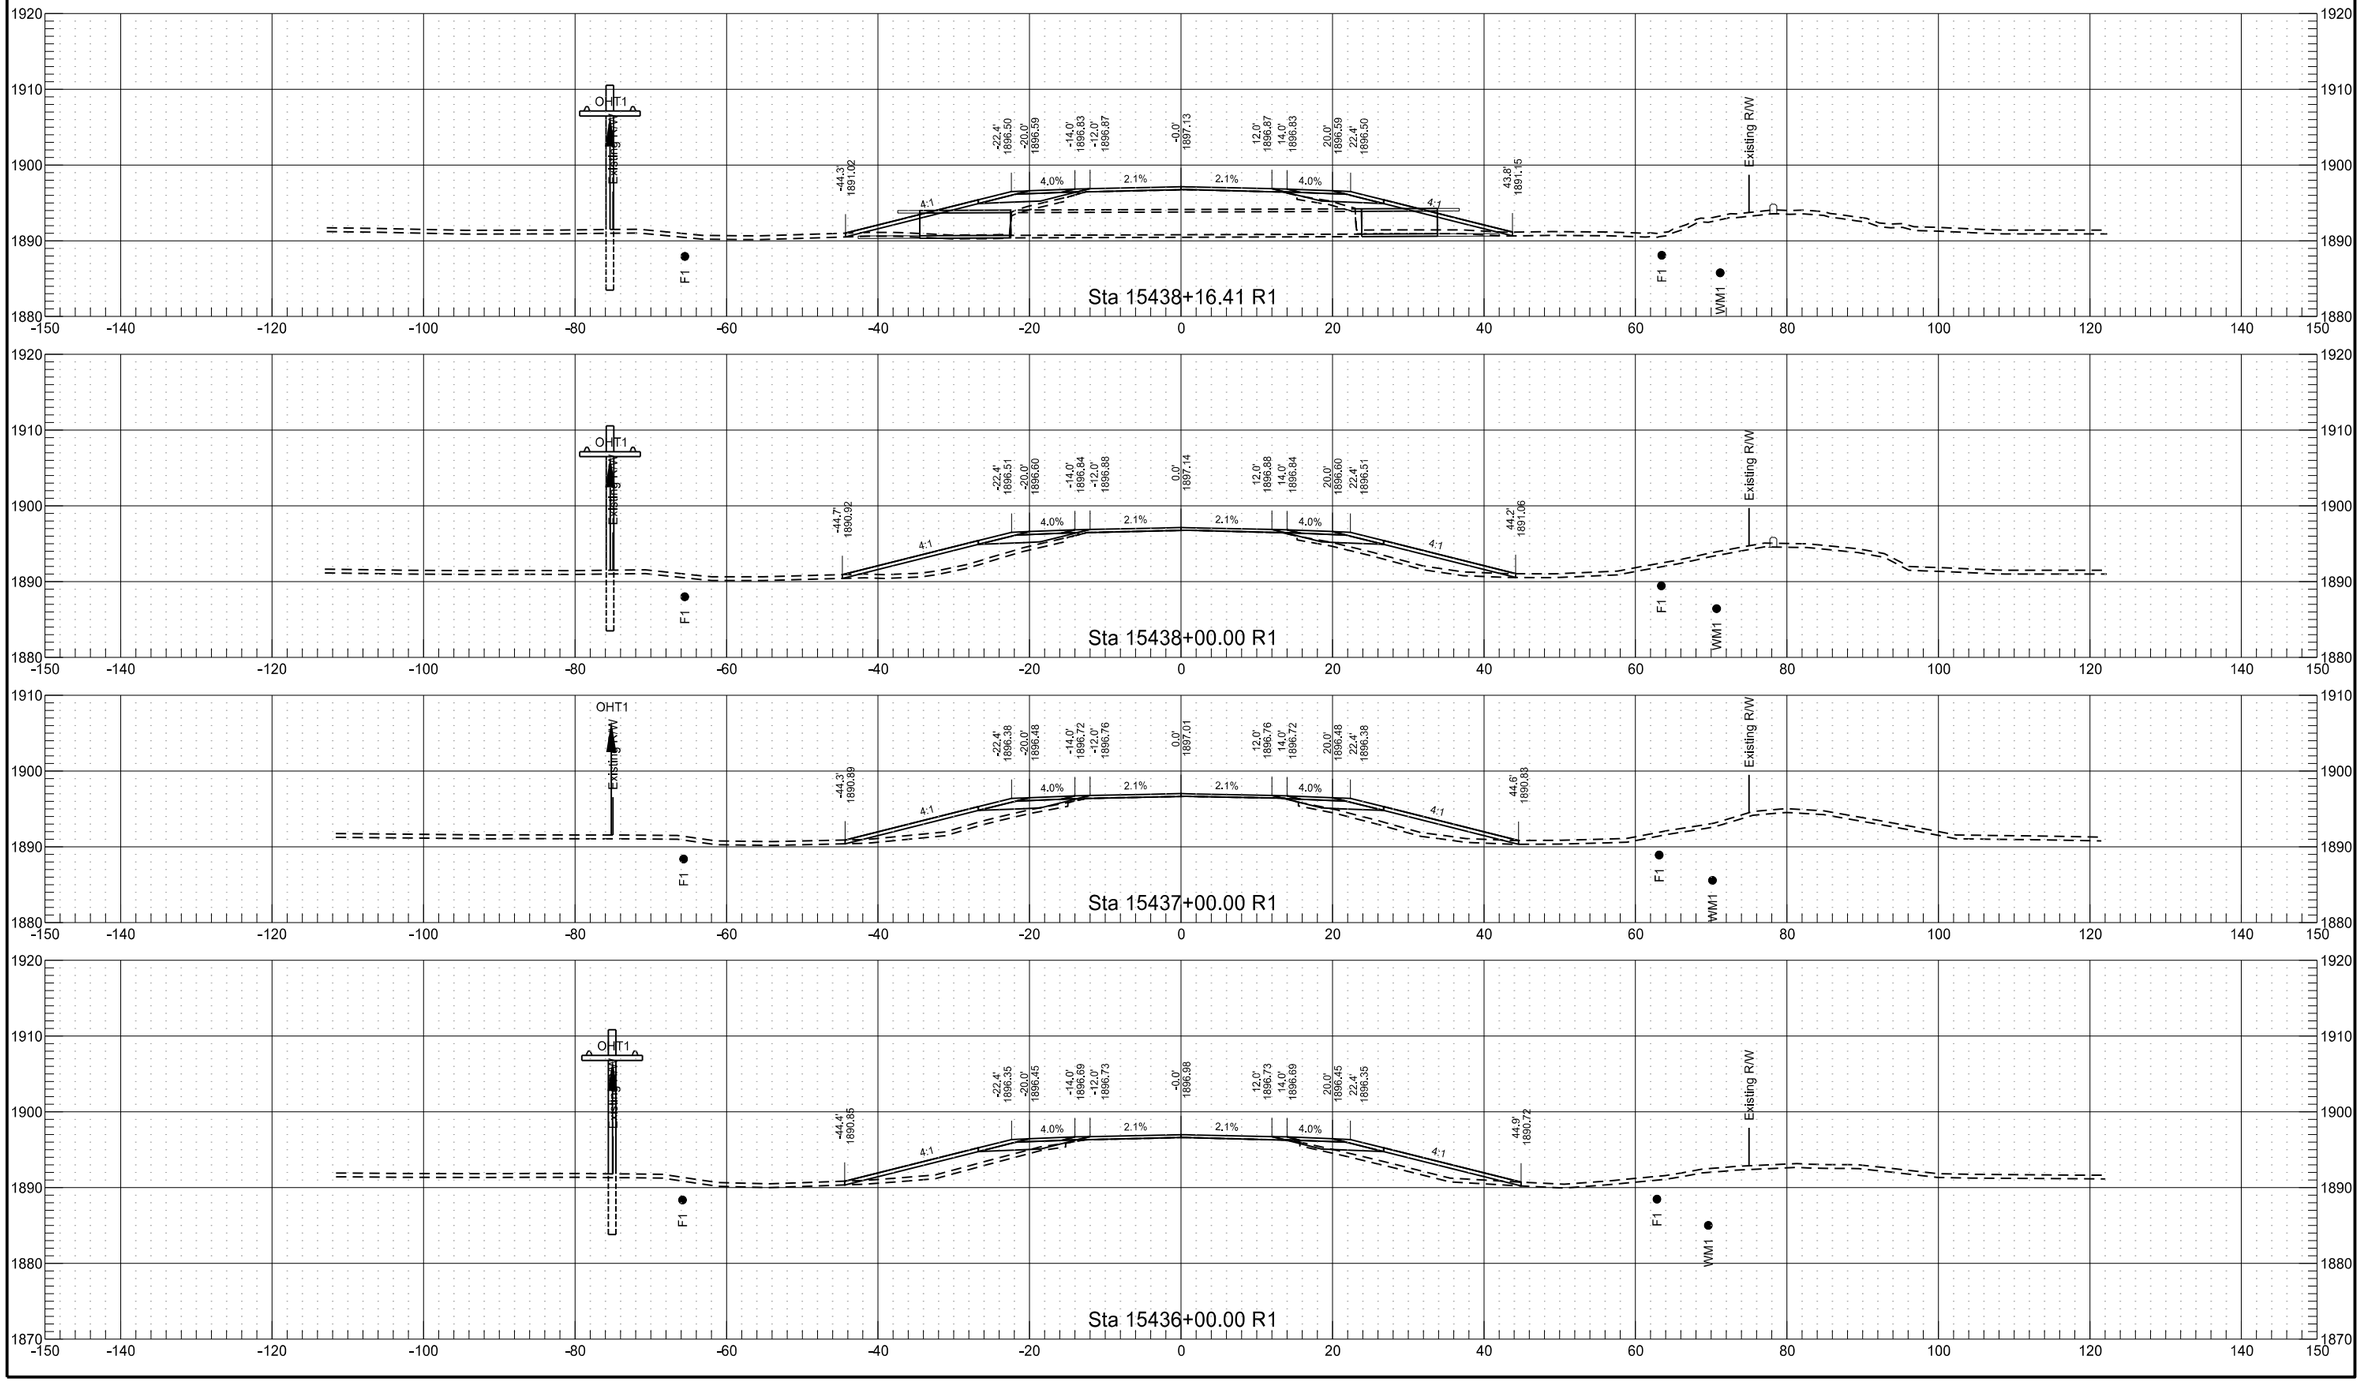


	STATE	PROJECT NO.	SECTION NO.	SHEET NO.
	ND	SOIB-7-804(061)283	200	203

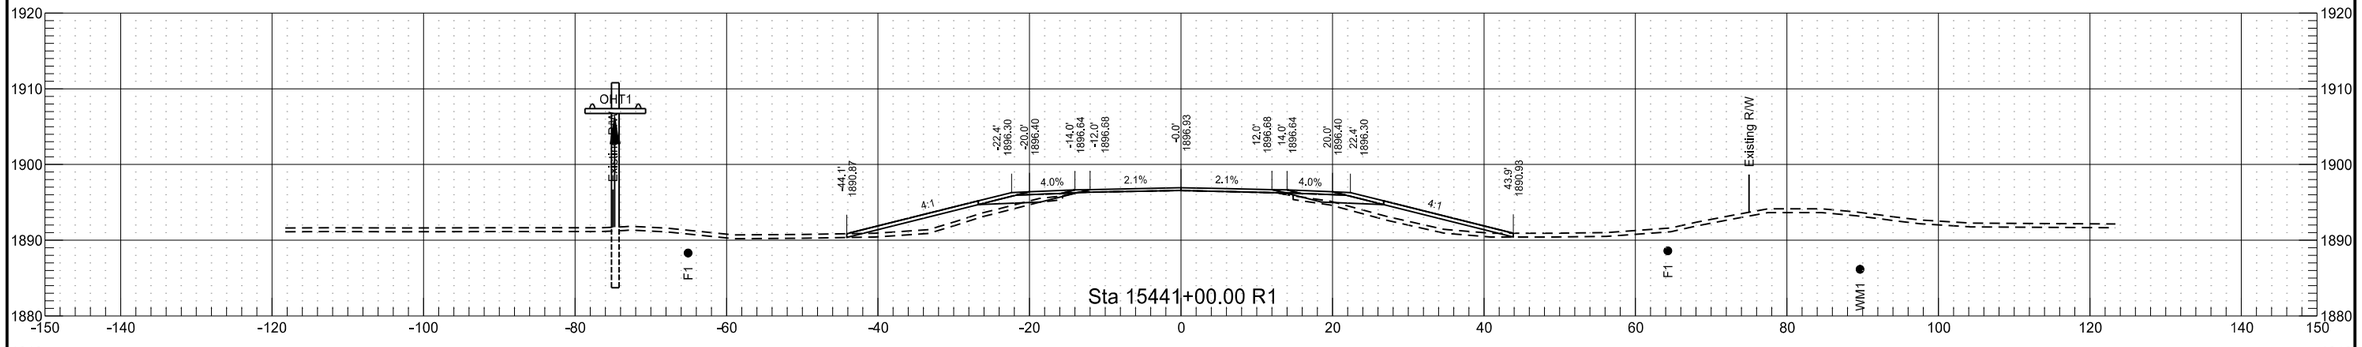


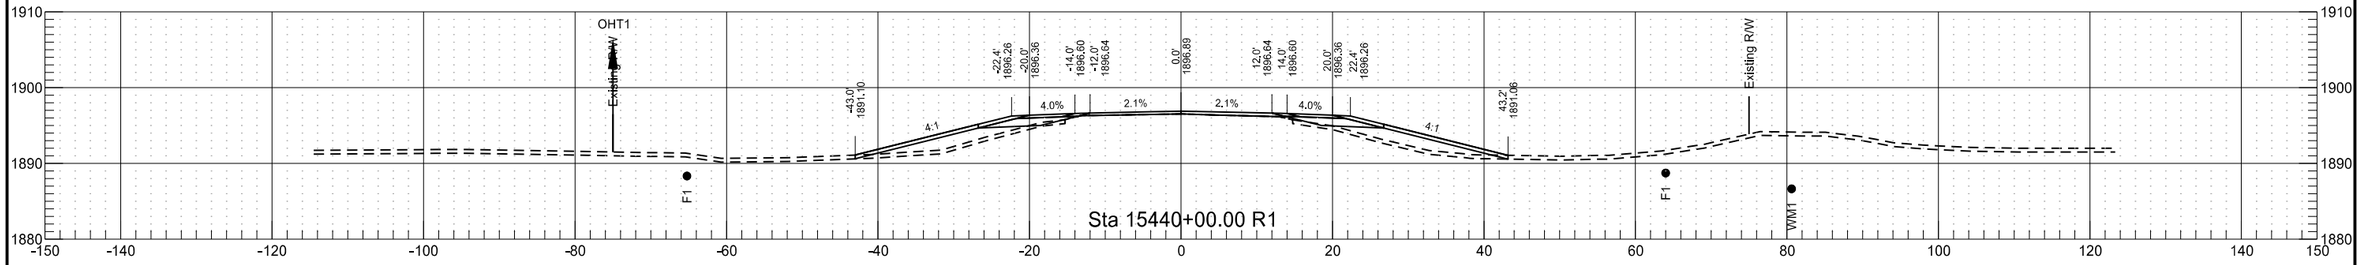

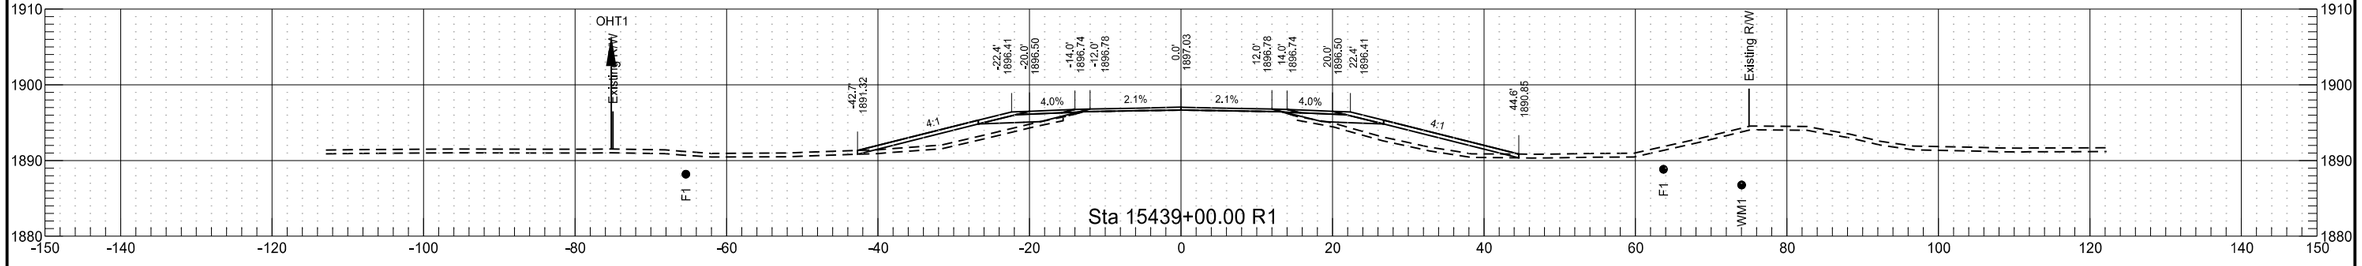

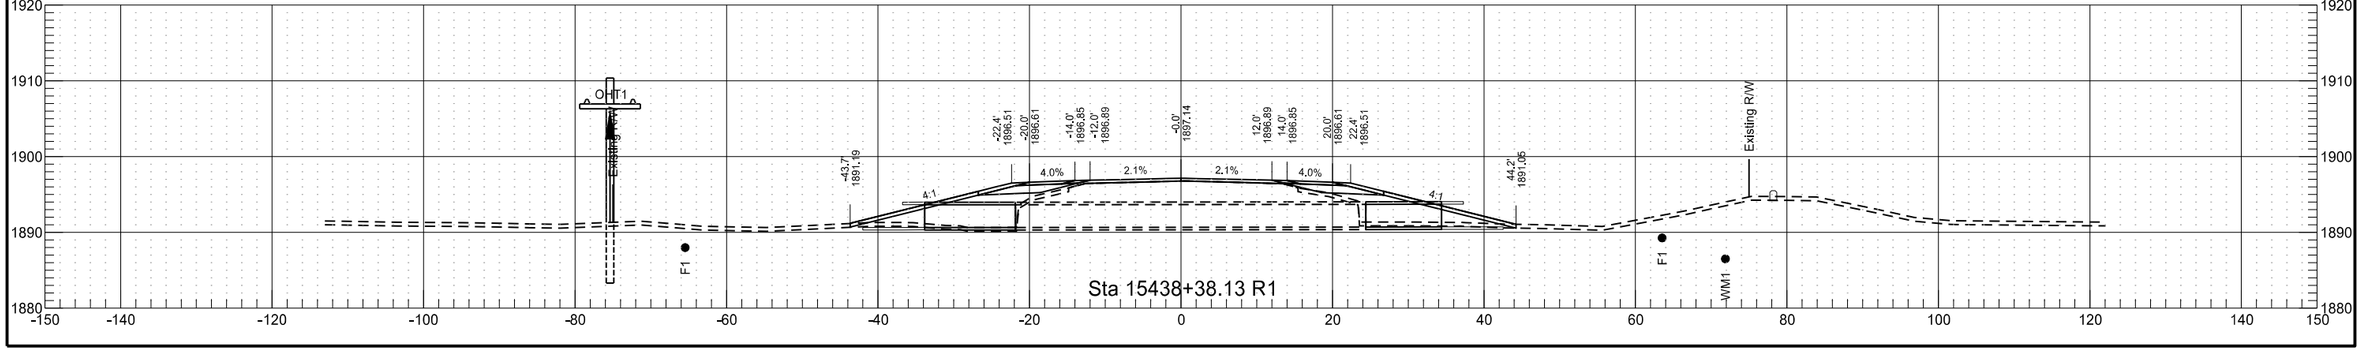



	STATE	PROJECT NO.	SECTION NO.	SHEET NO.
	ND	SOIB-7-804(061)283	200	204

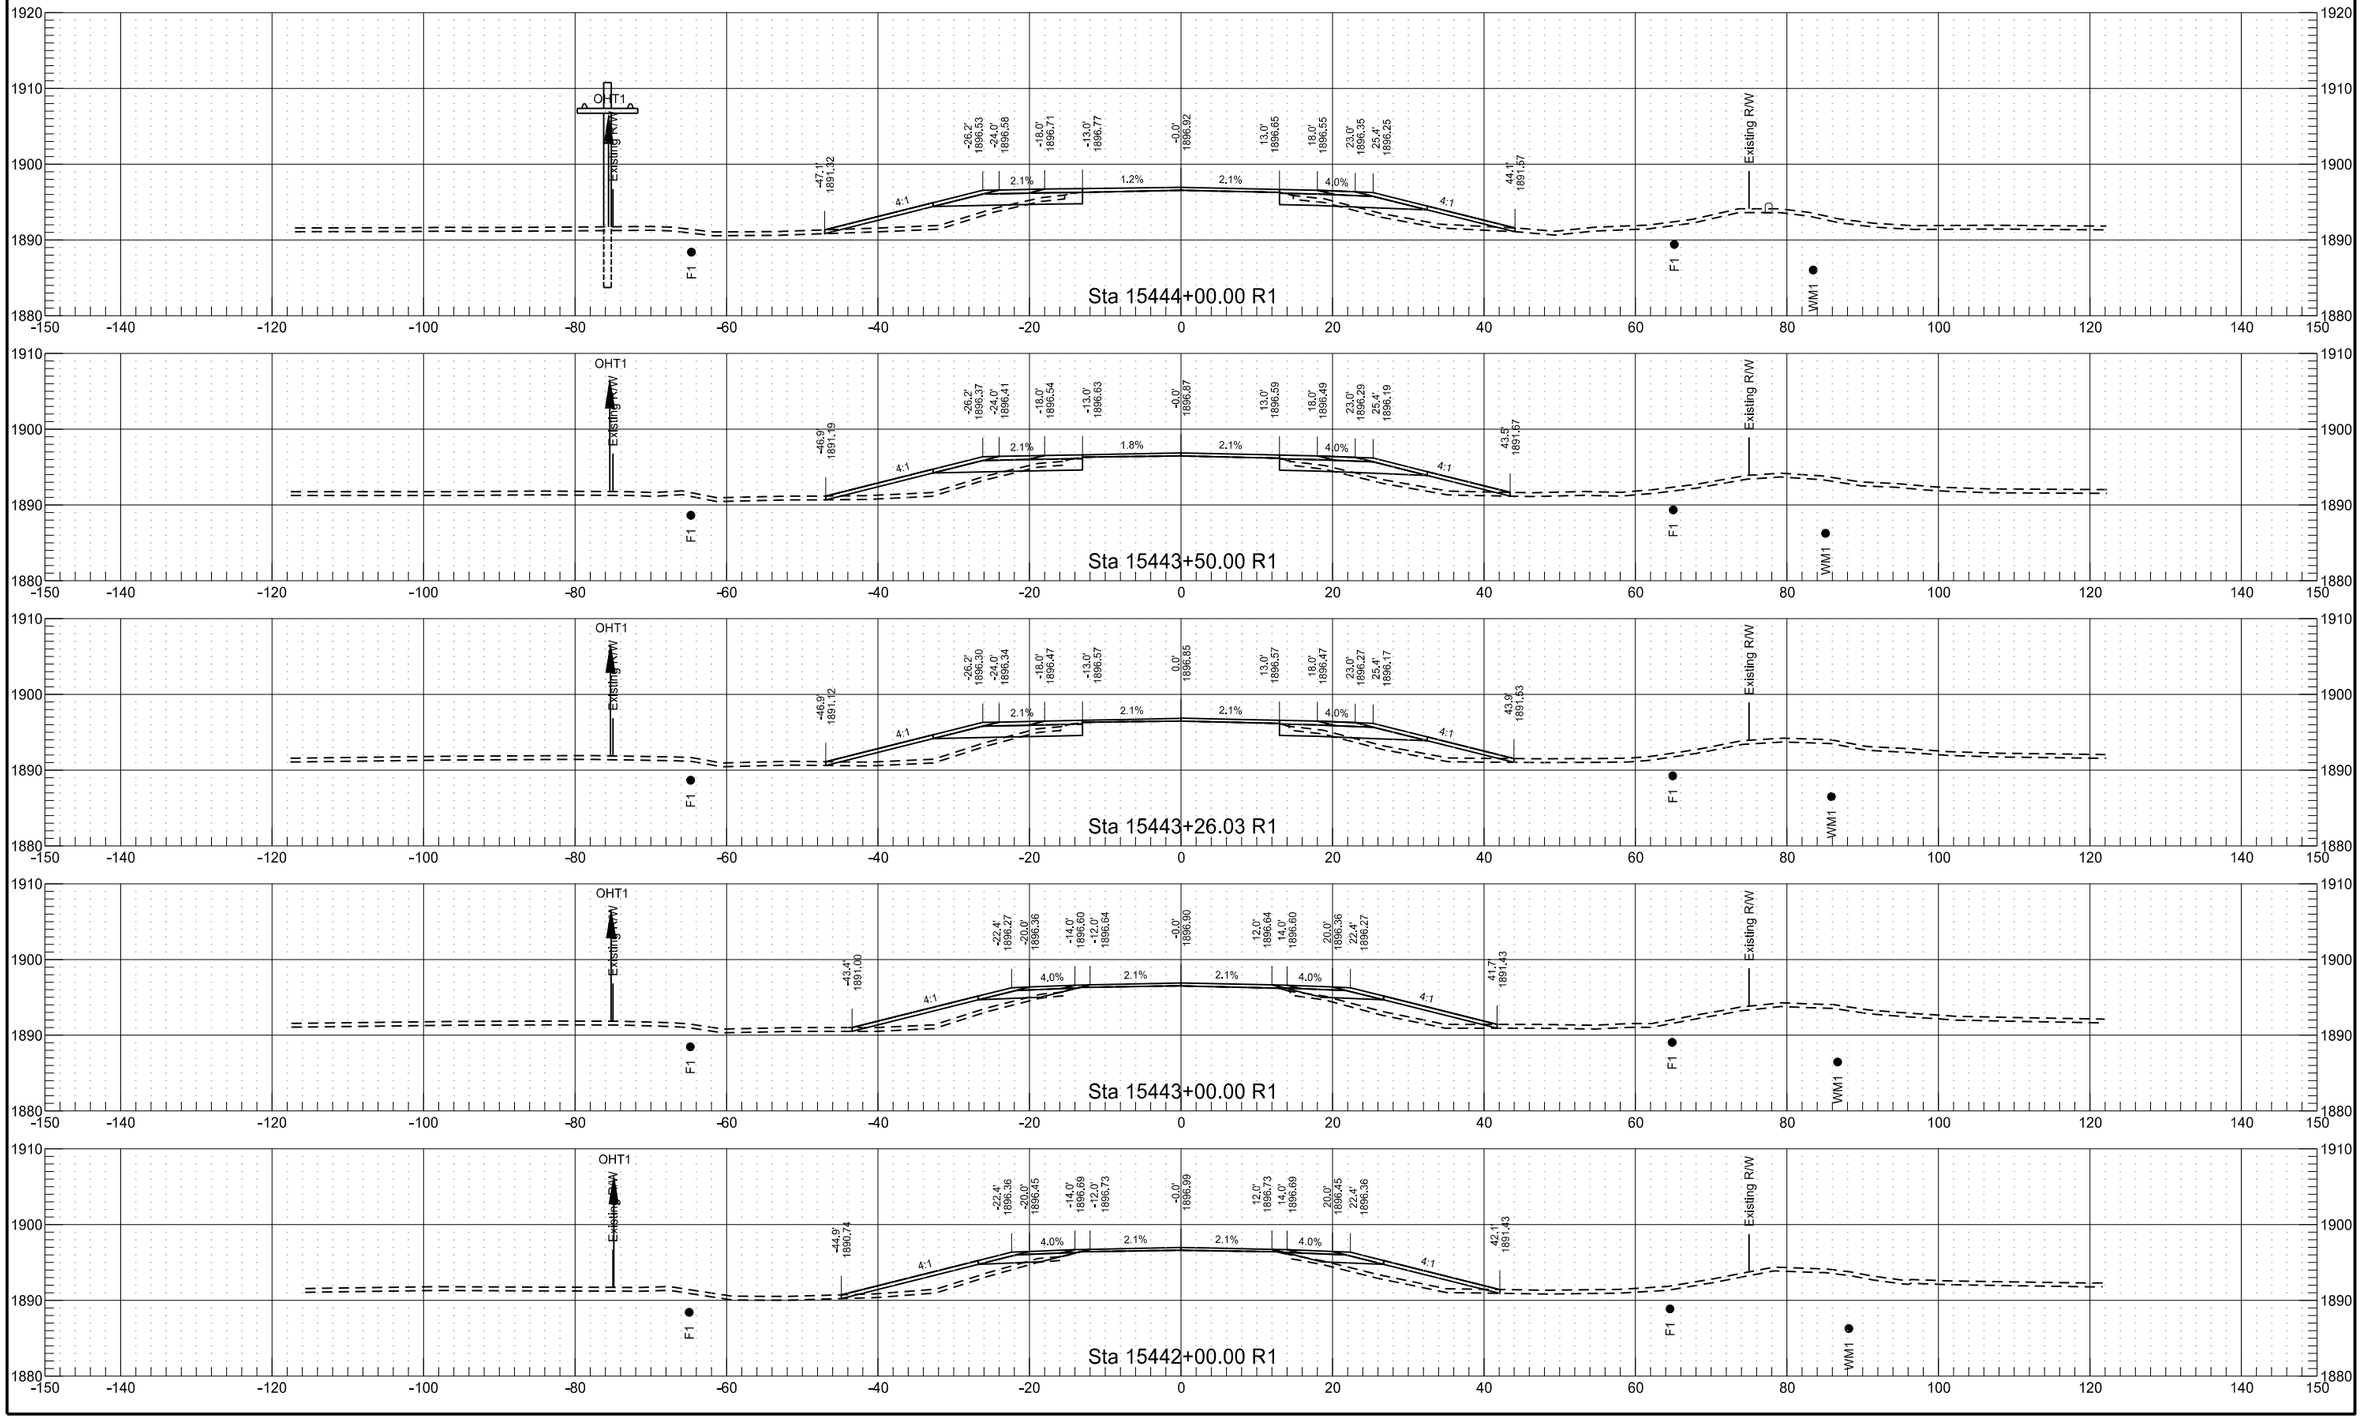


	STATE	PROJECT NO.	SECTION NO.	SHEET NO.
	ND	SOIB-7-804(061)283	200	205


	STATE	PROJECT NO.	SECTION NO.	SHEET NO.
	ND	SOIB-7-804(061)283	200	206

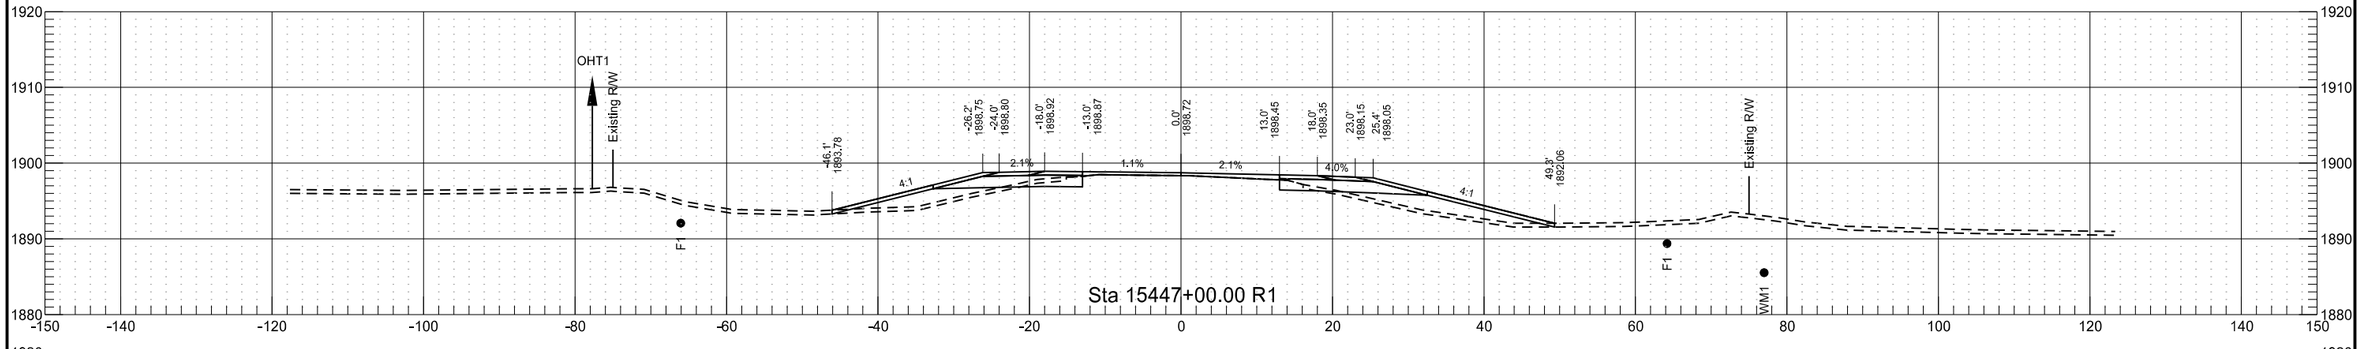


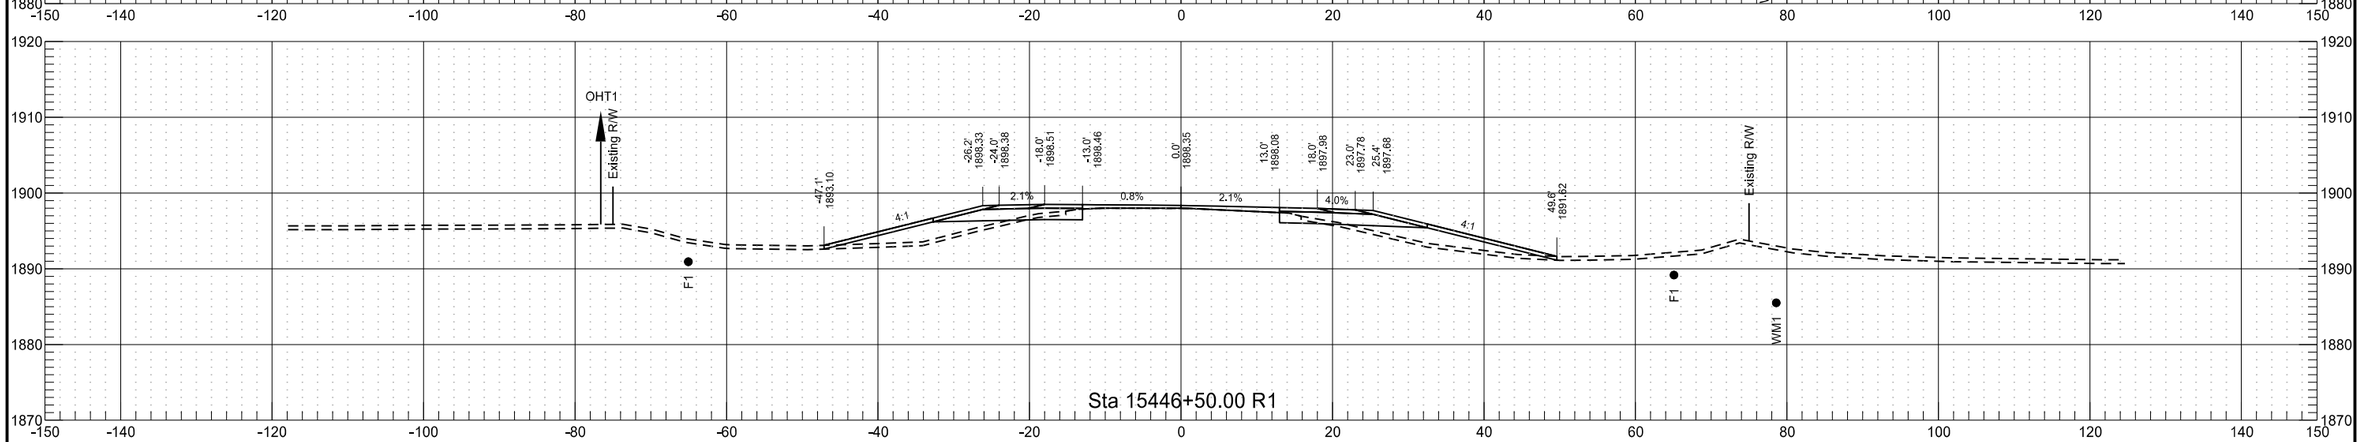


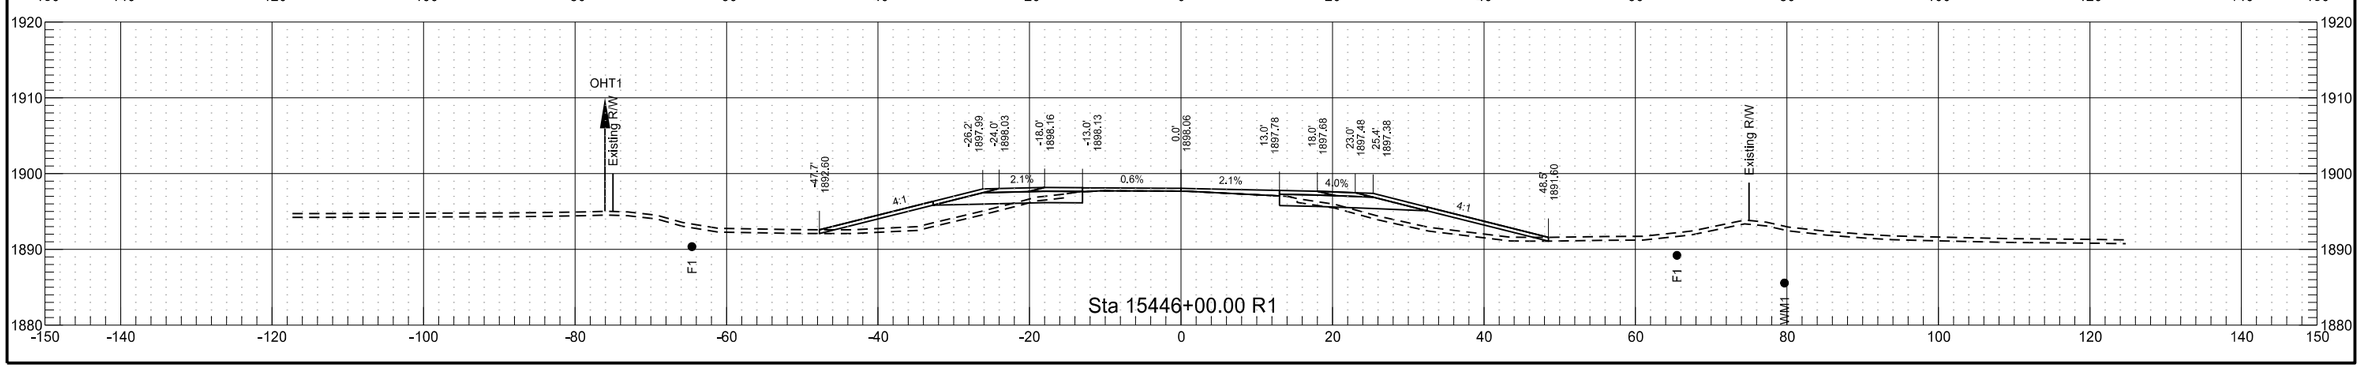


	STATE	PROJECT NO.	SECTION NO.	SHEET NO.
	ND	SOIB-7-804(061)283	200	207

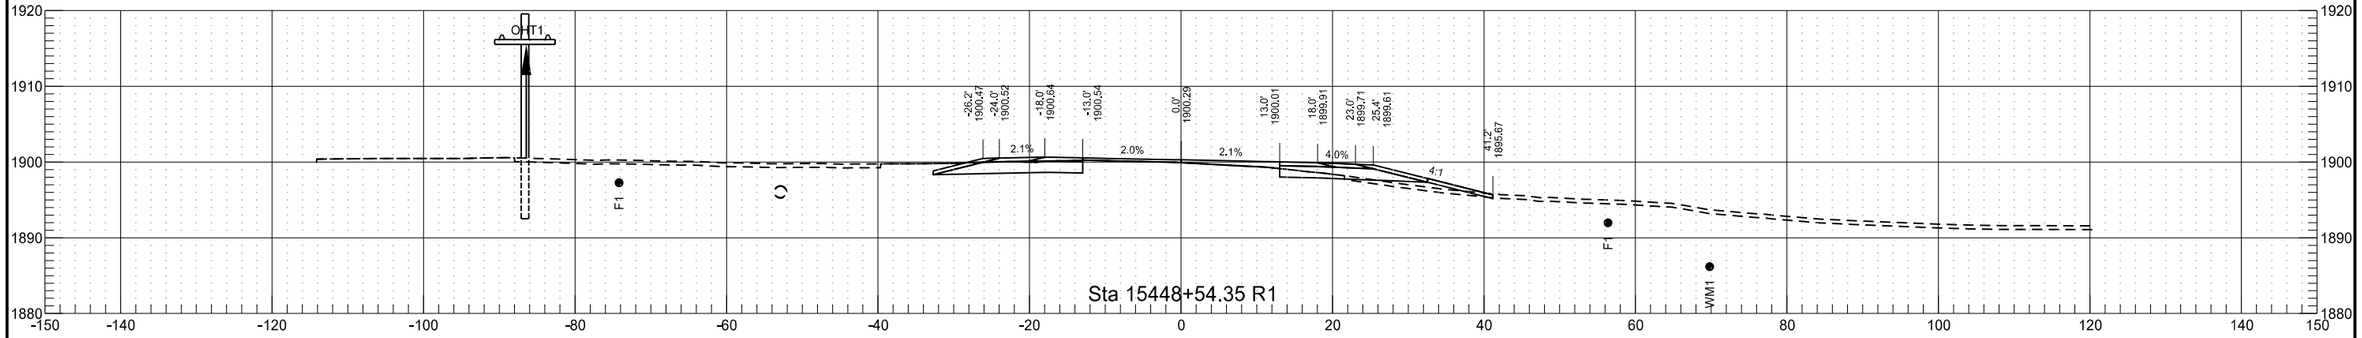

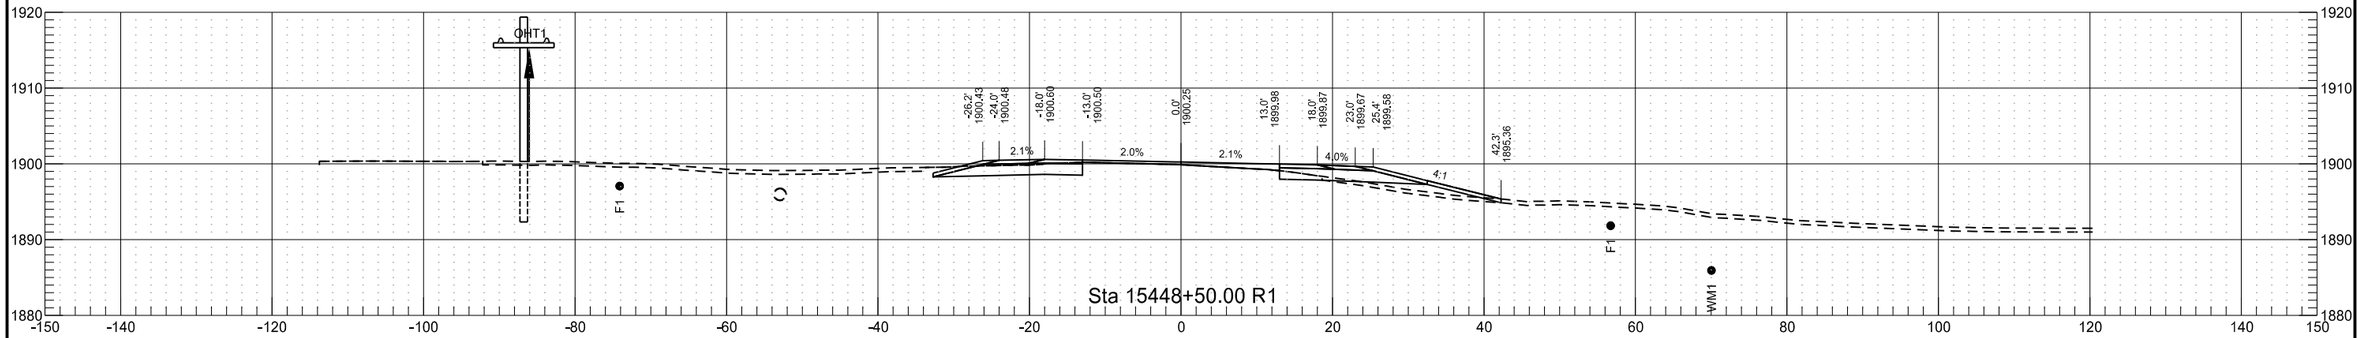


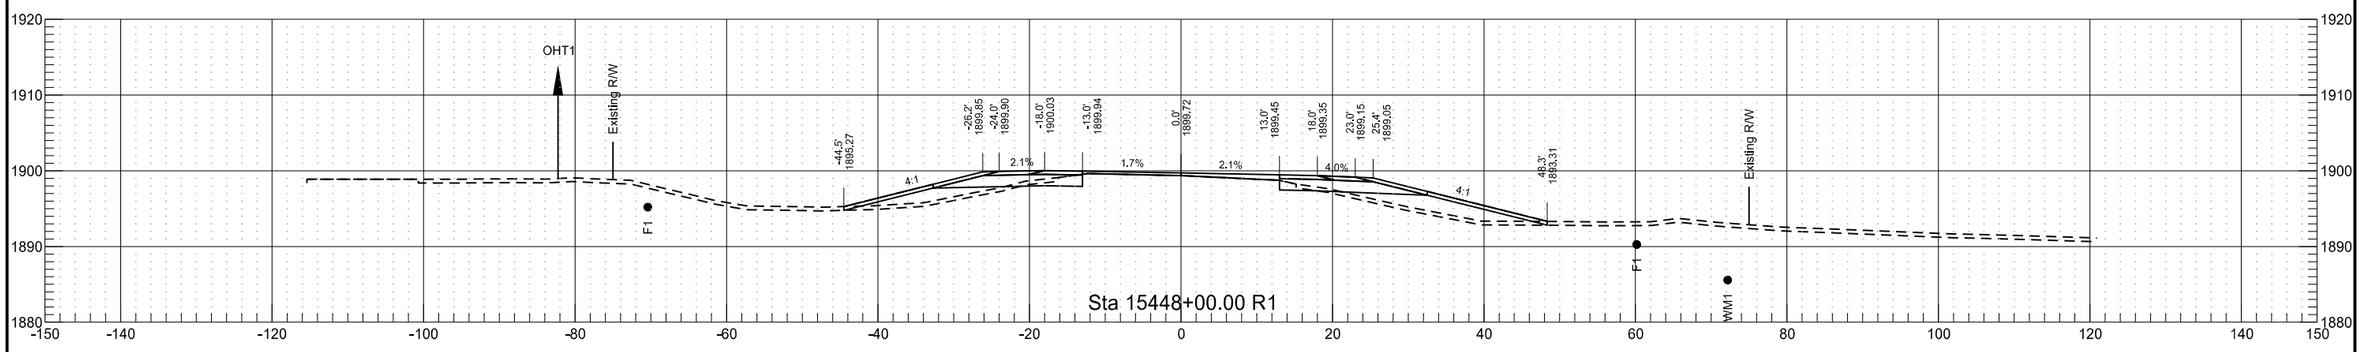


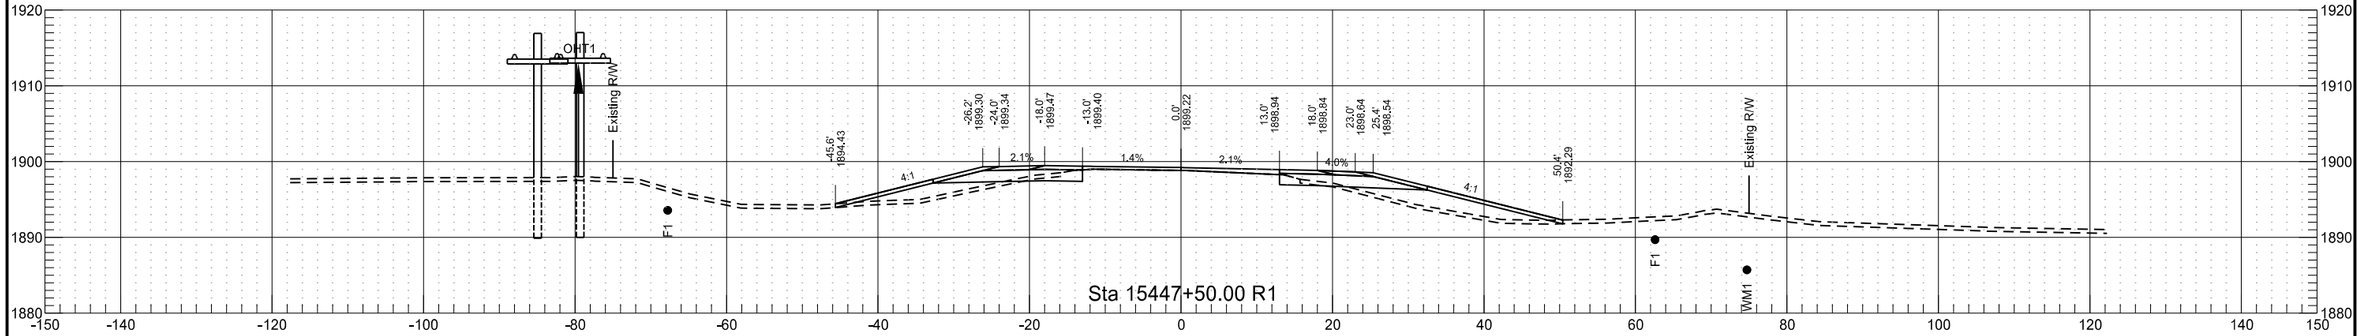


	STATE	PROJECT NO.	SECTION NO.	SHEET NO.
	ND	SOIB-7-804(061)283	200	208

	STATE	PROJECT NO.	SECTION NO.	SHEET NO.
	ND	SOIB-7-804(061)283	200	209

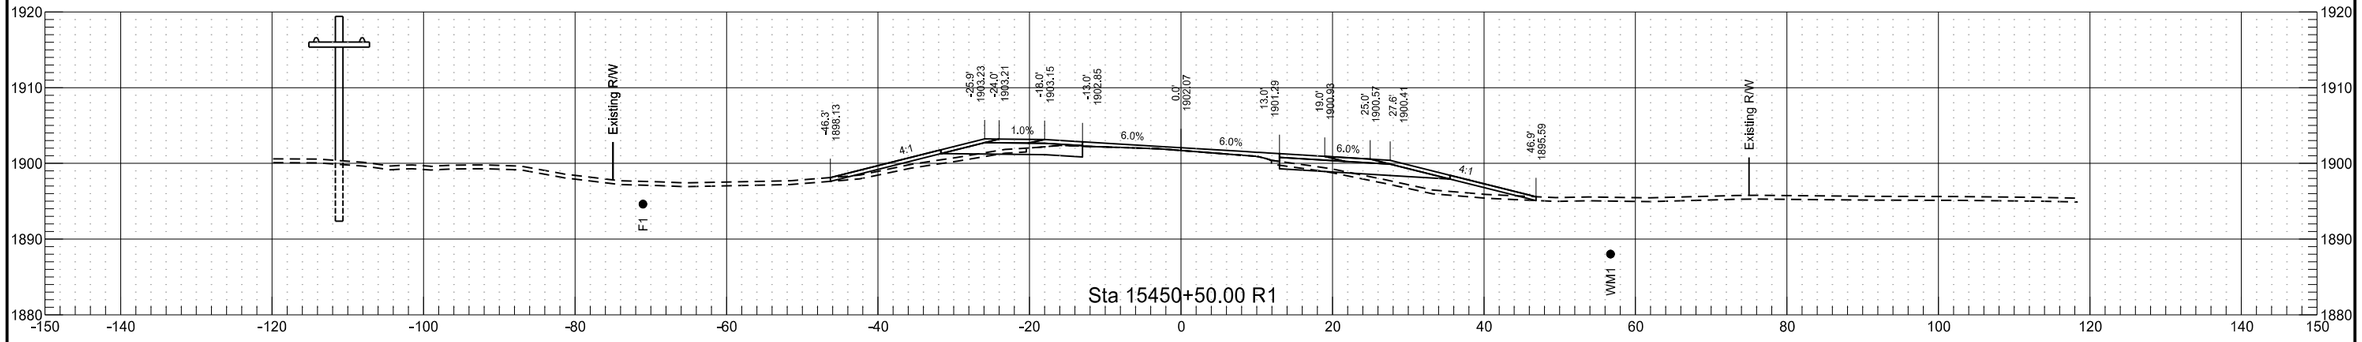


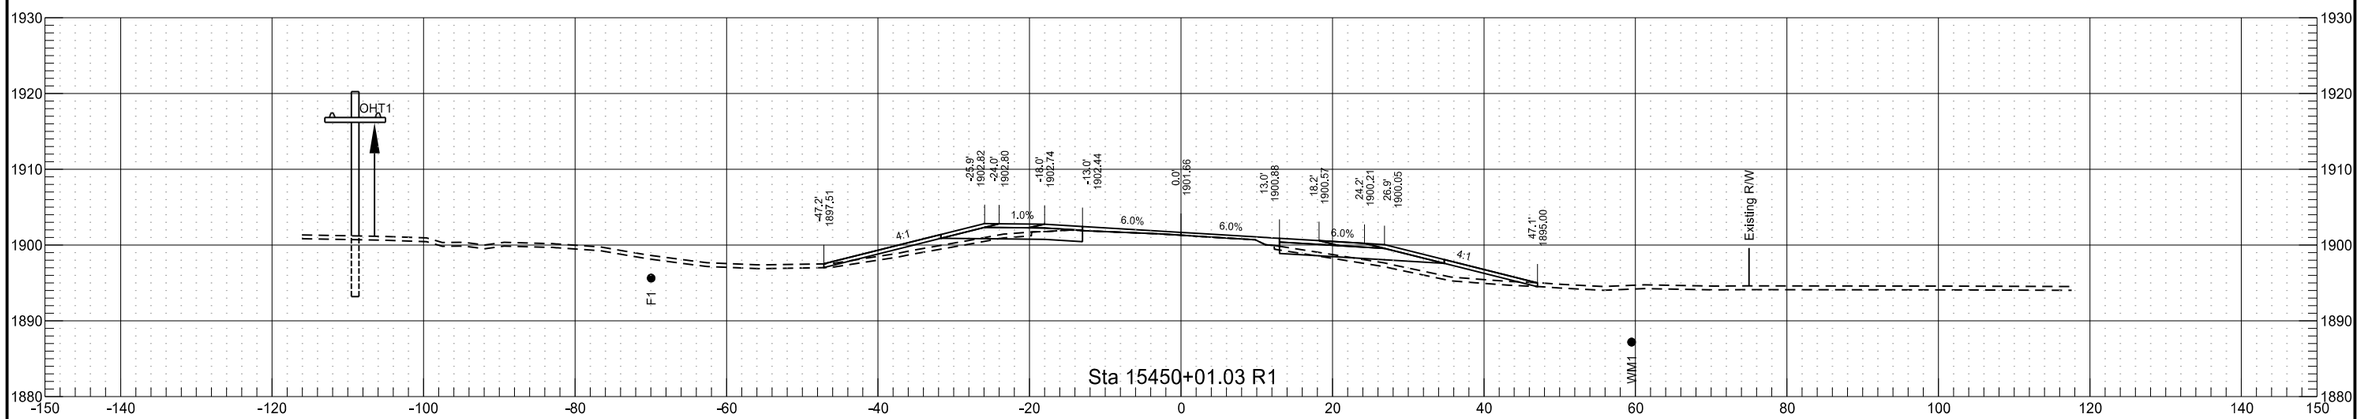

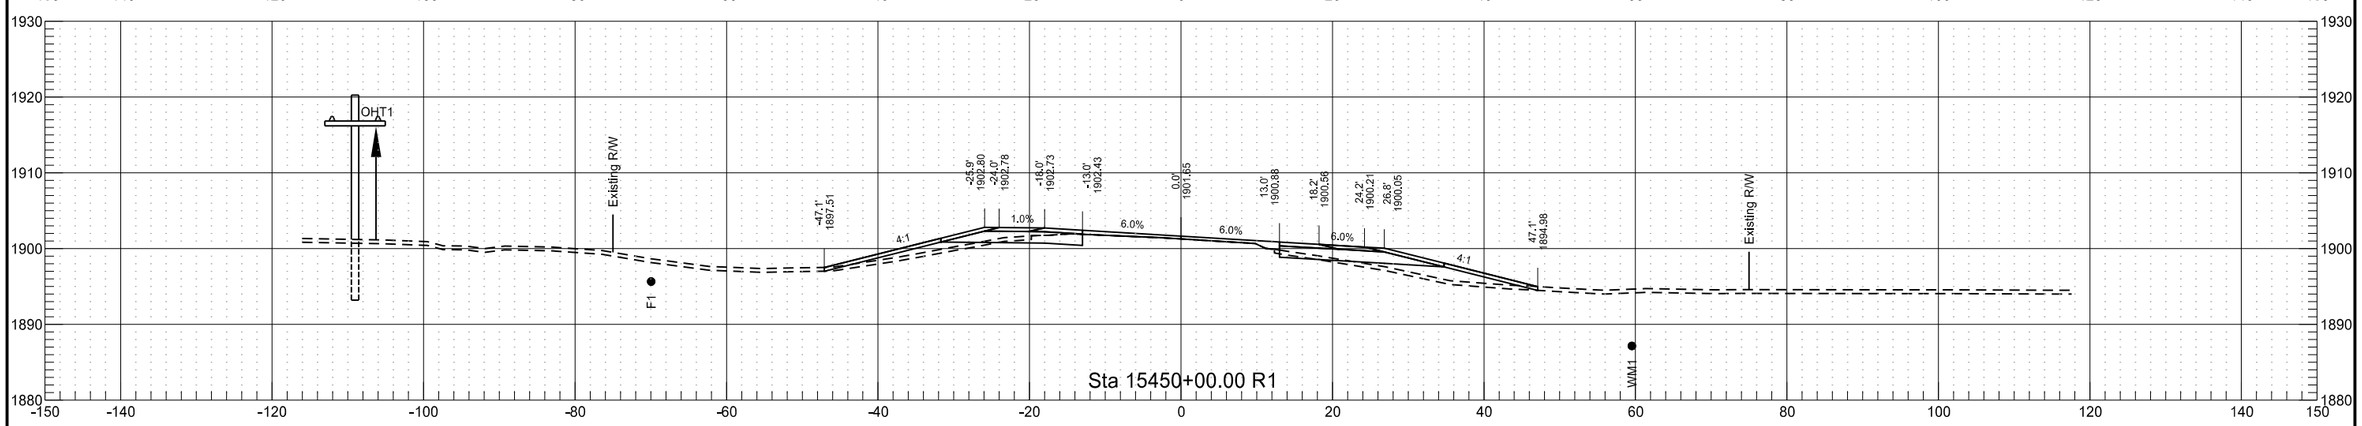



	STATE	PROJECT NO.	SECTION NO.	SHEET NO.
	ND	SOIB-7-804(061)283	200	210


	STATE	PROJECT NO.	SECTION NO.	SHEET NO.
	ND	SOIB-7-804(061)283	200	211

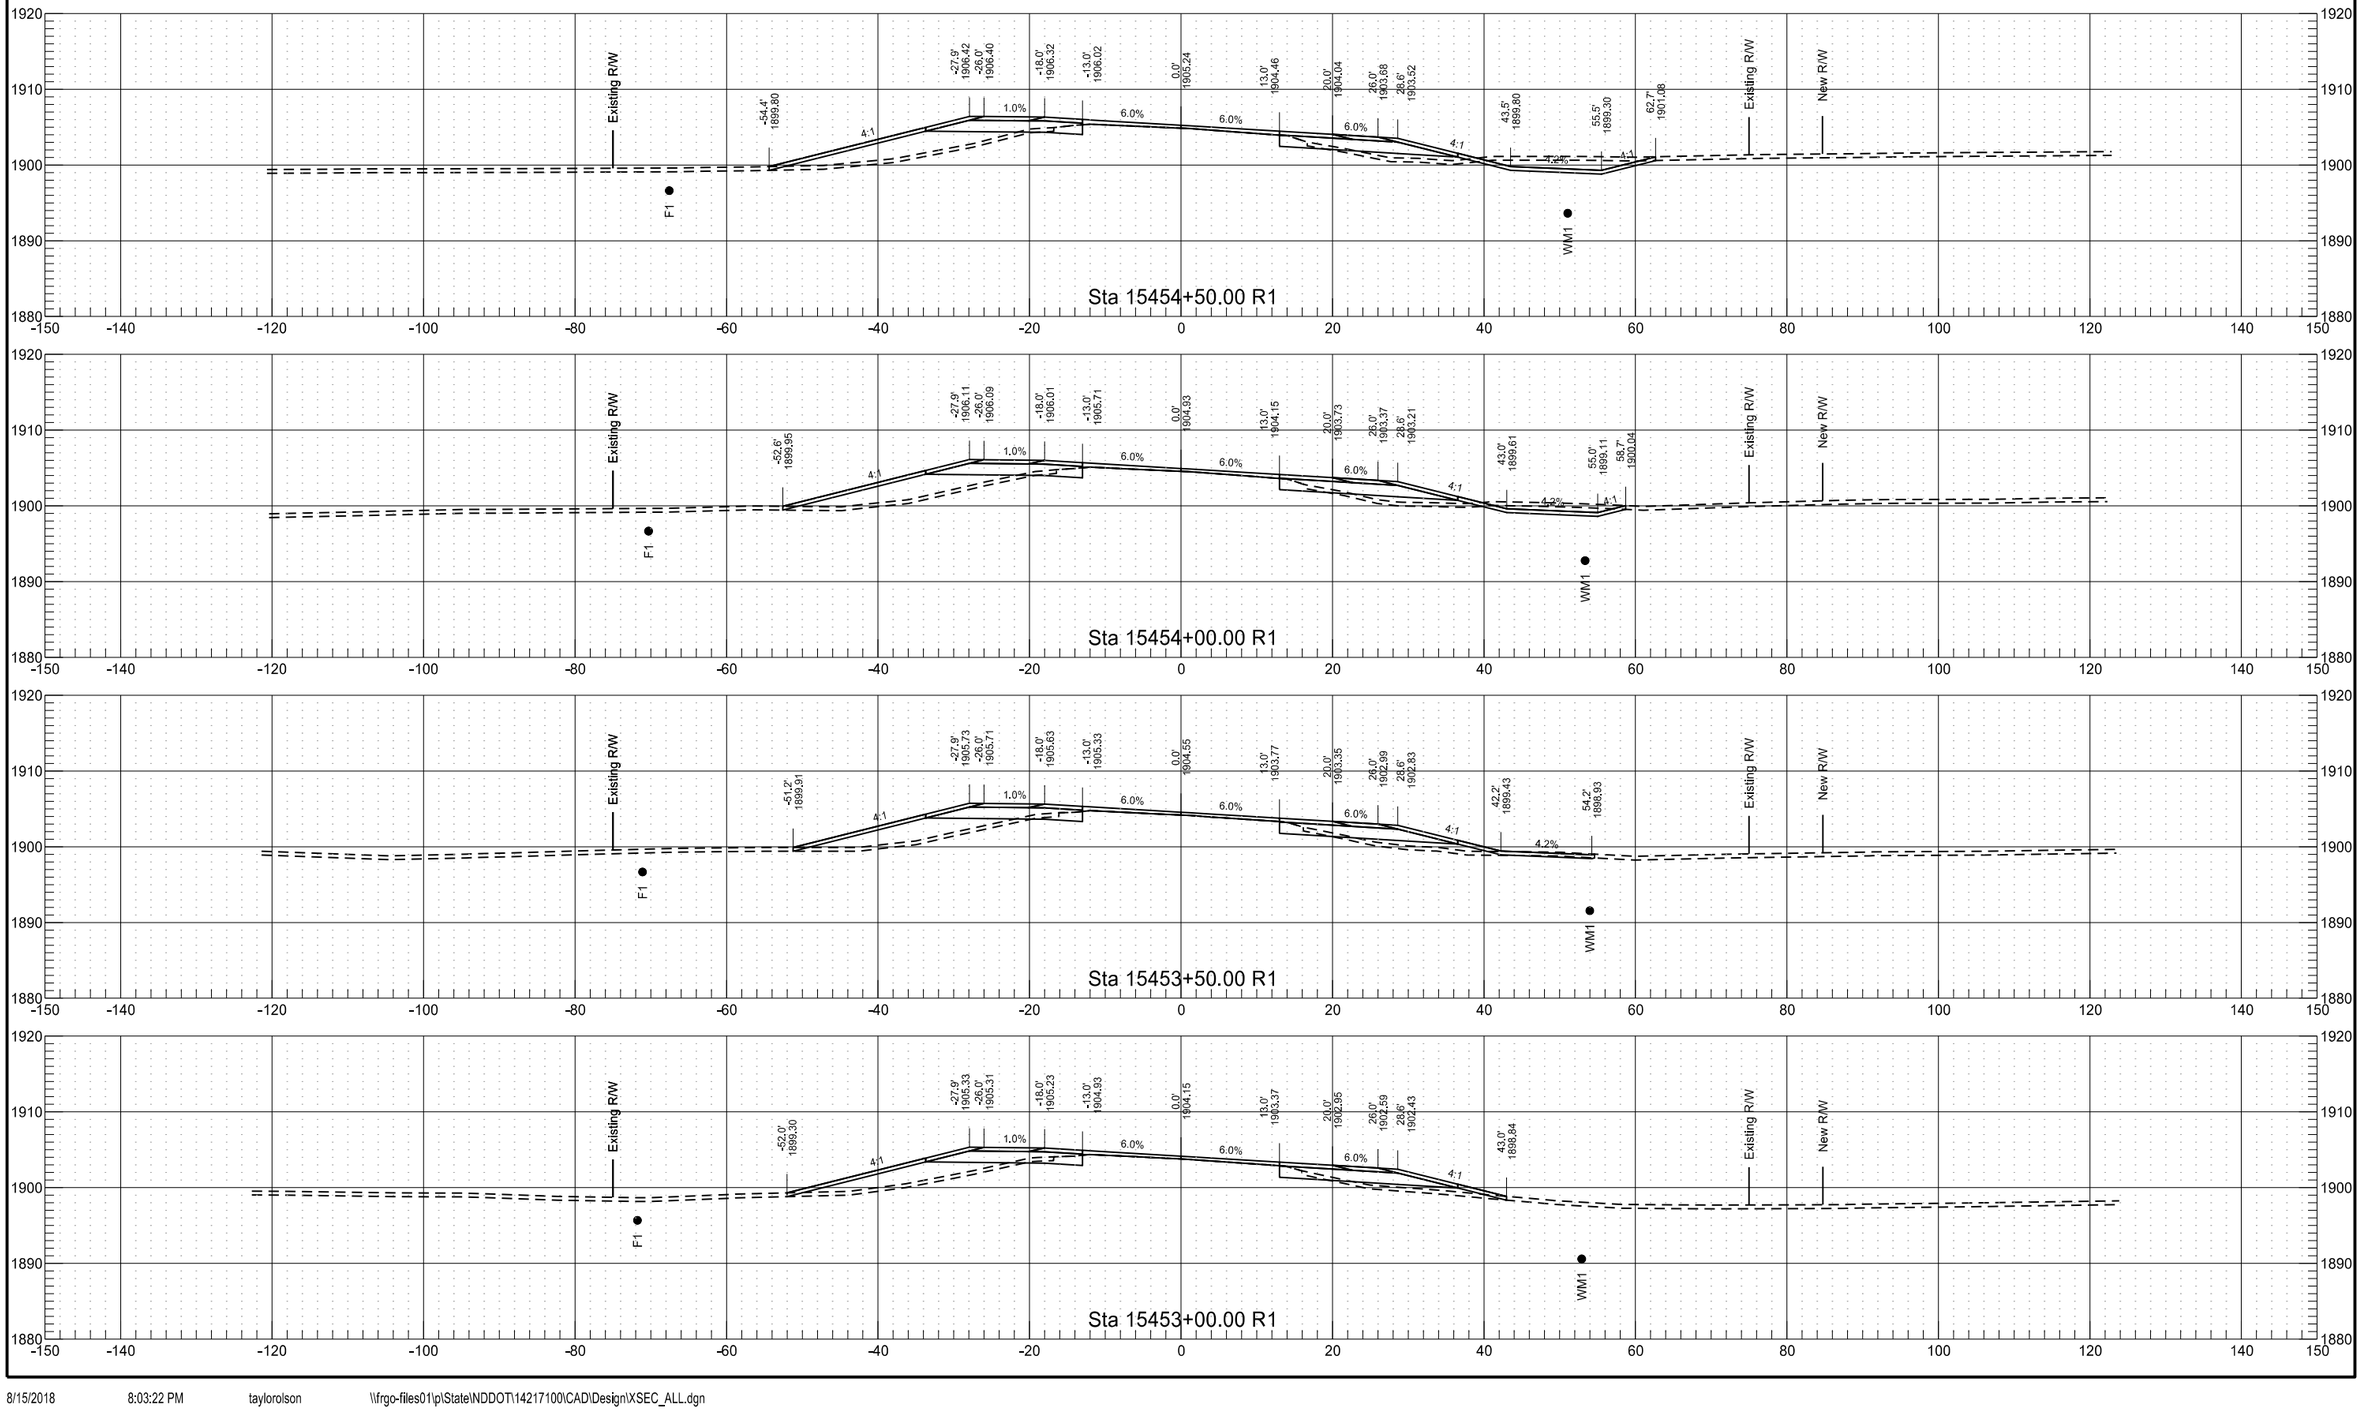


	STATE	PROJECT NO.	SECTION NO.	SHEET NO.
	ND	SOIB-7-804(061)283	200	212

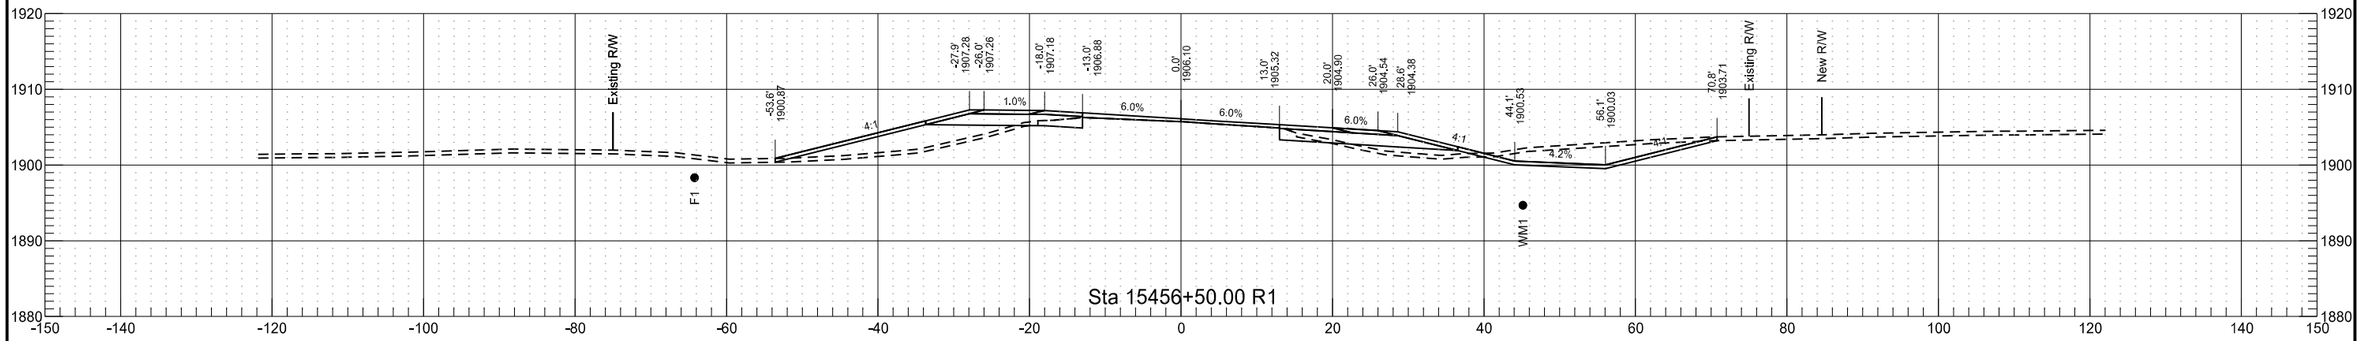


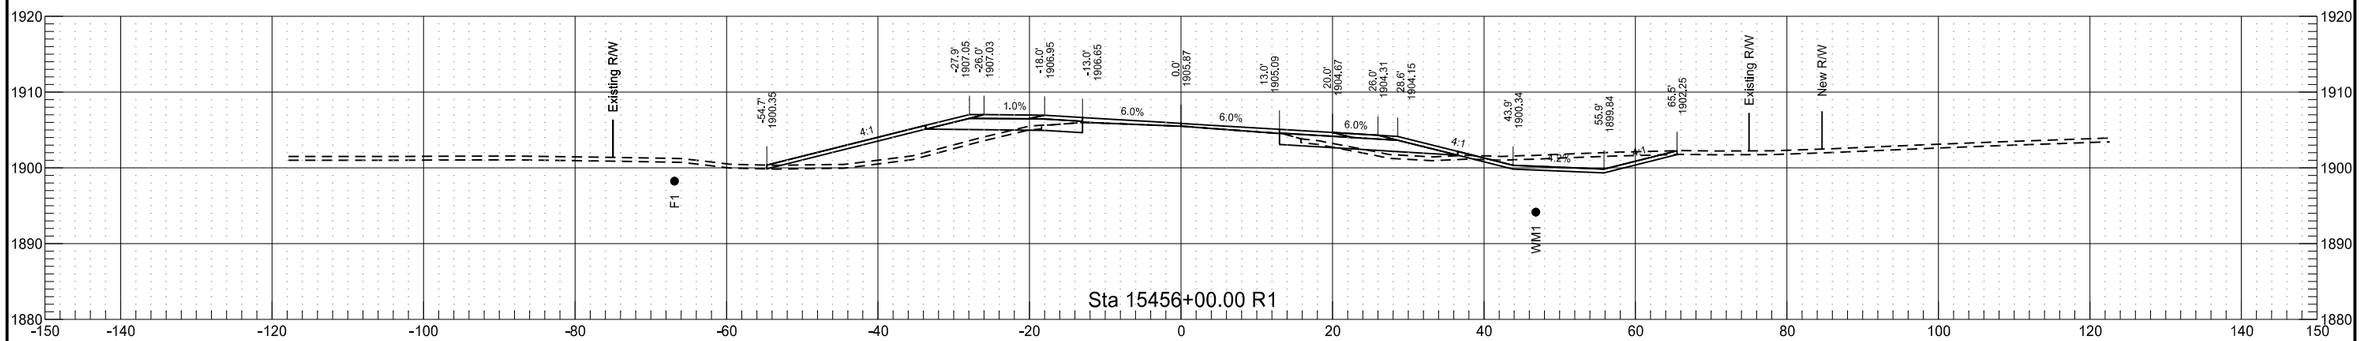

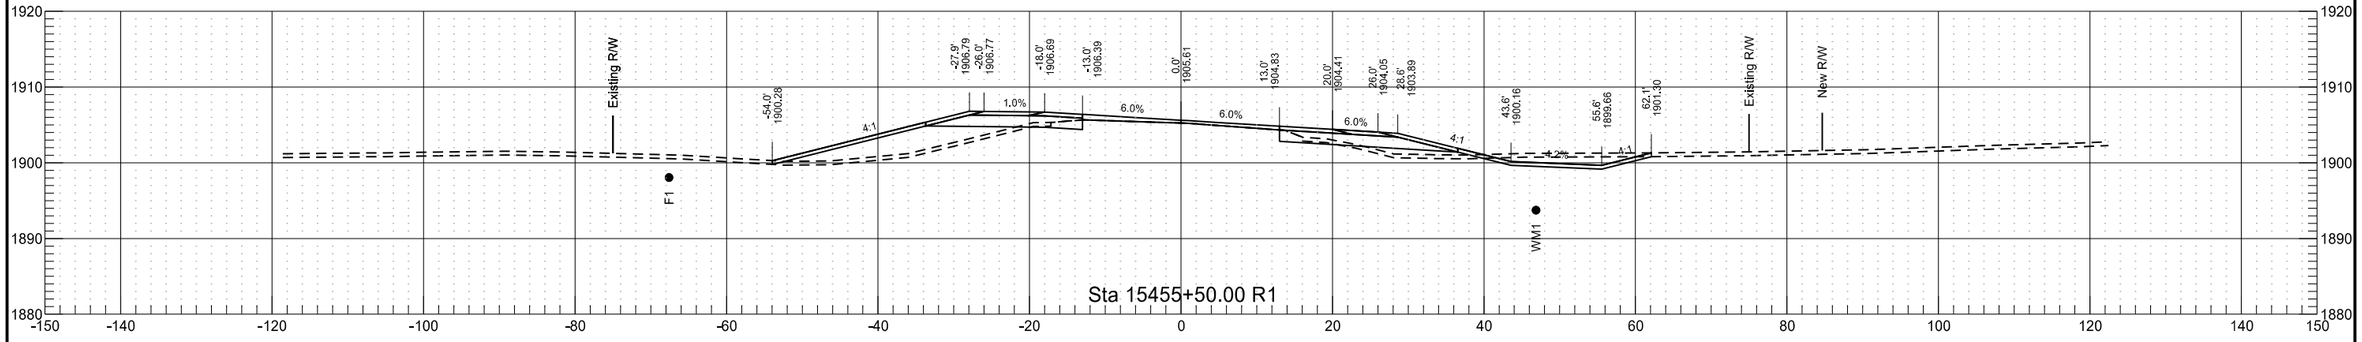

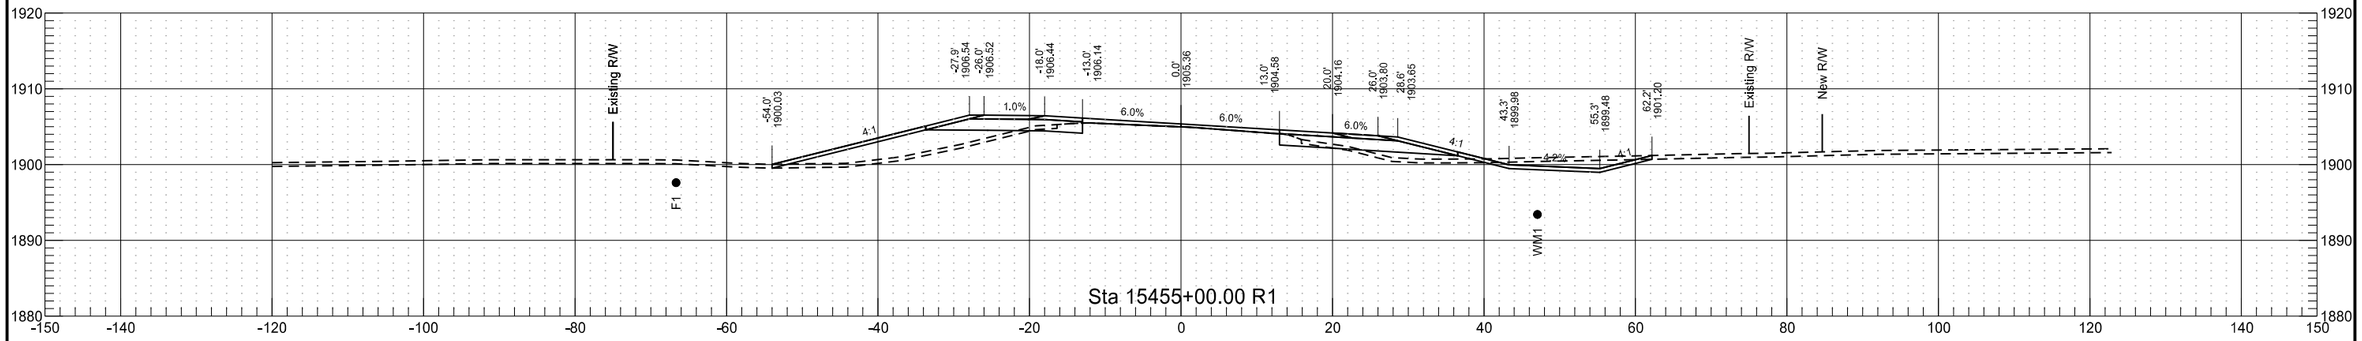



	STATE	PROJECT NO.	SECTION NO.	SHEET NO.
	ND	SOIB-7-804(061)283	200	213

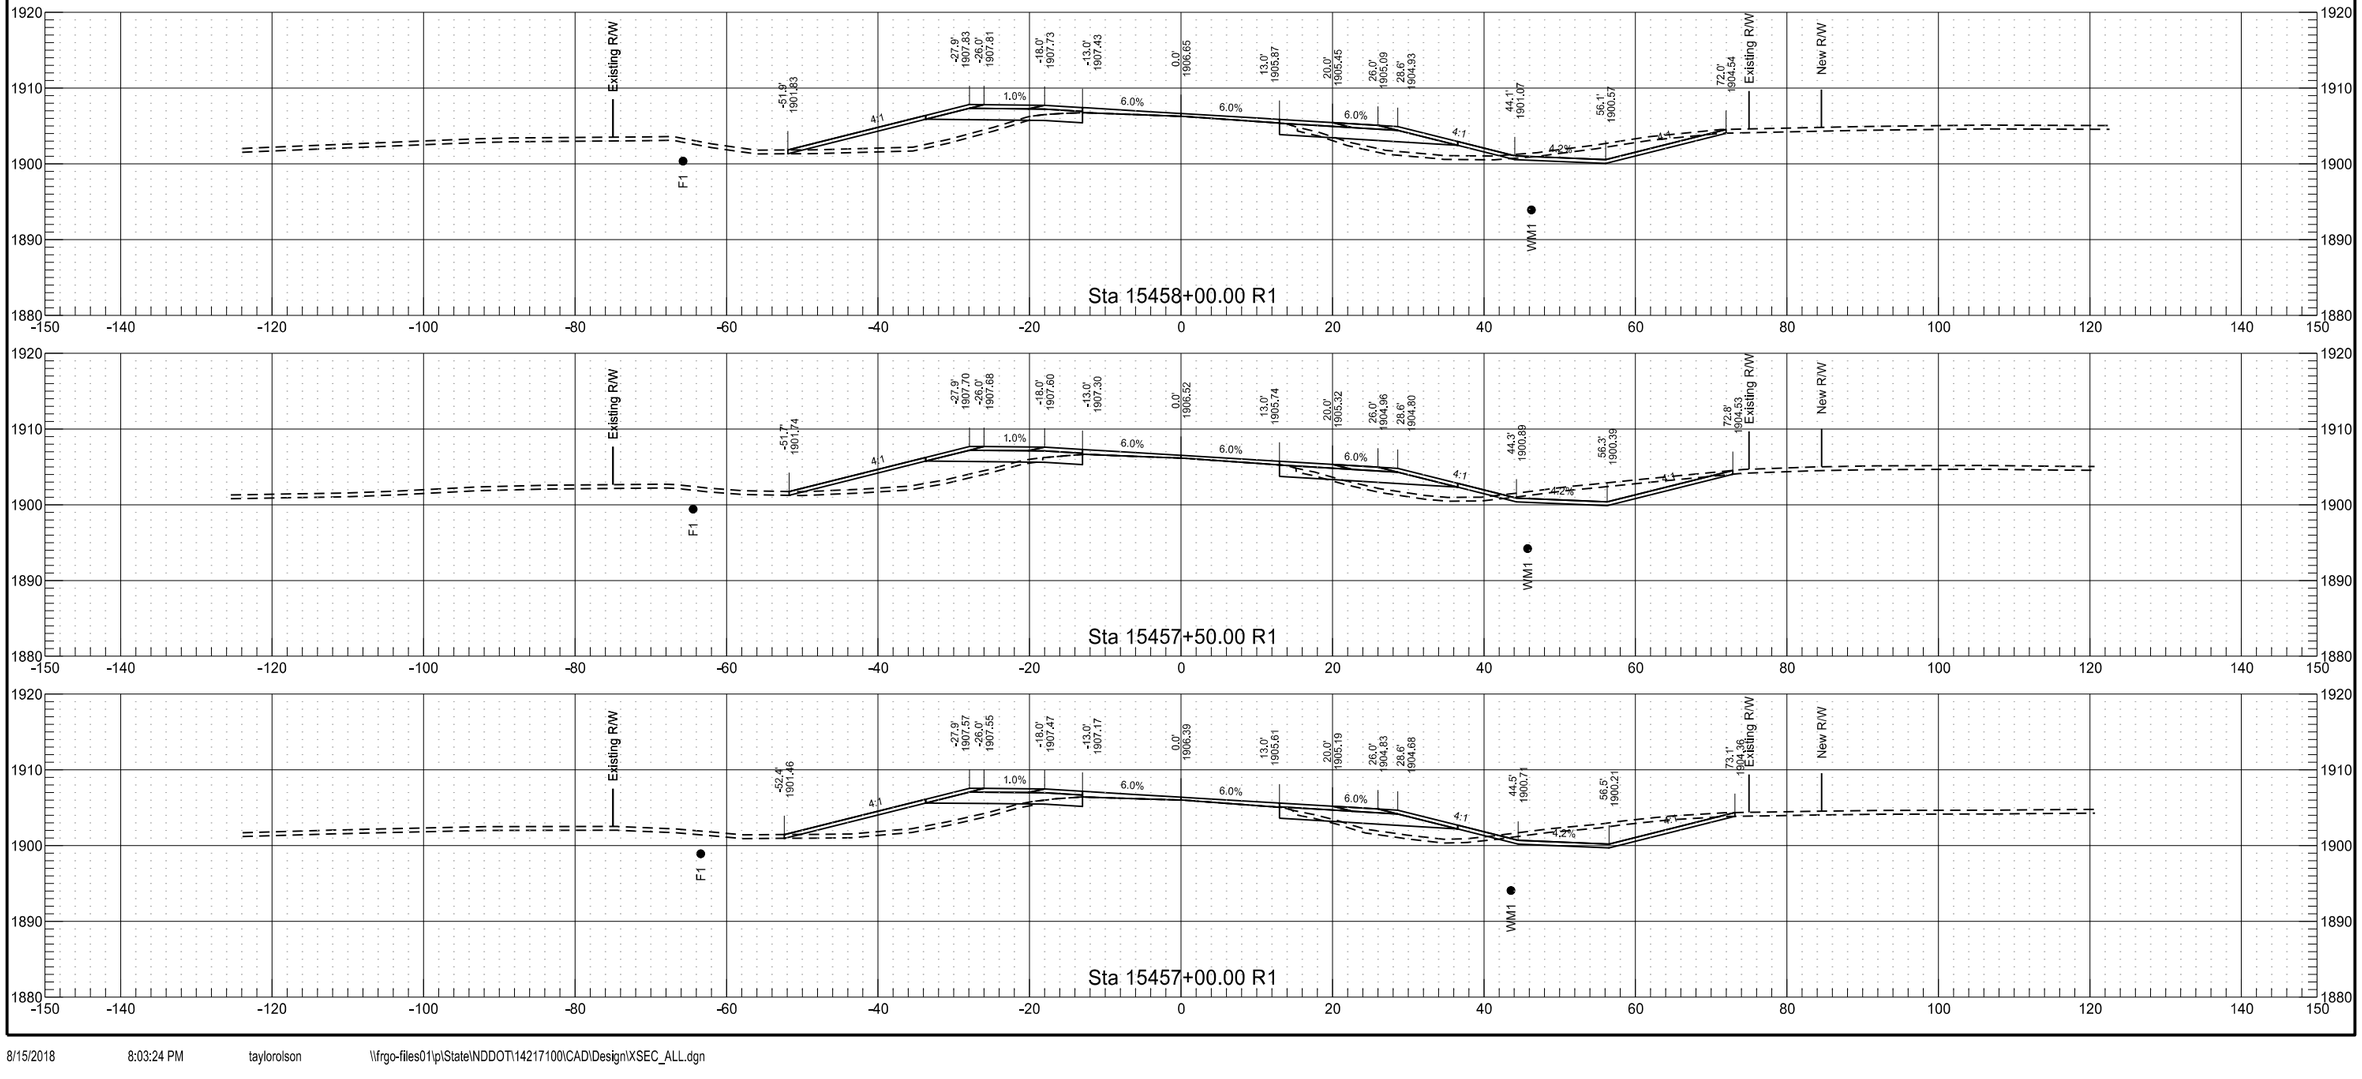


8/15/2018 8:03:24 PM taylorolson \\frgo-files01\p\State\NDDOT\14217100\CAD\Design\XSEC_ALL.dgn


	STATE	PROJECT NO.	SECTION NO.	SHEET NO.
	ND	SOIB-7-804(061)283	200	214

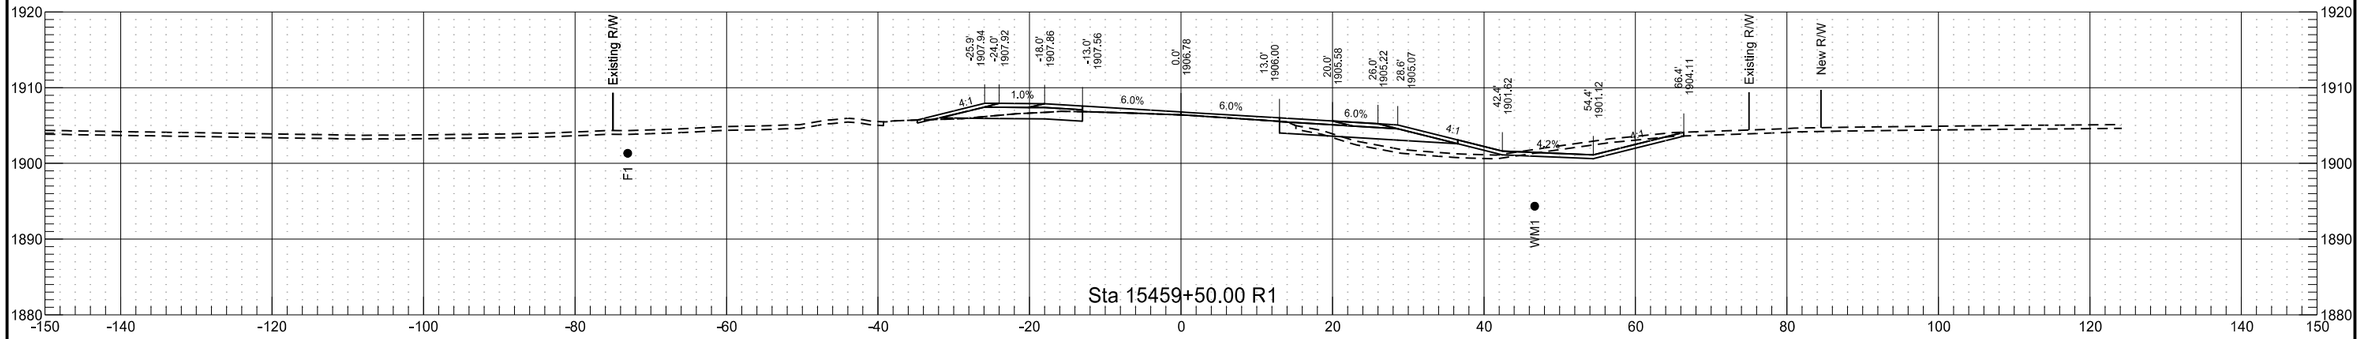


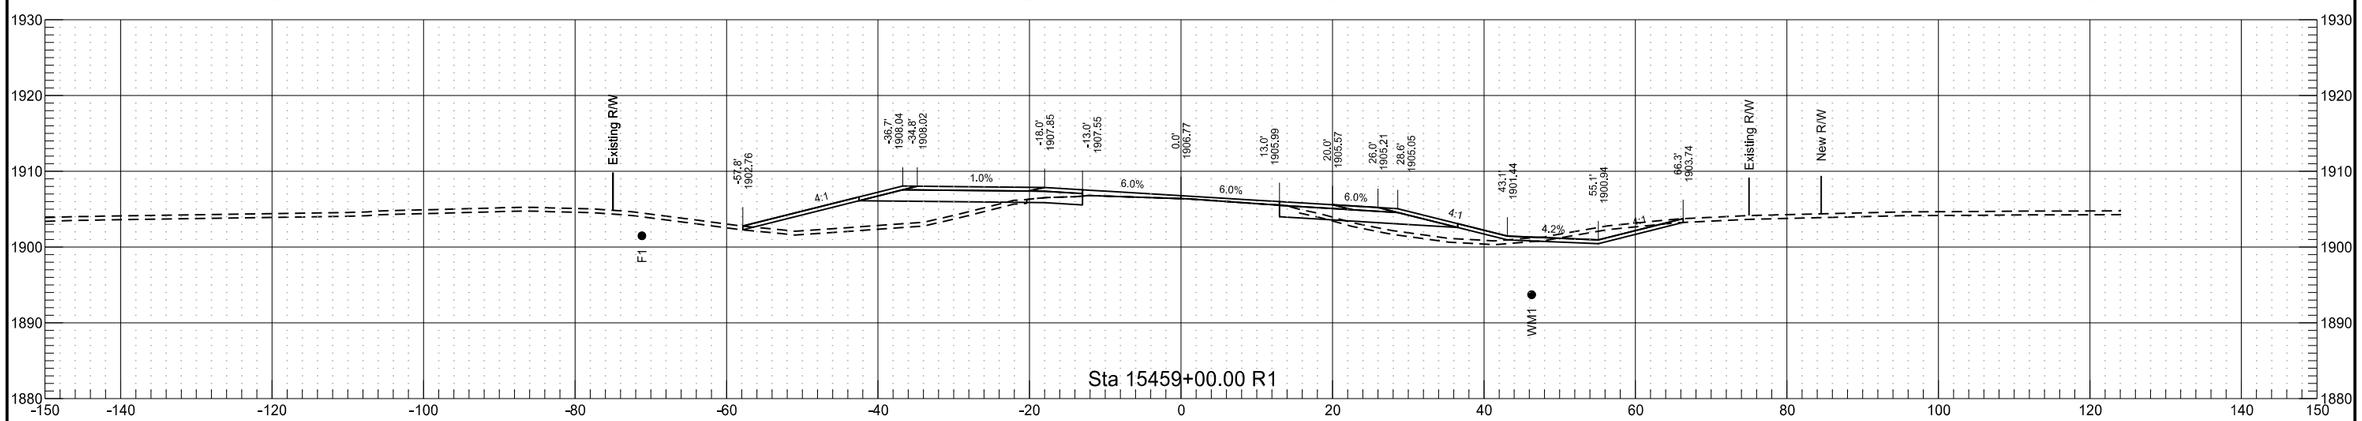


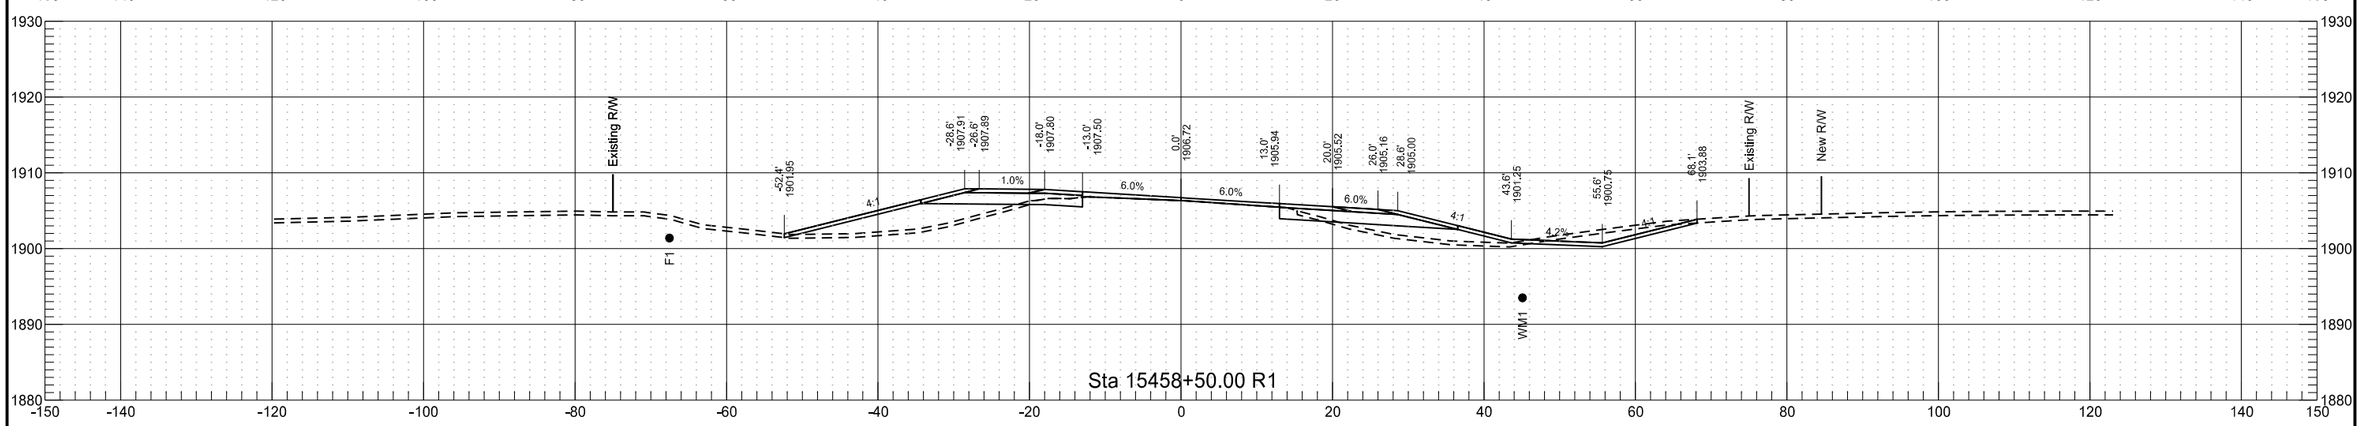


	STATE	PROJECT NO.	SECTION NO.	SHEET NO.
	ND	SOIB-7-804(061)283	200	215

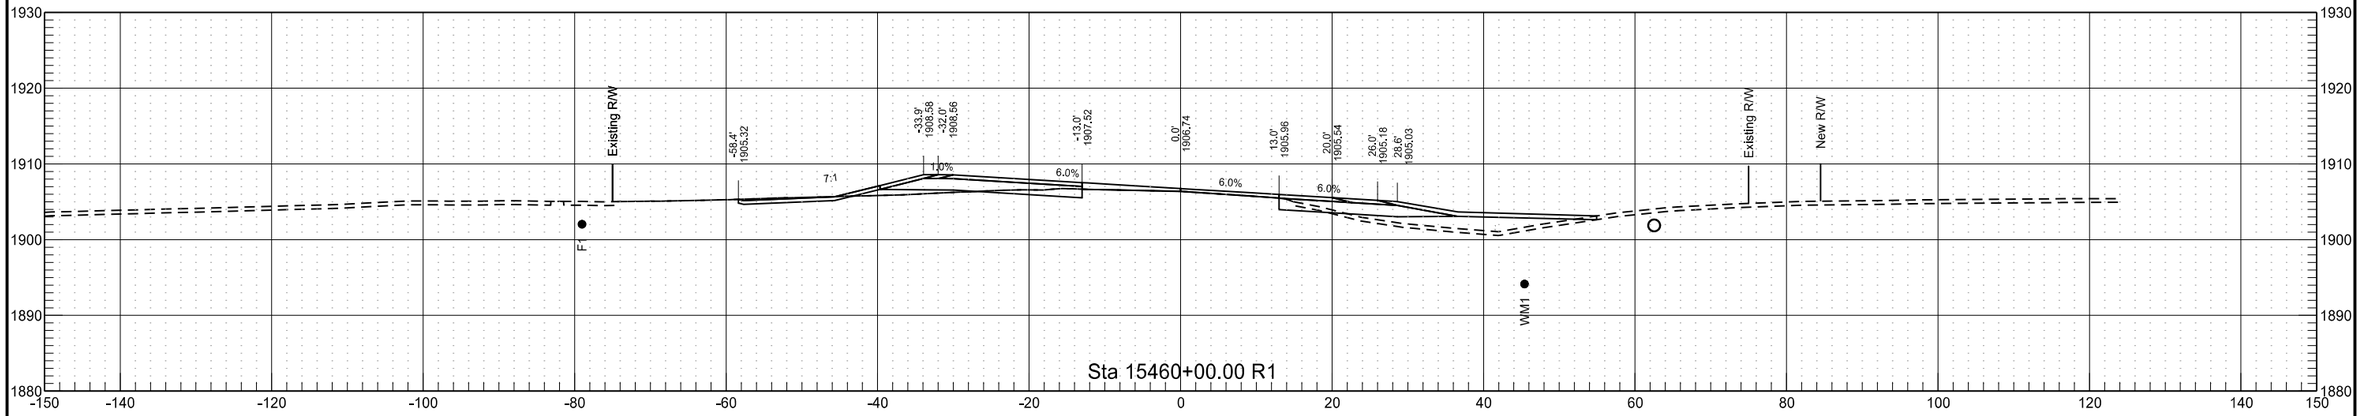


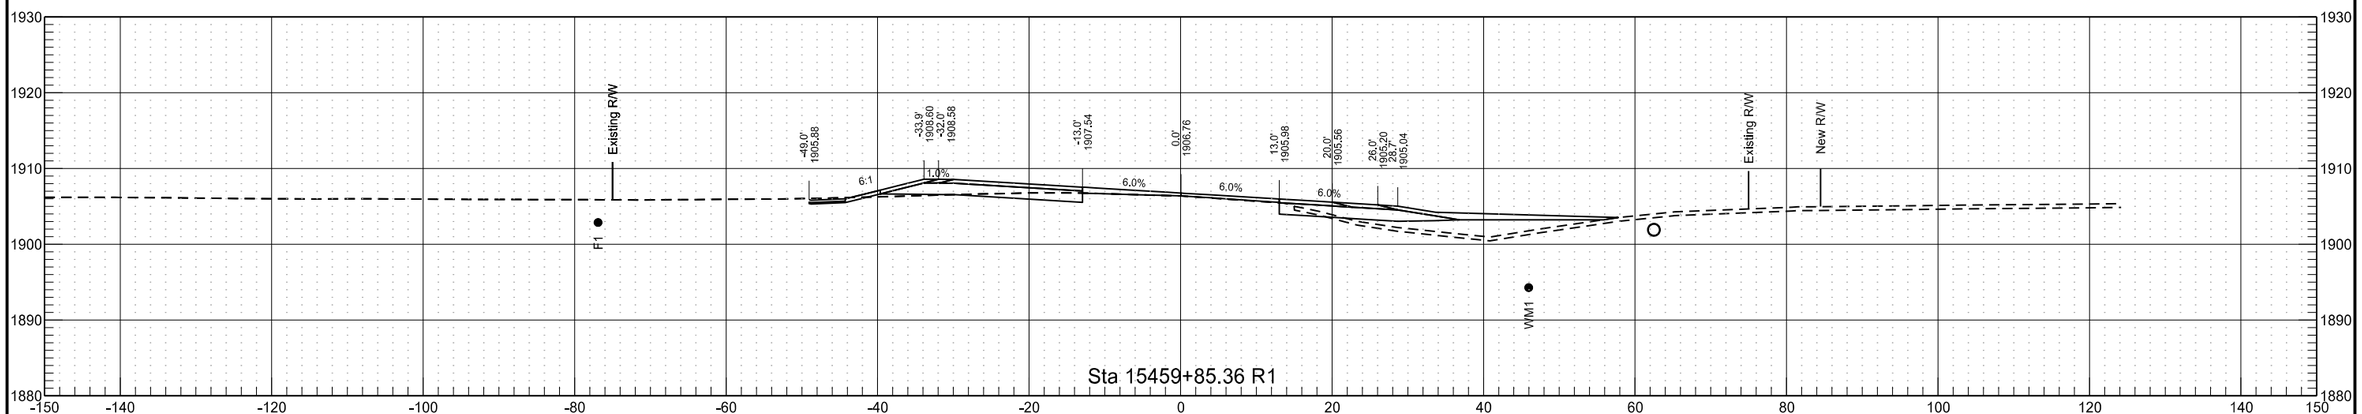


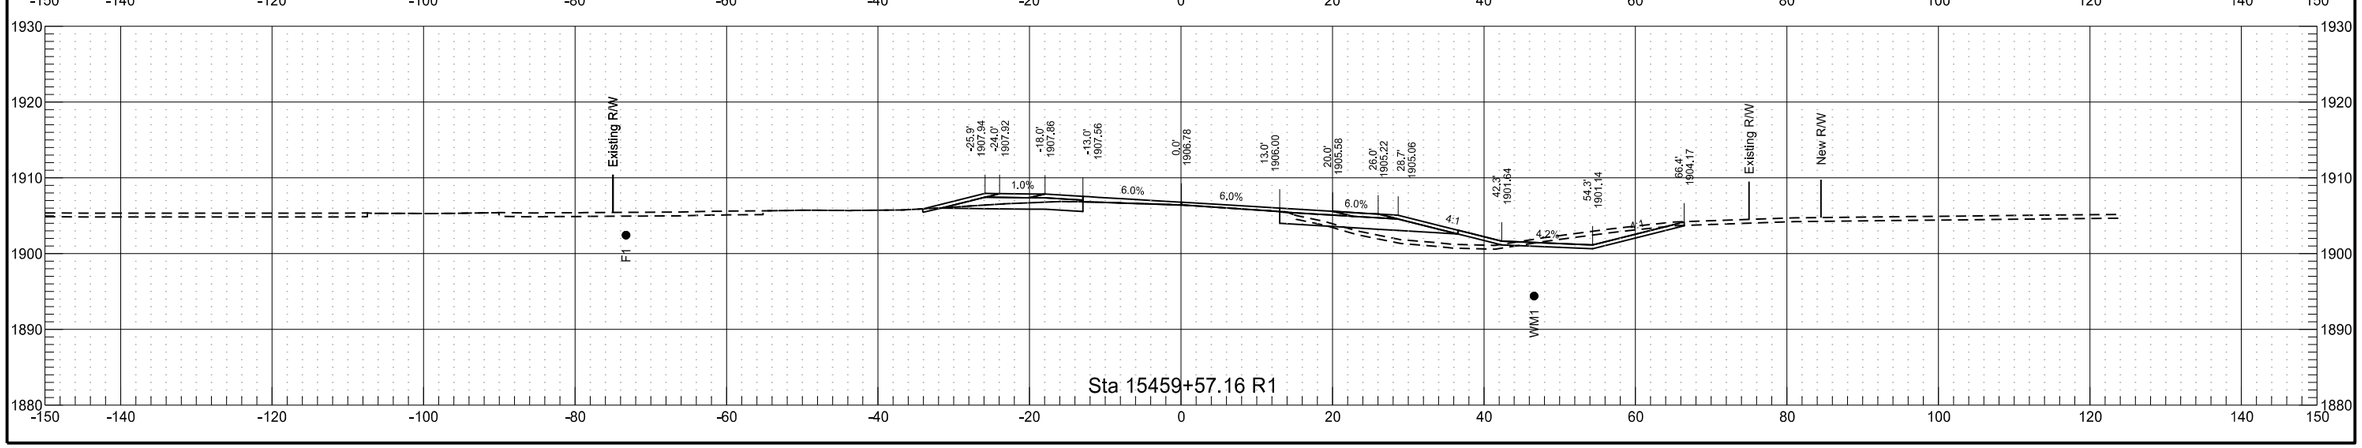


	STATE	PROJECT NO.	SECTION NO.	SHEET NO.
	ND	SOIB-7-804(061)283	200	216

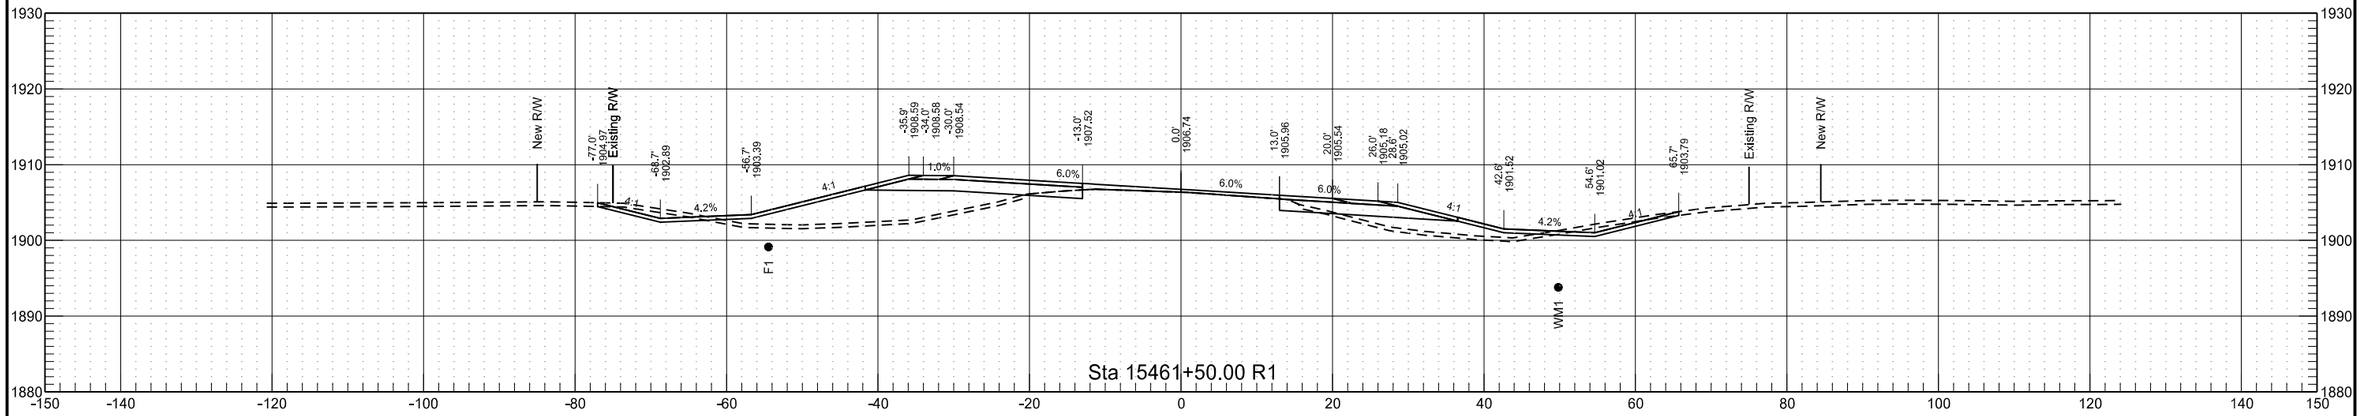


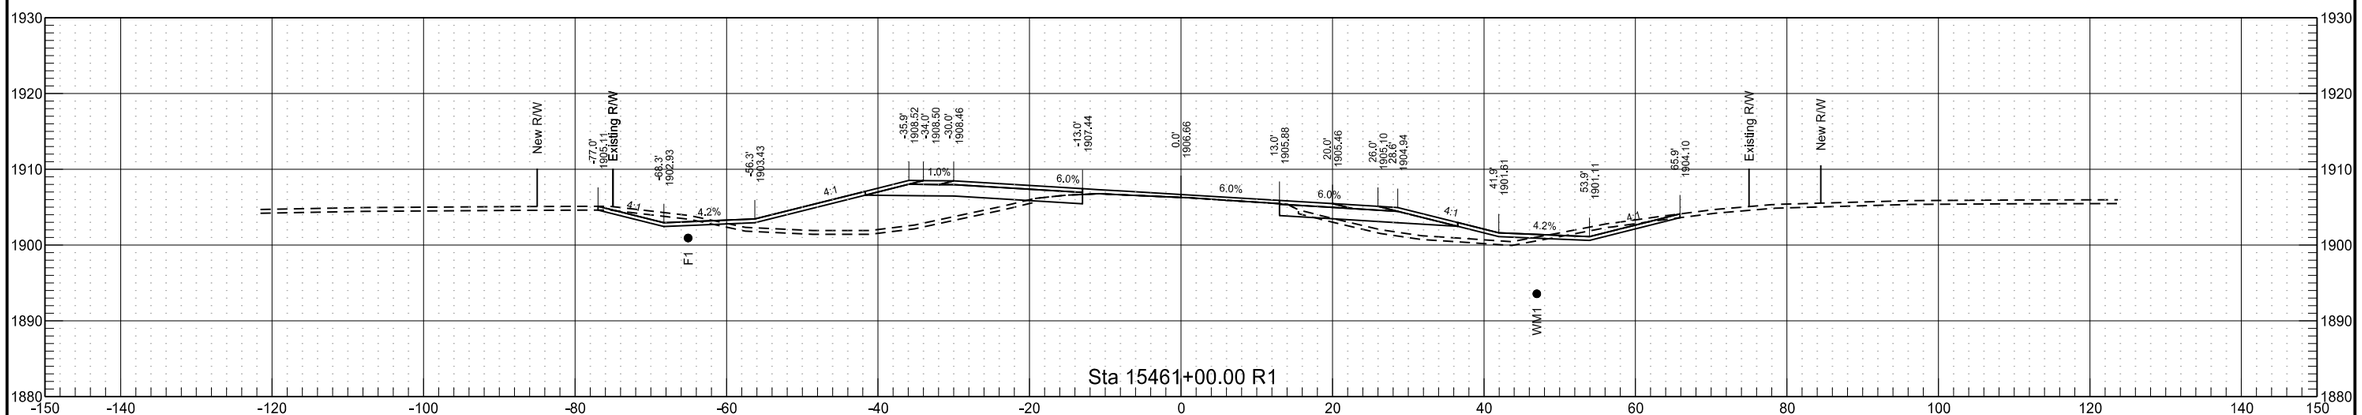


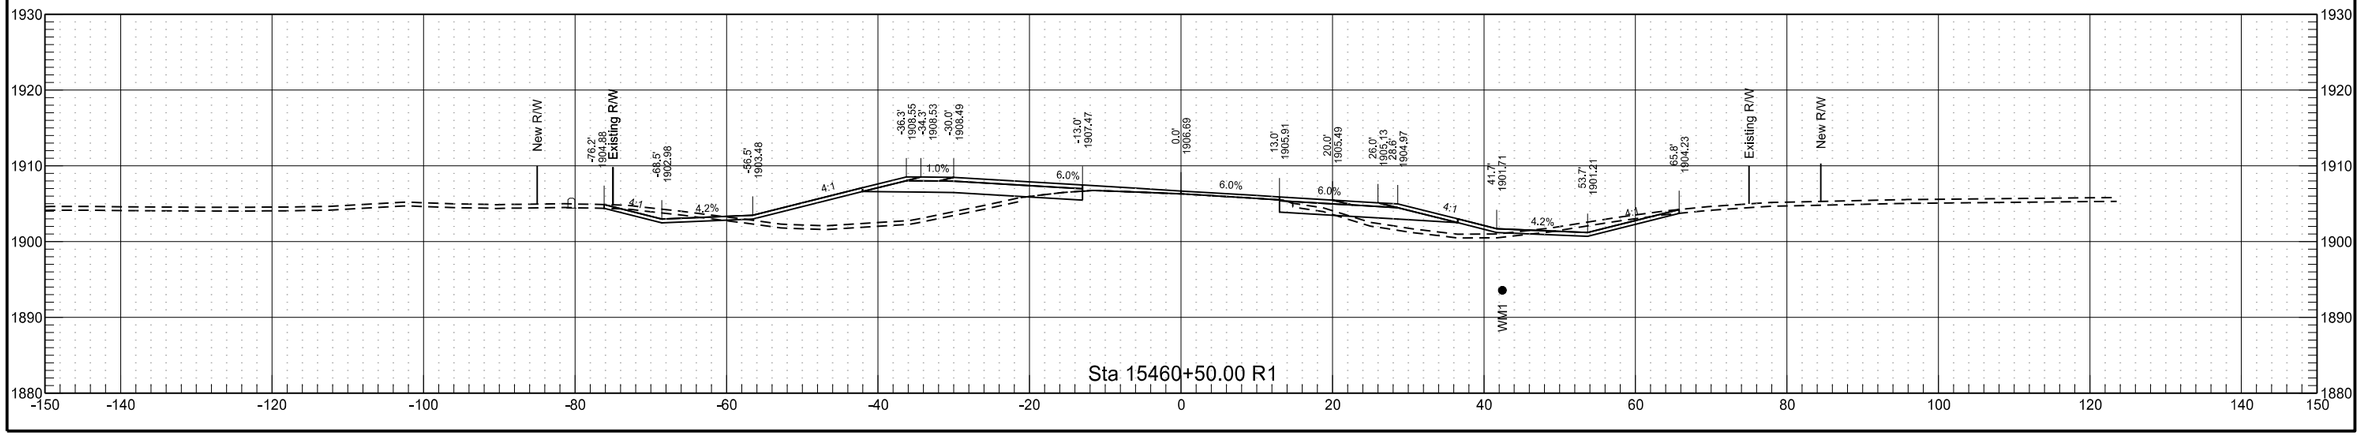


	STATE	PROJECT NO.	SECTION NO.	SHEET NO.
	ND	SOIB-7-804(061)283	200	217

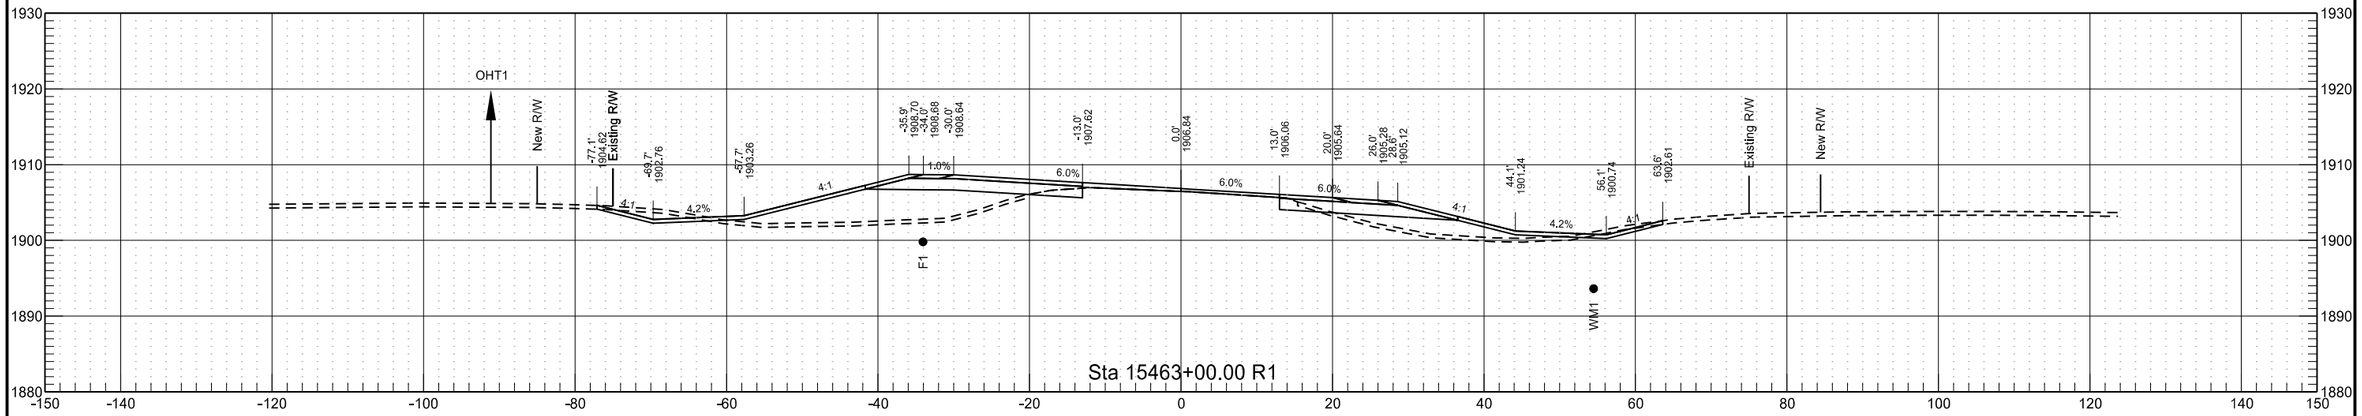


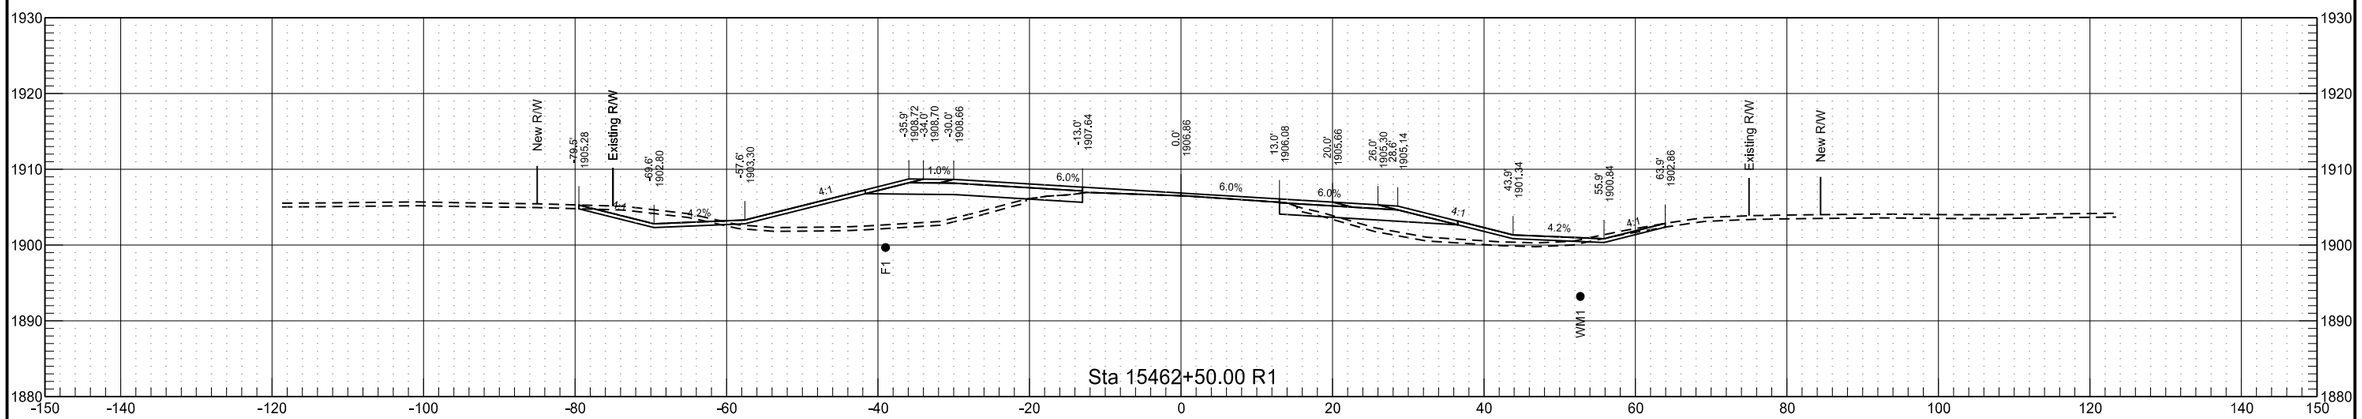


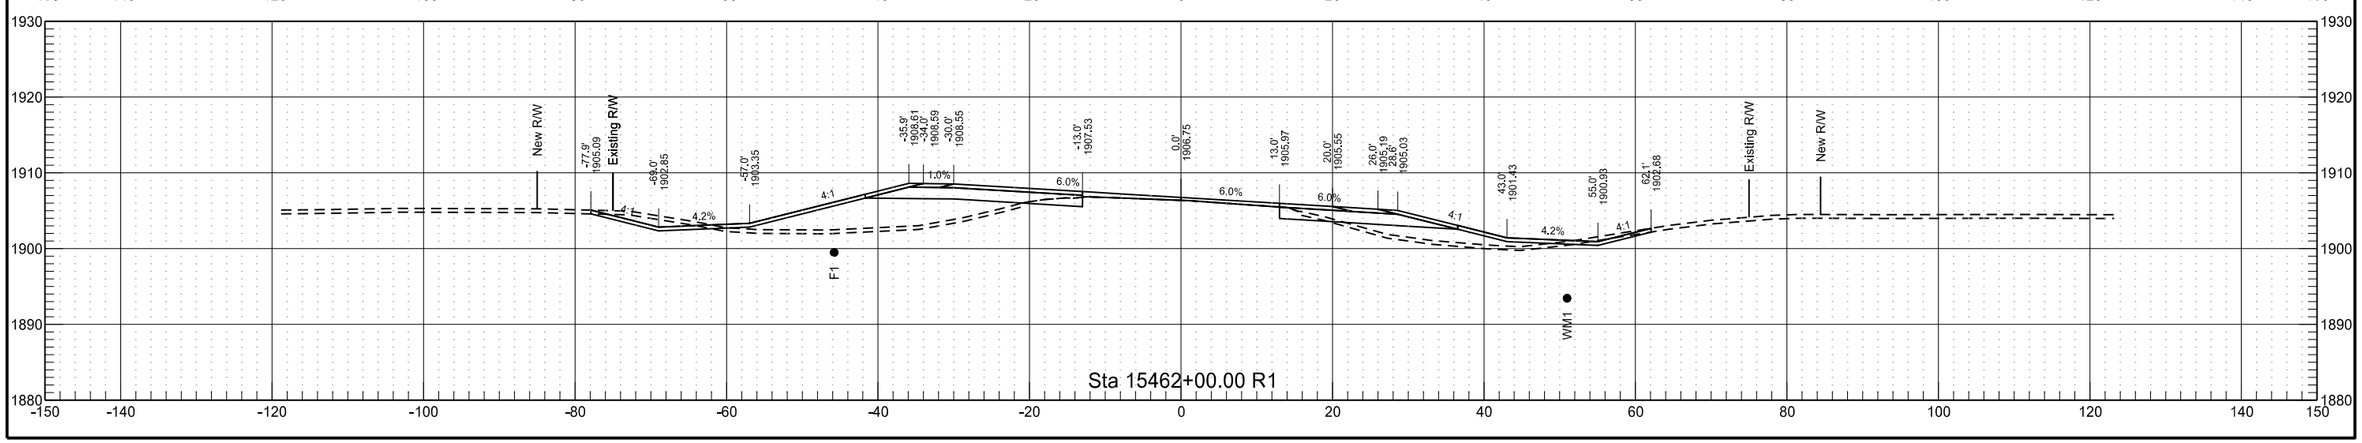


	STATE	PROJECT NO.	SECTION NO.	SHEET NO.
	ND	SOIB-7-804(061)283	200	218

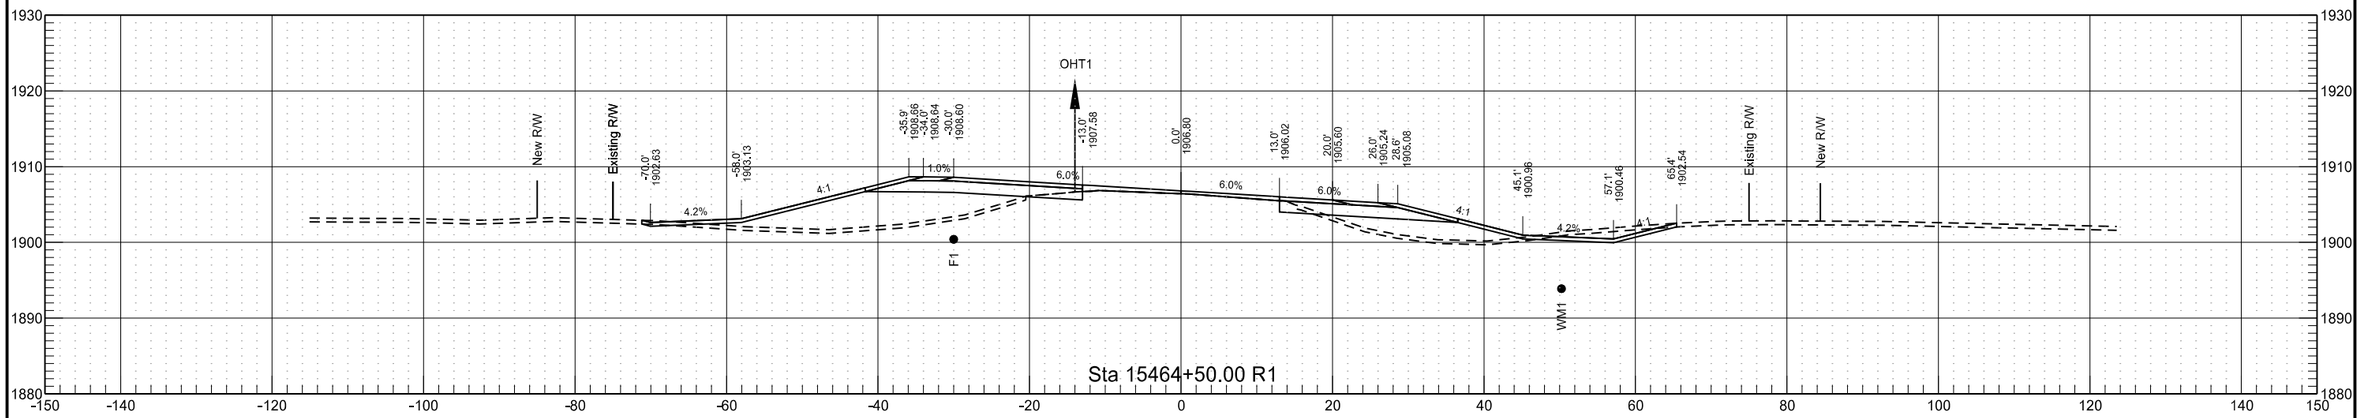


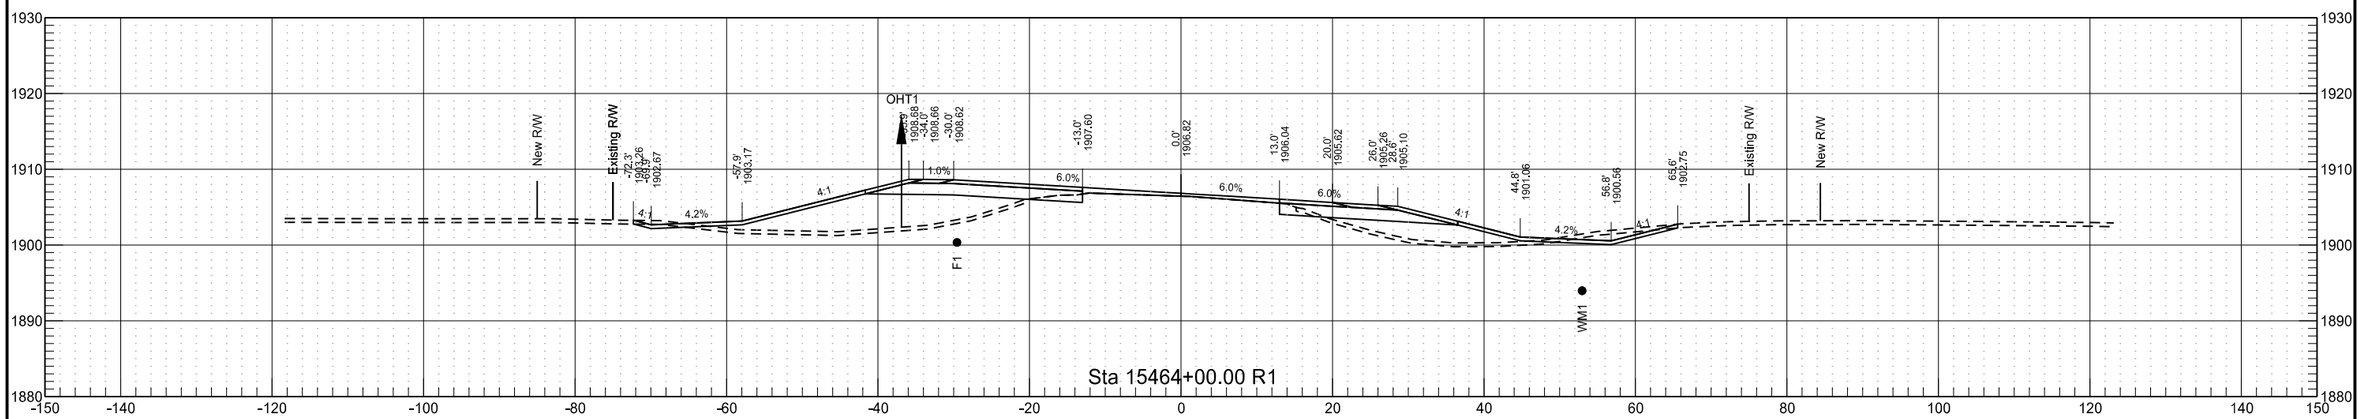


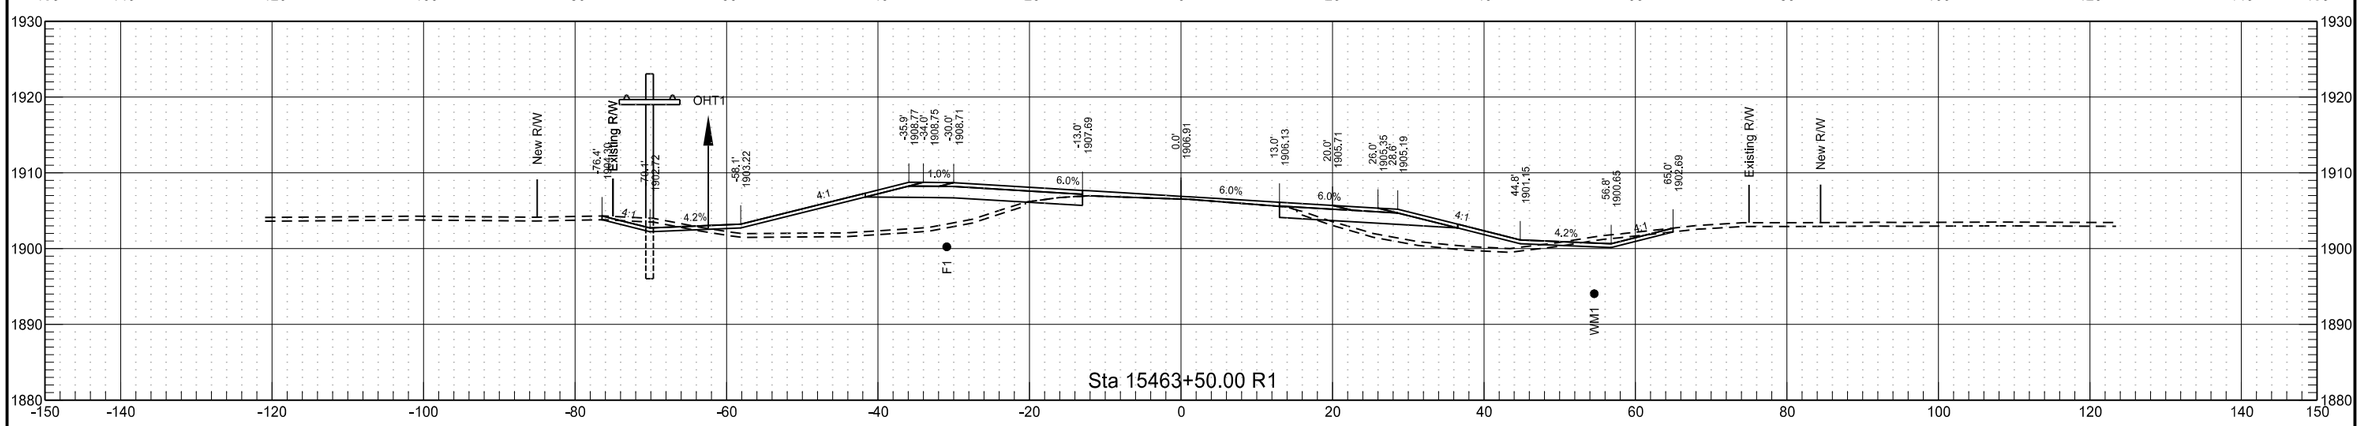


	STATE	PROJECT NO.	SECTION NO.	SHEET NO.
	ND	SOIB-7-804(061)283	200	219

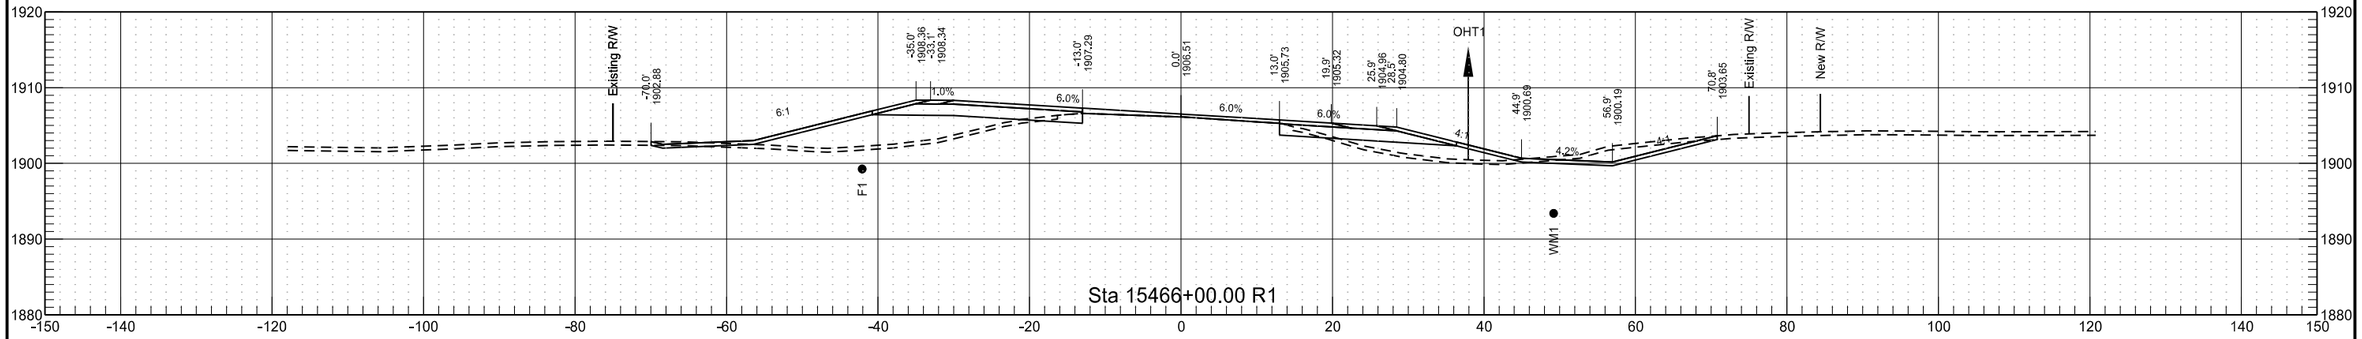


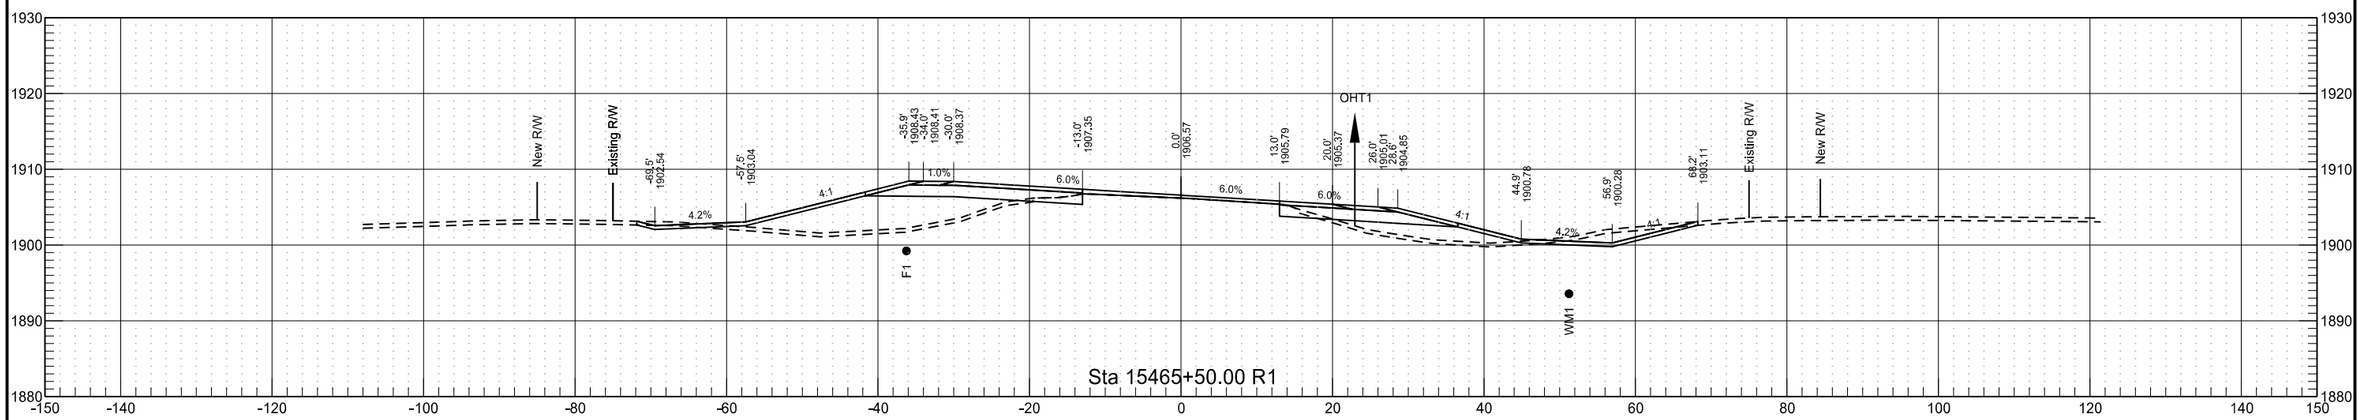


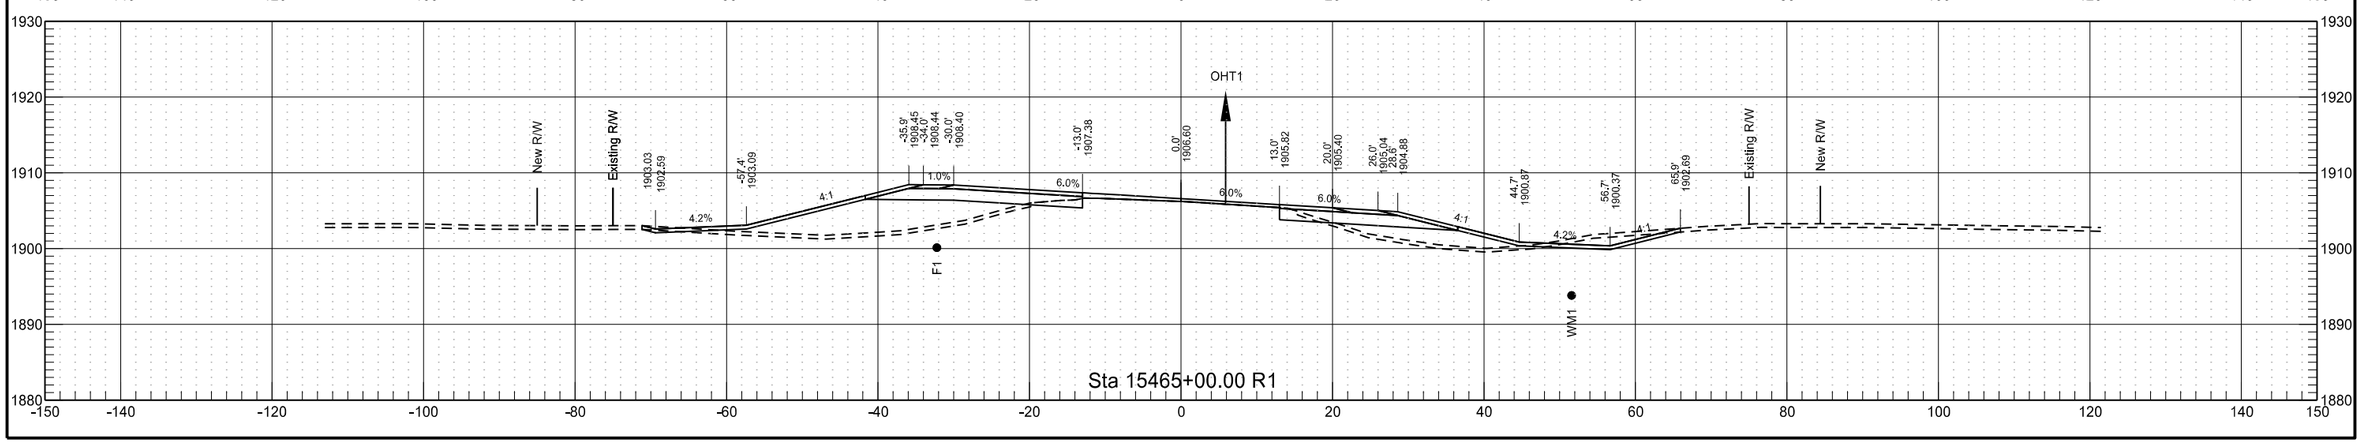


	STATE	PROJECT NO.	SECTION NO.	SHEET NO.
	ND	SOIB-7-804(061)283	200	220

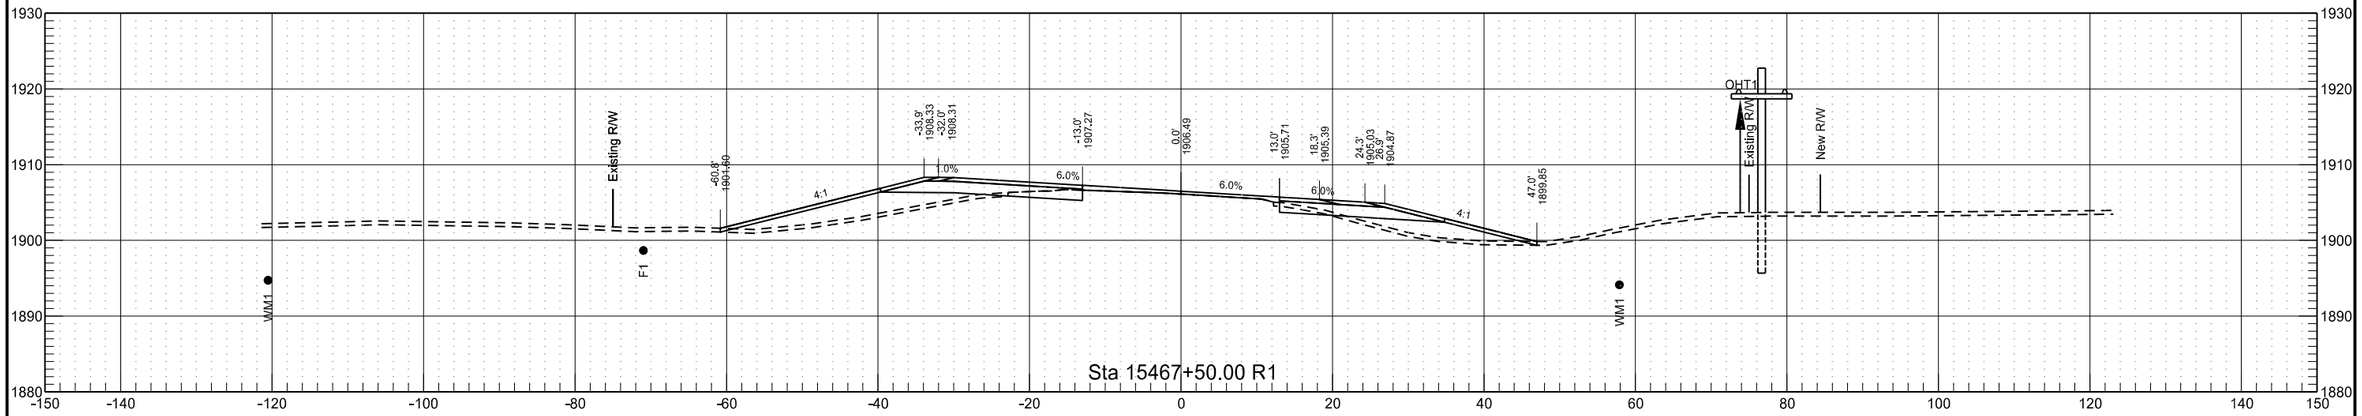


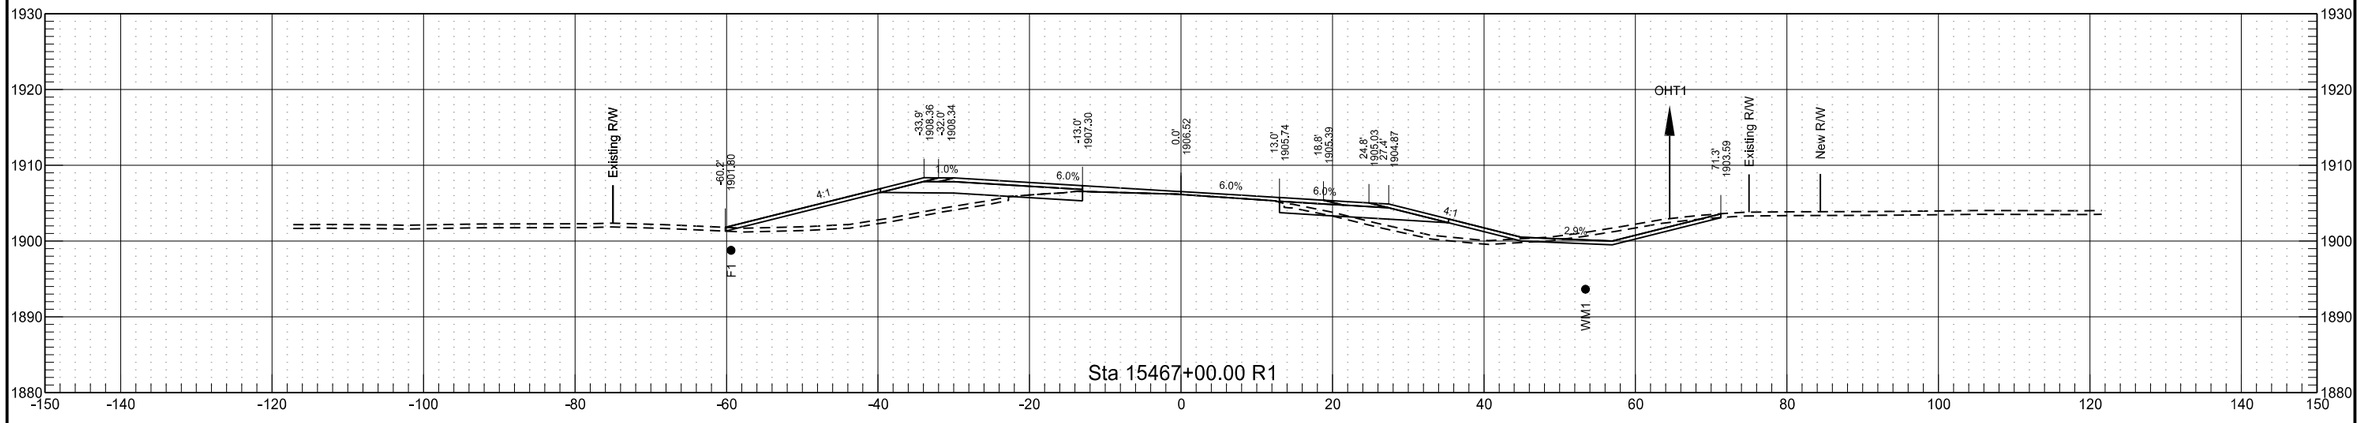


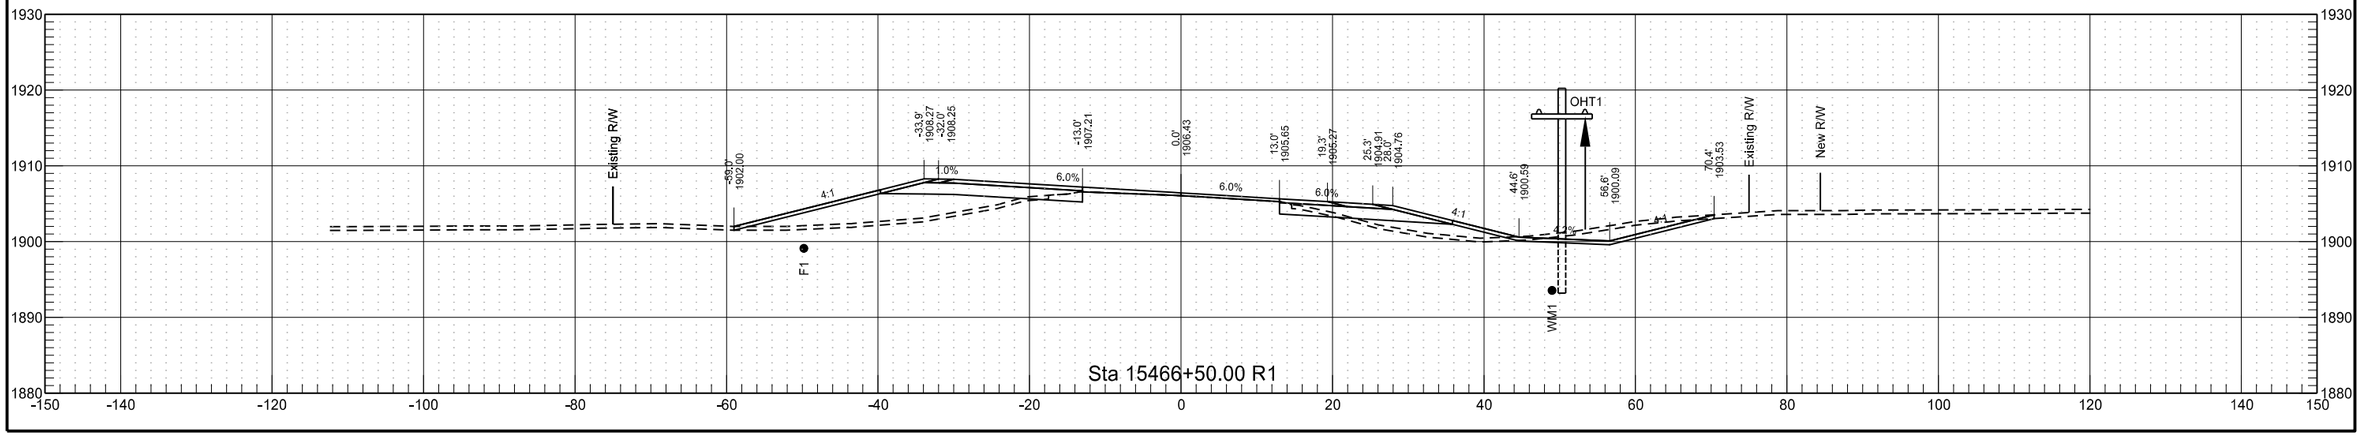


	STATE	PROJECT NO.	SECTION NO.	SHEET NO.
	ND	SOIB-7-804(061)283	200	221

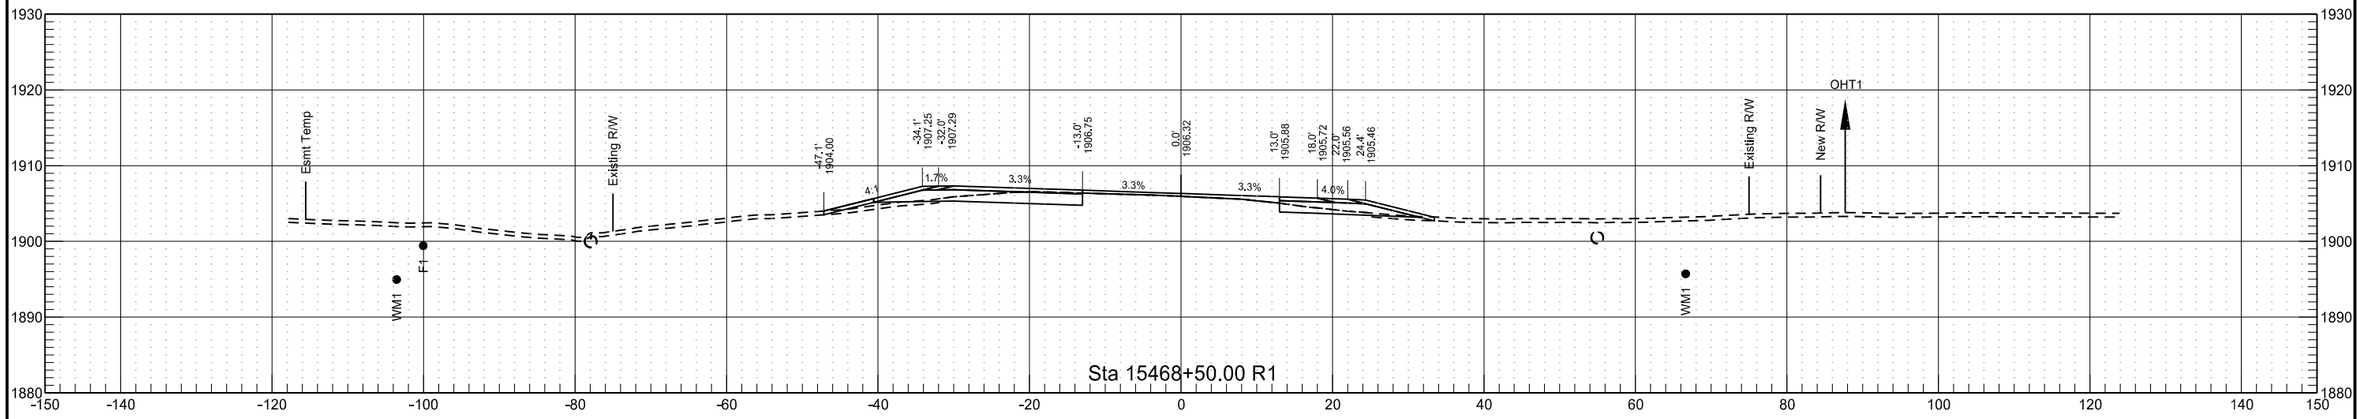

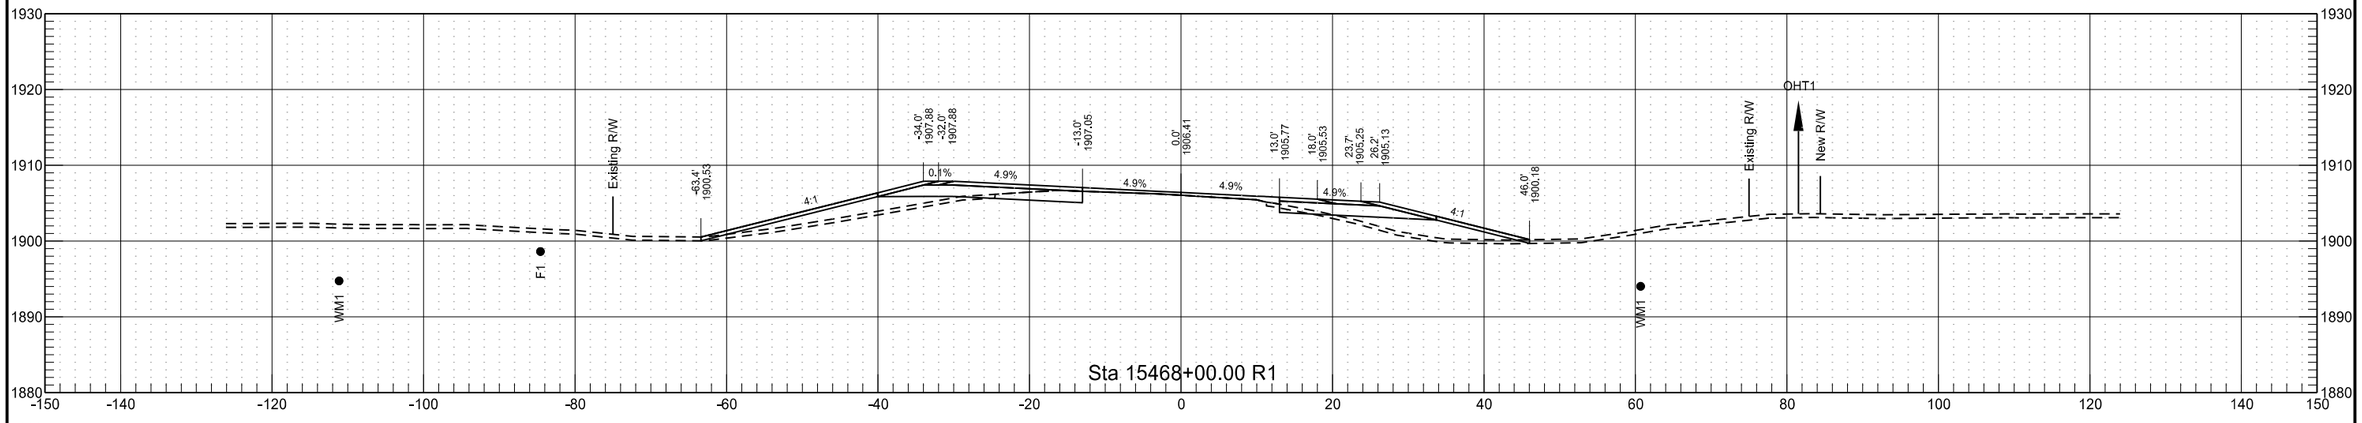


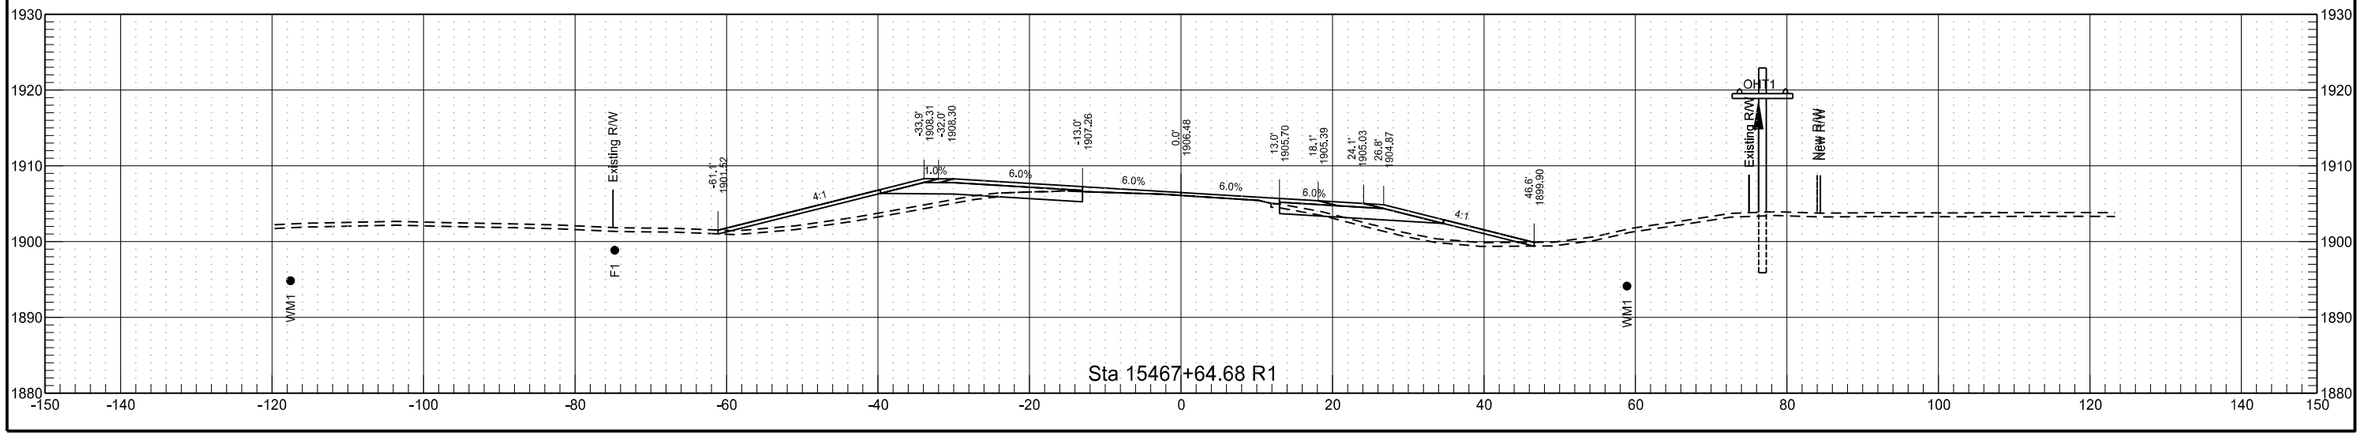



	STATE	PROJECT NO.	SECTION NO.	SHEET NO.
	ND	SOIB-7-804(061)283	200	222

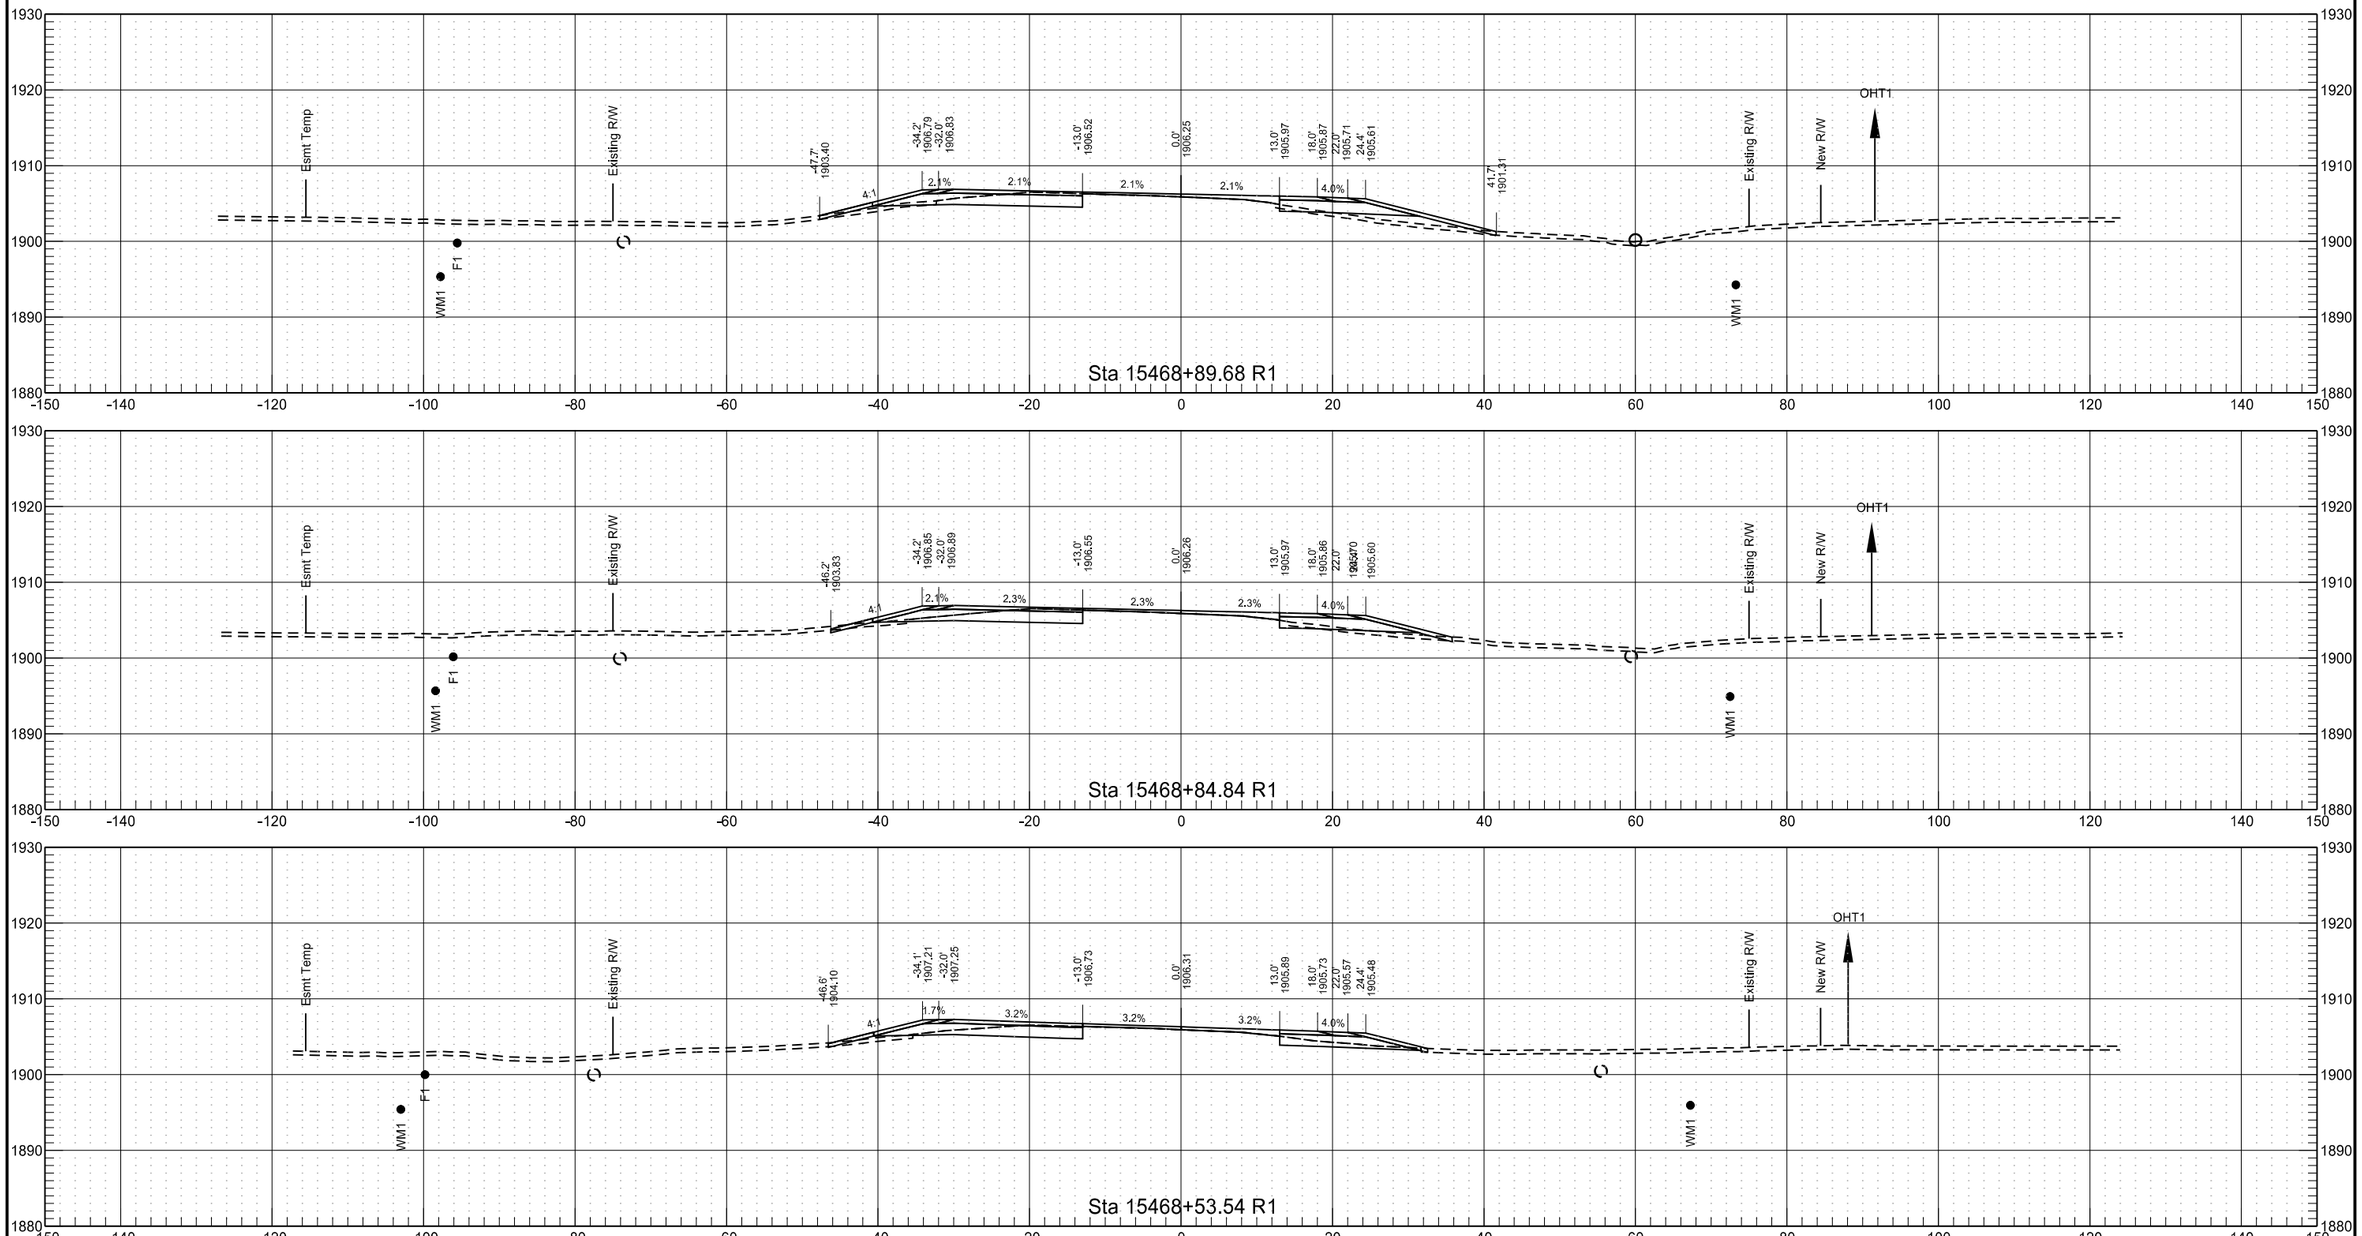


	STATE	PROJECT NO.	SECTION NO.	SHEET NO.
	ND	SOIB-7-804(061)283	200	223

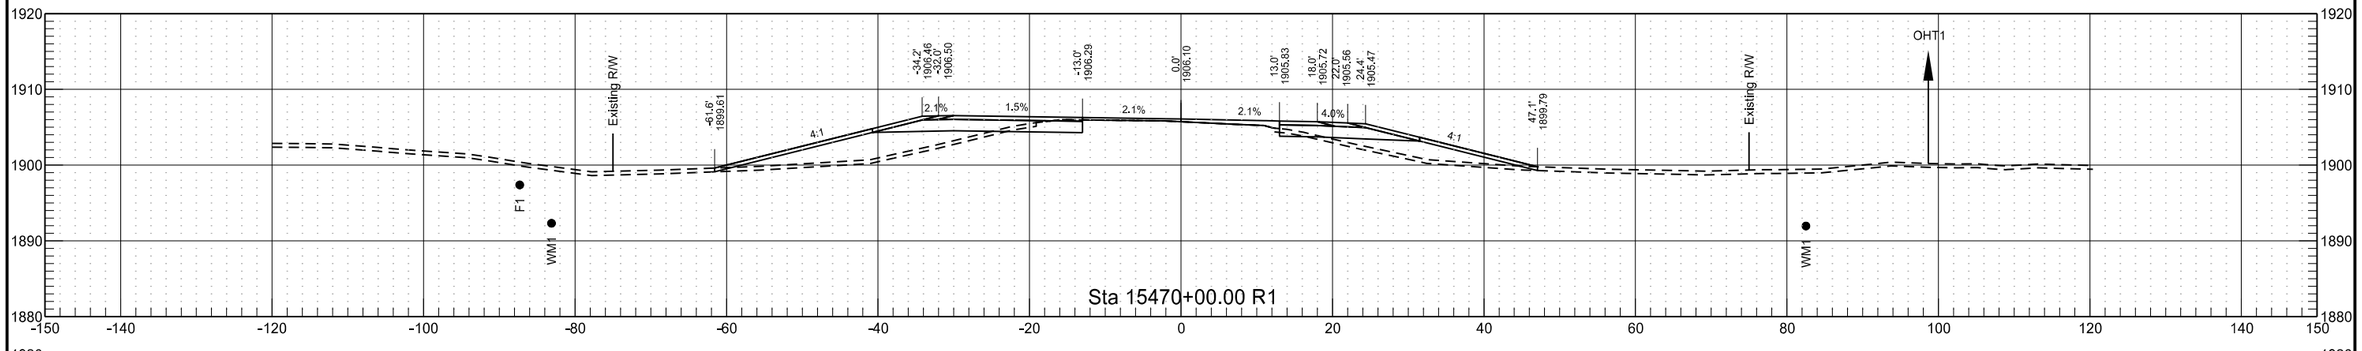


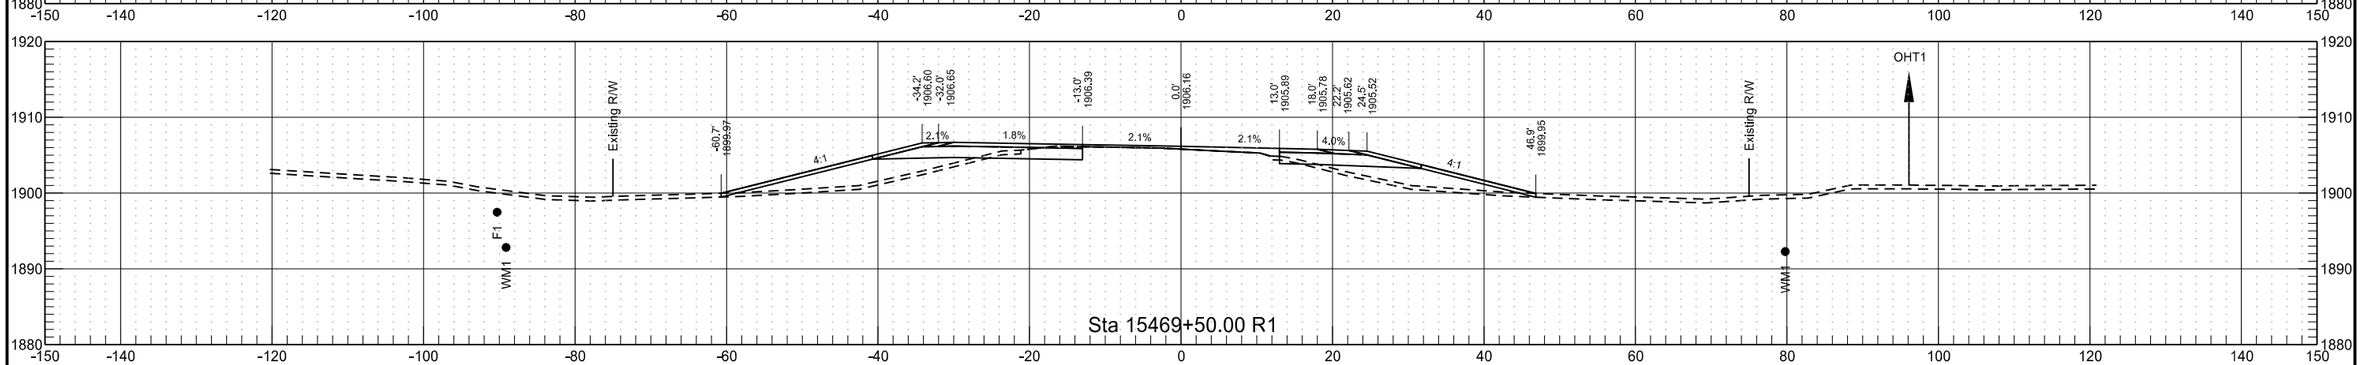


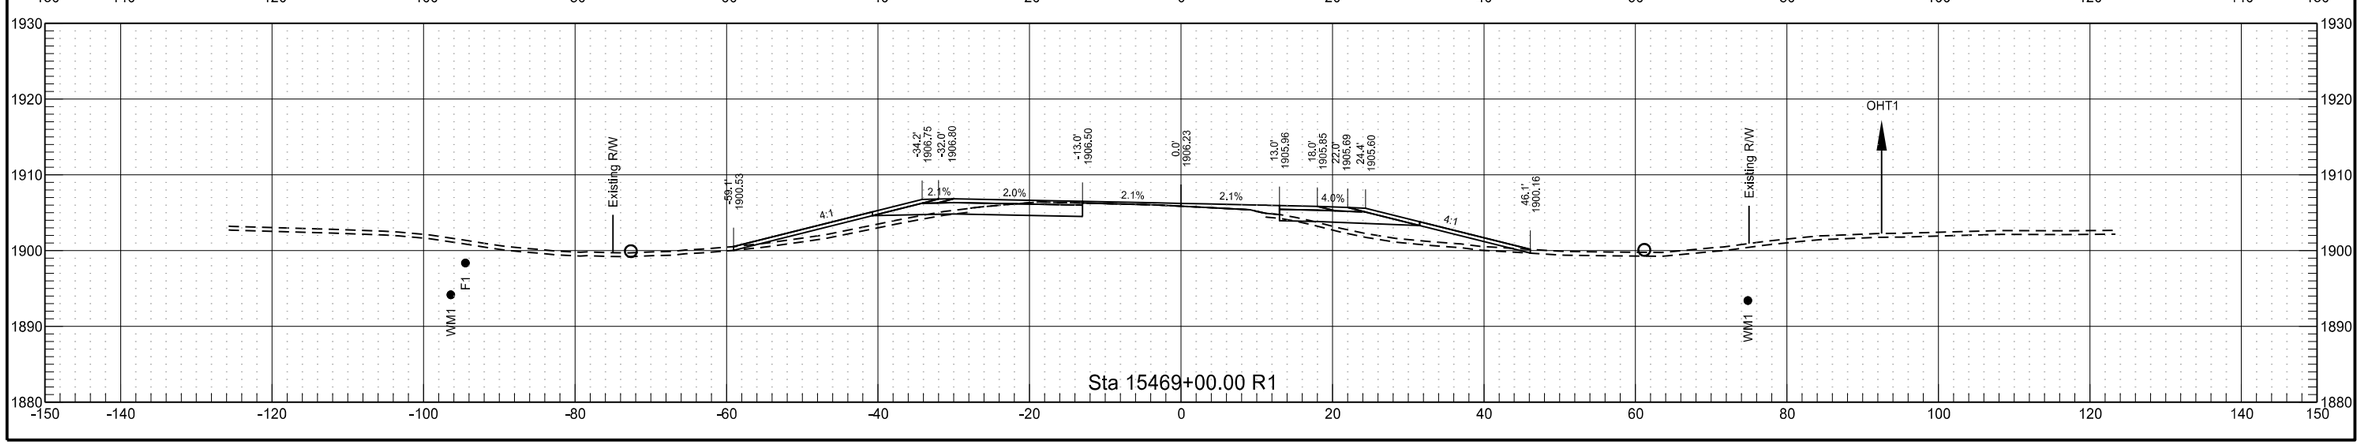


	STATE	PROJECT NO.	SECTION NO.	SHEET NO.
	ND	SOIB-7-804(061)283	200	224

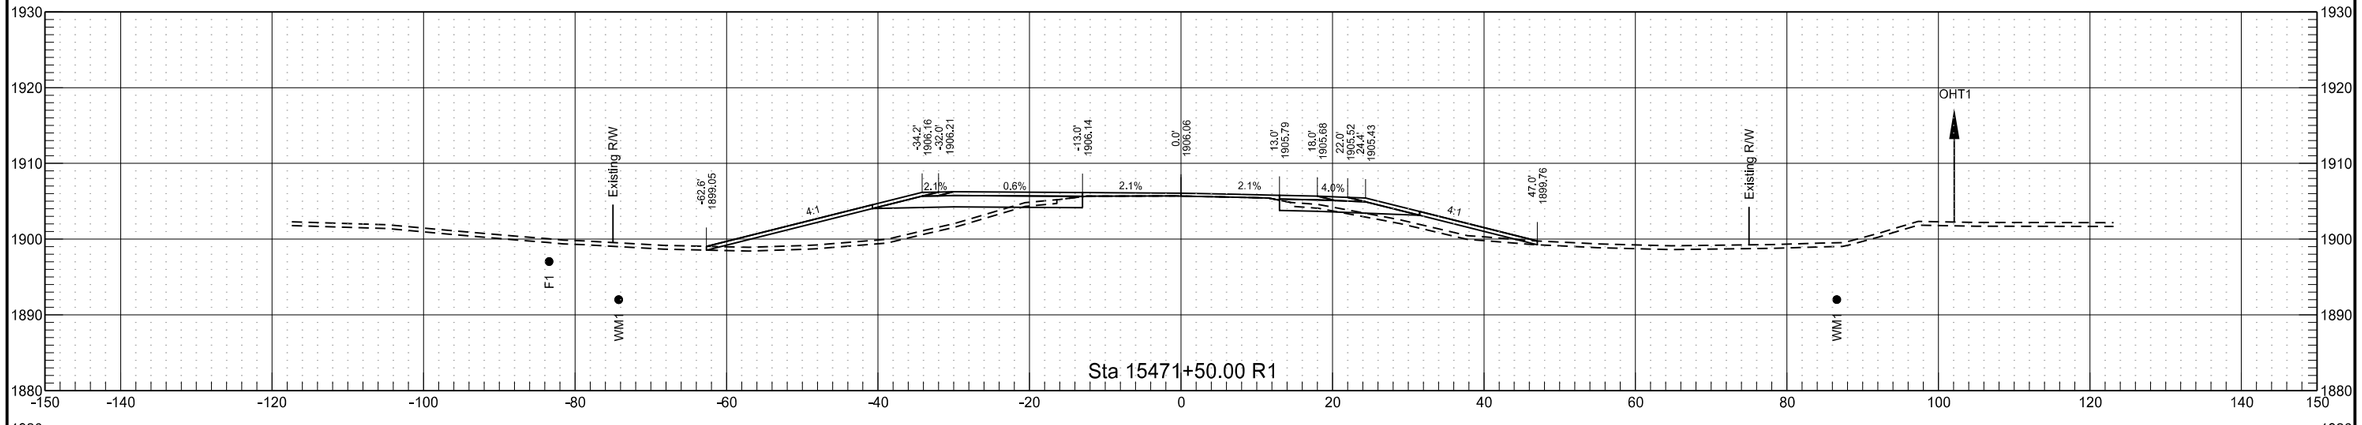

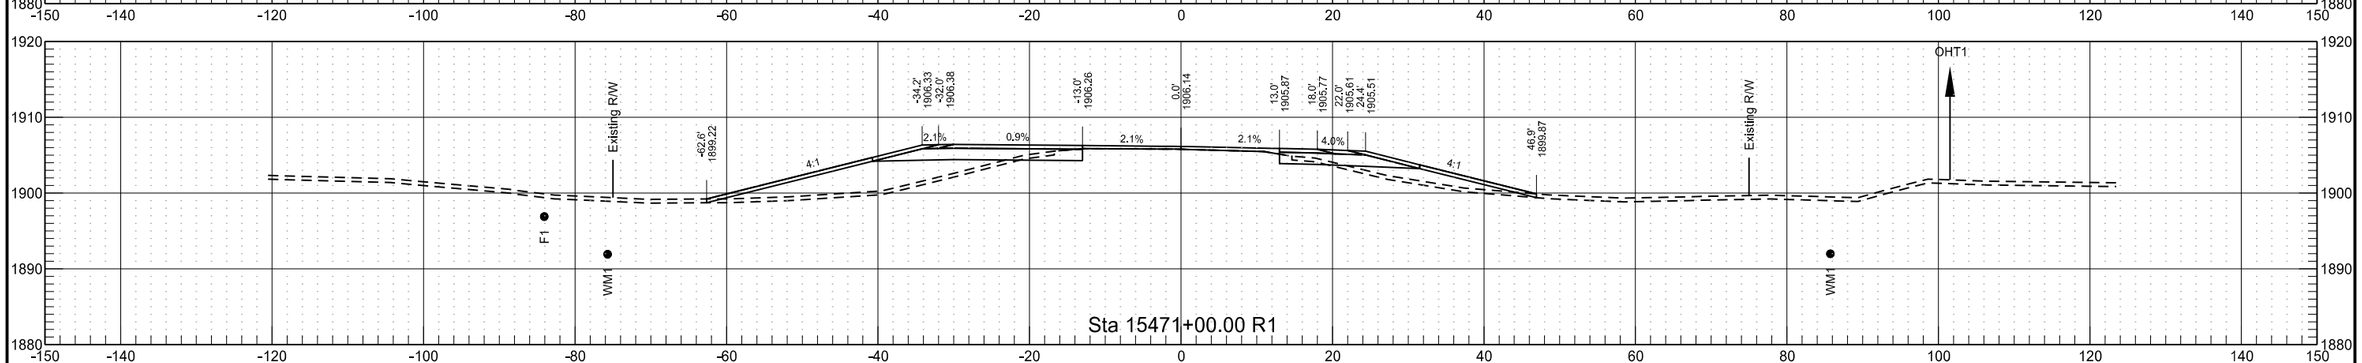


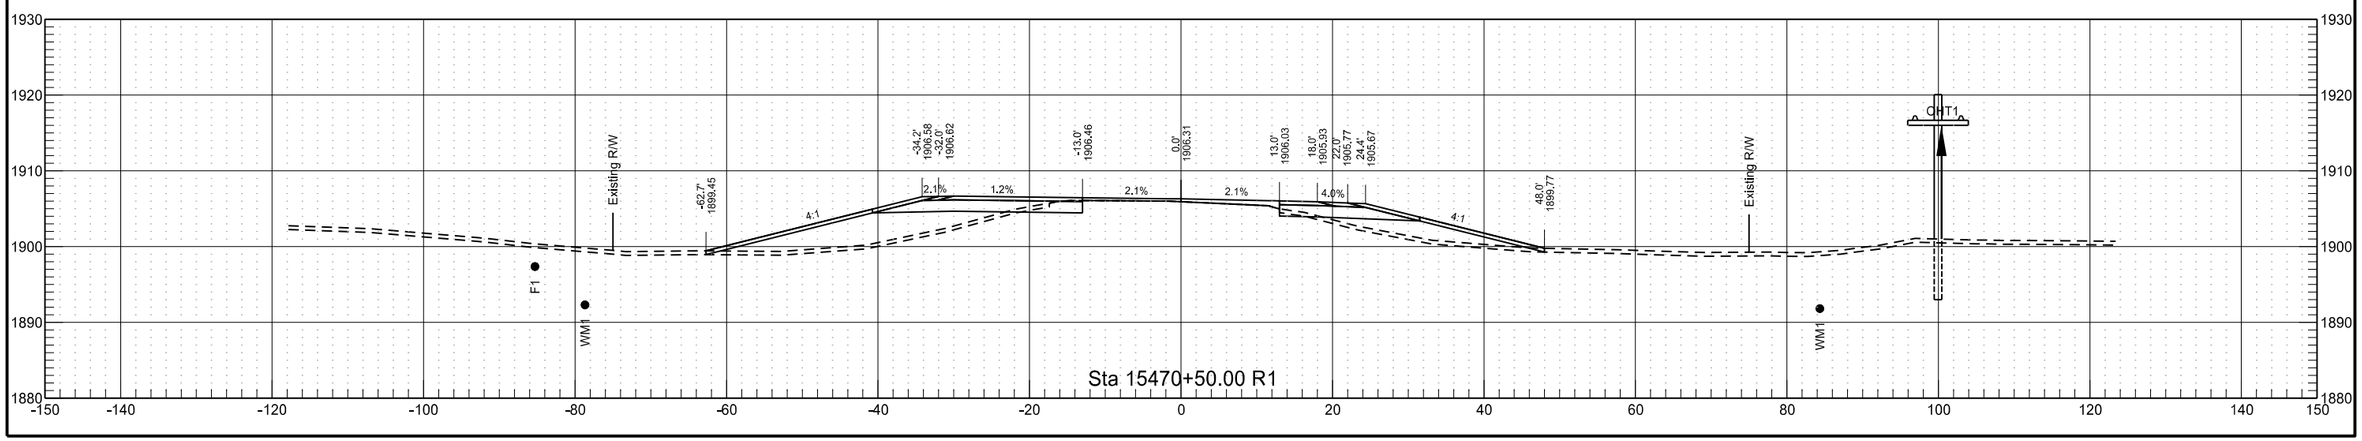



	STATE	PROJECT NO.	SECTION NO.	SHEET NO.
	ND	SOIB-7-804(061)283	200	225

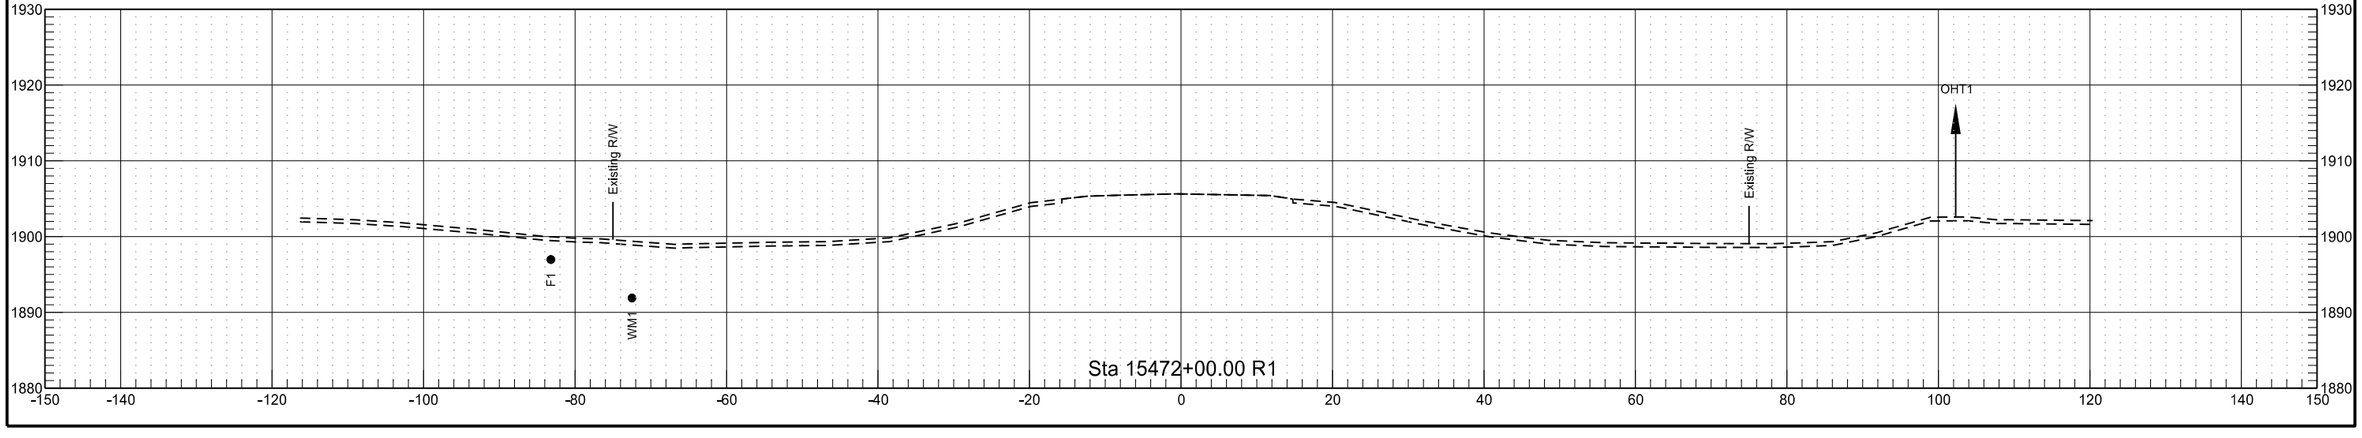


	STATE	PROJECT NO.	SECTION NO.	SHEET NO.
	ND	SOIB-7-804(061)283	200	226

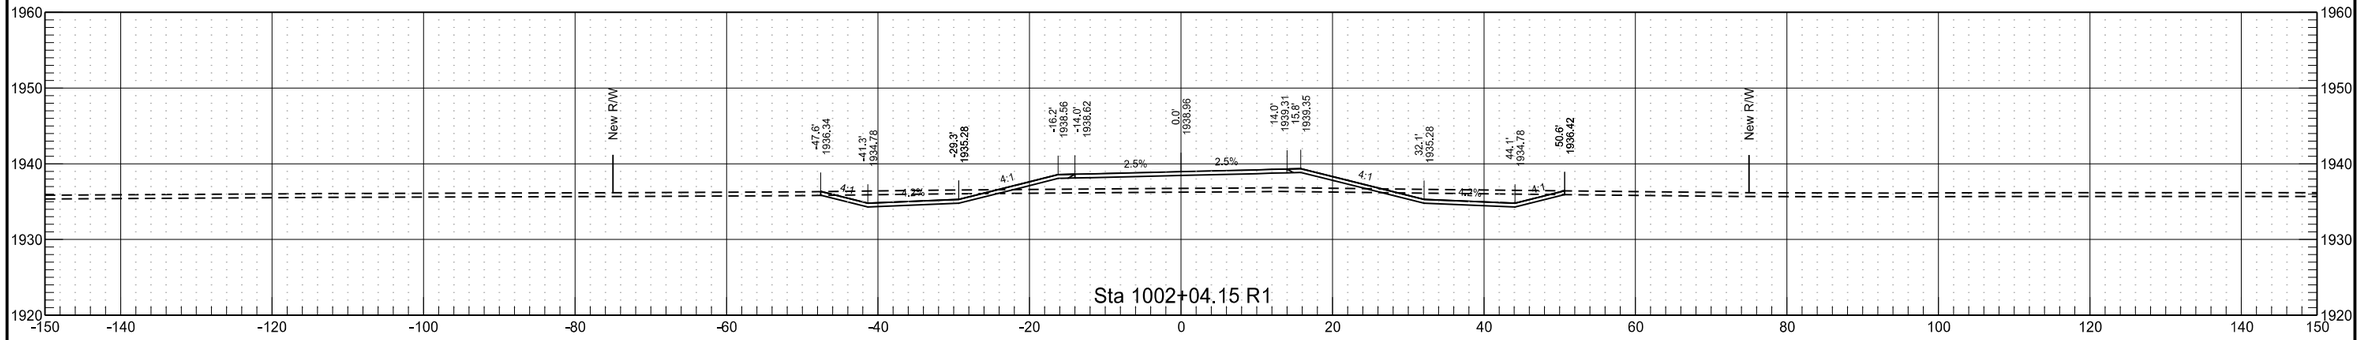

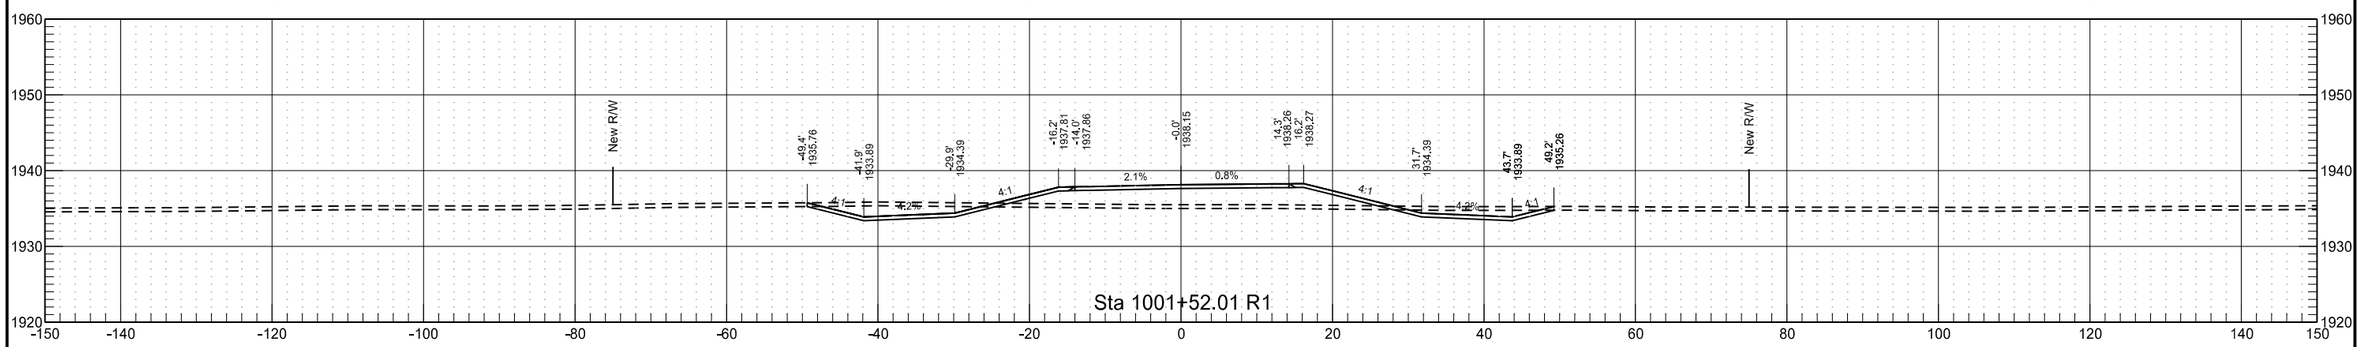


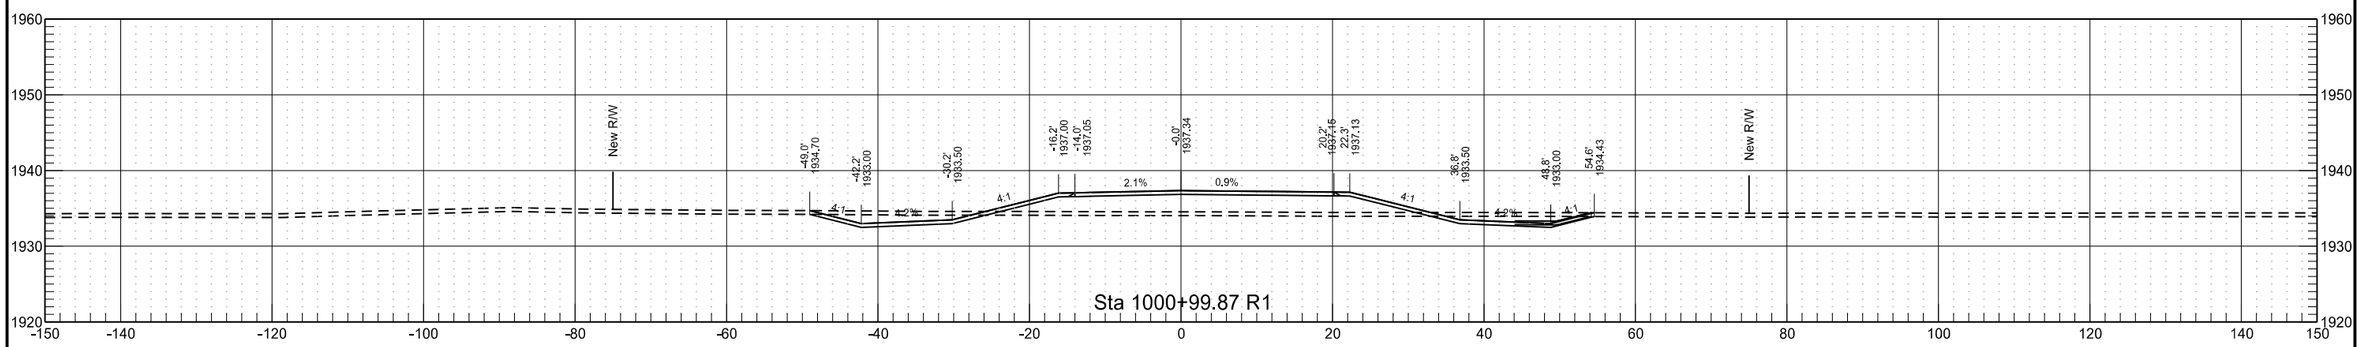

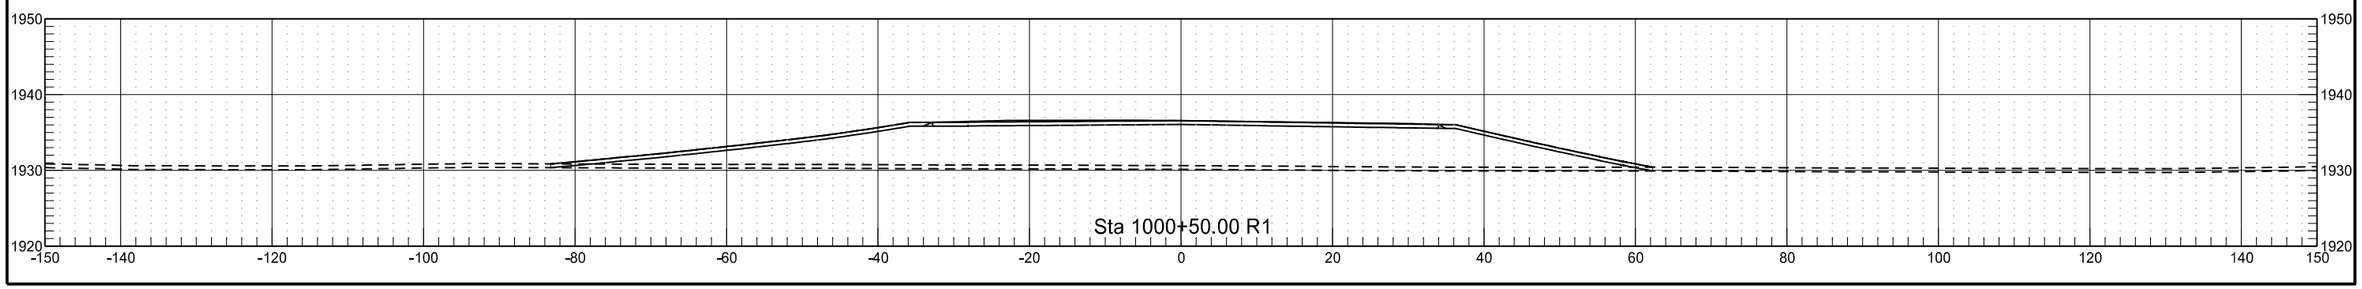



8/15/2018 8:03:34 PM taylorolson \\frgo-files01\p\State\NDDOT\14217100\CAD\Design\XSEC_ALL.dgn


	STATE	PROJECT NO.	SECTION NO.	SHEET NO.
	ND	SOIB-7-804(061)283	200	227

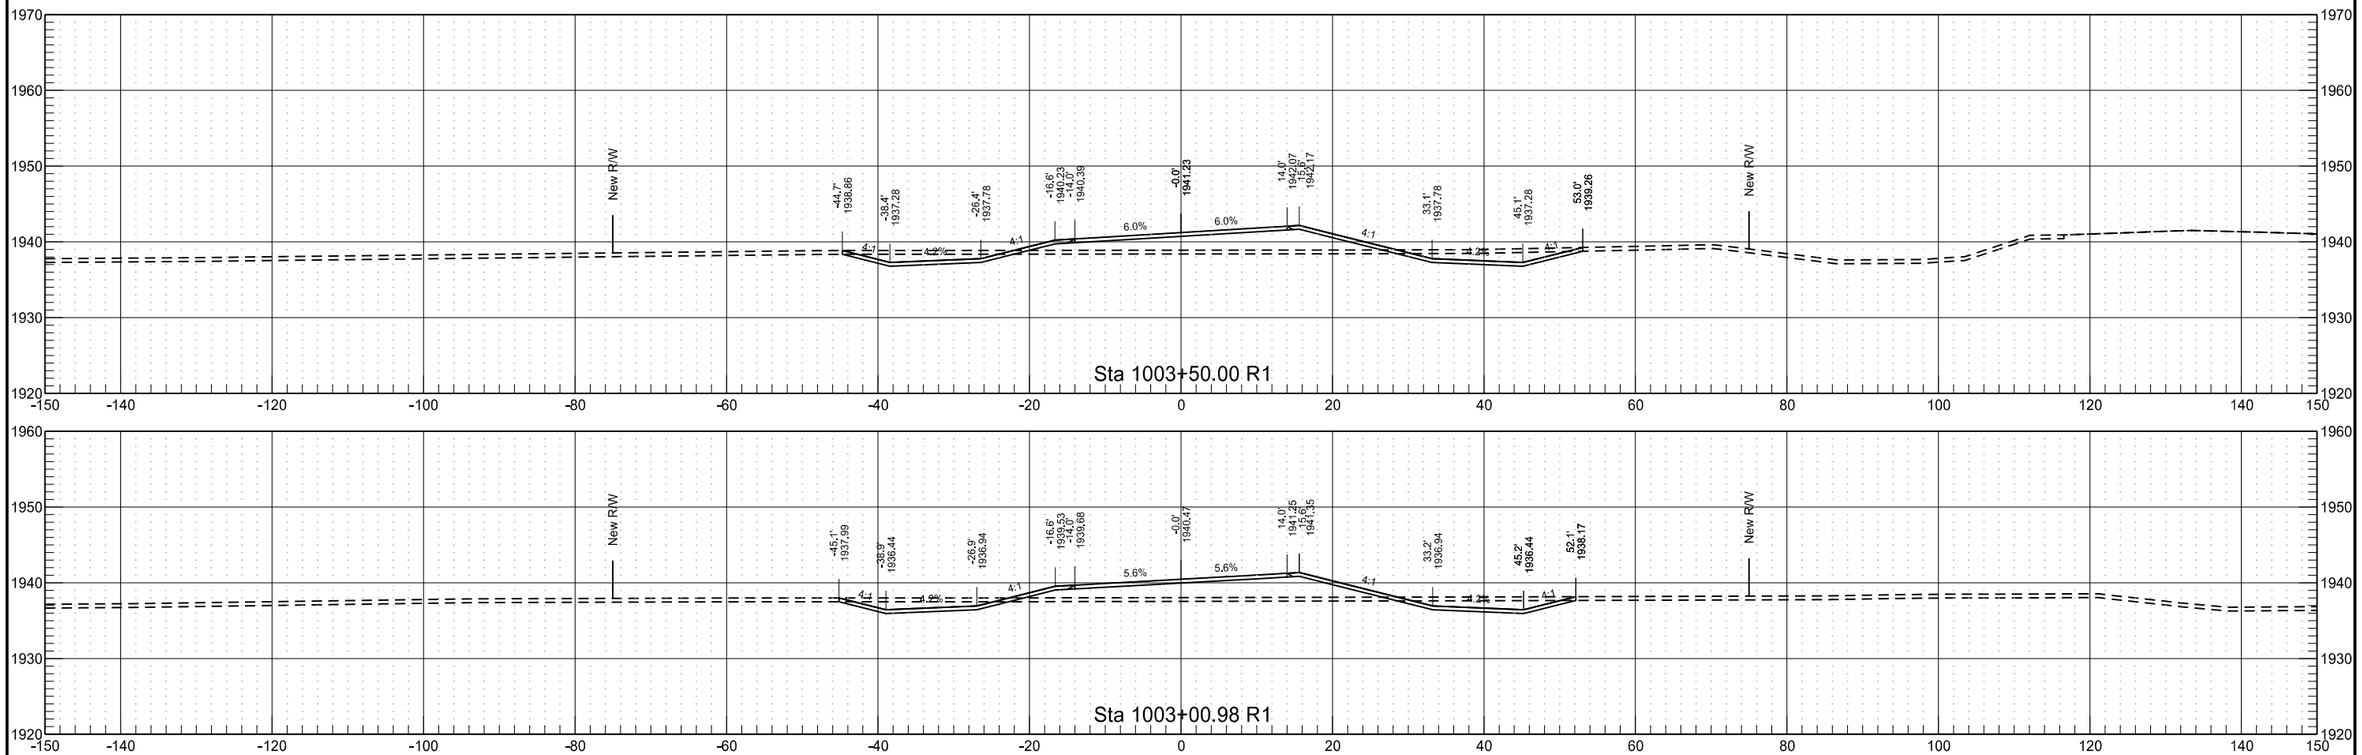


	STATE	PROJECT NO.	SECTION NO.	SHEET NO.
	ND	SOIB-7-804(061)283	200	228

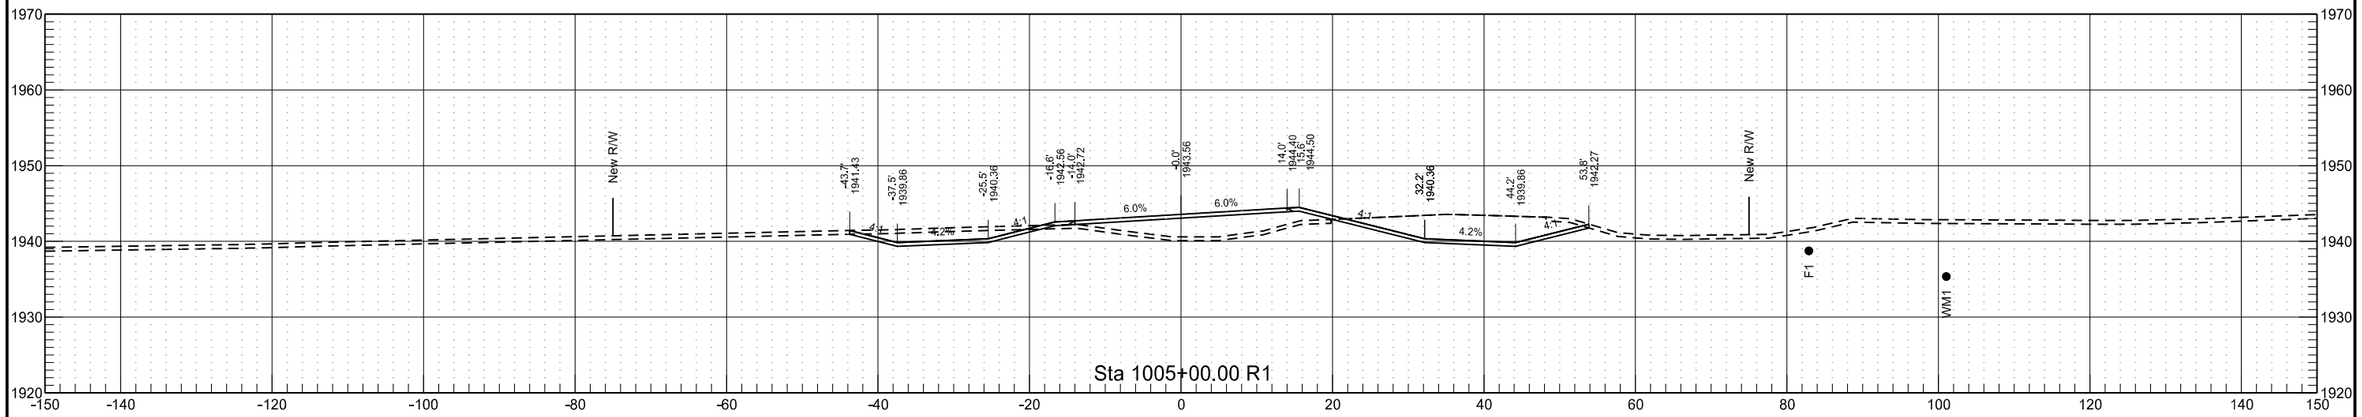


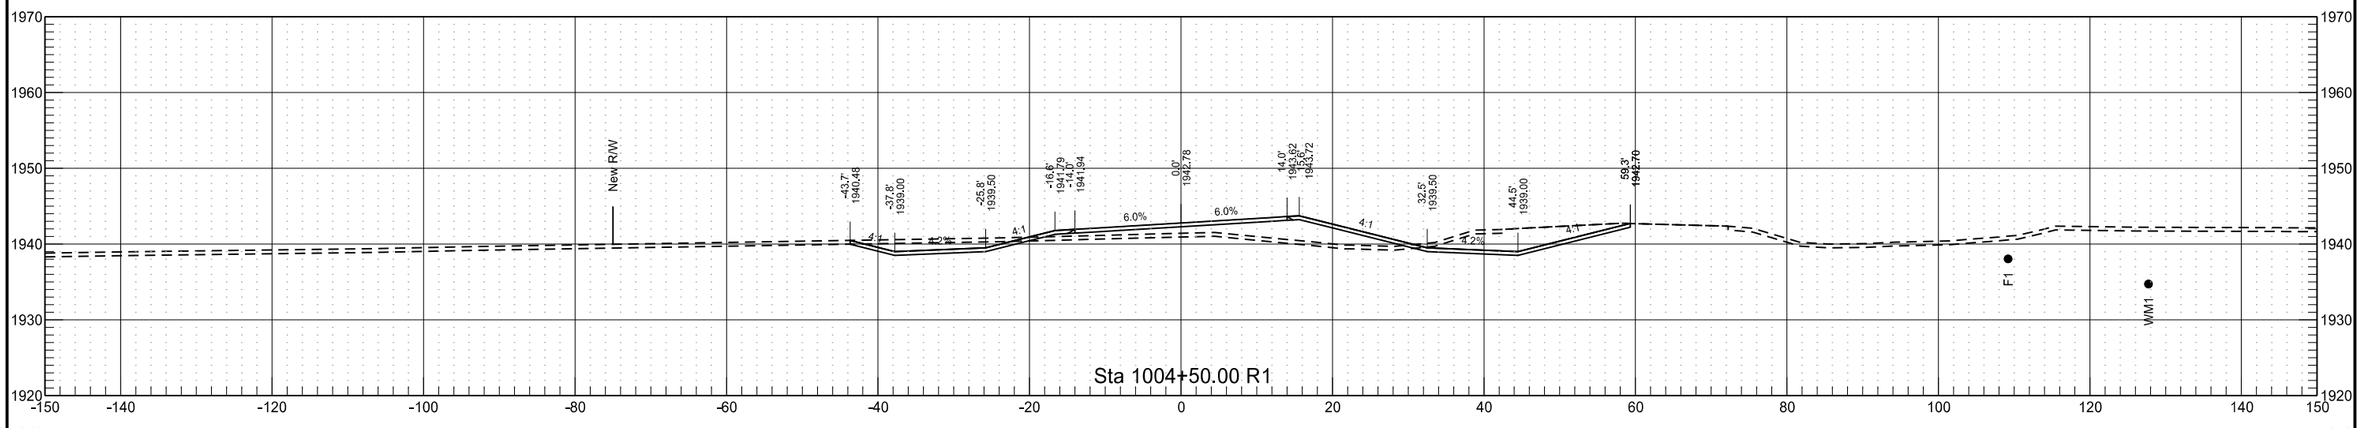


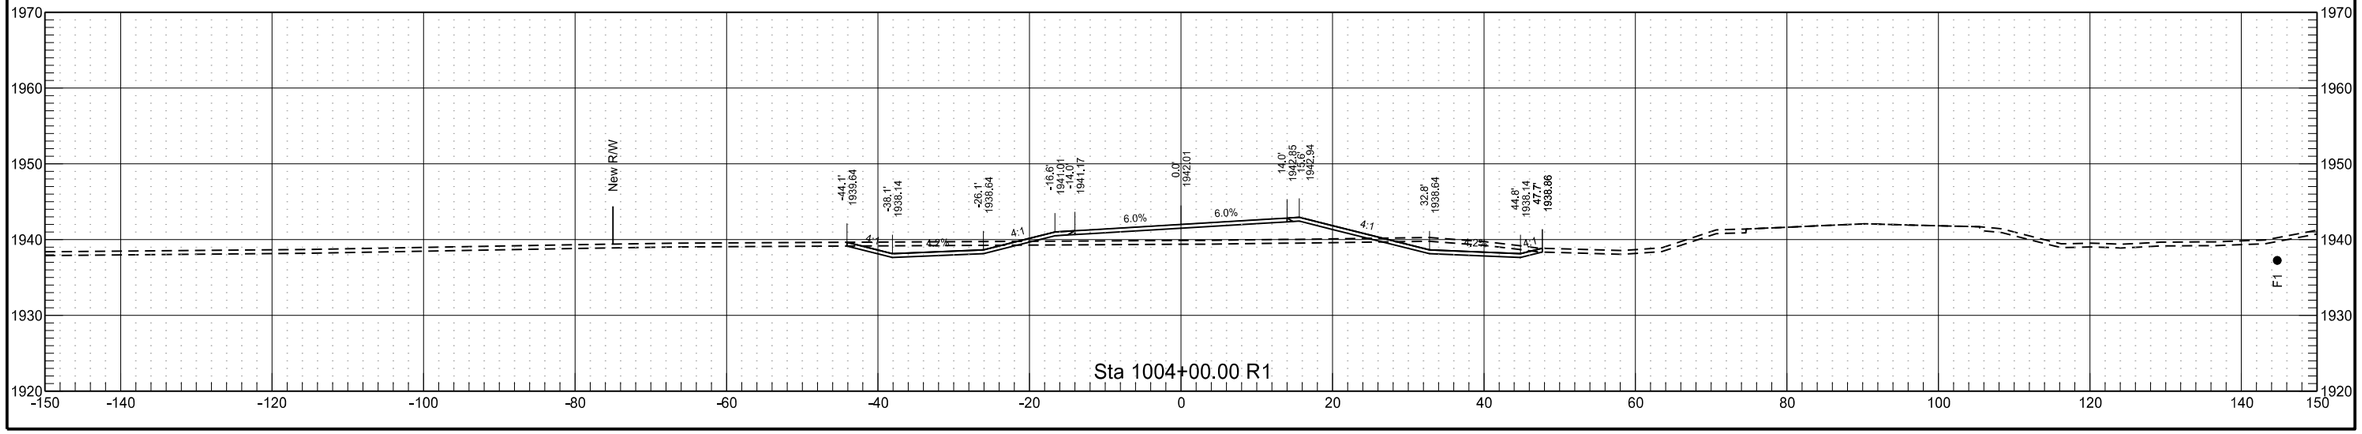


	STATE	PROJECT NO.	SECTION NO.	SHEET NO.
	ND	SOIB-7-804(061)283	200	229

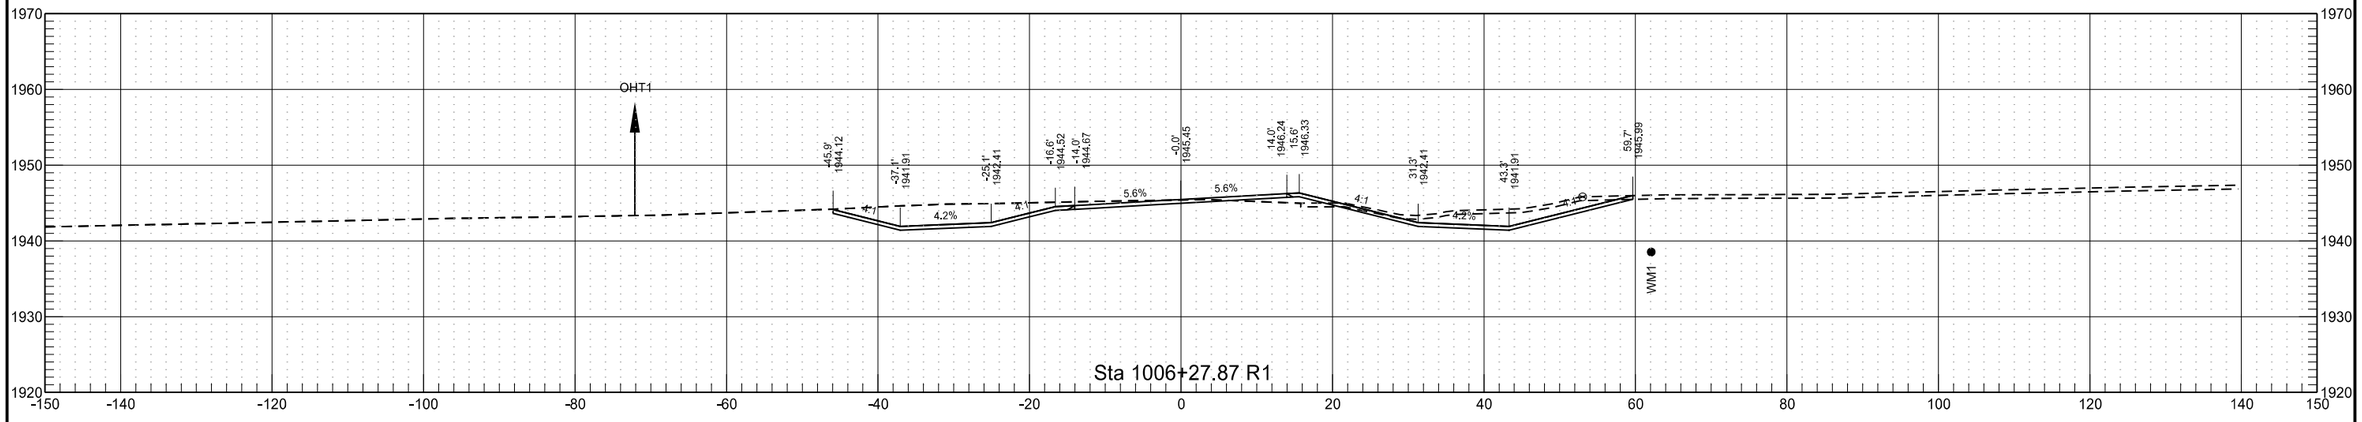


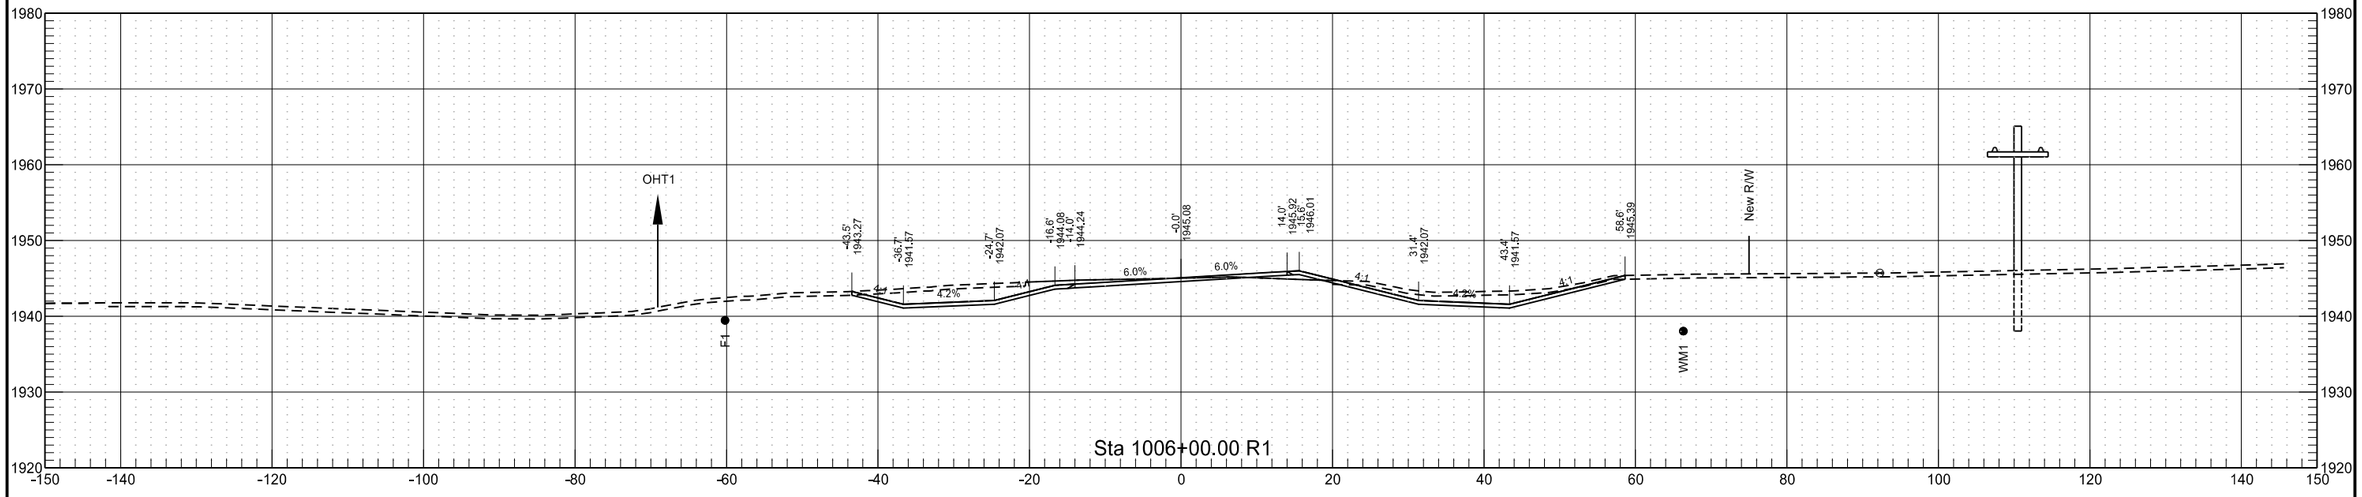


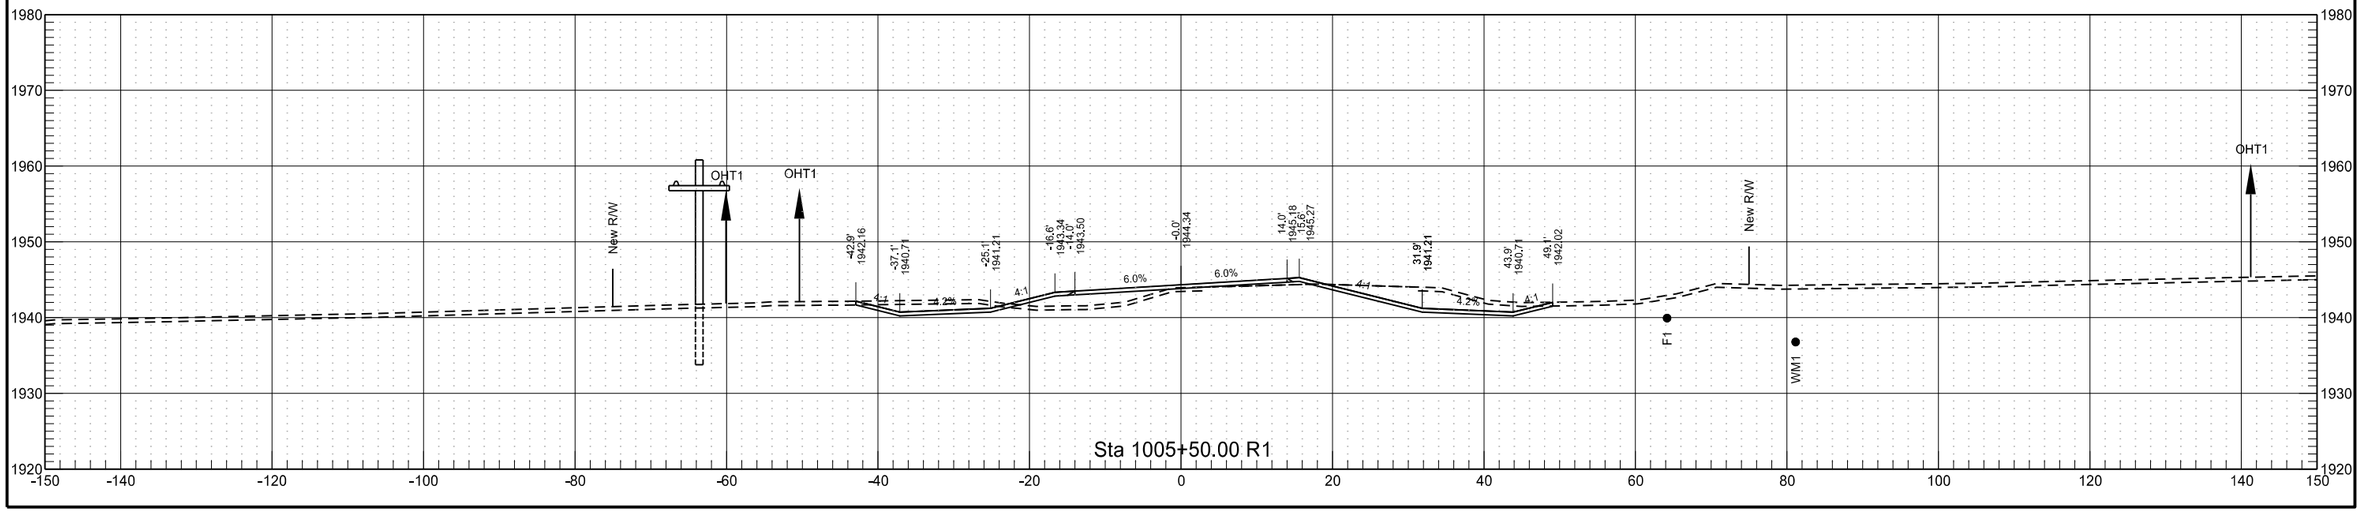


	STATE	PROJECT NO.	SECTION NO.	SHEET NO.
	ND	SOIB-7-804(061)283	200	230

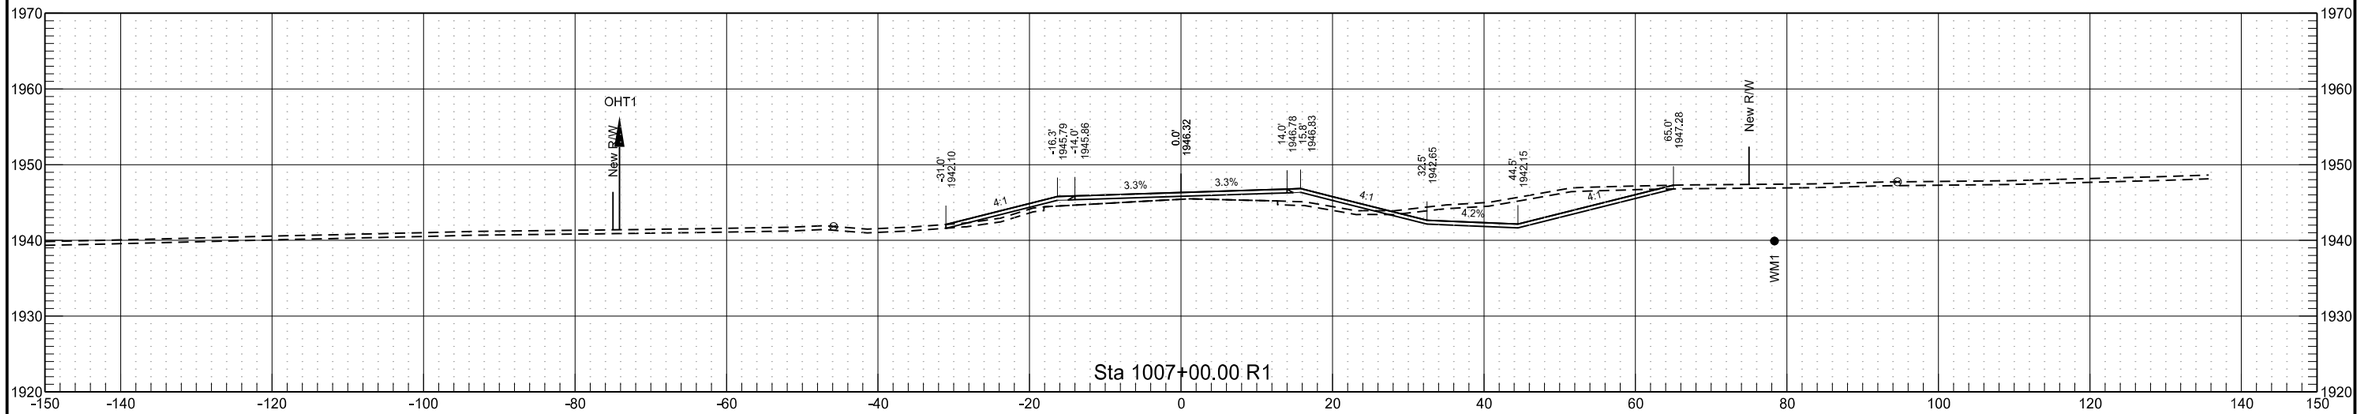


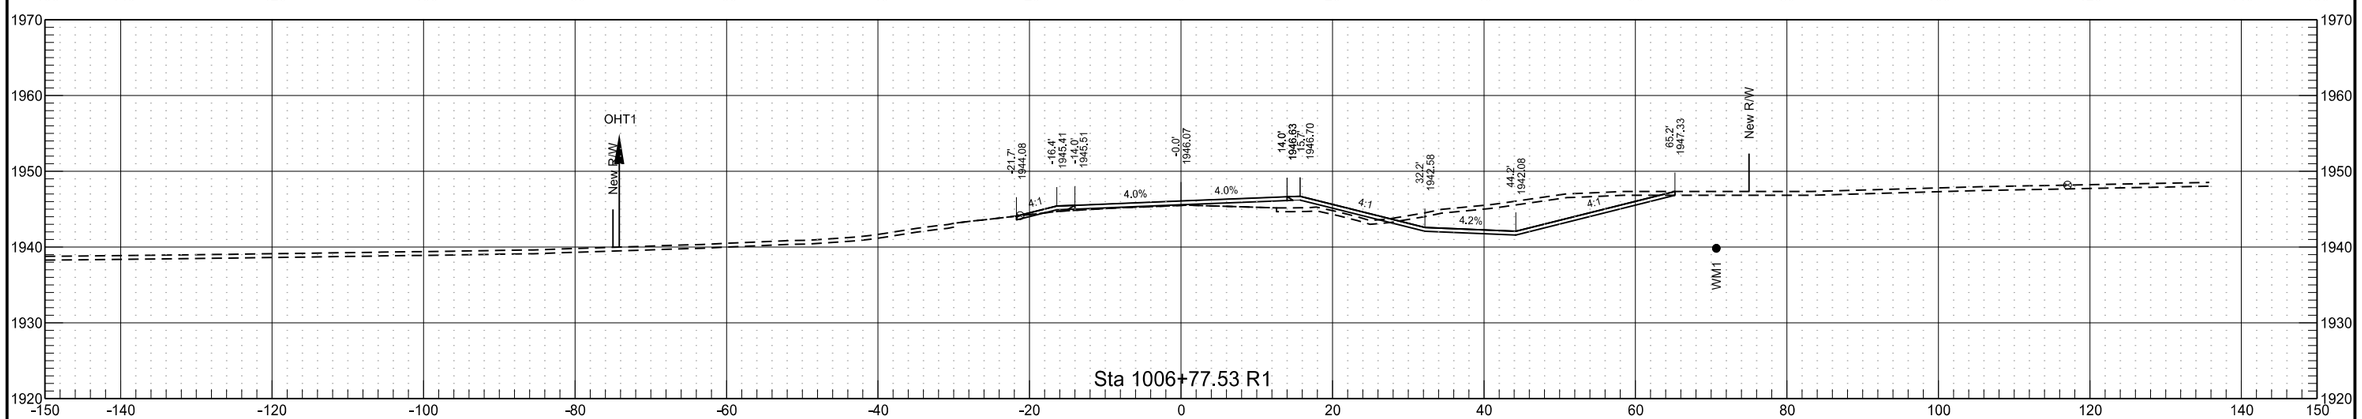


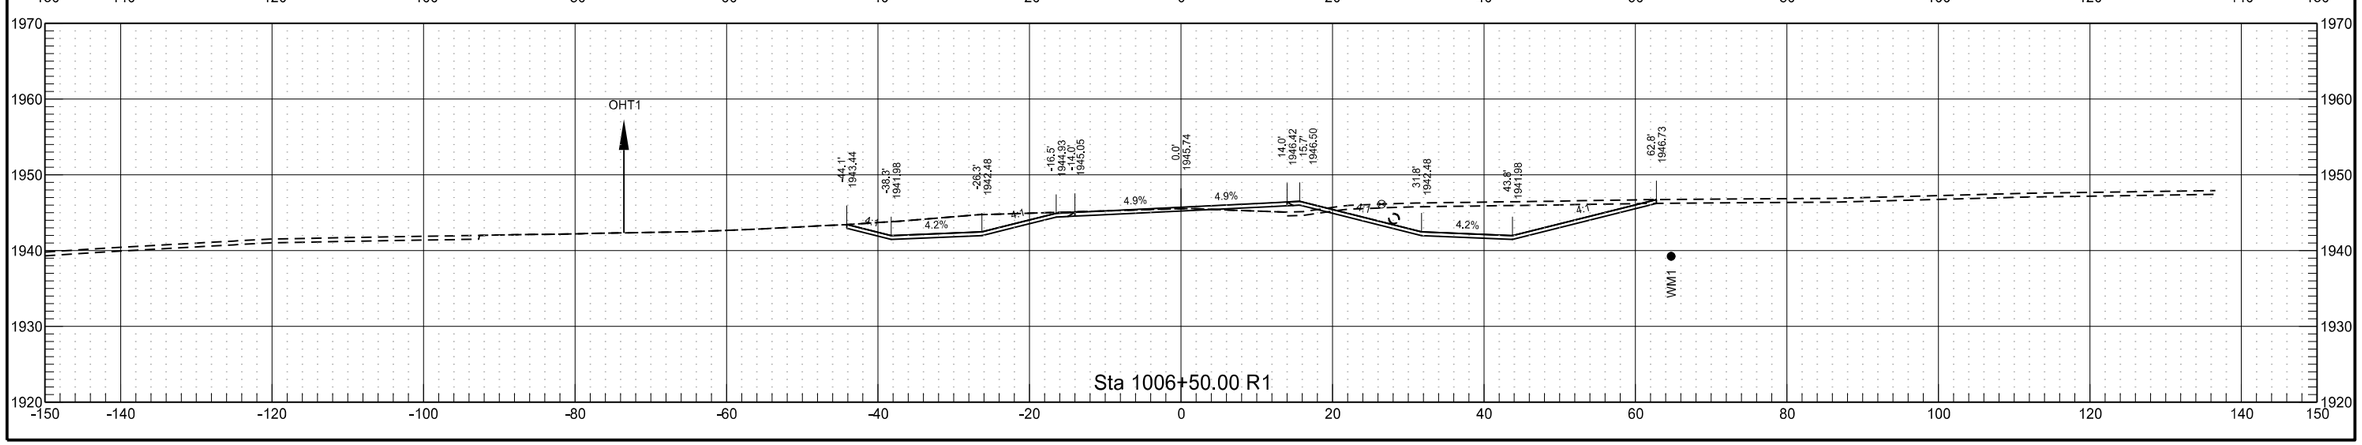


	STATE	PROJECT NO.	SECTION NO.	SHEET NO.
	ND	SOIB-7-804(061)283	200	231

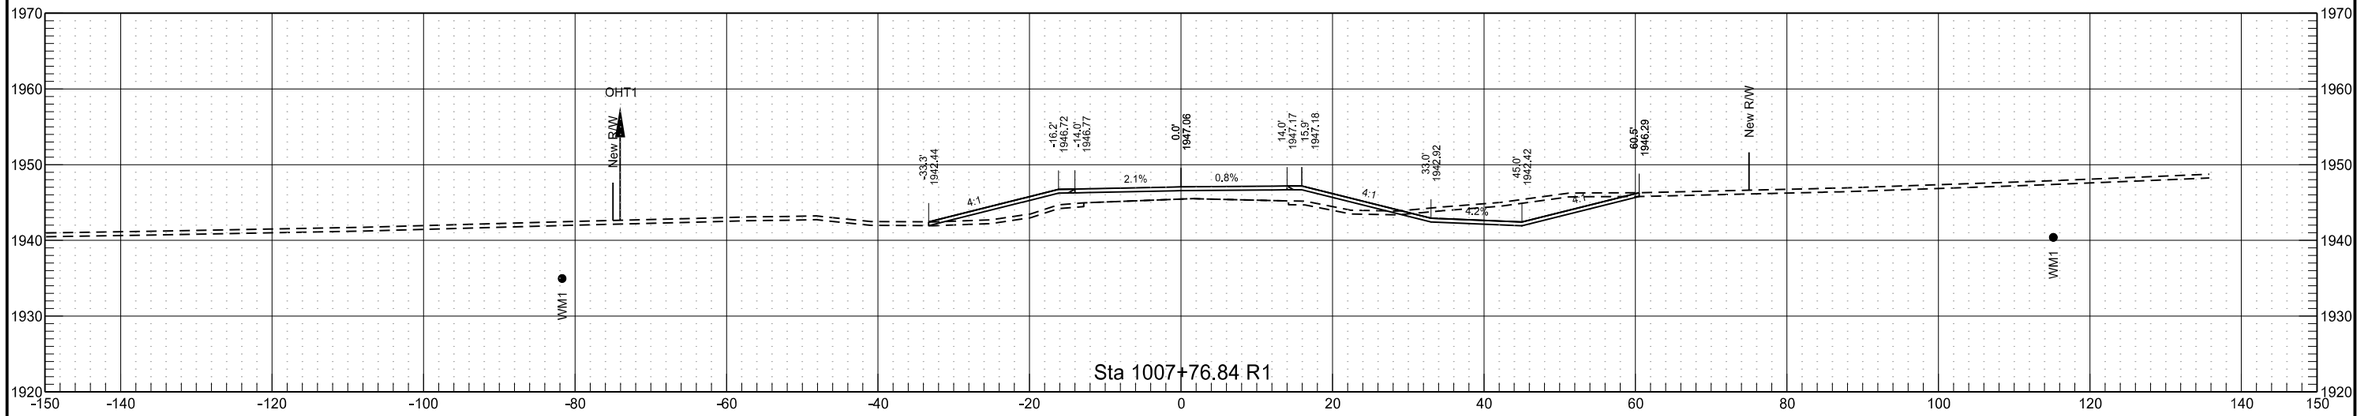


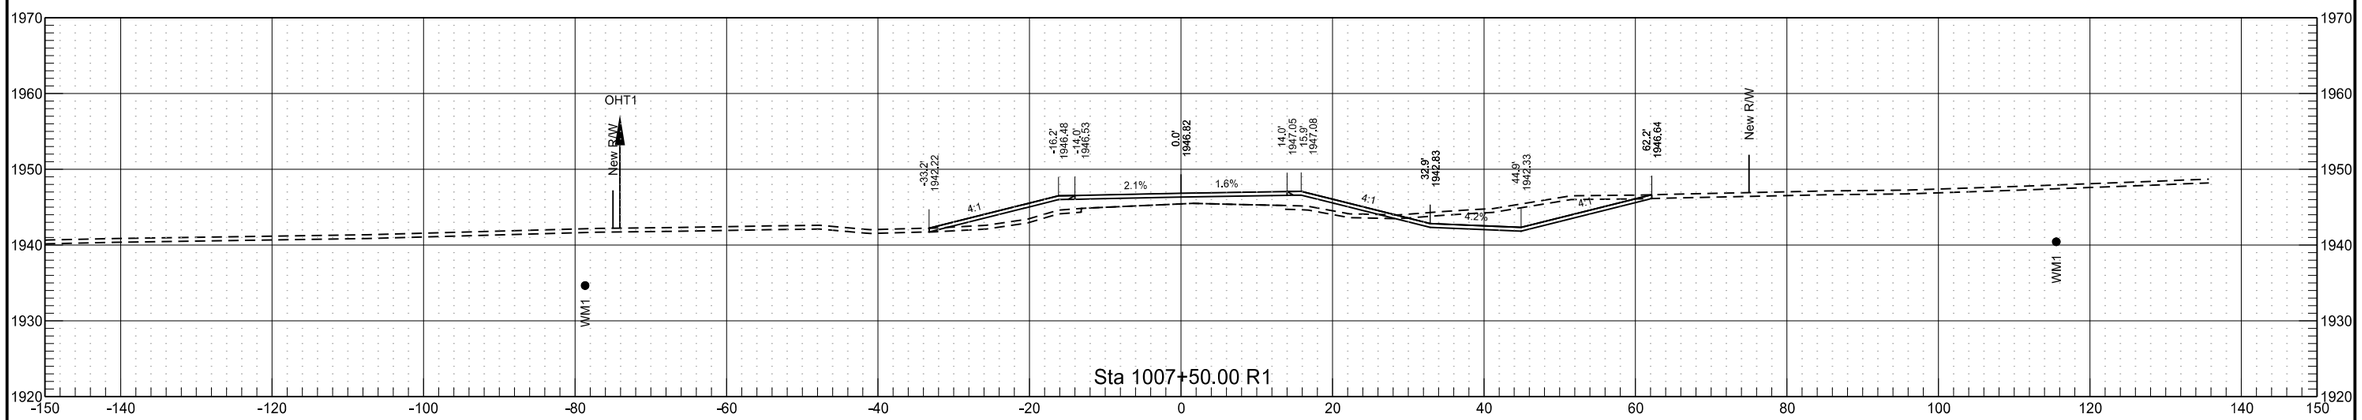


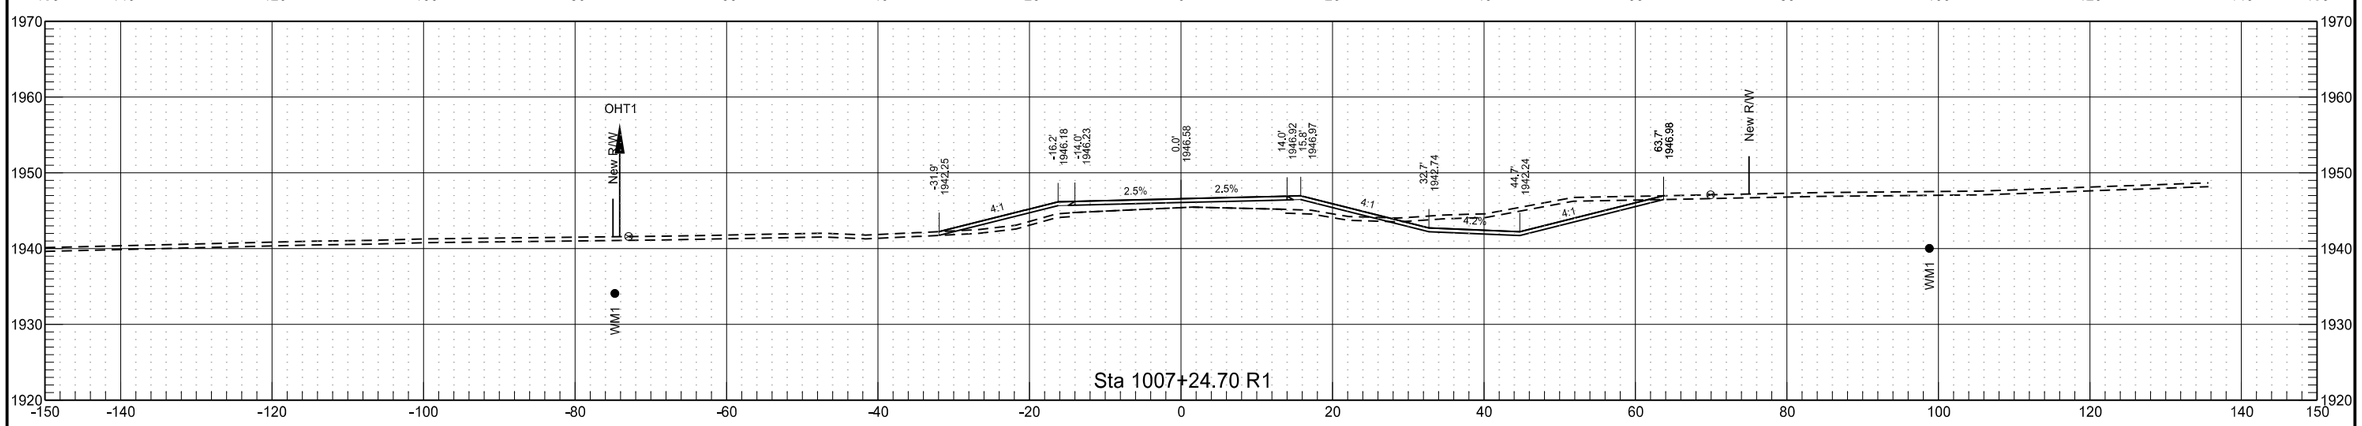


	STATE	PROJECT NO.	SECTION NO.	SHEET NO.
	ND	SOIB-7-804(061)283	200	232

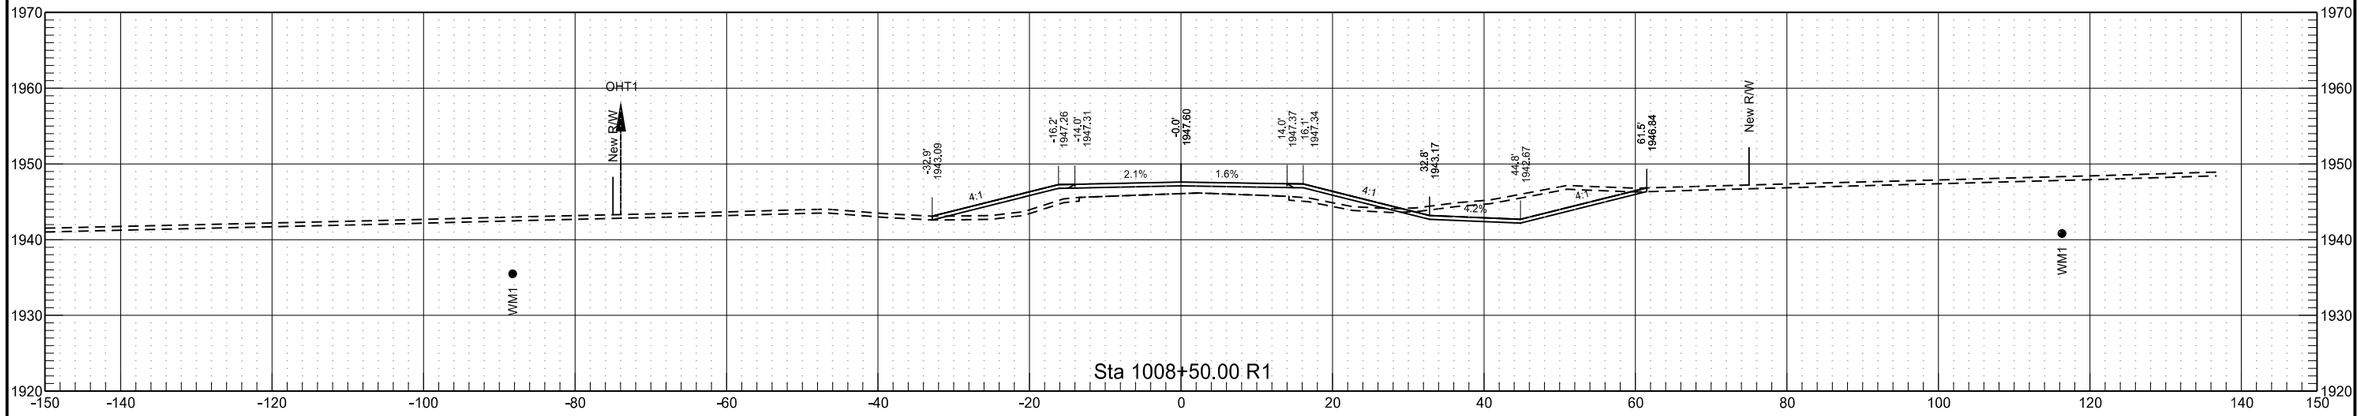

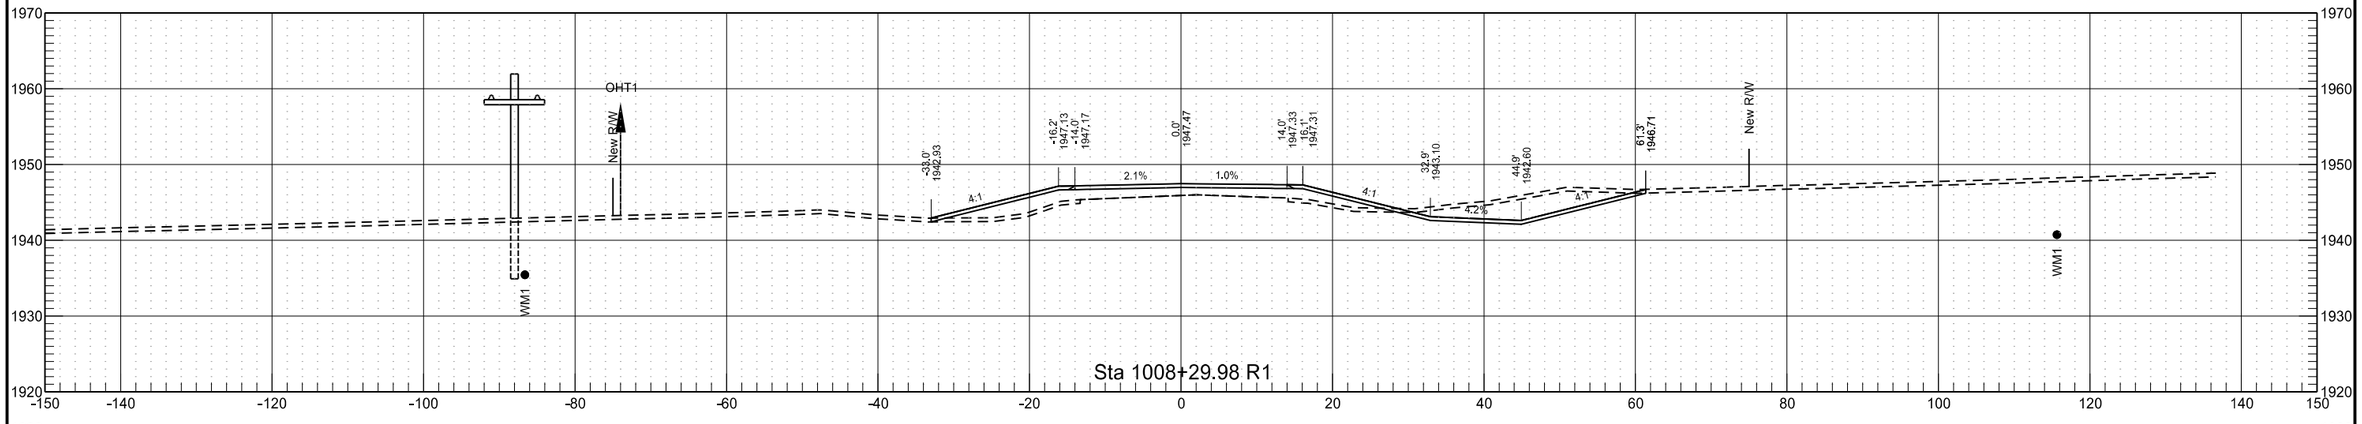


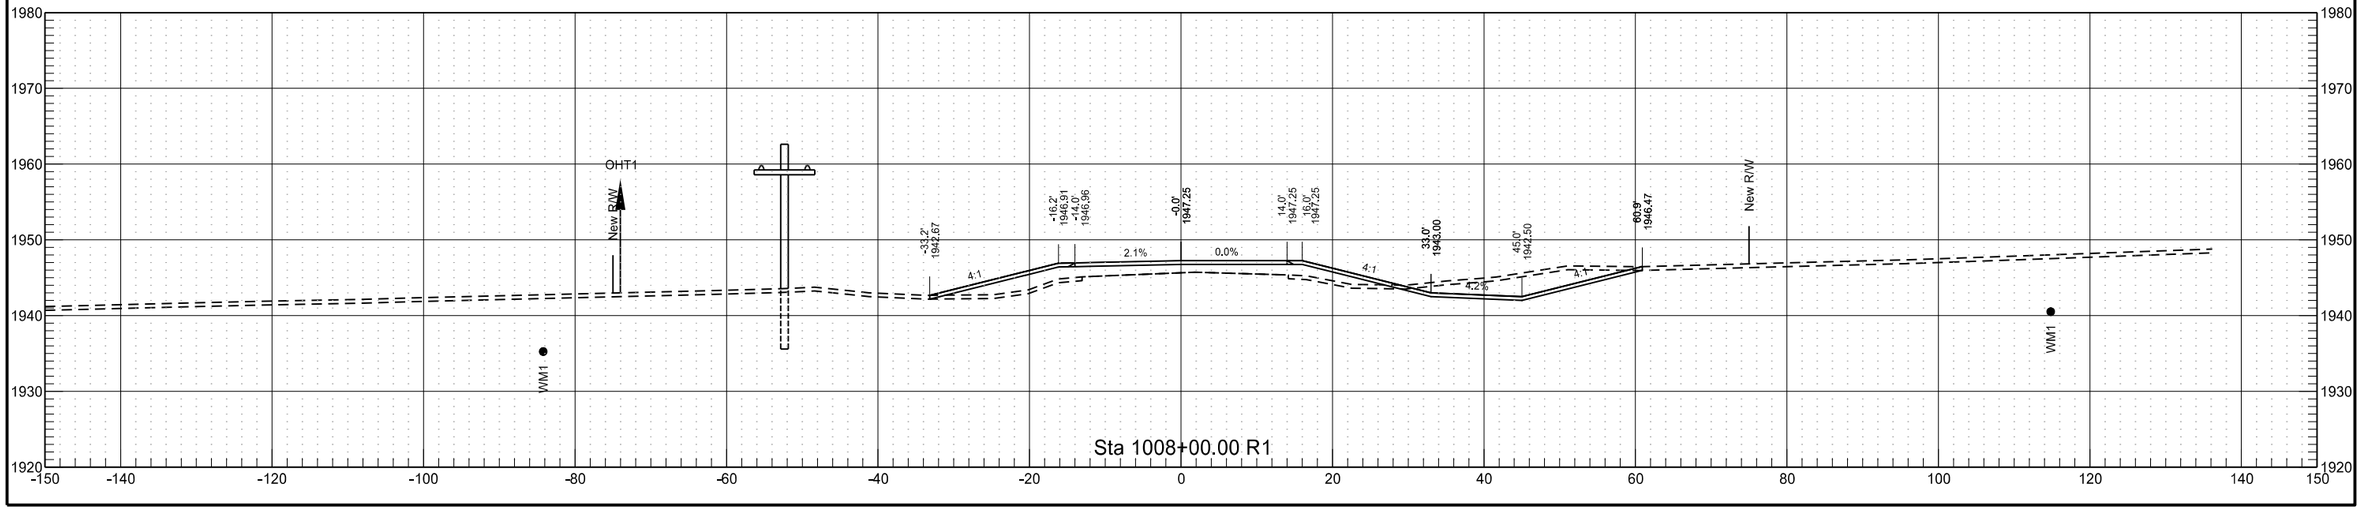


	STATE	PROJECT NO.	SECTION NO.	SHEET NO.
	ND	SOIB-7-804(061)283	200	233

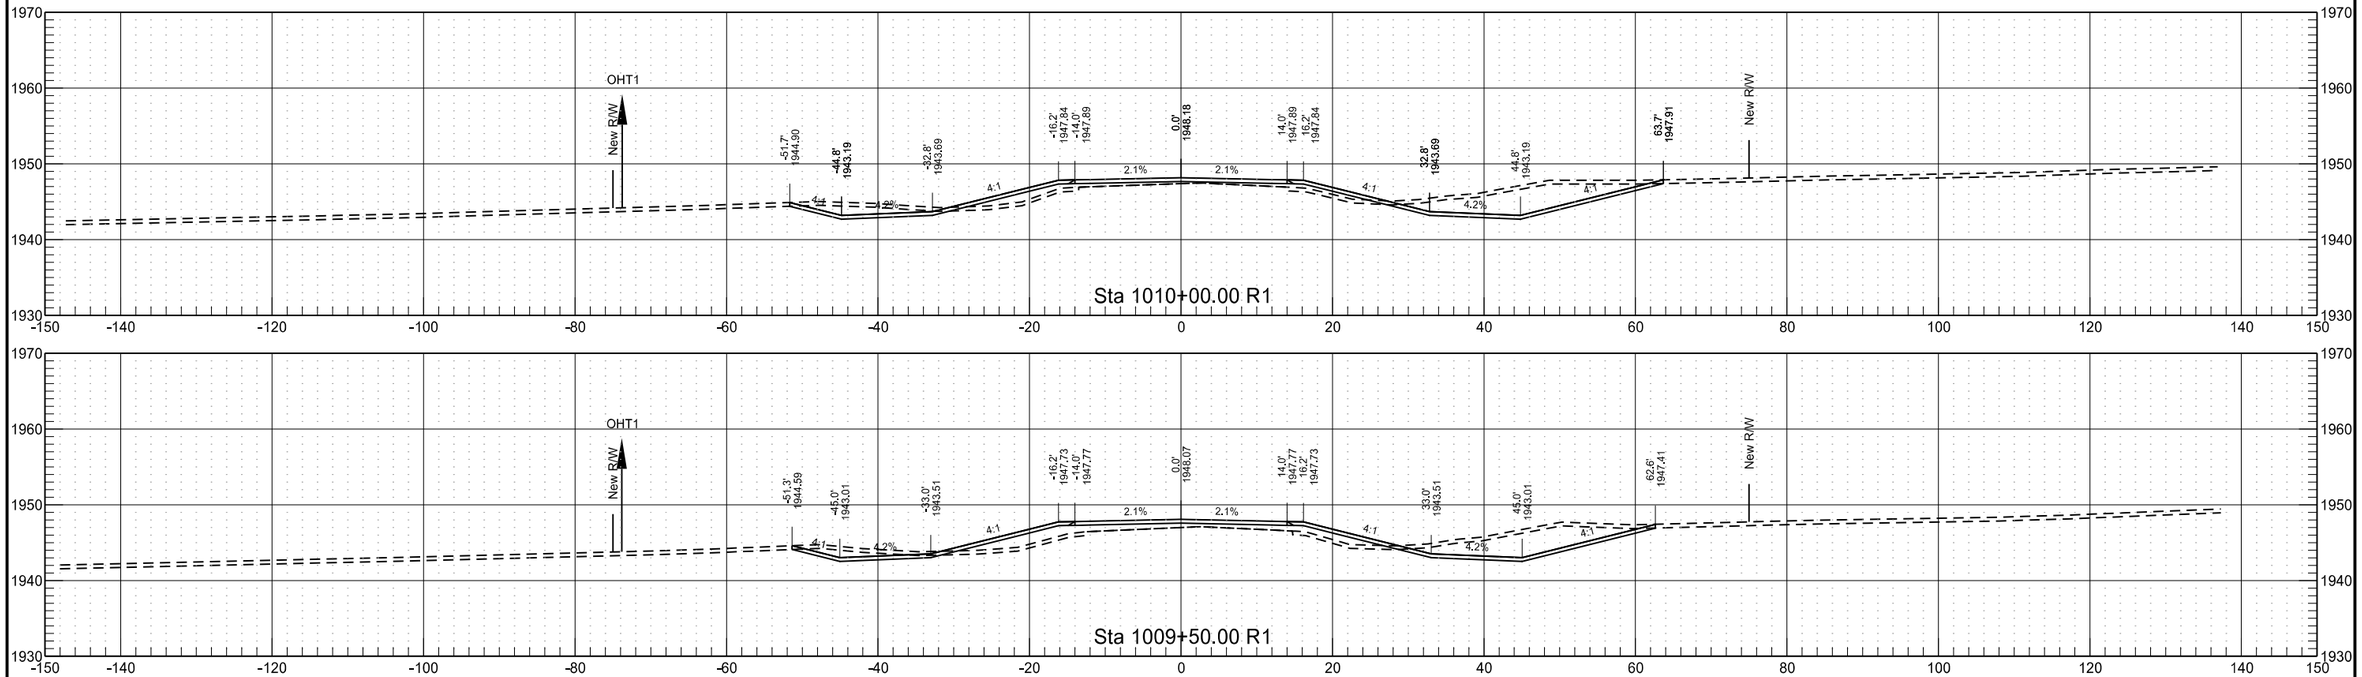


	STATE	PROJECT NO.	SECTION NO.	SHEET NO.
	ND	SOIB-7-804(061)283	200	234

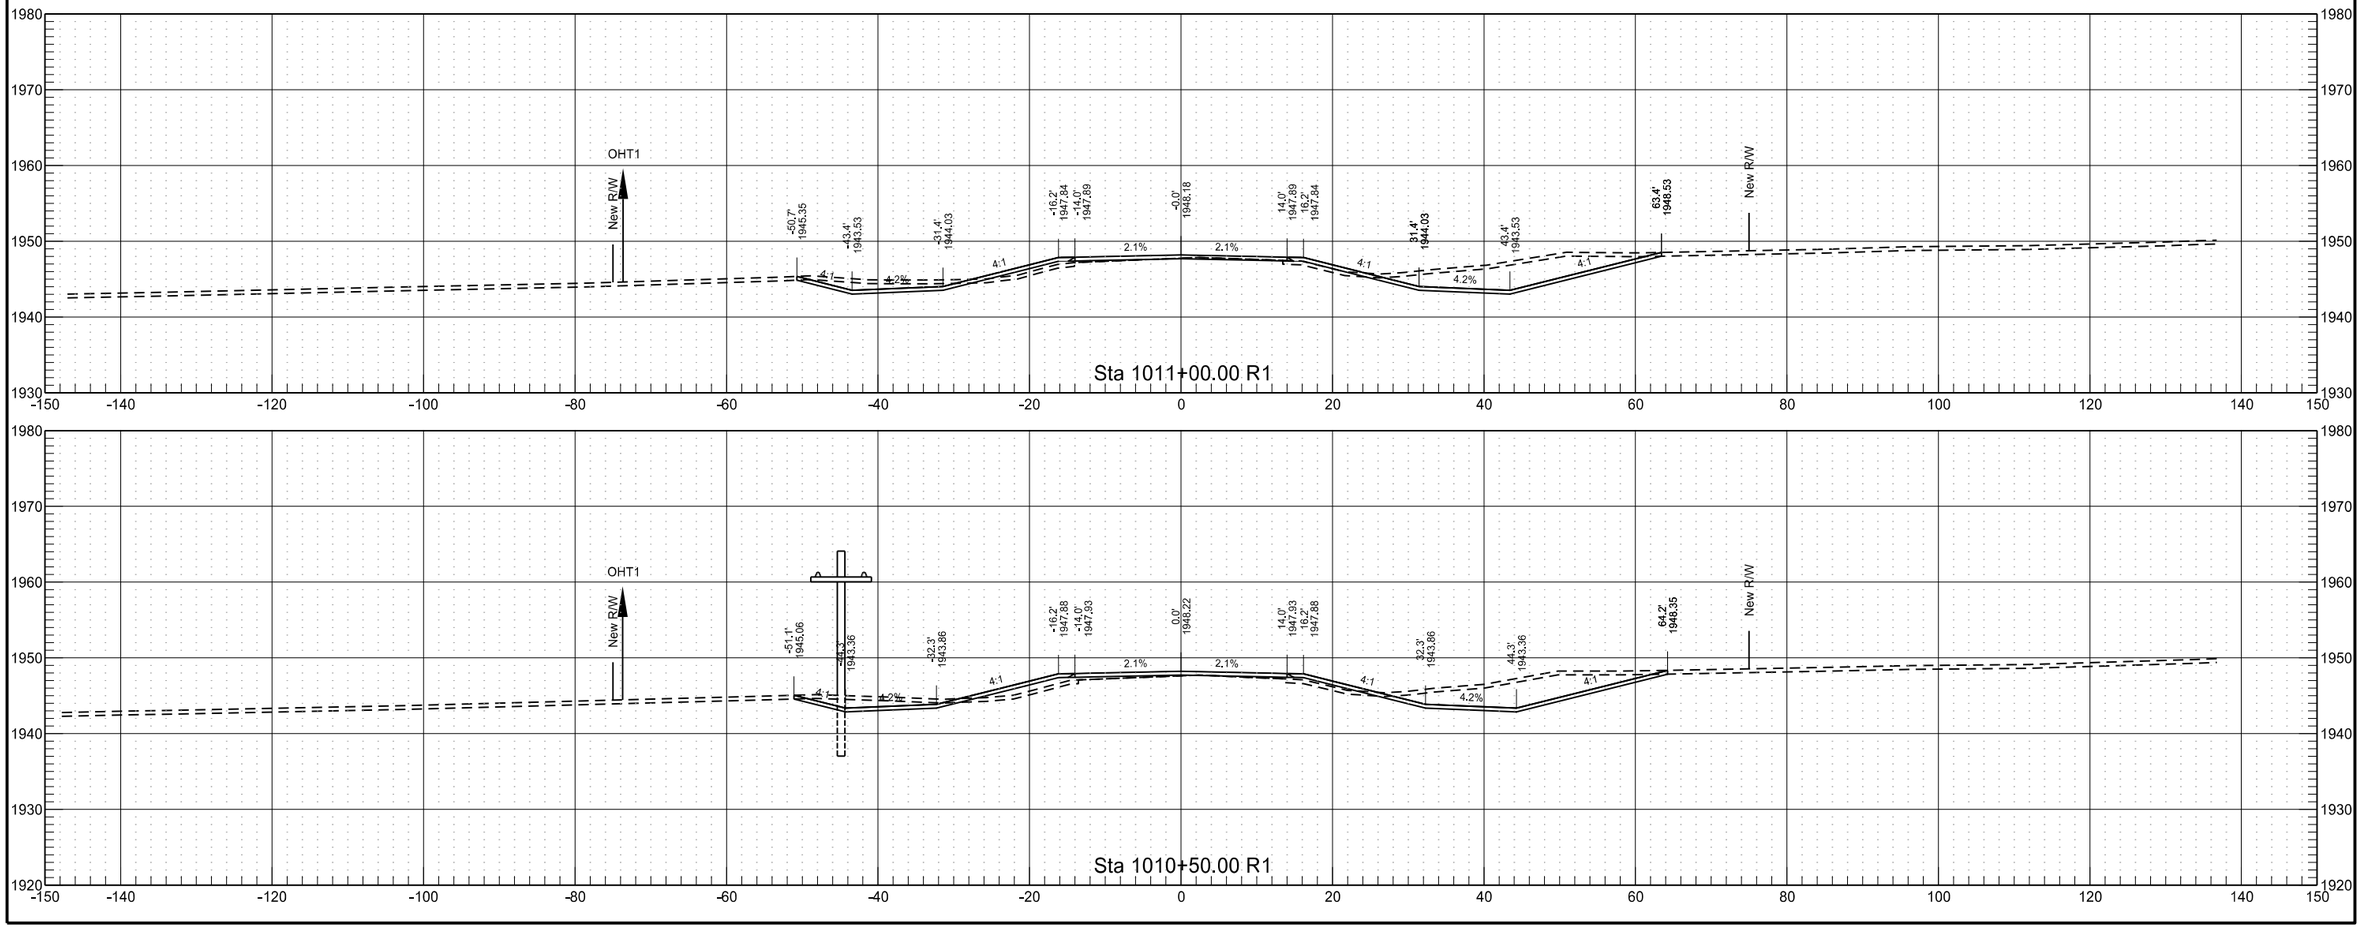


	STATE	PROJECT NO.	SECTION NO.	SHEET NO.
	ND	SOIB-7-804(061)283	200	235

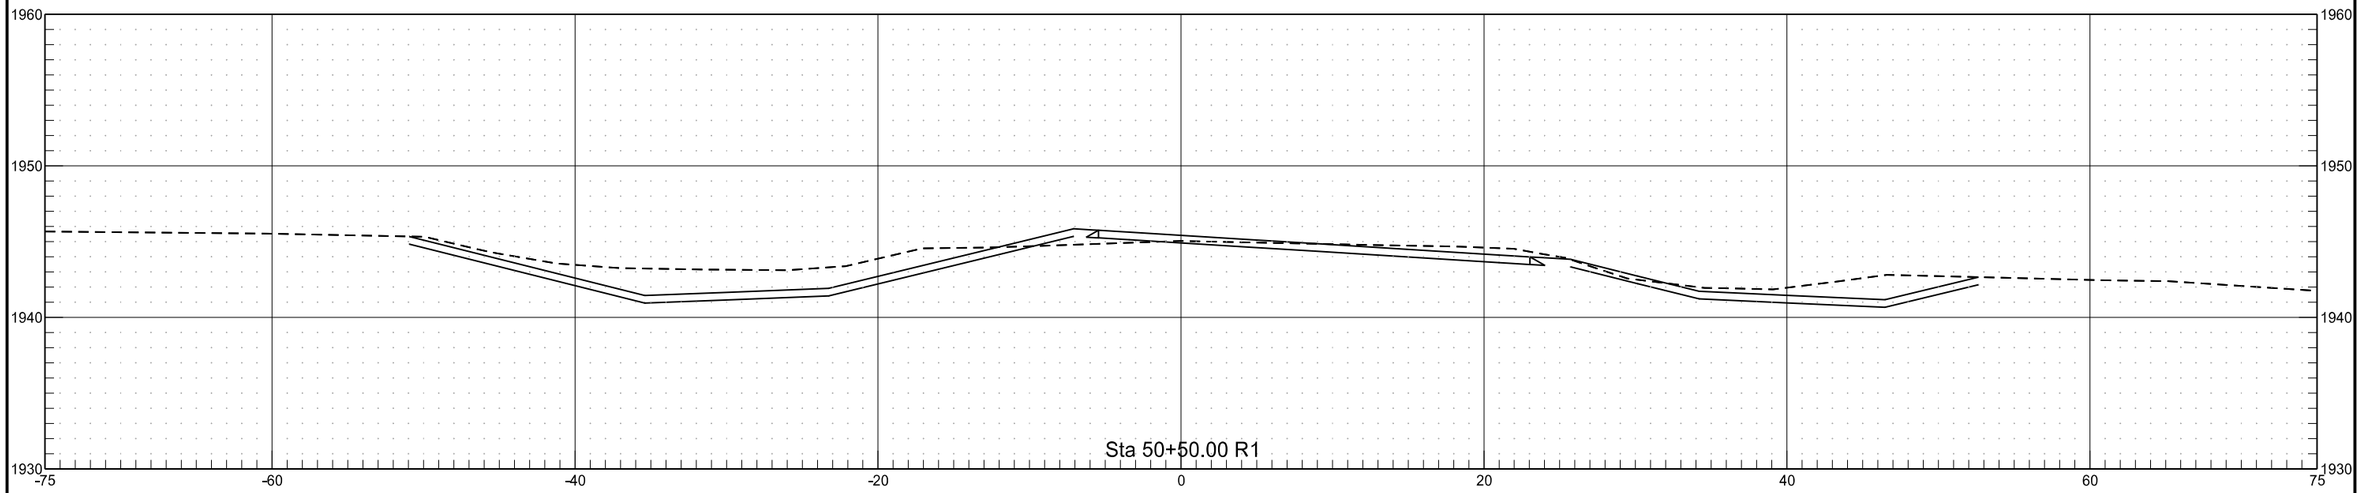


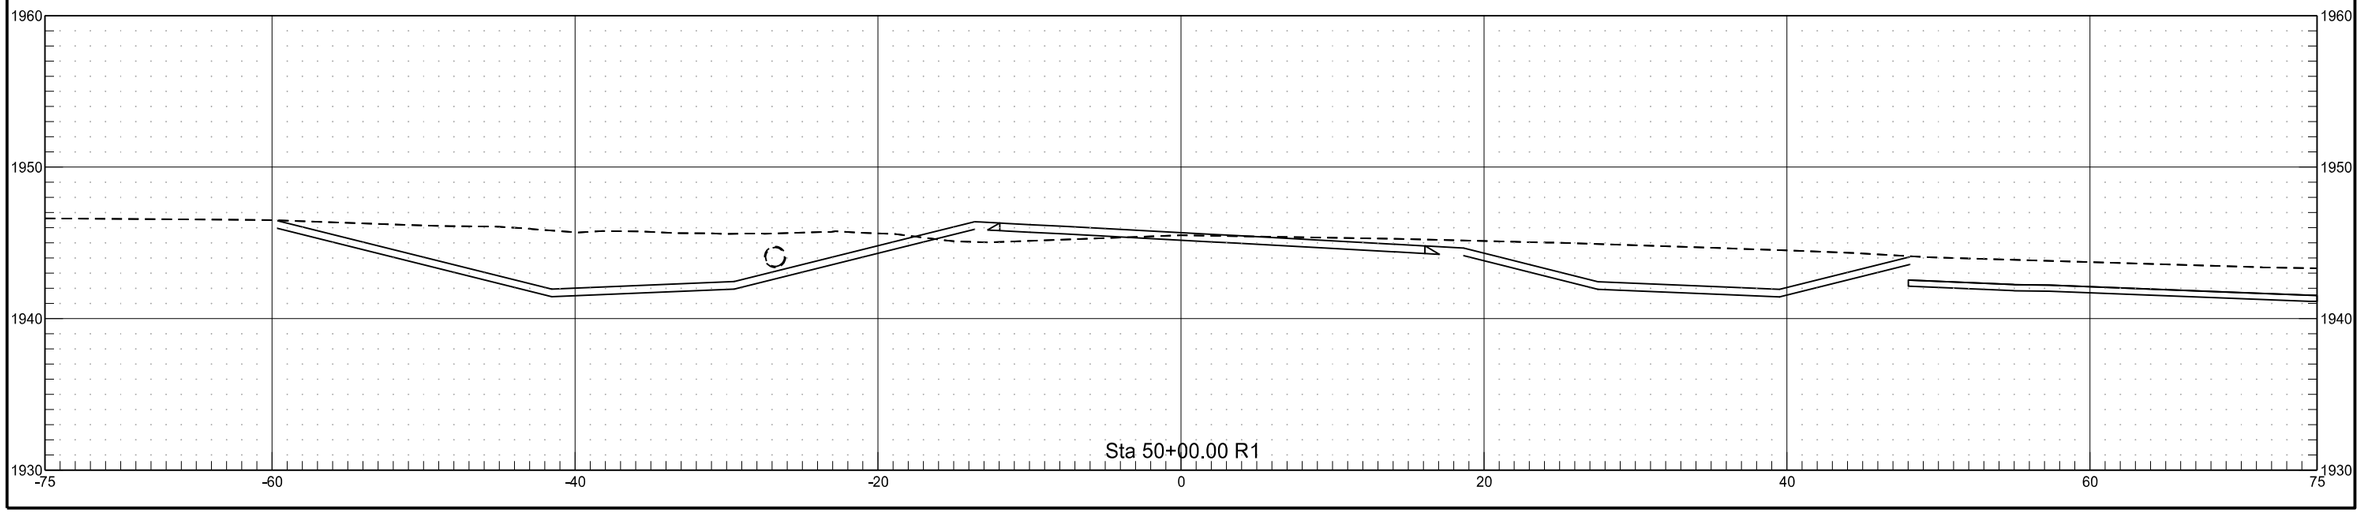


	STATE	PROJECT NO.	SECTION NO.	SHEET NO.
	ND	SOIB-7-804(061)283	200	236

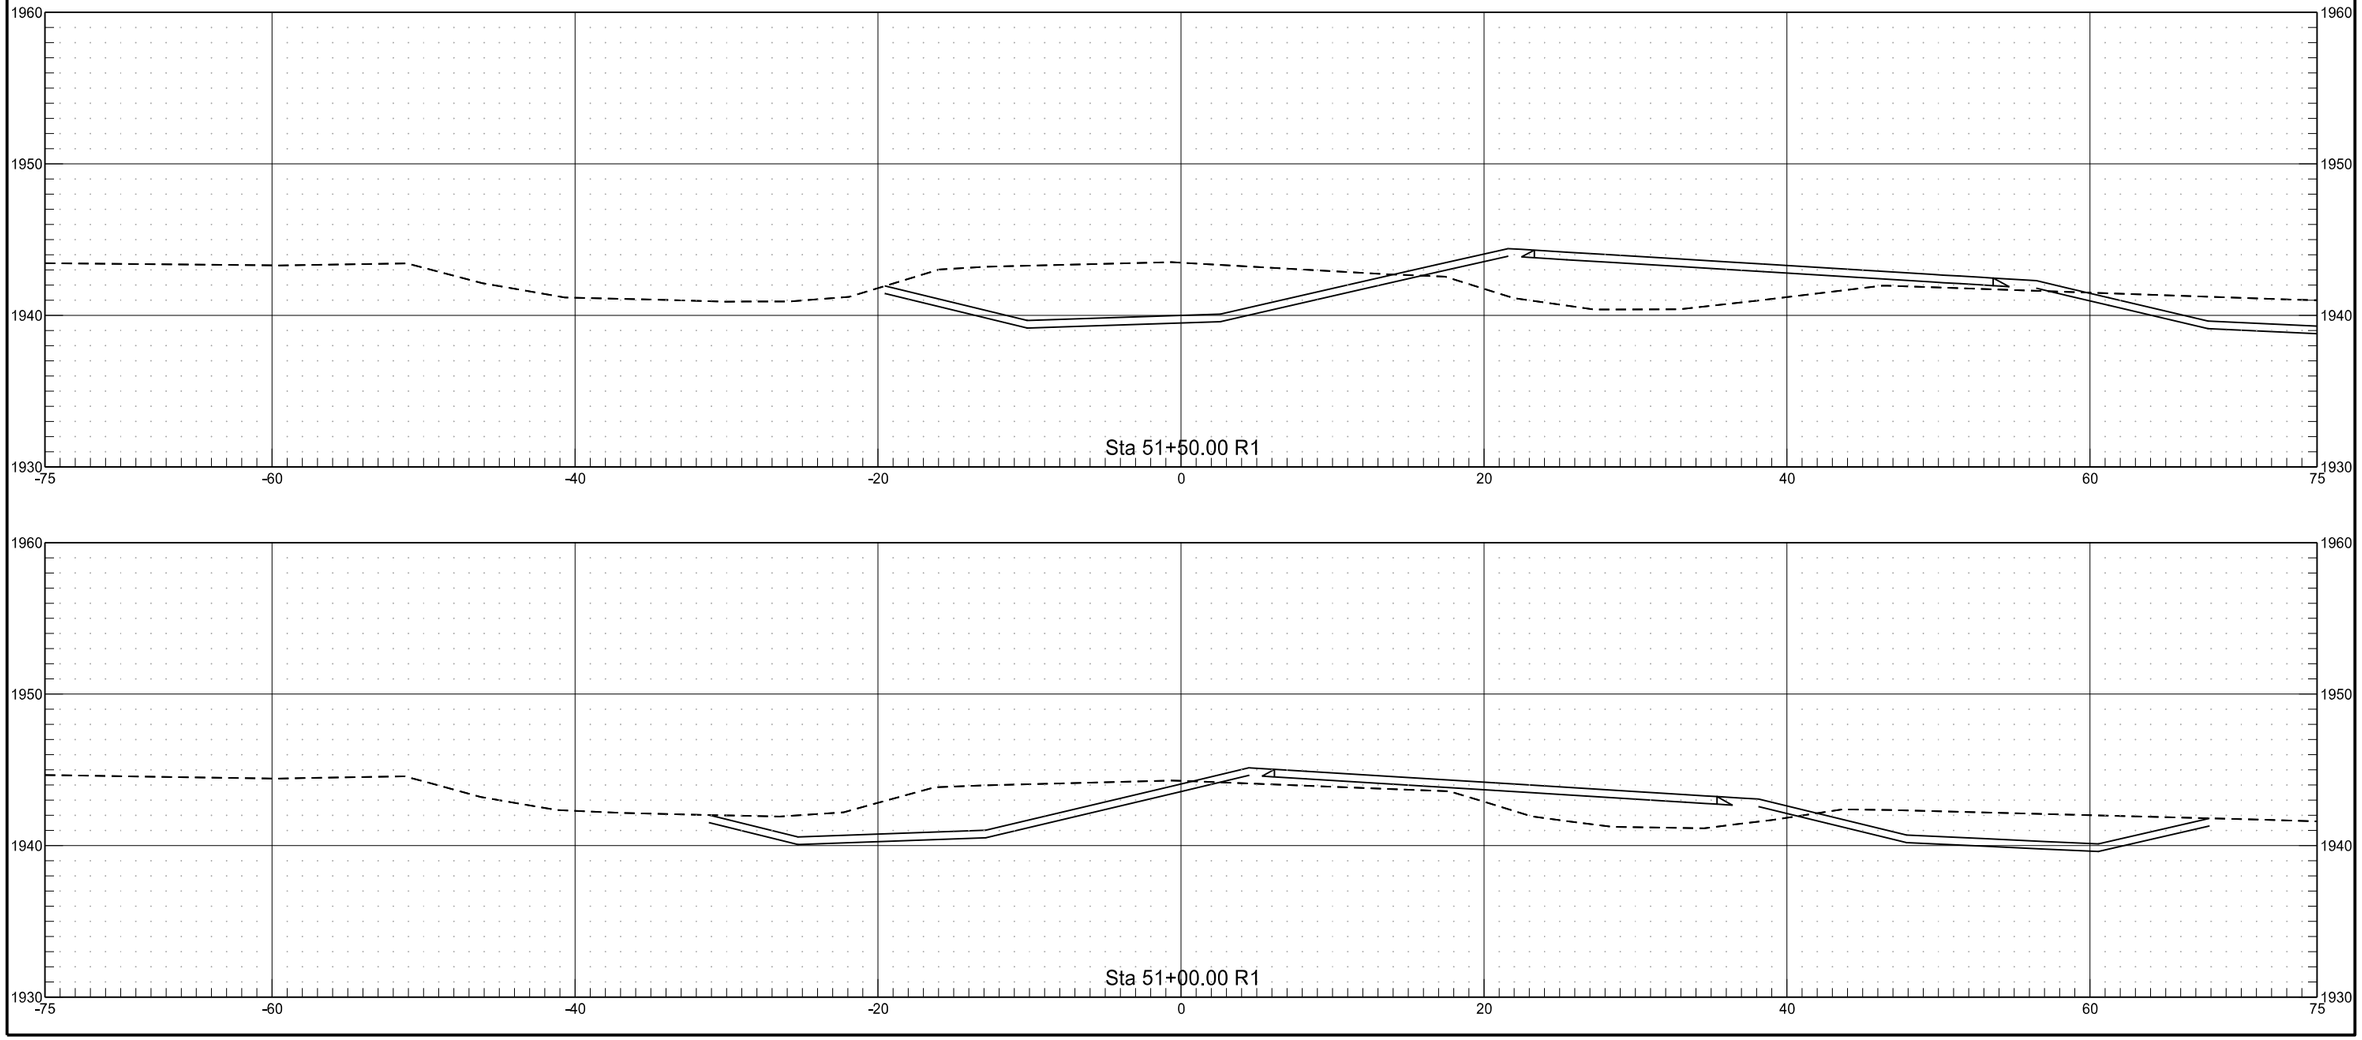


	STATE	PROJECT NO.	SECTION NO.	SHEET NO.
	ND	SOIB-7-804(061)283	200	237

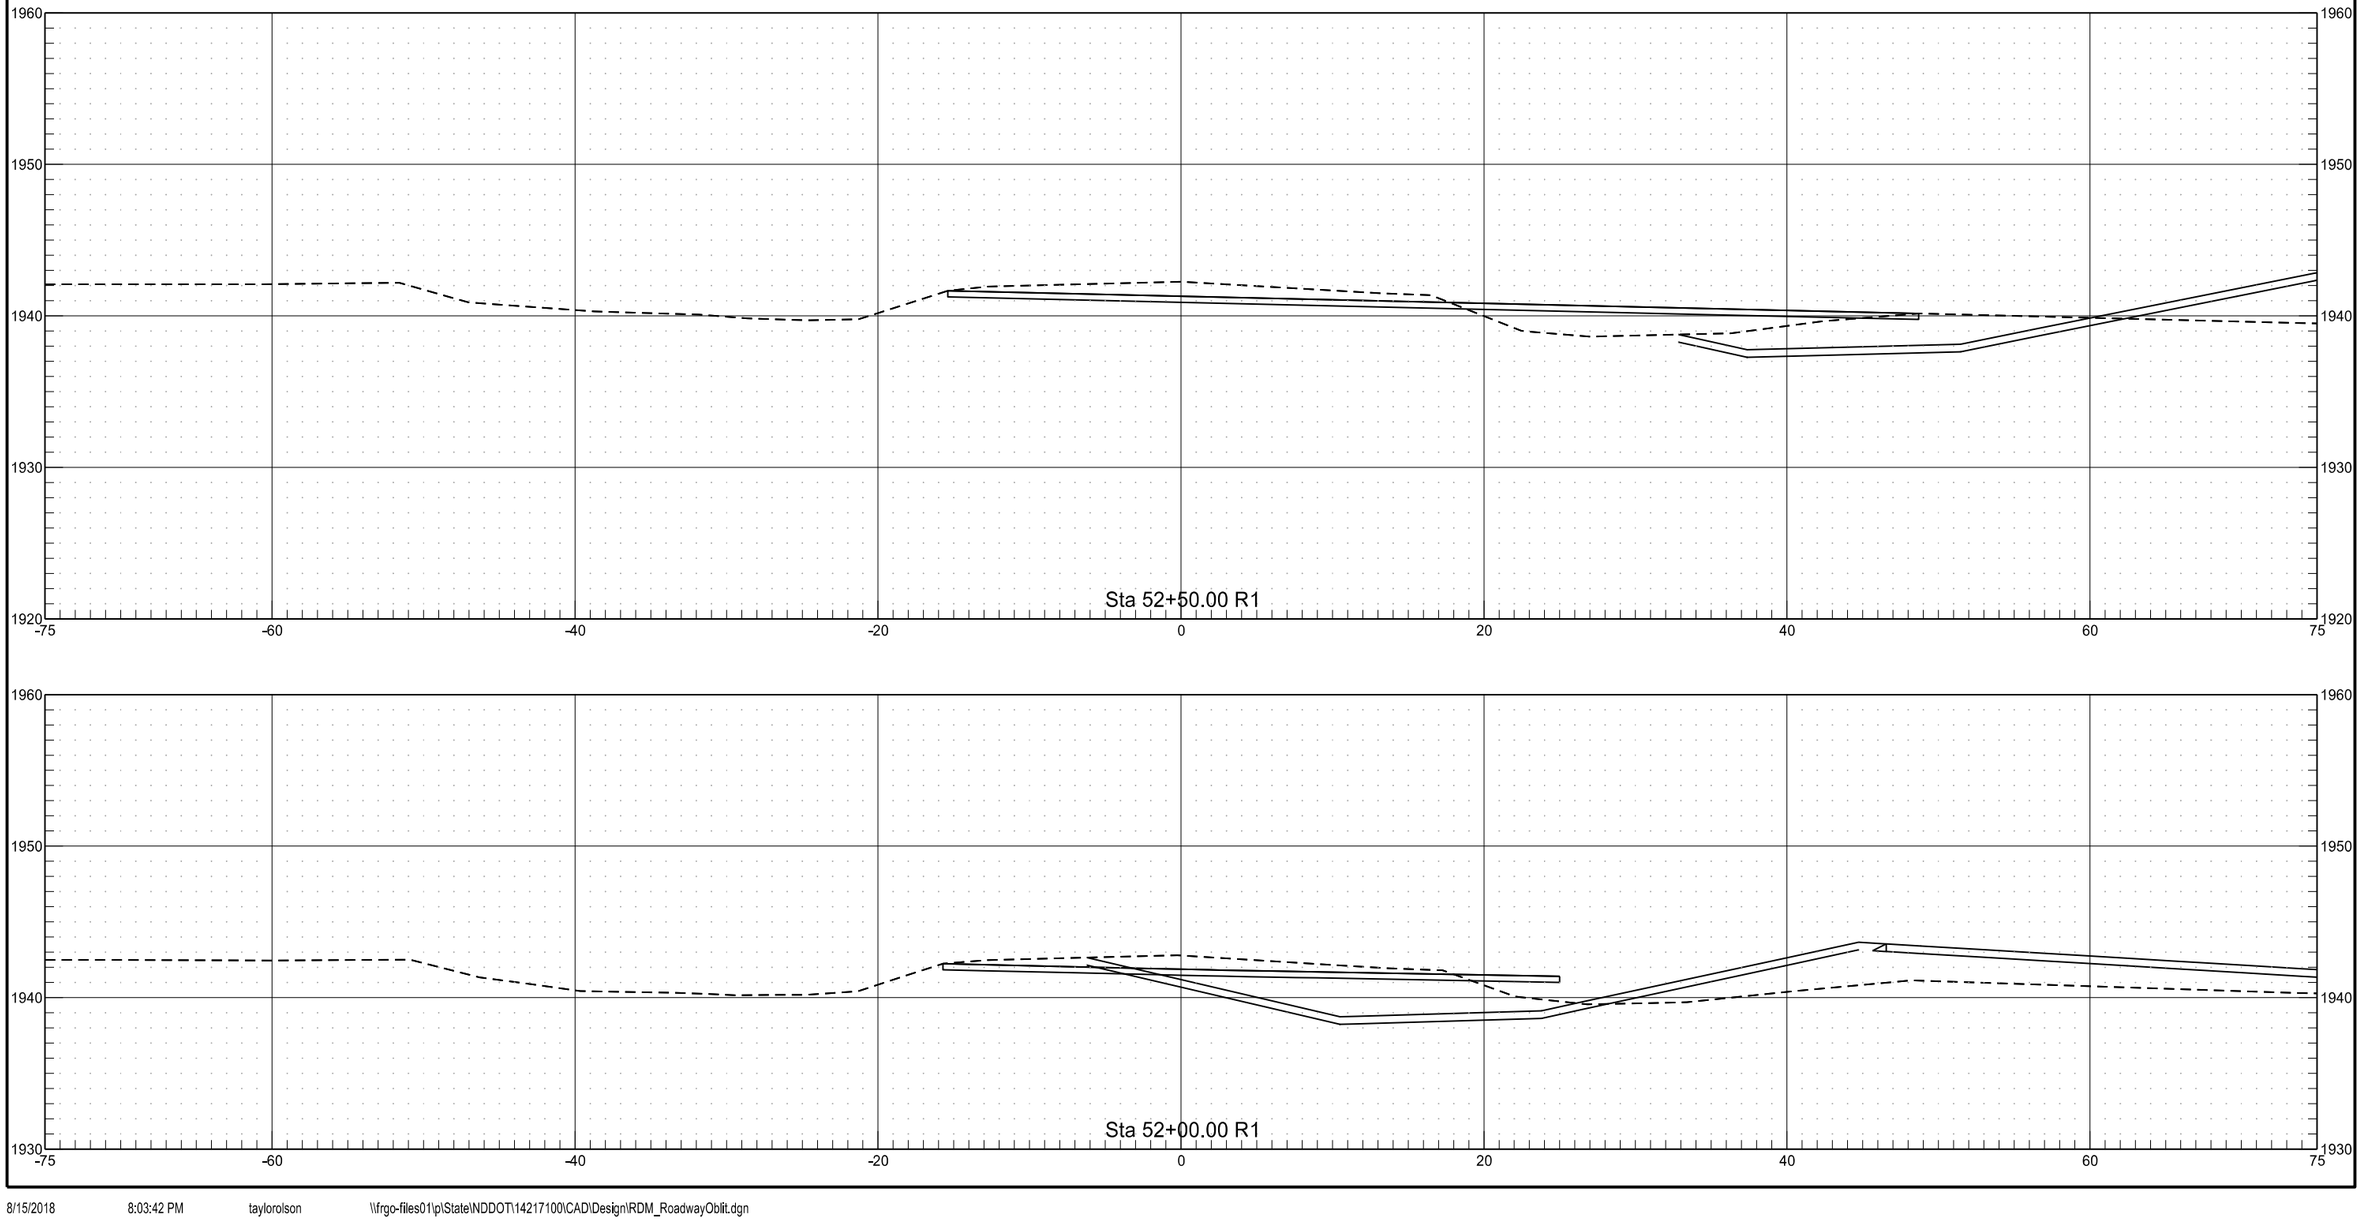


	STATE	PROJECT NO.	SECTION NO.	SHEET NO.
	ND	SOIB-7-804(061)283	200	238

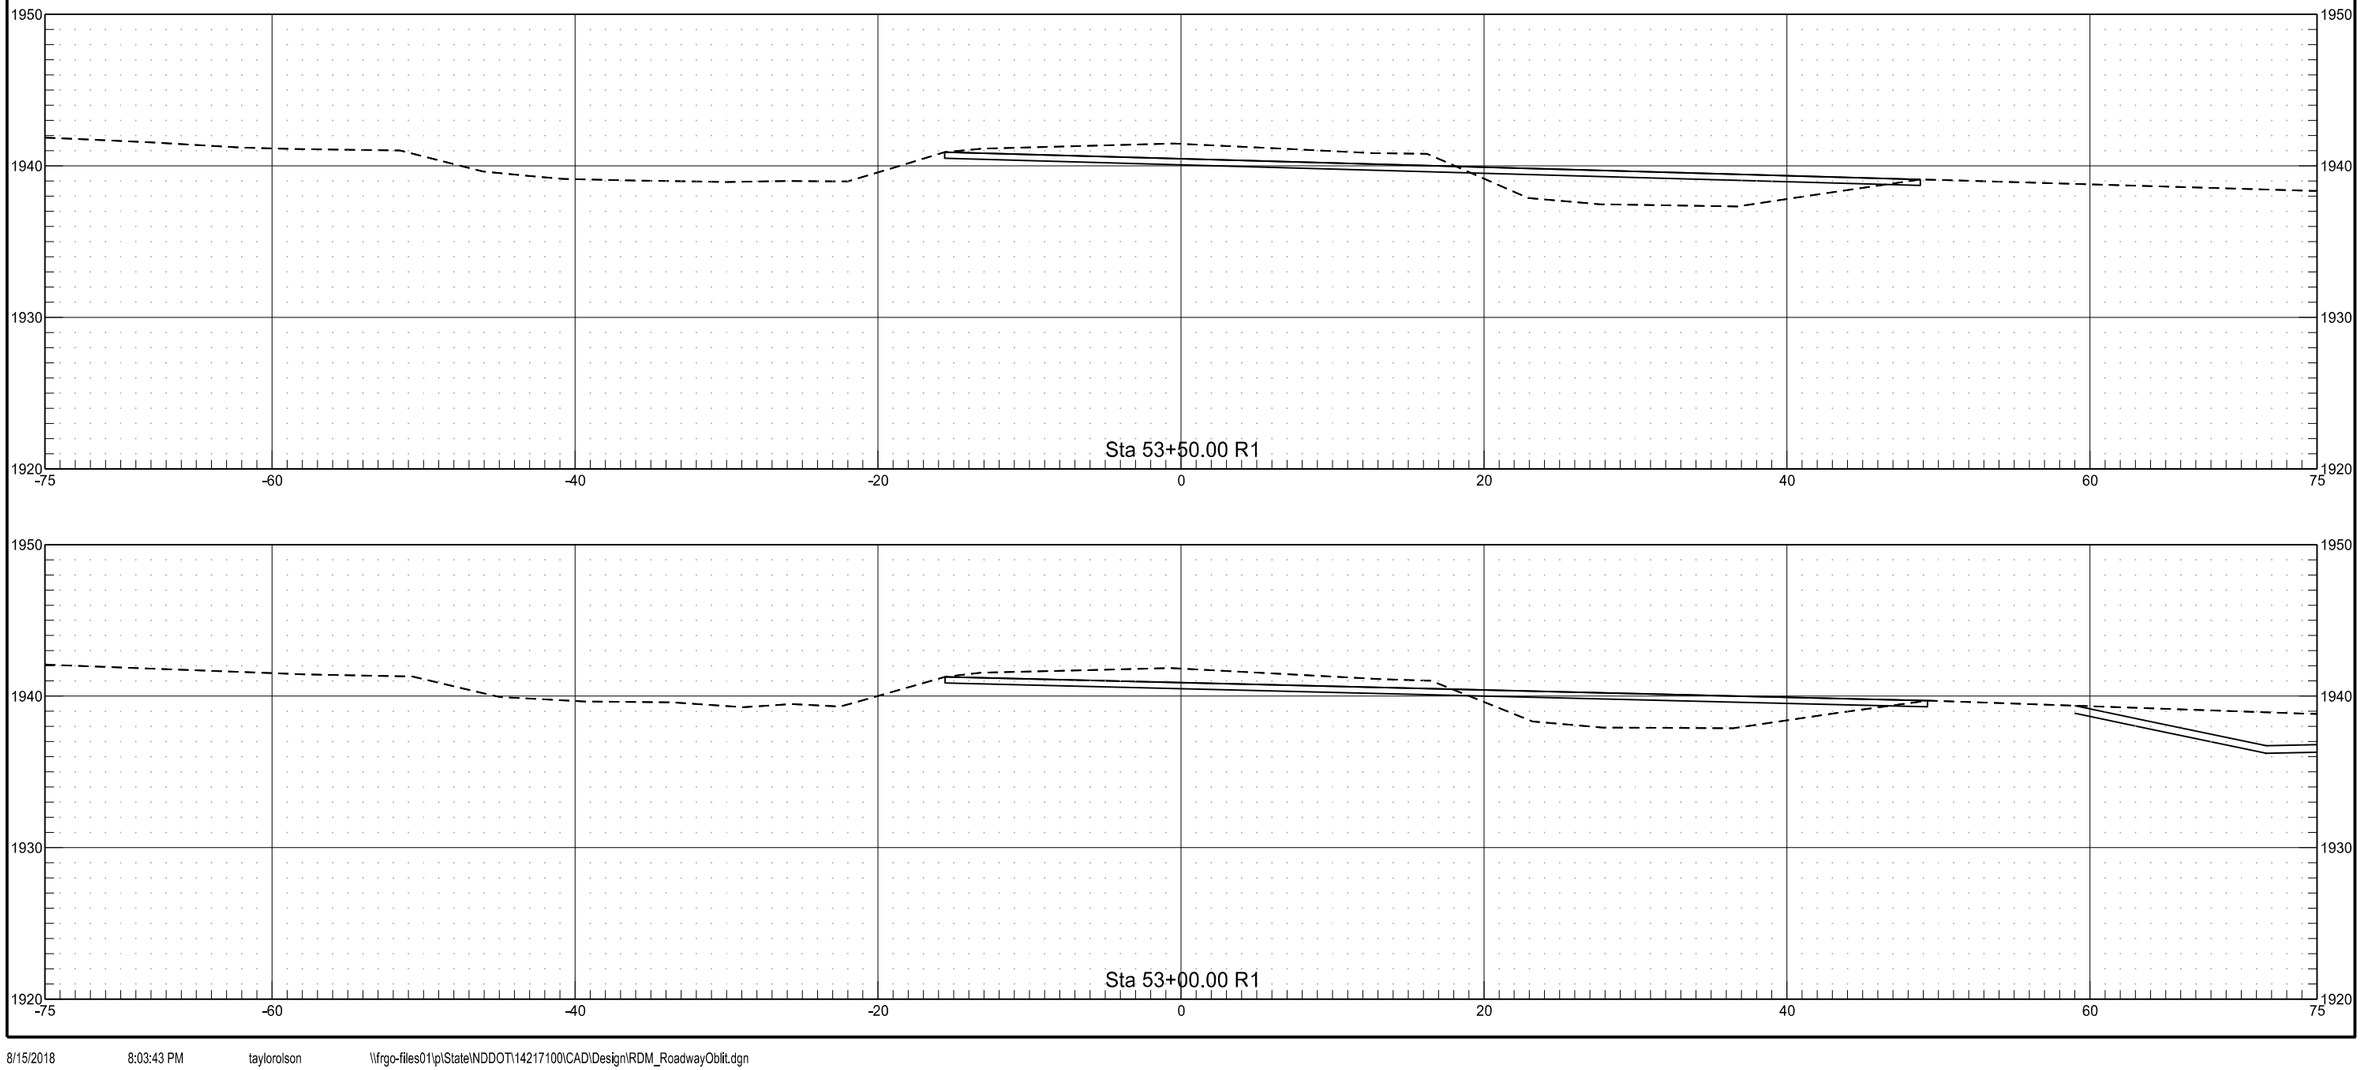


	STATE	PROJECT NO.	SECTION NO.	SHEET NO.
	ND	SOIB-7-804(061)283	200	239

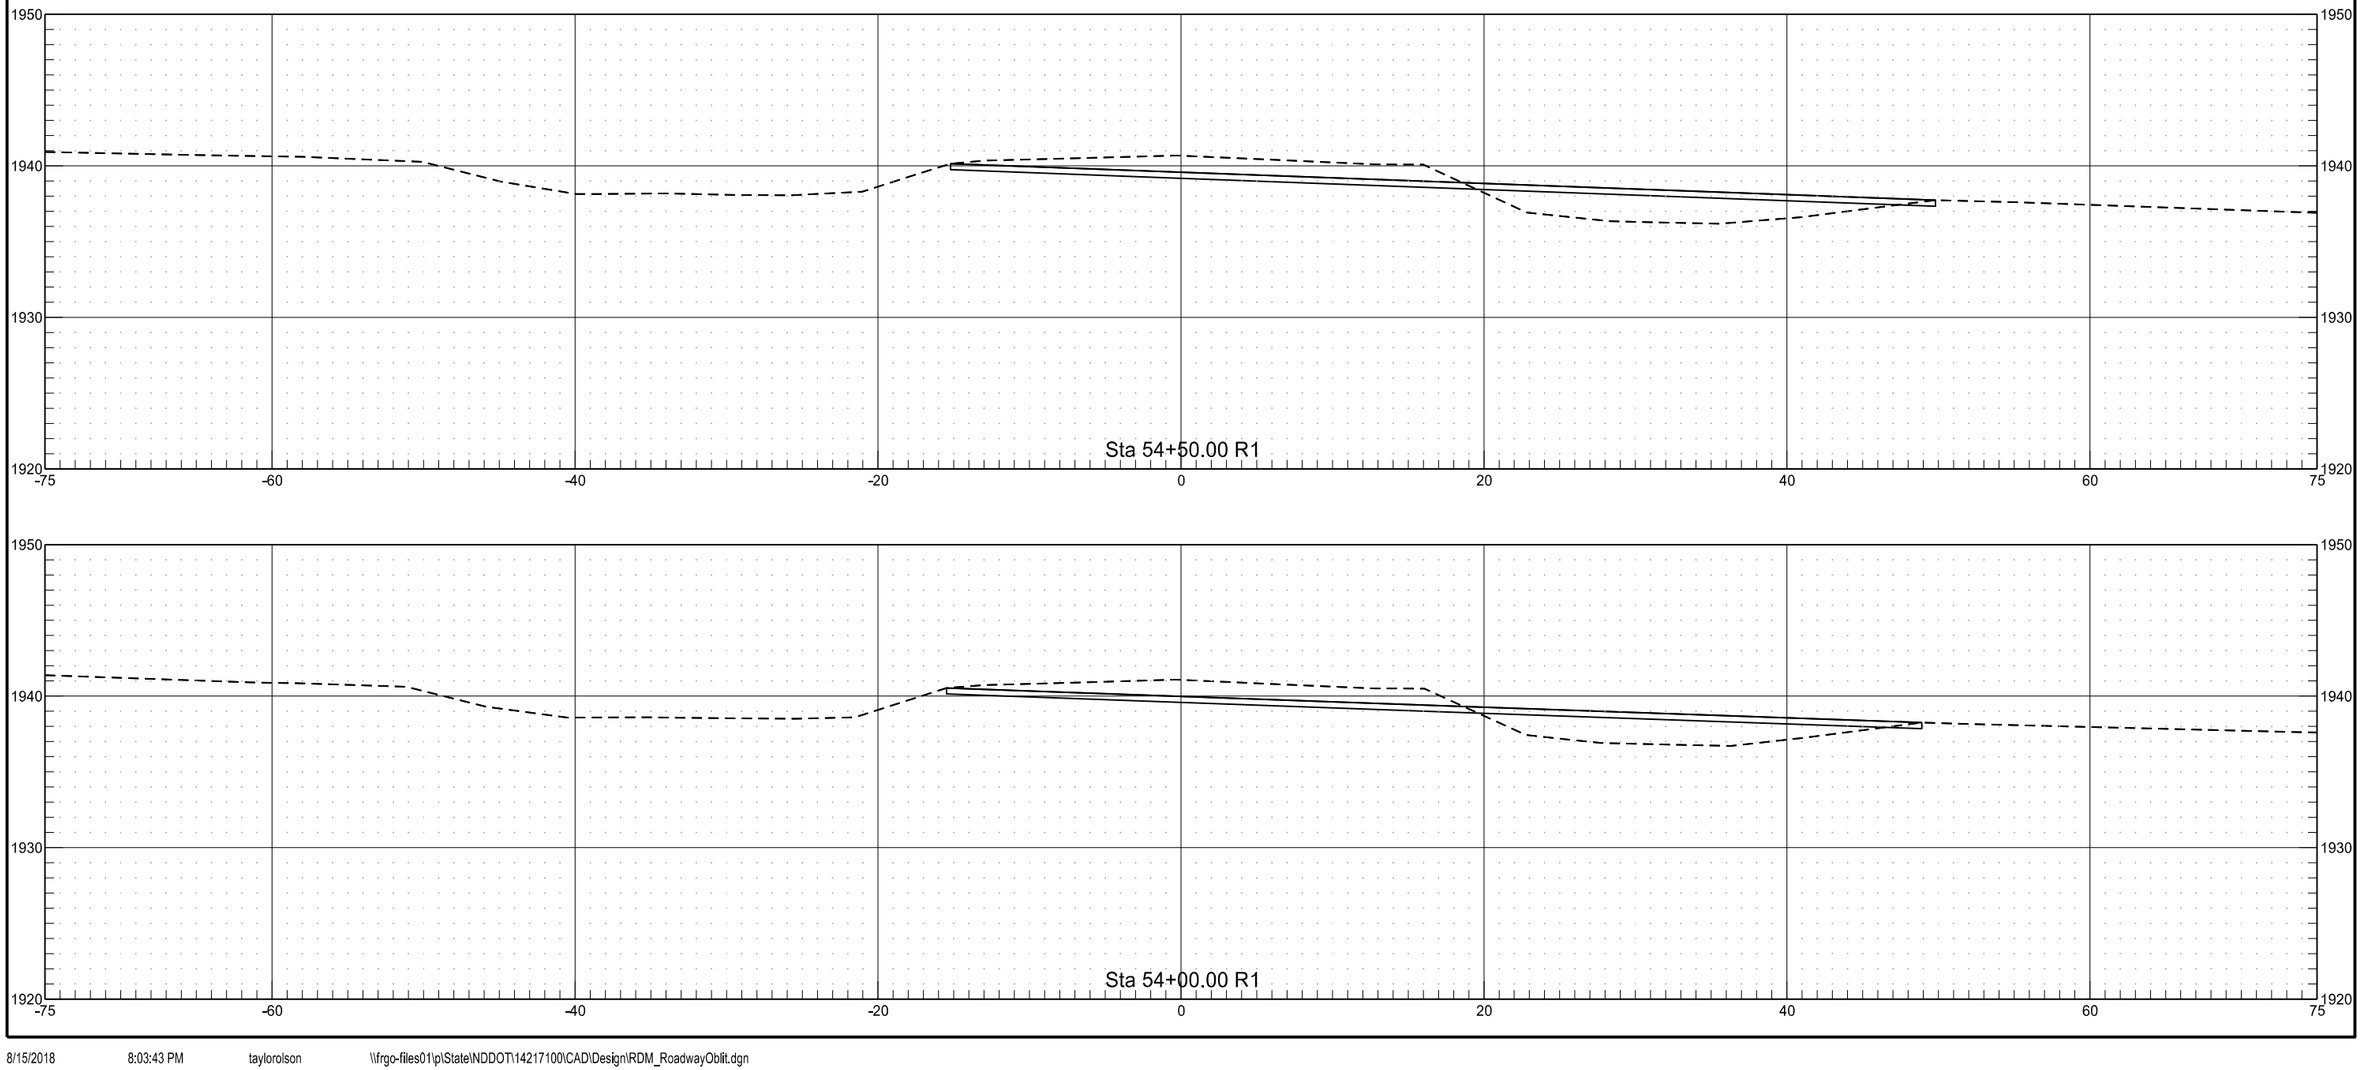


	STATE	PROJECT NO.	SECTION NO.	SHEET NO.
	ND	SOIB-7-804(061)283	200	240

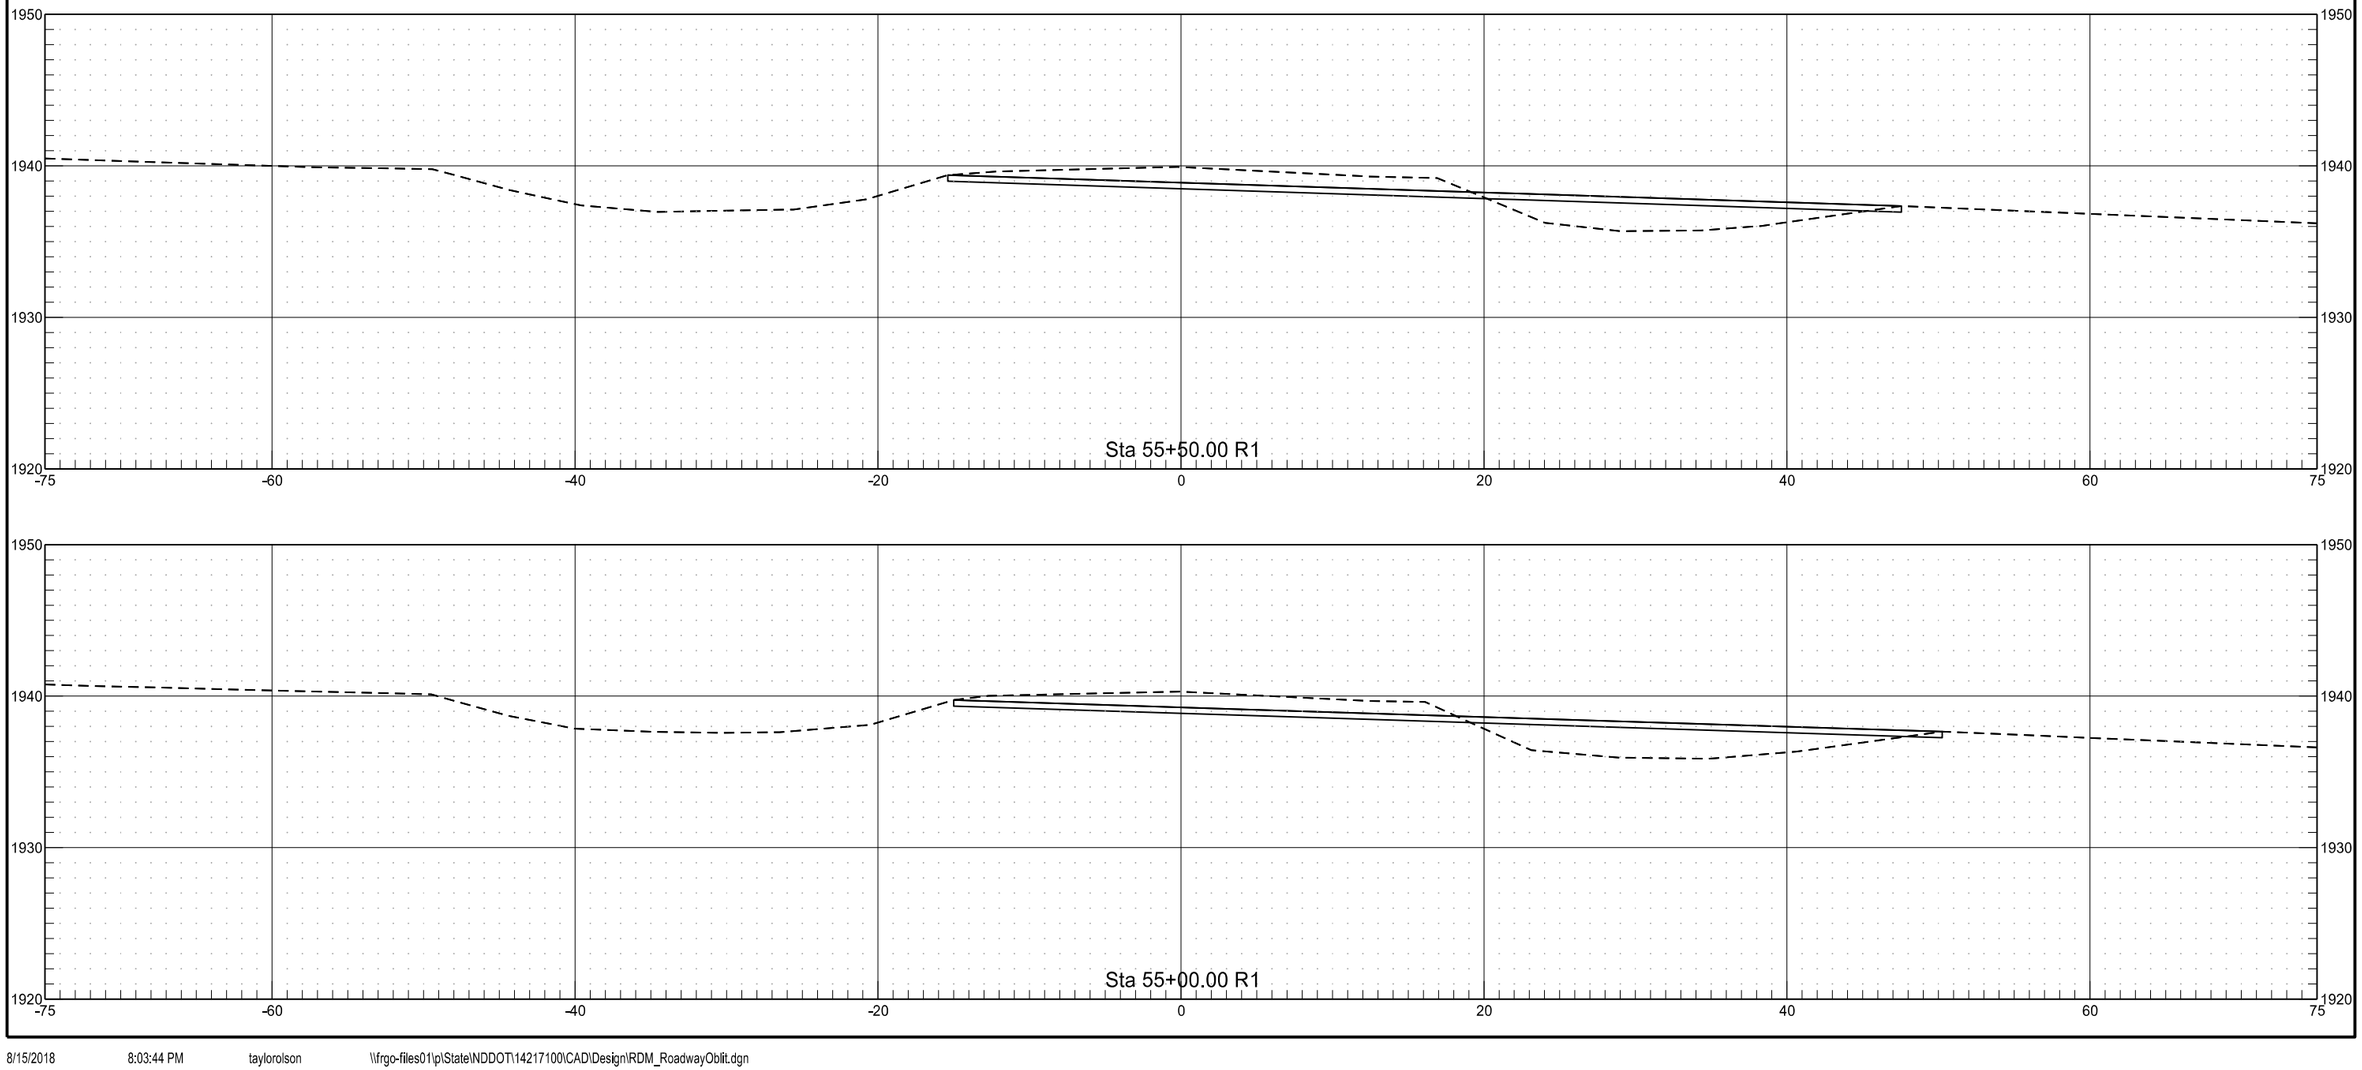


	STATE	PROJECT NO.	SECTION NO.	SHEET NO.
	ND	SOIB-7-804(061)283	200	241

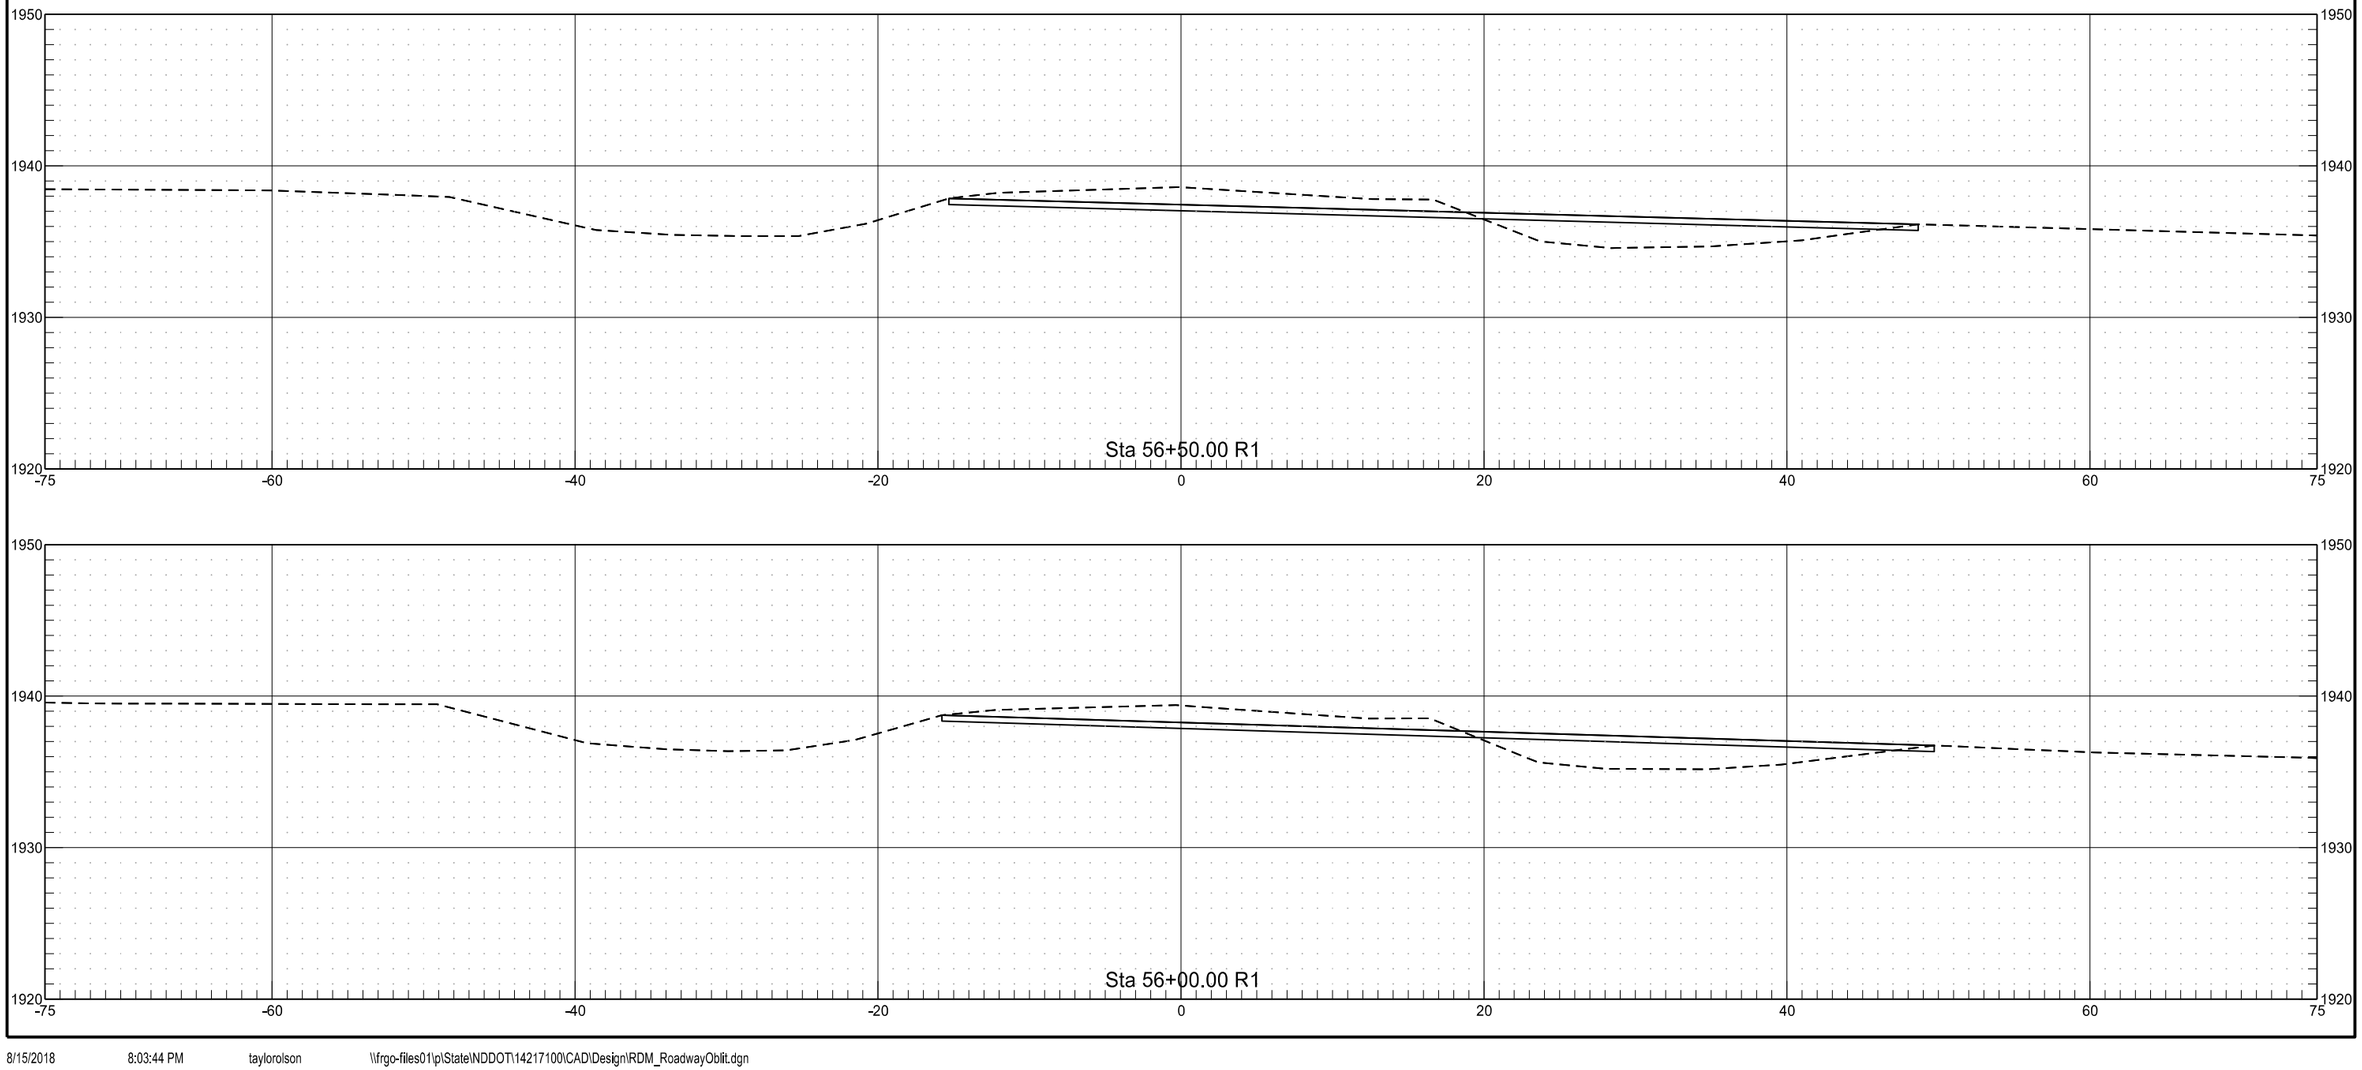


	STATE	PROJECT NO.	SECTION NO.	SHEET NO.
	ND	SOIB-7-804(061)283	200	242

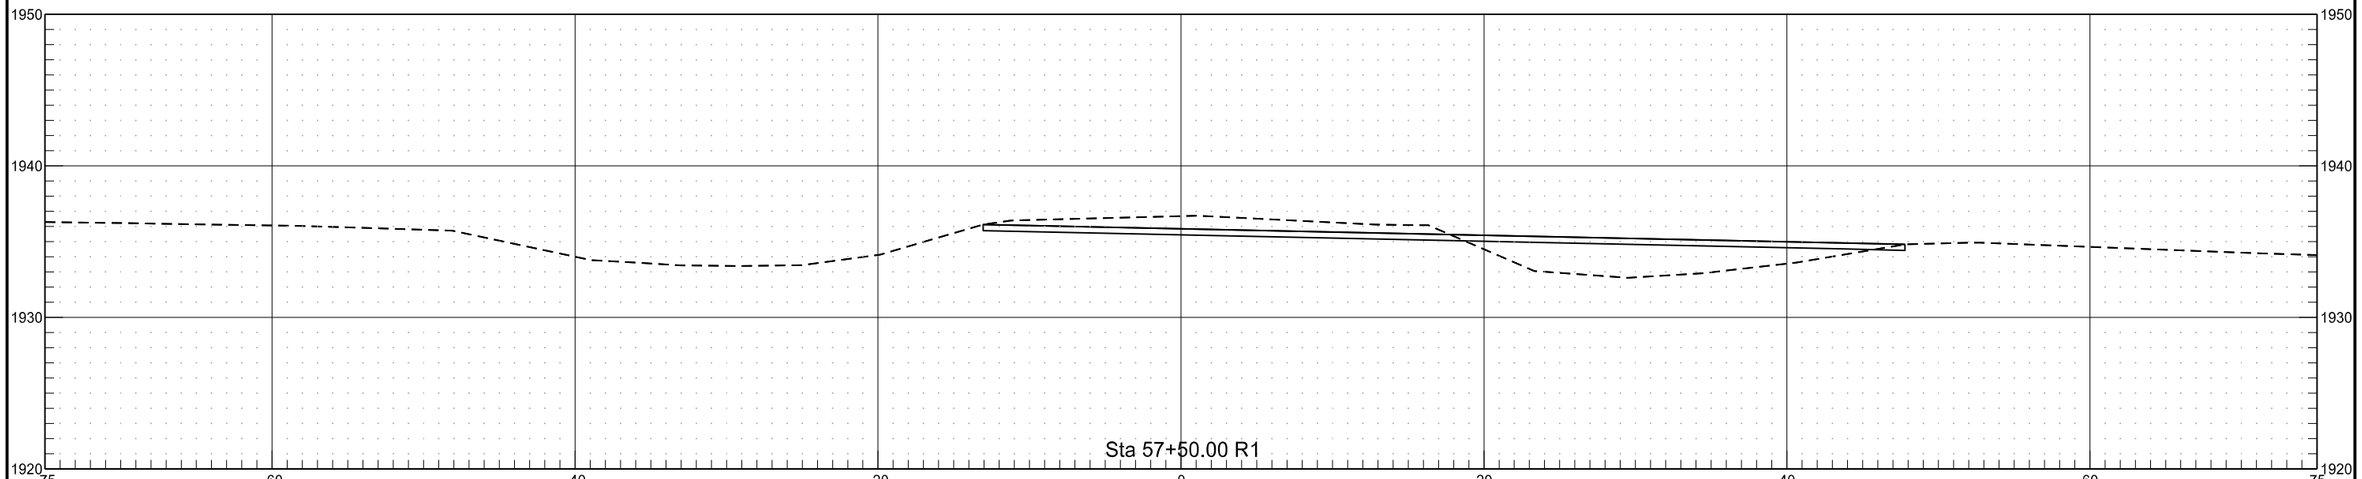


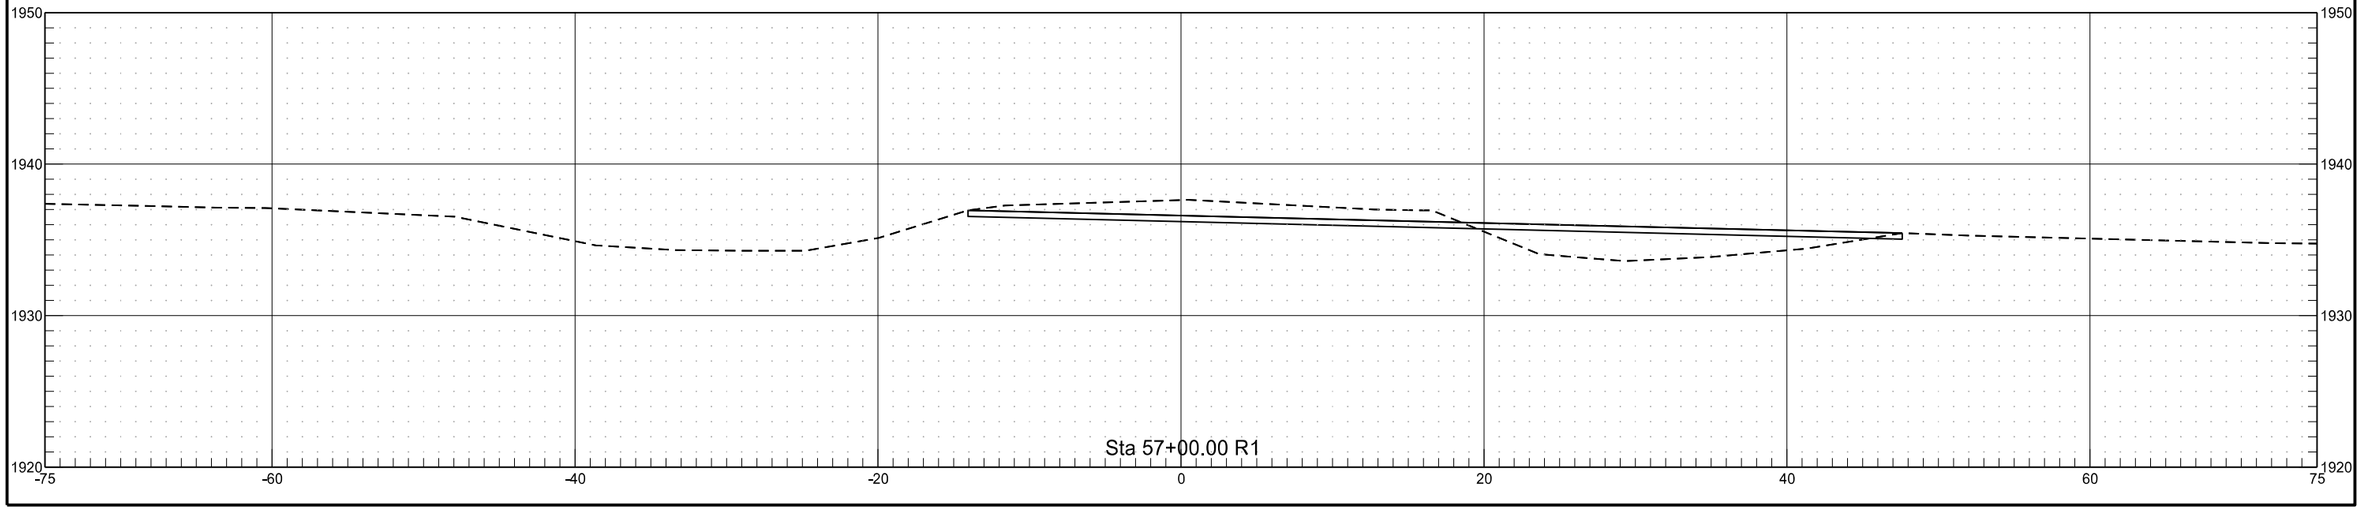


	STATE	PROJECT NO.	SECTION NO.	SHEET NO.
	ND	SOIB-7-804(061)283	200	243

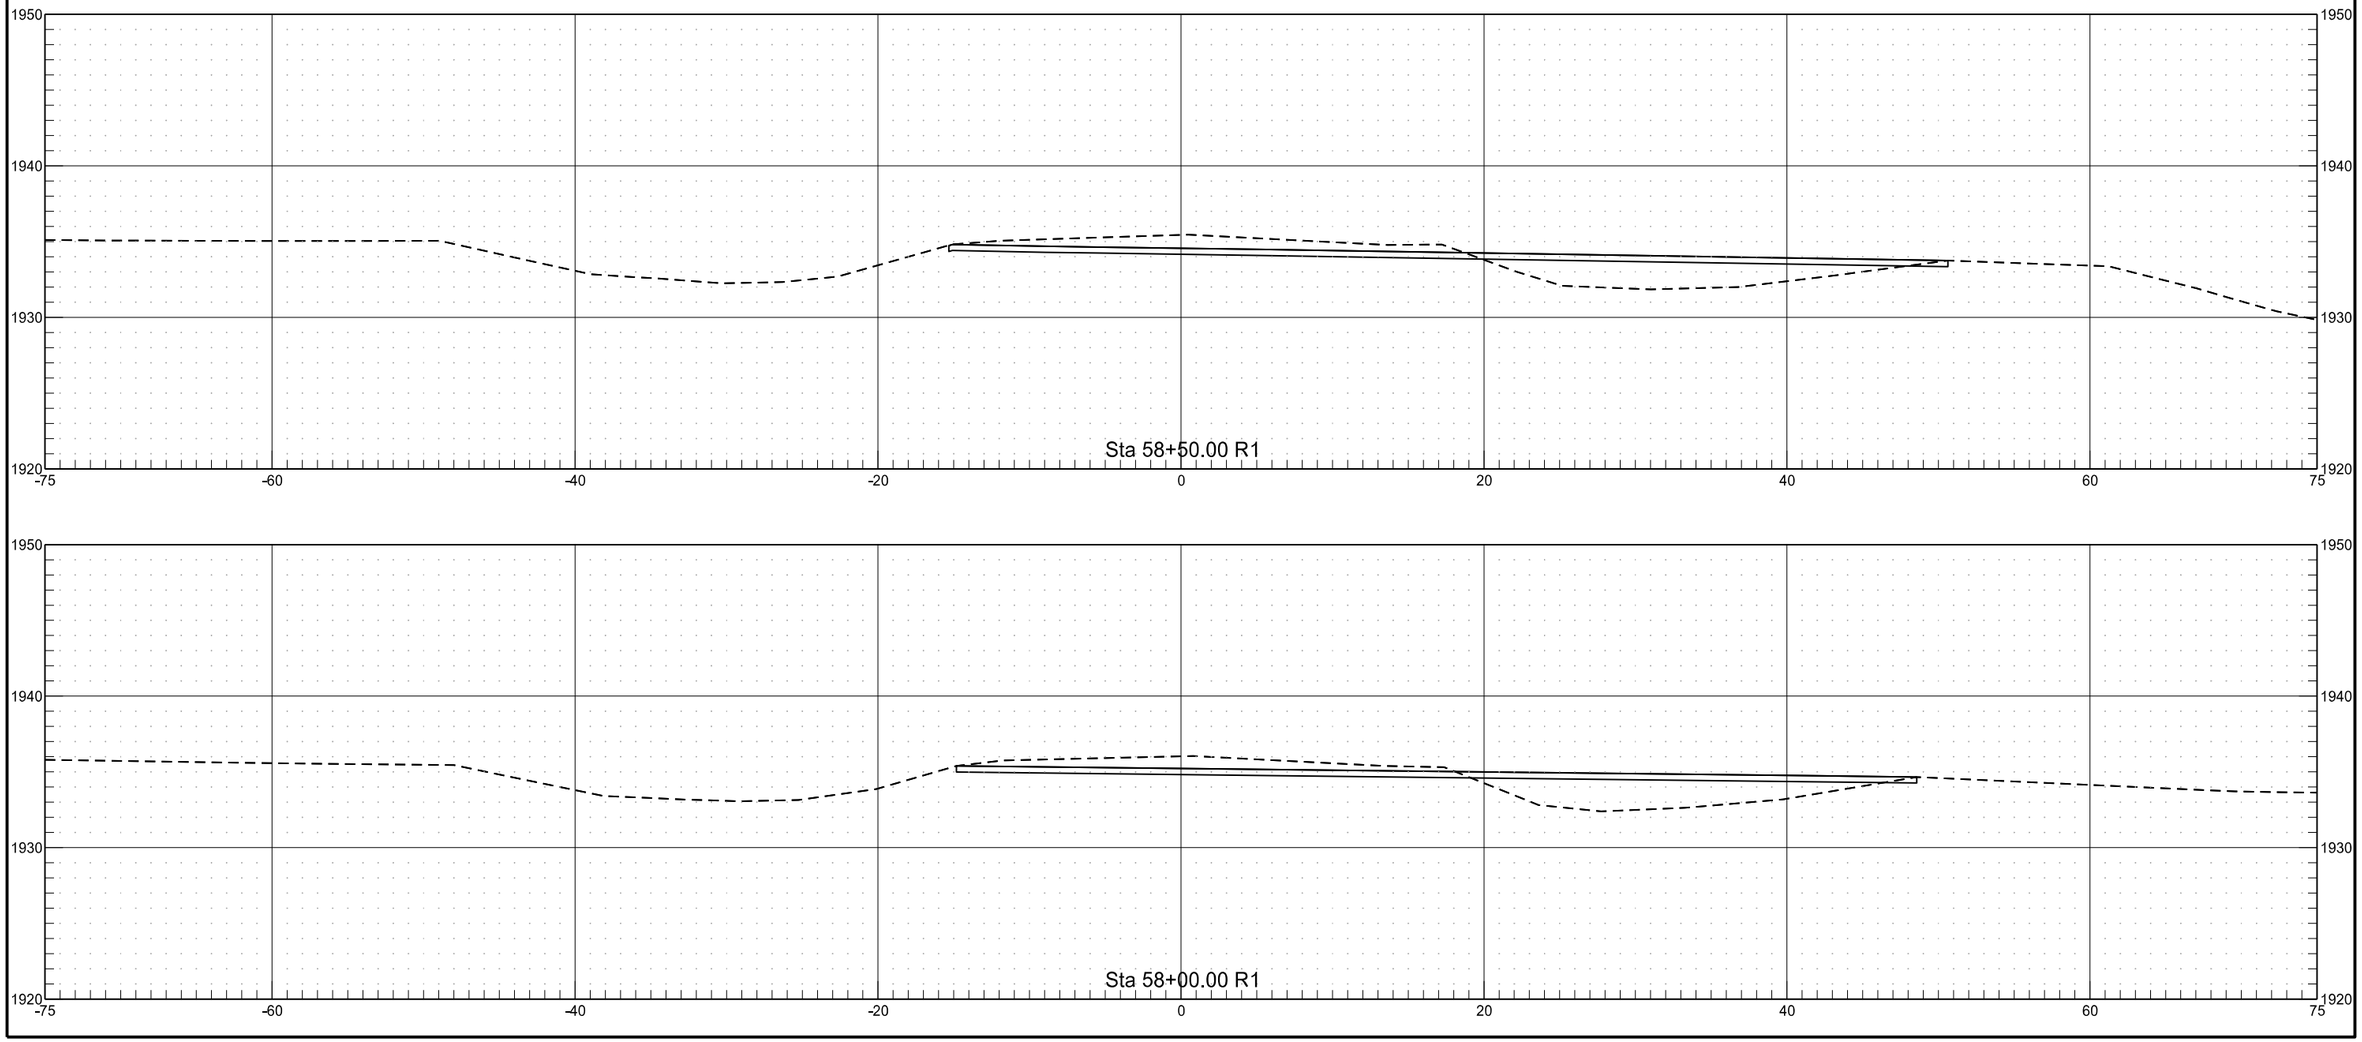


	STATE	PROJECT NO.	SECTION NO.	SHEET NO.
	ND	SOIB-7-804(061)283	200	244

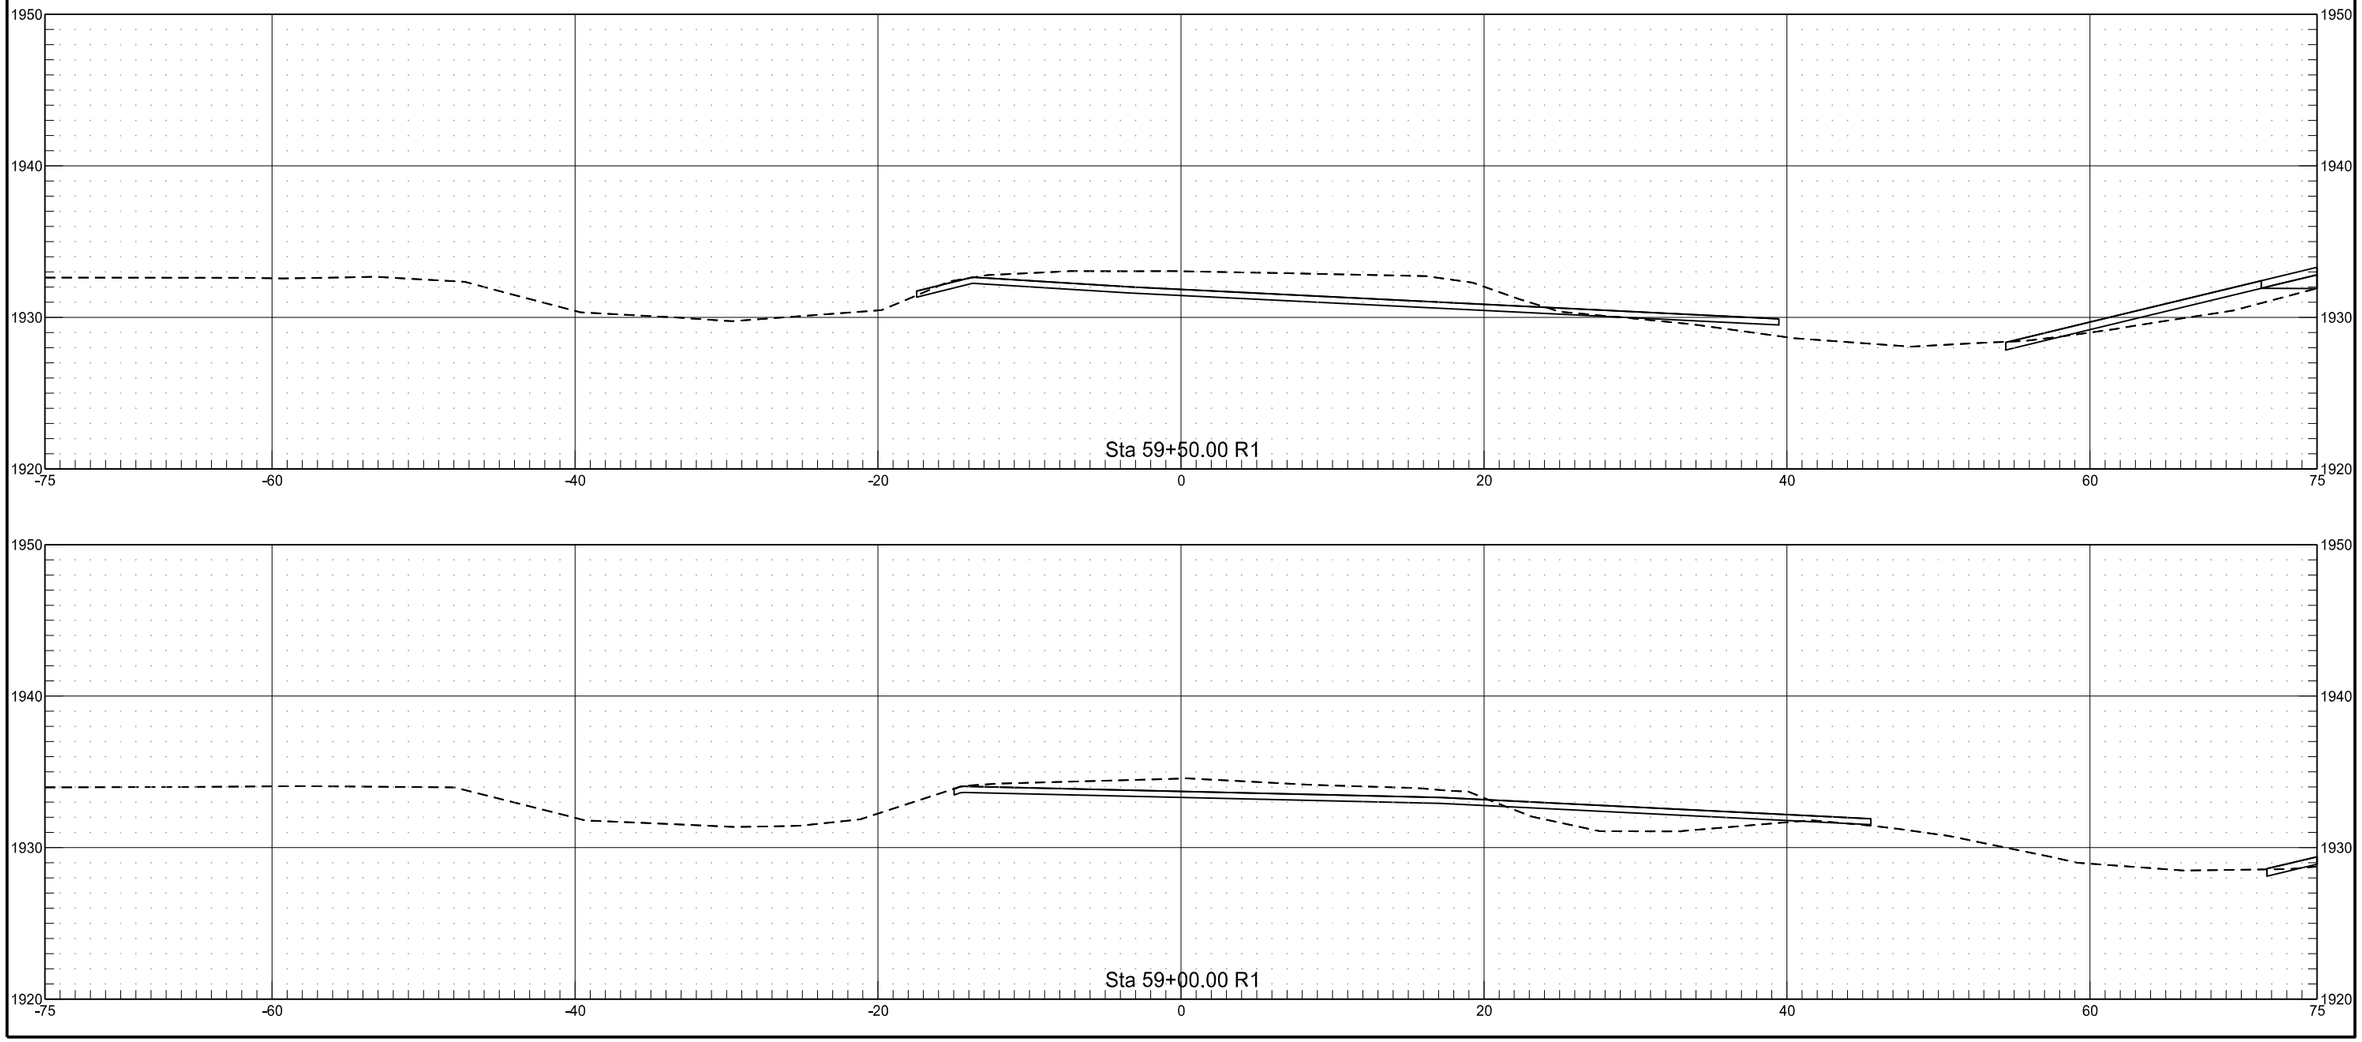


	STATE	PROJECT NO.	SECTION NO.	SHEET NO.
	ND	SOIB-7-804(061)283	200	245

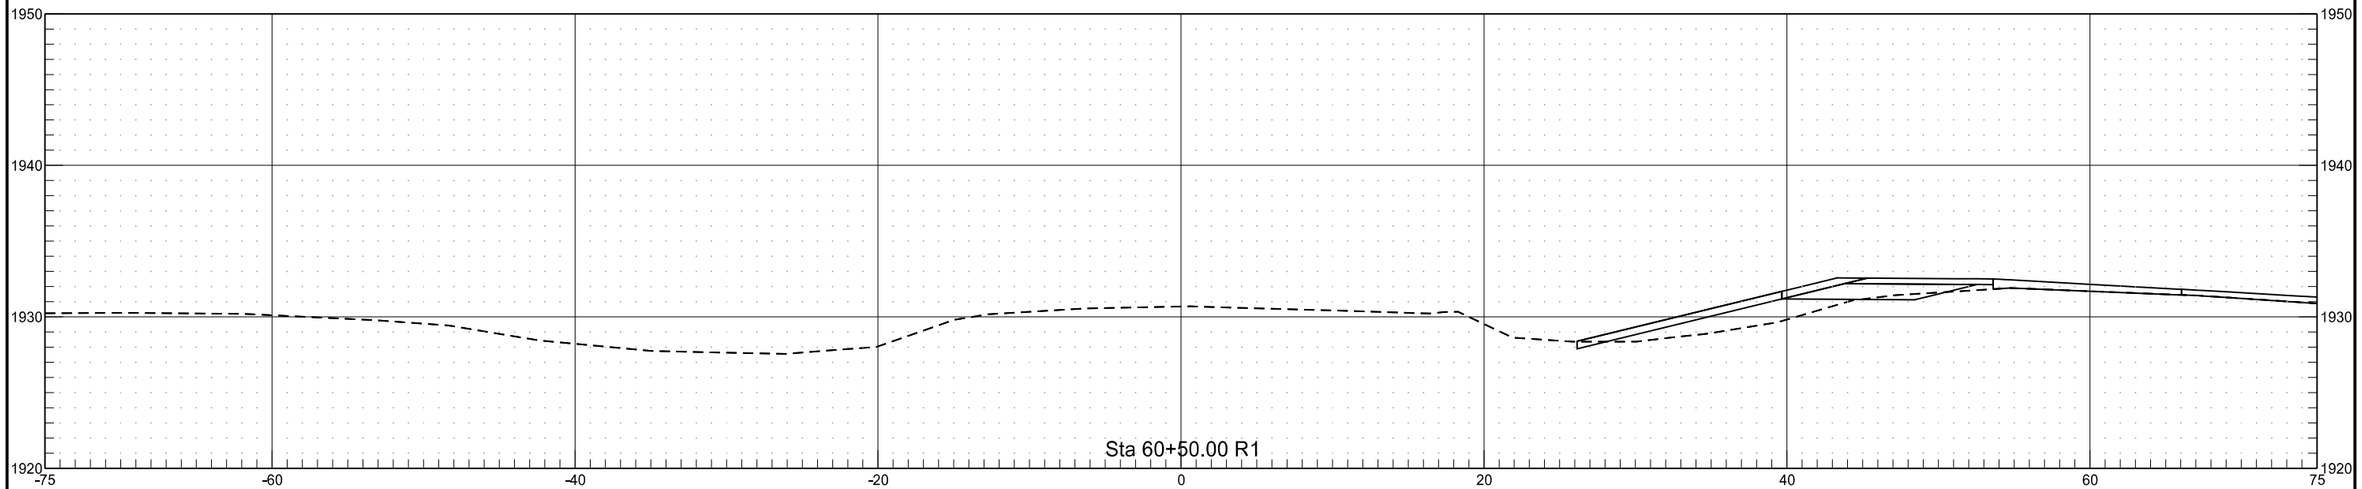


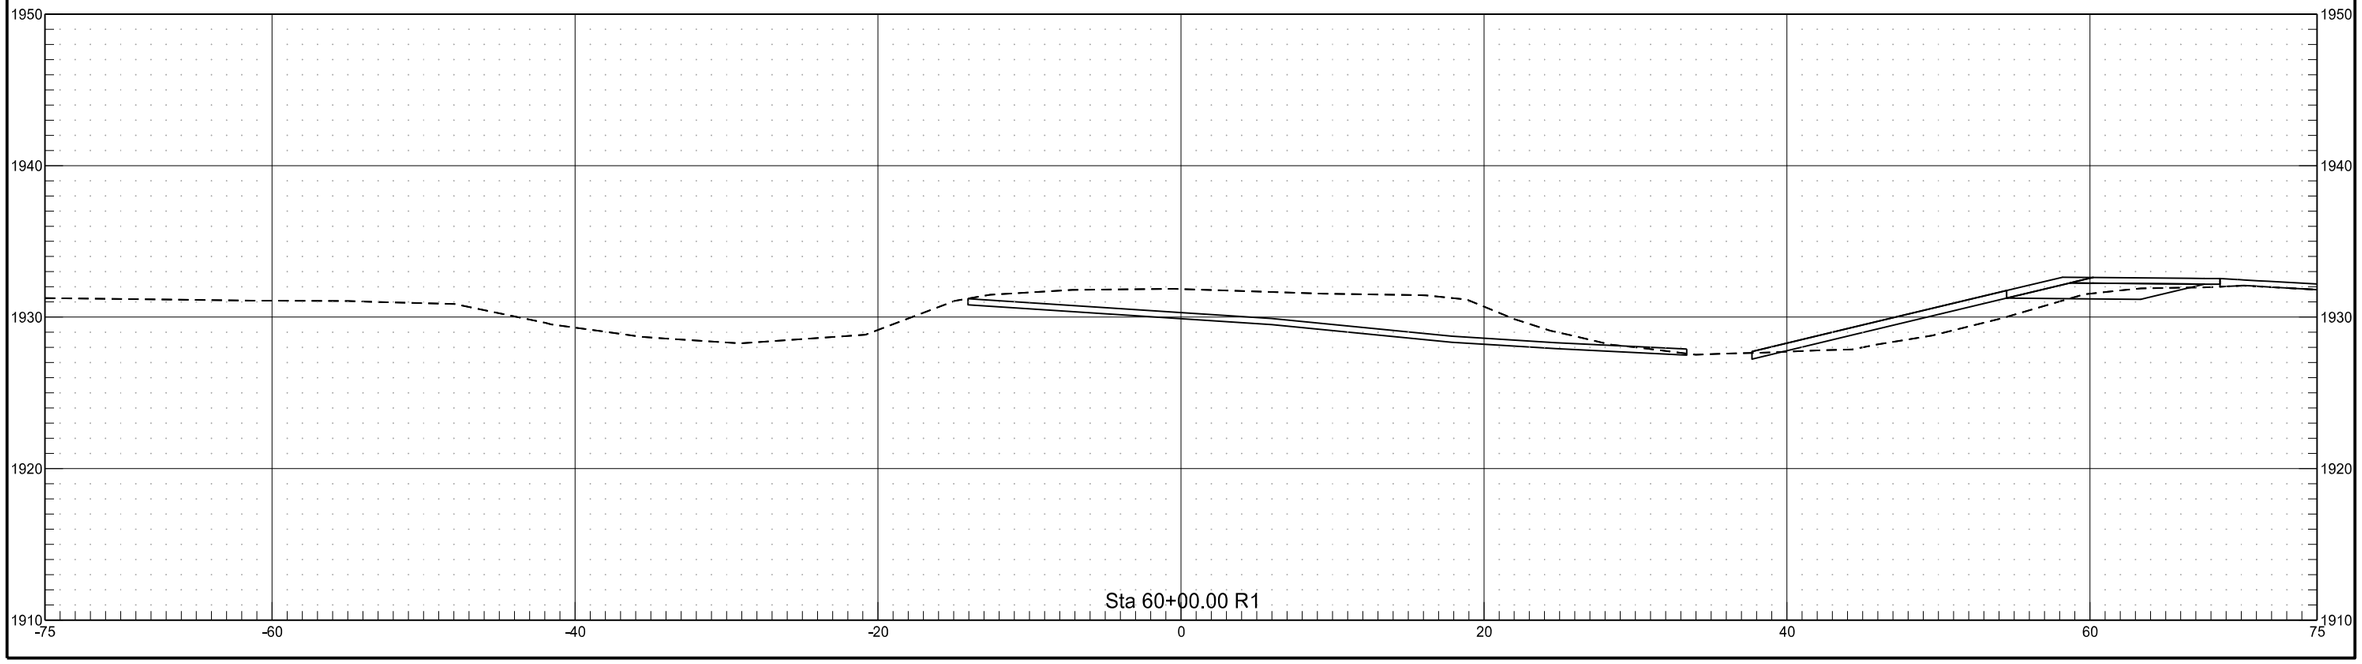


	STATE	PROJECT NO.	SECTION NO.	SHEET NO.
	ND	SOIB-7-804(061)283	200	246

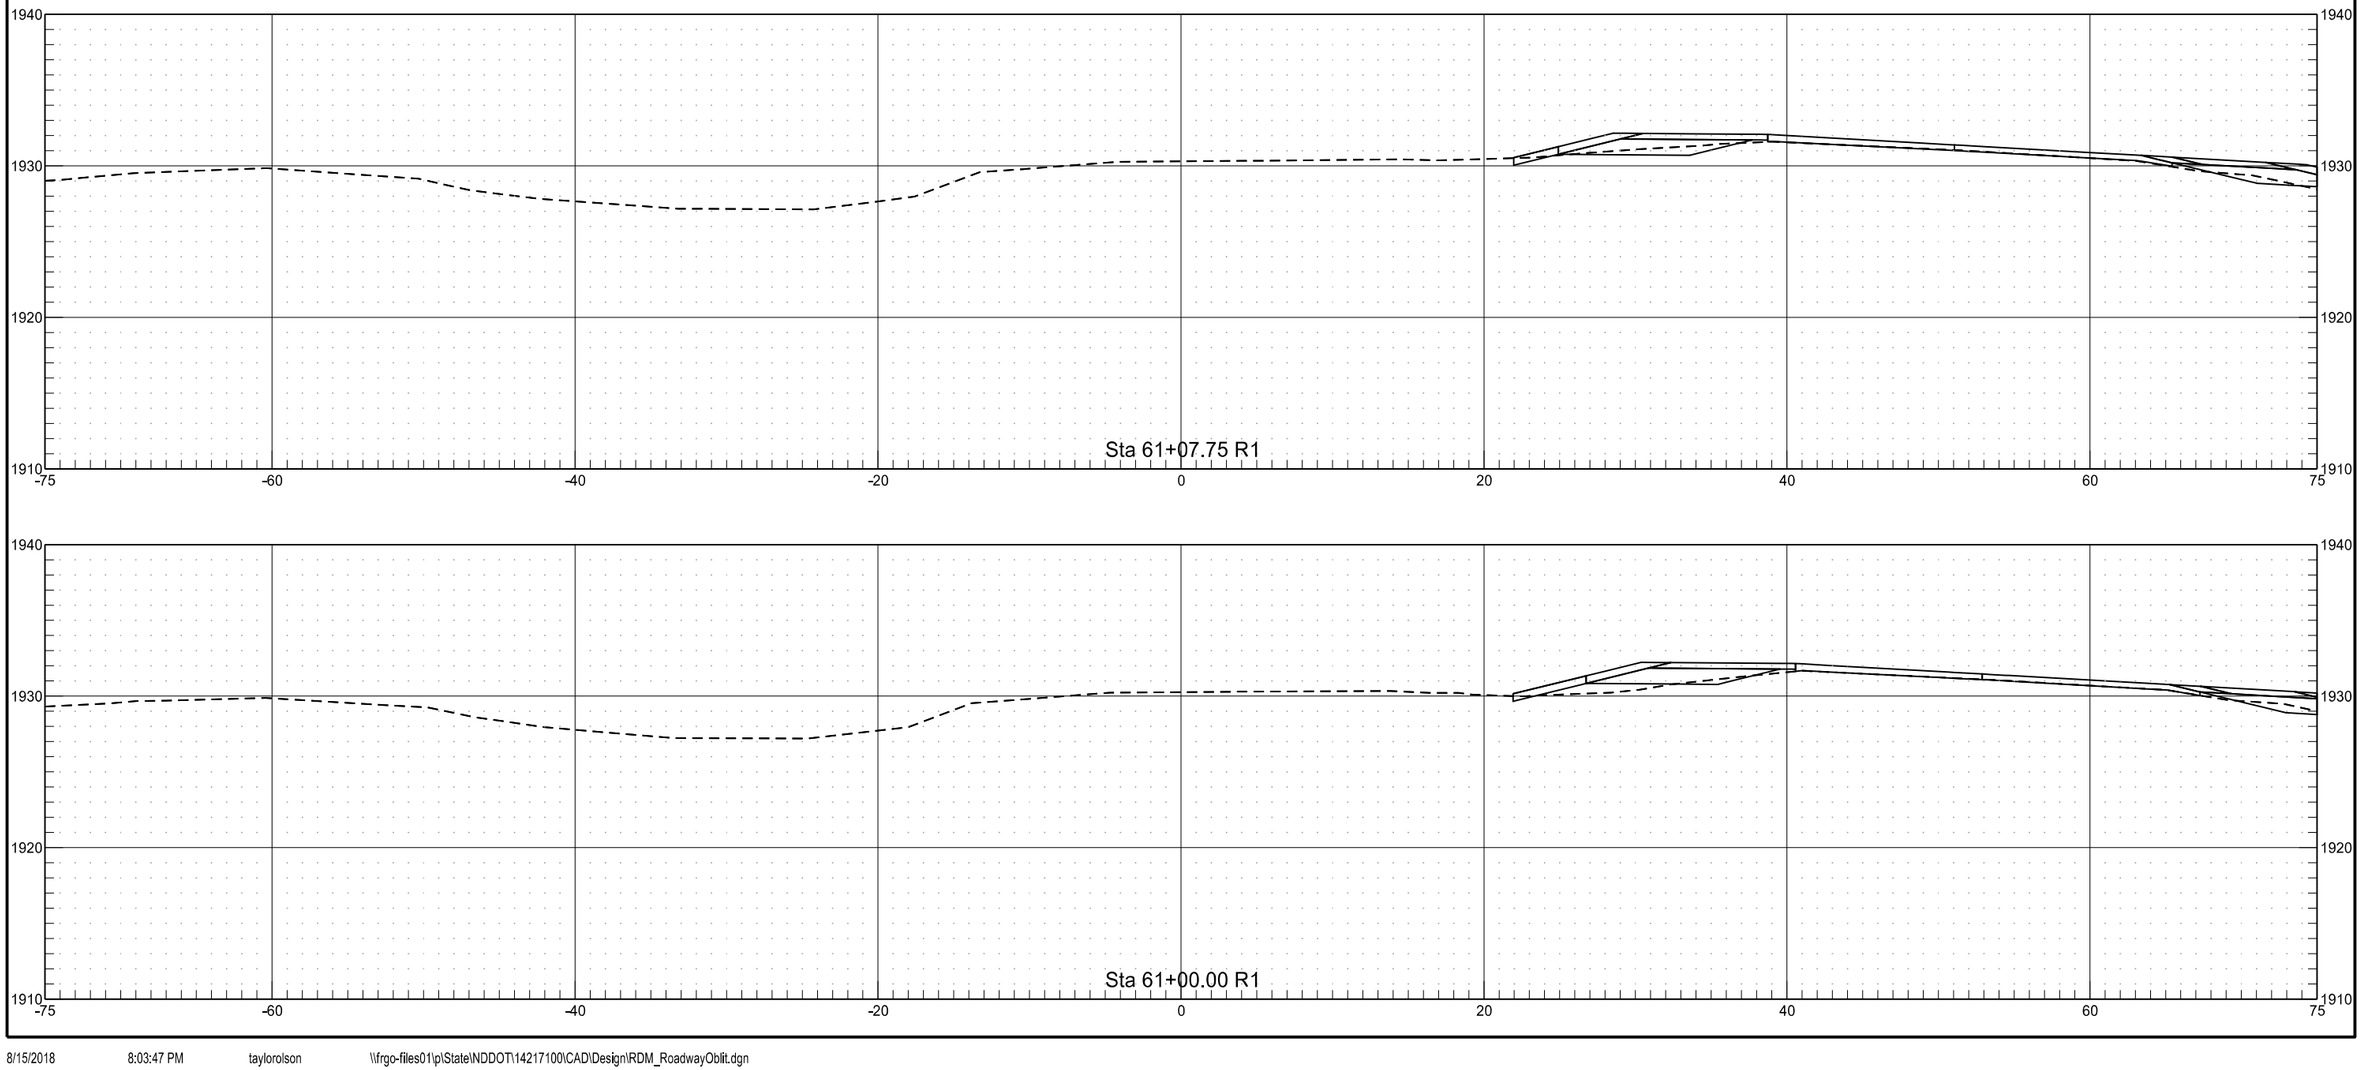


	STATE	PROJECT NO.	SECTION NO.	SHEET NO.
	ND	SOIB-7-804(061)283	200	247

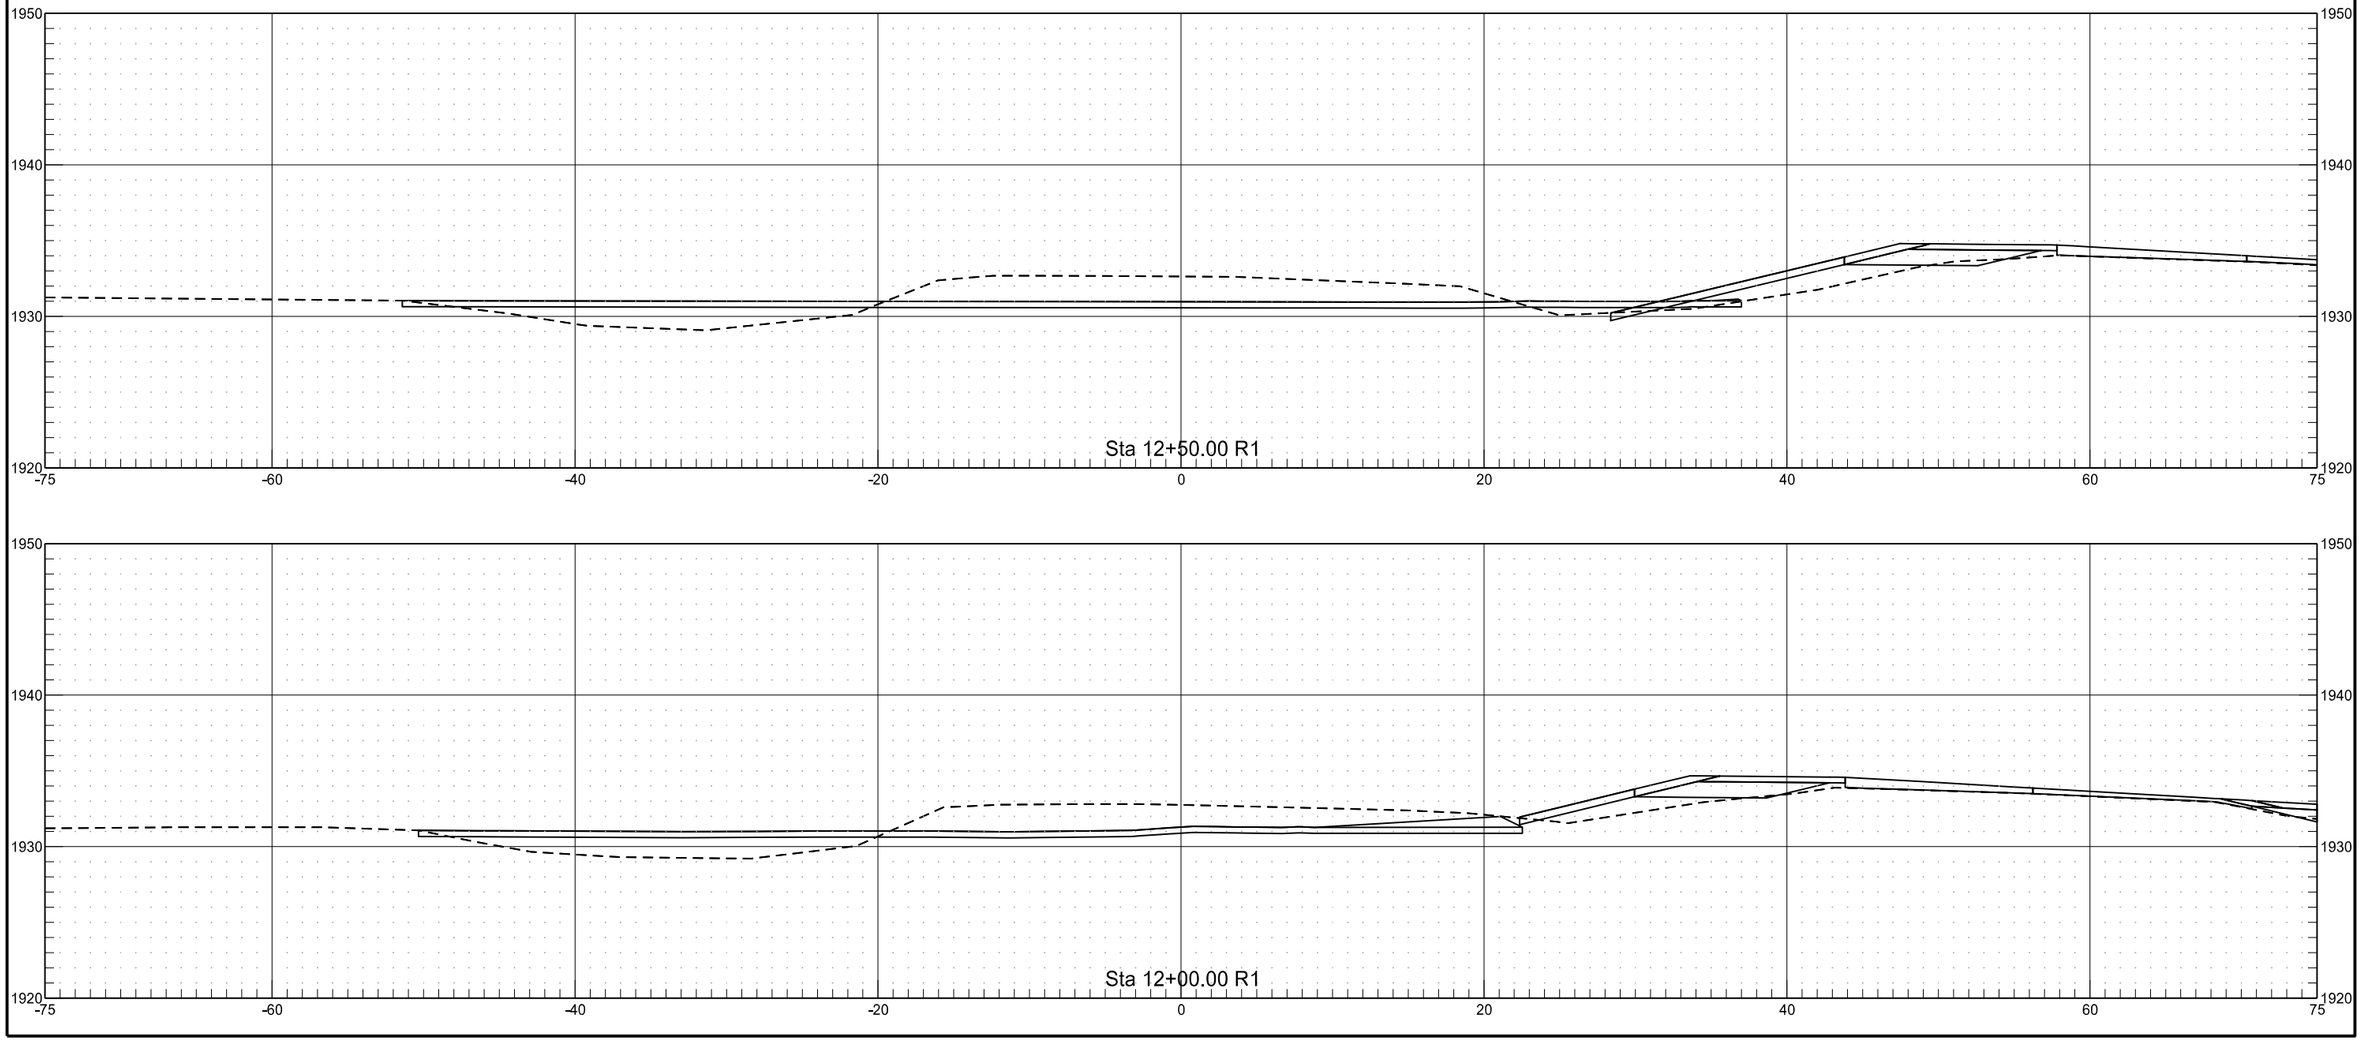


	STATE	PROJECT NO.	SECTION NO.	SHEET NO.
	ND	SOIB-7-804(061)283	200	248

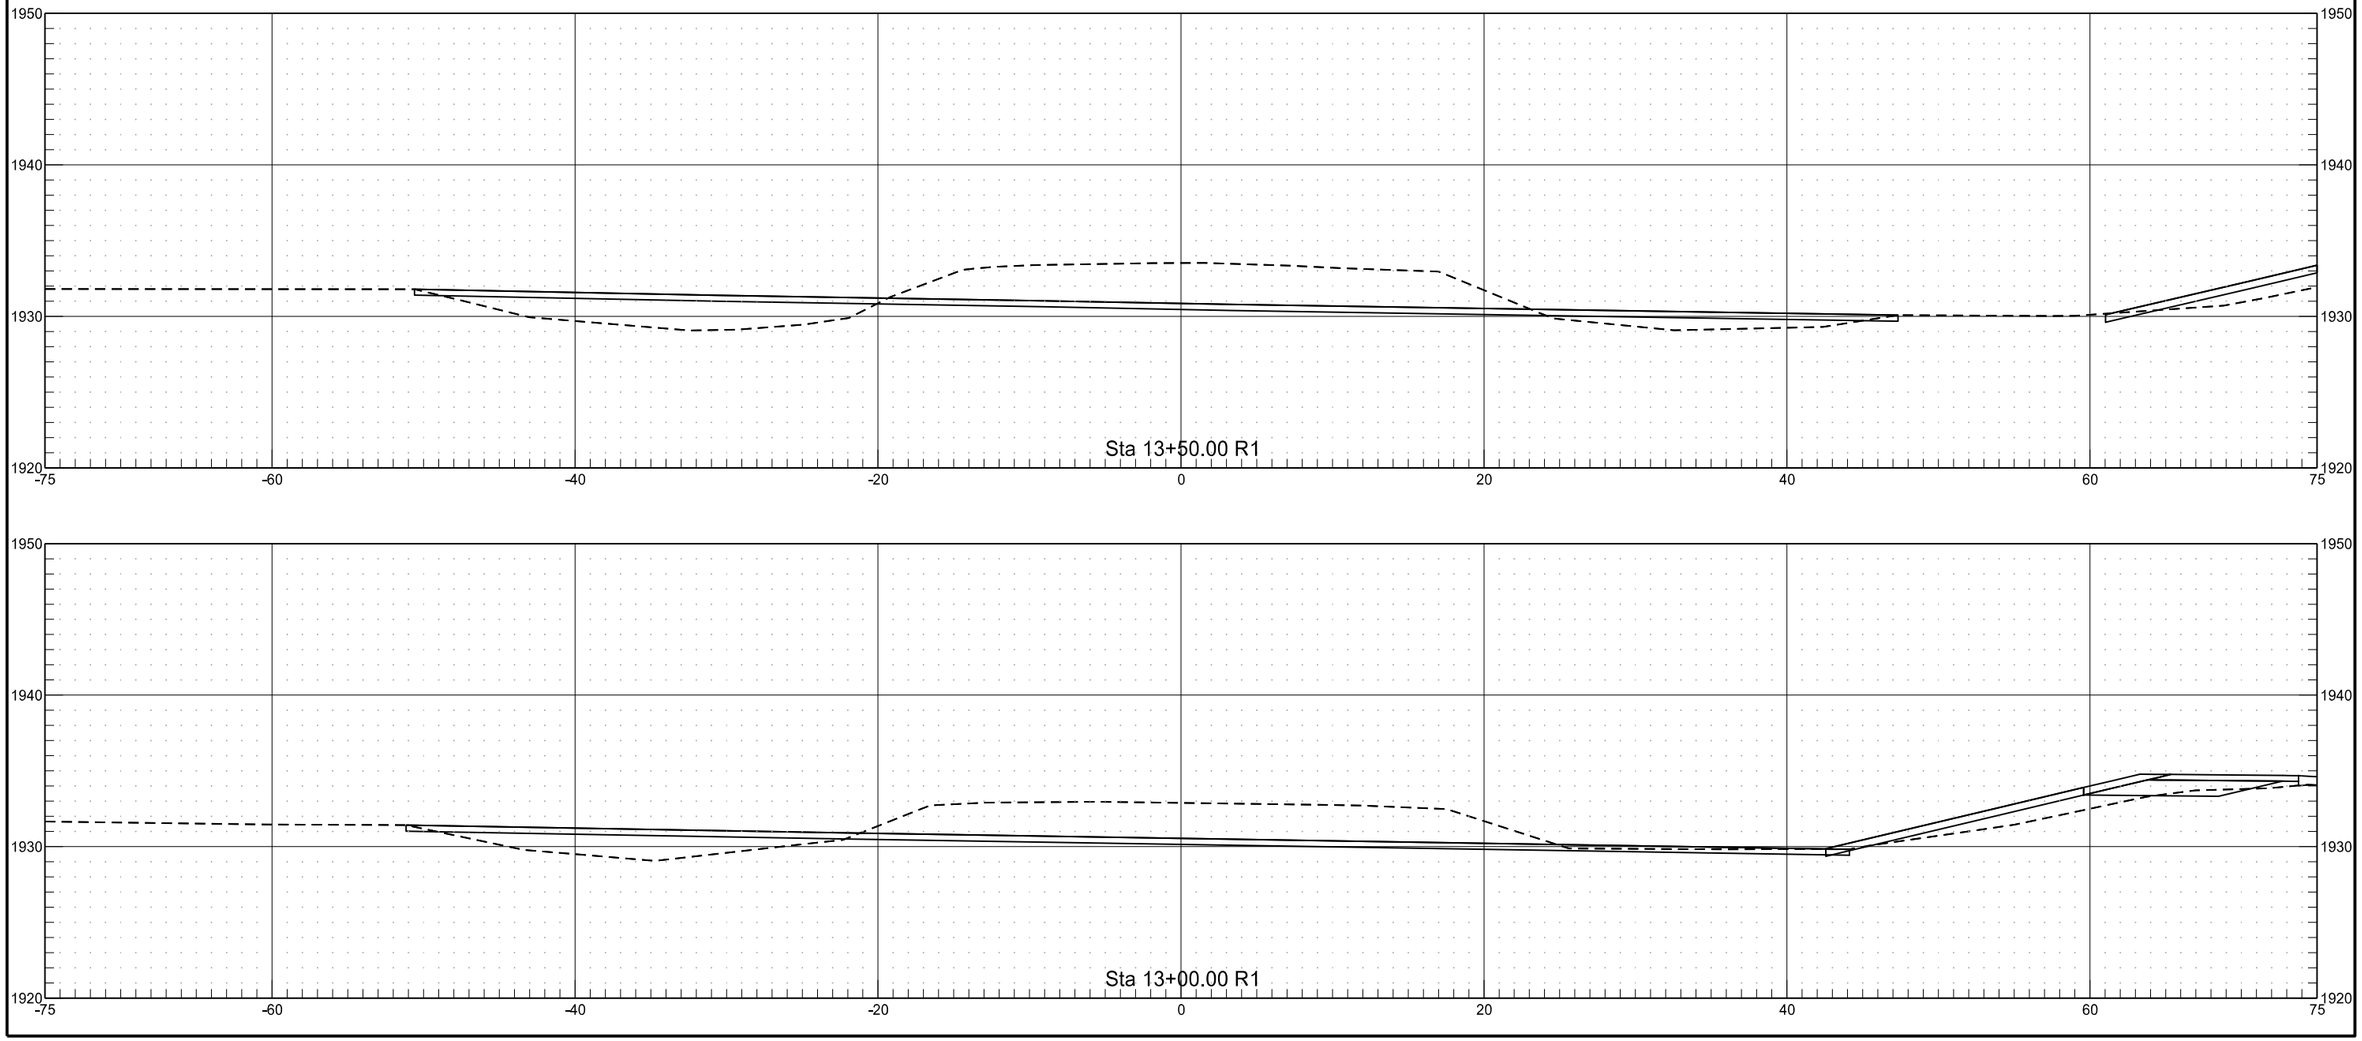


	STATE	PROJECT NO.	SECTION NO.	SHEET NO.
	ND	SOIB-7-804(061)283	200	249

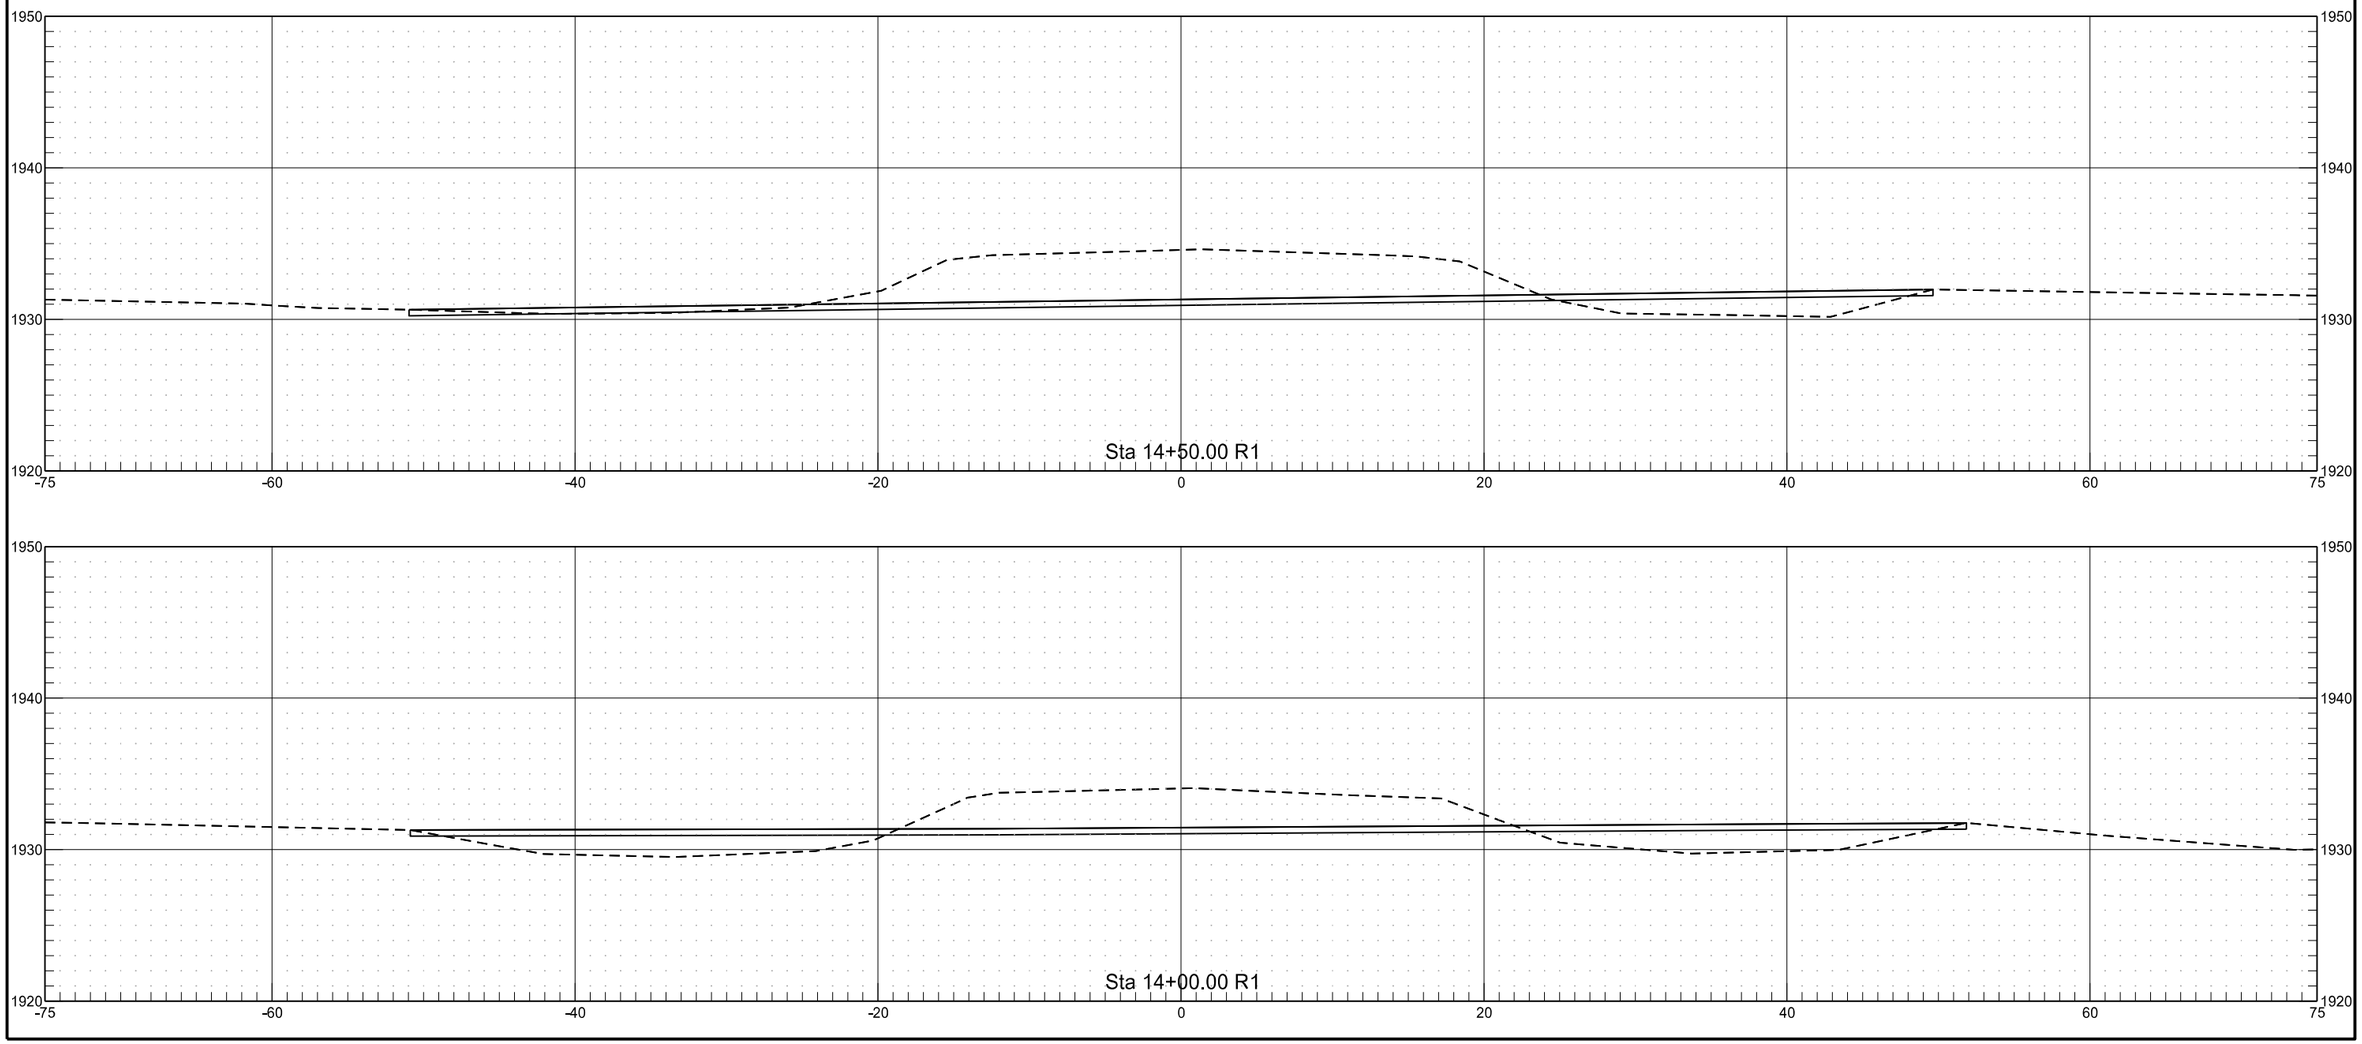


	STATE	PROJECT NO.	SECTION NO.	SHEET NO.
	ND	SOIB-7-804(061)283	200	250

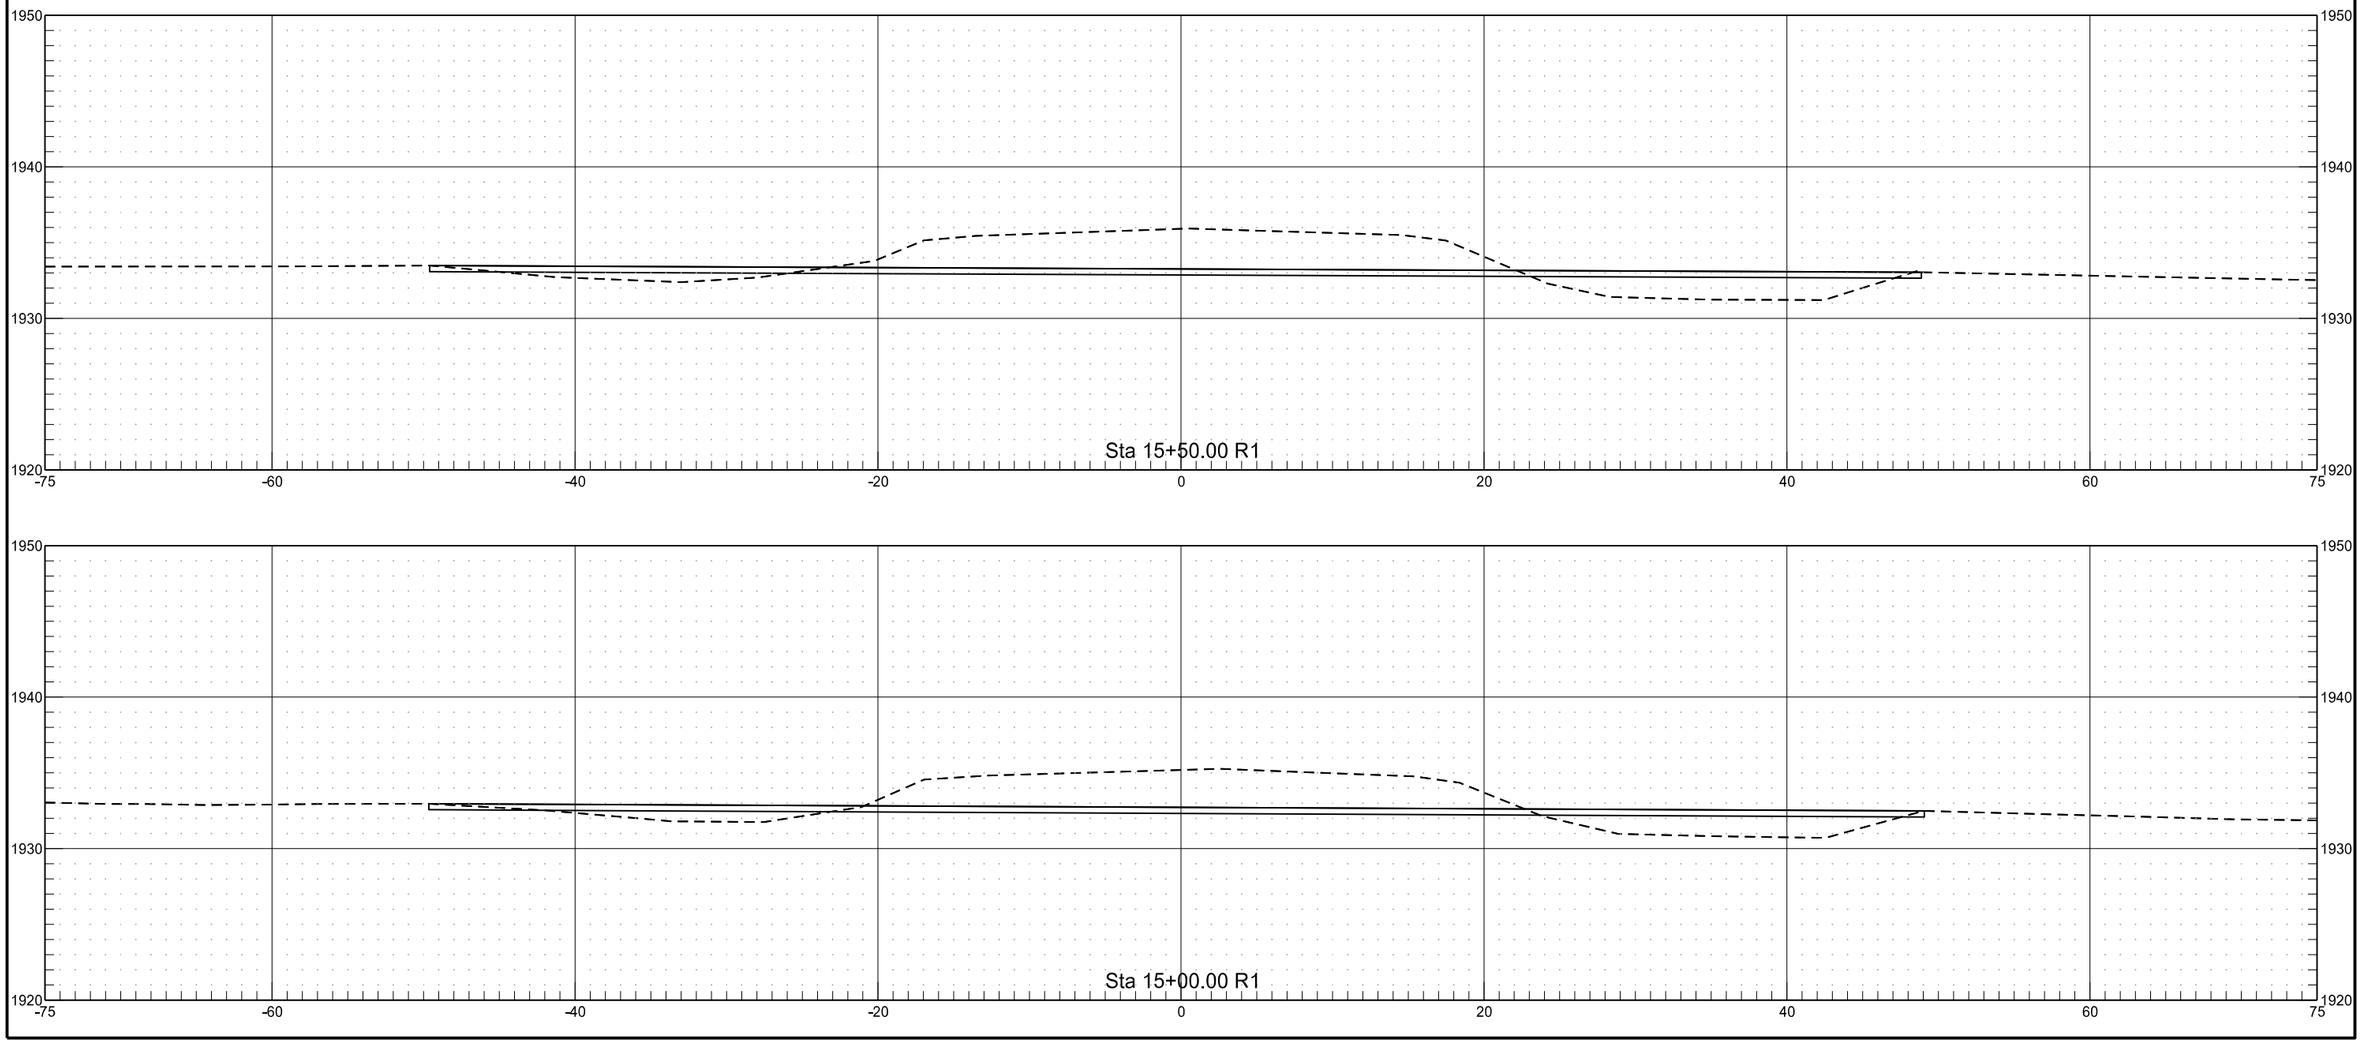


	STATE	PROJECT NO.	SECTION NO.	SHEET NO.
	ND	SOIB-7-804(061)283	200	251

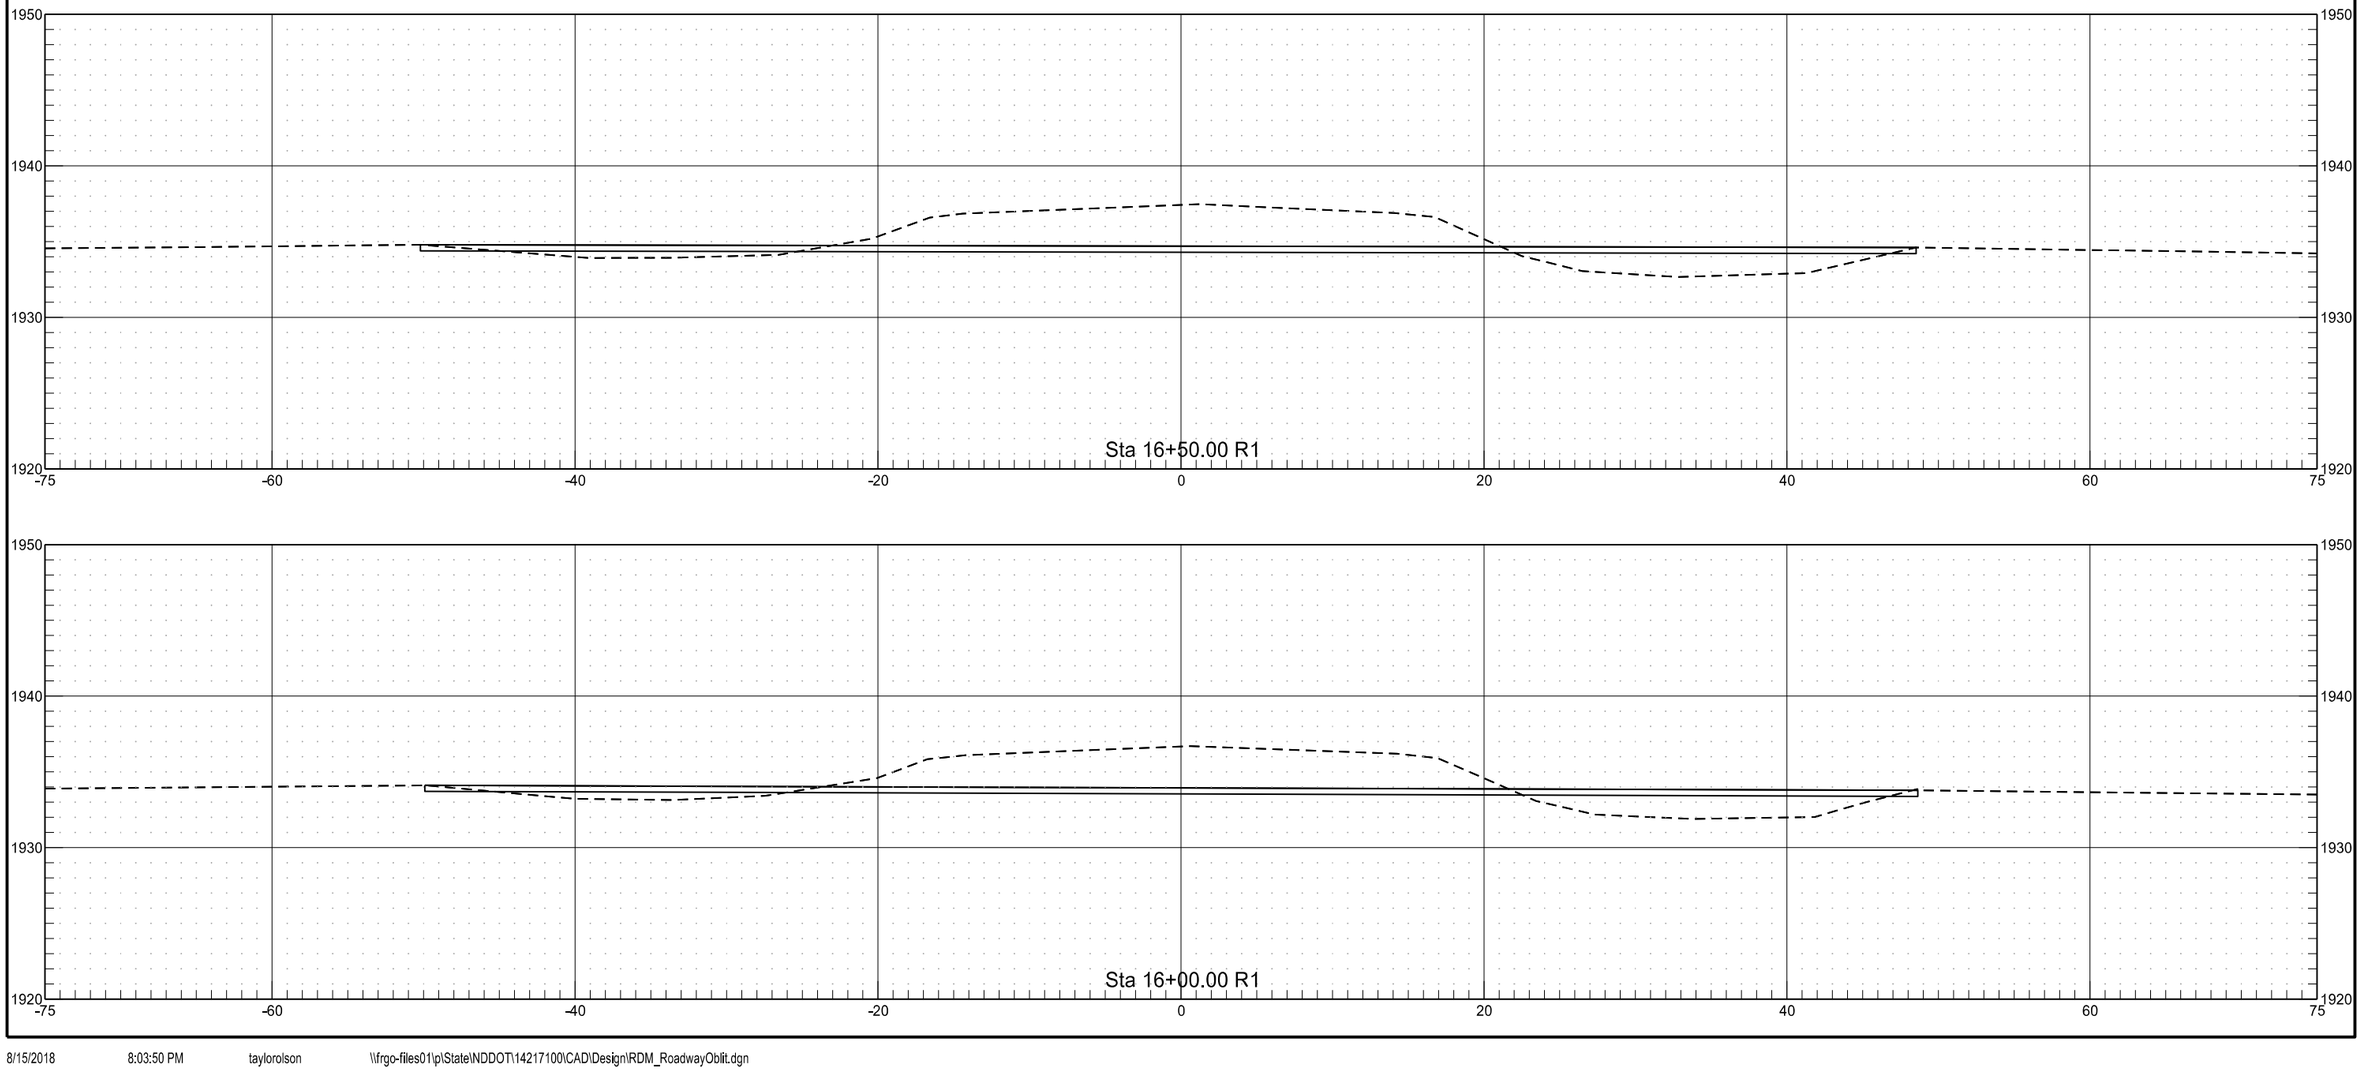


	STATE	PROJECT NO.	SECTION NO.	SHEET NO.
	ND	SOIB-7-804(061)283	200	252

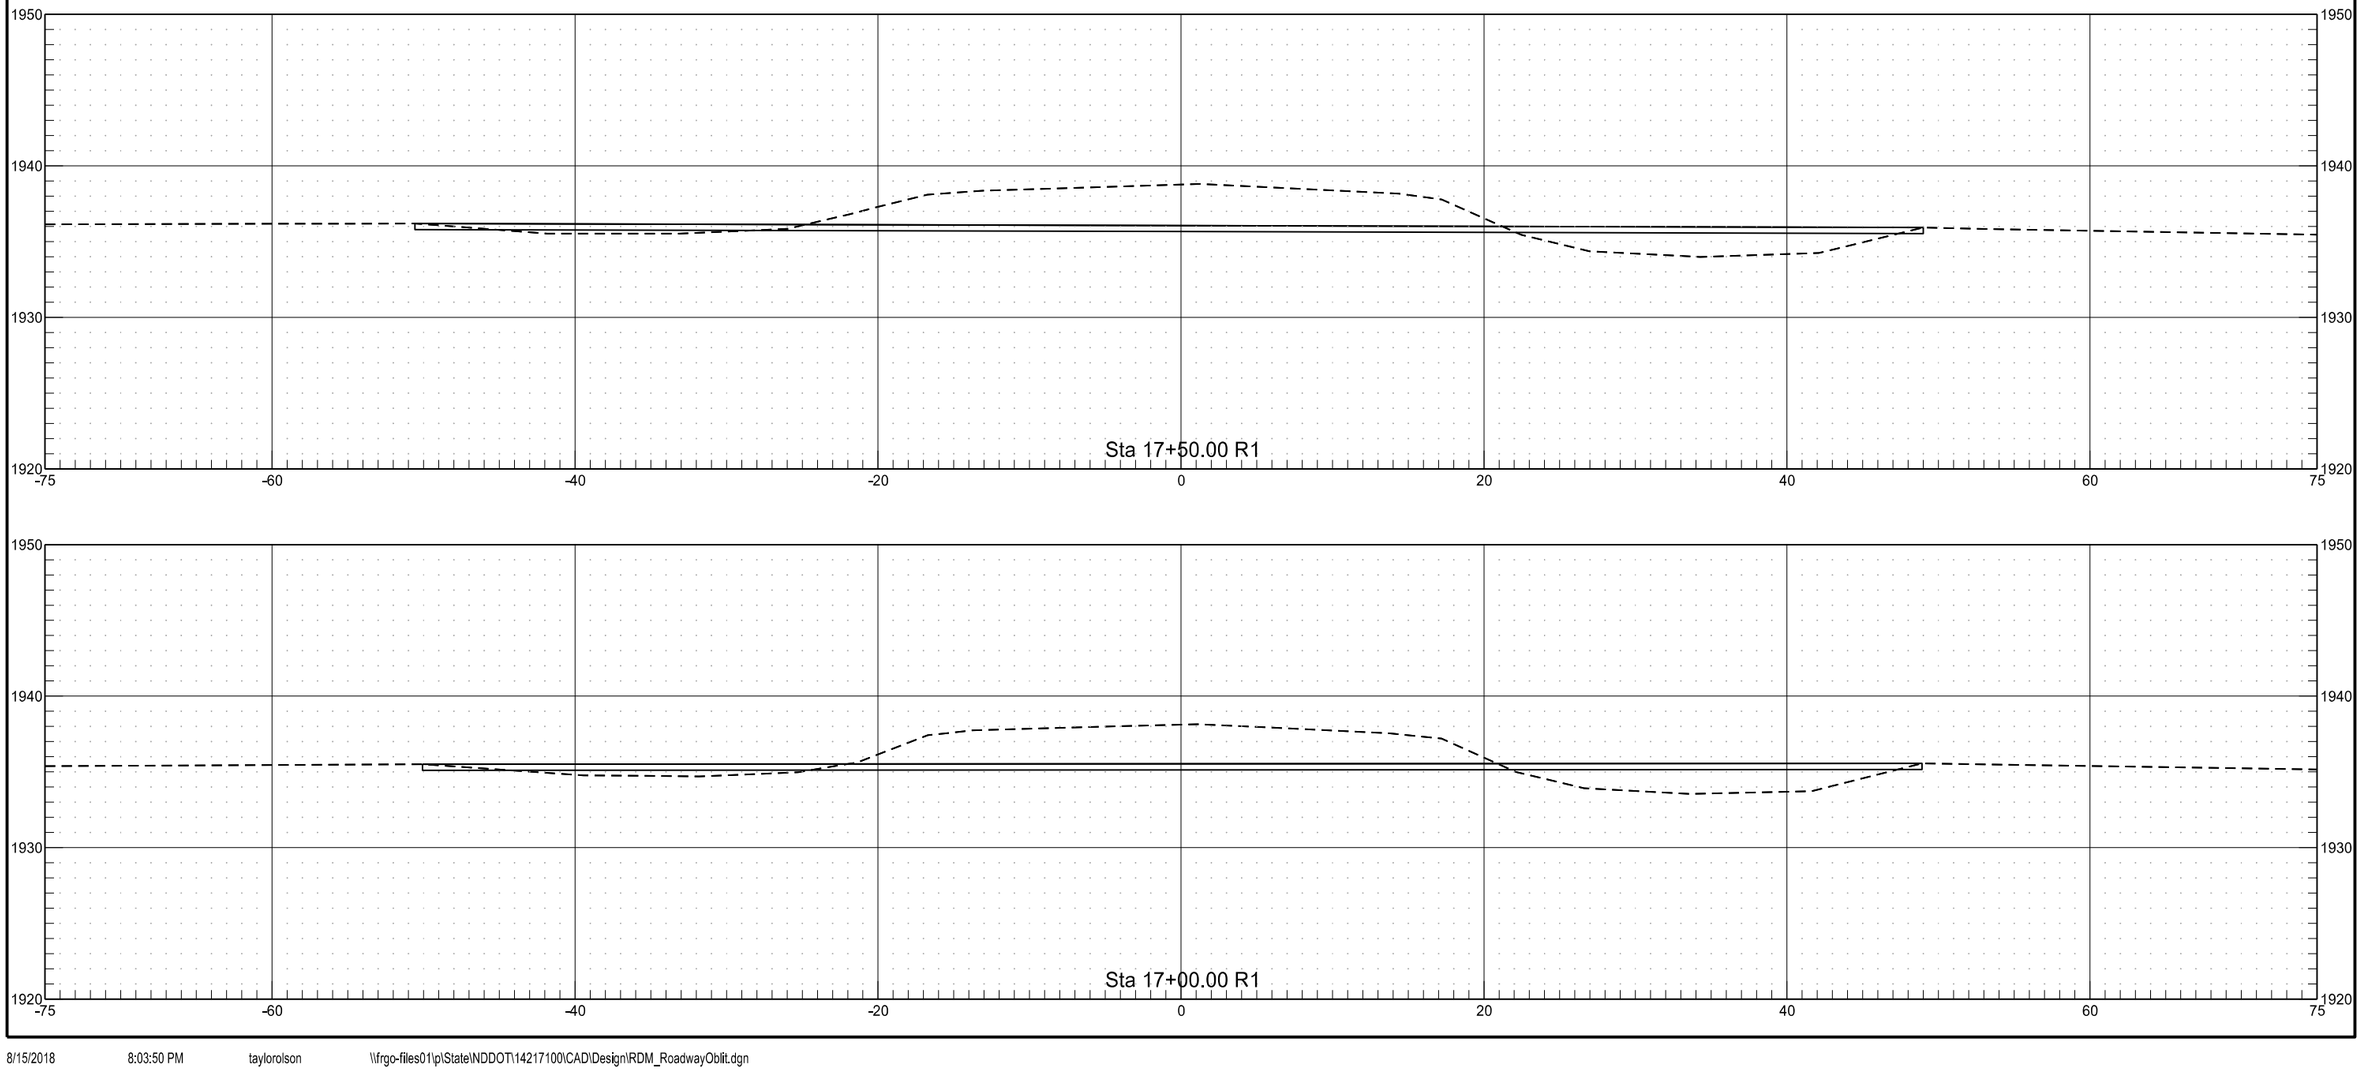


	STATE	PROJECT NO.	SECTION NO.	SHEET NO.
	ND	SOIB-7-804(061)283	200	253

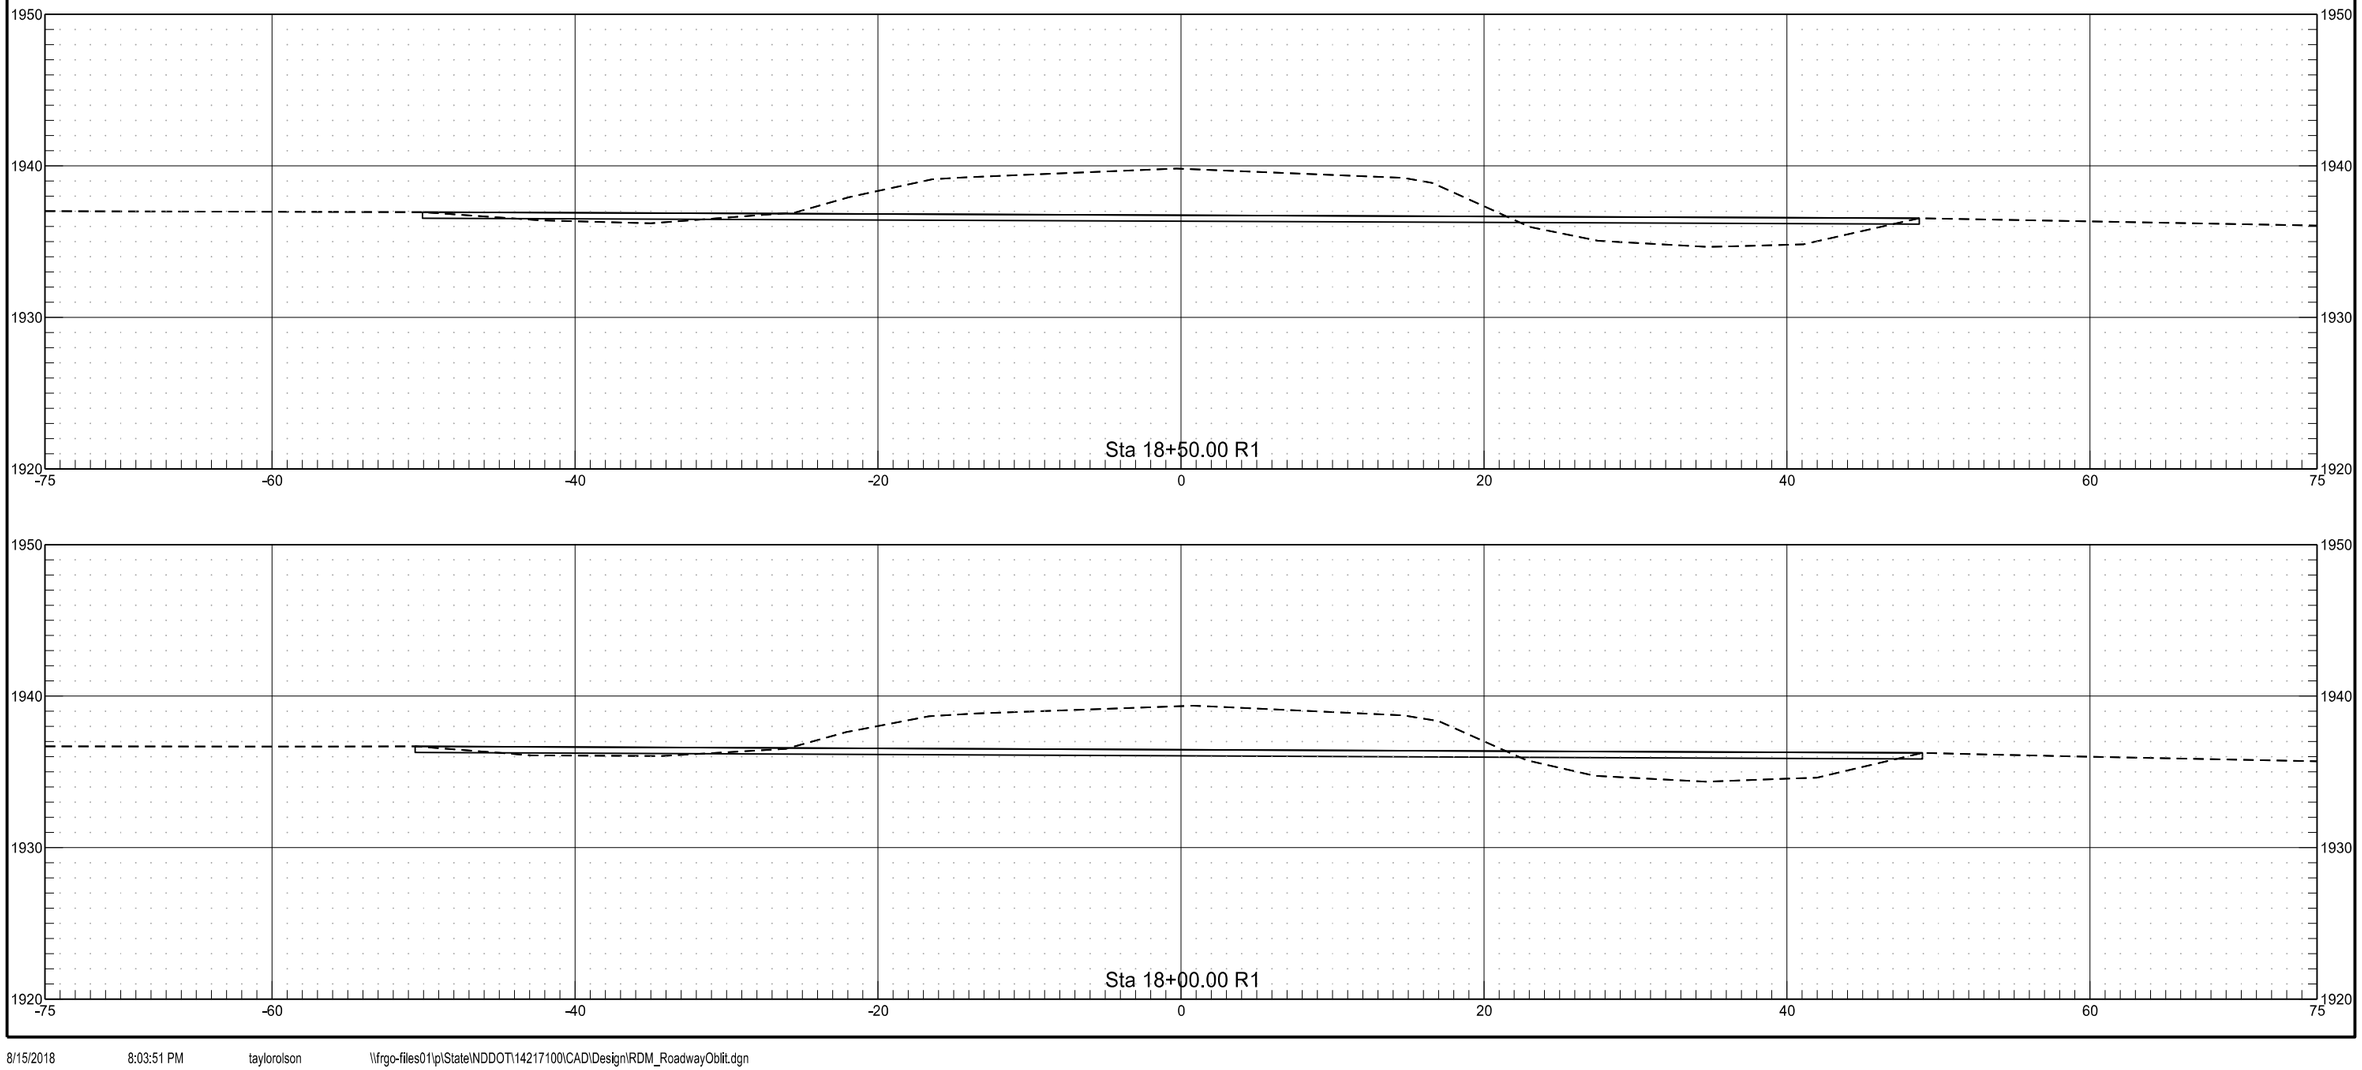


	STATE	PROJECT NO.	SECTION NO.	SHEET NO.
	ND	SOIB-7-804(061)283	200	254

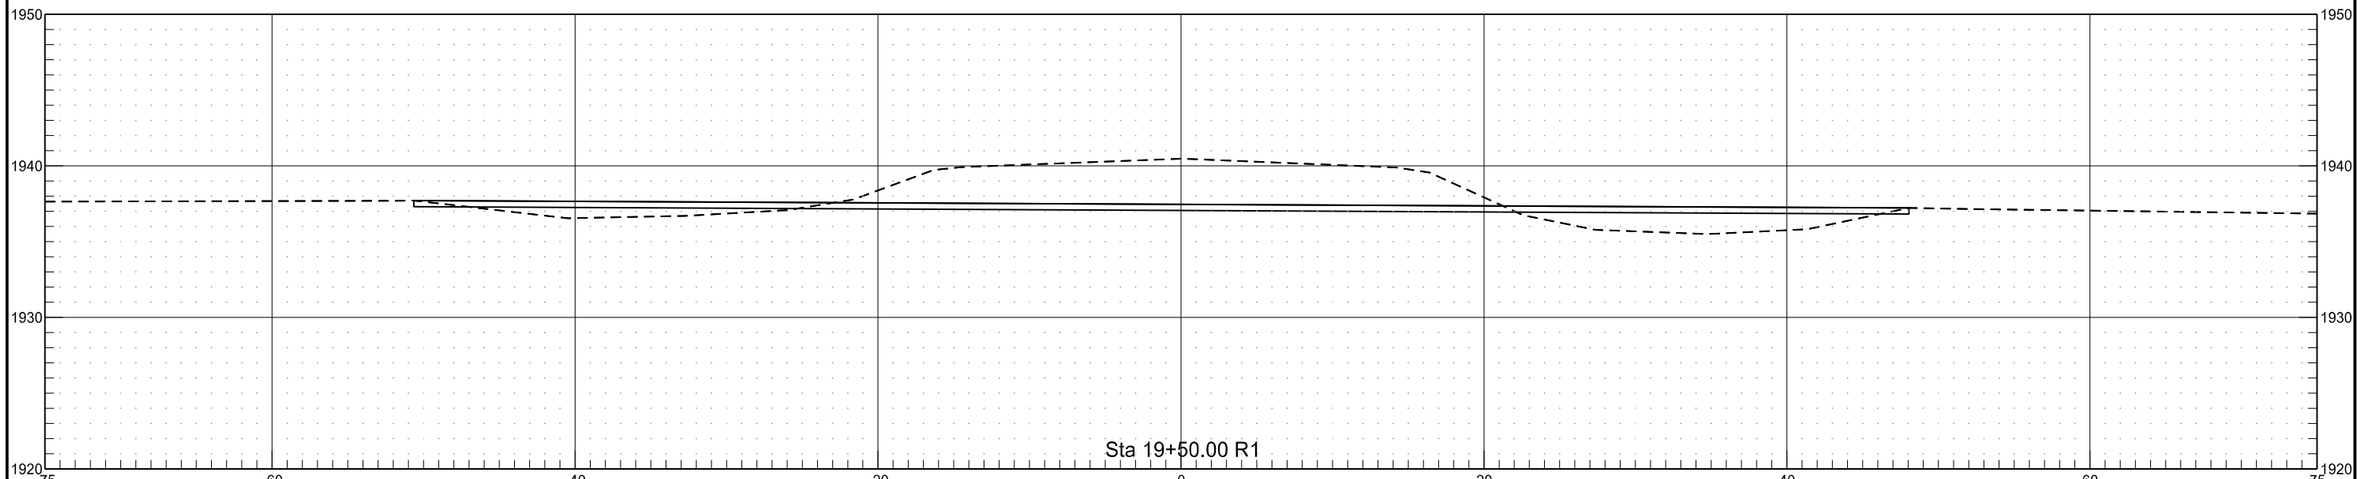


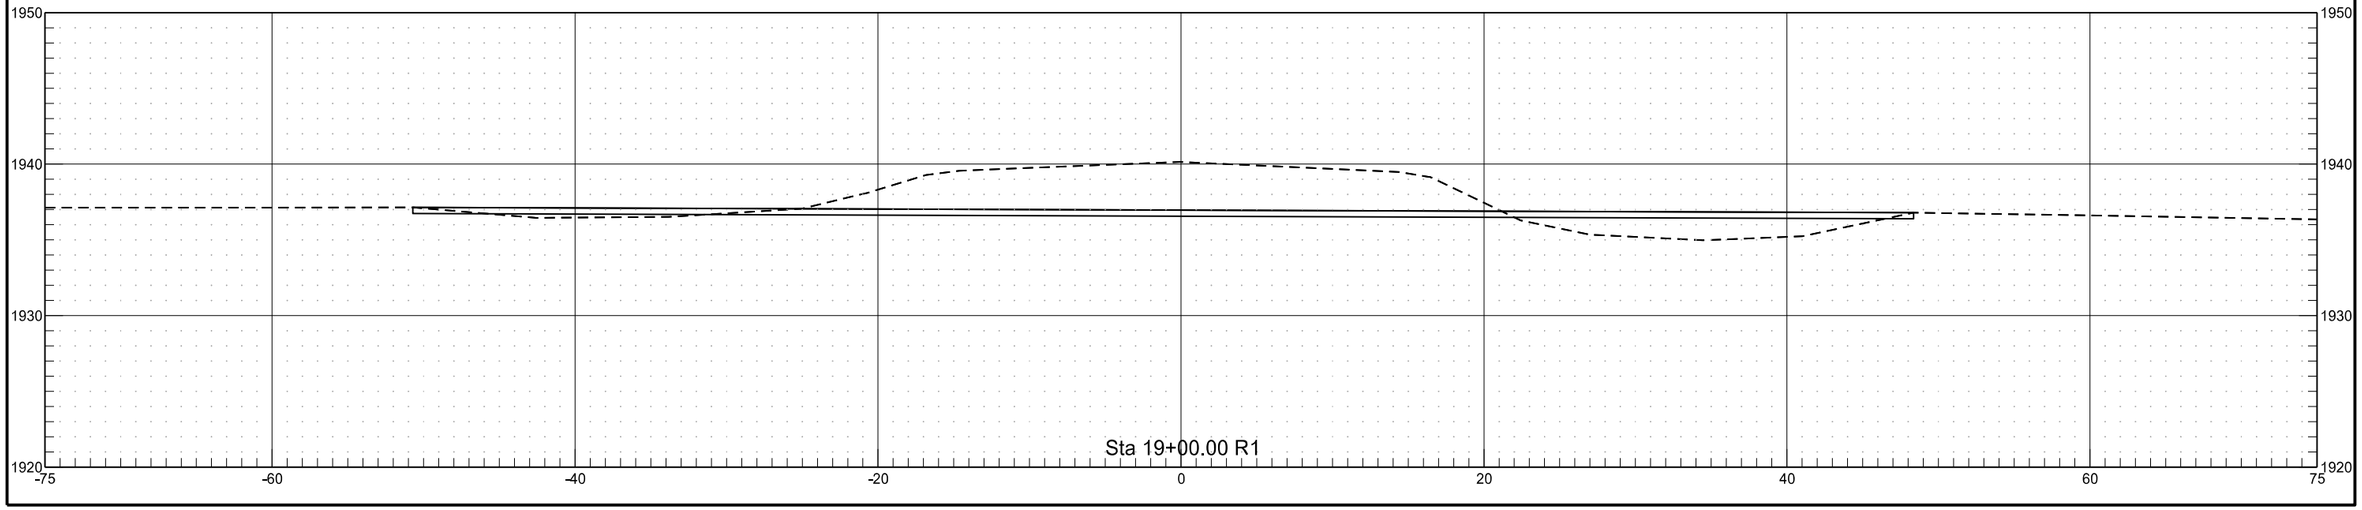

	STATE	PROJECT NO.	SECTION NO.	SHEET NO.
	ND	SOIB-7-804(061)283	200	255

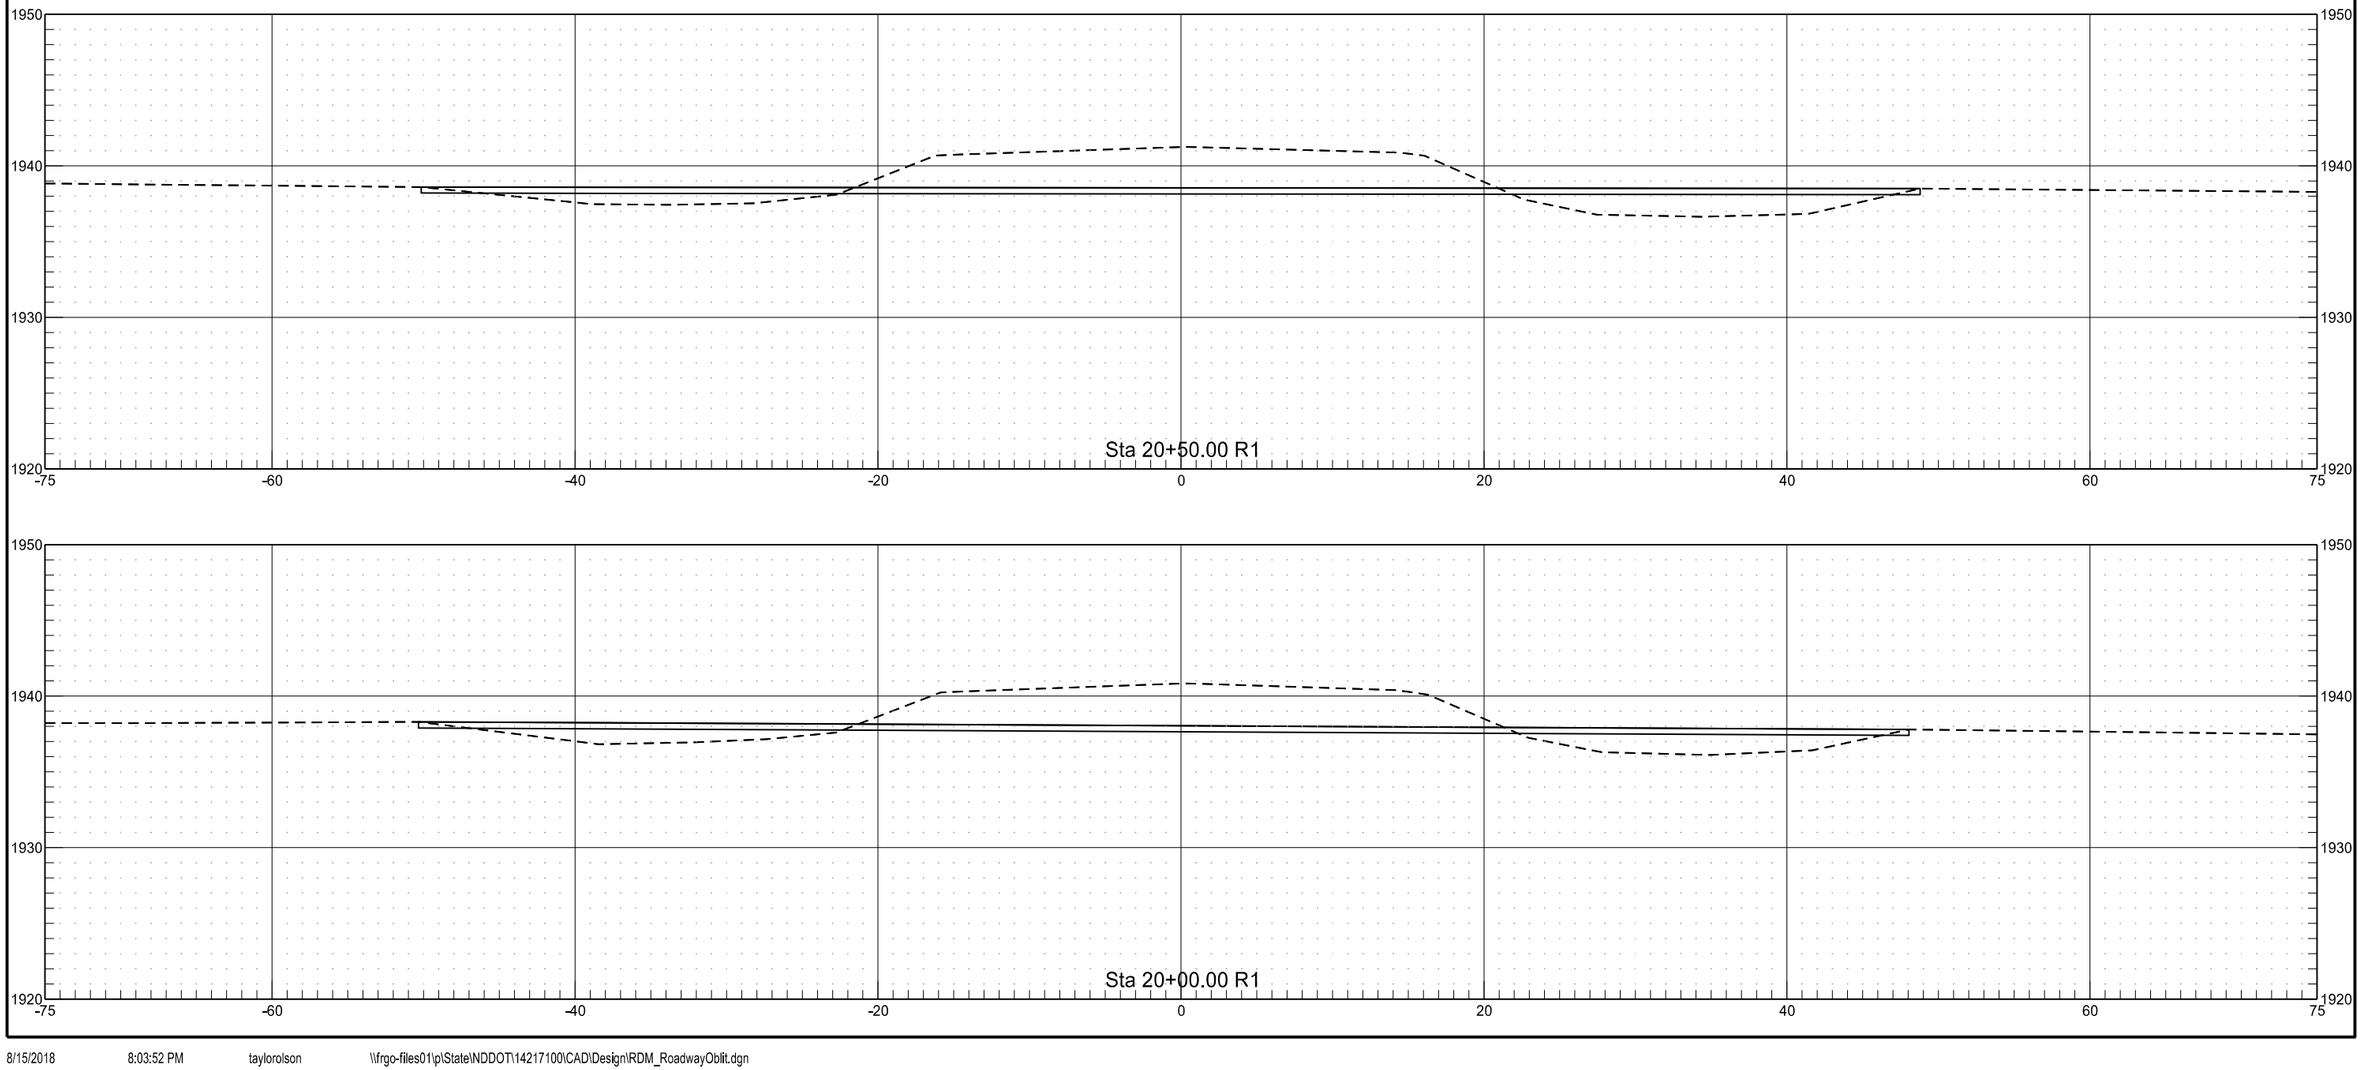

	STATE	PROJECT NO.	SECTION NO.	SHEET NO.
	ND	SOIB-7-804(061)283	200	256

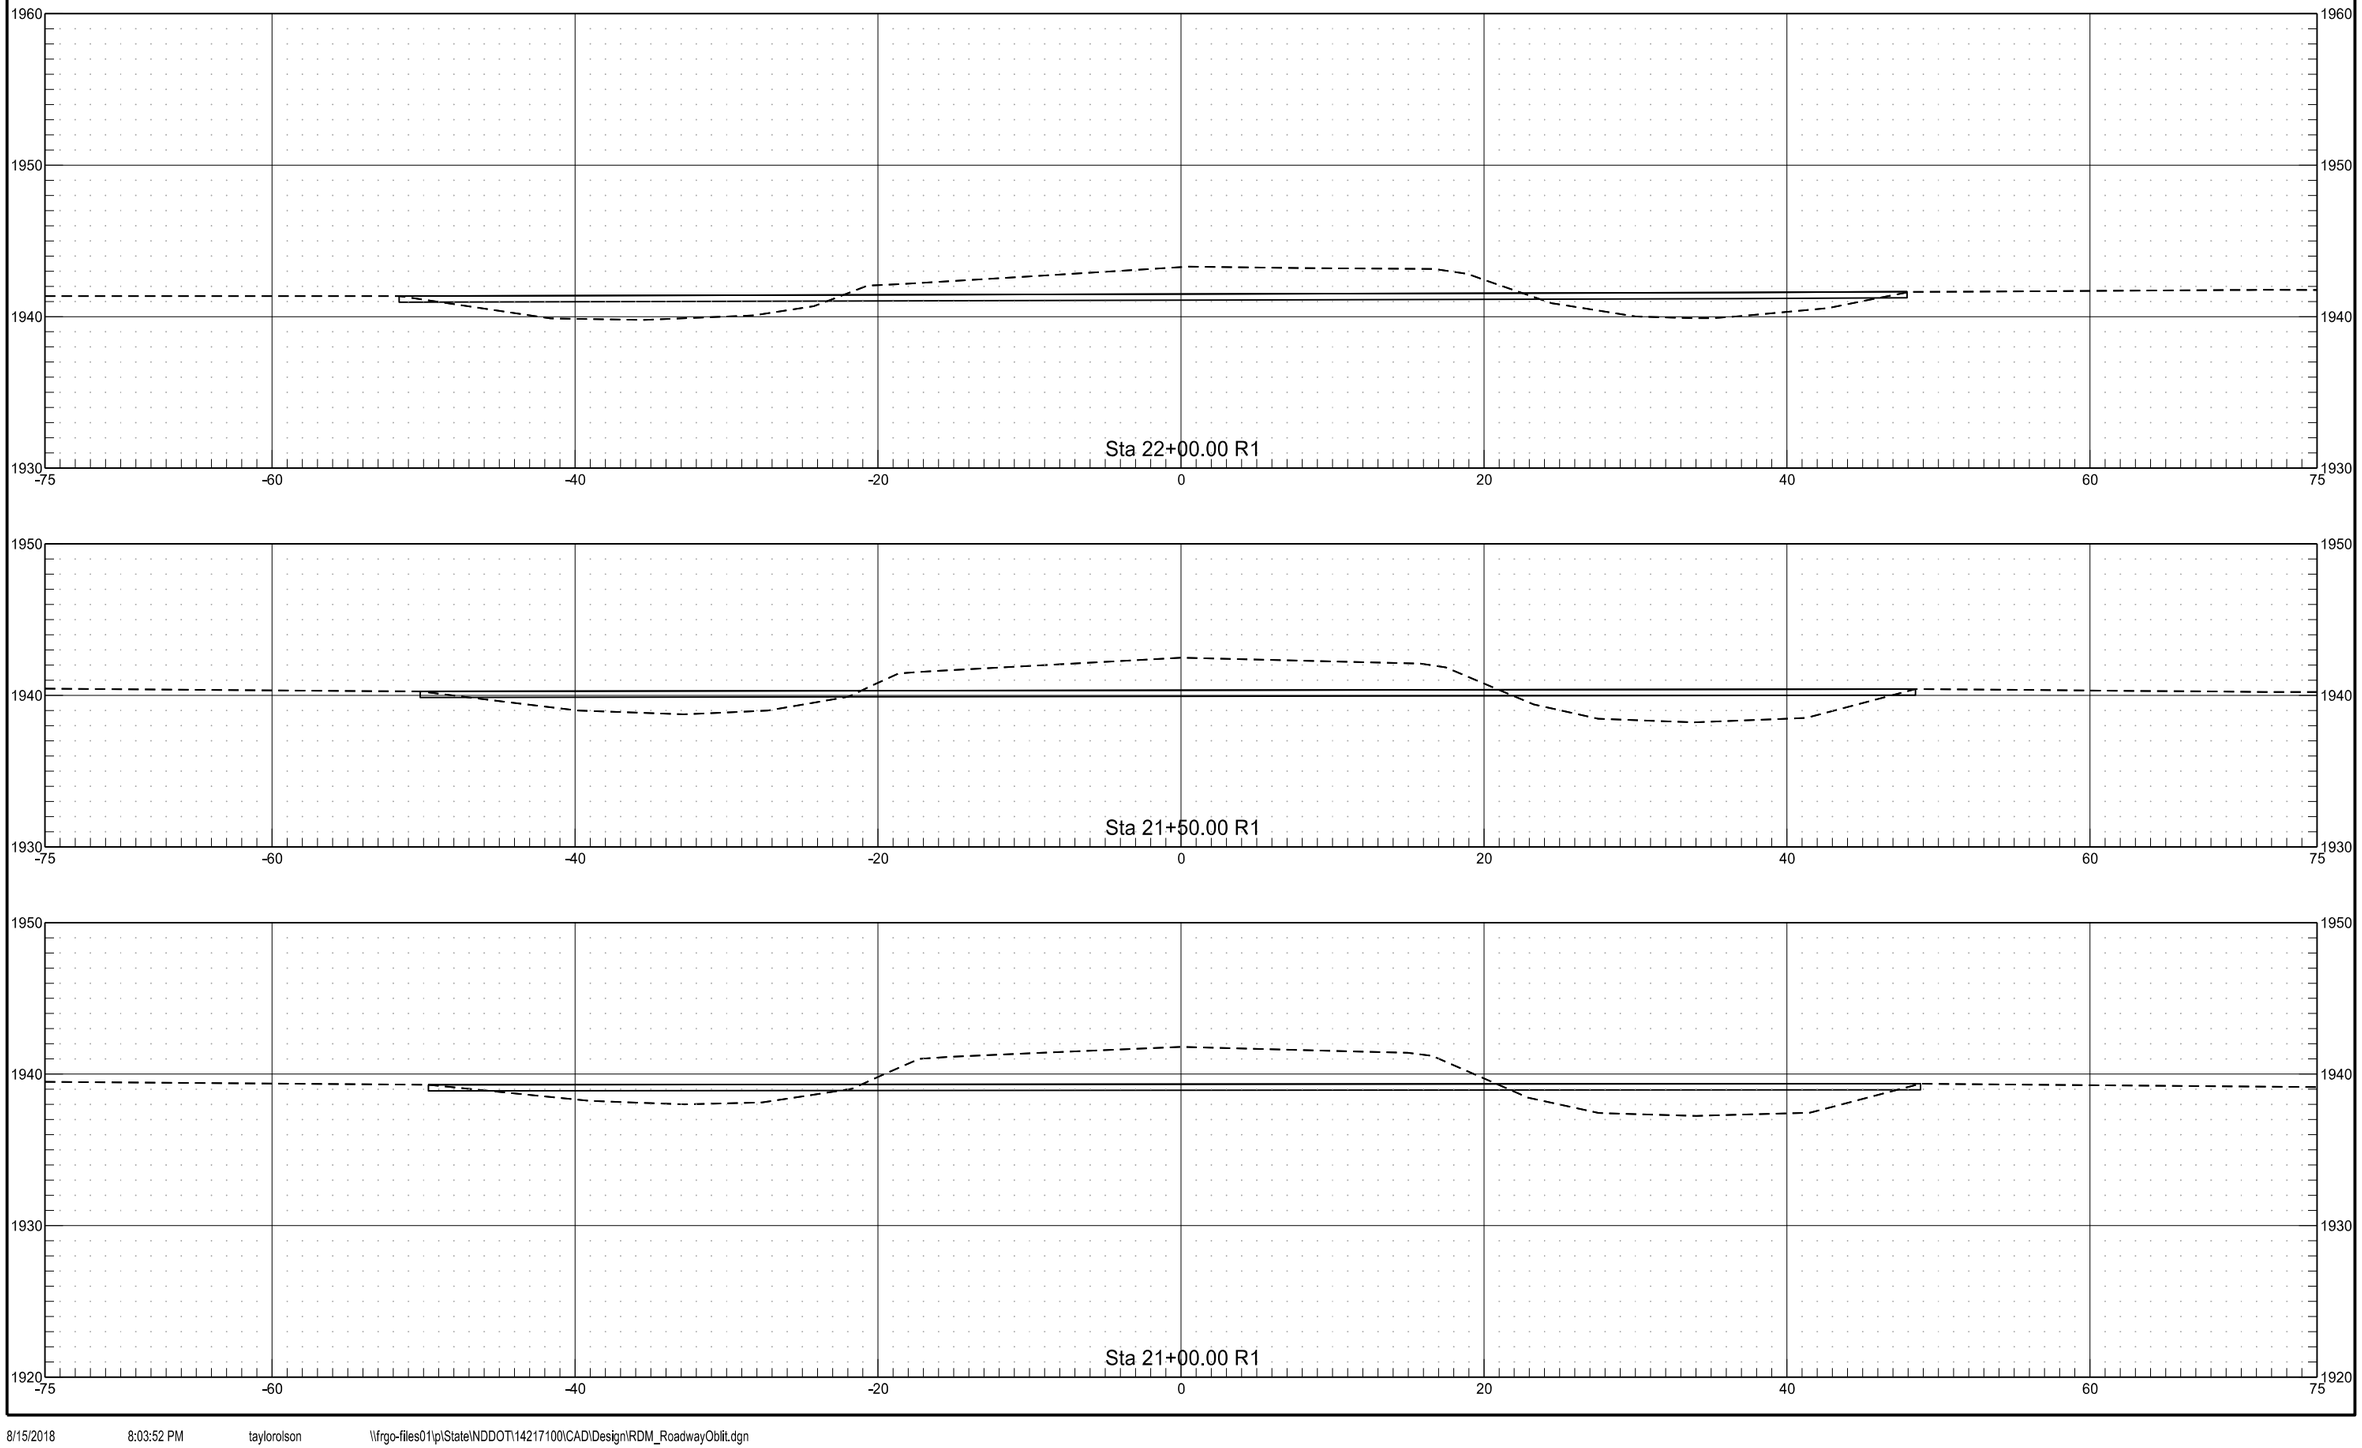

8/15/2018 8:03:52 PM taylorolson \\frgo-files01\p\State\NDDOT\14217100\CAD\Design\RDM_RoadwayOblit.dgn