
64th Avenue South
Surcharge Cross Sections
Chain PR64


	STATE	PROJECT NO.	SECTION NO.	SHEET NO.
	ND	SU-8-984(153)156	200	1

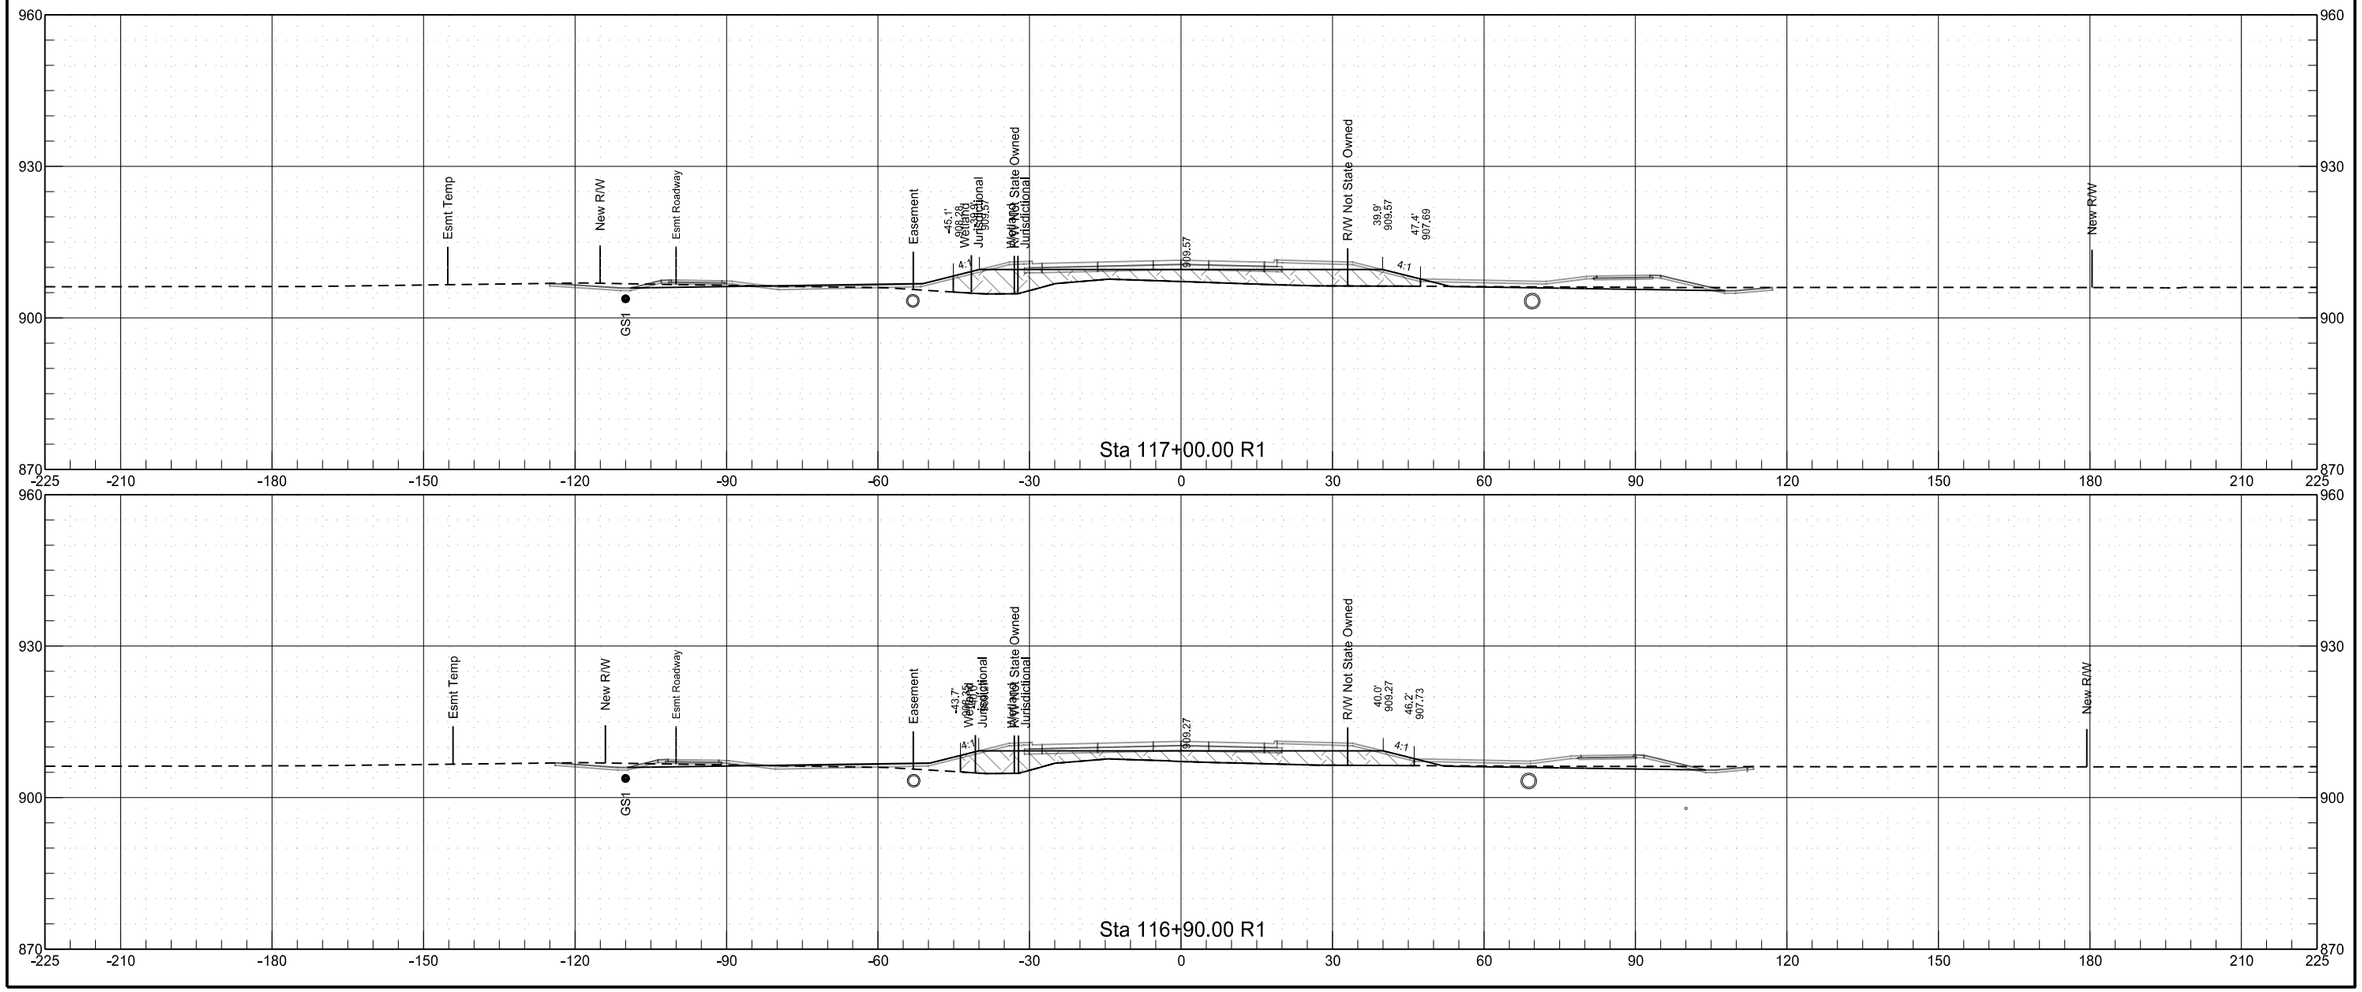

8/25/2020 2:02:14 PM toddhummel K:\Projects\City\ND\Fargo\14415104\CAD\80984156.153\Design\Plans\200\200XS_001-030_Surcharge.dgn


64th Avenue South
Surcharge Cross Sections
Chain PR64


	STATE	PROJECT NO.	SECTION NO.	SHEET NO.
	ND	SU-8-984(153)156	200	2

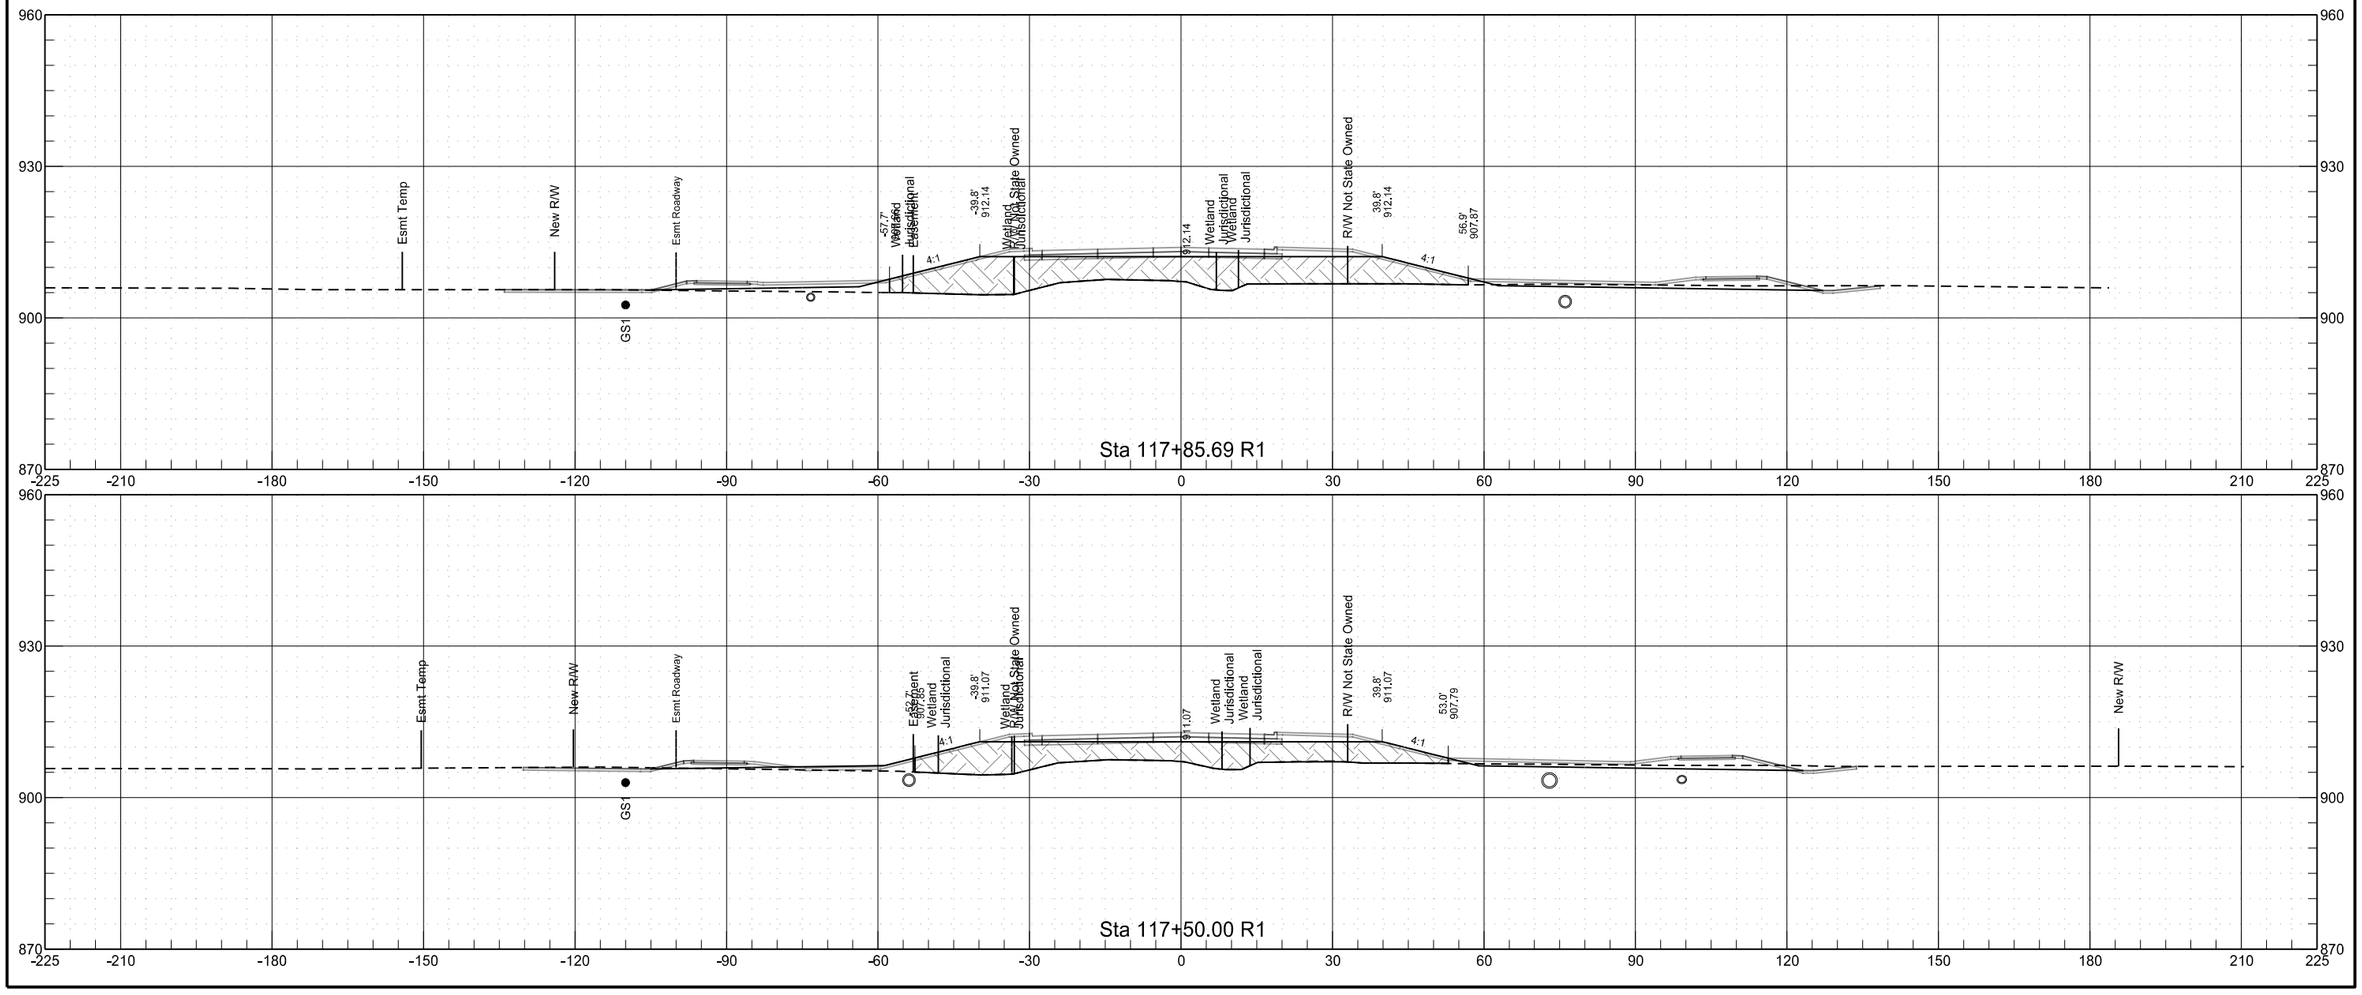

64th Avenue South
Surcharge Cross Sections
Chain PR64

	STATE	PROJECT NO.	SECTION NO.	SHEET NO.
	ND	SU-8-984(153)156	200	3

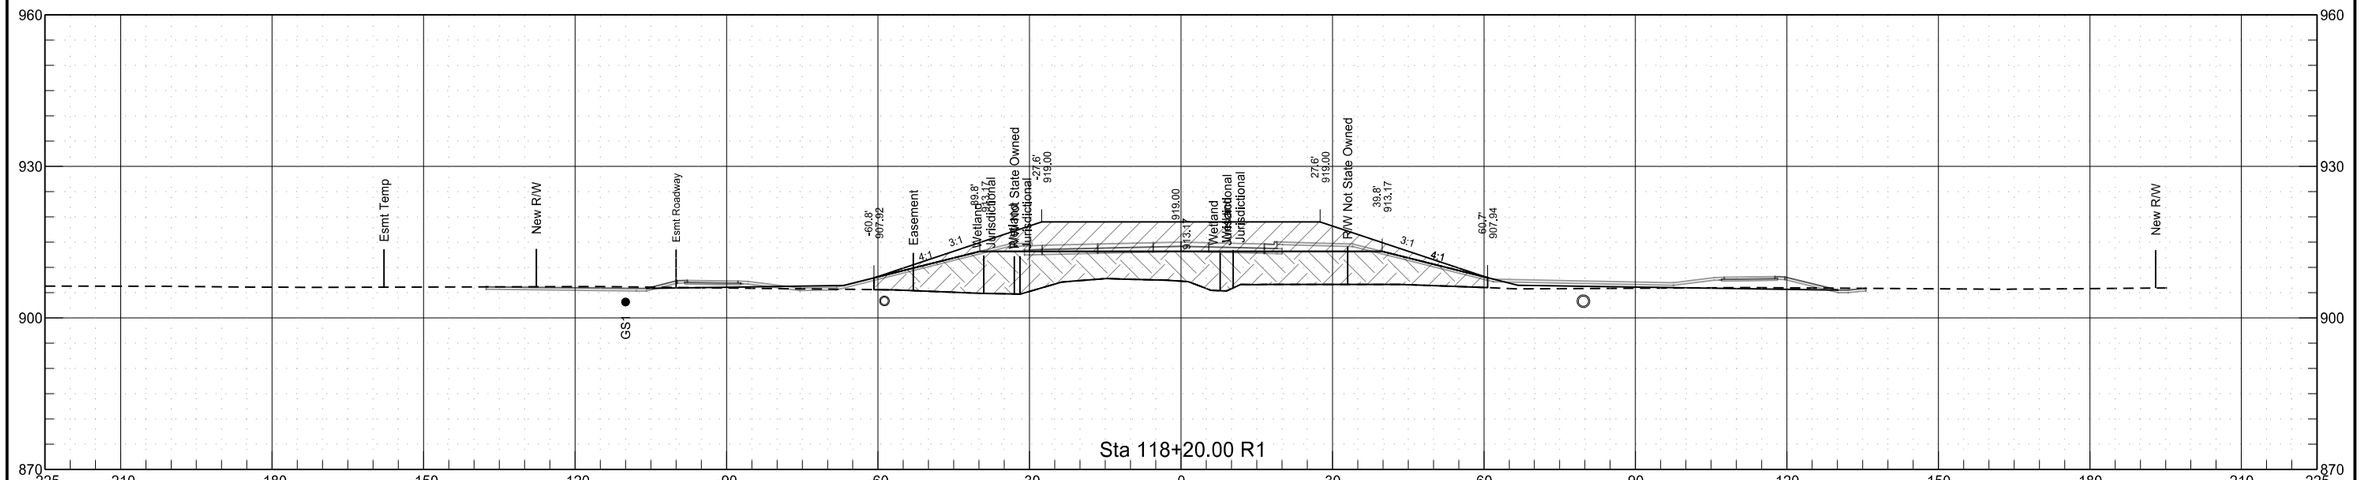


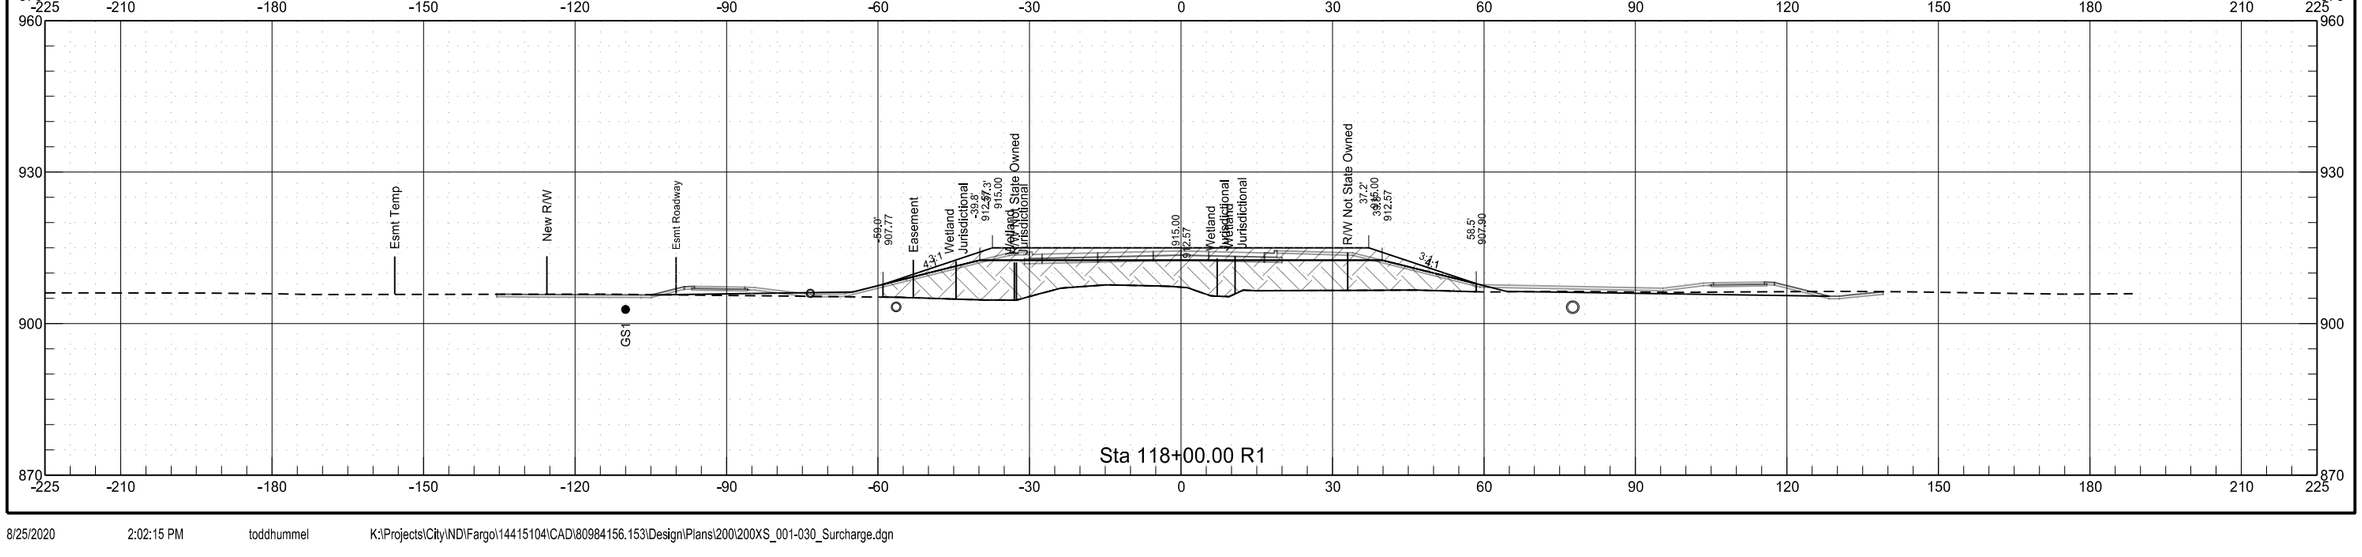

8/25/2020 2:02:15 PM toddhummel K:\Projects\City\ND\Fargo\14415104\CAD\80984156.153\Design\Plans\200\200XS_001-030_Surcharge.dgn


64th Avenue South
Surcharge Cross Sections
Chain PR64

	STATE	PROJECT NO.	SECTION NO.	SHEET NO.
	ND	SU-8-984(153)156	200	4

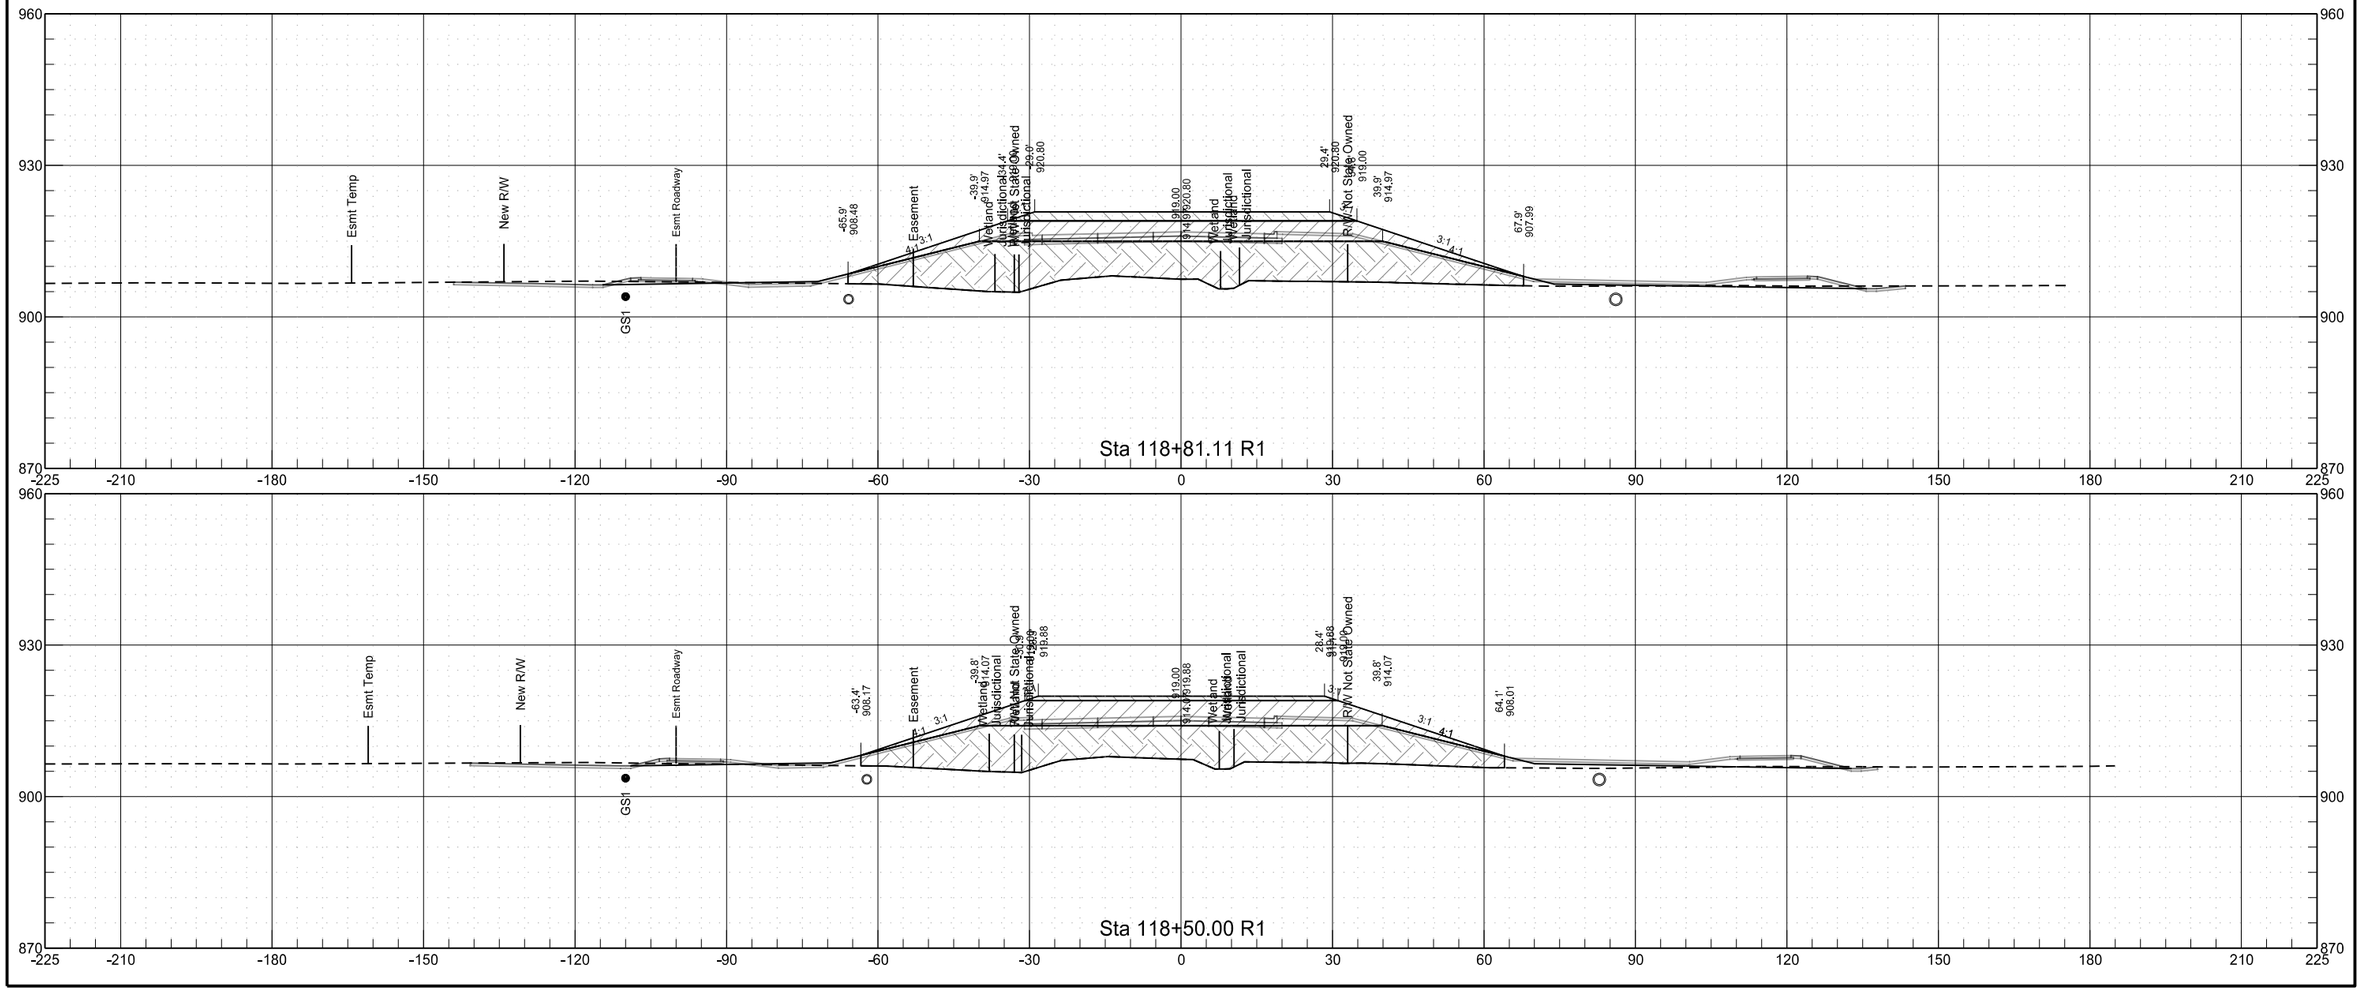


64th Avenue South
Surcharge Cross Sections
Chain PR64


	STATE	PROJECT NO.	SECTION NO.	SHEET NO.
	ND	SU-8-984(153)156	200	5

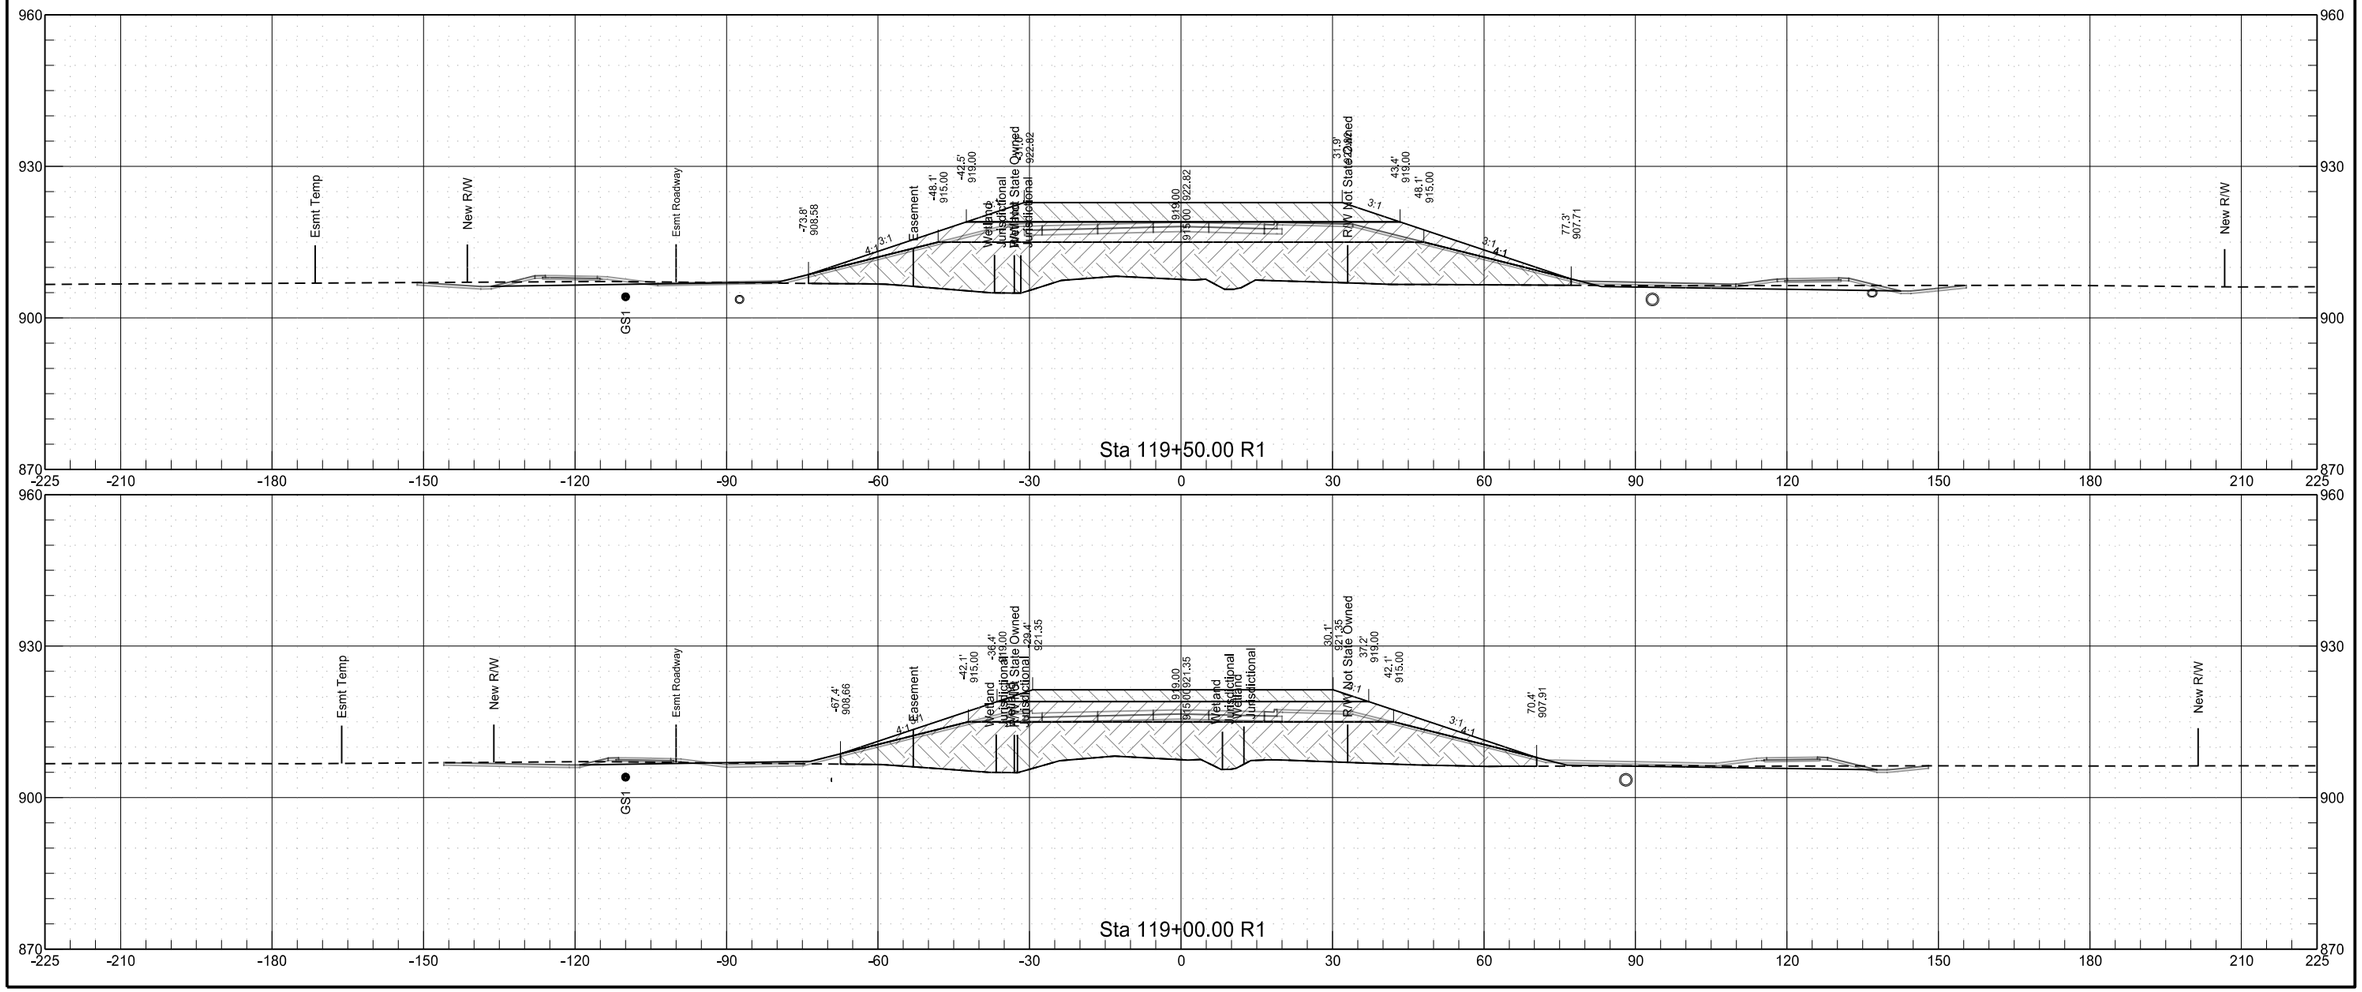

64th Avenue South
Surcharge Cross Sections
Chain PR64


	STATE	PROJECT NO.	SECTION NO.	SHEET NO.
	ND	SU-8-984(153)156	200	6

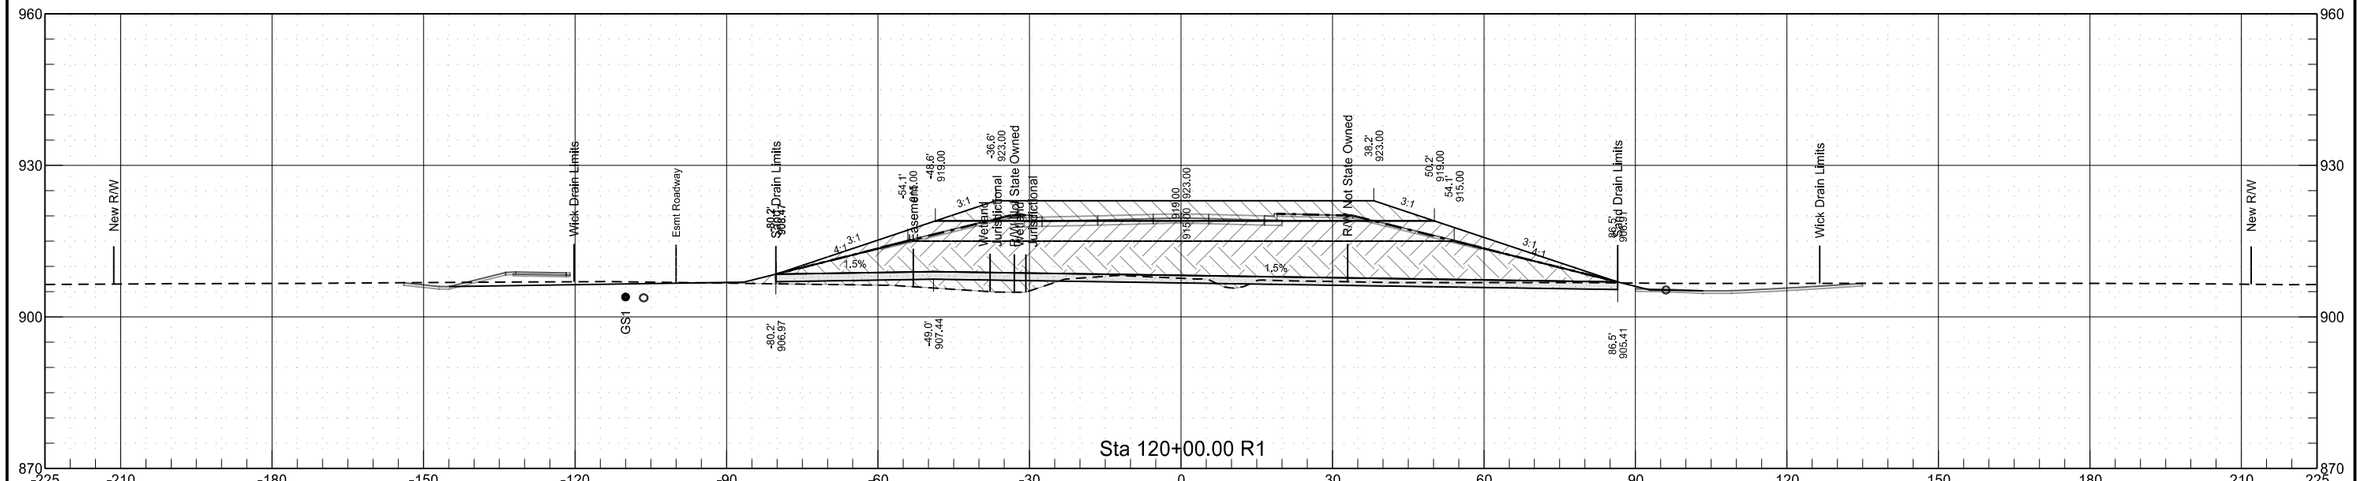

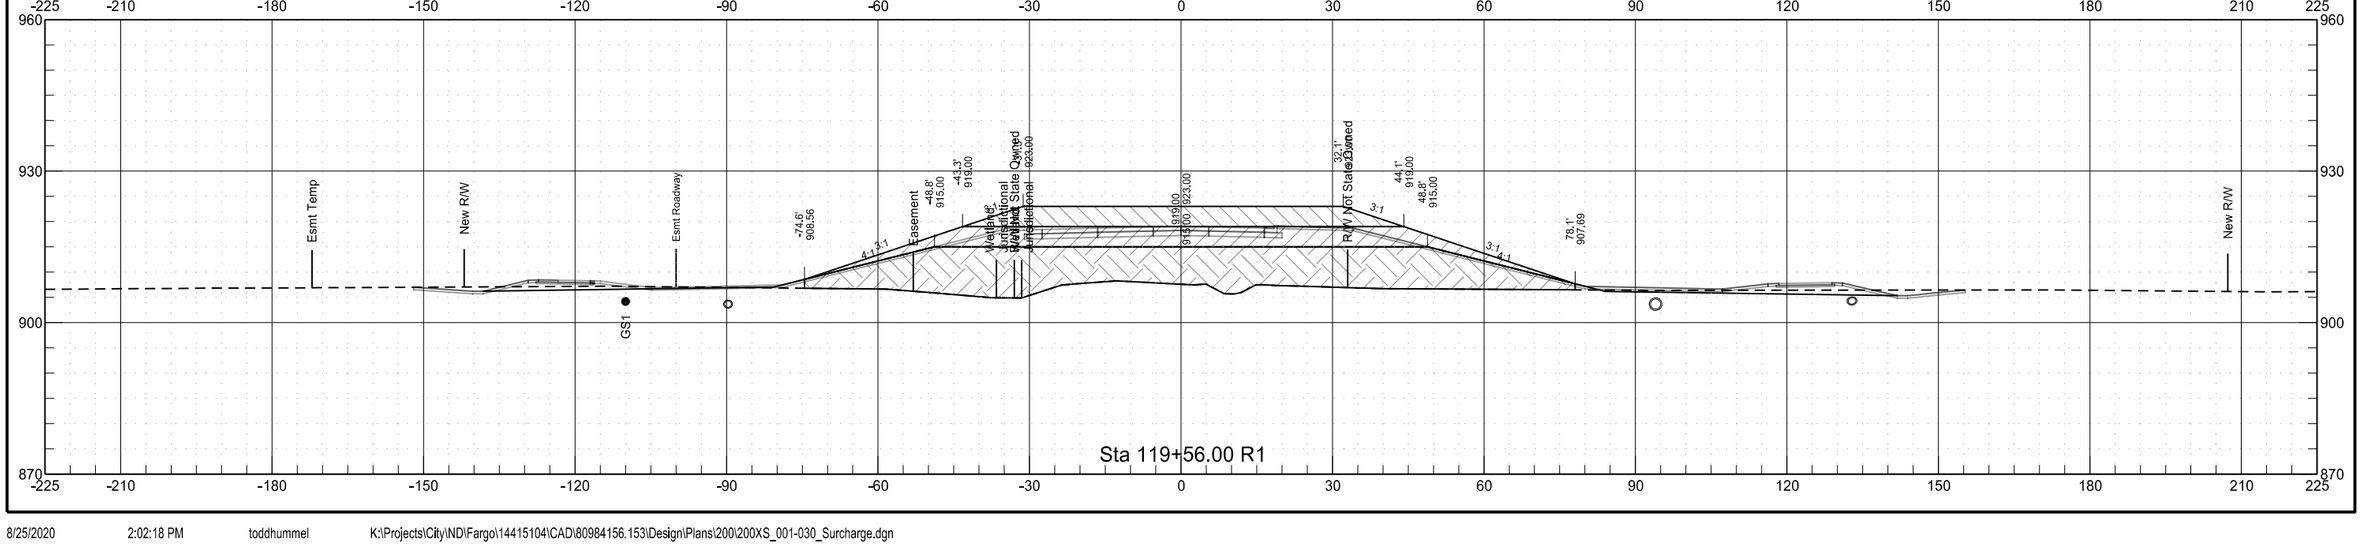

64th Avenue South
Surcharge Cross Sections
Chain PR64


	STATE	PROJECT NO.	SECTION NO.	SHEET NO.
	ND	SU-8-984(153)156	200	7

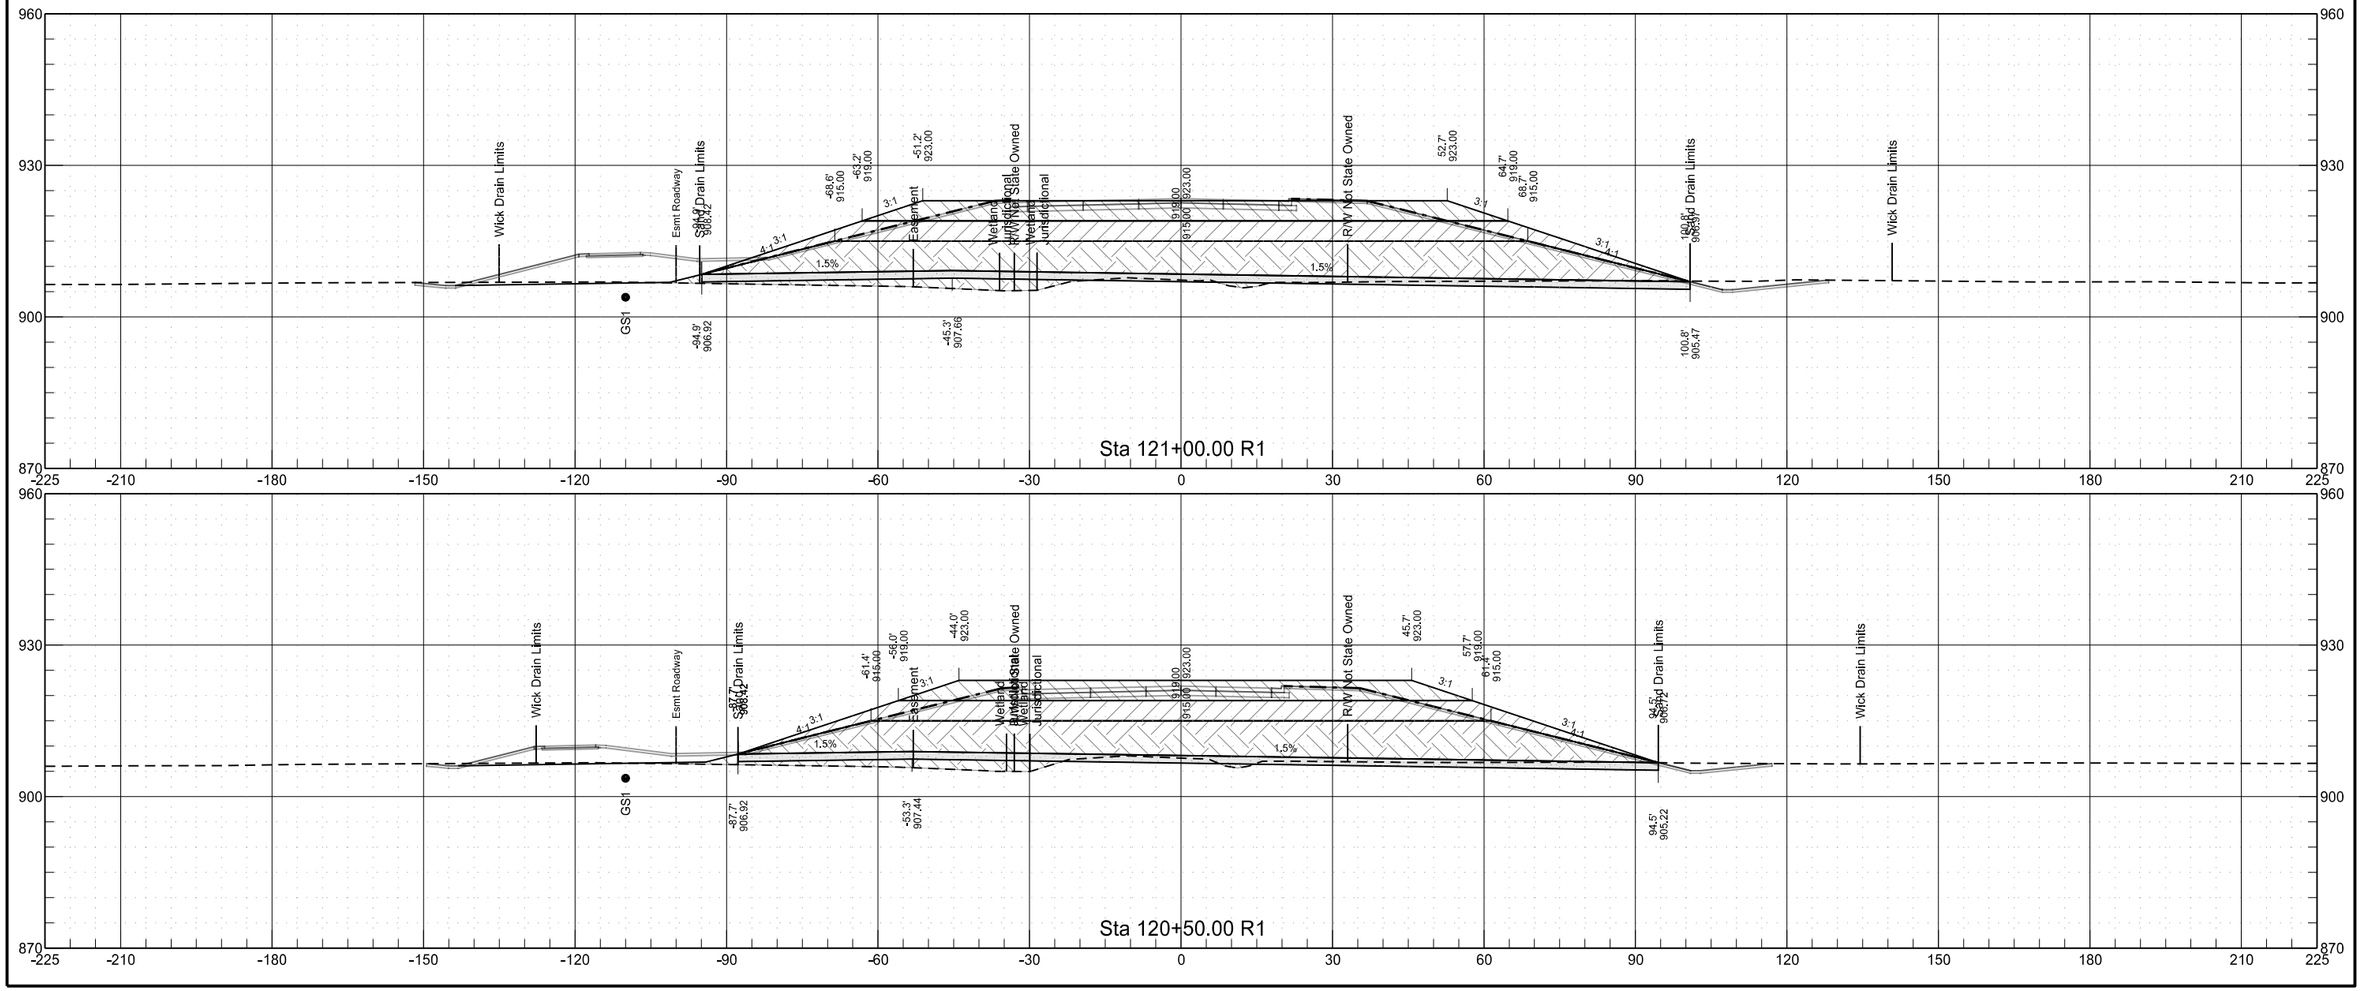

8/25/2020 2:02:19 PM toddhummel K:\Projects\City\ND\Fargo\14415104\CAD\80984156.153\Design\Plans\200\200XS_001-030_Surcharge.dgn


64th Avenue South
Surcharge Cross Sections
Chain PR64


	STATE	PROJECT NO.	SECTION NO.	SHEET NO.
	ND	SU-8-984(153)156	200	8

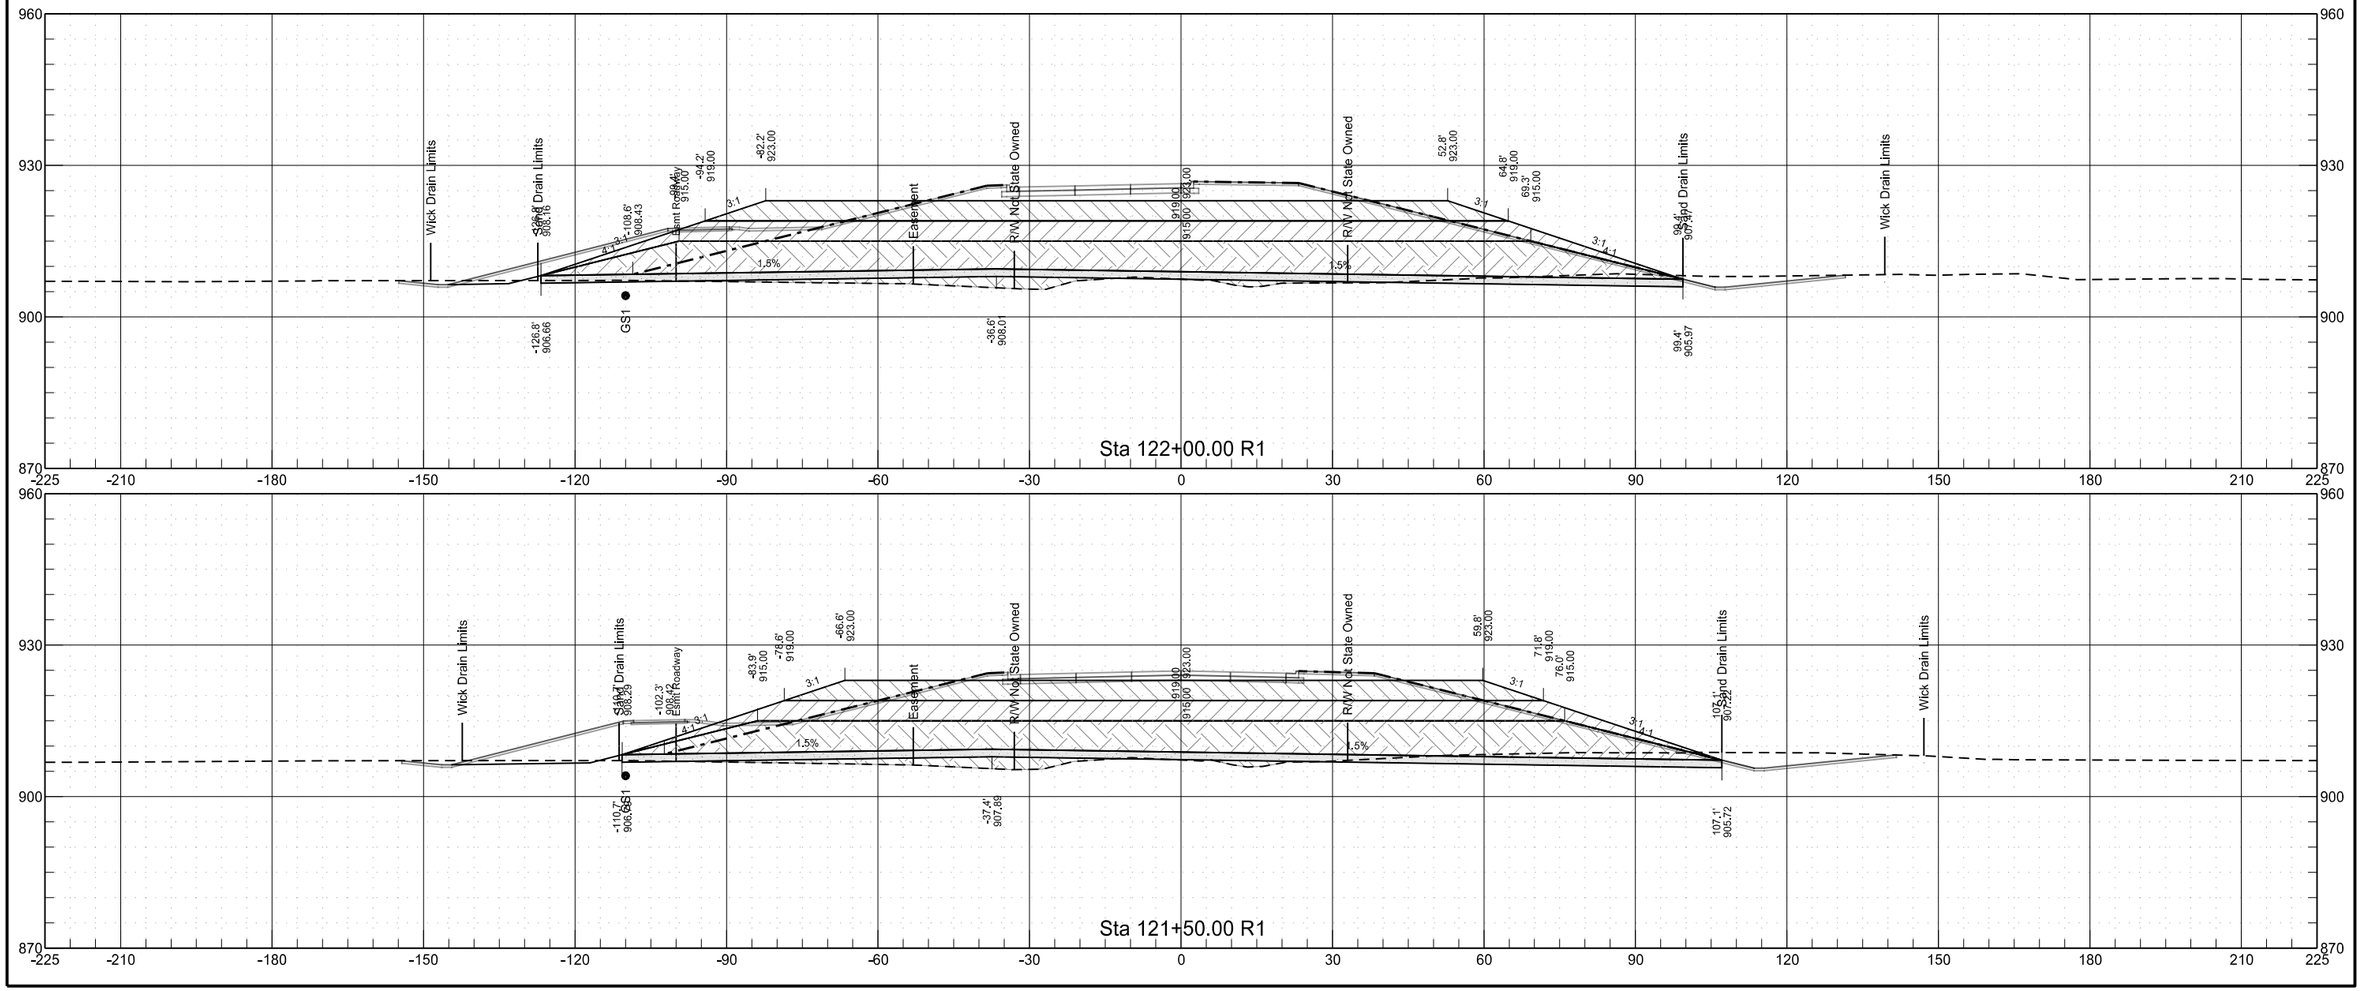

64th Avenue South
Surcharge Cross Sections
Chain PR64

	STATE	PROJECT NO.	SECTION NO.	SHEET NO.
	ND	SU-8-984(153)156	200	9

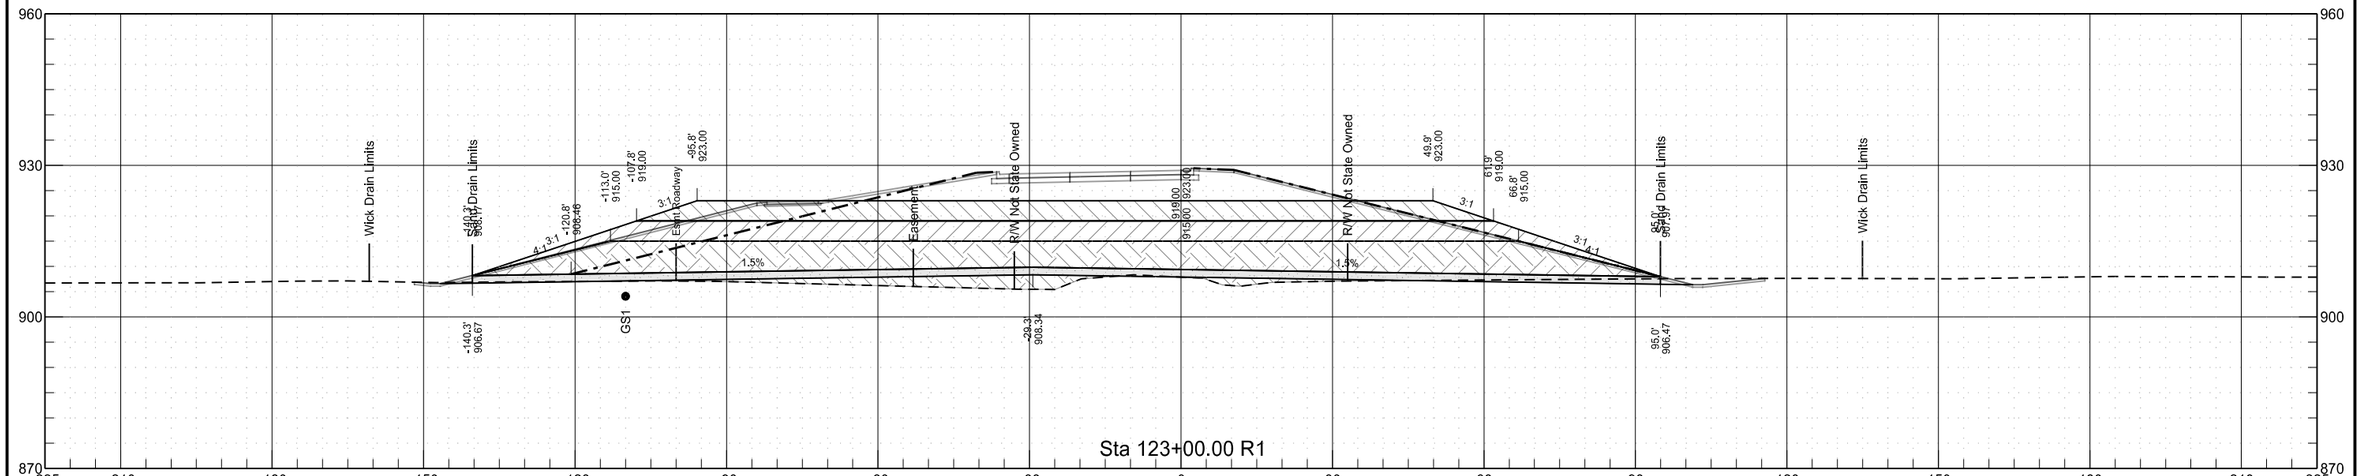


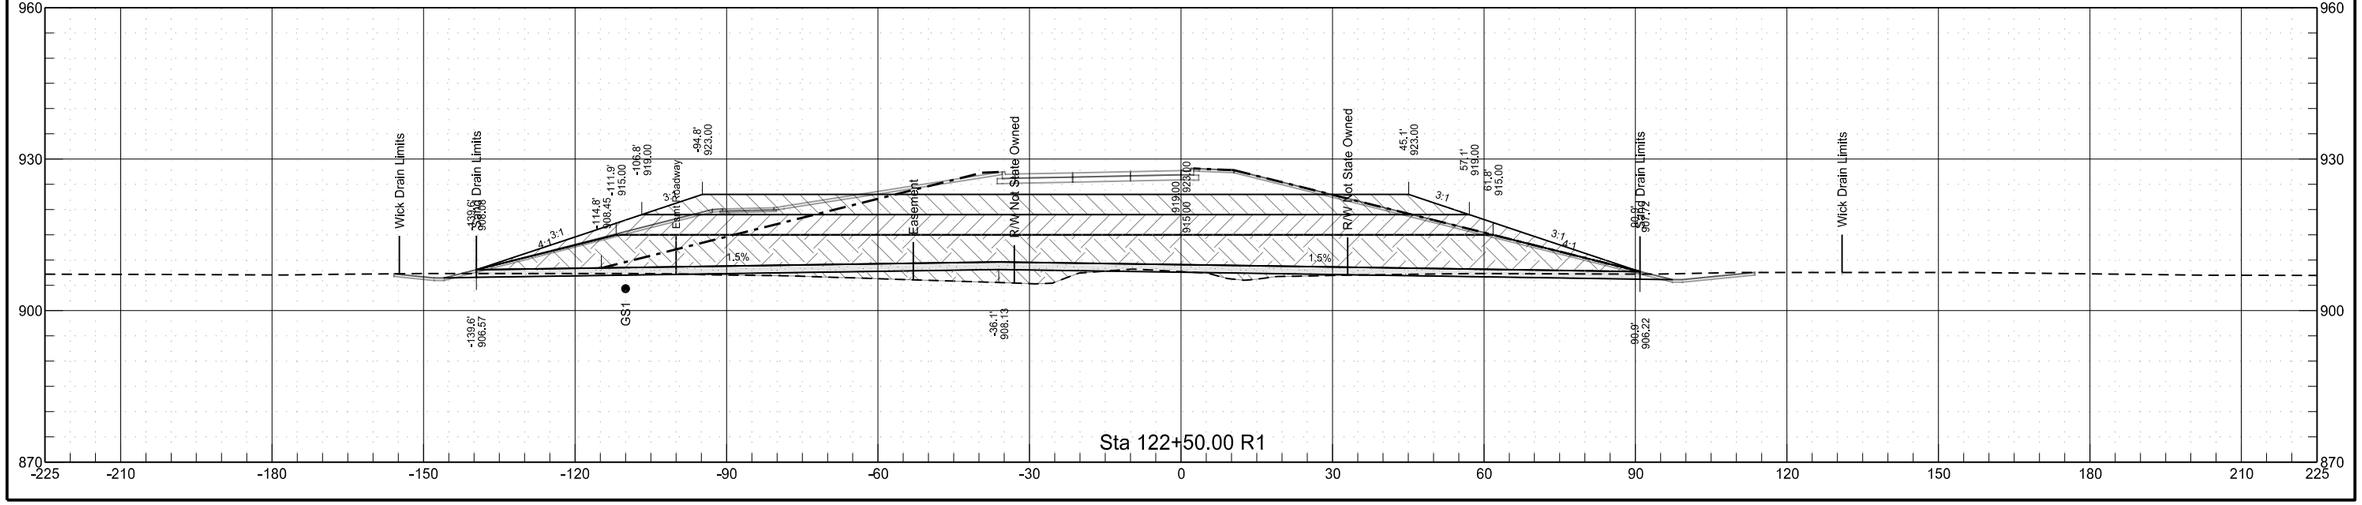

8/25/2020 2:02:21 PM toddhummel K:\Projects\City\ND\Fargo\14415104\CAD\80984156.153\Design\Plans\200\200XS_001-030_Surcharge.dgn


64th Avenue South
Surcharge Cross Sections
Chain PR64

	STATE	PROJECT NO.	SECTION NO.	SHEET NO.
	ND	SU-8-984(153)156	200	10

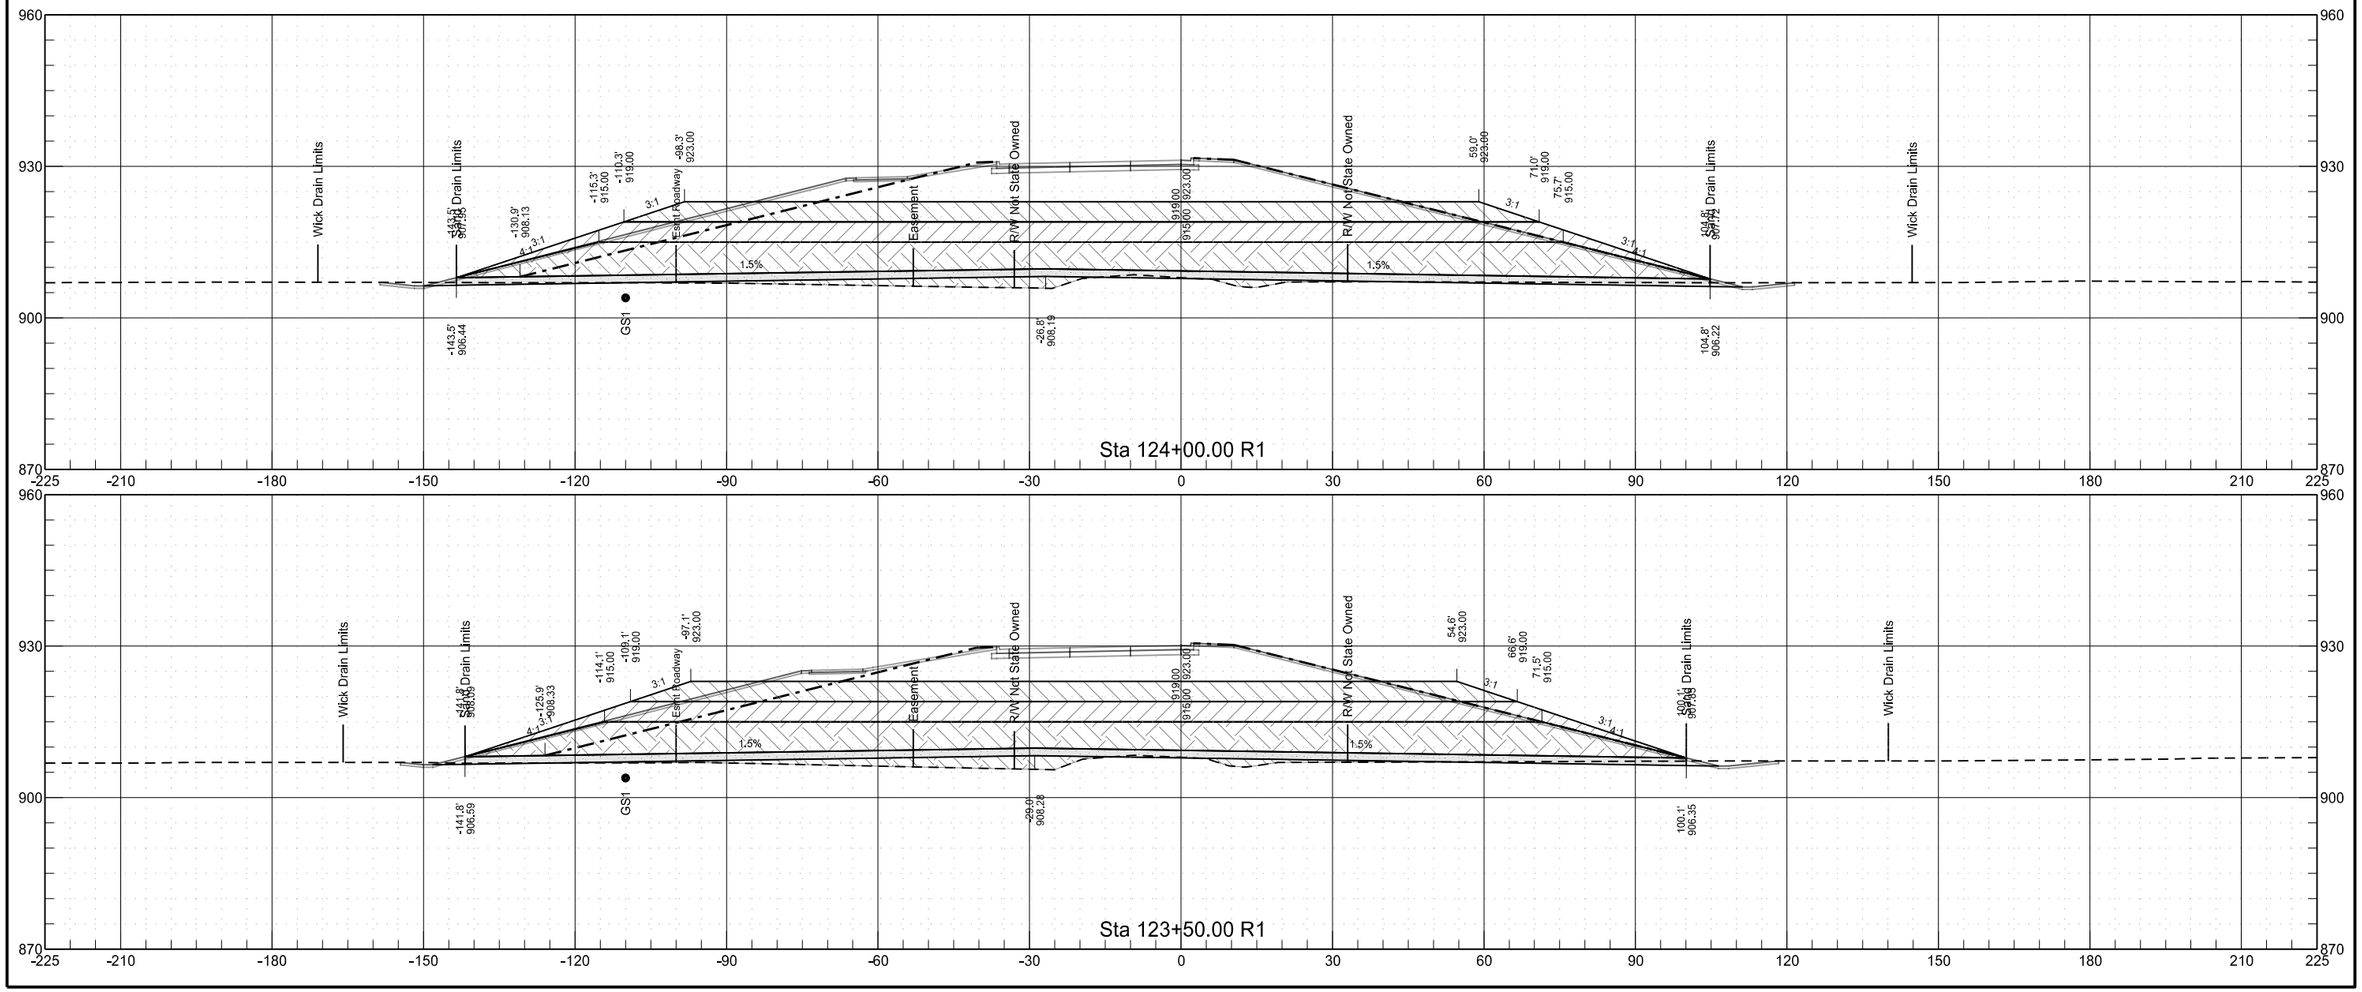


64th Avenue South
Surcharge Cross Sections
Chain PR64


	STATE	PROJECT NO.	SECTION NO.	SHEET NO.
	ND	SU-8-984(153)156	200	11

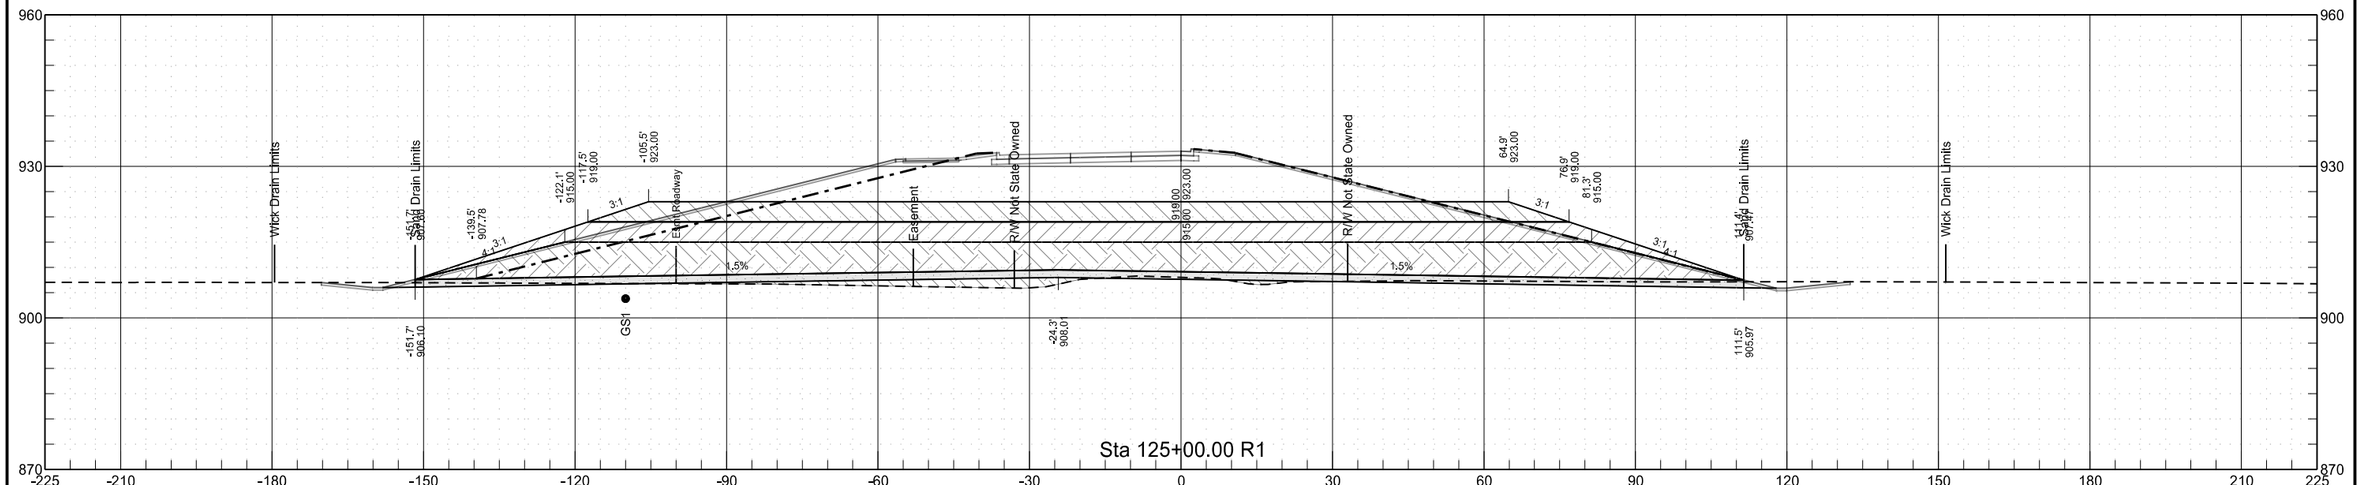

64th Avenue South
Surcharge Cross Sections
Chain PR64


	STATE	PROJECT NO.	SECTION NO.	SHEET NO.
	ND	SU-8-984(153)156	200	12

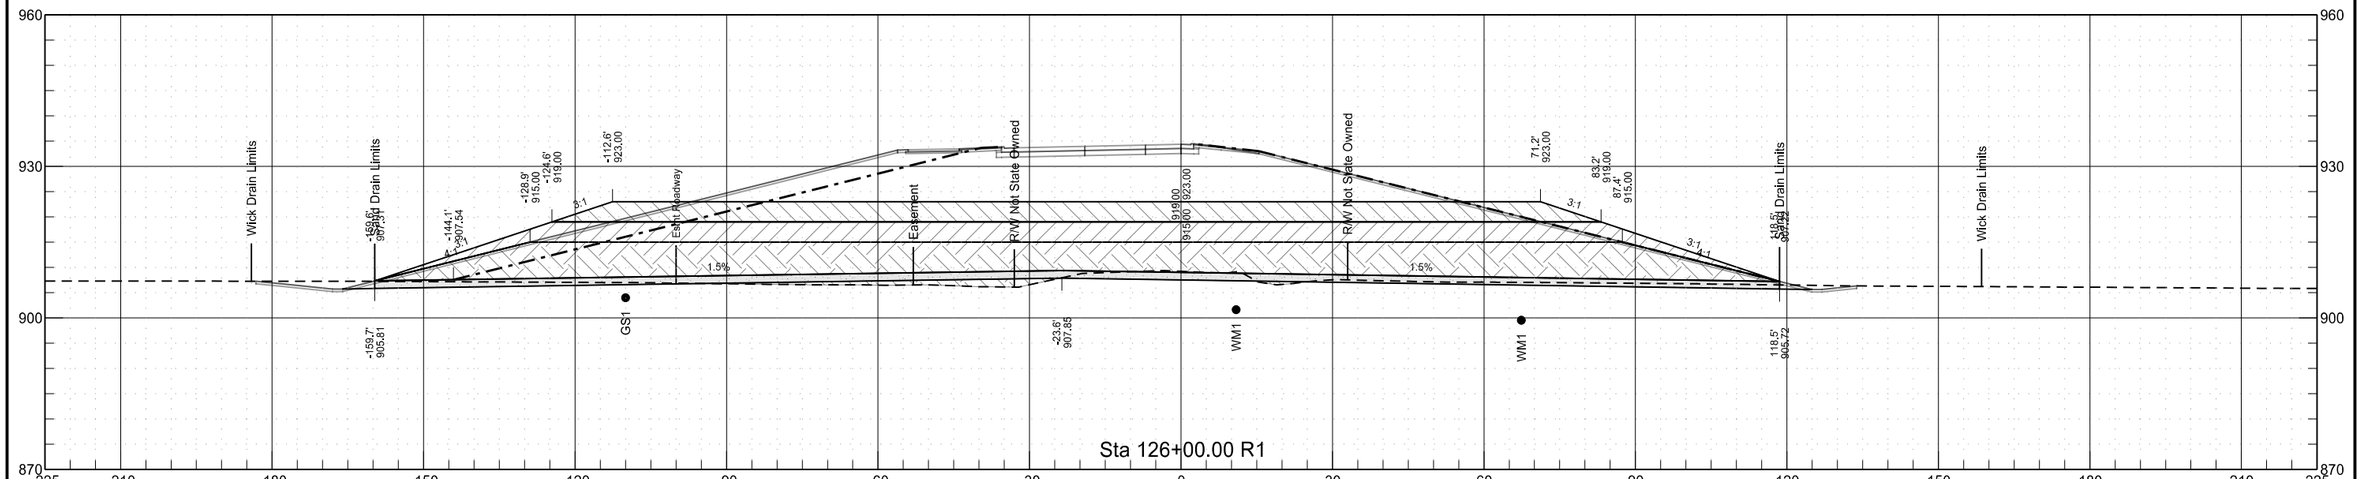

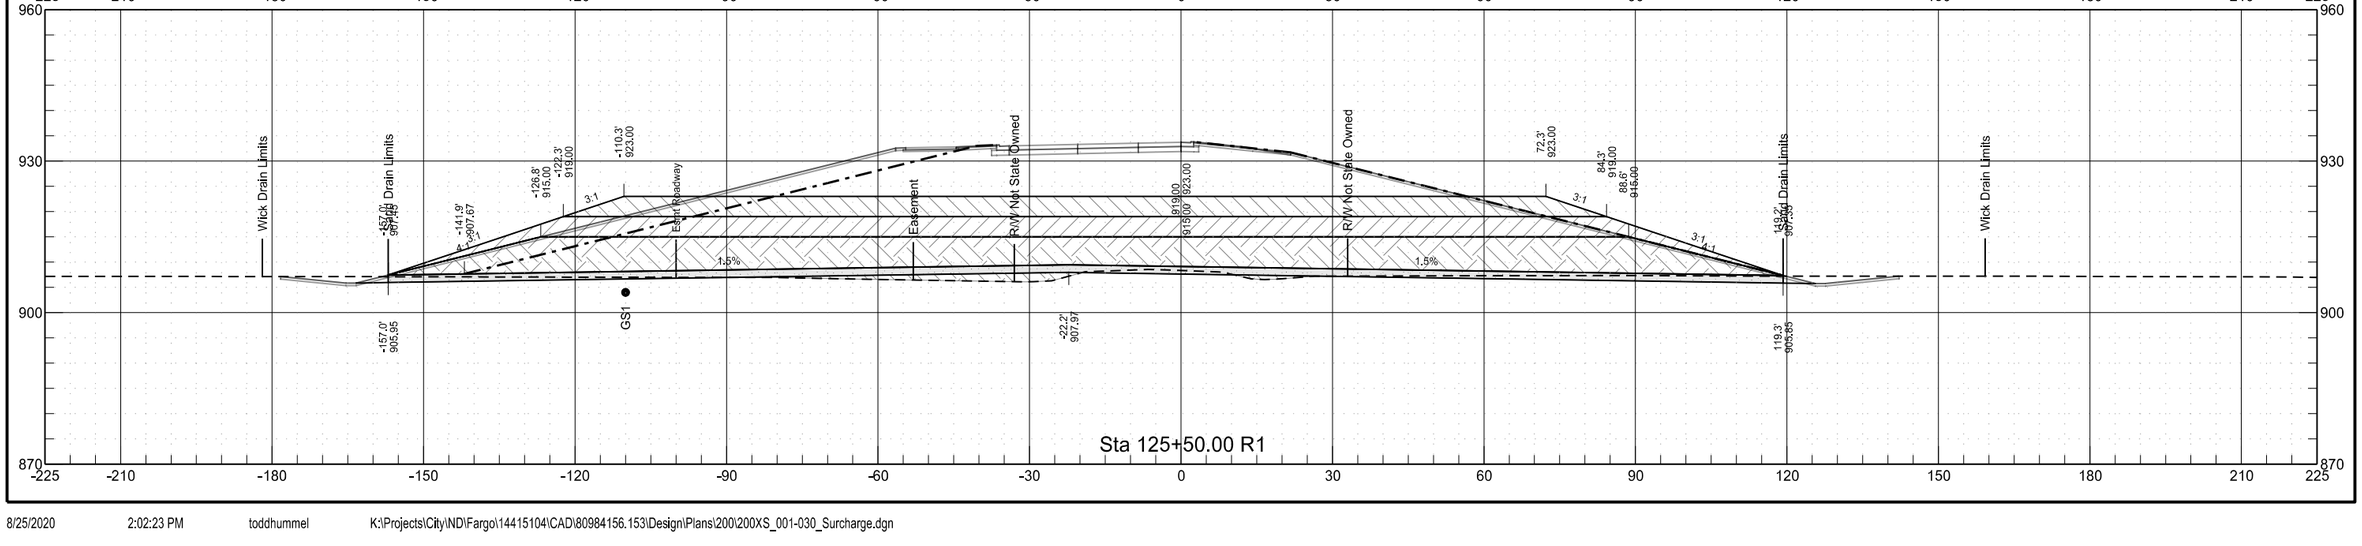


64th Avenue South
Surcharge Cross Sections
Chain PR64

	STATE	PROJECT NO.	SECTION NO.	SHEET NO.
	ND	SU-8-984(153)156	200	13

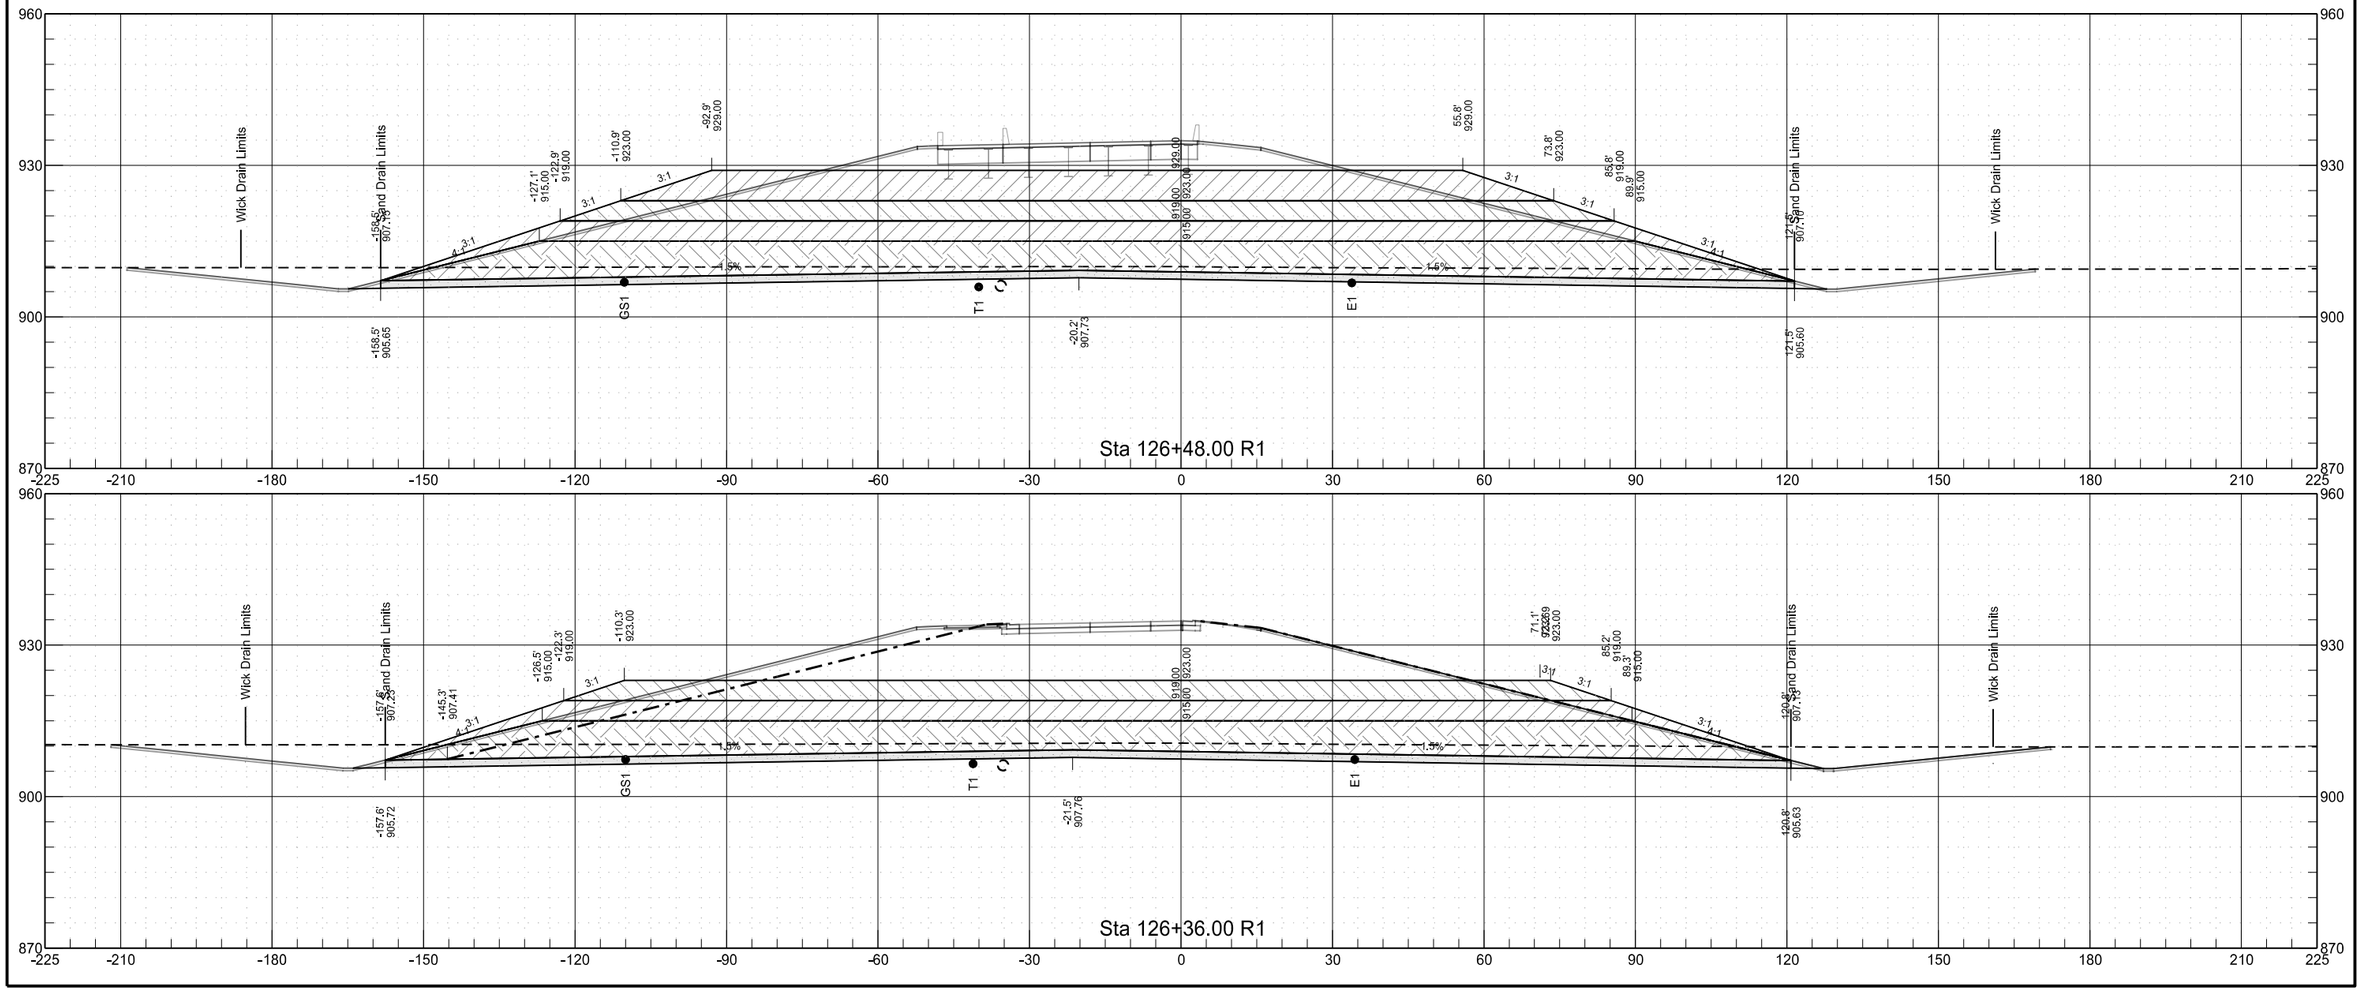


64th Avenue South
Surcharge Cross Sections
Chain PR64

	STATE	PROJECT NO.	SECTION NO.	SHEET NO.
	ND	SU-8-984(153)156	200	14

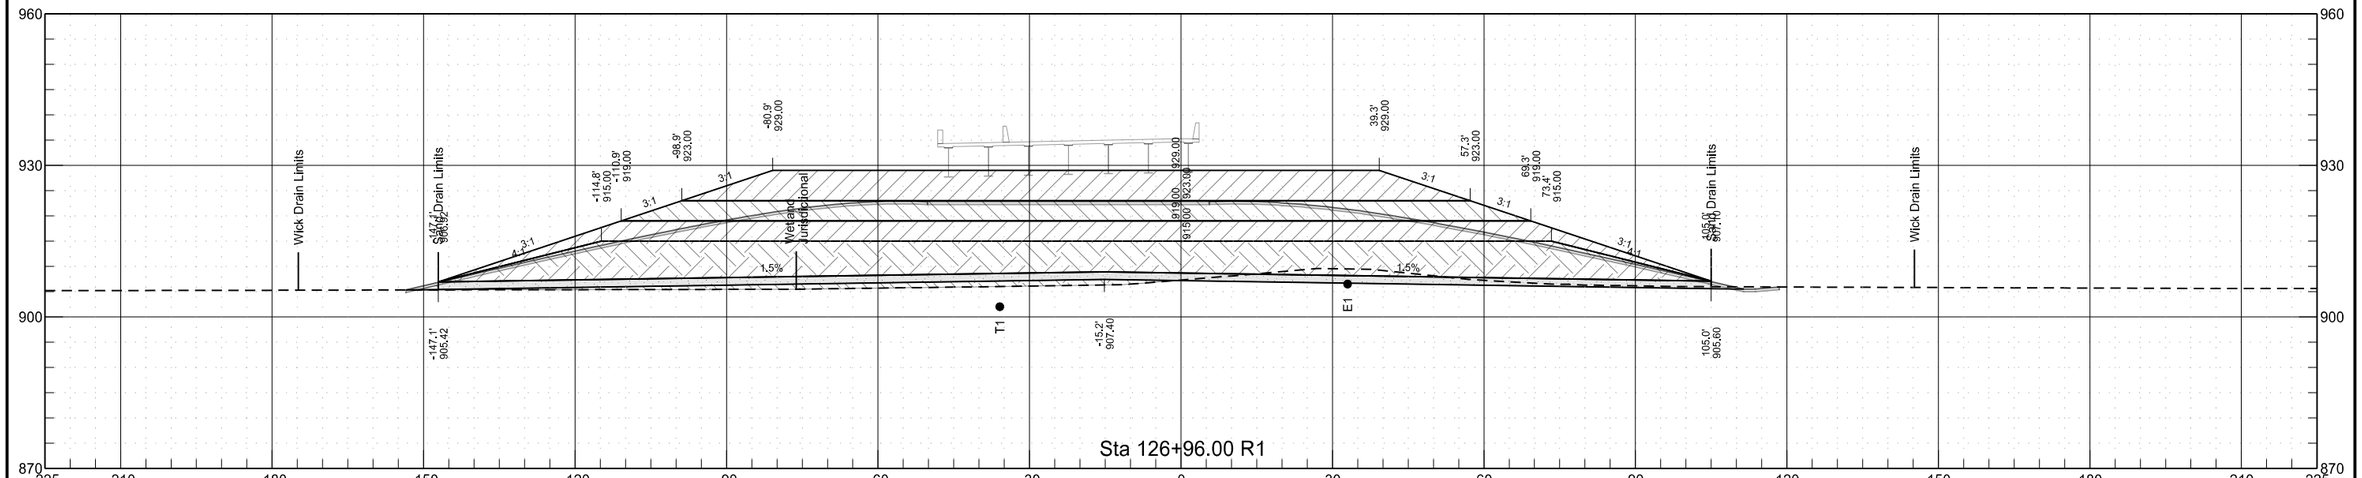


64th Avenue South
Surcharge Cross Sections
Chain PR64


	STATE	PROJECT NO.	SECTION NO.	SHEET NO.
	ND	SU-8-984(153)156	200	15

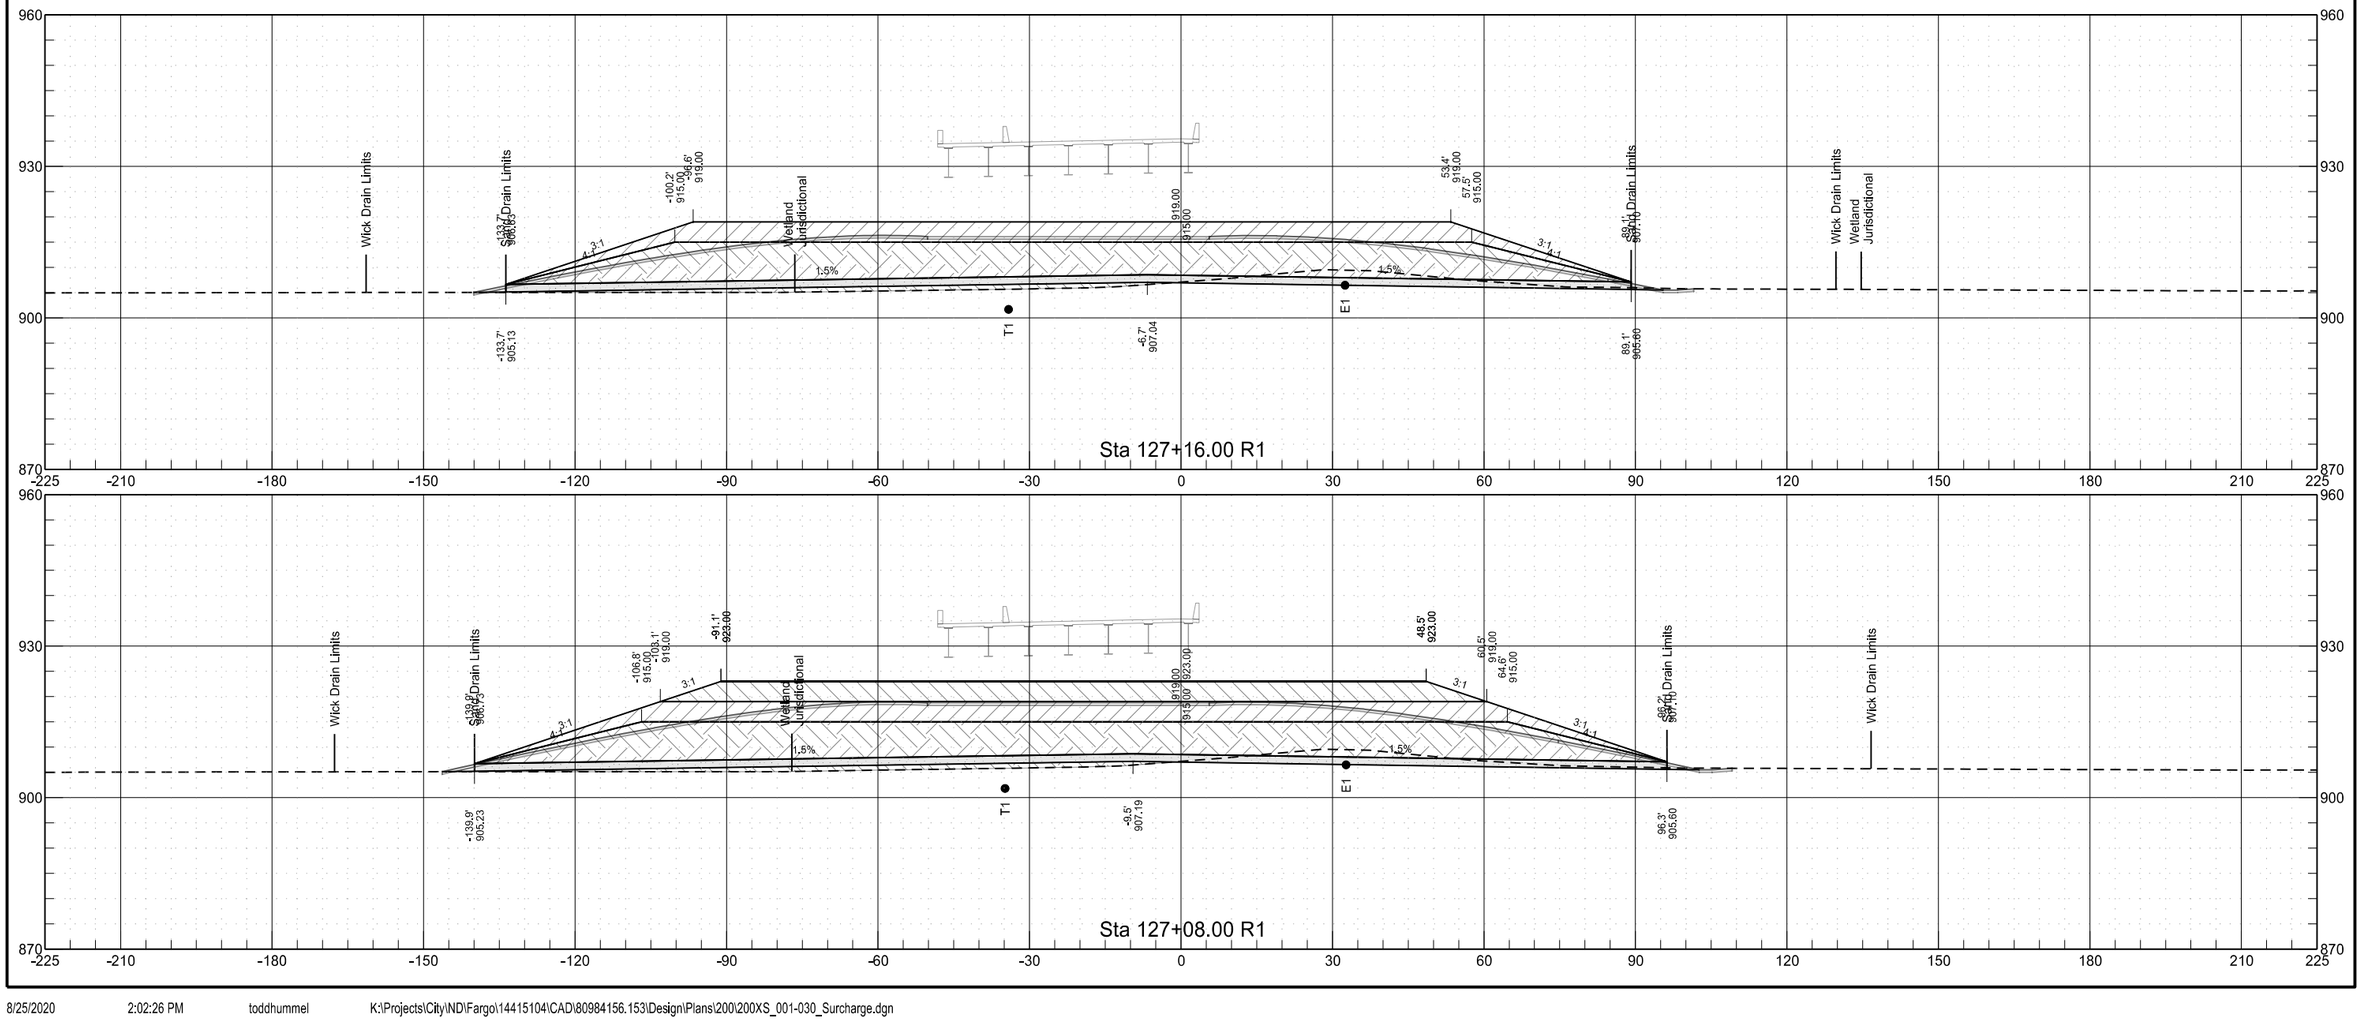

64th Avenue South
Surcharge Cross Sections
Chain PR64


	STATE	PROJECT NO.	SECTION NO.	SHEET NO.
	ND	SU-8-984(153)156	200	16

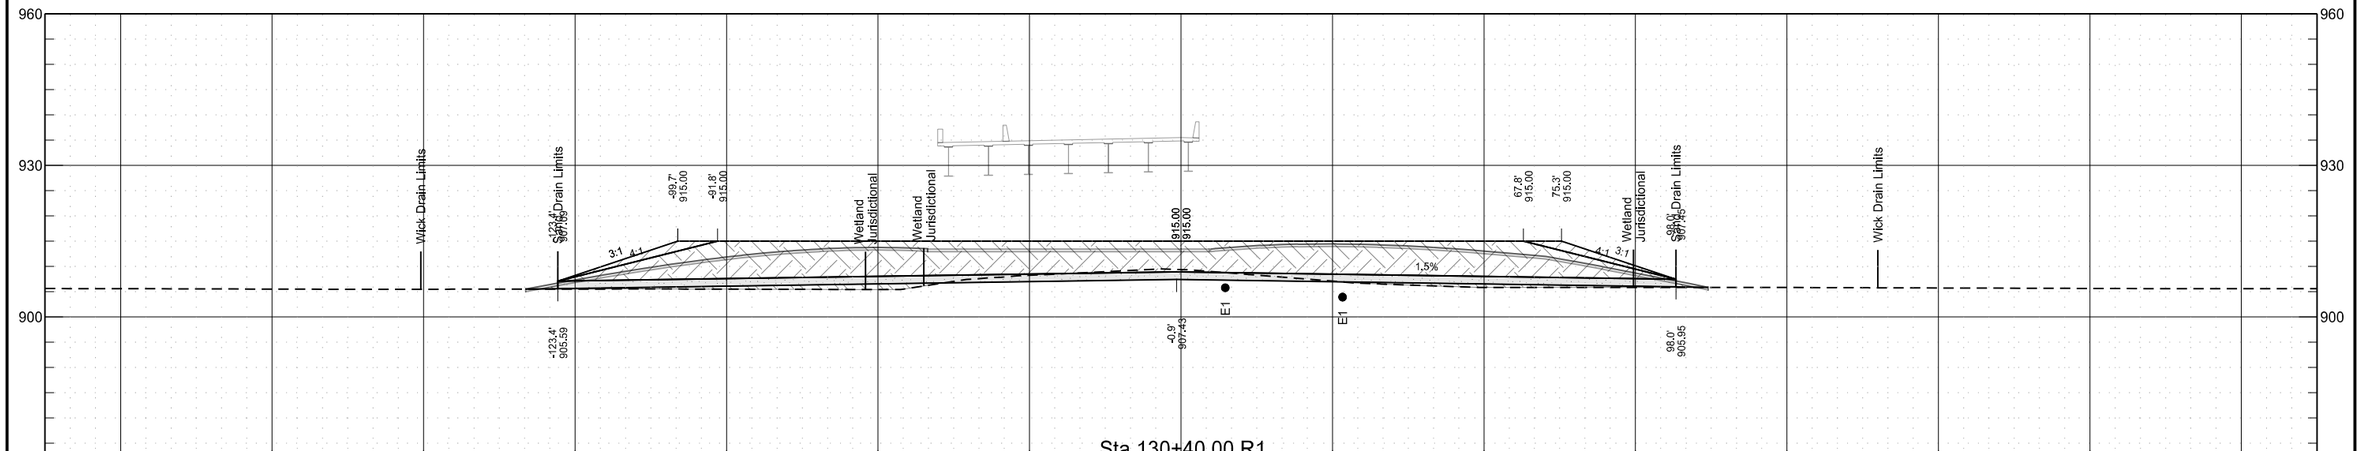

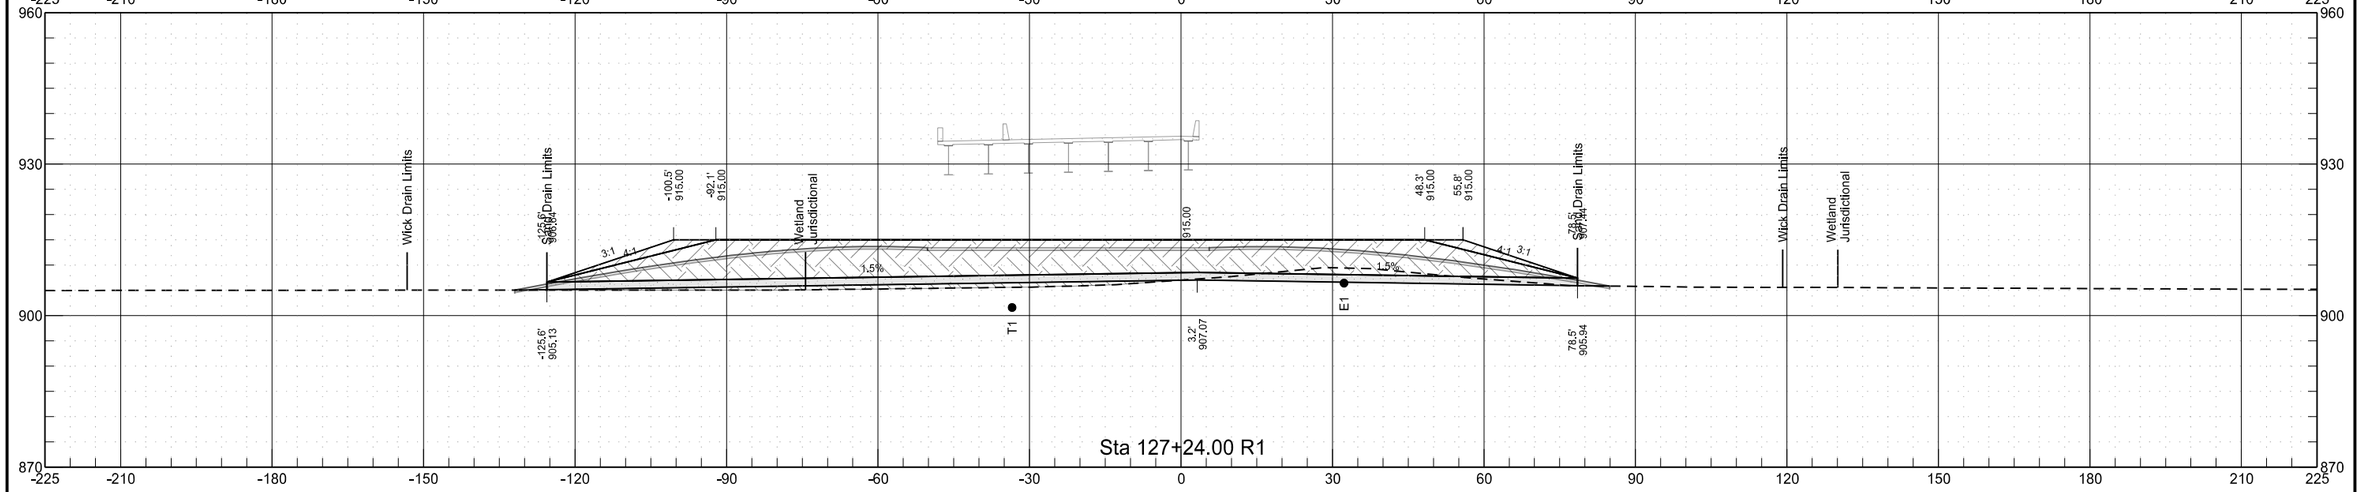


64th Avenue South
Surcharge Cross Sections
Chain PR64

	STATE	PROJECT NO.	SECTION NO.	SHEET NO.
	ND	SU-8-984(153)156	200	17

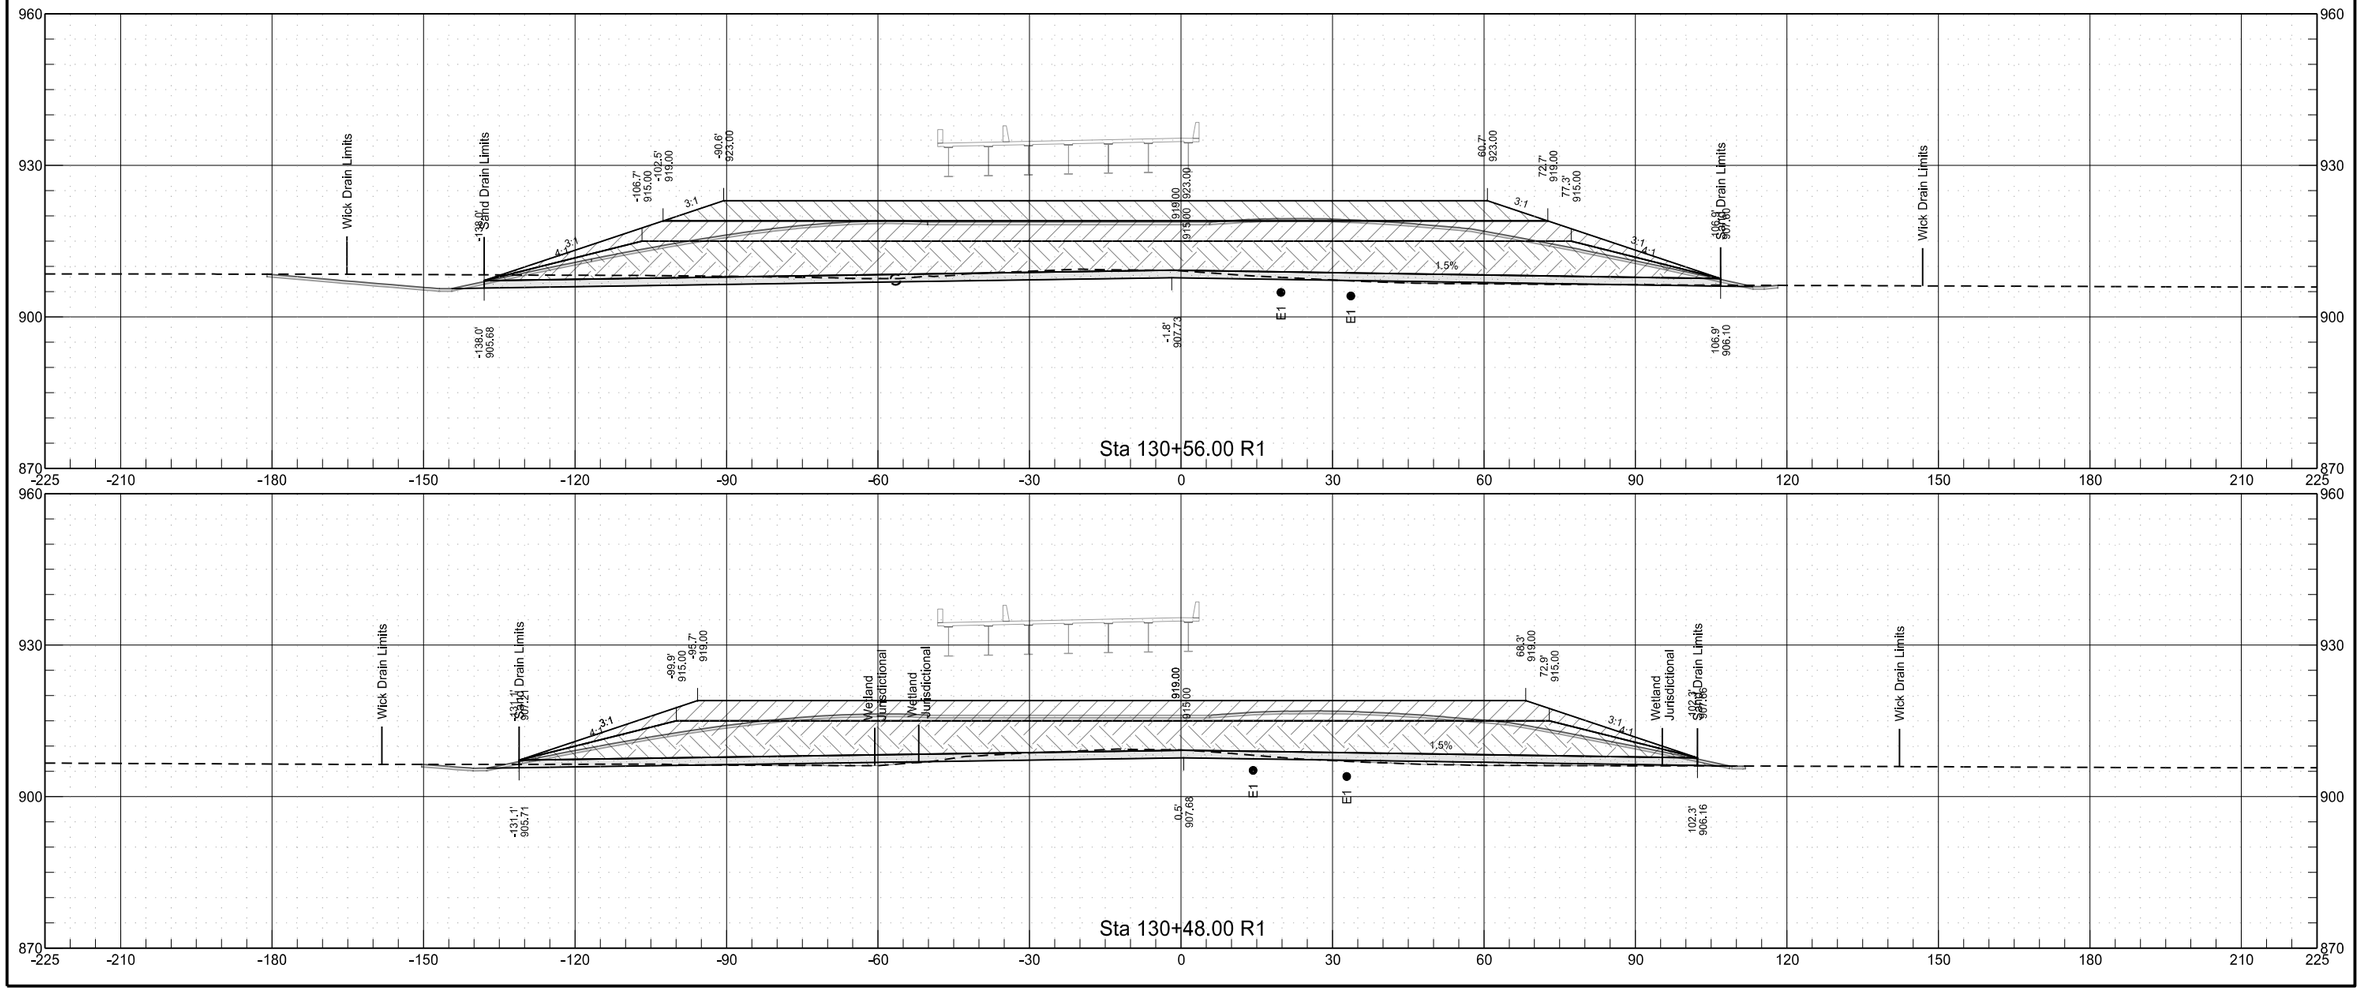


64th Avenue South
Surcharge Cross Sections
Chain PR64

	STATE	PROJECT NO.	SECTION NO.	SHEET NO.
	ND	SU-8-984(153)156	200	18

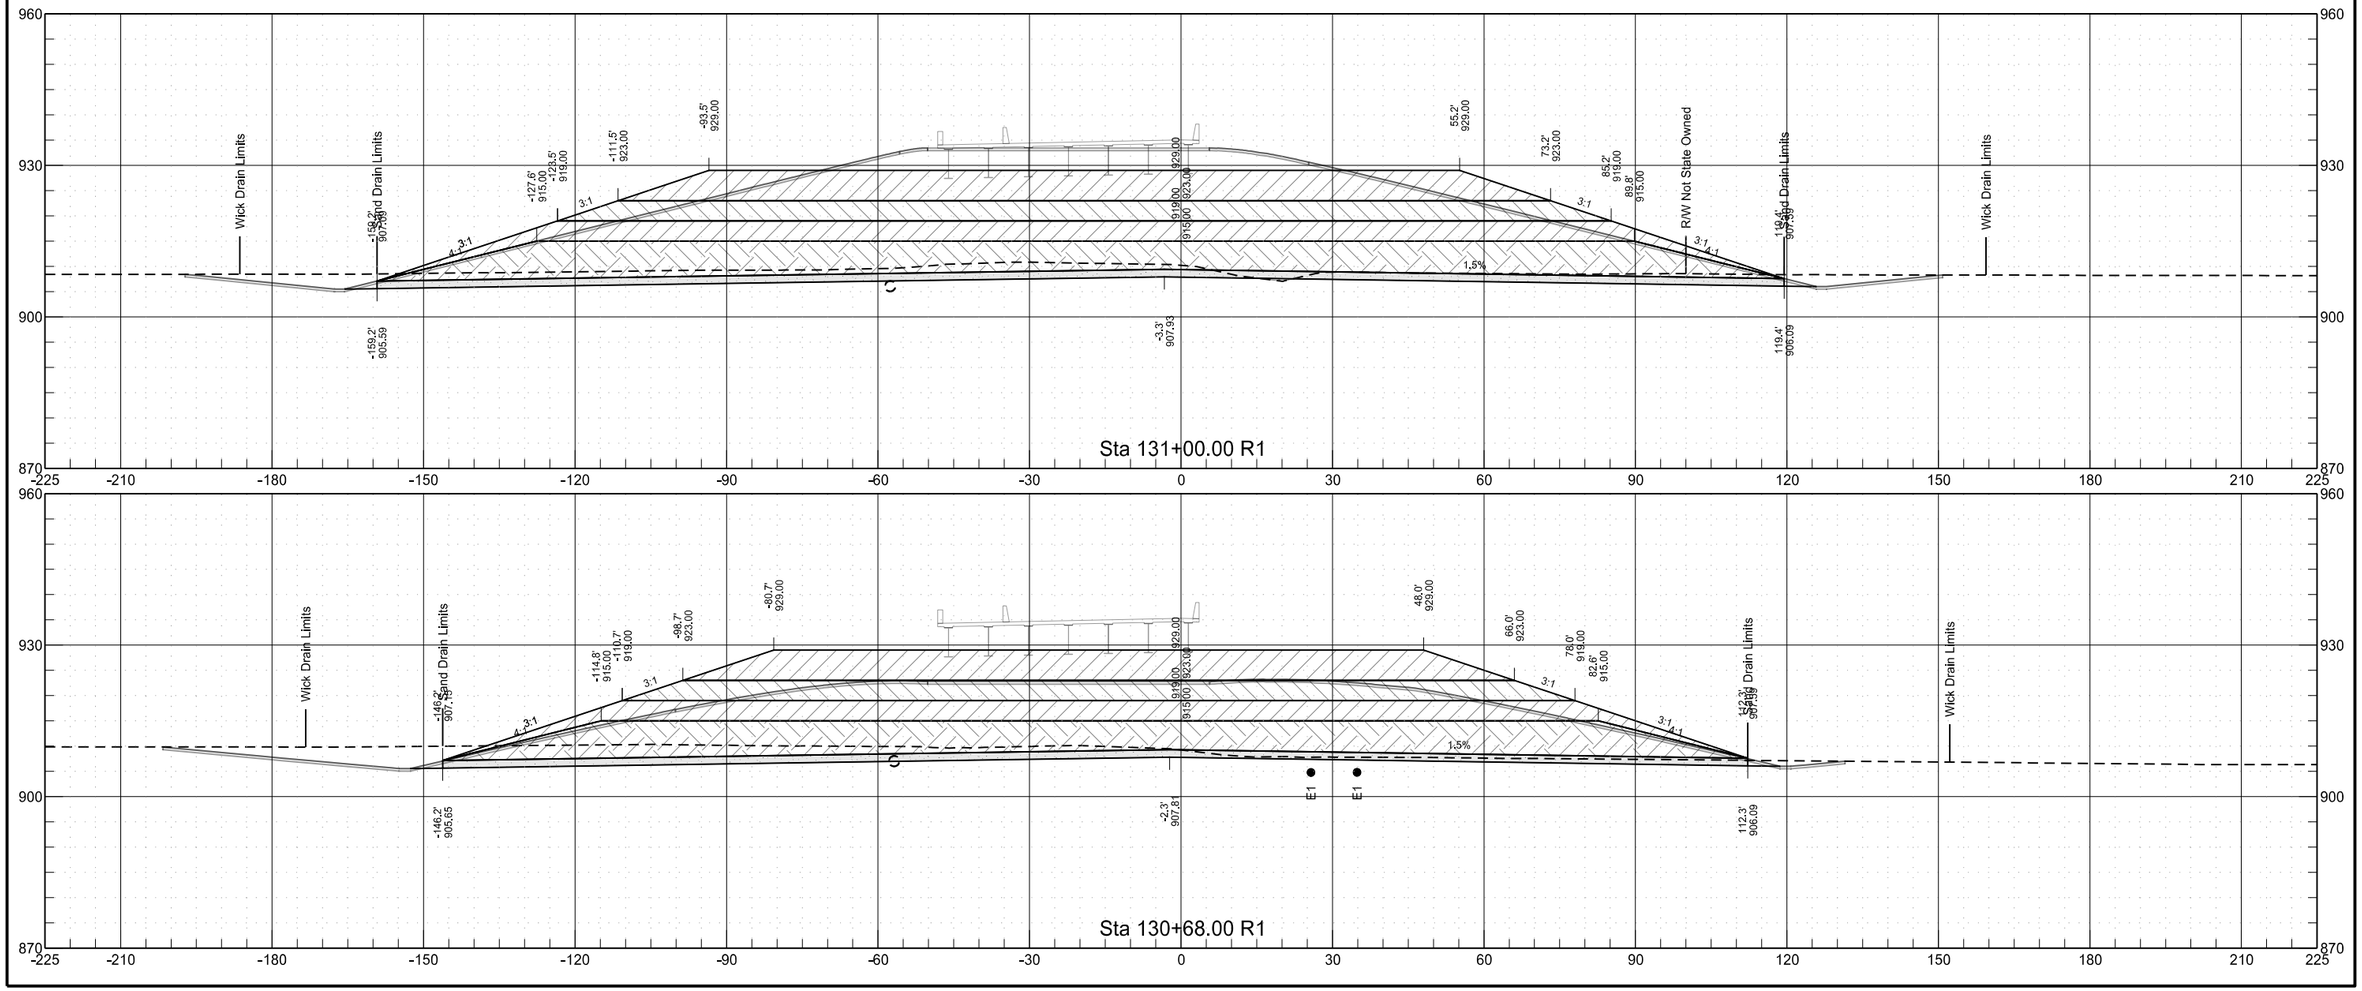


64th Avenue South
Surcharge Cross Sections
Chain PR64


	STATE	PROJECT NO.	SECTION NO.	SHEET NO.
	ND	SU-8-984(153)156	200	19

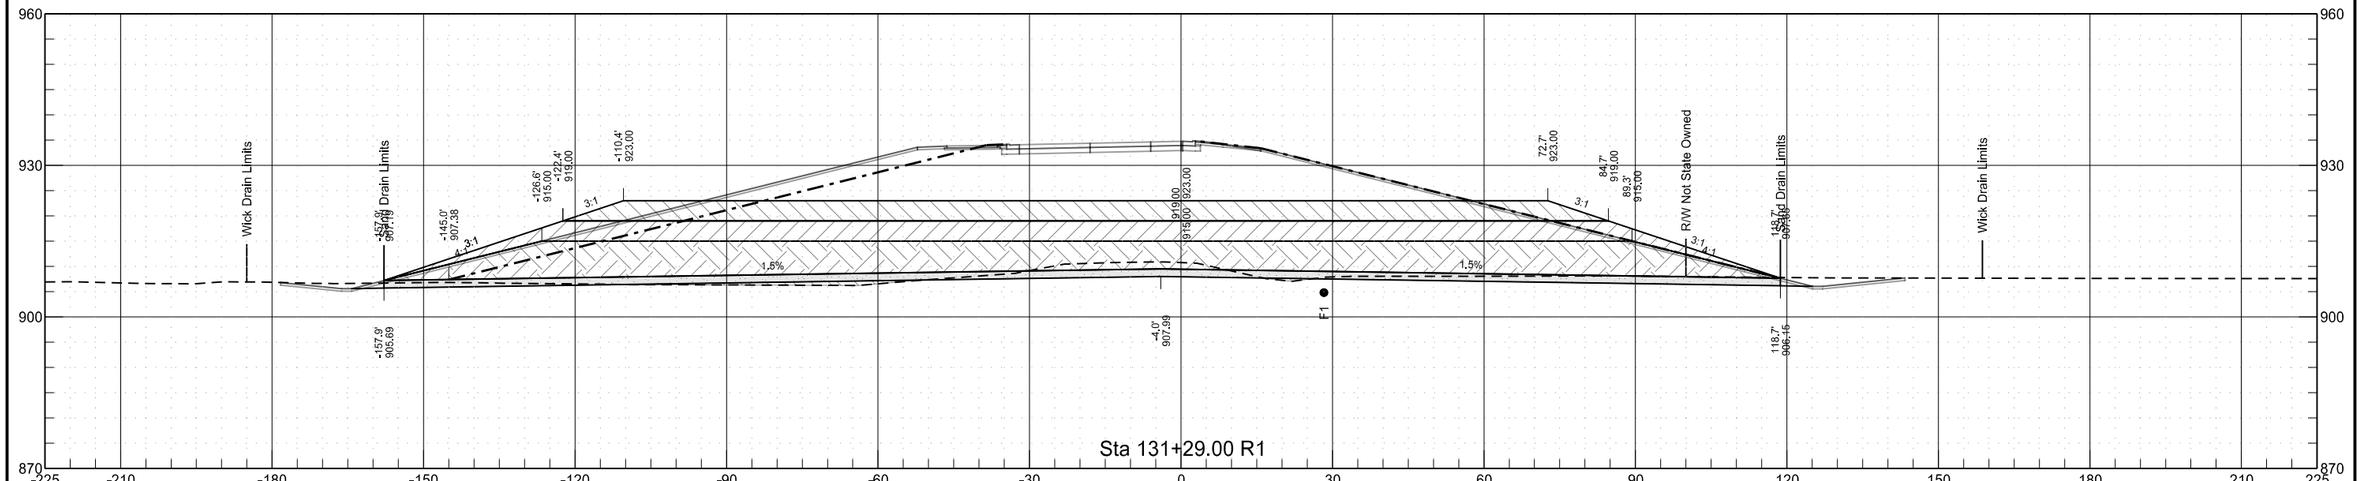

64th Avenue South
Surcharge Cross Sections
Chain PR64


	STATE	PROJECT NO.	SECTION NO.	SHEET NO.
	ND	SU-8-984(153)156	200	20

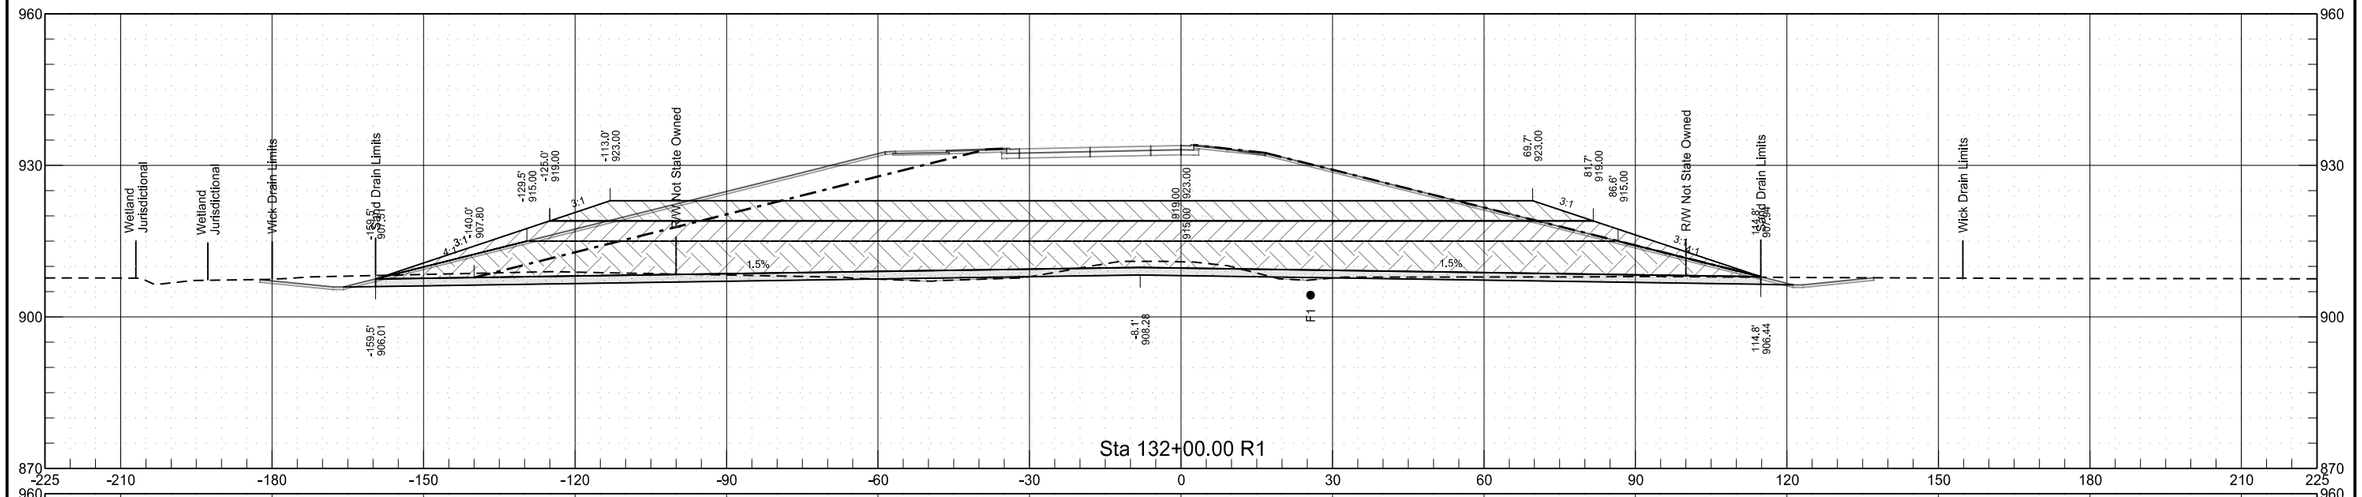


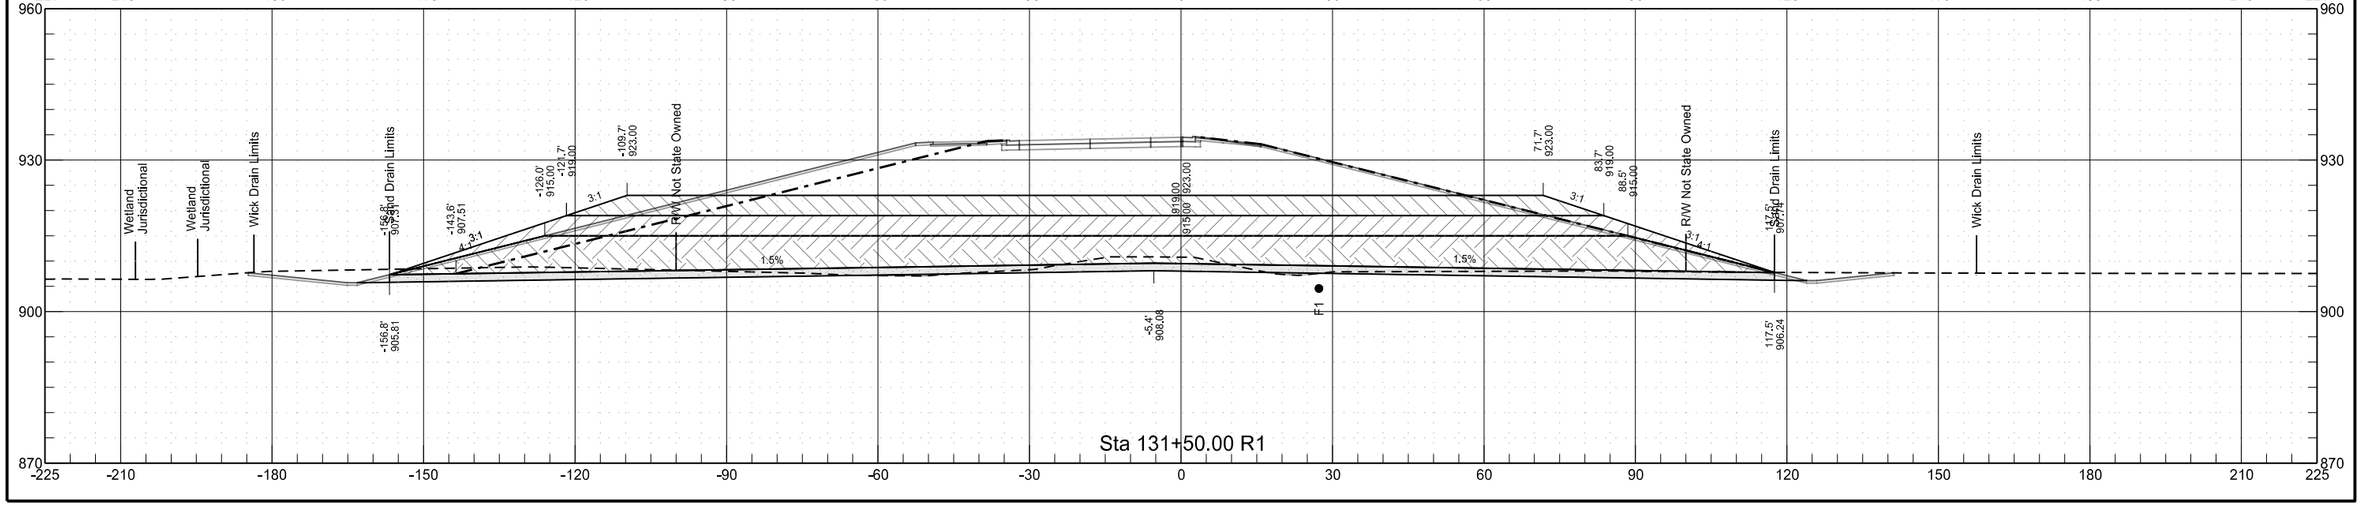

64th Avenue South
Surcharge Cross Sections
Chain PR64


	STATE	PROJECT NO.	SECTION NO.	SHEET NO.
	ND	SU-8-984(153)156	200	21

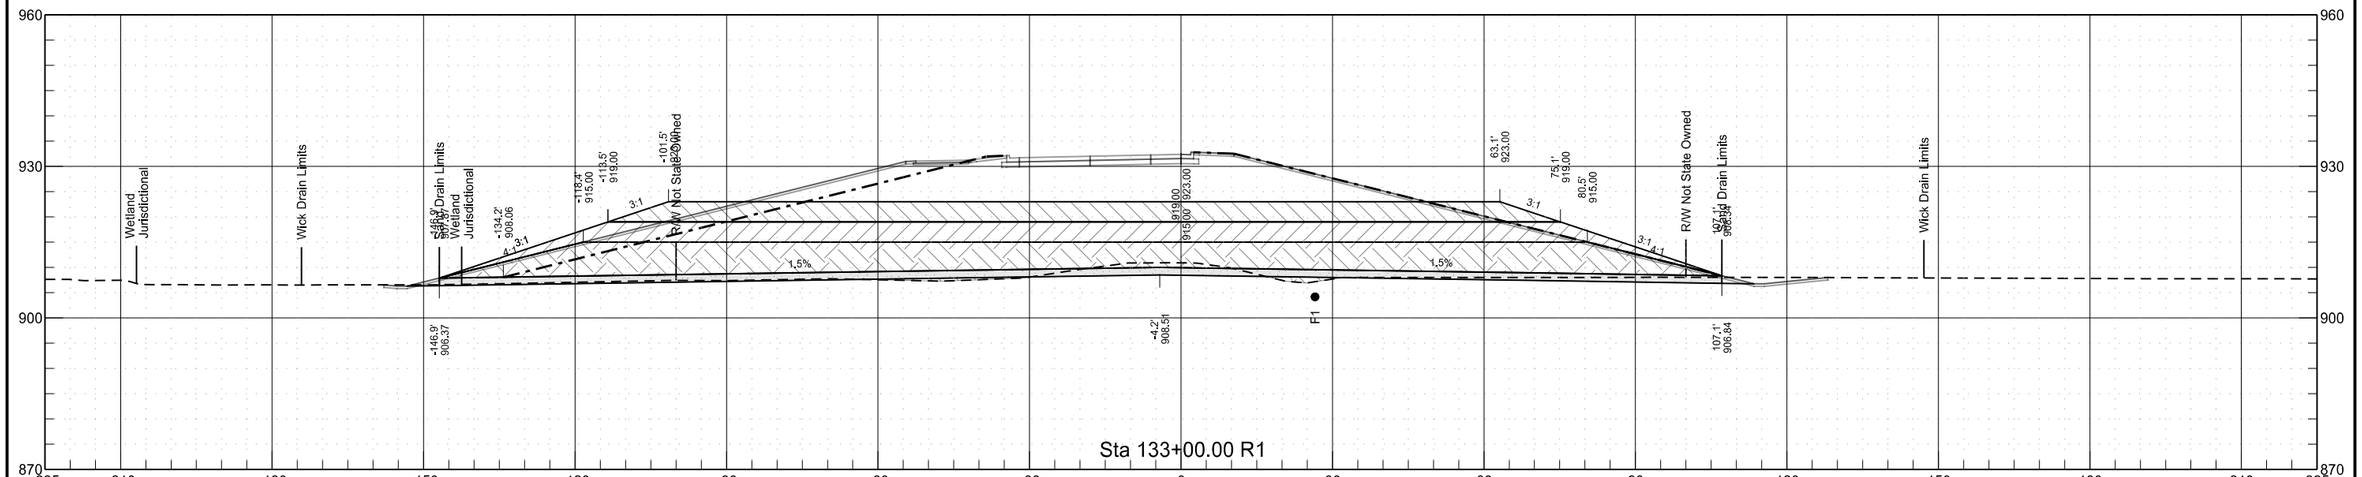


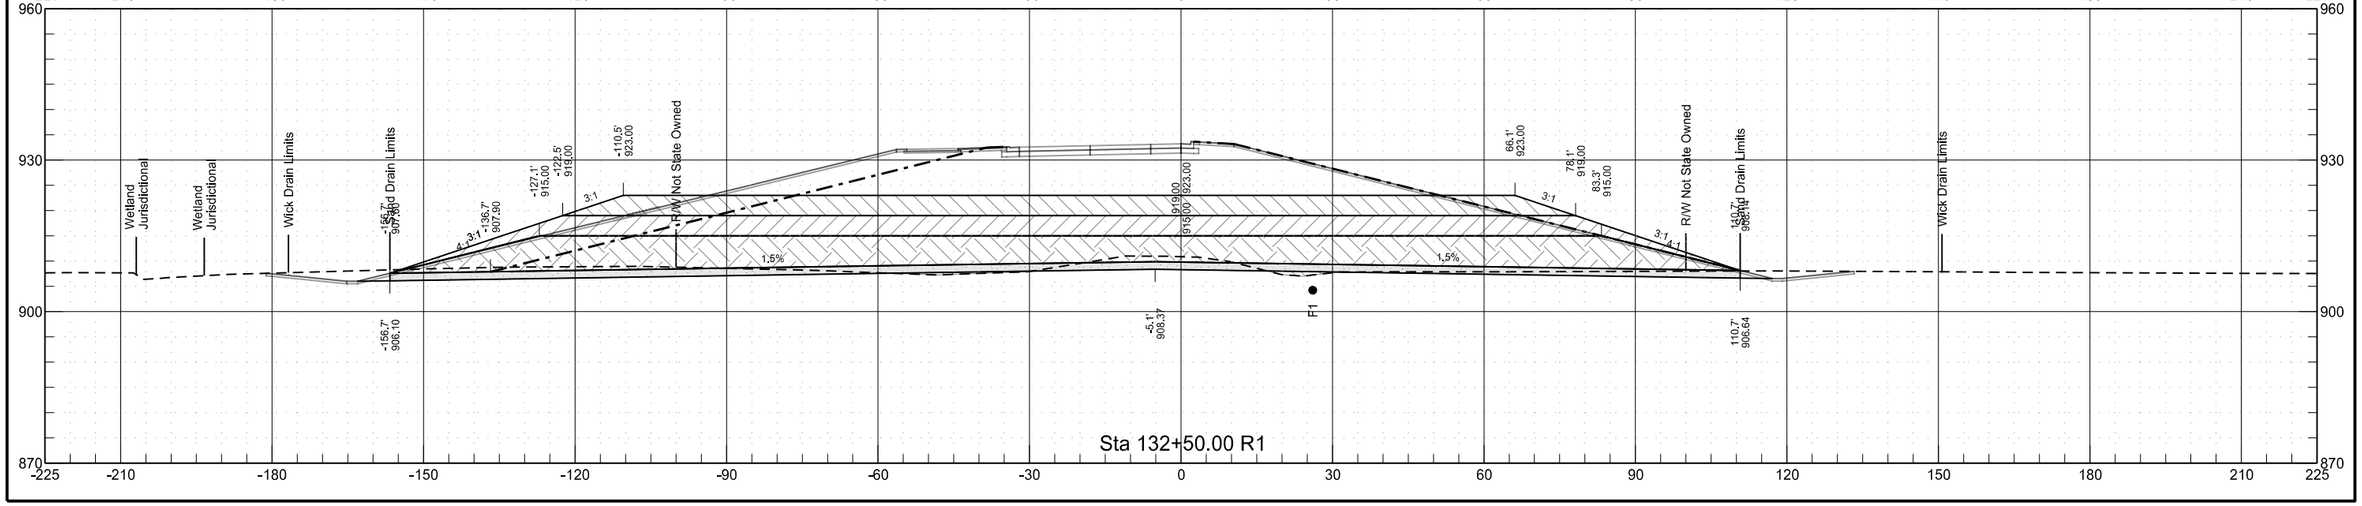

64th Avenue South
Surcharge Cross Sections
Chain PR64


	STATE	PROJECT NO.	SECTION NO.	SHEET NO.
	ND	SU-8-984(153)156	200	22

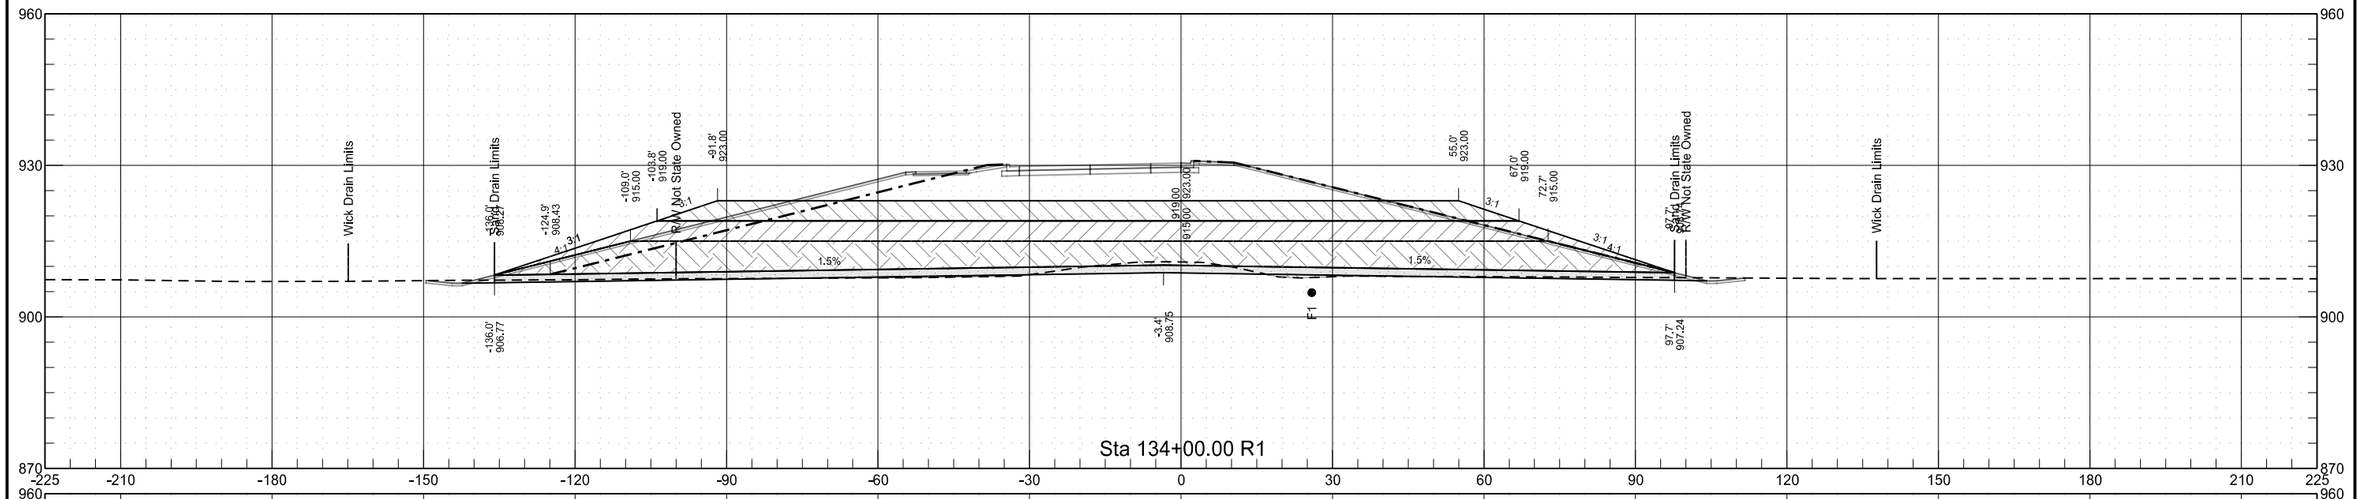

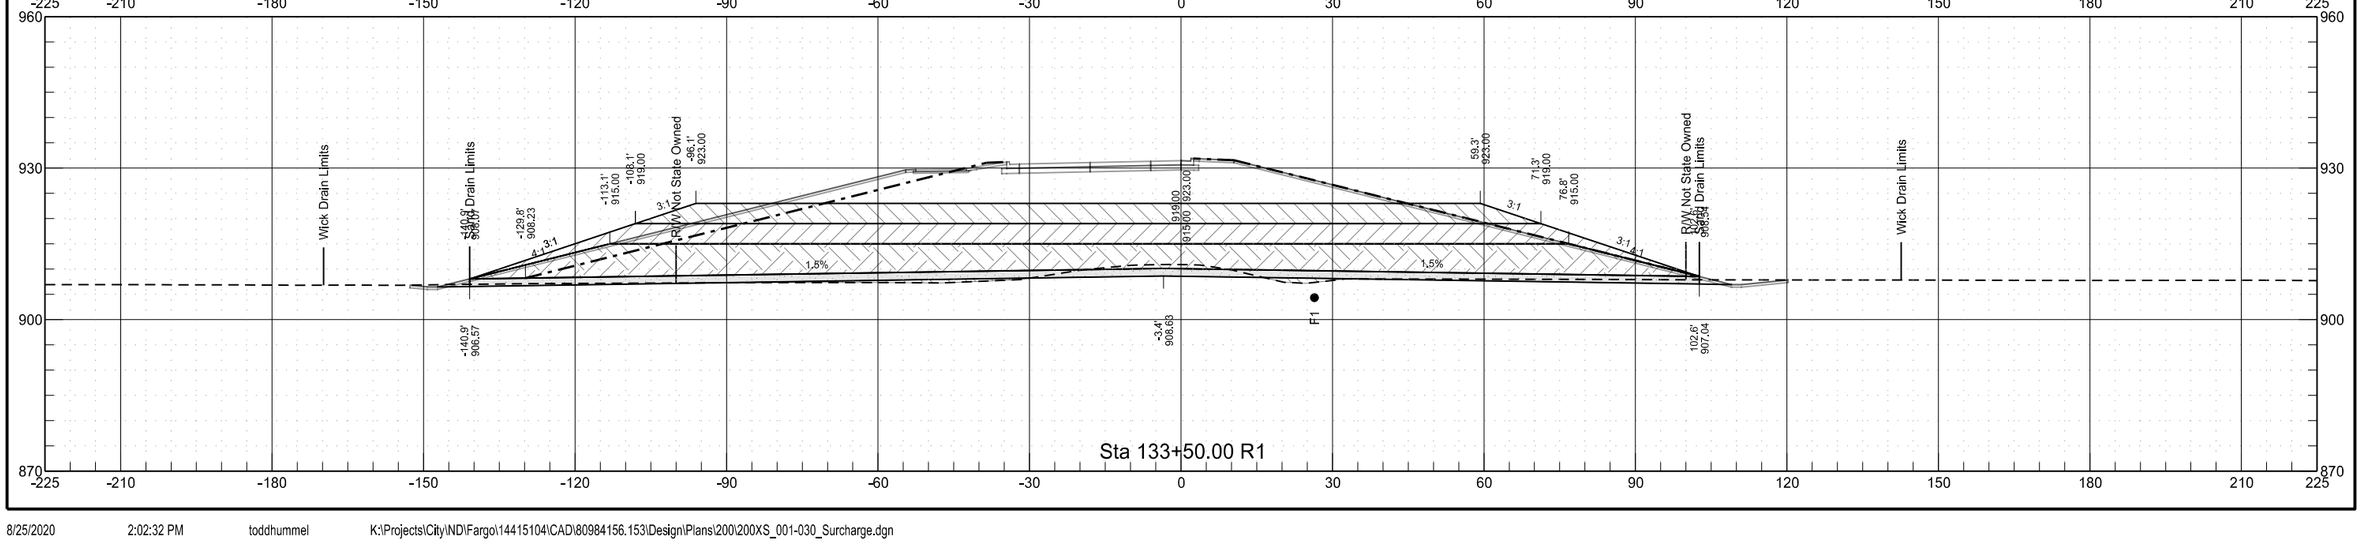


64th Avenue South
Surcharge Cross Sections
Chain PR64


	STATE	PROJECT NO.	SECTION NO.	SHEET NO.
	ND	SU-8-984(153)156	200	23

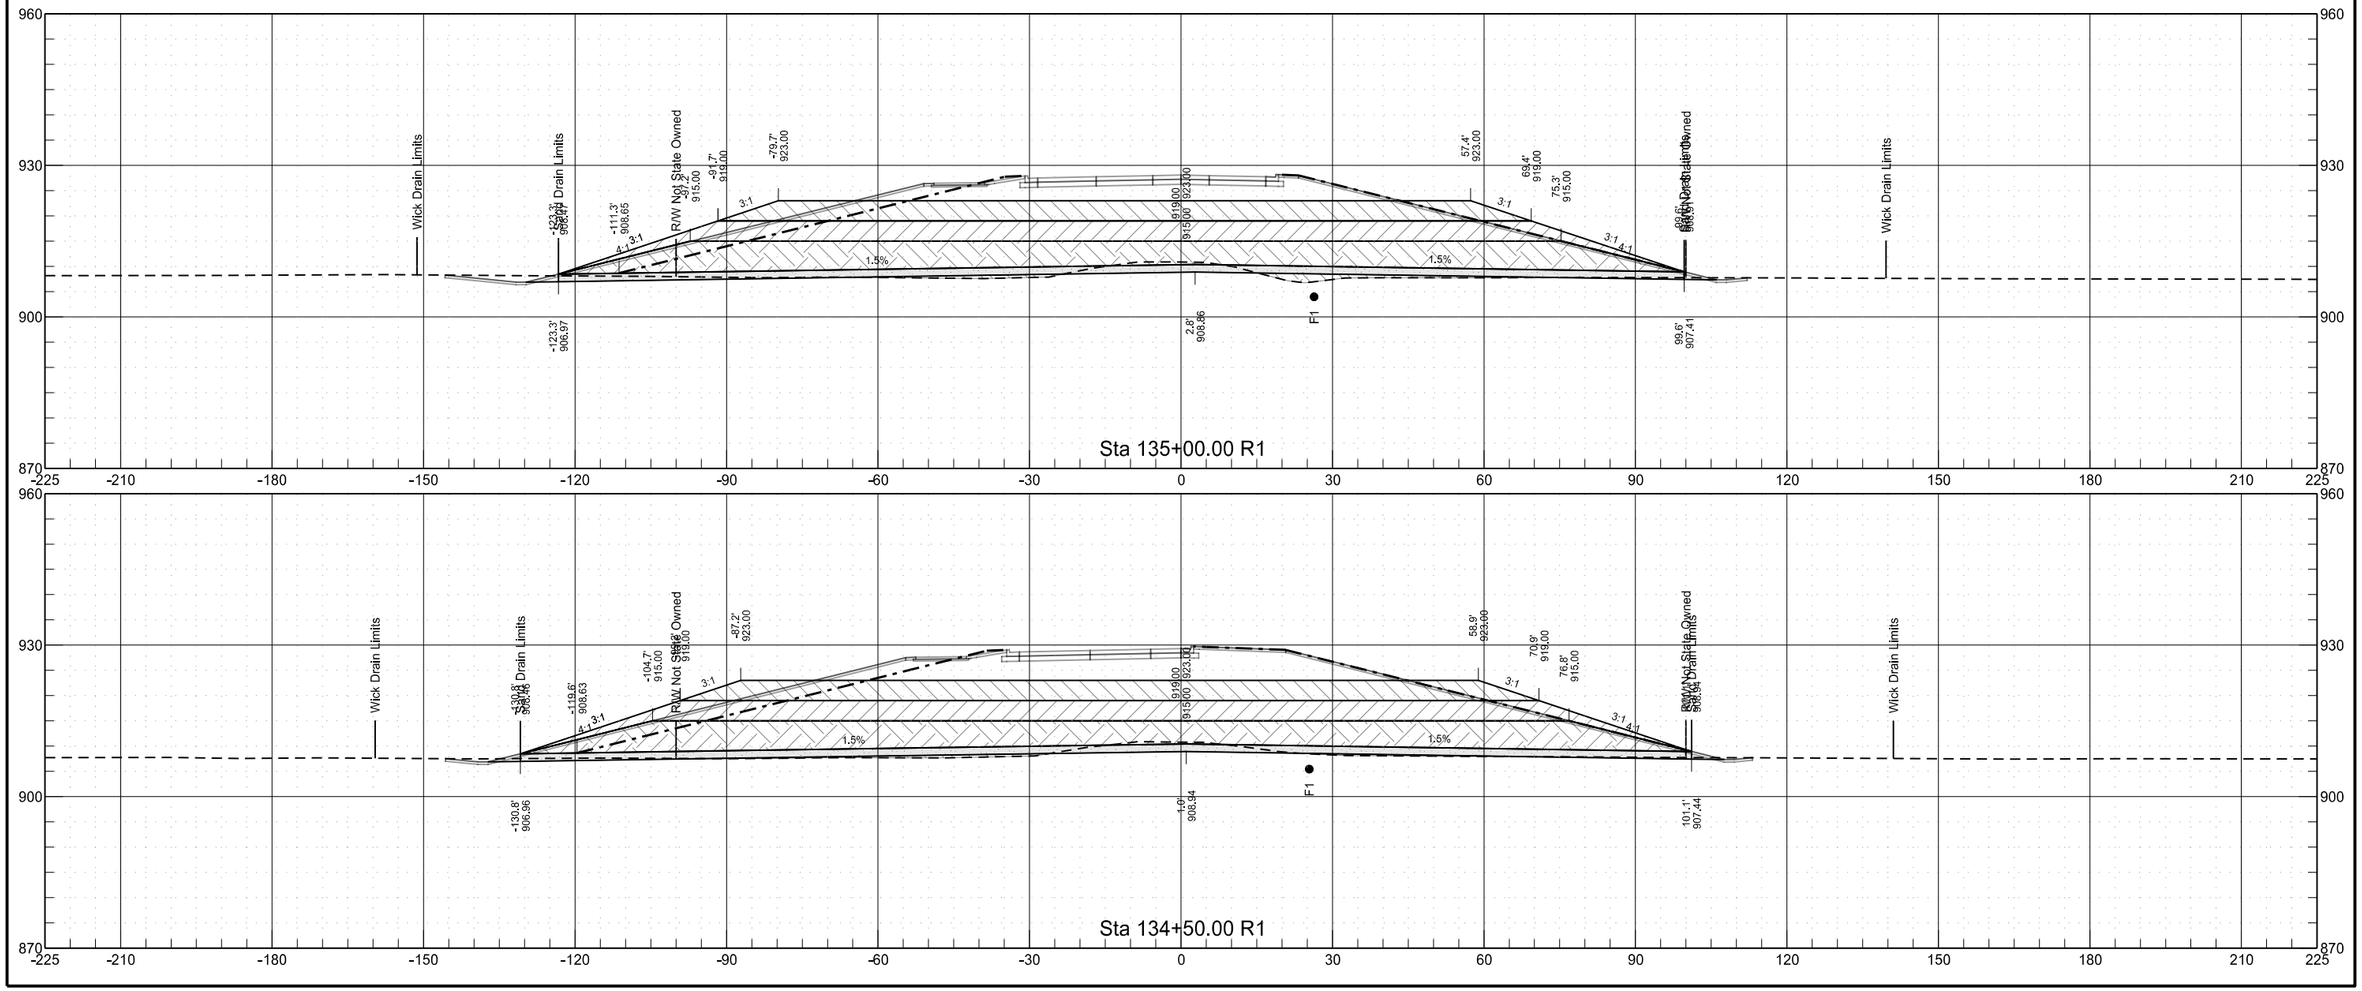

64th Avenue South
Surcharge Cross Sections
Chain PR64


	STATE	PROJECT NO.	SECTION NO.	SHEET NO.
	ND	SU-8-984(153)156	200	24

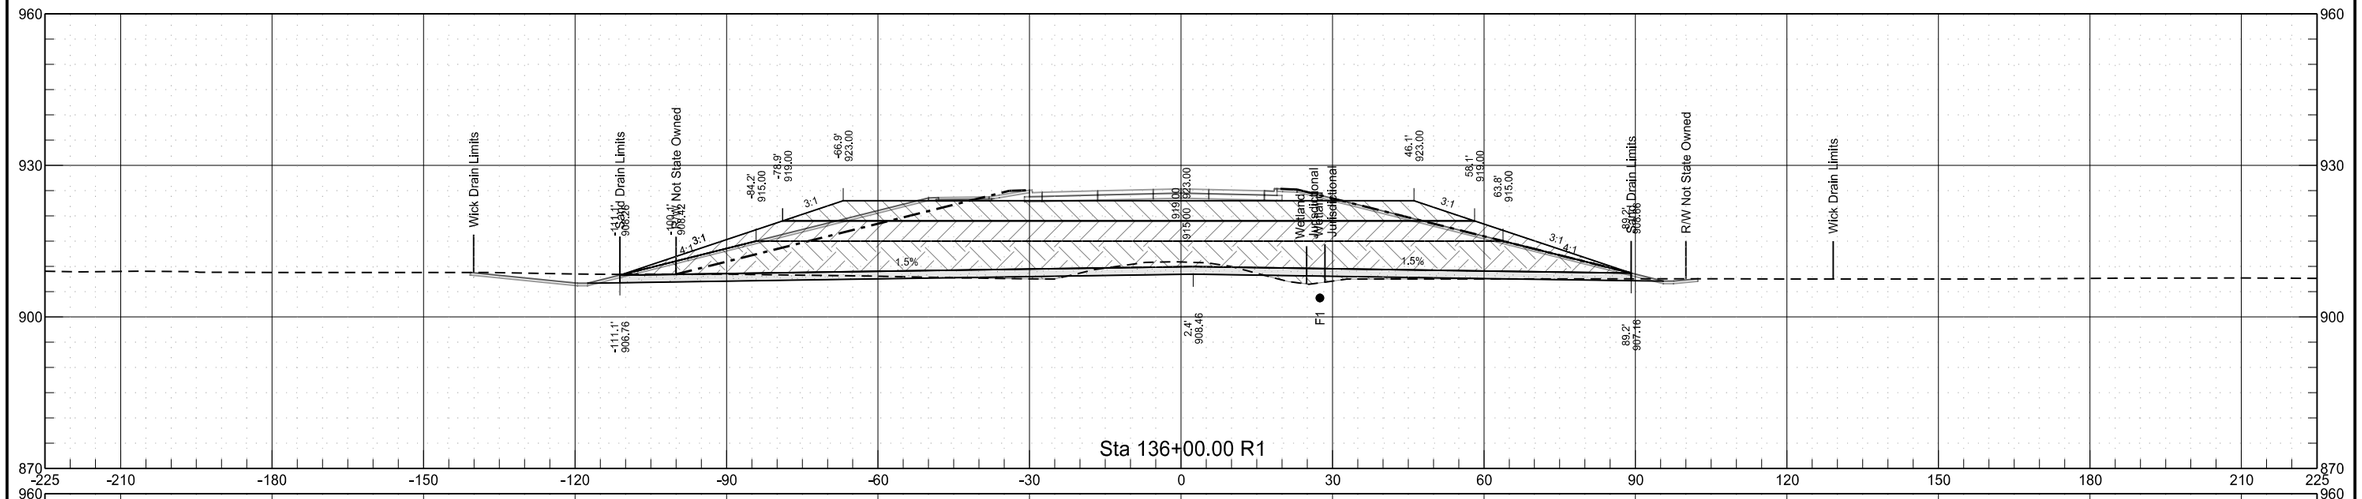


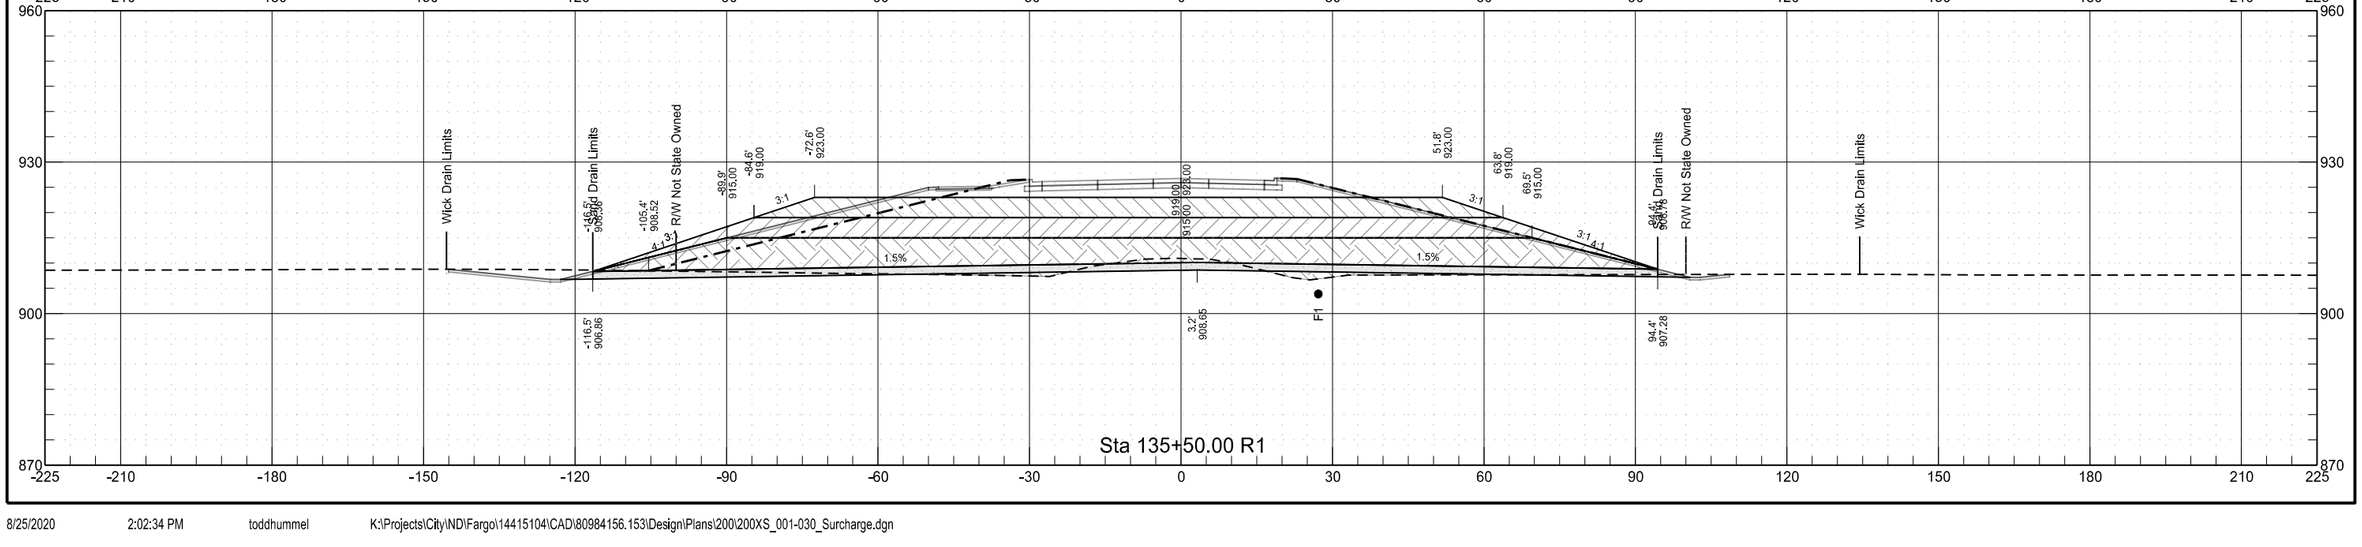

64th Avenue South
Surcharge Cross Sections
Chain PR64


	STATE	PROJECT NO.	SECTION NO.	SHEET NO.
	ND	SU-8-984(153)156	200	25

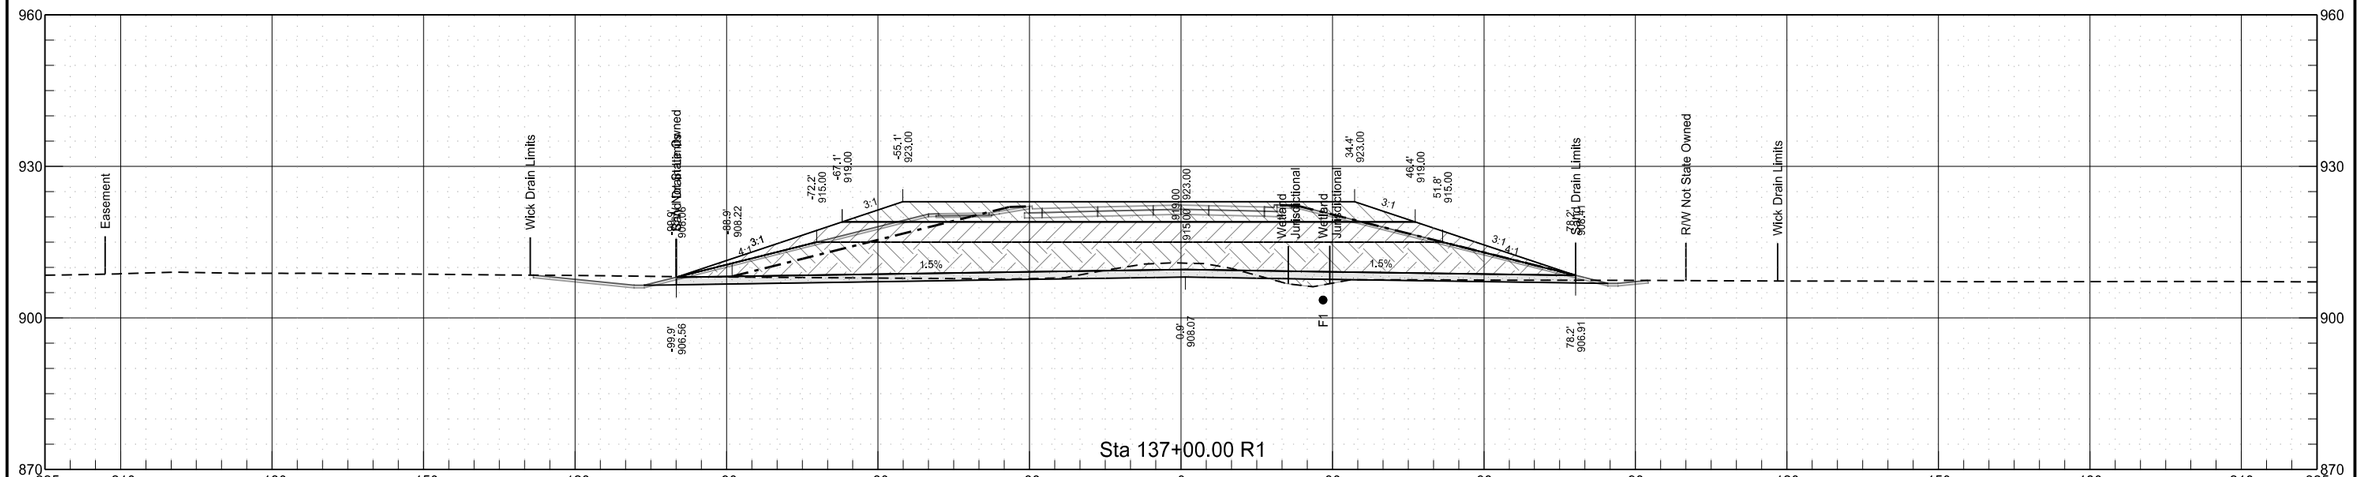

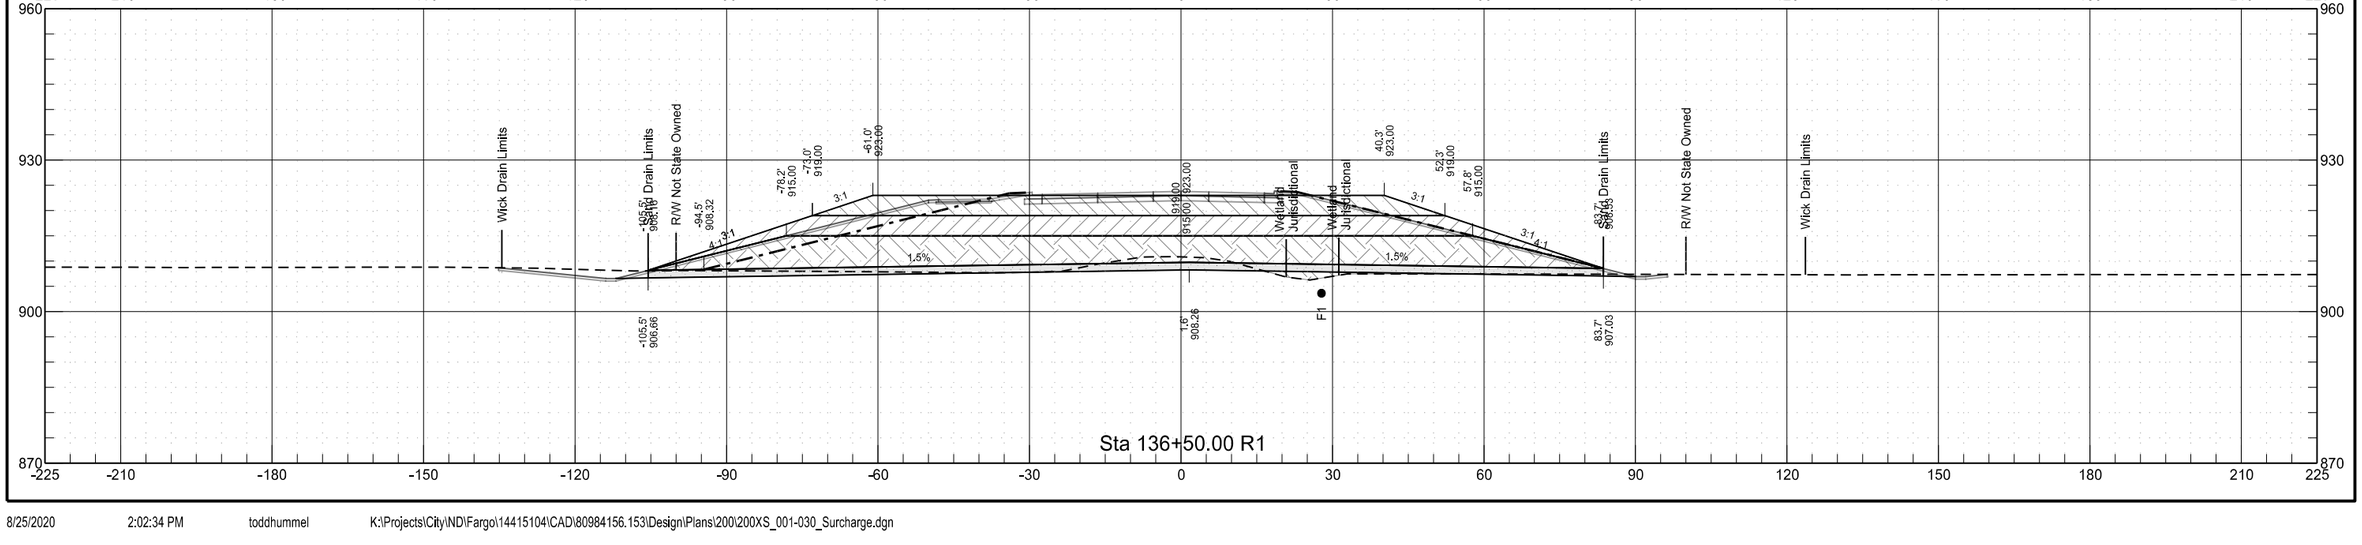


64th Avenue South
Surcharge Cross Sections
Chain PR64


	STATE	PROJECT NO.	SECTION NO.	SHEET NO.
	ND	SU-8-984(153)156	200	26

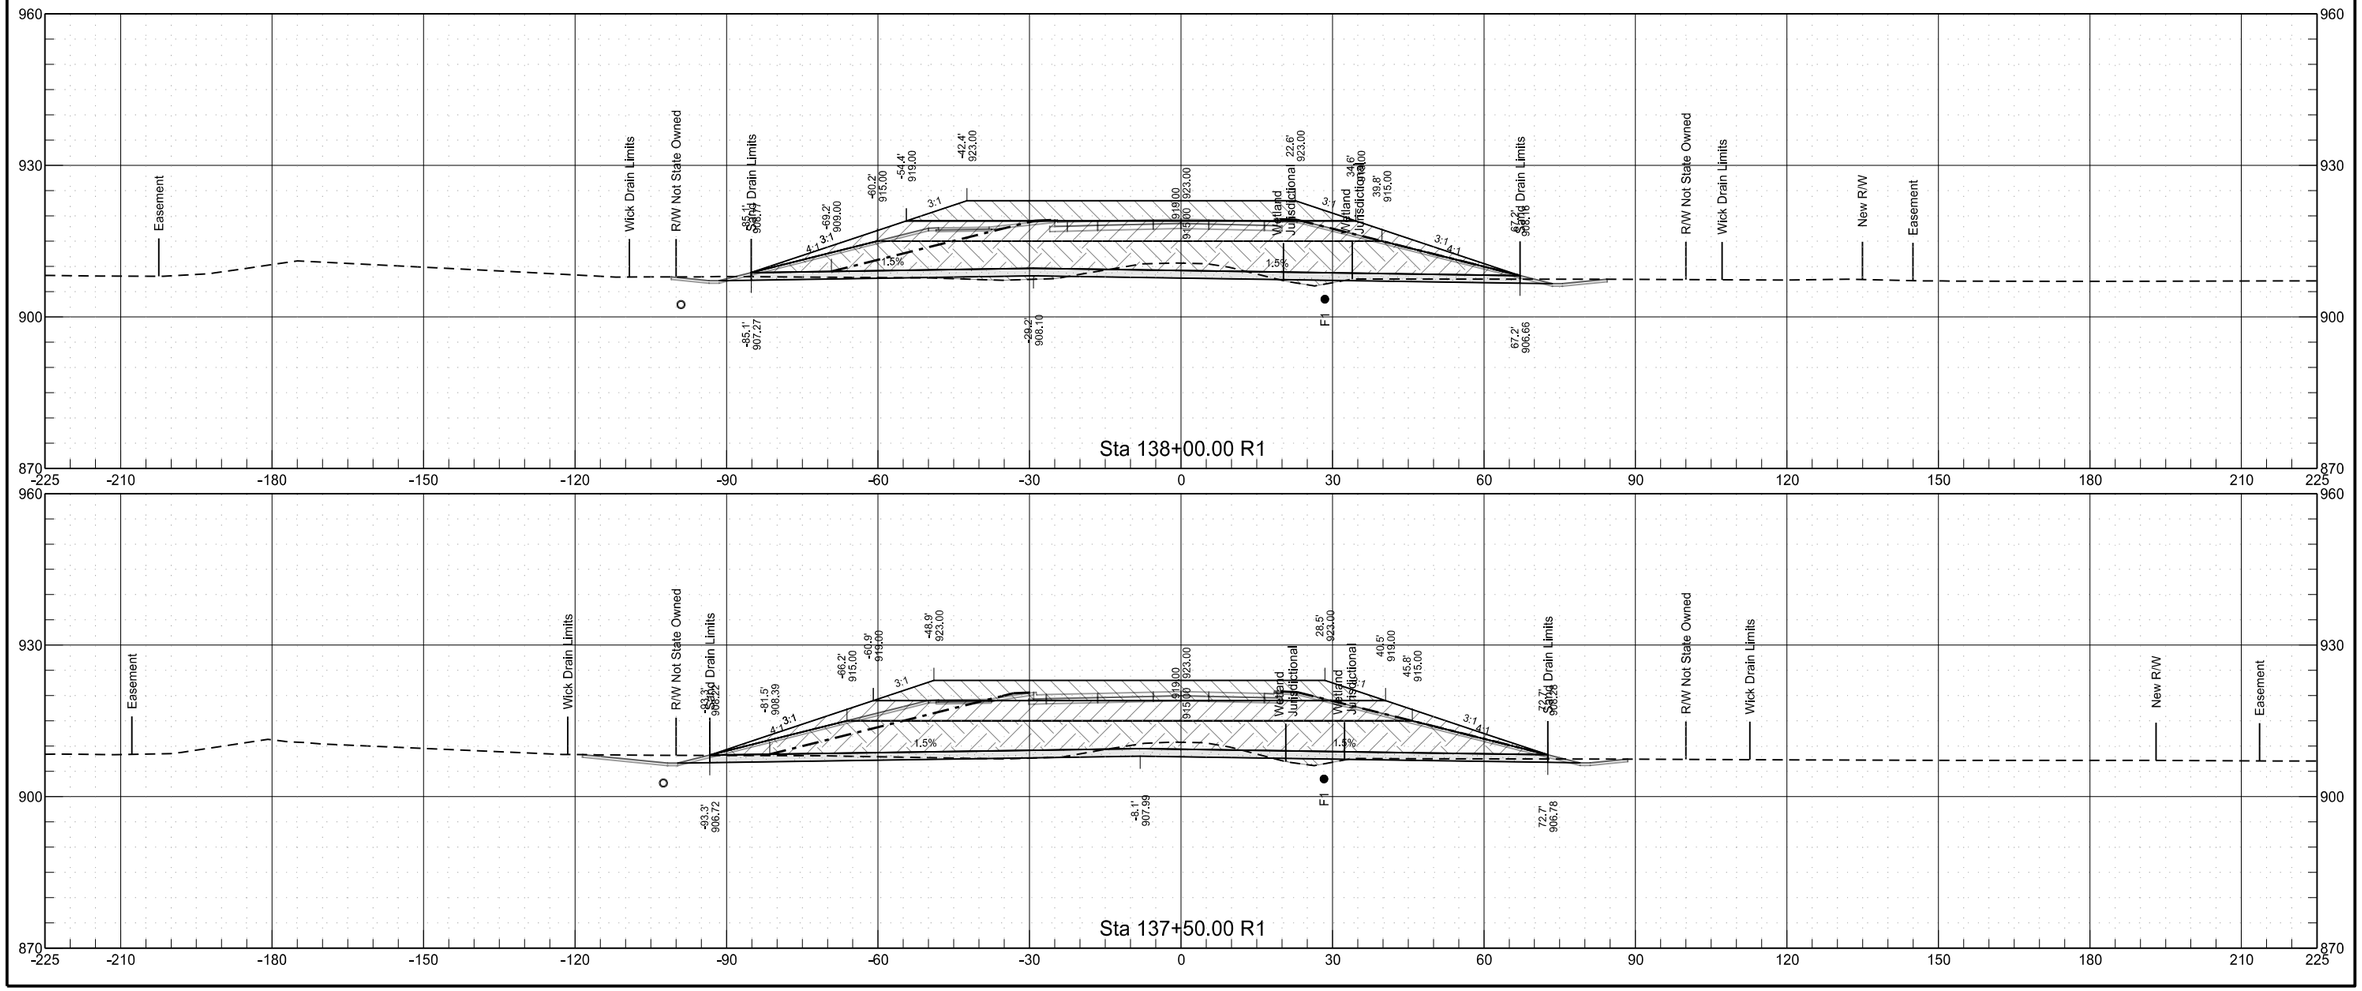

64th Avenue South
Surcharge Cross Sections
Chain PR64


	STATE	PROJECT NO.	SECTION NO.	SHEET NO.
	ND	SU-8-984(153)156	200	27

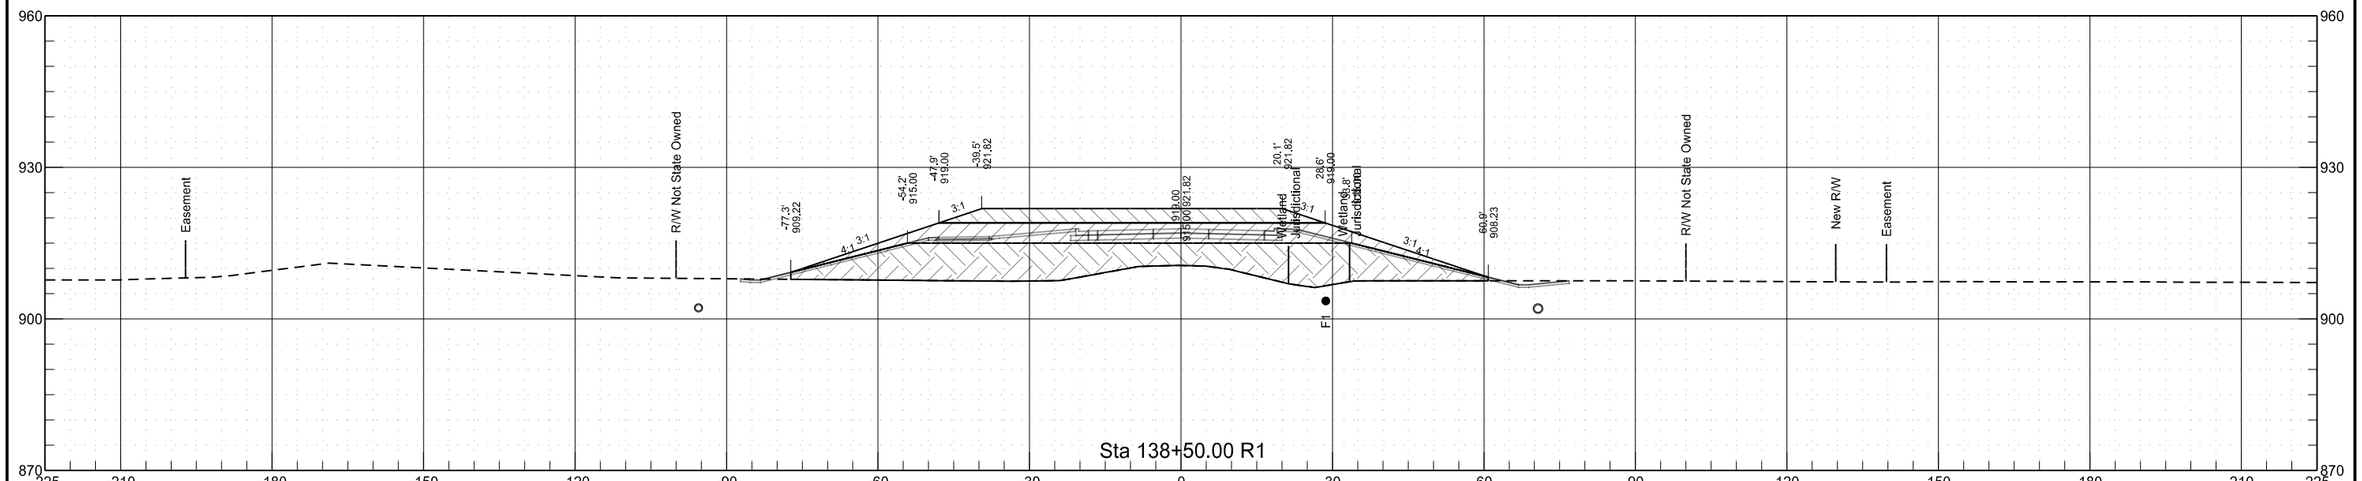

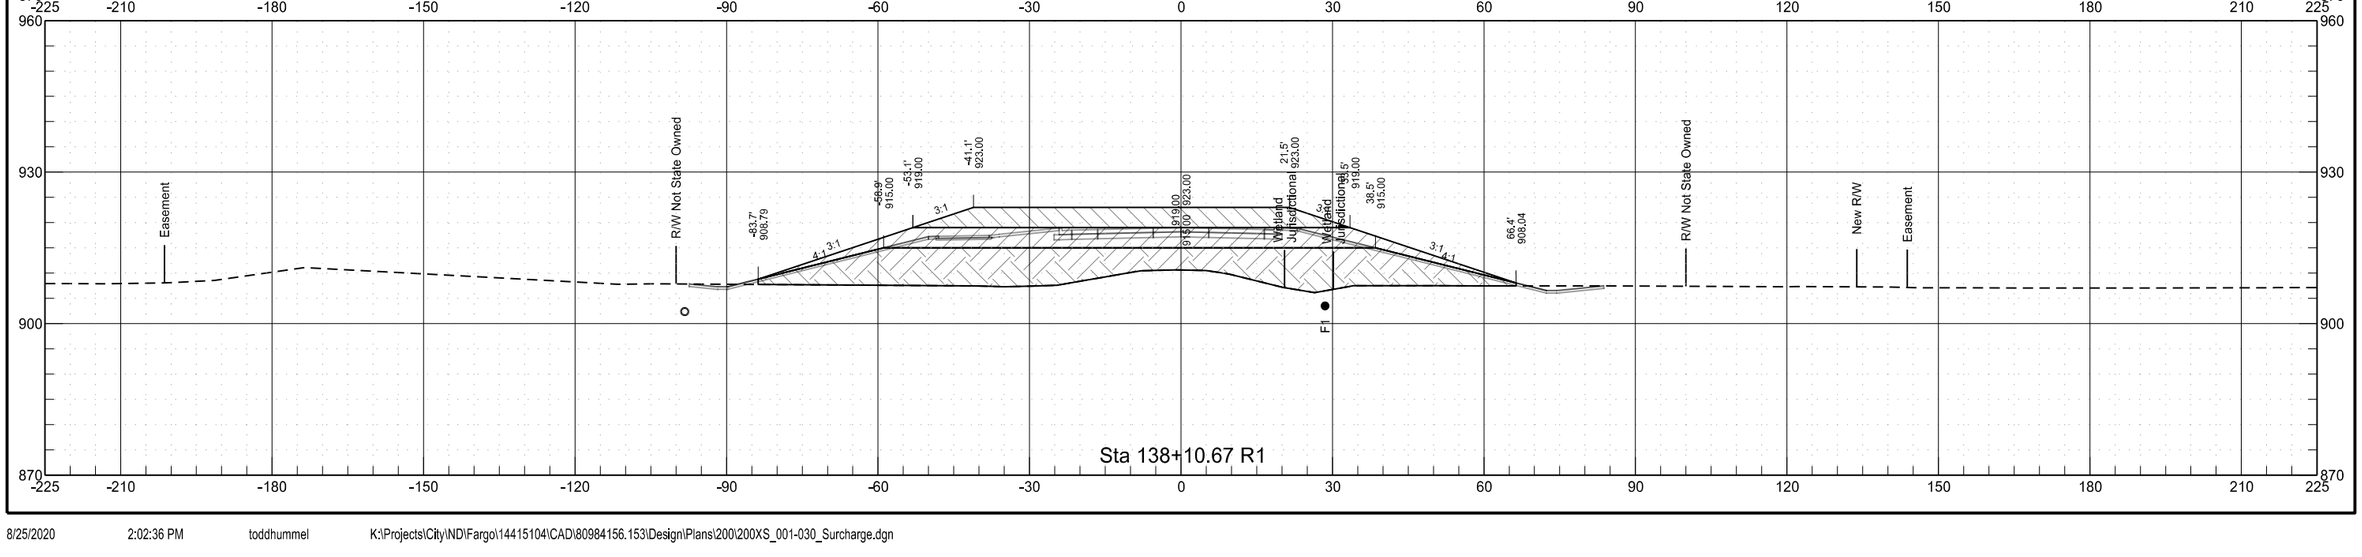


64th Avenue South
Surcharge Cross Sections
Chain PR64

	STATE	PROJECT NO.	SECTION NO.	SHEET NO.
	ND	SU-8-984(153)156	200	28

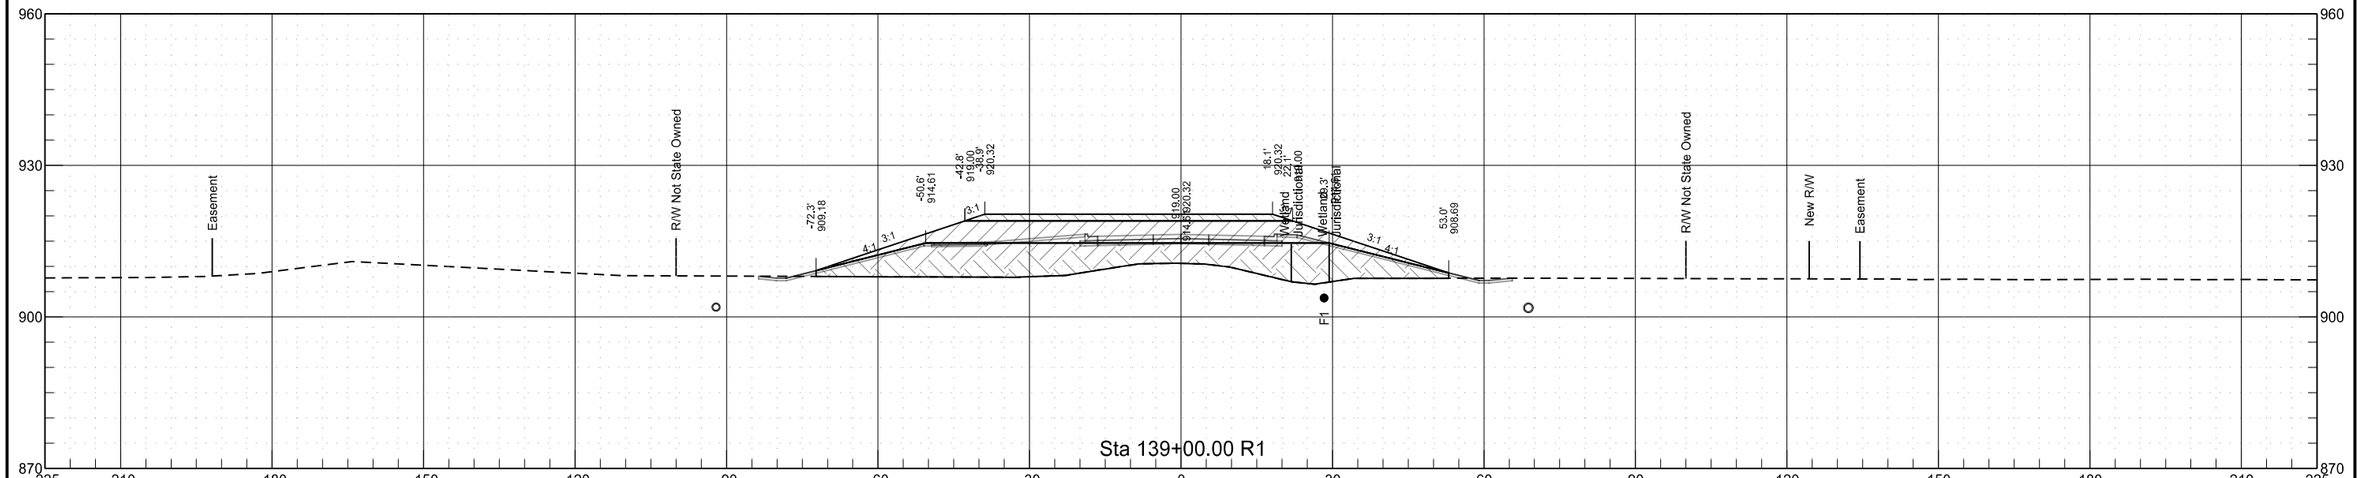


Sta 139+00.00 R1

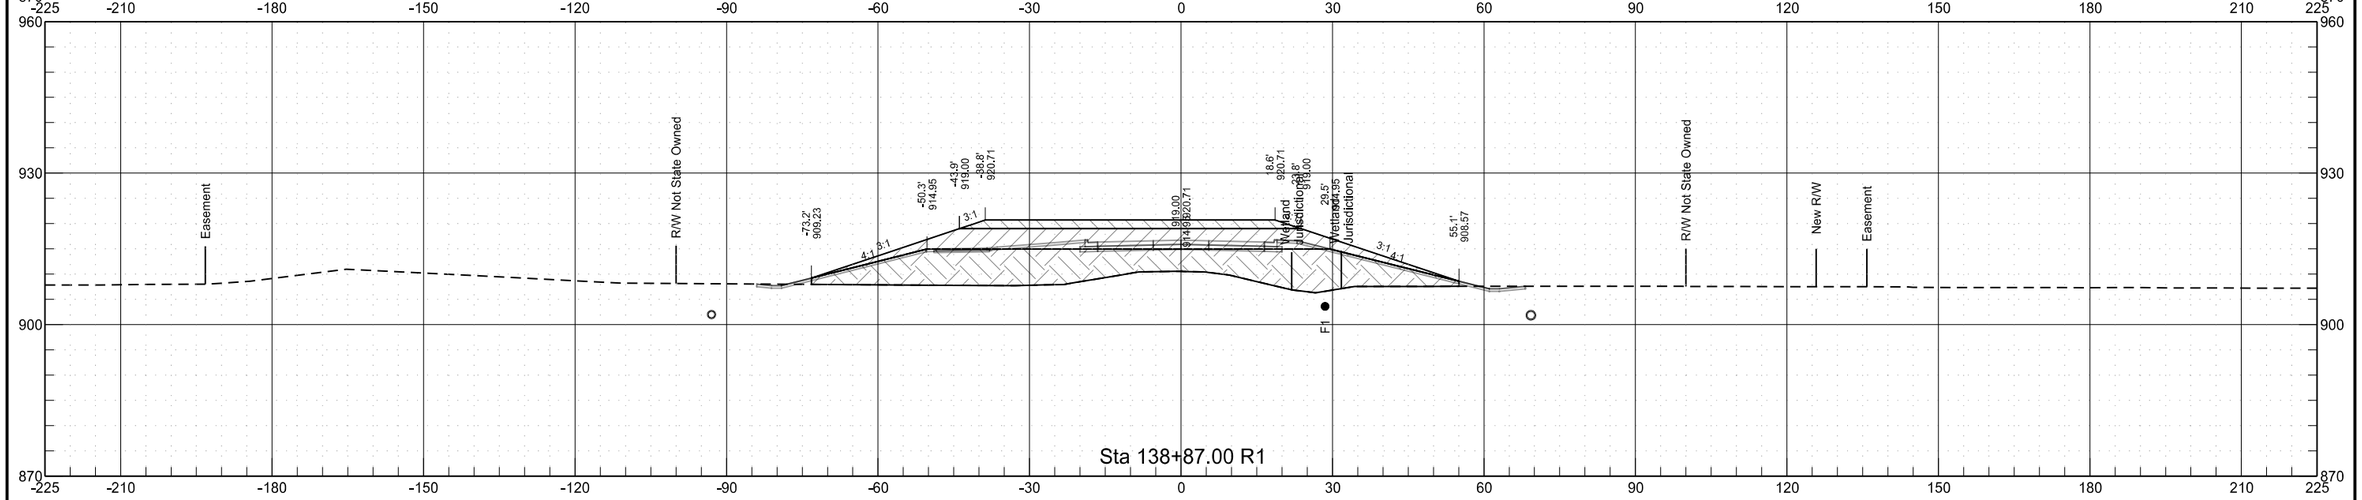


Sta 138+87.00 R1

64th Avenue South
Surcharge Cross Sections
Chain PR64


	STATE	PROJECT NO.	SECTION NO.	SHEET NO.
	ND	SU-8-984(153)156	200	29

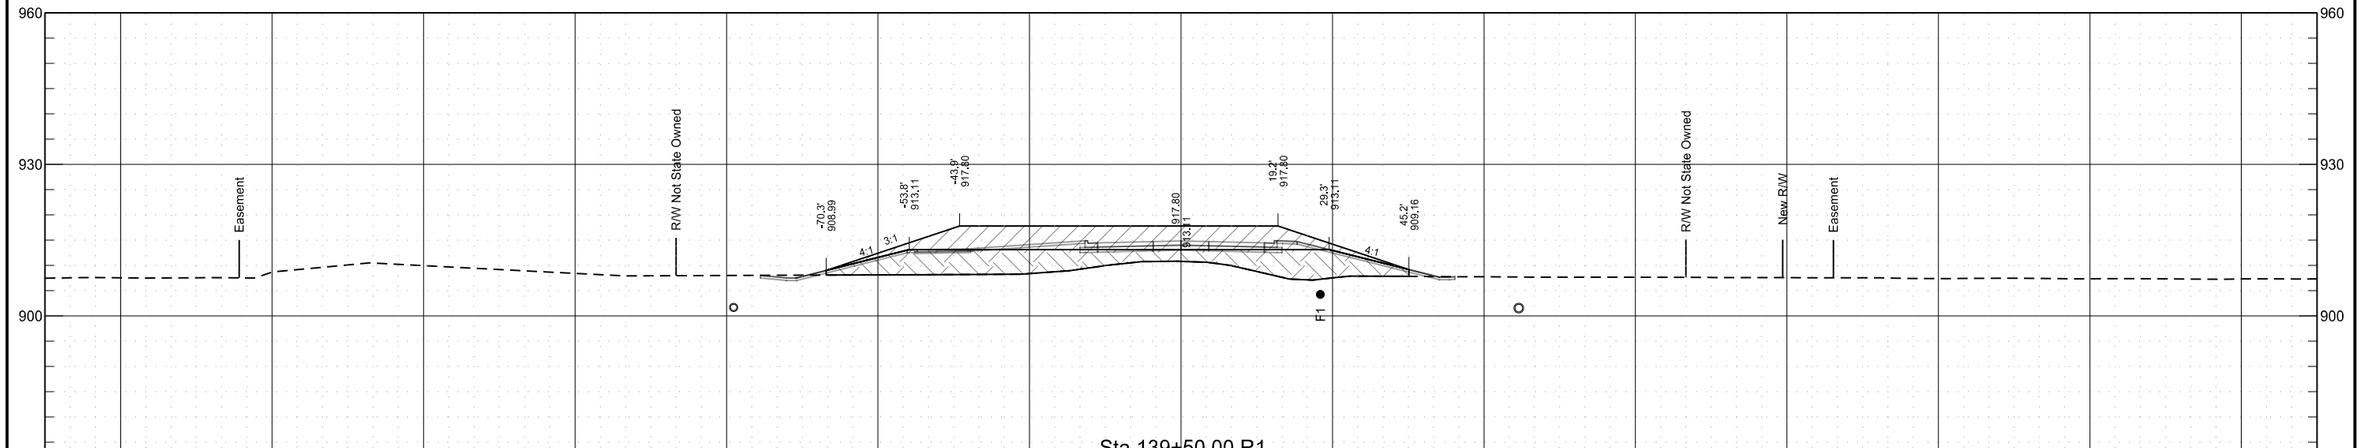

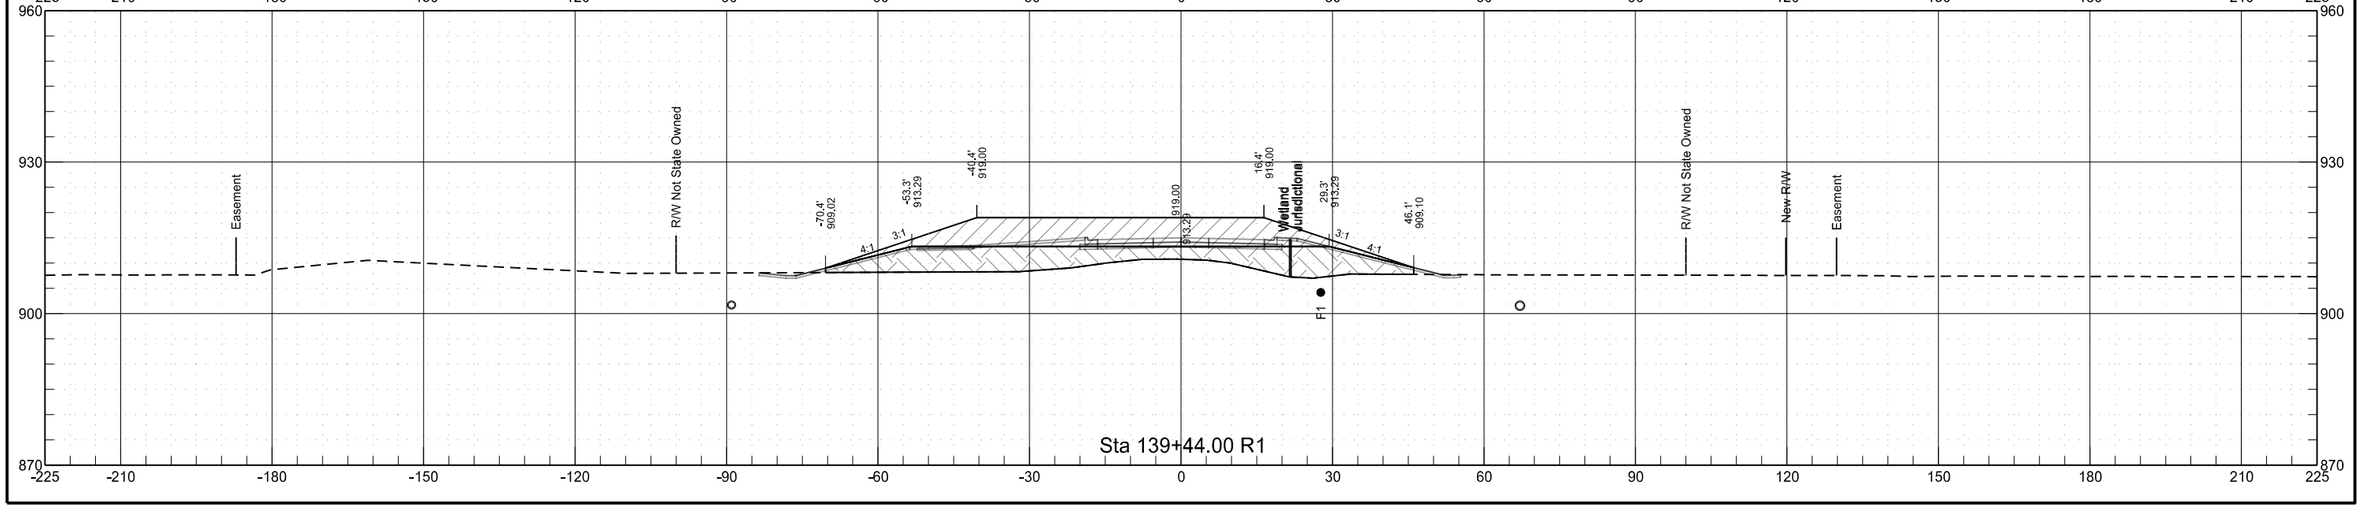

64th Avenue South
Surcharge Cross Sections
Chain PR64


	STATE	PROJECT NO.	SECTION NO.	SHEET NO.
	ND	SU-8-984(153)156	200	30

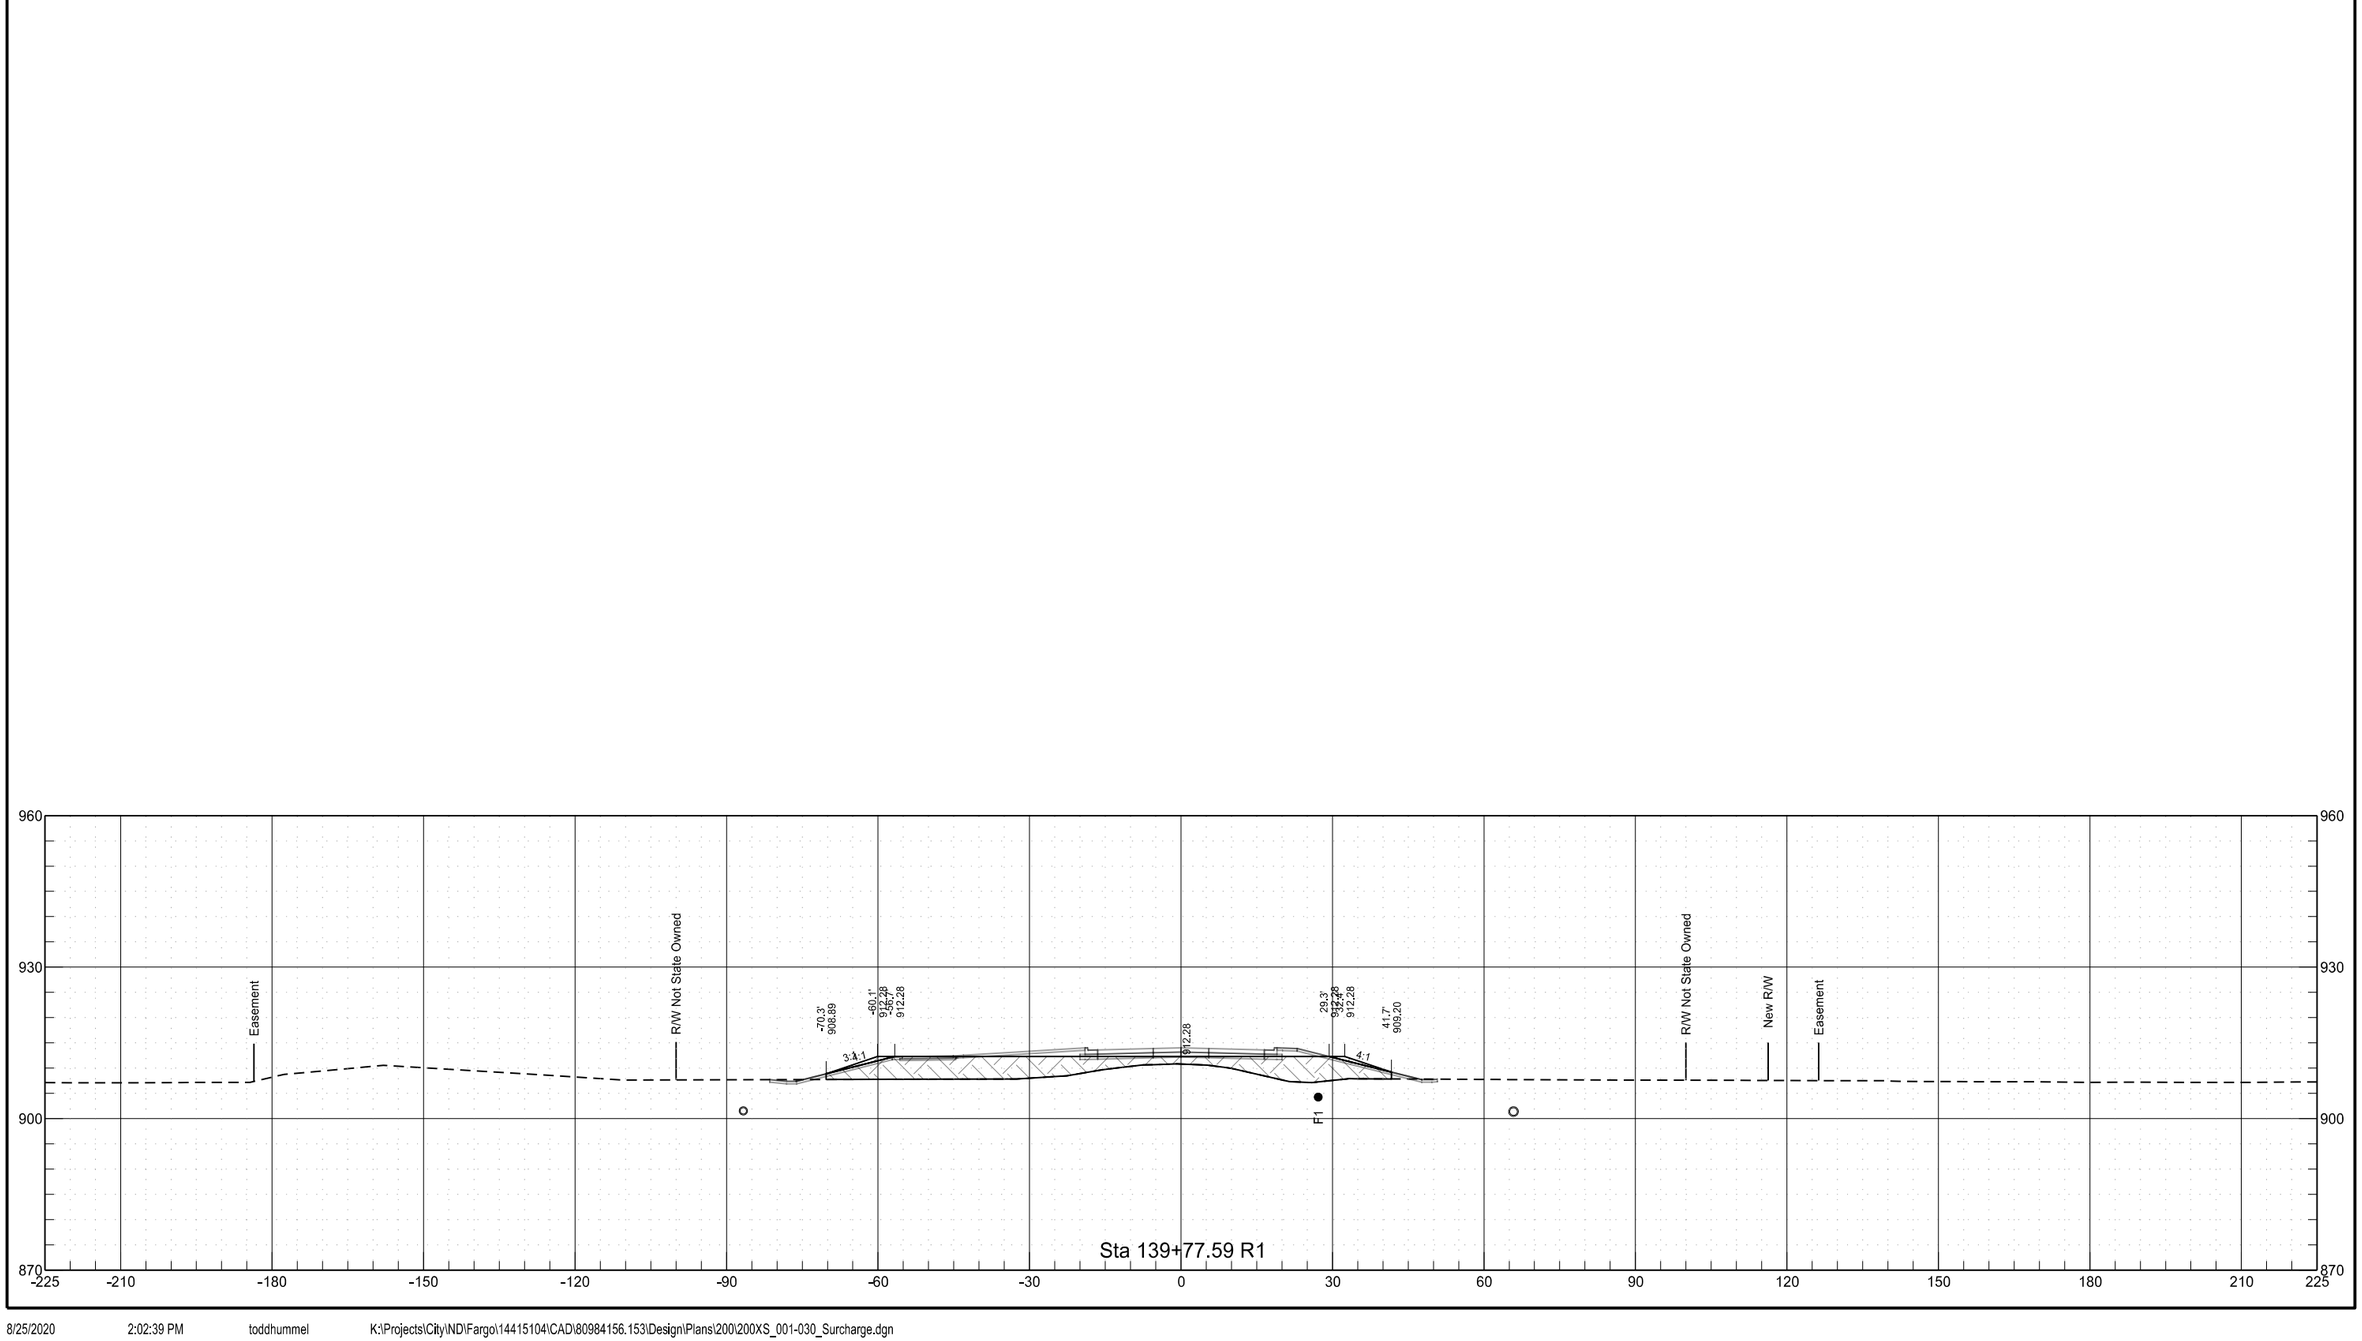

8/25/2020 2:02:39 PM toddhummel K:\Projects\City\ND\Fargo\14415104\CAD\80984156.153\Design\Plans\200\200XS_001-030_Surcharge.dgn


64th Avenue South
Chain PR64

	STATE	PROJECT NO.	SECTION NO.	SHEET NO.
	ND	SU-8-984(153)156	200	31

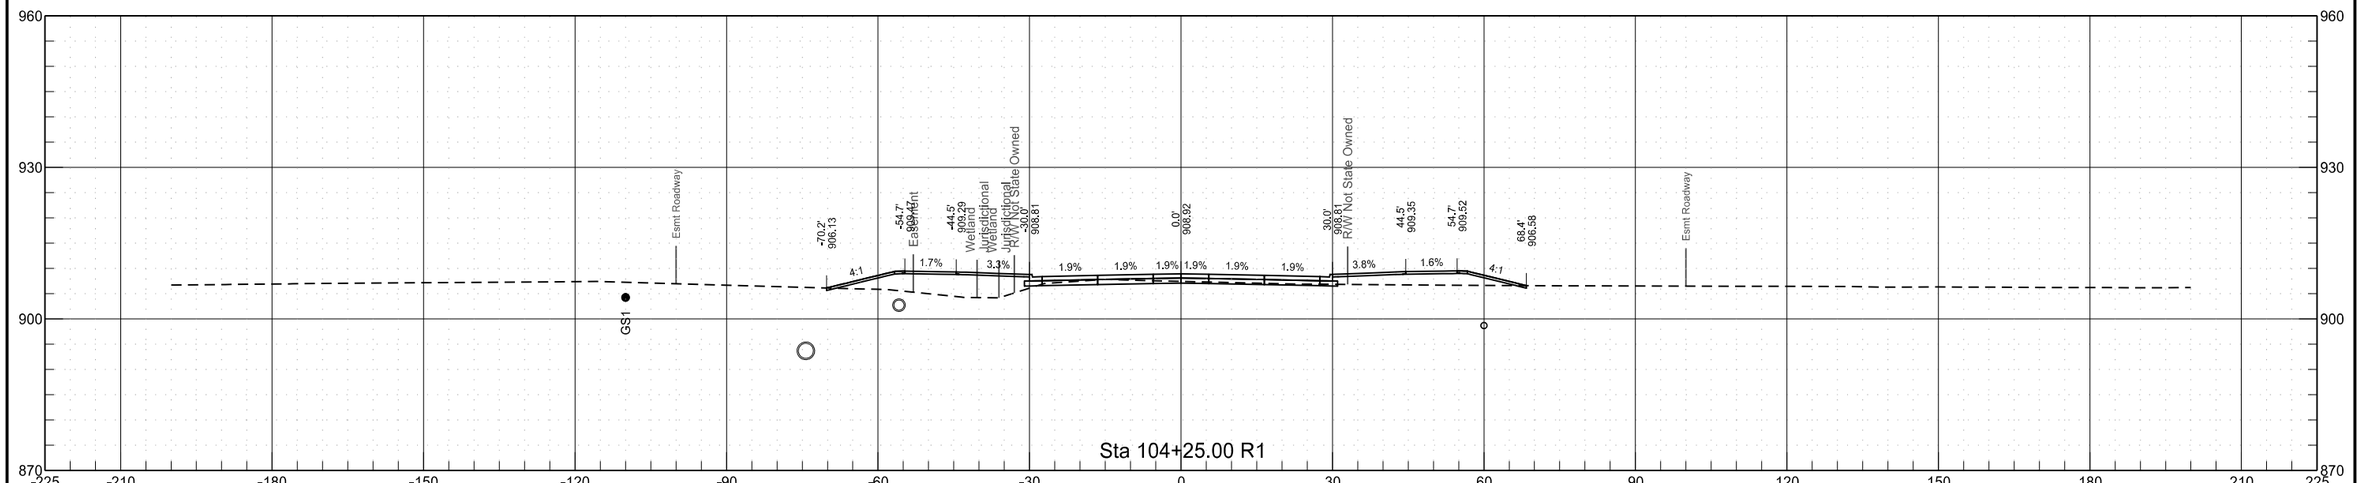


64th Avenue South
Chain PR64


	STATE	PROJECT NO.	SECTION NO.	SHEET NO.
	ND	SU-8-984(153)156	200	32

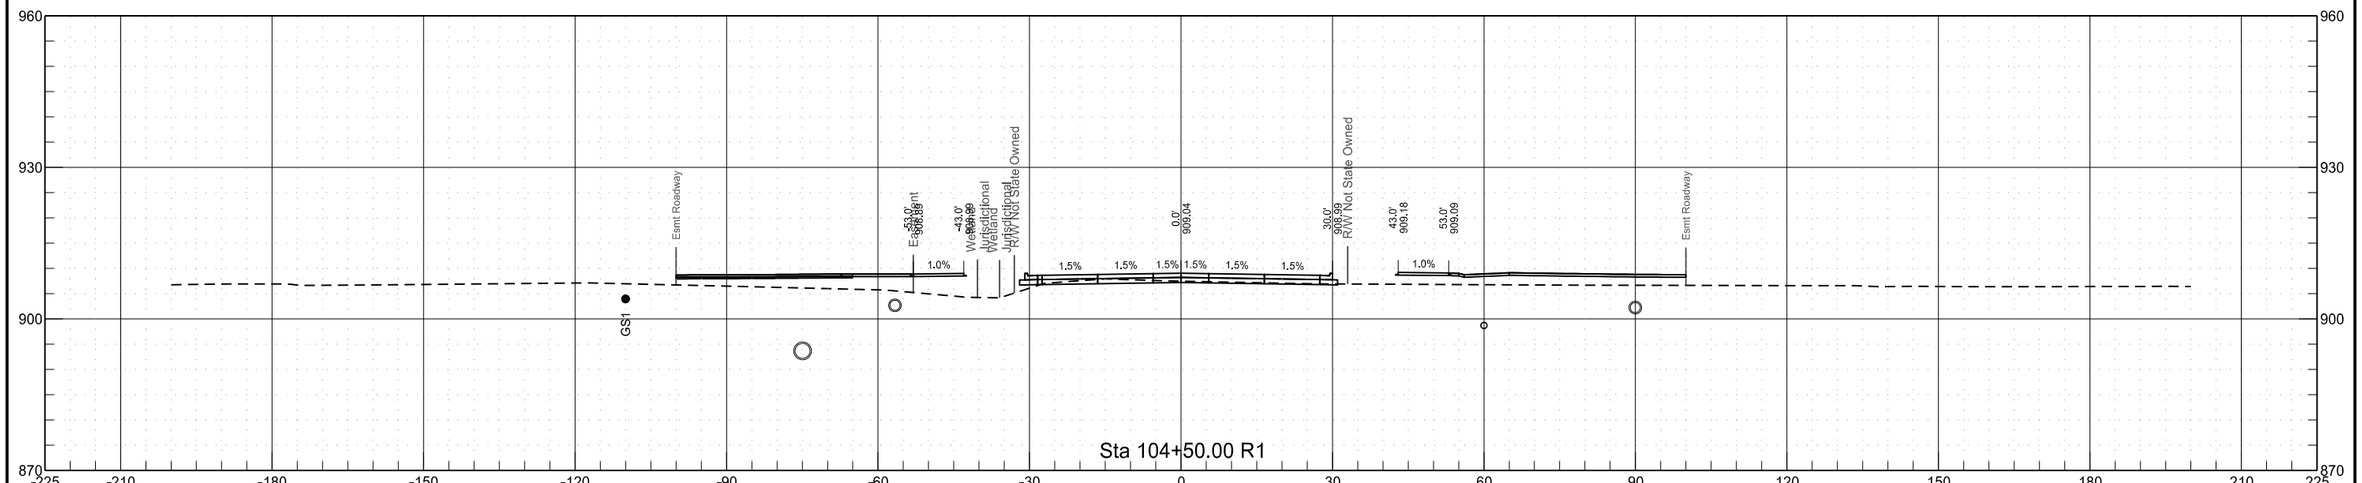

64th Avenue South
Chain PR64


	STATE	PROJECT NO.	SECTION NO.	SHEET NO.
	ND	SU-8-984(153)156	200	33

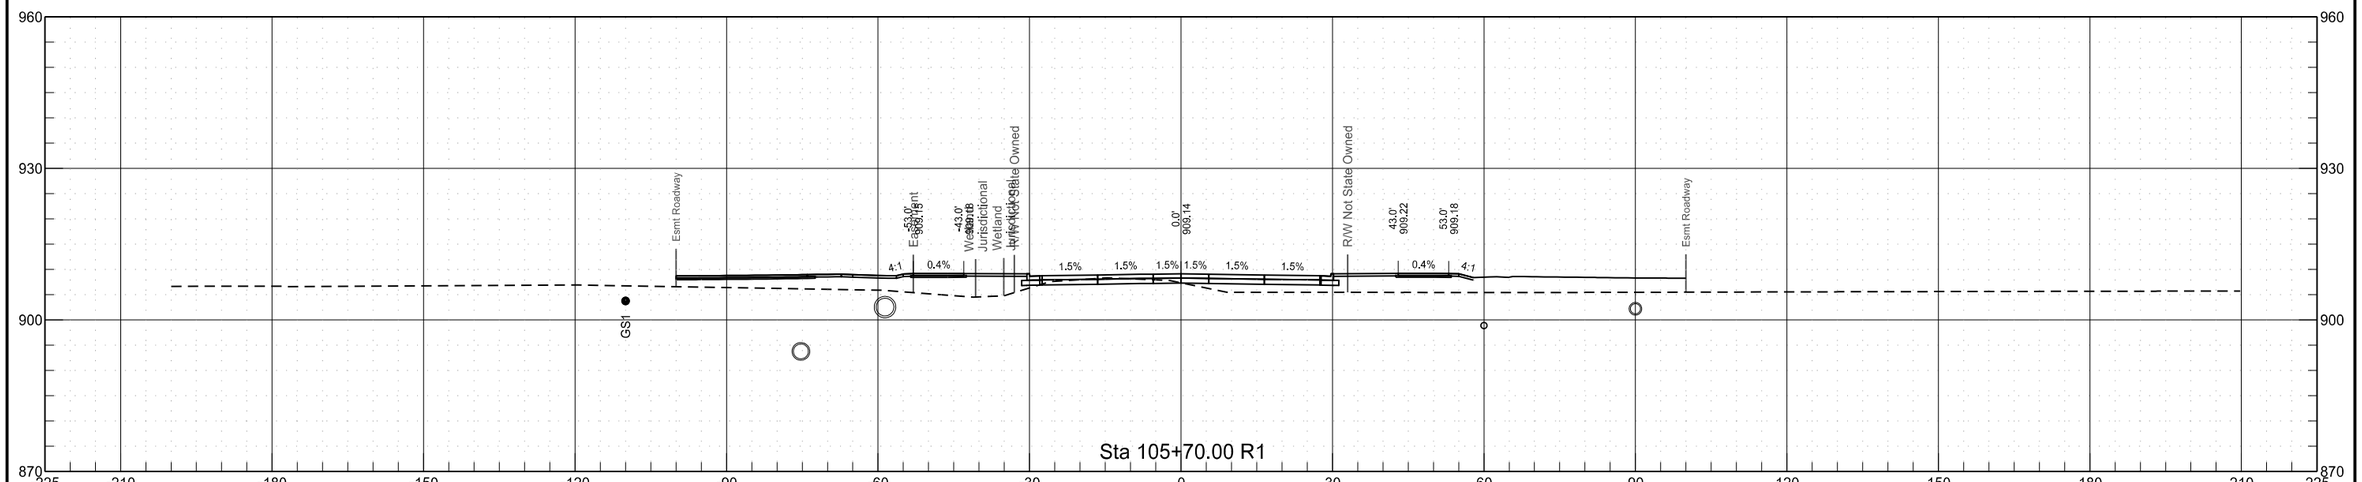

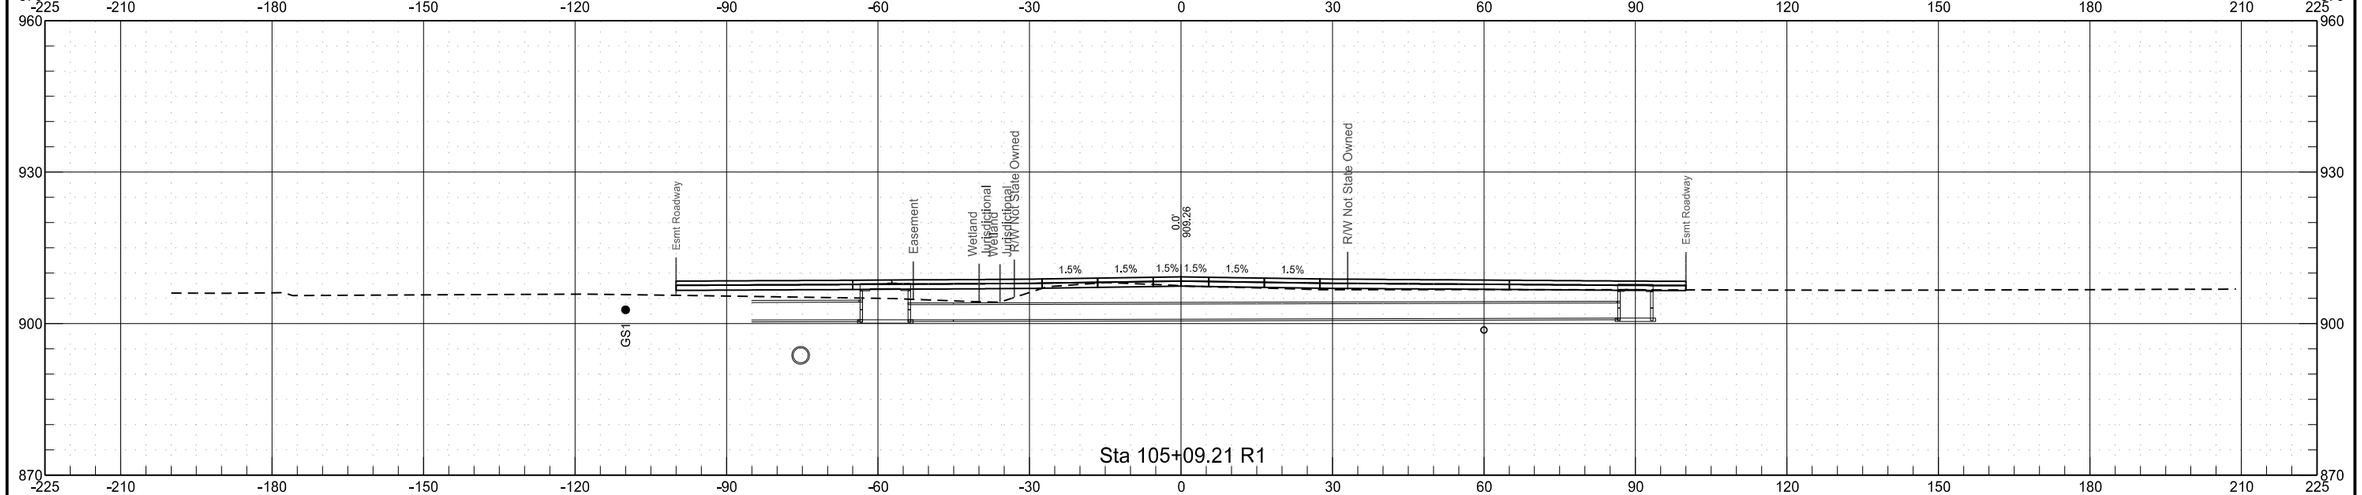


64th Avenue South
Chain PR64

	STATE	PROJECT NO.	SECTION NO.	SHEET NO.
	ND	SU-8-984(153)156	200	34

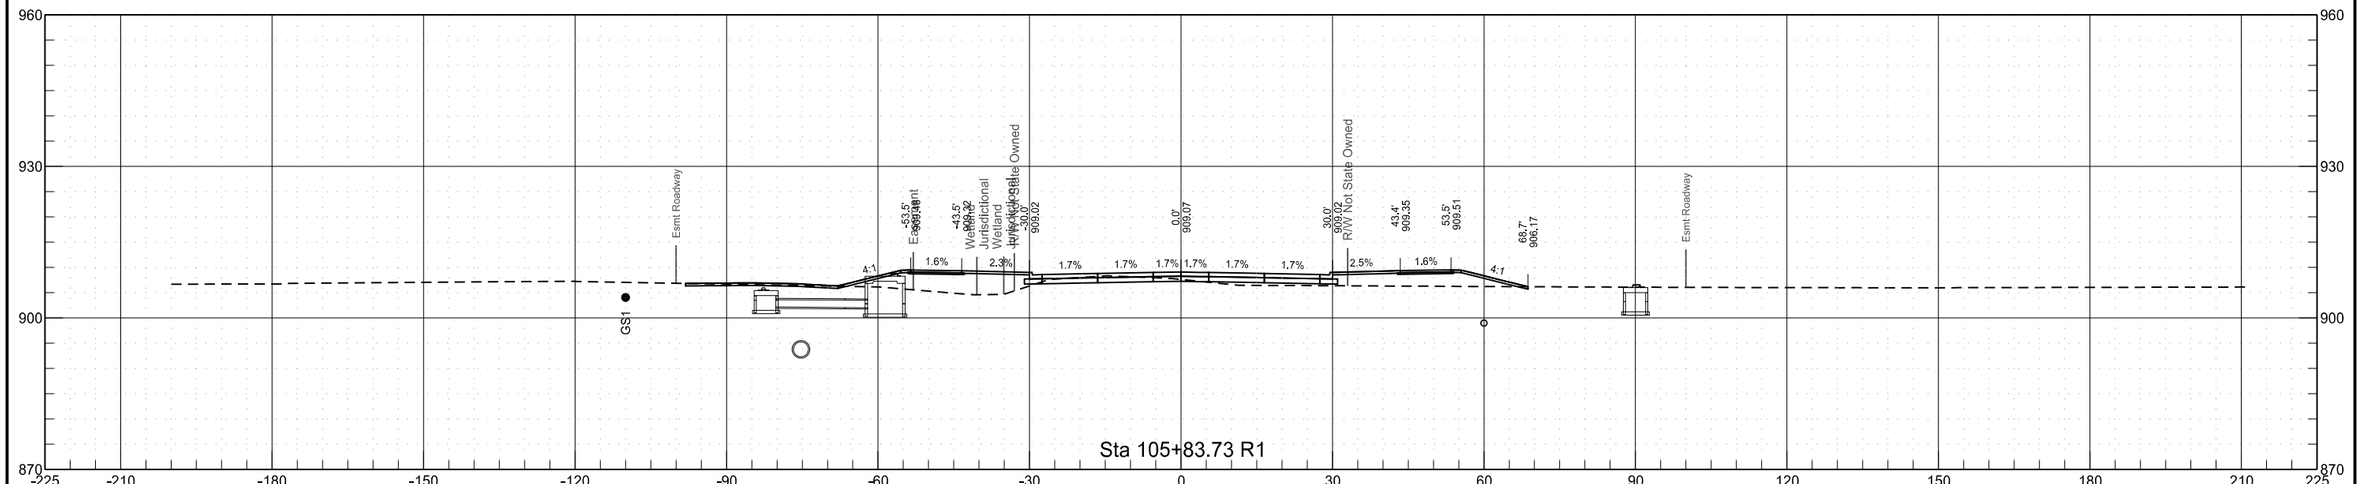

64th Avenue South
Chain PR64


	STATE	PROJECT NO.	SECTION NO.	SHEET NO.
	ND	SU-8-984(153)156	200	35

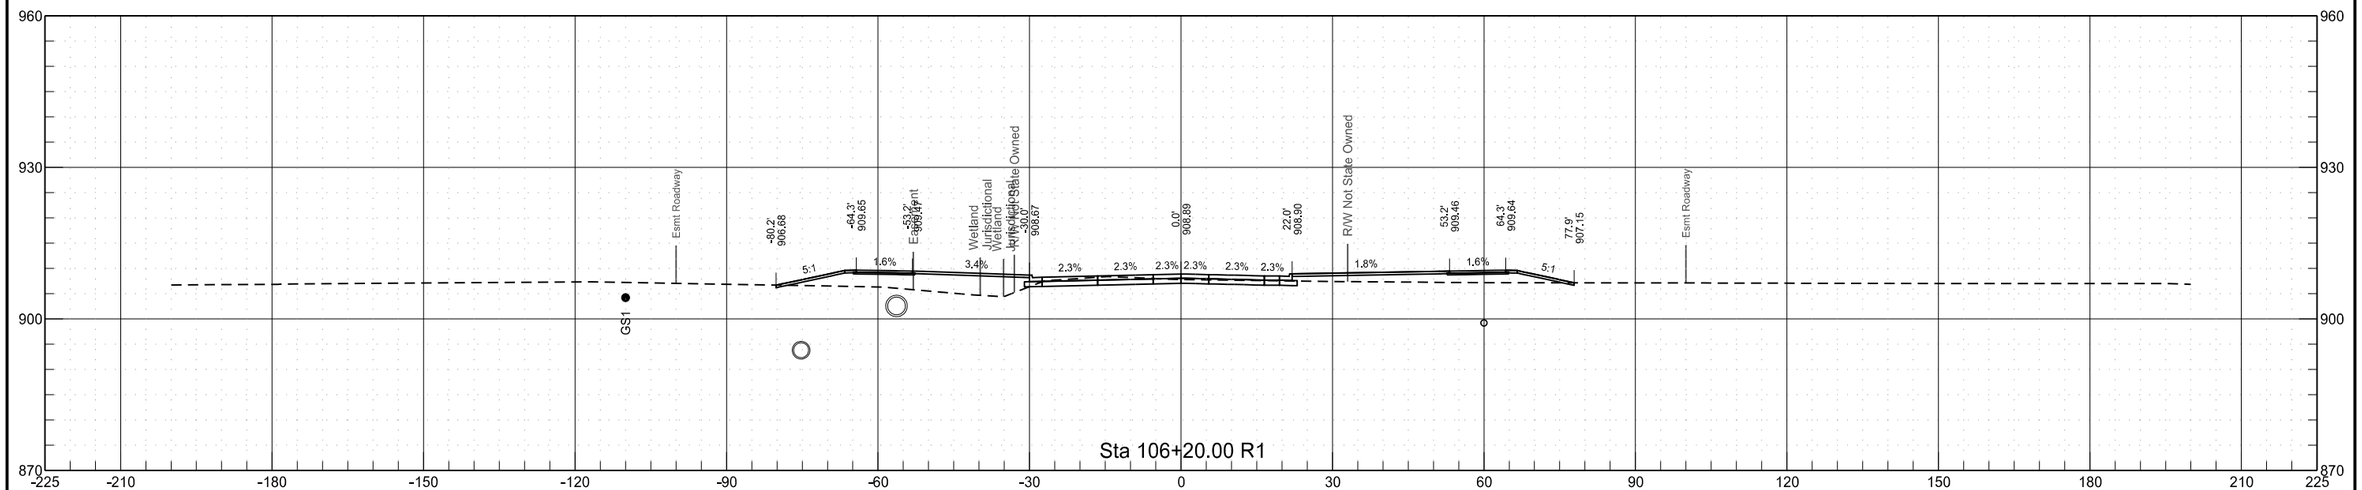

8/25/2020 7:16:04 PM toddhummel K:\Projects\City\ND\Fargo\14415104\CAD\80984156.153\Design\Plans\200\200XS_031-125_PR64.dgn

64th Avenue South
Chain PR64


	STATE	PROJECT NO.	SECTION NO.	SHEET NO.
	ND	SU-8-984(153)156	200	36

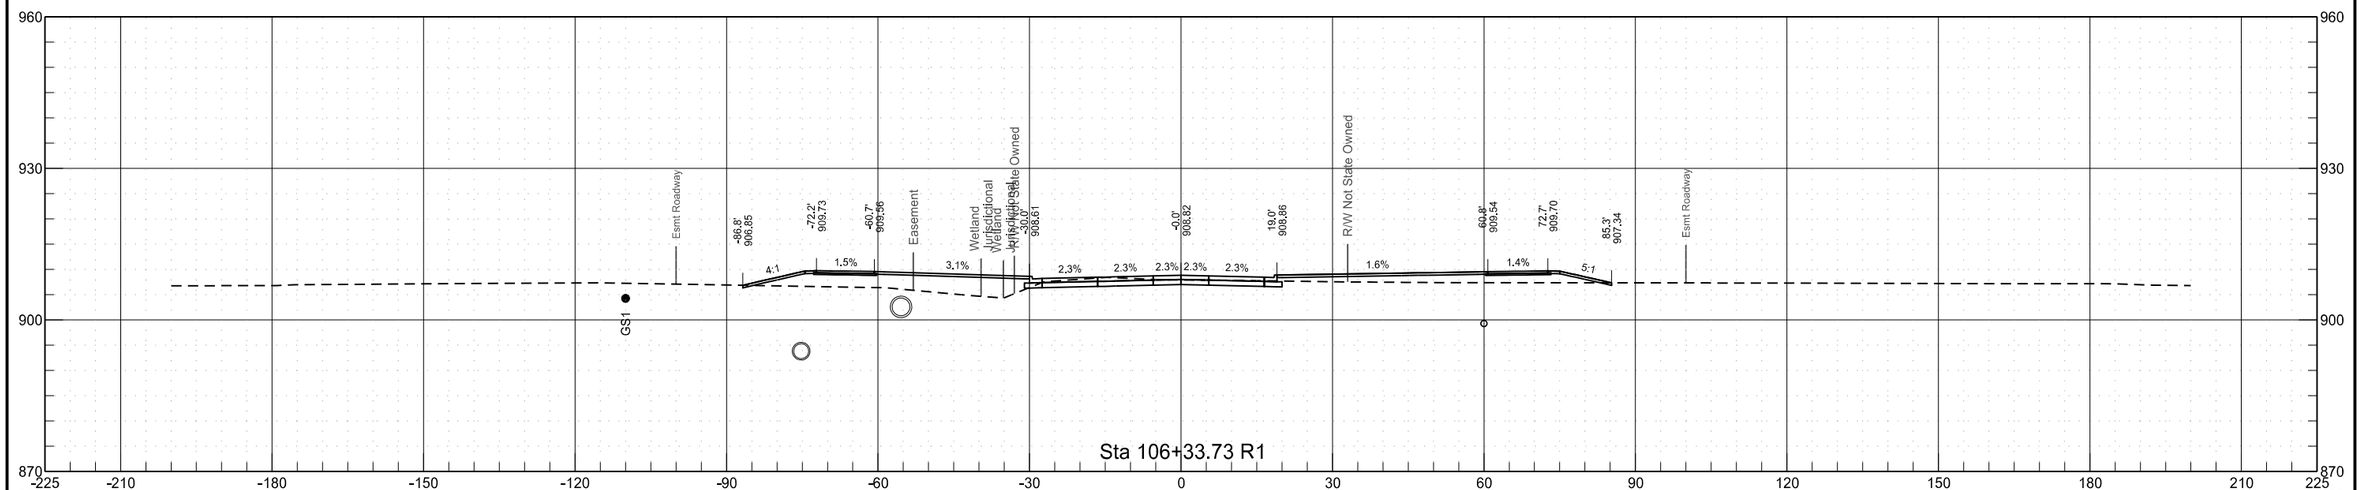


8/25/2020 7:16:07 PM toddhummel K:\Projects\City\ND\Fargo\14415104\CAD\80984156.153\Design\Plans\200\200XS_031-125_PR64.dgn

64th Avenue South
Chain PR64


	STATE	PROJECT NO.	SECTION NO.	SHEET NO.
	ND	SU-8-984(153)156	200	37

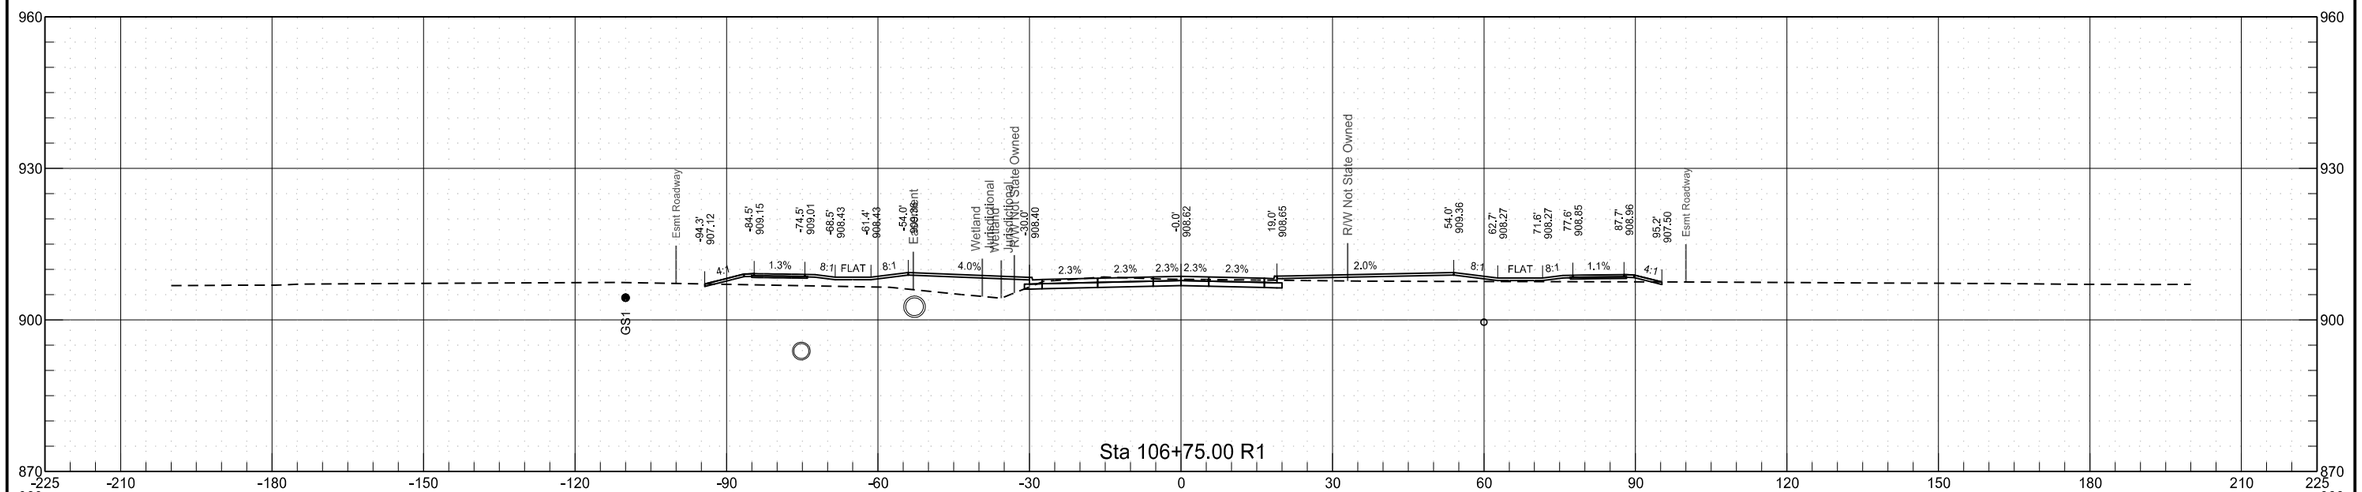


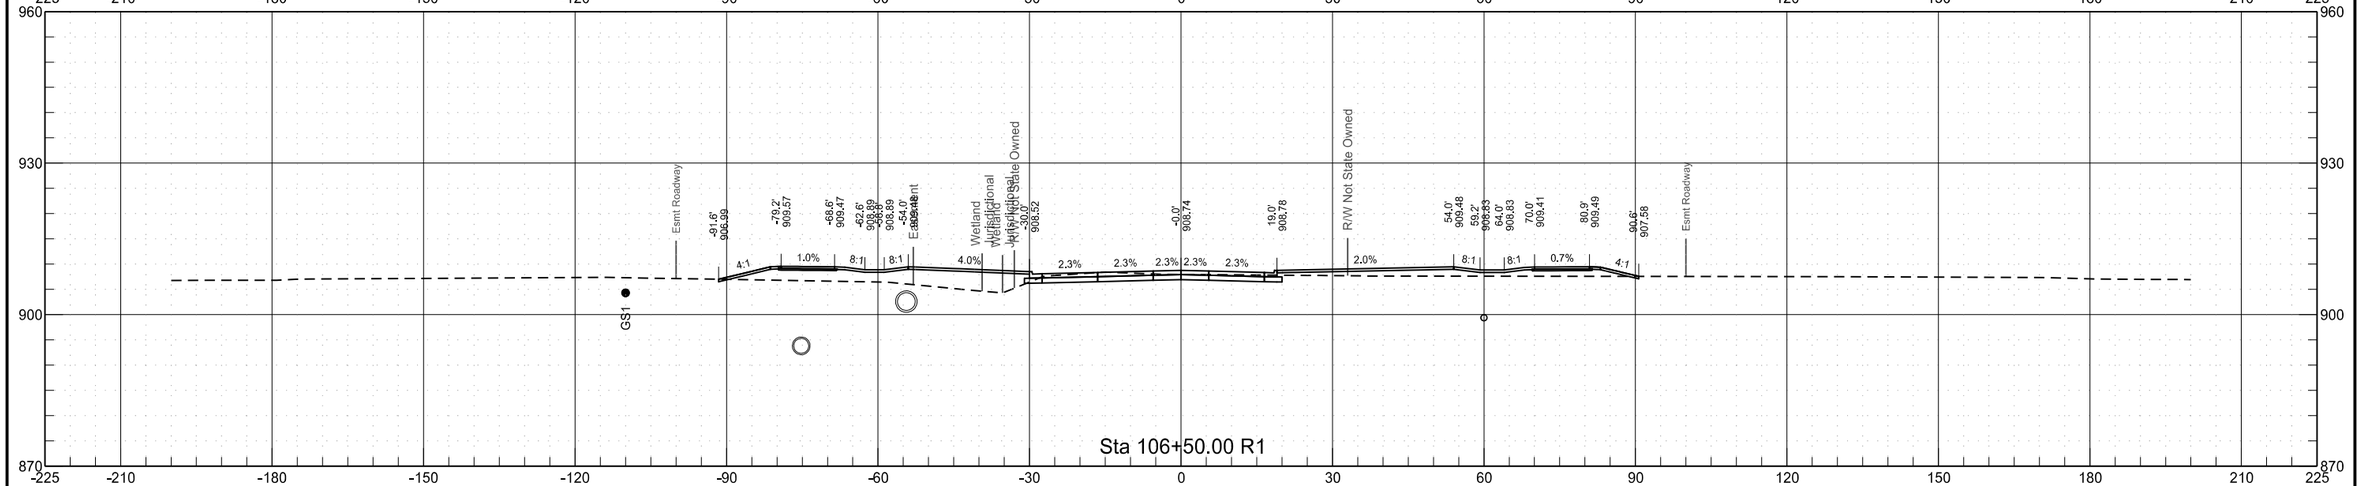

64th Avenue South
Chain PR64

	STATE	PROJECT NO.	SECTION NO.	SHEET NO.
	ND	SU-8-984(153)156	200	38

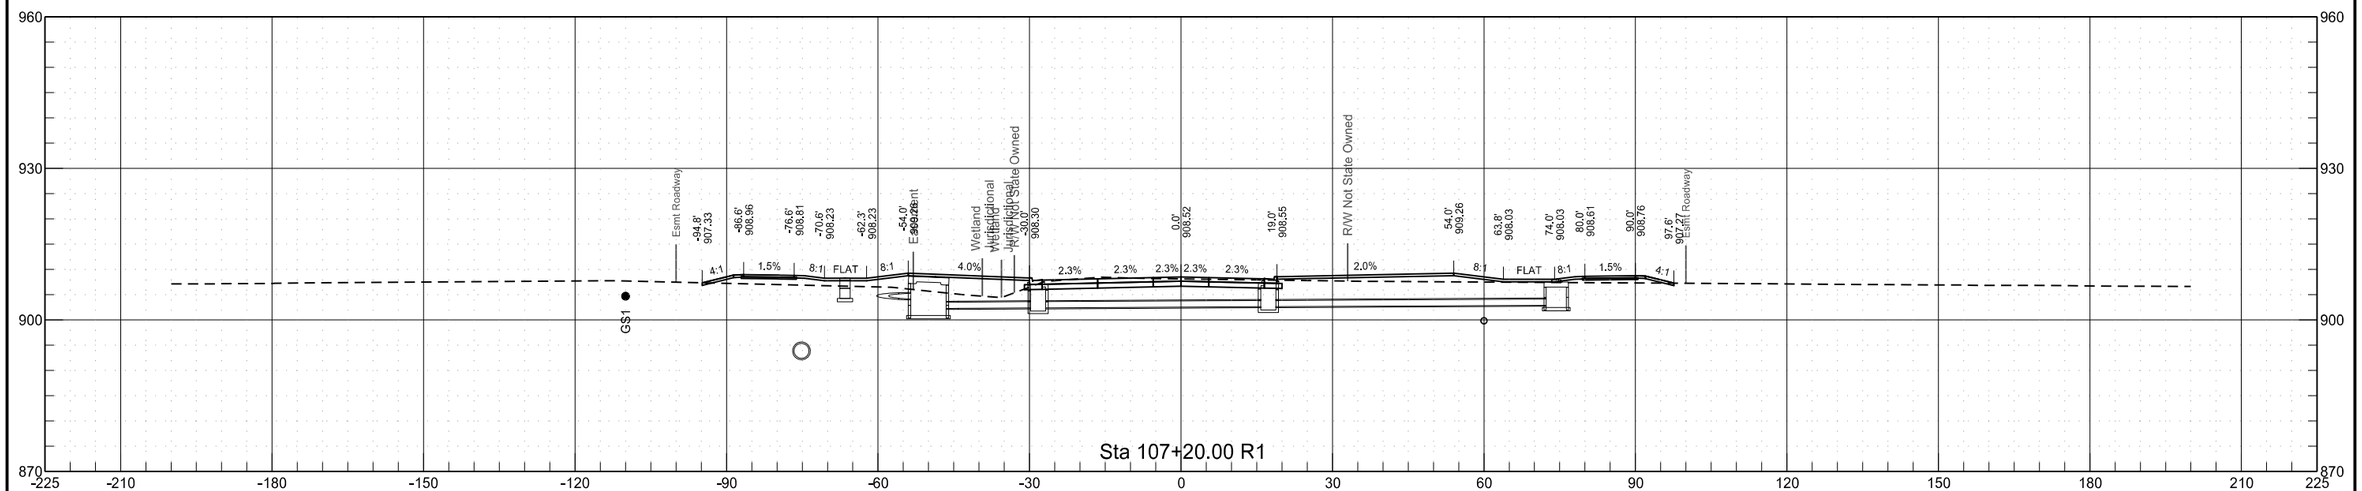


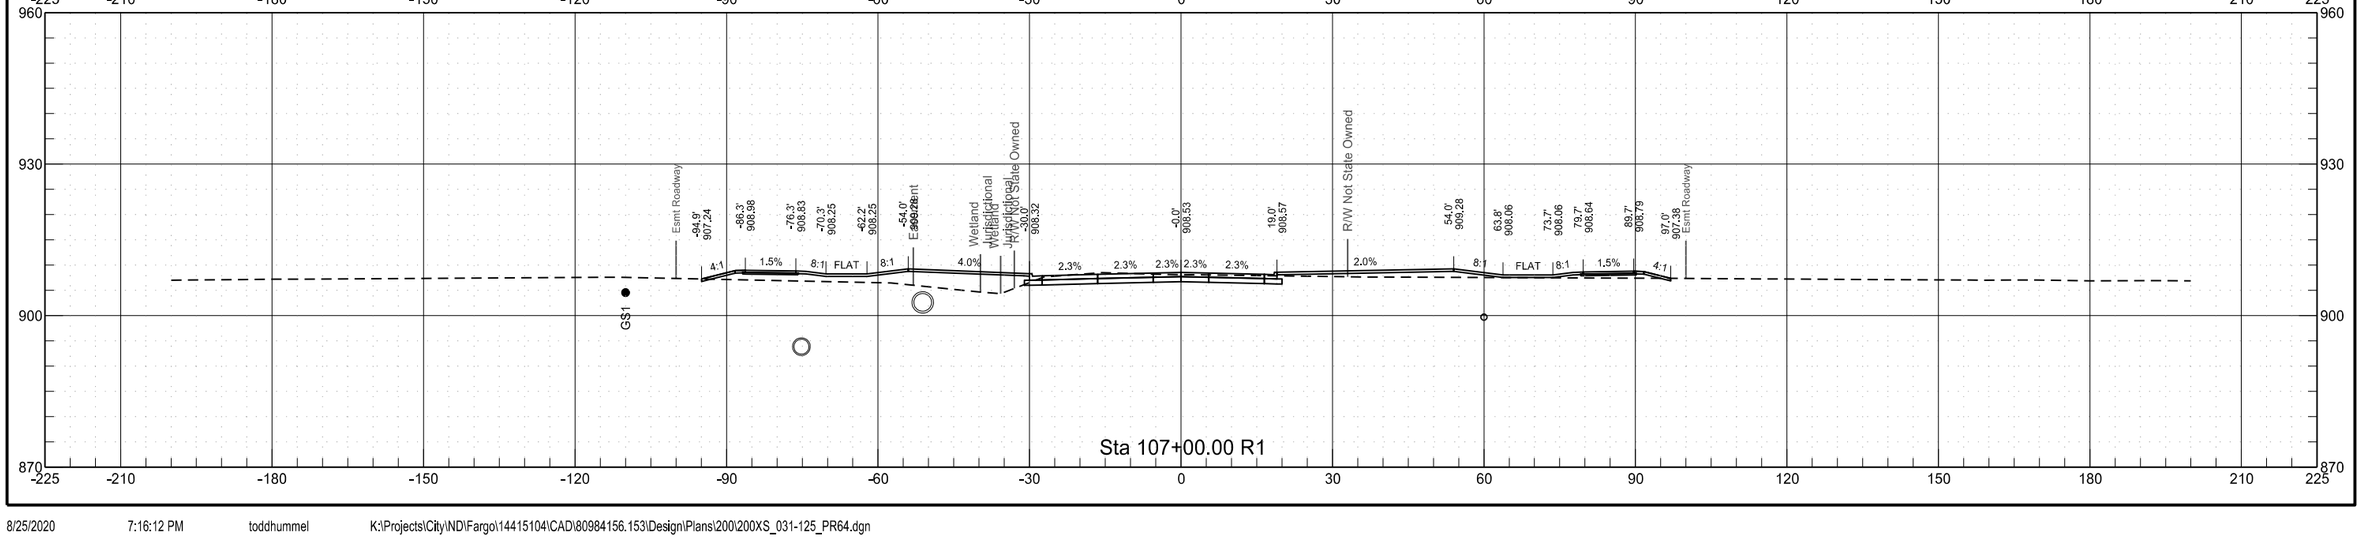

8/25/2020 7:16:12 PM toddhummel K:\Projects\City\ND\Fargo\14415104\CAD\80984156.153\Design\Plans\200\200XS_031-125_PR64.dgn


64th Avenue South
Chain PR64

	STATE	PROJECT NO.	SECTION NO.	SHEET NO.
	ND	SU-8-984(153)156	200	39

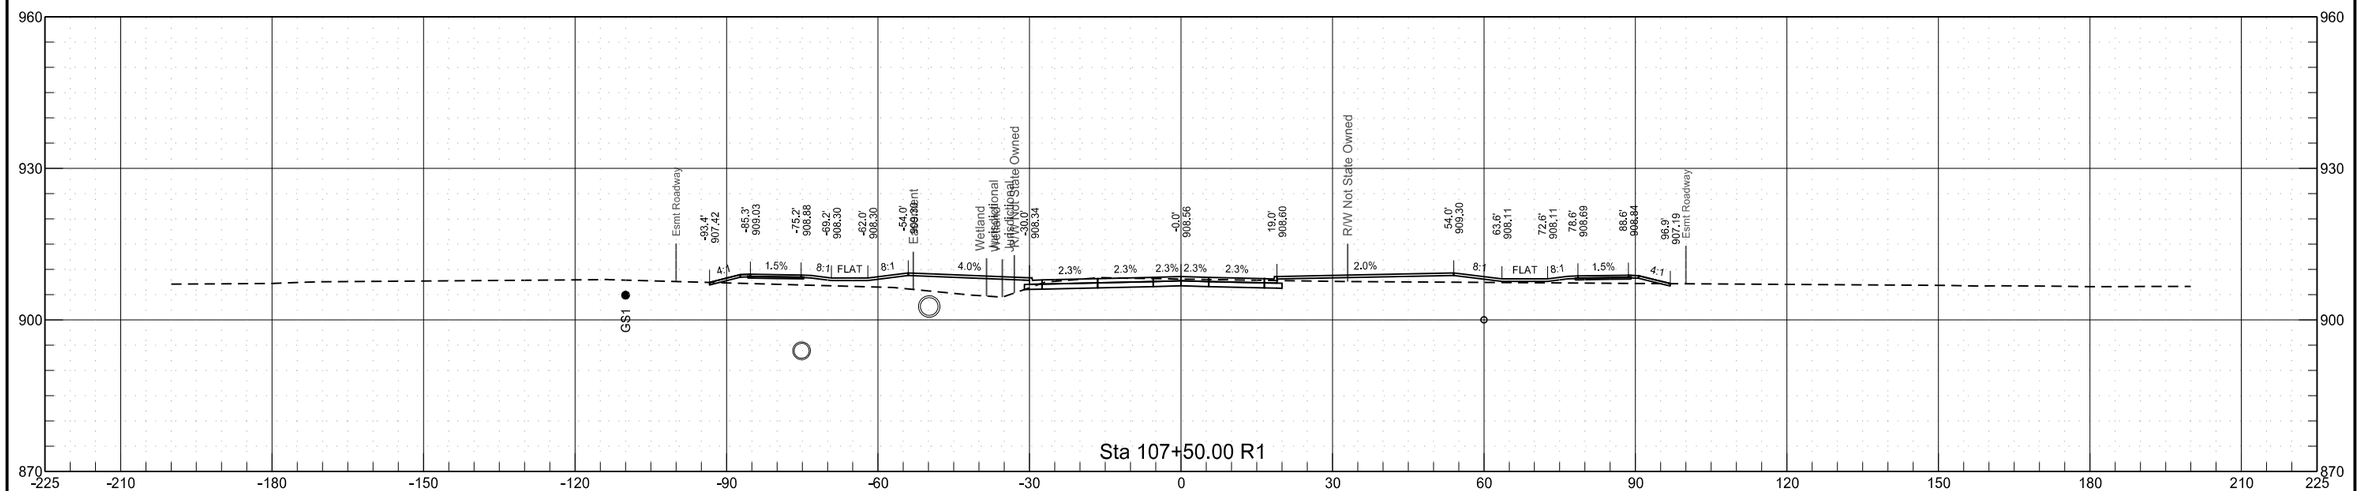


64th Avenue South
Chain PR64


	STATE	PROJECT NO.	SECTION NO.	SHEET NO.
	ND	SU-8-984(153)156	200	40

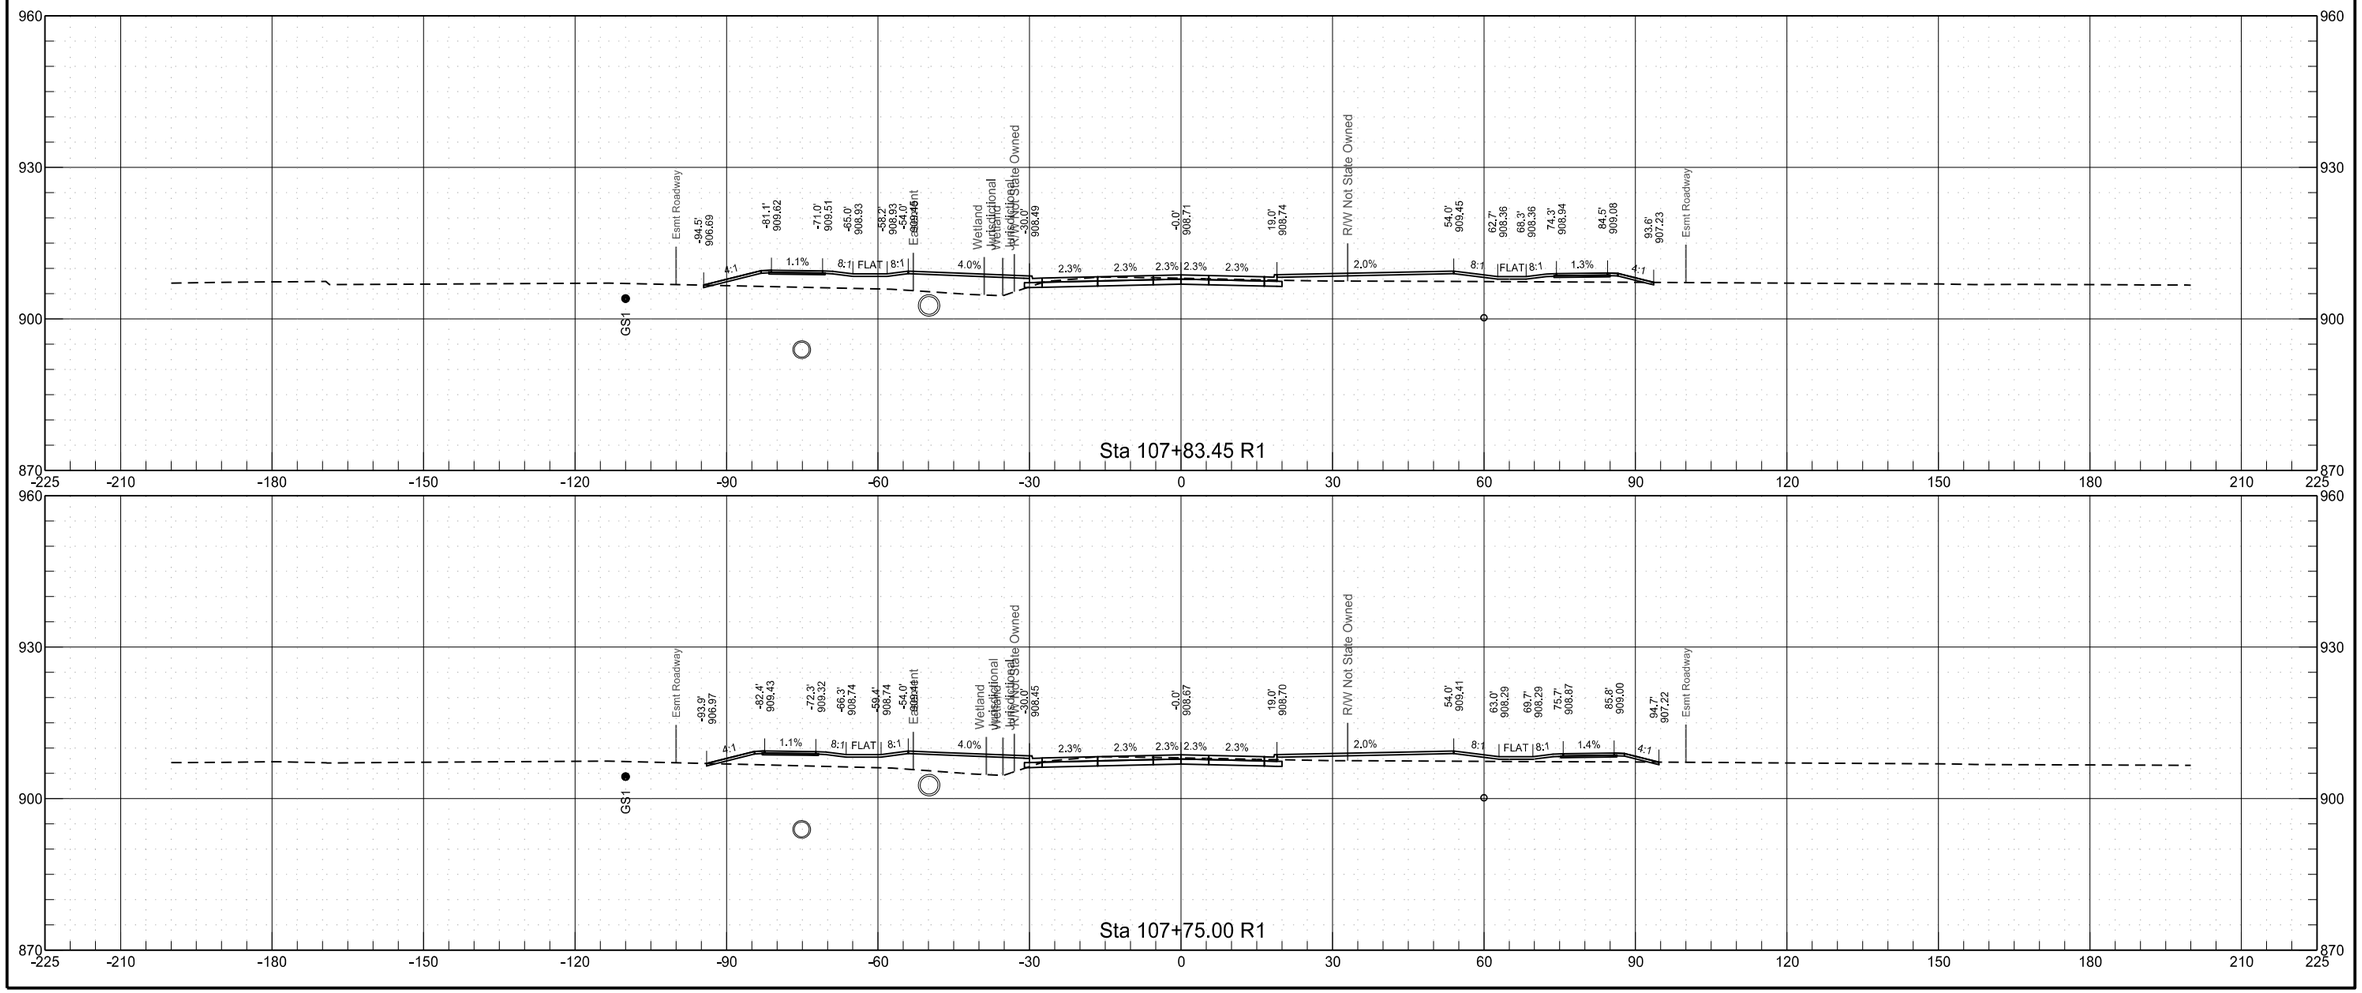

64th Avenue South
Chain PR64

	STATE	PROJECT NO.	SECTION NO.	SHEET NO.
	ND	SU-8-984(153)156	200	41

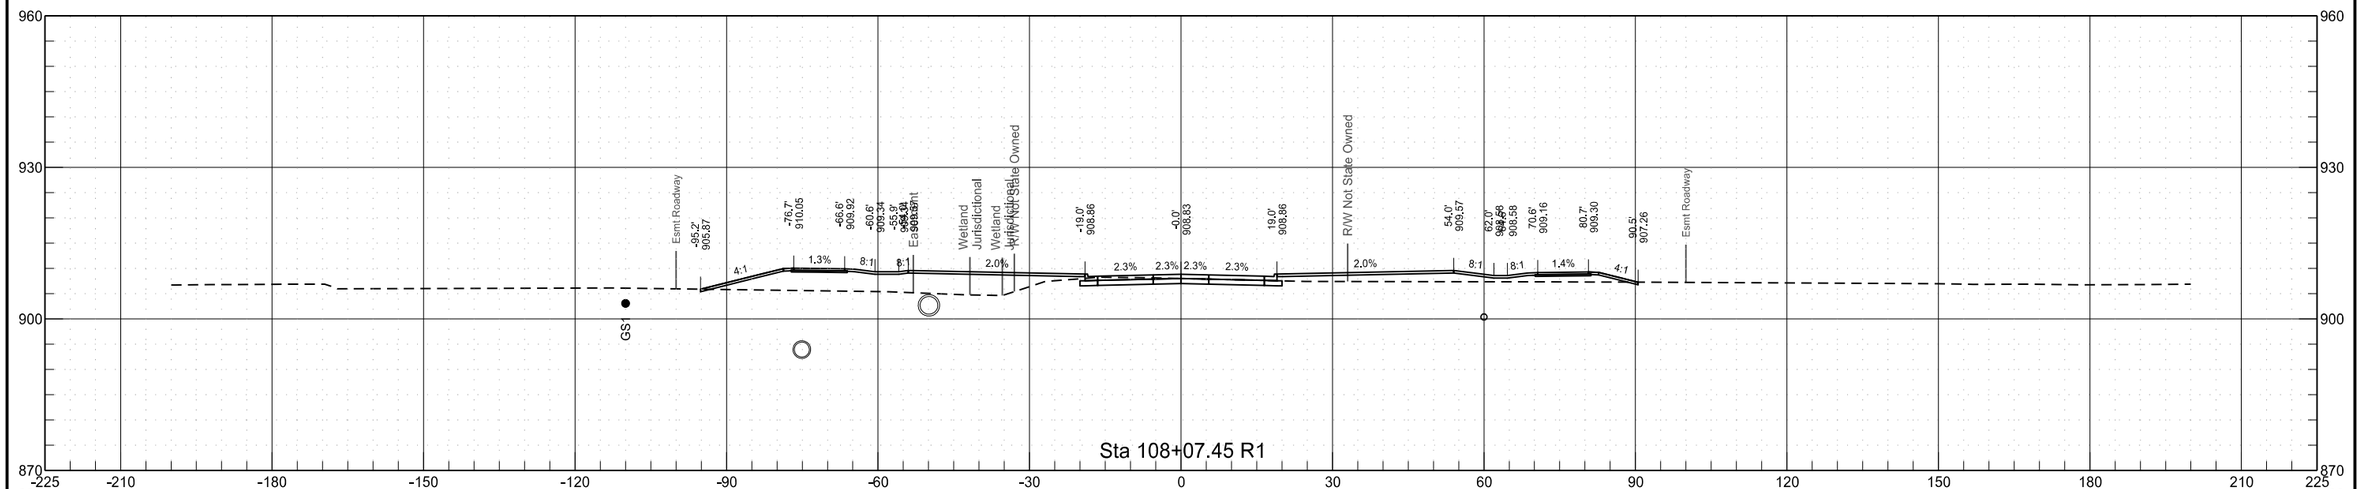


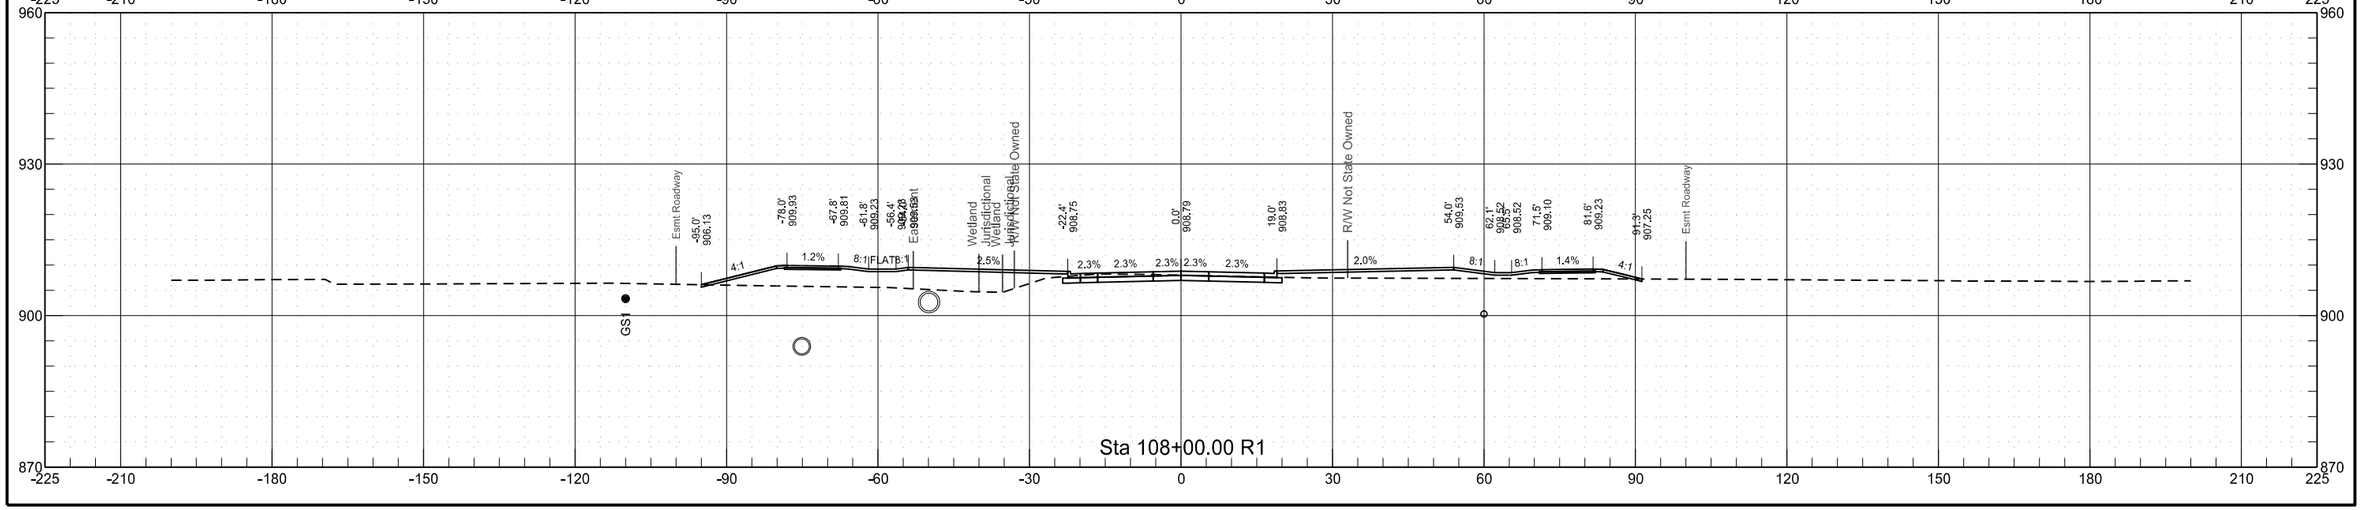


8/25/2020 7:16:21 PM toddhummel K:\Projects\City\ND\Fargo\14415104\CAD\80984156.153\Design\Plans\200\200XS_031-125_PR64.dgn

64th Avenue South
Chain PR64

	STATE	PROJECT NO.	SECTION NO.	SHEET NO.
	ND	SU-8-984(153)156	200	42

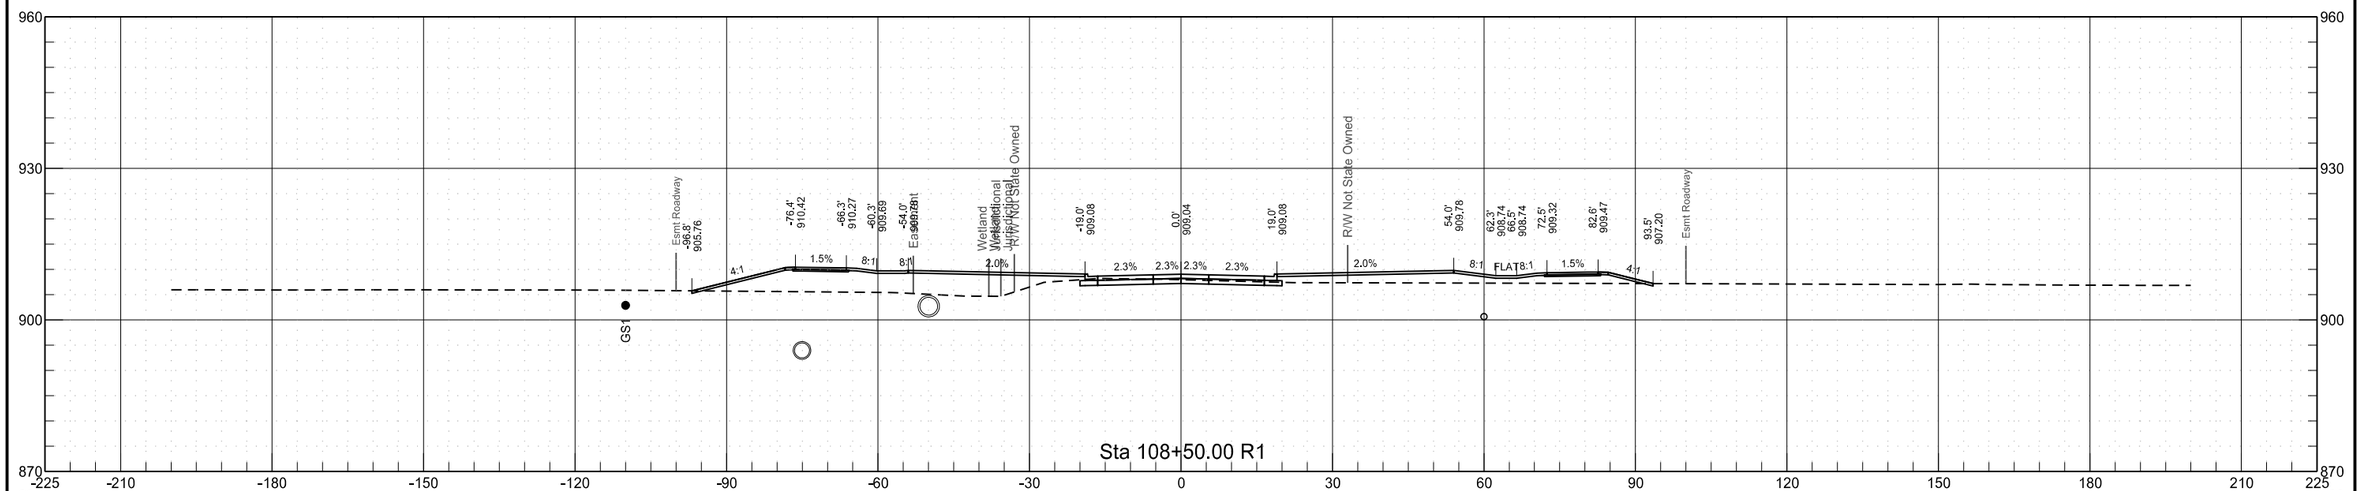


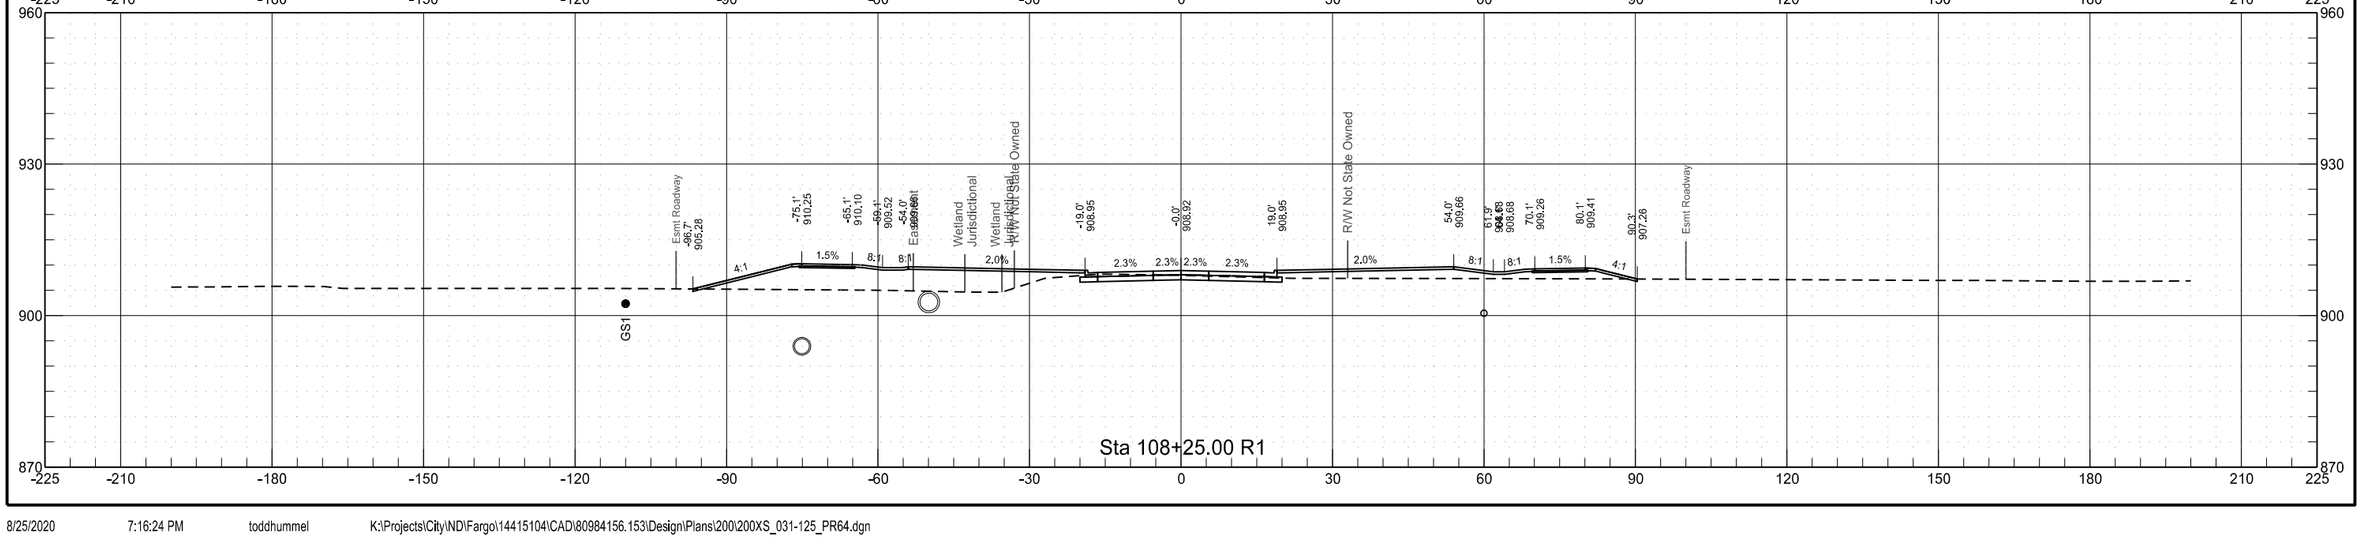


8/25/2020 7:16:24 PM toddhummel K:\Projects\City\ND\Fargo\14415104\CAD\80984156.153\Design\Plans\200\200XS_031-125_PR64.dgn

64th Avenue South
Chain PR64

	STATE	PROJECT NO.	SECTION NO.	SHEET NO.
	ND	SU-8-984(153)156	200	43

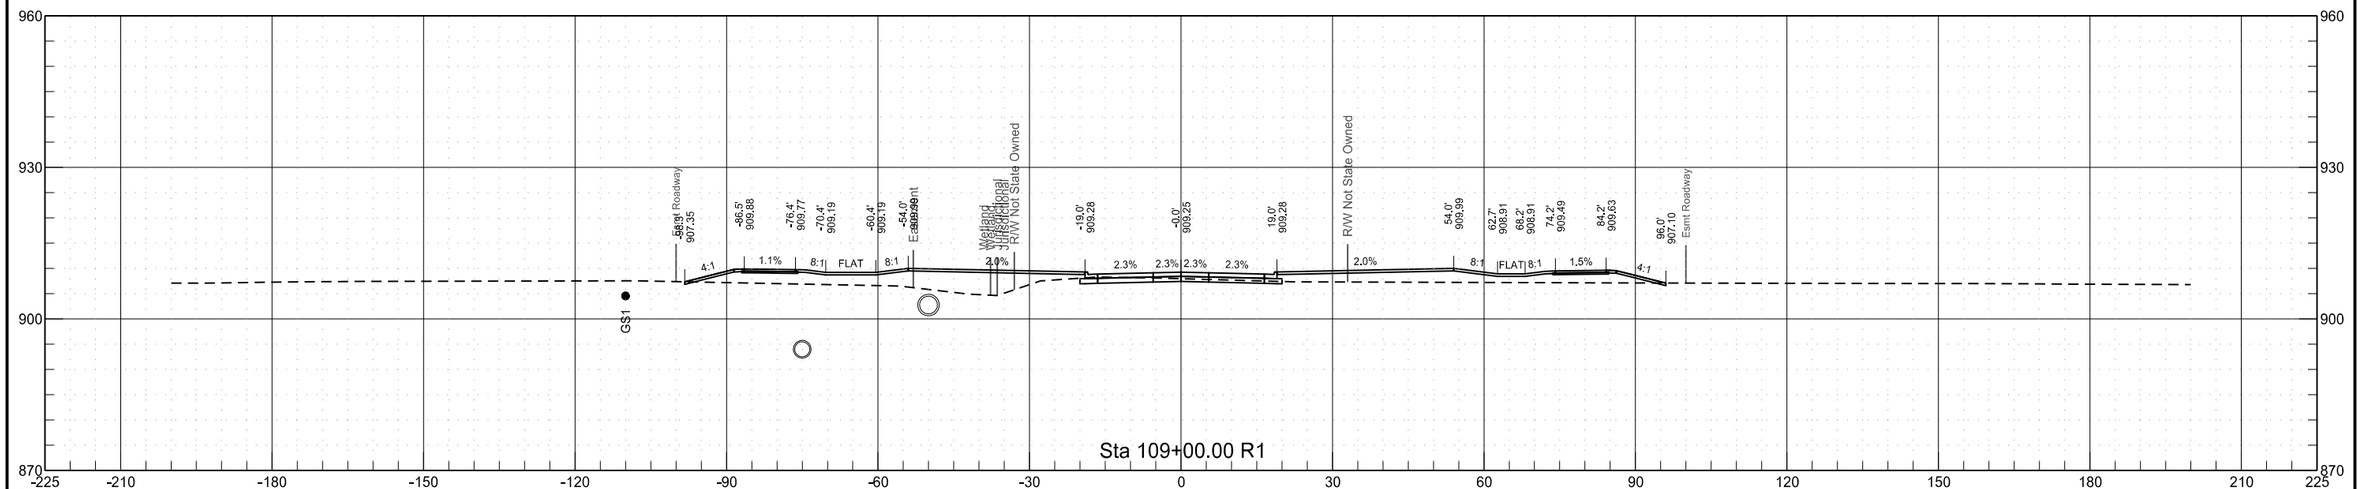


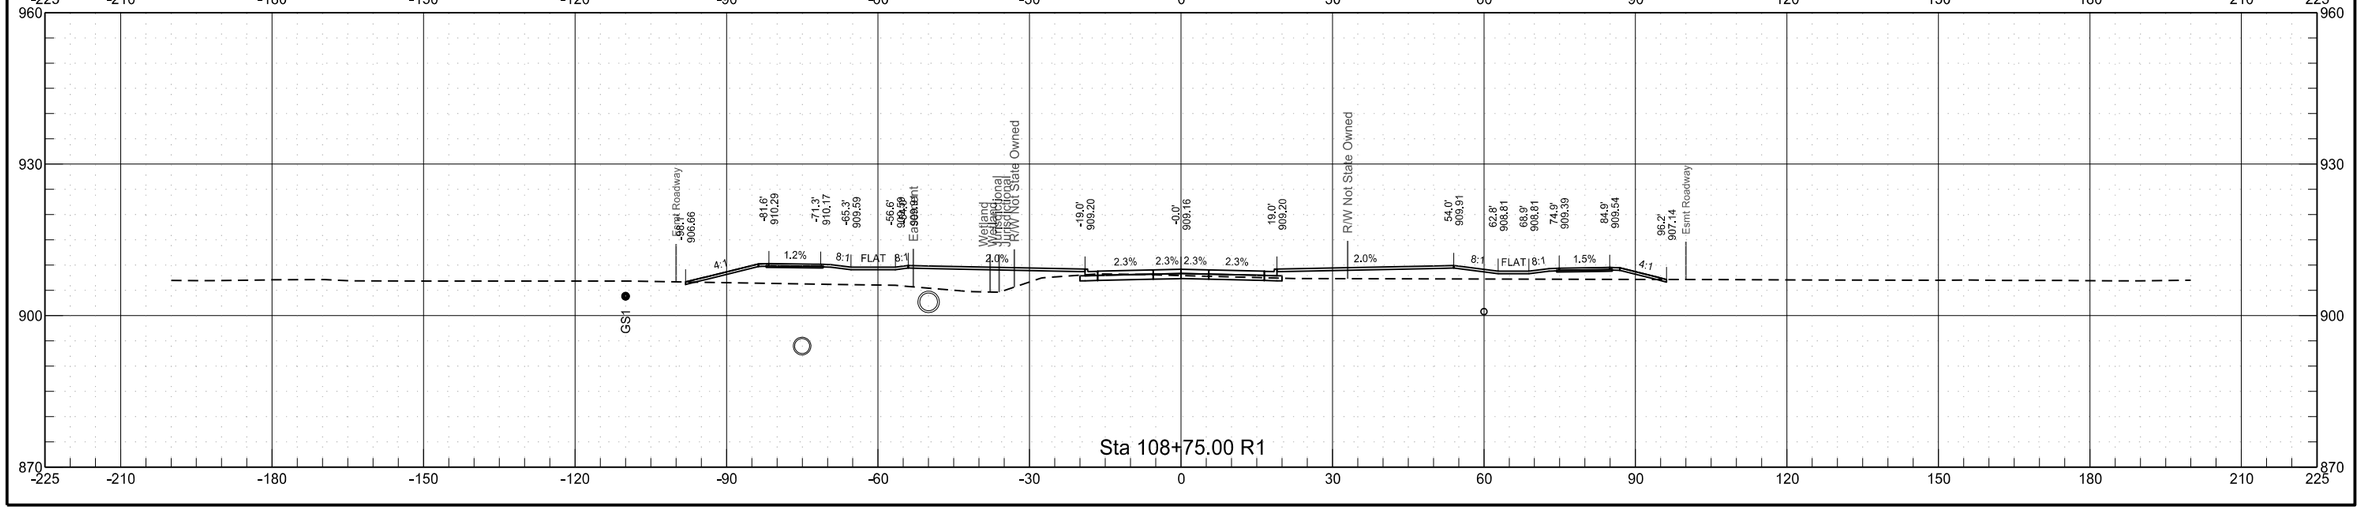

8/25/2020 7:16:26 PM toddhummel K:\Projects\City\ND\Fargo\14415104\CAD\80984156.153\Design\Plans\200\200XS_031-125_PR64.dgn


64th Avenue South
Chain PR64

	STATE	PROJECT NO.	SECTION NO.	SHEET NO.
	ND	SU-8-984(153)156	200	44

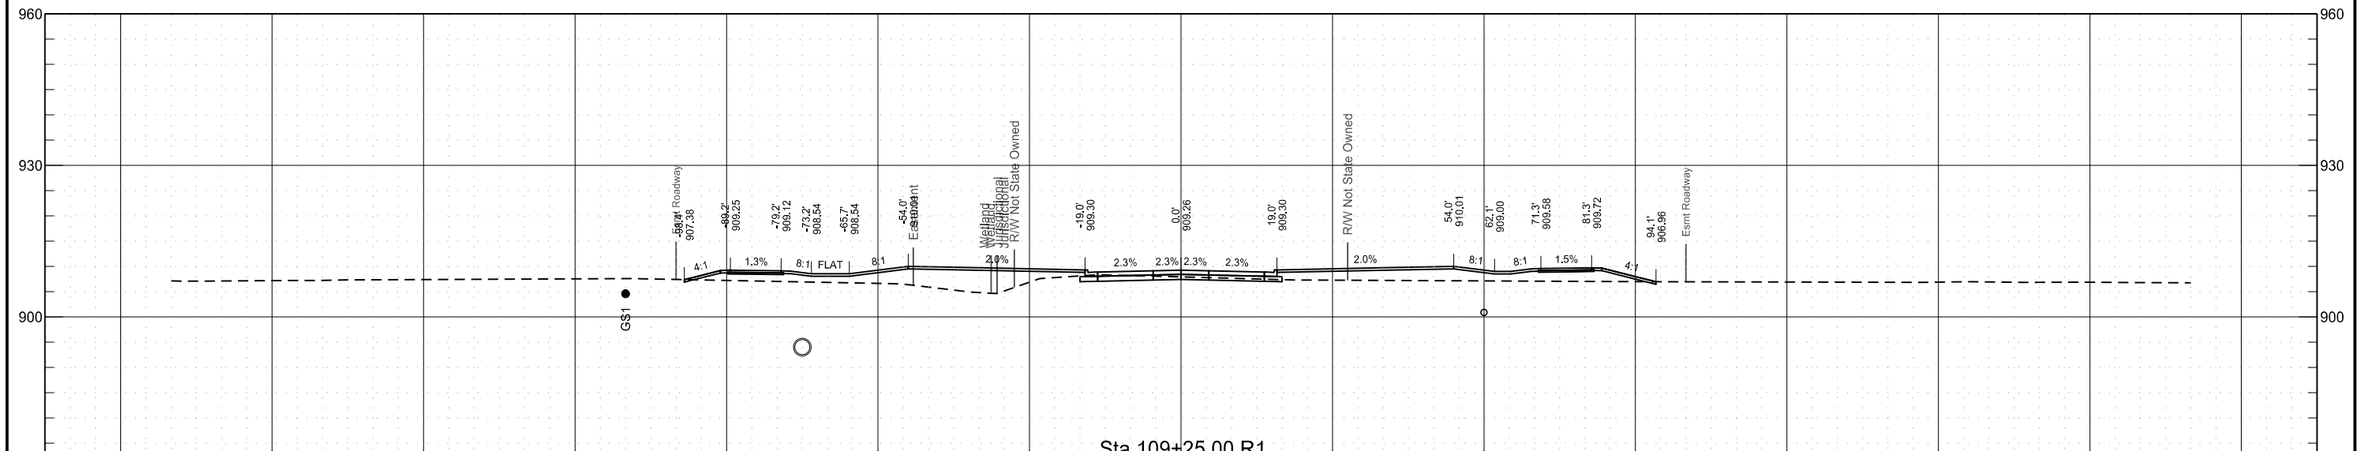


64th Avenue South
Chain PR64

	STATE	PROJECT NO.	SECTION NO.	SHEET NO.
	ND	SU-8-984(153)156	200	45

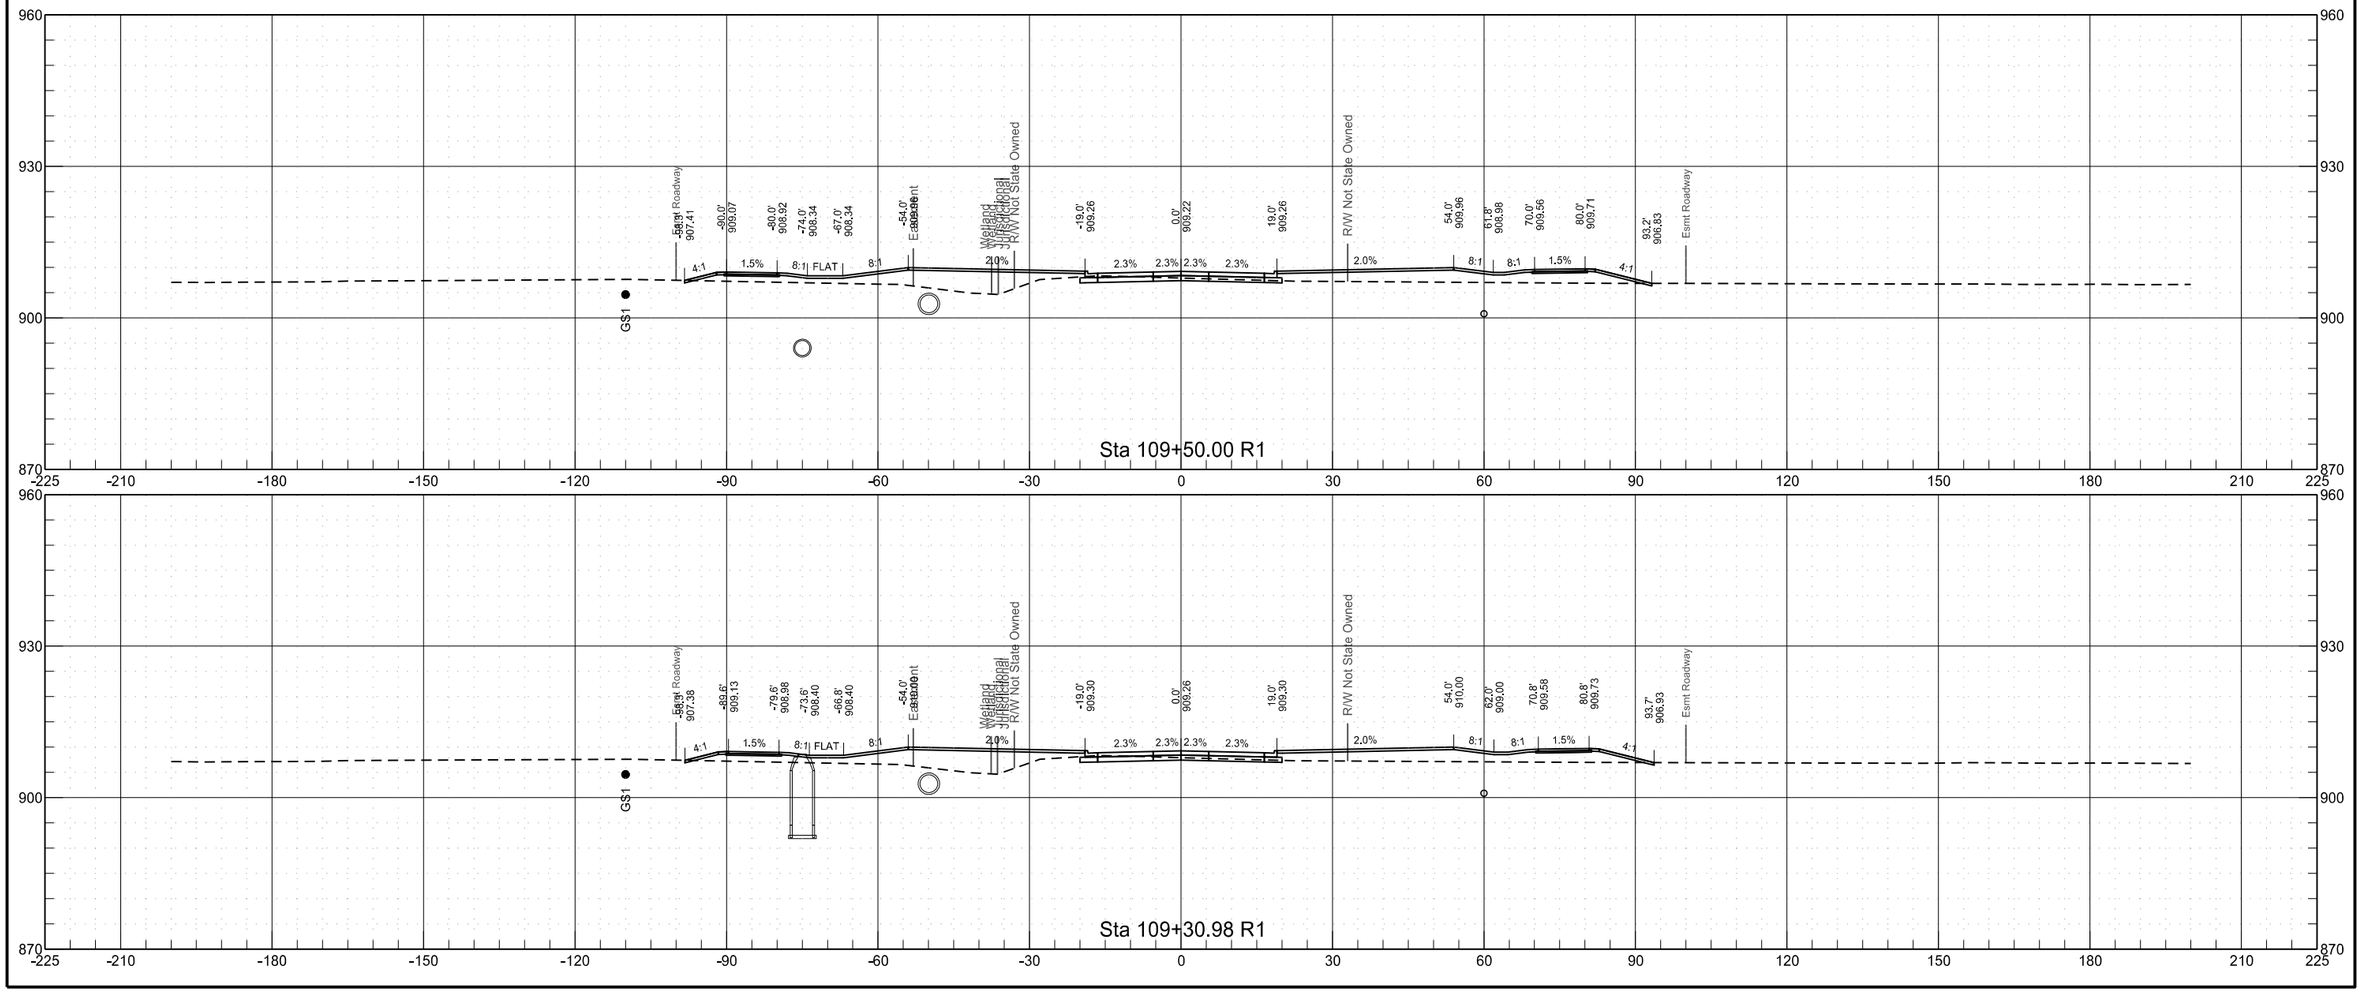


64th Avenue South
Chain PR64

	STATE	PROJECT NO.	SECTION NO.	SHEET NO.
	ND	SU-8-984(153)156	200	46

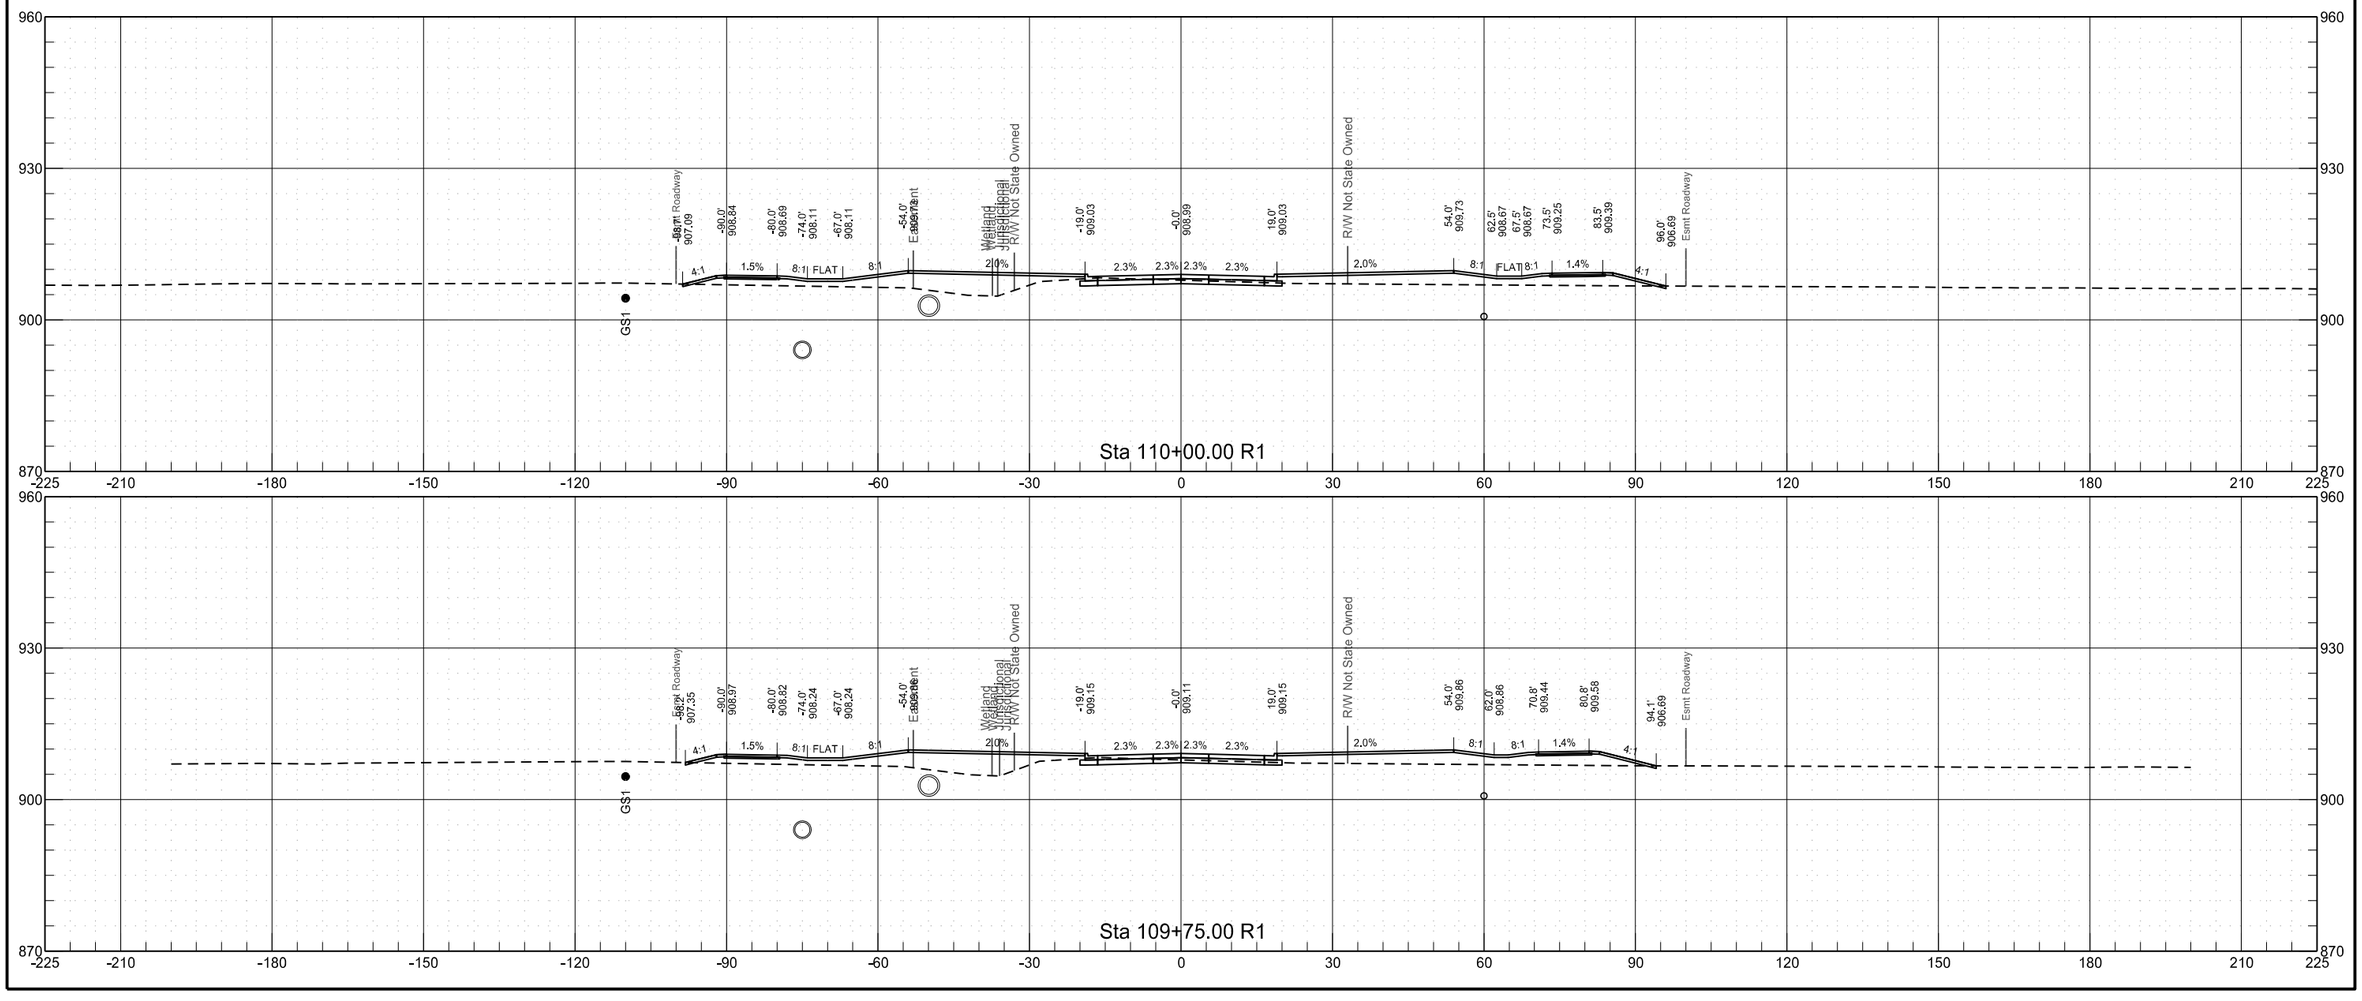


64th Avenue South
Chain PR64

	STATE	PROJECT NO.	SECTION NO.	SHEET NO.
	ND	SU-8-984(153)156	200	47

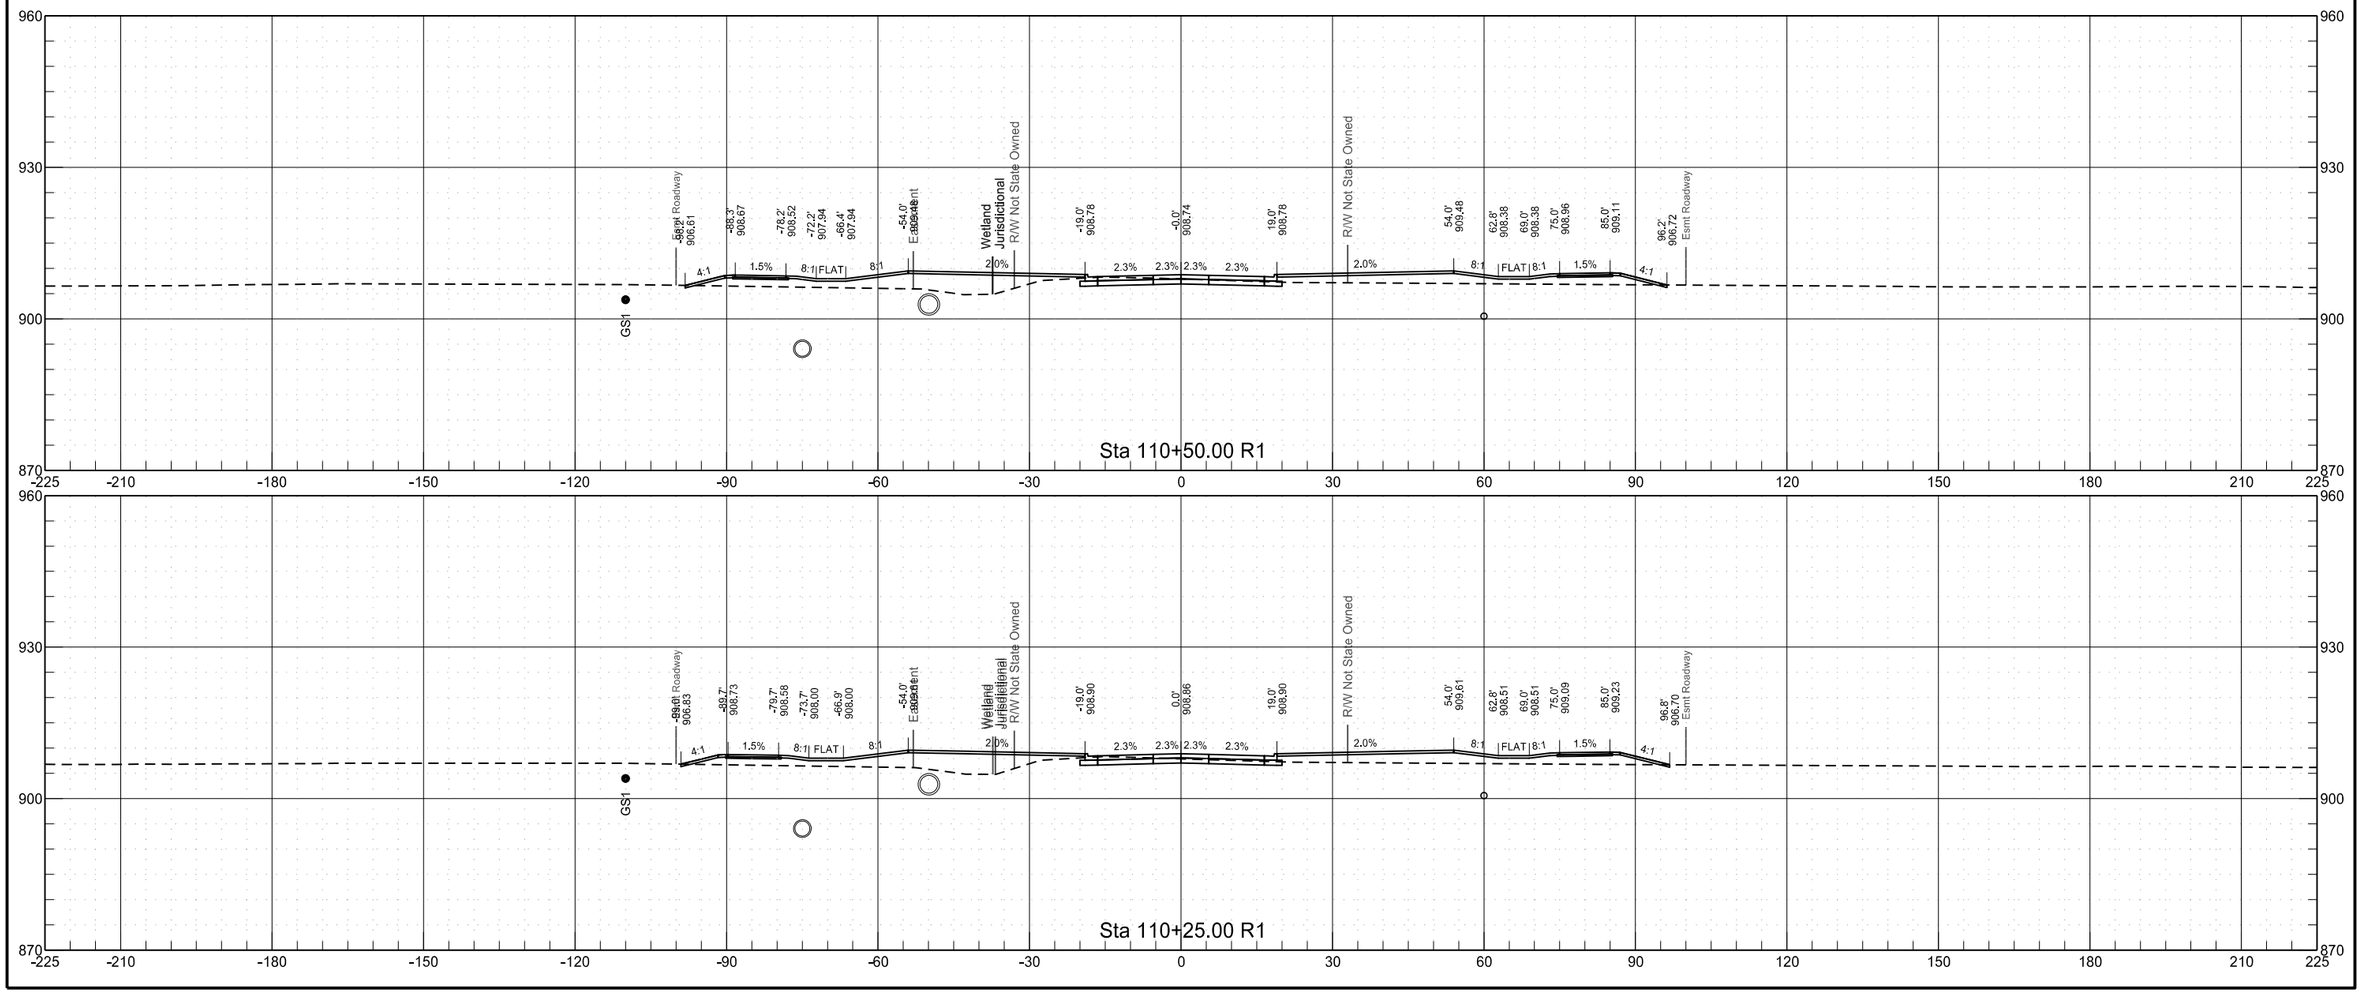

64th Avenue South
Chain PR64


	STATE	PROJECT NO.	SECTION NO.	SHEET NO.
	ND	SU-8-984(153)156	200	48

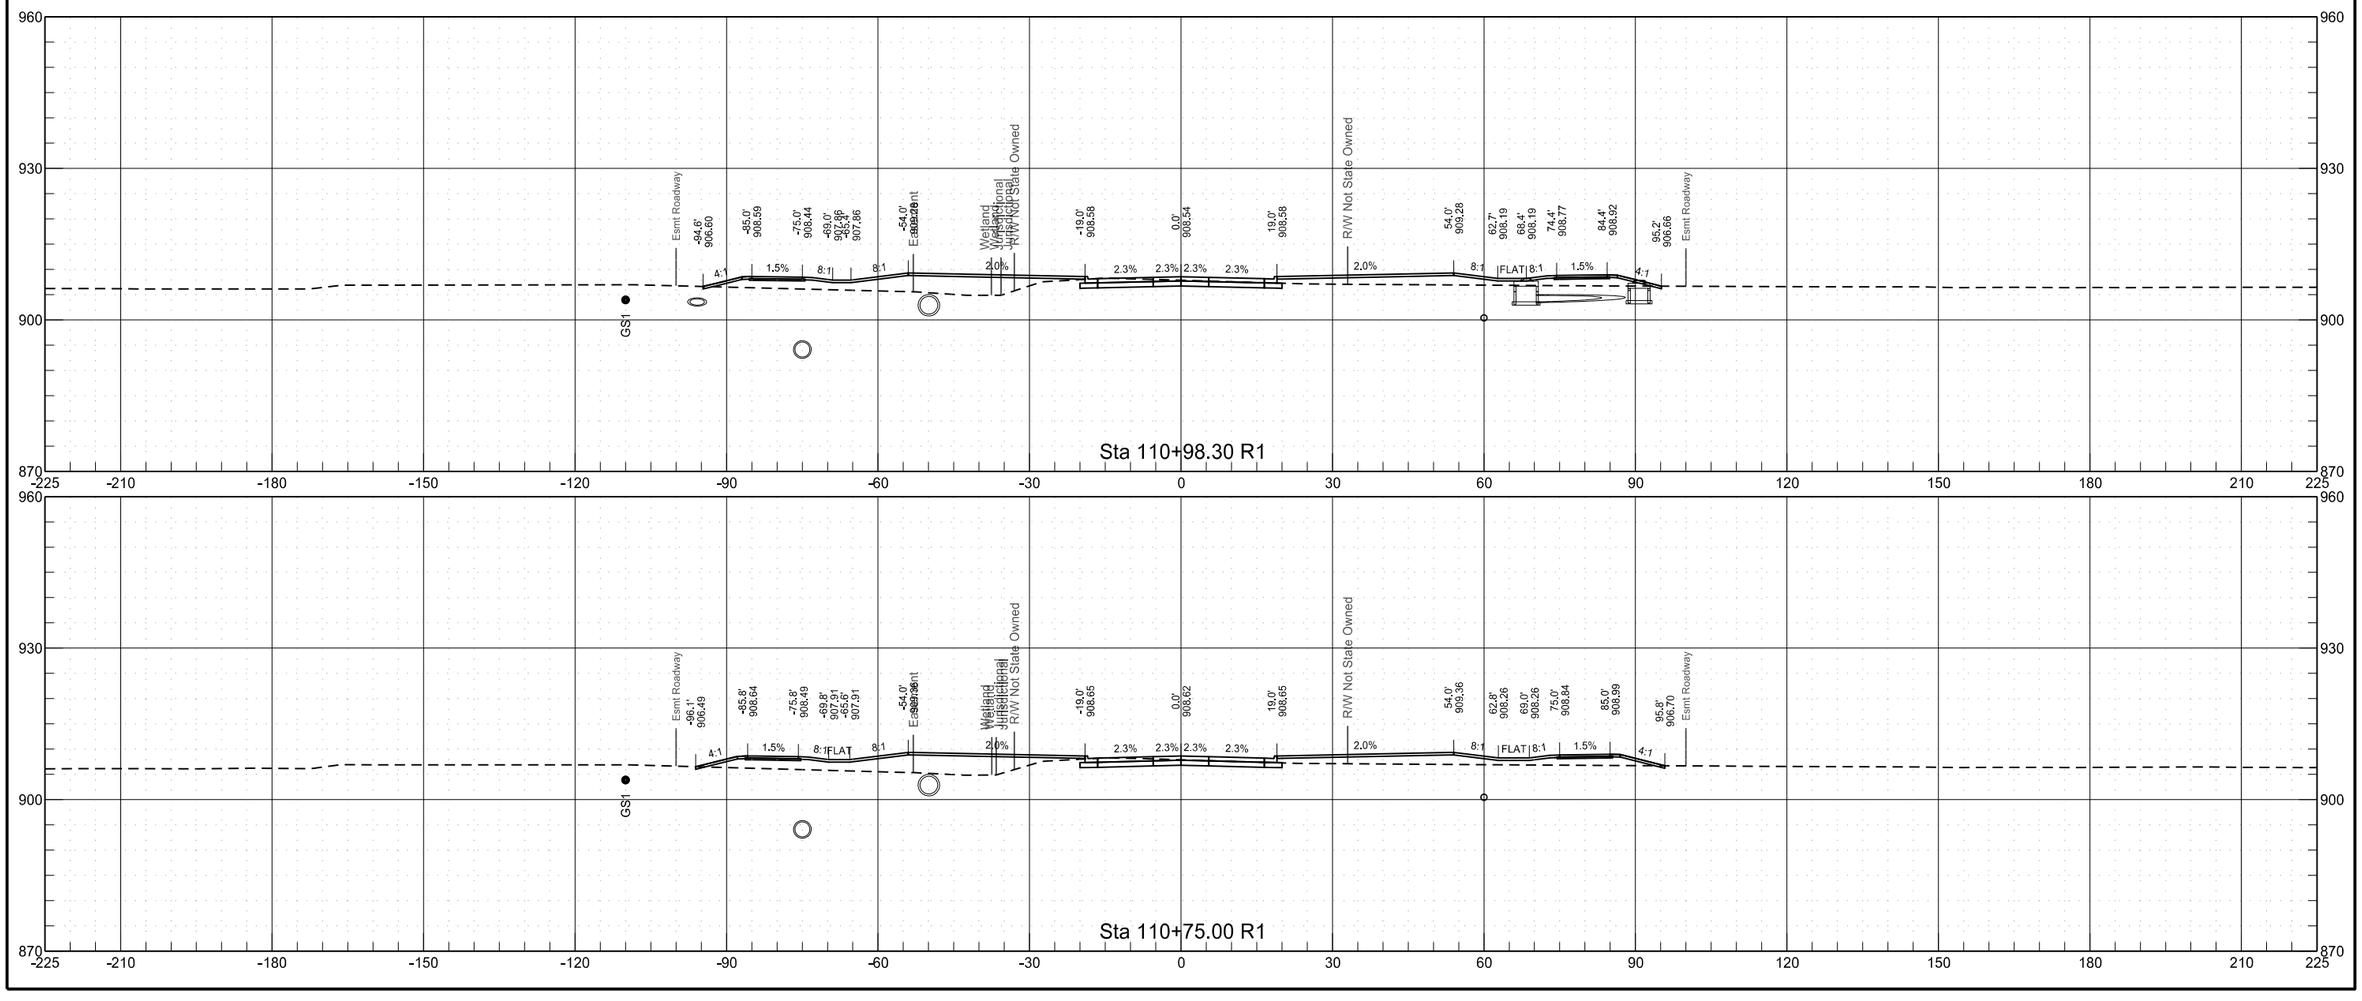

8/25/2020 7:16:35 PM toddhummel K:\Projects\City\ND\Fargo\14415104\CAD\80984156.153\Design\Plans\200\200XS_031-125_PR64.dgn

64th Avenue South
Chain PR64


	STATE	PROJECT NO.	SECTION NO.	SHEET NO.
	ND	SU-8-984(153)156	200	49

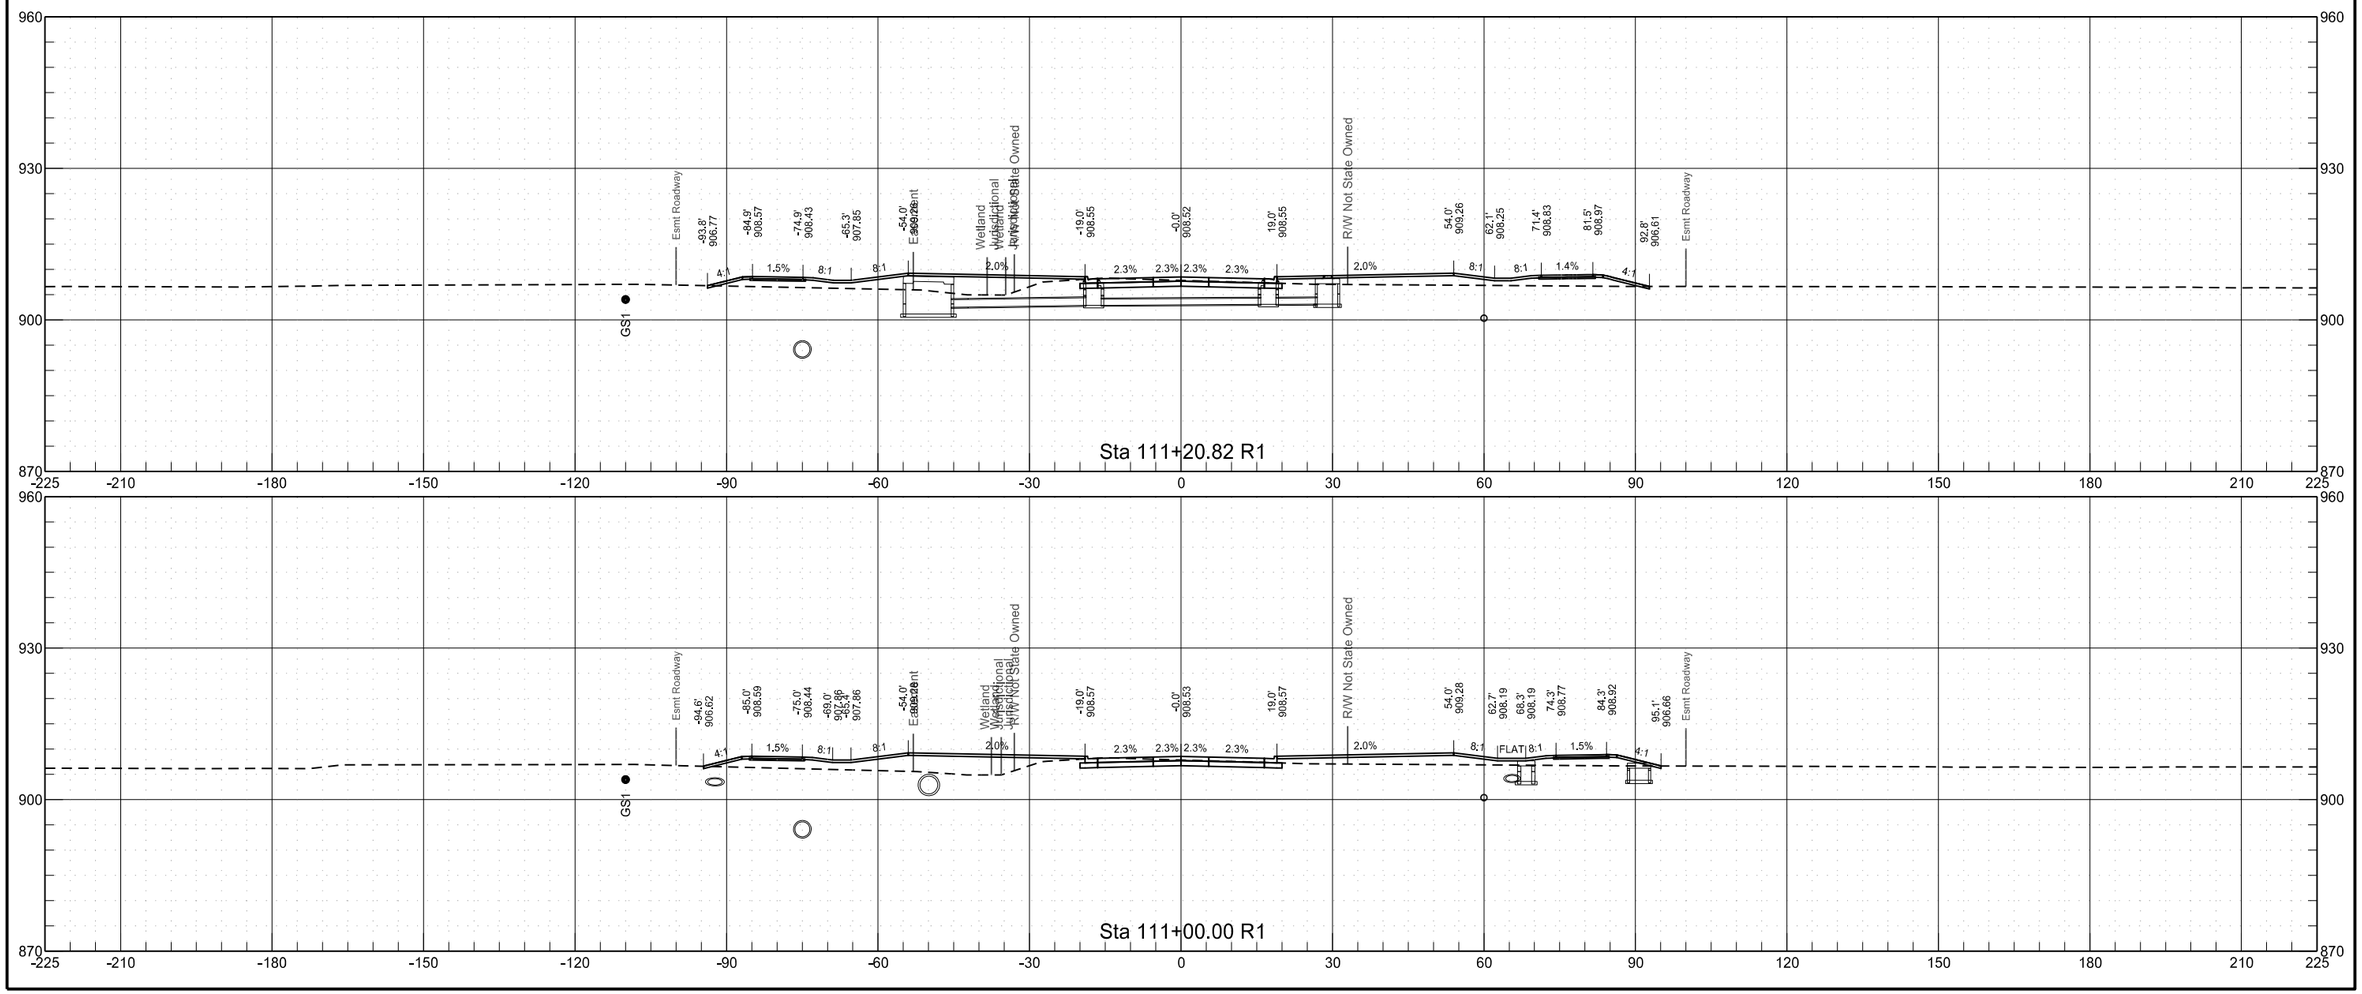

8/25/2020 7:16:36 PM toddhummel K:\Projects\City\ND\Fargo\14415104\CAD\80984156.153\Design\Plans\200\200XS_031-125_PR64.dgn


64th Avenue South
Chain PR64


	STATE	PROJECT NO.	SECTION NO.	SHEET NO.
	ND	SU-8-984(153)156	200	50

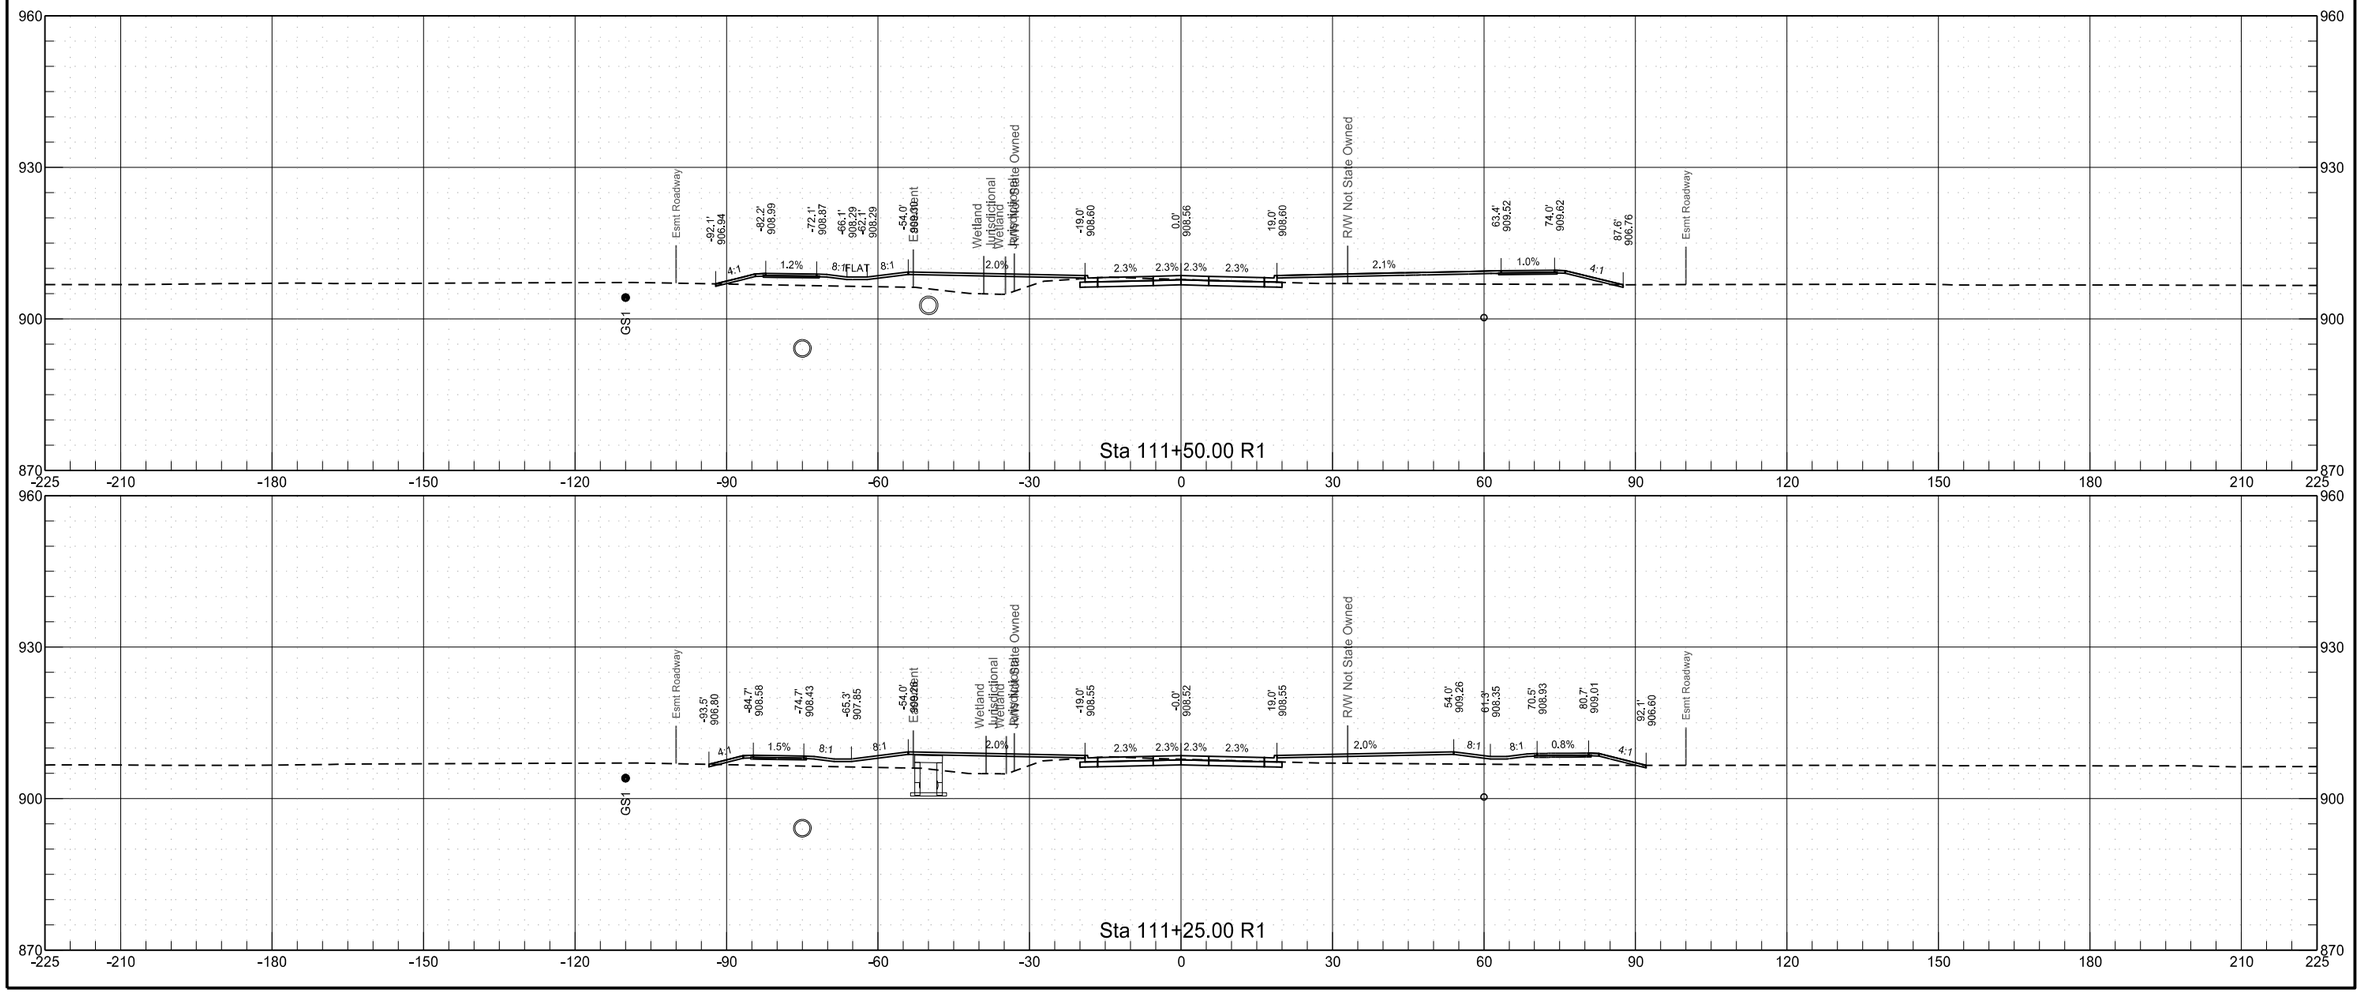

64th Avenue South
Chain PR64


	STATE	PROJECT NO.	SECTION NO.	SHEET NO.
	ND	SU-8-984(153)156	200	51

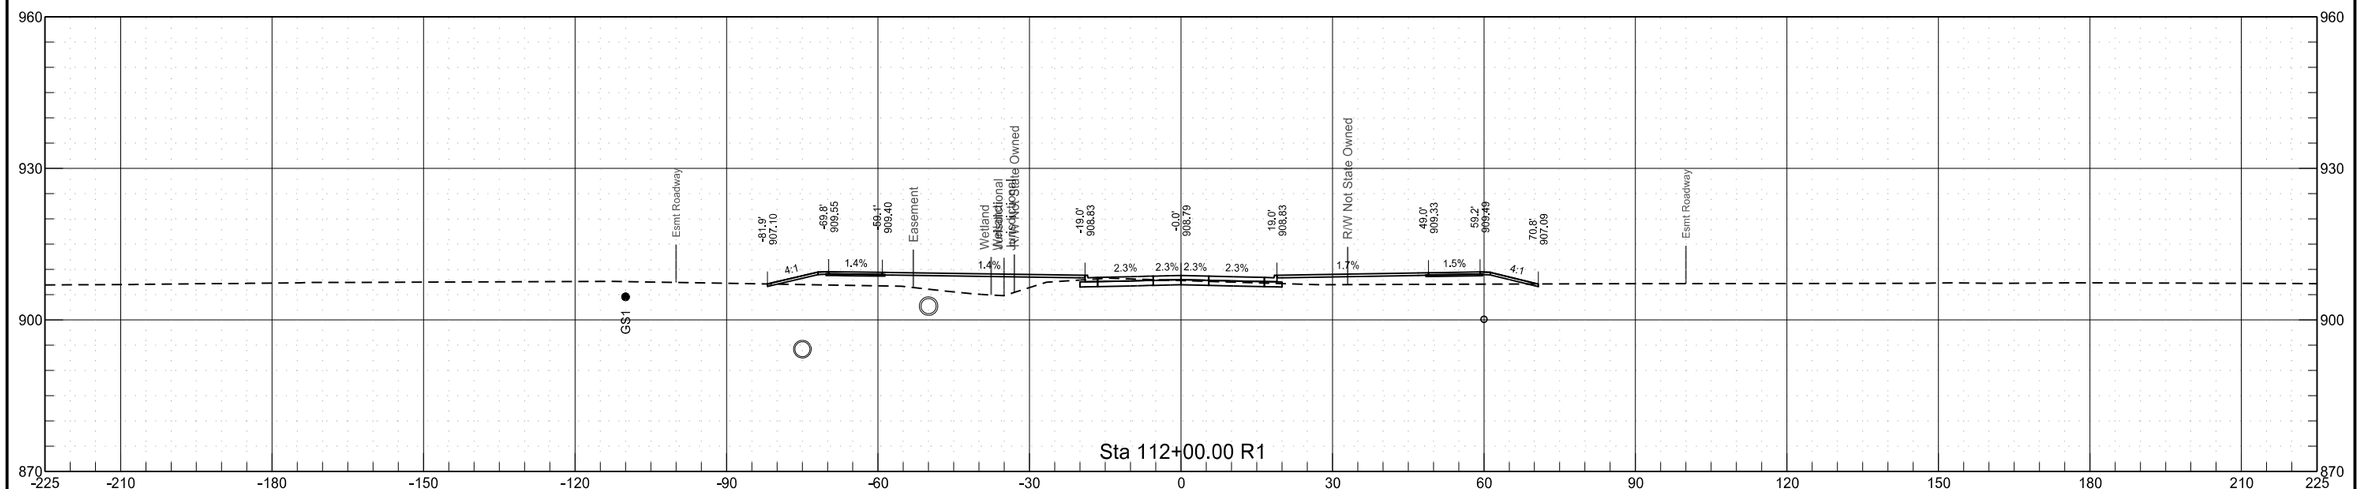

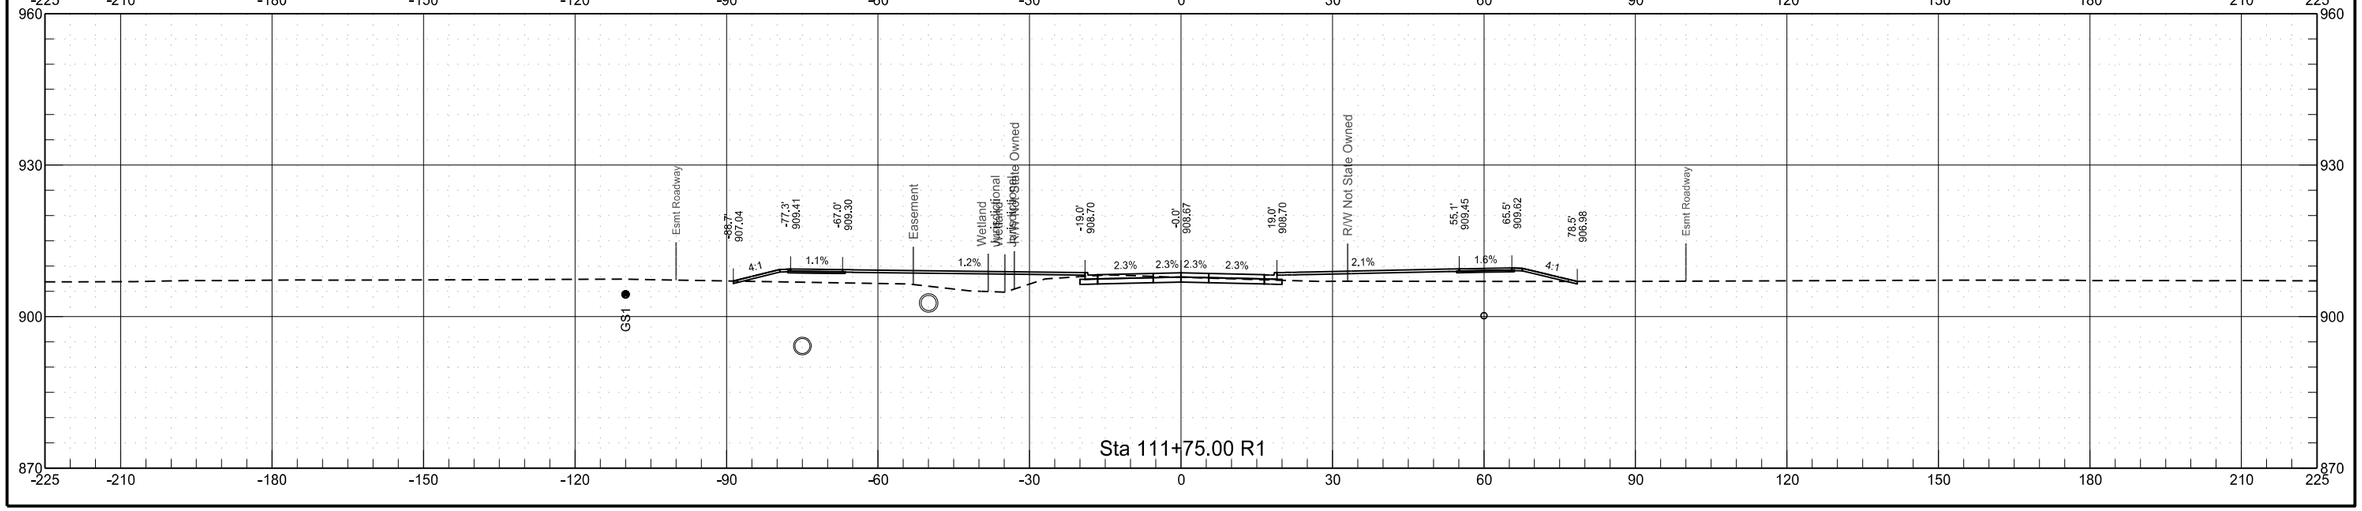


64th Avenue South
Chain PR64

	STATE	PROJECT NO.	SECTION NO.	SHEET NO.
	ND	SU-8-984(153)156	200	52

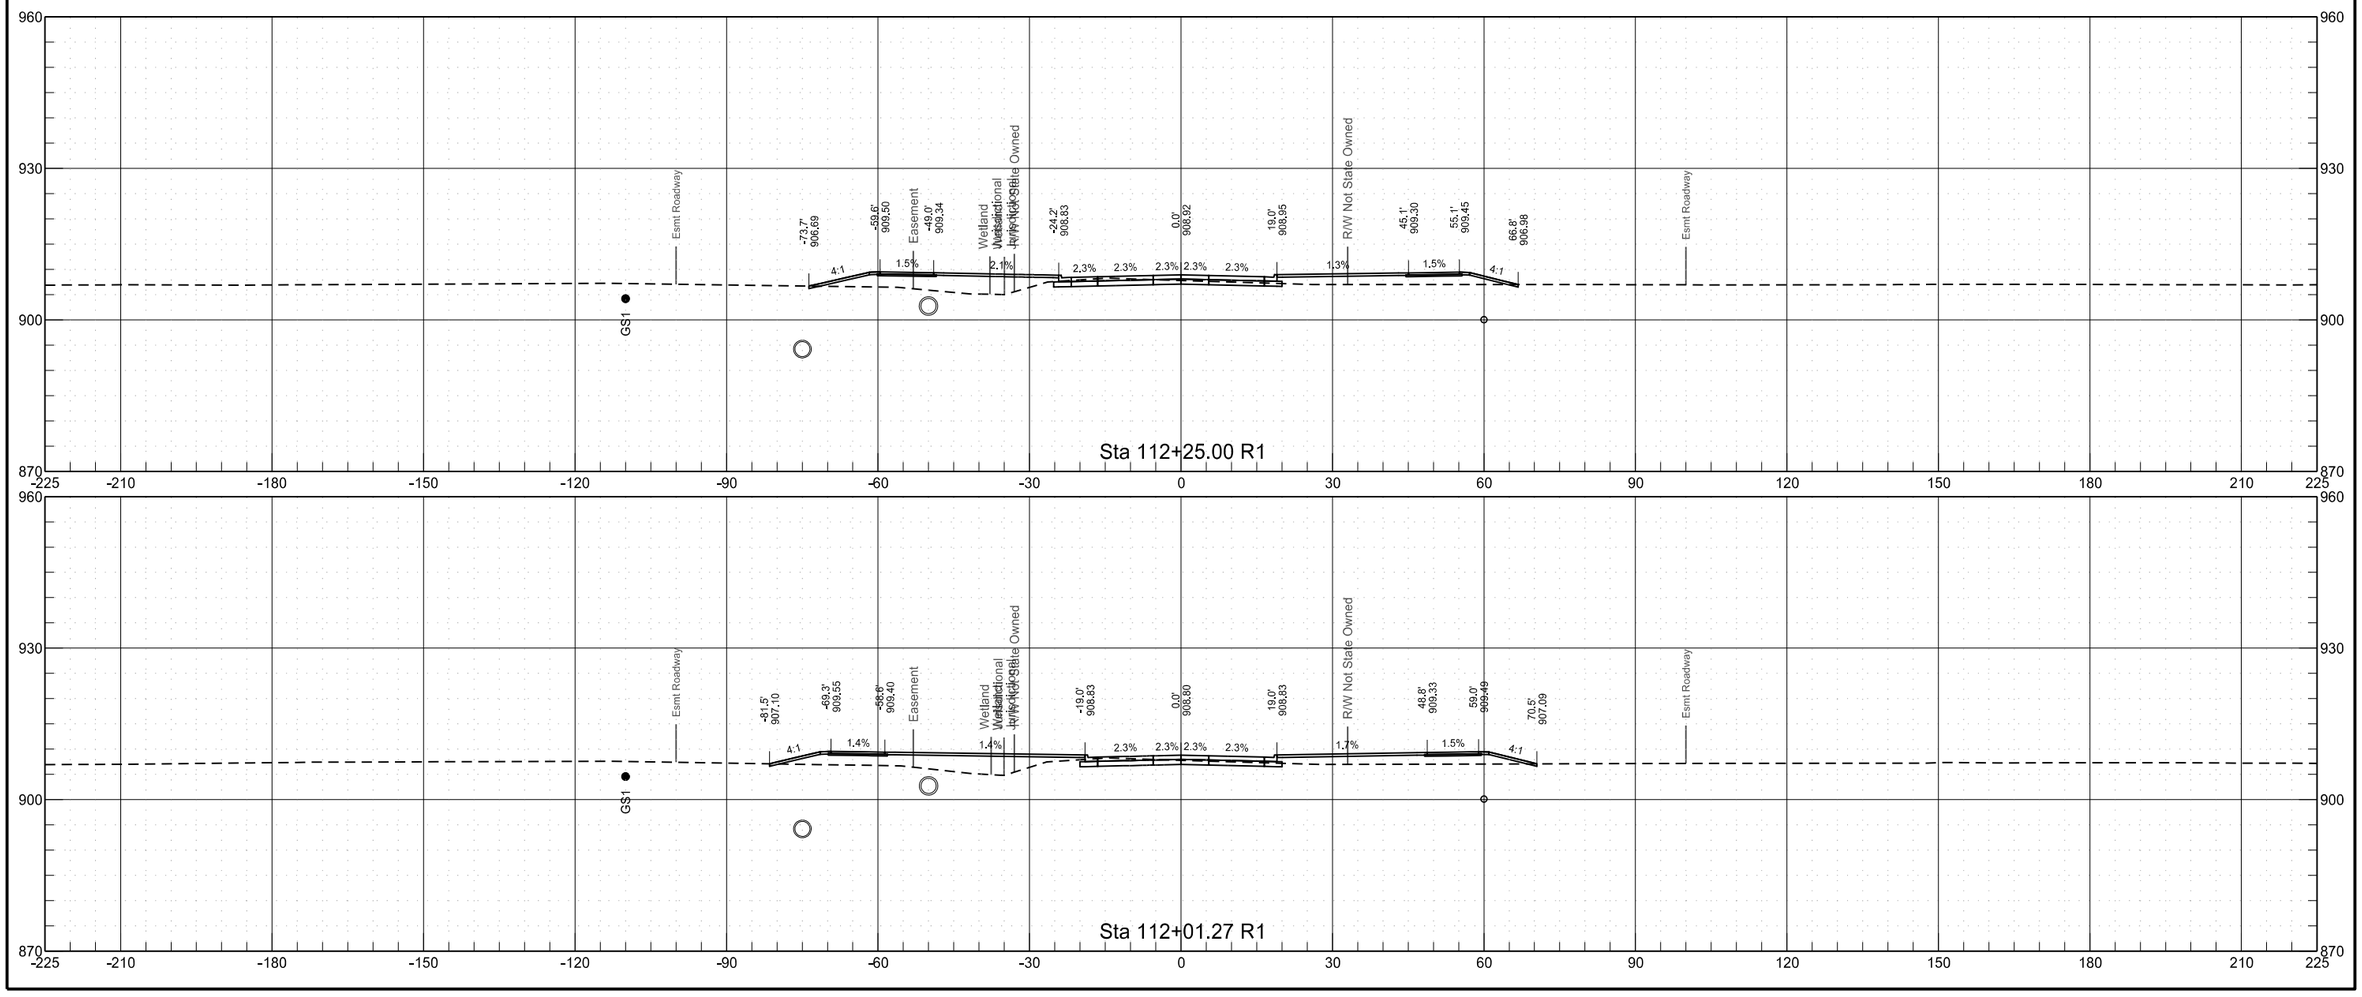

64th Avenue South
Chain PR64


	STATE	PROJECT NO.	SECTION NO.	SHEET NO.
	ND	SU-8-984(153)156	200	53

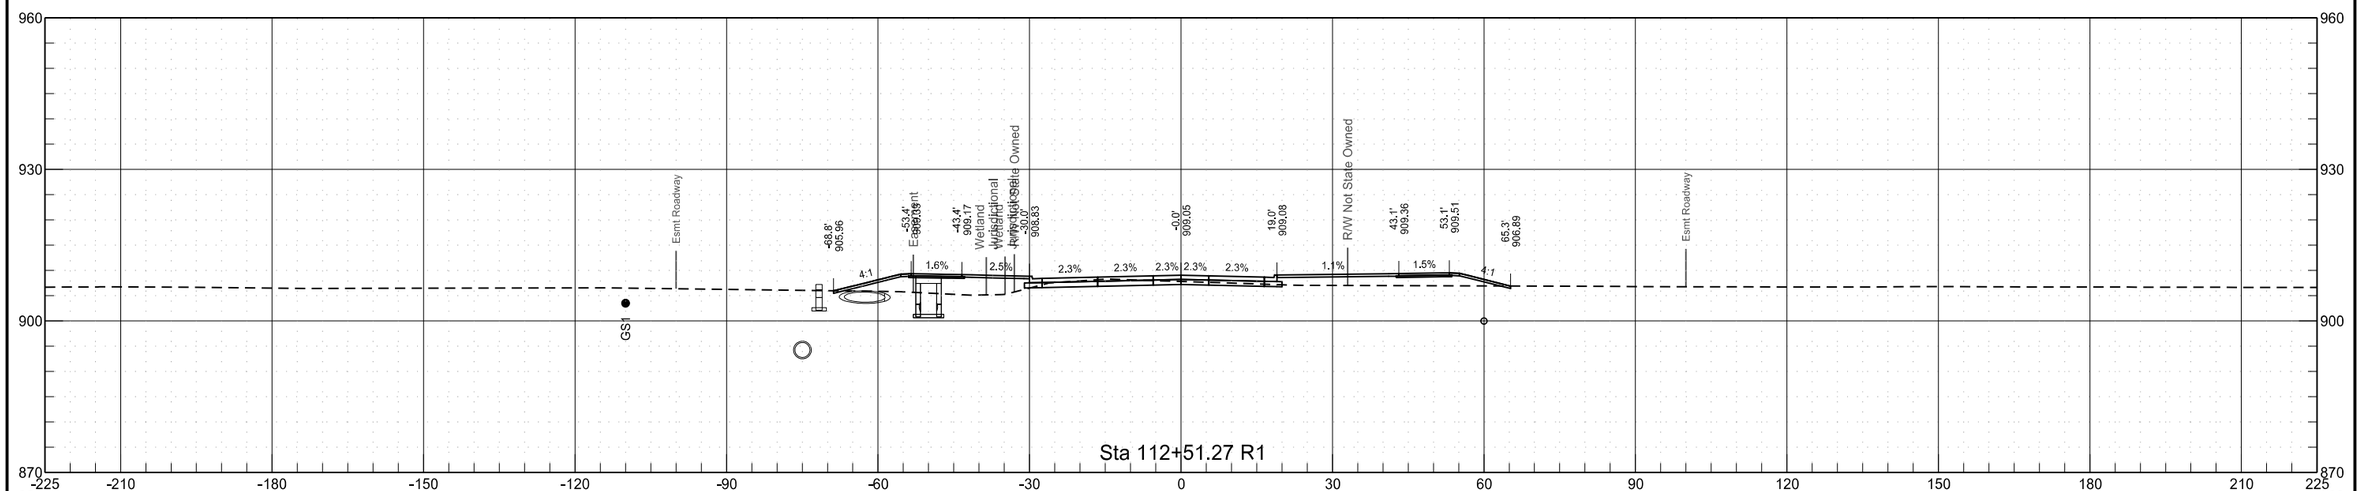

8/25/2020 7:16:43 PM toddhummel K:\Projects\City\ND\Fargo\14415104\CAD\80984156.153\Design\Plans\200\200XS_031-125_PR64.dgn


64th Avenue South
Chain PR64

	STATE	PROJECT NO.	SECTION NO.	SHEET NO.
	ND	SU-8-984(153)156	200	54

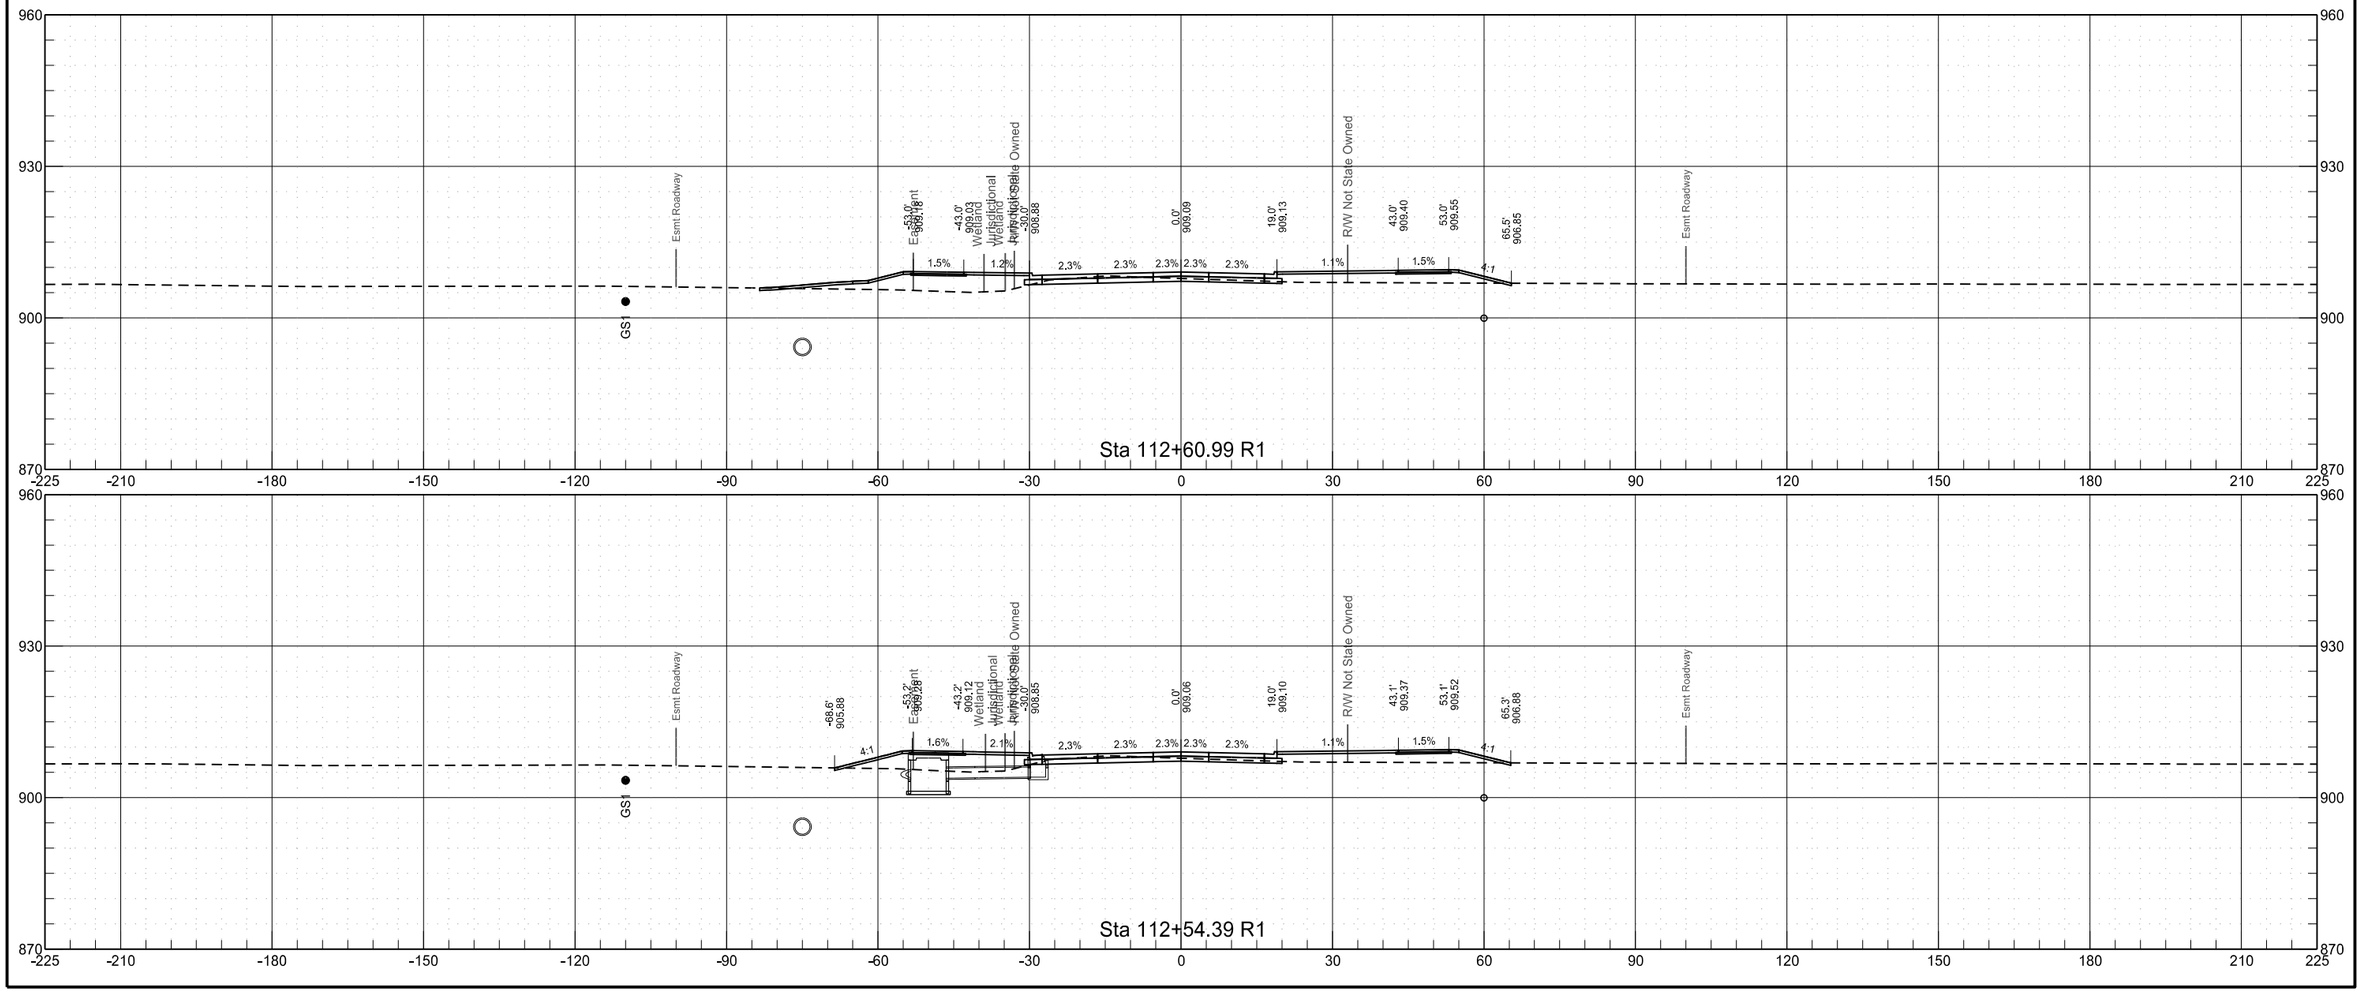


64th Avenue South
Chain PR64

	STATE	PROJECT NO.	SECTION NO.	SHEET NO.
	ND	SU-8-984(153)156	200	55

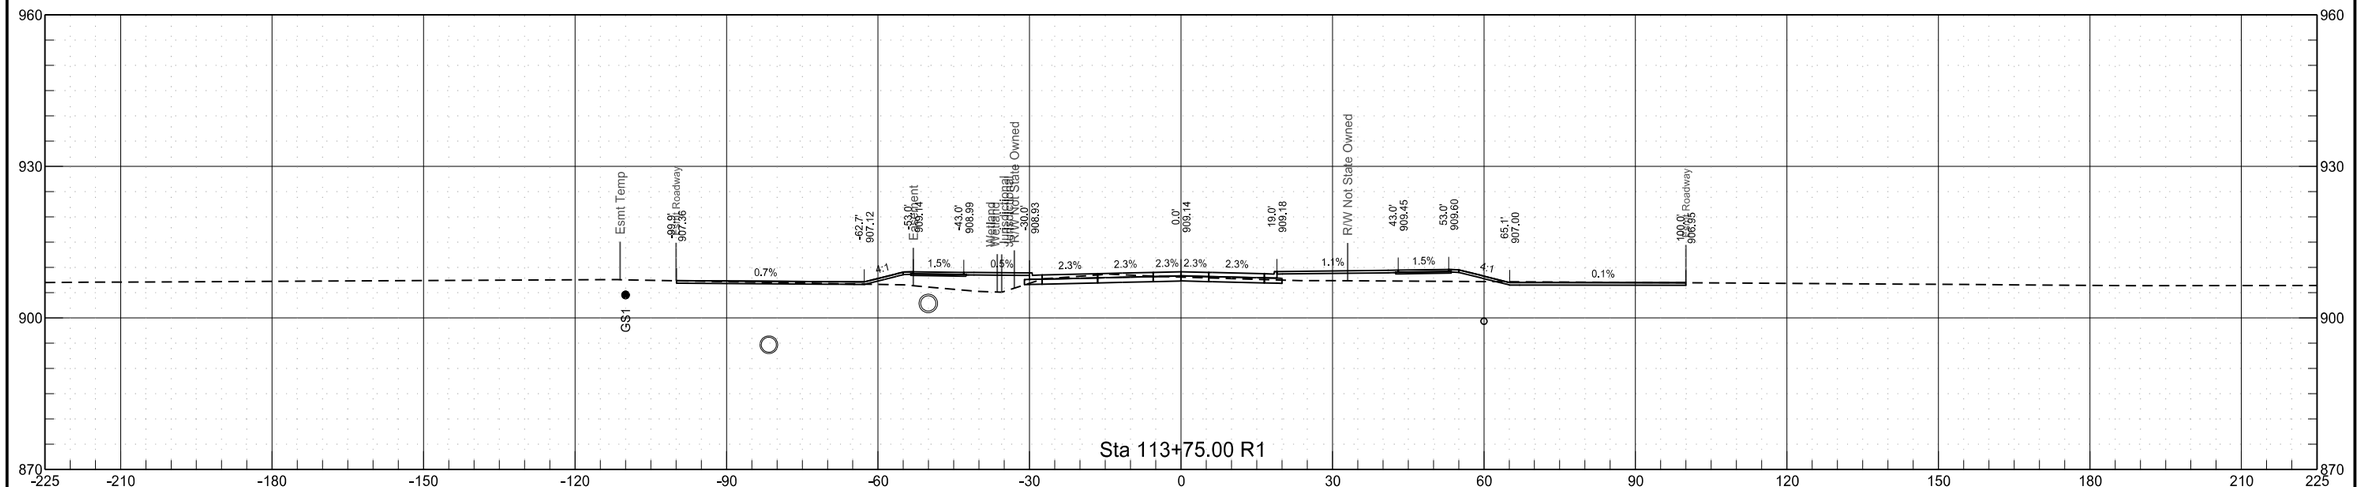


64th Avenue South
Chain PR64


	STATE	PROJECT NO.	SECTION NO.	SHEET NO.
	ND	SU-8-984(153)156	200	56

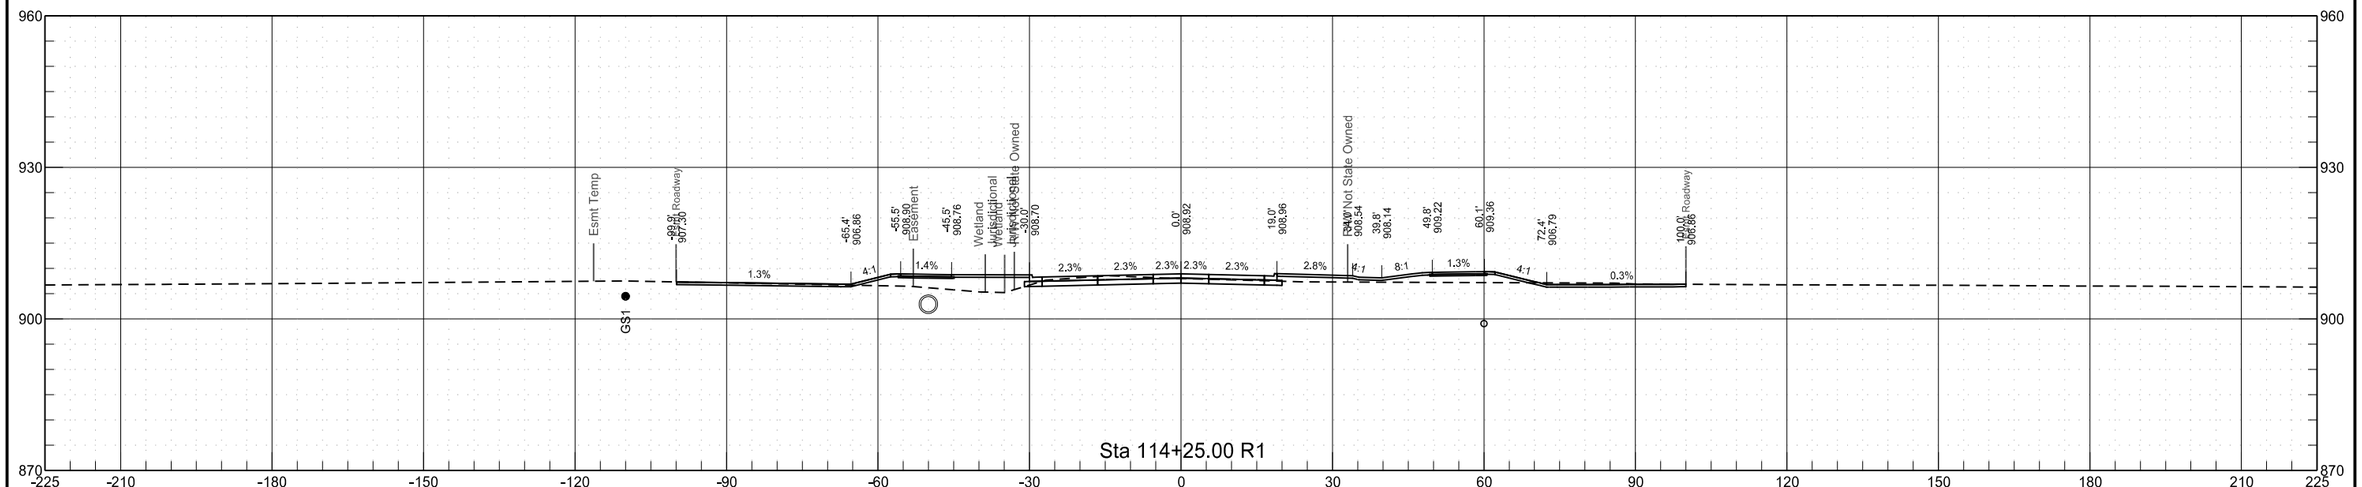

64th Avenue South
Chain PR64


	STATE	PROJECT NO.	SECTION NO.	SHEET NO.
	ND	SU-8-984(153)156	200	57

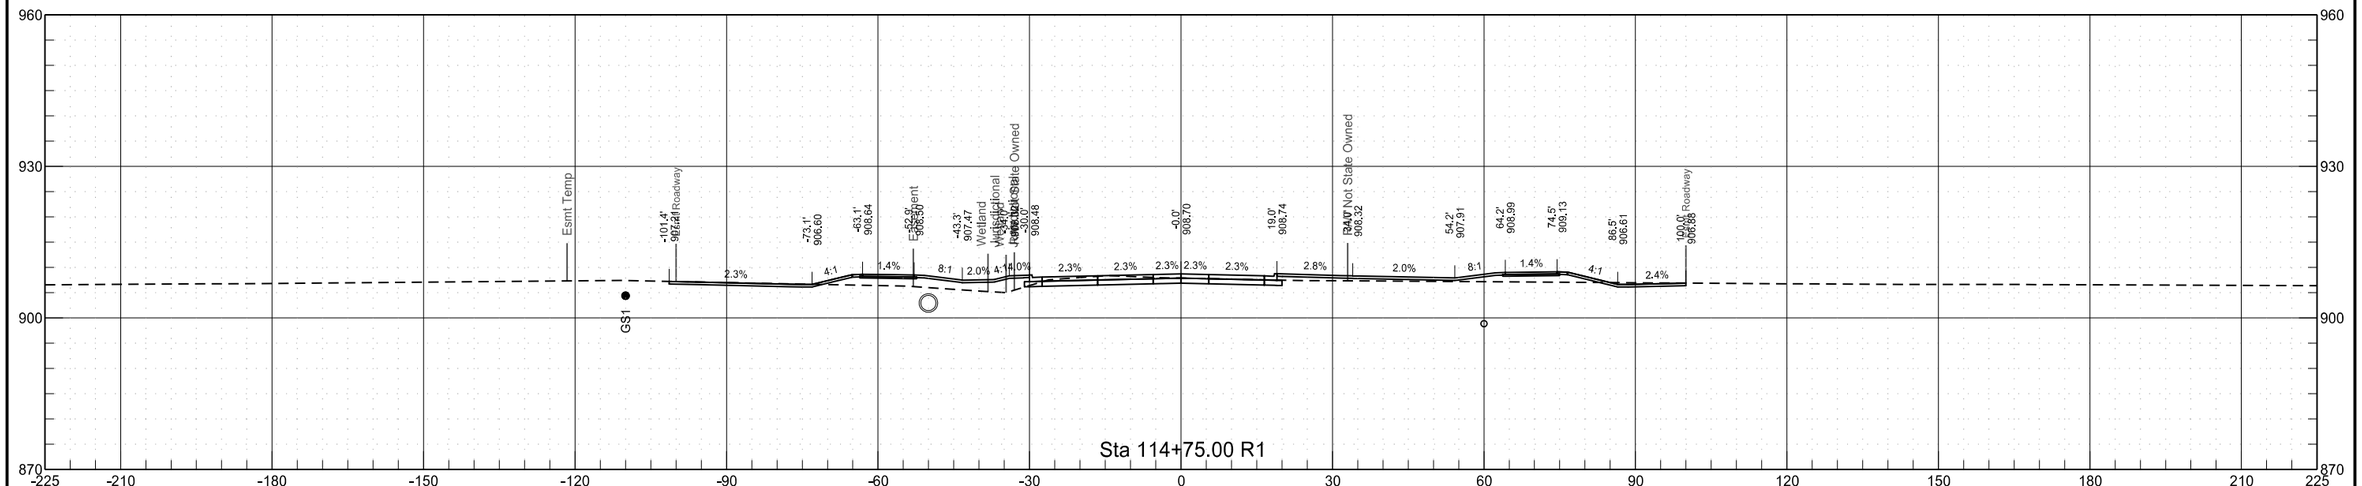


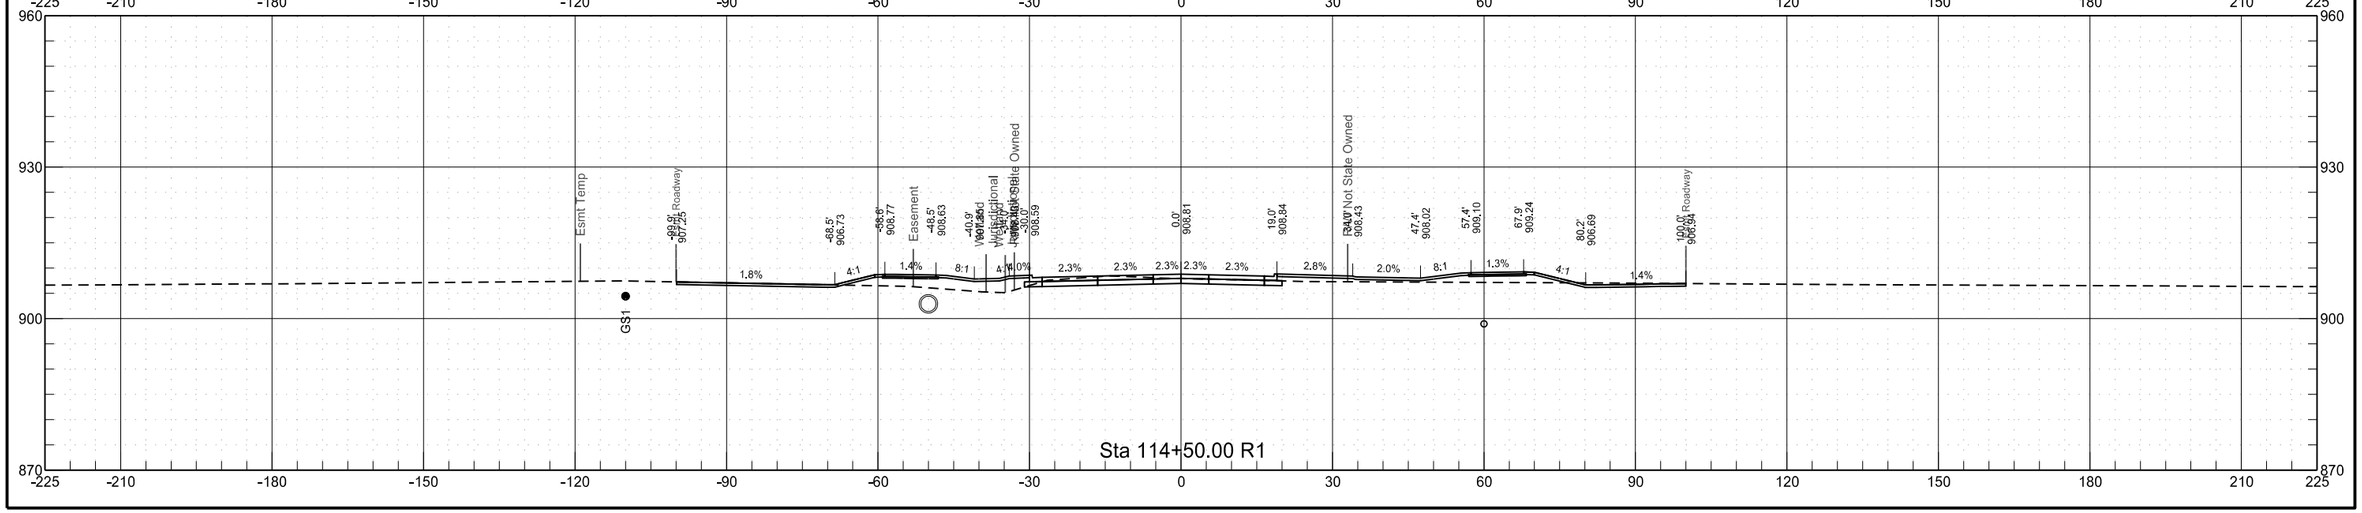

64th Avenue South
Chain PR64


	STATE	PROJECT NO.	SECTION NO.	SHEET NO.
	ND	SU-8-984(153)156	200	58

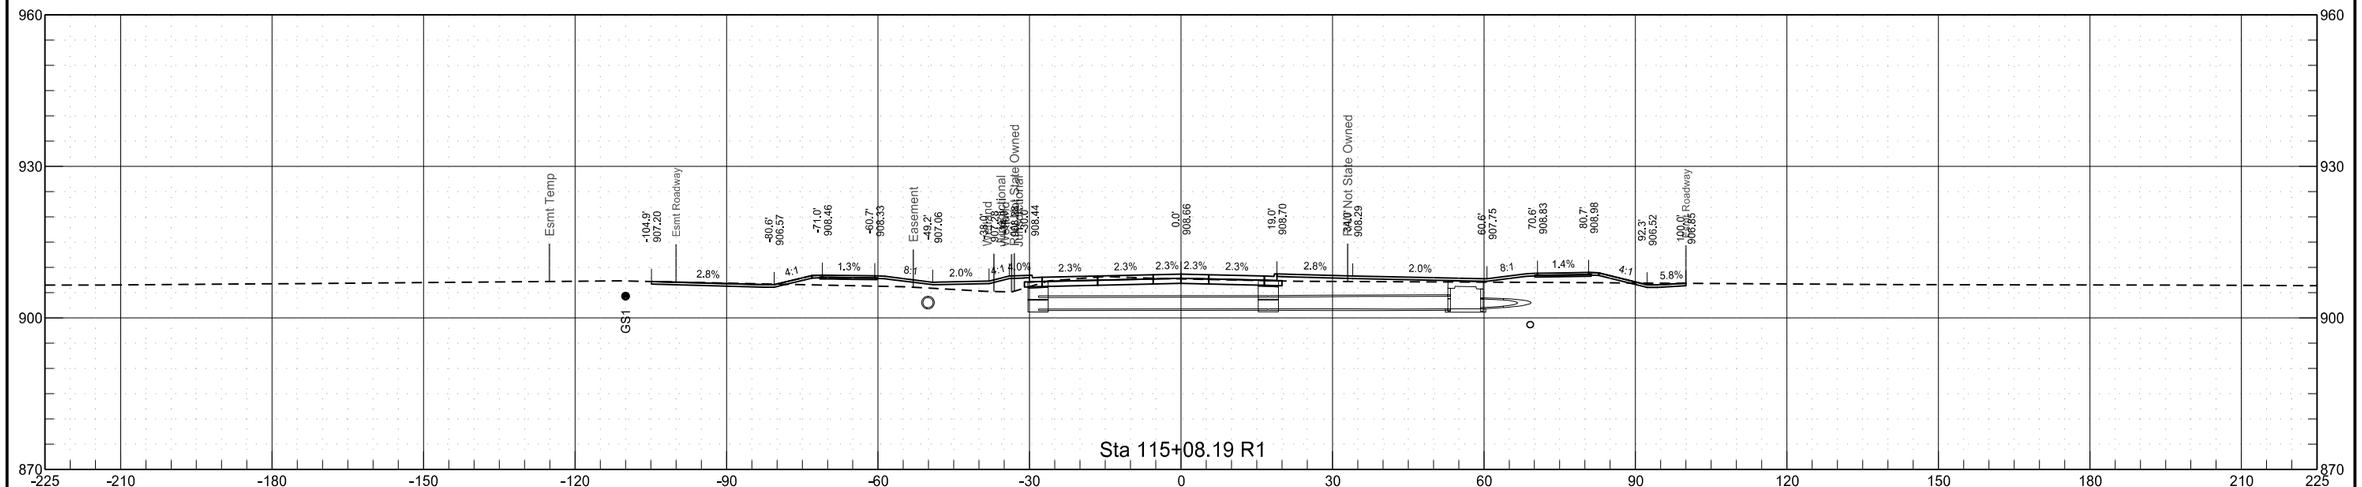

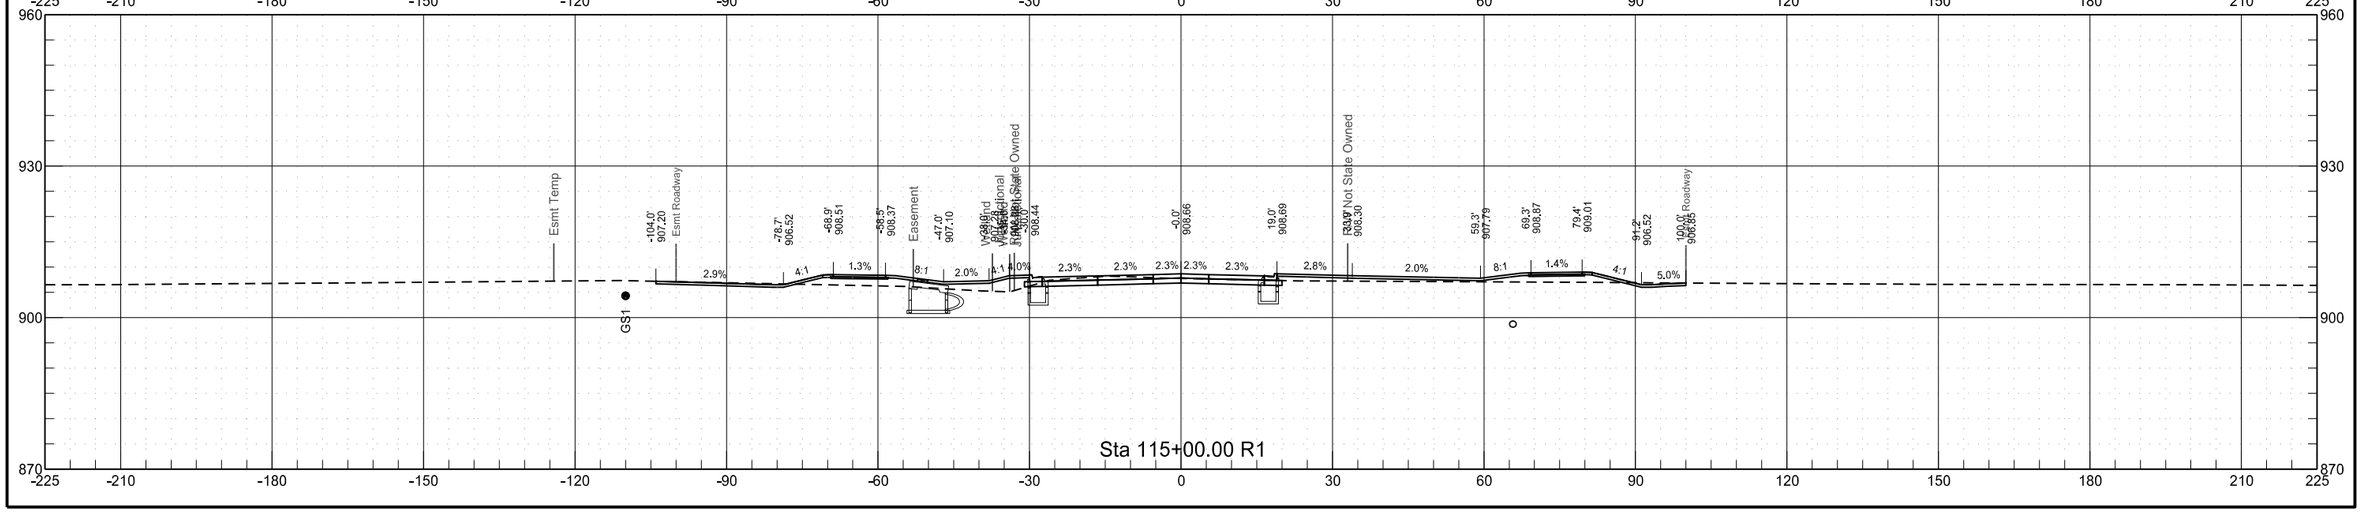


64th Avenue South
Chain PR64

	STATE	PROJECT NO.	SECTION NO.	SHEET NO.
	ND	SU-8-984(153)156	200	59

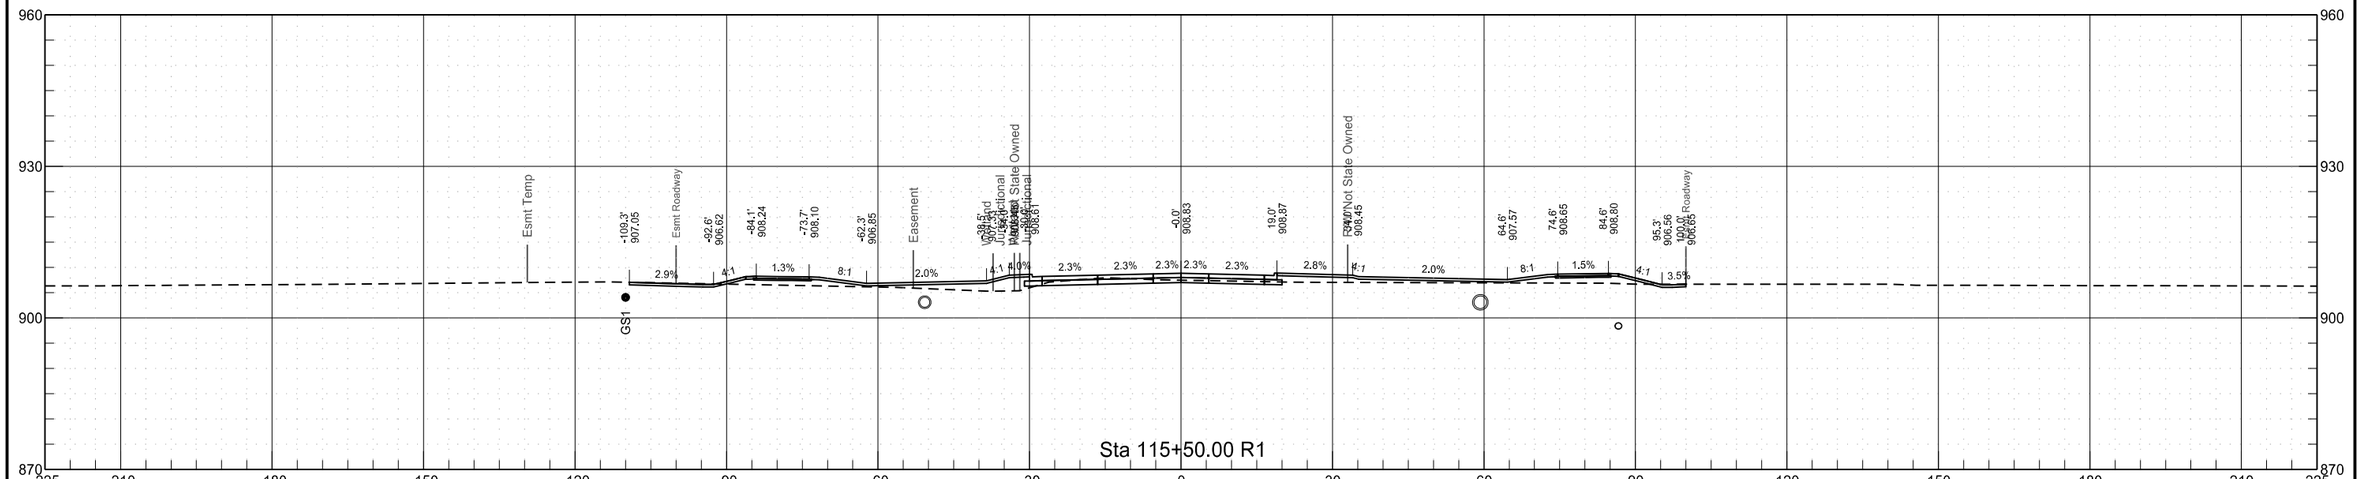


64th Avenue South
Chain PR64

	STATE	PROJECT NO.	SECTION NO.	SHEET NO.
	ND	SU-8-984(153)156	200	60

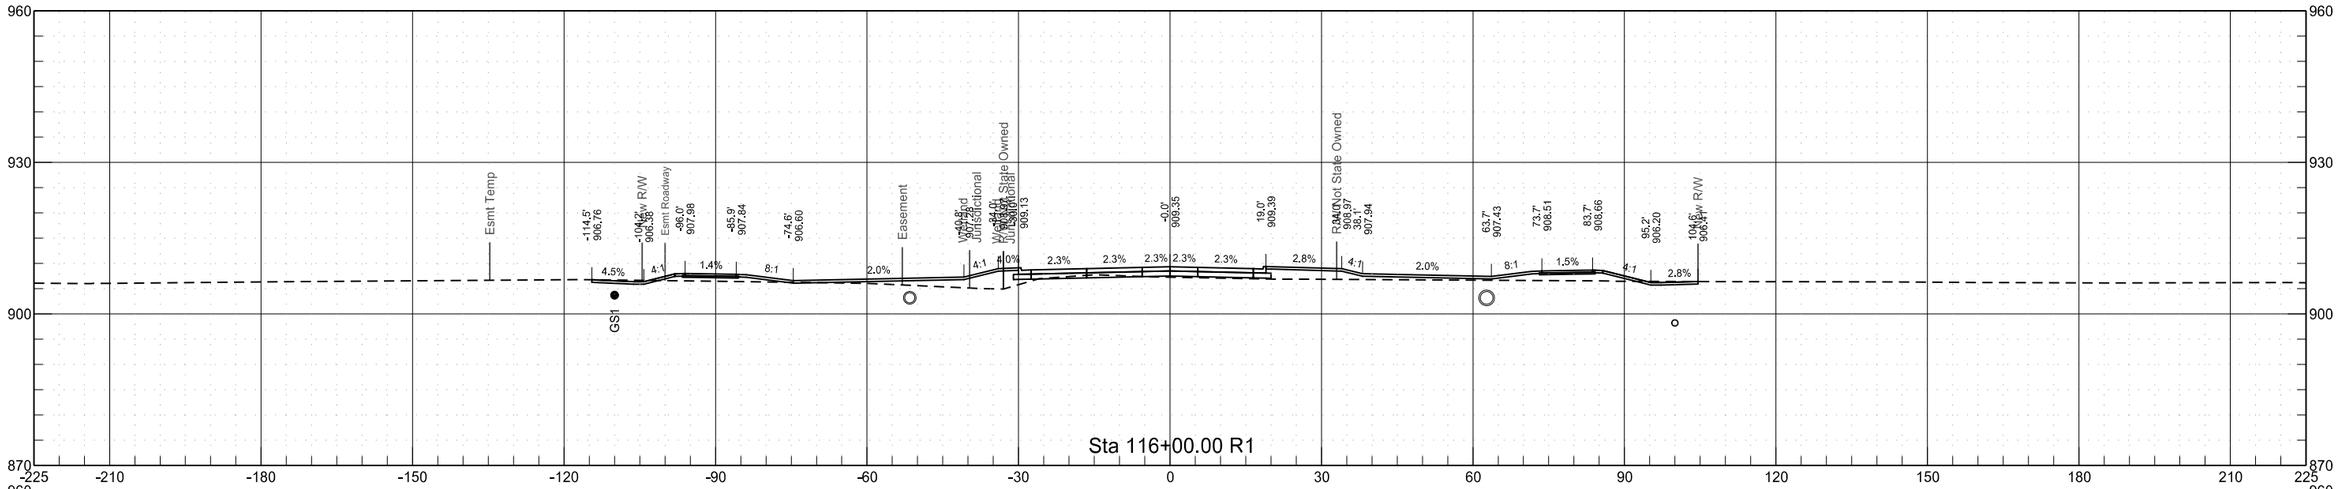

64th Avenue South
Chain PR64


	STATE	PROJECT NO.	SECTION NO.	SHEET NO.
	ND	SU-8-984(153)156	200	61

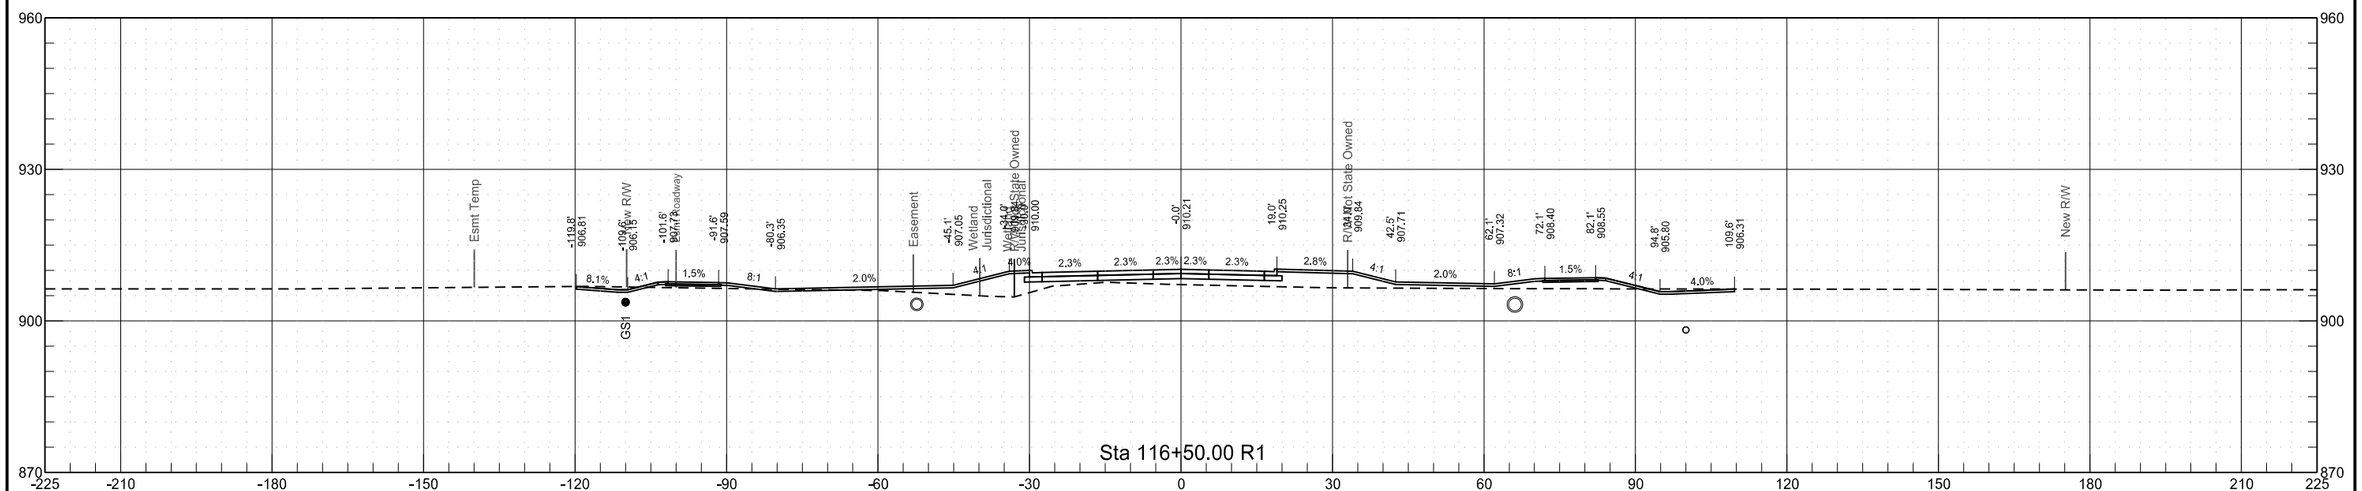

8/25/2020 7:16:56 PM toddhummel K:\Projects\City\ND\Fargo\14415104\CAD\80984156.153\Design\Plans\200\200XS_031-125_PR64.dgn

64th Avenue South
Chain PR64


	STATE	PROJECT NO.	SECTION NO.	SHEET NO.
	ND	SU-8-984(153)156	200	62

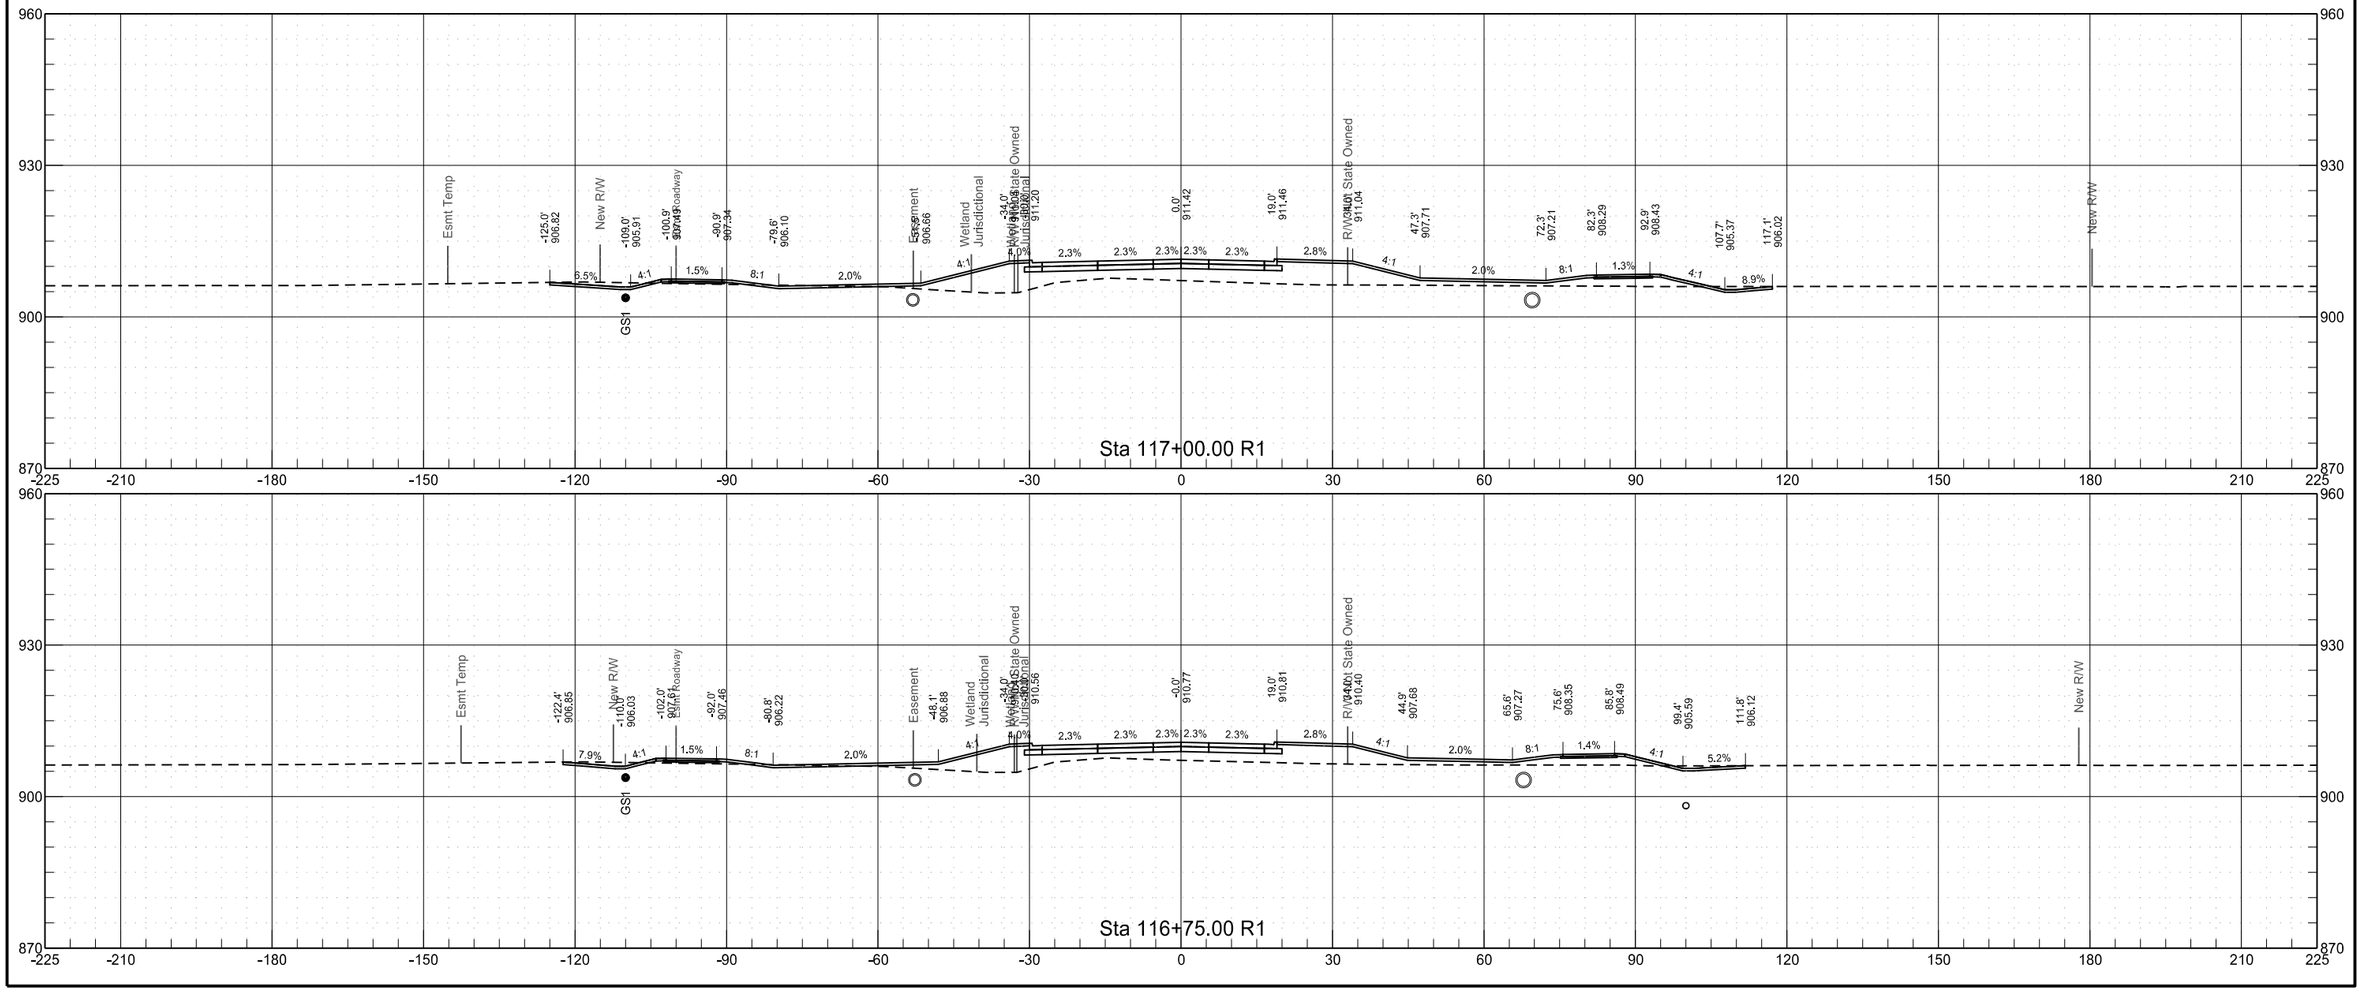

8/25/2020 7:16:58 PM toddhummel K:\Projects\City\ND\Fargo\14415104\CAD\80984156.153\Design\Plans\200\200XS_031-125_PR64.dgn


64th Avenue South
Chain PR64


	STATE	PROJECT NO.	SECTION NO.	SHEET NO.
	ND	SU-8-984(153)156	200	63

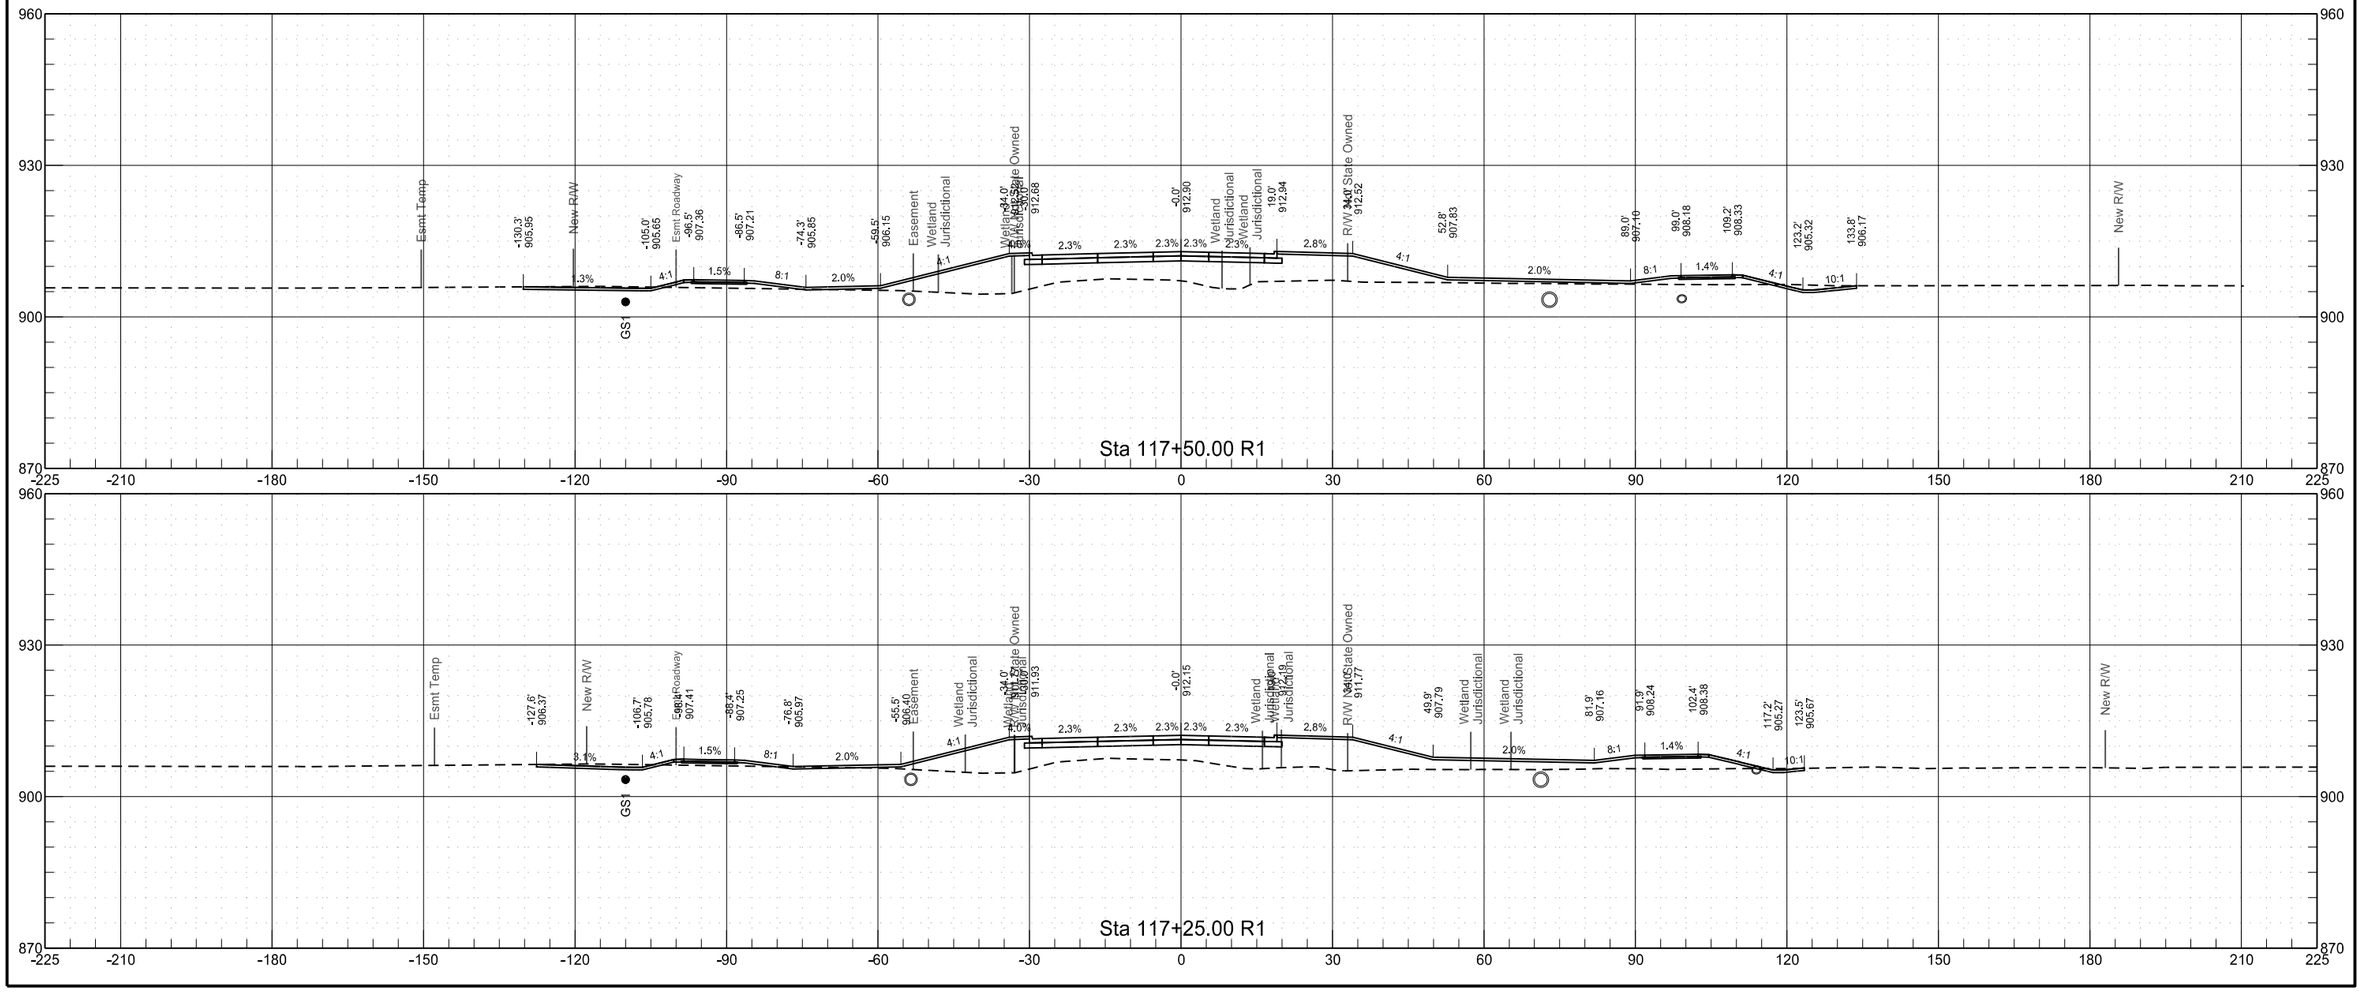

64th Avenue South
Chain PR64


	STATE	PROJECT NO.	SECTION NO.	SHEET NO.
	ND	SU-8-984(153)156	200	64

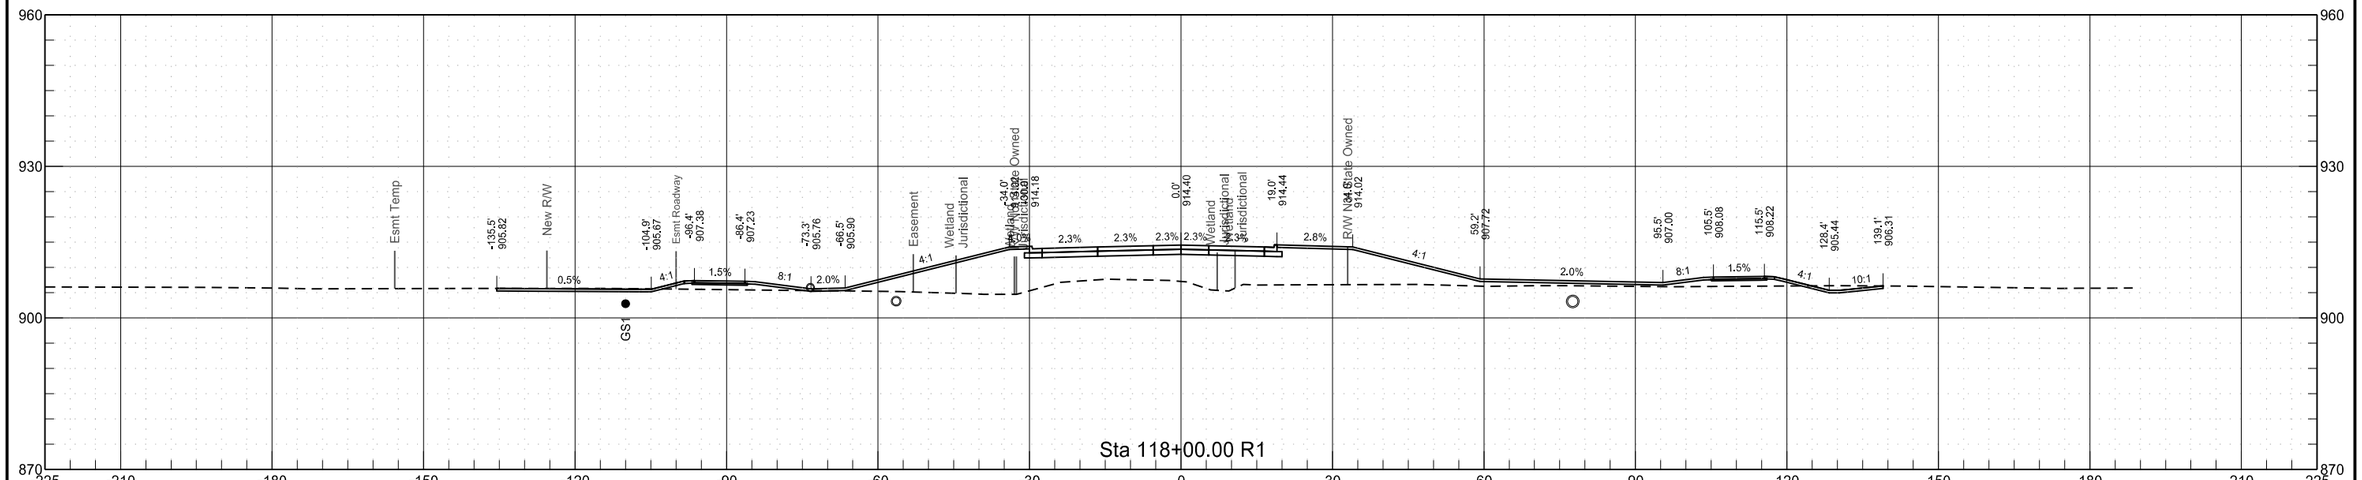


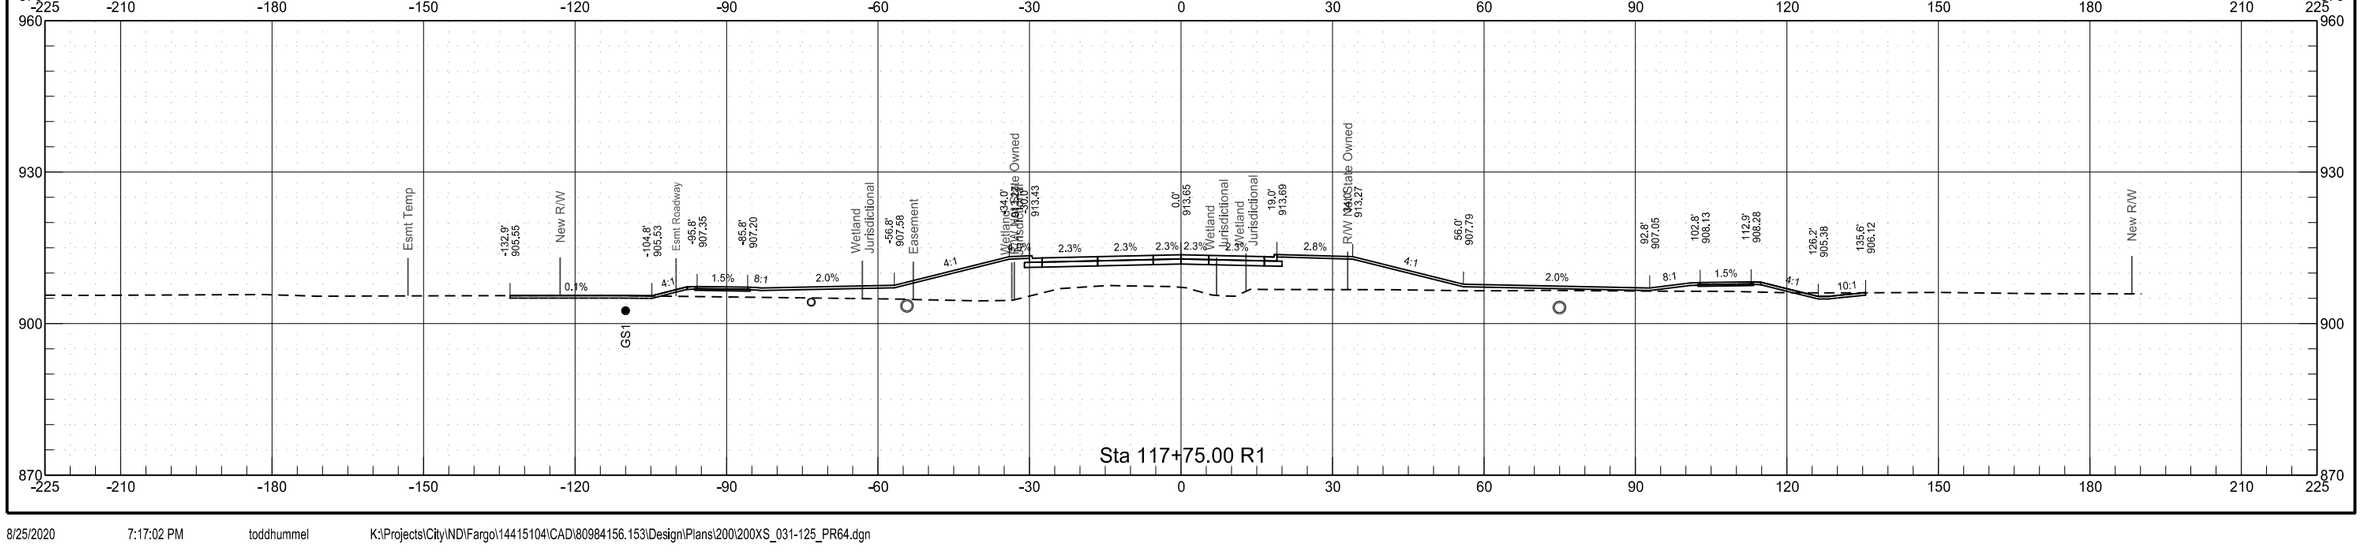

64th Avenue South
Chain PR64


	STATE	PROJECT NO.	SECTION NO.	SHEET NO.
	ND	SU-8-984(153)156	200	65

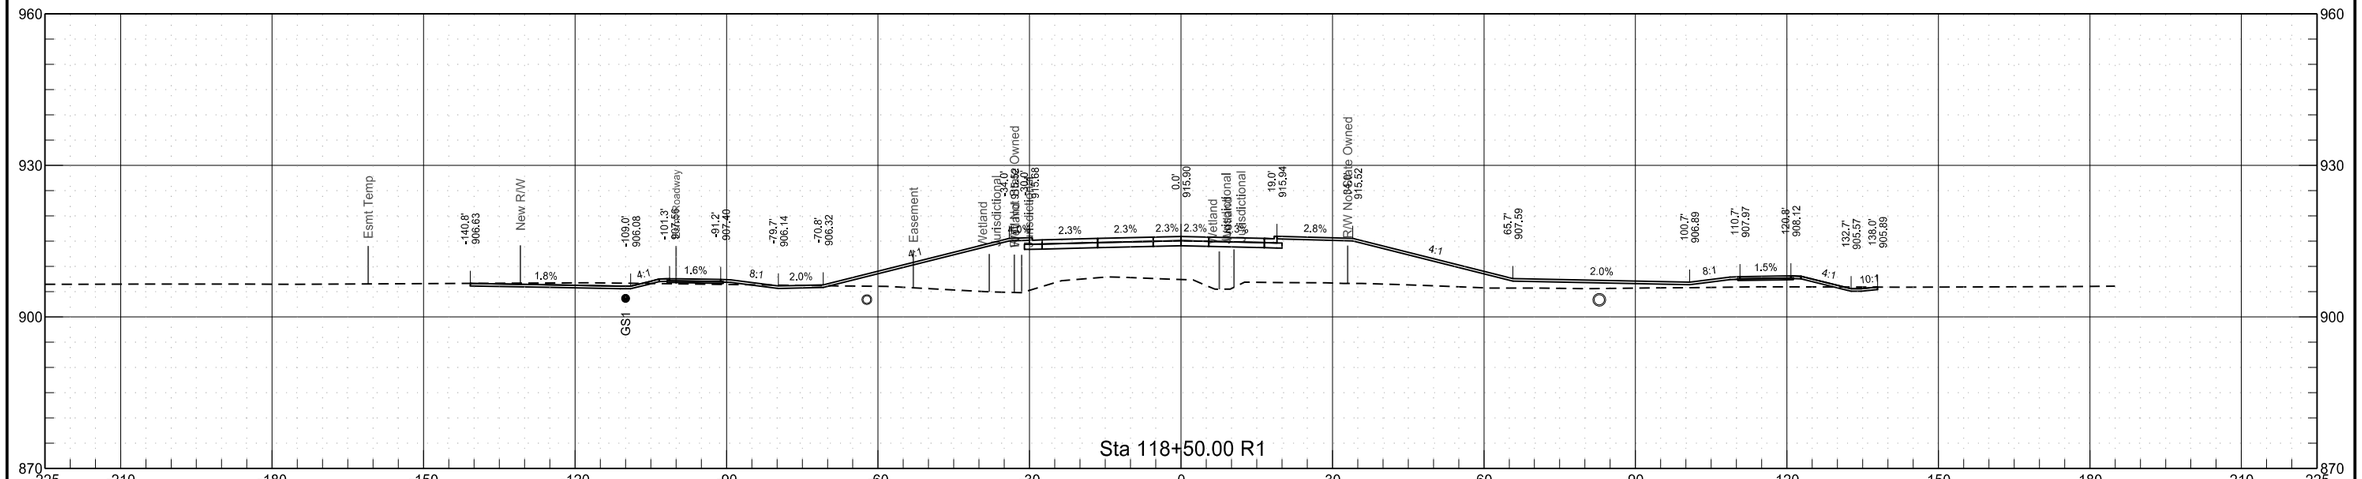


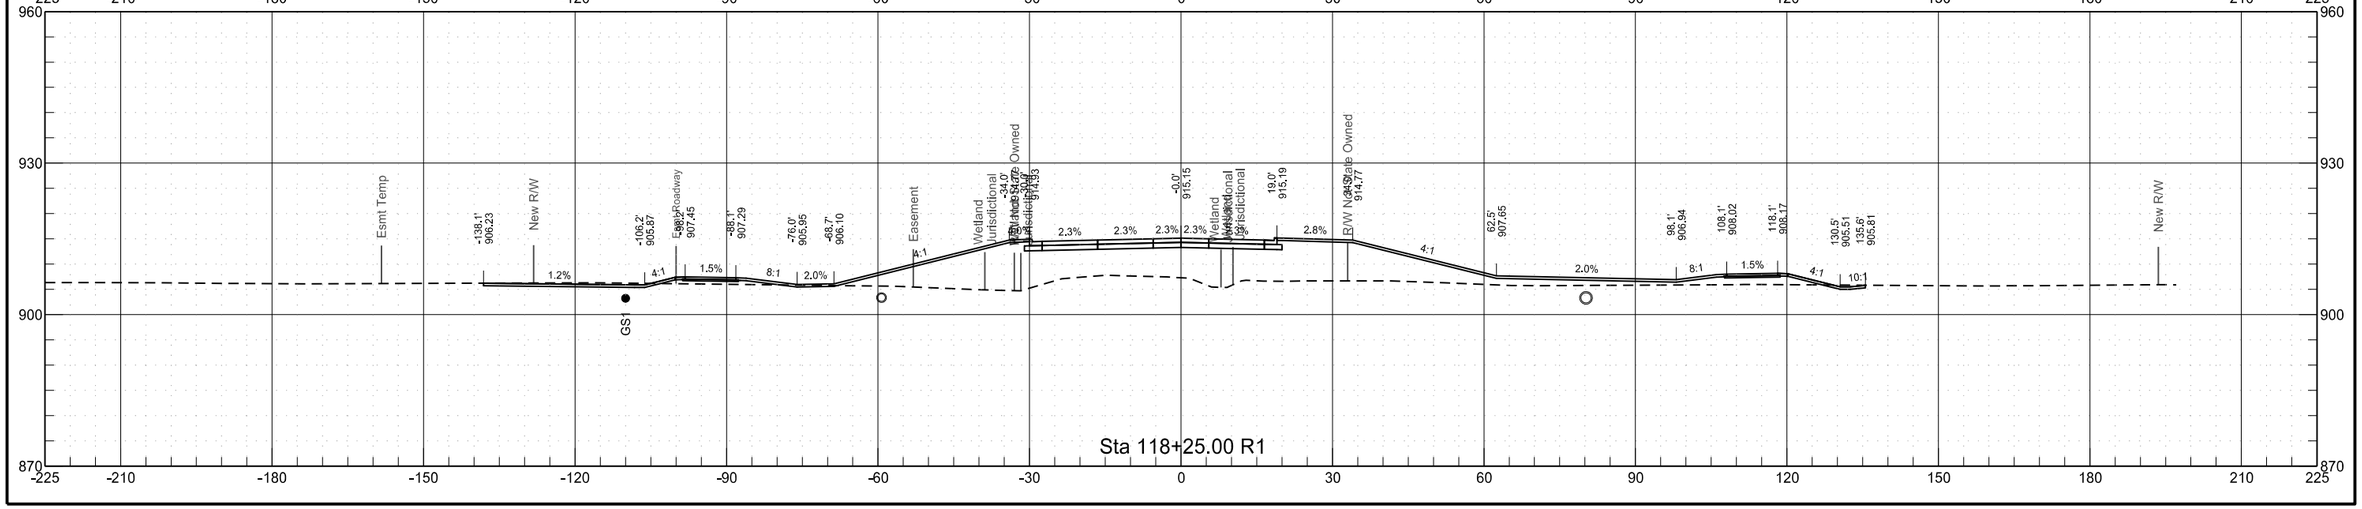

64th Avenue South
Chain PR64


	STATE	PROJECT NO.	SECTION NO.	SHEET NO.
	ND	SU-8-984(153)156	200	66

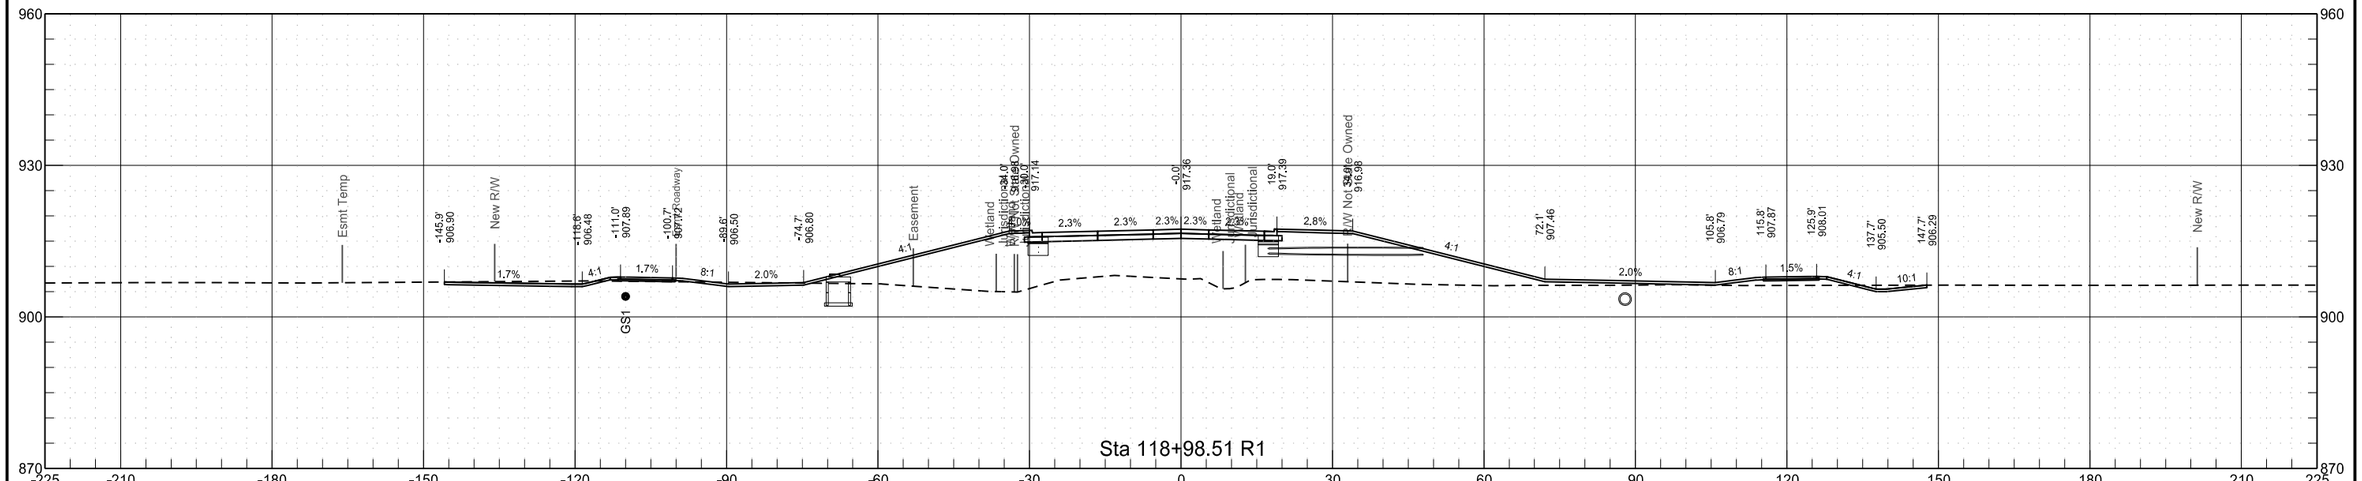


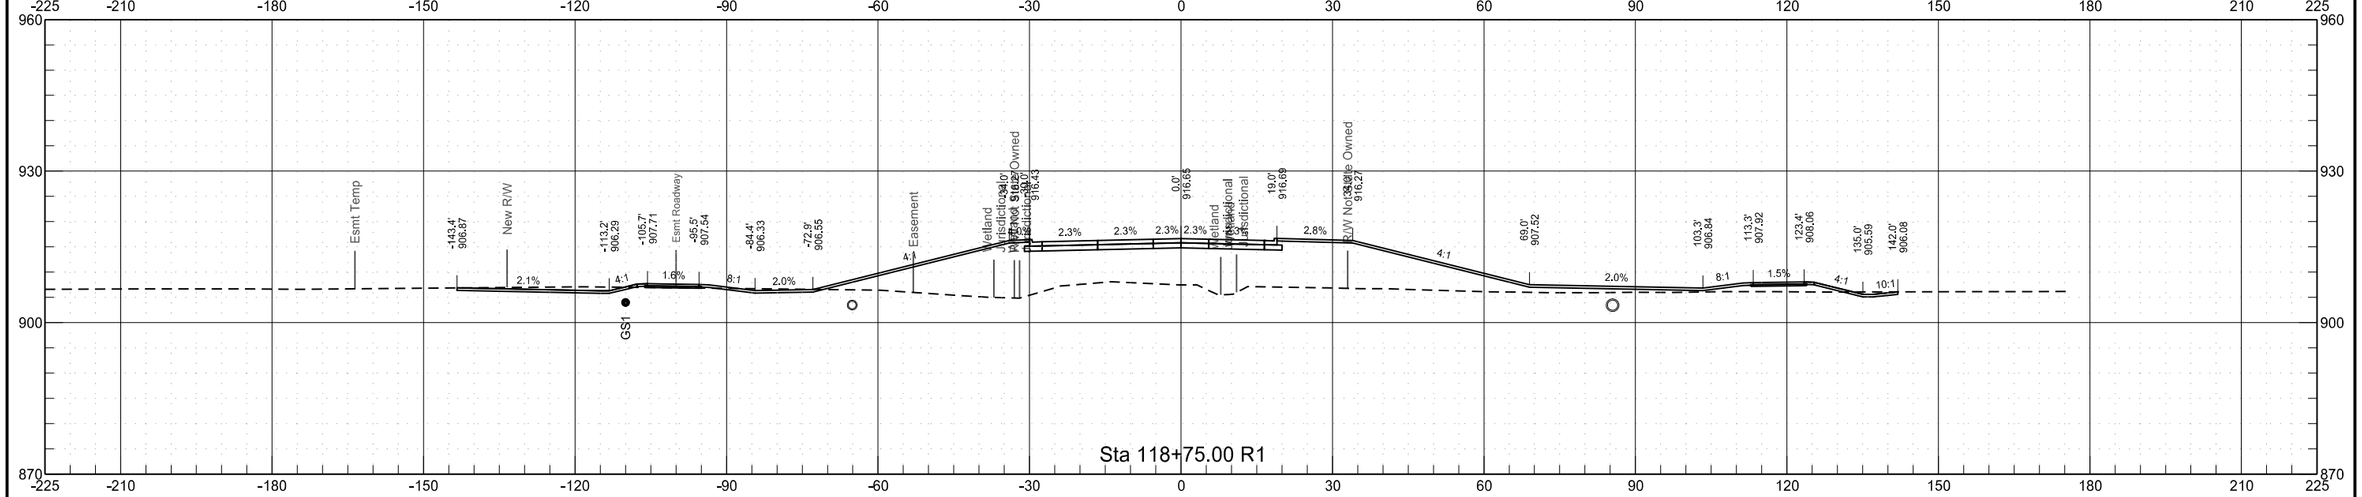

64th Avenue South
Chain PR64


	STATE	PROJECT NO.	SECTION NO.	SHEET NO.
	ND	SU-8-984(153)156	200	67

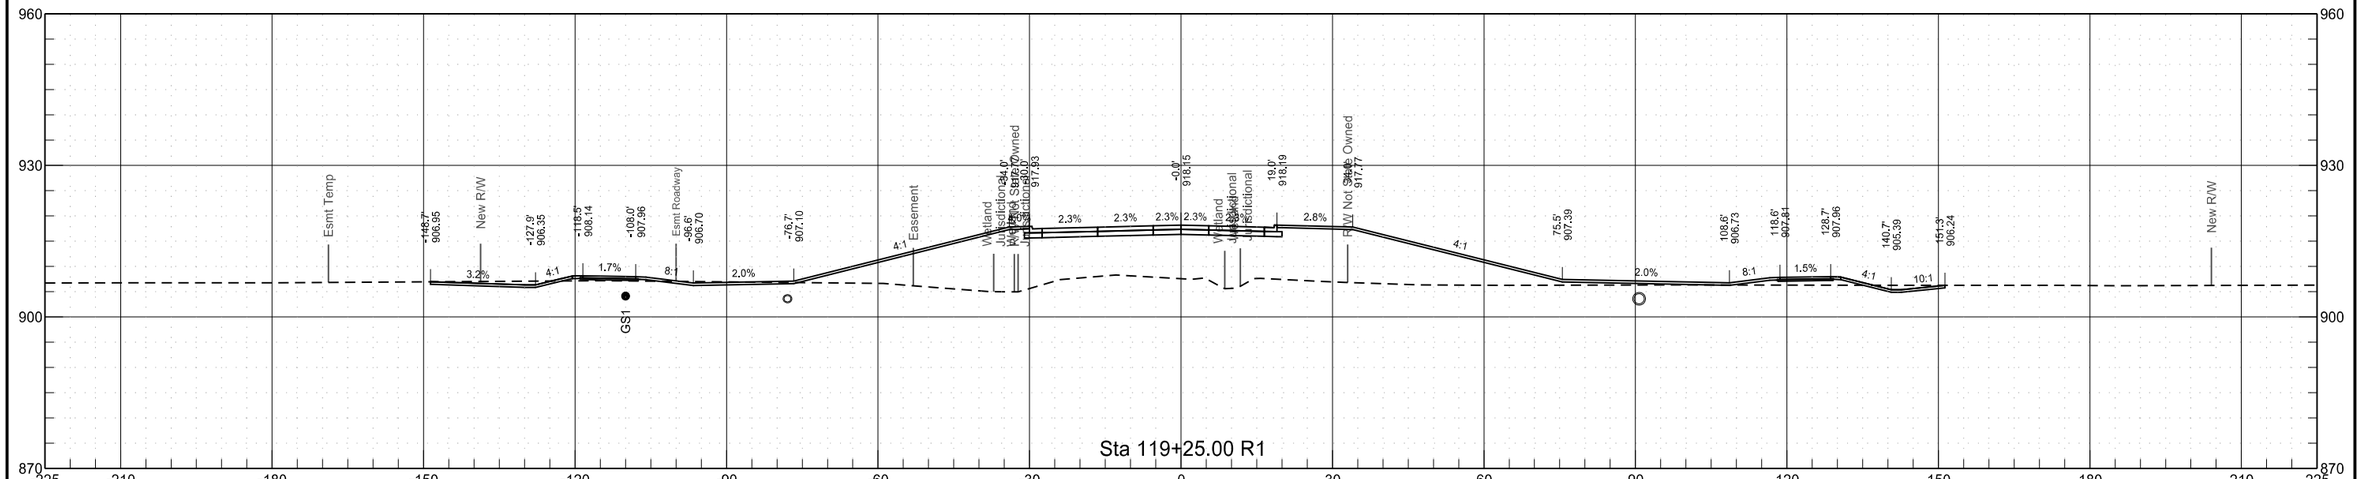

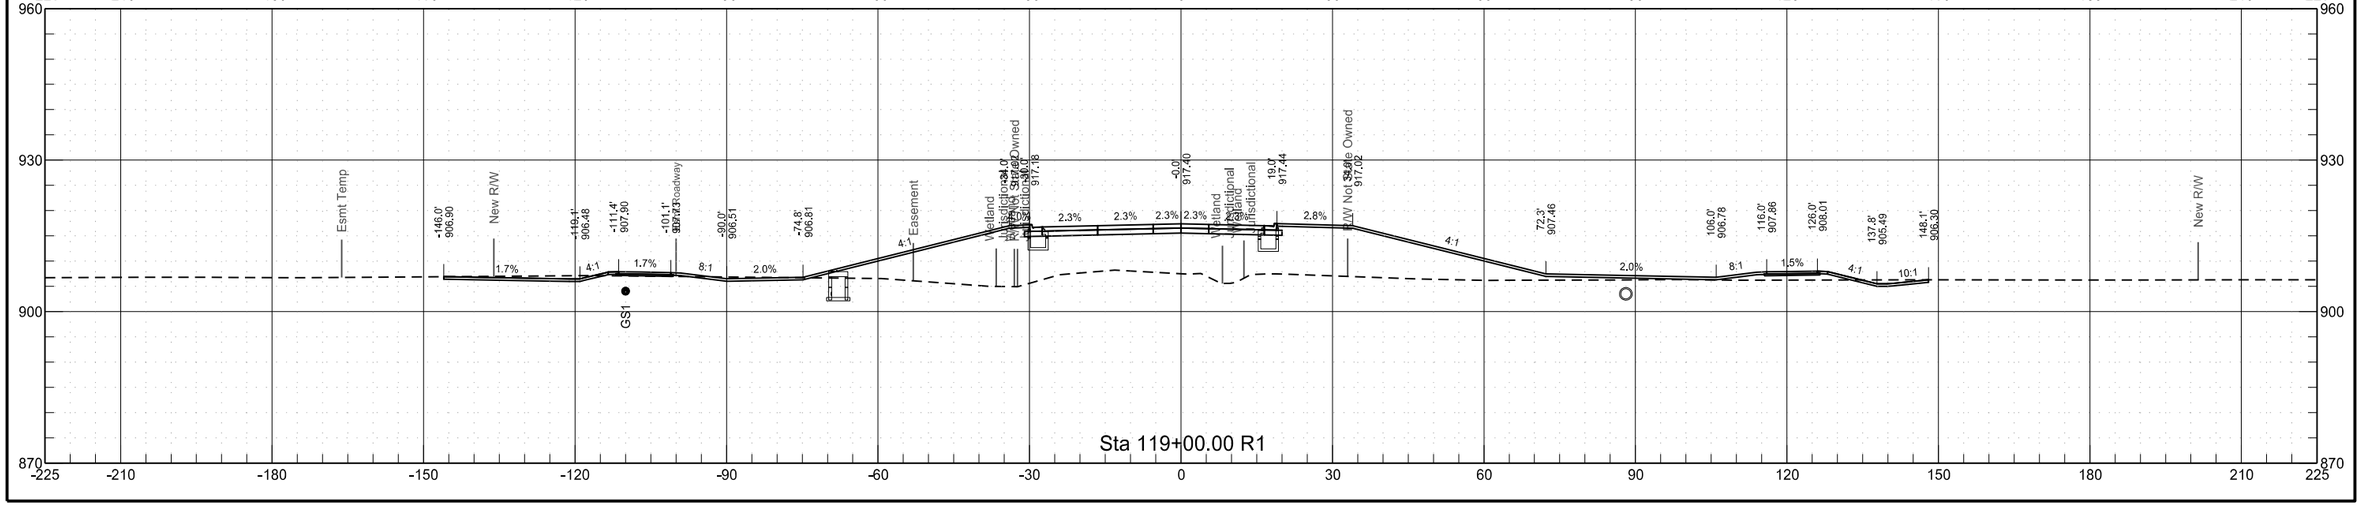


64th Avenue South
Chain PR64

	STATE	PROJECT NO.	SECTION NO.	SHEET NO.
	ND	SU-8-984(153)156	200	68

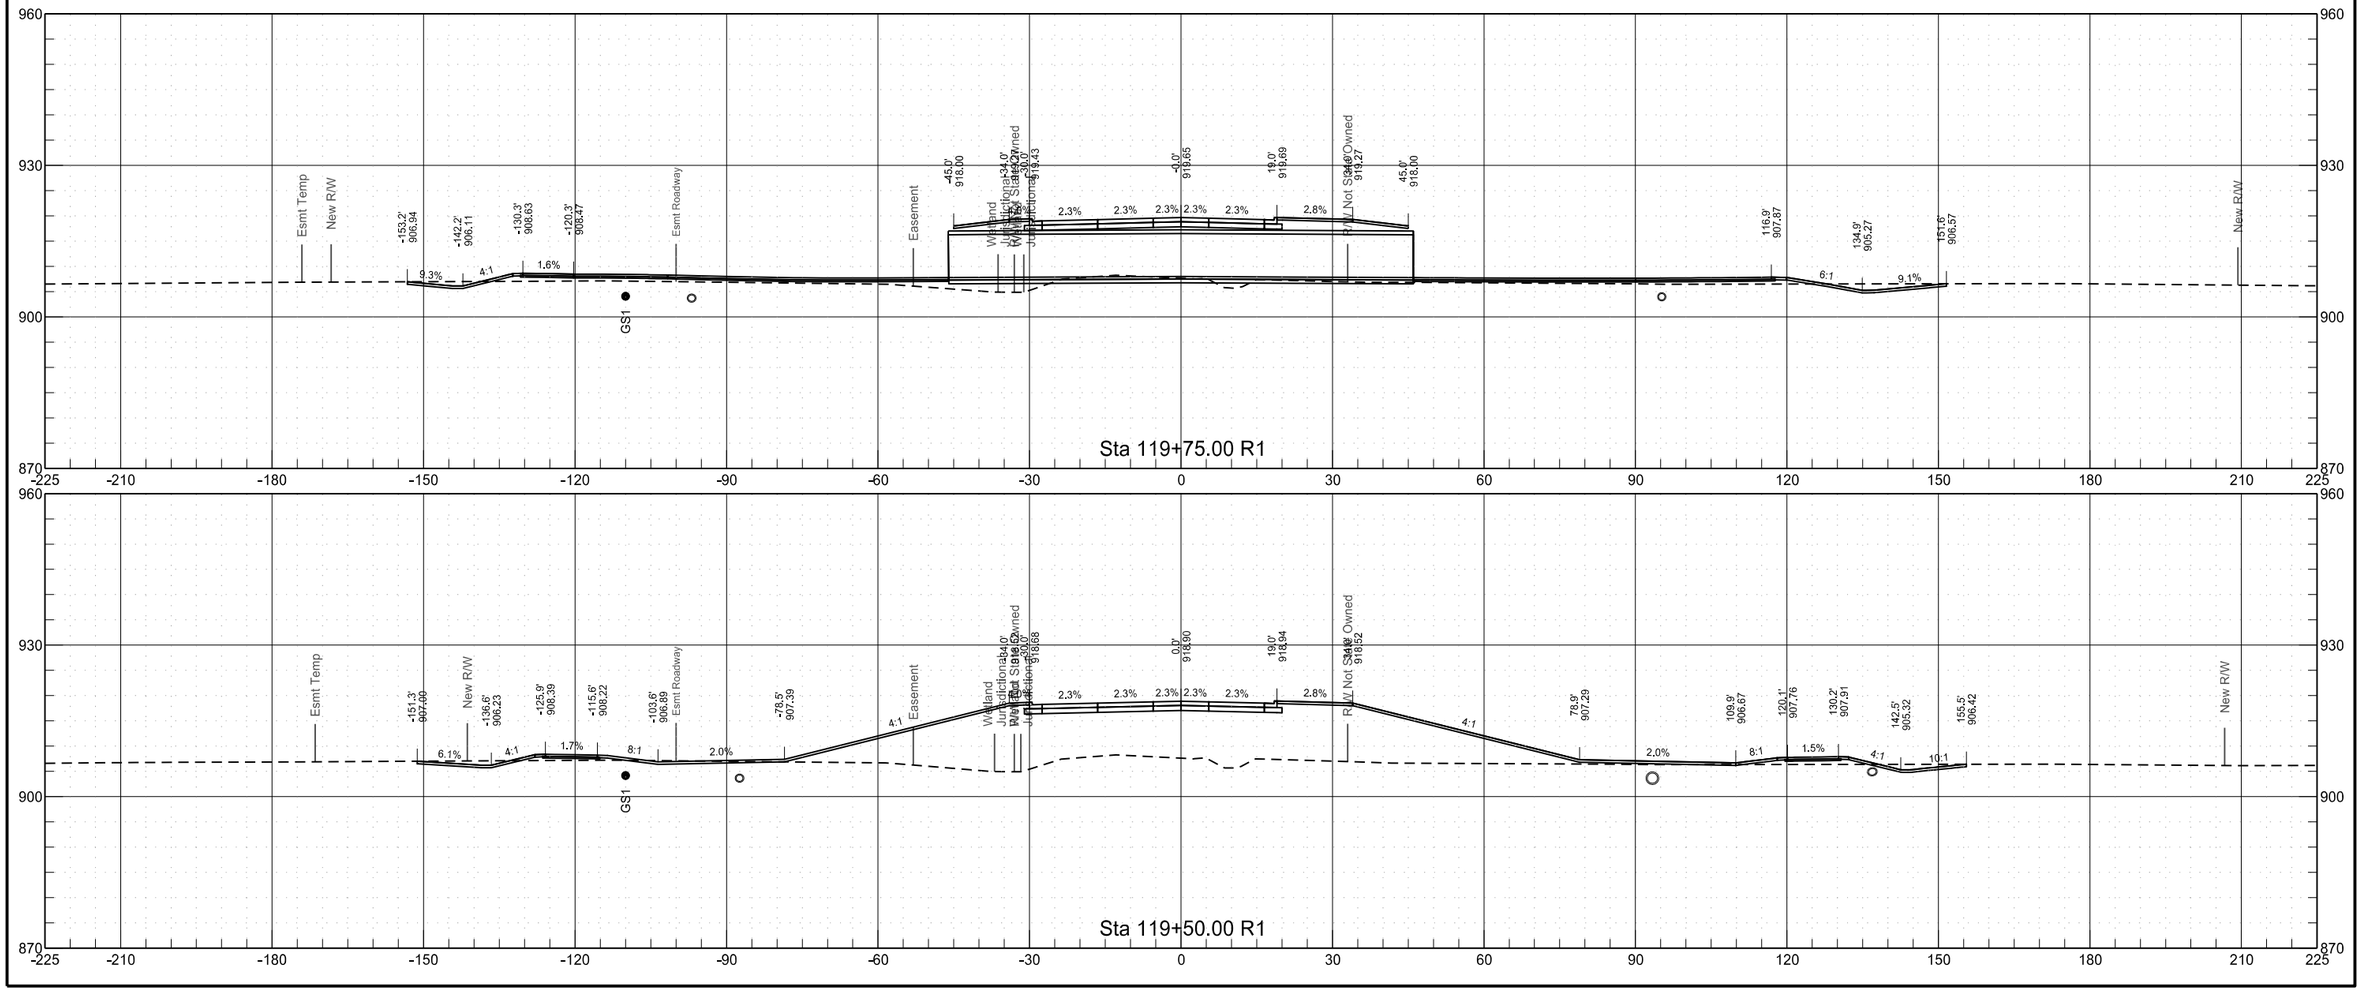

64th Avenue South
Chain PR64


	STATE	PROJECT NO.	SECTION NO.	SHEET NO.
	ND	SU-8-984(153)156	200	69

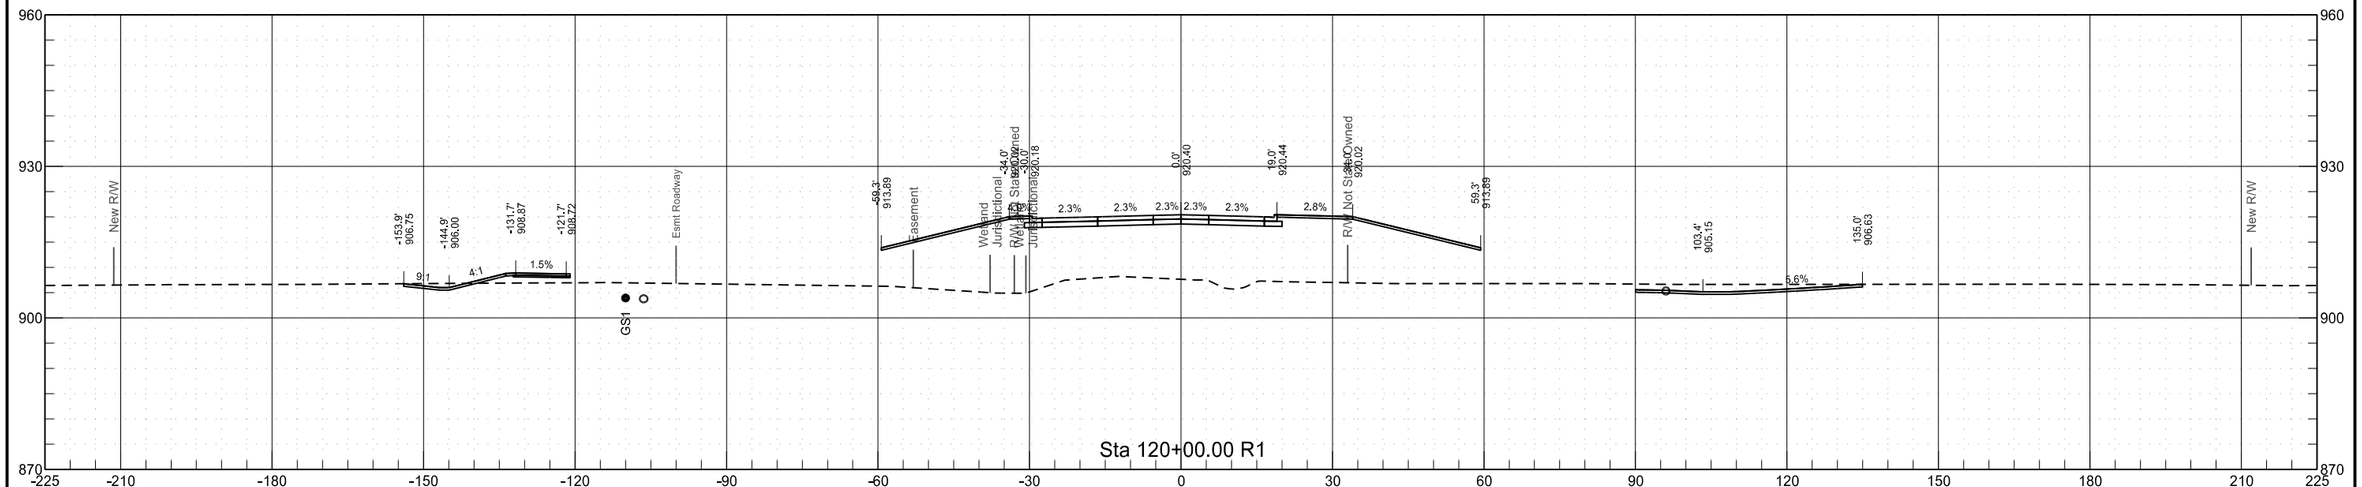

8/25/2020 7:17:10 PM toddhummel K:\Projects\City\ND\Fargo\14415104\CAD\80984156.153\Design\Plans\200\200XS_031-125_PR64.dgn


64th Avenue South
Chain PR64


	STATE	PROJECT NO.	SECTION NO.	SHEET NO.
	ND	SU-8-984(153)156	200	70

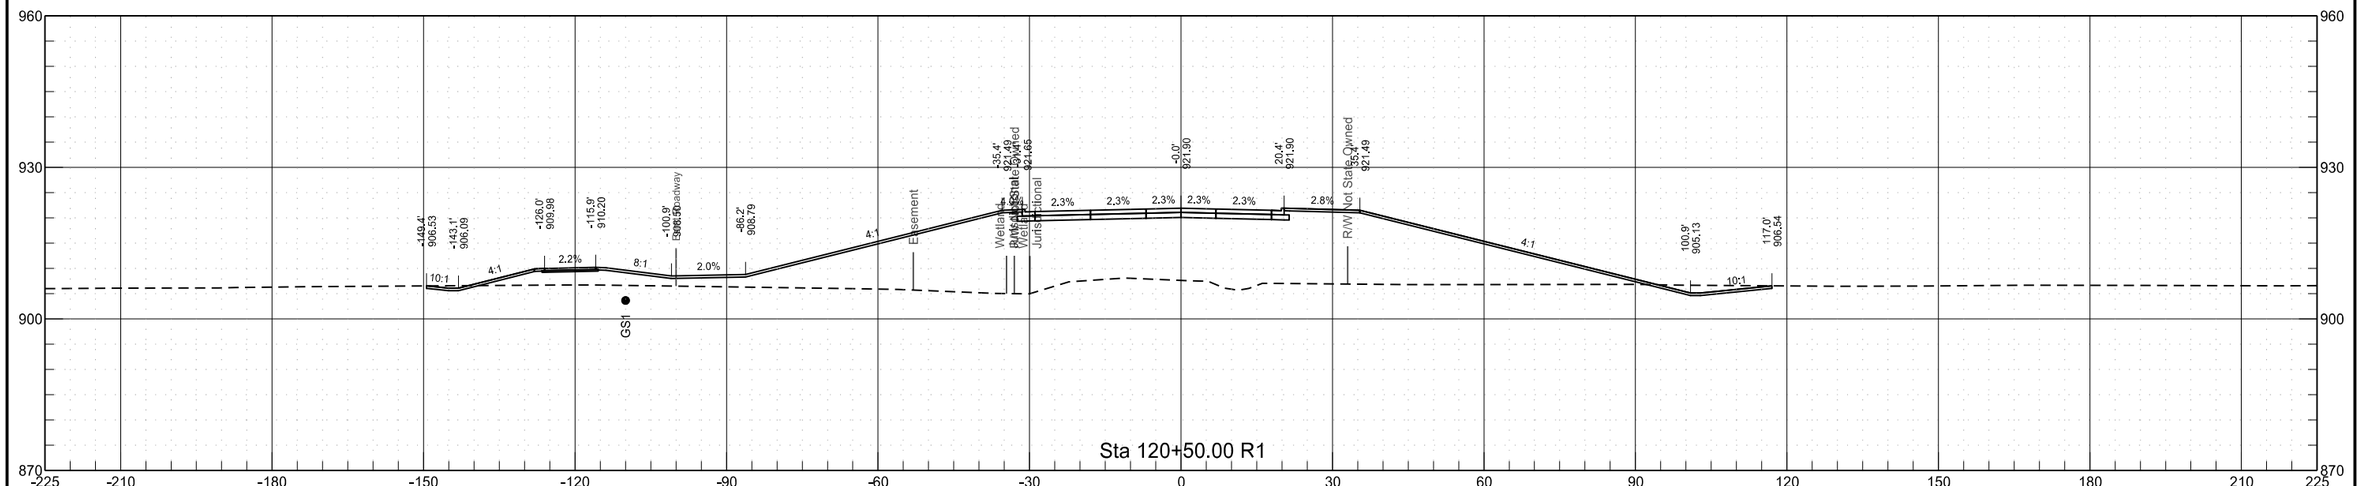

64th Avenue South
Chain PR64


	STATE	PROJECT NO.	SECTION NO.	SHEET NO.
	ND	SU-8-984(153)156	200	71

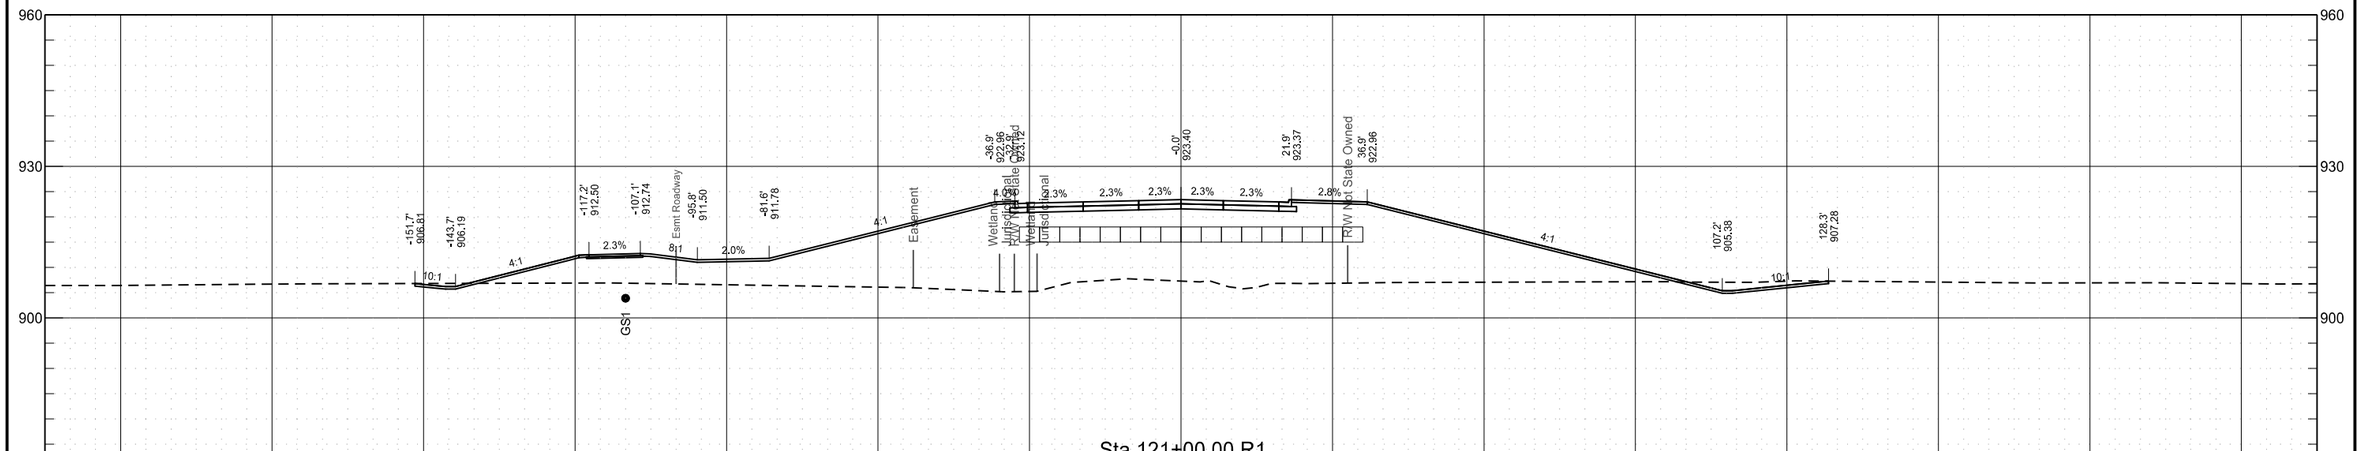


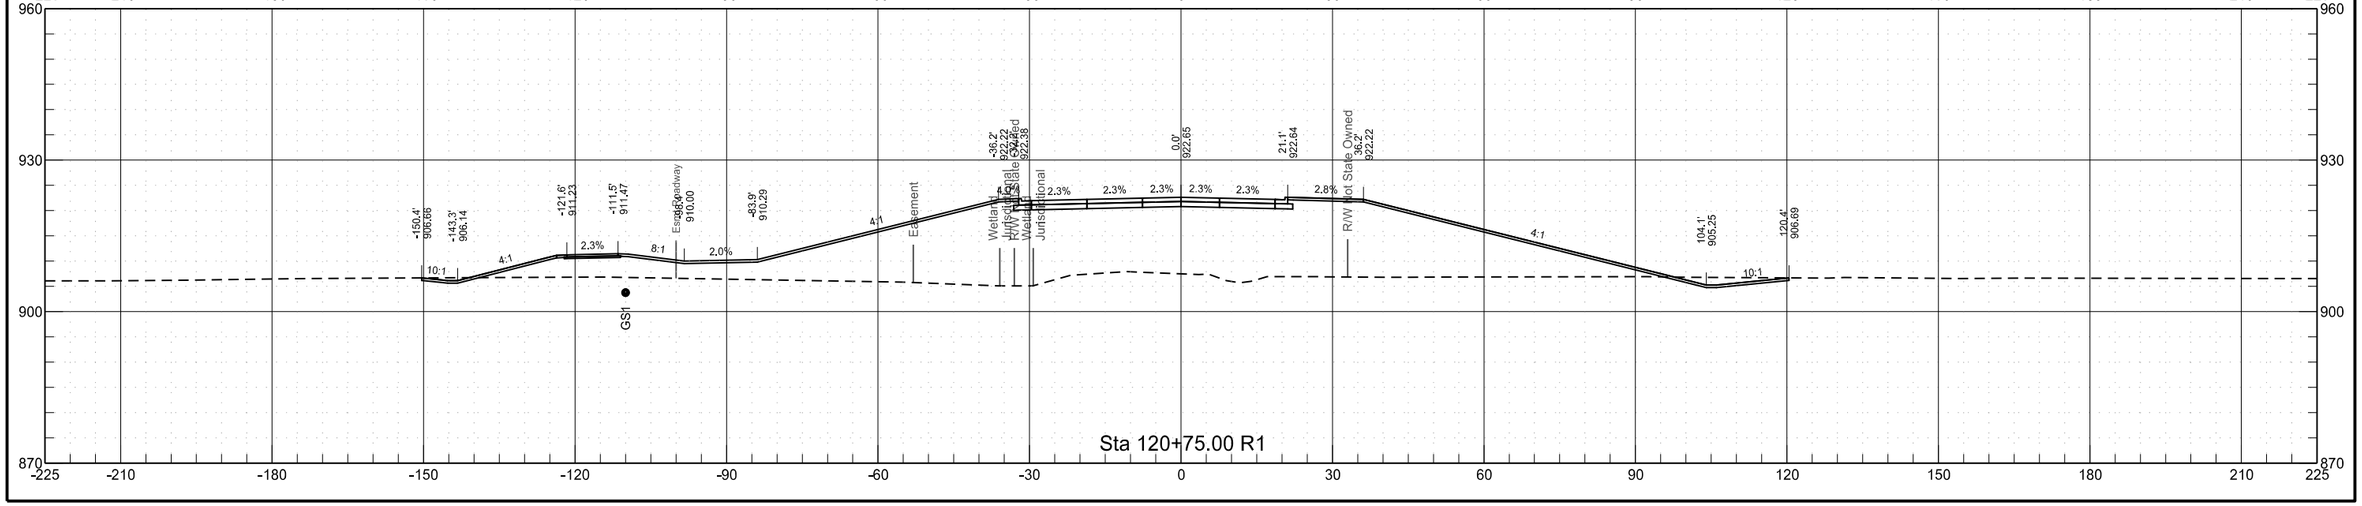

64th Avenue South
Chain PR64


	STATE	PROJECT NO.	SECTION NO.	SHEET NO.
	ND	SU-8-984(153)156	200	72

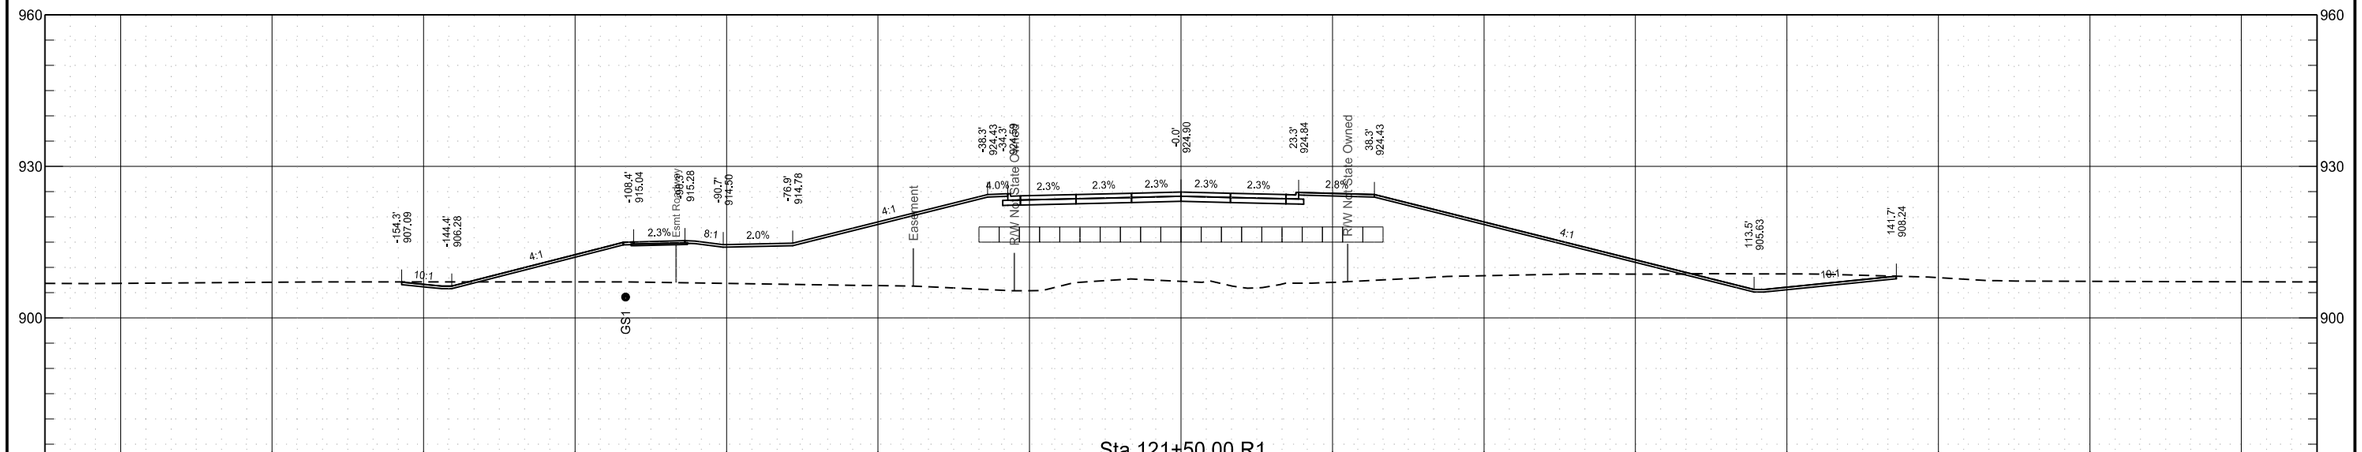


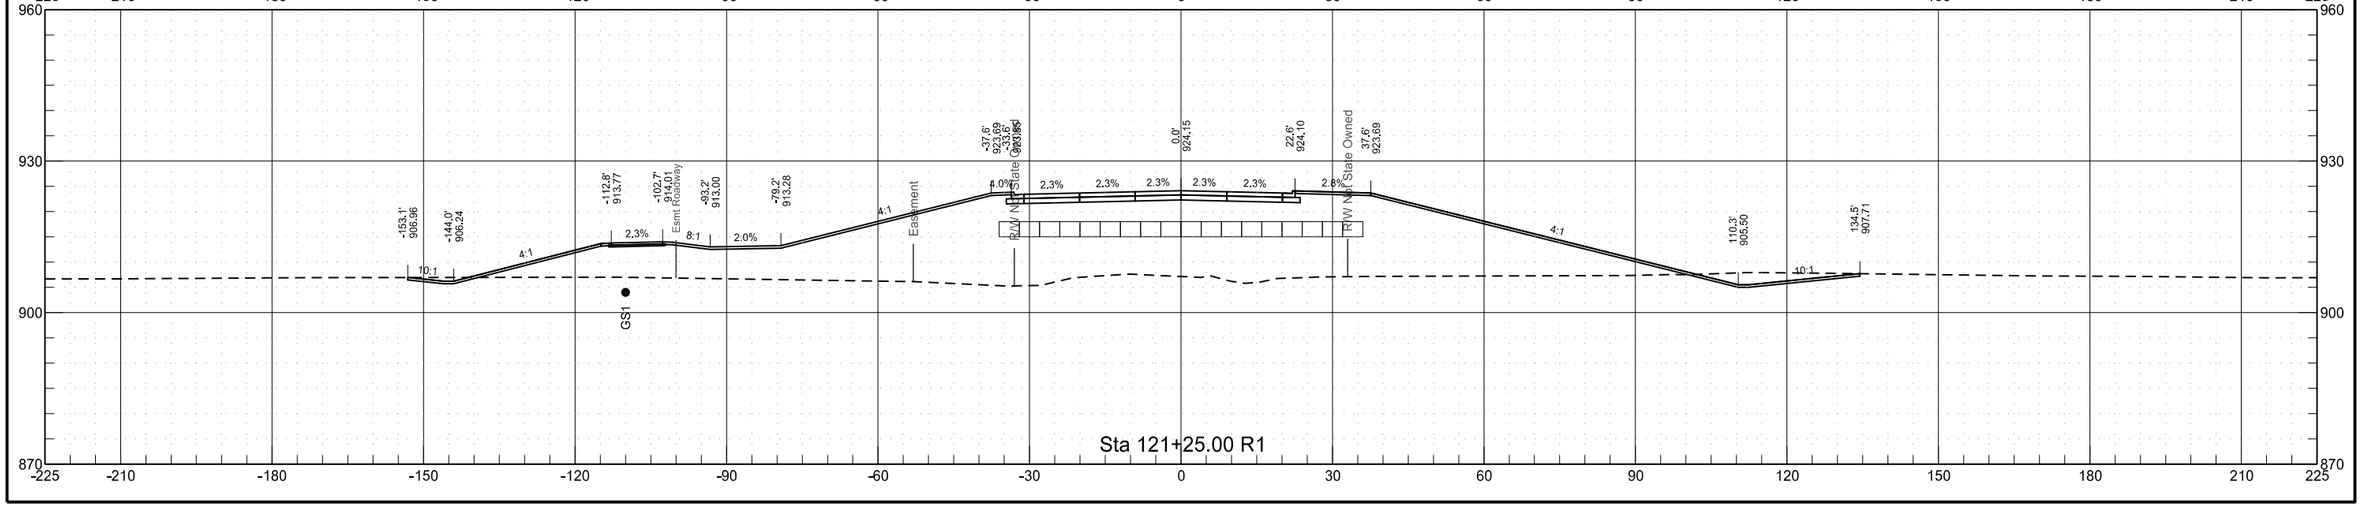

64th Avenue South
Chain PR64


	STATE	PROJECT NO.	SECTION NO.	SHEET NO.
	ND	SU-8-984(153)156	200	73

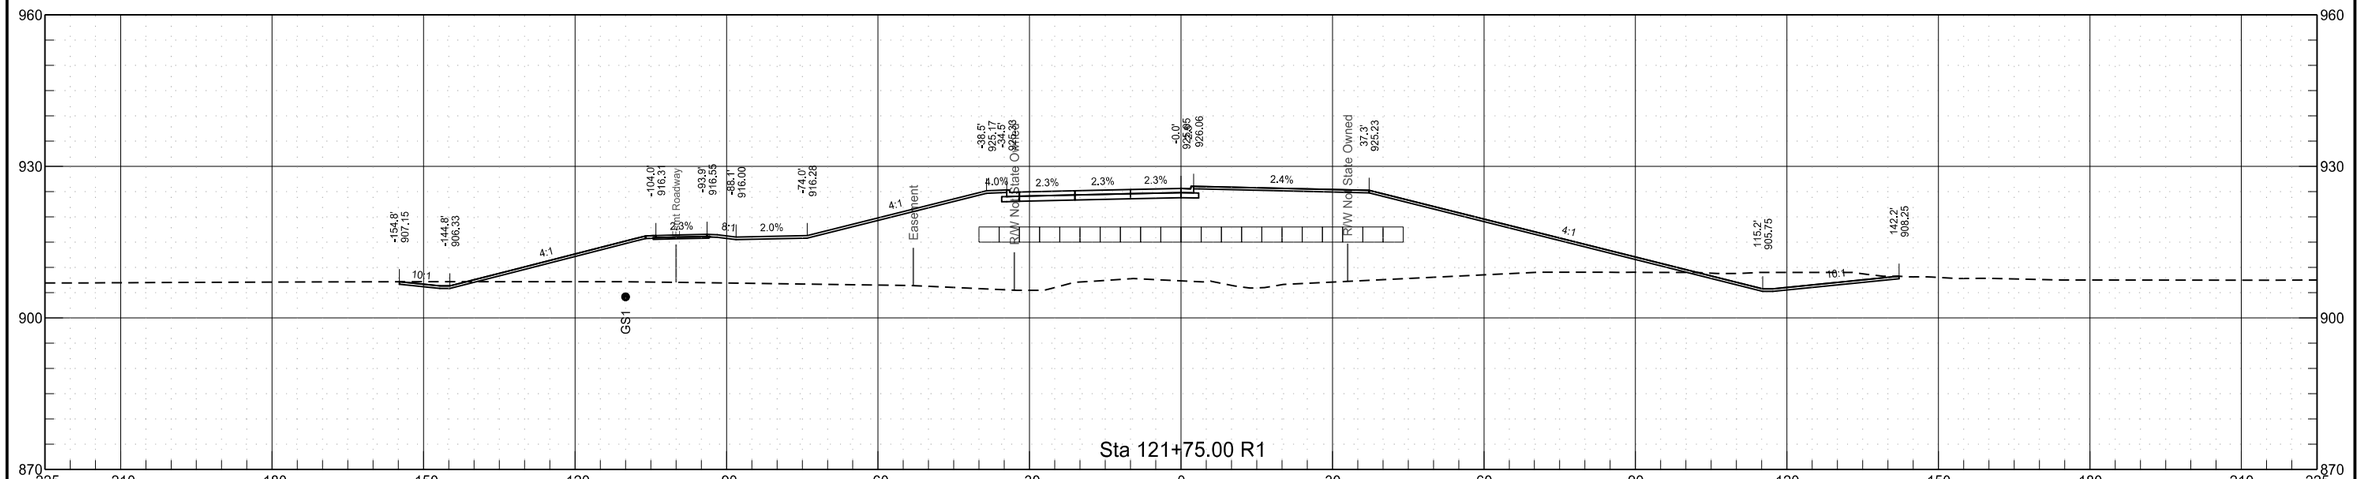

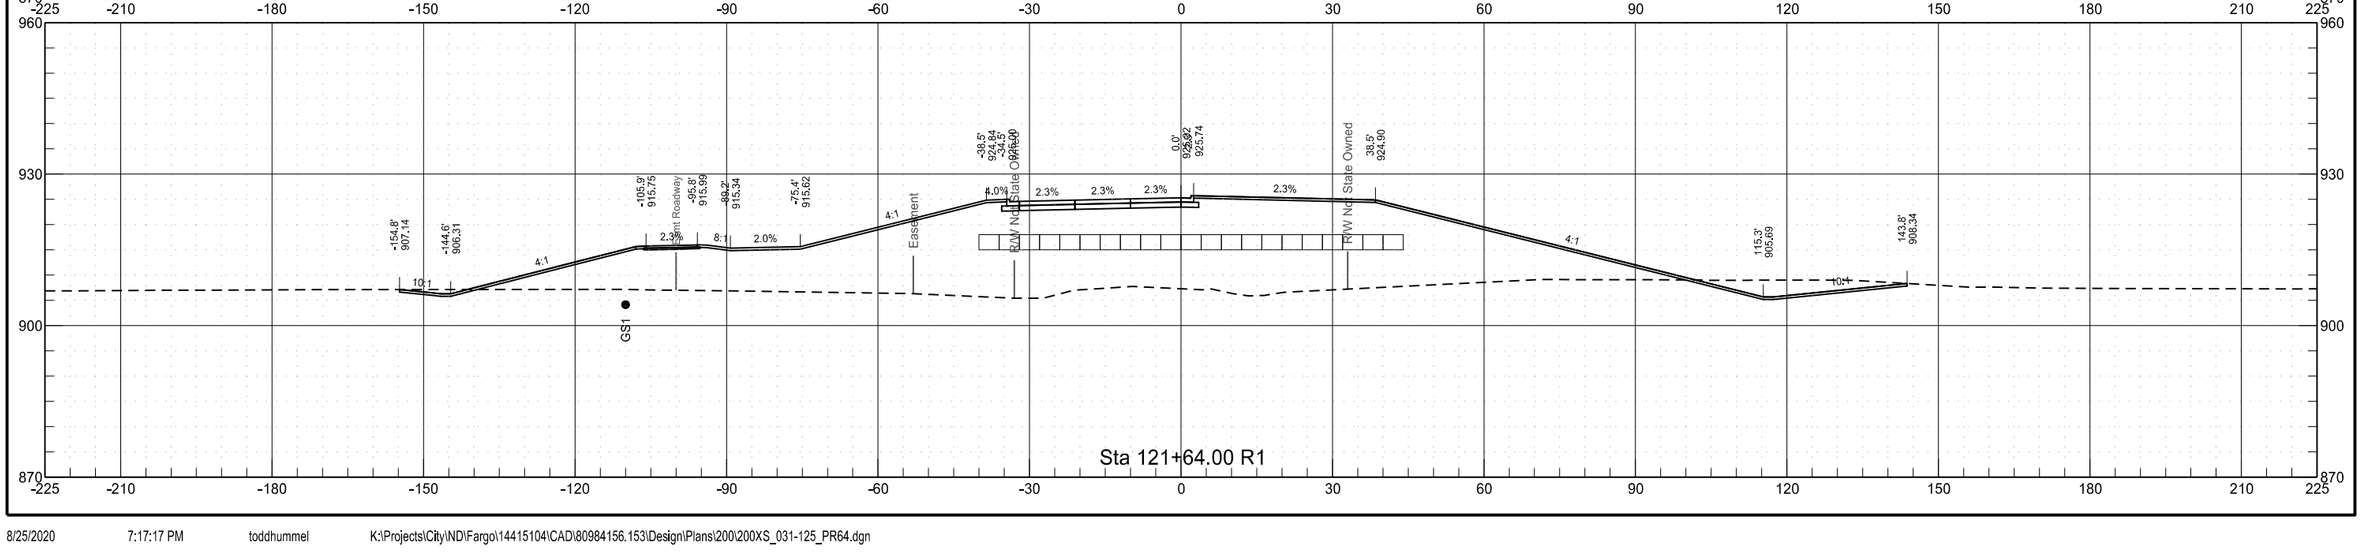


64th Avenue South
Chain PR64

	STATE	PROJECT NO.	SECTION NO.	SHEET NO.
	ND	SU-8-984(153)156	200	74

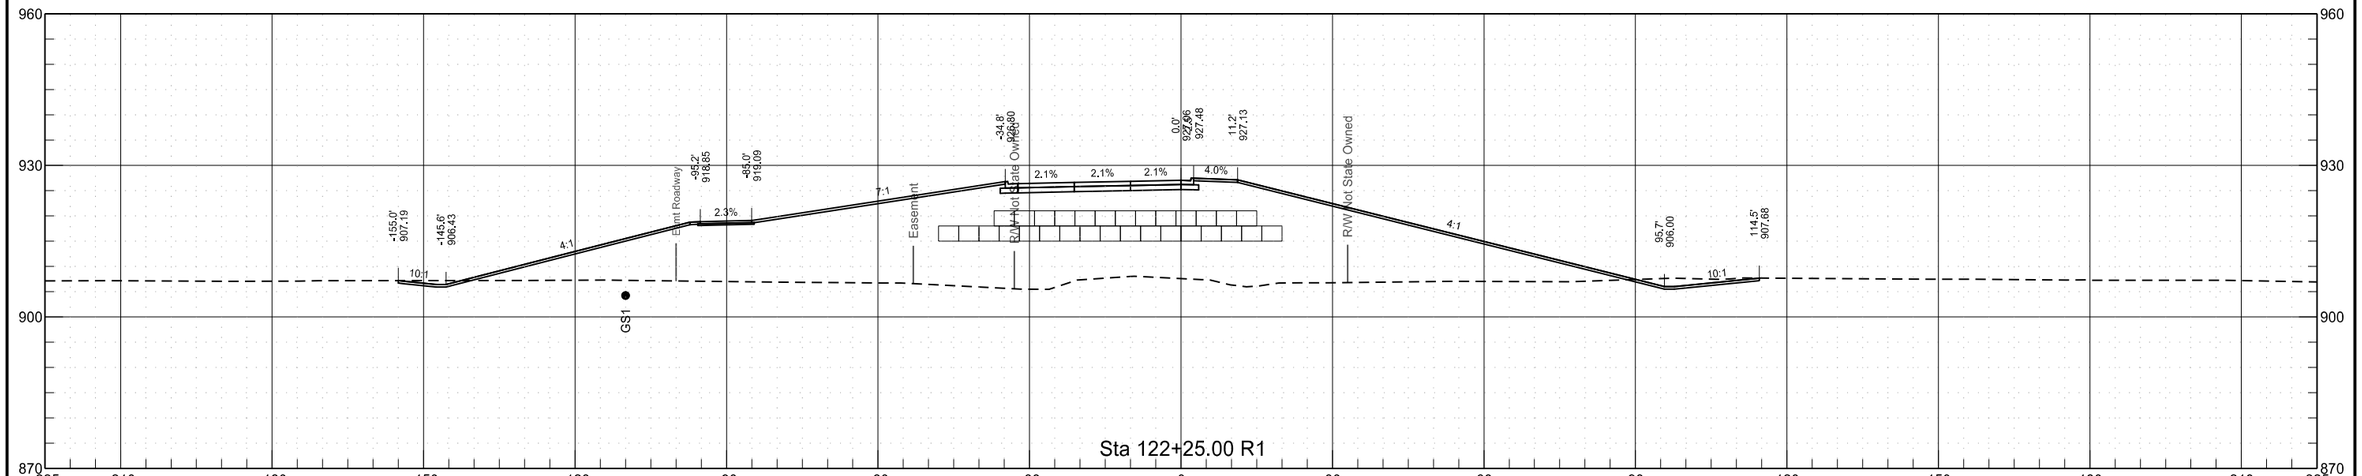


64th Avenue South
Chain PR64

	STATE	PROJECT NO.	SECTION NO.	SHEET NO.
	ND	SU-8-984(153)156	200	75

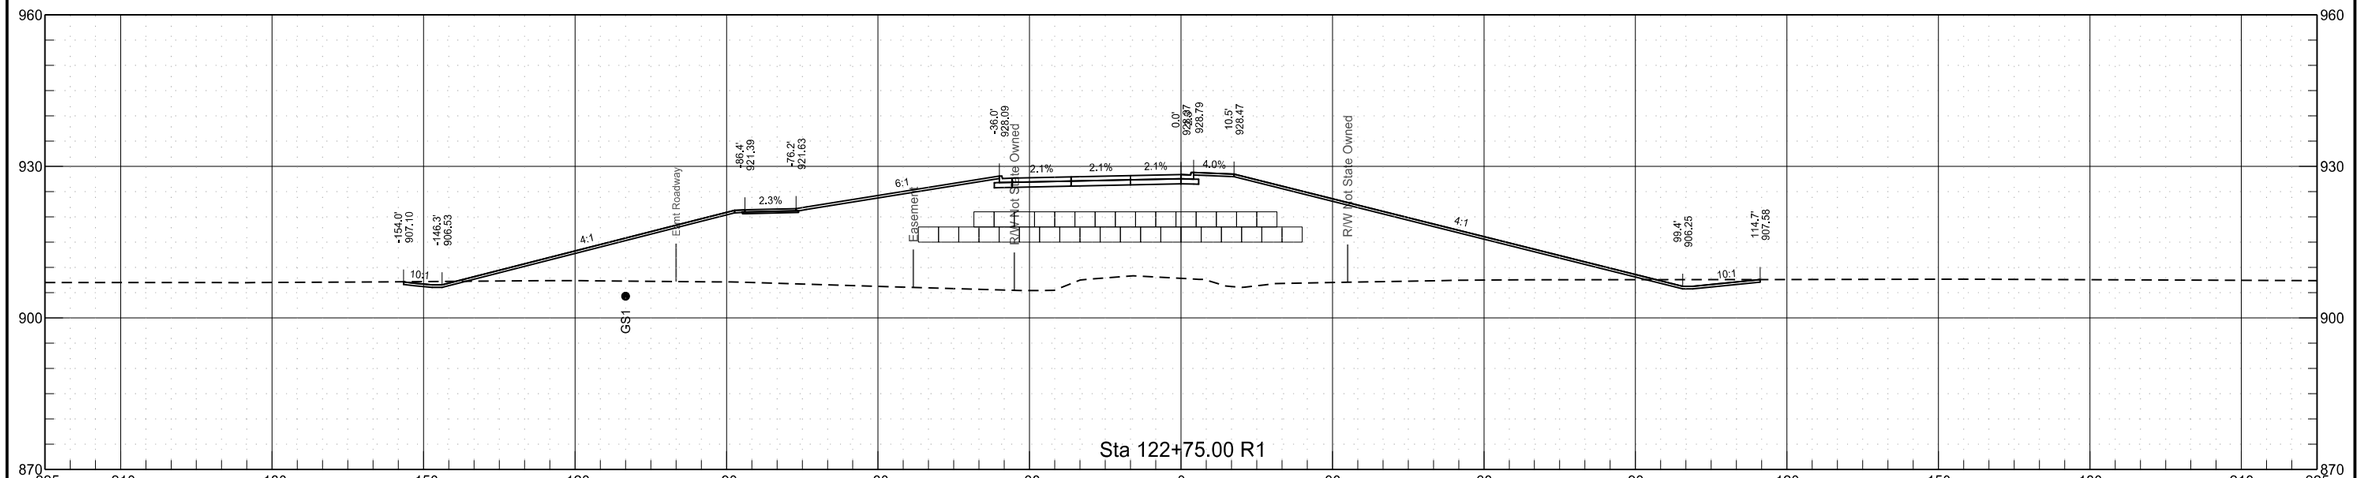


64th Avenue South
Chain PR64

	STATE	PROJECT NO.	SECTION NO.	SHEET NO.
	ND	SU-8-984(153)156	200	76

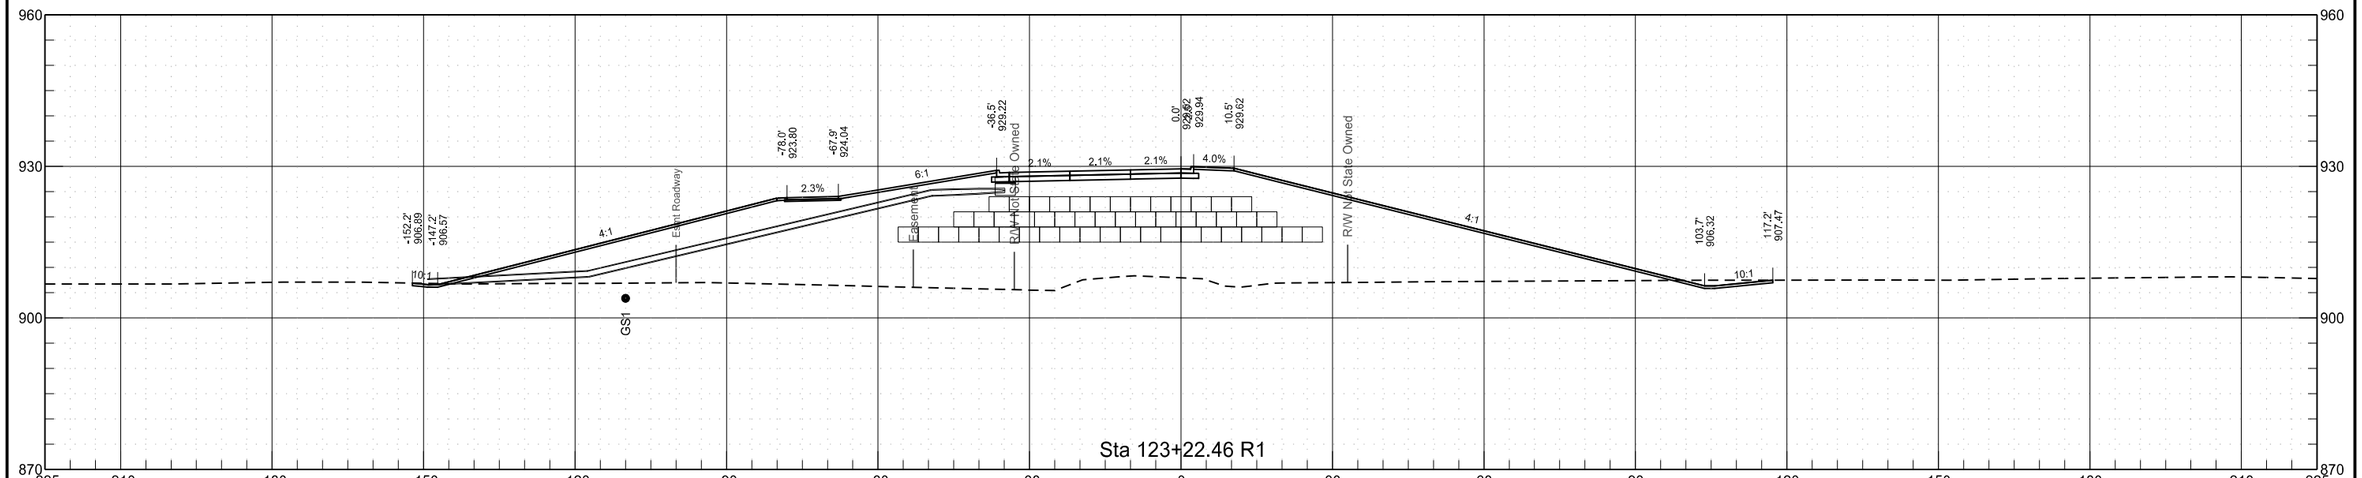


64th Avenue South
Chain PR64


	STATE	PROJECT NO.	SECTION NO.	SHEET NO.
	ND	SU-8-984(153)156	200	77

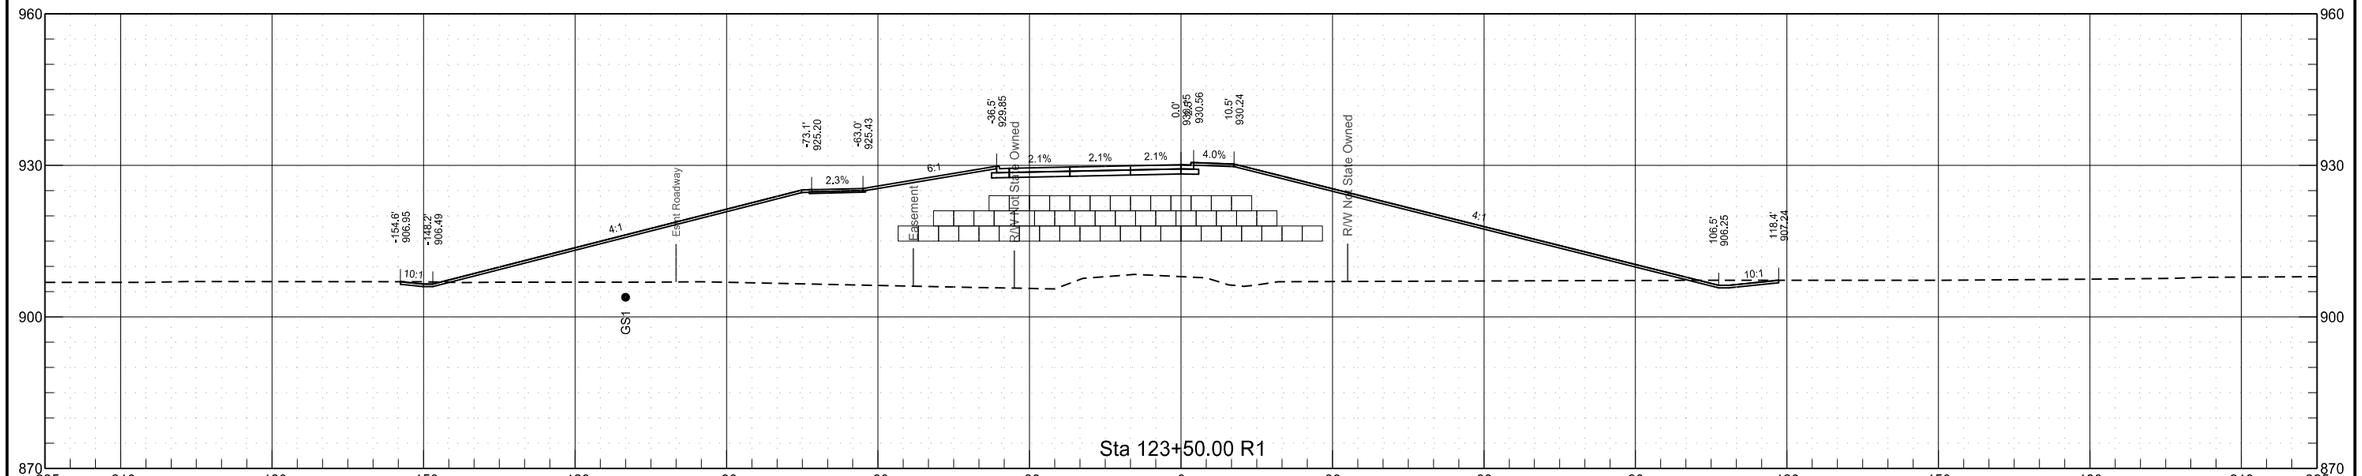

64th Avenue South
Chain PR64


	STATE	PROJECT NO.	SECTION NO.	SHEET NO.
	ND	SU-8-984(153)156	200	78

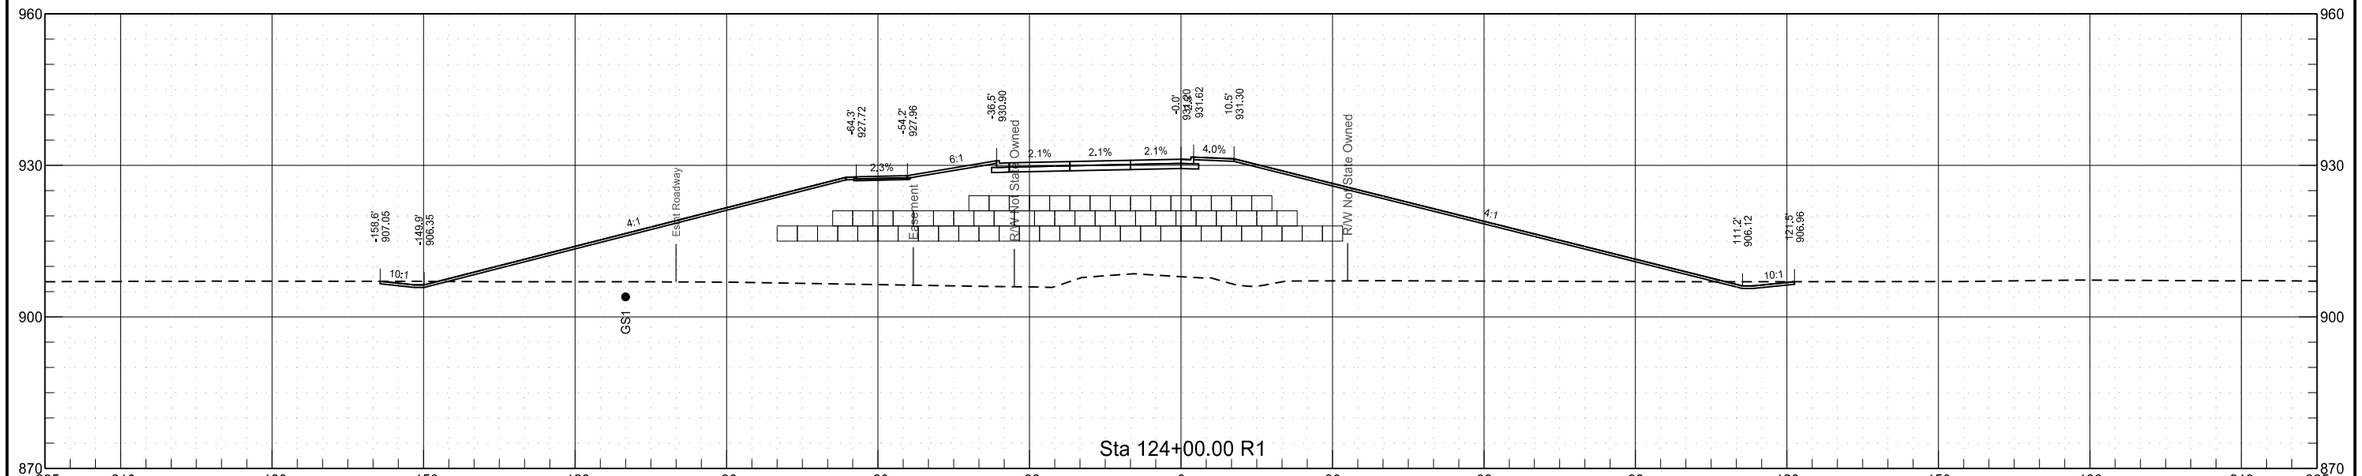

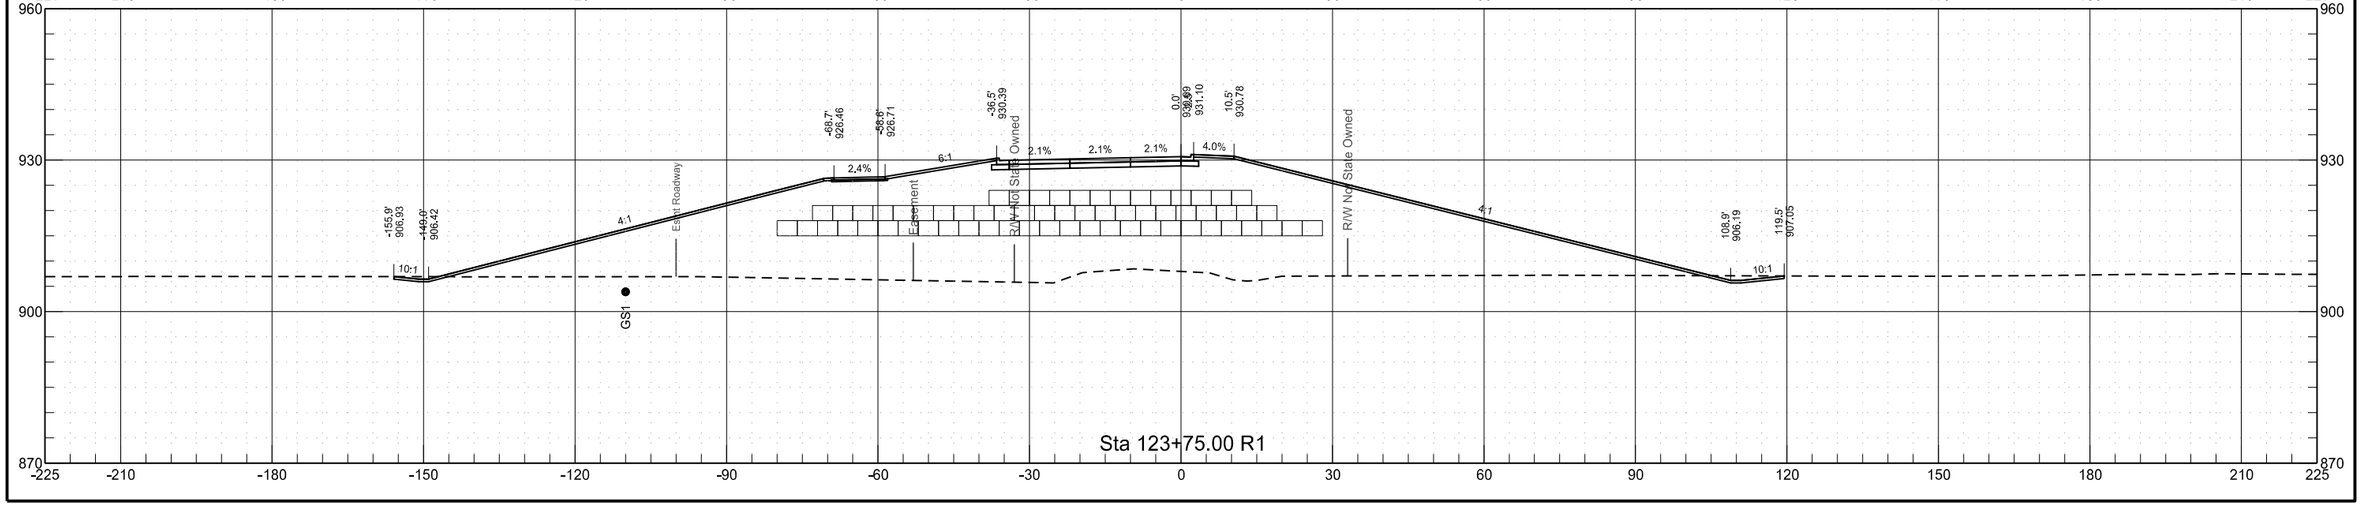


64th Avenue South
Chain PR64


	STATE	PROJECT NO.	SECTION NO.	SHEET NO.
	ND	SU-8-984(153)156	200	79

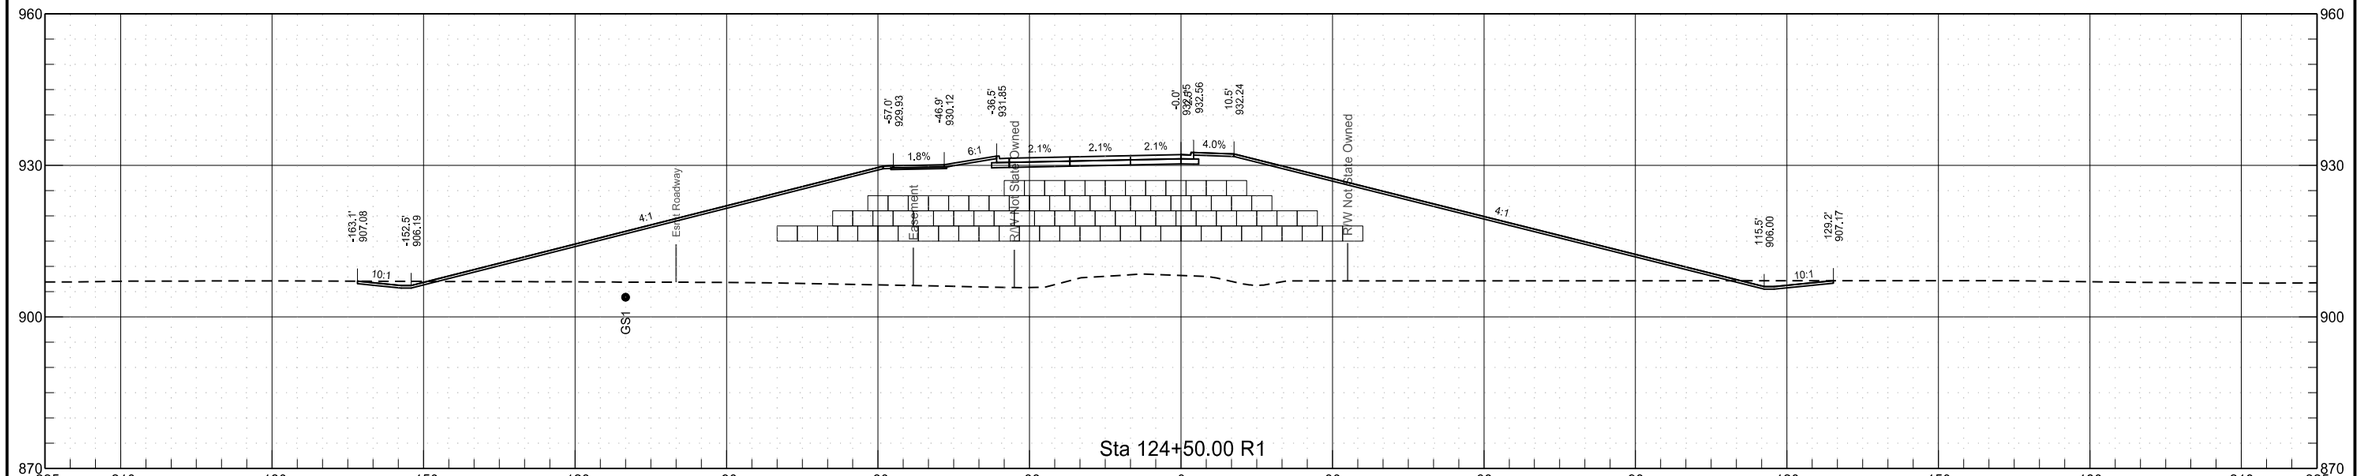

64th Avenue South
Chain PR64


	STATE	PROJECT NO.	SECTION NO.	SHEET NO.
	ND	SU-8-984(153)156	200	80

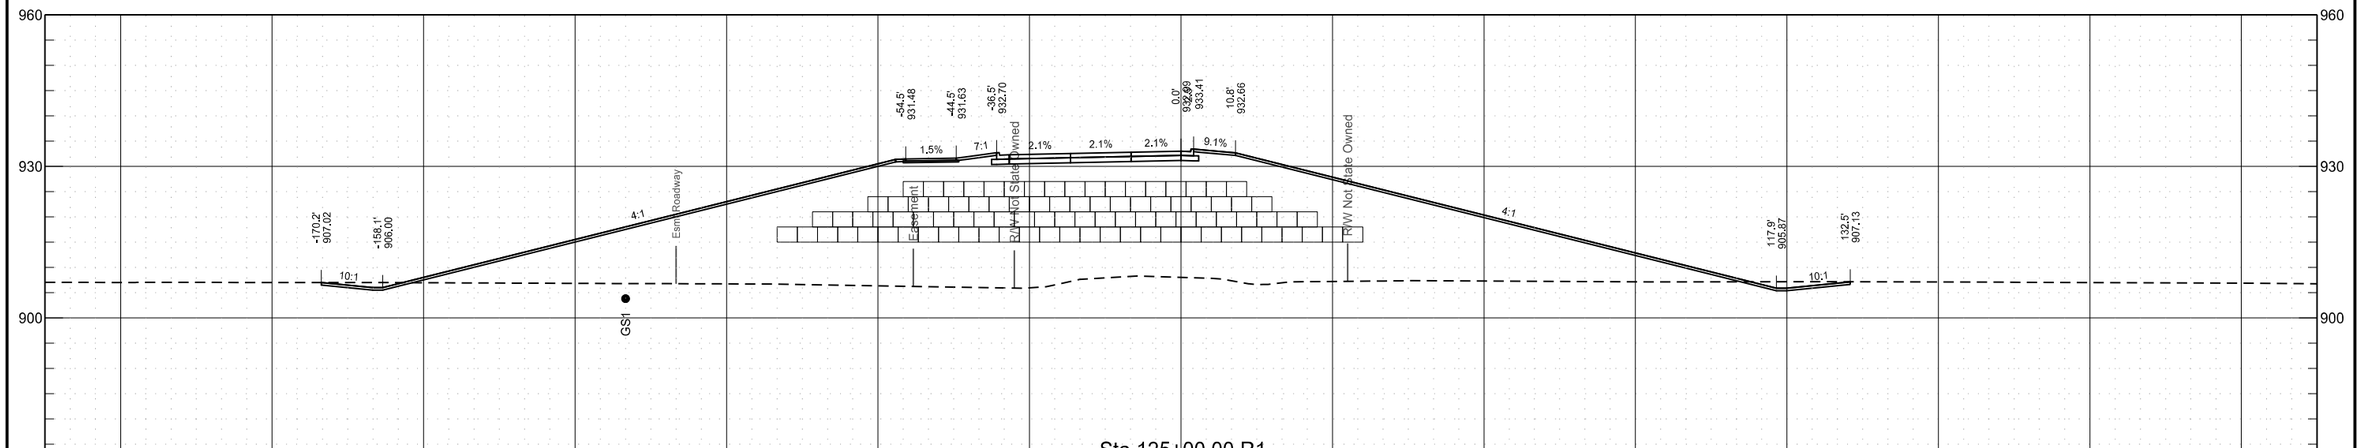

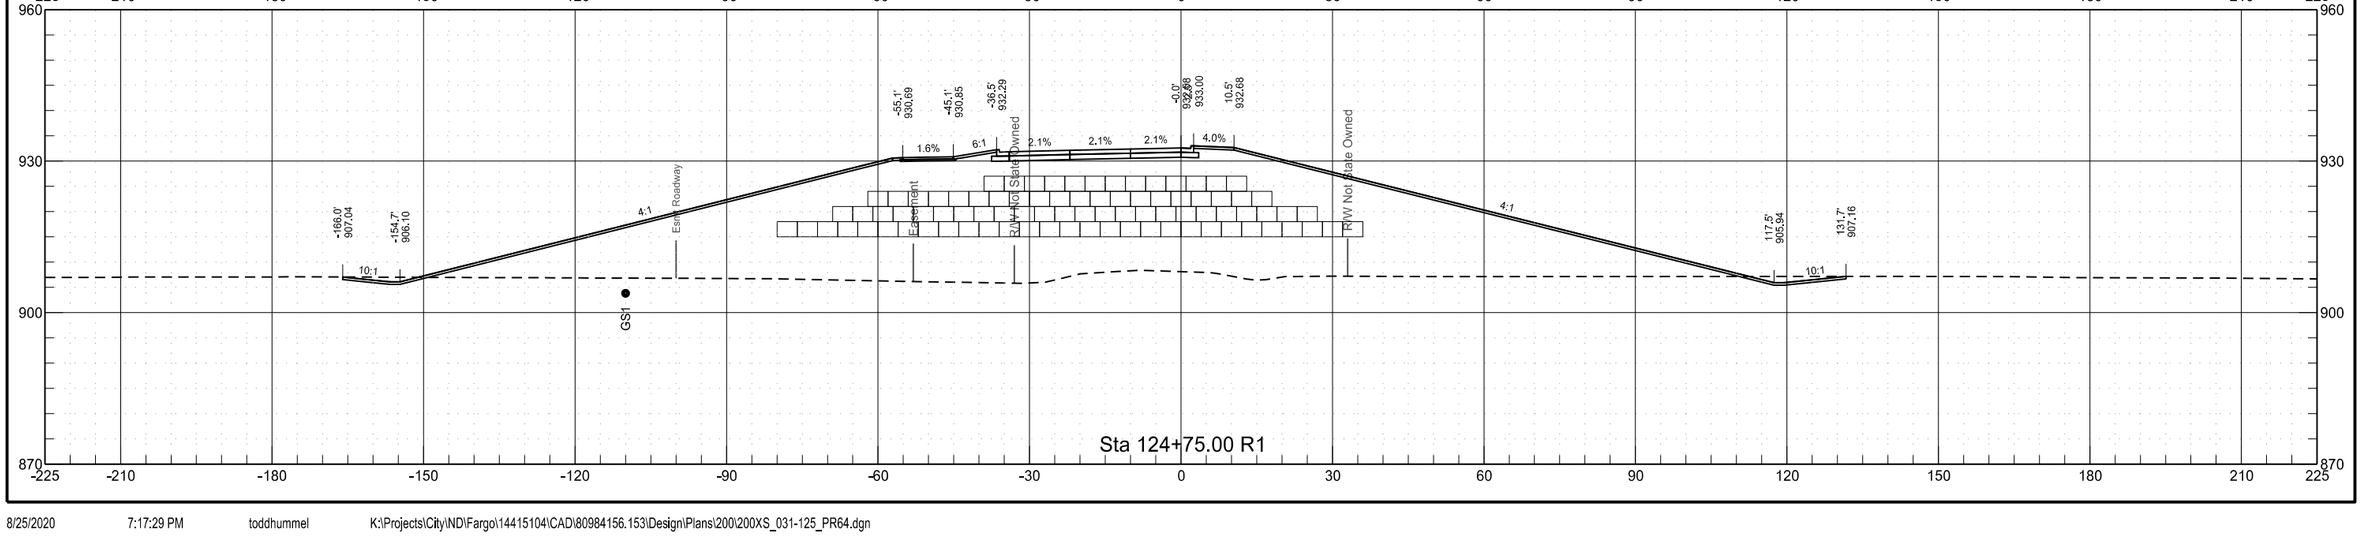


64th Avenue South
Chain PR64

	STATE	PROJECT NO.	SECTION NO.	SHEET NO.
	ND	SU-8-984(153)156	200	81

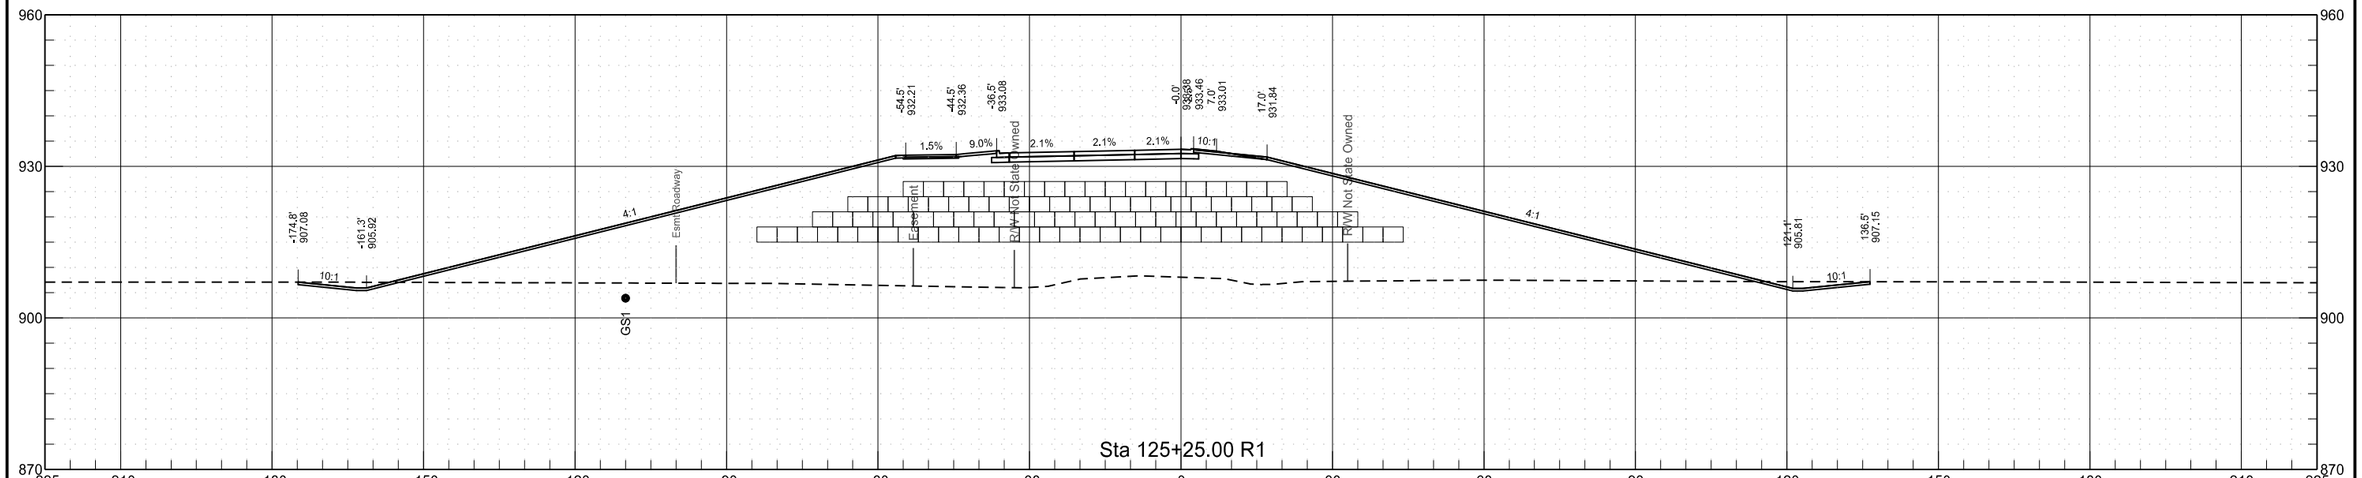


64th Avenue South
Chain PR64


	STATE	PROJECT NO.	SECTION NO.	SHEET NO.
	ND	SU-8-984(153)156	200	82

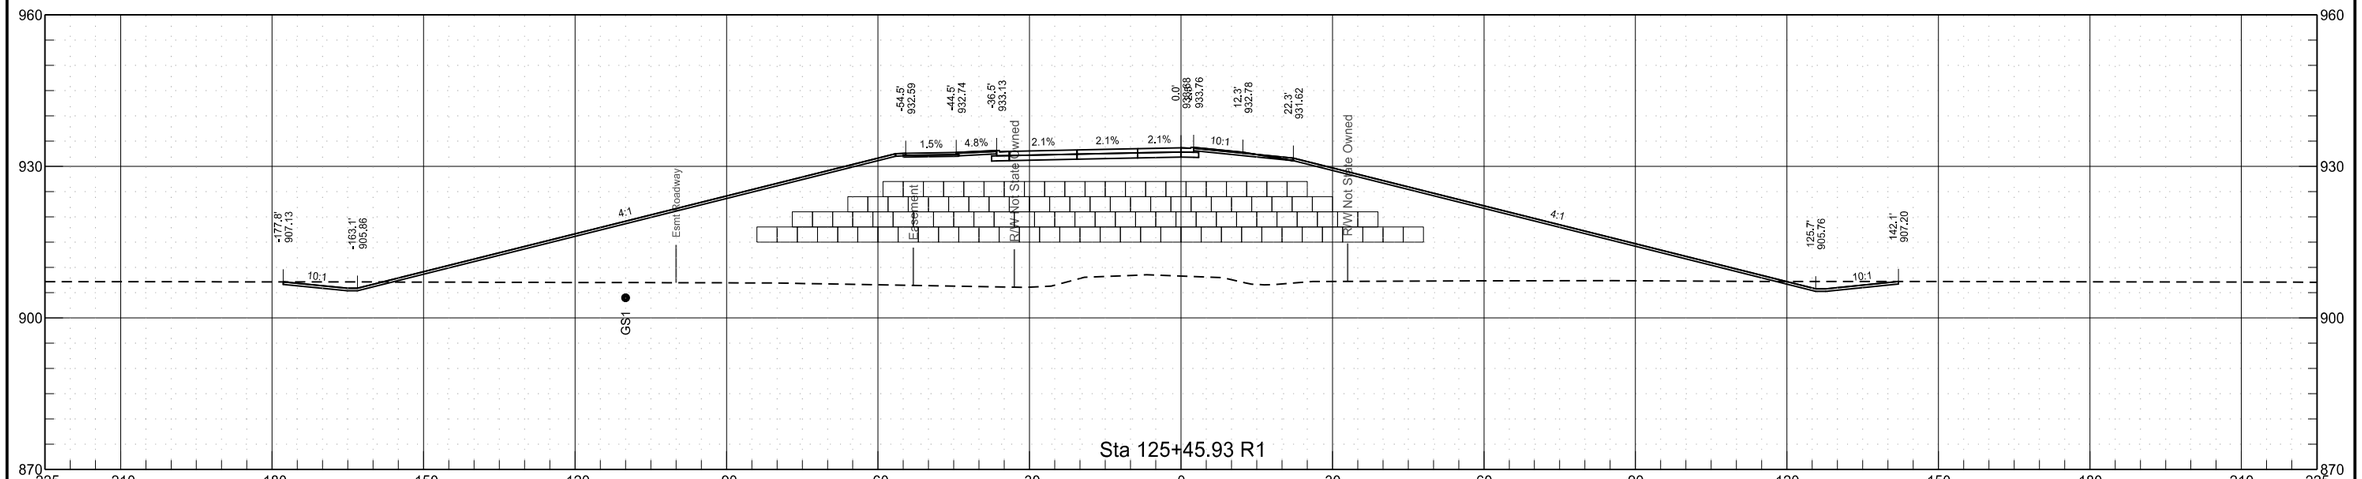

64th Avenue South
Chain PR64


	STATE	PROJECT NO.	SECTION NO.	SHEET NO.
	ND	SU-8-984(153)156	200	83

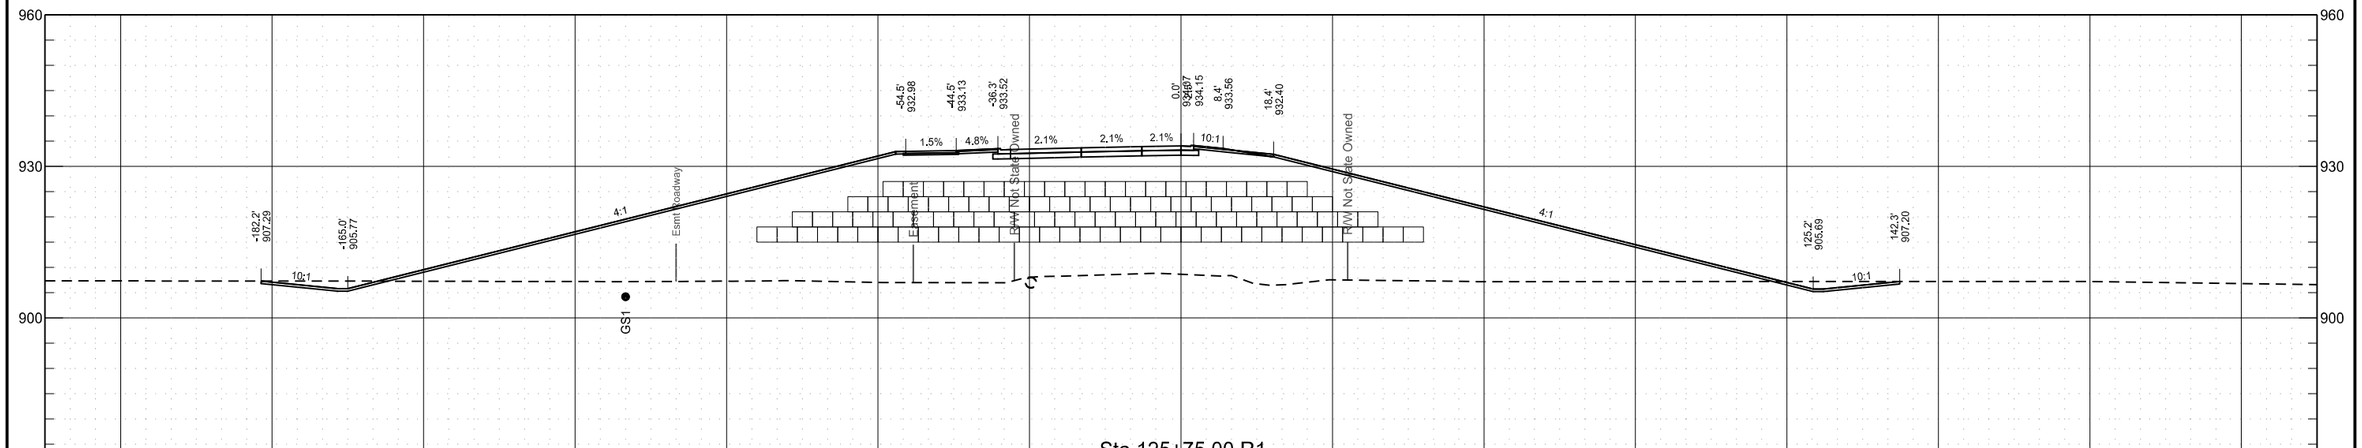

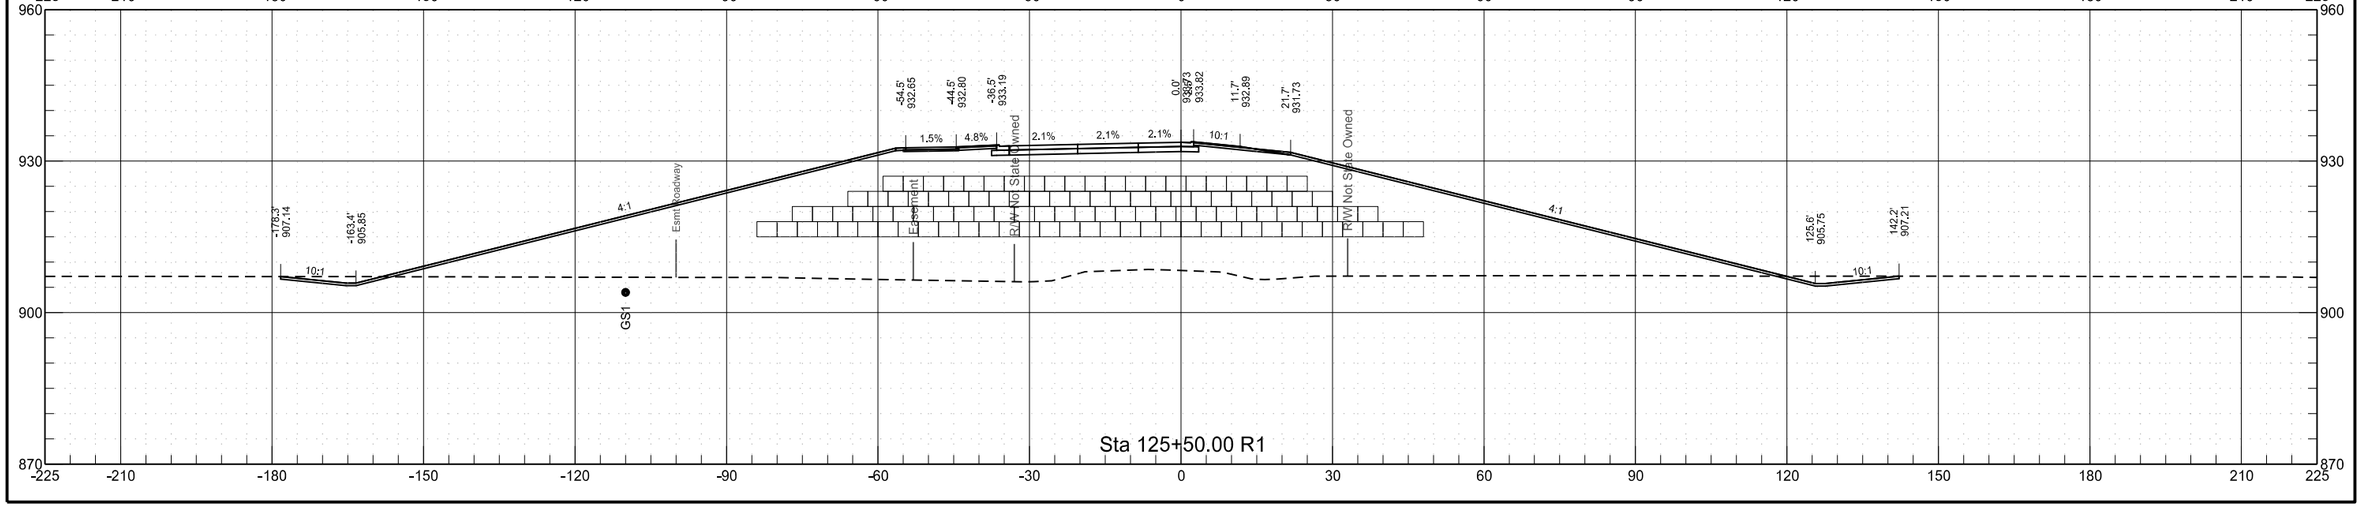


64th Avenue South
Chain PR64


	STATE	PROJECT NO.	SECTION NO.	SHEET NO.
	ND	SU-8-984(153)156	200	84

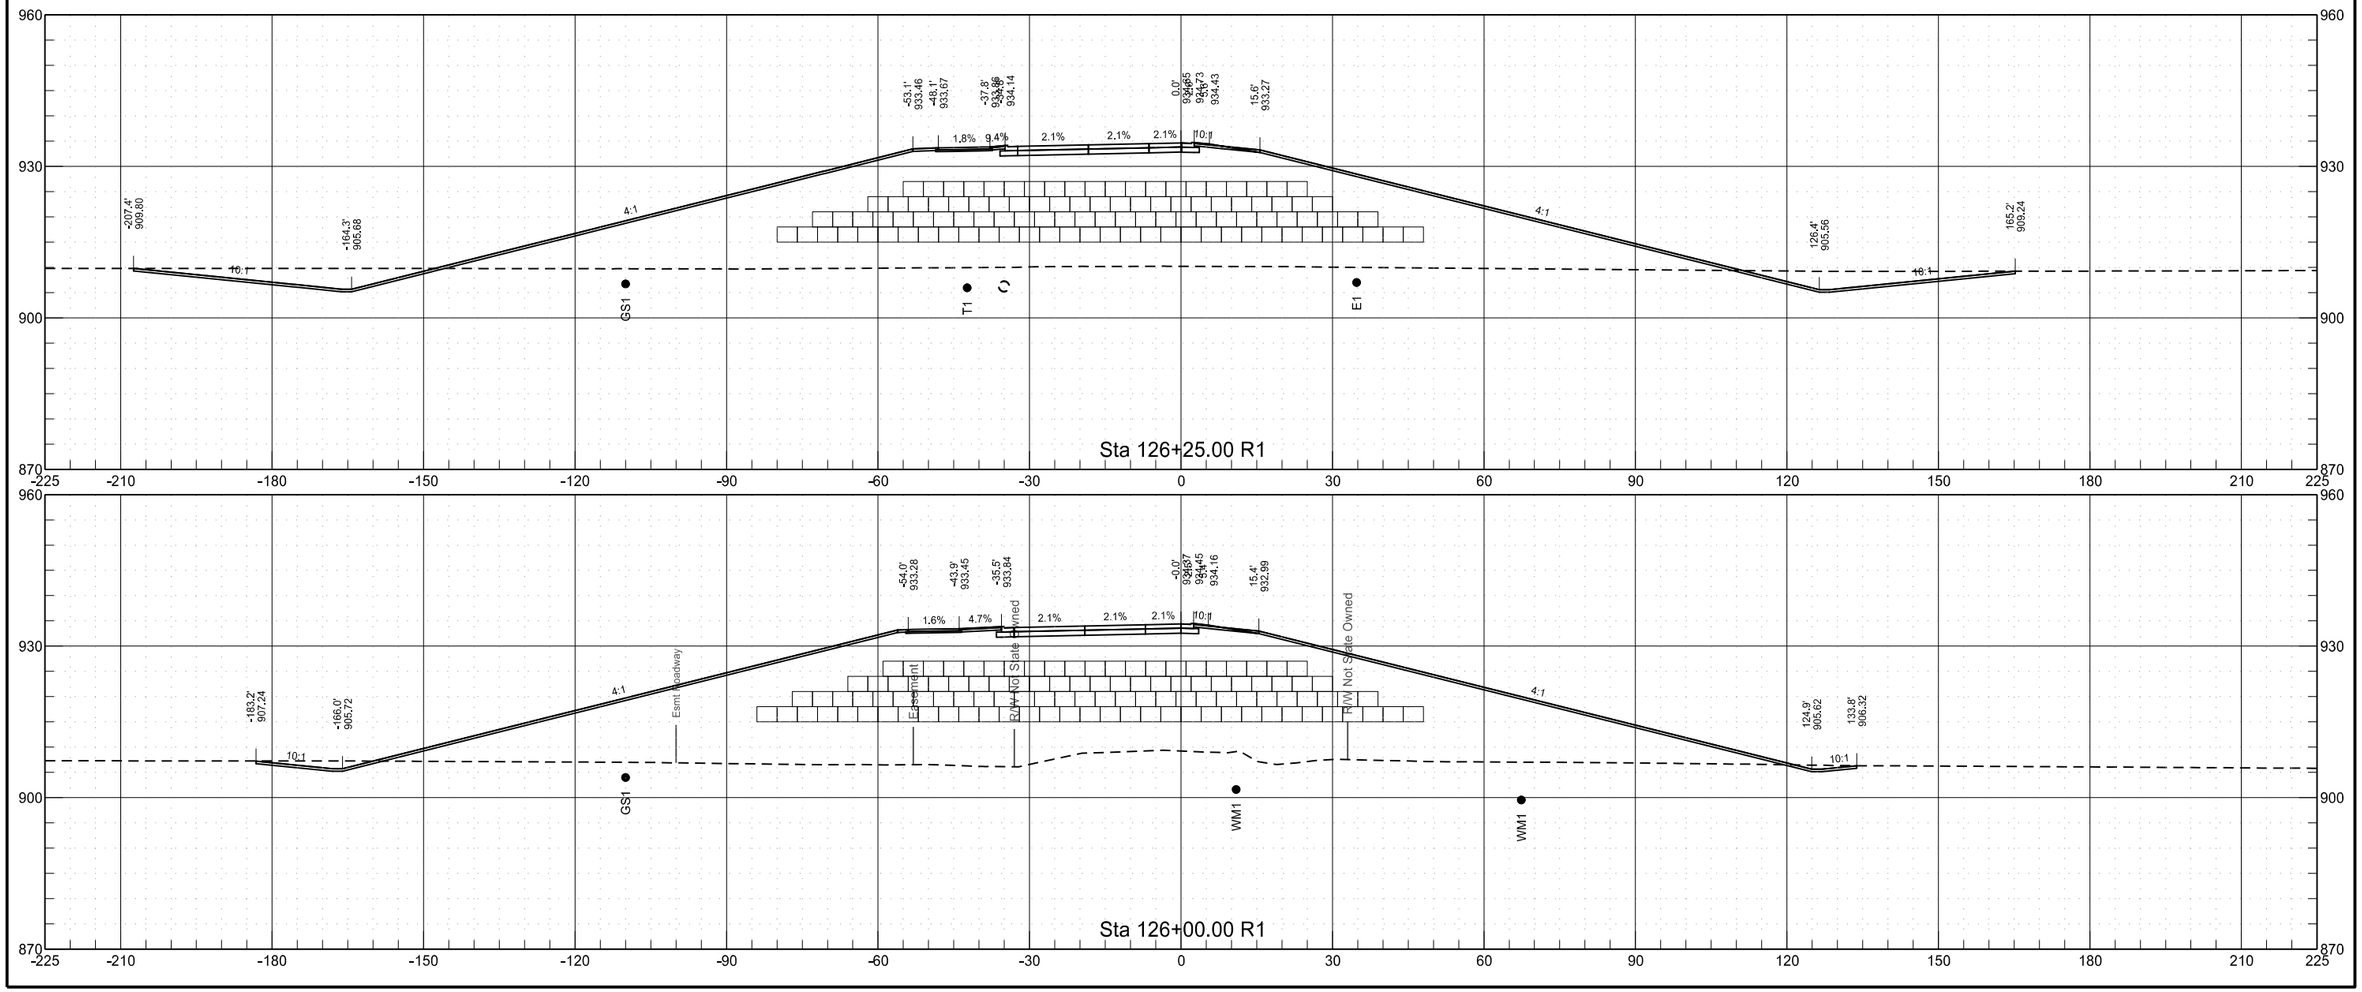

64th Avenue South
Chain PR64


	STATE	PROJECT NO.	SECTION NO.	SHEET NO.
	ND	SU-8-984(153)156	200	85

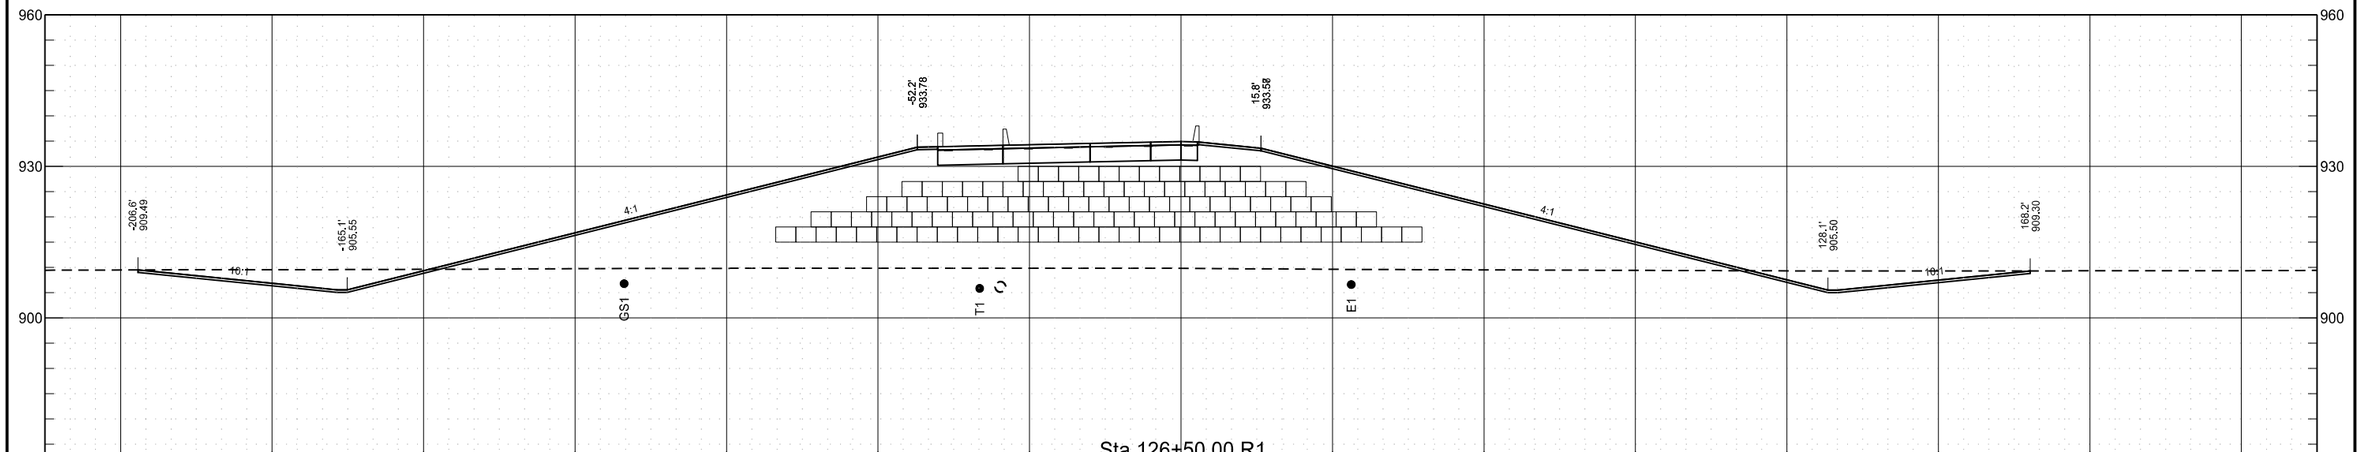


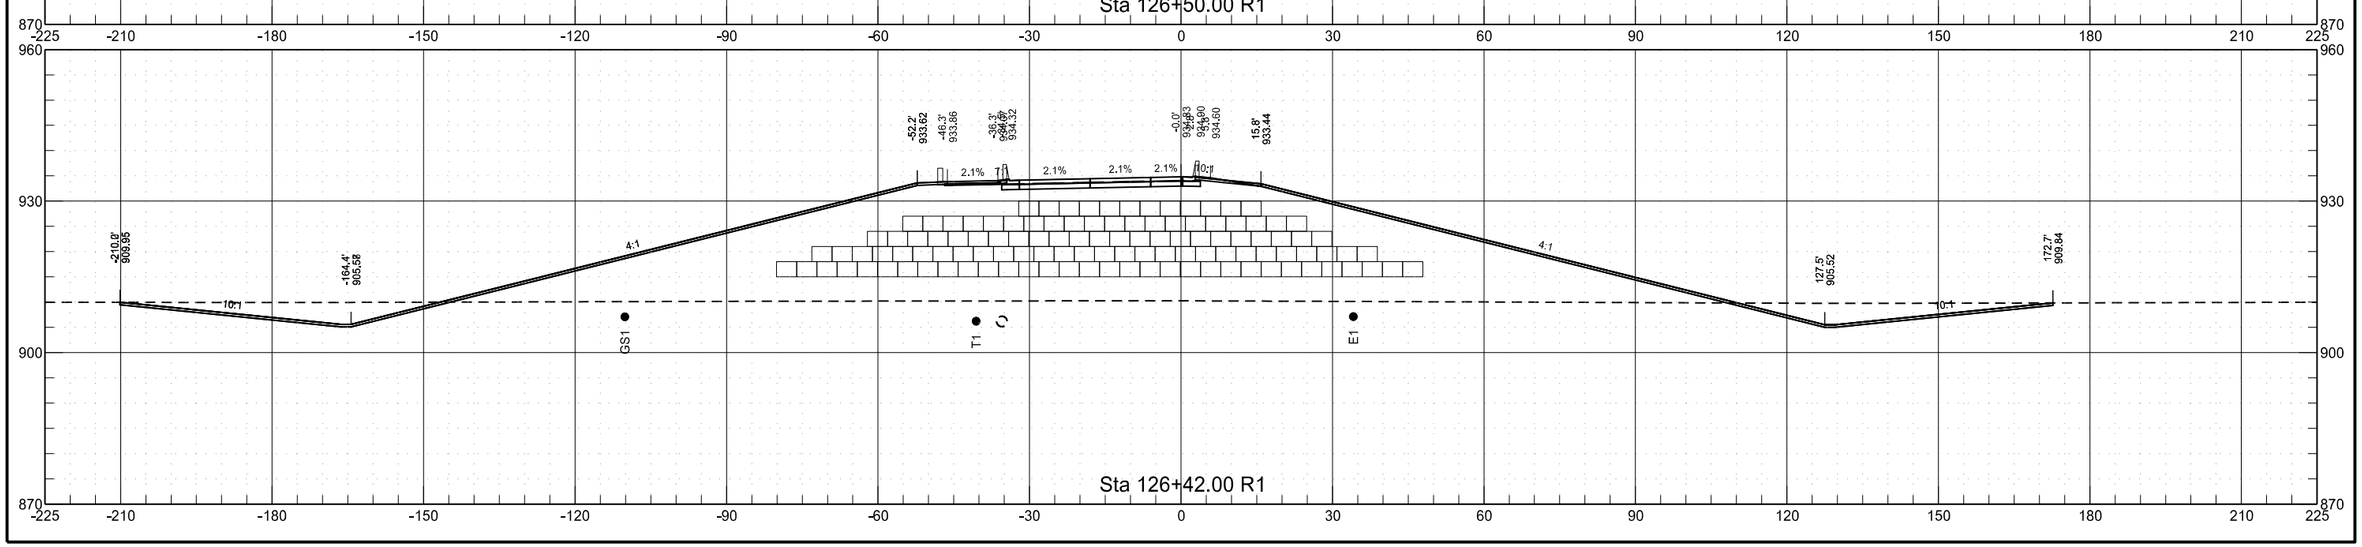

64th Avenue South
Chain PR64

	STATE	PROJECT NO.	SECTION NO.	SHEET NO.
	ND	SU-8-984(153)156	200	86

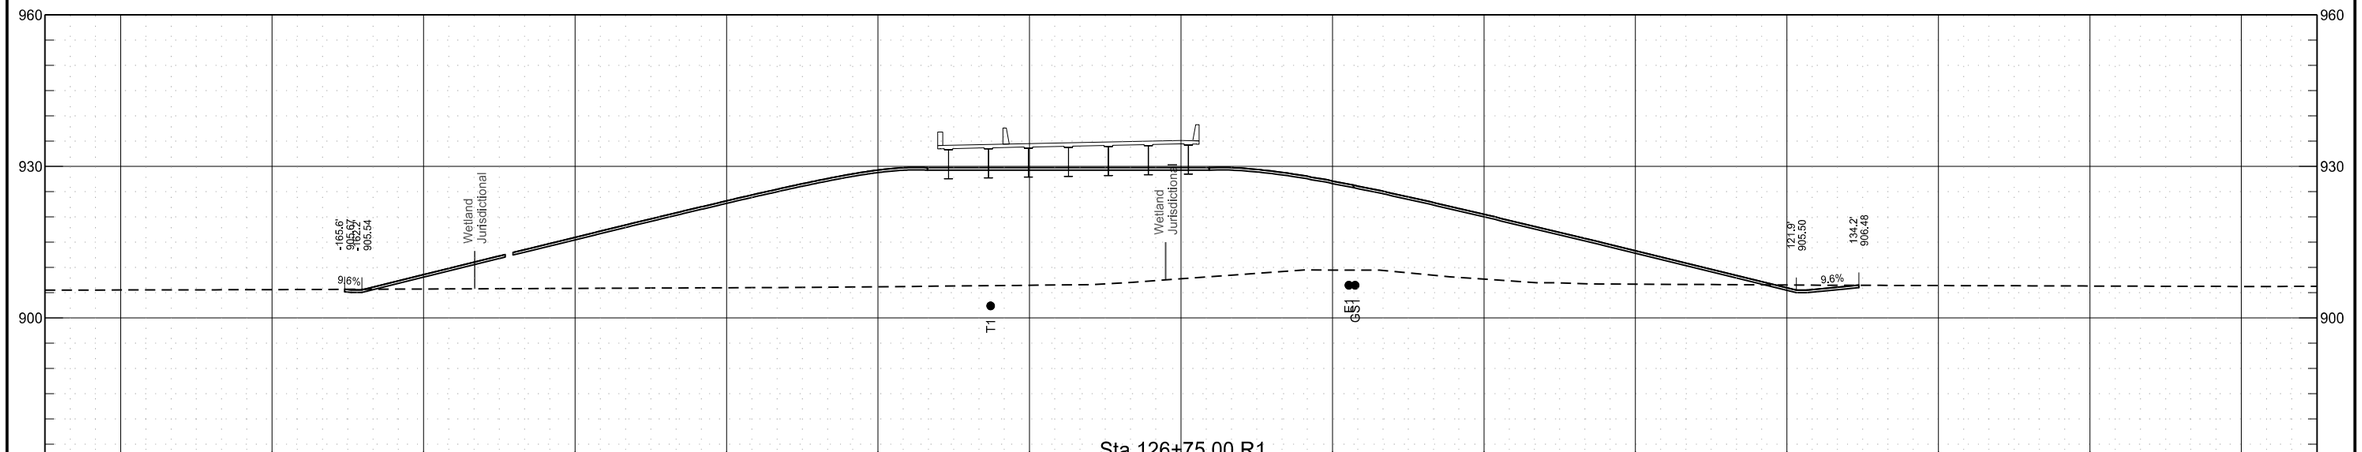


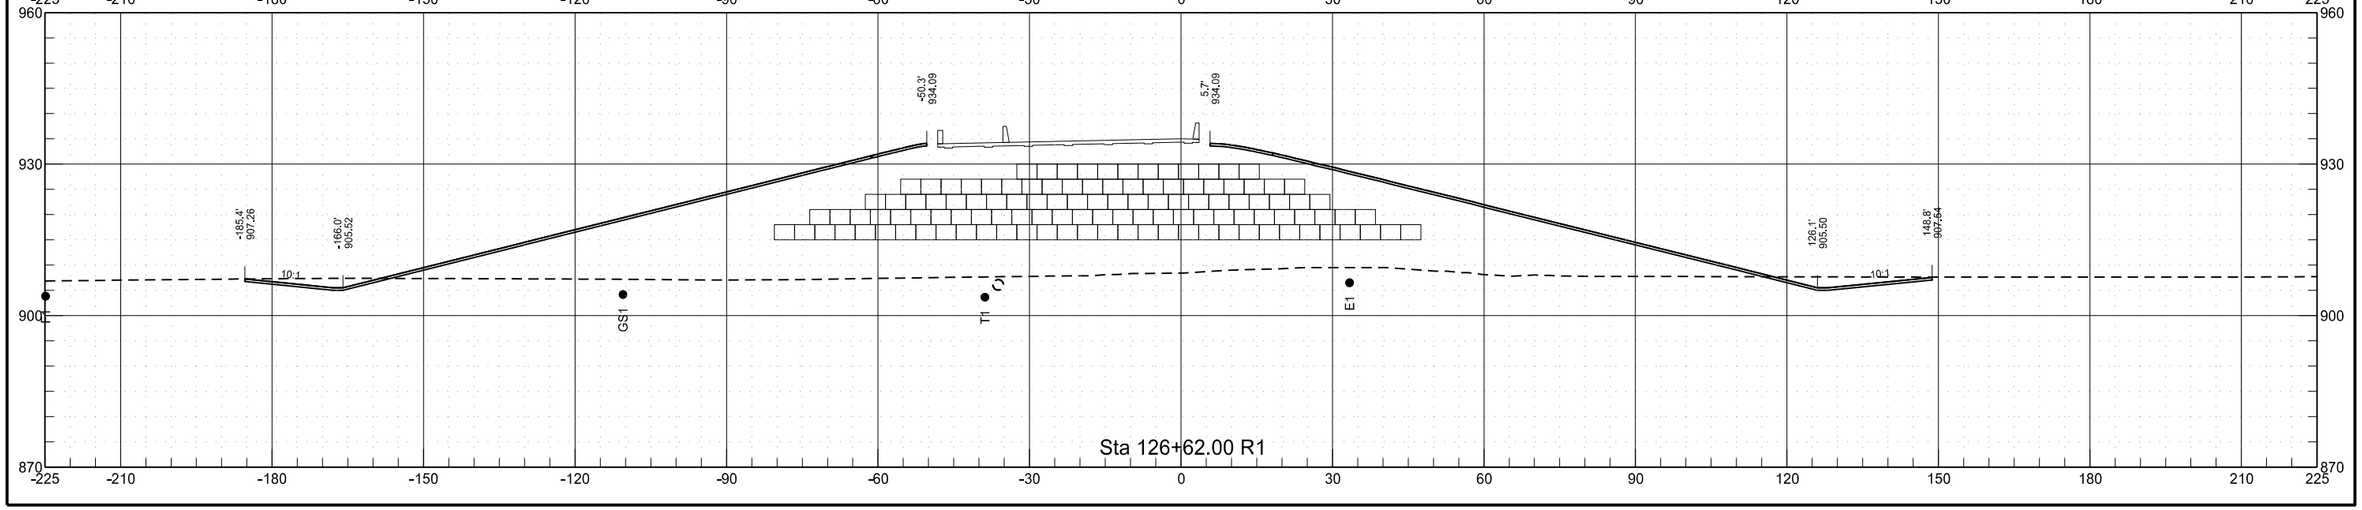

8/25/2020 7:17:42 PM toddhummel K:\Projects\City\ND\Fargo\14415104\CAD\80984156.153\Design\Plans\200\200XS_031-125_PR64.dgn


64th Avenue South
Chain PR64


	STATE	PROJECT NO.	SECTION NO.	SHEET NO.
	ND	SU-8-984(153)156	200	87

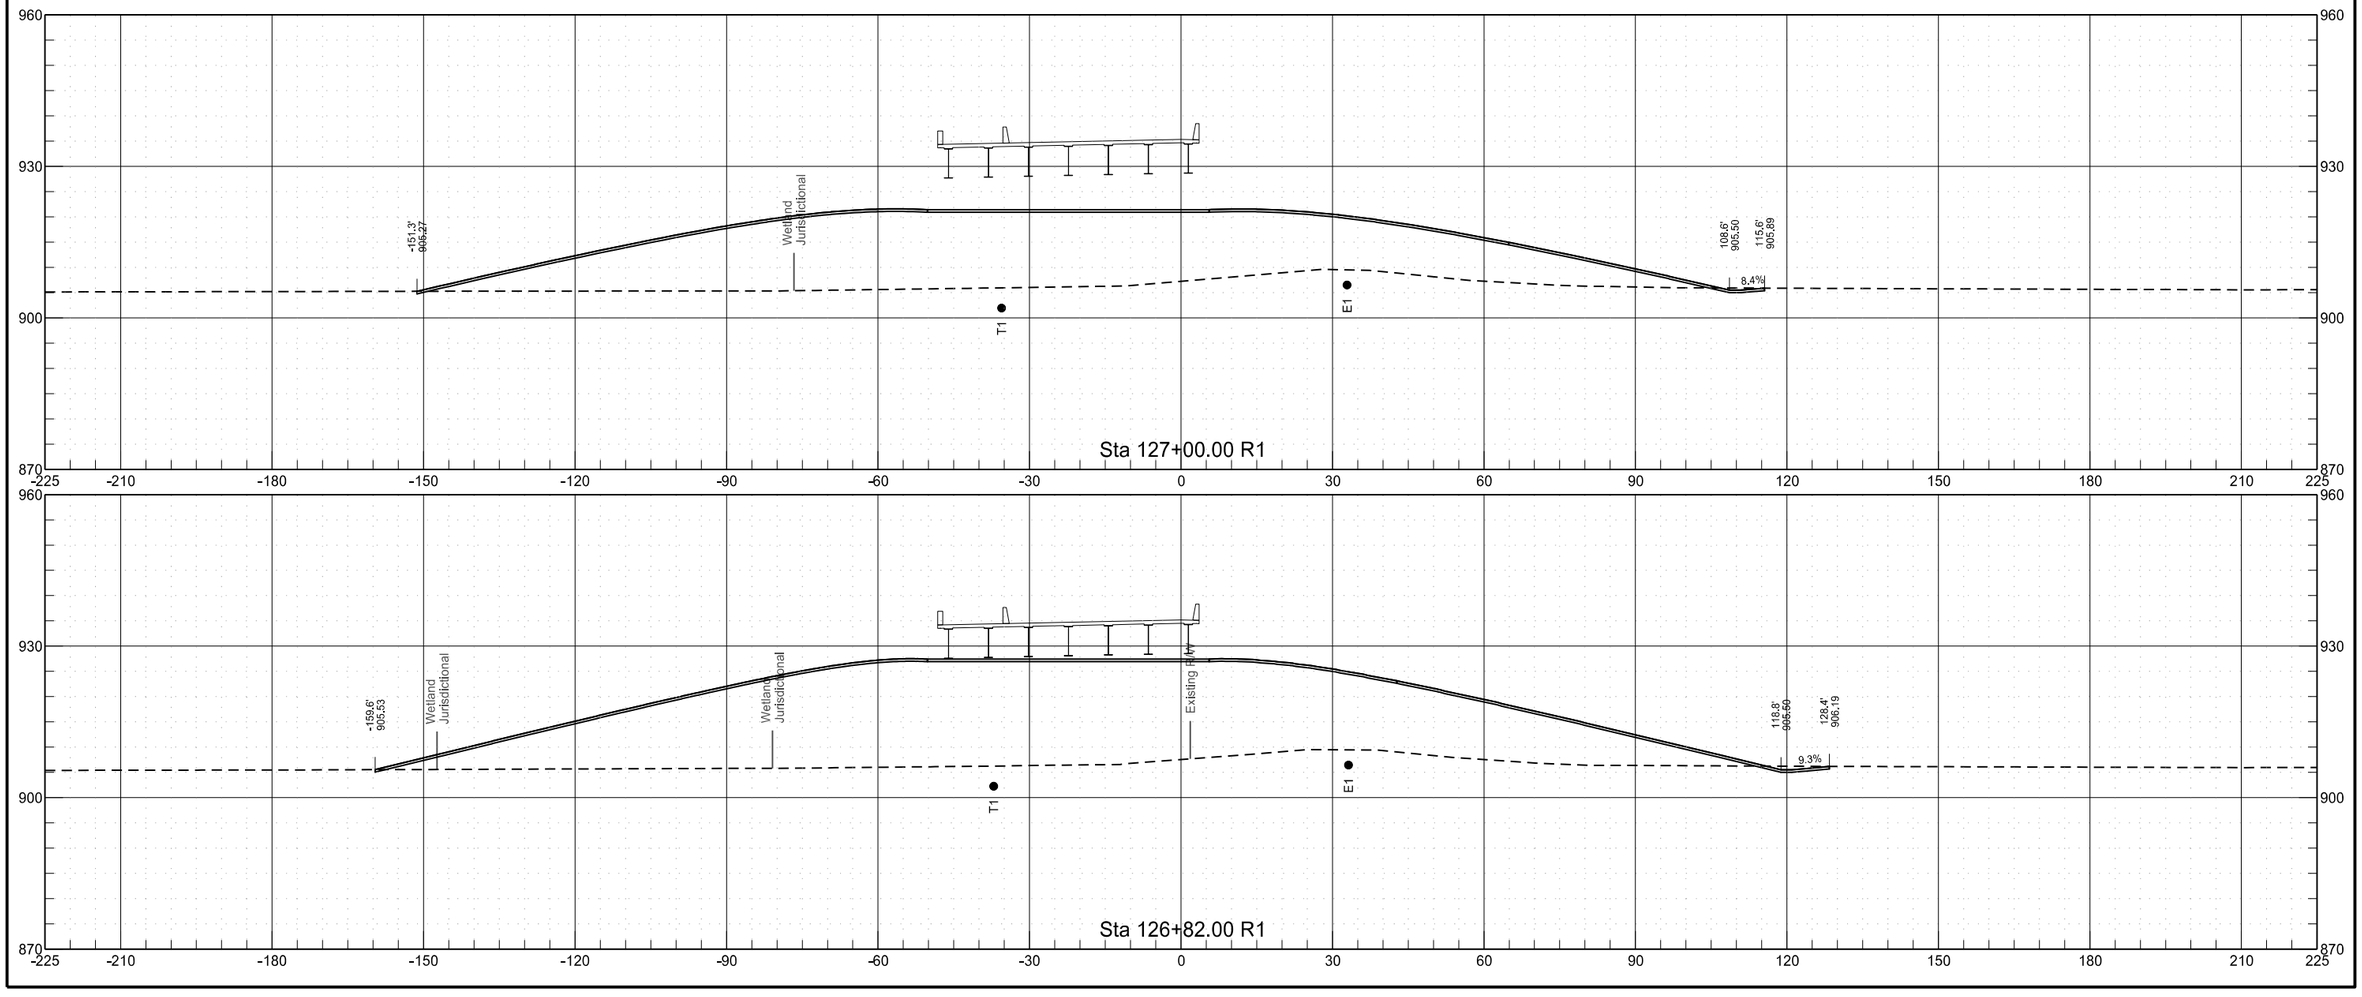

64th Avenue South
Chain PR64


	STATE	PROJECT NO.	SECTION NO.	SHEET NO.
	ND	SU-8-984(153)156	200	88

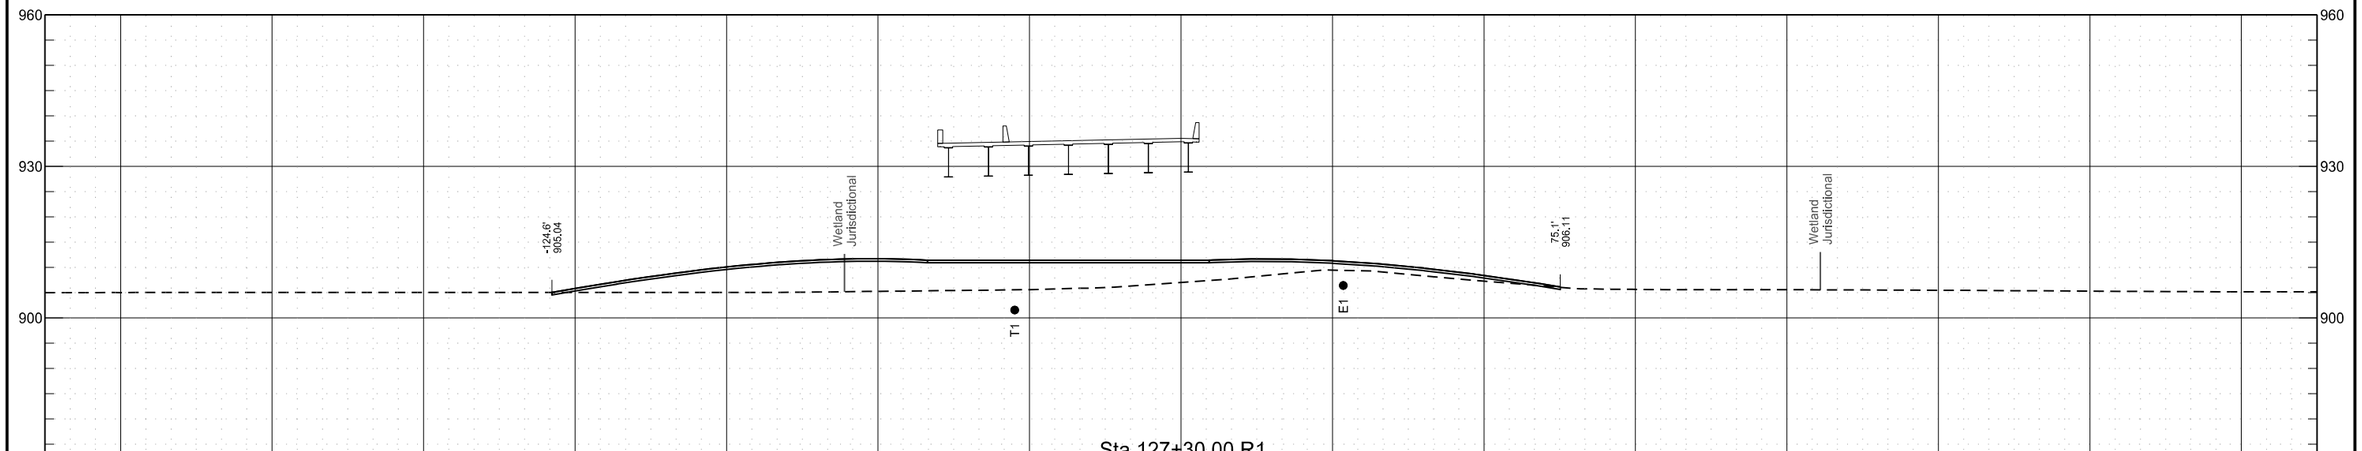


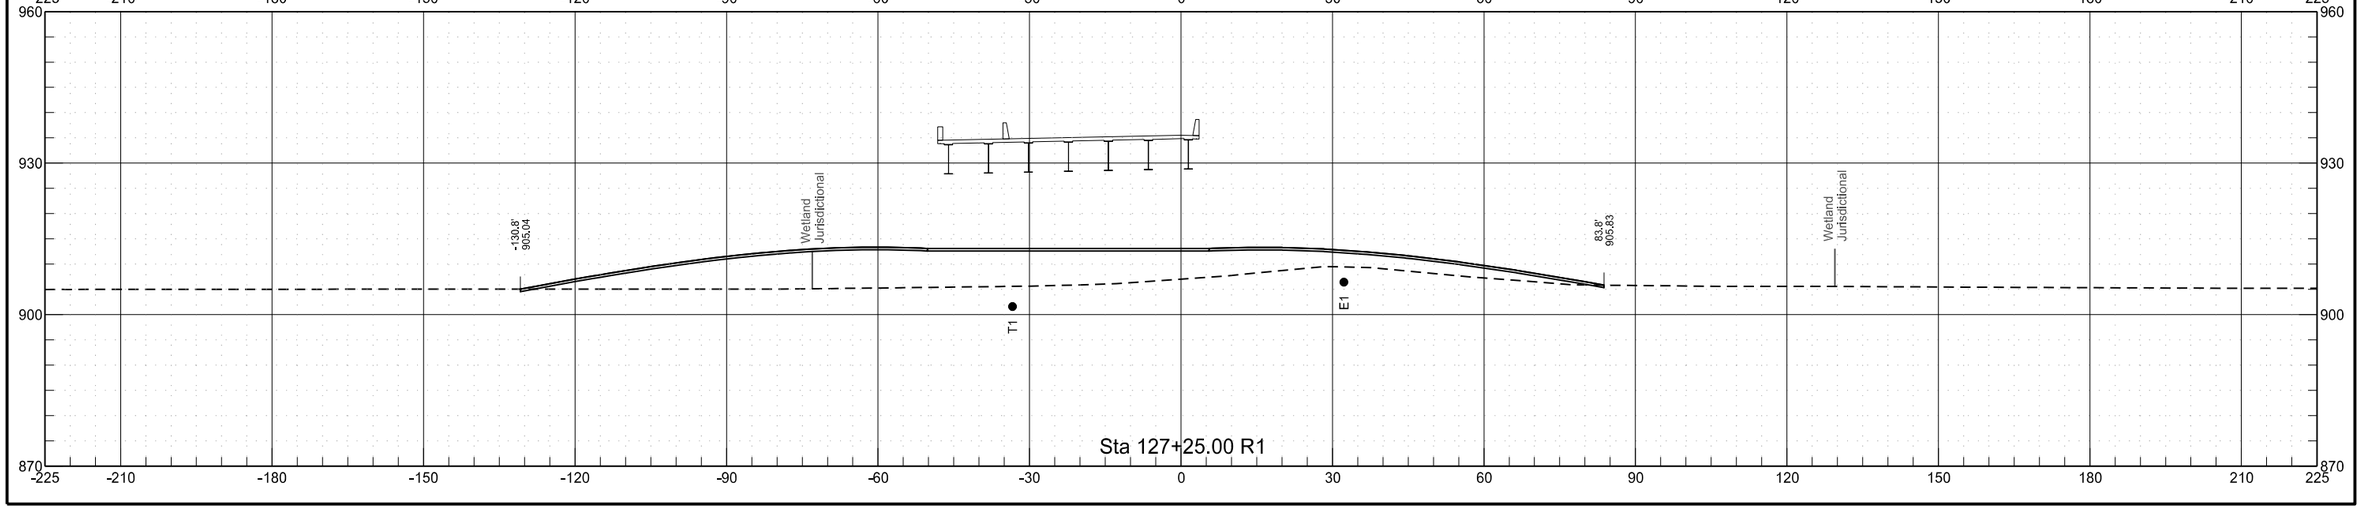

64th Avenue South
Chain PR64


	STATE	PROJECT NO.	SECTION NO.	SHEET NO.
	ND	SU-8-984(153)156	200	89

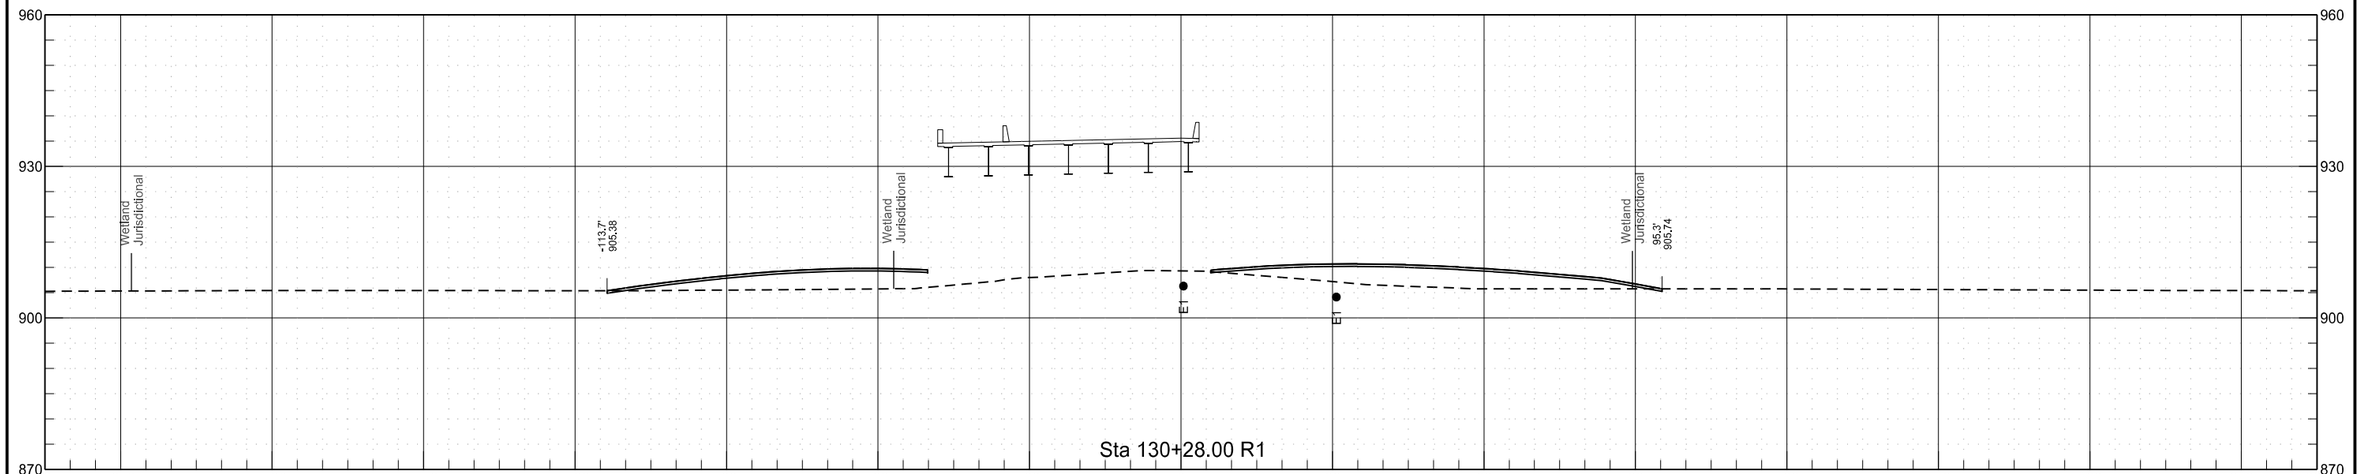


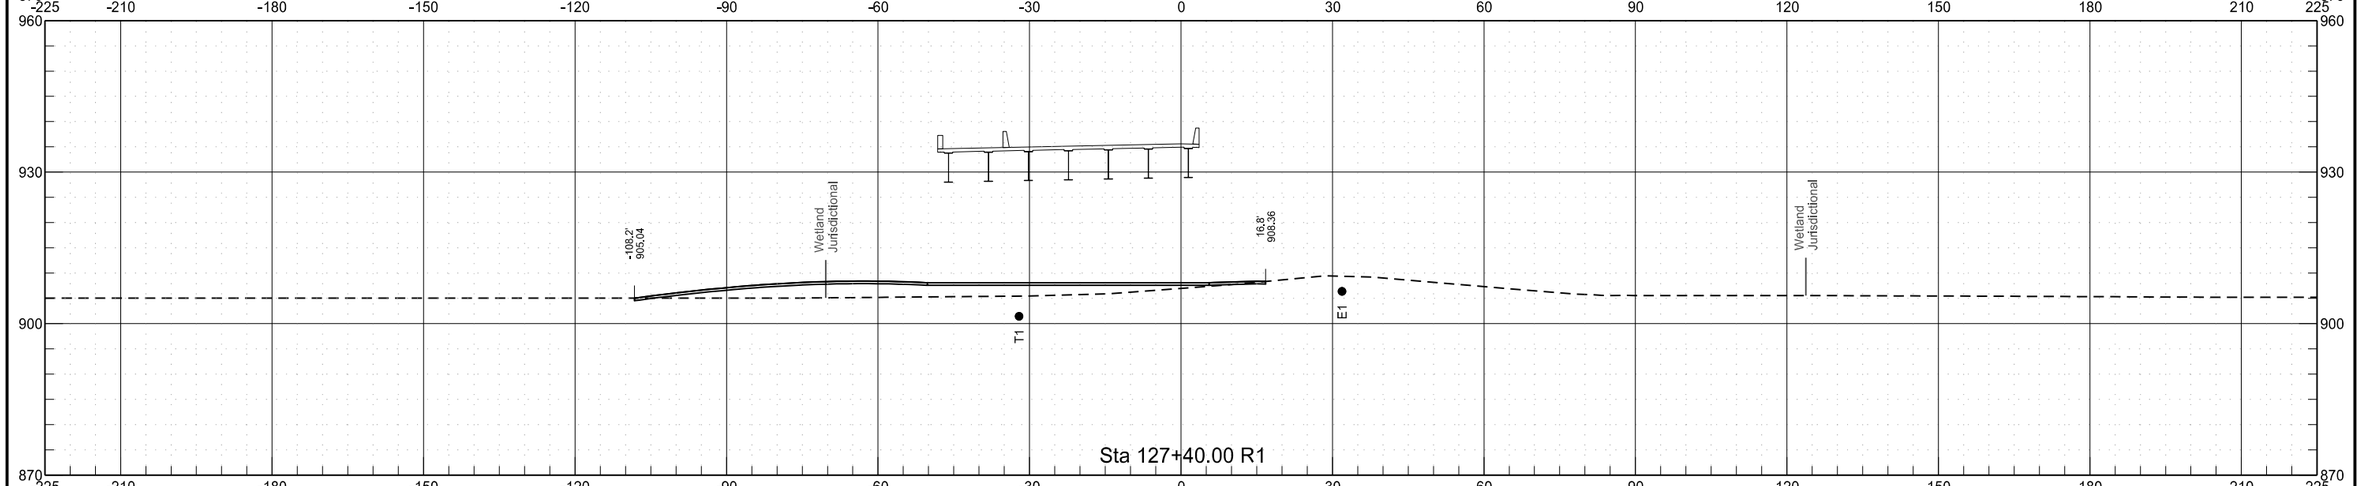

64th Avenue South
Chain PR64

	STATE	PROJECT NO.	SECTION NO.	SHEET NO.
	ND	SU-8-984(153)156	200	90

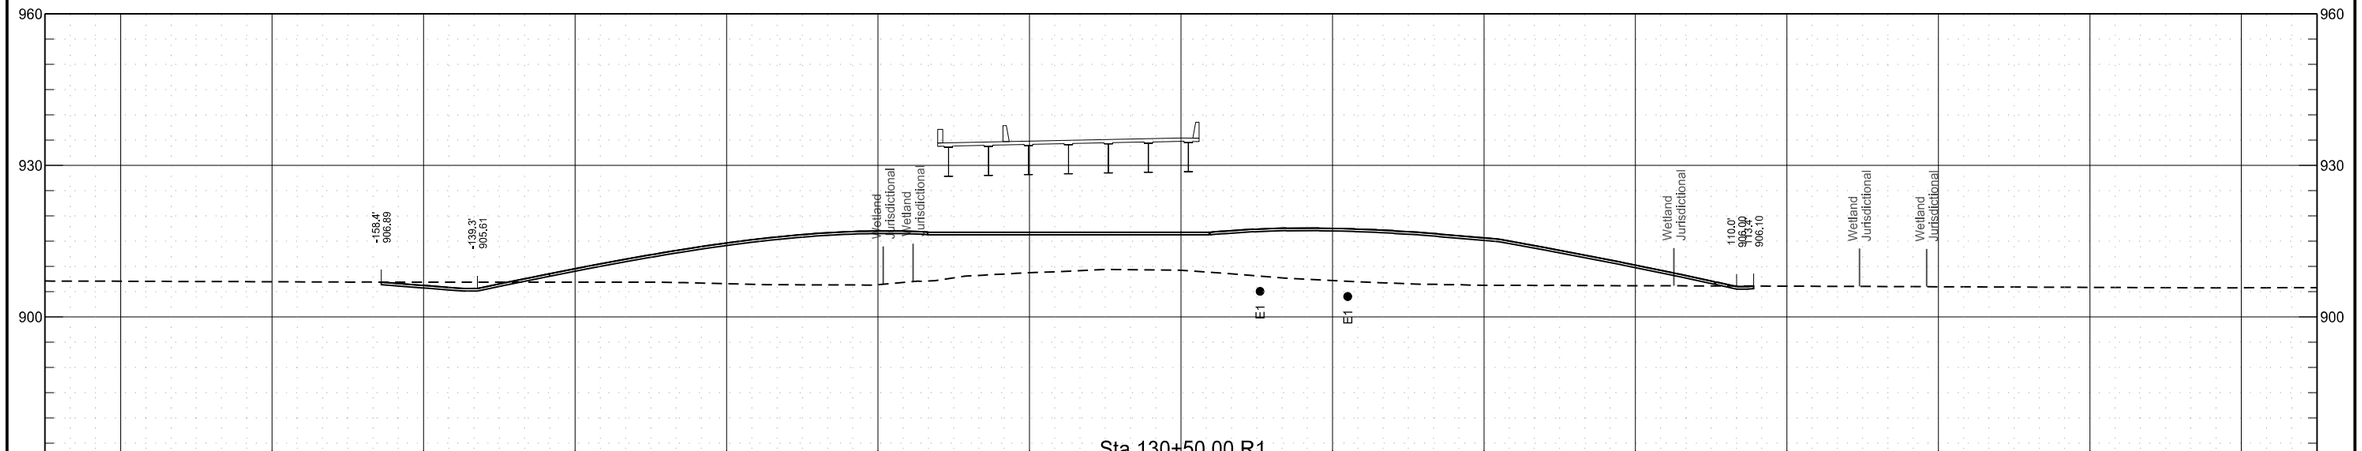


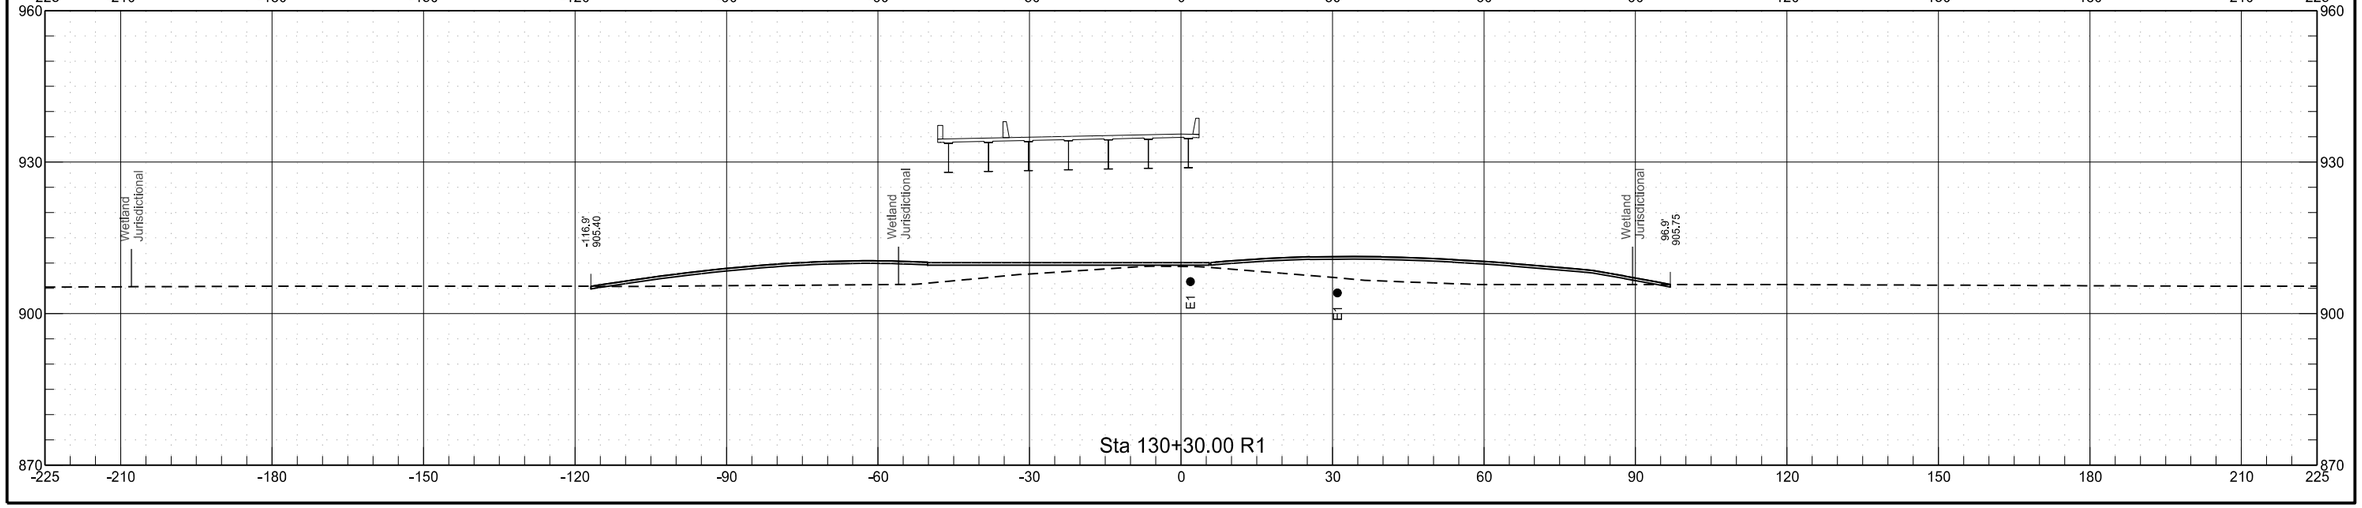


8/25/2020 7:17:47 PM toddhummel K:\Projects\City\ND\Fargo\14415104\CAD\80984156.153\Design\Plans\200\200XS_031-125_PR64.dgn

64th Avenue South
Chain PR64


	STATE	PROJECT NO.	SECTION NO.	SHEET NO.
	ND	SU-8-984(153)156	200	91

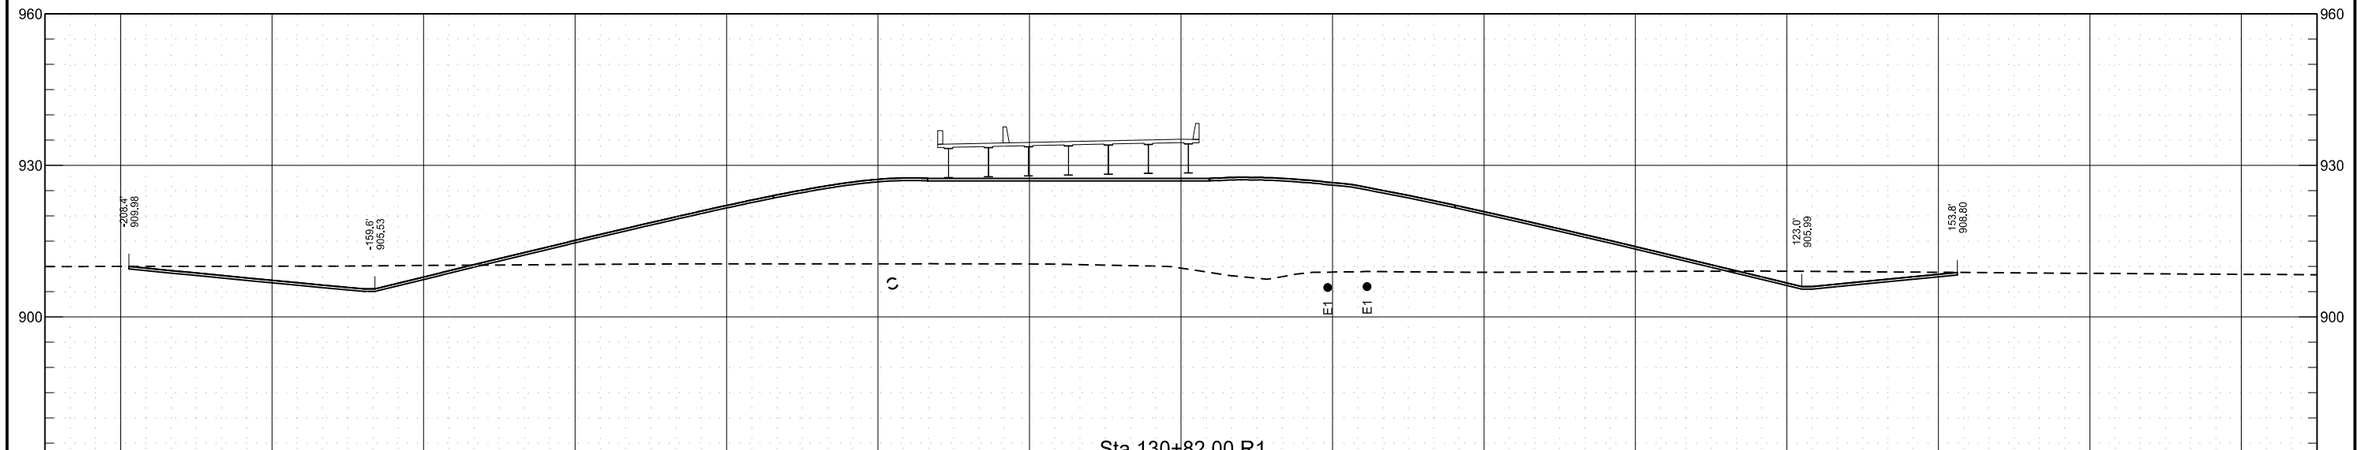

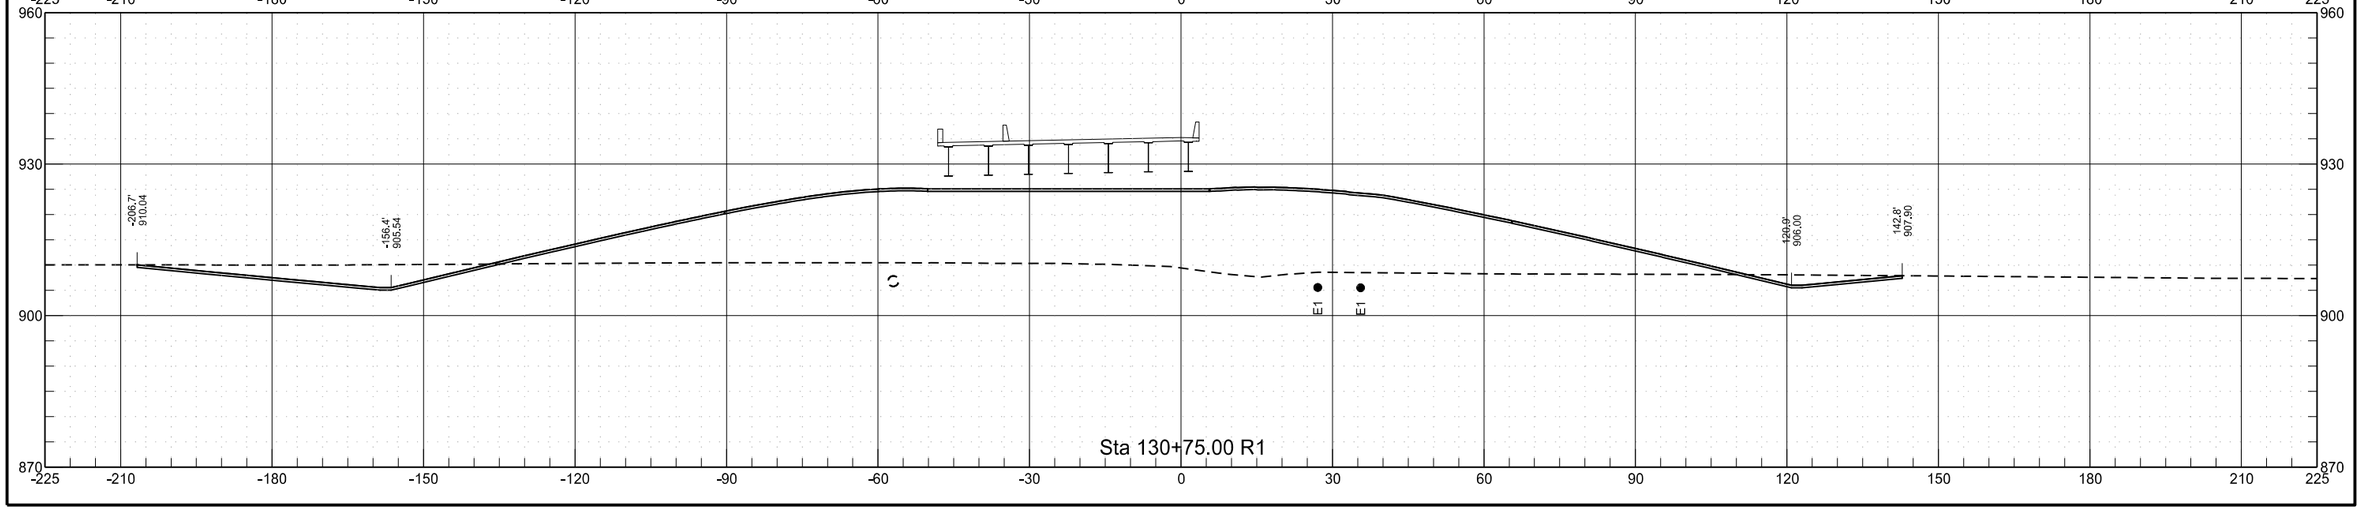


64th Avenue South
Chain PR64


	STATE	PROJECT NO.	SECTION NO.	SHEET NO.
	ND	SU-8-984(153)156	200	92

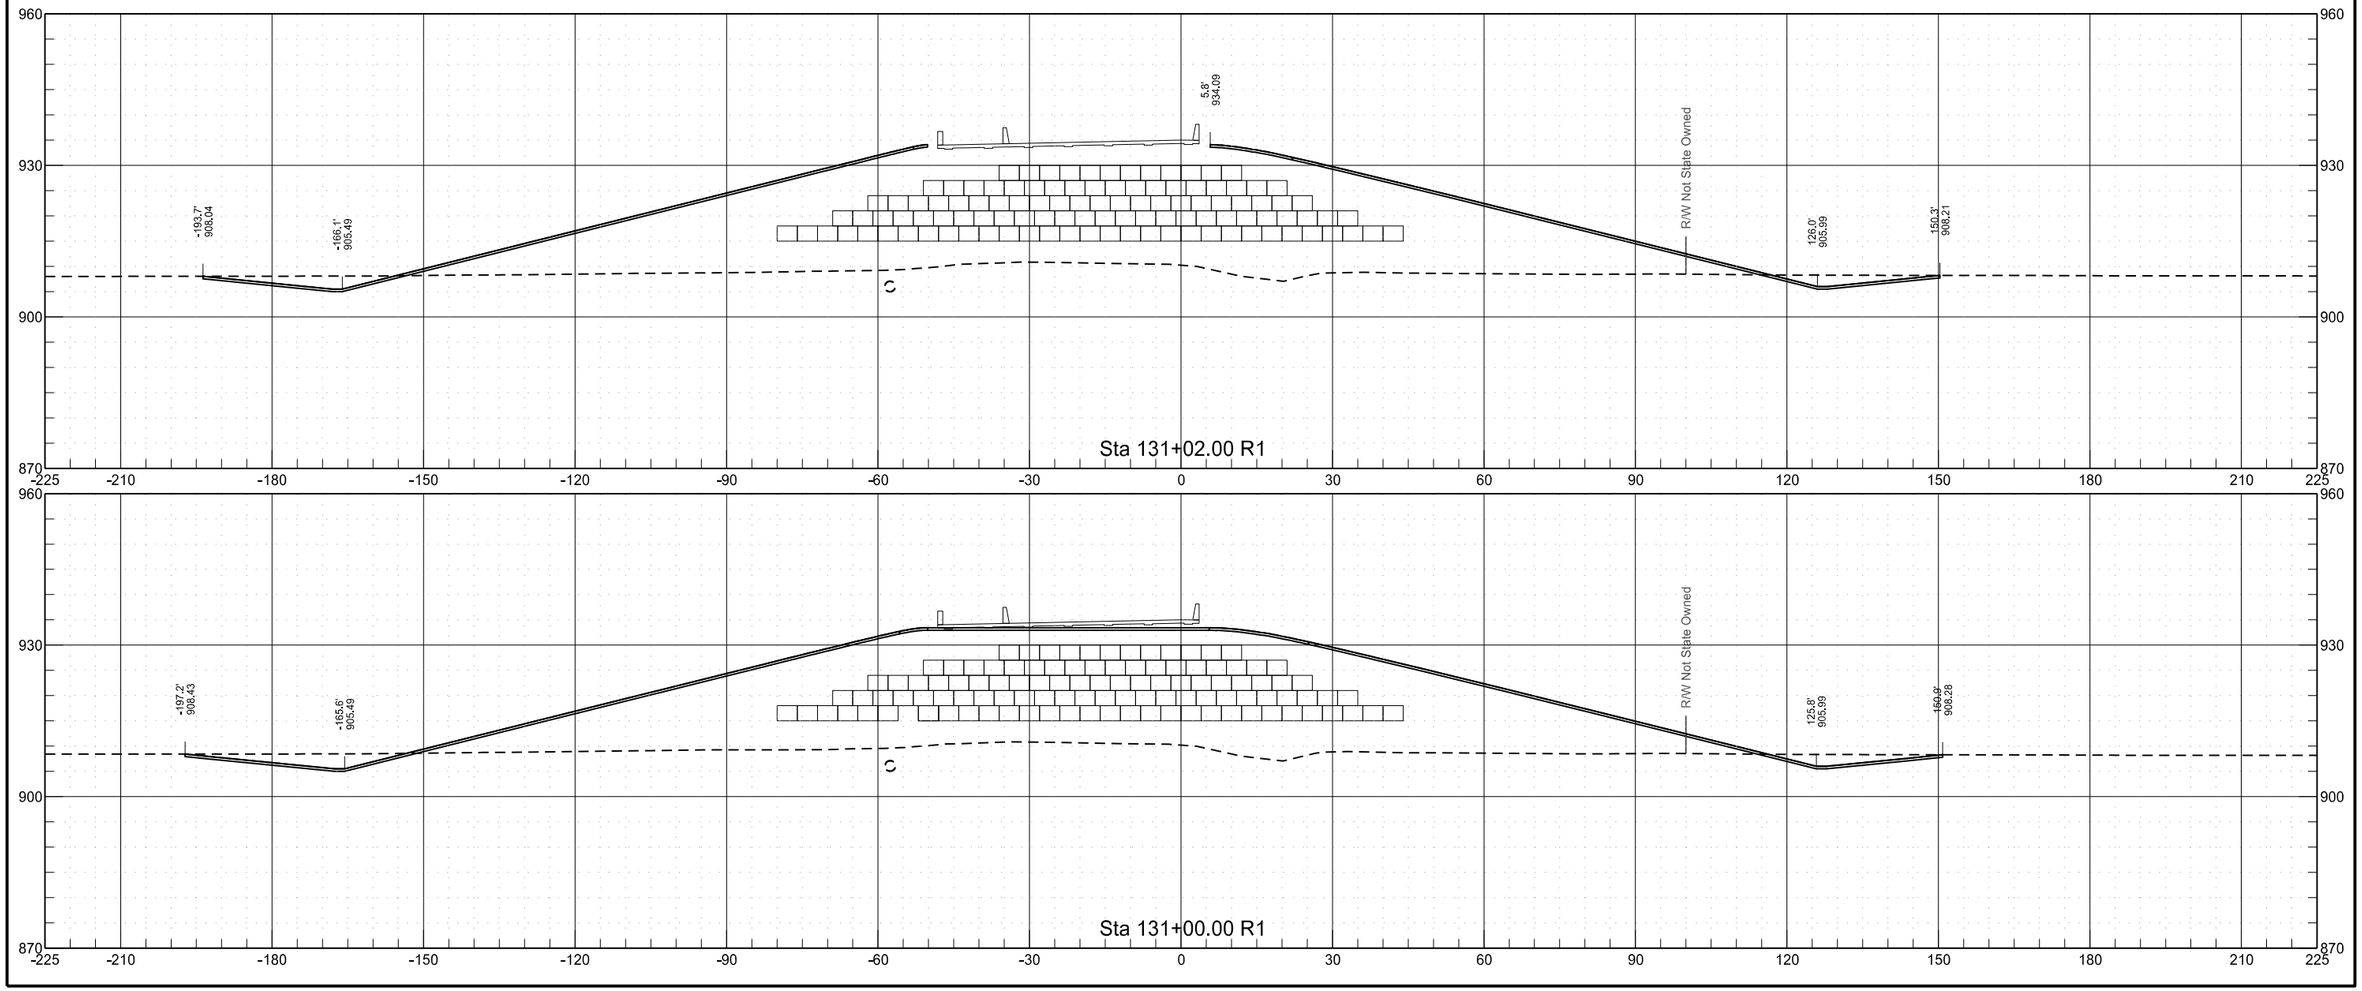

64th Avenue South
Chain PR64


	STATE	PROJECT NO.	SECTION NO.	SHEET NO.
	ND	SU-8-984(153)156	200	93

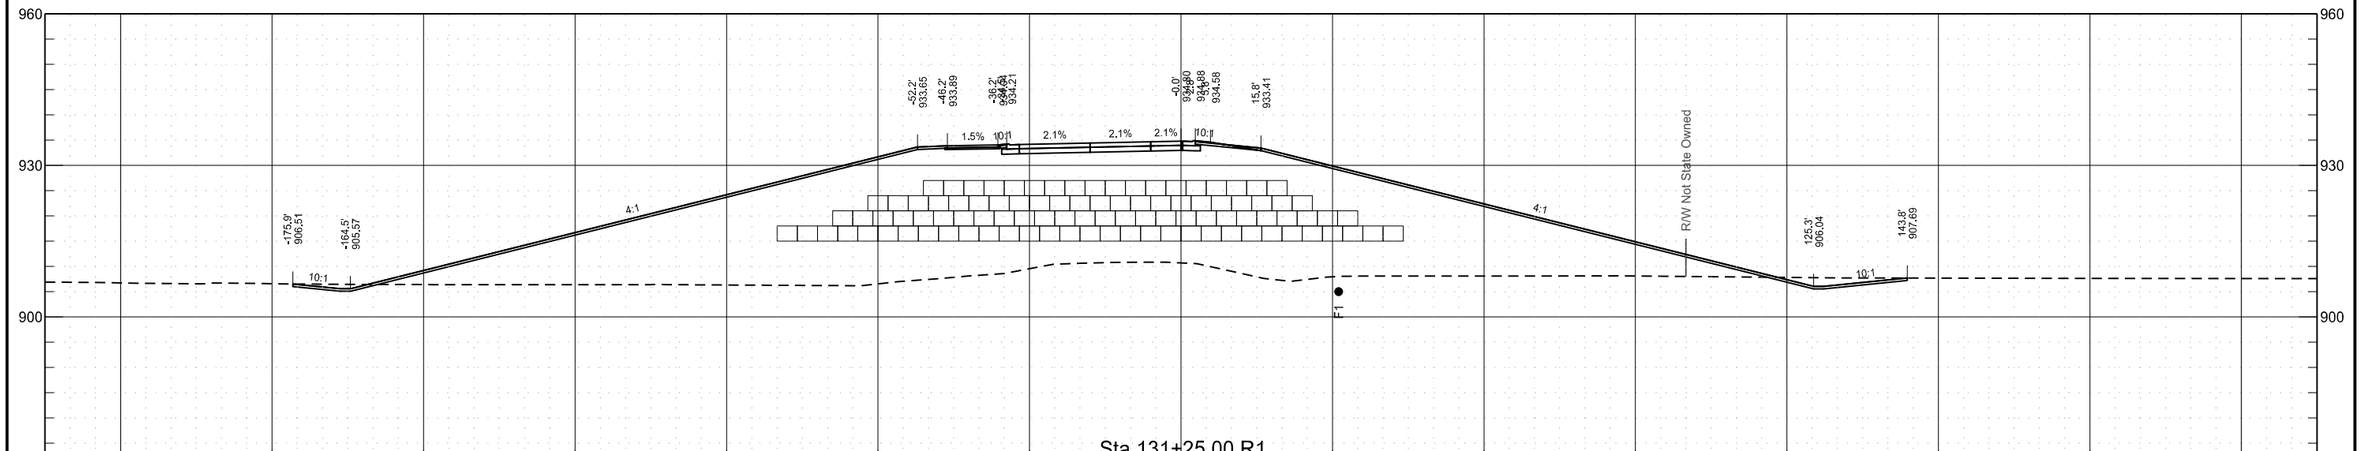


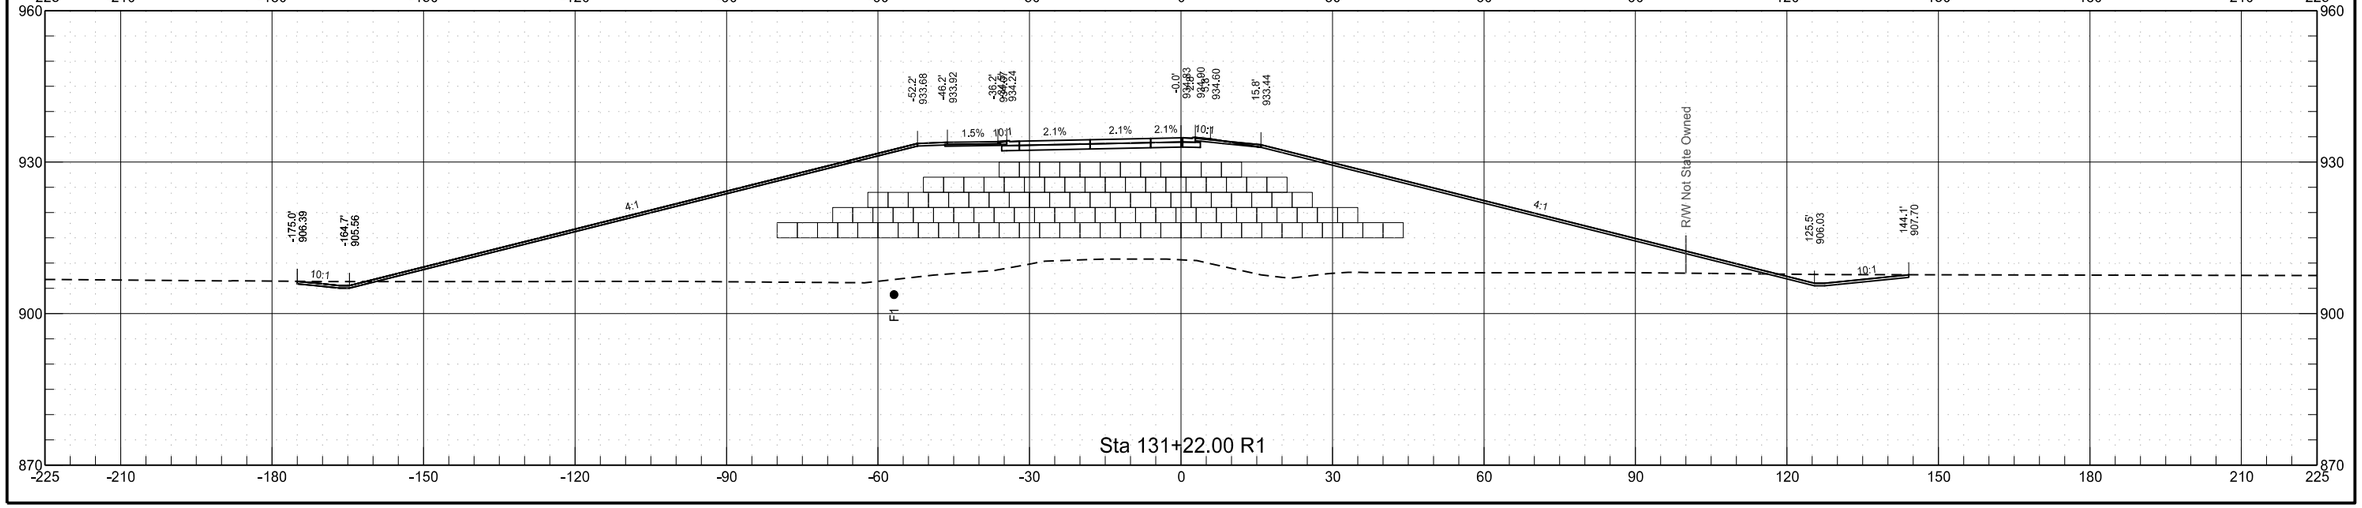

64th Avenue South
Chain PR64

	STATE	PROJECT NO.	SECTION NO.	SHEET NO.
	ND	SU-8-984(153)156	200	94

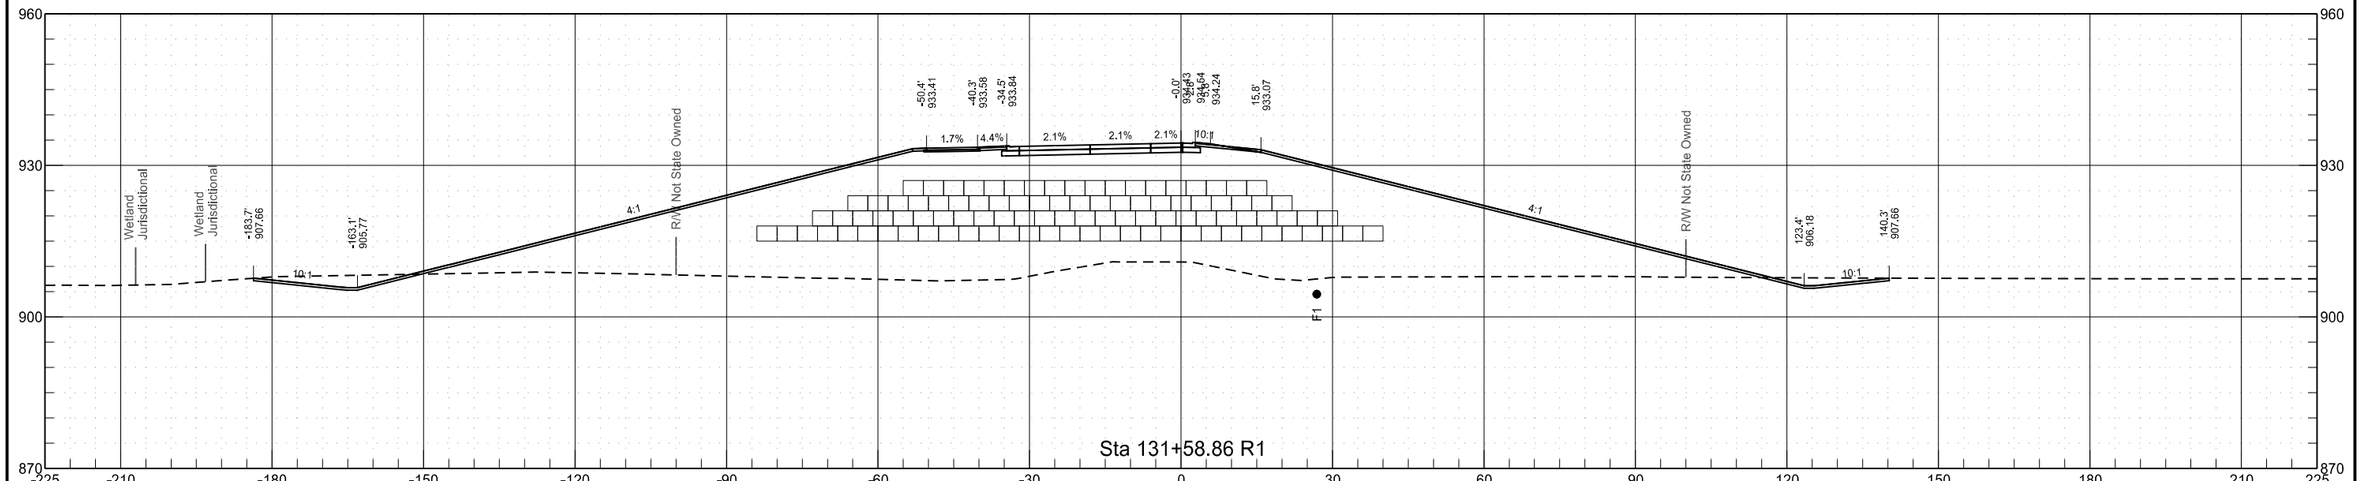


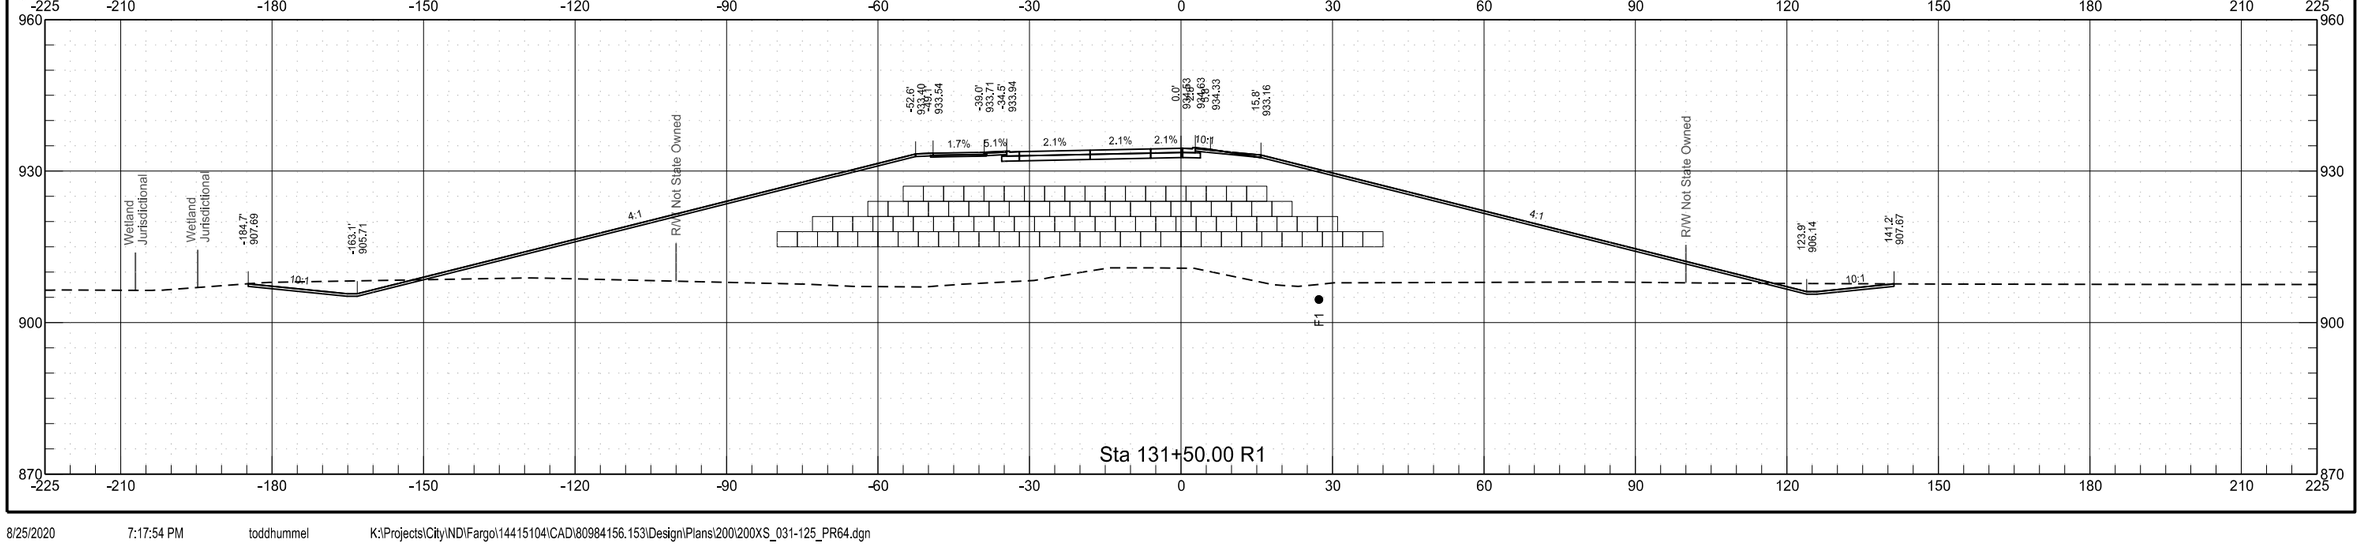


8/25/2020 7:17:54 PM toddhummel K:\Projects\City\ND\Fargo\14415104\CAD\80984156.153\Design\Plans\200\200XS_031-125_PR64.dgn

64th Avenue South
Chain PR64


	STATE	PROJECT NO.	SECTION NO.	SHEET NO.
	ND	SU-8-984(153)156	200	95

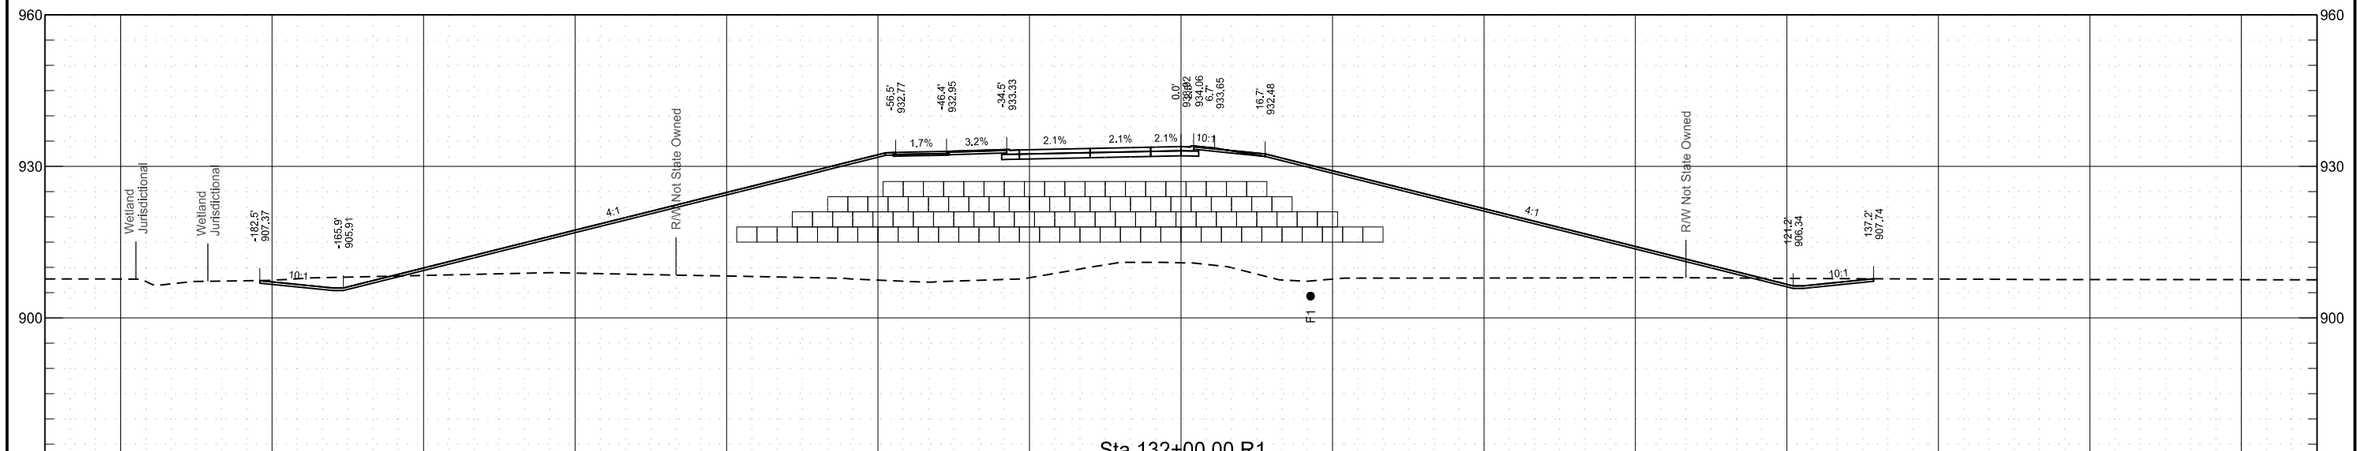

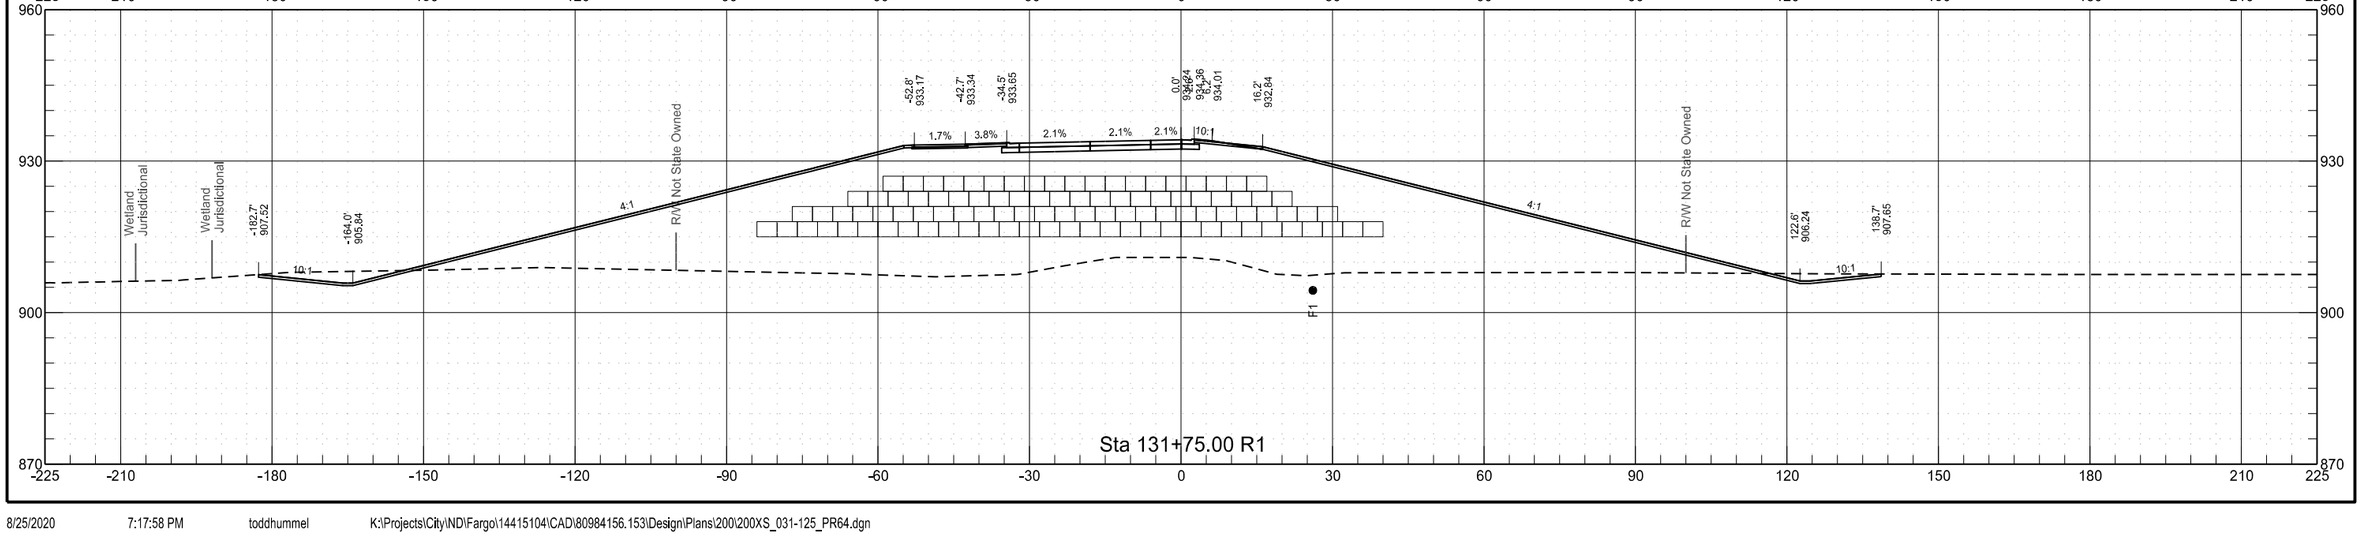


64th Avenue South
Chain PR64


	STATE	PROJECT NO.	SECTION NO.	SHEET NO.
	ND	SU-8-984(153)156	200	96

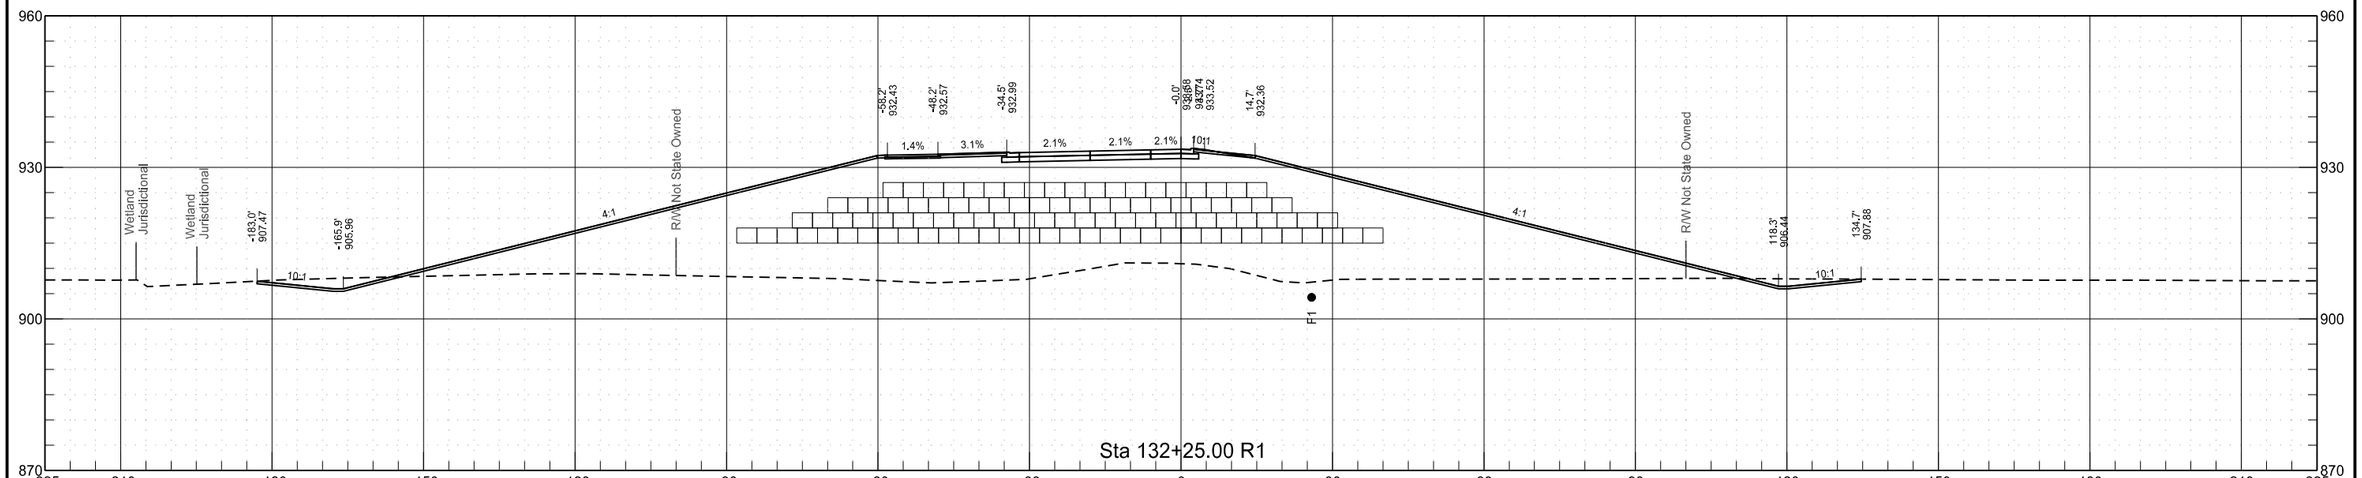

64th Avenue South
Chain PR64


	STATE	PROJECT NO.	SECTION NO.	SHEET NO.
	ND	SU-8-984(153)156	200	97

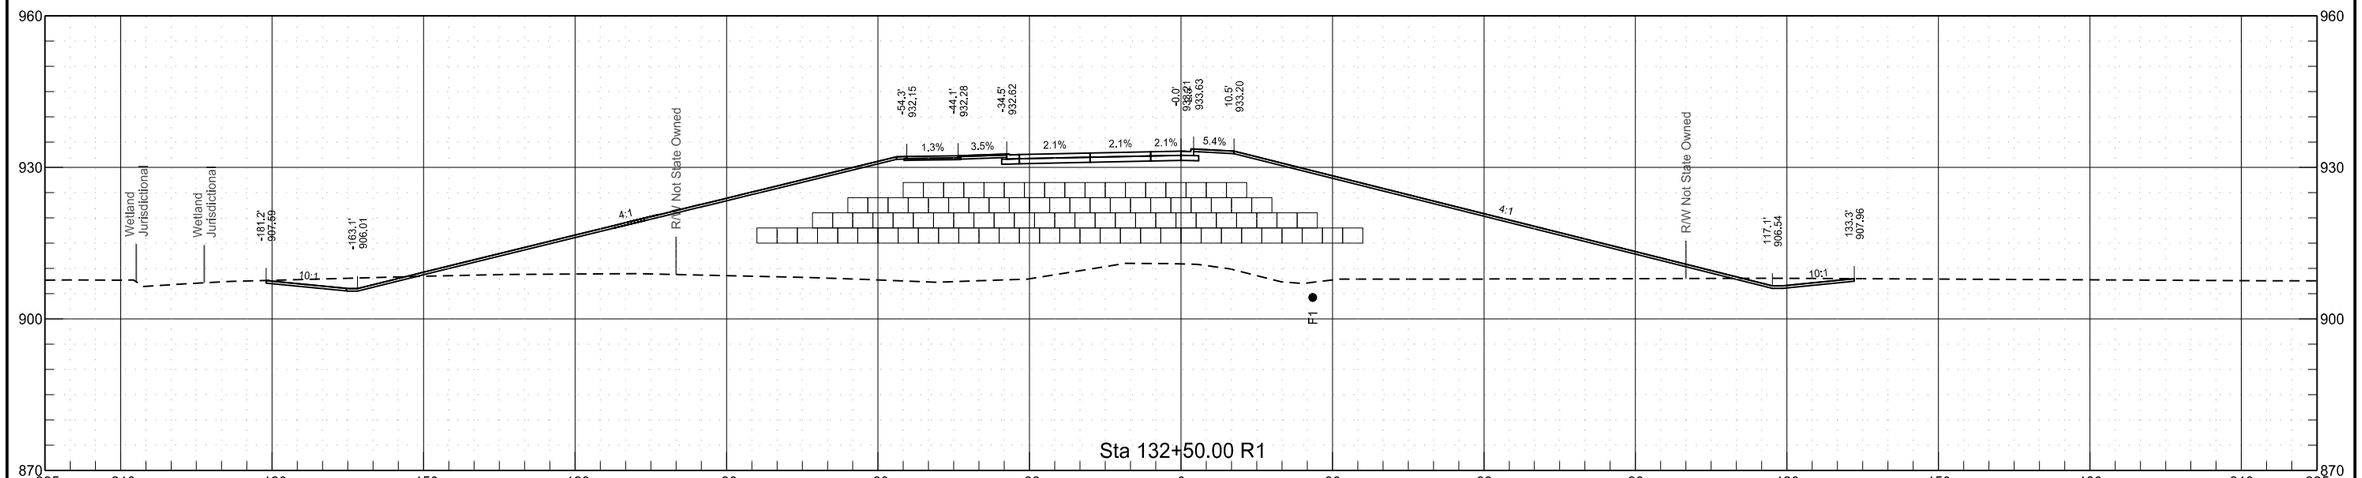


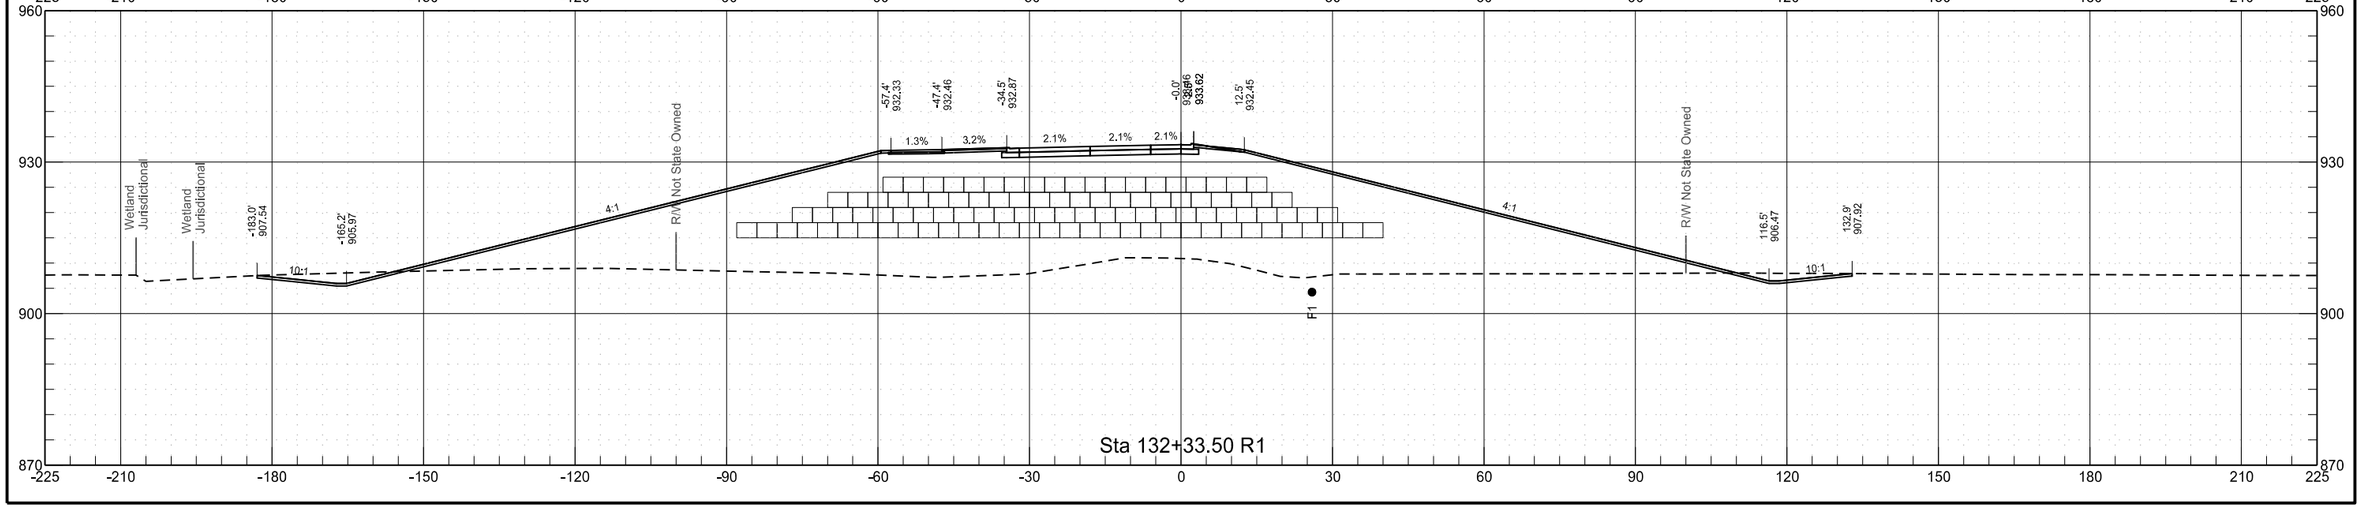

64th Avenue South
Chain PR64


	STATE	PROJECT NO.	SECTION NO.	SHEET NO.
	ND	SU-8-984(153)156	200	98

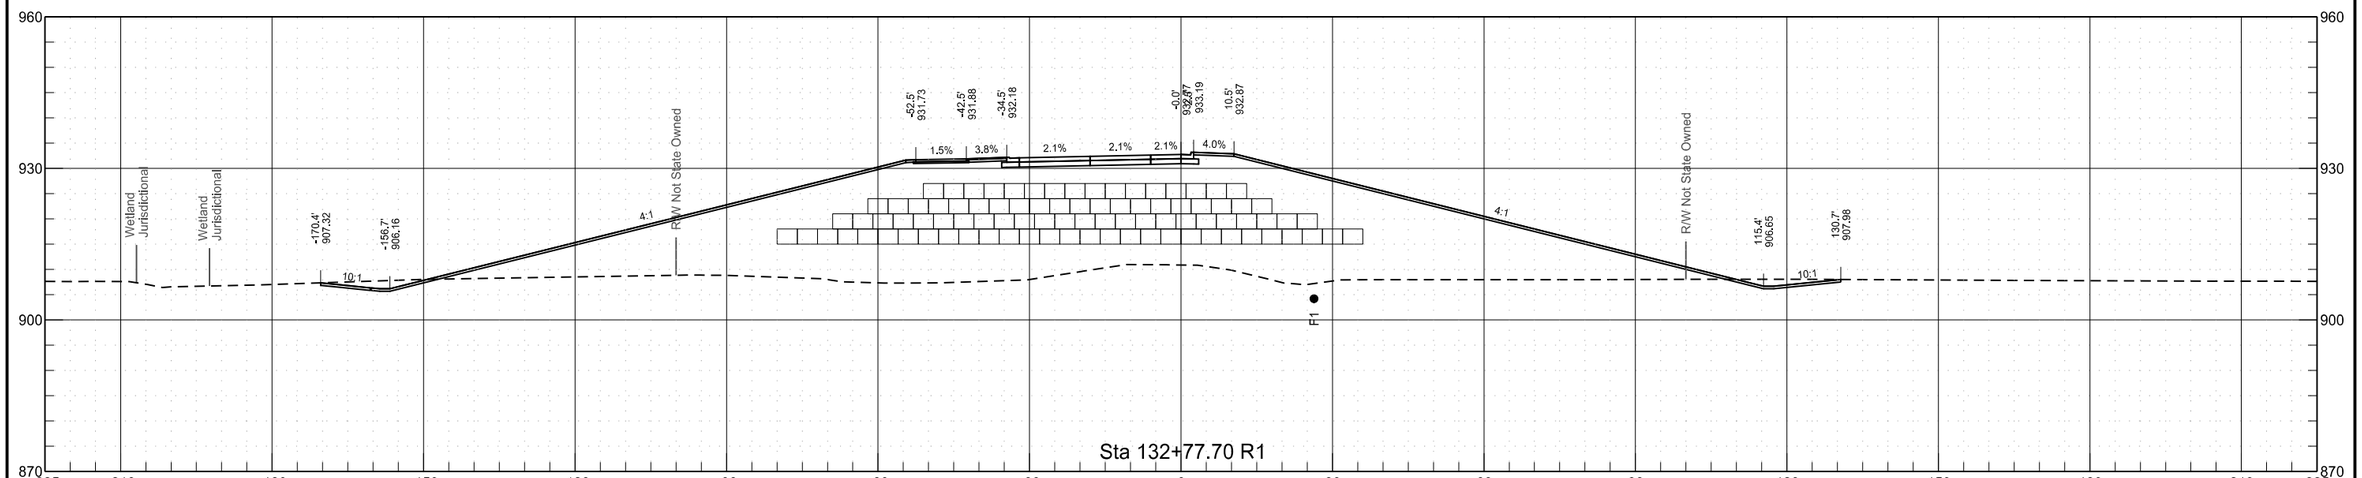


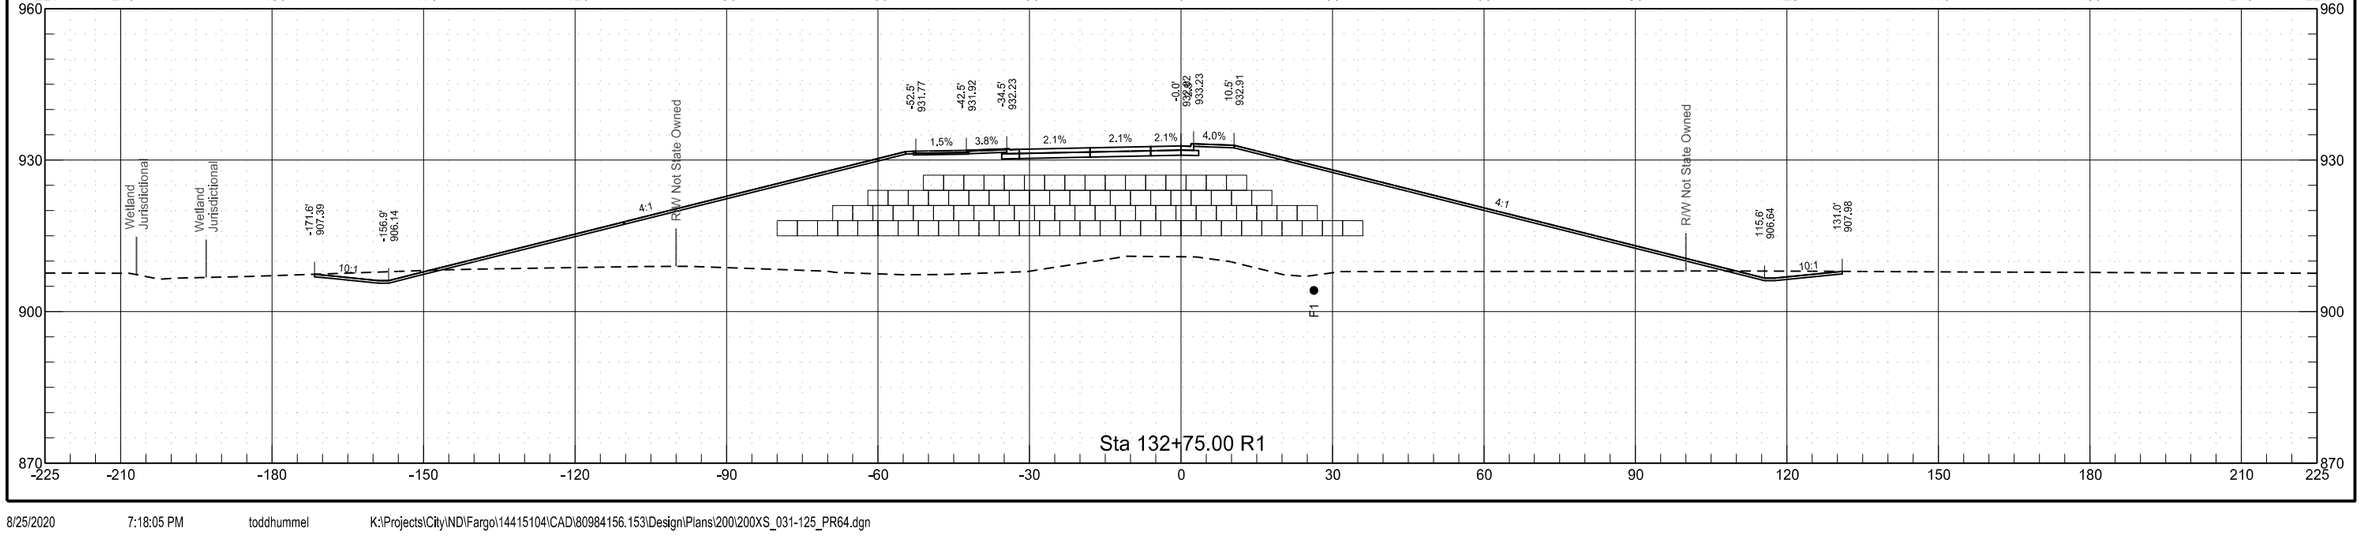

64th Avenue South
Chain PR64


	STATE	PROJECT NO.	SECTION NO.	SHEET NO.
	ND	SU-8-984(153)156	200	99

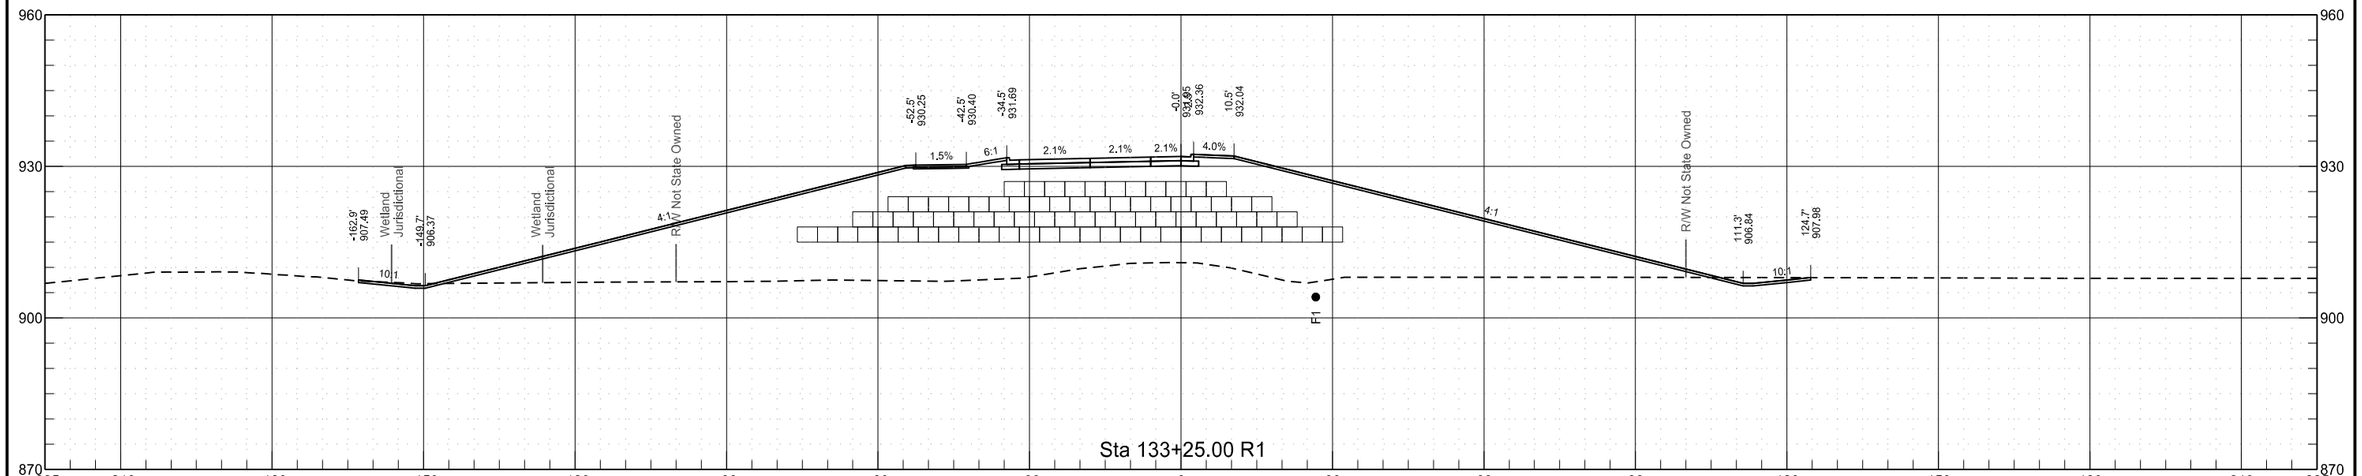


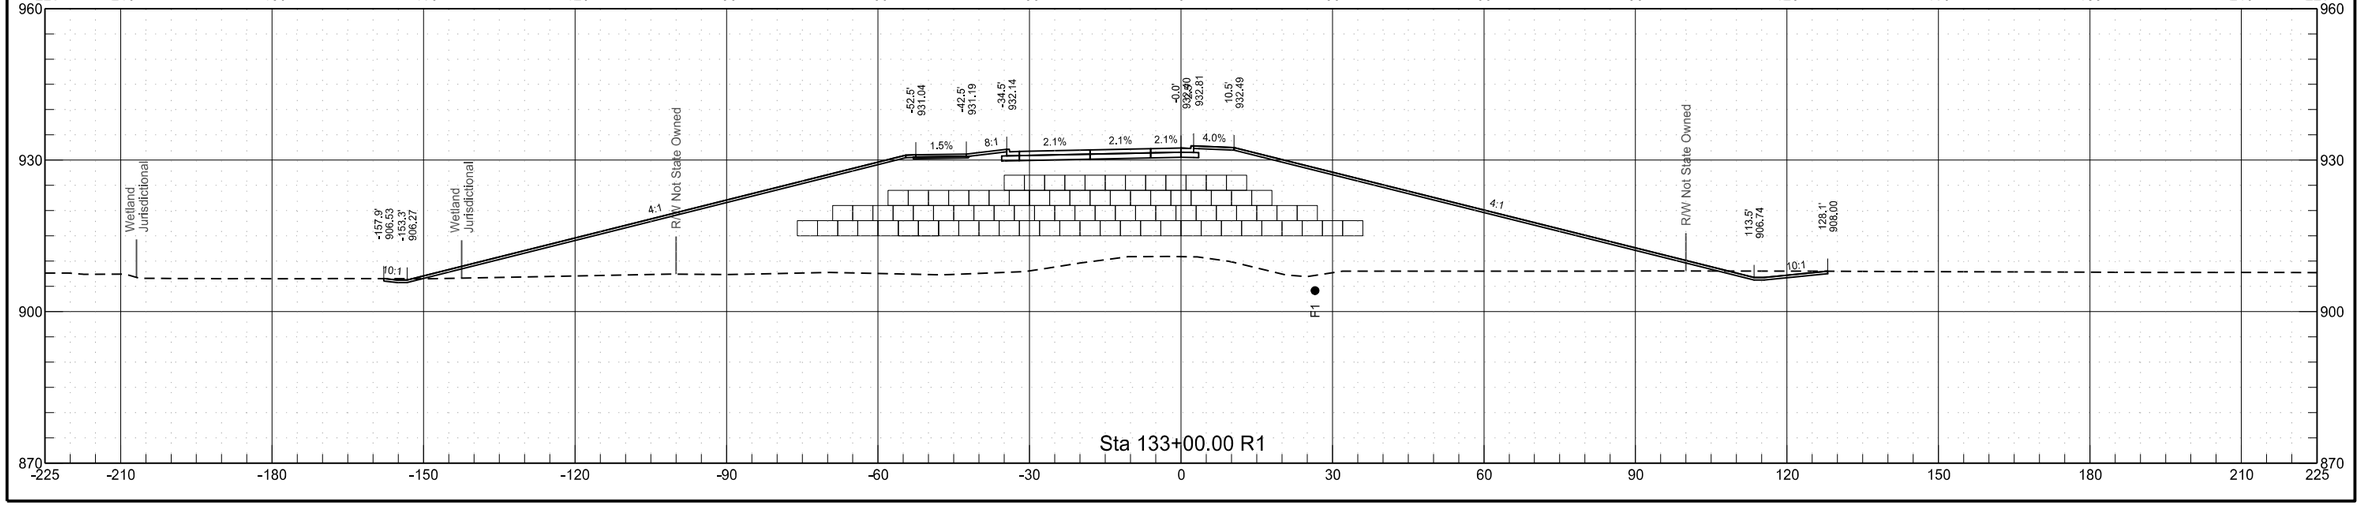

64th Avenue South
Chain PR64


	STATE	PROJECT NO.	SECTION NO.	SHEET NO.
	ND	SU-8-984(153)156	200	100

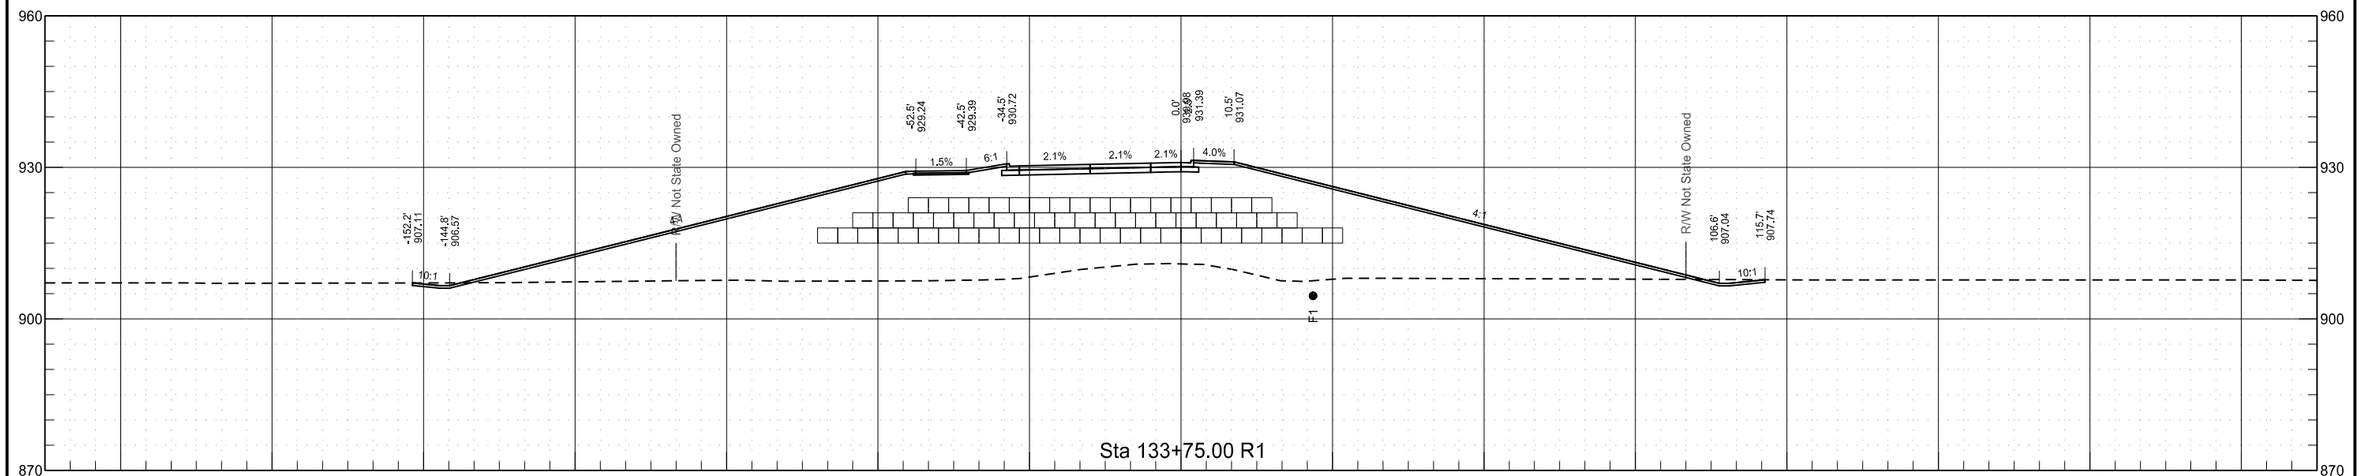


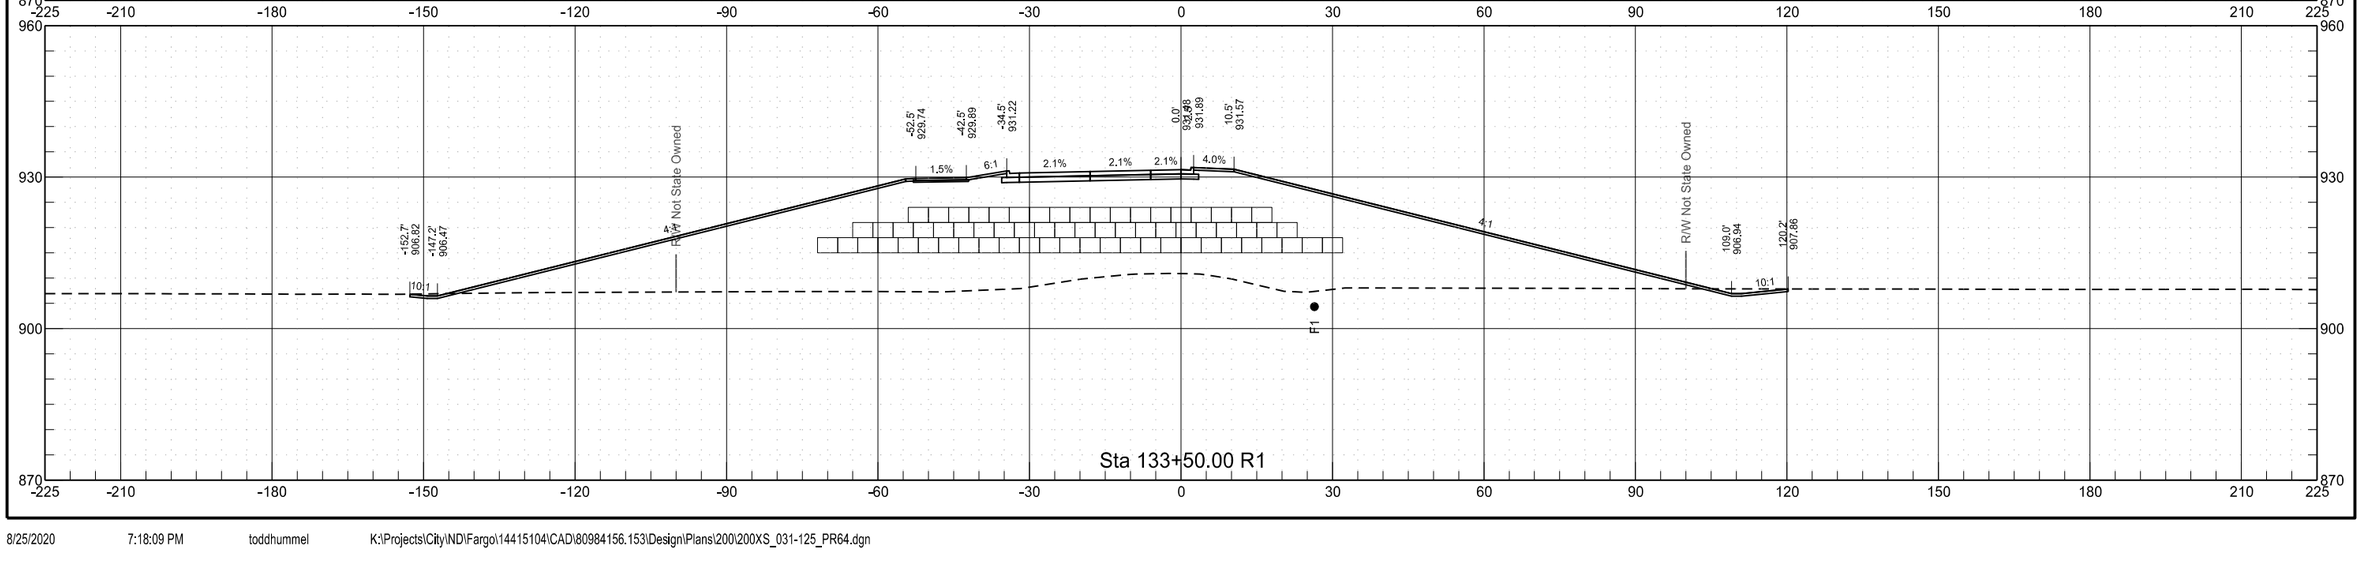

64th Avenue South
Chain PR64


	STATE	PROJECT NO.	SECTION NO.	SHEET NO.
	ND	SU-8-984(153)156	200	101

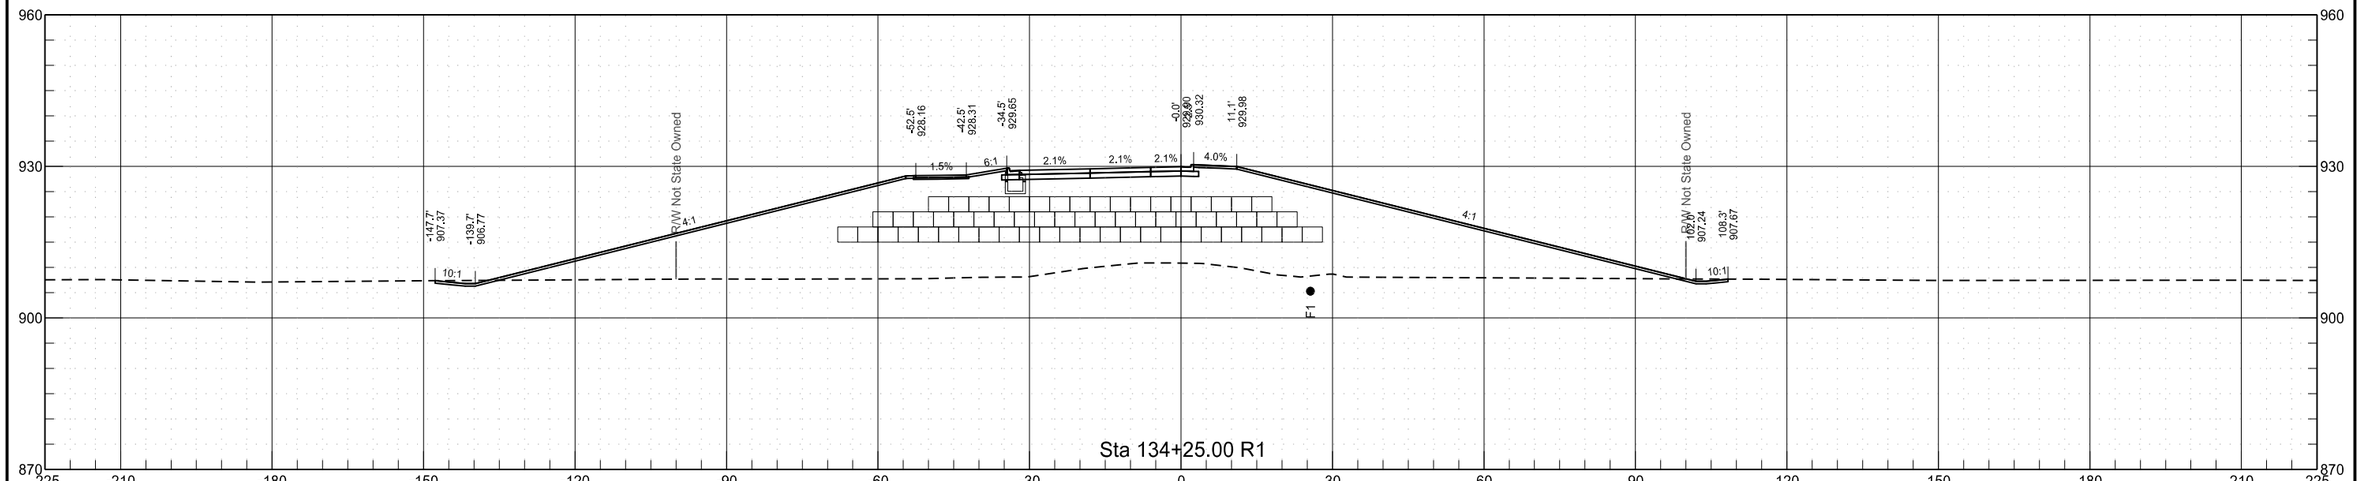

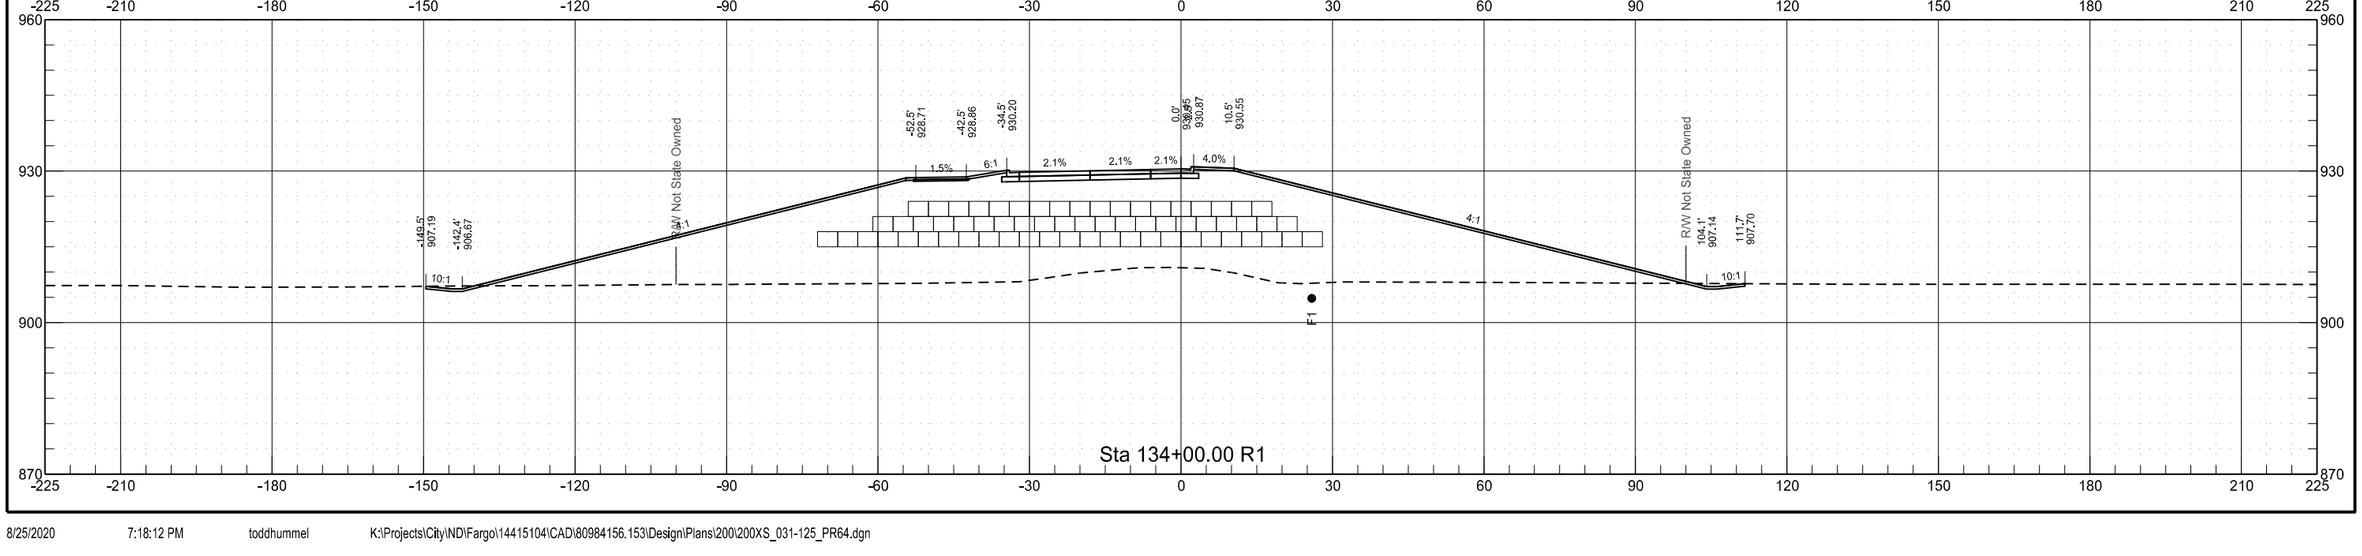


64th Avenue South
Chain PR64

	STATE	PROJECT NO.	SECTION NO.	SHEET NO.
	ND	SU-8-984(153)156	200	102

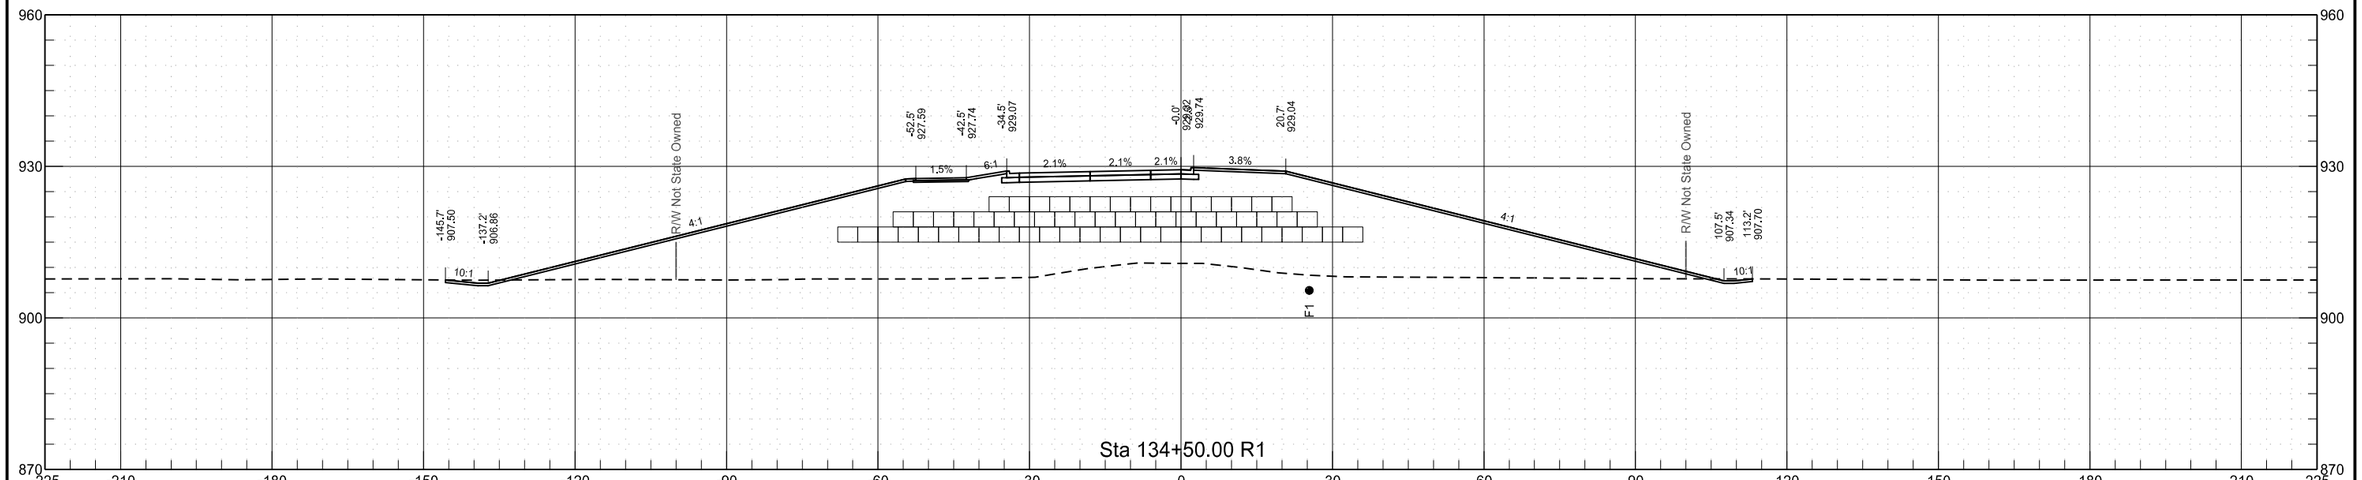


64th Avenue South
Chain PR64


	STATE	PROJECT NO.	SECTION NO.	SHEET NO.
	ND	SU-8-984(153)156	200	103

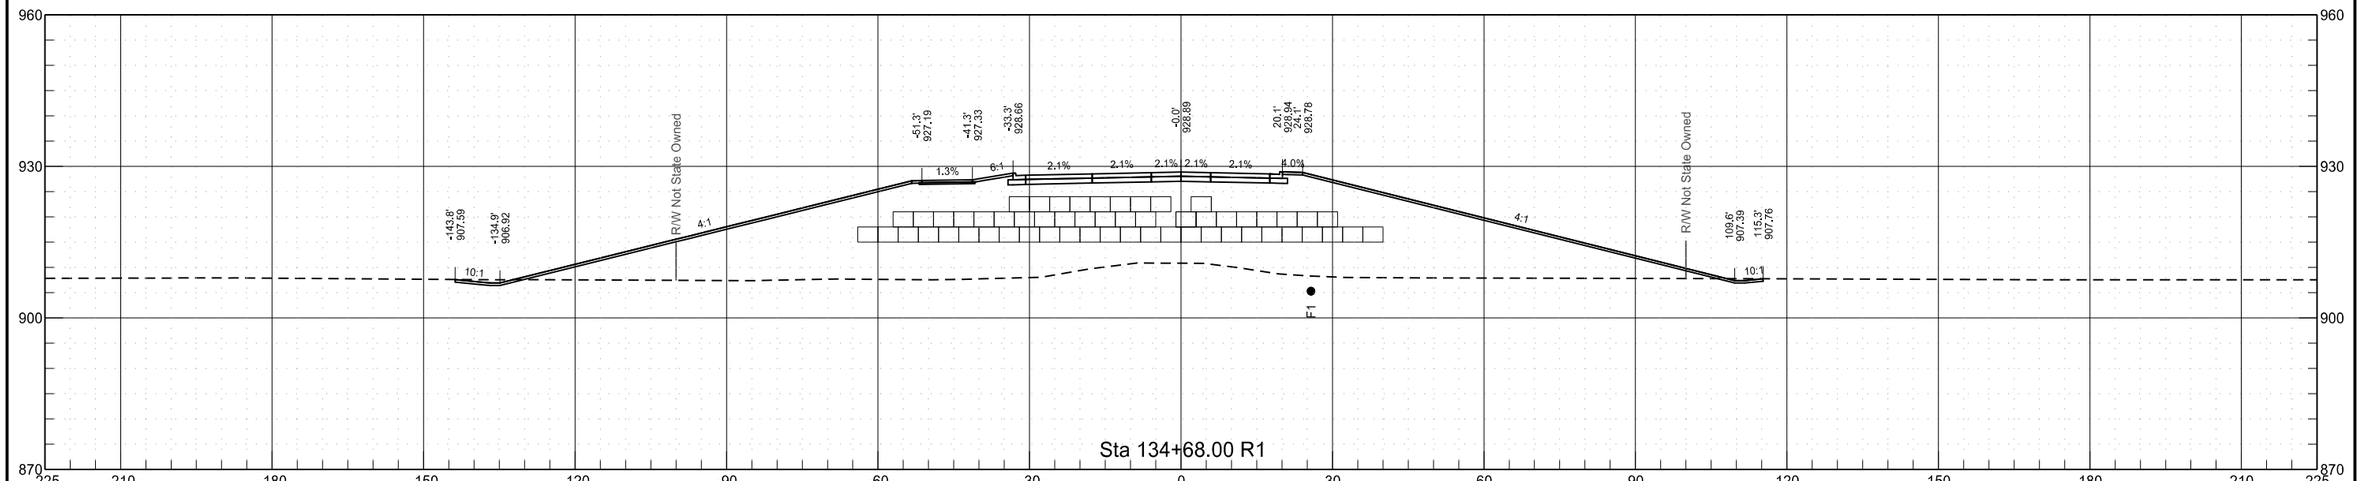

64th Avenue South
Chain PR64


	STATE	PROJECT NO.	SECTION NO.	SHEET NO.
	ND	SU-8-984(153)156	200	104

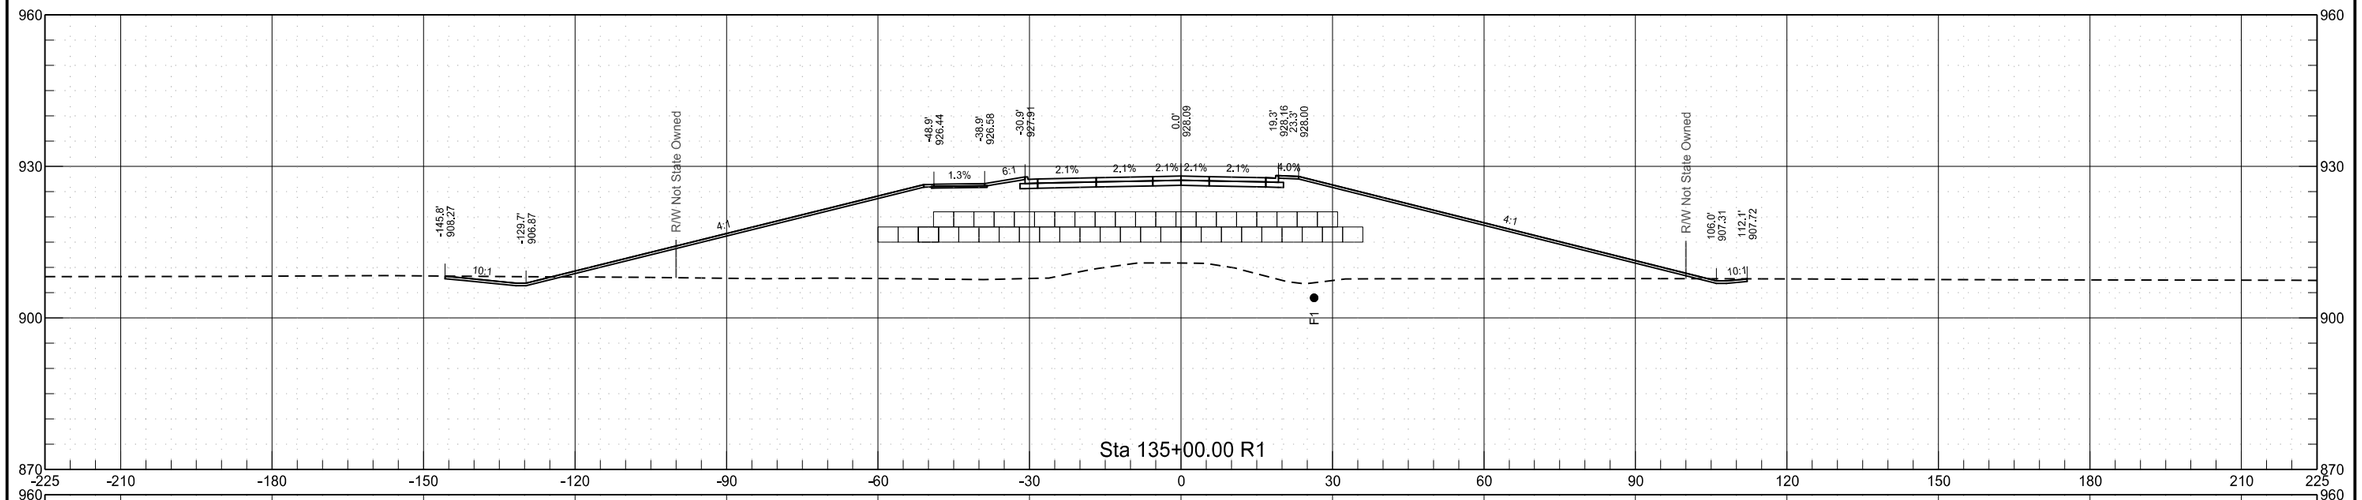

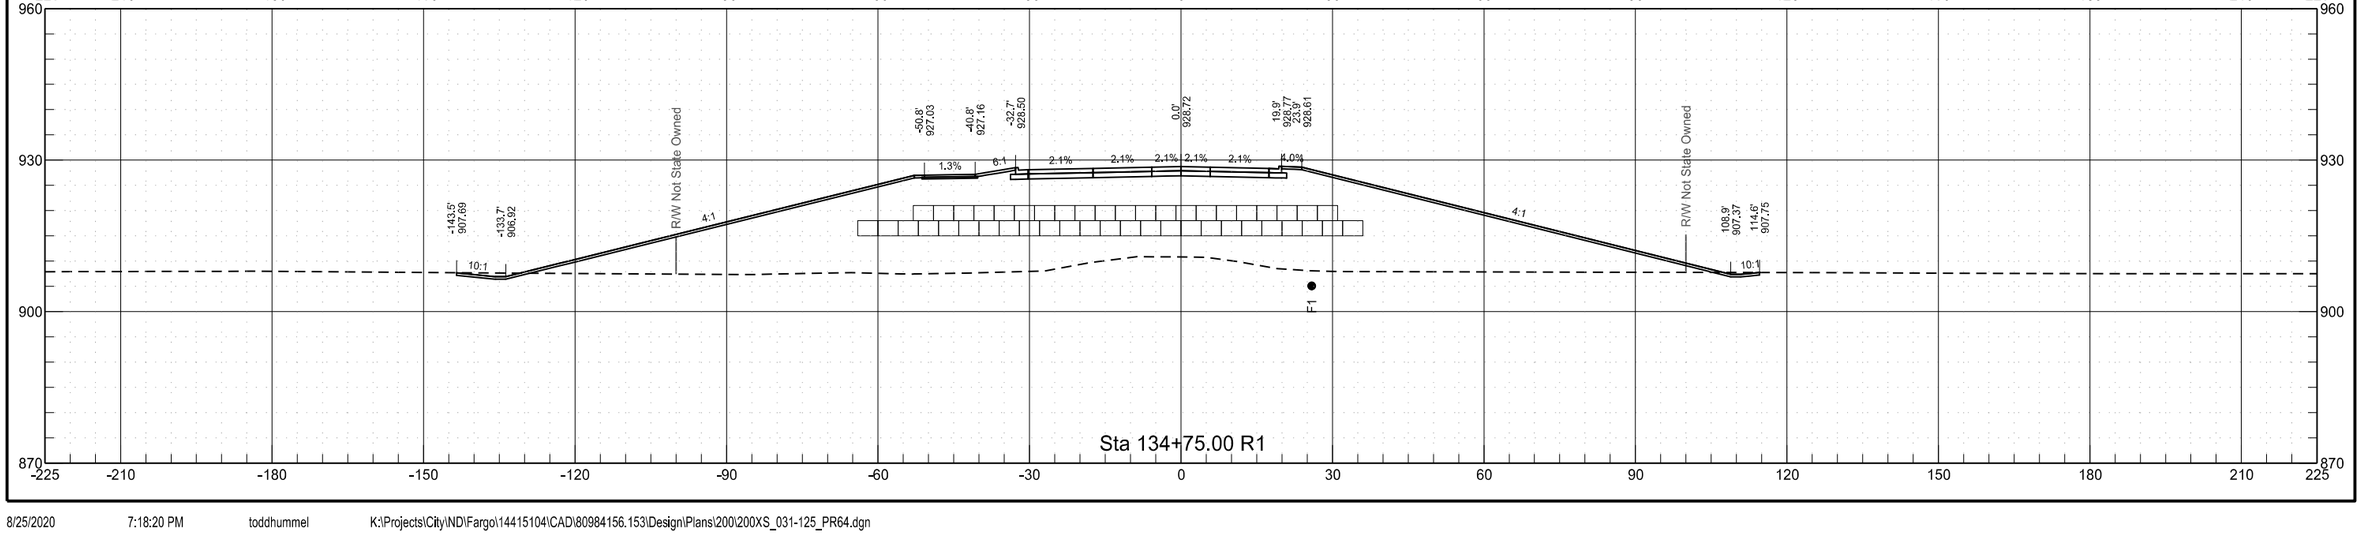


64th Avenue South
Chain PR64

	STATE	PROJECT NO.	SECTION NO.	SHEET NO.
	ND	SU-8-984(153)156	200	105

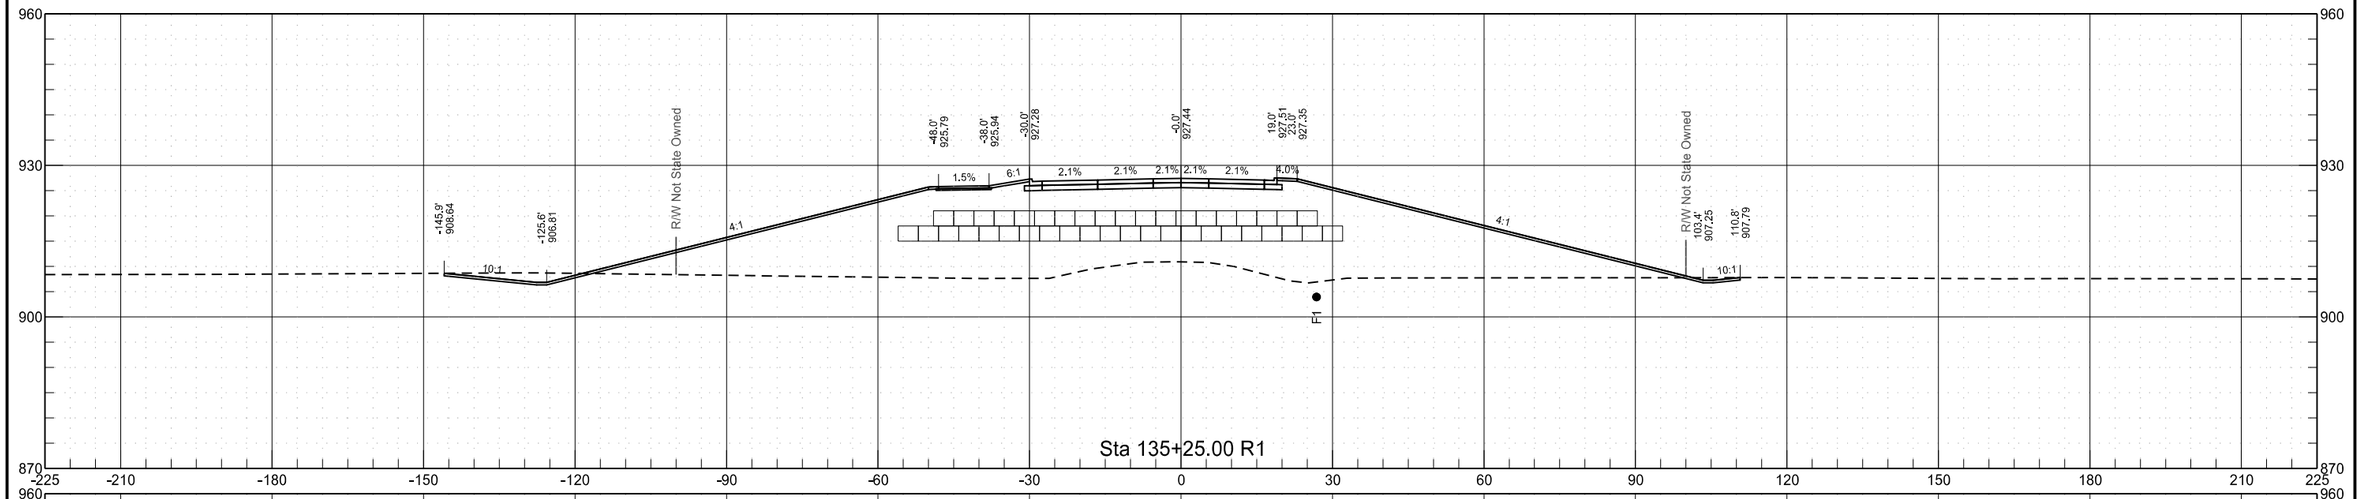


64th Avenue South
Chain PR64

	STATE	PROJECT NO.	SECTION NO.	SHEET NO.
	ND	SU-8-984(153)156	200	106

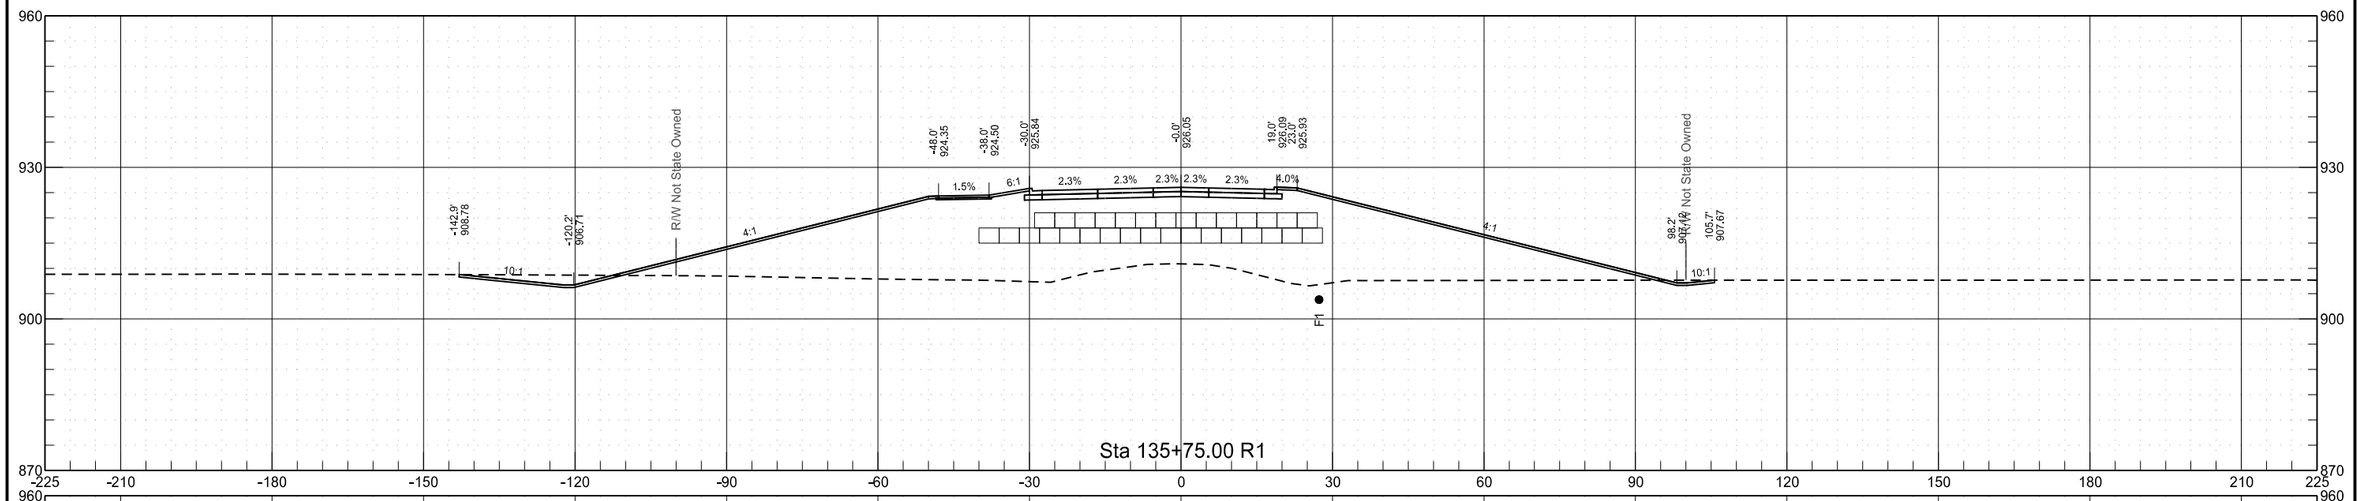


64th Avenue South
Chain PR64


	STATE	PROJECT NO.	SECTION NO.	SHEET NO.
	ND	SU-8-984(153)156	200	107

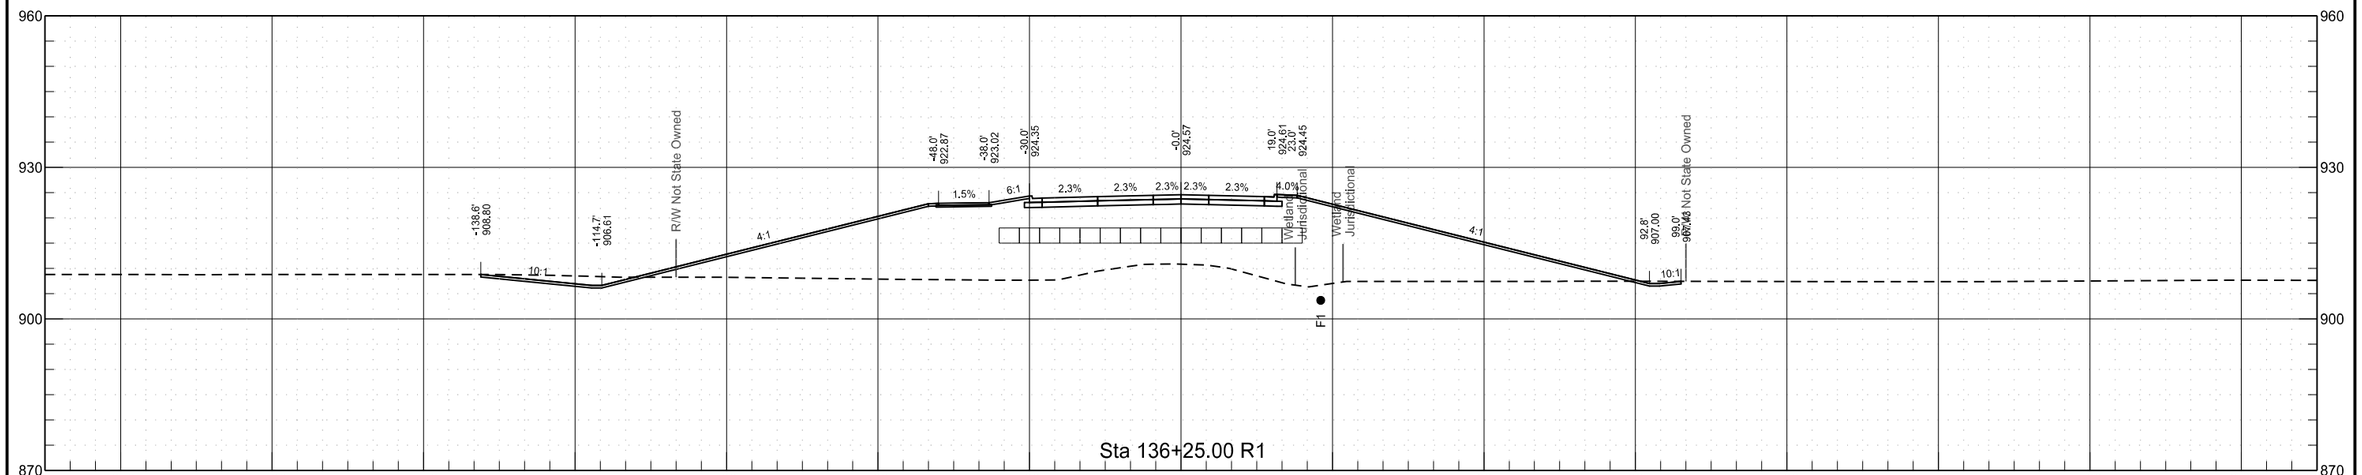

64th Avenue South
Chain PR64


	STATE	PROJECT NO.	SECTION NO.	SHEET NO.
	ND	SU-8-984(153)156	200	108

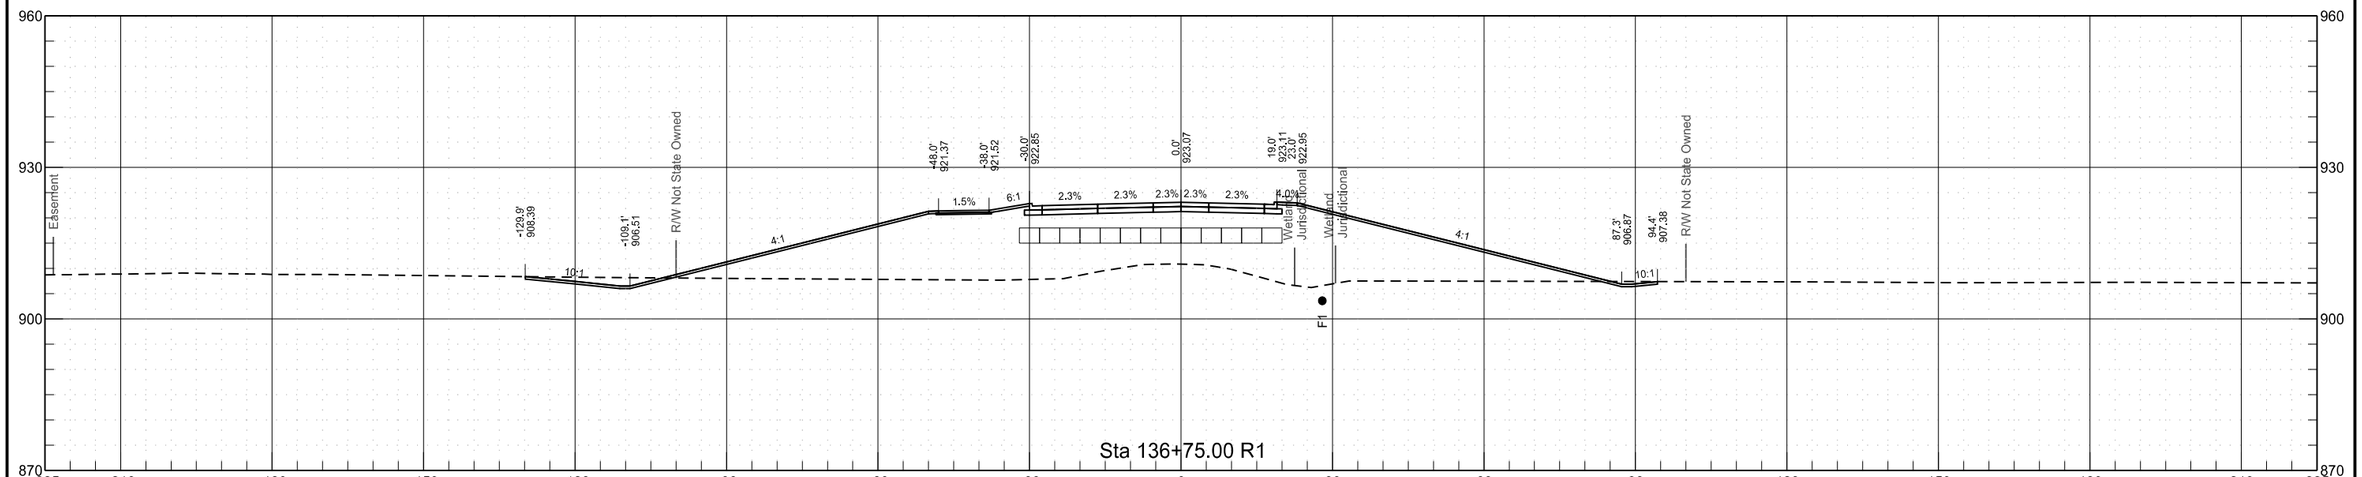

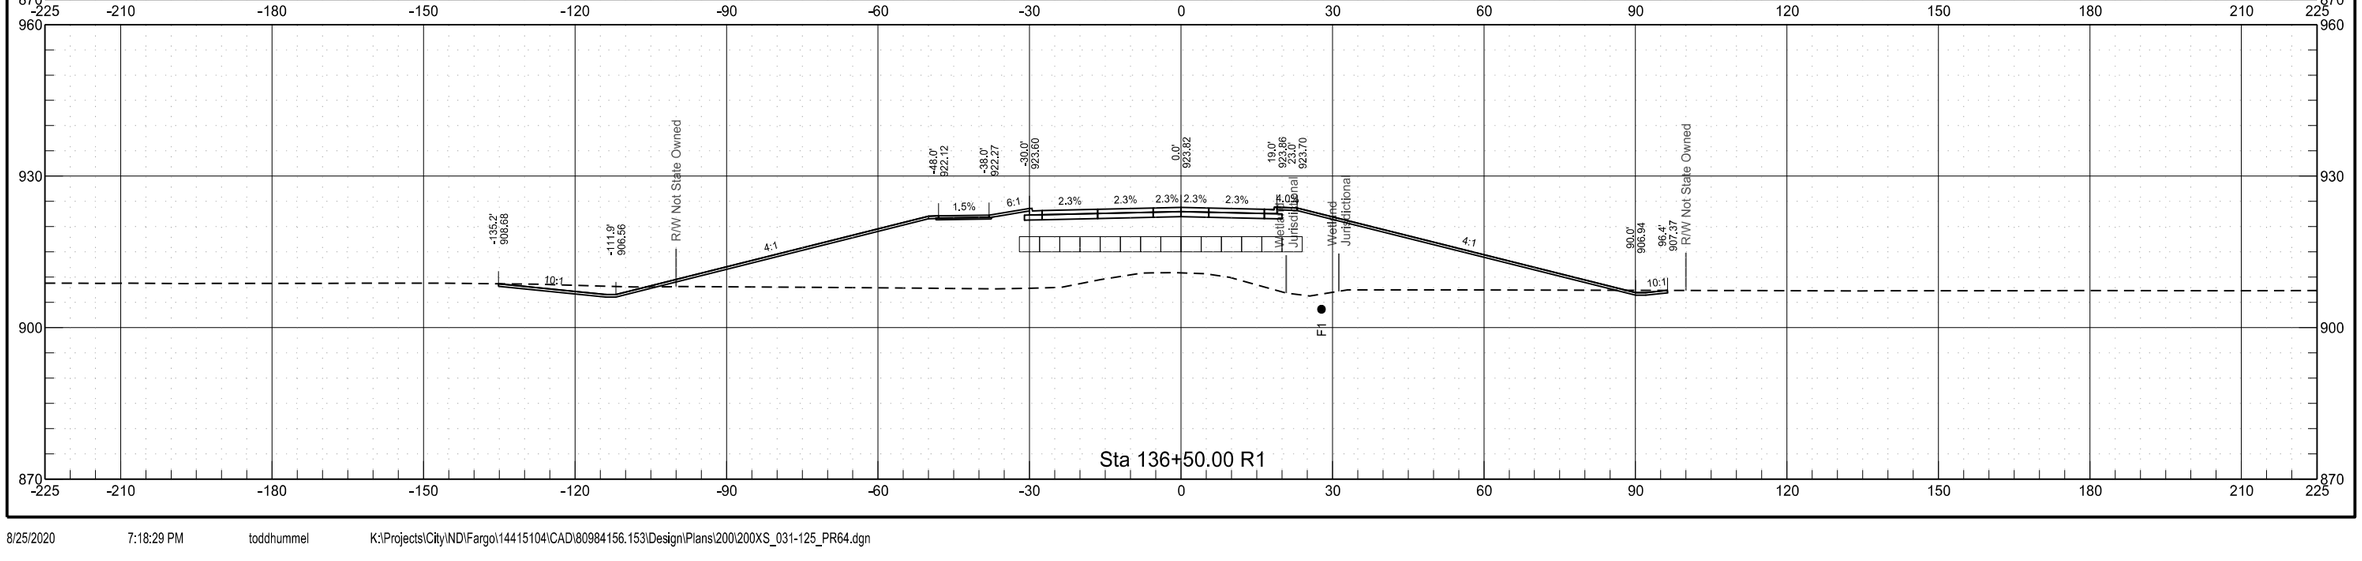


64th Avenue South
Chain PR64


	STATE	PROJECT NO.	SECTION NO.	SHEET NO.
	ND	SU-8-984(153)156	200	109

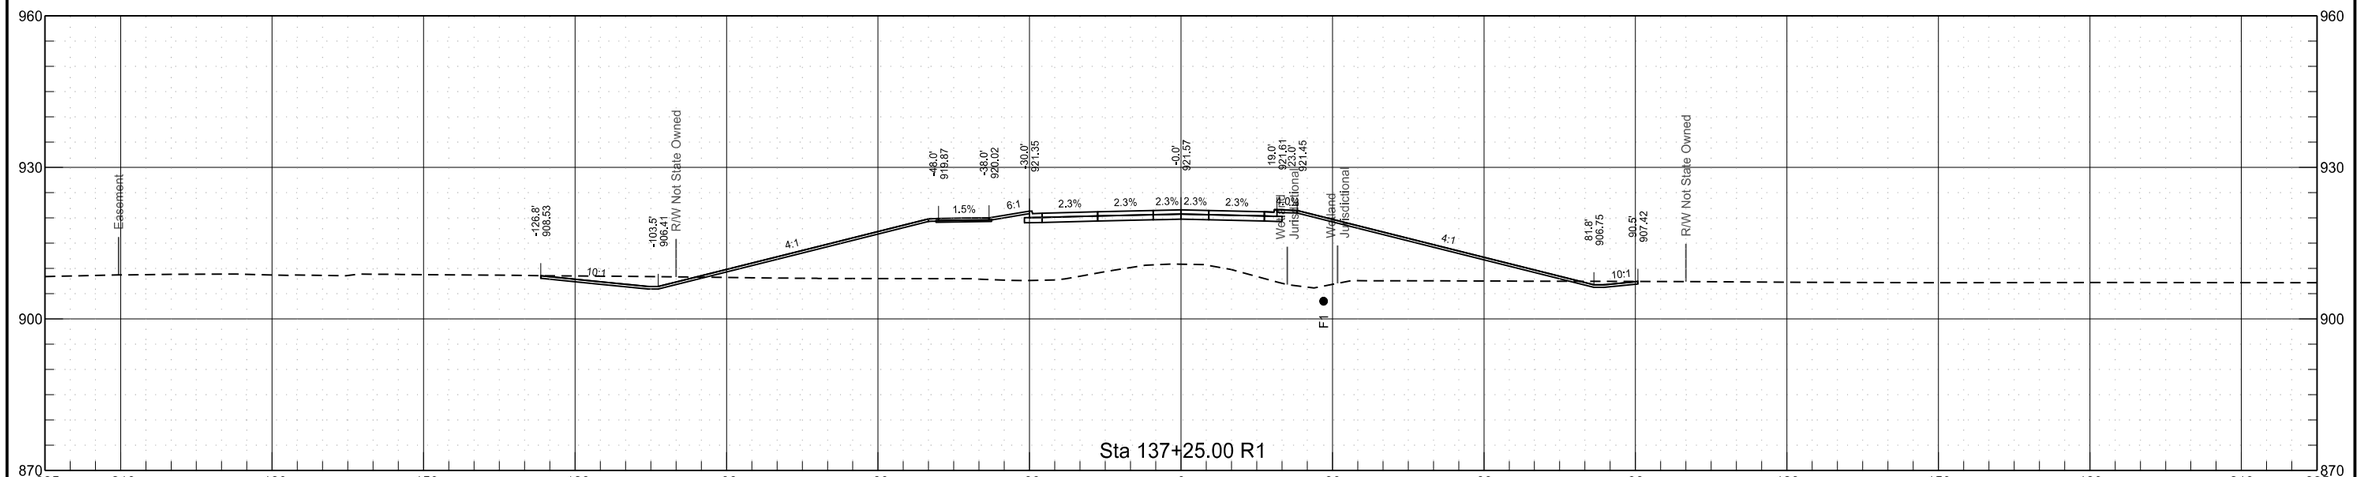

64th Avenue South
Chain PR64


	STATE	PROJECT NO.	SECTION NO.	SHEET NO.
	ND	SU-8-984(153)156	200	110

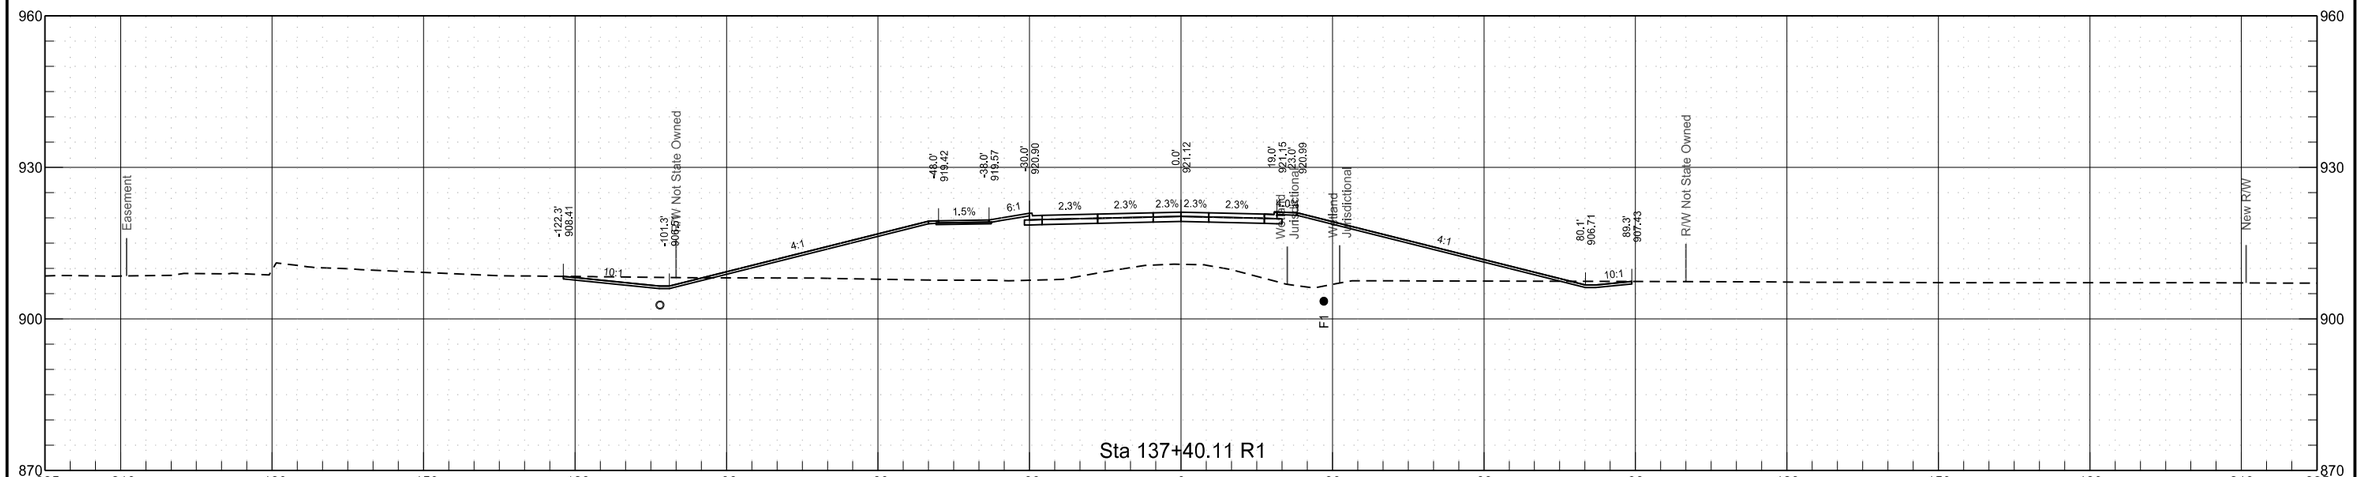


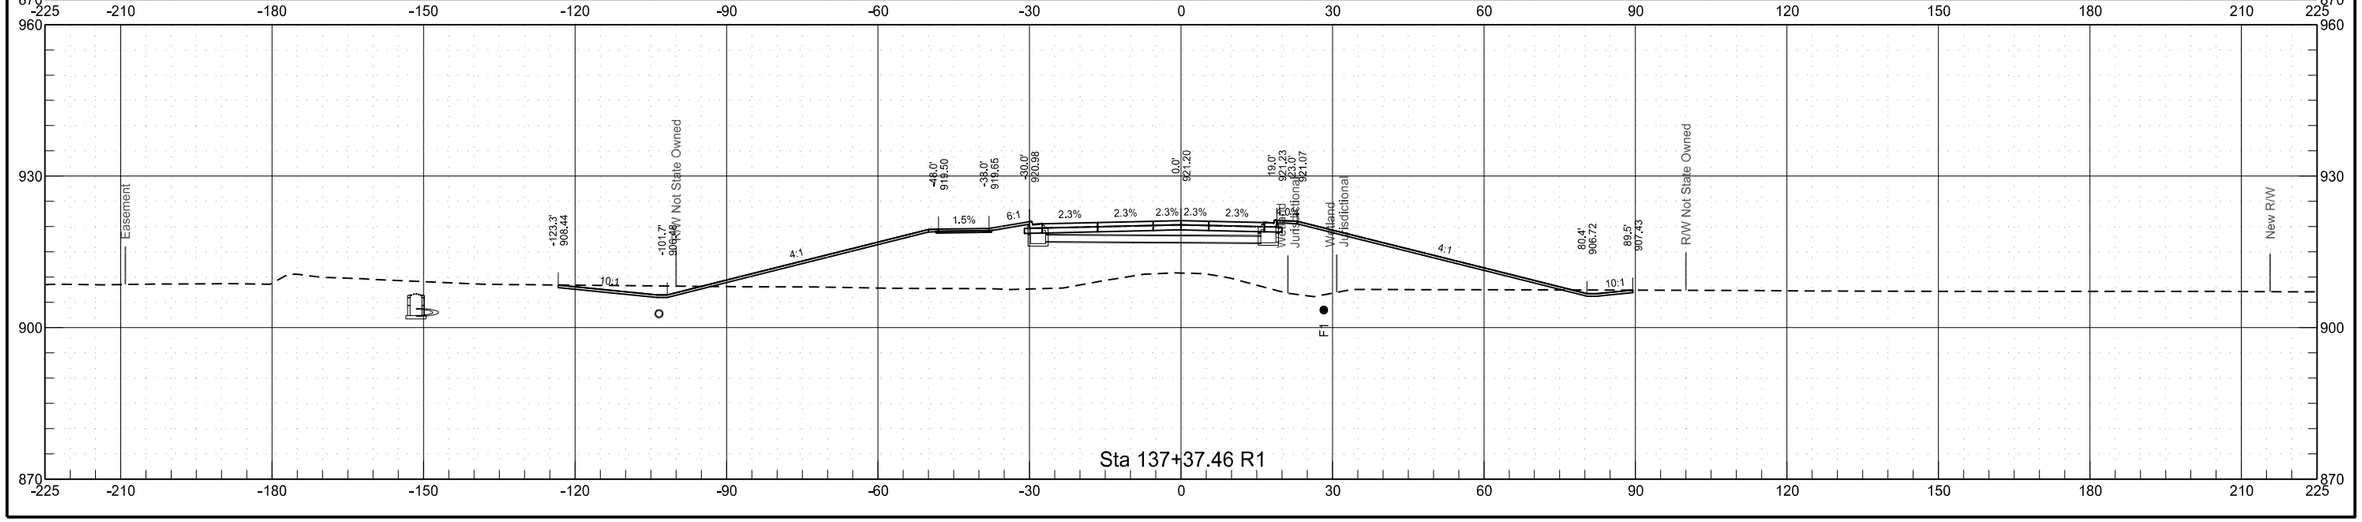

64th Avenue South
Chain PR64


	STATE	PROJECT NO.	SECTION NO.	SHEET NO.
	ND	SU-8-984(153)156	200	111

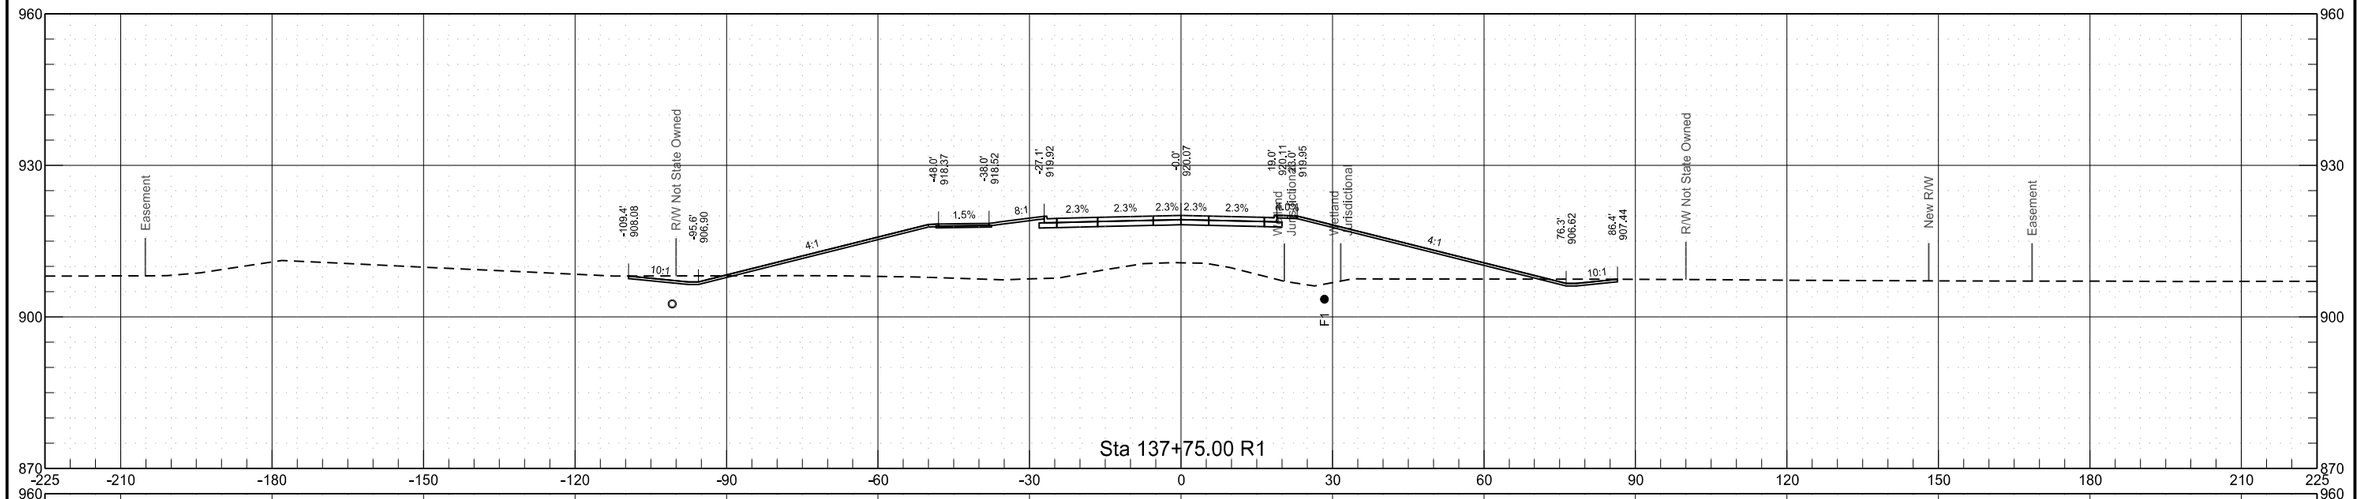


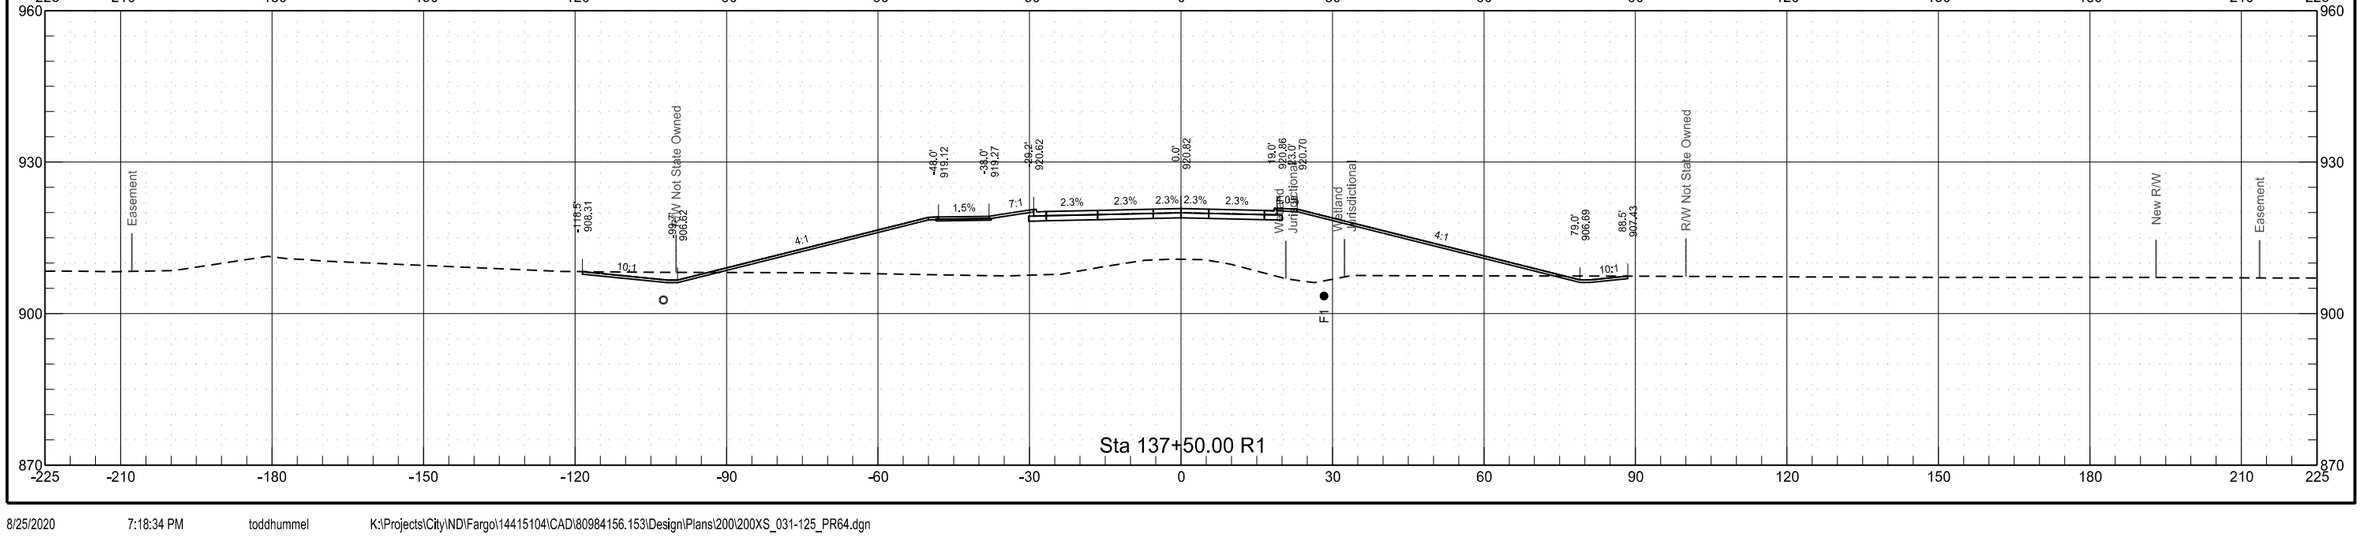

64th Avenue South
Chain PR64


	STATE	PROJECT NO.	SECTION NO.	SHEET NO.
	ND	SU-8-984(153)156	200	112

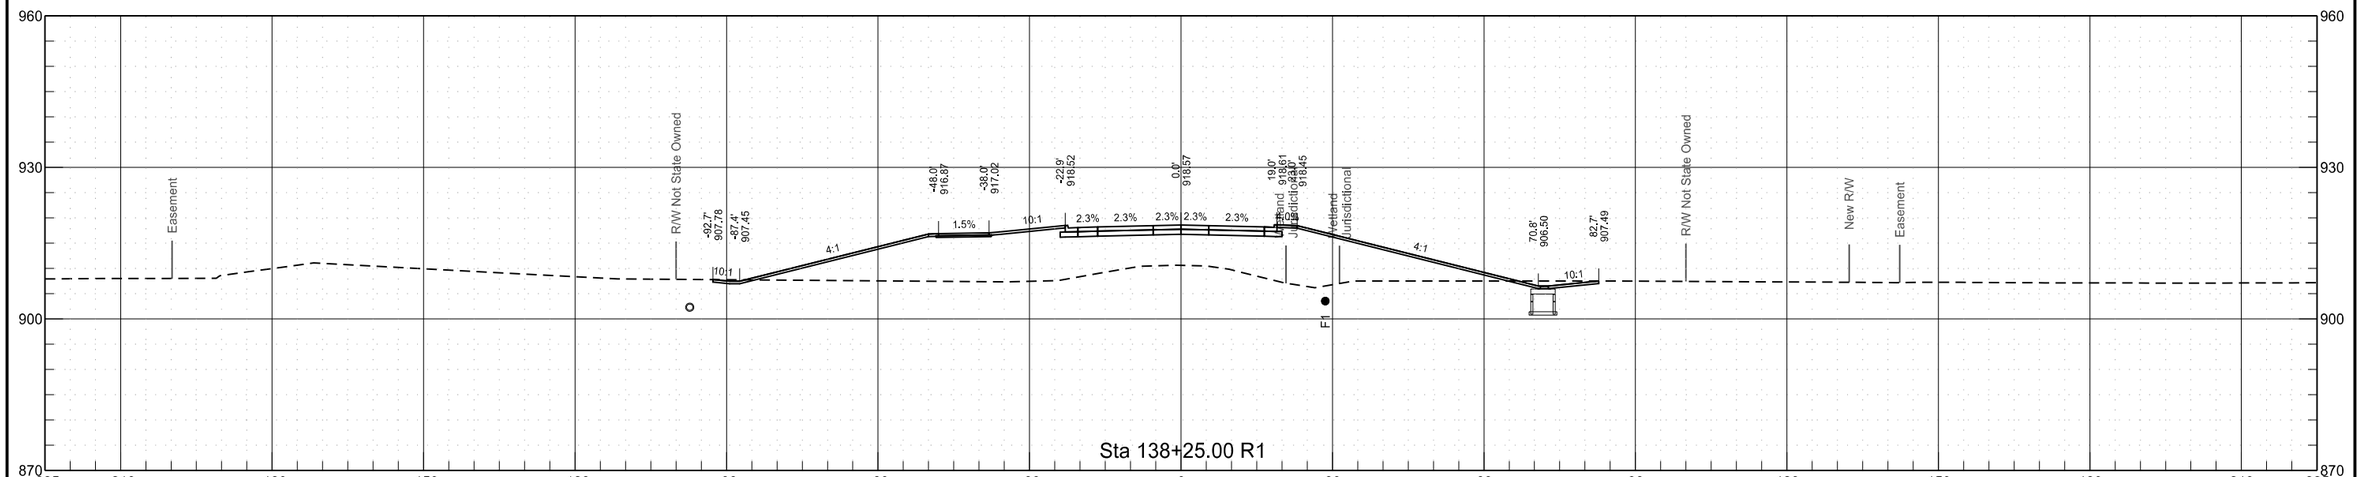


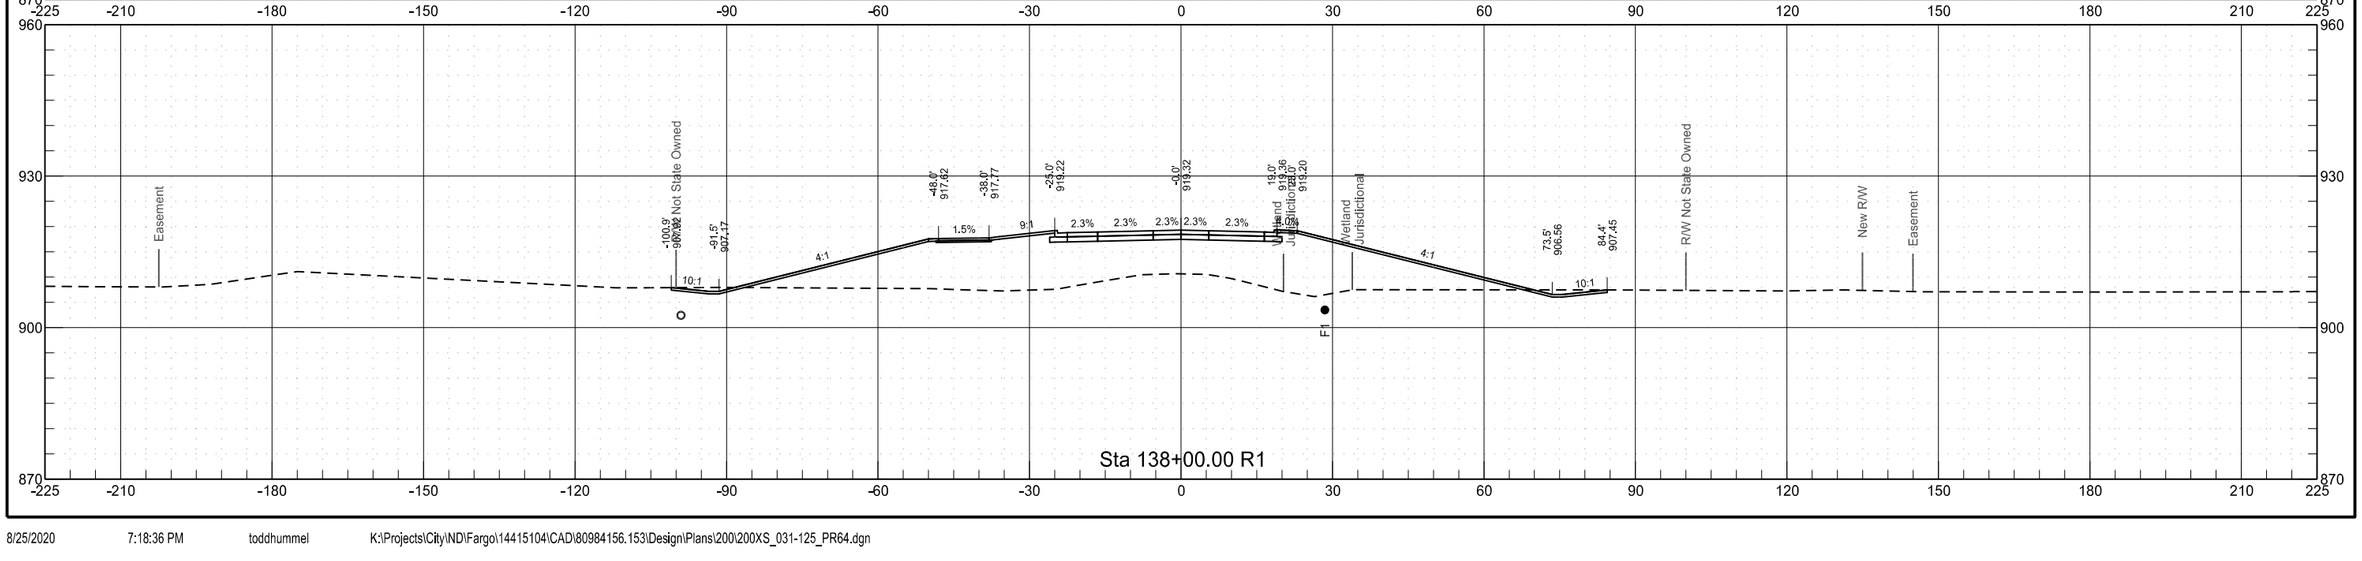

64th Avenue South
Chain PR64


	STATE	PROJECT NO.	SECTION NO.	SHEET NO.
	ND	SU-8-984(153)156	200	113

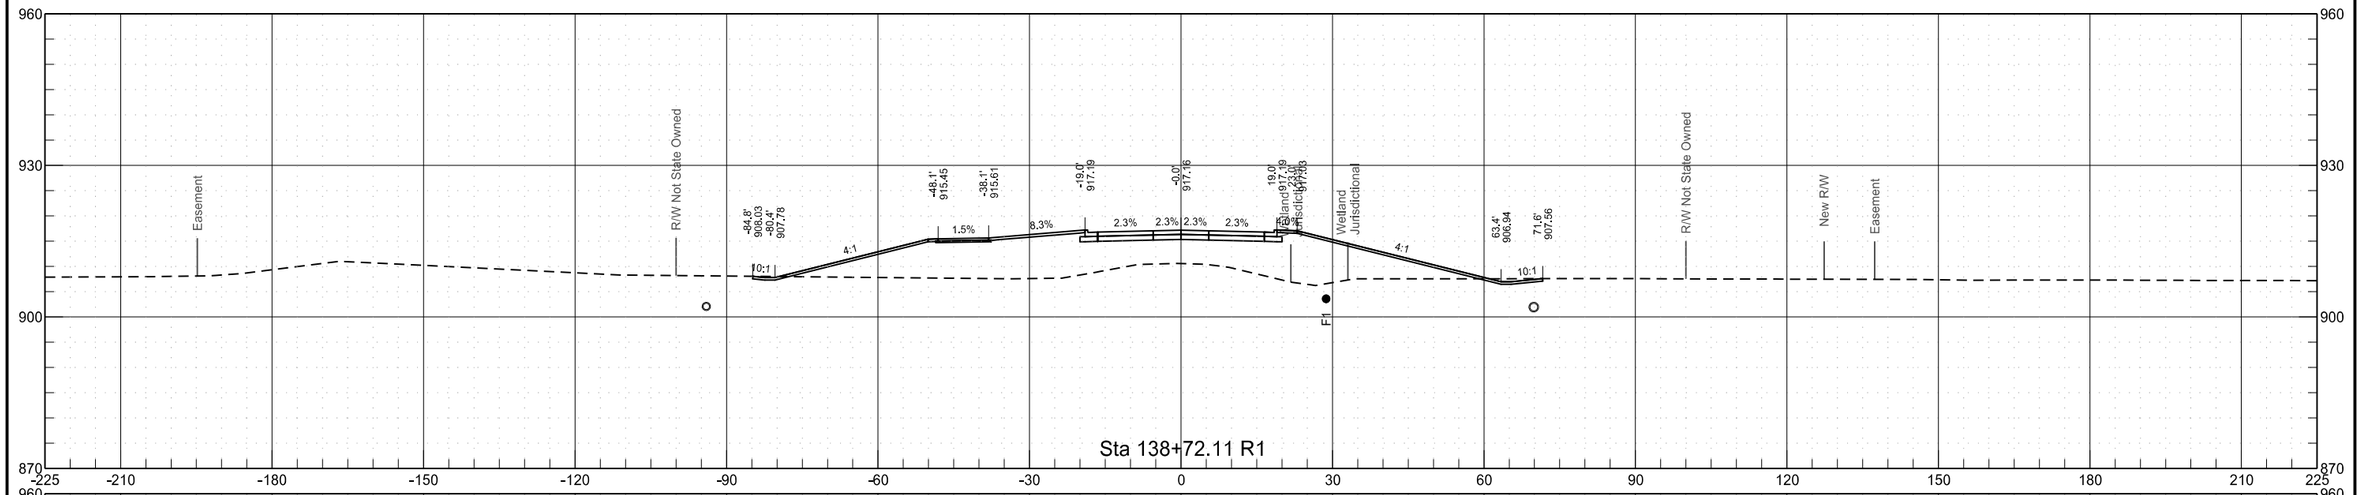

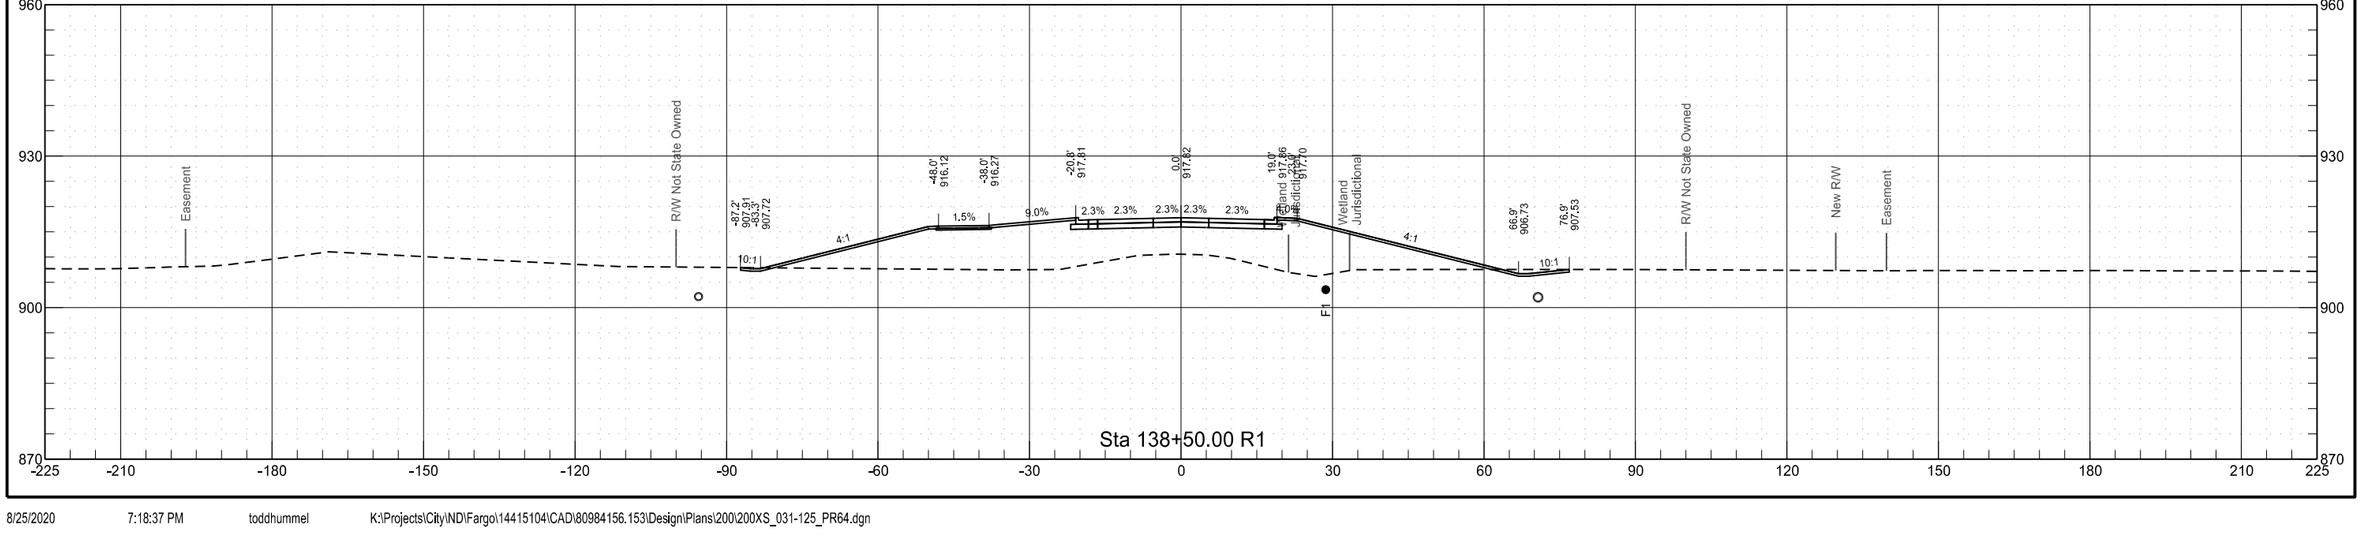


64th Avenue South
Chain PR64


	STATE	PROJECT NO.	SECTION NO.	SHEET NO.
	ND	SU-8-984(153)156	200	114

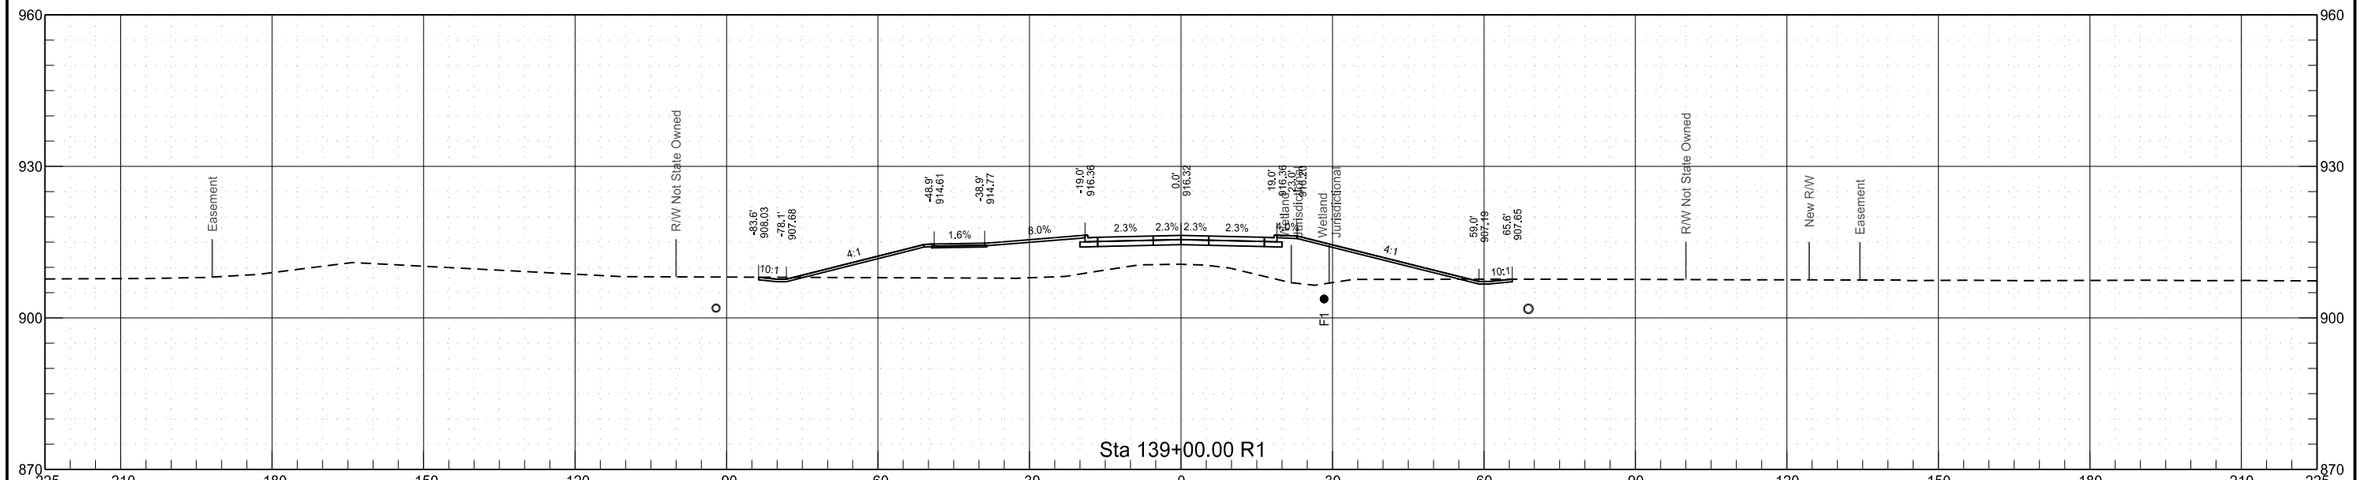

64th Avenue South
Chain PR64


	STATE	PROJECT NO.	SECTION NO.	SHEET NO.
	ND	SU-8-984(153)156	200	115

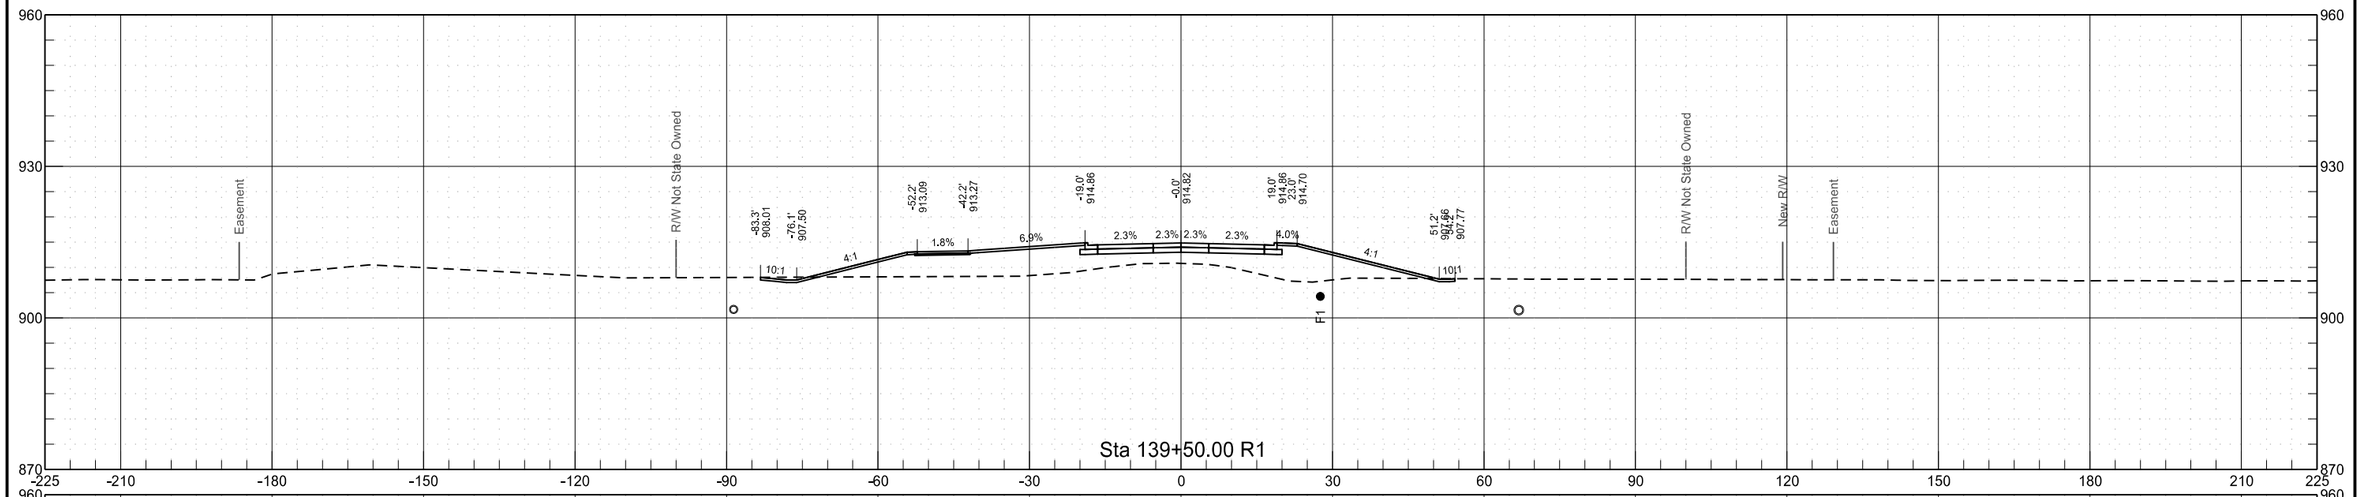

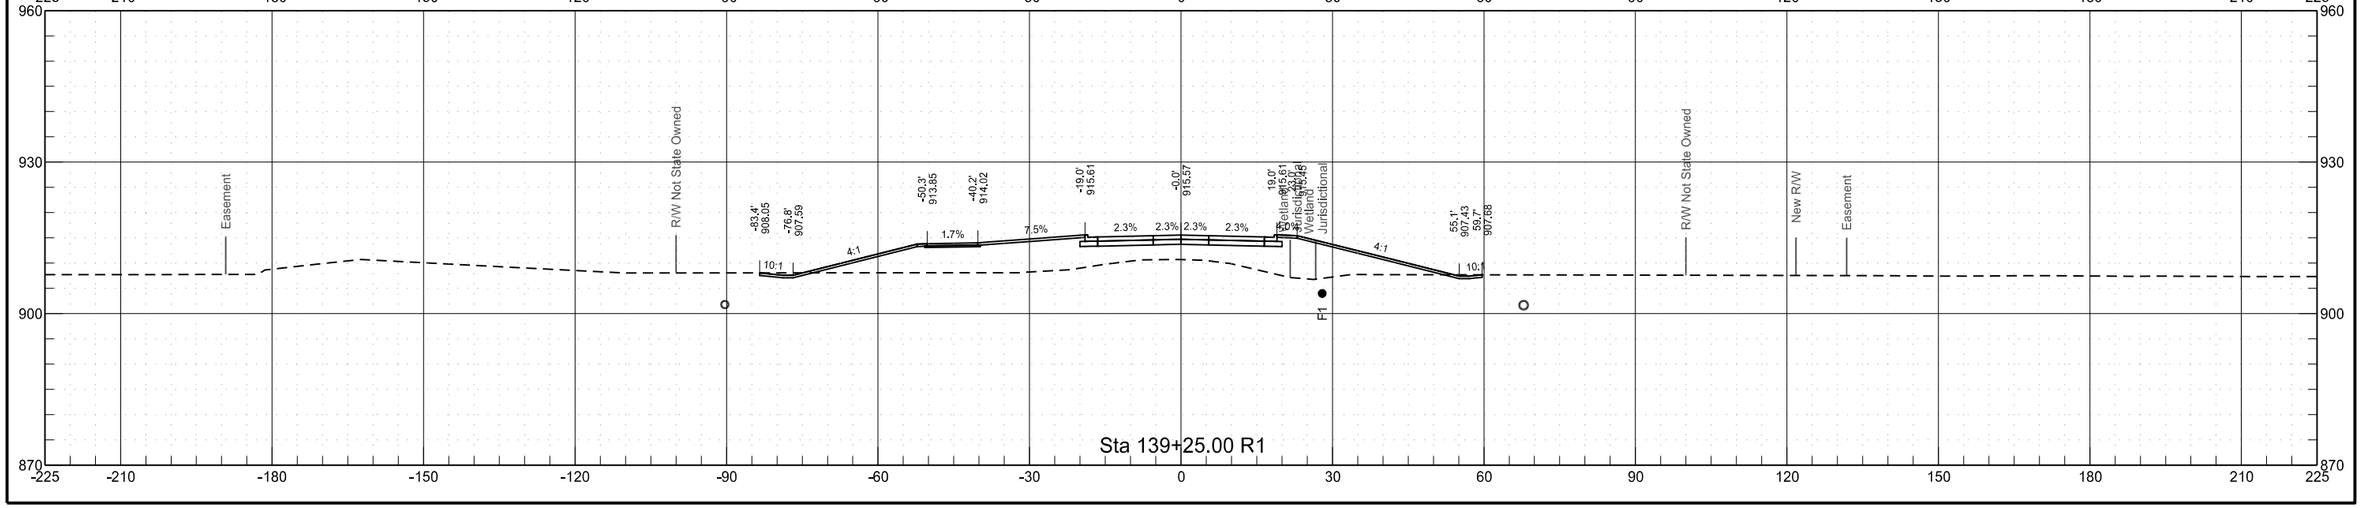


64th Avenue South
Chain PR64

	STATE	PROJECT NO.	SECTION NO.	SHEET NO.
	ND	SU-8-984(153)156	200	116

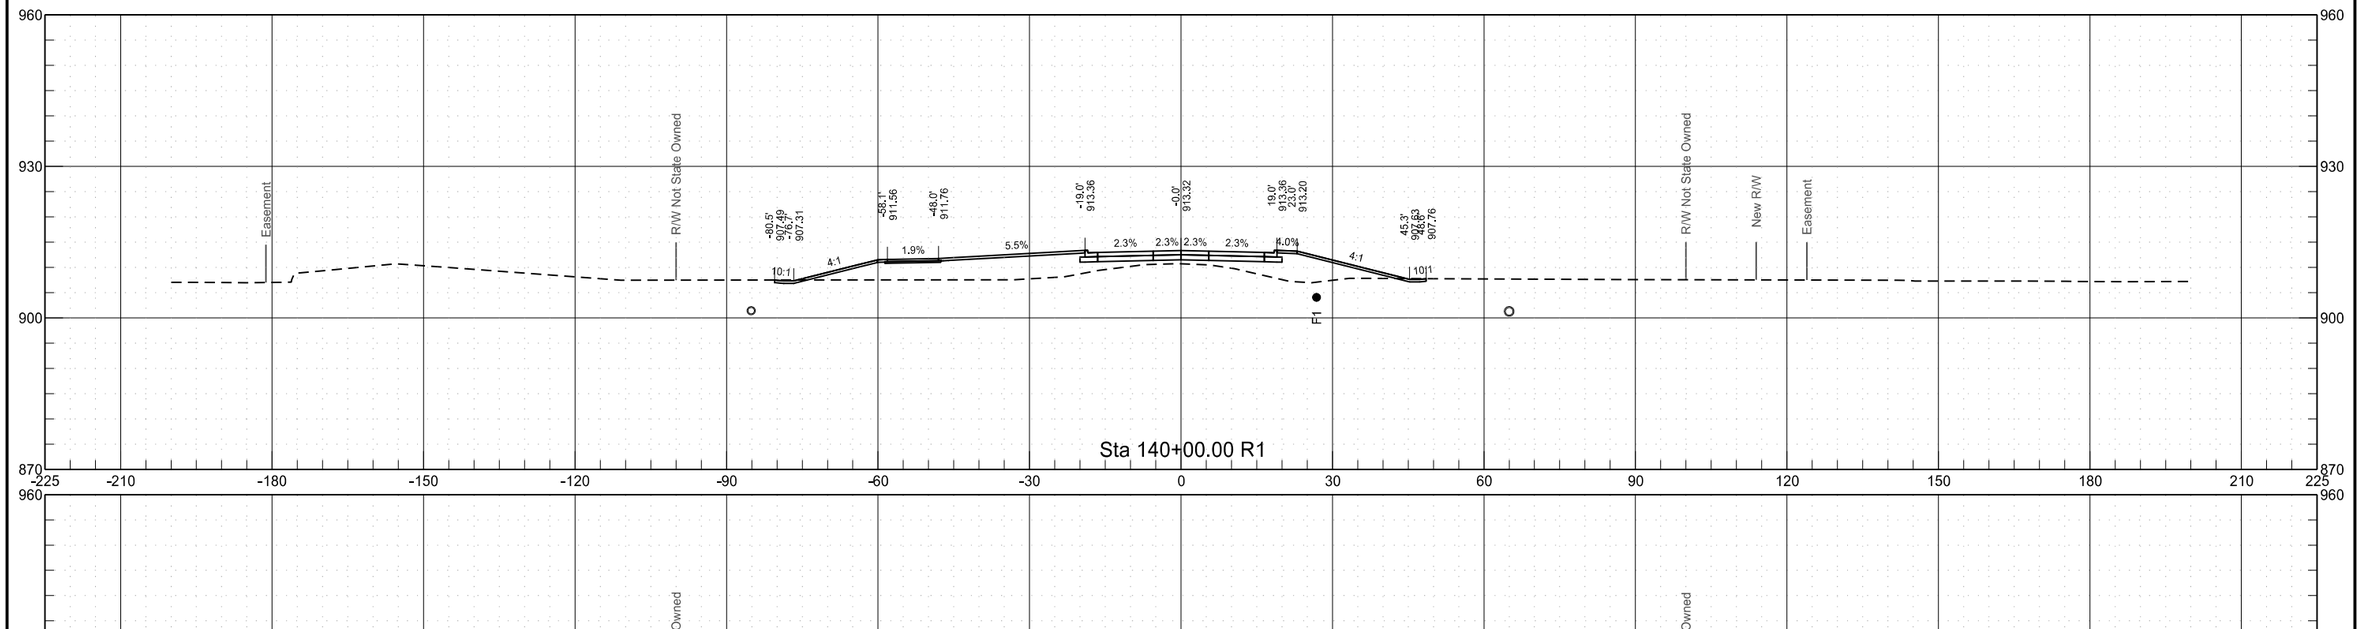

64th Avenue South
Chain PR64


	STATE	PROJECT NO.	SECTION NO.	SHEET NO.
	ND	SU-8-984(153)156	200	117

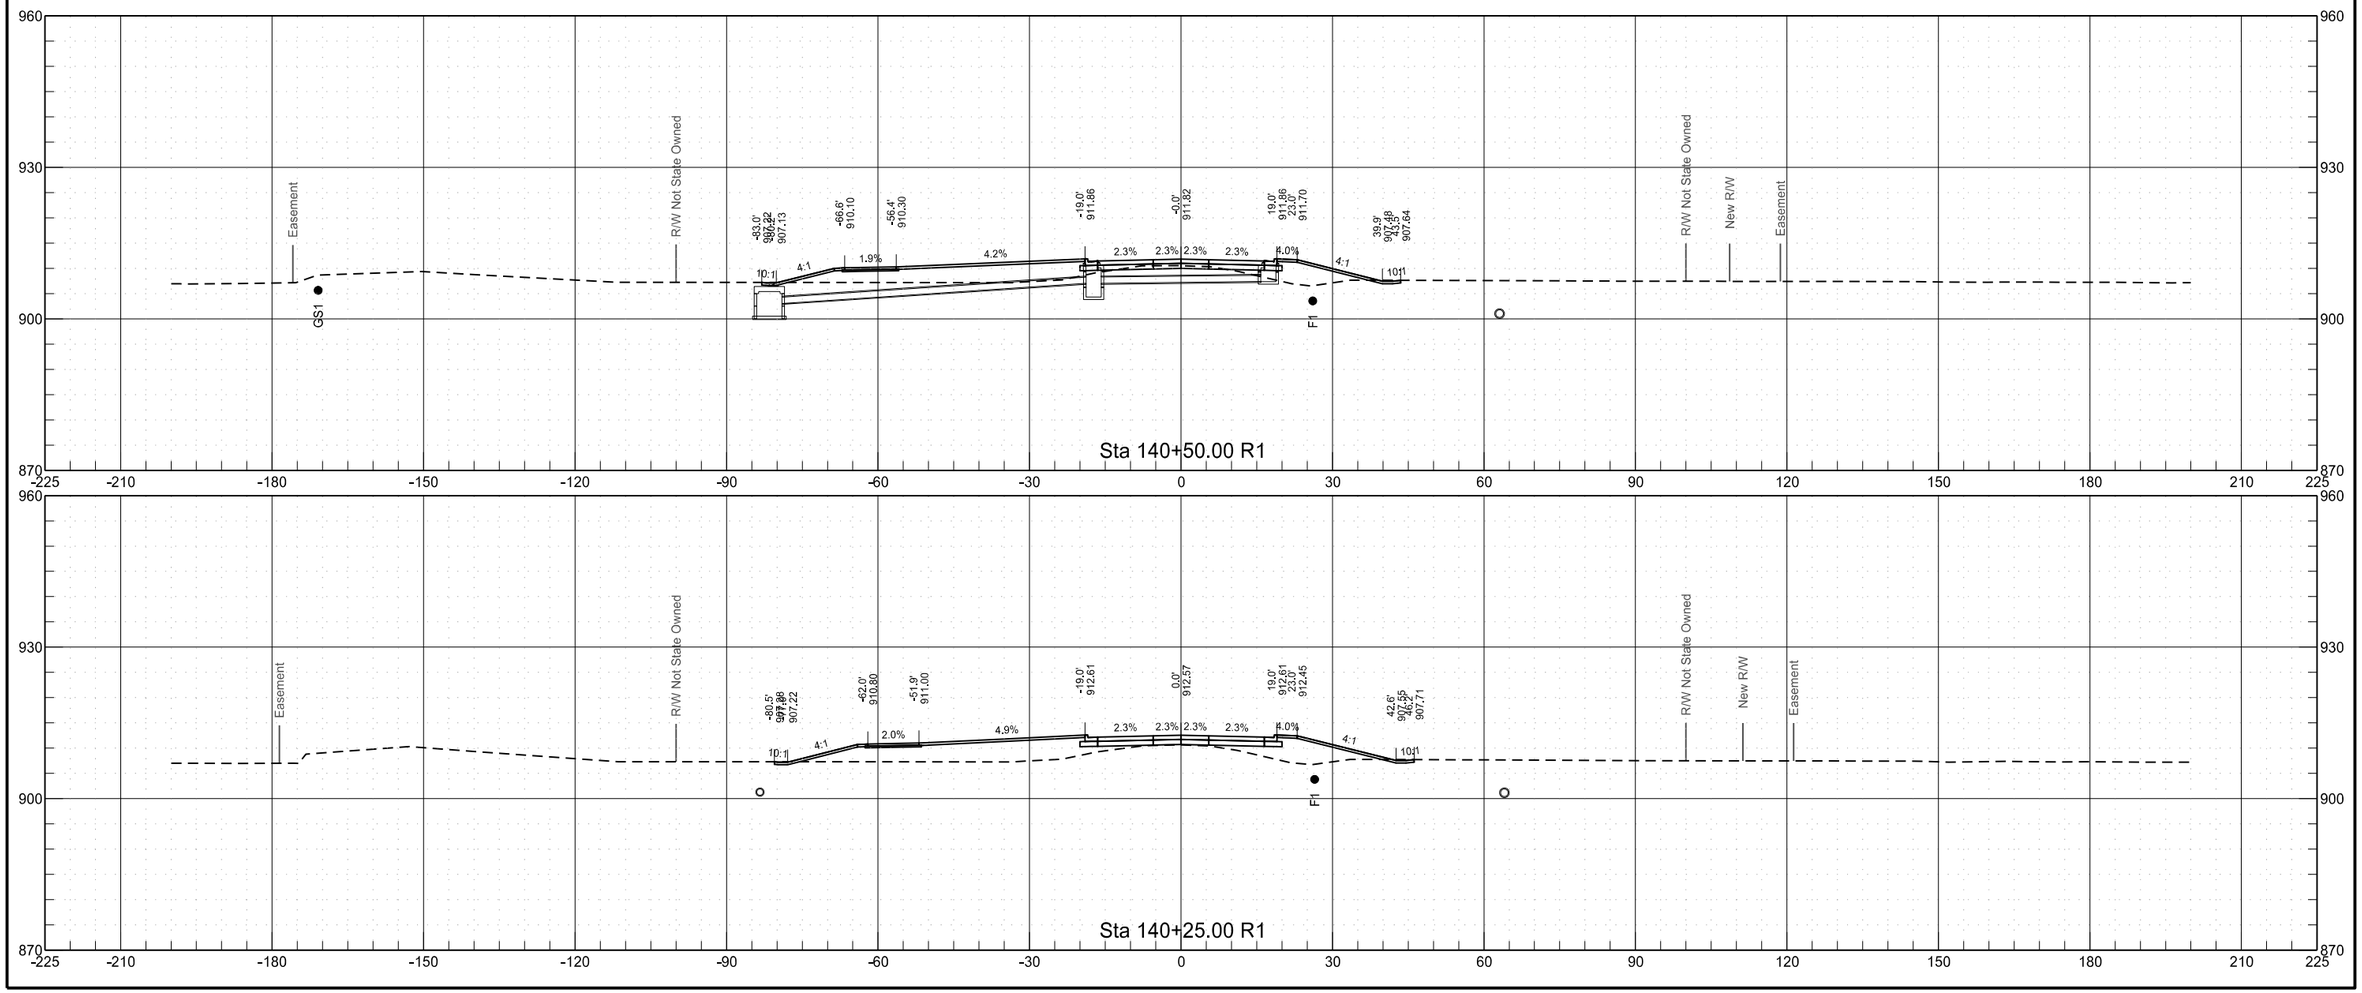


8/25/2020 7:18:44 PM toddhummel K:\Projects\City\ND\Fargo\14415104\CAD\80984156.153\Design\Plans\200\200XS_031-125_PR64.dgn

64th Avenue South
Chain PR64


	STATE	PROJECT NO.	SECTION NO.	SHEET NO.
	ND	SU-8-984(153)156	200	118

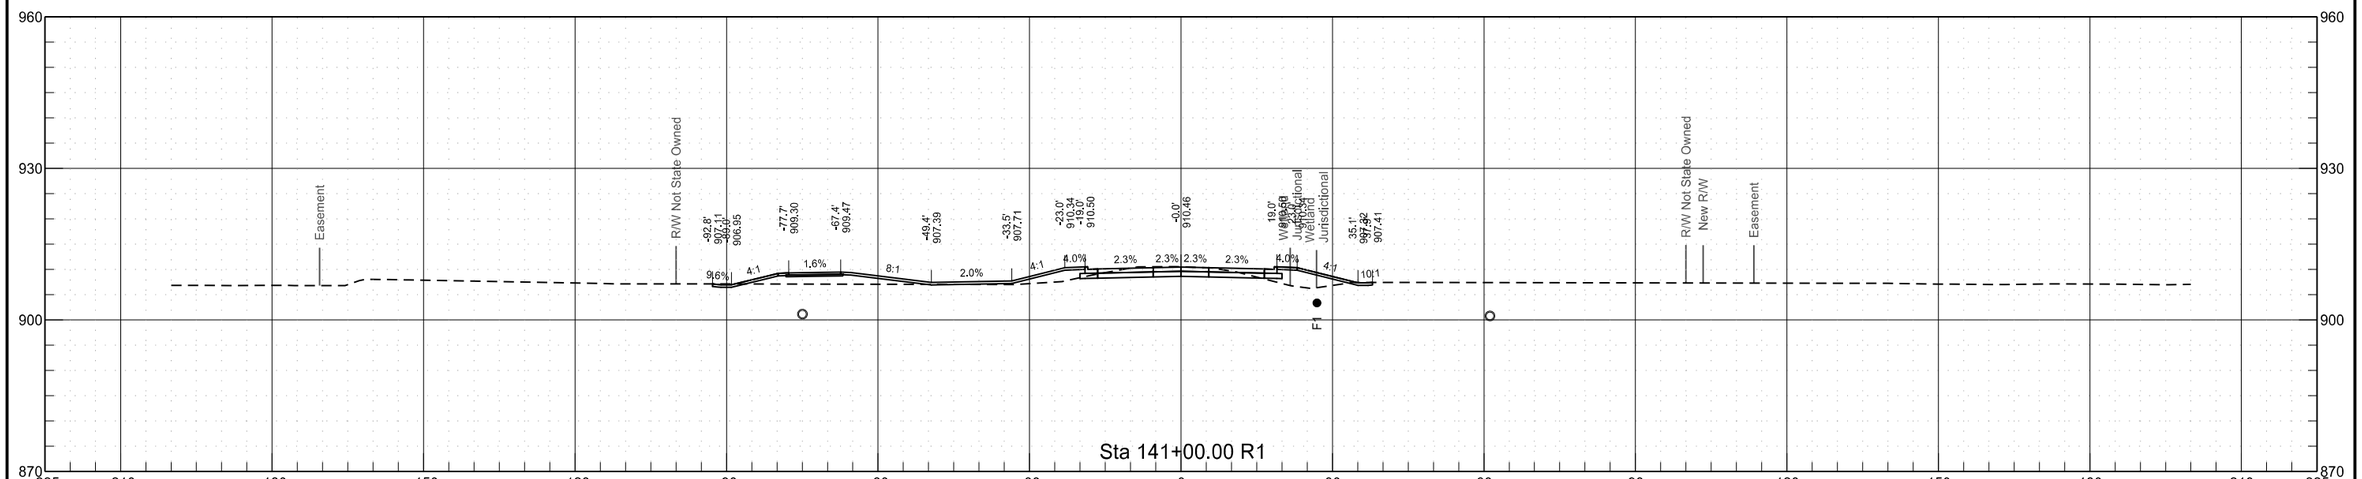


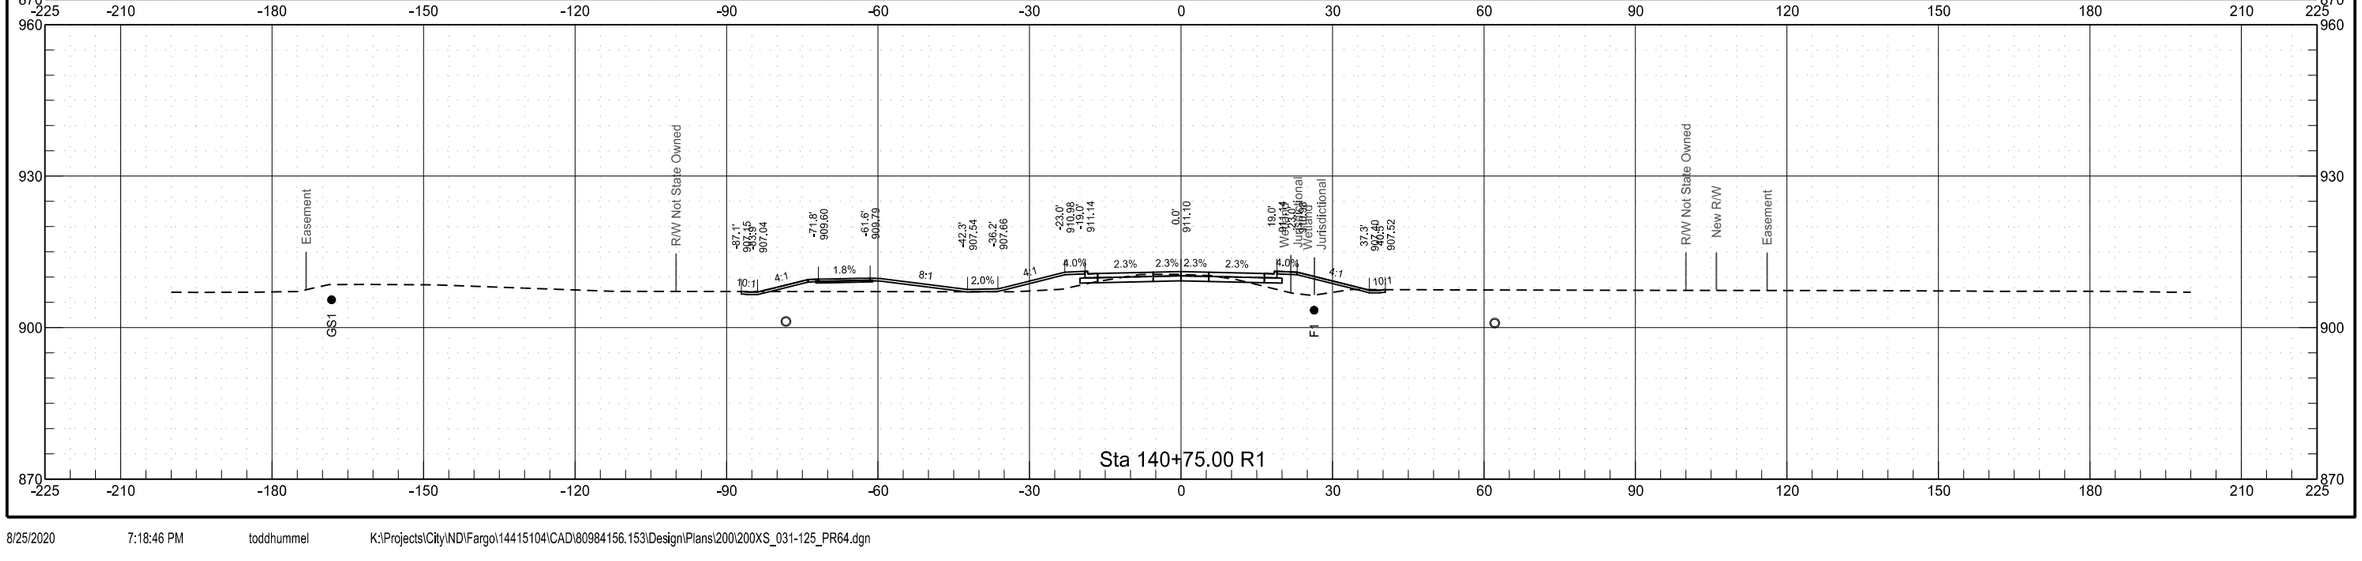

64th Avenue South
Chain PR64


	STATE	PROJECT NO.	SECTION NO.	SHEET NO.
	ND	SU-8-984(153)156	200	119

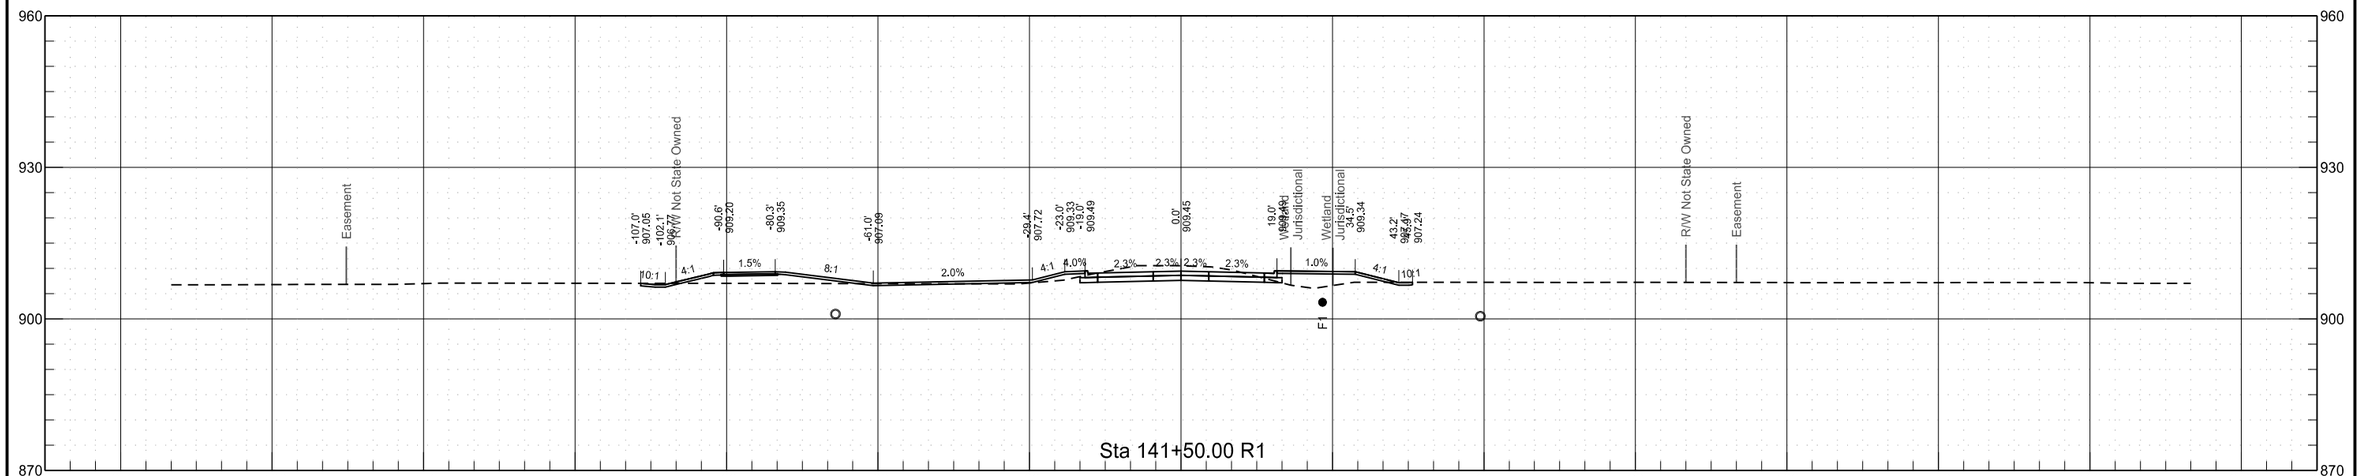


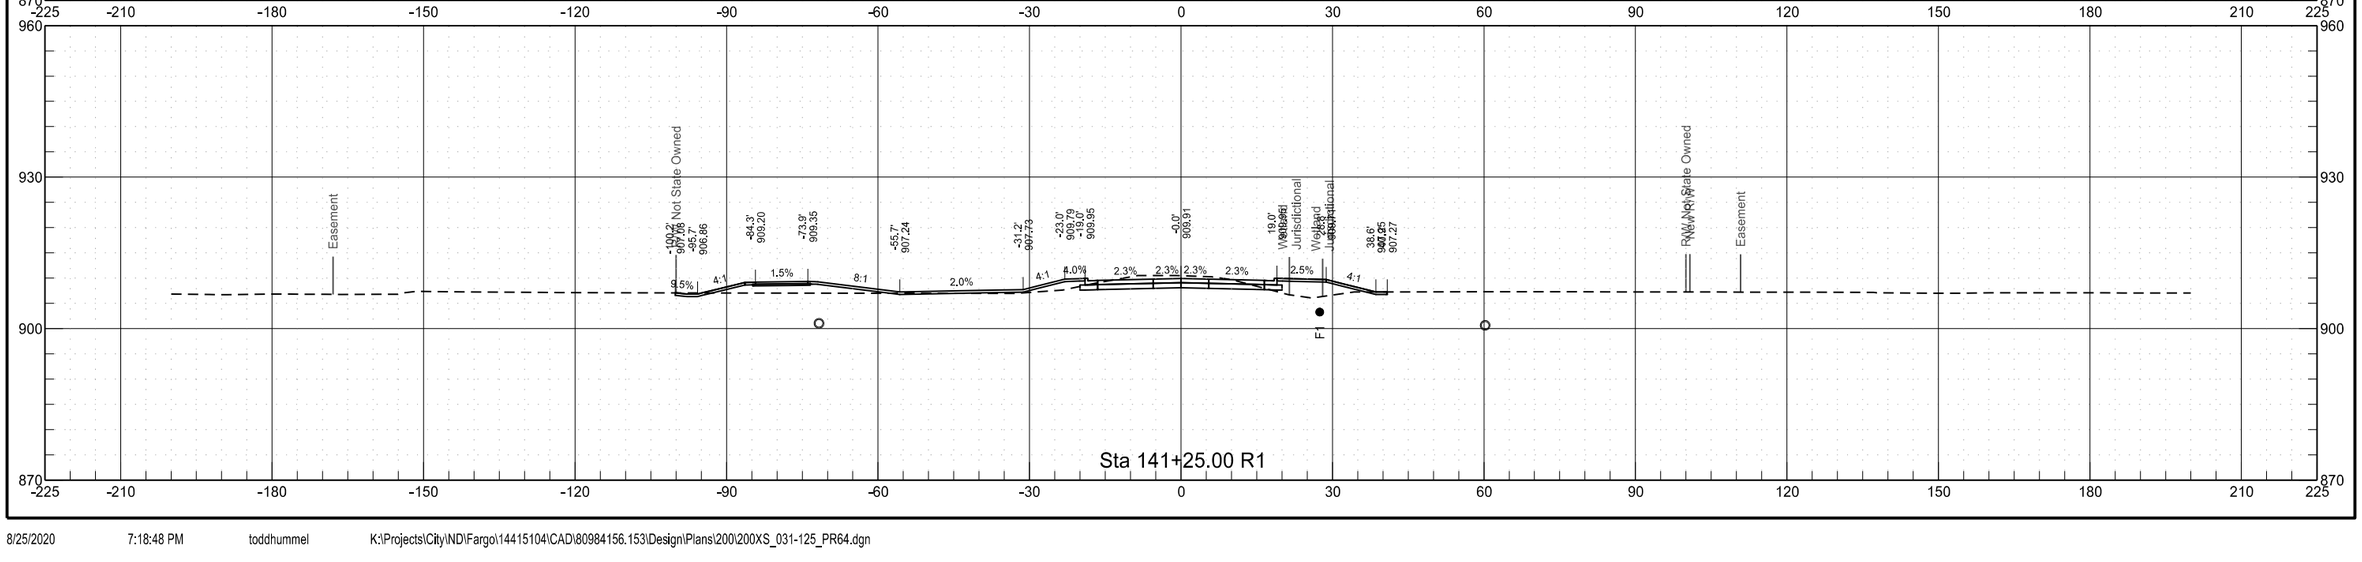

64th Avenue South
Chain PR64


	STATE	PROJECT NO.	SECTION NO.	SHEET NO.
	ND	SU-8-984(153)156	200	120

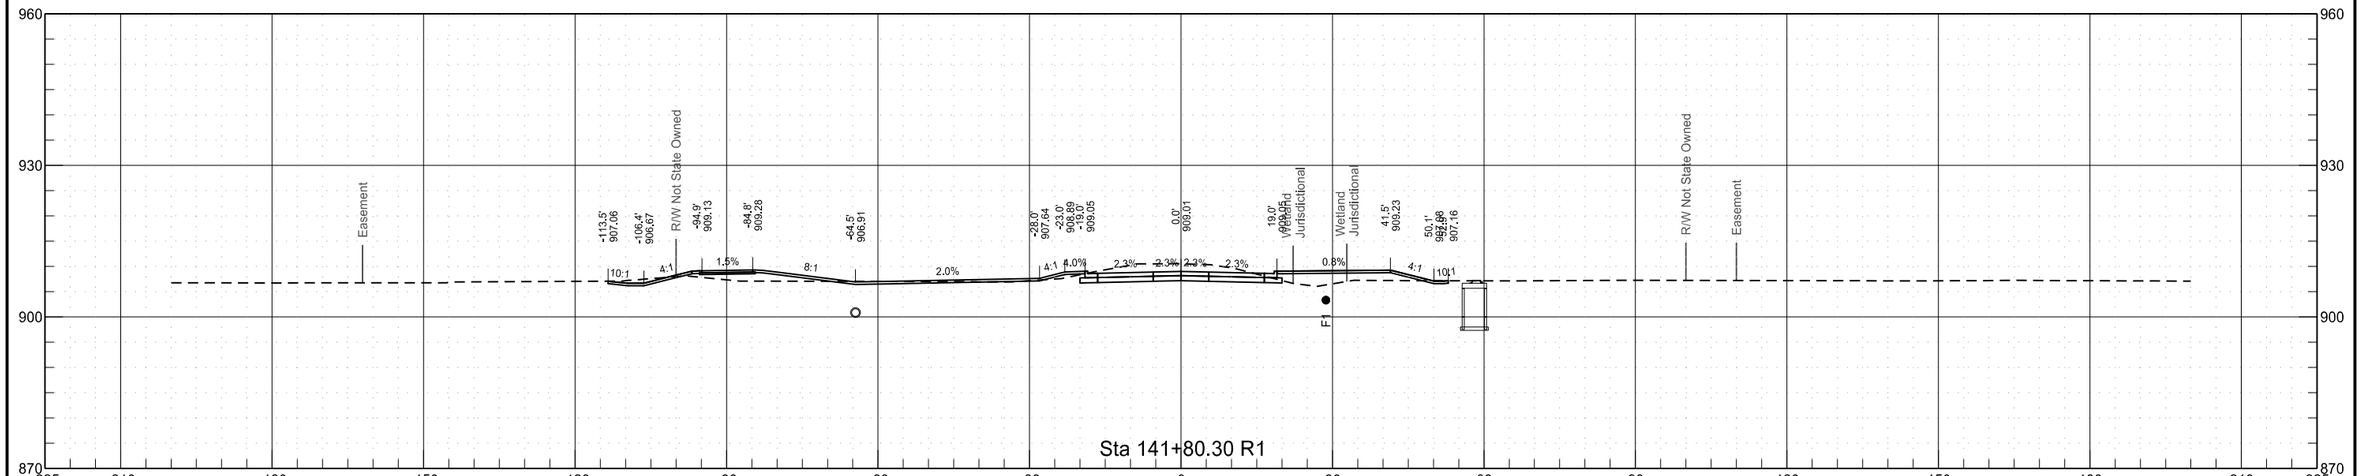


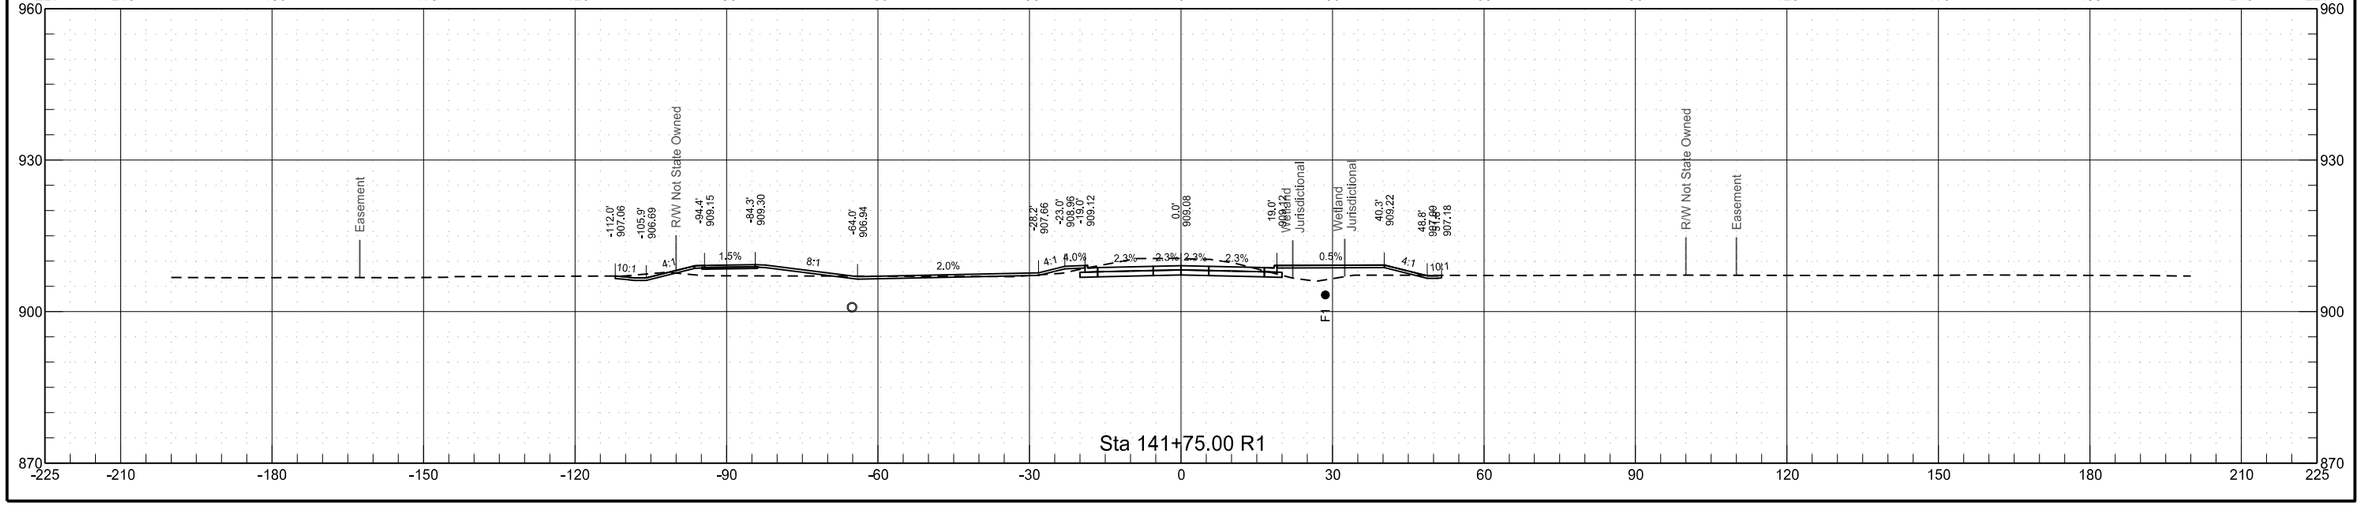

64th Avenue South
Chain PR64


	STATE	PROJECT NO.	SECTION NO.	SHEET NO.
	ND	SU-8-984(153)156	200	121

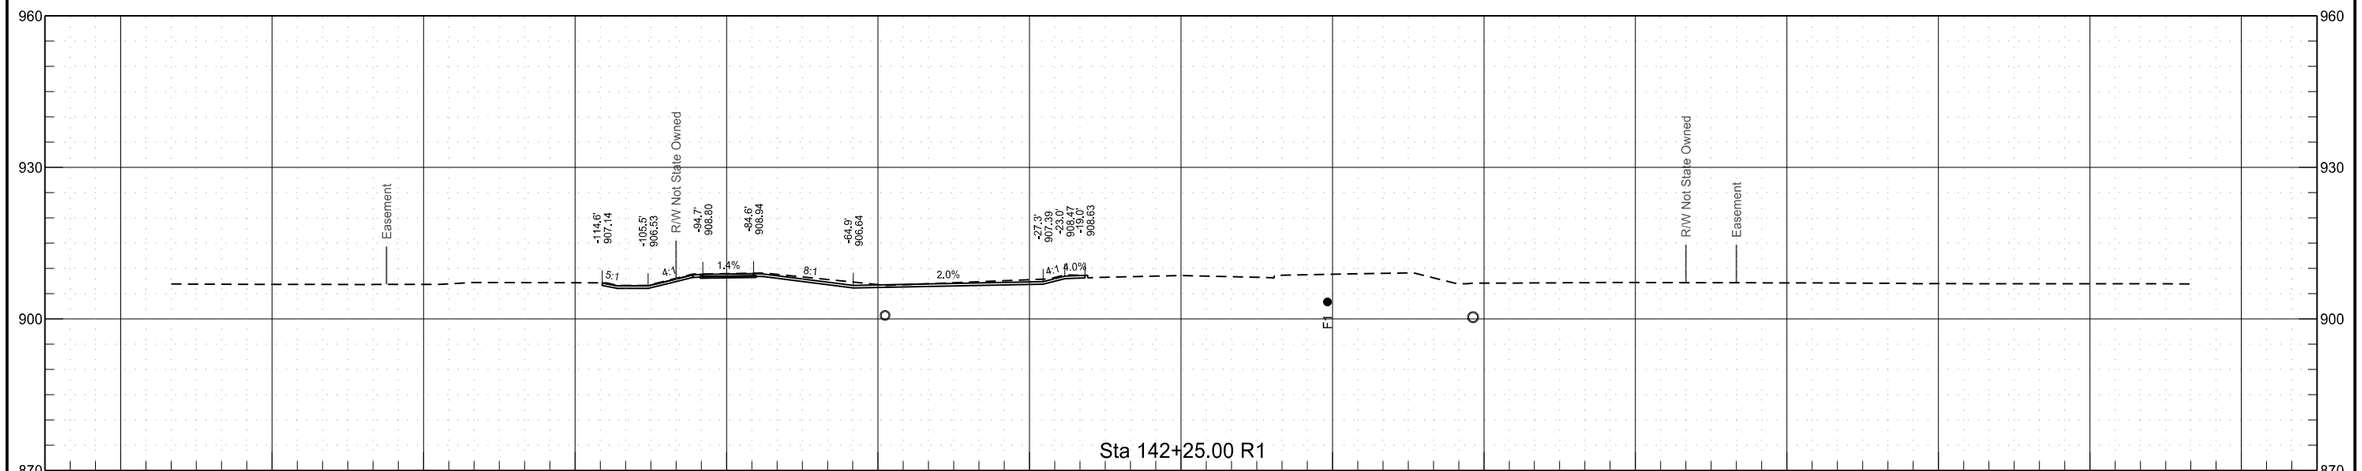


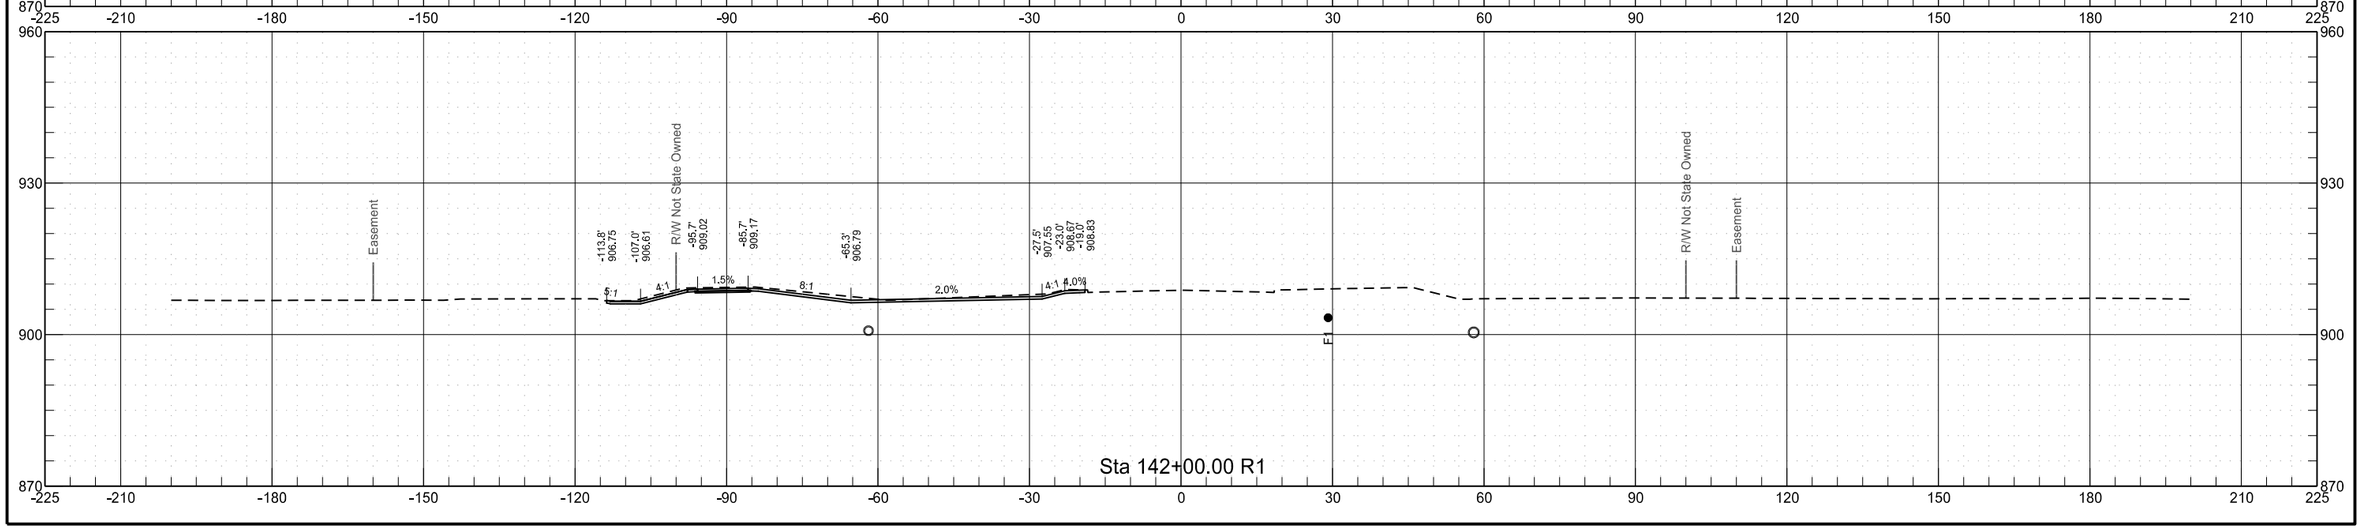

64th Avenue South
Chain PR64


	STATE	PROJECT NO.	SECTION NO.	SHEET NO.
	ND	SU-8-984(153)156	200	122

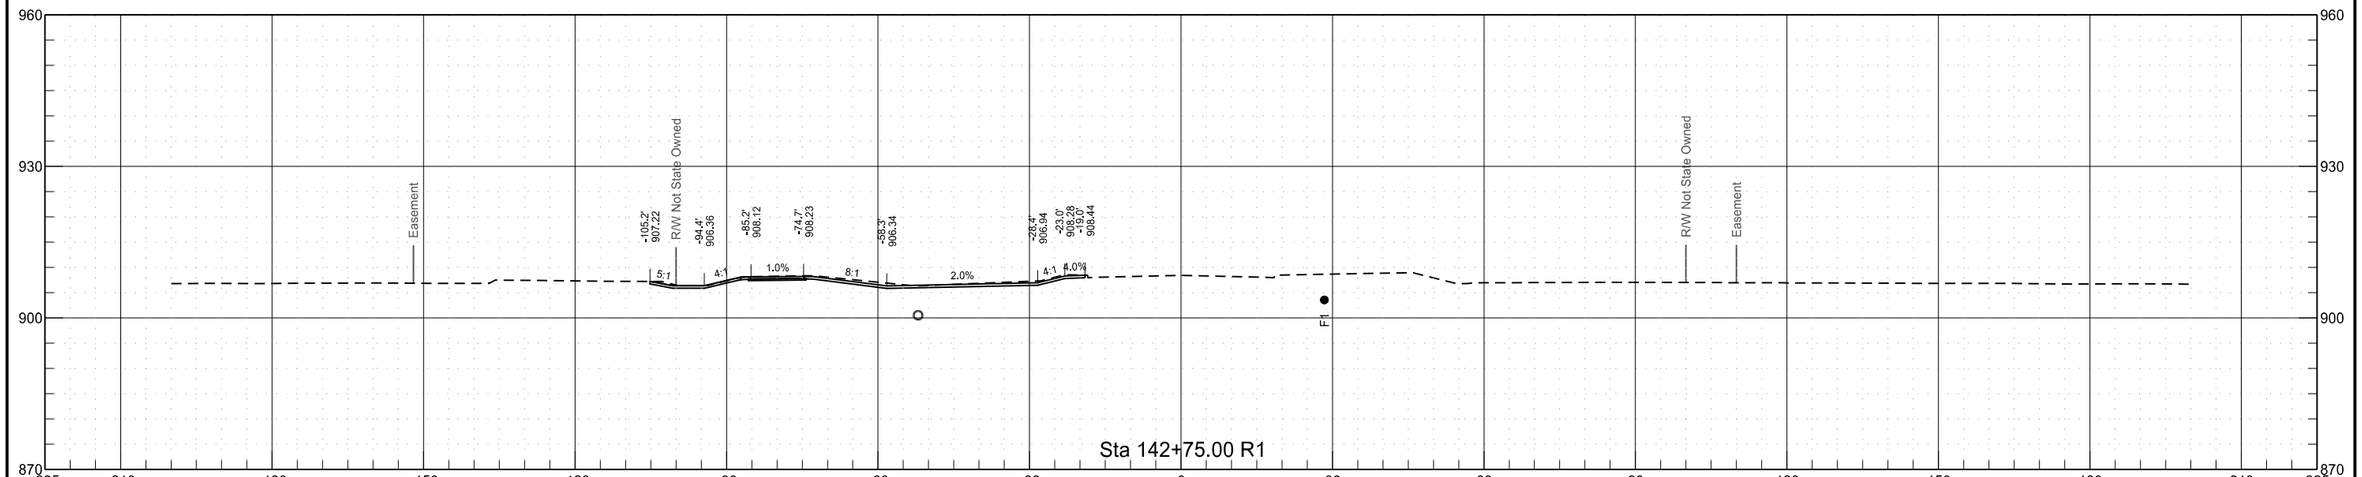


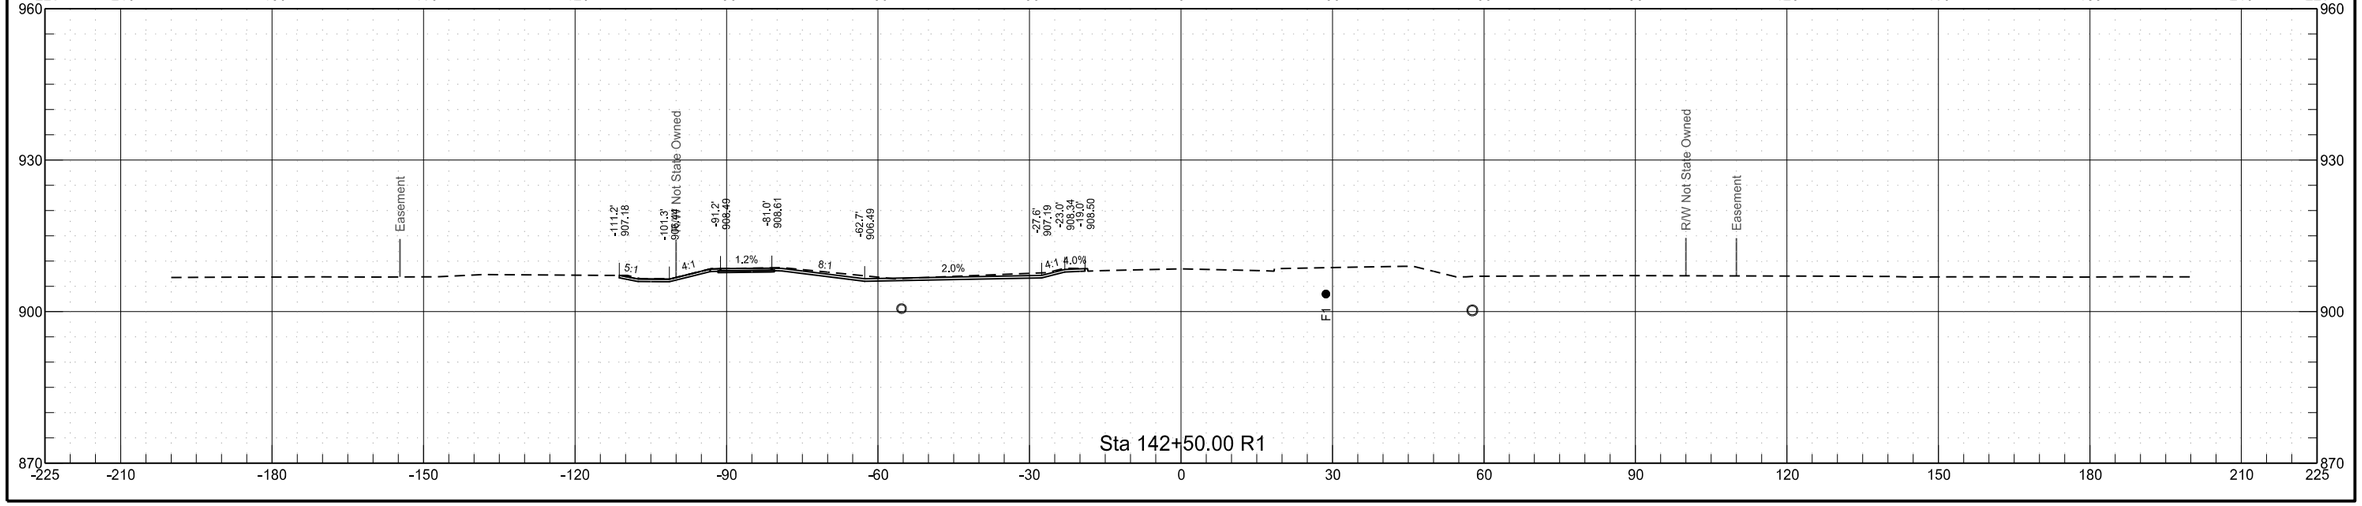

64th Avenue South
Chain PR64


	STATE	PROJECT NO.	SECTION NO.	SHEET NO.
	ND	SU-8-984(153)156	200	123

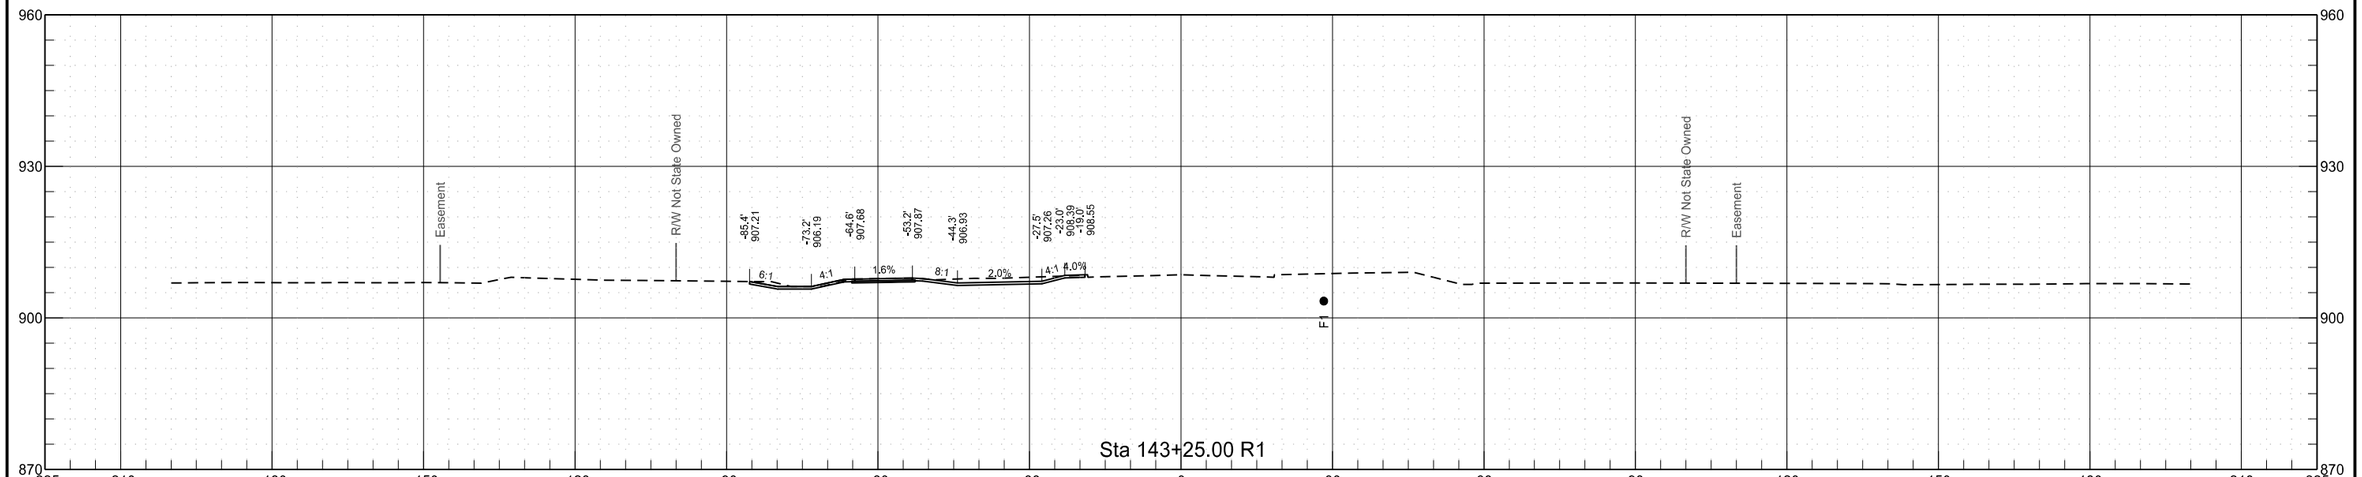

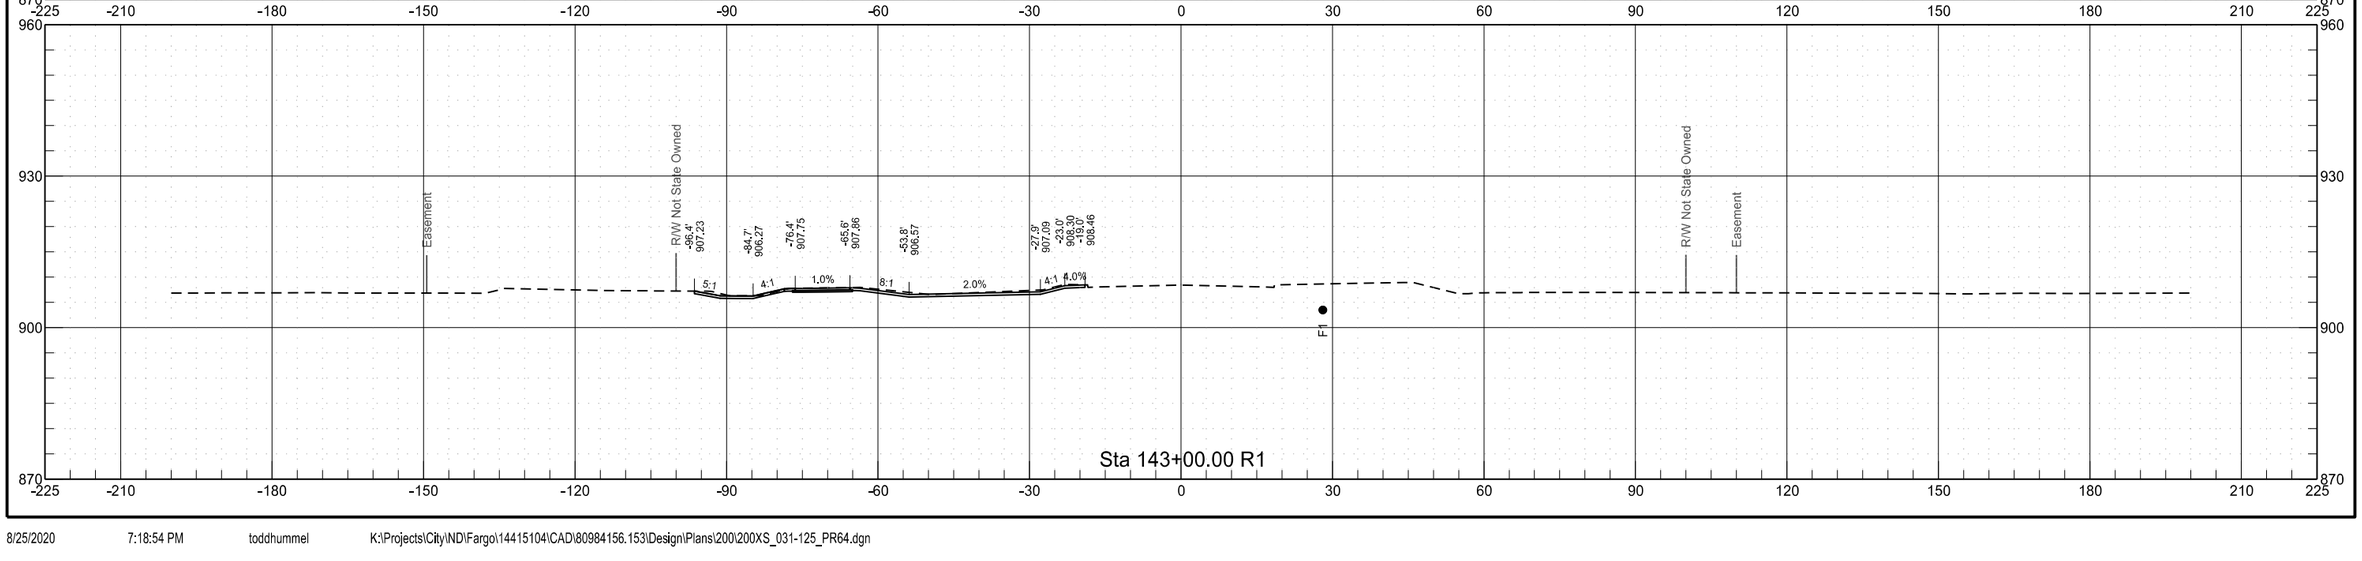

64th Avenue South
Chain PR64


	STATE	PROJECT NO.	SECTION NO.	SHEET NO.
	ND	SU-8-984(153)156	200	124

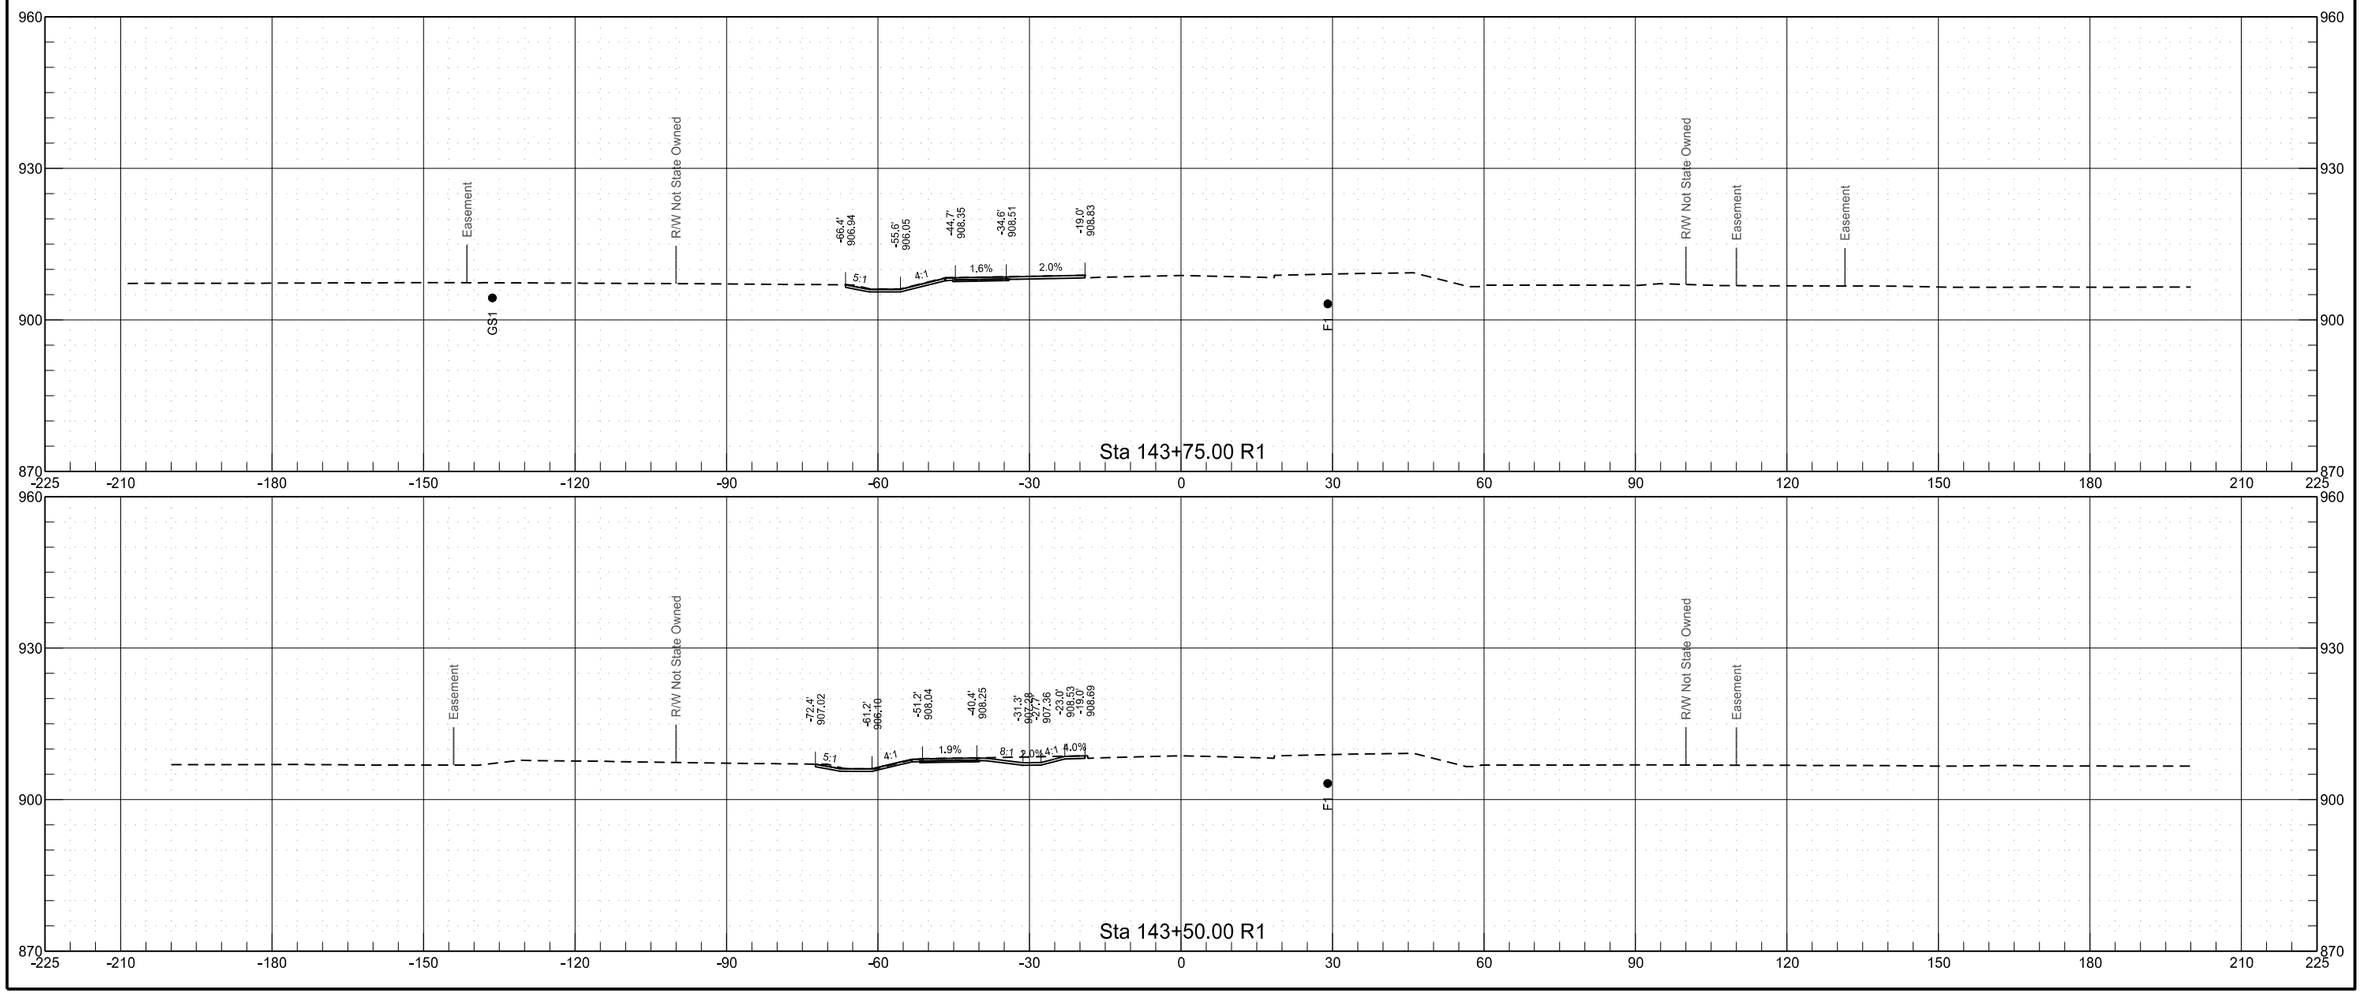

8/25/2020 7:18:55 PM toddhummel K:\Projects\City\ND\Fargo\14415104\CAD\80984156.153\Design\Plans\200\200XS_031-125_PR64.dgn


64th Avenue South
Chain PR64

	STATE	PROJECT NO.	SECTION NO.	SHEET NO.
	ND	SU-8-984(153)156	200	125

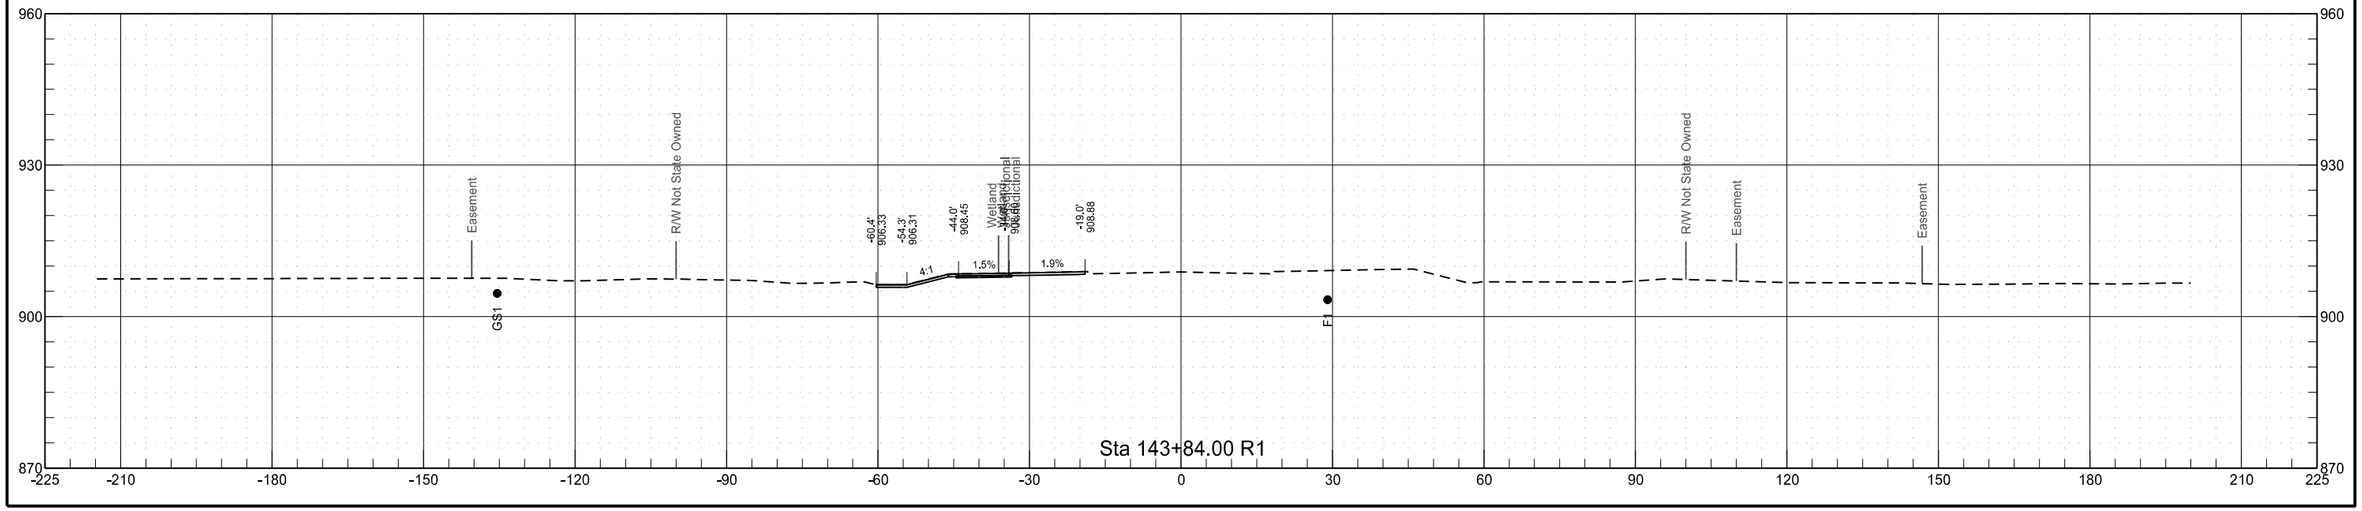


38th Street South
Chain PR38

	STATE	PROJECT NO.	SECTION NO.	SHEET NO.
	ND	SU-8-984(153)156	200	126

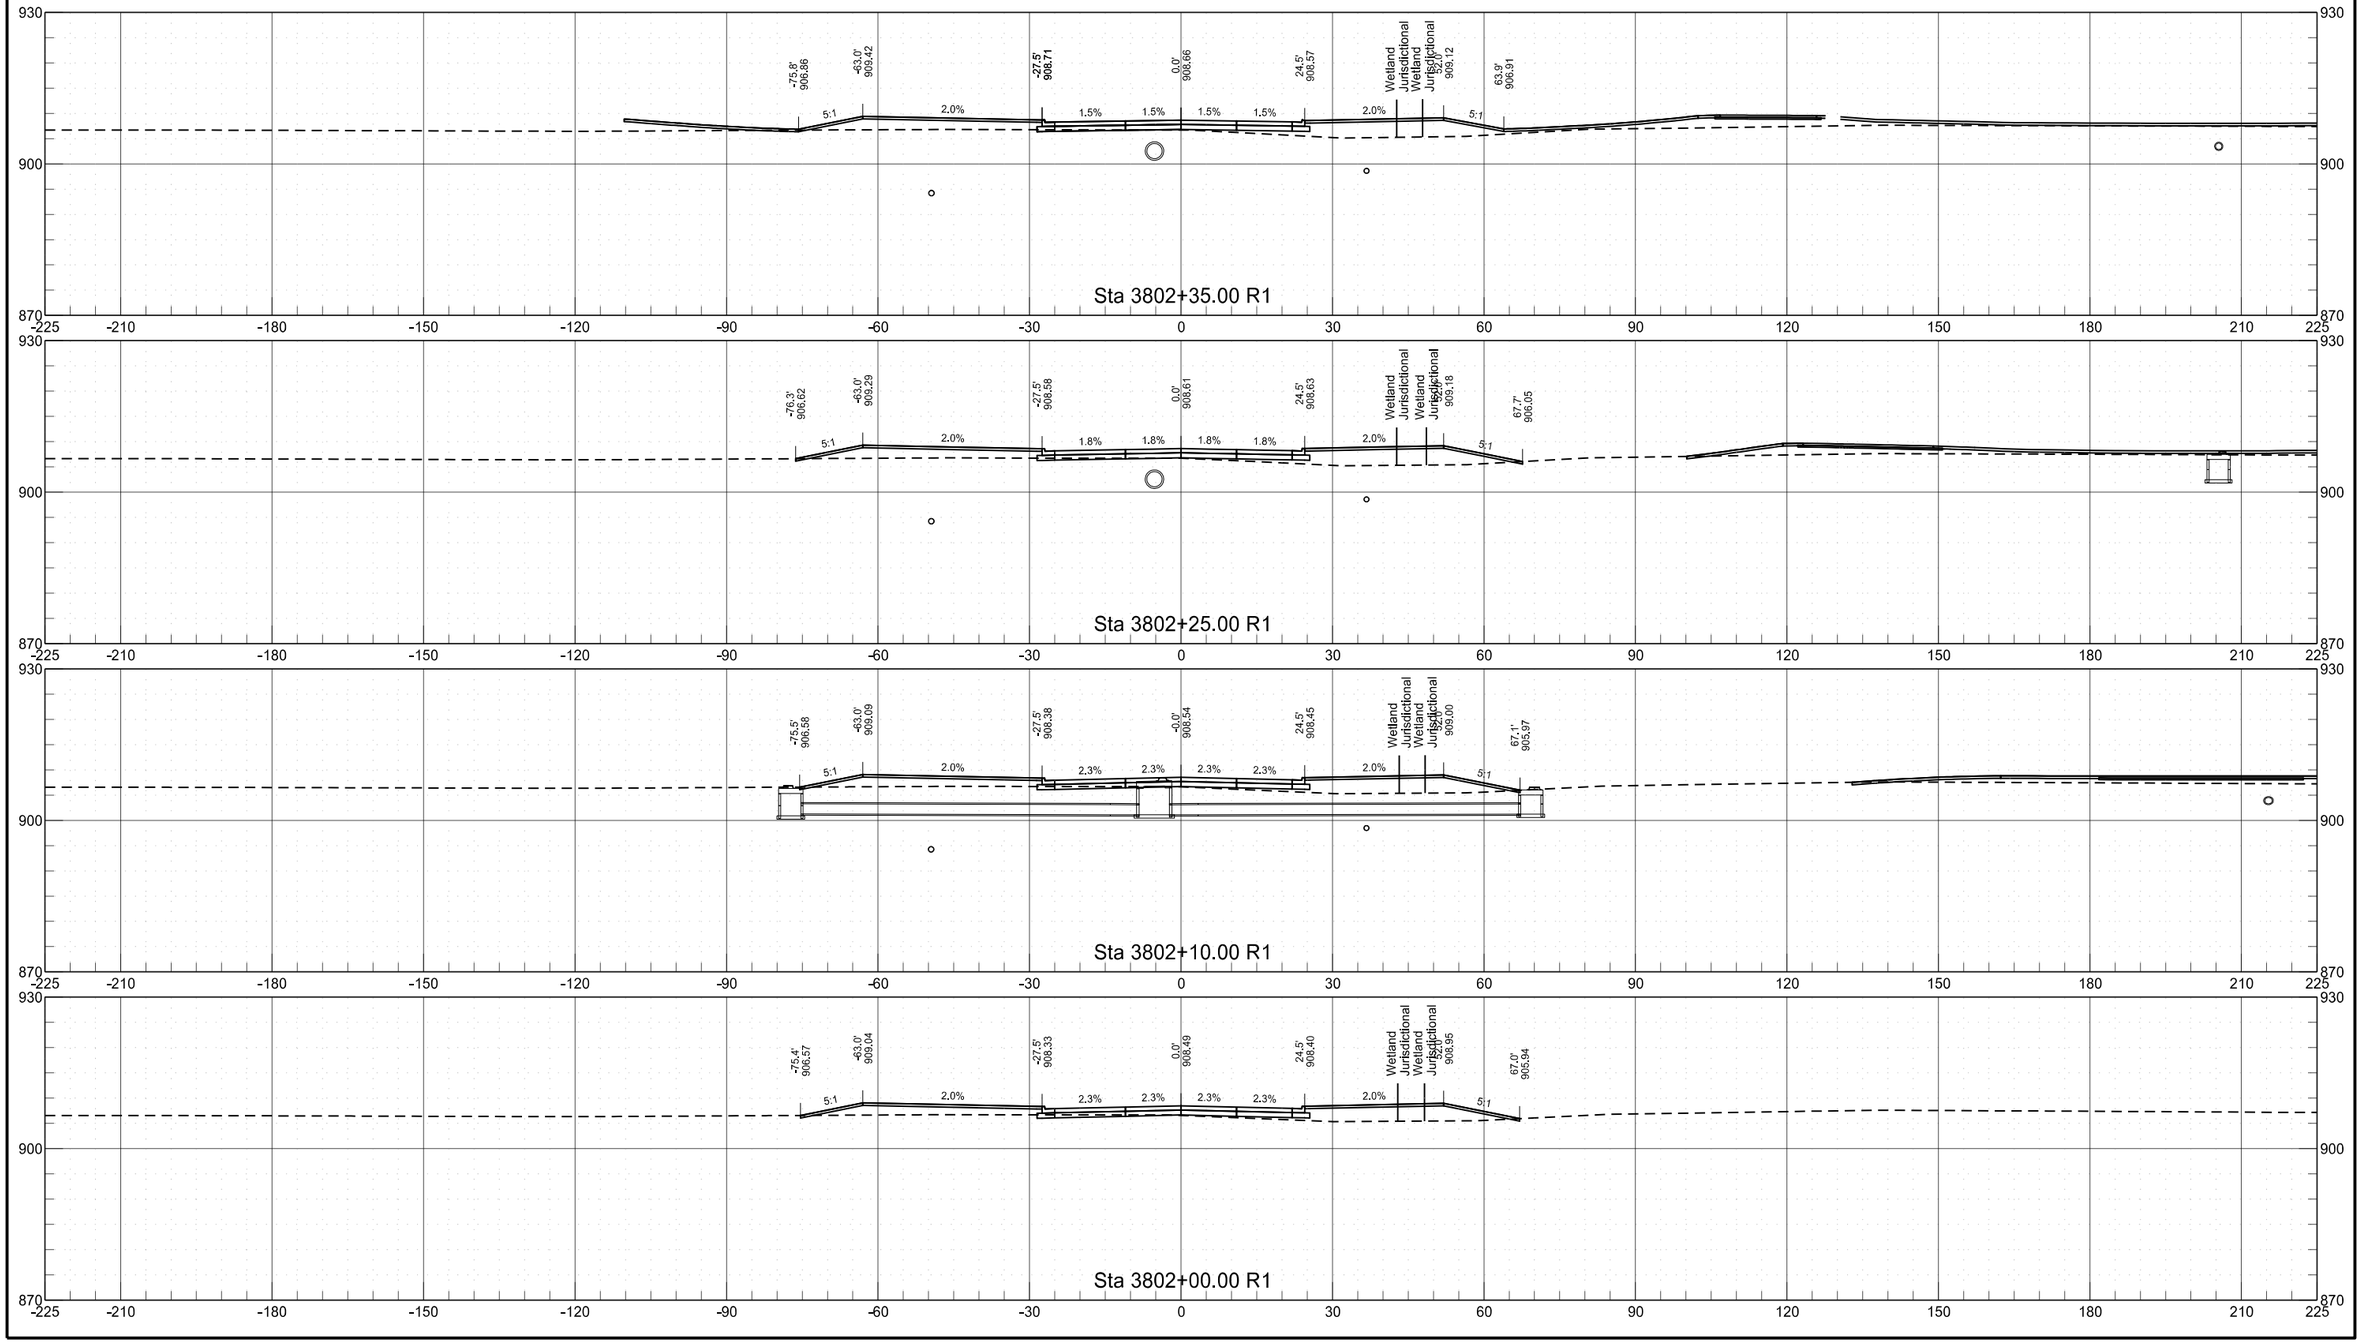


38th Street South
Chain PR38

	STATE	PROJECT NO.	SECTION NO.	SHEET NO.
	ND	SU-8-984(153)156	200	127

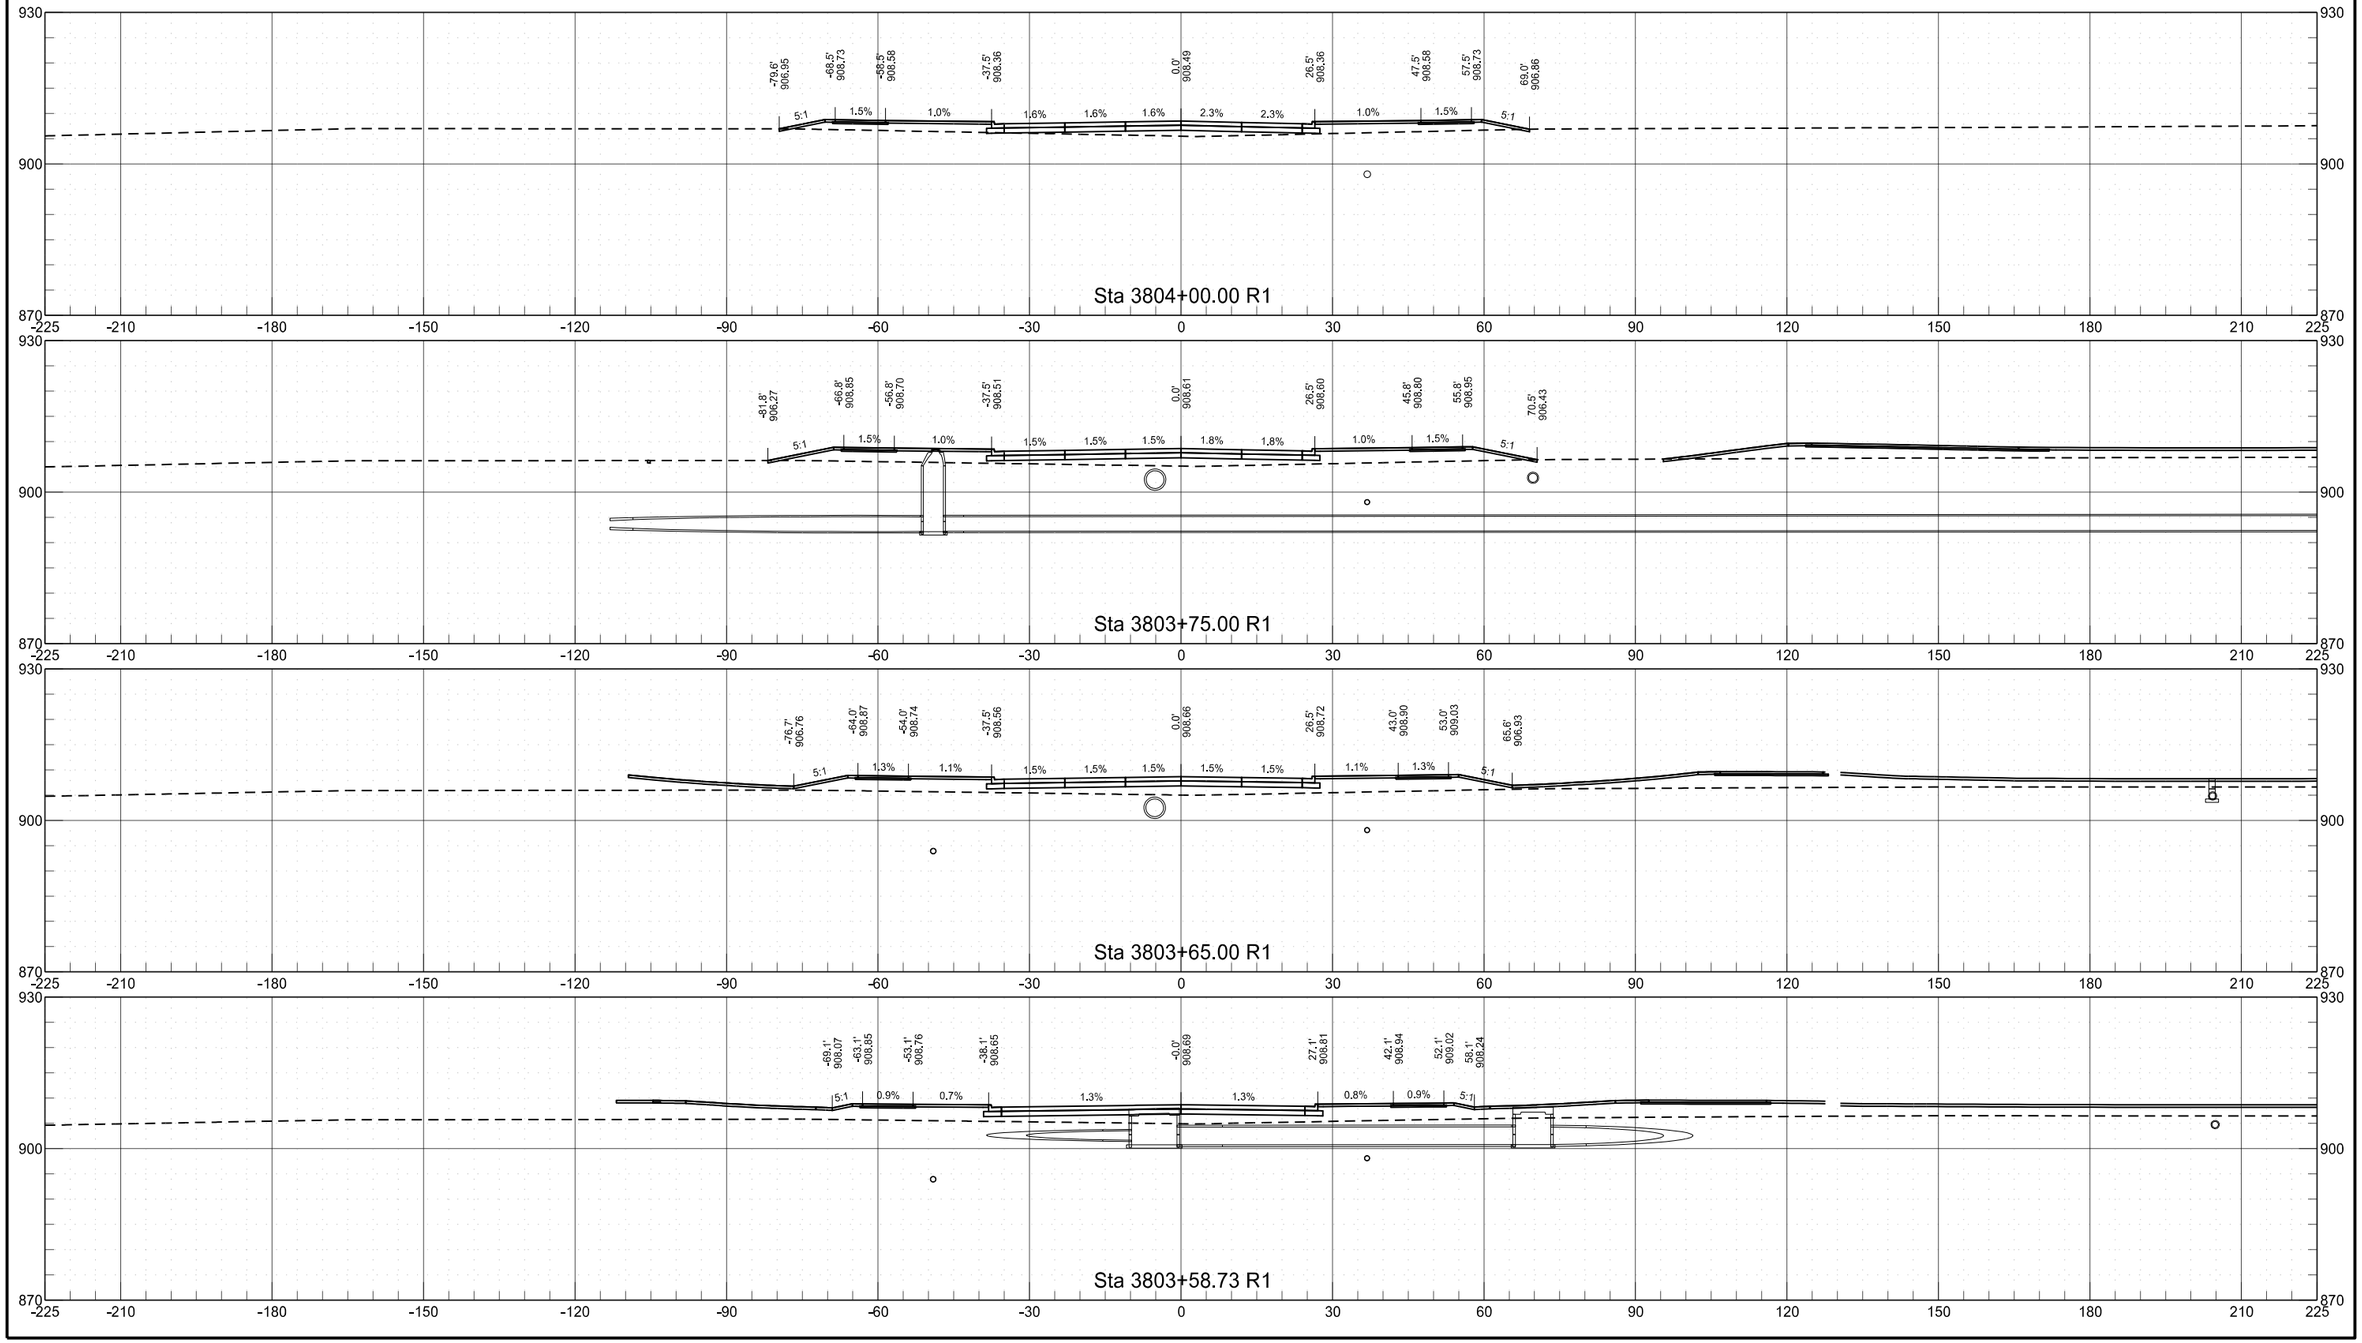


38th Street South
Chain PR38

	STATE	PROJECT NO.	SECTION NO.	SHEET NO.
	ND	SU-8-984(153)156	200	128

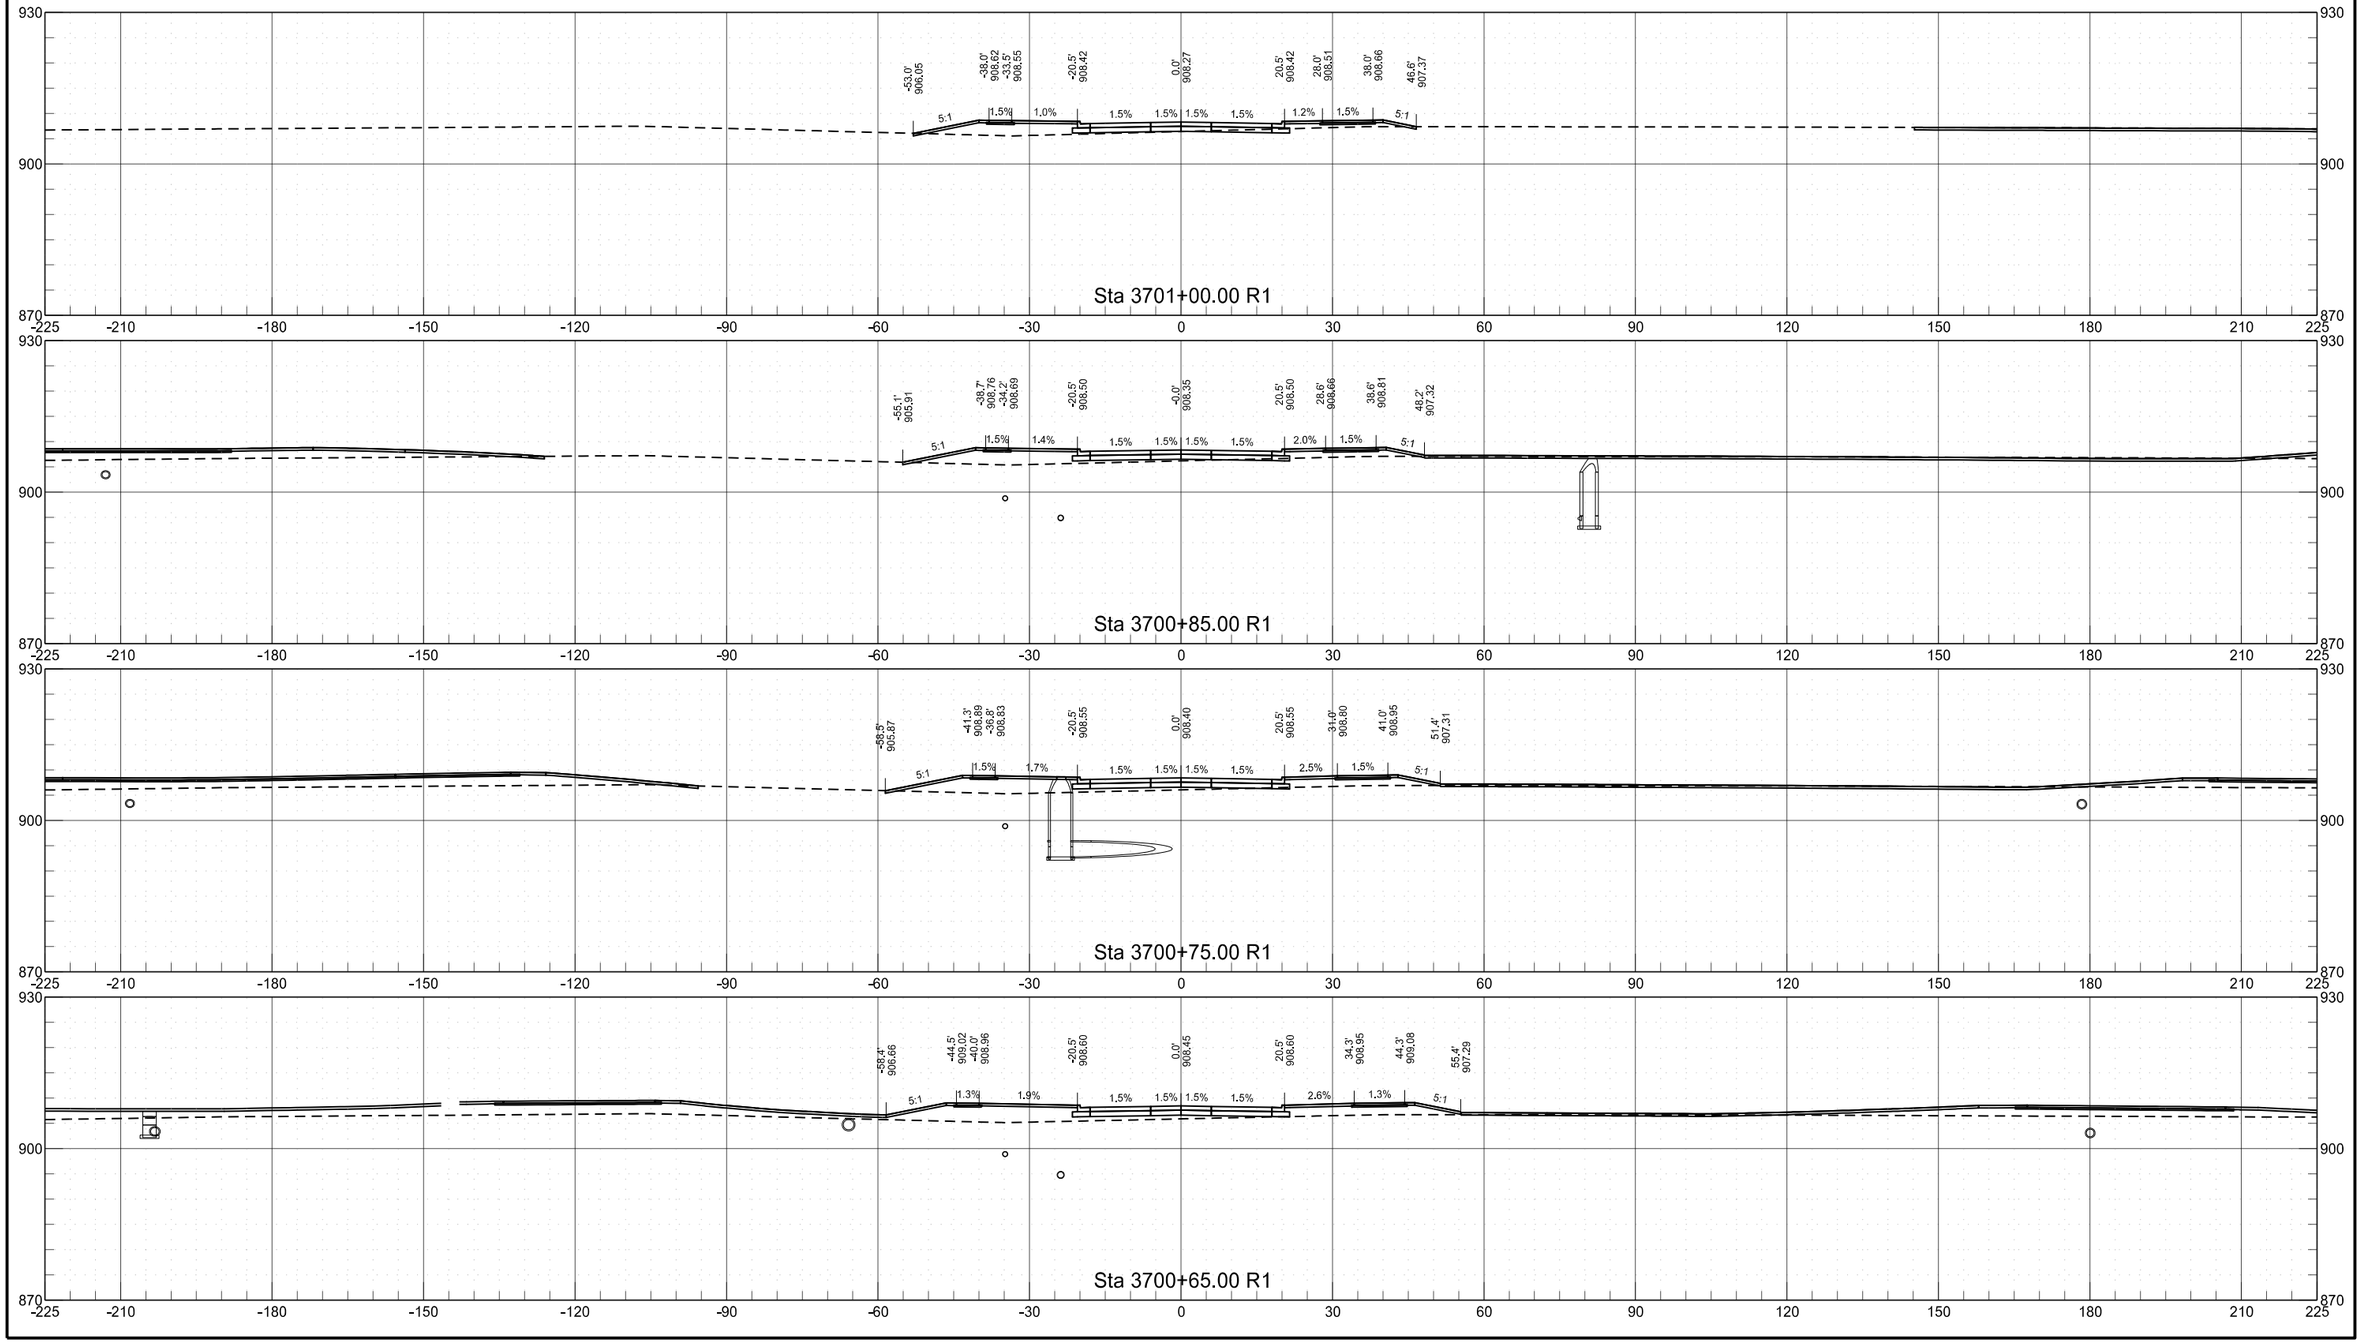


Shared Use Path (Left)
Chain PR_PATH_L

	STATE	PROJECT NO.	SECTION NO.	SHEET NO.
	ND	SU-8-984(153)156	200	129

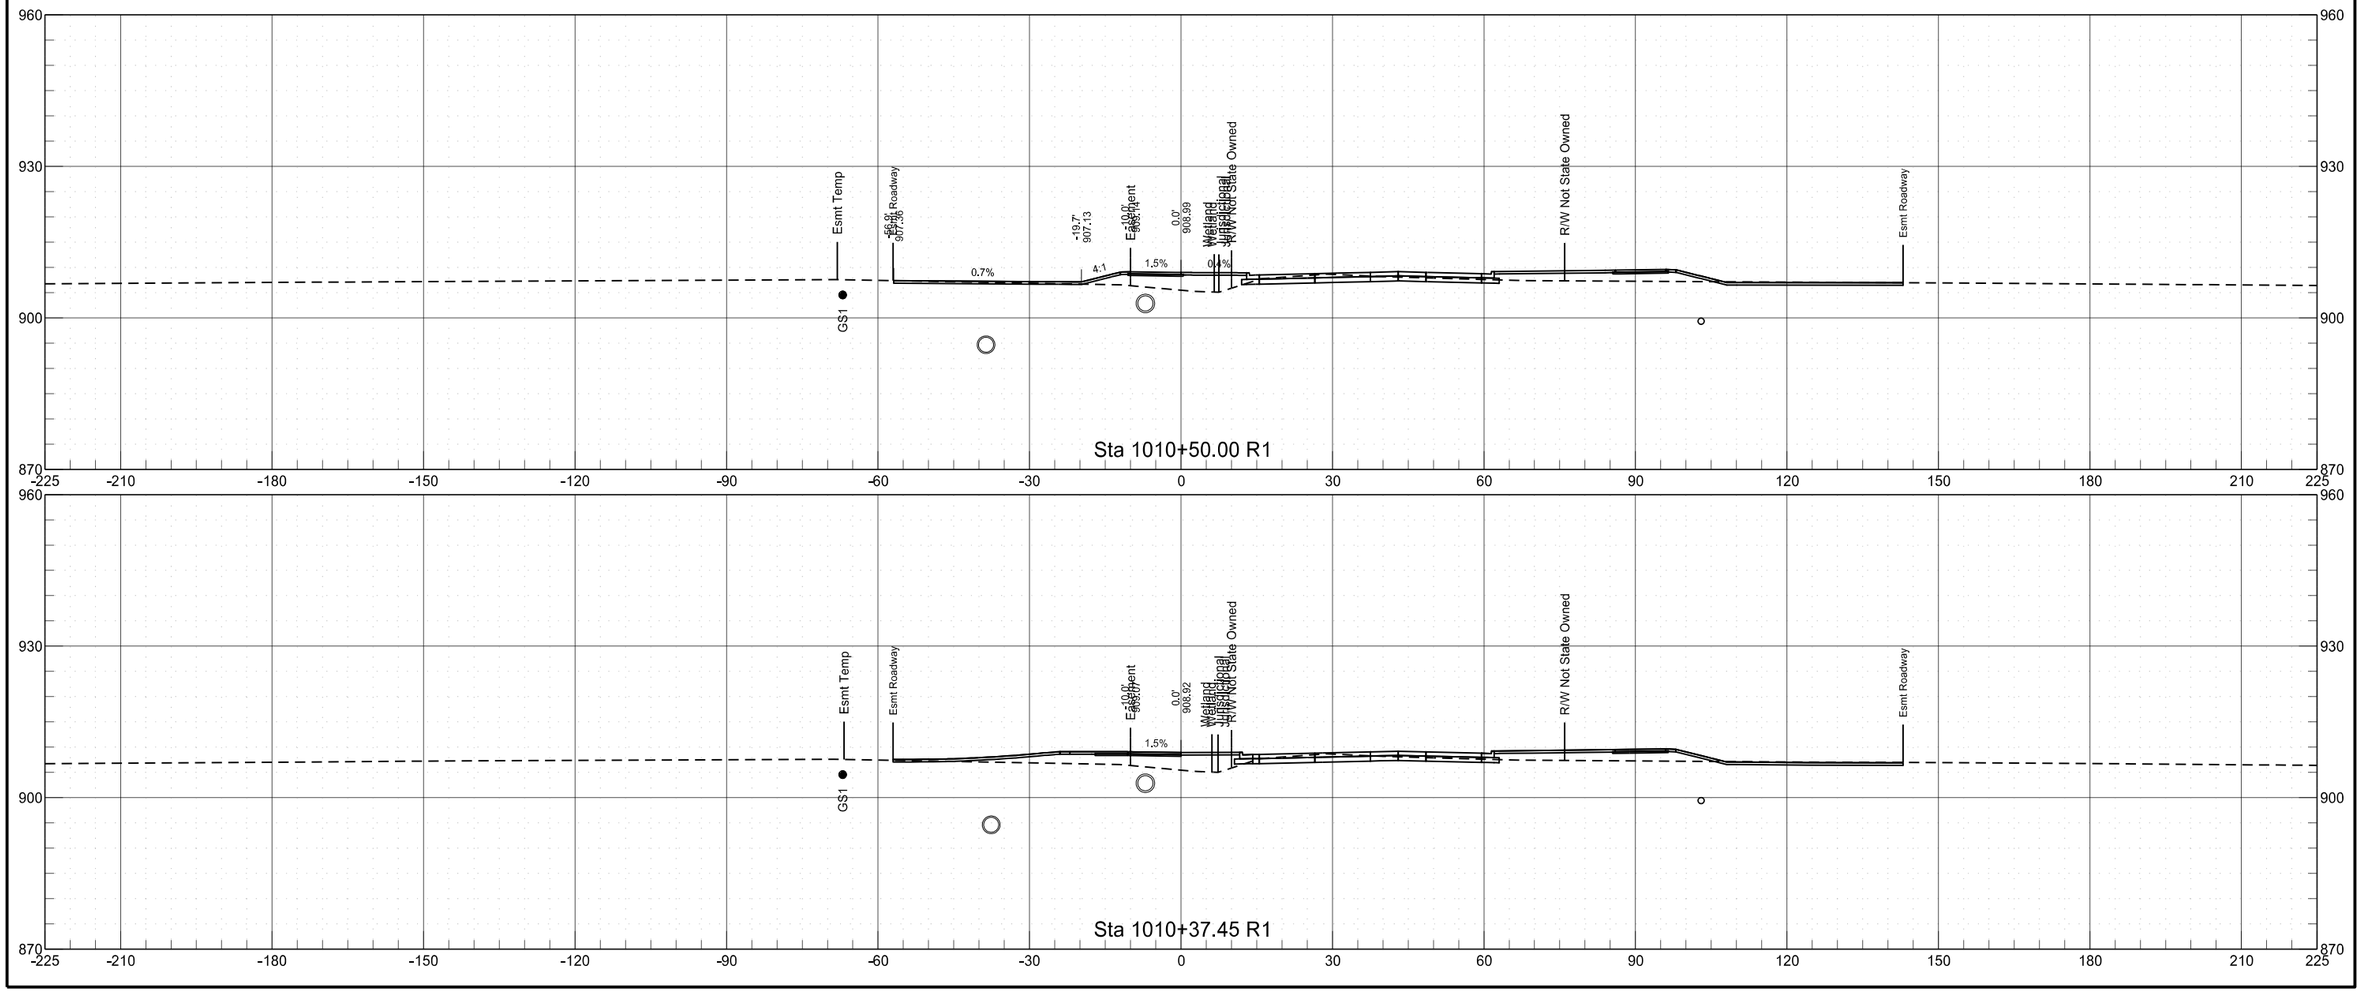


Shared Use Path (Left)
Chain PR_PATH_L

	STATE	PROJECT NO.	SECTION NO.	SHEET NO.
	ND	SU-8-984(153)156	200	130

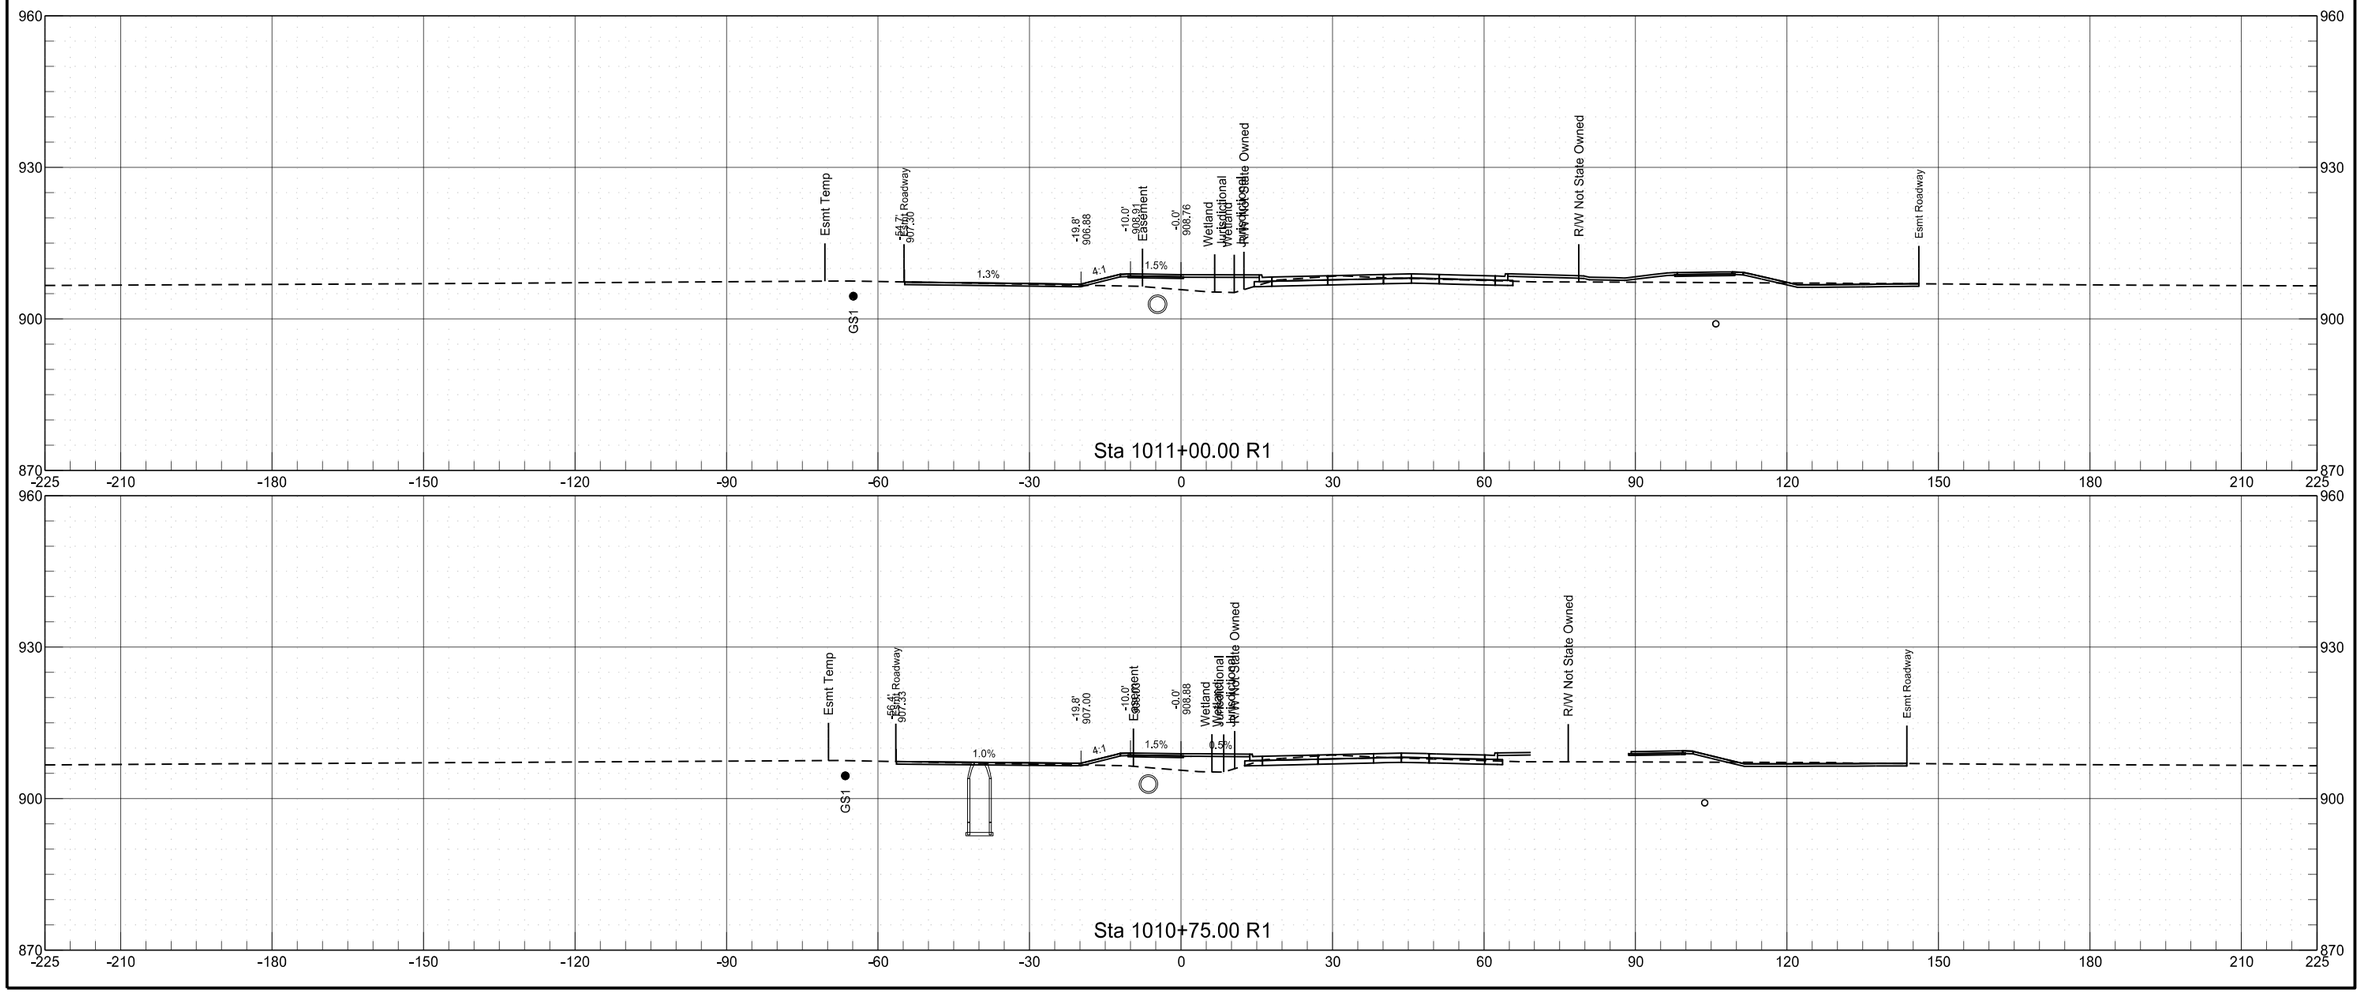


Shared Use Path (Left)
Chain PR_PATH_L


	STATE	PROJECT NO.	SECTION NO.	SHEET NO.
	ND	SU-8-984(153)156	200	131

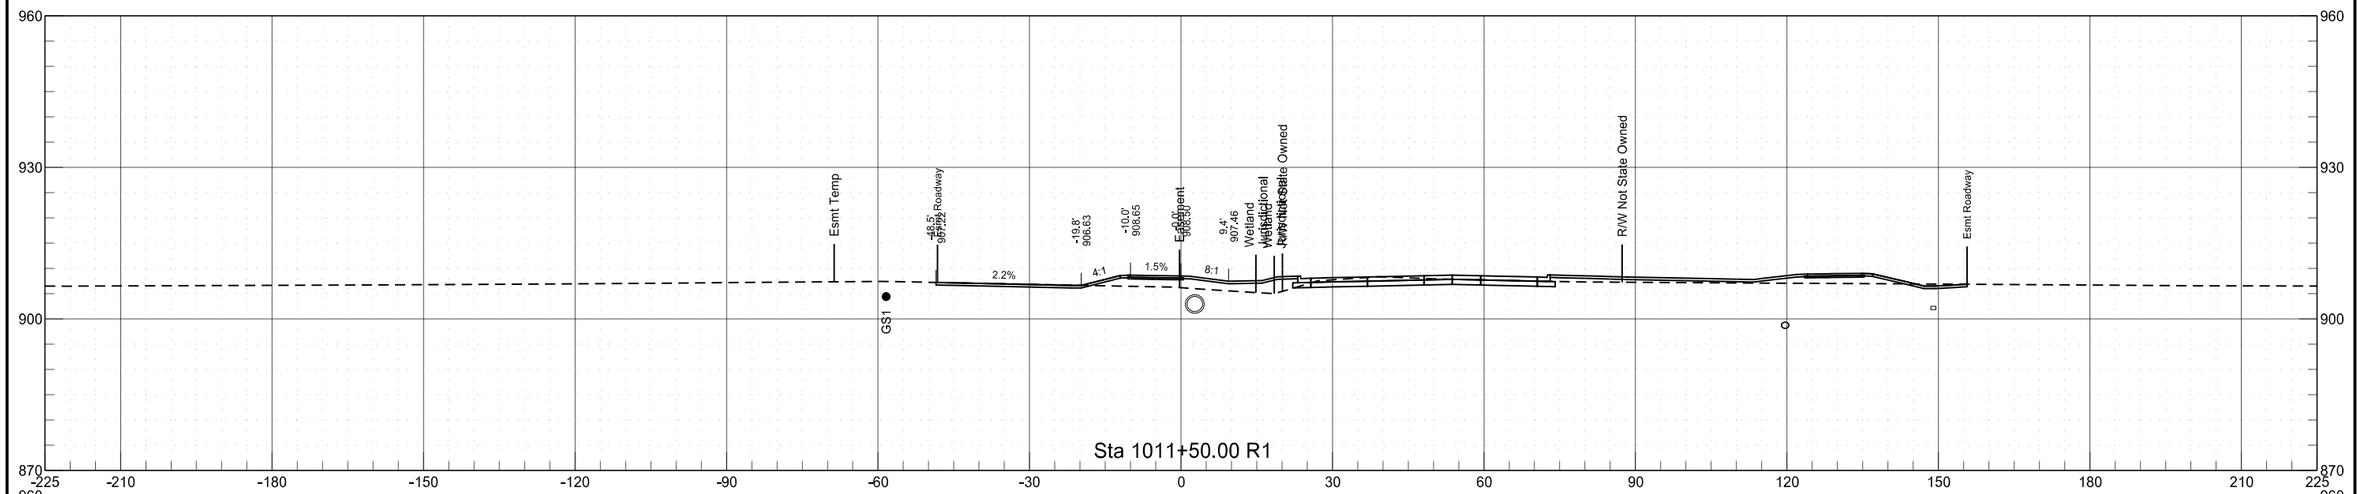

Shared Use Path (Left)
Chain PR_PATH_L


	STATE	PROJECT NO.	SECTION NO.	SHEET NO.
	ND	SU-8-984(153)156	200	132

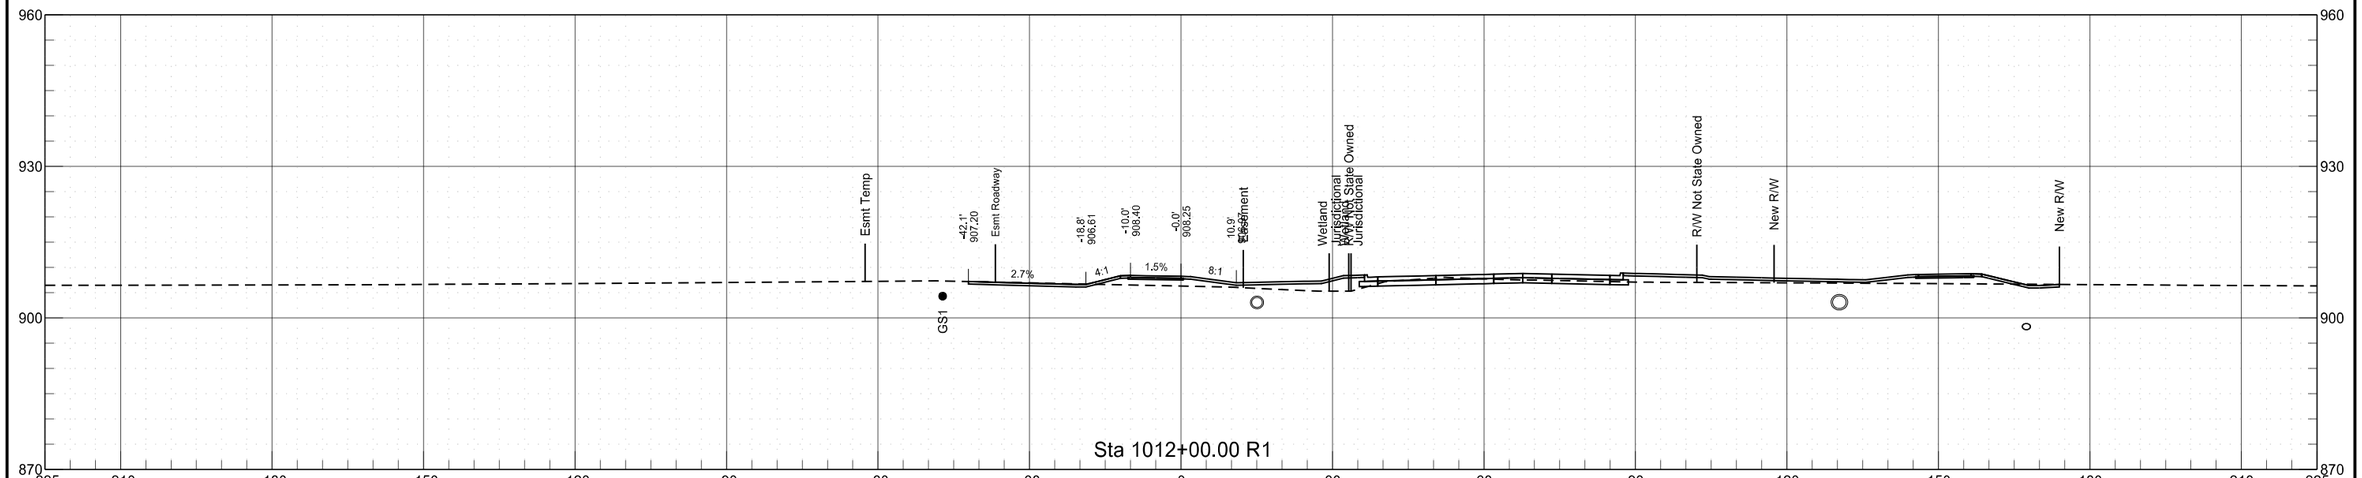

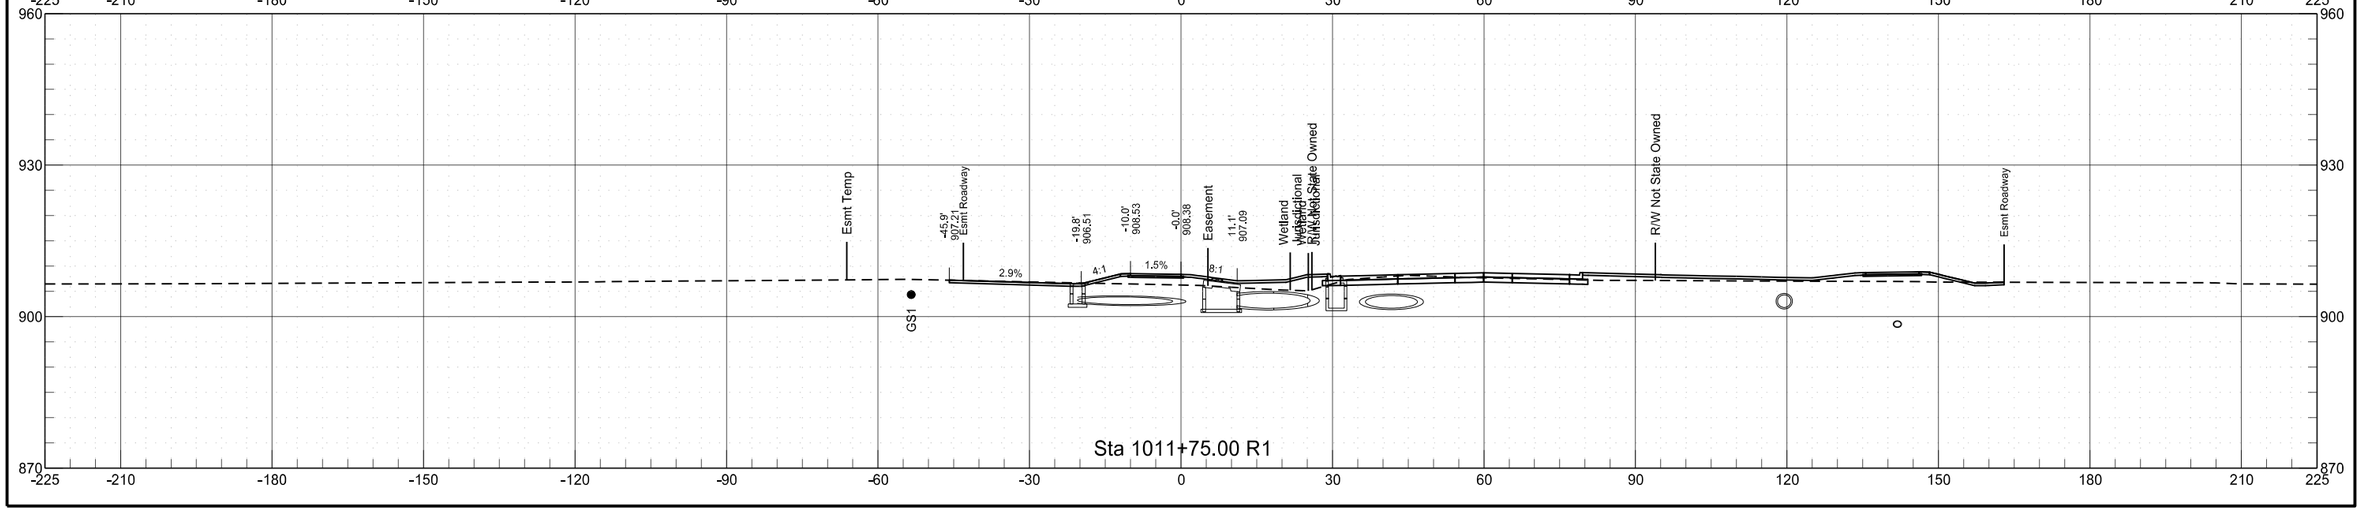


Shared Use Path (Left)
Chain PR_PATH_L


	STATE	PROJECT NO.	SECTION NO.	SHEET NO.
	ND	SU-8-984(153)156	200	133

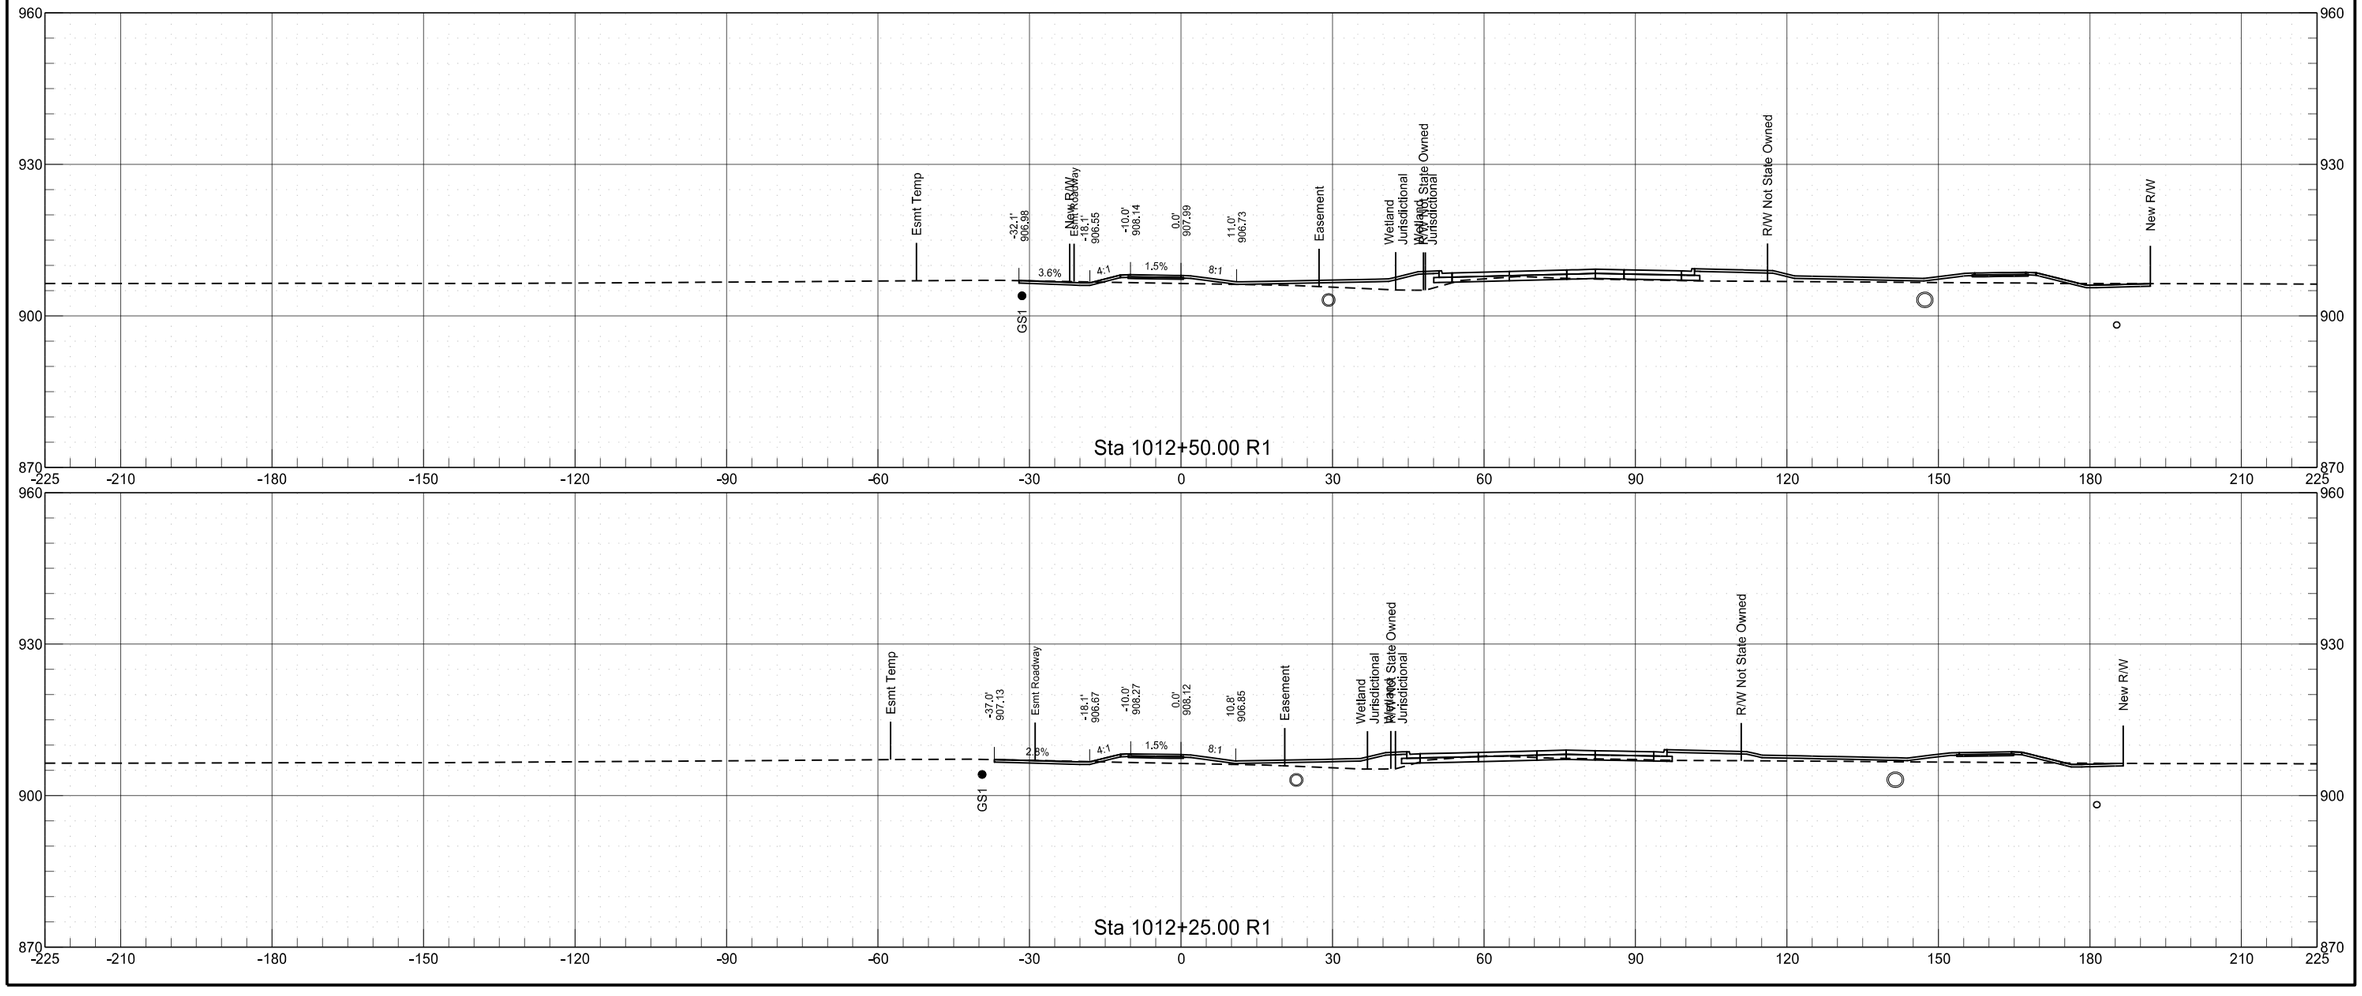

Shared Use Path (Left)
Chain PR_PATH_L

	STATE	PROJECT NO.	SECTION NO.	SHEET NO.
	ND	SU-8-984(153)156	200	134

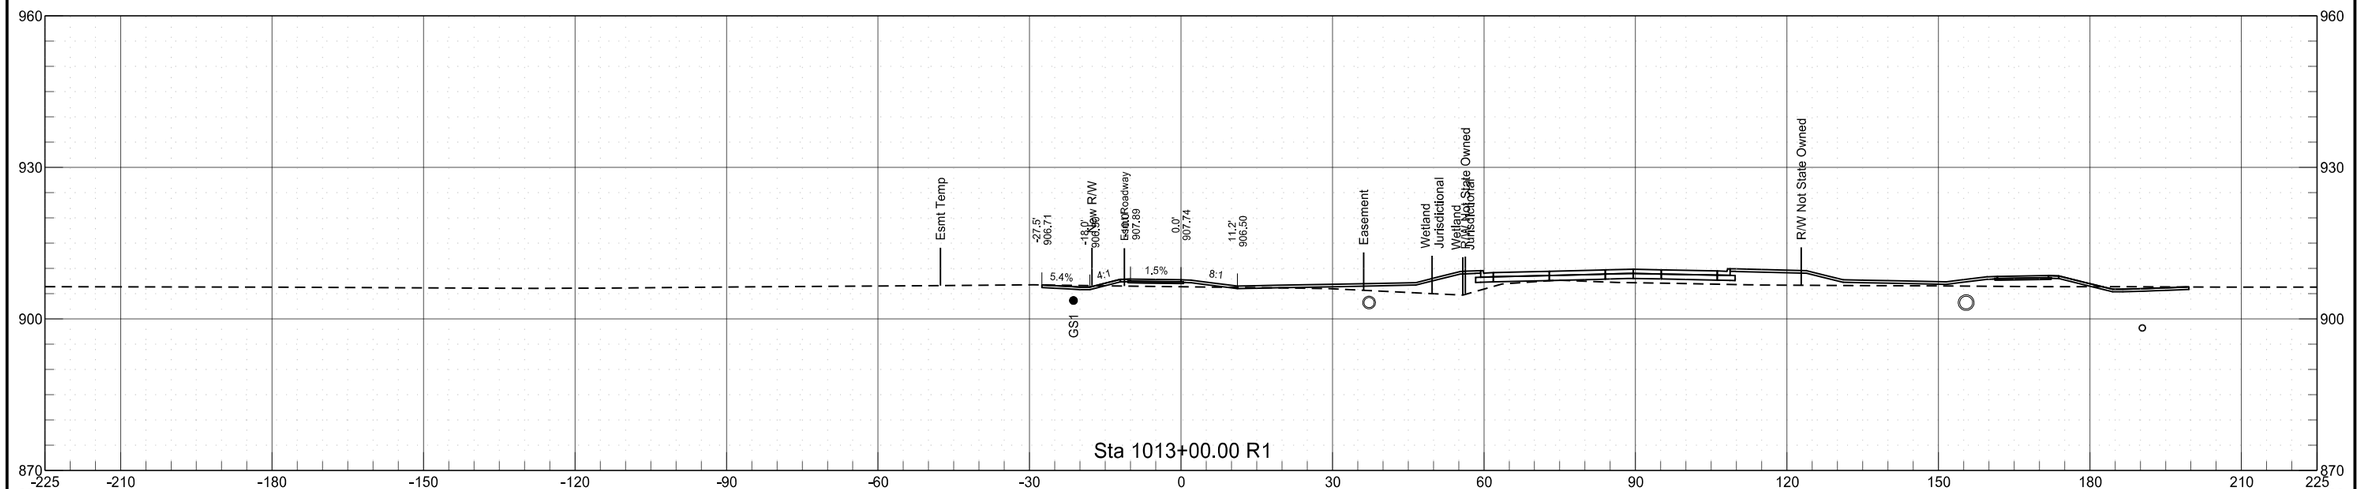


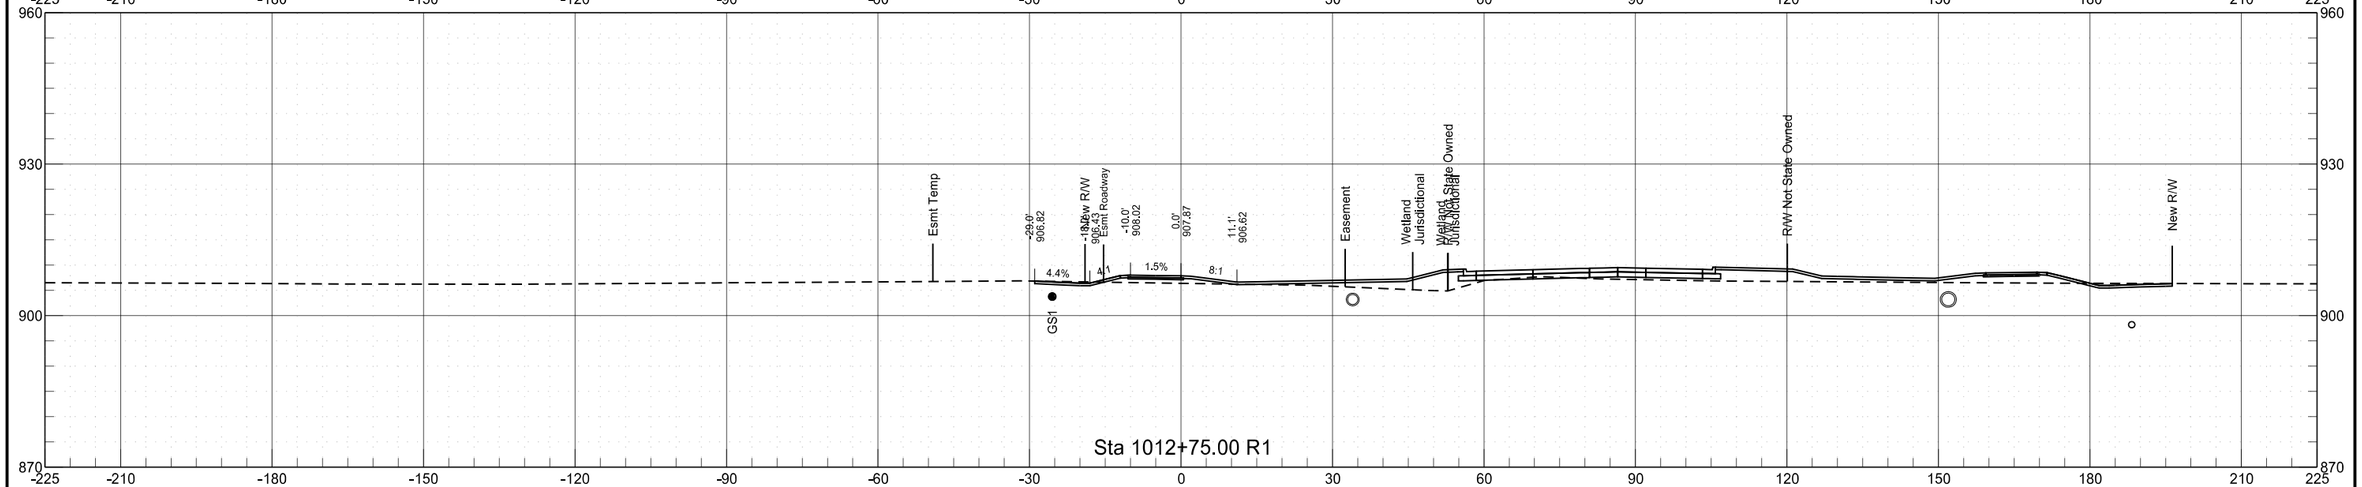

8/26/2020 7:19:54 AM toddhummel K:\Projects\City\ND\Fargo\14415104\CAD\80984156.153\Design\Plans\200\200XS_129-157_PRPATH_L.dgn

Shared Use Path (Left)
Chain PR_PATH_L


	STATE	PROJECT NO.	SECTION NO.	SHEET NO.
	ND	SU-8-984(153)156	200	135

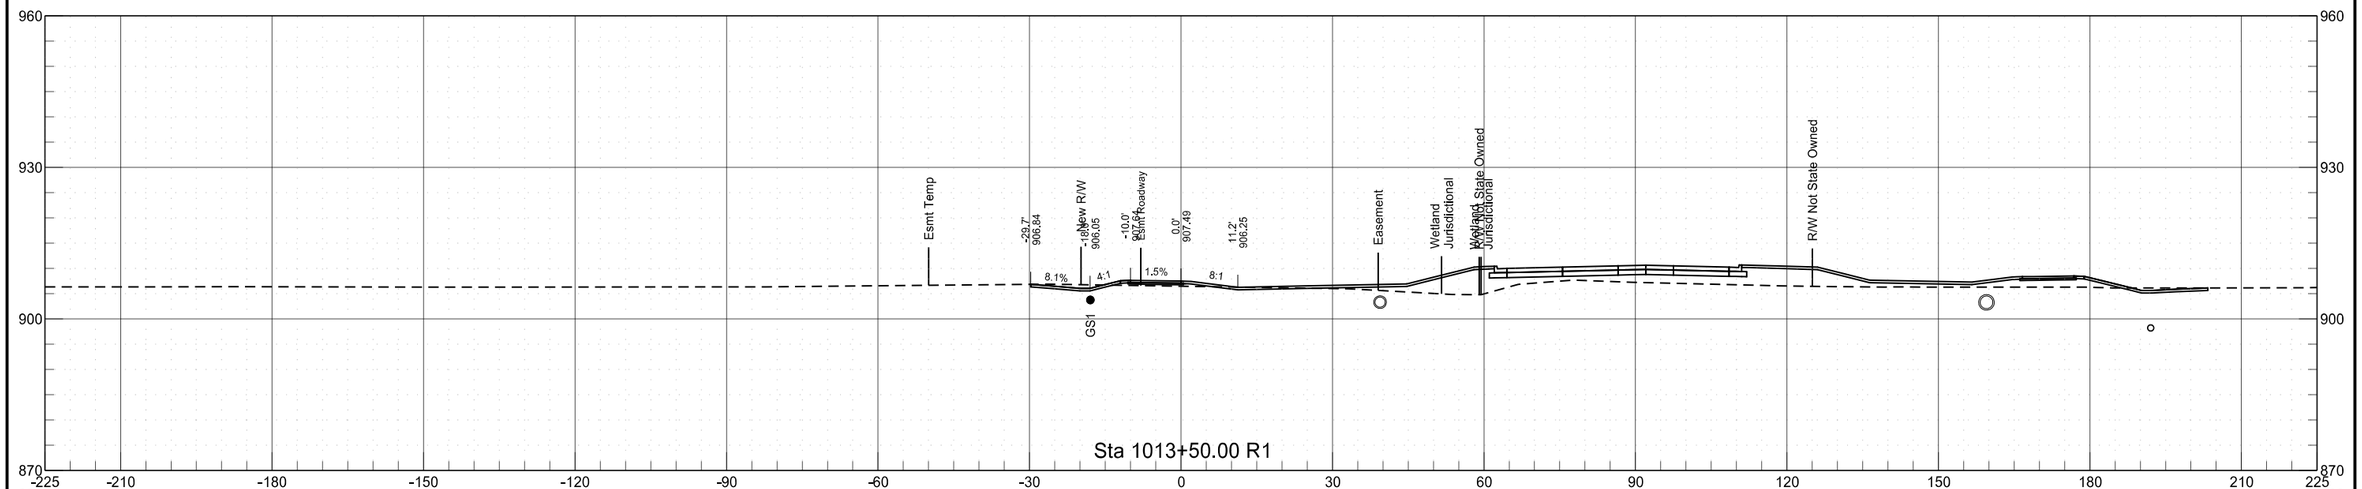

8/26/2020 7:19:55 AM toddhummel K:\Projects\City\ND\Fargo\14415104\CAD\80984156.153\Design\Plans\200\200XS_129-157_PRPATH_L.dgn


Shared Use Path (Left)
Chain PR_PATH_L


	STATE	PROJECT NO.	SECTION NO.	SHEET NO.
	ND	SU-8-984(153)156	200	136

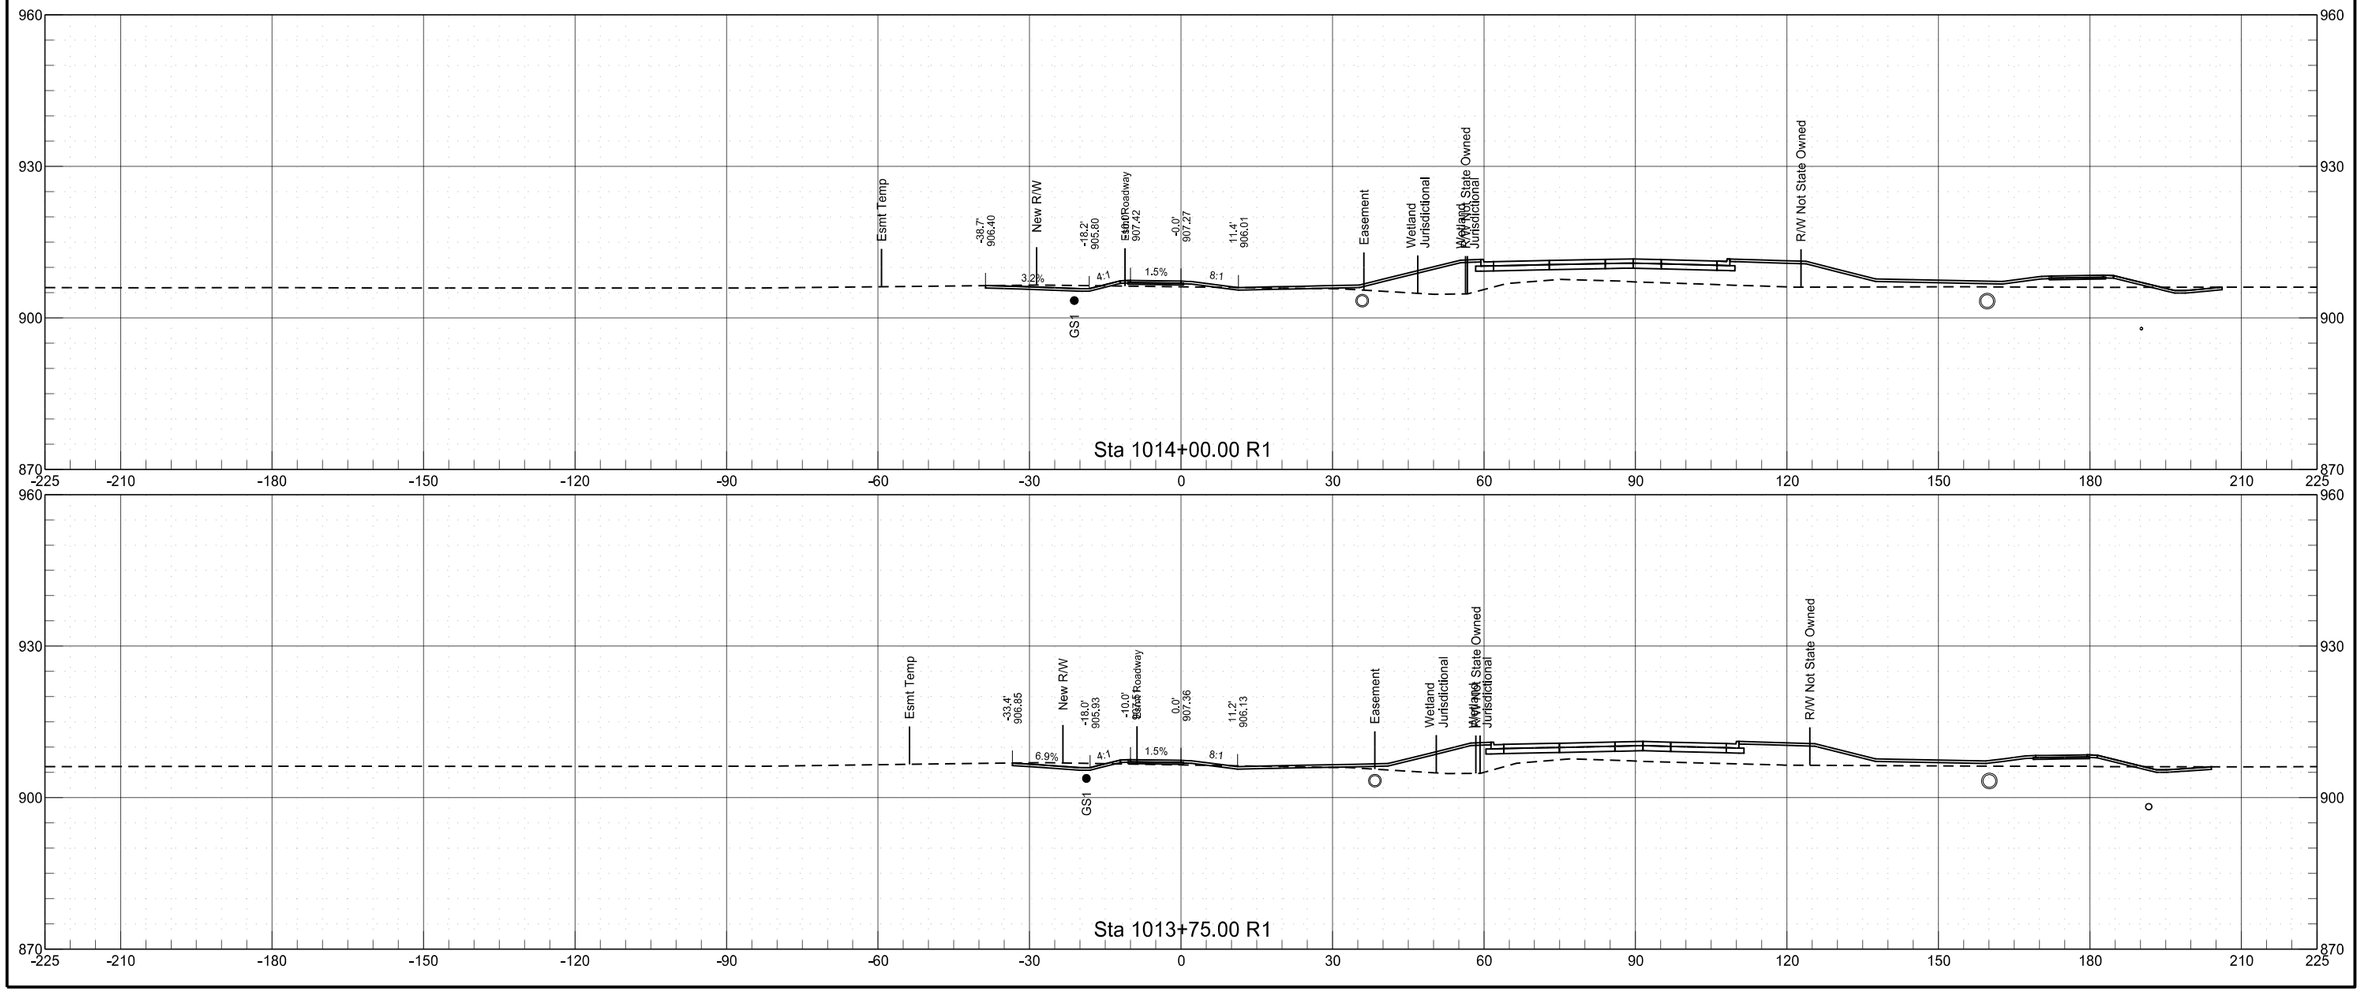

Shared Use Path (Left)
Chain PR_PATH_L


	STATE	PROJECT NO.	SECTION NO.	SHEET NO.
	ND	SU-8-984(153)156	200	137

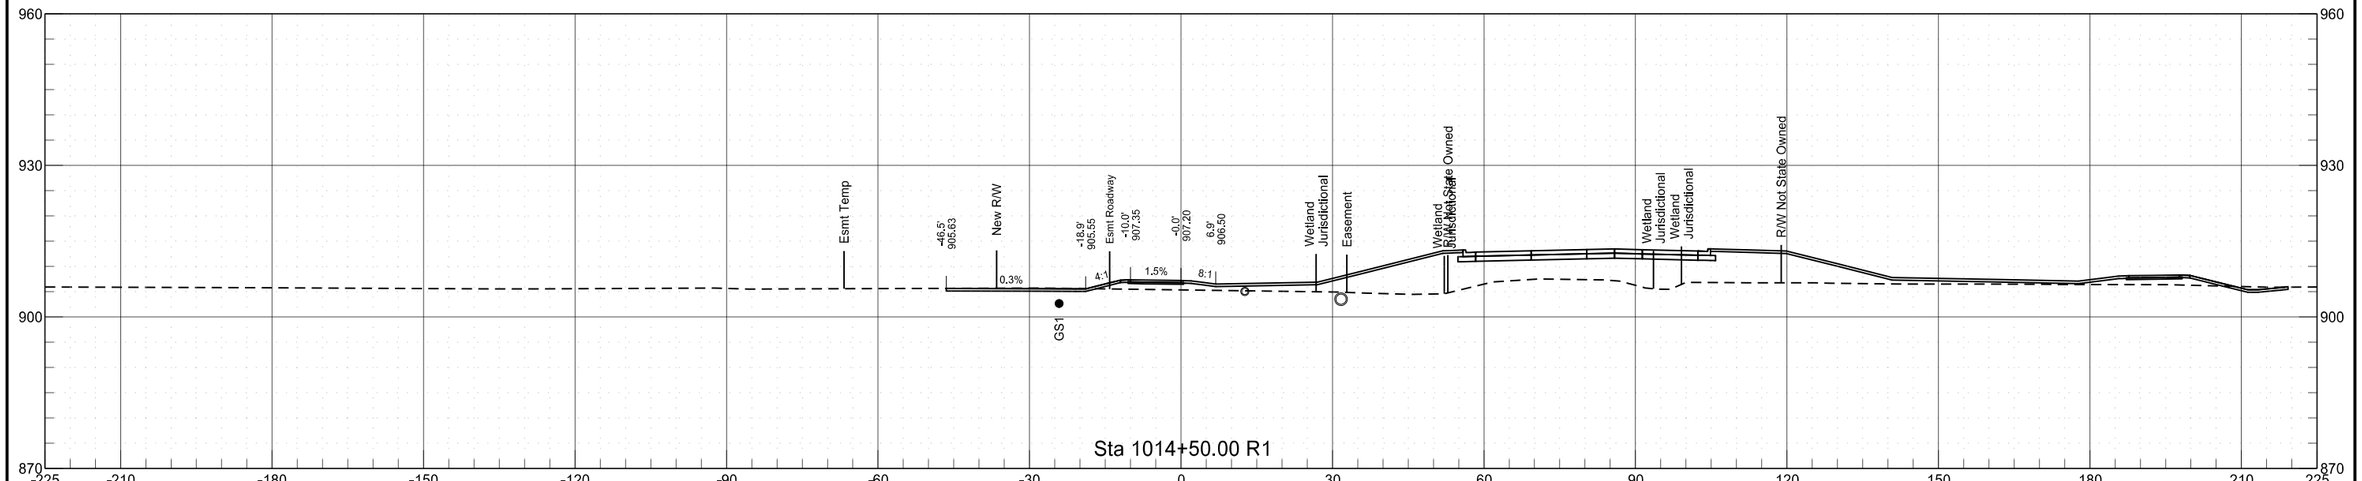

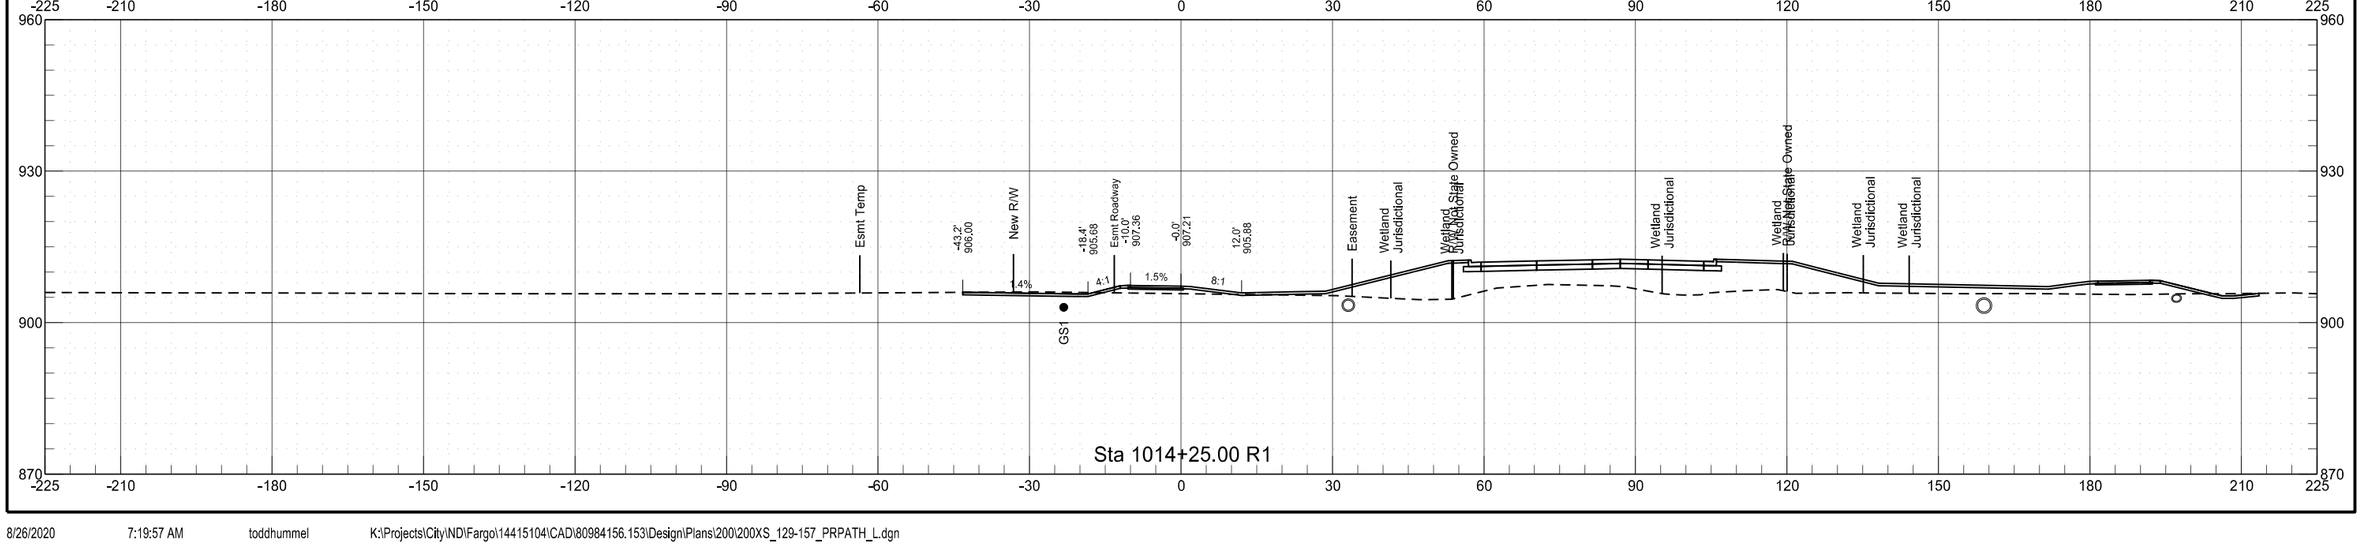


Shared Use Path (Left)
Chain PR_PATH_L

	STATE	PROJECT NO.	SECTION NO.	SHEET NO.
	ND	SU-8-984(153)156	200	138

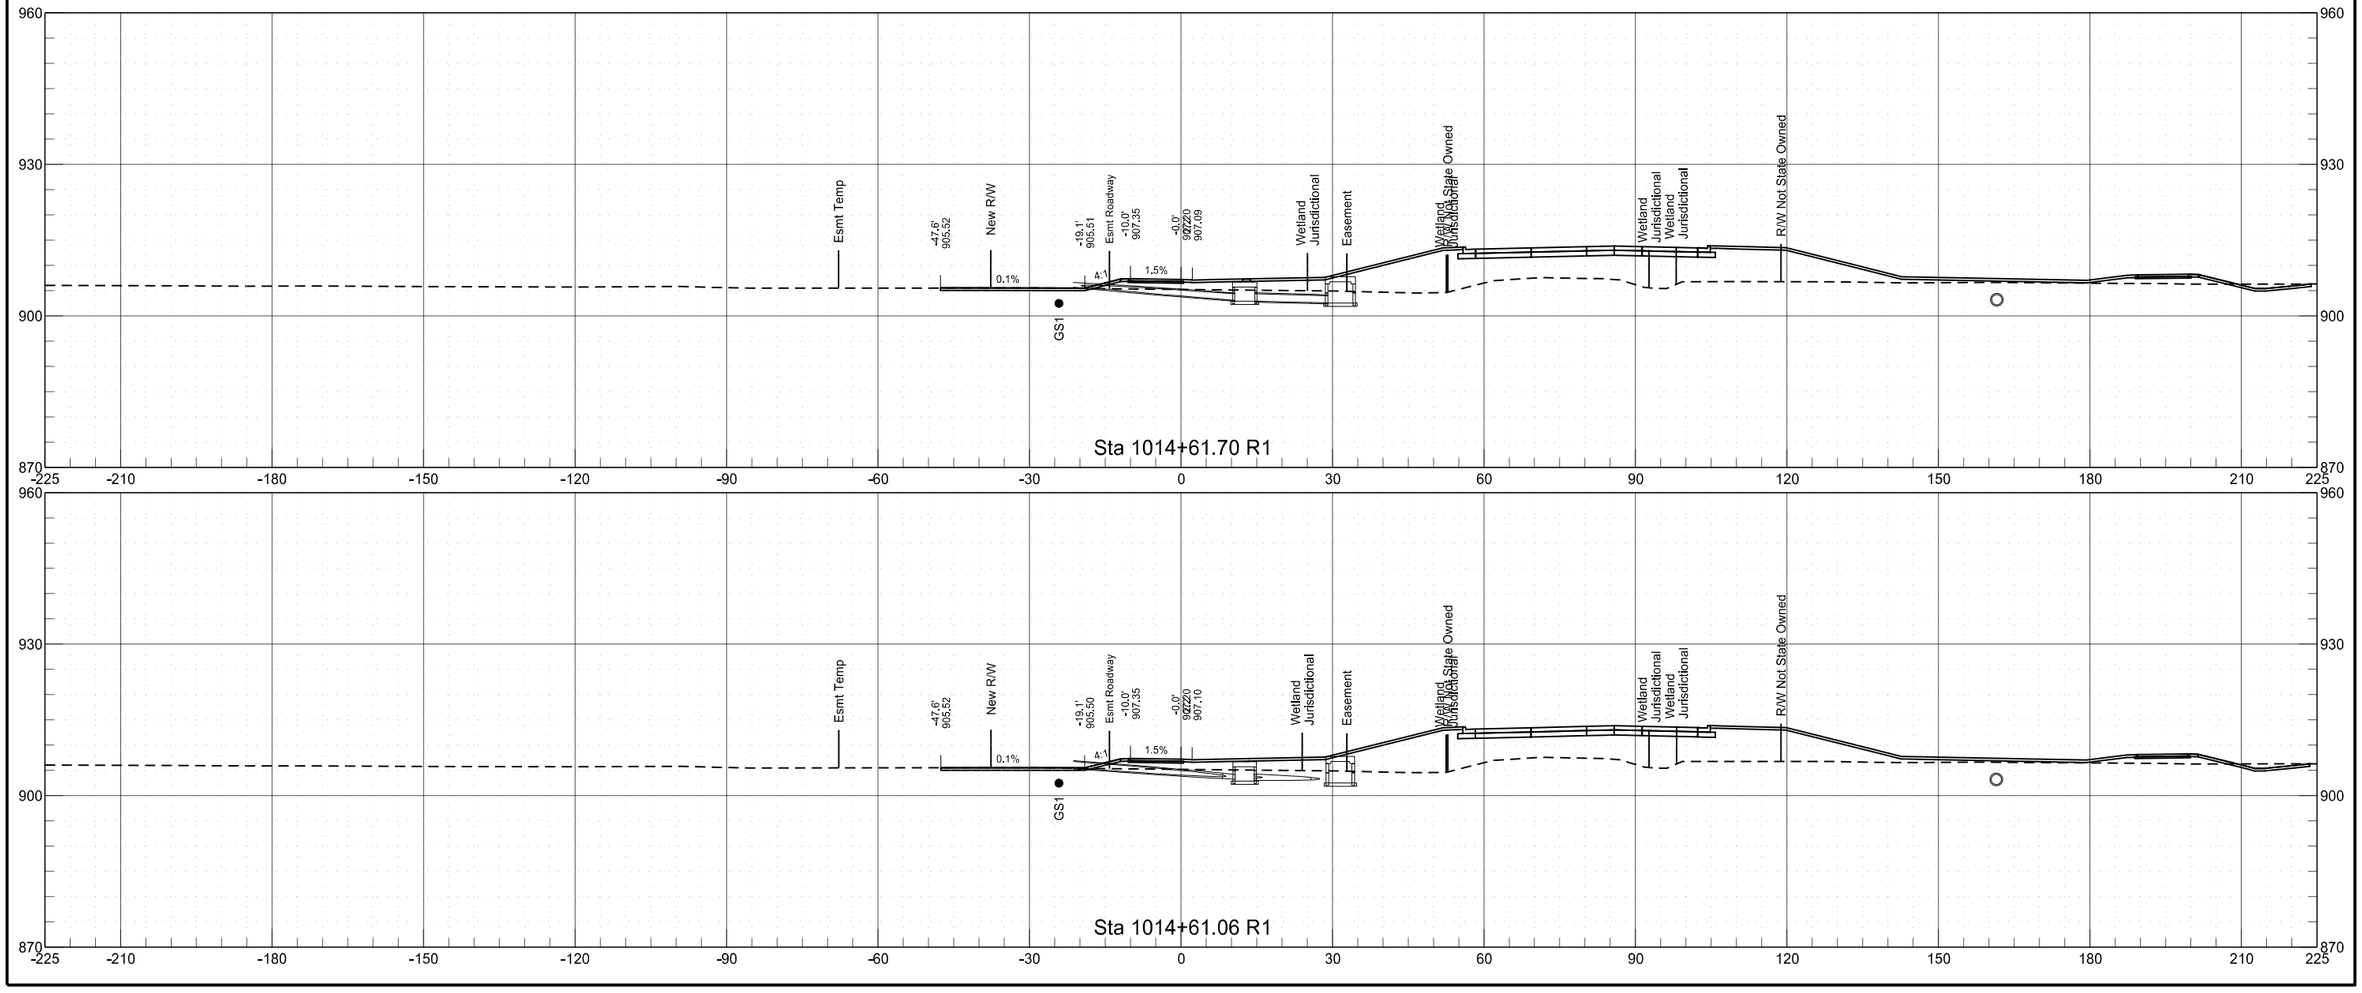


Shared Use Path (Left)
Chain PR_PATH_L

	STATE	PROJECT NO.	SECTION NO.	SHEET NO.
	ND	SU-8-984(153)156	200	139

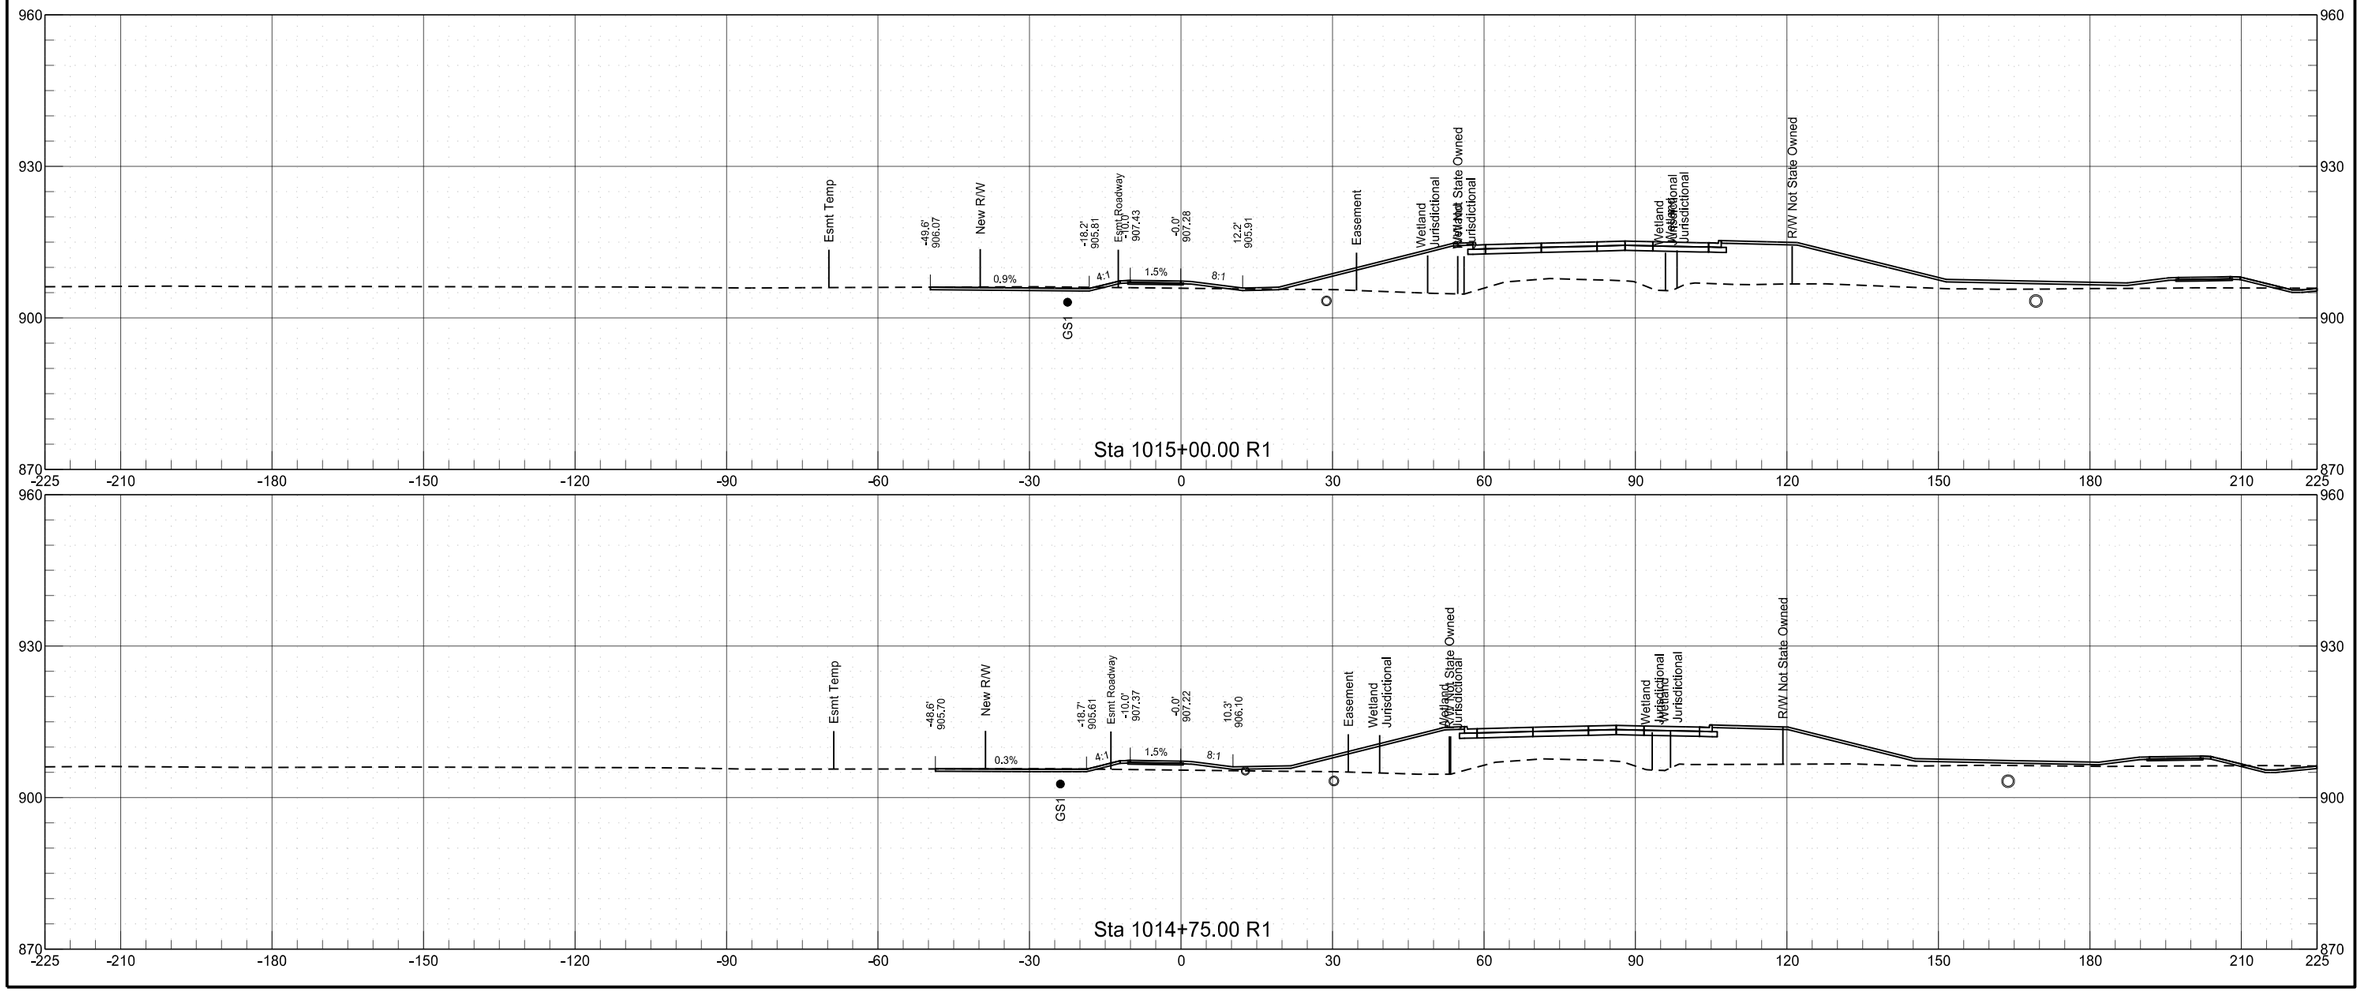

Shared Use Path (Left)
Chain PR_PATH_L


	STATE	PROJECT NO.	SECTION NO.	SHEET NO.
	ND	SU-8-984(153)156	200	140

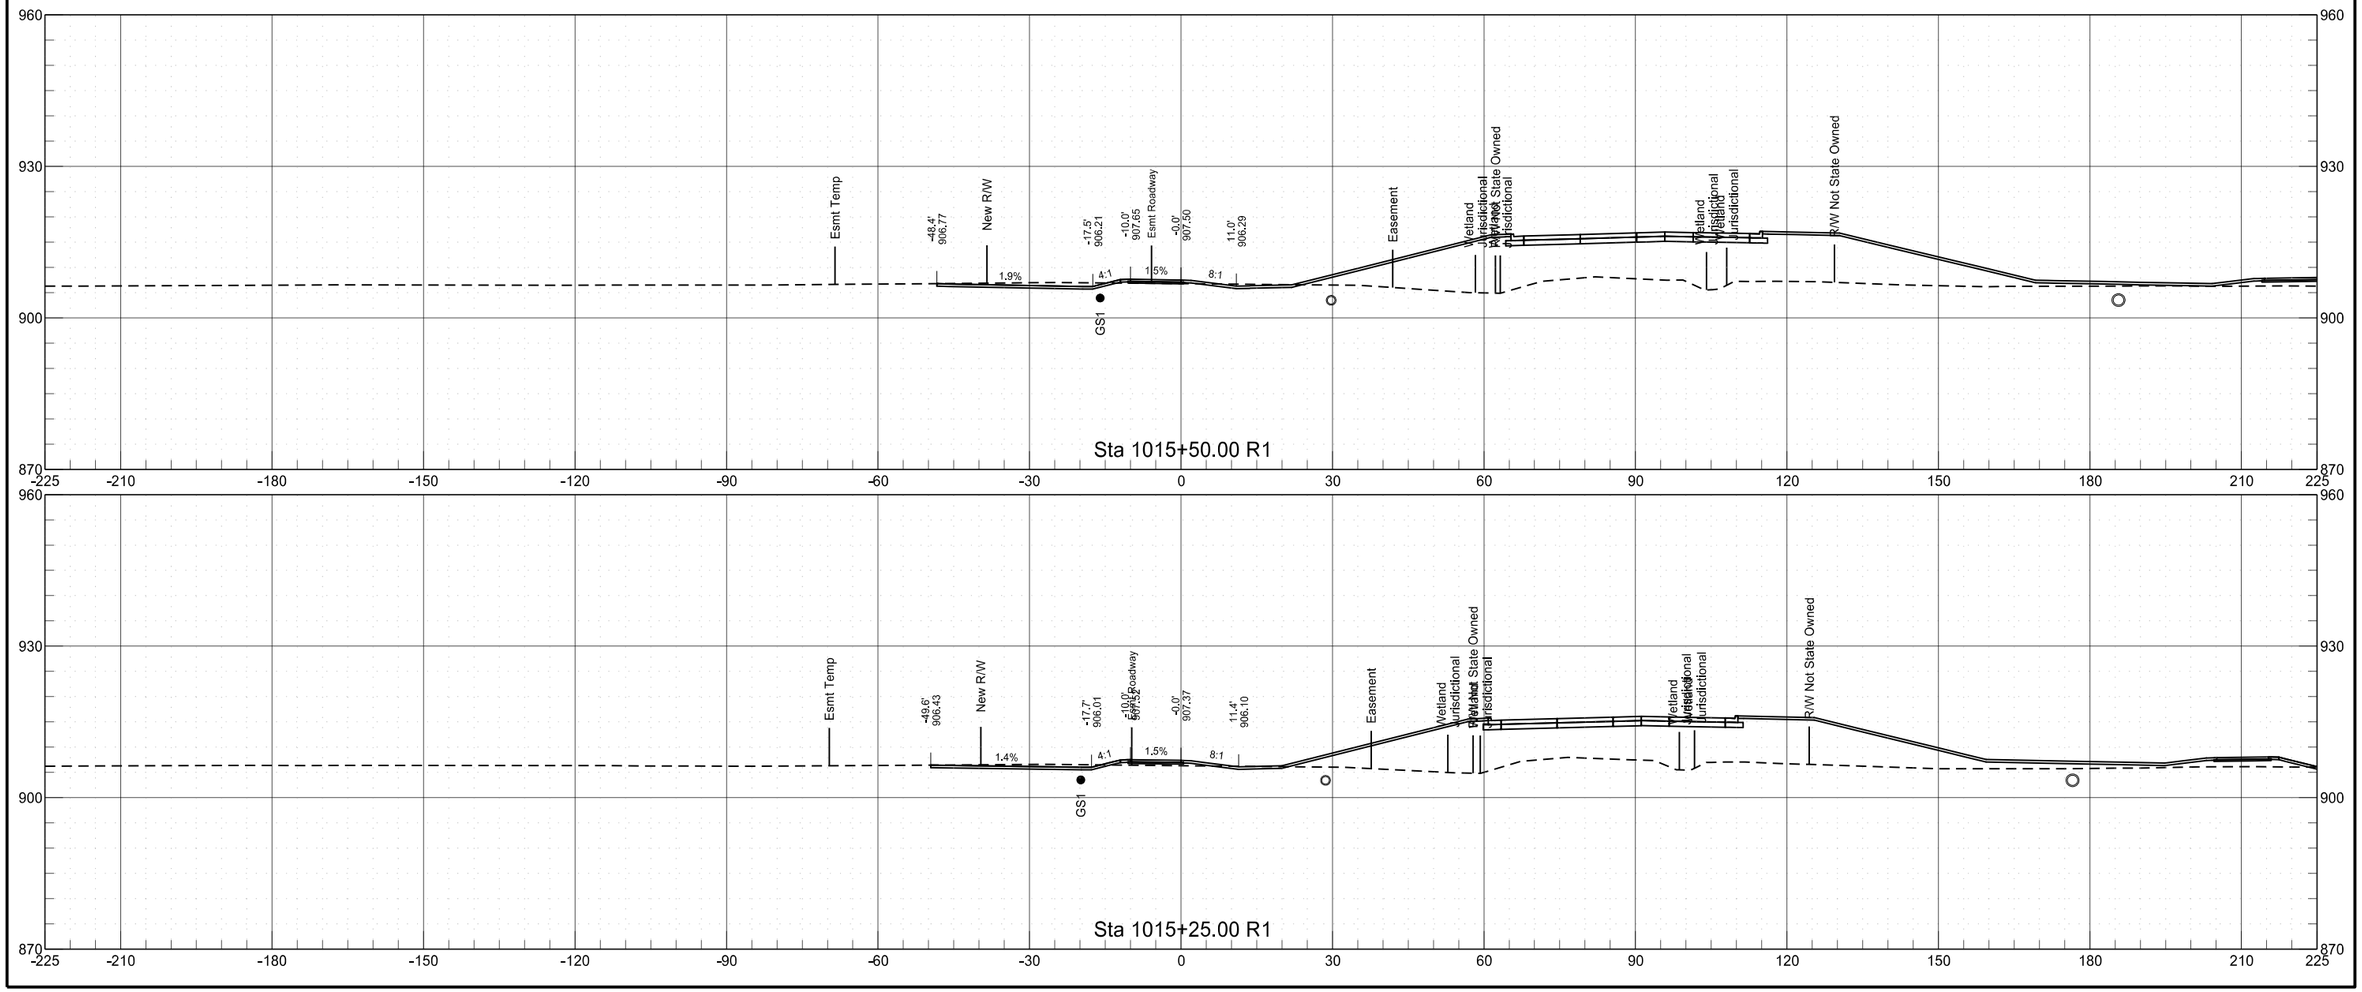

8/26/2020 7:20:00 AM toddhummel K:\Projects\City\ND\Fargo\14415104\CAD\80984156.153\Design\Plans\200\200XS_129-157_PRPATH_L.dgn


Shared Use Path (Left)
Chain PR_PATH_L

	STATE	PROJECT NO.	SECTION NO.	SHEET NO.
	ND	SU-8-984(153)156	200	141

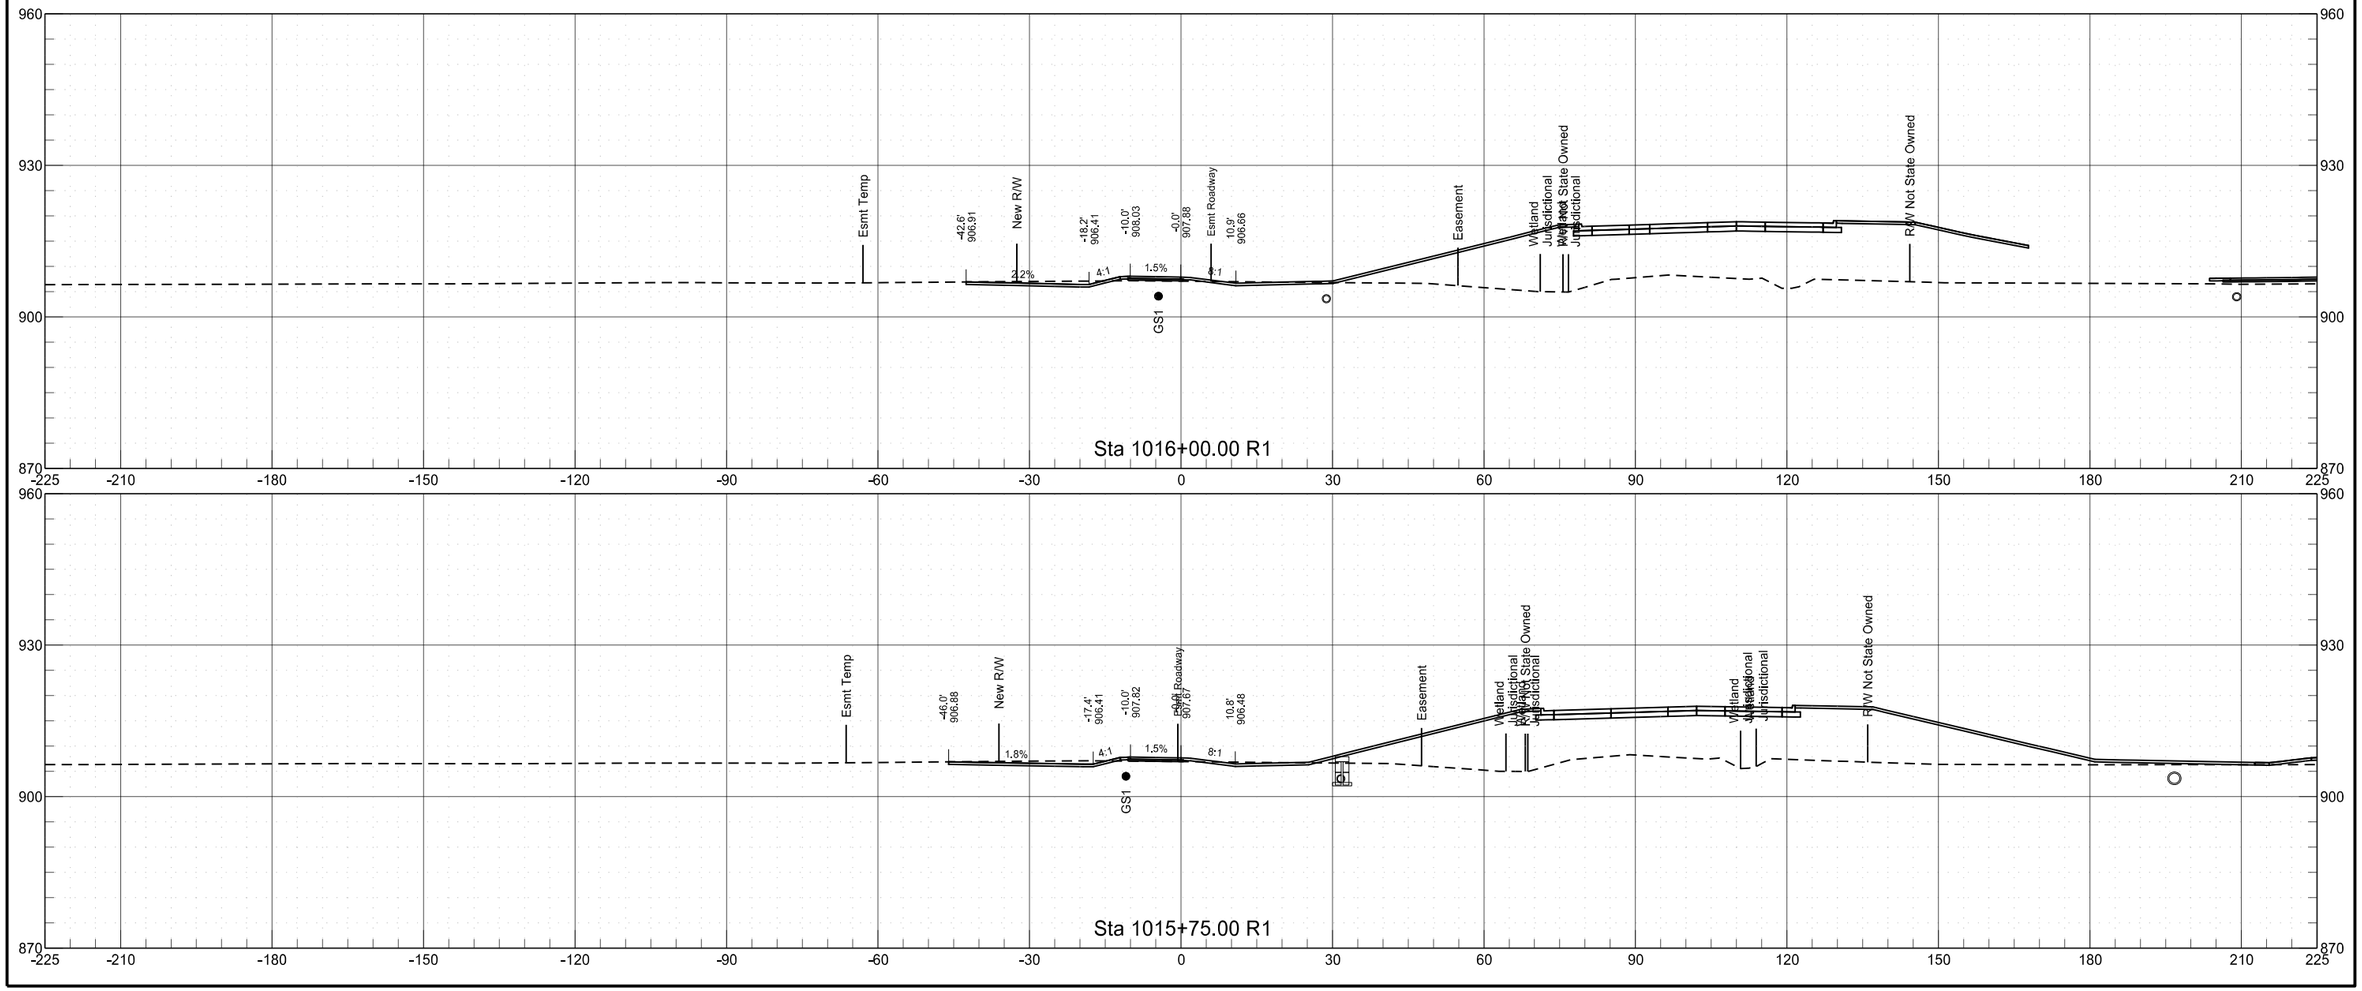


Shared Use Path (Left)
Chain PR_PATH_L

	STATE	PROJECT NO.	SECTION NO.	SHEET NO.
	ND	SU-8-984(153)156	200	142

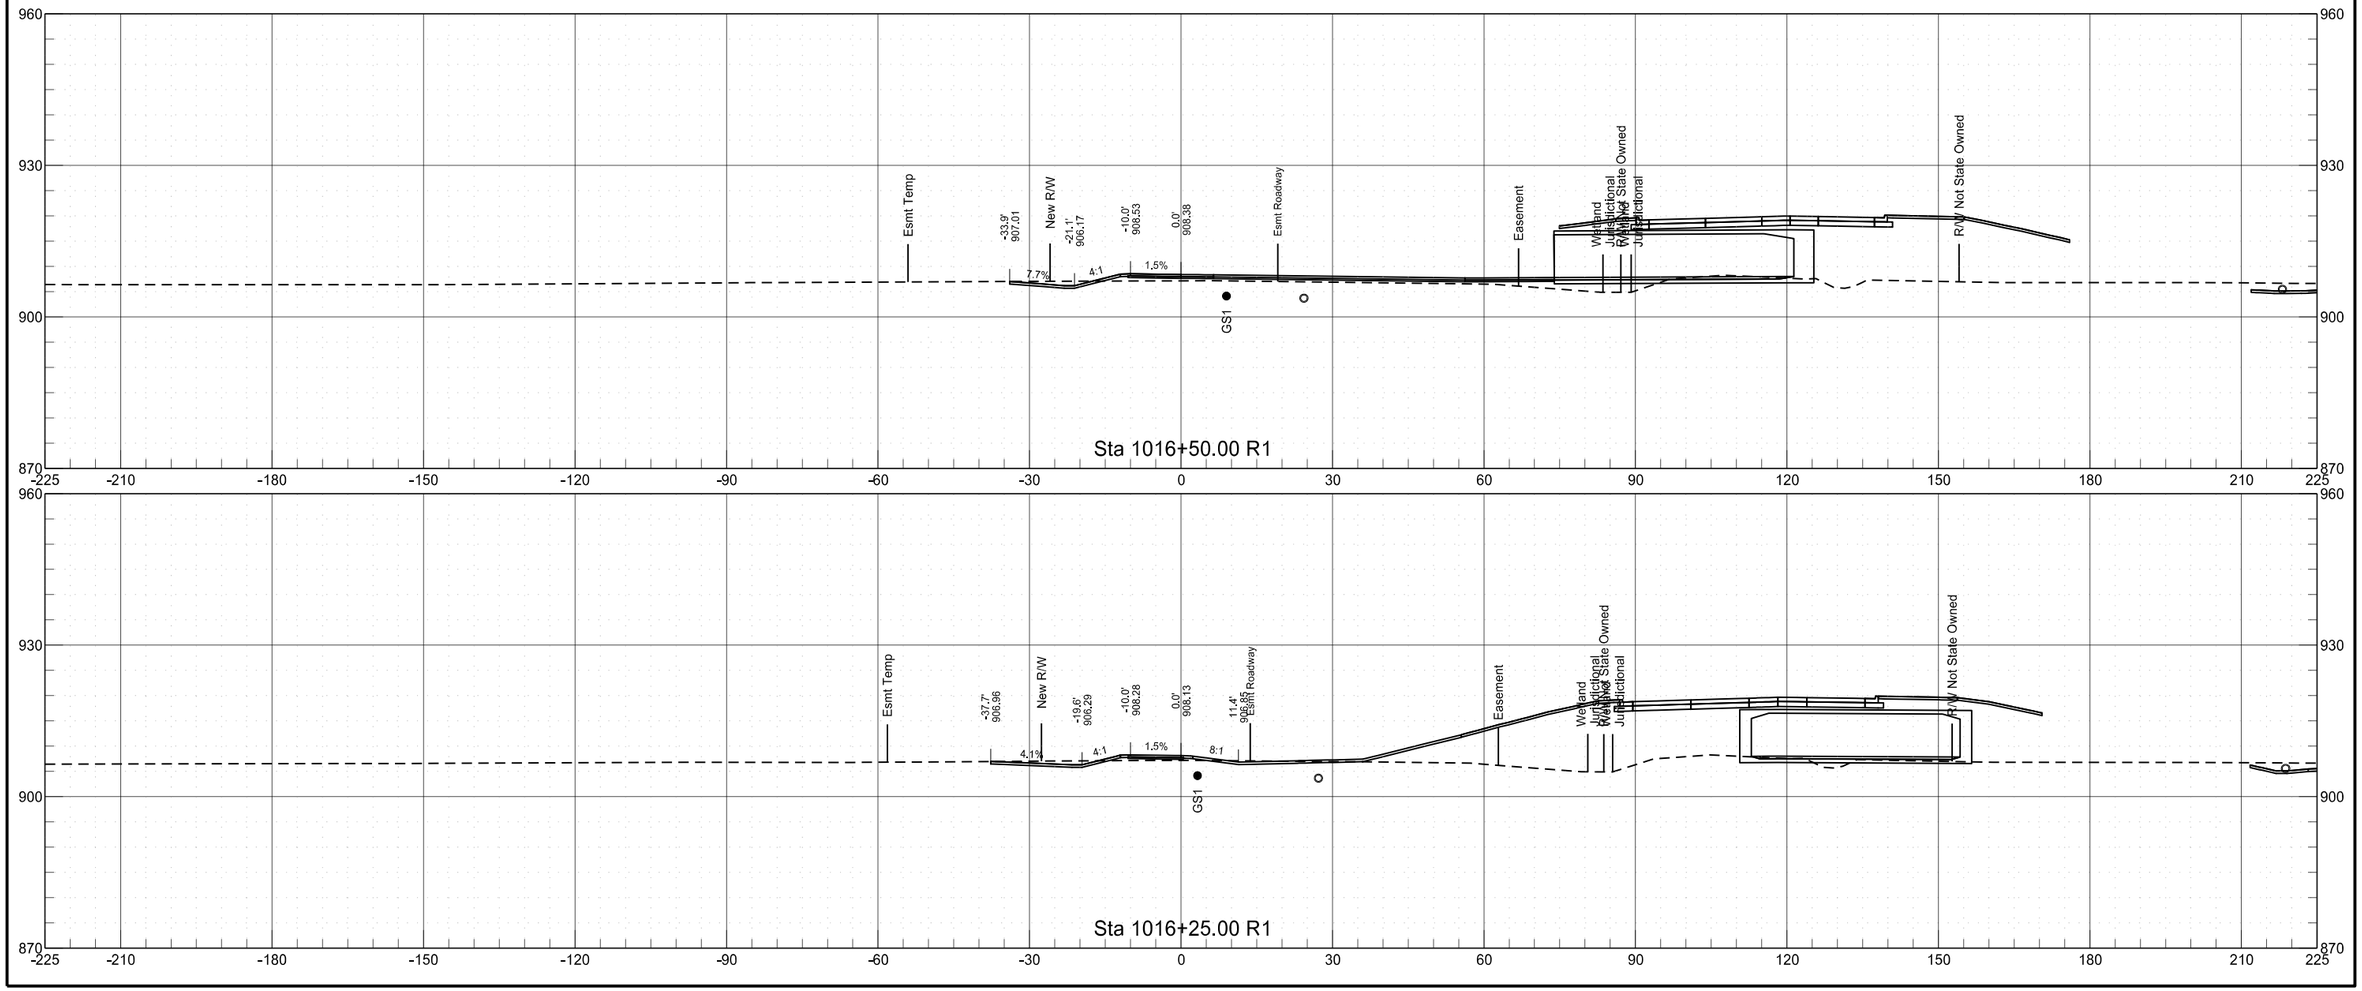


Shared Use Path (Left)
Chain PR_PATH_L

	STATE	PROJECT NO.	SECTION NO.	SHEET NO.
	ND	SU-8-984(153)156	200	143

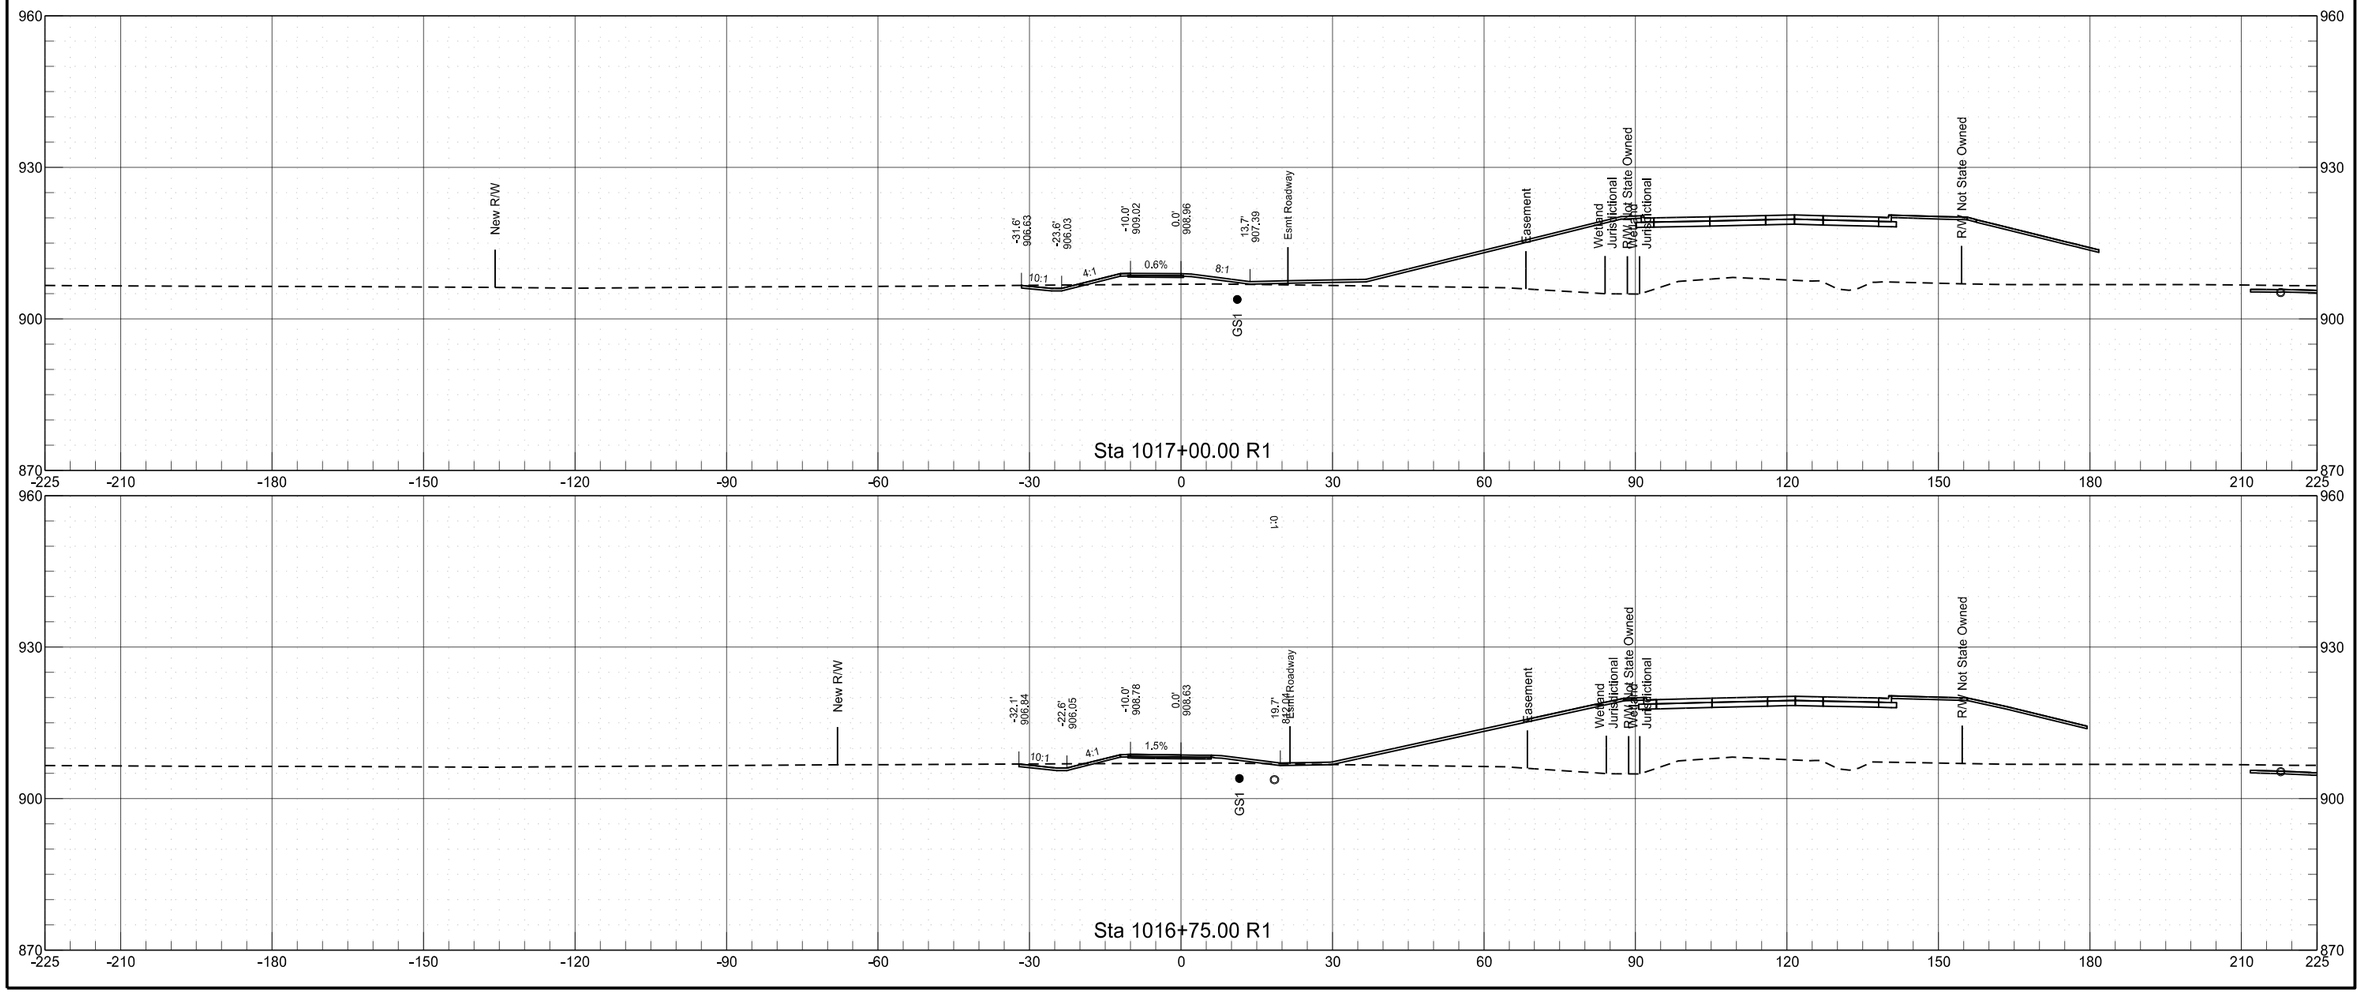


Shared Use Path (Left)
Chain PR_PATH_L


	STATE	PROJECT NO.	SECTION NO.	SHEET NO.
	ND	SU-8-984(153)156	200	144

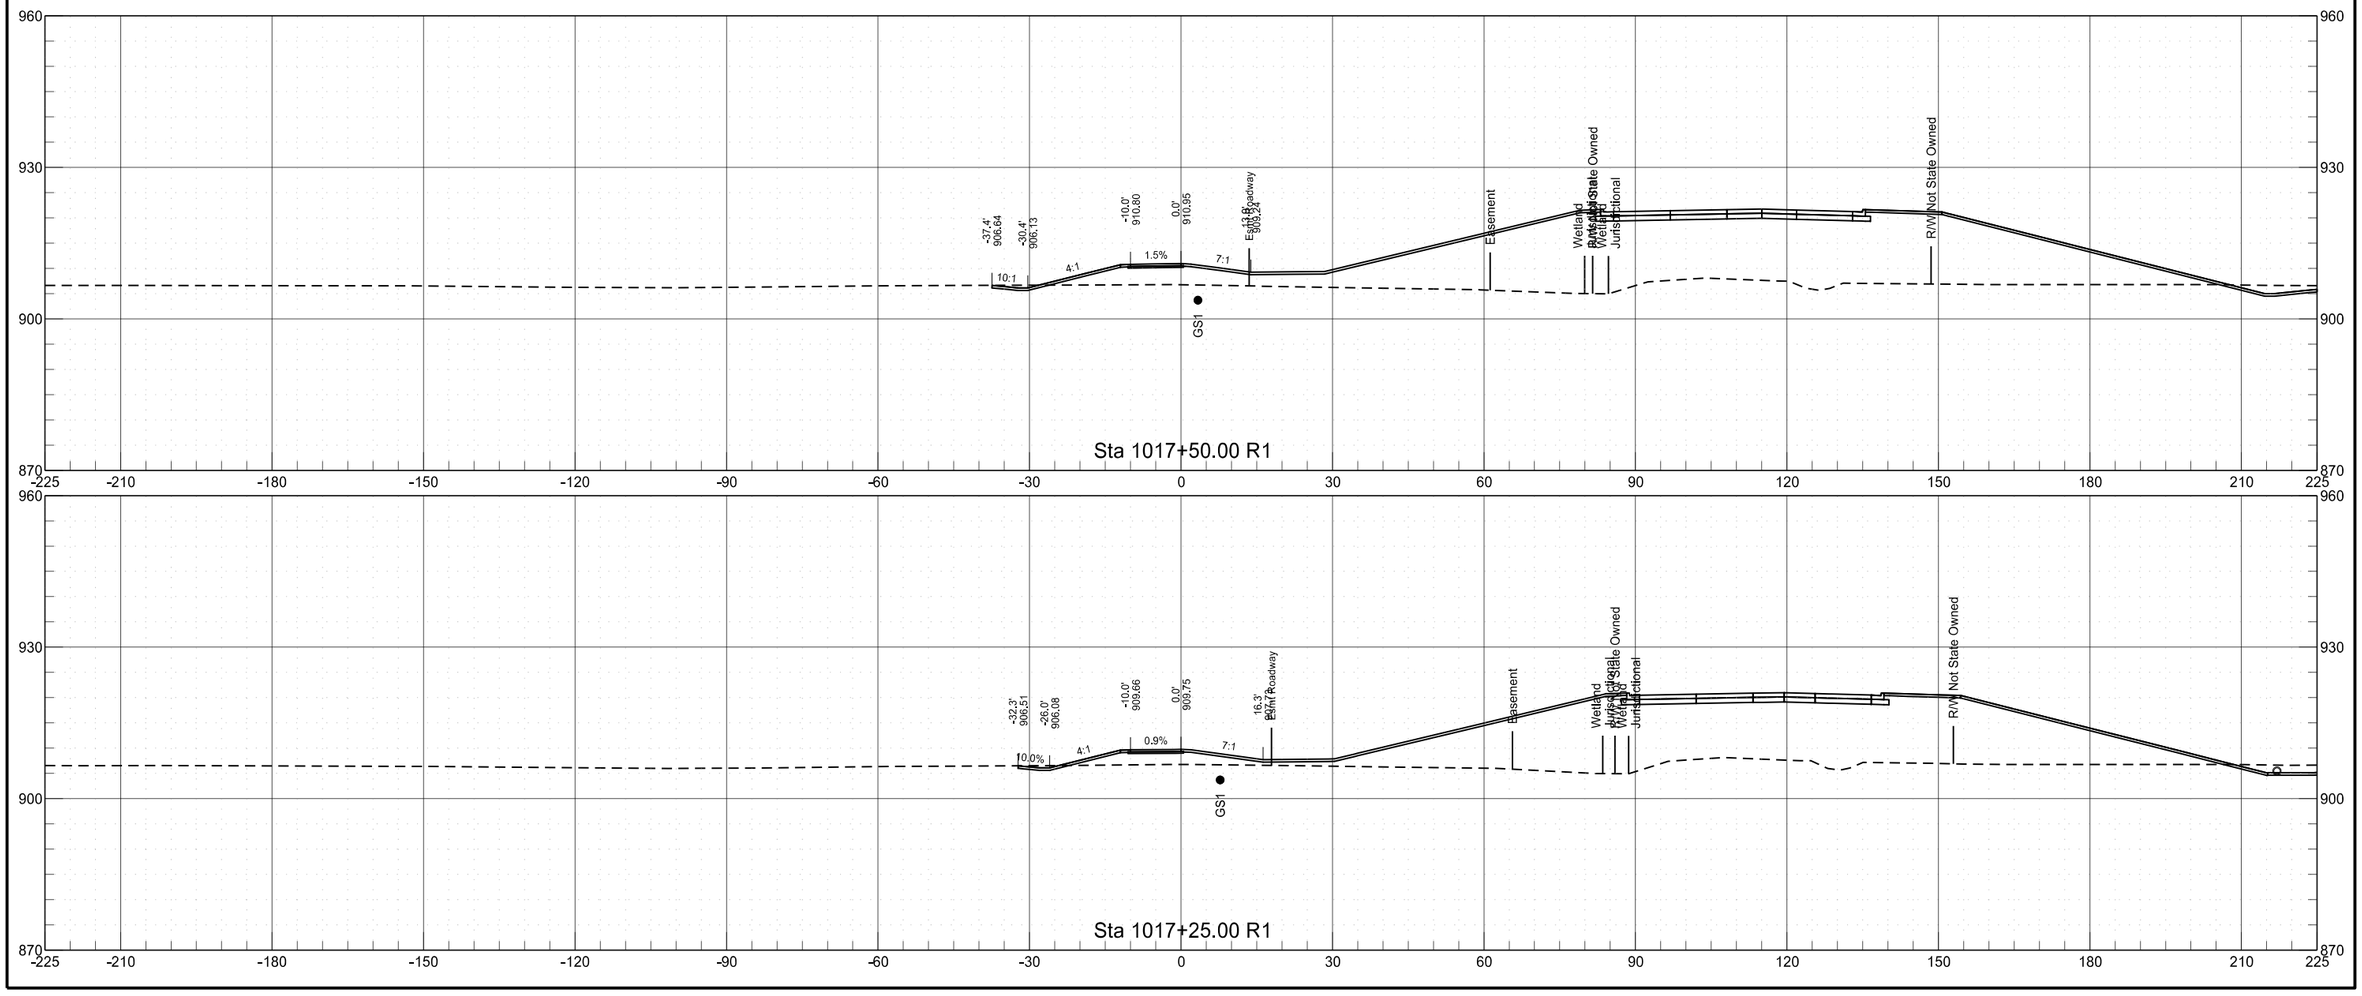

Shared Use Path (Left)
Chain PR_PATH_L


	STATE	PROJECT NO.	SECTION NO.	SHEET NO.
	ND	SU-8-984(153)156	200	145

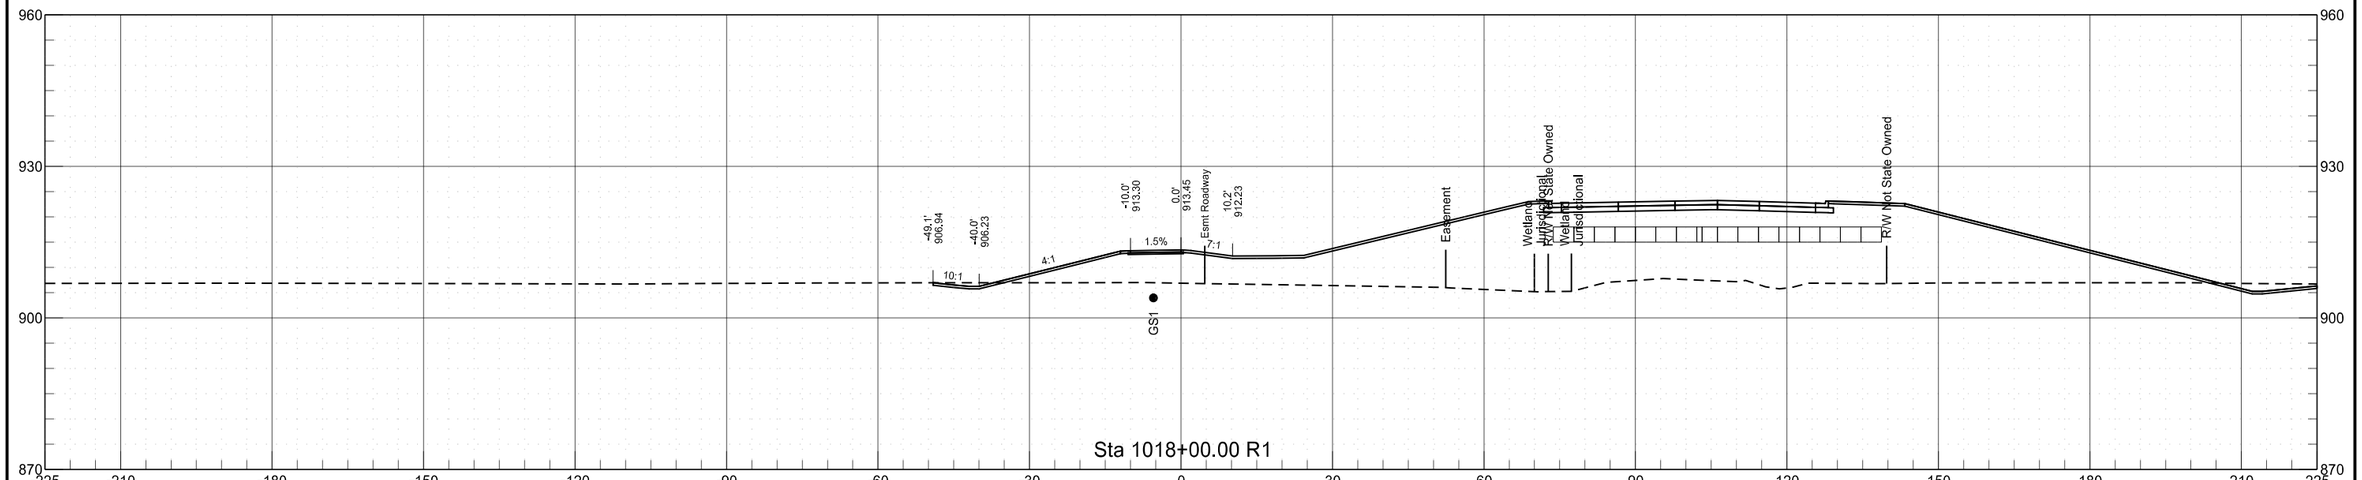

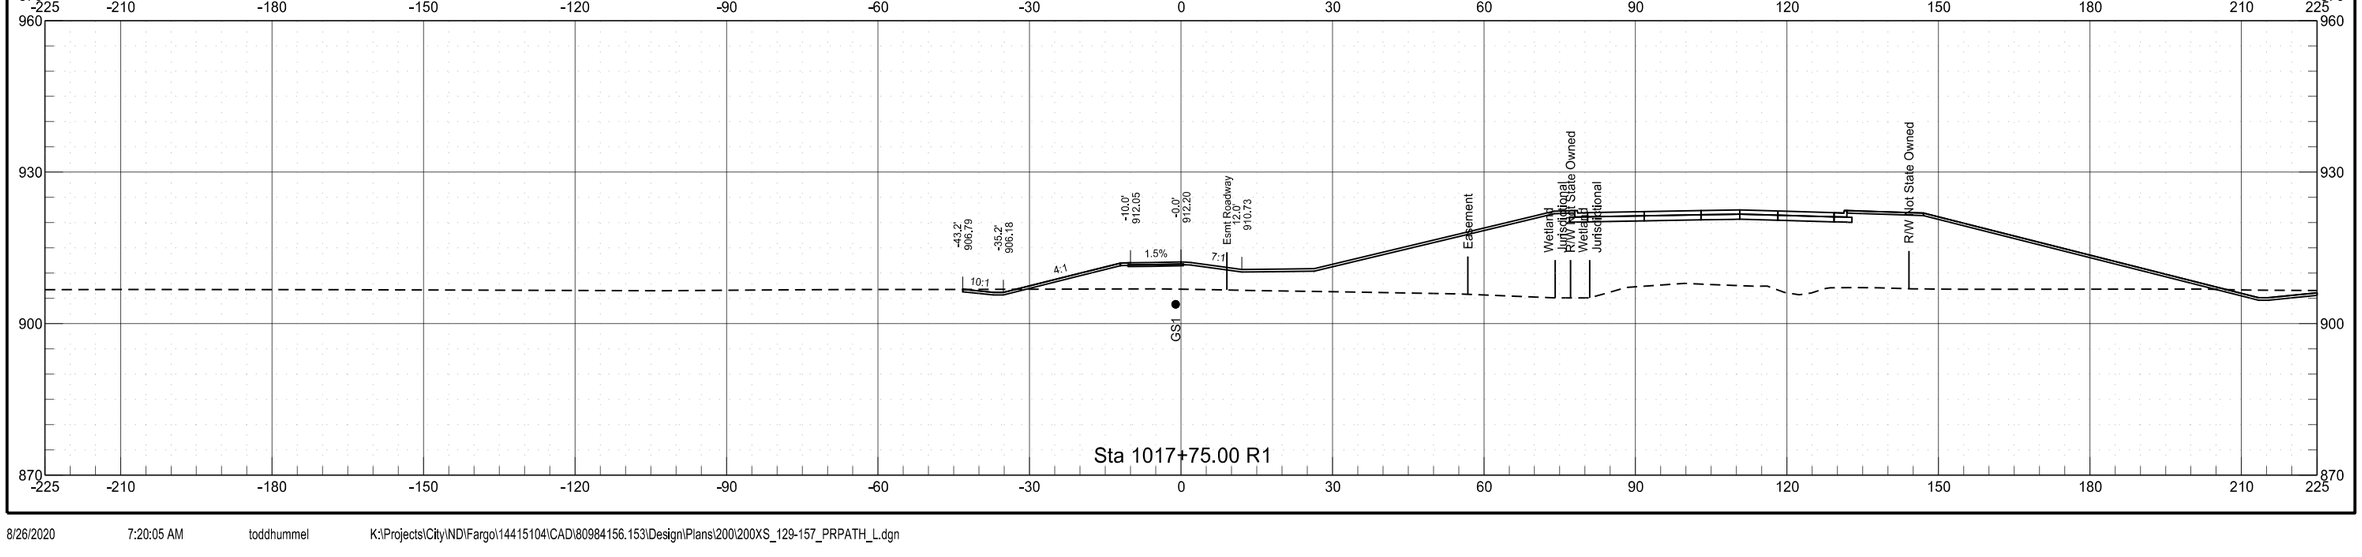


Shared Use Path (Left)
Chain PR_PATH_L

	STATE	PROJECT NO.	SECTION NO.	SHEET NO.
	ND	SU-8-984(153)156	200	146

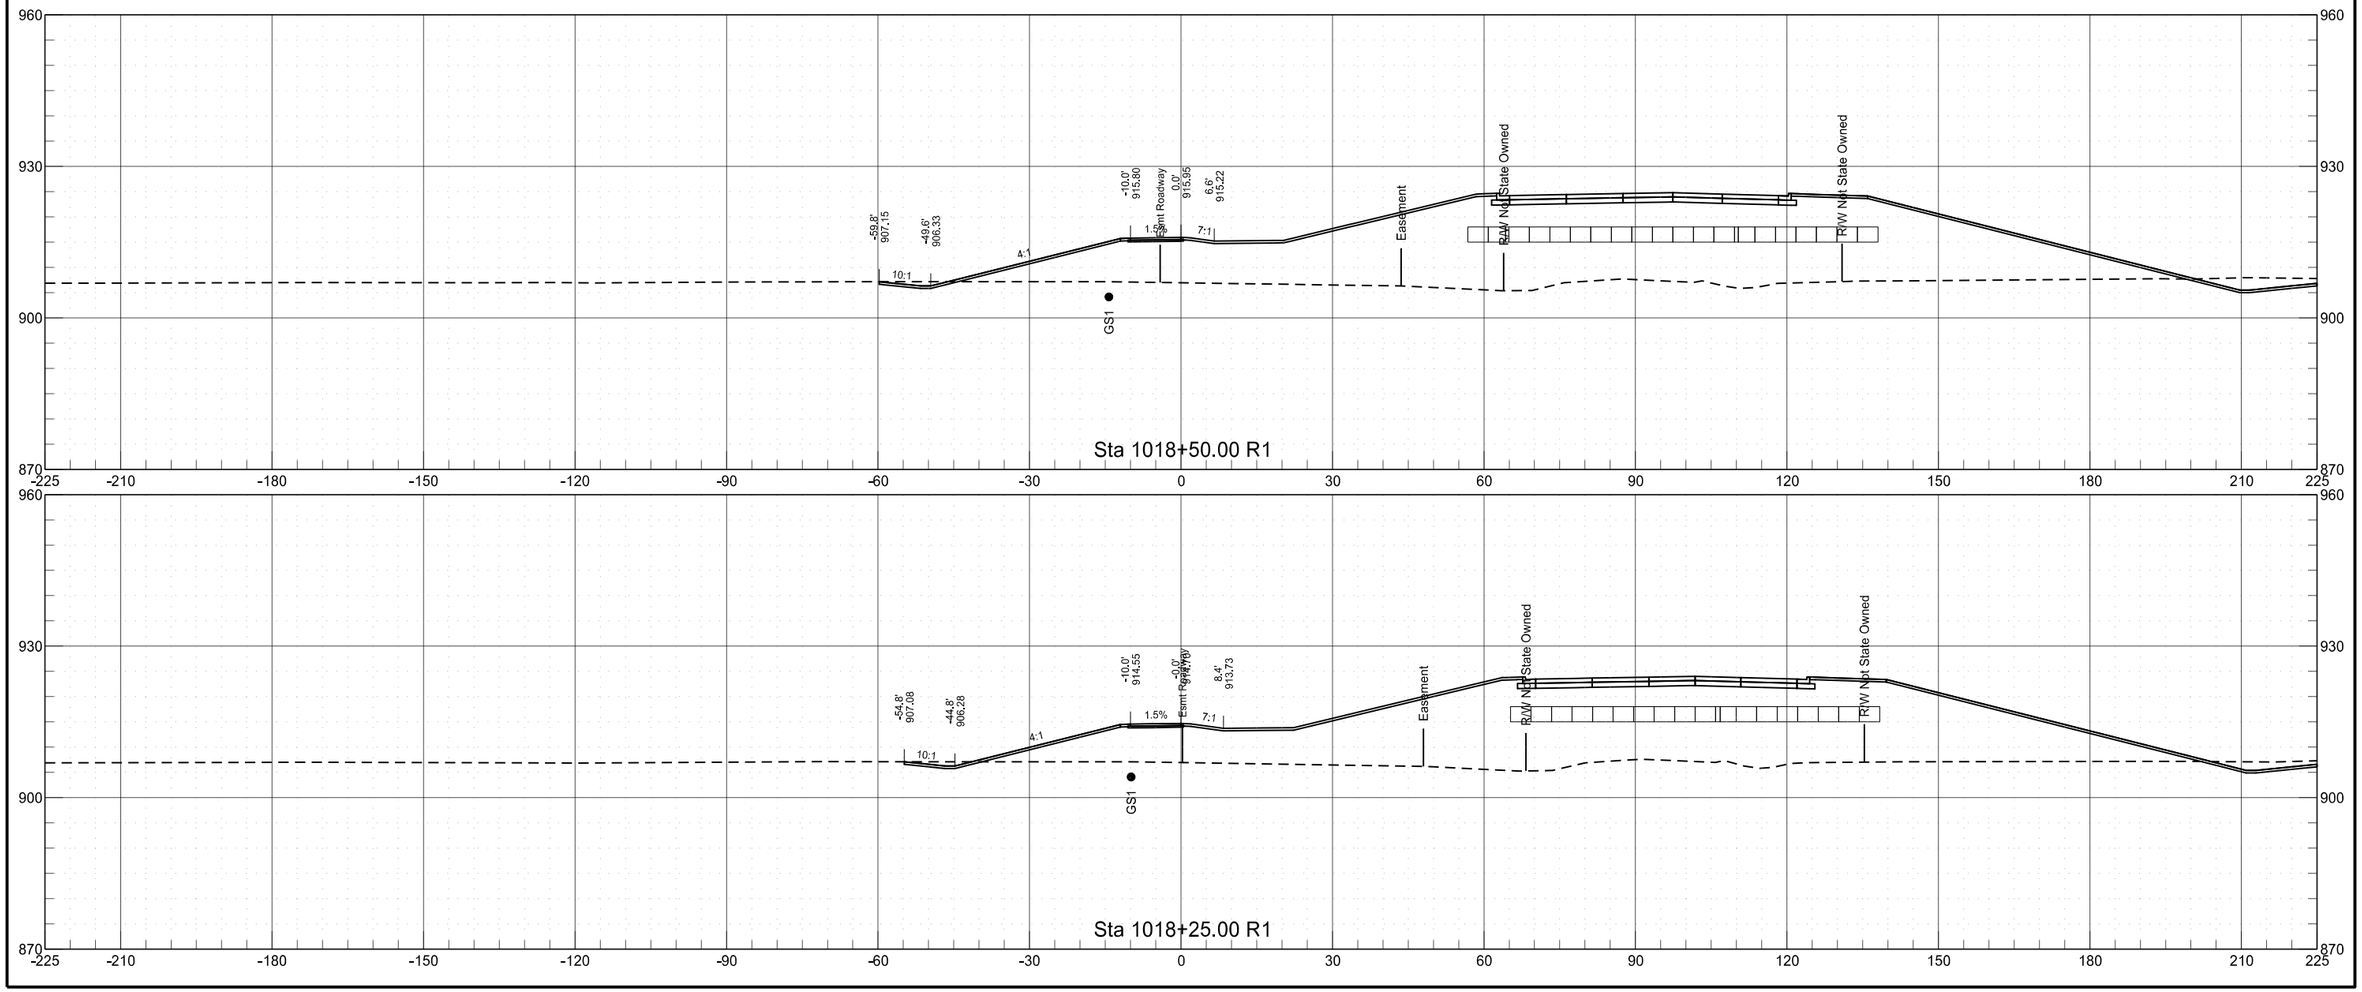


Shared Use Path (Left)
Chain PR_PATH_L

	STATE	PROJECT NO.	SECTION NO.	SHEET NO.
	ND	SU-8-984(153)156	200	147

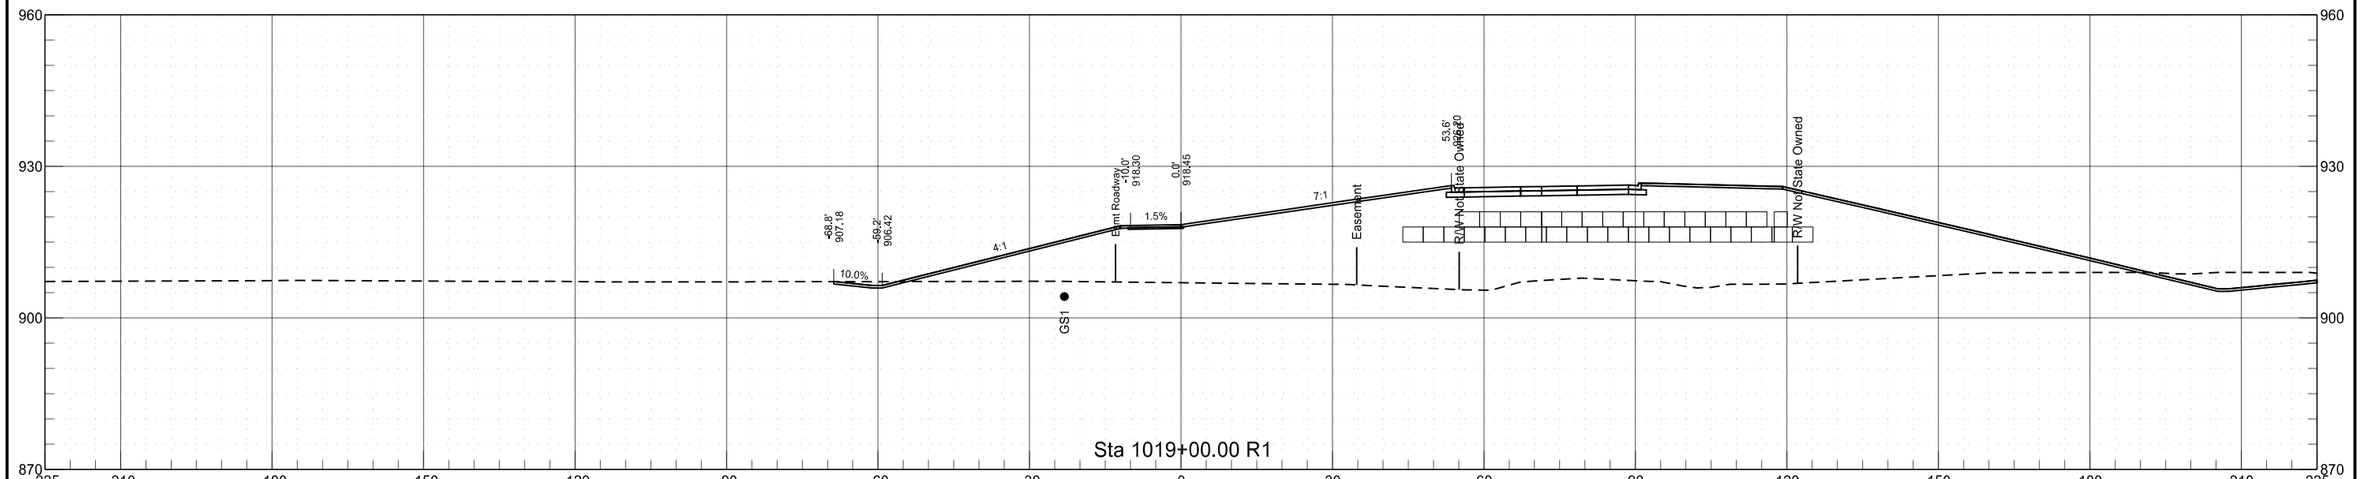


Shared Use Path (Left)
Chain PR_PATH_L


	STATE	PROJECT NO.	SECTION NO.	SHEET NO.
	ND	SU-8-984(153)156	200	148

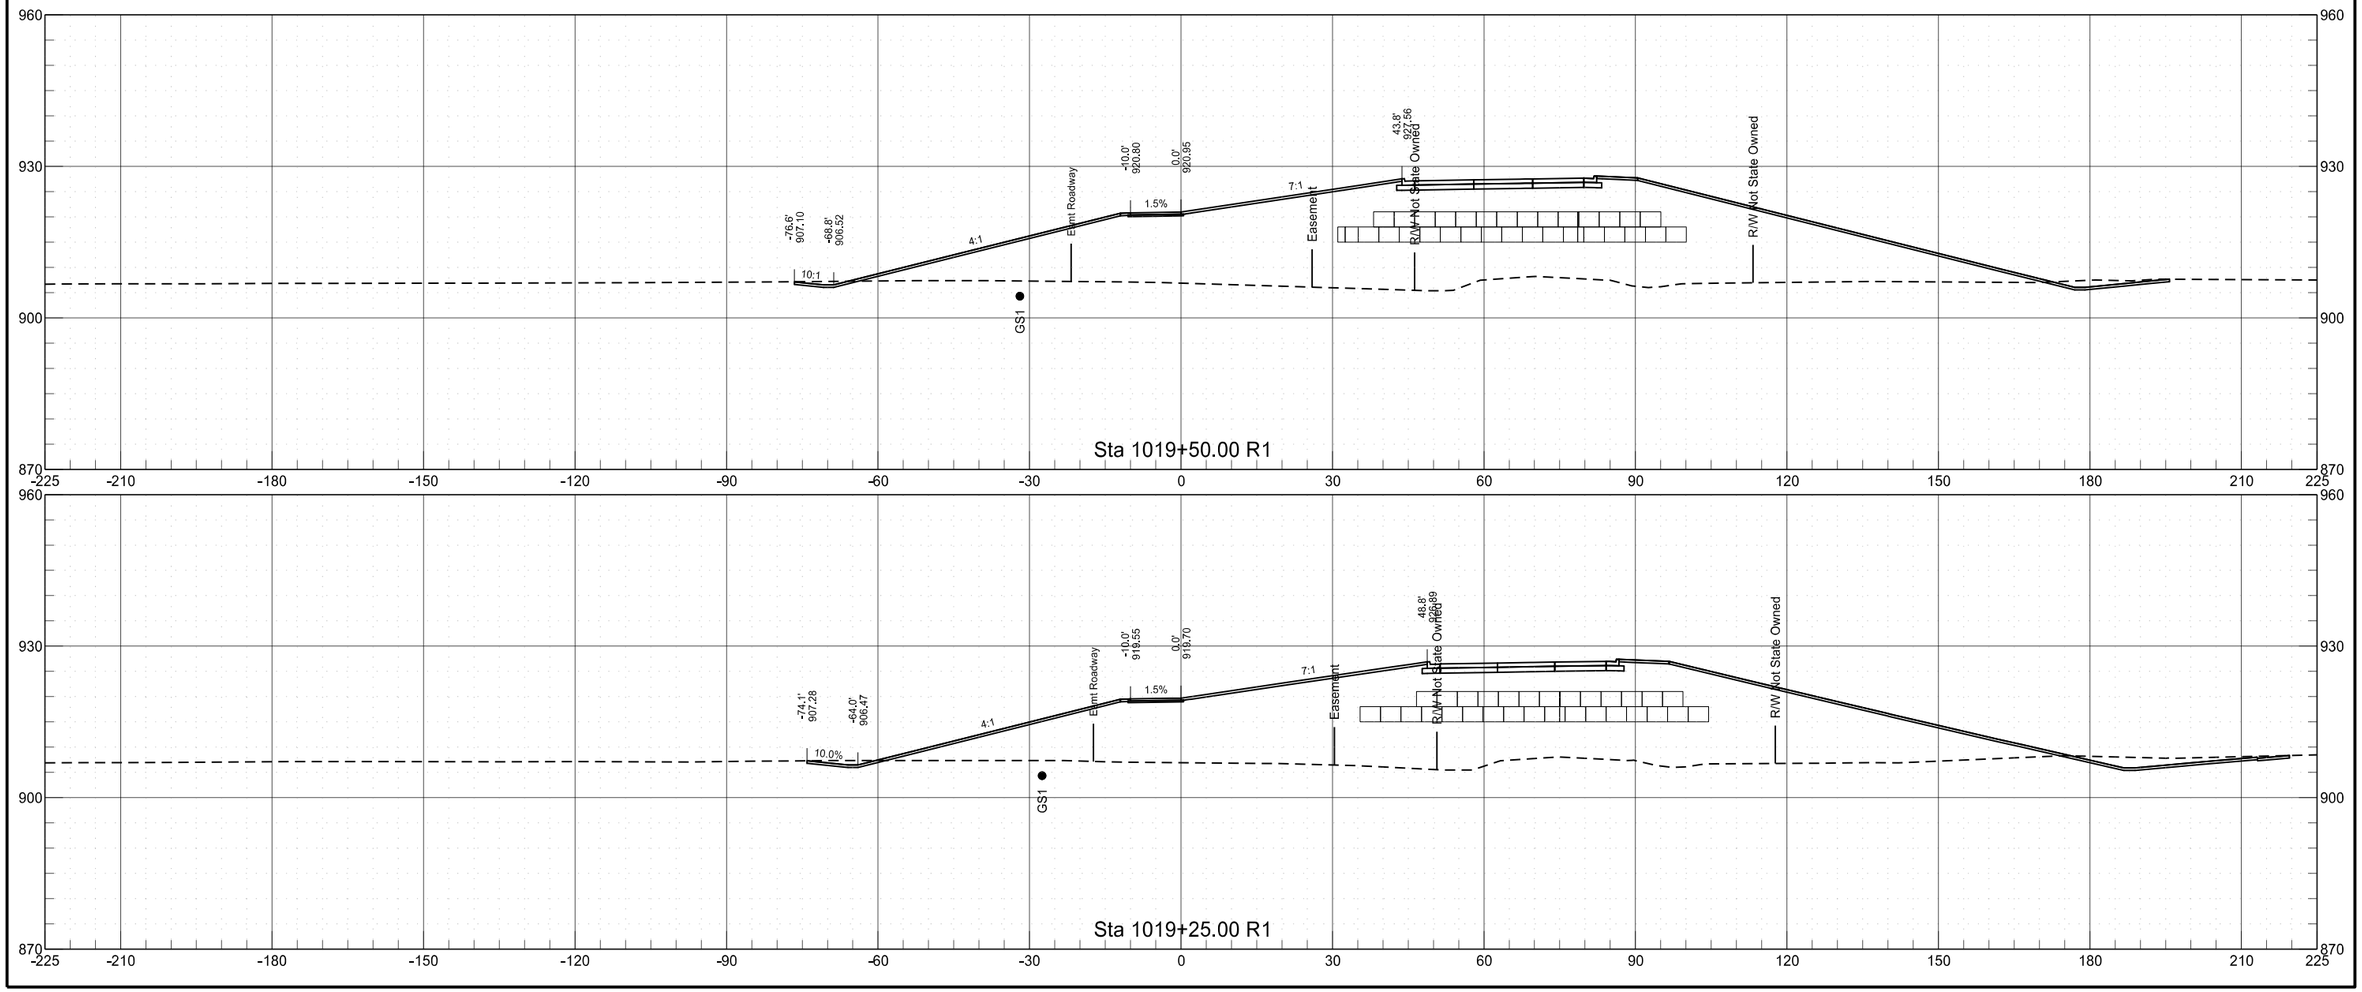

Shared Use Path (Left)
Chain PR_PATH_L


	STATE	PROJECT NO.	SECTION NO.	SHEET NO.
	ND	SU-8-984(153)156	200	149

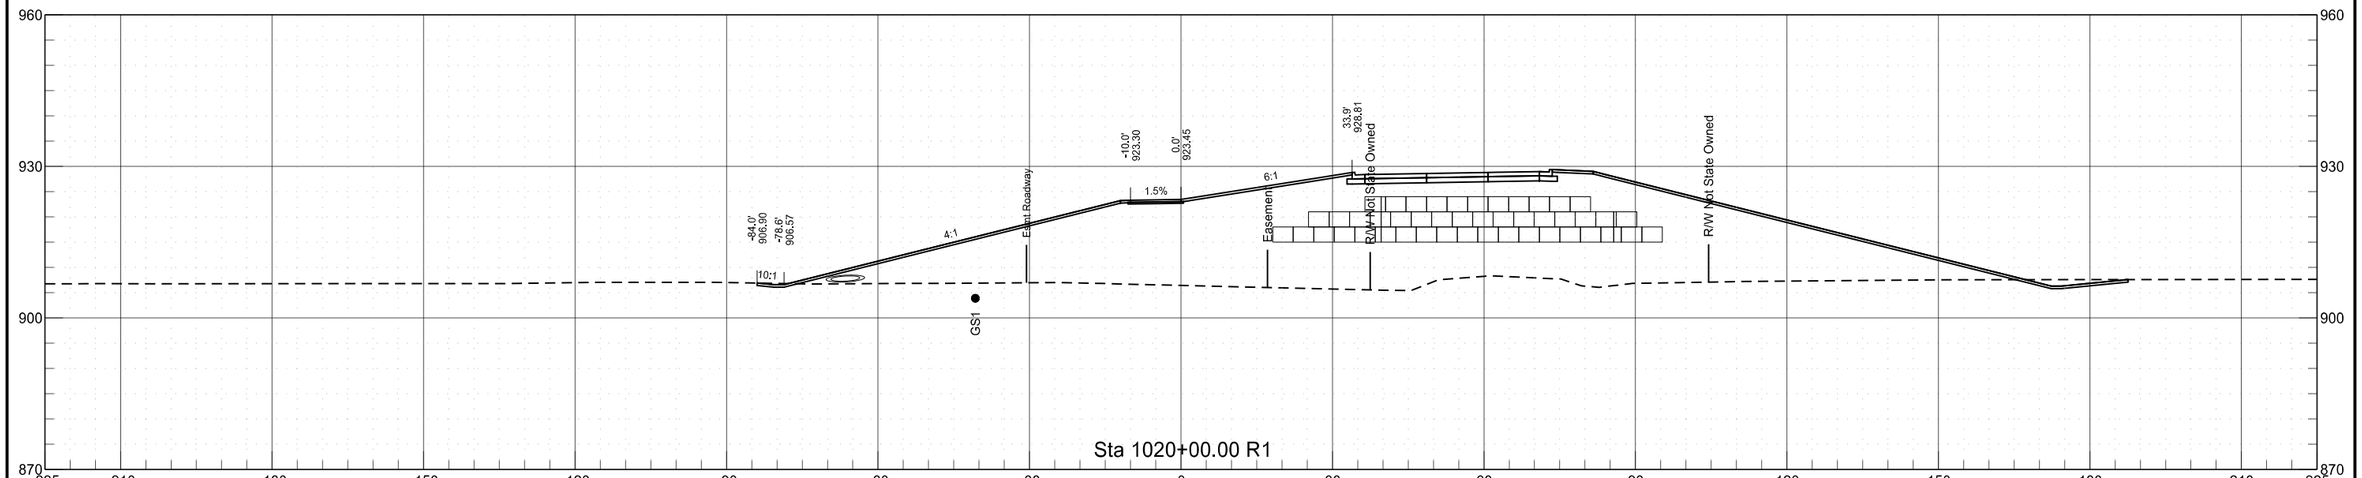


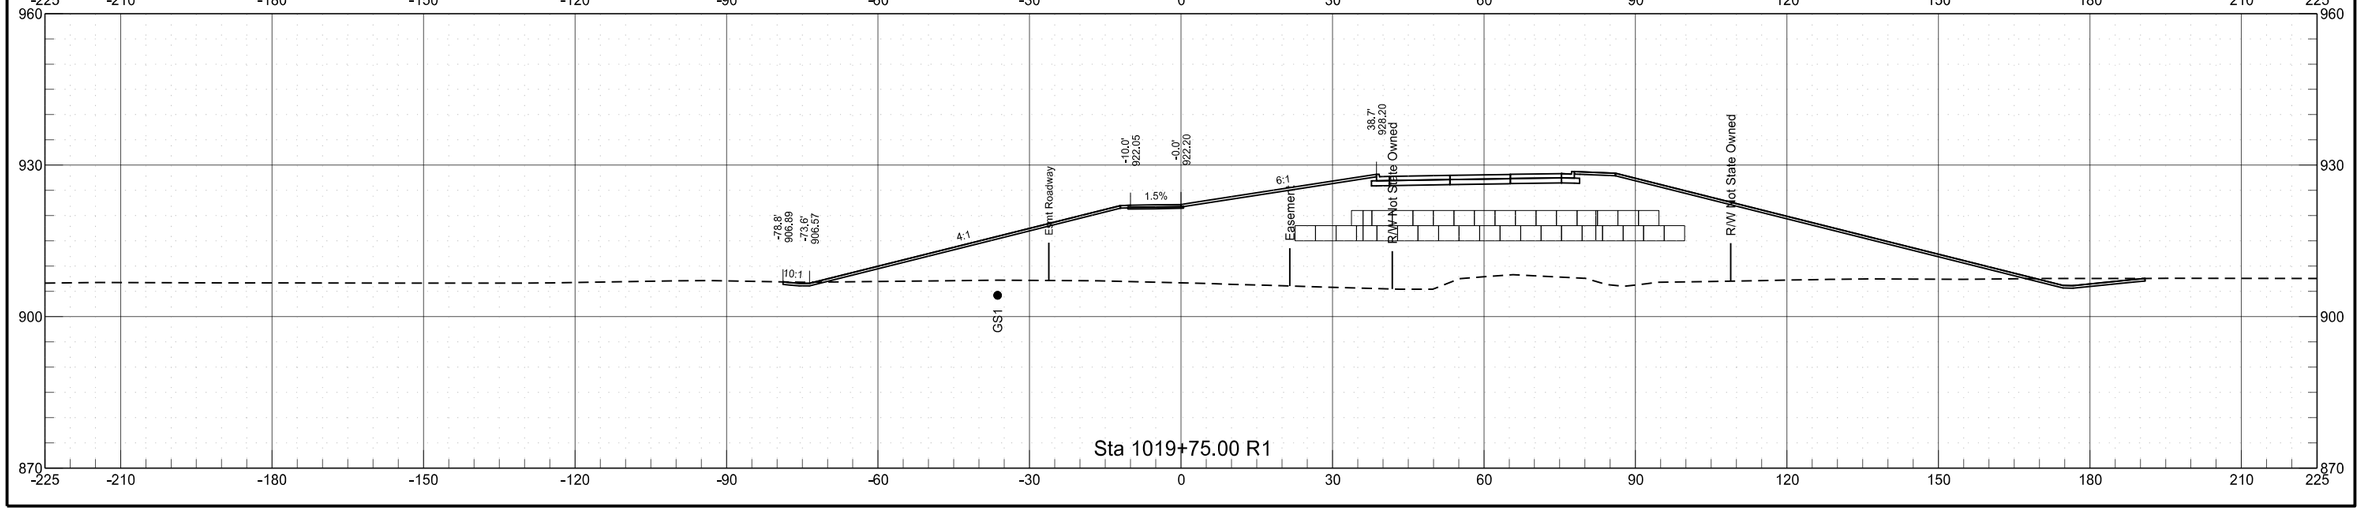

Shared Use Path (Left)
Chain PR_PATH_L

	STATE	PROJECT NO.	SECTION NO.	SHEET NO.
	ND	SU-8-984(153)156	200	150

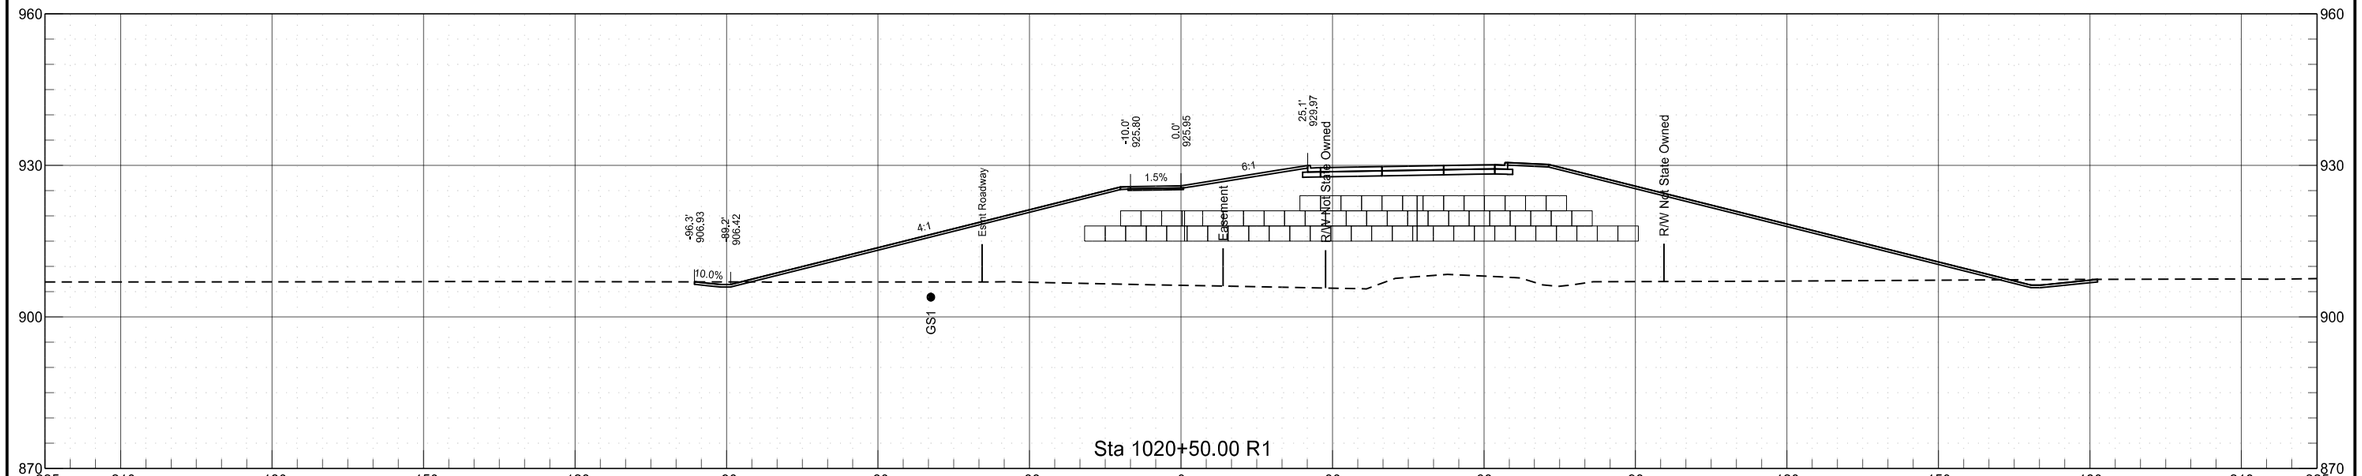


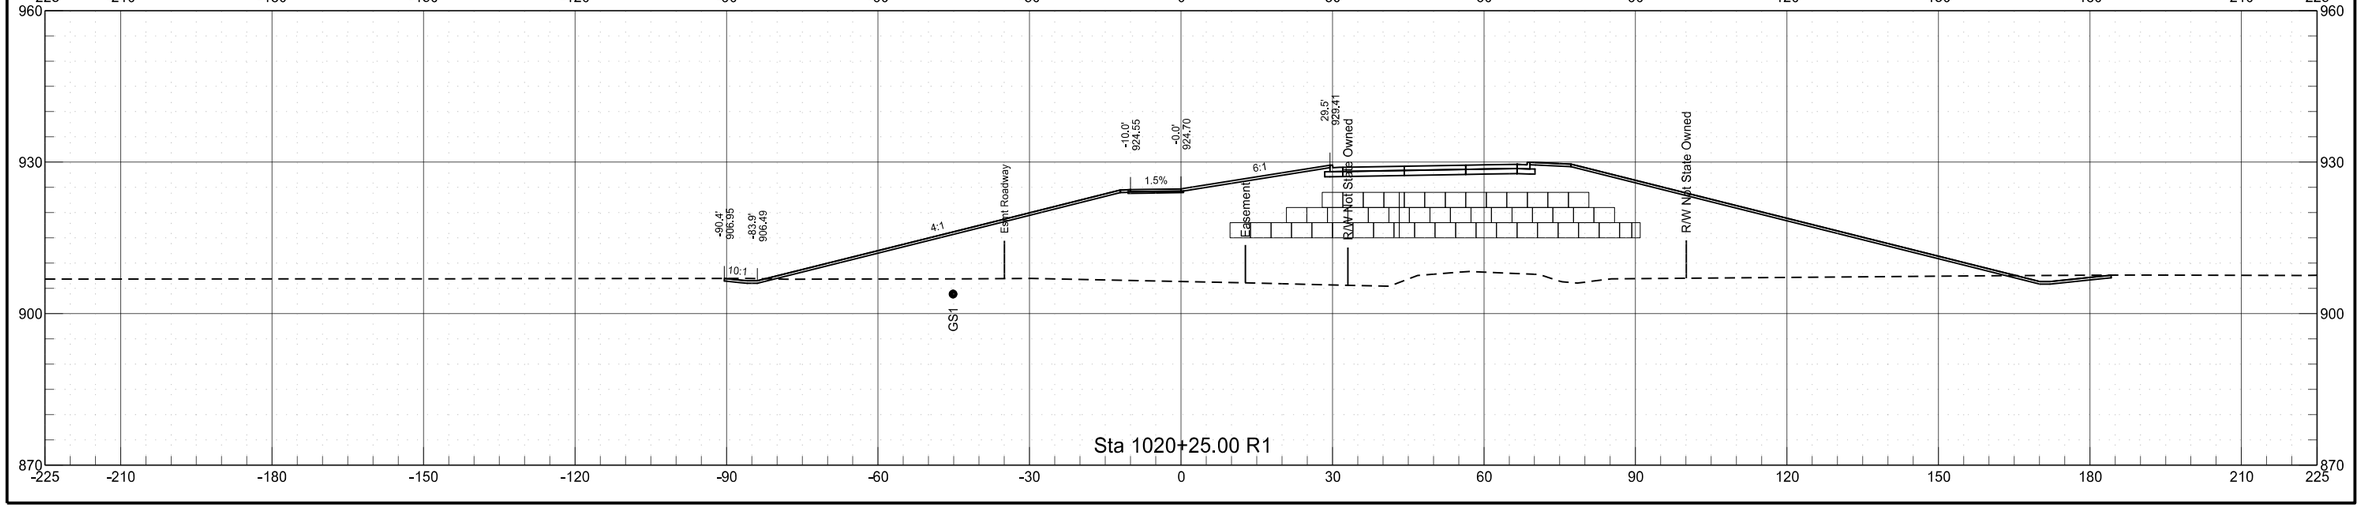


8/26/2020 7:20:10 AM toddhummel K:\Projects\City\ND\Fargo\14415104\CAD\80984156.153\Design\Plans\200\200XS_129-157_PRPATH_L.dgn

Shared Use Path (Left)
Chain PR_PATH_L


	STATE	PROJECT NO.	SECTION NO.	SHEET NO.
	ND	SU-8-984(153)156	200	151

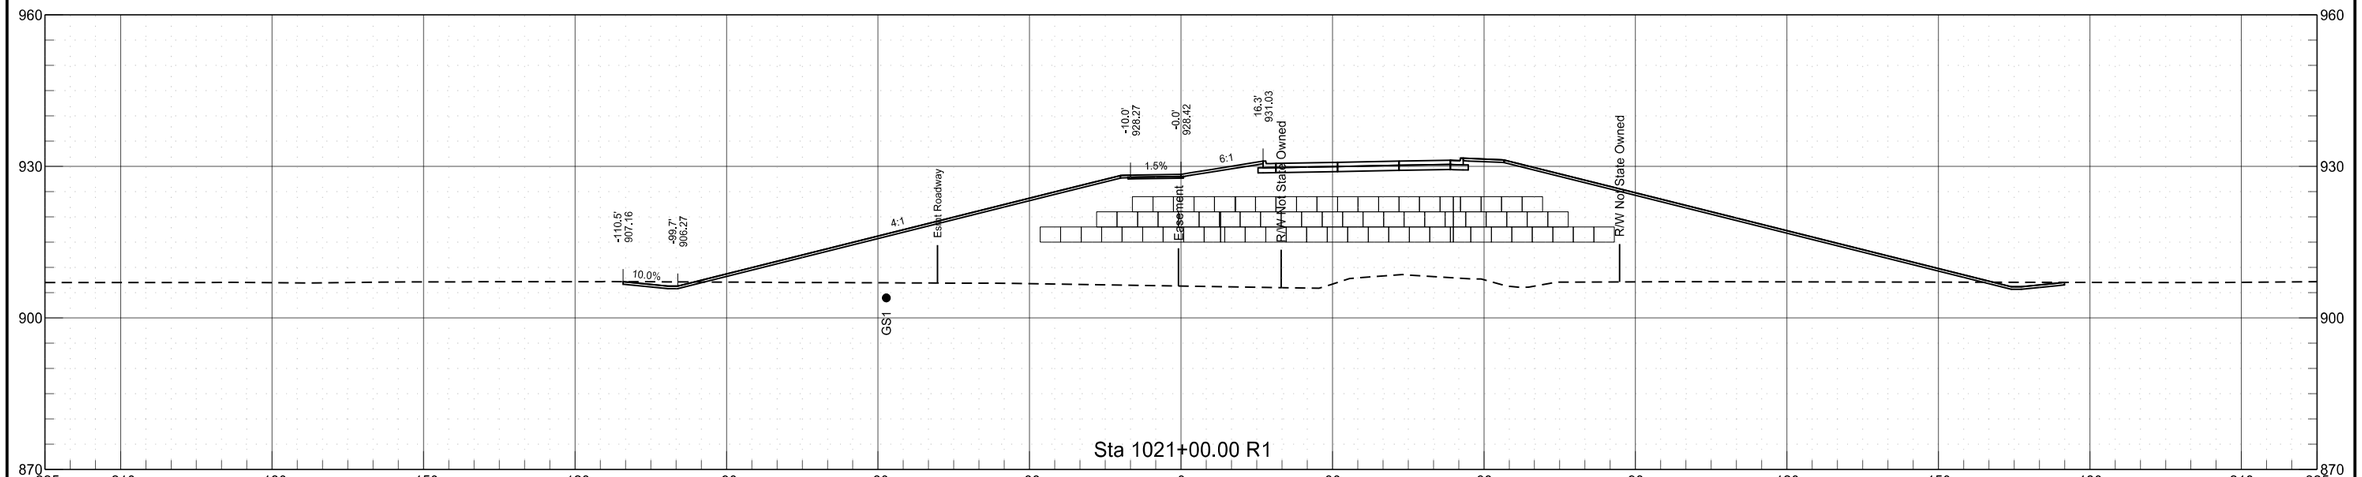


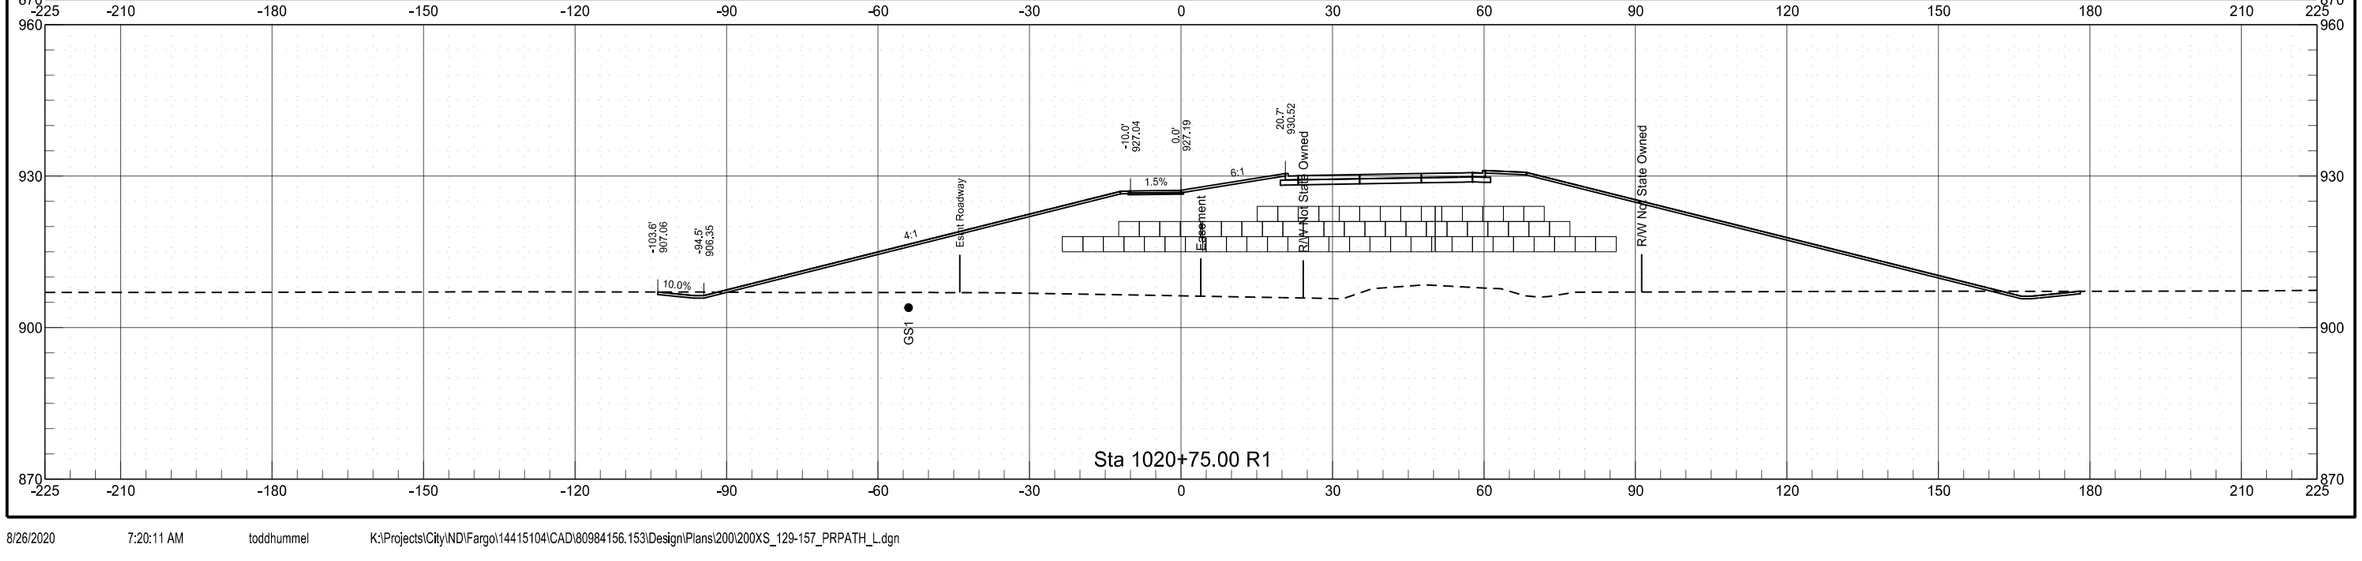

Shared Use Path (Left)
Chain PR_PATH_L


	STATE	PROJECT NO.	SECTION NO.	SHEET NO.
	ND	SU-8-984(153)156	200	152

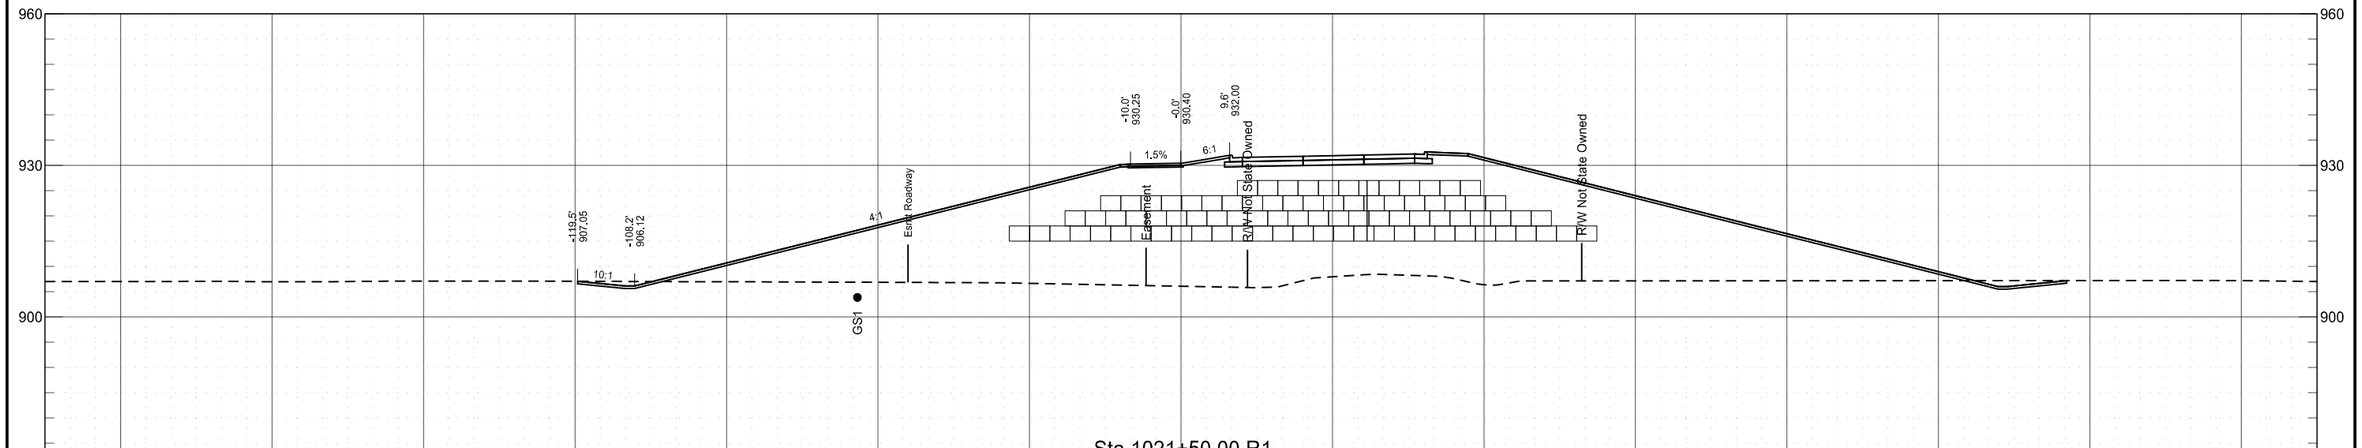


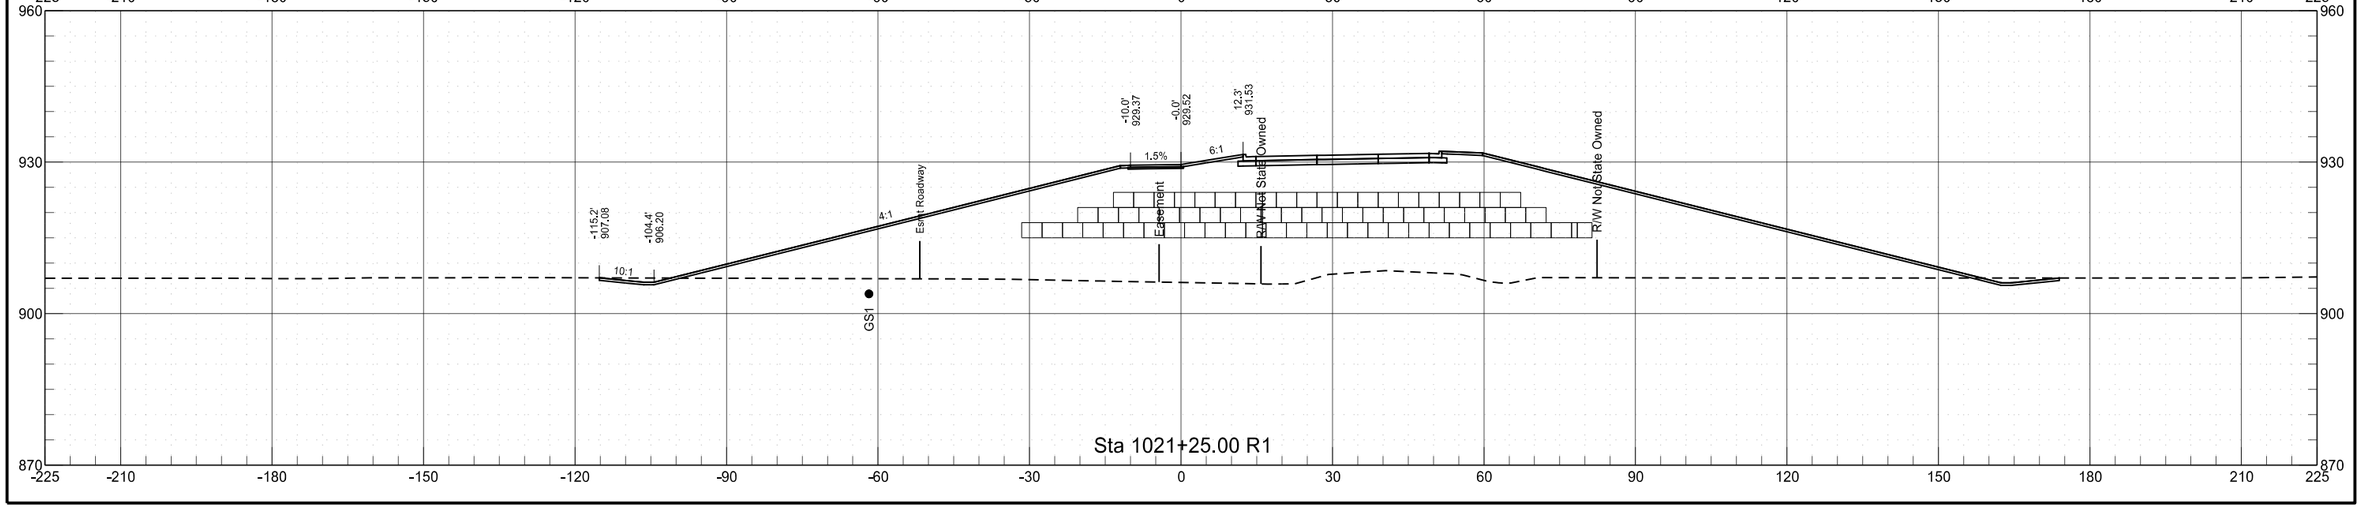

Shared Use Path (Left)
Chain PR_PATH_L


	STATE	PROJECT NO.	SECTION NO.	SHEET NO.
	ND	SU-8-984(153)156	200	153

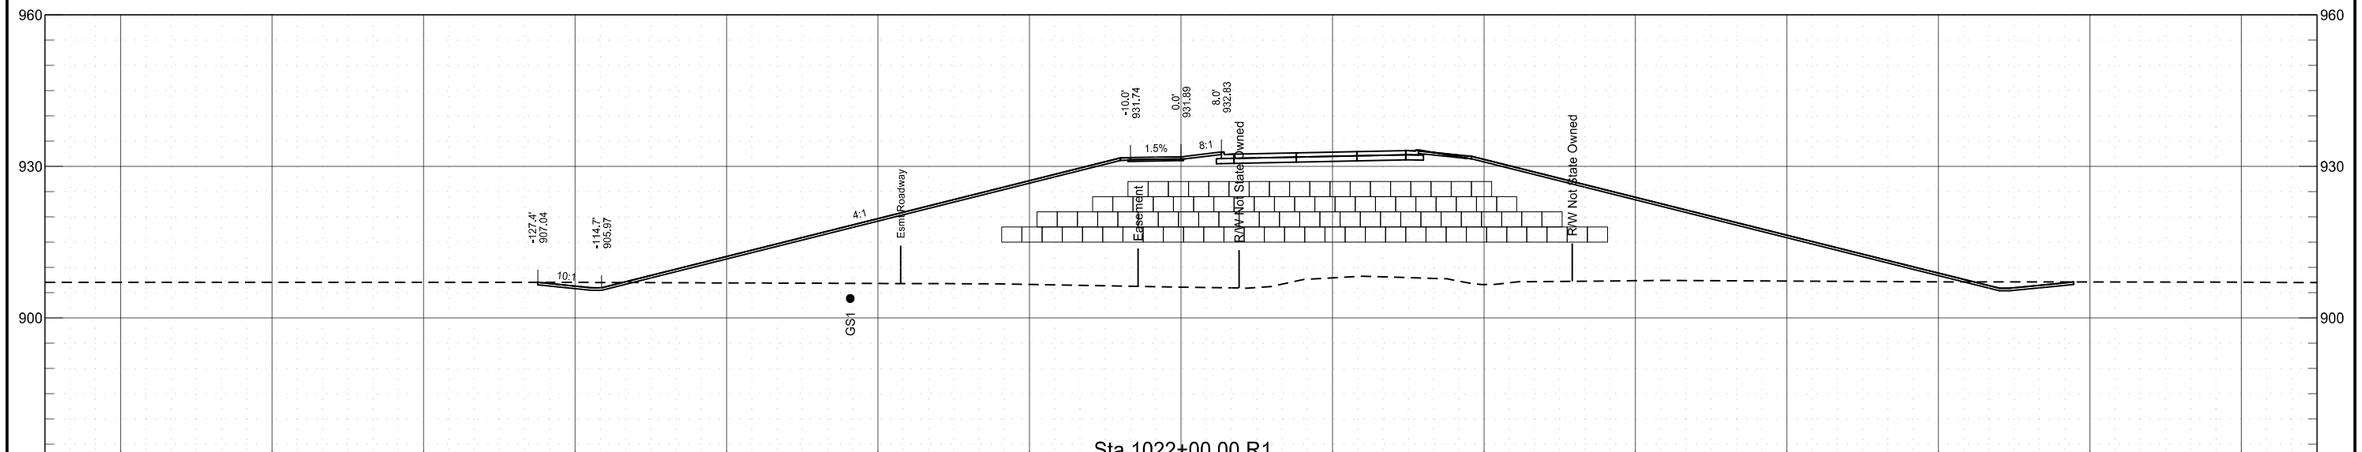

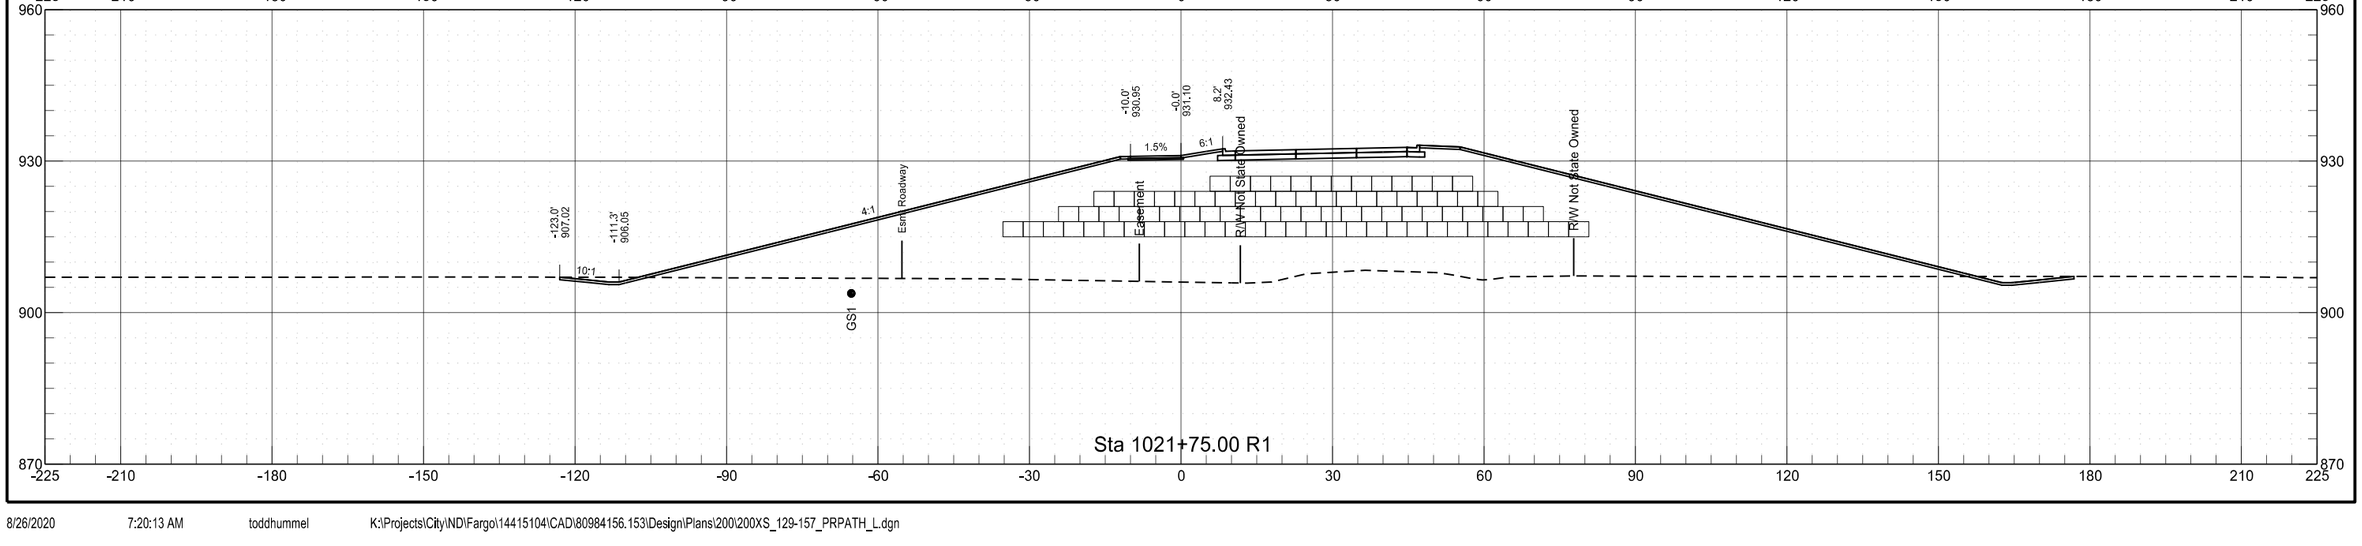

Shared Use Path (Left)
Chain PR_PATH_L


	STATE	PROJECT NO.	SECTION NO.	SHEET NO.
	ND	SU-8-984(153)156	200	154

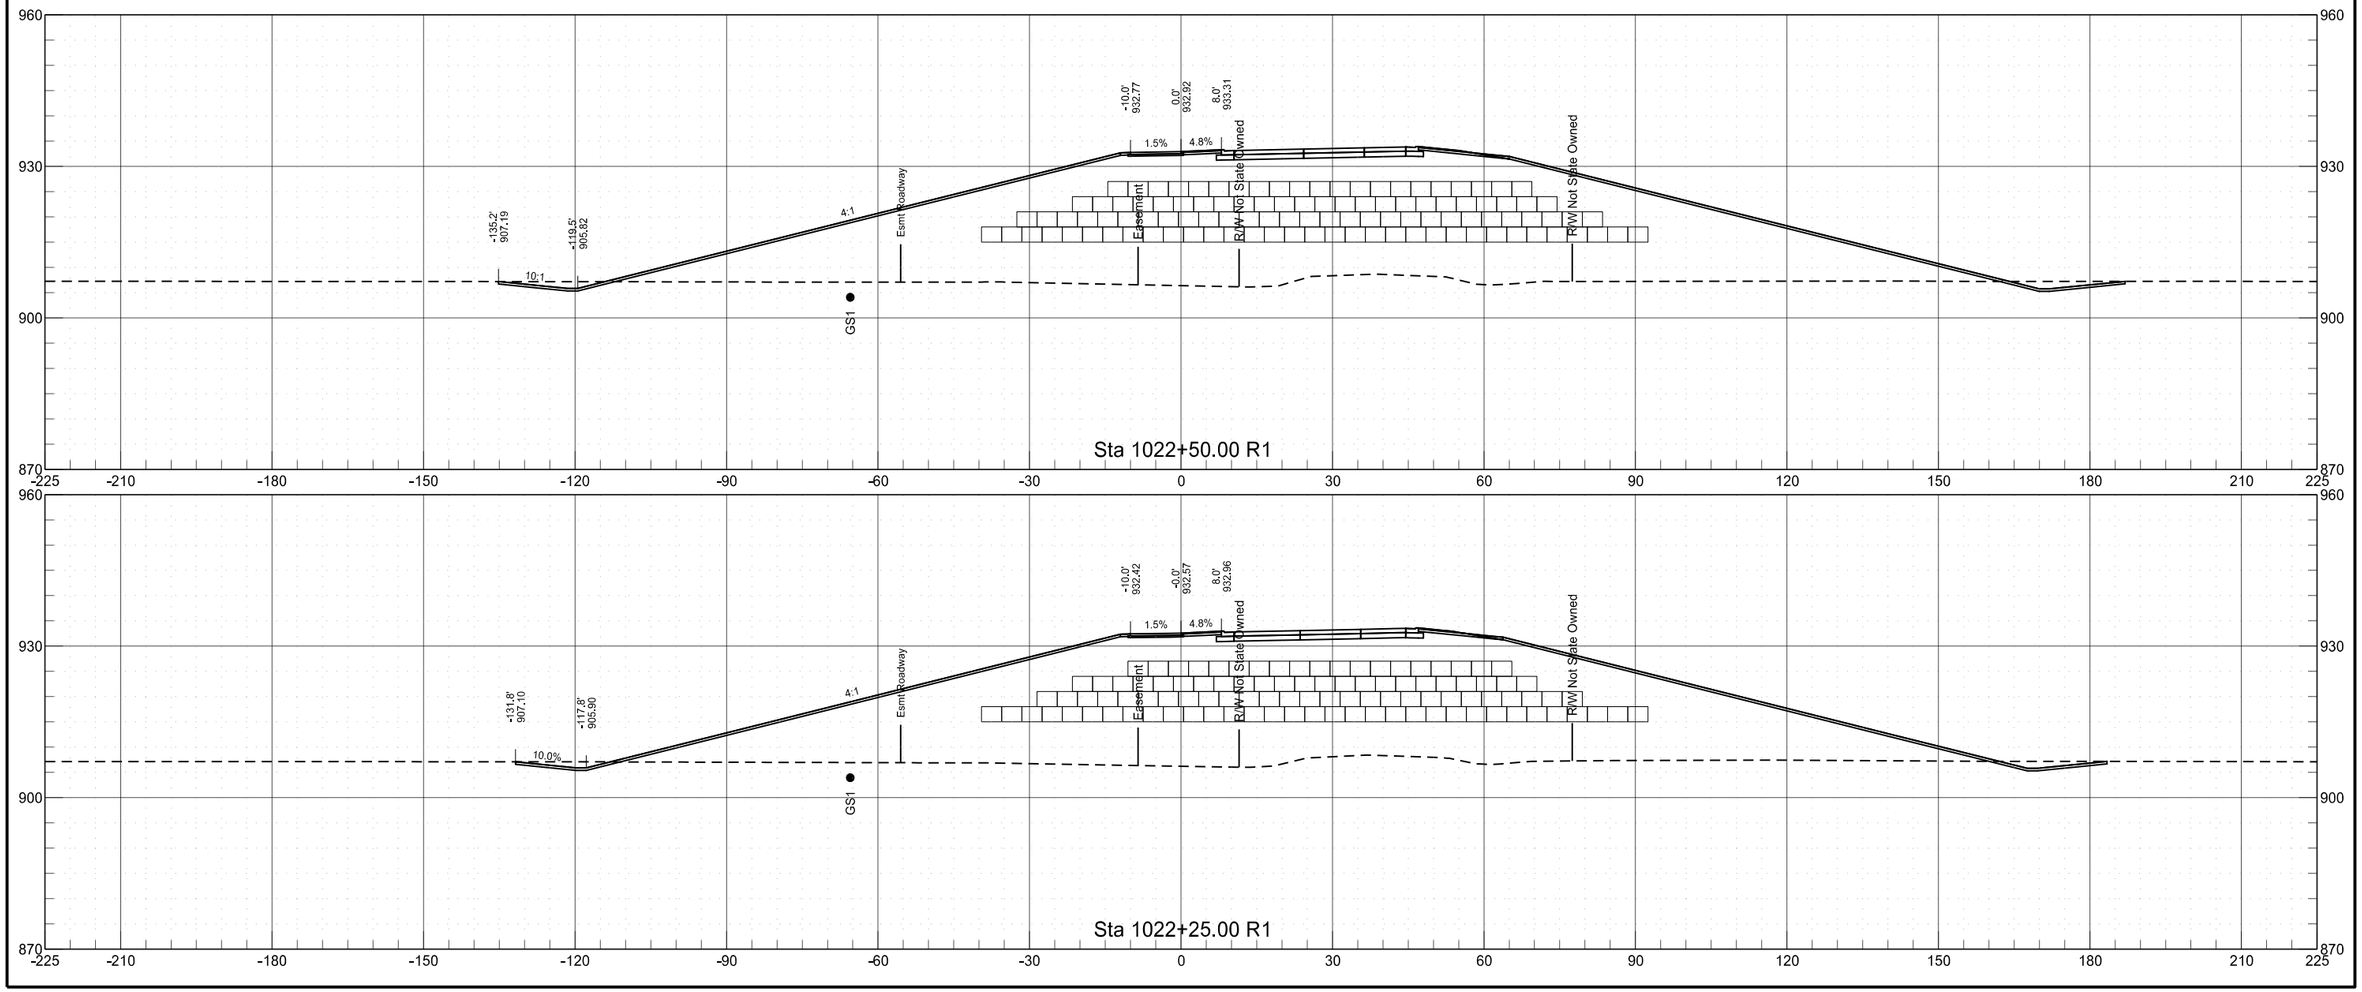

8/26/2020 7:20:13 AM toddhummel K:\Projects\City\ND\Fargo\14415104\CAD\80984156.153\Design\Plans\200\200XS_129-157_PRPATH_L.dgn


Shared Use Path (Left)
Chain PR_PATH_L

	STATE	PROJECT NO.	SECTION NO.	SHEET NO.
	ND	SU-8-984(153)156	200	155

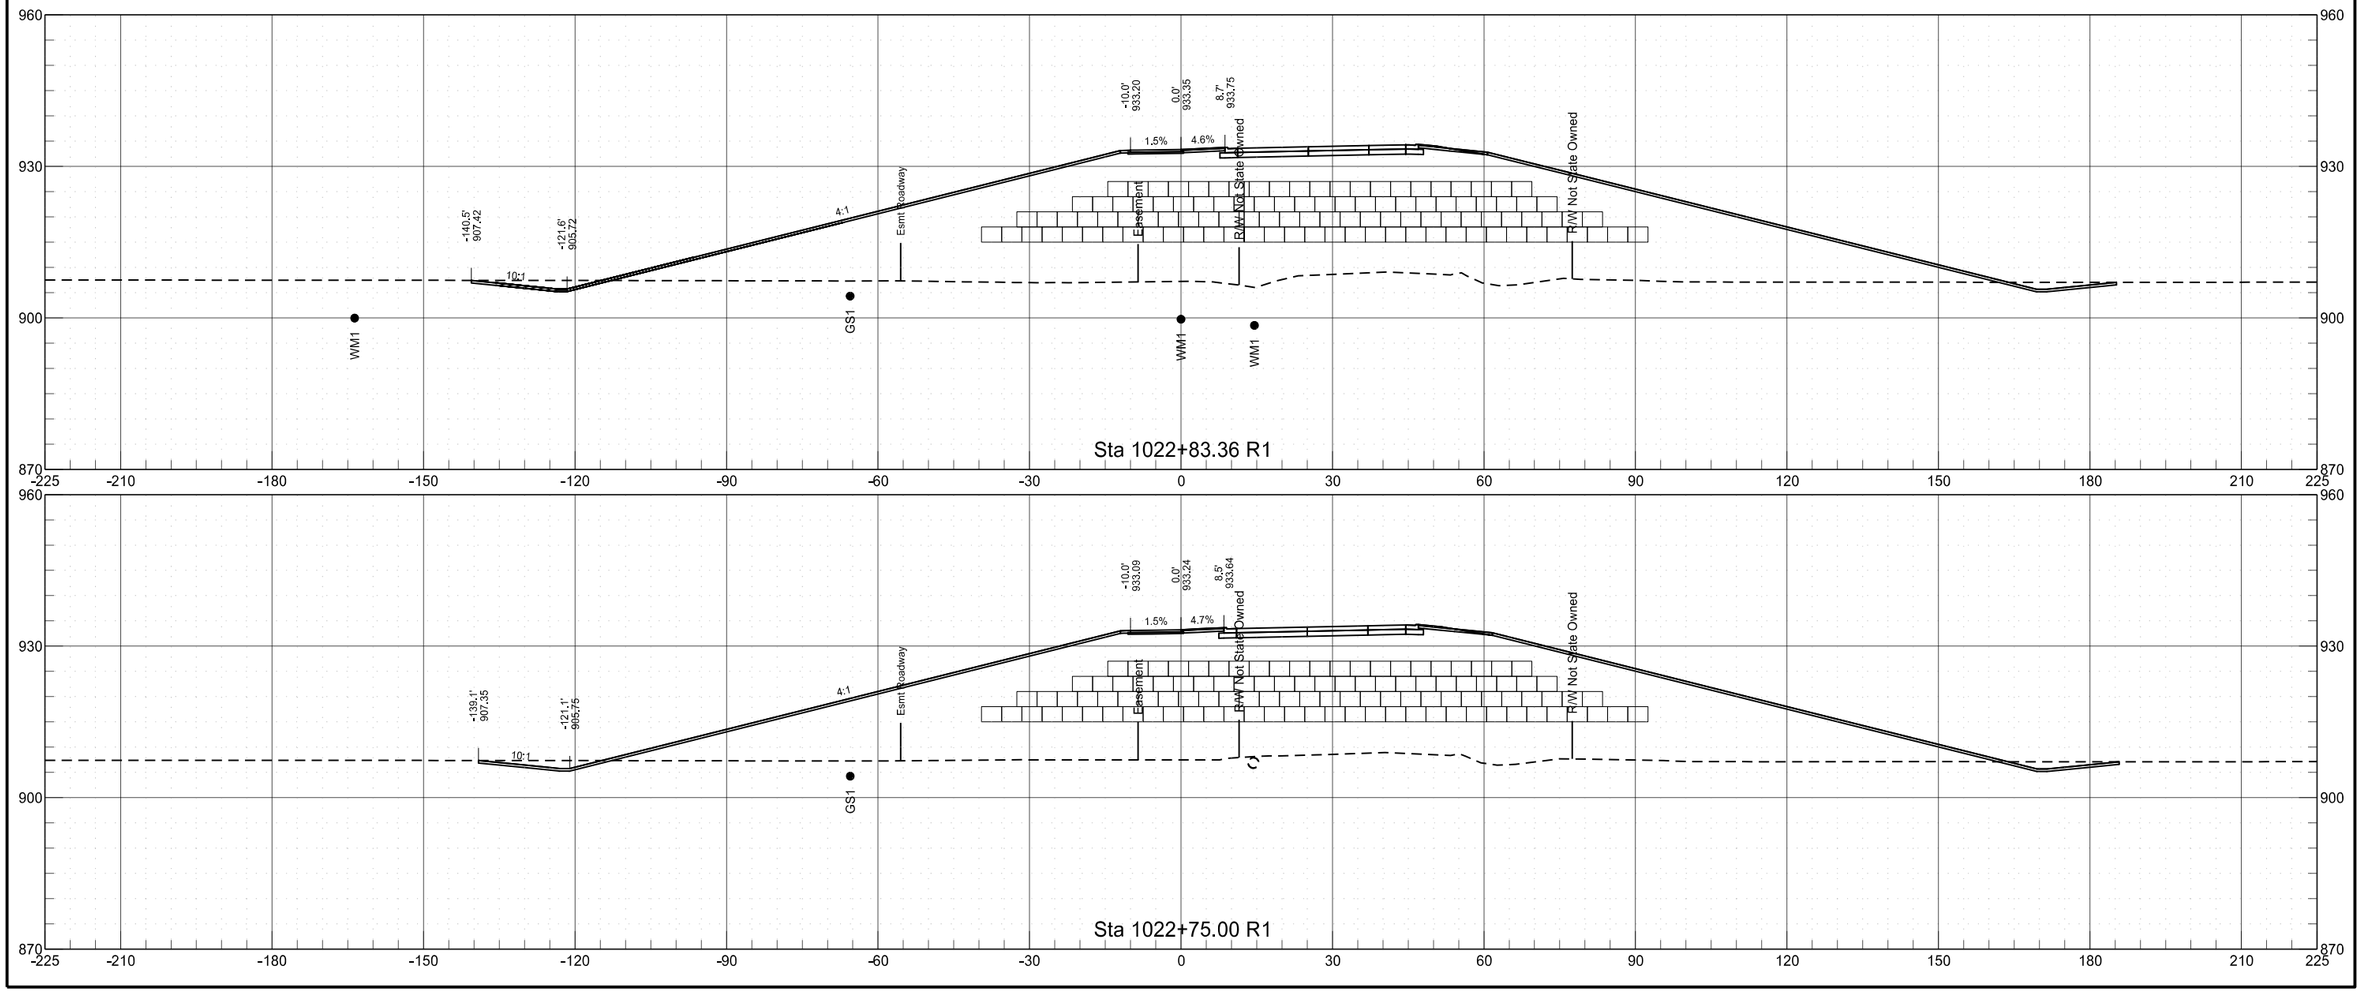

Shared Use Path (Left)
Chain PR_PATH_L


	STATE	PROJECT NO.	SECTION NO.	SHEET NO.
	ND	SU-8-984(153)156	200	156

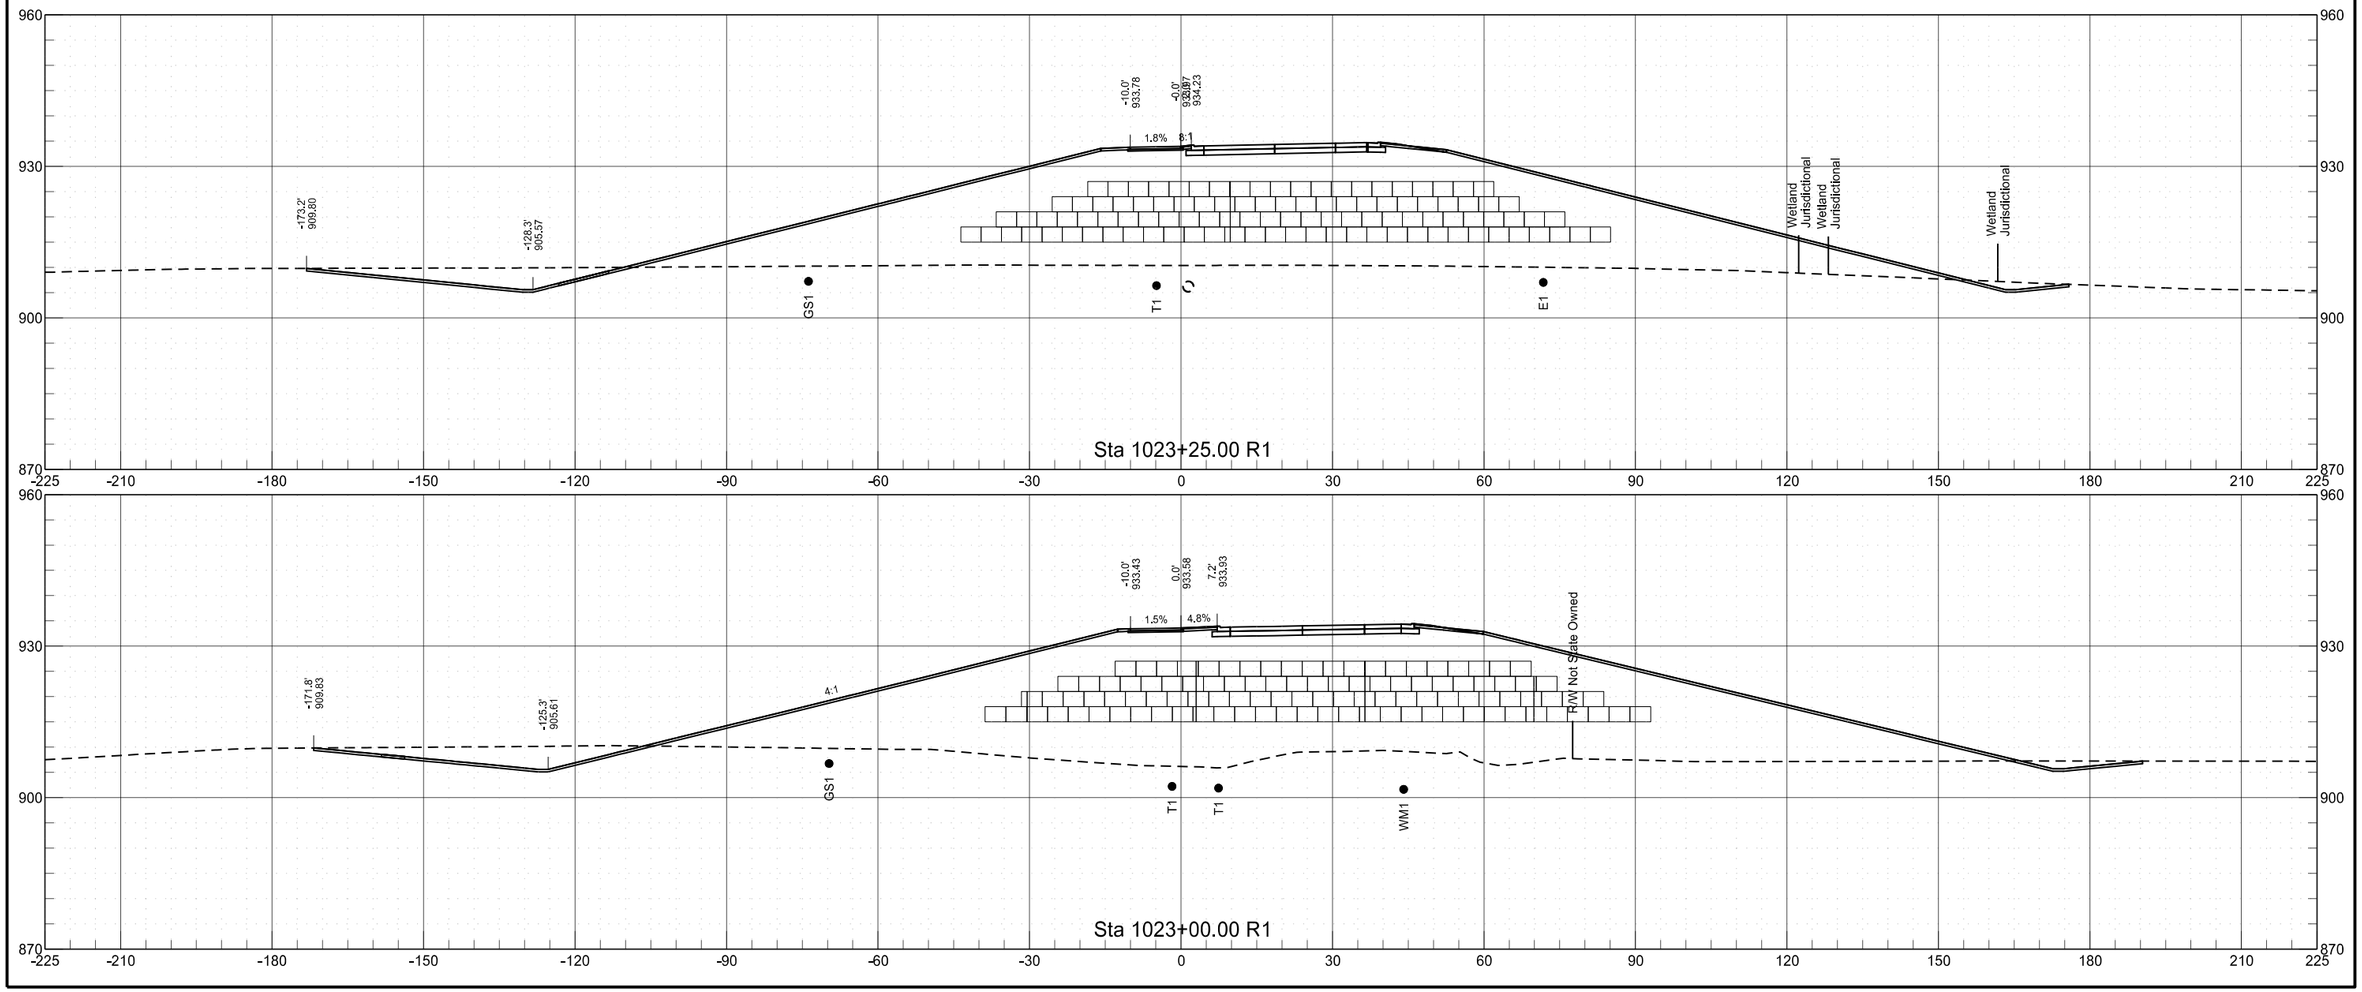

8/26/2020 7:20:15 AM toddhummel K:\Projects\City\ND\Fargo\14415104\CAD\80984156.153\Design\Plans\200\200XS_129-157_PRPATH_L.dgn


Shared Use Path (Left)
Chain PR_PATH_L


	STATE	PROJECT NO.	SECTION NO.	SHEET NO.
	ND	SU-8-984(153)156	200	157

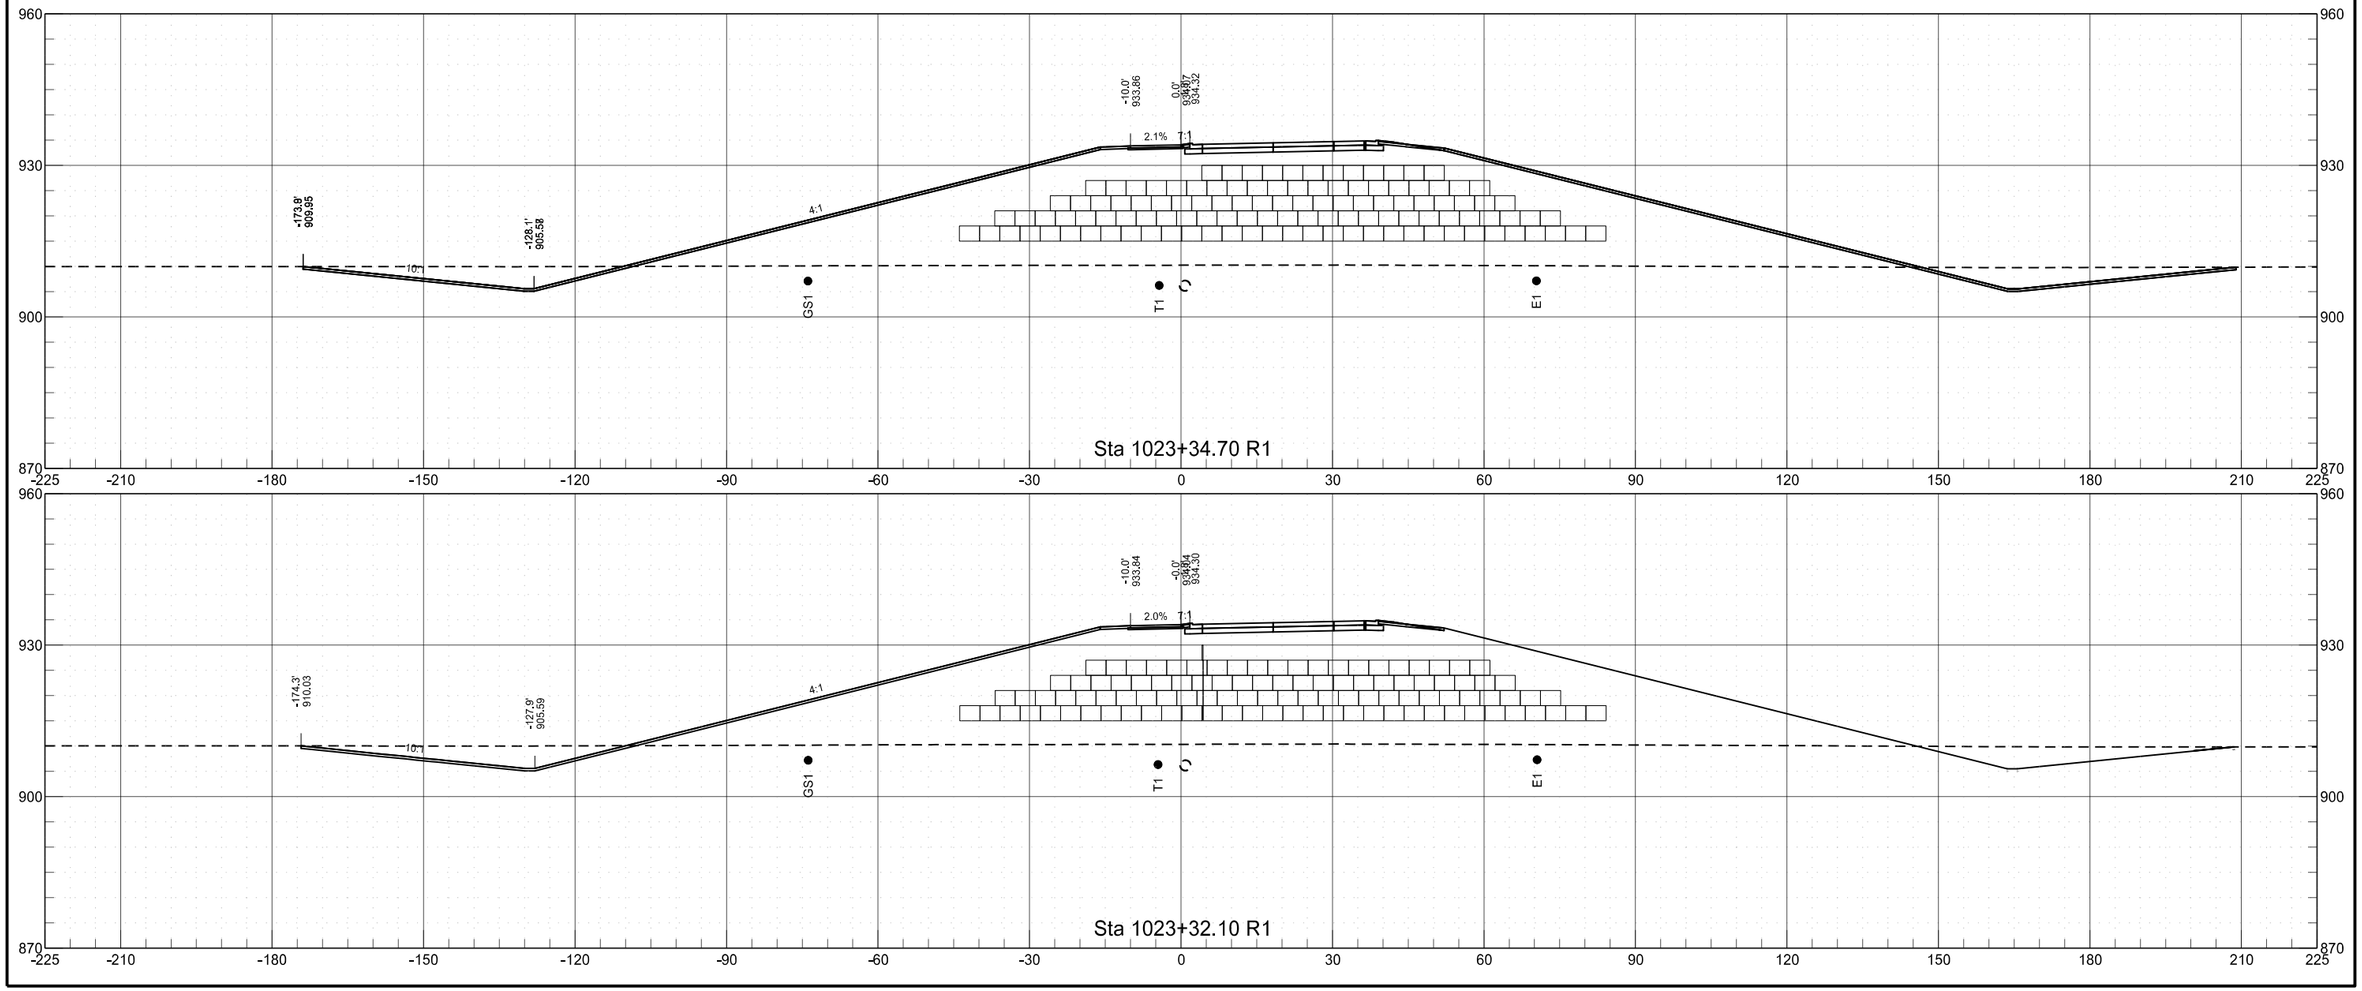

Shared Use Path (Right)
Chain PR_PATH_R

	STATE	PROJECT NO.	SECTION NO.	SHEET NO.
	ND	SU-8-984(153)156	200	158

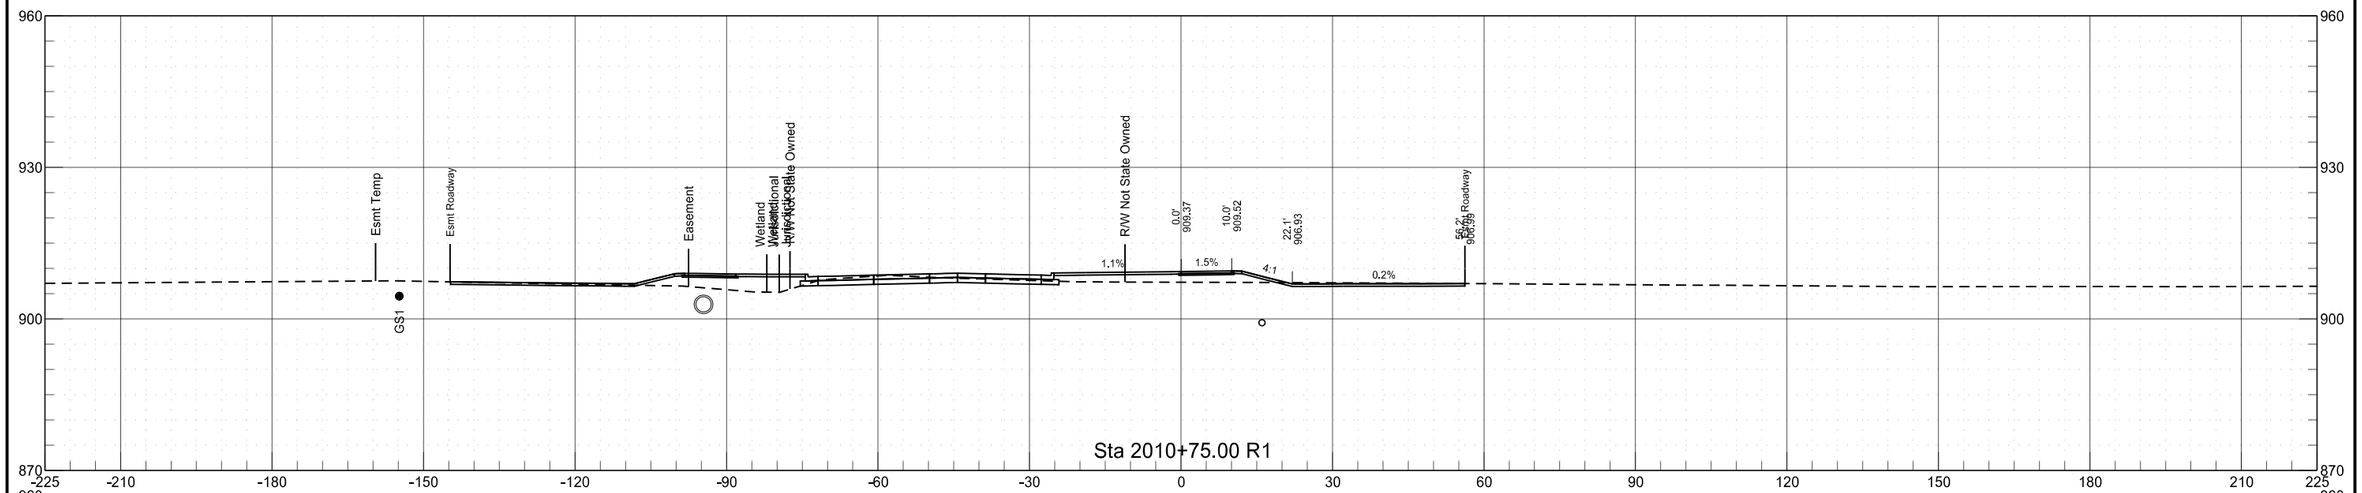


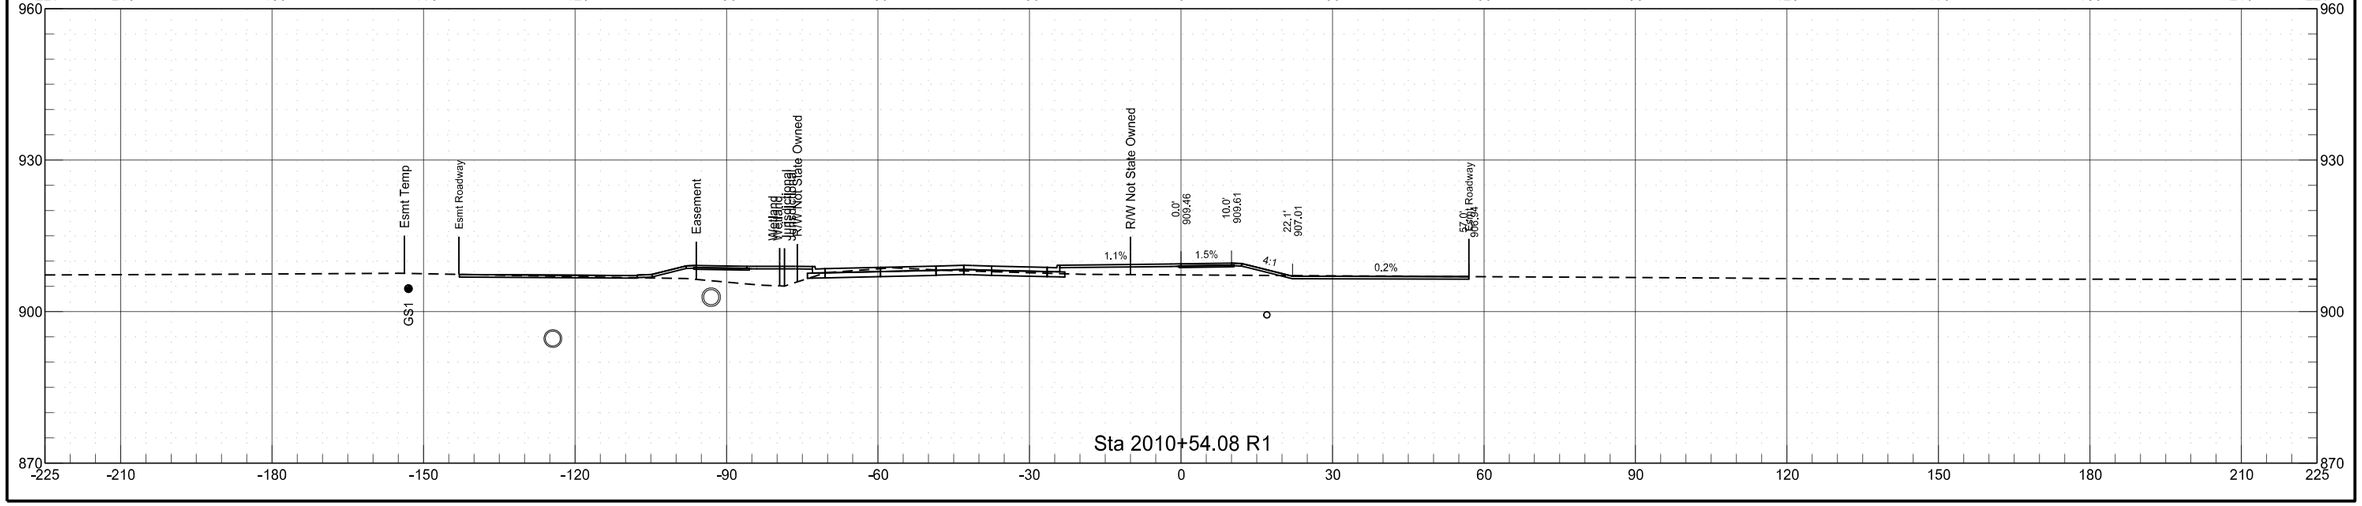

8/26/2020 7:21:06 AM toddhummel K:\Projects\City\ND\Fargo\14415104\CAD\80984156.153\Design\Plans\200\200XS_158-175_PRPATH_R.dgn


Shared Use Path (Right)
Chain PR_PATH_R


	STATE	PROJECT NO.	SECTION NO.	SHEET NO.
	ND	SU-8-984(153)156	200	159

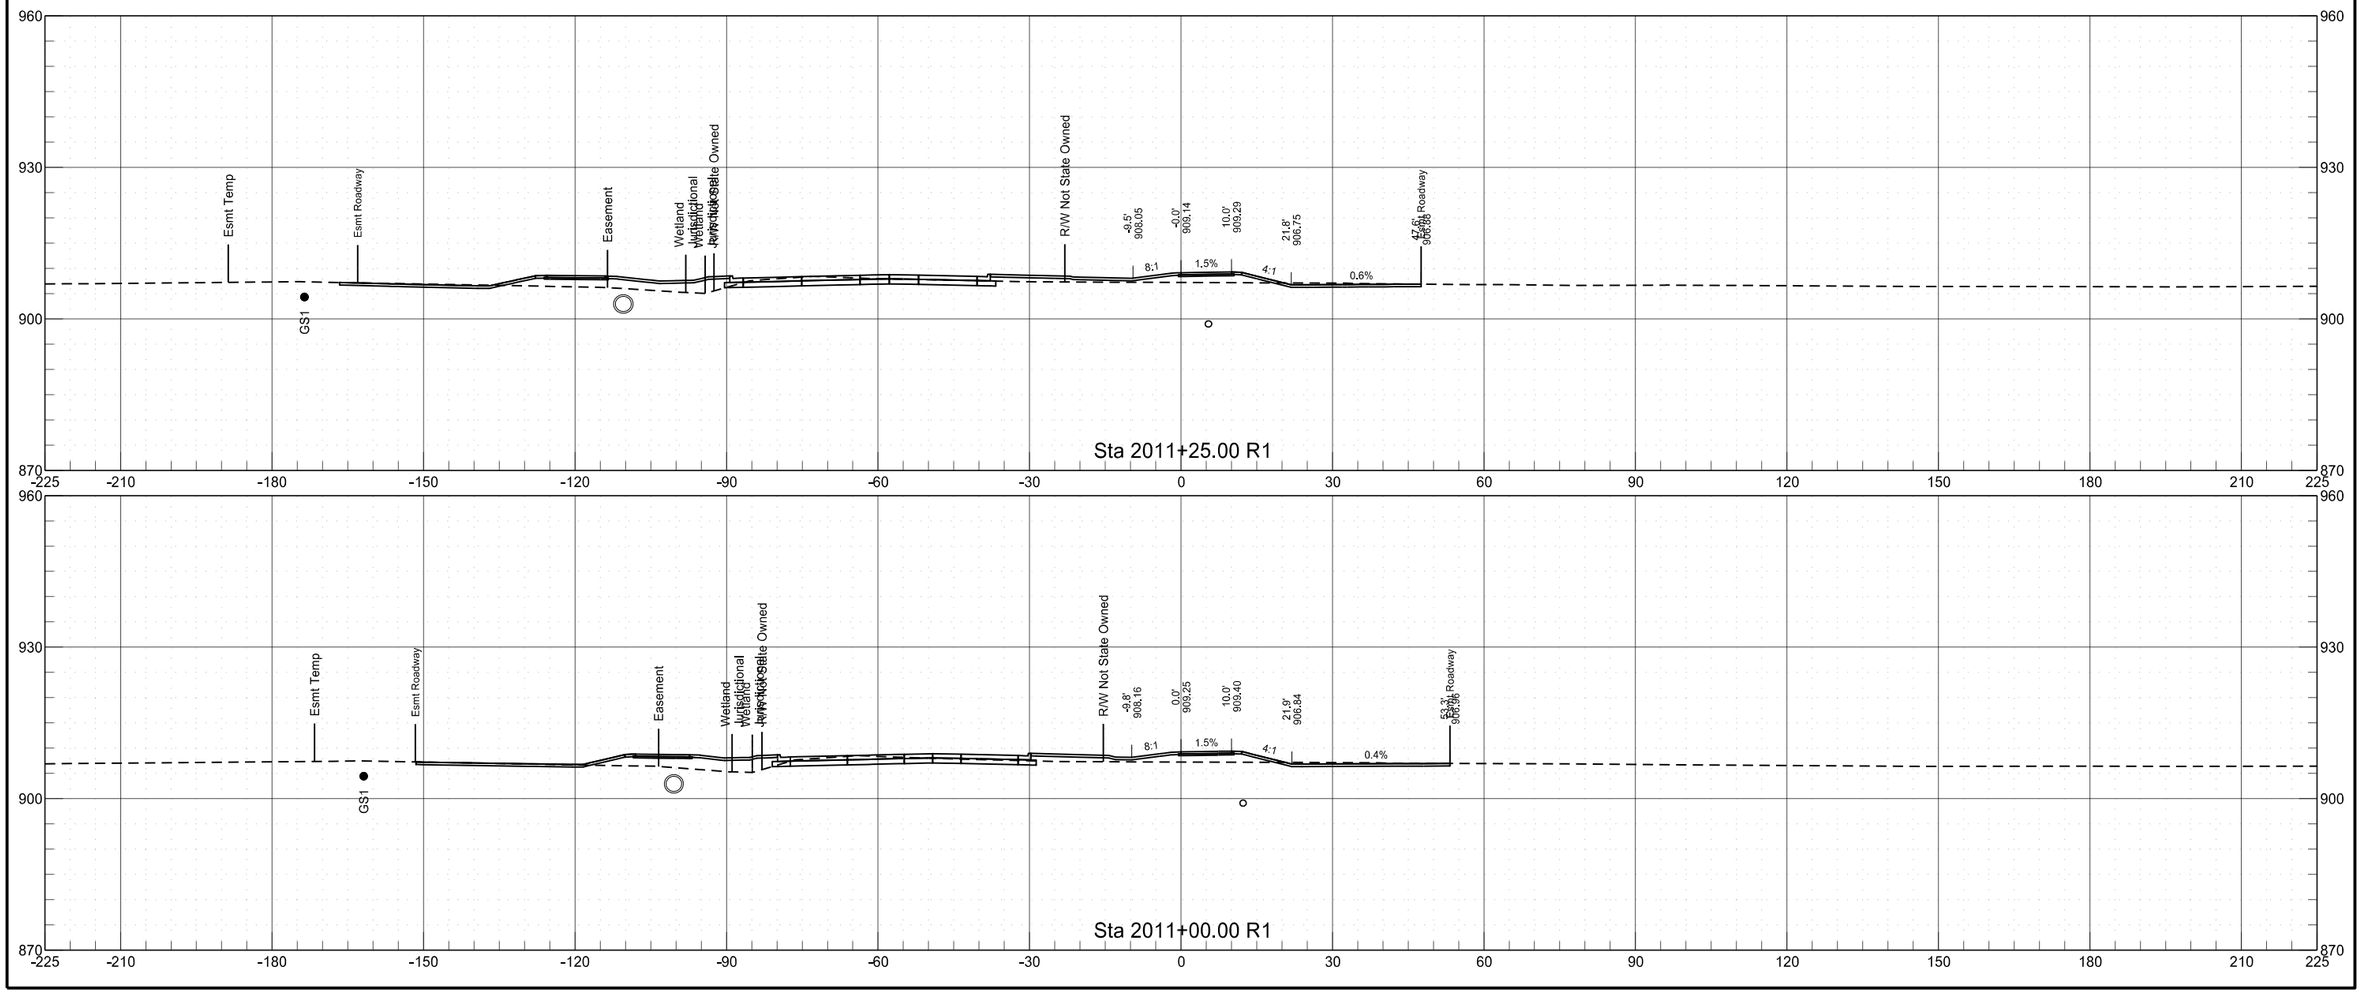

Shared Use Path (Right)
Chain PR_PATH_R


	STATE	PROJECT NO.	SECTION NO.	SHEET NO.
	ND	SU-8-984(153)156	200	160

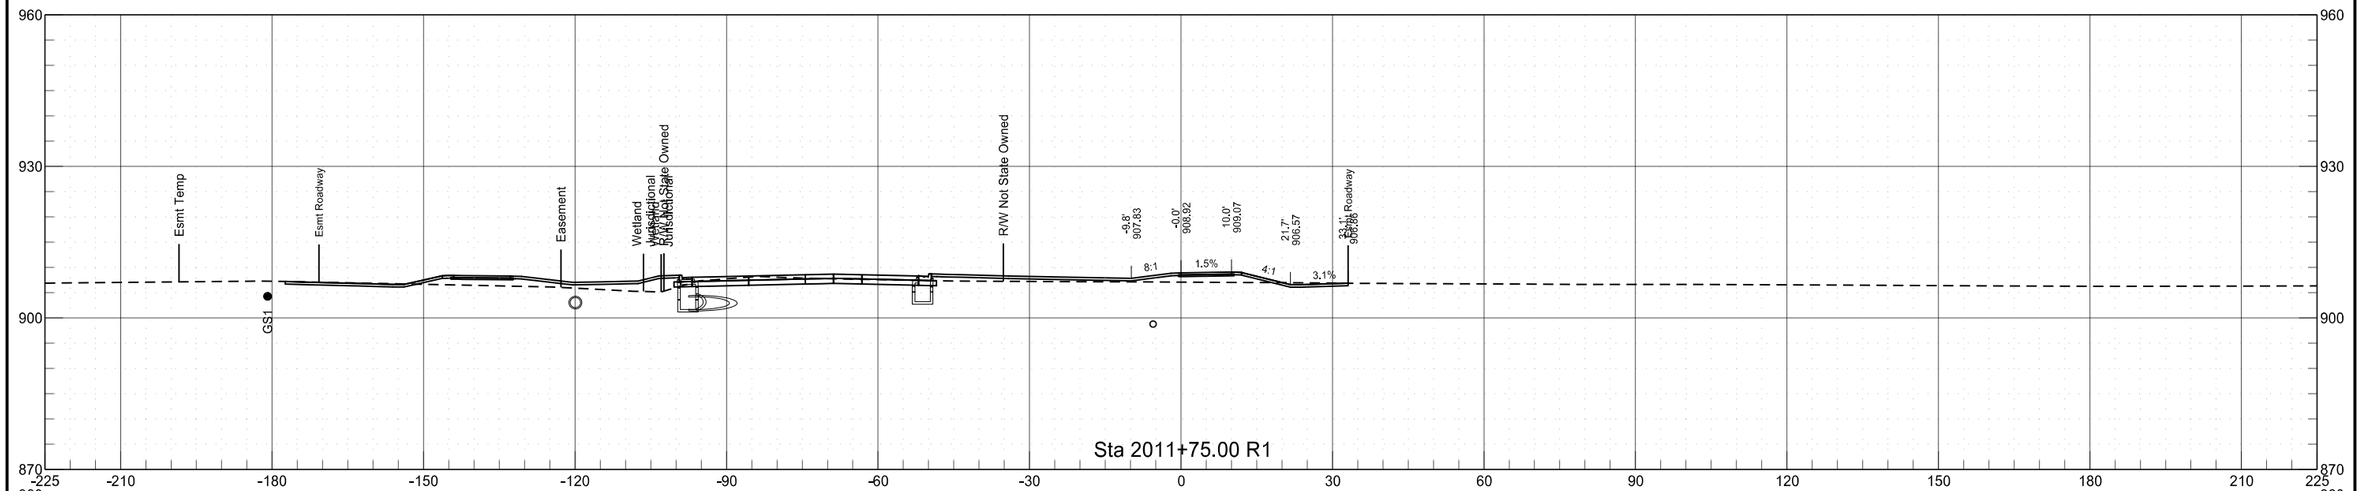

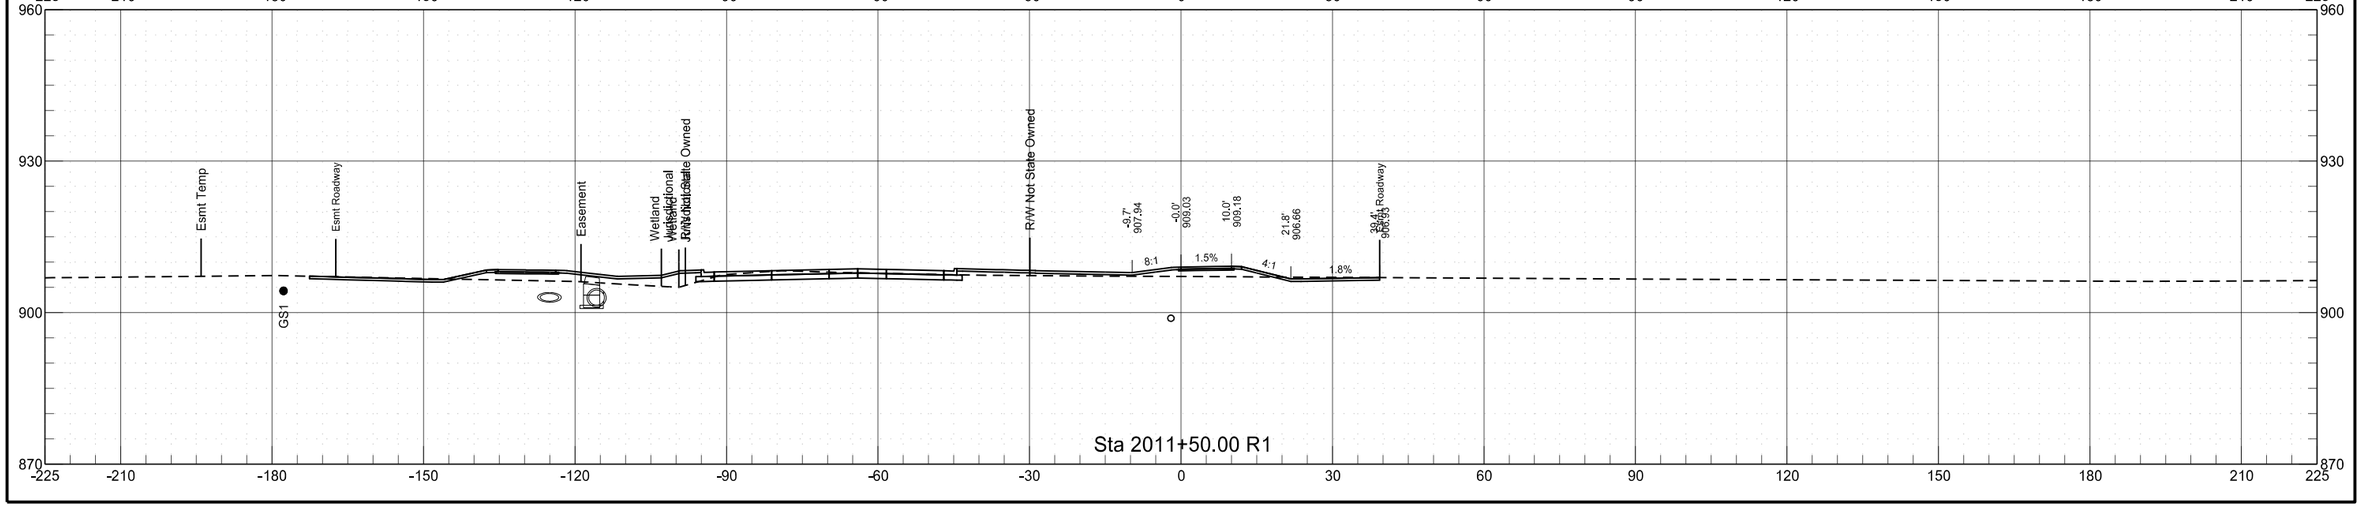


Shared Use Path (Right)
Chain PR_PATH_R

	STATE	PROJECT NO.	SECTION NO.	SHEET NO.
	ND	SU-8-984(153)156	200	161

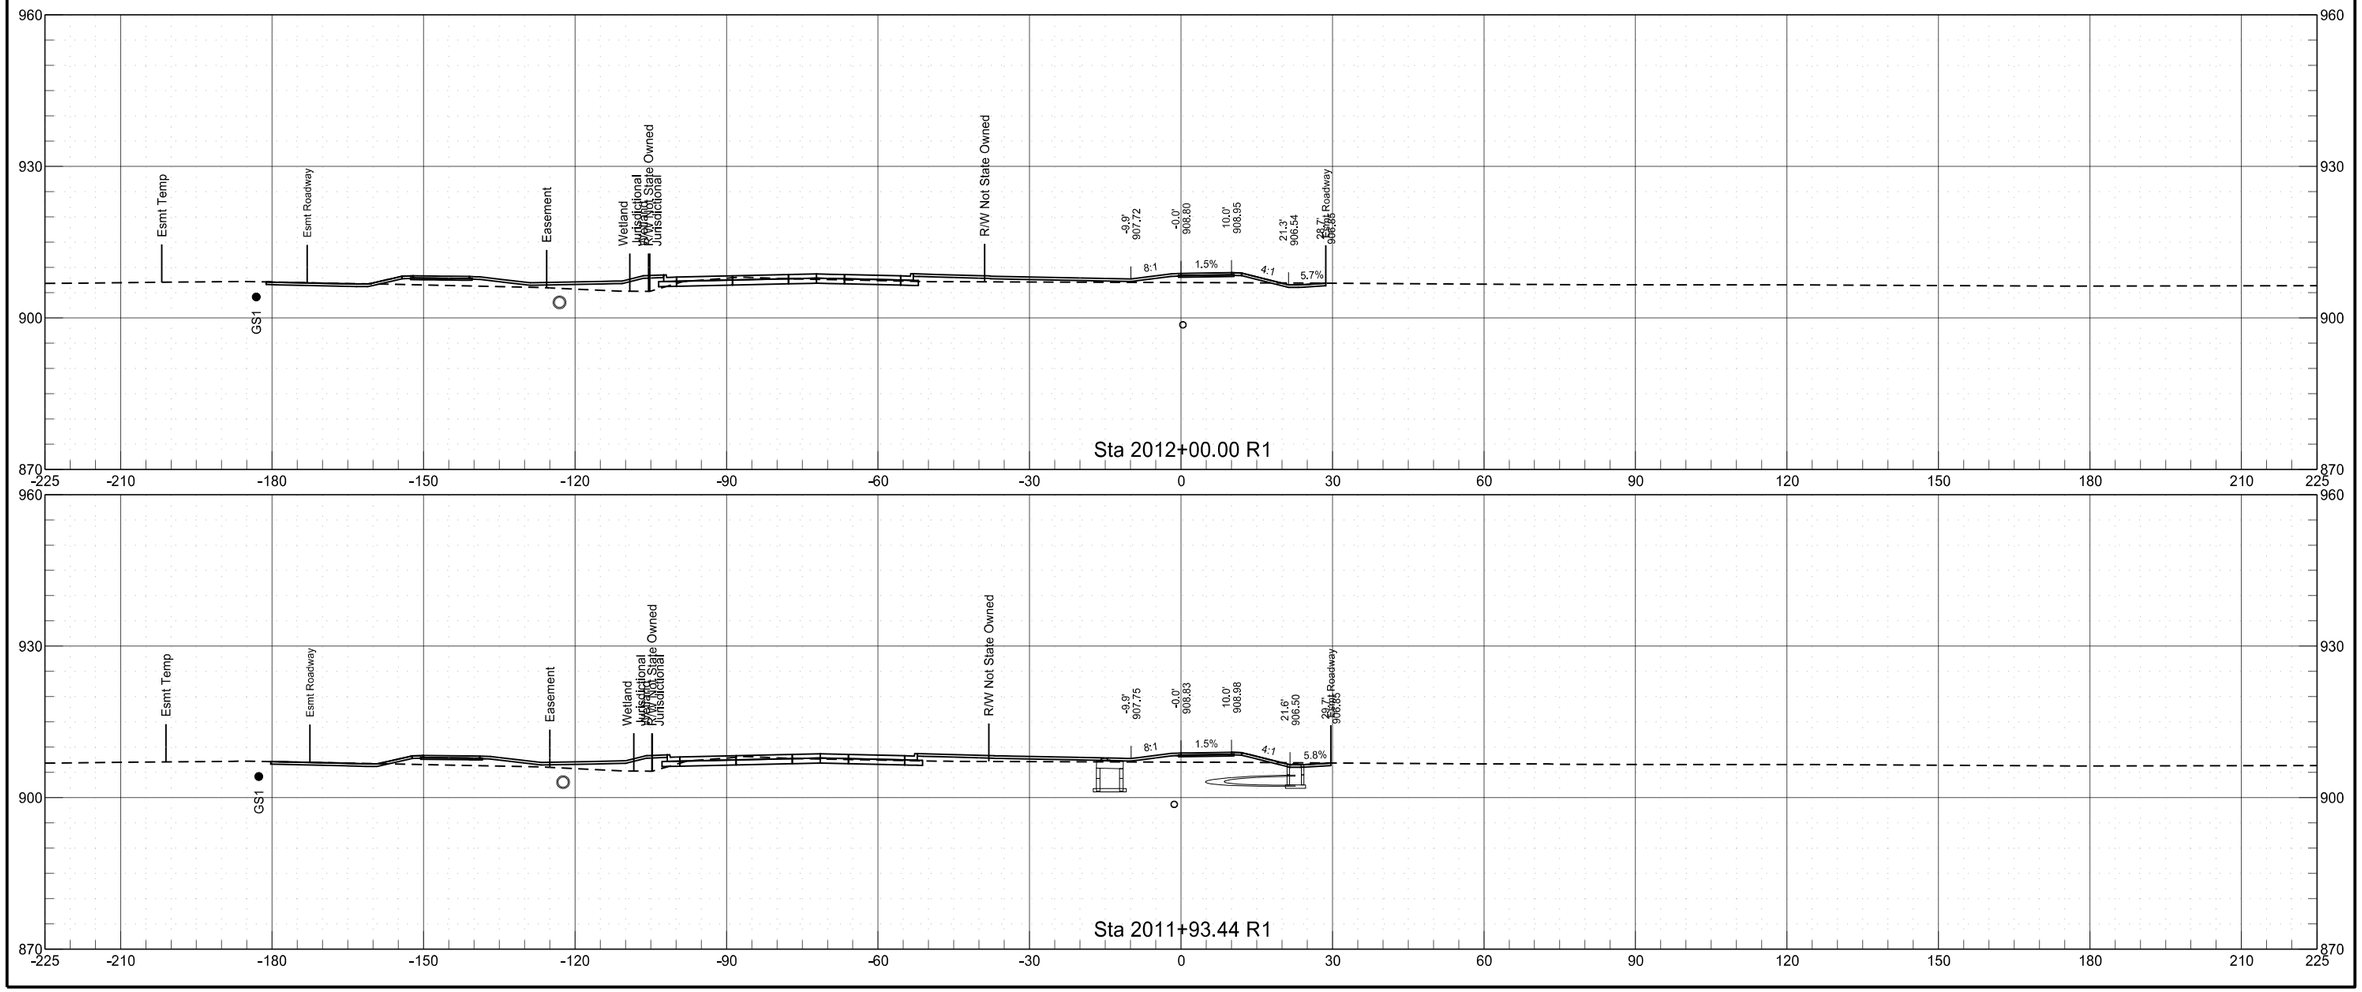


Shared Use Path (Right)
Chain PR_PATH_R

	STATE	PROJECT NO.	SECTION NO.	SHEET NO.
	ND	SU-8-984(153)156	200	162

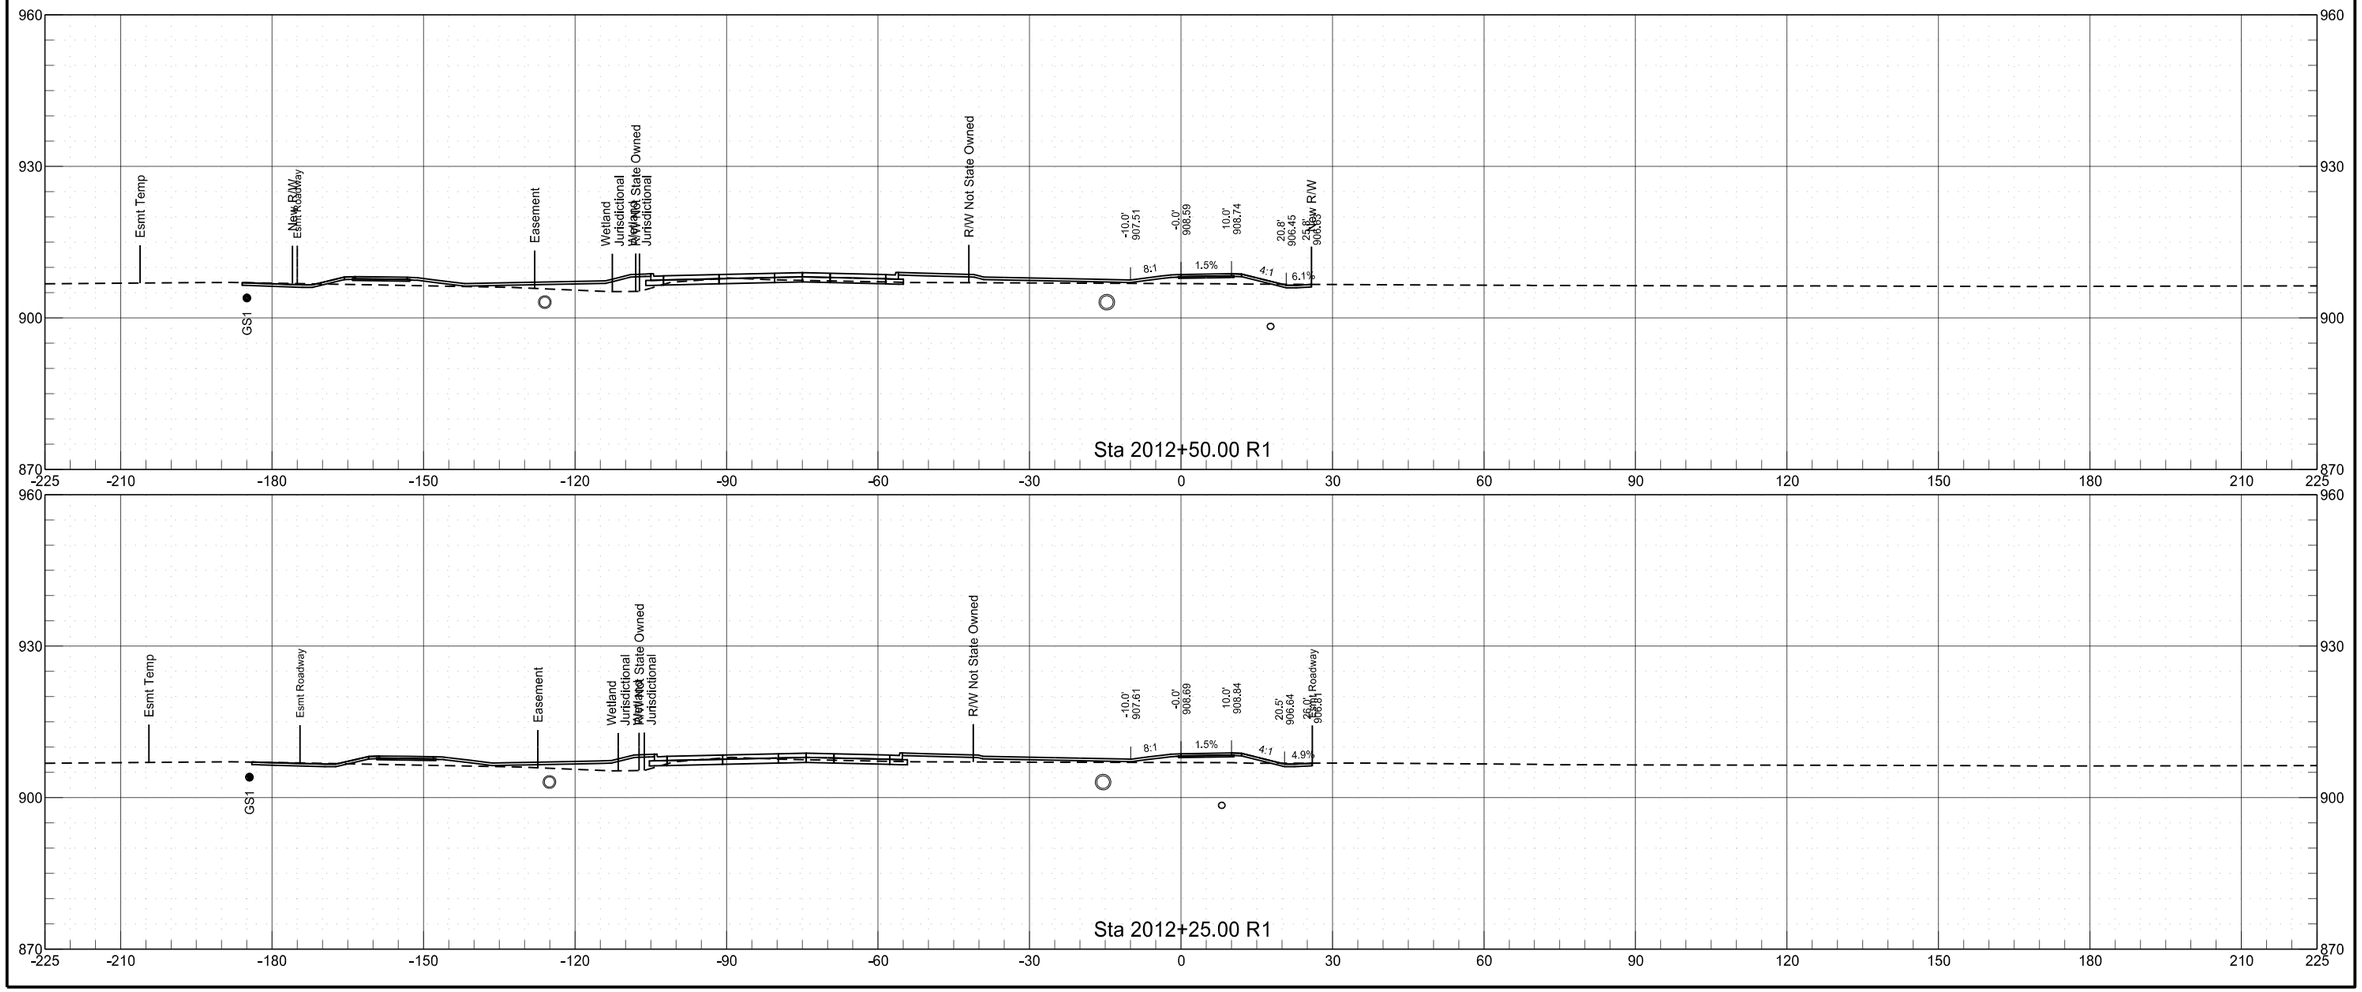


Shared Use Path (Right)
Chain PR_PATH_R

	STATE	PROJECT NO.	SECTION NO.	SHEET NO.
	ND	SU-8-984(153)156	200	163

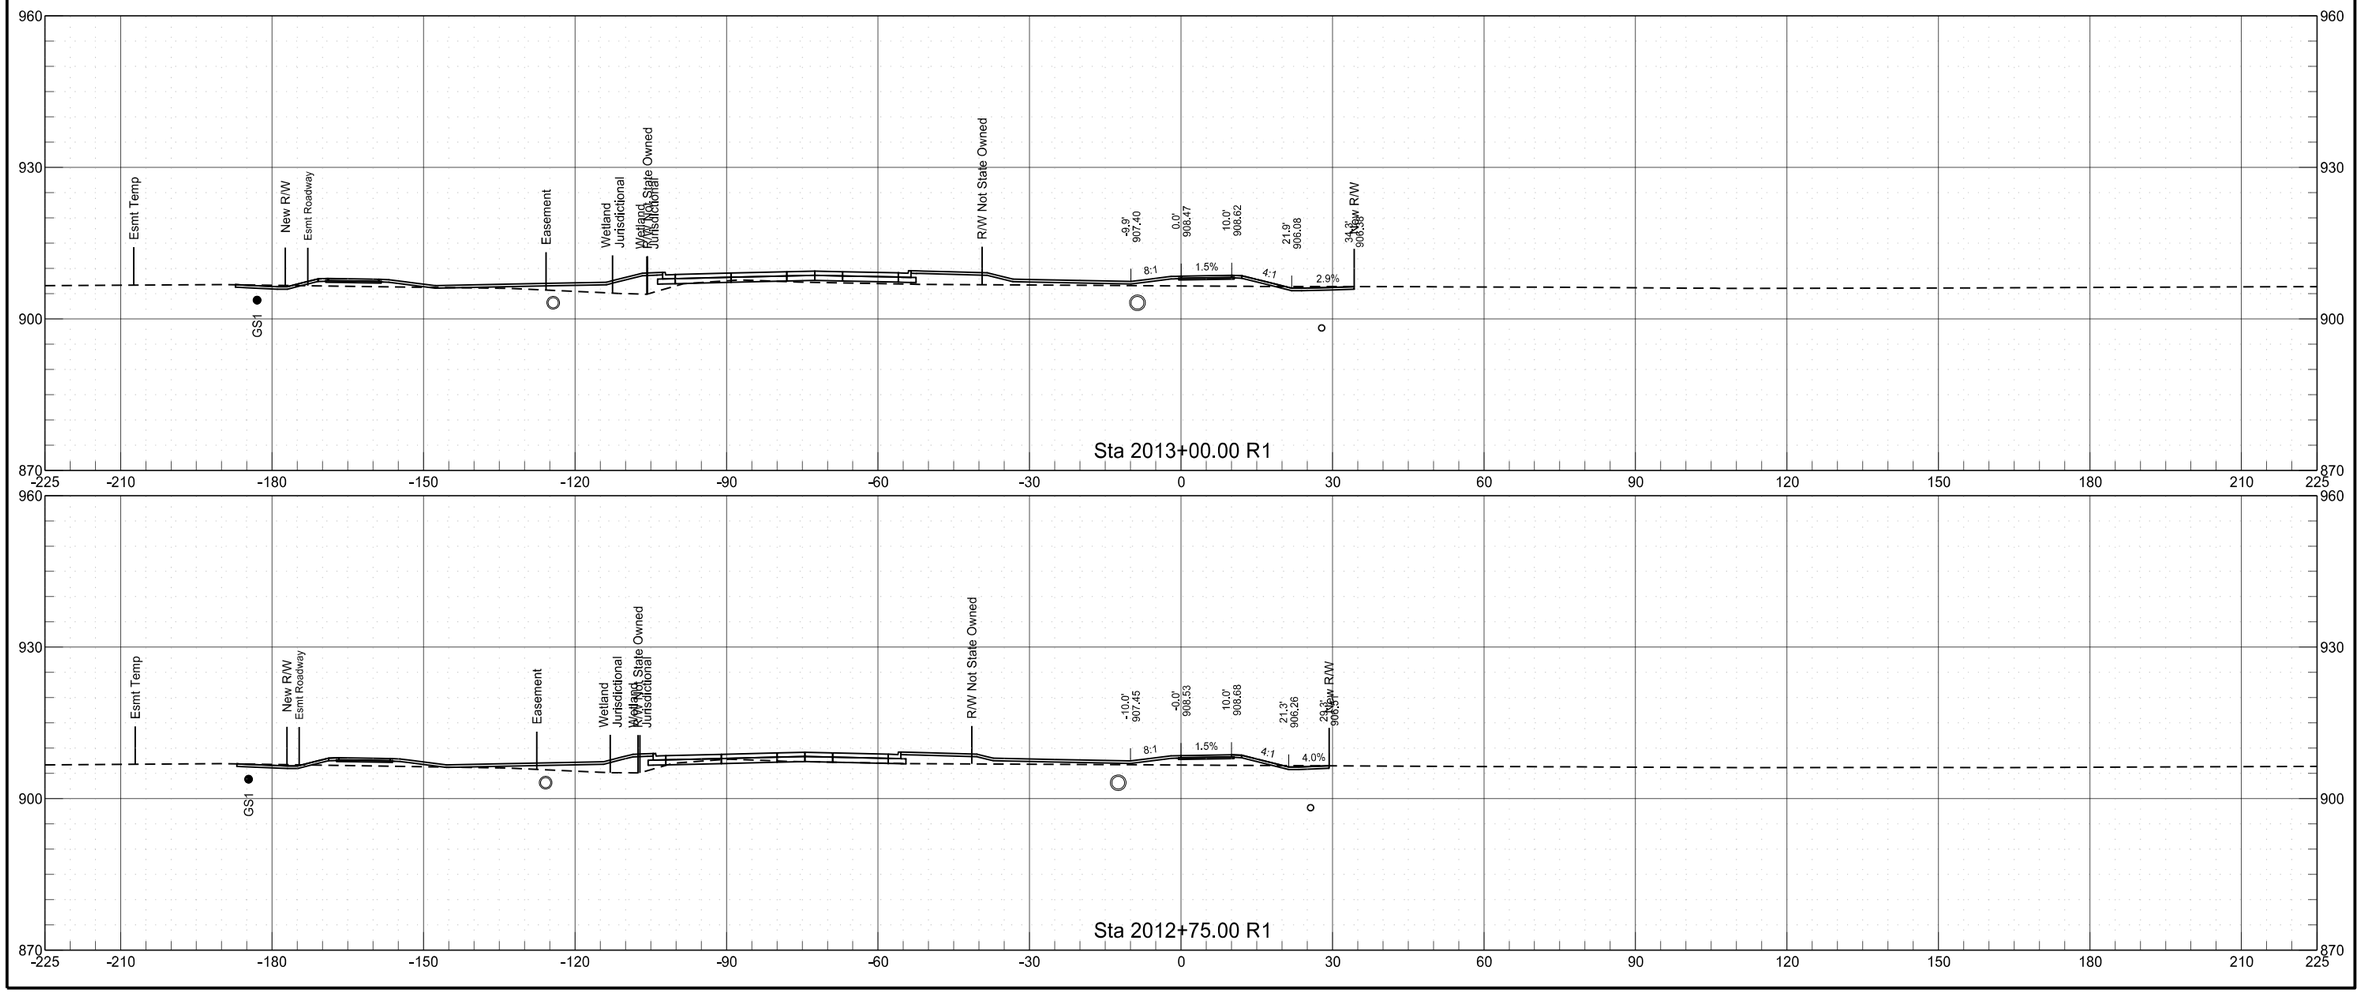


Shared Use Path (Right)
Chain PR_PATH_R

	STATE	PROJECT NO.	SECTION NO.	SHEET NO.
	ND	SU-8-984(153)156	200	164

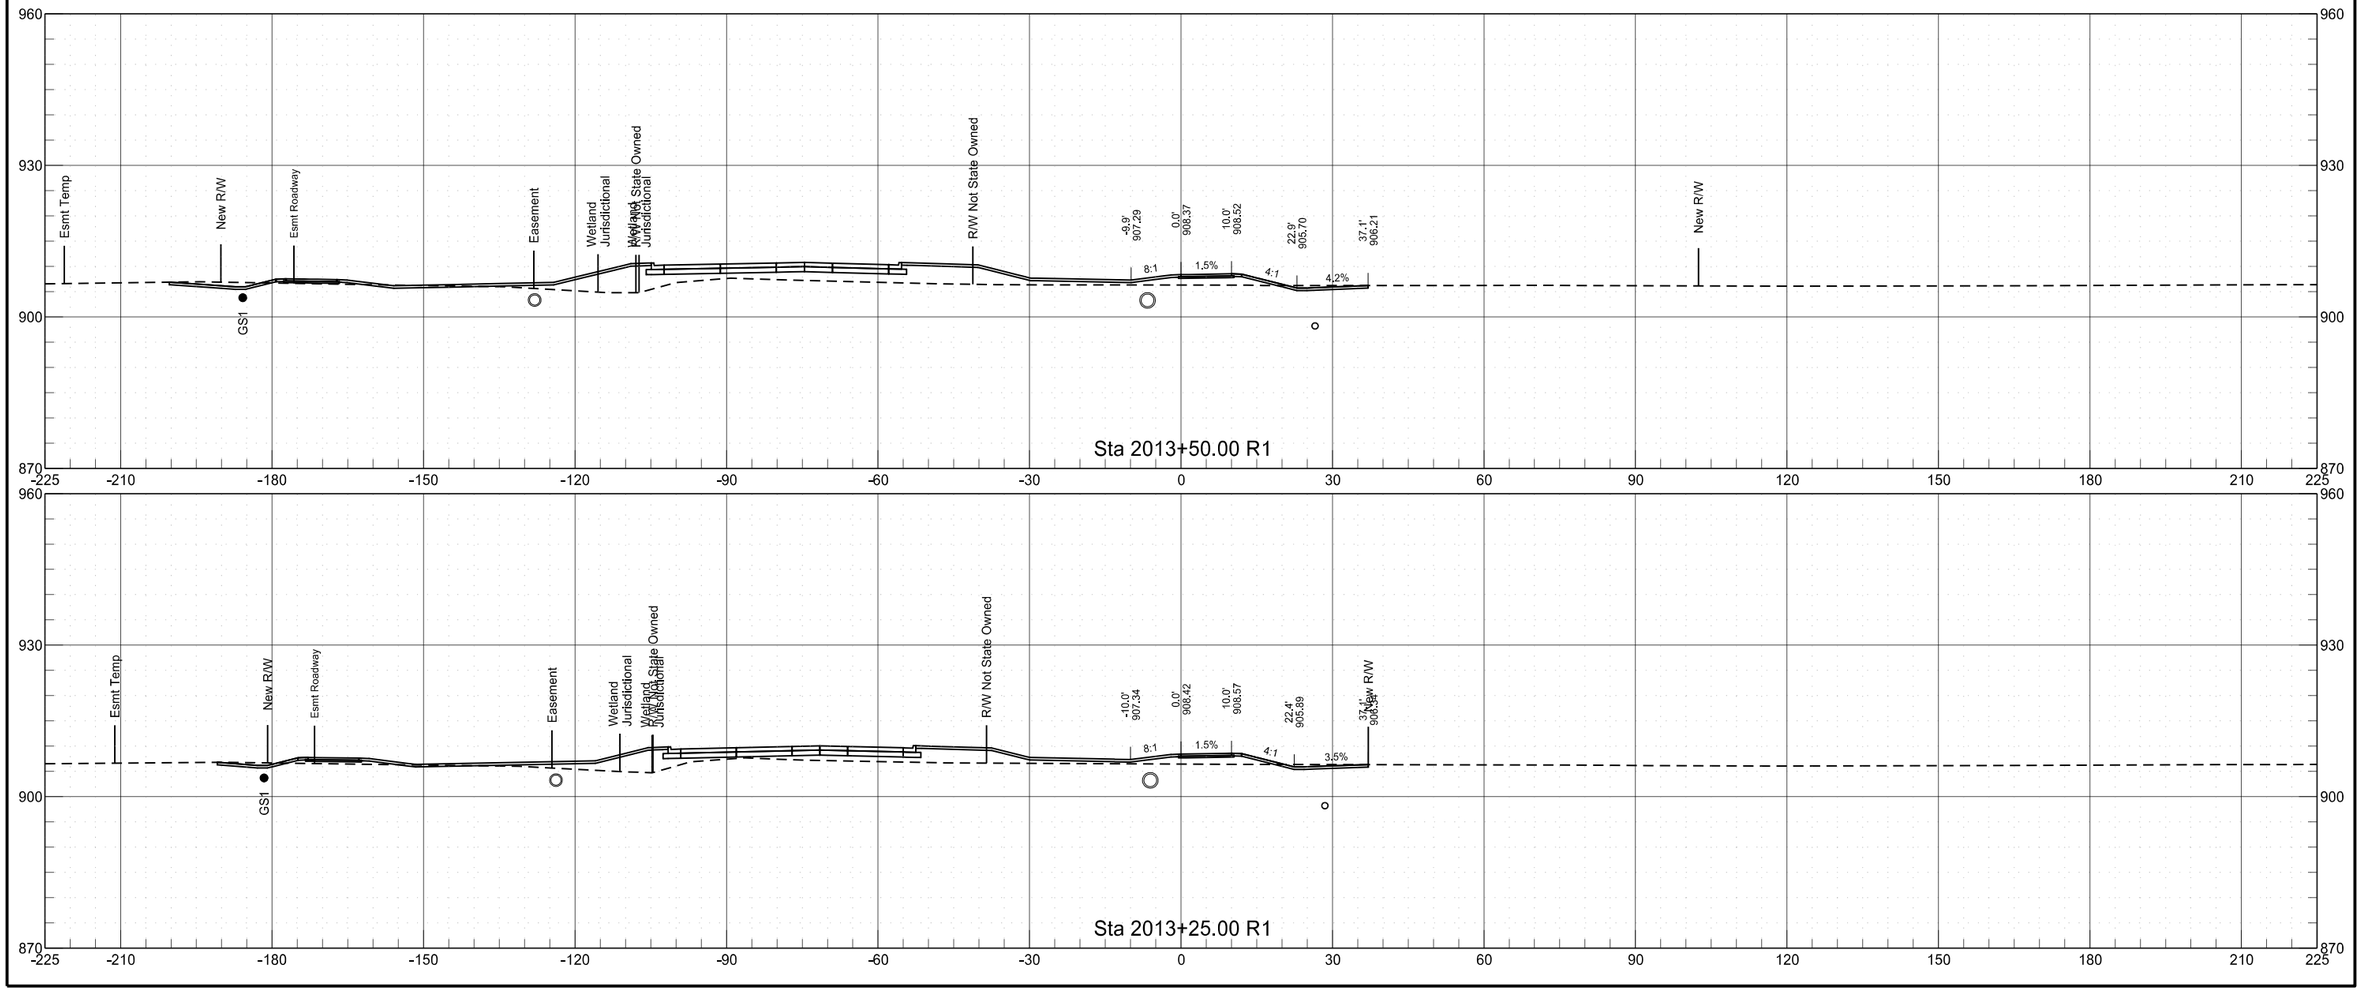


Shared Use Path (Right)
Chain PR_PATH_R

	STATE	PROJECT NO.	SECTION NO.	SHEET NO.
	ND	SU-8-984(153)156	200	165

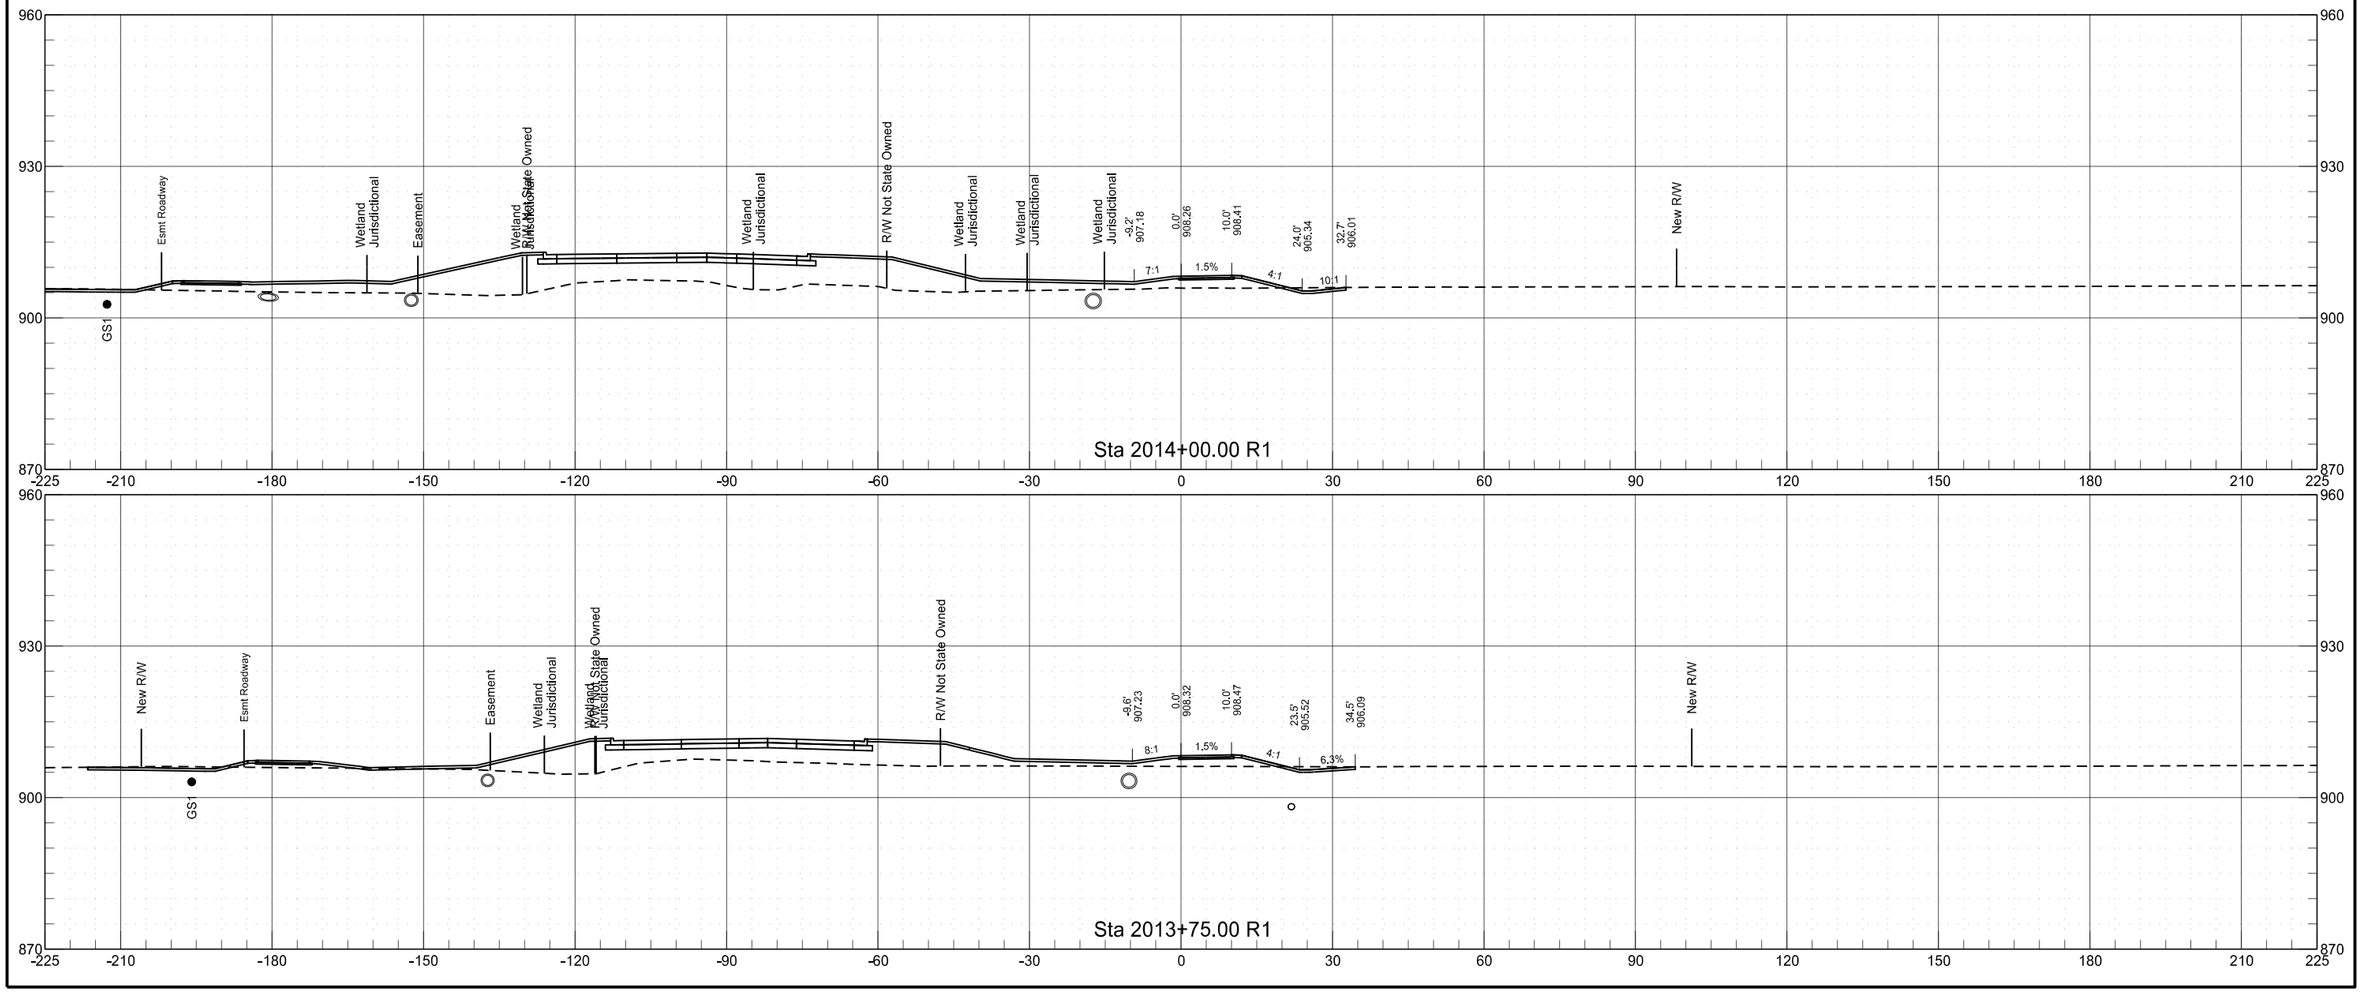


Shared Use Path (Right)
Chain PR_PATH_R

	STATE	PROJECT NO.	SECTION NO.	SHEET NO.
	ND	SU-8-984(153)156	200	166

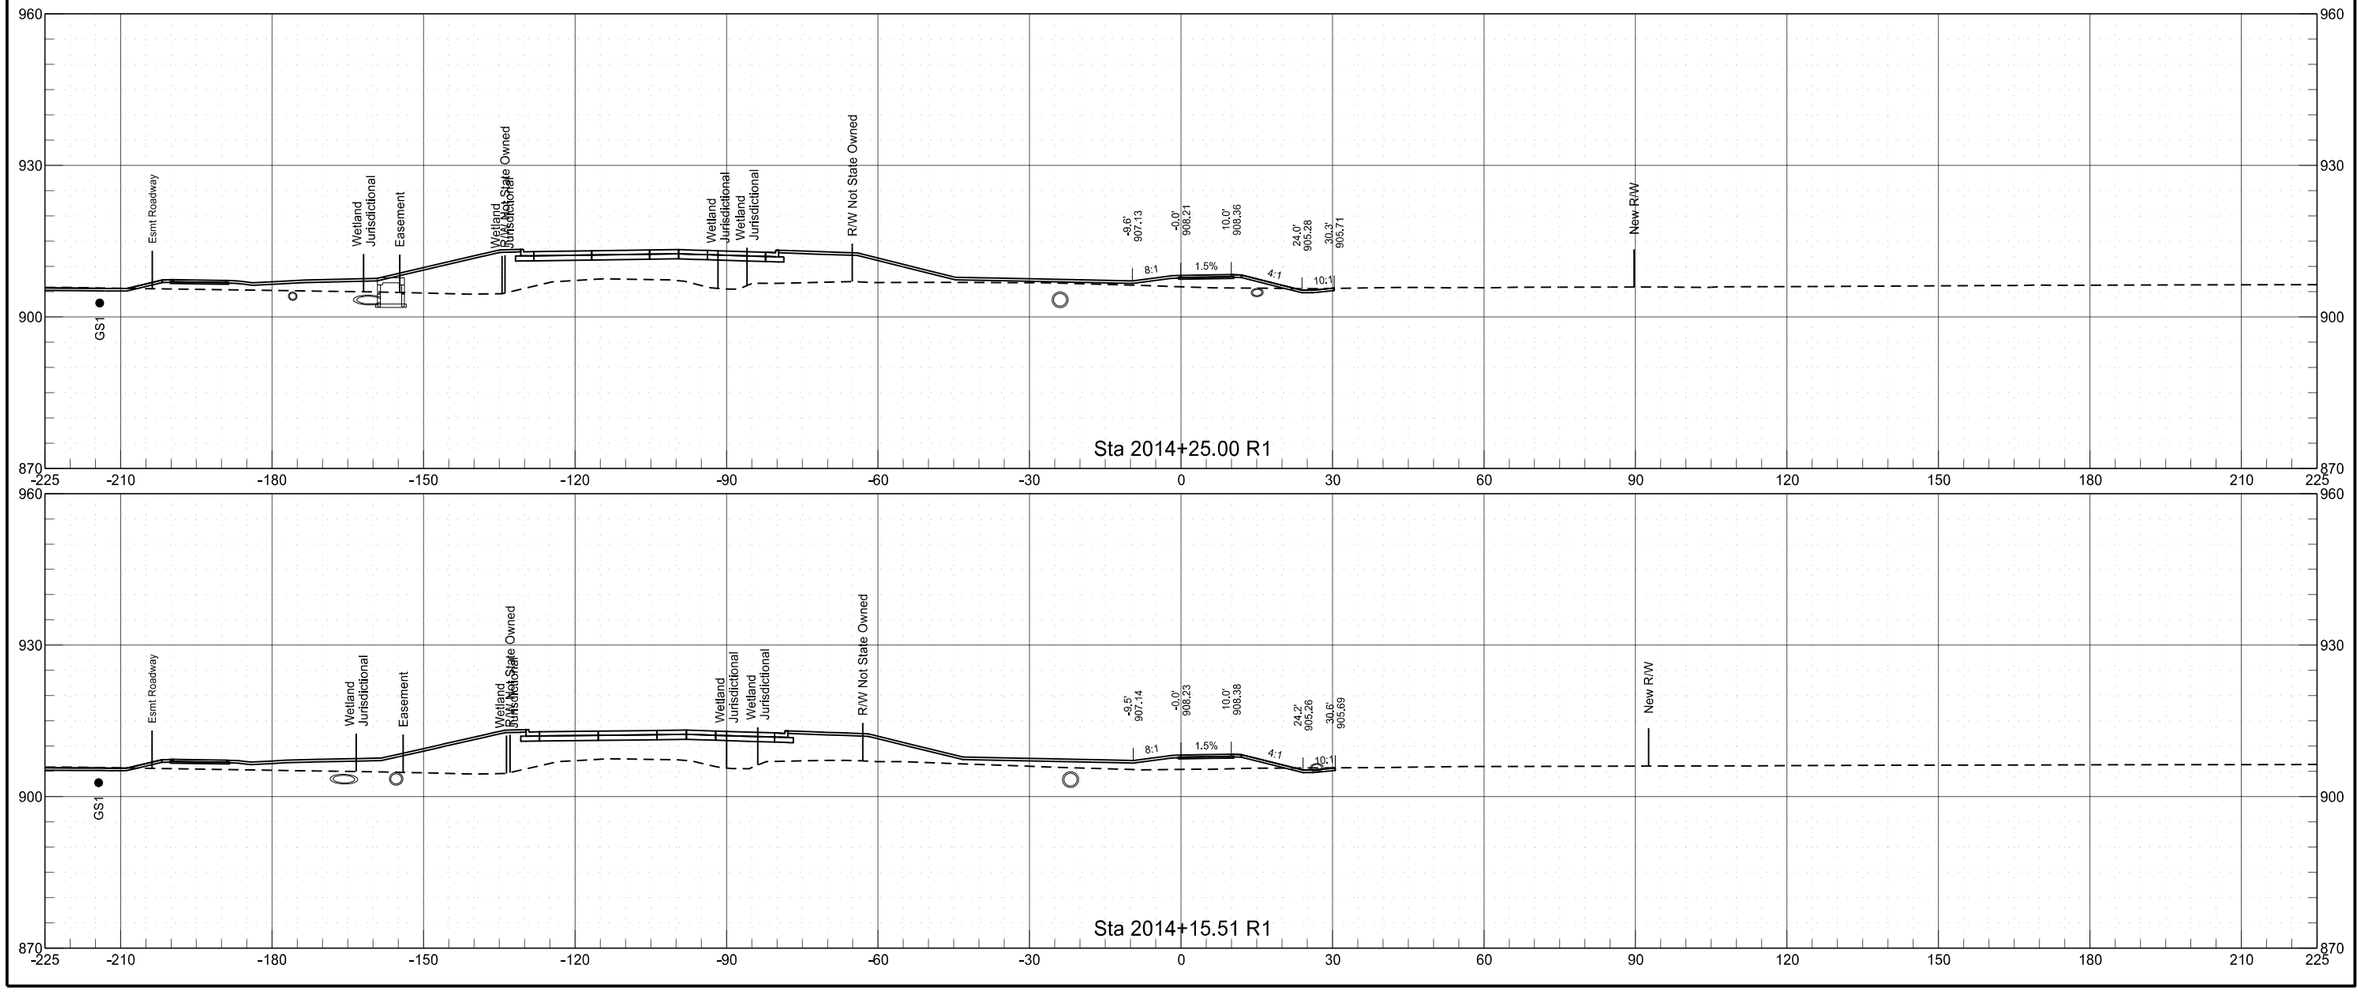


Shared Use Path (Right)
Chain PR_PATH_R

	STATE	PROJECT NO.	SECTION NO.	SHEET NO.
	ND	SU-8-984(153)156	200	167

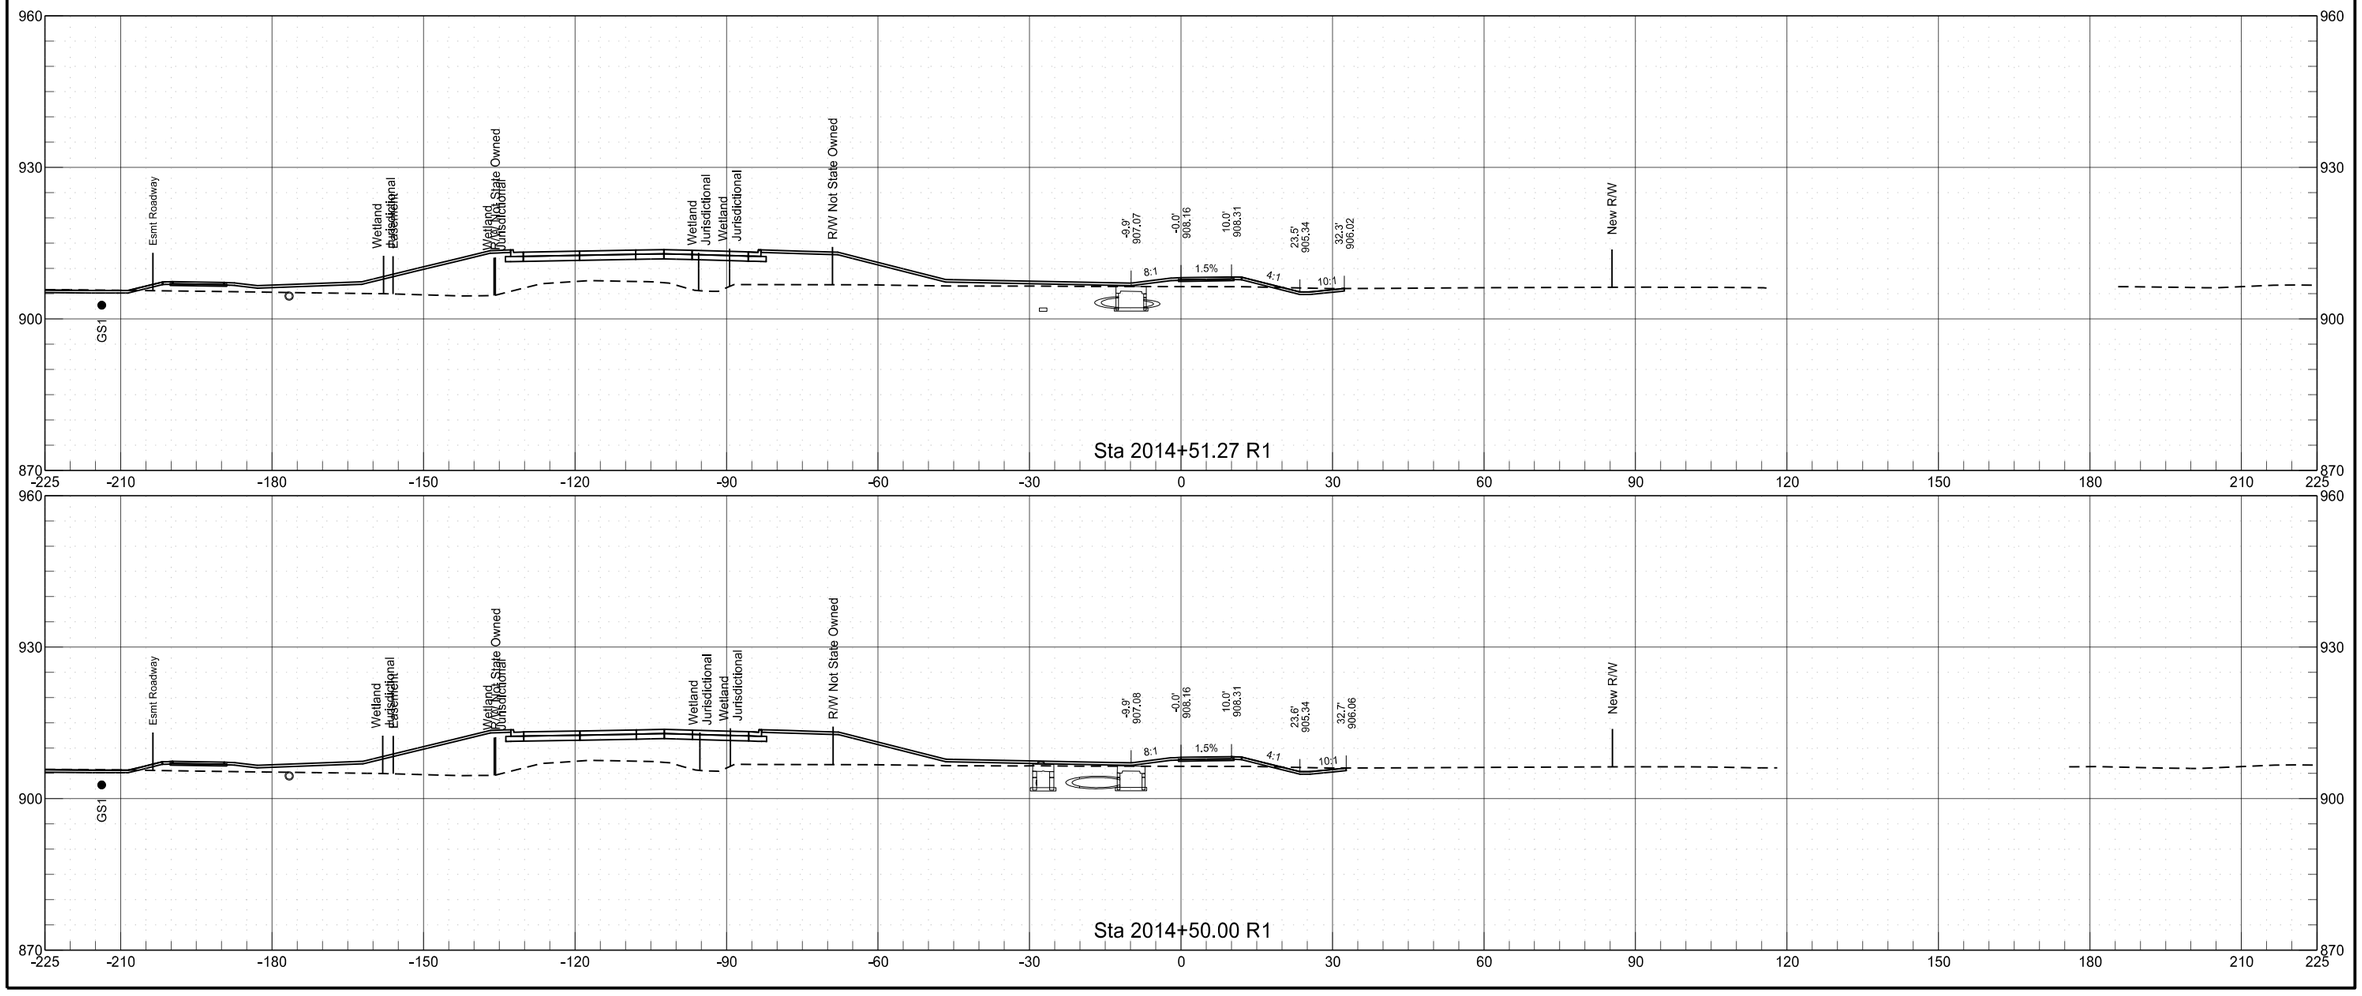


Shared Use Path (Right)
Chain PR_PATH_R

	STATE	PROJECT NO.	SECTION NO.	SHEET NO.
	ND	SU-8-984(153)156	200	168

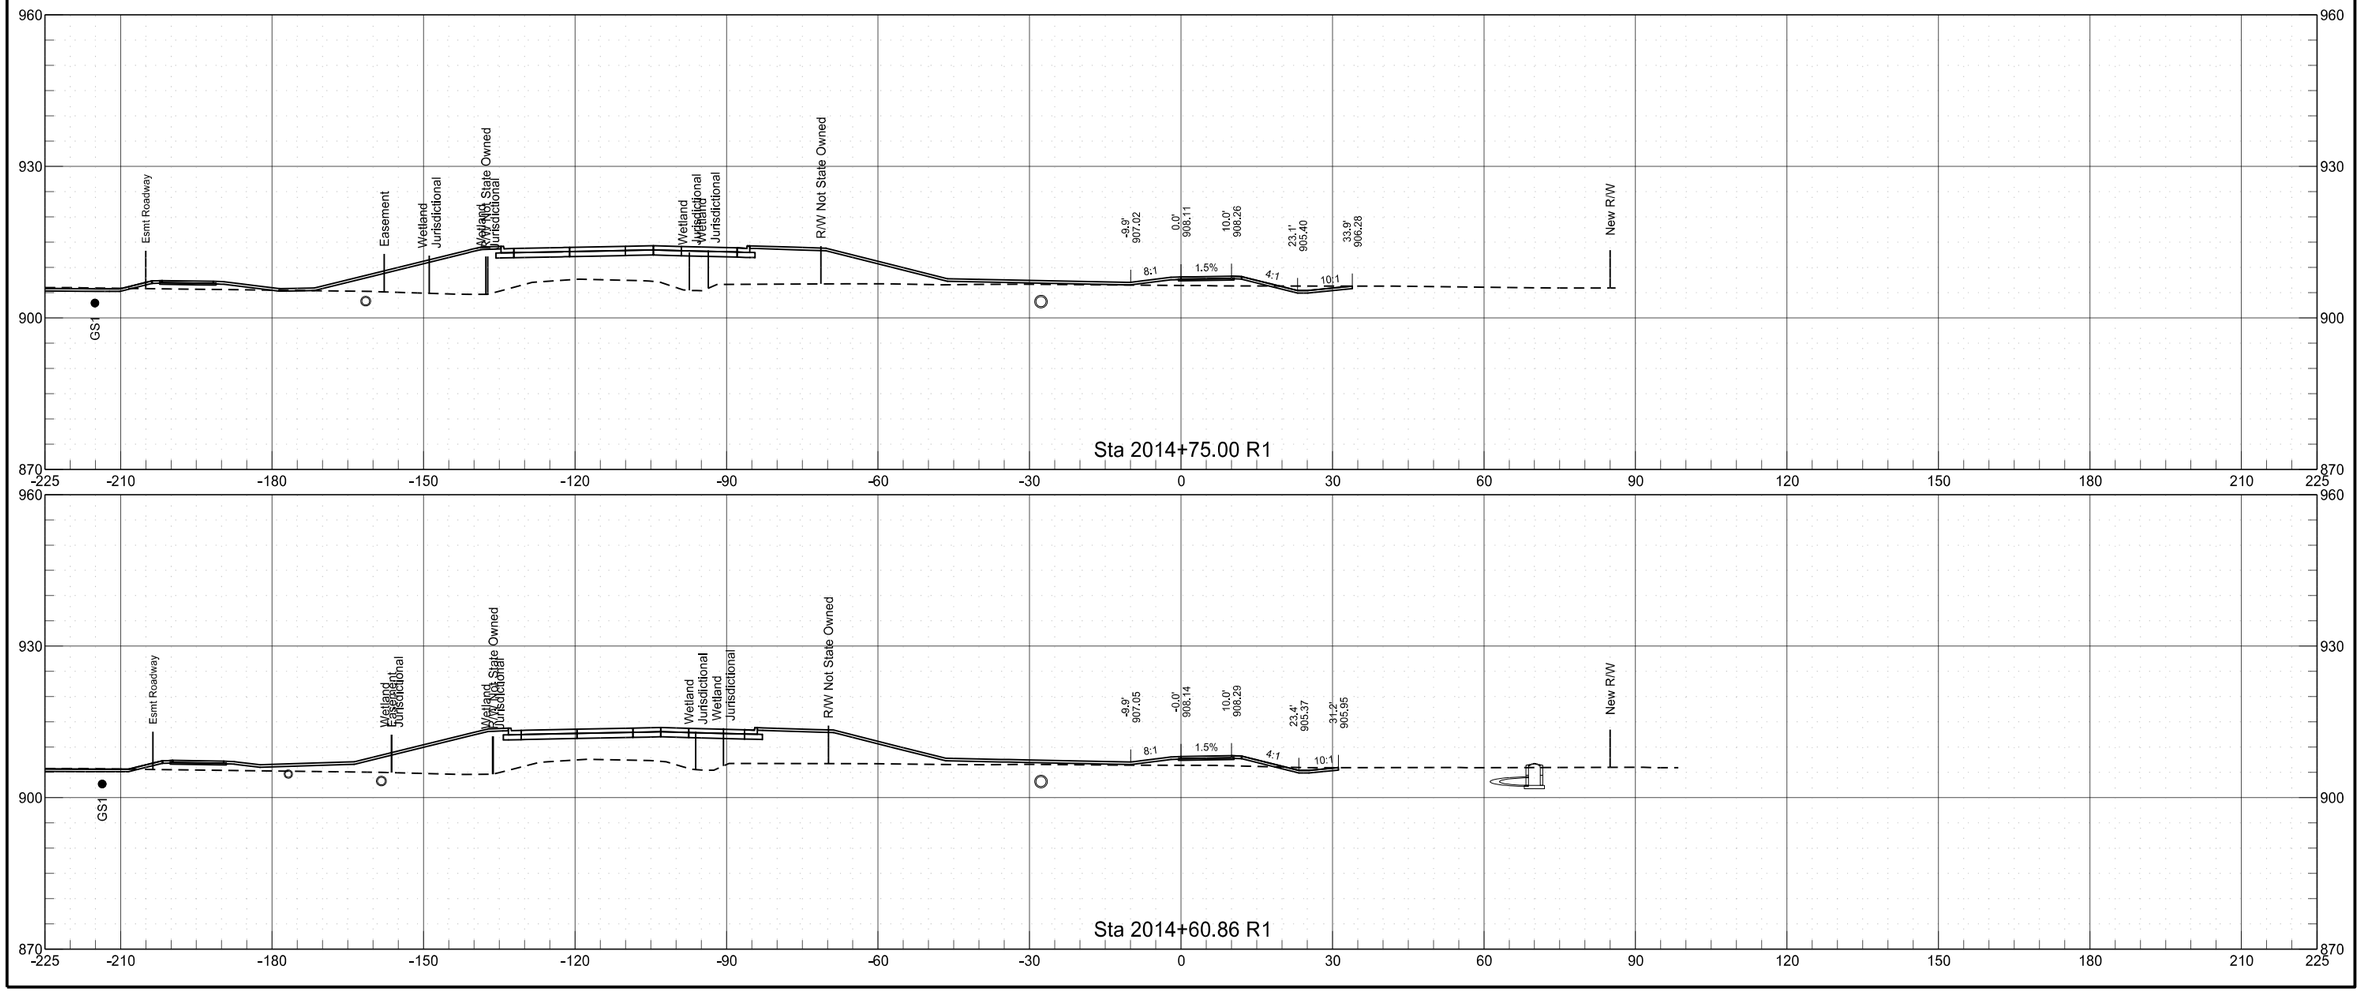


Shared Use Path (Right)
Chain PR_PATH_R

	STATE	PROJECT NO.	SECTION NO.	SHEET NO.
	ND	SU-8-984(153)156	200	169

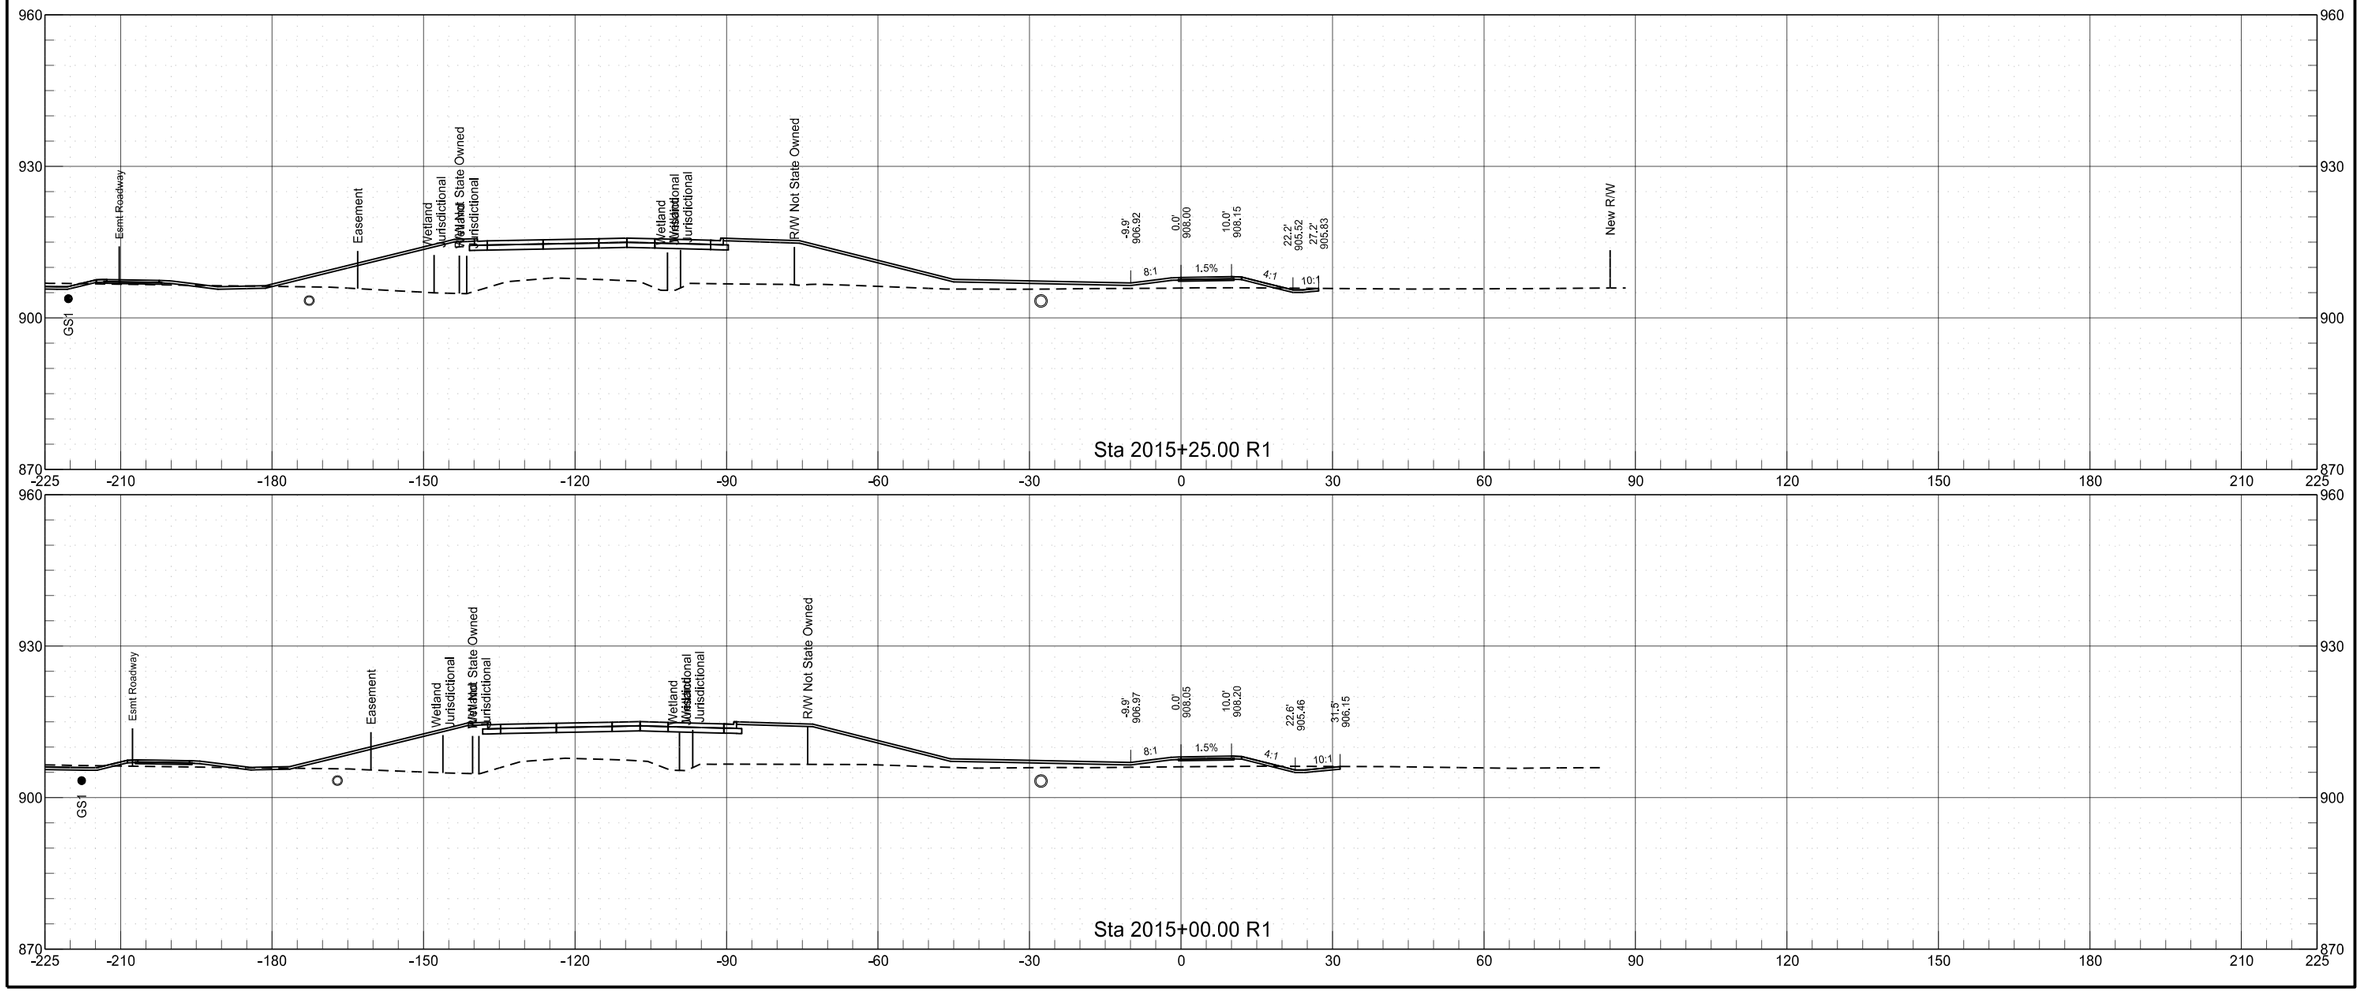


Shared Use Path (Right)
Chain PR_PATH_R

	STATE	PROJECT NO.	SECTION NO.	SHEET NO.
	ND	SU-8-984(153)156	200	170

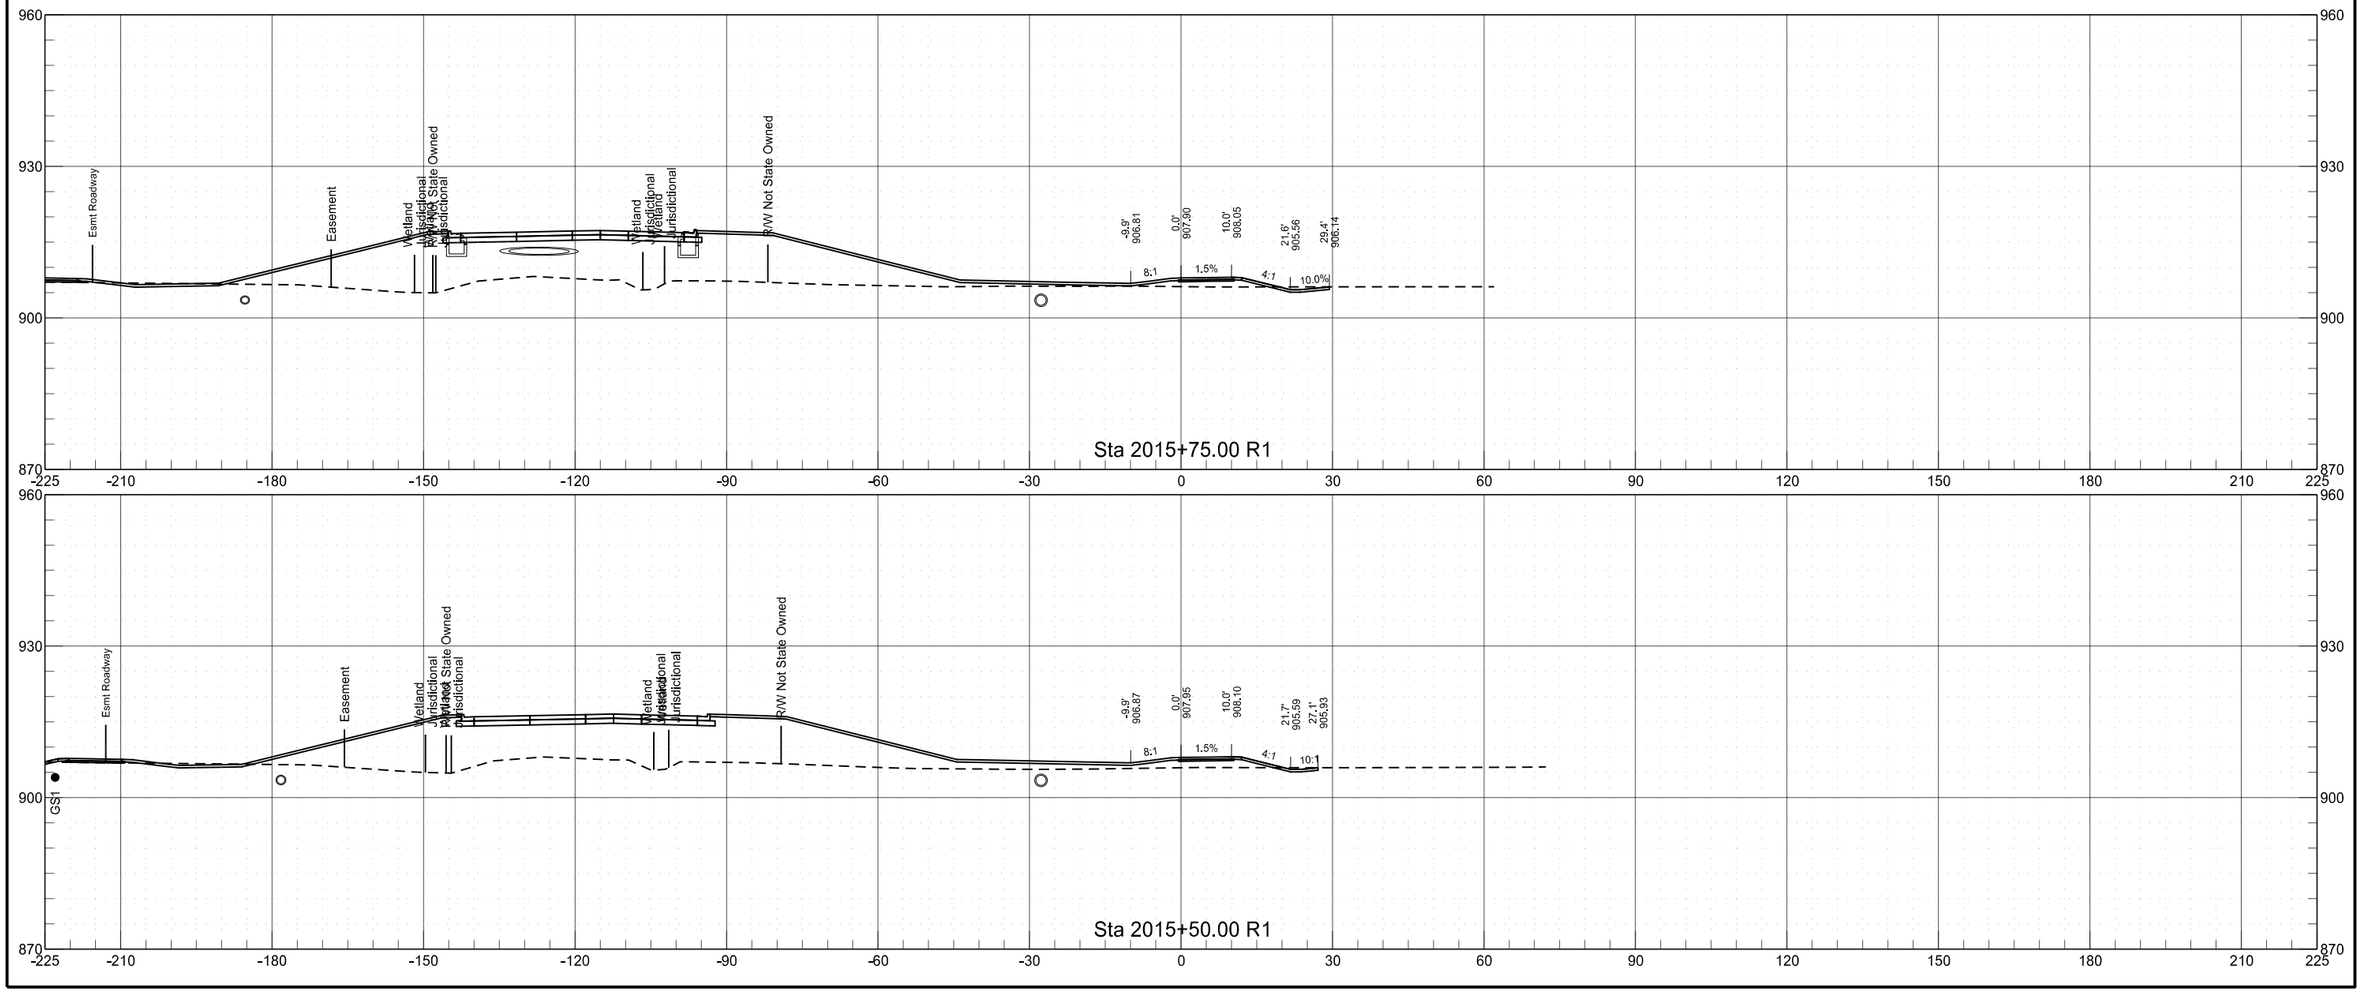


Shared Use Path (Right)
Chain PR_PATH_R

	STATE	PROJECT NO.	SECTION NO.	SHEET NO.
	ND	SU-8-984(153)156	200	171

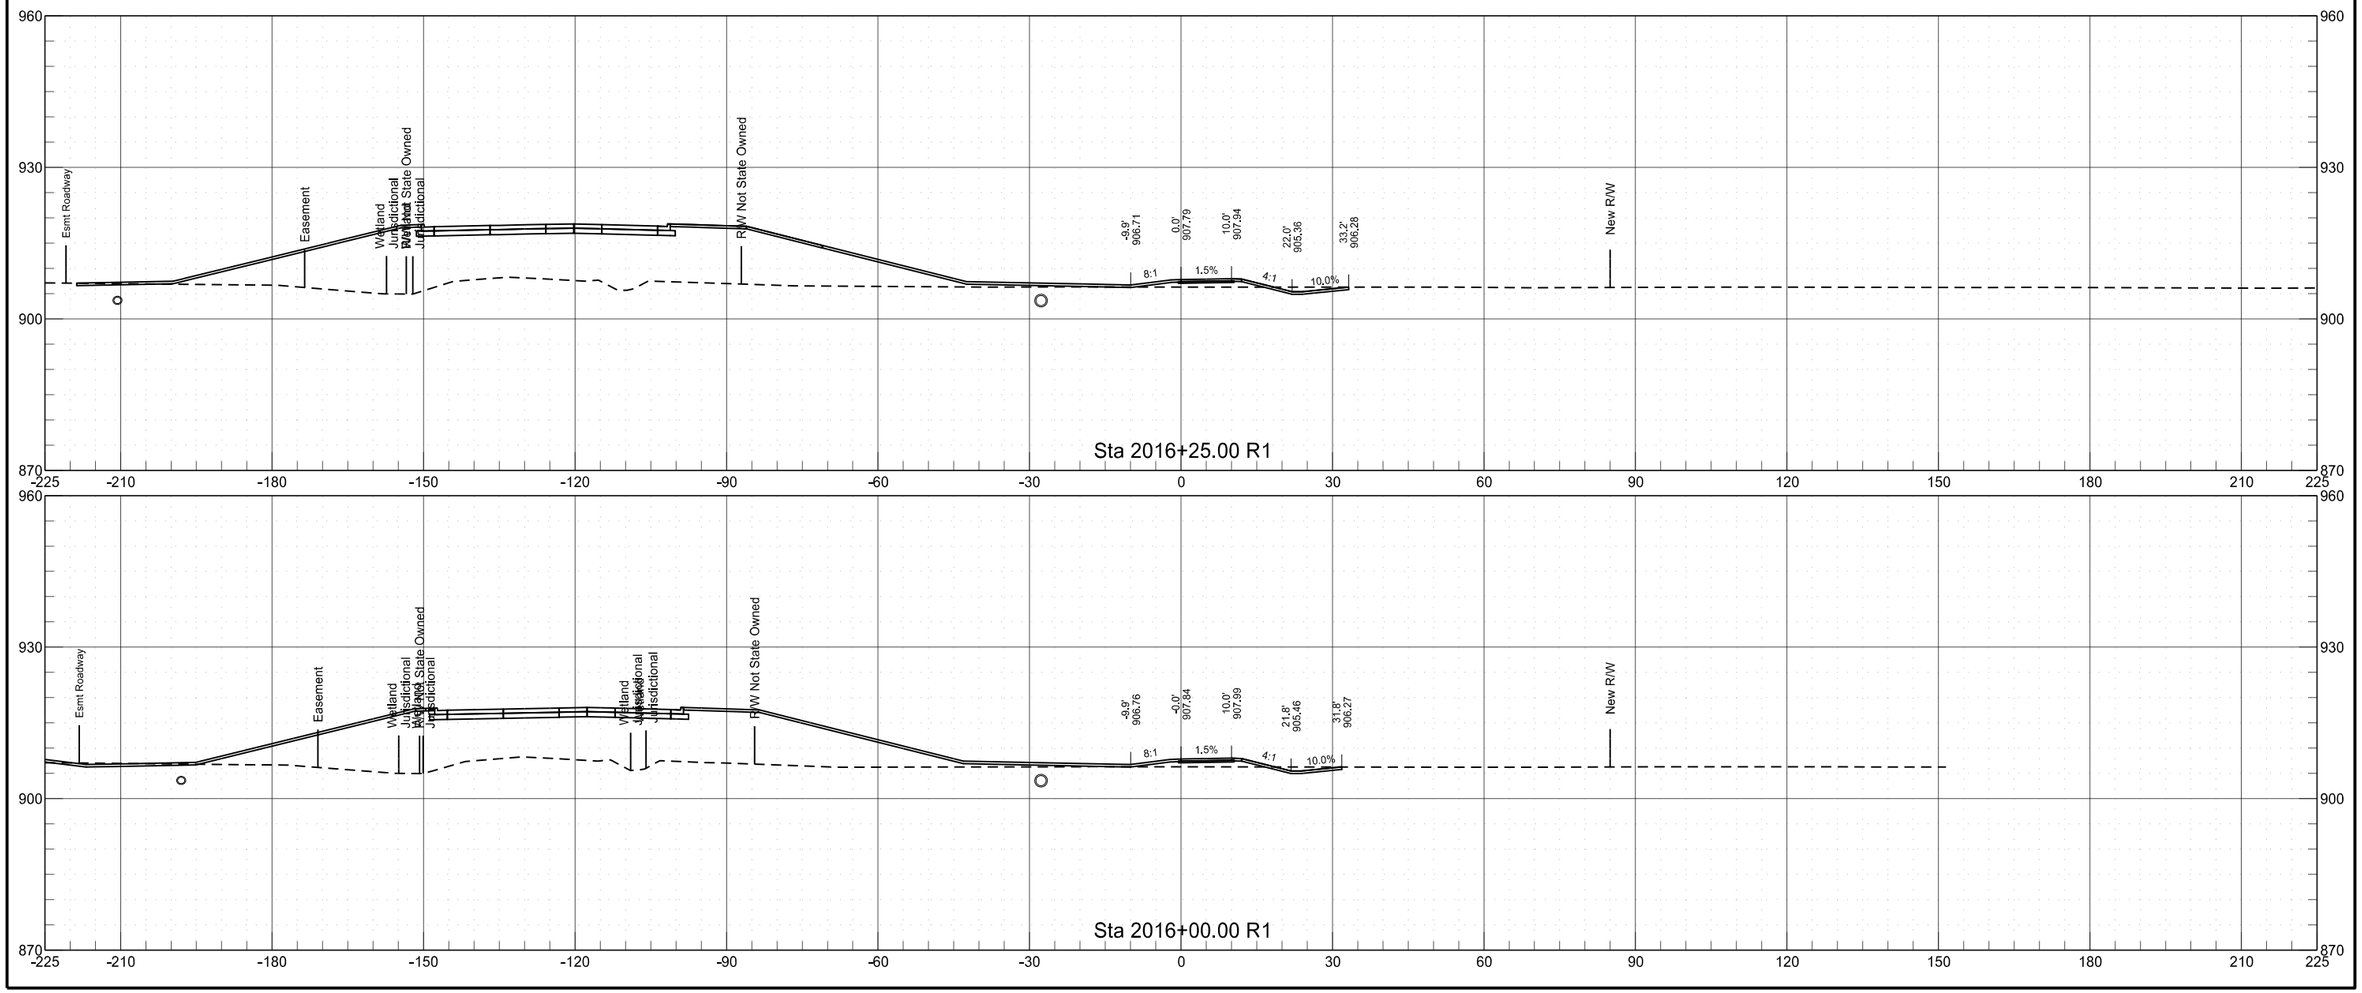


Shared Use Path (Right)
Chain PR_PATH_R

	STATE	PROJECT NO.	SECTION NO.	SHEET NO.
	ND	SU-8-984(153)156	200	172

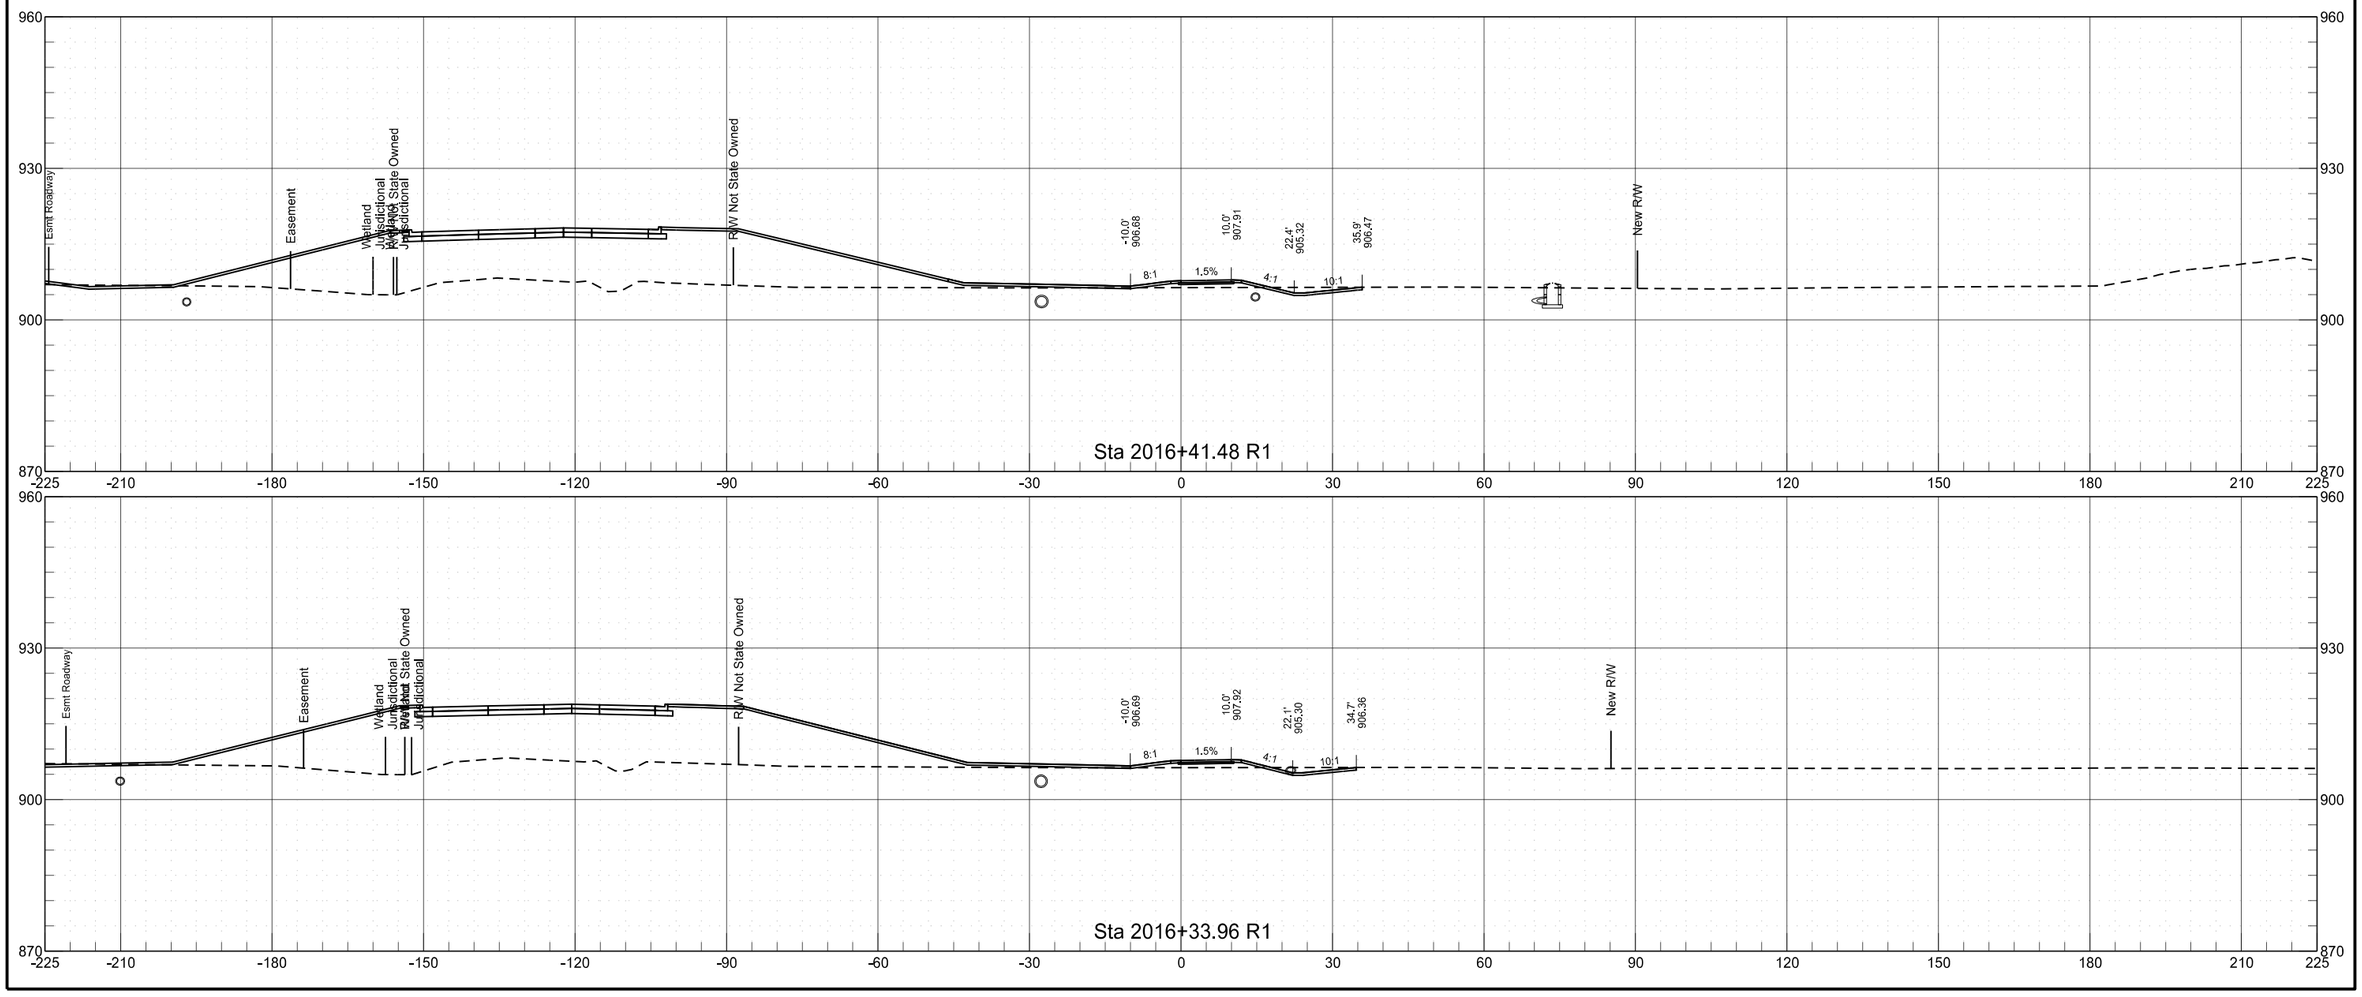


Shared Use Path (Right)
Chain PR_PATH_R

	STATE	PROJECT NO.	SECTION NO.	SHEET NO.
	ND	SU-8-984(153)156	200	173

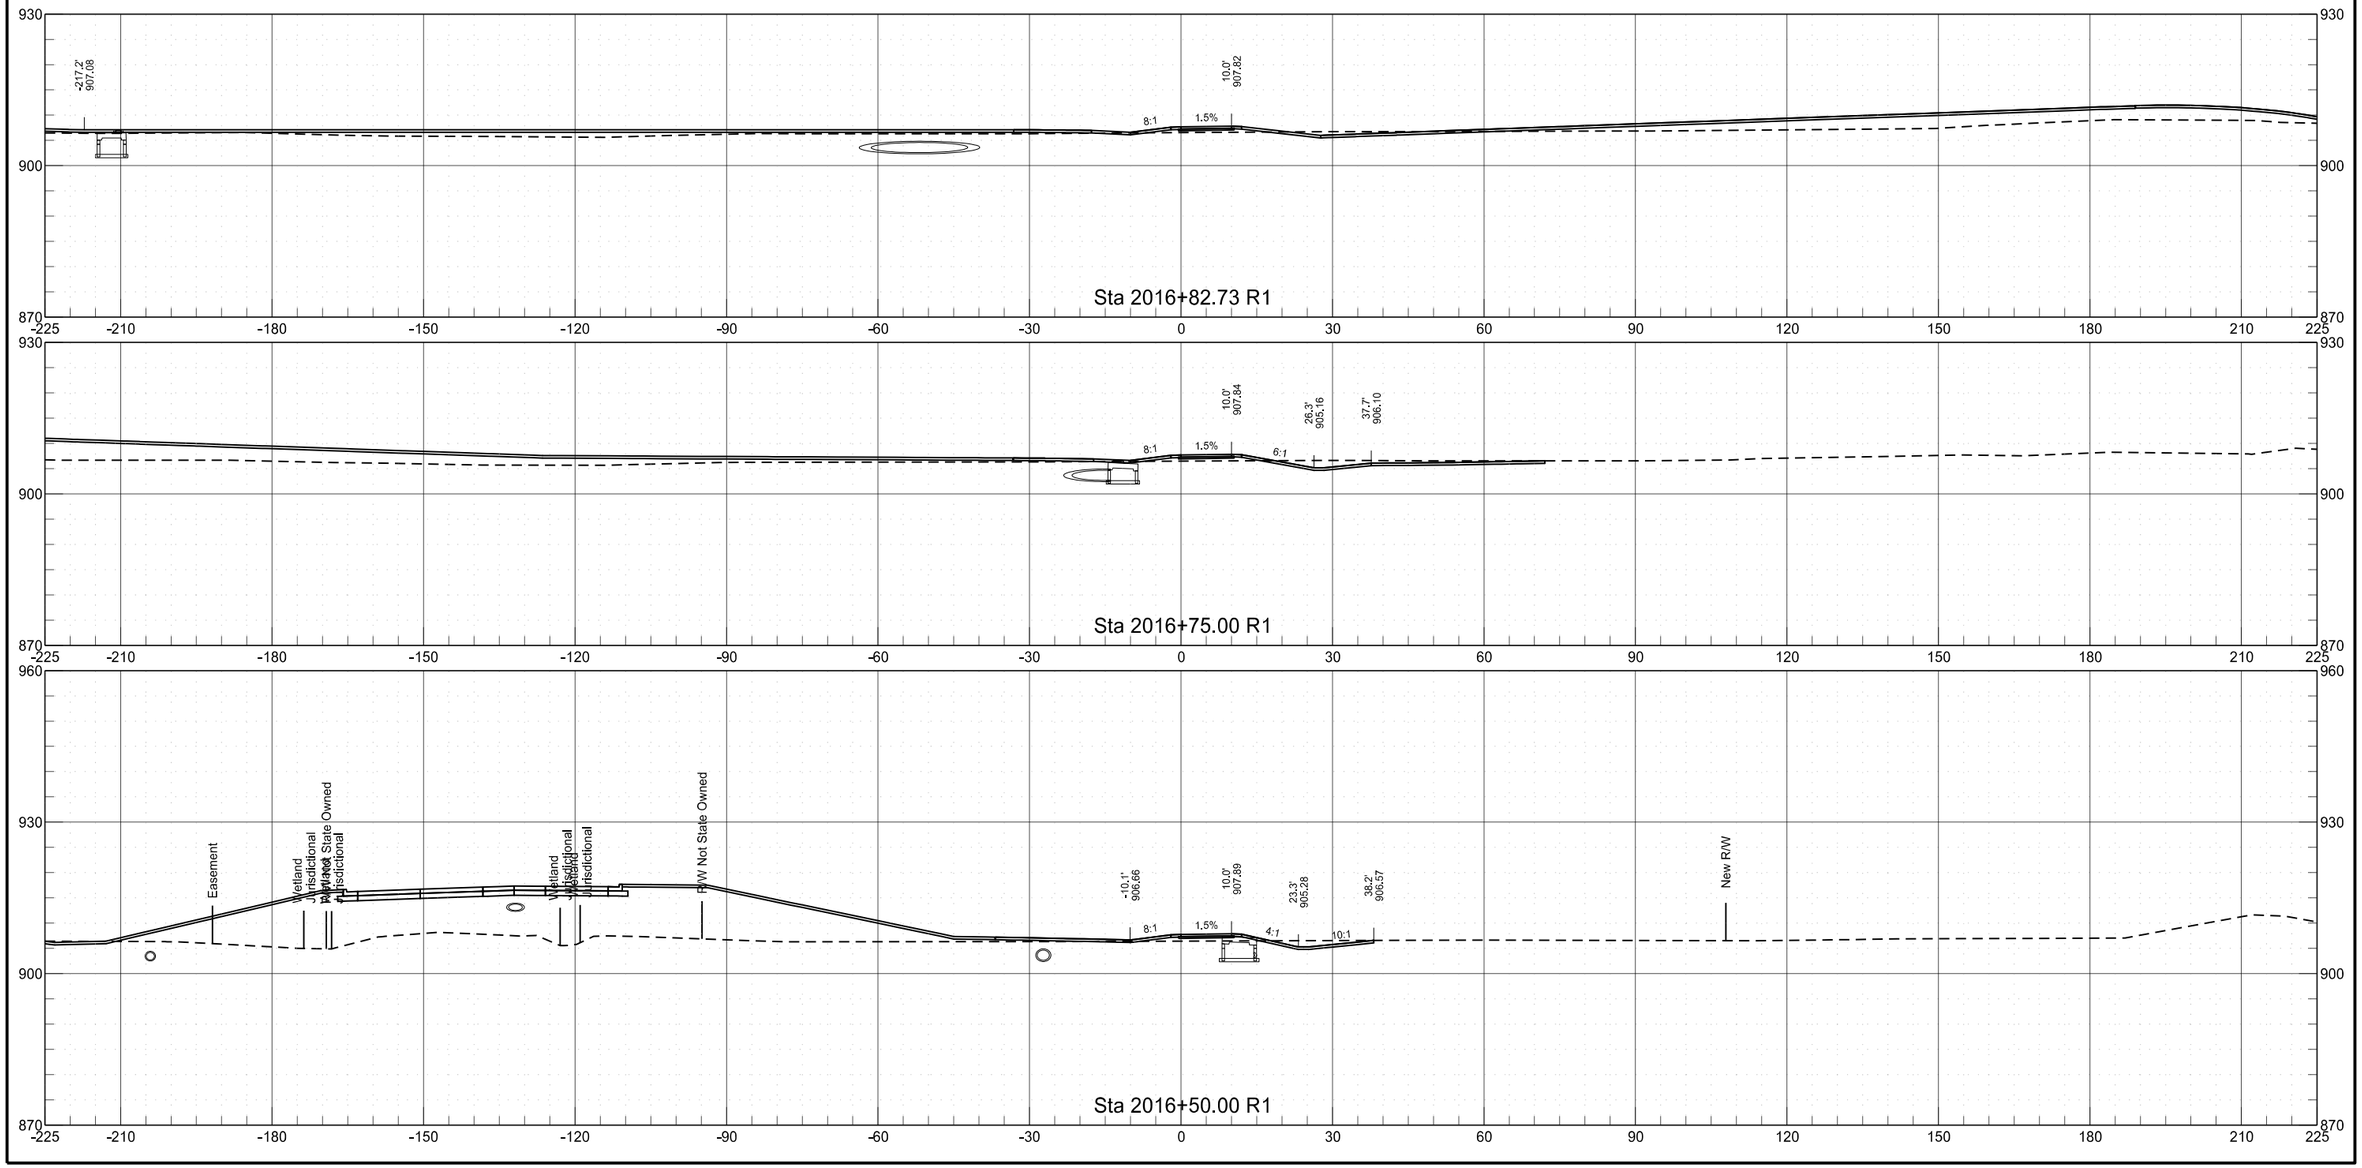

Shared Use Path (Right)
Chain PR_PATH_R

	STATE	PROJECT NO.	SECTION NO.	SHEET NO.
	ND	SU-8-984(153)156	200	174

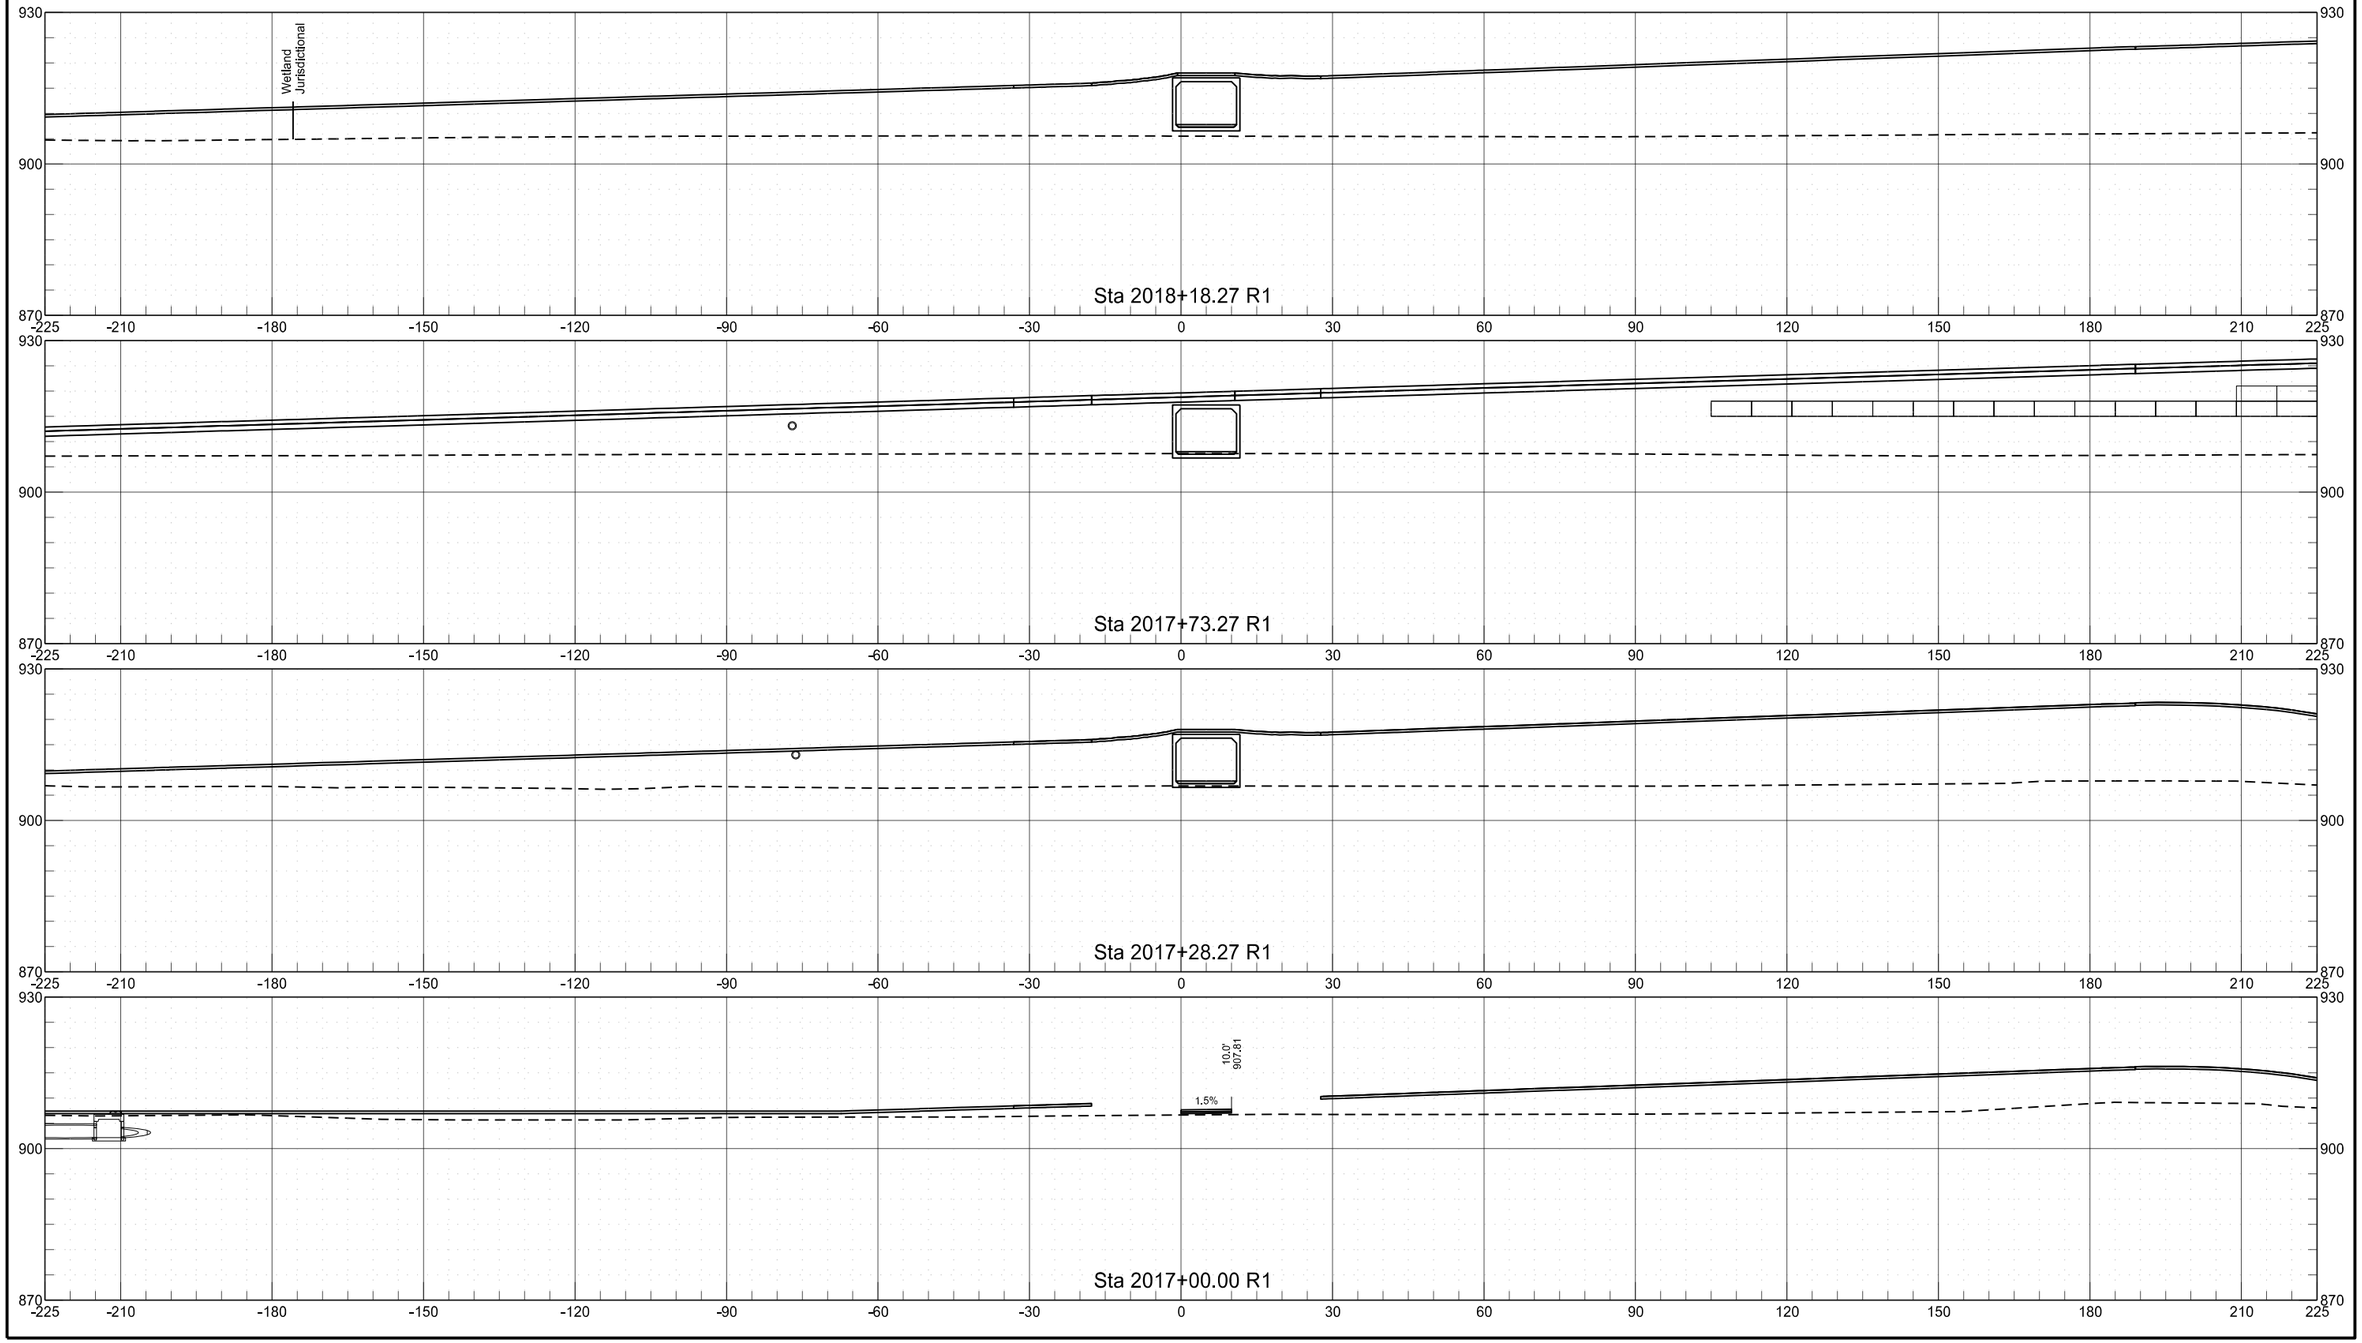

Shared Use Path (Right)
Chain PR_PATH_R

	STATE	PROJECT NO.	SECTION NO.	SHEET NO.
	ND	SU-8-984(153)156	200	175

