Interstate 29
Northbound Reconstruction Cross Sections

	STATE	PROJECT NO.	SECTION NO.	SHEET NO.
	ND	IM-8-029(135)088	200	1

Interstate 29
Northbound Reconstruction Cross Sections

	STATE	PROJECT NO.	SECTION NO.	SHEET NO.
	ND	IM-8-029(135)088	200	2

Interstate 29
Northbound Reconstruction Cross Sections

	STATE	PROJECT NO.	SECTION NO.	SHEET NO.
	ND	IM-8-029(135)088	200	3

Interstate 29
Northbound Reconstruction Cross Sections


	STATE	PROJECT NO.	SECTION NO.	SHEET NO.
	ND	IM-8-029(135)088	200	4

Interstate 29
Northbound Reconstruction Cross Sections

	STATE	PROJECT NO.	SECTION NO.	SHEET NO.
	ND	IM-8-029(135)088	200	5


Interstate 29
Northbound Reconstruction Cross Sections

	STATE	PROJECT NO.	SECTION NO.	SHEET NO.
	ND	IM-8-029(135)088	200	6

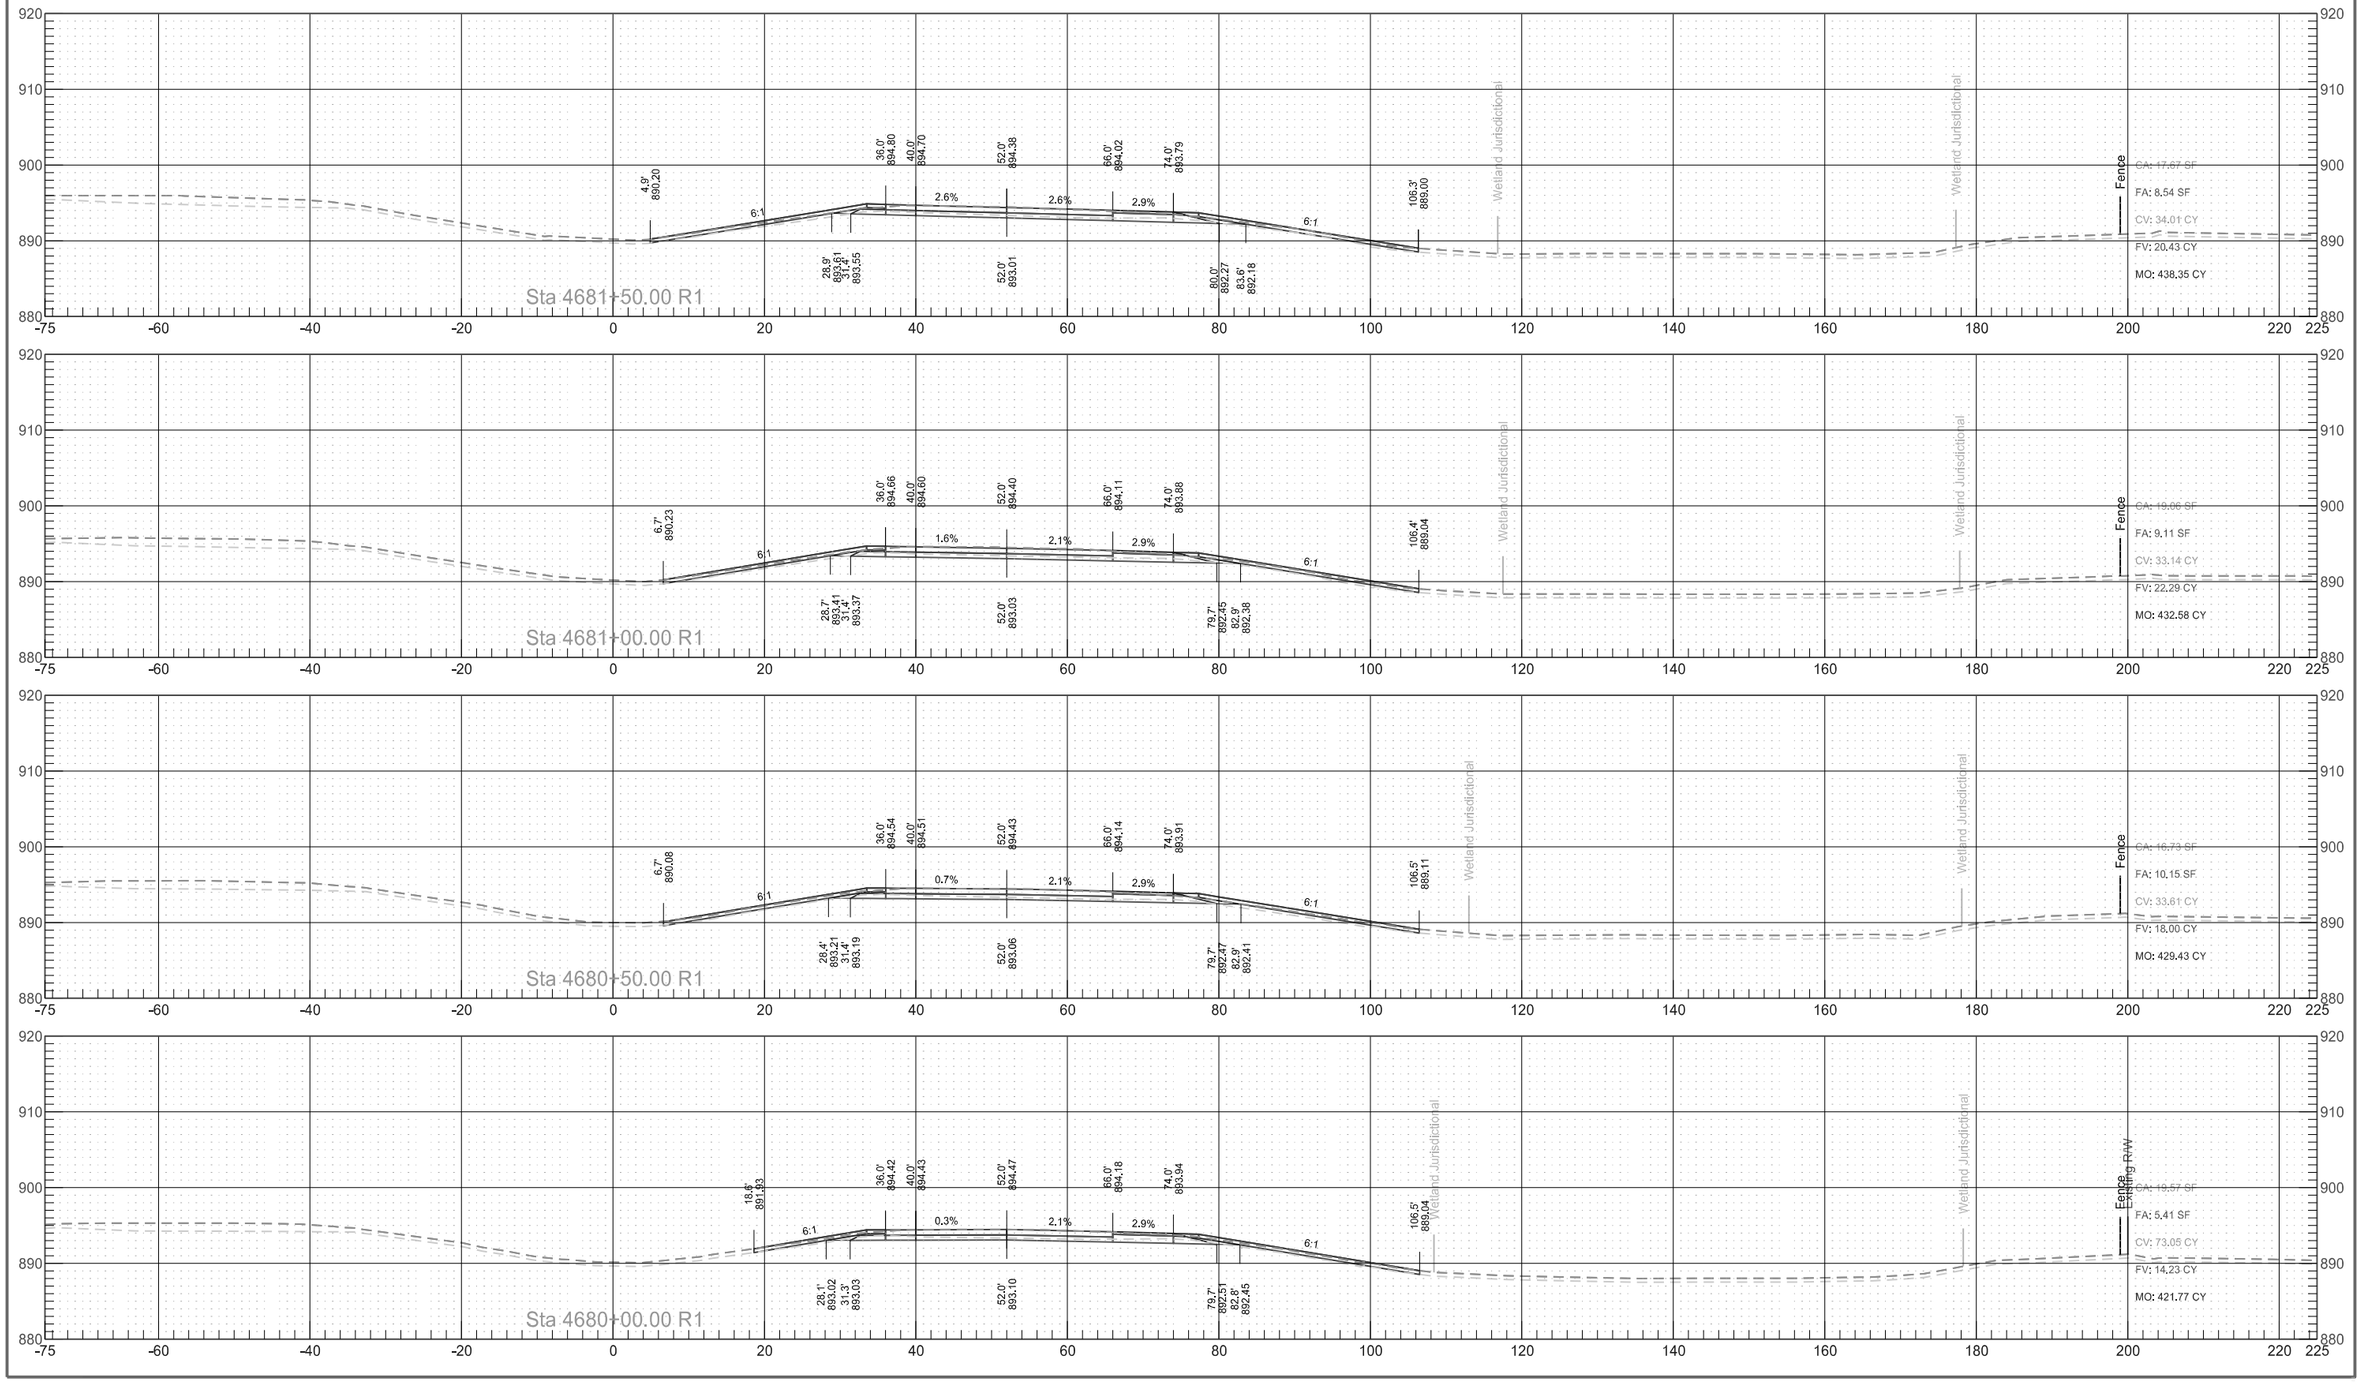

Interstate 29
Northbound Reconstruction Cross Sections

	STATE	PROJECT NO.	SECTION NO.	SHEET NO.
	ND	IM-8-029(135)088	200	7

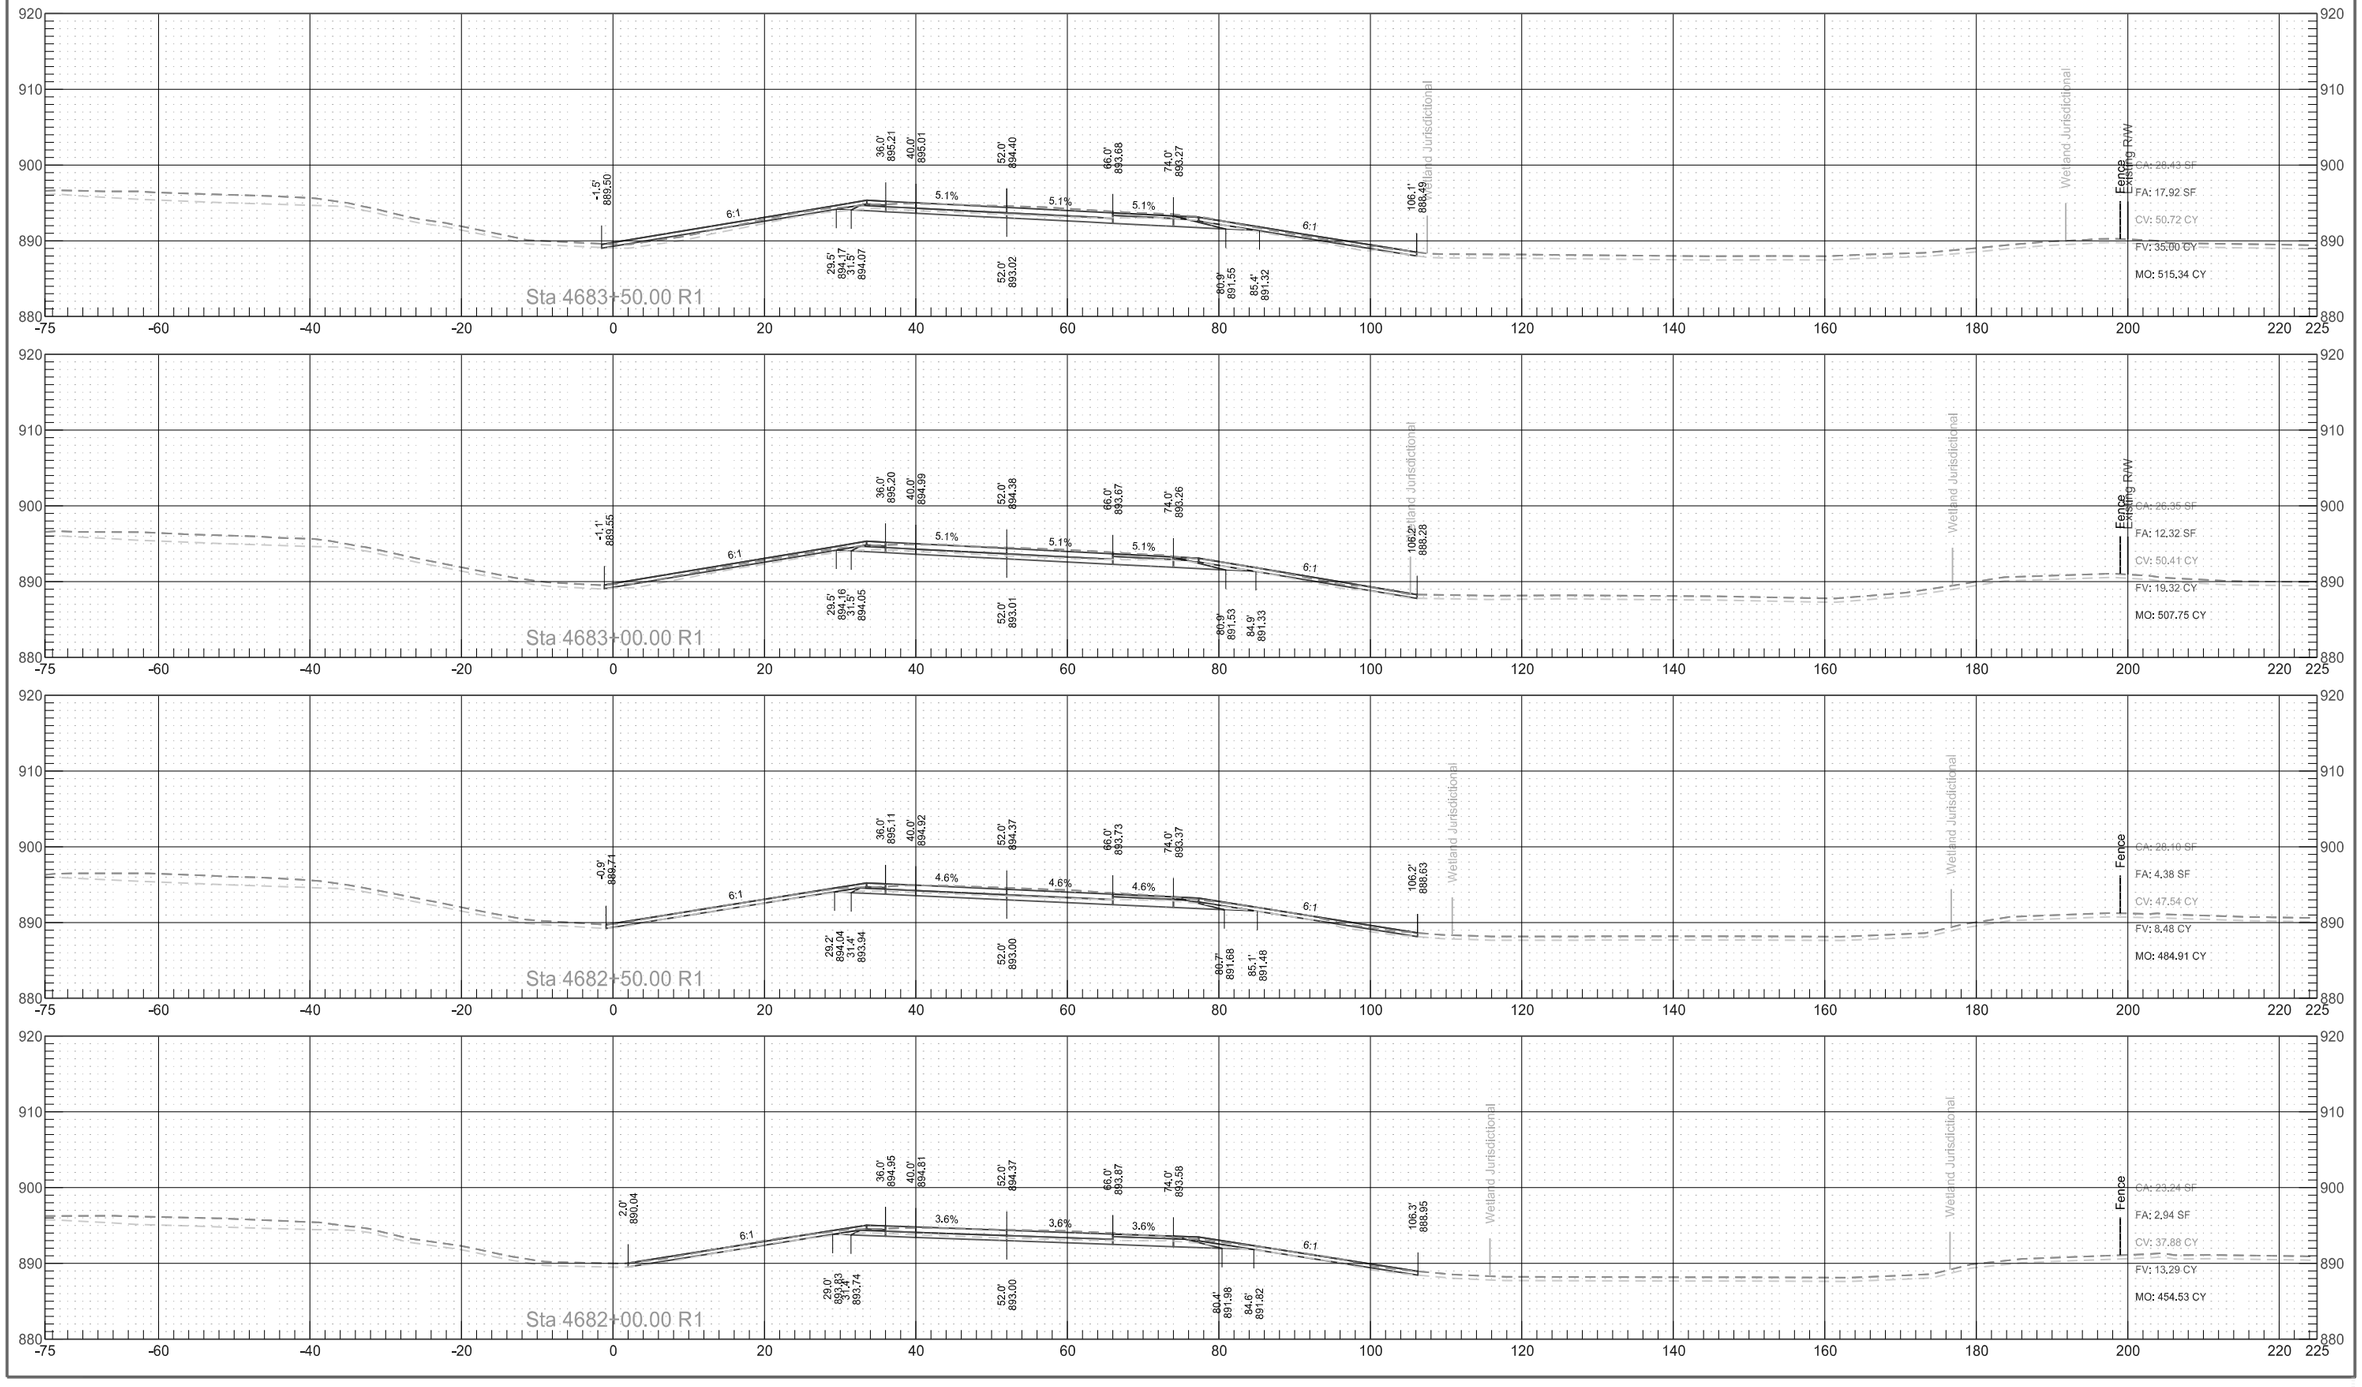

Interstate 29
Northbound Reconstruction Cross Sections

	STATE	PROJECT NO.	SECTION NO.	SHEET NO.
	ND	IM-8-029(135)088	200	8

Interstate 29
Northbound Reconstruction Cross Sections

	STATE	PROJECT NO.	SECTION NO.	SHEET NO.
	ND	IM-8-029(135)088	200	9

Interstate 29
Northbound Reconstruction Cross Sections

	STATE	PROJECT NO.	SECTION NO.	SHEET NO.
	ND	IM-8-029(135)088	200	10

Interstate 29
Northbound Reconstruction Cross Sections


	STATE	PROJECT NO.	SECTION NO.	SHEET NO.
	ND	IM-8-029(135)088	200	11

Interstate 29
Northbound Reconstruction Cross Sections

	STATE	PROJECT NO.	SECTION NO.	SHEET NO.
	ND	IM-8-029(135)088	200	12

Interstate 29
Northbound Reconstruction Cross Sections

	STATE	PROJECT NO.	SECTION NO.	SHEET NO.
	ND	IM-8-029(135)088	200	13

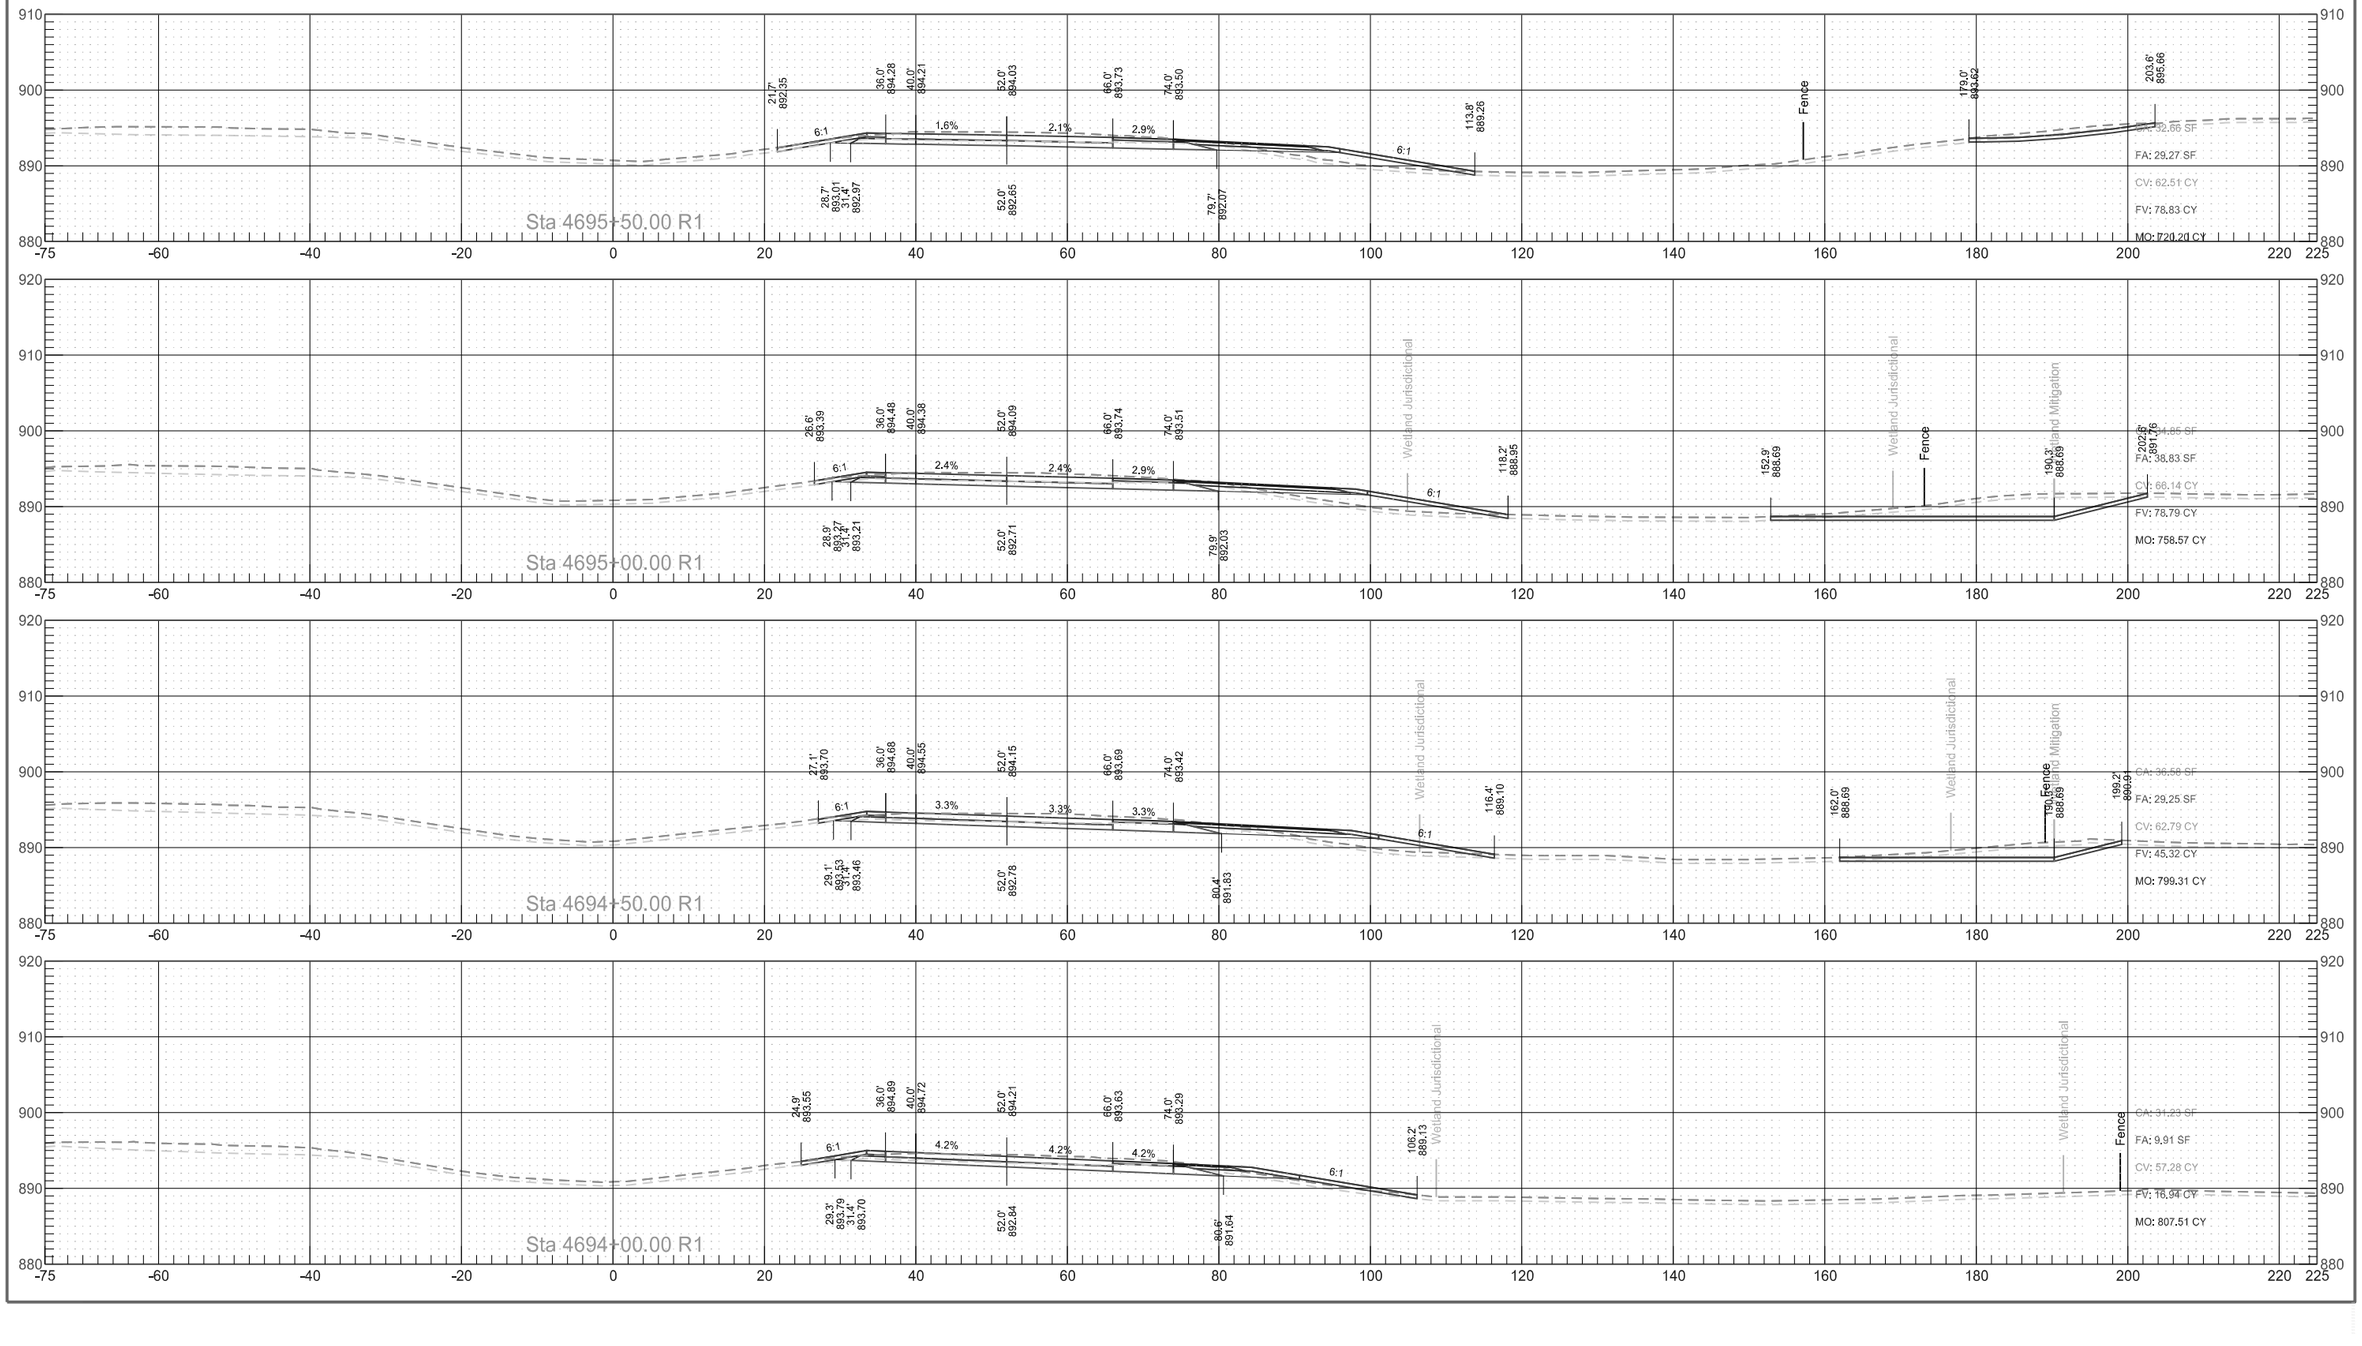


Interstate 29
Northbound Reconstruction Cross Sections

	STATE	PROJECT NO.	SECTION NO.	SHEET NO.
	ND	IM-8-029(135)088	200	14


Interstate 29
Northbound Reconstruction Cross Sections

	STATE	PROJECT NO.	SECTION NO.	SHEET NO.
	ND	IM-8-029(135)088	200	15

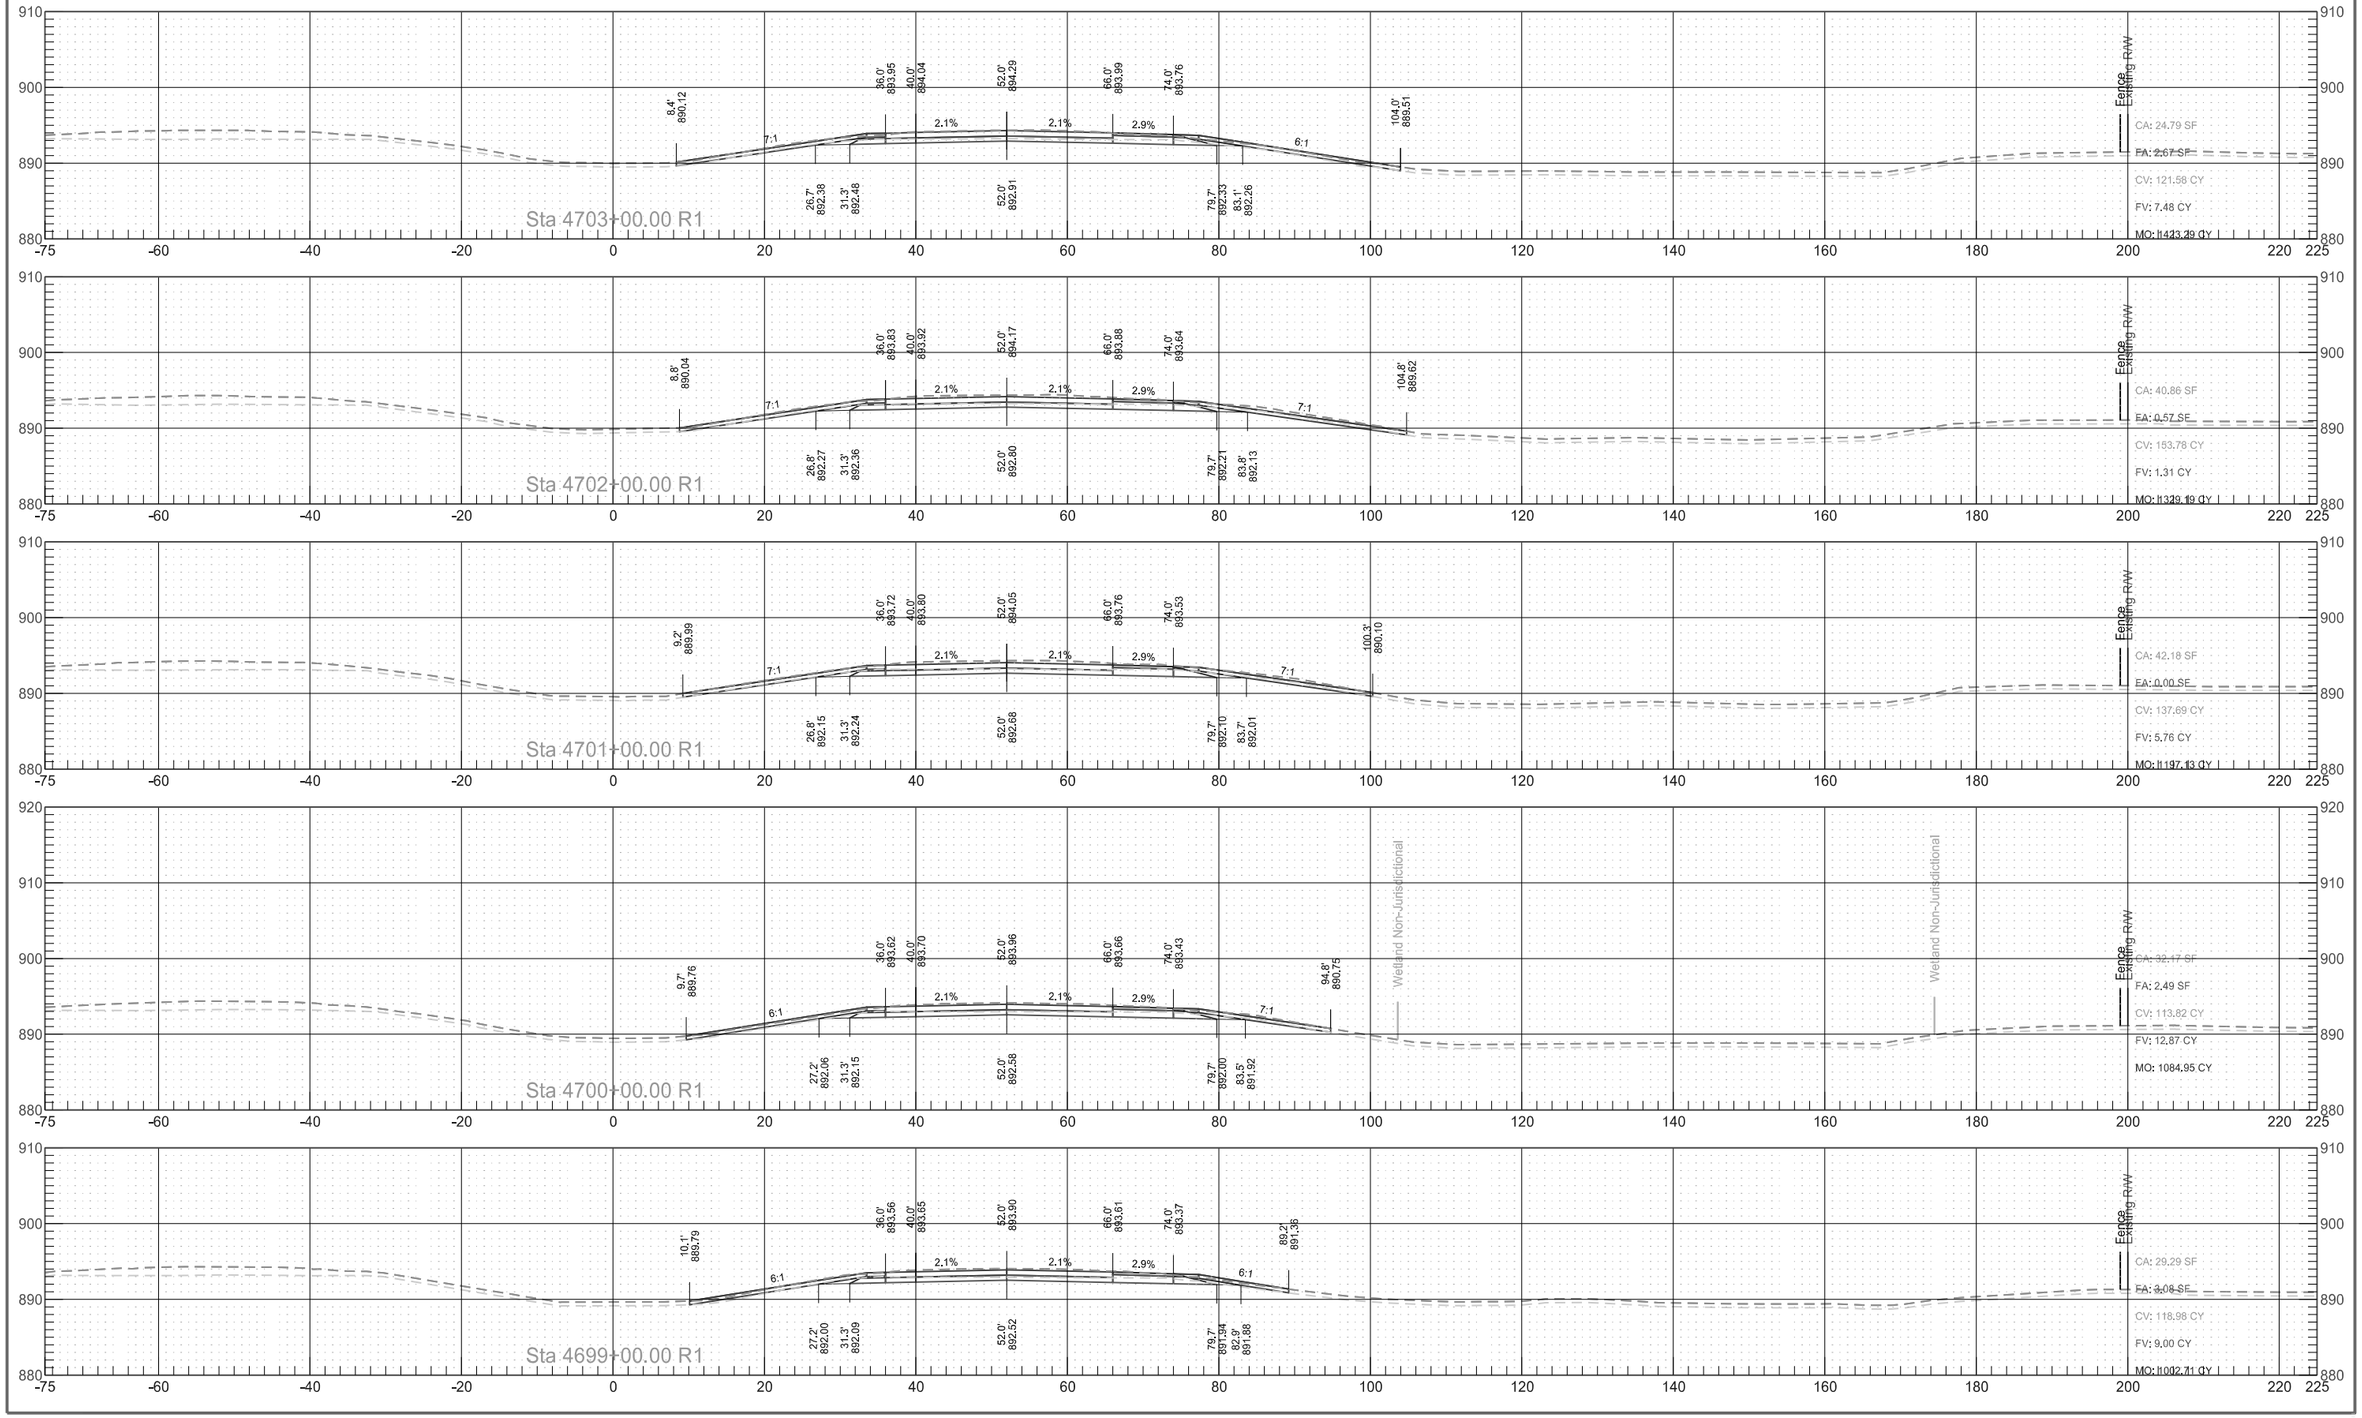

Interstate 29
Northbound Reconstruction Cross Sections

	STATE	PROJECT NO.	SECTION NO.	SHEET NO.
	ND	IM-8-029(135)088	200	16

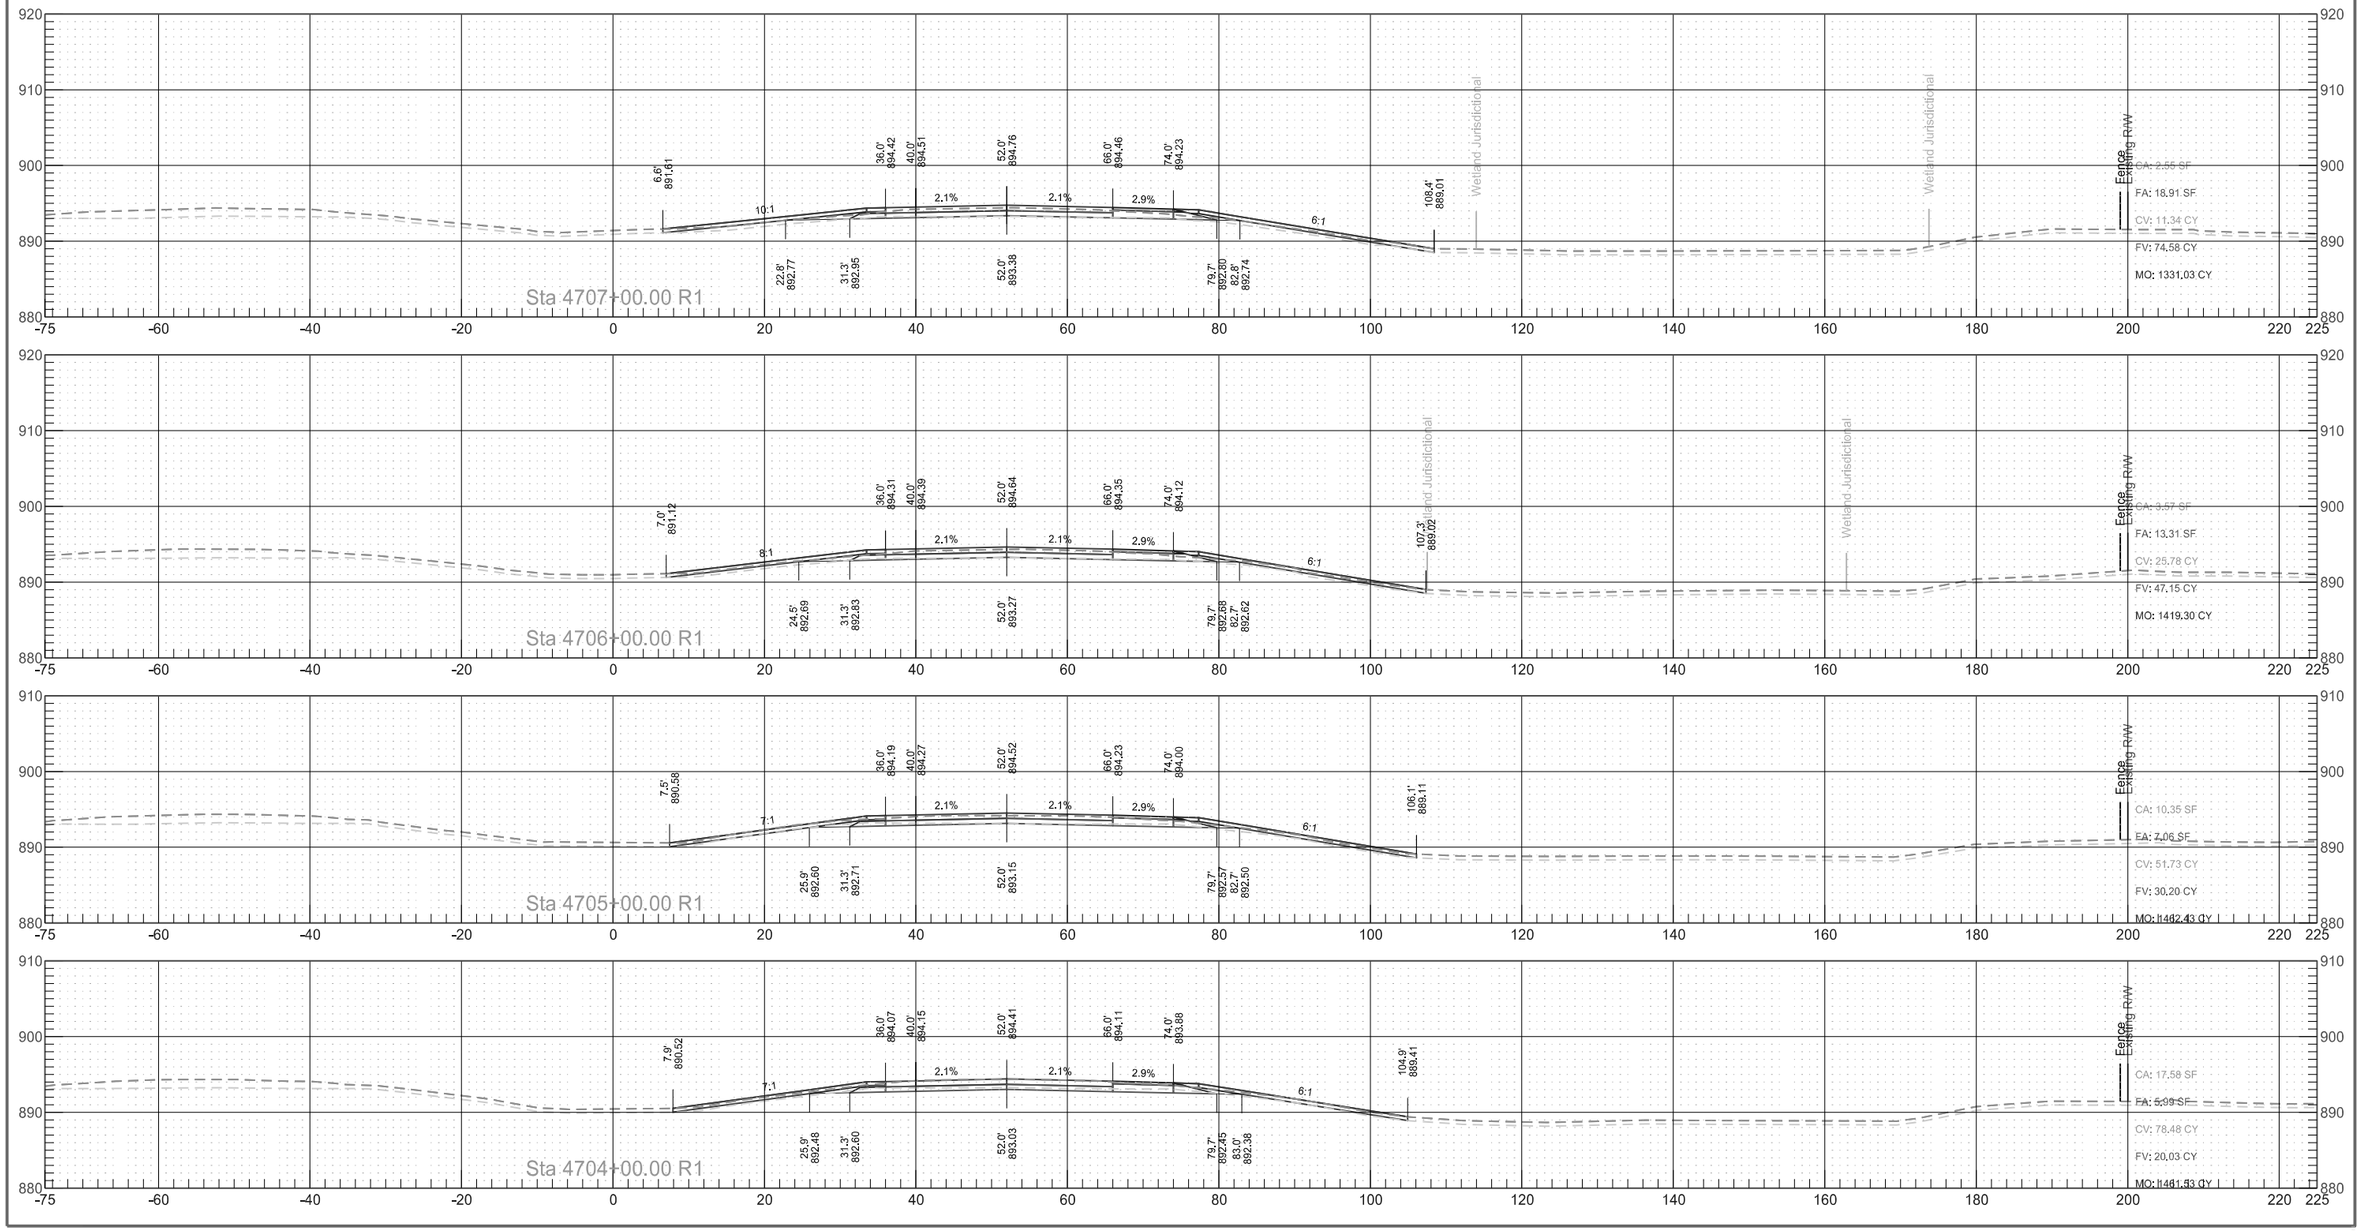


Interstate 29
Northbound Reconstruction Cross Sections

	STATE	PROJECT NO.	SECTION NO.	SHEET NO.
	ND	IM-8-029(135)088	200	17

Interstate 29
Northbound Reconstruction Cross Sections

	STATE	PROJECT NO.	SECTION NO.	SHEET NO.
	ND	IM-8-029(135)088	200	18

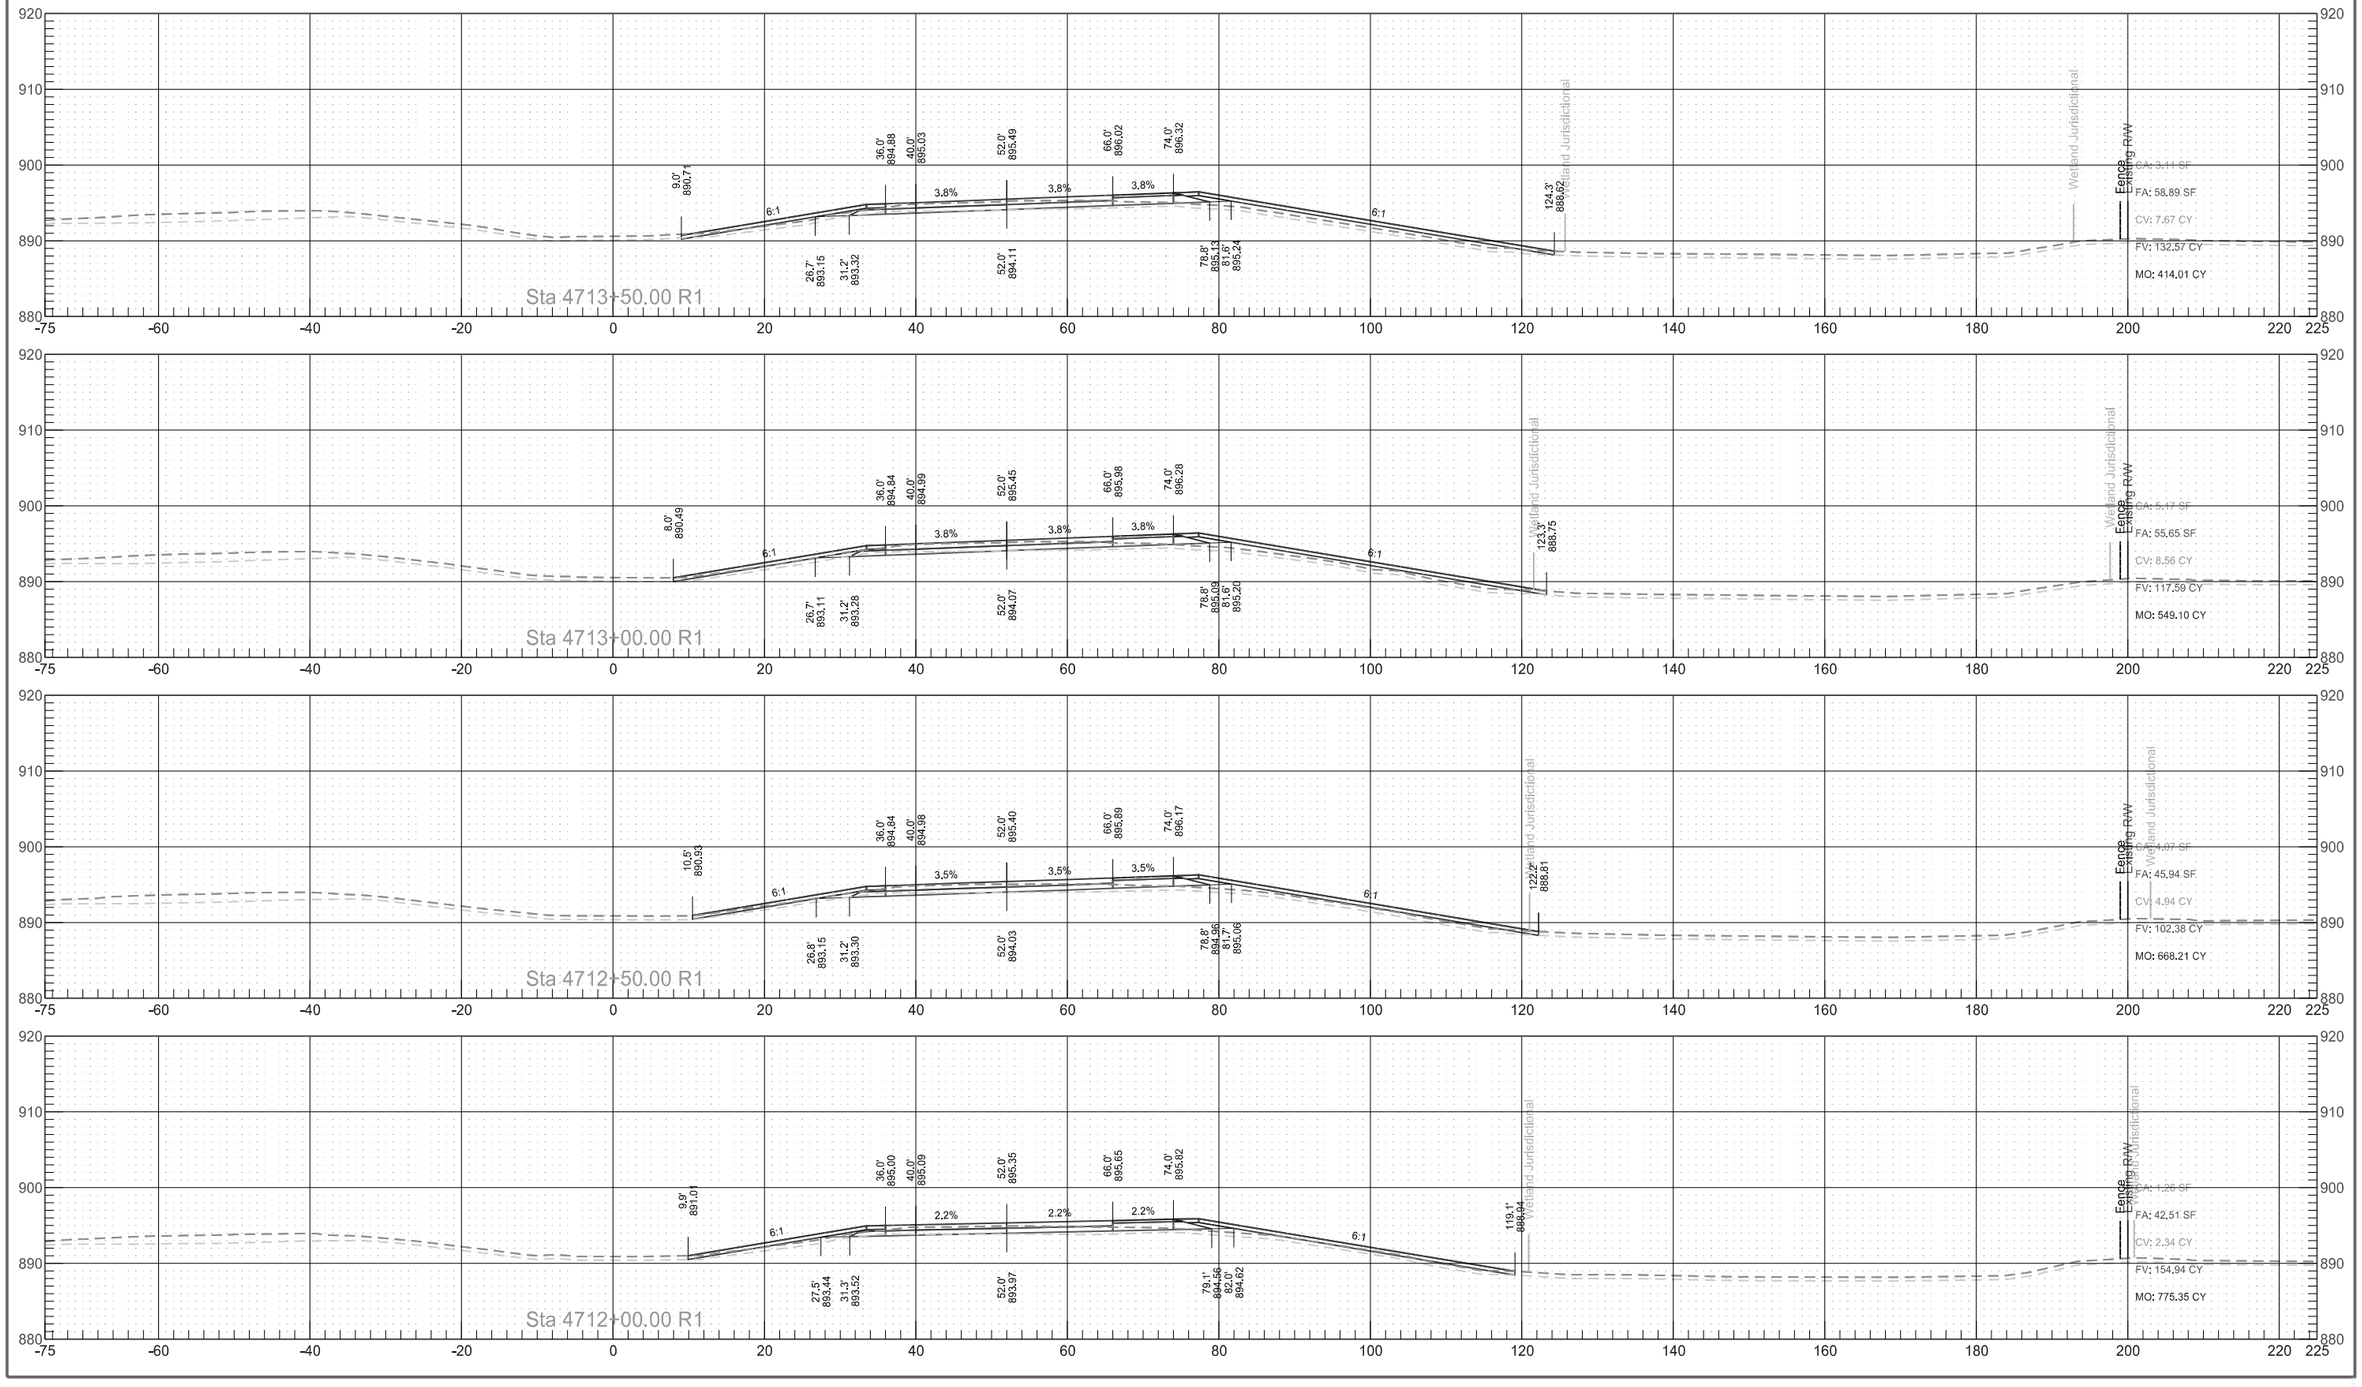

Interstate 29
Northbound Reconstruction Cross Sections

	STATE	PROJECT NO.	SECTION NO.	SHEET NO.
	ND	IM-8-029(135)088	200	19

Interstate 29
Northbound Reconstruction Cross Sections


	STATE	PROJECT NO.	SECTION NO.	SHEET NO.
	ND	IM-8-029(135)088	200	20

Interstate 29
Northbound Reconstruction Cross Sections

	STATE	PROJECT NO.	SECTION NO.	SHEET NO.
	ND	IM-8-029(135)088	200	21


Interstate 29
Northbound Reconstruction Cross Sections

	STATE	PROJECT NO.	SECTION NO.	SHEET NO.
	ND	IM-8-029(135)088	200	22

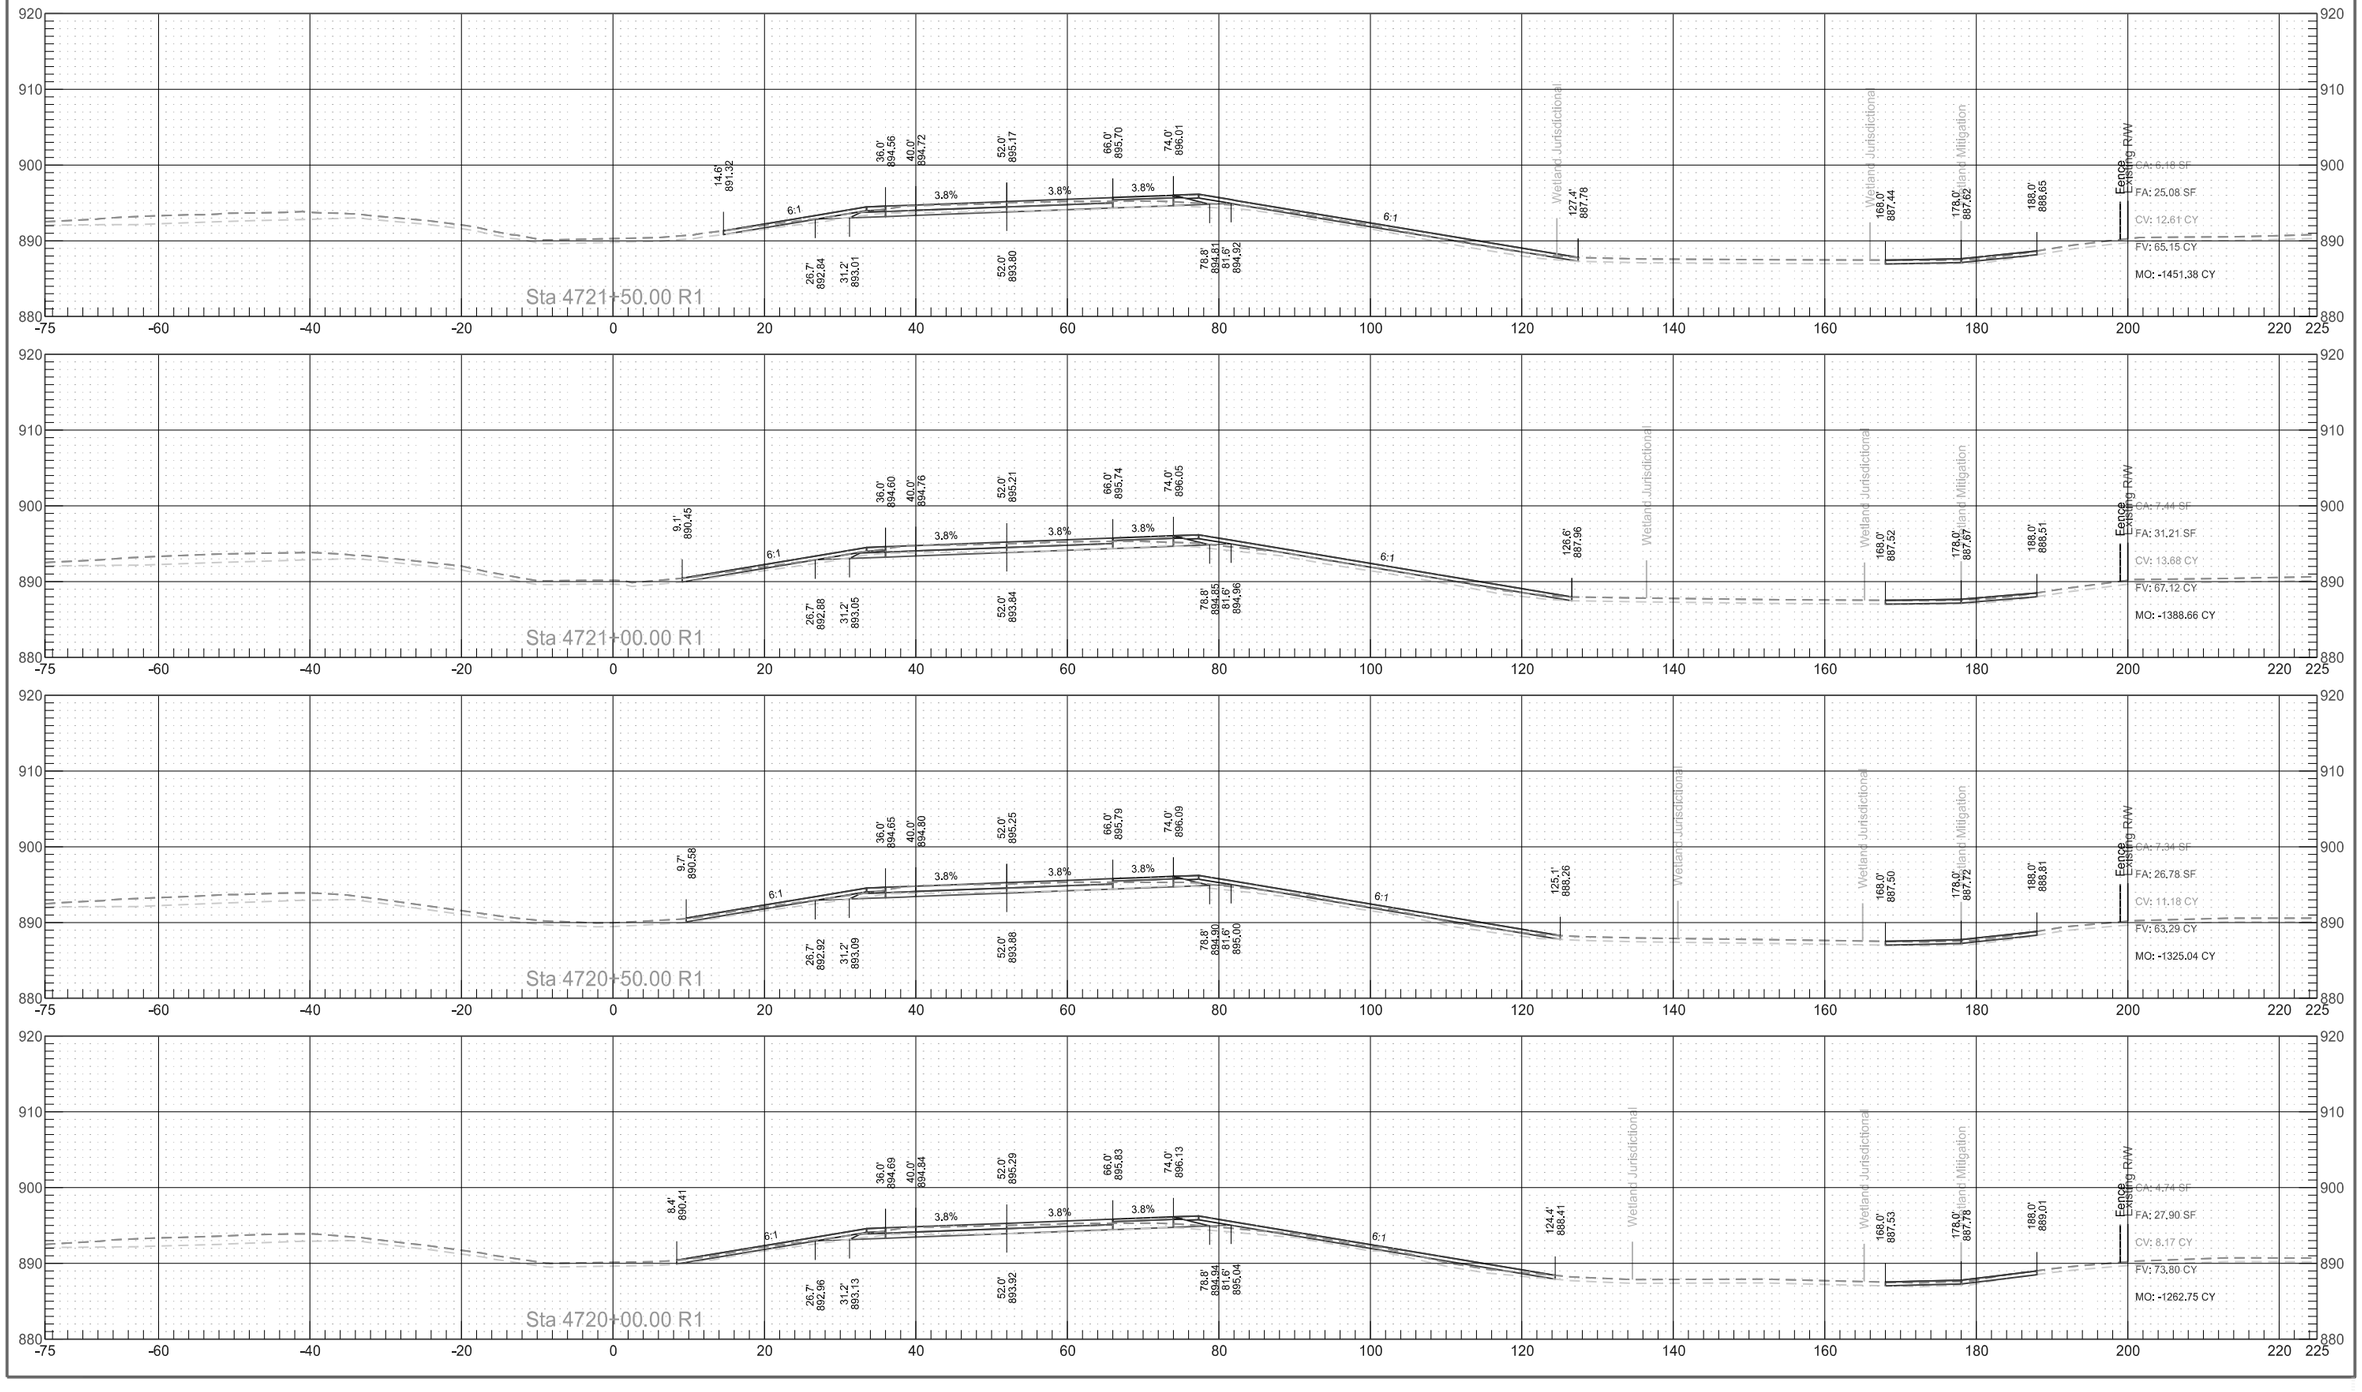

Interstate 29
Northbound Reconstruction Cross Sections

	STATE	PROJECT NO.	SECTION NO.	SHEET NO.
	ND	IM-8-029(135)088	200	23

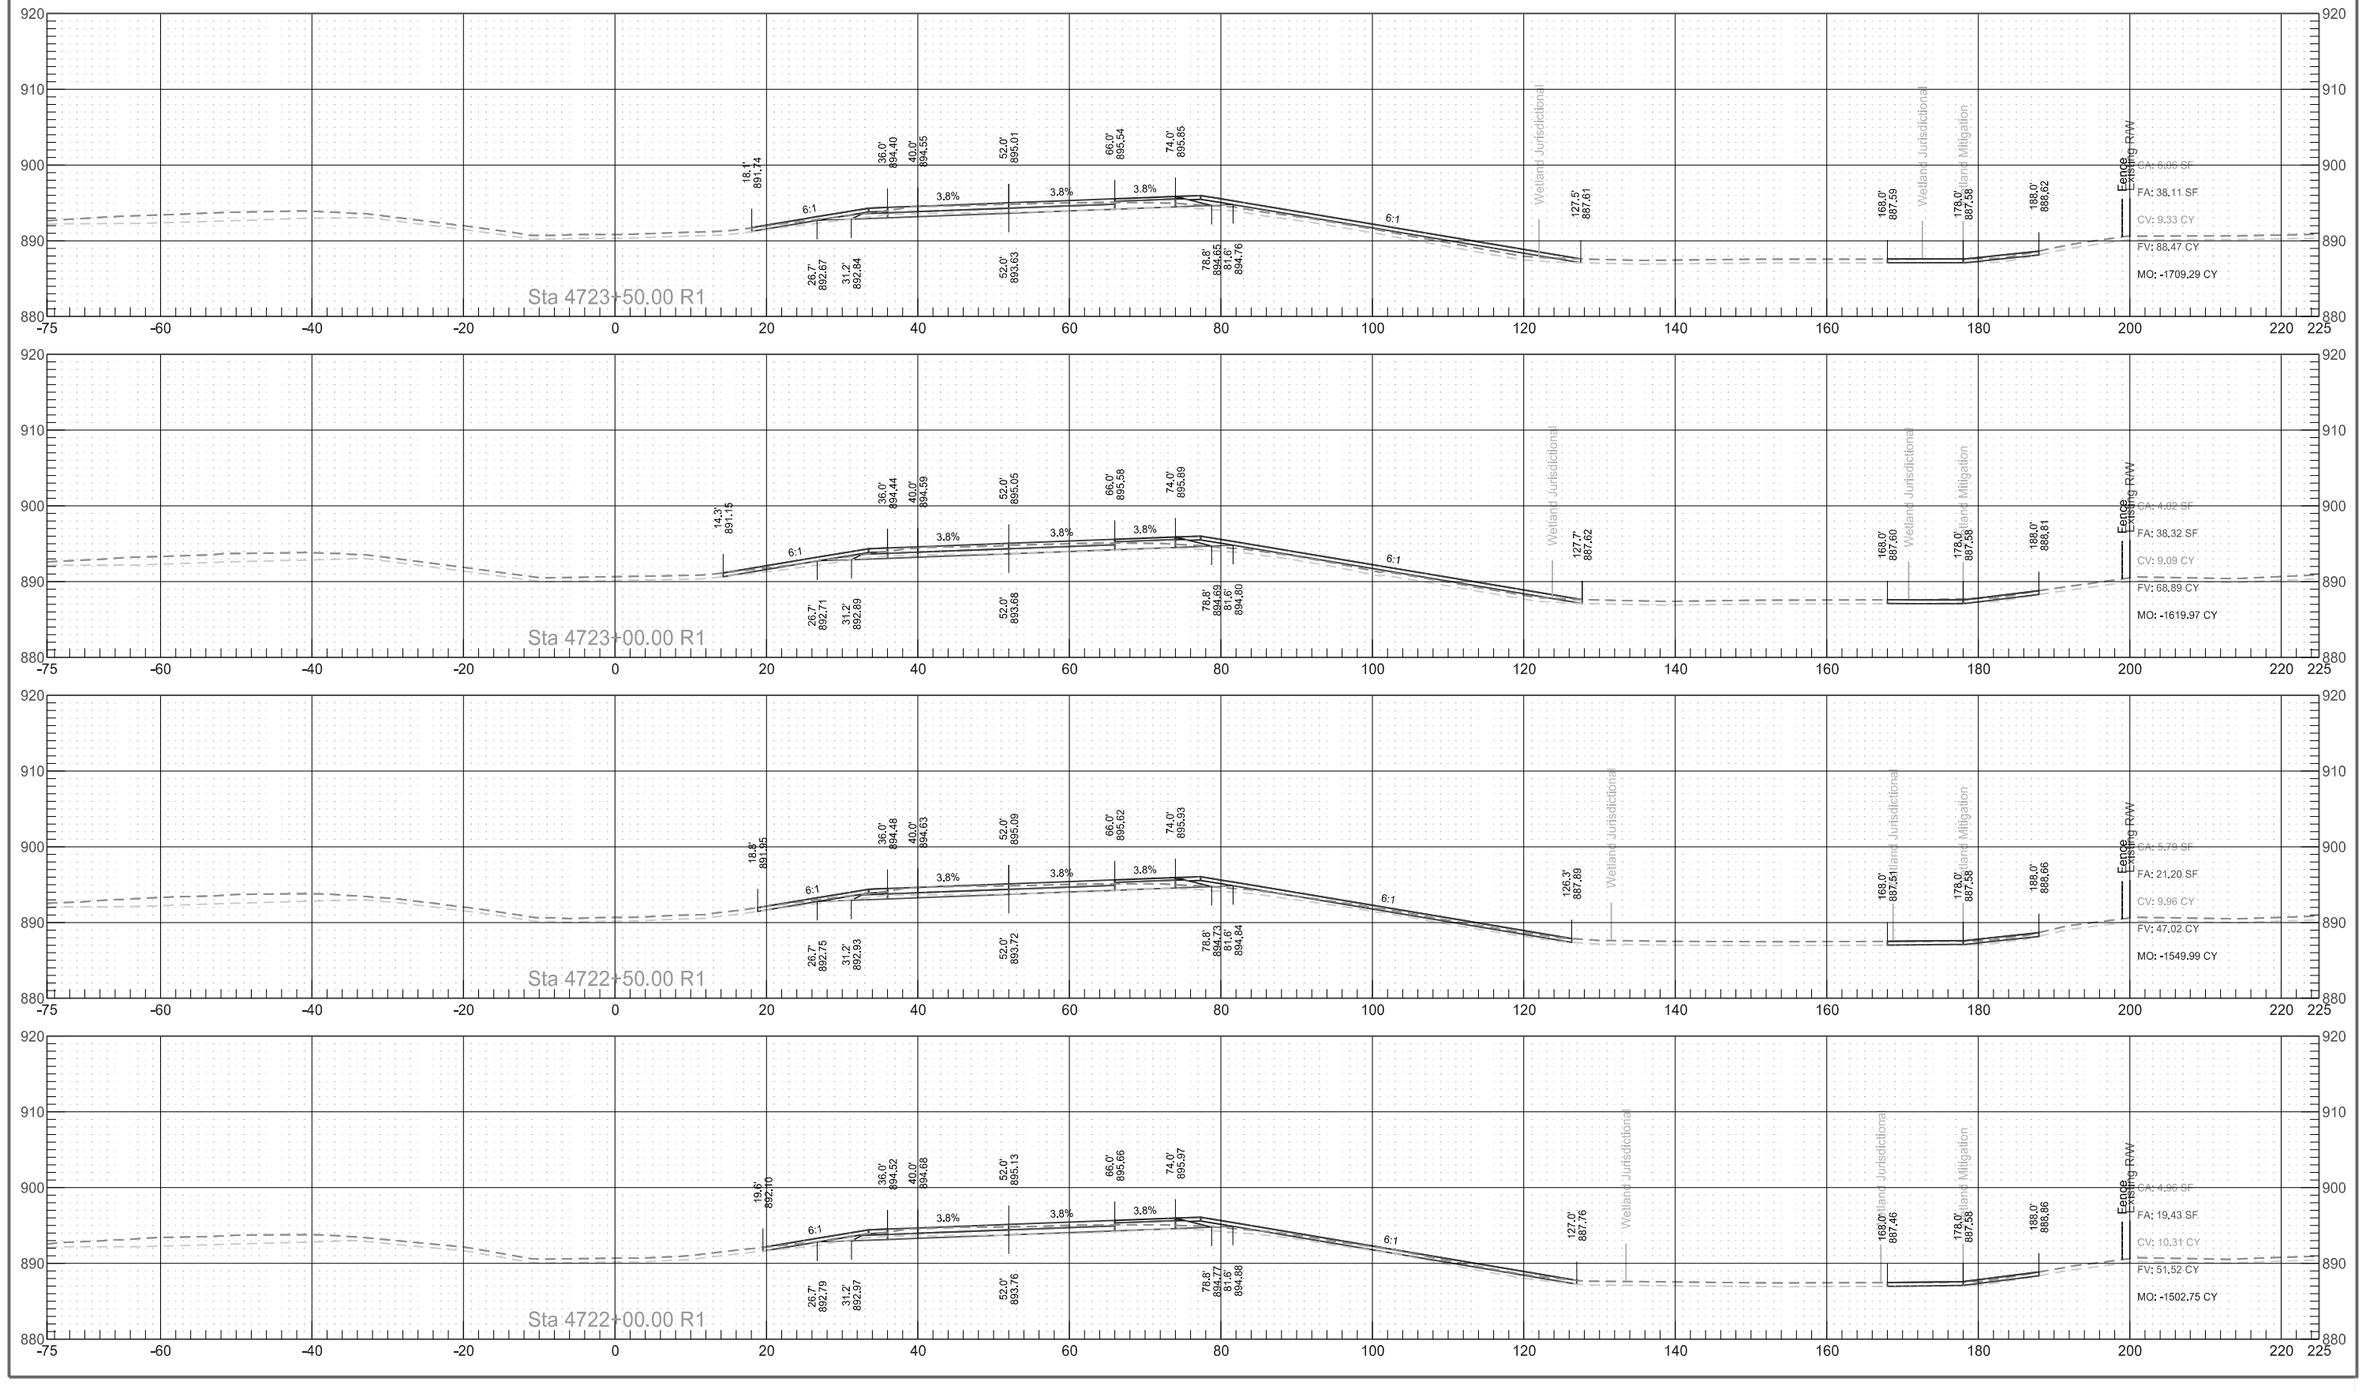

Interstate 29
Northbound Reconstruction Cross Sections

	STATE	PROJECT NO.	SECTION NO.	SHEET NO.
	ND	IM-8-029(135)088	200	24

Interstate 29
Northbound Reconstruction Cross Sections

	STATE	PROJECT NO.	SECTION NO.	SHEET NO.
	ND	IM-8-029(135)088	200	25

Interstate 29
Northbound Reconstruction Cross Sections

	STATE	PROJECT NO.	SECTION NO.	SHEET NO.
	ND	IM-8-029(135)088	200	26

Interstate 29
Northbound Reconstruction Cross Sections

	STATE	PROJECT NO.	SECTION NO.	SHEET NO.
	ND	IM-8-029(135)088	200	27

Interstate 29
Northbound Reconstruction Cross Sections


	STATE	PROJECT NO.	SECTION NO.	SHEET NO.
	ND	IM-8-029(135)088	200	28

Interstate 29
Northbound Reconstruction Cross Sections

	STATE	PROJECT NO.	SECTION NO.	SHEET NO.
	ND	IM-8-029(135)088	200	29


Interstate 29
Northbound Reconstruction Cross Sections

	STATE	PROJECT NO.	SECTION NO.	SHEET NO.
	ND	IM-8-029(135)088	200	30

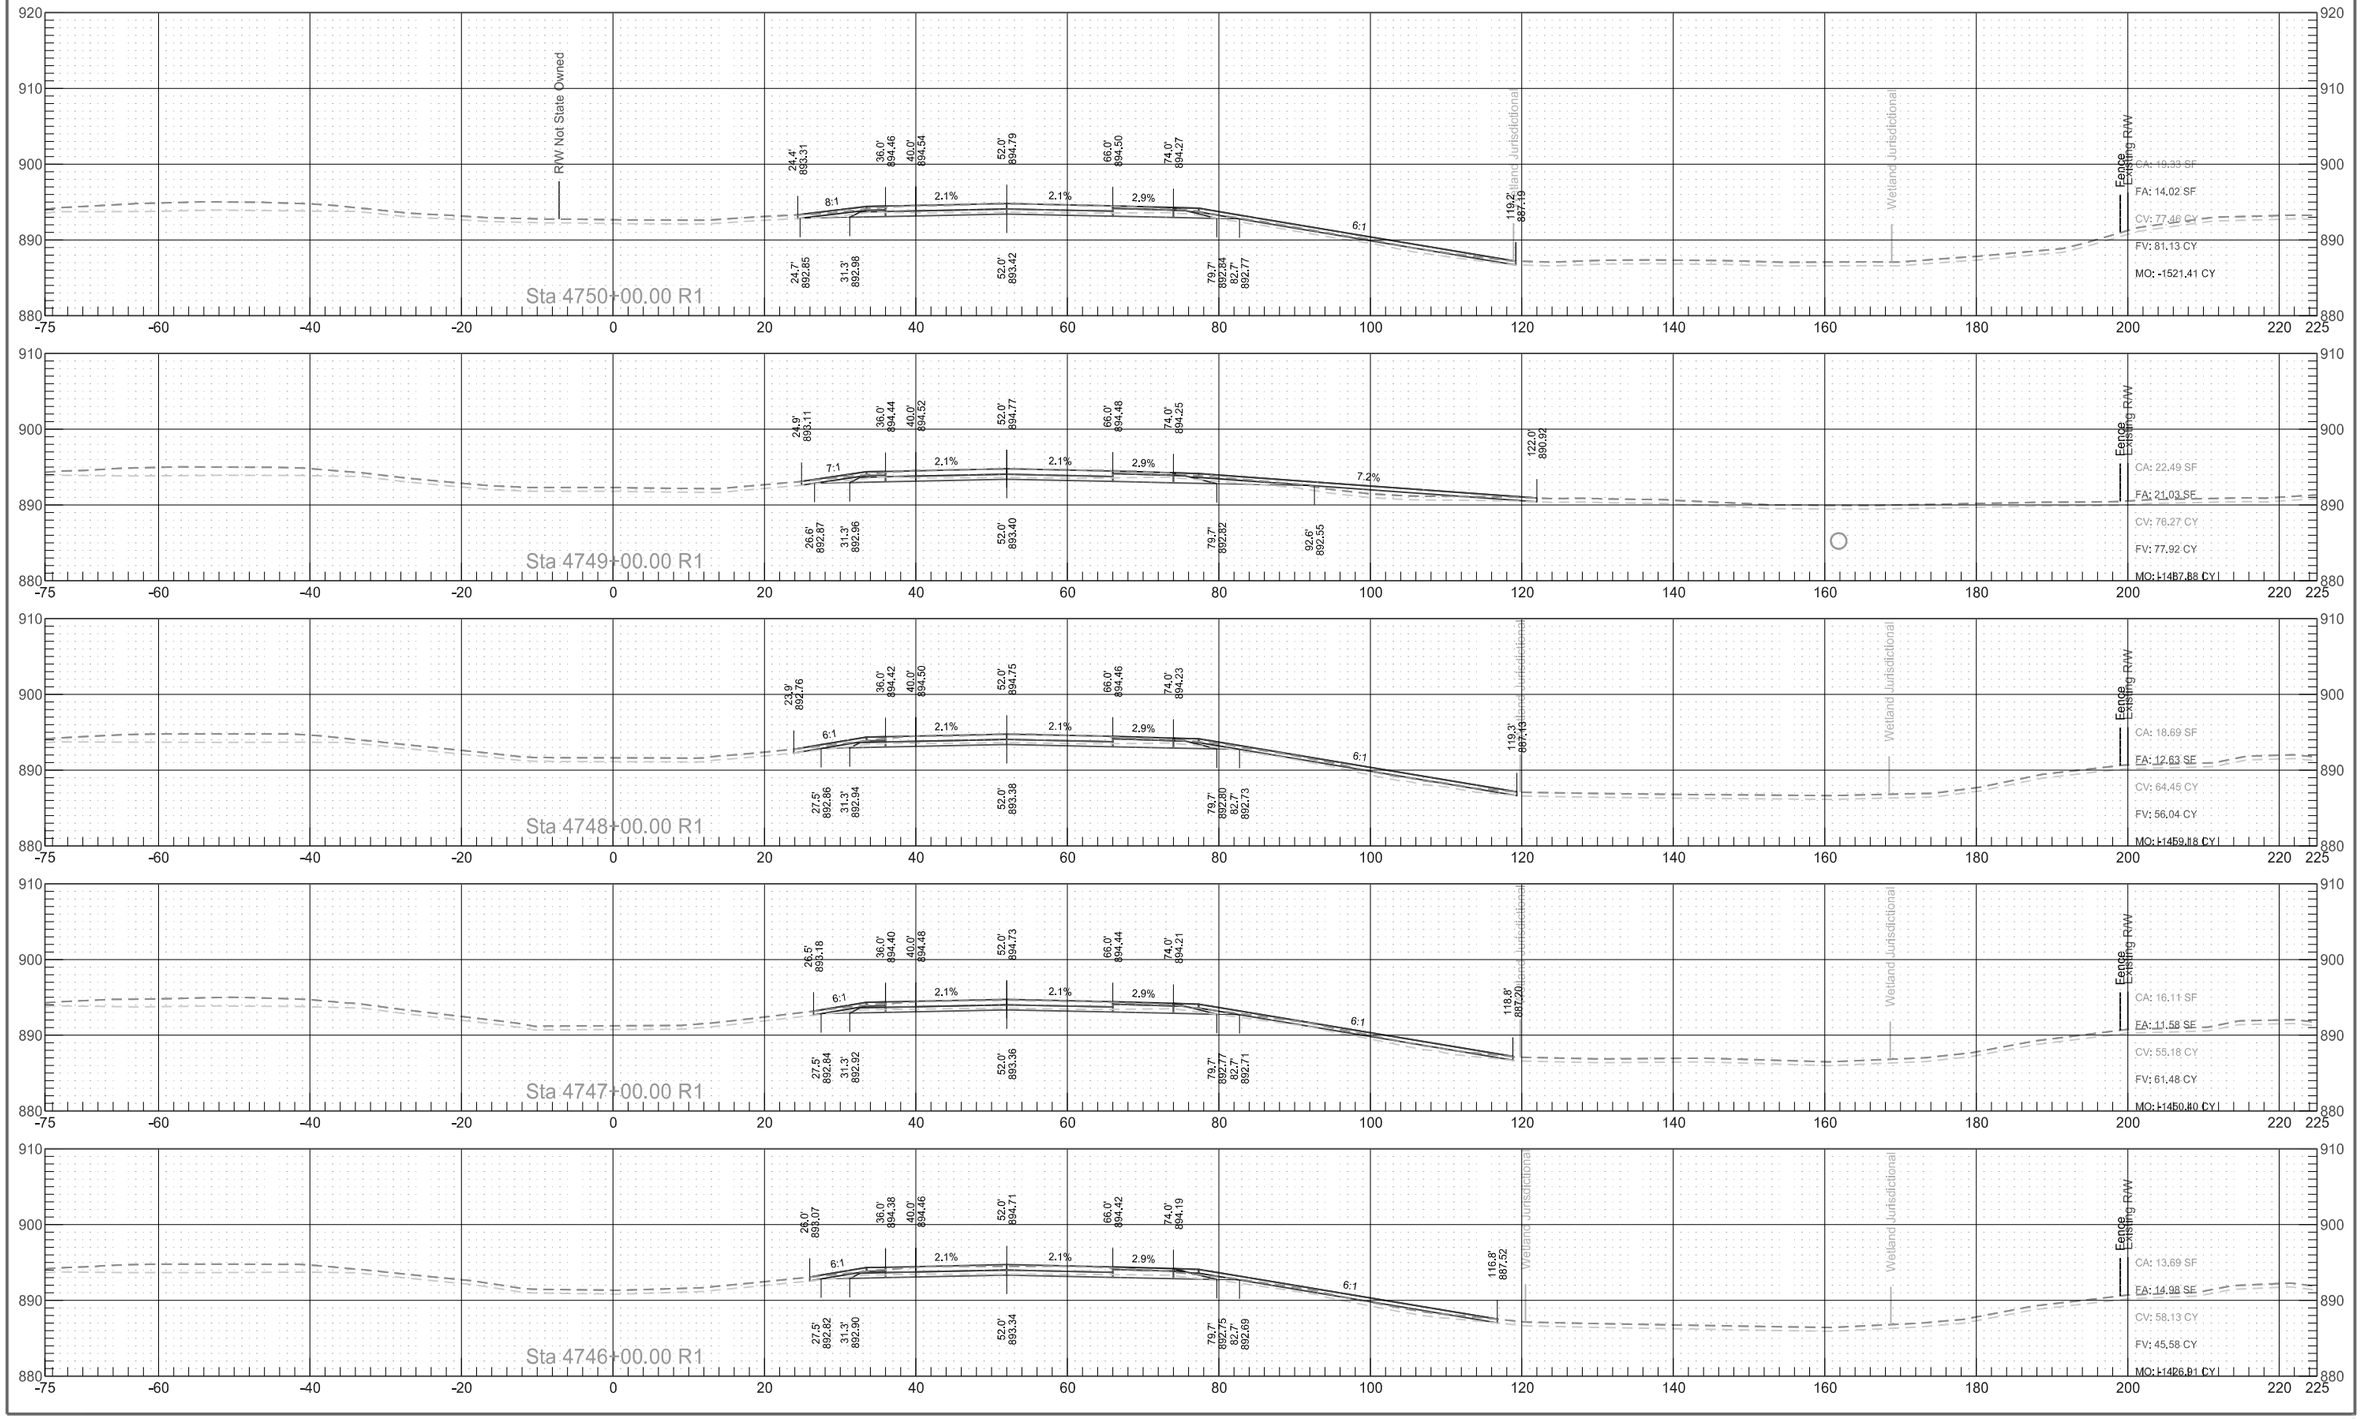

Interstate 29
Northbound Reconstruction Cross Sections

	STATE	PROJECT NO.	SECTION NO.	SHEET NO.
	ND	IM-8-029(135)088	200	31

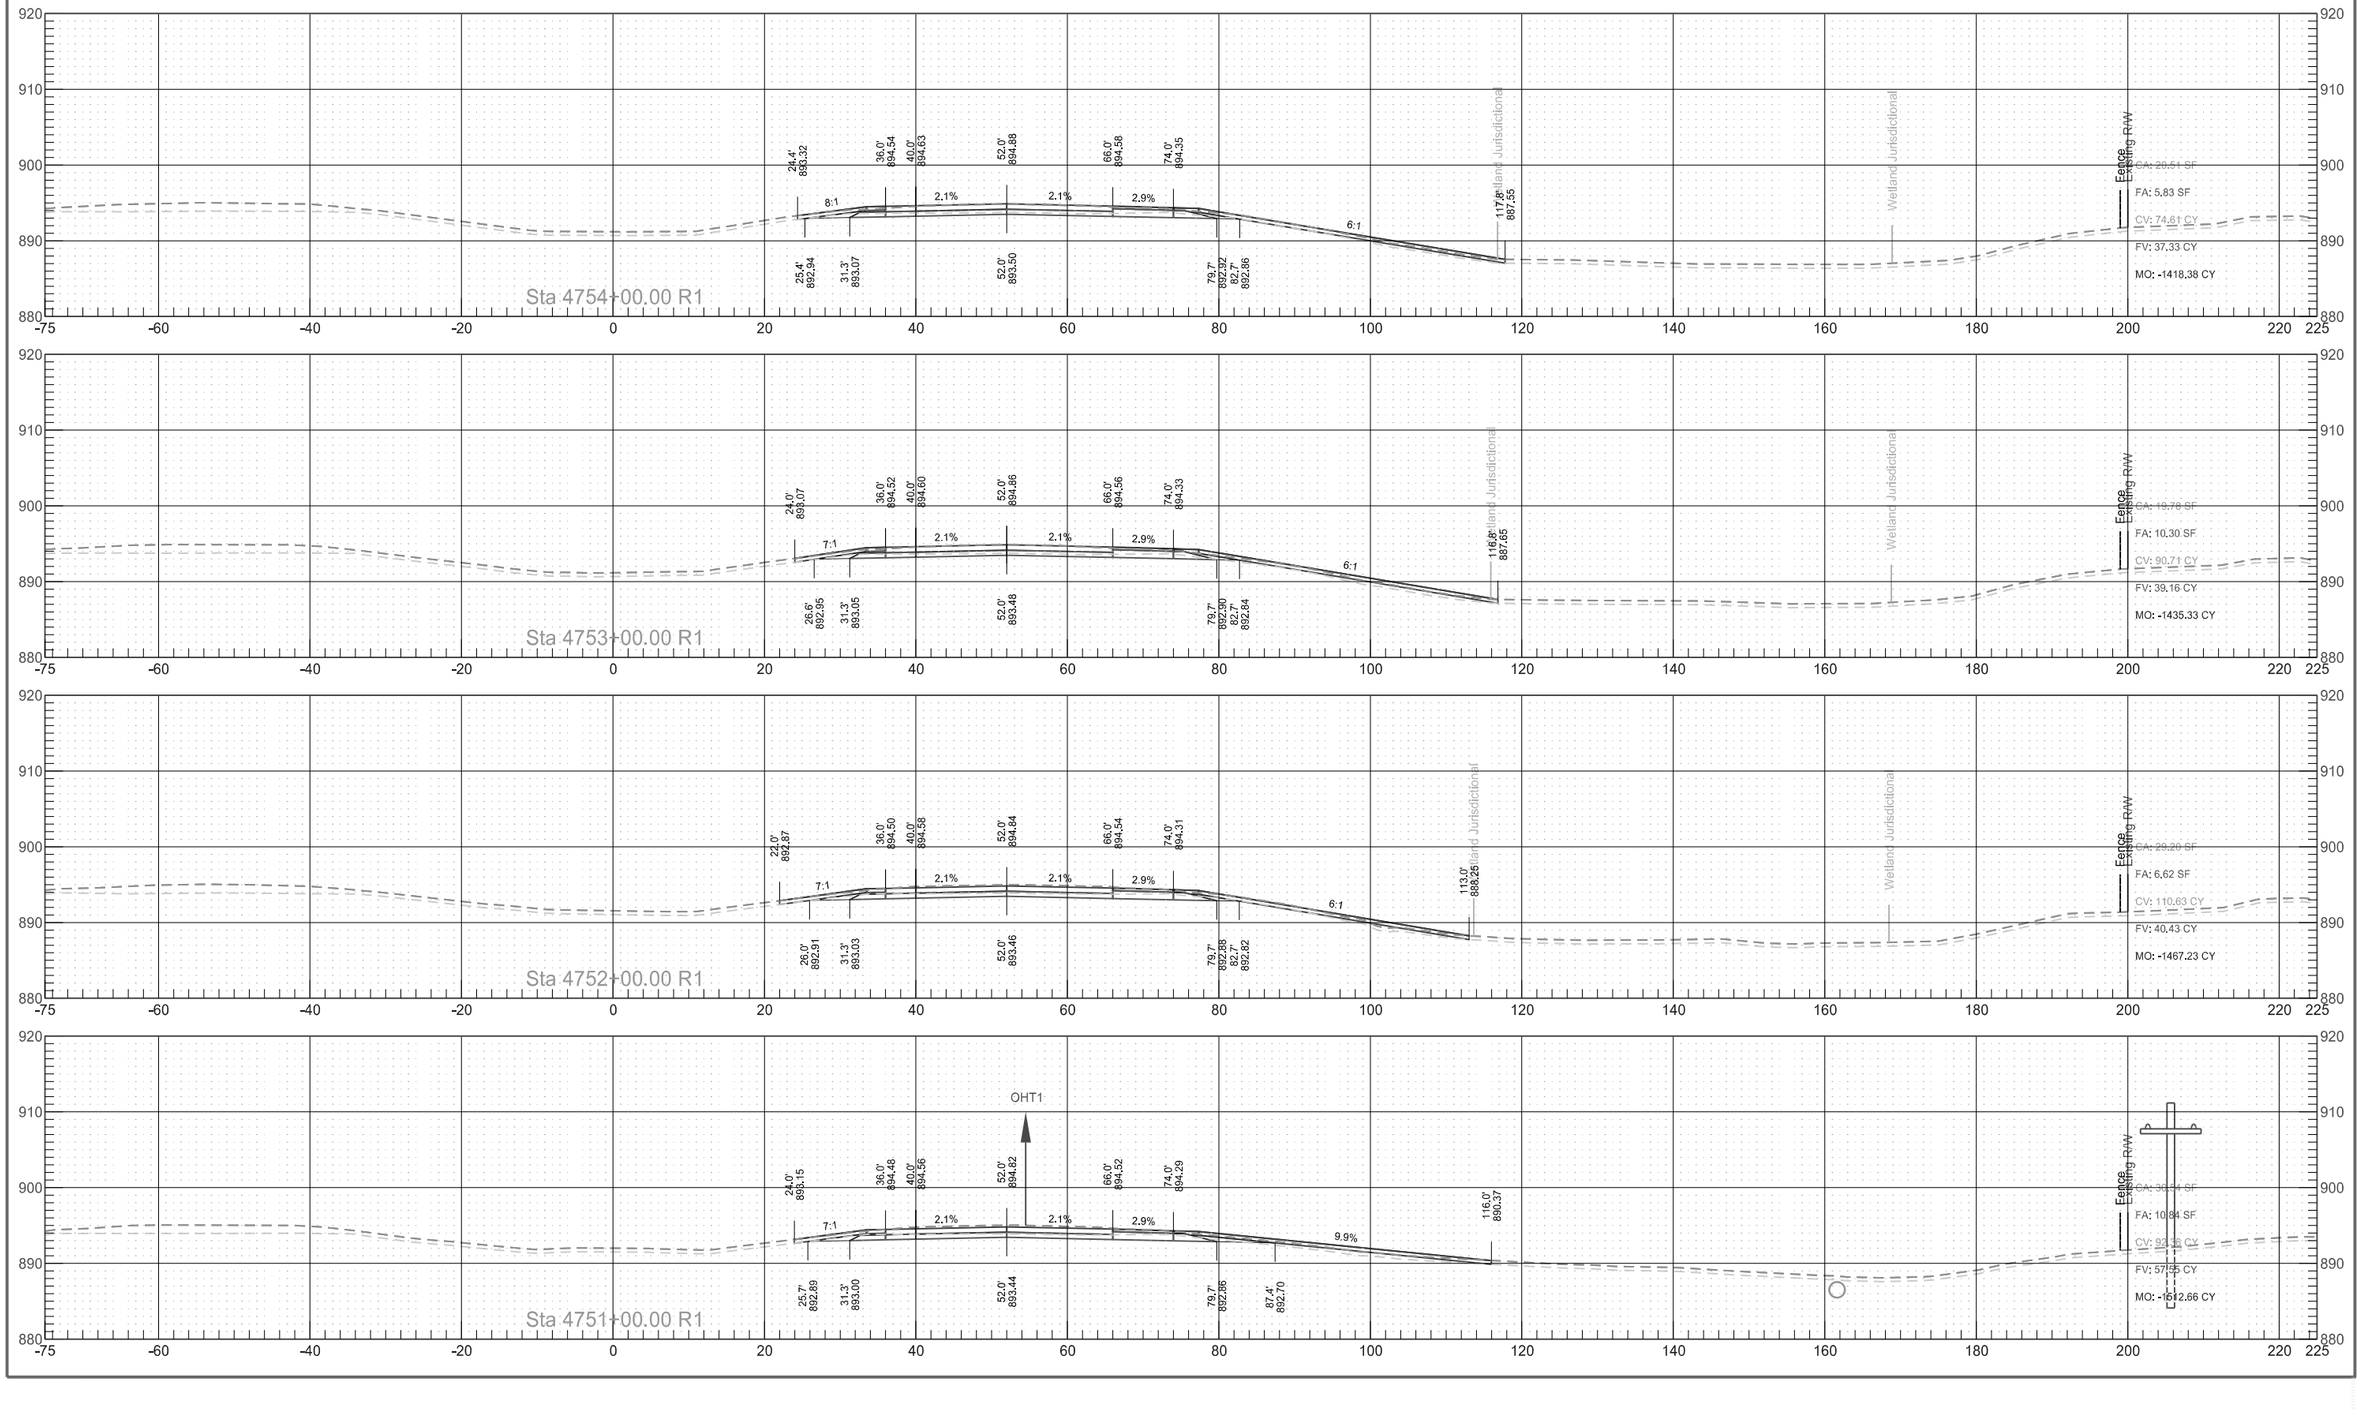

Interstate 29
Northbound Reconstruction Cross Sections

	STATE	PROJECT NO.	SECTION NO.	SHEET NO.
	ND	IM-8-029(135)088	200	32

Interstate 29
Northbound Reconstruction Cross Sections

	STATE	PROJECT NO.	SECTION NO.	SHEET NO.
	ND	IM-8-029(135)088	200	33

Interstate 29
Northbound Reconstruction Cross Sections

	STATE	PROJECT NO.	SECTION NO.	SHEET NO.
	ND	IM-8-029(135)088	200	34

Interstate 29
Northbound Reconstruction Cross Sections

	STATE	PROJECT NO.	SECTION NO.	SHEET NO.
	ND	IM-8-029(135)088	200	35

Interstate 29
Northbound Reconstruction Cross Sections

	STATE	PROJECT NO.	SECTION NO.	SHEET NO.
	ND	IM-8-029(135)088	200	36

Interstate 29
Northbound Reconstruction Cross Sections

	STATE	PROJECT NO.	SECTION NO.	SHEET NO.
	ND	IM-8-029(135)088	200	37

Interstate 29
Northbound Reconstruction Cross Sections

	STATE	PROJECT NO.	SECTION NO.	SHEET NO.
	ND	IM-8-029(135)088	200	38

Interstate 29
Northbound Reconstruction Cross Sections

	STATE	PROJECT NO.	SECTION NO.	SHEET NO.
	ND	IM-8-029(135)088	200	39

Interstate 29
Northbound Reconstruction Cross Sections

	STATE	PROJECT NO.	SECTION NO.	SHEET NO.
	ND	IM-8-029(135)088	200	40

Interstate 29
Northbound Reconstruction Cross Sections

	STATE	PROJECT NO.	SECTION NO.	SHEET NO.
	ND	IM-8-029(135)088	200	41

Interstate 29
Northbound Reconstruction Cross Sections

	STATE	PROJECT NO.	SECTION NO.	SHEET NO.
	ND	IM-8-029(135)088	200	42

Interstate 29
Northbound Reconstruction Cross Sections

	STATE	PROJECT NO.	SECTION NO.	SHEET NO.
	ND	IM-8-029(135)088	200	43

Interstate 29
Northbound Reconstruction Cross Sections

	STATE	PROJECT NO.	SECTION NO.	SHEET NO.
	ND	IM-8-029(135)088	200	44

Interstate 29
Northbound Reconstruction Cross Sections

	STATE	PROJECT NO.	SECTION NO.	SHEET NO.
	ND	IM-8-029(135)088	200	45

Interstate 29
Northbound Reconstruction Cross Sections


	STATE	PROJECT NO.	SECTION NO.	SHEET NO.
	ND	IM-8-029(135)088	200	46

Interstate 29
Northbound Reconstruction Cross Sections

	STATE	PROJECT NO.	SECTION NO.	SHEET NO.
	ND	IM-8-029(135)088	200	47

Interstate 29
Northbound Reconstruction Cross Sections

	STATE	PROJECT NO.	SECTION NO.	SHEET NO.
	ND	IM-8-029(135)088	200	48

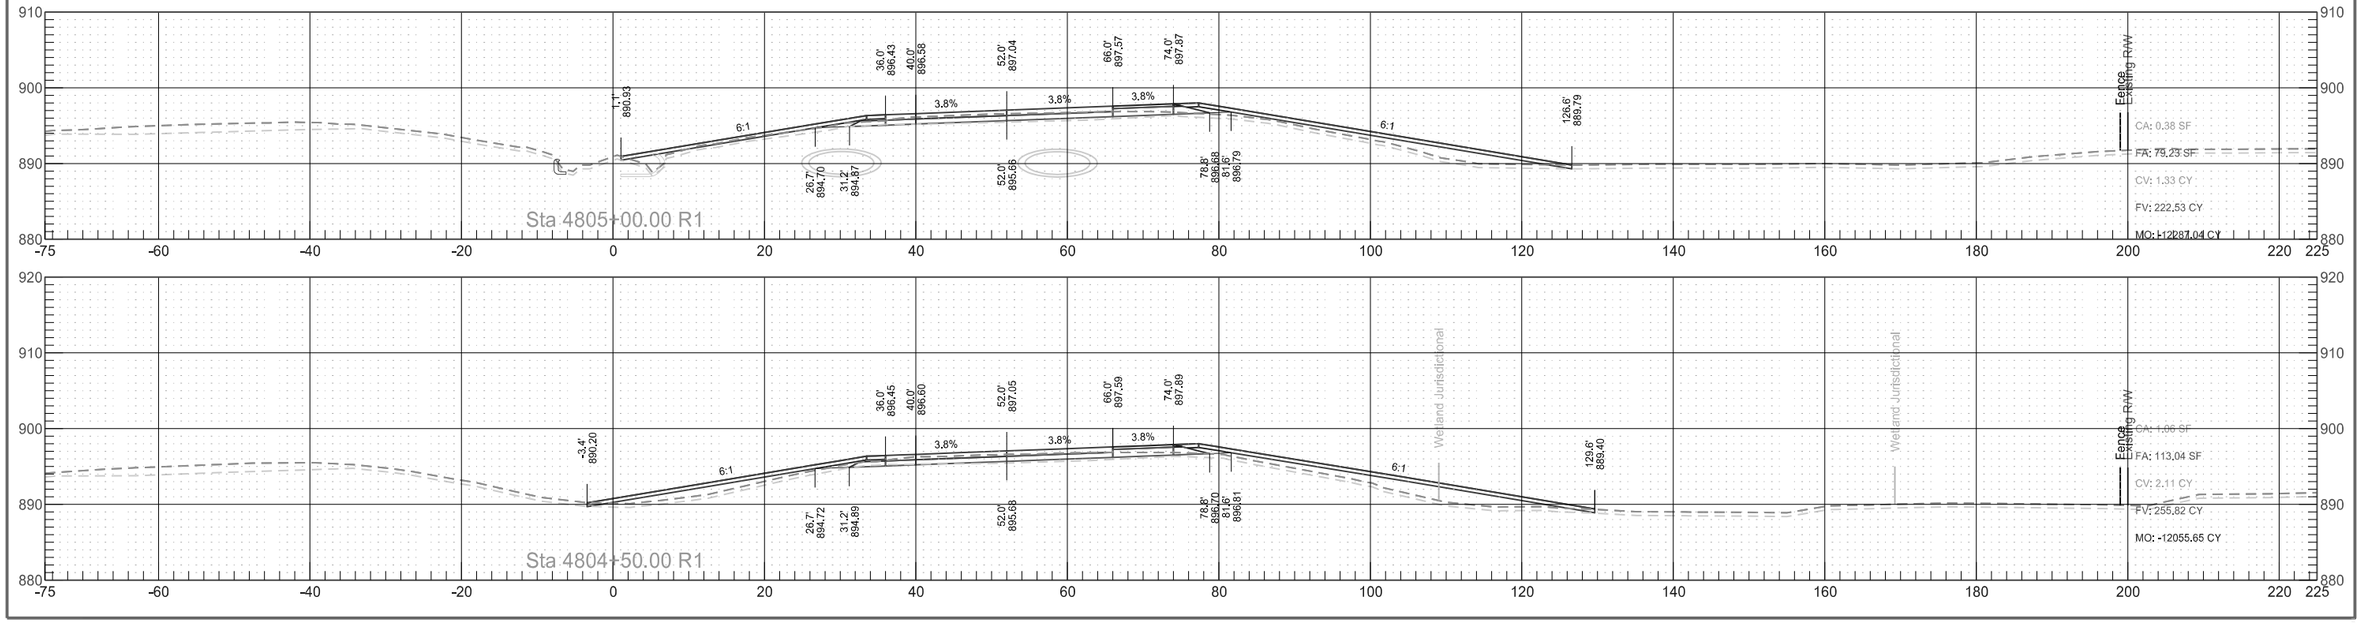

Interstate 29
Northbound Reconstruction Cross Sections

	STATE	PROJECT NO.	SECTION NO.	SHEET NO.
	ND	IM-8-029(135)088	200	49

Interstate 29
Northbound Reconstruction Cross Sections

	STATE	PROJECT NO.	SECTION NO.	SHEET NO.
	ND	IM-8-029(135)088	200	50

Interstate 29
Northbound Reconstruction Cross Sections


	STATE	PROJECT NO.	SECTION NO.	SHEET NO.
	ND	IM-8-029(135)088	200	51

Interstate 29
Northbound Reconstruction Cross Sections

	STATE	PROJECT NO.	SECTION NO.	SHEET NO.
	ND	IM-8-029(135)088	200	52


Interstate 29
Northbound Reconstruction Cross Sections

	STATE	PROJECT NO.	SECTION NO.	SHEET NO.
	ND	IM-8-029(135)088	200	53

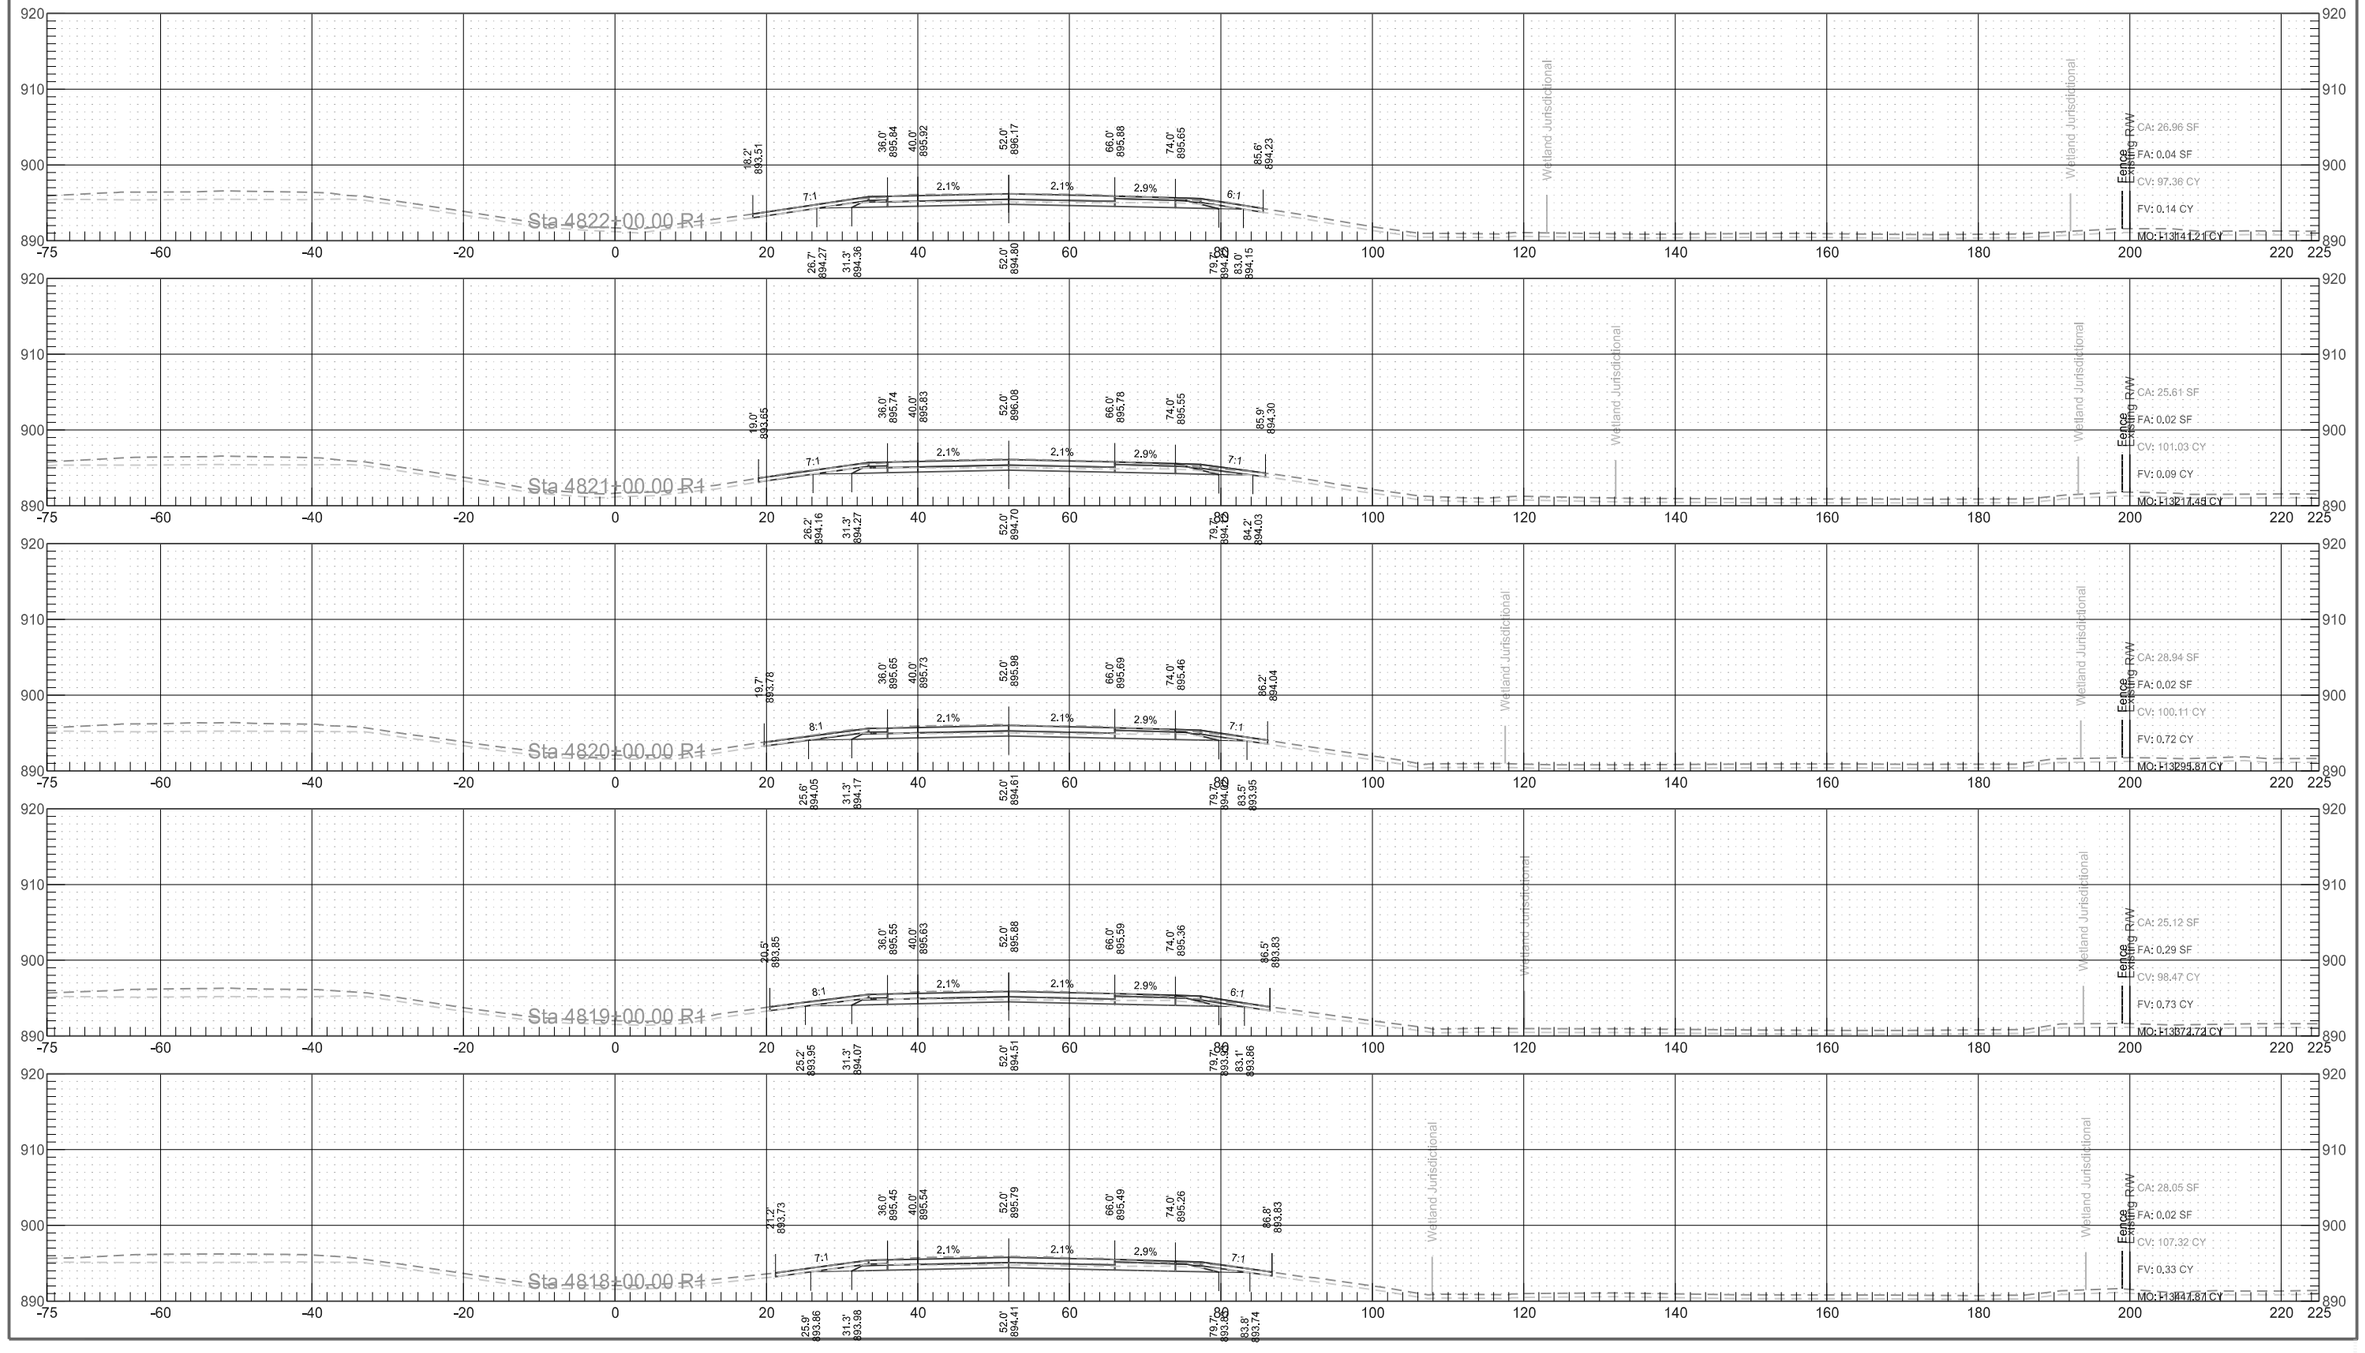


Interstate 29
Northbound Reconstruction Cross Sections

	STATE	PROJECT NO.	SECTION NO.	SHEET NO.
	ND	IM-8-029(135)088	200	54

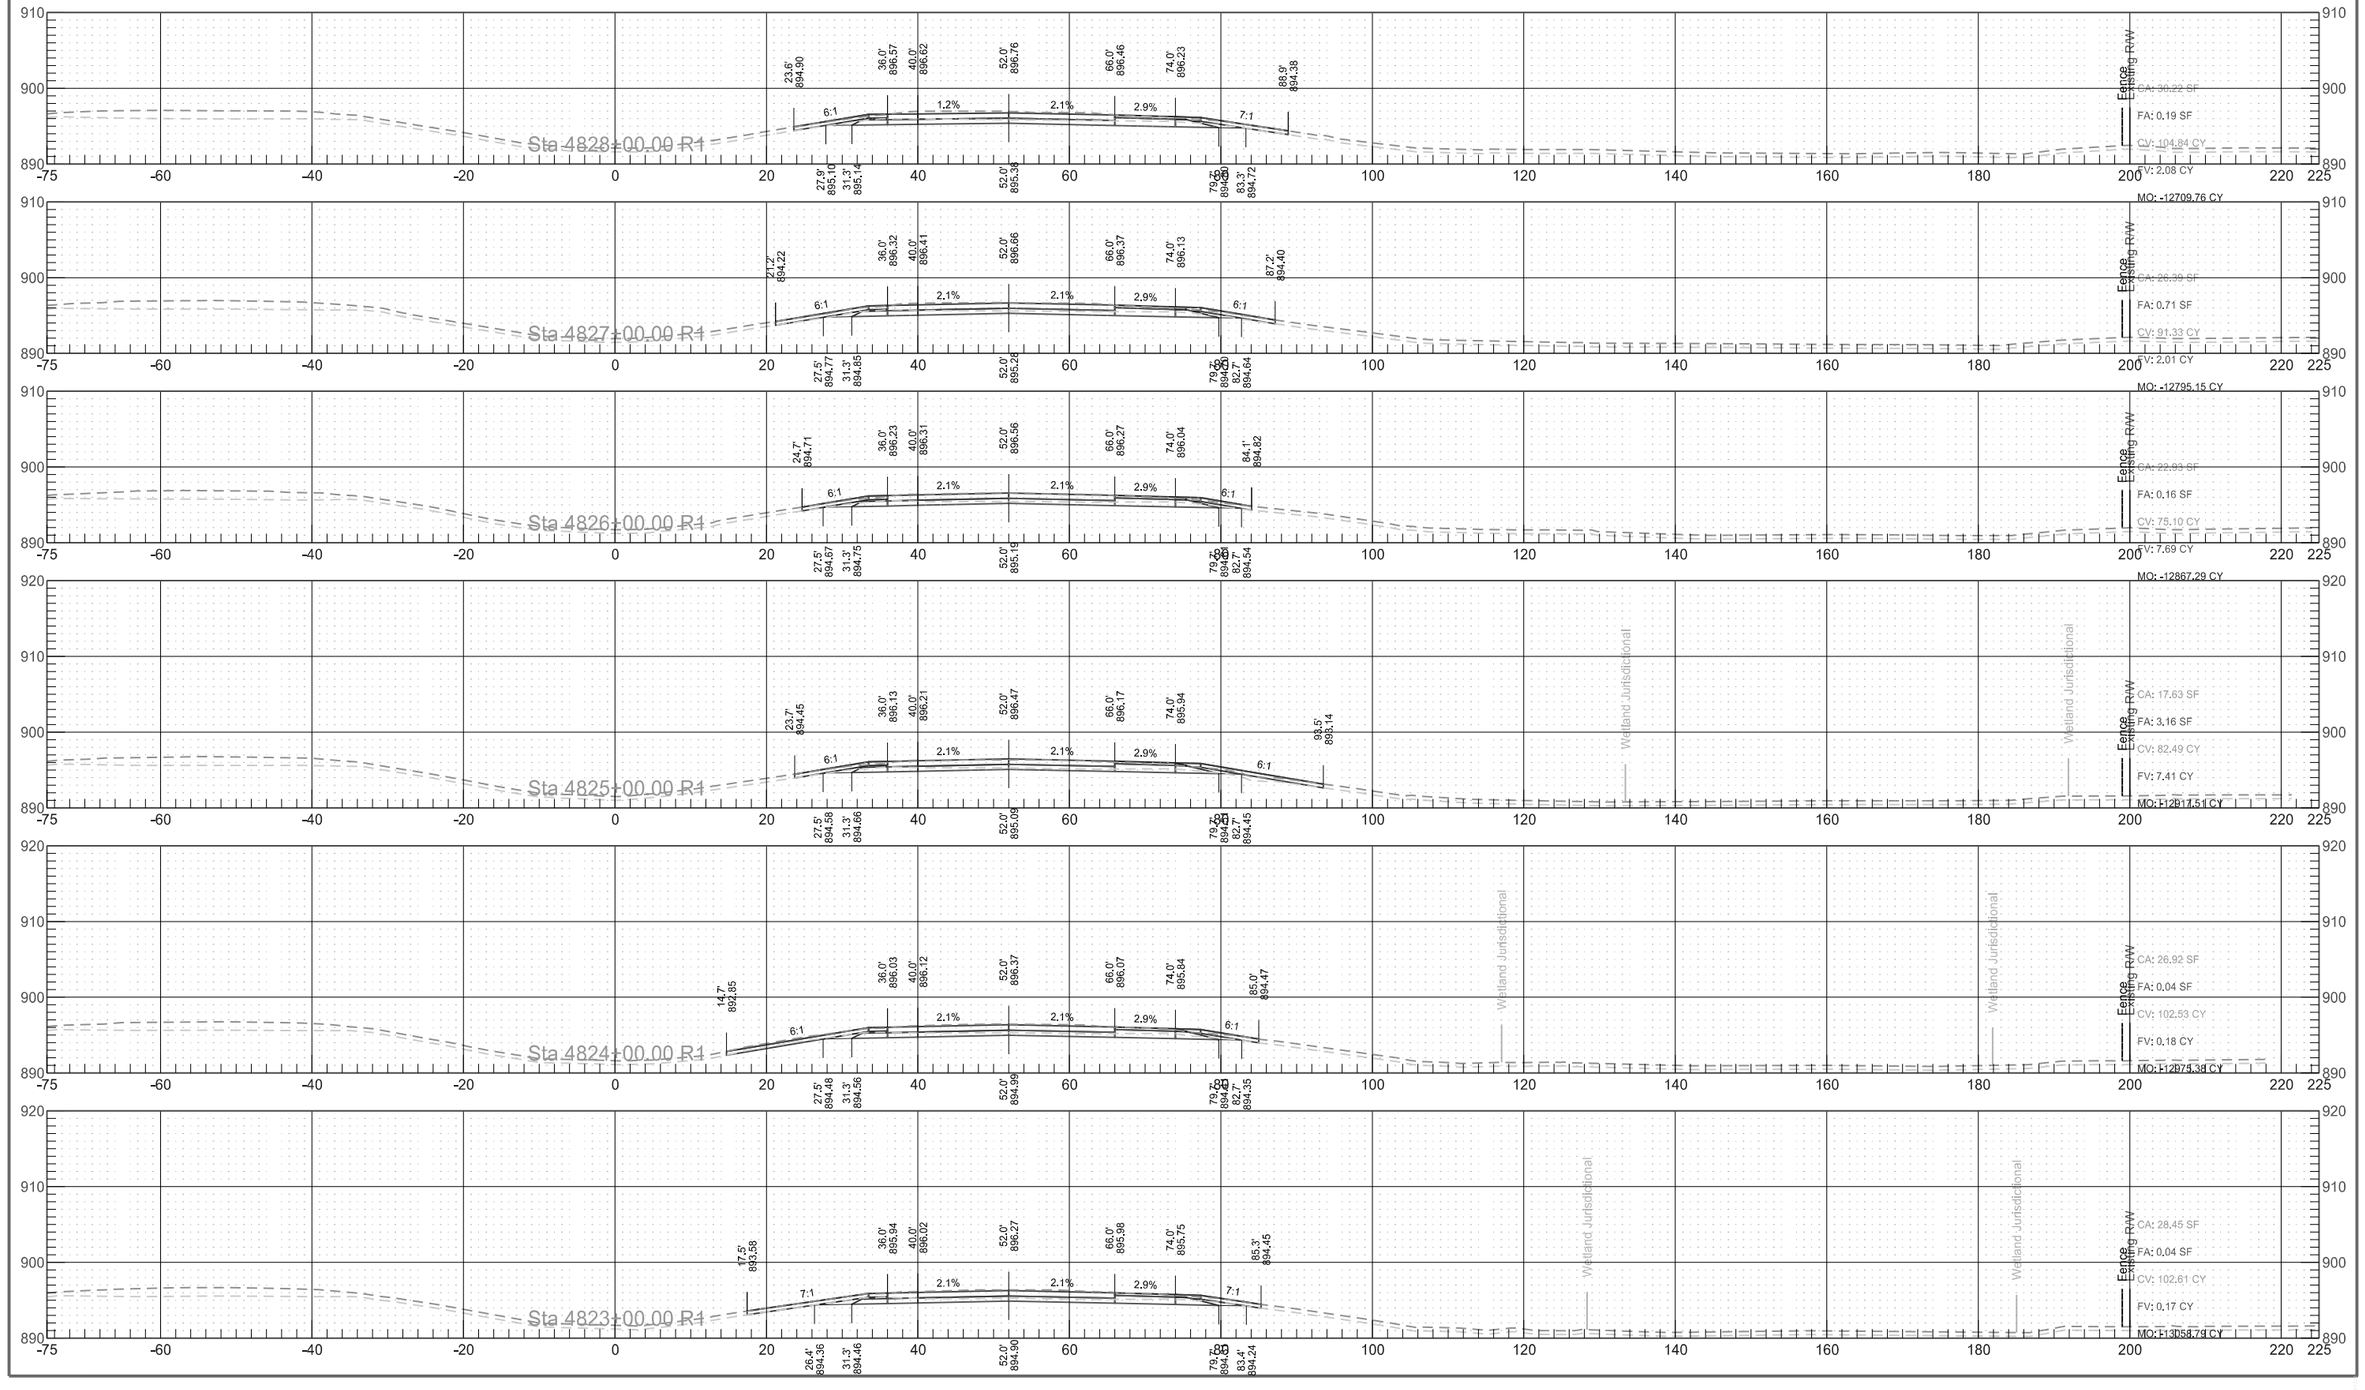


Interstate 29
Northbound Reconstruction Cross Sections

	STATE	PROJECT NO.	SECTION NO.	SHEET NO.
	ND	IM-8-029(135)088	200	55

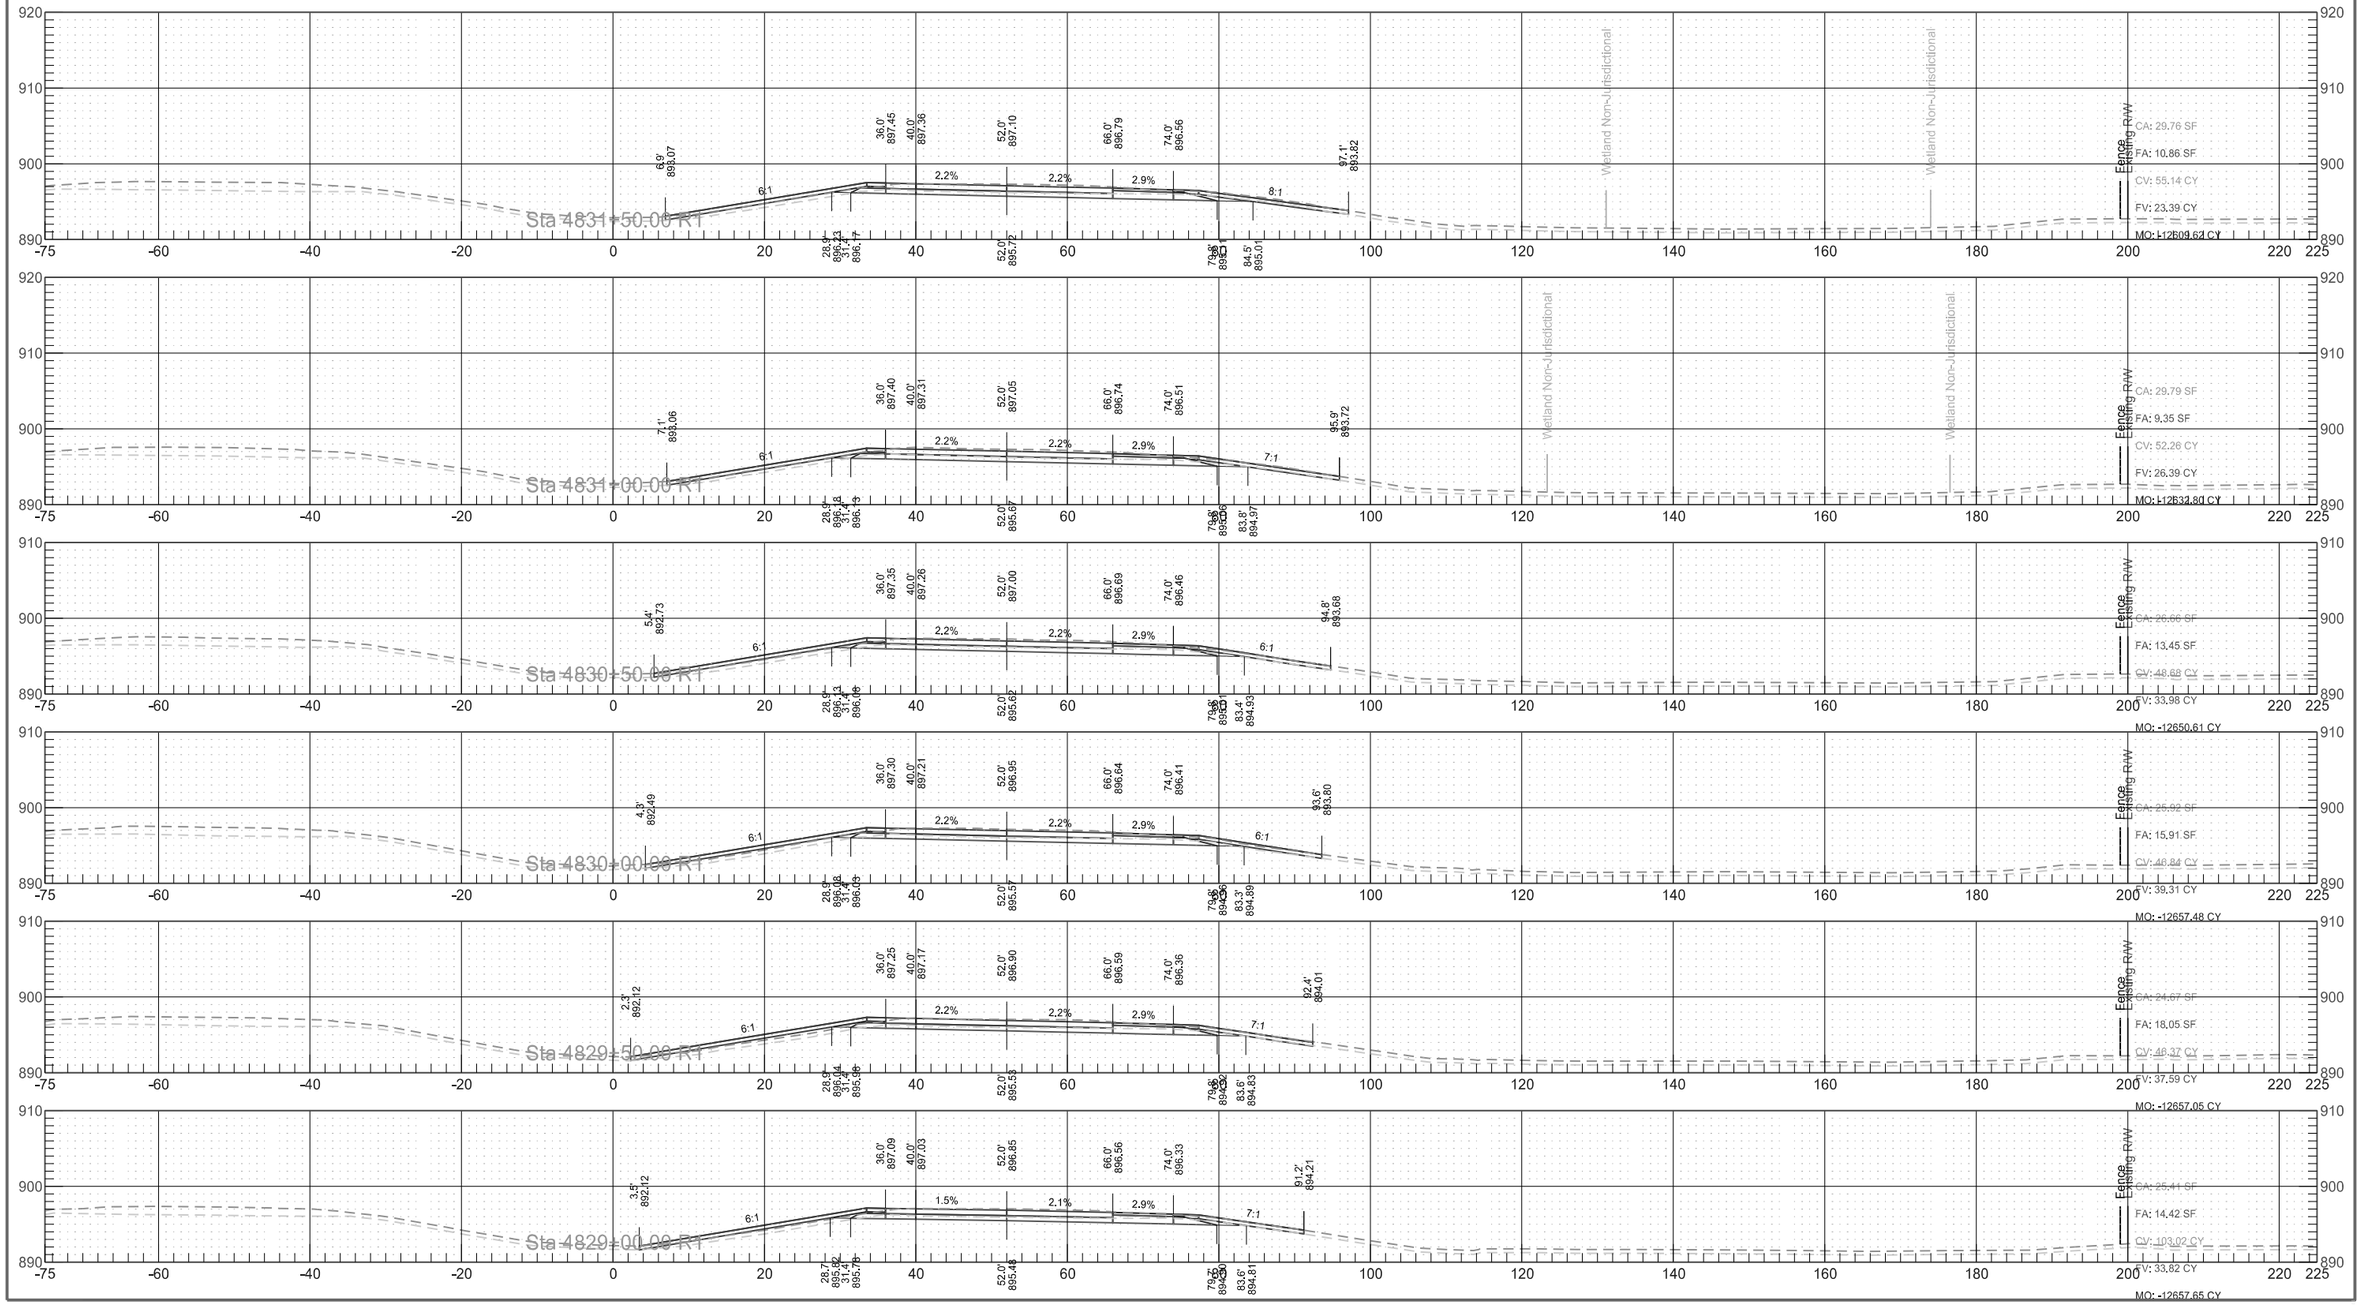


Interstate 29
Northbound Reconstruction Cross Sections

	STATE	PROJECT NO.	SECTION NO.	SHEET NO.
	ND	IM-8-029(135)088	200	56

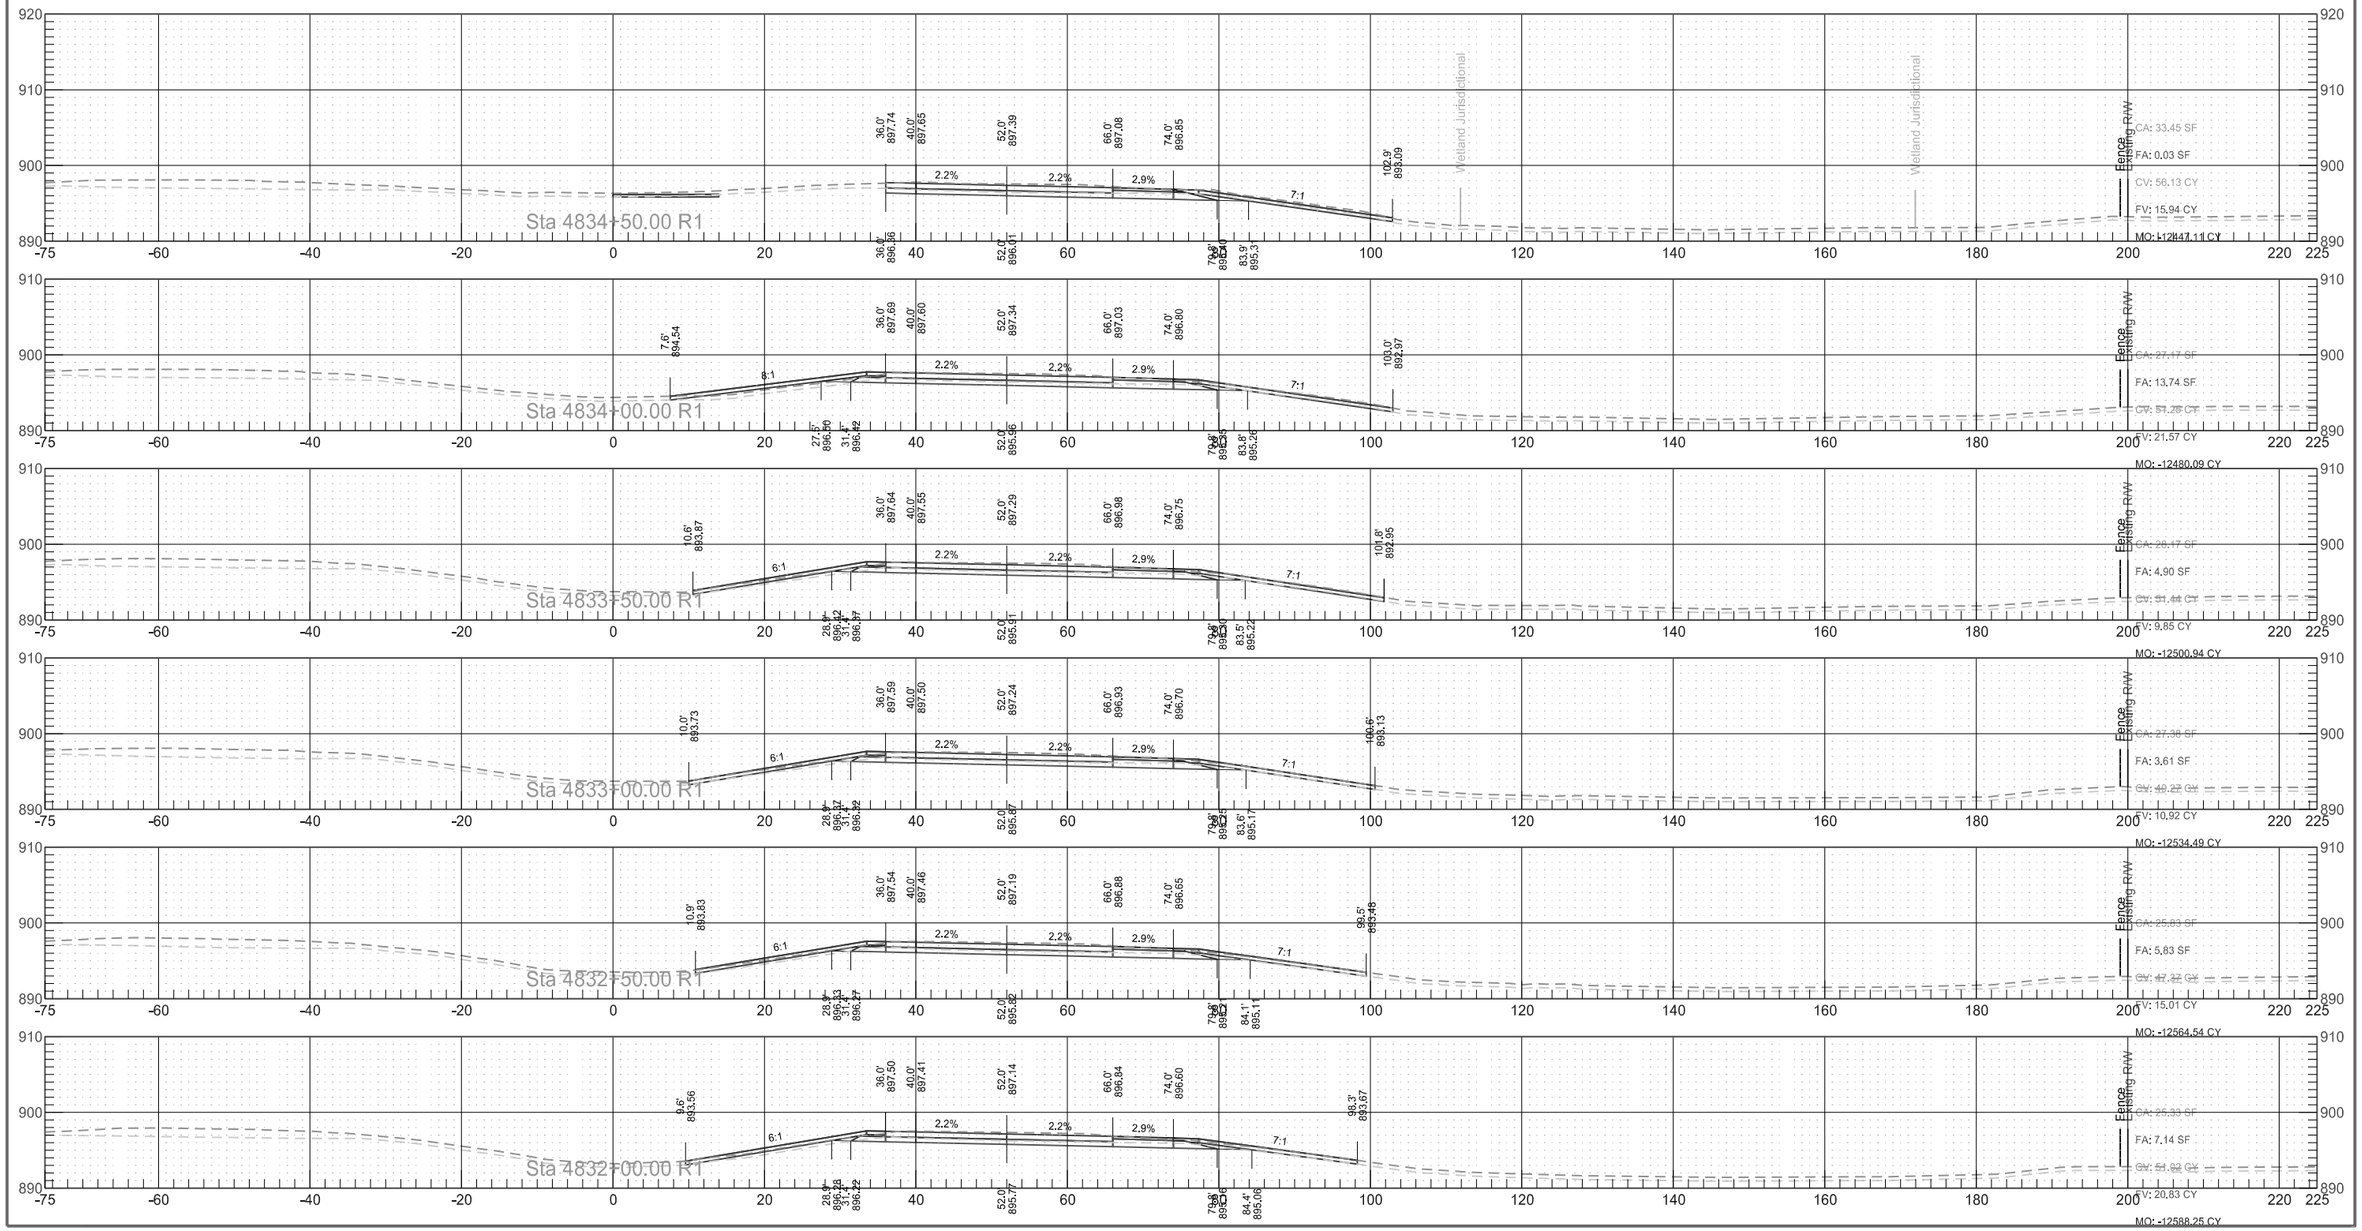

Interstate 29
Northbound Reconstruction Cross Sections

	STATE	PROJECT NO.	SECTION NO.	SHEET NO.
	ND	IM-8-029(135)088	200	57

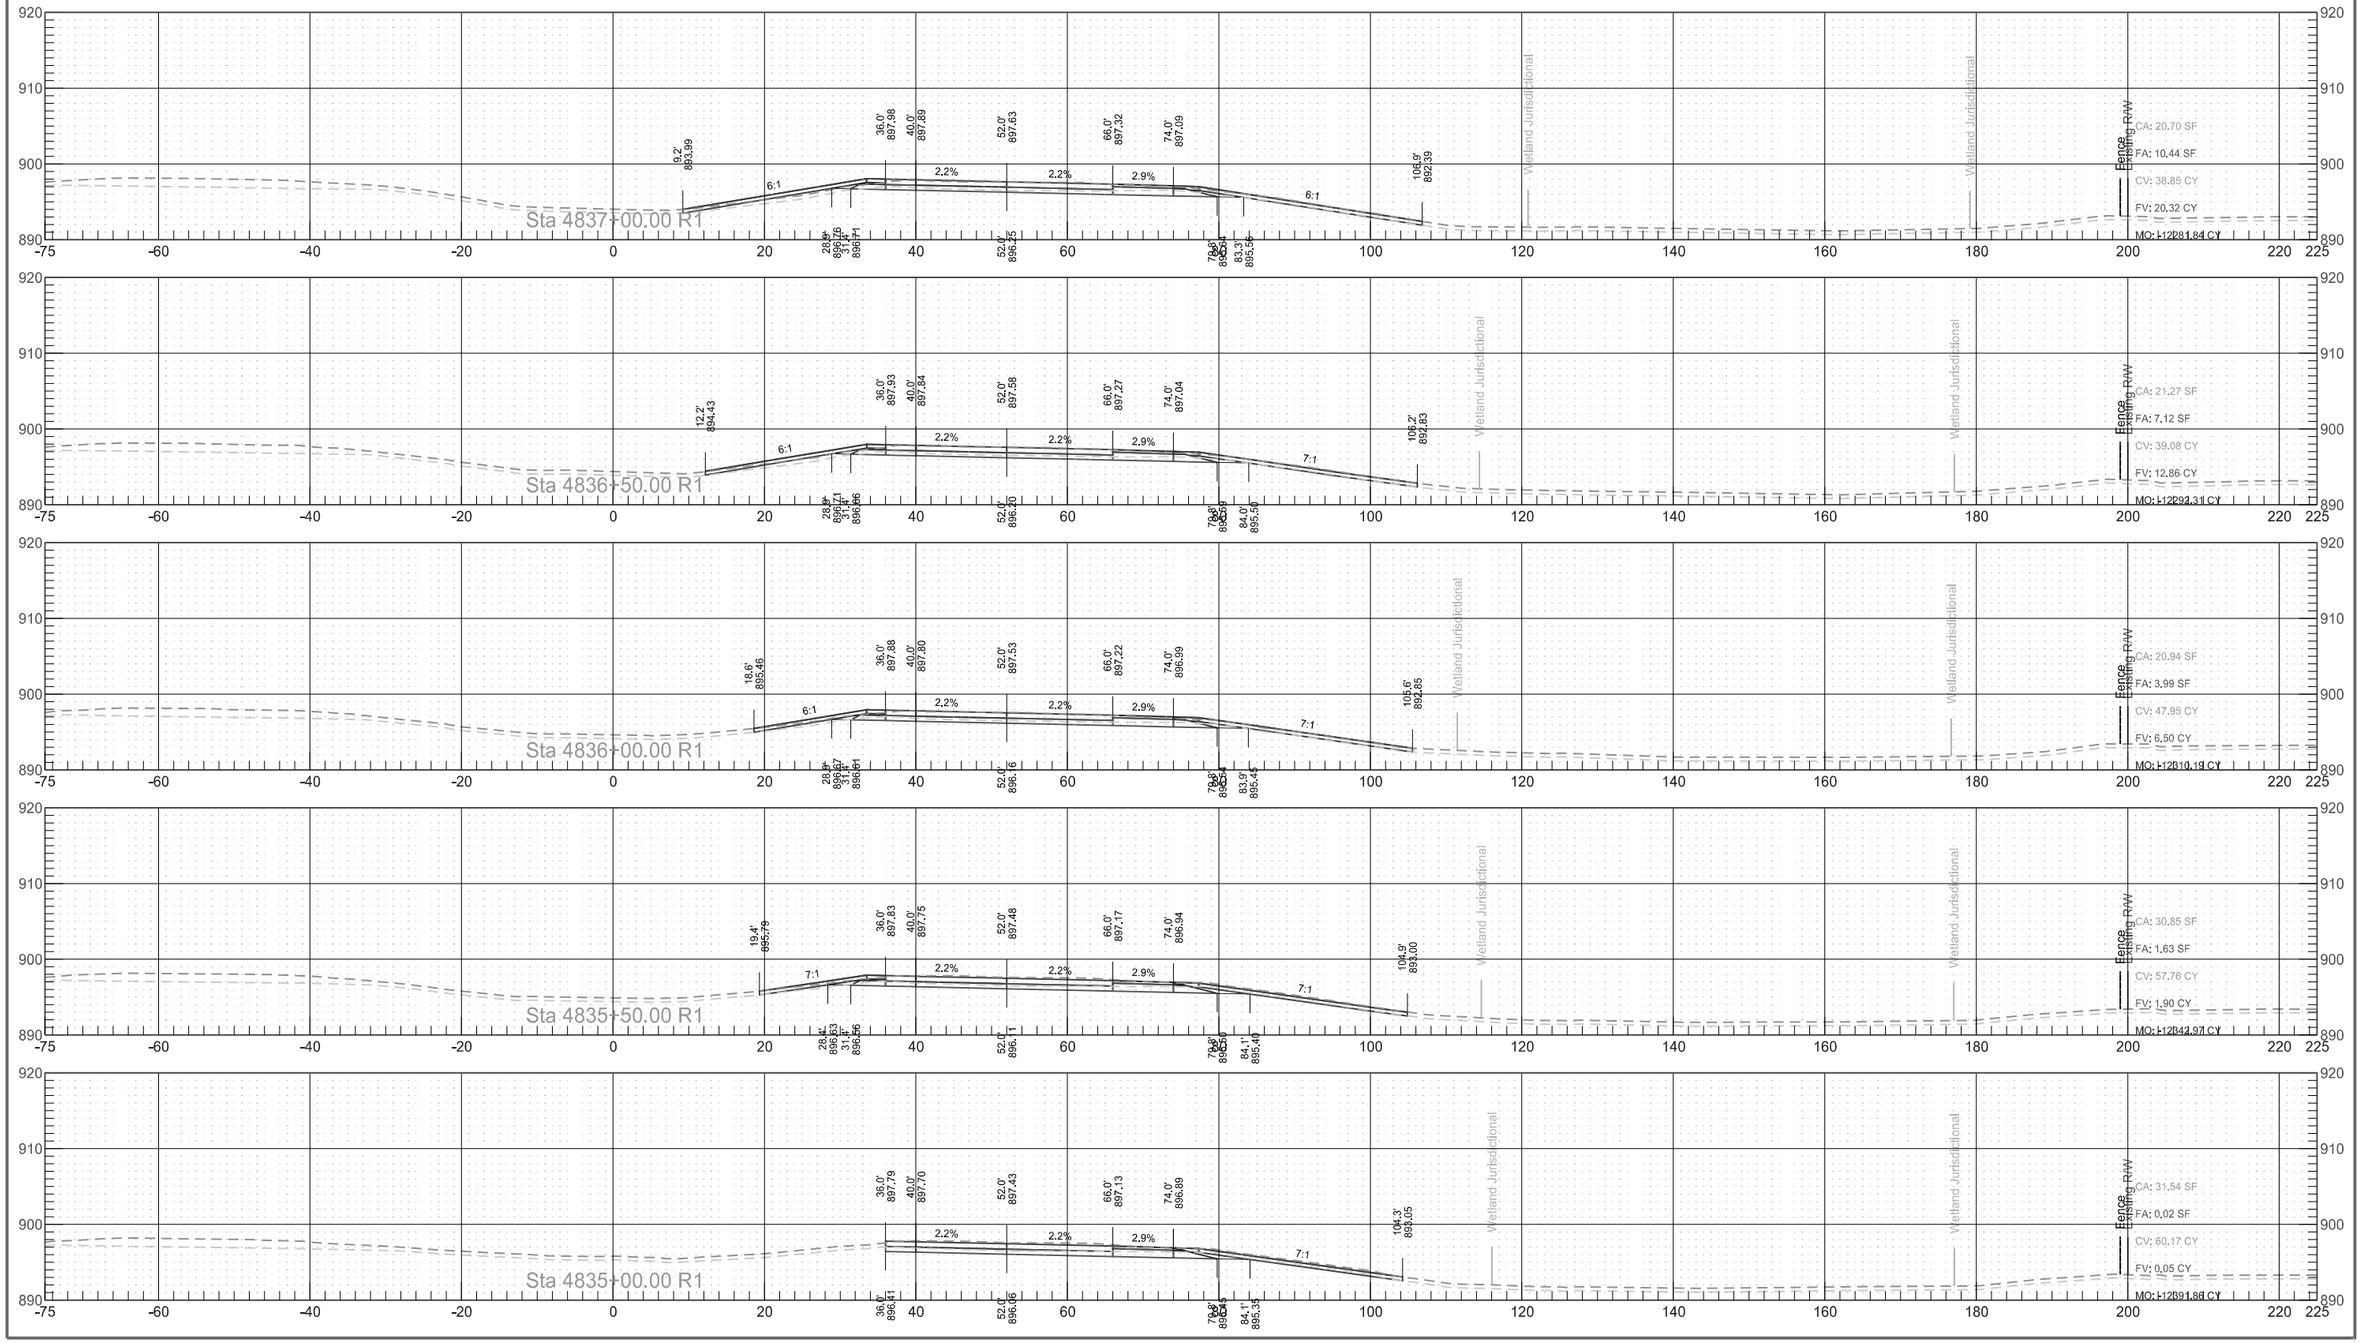


Interstate 29
Northbound Reconstruction Cross Sections

	STATE	PROJECT NO.	SECTION NO.	SHEET NO.
	ND	IM-8-029(135)088	200	58


Interstate 29
Northbound Reconstruction Cross Sections


	STATE	PROJECT NO.	SECTION NO.	SHEET NO.
	ND	IM-8-029(135)088	200	59

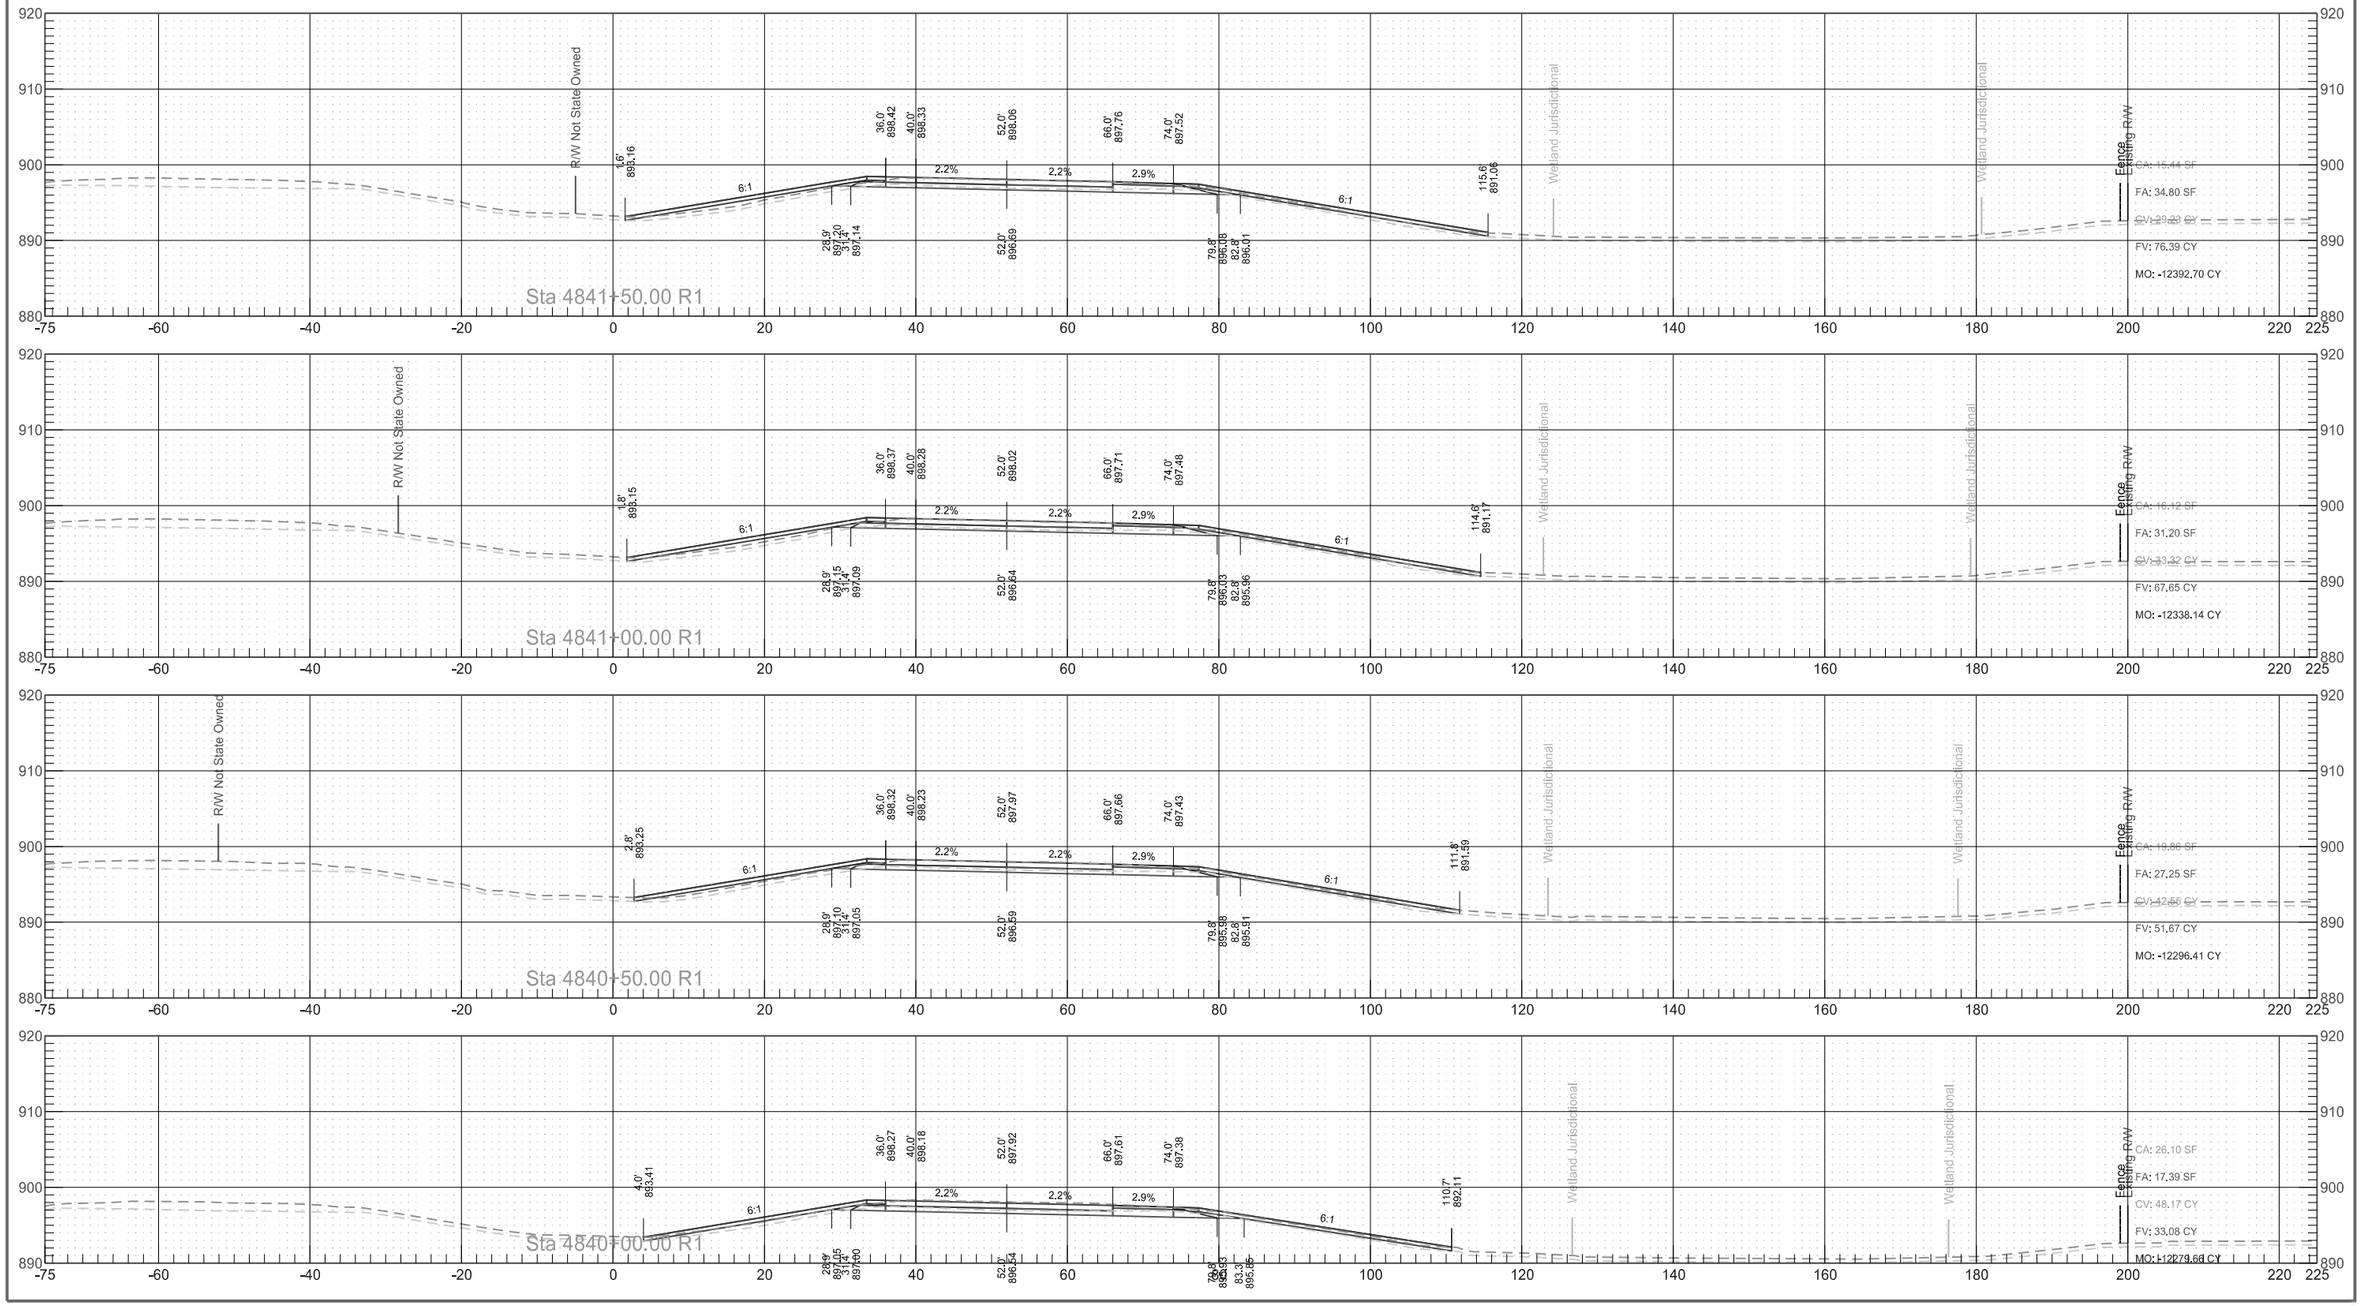


Interstate 29
Northbound Reconstruction Cross Sections

	STATE	PROJECT NO.	SECTION NO.	SHEET NO.
	ND	IM-8-029(135)088	200	60

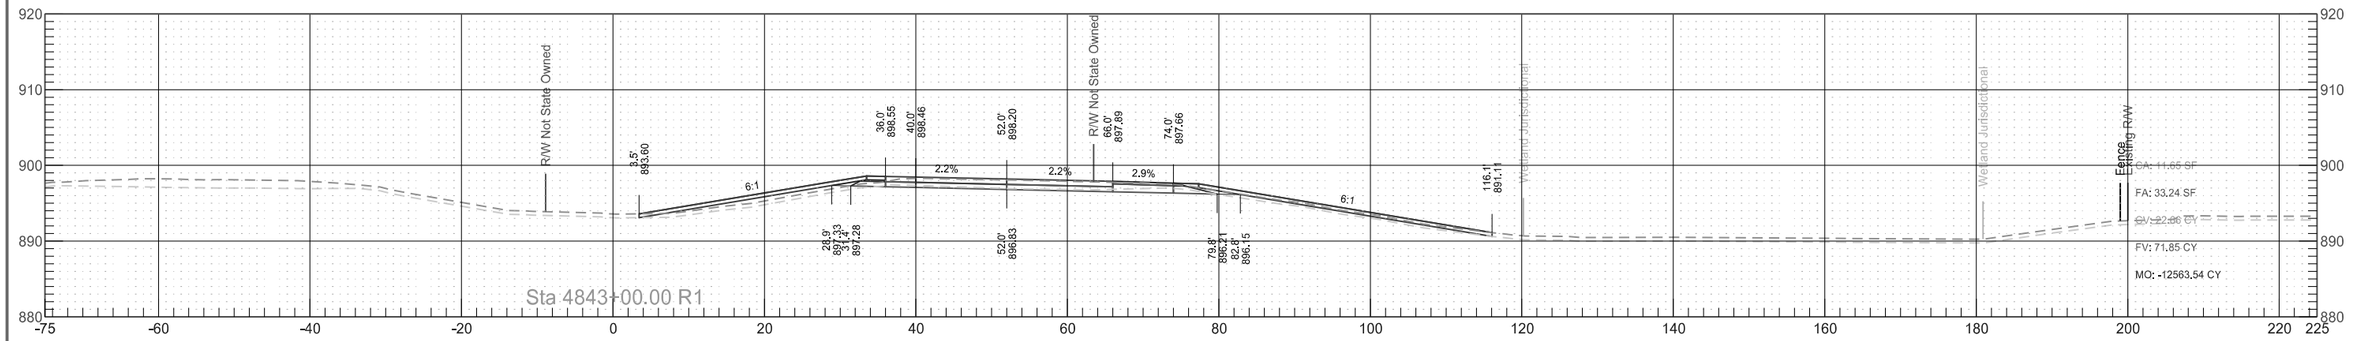

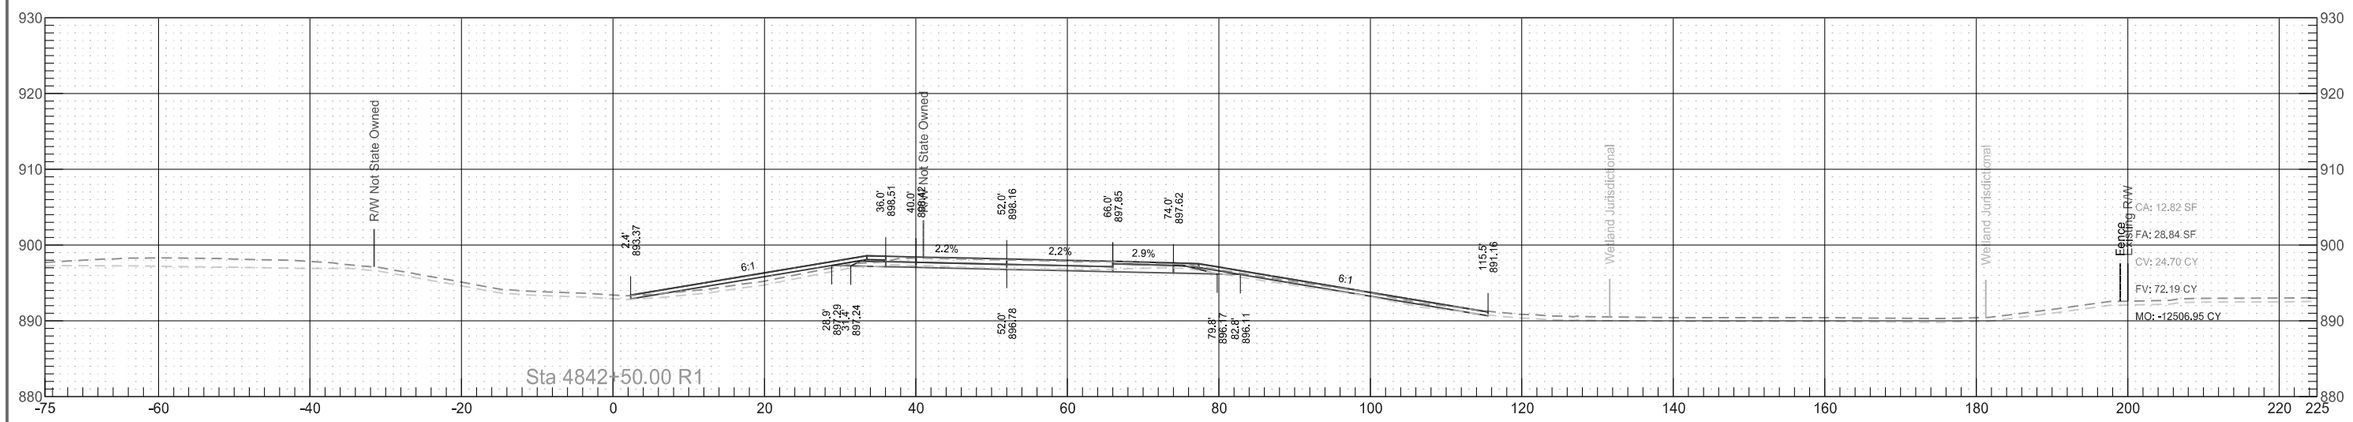

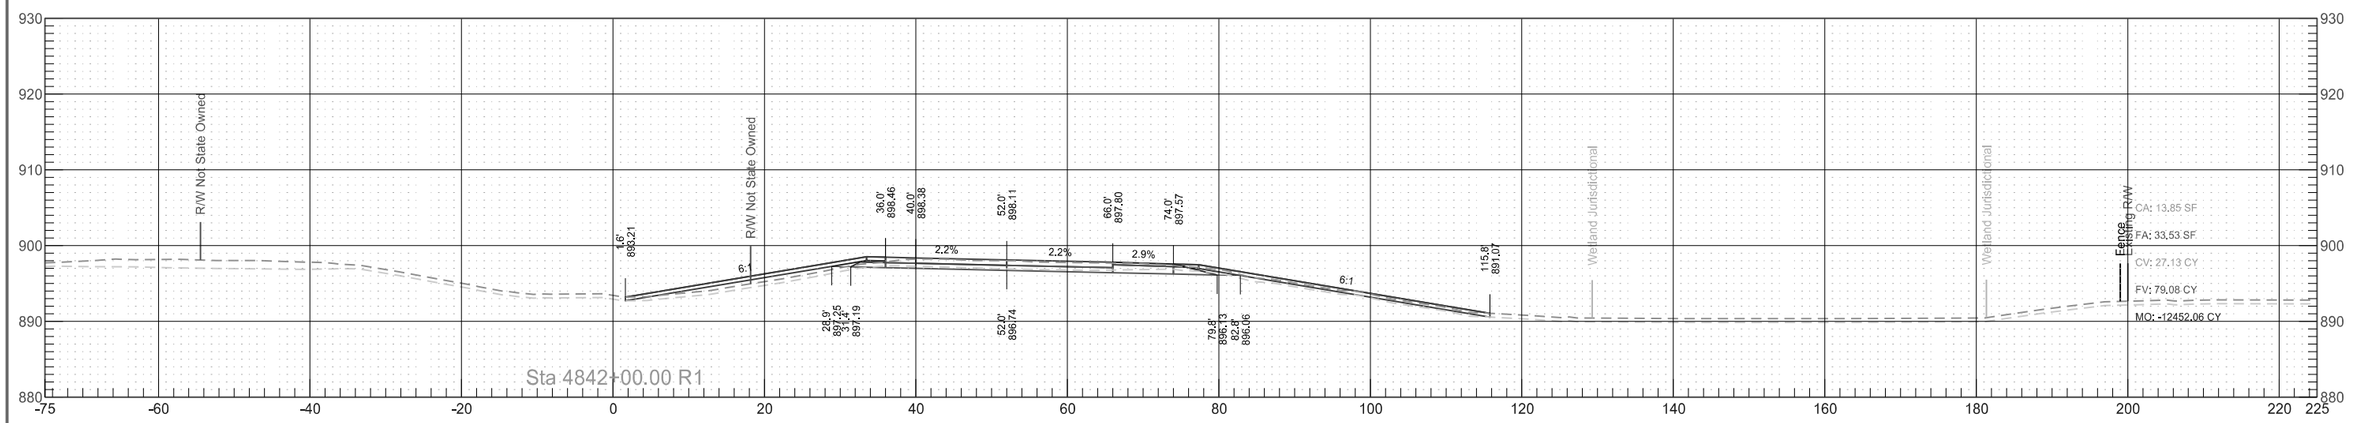

Interstate 29
Northbound Reconstruction Cross Sections

	STATE	PROJECT NO.	SECTION NO.	SHEET NO.
	ND	IM-8-029(135)088	200	61

Interstate 29
Northbound Reconstruction Cross Sections

	STATE	PROJECT NO.	SECTION NO.	SHEET NO.
	ND	IM-8-029(135)088	200	62

Interstate 29
Northbound Reconstruction Cross Sections

	STATE	PROJECT NO.	SECTION NO.	SHEET NO.
	ND	IM-8-029(135)088	200	63

Interstate 29
Northbound Reconstruction Cross Sections


	STATE	PROJECT NO.	SECTION NO.	SHEET NO.
	ND	IM-8-029(135)088	200	64

Interstate 29
Northbound Reconstruction Cross Sections

	STATE	PROJECT NO.	SECTION NO.	SHEET NO.
	ND	IM-8-029(135)088	200	65


Interstate 29
Northbound Reconstruction Cross Sections

	STATE	PROJECT NO.	SECTION NO.	SHEET NO.
	ND	IM-8-029(135)088	200	66

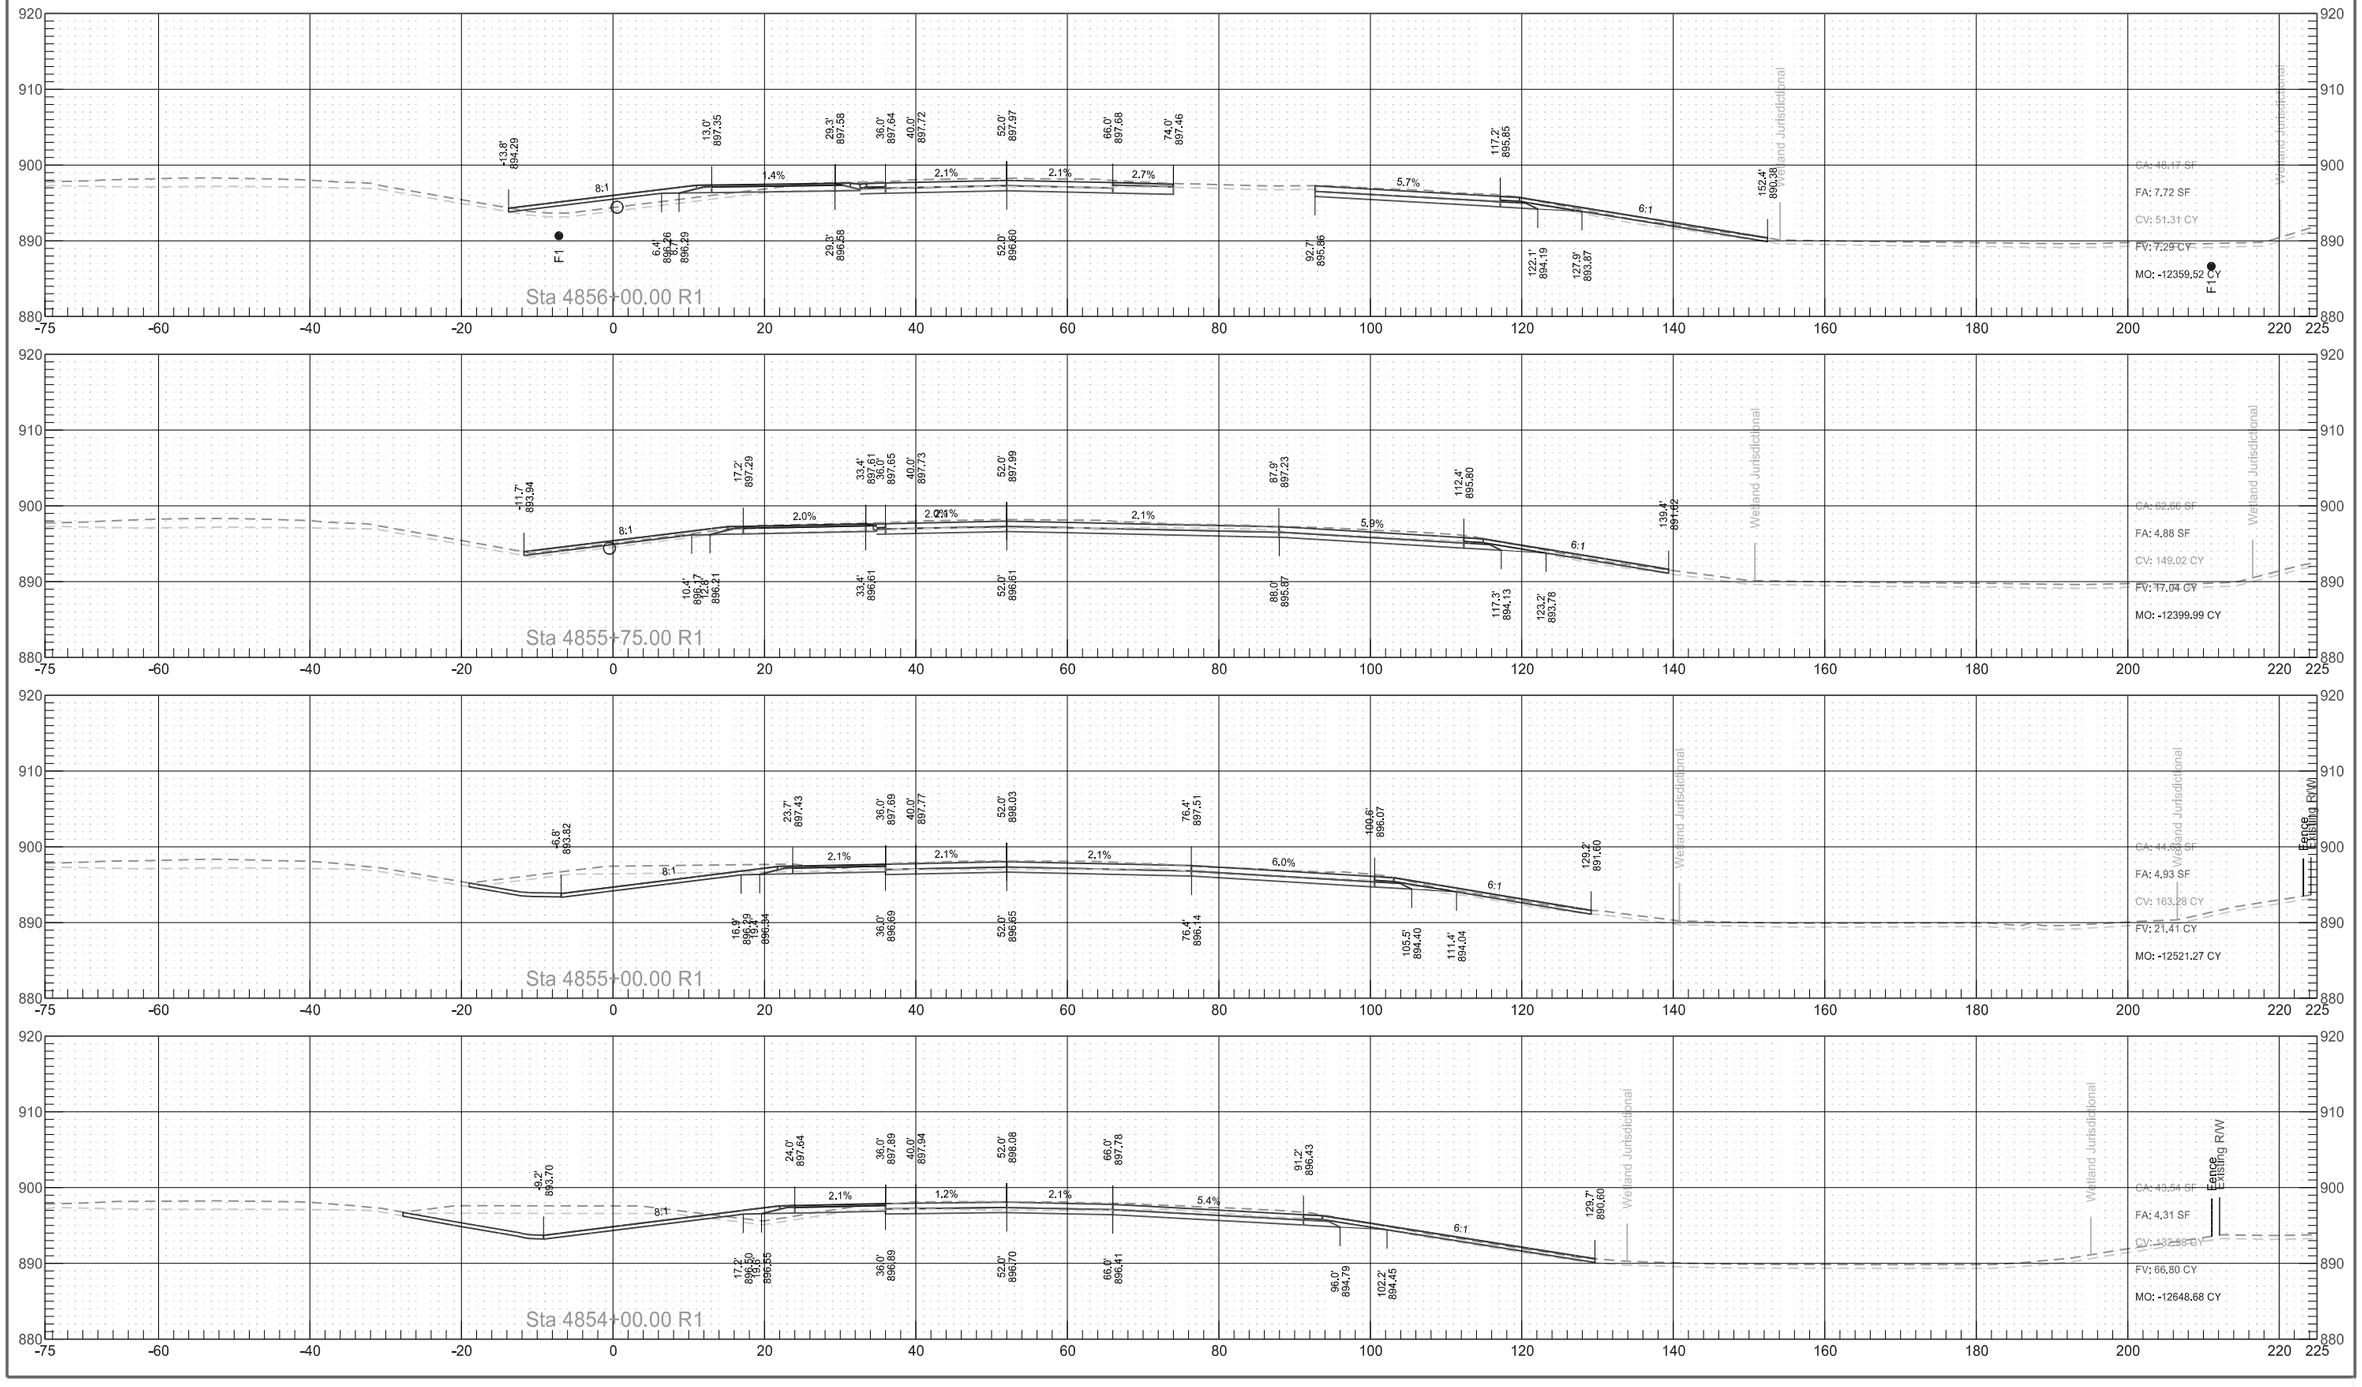


	STATE	PROJECT NO.	SECTION NO.	SHEET NO.
	ND	IM-8-029(135)088	200	67

Interstate 29
Northbound Reconstruction Cross Sections

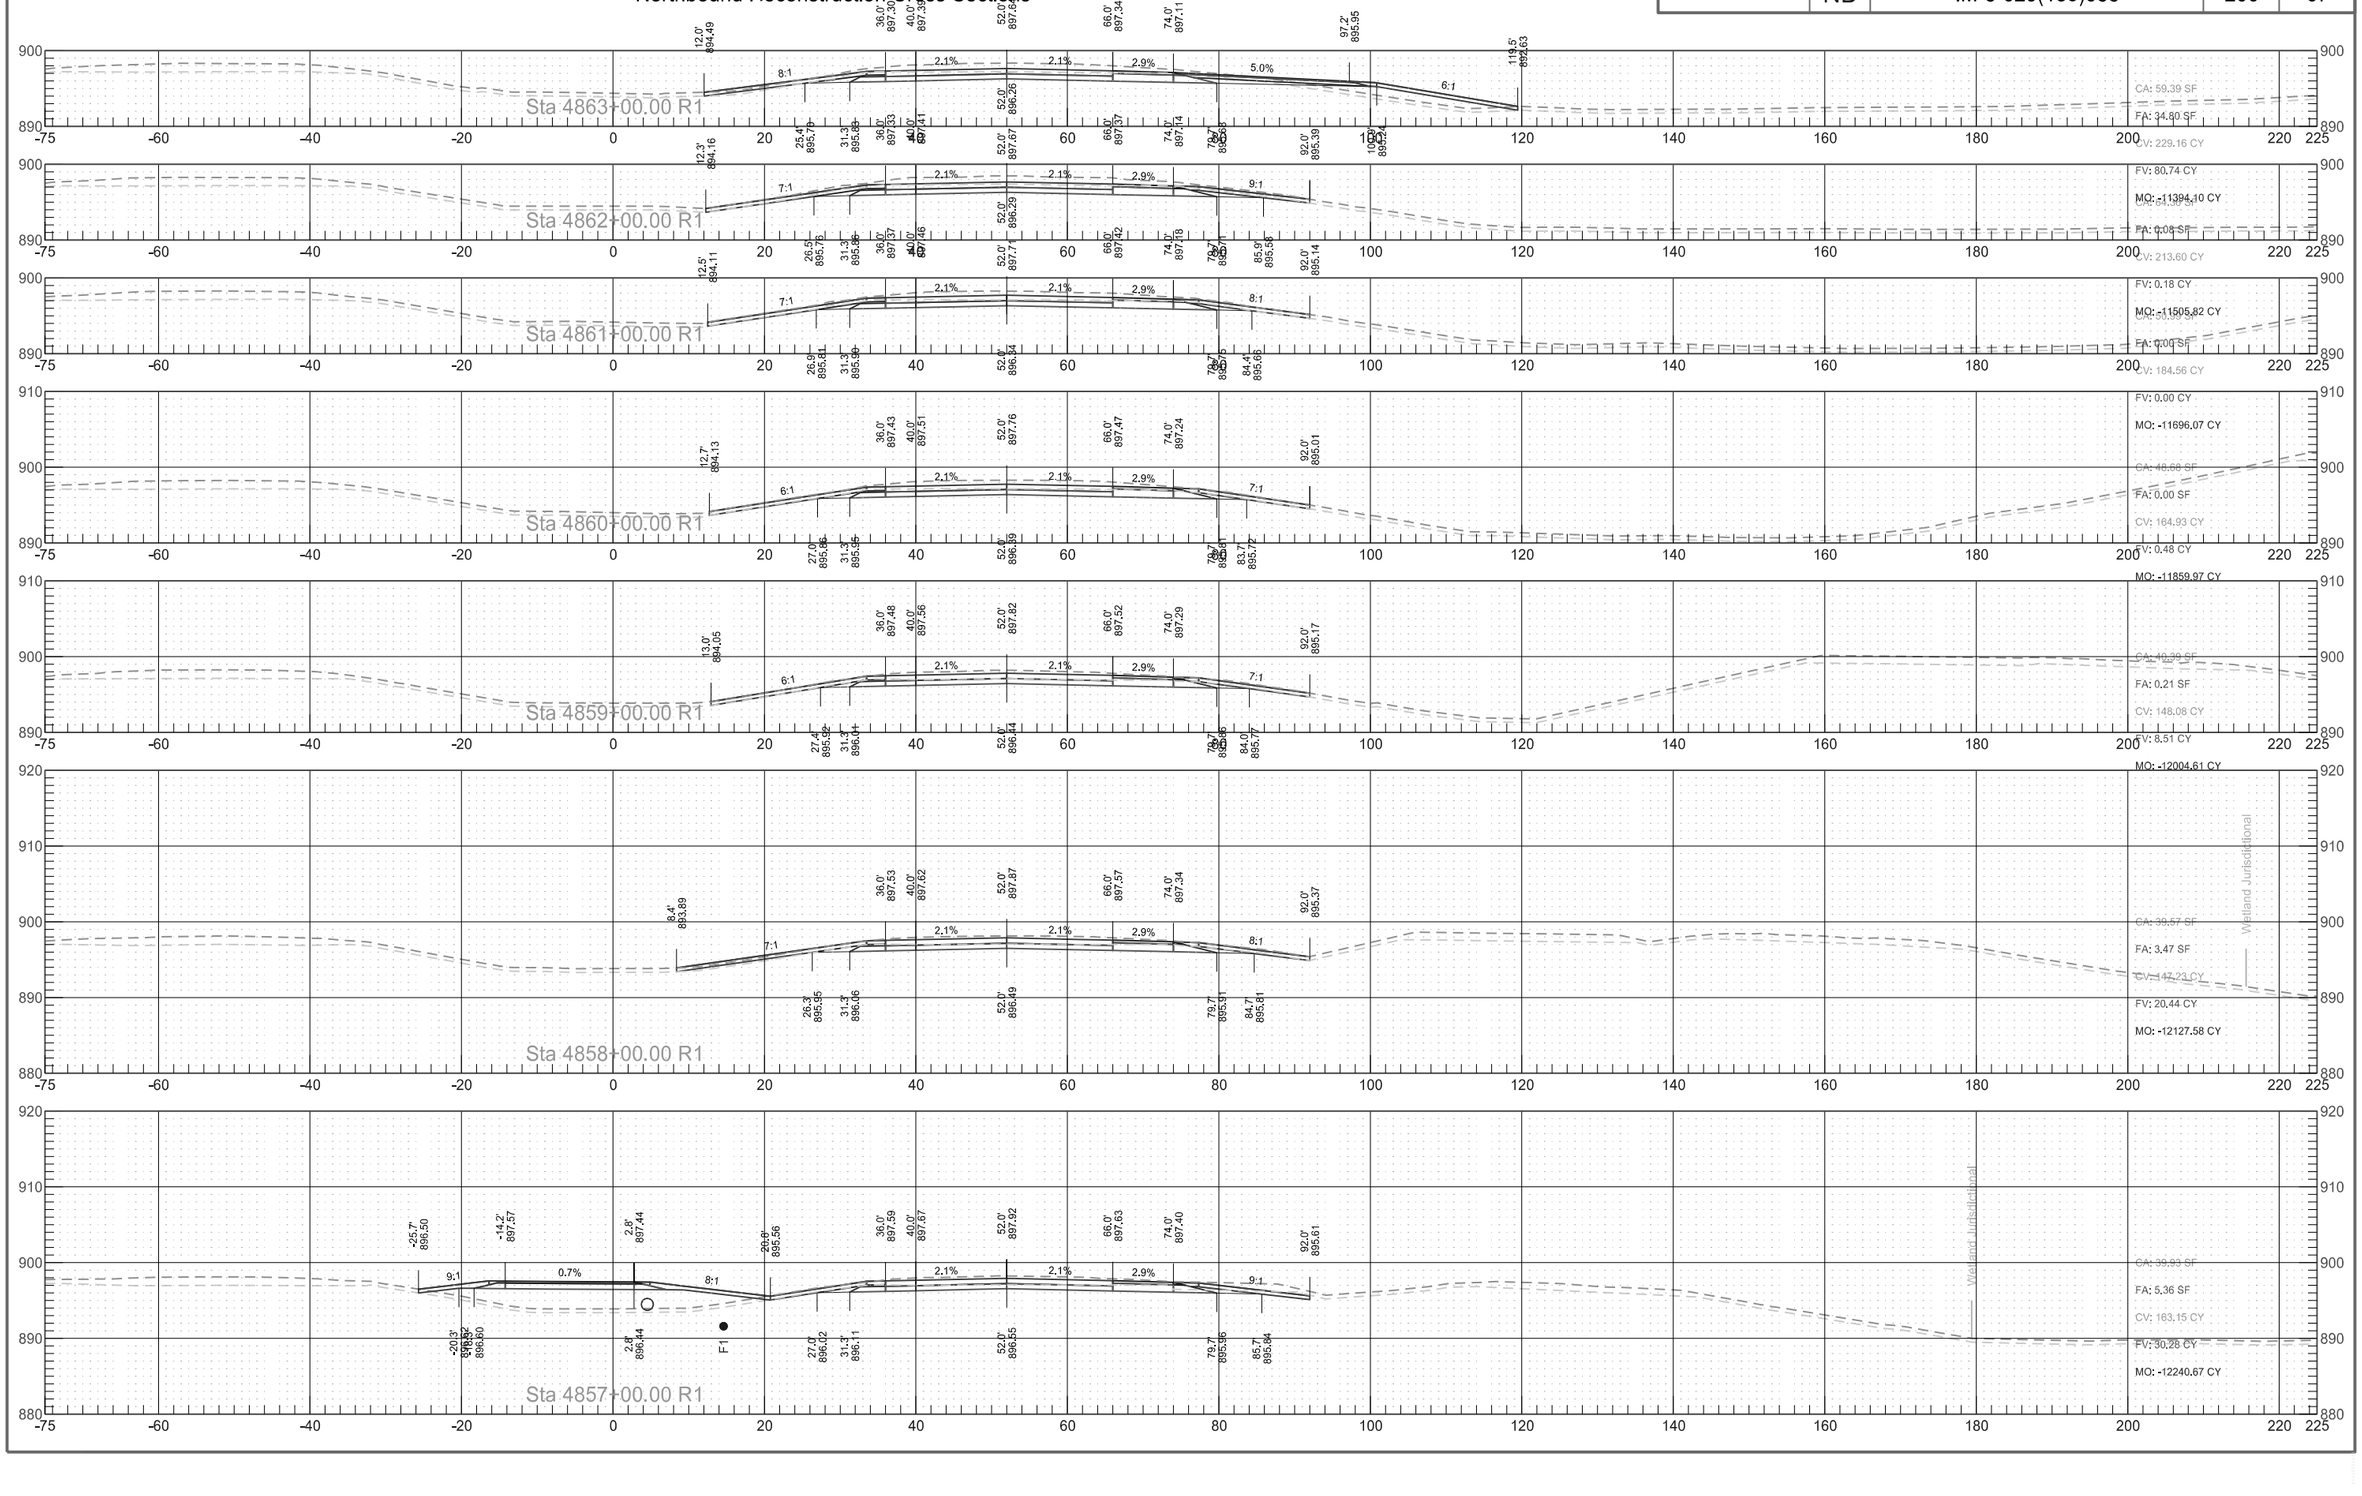


Interstate 29
Northbound Reconstruction Cross Sections

	STATE	PROJECT NO.	SECTION NO.	SHEET NO.
	ND	IM-8-029(135)088	200	68

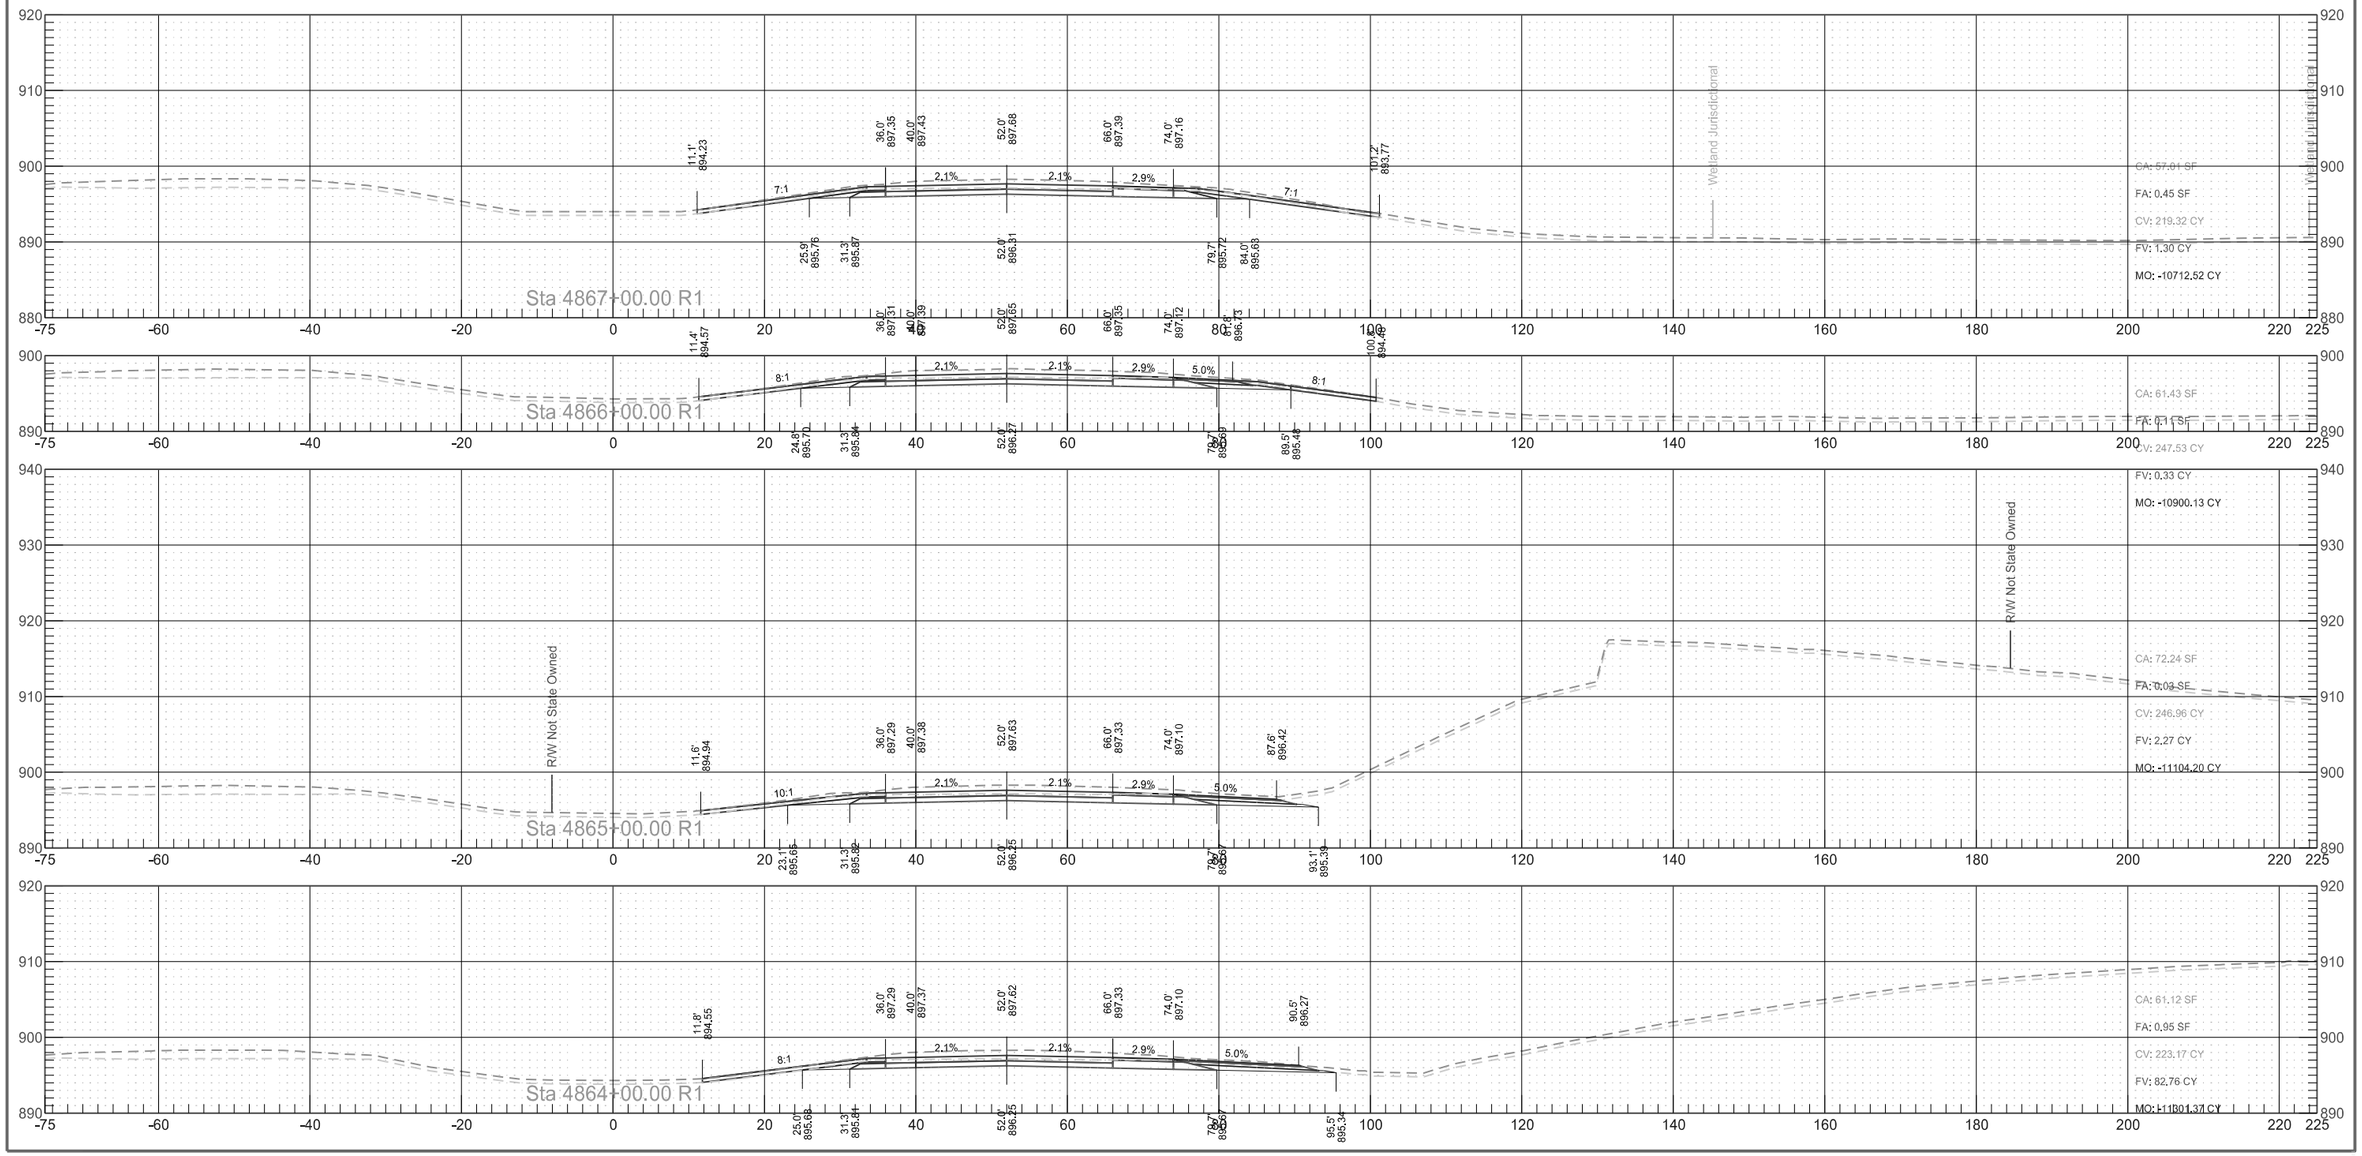


Interstate 29
Northbound Reconstruction Cross Sections

	STATE	PROJECT NO.	SECTION NO.	SHEET NO.
	ND	IM-8-029(135)088	200	69

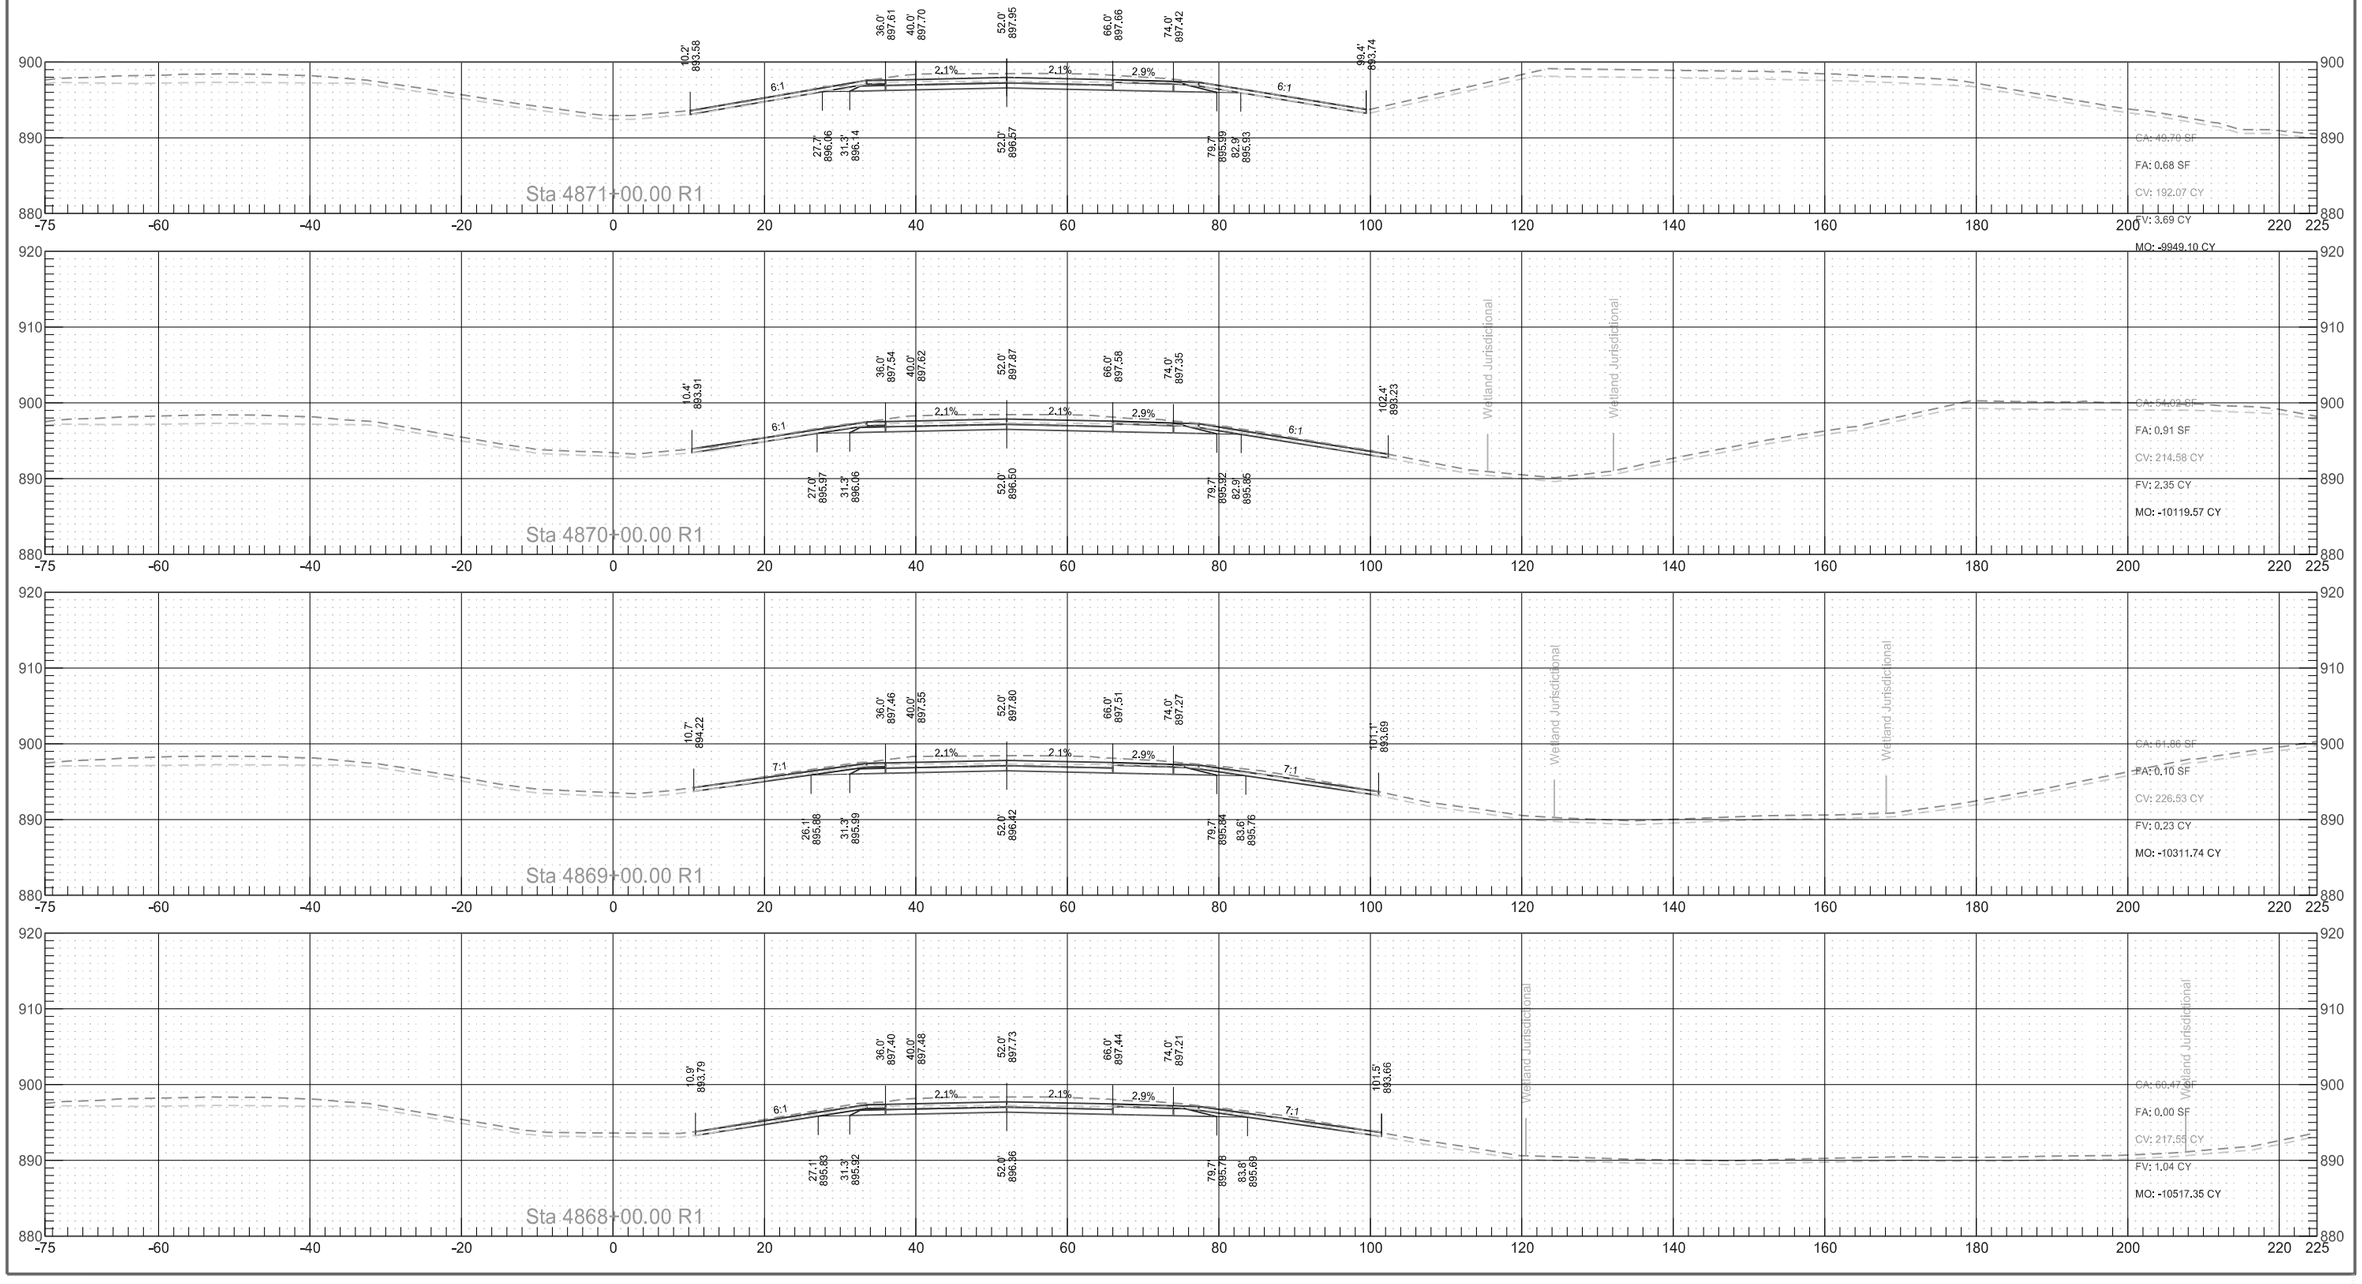


Interstate 29
Northbound Reconstruction Cross Sections


	STATE	PROJECT NO.	SECTION NO.	SHEET NO.
	ND	IM-8-029(135)088	200	70

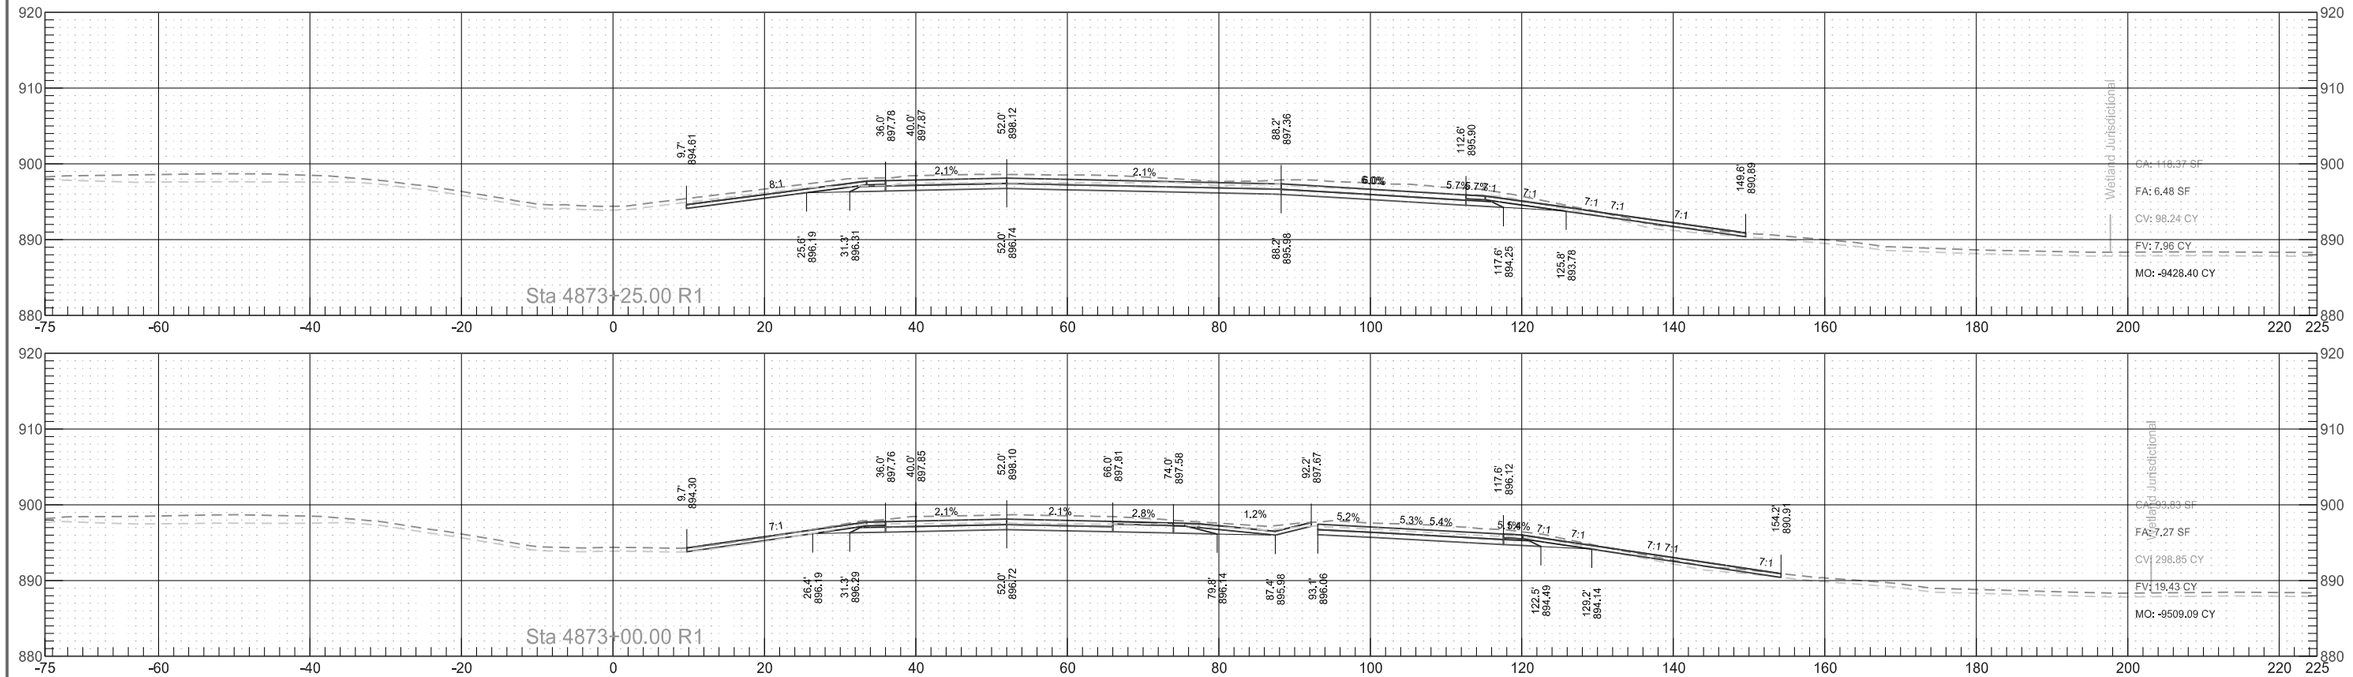


Interstate 29
Northbound Reconstruction Cross Sections

	STATE	PROJECT NO.	SECTION NO.	SHEET NO.
	ND	IM-8-029(135)088	200	71

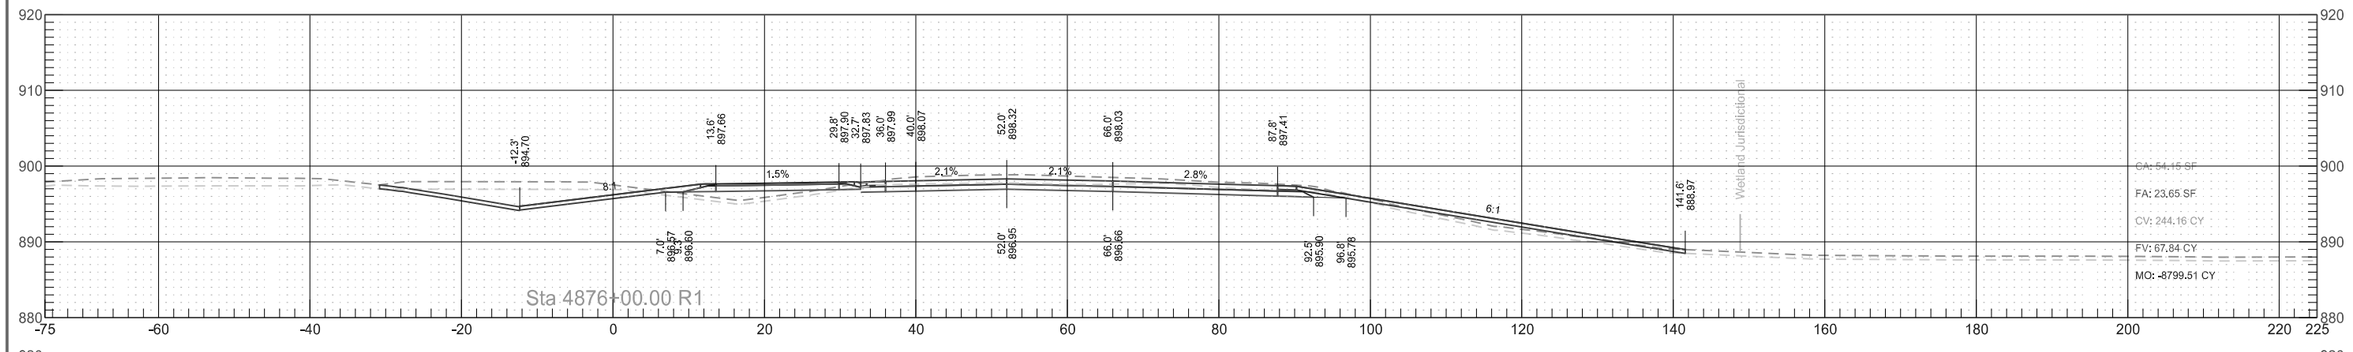

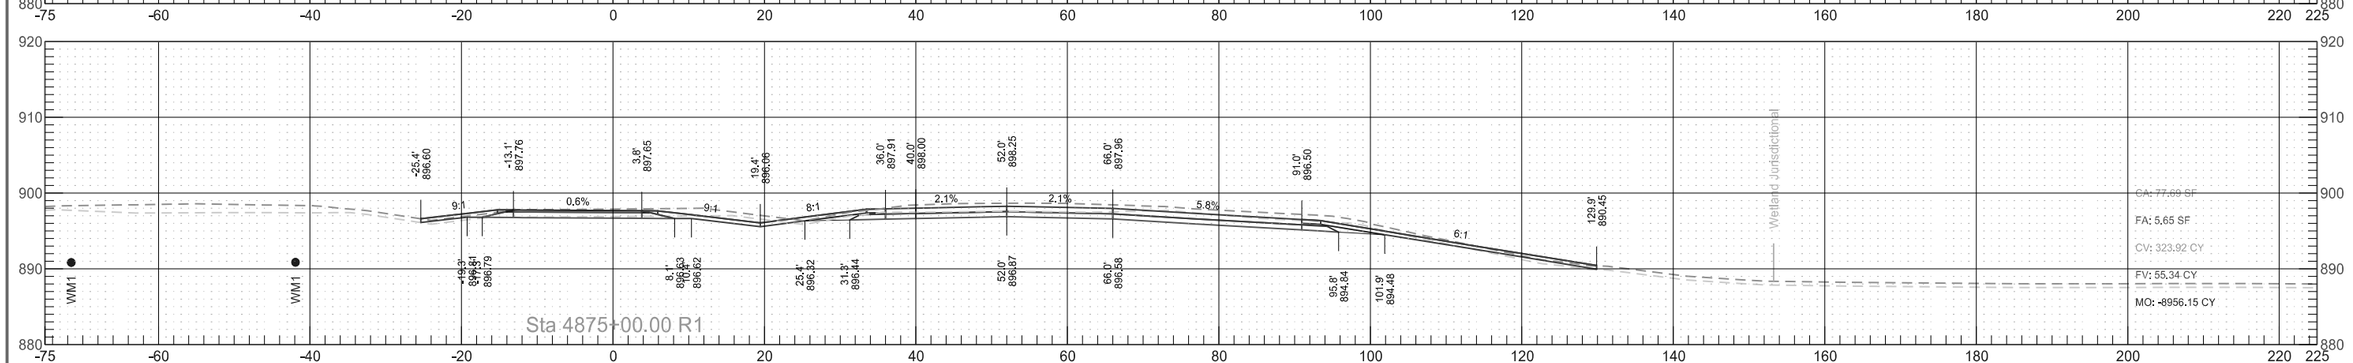

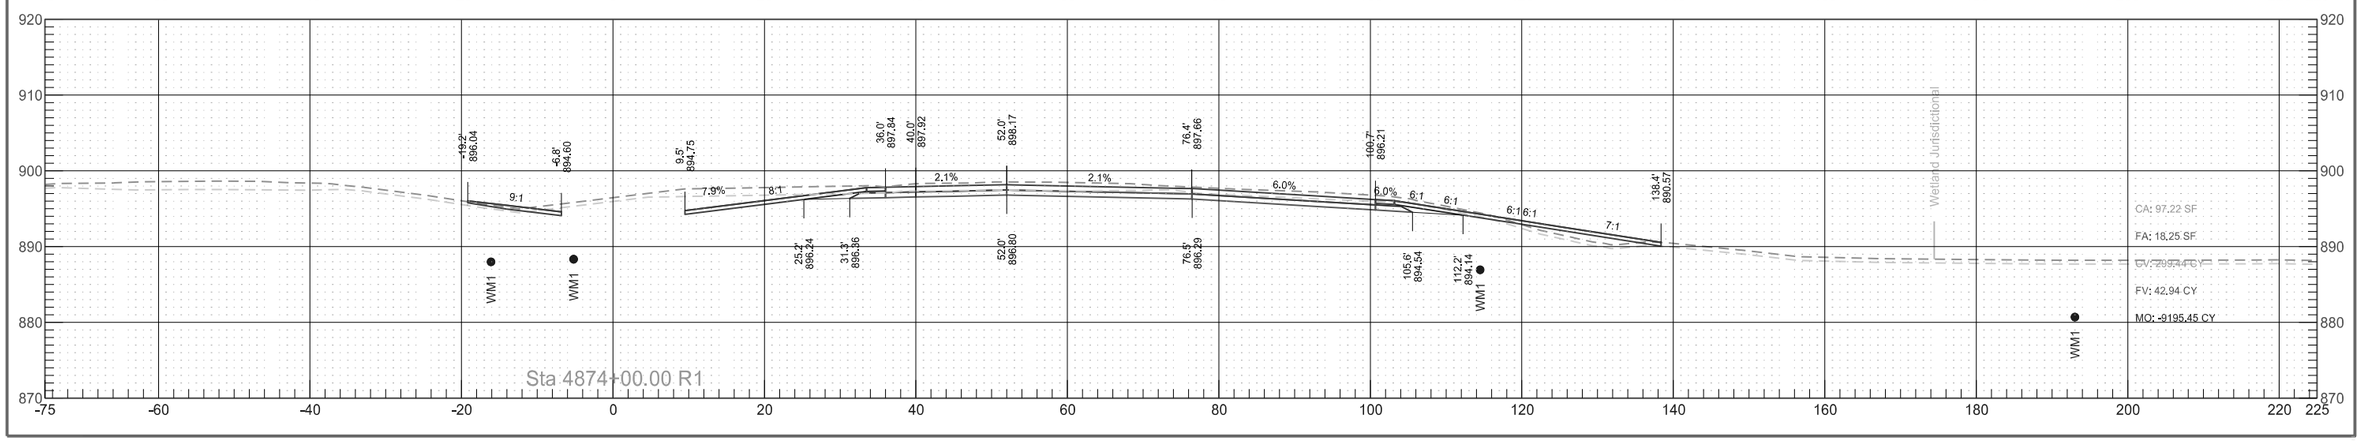

Interstate 29
Northbound Reconstruction Cross Sections


	STATE	PROJECT NO.	SECTION NO.	SHEET NO.
	ND	IM-8-029(135)088	200	72

Interstate 29
Northbound Reconstruction Cross Sections

	STATE	PROJECT NO.	SECTION NO.	SHEET NO.
	ND	IM-8-029(135)088	200	73


Interstate 29
Northbound Reconstruction Cross Sections


	STATE	PROJECT NO.	SECTION NO.	SHEET NO.
	ND	IM-8-029(135)088	200	74

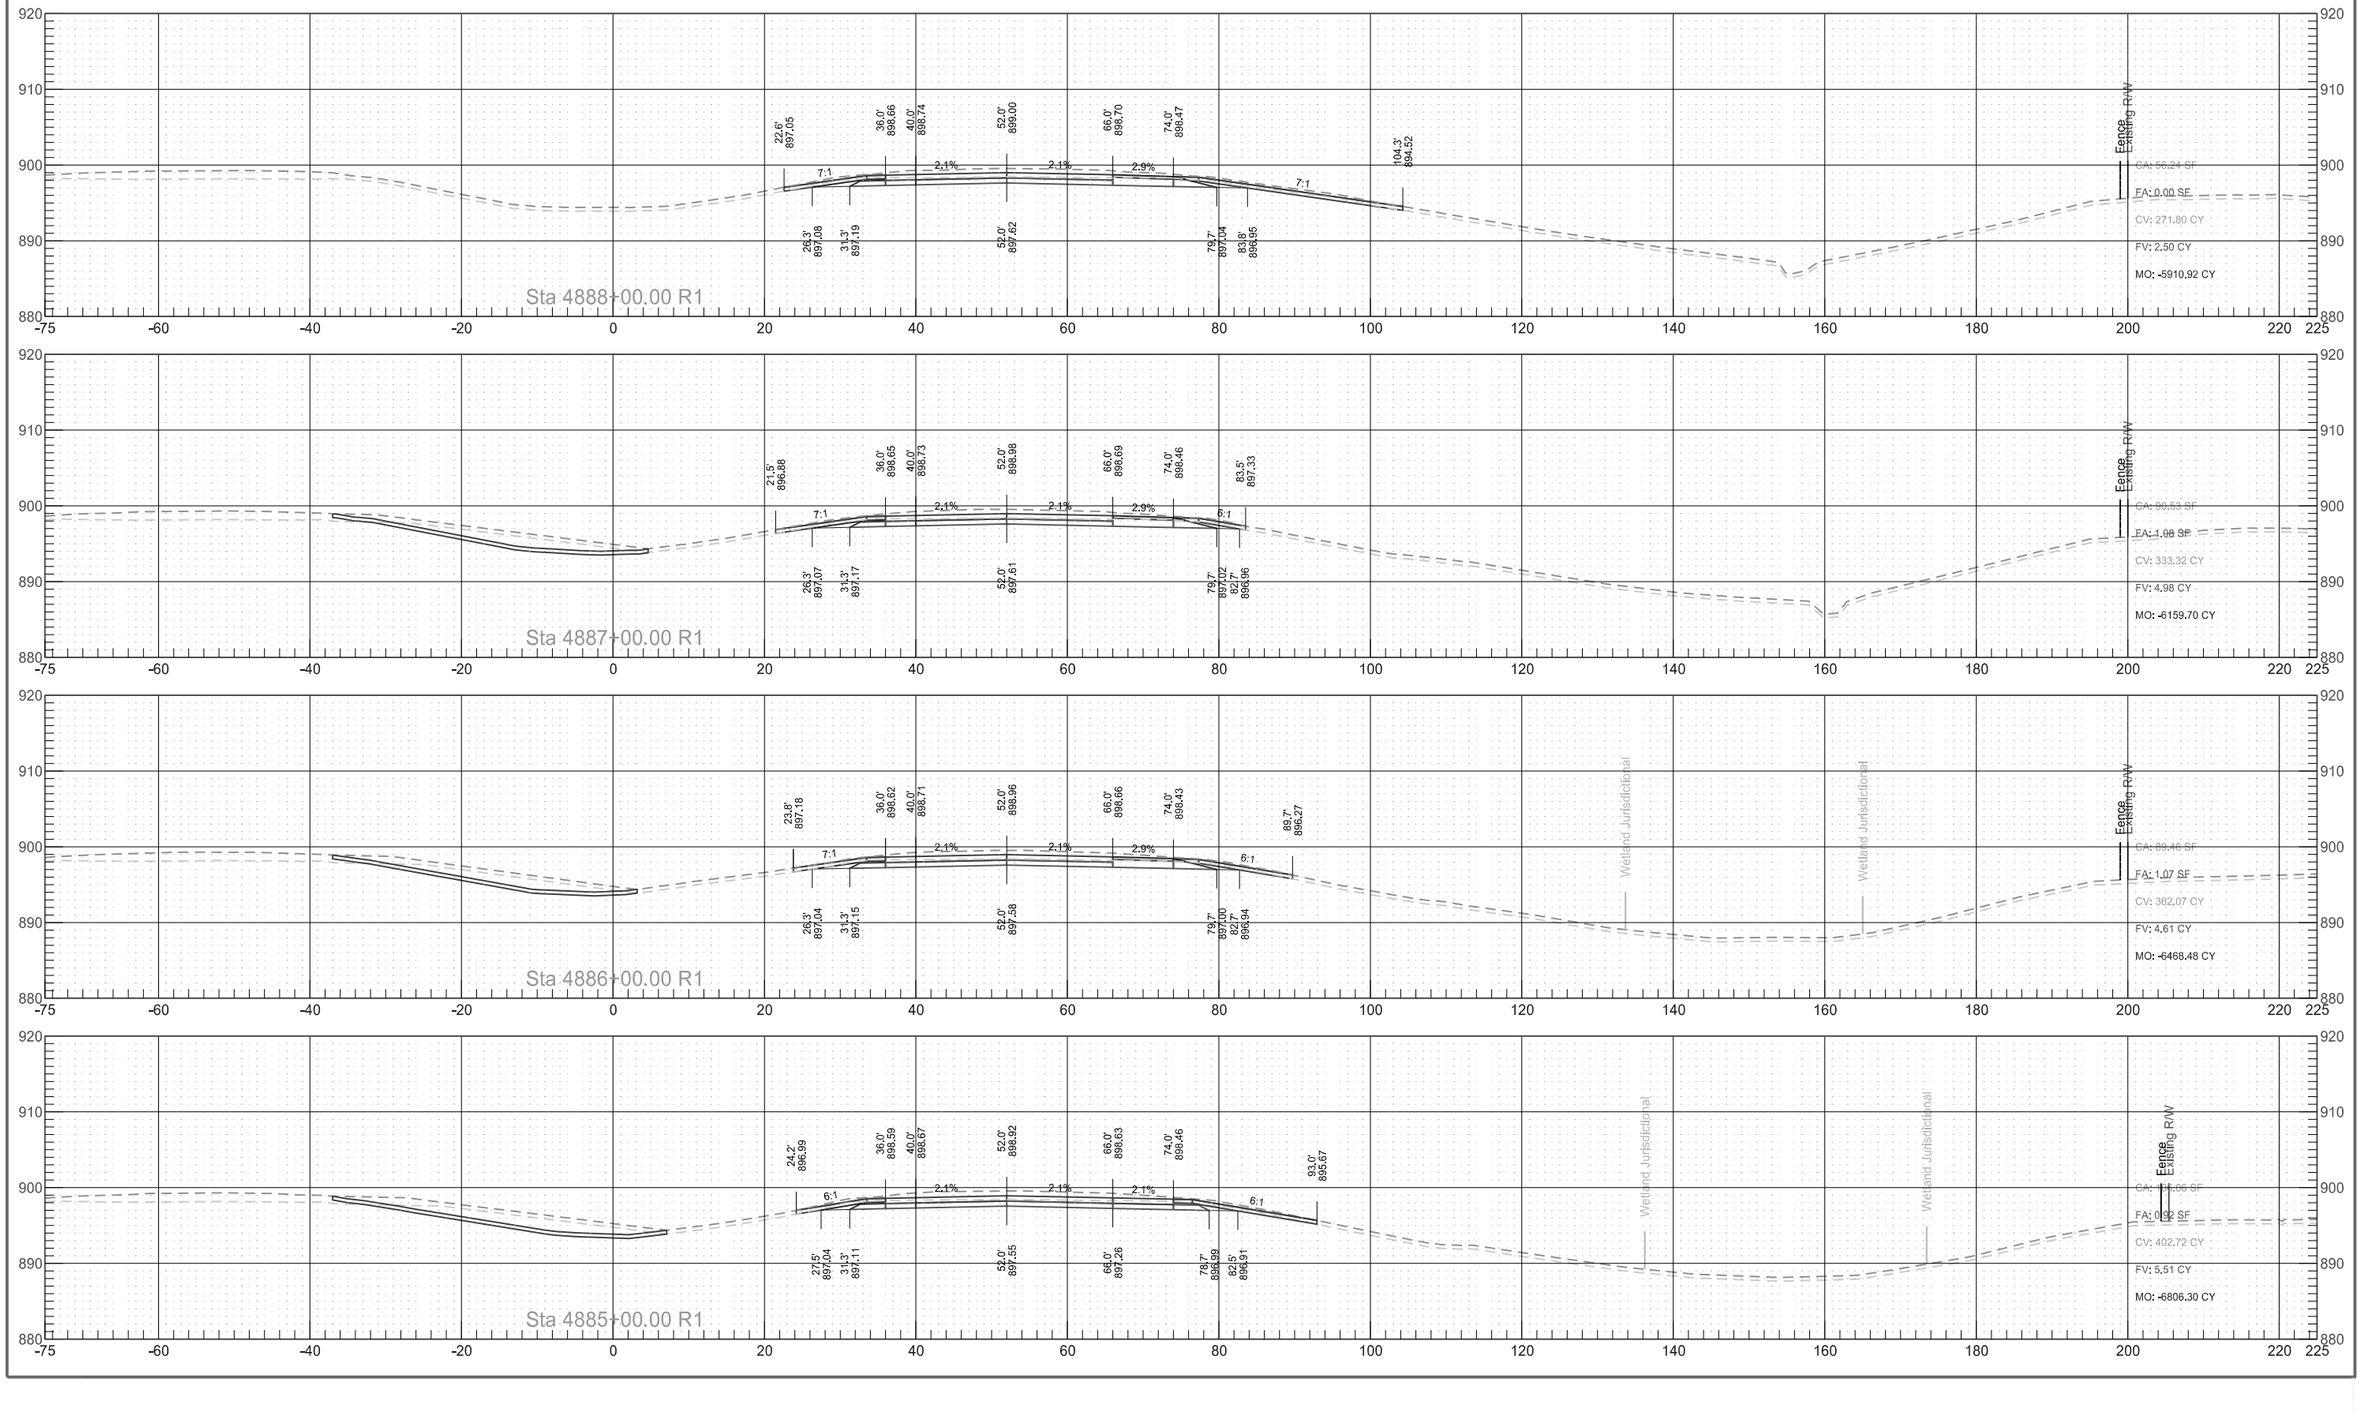



Interstate 29
Northbound Reconstruction Cross Sections

	STATE	PROJECT NO.	SECTION NO.	SHEET NO.
	ND	IM-8-029(135)088	200	75

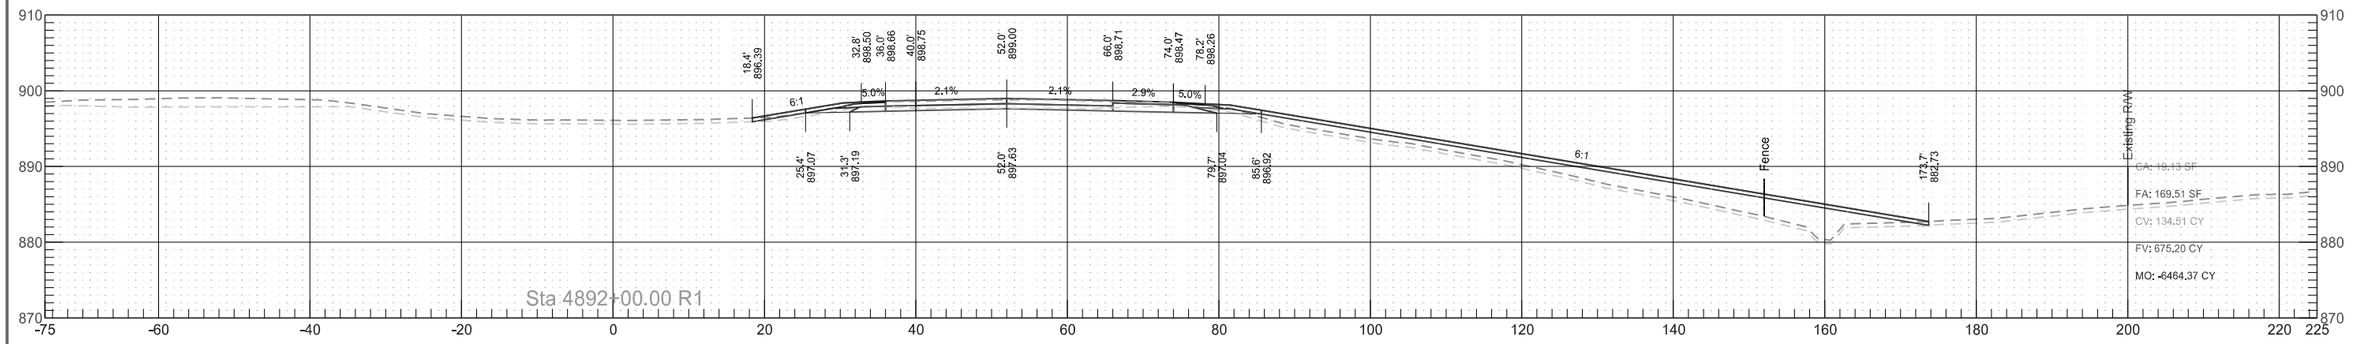

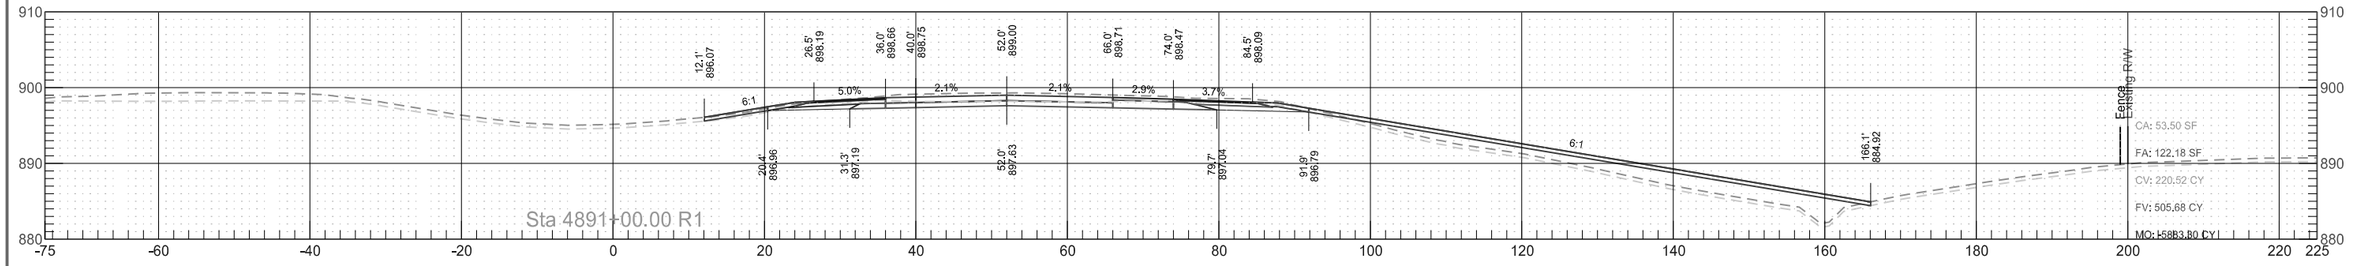


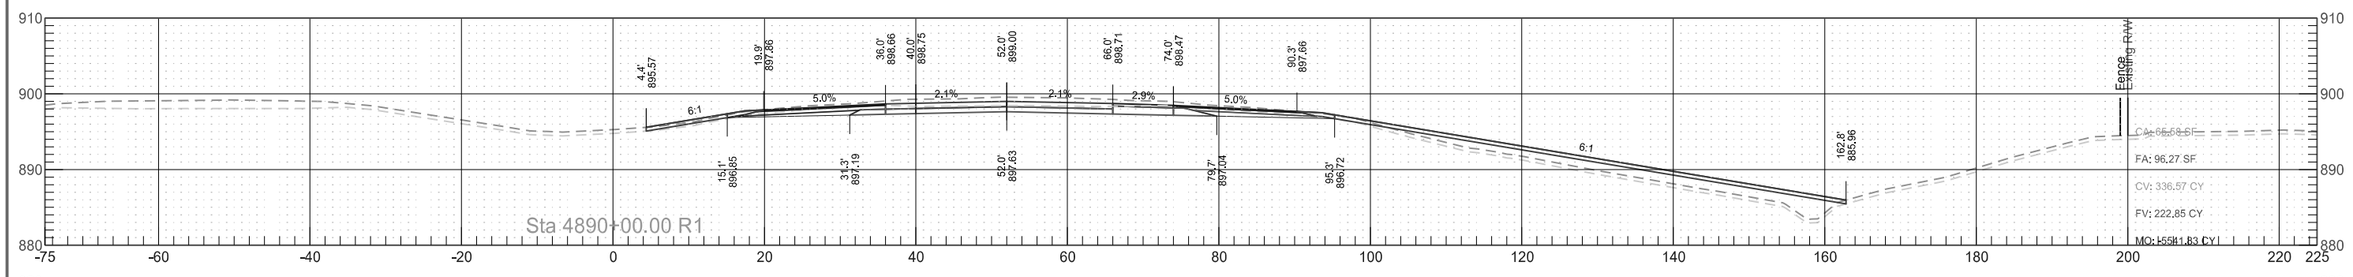

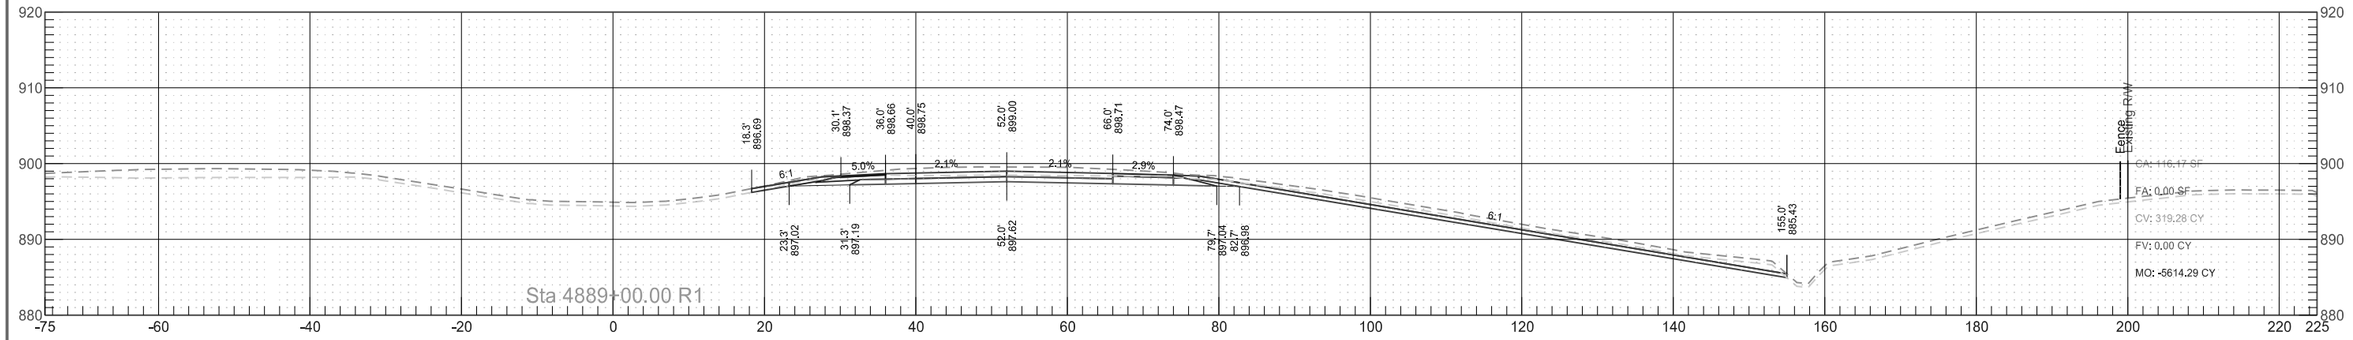

Interstate 29
Northbound Reconstruction Cross Sections

	STATE	PROJECT NO.	SECTION NO.	SHEET NO.
	ND	IM-8-029(135)088	200	76

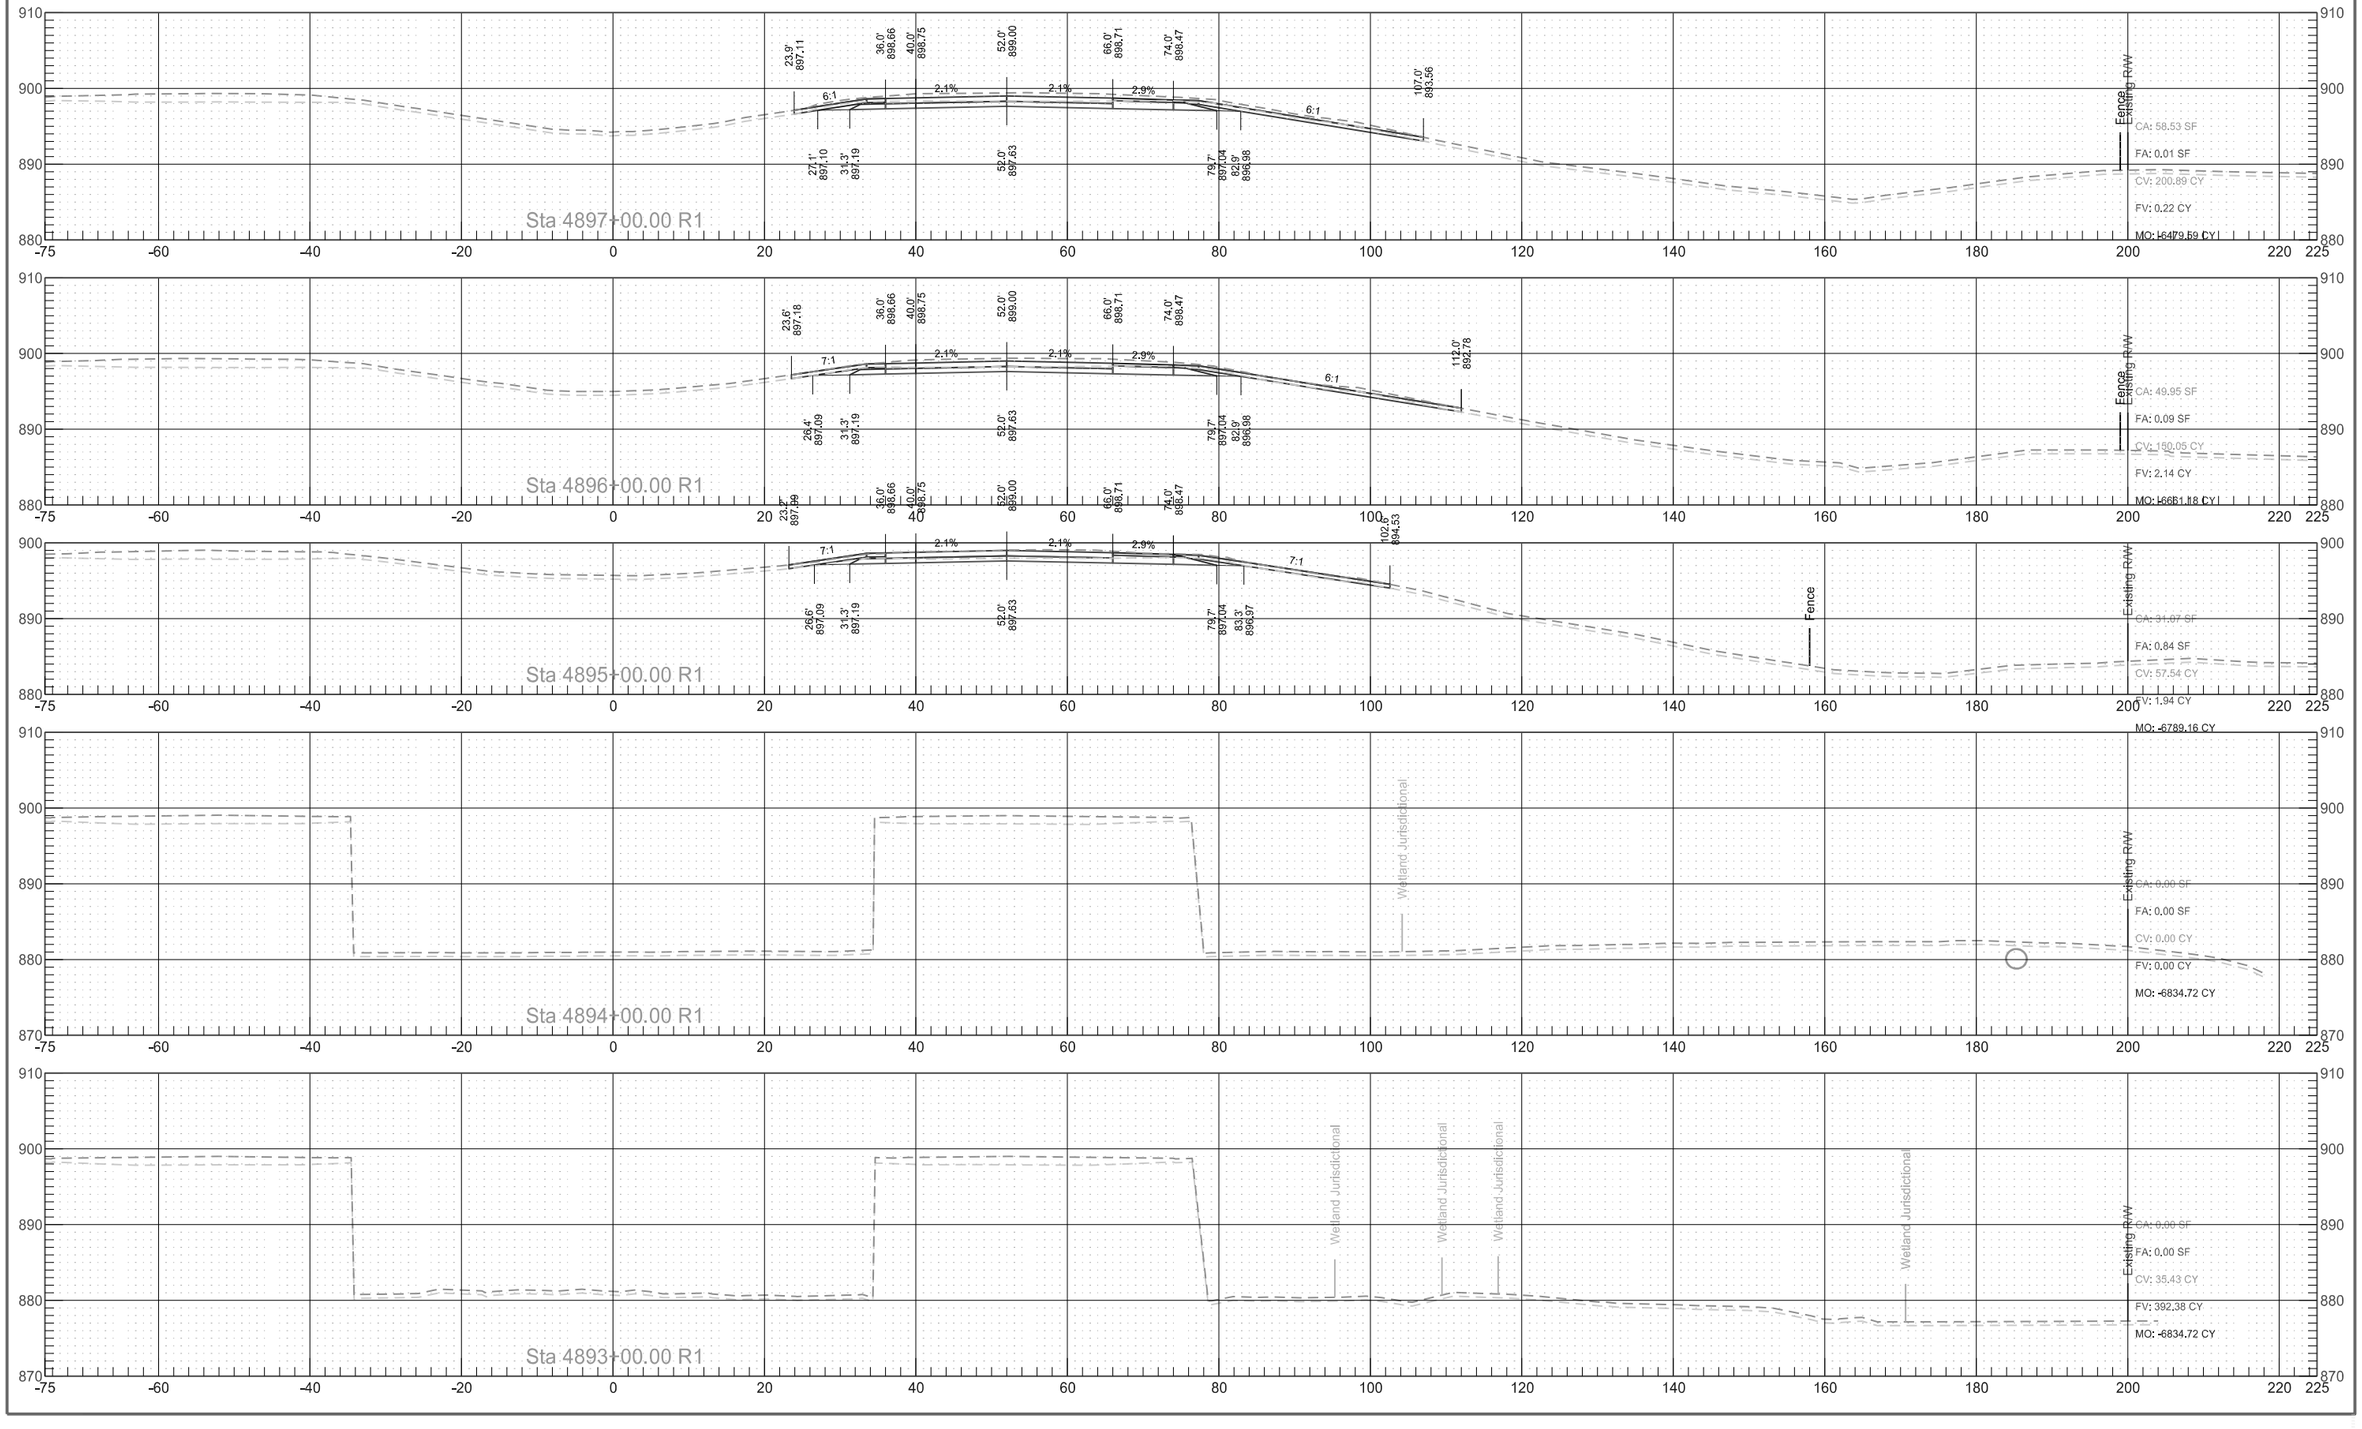

Interstate 29
Northbound Reconstruction Cross Sections

	STATE	PROJECT NO.	SECTION NO.	SHEET NO.
	ND	IM-8-029(135)088	200	77

Interstate 29
Northbound Reconstruction Cross Sections

	STATE	PROJECT NO.	SECTION NO.	SHEET NO.
	ND	IM-8-029(135)088	200	78

Interstate 29
Northbound Reconstruction Cross Sections

	STATE	PROJECT NO.	SECTION NO.	SHEET NO.
	ND	IM-8-029(135)088	200	79

Interstate 29
Northbound Reconstruction Cross Sections

	STATE	PROJECT NO.	SECTION NO.	SHEET NO.
	ND	IM-8-029(135)088	200	80

Interstate 29
Northbound Reconstruction Cross Sections

	STATE	PROJECT NO.	SECTION NO.	SHEET NO.
	ND	IM-8-029(135)088	200	81

Interstate 29
Northbound Reconstruction Cross Sections

	STATE	PROJECT NO.	SECTION NO.	SHEET NO.
	ND	IM-8-029(135)088	200	82

Interstate 29
Northbound Reconstruction Cross Sections

	STATE	PROJECT NO.	SECTION NO.	SHEET NO.
	ND	IM-8-029(135)088	200	83

Interstate 29
Northbound Reconstruction Cross Sections

	STATE	PROJECT NO.	SECTION NO.	SHEET NO.
	ND	IM-8-029(135)088	200	84

Interstate 29
Northbound Reconstruction Cross Sections

	STATE	PROJECT NO.	SECTION NO.	SHEET NO.
	ND	IM-8-029(135)088	200	85

Interstate 29
Northbound Reconstruction Cross Sections

	STATE	PROJECT NO.	SECTION NO.	SHEET NO.
	ND	IM-8-029(135)088	200	86

Interstate 29
Northbound Reconstruction Cross Sections


	STATE	PROJECT NO.	SECTION NO.	SHEET NO.
	ND	IM-8-029(135)088	200	87

Interstate 29
Northbound Reconstruction Cross Sections

	STATE	PROJECT NO.	SECTION NO.	SHEET NO.
	ND	IM-8-029(135)088	200	88

Interstate 29
Northbound Reconstruction Cross Sections

	STATE	PROJECT NO.	SECTION NO.	SHEET NO.
	ND	IM-8-029(135)088	200	89

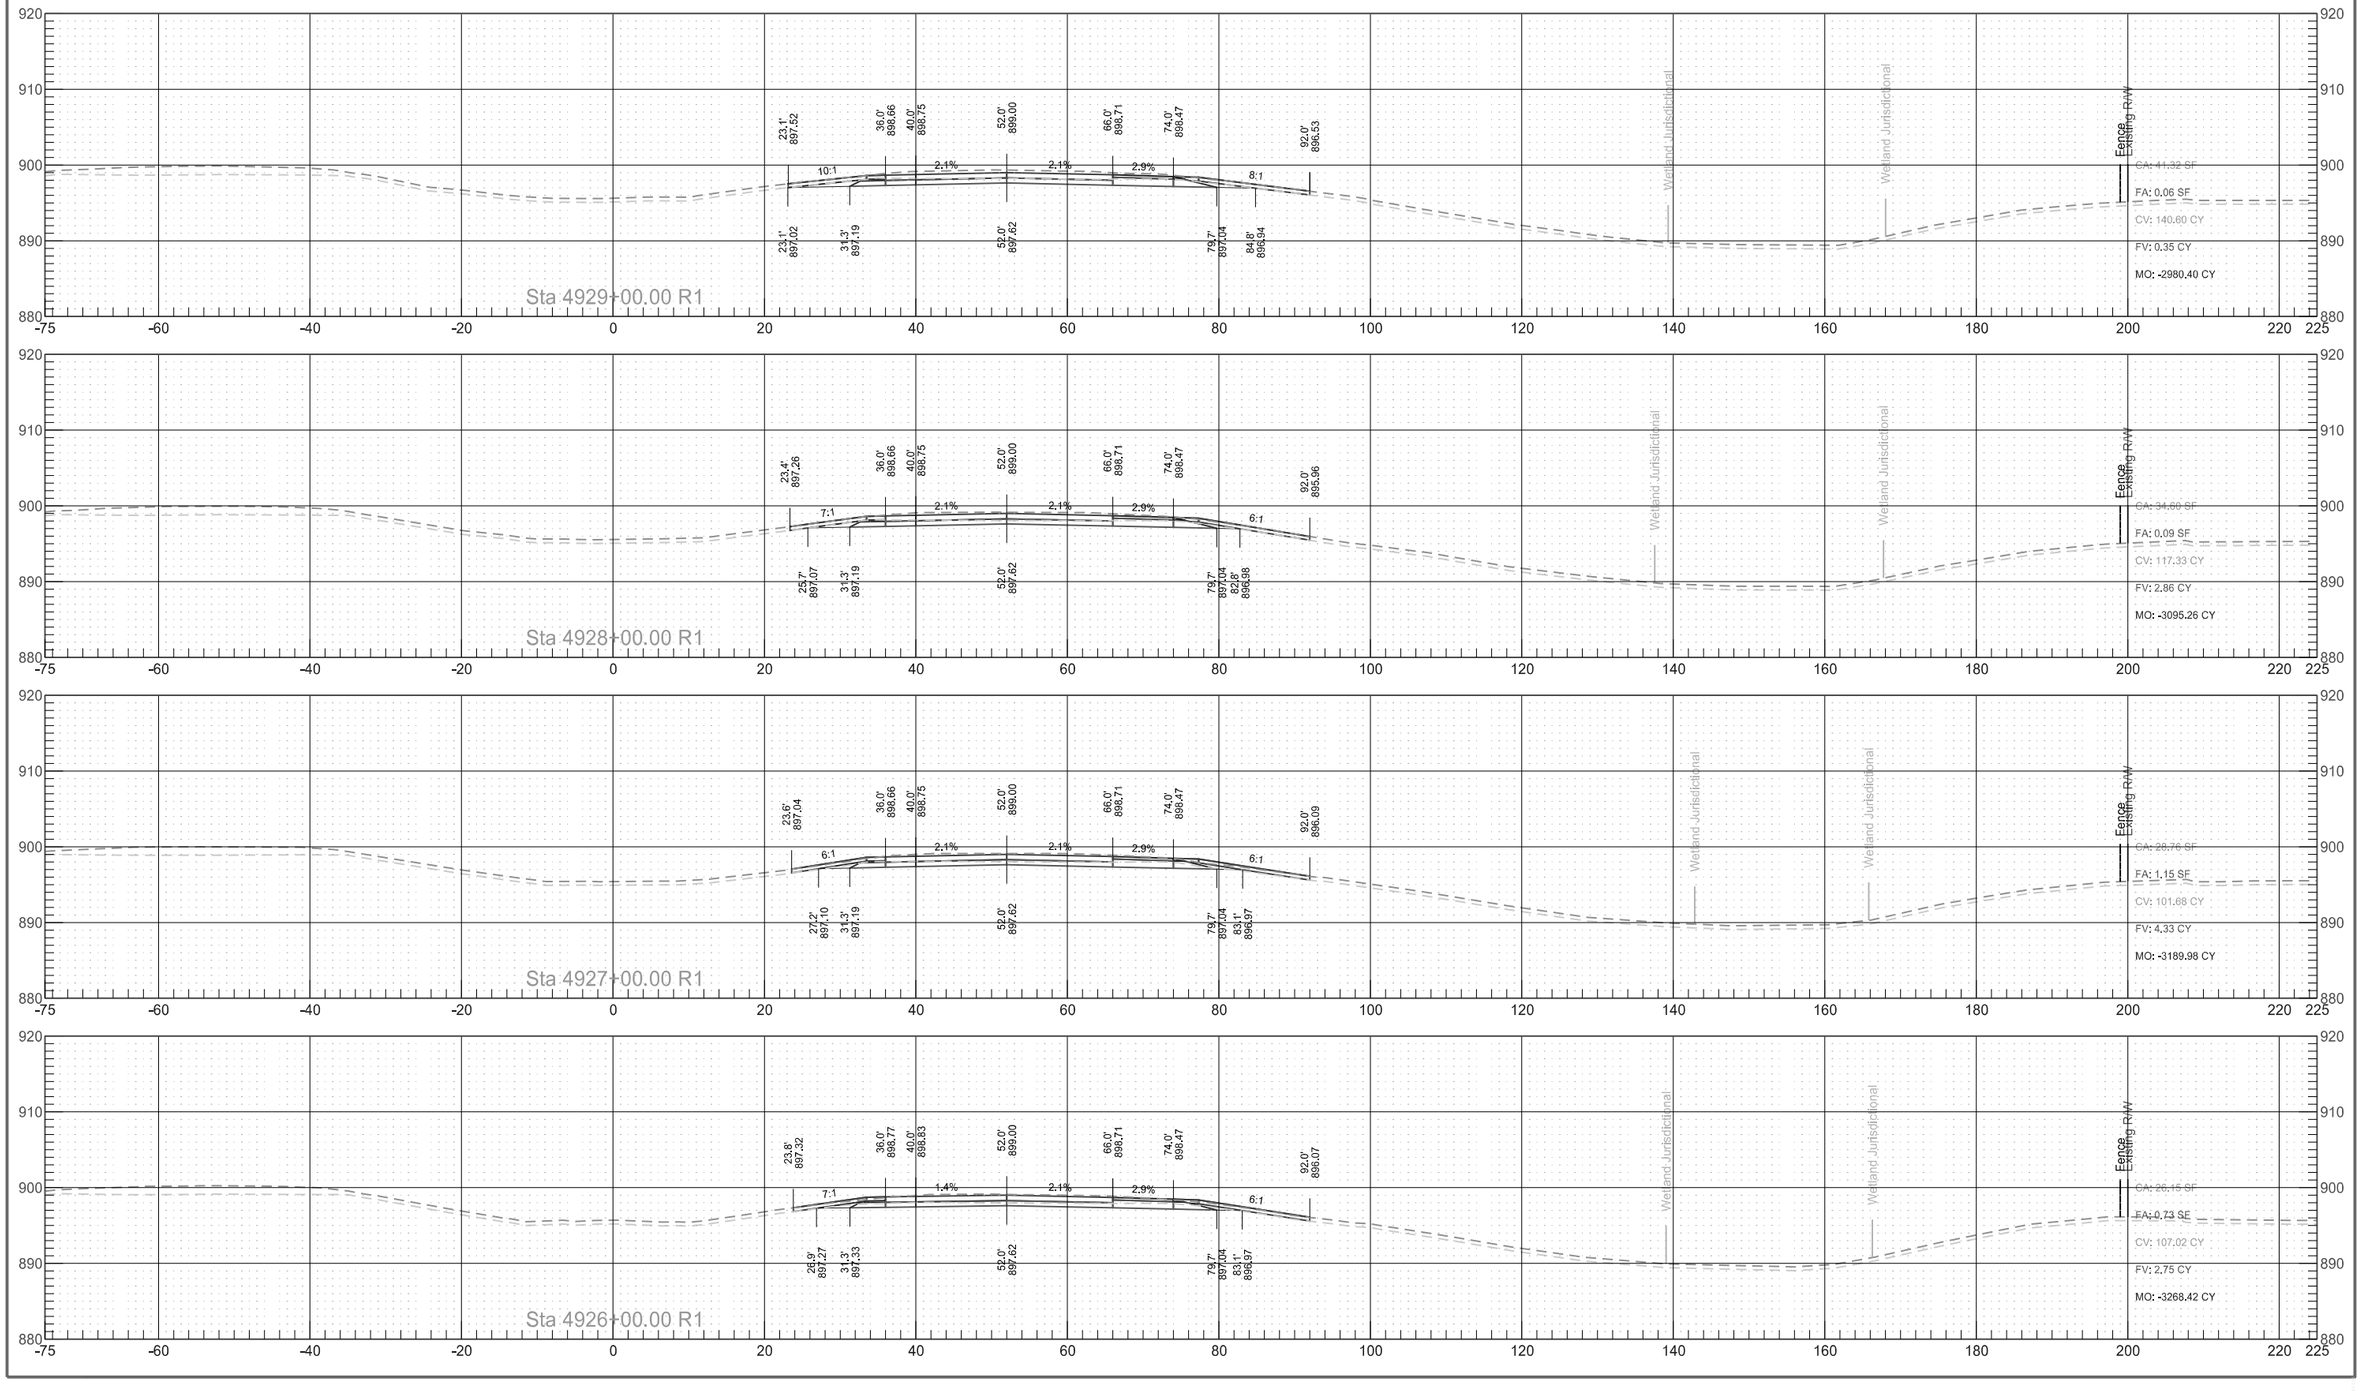


Interstate 29
Northbound Reconstruction Cross Sections

	STATE	PROJECT NO.	SECTION NO.	SHEET NO.
	ND	IM-8-029(135)088	200	90


Interstate 29
Northbound Reconstruction Cross Sections

	STATE	PROJECT NO.	SECTION NO.	SHEET NO.
	ND	IM-8-029(135)088	200	91

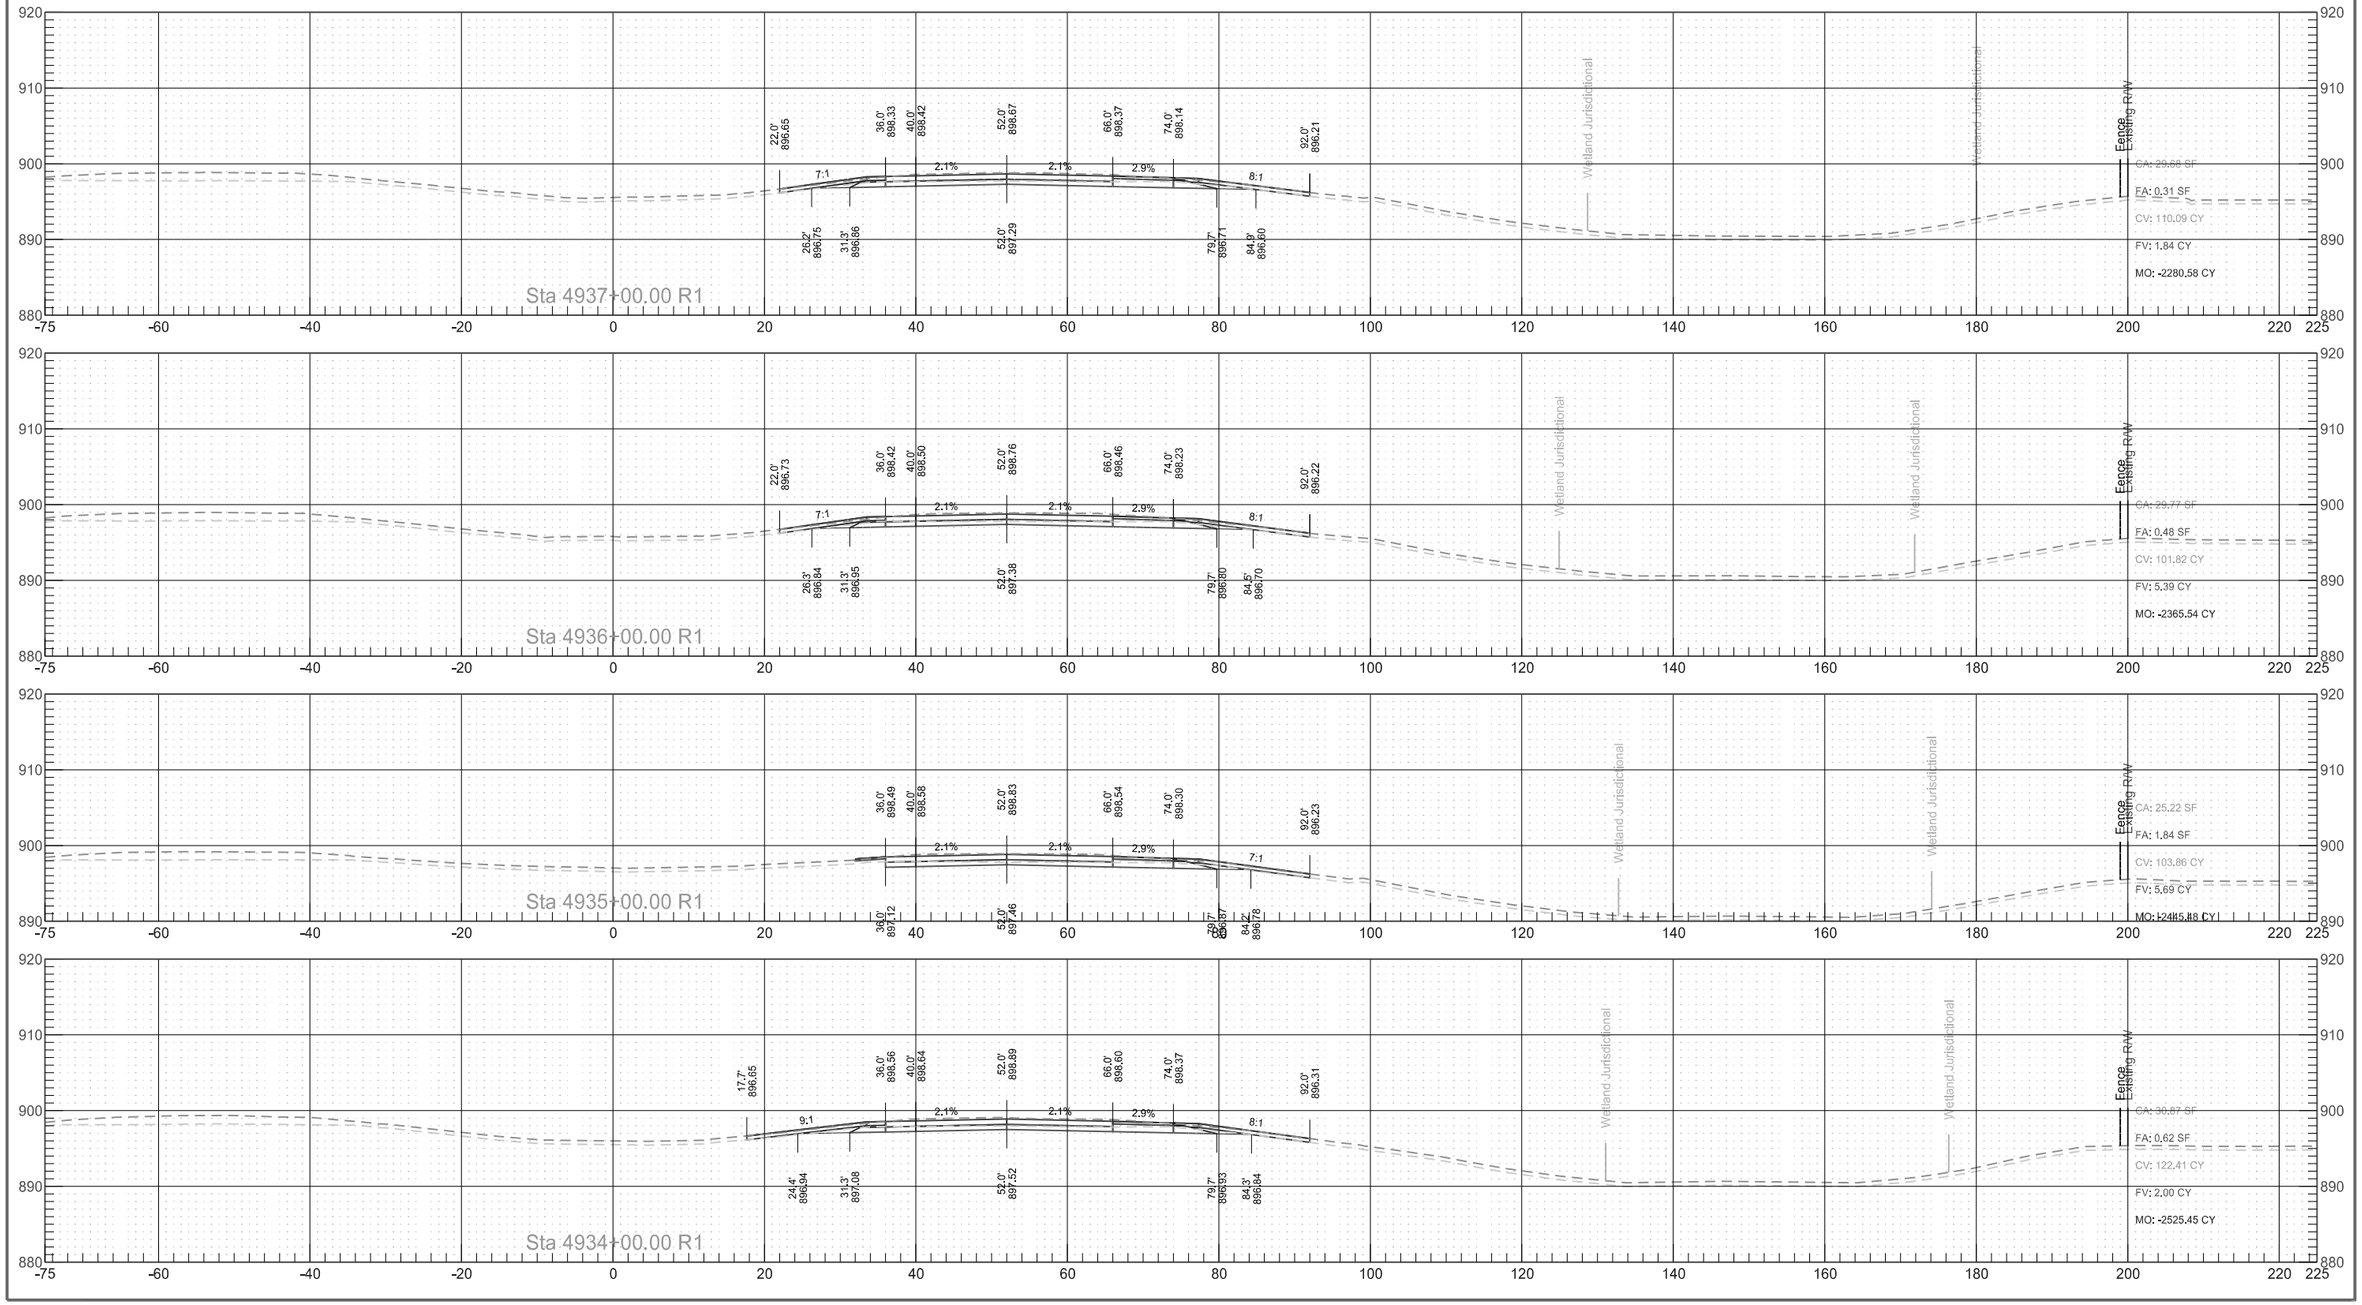

Interstate 29
Northbound Reconstruction Cross Sections

	STATE	PROJECT NO.	SECTION NO.	SHEET NO.
	ND	IM-8-029(135)088	200	92

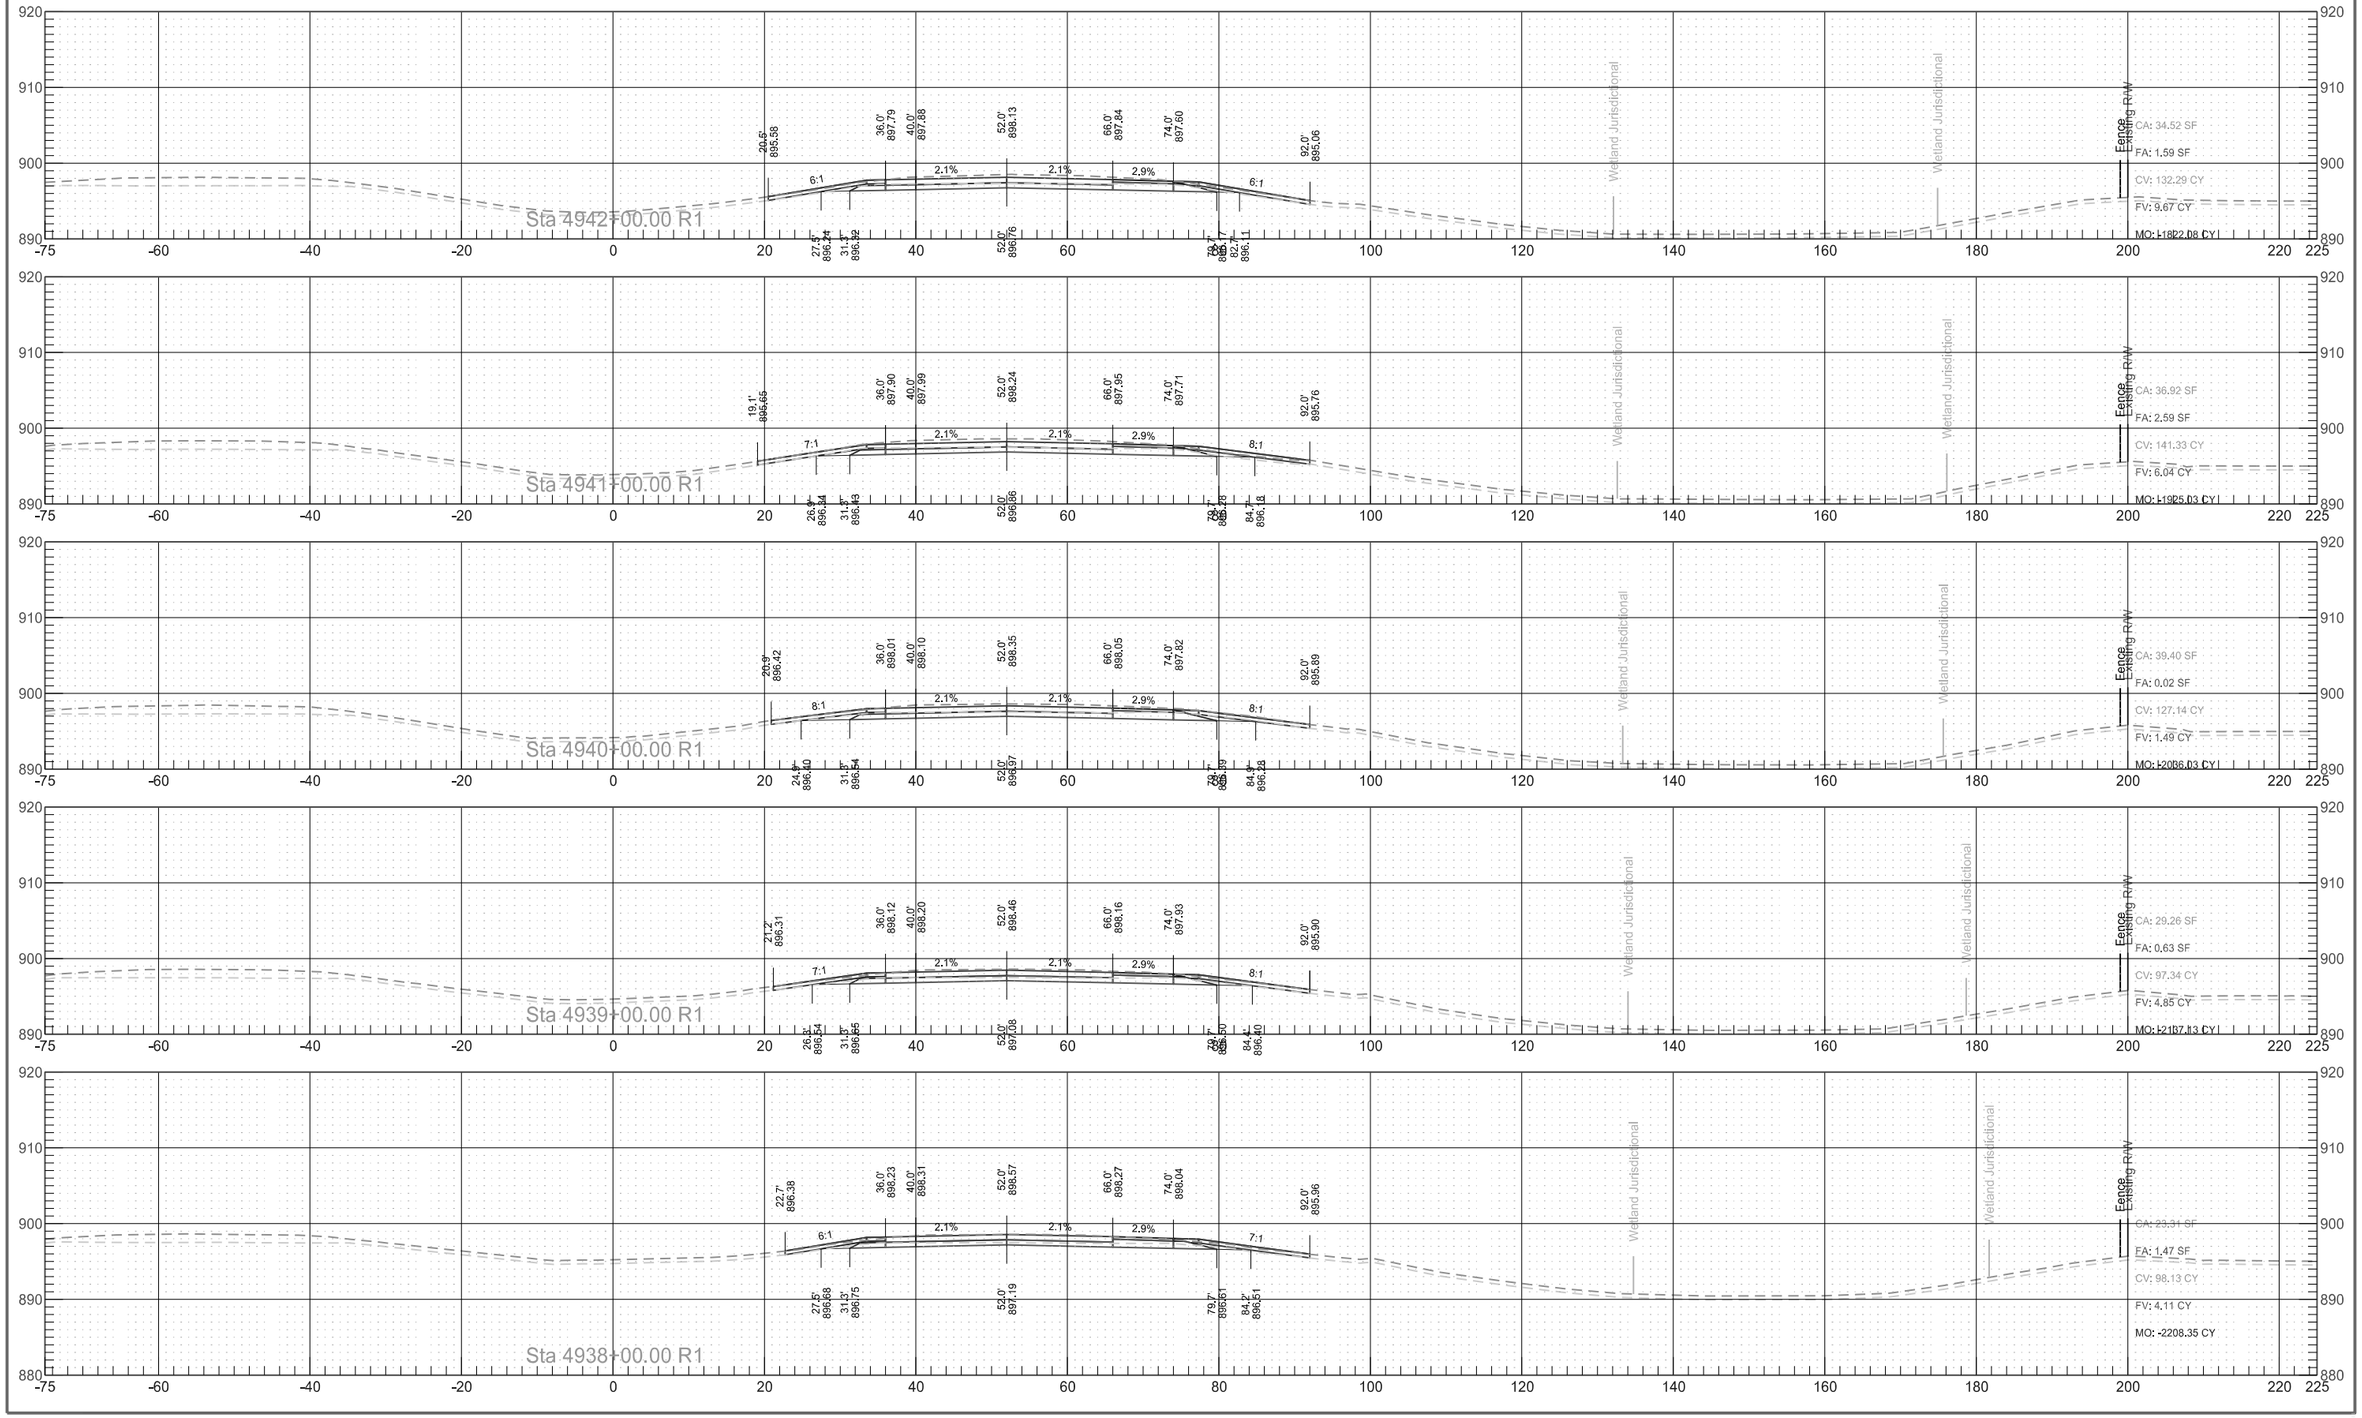


Interstate 29
Northbound Reconstruction Cross Sections

	STATE	PROJECT NO.	SECTION NO.	SHEET NO.
	ND	IM-8-029(135)088	200	93


Interstate 29
Northbound Reconstruction Cross Sections

	STATE	PROJECT NO.	SECTION NO.	SHEET NO.
	ND	IM-8-029(135)088	200	94

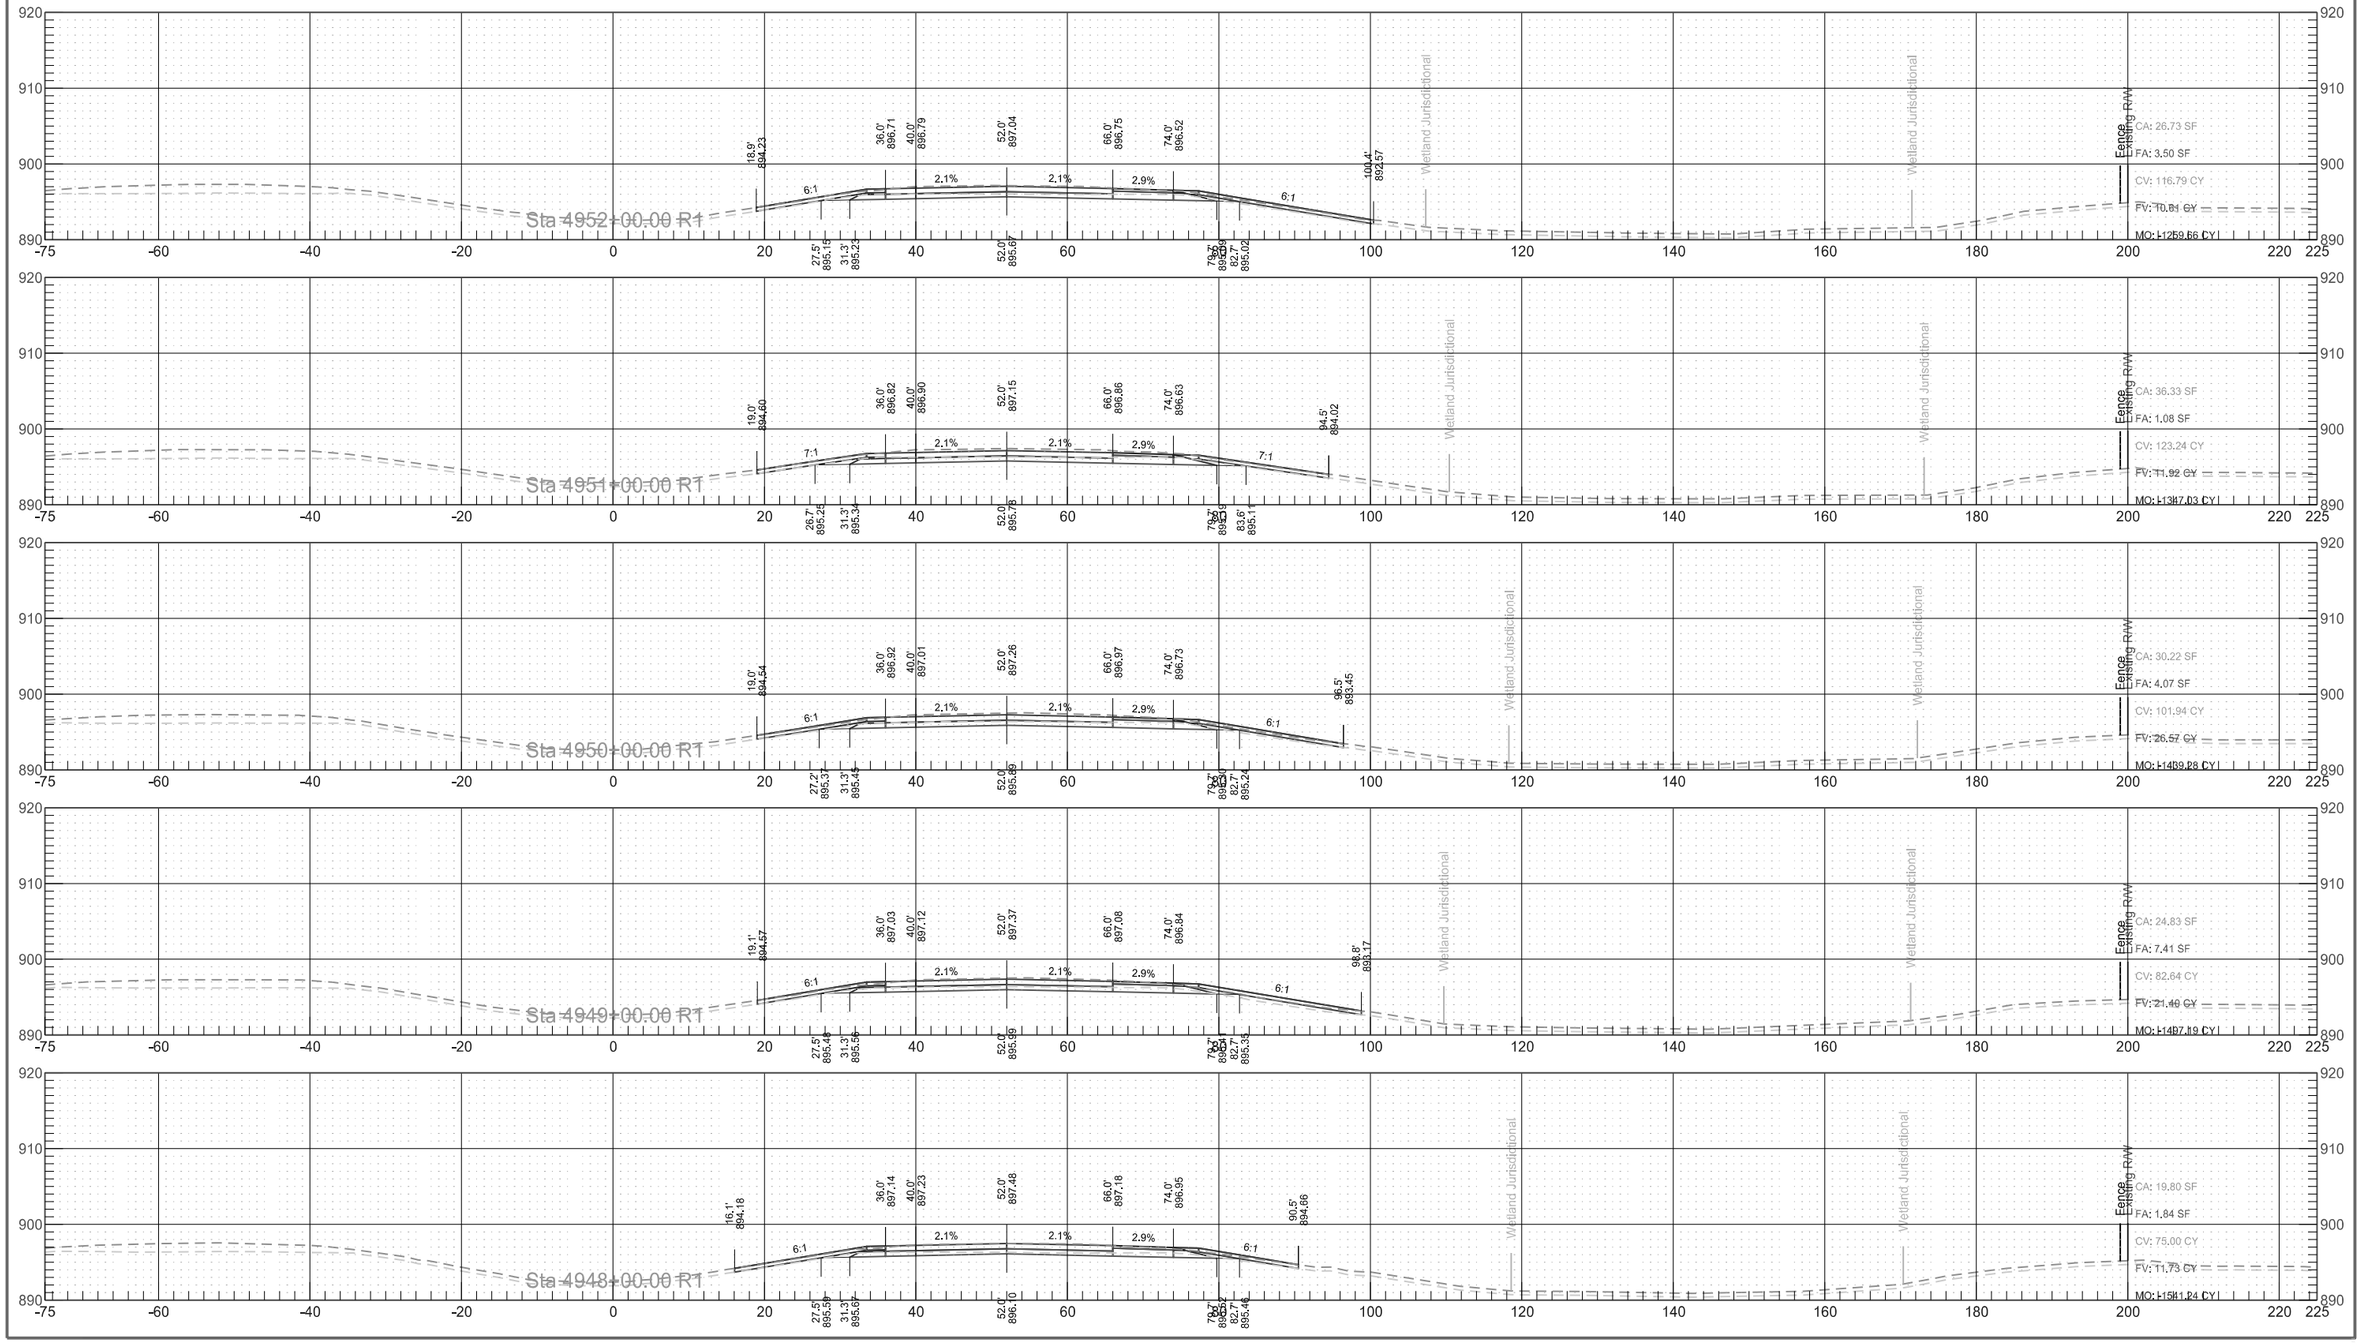


Interstate 29
Northbound Reconstruction Cross Sections

	STATE	PROJECT NO.	SECTION NO.	SHEET NO.
	ND	IM-8-029(135)088	200	95

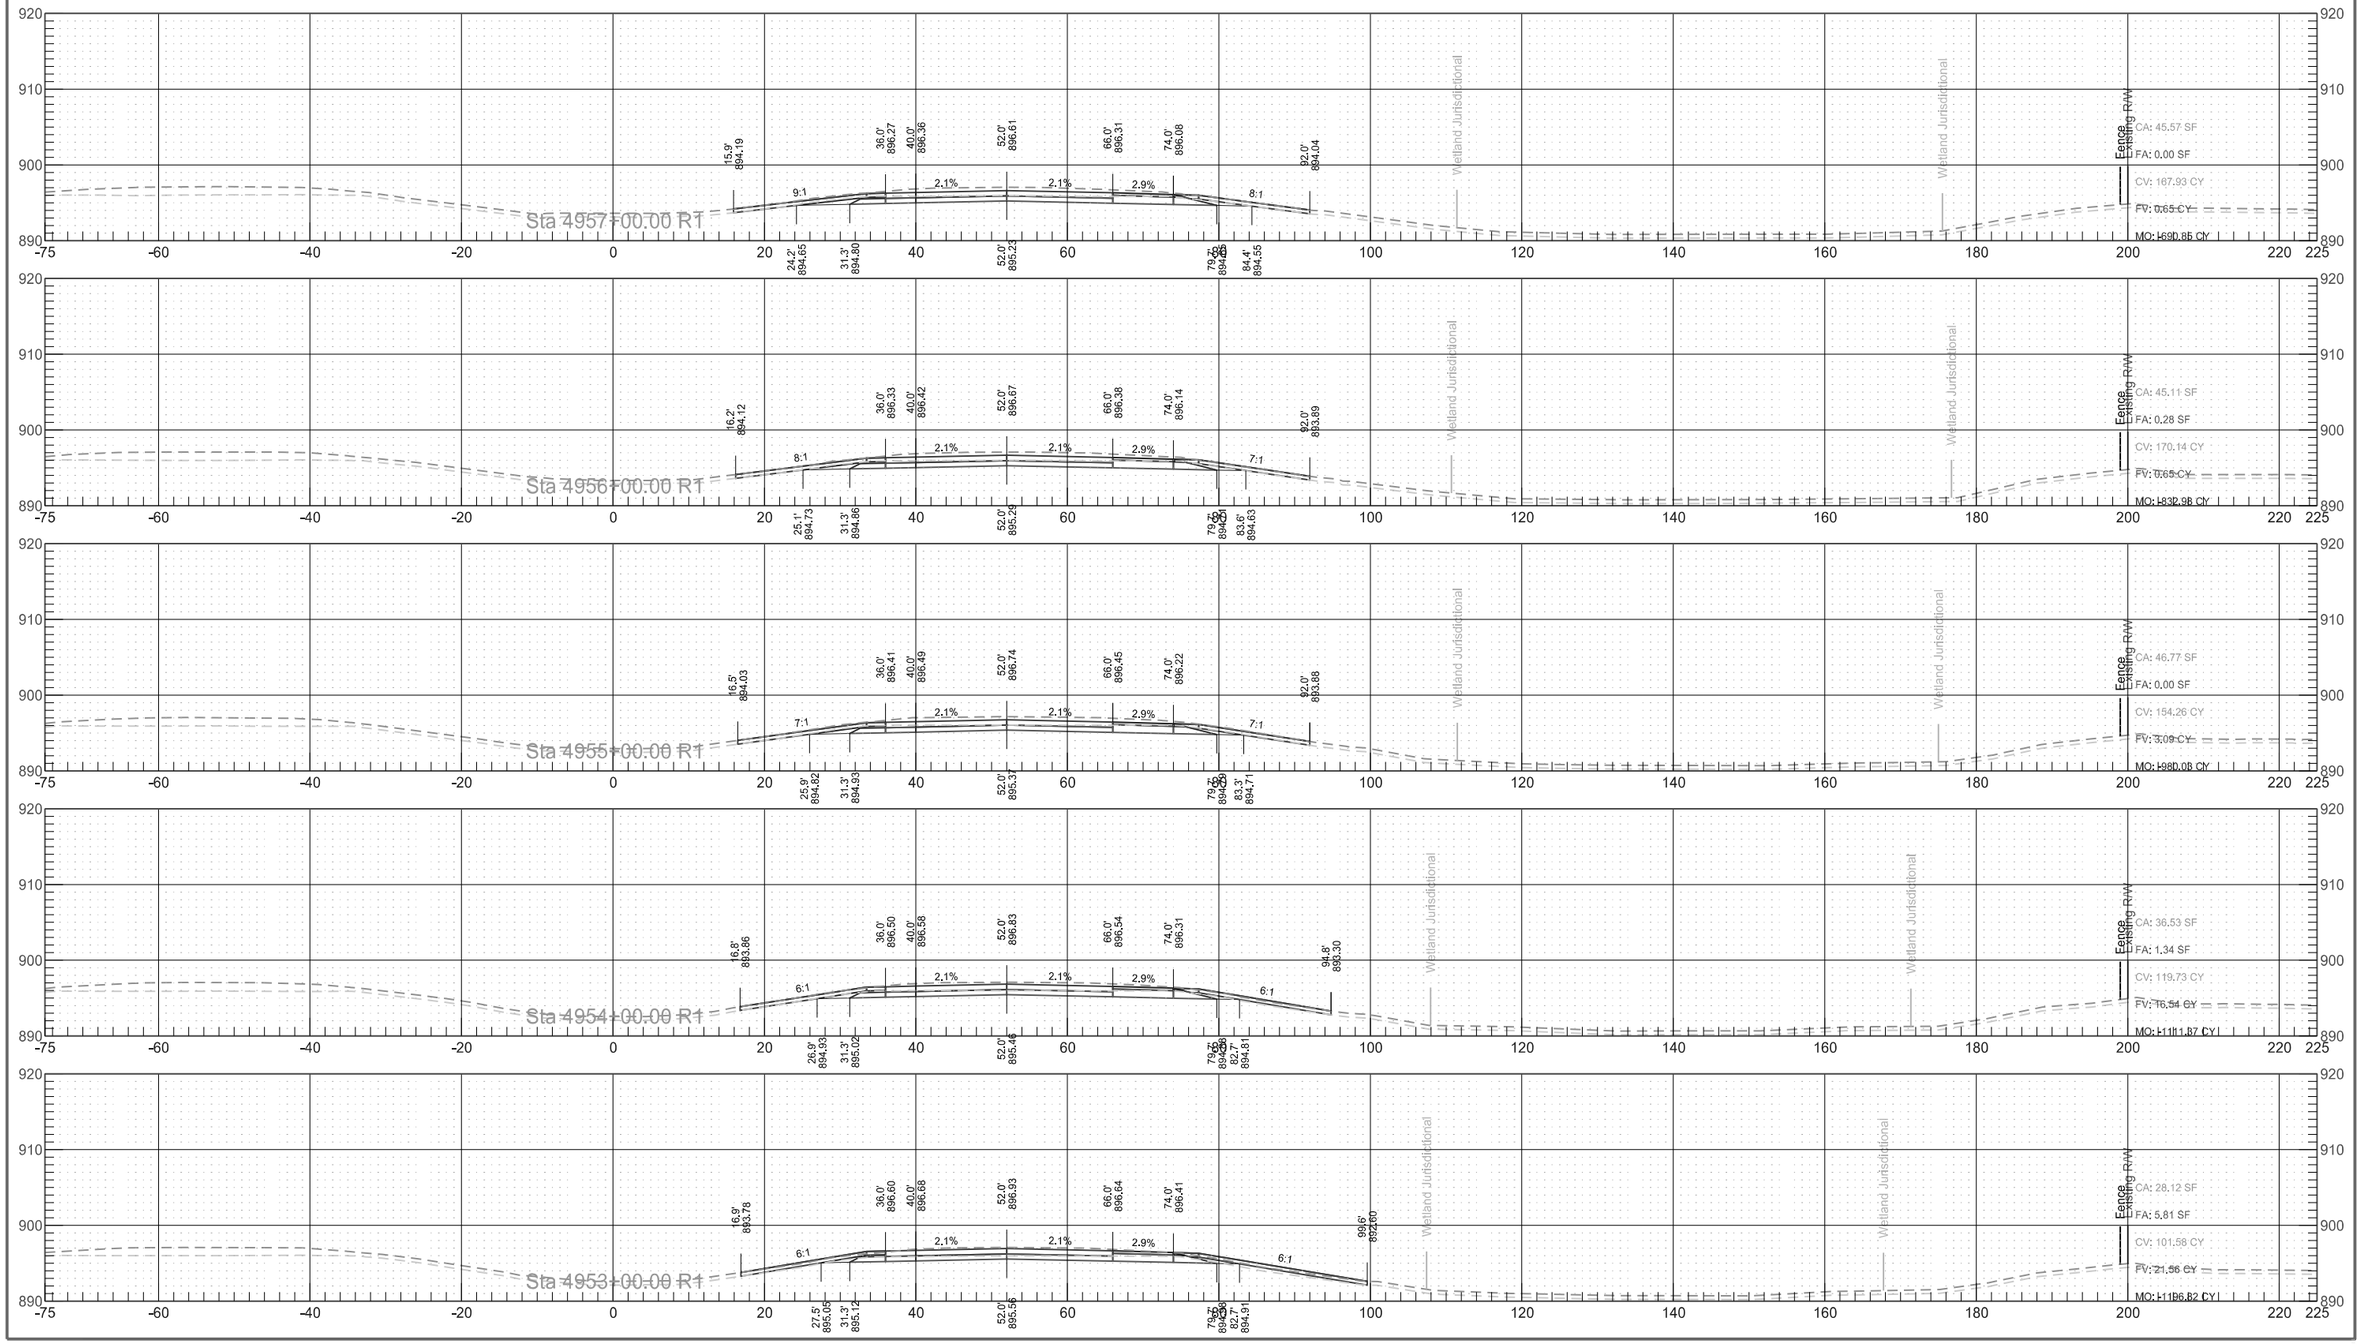


Interstate 29
Northbound Reconstruction Cross Sections

	STATE	PROJECT NO.	SECTION NO.	SHEET NO.
	ND	IM-8-029(135)088	200	96

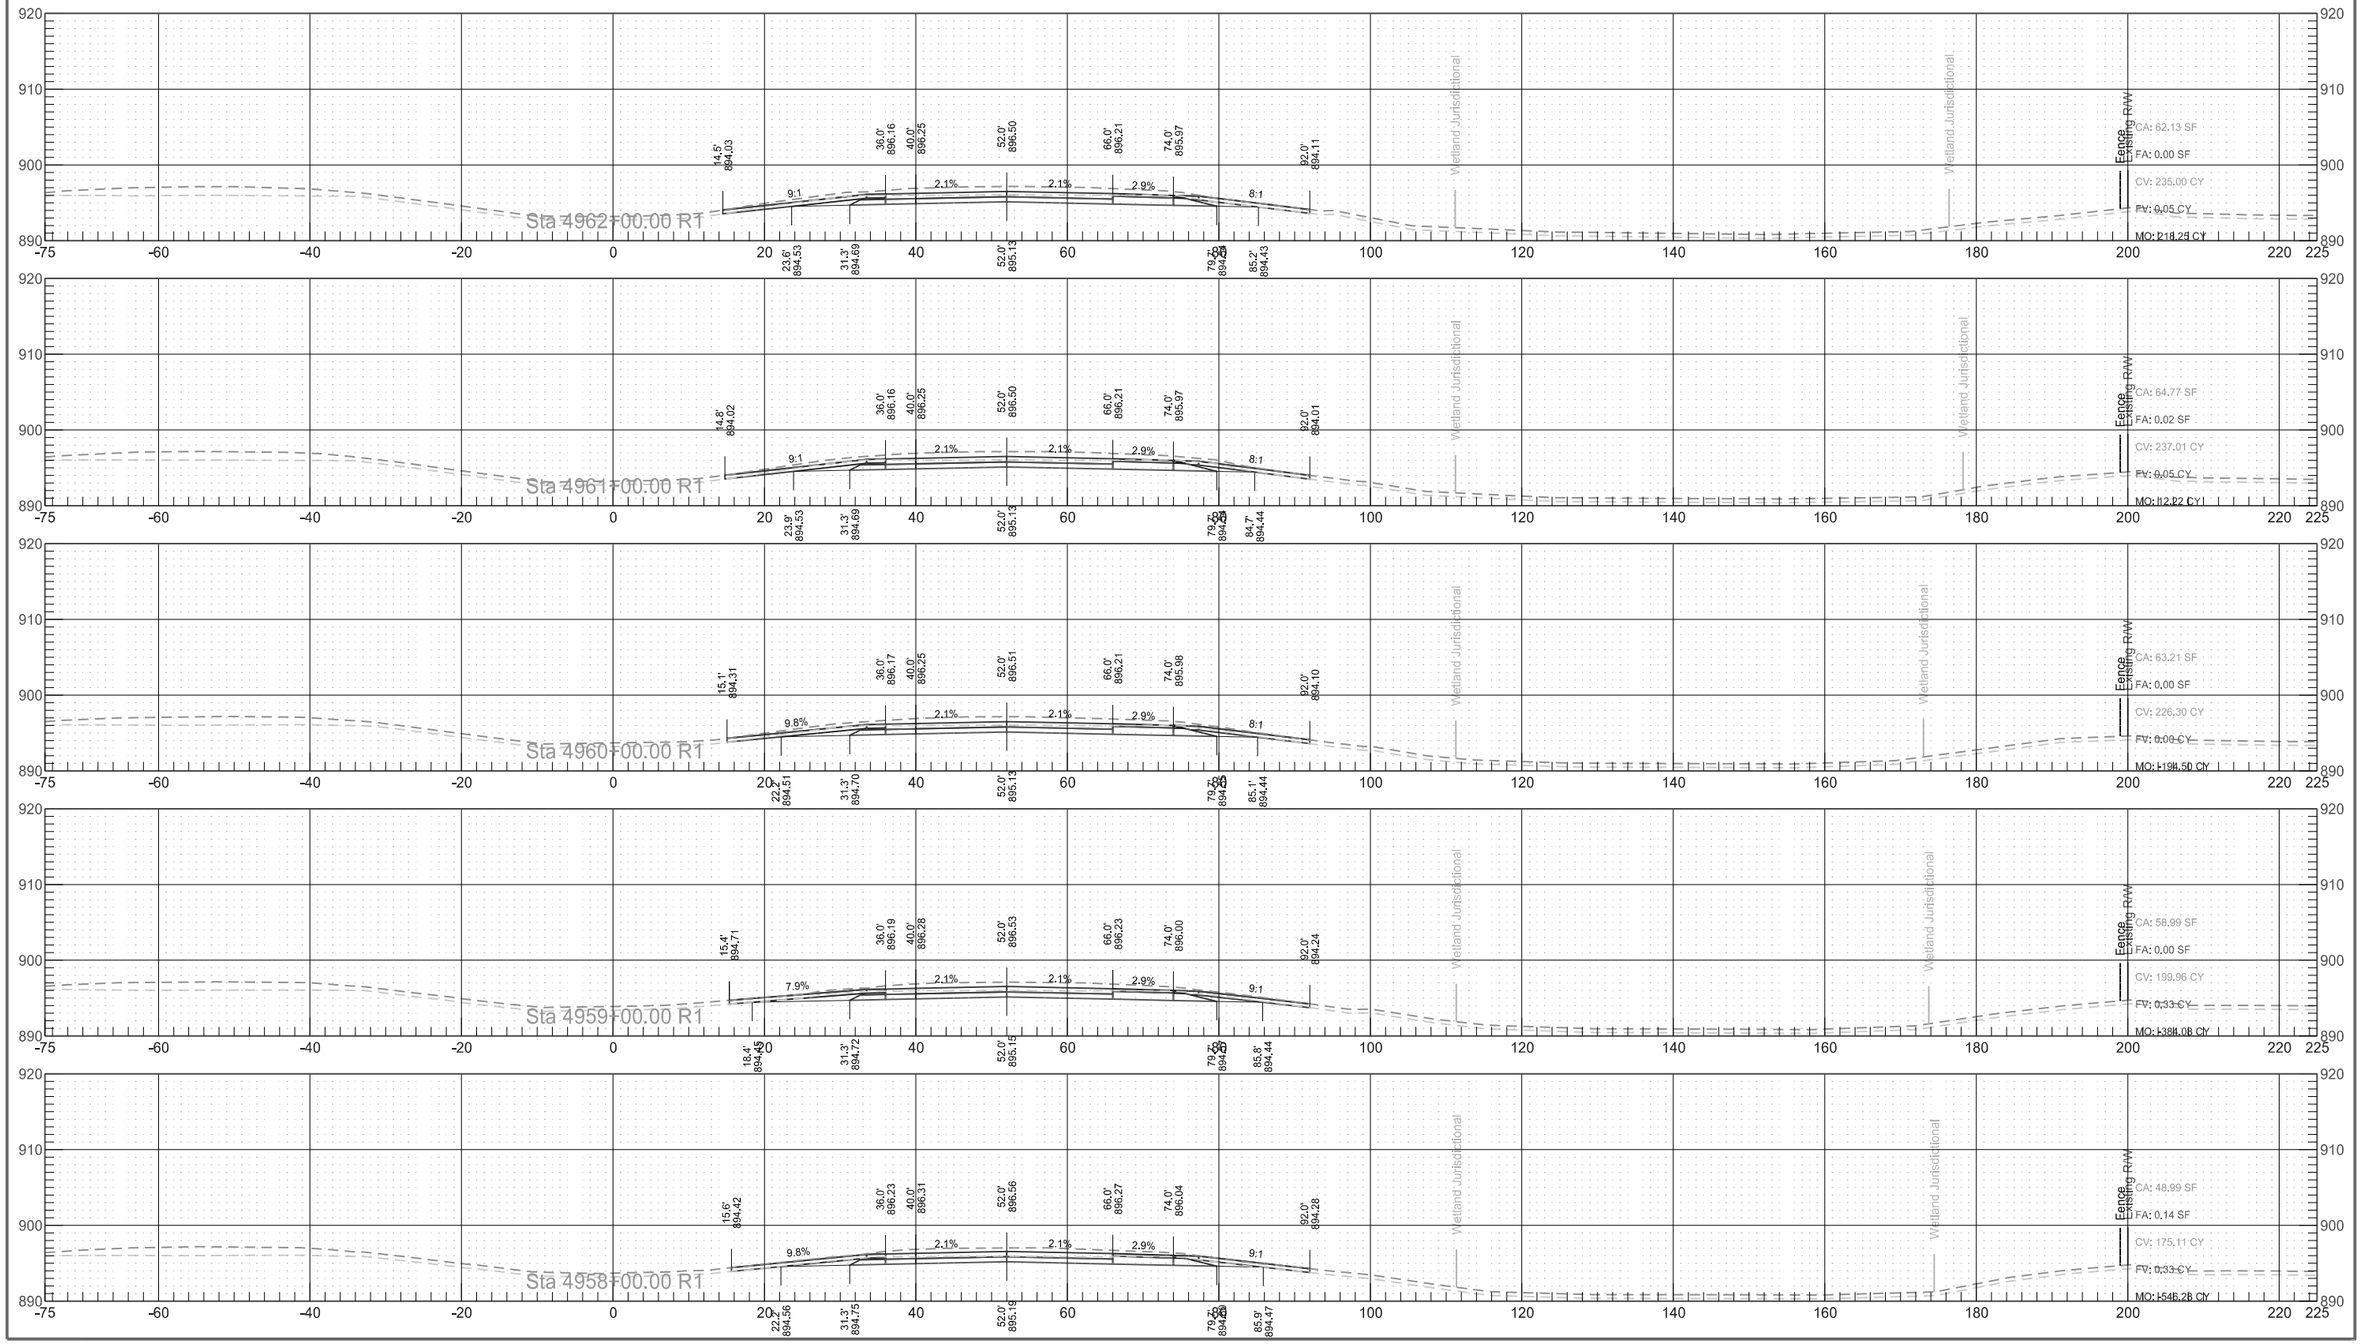


Interstate 29
Northbound Reconstruction Cross Sections

	STATE	PROJECT NO.	SECTION NO.	SHEET NO.
	ND	IM-8-029(135)088	200	97

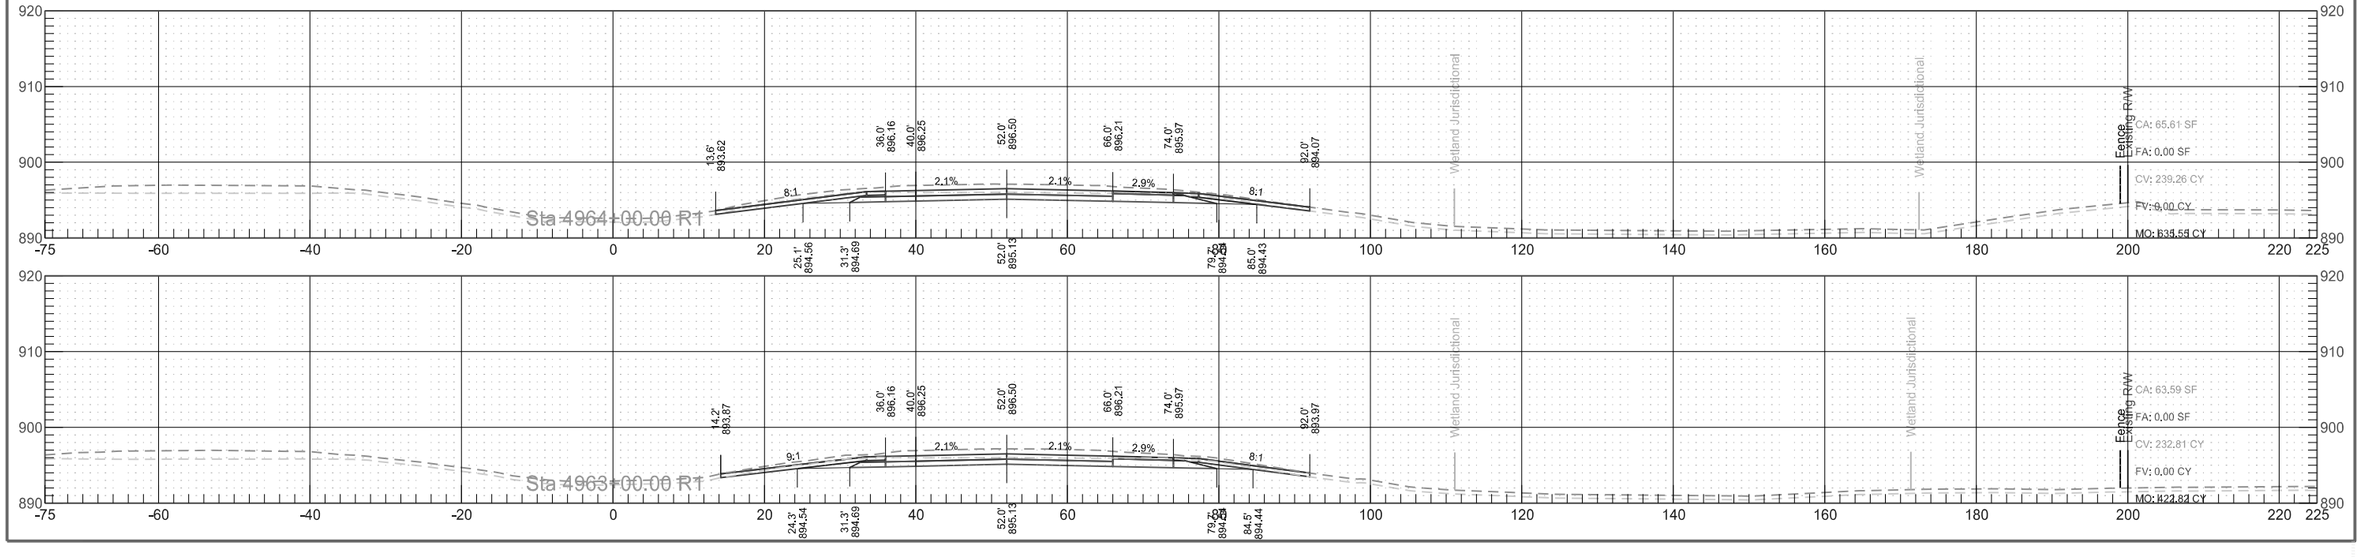


Interstate 29
Northbound Reconstruction Cross Sections

	STATE	PROJECT NO.	SECTION NO.	SHEET NO.
	ND	IM-8-029(135)088	200	98

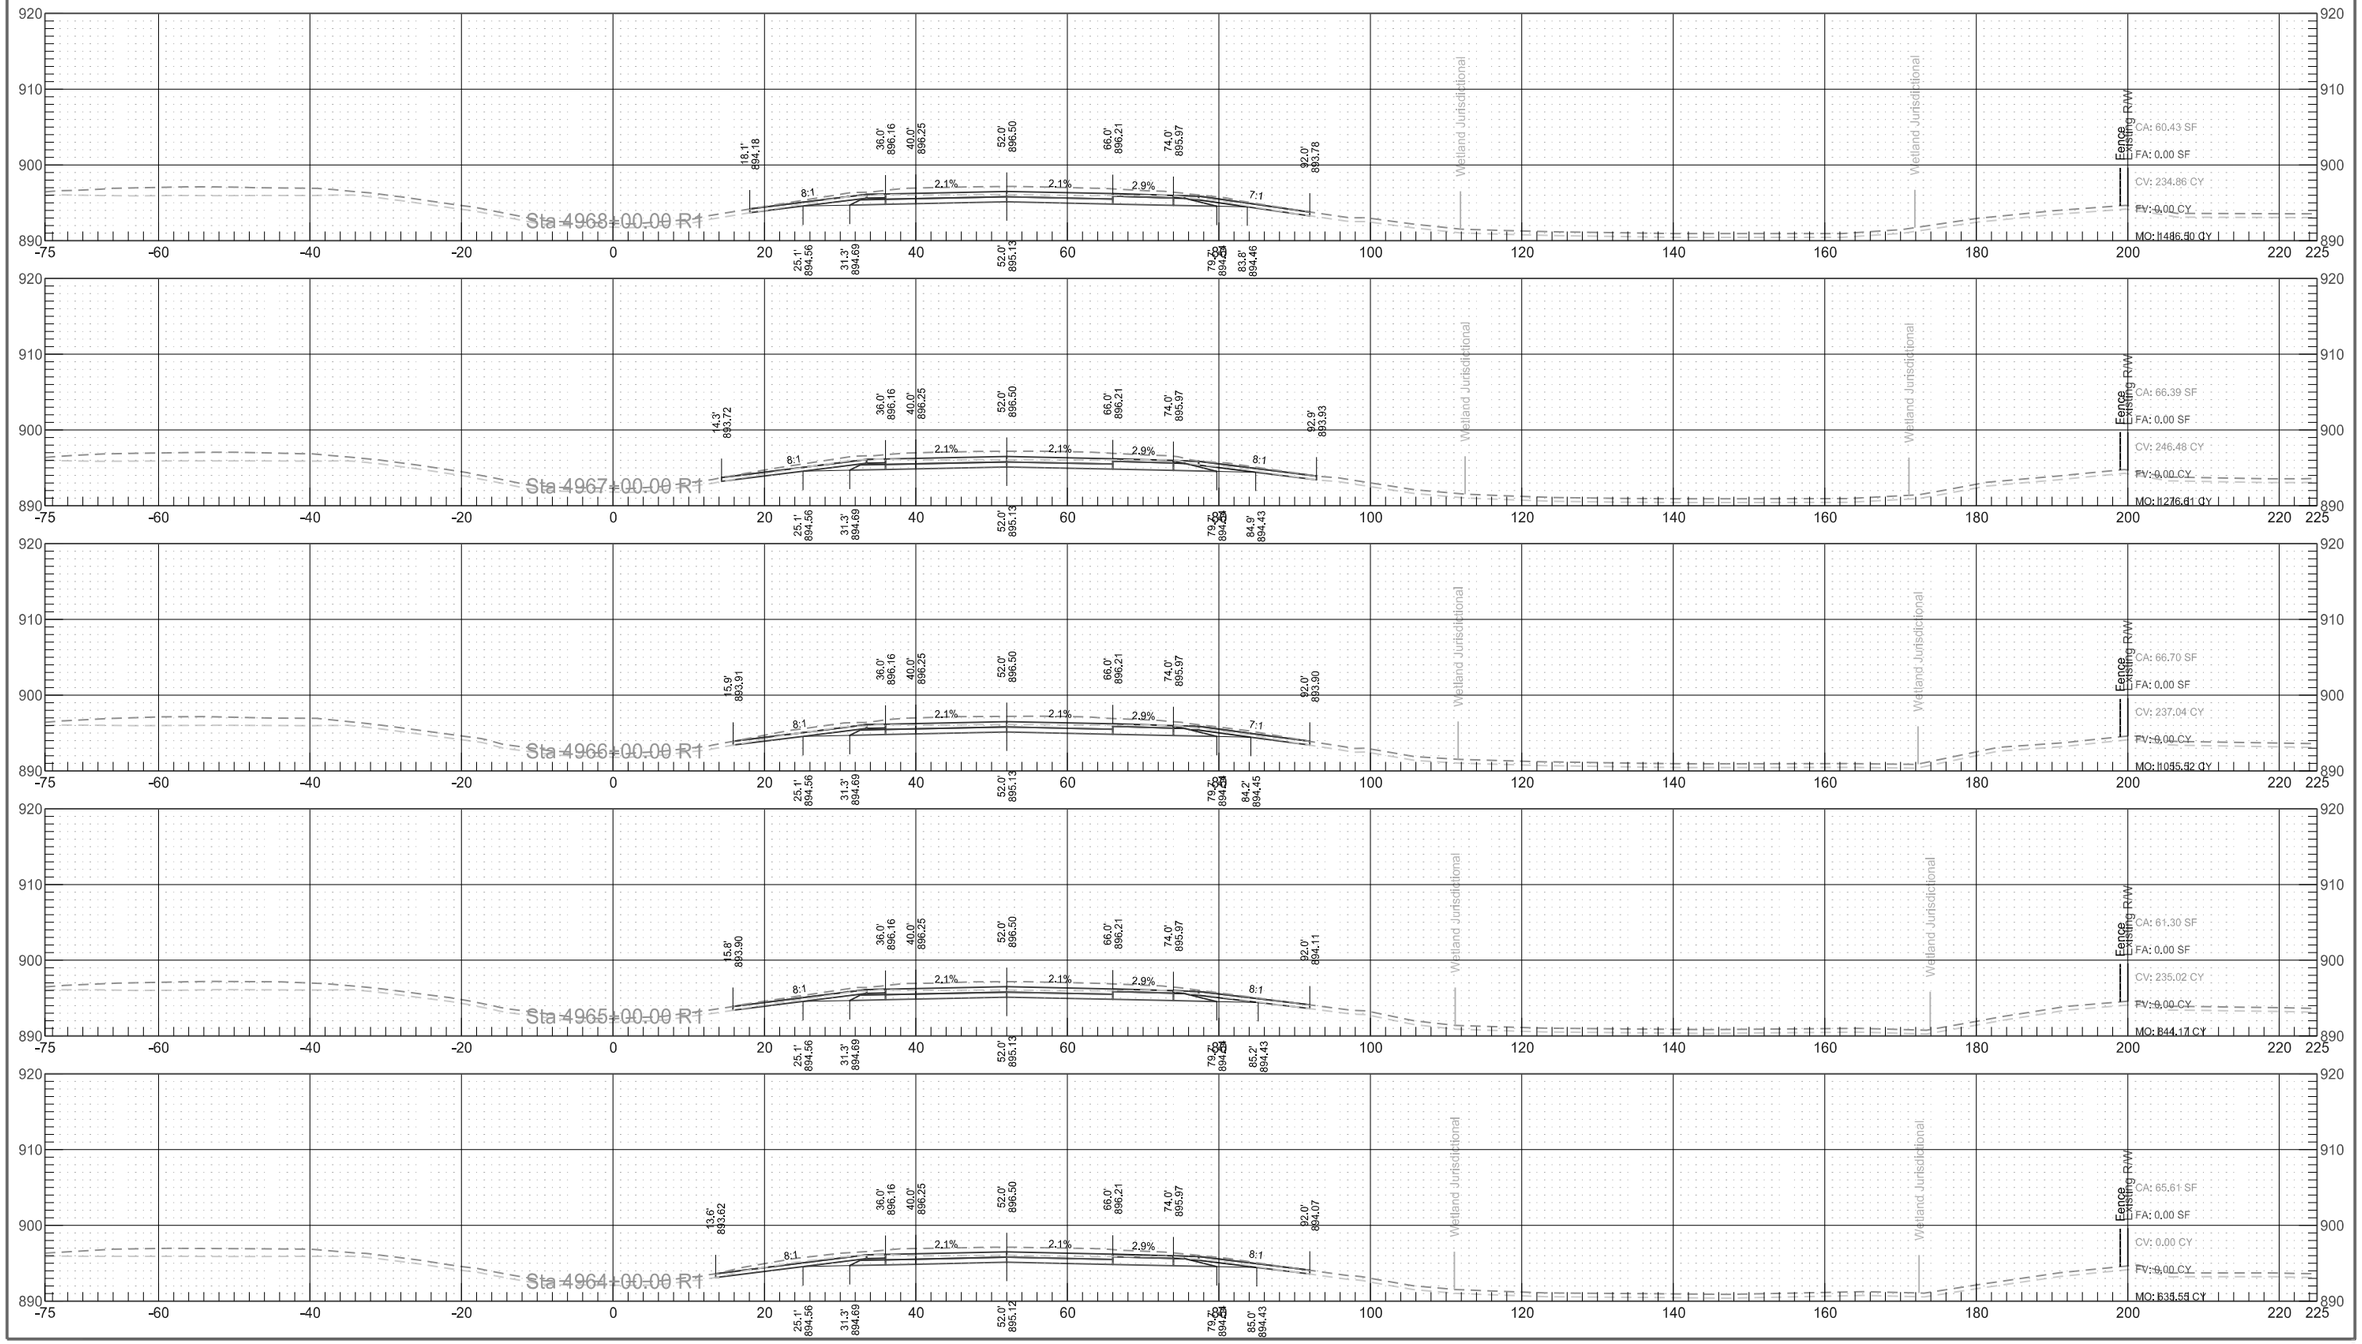


Interstate 29
Northbound Reconstruction Cross Sections

	STATE	PROJECT NO.	SECTION NO.	SHEET NO.
	ND	IM-8-029(135)088	200	99

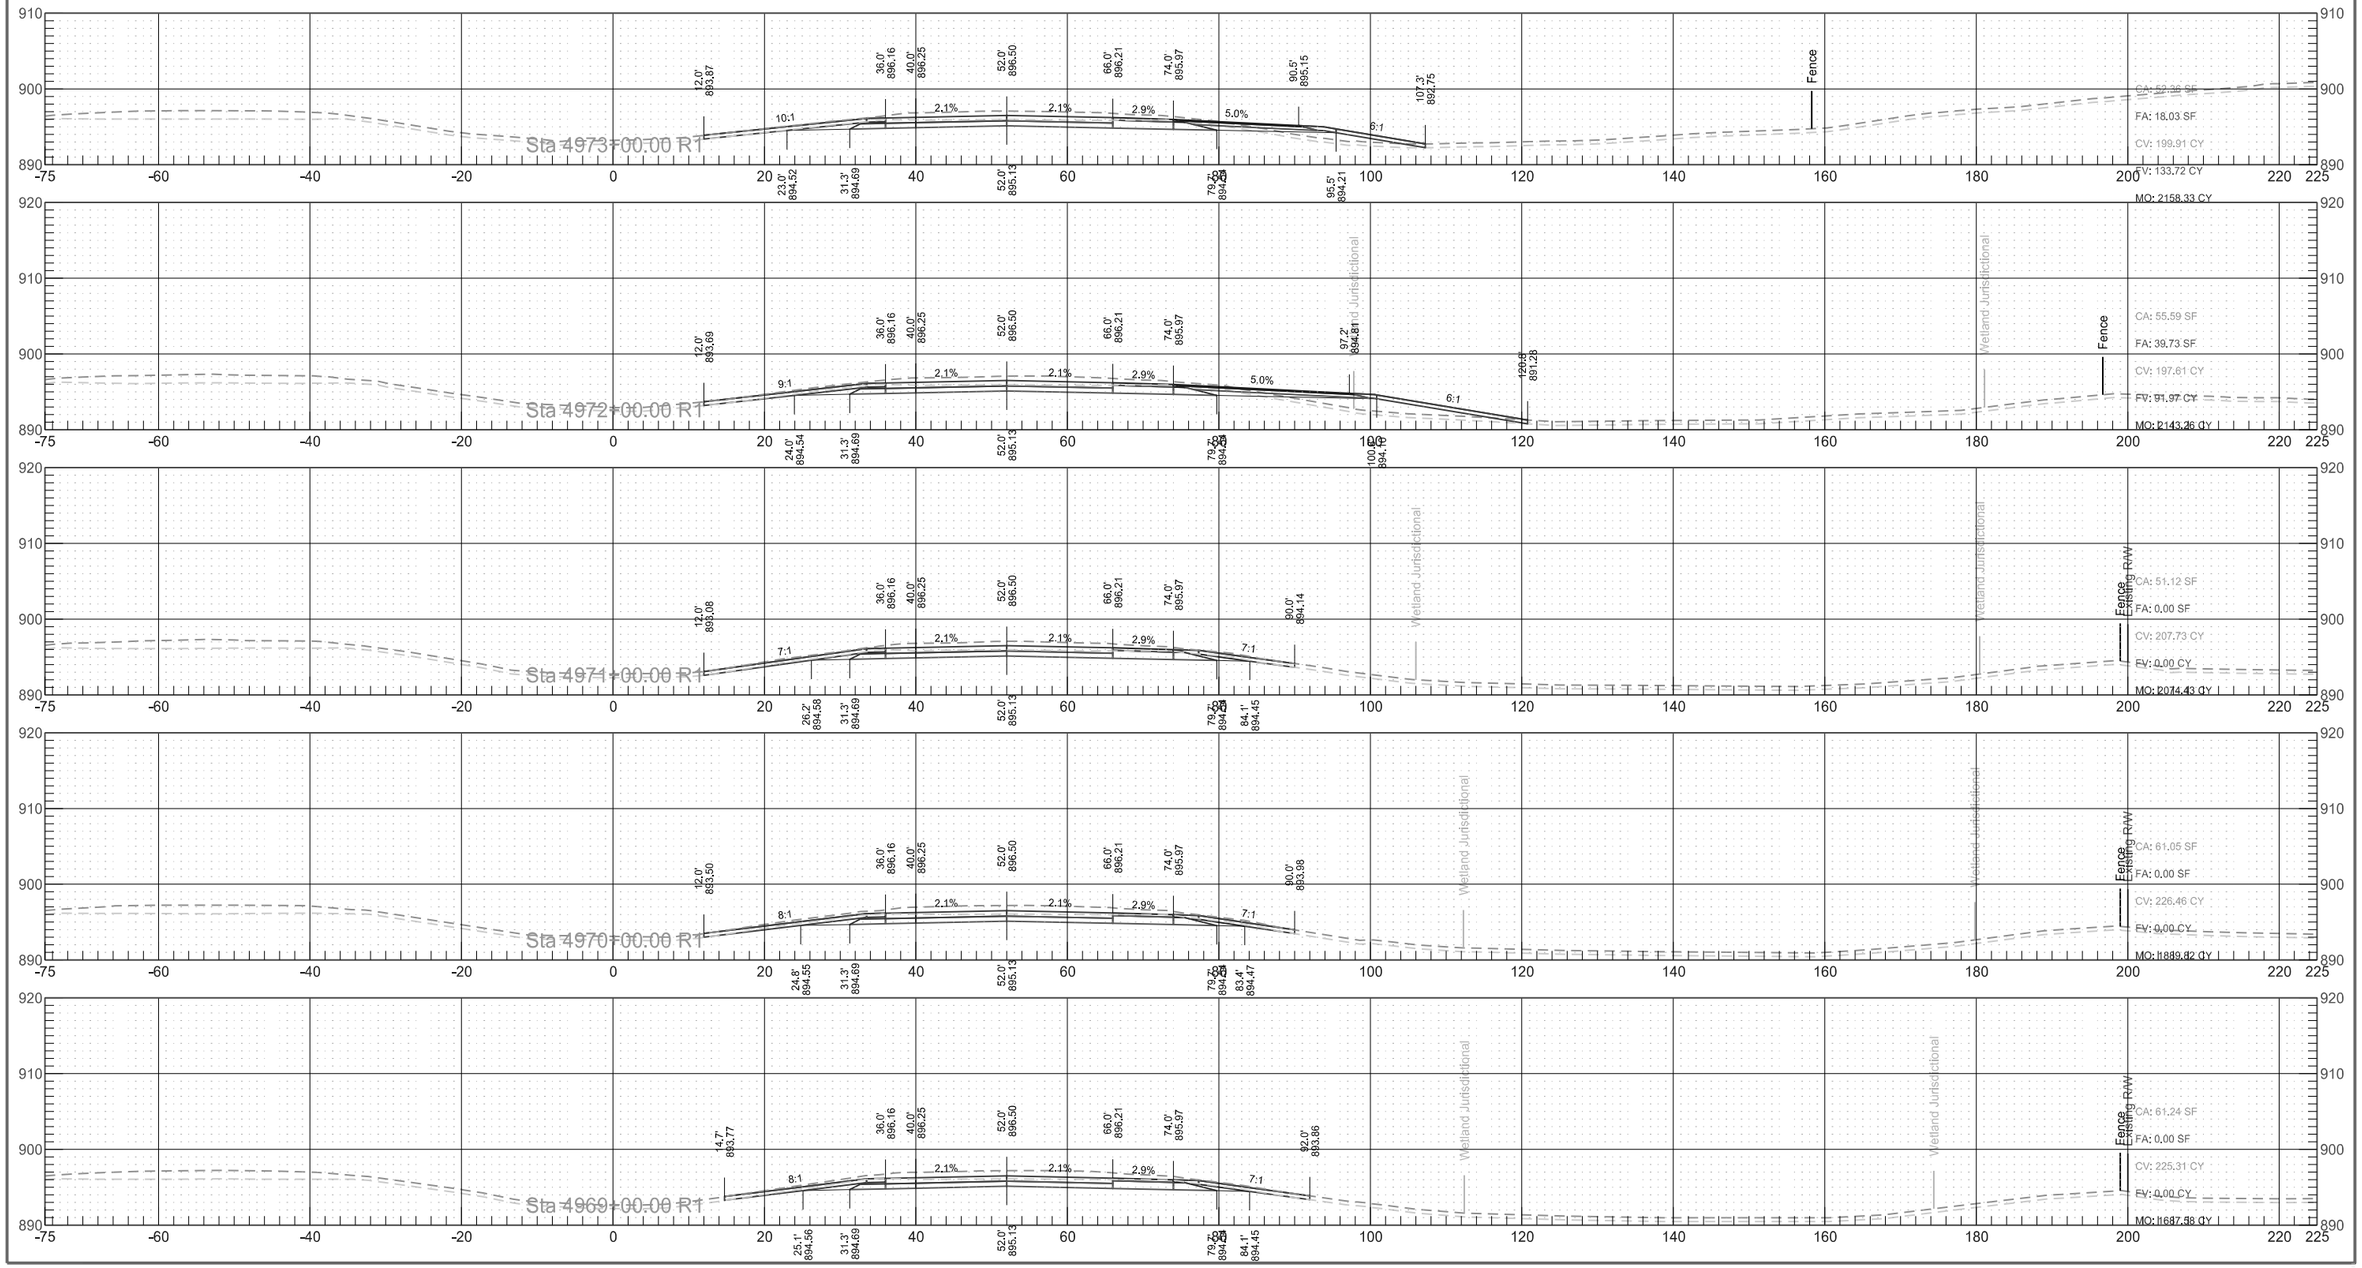


Interstate 29
Northbound Reconstruction Cross Sections

	STATE	PROJECT NO.	SECTION NO.	SHEET NO.
	ND	IM-8-029(135)088	200	100

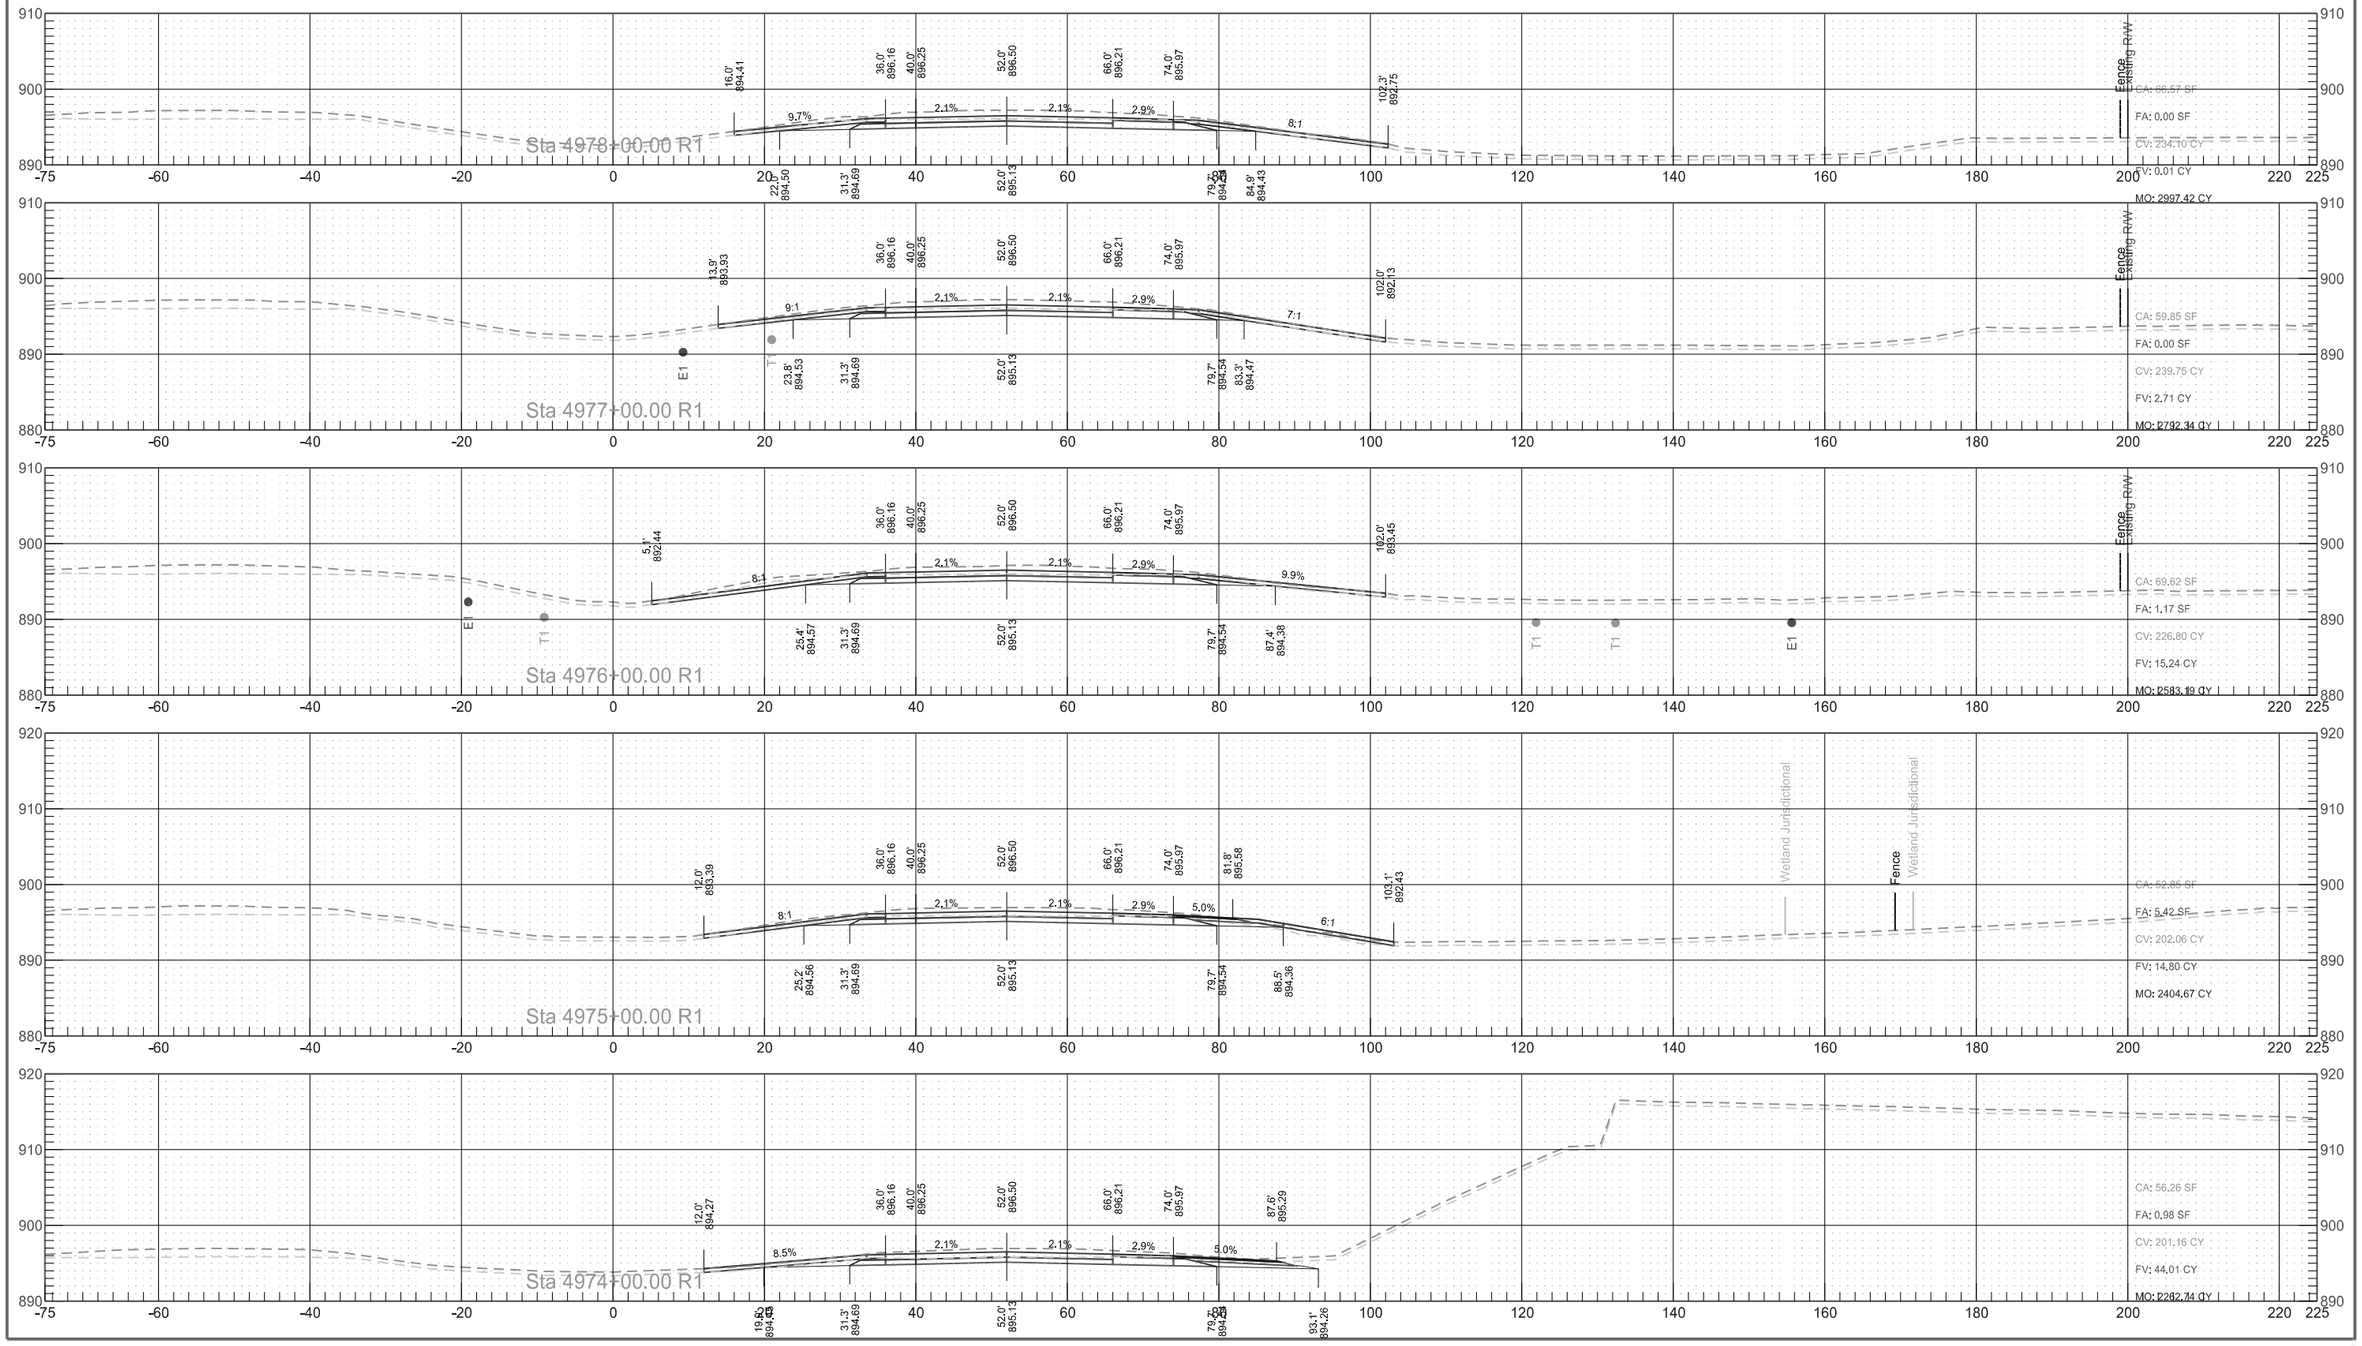


Interstate 29
Northbound Reconstruction Cross Sections

	STATE	PROJECT NO.	SECTION NO.	SHEET NO.
	ND	IM-8-029(135)088	200	101

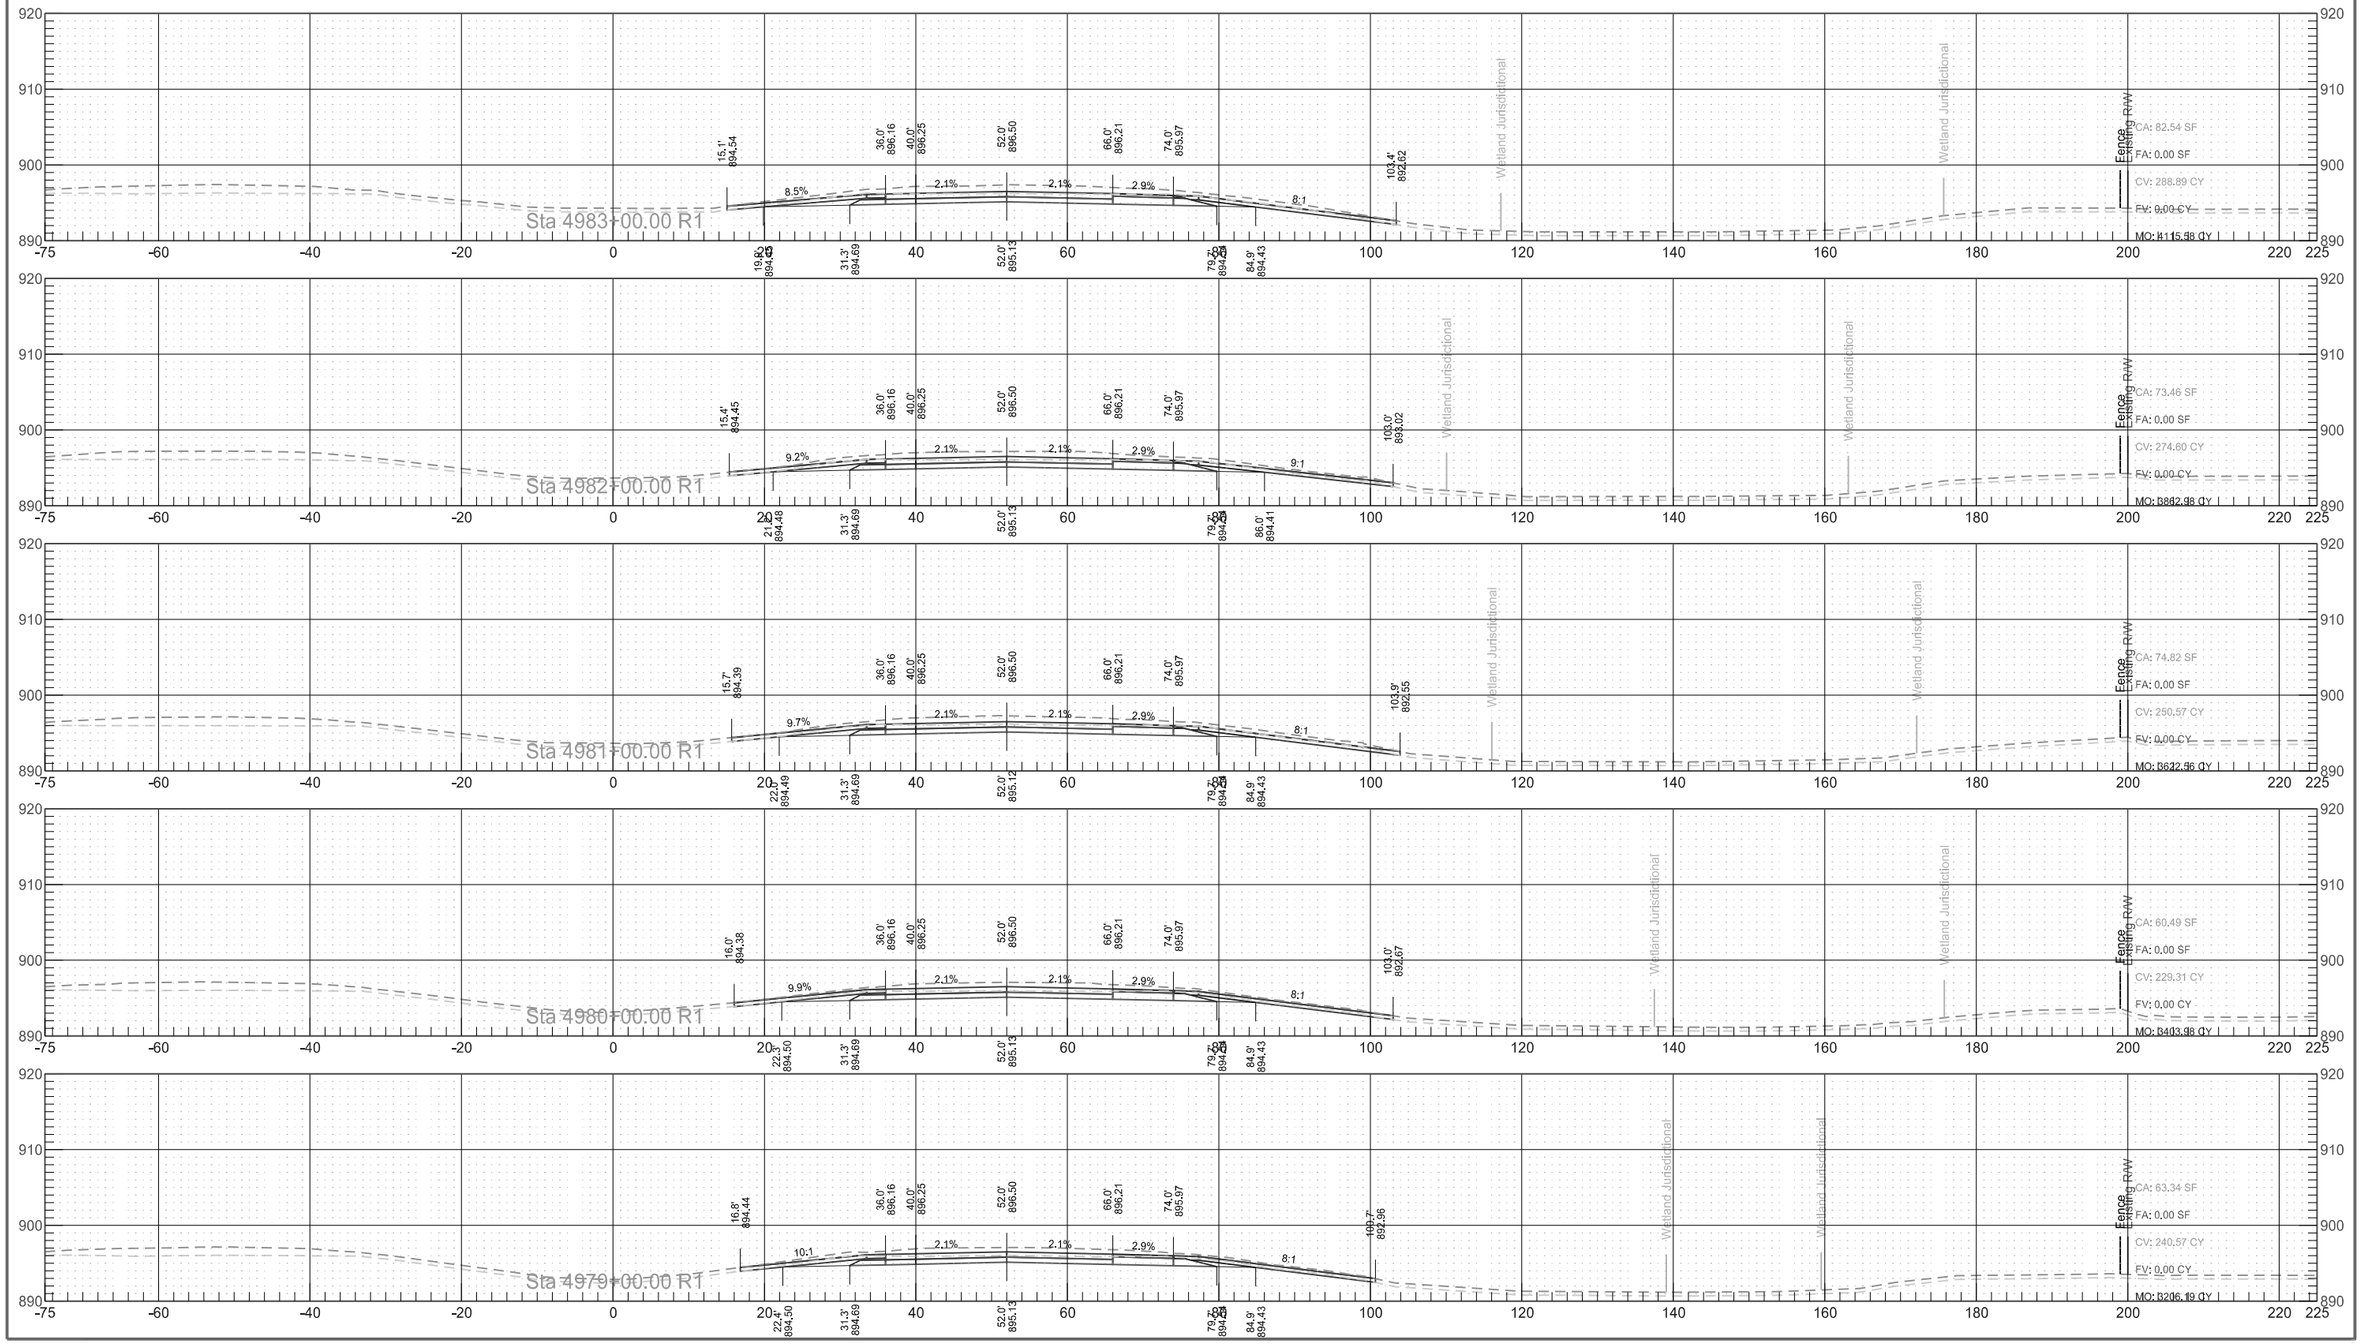


Interstate 29
Northbound Reconstruction Cross Sections

	STATE	PROJECT NO.	SECTION NO.	SHEET NO.
	ND	IM-8-029(135)088	200	102

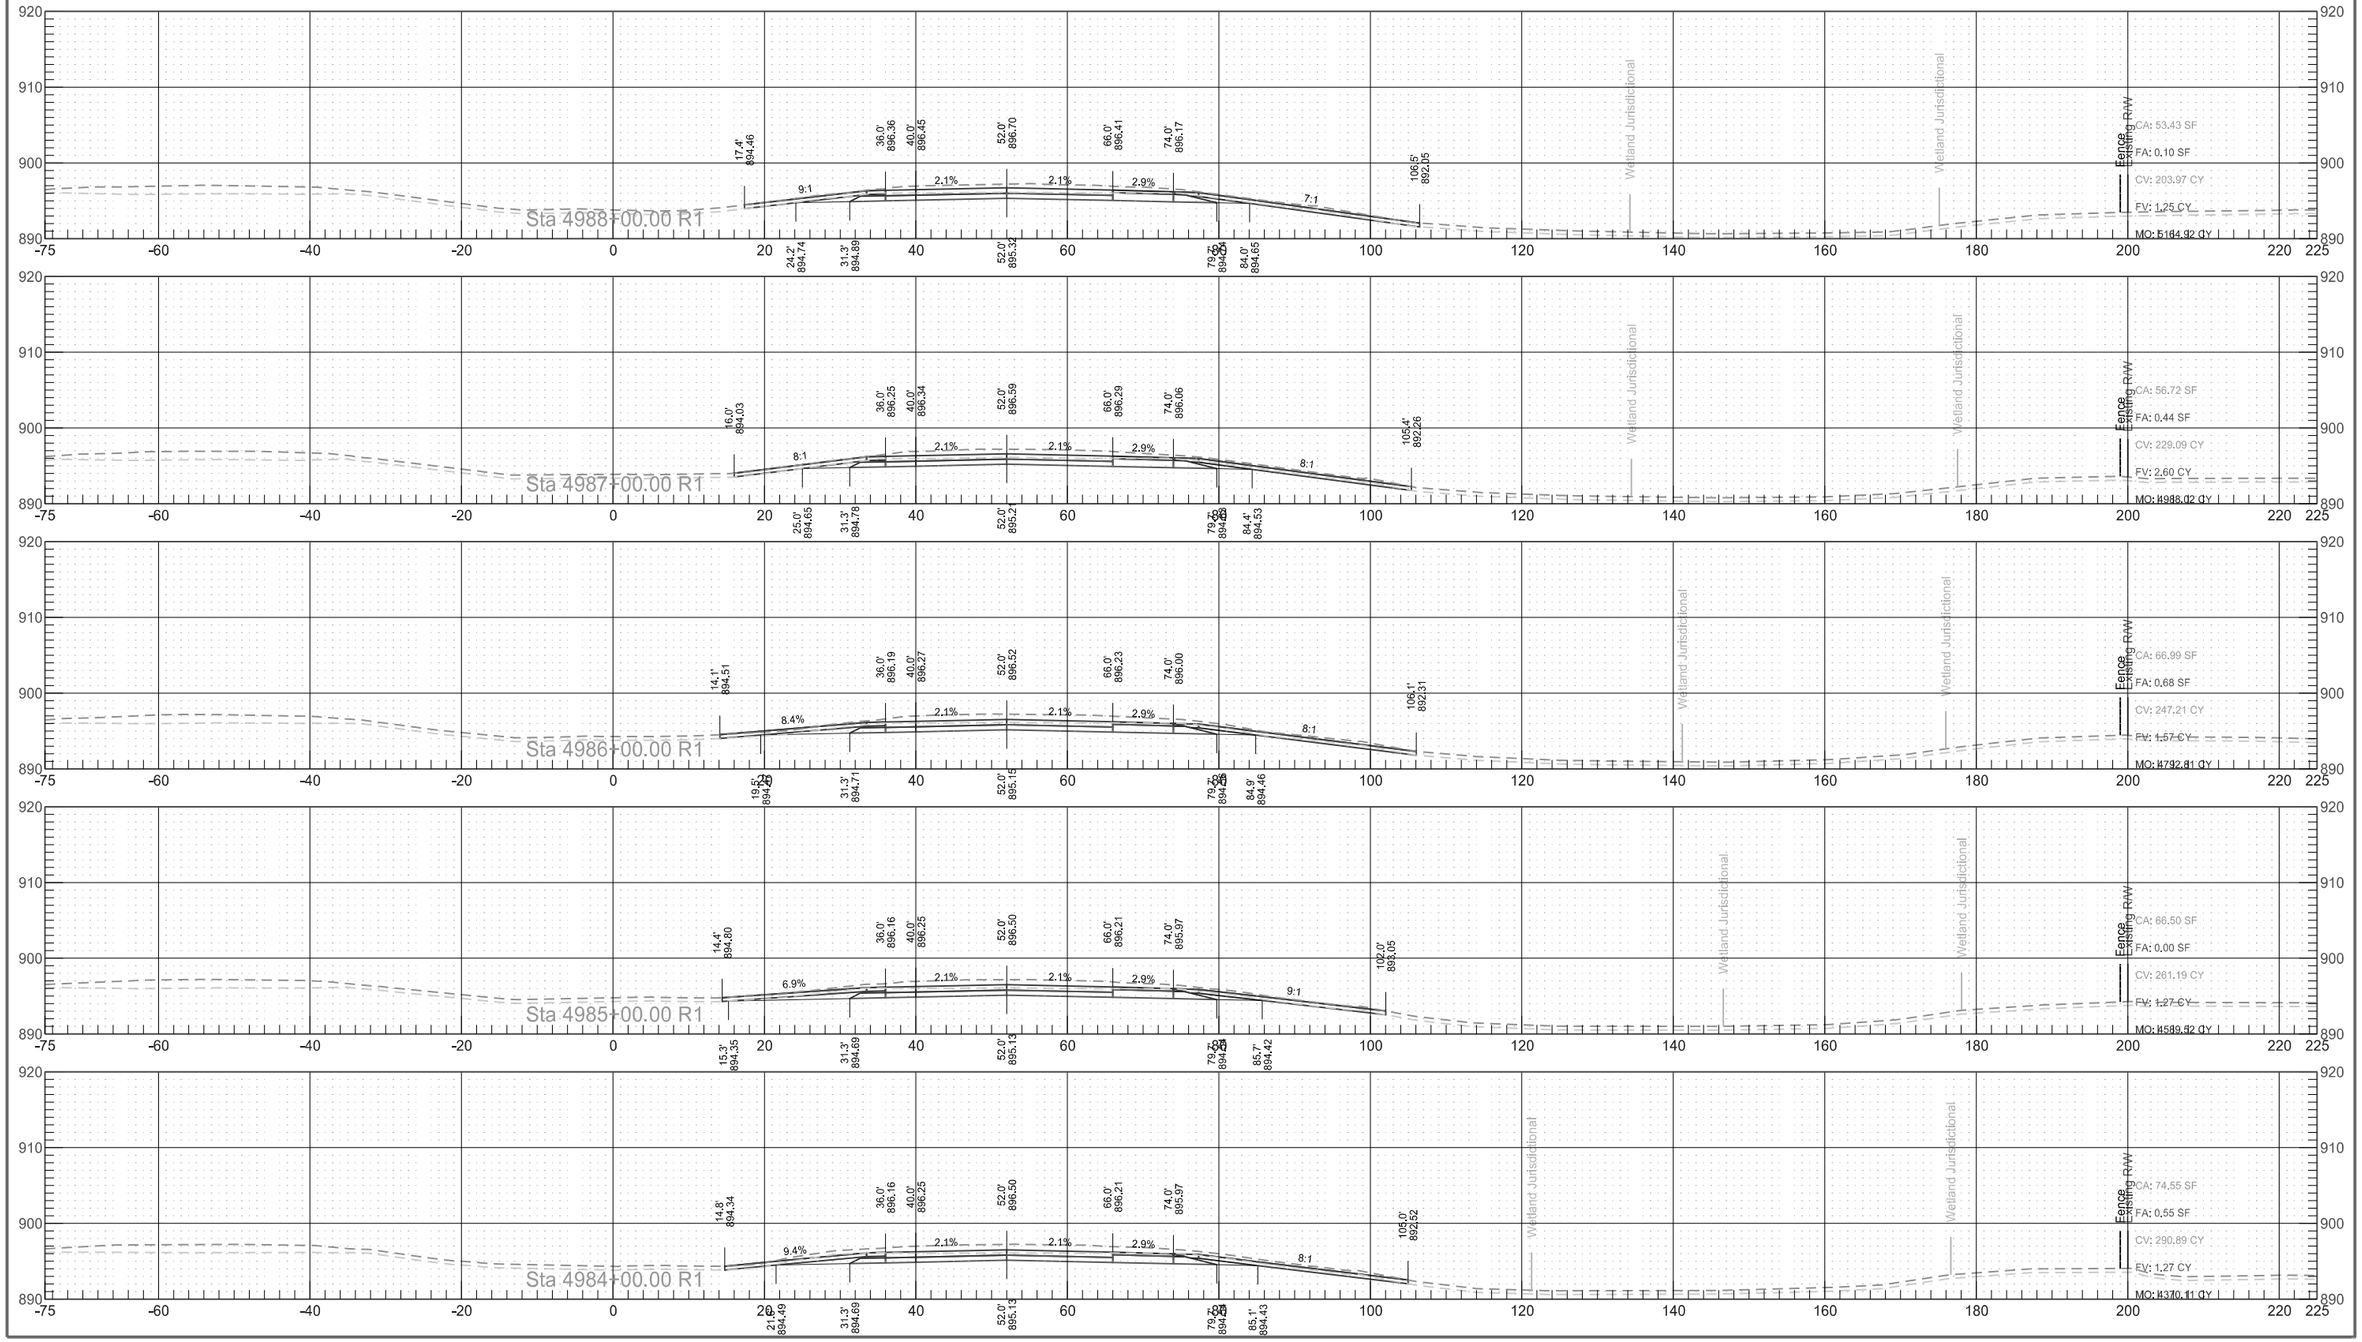


Interstate 29
Northbound Reconstruction Cross Sections

	STATE	PROJECT NO.	SECTION NO.	SHEET NO.
	ND	IM-8-029(135)088	200	103

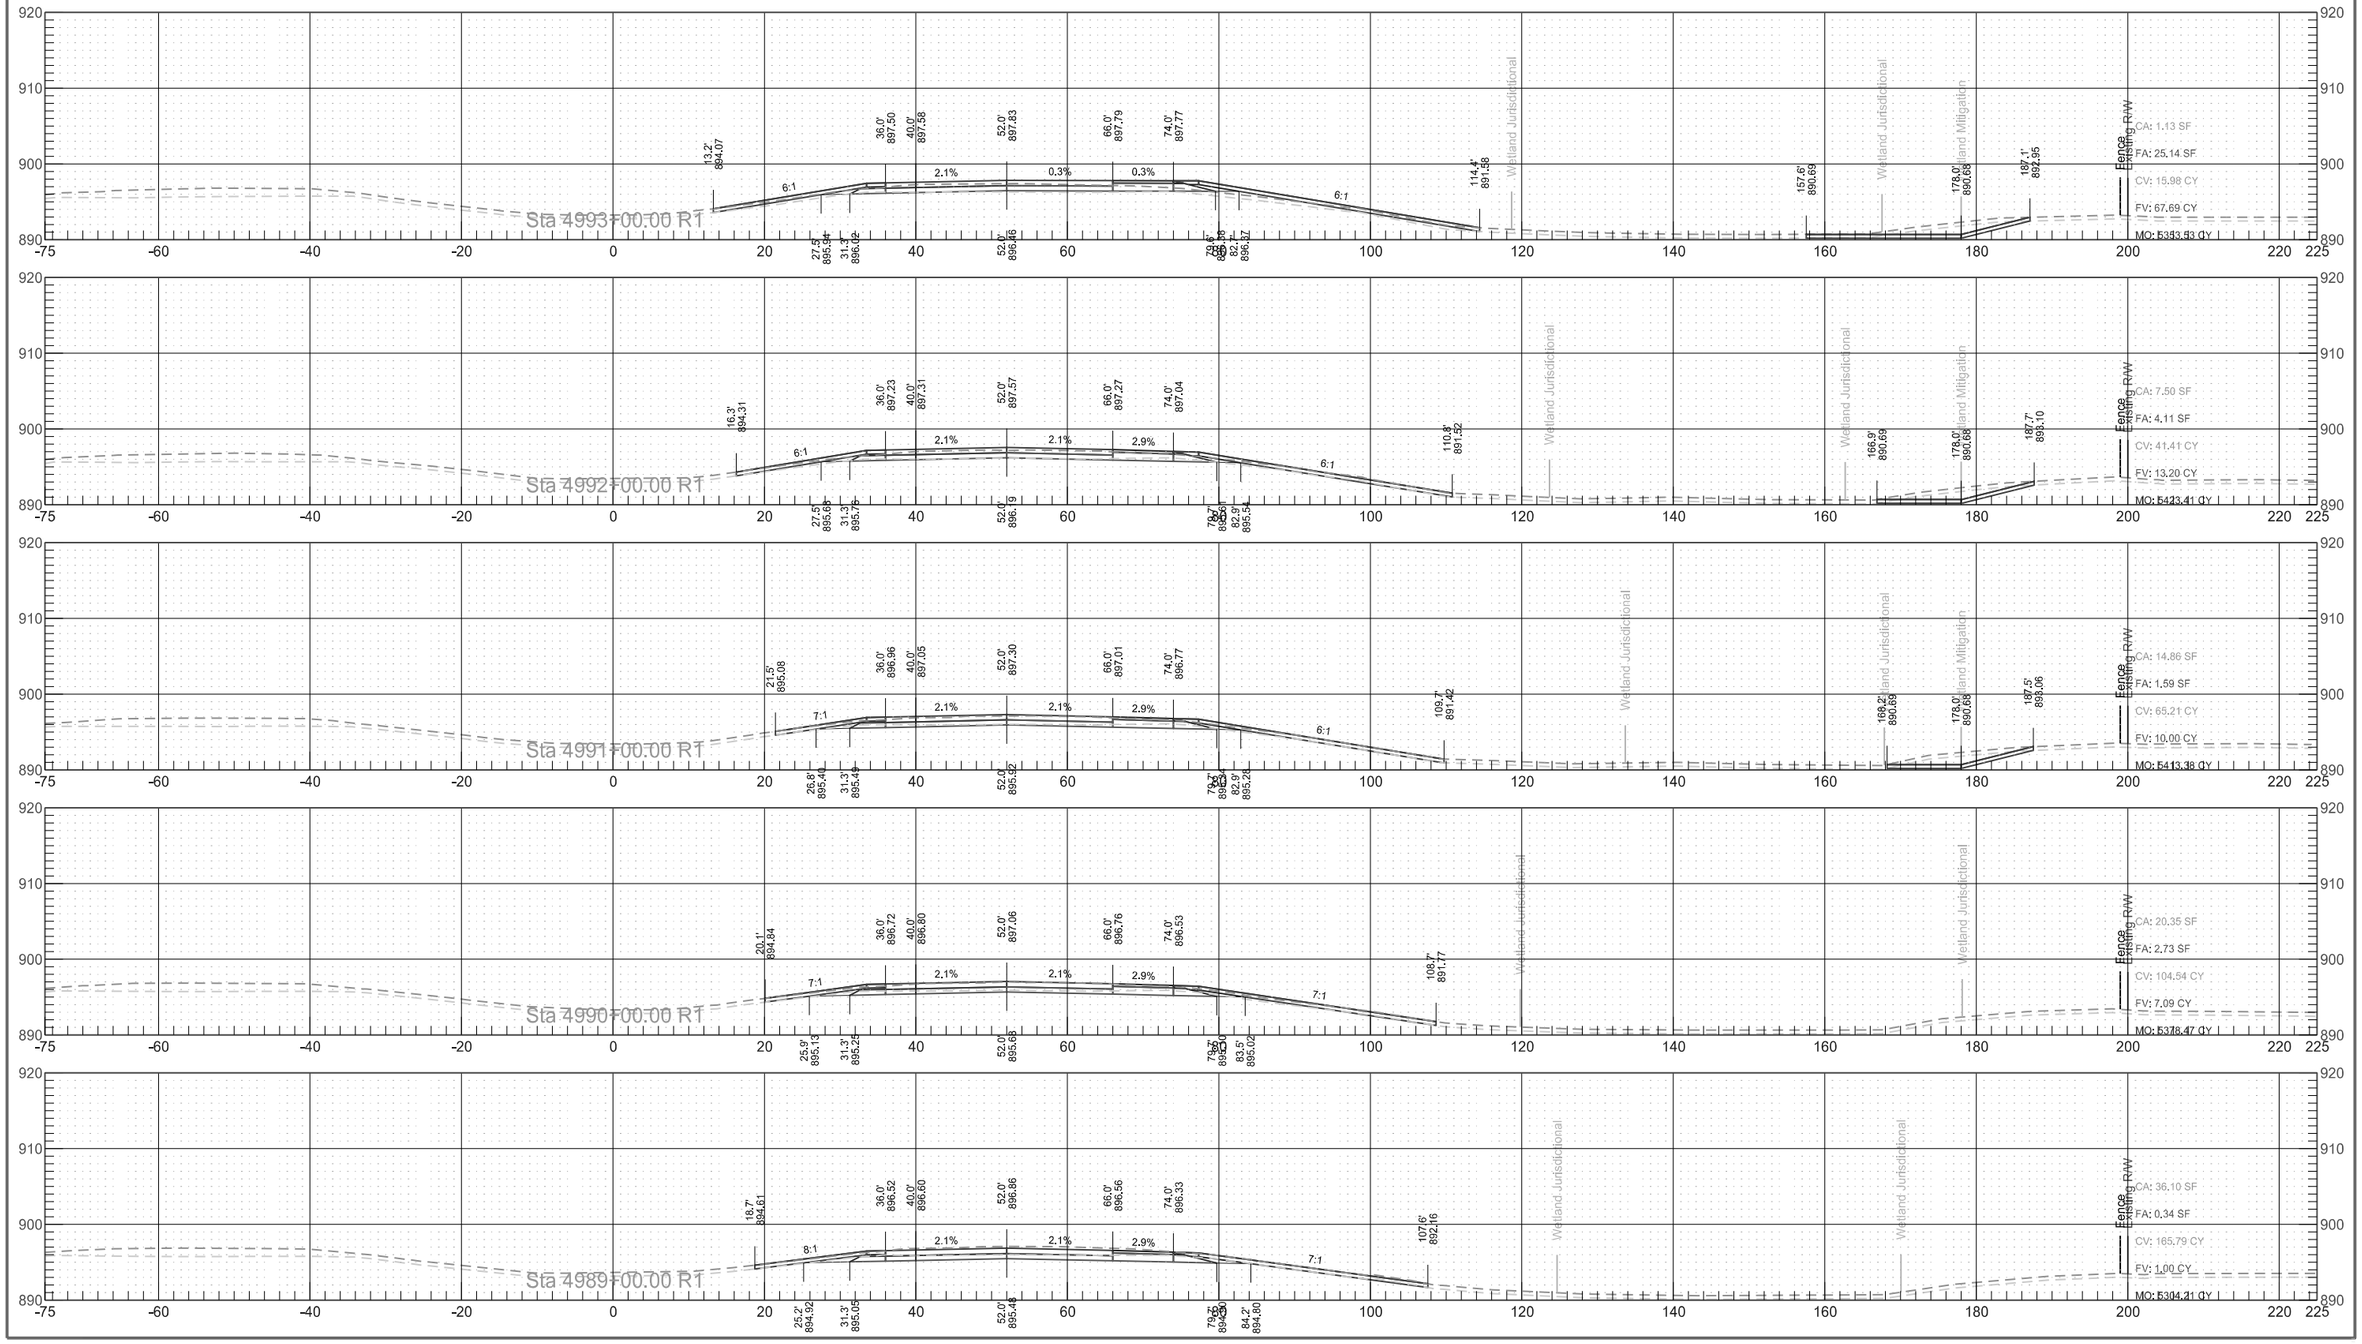


Interstate 29
Northbound Reconstruction Cross Sections

	STATE	PROJECT NO.	SECTION NO.	SHEET NO.
	ND	IM-8-029(135)088	200	104

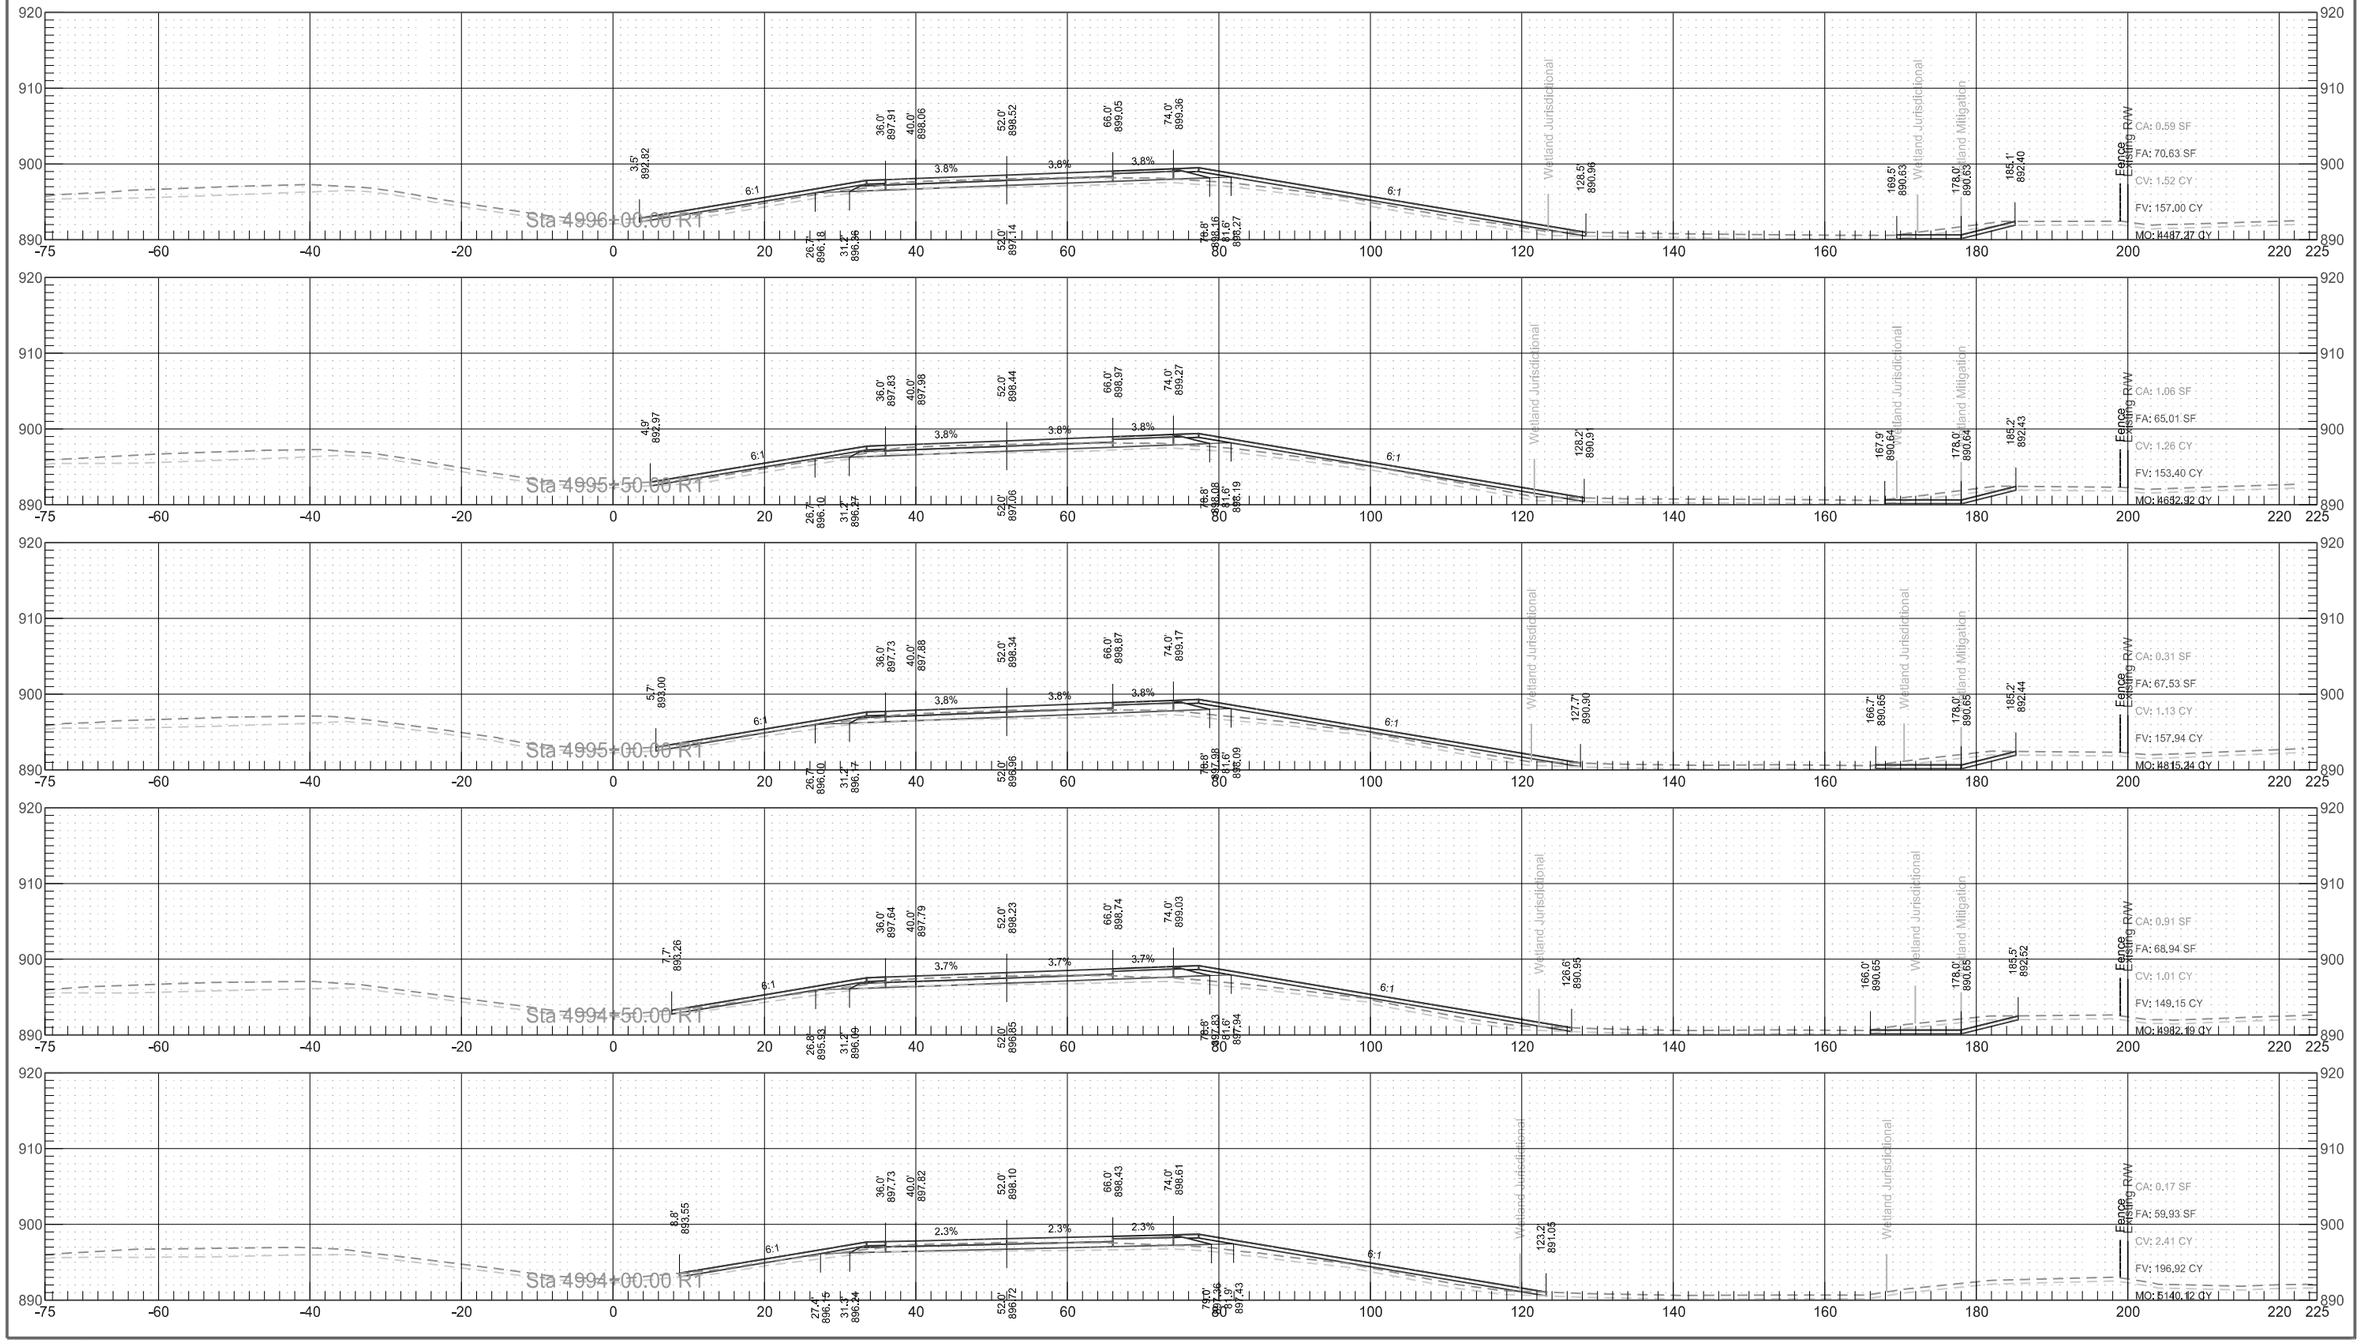

Interstate 29
Northbound Reconstruction Cross Sections

	STATE	PROJECT NO.	SECTION NO.	SHEET NO.
	ND	IM-8-029(135)088	200	105

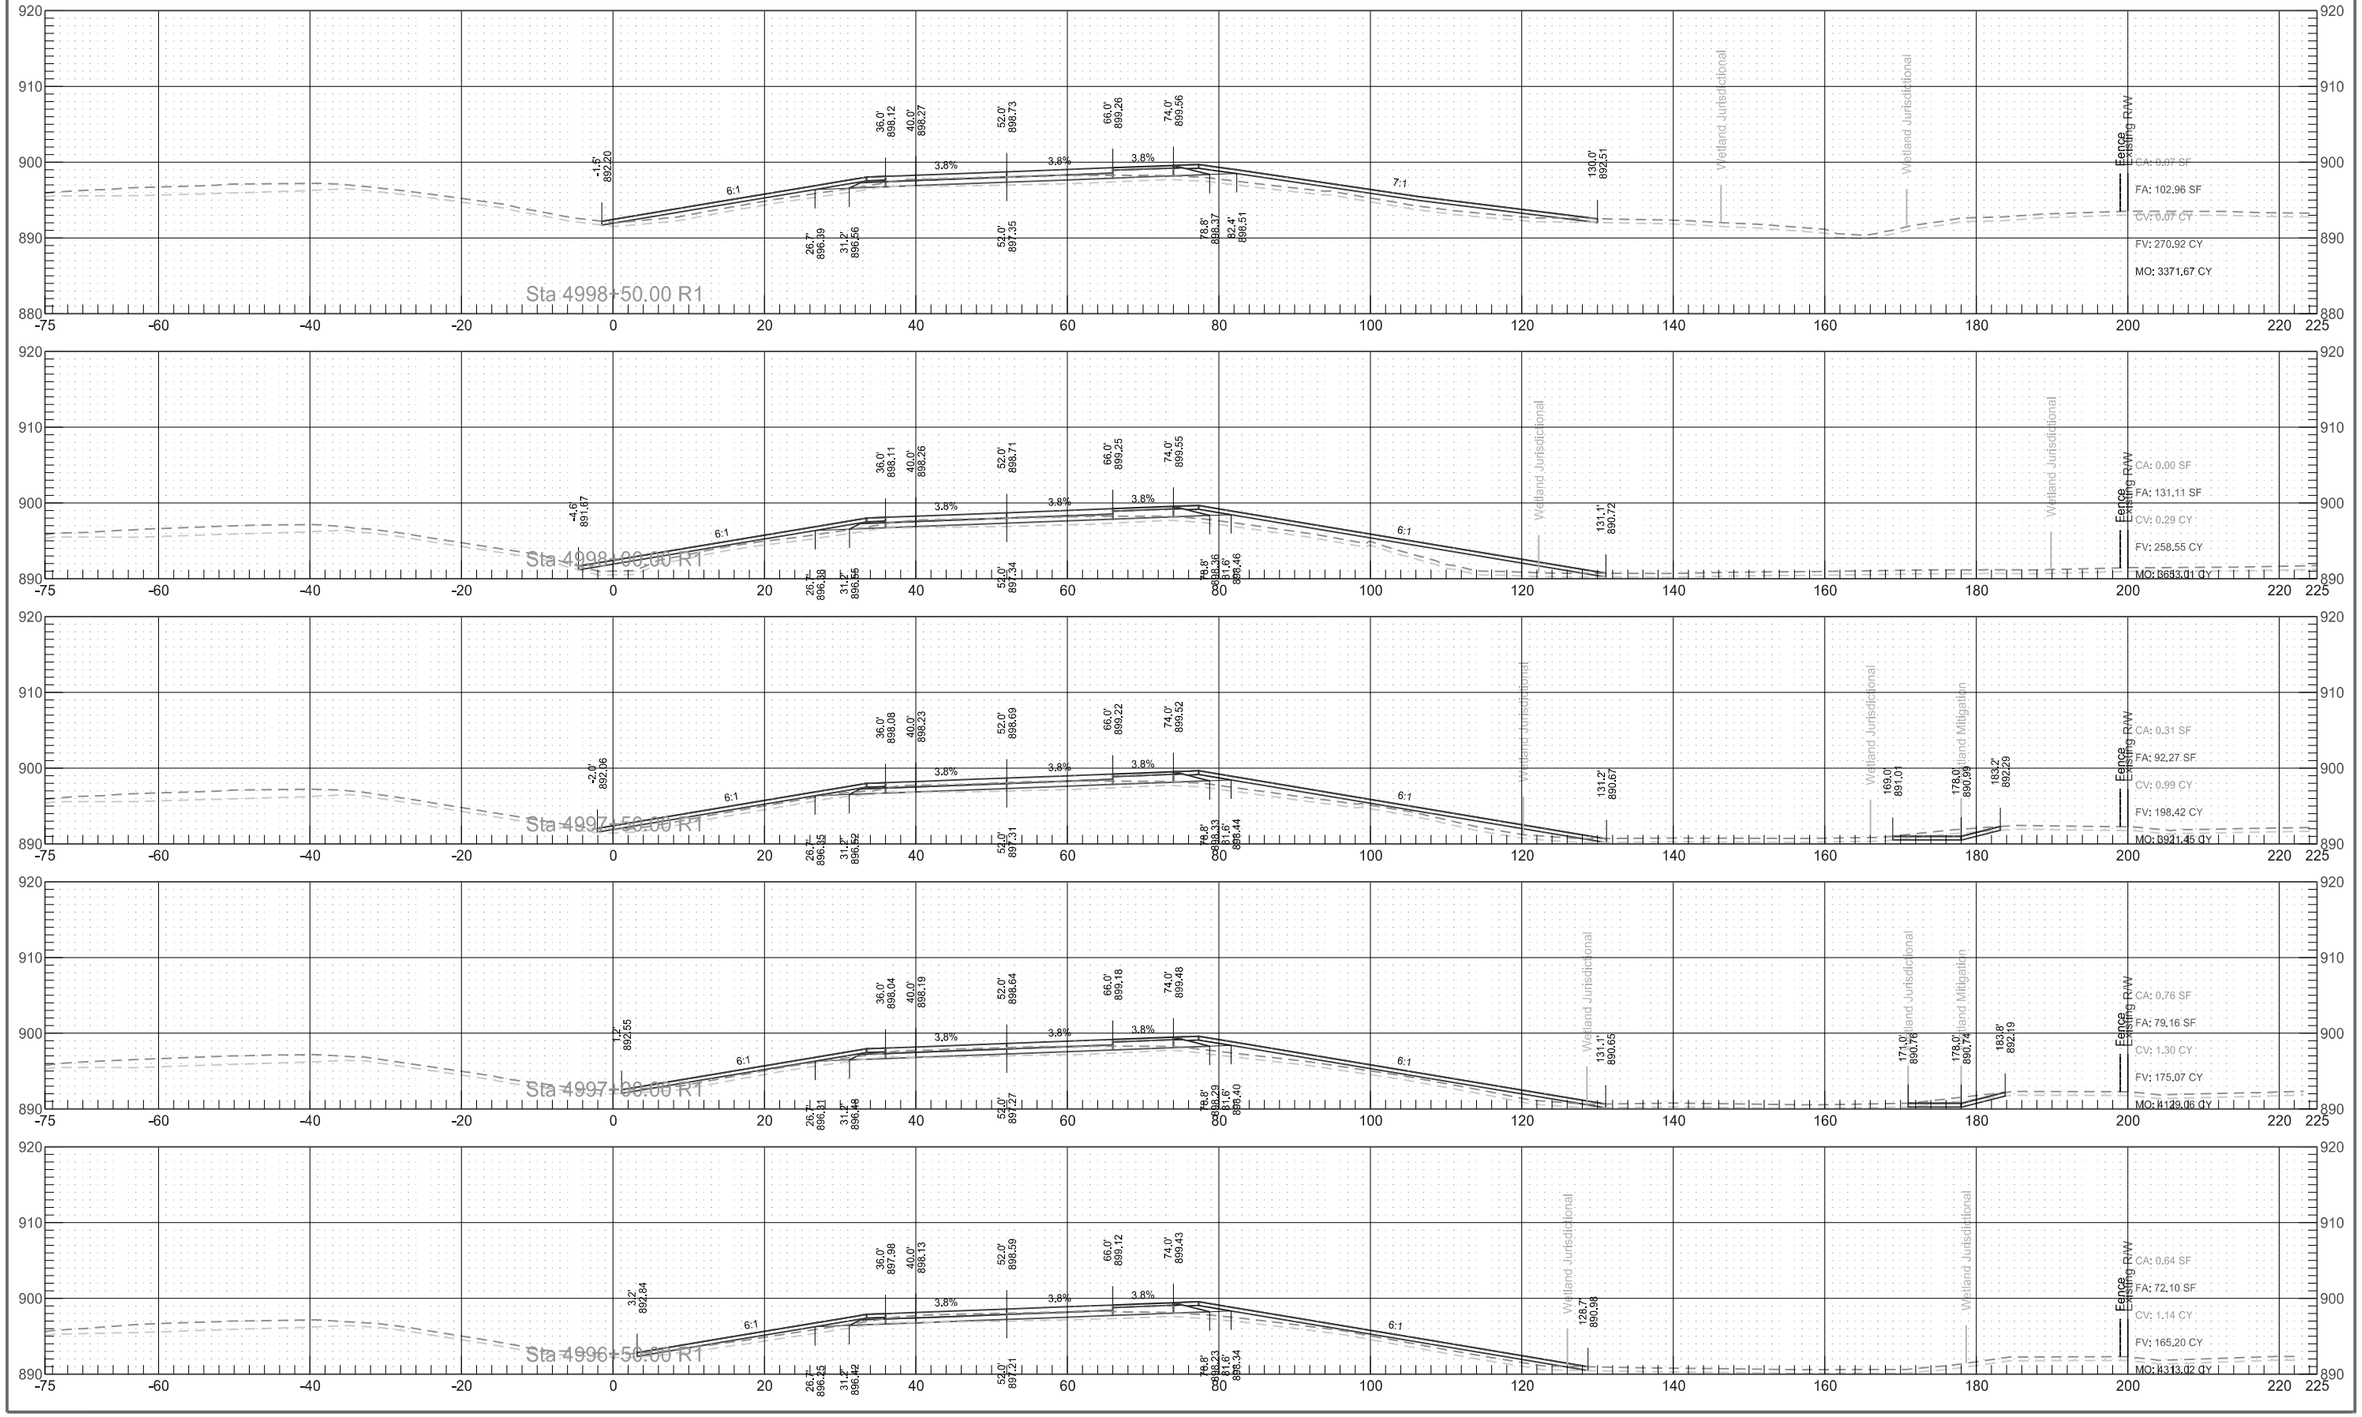

Interstate 29
Northbound Reconstruction Cross Sections


	STATE	PROJECT NO.	SECTION NO.	SHEET NO.
	ND	IM-8-029(135)088	200	106


Interstate 29
Northbound Reconstruction Cross Sections


	STATE	PROJECT NO.	SECTION NO.	SHEET NO.
	ND	IM-8-029(135)088	200	107


Interstate 29
Northbound Reconstruction Cross Sections

	STATE	PROJECT NO.	SECTION NO.	SHEET NO.
	ND	IM-8-029(135)088	200	108

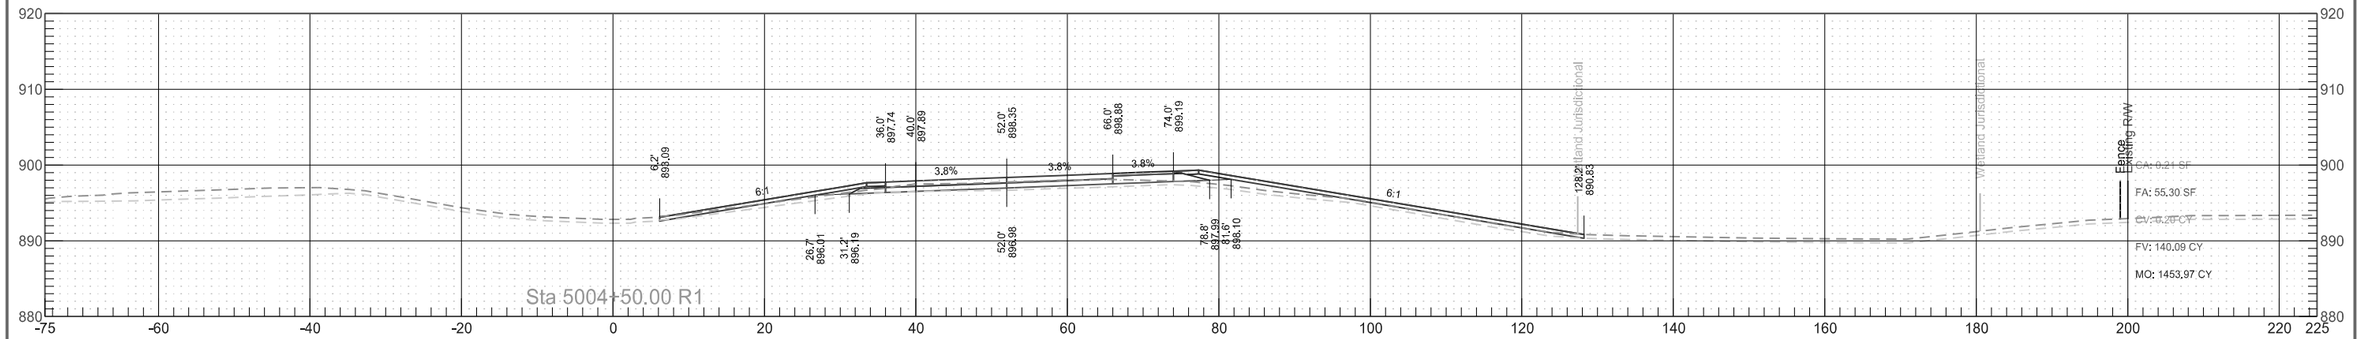

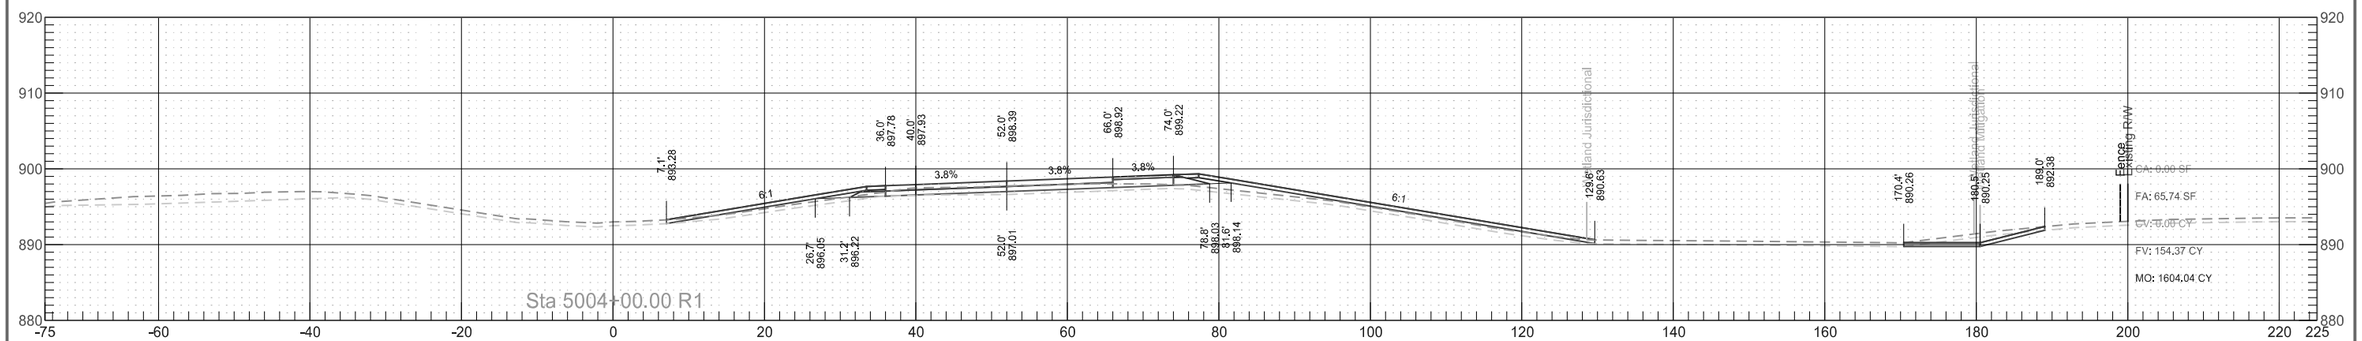

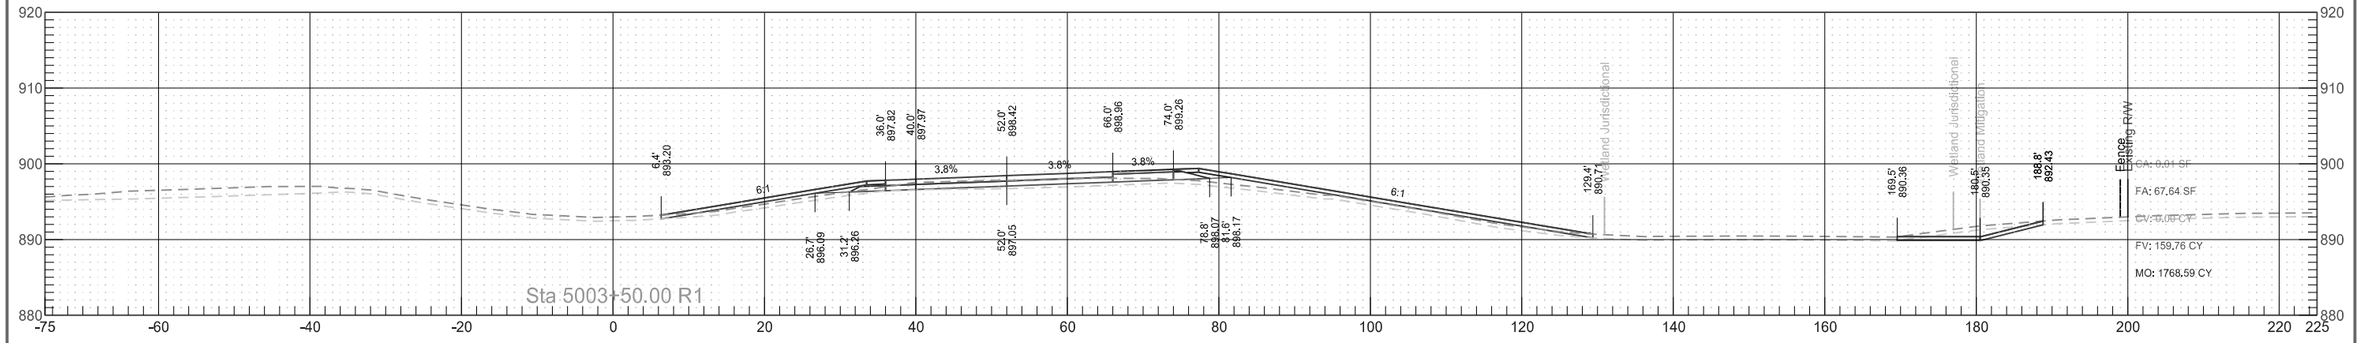

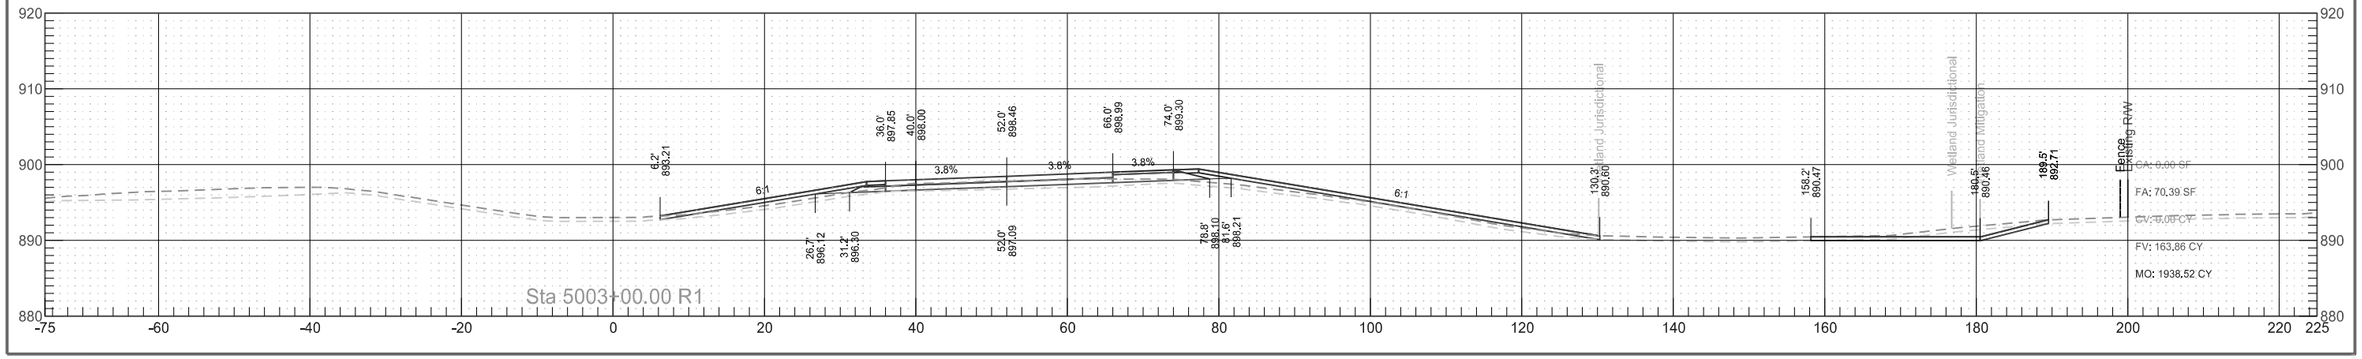

Interstate 29
Northbound Reconstruction Cross Sections

	STATE	PROJECT NO.	SECTION NO.	SHEET NO.
	ND	IM-8-029(135)088	200	109

Interstate 29
Northbound Reconstruction Cross Sections

	STATE	PROJECT NO.	SECTION NO.	SHEET NO.
	ND	IM-8-029(135)088	200	110

Interstate 29
Northbound Reconstruction Cross Sections

	STATE	PROJECT NO.	SECTION NO.	SHEET NO.
	ND	IM-8-029(135)088	200	111

Interstate 29
Northbound Reconstruction Cross Sections

	STATE	PROJECT NO.	SECTION NO.	SHEET NO.
	ND	IM-8-029(135)088	200	112

Interstate 29
Northbound Reconstruction Cross Sections


	STATE	PROJECT NO.	SECTION NO.	SHEET NO.
	ND	IM-8-029(135)088	200	113

Interstate 29
Northbound Reconstruction Cross Sections

	STATE	PROJECT NO.	SECTION NO.	SHEET NO.
	ND	IM-8-029(135)088	200	114

Interstate 29
Northbound Reconstruction Cross Sections

	STATE	PROJECT NO.	SECTION NO.	SHEET NO.
	ND	IM-8-029(135)088	200	115

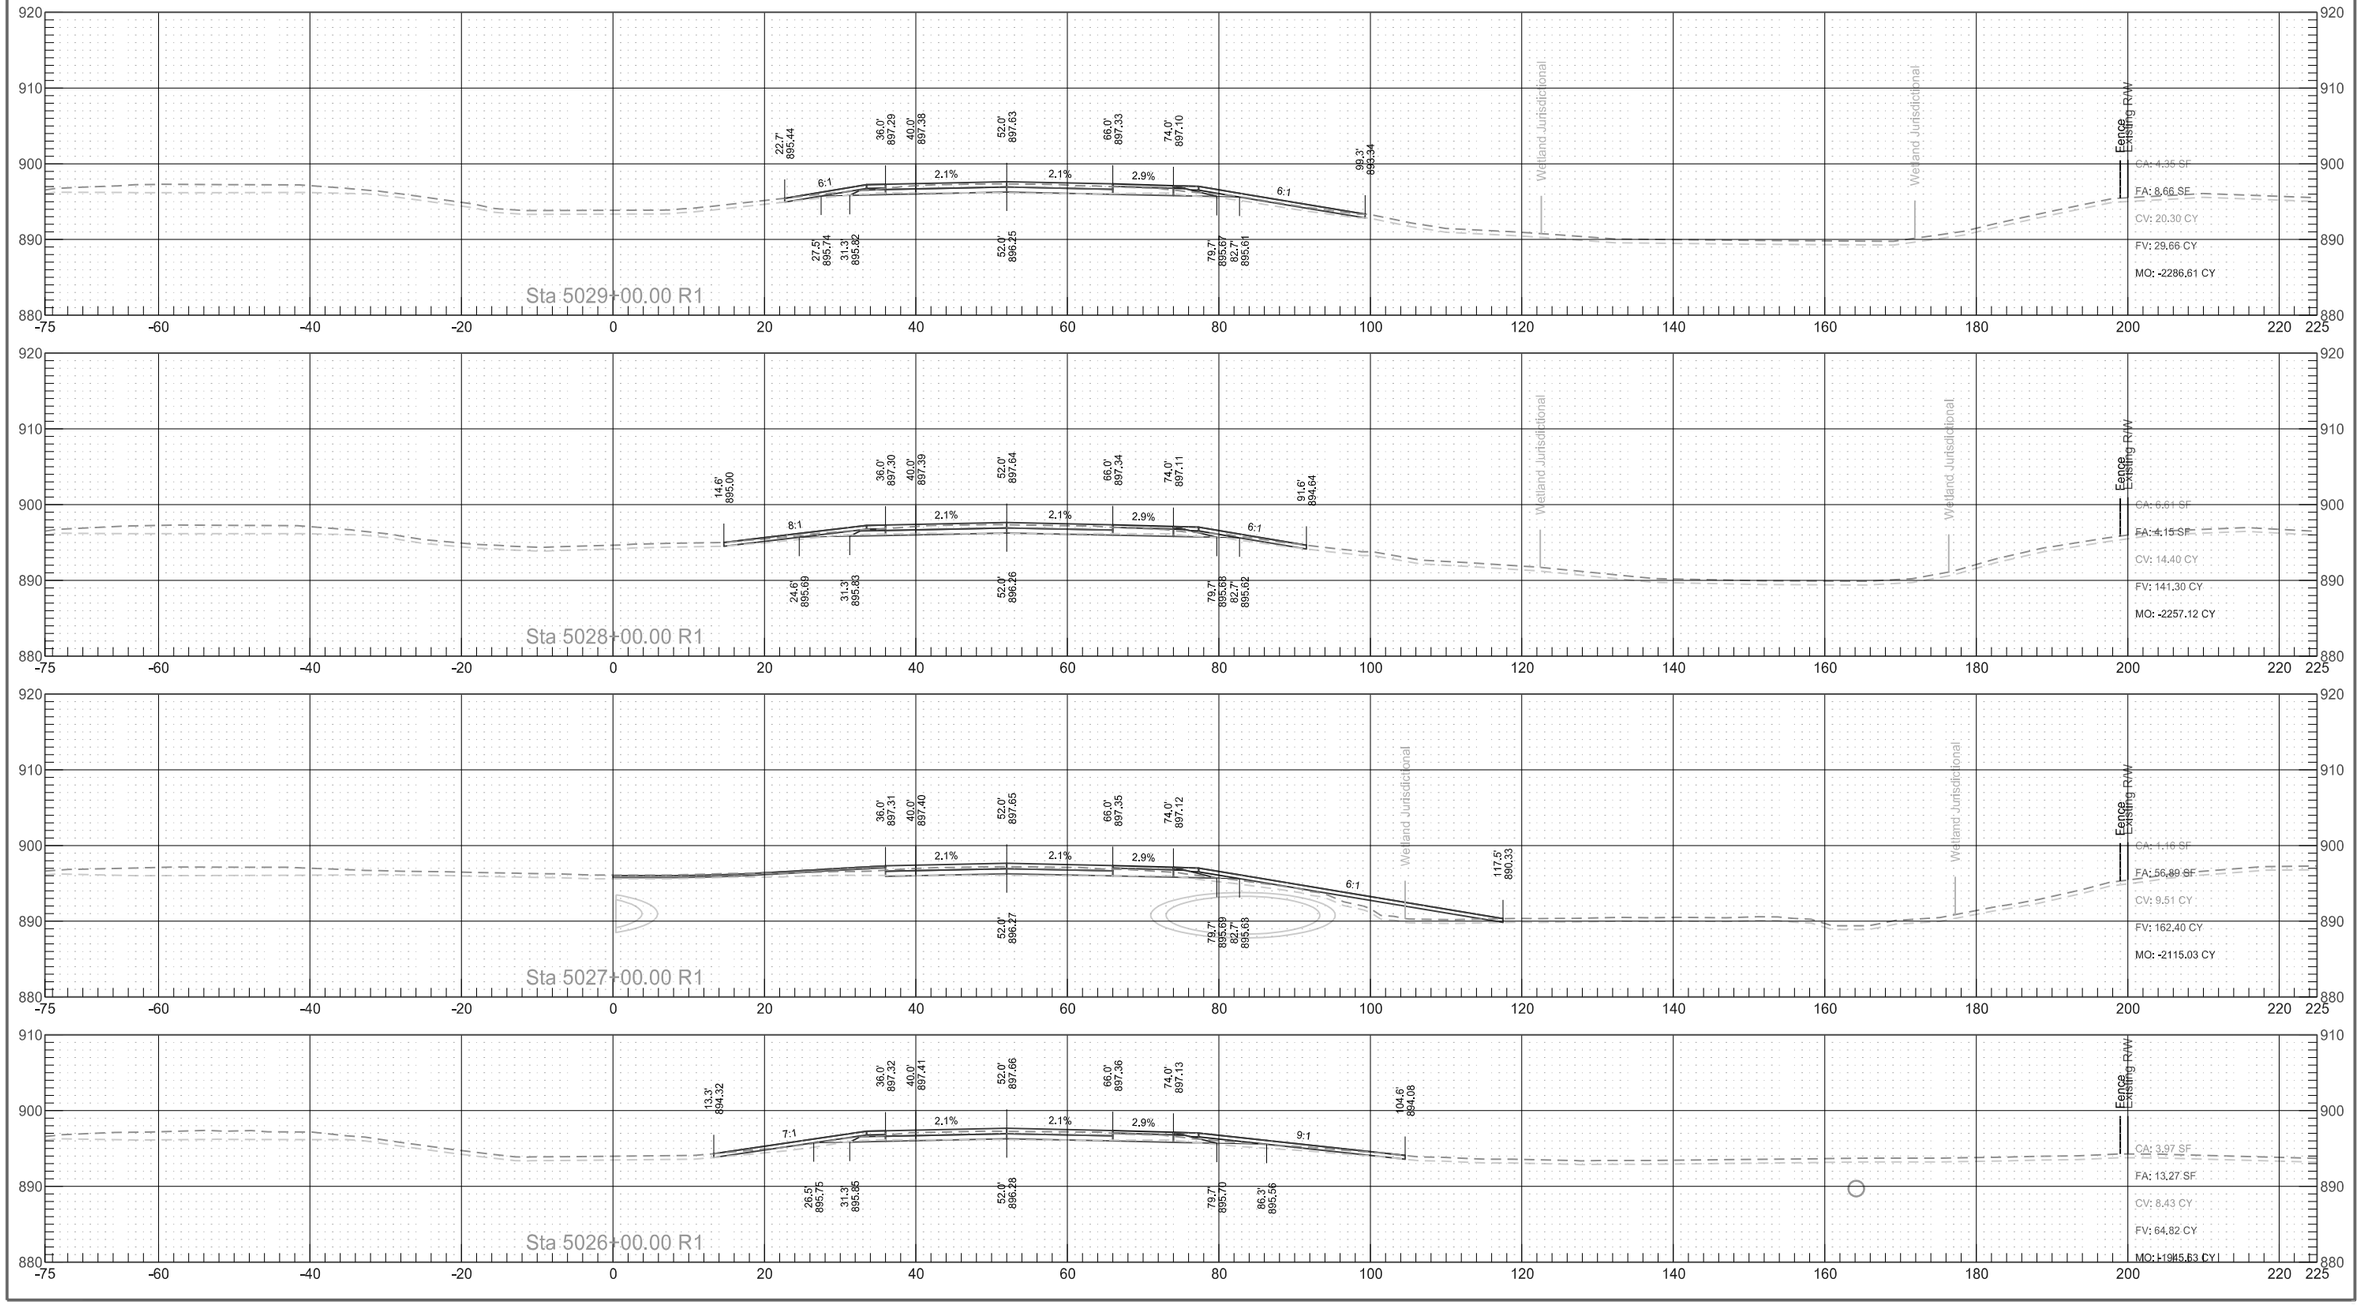

Interstate 29
Northbound Reconstruction Cross Sections

	STATE	PROJECT NO.	SECTION NO.	SHEET NO.
	ND	IM-8-029(135)088	200	116

Interstate 29
Northbound Reconstruction Cross Sections


	STATE	PROJECT NO.	SECTION NO.	SHEET NO.
	ND	IM-8-029(135)088	200	117

Interstate 29
Northbound Reconstruction Cross Sections

	STATE	PROJECT NO.	SECTION NO.	SHEET NO.
	ND	IM-8-029(135)088	200	118


Interstate 29
Northbound Reconstruction Cross Sections

	STATE	PROJECT NO.	SECTION NO.	SHEET NO.
	ND	IM-8-029(135)088	200	119

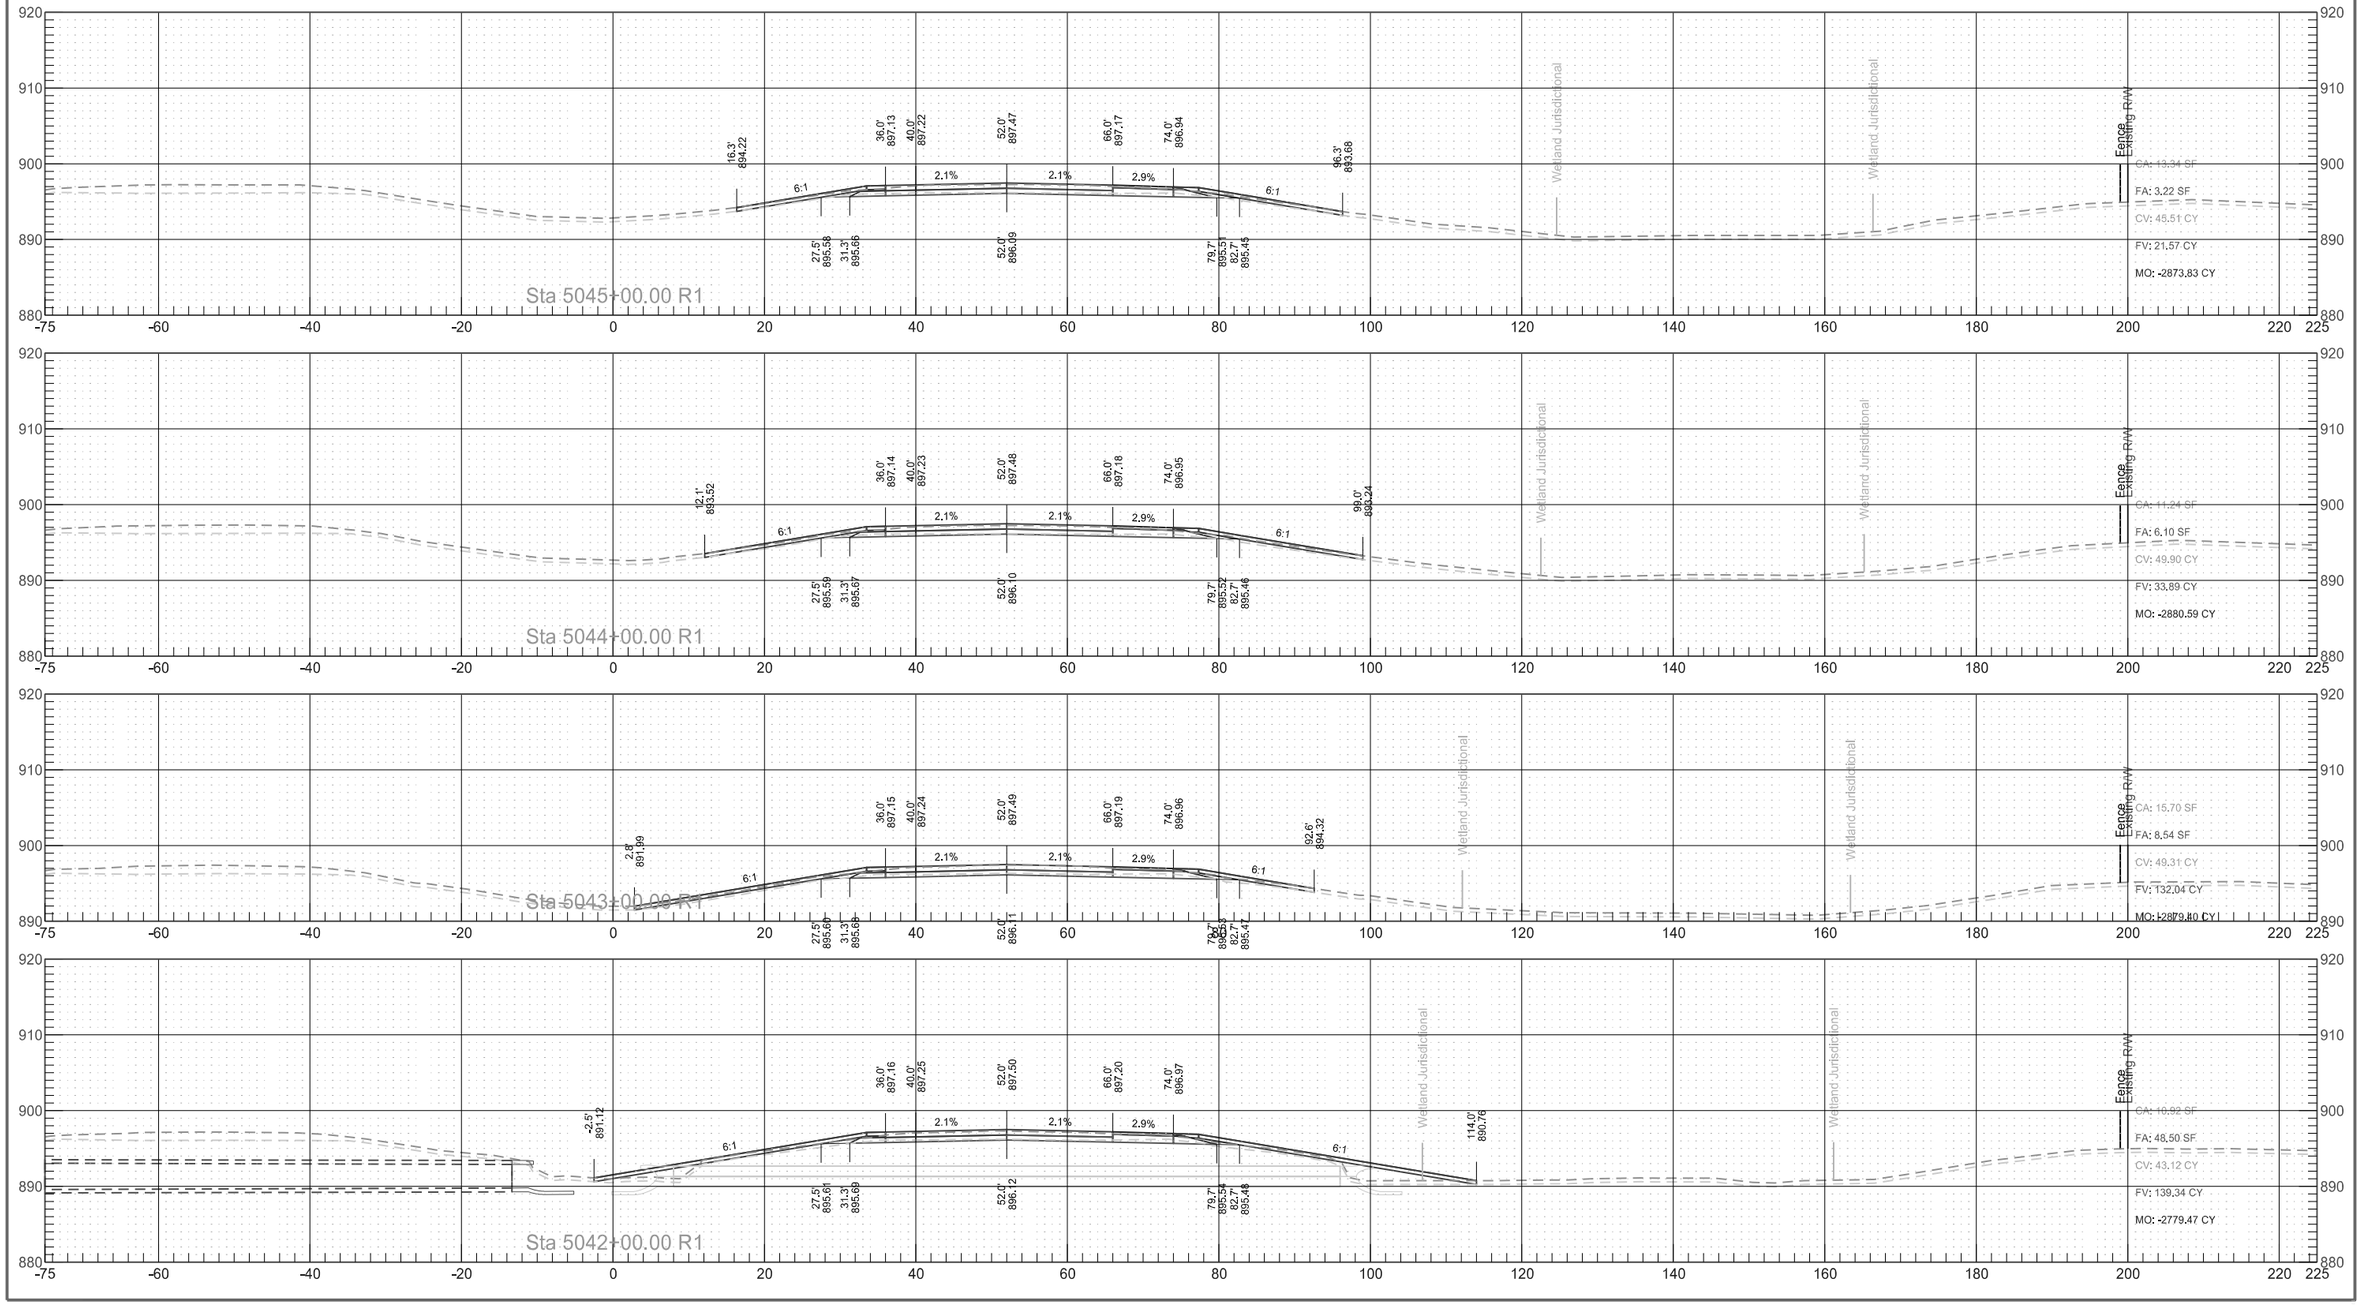


Interstate 29
Northbound Reconstruction Cross Sections

	STATE	PROJECT NO.	SECTION NO.	SHEET NO.
	ND	IM-8-029(135)088	200	120

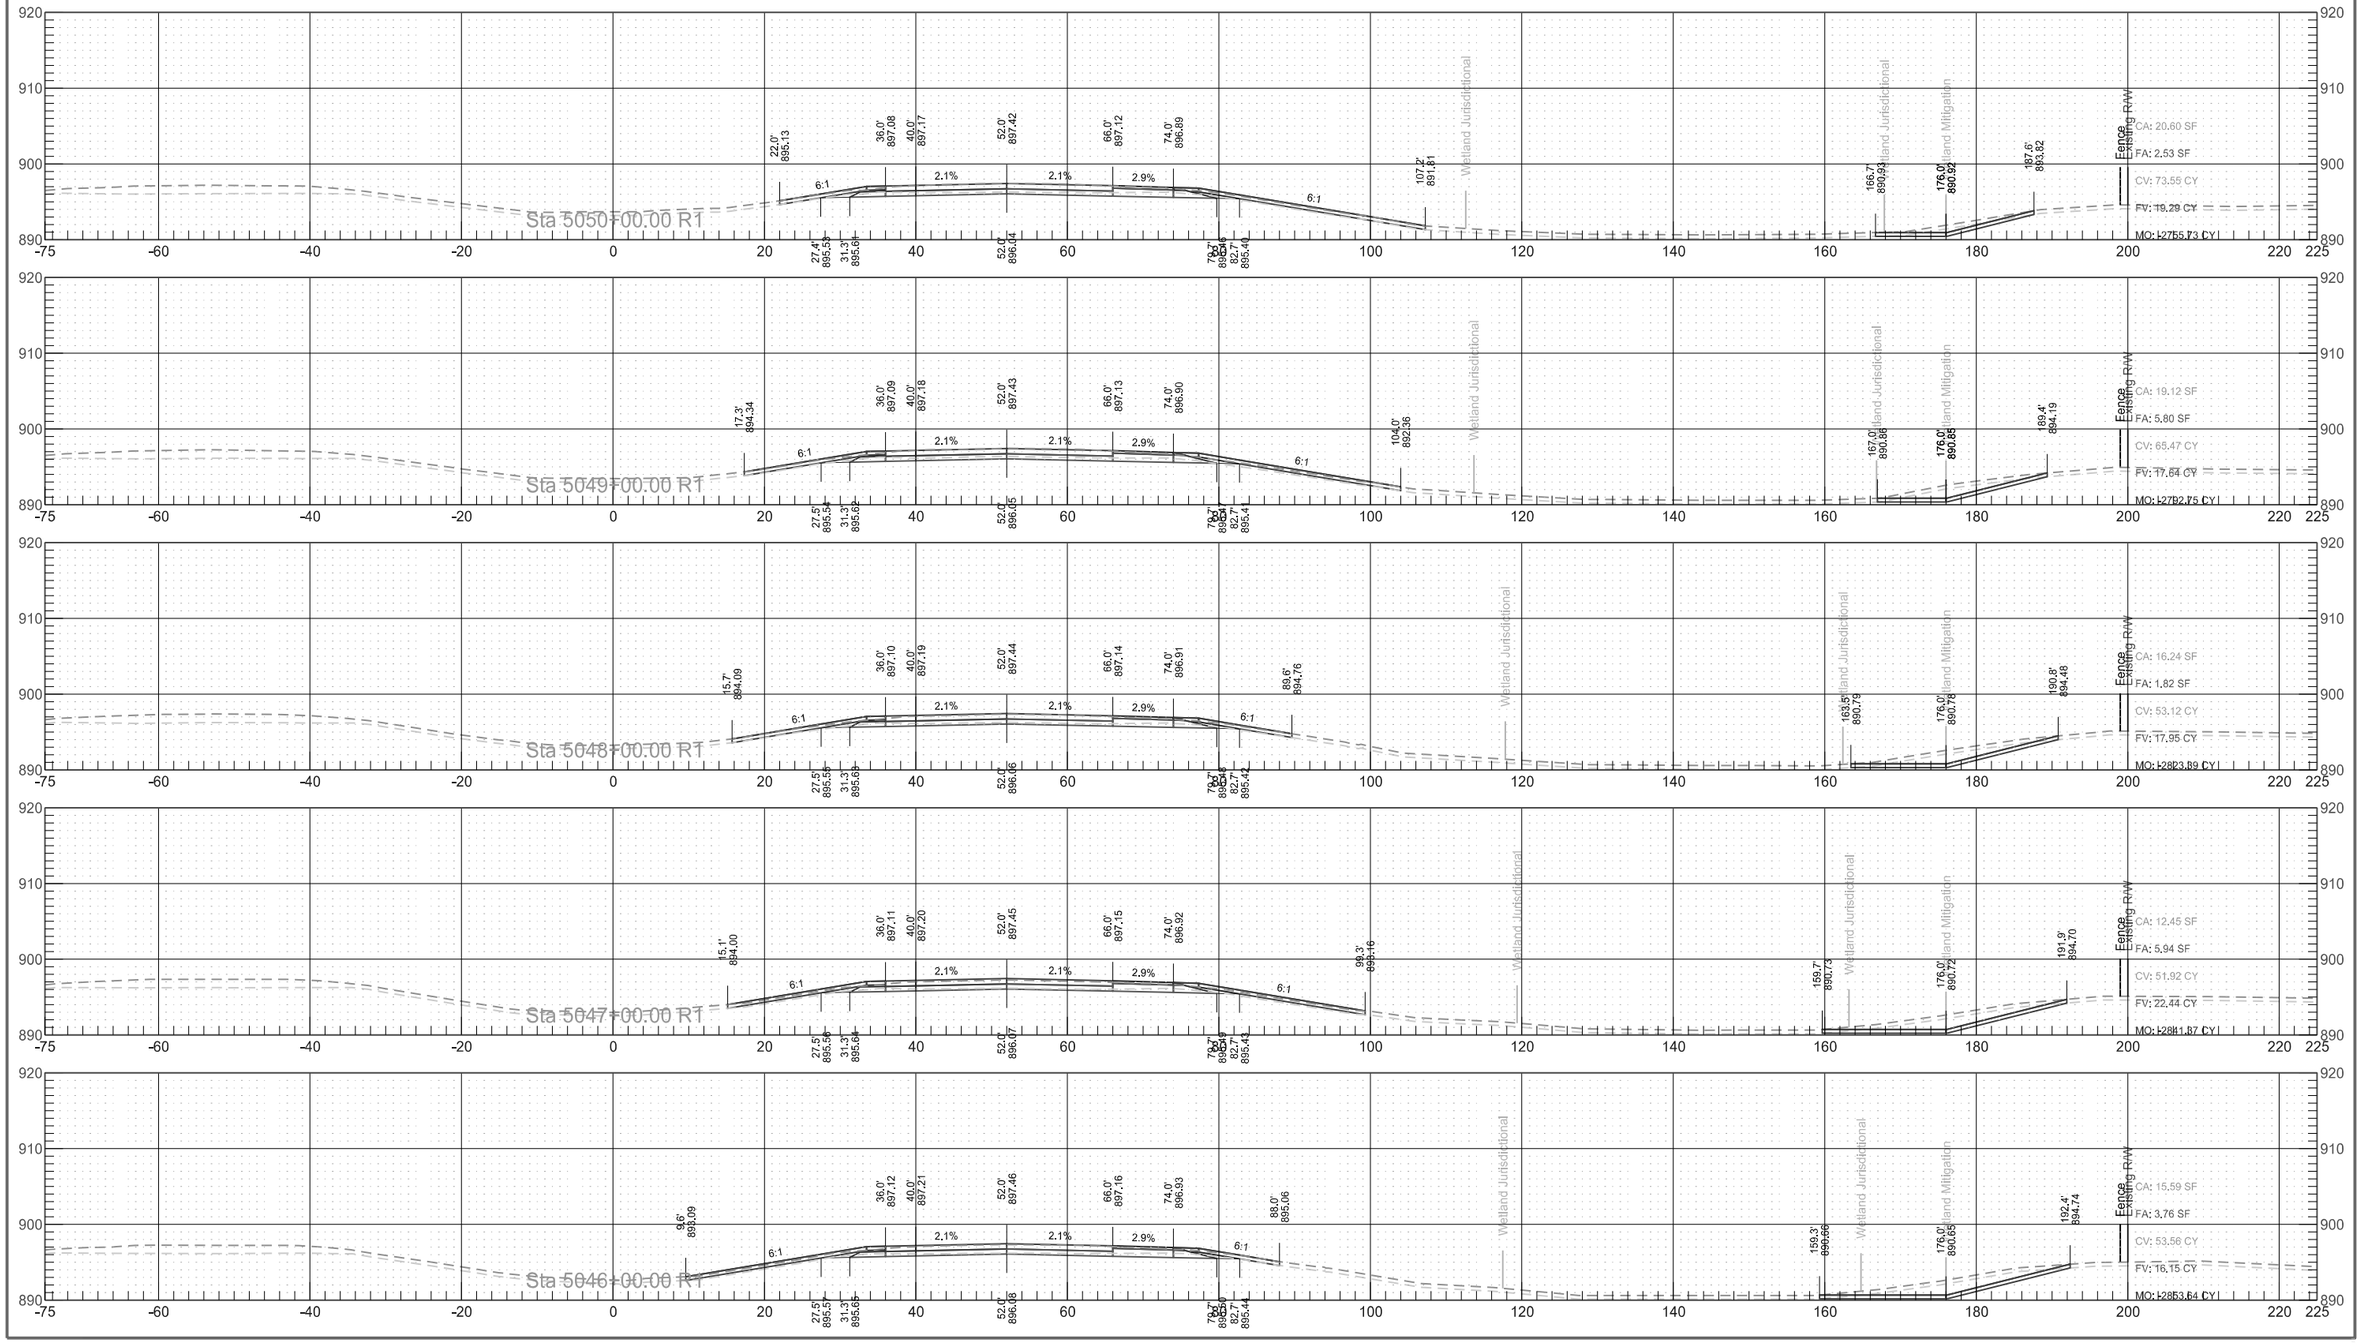


Interstate 29
Northbound Reconstruction Cross Sections

	STATE	PROJECT NO.	SECTION NO.	SHEET NO.
	ND	IM-8-029(135)088	200	121

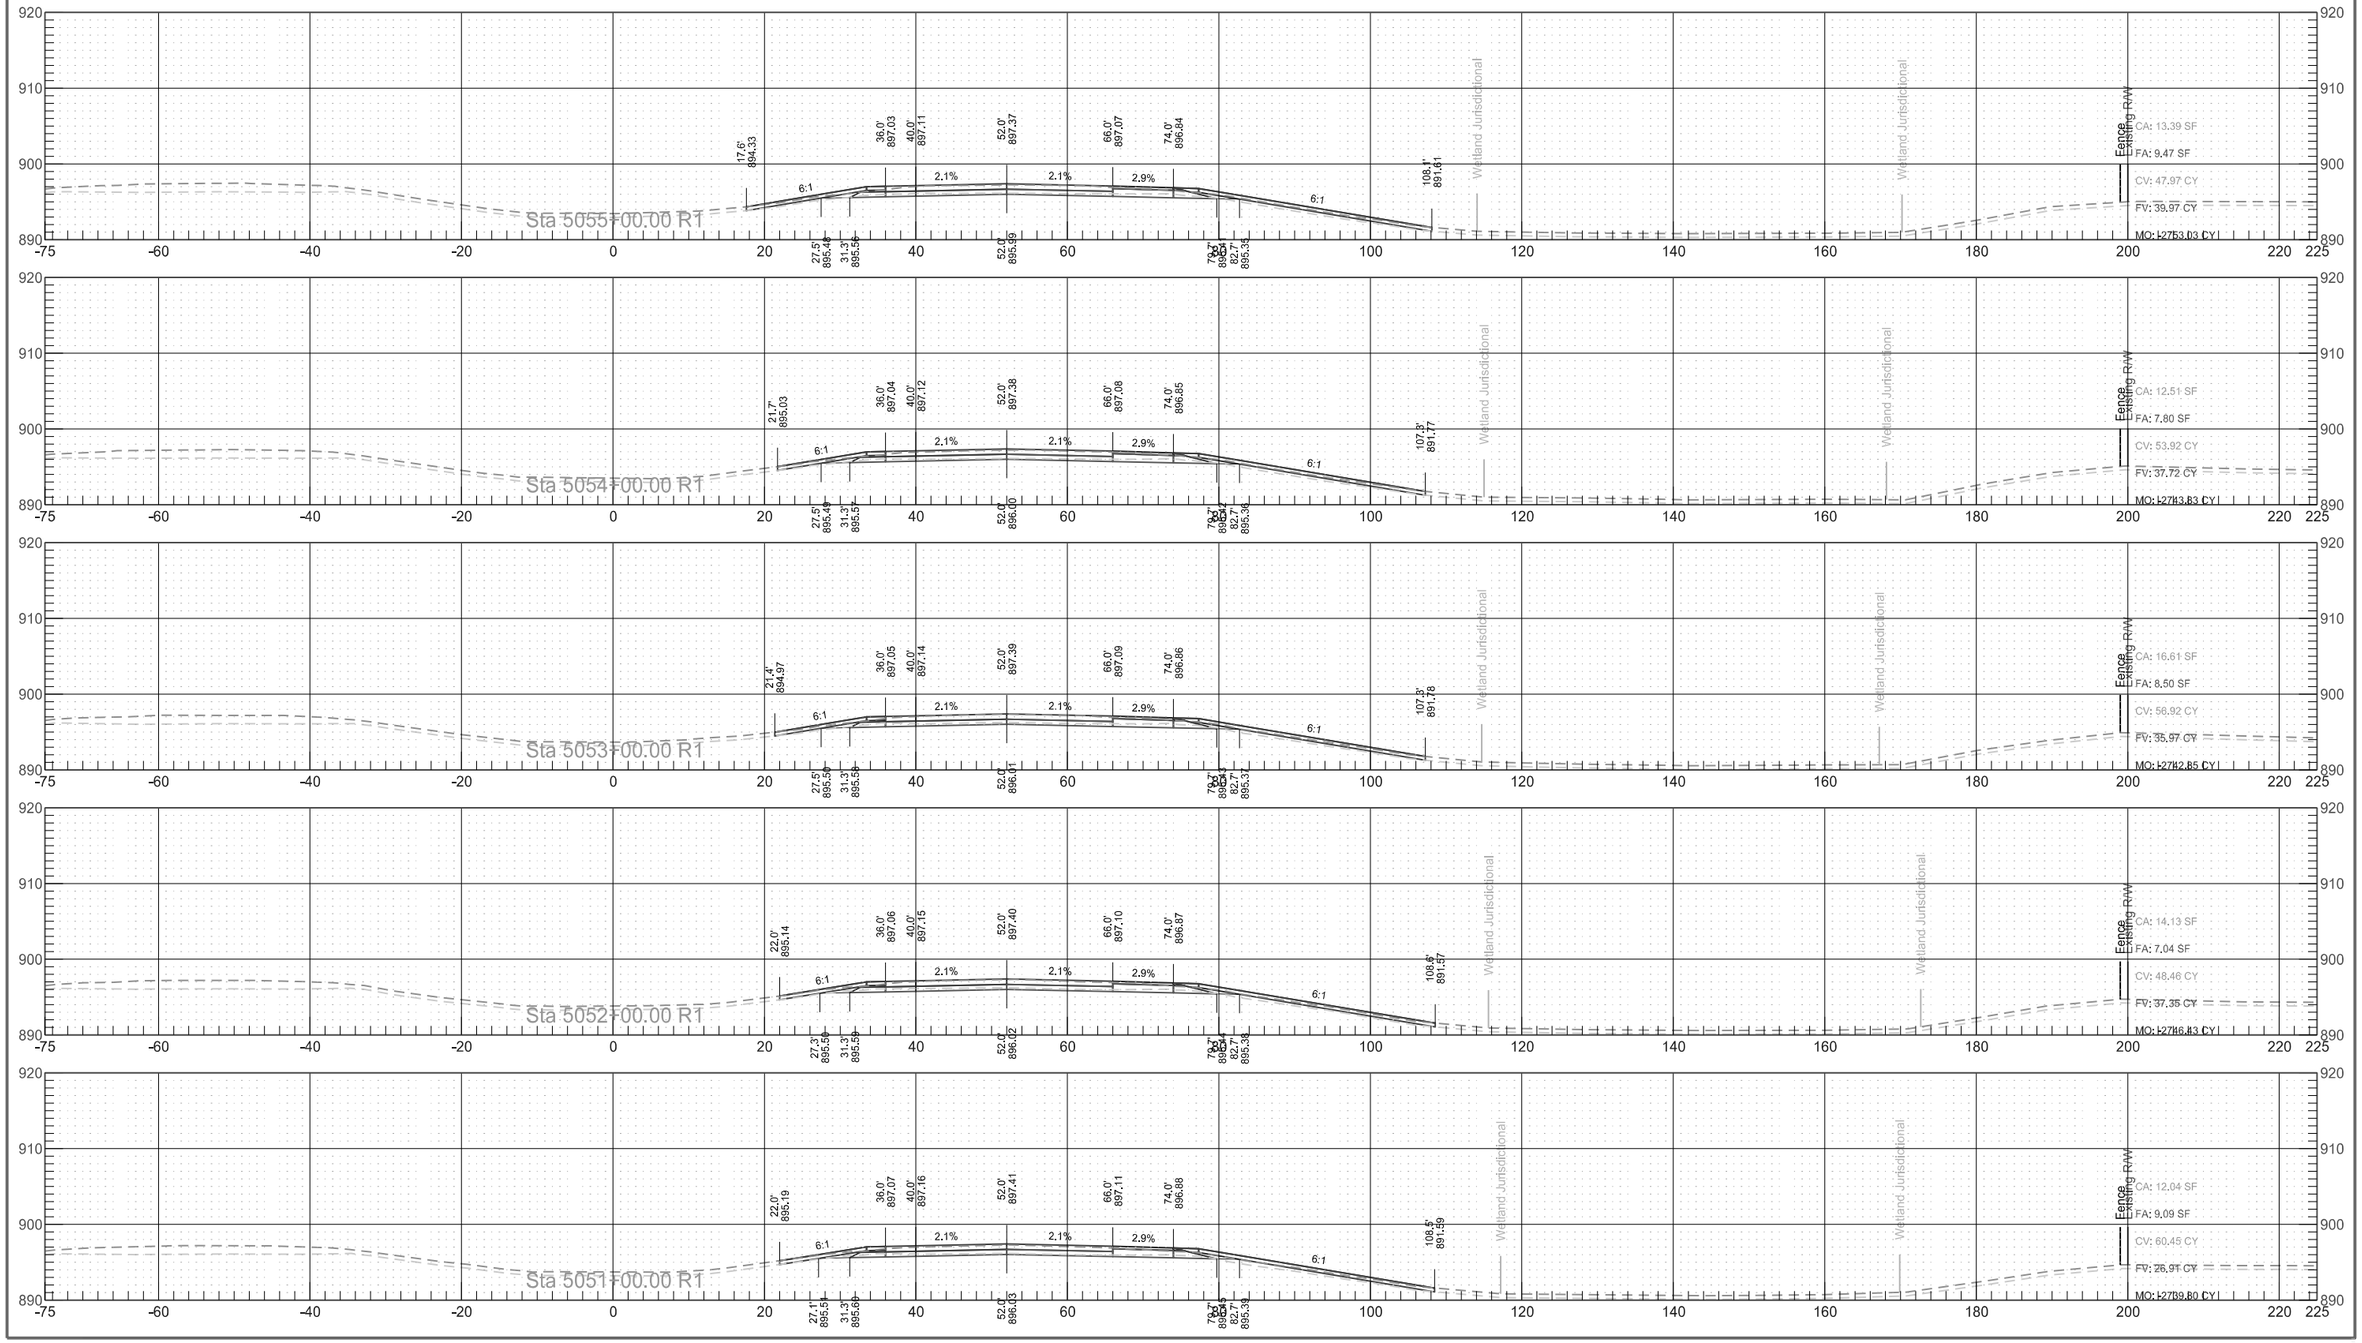


Interstate 29
Northbound Reconstruction Cross Sections

	STATE	PROJECT NO.	SECTION NO.	SHEET NO.
	ND	IM-8-029(135)088	200	122

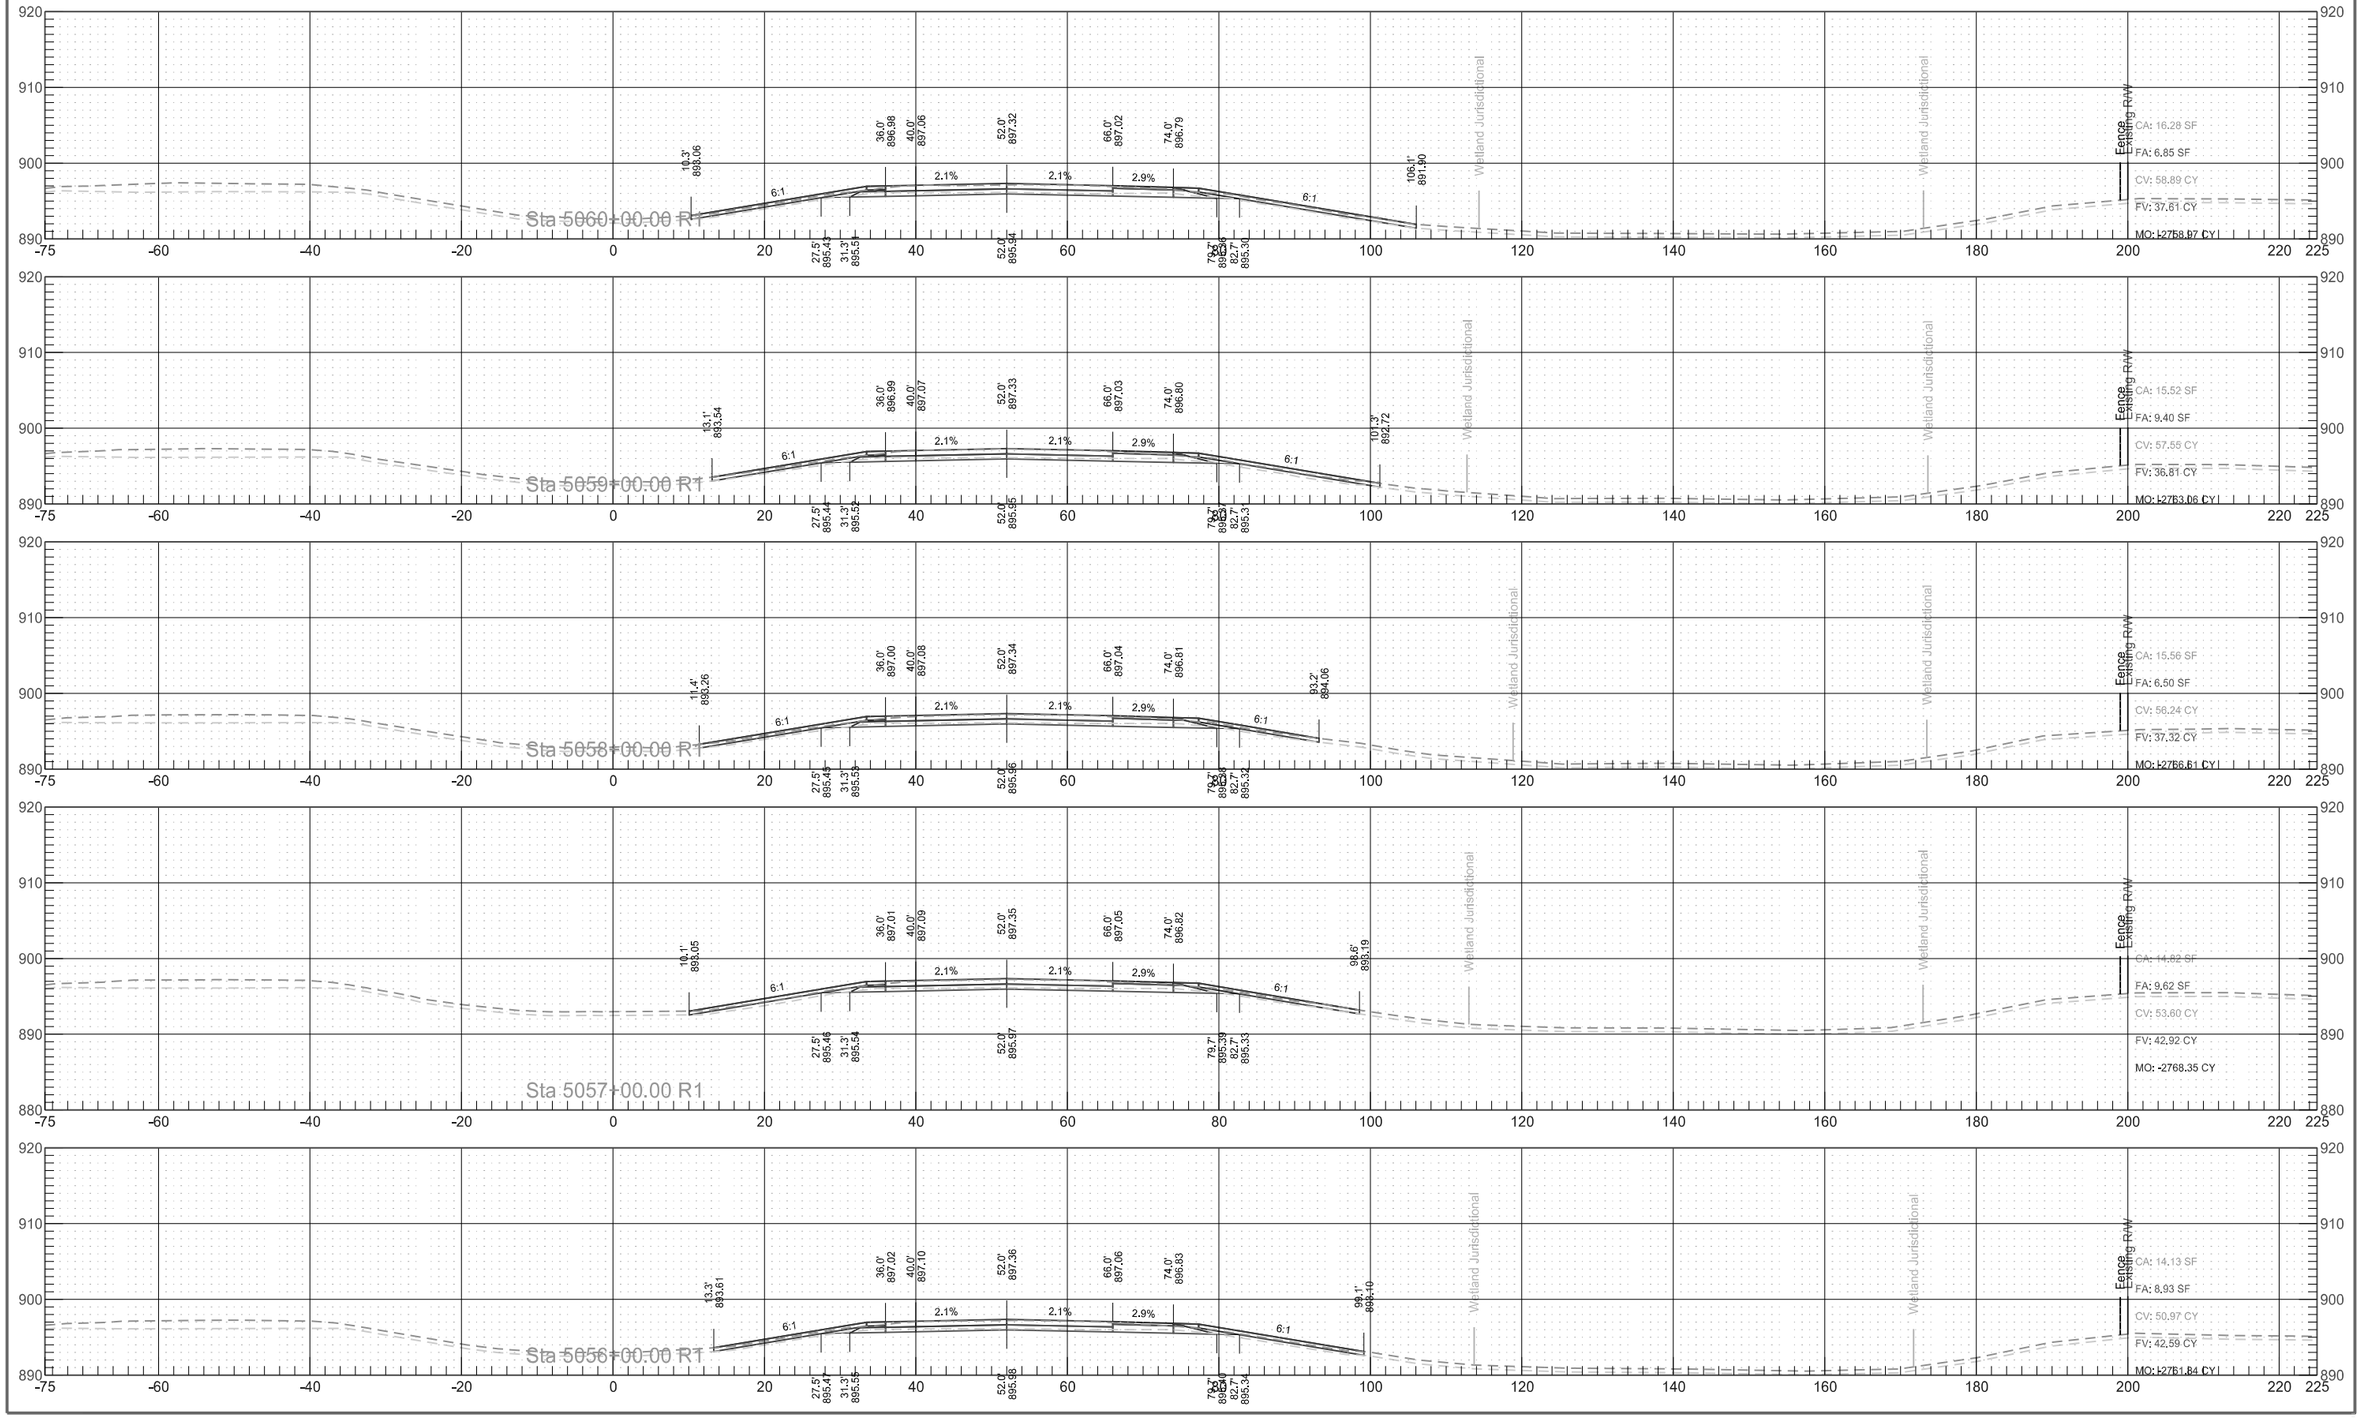


Interstate 29
Northbound Reconstruction Cross Sections

	STATE	PROJECT NO.	SECTION NO.	SHEET NO.
	ND	IM-8-029(135)088	200	123

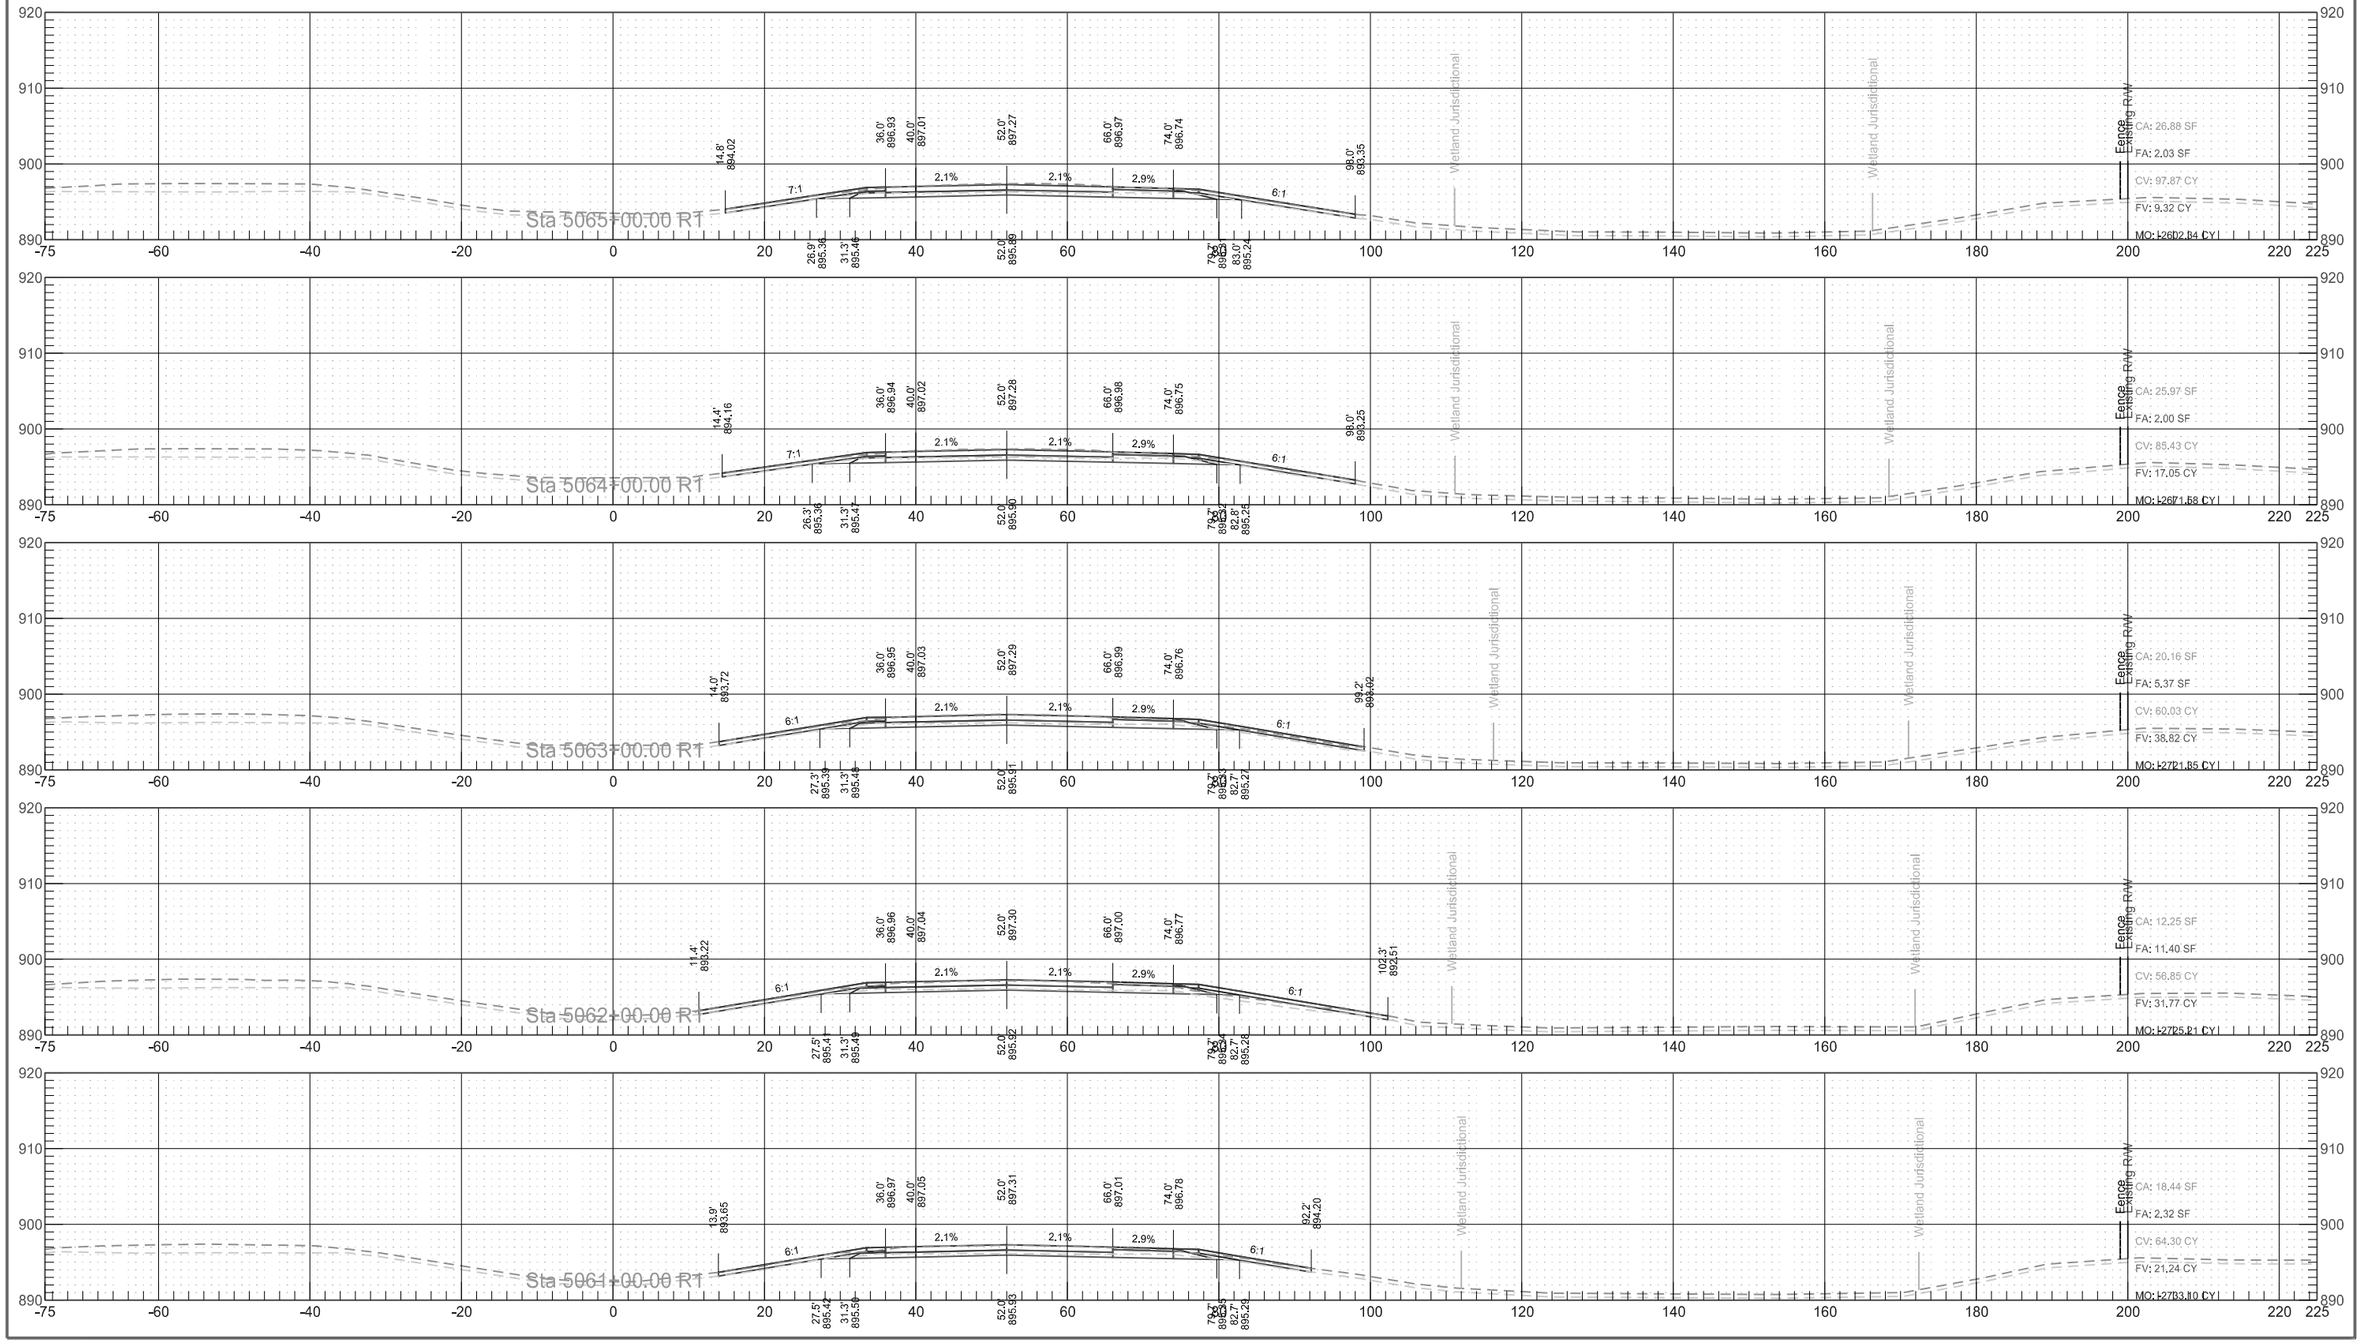


Interstate 29
Northbound Reconstruction Cross Sections

	STATE	PROJECT NO.	SECTION NO.	SHEET NO.
	ND	IM-8-029(135)088	200	124

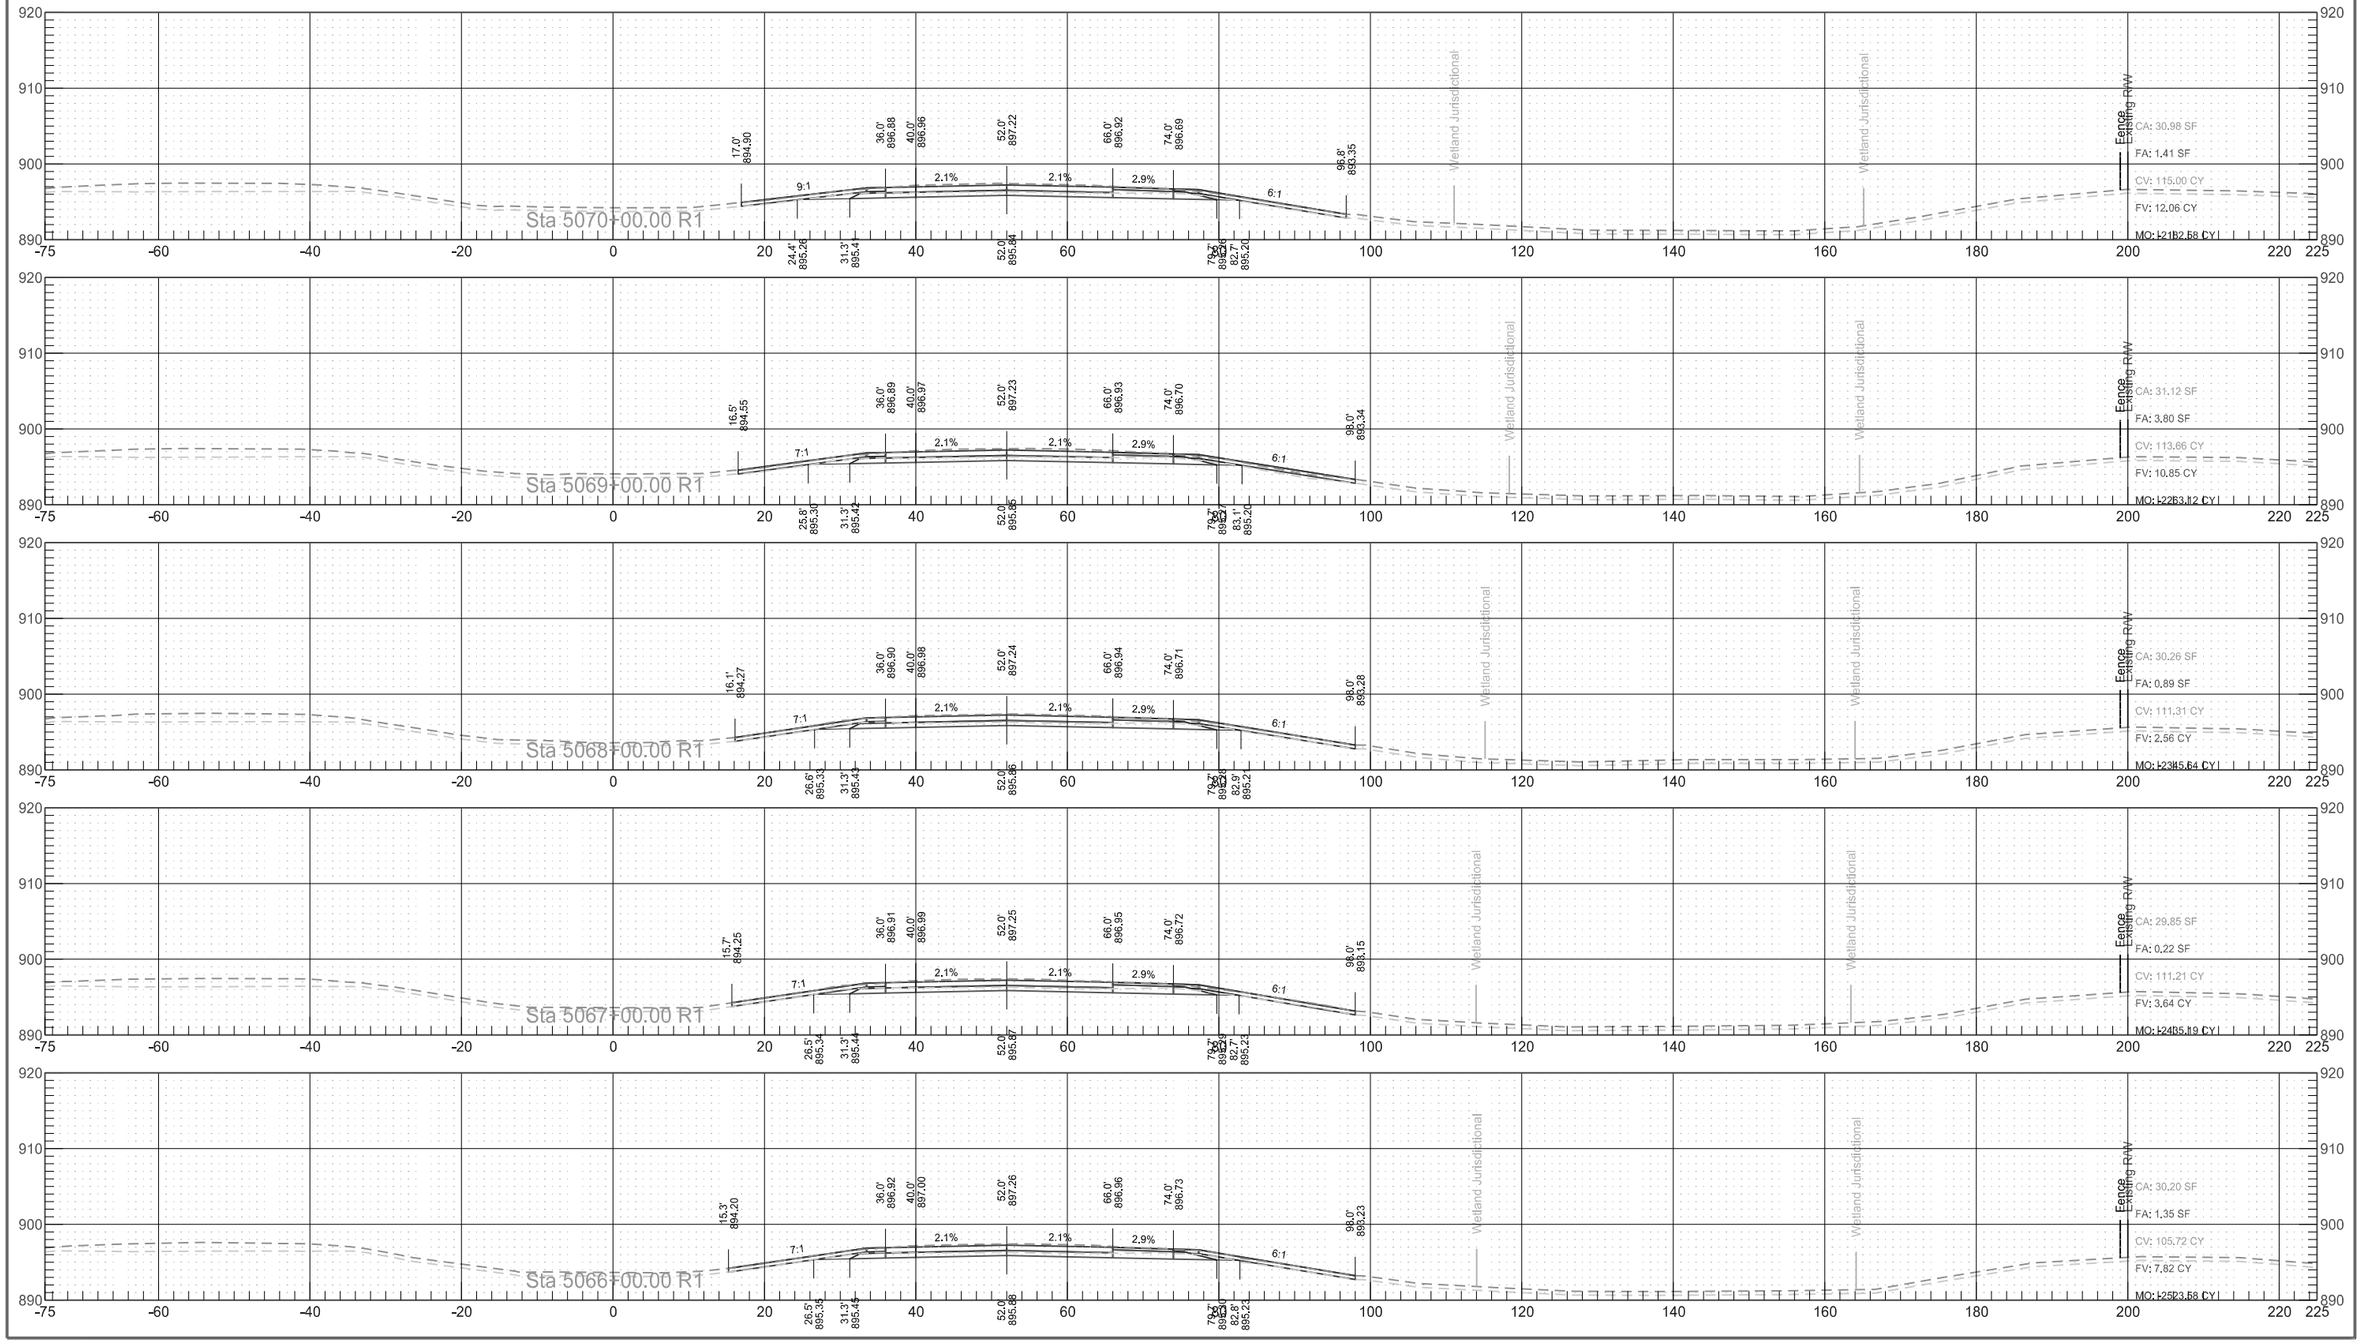


Interstate 29
Northbound Reconstruction Cross Sections

	STATE	PROJECT NO.	SECTION NO.	SHEET NO.
	ND	IM-8-029(135)088	200	125

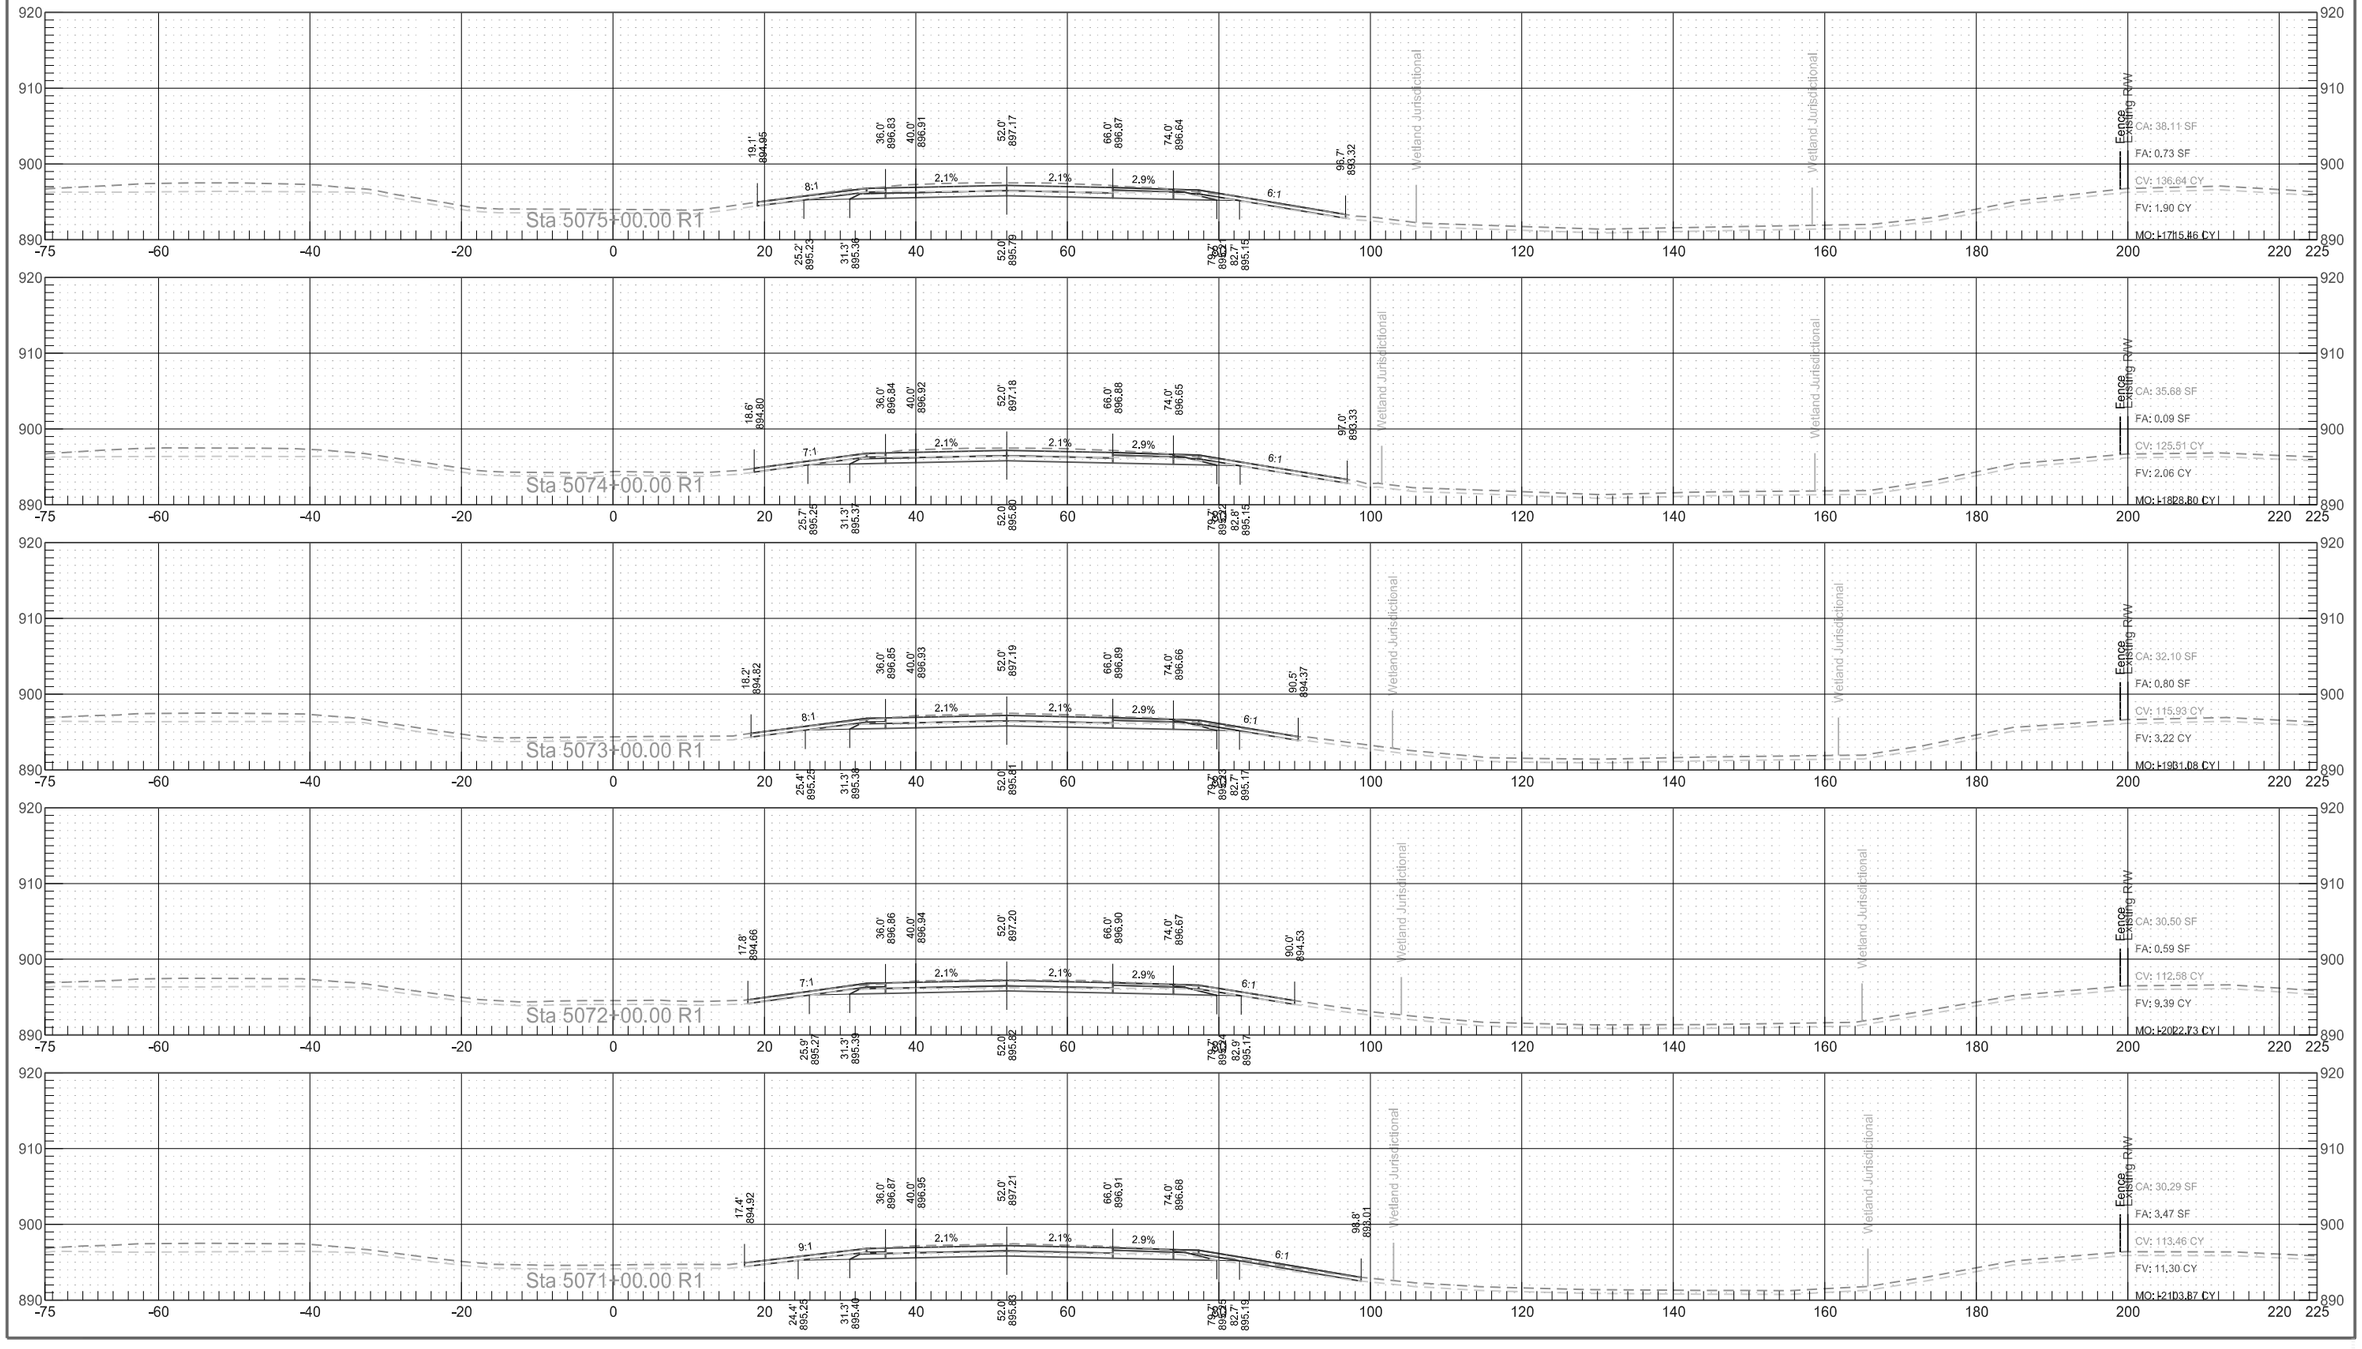


Interstate 29
Northbound Reconstruction Cross Sections

	STATE	PROJECT NO.	SECTION NO.	SHEET NO.
	ND	IM-8-029(135)088	200	126

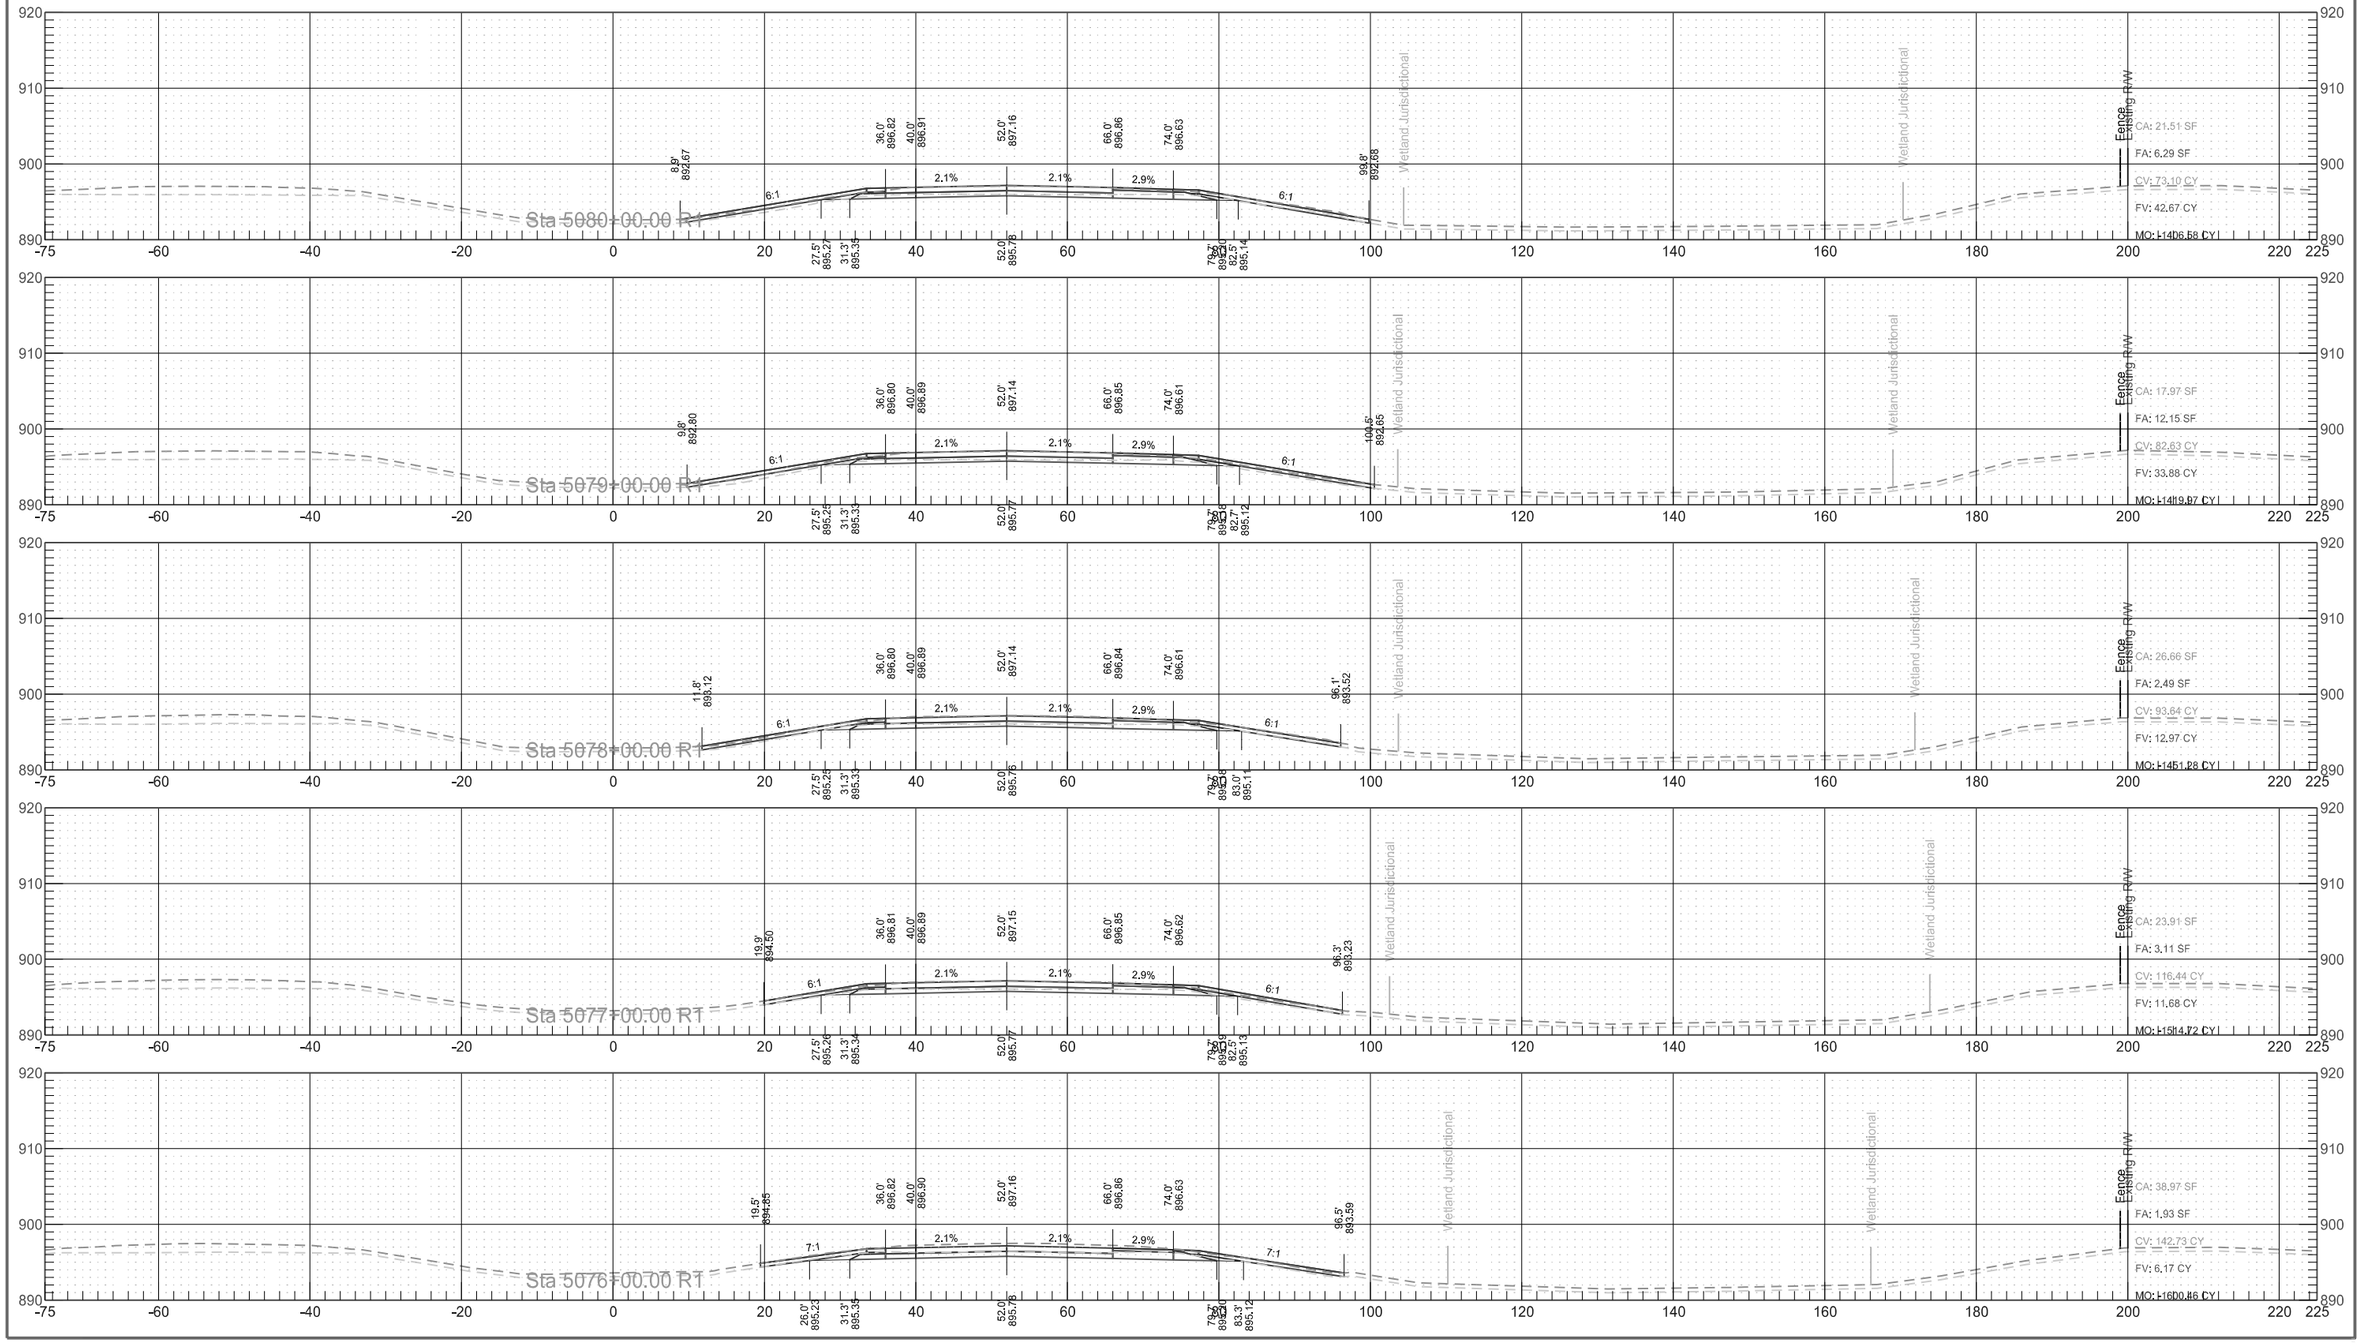


Interstate 29
Northbound Reconstruction Cross Sections

	STATE	PROJECT NO.	SECTION NO.	SHEET NO.
	ND	IM-8-029(135)088	200	127

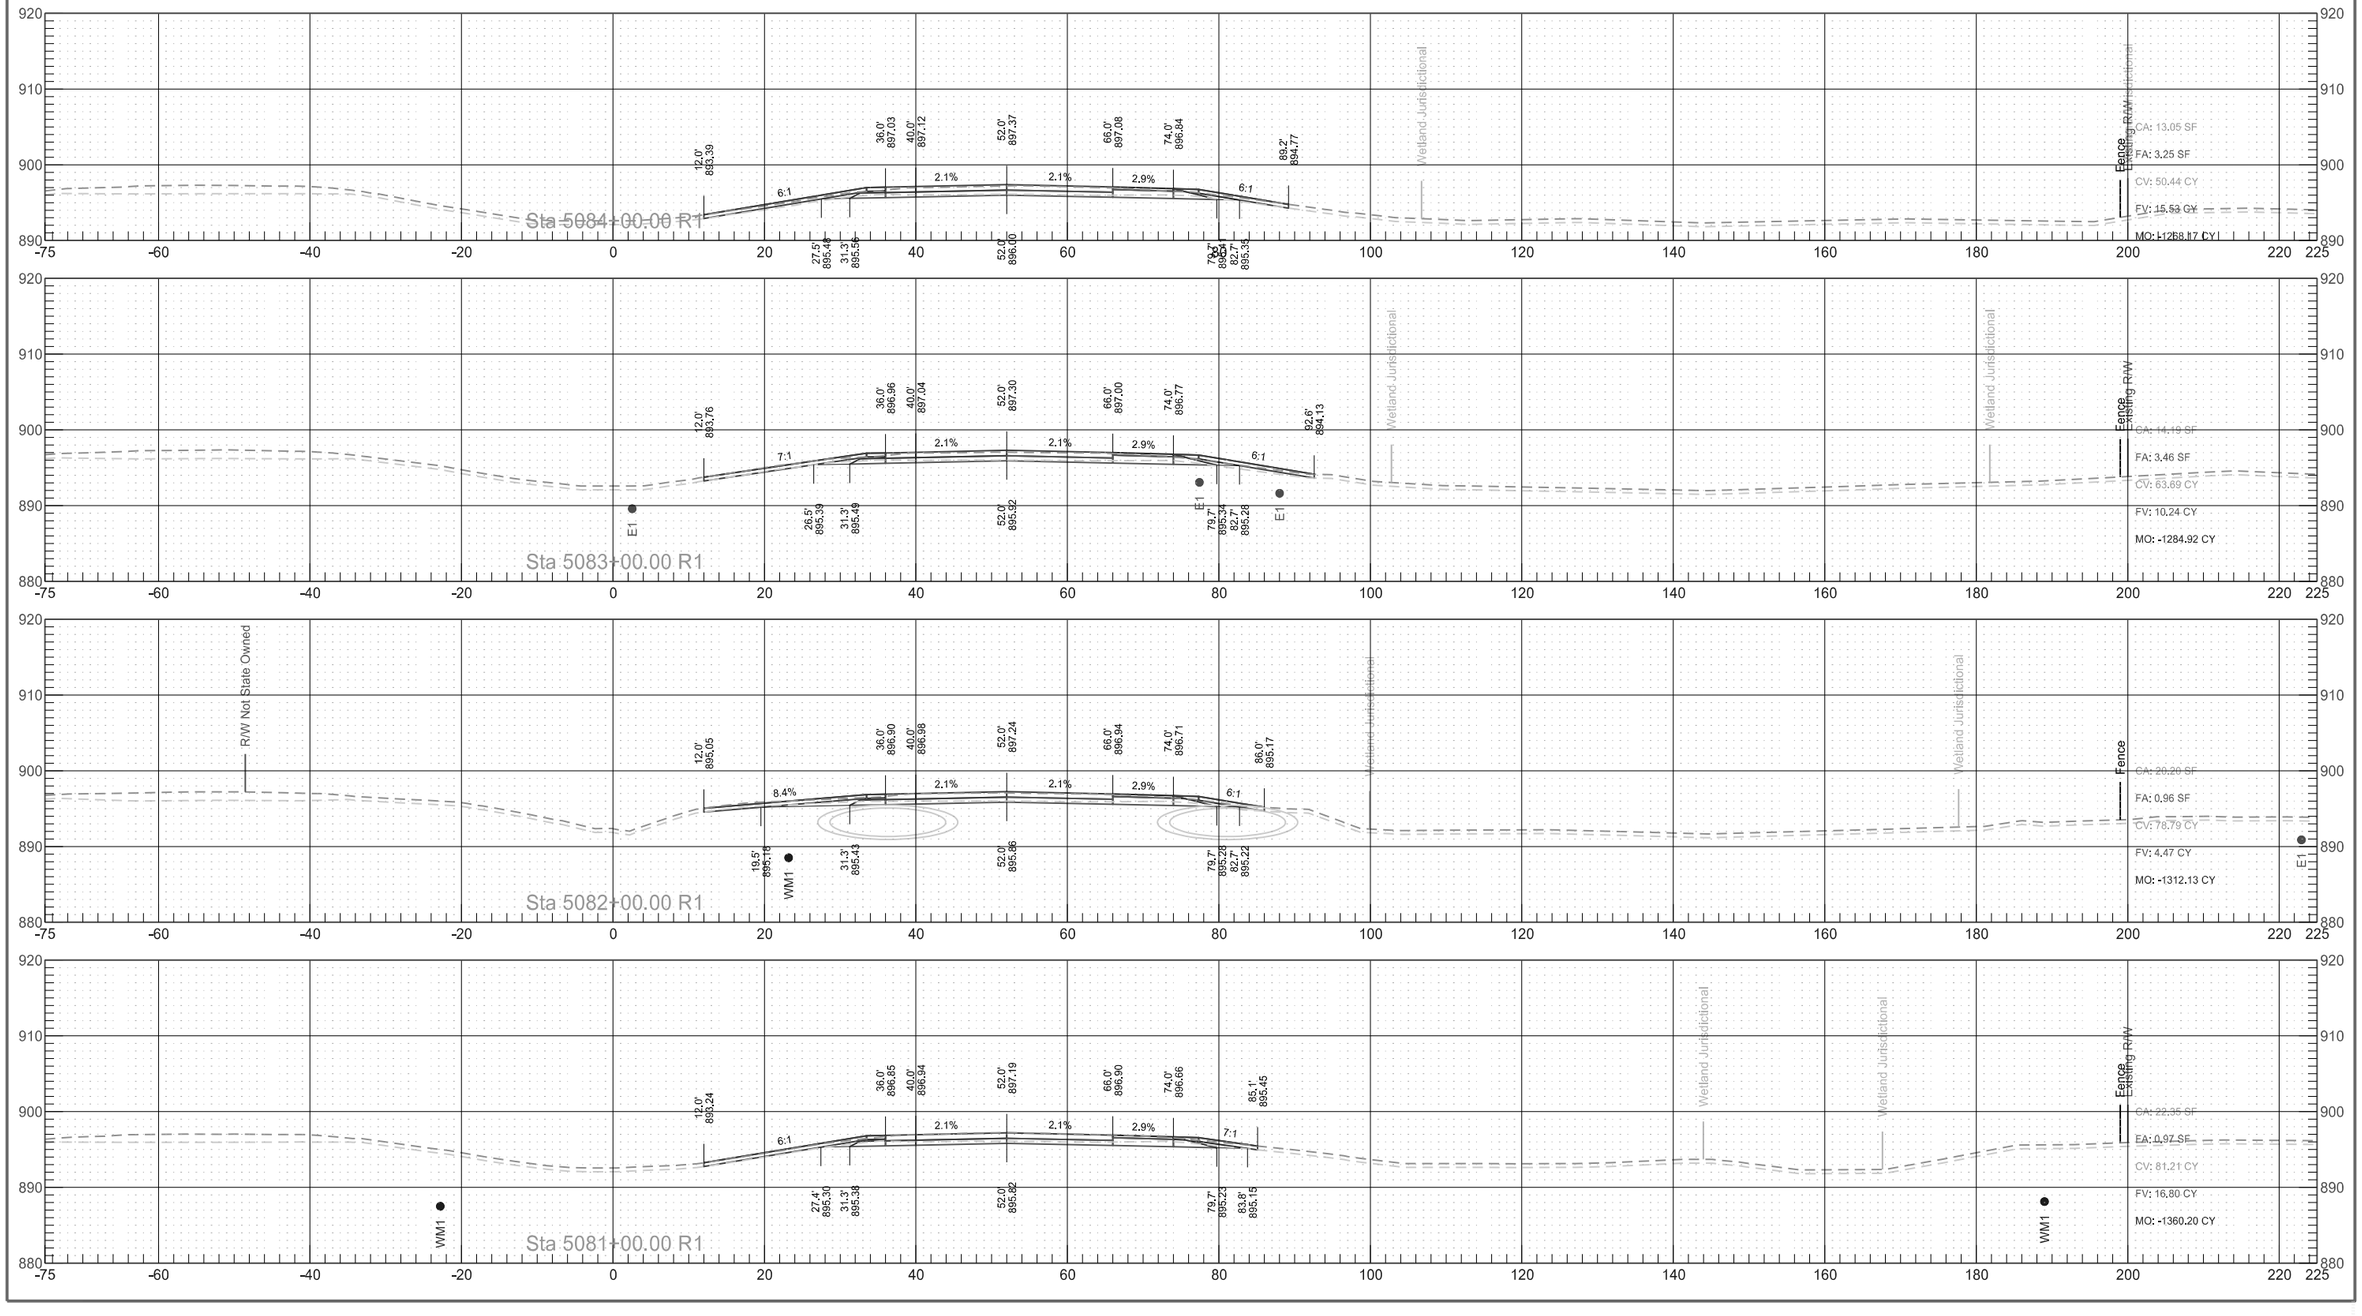


Interstate 29
Northbound Reconstruction Cross Sections

	STATE	PROJECT NO.	SECTION NO.	SHEET NO.
	ND	IM-8-029(135)088	200	128

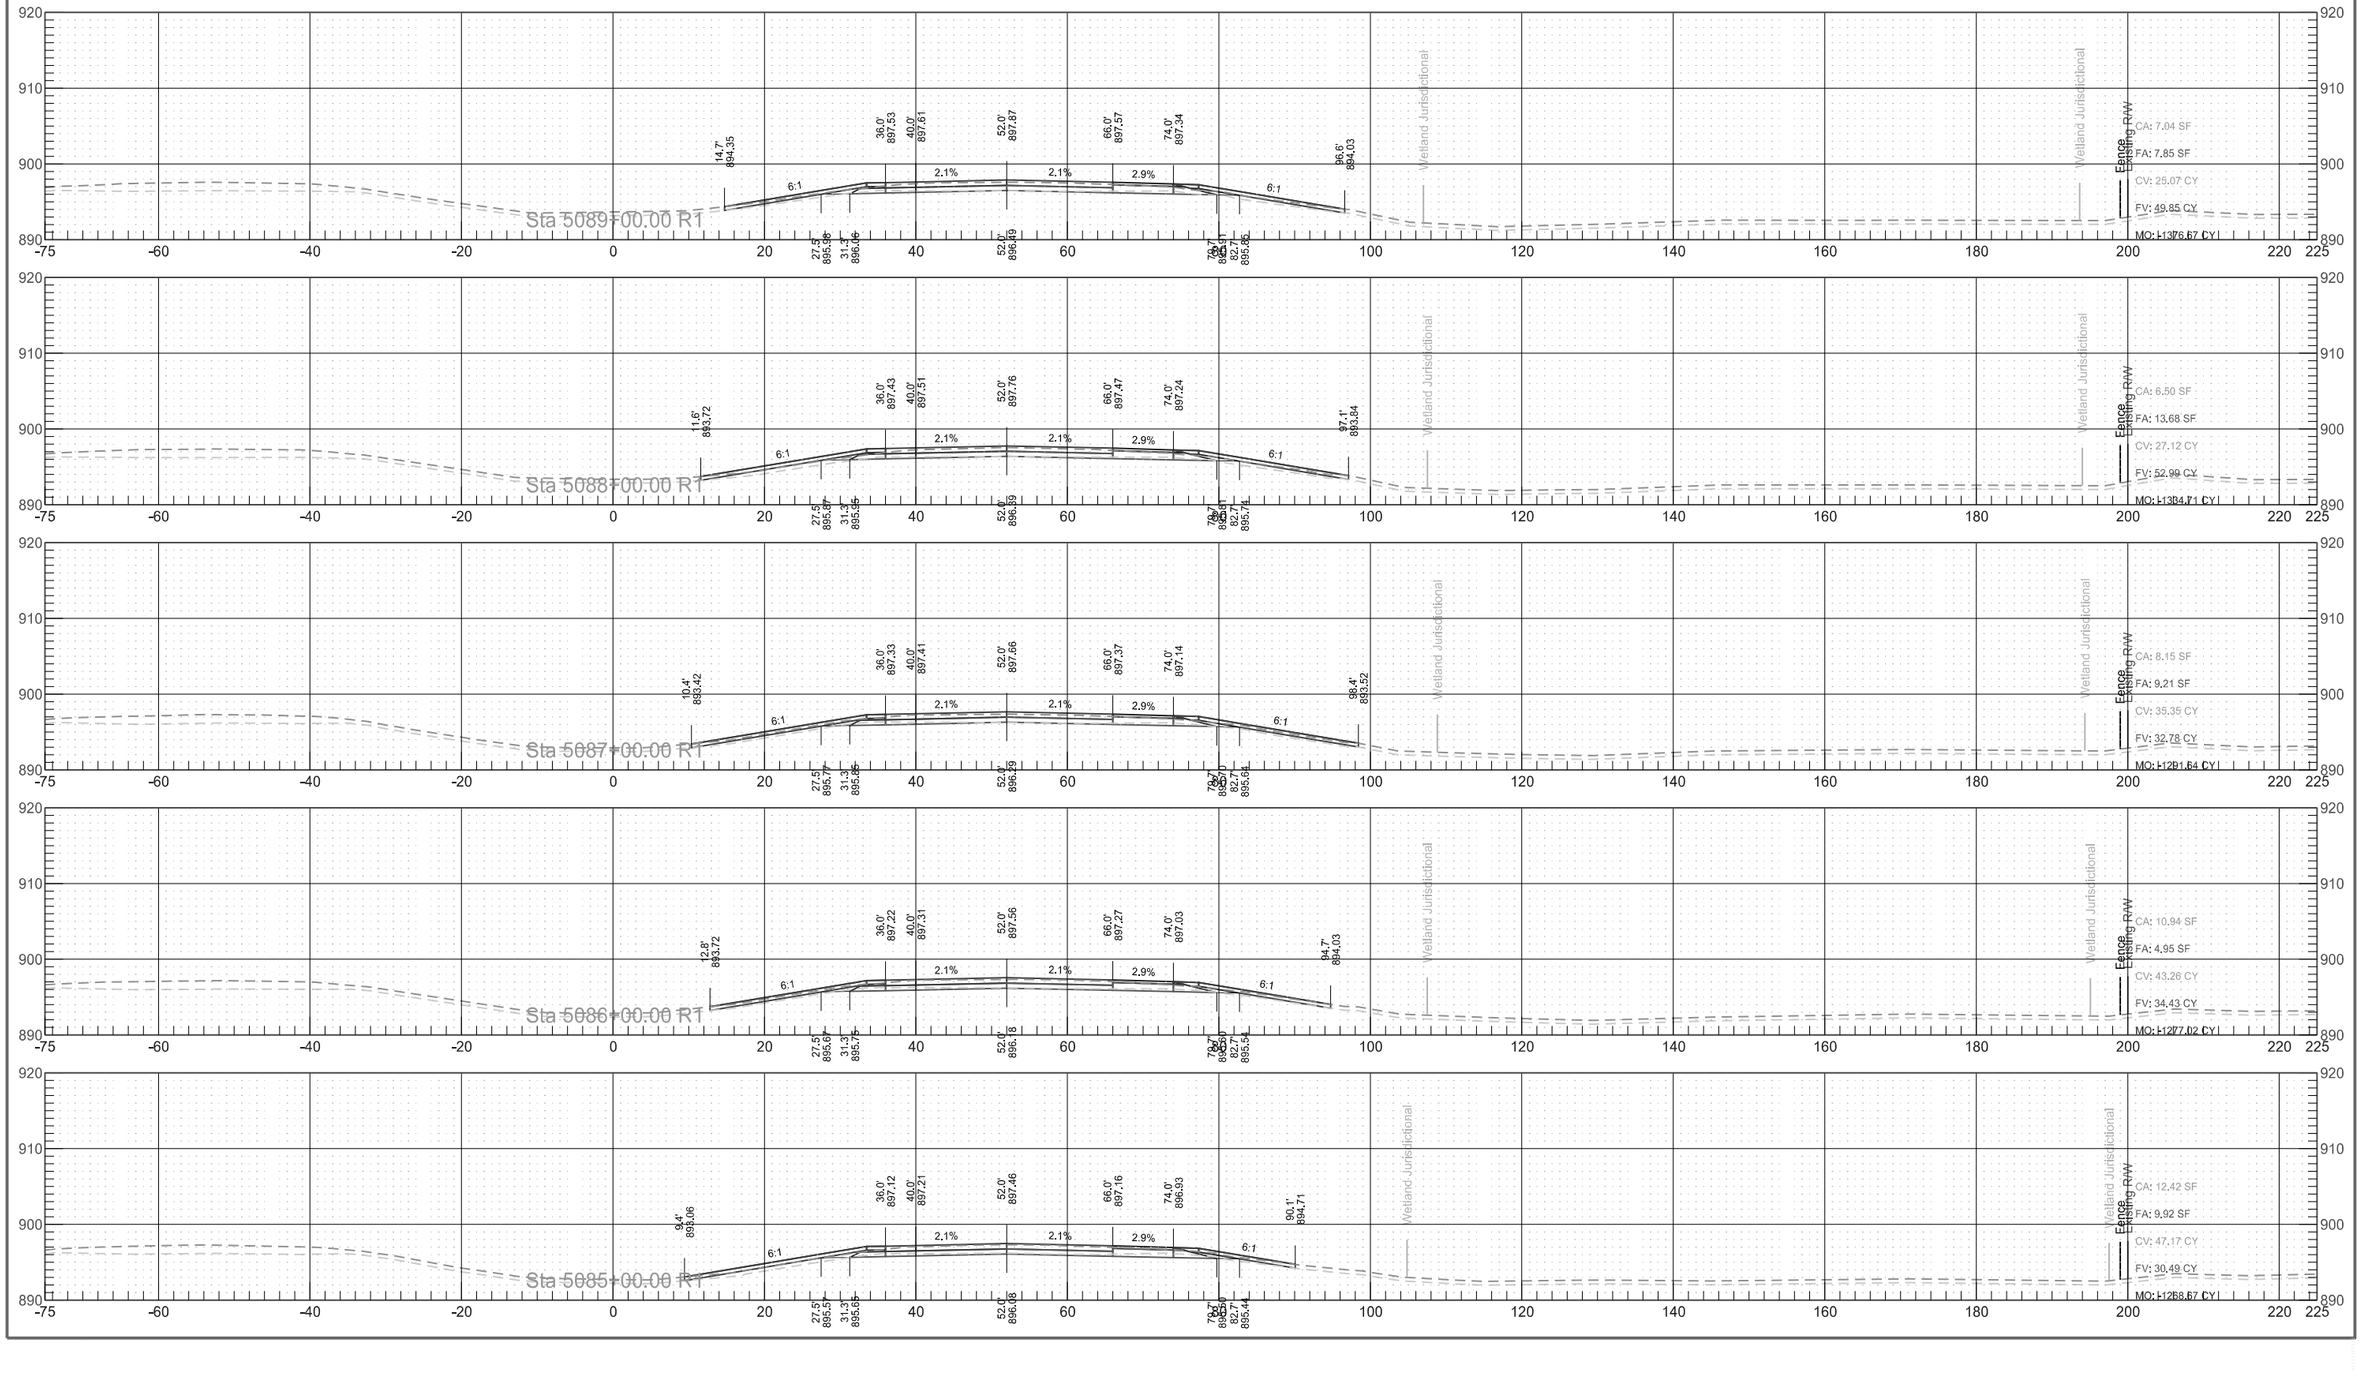


Interstate 29
Northbound Reconstruction Cross Sections

	STATE	PROJECT NO.	SECTION NO.	SHEET NO.
	ND	IM-8-029(135)088	200	129

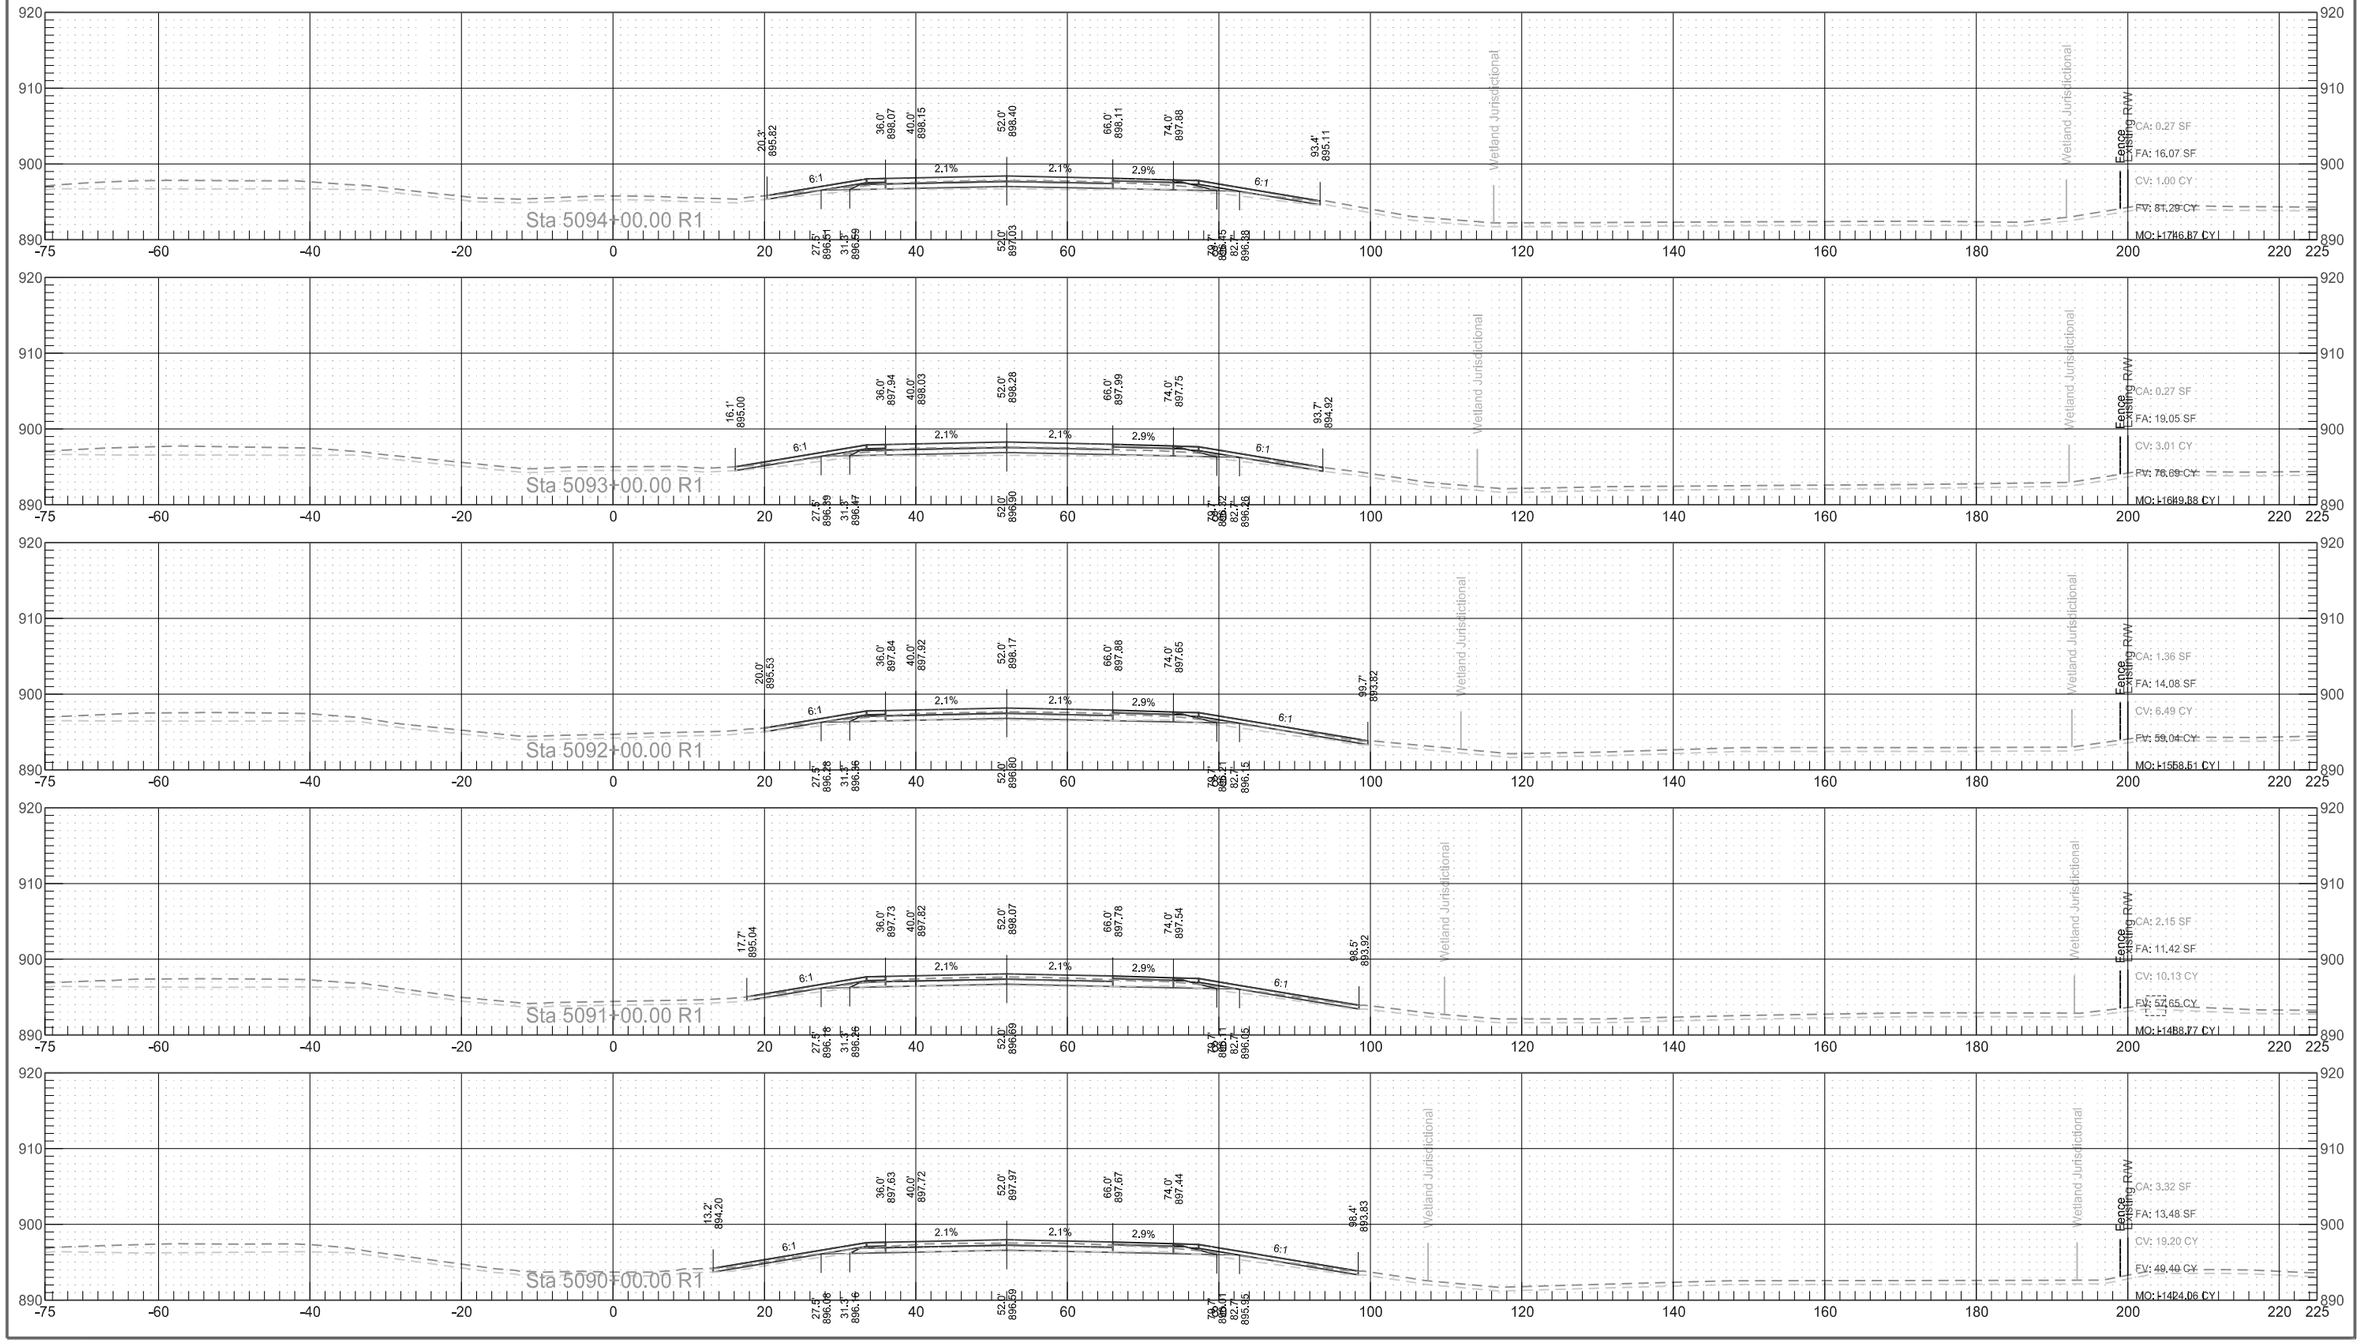


Interstate 29
Northbound Reconstruction Cross Sections

	STATE	PROJECT NO.	SECTION NO.	SHEET NO.
	ND	IM-8-029(135)088	200	130

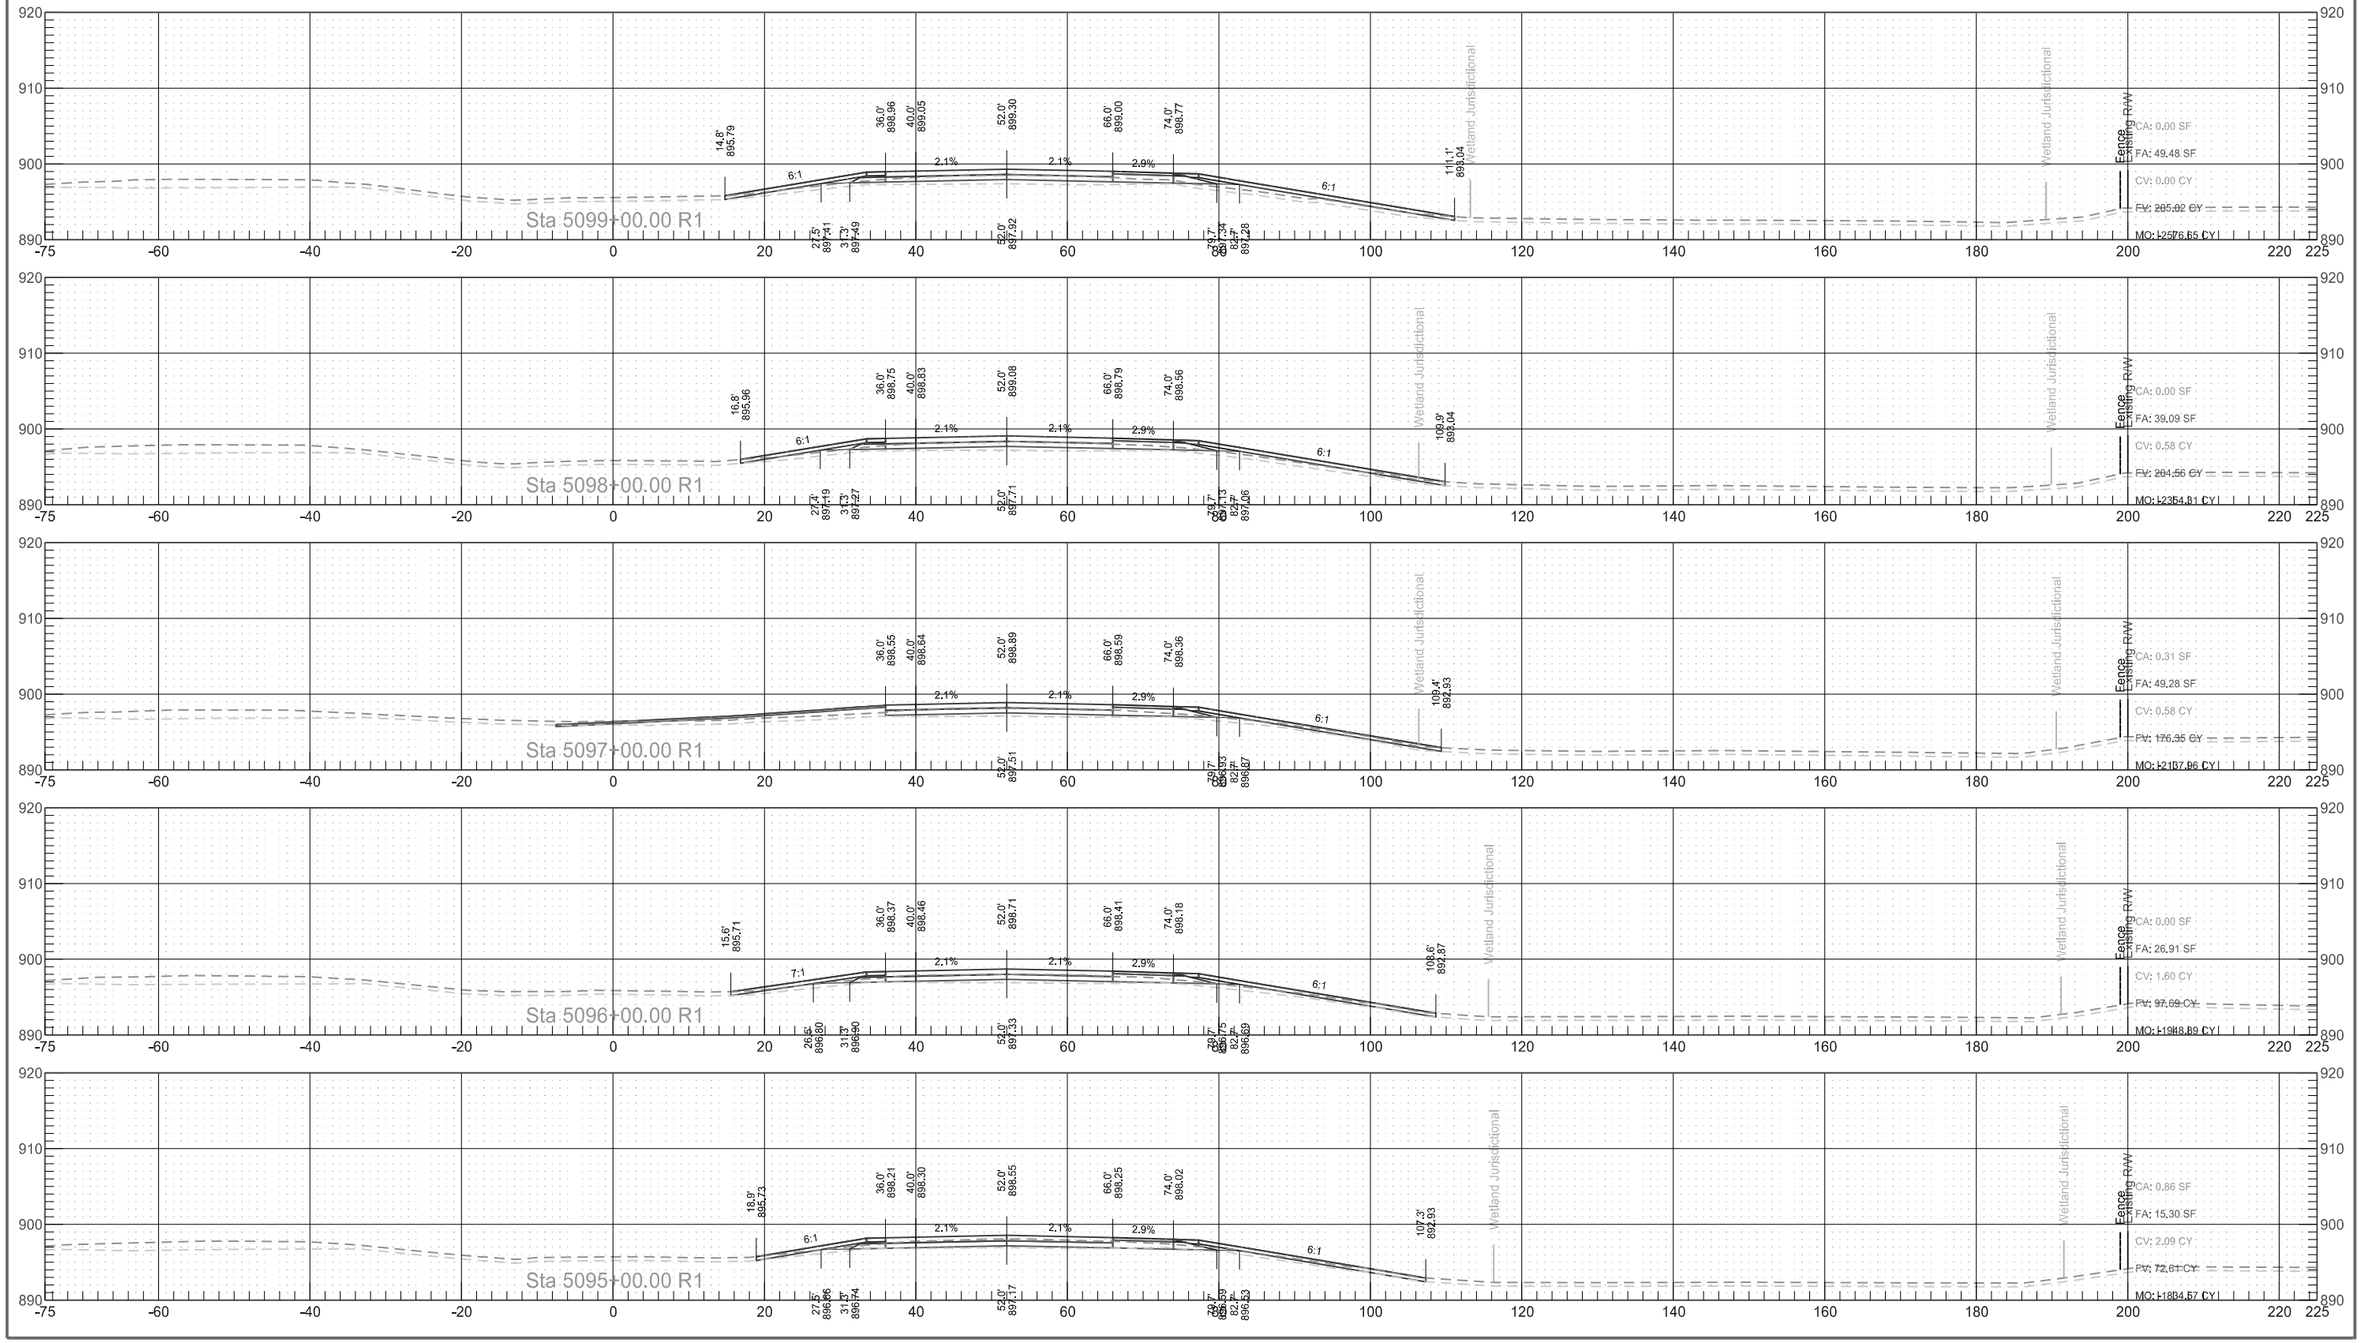


Interstate 29
Northbound Reconstruction Cross Sections

	STATE	PROJECT NO.	SECTION NO.	SHEET NO.
	ND	IM-8-029(135)088	200	131

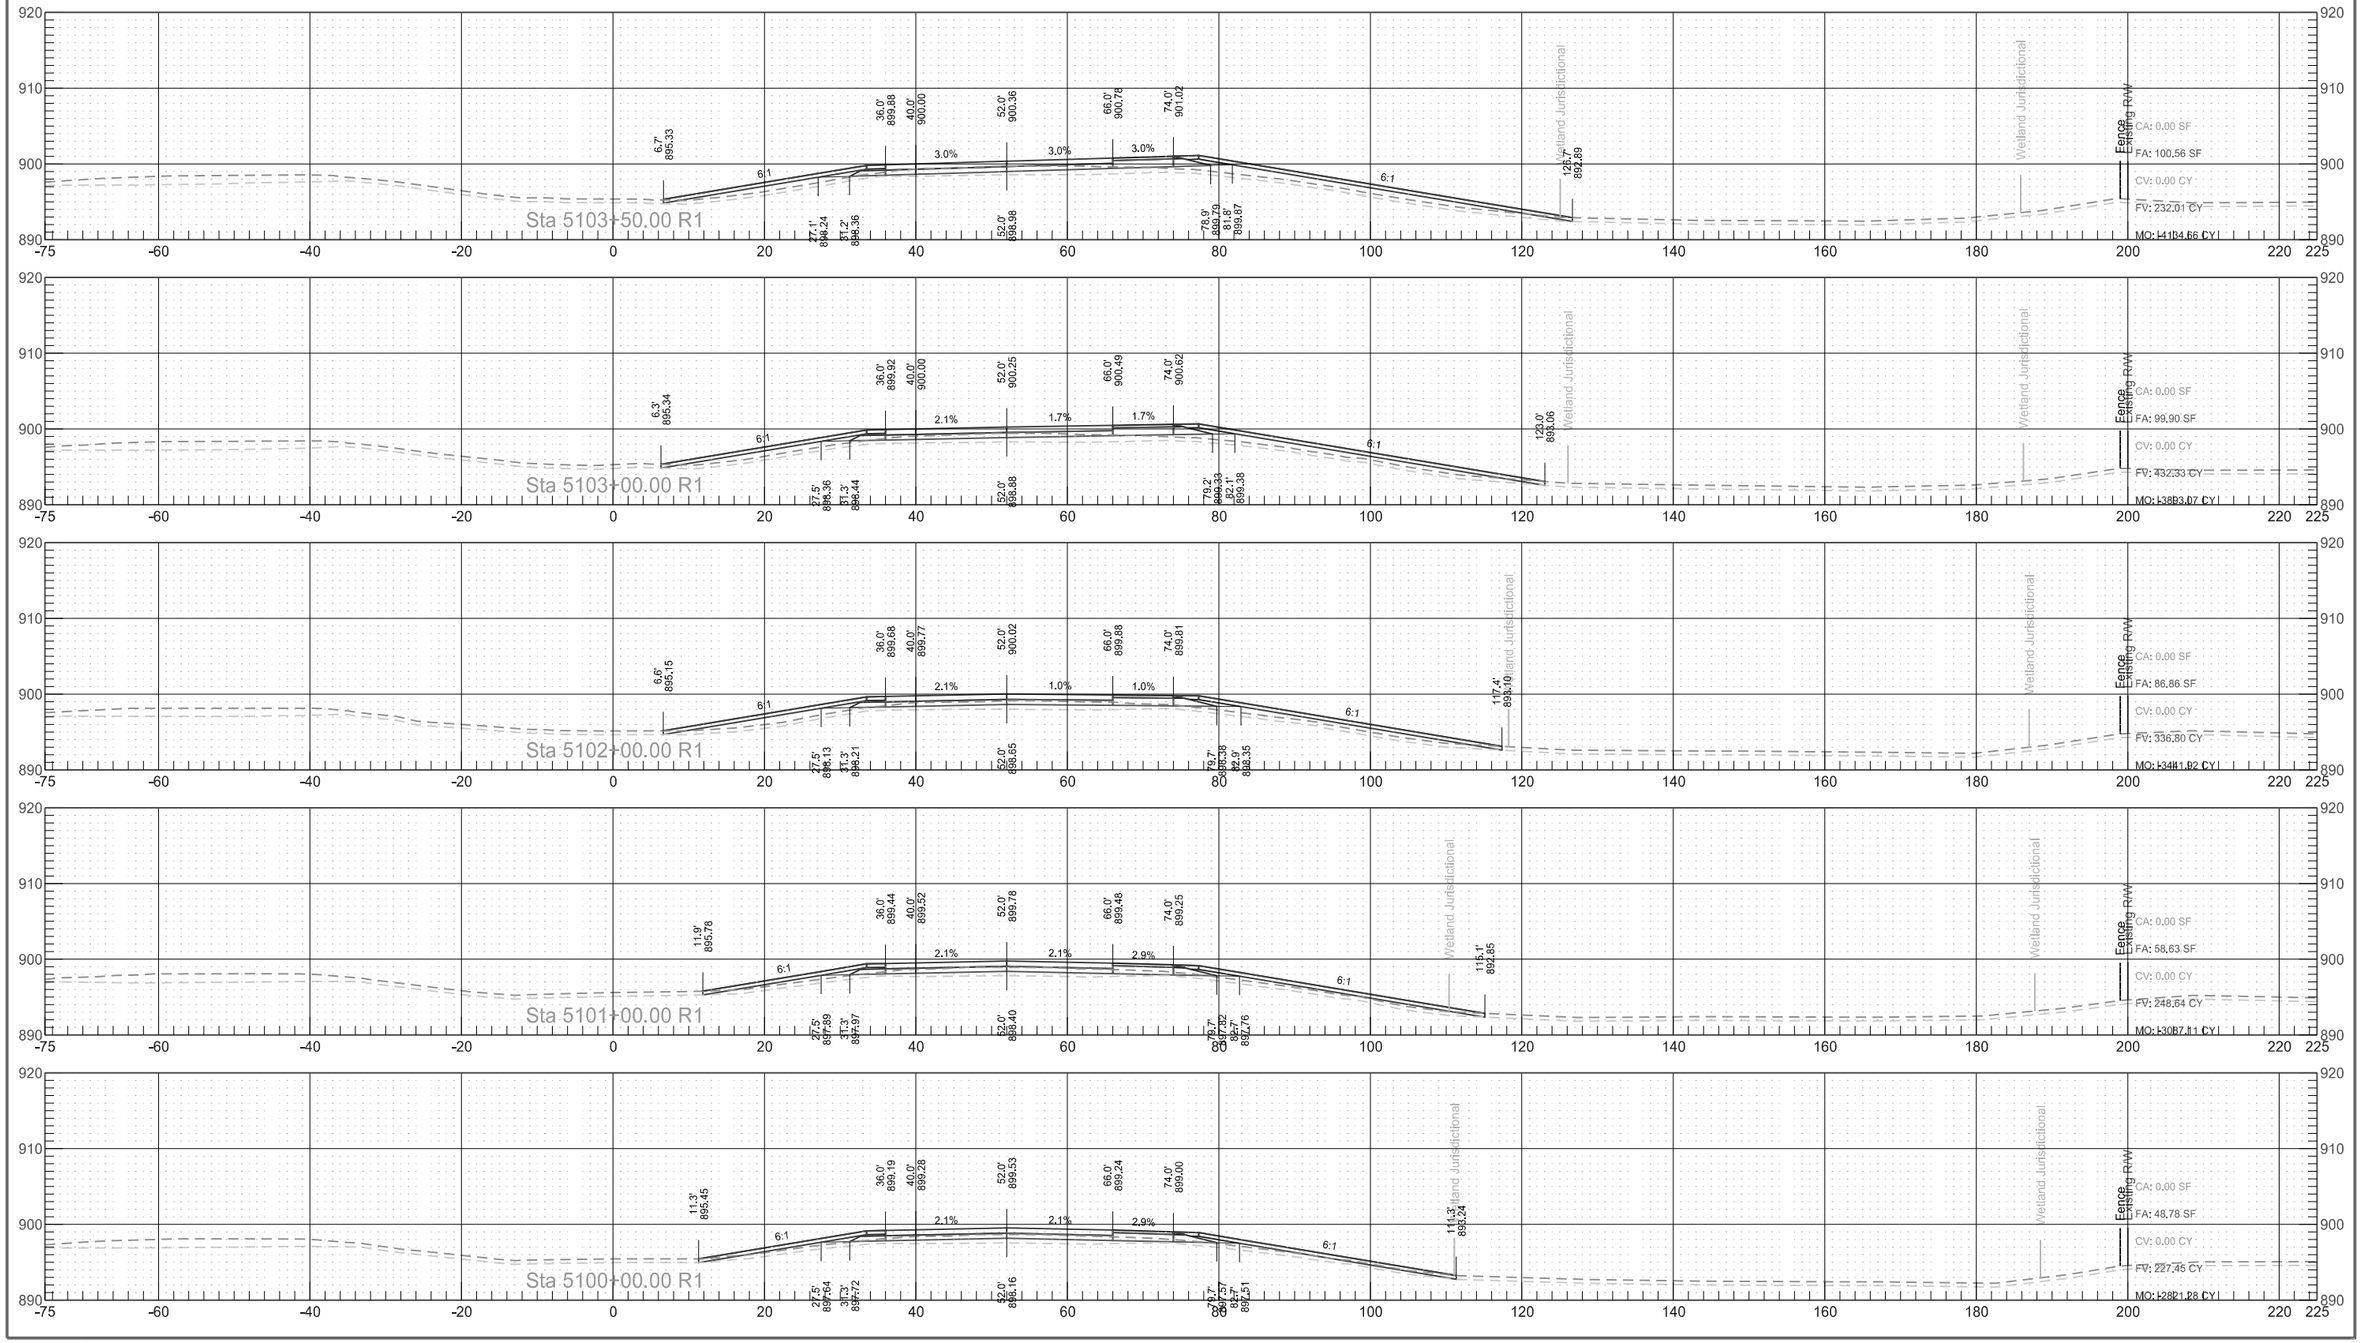

Interstate 29
Northbound Reconstruction Cross Sections

	STATE	PROJECT NO.	SECTION NO.	SHEET NO.
	ND	IM-8-029(135)088	200	132

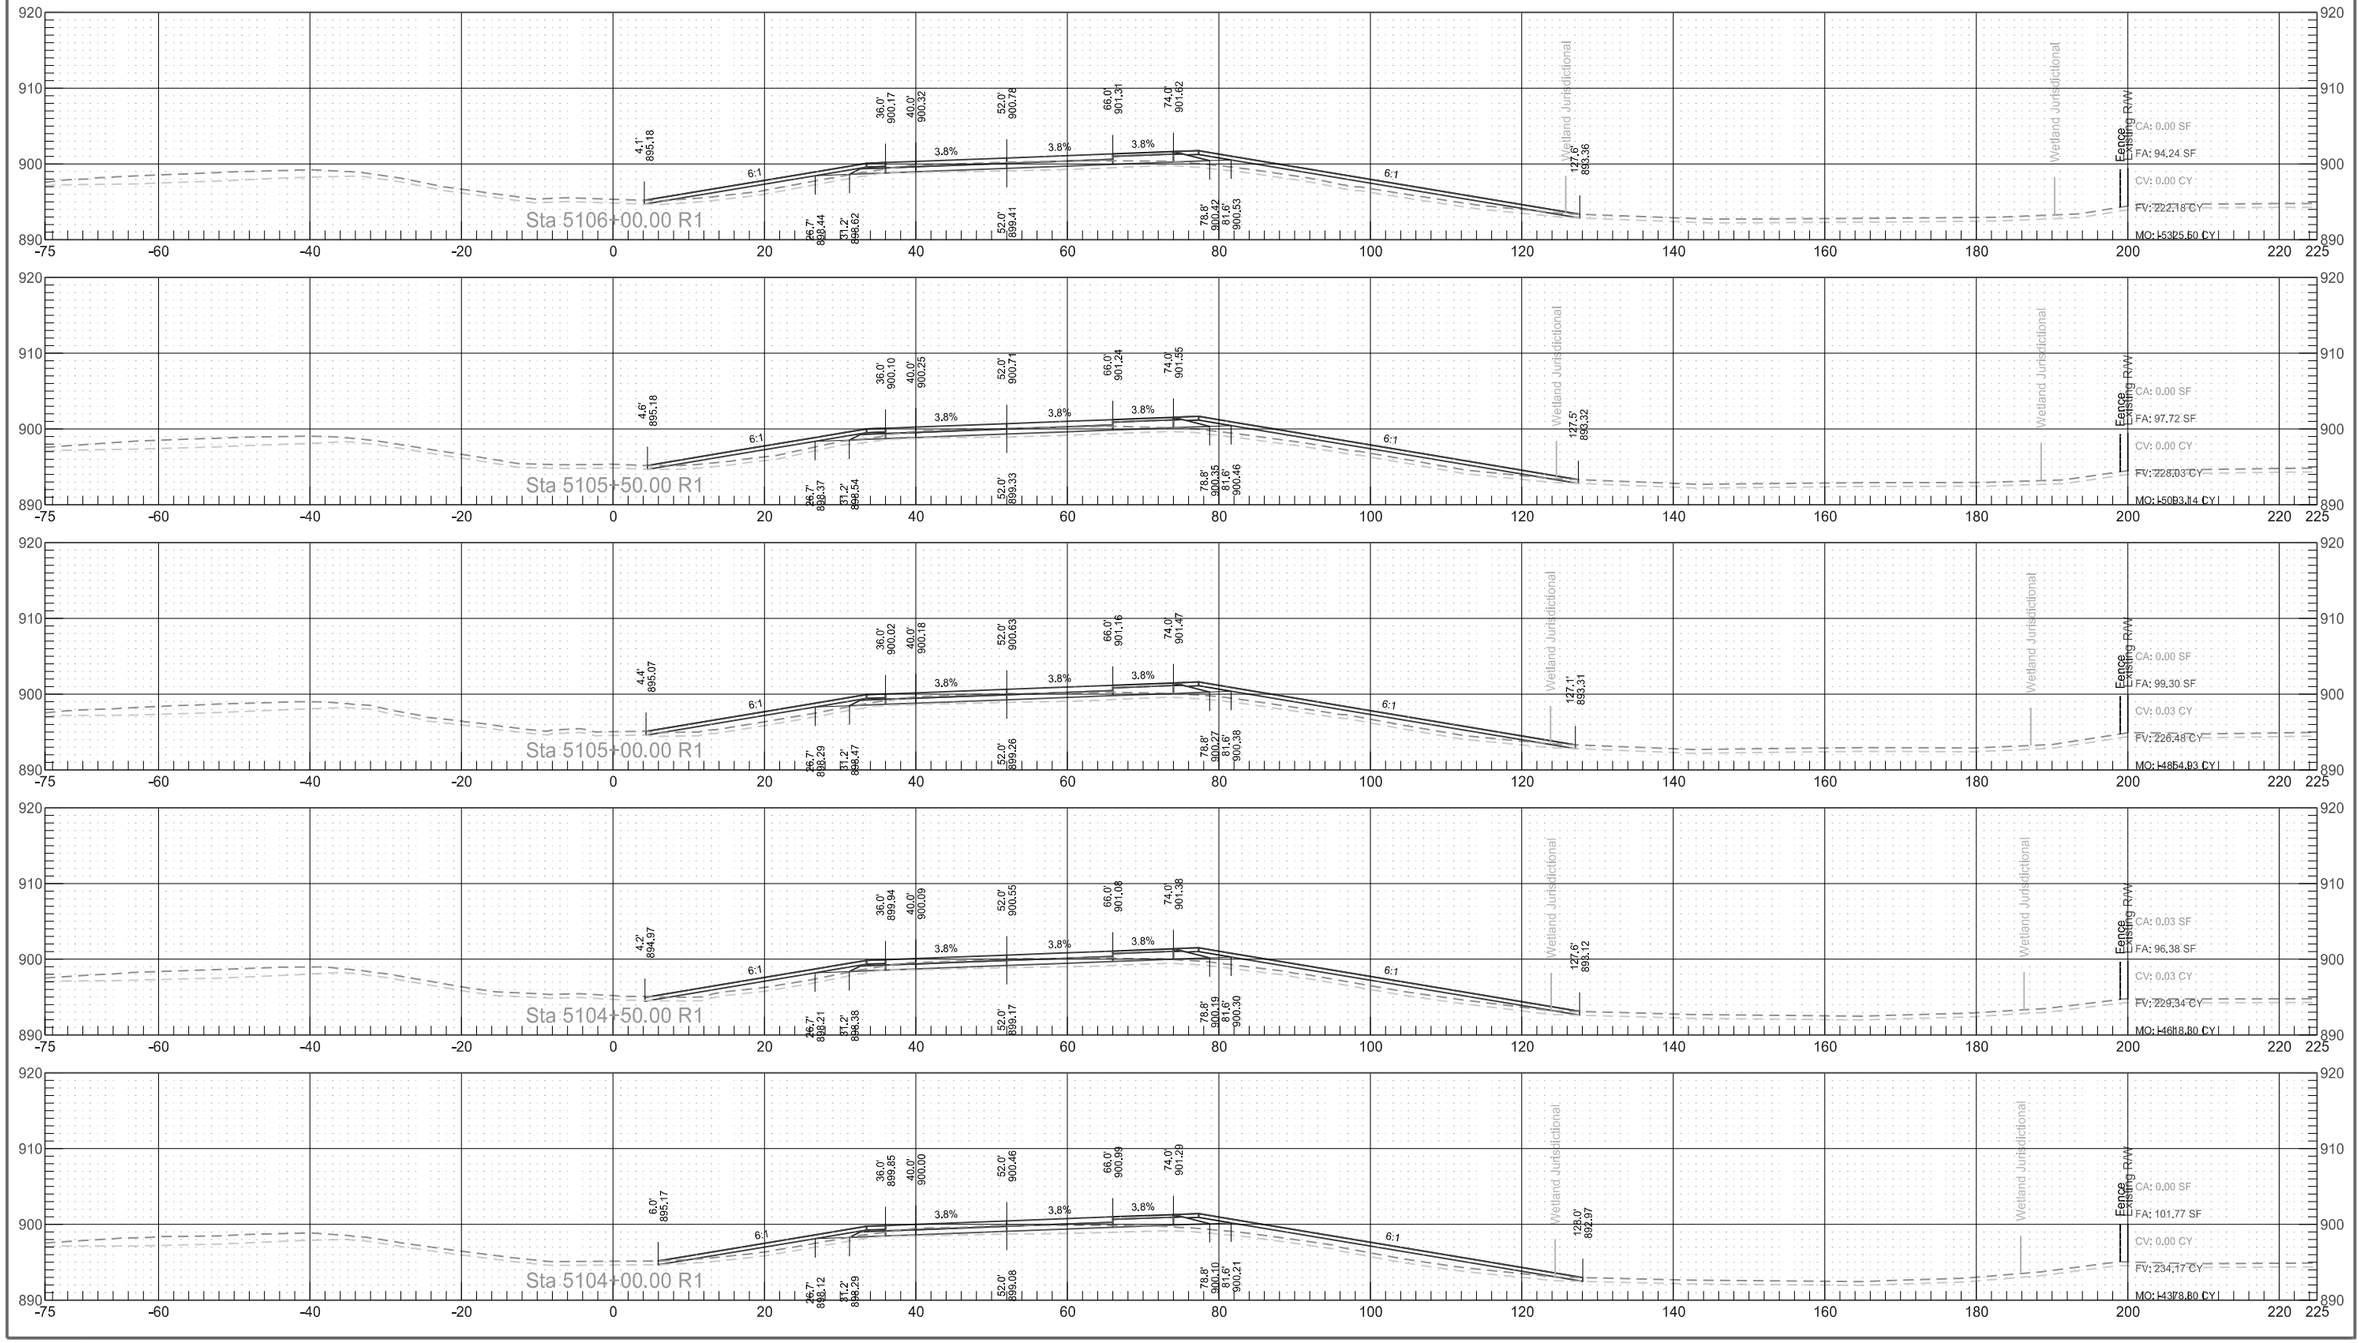


Interstate 29
Northbound Reconstruction Cross Sections

	STATE	PROJECT NO.	SECTION NO.	SHEET NO.
	ND	IM-8-029(135)088	200	133


Interstate 29
Northbound Reconstruction Cross Sections

	STATE	PROJECT NO.	SECTION NO.	SHEET NO.
	ND	IM-8-029(135)088	200	134

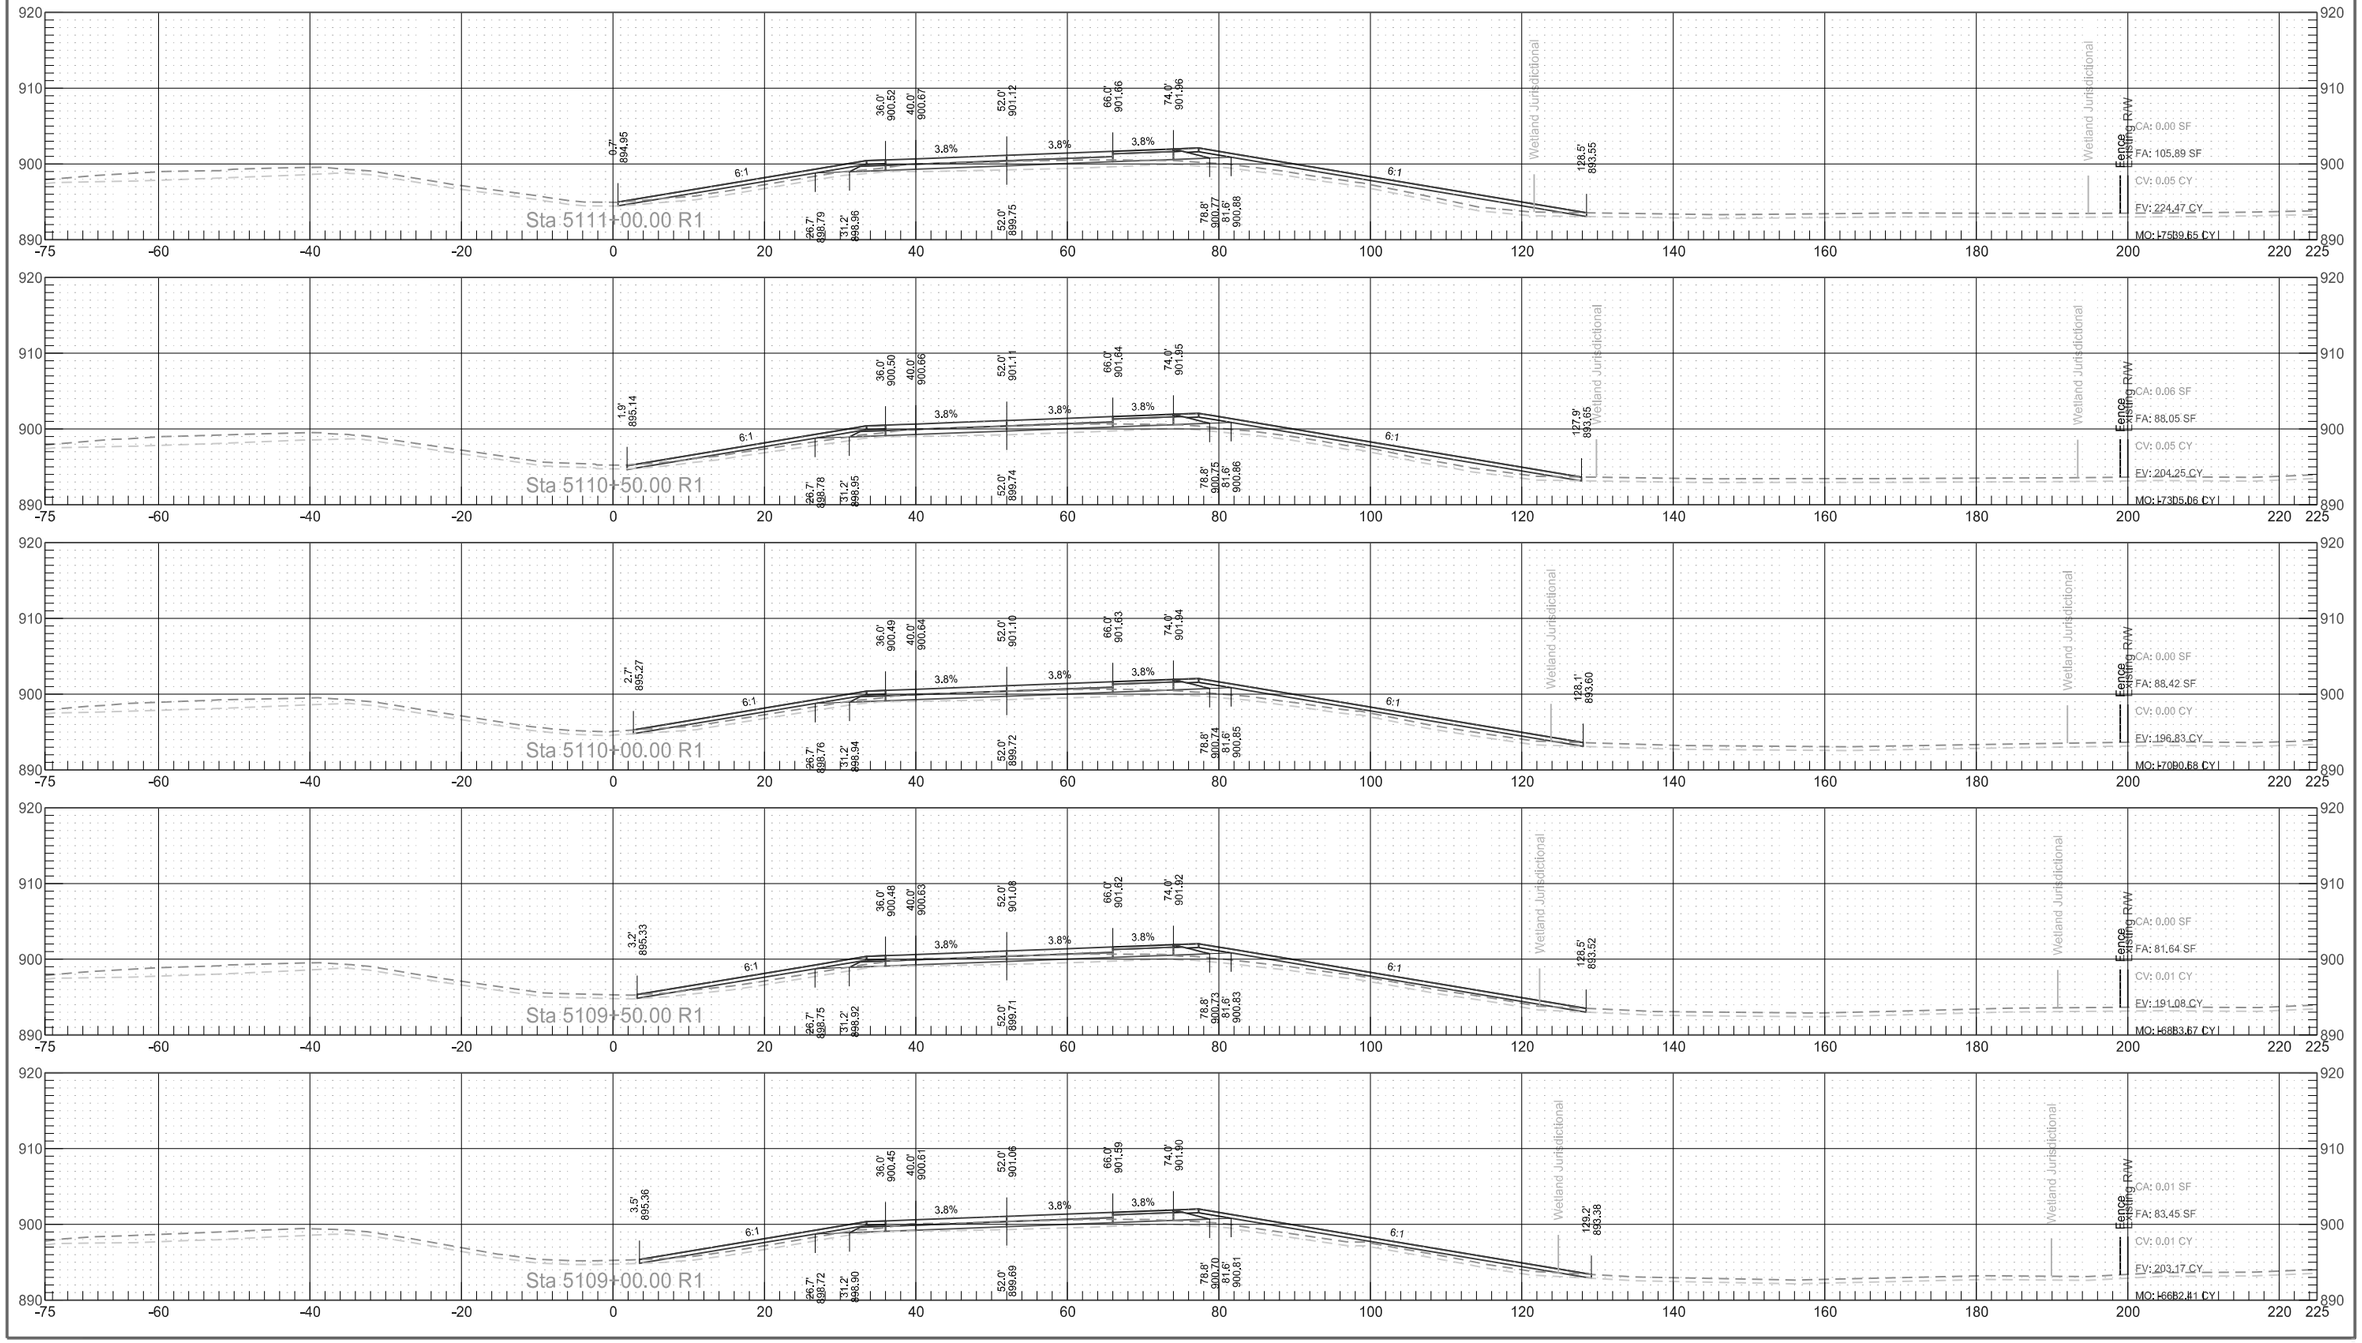

Interstate 29
Northbound Reconstruction Cross Sections

	STATE	PROJECT NO.	SECTION NO.	SHEET NO.
	ND	IM-8-029(135)088	200	135

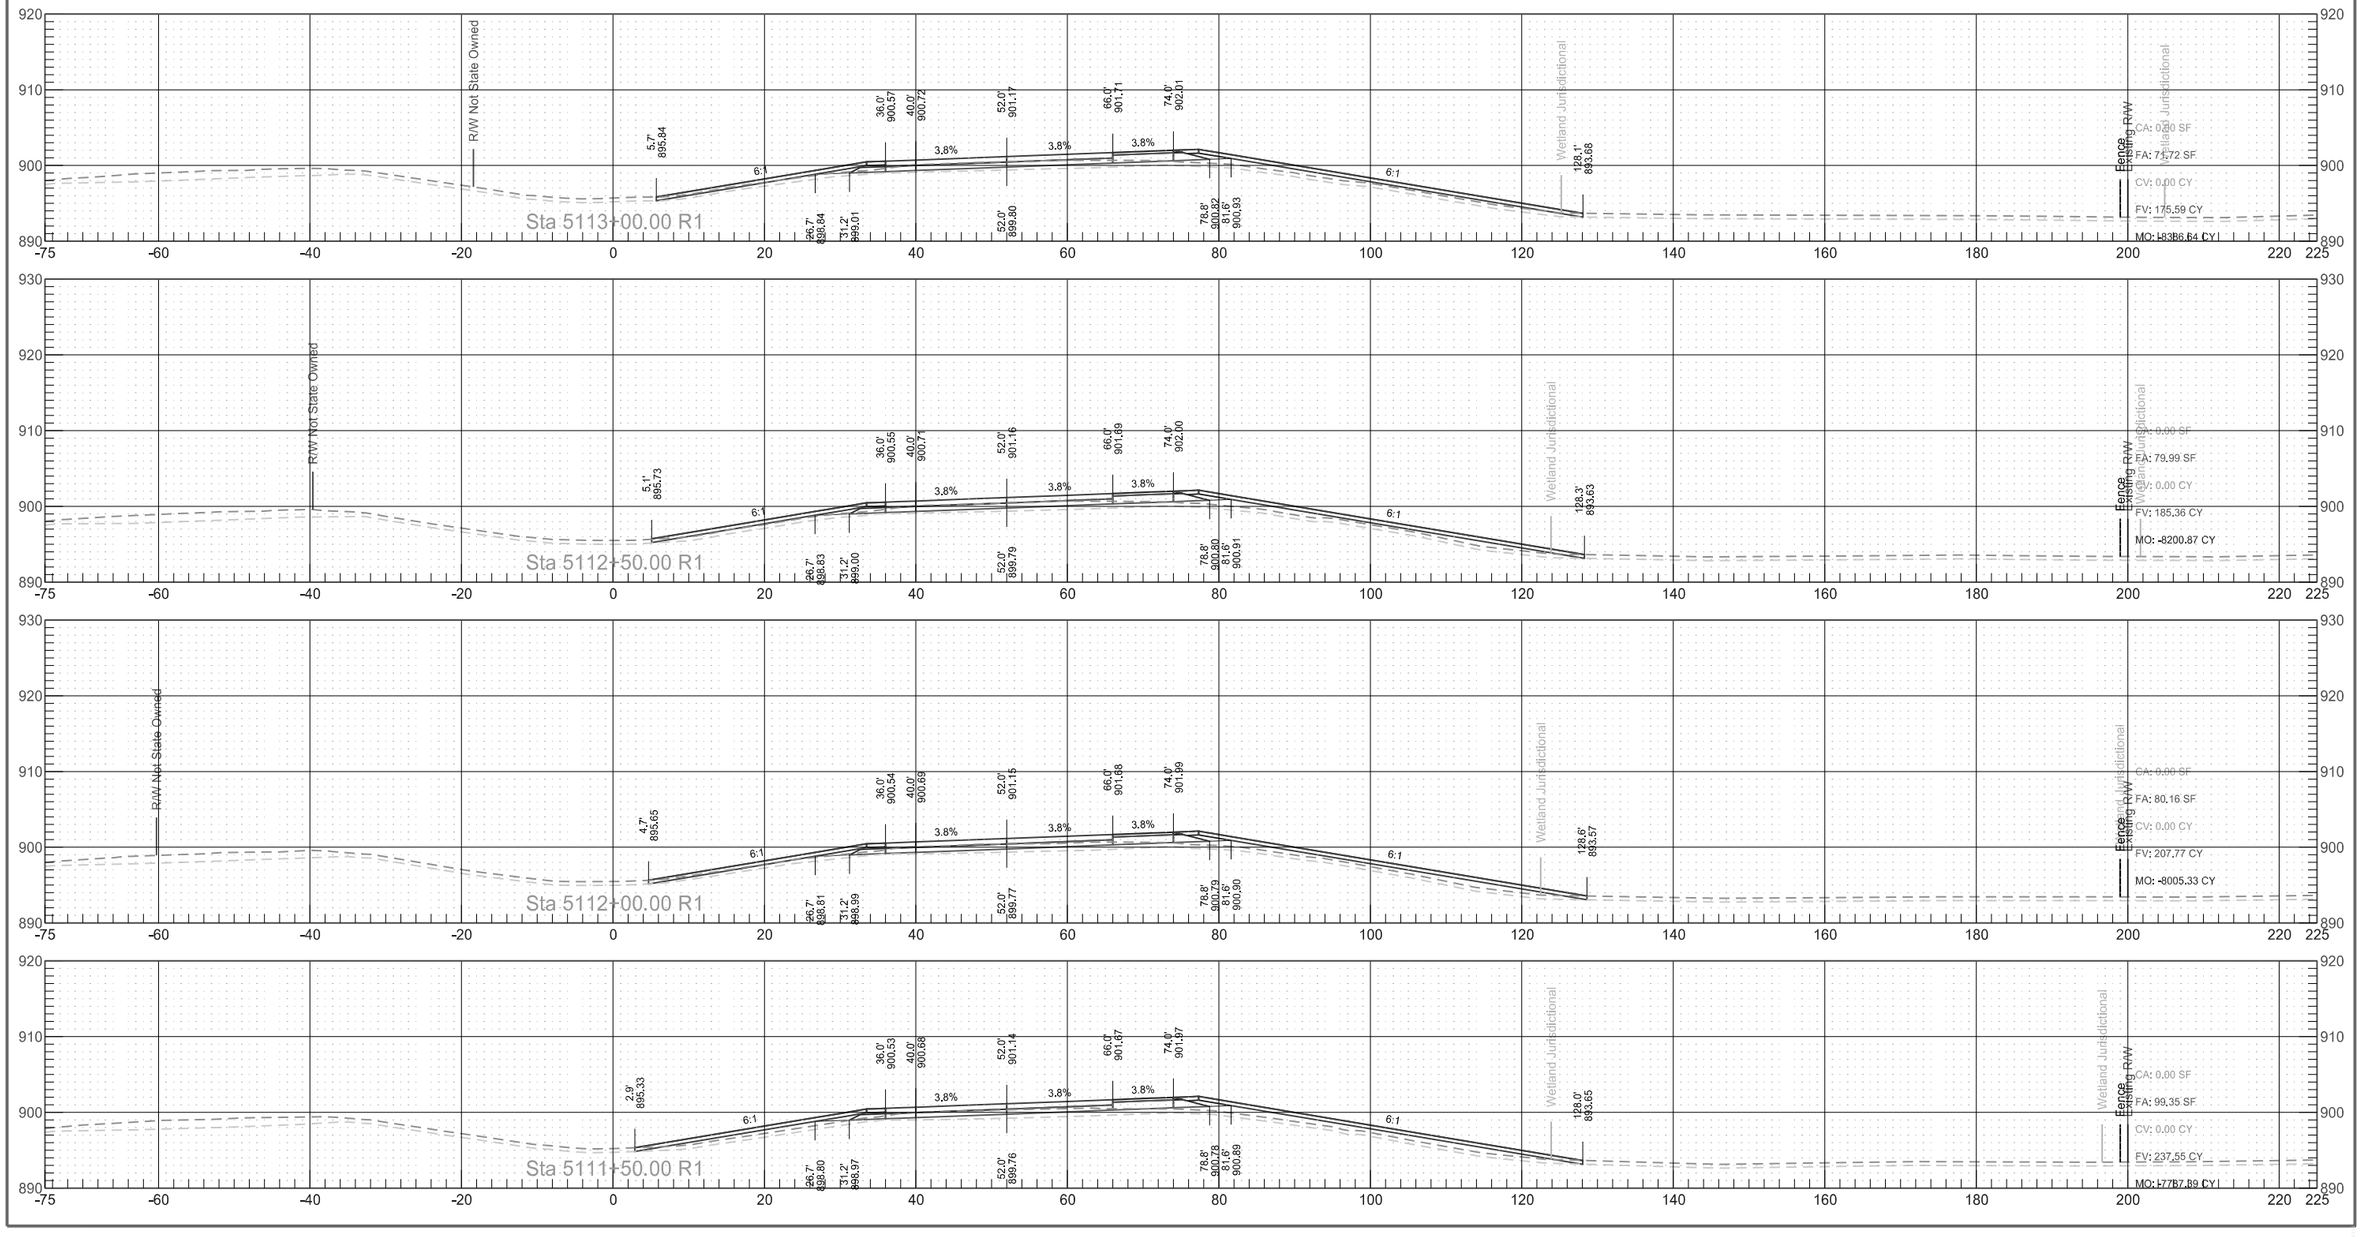


Interstate 29
Northbound Reconstruction Cross Sections

	STATE	PROJECT NO.	SECTION NO.	SHEET NO.
	ND	IM-8-029(135)088	200	136


Interstate 29
Northbound Reconstruction Cross Sections

	STATE	PROJECT NO.	SECTION NO.	SHEET NO.
	ND	IM-8-029(135)088	200	137

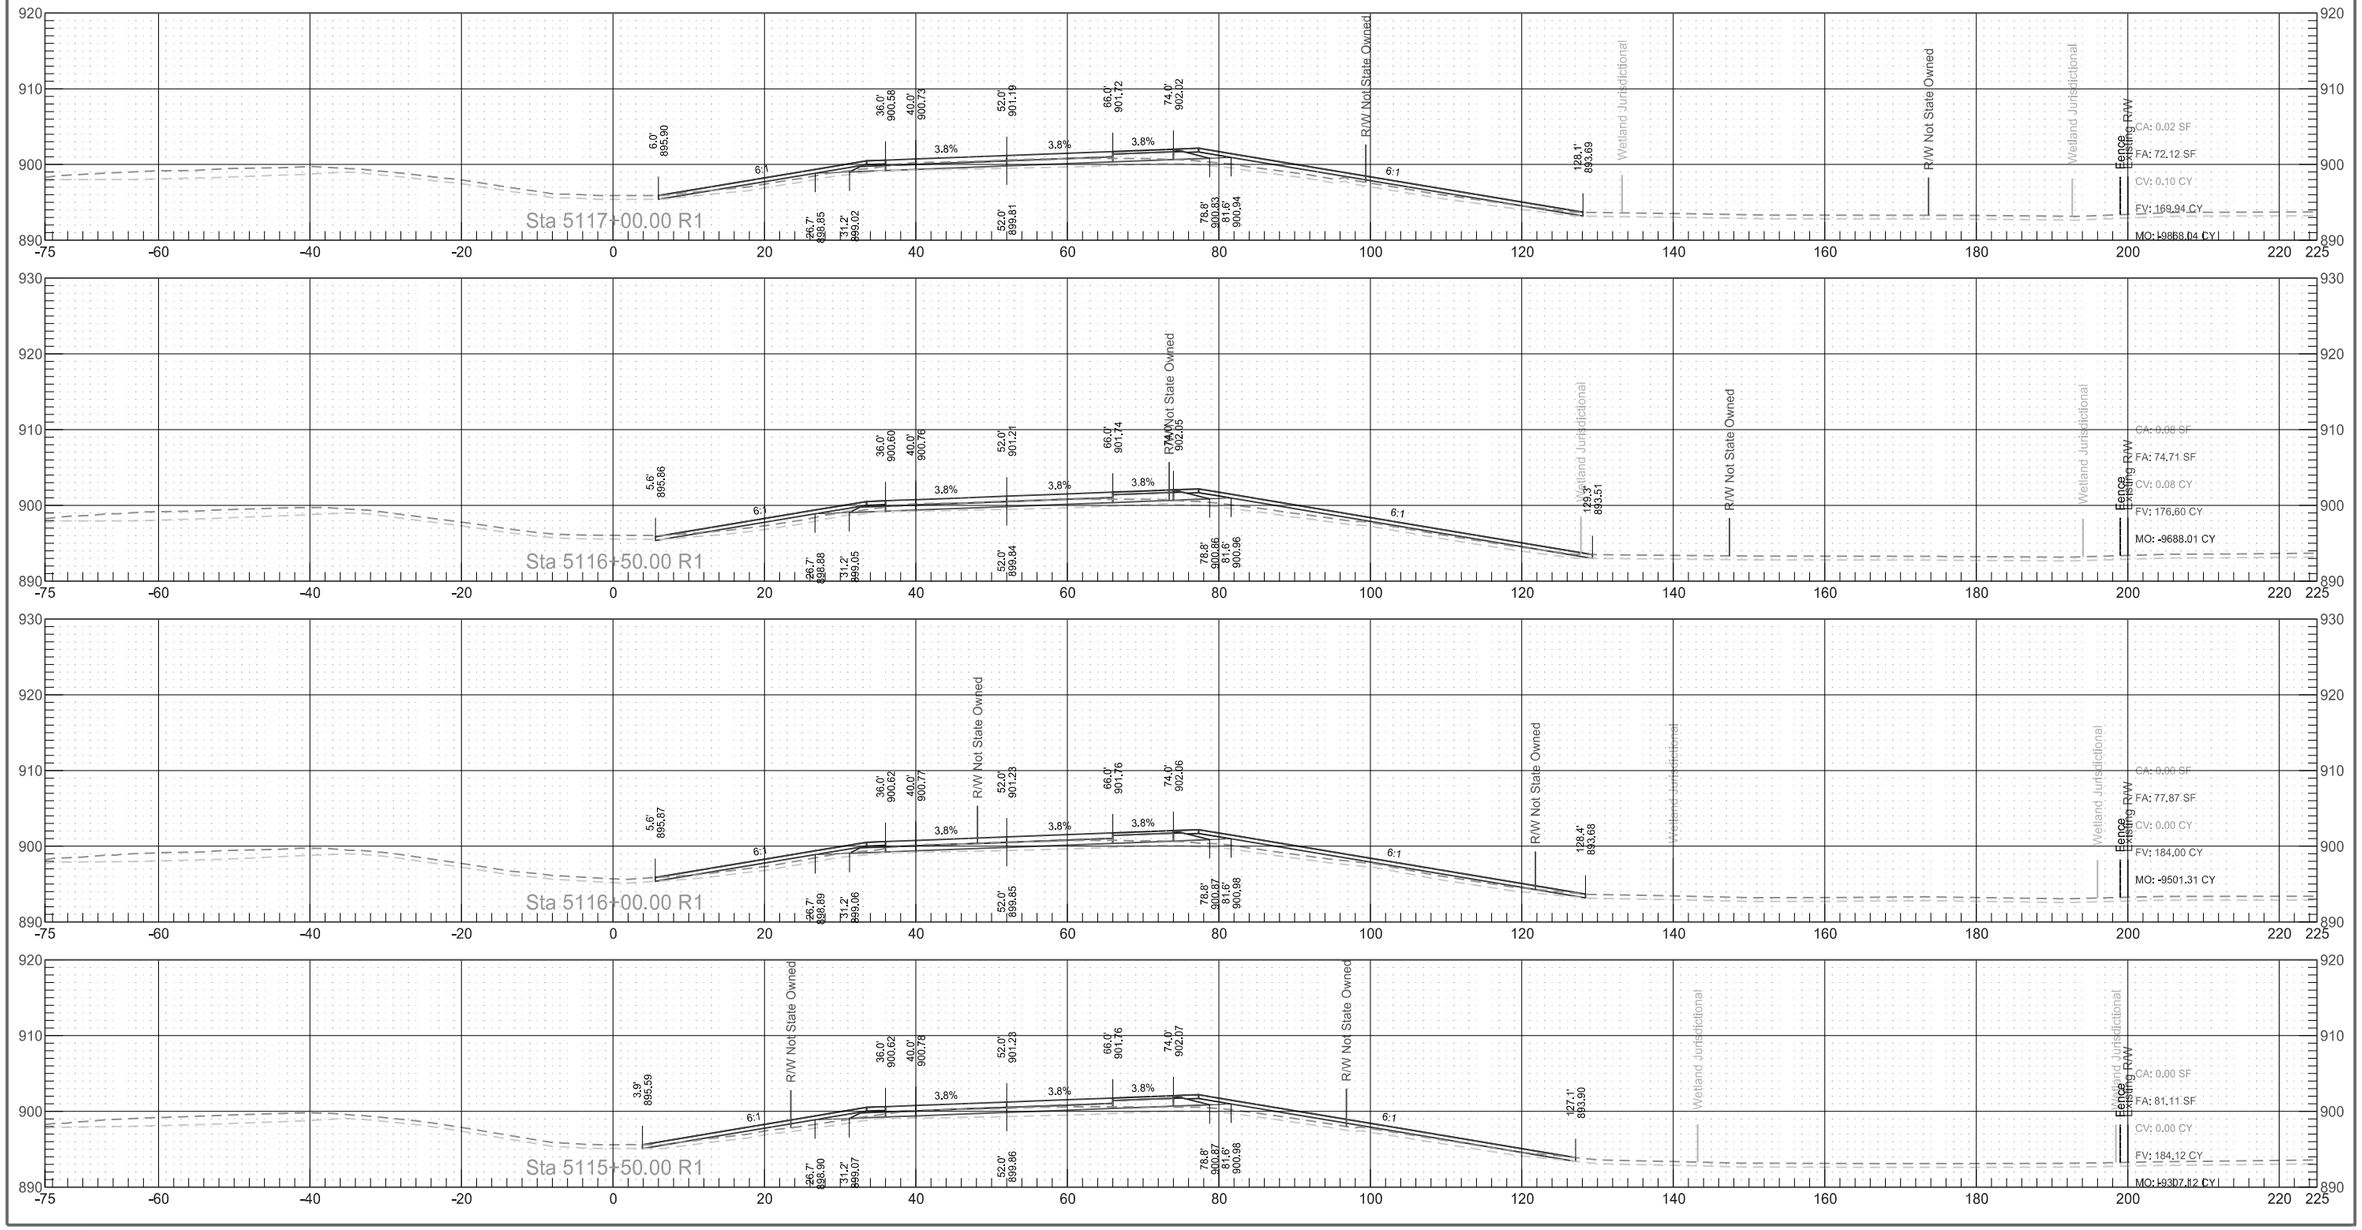

Interstate 29
Northbound Reconstruction Cross Sections

	STATE	PROJECT NO.	SECTION NO.	SHEET NO.
	ND	IM-8-029(135)088	200	138

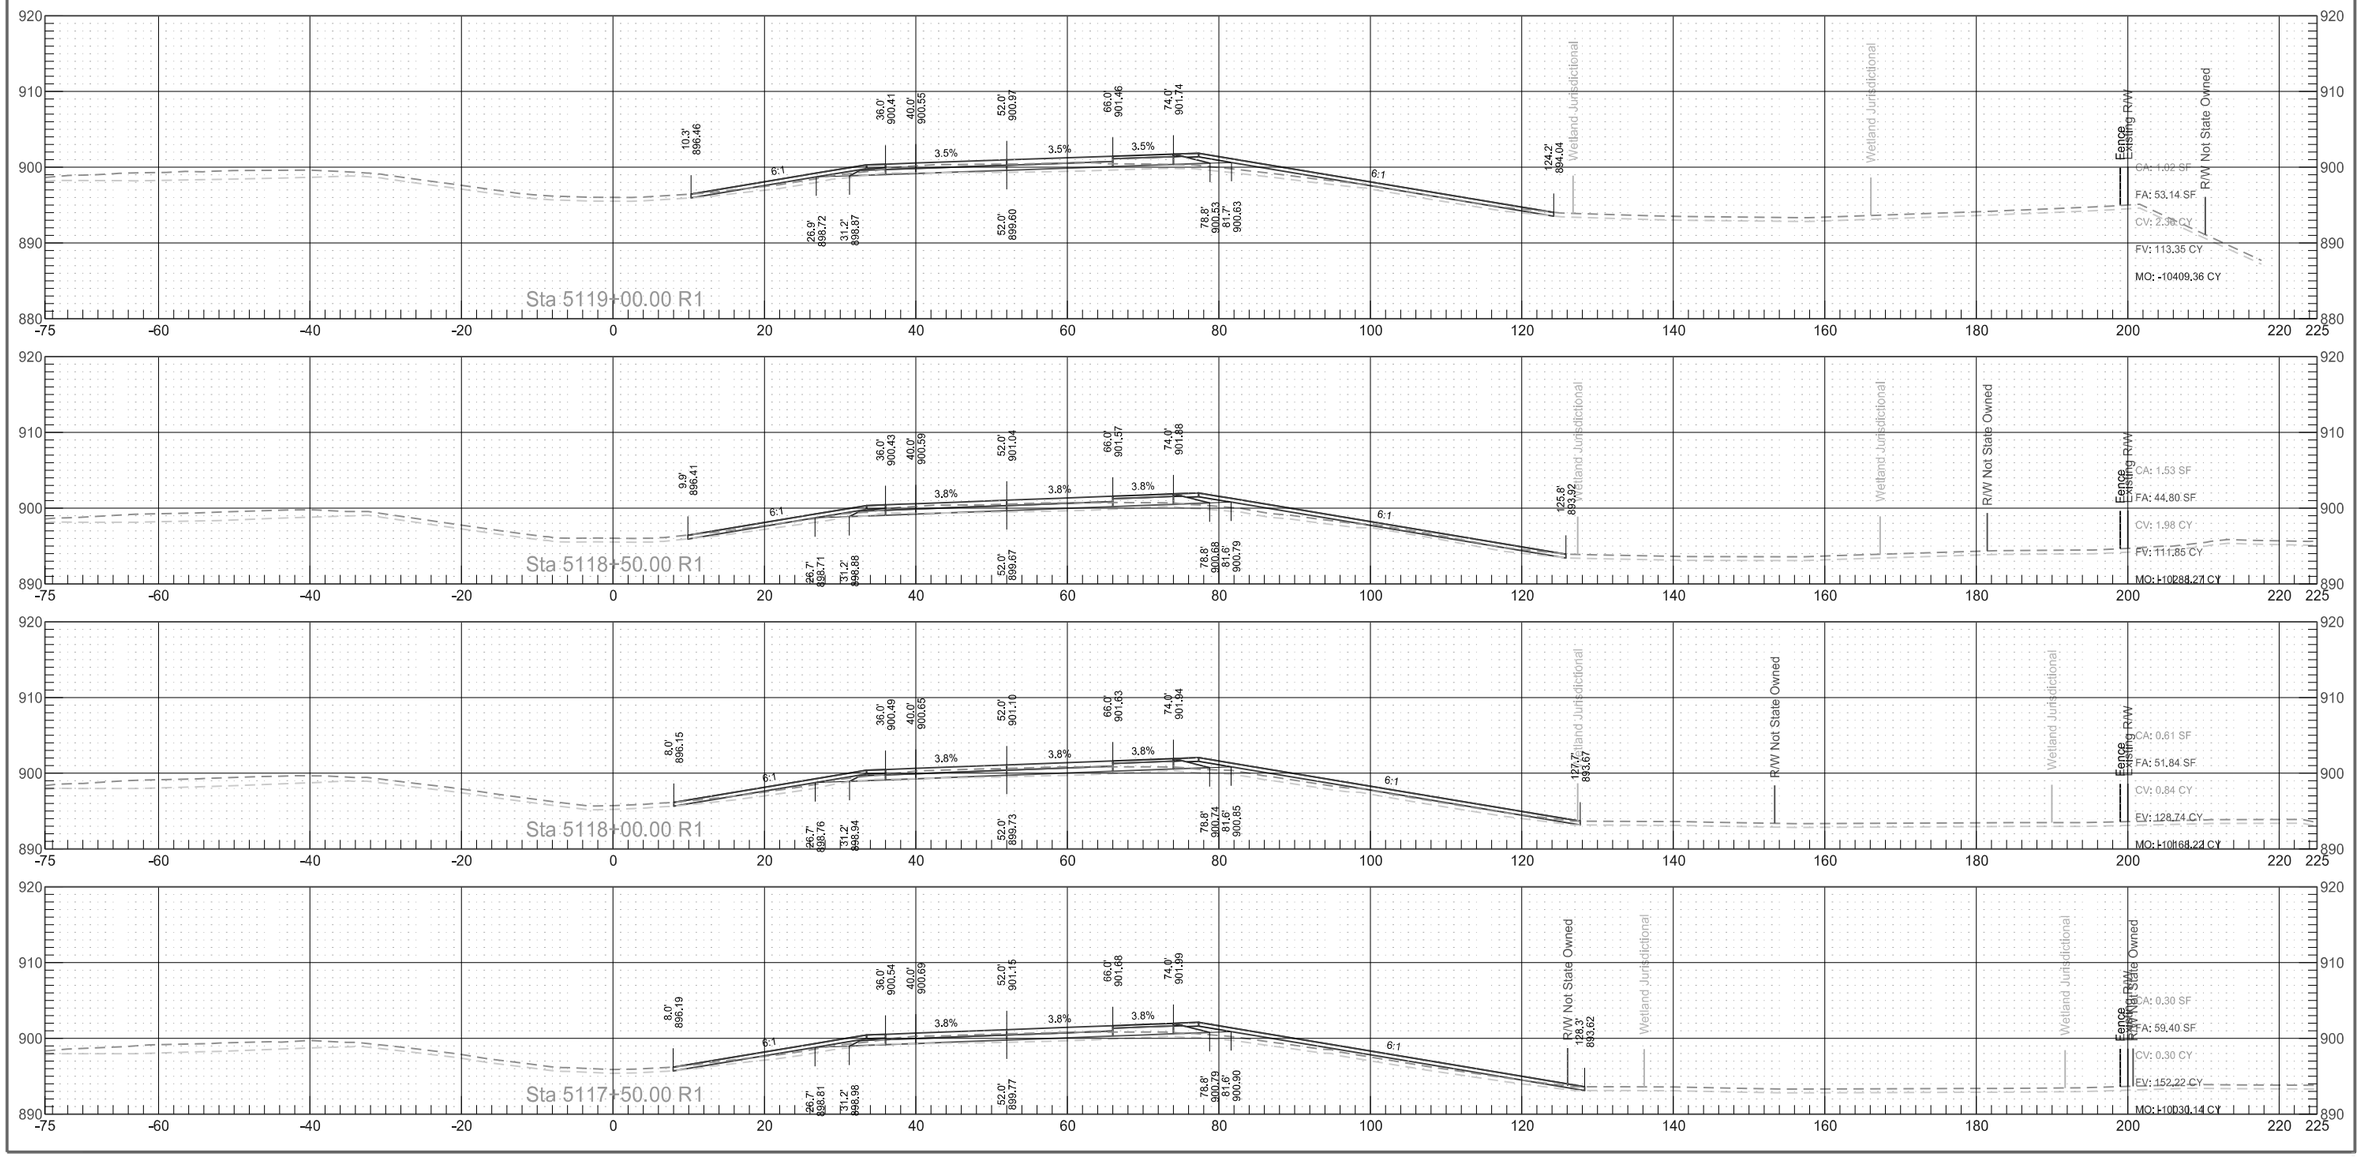


Interstate 29
Northbound Reconstruction Cross Sections

	STATE	PROJECT NO.	SECTION NO.	SHEET NO.
	ND	IM-8-029(135)088	200	139


Interstate 29
Northbound Reconstruction Cross Sections

	STATE	PROJECT NO.	SECTION NO.	SHEET NO.
	ND	IM-8-029(135)088	200	140

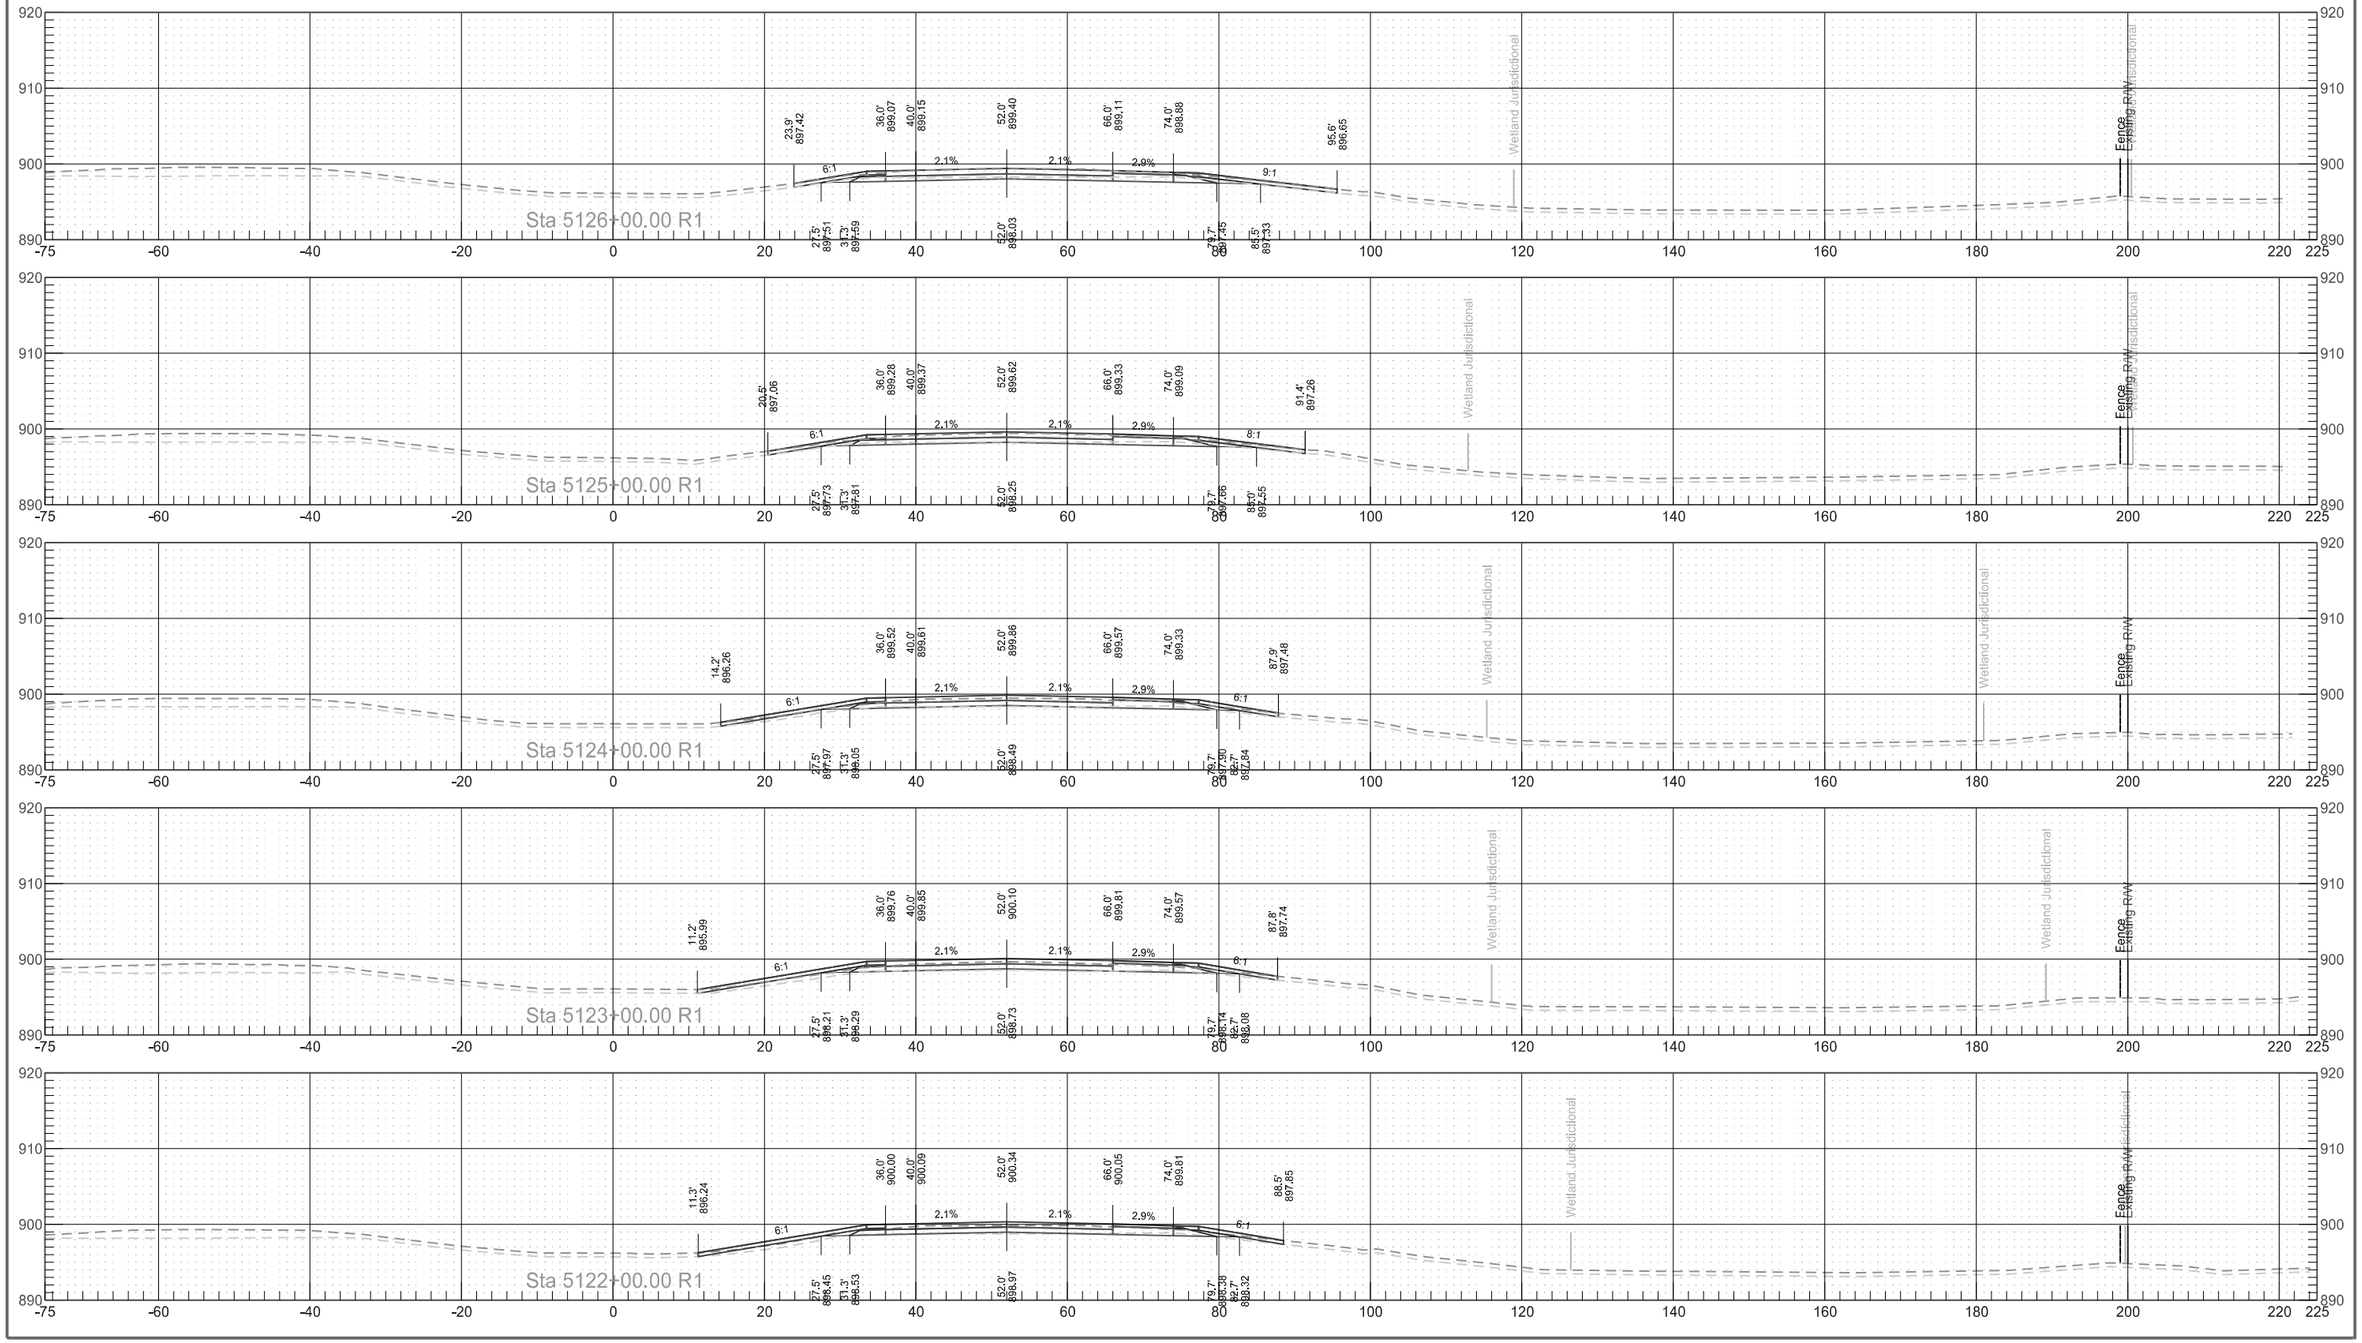


Interstate 29
Northbound Reconstruction Cross Sections

	STATE	PROJECT NO.	SECTION NO.	SHEET NO.
	ND	IM-8-029(135)088	200	141

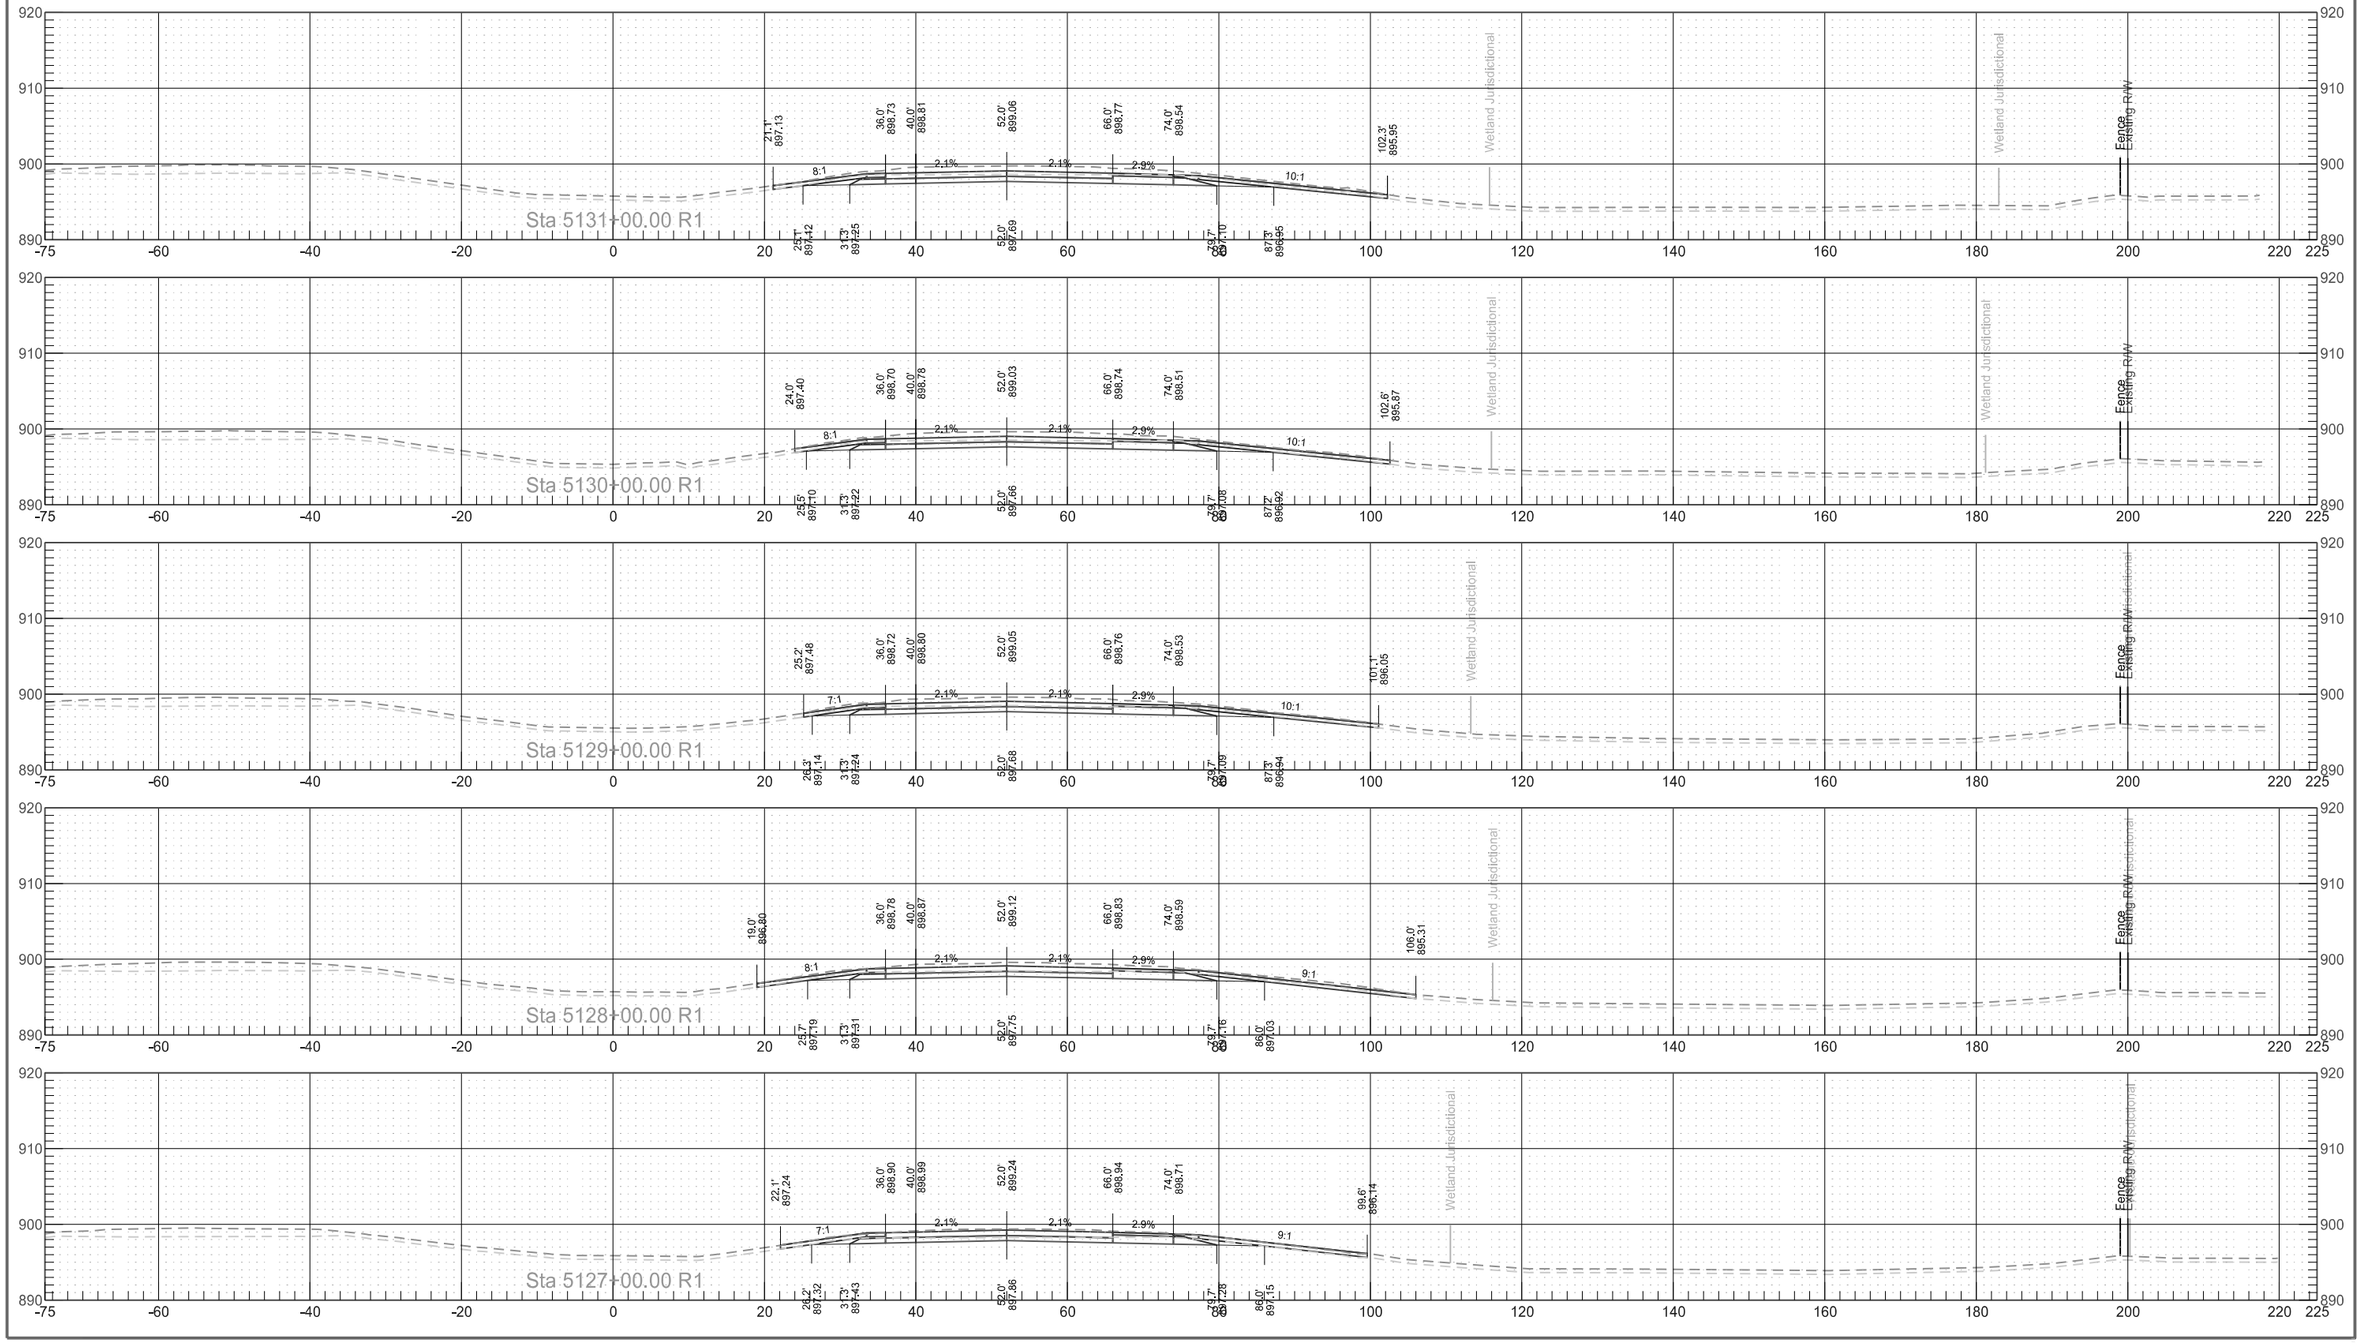


Interstate 29
Northbound Reconstruction Cross Sections

	STATE	PROJECT NO.	SECTION NO.	SHEET NO.
	ND	IM-8-029(135)088	200	142

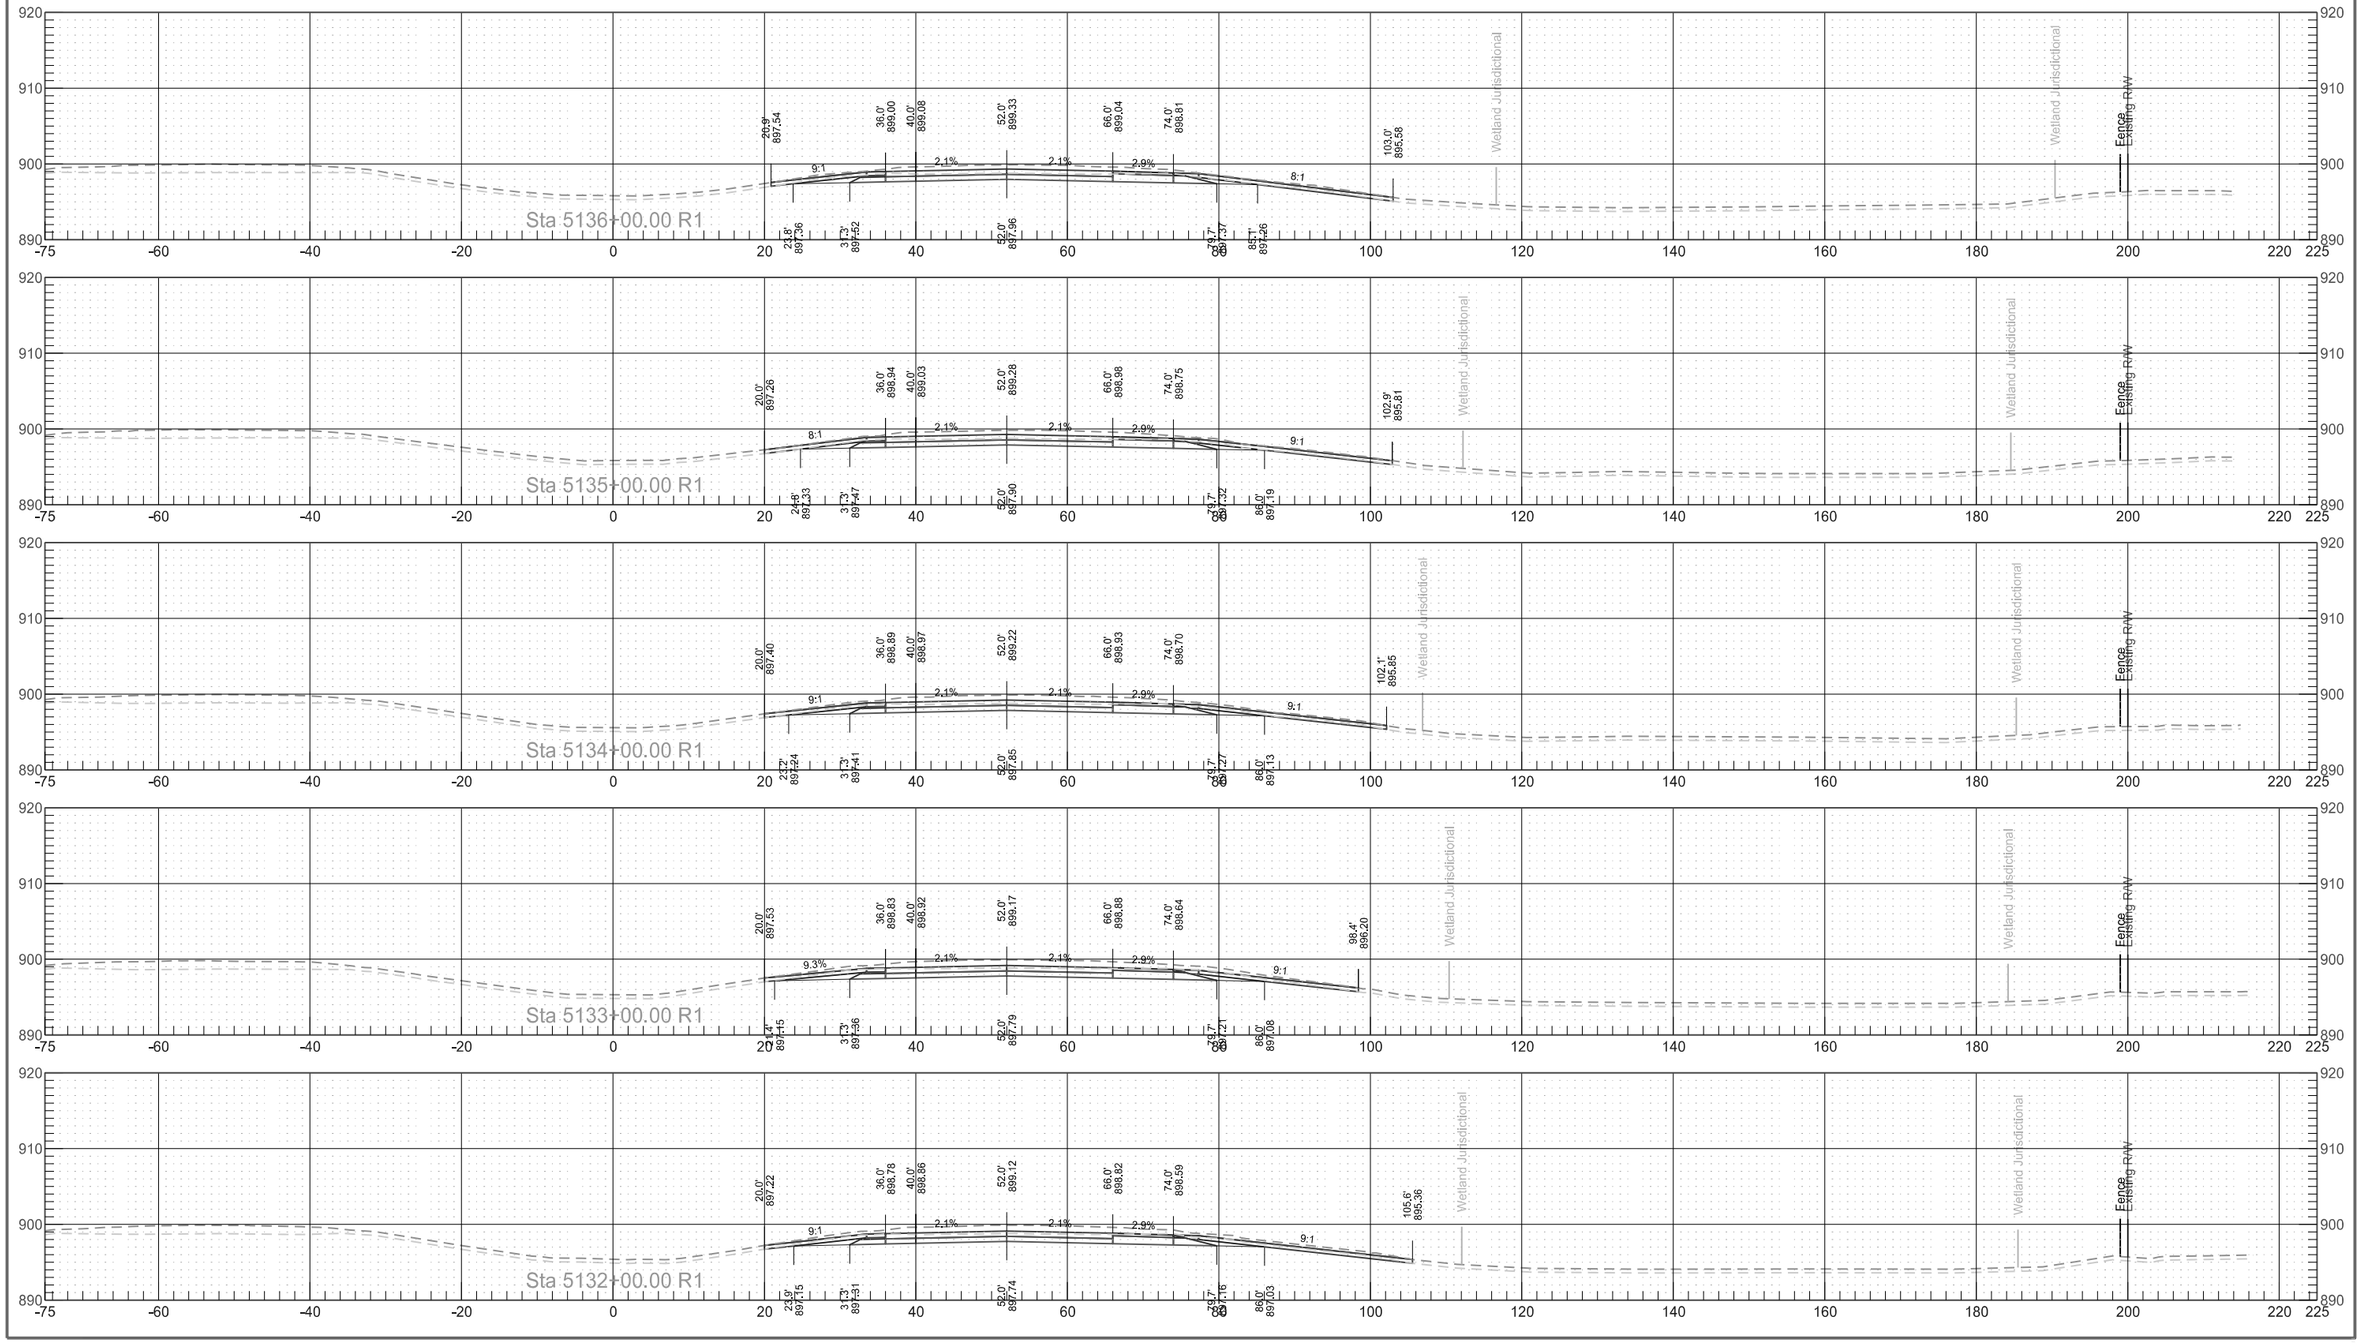


Interstate 29
Northbound Reconstruction Cross Sections

	STATE	PROJECT NO.	SECTION NO.	SHEET NO.
	ND	IM-8-029(135)088	200	143

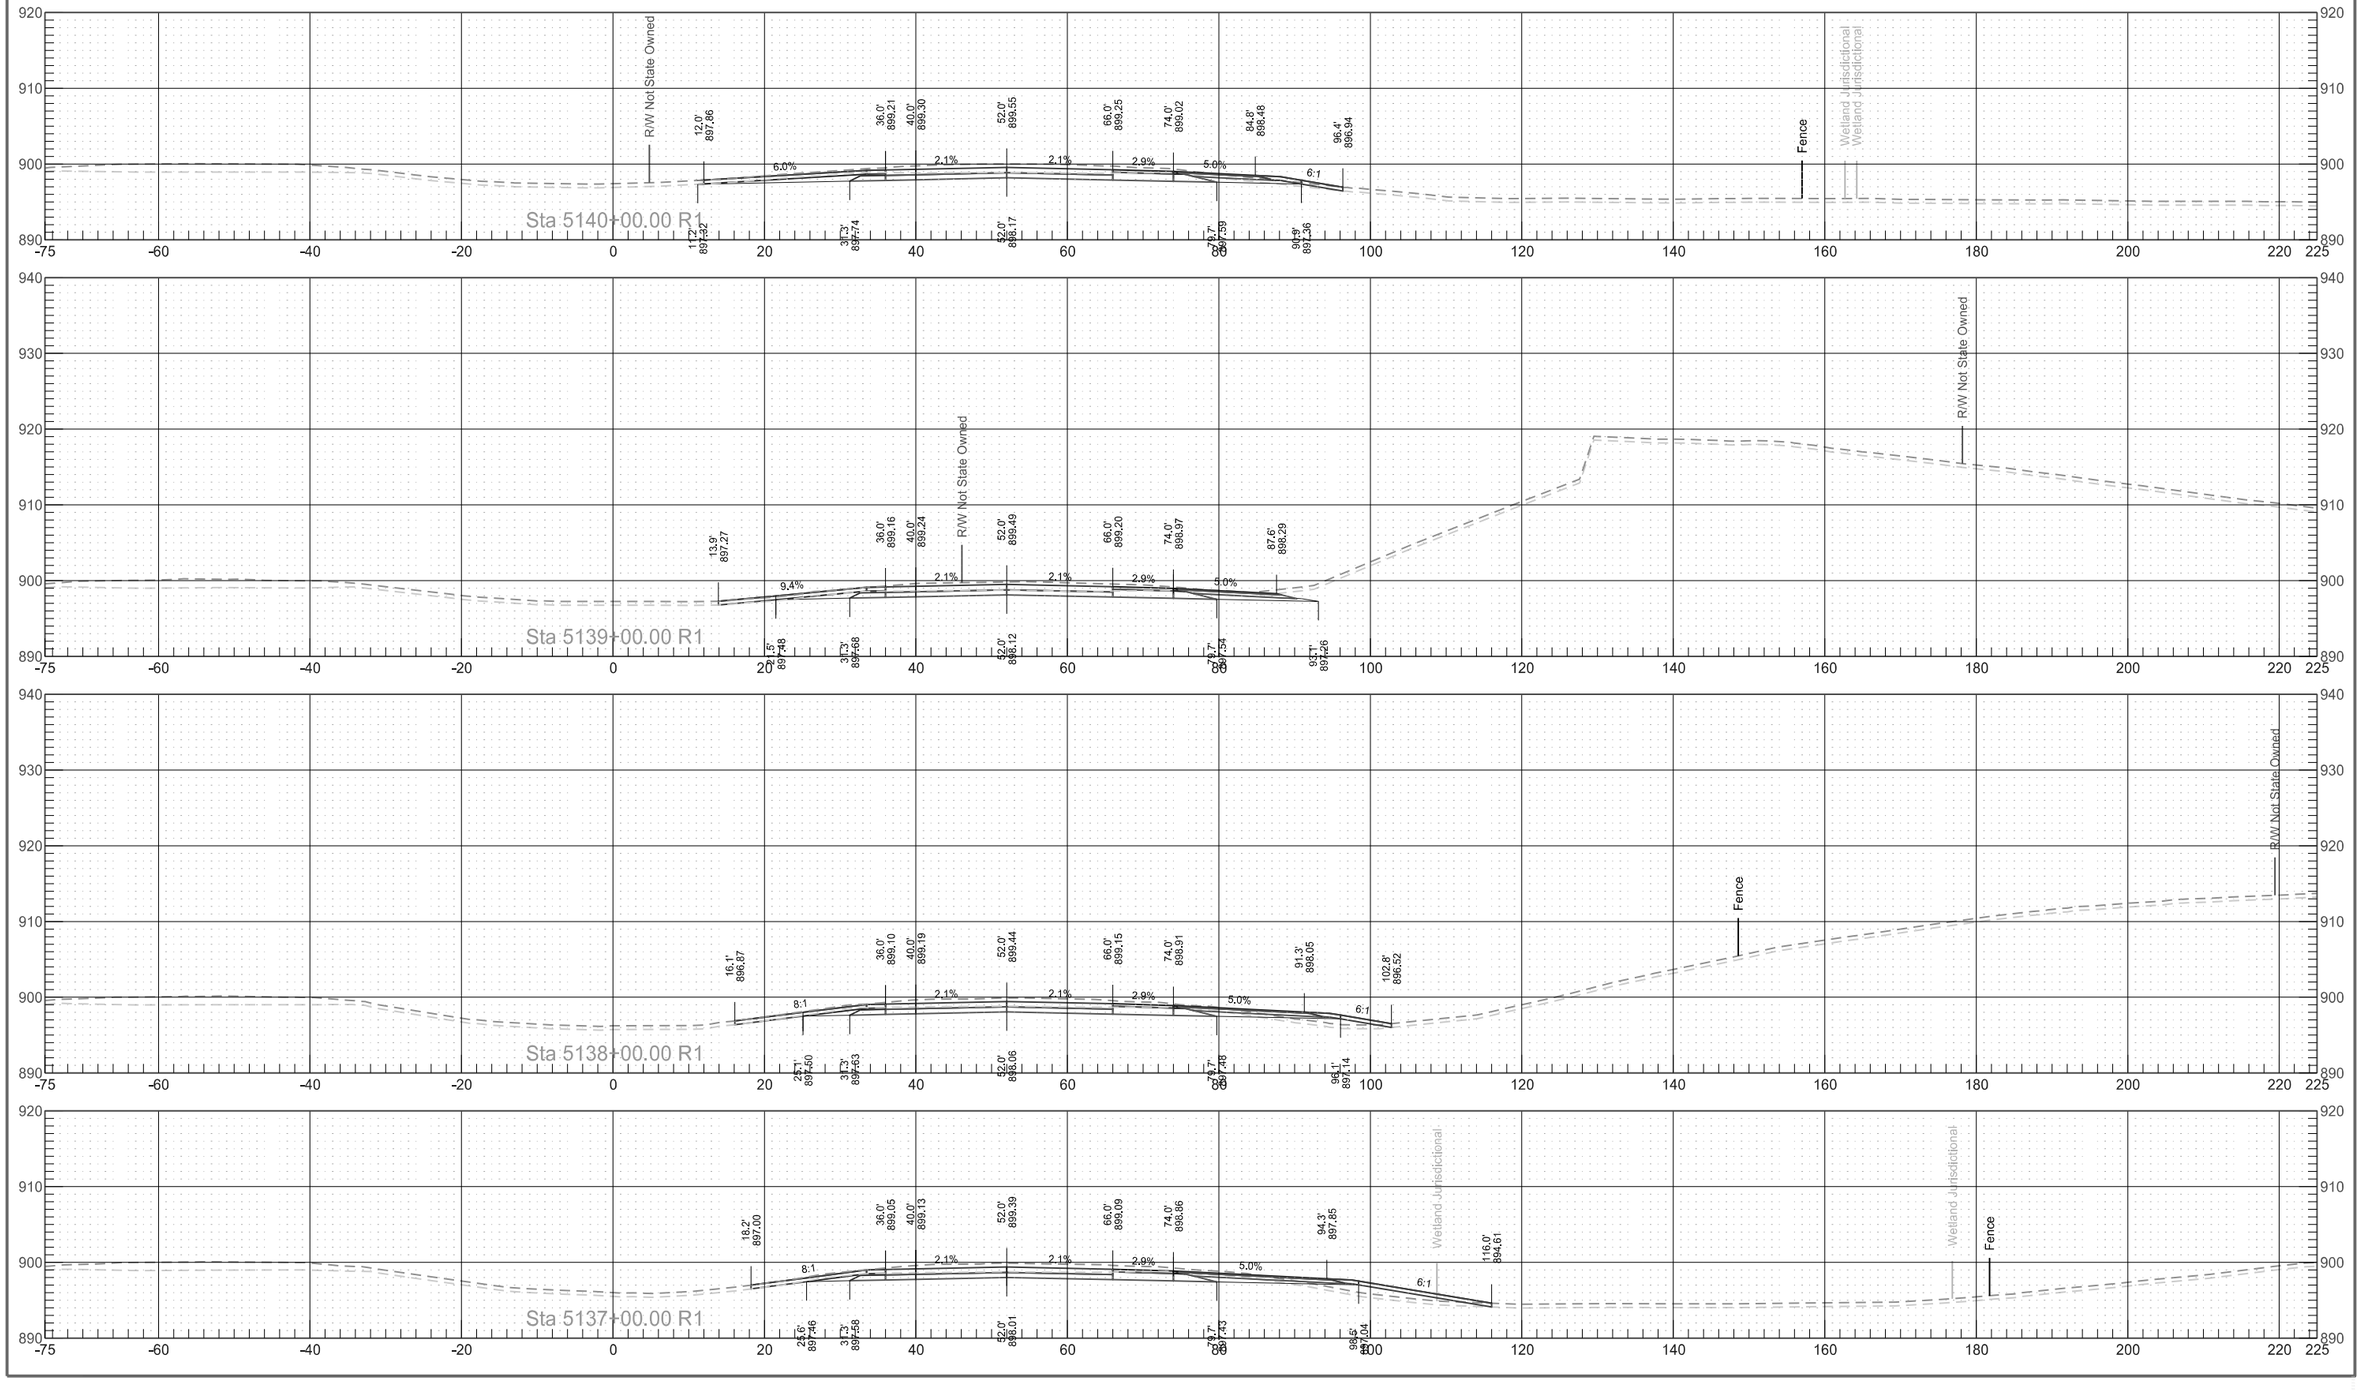


Interstate 29
Northbound Reconstruction Cross Sections

	STATE	PROJECT NO.	SECTION NO.	SHEET NO.
	ND	IM-8-029(135)088	200	144

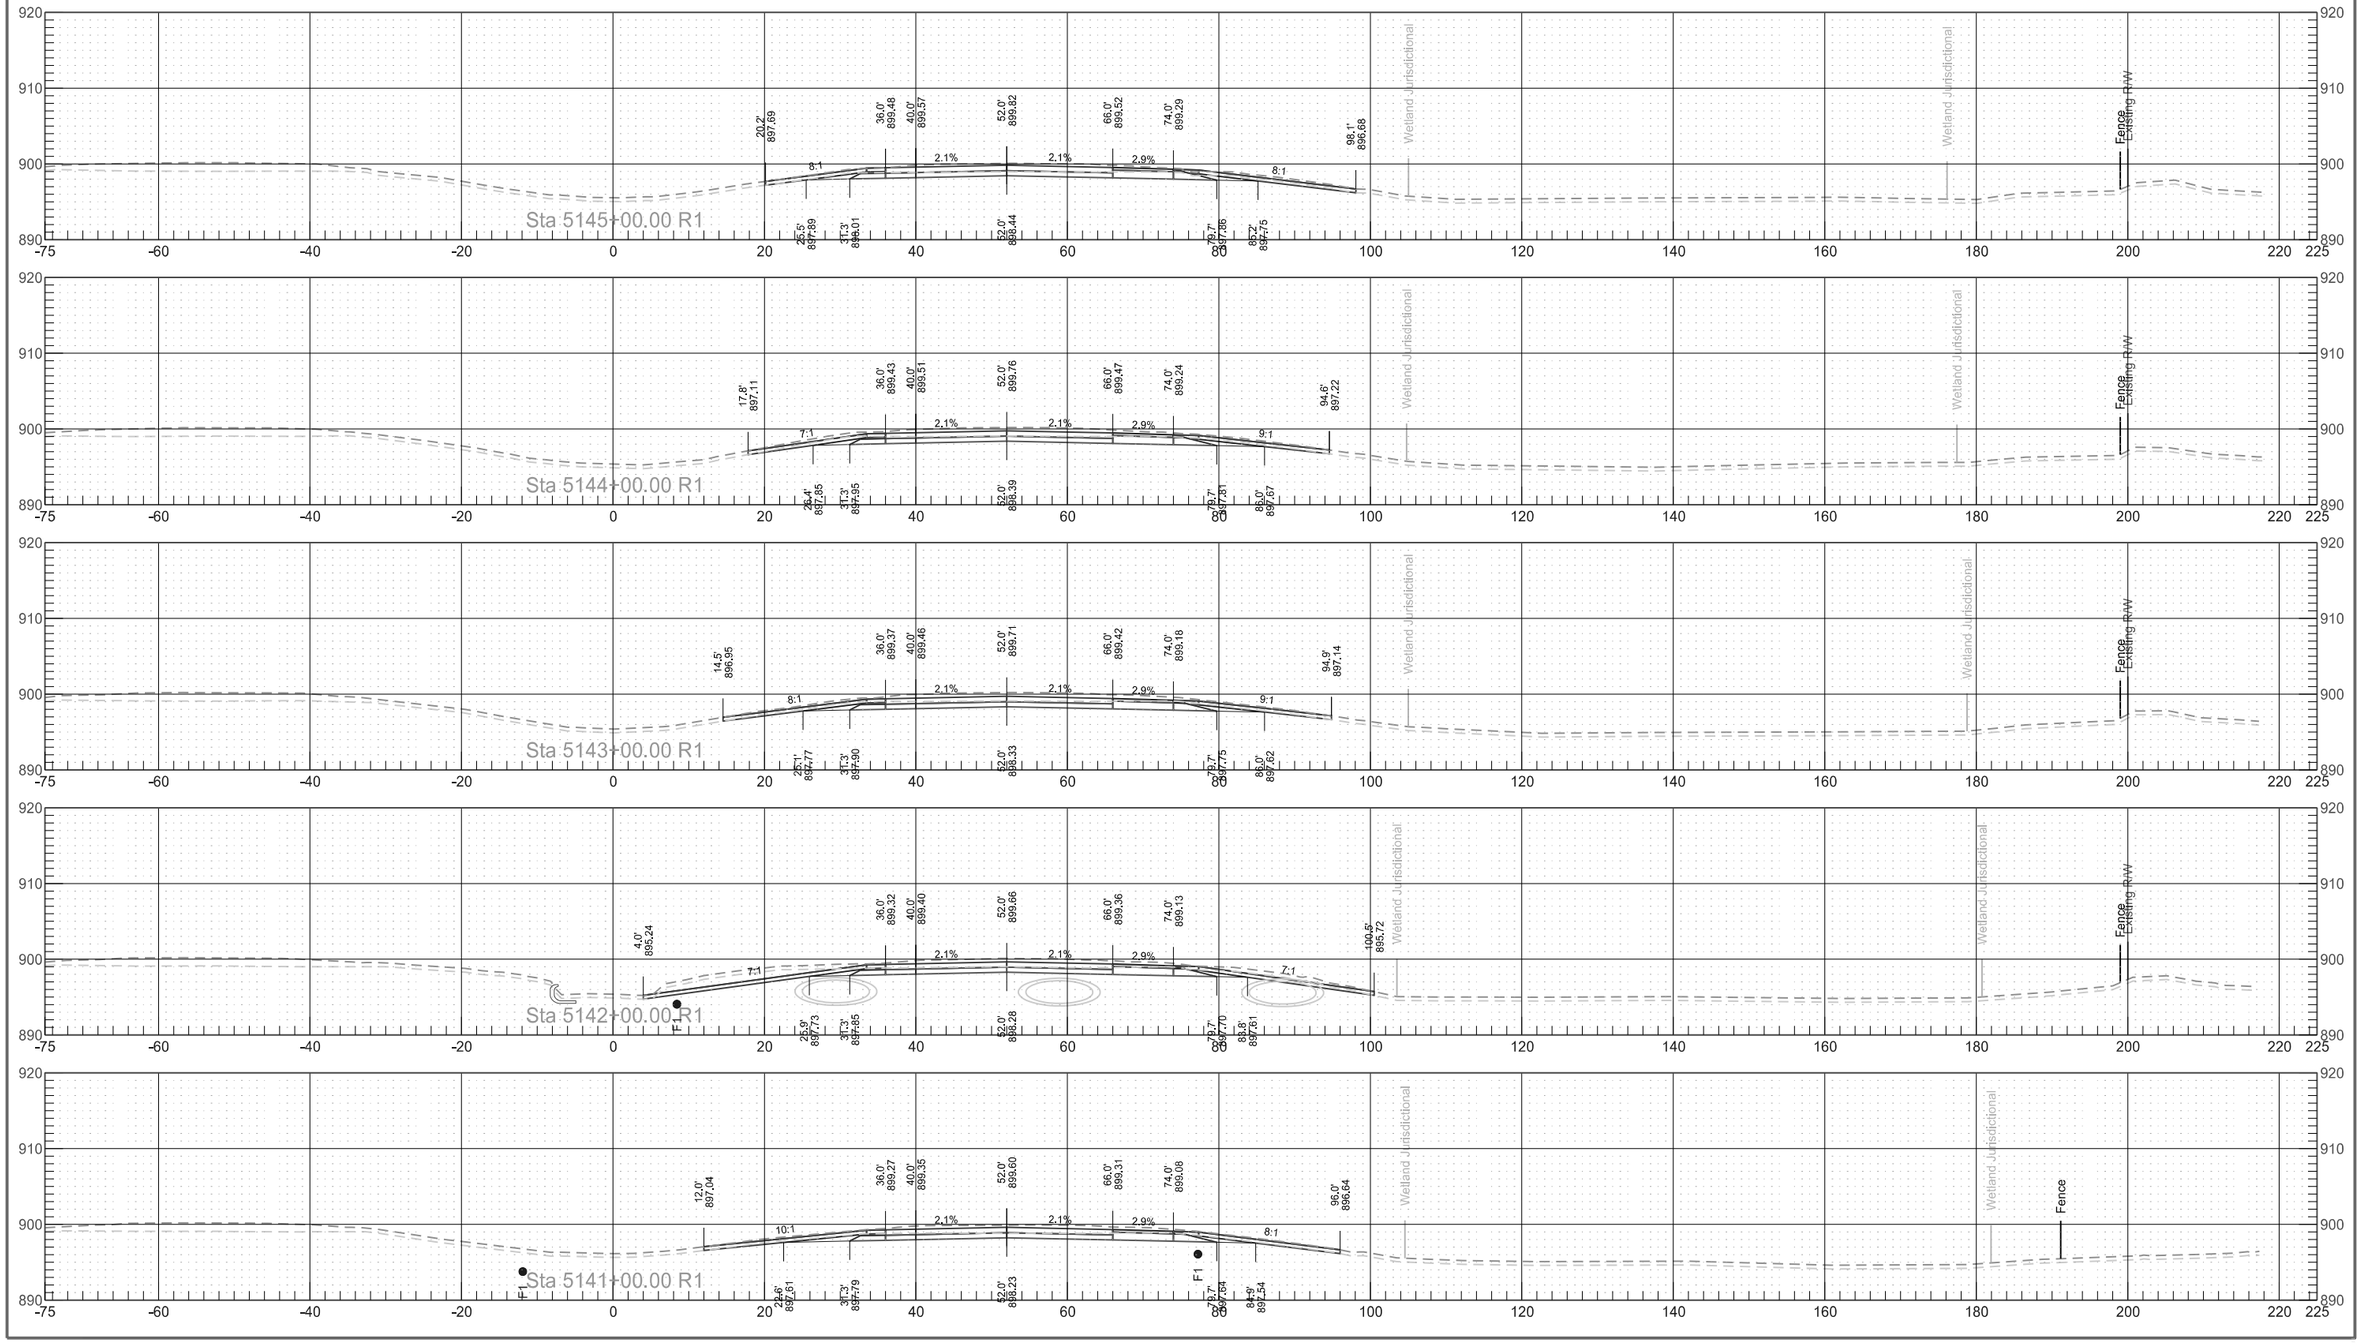


Interstate 29
Northbound Reconstruction Cross Sections

	STATE	PROJECT NO.	SECTION NO.	SHEET NO.
	ND	IM-8-029(135)088	200	145

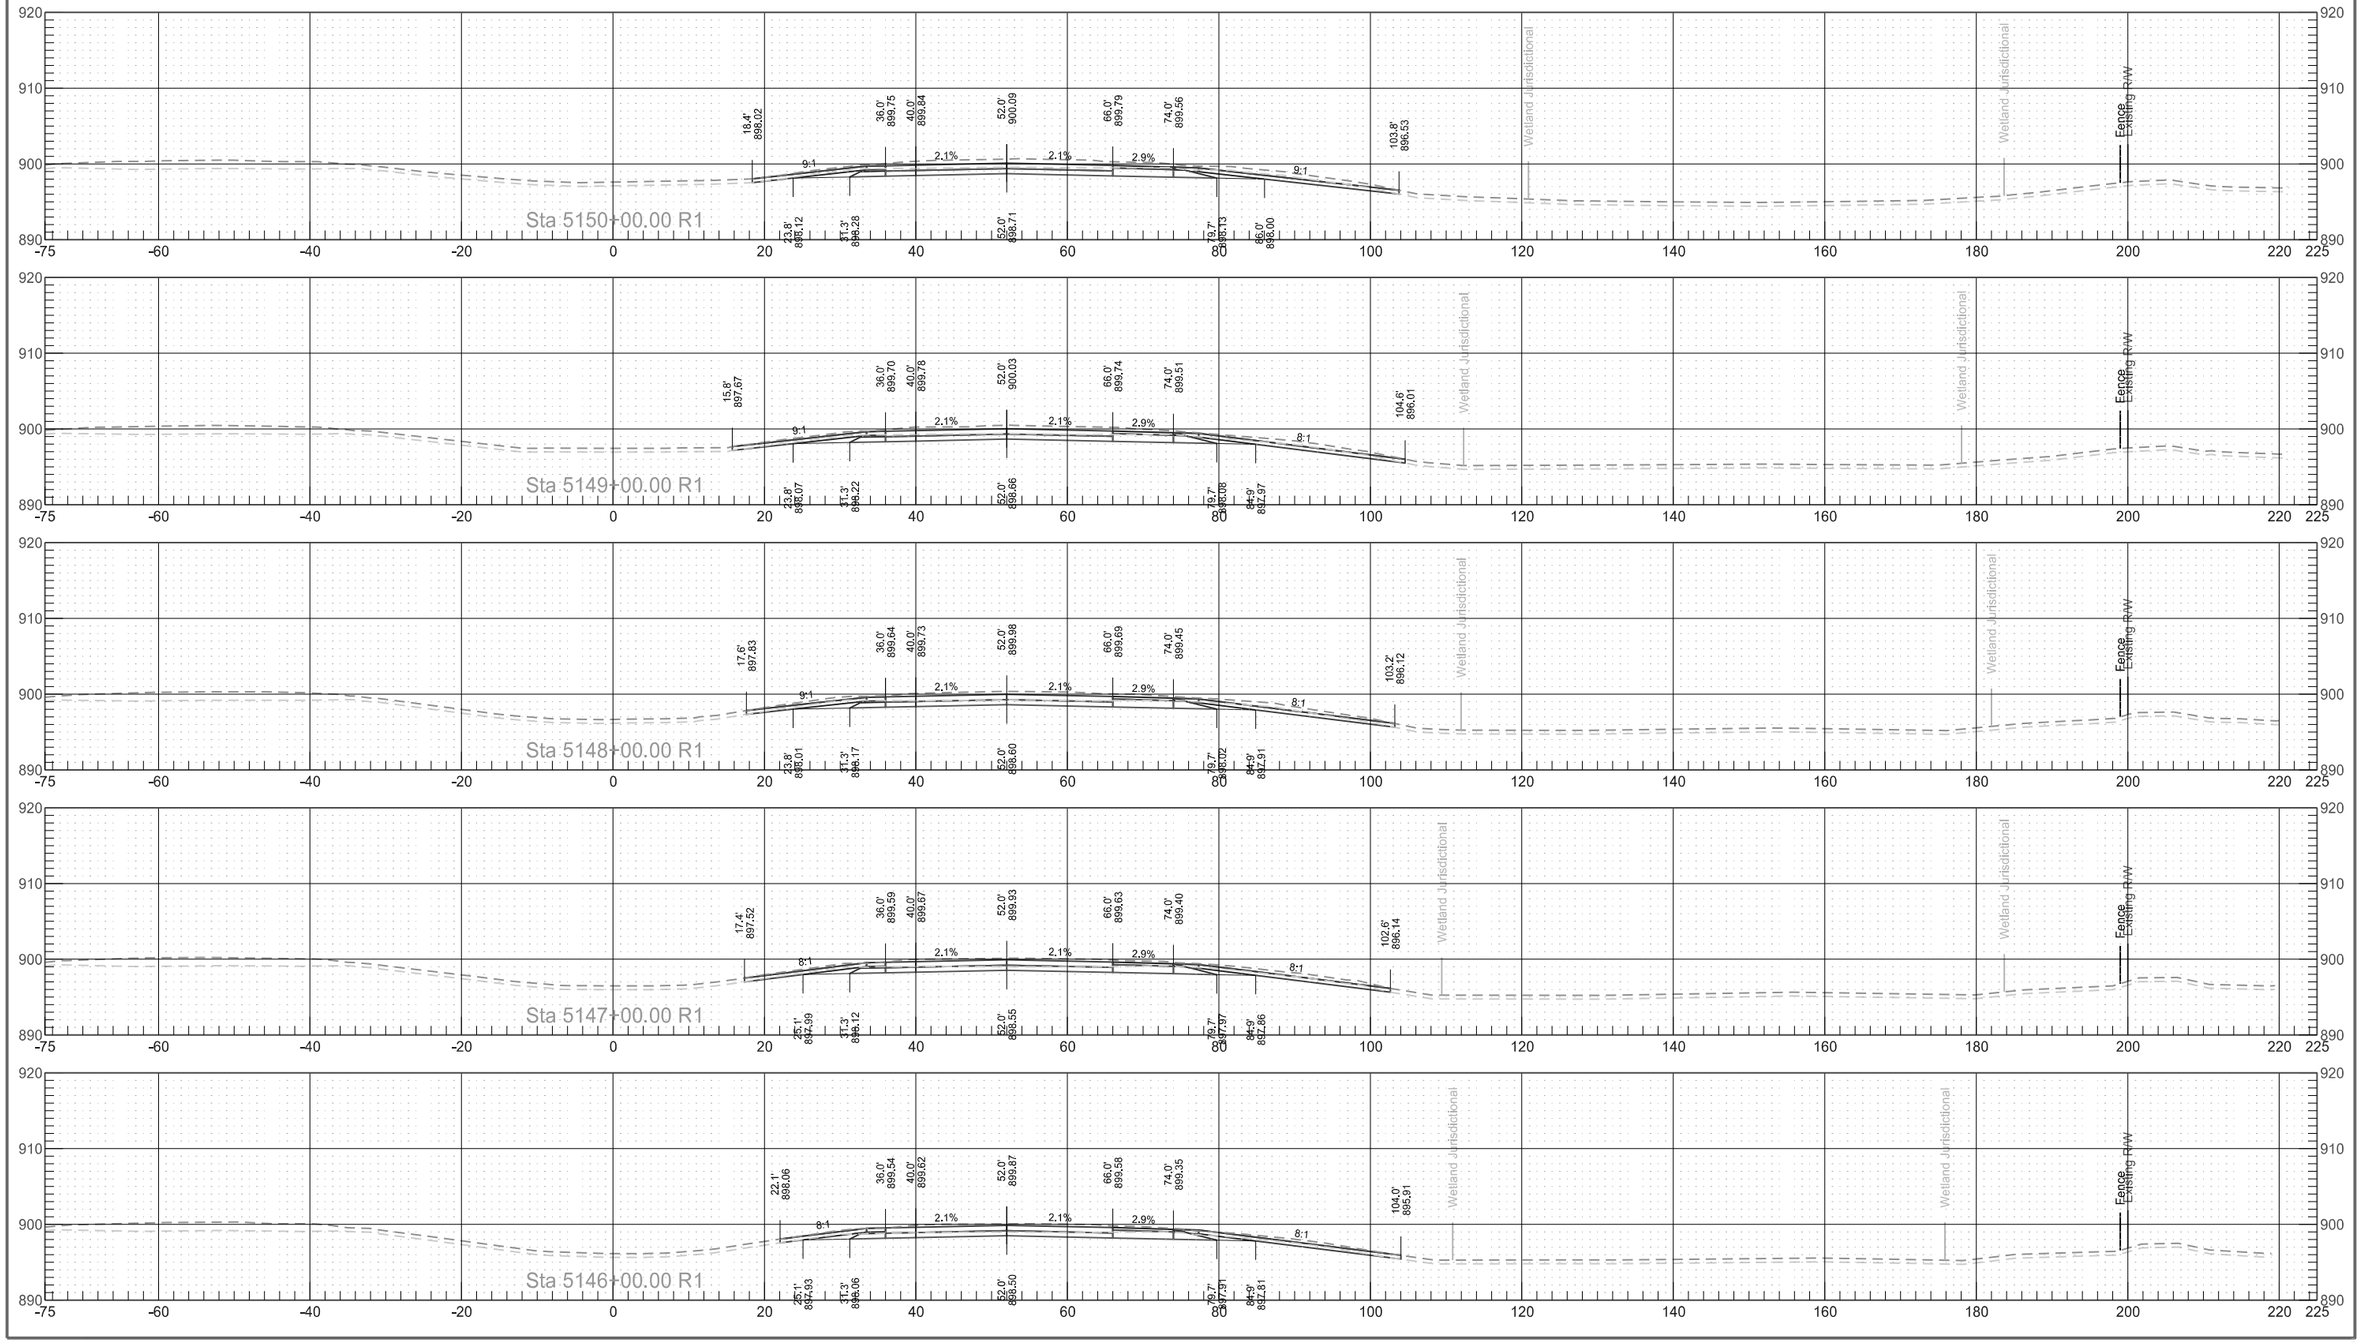


Interstate 29
Northbound Reconstruction Cross Sections

	STATE	PROJECT NO.	SECTION NO.	SHEET NO.
	ND	IM-8-029(135)088	200	146

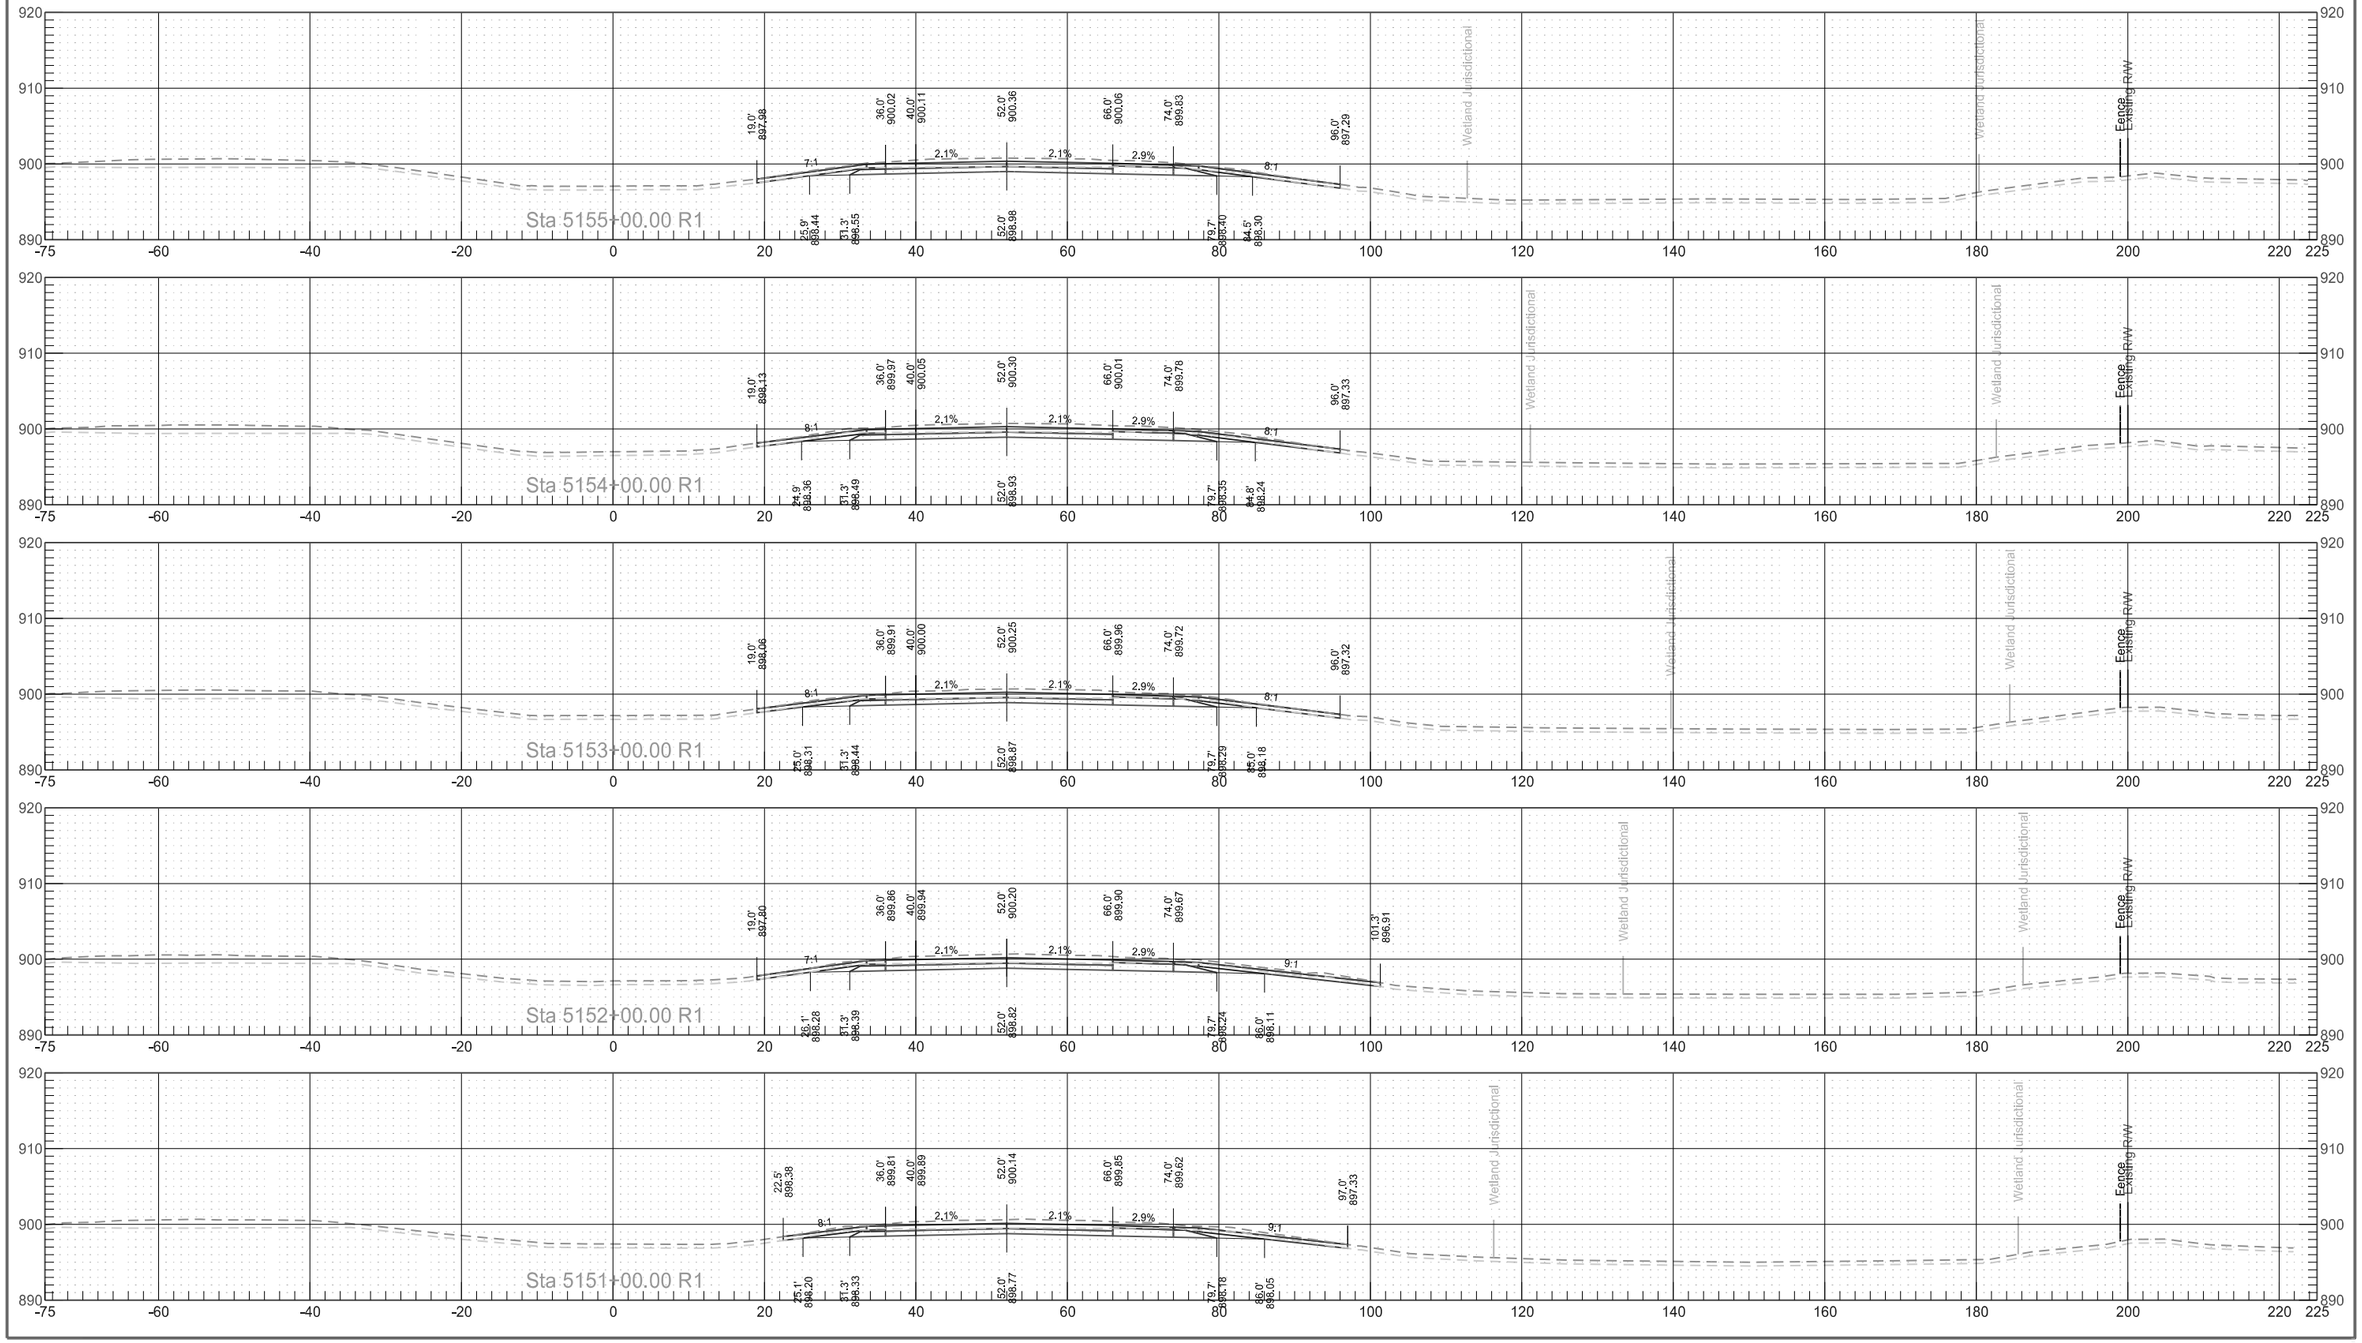


Interstate 29
Northbound Reconstruction Cross Sections

	STATE	PROJECT NO.	SECTION NO.	SHEET NO.
	ND	IM-8-029(135)088	200	147

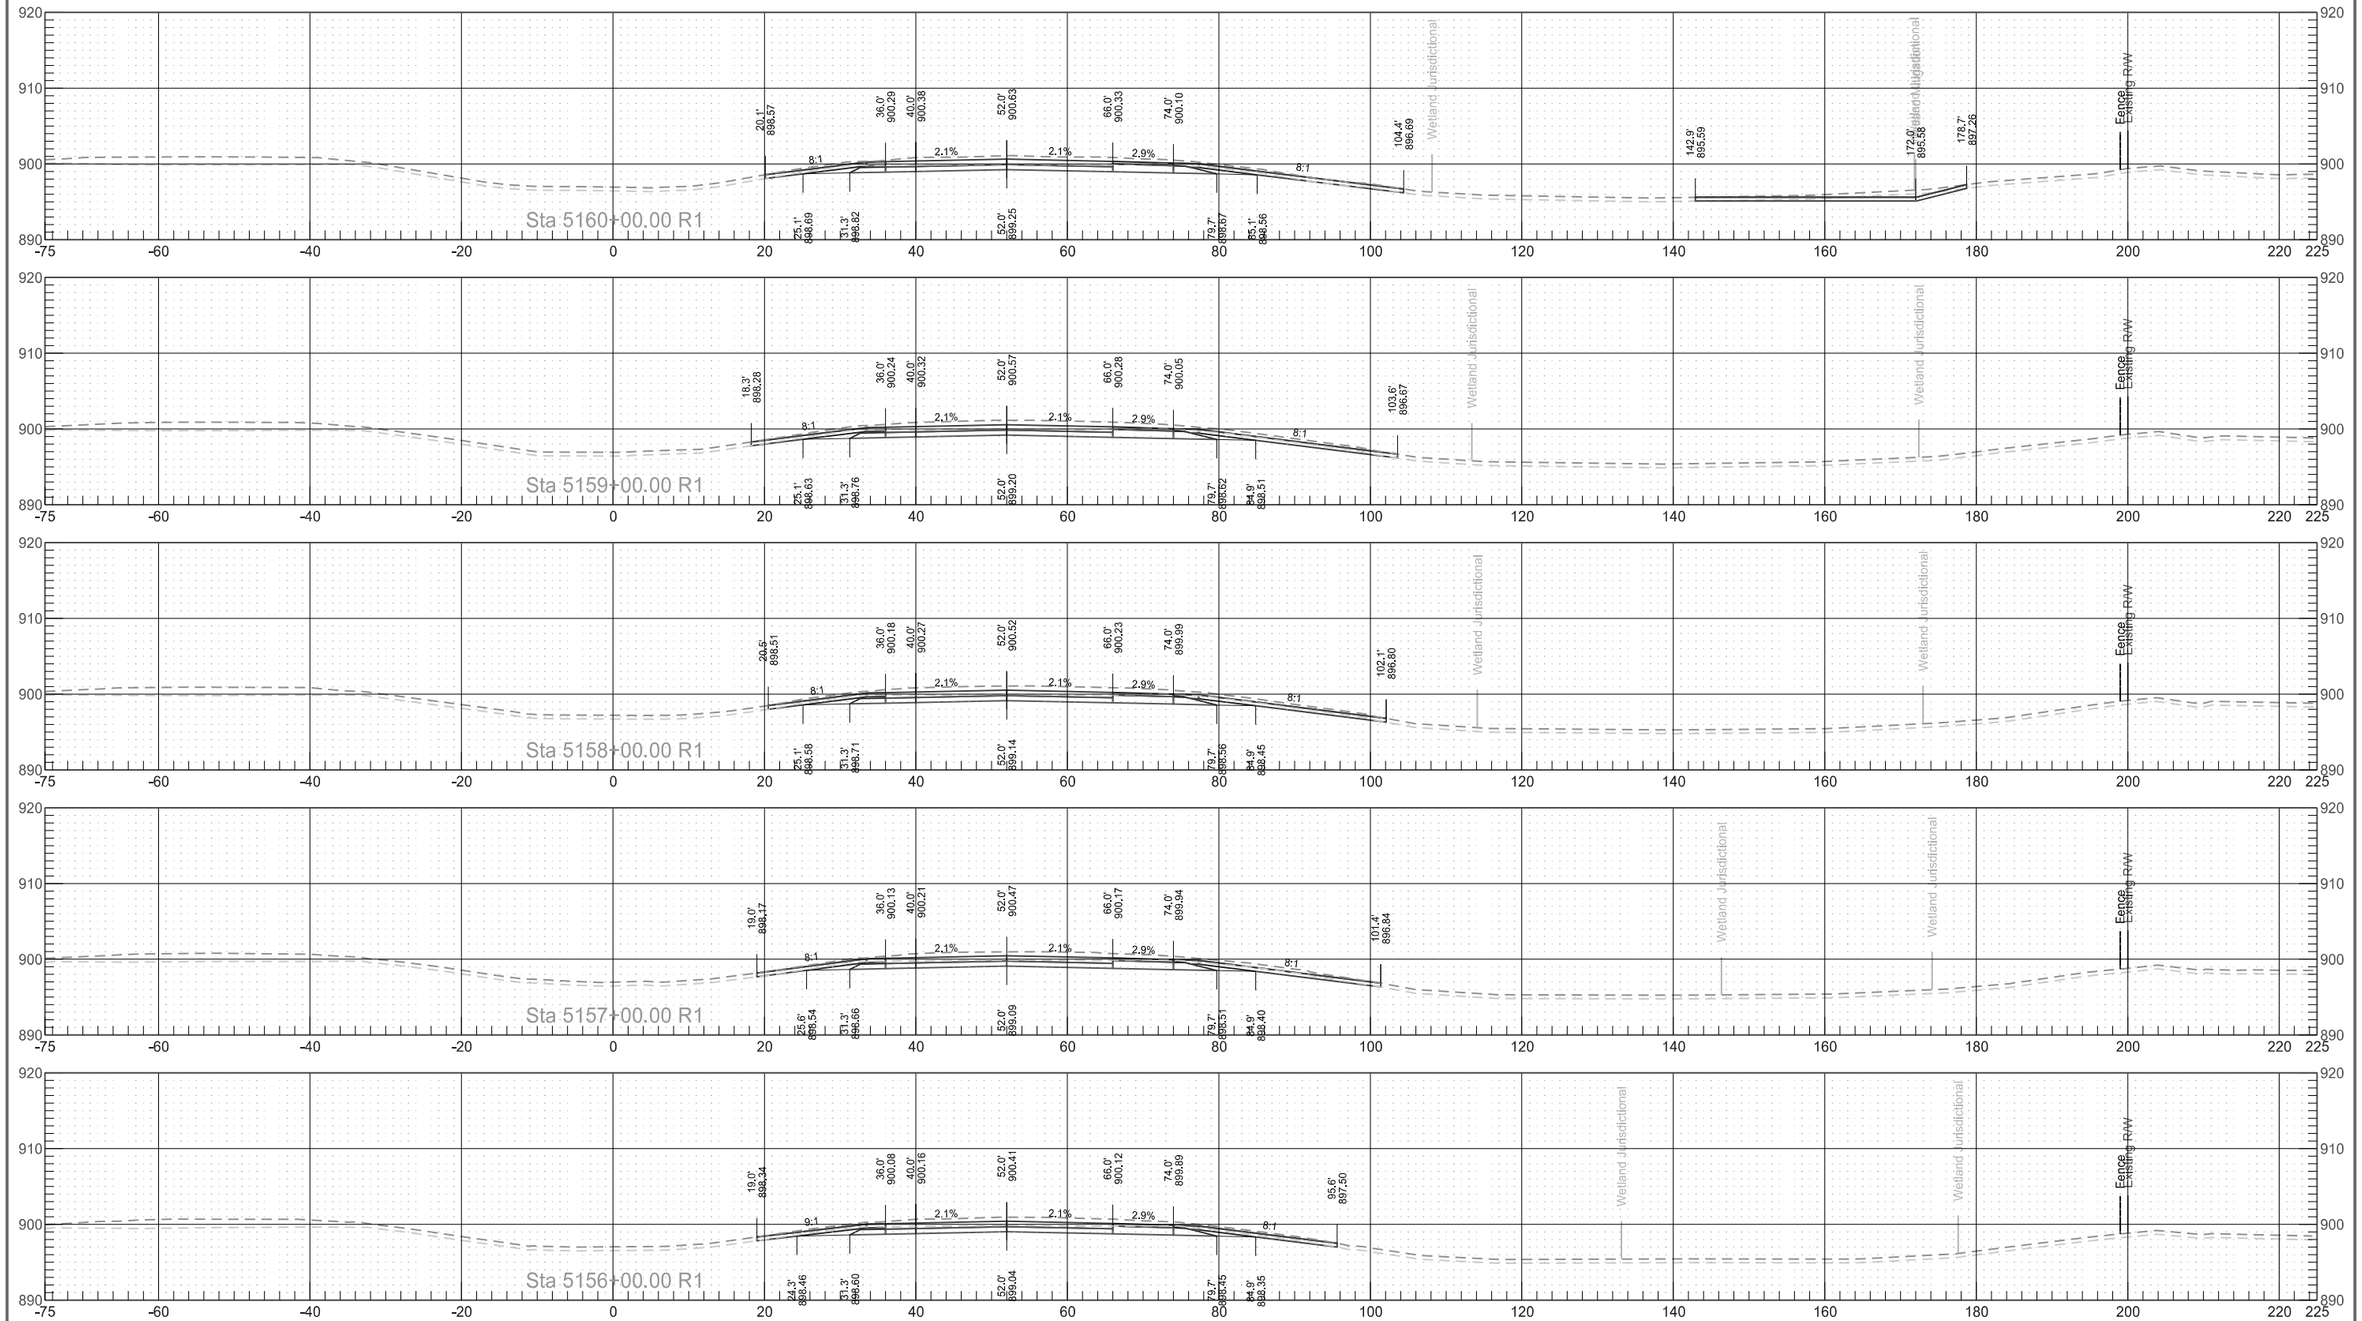


Interstate 29
Northbound Reconstruction Cross Sections

	STATE	PROJECT NO.	SECTION NO.	SHEET NO.
	ND	IM-8-029(135)088	200	148

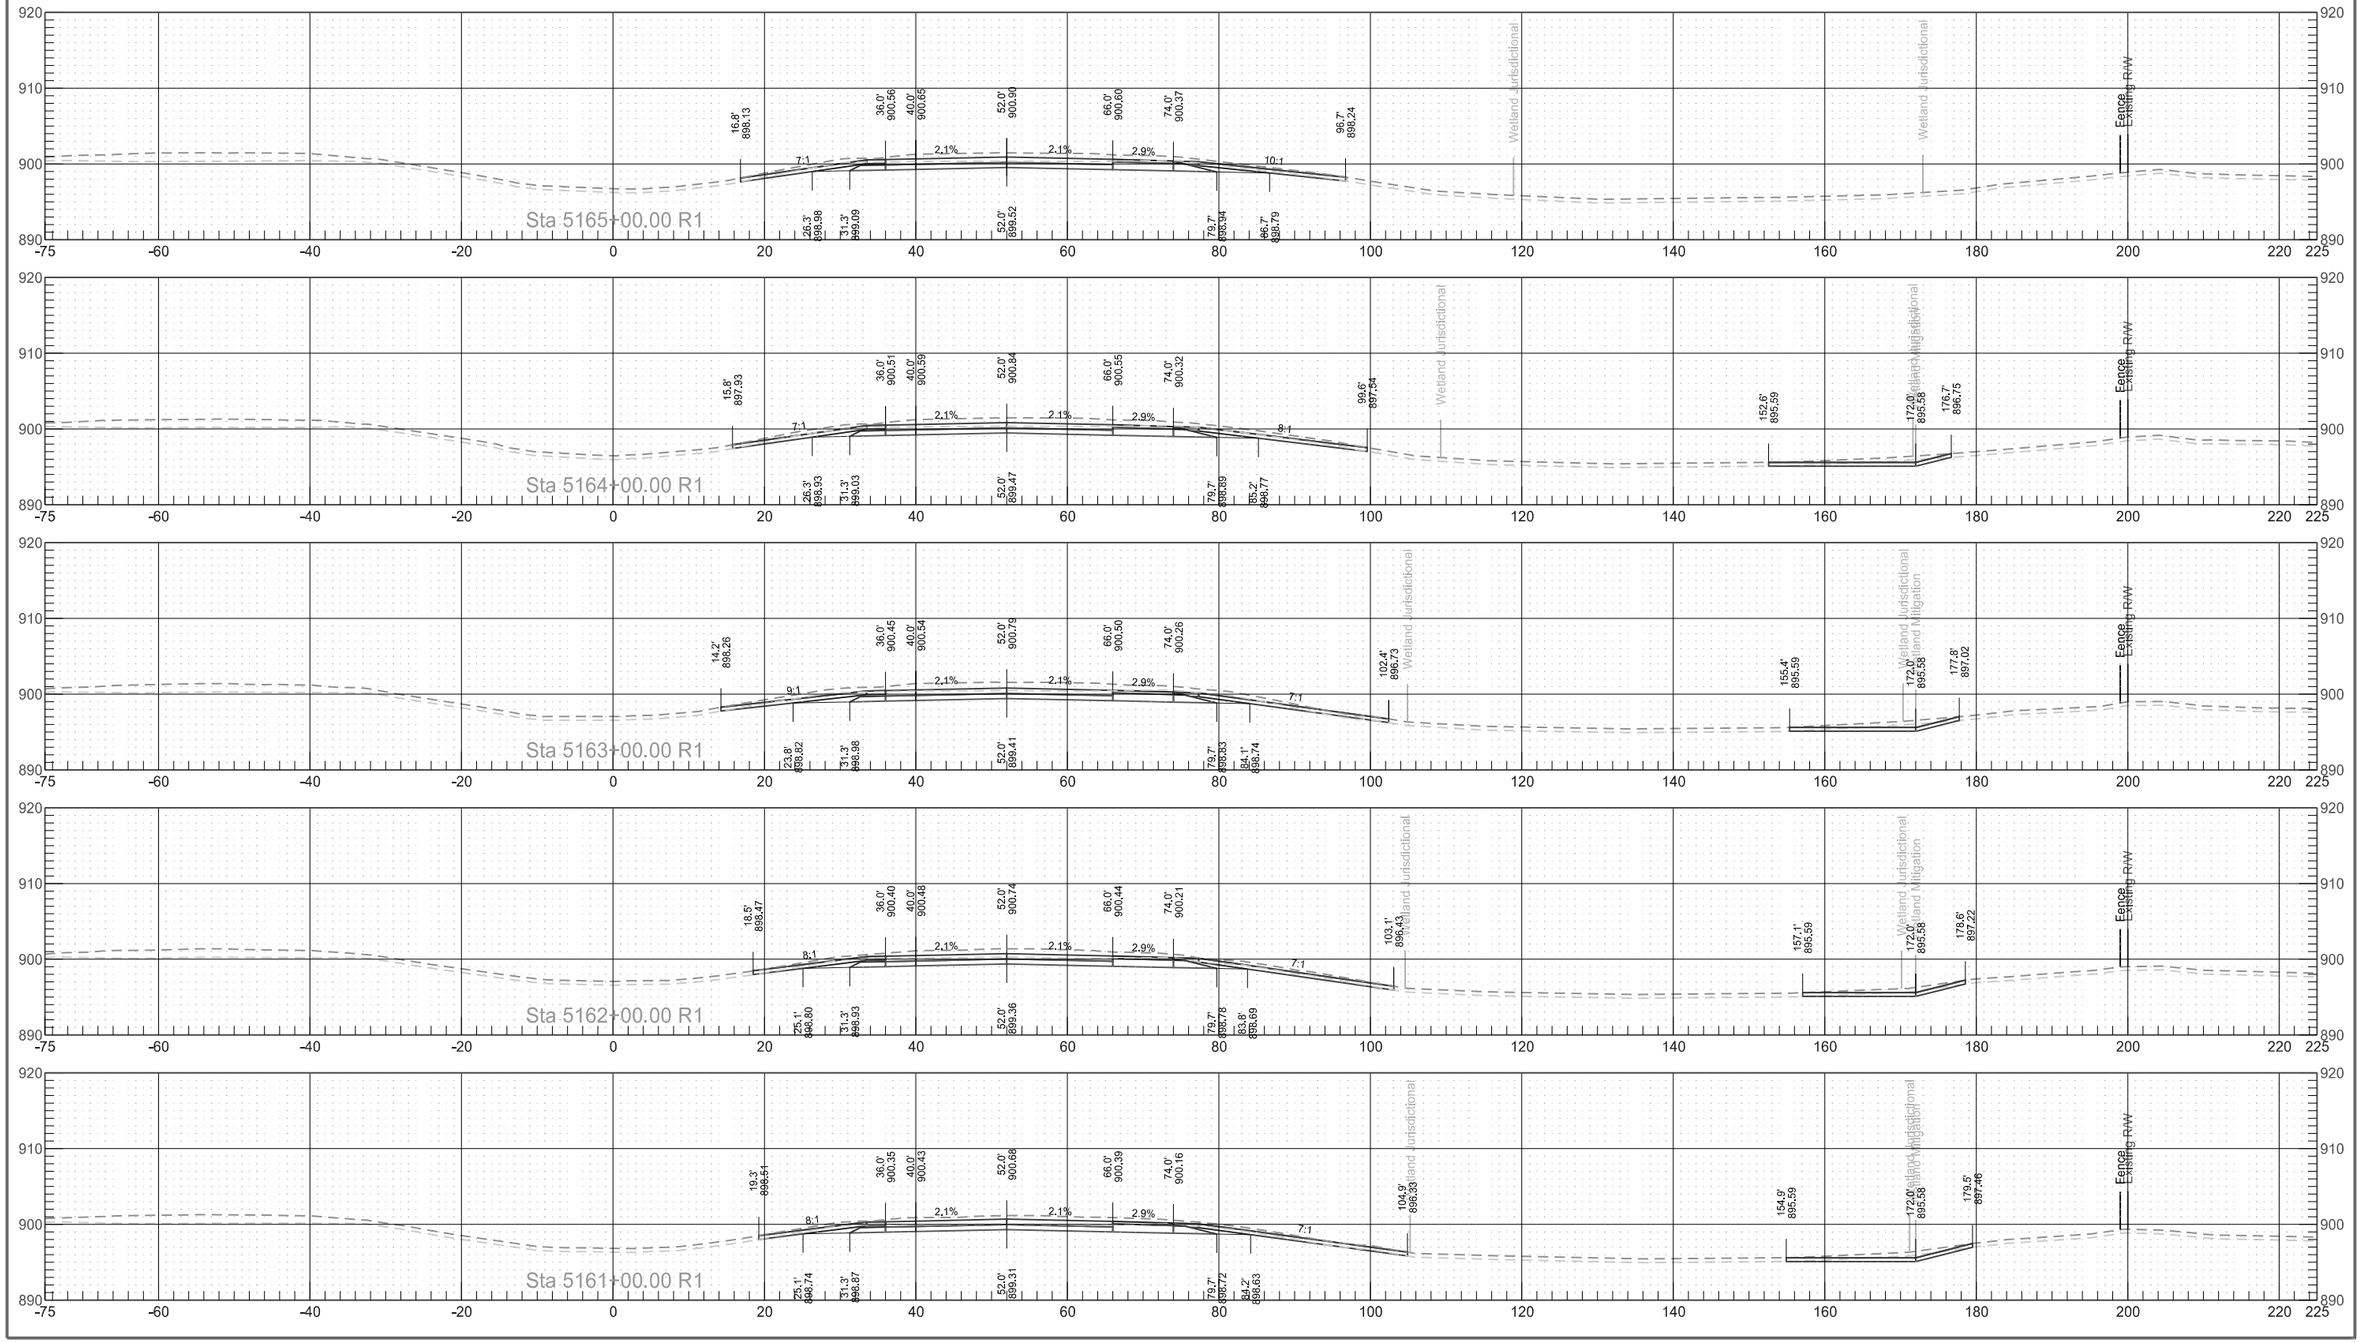


Interstate 29
Northbound Reconstruction Cross Sections

	STATE	PROJECT NO.	SECTION NO.	SHEET NO.
	ND	IM-8-029(135)088	200	149

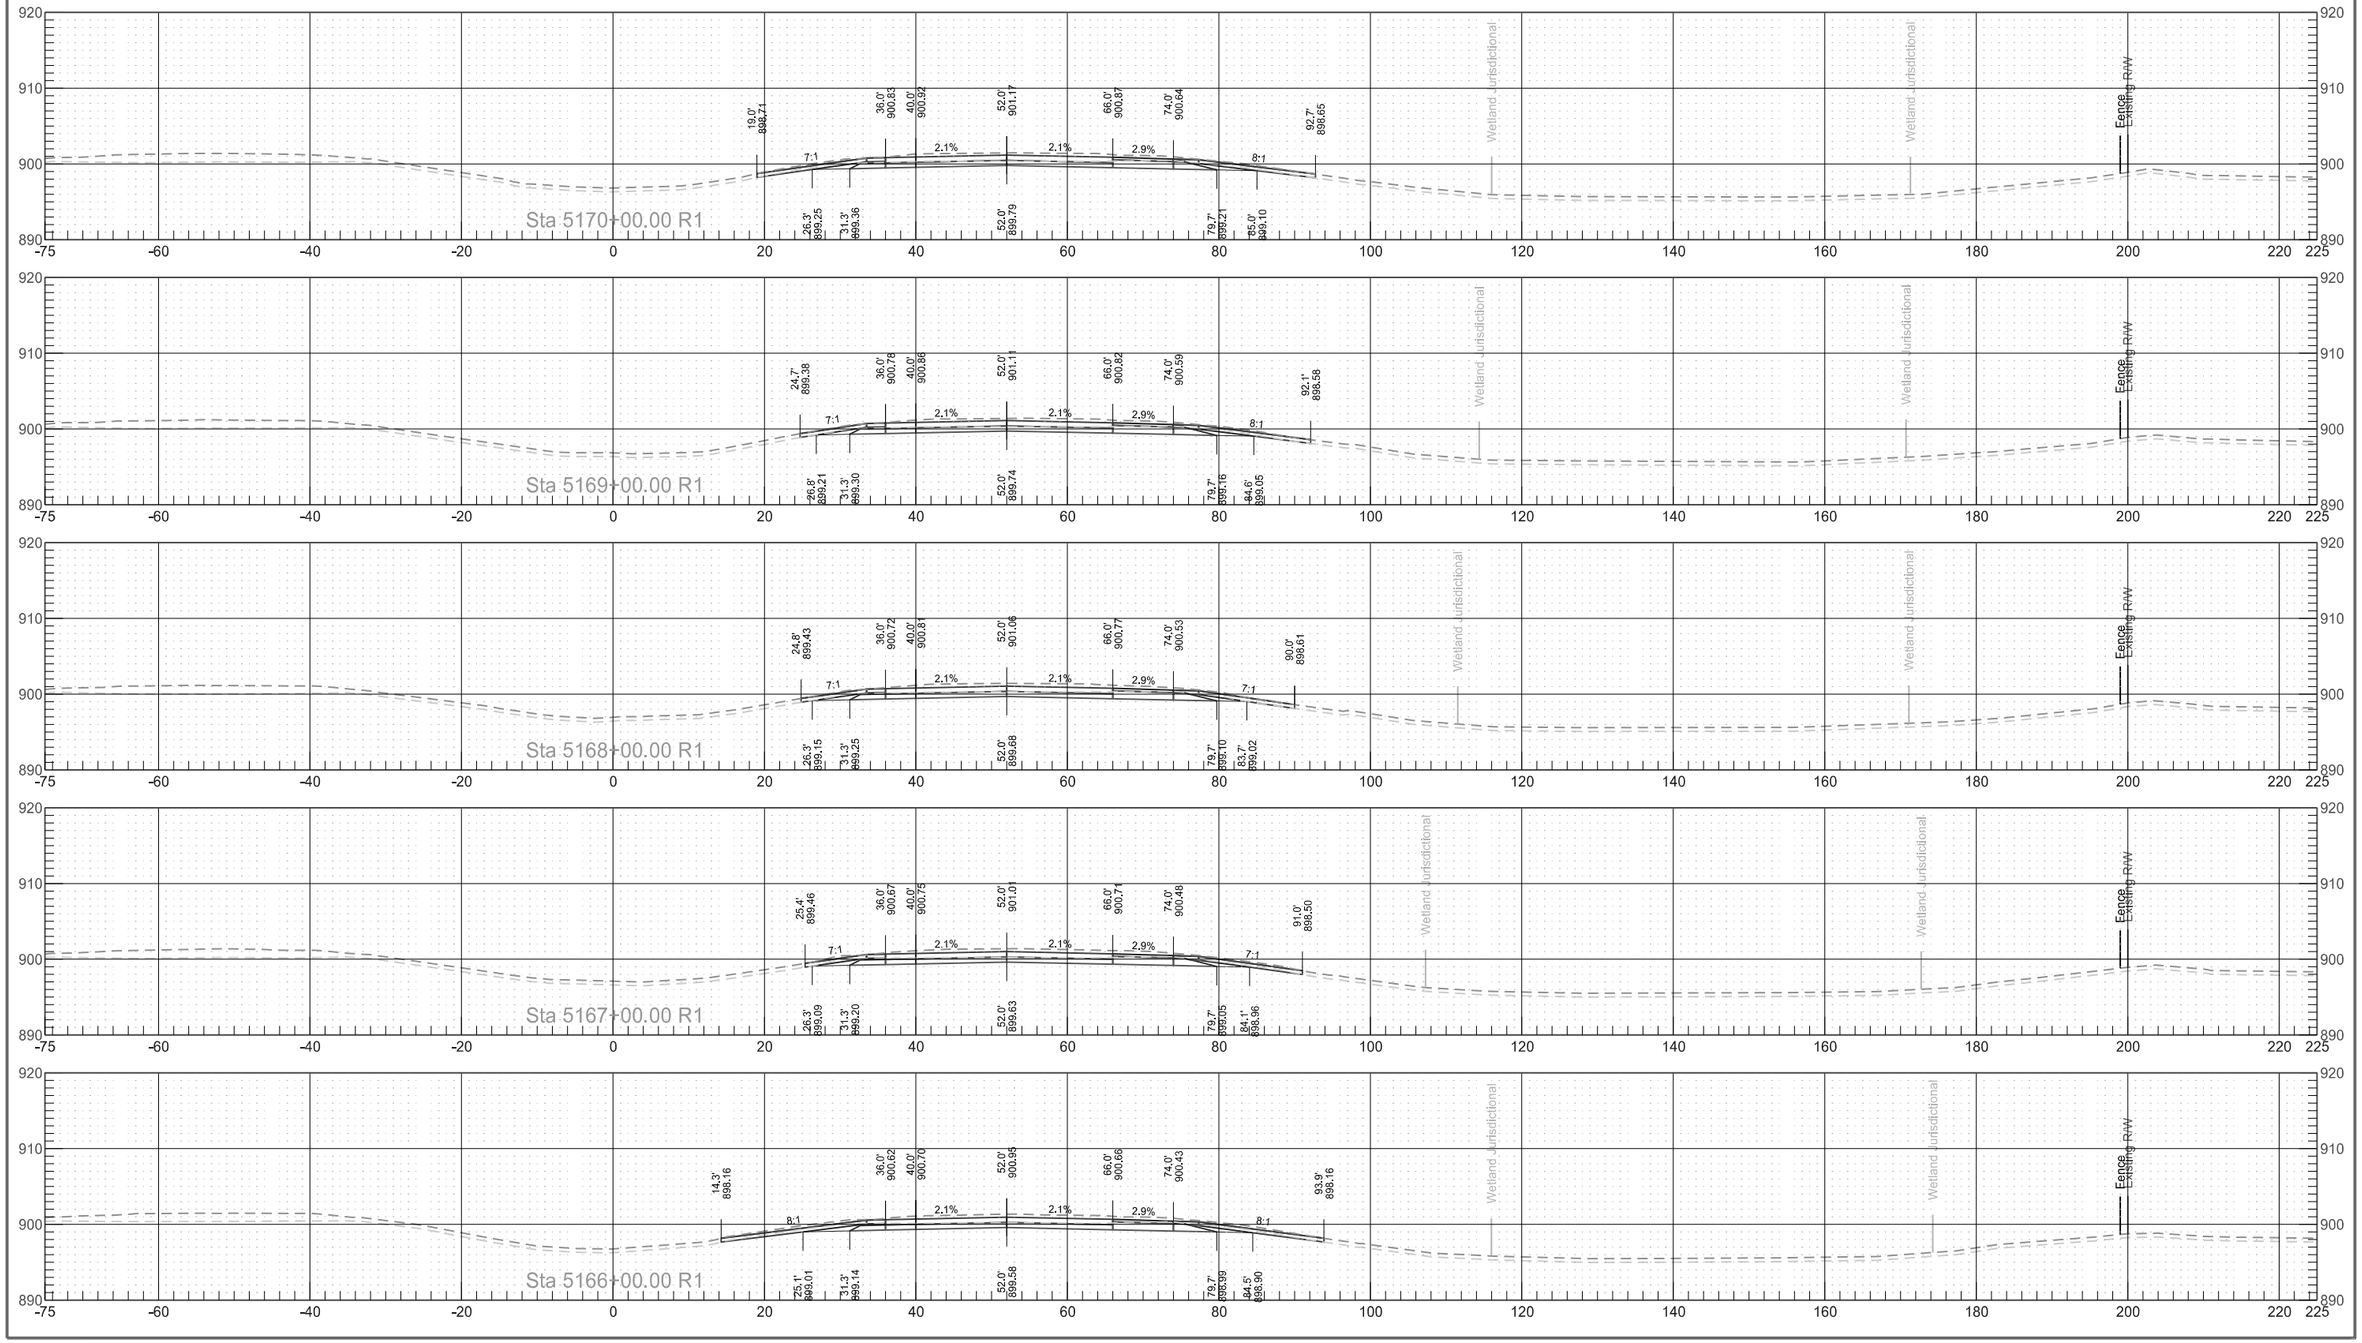


Interstate 29
Northbound Reconstruction Cross Sections

	STATE	PROJECT NO.	SECTION NO.	SHEET NO.
	ND	IM-8-029(135)088	200	150

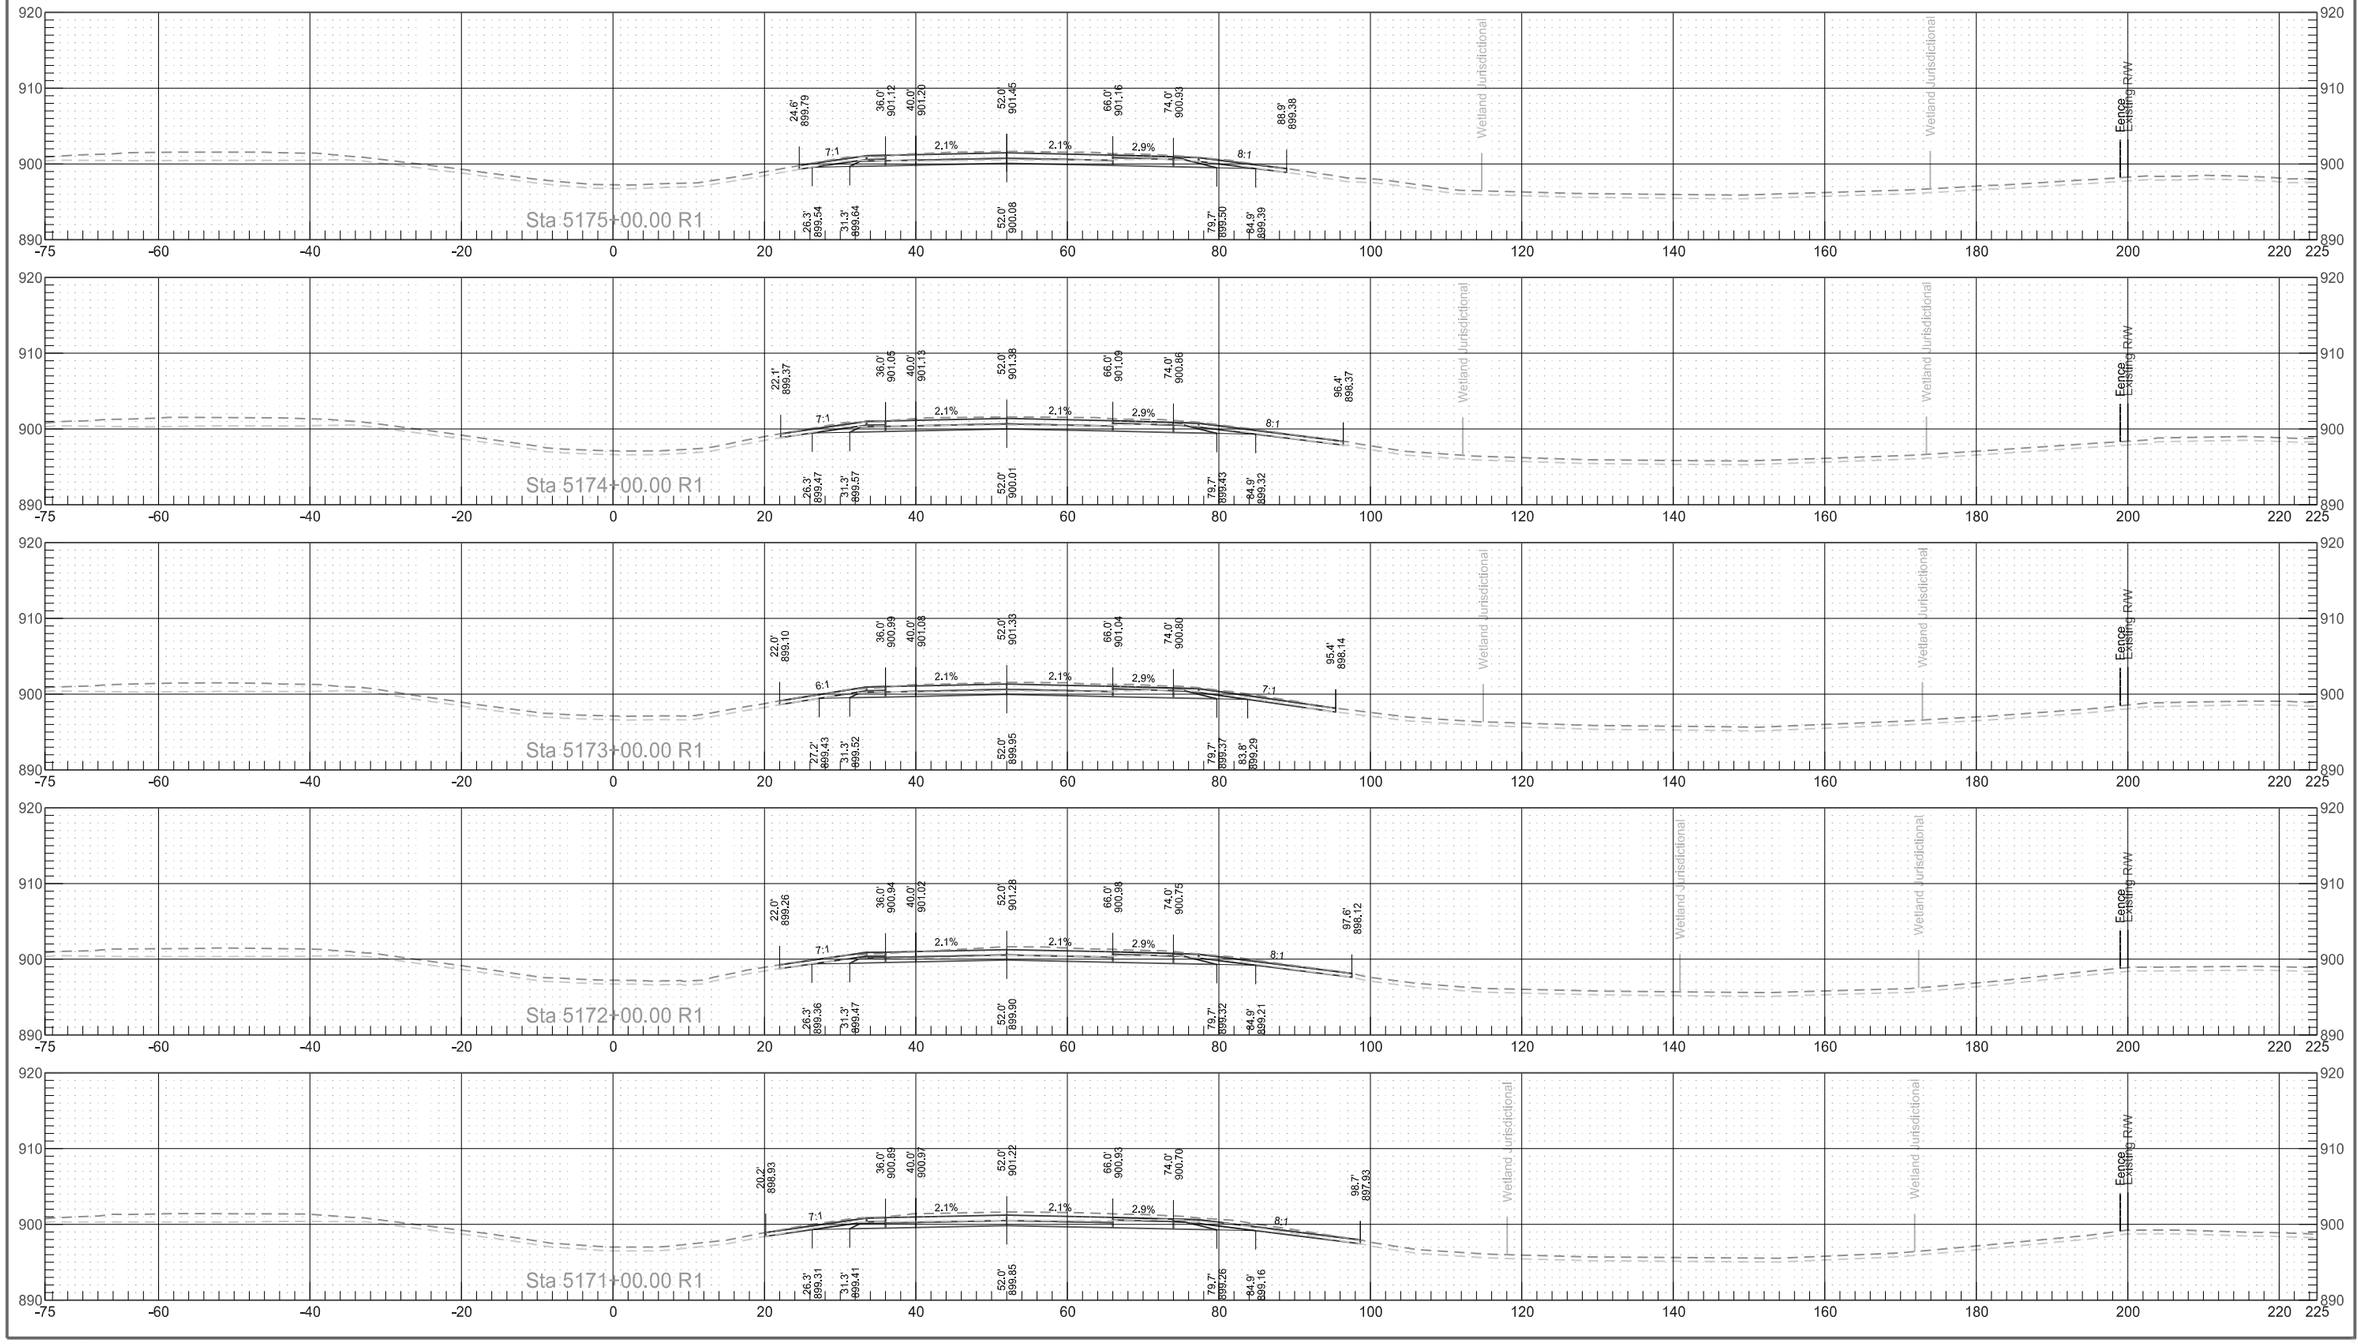


Interstate 29
Northbound Reconstruction Cross Sections

	STATE	PROJECT NO.	SECTION NO.	SHEET NO.
	ND	IM-8-029(135)088	200	151

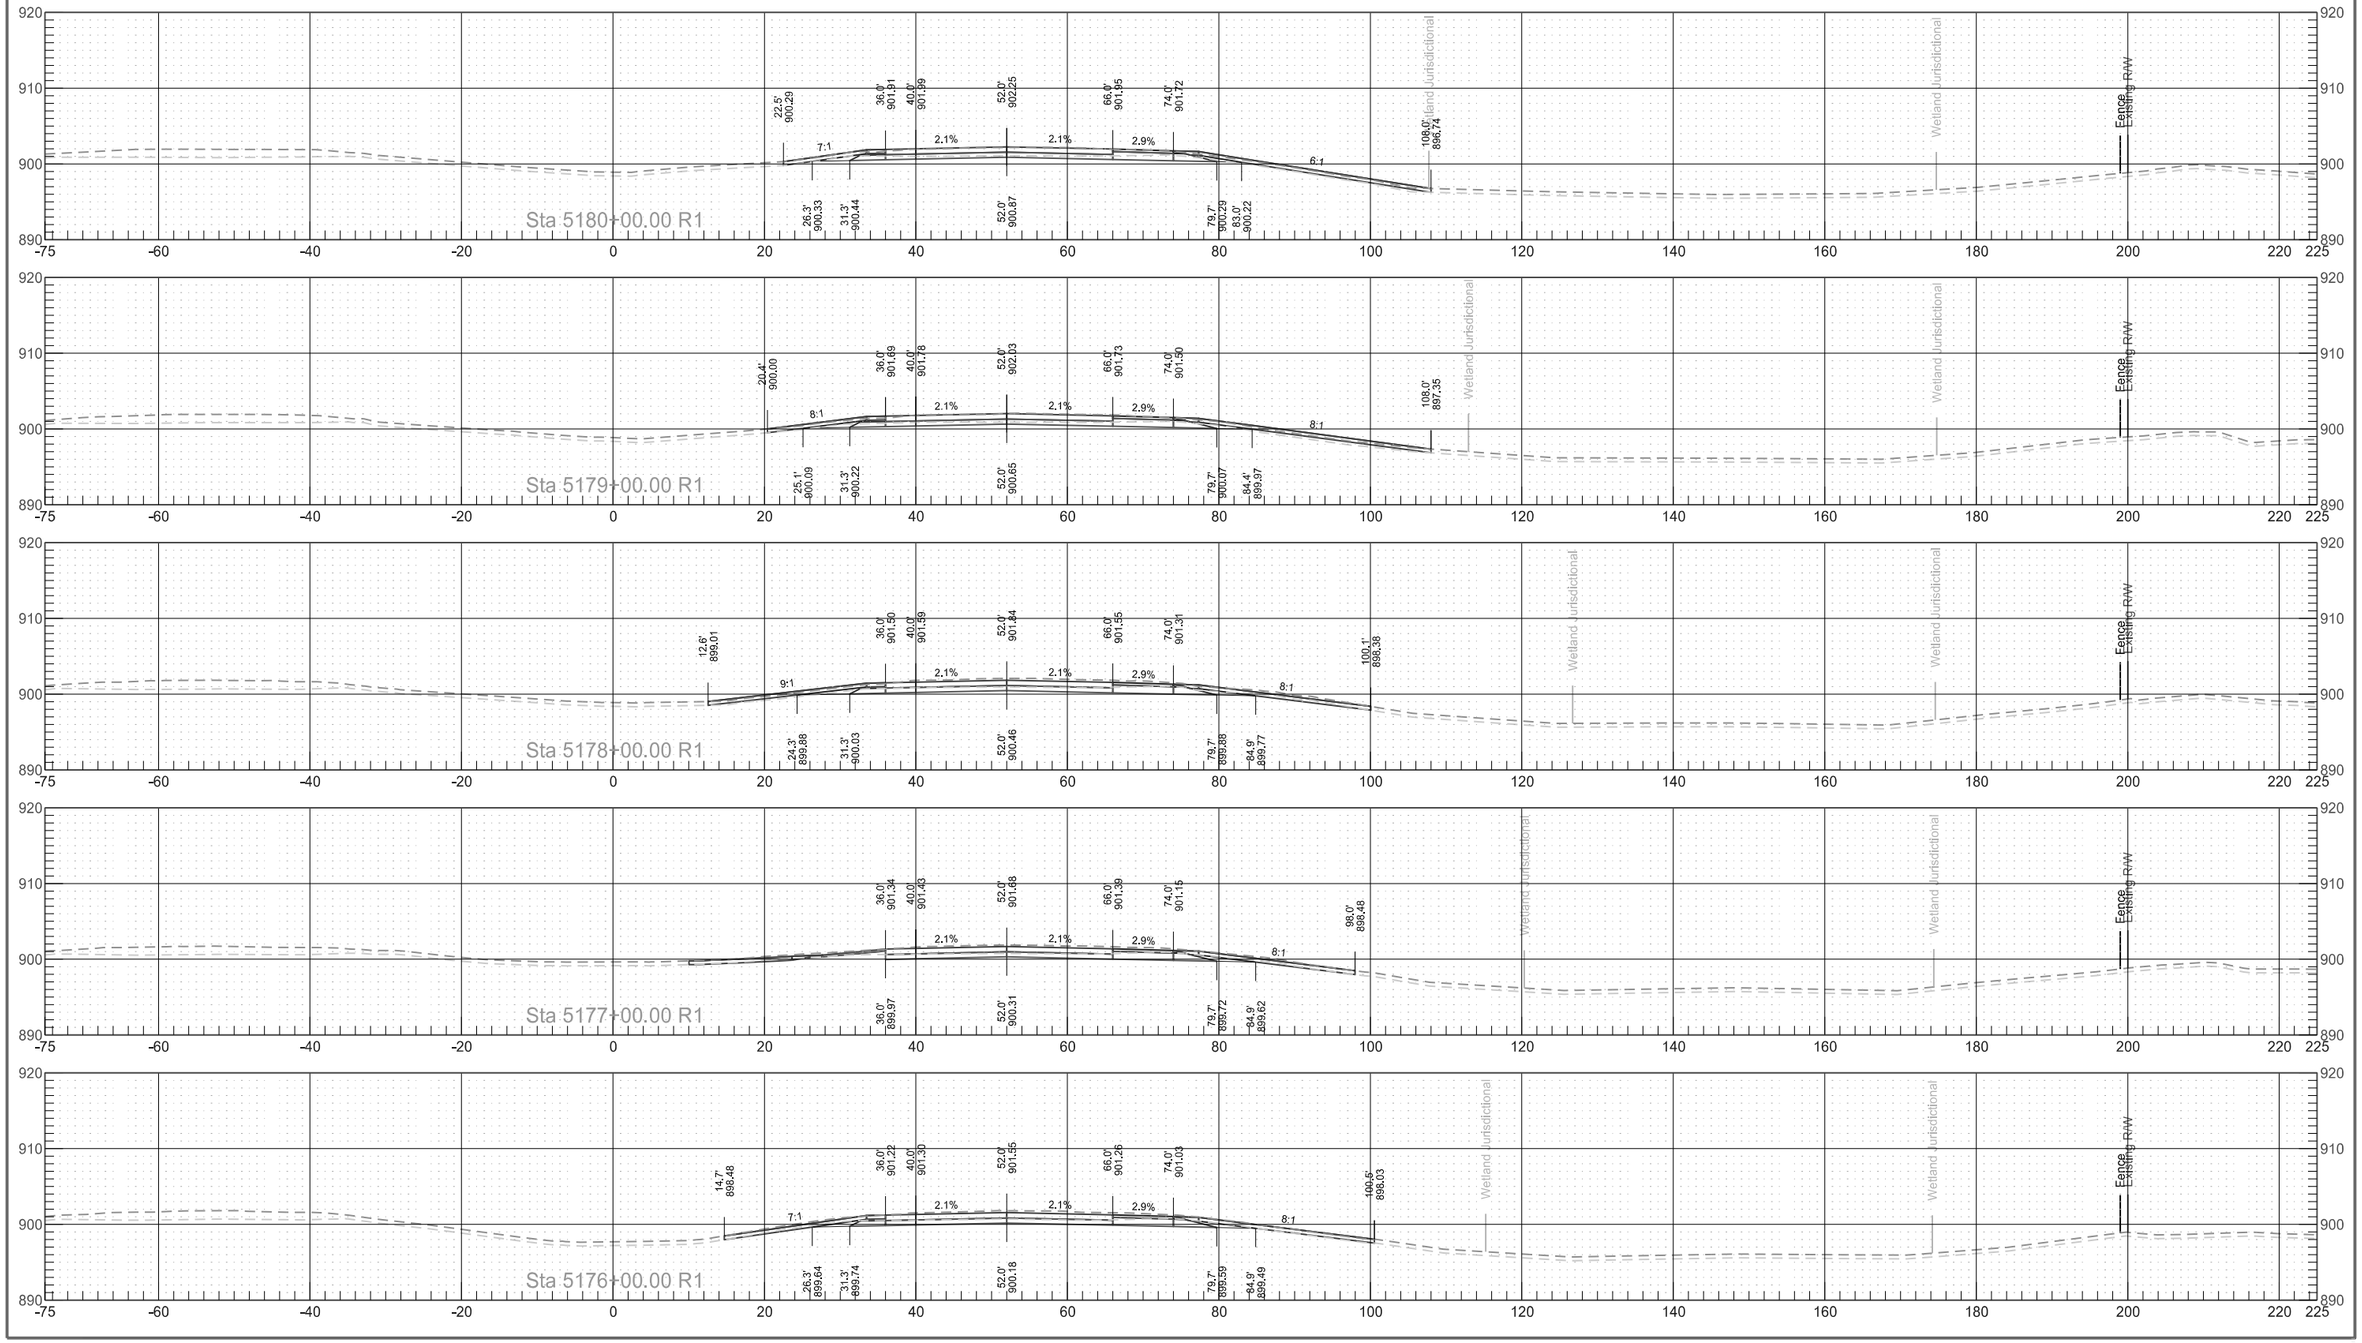


Interstate 29
Northbound Reconstruction Cross Sections

	STATE	PROJECT NO.	SECTION NO.	SHEET NO.
	ND	IM-8-029(135)088	200	152

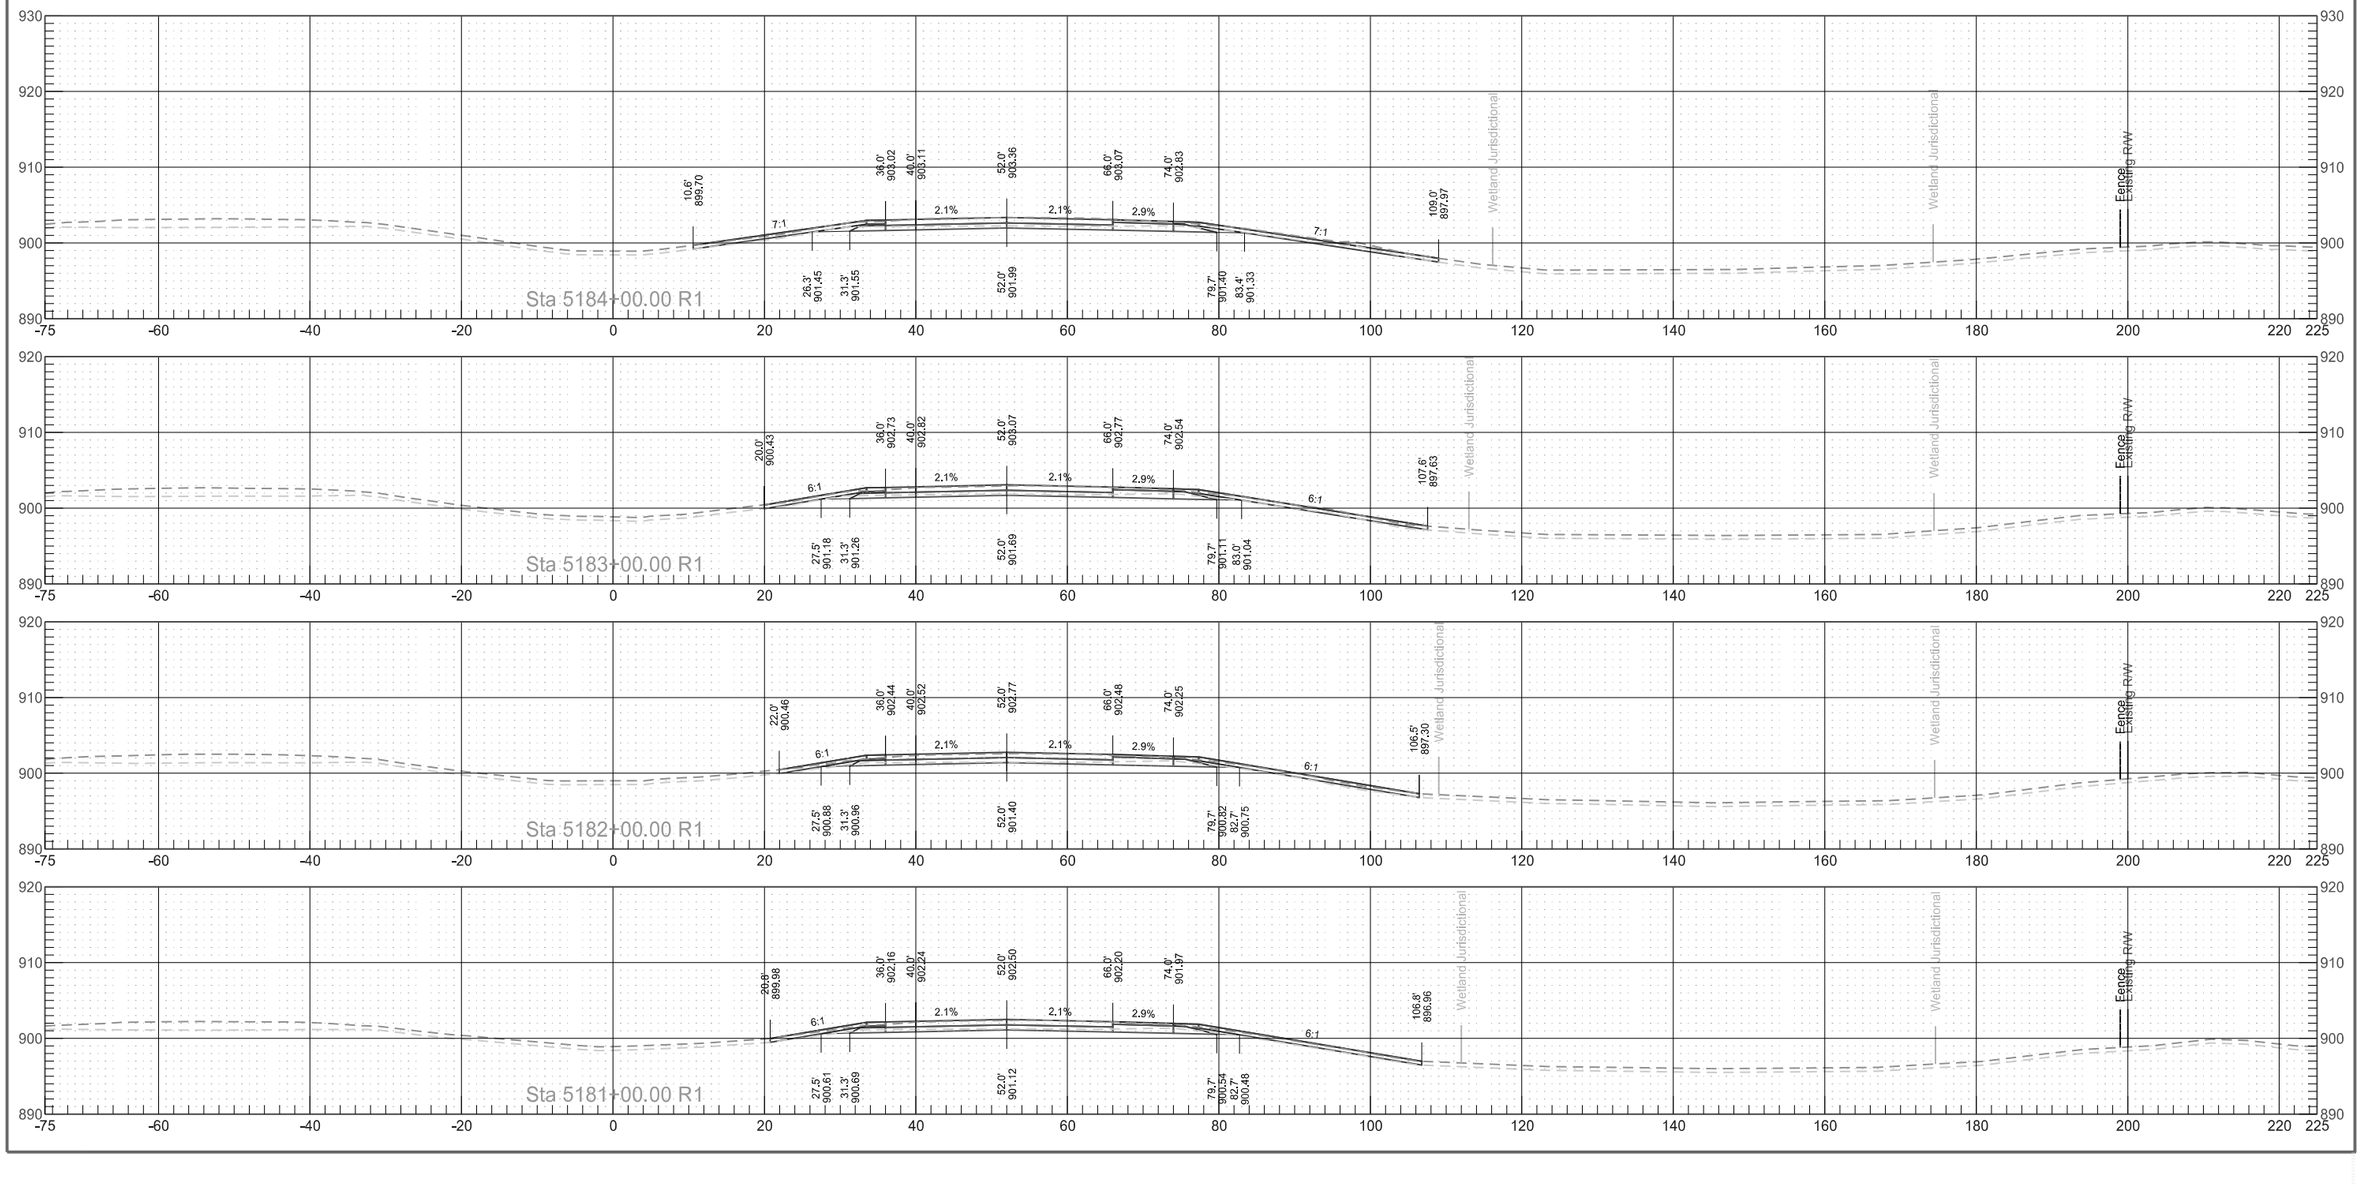


Interstate 29
Northbound Reconstruction Cross Sections

	STATE	PROJECT NO.	SECTION NO.	SHEET NO.
	ND	IM-8-029(135)088	200	153

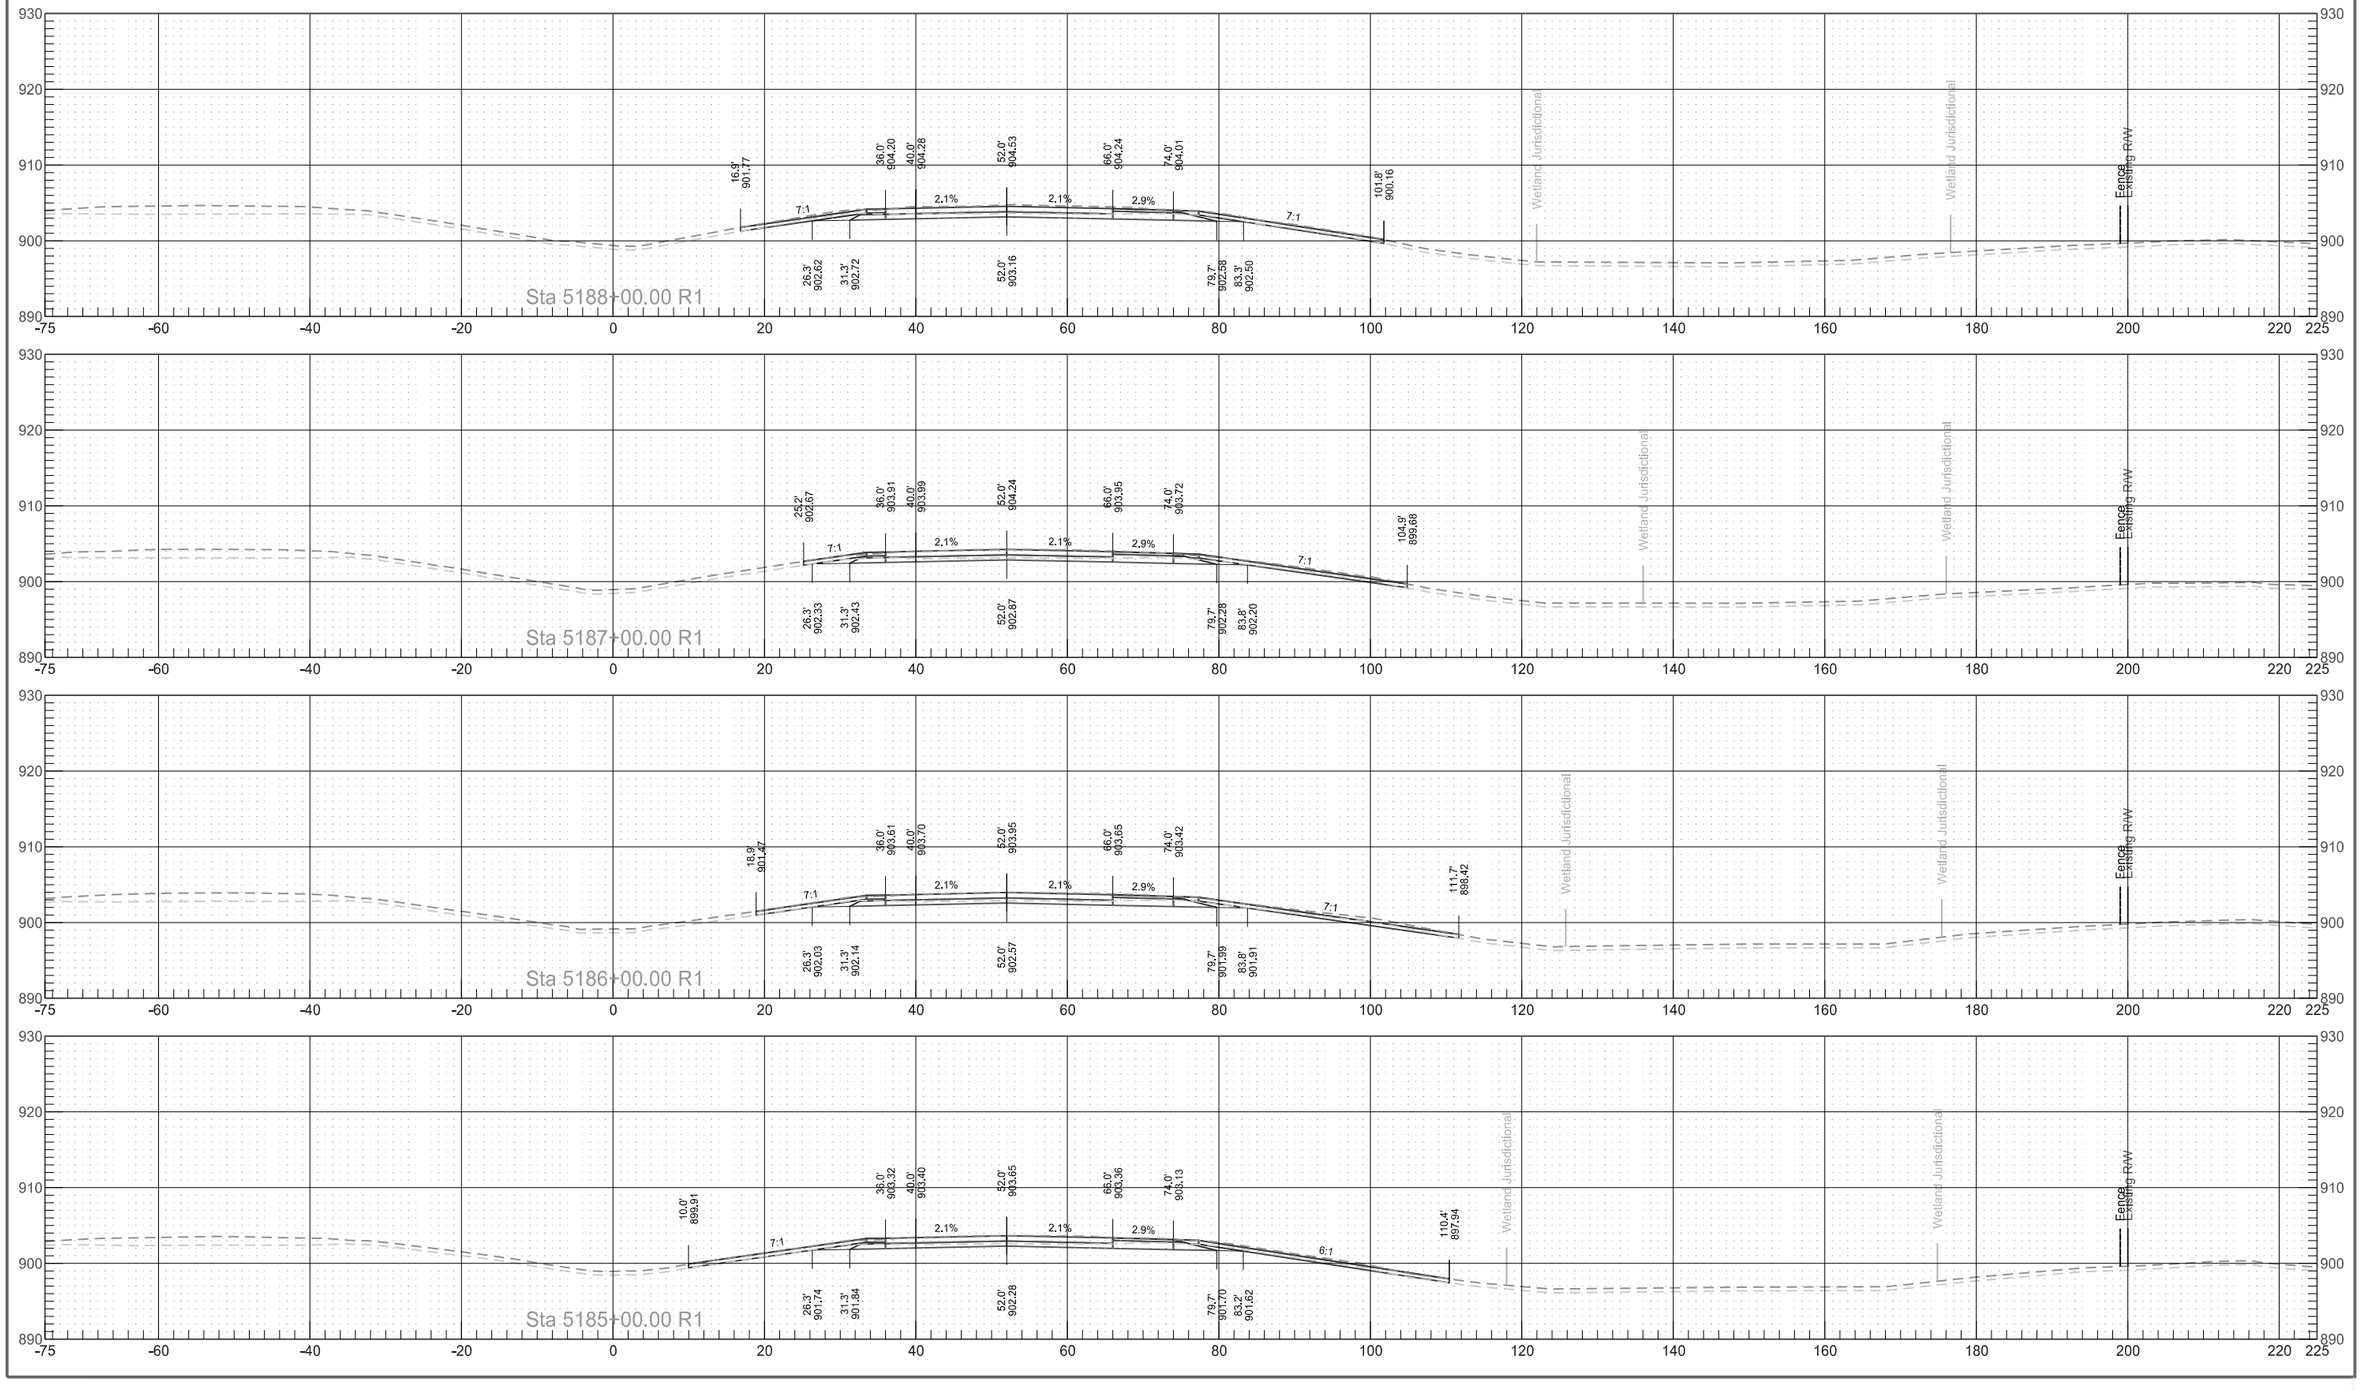


Interstate 29
Northbound Reconstruction Cross Sections

	STATE	PROJECT NO.	SECTION NO.	SHEET NO.
	ND	IM-8-029(135)088	200	154

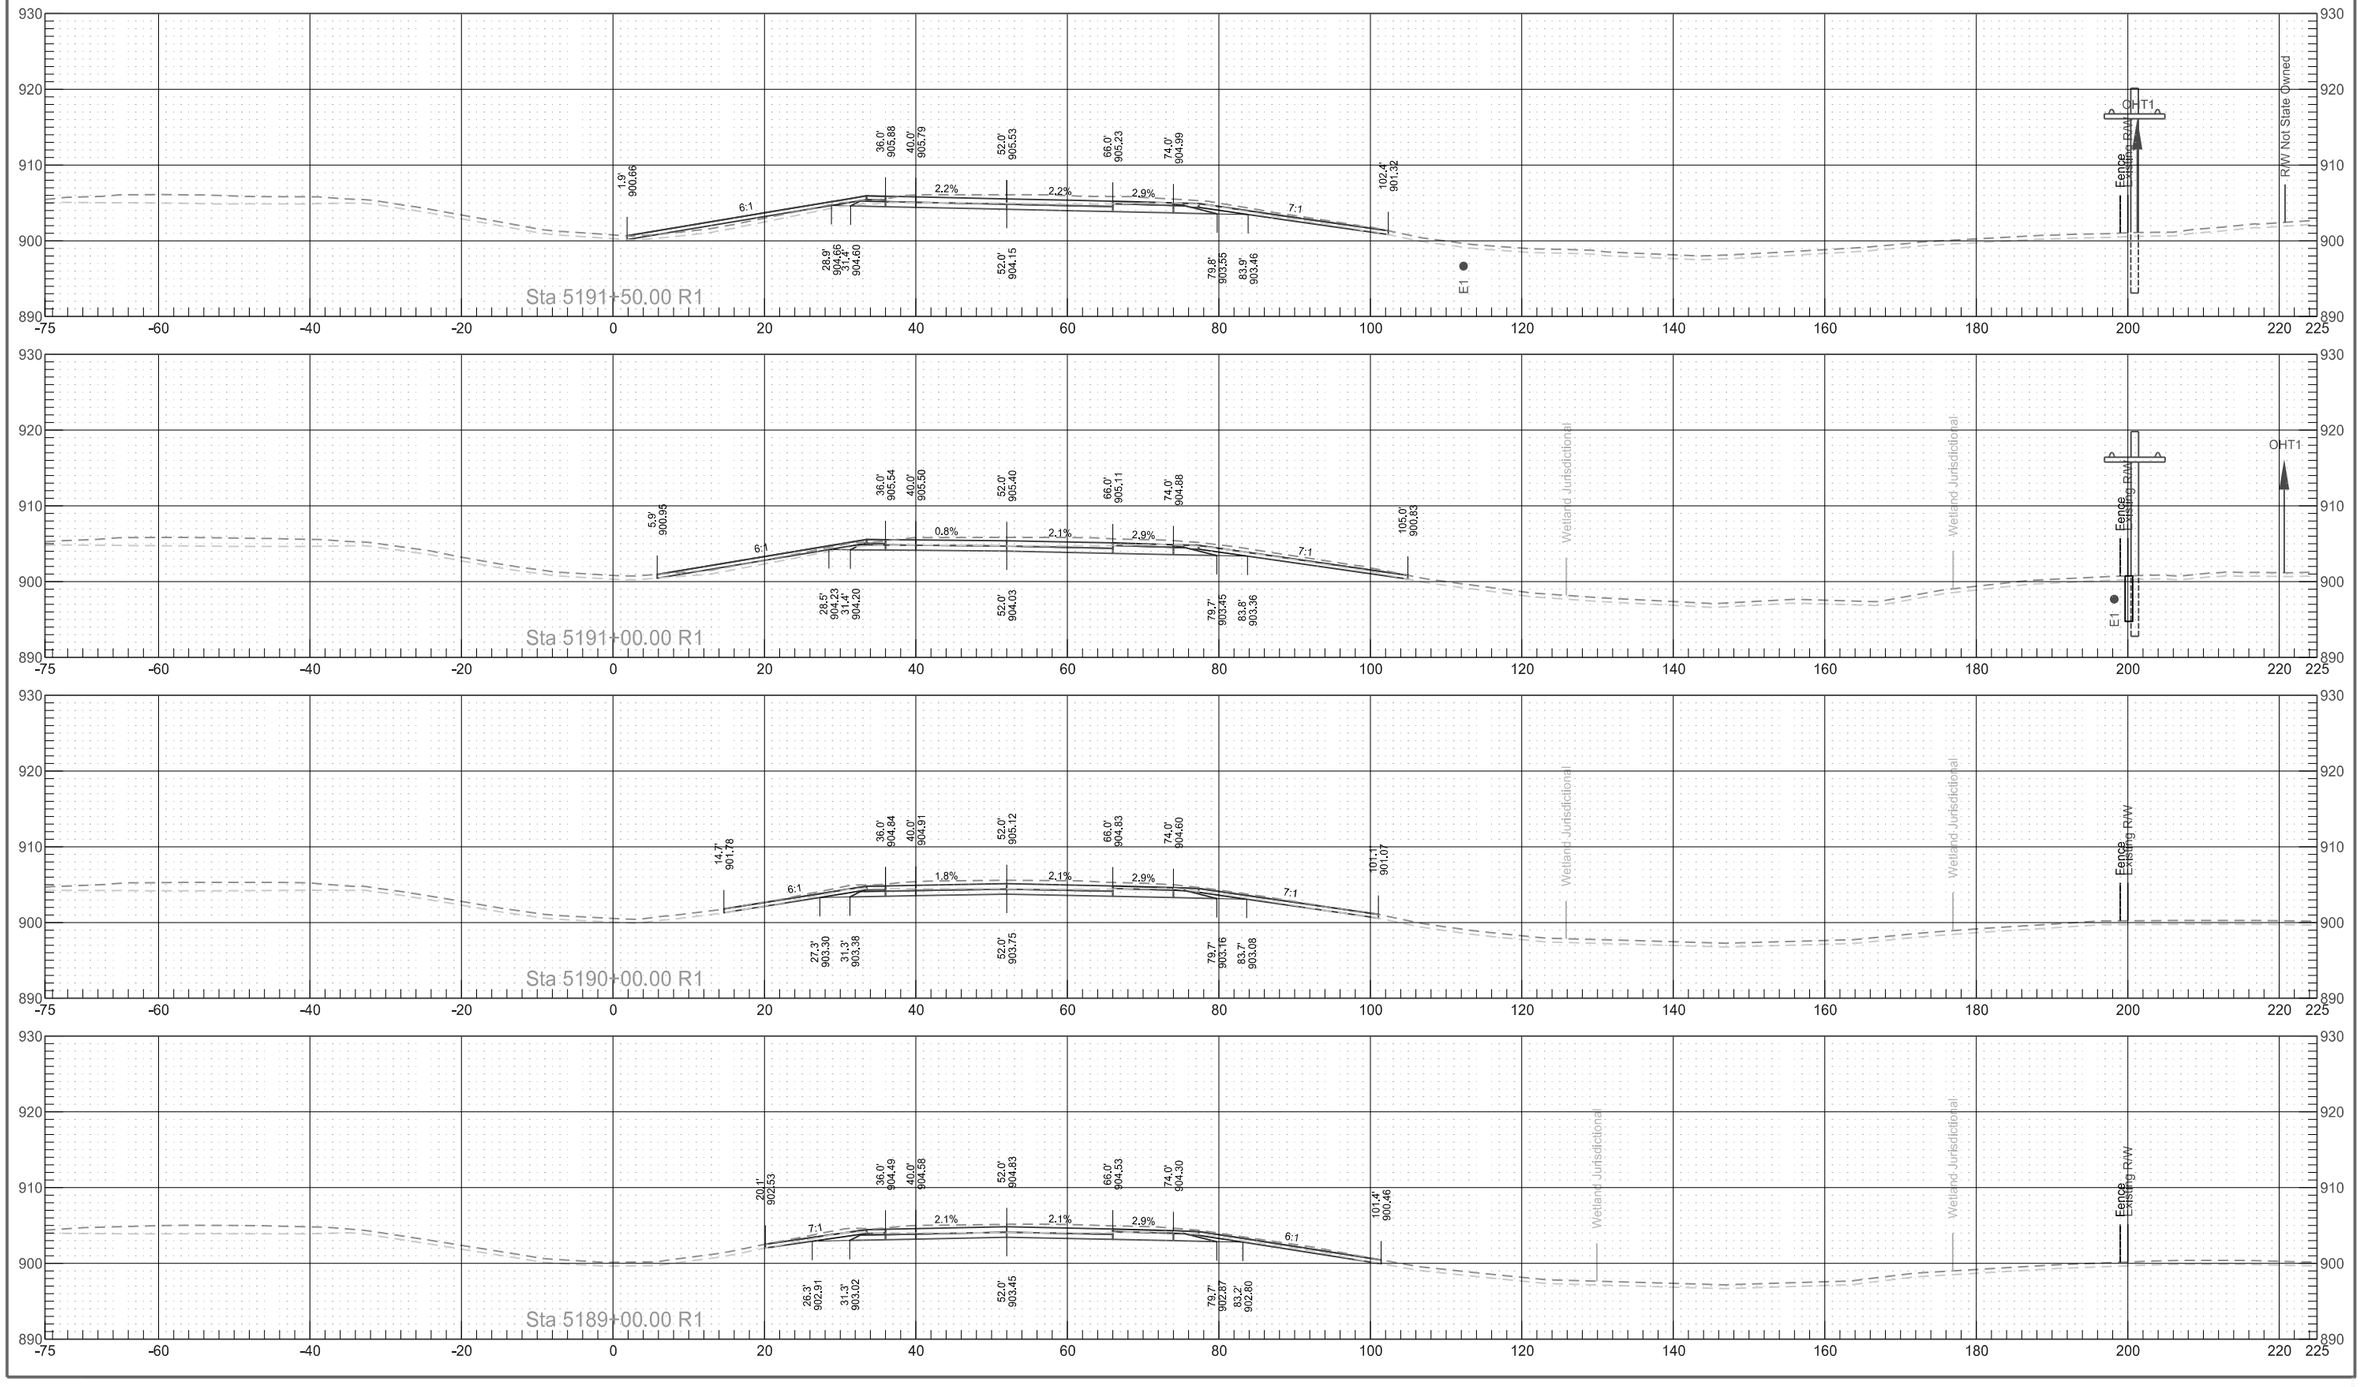


Interstate 29
Northbound Reconstruction Cross Sections

	STATE	PROJECT NO.	SECTION NO.	SHEET NO.
	ND	IM-8-029(135)088	200	155

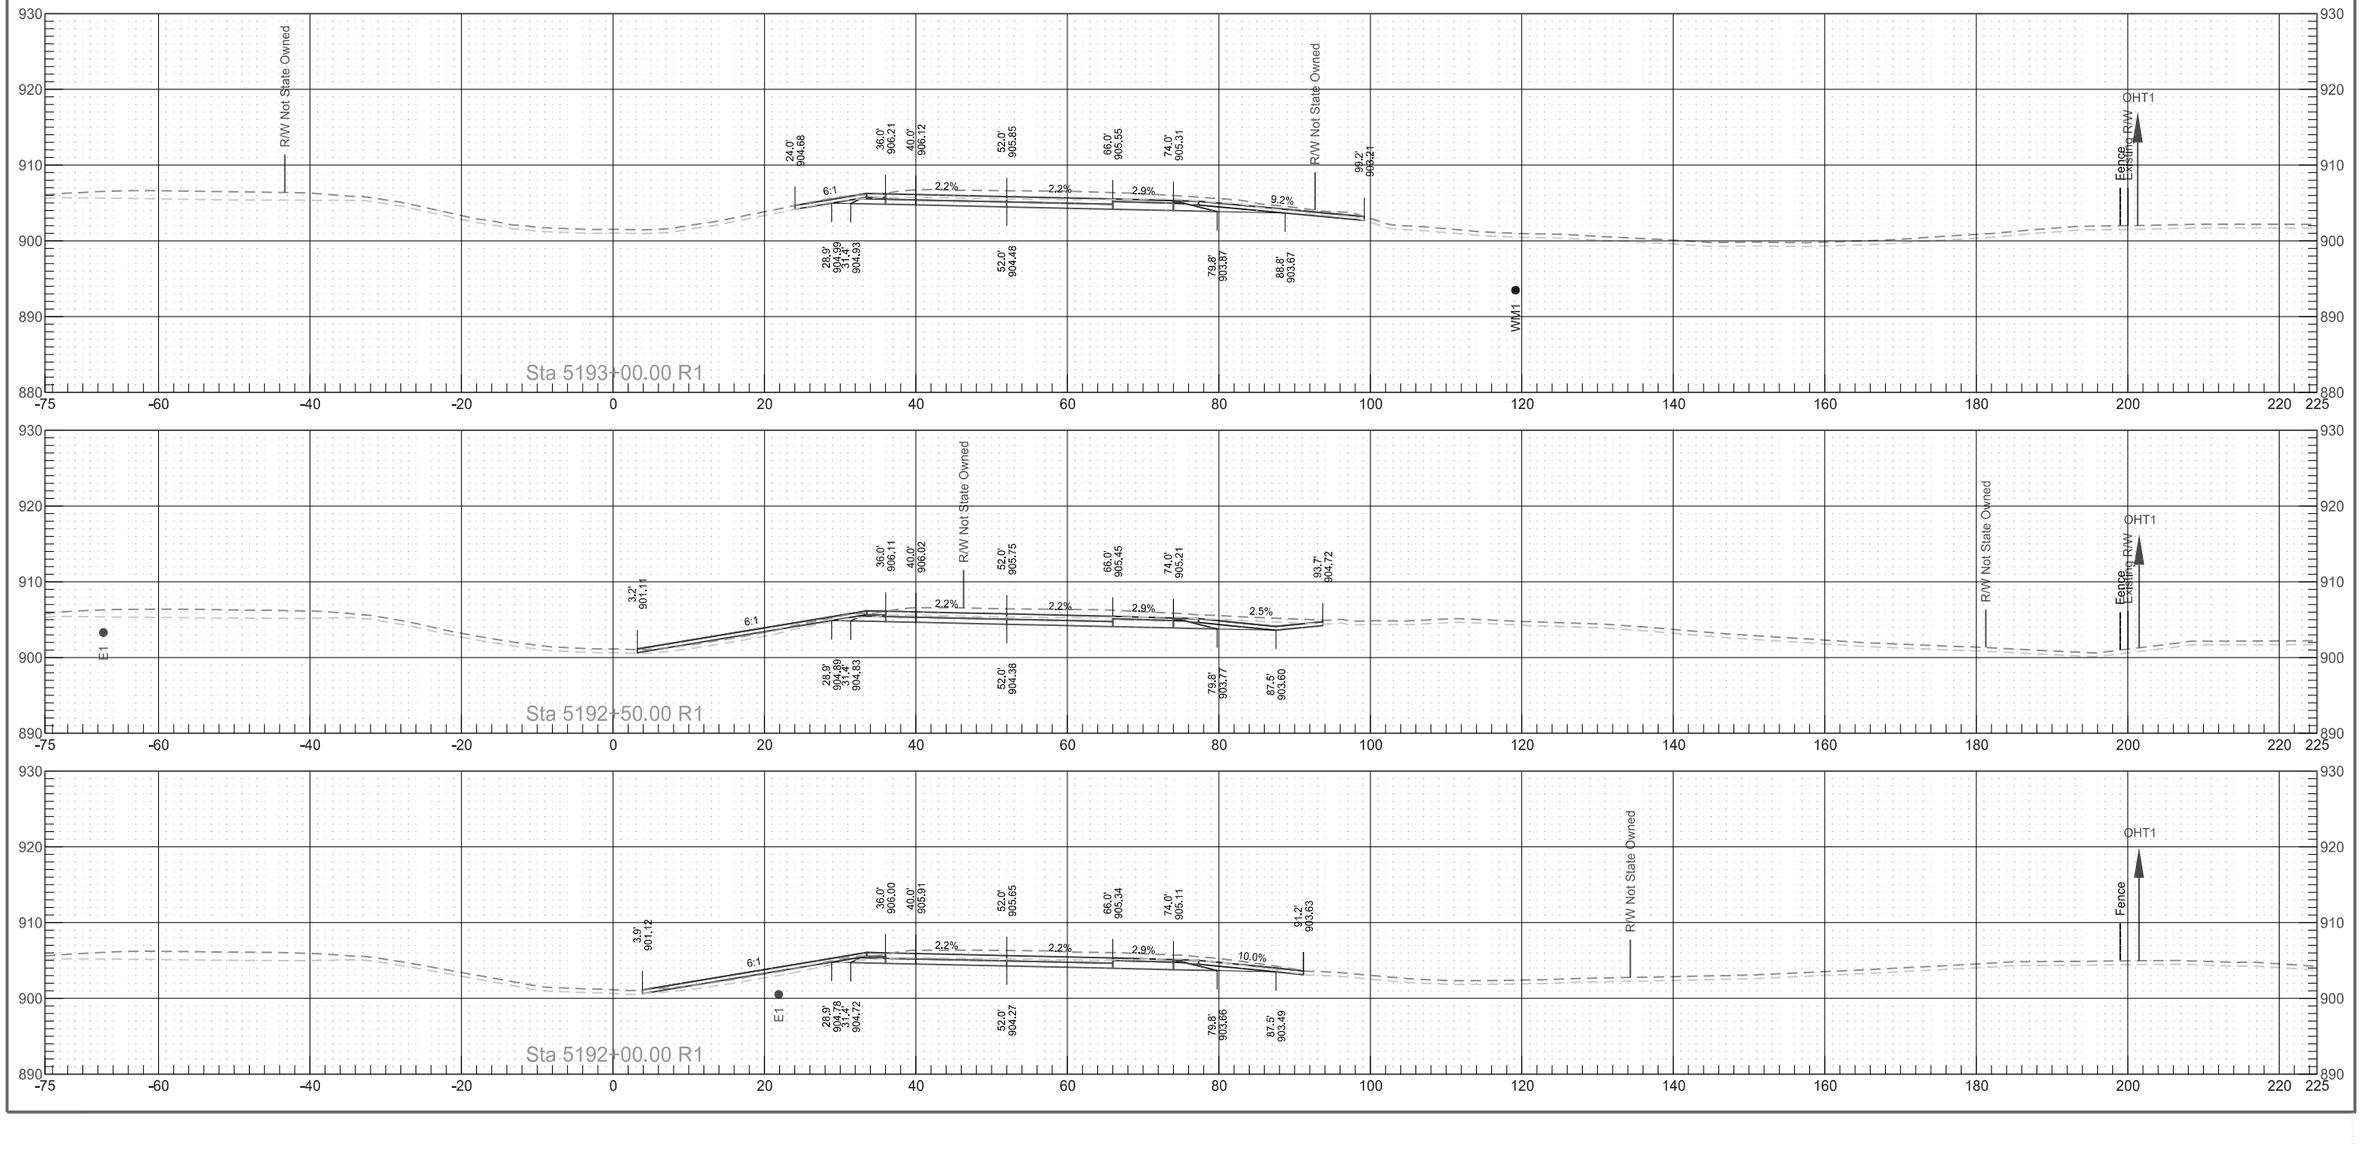

Interstate 29
Northbound Reconstruction Cross Sections

	STATE	PROJECT NO.	SECTION NO.	SHEET NO.
	ND	IM-8-029(135)088	200	156

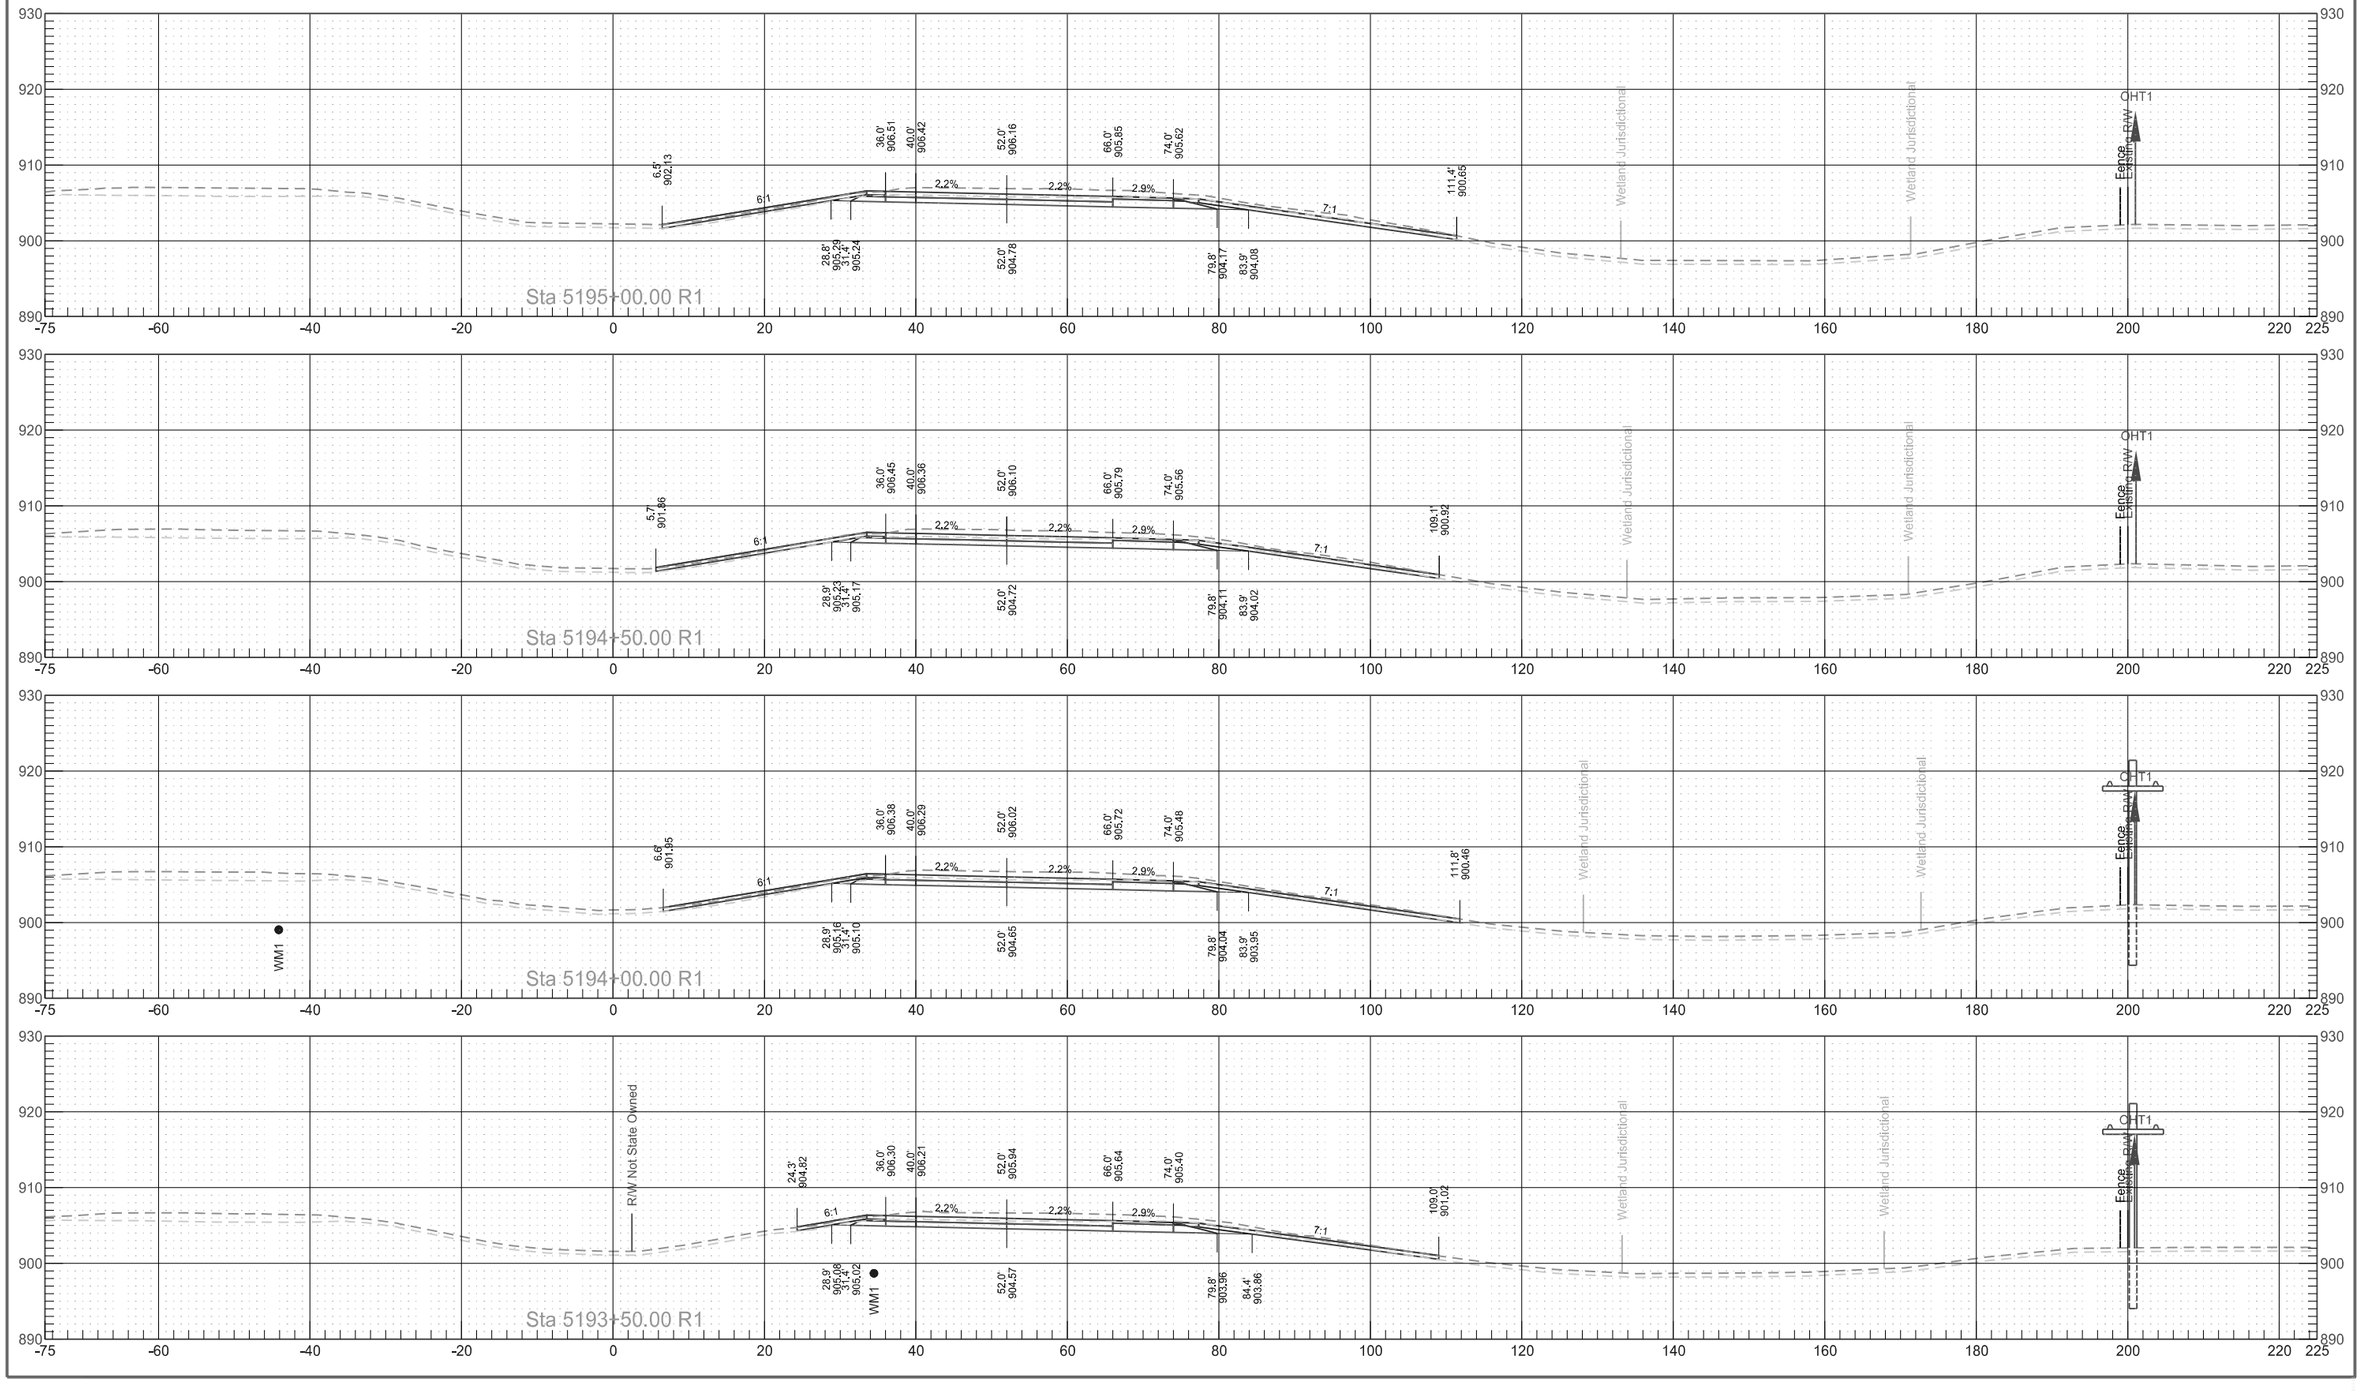

Interstate 29
Northbound Reconstruction Cross Sections


	STATE	PROJECT NO.	SECTION NO.	SHEET NO.
	ND	IM-8-029(135)088	200	157

Interstate 29
Northbound Reconstruction Cross Sections

	STATE	PROJECT NO.	SECTION NO.	SHEET NO.
	ND	IM-8-029(135)088	200	158

Interstate 29
Northbound Reconstruction Cross Sections

	STATE	PROJECT NO.	SECTION NO.	SHEET NO.
	ND	IM-8-029(135)088	200	159

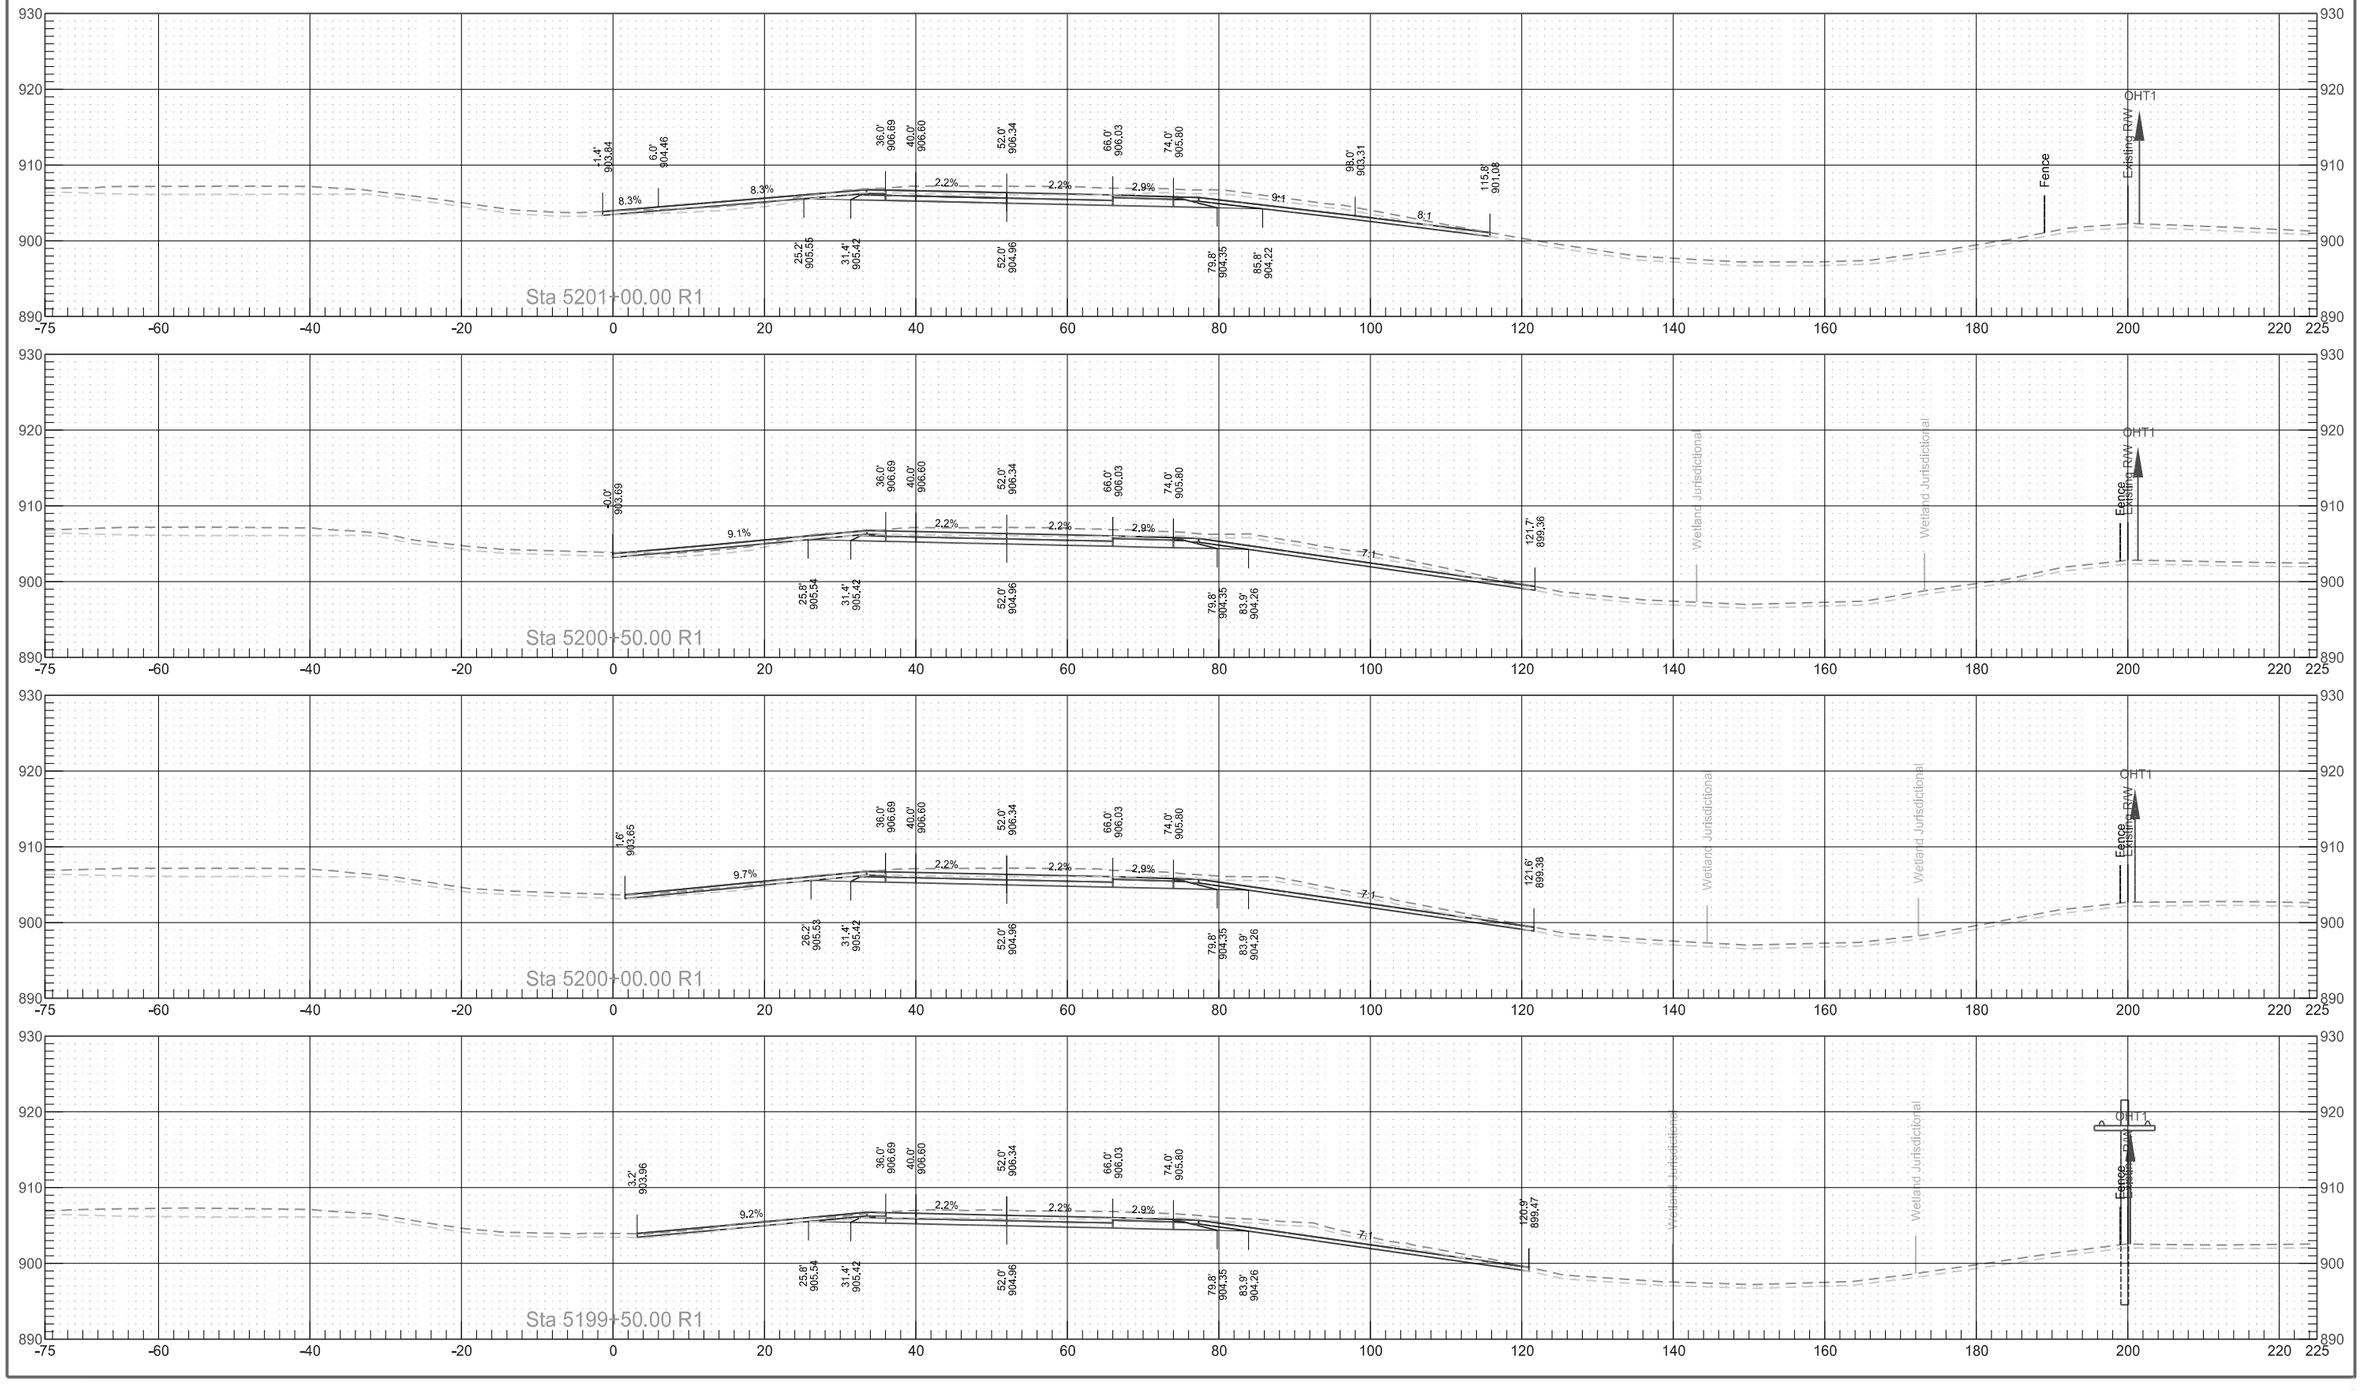

Interstate 29
Northbound Reconstruction Cross Sections

	STATE	PROJECT NO.	SECTION NO.	SHEET NO.
	ND	IM-8-029(135)088	200	160

Interstate 29
Northbound Reconstruction Cross Sections

	STATE	PROJECT NO.	SECTION NO.	SHEET NO.
	ND	IM-8-029(135)088	200	161

Interstate 29
Northbound Reconstruction Cross Sections


	STATE	PROJECT NO.	SECTION NO.	SHEET NO.
	ND	IM-8-029(135)088	200	162

Interstate 29
Northbound Reconstruction Cross Sections

	STATE	PROJECT NO.	SECTION NO.	SHEET NO.
	ND	IM-8-029(135)088	200	163


Interstate 29
Northbound Reconstruction Cross Sections

	STATE	PROJECT NO.	SECTION NO.	SHEET NO.
	ND	IM-8-029(135)088	200	164

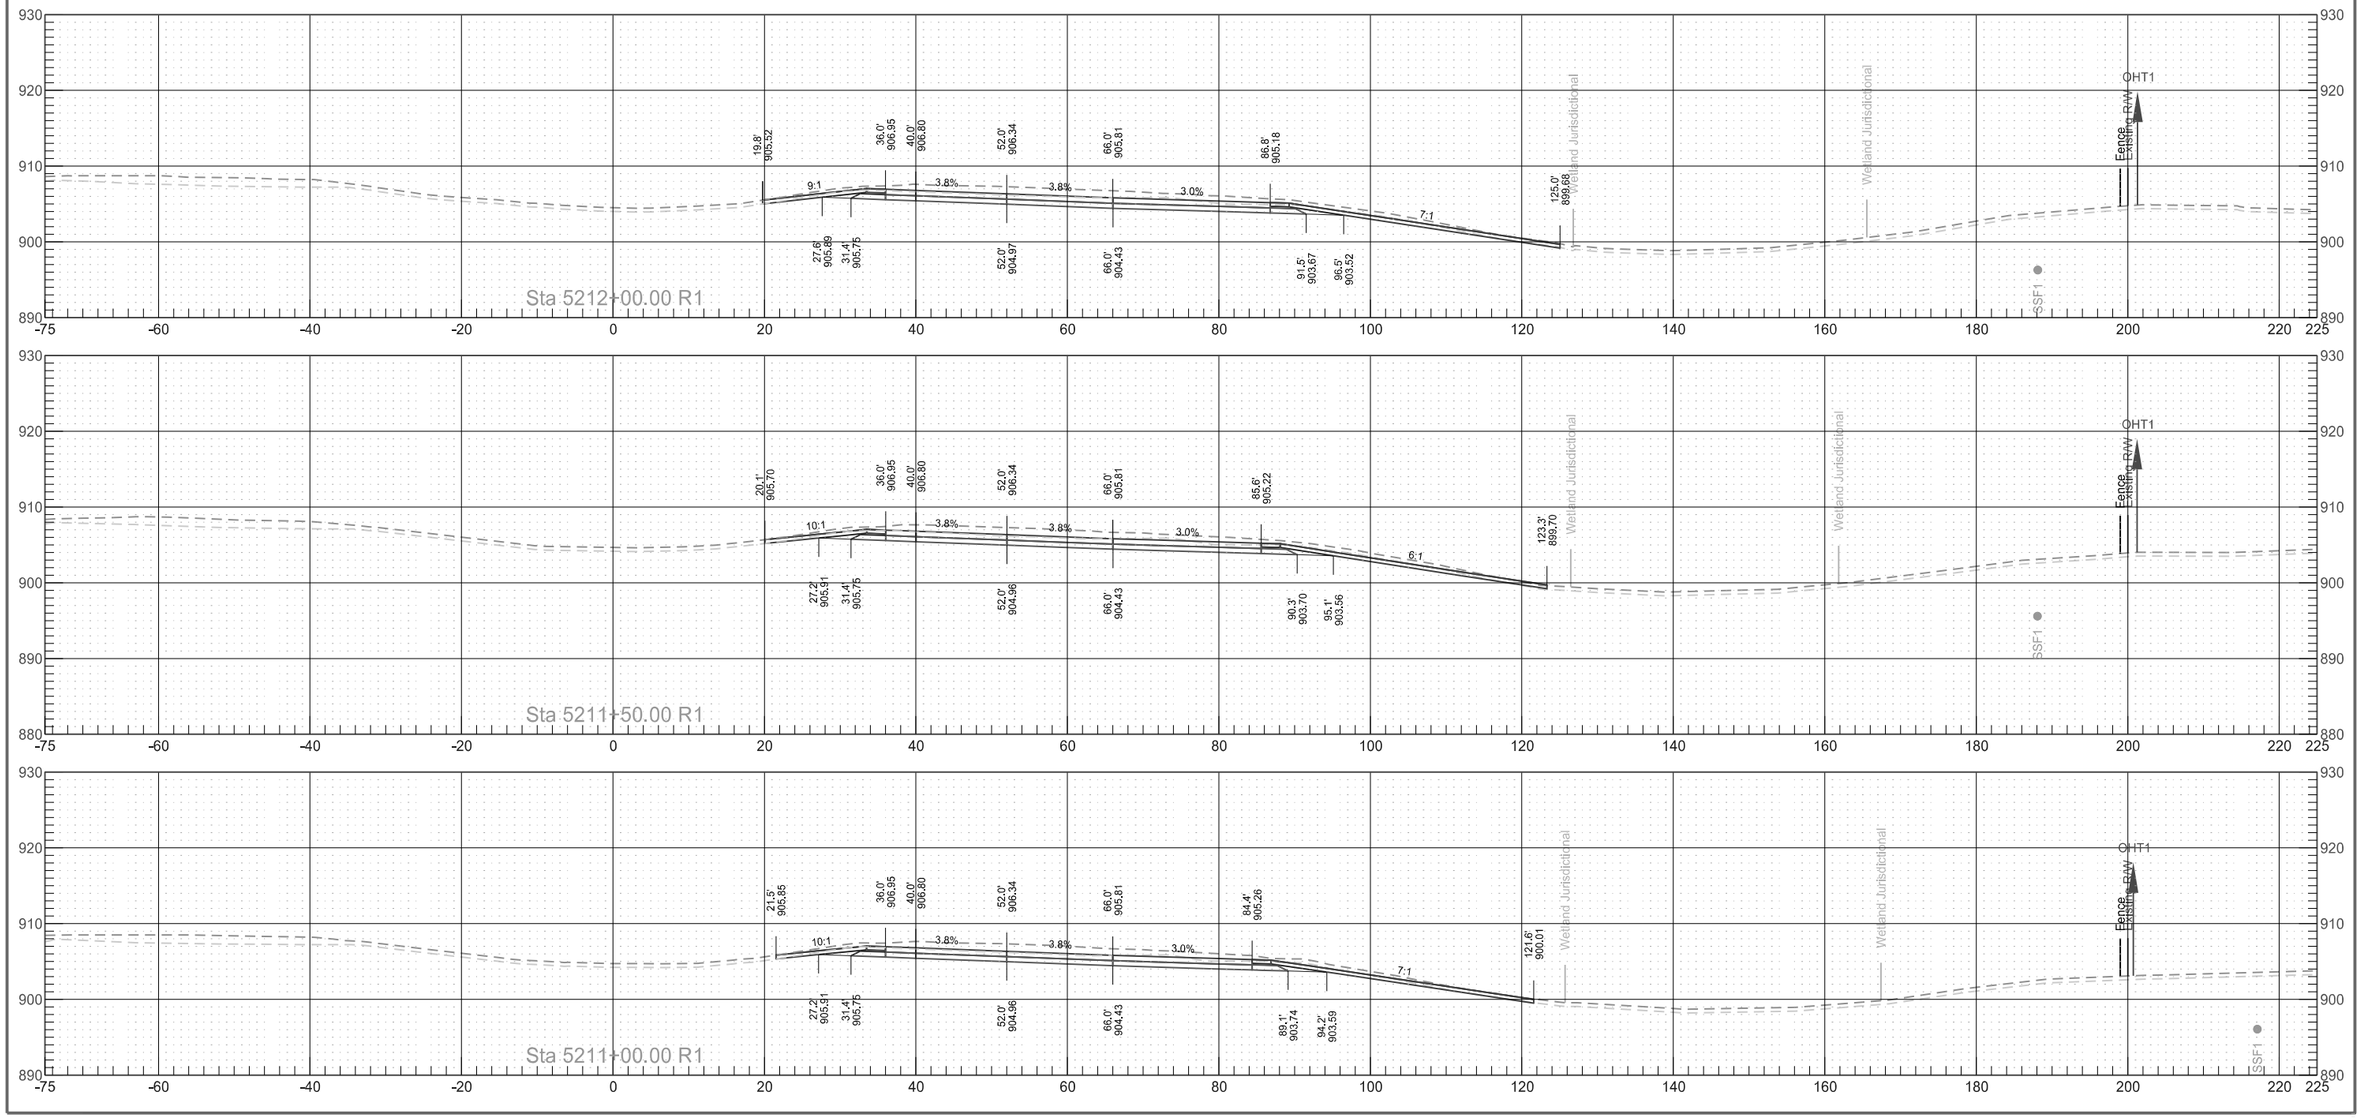


Interstate 29
Northbound Reconstruction Cross Sections


	STATE	PROJECT NO.	SECTION NO.	SHEET NO.
	ND	IM-8-029(135)088	200	165

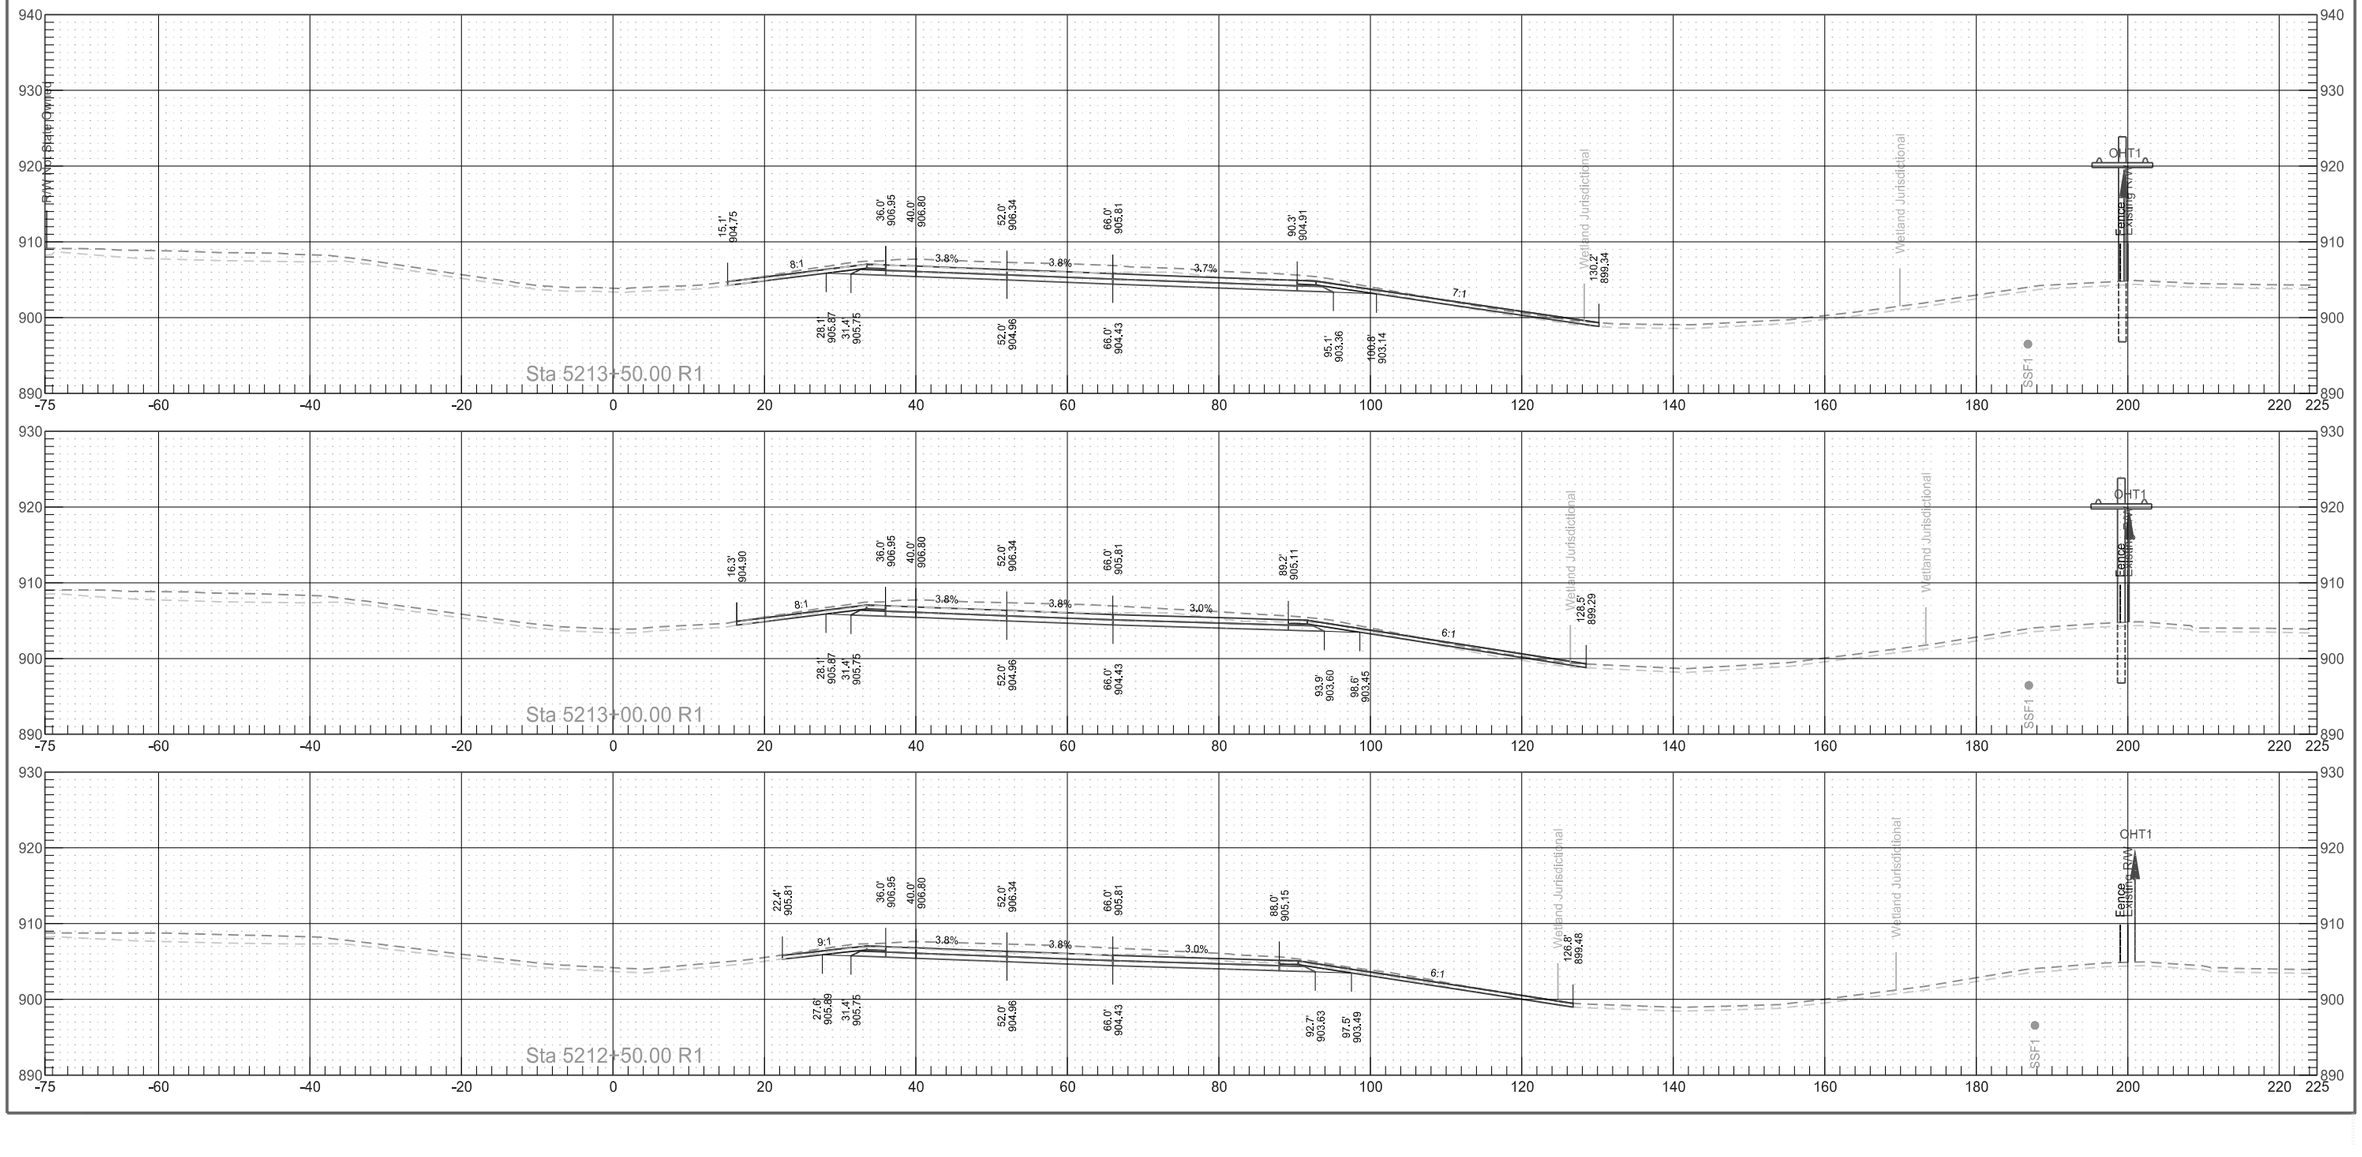


Interstate 29
Northbound Reconstruction Cross Sections

	STATE	PROJECT NO.	SECTION NO.	SHEET NO.
	ND	IM-8-029(135)088	200	166

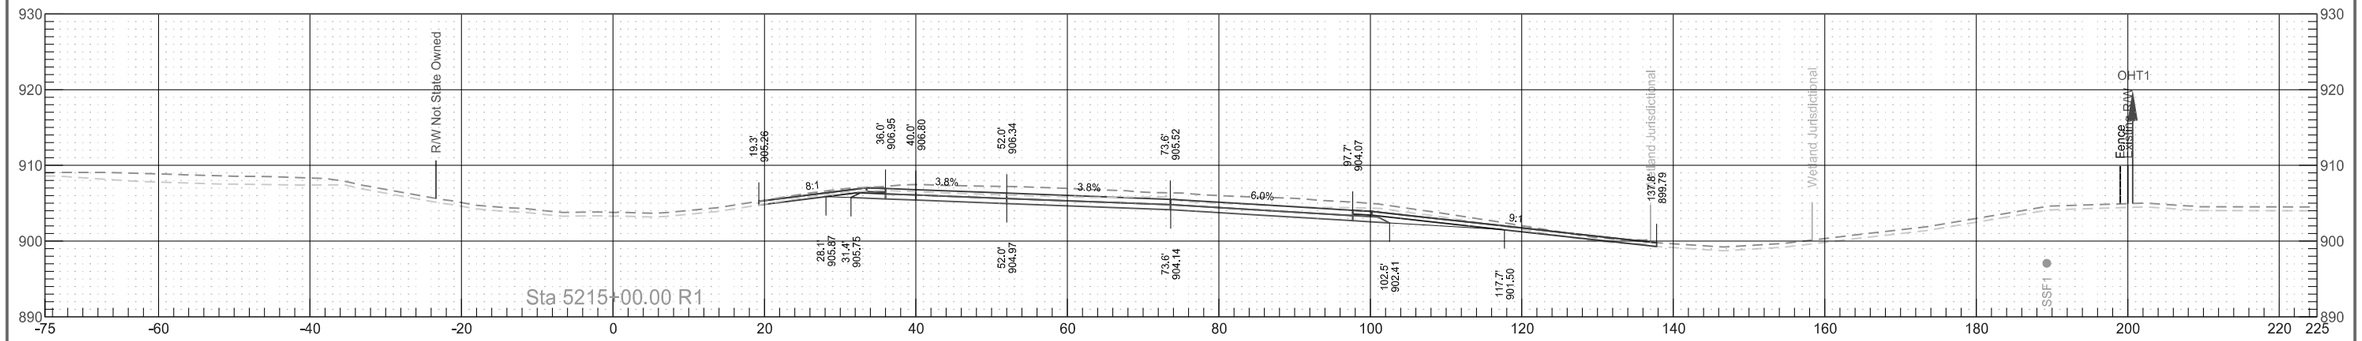


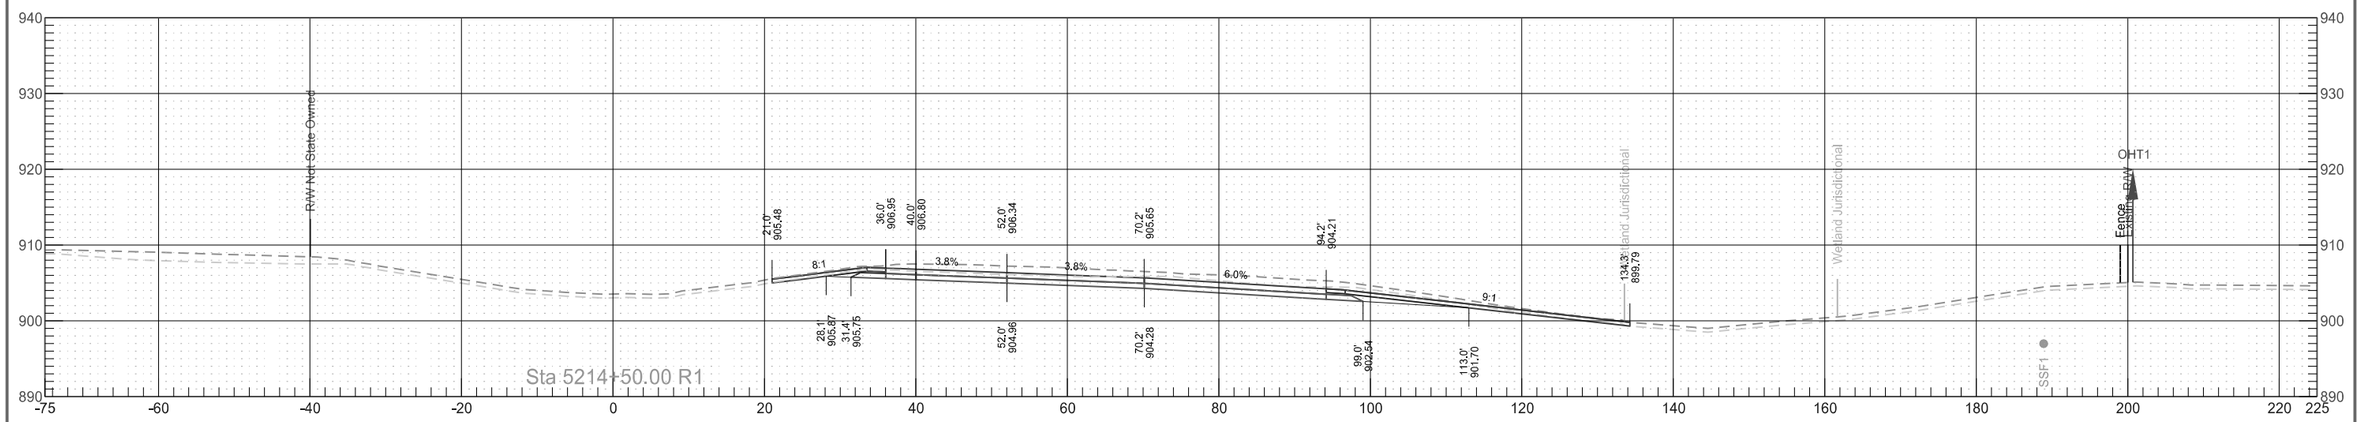


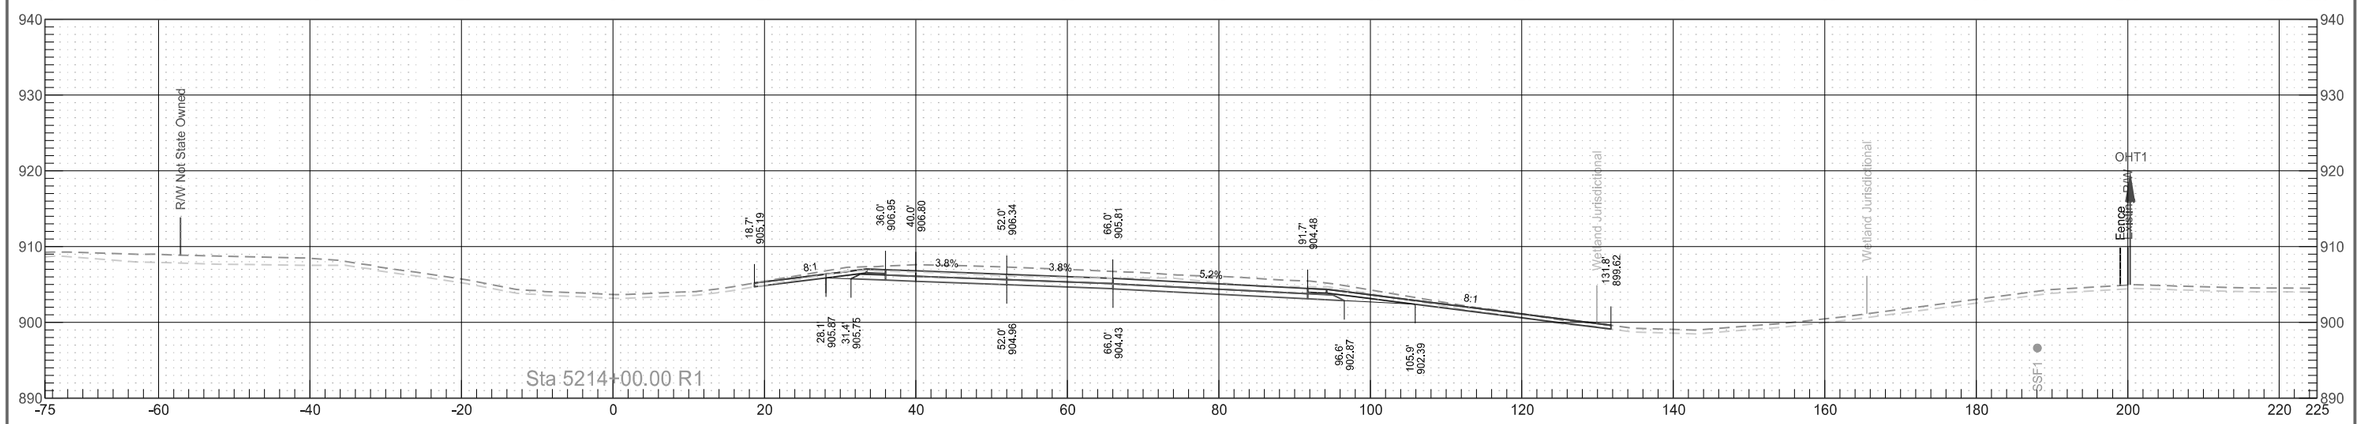


Interstate 29
Northbound Reconstruction Cross Sections

	STATE	PROJECT NO.	SECTION NO.	SHEET NO.
	ND	IM-8-029(135)088	200	167

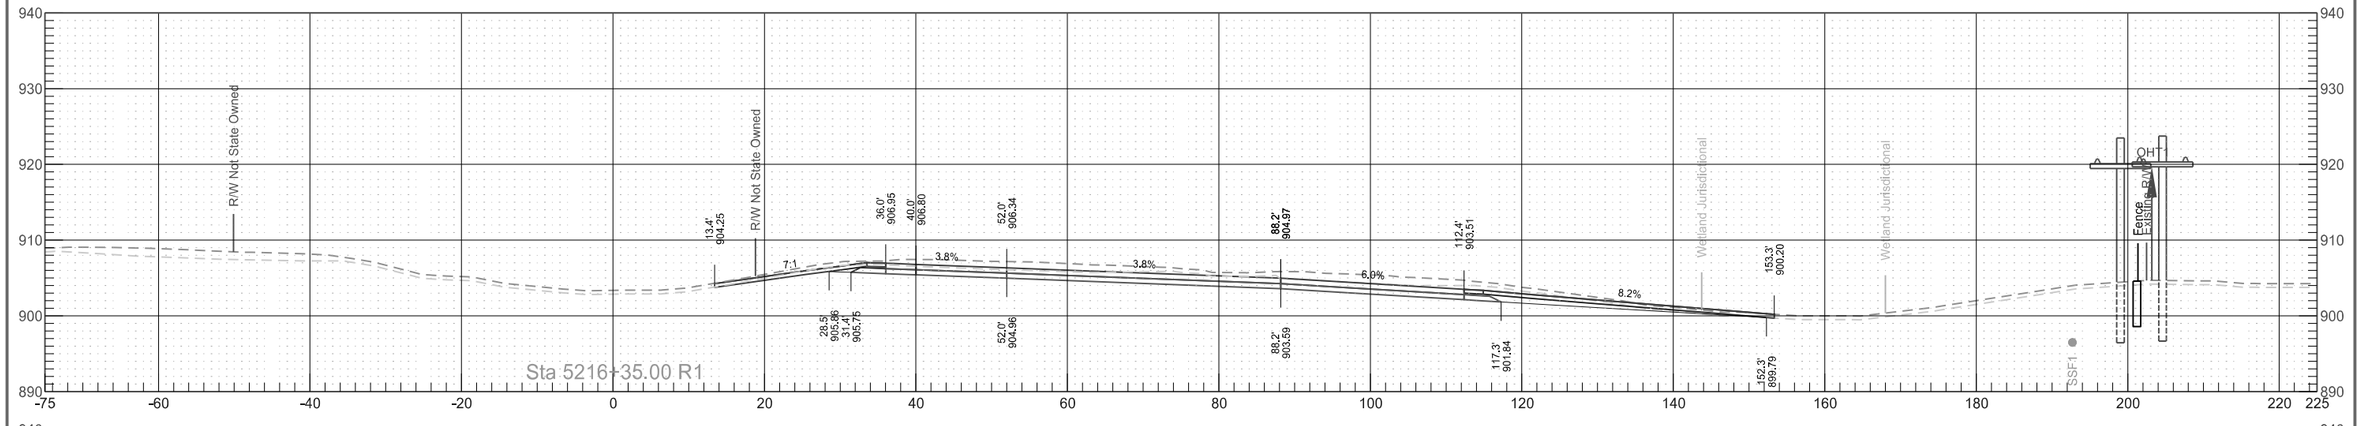


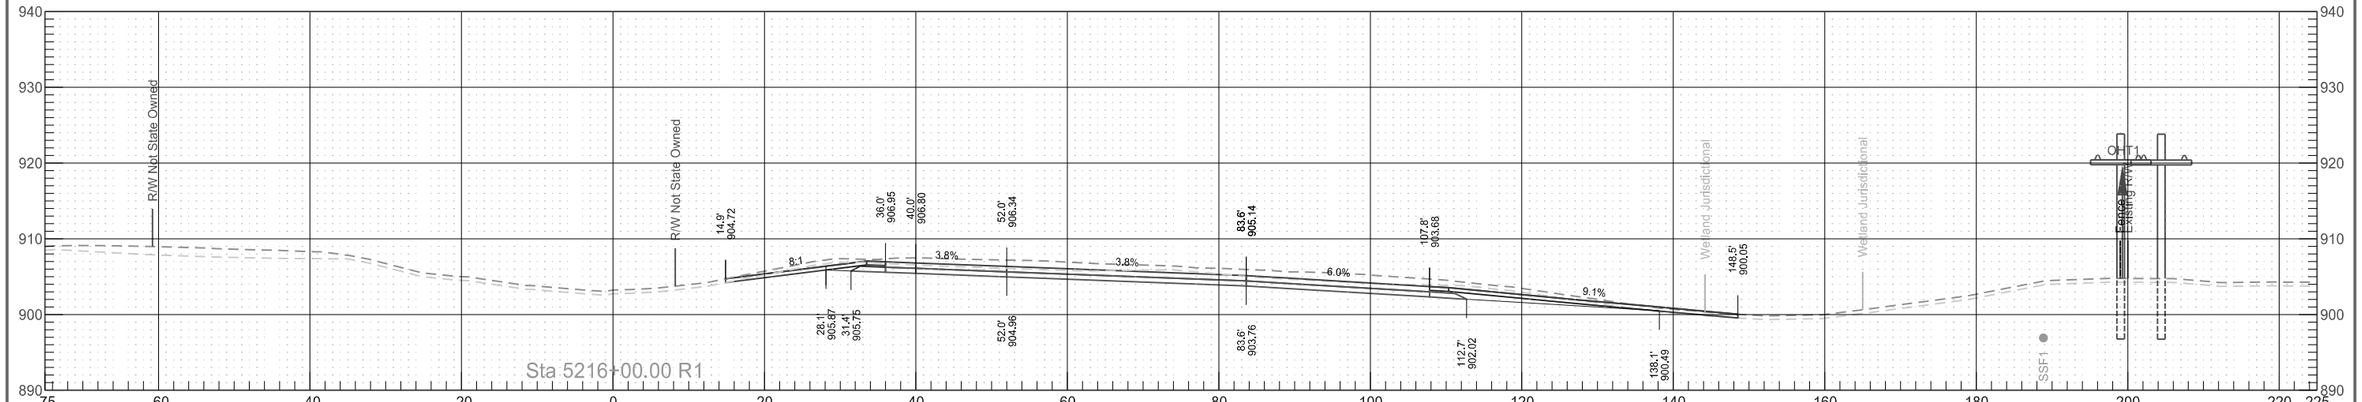


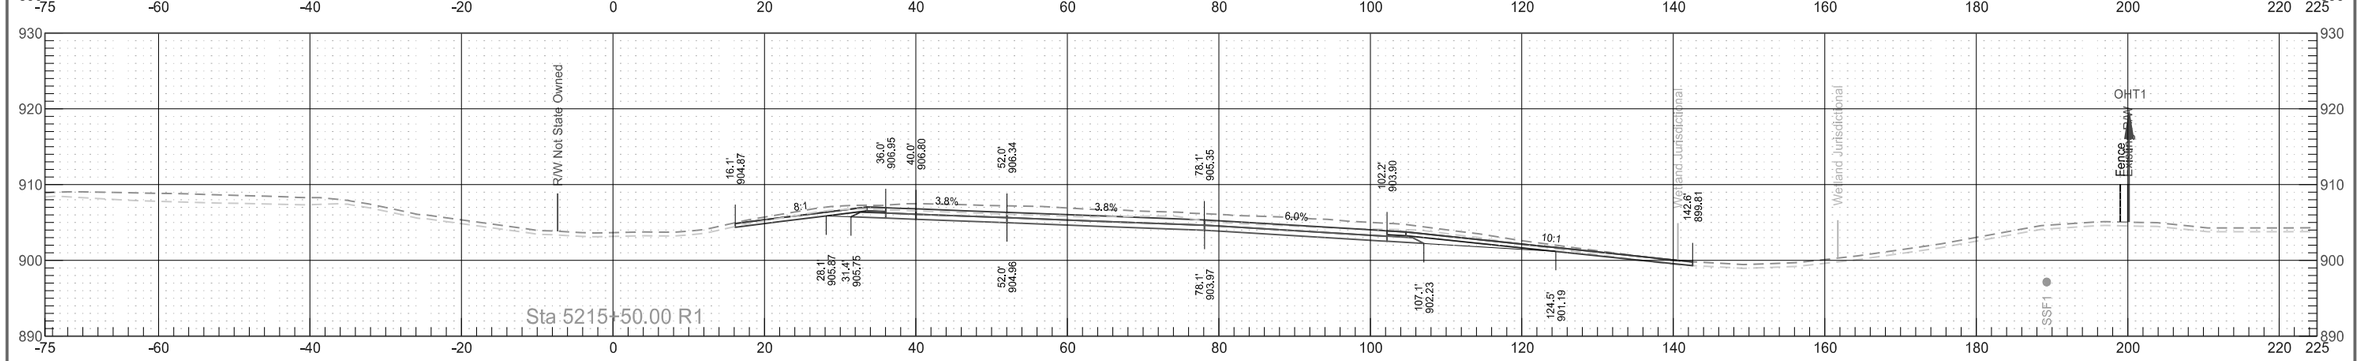


Interstate 29
Northbound Reconstruction Cross Sections

	STATE	PROJECT NO.	SECTION NO.	SHEET NO.
	ND	IM-8-029(135)088	200	168

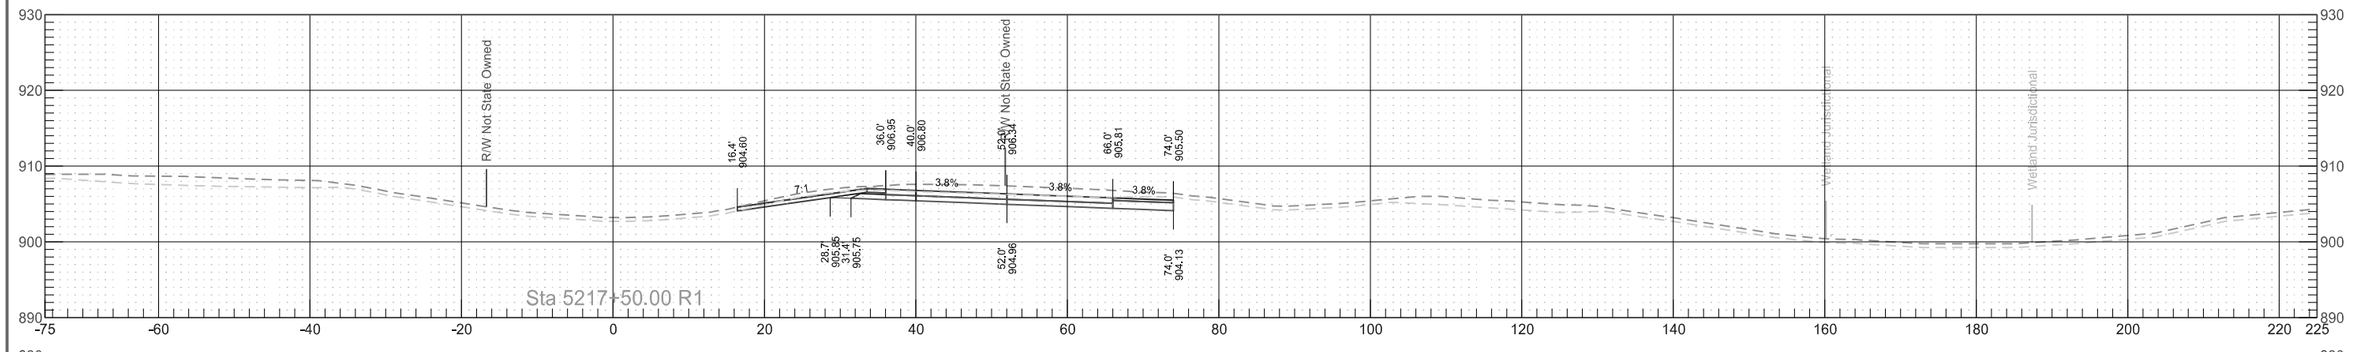


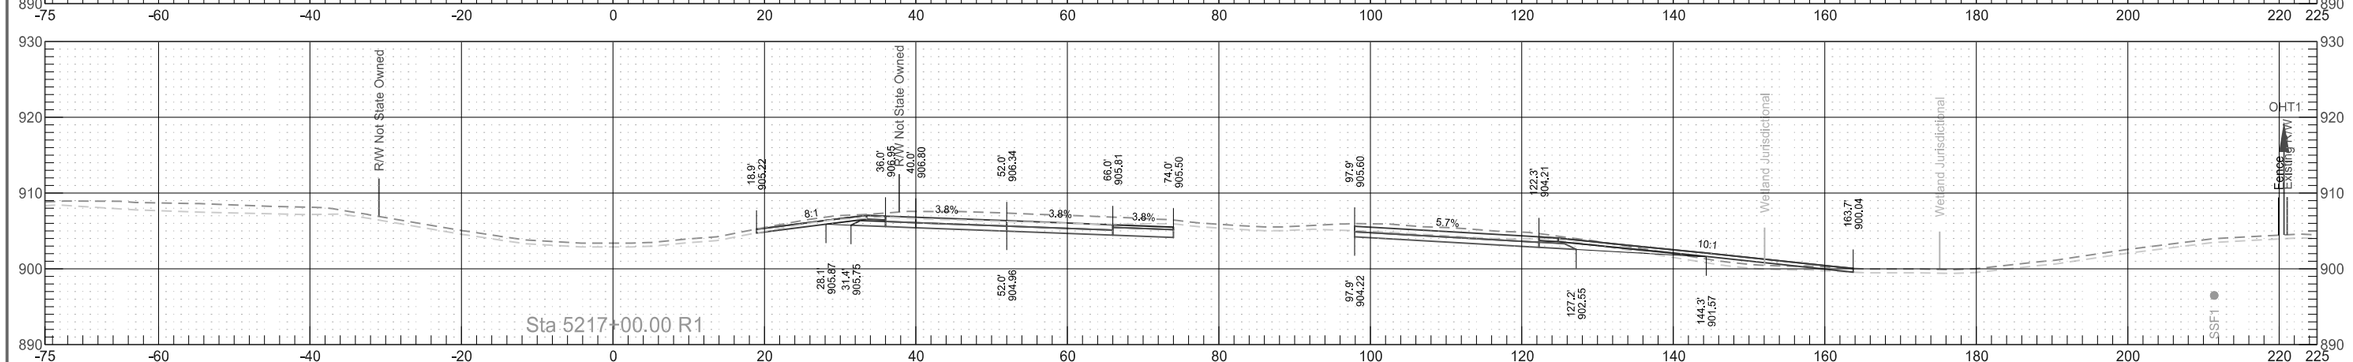


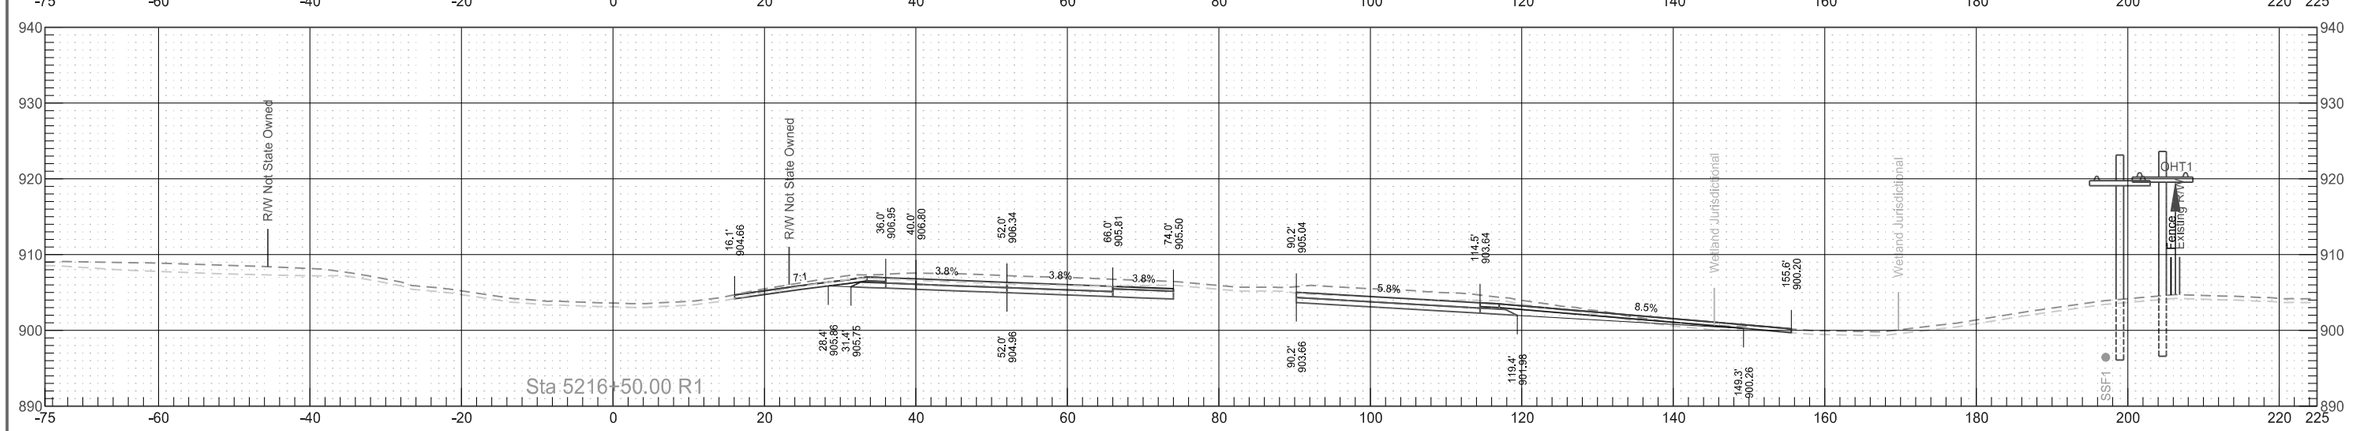


Interstate 29
Northbound Reconstruction Cross Sections

	STATE	PROJECT NO.	SECTION NO.	SHEET NO.
	ND	IM-8-029(135)088	200	169

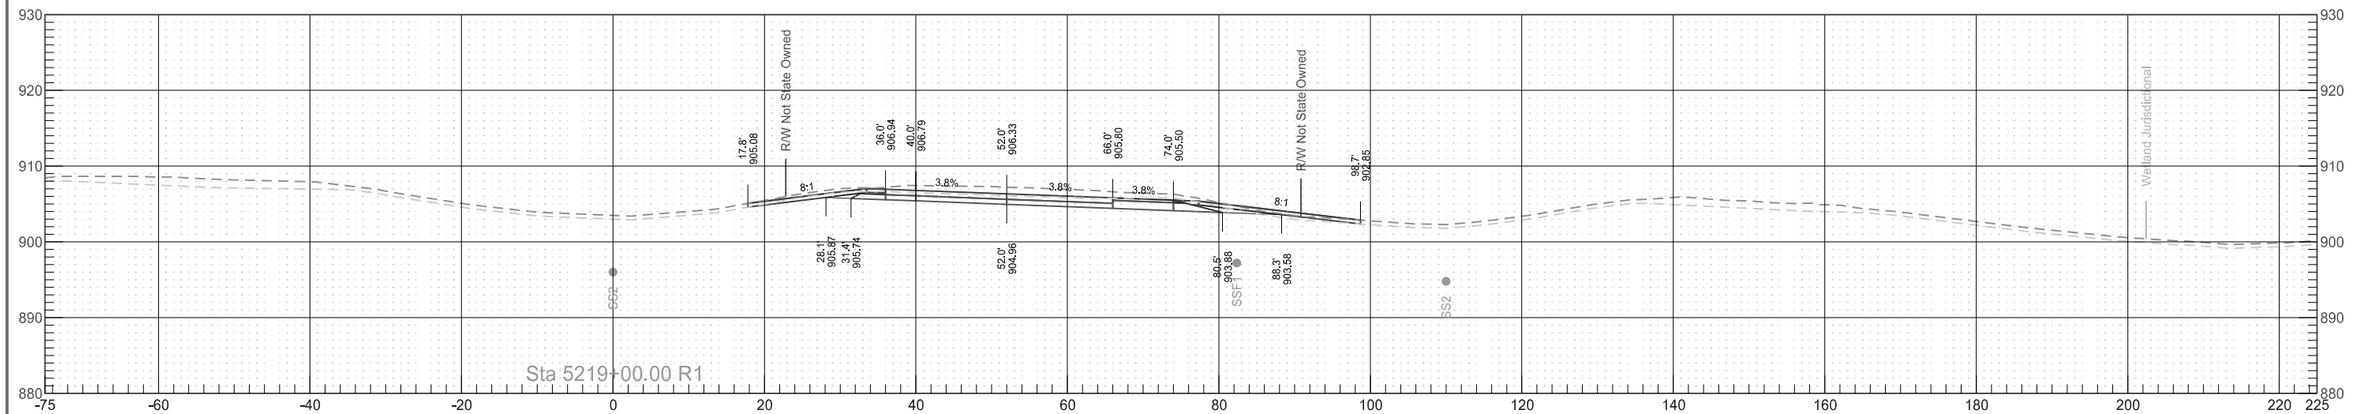


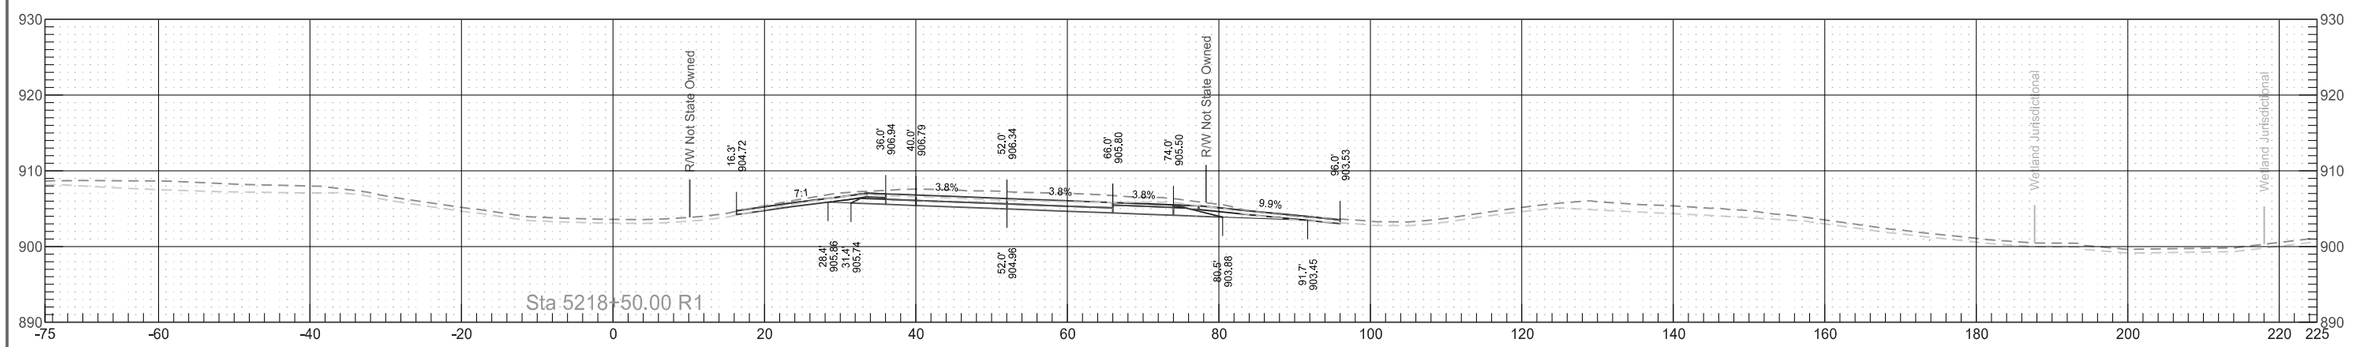

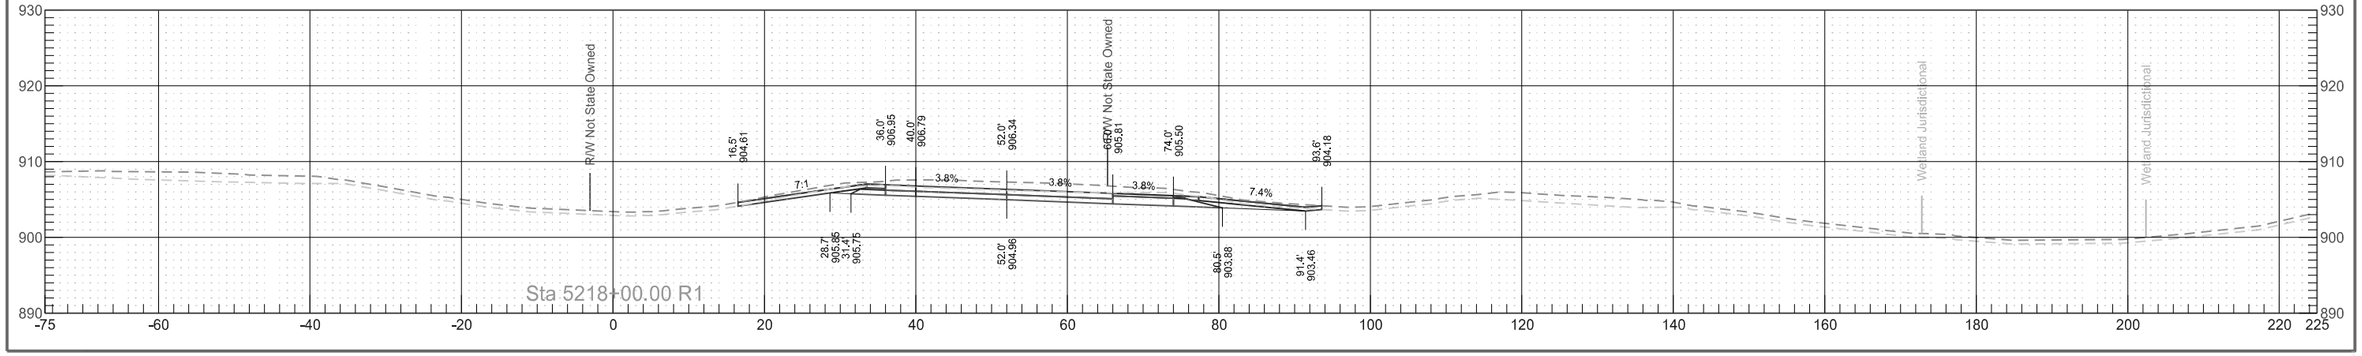

Interstate 29
Northbound Reconstruction Cross Sections

	STATE	PROJECT NO.	SECTION NO.	SHEET NO.
	ND	IM-8-029(135)088	200	170

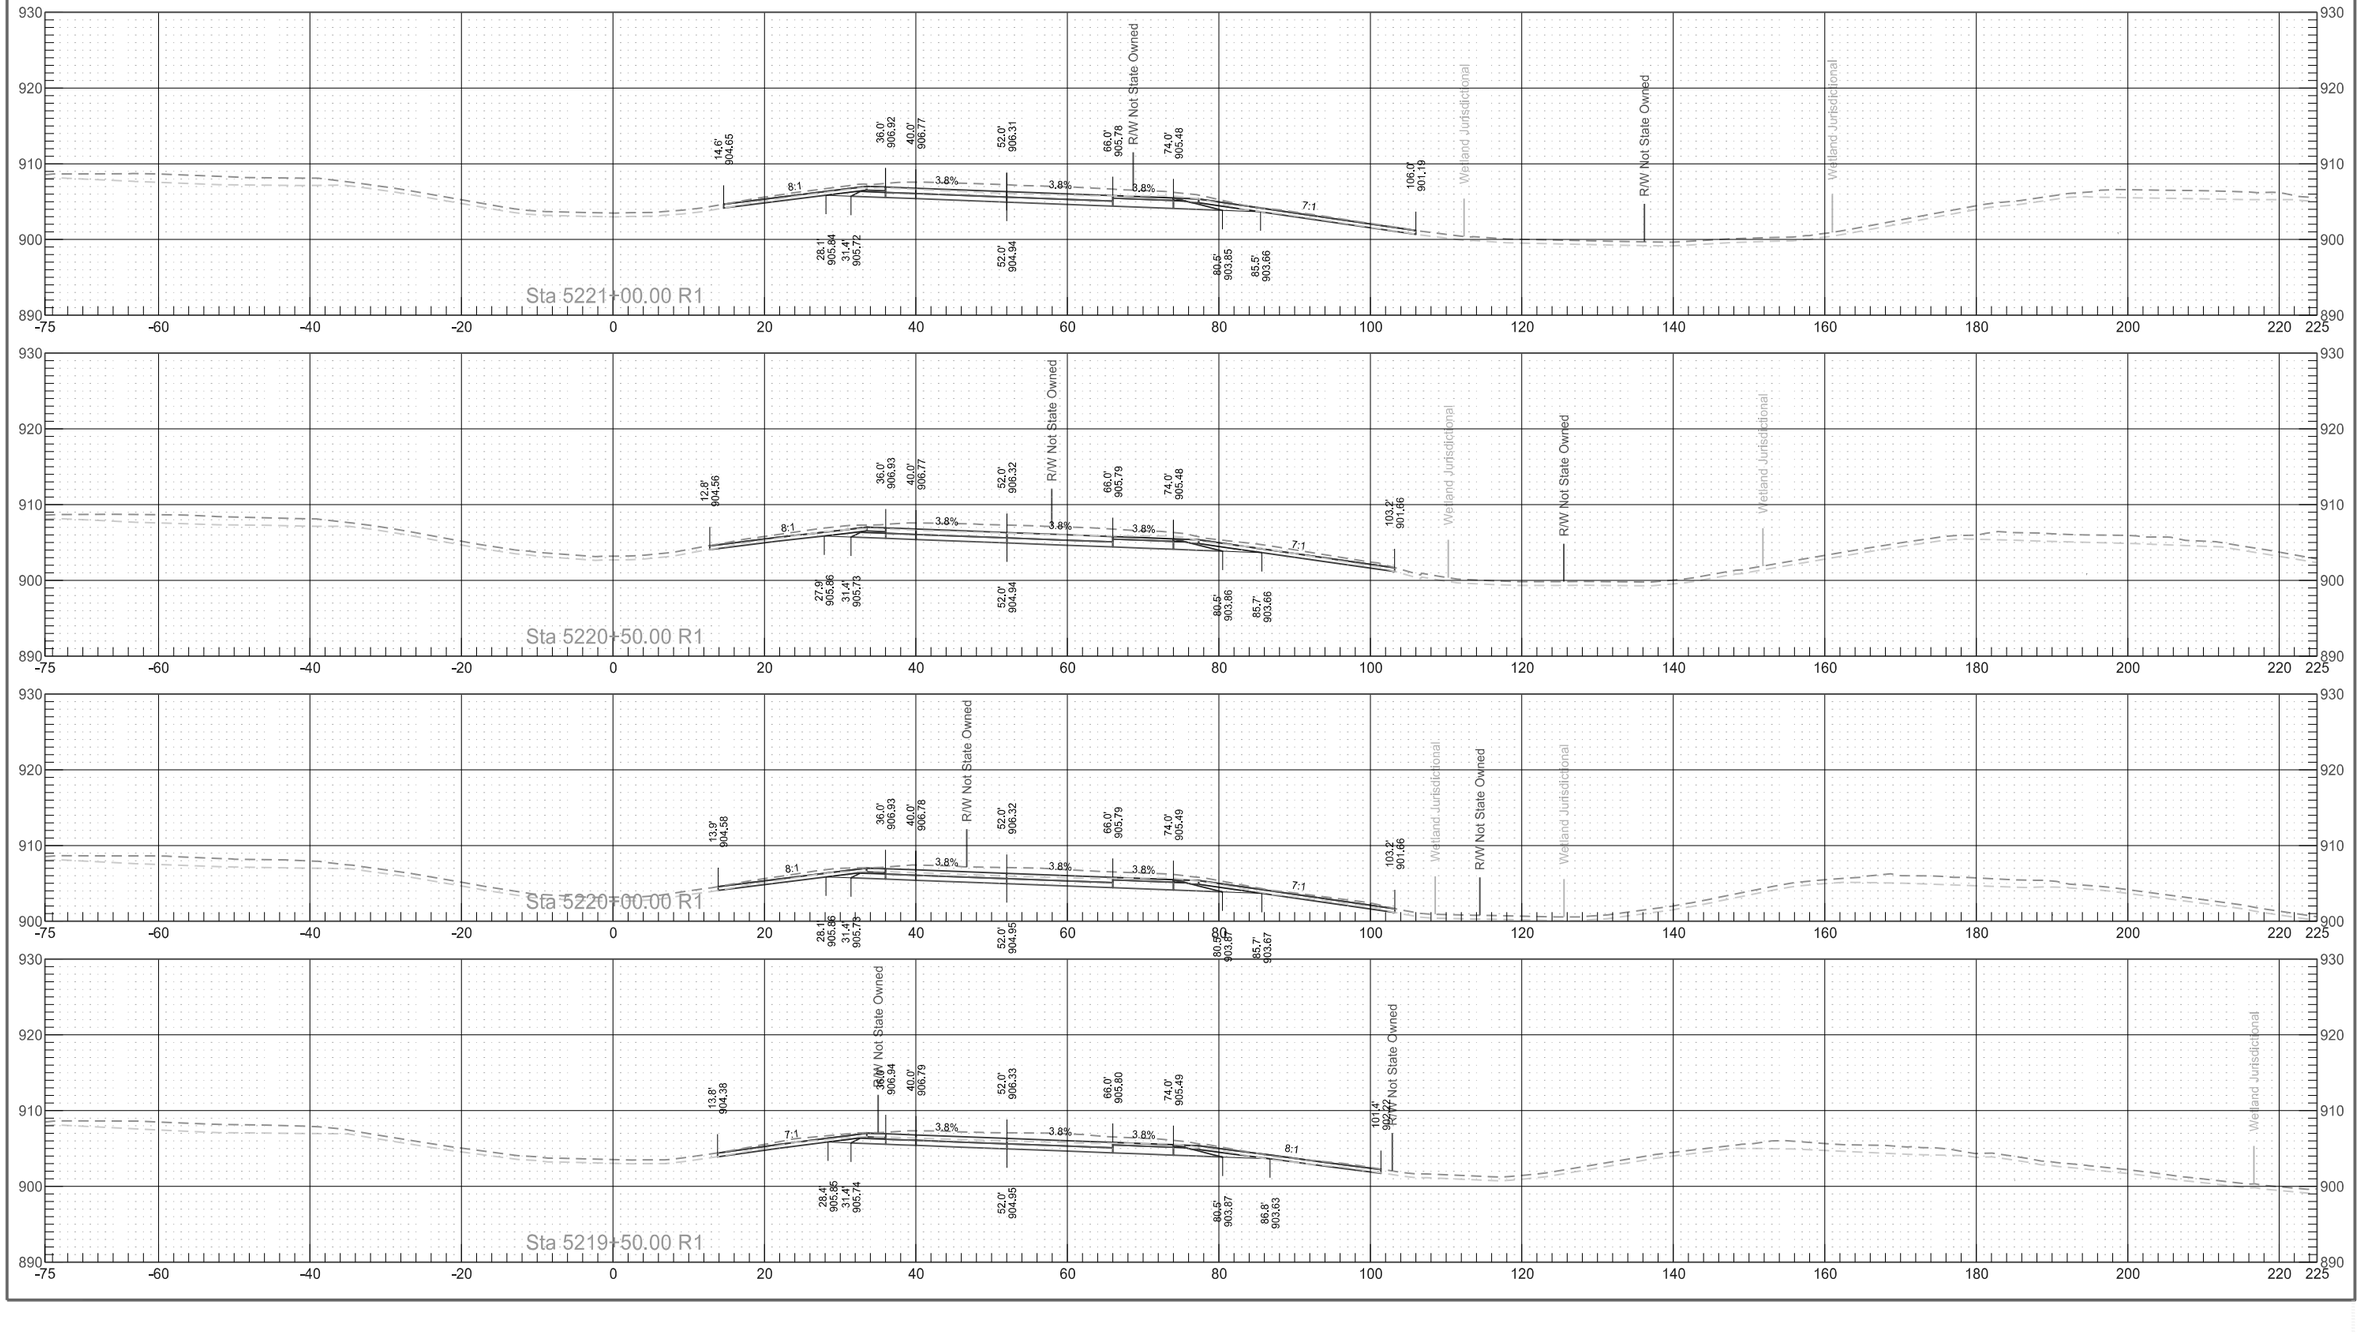

Interstate 29
Northbound Reconstruction Cross Sections


	STATE	PROJECT NO.	SECTION NO.	SHEET NO.
	ND	IM-8-029(135)088	200	171

Interstate 29
Northbound Reconstruction Cross Sections

	STATE	PROJECT NO.	SECTION NO.	SHEET NO.
	ND	IM-8-029(135)088	200	172


Interstate 29
Northbound Reconstruction Cross Sections

	STATE	PROJECT NO.	SECTION NO.	SHEET NO.
	ND	IM-8-029(135)088	200	173

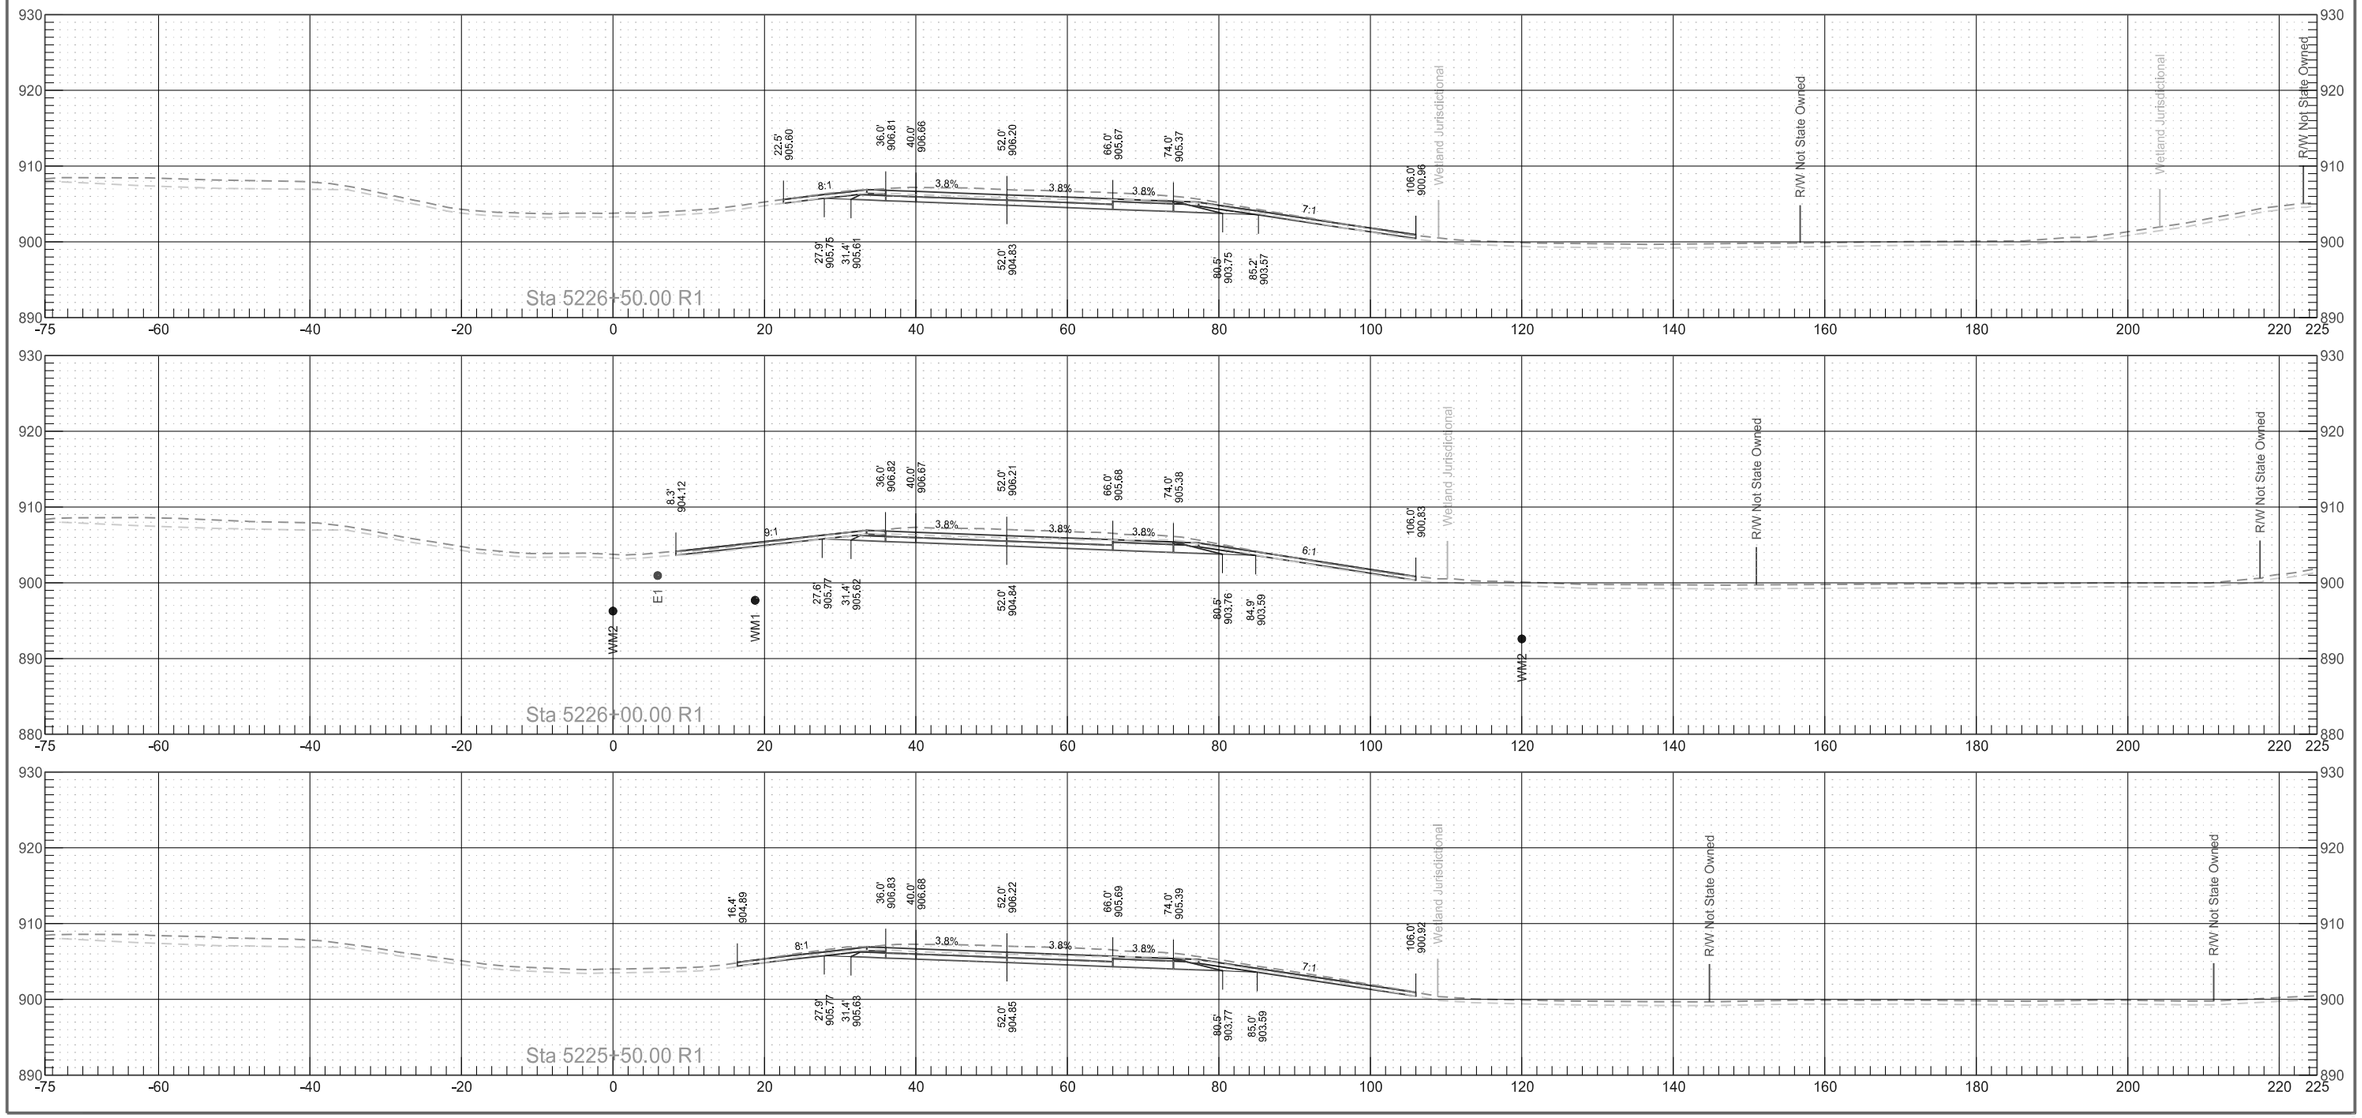

Interstate 29
Northbound Reconstruction Cross Sections

	STATE	PROJECT NO.	SECTION NO.	SHEET NO.
	ND	IM-8-029(135)088	200	174

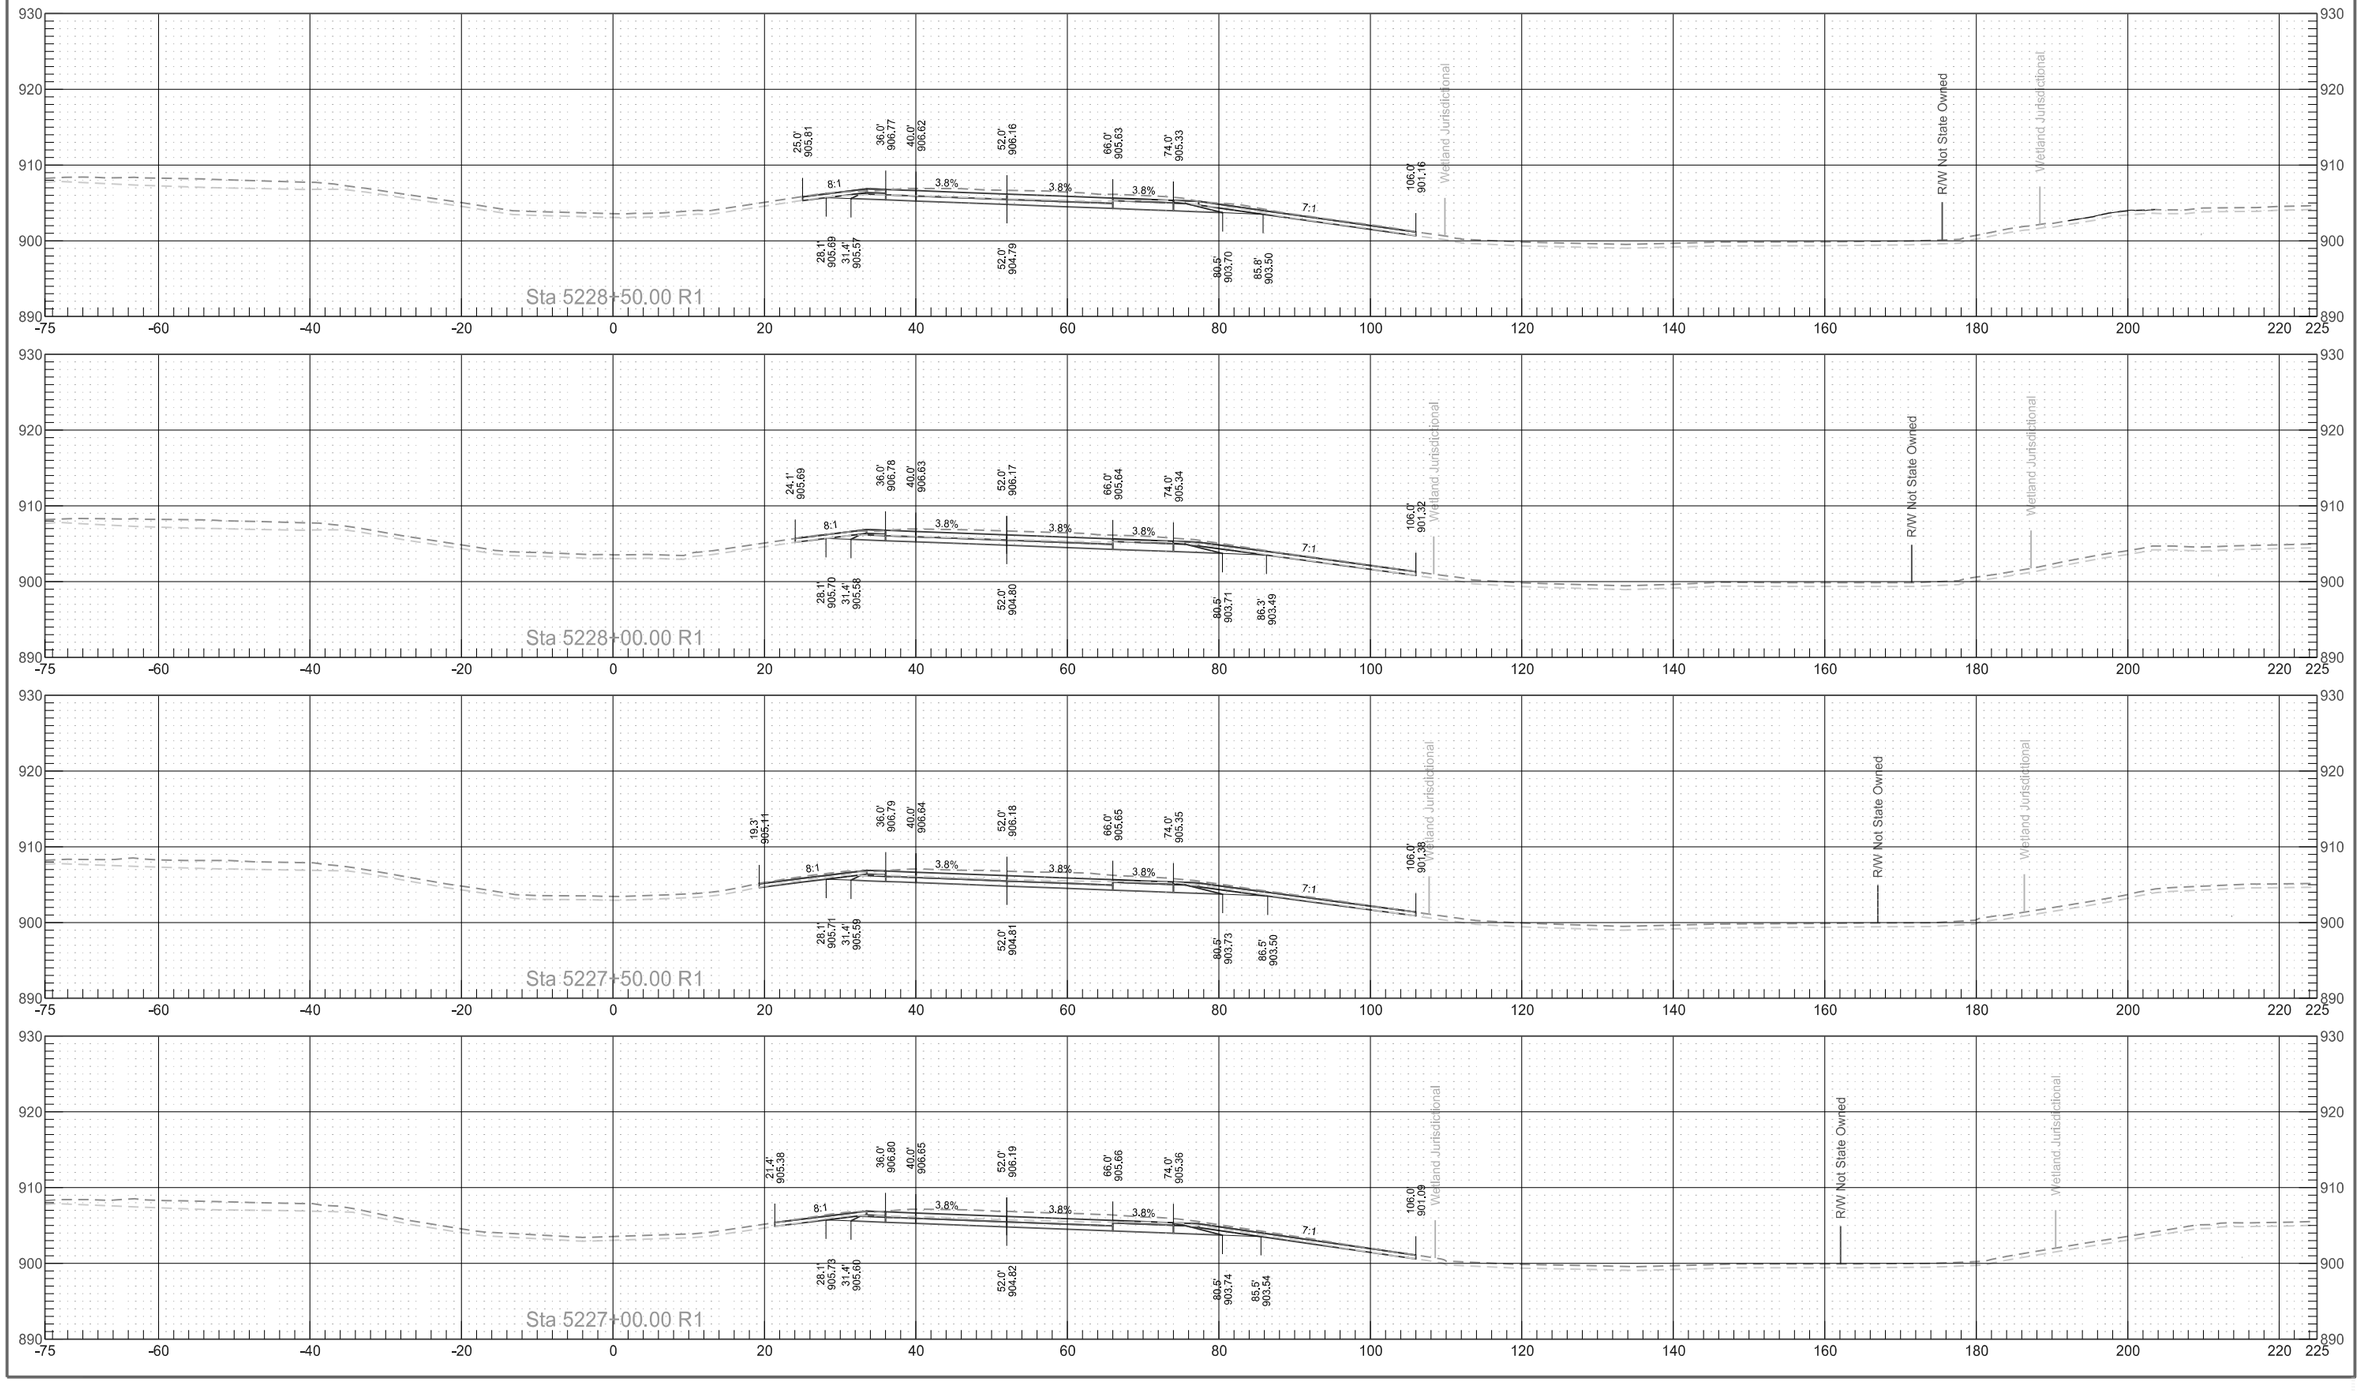


Interstate 29
Northbound Reconstruction Cross Sections

	STATE	PROJECT NO.	SECTION NO.	SHEET NO.
	ND	IM-8-029(135)088	200	175

Interstate 29
Northbound Reconstruction Cross Sections

	STATE	PROJECT NO.	SECTION NO.	SHEET NO.
	ND	IM-8-029(135)088	200	176

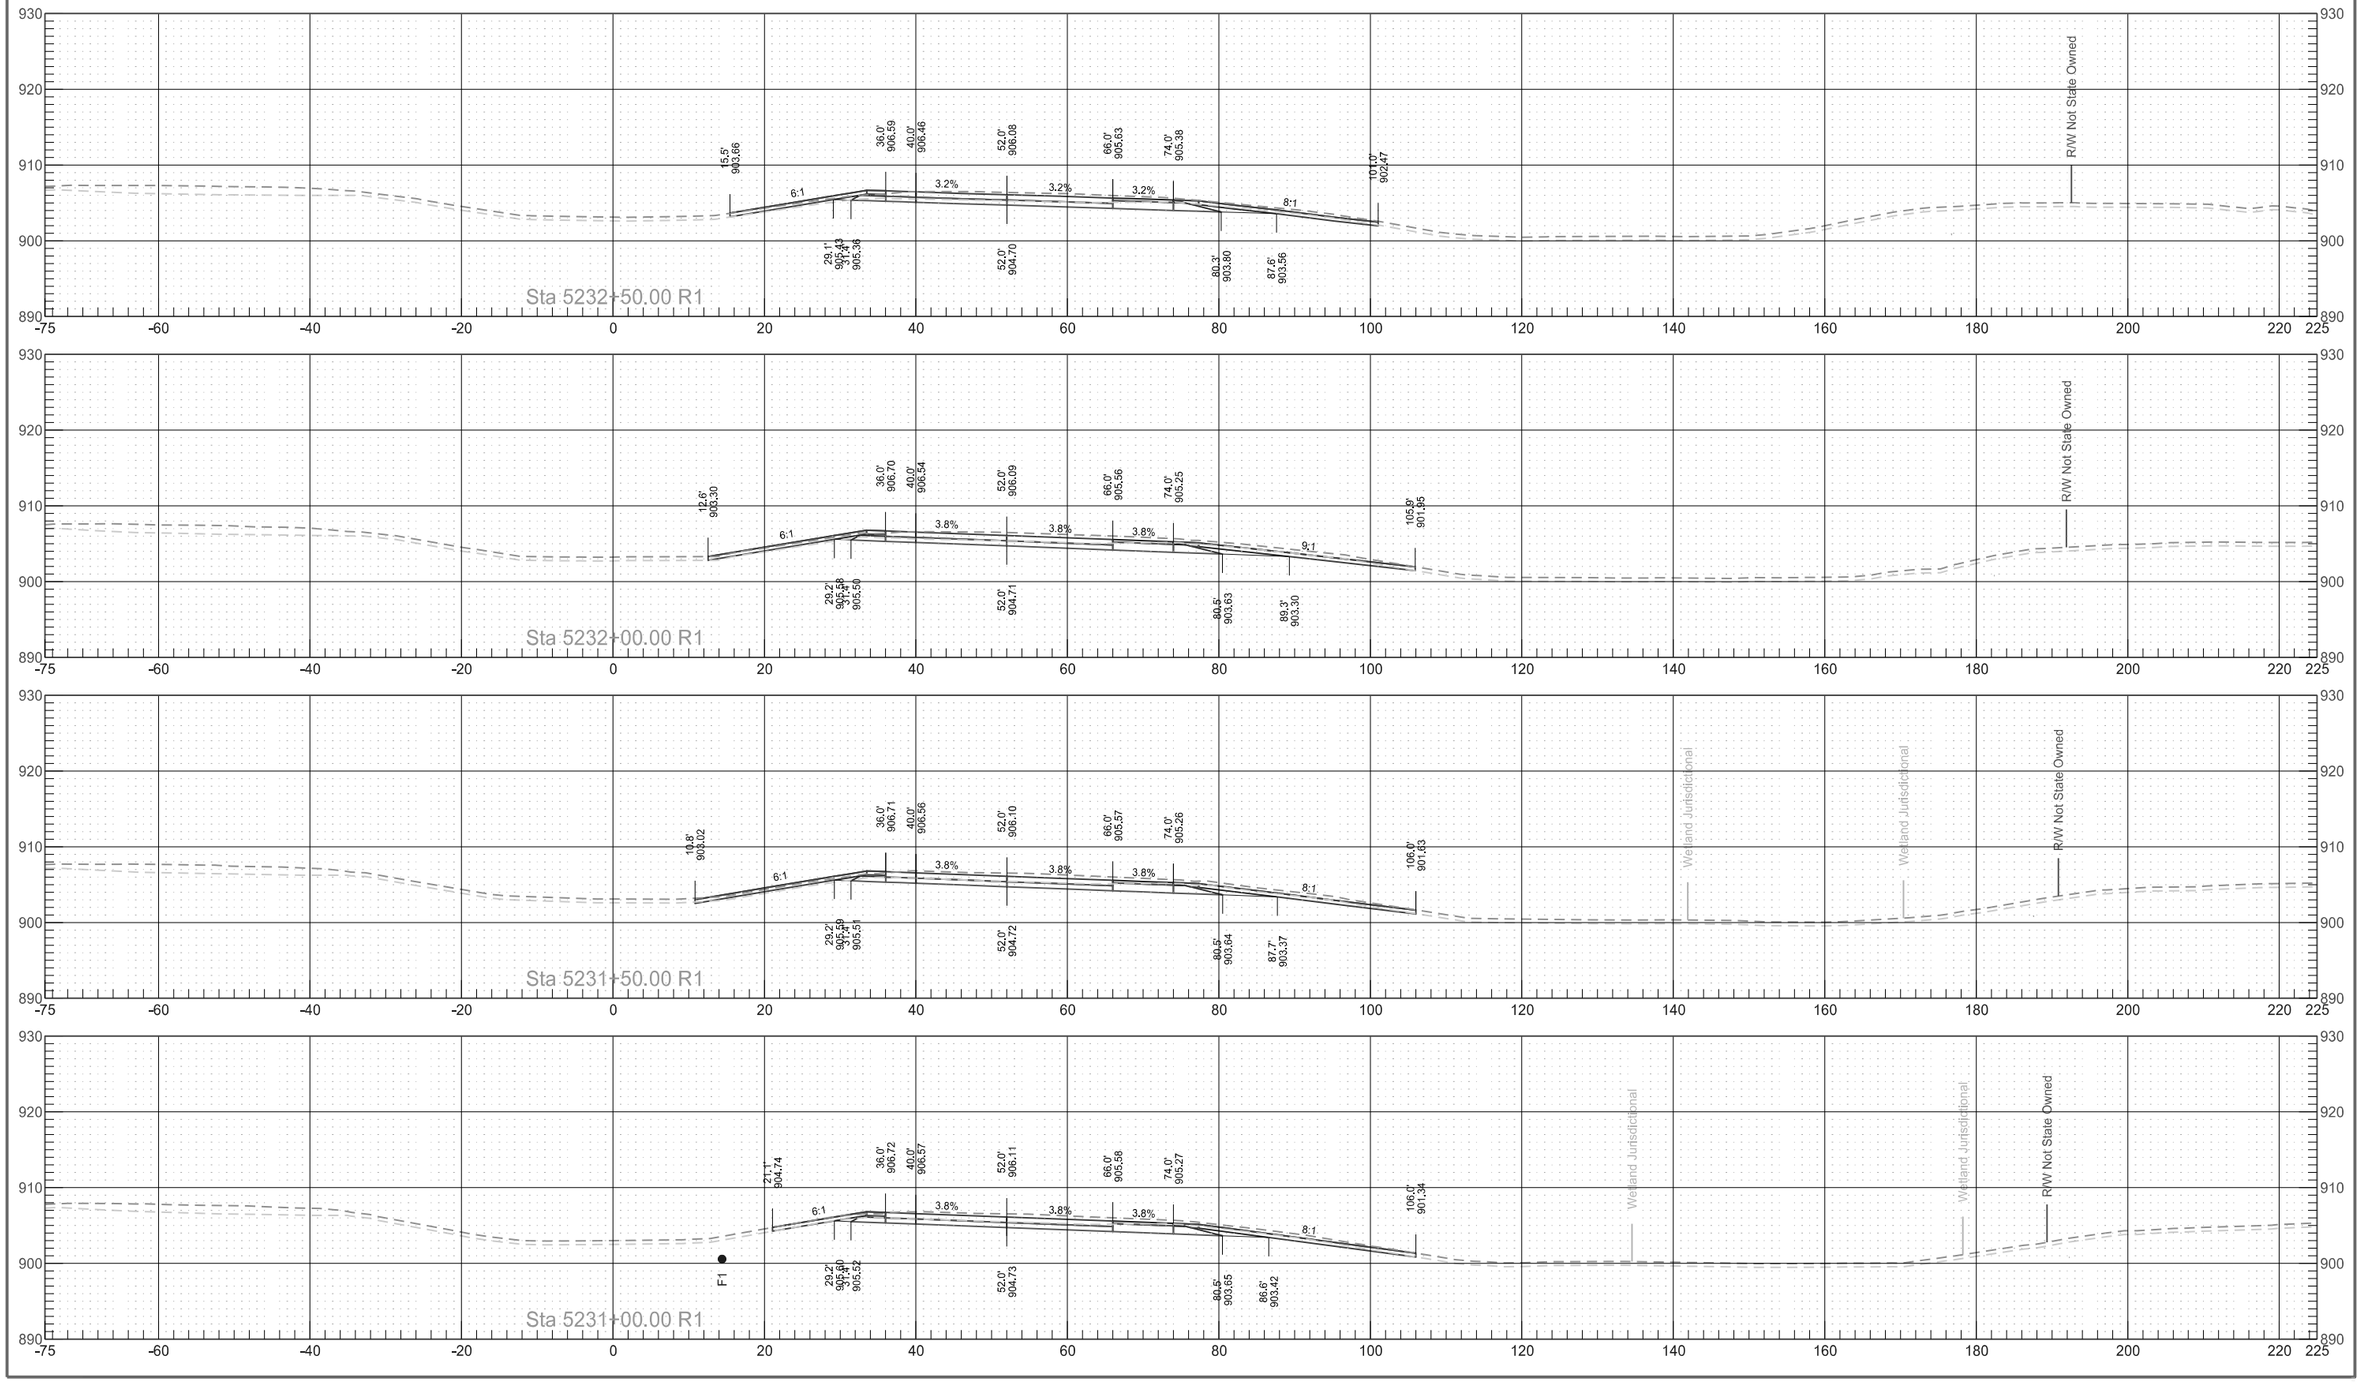


Interstate 29
Northbound Reconstruction Cross Sections

	STATE	PROJECT NO.	SECTION NO.	SHEET NO.
	ND	IM-8-029(135)088	200	177

Interstate 29
Northbound Reconstruction Cross Sections

	STATE	PROJECT NO.	SECTION NO.	SHEET NO.
	ND	IM-8-029(135)088	200	178

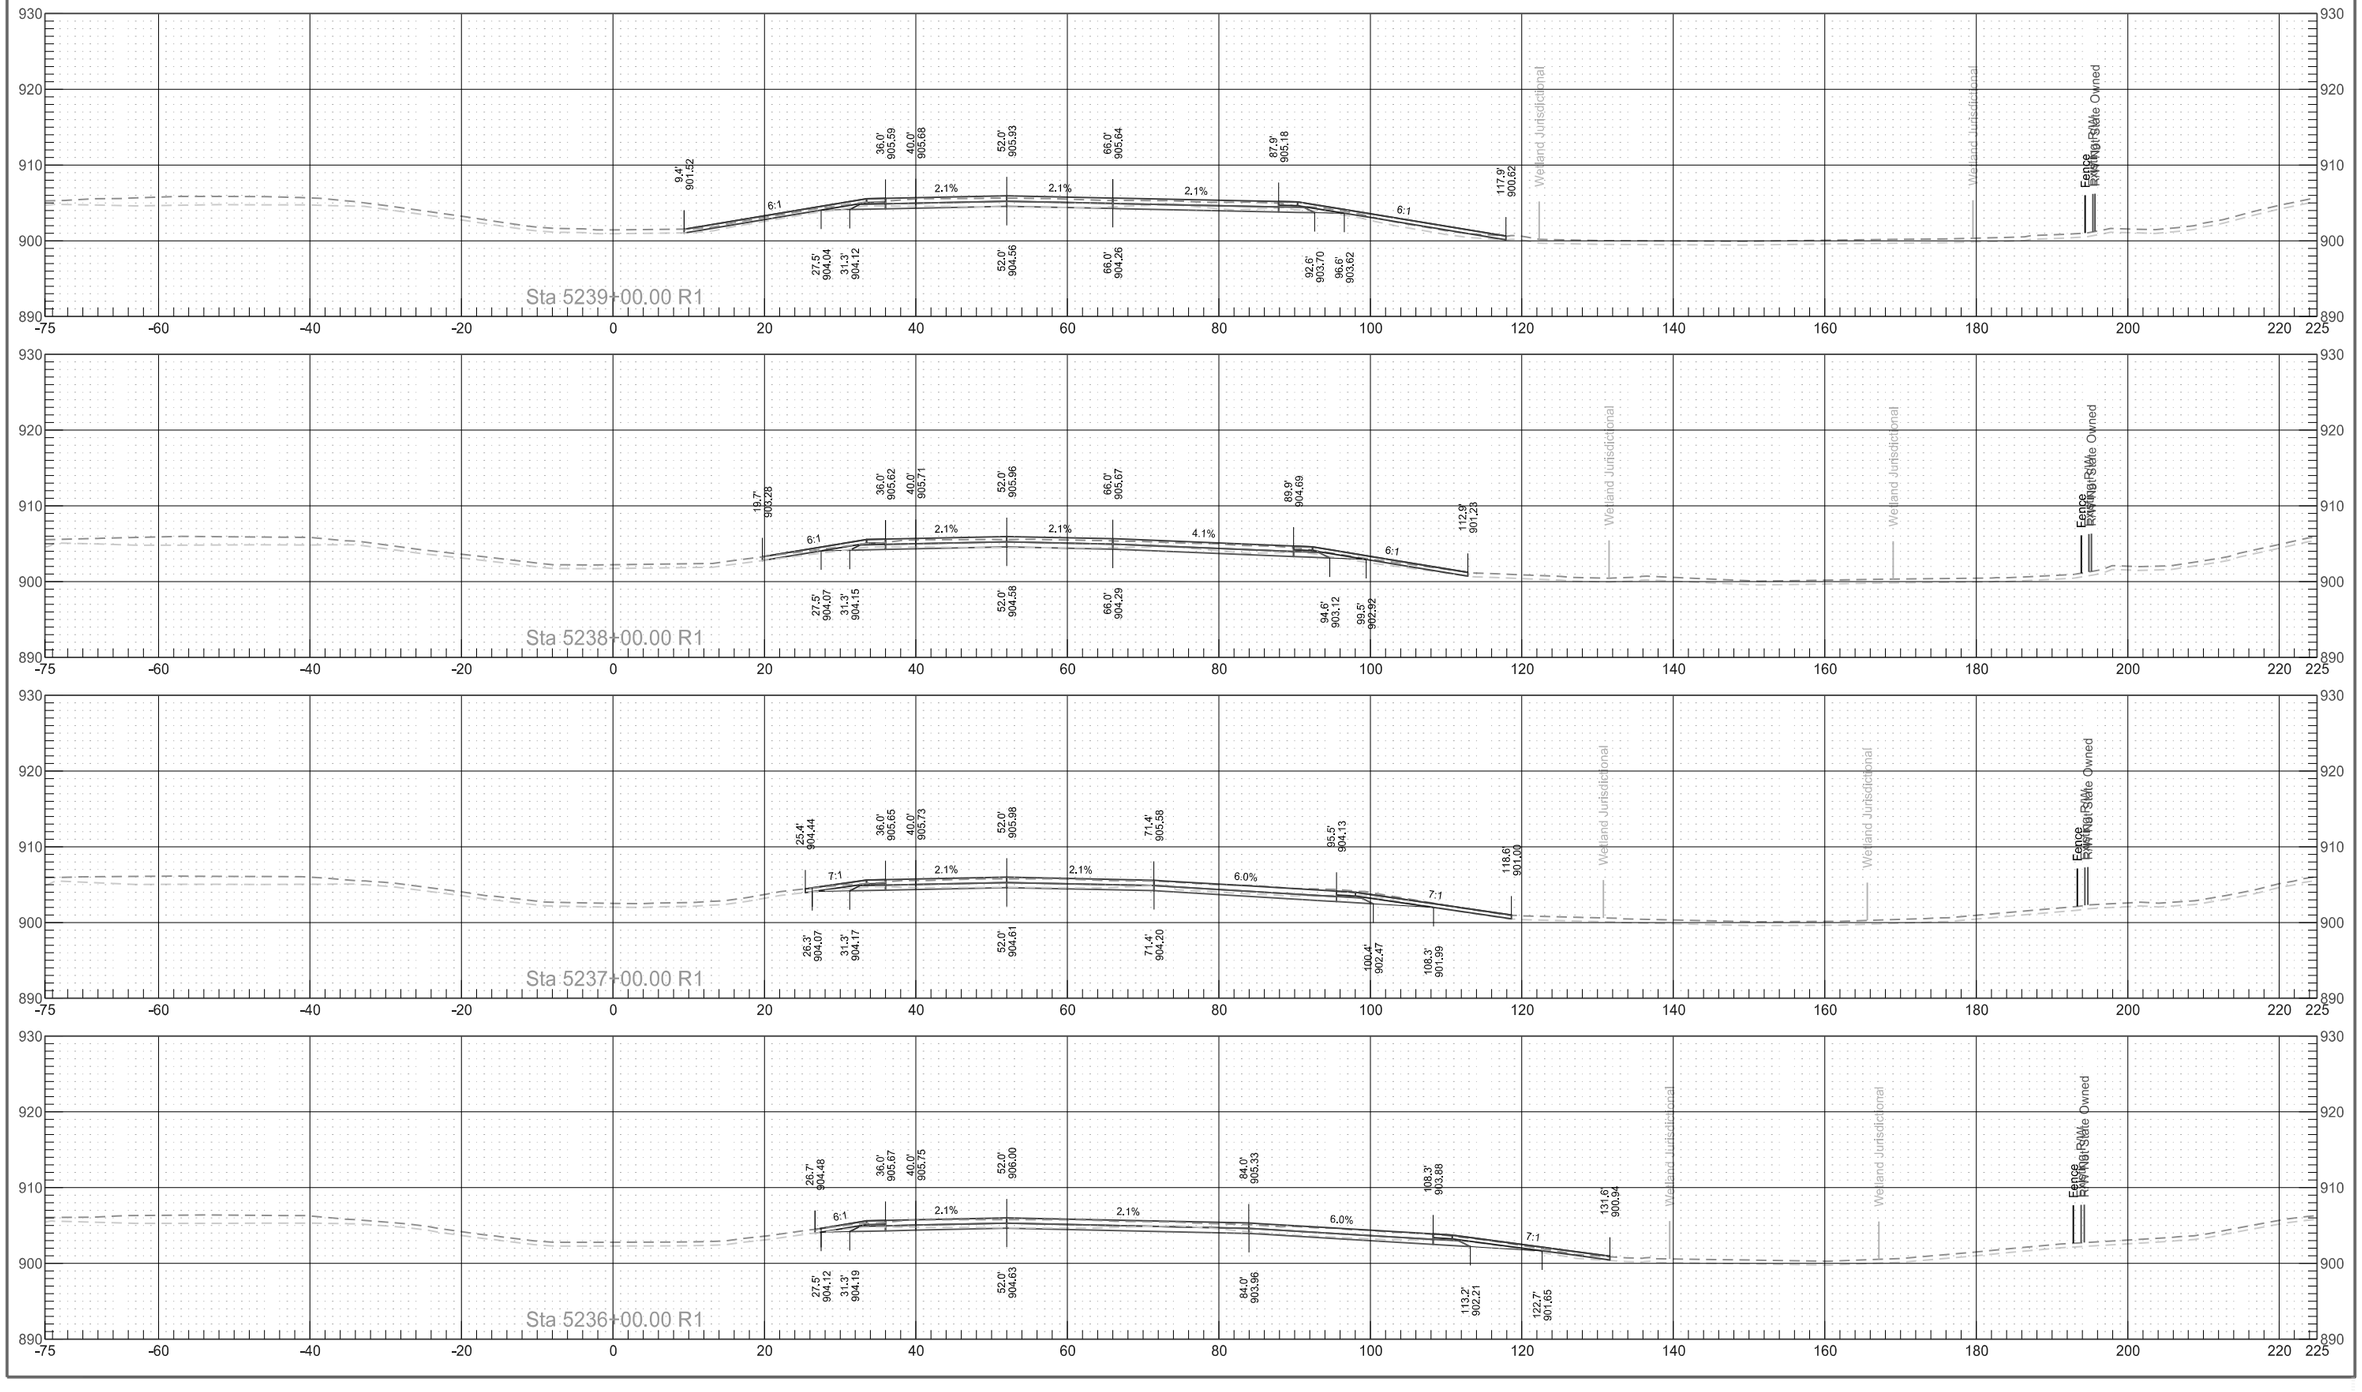


Interstate 29
Northbound Reconstruction Cross Sections

	STATE	PROJECT NO.	SECTION NO.	SHEET NO.
	ND	IM-8-029(135)088	200	179


Interstate 29
Northbound Reconstruction Cross Sections

	STATE	PROJECT NO.	SECTION NO.	SHEET NO.
	ND	IM-8-029(135)088	200	180

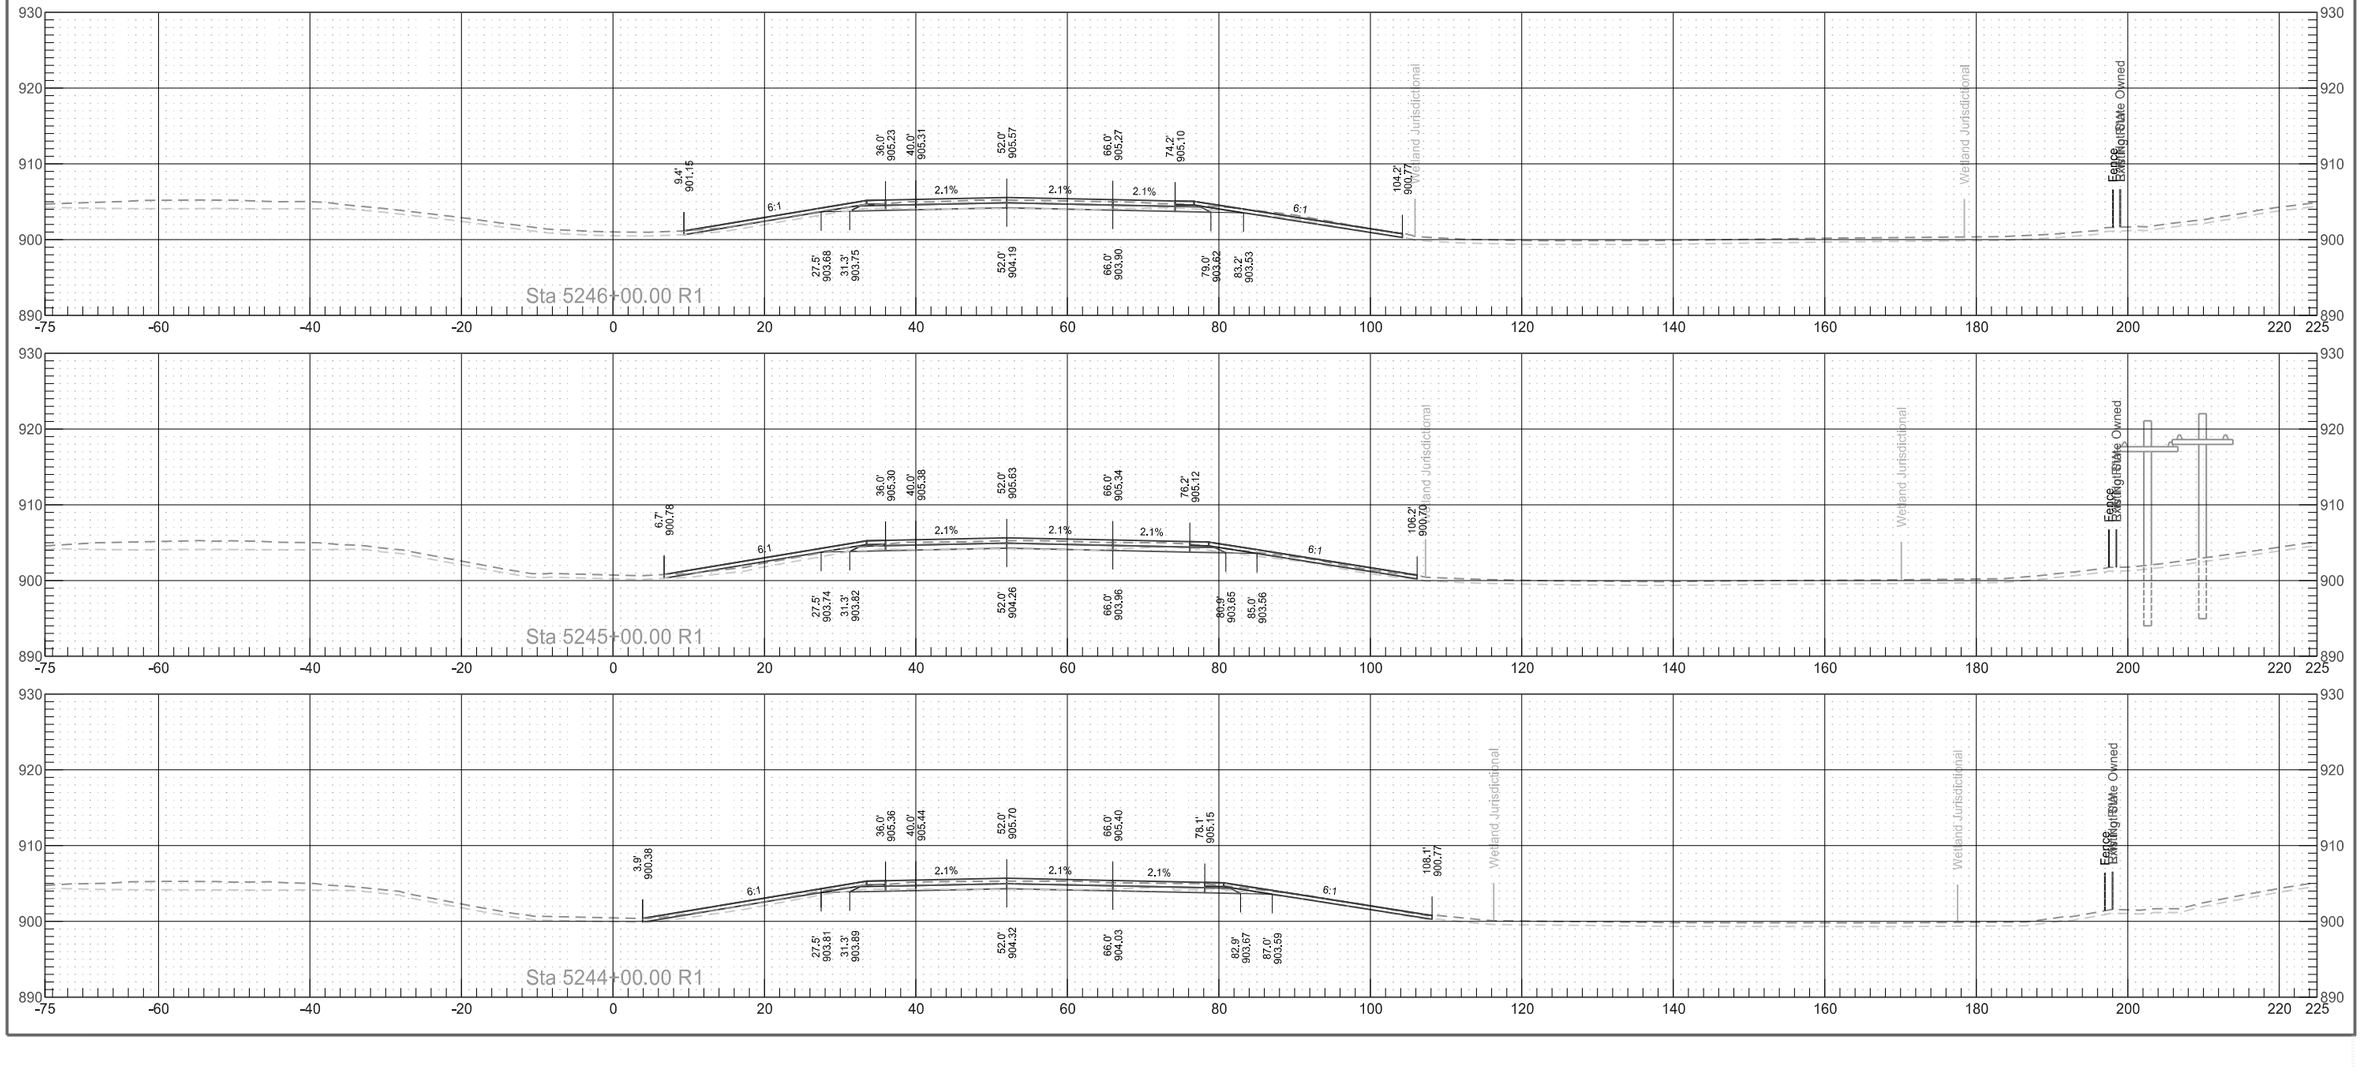

Interstate 29
Northbound Reconstruction Cross Sections

	STATE	PROJECT NO.	SECTION NO.	SHEET NO.
	ND	IM-8-029(135)088	200	181

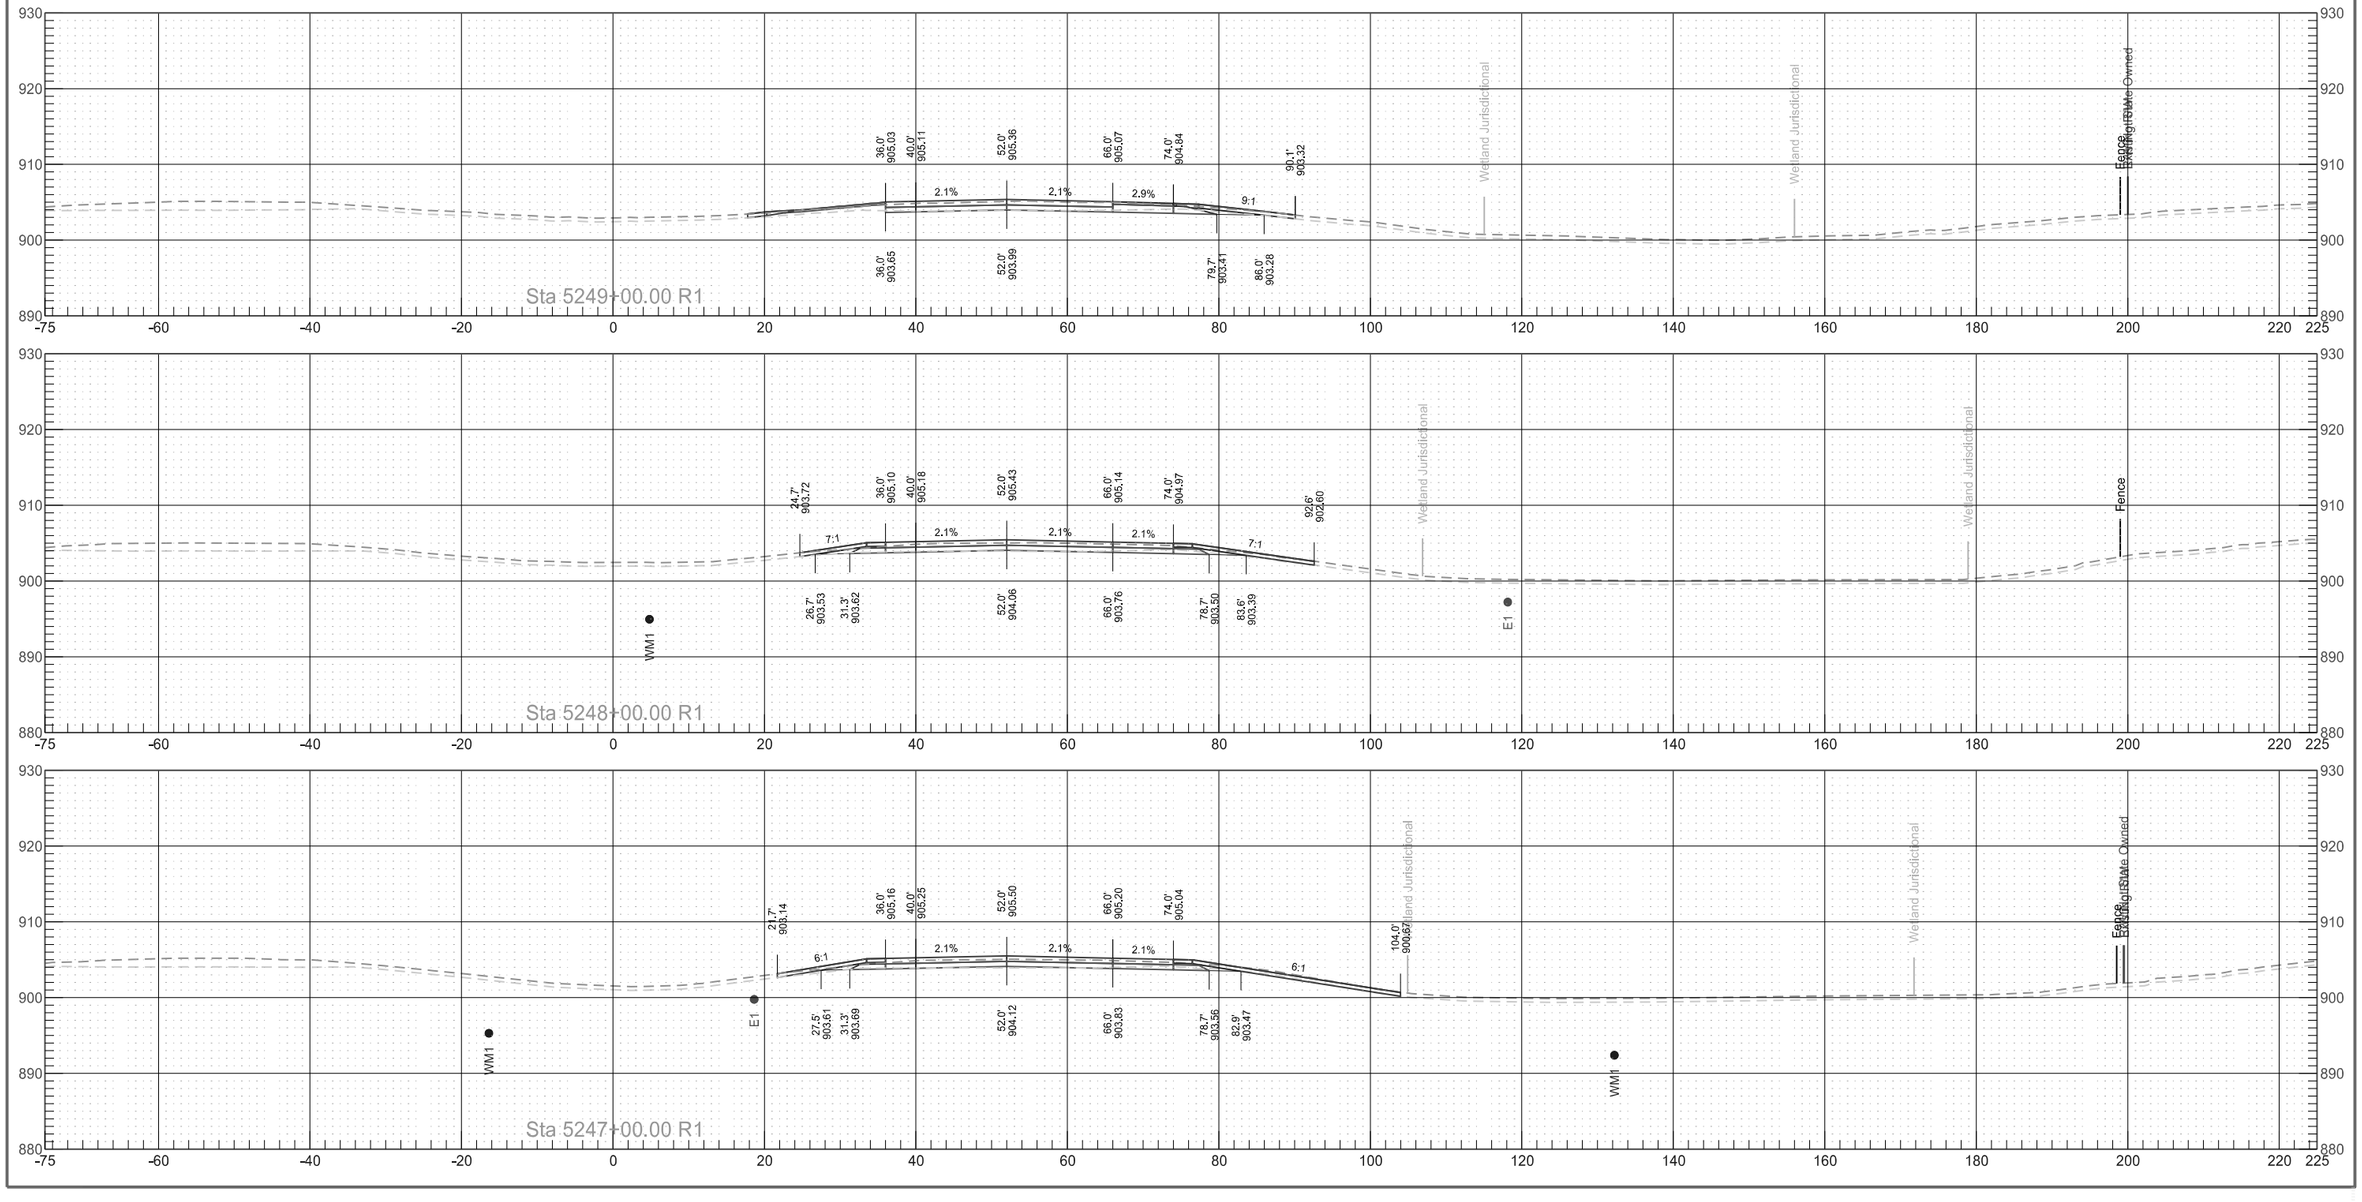

Interstate 29
Northbound Reconstruction Cross Sections

	STATE	PROJECT NO.	SECTION NO.	SHEET NO.
	ND	IM-8-029(135)088	200	182

Interstate 29
Northbound Reconstruction Cross Sections


	STATE	PROJECT NO.	SECTION NO.	SHEET NO.
	ND	IM-8-029(135)088	200	183

Interstate 29
Northbound Reconstruction Cross Sections

	STATE	PROJECT NO.	SECTION NO.	SHEET NO.
	ND	IM-8-029(135)088	200	184

Interstate 29
Northbound Reconstruction Cross Sections

	STATE	PROJECT NO.	SECTION NO.	SHEET NO.
	ND	IM-8-029(135)088	200	185

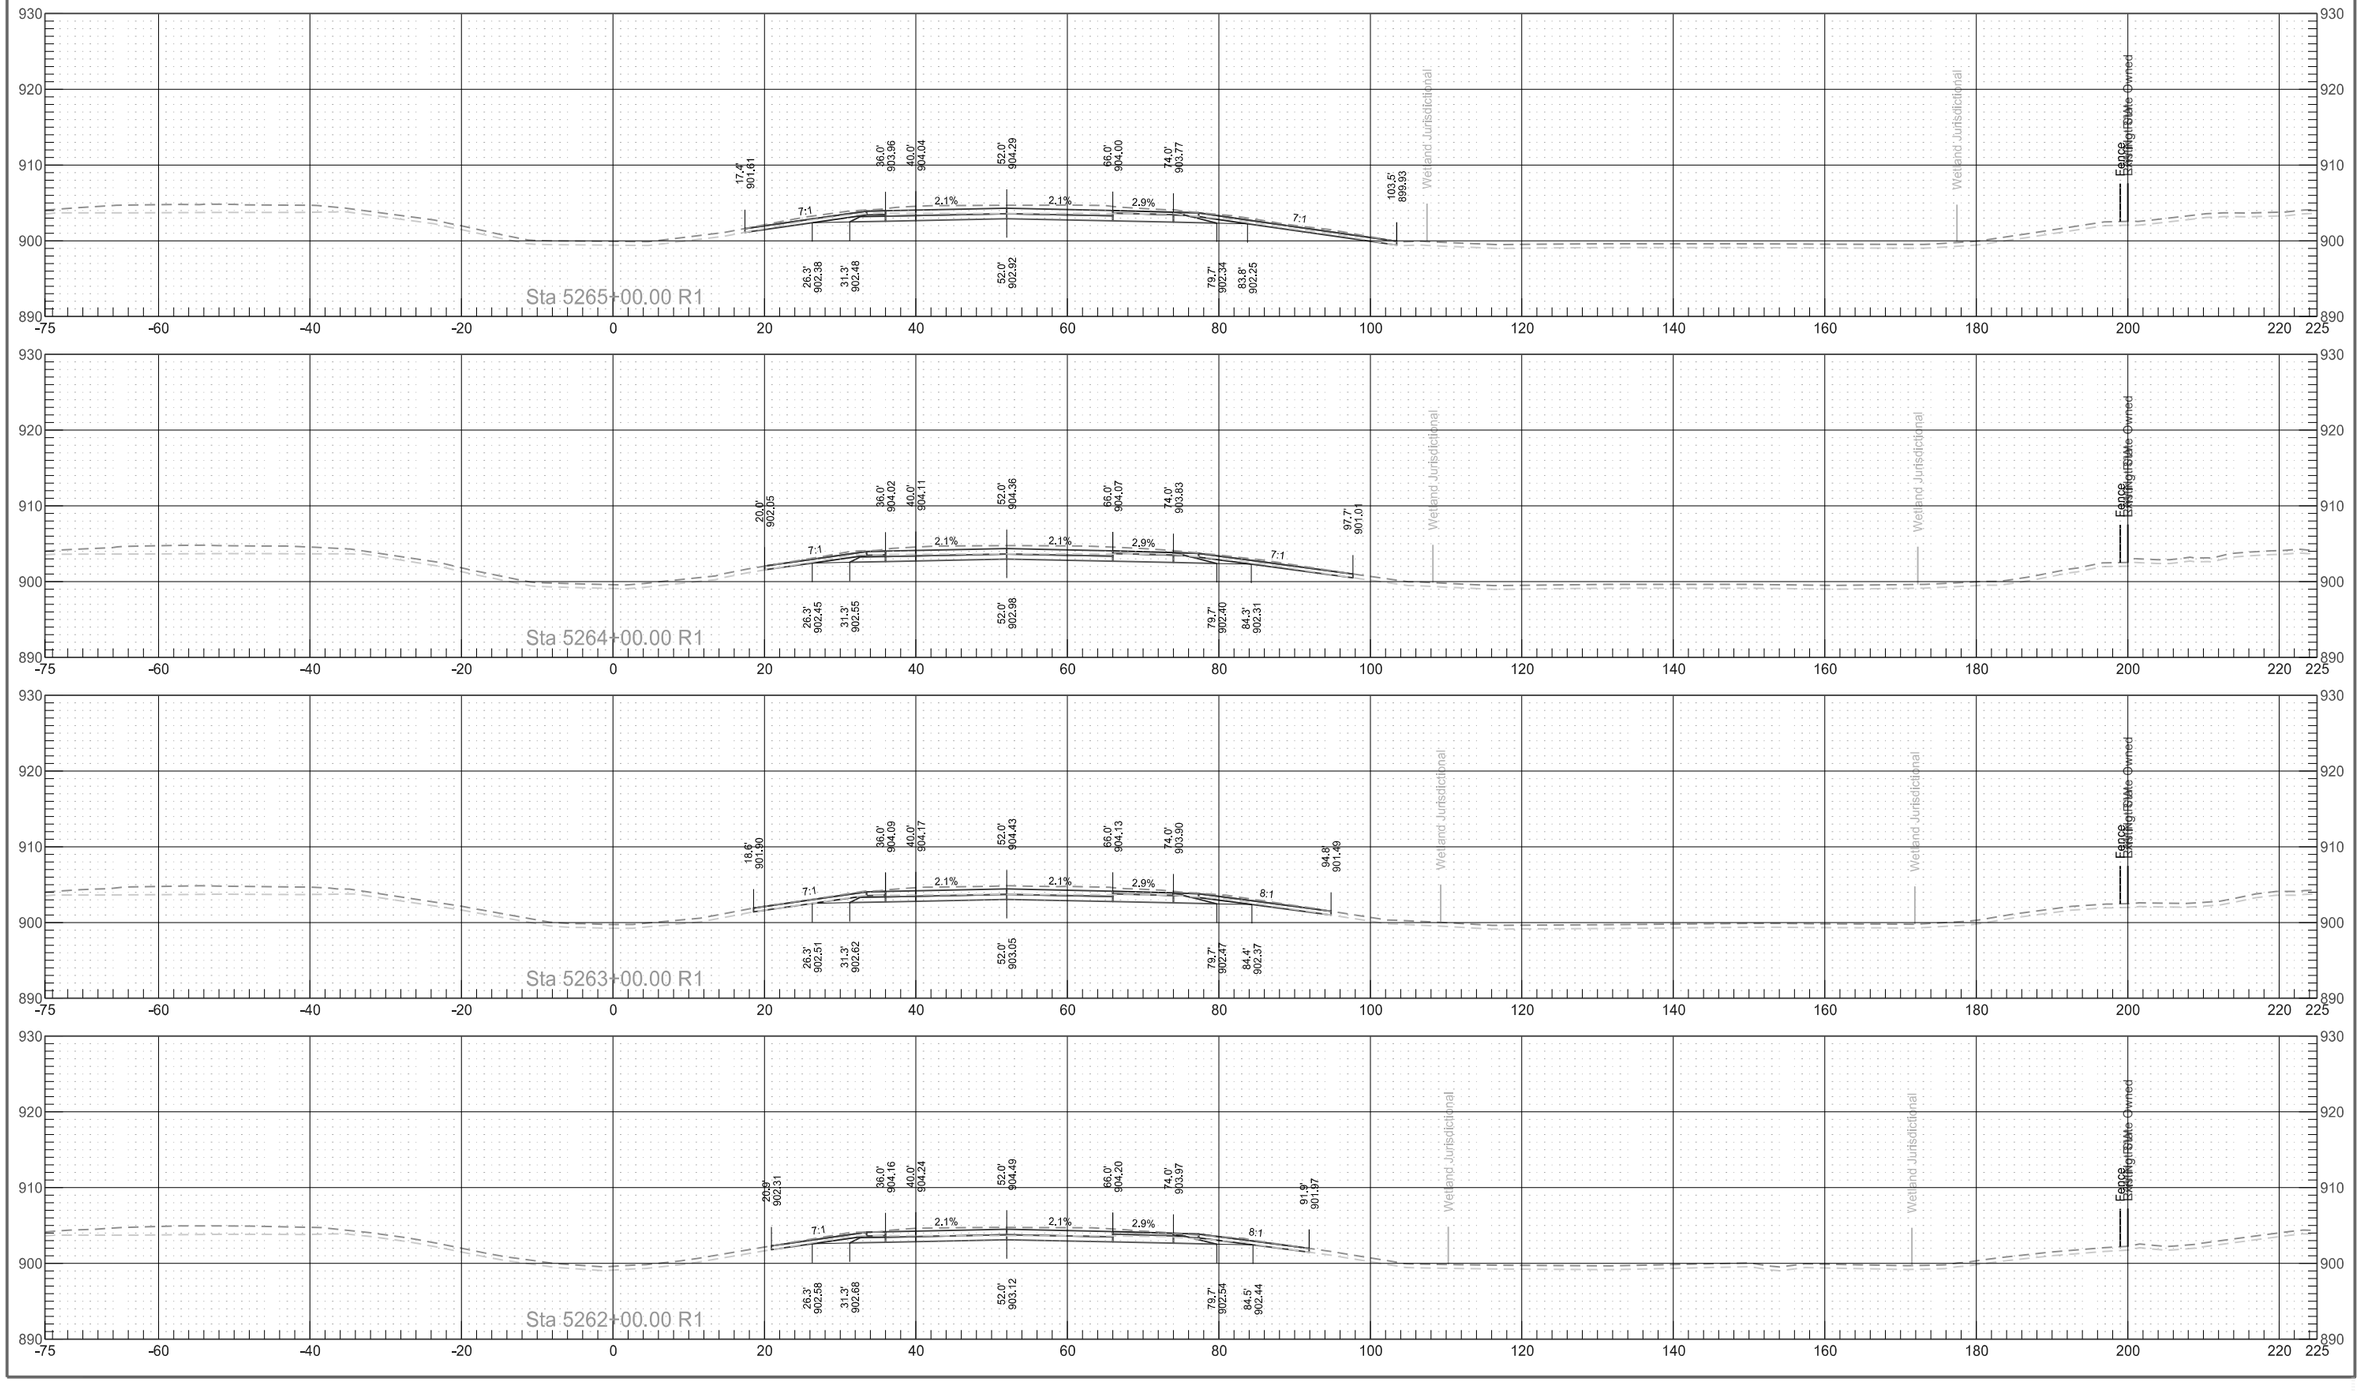


Interstate 29
Northbound Reconstruction Cross Sections

	STATE	PROJECT NO.	SECTION NO.	SHEET NO.
	ND	IM-8-029(135)088	200	186

Interstate 29
Northbound Reconstruction Cross Sections

	STATE	PROJECT NO.	SECTION NO.	SHEET NO.
	ND	IM-8-029(135)088	200	187

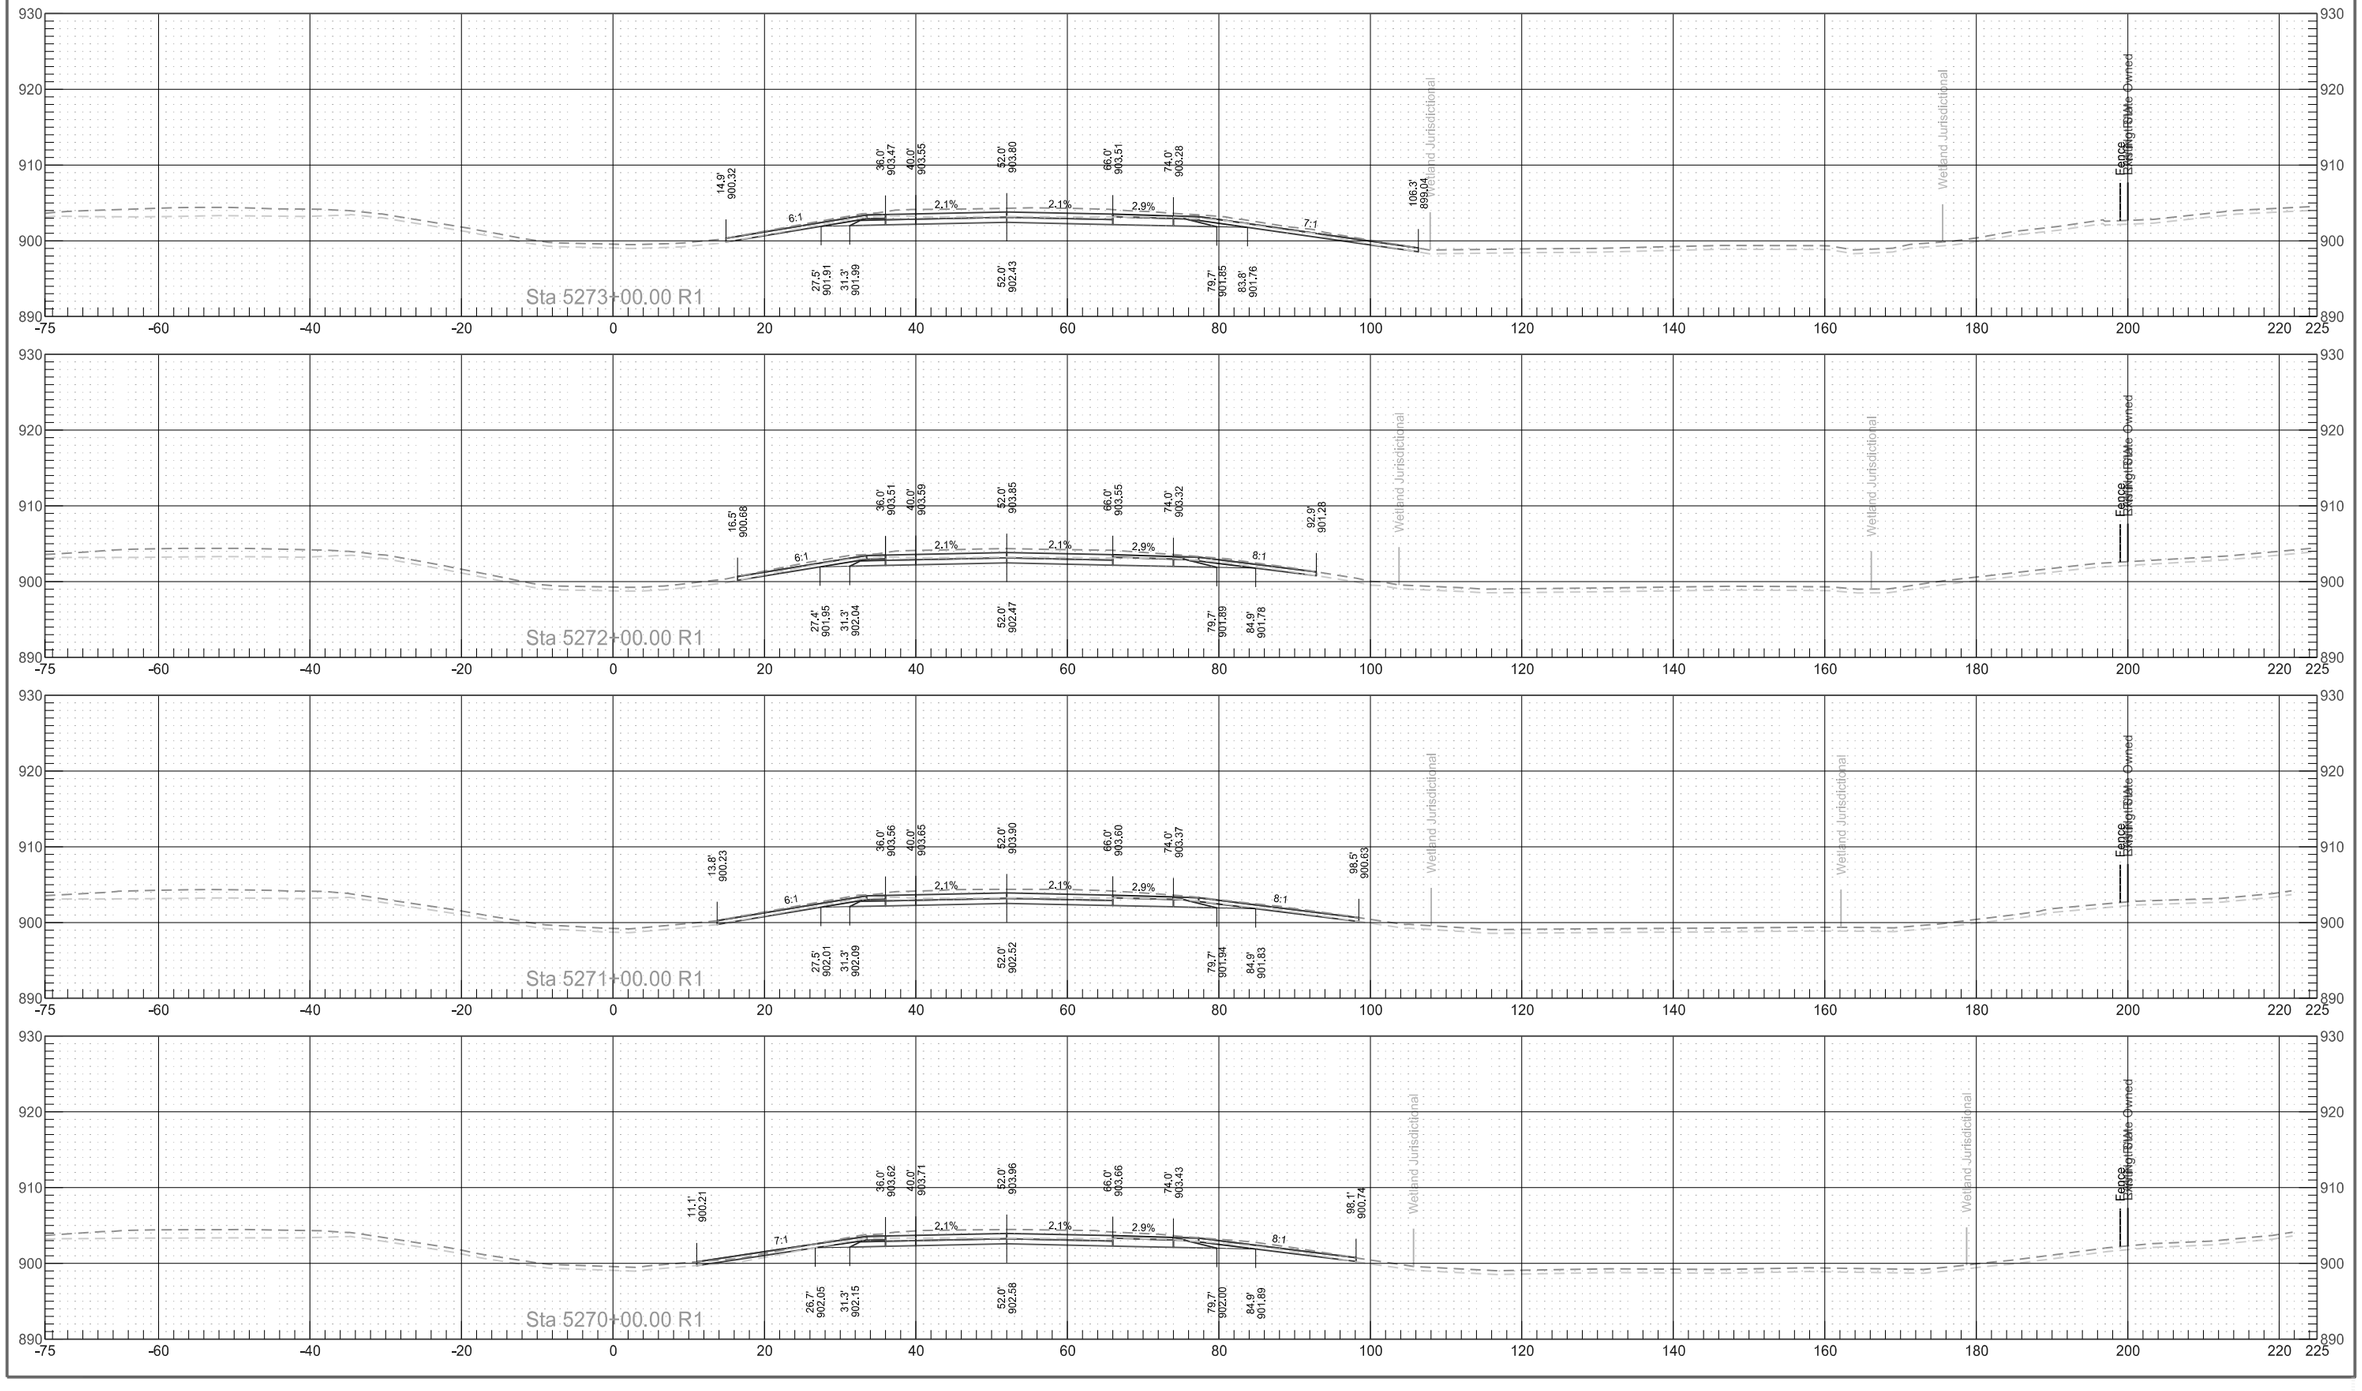


Interstate 29
Northbound Reconstruction Cross Sections

	STATE	PROJECT NO.	SECTION NO.	SHEET NO.
	ND	IM-8-029(135)088	200	188


Interstate 29
Northbound Reconstruction Cross Sections

	STATE	PROJECT NO.	SECTION NO.	SHEET NO.
	ND	IM-8-029(135)088	200	189

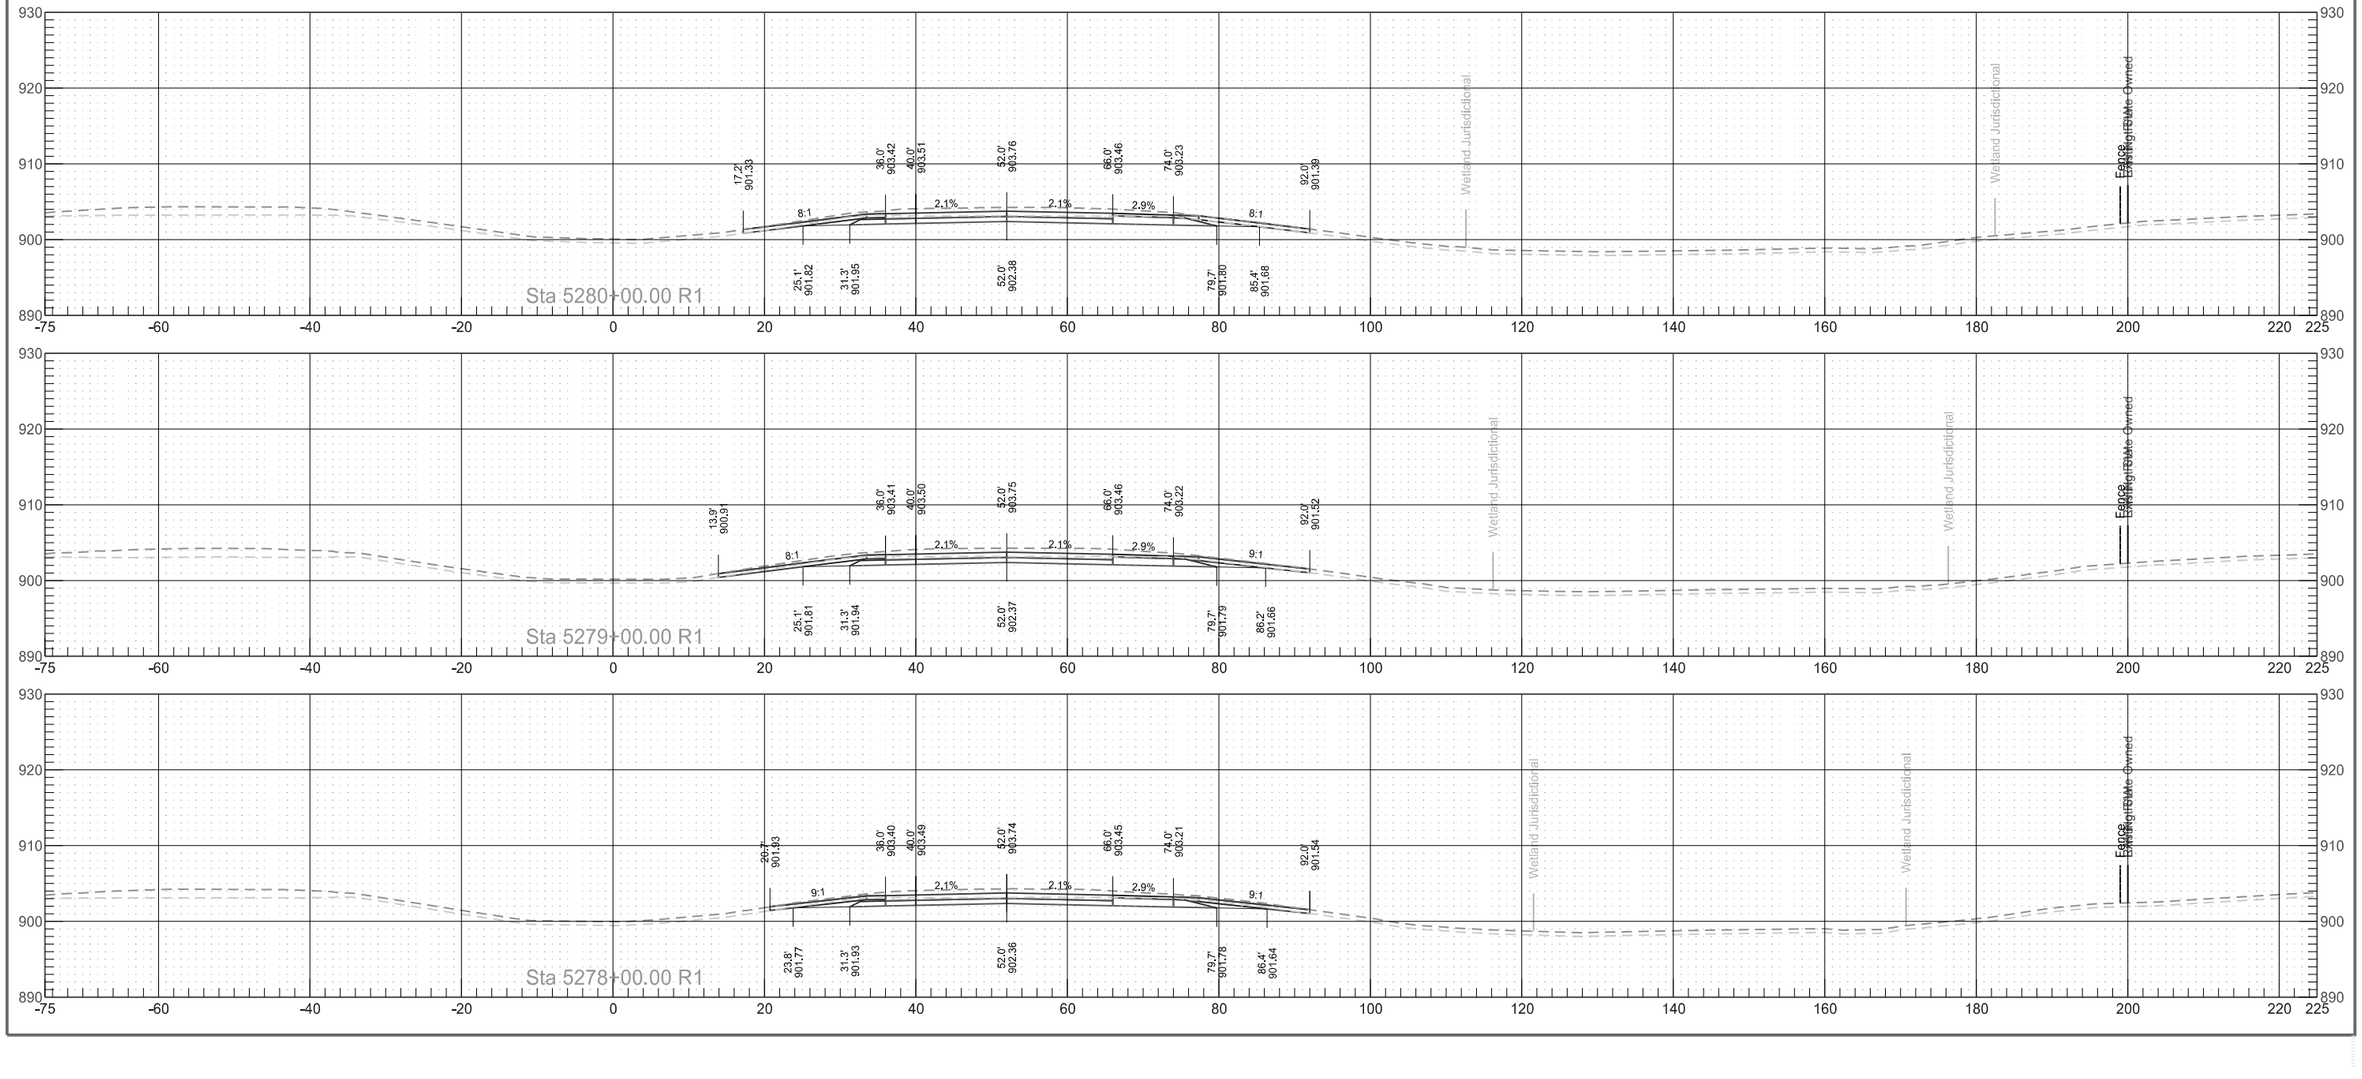

Interstate 29
Northbound Reconstruction Cross Sections

	STATE	PROJECT NO.	SECTION NO.	SHEET NO.
	ND	IM-8-029(135)088	200	190

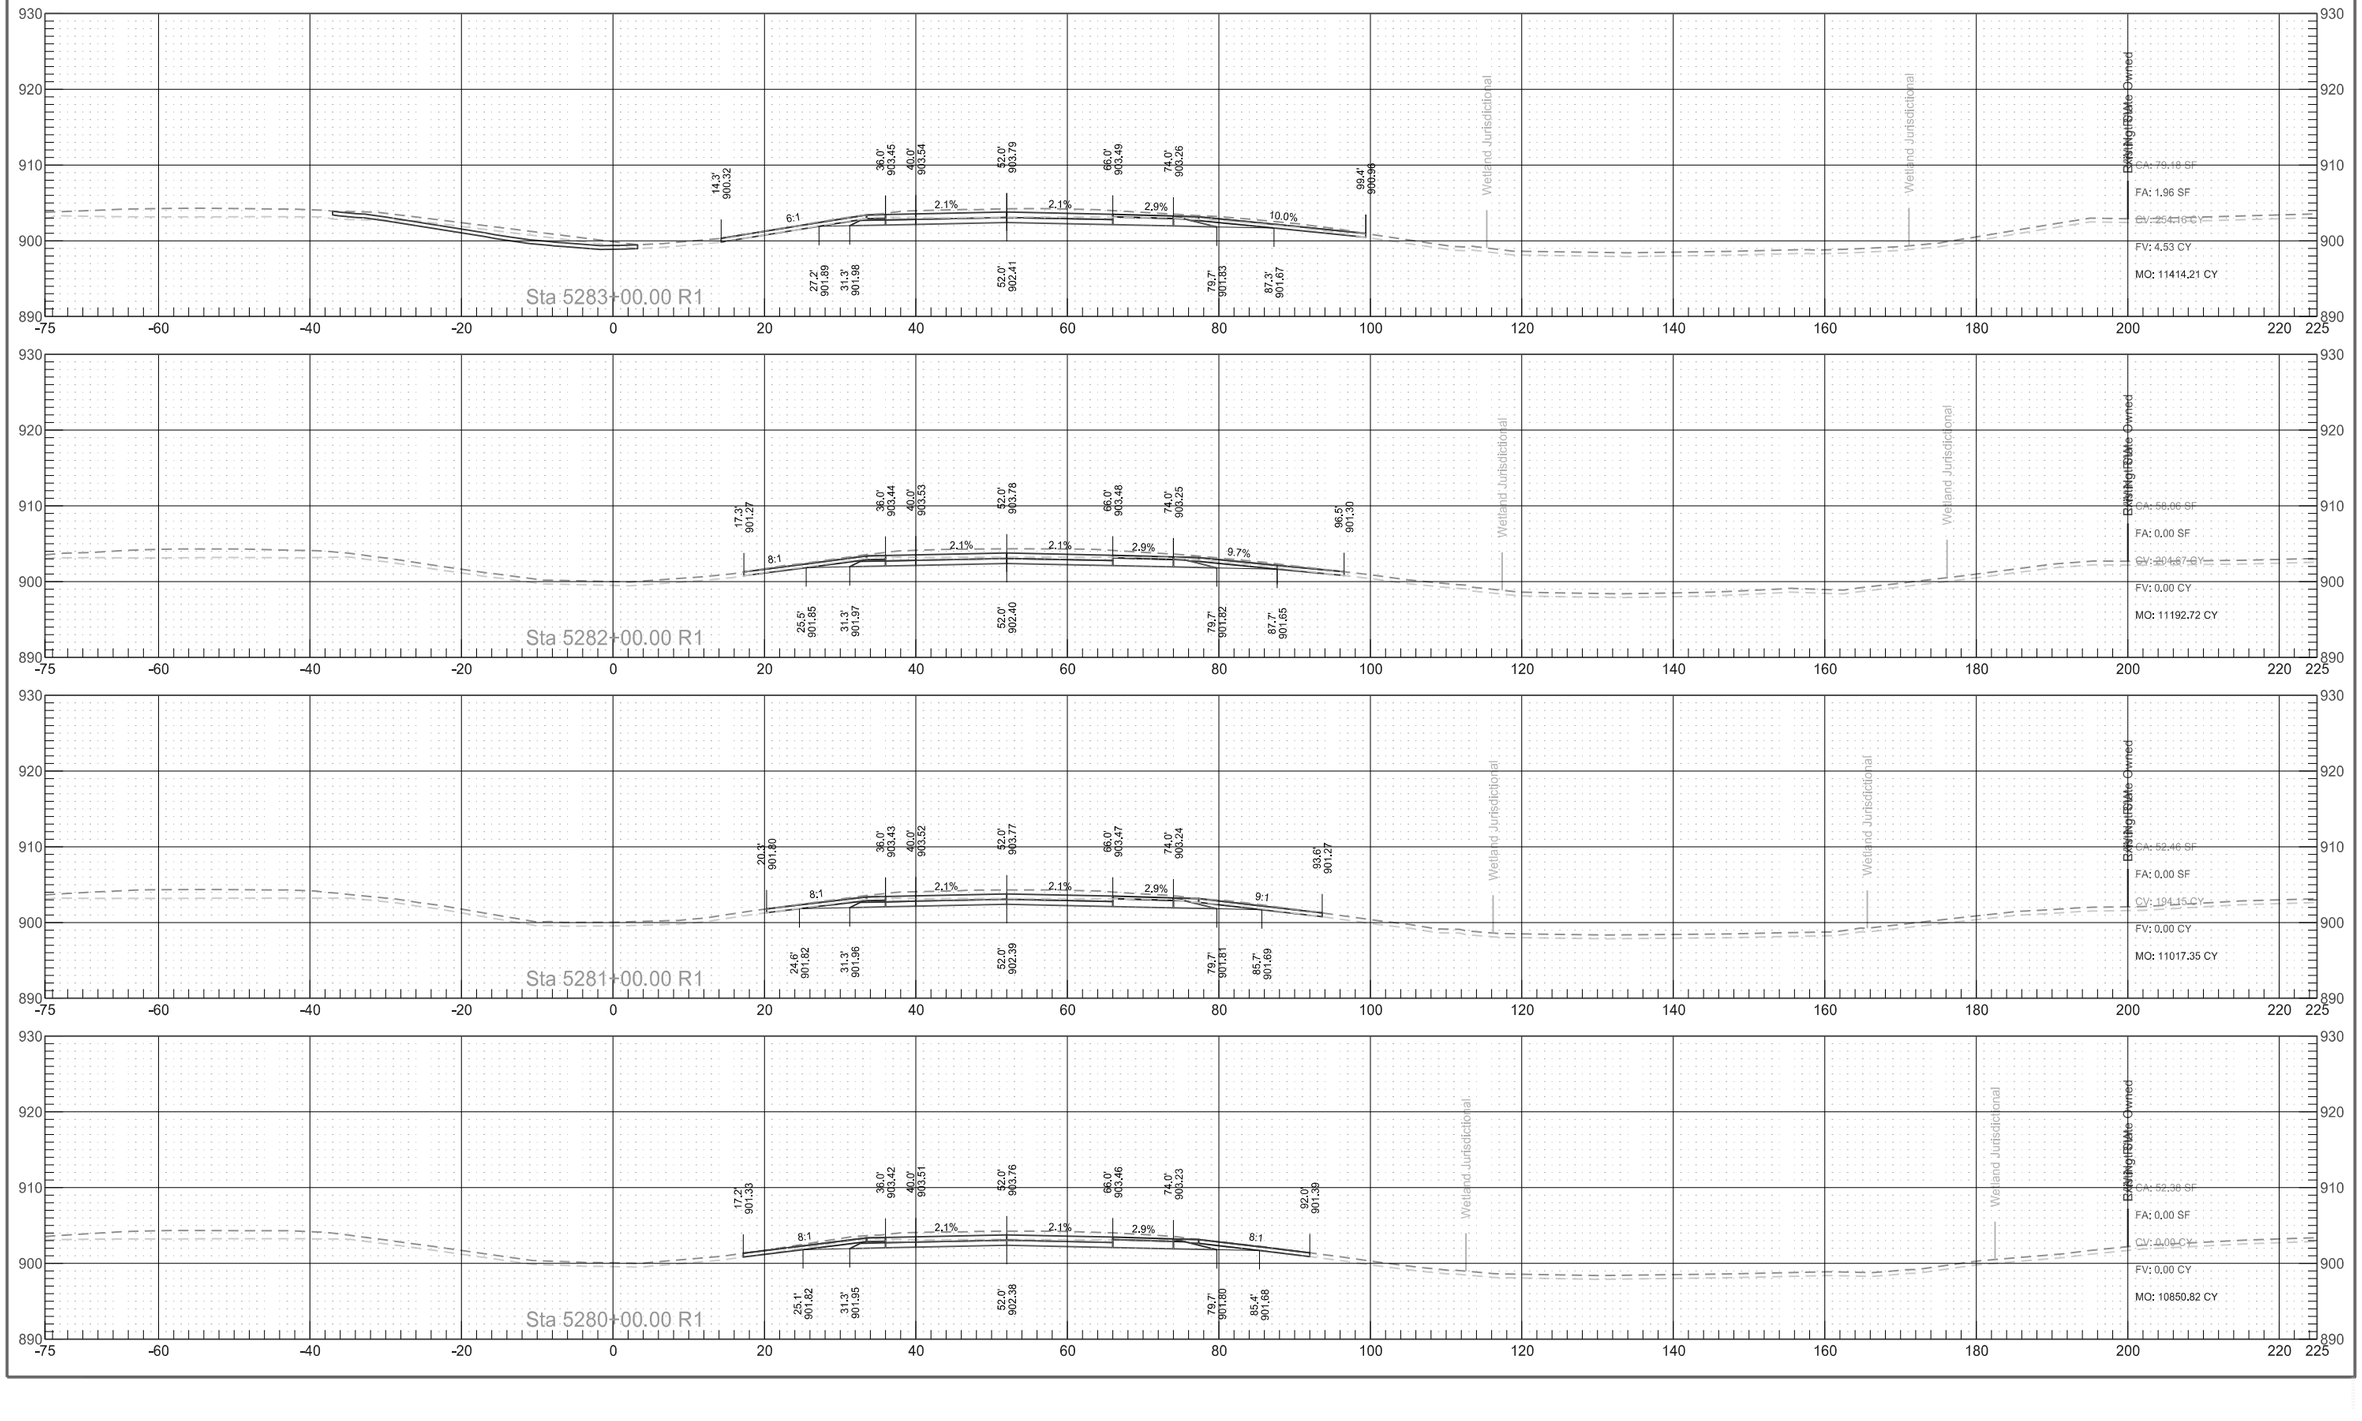


Interstate 29
Northbound Reconstruction Cross Sections

	STATE	PROJECT NO.	SECTION NO.	SHEET NO.
	ND	IM-8-029(135)088	200	191

Interstate 29
Northbound Reconstruction Cross Sections

	STATE	PROJECT NO.	SECTION NO.	SHEET NO.
	ND	IM-8-029(135)088	200	192

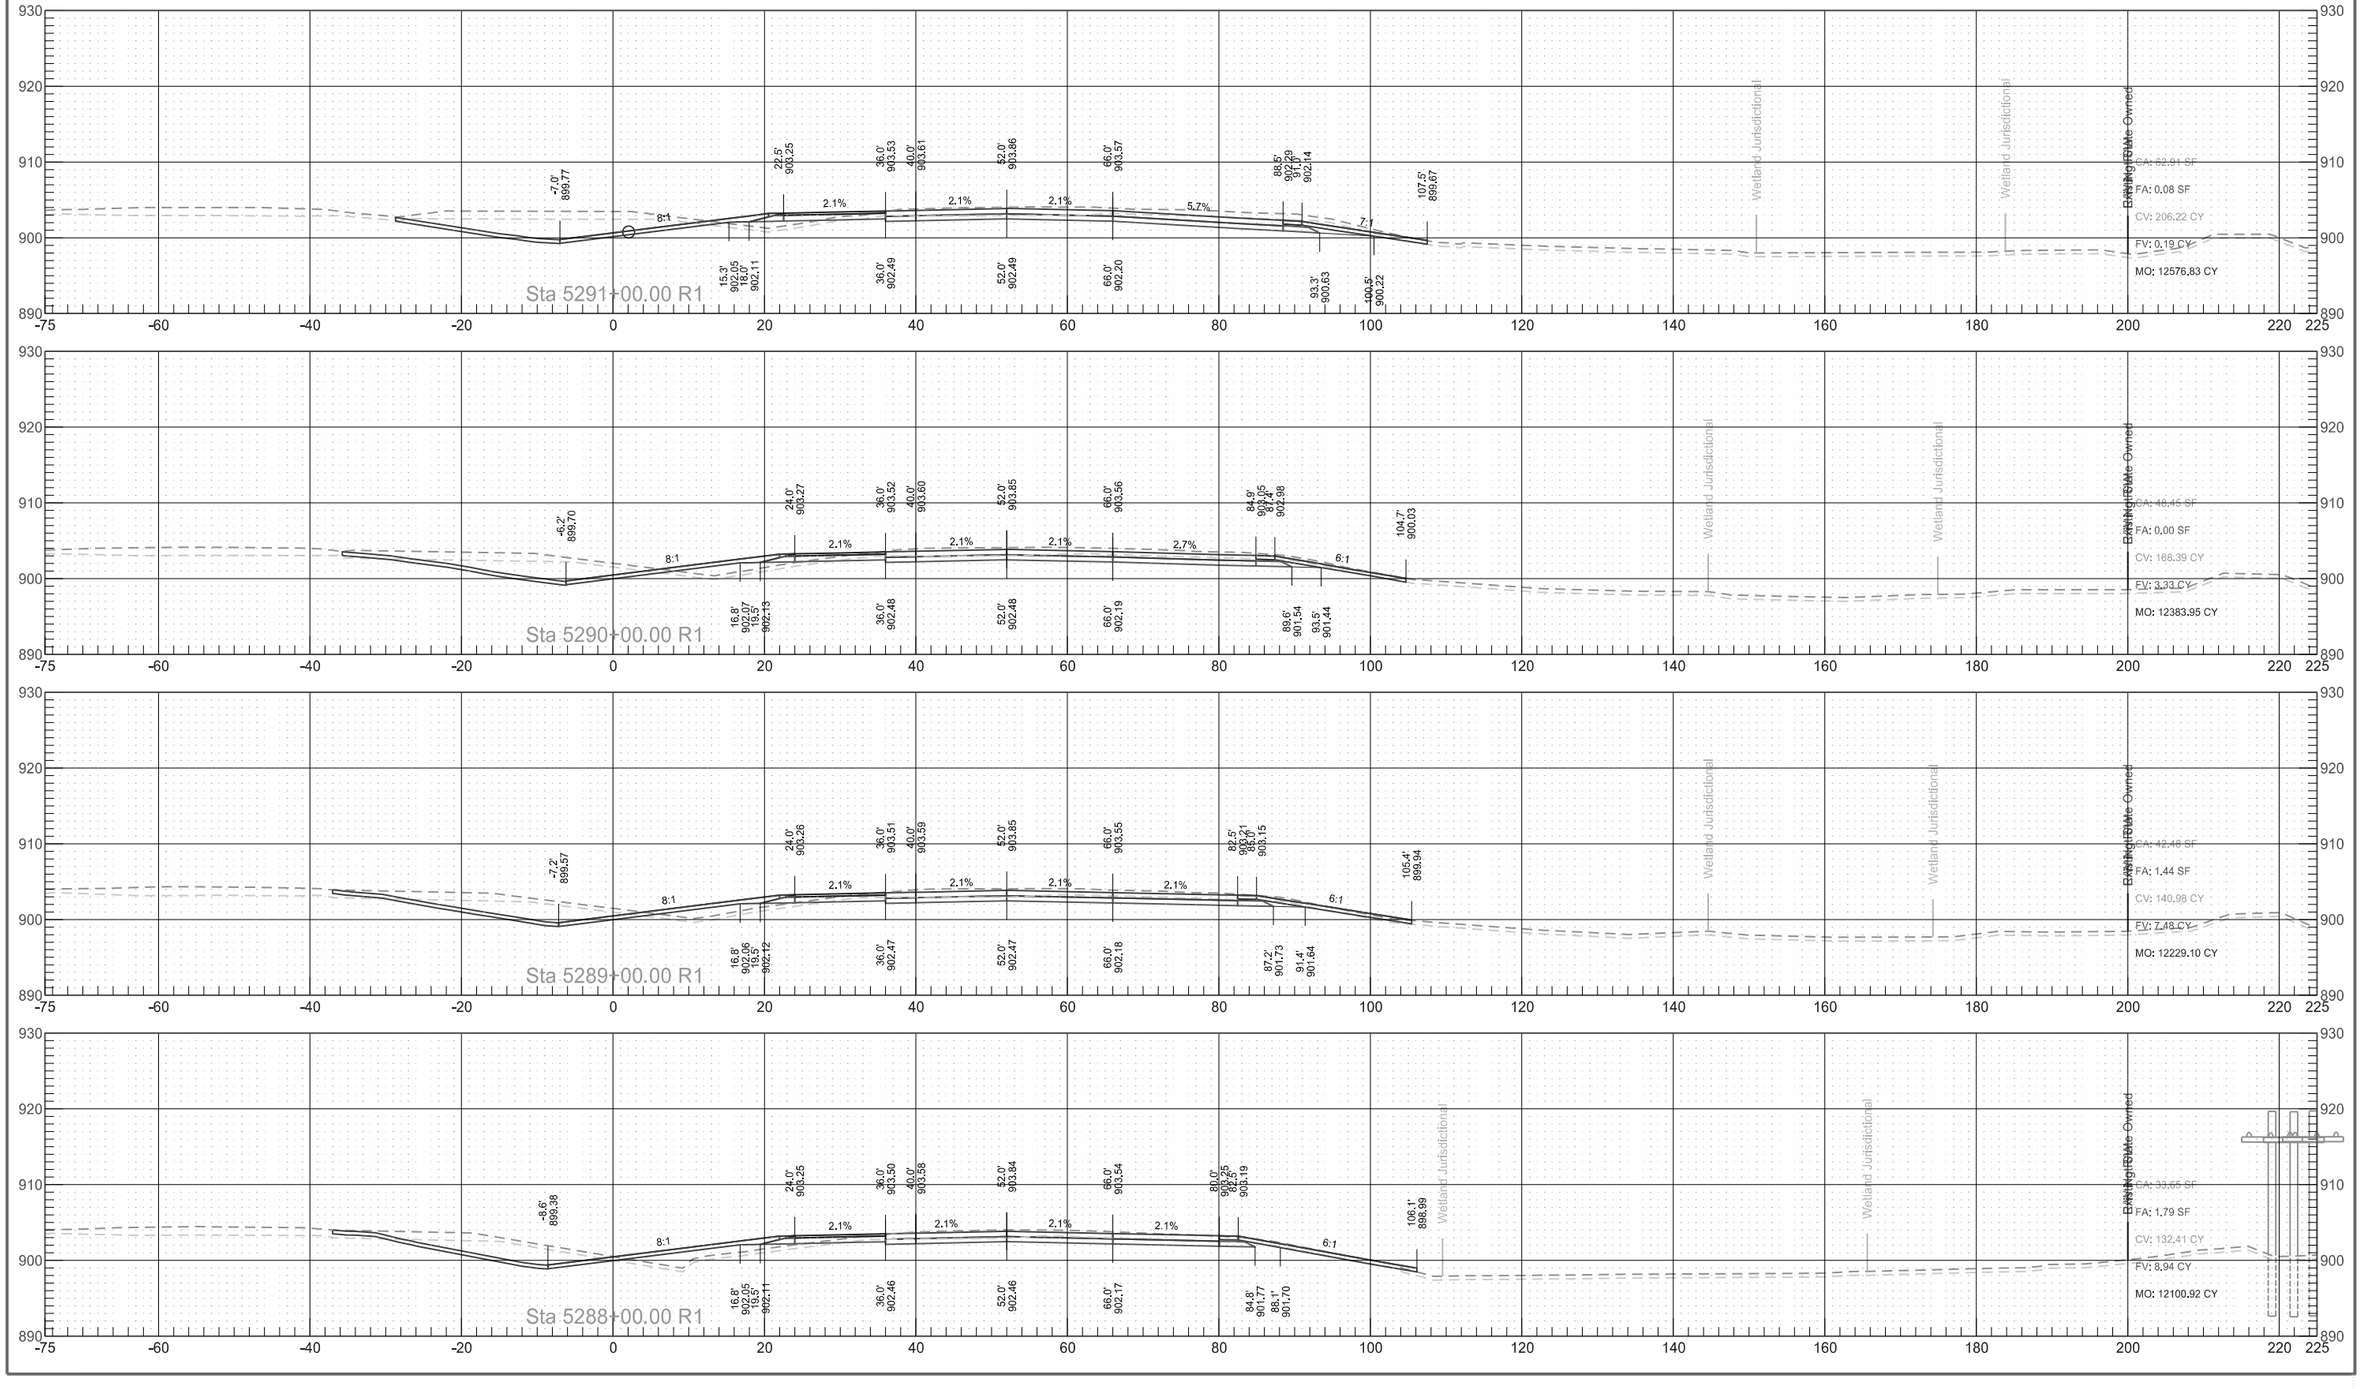


Interstate 29
Northbound Reconstruction Cross Sections

	STATE	PROJECT NO.	SECTION NO.	SHEET NO.
	ND	IM-8-029(135)088	200	193


Interstate 29
Northbound Reconstruction Cross Sections

	STATE	PROJECT NO.	SECTION NO.	SHEET NO.
	ND	IM-8-029(135)088	200	194

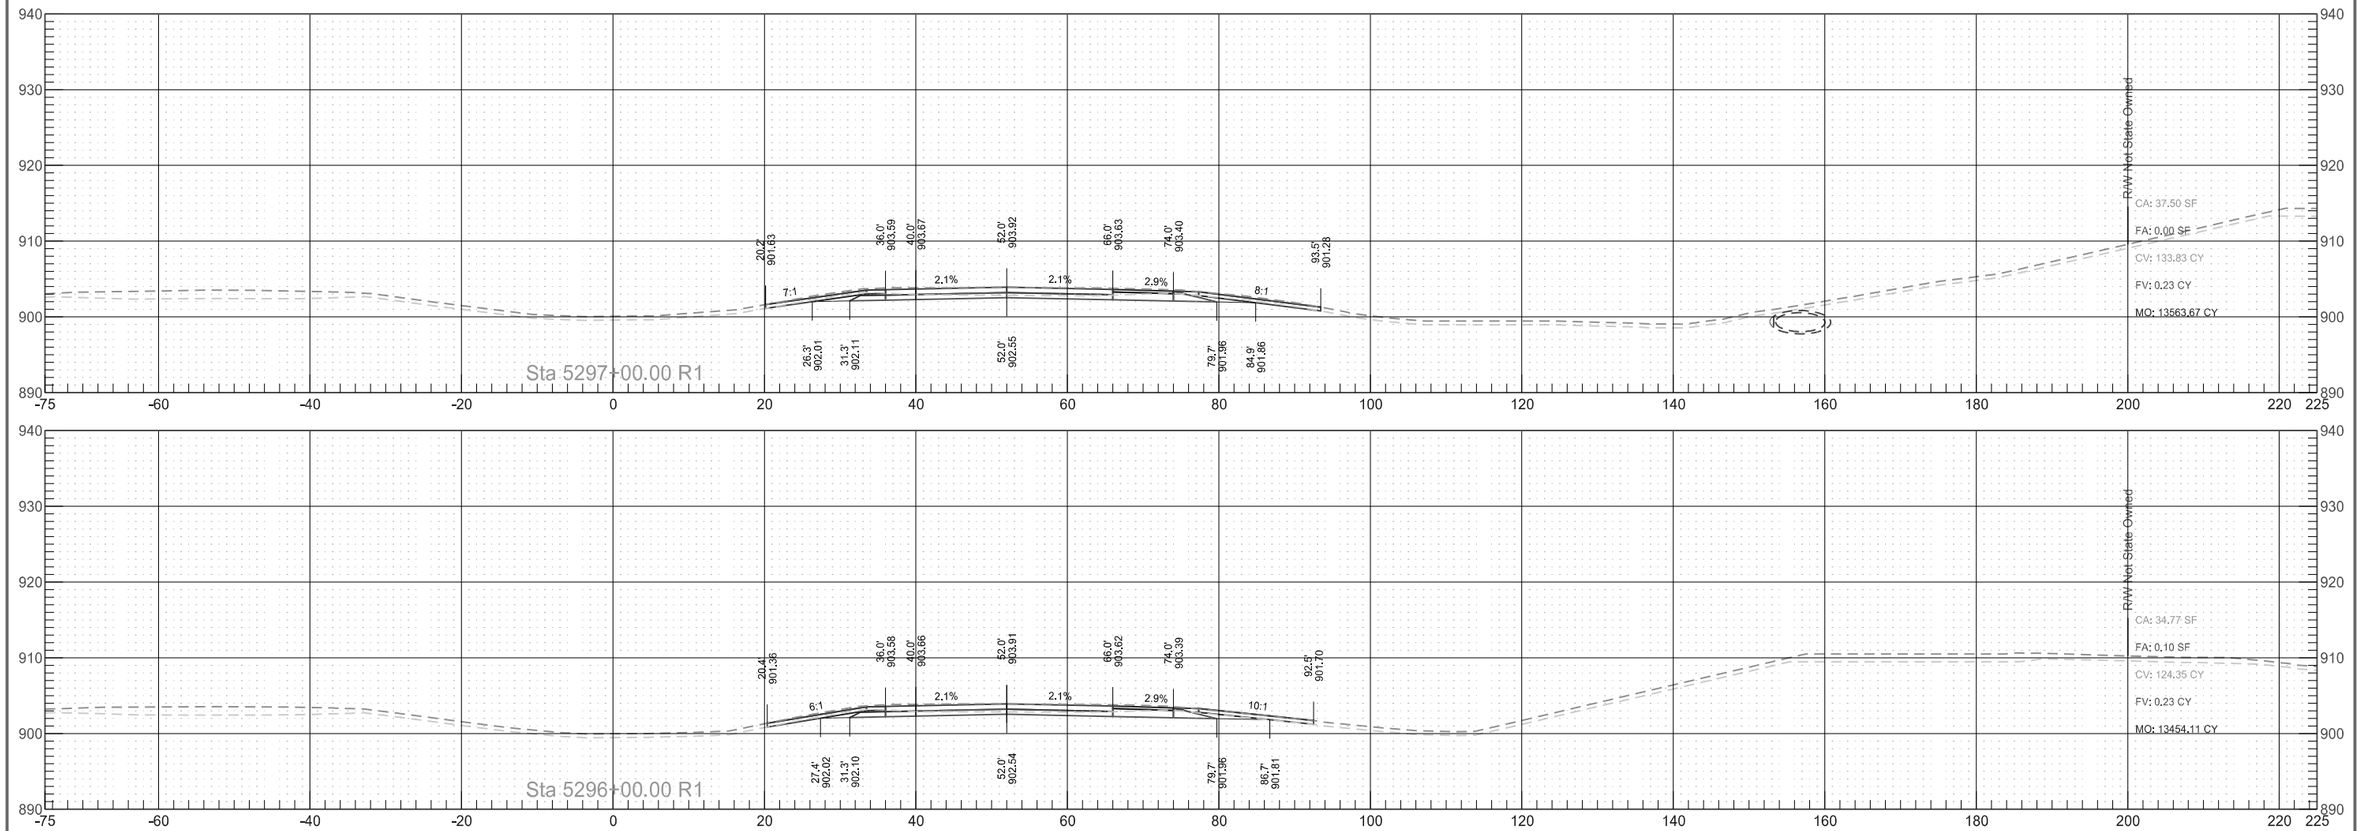


Interstate 29
Northbound Reconstruction Cross Sections

	STATE	PROJECT NO.	SECTION NO.	SHEET NO.
	ND	IM-8-029(135)088	200	195

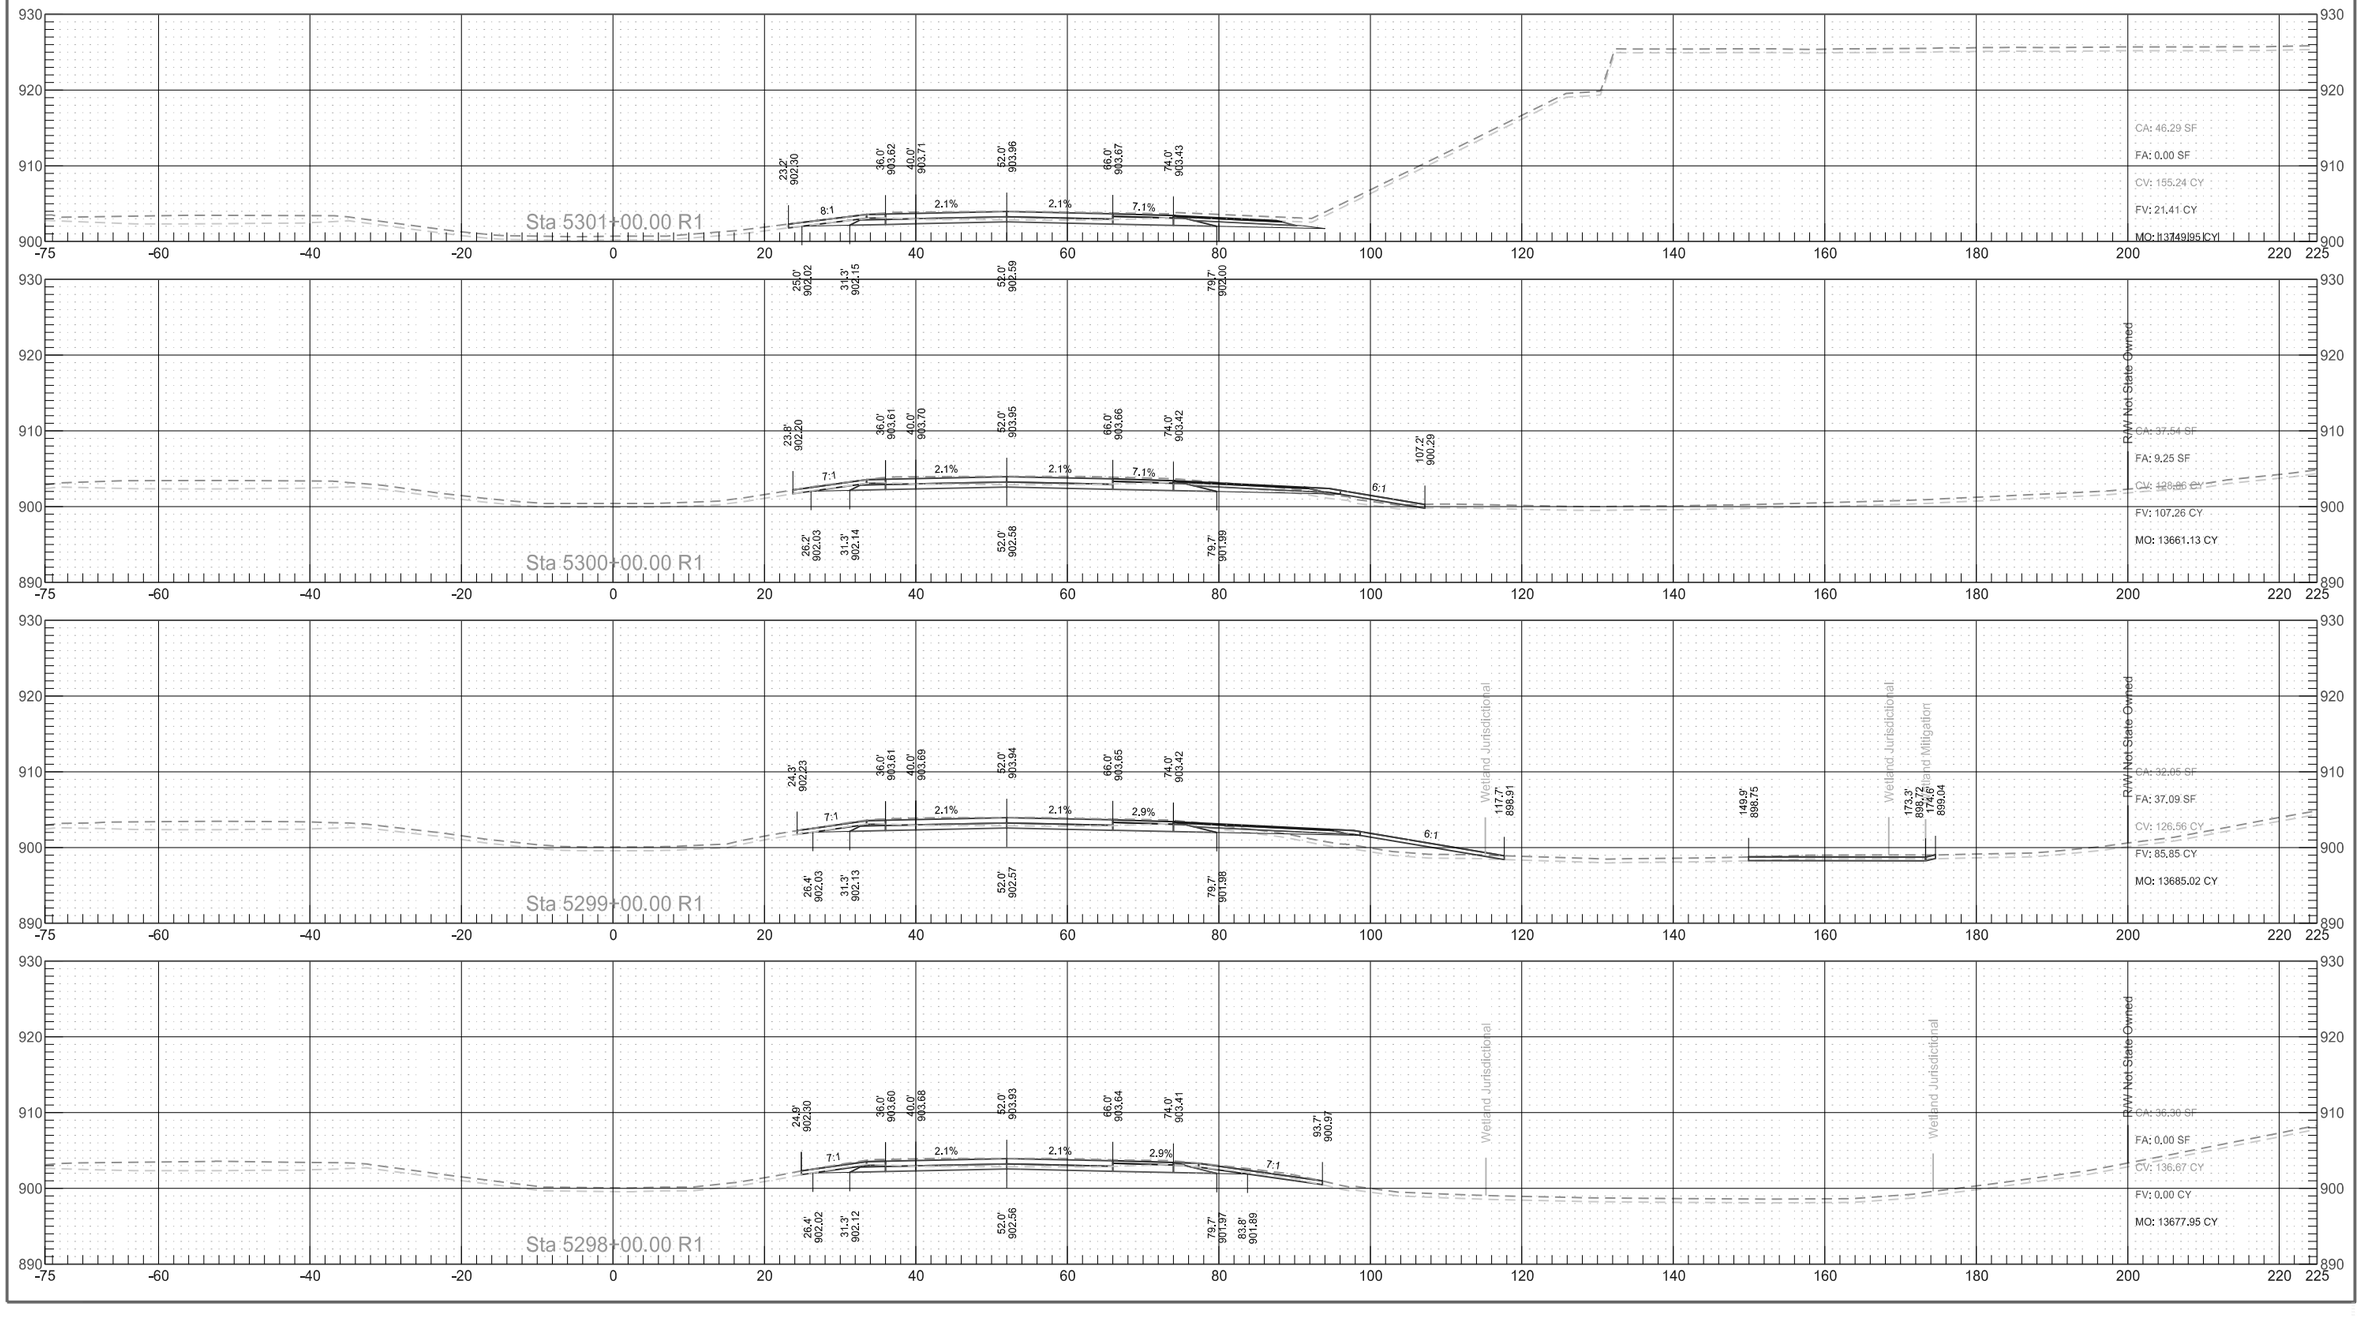


Interstate 29
Northbound Reconstruction Cross Sections

	STATE	PROJECT NO.	SECTION NO.	SHEET NO.
	ND	IM-8-029(135)088	200	196

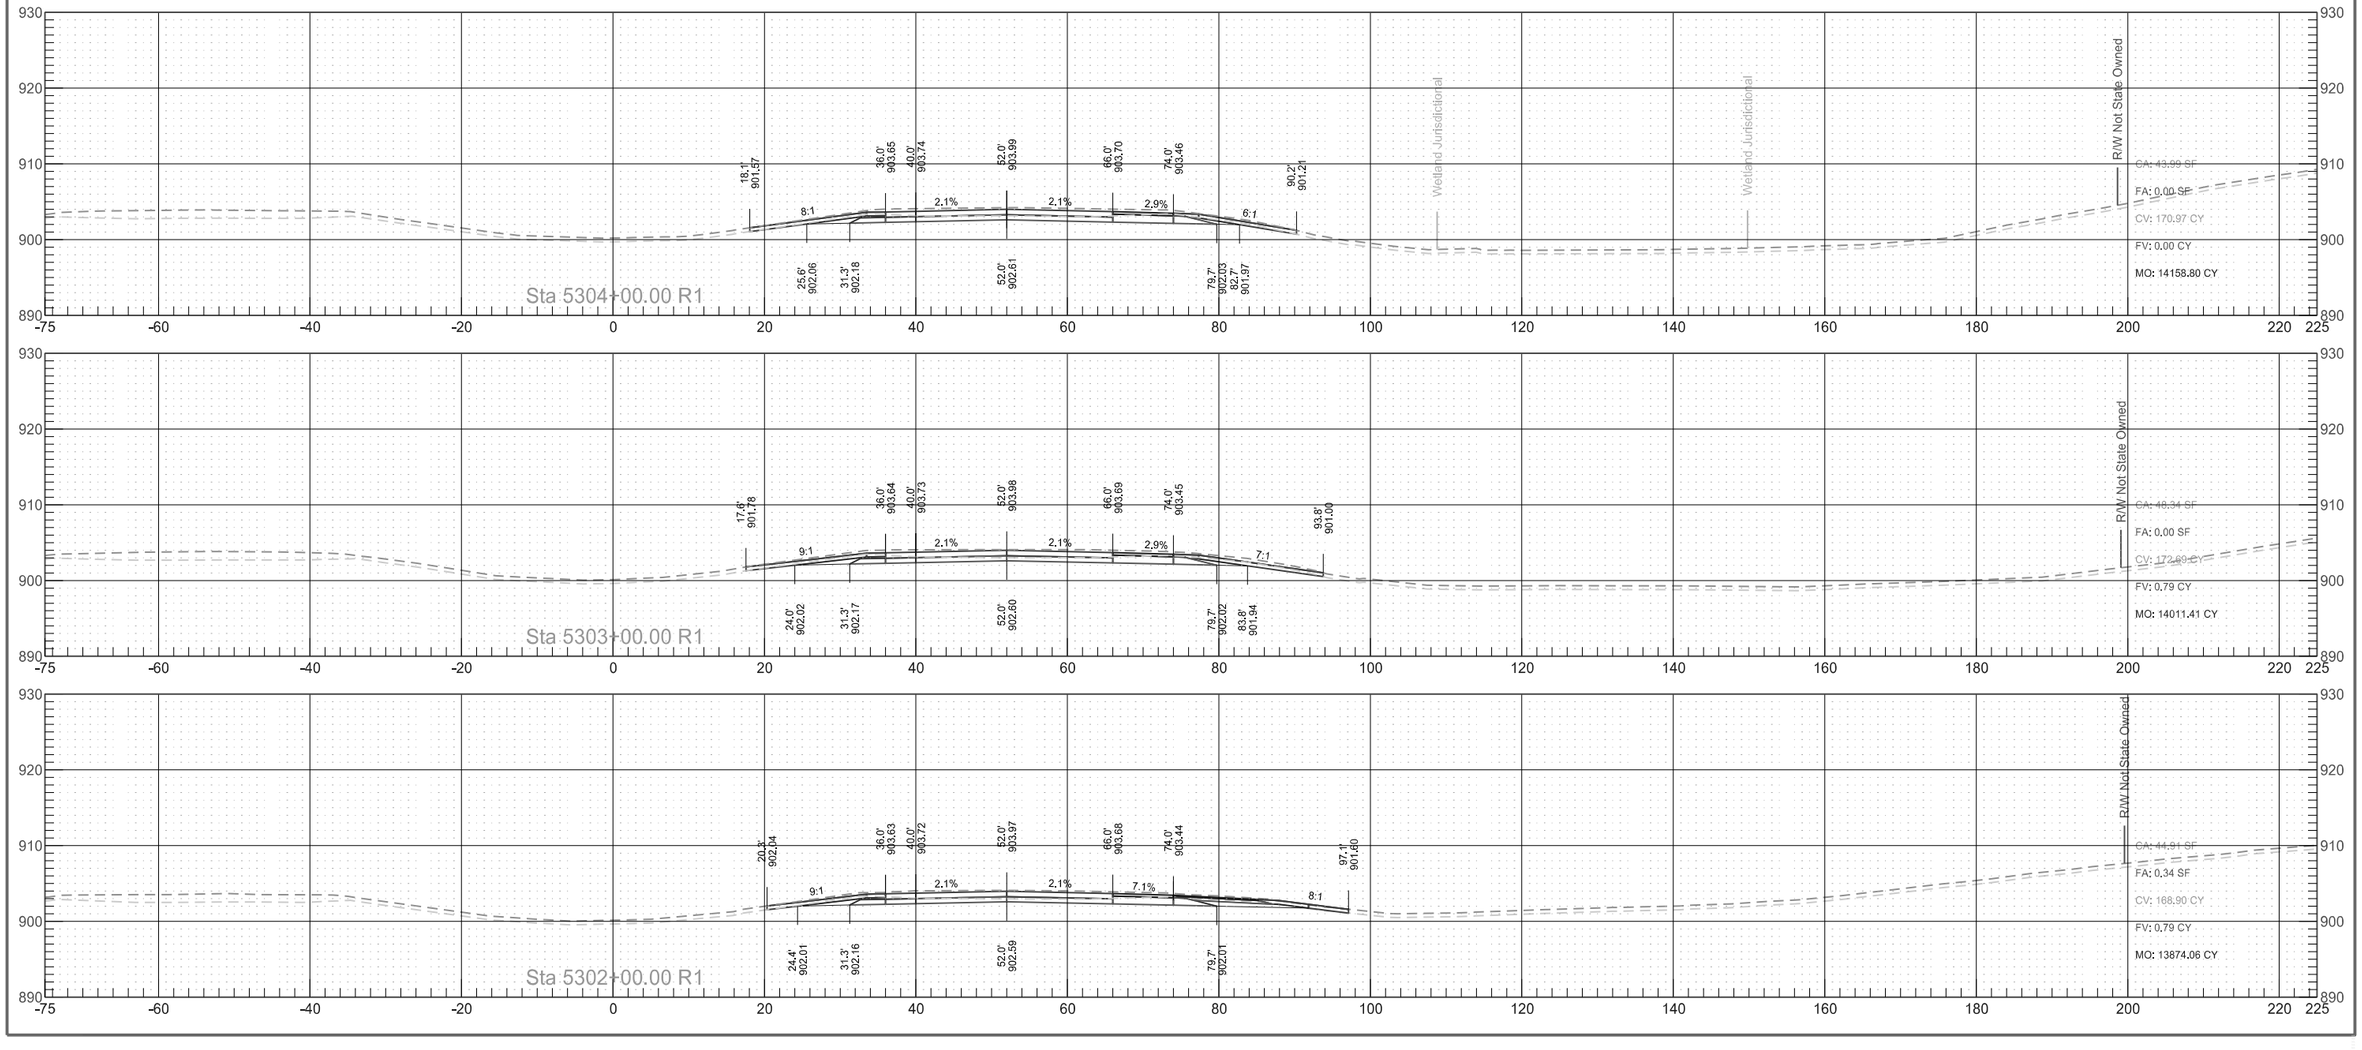


Interstate 29
Northbound Reconstruction Cross Sections

	STATE	PROJECT NO.	SECTION NO.	SHEET NO.
	ND	IM-8-029(135)088	200	197

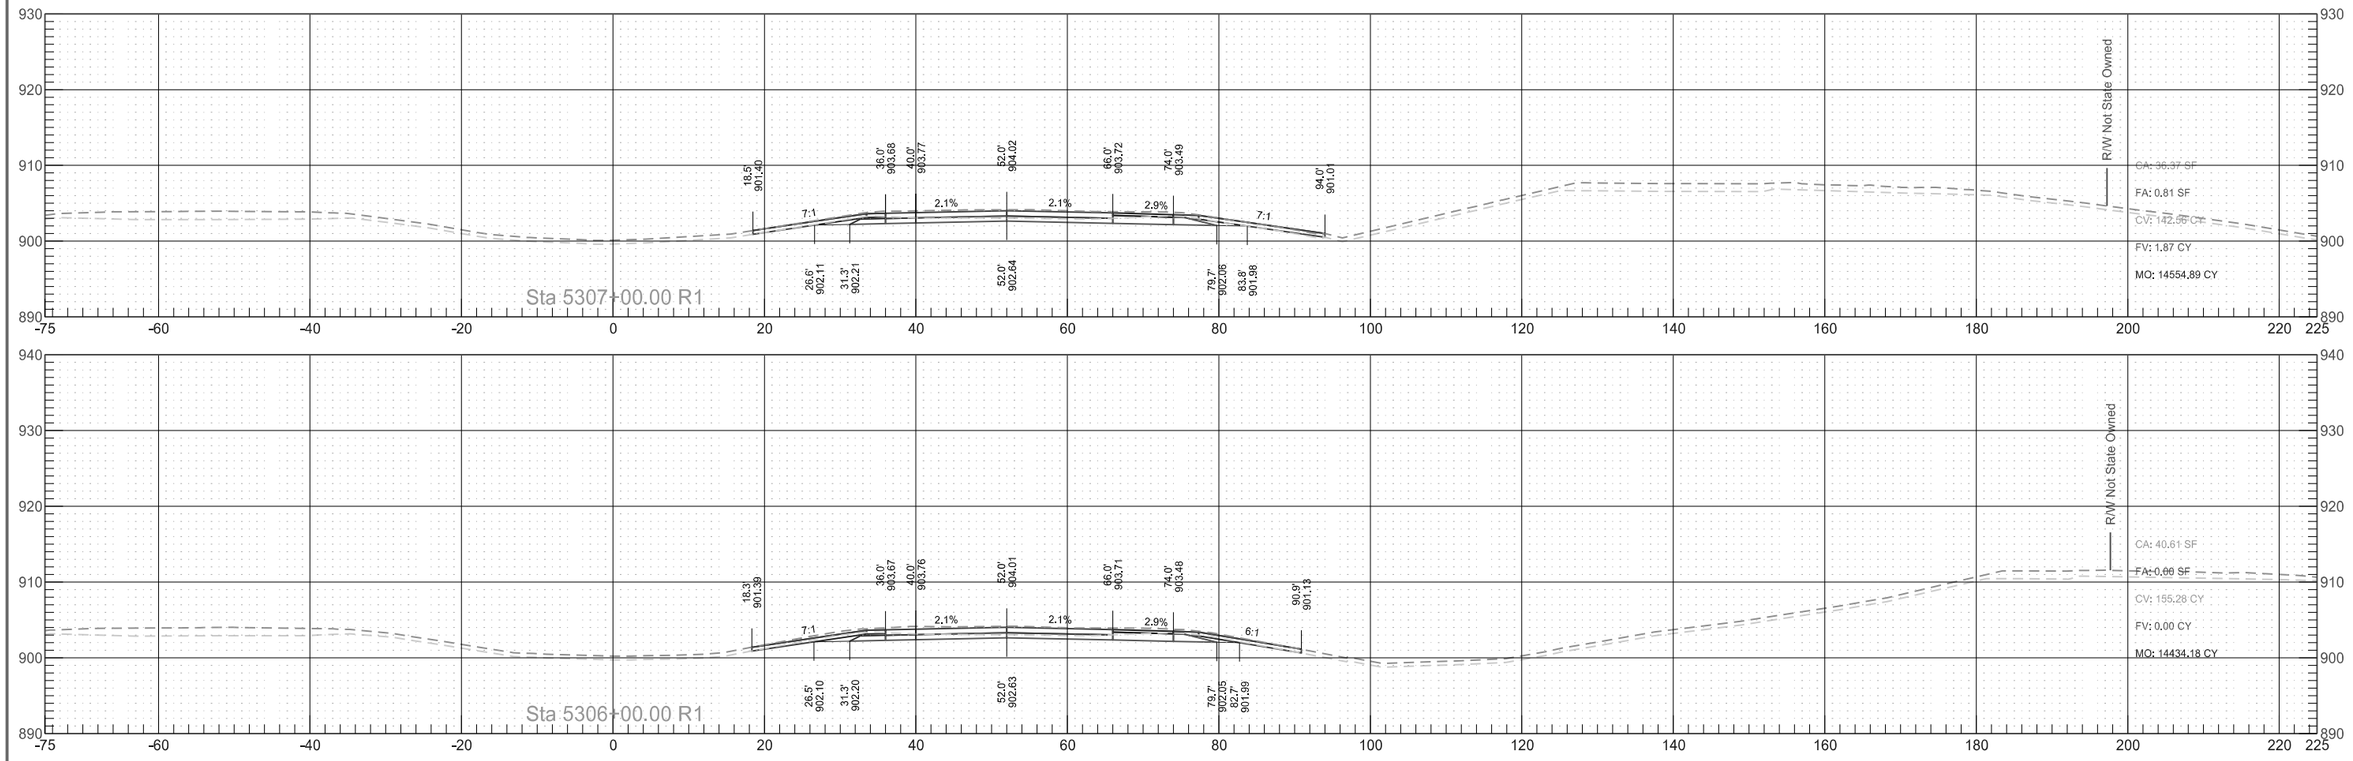

Interstate 29
Northbound Reconstruction Cross Sections

	STATE	PROJECT NO.	SECTION NO.	SHEET NO.
	ND	IM-8-029(135)088	200	198

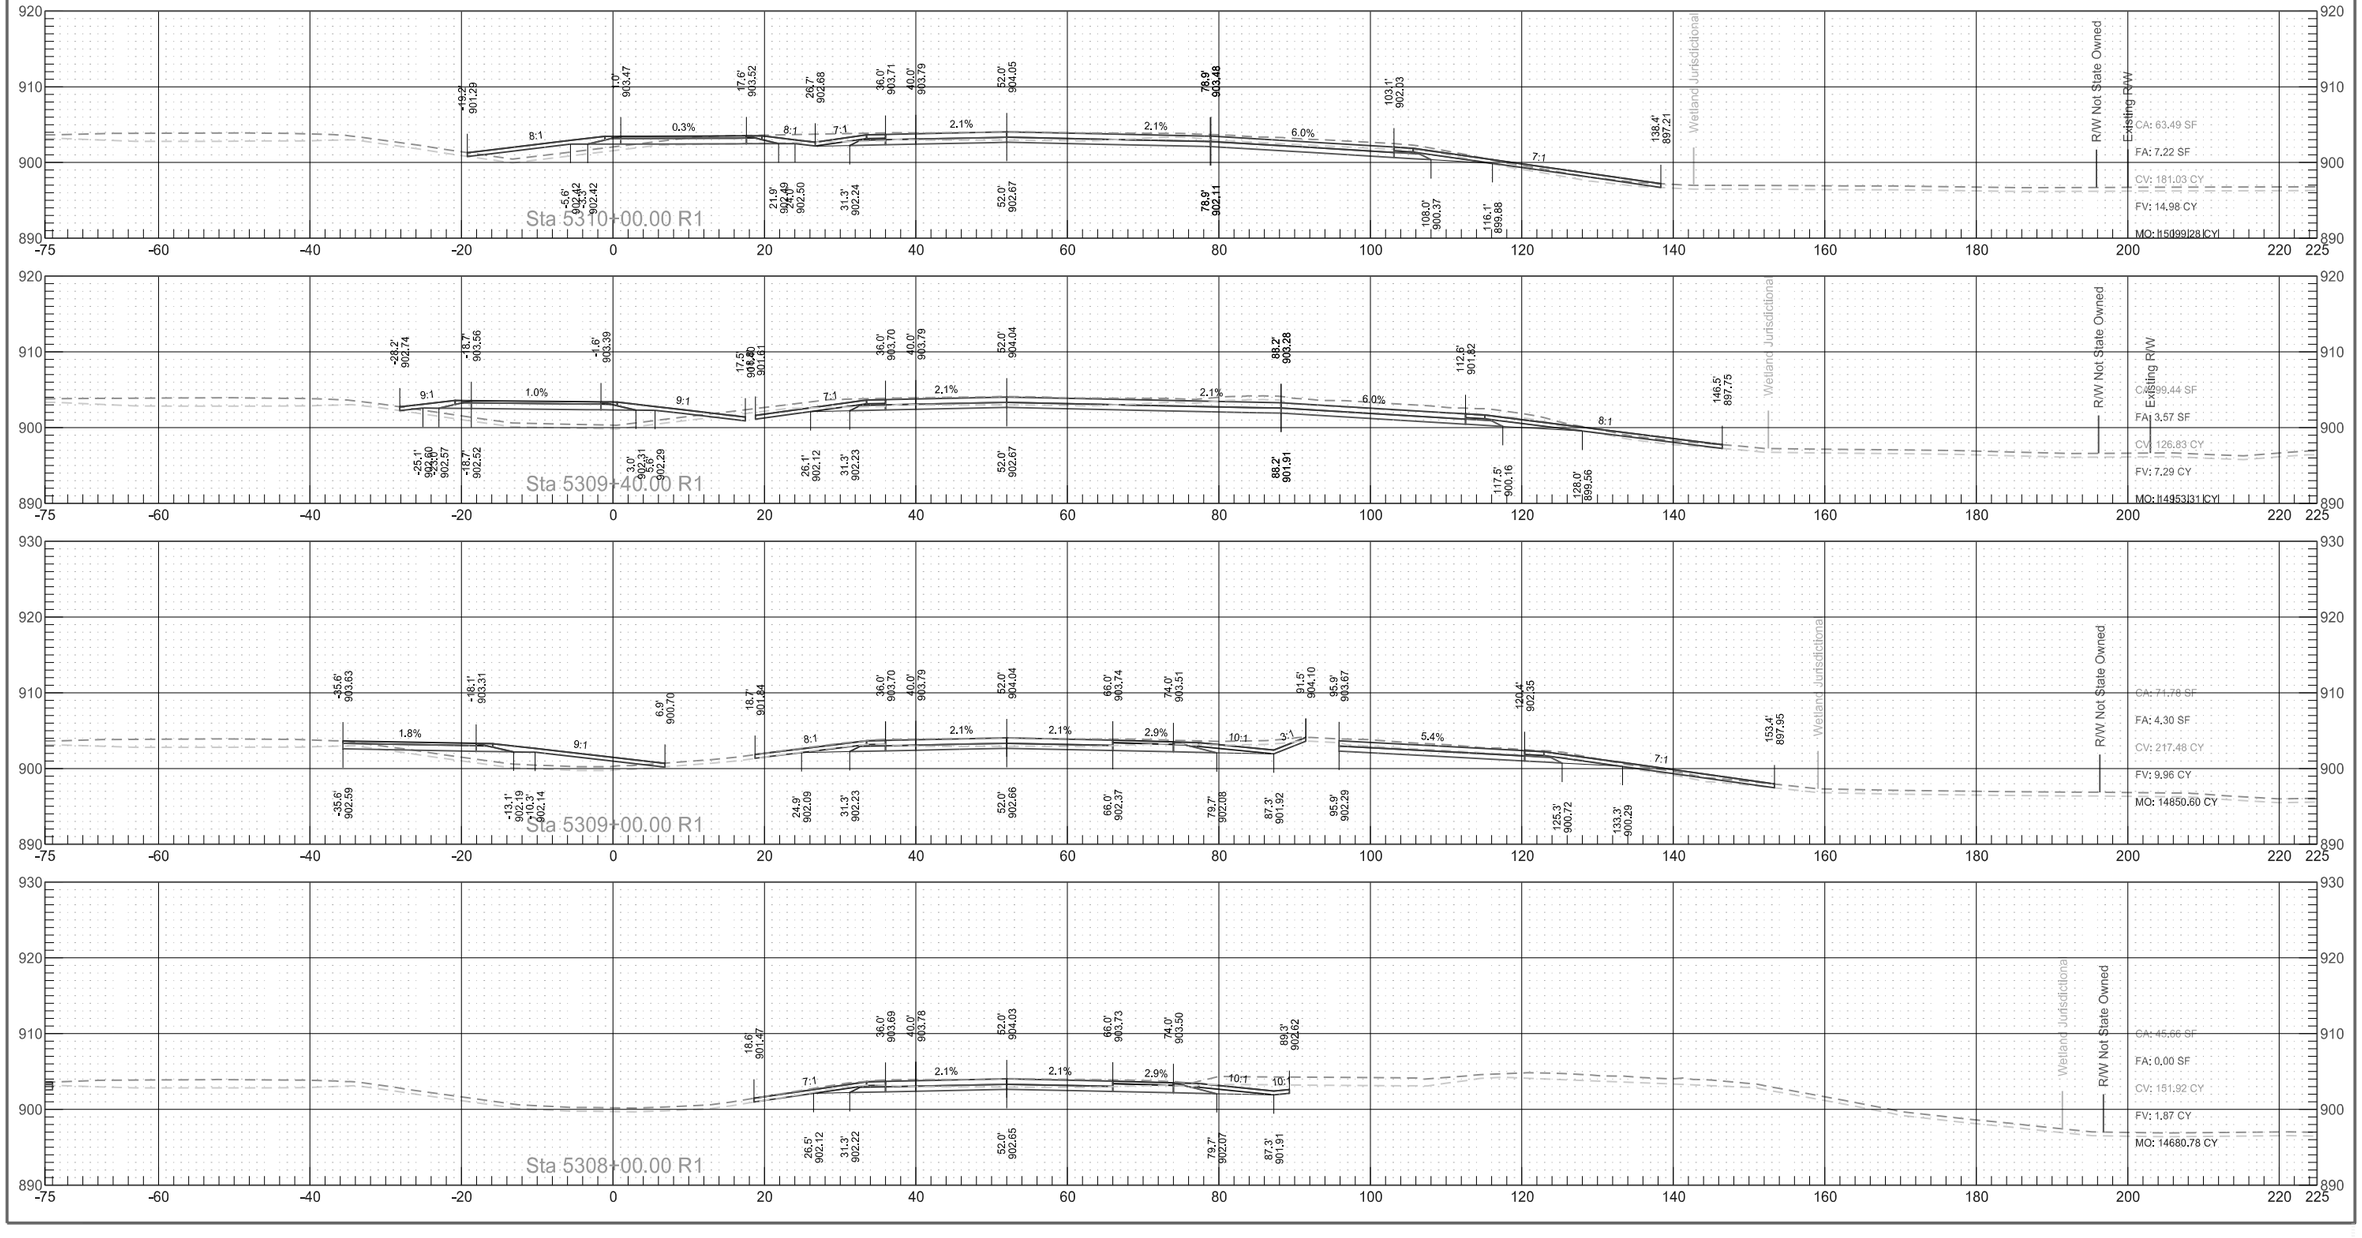

Interstate 29
Northbound Reconstruction Cross Sections


	STATE	PROJECT NO.	SECTION NO.	SHEET NO.
	ND	IM-8-029(135)088	200	199

Interstate 29
Northbound Reconstruction Cross Sections

	STATE	PROJECT NO.	SECTION NO.	SHEET NO.
	ND	IM-8-029(135)088	200	200

Interstate 29
Northbound Reconstruction Cross Sections

	STATE	PROJECT NO.	SECTION NO.	SHEET NO.
	ND	IM-8-029(135)088	200	201

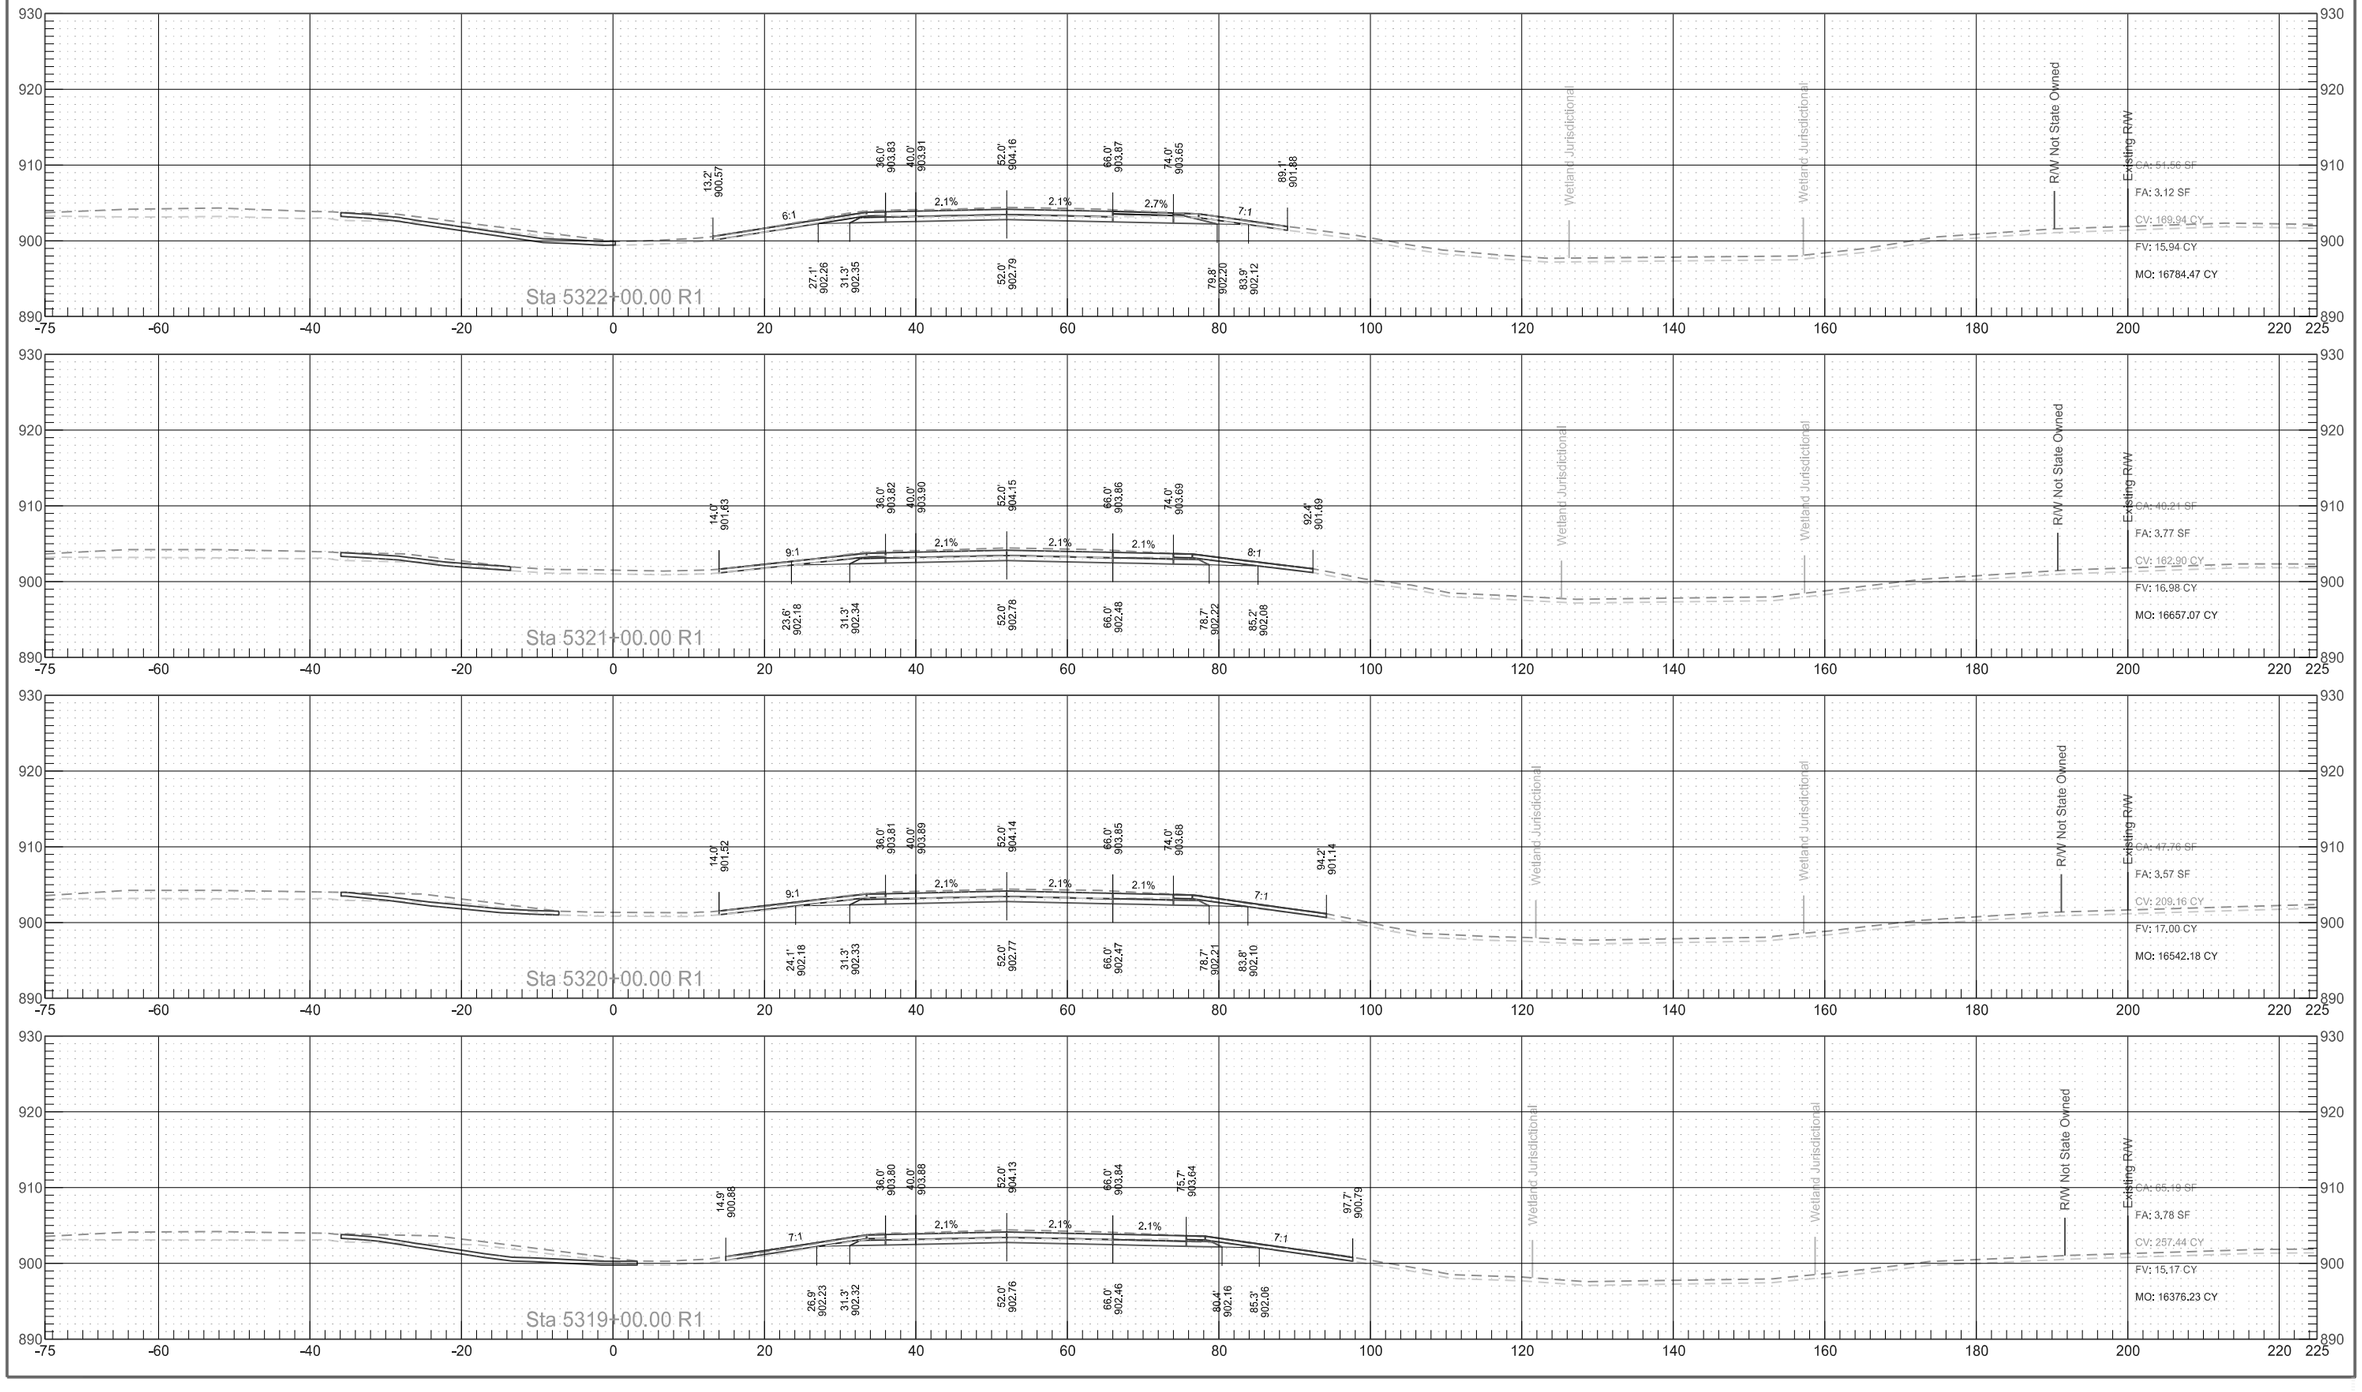

Interstate 29
Northbound Reconstruction Cross Sections

	STATE	PROJECT NO.	SECTION NO.	SHEET NO.
	ND	IM-8-029(135)088	200	202

Interstate 29
Northbound Reconstruction Cross Sections

	STATE	PROJECT NO.	SECTION NO.	SHEET NO.
	ND	IM-8-029(135)088	200	203

Interstate 29
Northbound Reconstruction Cross Sections

	STATE	PROJECT NO.	SECTION NO.	SHEET NO.
	ND	IM-8-029(135)088	200	204

Interstate 29
Northbound Reconstruction Cross Sections

	STATE	PROJECT NO.	SECTION NO.	SHEET NO.
	ND	IM-8-029(135)088	200	205

Interstate 29
Northbound Reconstruction Cross Sections

	STATE	PROJECT NO.	SECTION NO.	SHEET NO.
	ND	IM-8-029(135)088	200	206

Interstate 29
Northbound Reconstruction Cross Sections

	STATE	PROJECT NO.	SECTION NO.	SHEET NO.
	ND	IM-8-029(135)088	200	207

Interstate 29
Northbound Reconstruction Cross Sections


	STATE	PROJECT NO.	SECTION NO.	SHEET NO.
	ND	IM-8-029(135)088	200	208

Interstate 29
Northbound Reconstruction Cross Sections

	STATE	PROJECT NO.	SECTION NO.	SHEET NO.
	ND	IM-8-029(135)088	200	209

Interstate 29
Northbound Reconstruction Cross Sections

	STATE	PROJECT NO.	SECTION NO.	SHEET NO.
	ND	IM-8-029(135)088	200	210

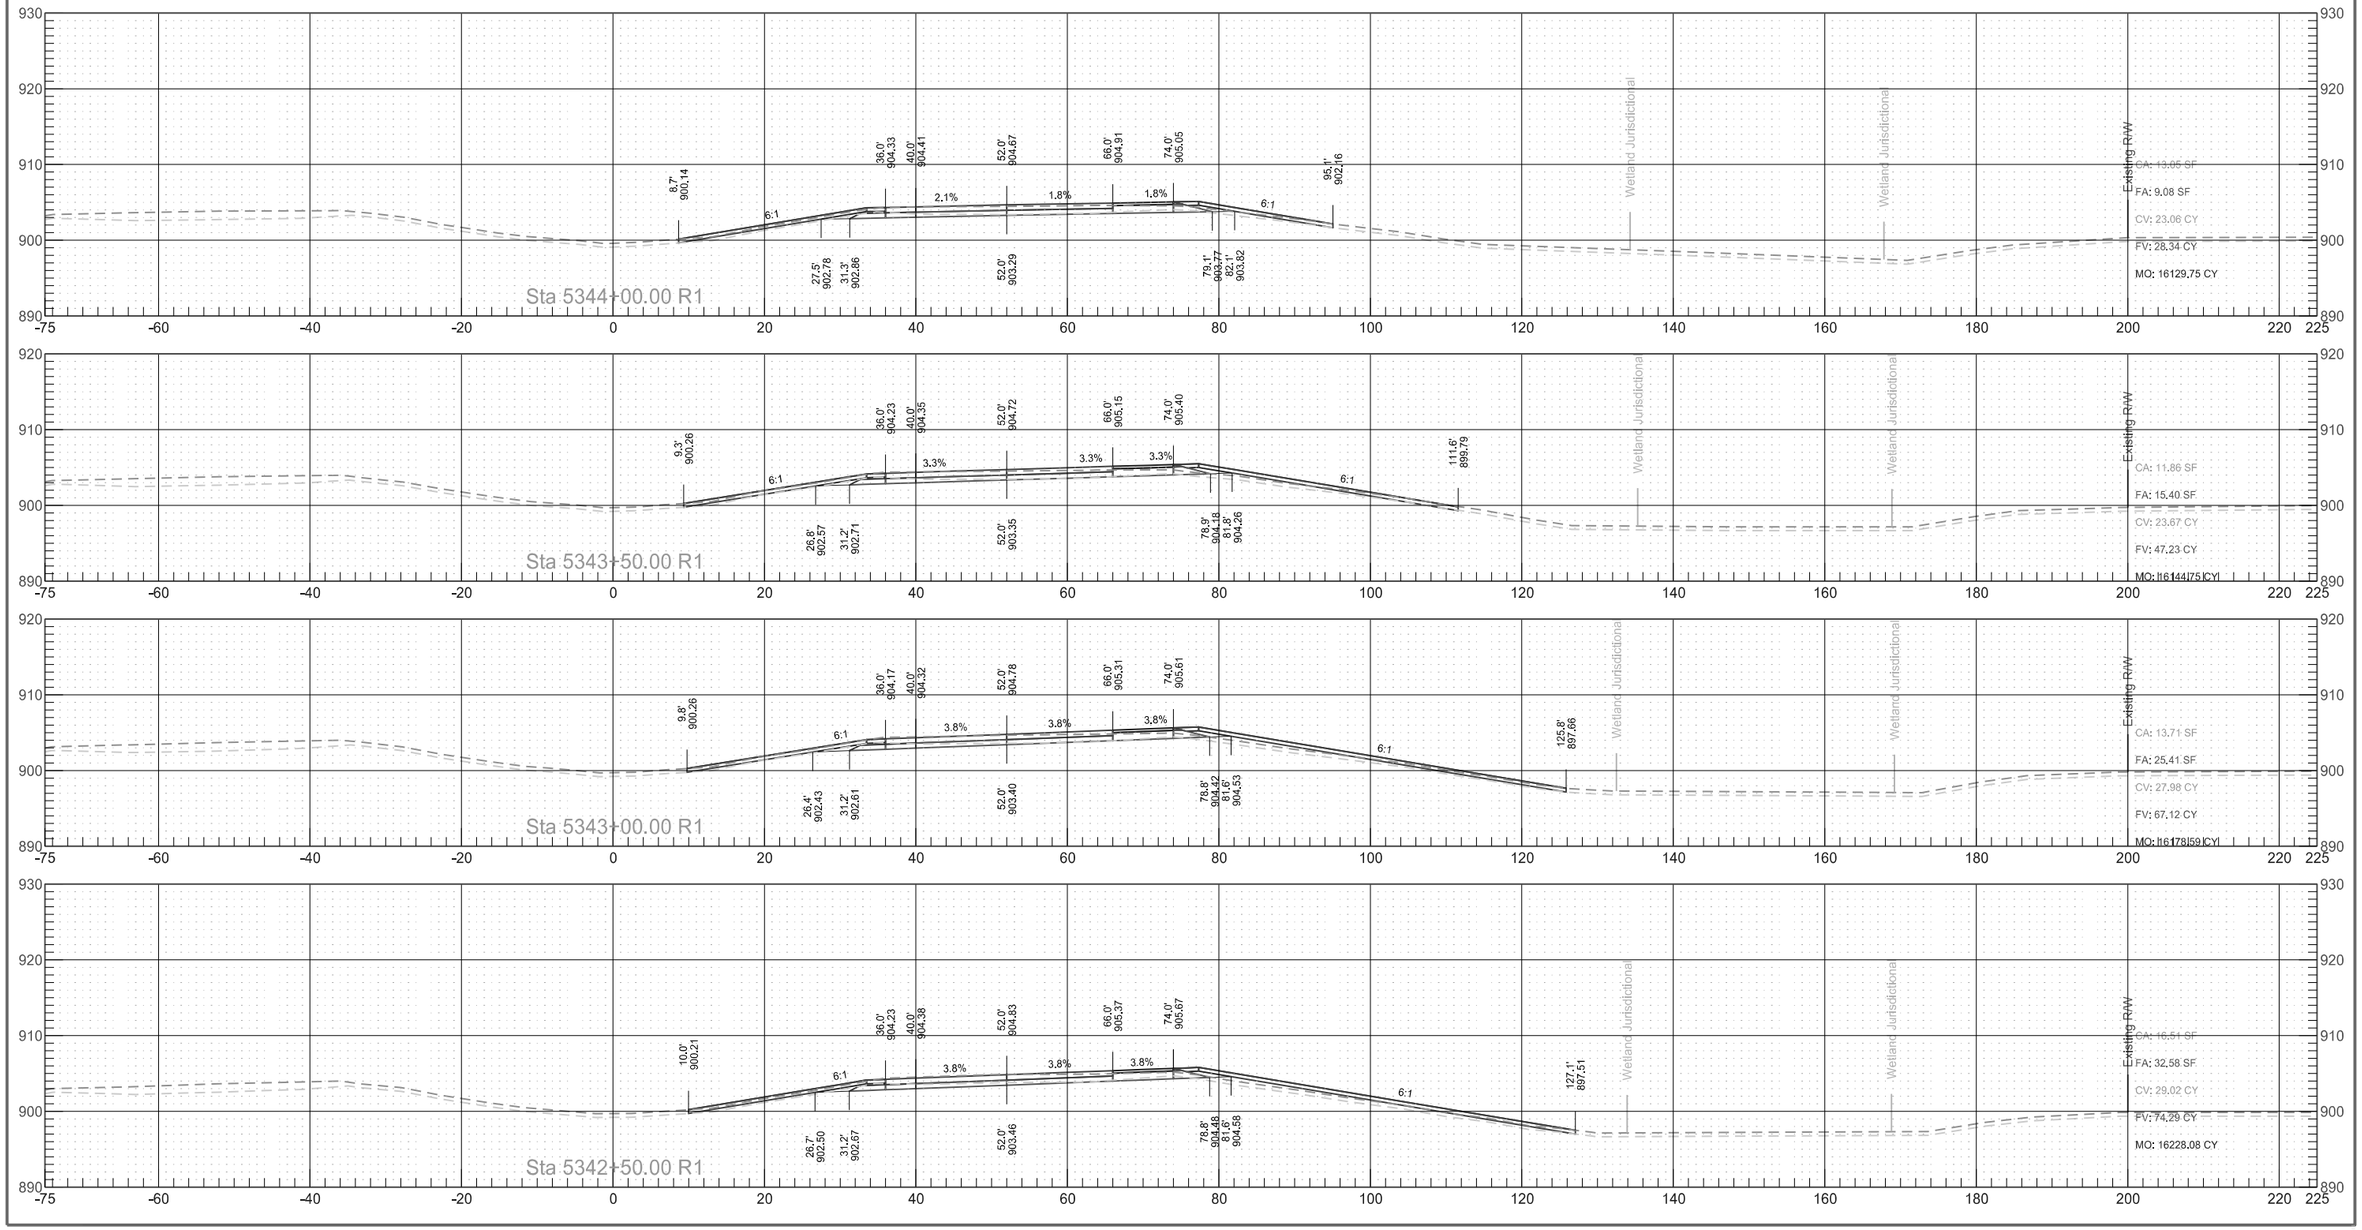


Interstate 29
Northbound Reconstruction Cross Sections

	STATE	PROJECT NO.	SECTION NO.	SHEET NO.
	ND	IM-8-029(135)088	200	211

Interstate 29
Northbound Reconstruction Cross Sections

	STATE	PROJECT NO.	SECTION NO.	SHEET NO.
	ND	IM-8-029(135)088	200	212

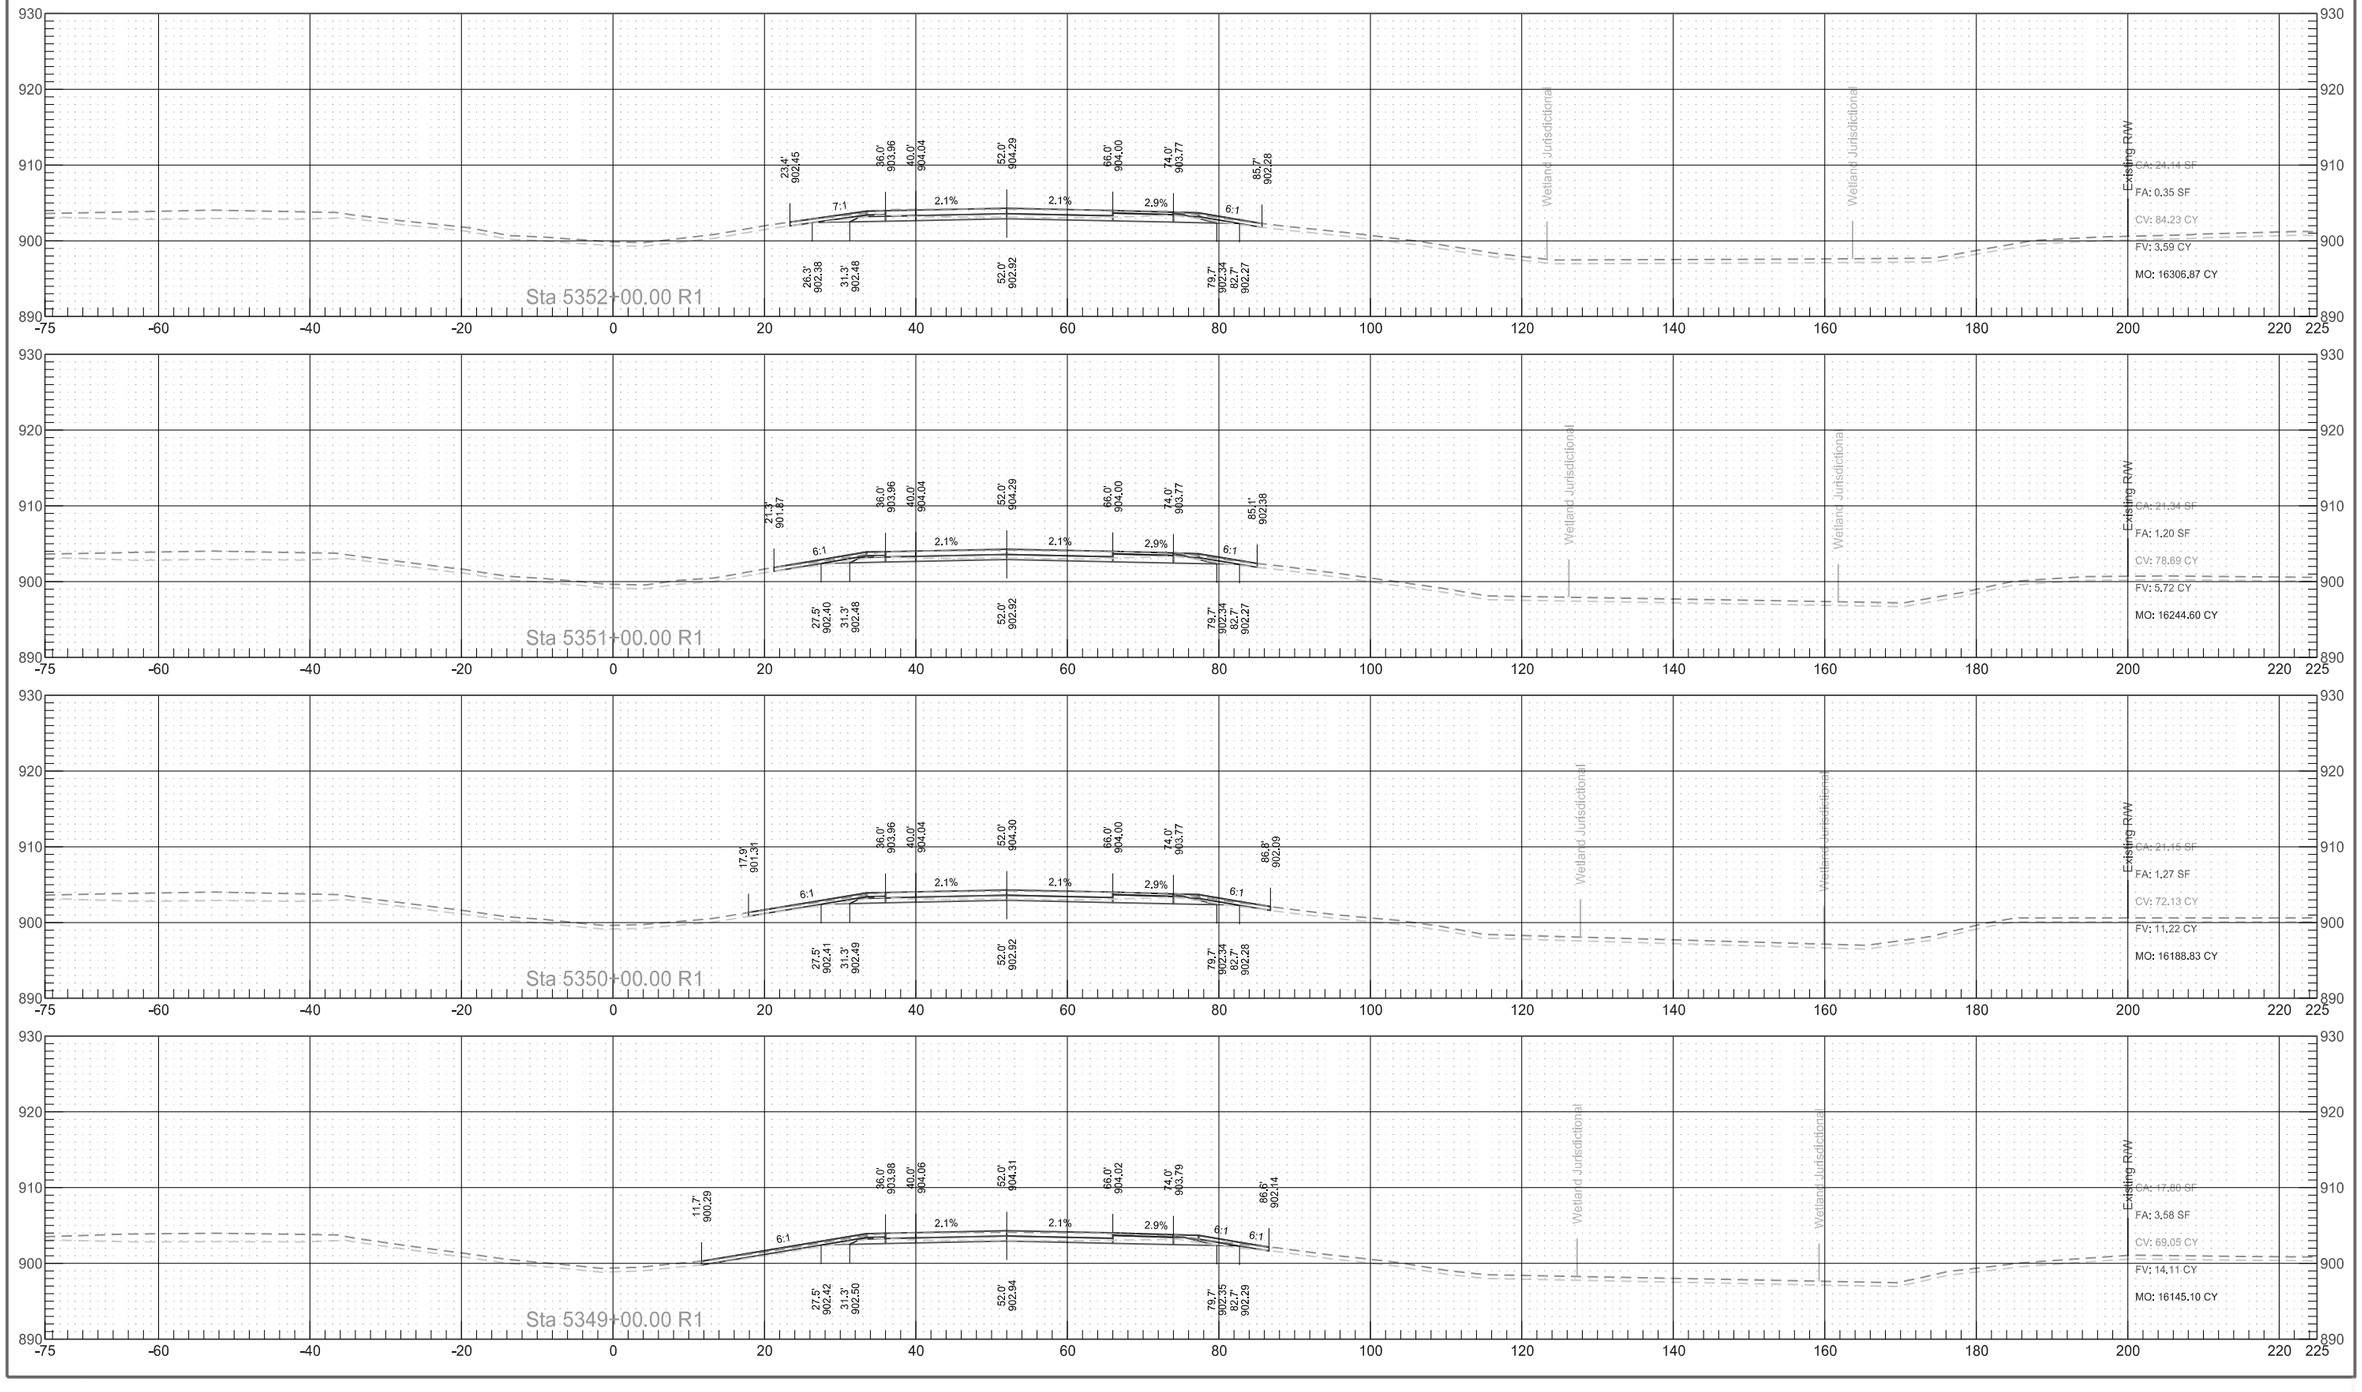

Interstate 29
Northbound Reconstruction Cross Sections


	STATE	PROJECT NO.	SECTION NO.	SHEET NO.
	ND	IM-8-029(135)088	200	213

Interstate 29
Northbound Reconstruction Cross Sections

	STATE	PROJECT NO.	SECTION NO.	SHEET NO.
	ND	IM-8-029(135)088	200	214


Interstate 29
Northbound Reconstruction Cross Sections

	STATE	PROJECT NO.	SECTION NO.	SHEET NO.
	ND	IM-8-029(135)088	200	215

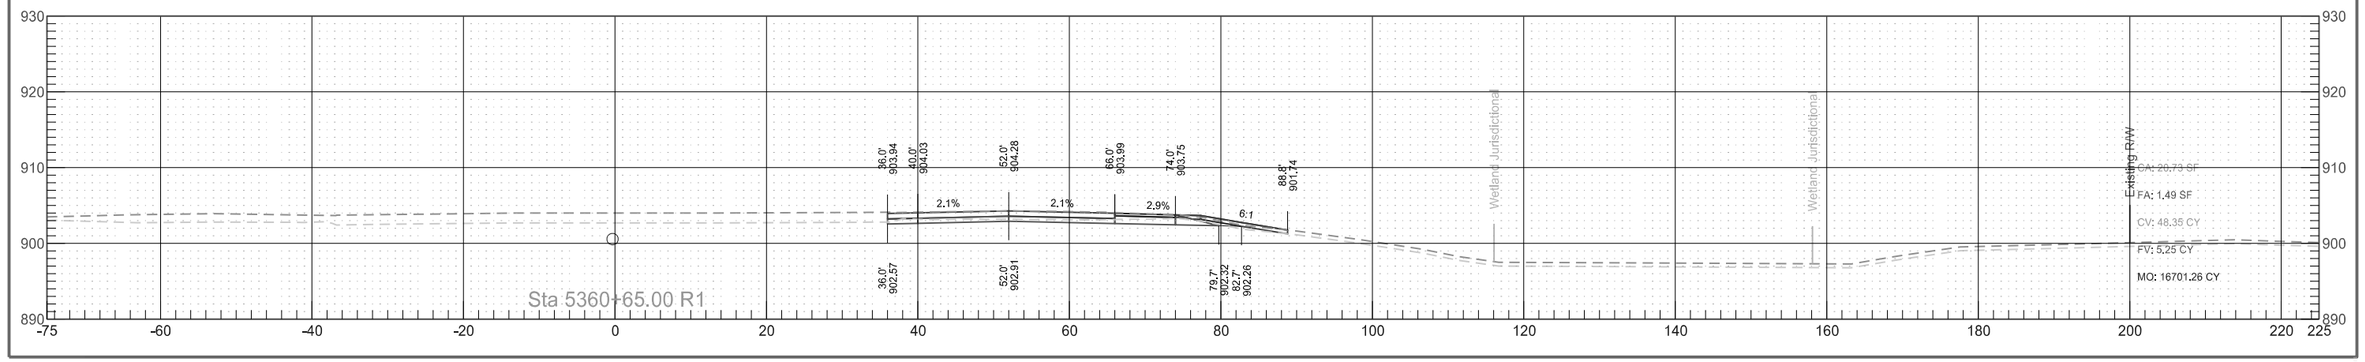


Interstate 29
SW Grandin Temporary Ramp Connection Cross Sections

	STATE	PROJECT NO.	SECTION NO.	SHEET NO.
	ND	IM-8-029(135)088	200	216

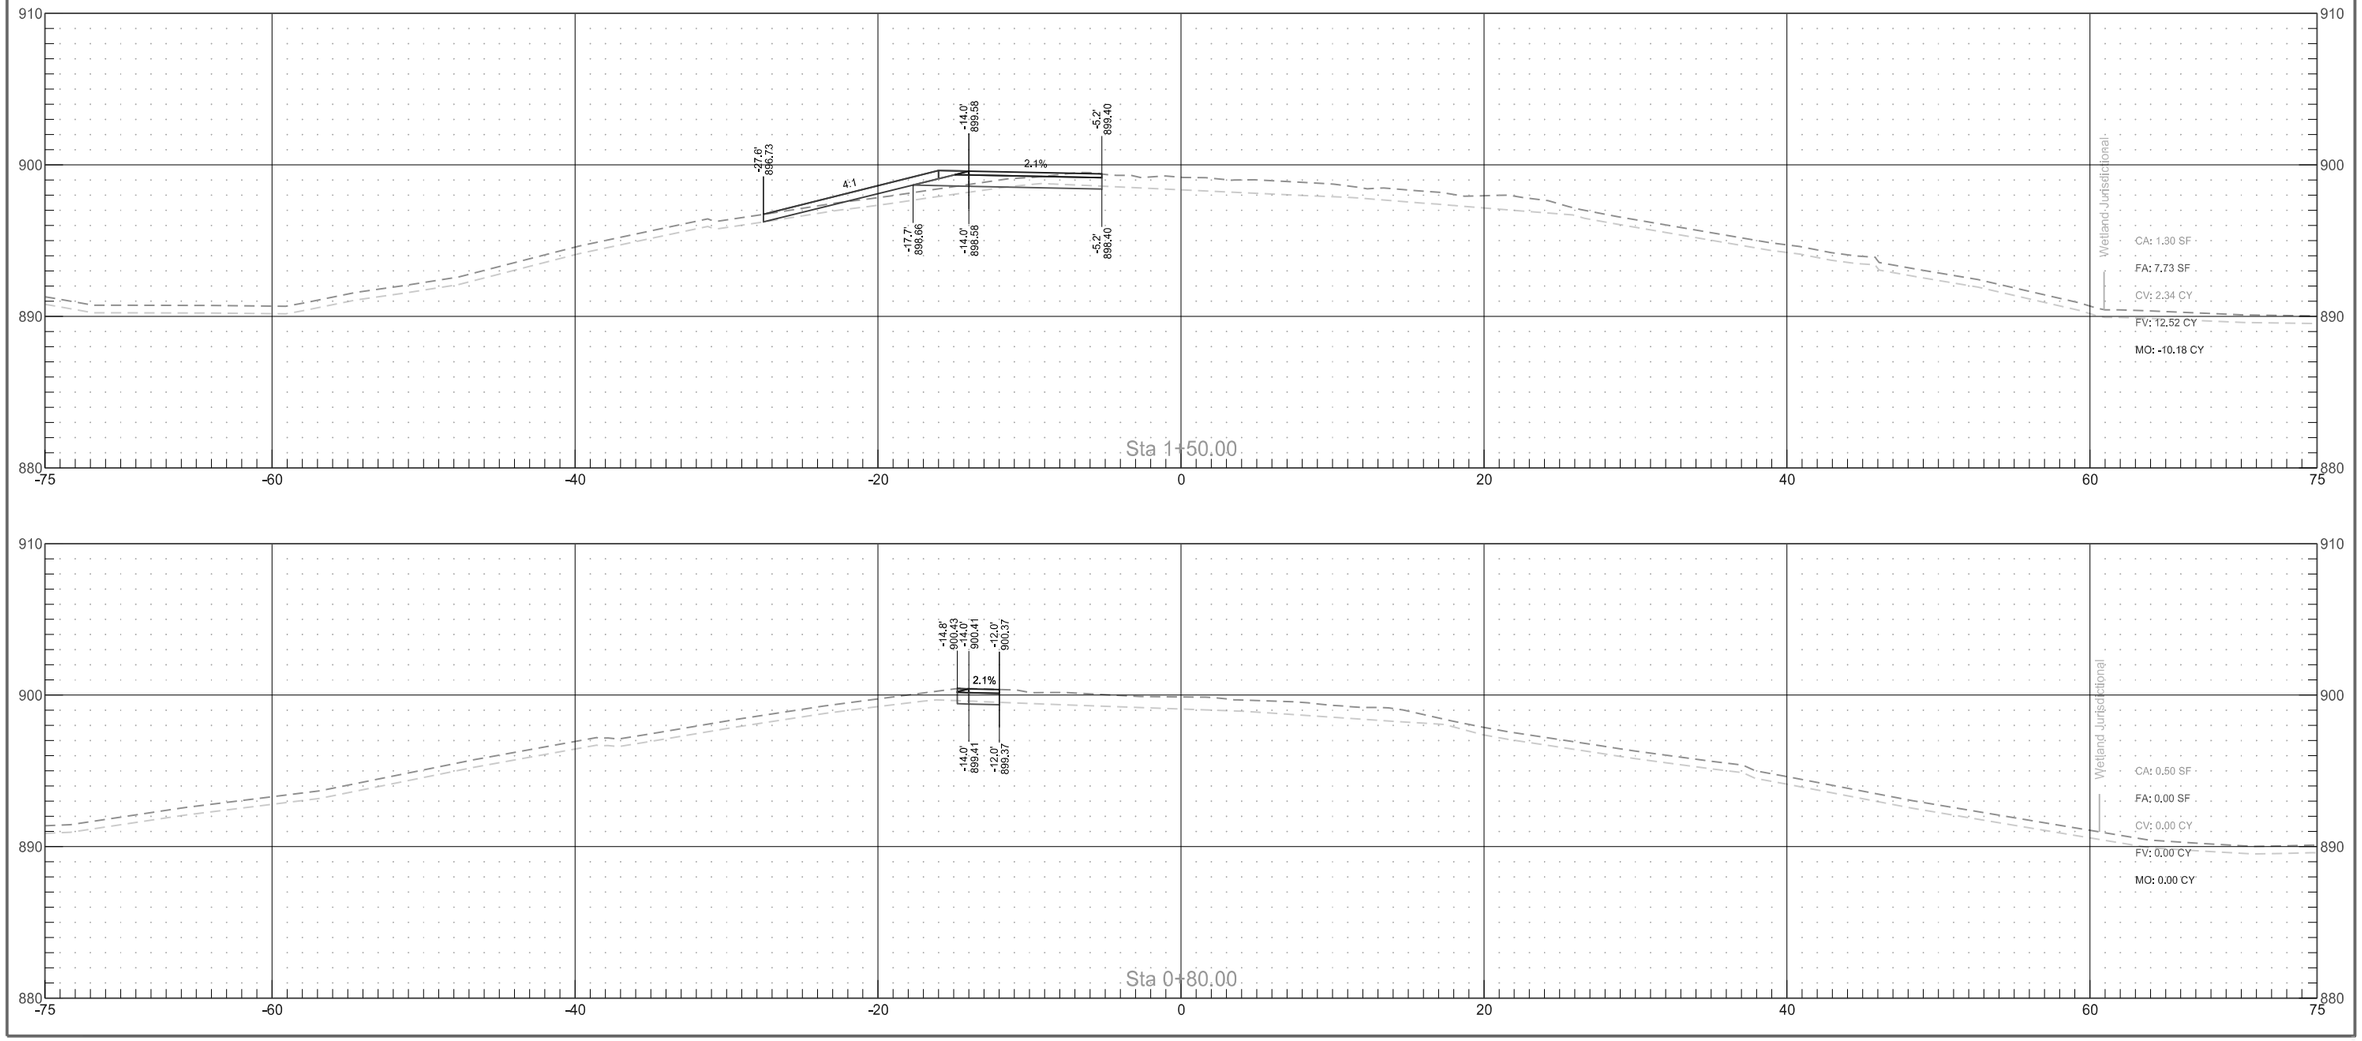


Interstate 29
SW Grandin Temporary Ramp Connection Cross Sections

	STATE	PROJECT NO.	SECTION NO.	SHEET NO.
	ND	IM-8-029(135)088	200	217

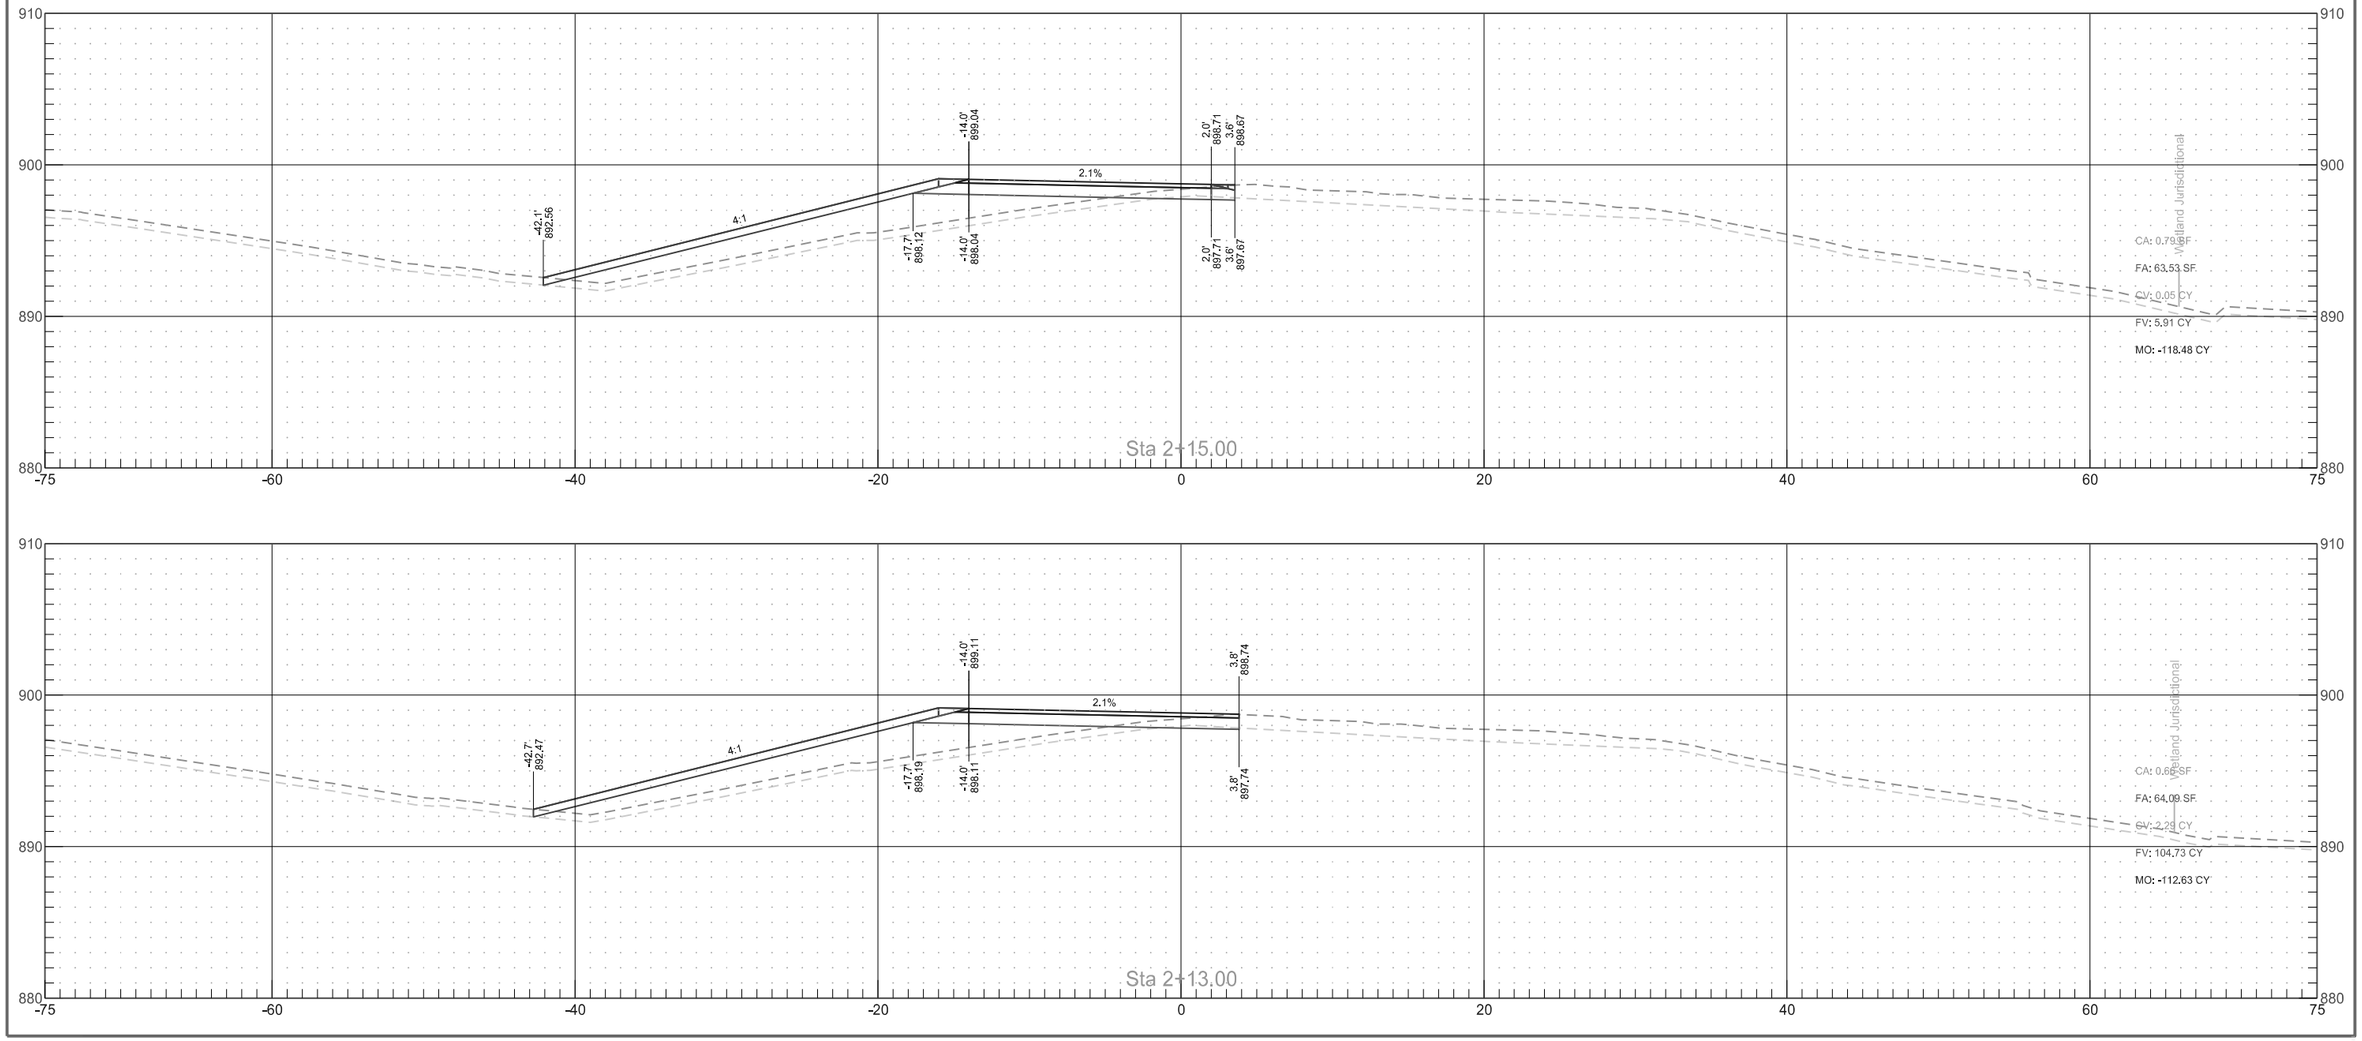


Interstate 29
SW Grandin Temporary Ramp Connection Cross Sections

	STATE	PROJECT NO.	SECTION NO.	SHEET NO.
	ND	IM-8-029(135)088	200	218

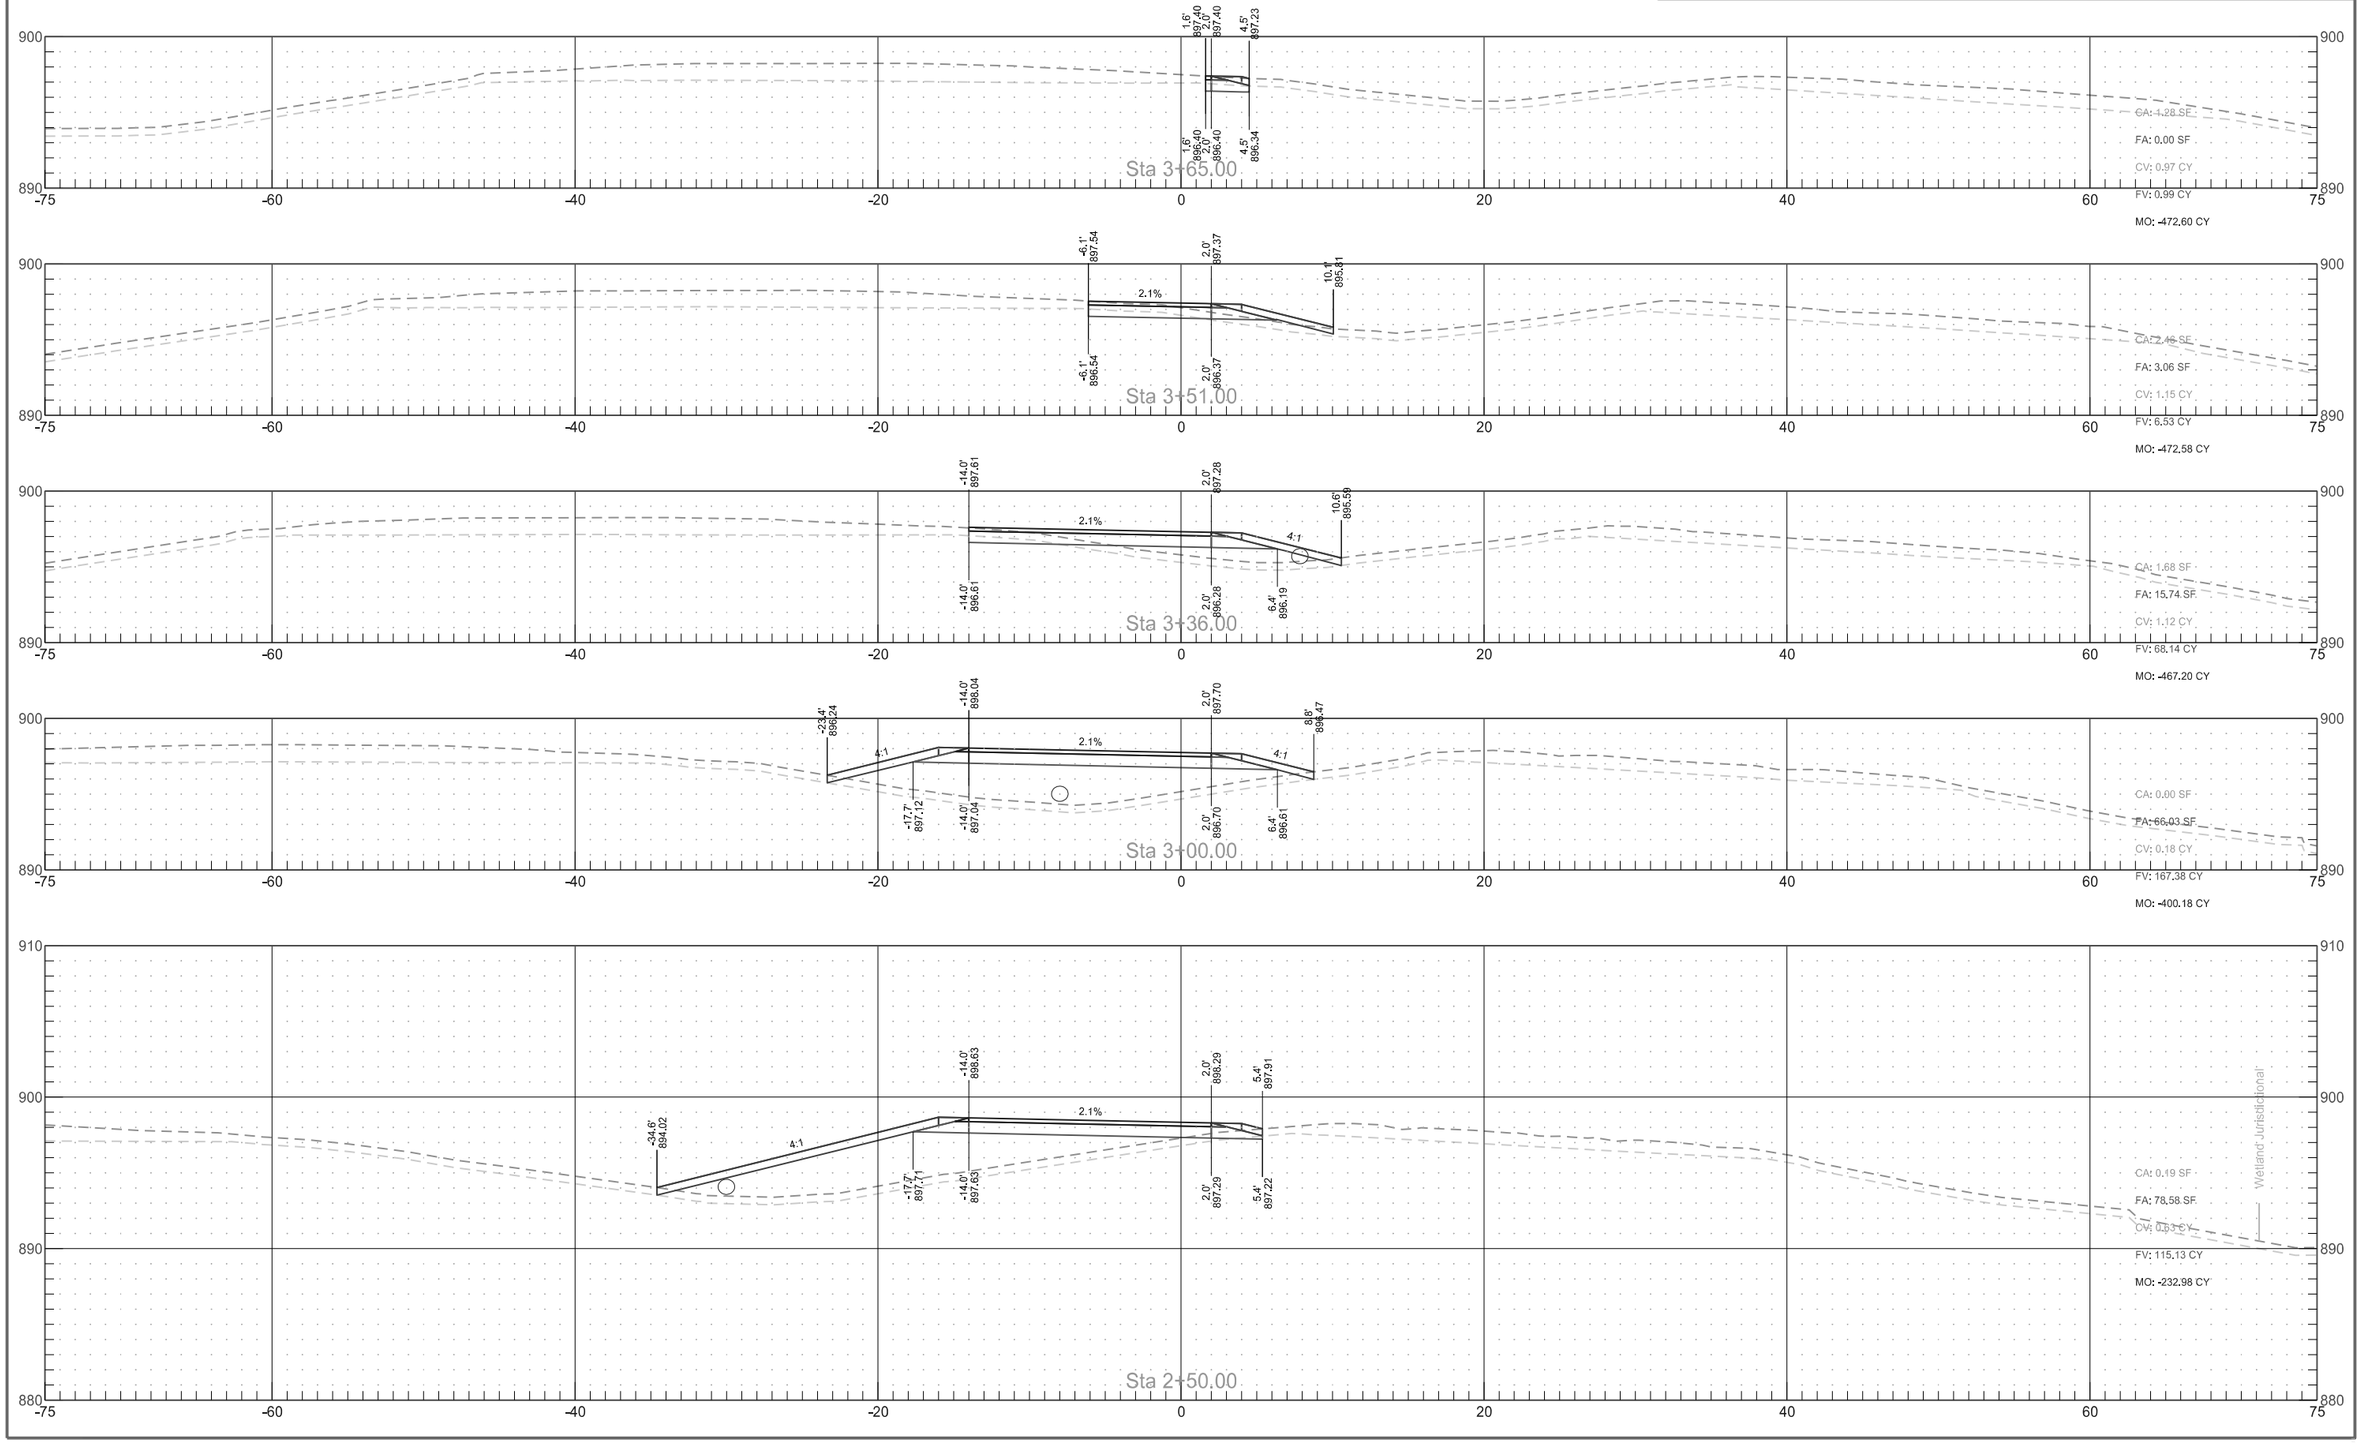


Interstate 29
SW Grandin Temporary Ramp Connection Cross Sections

	STATE	PROJECT NO.	SECTION NO.	SHEET NO.
	ND	IM-8-029(135)088	200	219

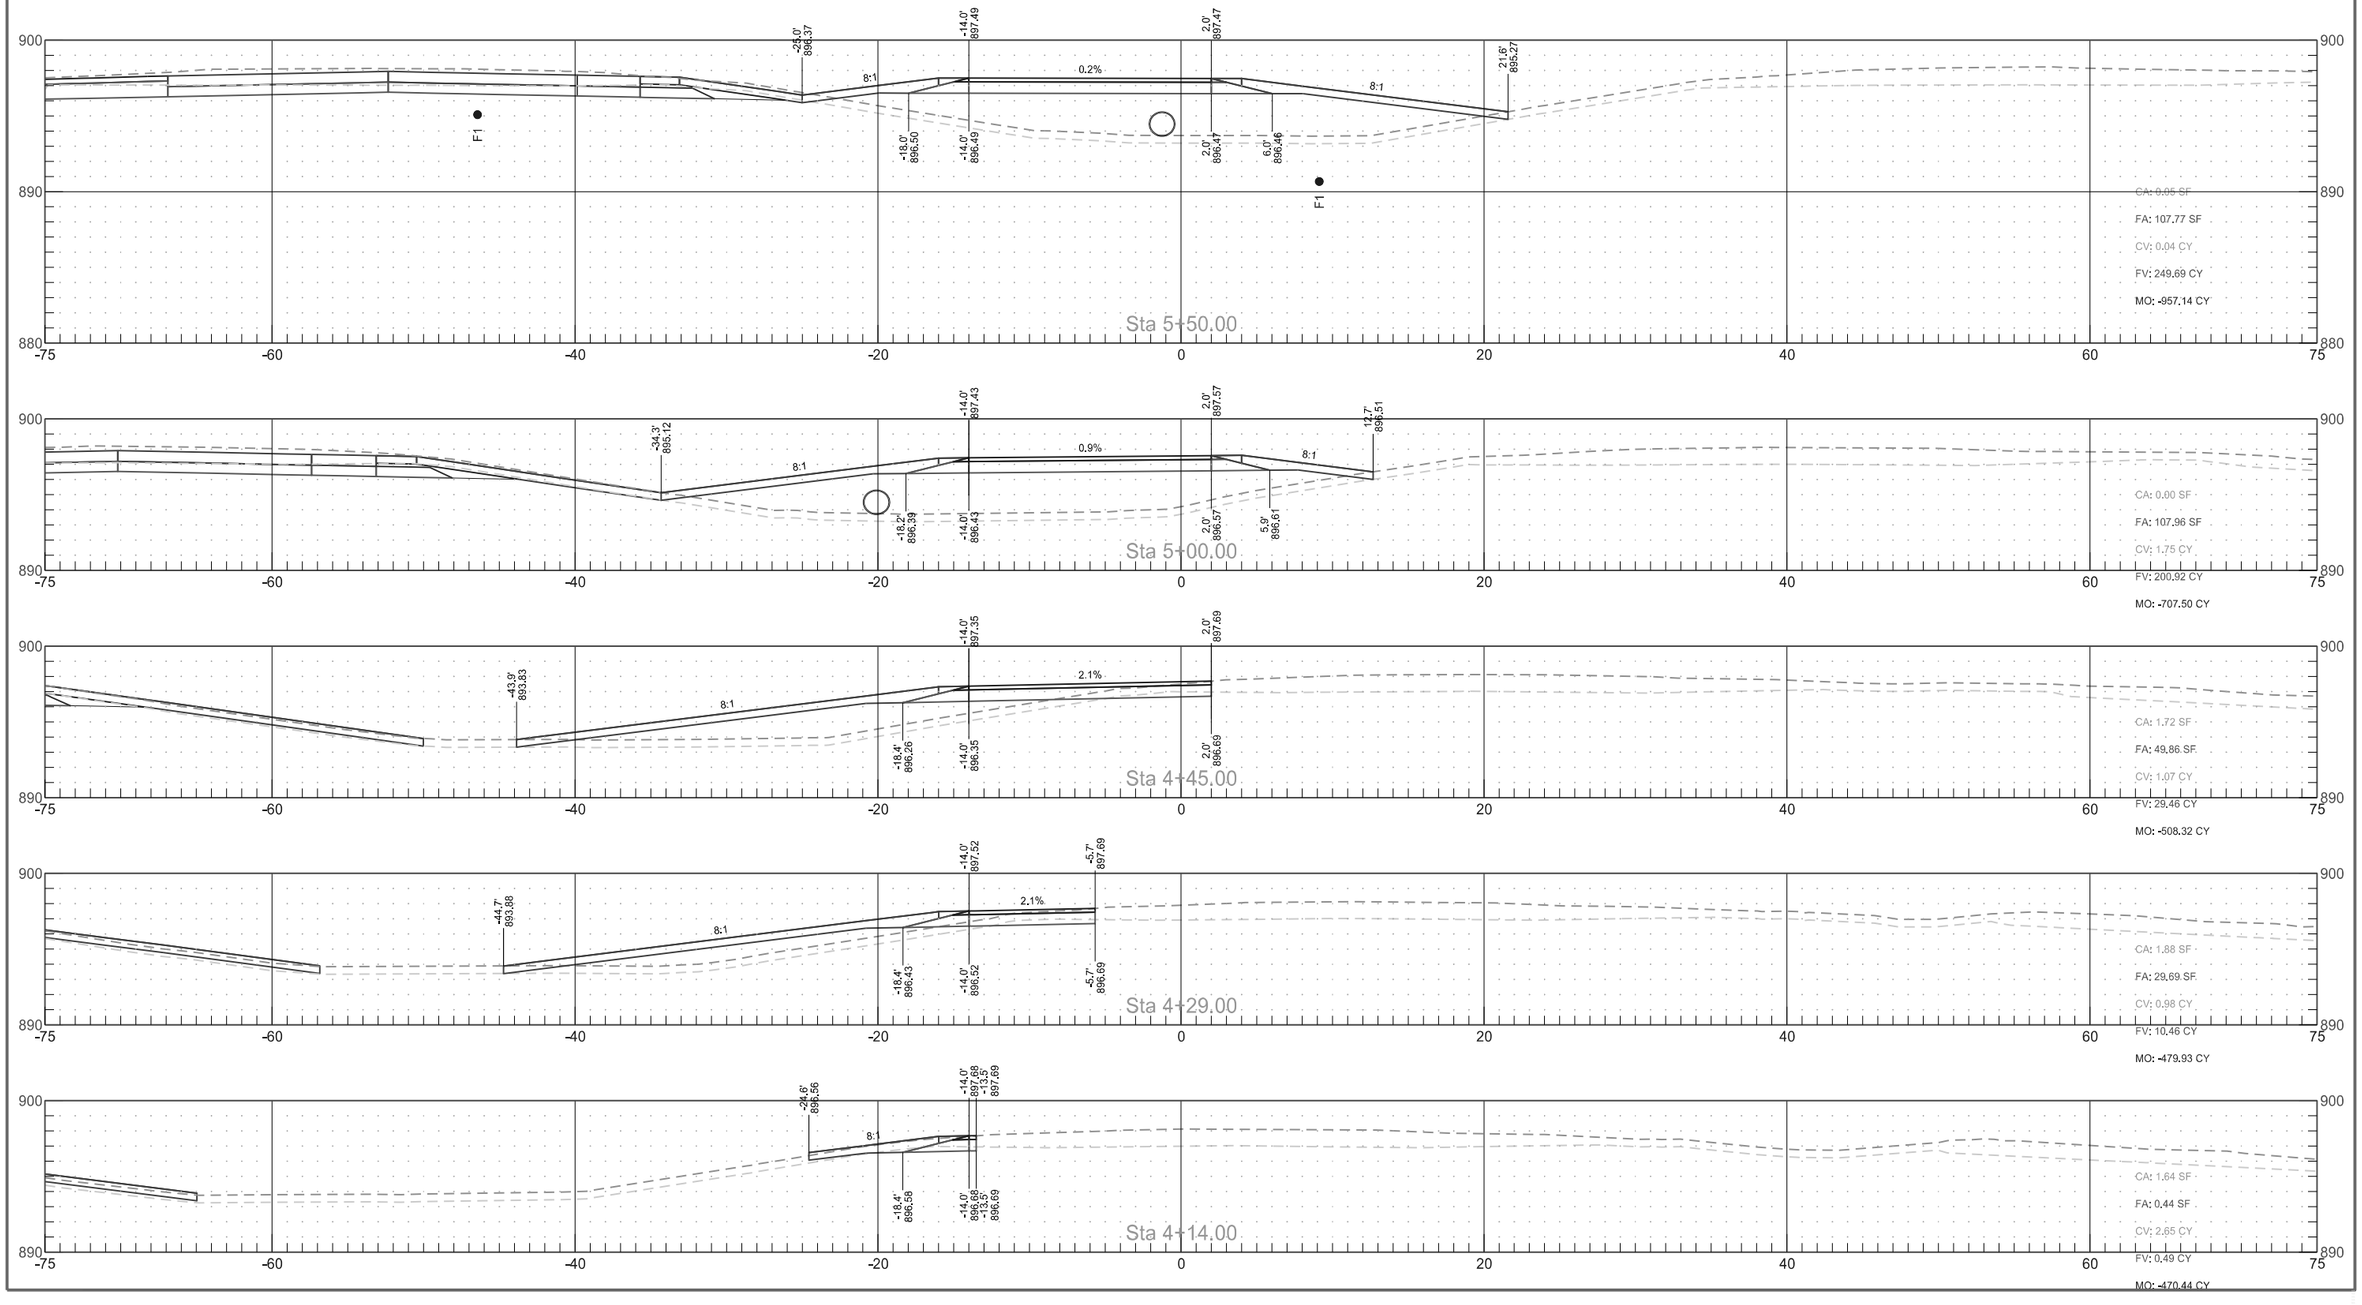


Interstate 29
SW Grandin Temporary Ramp Connection Cross Sections

	STATE	PROJECT NO.	SECTION NO.	SHEET NO.
	ND	IM-8-029(135)088	200	220

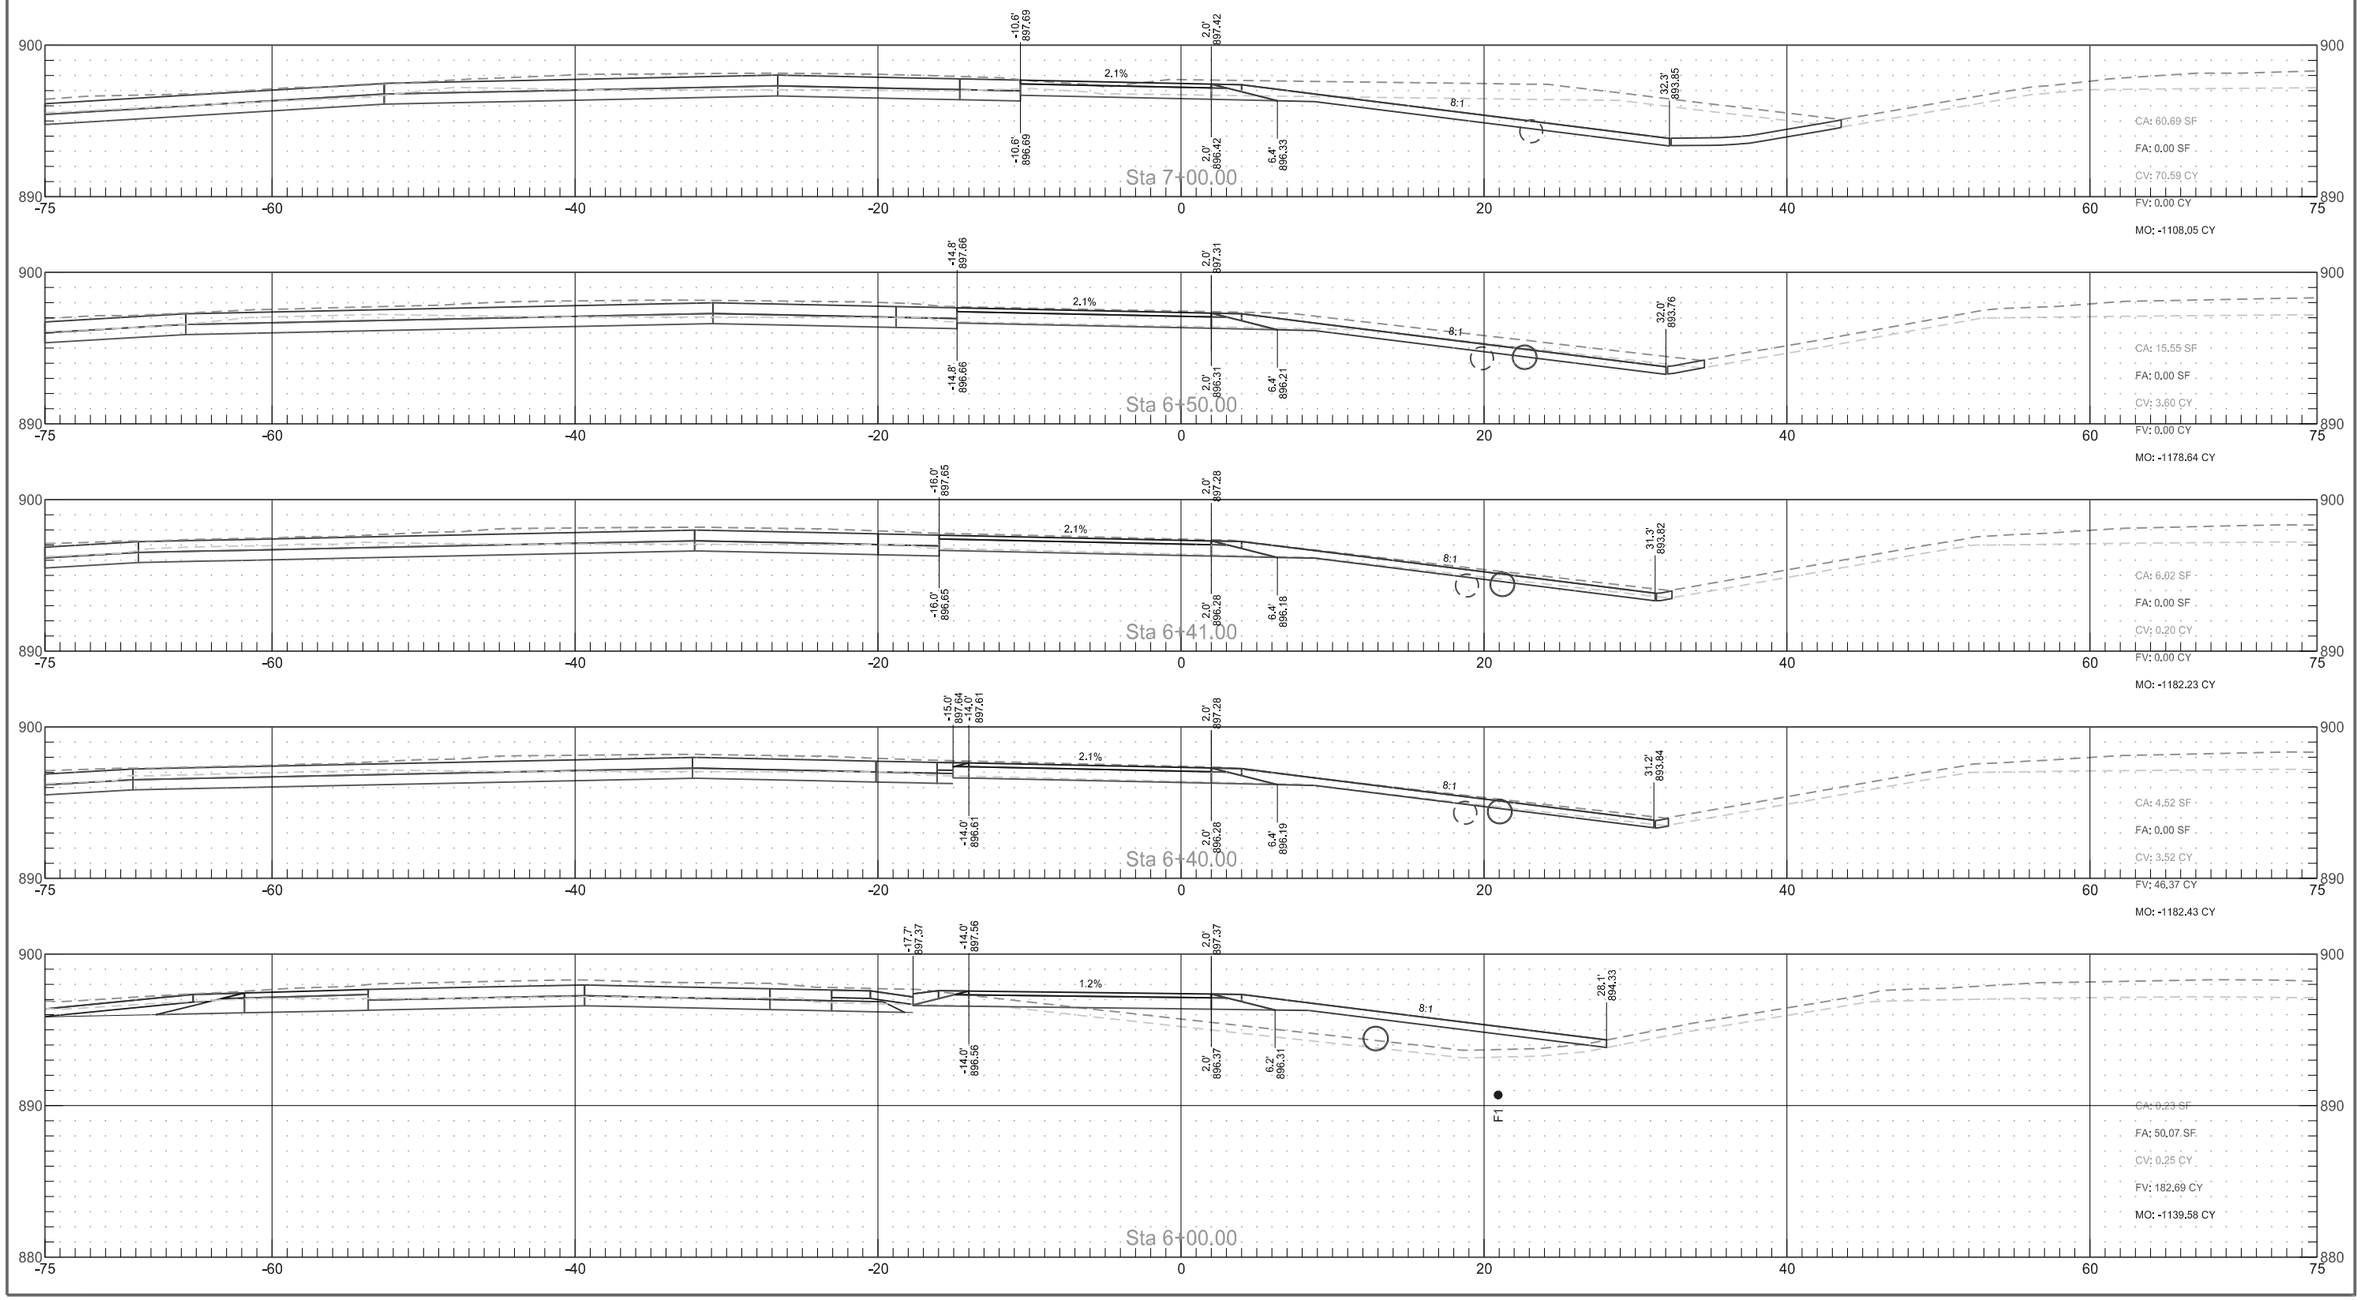


Interstate 29
SW Grandin Temporary Ramp Connection Cross Sections

	STATE	PROJECT NO.	SECTION NO.	SHEET NO.
	ND	IM-8-029(135)088	200	221

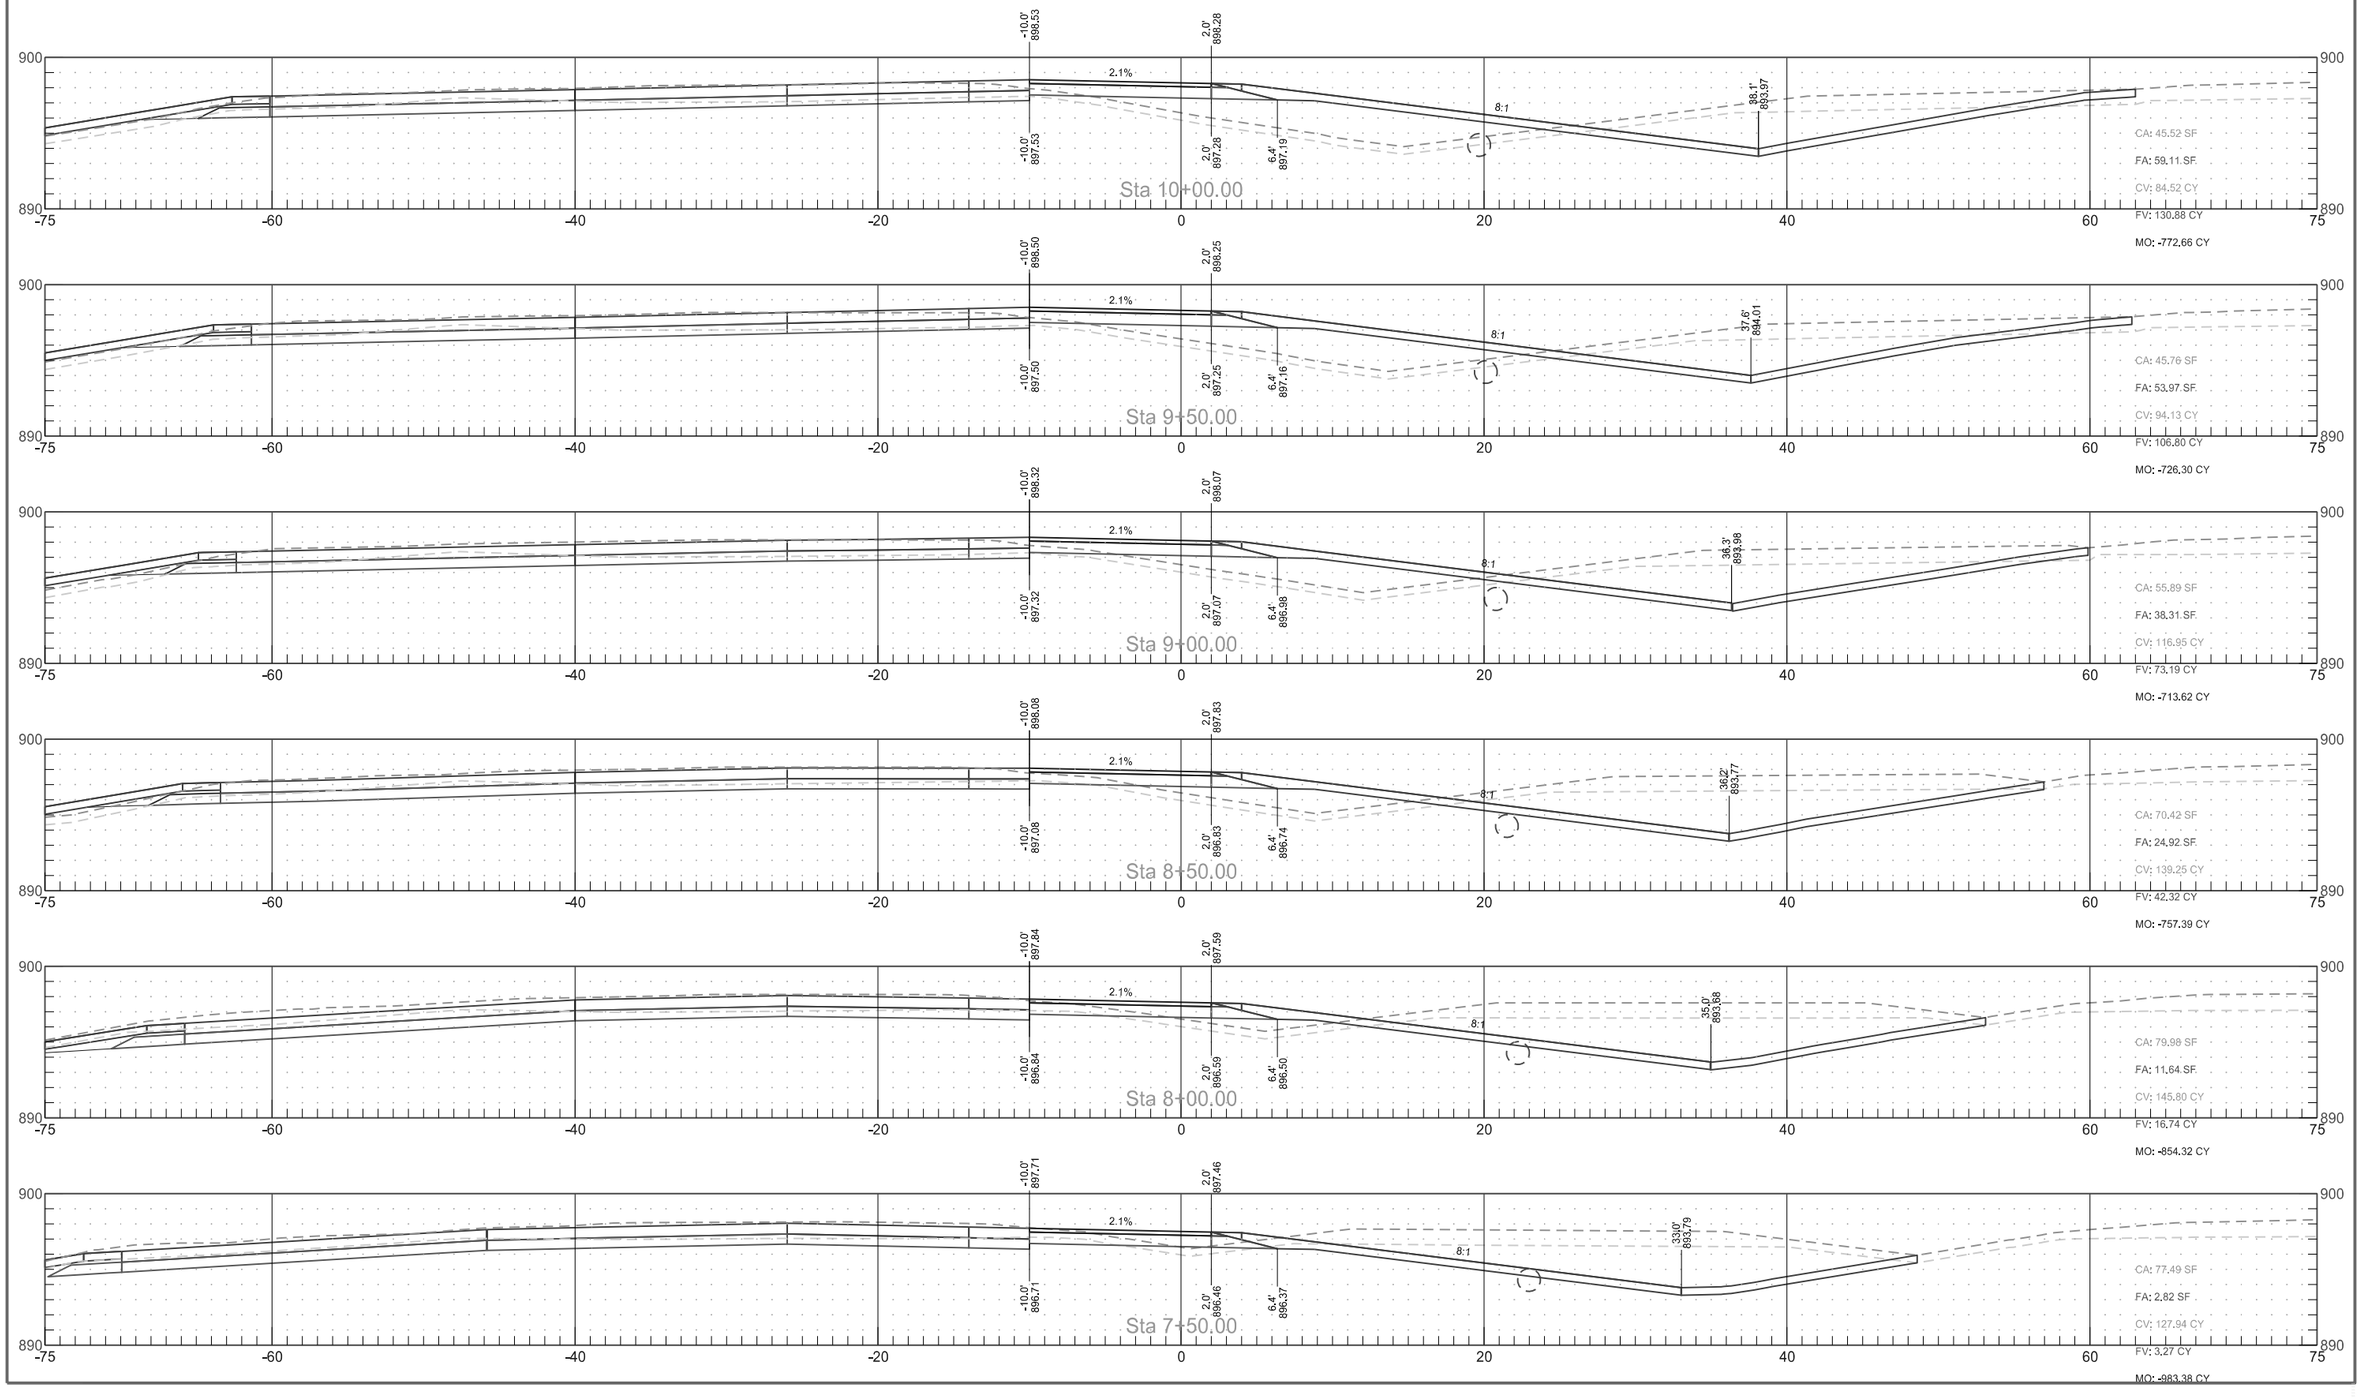


Interstate 29
SW Grandin Temporary Ramp Connection Cross Sections

	STATE	PROJECT NO.	SECTION NO.	SHEET NO.
	ND	IM-8-029(135)088	200	222

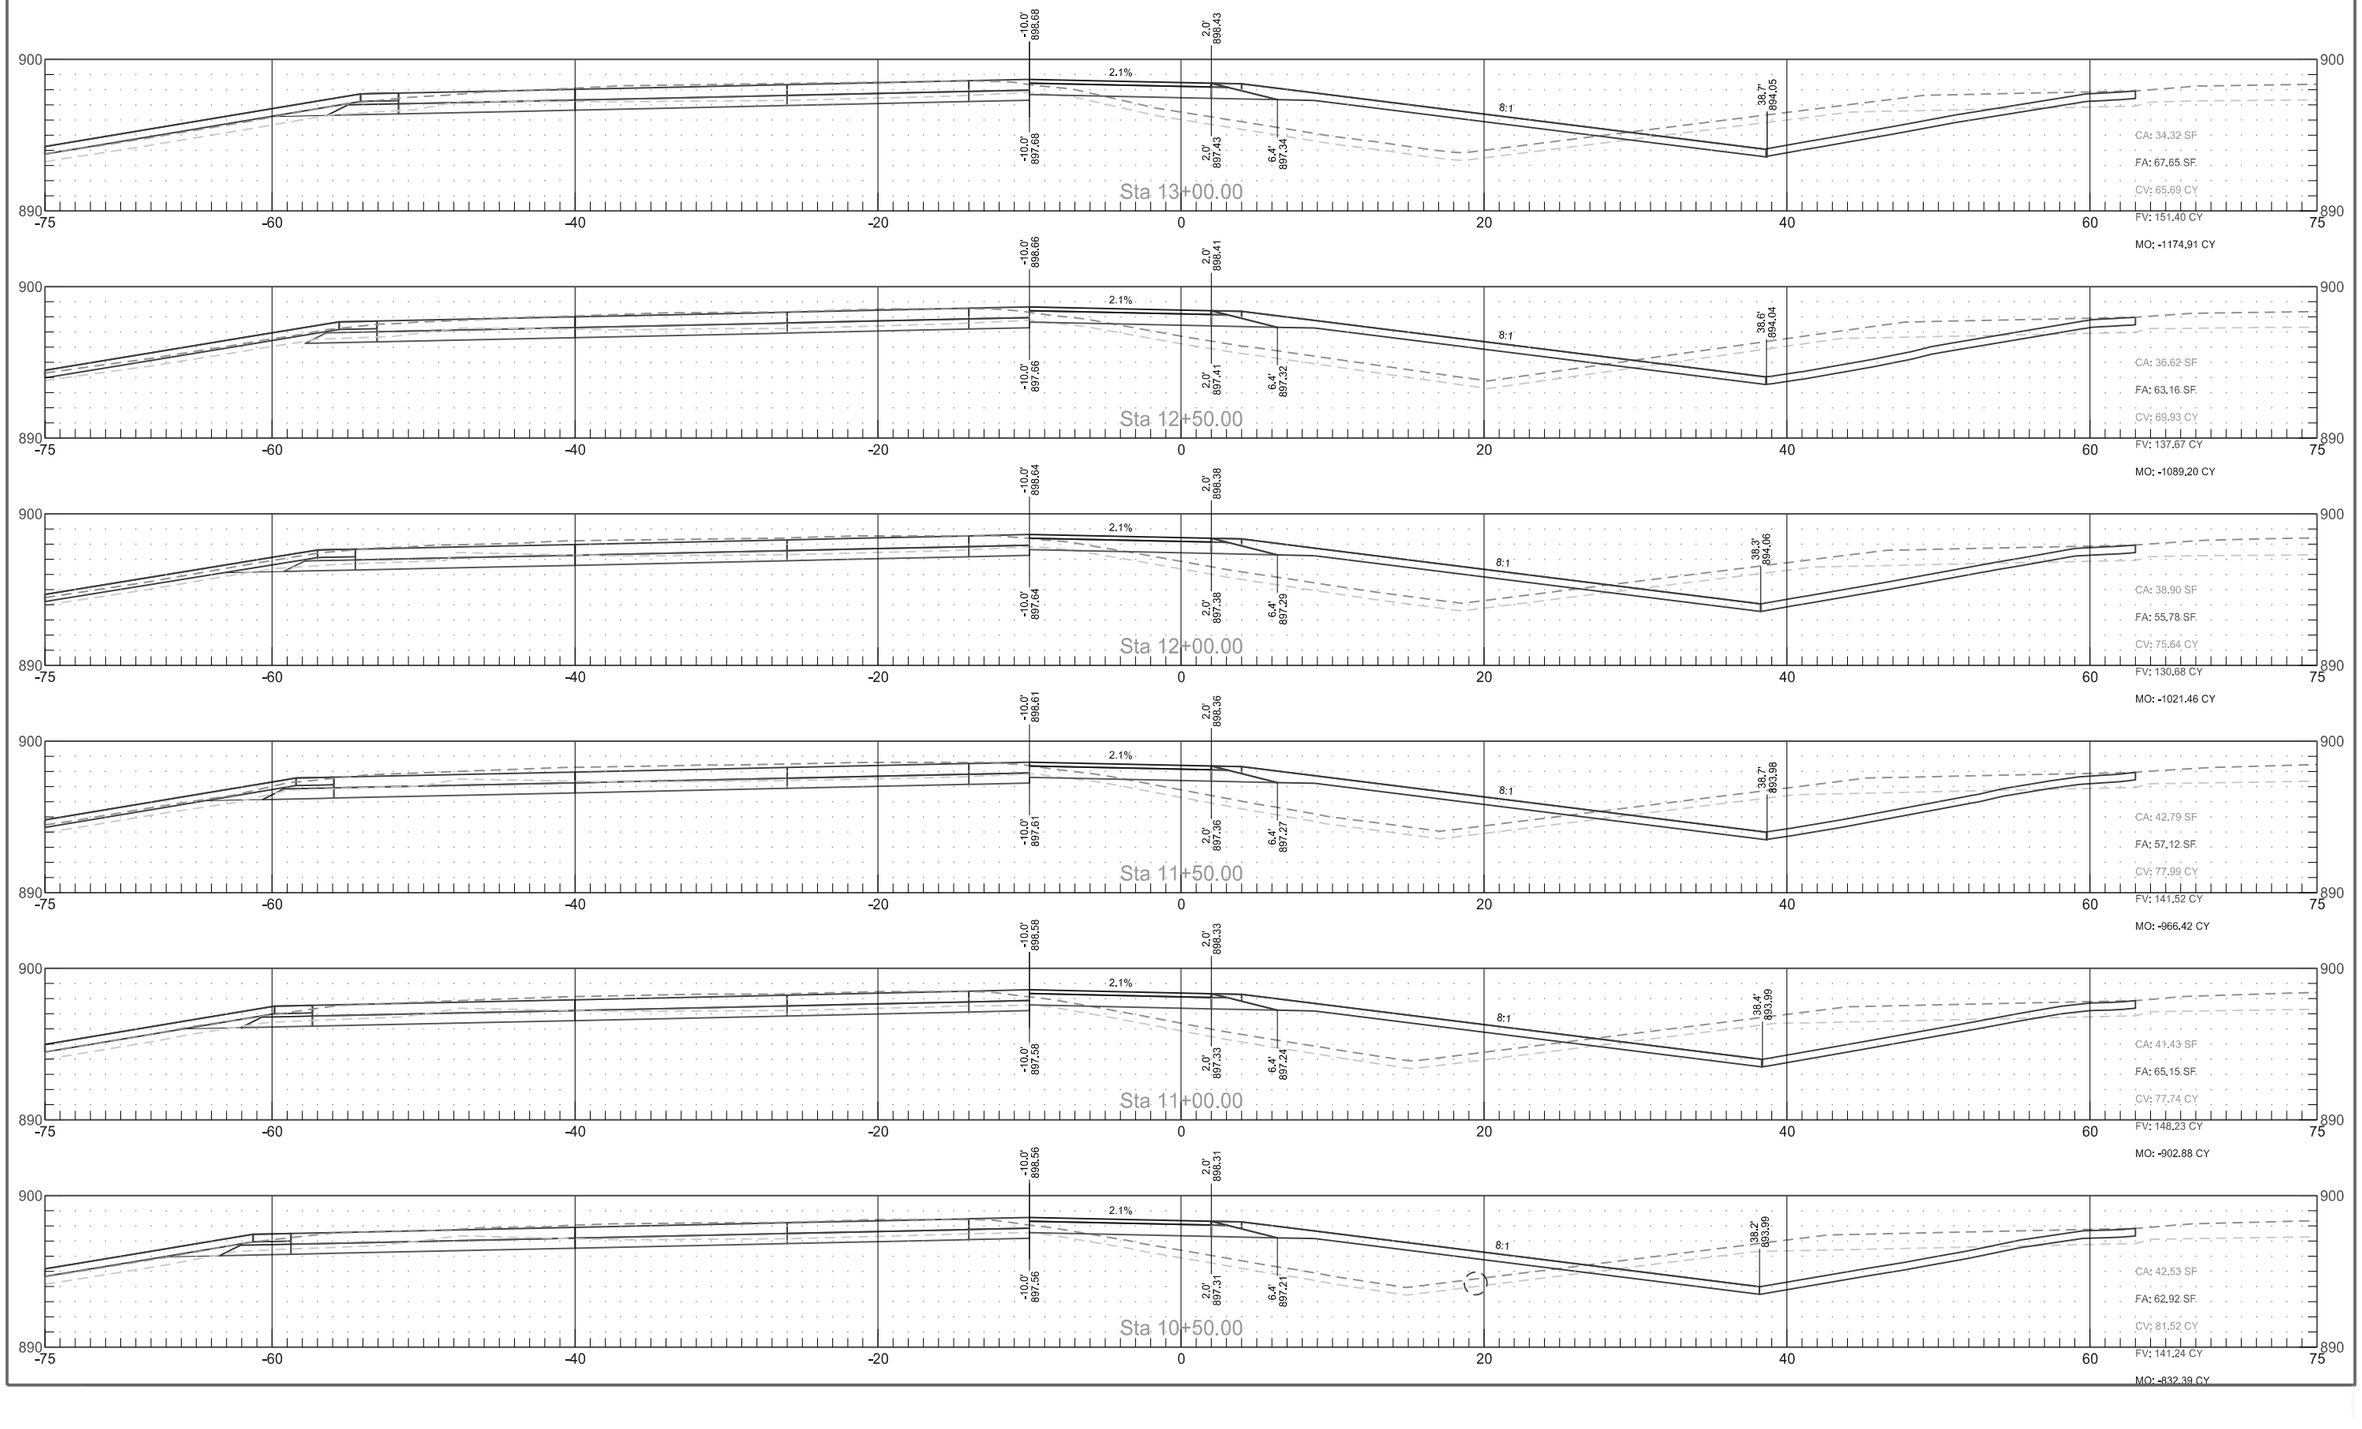


Interstate 29
SW Grandin Temporary Ramp Connection Cross Sections

	STATE	PROJECT NO.	SECTION NO.	SHEET NO.
	ND	IM-8-029(135)088	200	223

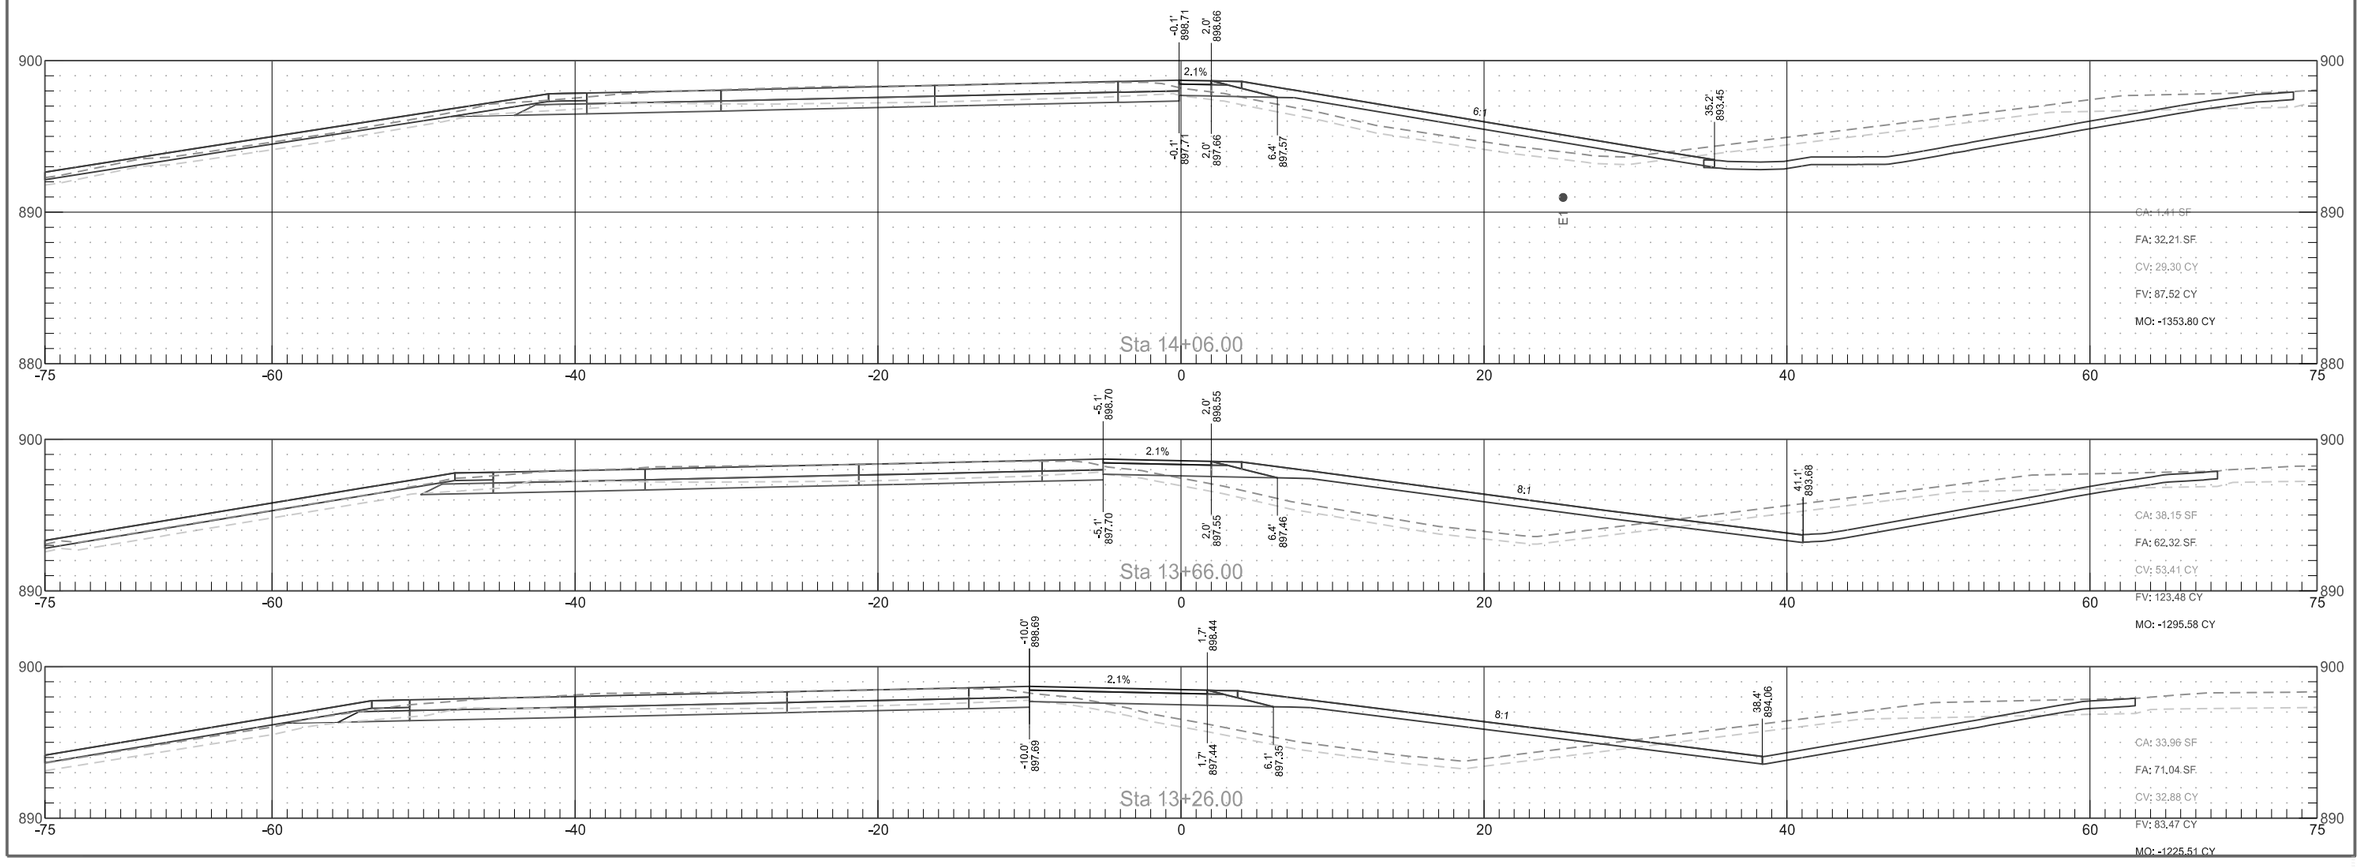


Interstate 29
NW Grandin Temporary Ramp Connection Cross Sections

	STATE	PROJECT NO.	SECTION NO.	SHEET NO.
	ND	IM-8-029(135)088	200	224

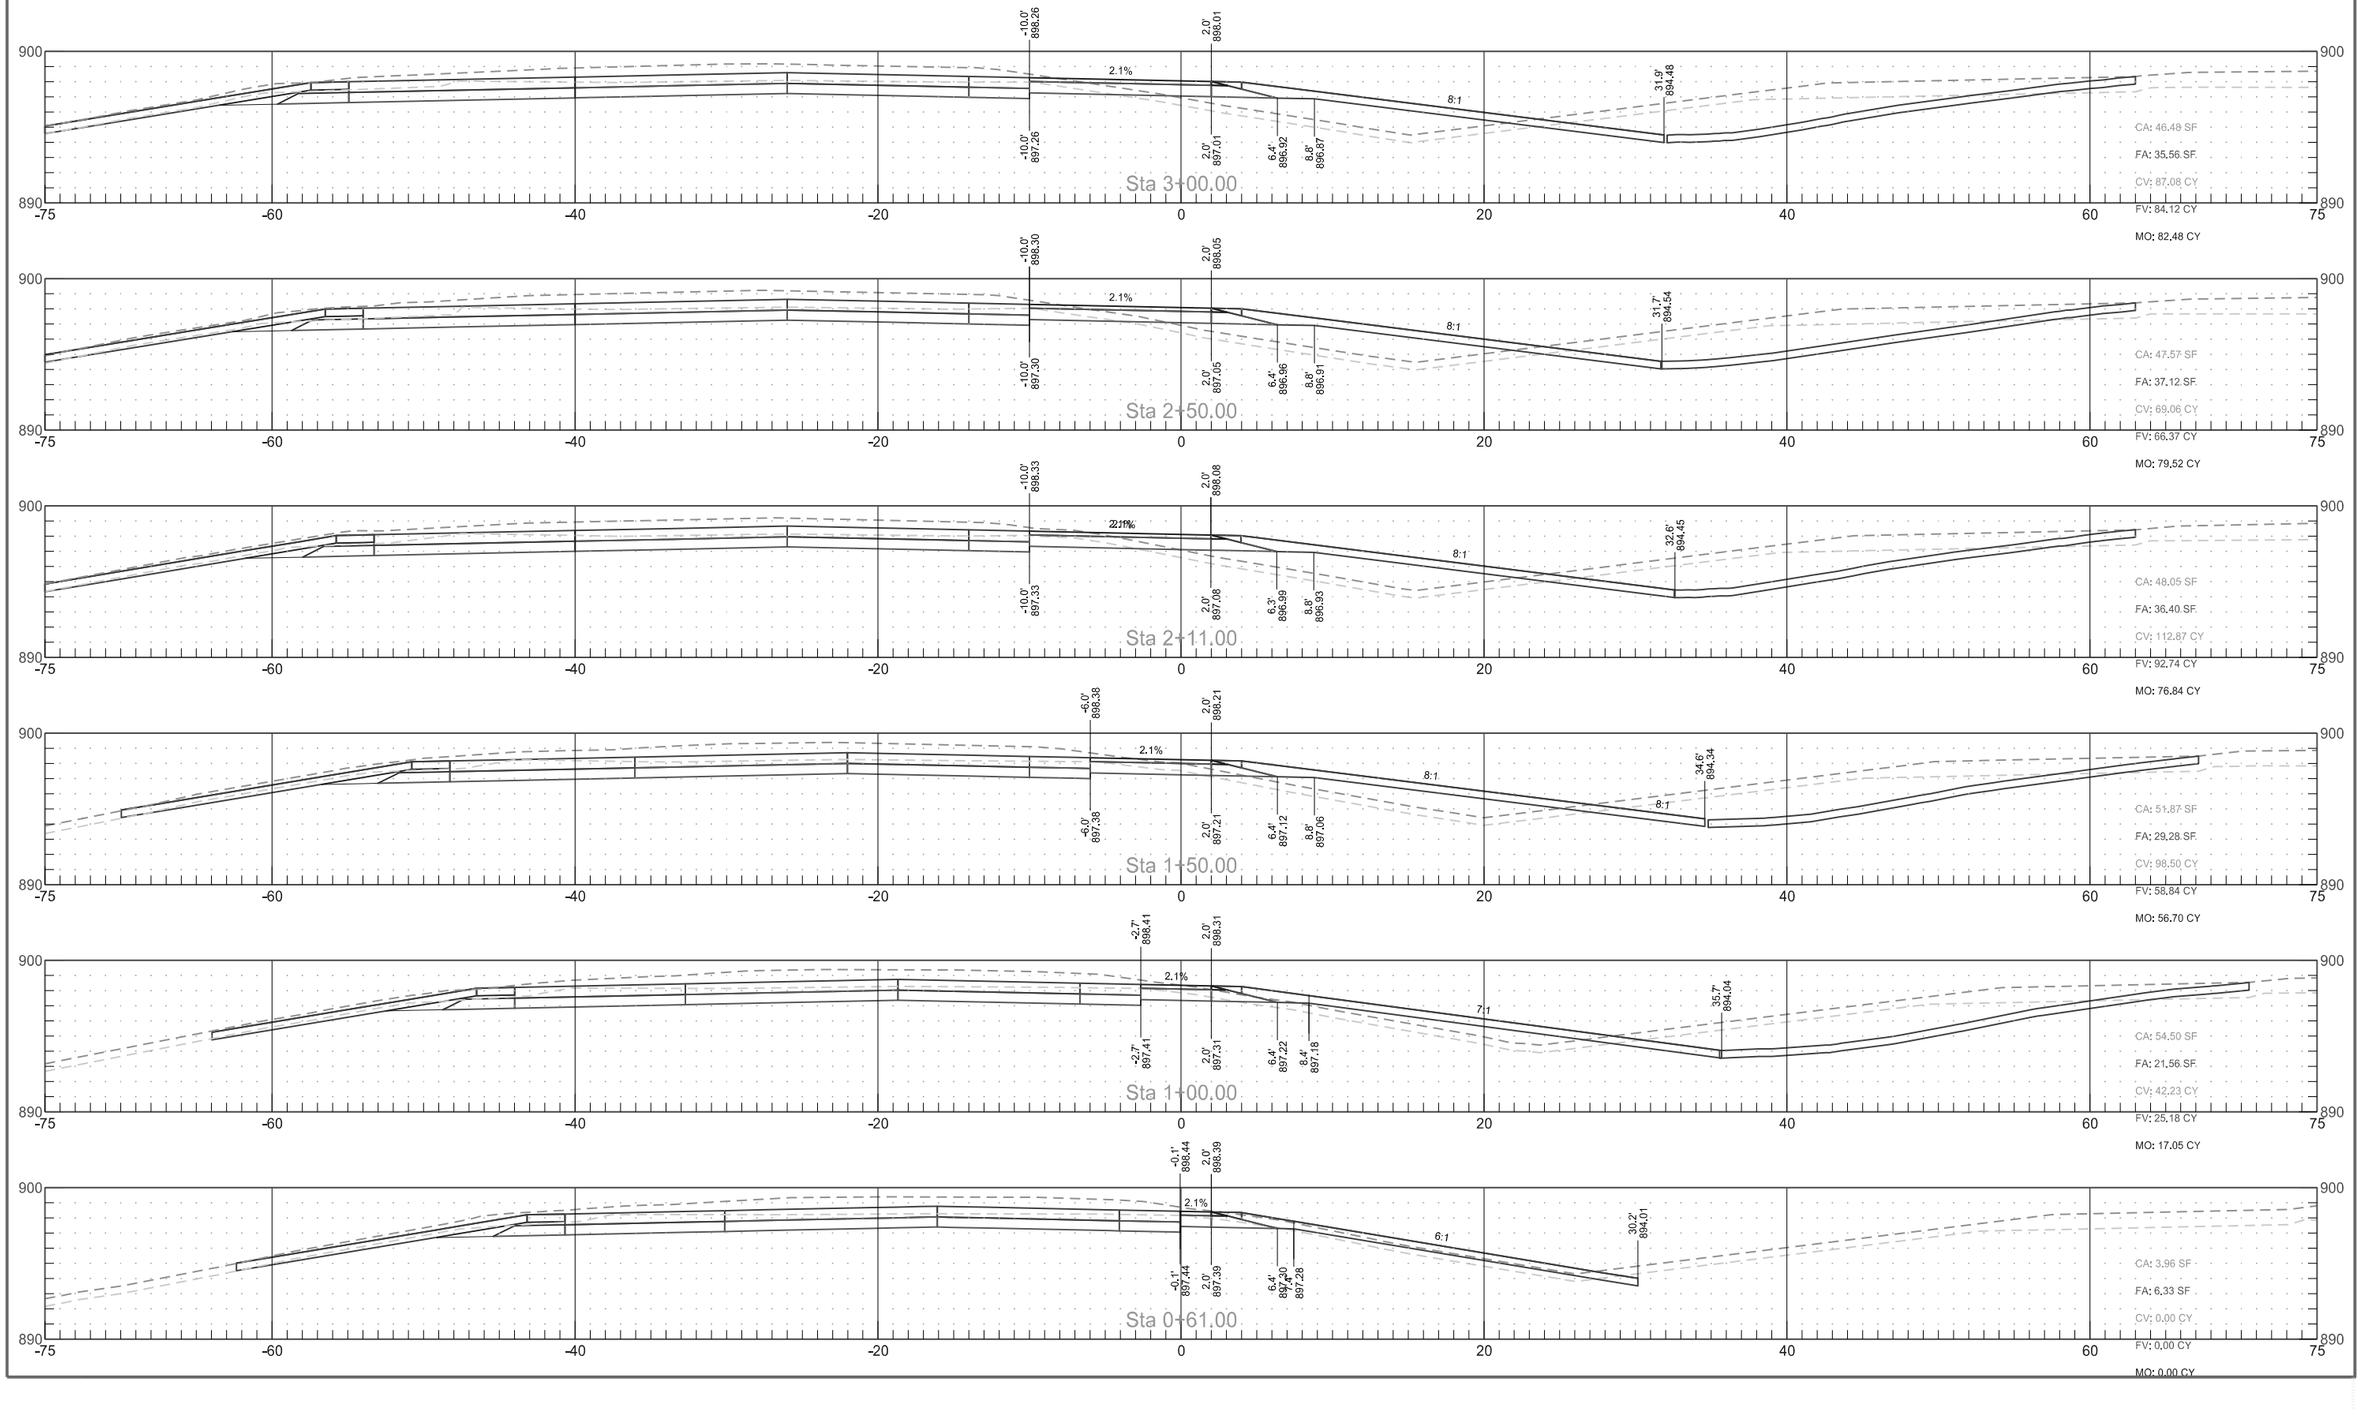


Interstate 29
NW Grandin Temporary Ramp Connection Cross Sections

	STATE	PROJECT NO.	SECTION NO.	SHEET NO.
	ND	IM-8-029(135)088	200	225

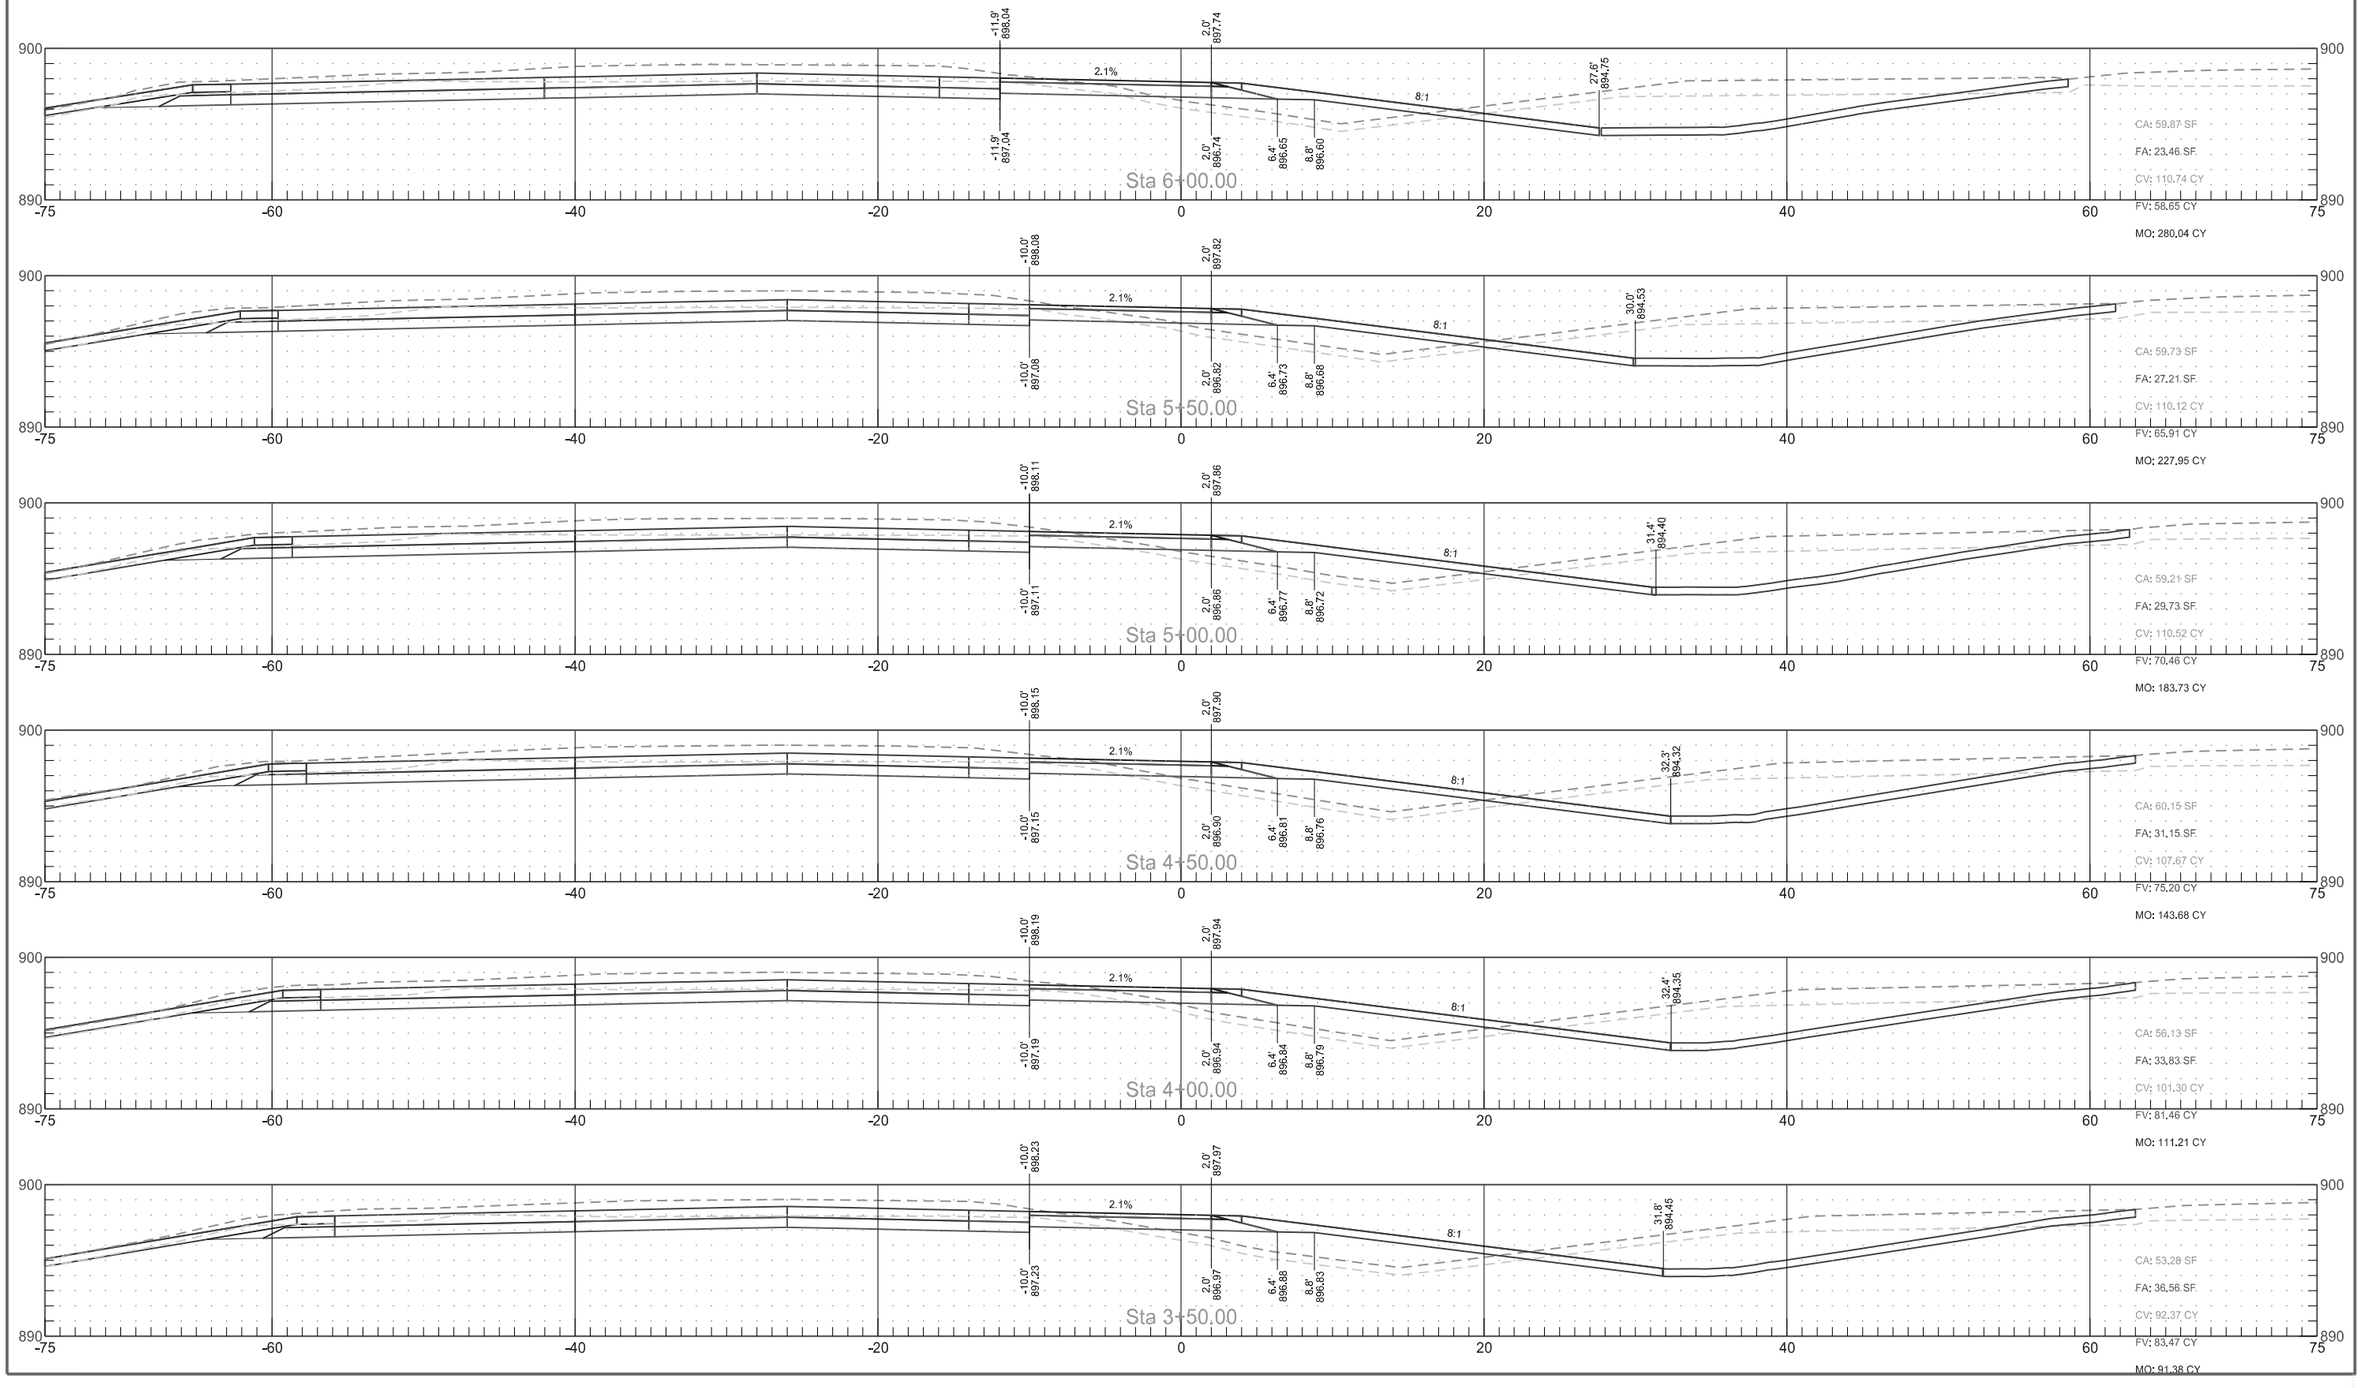


Interstate 29
NW Grandin Temporary Ramp Connection Cross Sections

	STATE	PROJECT NO.	SECTION NO.	SHEET NO.
	ND	IM-8-029(135)088	200	226

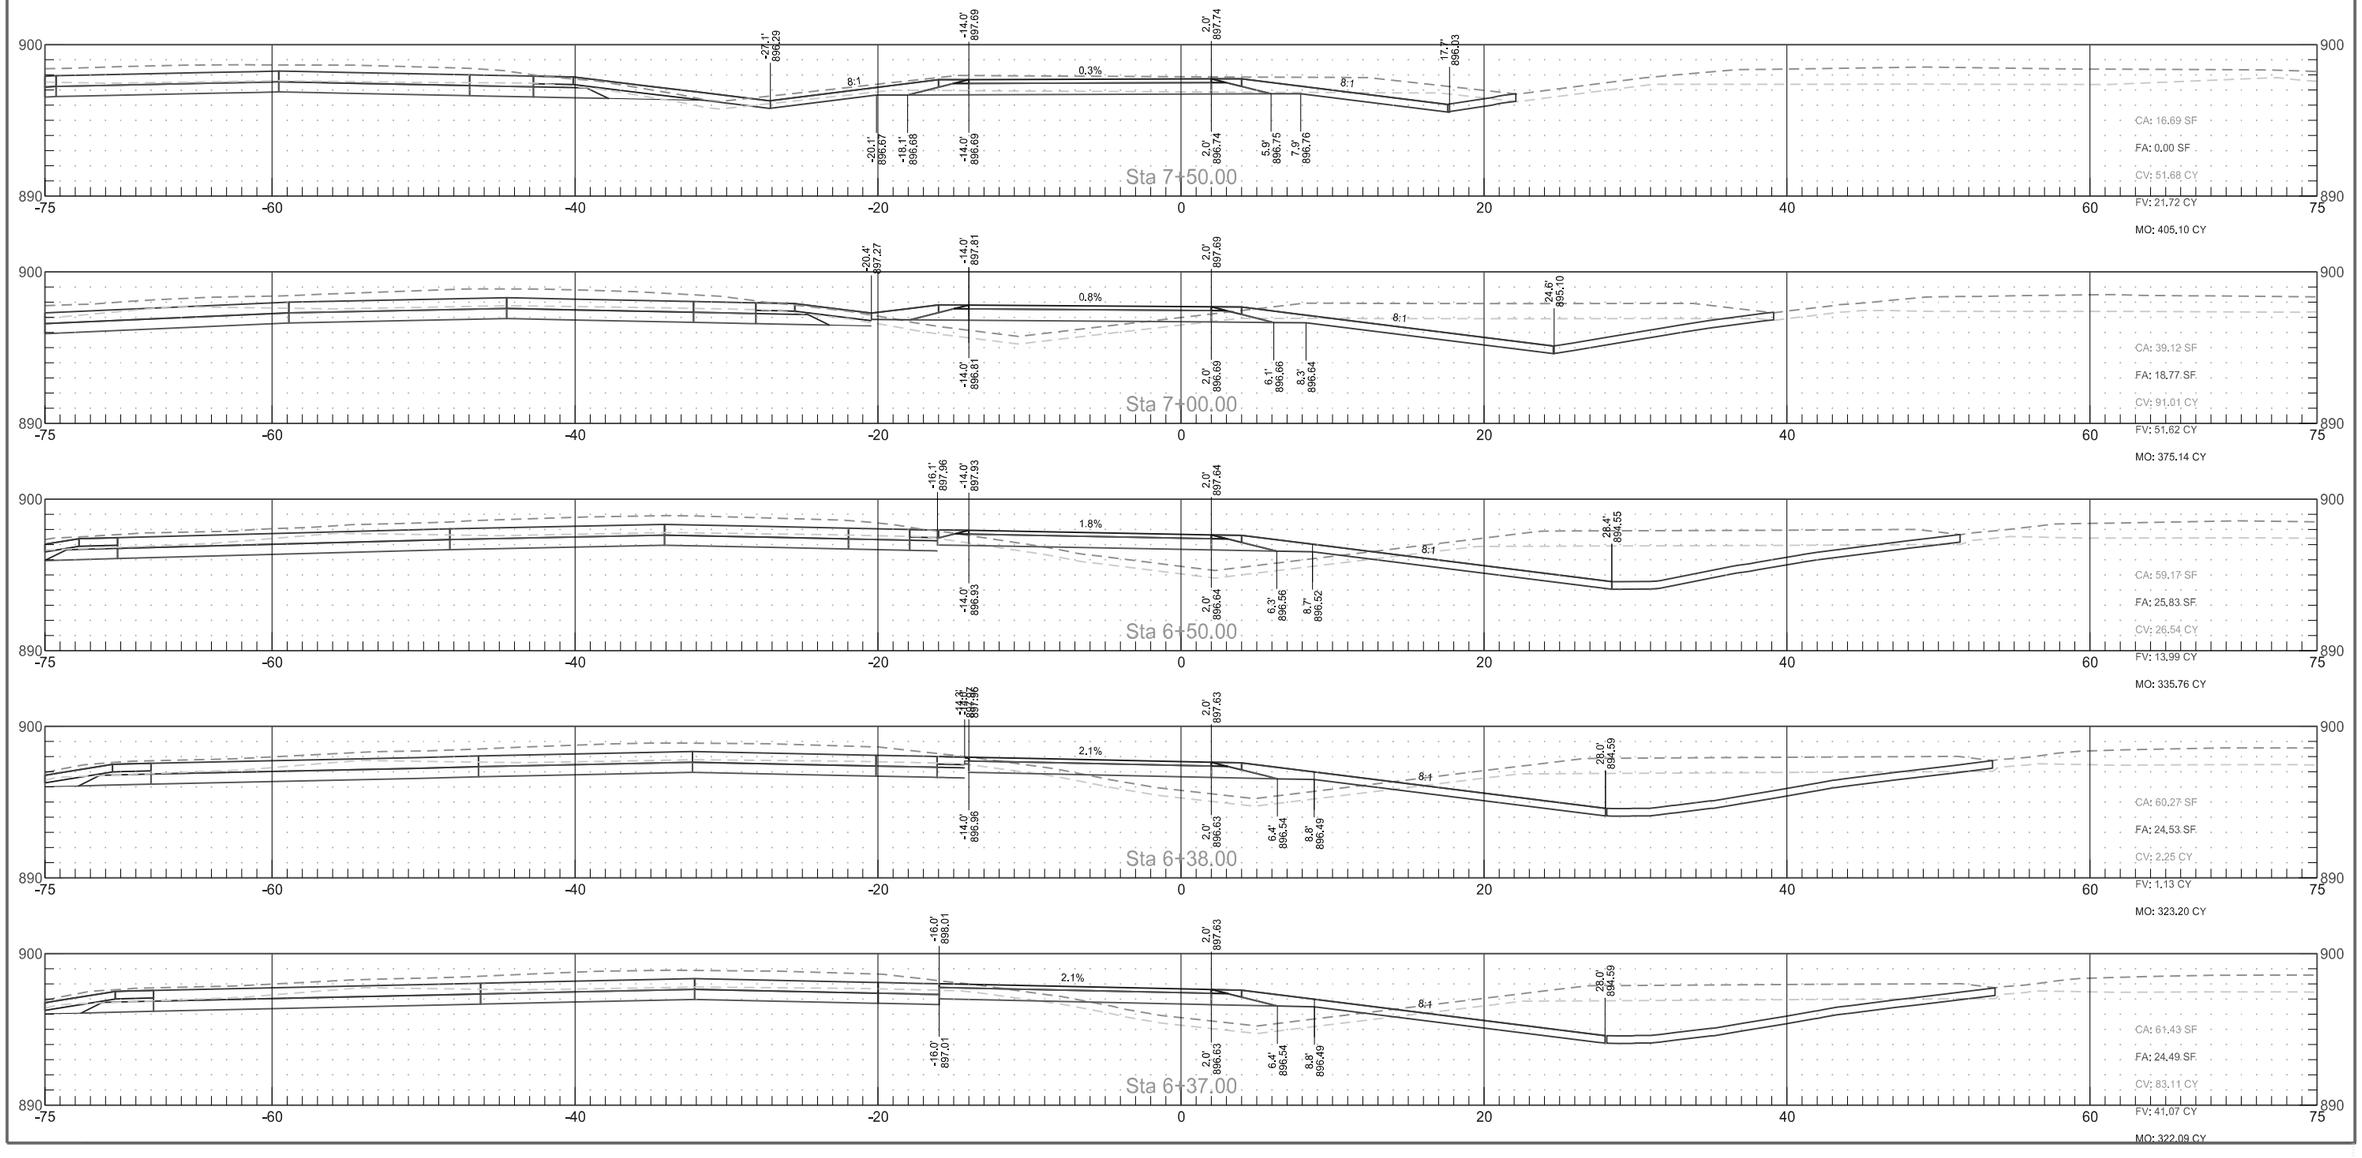


Interstate 29
NW Grandin Temporary Ramp Connection Cross Sections

	STATE	PROJECT NO.	SECTION NO.	SHEET NO.
	ND	IM-8-029(135)088	200	227

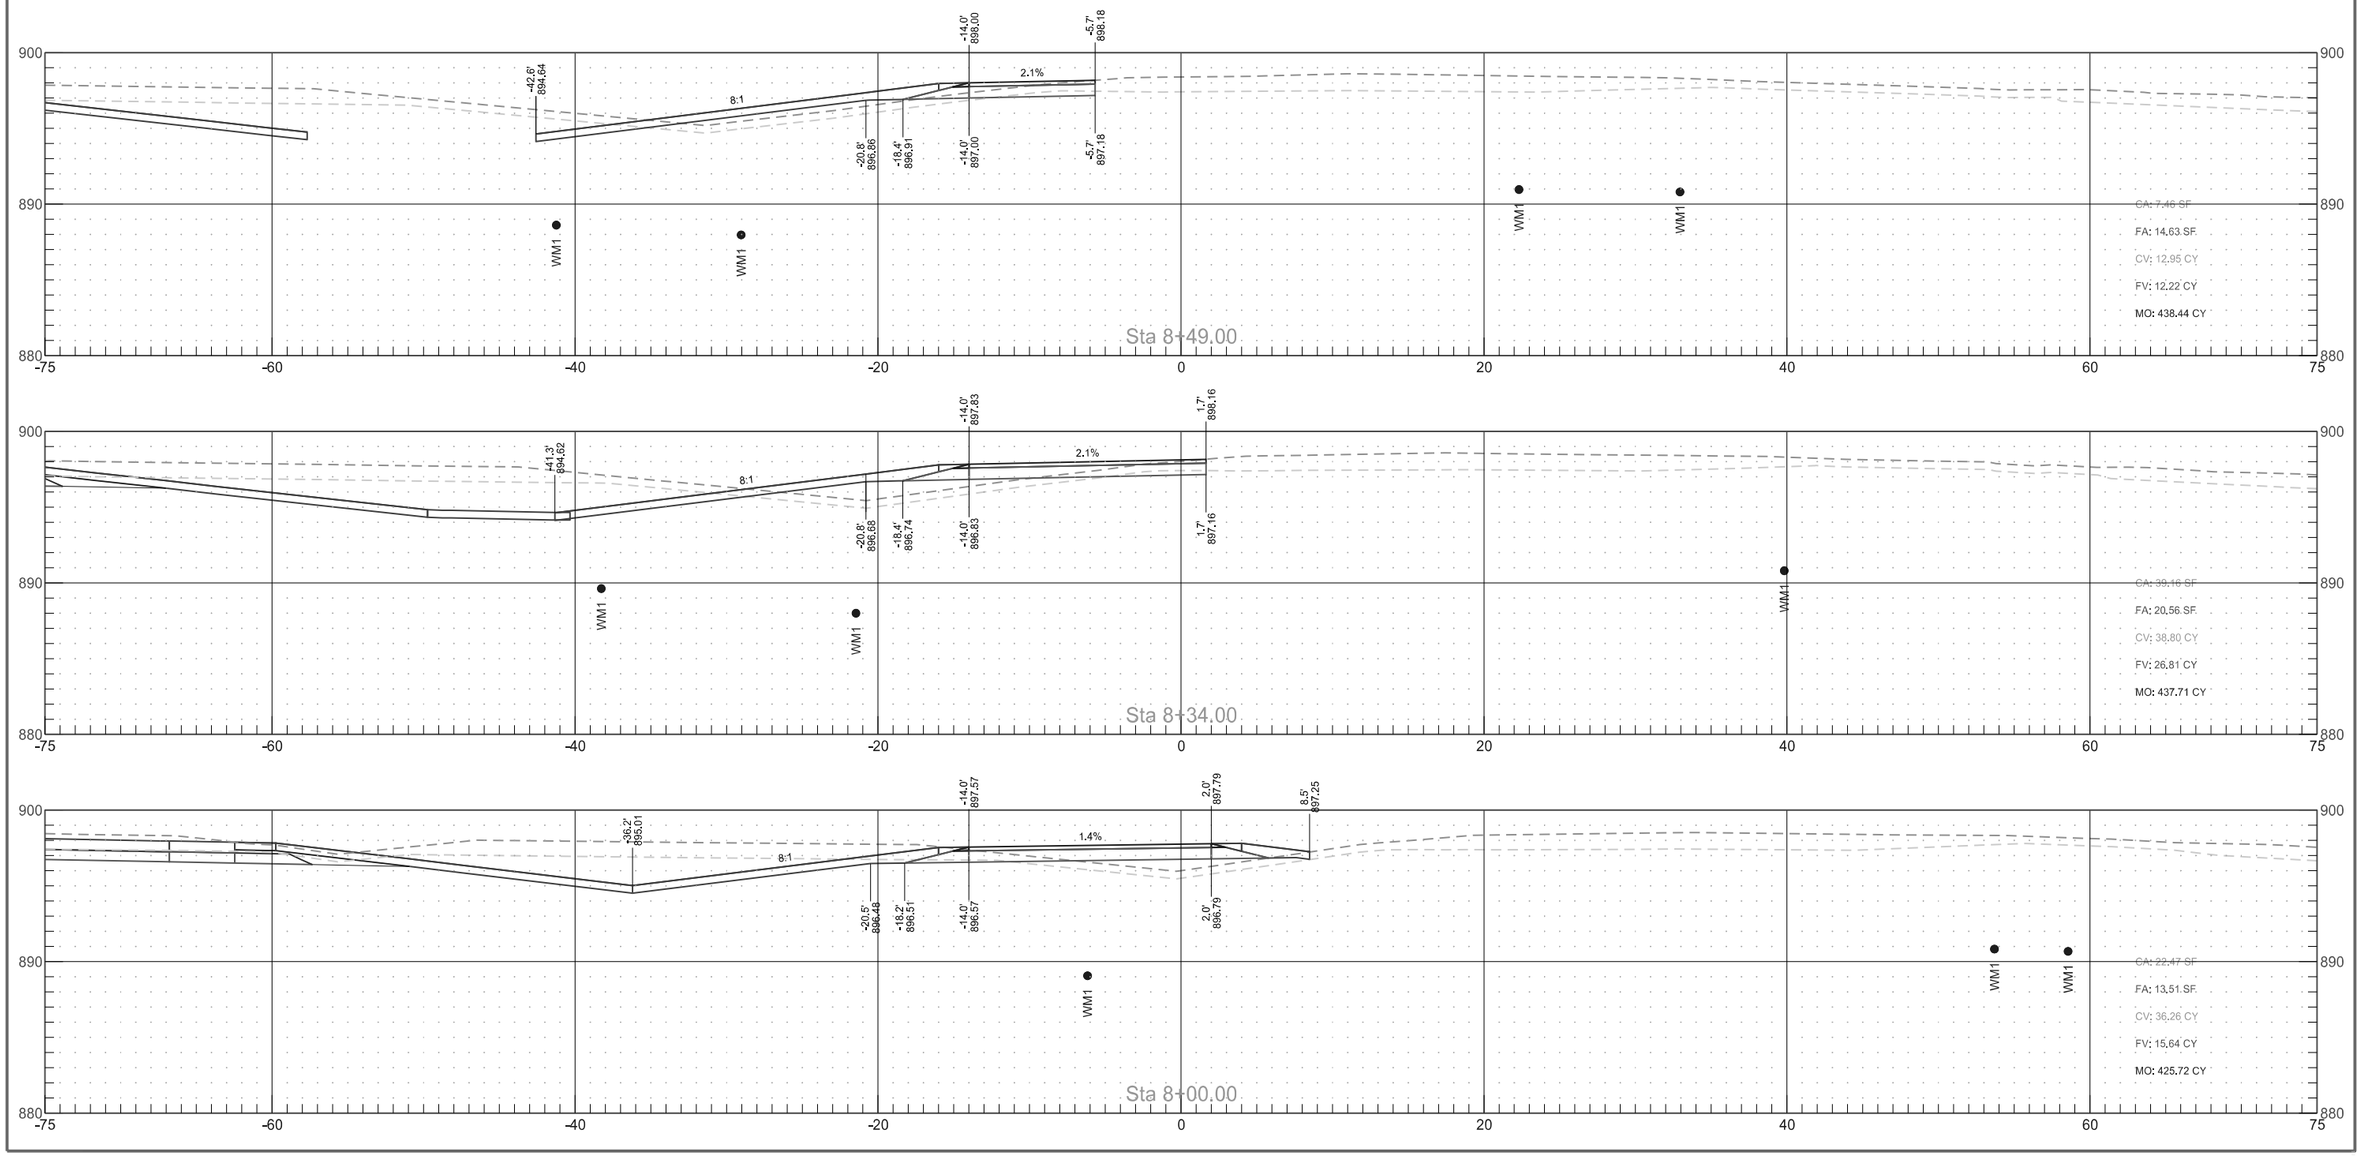


Interstate 29
NW Grandin Temporary Ramp Connection Cross Sections

	STATE	PROJECT NO.	SECTION NO.	SHEET NO.
	ND	IM-8-029(135)088	200	228

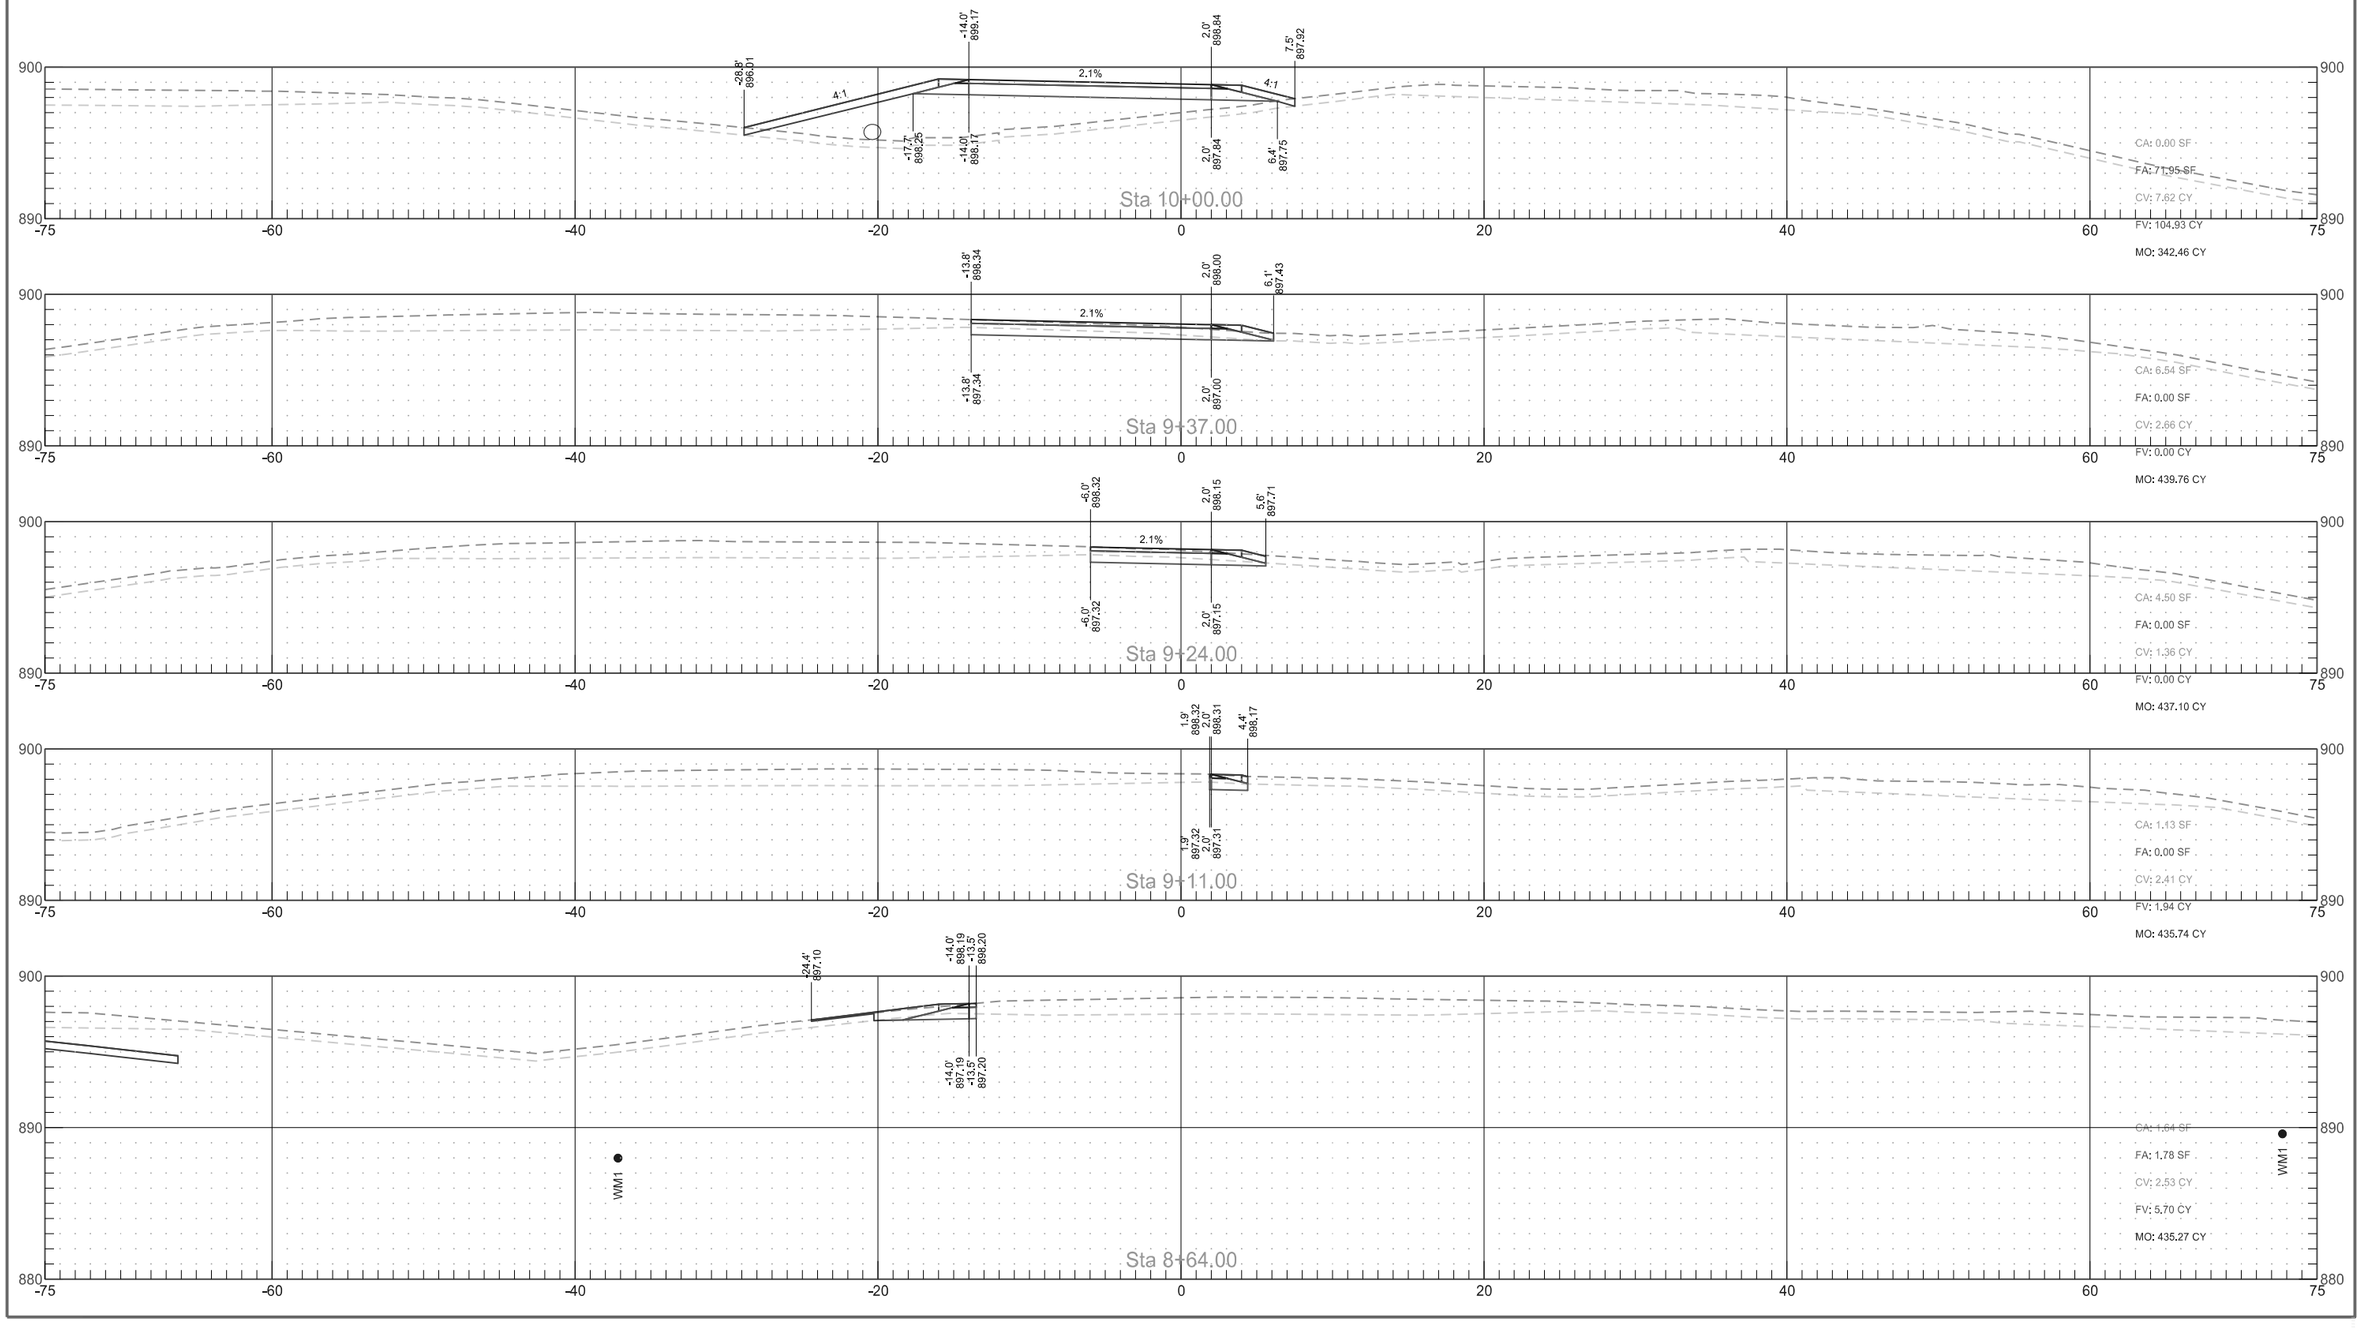


Interstate 29
NW Grandin Temporary Ramp Connection Cross Sections


	STATE	PROJECT NO.	SECTION NO.	SHEET NO.
	ND	IM-8-029(135)088	200	229

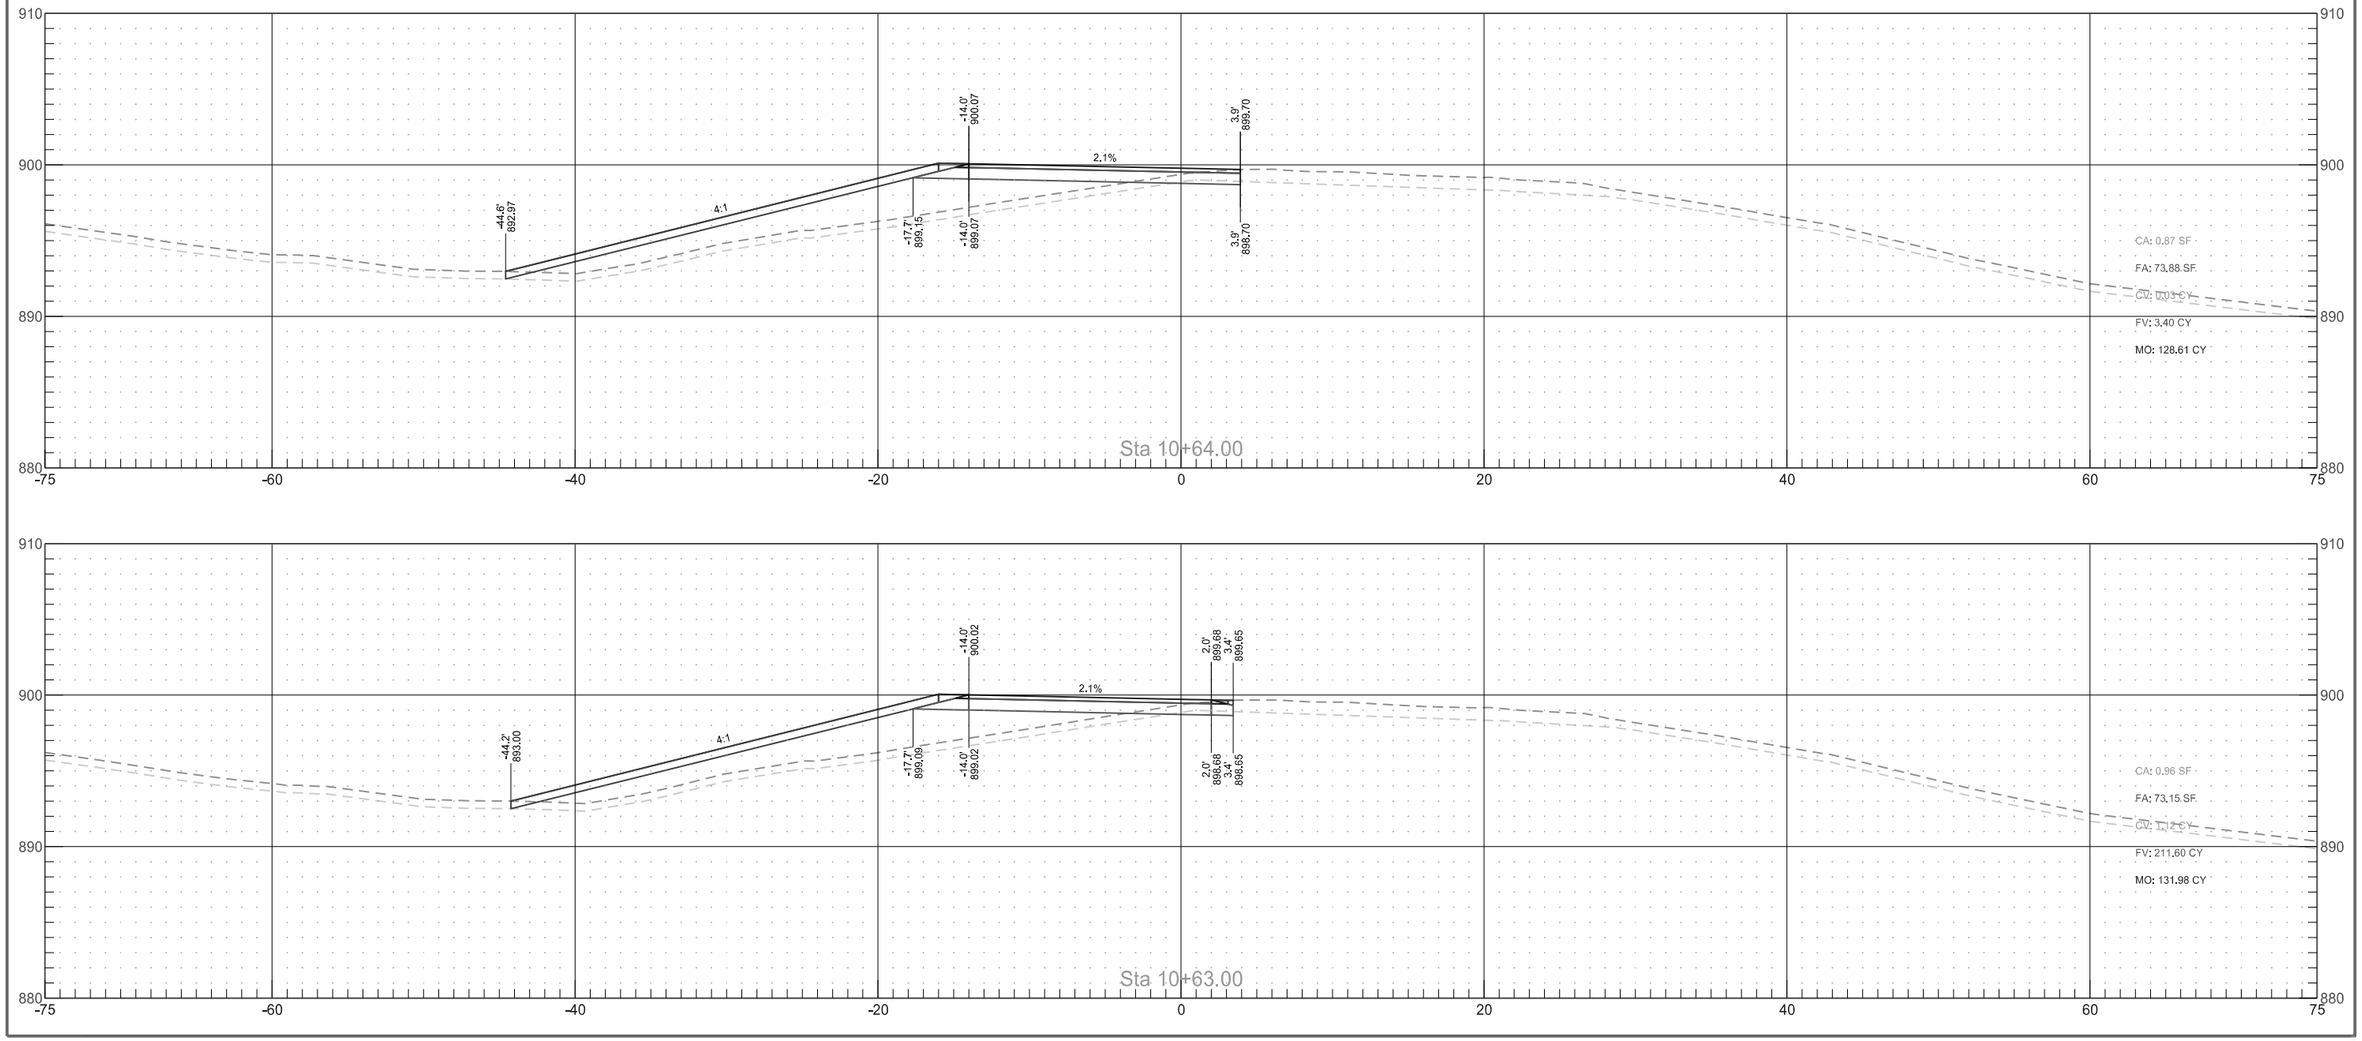

Interstate 29
NW Grandin Temporary Ramp Connection Cross Sections


	STATE	PROJECT NO.	SECTION NO.	SHEET NO.
	ND	IM-8-029(135)088	200	230

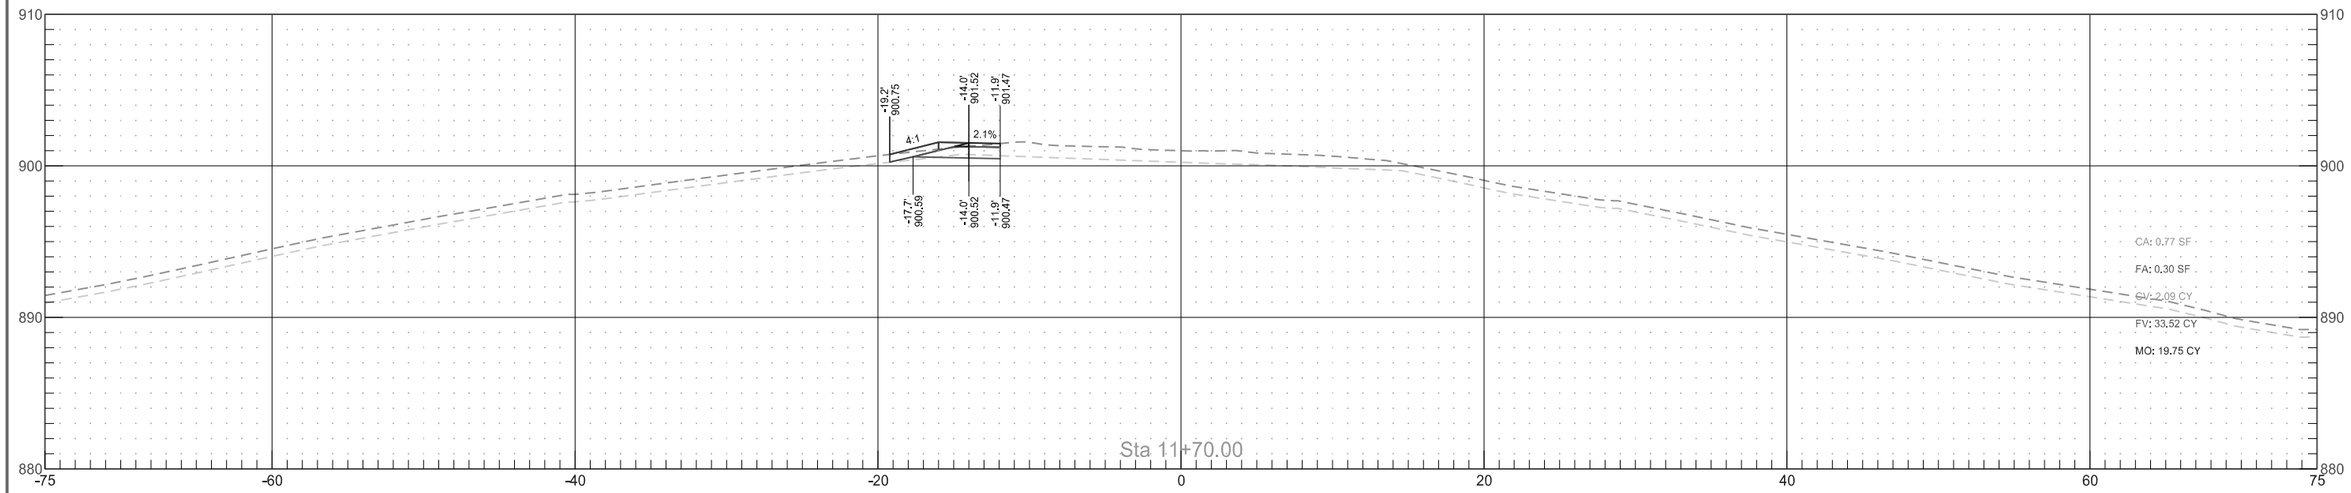

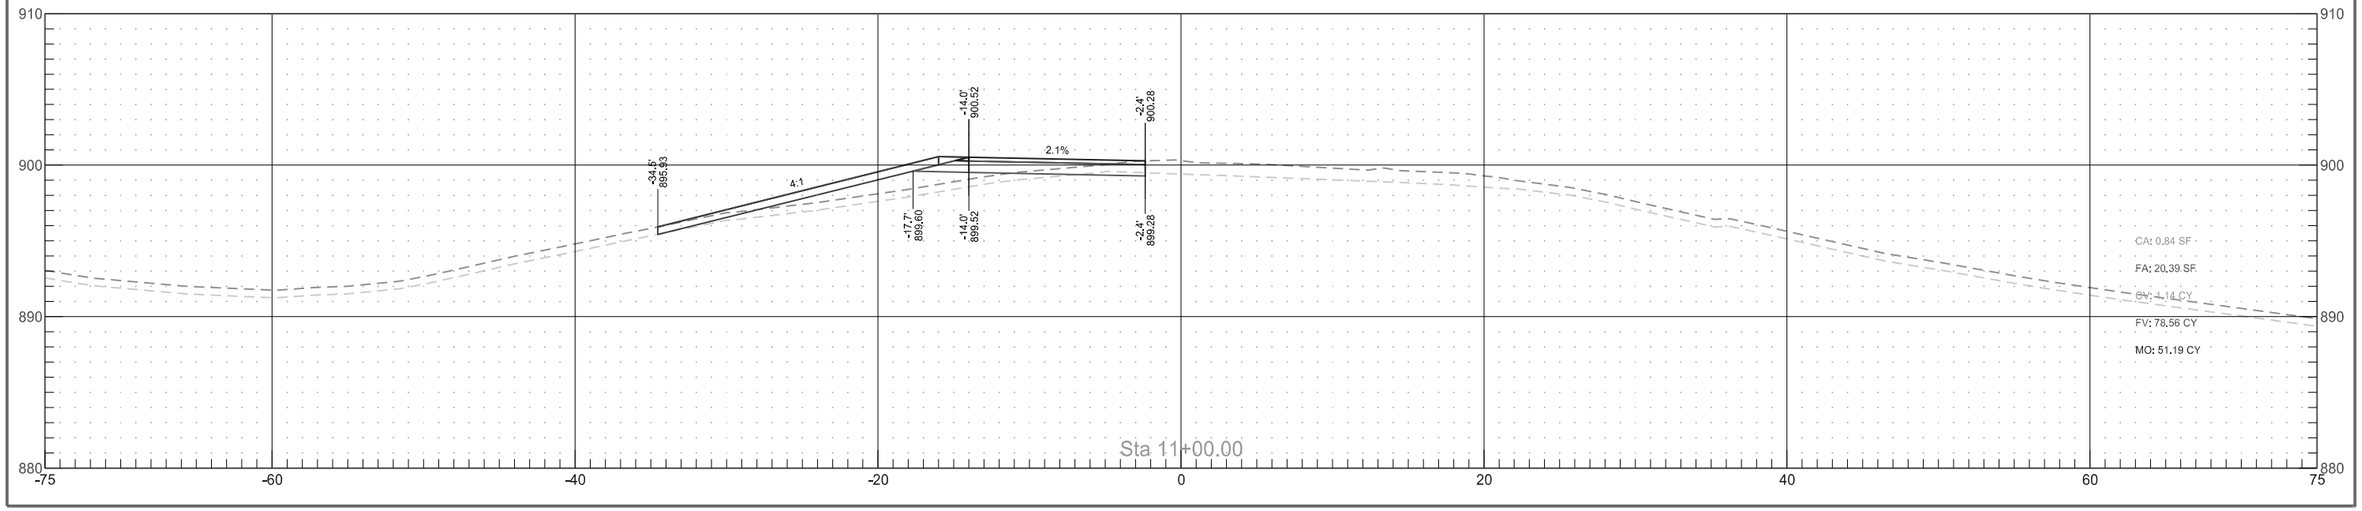


Interstate 29
SW Blanchard Temporary Ramp Connection Cross Sections


	STATE	PROJECT NO.	SECTION NO.	SHEET NO.
	ND	IM-8-029(135)088	200	231

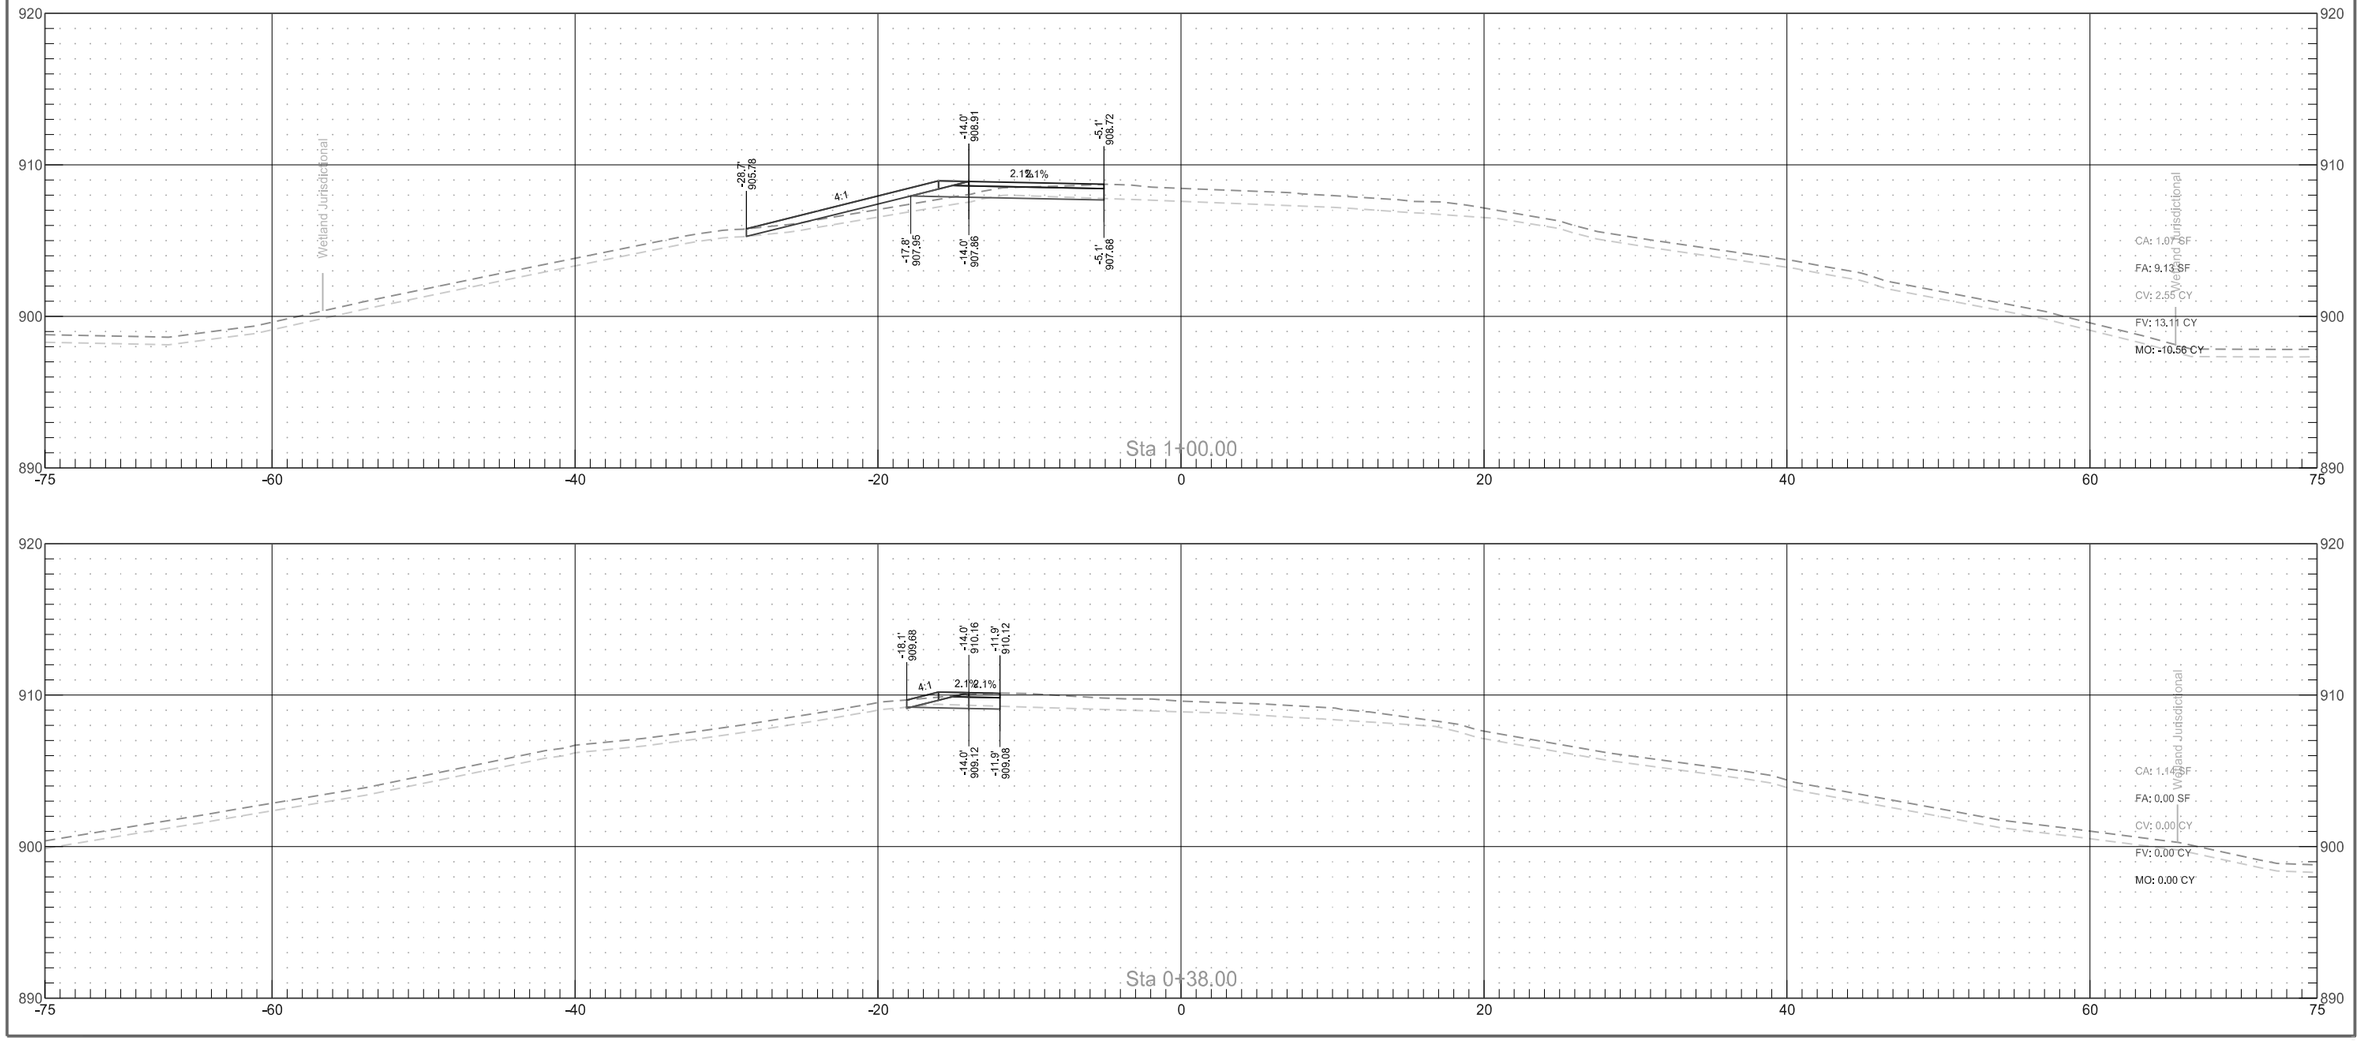

Interstate 29
SW Blanchard Temporary Ramp Connection Cross Sections


	STATE	PROJECT NO.	SECTION NO.	SHEET NO.
	ND	IM-8-029(135)088	200	232

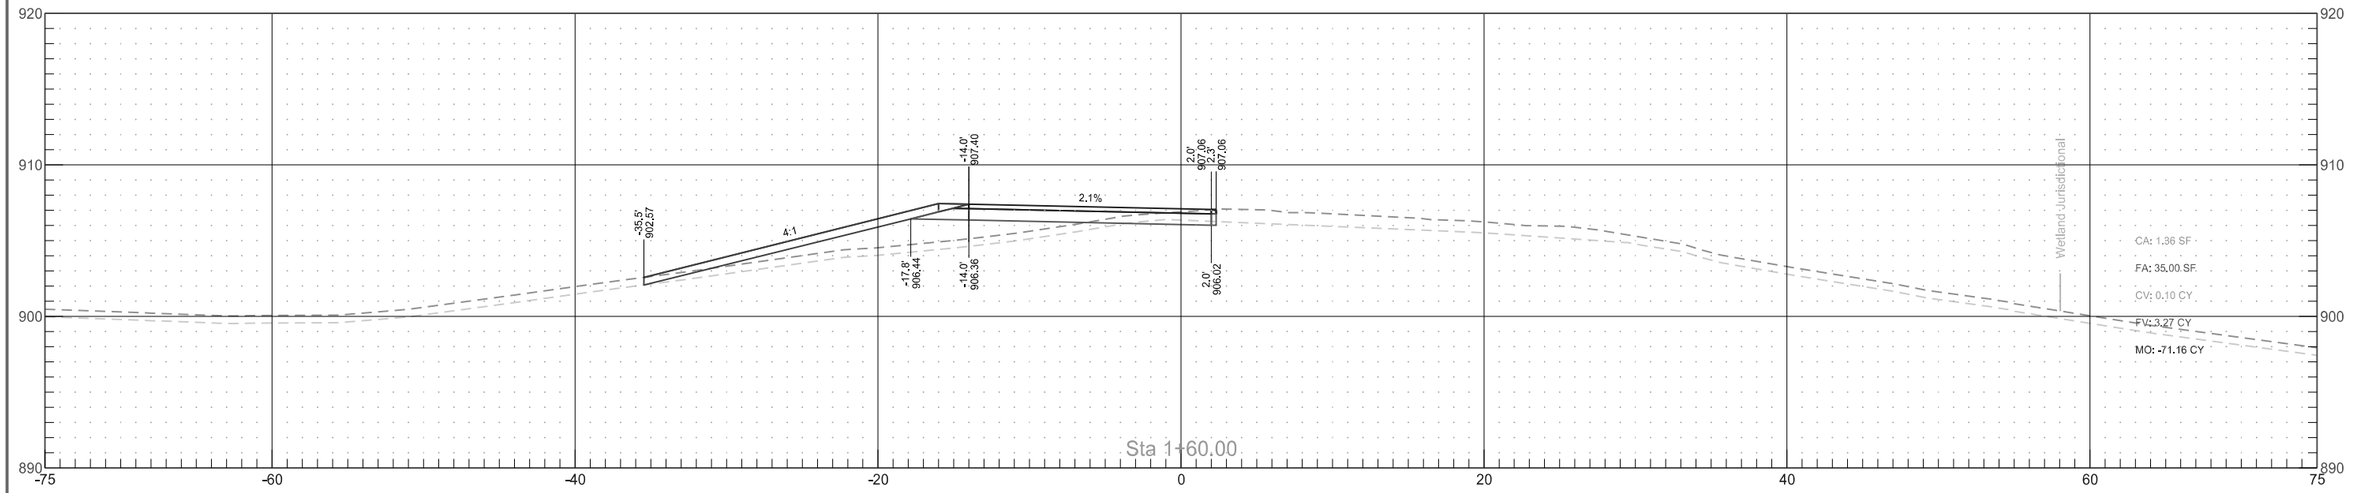


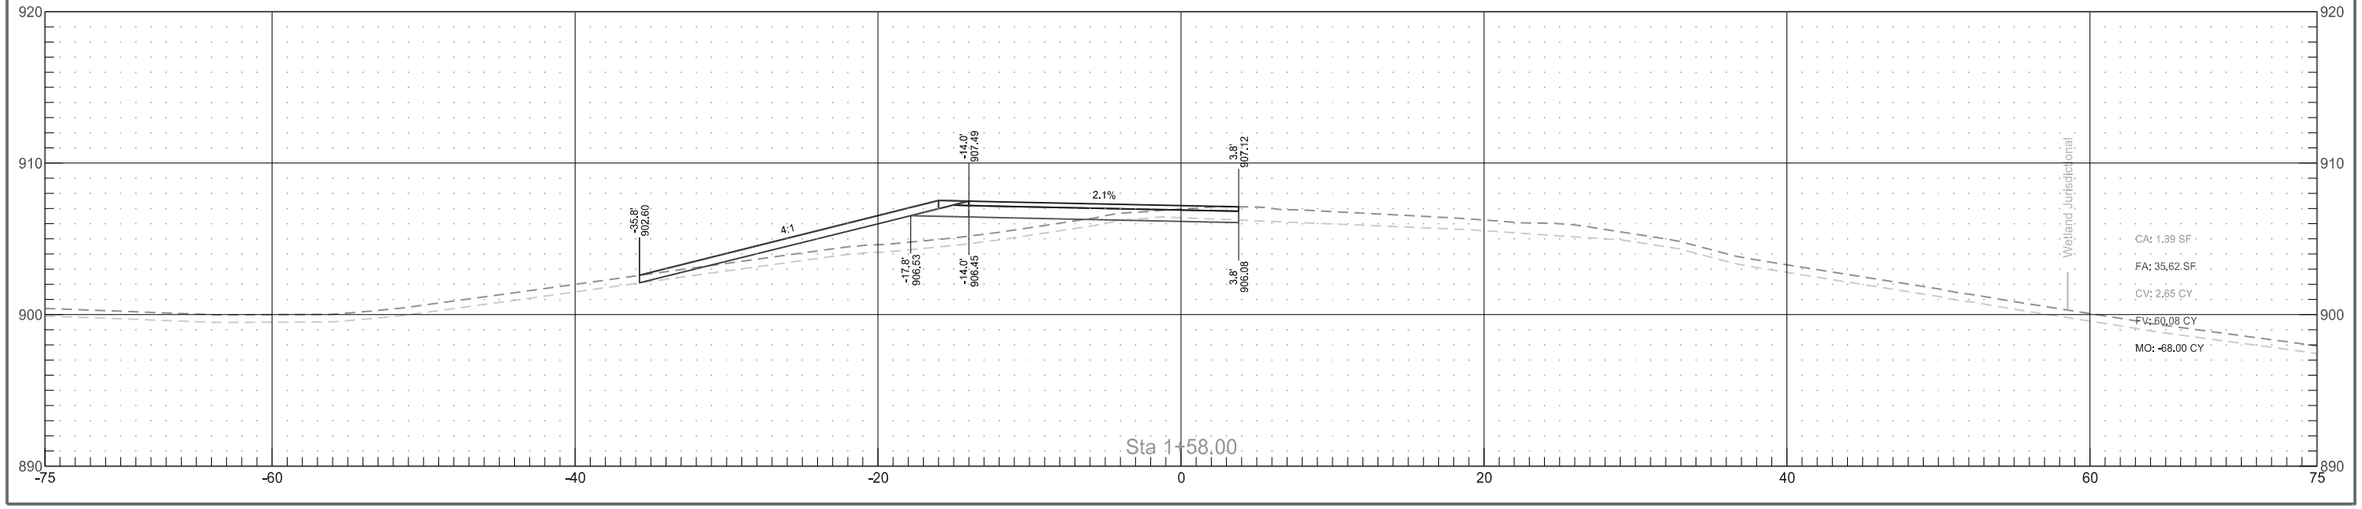


Interstate 29
SW Blanchard Temporary Ramp Connection Cross Sections

	STATE	PROJECT NO.	SECTION NO.	SHEET NO.
	ND	IM-8-029(135)088	200	233

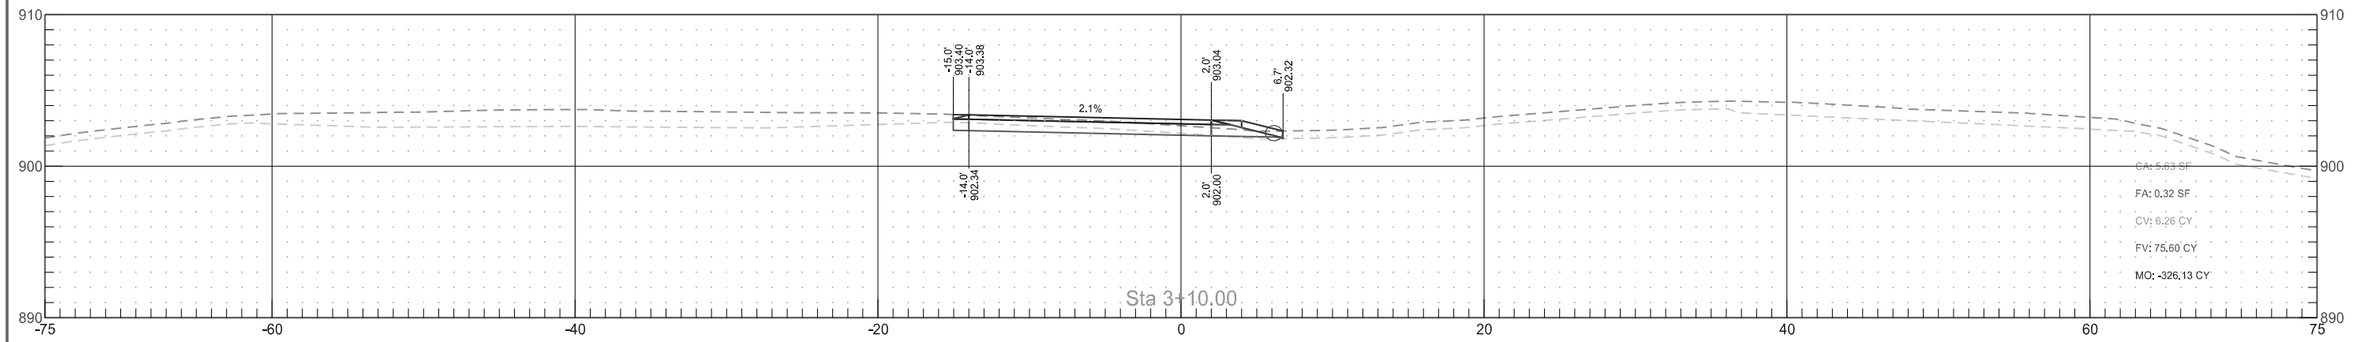


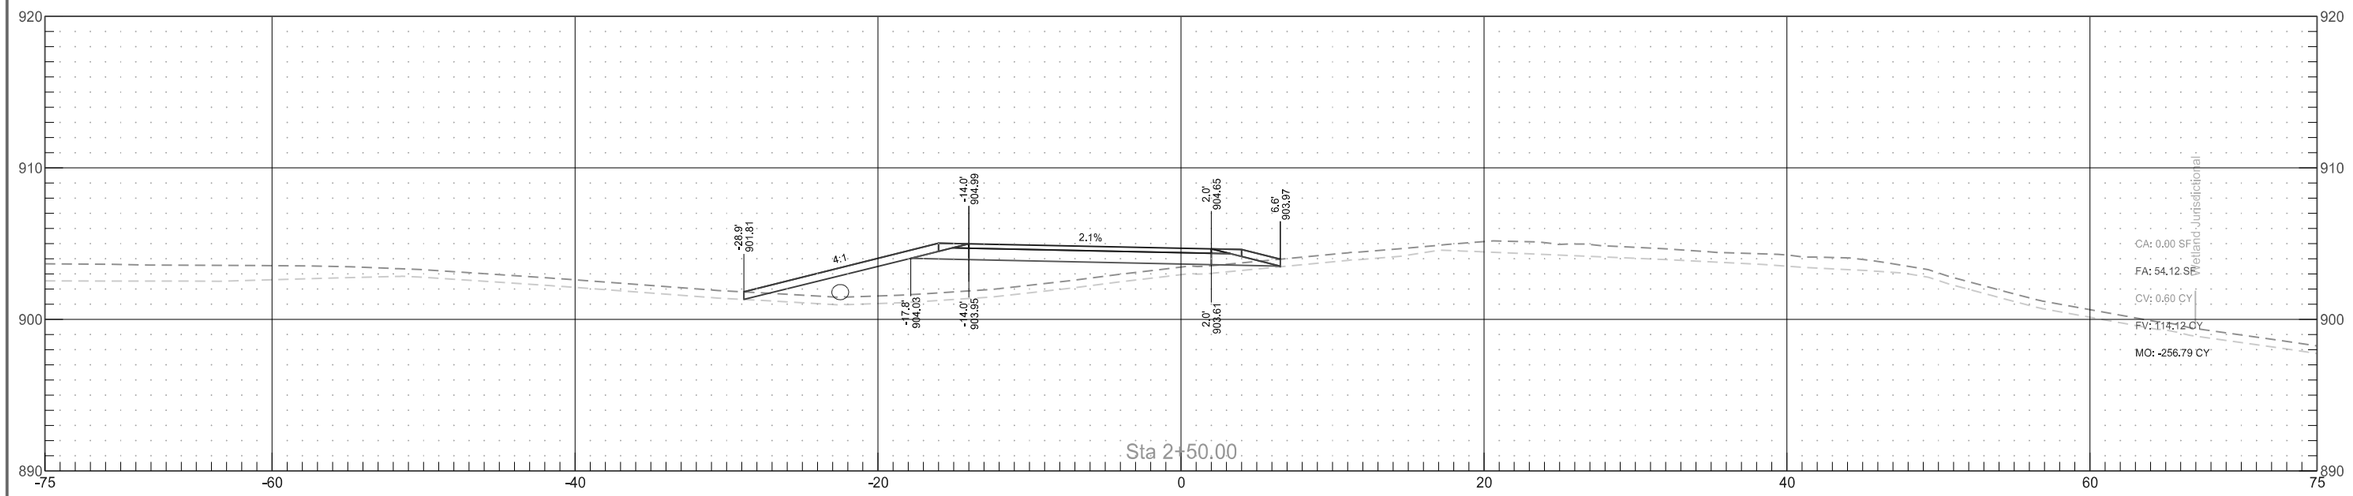


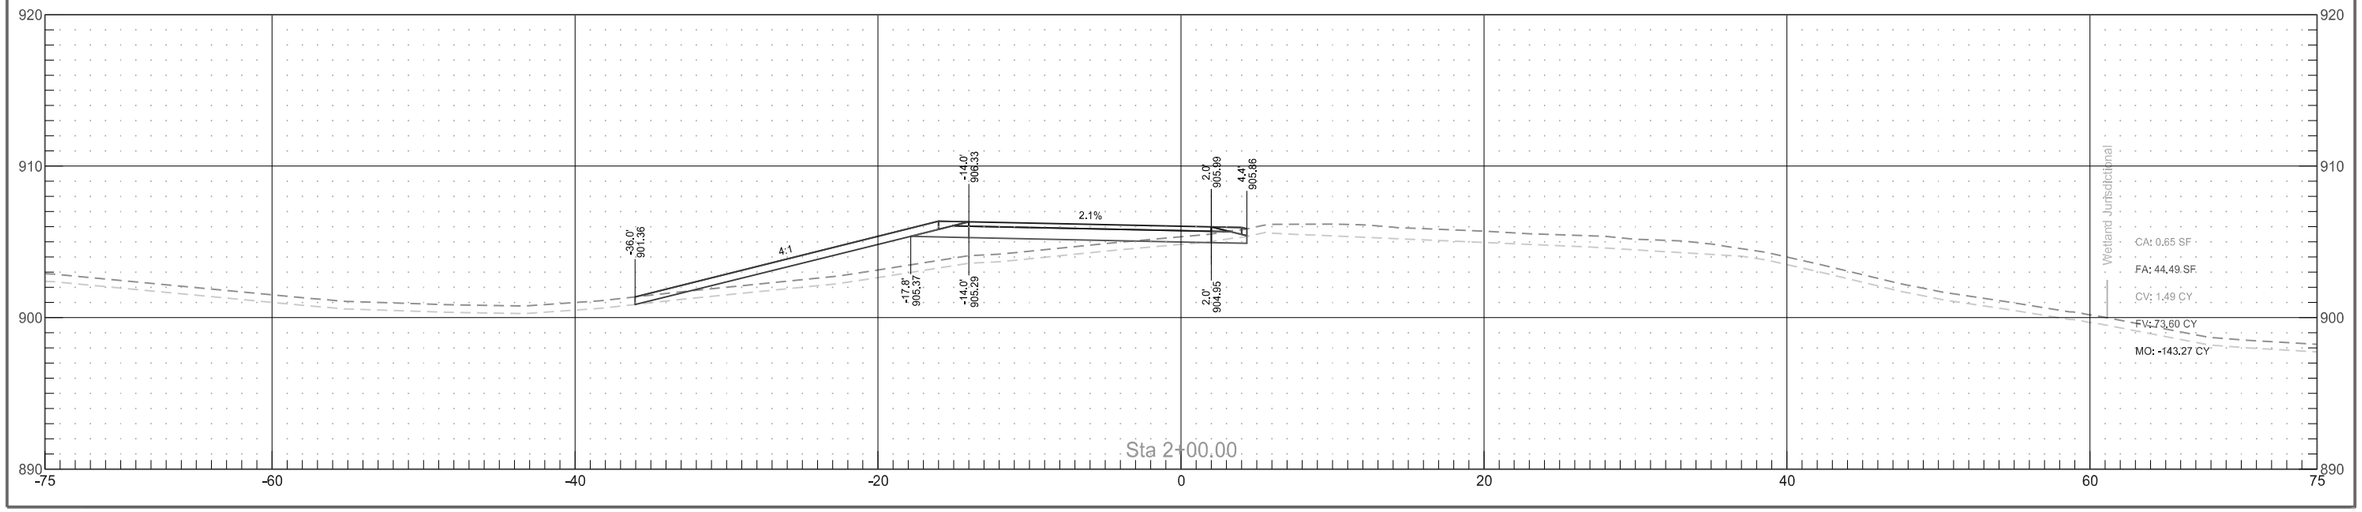


Interstate 29
SW Blanchard Temporary Ramp Connection Cross Sections

	STATE	PROJECT NO.	SECTION NO.	SHEET NO.
	ND	IM-8-029(135)088	200	234

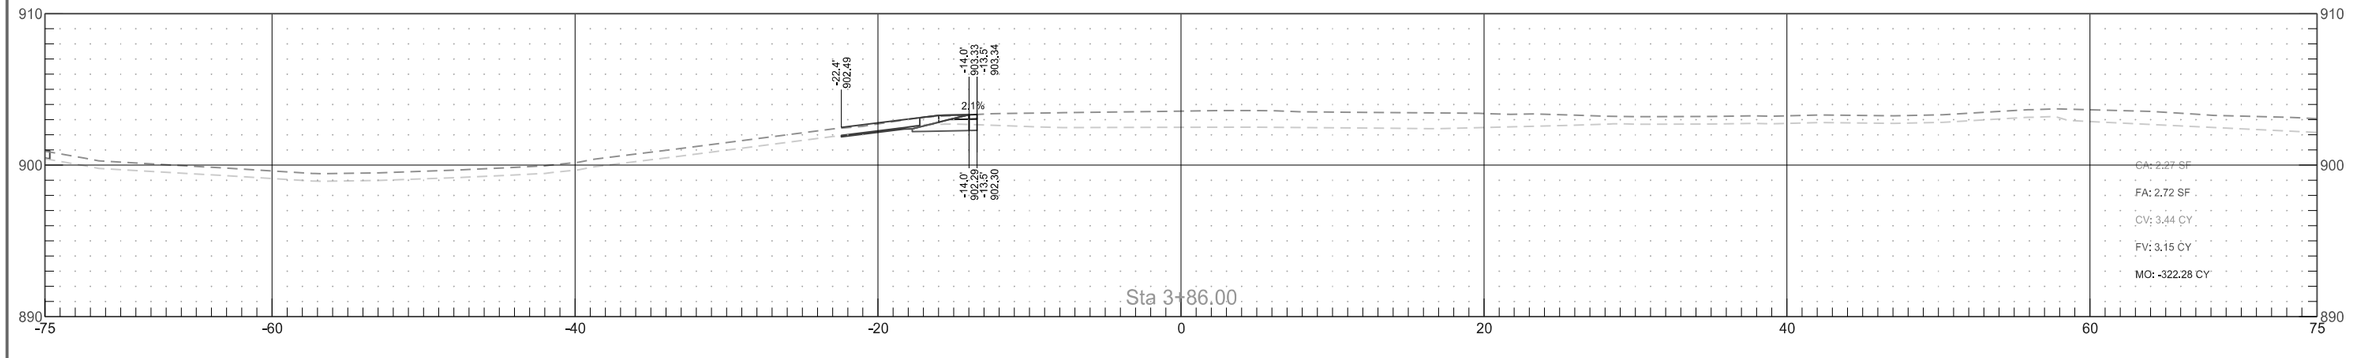


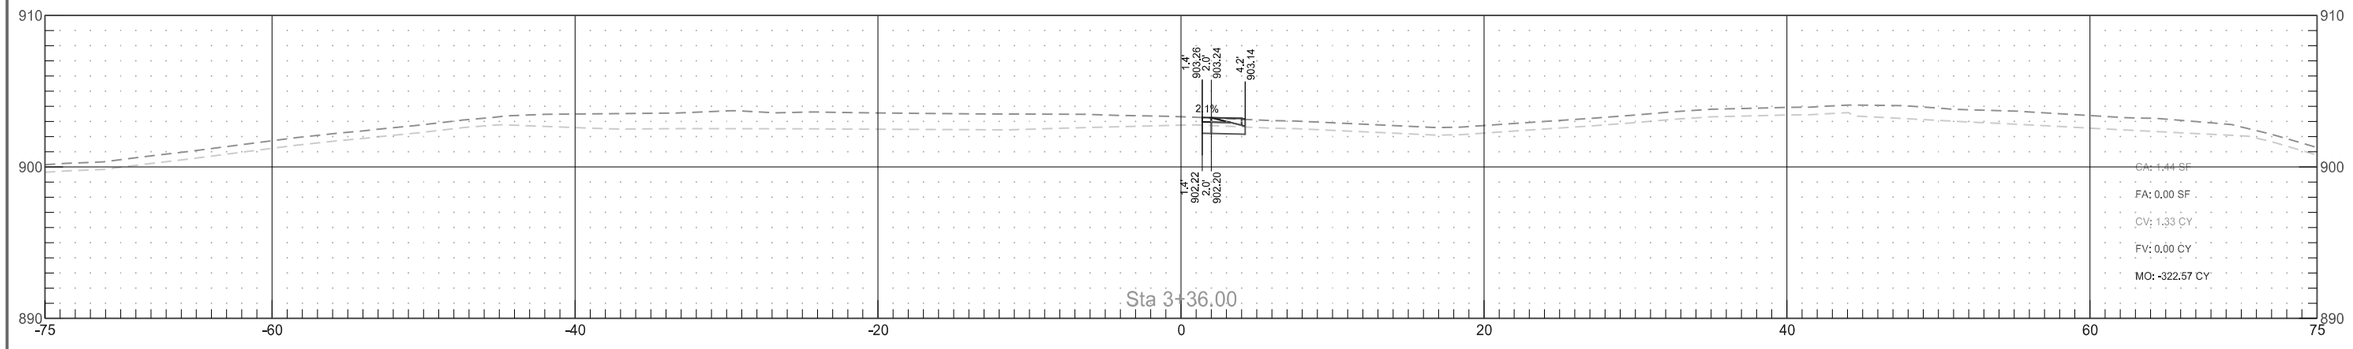


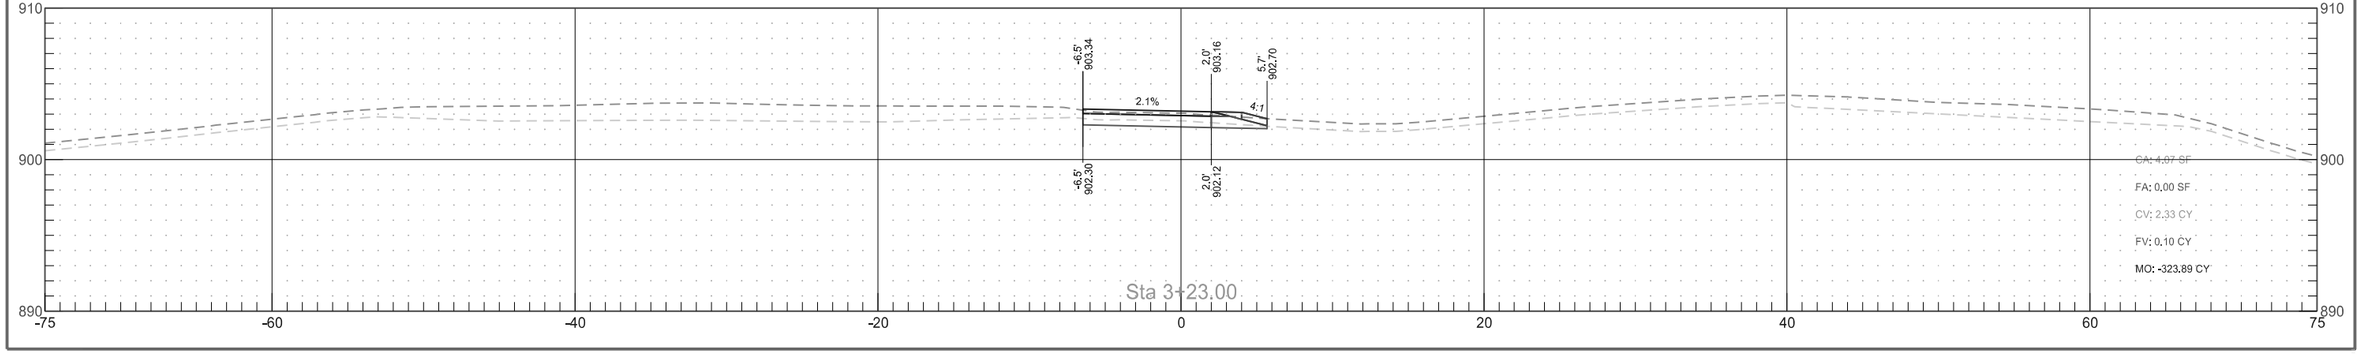


Interstate 29
SW Blanchard Temporary Ramp Connection Cross Sections

	STATE	PROJECT NO.	SECTION NO.	SHEET NO.
	ND	IM-8-029(135)088	200	235

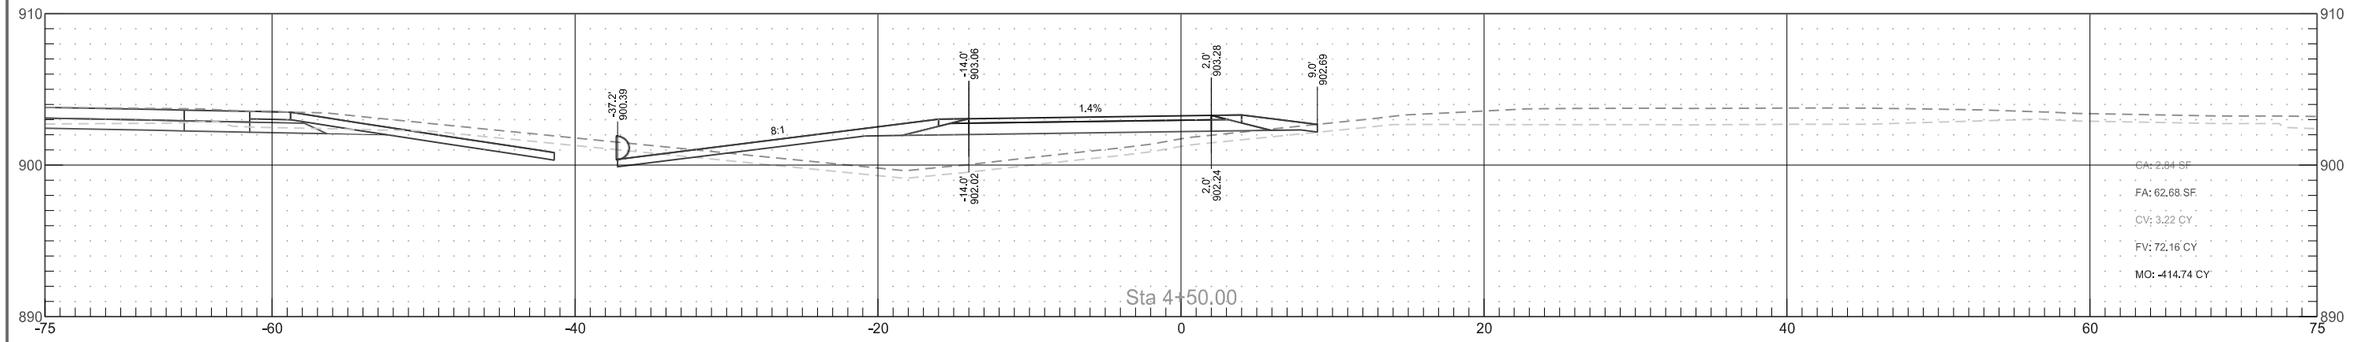


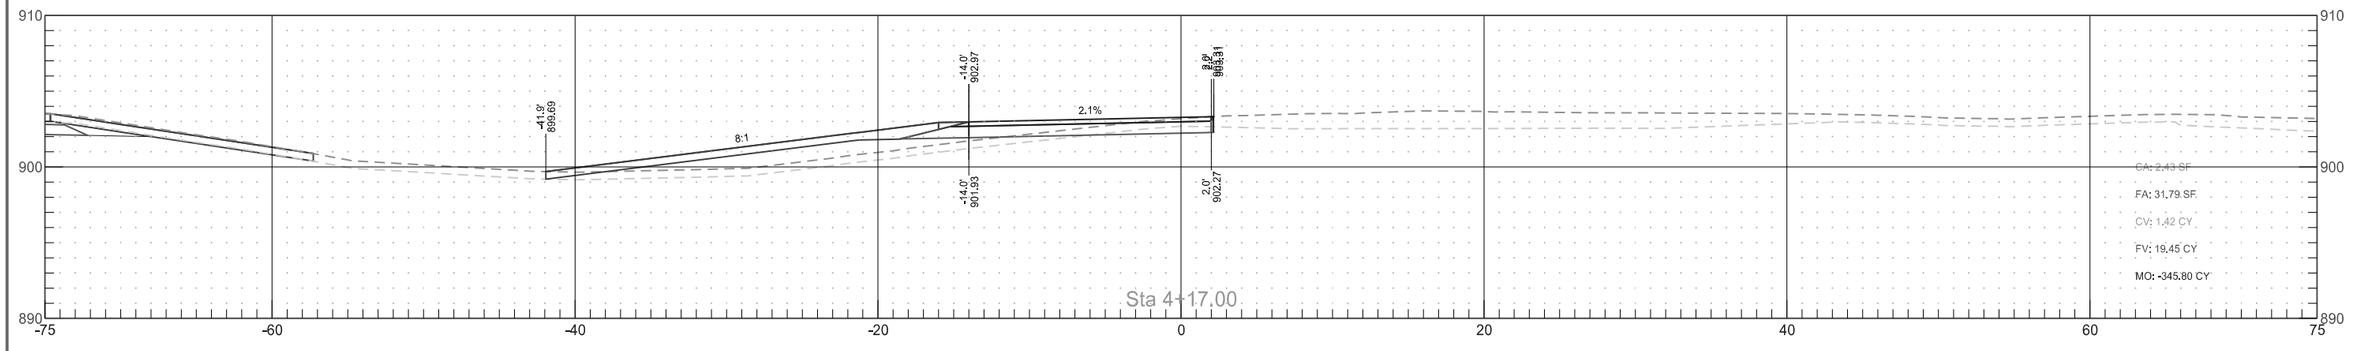


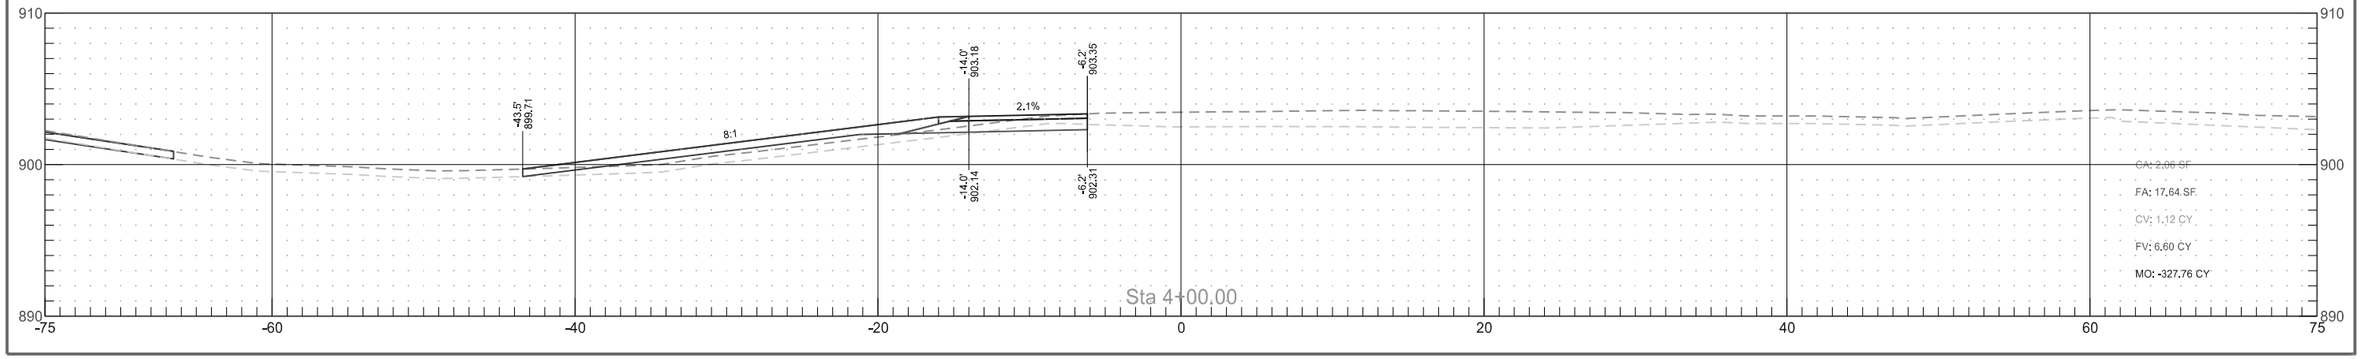


Interstate 29
SW Blanchard Temporary Ramp Connection Cross Sections

	STATE	PROJECT NO.	SECTION NO.	SHEET NO.
	ND	IM-8-029(135)088	200	236

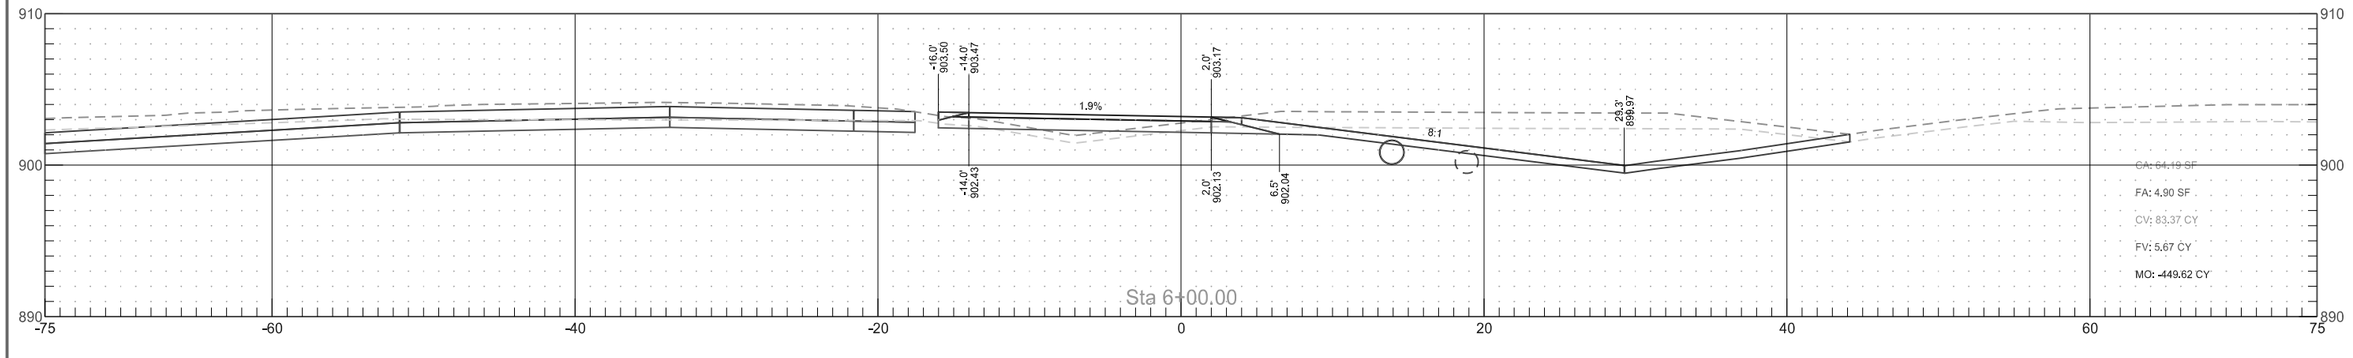


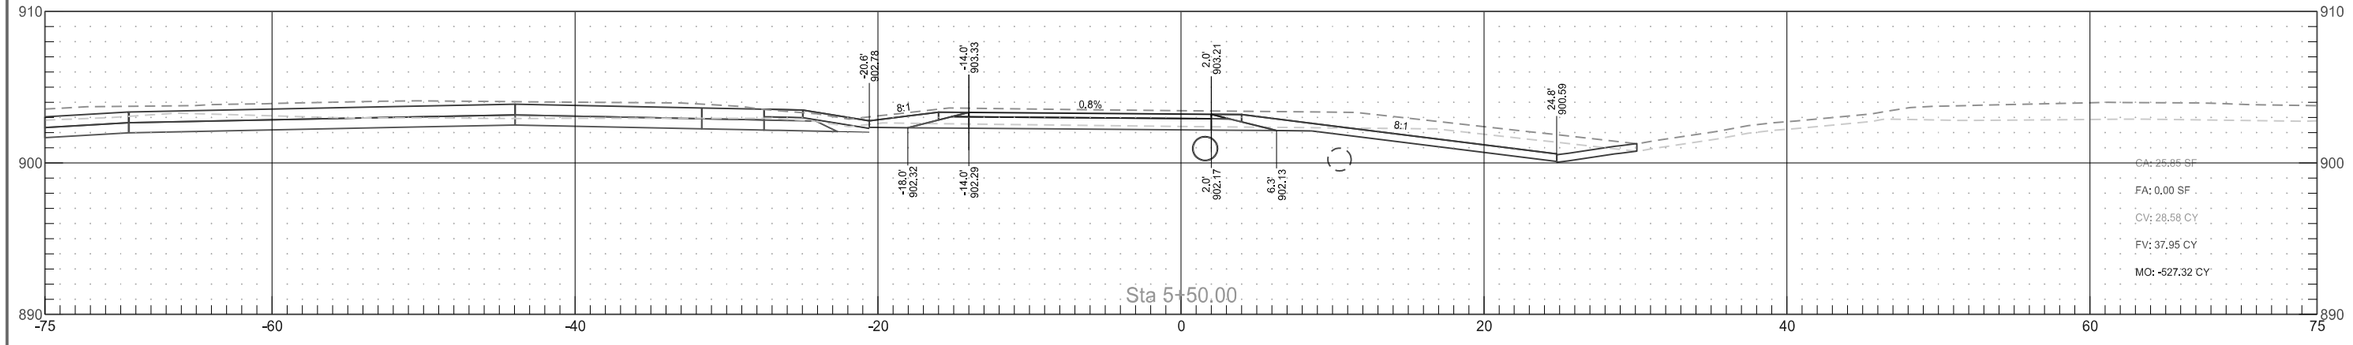


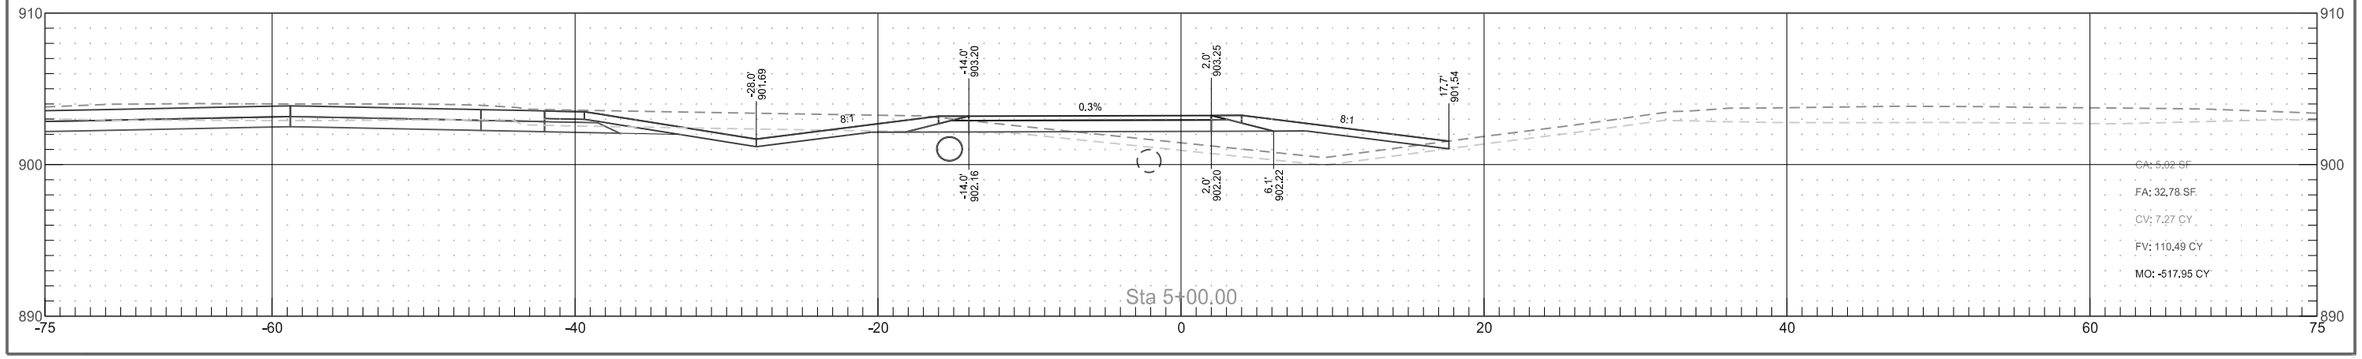


Interstate 29
SW Blanchard Temporary Ramp Connection Cross Sections

	STATE	PROJECT NO.	SECTION NO.	SHEET NO.
	ND	IM-8-029(135)088	200	237

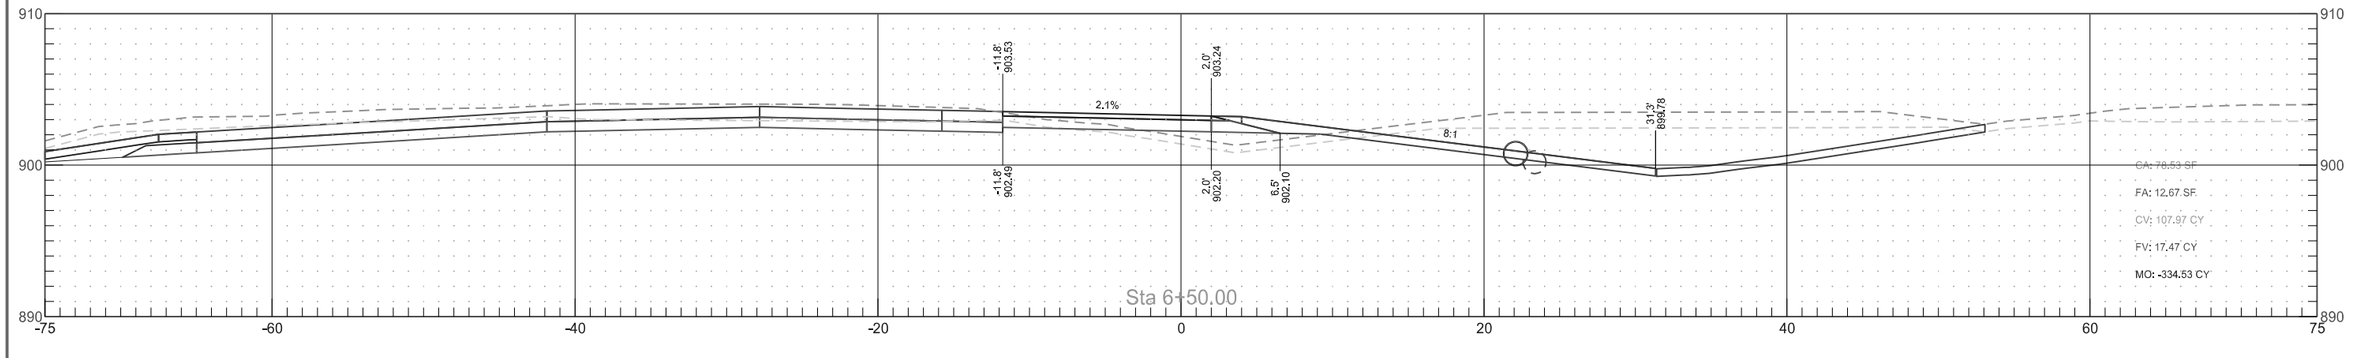


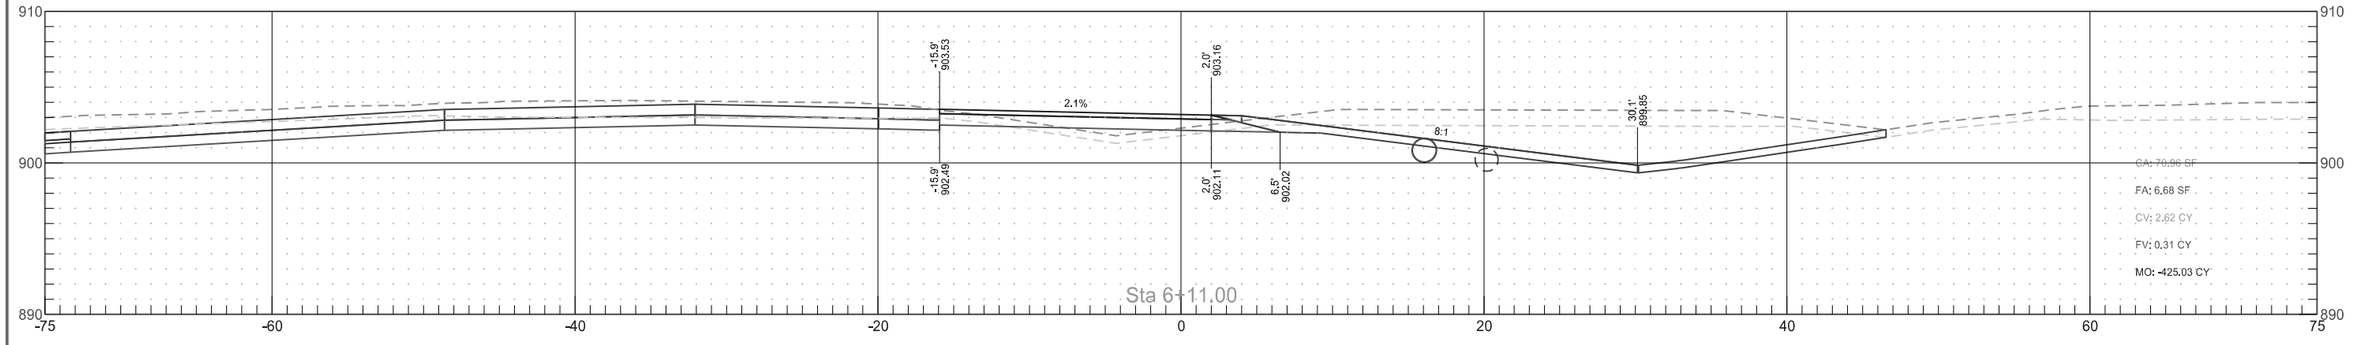


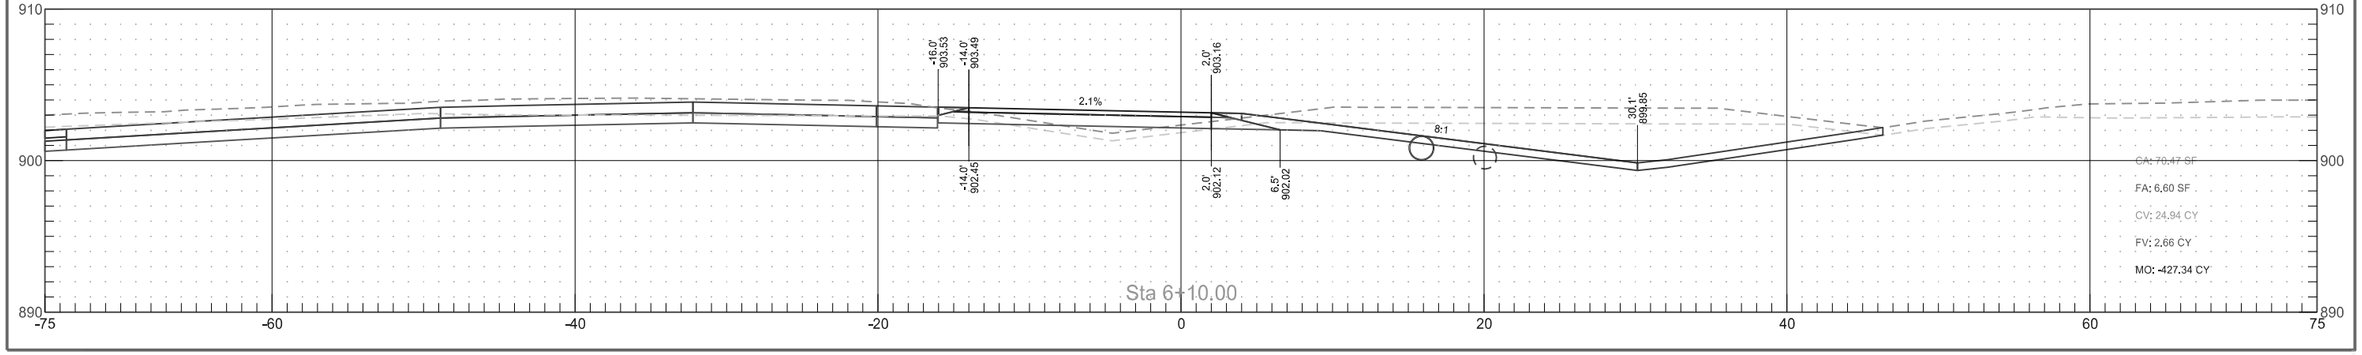


Interstate 29
SW Blanchard Temporary Ramp Connection Cross Sections

	STATE	PROJECT NO.	SECTION NO.	SHEET NO.
	ND	IM-8-029(135)088	200	238

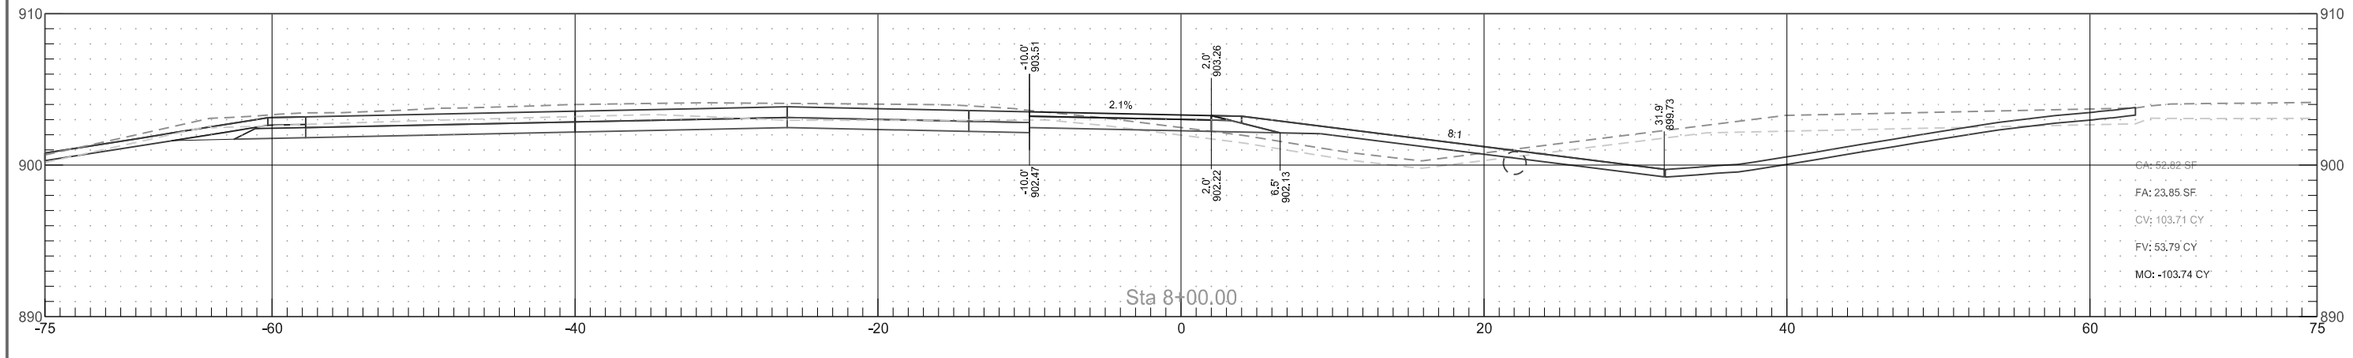


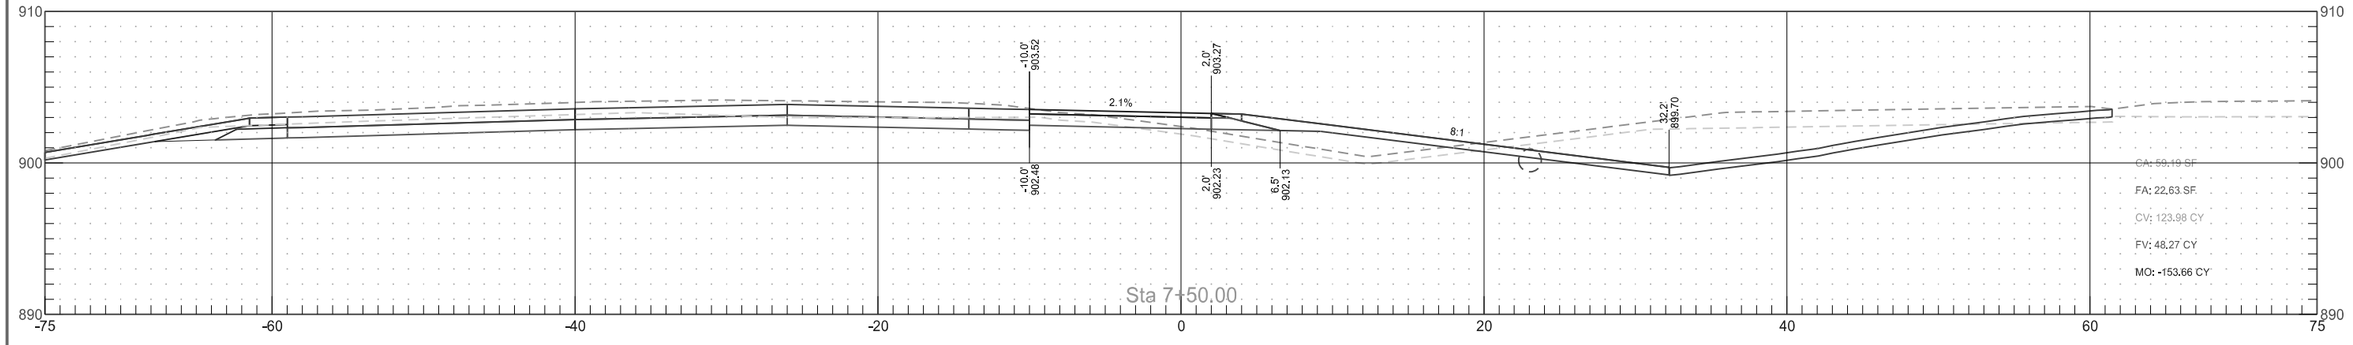


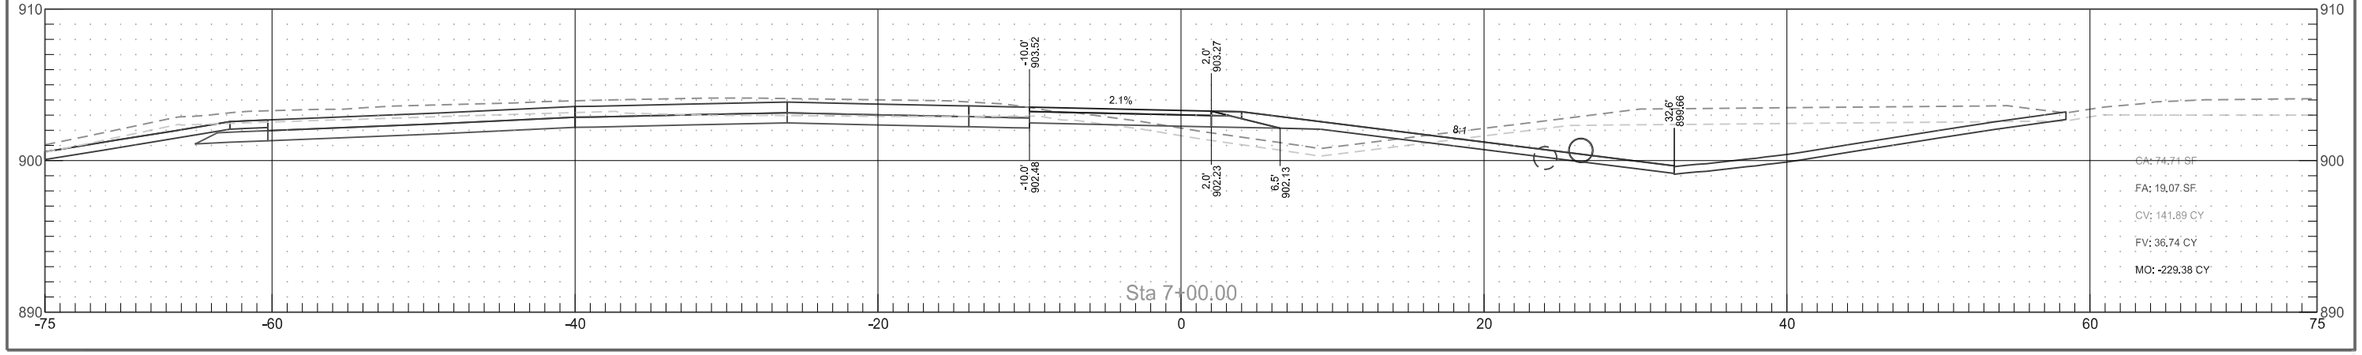


Interstate 29
SW Blanchard Temporary Ramp Connection Cross Sections

	STATE	PROJECT NO.	SECTION NO.	SHEET NO.
	ND	IM-8-029(135)088	200	239

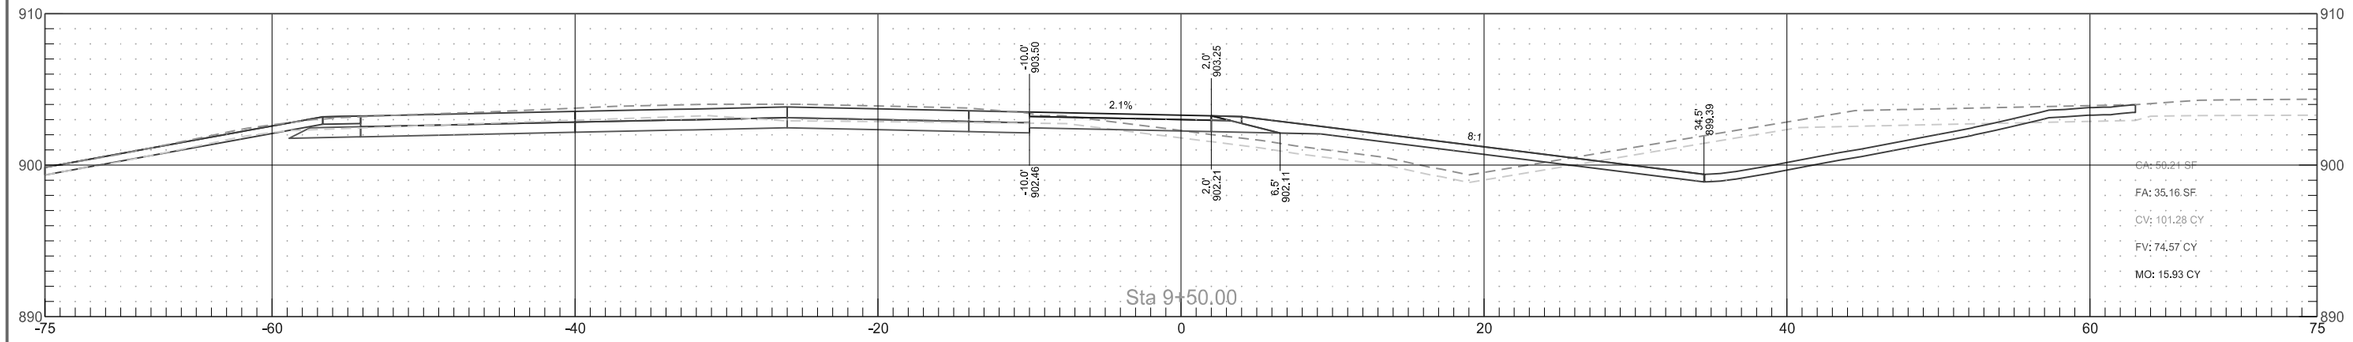


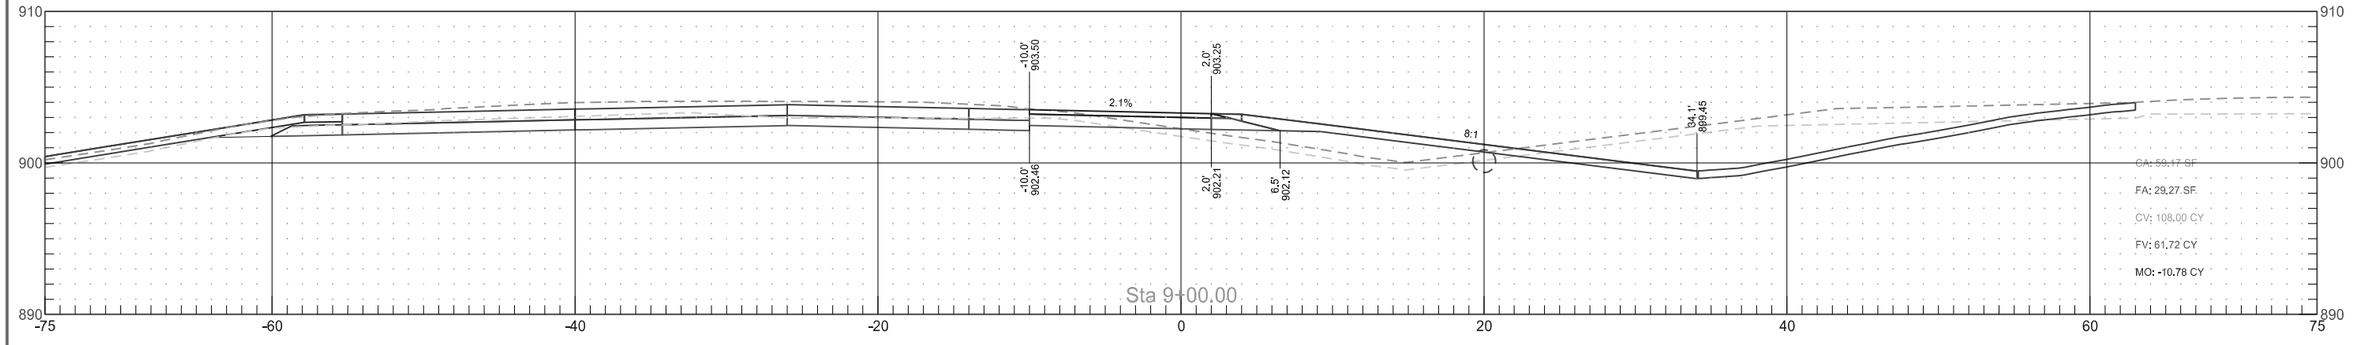


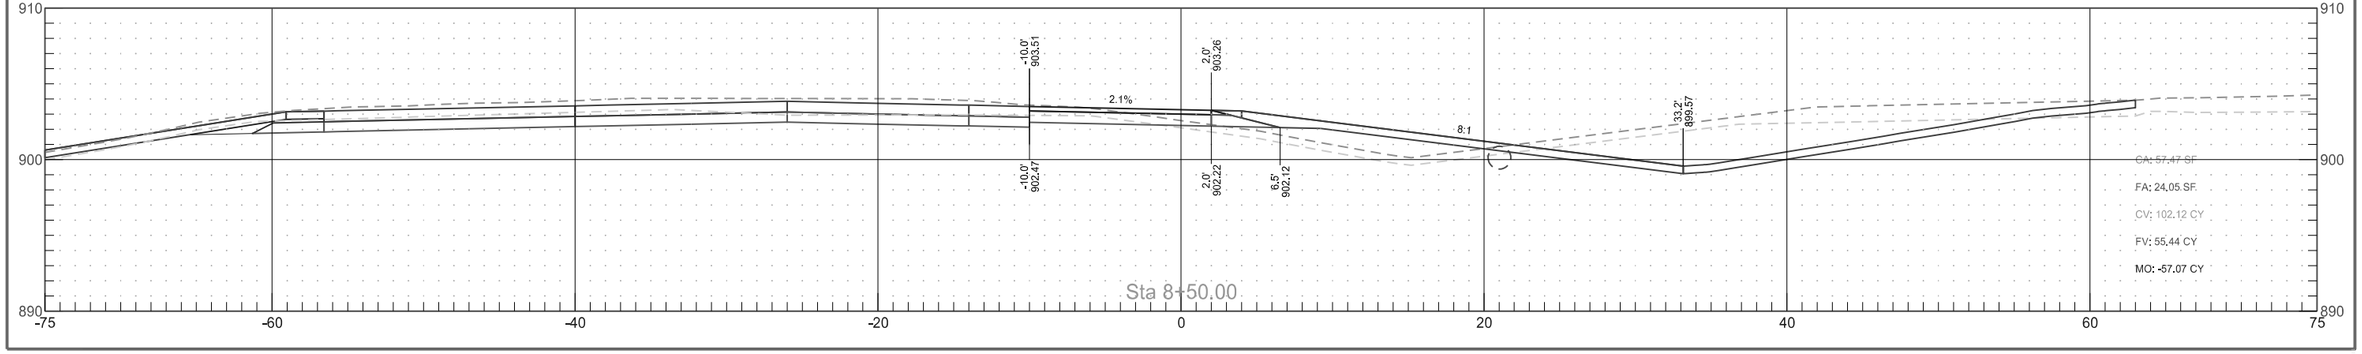


Interstate 29
SW Blanchard Temporary Ramp Connection Cross Sections

	STATE	PROJECT NO.	SECTION NO.	SHEET NO.
	ND	IM-8-029(135)088	200	240

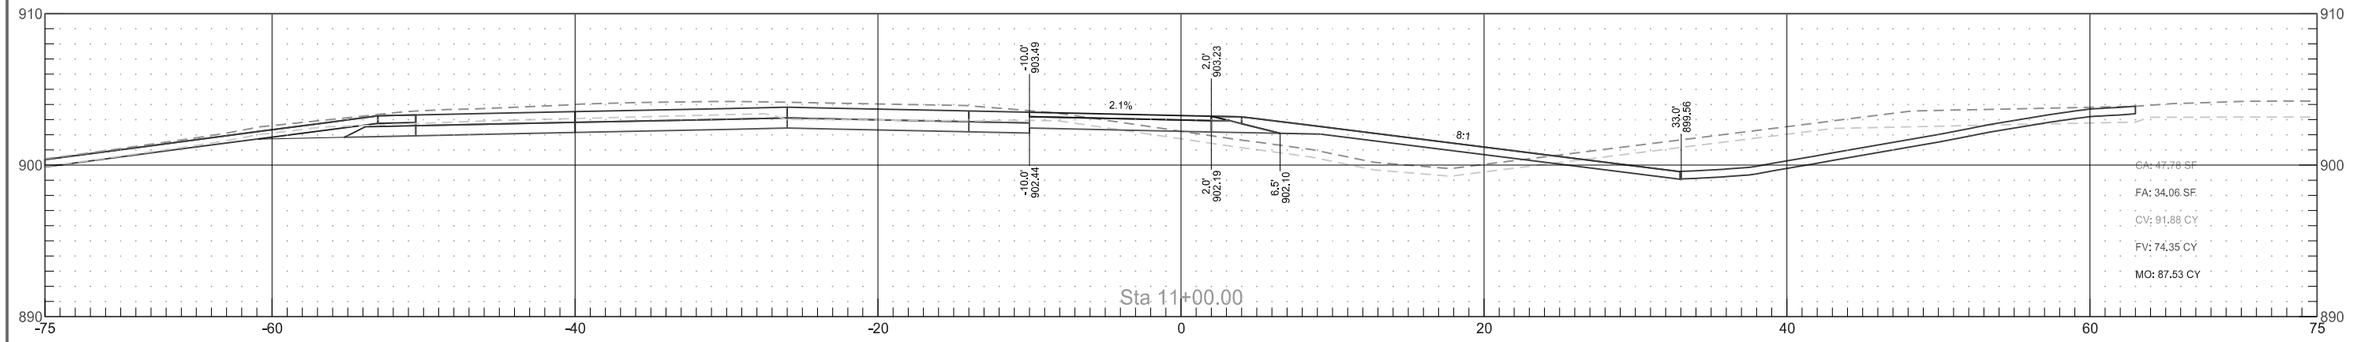


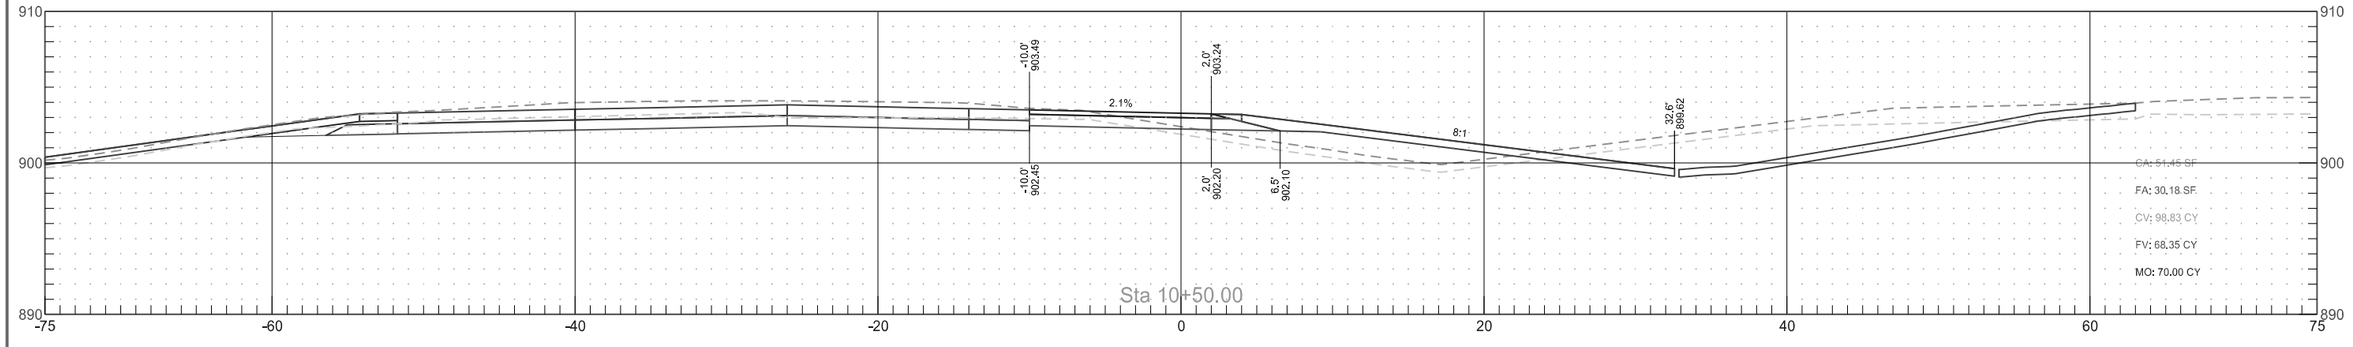


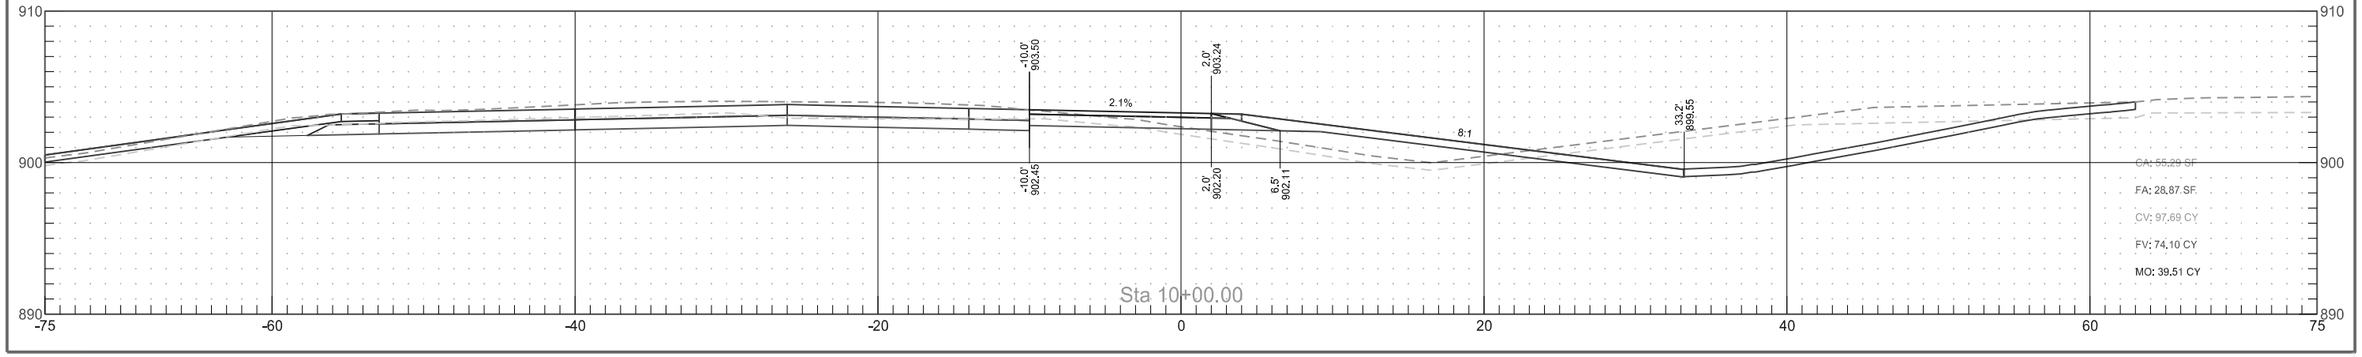


Interstate 29
SW Blanchard Temporary Ramp Connection Cross Sections

	STATE	PROJECT NO.	SECTION NO.	SHEET NO.
	ND	IM-8-029(135)088	200	241

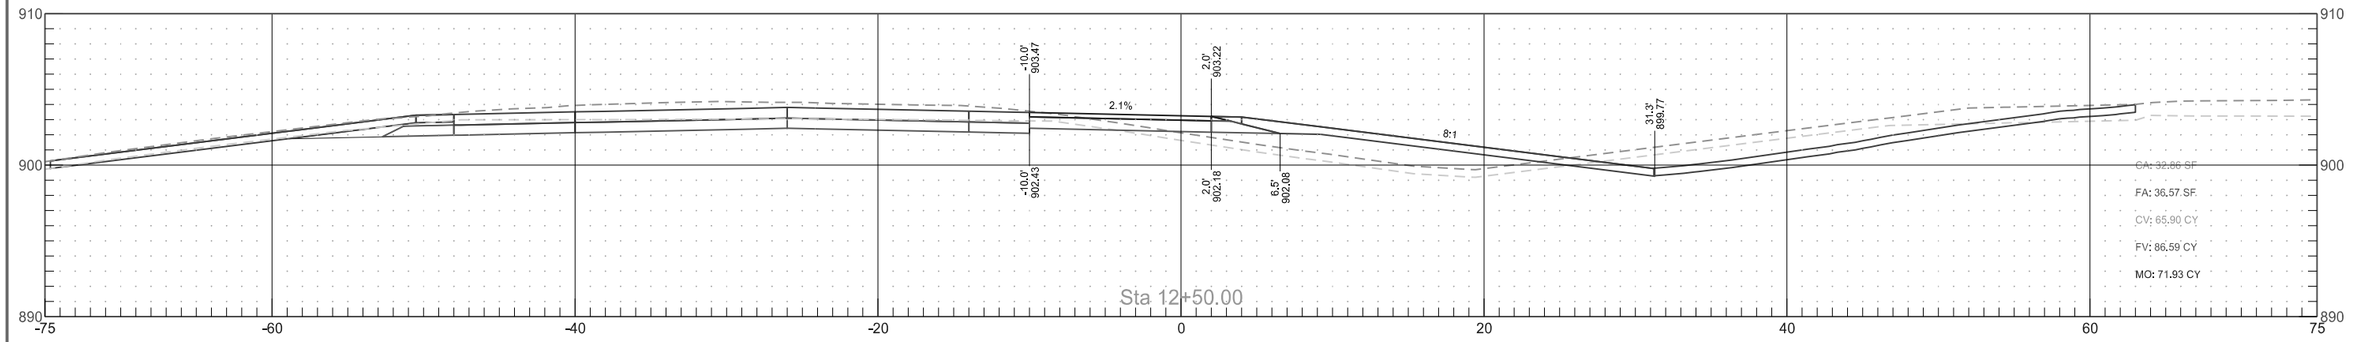


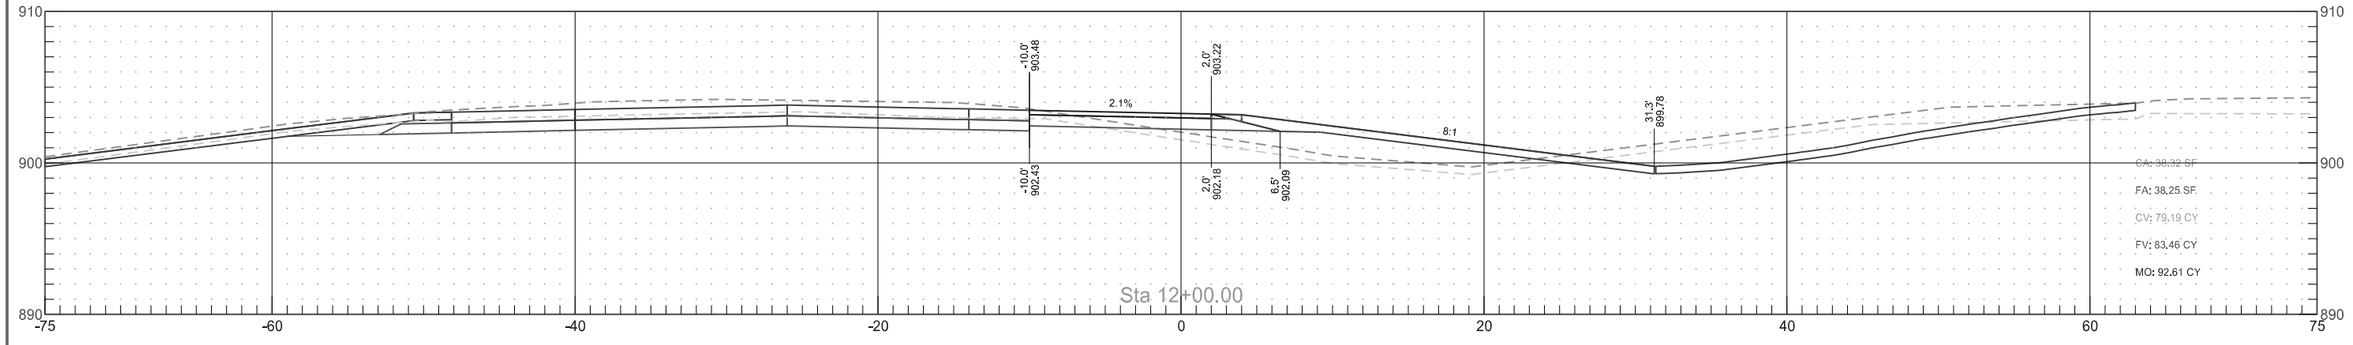


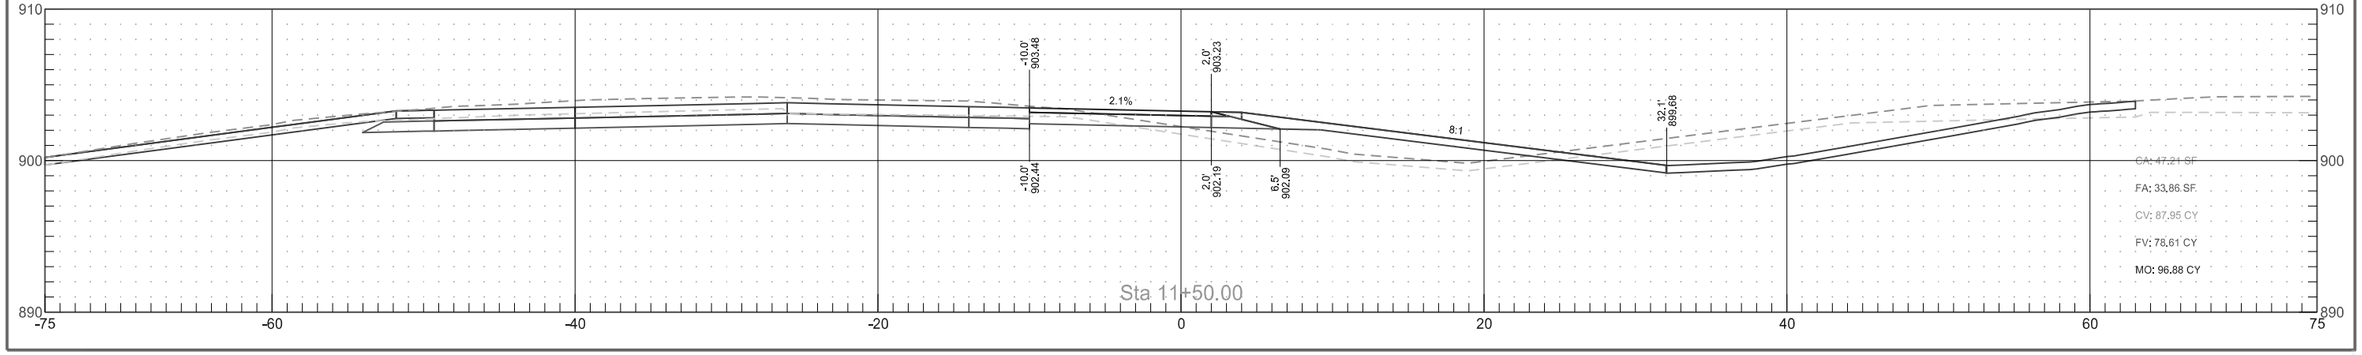


Interstate 29
SW Blanchard Temporary Ramp Connection Cross Sections

	STATE	PROJECT NO.	SECTION NO.	SHEET NO.
	ND	IM-8-029(135)088	200	242

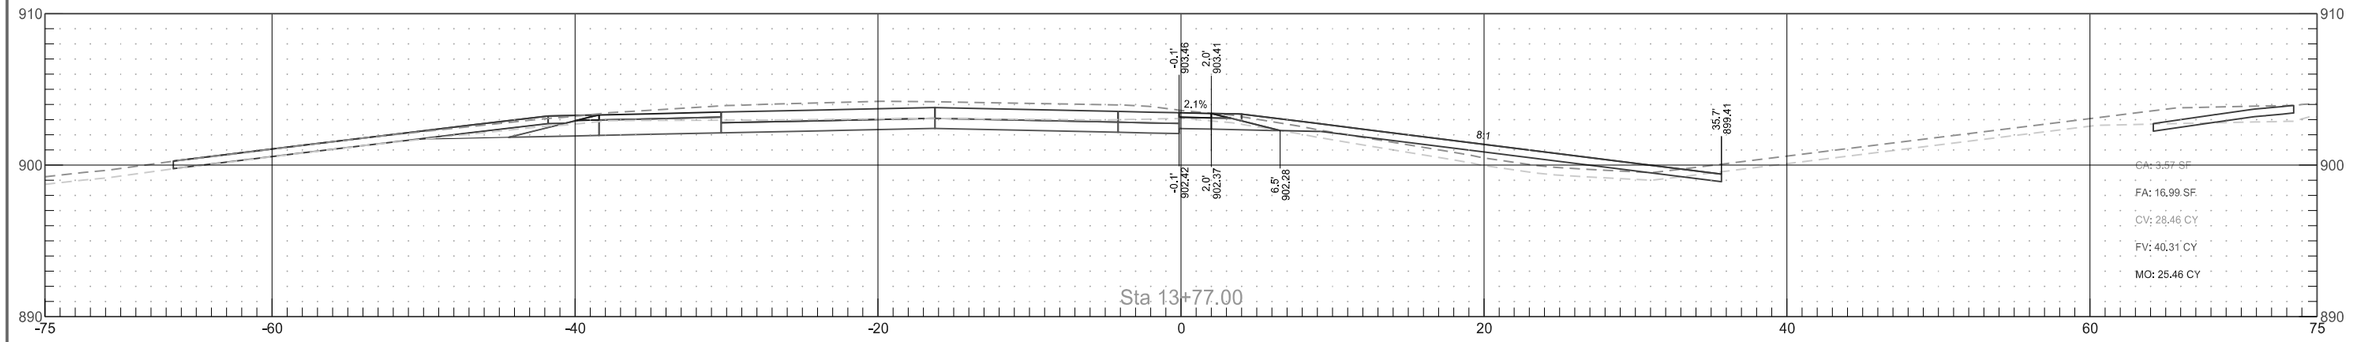


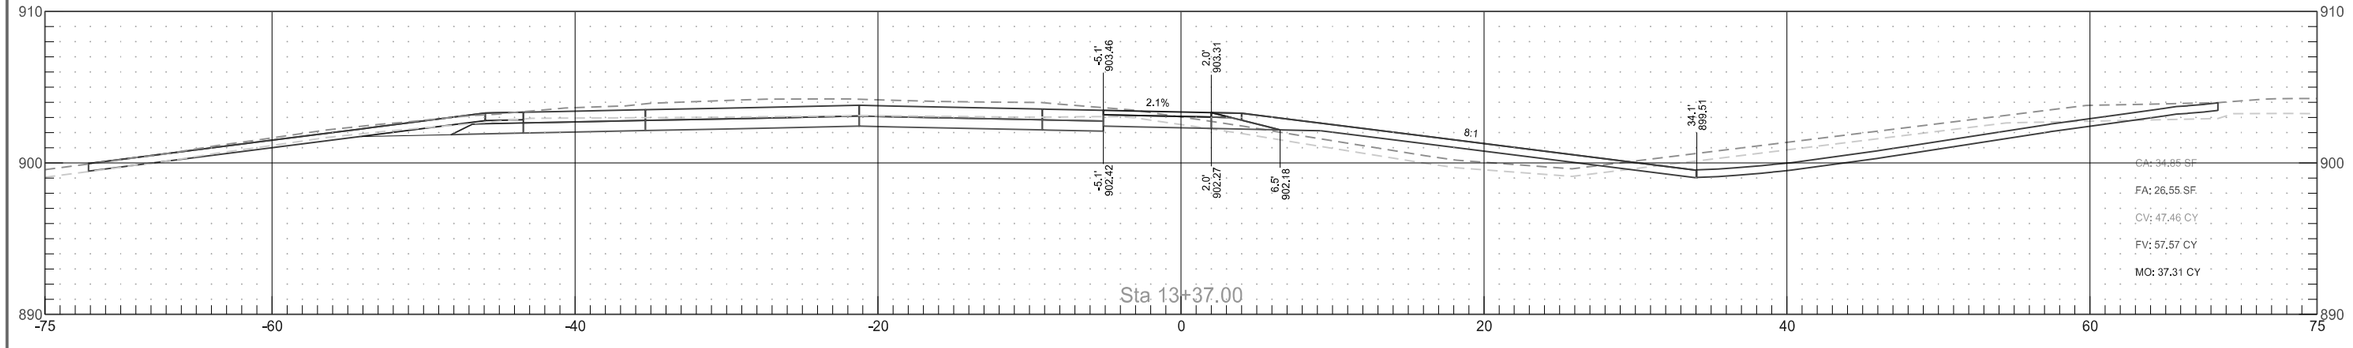


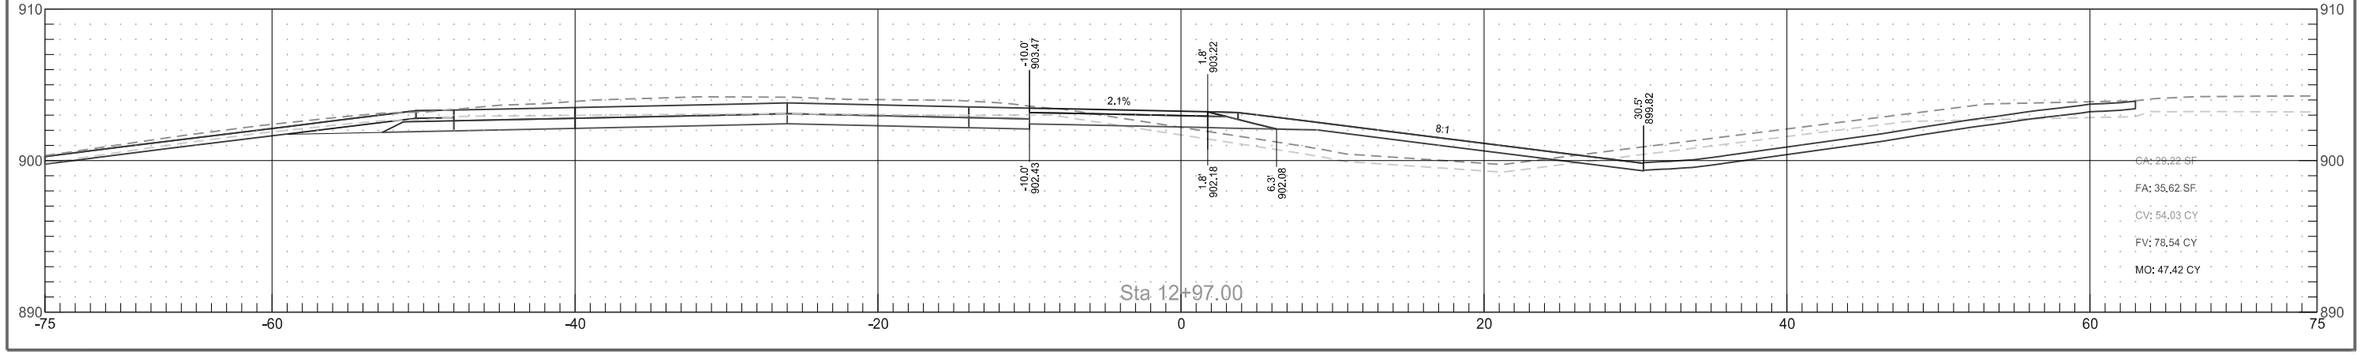


Interstate 29
NW Blanchard Temporary Ramp Connection Cross Sections

	STATE	PROJECT NO.	SECTION NO.	SHEET NO.
	ND	IM-8-029(135)088	200	243

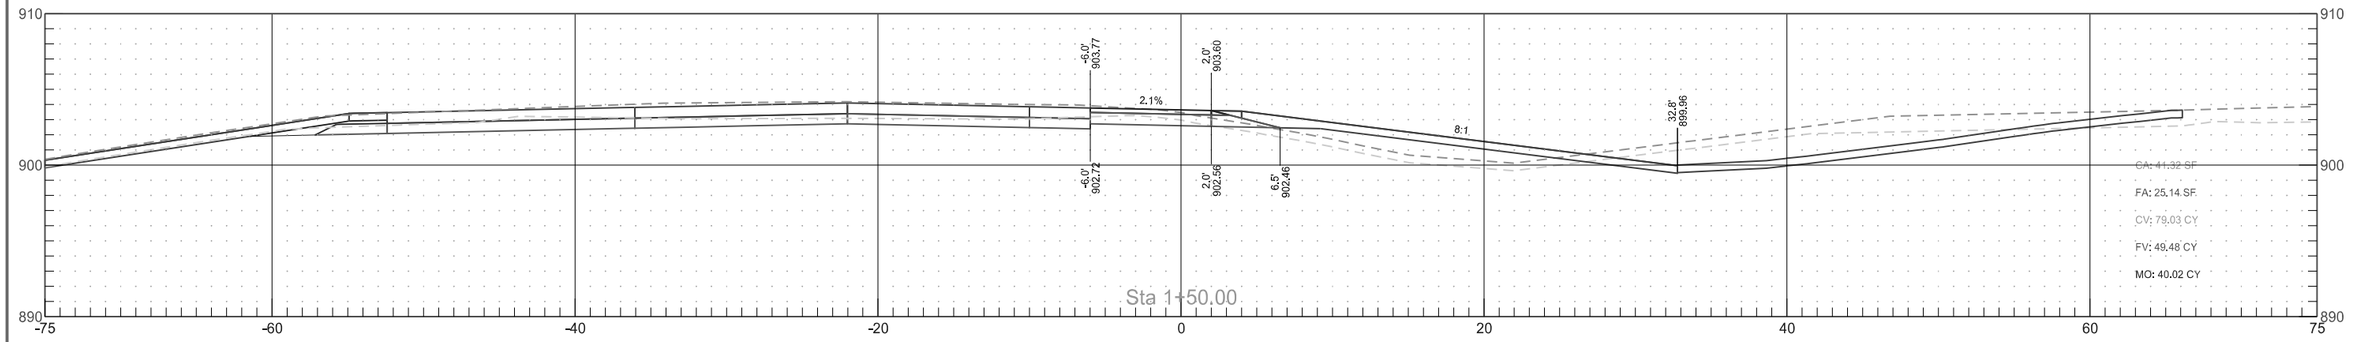


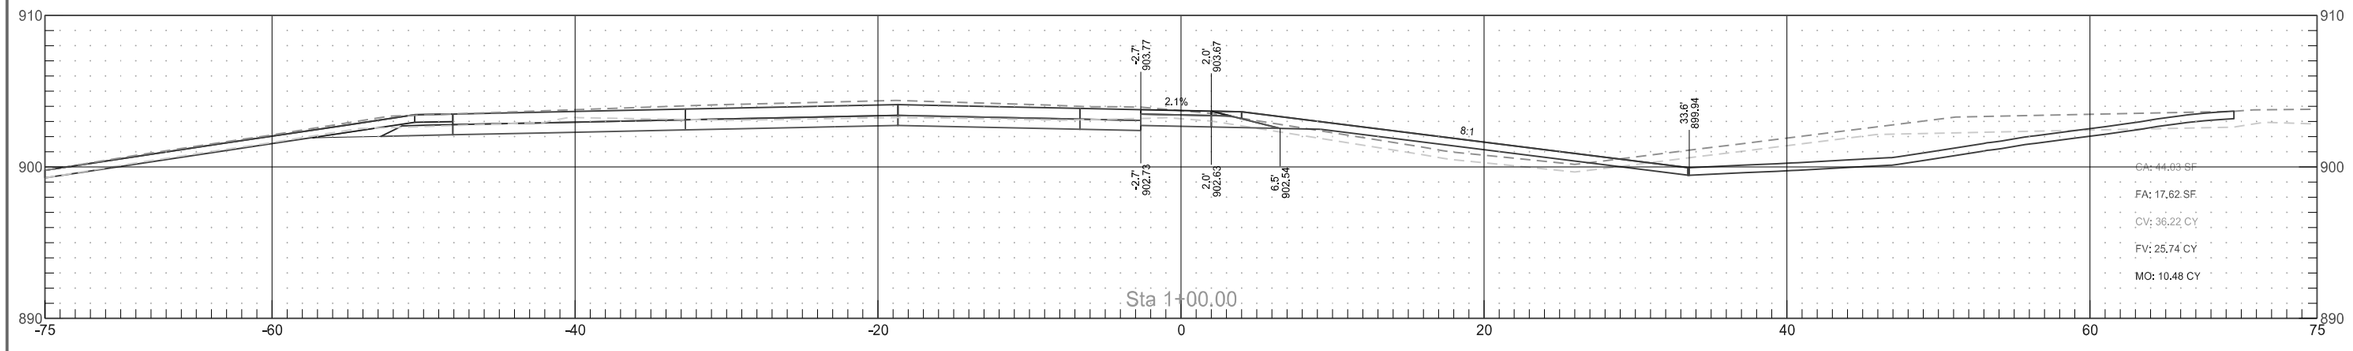


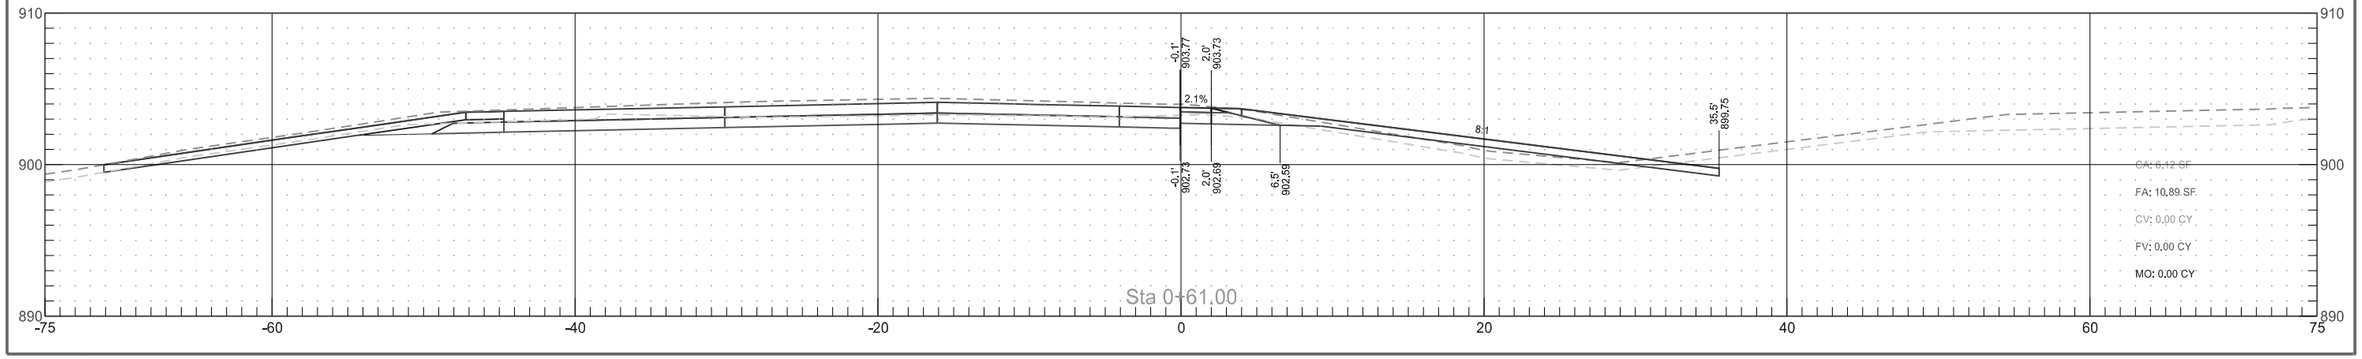


Interstate 29
NW Blanchard Temporary Ramp Connection Cross Sections

	STATE	PROJECT NO.	SECTION NO.	SHEET NO.
	ND	IM-8-029(135)088	200	244

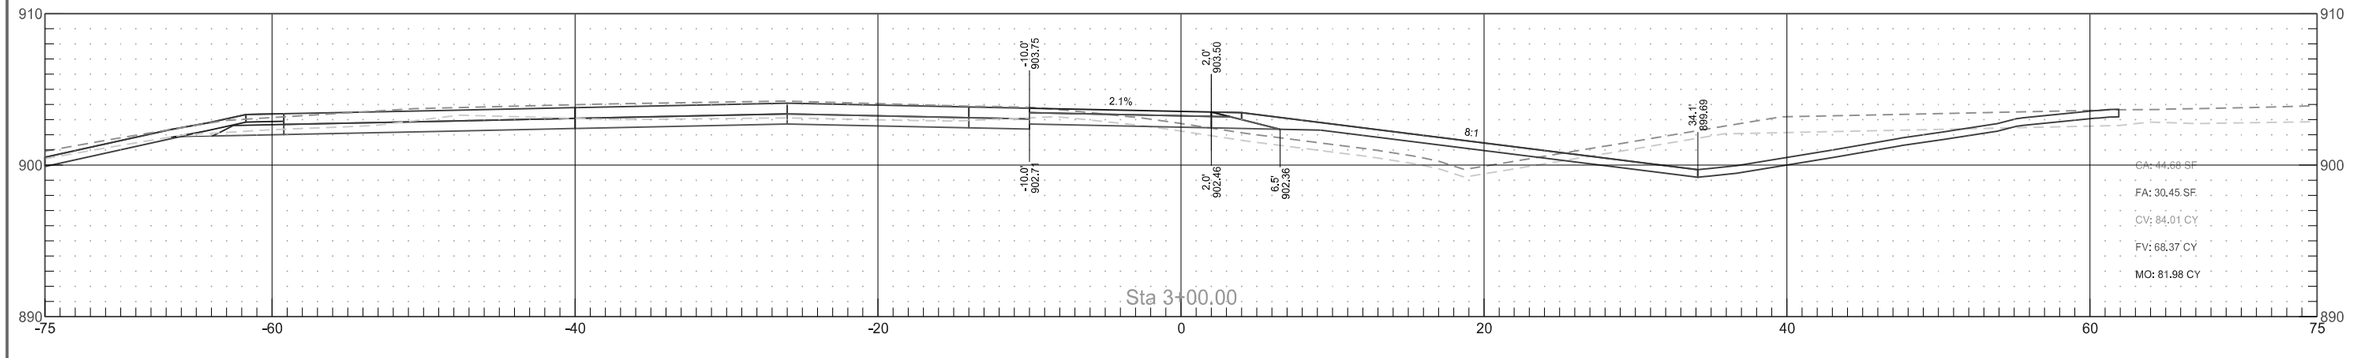


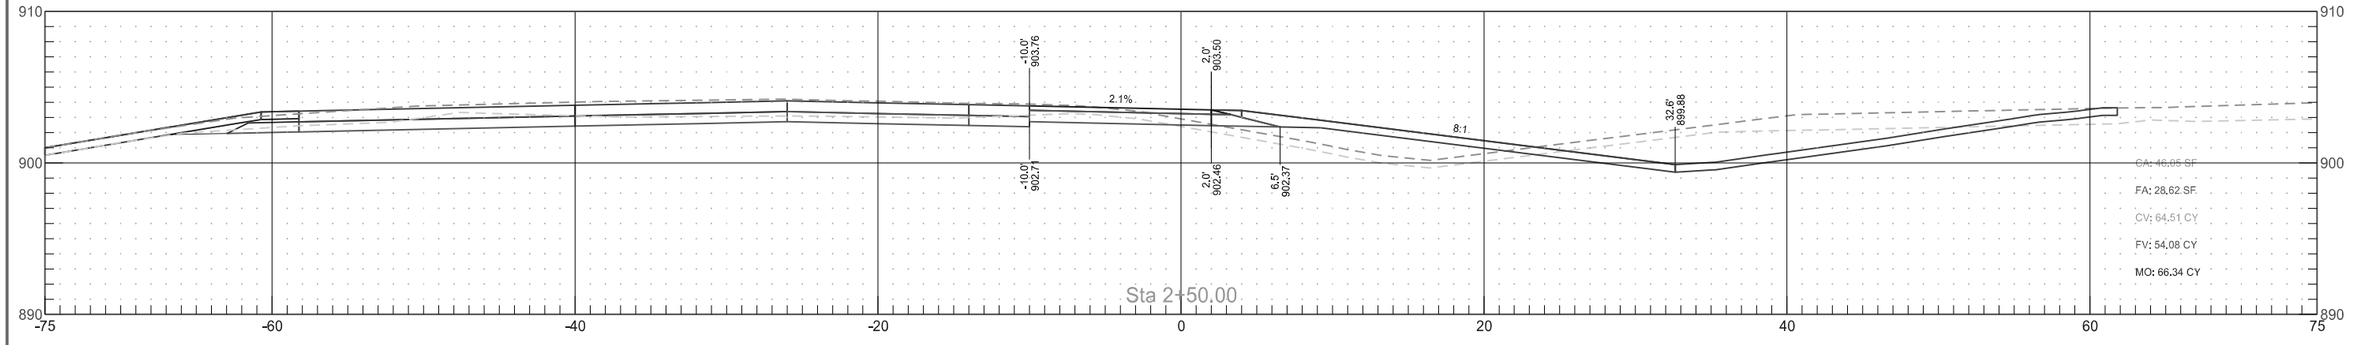


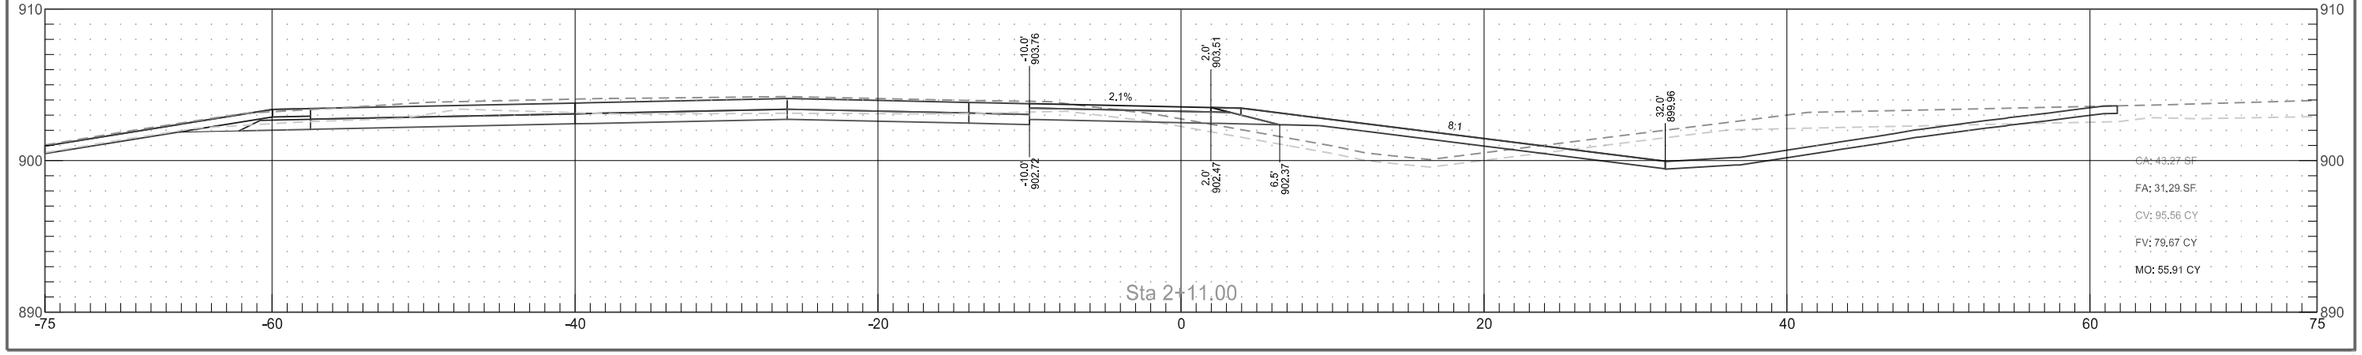


Interstate 29
NW Blanchard Temporary Ramp Connection Cross Sections

	STATE	PROJECT NO.	SECTION NO.	SHEET NO.
	ND	IM-8-029(135)088	200	245

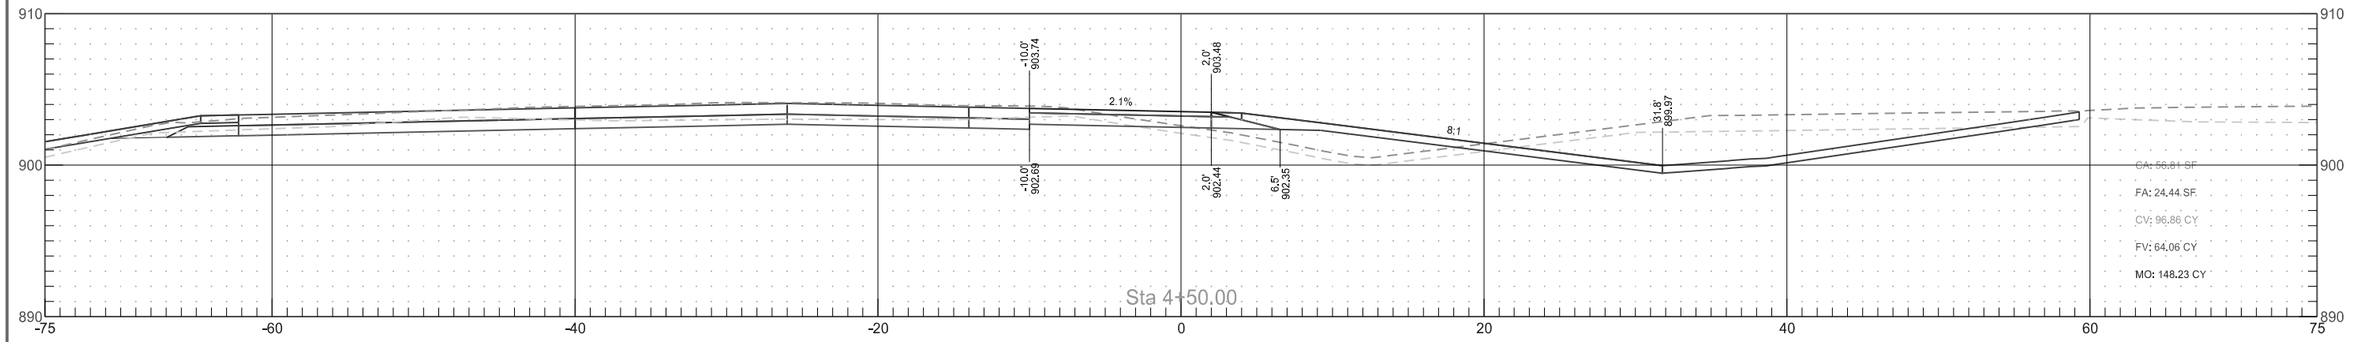


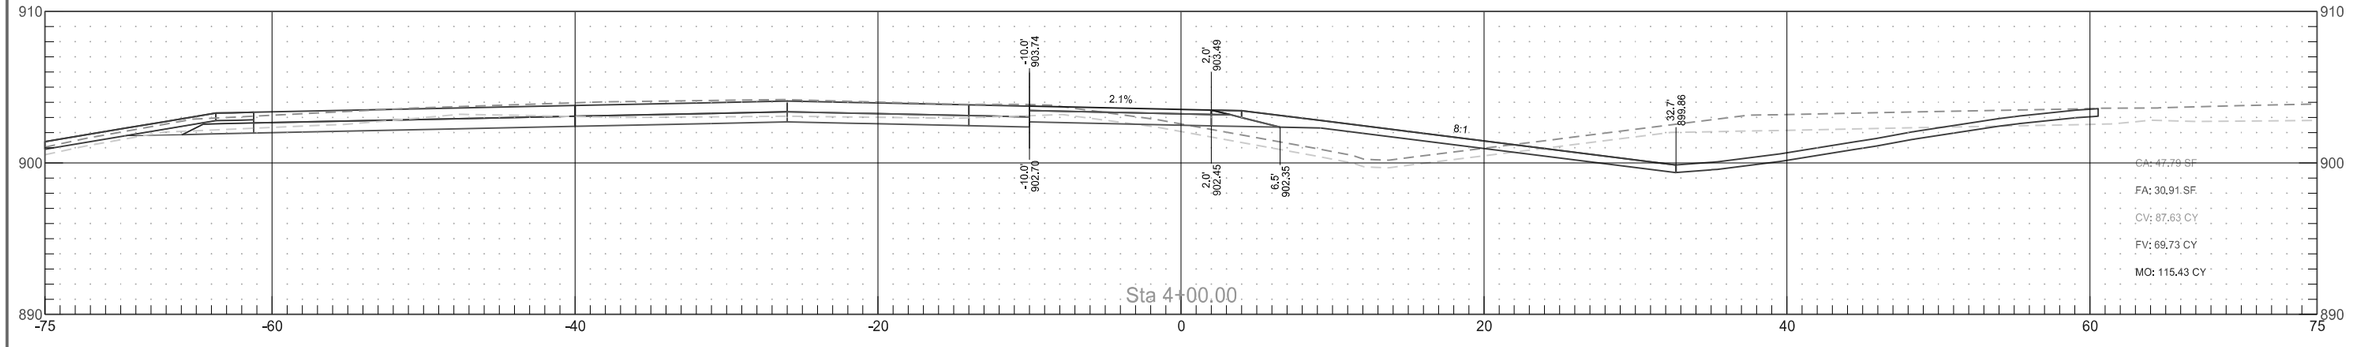


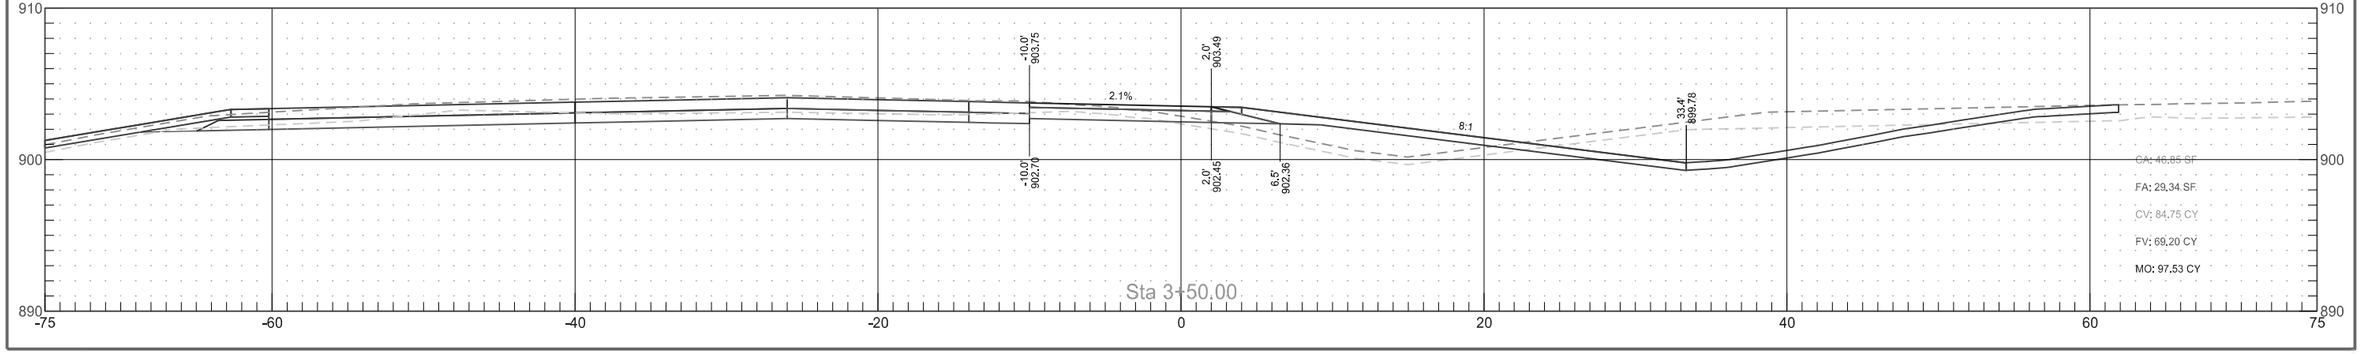


Interstate 29
NW Blanchard Temporary Ramp Connection Cross Sections

	STATE	PROJECT NO.	SECTION NO.	SHEET NO.
	ND	IM-8-029(135)088	200	246

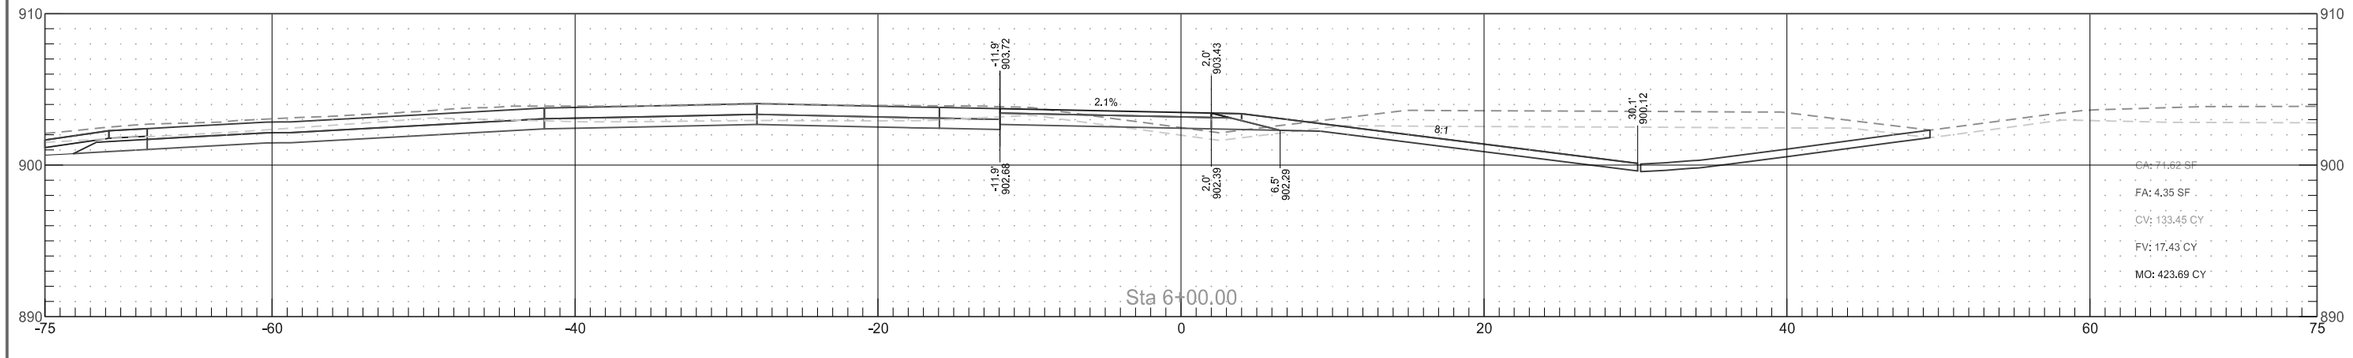


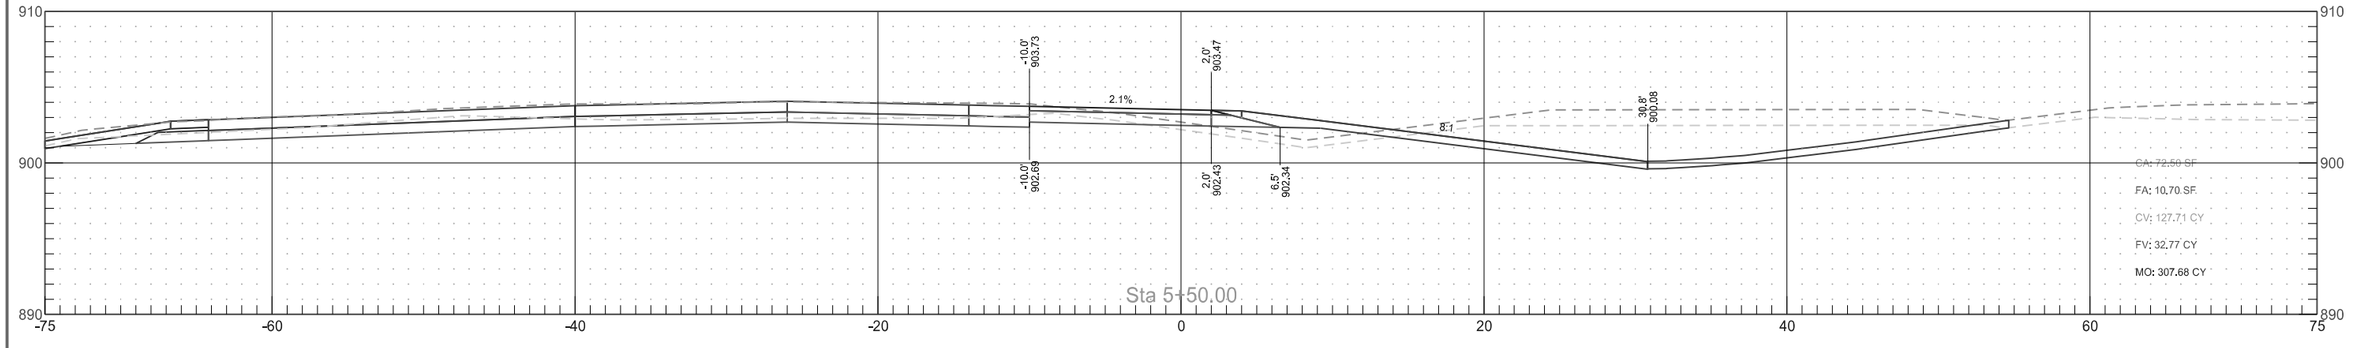

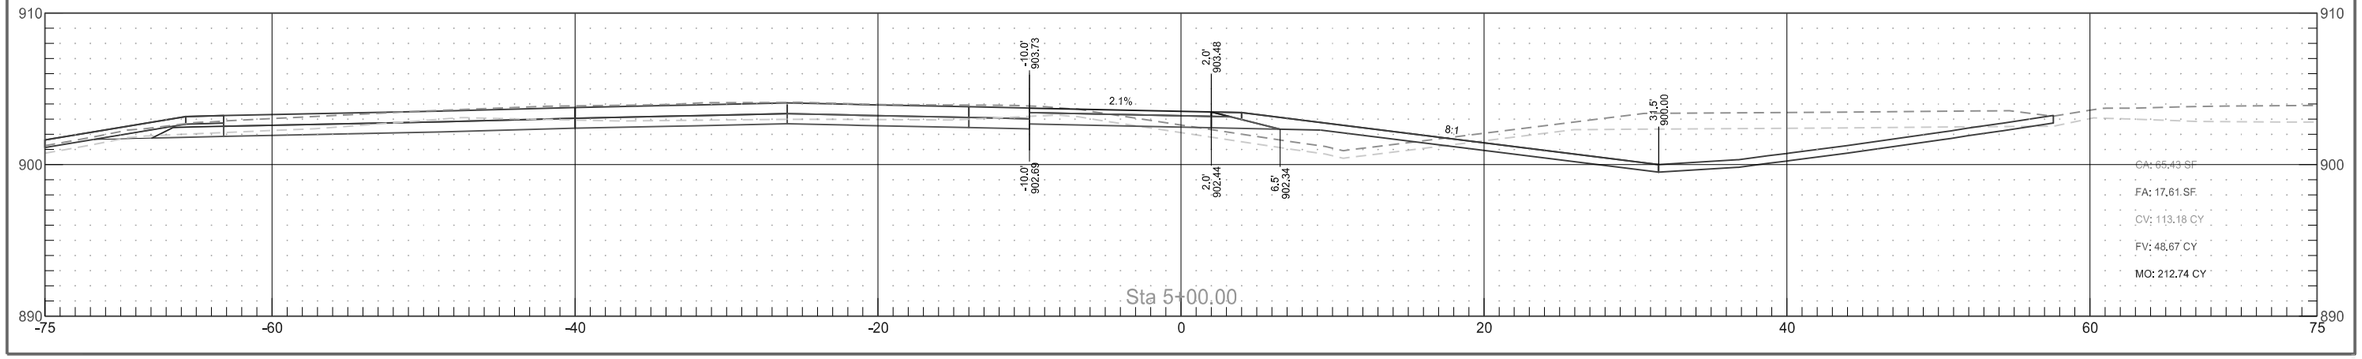


Interstate 29
NW Blanchard Temporary Ramp Connection Cross Sections


	STATE	PROJECT NO.	SECTION NO.	SHEET NO.
	ND	IM-8-029(135)088	200	247

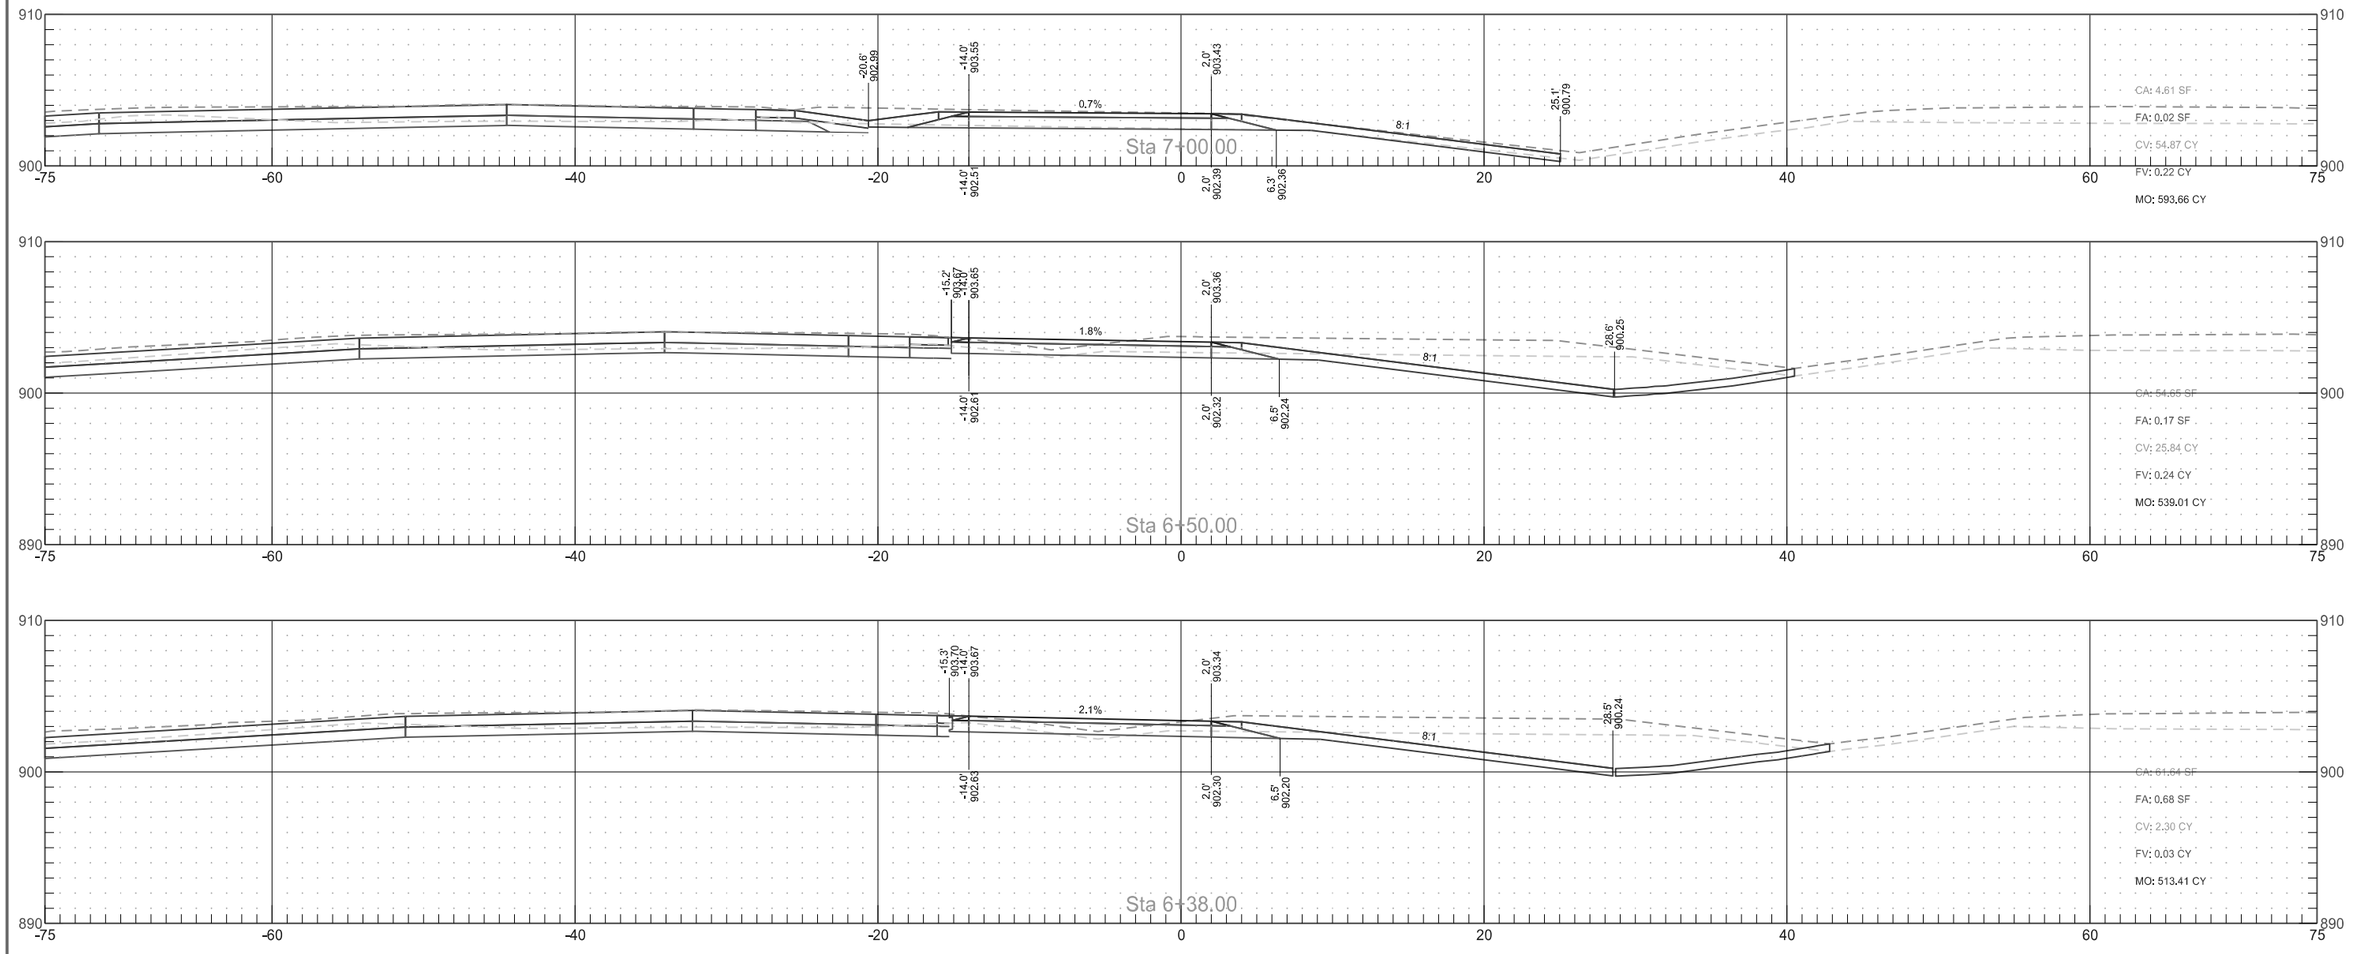


Interstate 29
NW Blanchard Temporary Ramp Connection Cross Sections

	STATE	PROJECT NO.	SECTION NO.	SHEET NO.
	ND	IM-8-029(135)088	200	248

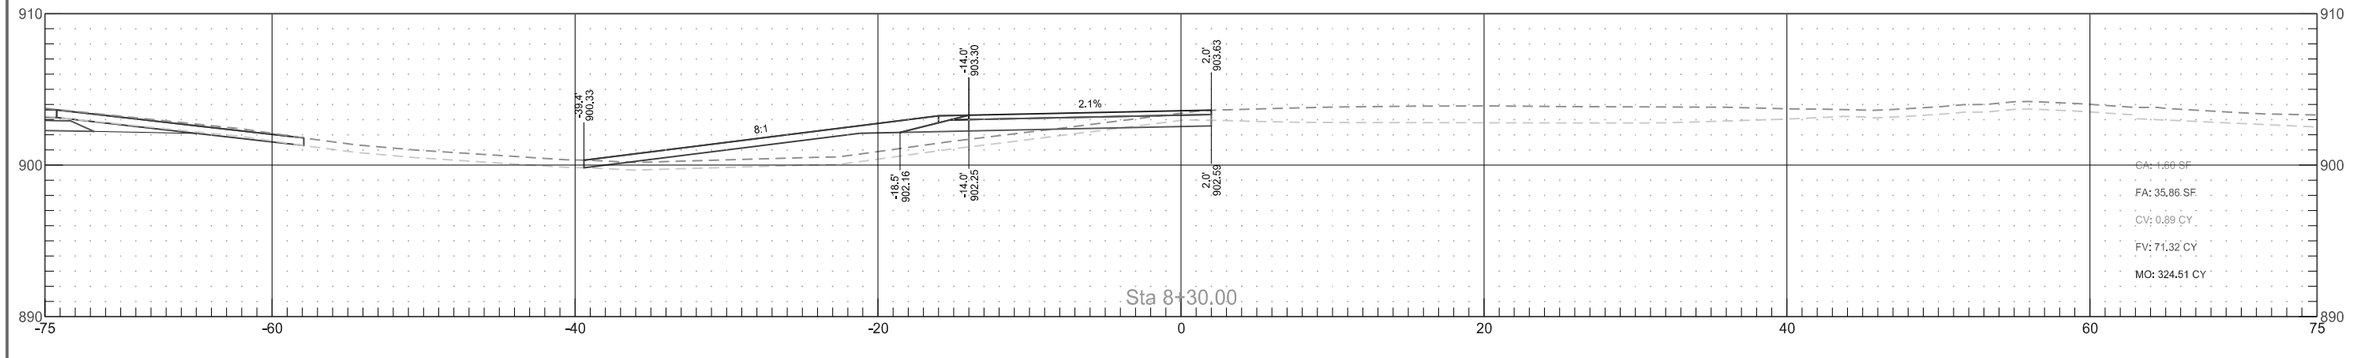


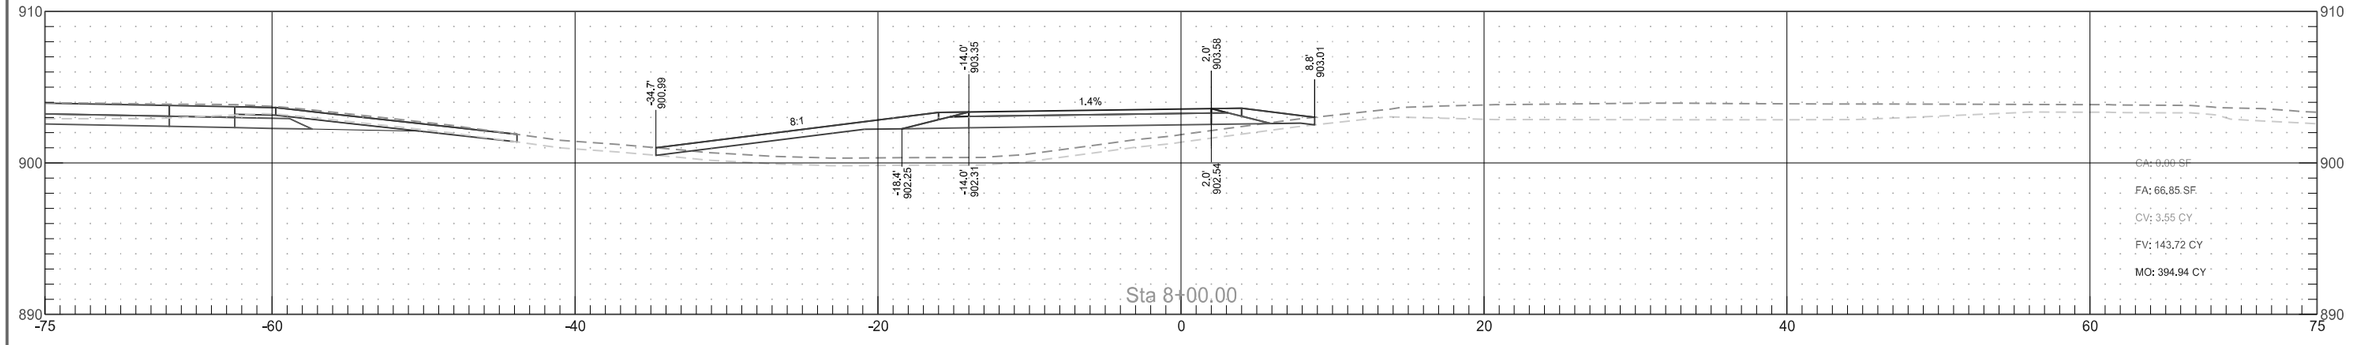


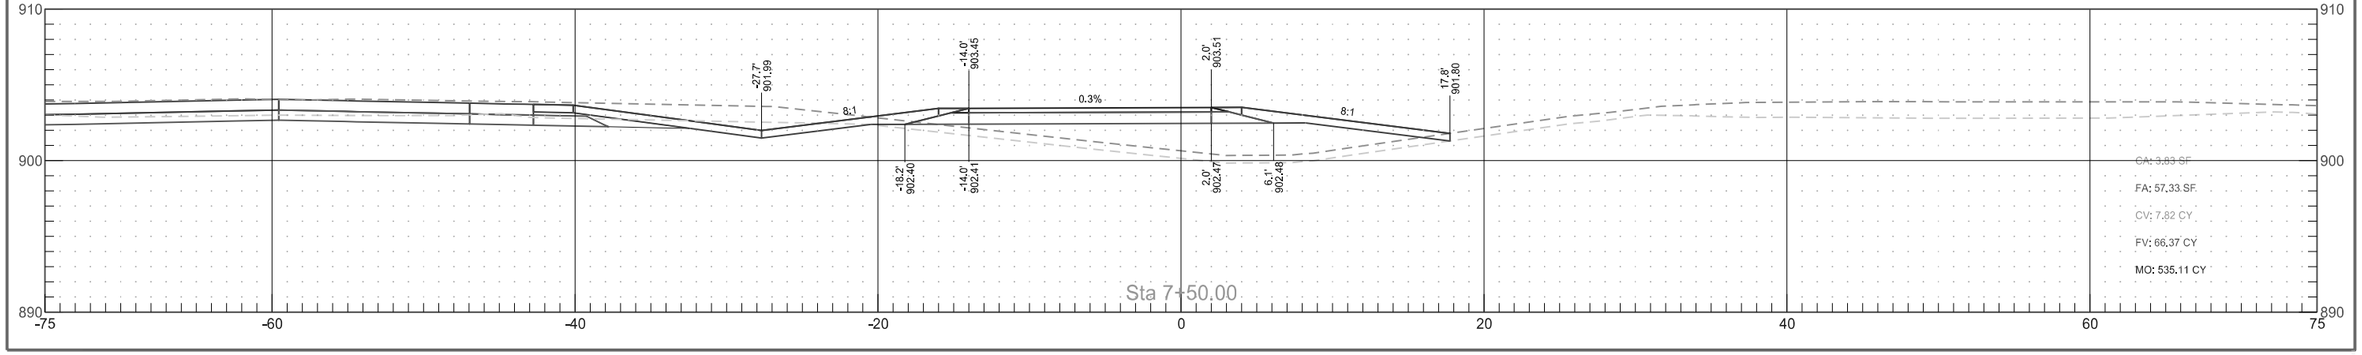



Interstate 29
NW Blanchard Temporary Ramp Connection Cross Sections

	STATE	PROJECT NO.	SECTION NO.	SHEET NO.
	ND	IM-8-029(135)088	200	249

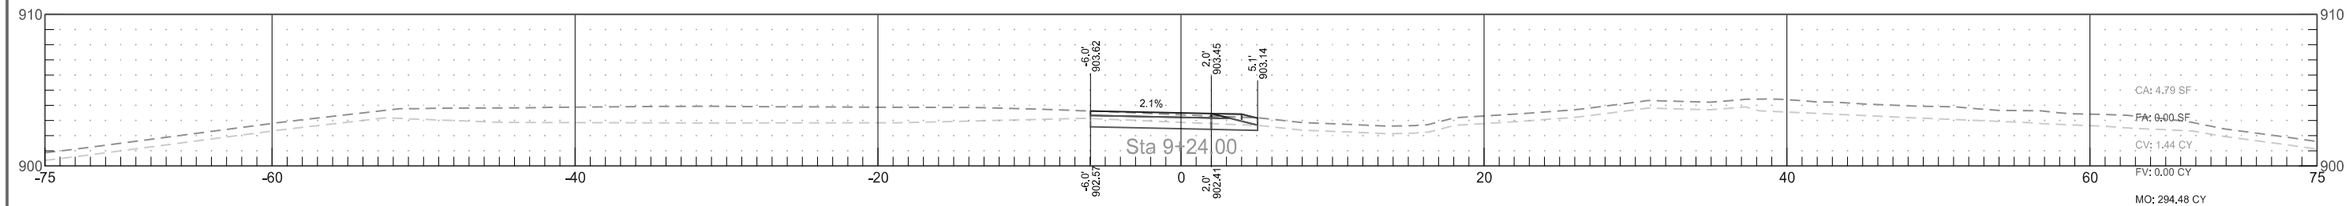

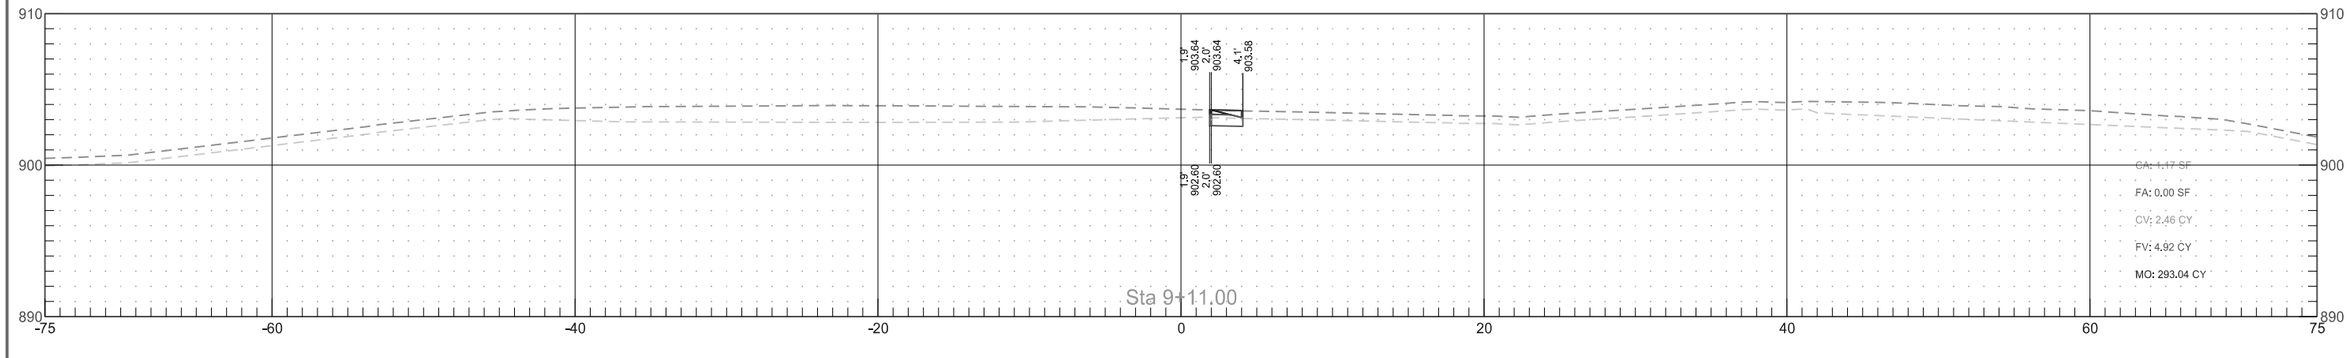


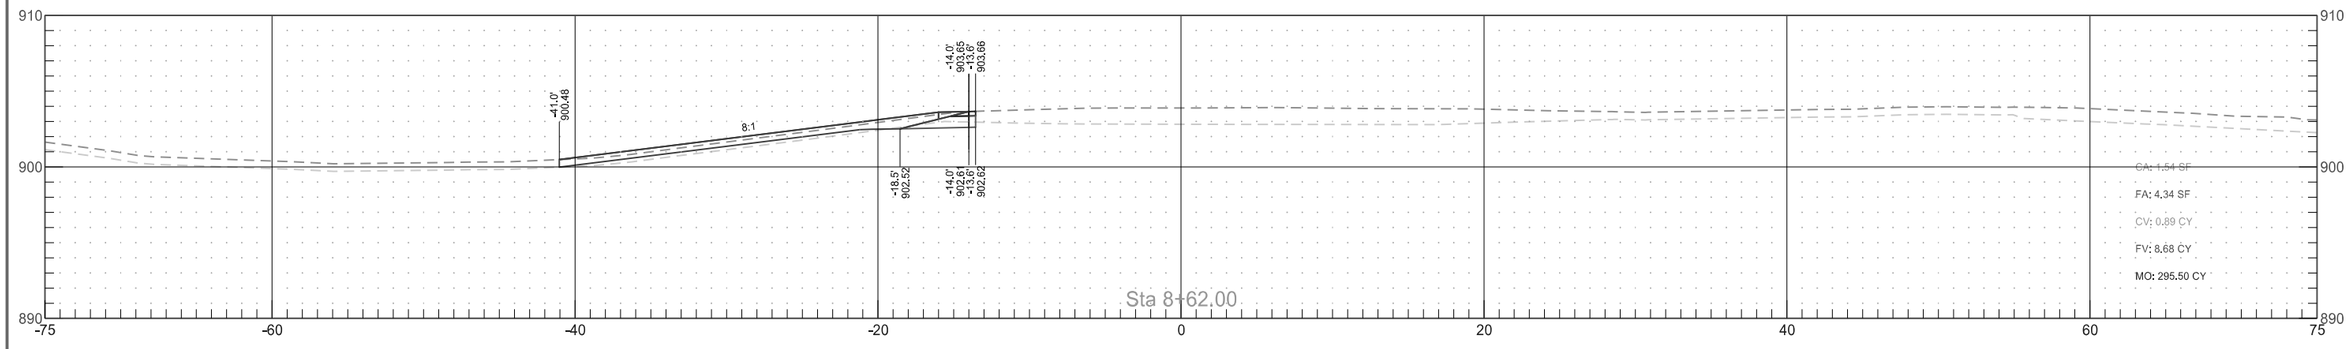

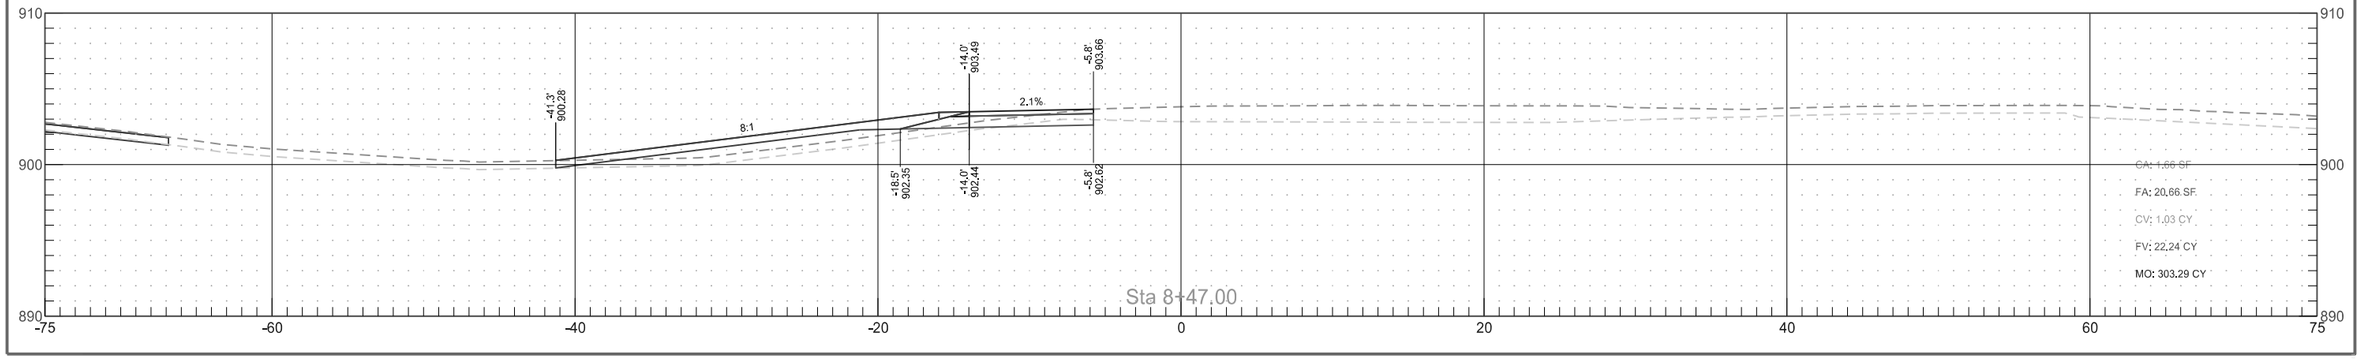


Interstate 29
NW Blanchard Temporary Ramp Connection Cross Sections


	STATE	PROJECT NO.	SECTION NO.	SHEET NO.
	ND	IM-8-029(135)088	200	250

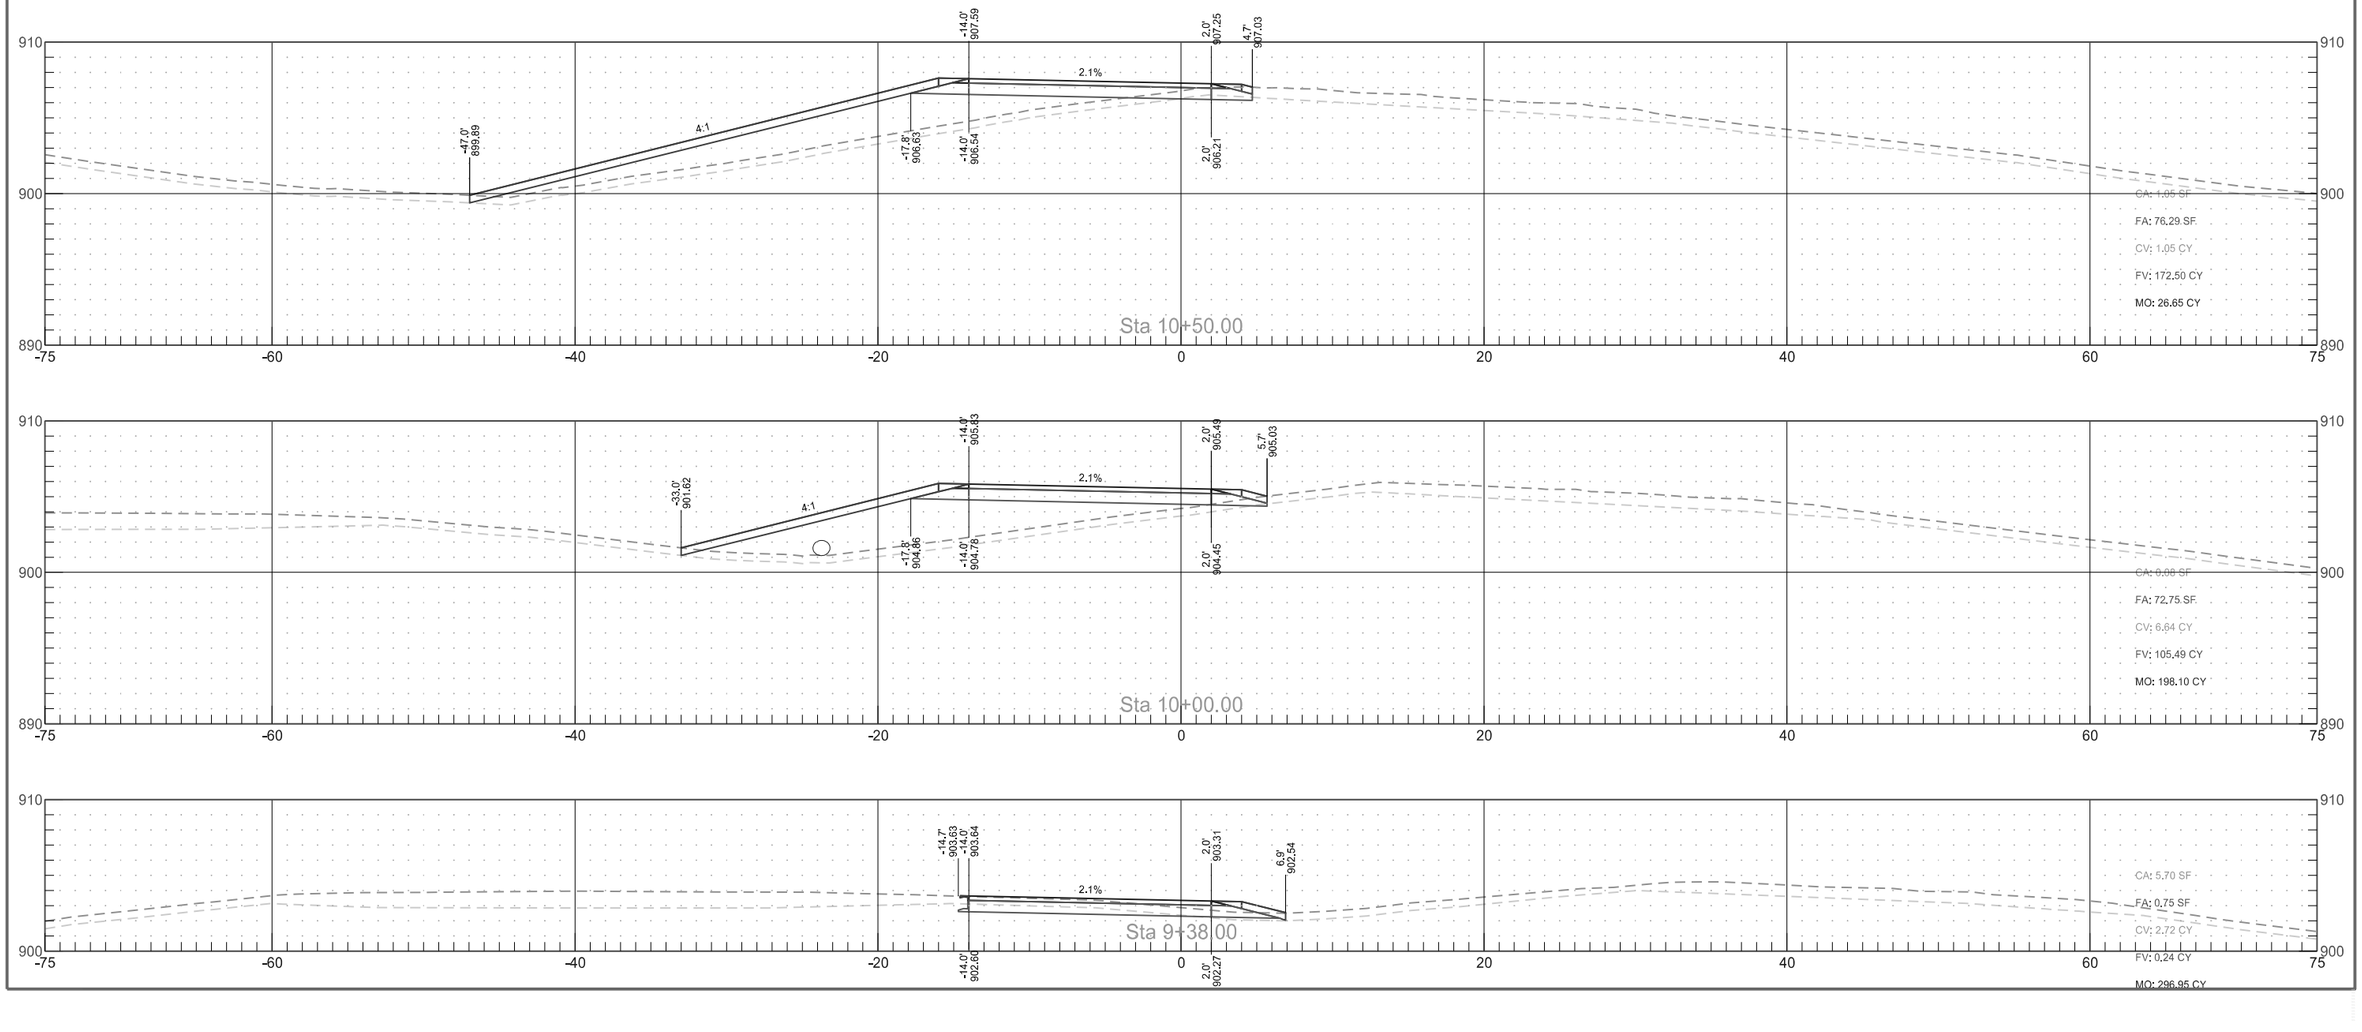

Interstate 29
NW Blanchard Temporary Ramp Connection Cross Sections


	STATE	PROJECT NO.	SECTION NO.	SHEET NO.
	ND	IM-8-029(135)088	200	251

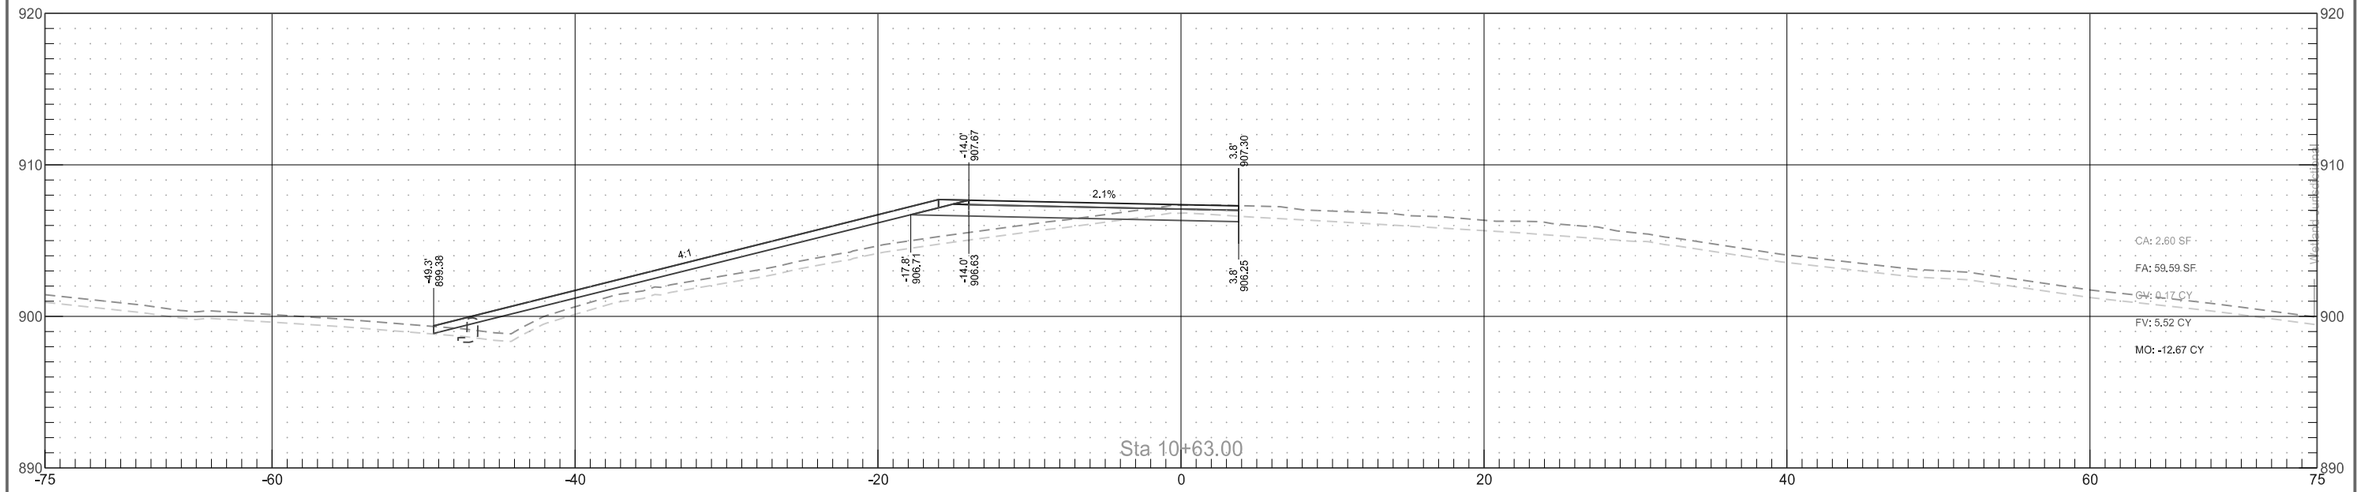

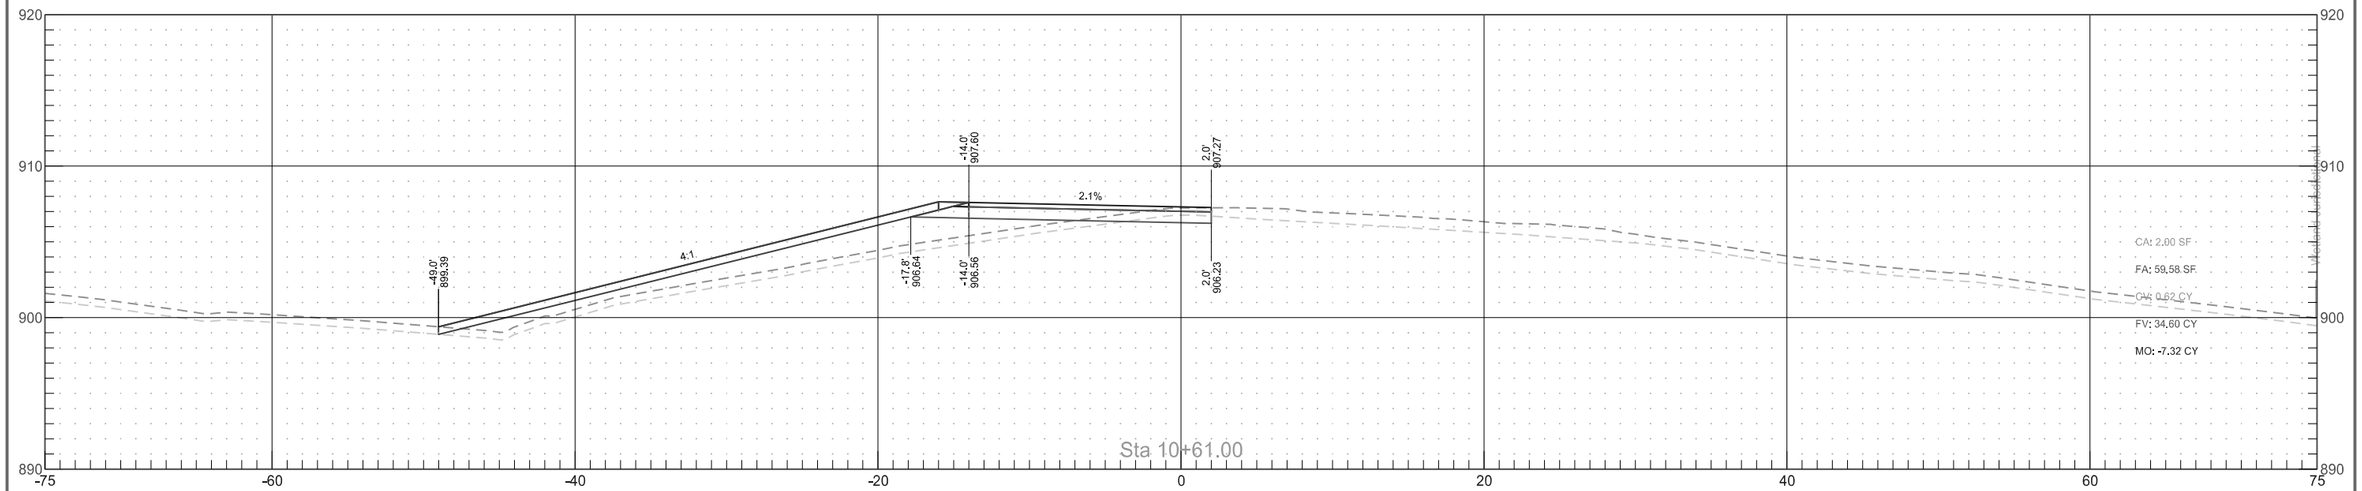


Interstate 29
NW Blanchard Temporary Ramp Connection Cross Sections

	STATE	PROJECT NO.	SECTION NO.	SHEET NO.
	ND	IM-8-029(135)088	200	252

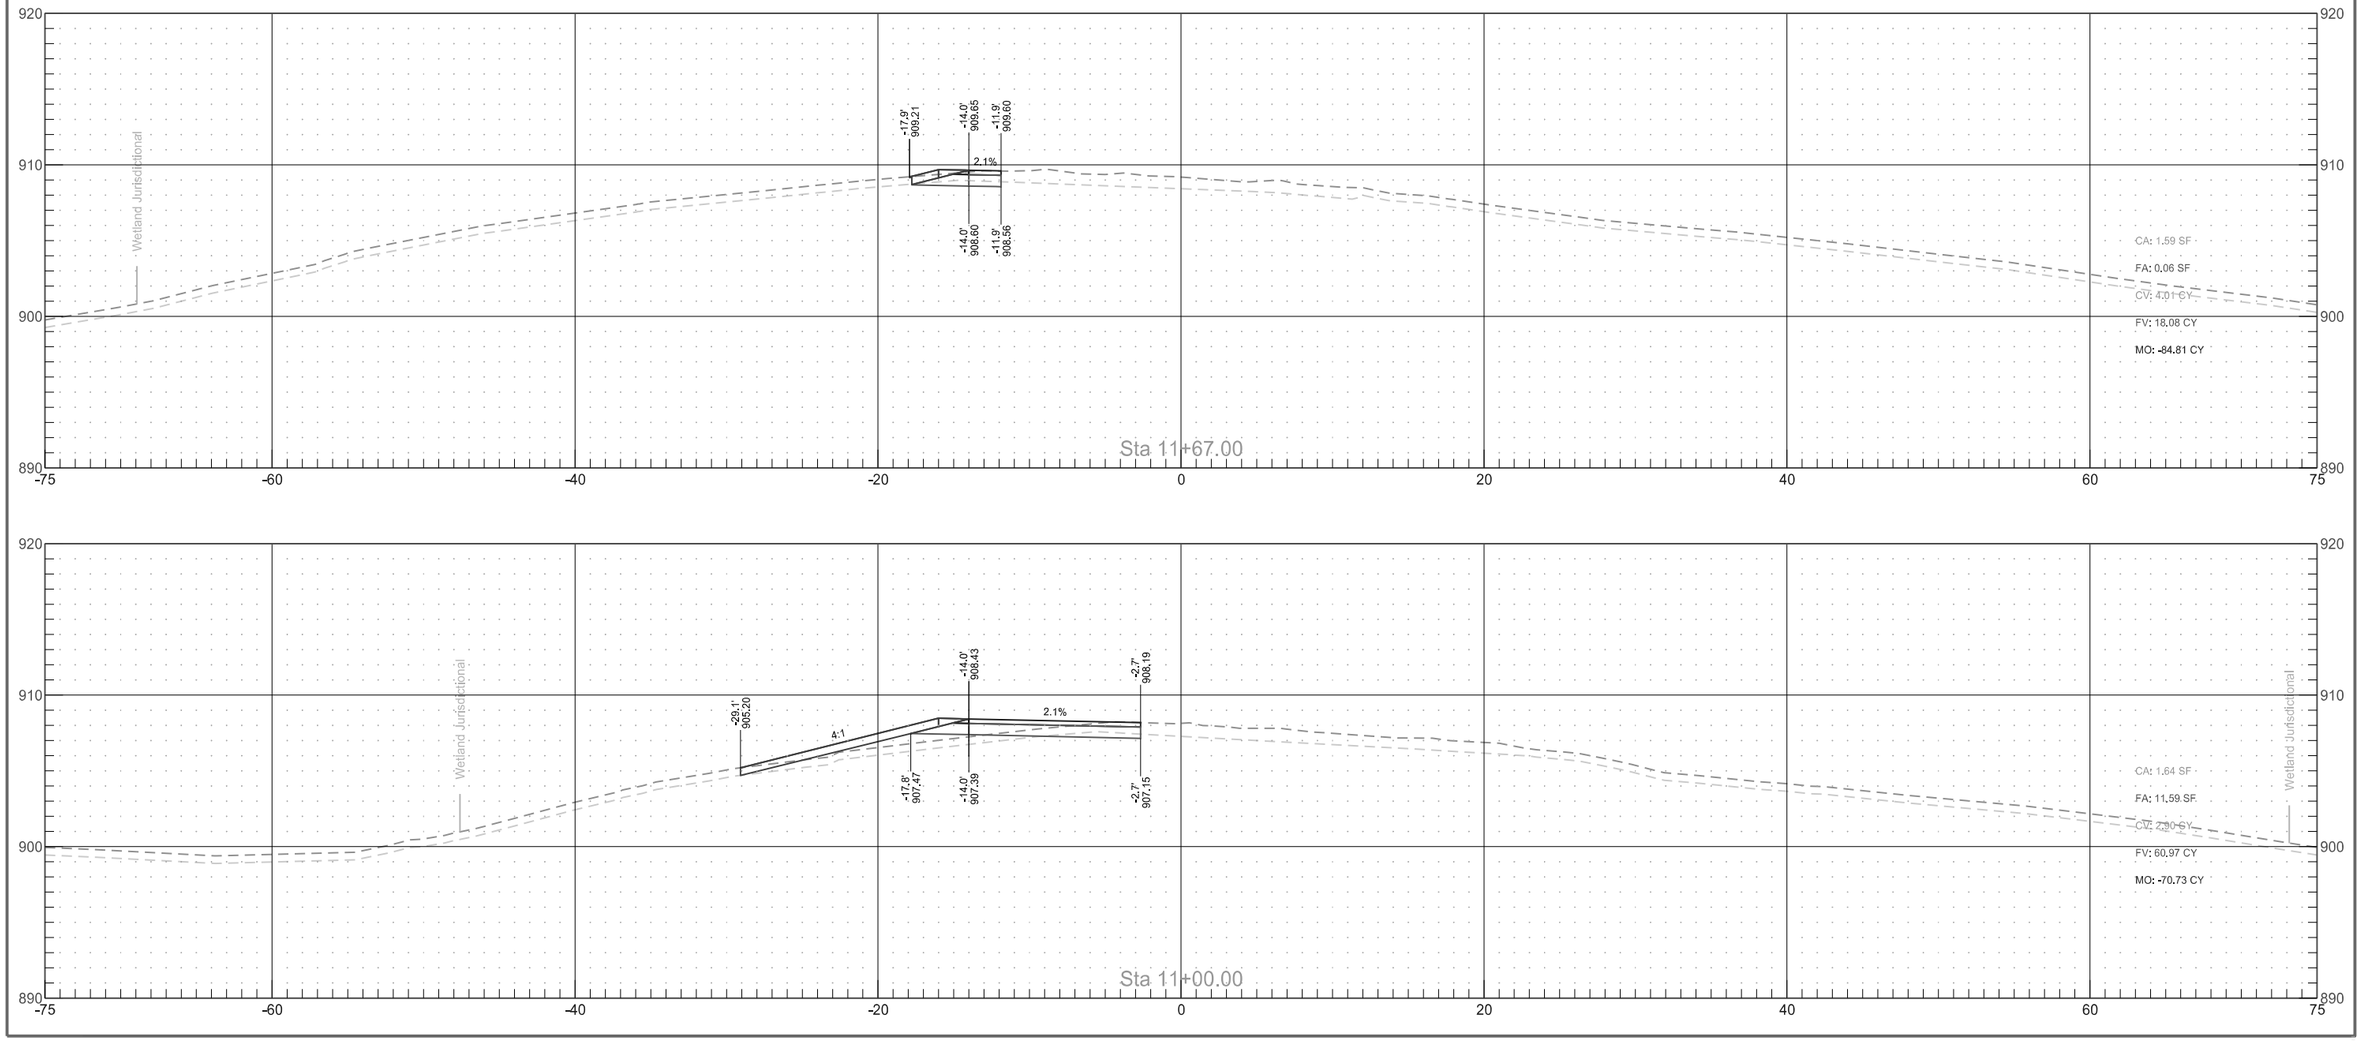


Interstate 29
Cross Sections Alongside Centerline Pipe

	STATE	PROJECT NO.	SECTION NO.	SHEET NO.
	ND	IM-8-029(135)088	200	252

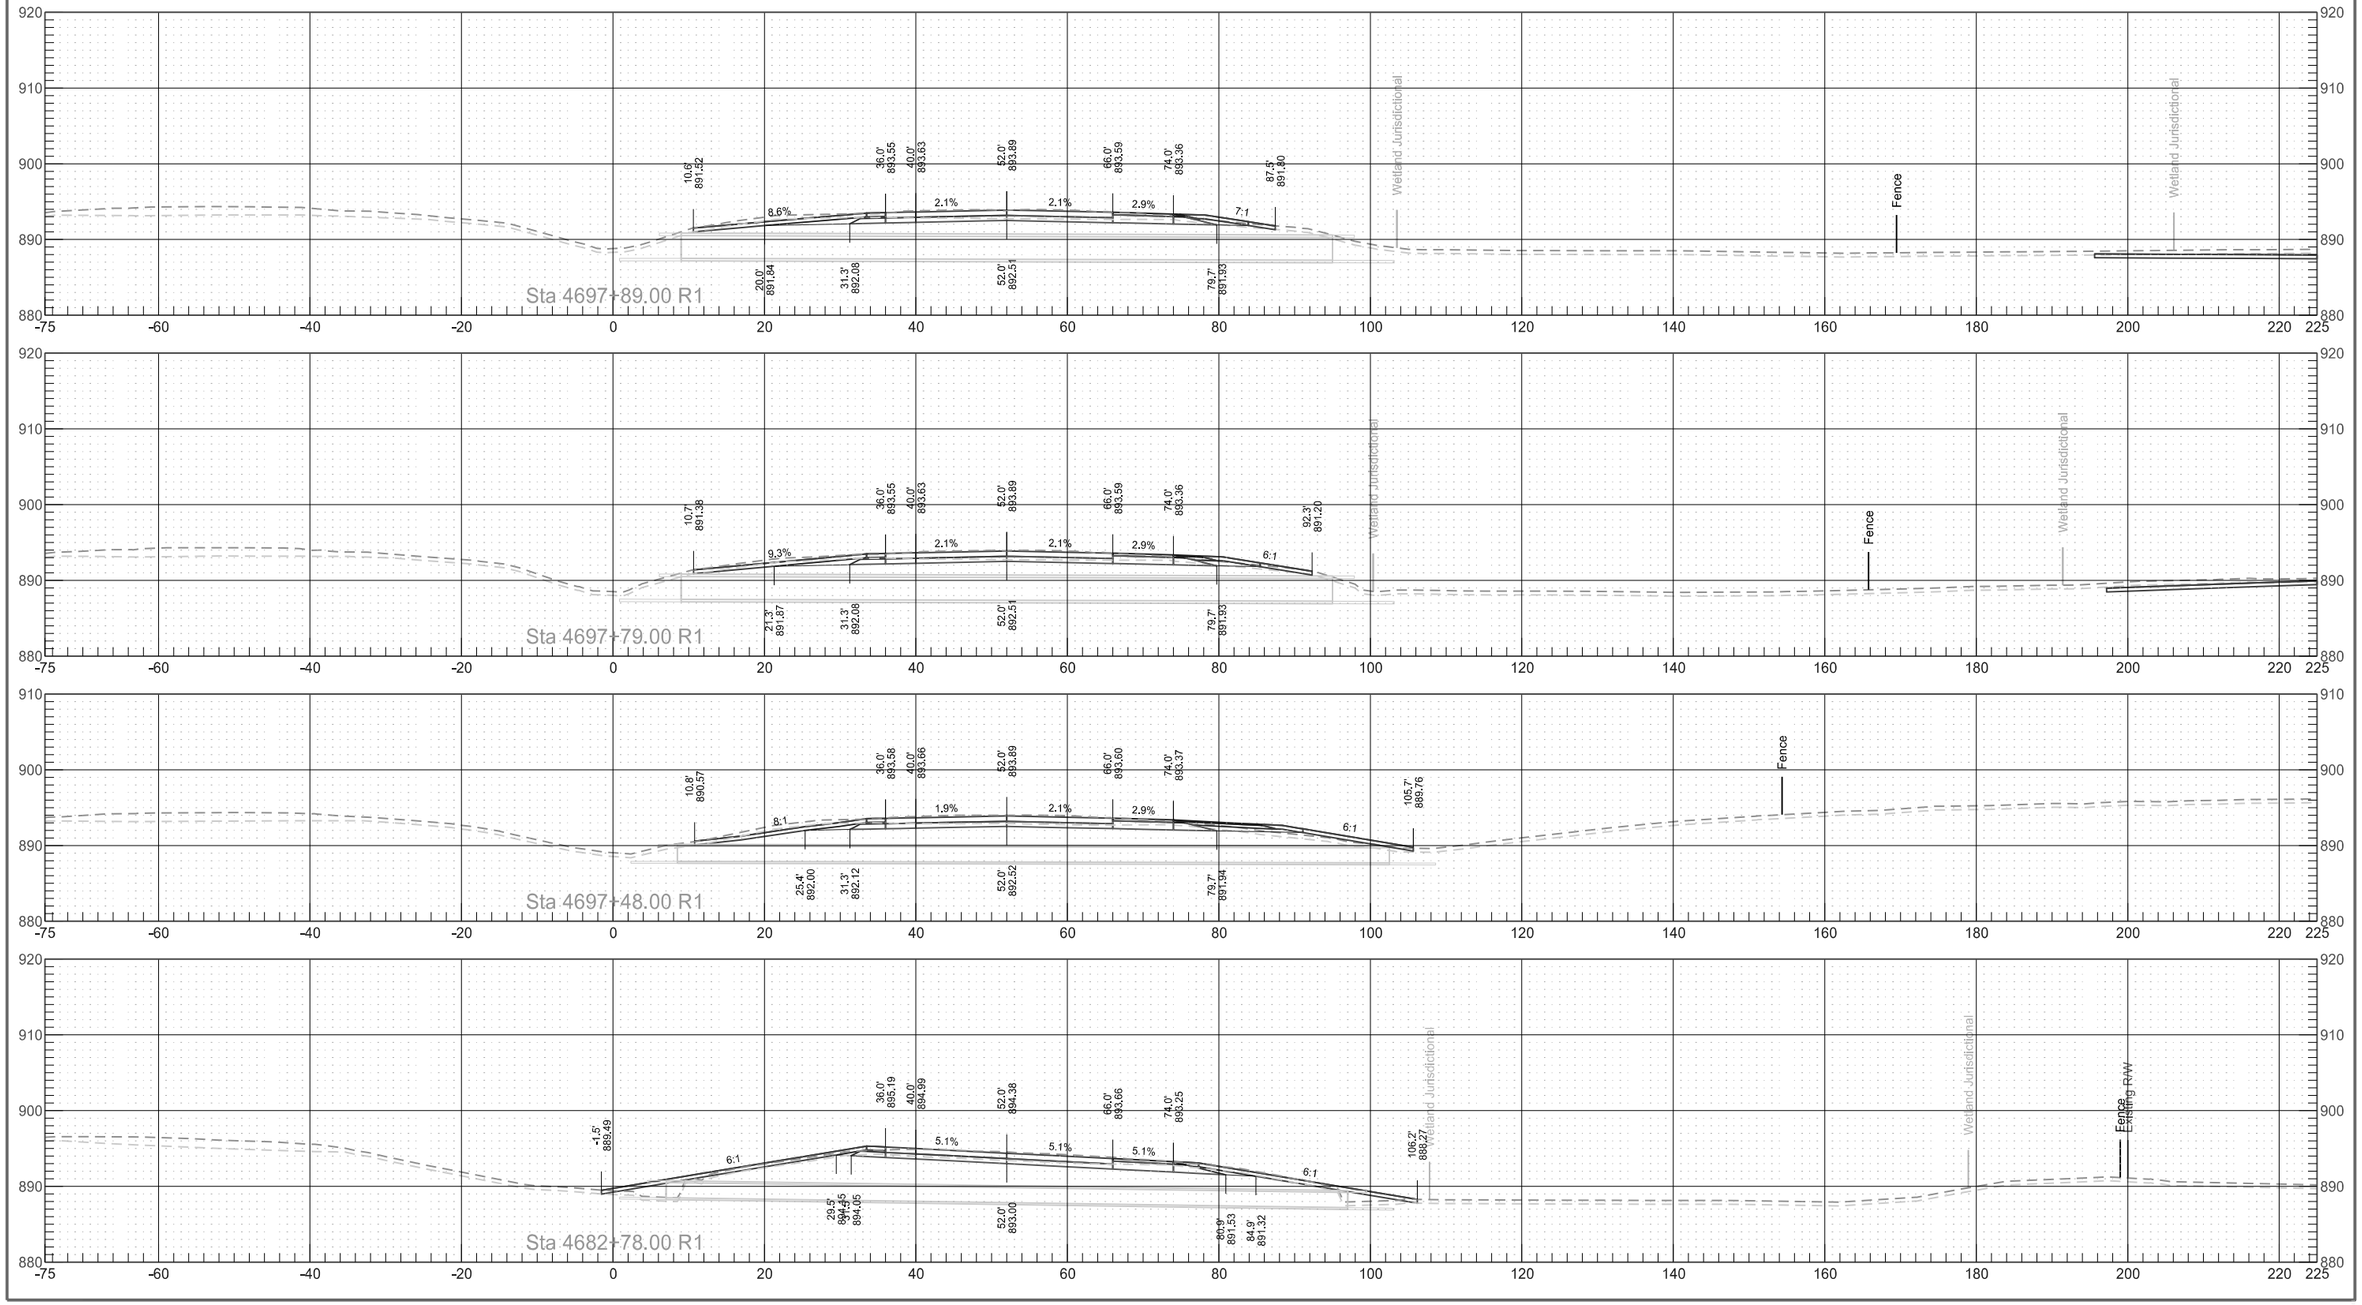


Interstate 29
Cross Sections Alongside Centerline Pipe


	STATE	PROJECT NO.	SECTION NO.	SHEET NO.
	ND	IM-8-029(135)088	200	253

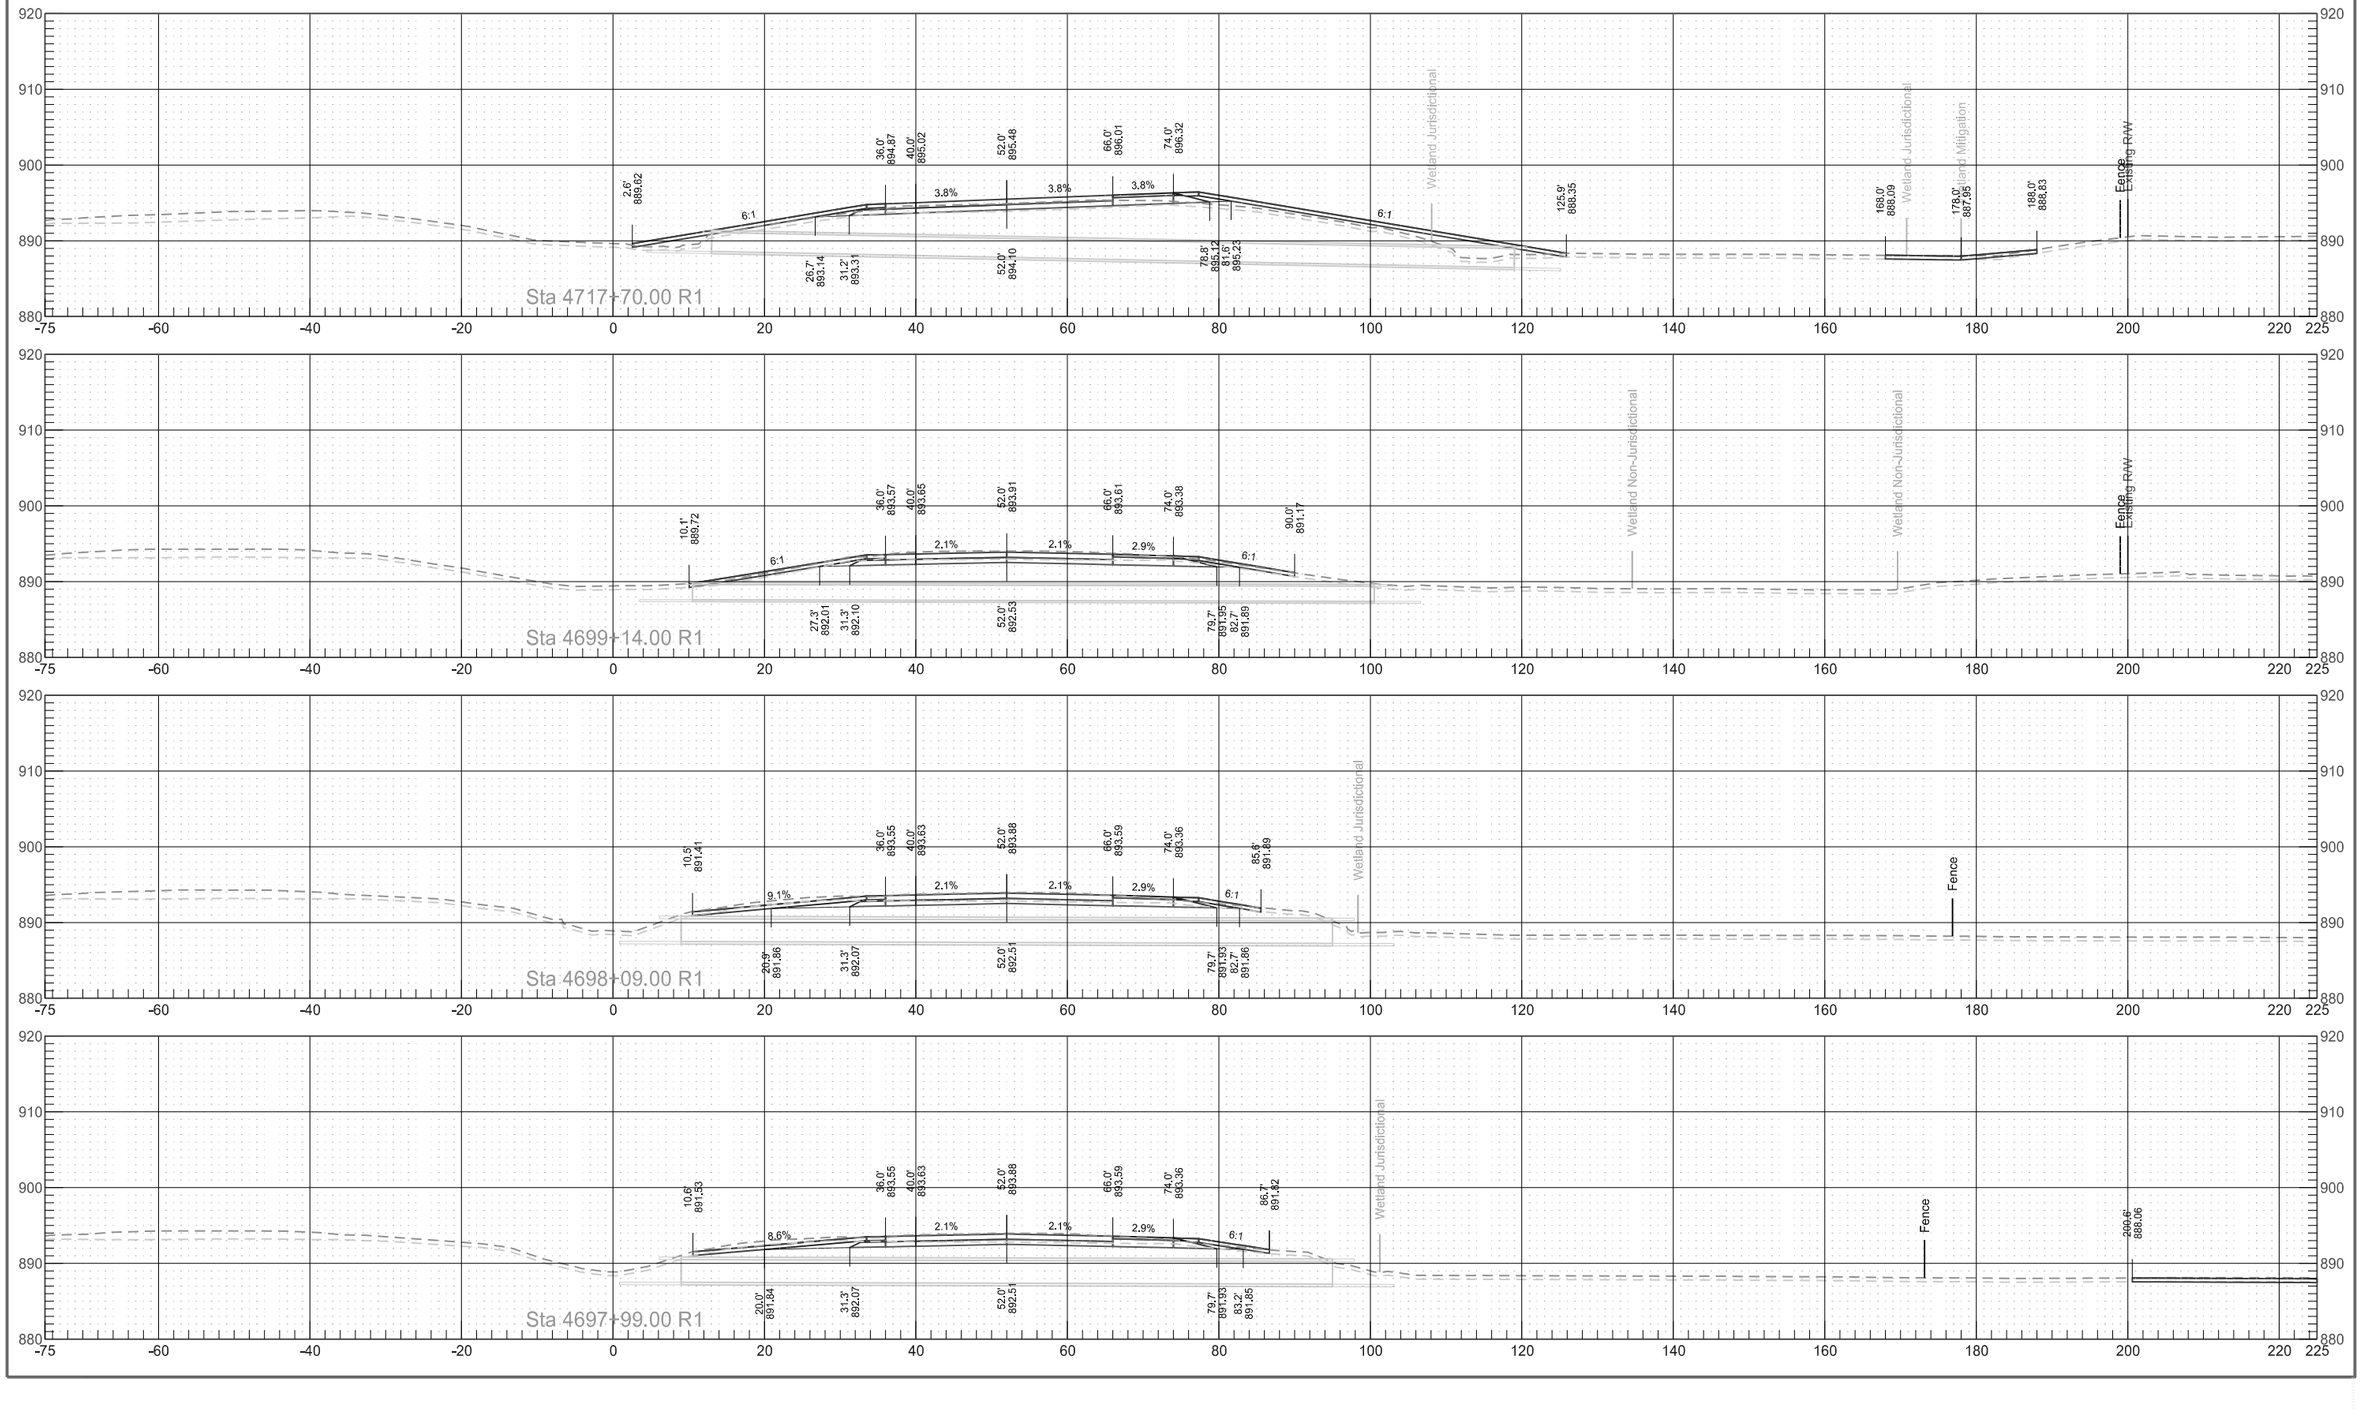



Interstate 29
Cross Sections Alongside Centerline Pipe

	STATE	PROJECT NO.	SECTION NO.	SHEET NO.
	ND	IM-8-029(135)088	200	254

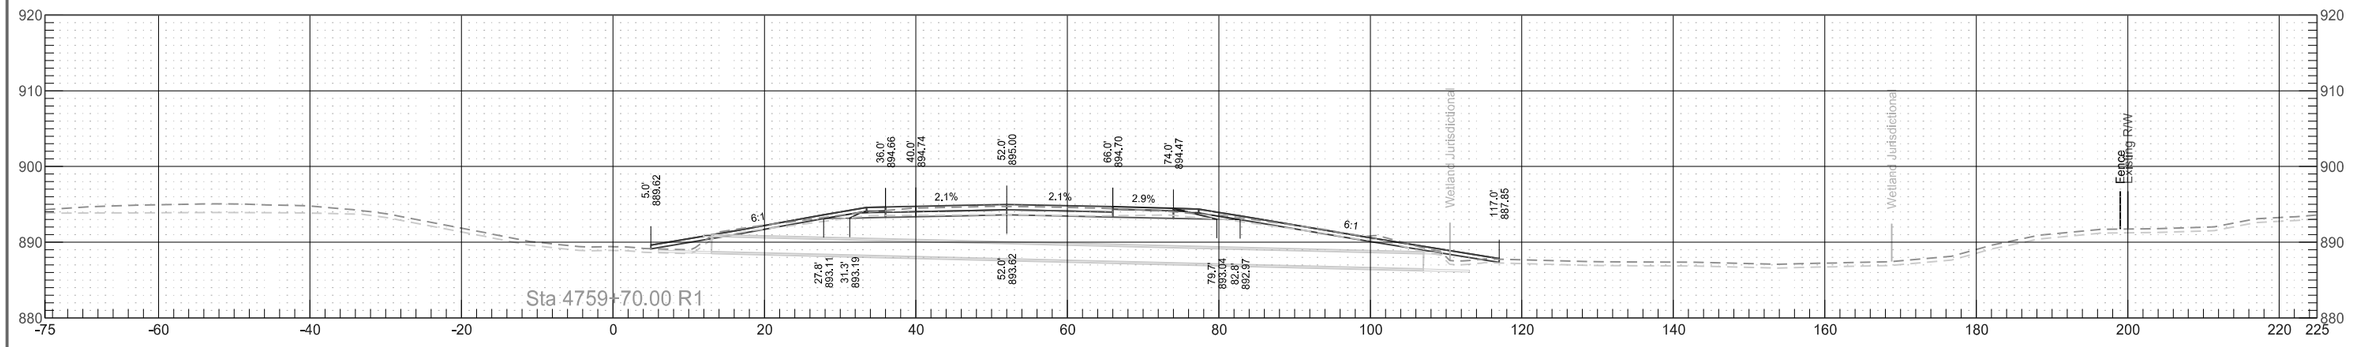

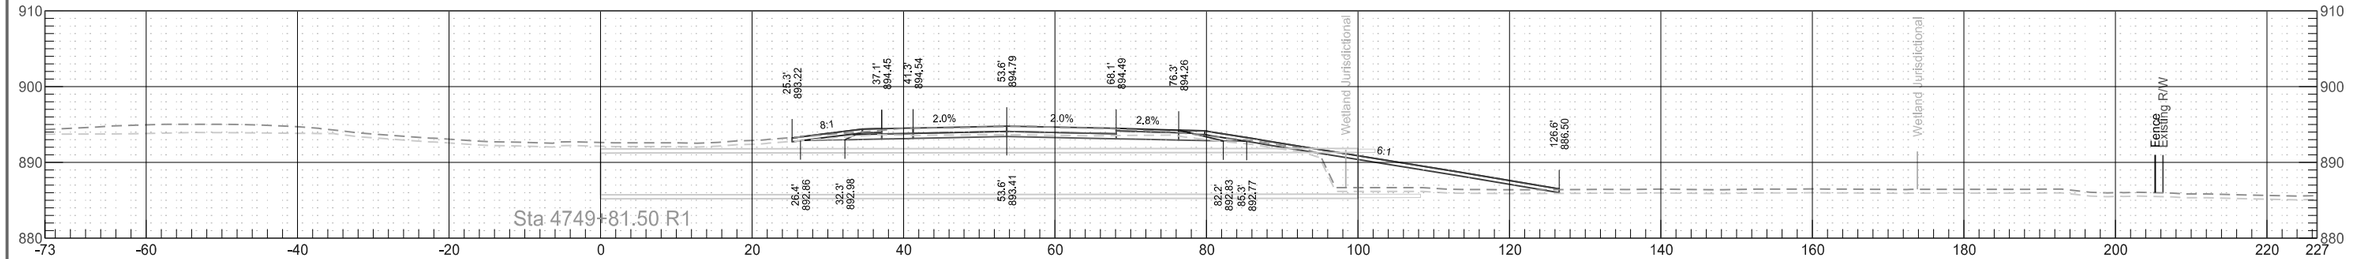

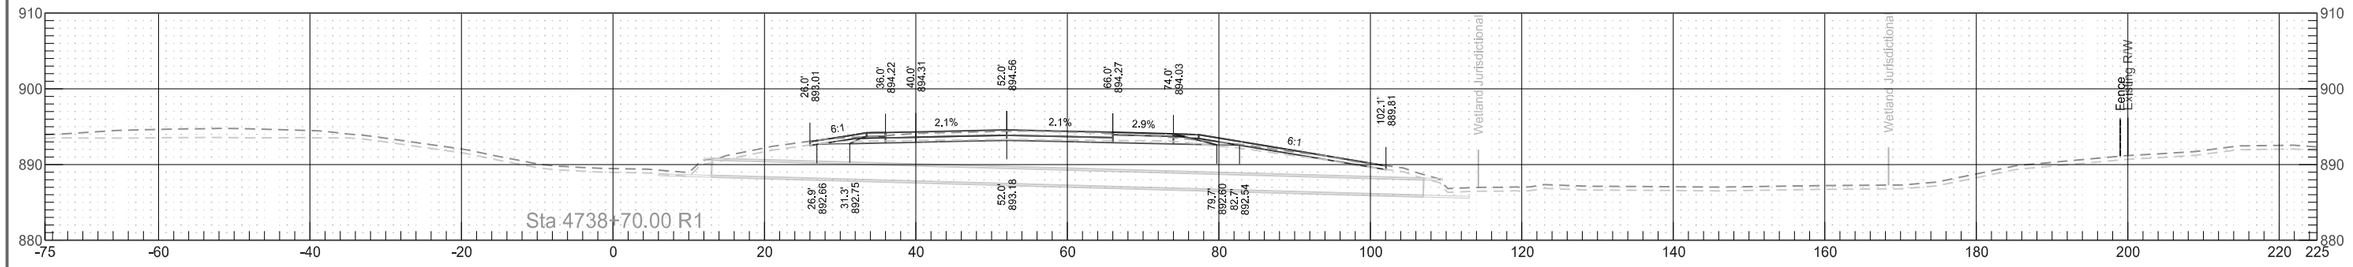

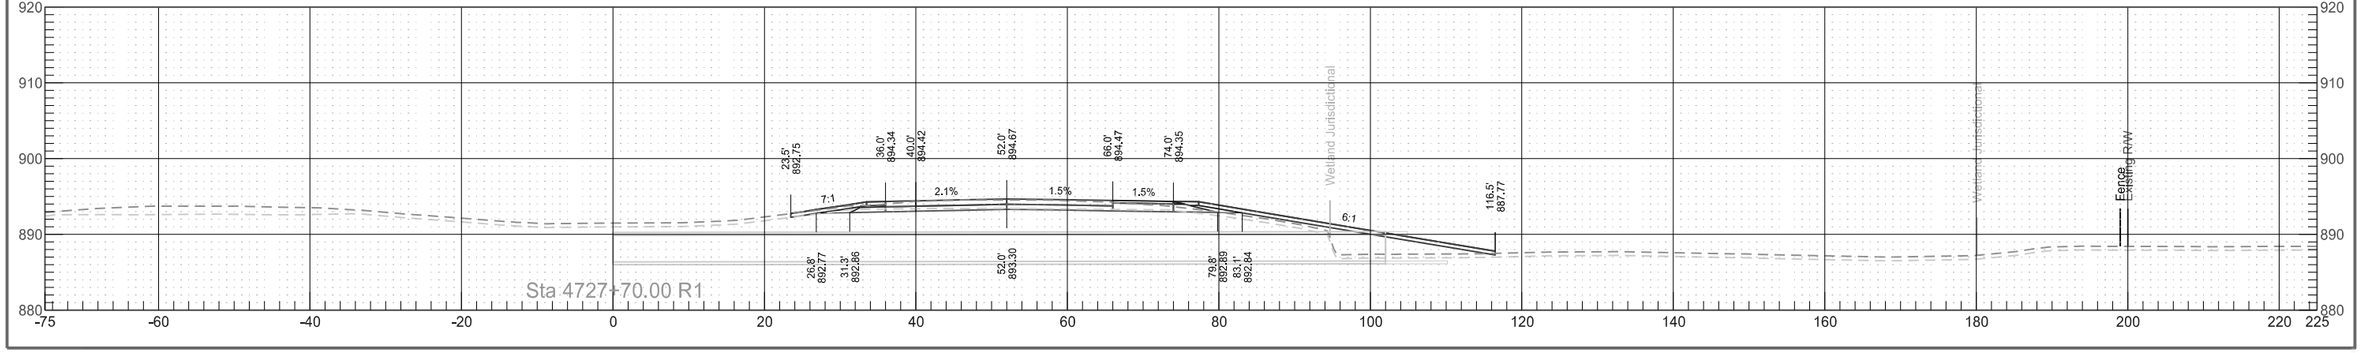


Interstate 29
Cross Sections Alongside Centerline Pipe

	STATE	PROJECT NO.	SECTION NO.	SHEET NO.
	ND	IM-8-029(135)088	200	255


Interstate 29
Cross Sections Alongside Centerline Pipe

	STATE	PROJECT NO.	SECTION NO.	SHEET NO.
	ND	IM-8-029(135)088	200	256

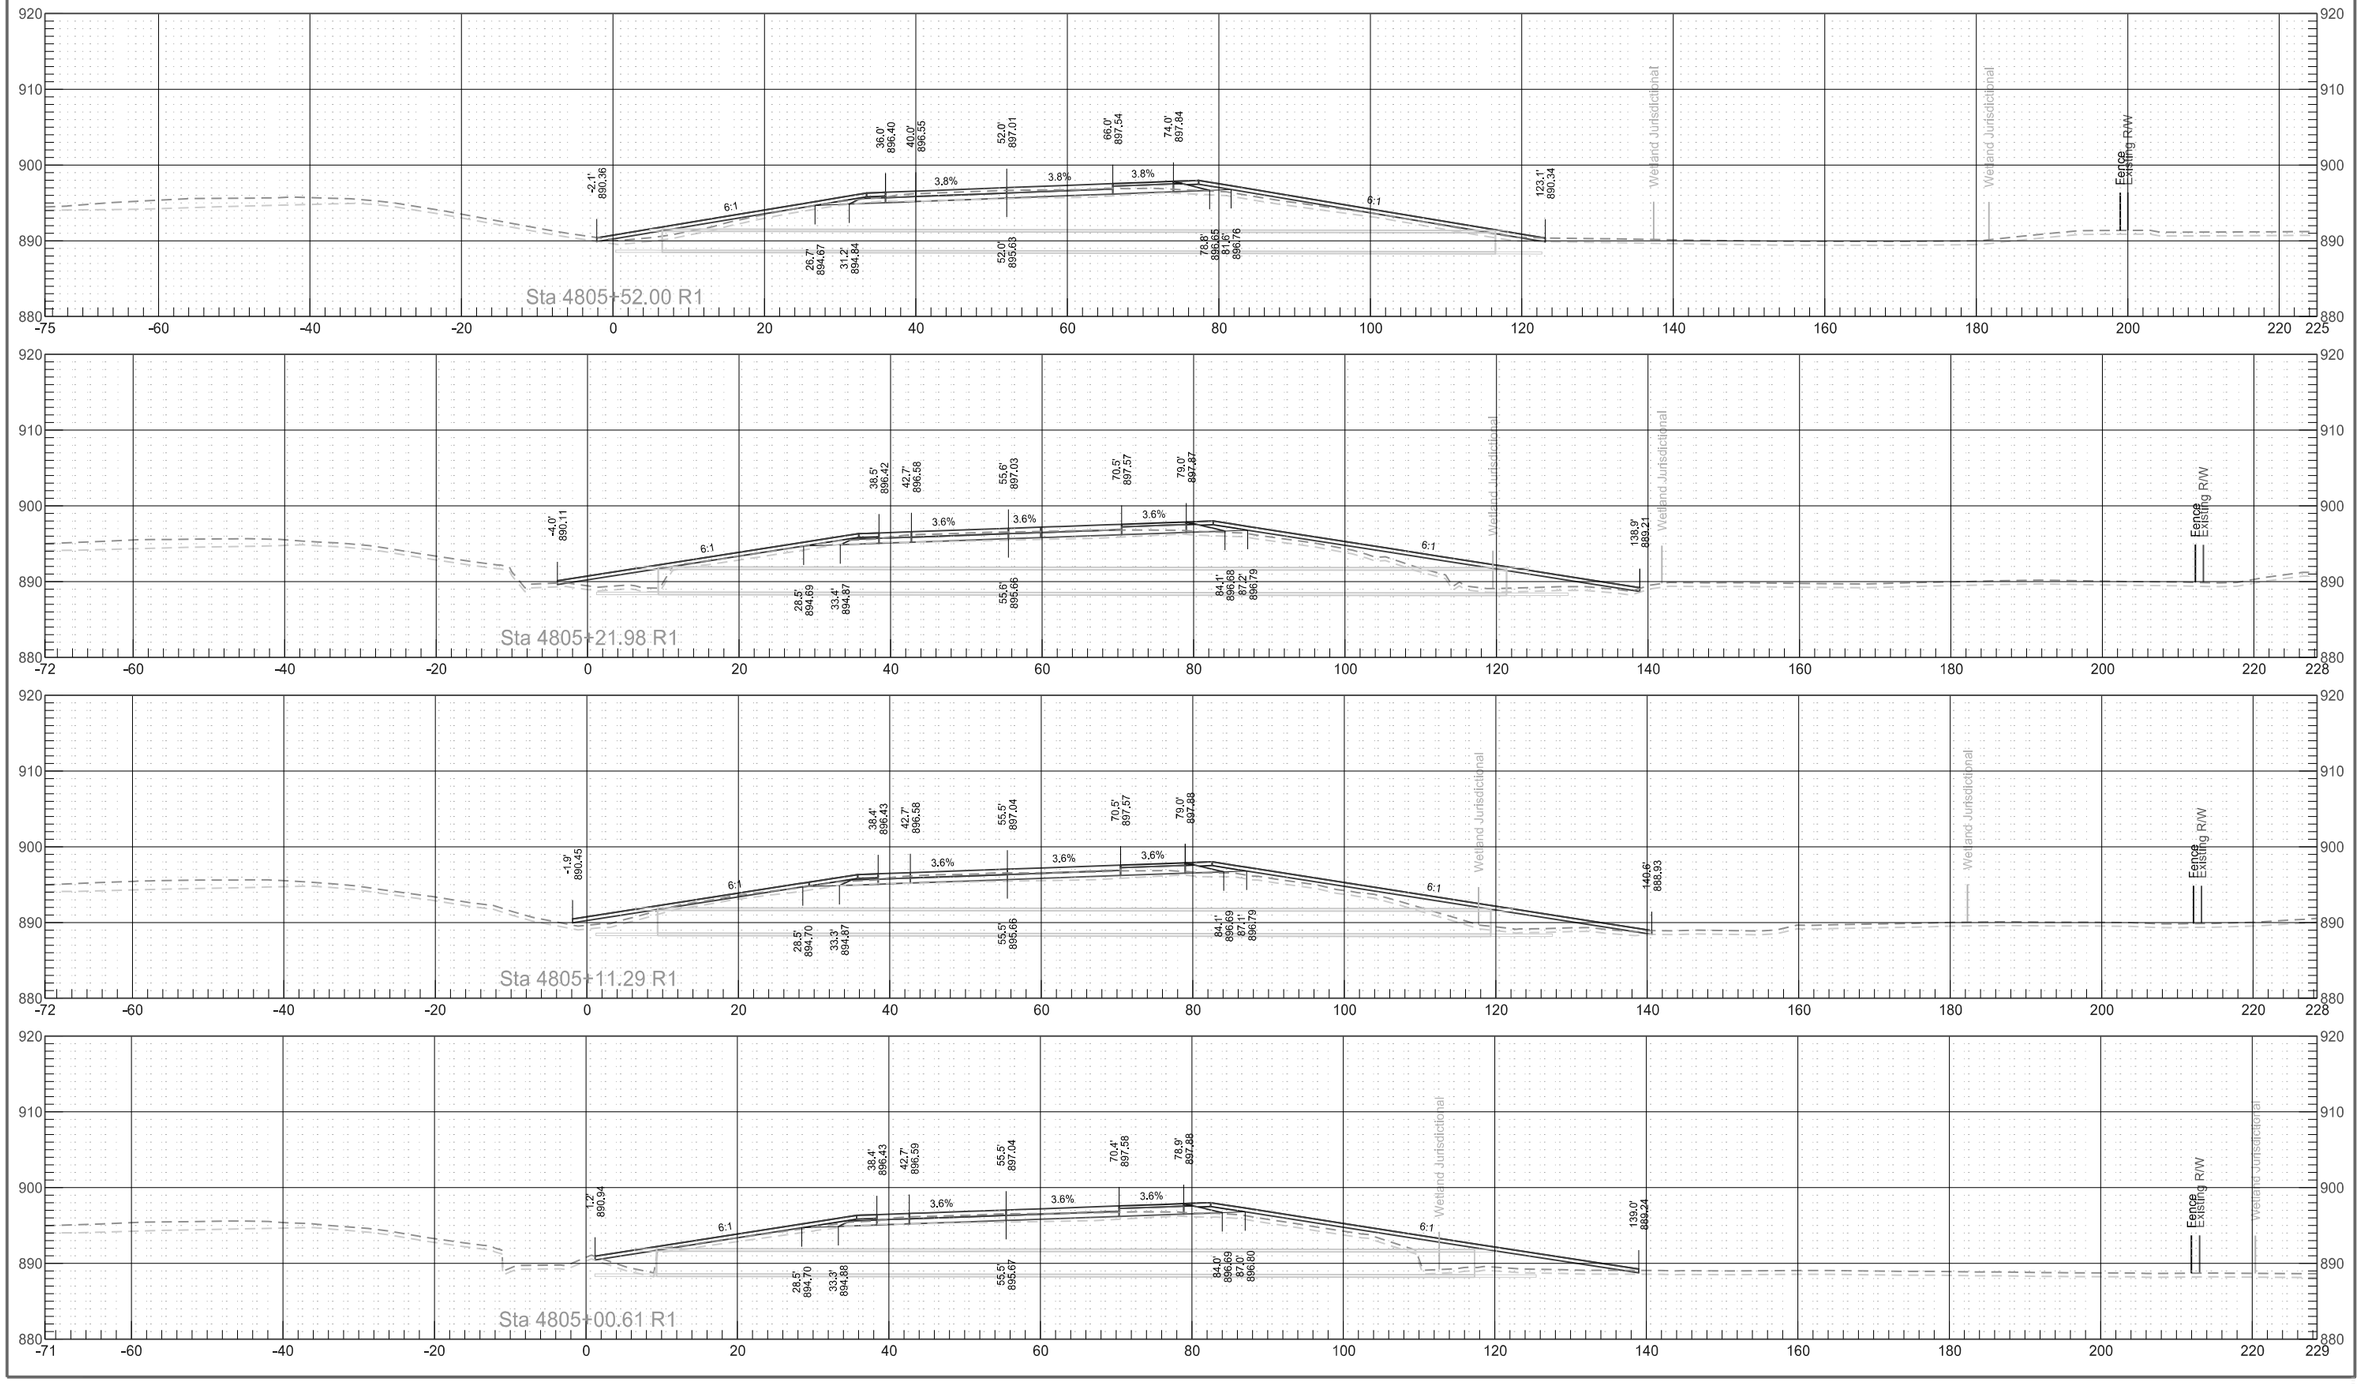


Interstate 29
Cross Sections Alongside Centerline Pipe


	STATE	PROJECT NO.	SECTION NO.	SHEET NO.
	ND	IM-8-029(135)088	200	257

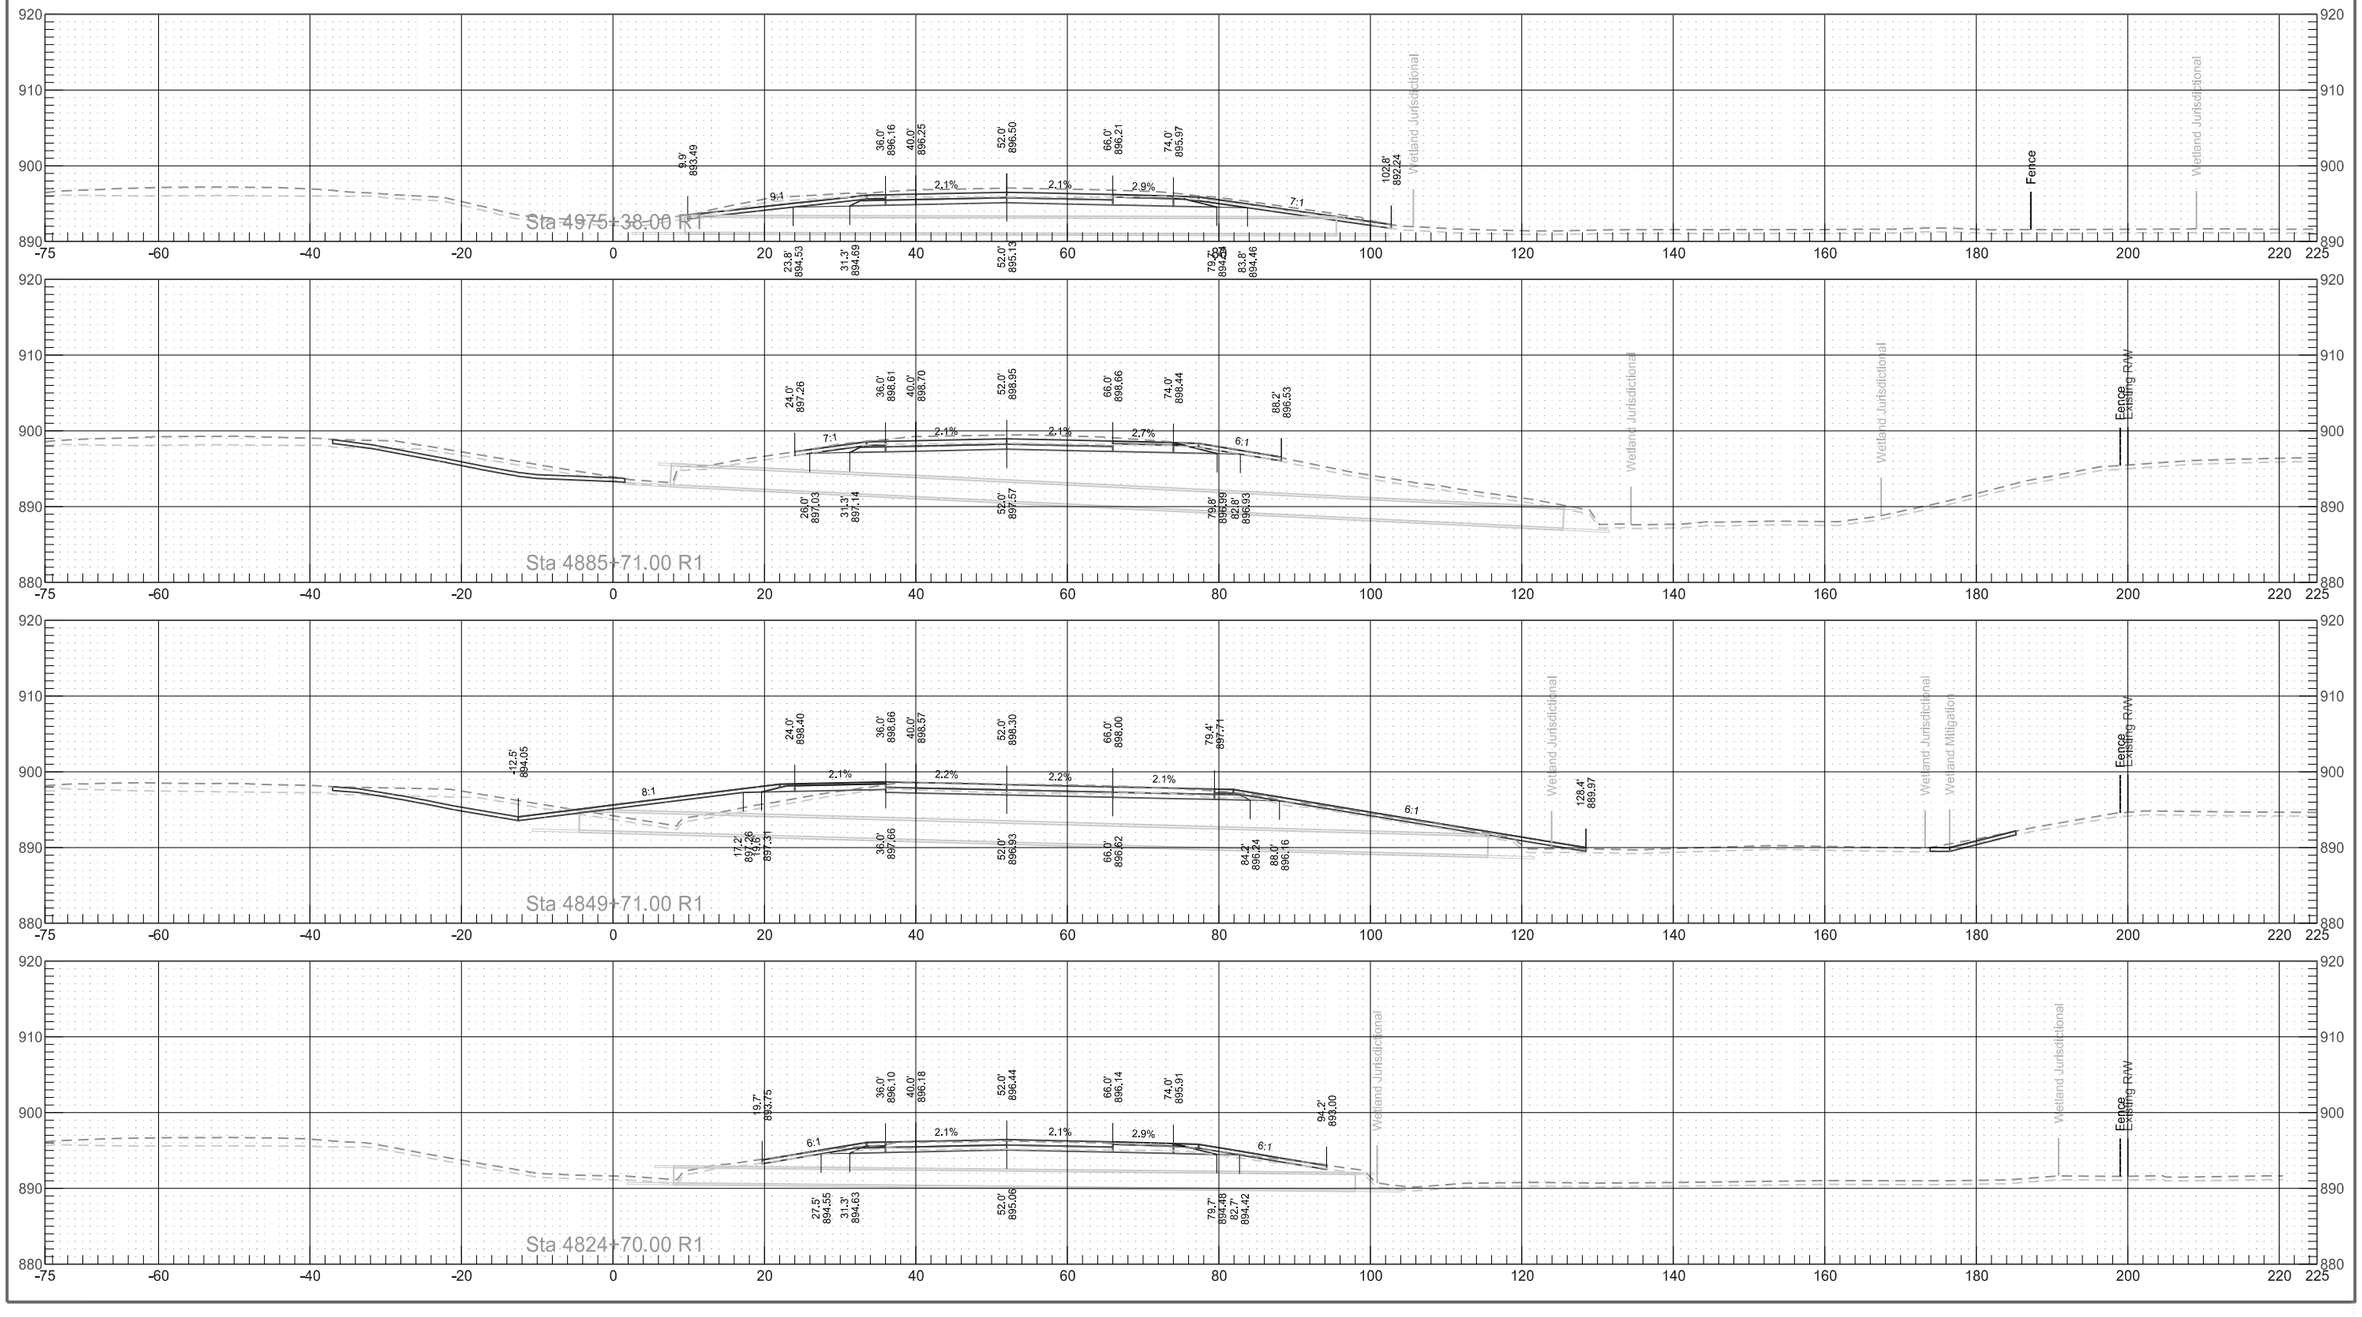



Interstate 29
Cross Sections Alongside Centerline Pipe

	STATE	PROJECT NO.	SECTION NO.	SHEET NO.
	ND	IM-8-029(135)088	200	258

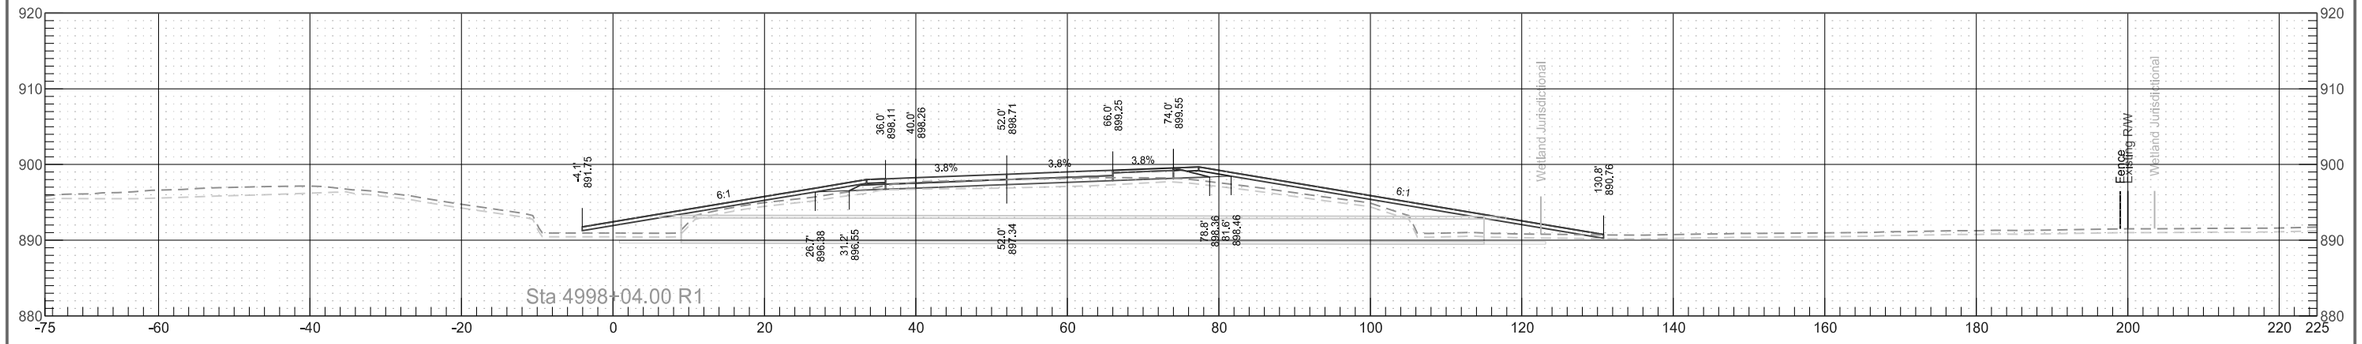

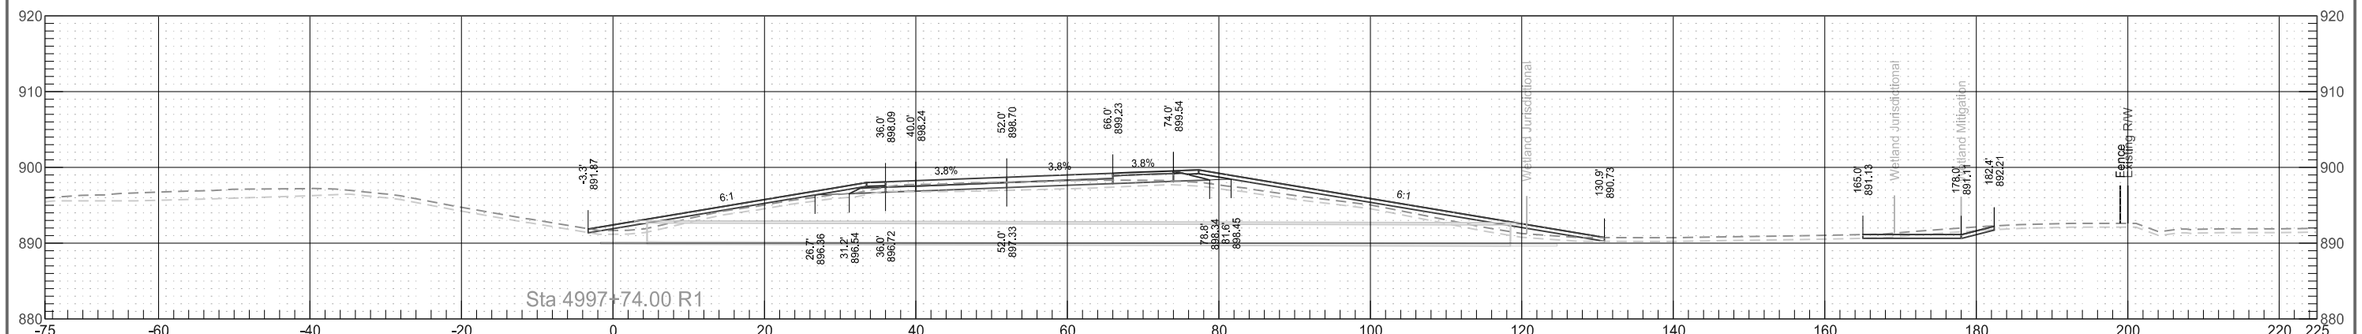

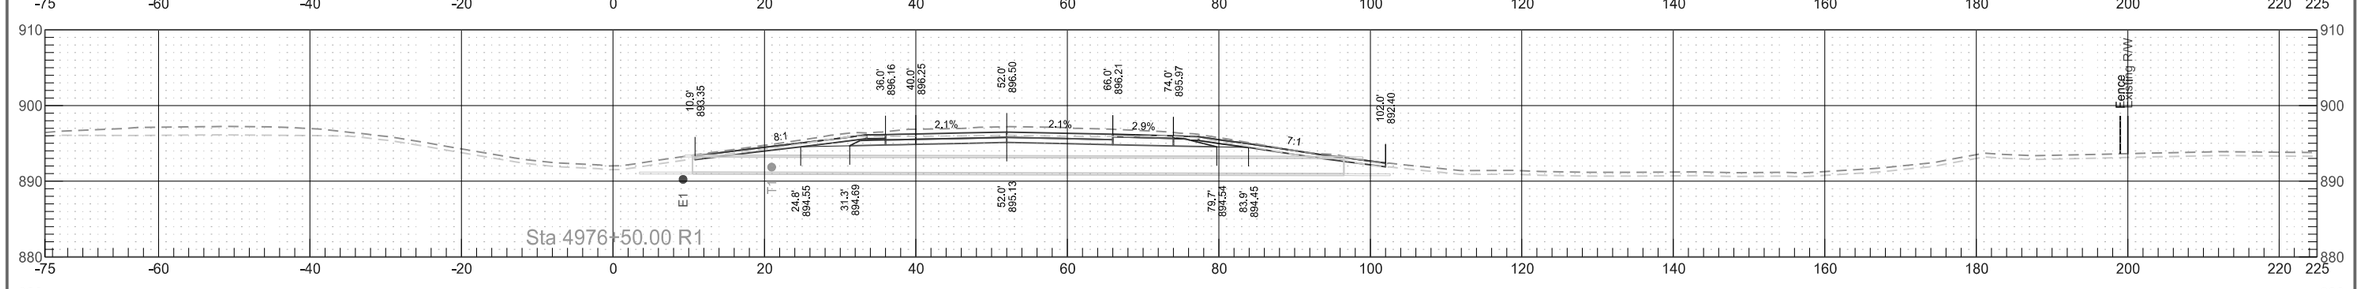

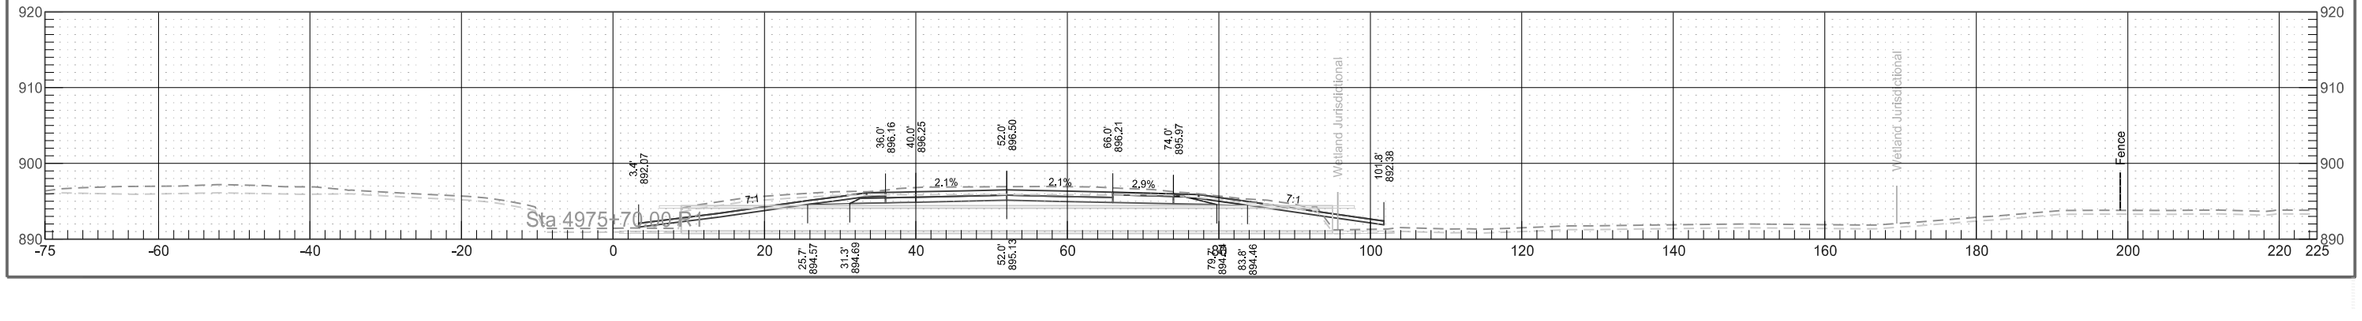


Interstate 29
Cross Sections Alongside Centerline Pipe

	STATE	PROJECT NO.	SECTION NO.	SHEET NO.
	ND	IM-8-029(135)088	200	259


Interstate 29
Cross Sections Alongside Centerline Pipe

	STATE	PROJECT NO.	SECTION NO.	SHEET NO.
	ND	IM-8-029(135)088	200	260

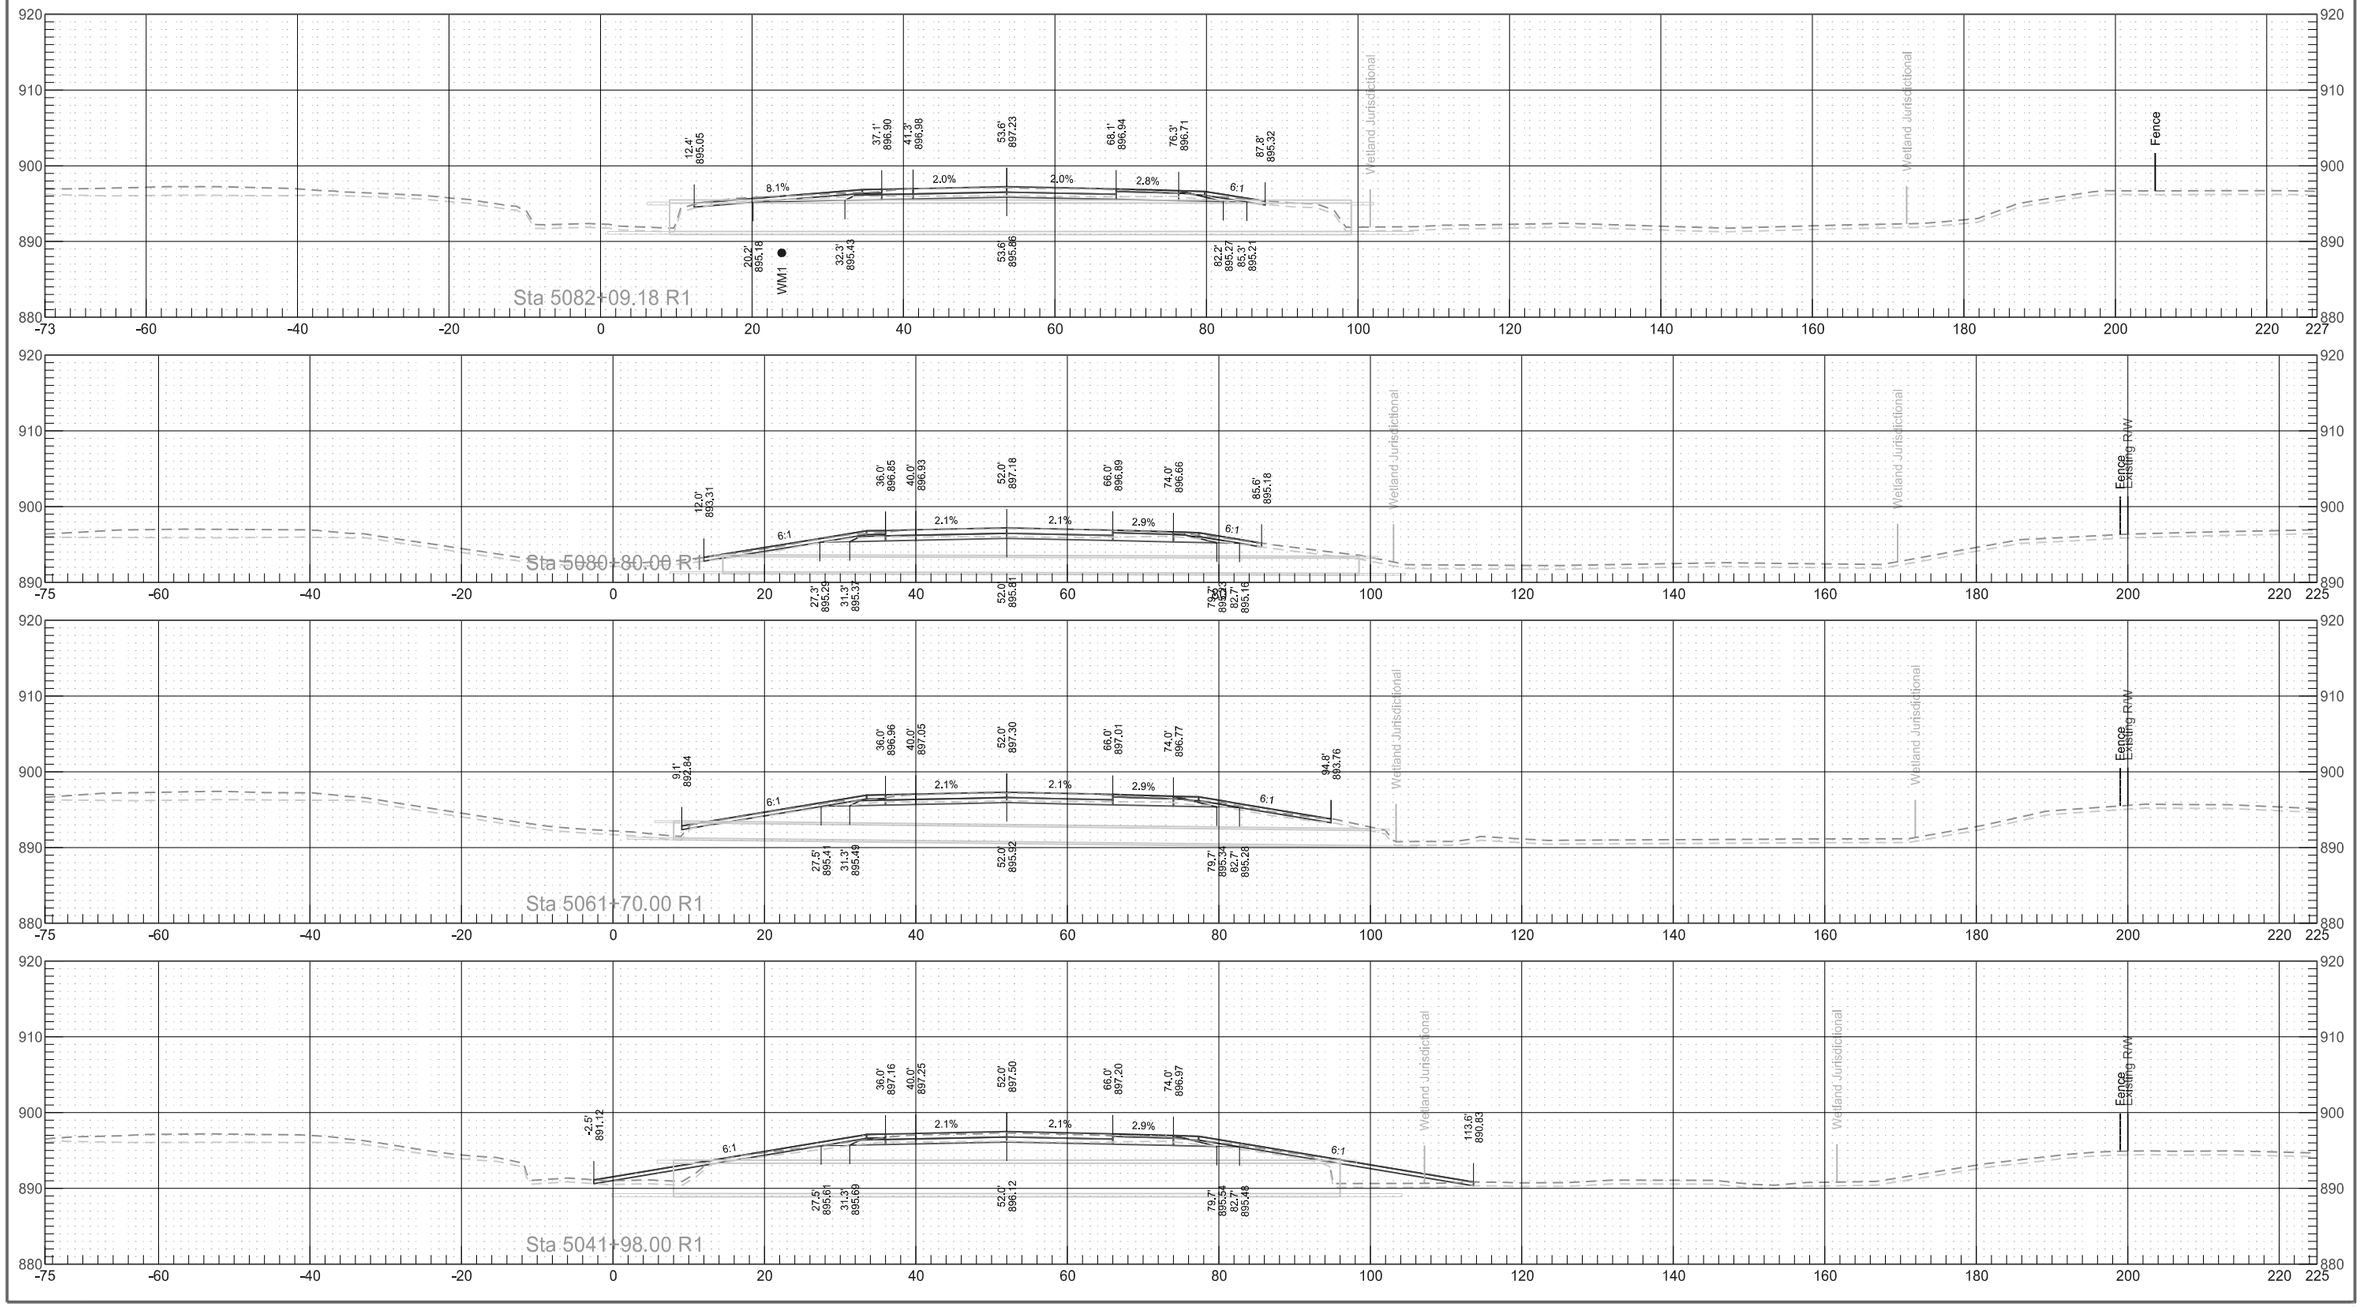


Interstate 29
Cross Sections Alongside Centerline Pipe

	STATE	PROJECT NO.	SECTION NO.	SHEET NO.
	ND	IM-8-029(135)088	200	261

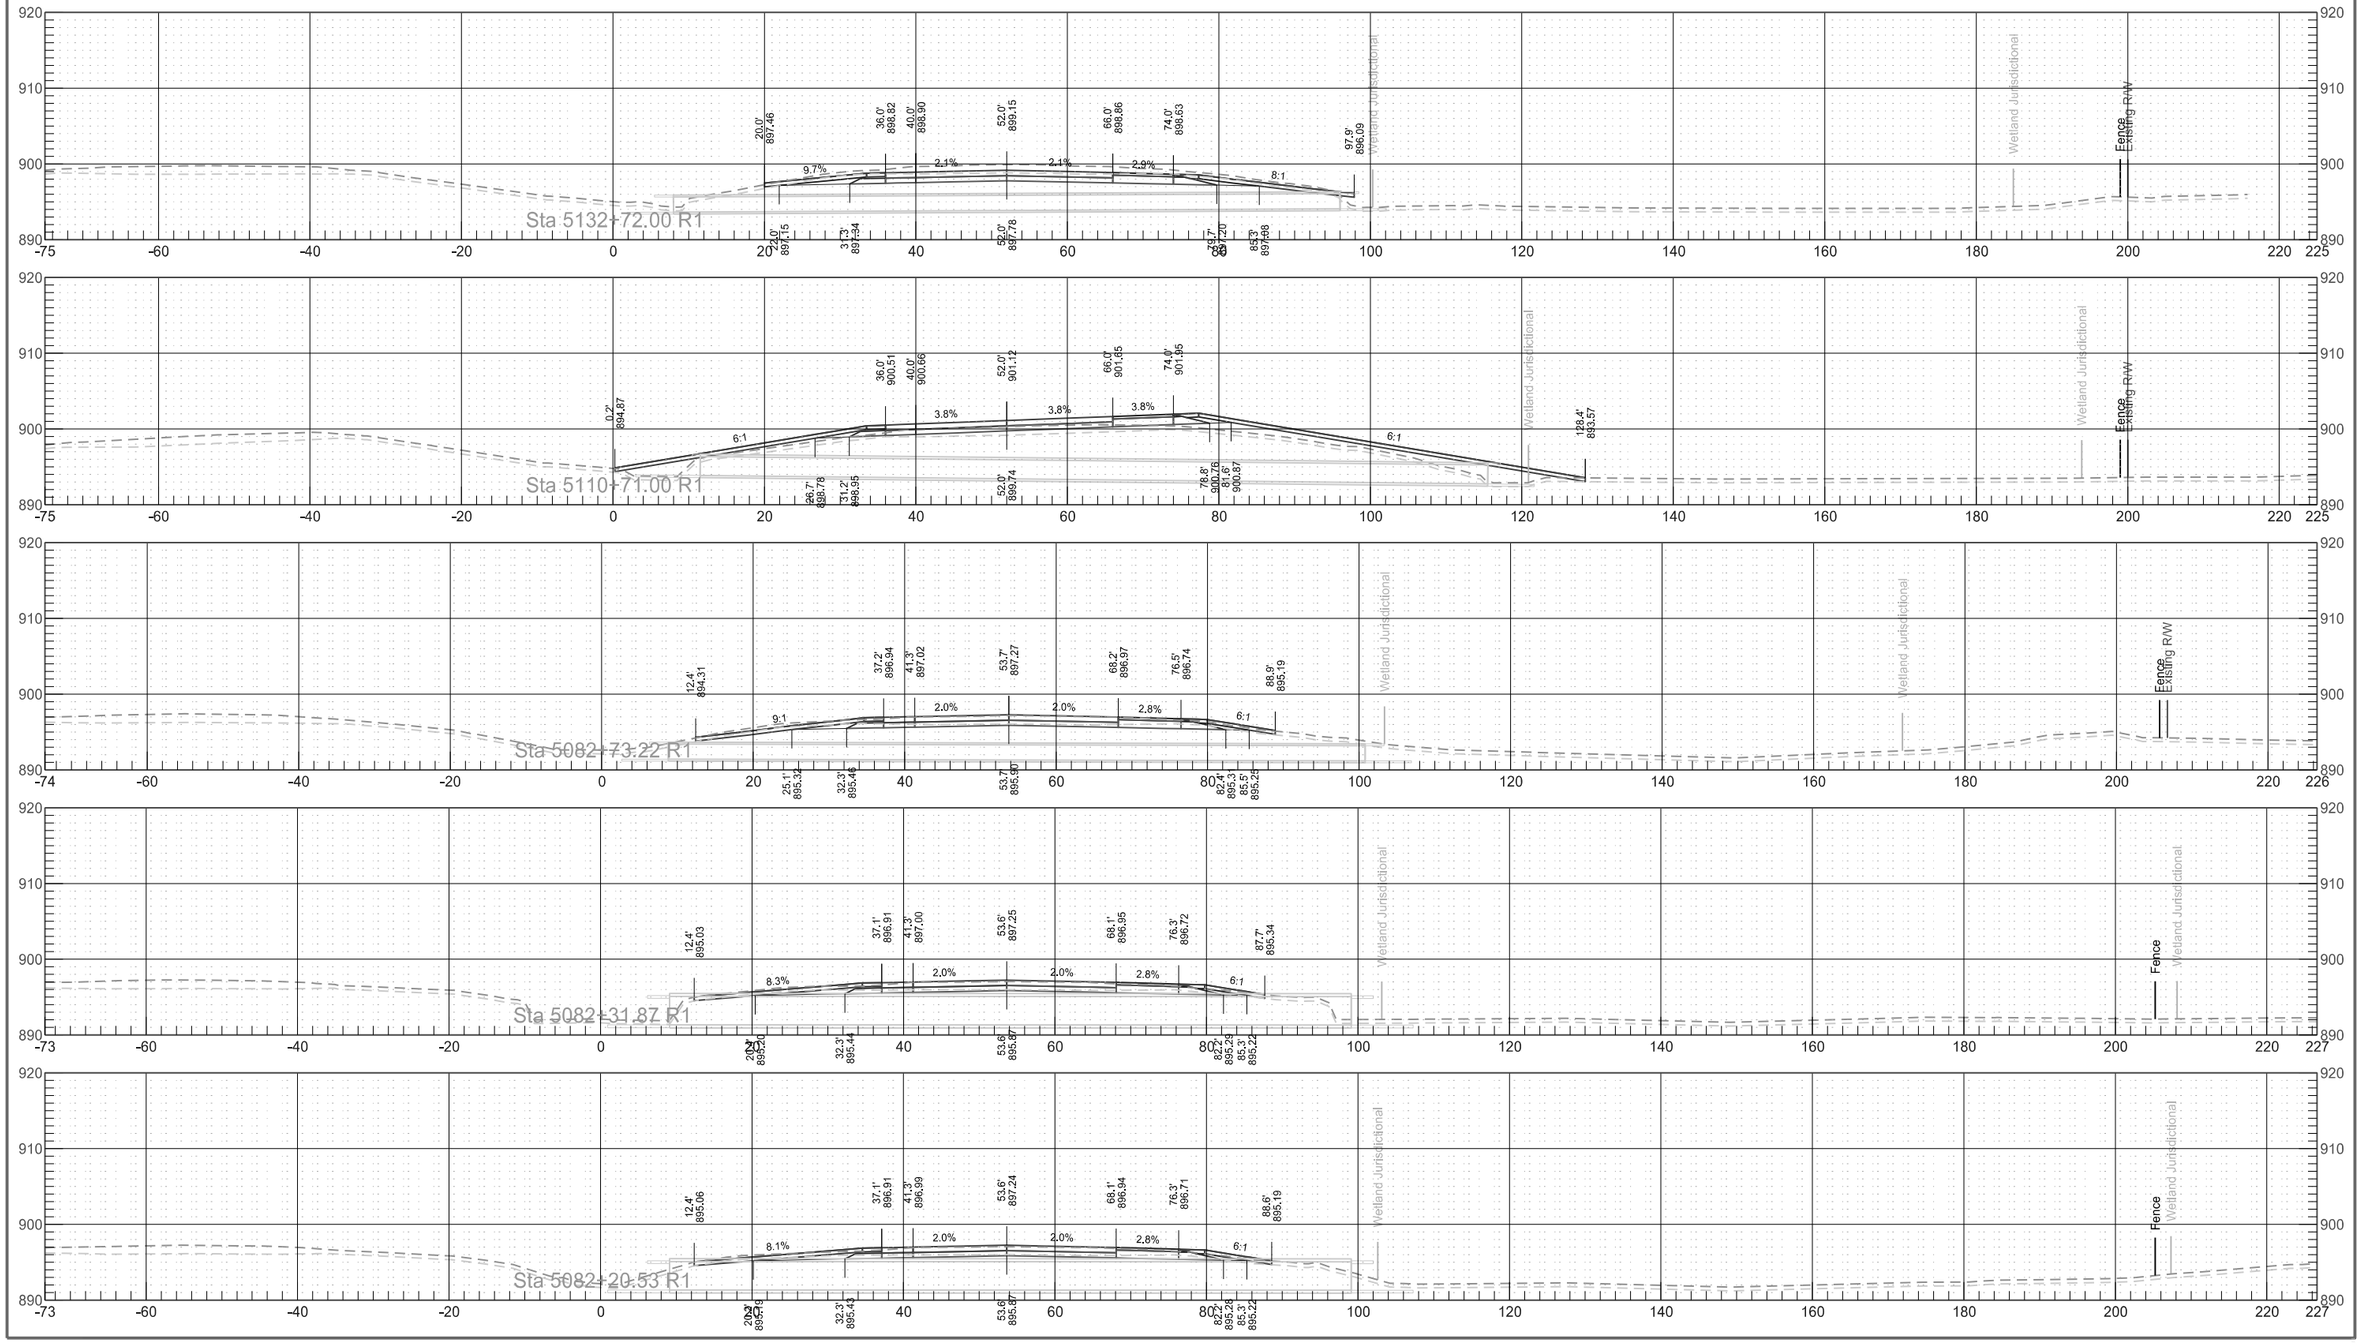


Interstate 29
Cross Sections Alongside Centerline Pipe

	STATE	PROJECT NO.	SECTION NO.	SHEET NO.
	ND	IM-8-029(135)088	200	262

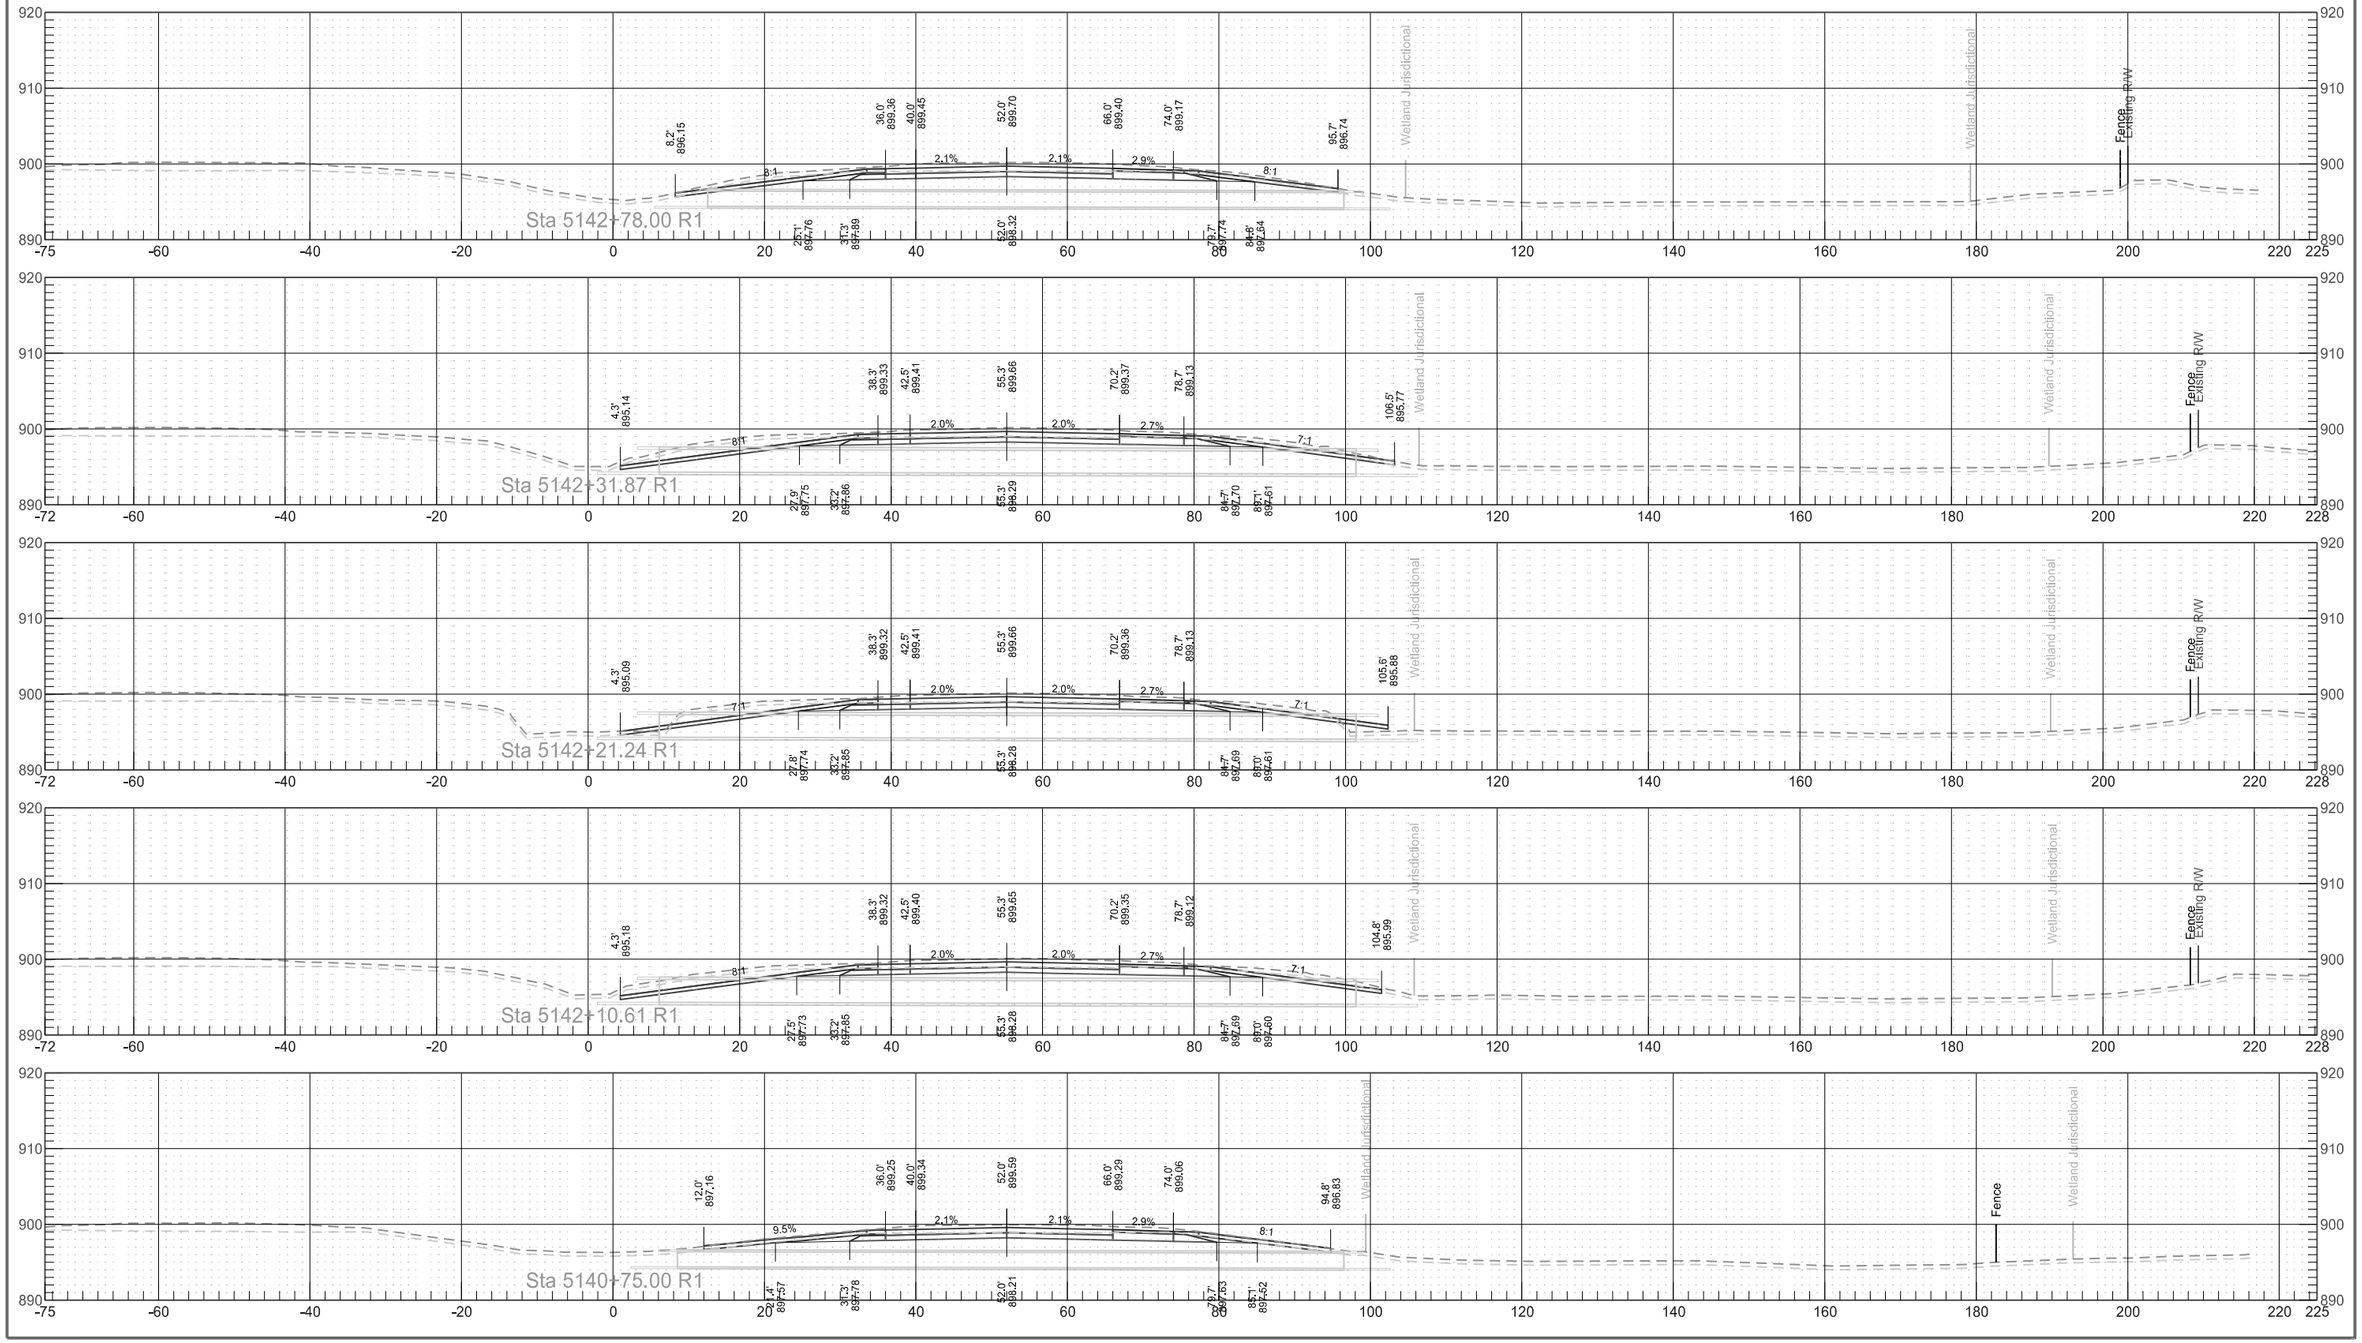


Interstate 29
Cross Sections Alongside Centerline Pipe

	STATE	PROJECT NO.	SECTION NO.	SHEET NO.
	ND	IM-8-029(135)088	200	263

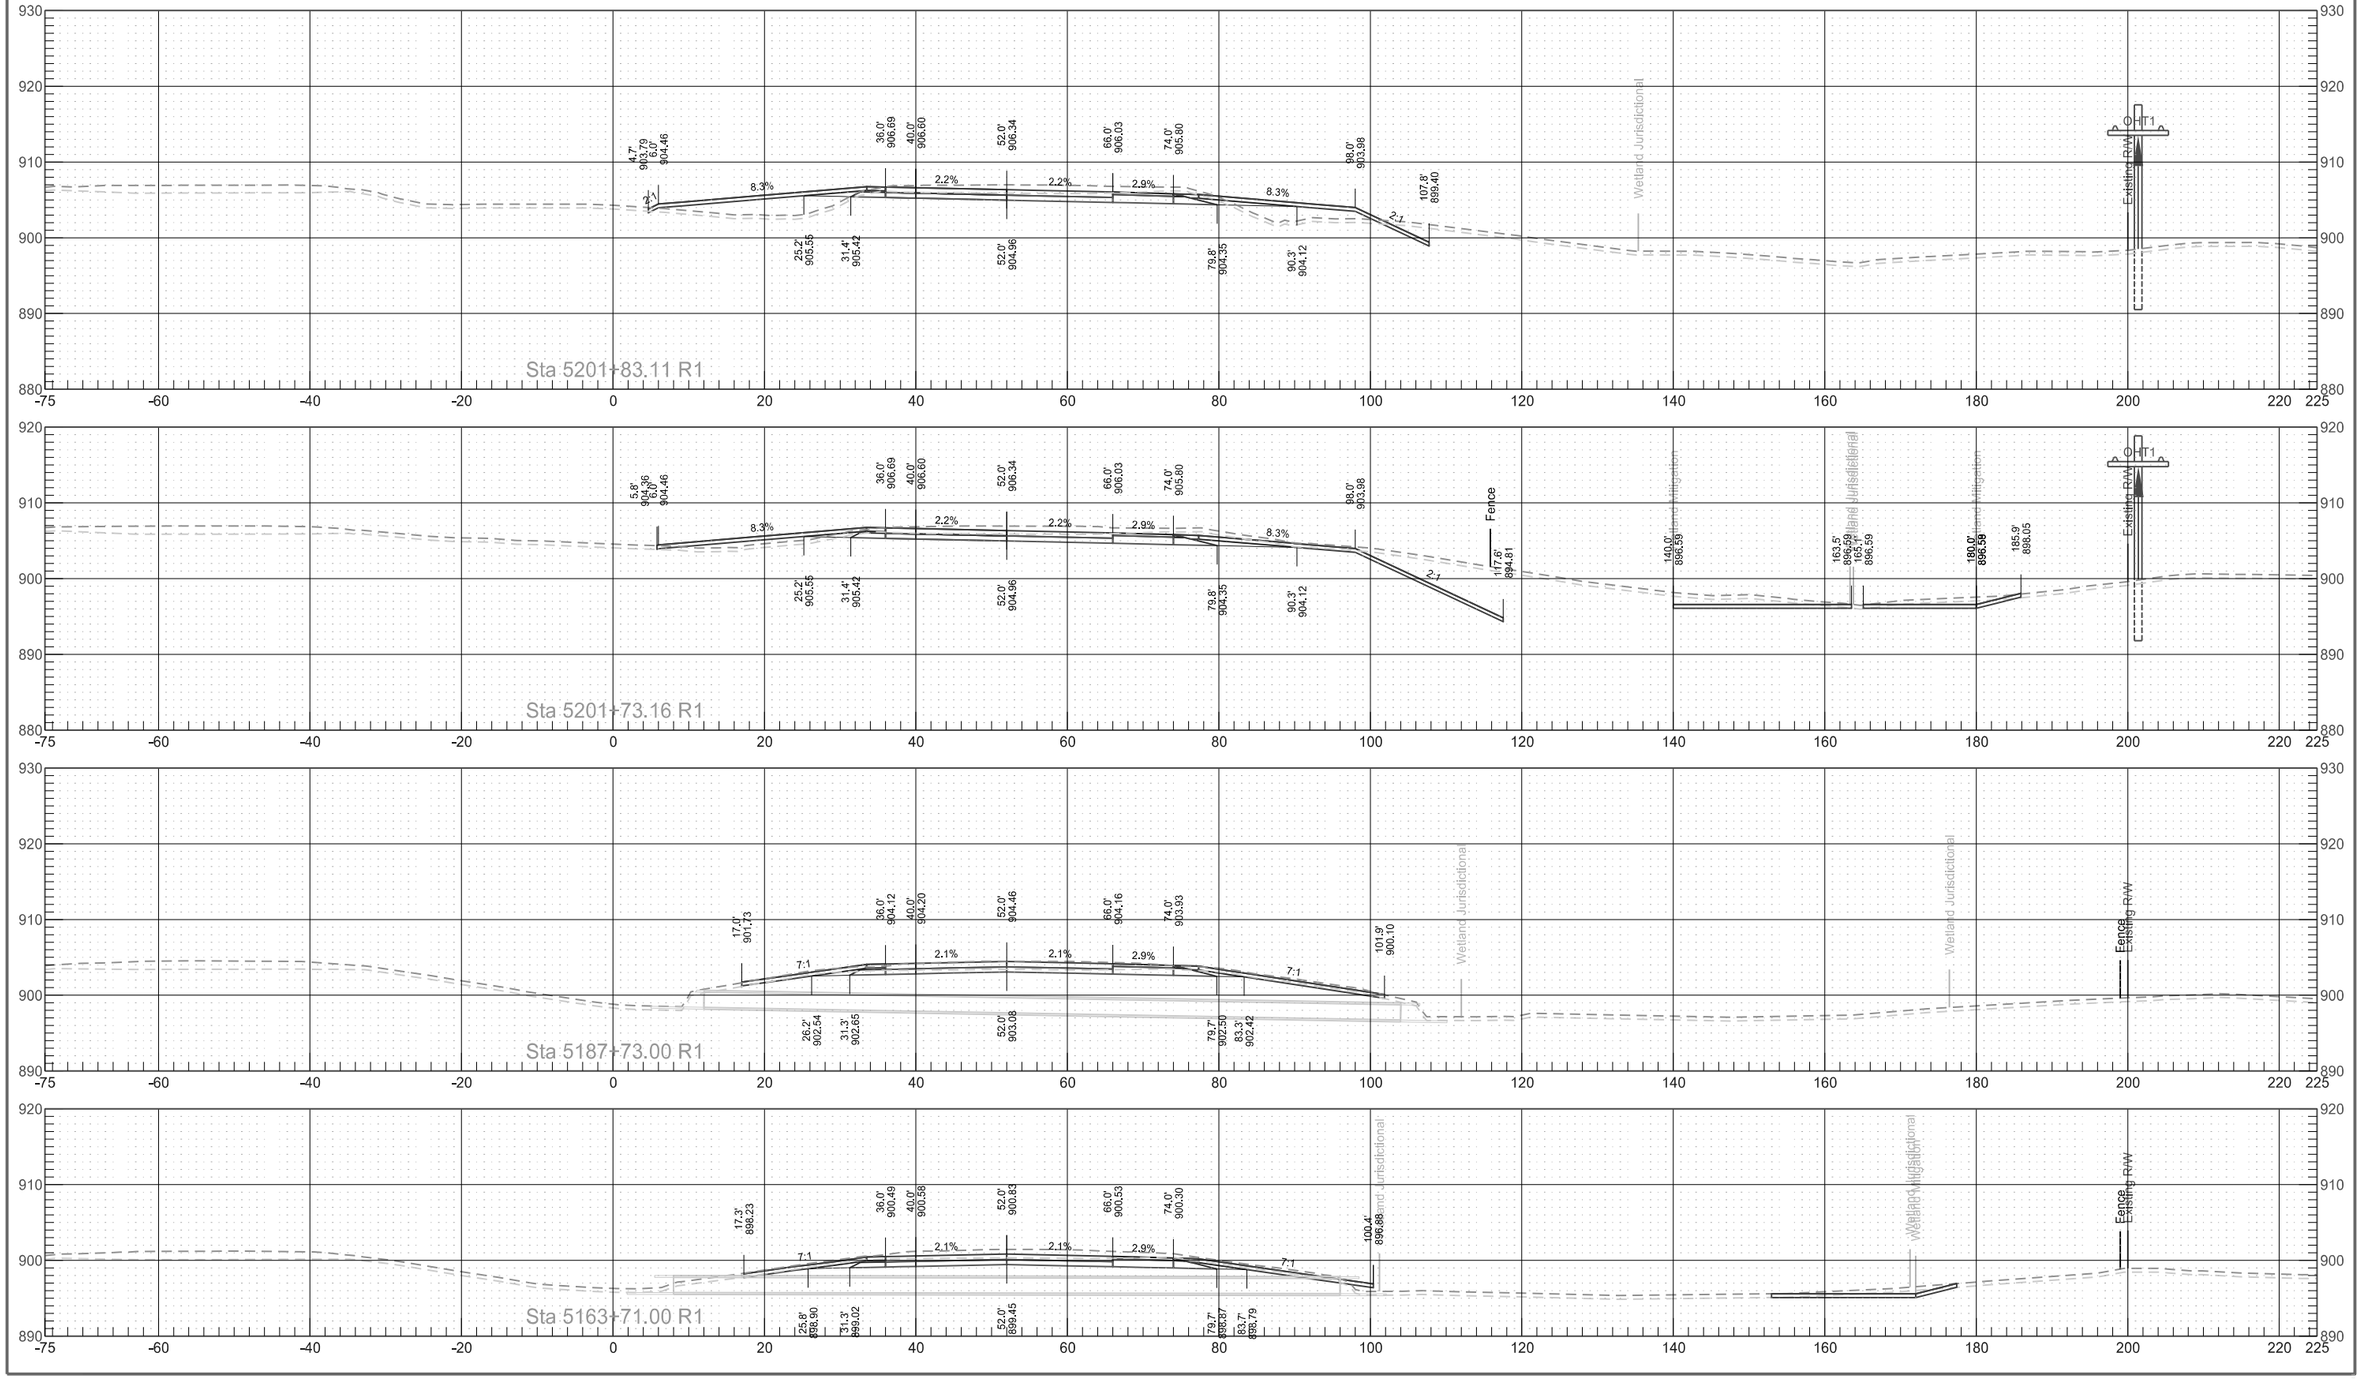


Interstate 29
Cross Sections Alongside Centerline Pipe

	STATE	PROJECT NO.	SECTION NO.	SHEET NO.
	ND	IM-8-029(135)088	200	264

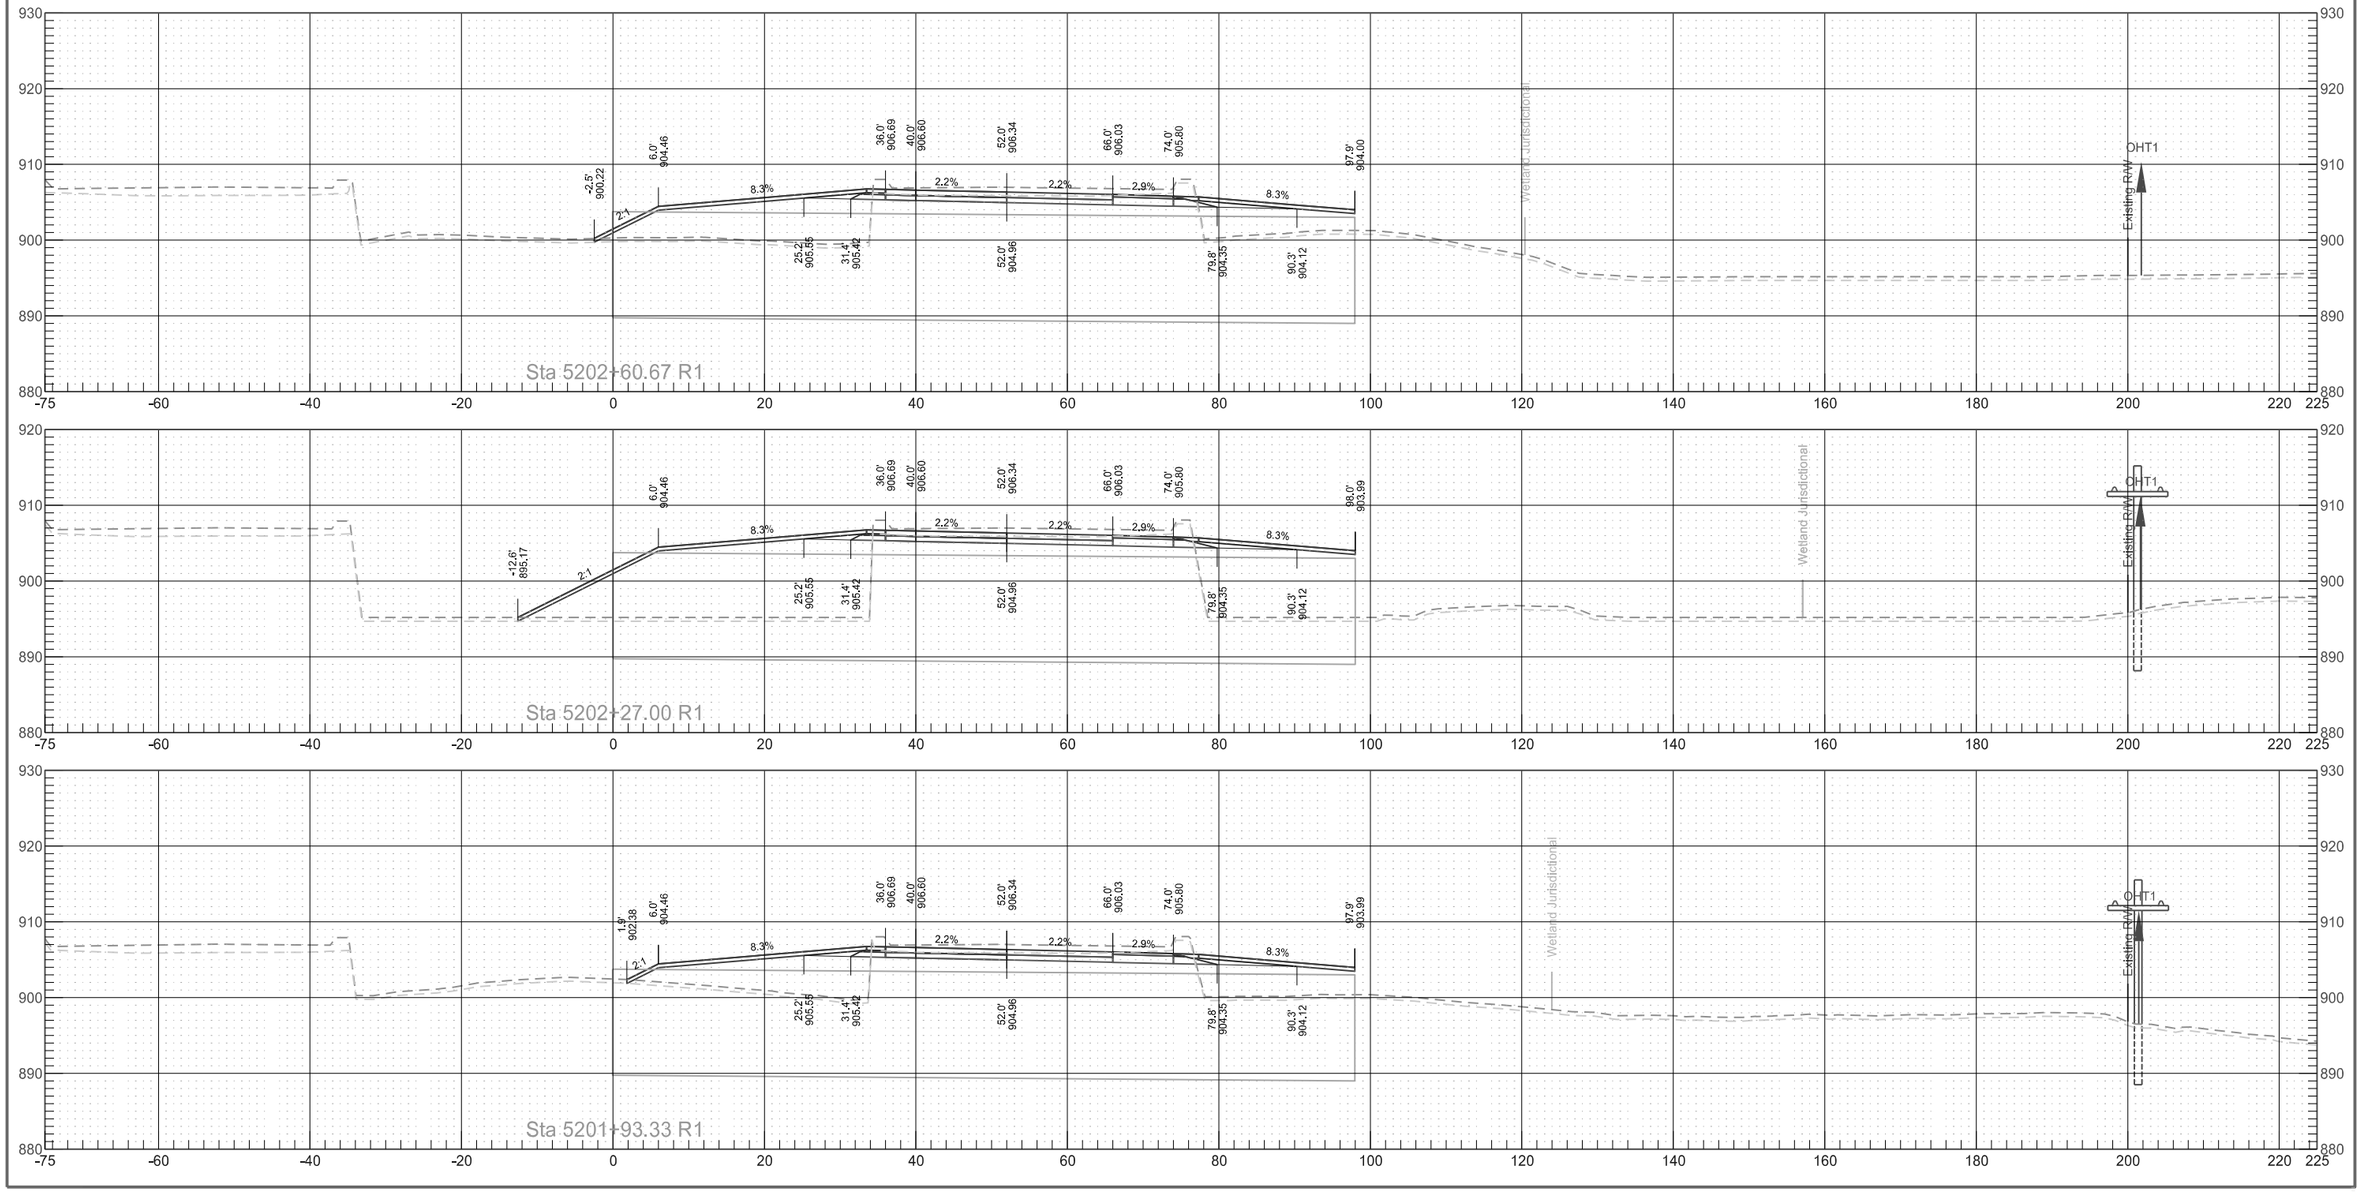


Interstate 29
Cross Sections Alongside Centerline Pipe

	STATE	PROJECT NO.	SECTION NO.	SHEET NO.
	ND	IM-8-029(135)088	200	265

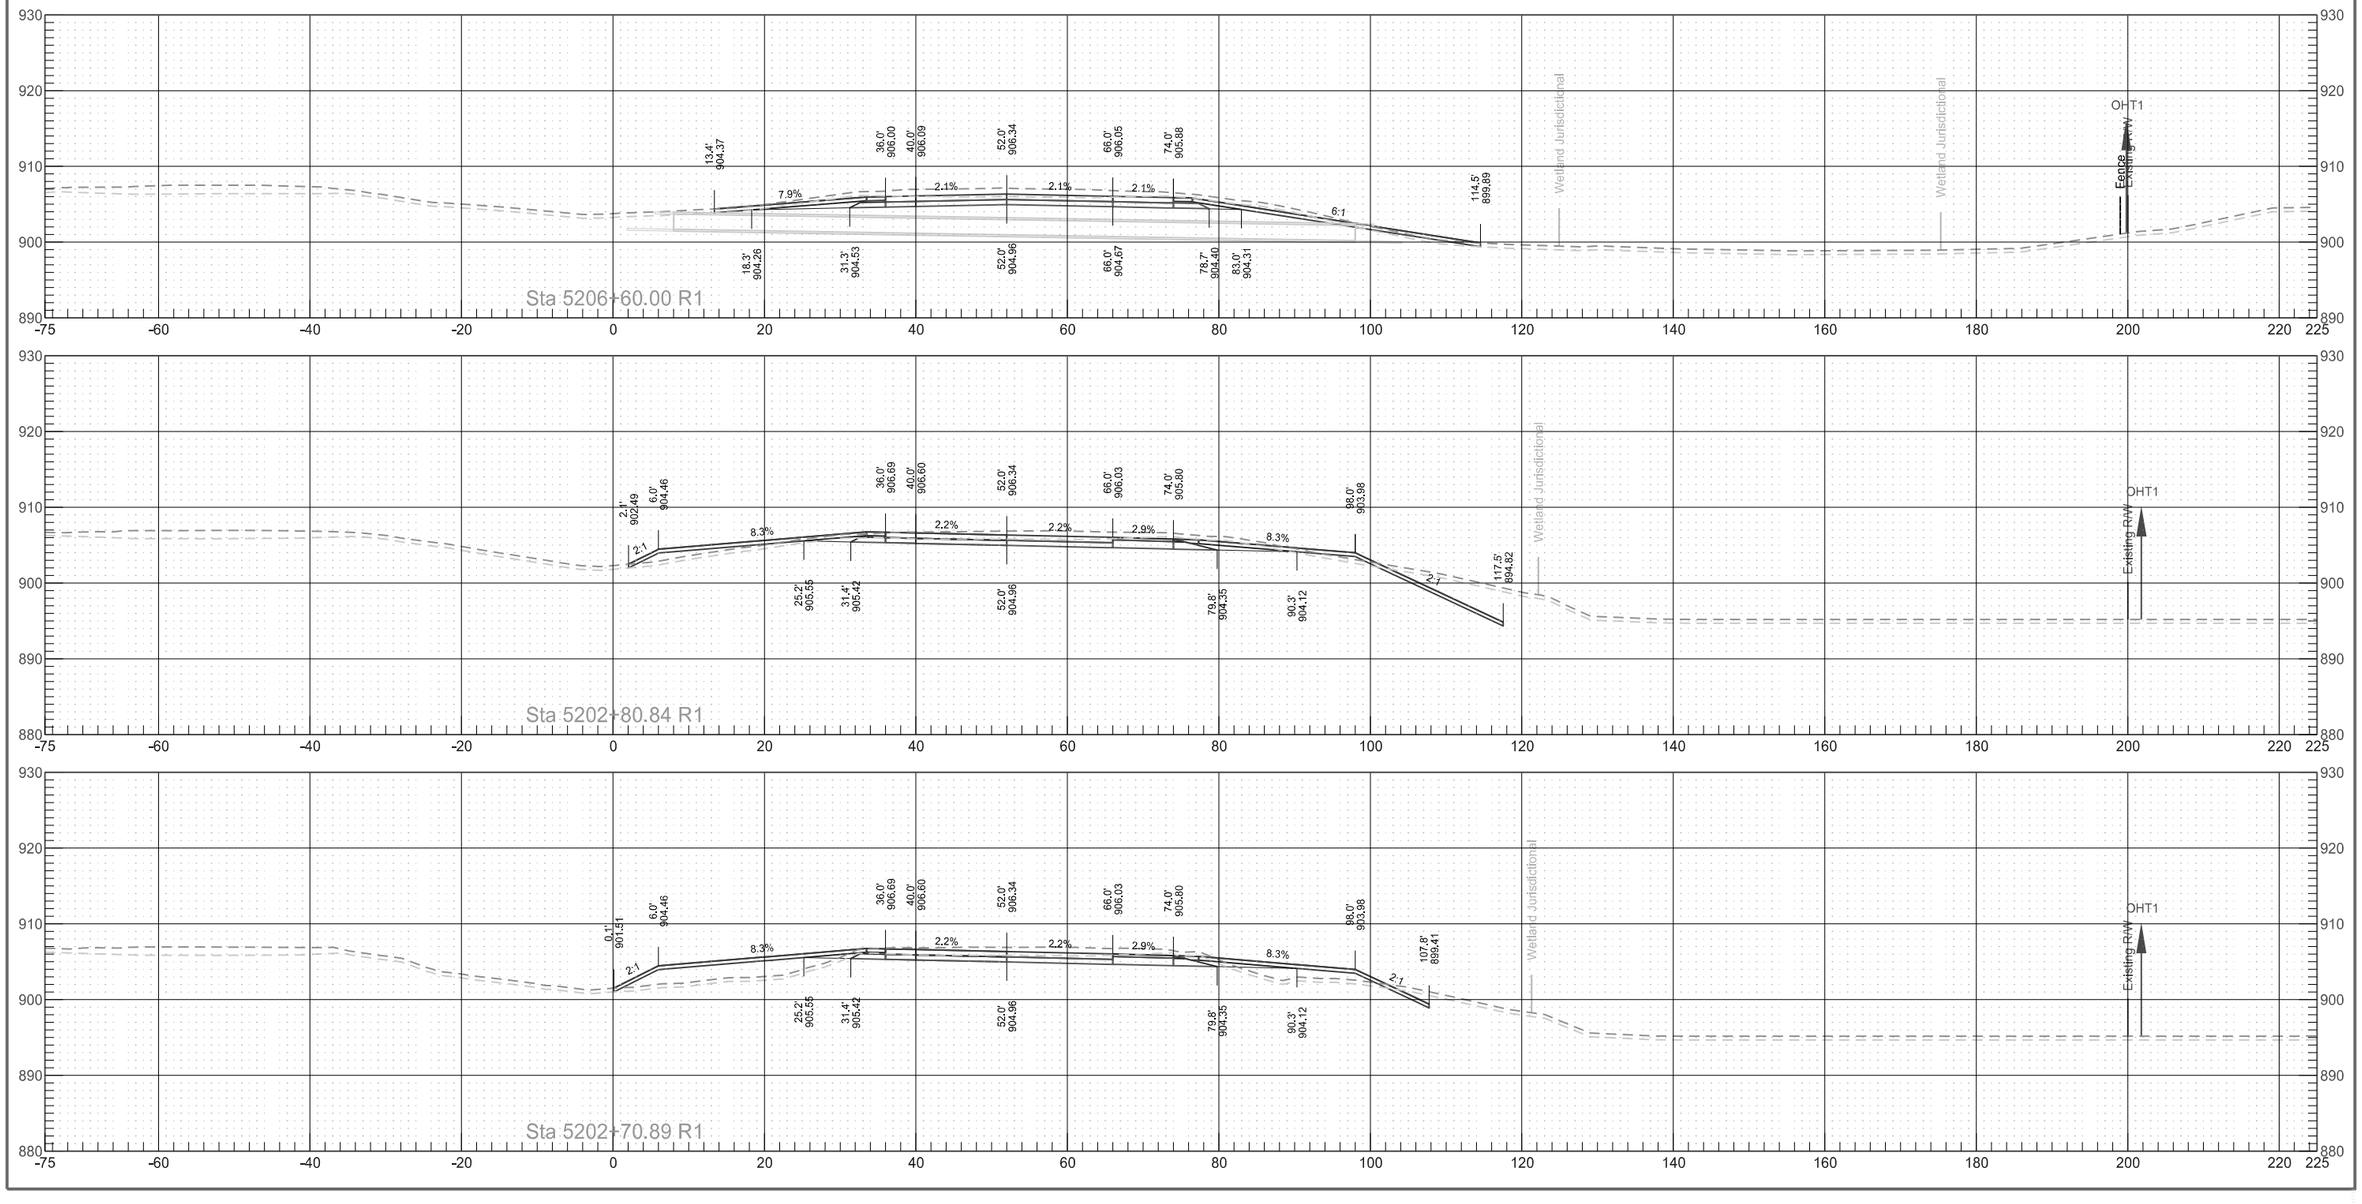


Interstate 29
Cross Sections Alongside Centerline Pipe

	STATE	PROJECT NO.	SECTION NO.	SHEET NO.
	ND	IM-8-029(135)088	200	266

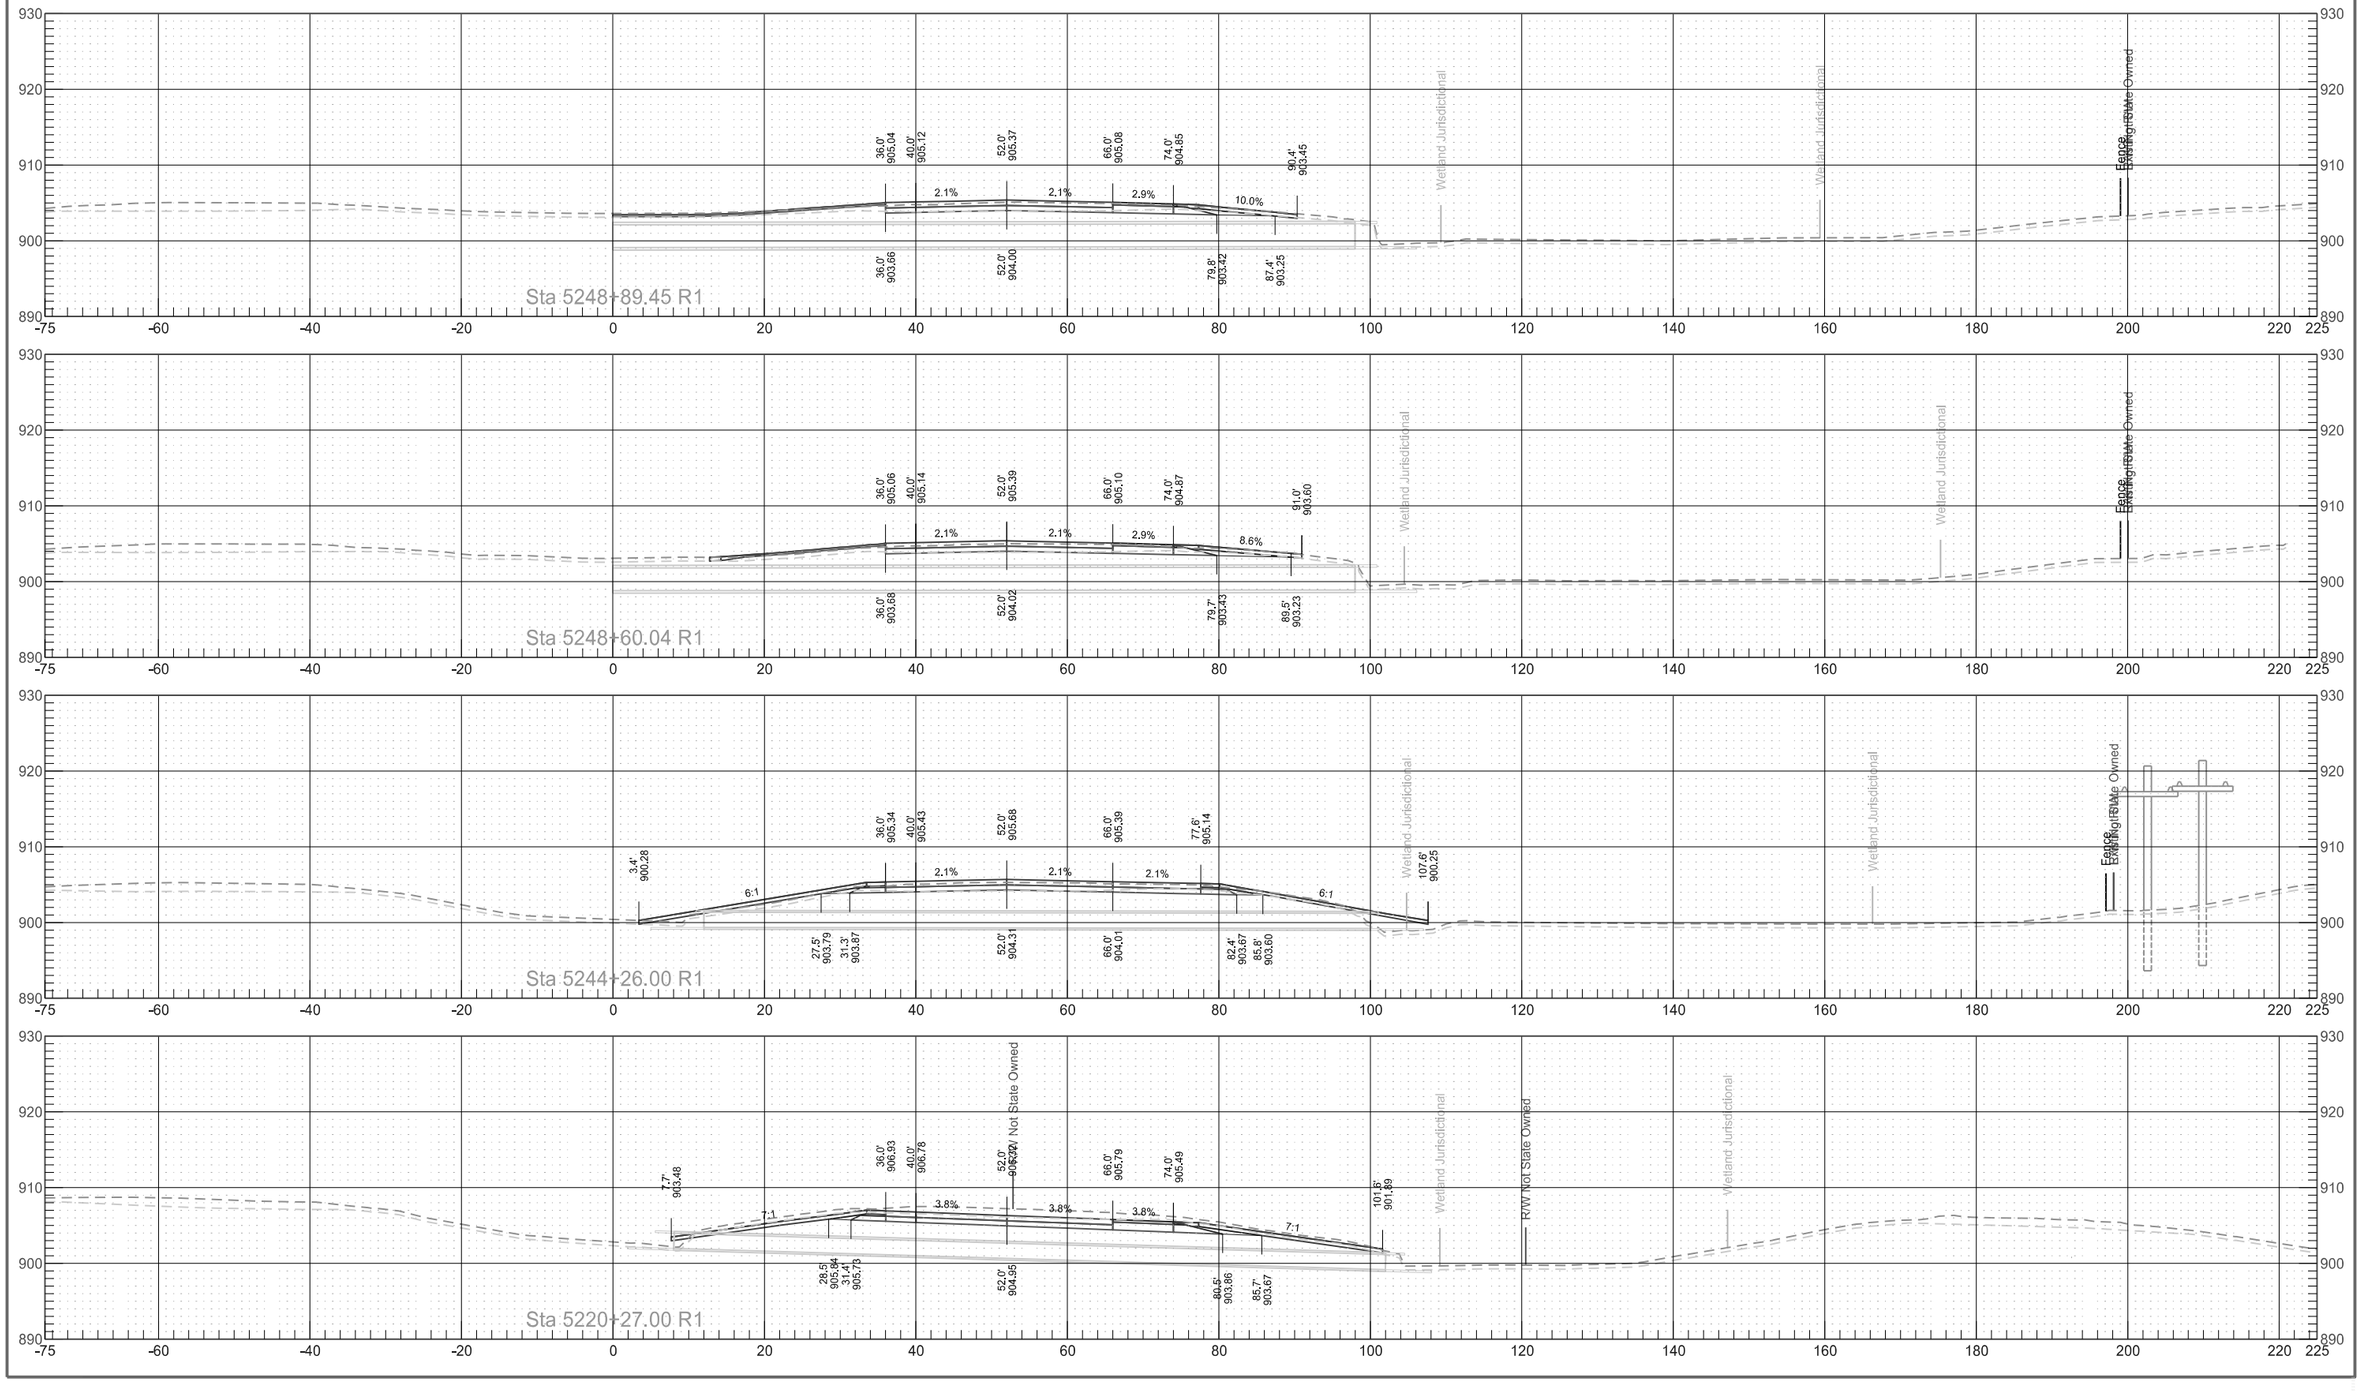

Interstate 29
Cross Sections Alongside Centerline Pipe

	STATE	PROJECT NO.	SECTION NO.	SHEET NO.
	ND	IM-8-029(135)088	200	267

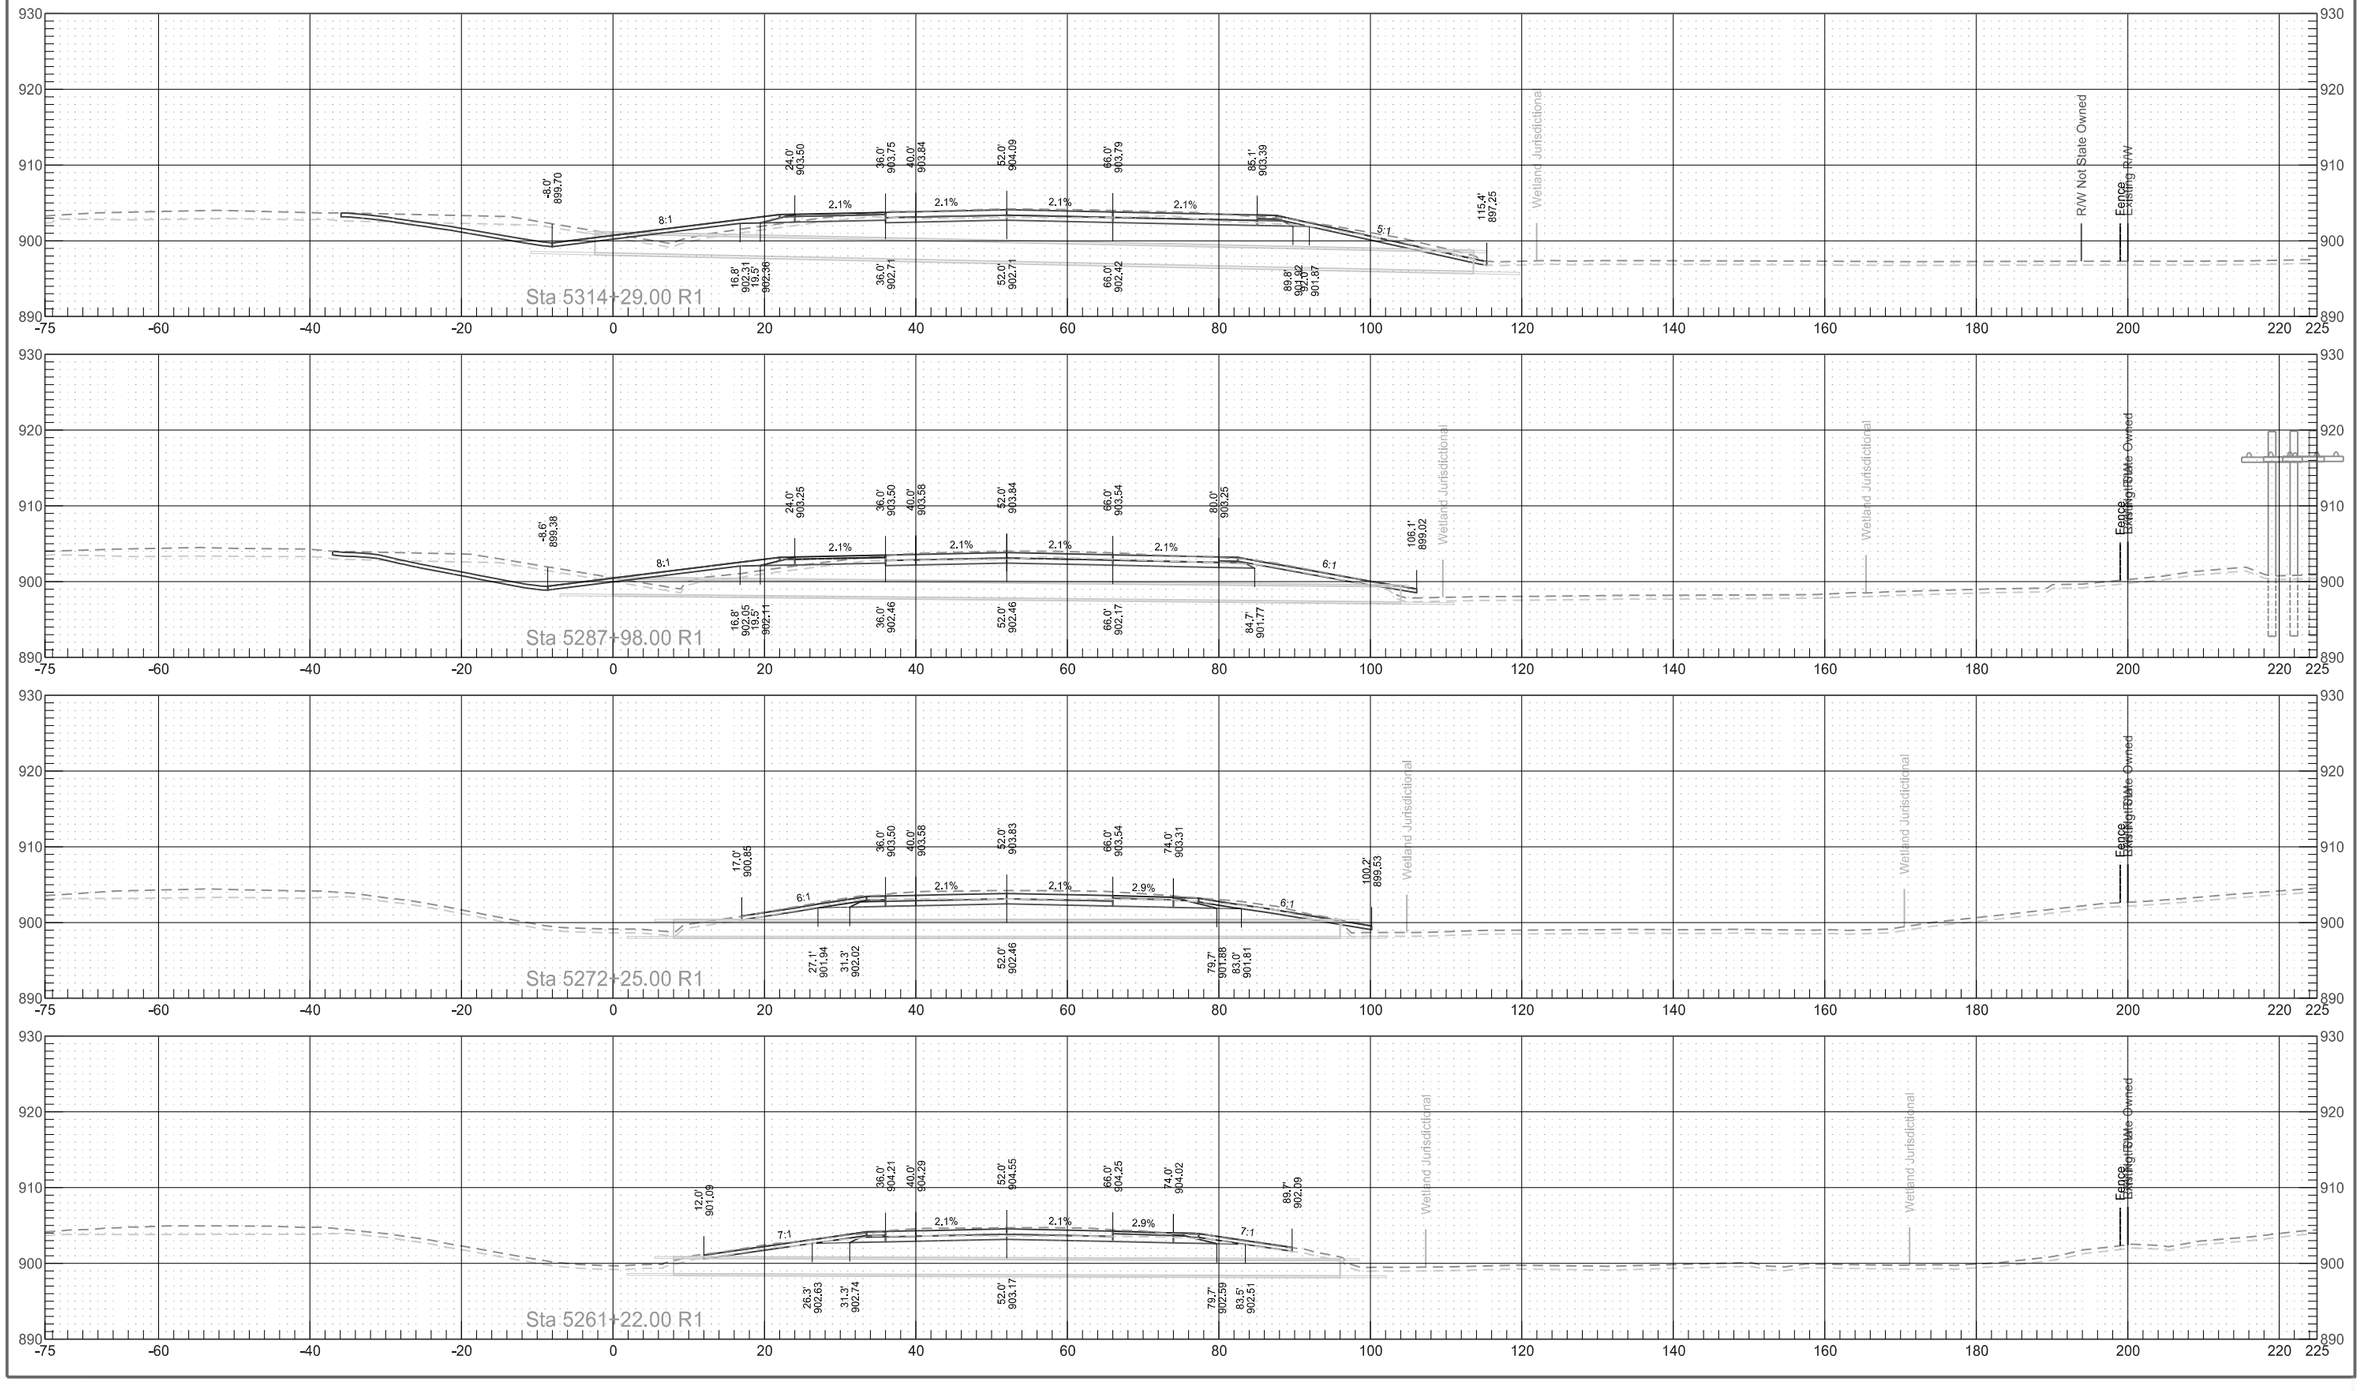

Interstate 29
Cross Sections Alongside Centerline Pipe

	STATE	PROJECT NO.	SECTION NO.	SHEET NO.
	ND	IM-8-029(135)088	200	268

Interstate 29
Cross Sections Alongside Centerline Pipe

	STATE	PROJECT NO.	SECTION NO.	SHEET NO.
	ND	IM-8-029(135)088	200	269

