
ND 1806


	STATE	PROJECT NO.	SECTION NO.	SHEET NO.
	ND	NHU-1-806(052)071	200	1

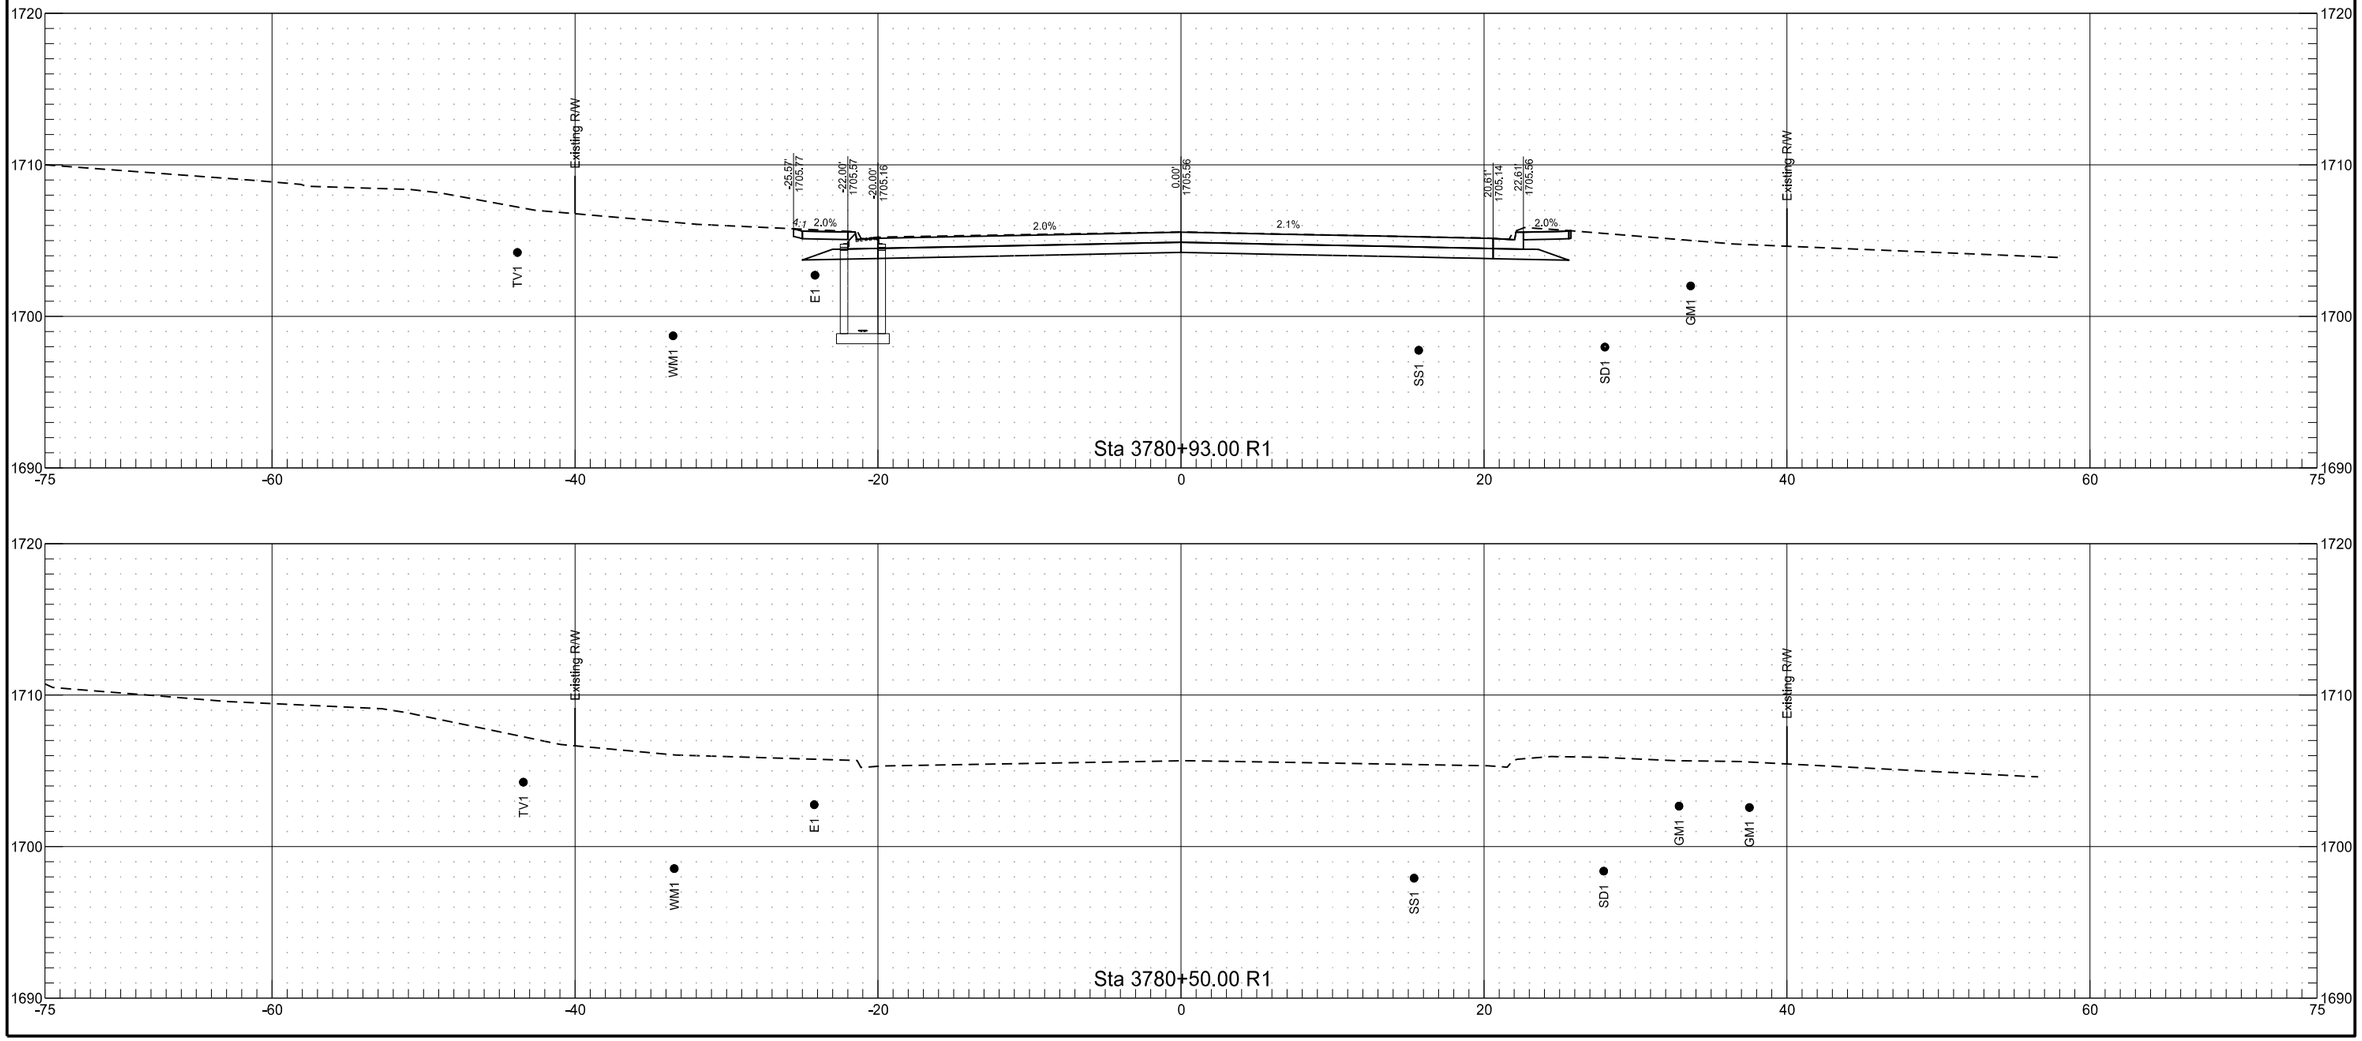

8/20/2020 11:32:35 PM joemorrissette K:\Projects\State\ND\DOT\1802_00662_ND1806Mandan\CAD\10806071.052\Design\Plans\200\200XS_001_PR1806_1-68.dgn


ND 1806

	STATE	PROJECT NO.	SECTION NO.	SHEET NO.
	ND	NHU-1-806(052)071	200	2

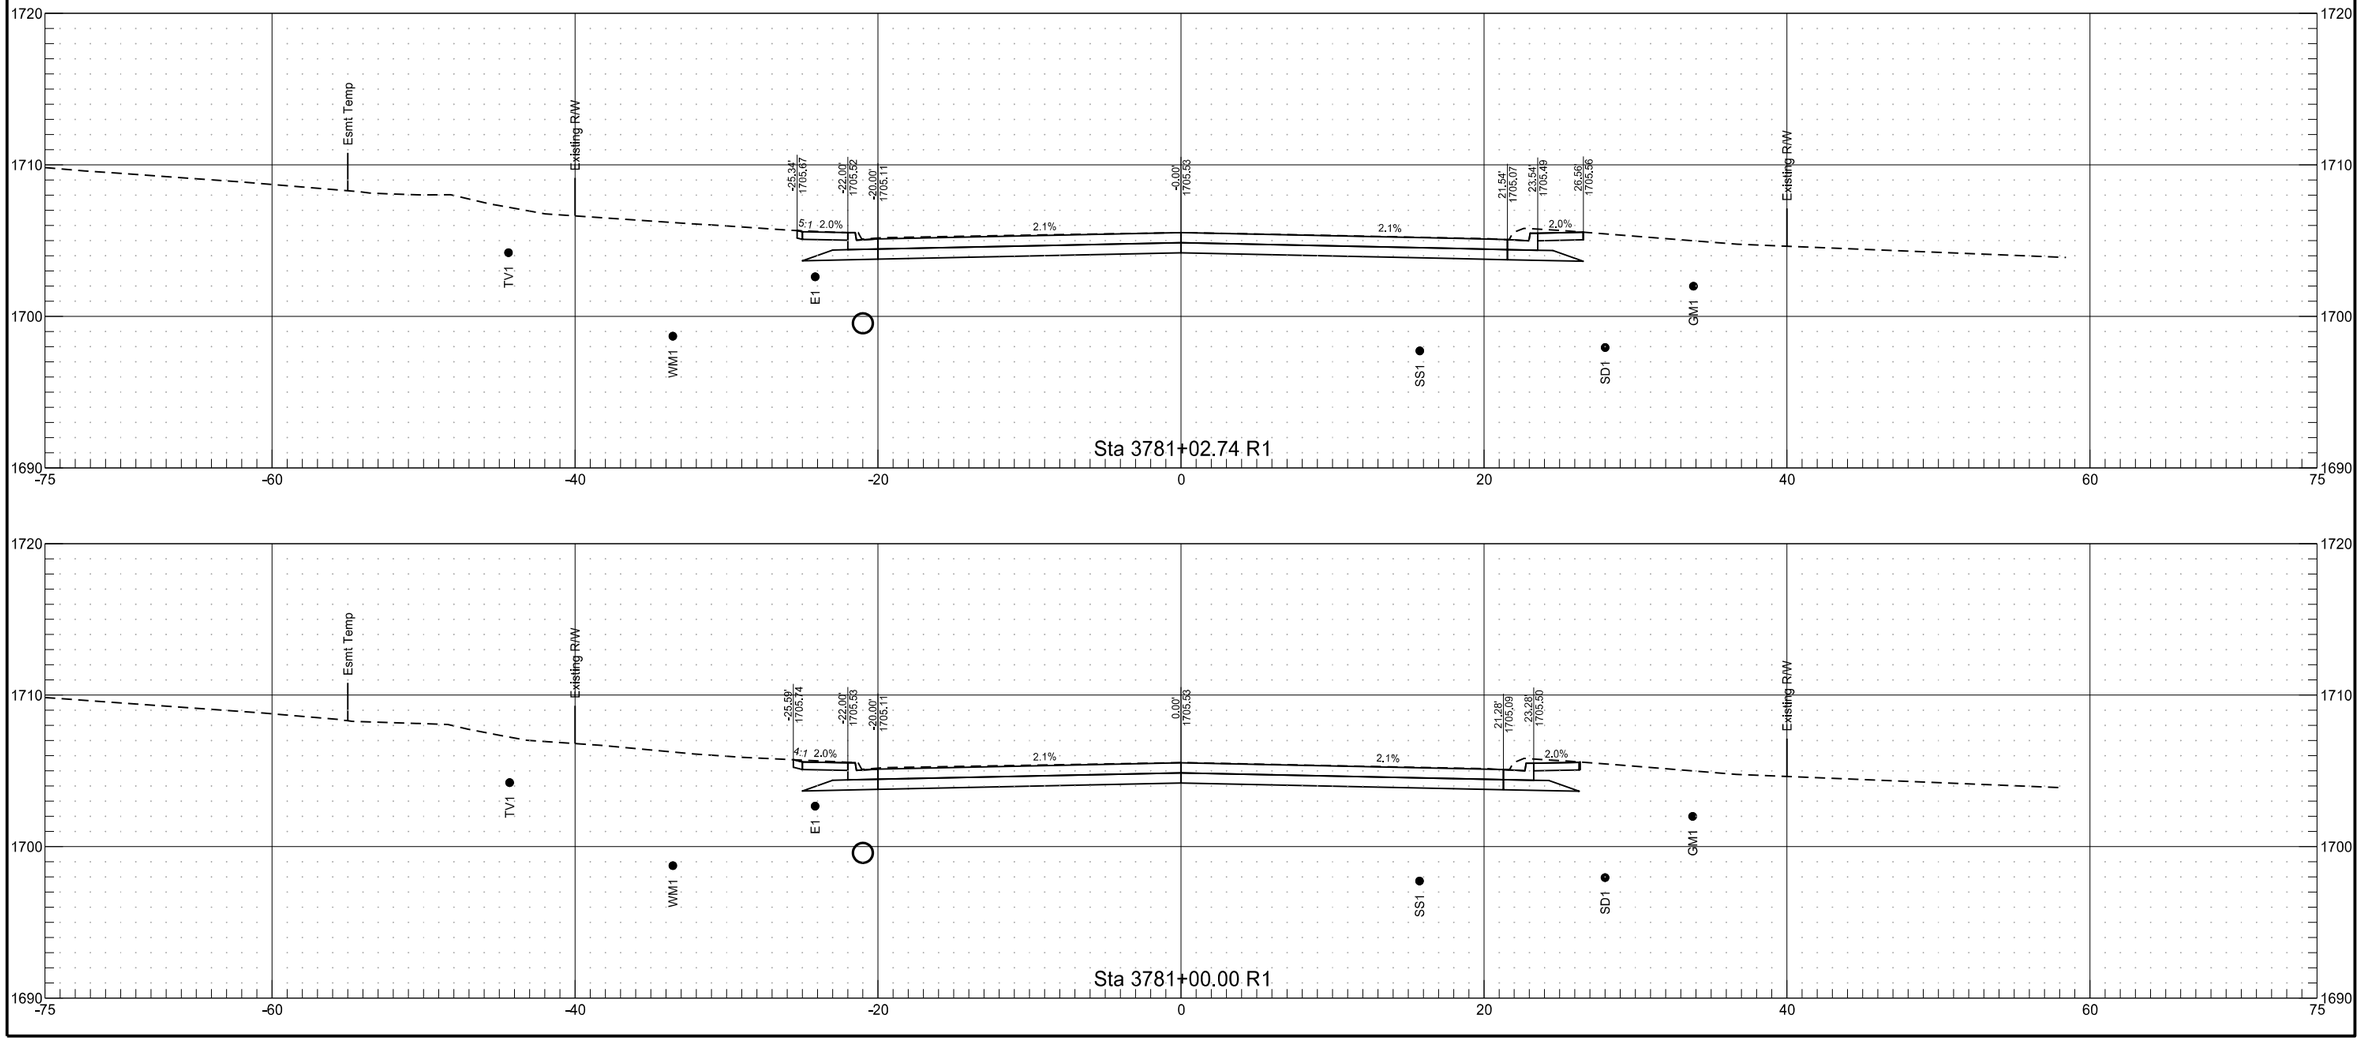


ND 1806


	STATE	PROJECT NO.	SECTION NO.	SHEET NO.
	ND	NHU-1-806(052)071	200	3

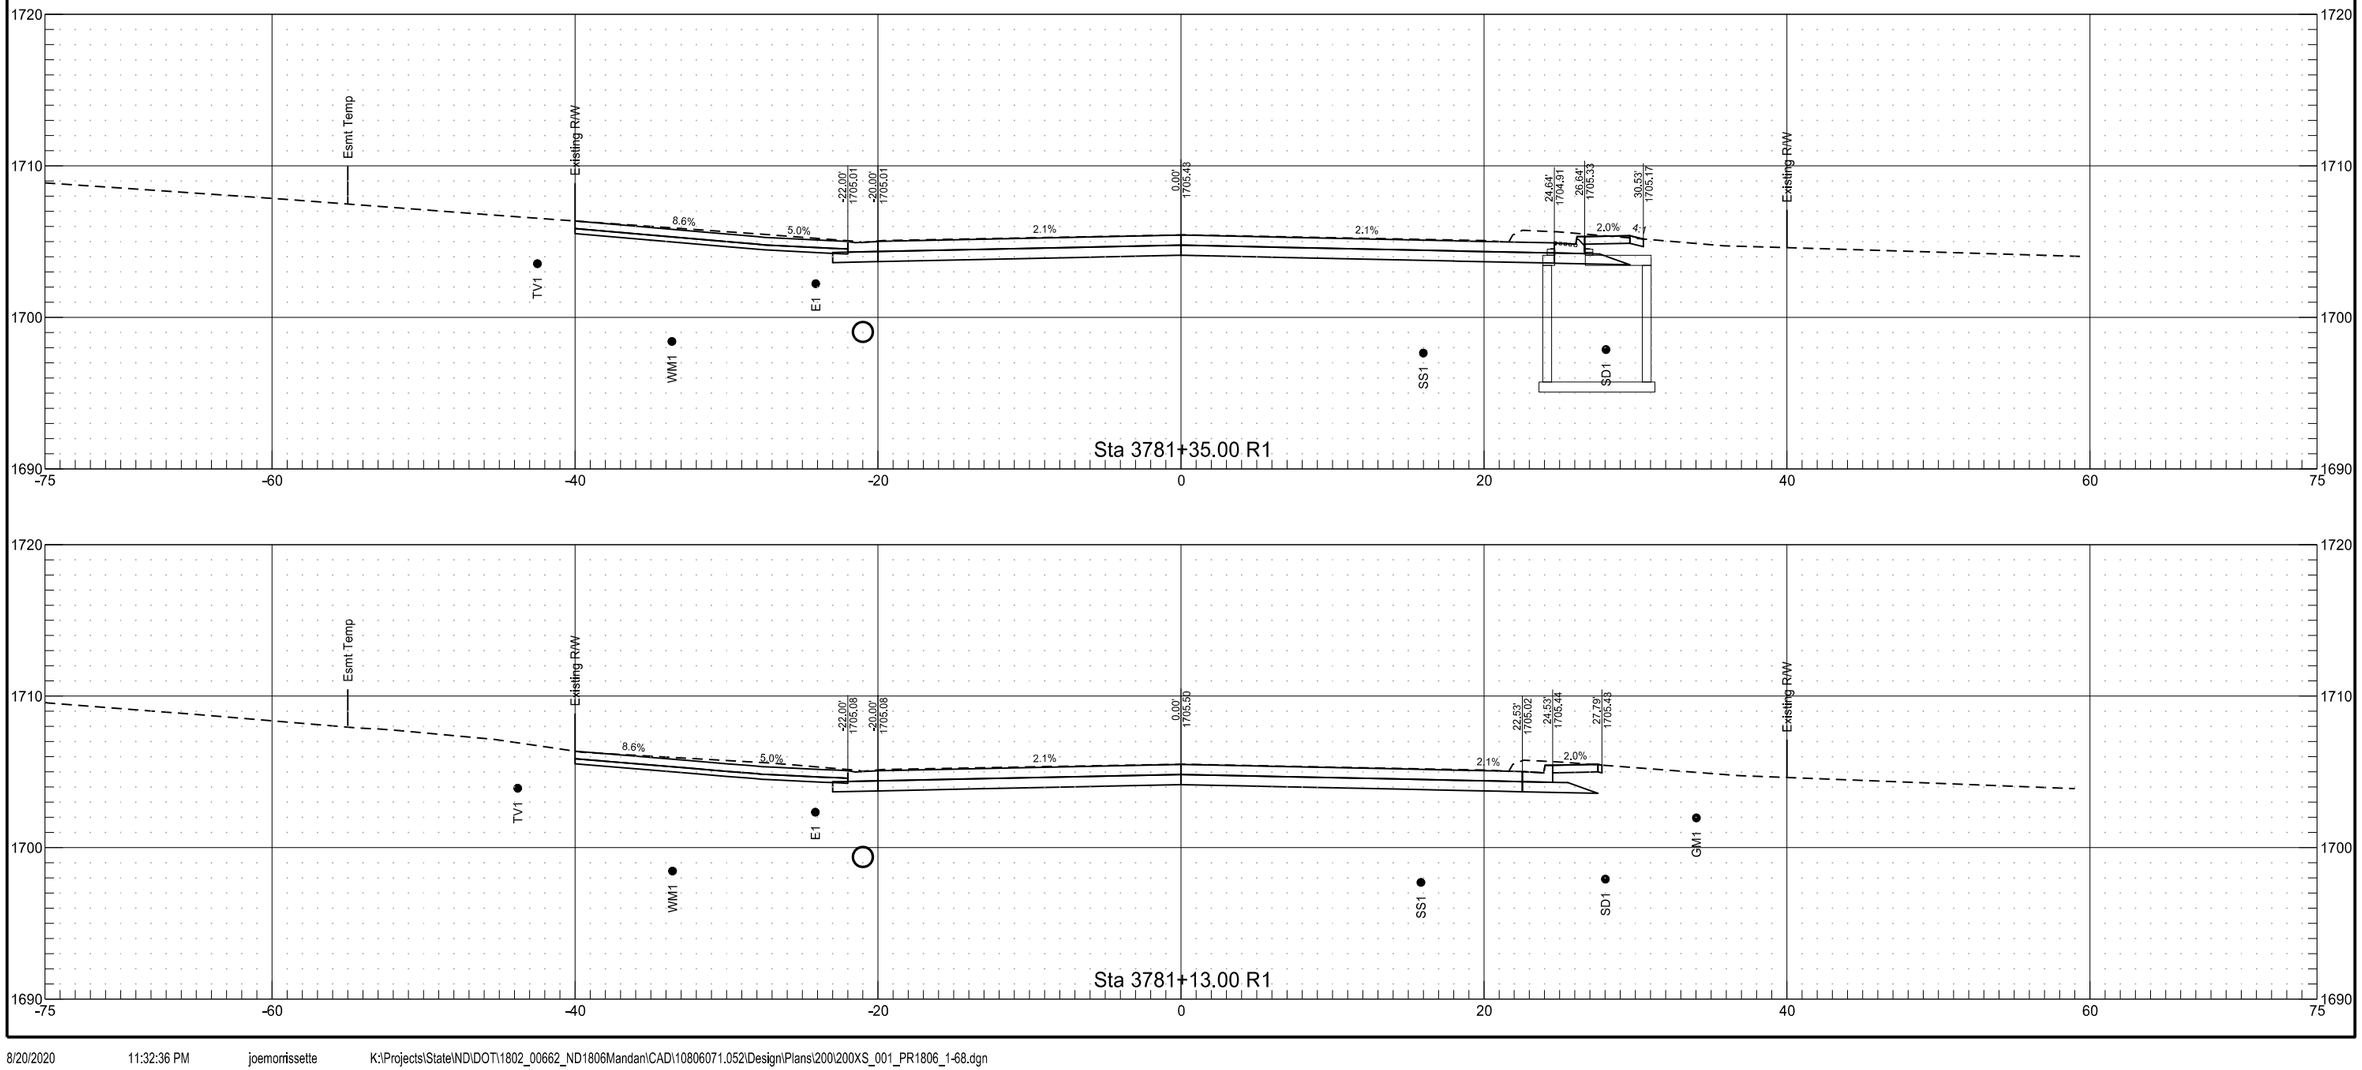

ND 1806


	STATE	PROJECT NO.	SECTION NO.	SHEET NO.
	ND	NHU-1-806(052)071	200	4

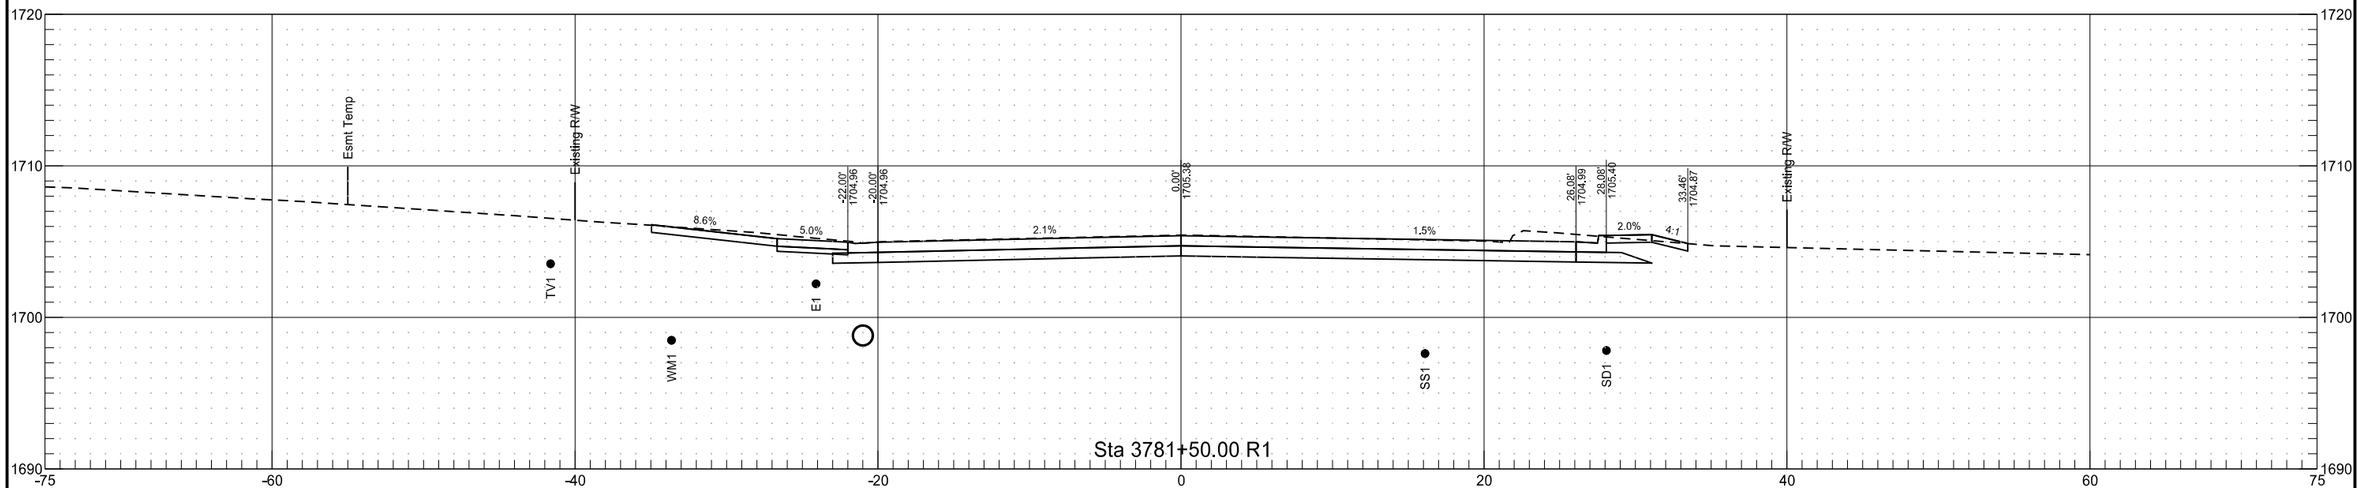


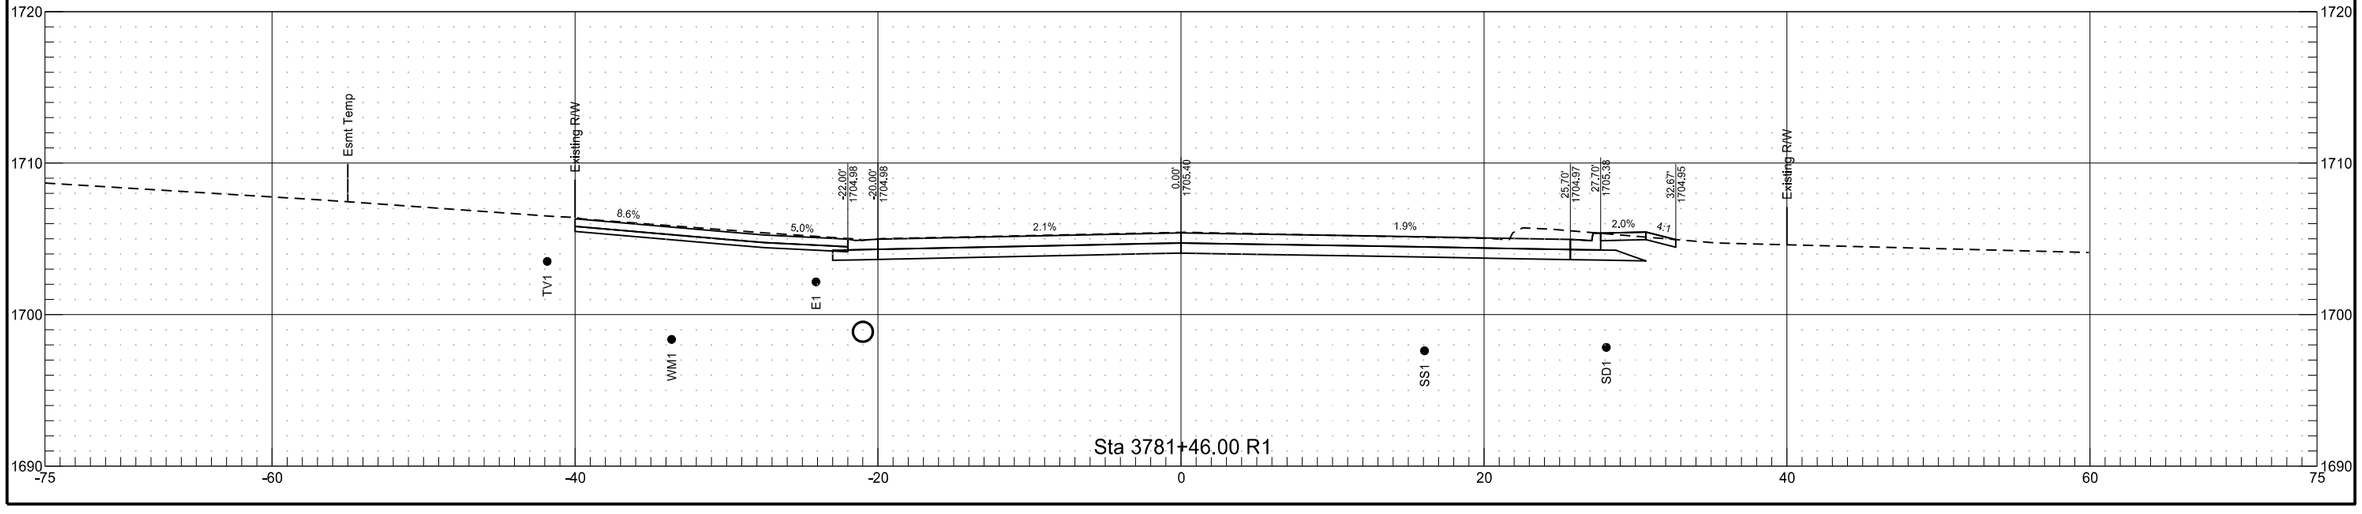

ND 1806


	STATE	PROJECT NO.	SECTION NO.	SHEET NO.
	ND	NHU-1-806(052)071	200	5

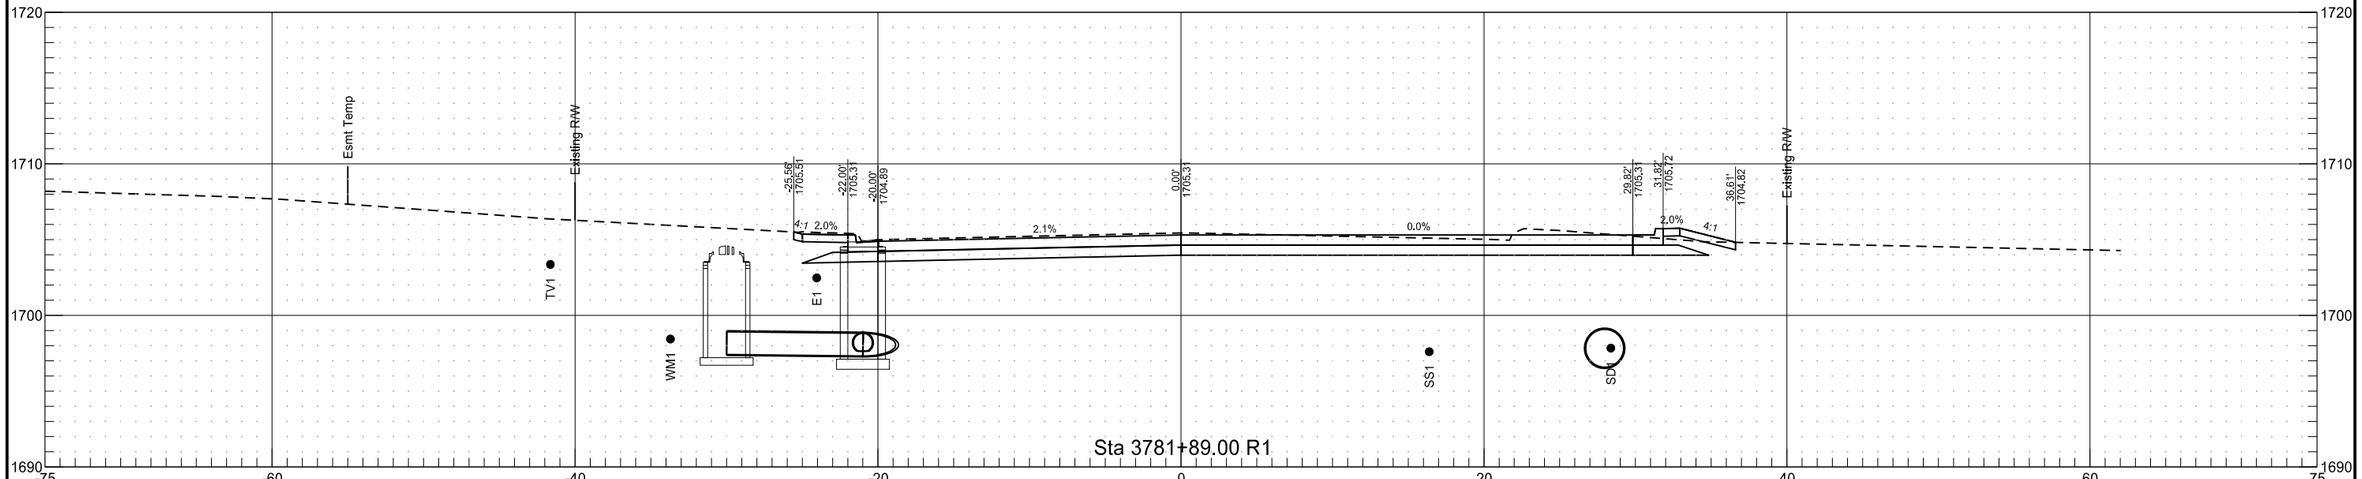

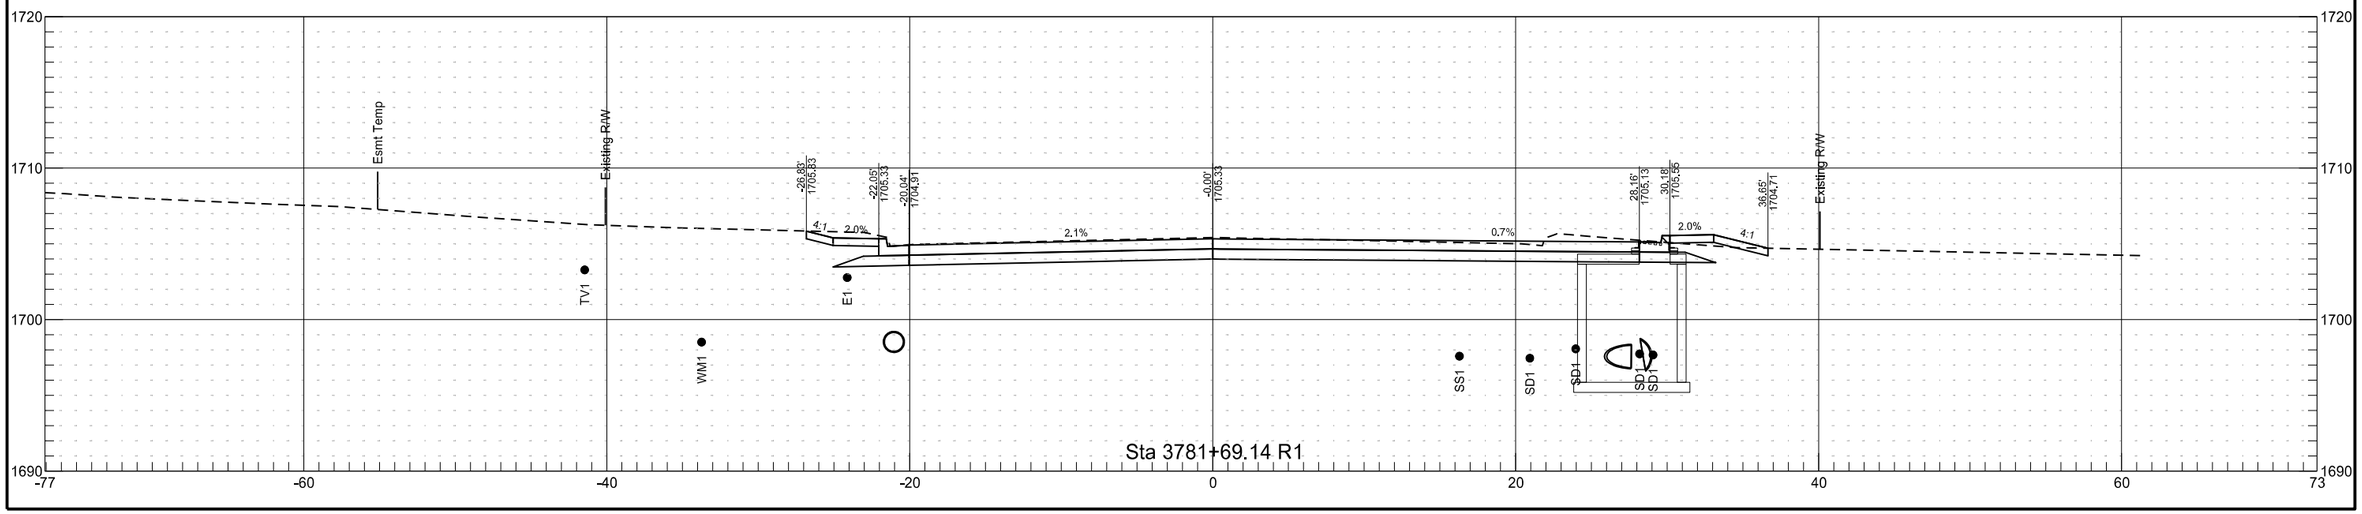


ND 1806

	STATE	PROJECT NO.	SECTION NO.	SHEET NO.
	ND	NHU-1-806(052)071	200	6

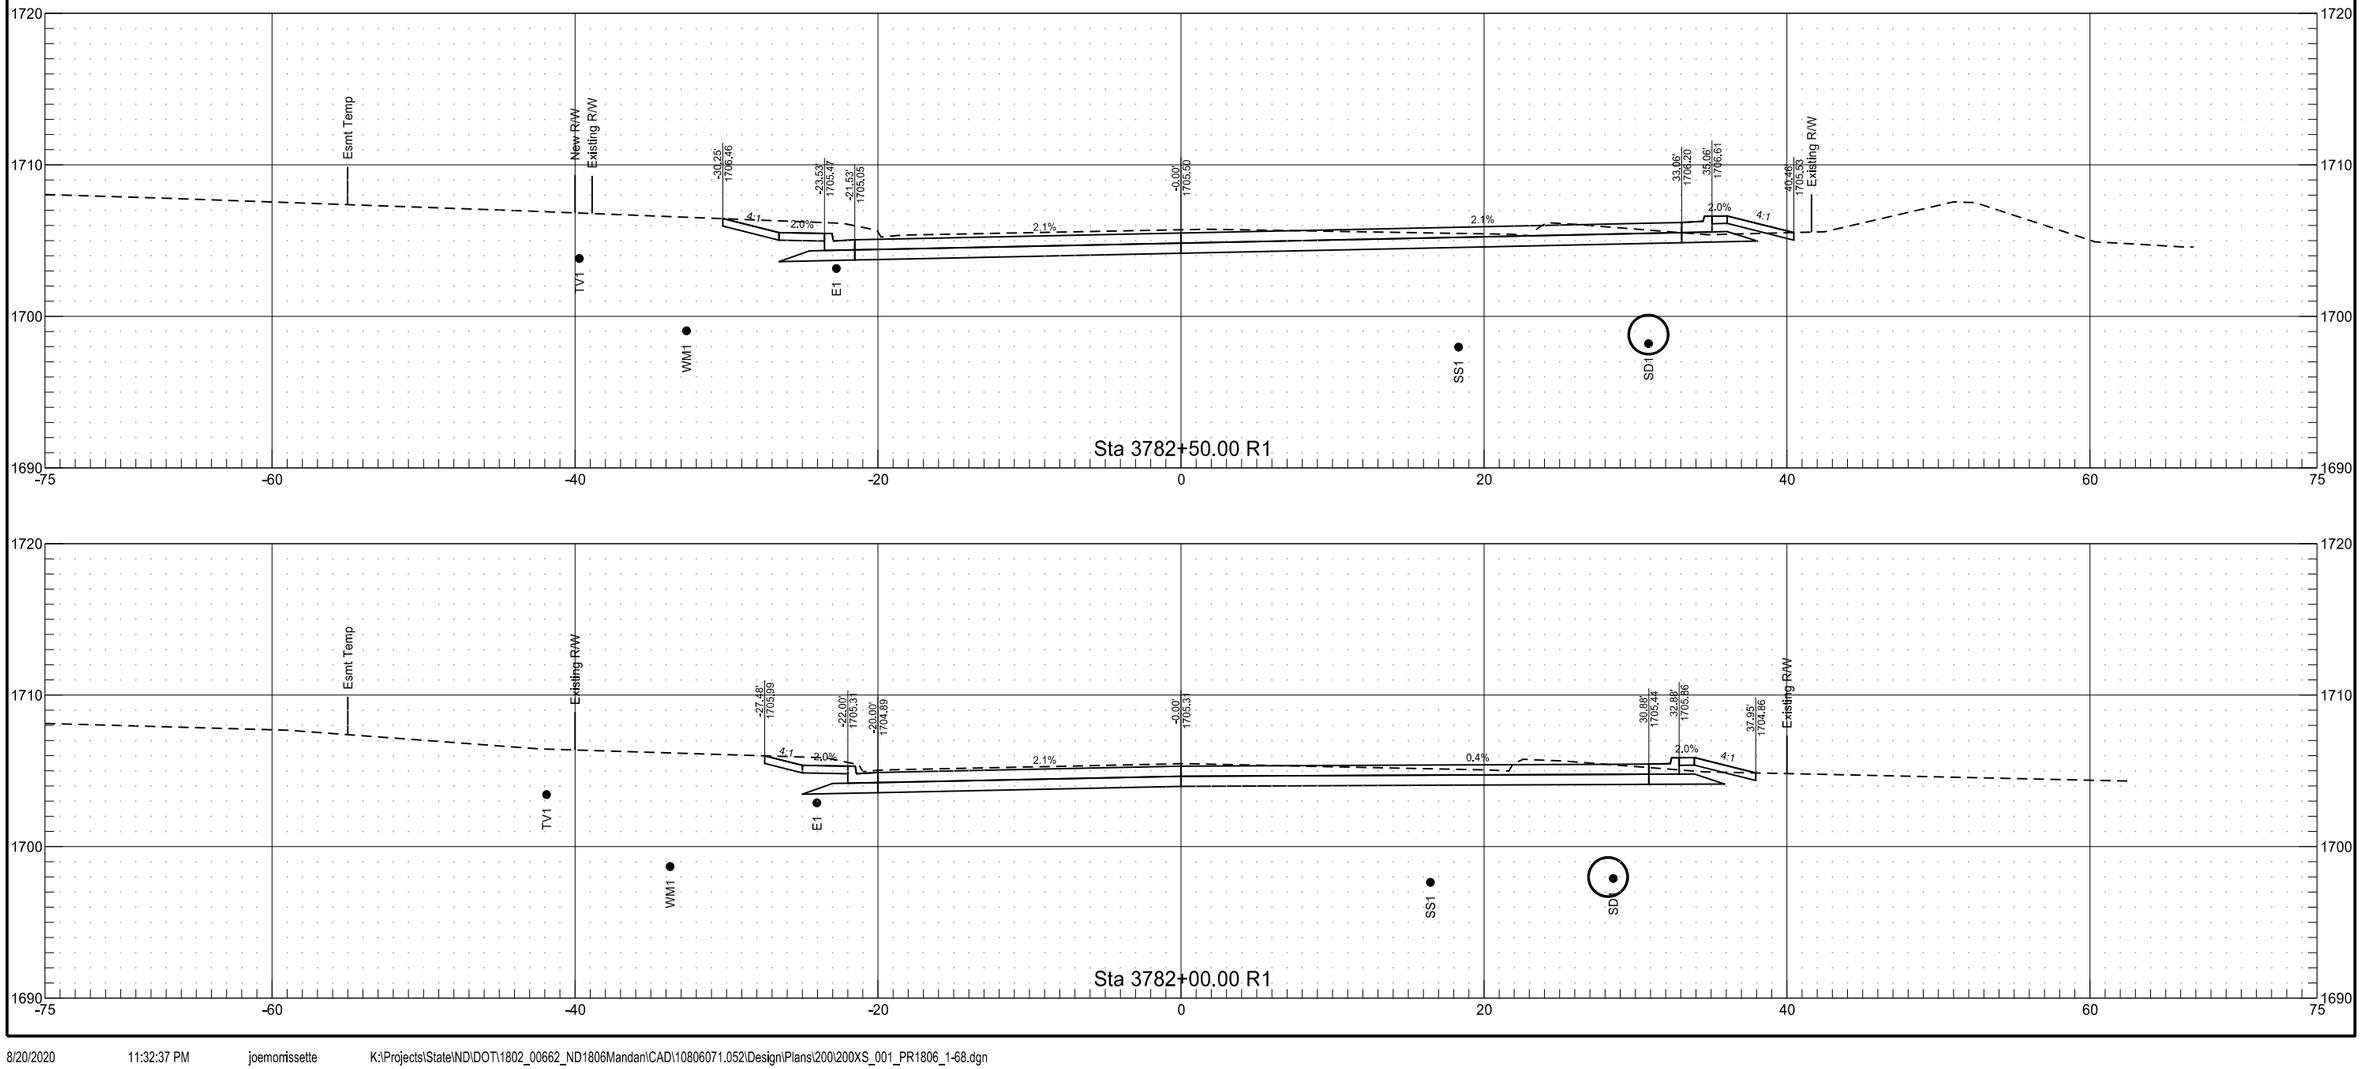


ND 1806

	STATE	PROJECT NO.	SECTION NO.	SHEET NO.
	ND	NHU-1-806(052)071	200	7

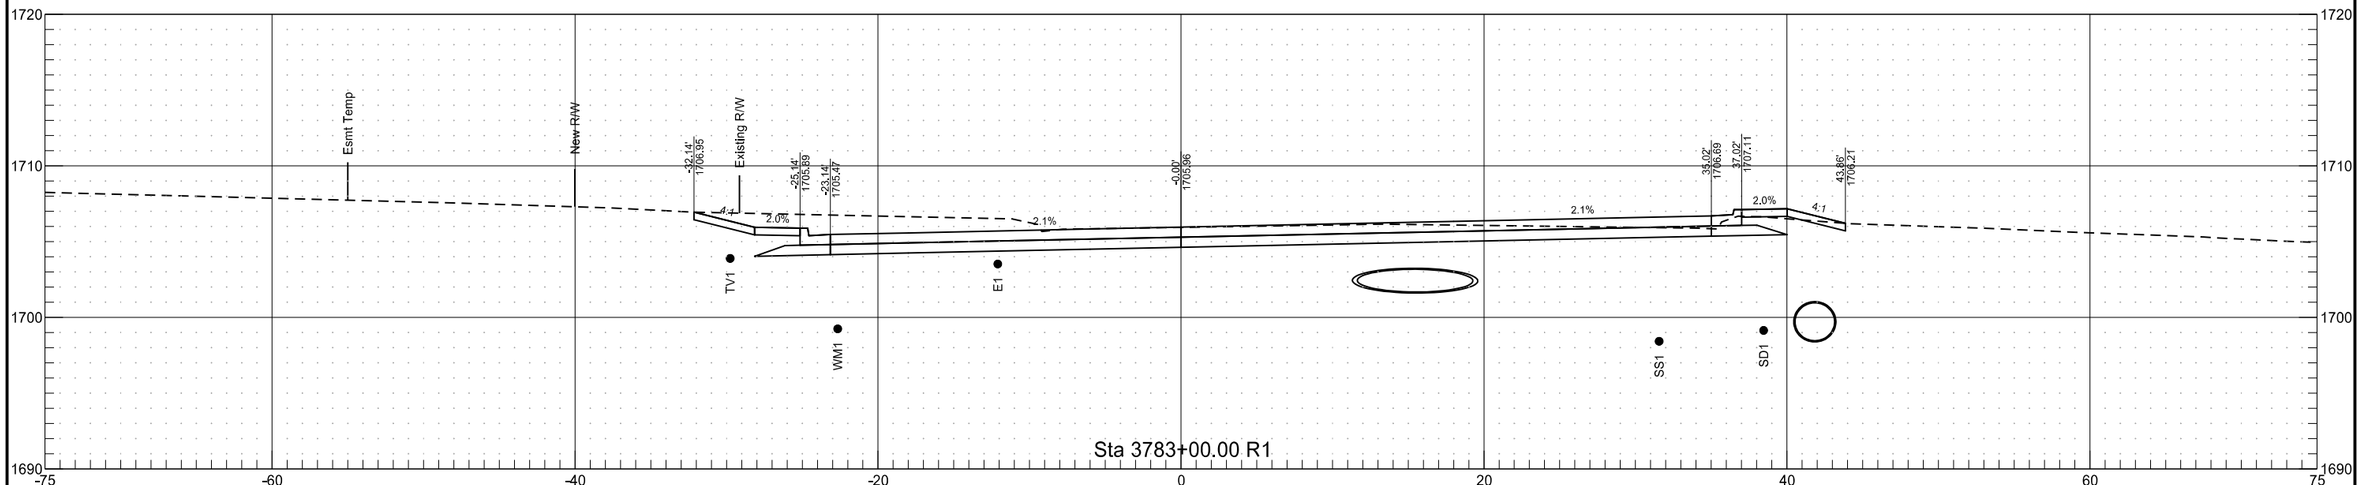


Sta 3783+00.00 R1

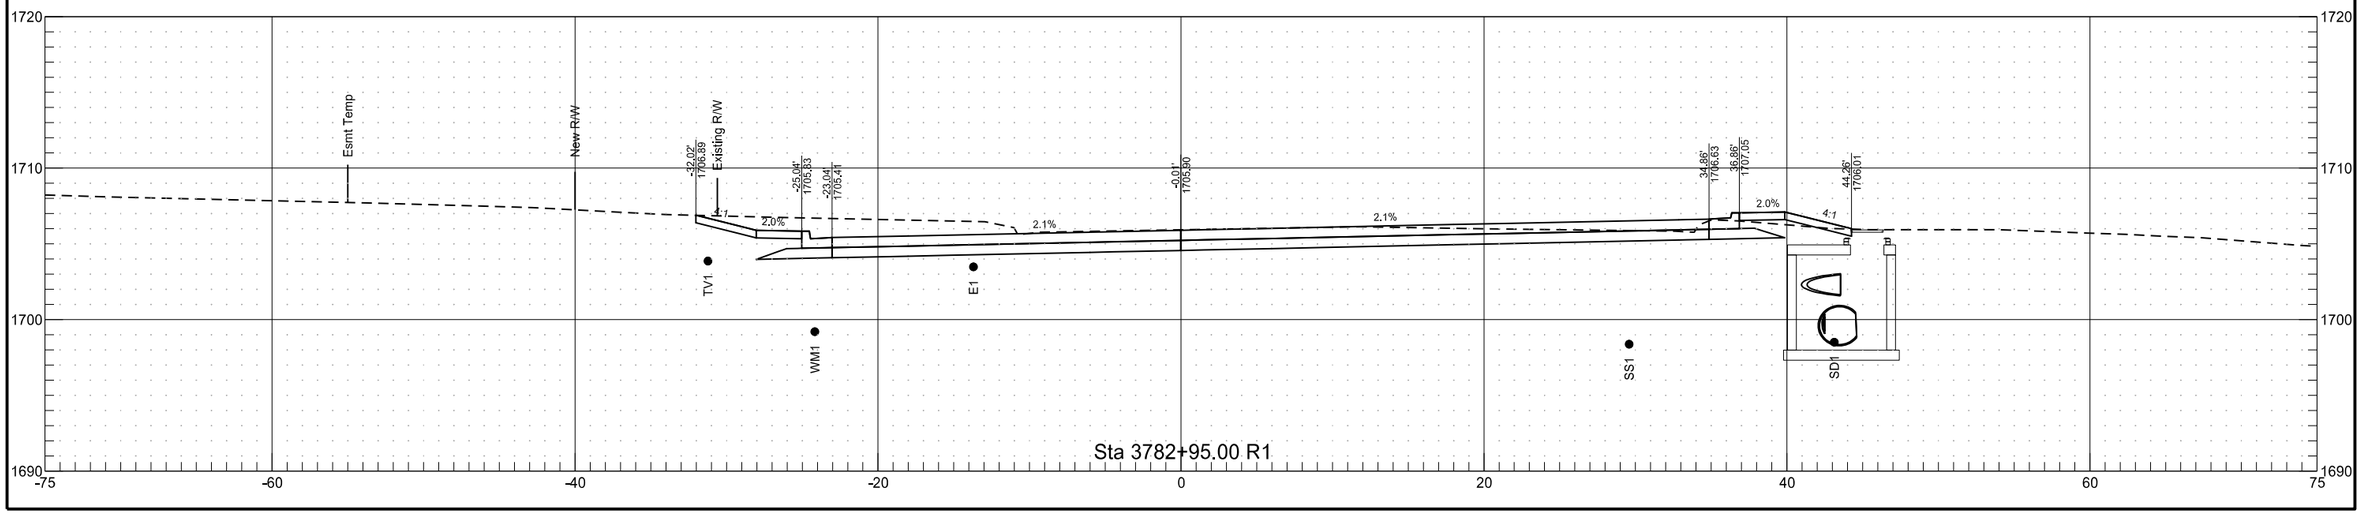


Sta 3782+95.00 R1

ND 1806


	STATE	PROJECT NO.	SECTION NO.	SHEET NO.
	ND	NHU-1-806(052)071	200	8

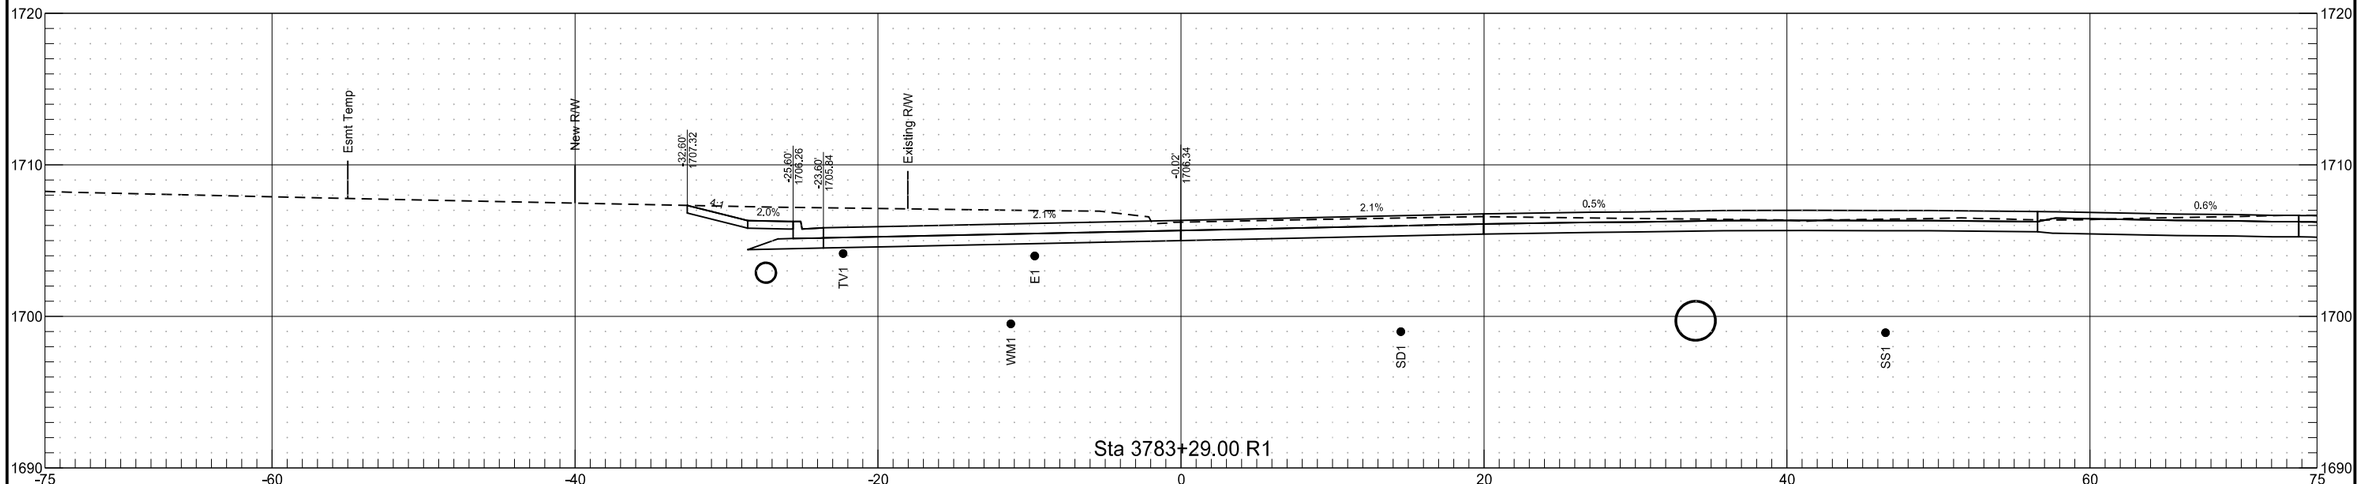

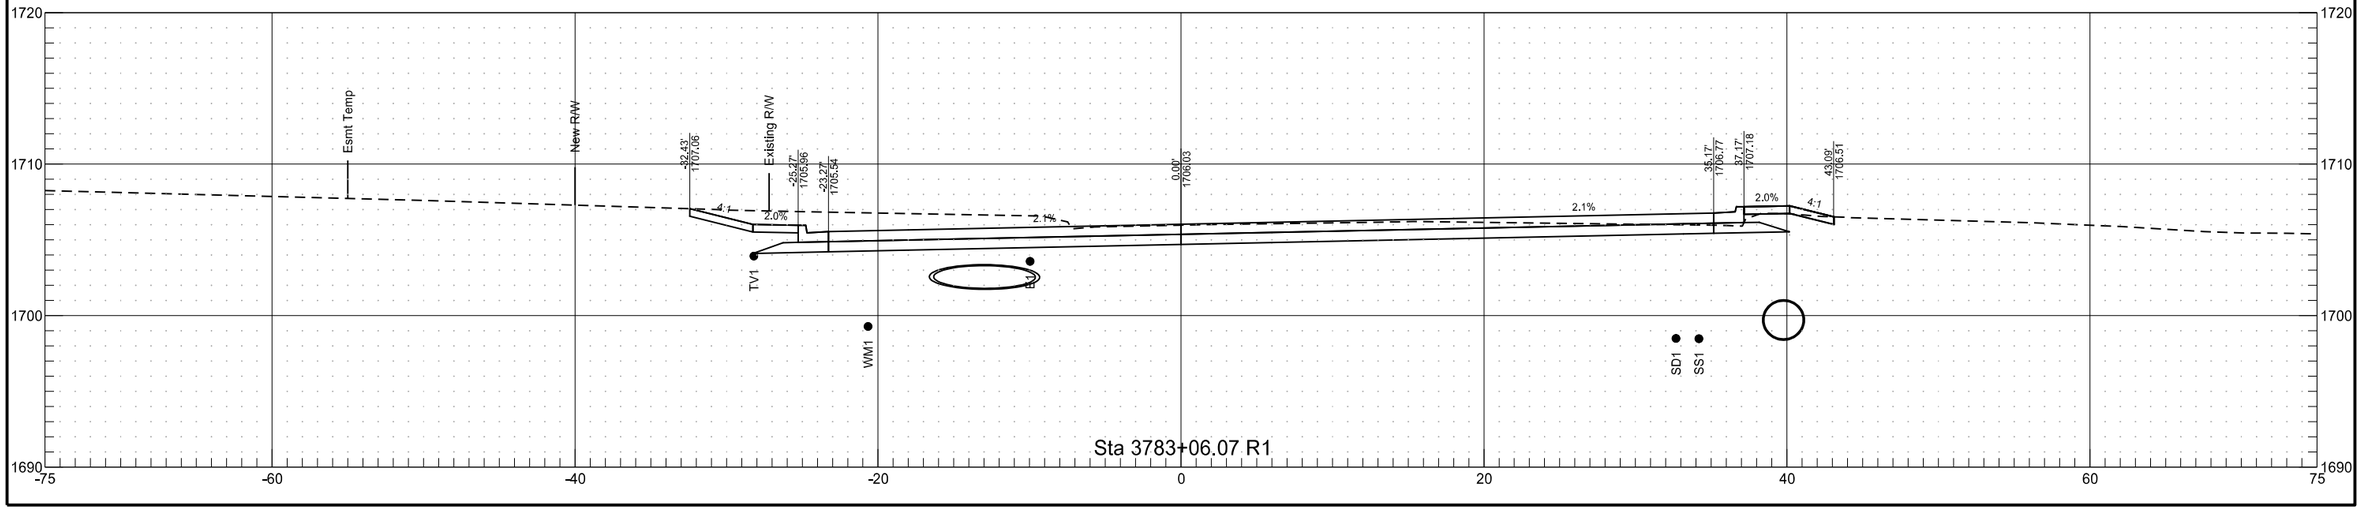


ND 1806

	STATE	PROJECT NO.	SECTION NO.	SHEET NO.
	ND	NHU-1-806(052)071	200	9

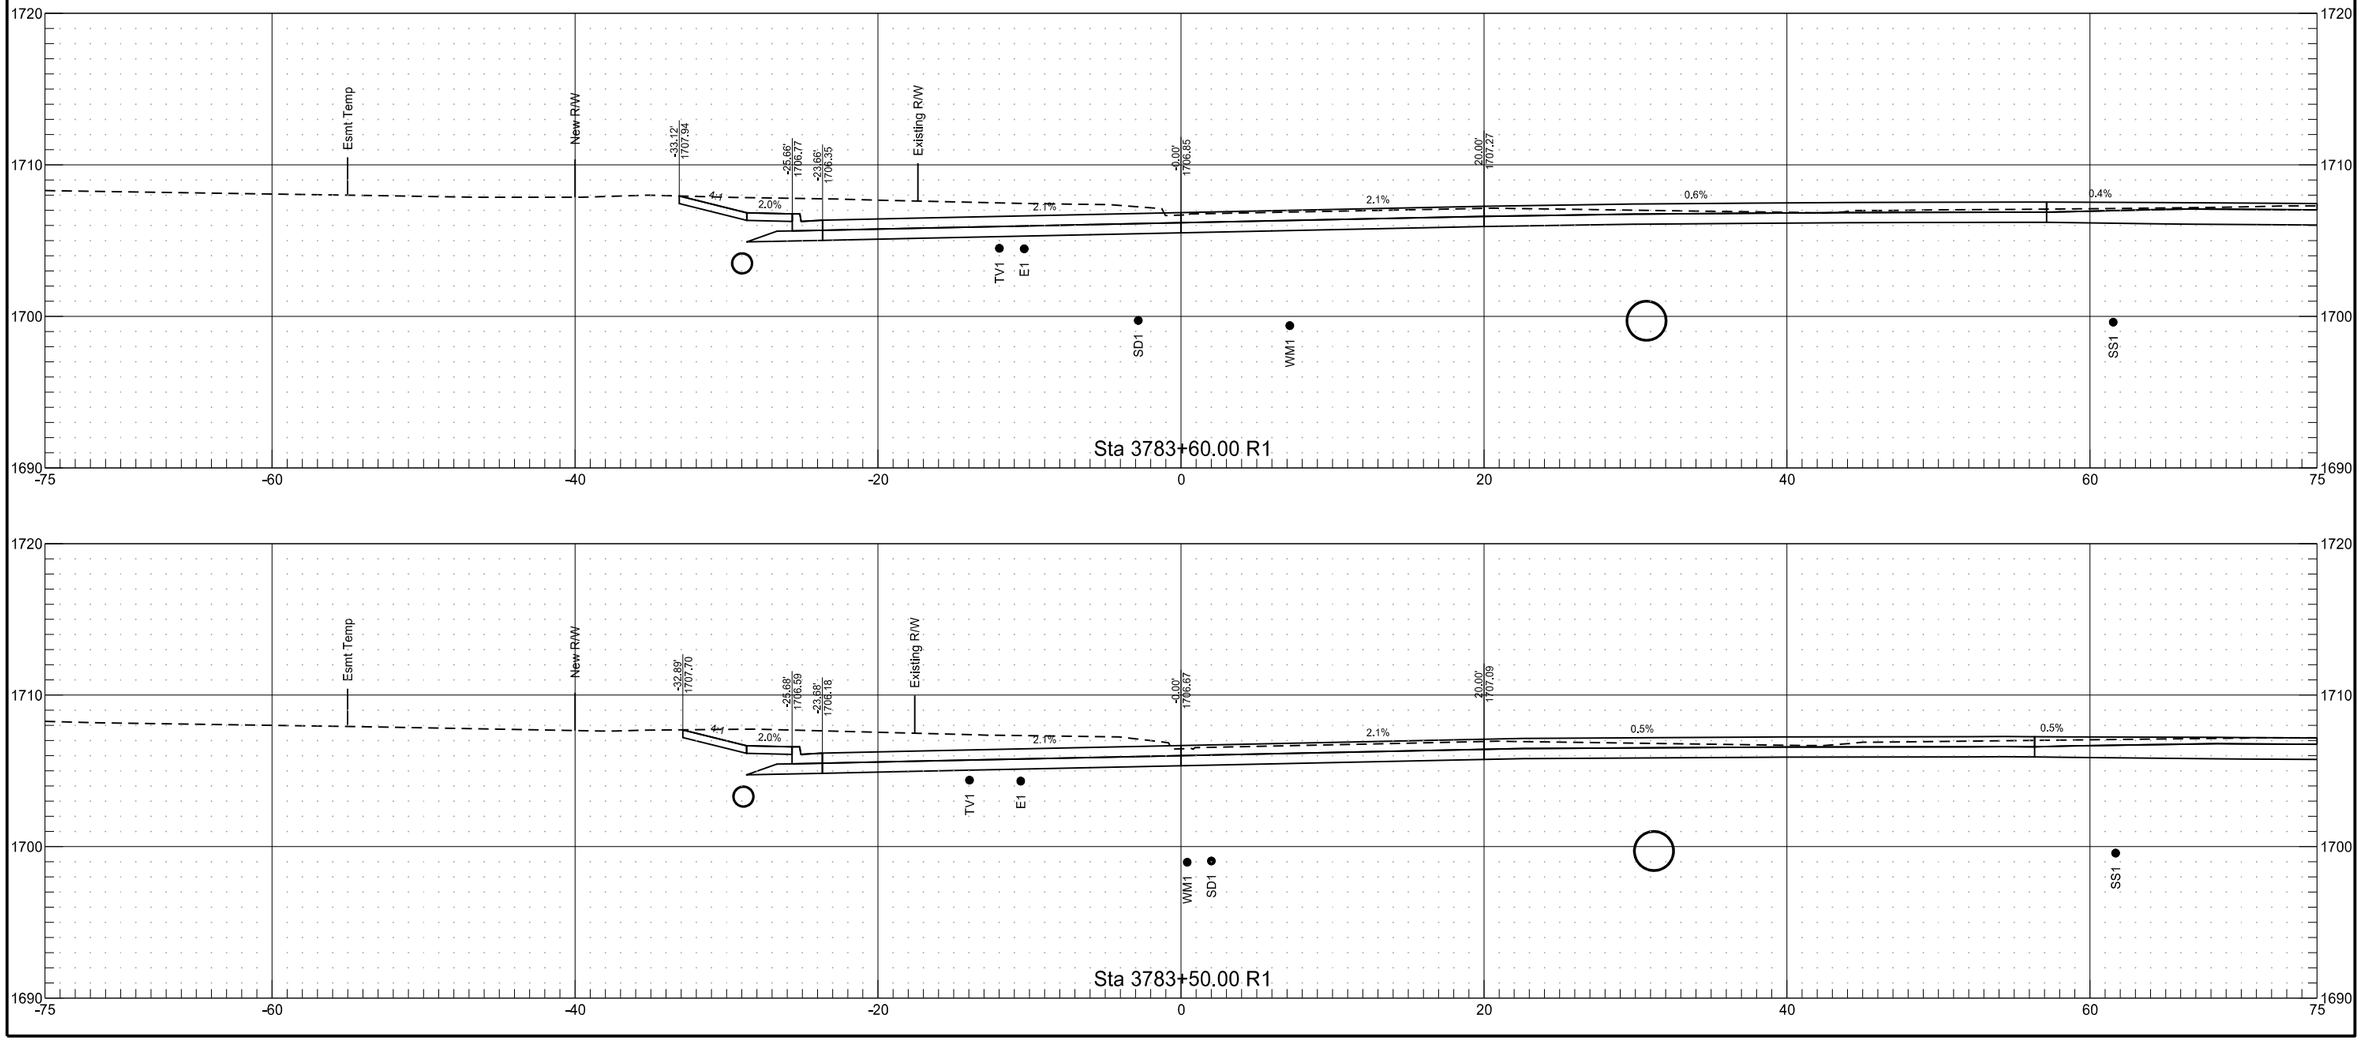


ND 1806


	STATE	PROJECT NO.	SECTION NO.	SHEET NO.
	ND	NHU-1-806(052)071	200	10

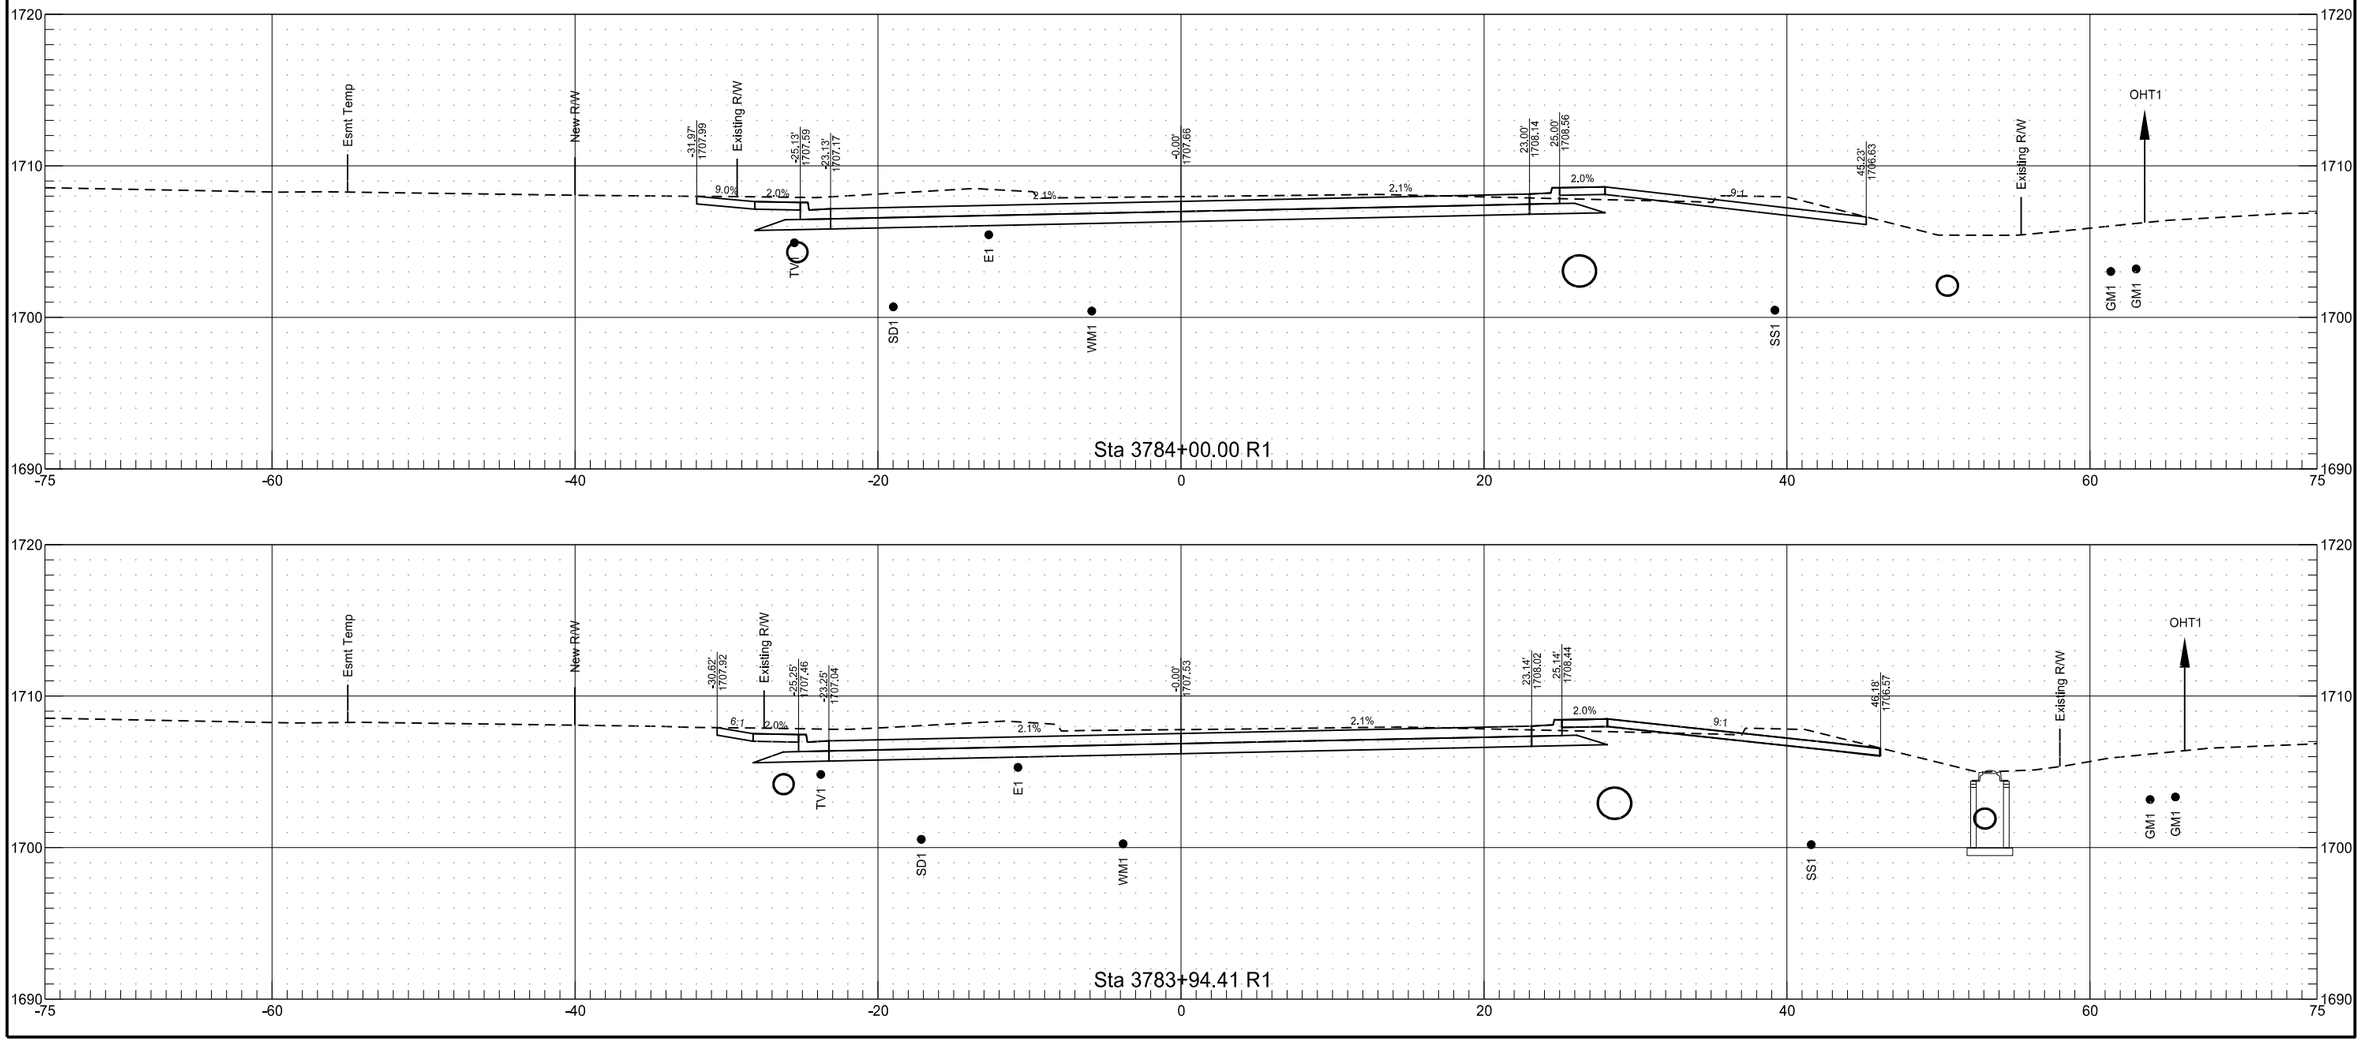

ND 1806


	STATE	PROJECT NO.	SECTION NO.	SHEET NO.
	ND	NHU-1-806(052)071	200	11

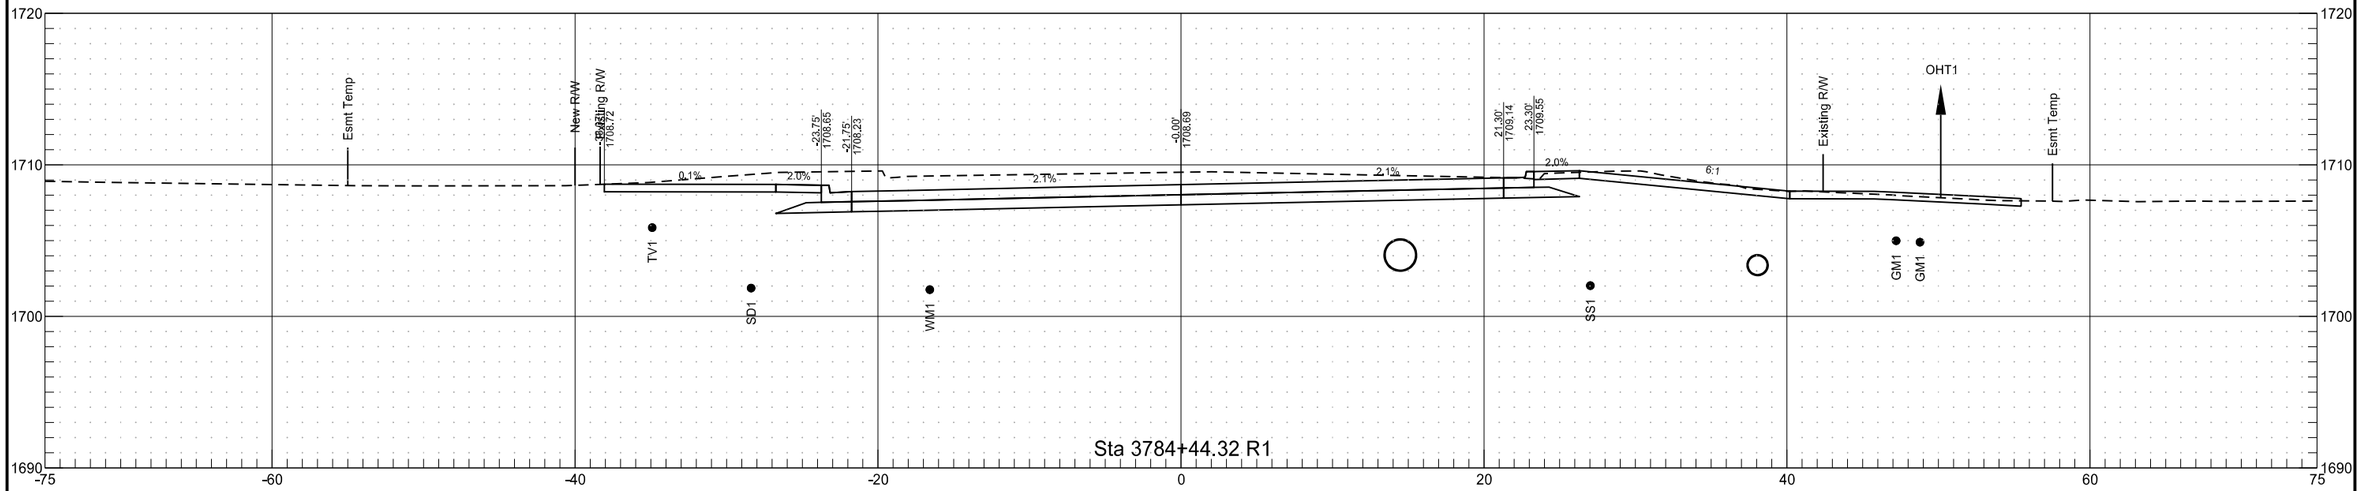

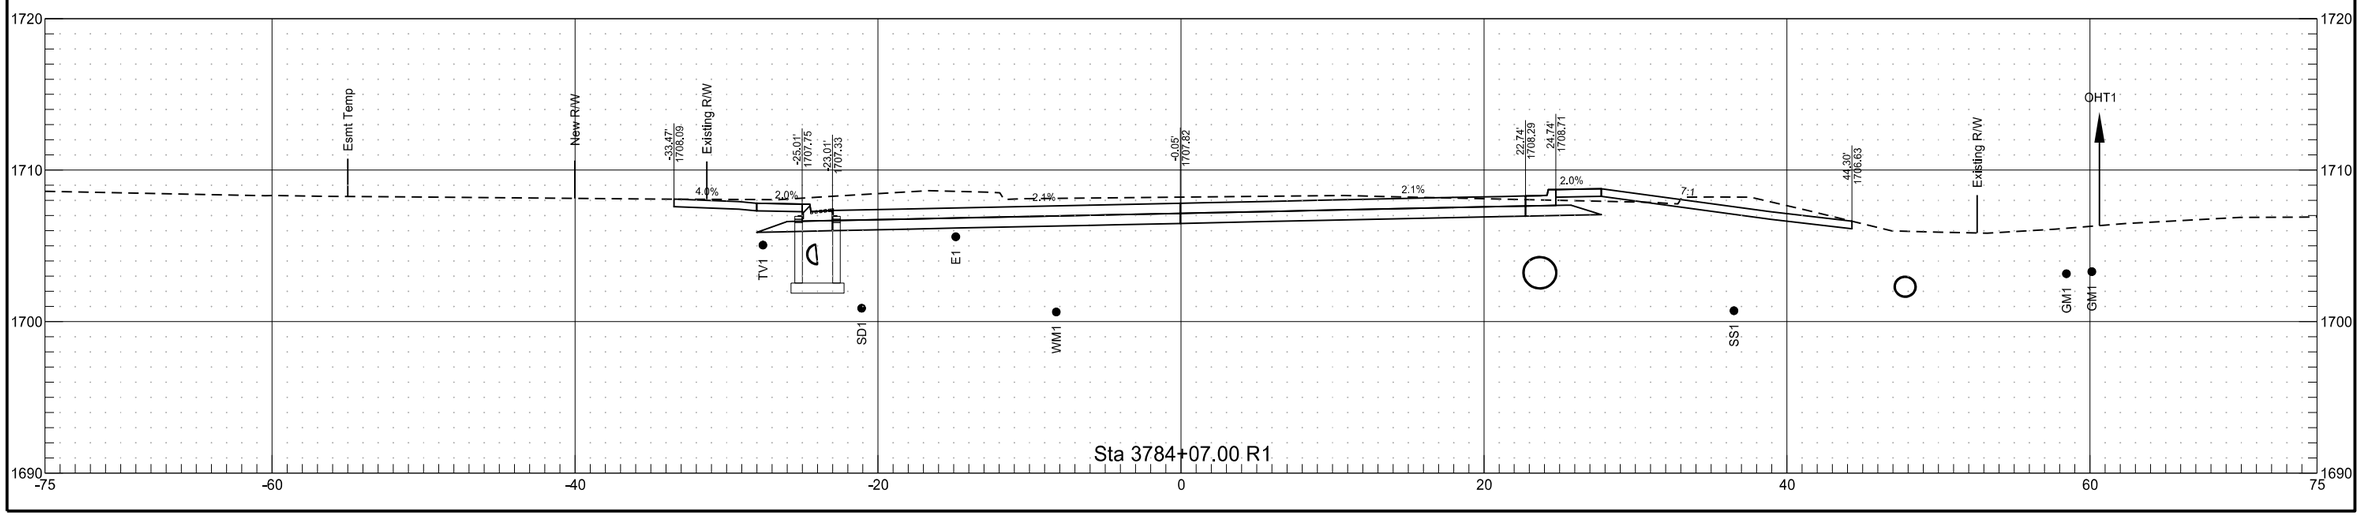


ND 1806


	STATE	PROJECT NO.	SECTION NO.	SHEET NO.
	ND	NHU-1-806(052)071	200	12

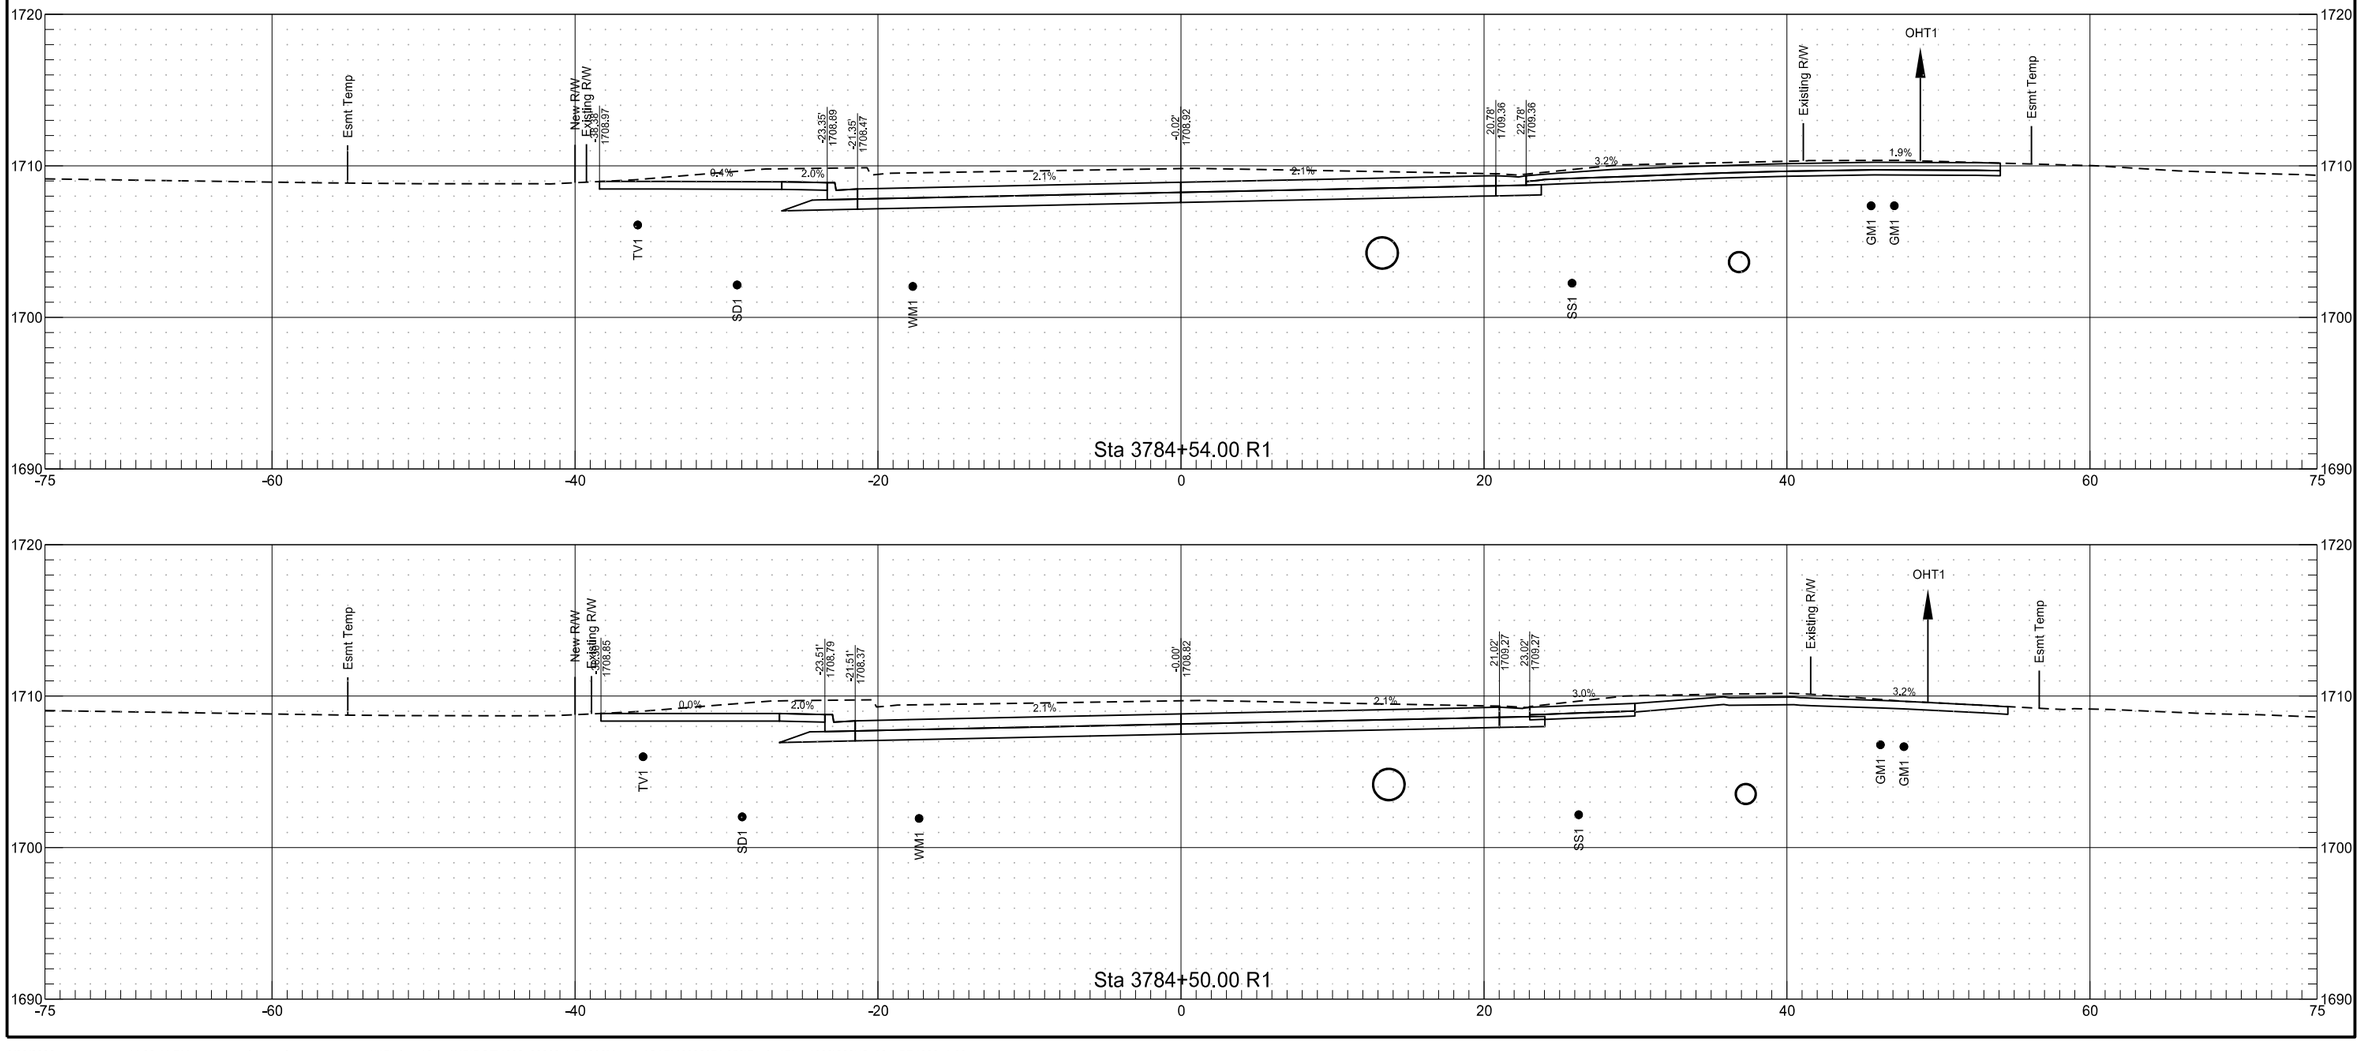


ND 1806

	STATE	PROJECT NO.	SECTION NO.	SHEET NO.
	ND	NHU-1-806(052)071	200	13

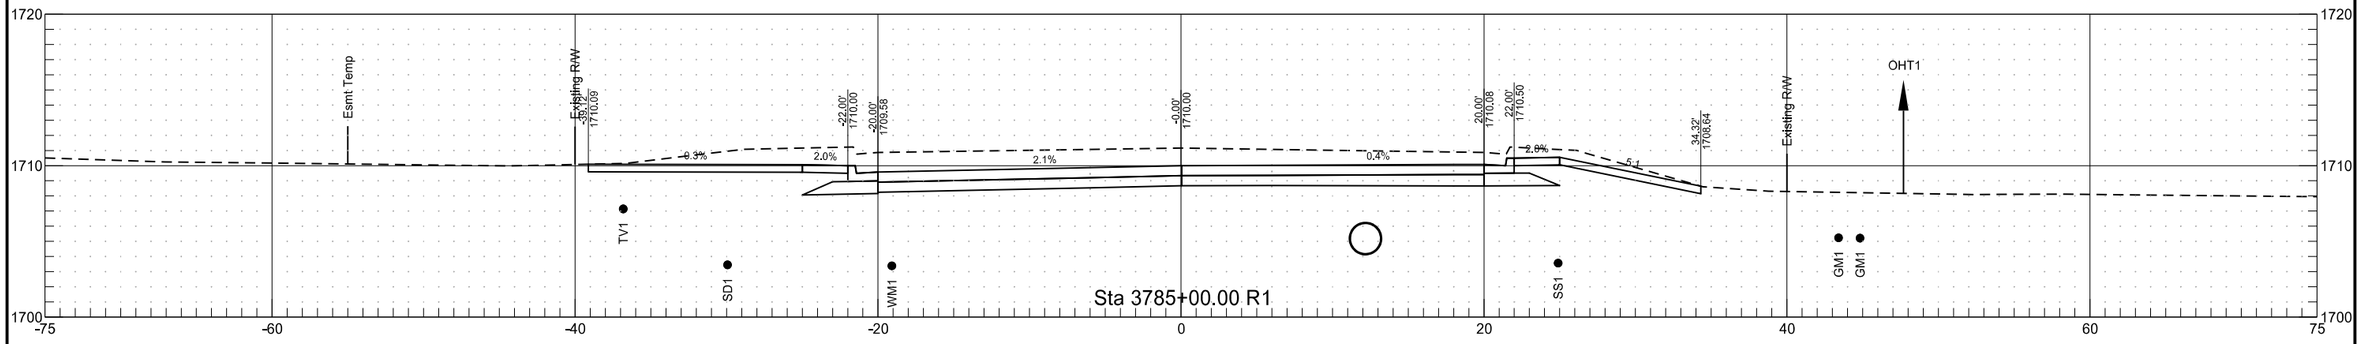


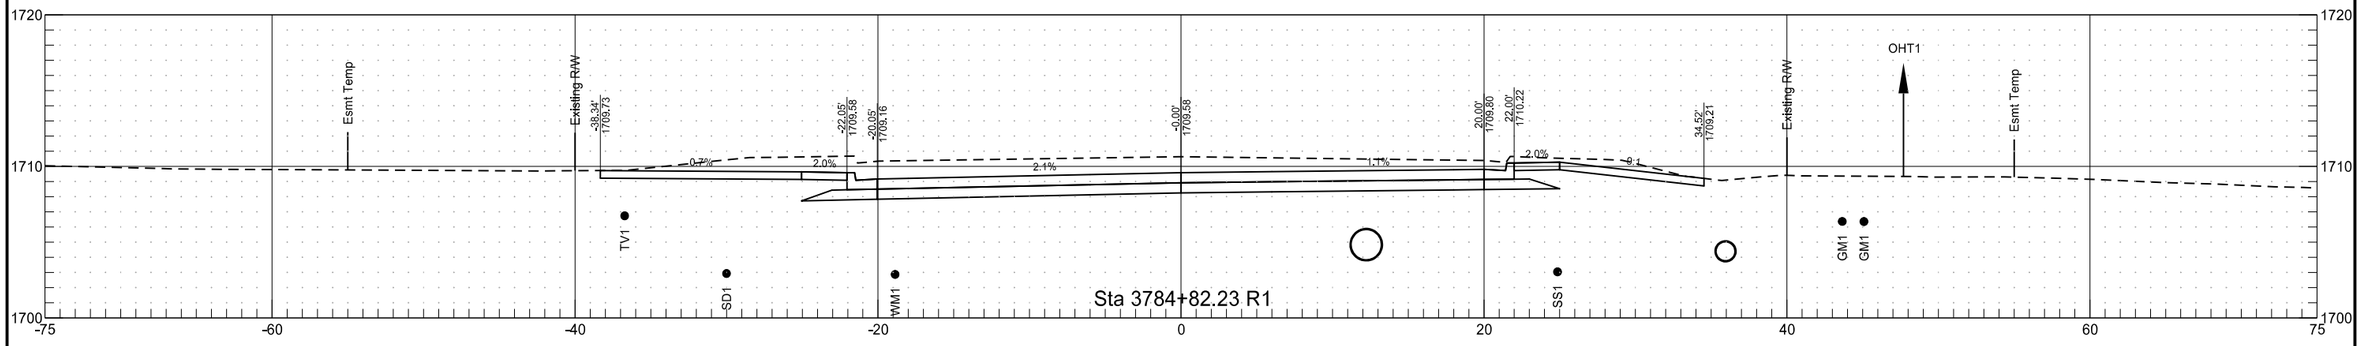


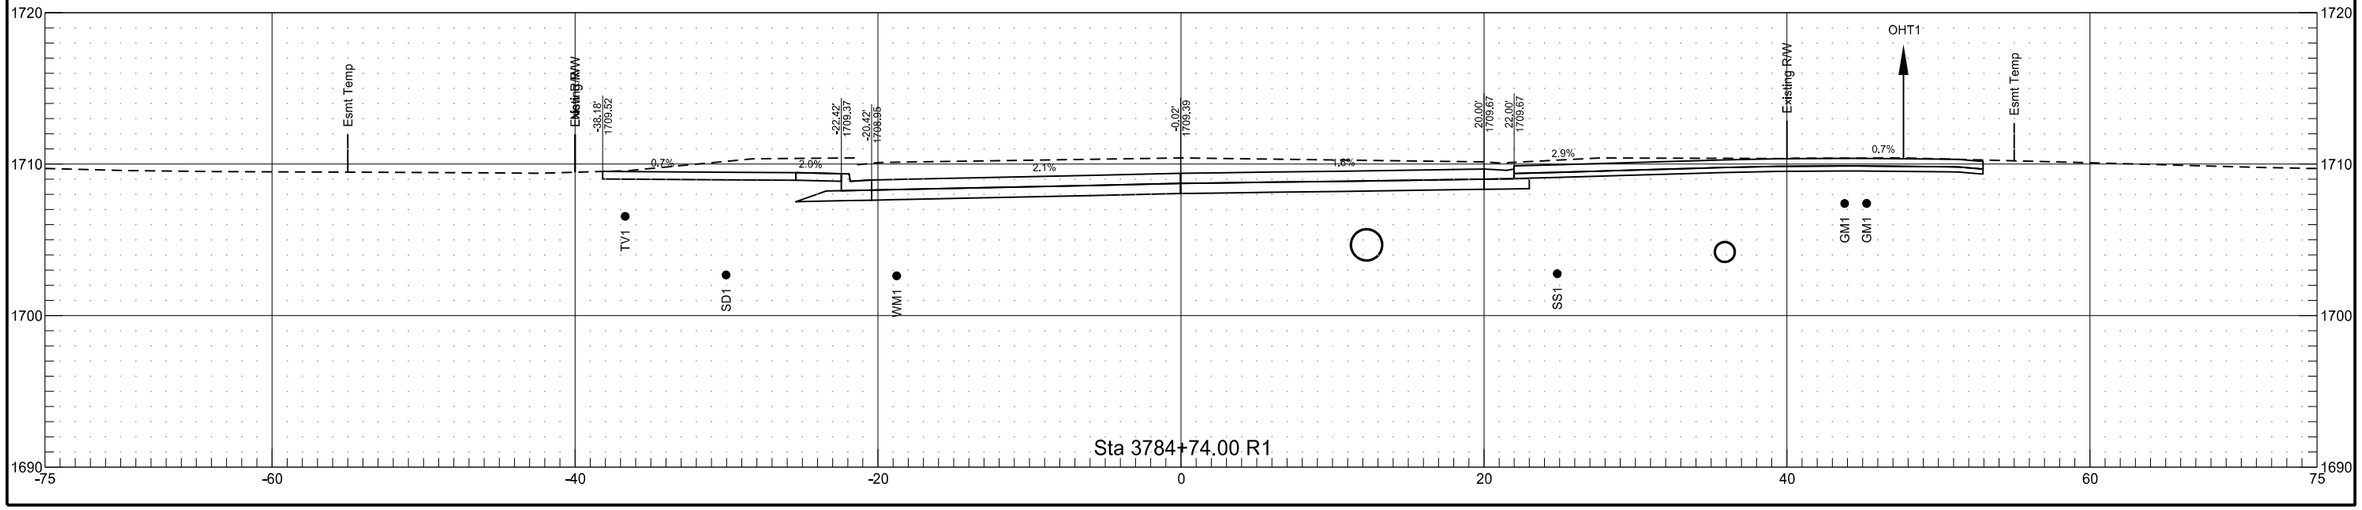


ND 1806

	STATE	PROJECT NO.	SECTION NO.	SHEET NO.
	ND	NHU-1-806(052)071	200	14

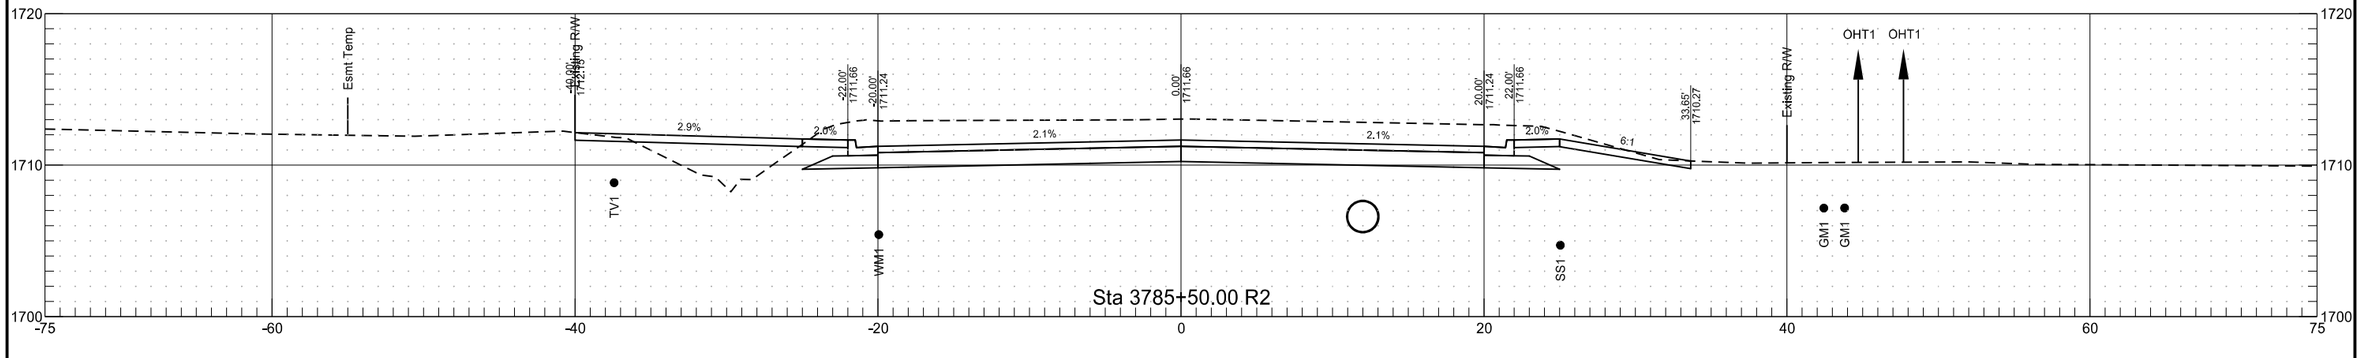


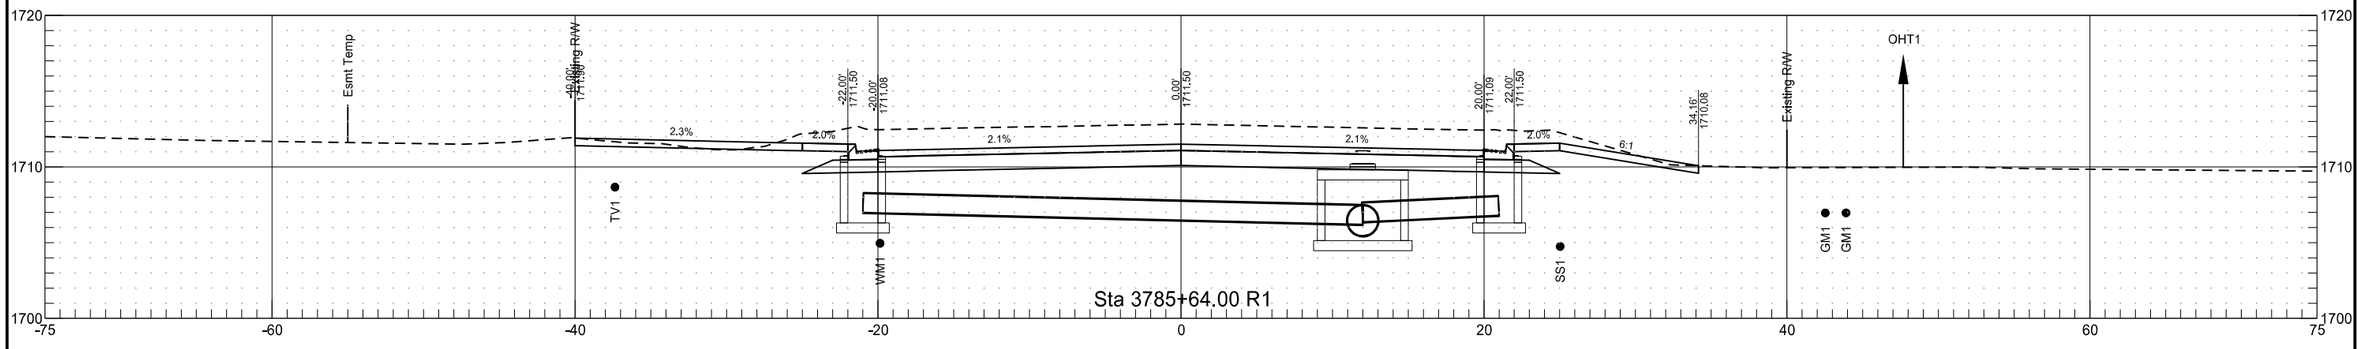


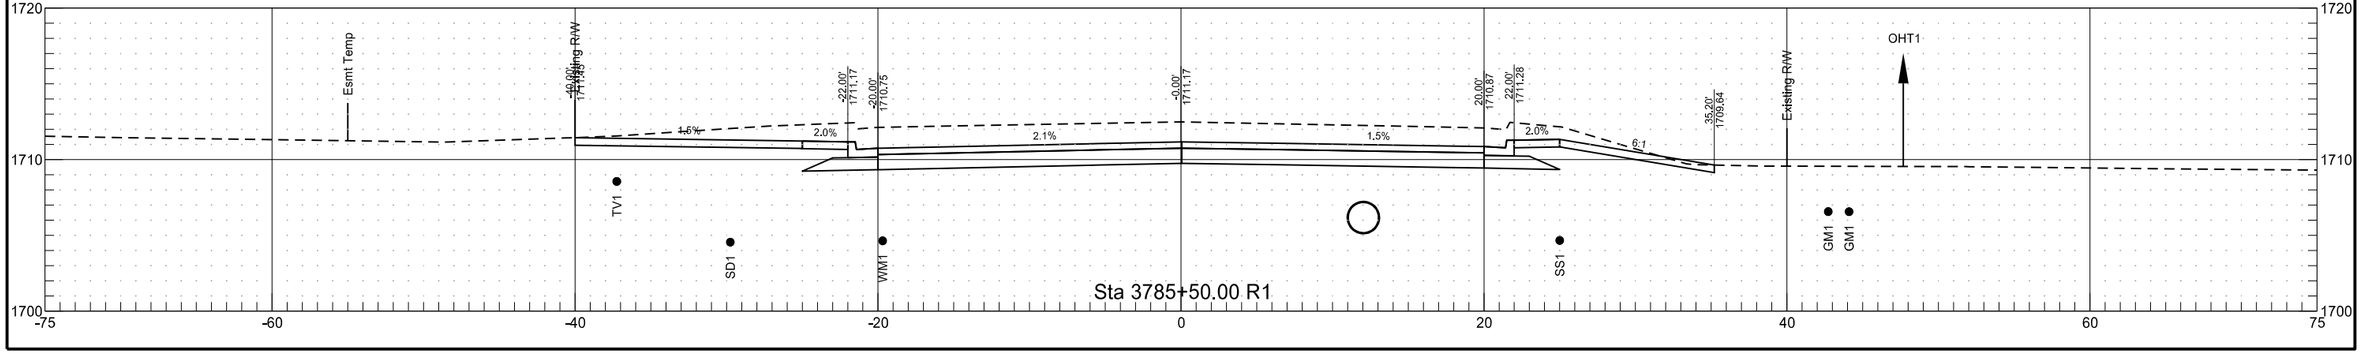

ND 1806


	STATE	PROJECT NO.	SECTION NO.	SHEET NO.
	ND	NHU-1-806(052)071	200	15

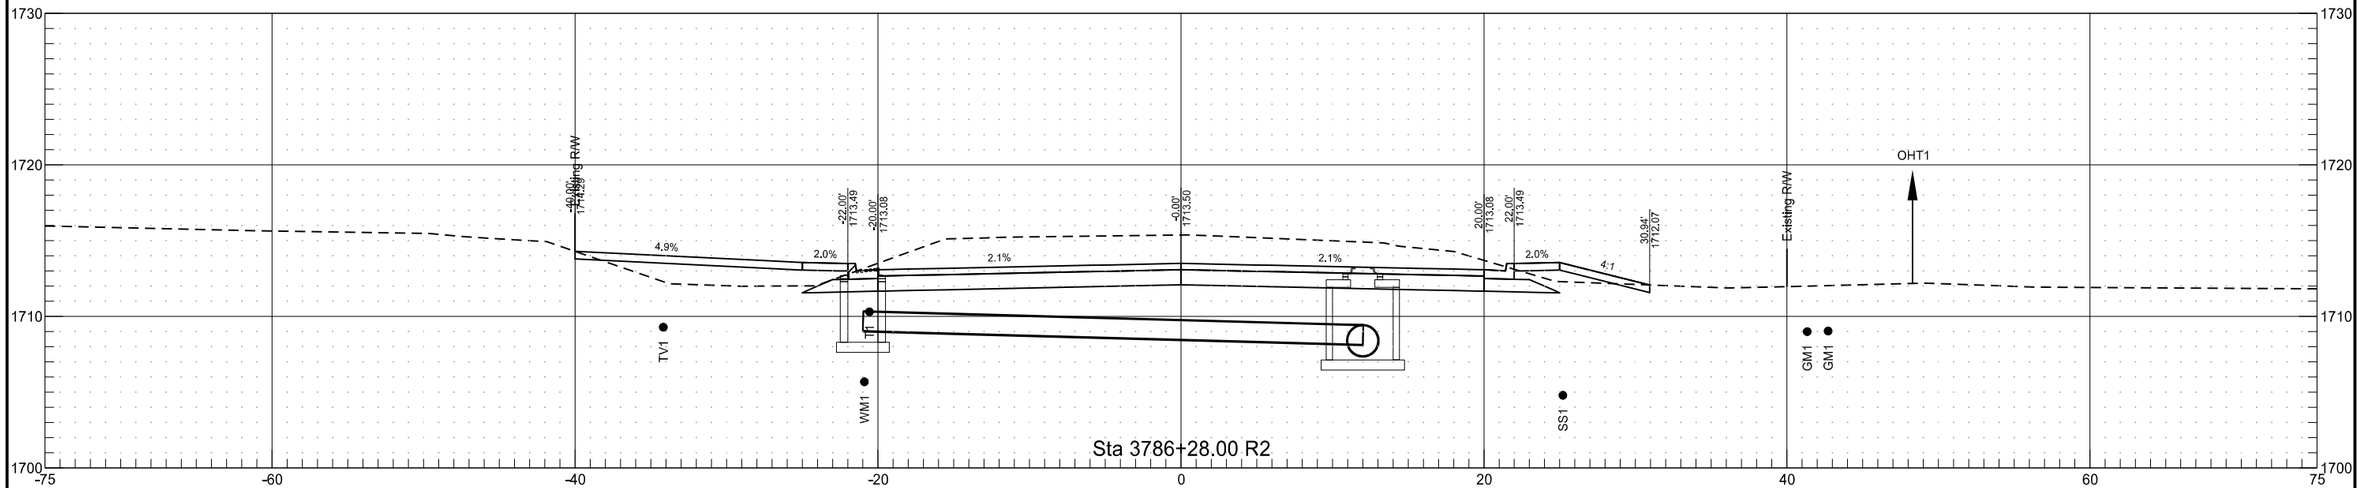

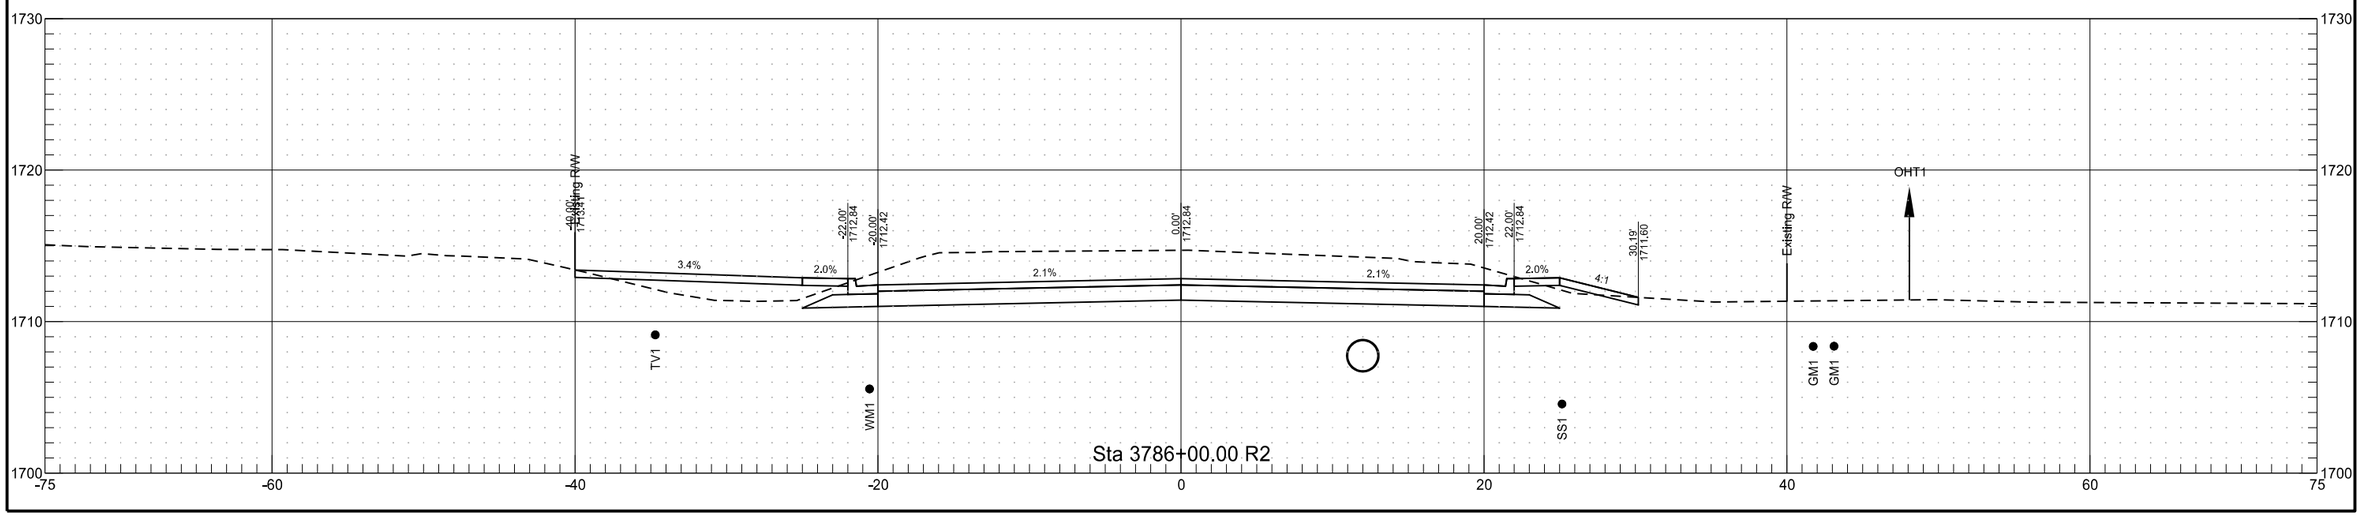


ND 1806

	STATE	PROJECT NO.	SECTION NO.	SHEET NO.
	ND	NHU-1-806(052)071	200	16

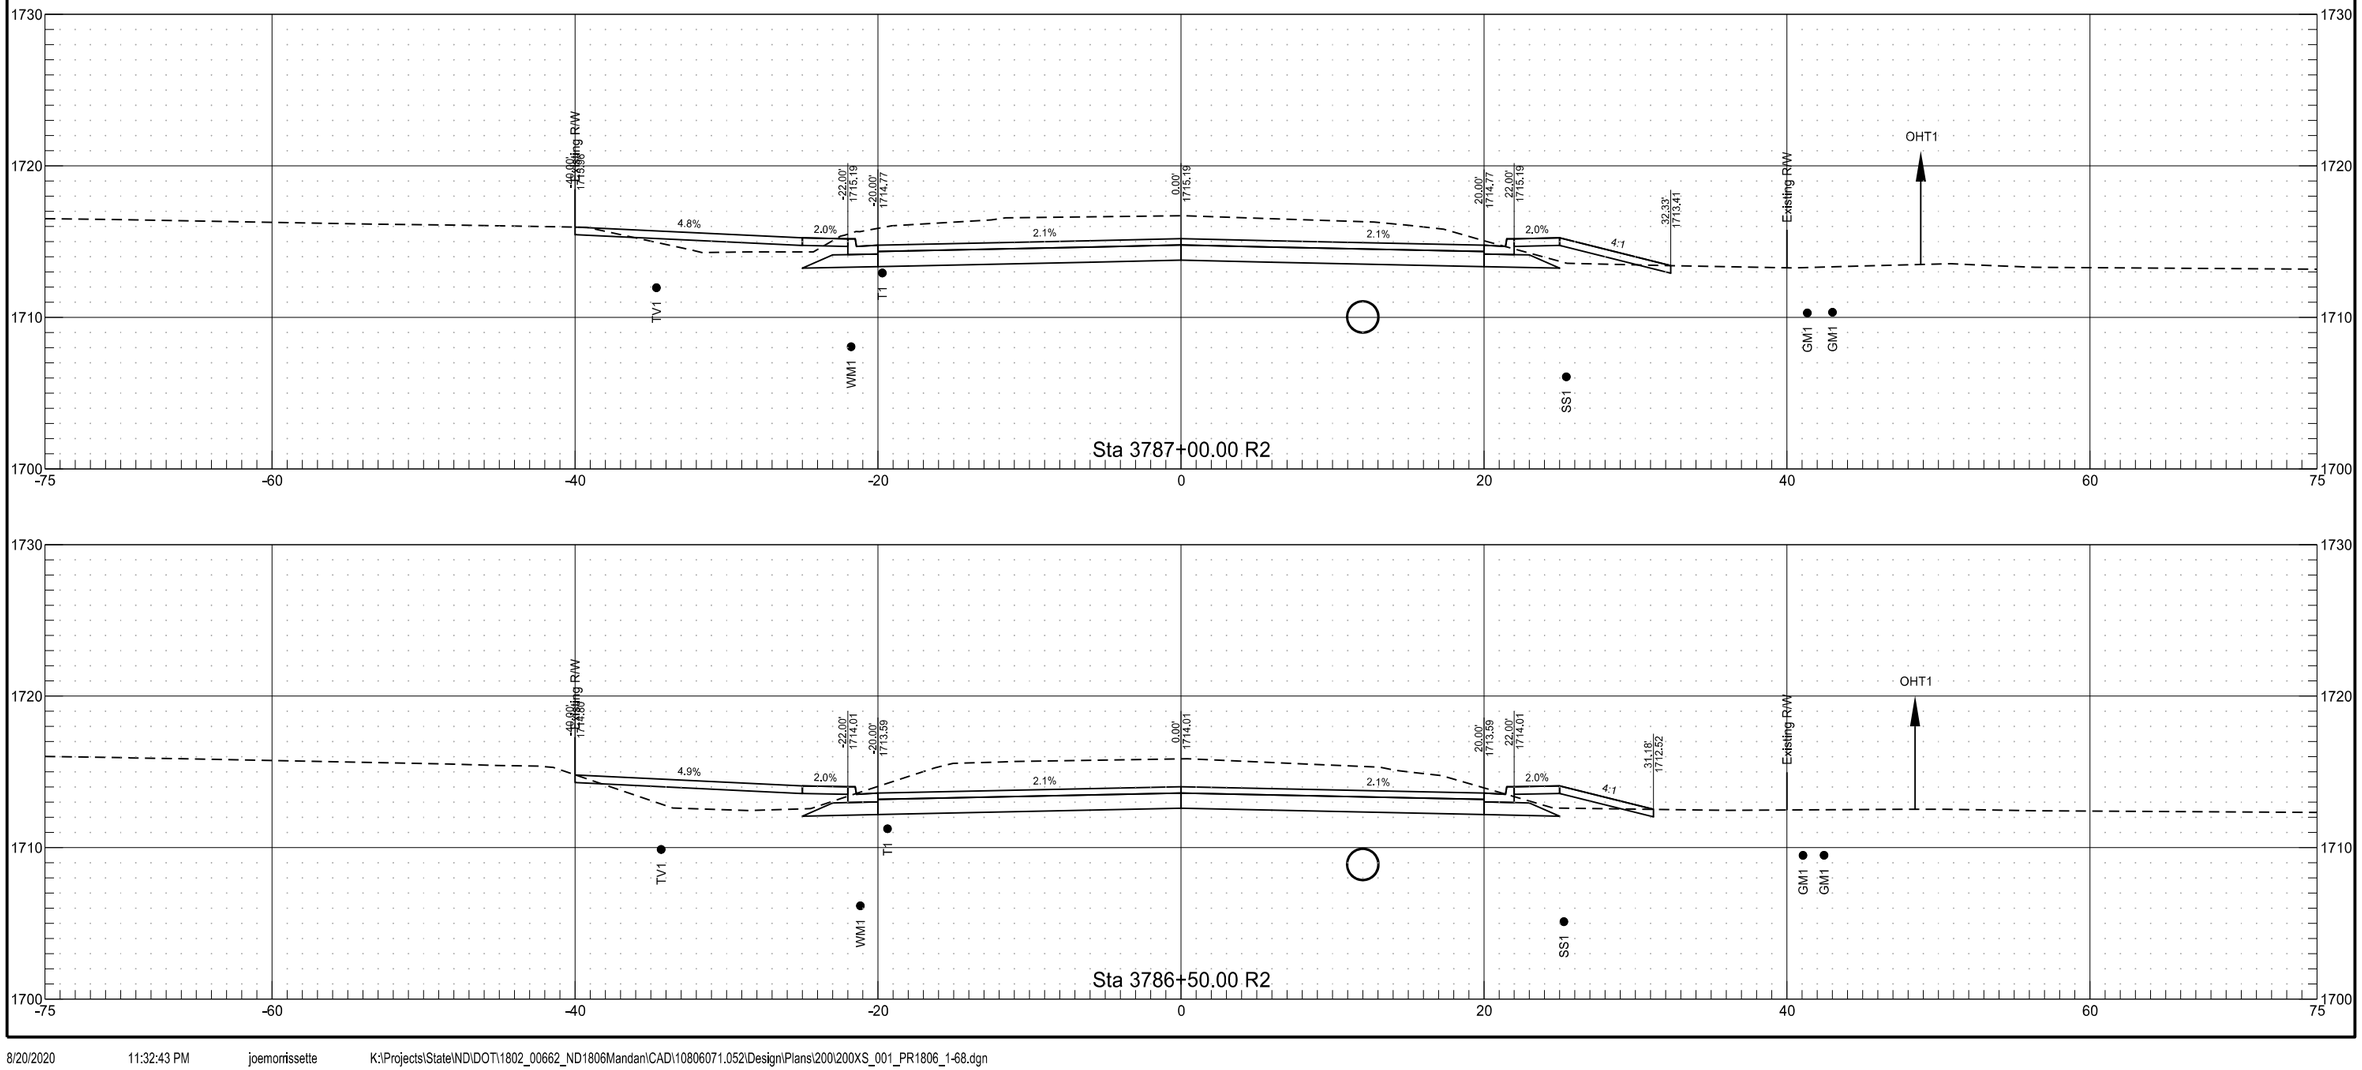

ND 1806


	STATE	PROJECT NO.	SECTION NO.	SHEET NO.
	ND	NHU-1-806(052)071	200	17

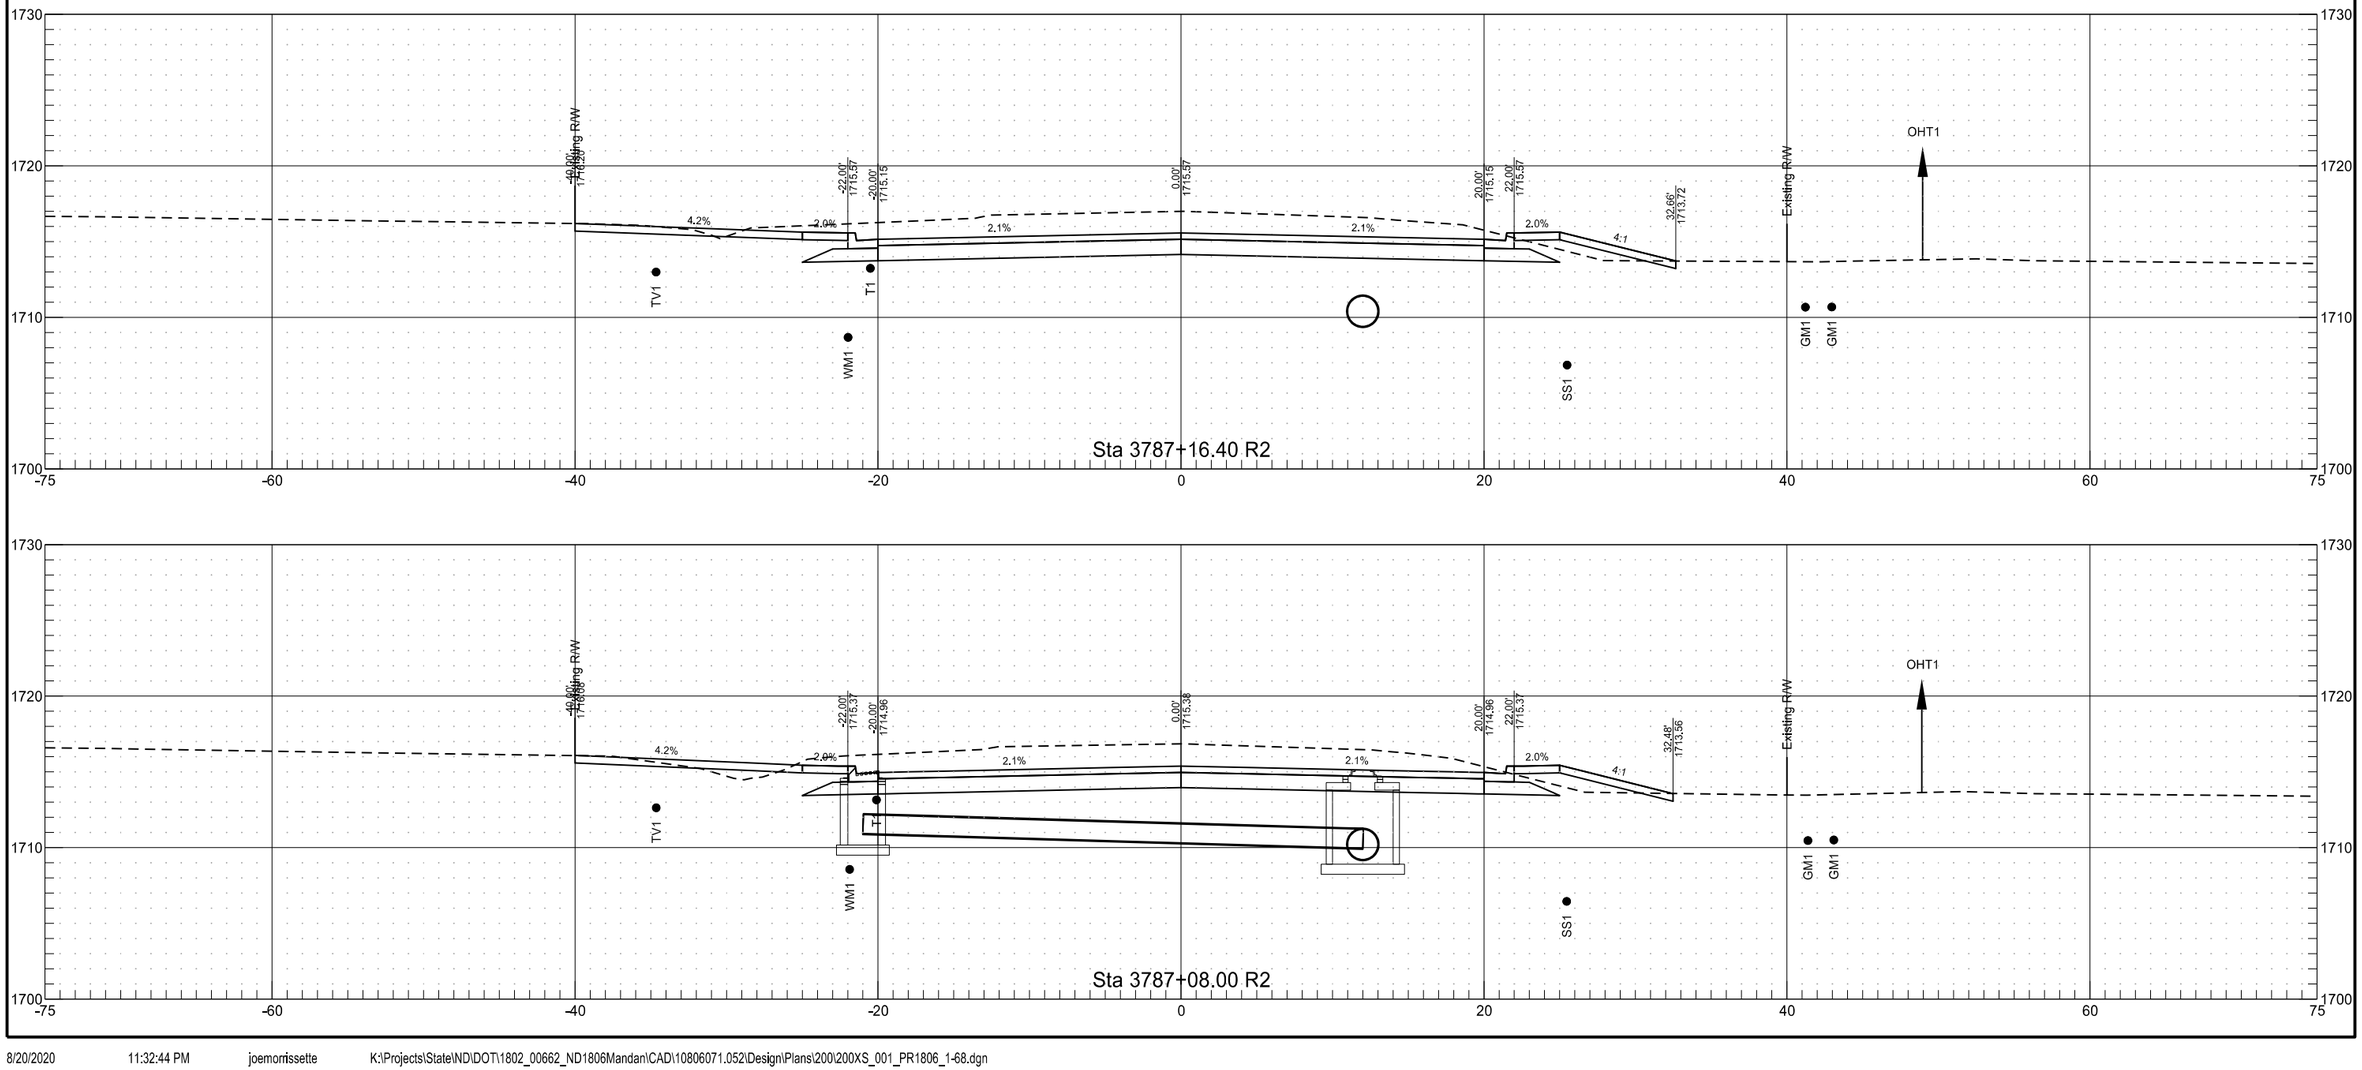

8/20/2020 11:32:44 PM joemorrissette K:\Projects\State\ND\DOT\1802_00662_ND1806Mandan\CAD\10806071.052\Design\Plans\200\200XS_001_PR1806_1-68.dgn

ND 1806


	STATE	PROJECT NO.	SECTION NO.	SHEET NO.
	ND	NHU-1-806(052)071	200	18

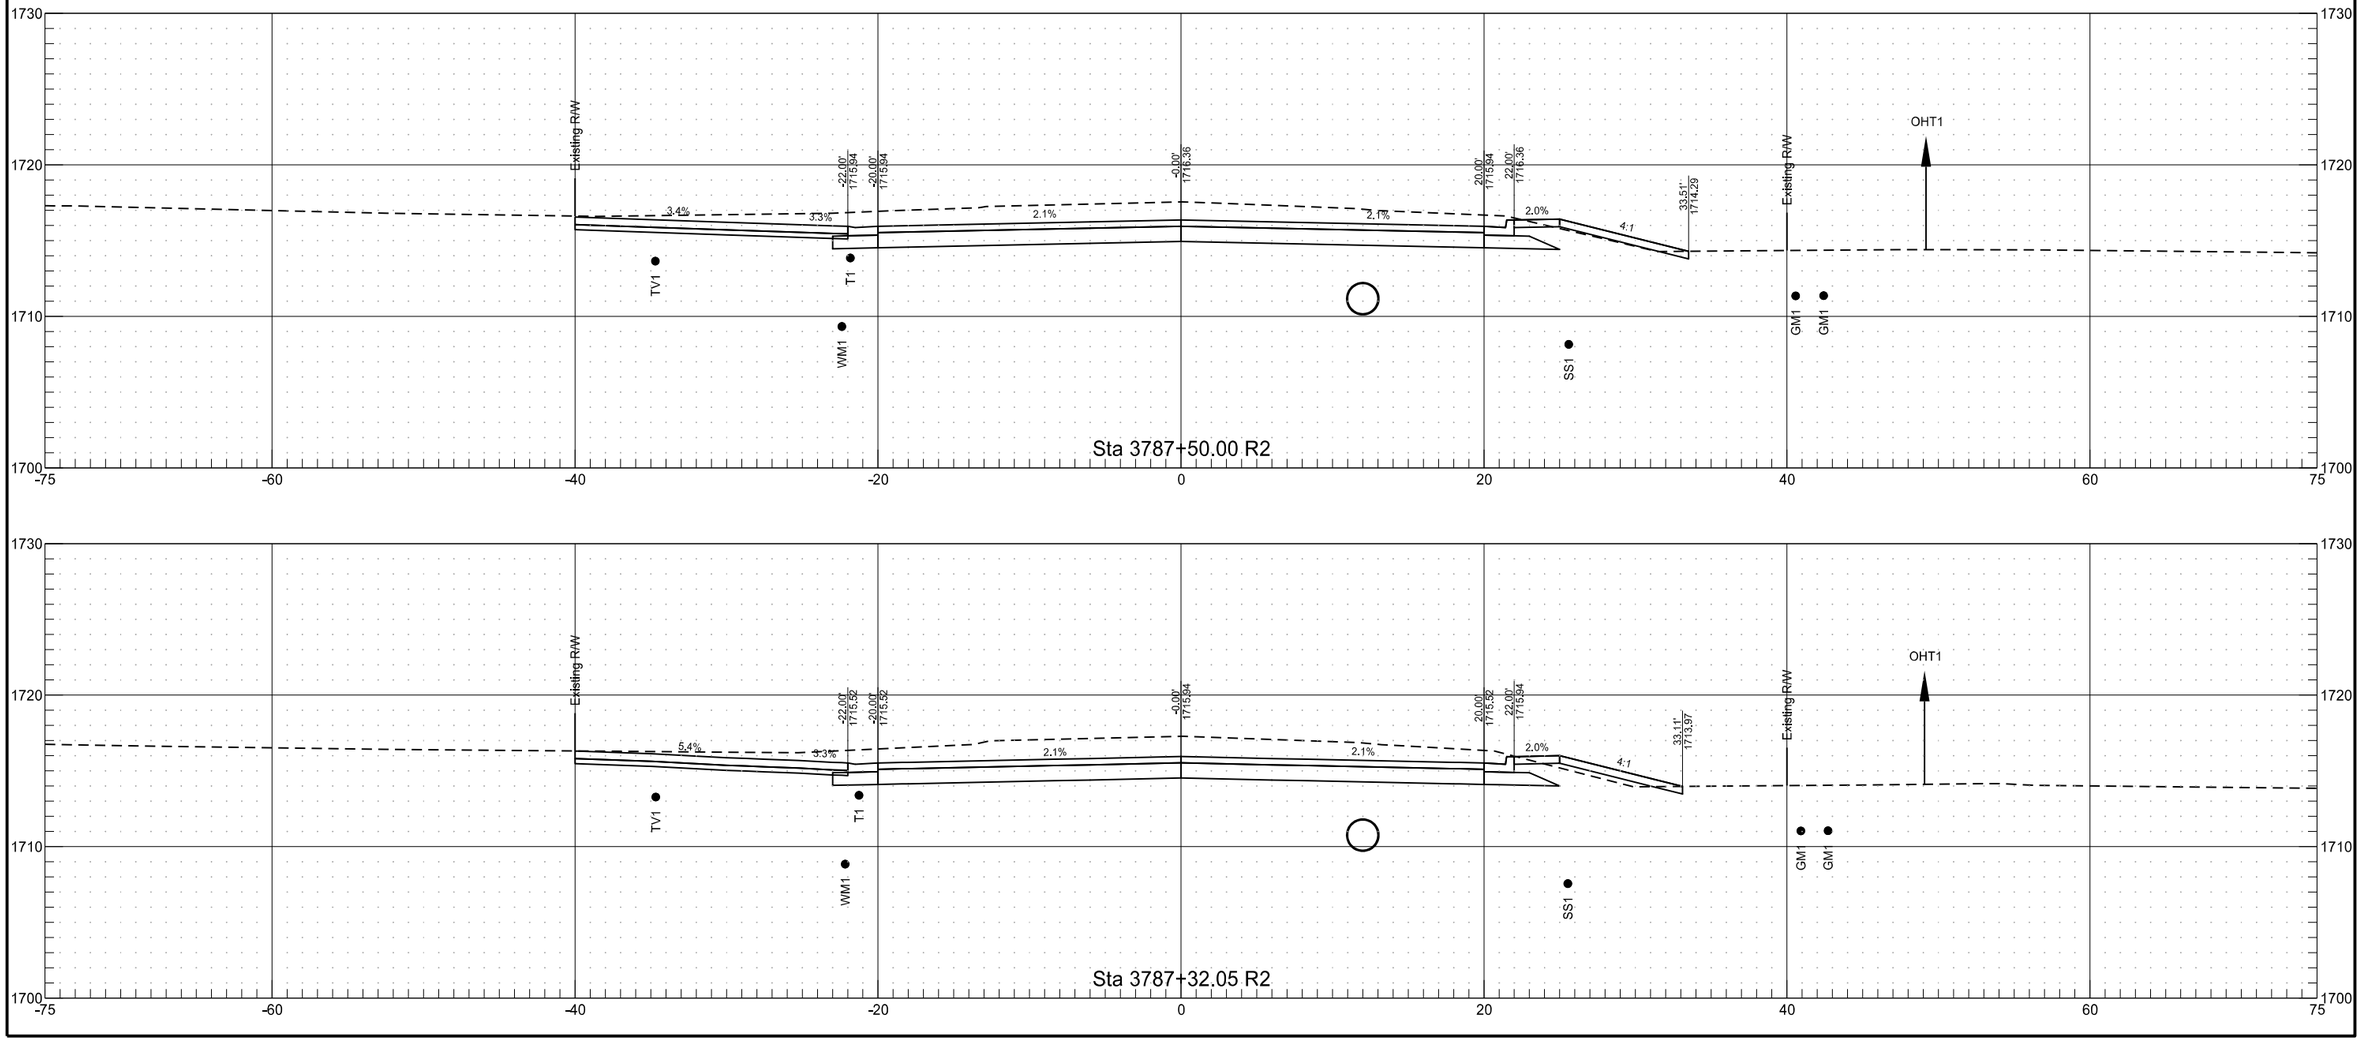

8/20/2020 11:32:45 PM joemorrissette K:\Projects\State\ND\DOT\1802_00662_ND1806Mandan\CAD\10806071.052\Design\Plans\200\200XS_001_PR1806_1-68.dgn


ND 1806

	STATE	PROJECT NO.	SECTION NO.	SHEET NO.
	ND	NHU-1-806(052)071	200	19

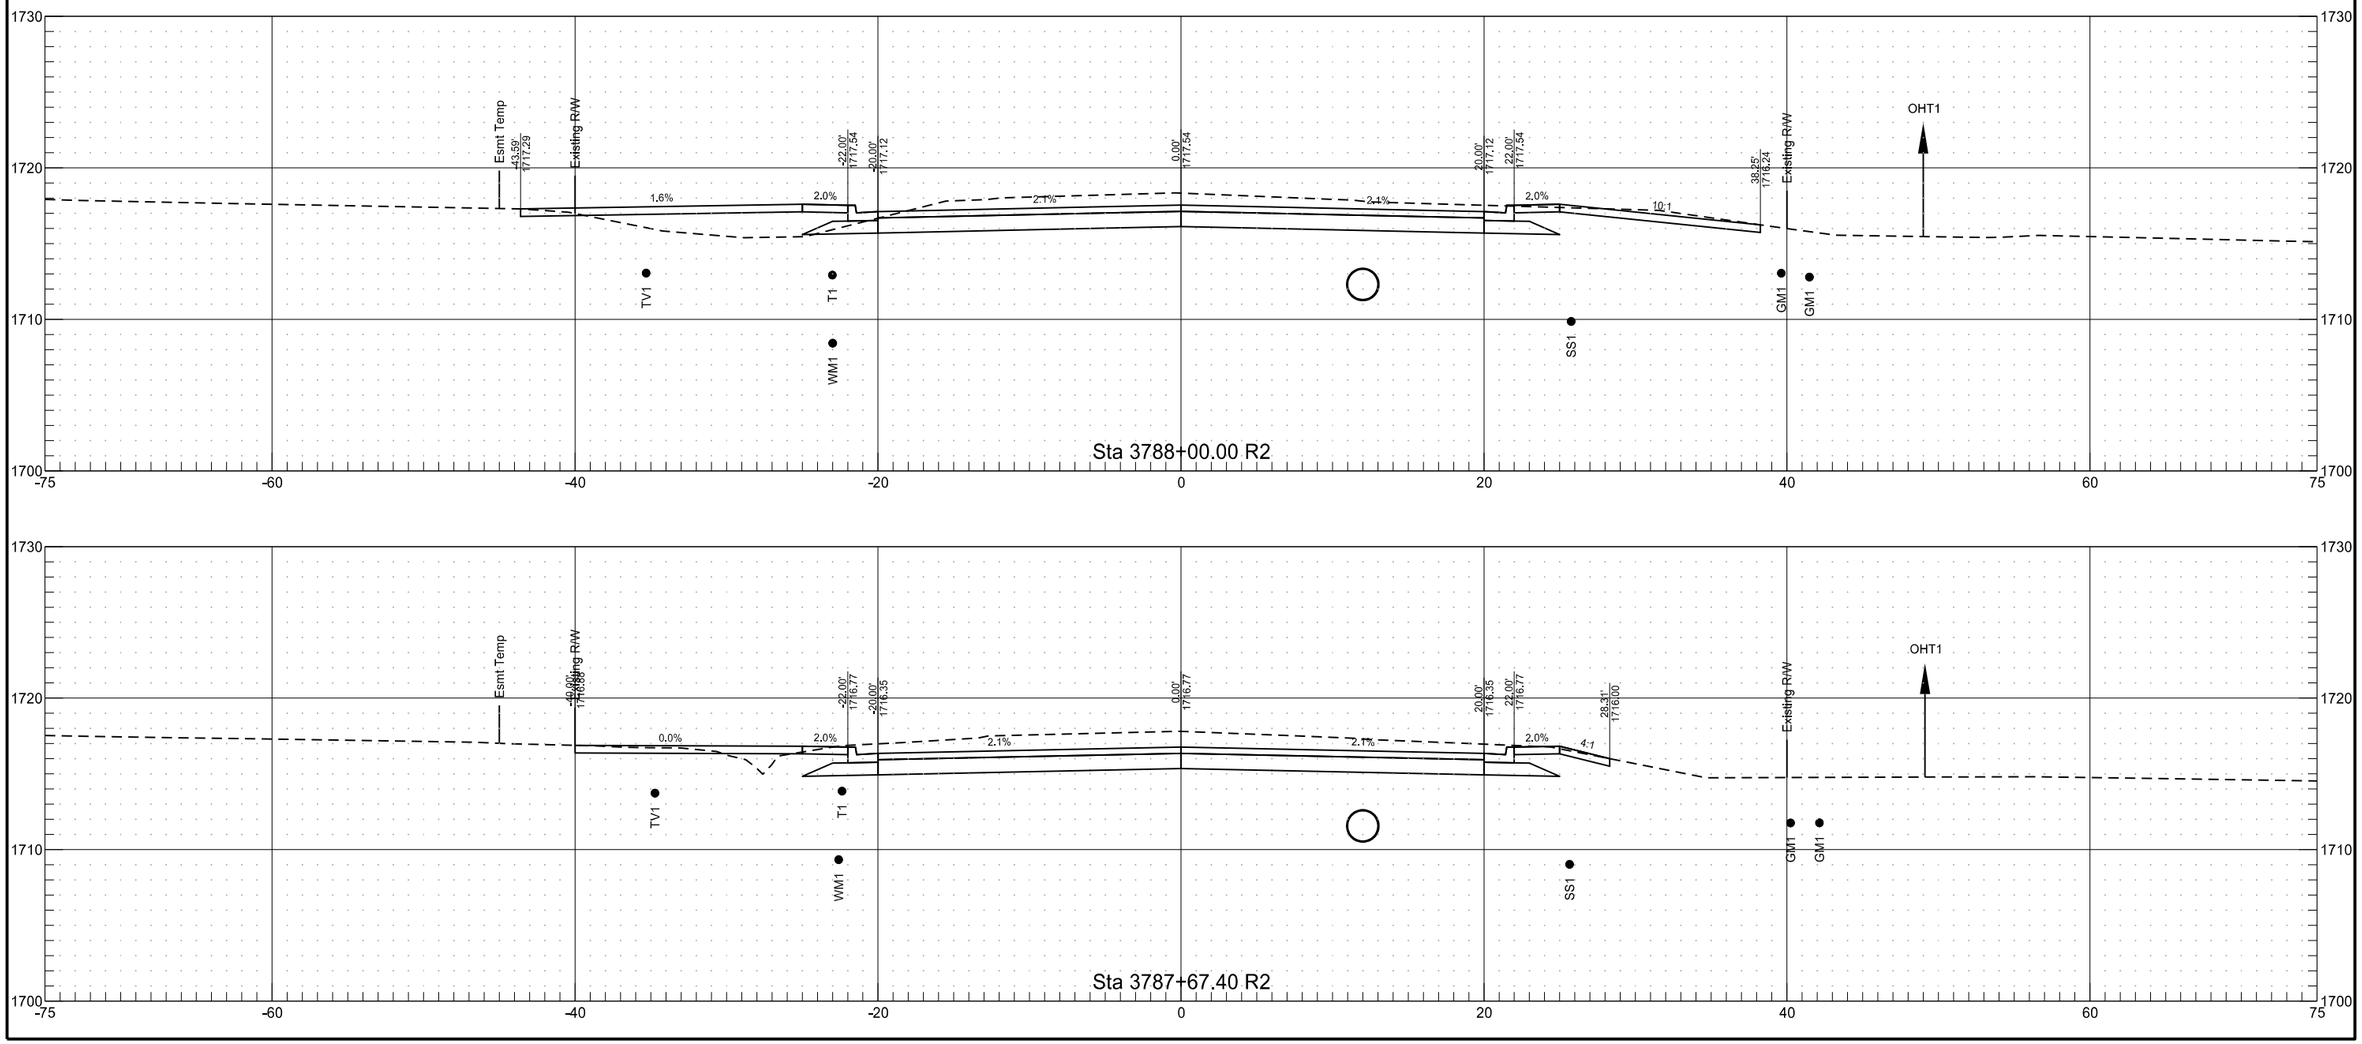

ND 1806


	STATE	PROJECT NO.	SECTION NO.	SHEET NO.
	ND	NHU-1-806(052)071	200	20

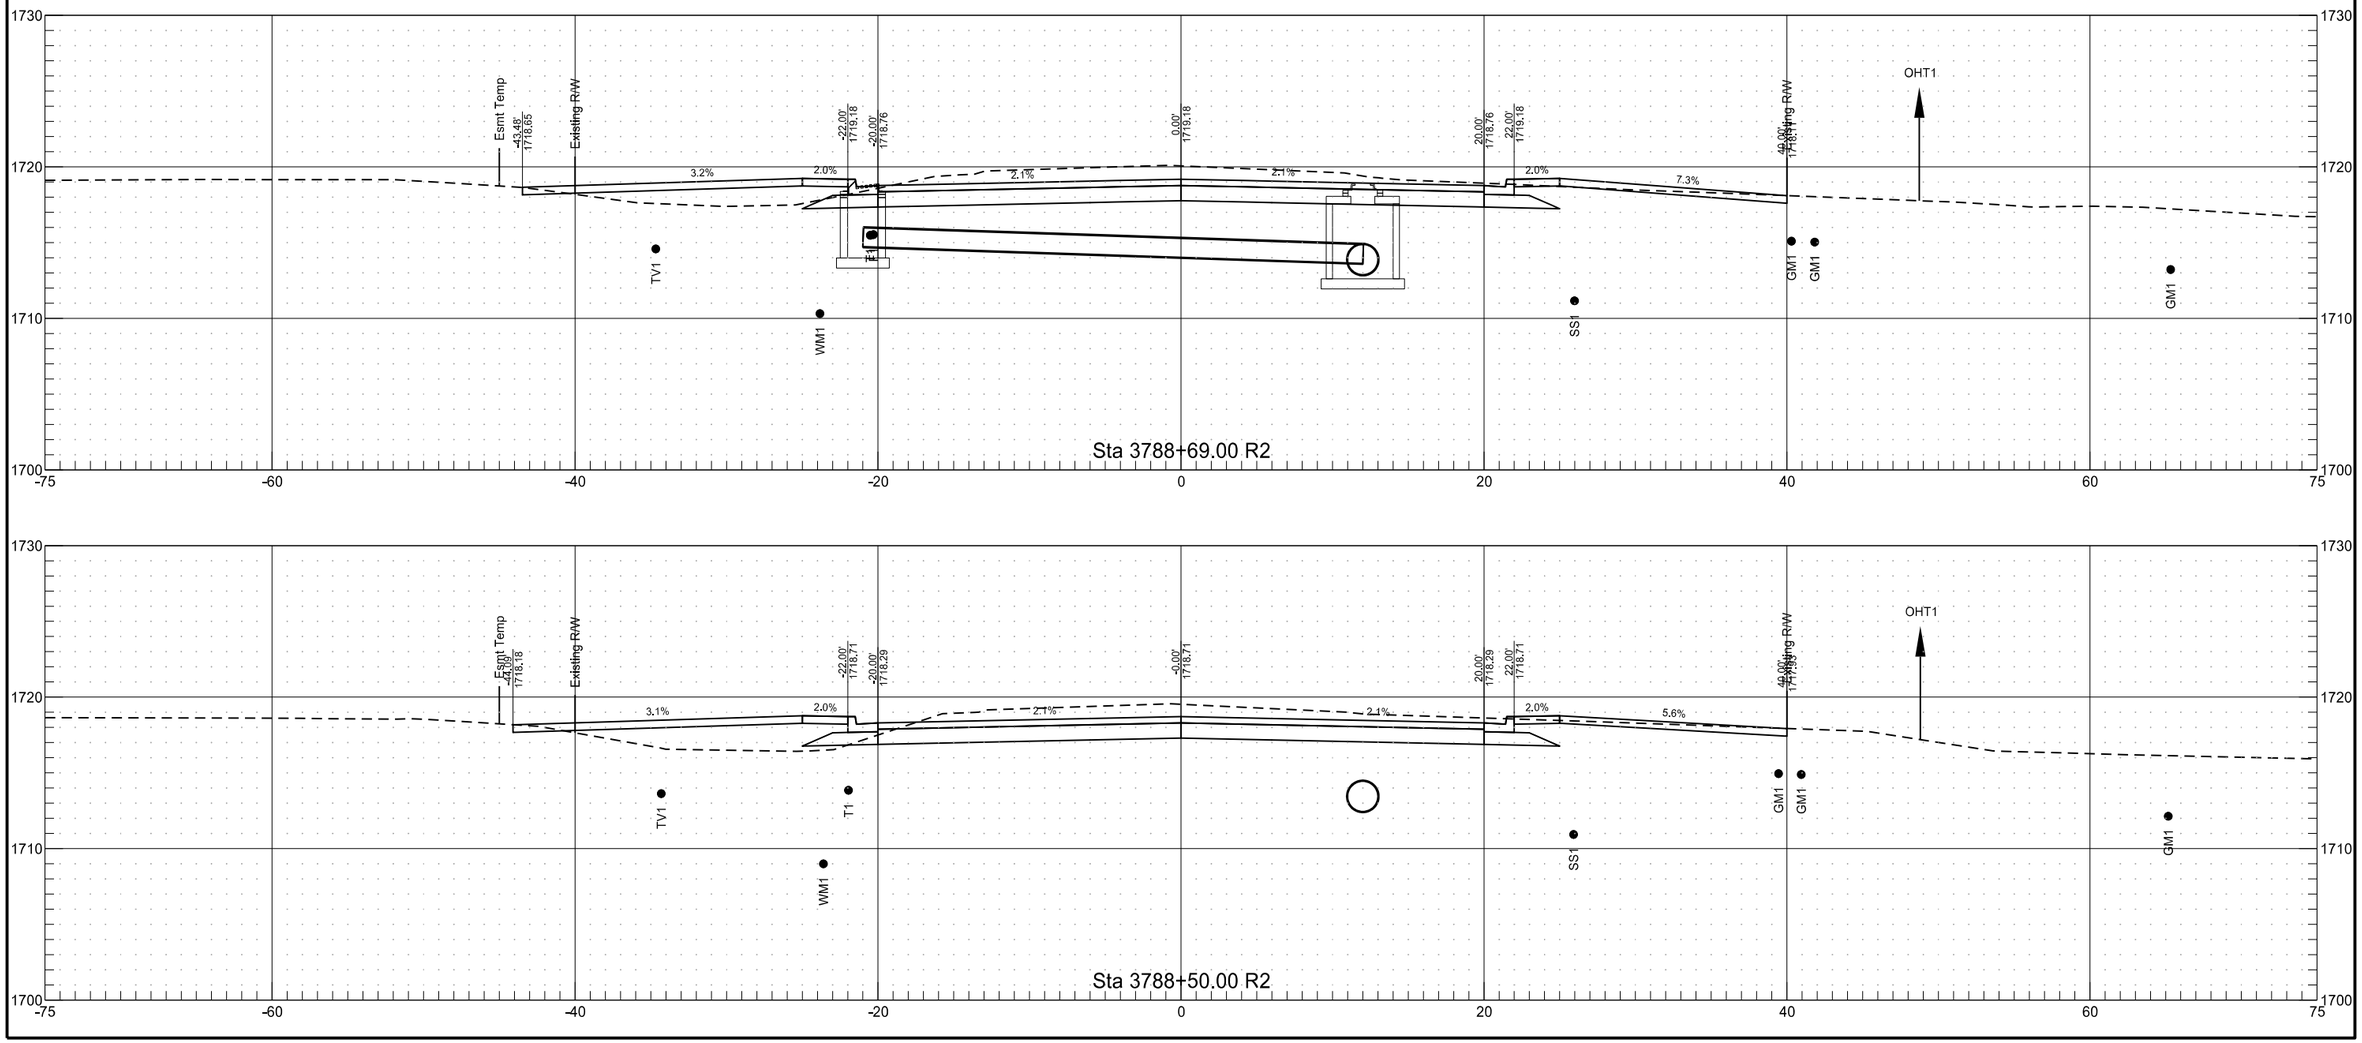

8/20/2020 11:32:46 PM joemorrissette K:\Projects\State\ND\DOT\1802_00662_ND1806Mandan\CAD\10806071.052\Design\Plans\200\200XS_001_PR1806_1-68.dgn

ND 1806


	STATE	PROJECT NO.	SECTION NO.	SHEET NO.
	ND	NHU-1-806(052)071	200	21

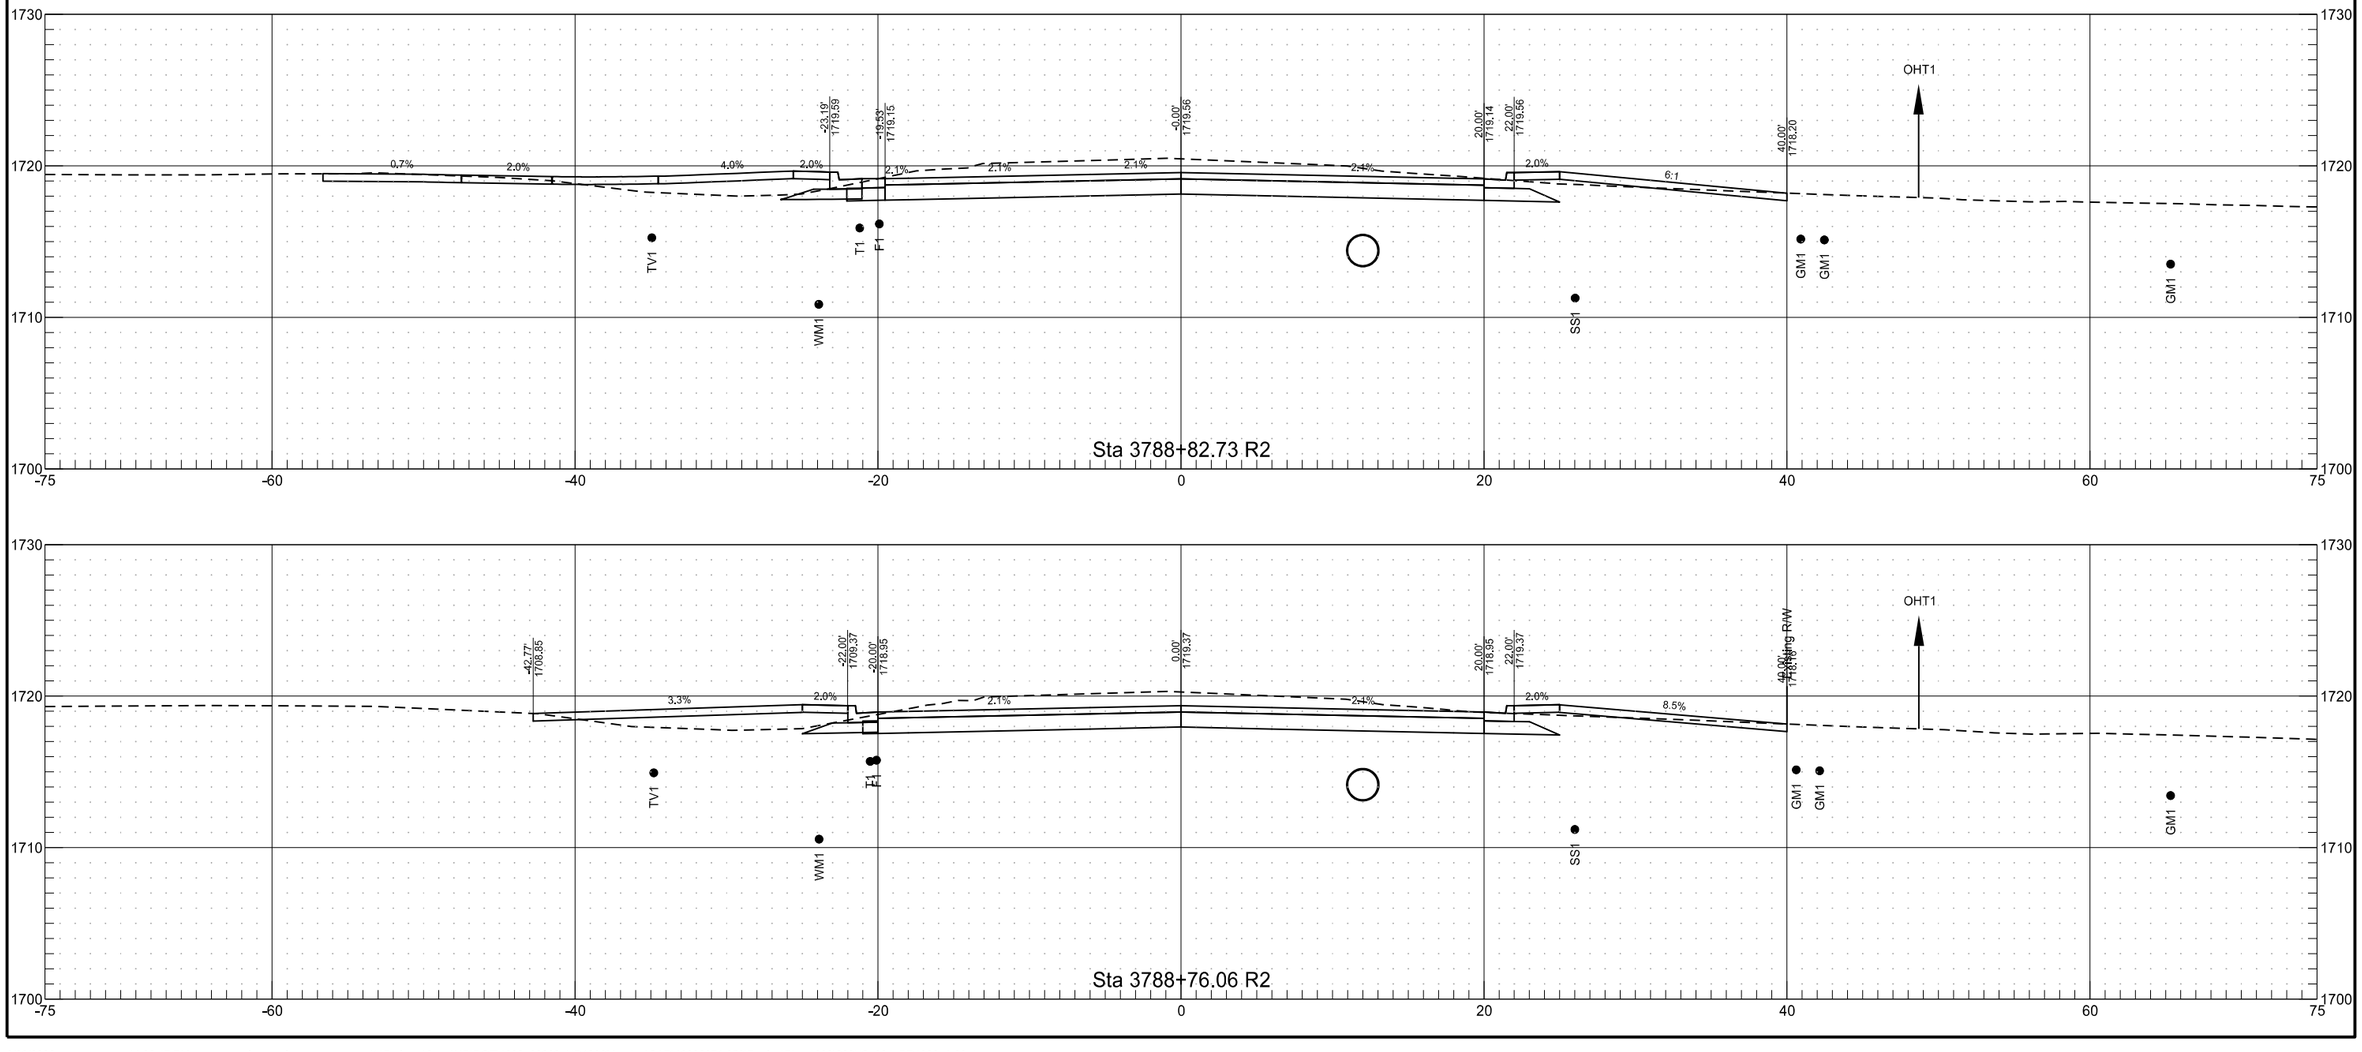



8/20/2020 11:32:47 PM joemorrissette K:\Projects\State\ND\DOT\1802_00662_ND1806Mandan\CAD\10806071.052\Design\Plans\200\200XS_001_PR1806_1-68.dgn

ND 1806

	STATE	PROJECT NO.	SECTION NO.	SHEET NO.
	ND	NHU-1-806(052)071	200	22

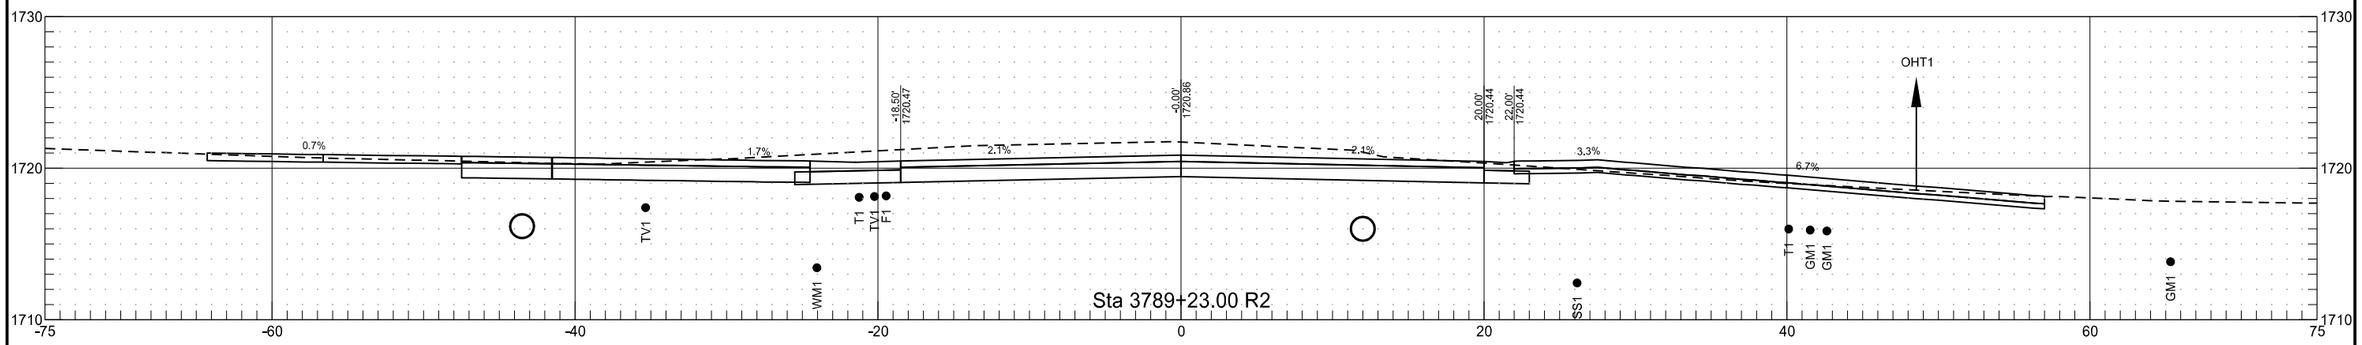


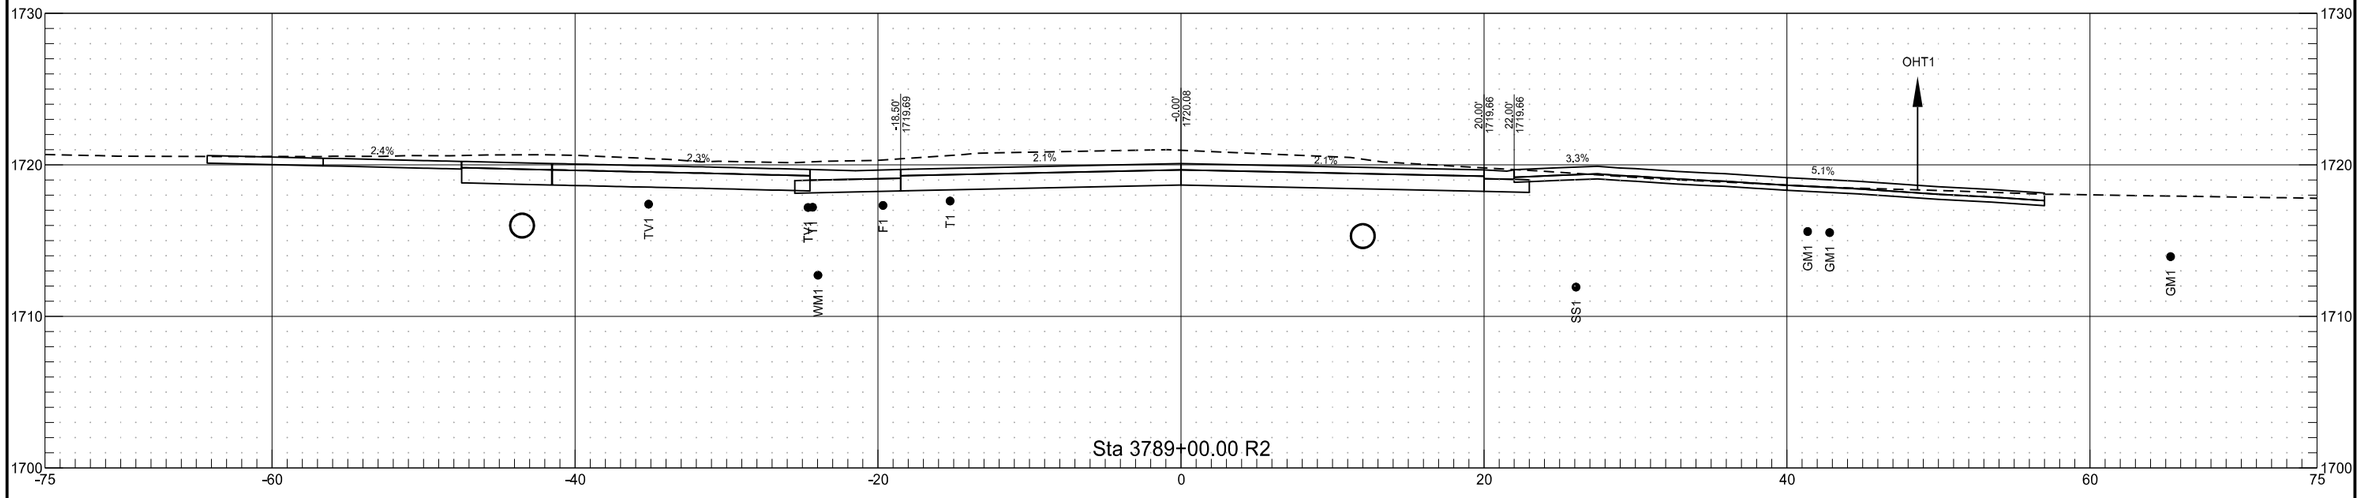

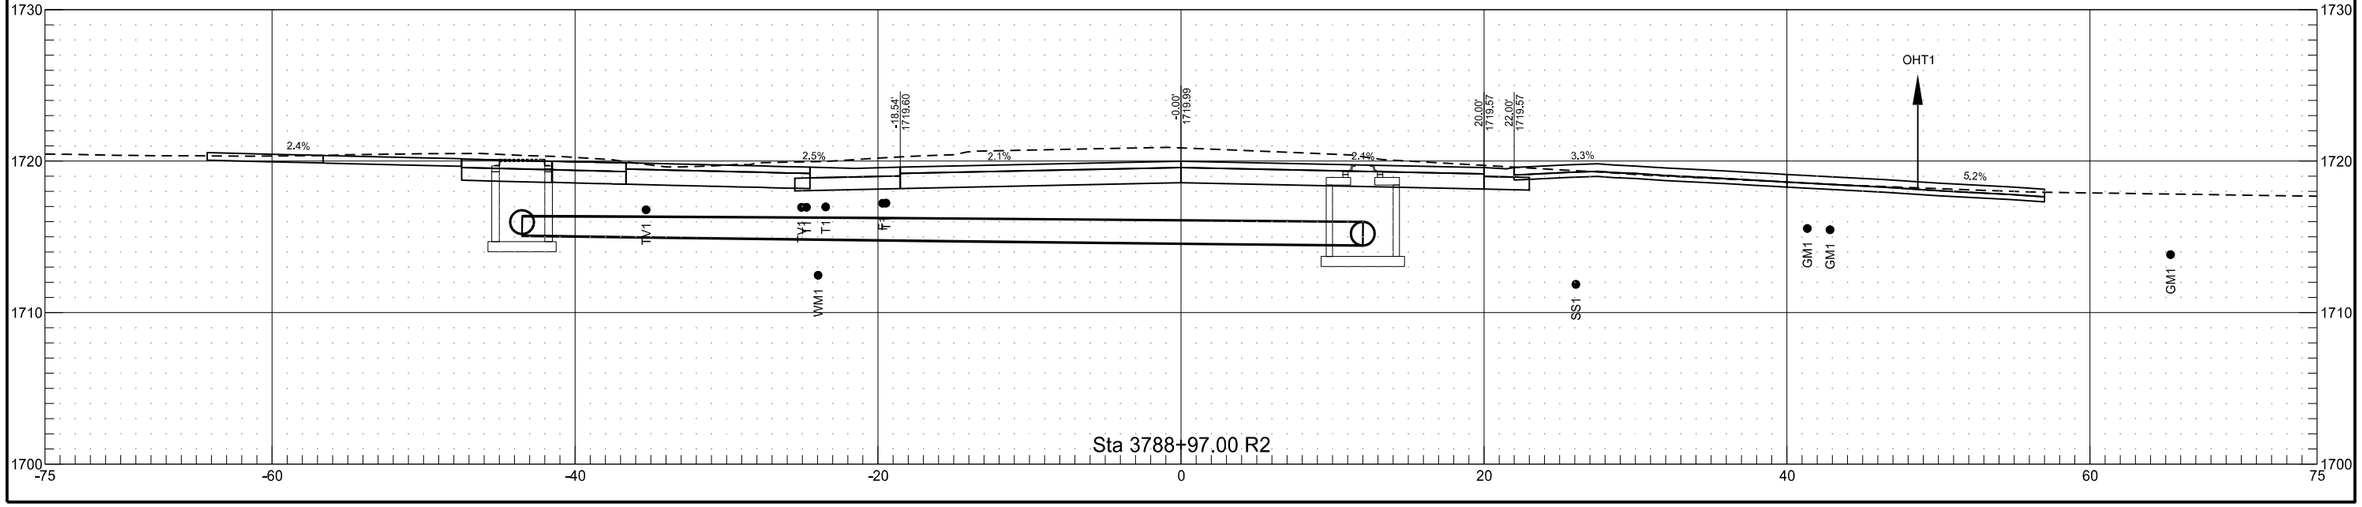


ND 1806


	STATE	PROJECT NO.	SECTION NO.	SHEET NO.
	ND	NHU-1-806(052)071	200	23

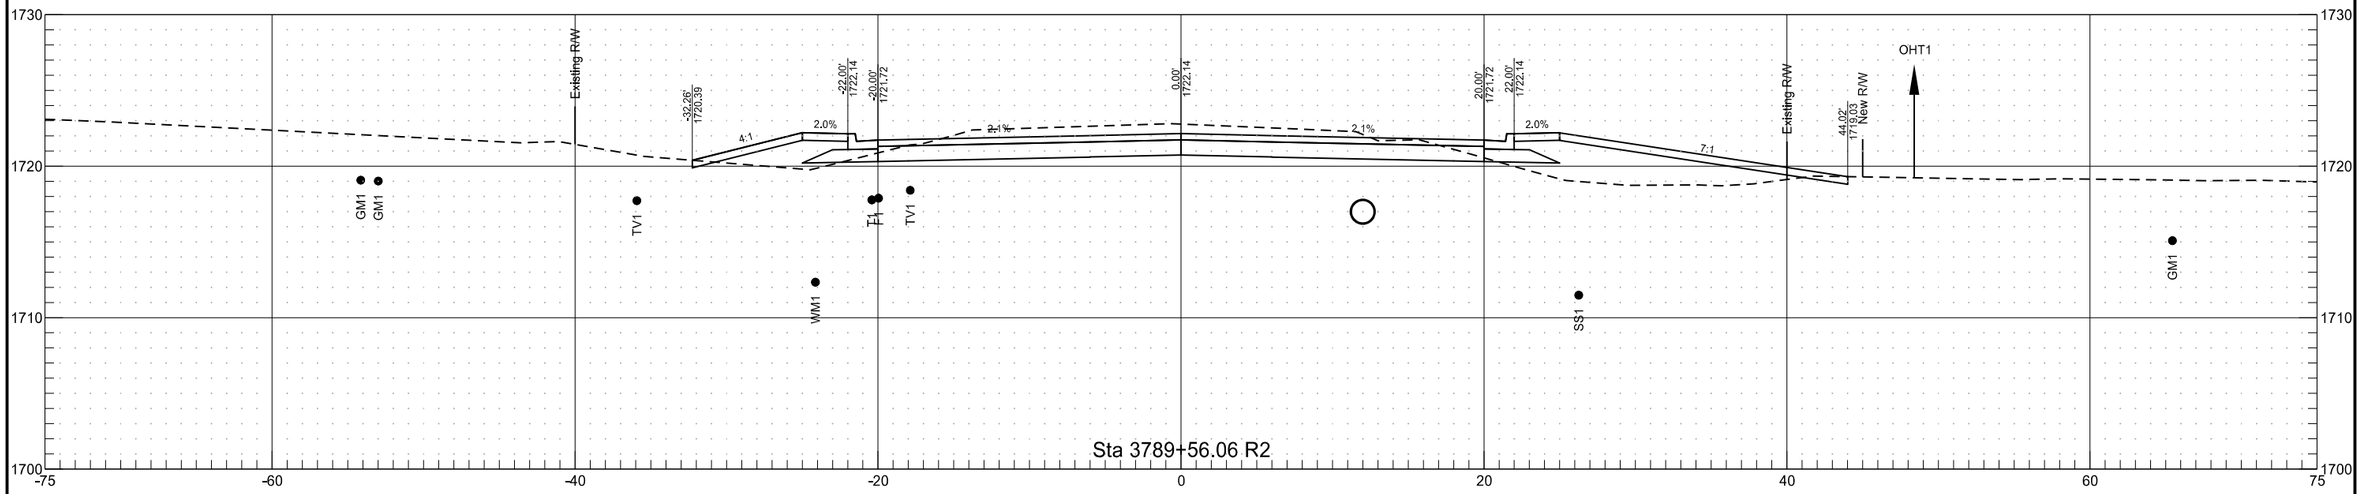

Sta 3789+56.06 R2

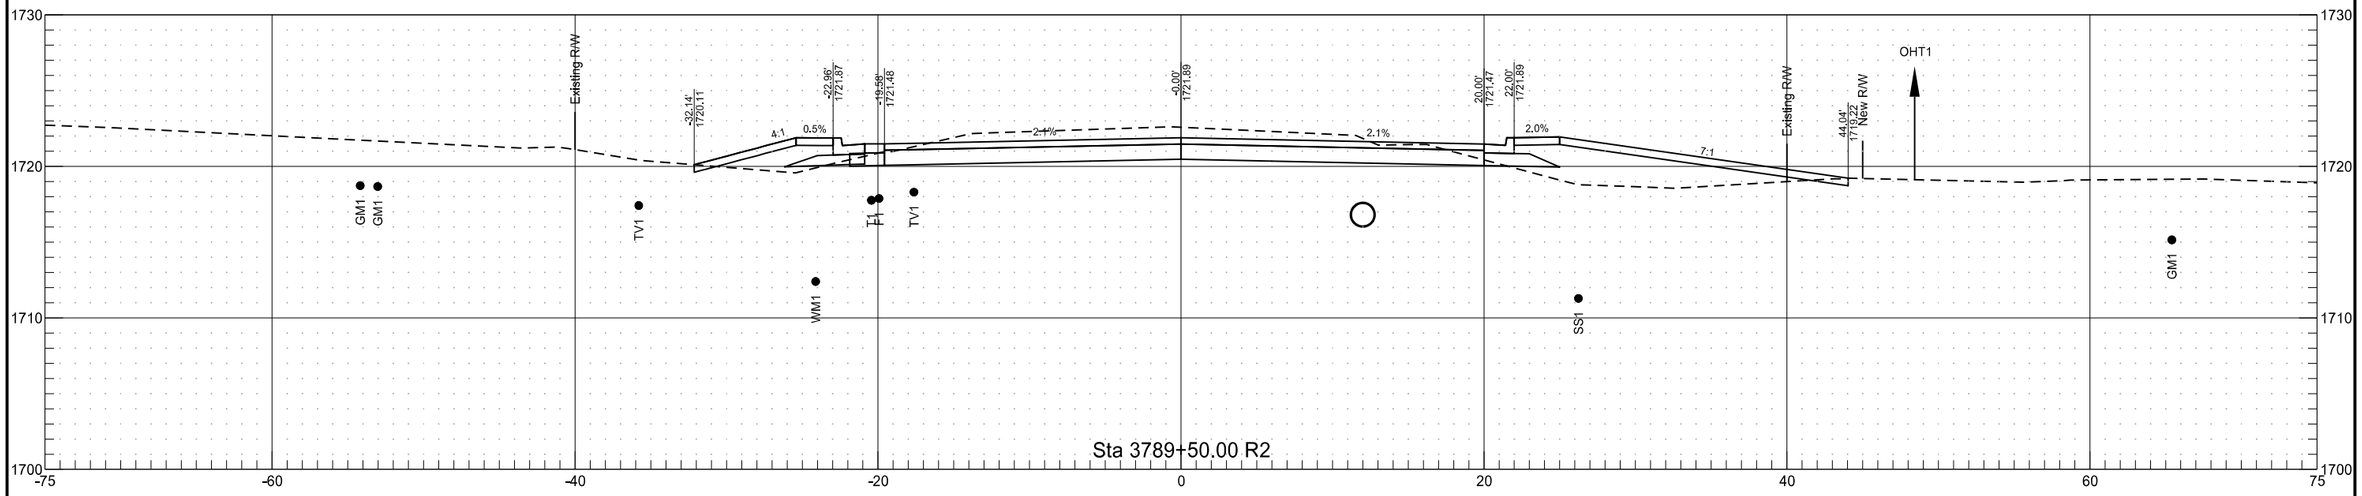


Sta 3789+50.00 R2

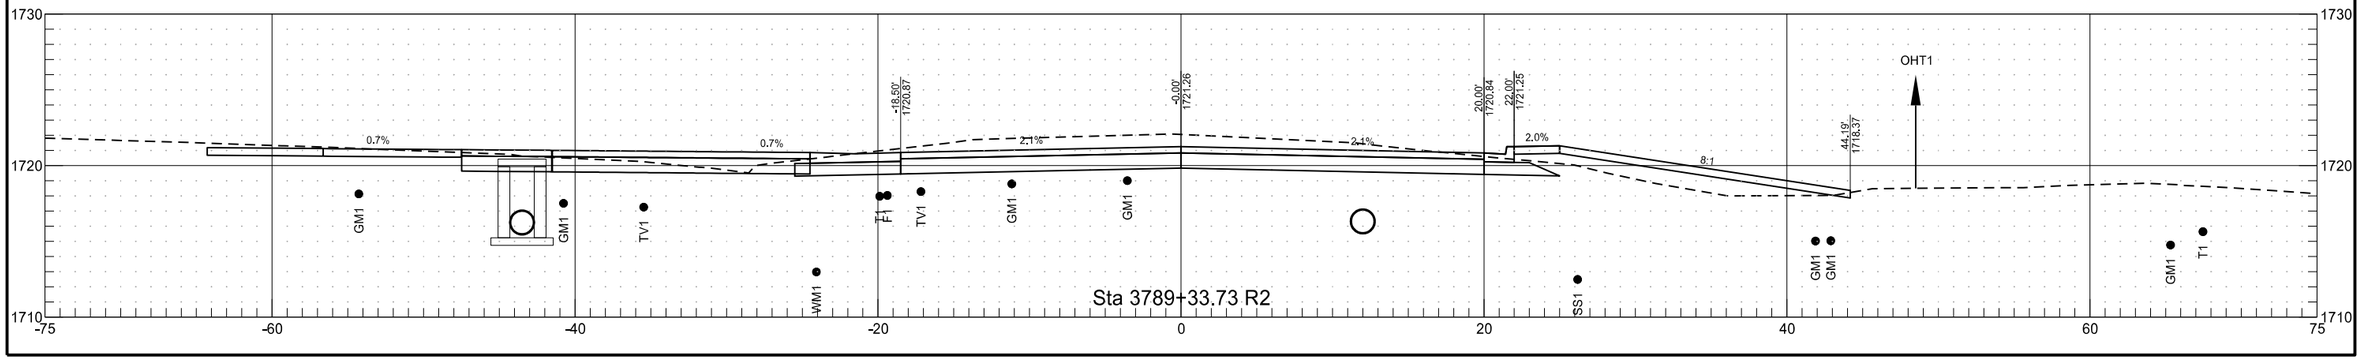

Sta 3789+33.73 R2


ND 1806

	STATE	PROJECT NO.	SECTION NO.	SHEET NO.
	ND	NHU-1-806(052)071	200	24

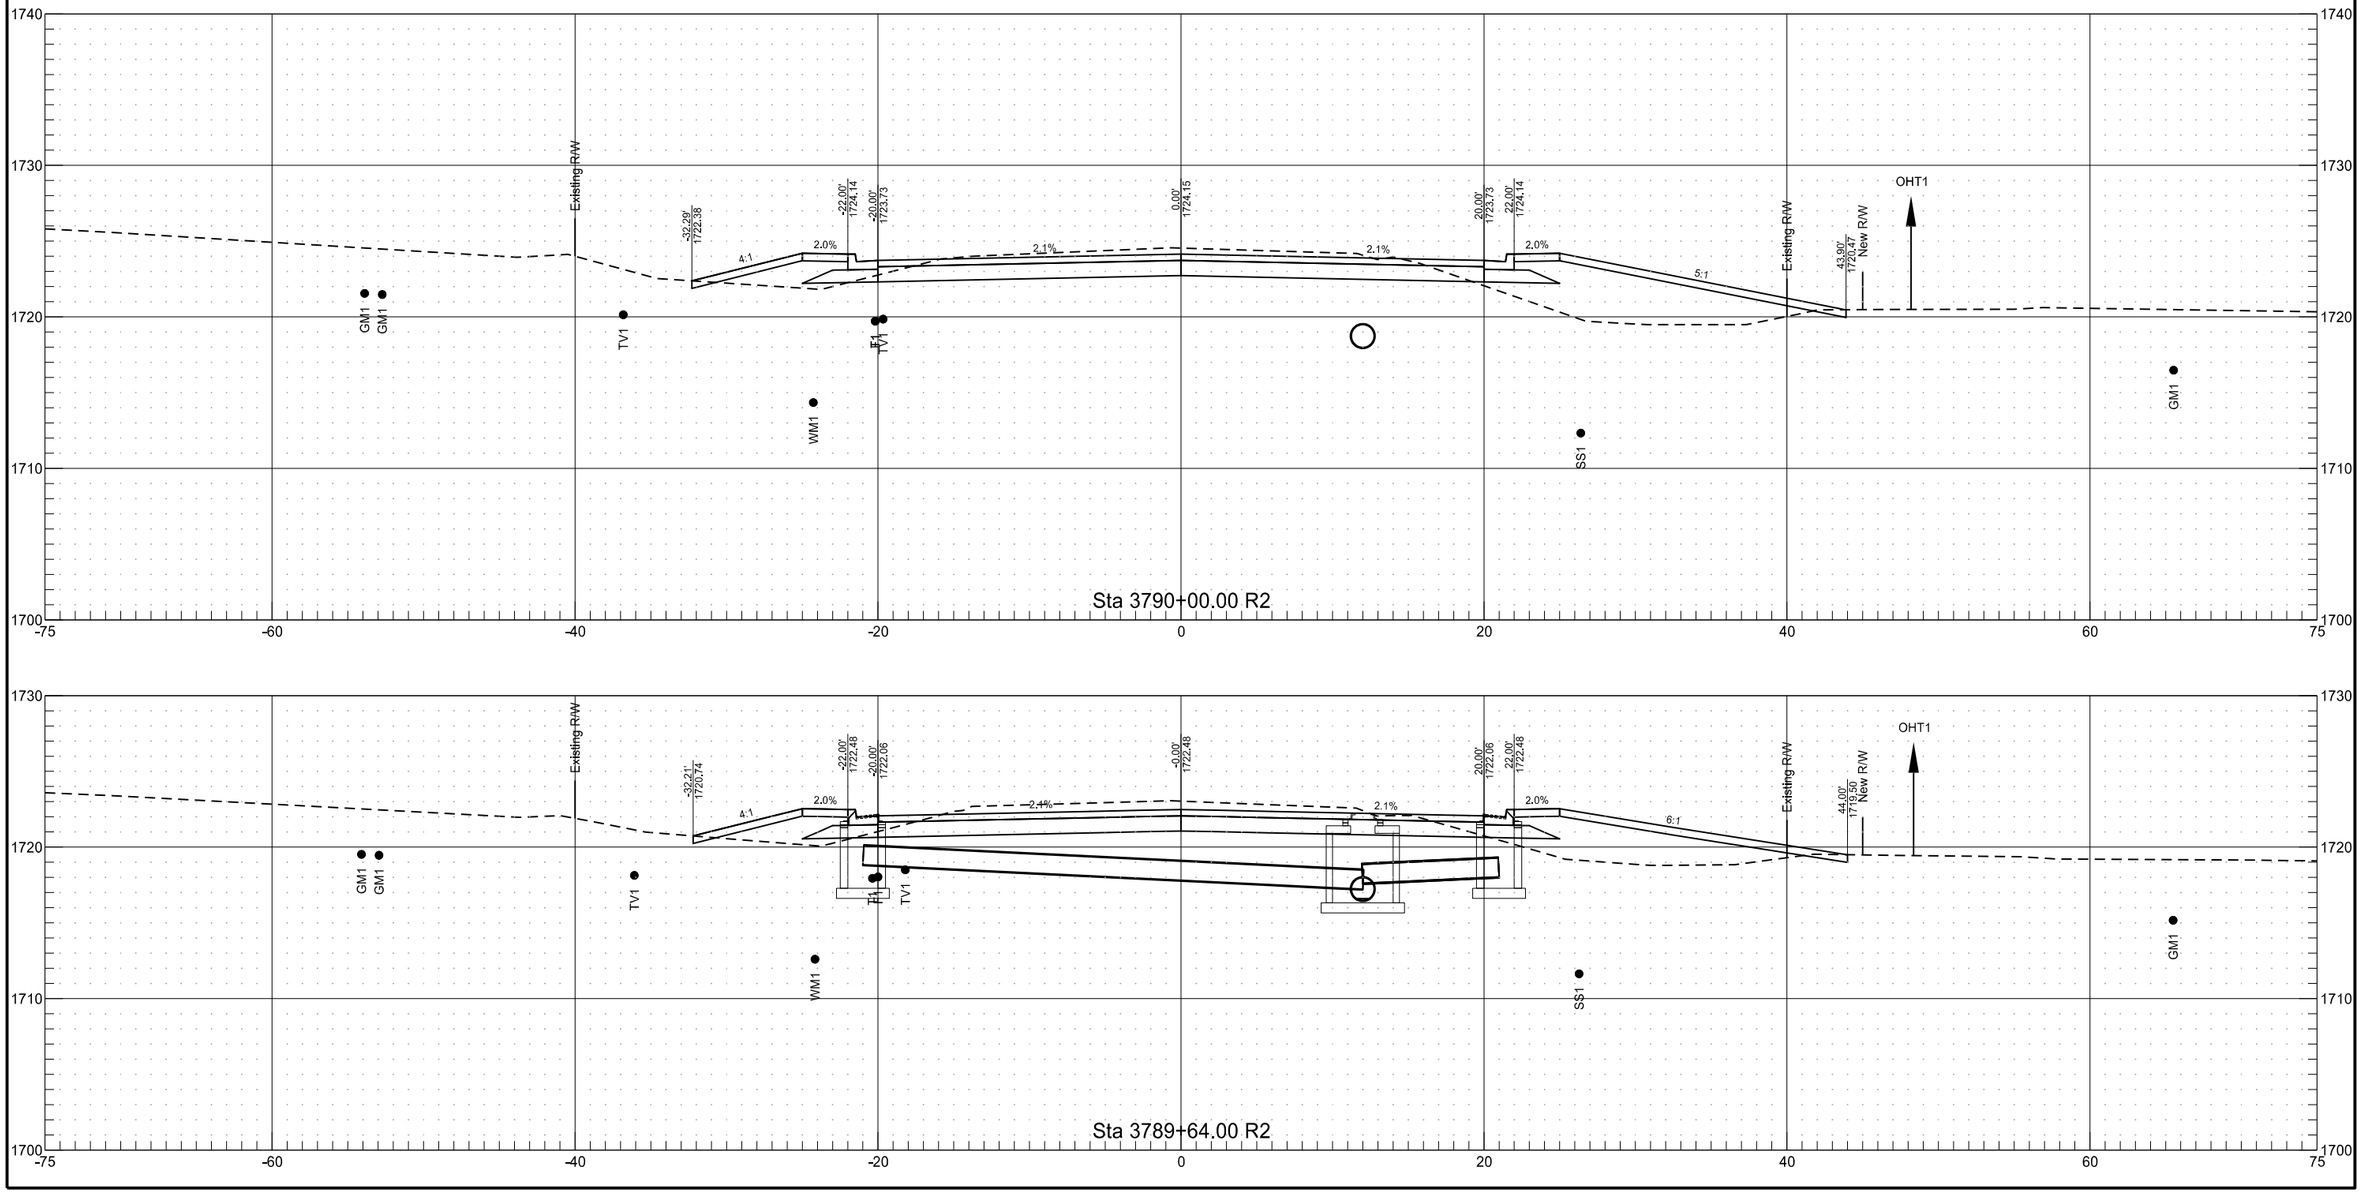

ND 1806


	STATE	PROJECT NO.	SECTION NO.	SHEET NO.
	ND	NHU-1-806(052)071	200	25

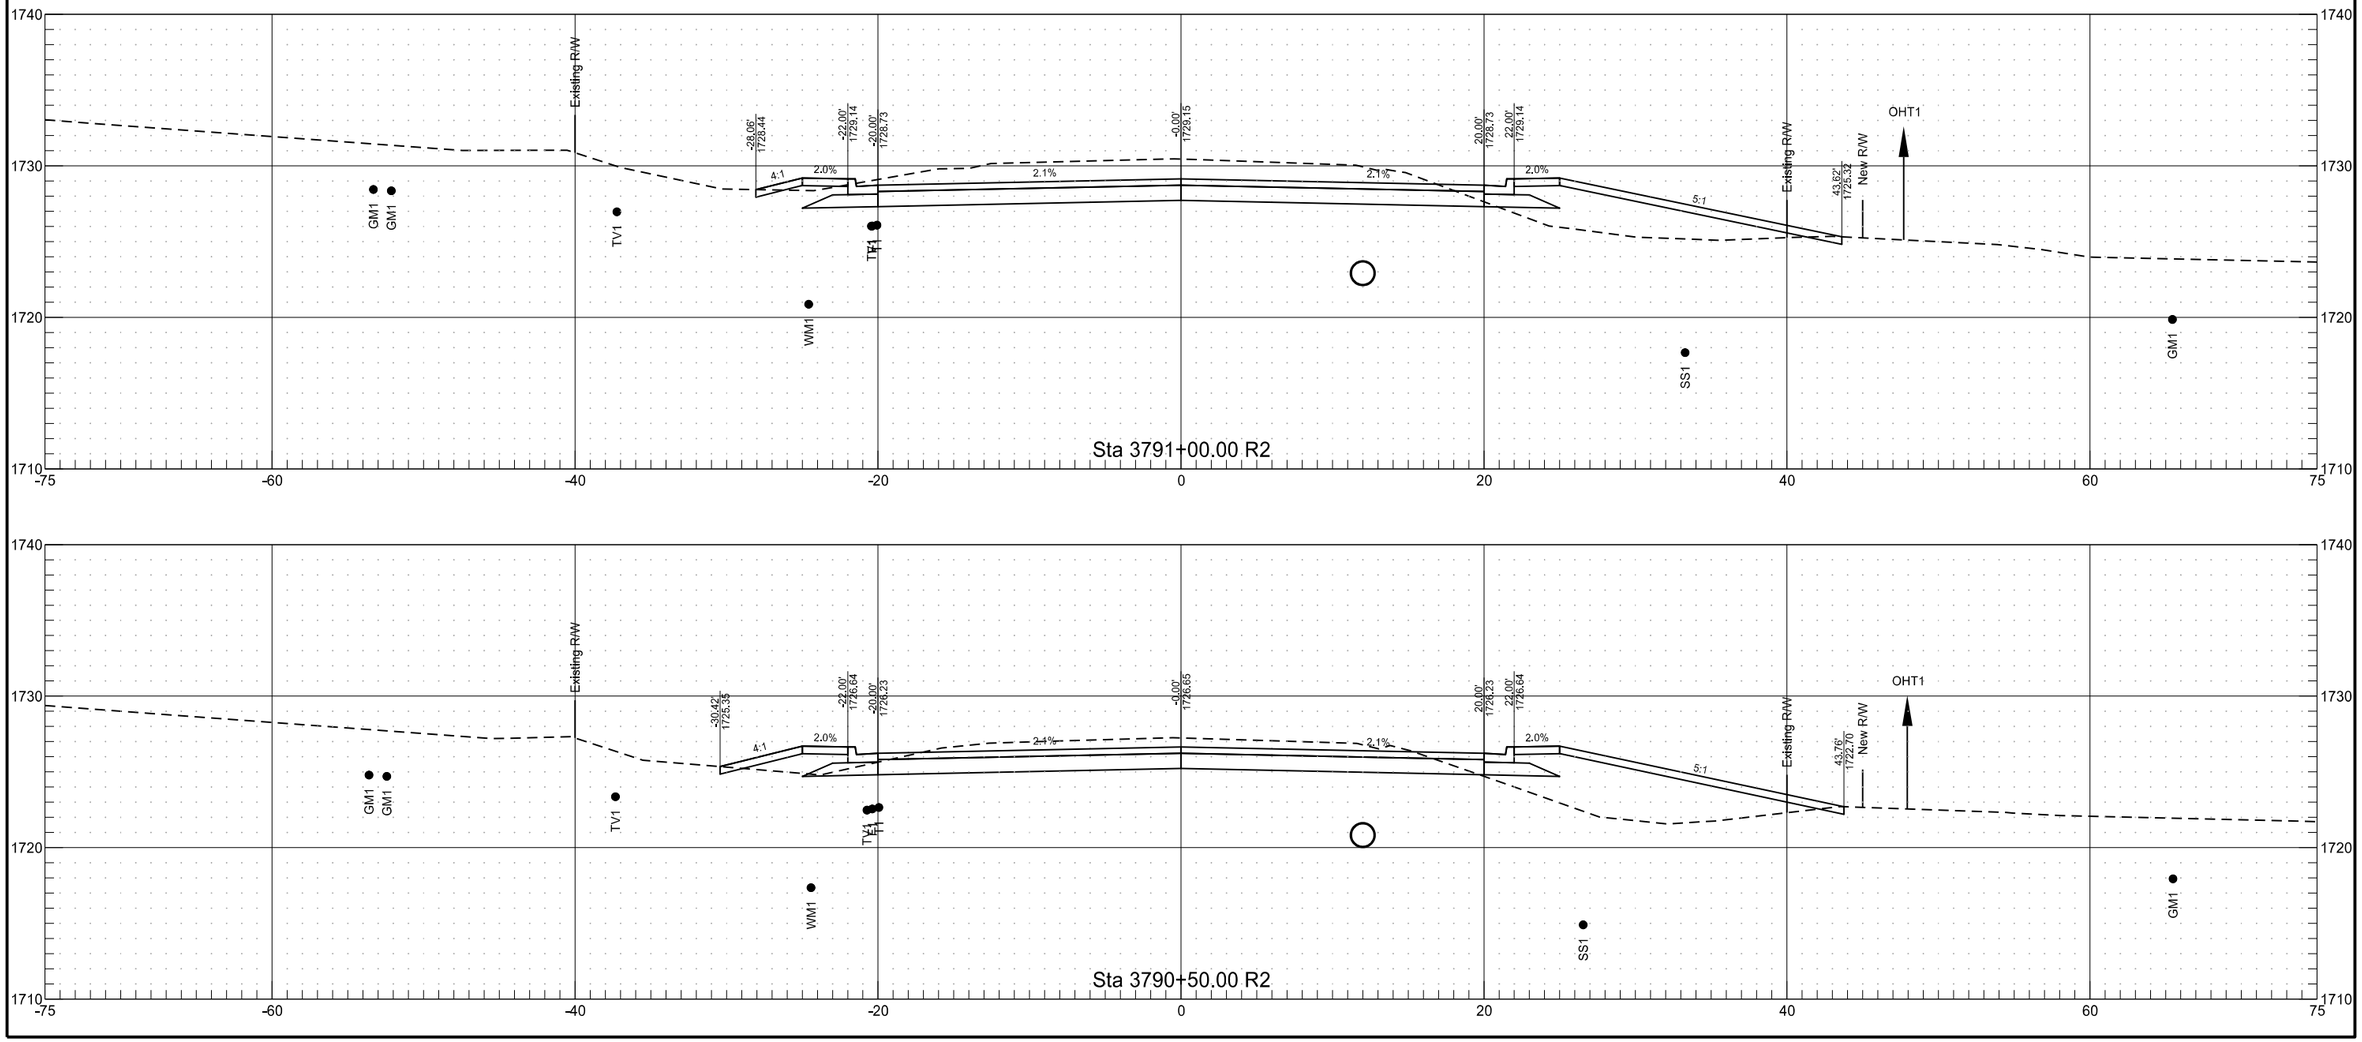


8/20/2020 11:32:50 PM joemorrissette K:\Projects\State\ND\DOT\1802_00662_ND1806Mandan\CAD\10806071.052\Design\Plans\200\200XS_001_PR1806_1-68.dgn

ND 1806

	STATE	PROJECT NO.	SECTION NO.	SHEET NO.
	ND	NHU-1-806(052)071	200	26

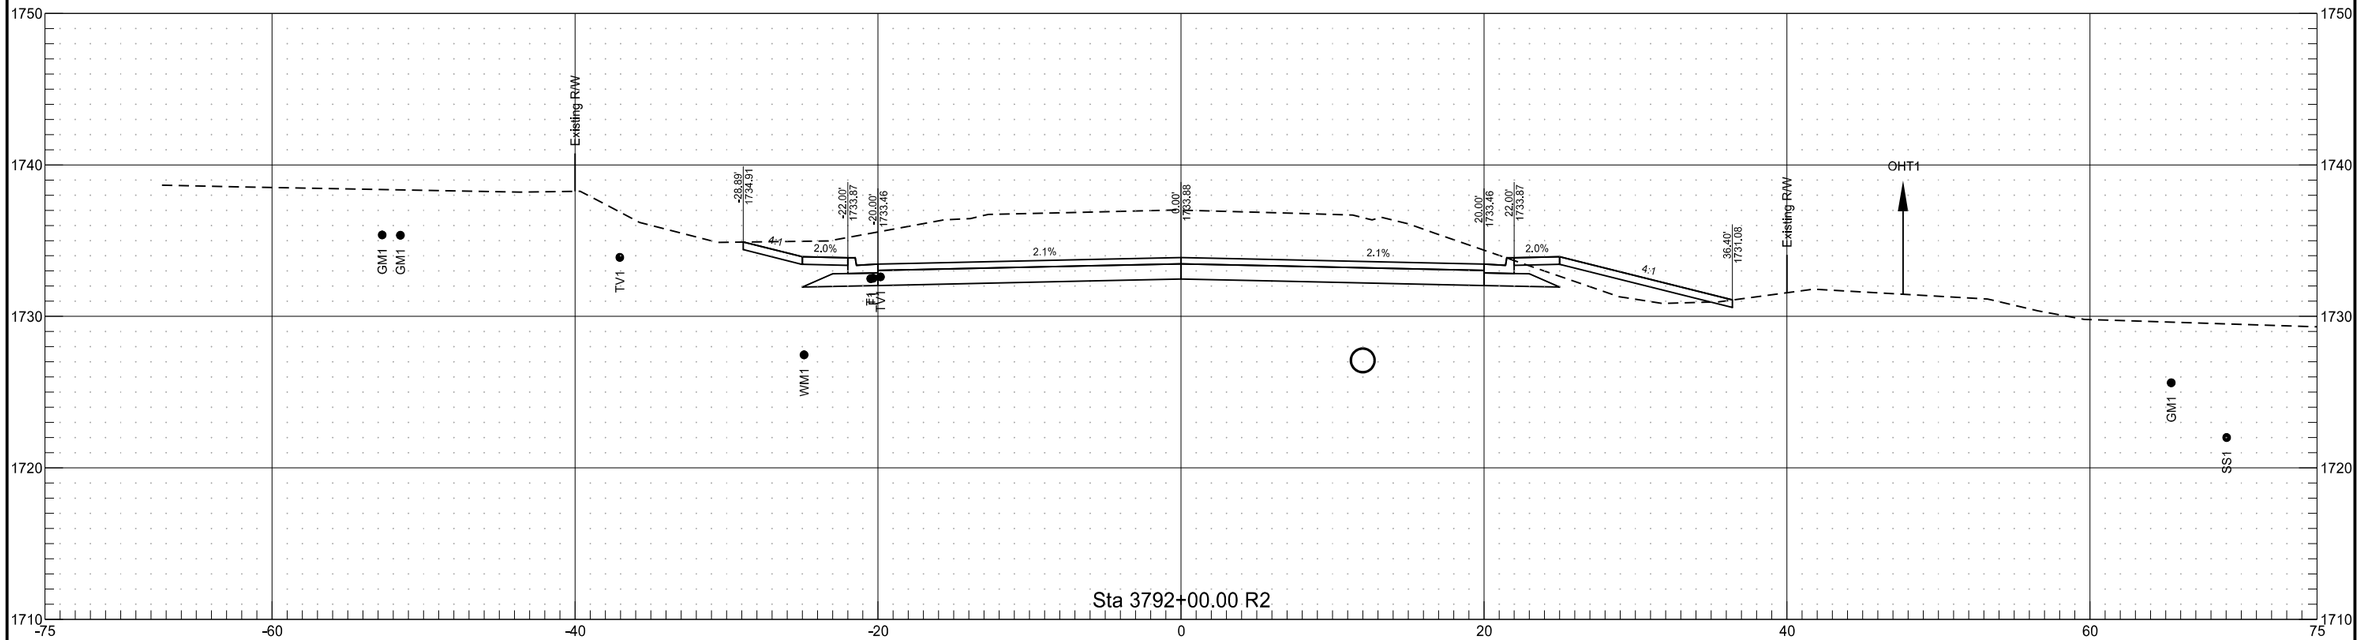


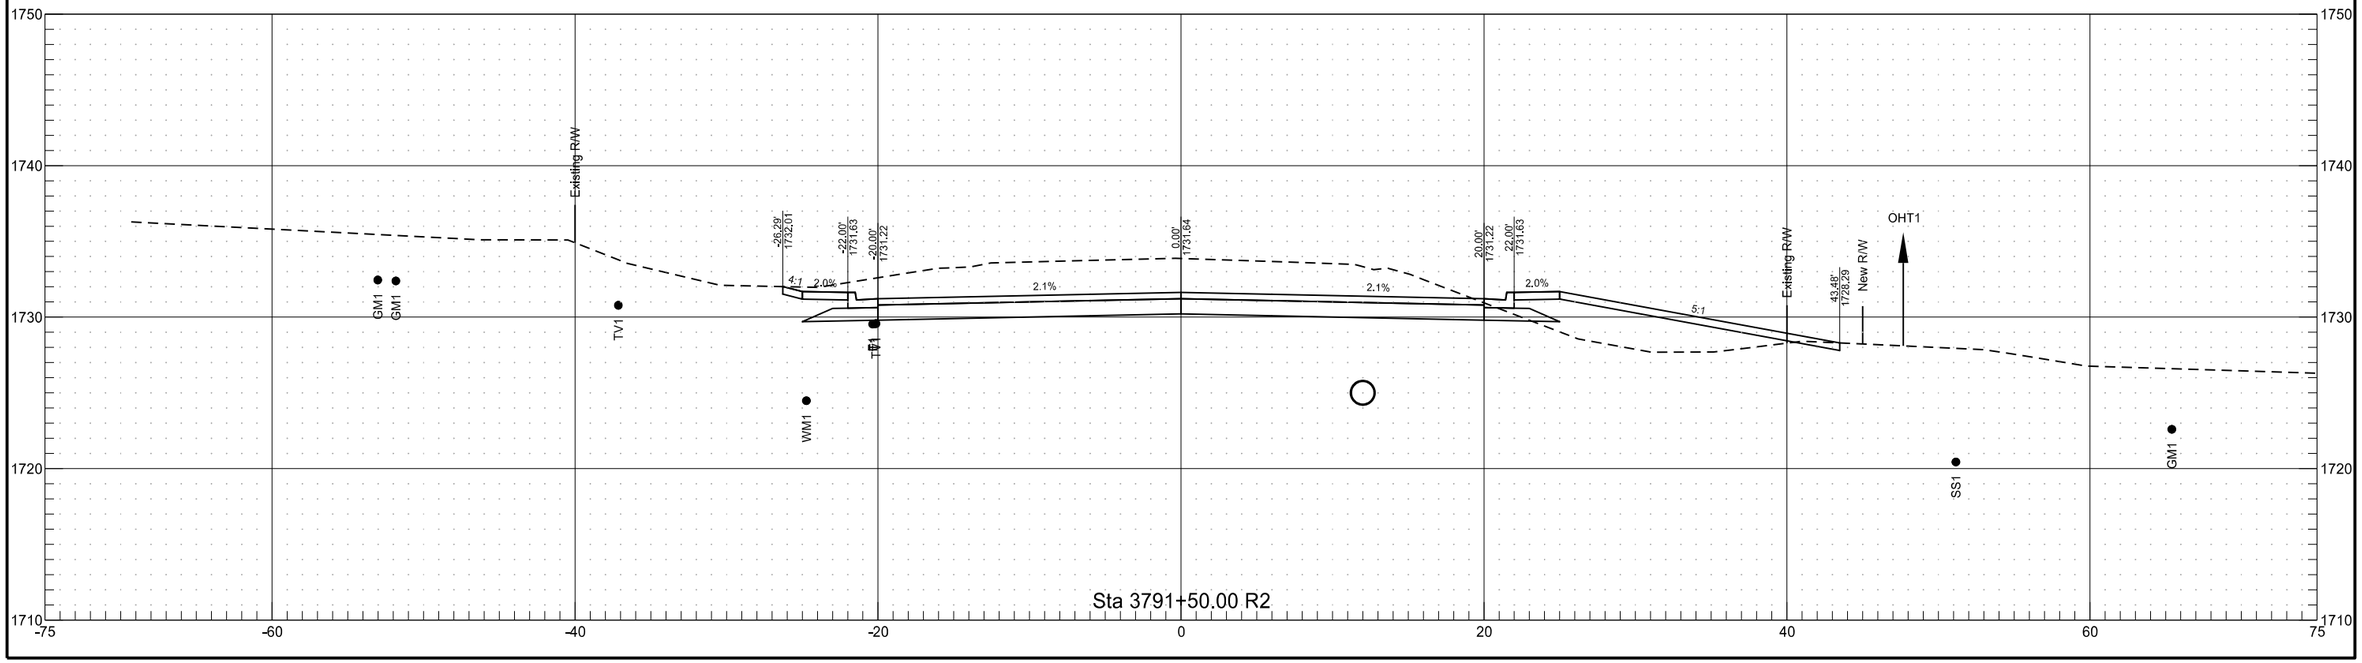


8/20/2020 11:32:50 PM joemorrissette K:\Projects\State\ND\DOT\1802_00662_ND1806Mandan\CAD\10806071.052\Design\Plans\200\200XS_001_PR1806_1-68.dgn

ND 1806


	STATE	PROJECT NO.	SECTION NO.	SHEET NO.
	ND	NHU-1-806(052)071	200	27

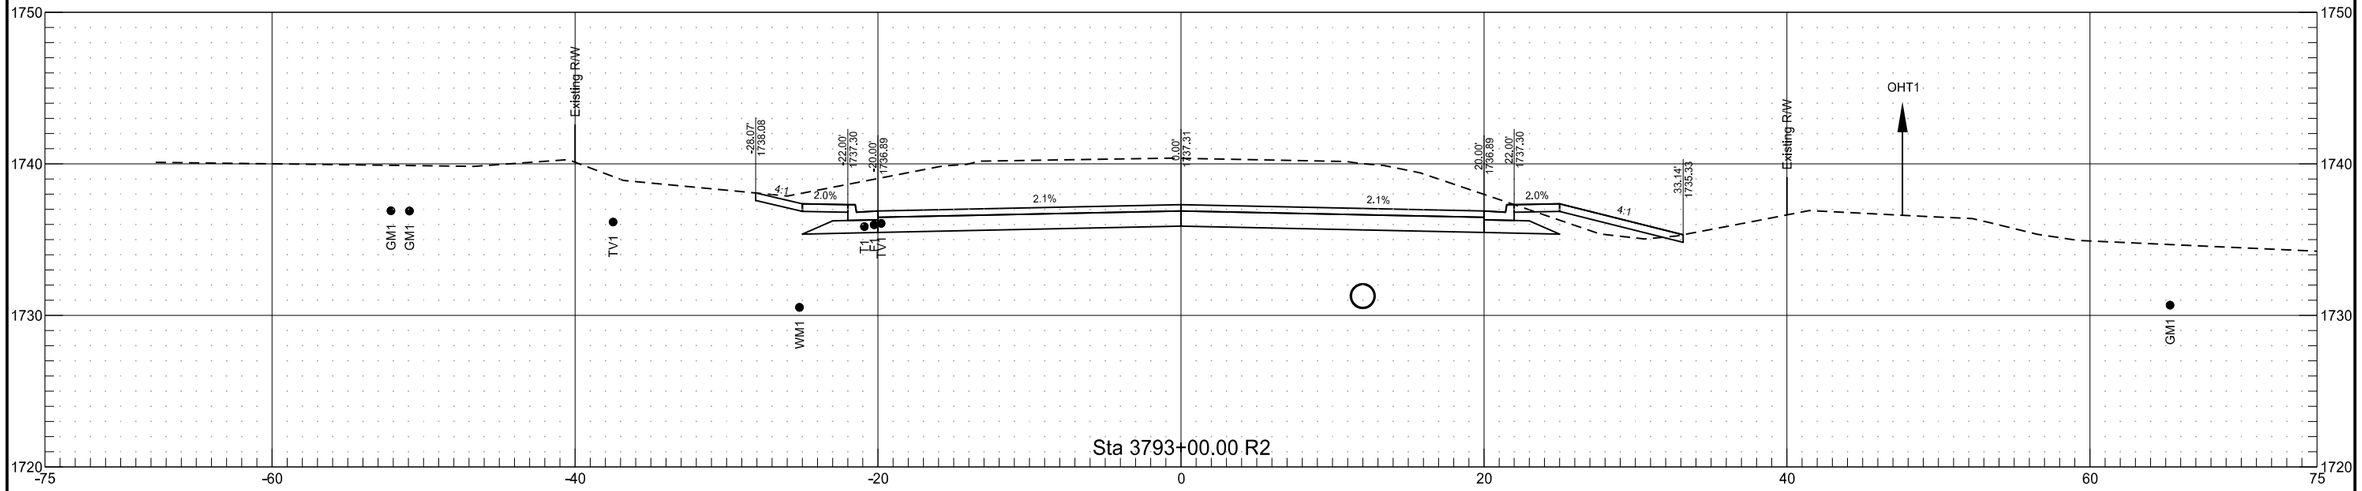


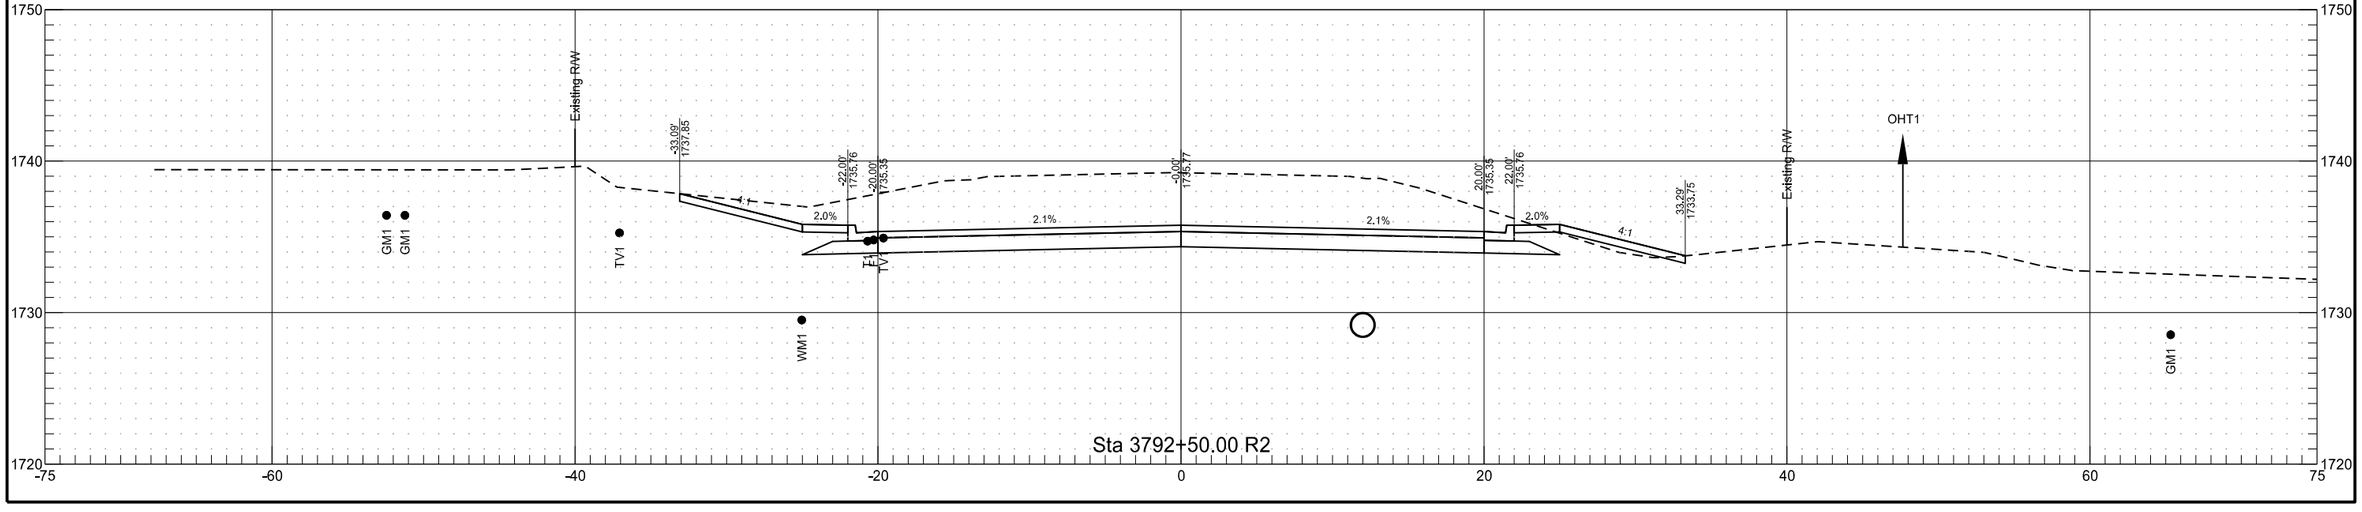

ND 1806


	STATE	PROJECT NO.	SECTION NO.	SHEET NO.
	ND	NHU-1-806(052)071	200	28

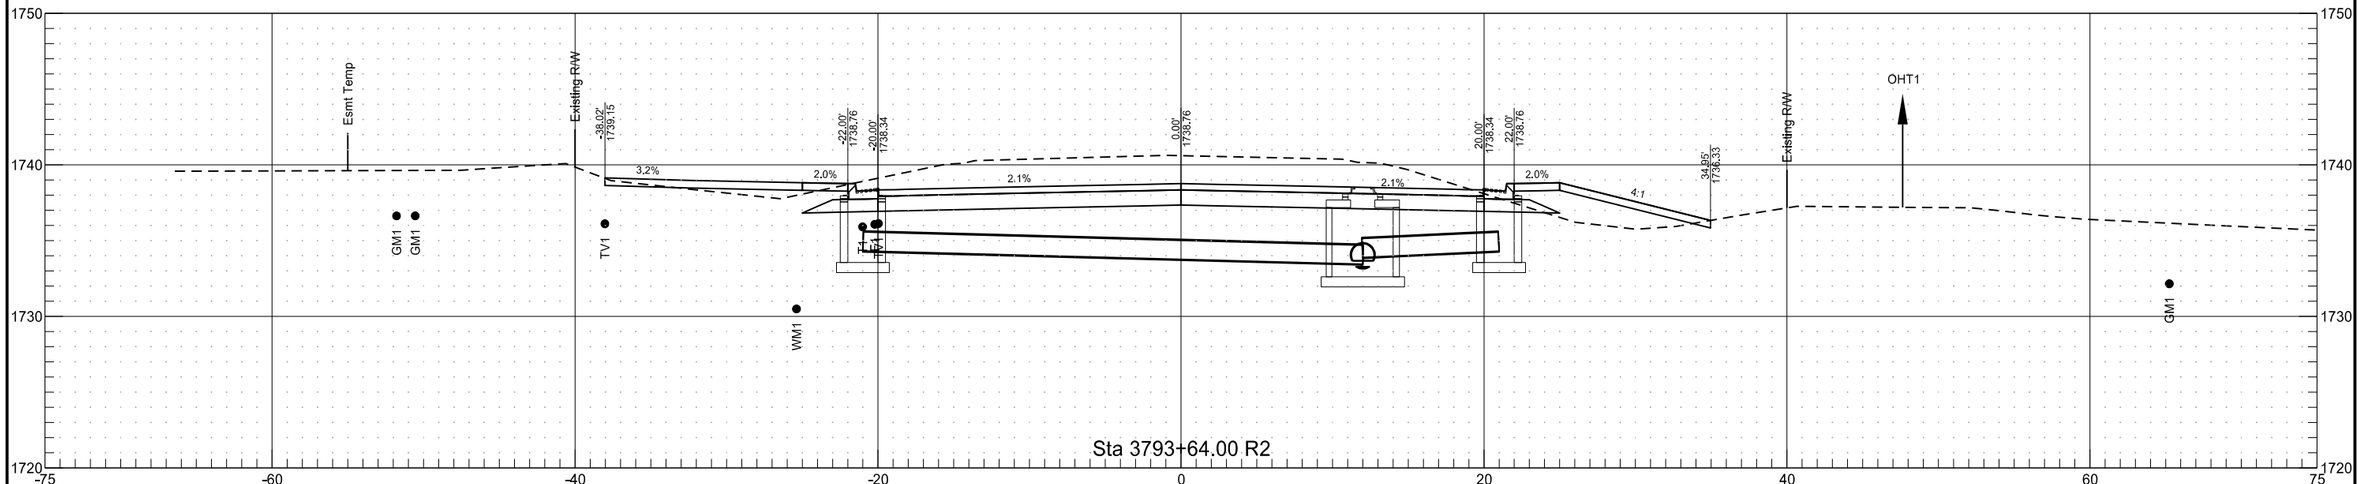

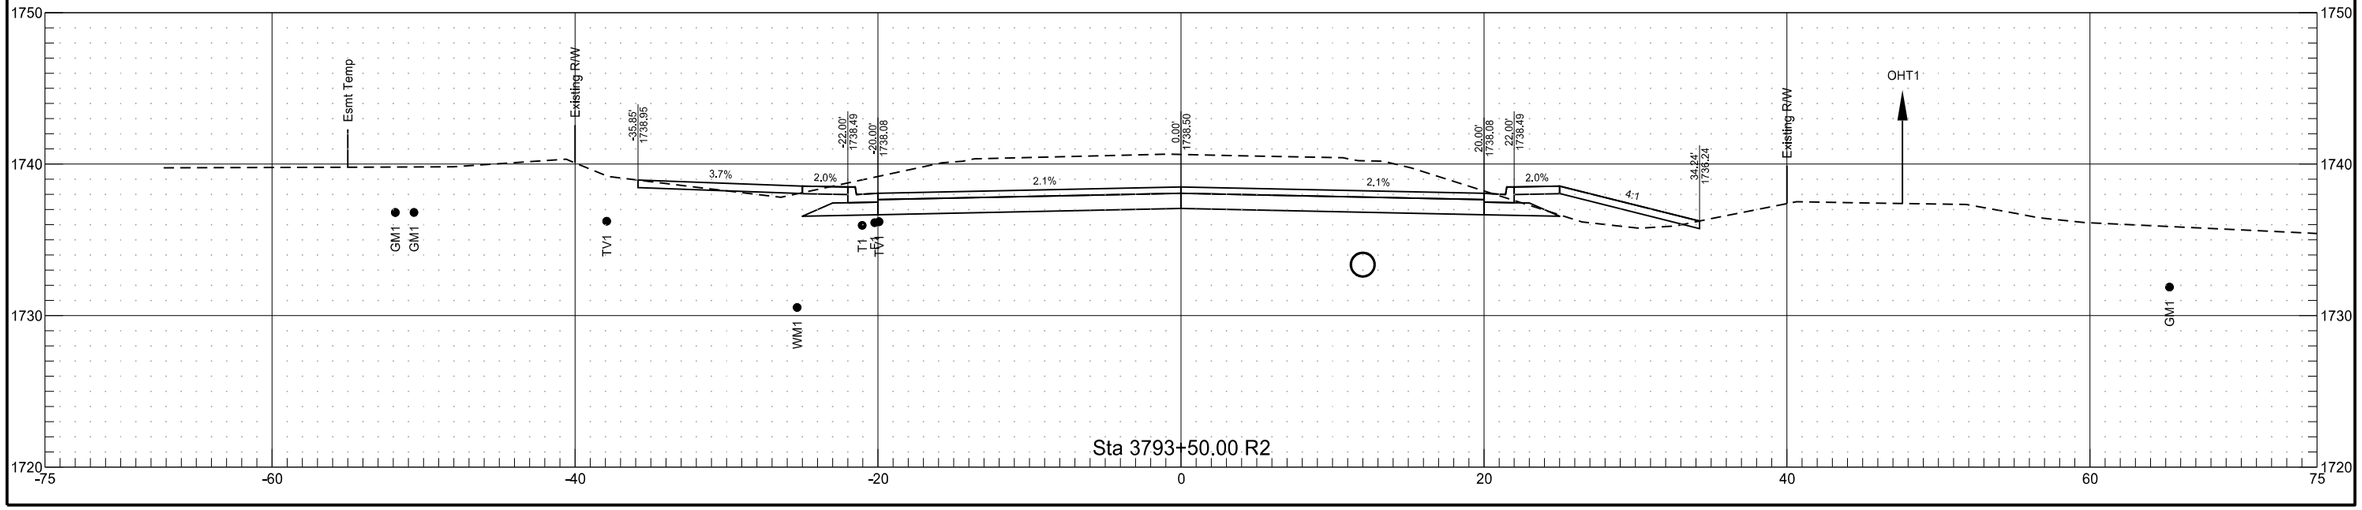

ND 1806


	STATE	PROJECT NO.	SECTION NO.	SHEET NO.
	ND	NHU-1-806(052)071	200	29

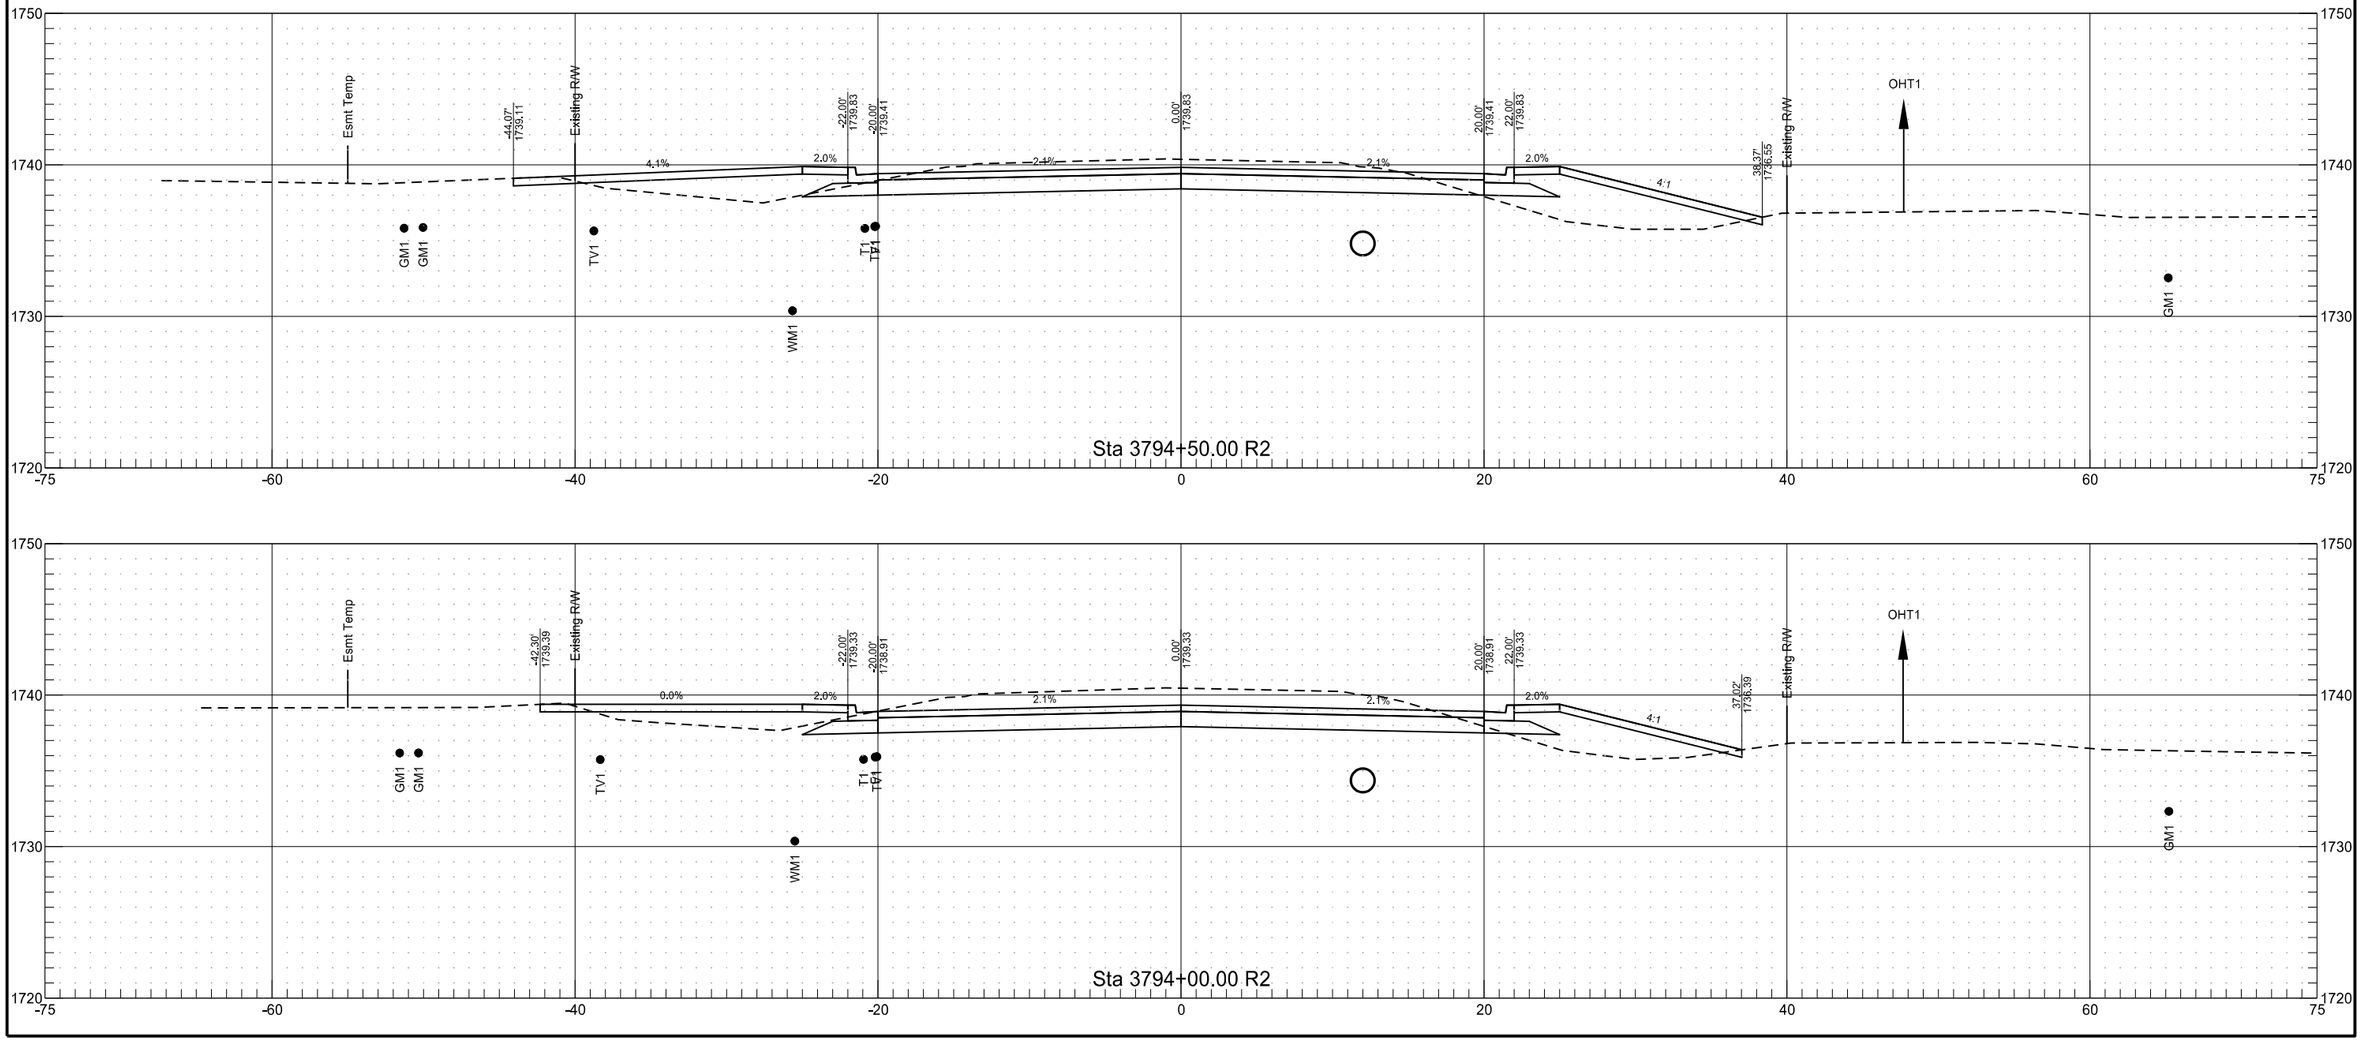


8/20/2020 11:32:52 PM joemorrissette K:\Projects\State\ND\DOT\1802_00662_ND1806Mandan\CAD\10806071.052\Design\Plans\200\200XS_001_PR1806_1-68.dgn

ND 1806


	STATE	PROJECT NO.	SECTION NO.	SHEET NO.
	ND	NHU-1-806(052)071	200	30

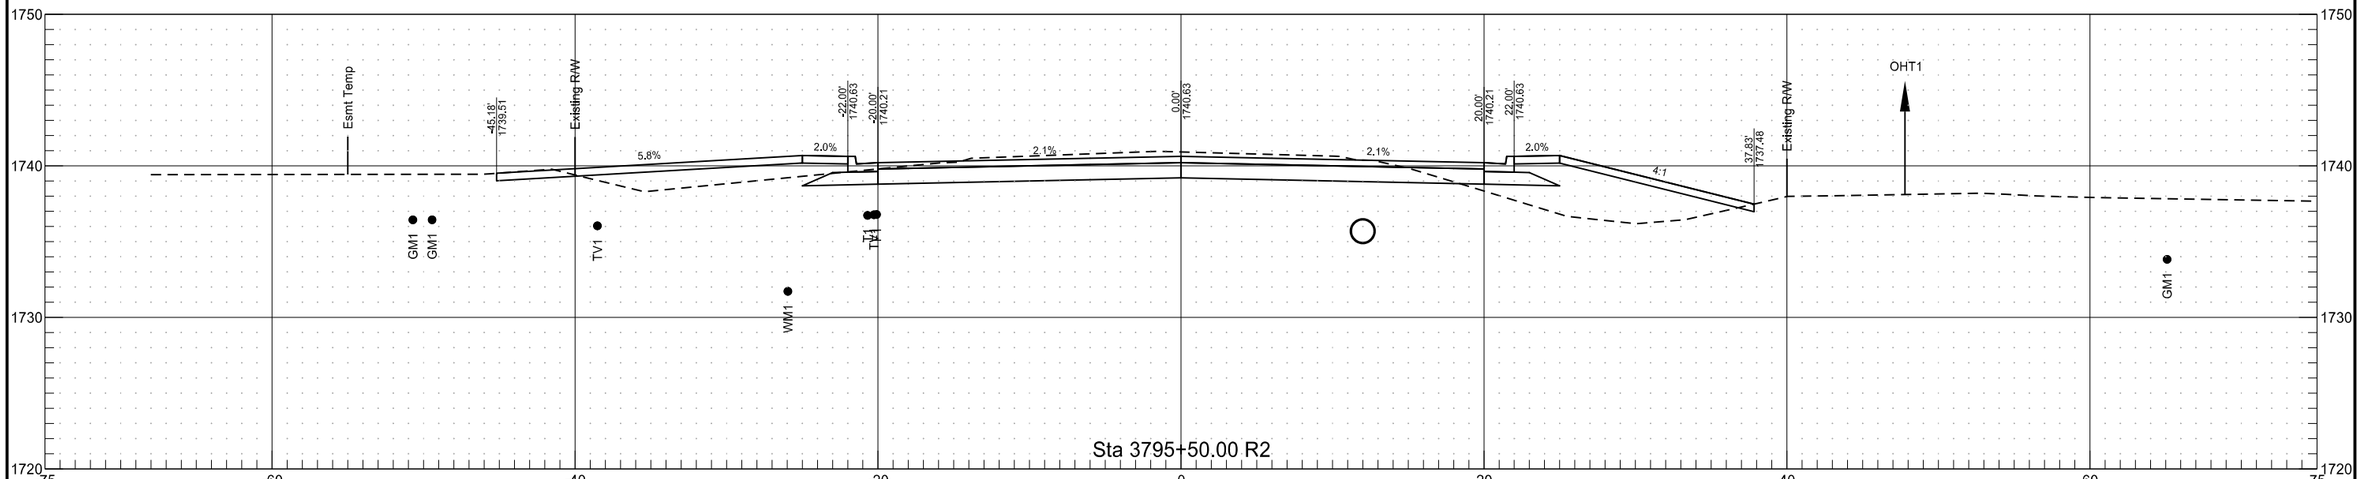


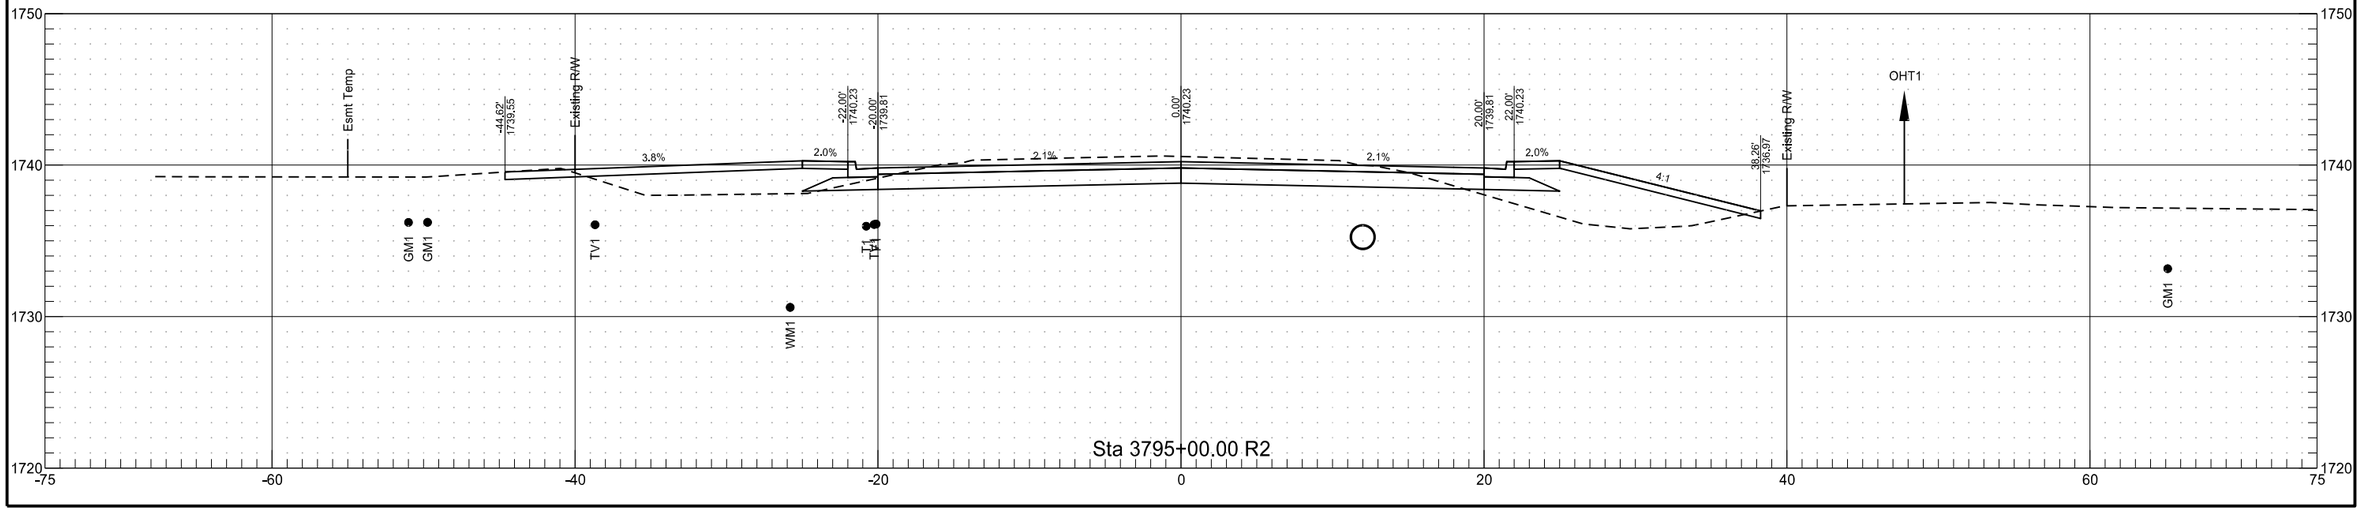

ND 1806


	STATE	PROJECT NO.	SECTION NO.	SHEET NO.
	ND	NHU-1-806(052)071	200	31

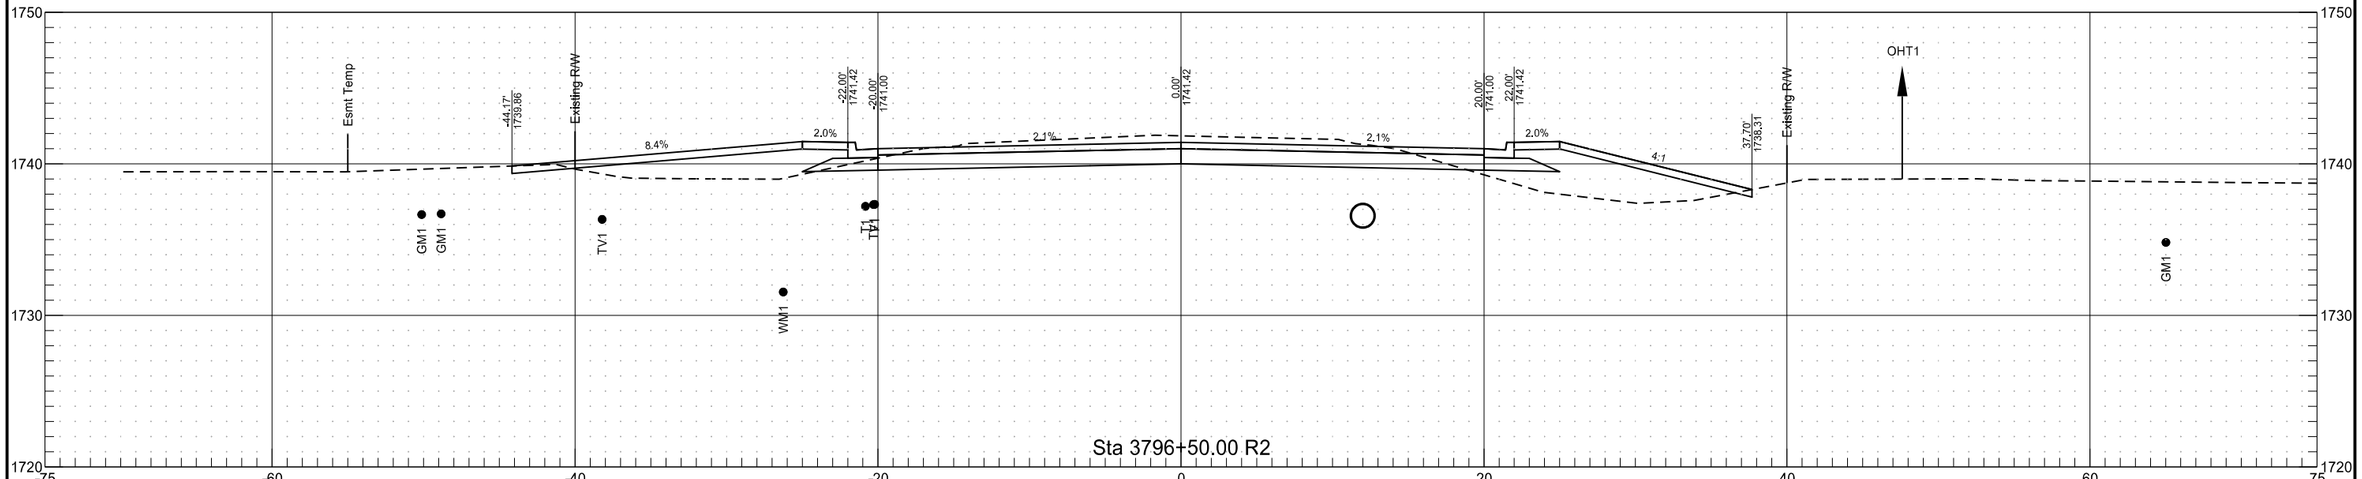


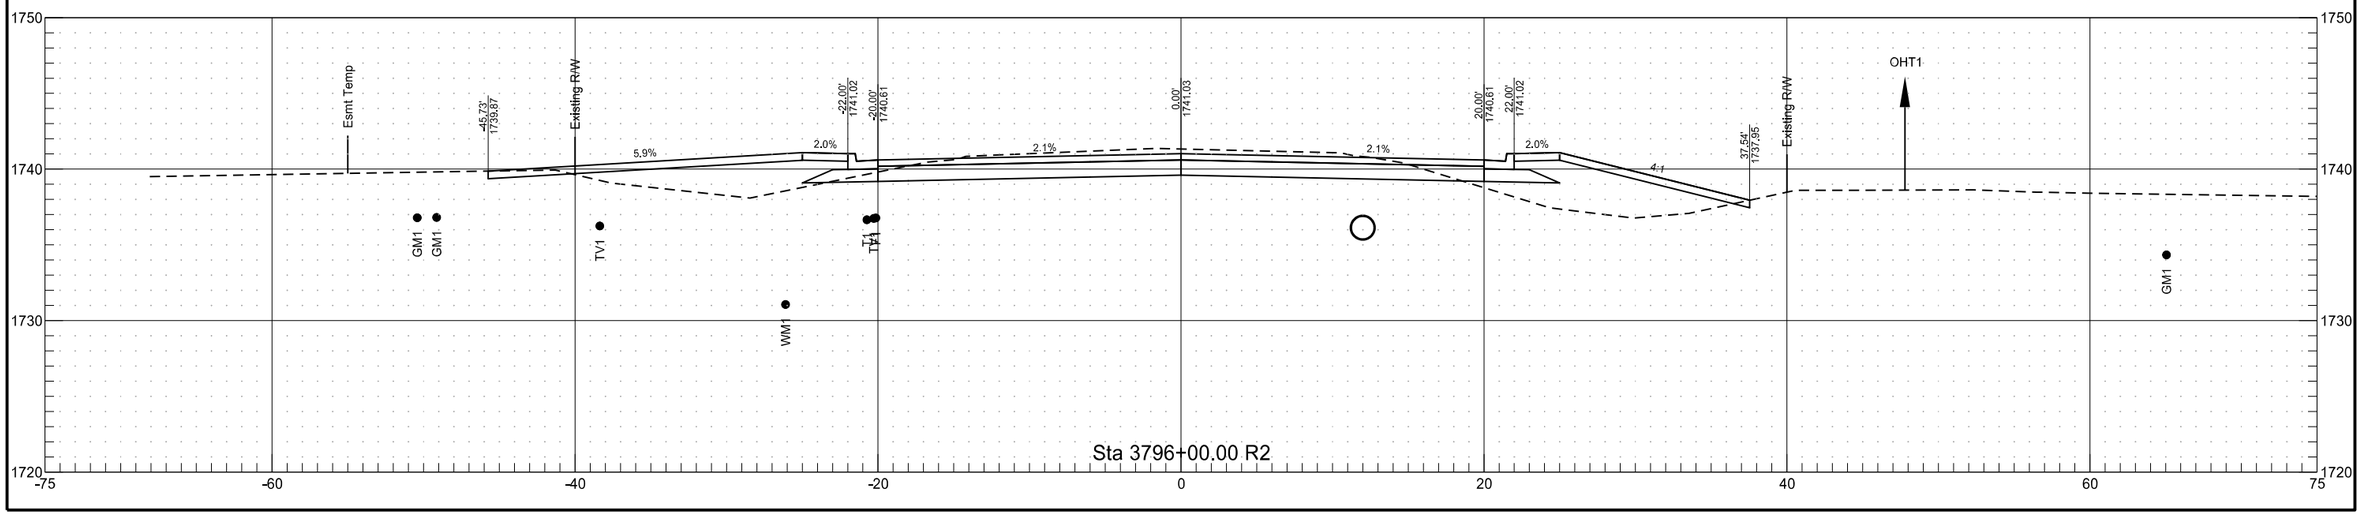


ND 1806

	STATE	PROJECT NO.	SECTION NO.	SHEET NO.
	ND	NHU-1-806(052)071	200	32

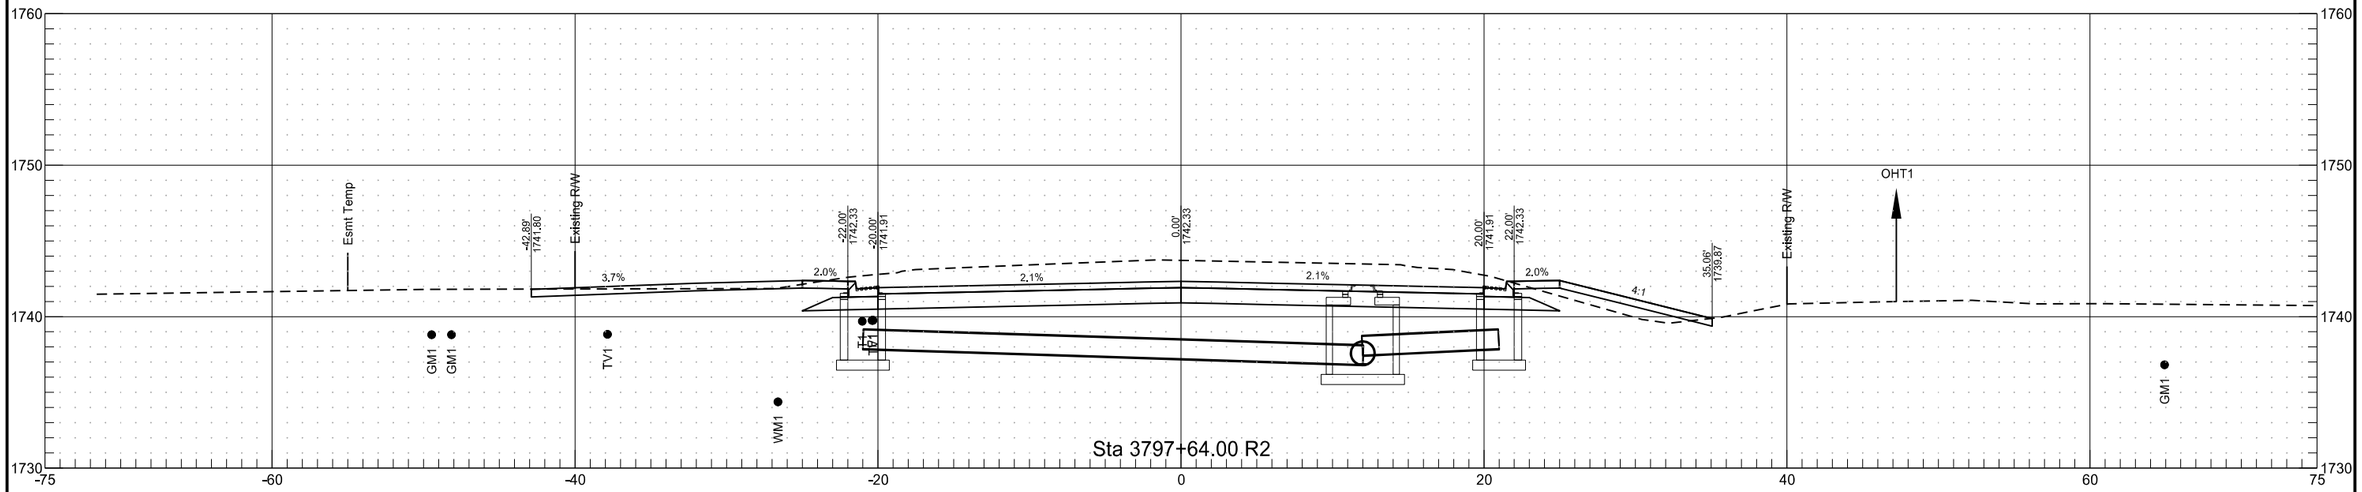


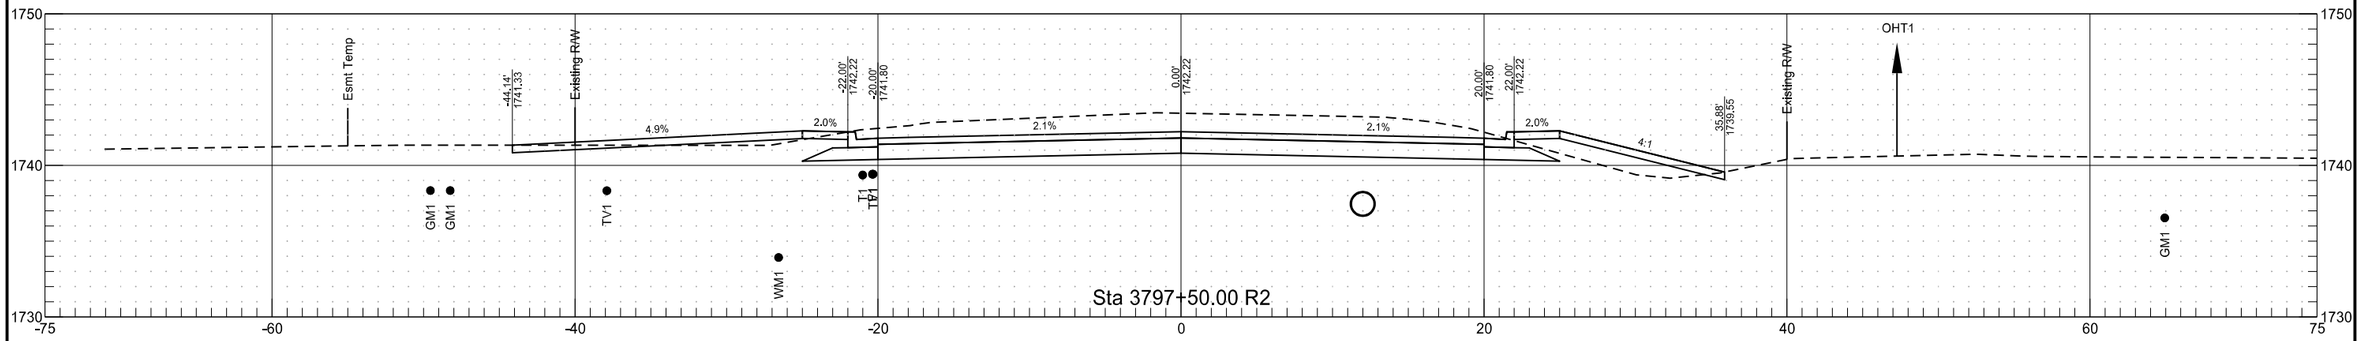

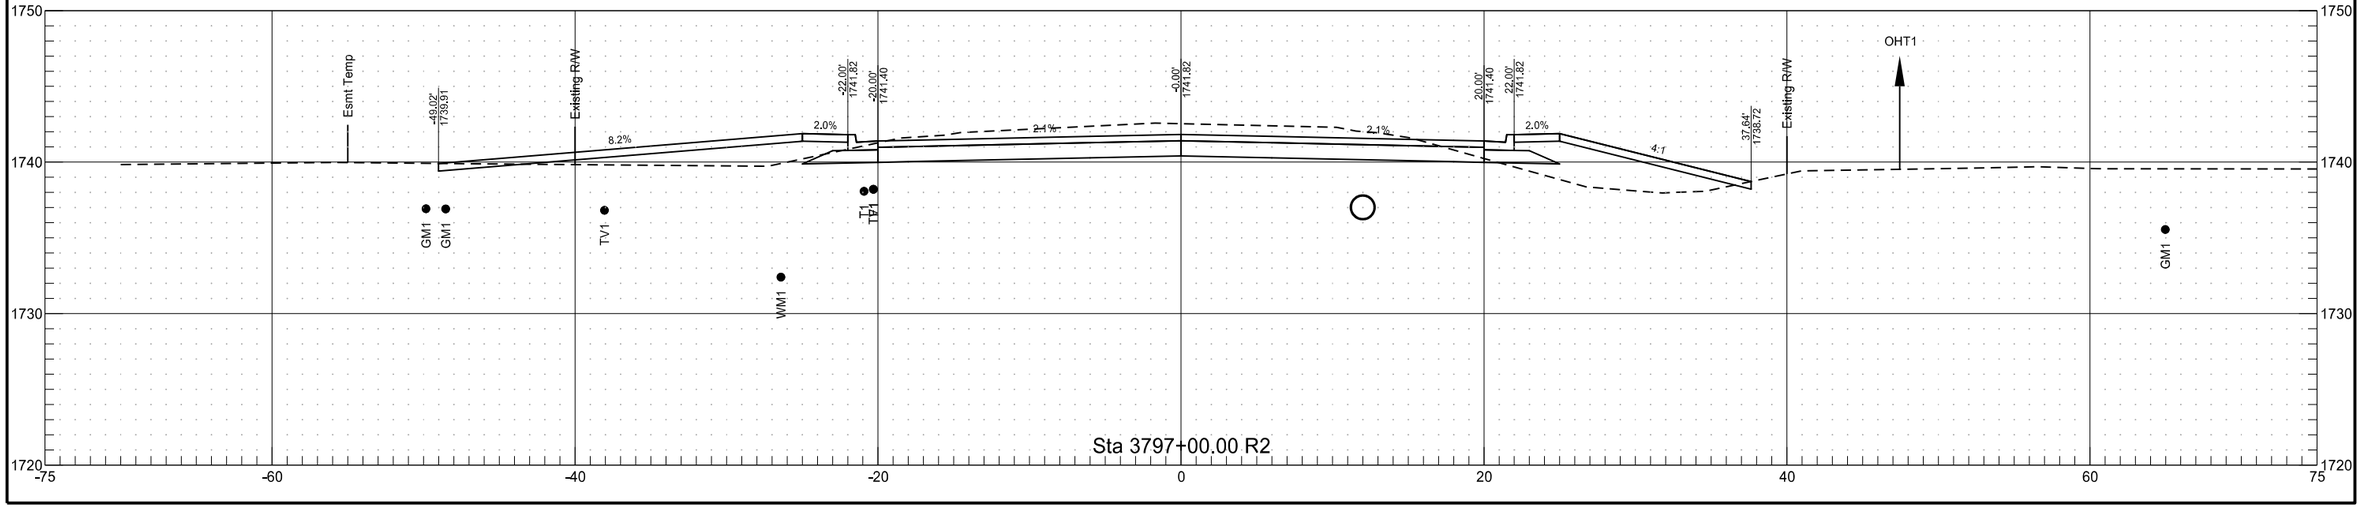


ND 1806

	STATE	PROJECT NO.	SECTION NO.	SHEET NO.
	ND	NHU-1-806(052)071	200	33

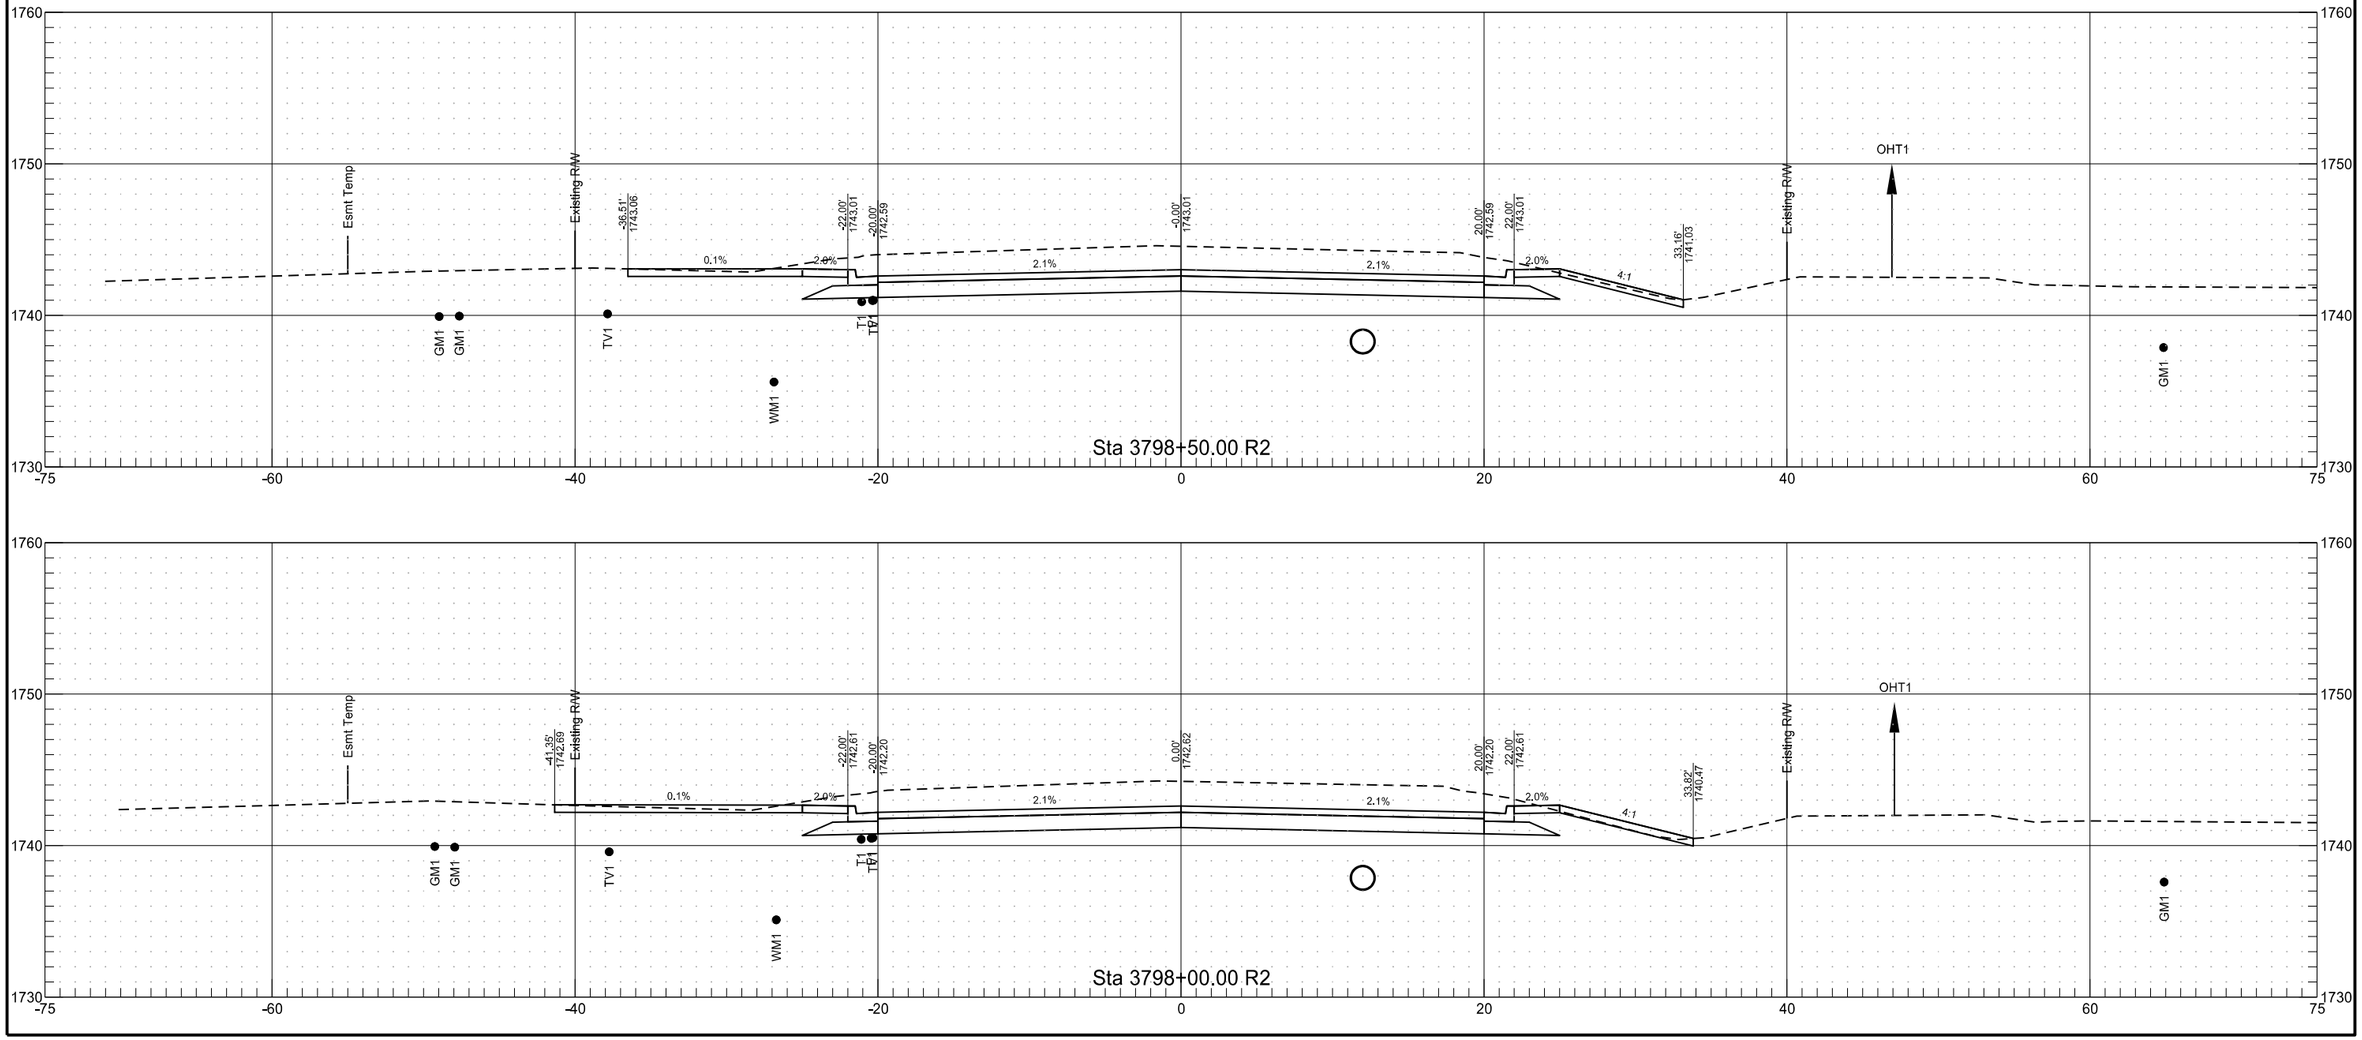


ND 1806


	STATE	PROJECT NO.	SECTION NO.	SHEET NO.
	ND	NHU-1-806(052)071	200	34

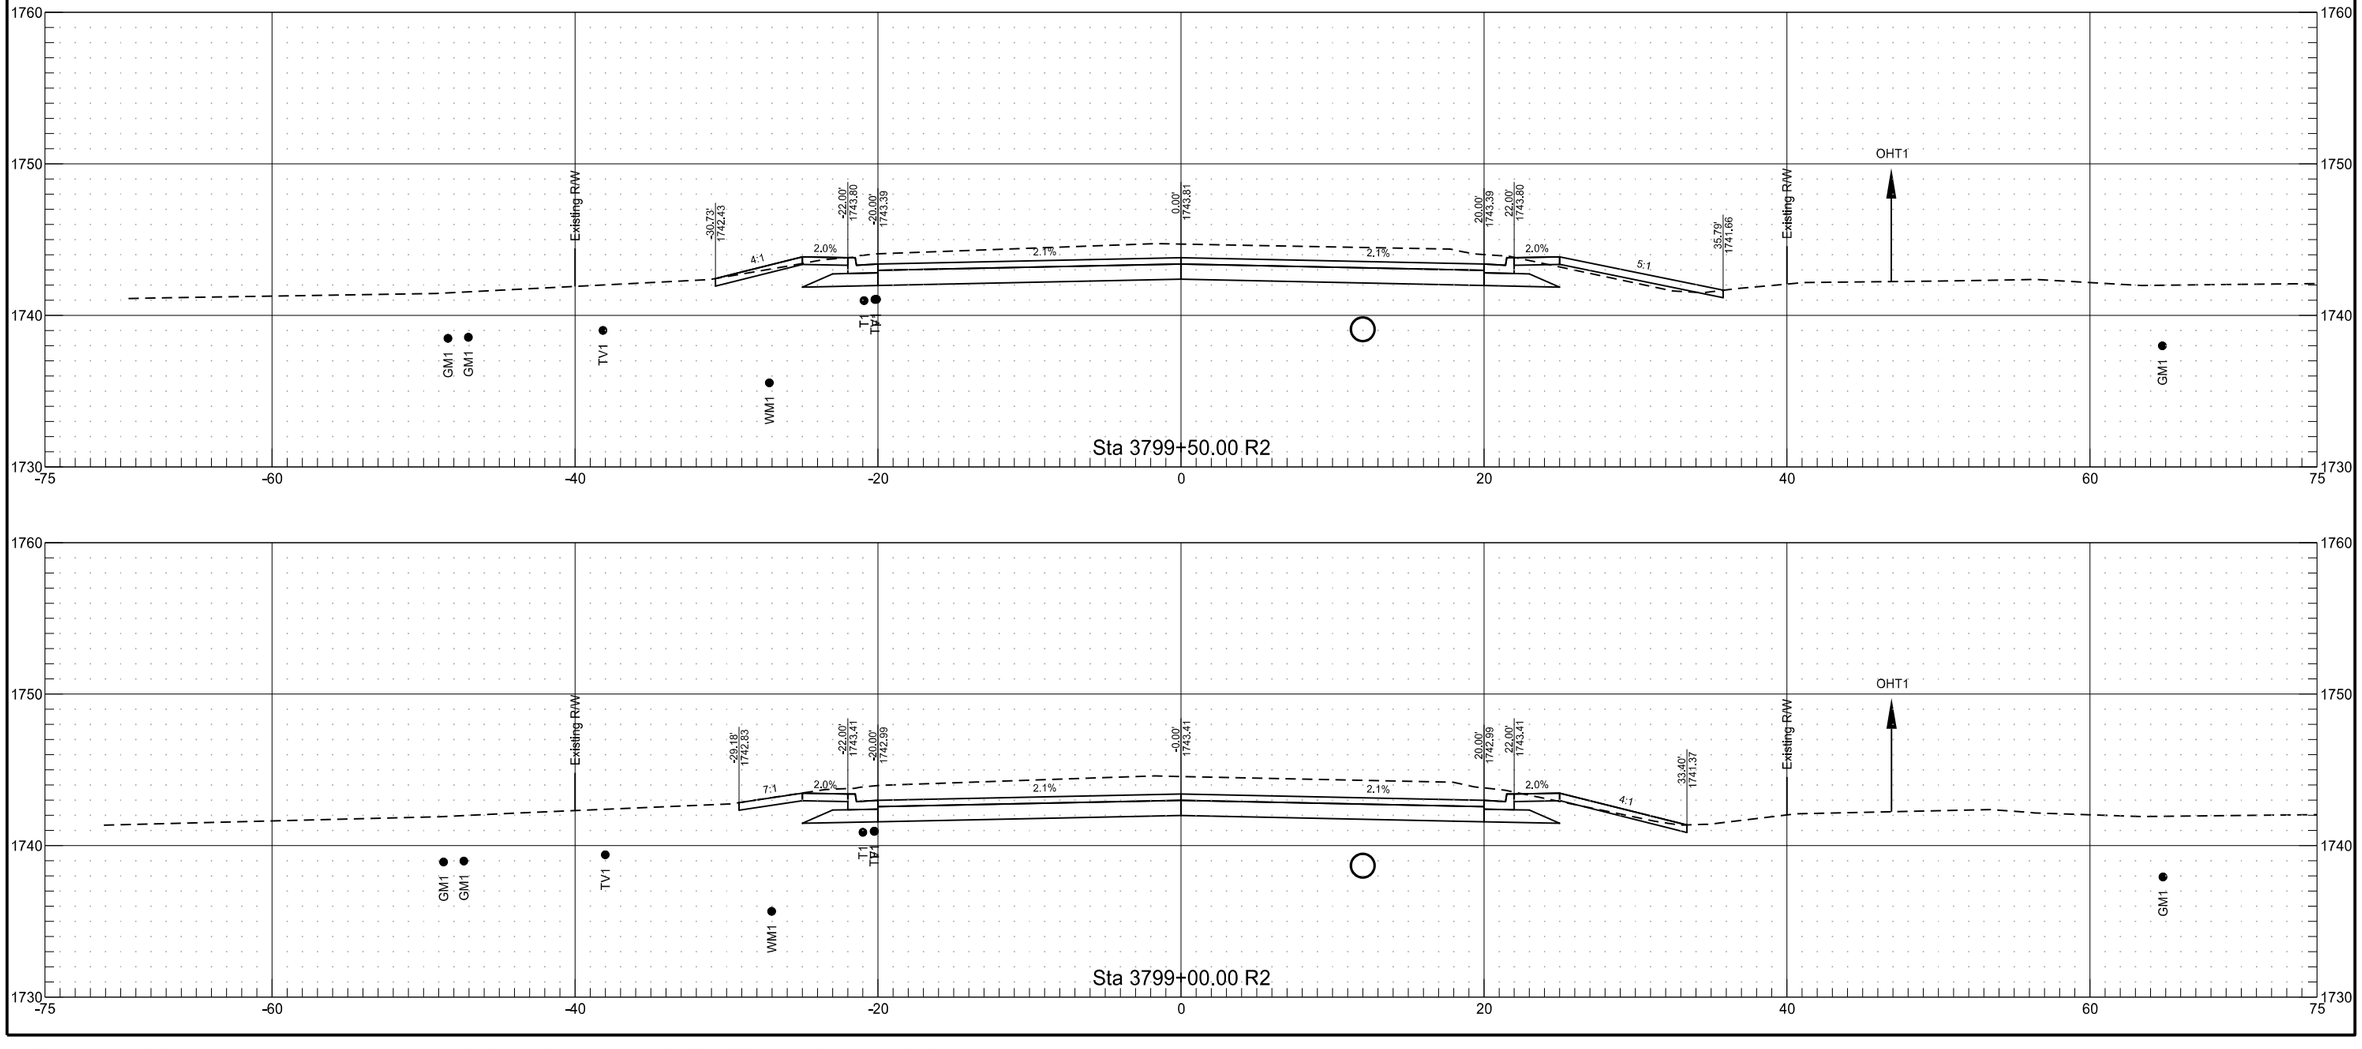

ND 1806


	STATE	PROJECT NO.	SECTION NO.	SHEET NO.
	ND	NHU-1-806(052)071	200	35

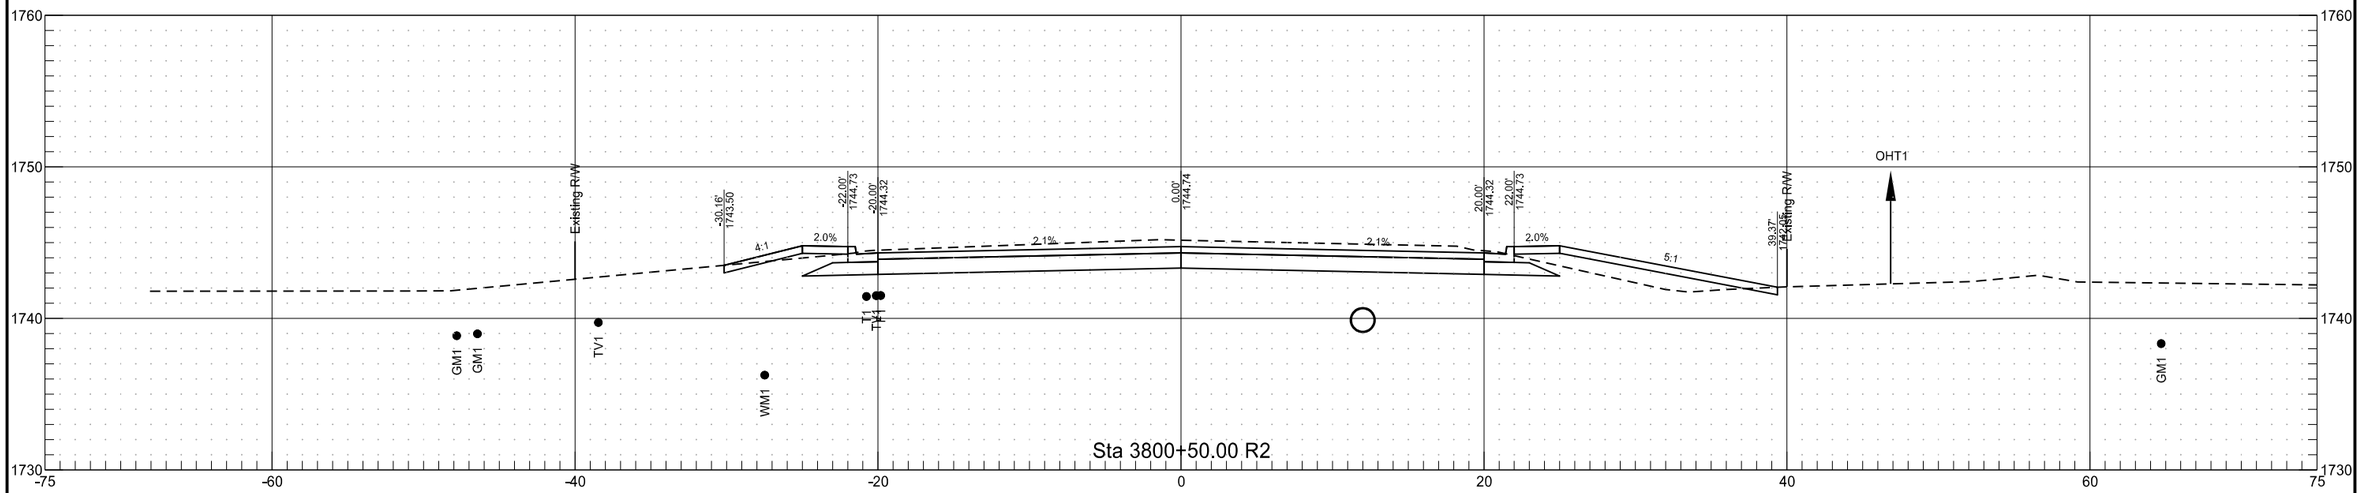


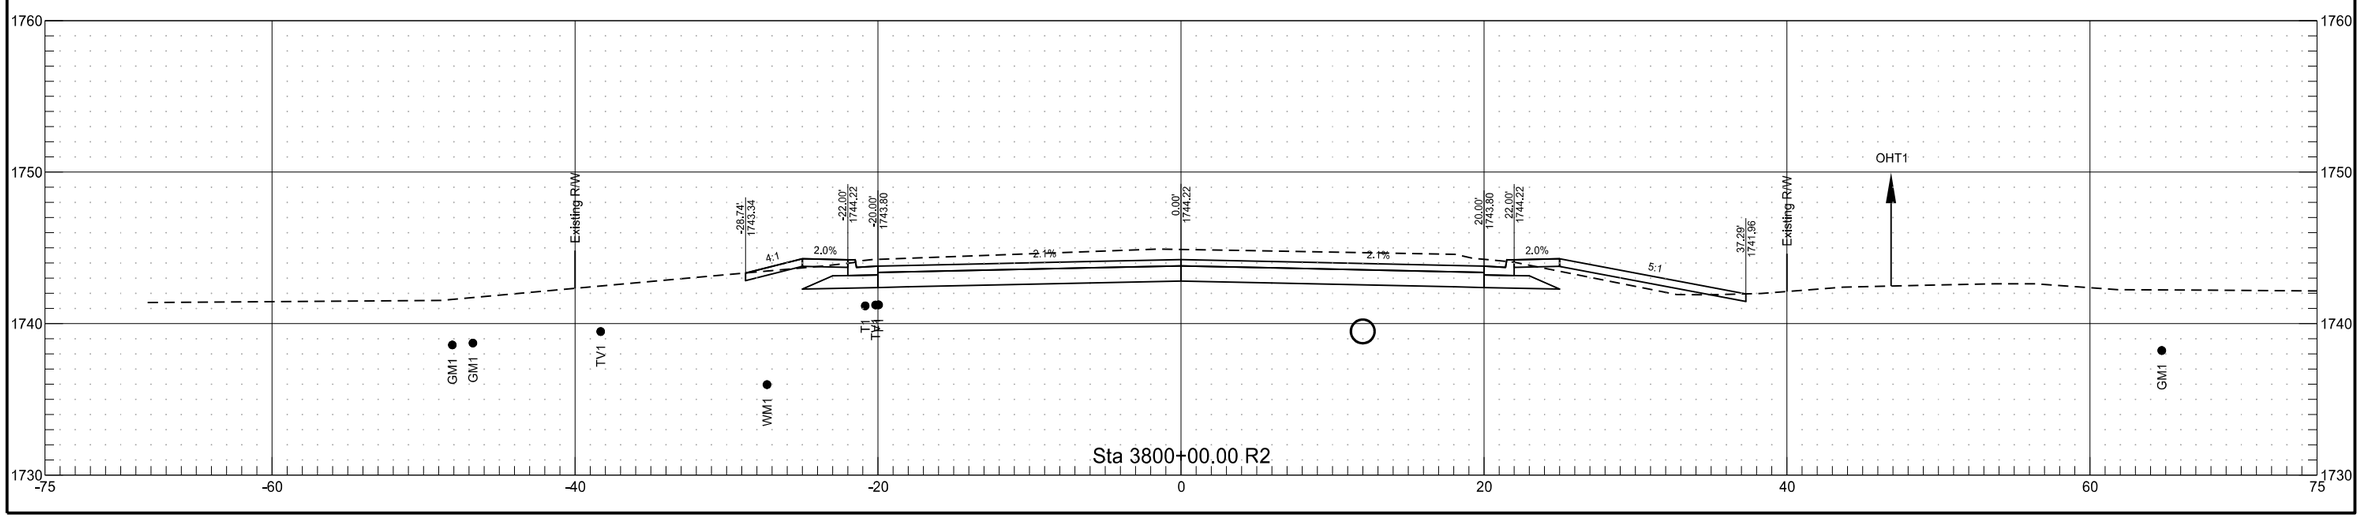

ND 1806


	STATE	PROJECT NO.	SECTION NO.	SHEET NO.
	ND	NHU-1-806(052)071	200	36

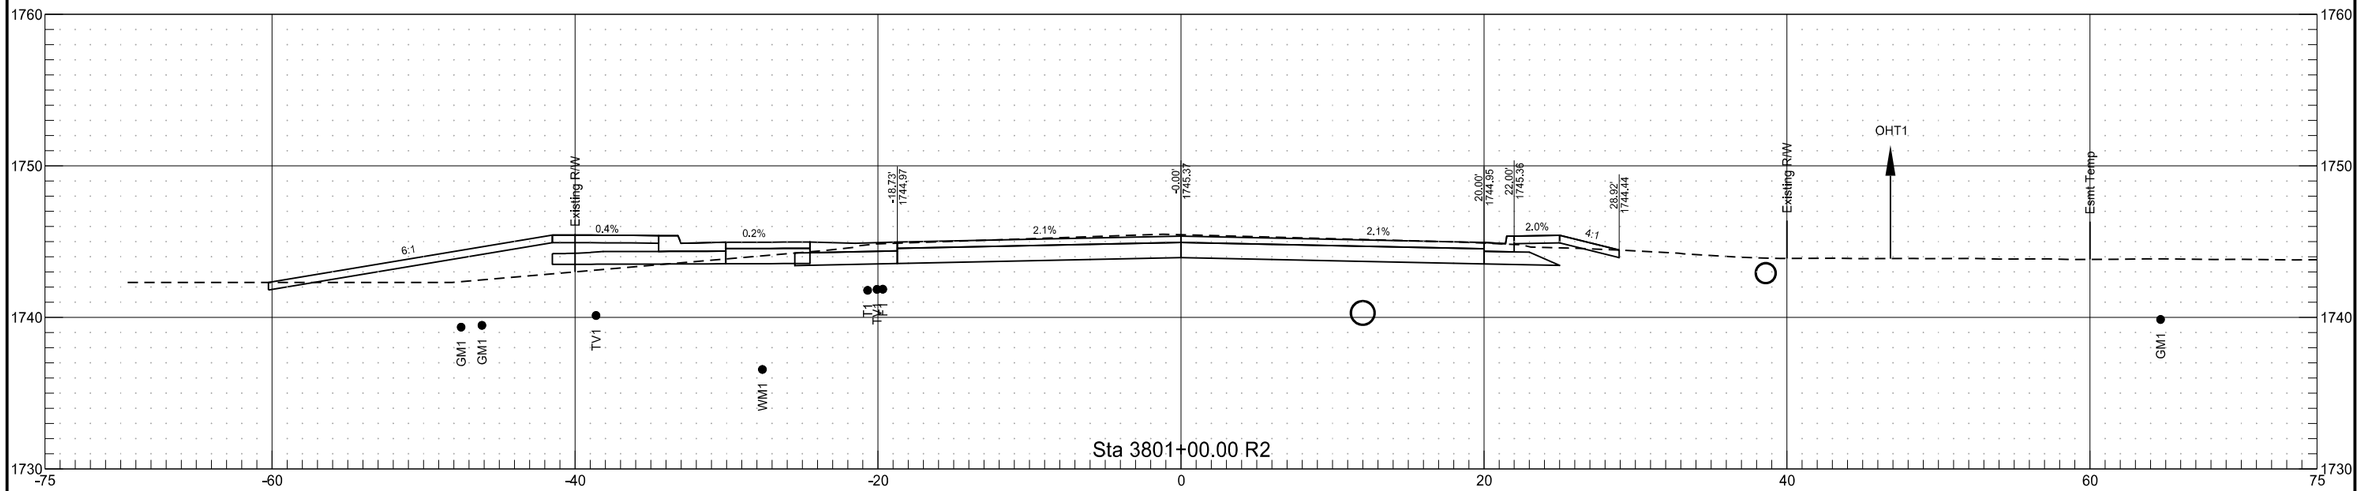


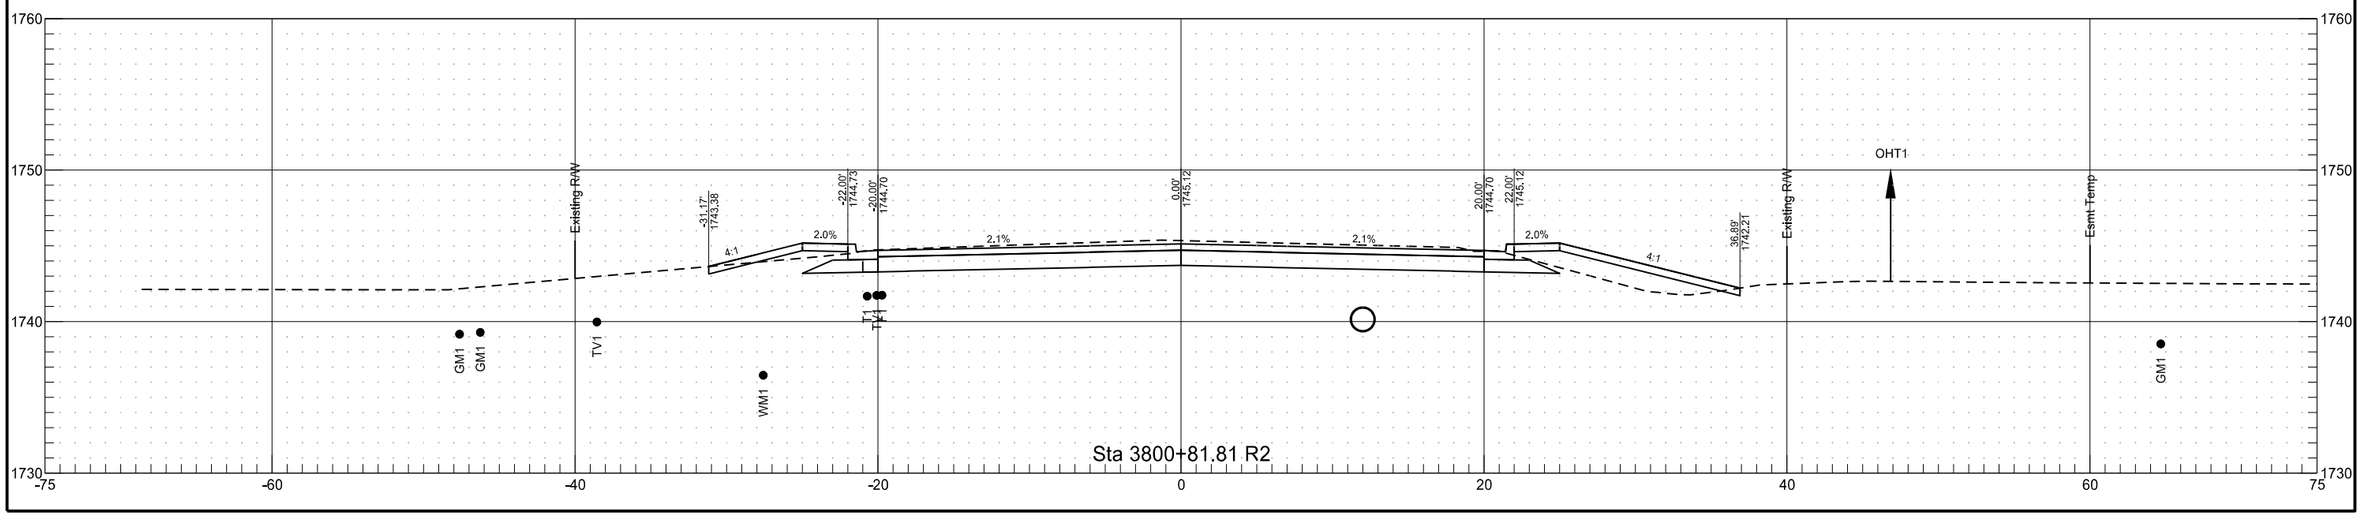

ND 1806


	STATE	PROJECT NO.	SECTION NO.	SHEET NO.
	ND	NHU-1-806(052)071	200	37

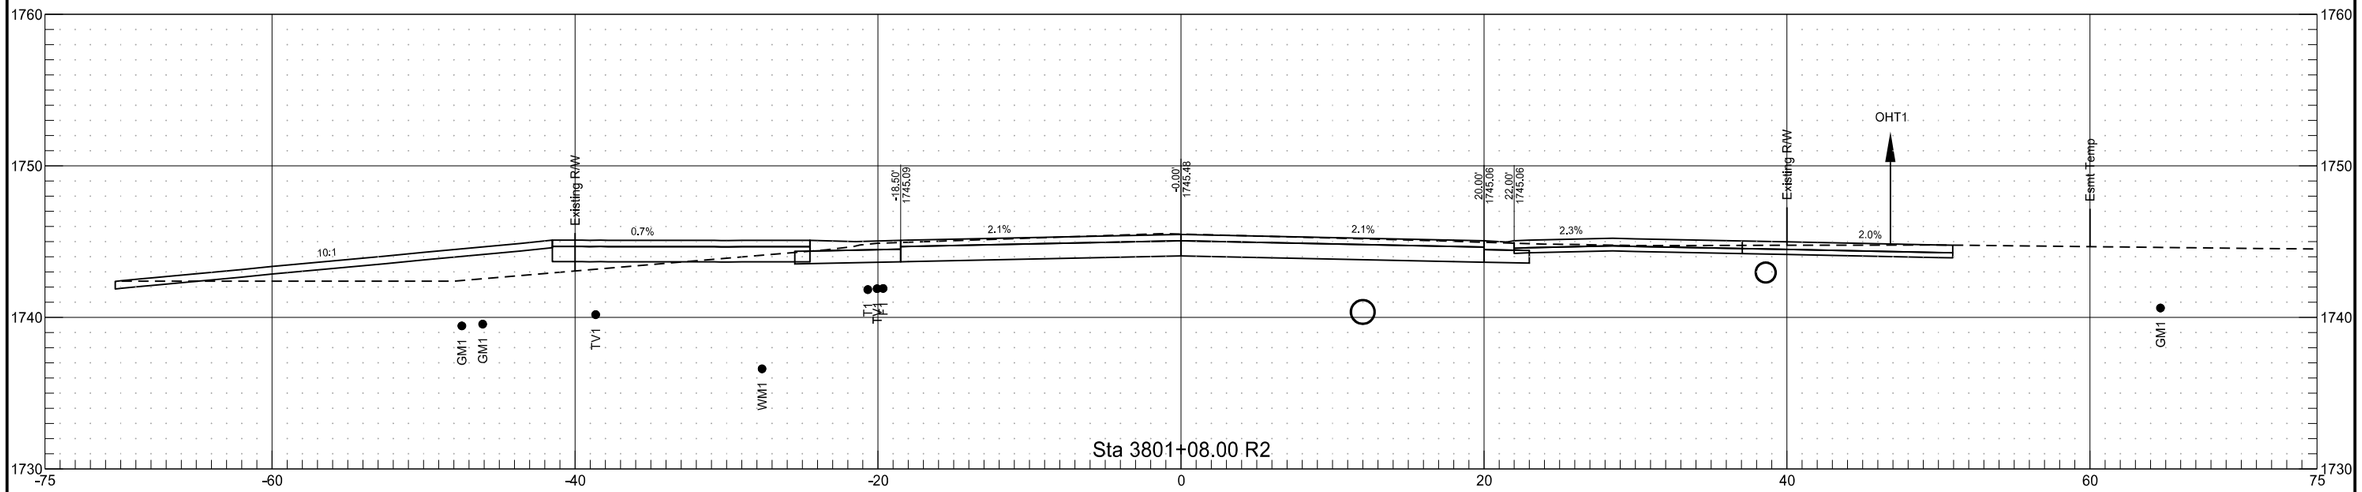


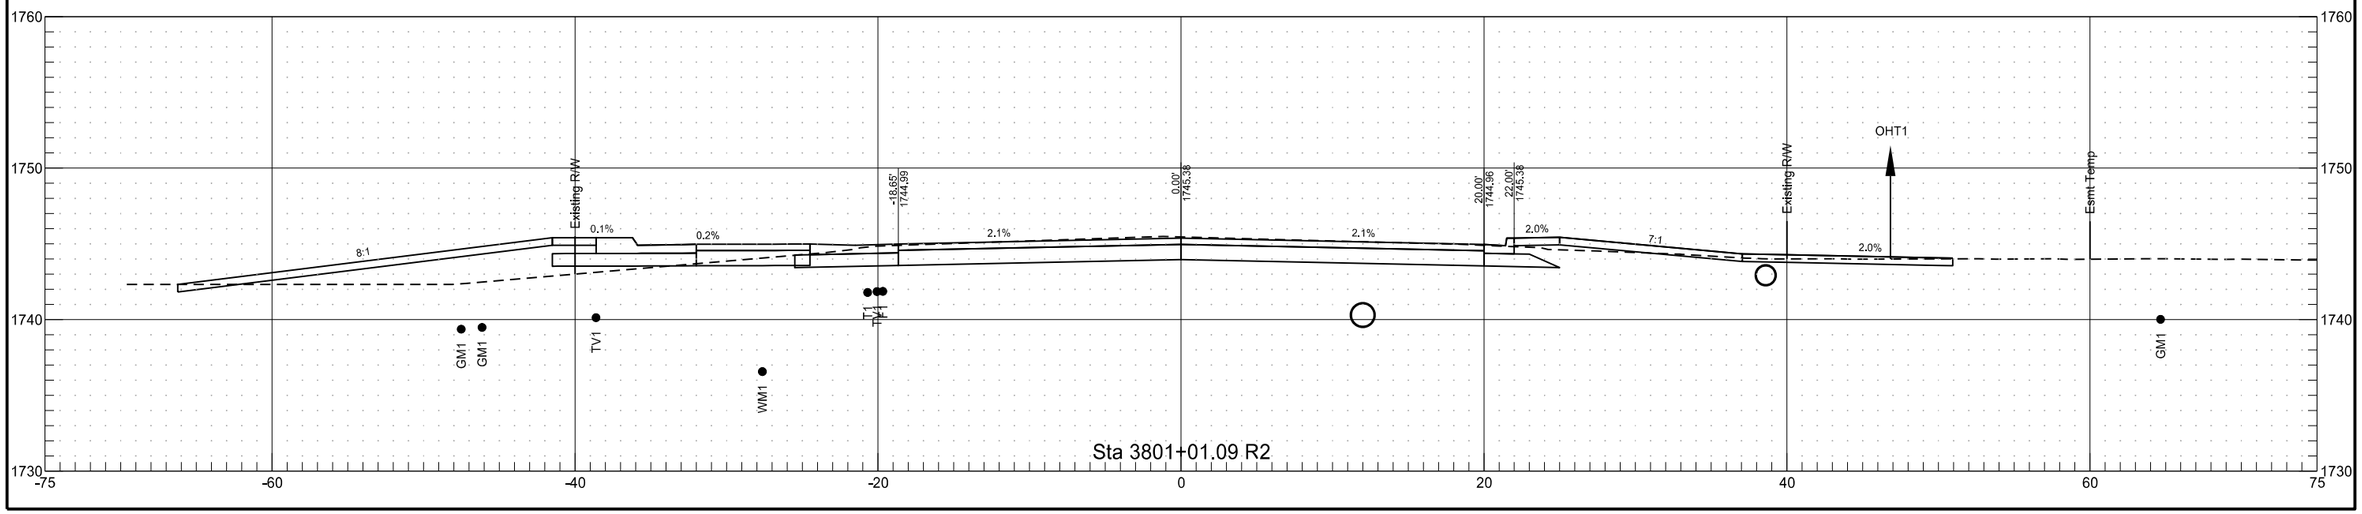

ND 1806


	STATE	PROJECT NO.	SECTION NO.	SHEET NO.
	ND	NHU-1-806(052)071	200	38

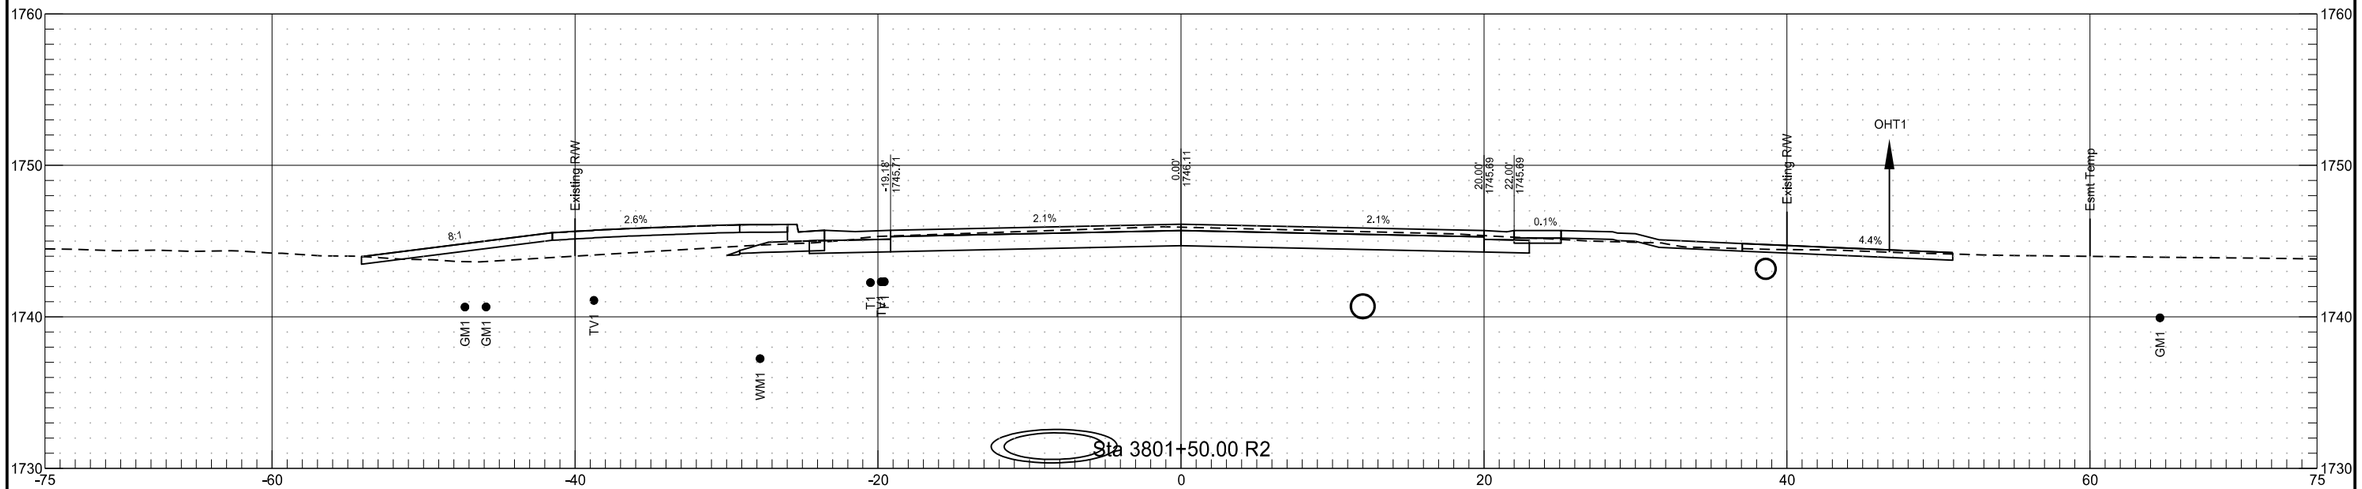

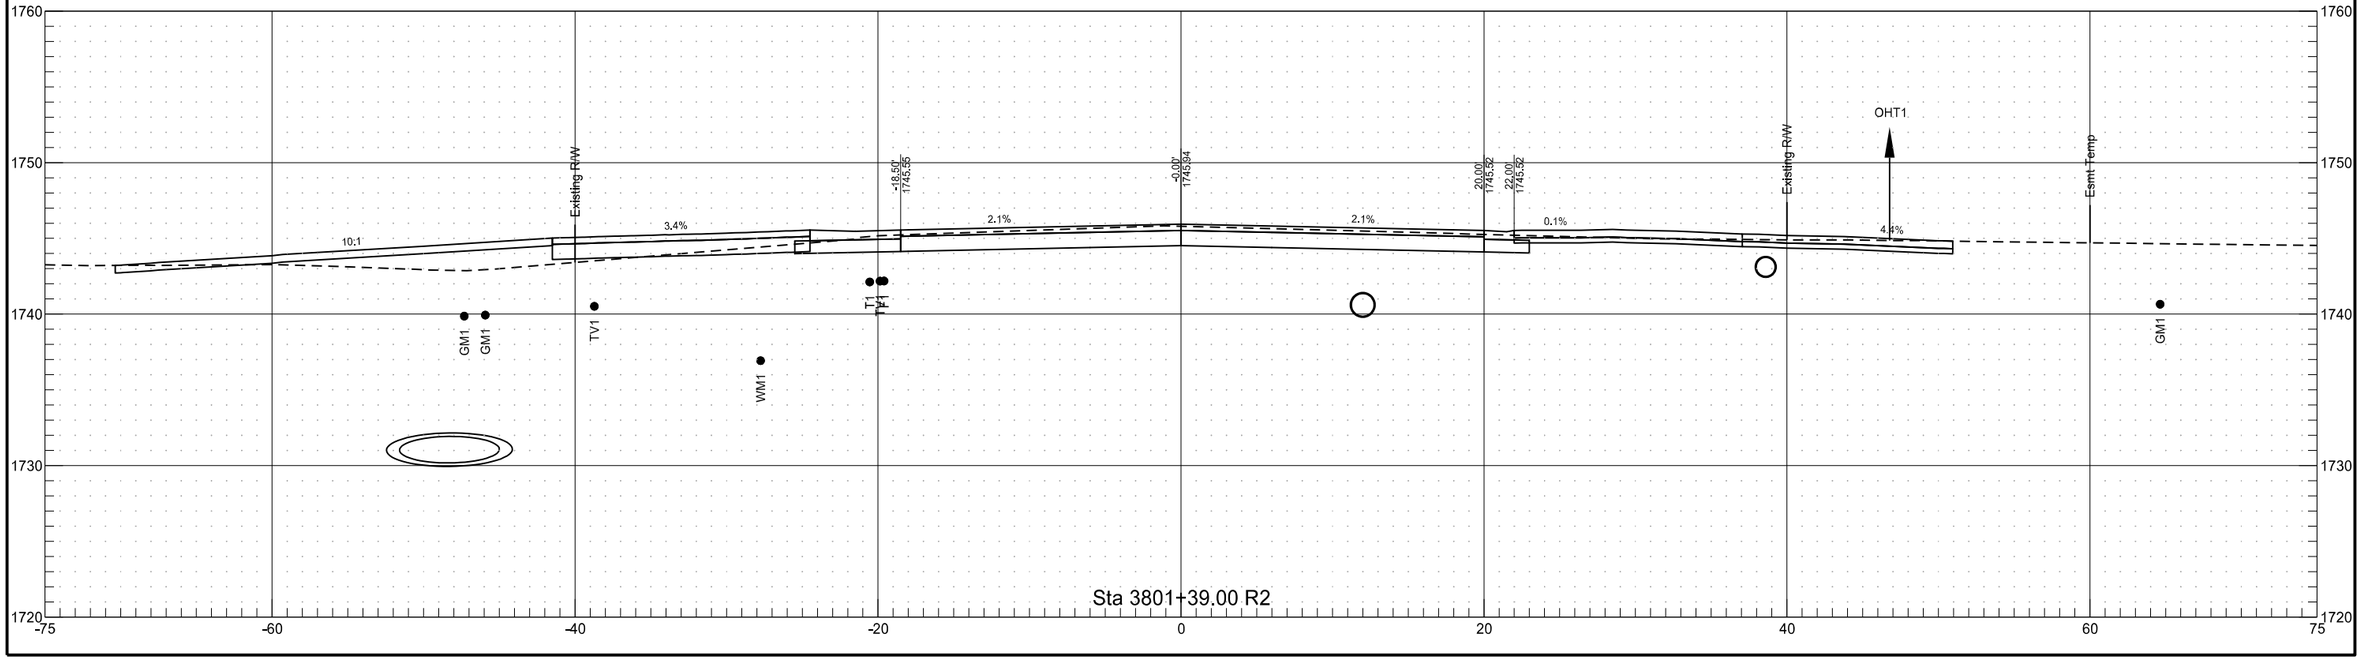


ND 1806

	STATE	PROJECT NO.	SECTION NO.	SHEET NO.
	ND	NHU-1-806(052)071	200	39

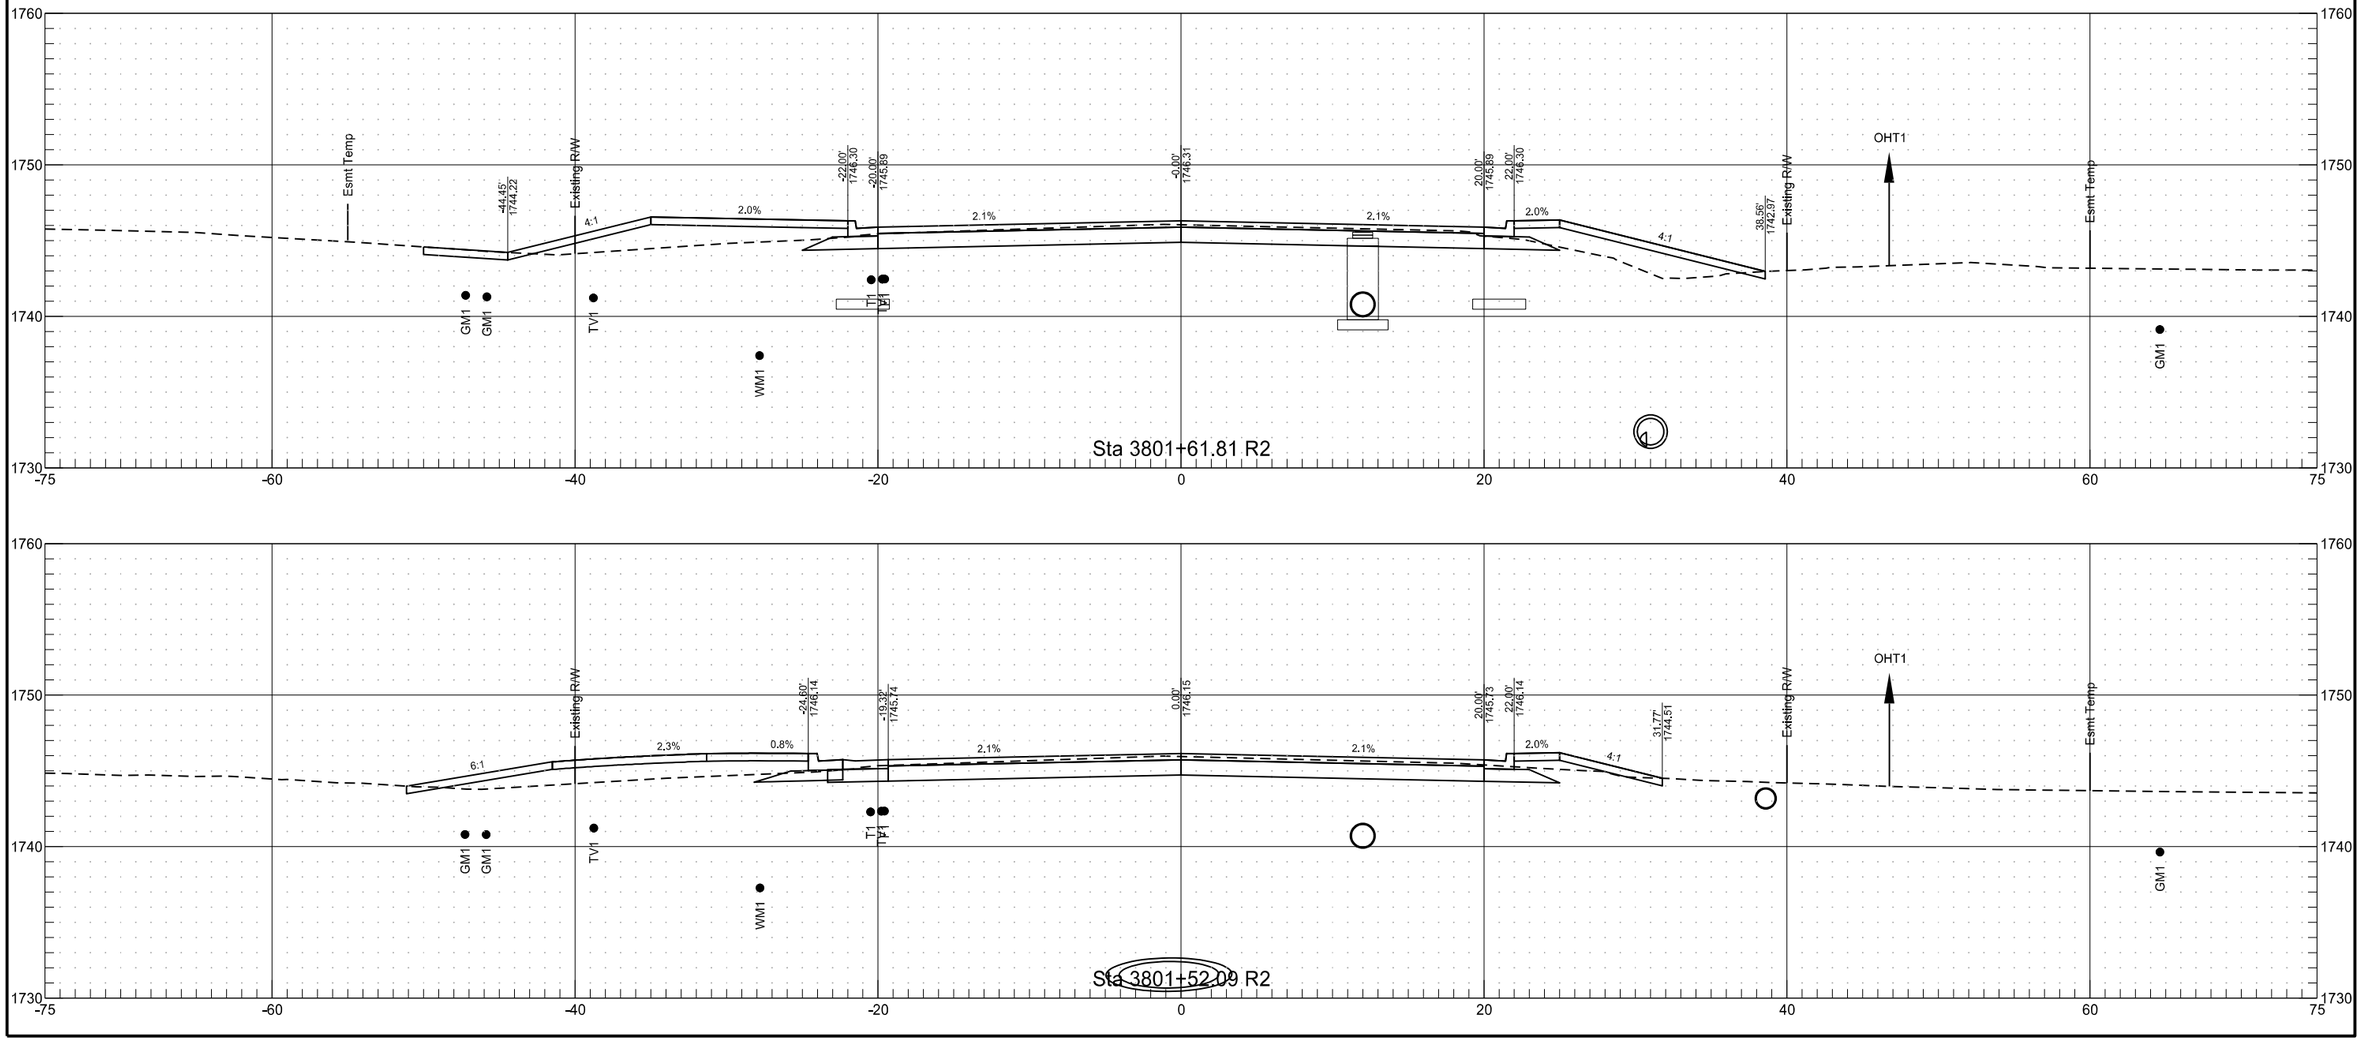

ND 1806


	STATE	PROJECT NO.	SECTION NO.	SHEET NO.
	ND	NHU-1-806(052)071	200	40

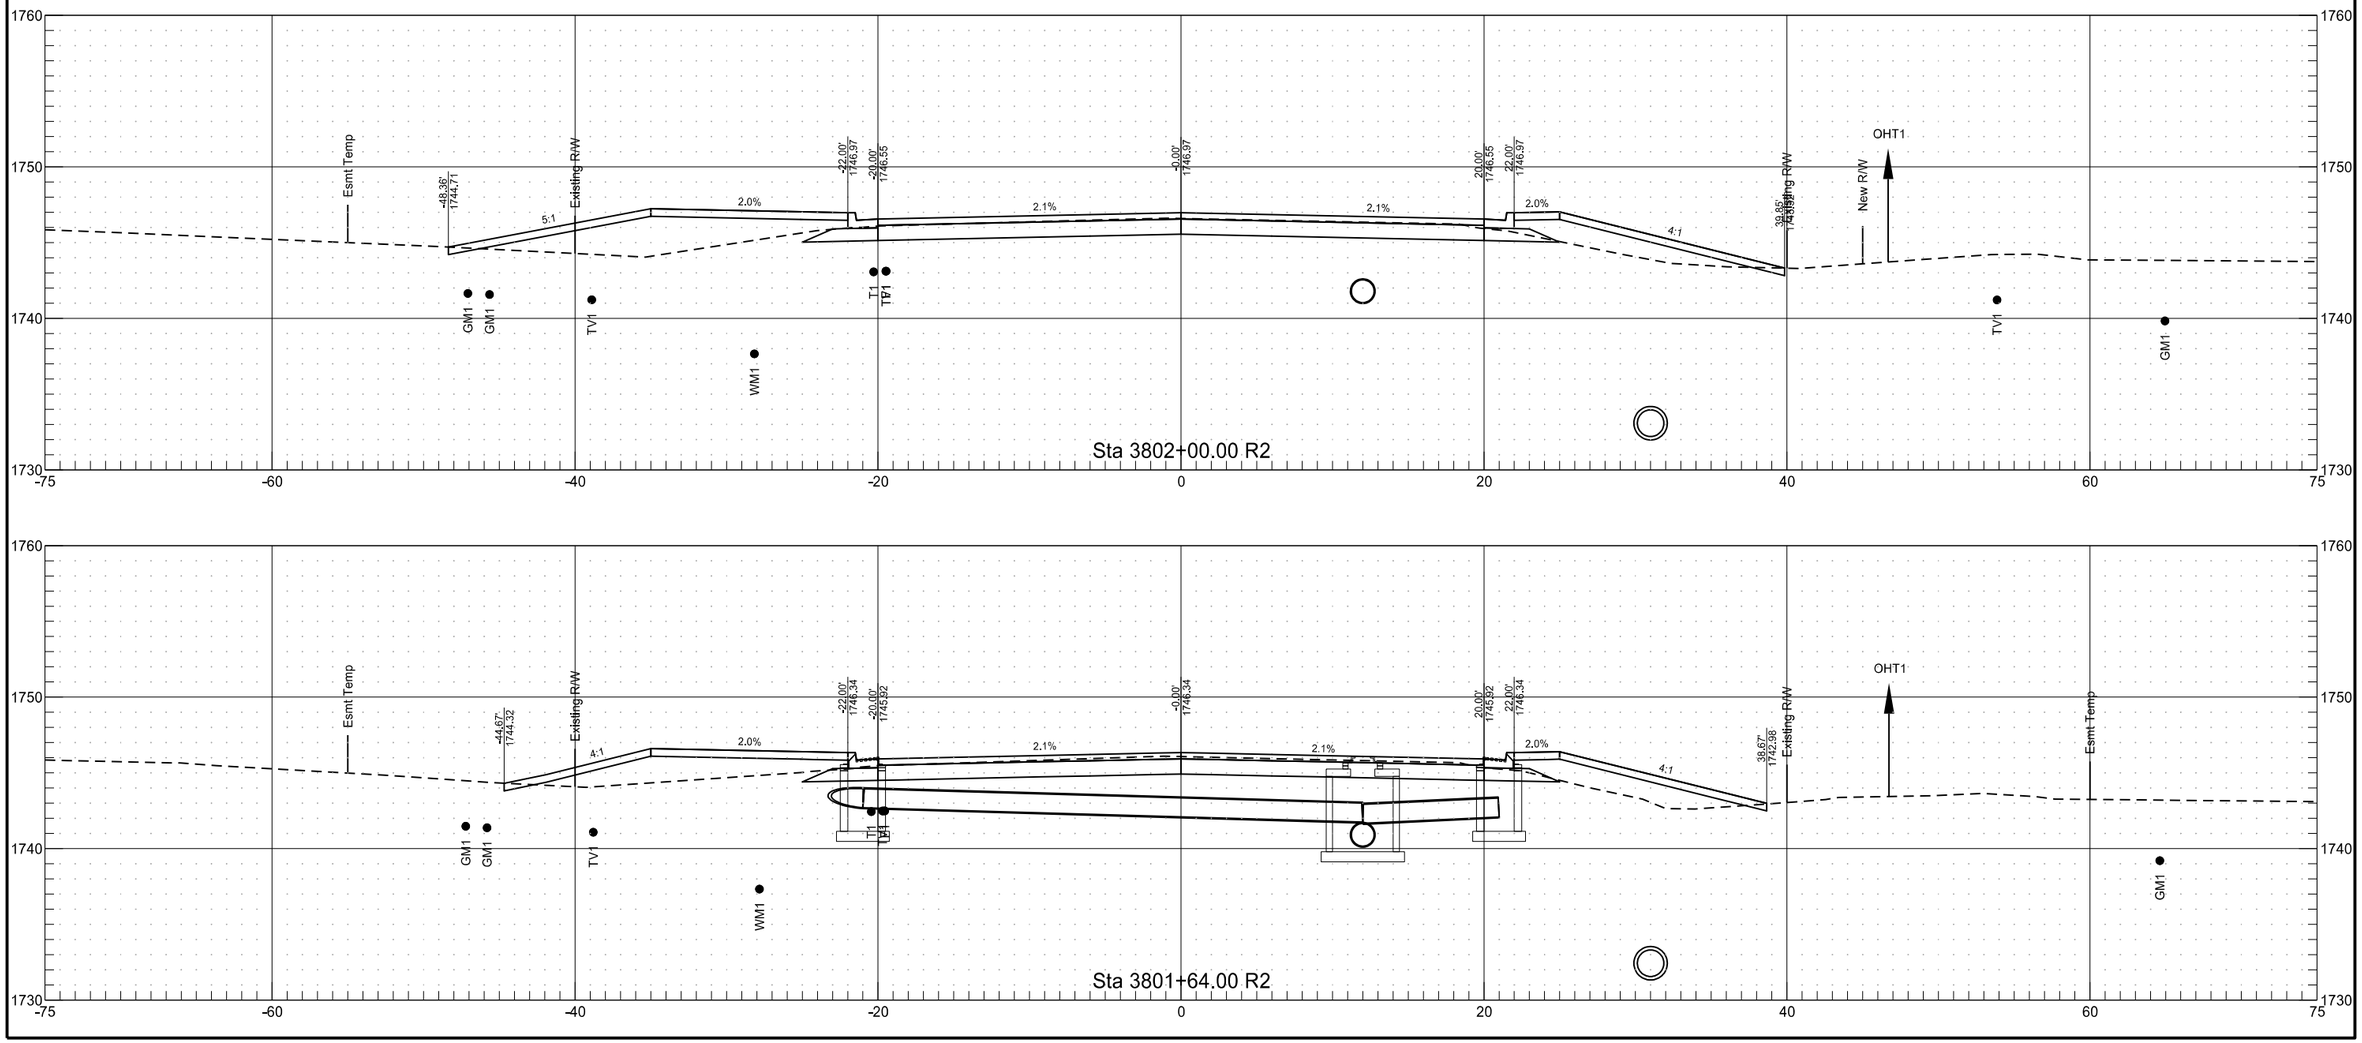

8/20/2020 11:33:13 PM joemorrissette K:\Projects\State\ND\DOT\1802_00662_ND1806Mandan\CAD\10806071.052\Design\Plans\200\200XS_001_PR1806_1-68.dgn


ND 1806


	STATE	PROJECT NO.	SECTION NO.	SHEET NO.
	ND	NHU-1-806(052)071	200	41

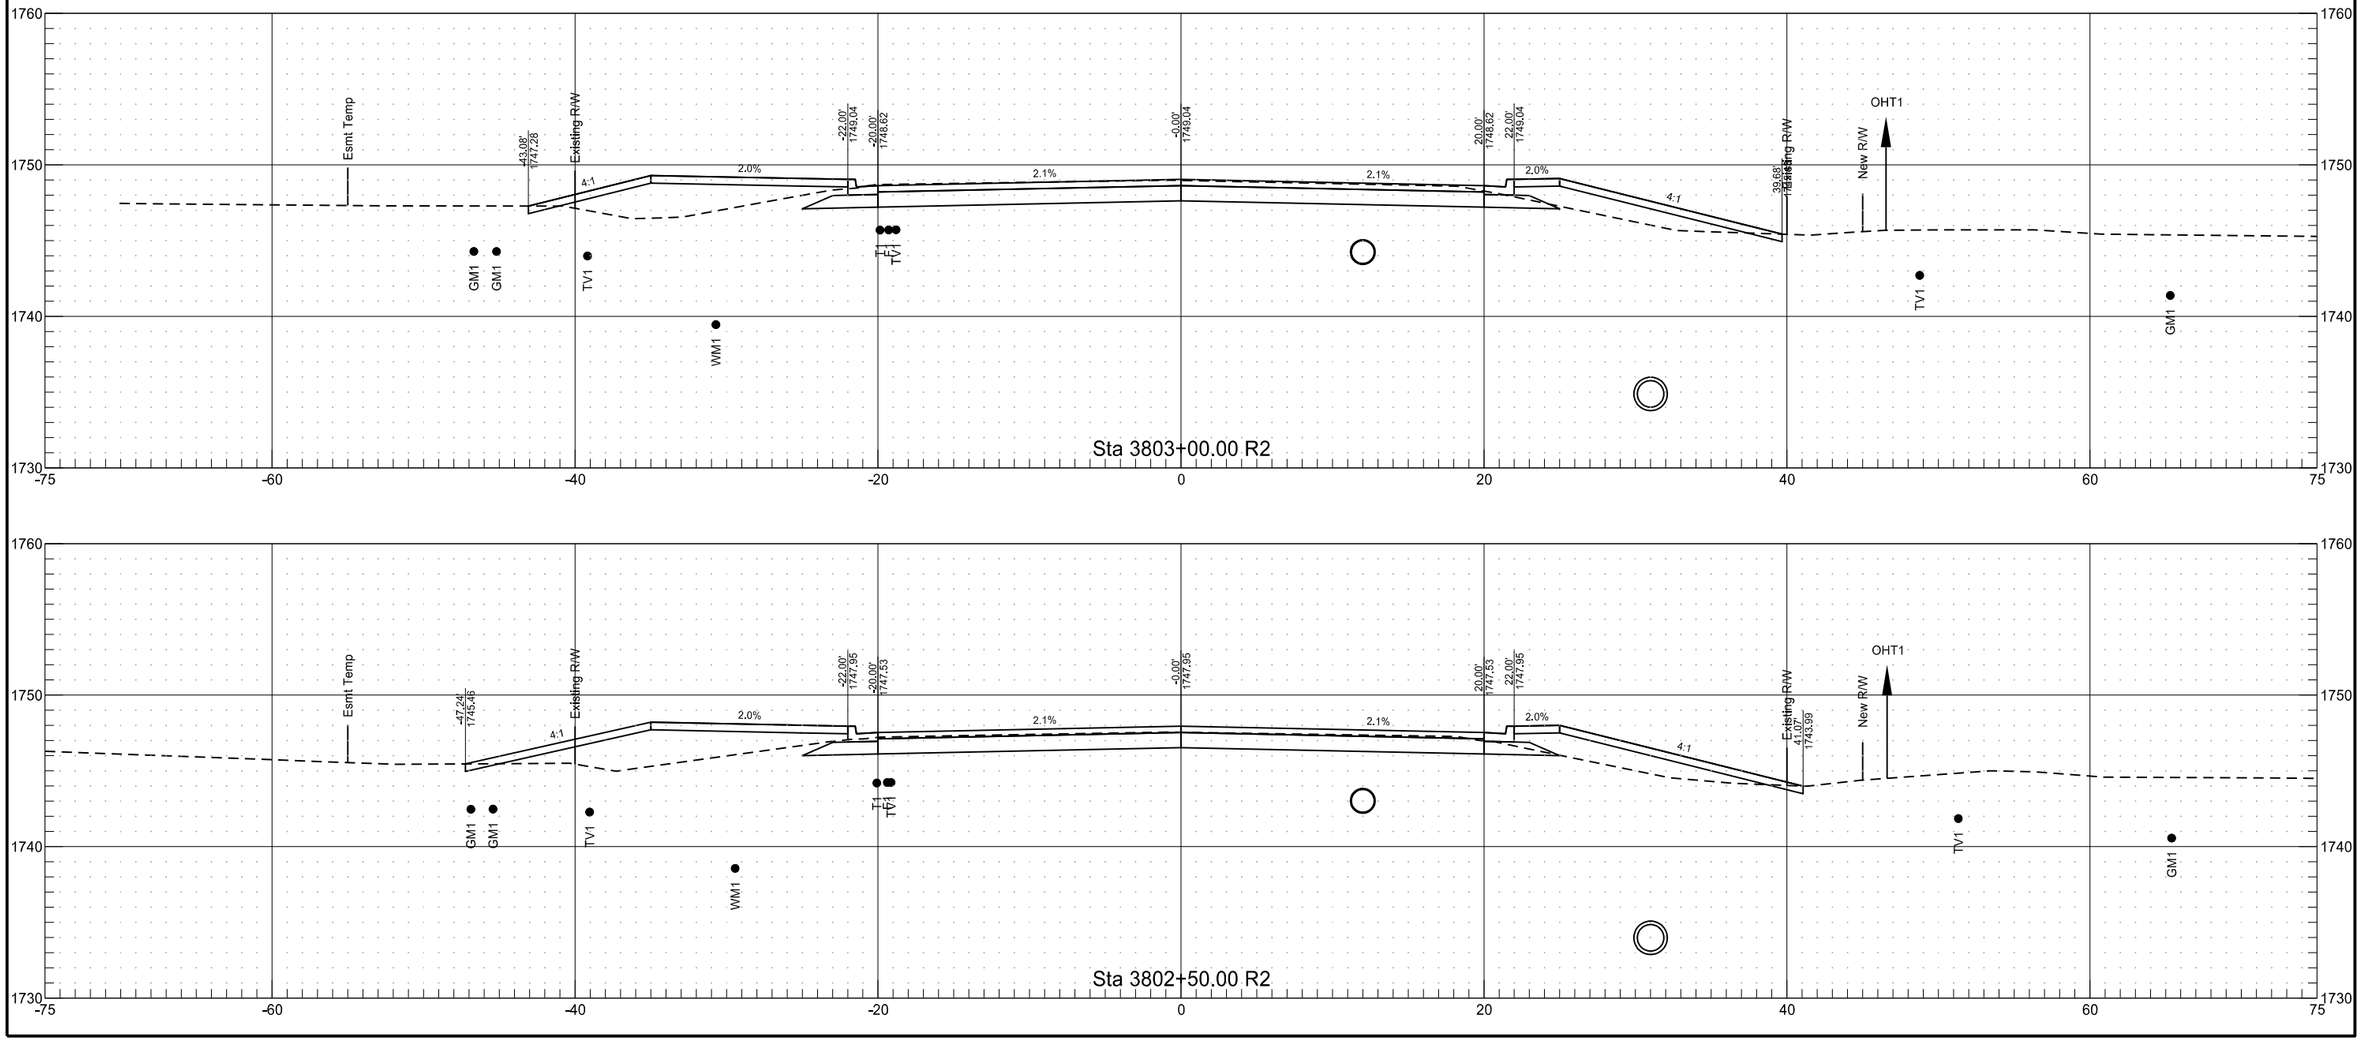

ND 1806


	STATE	PROJECT NO.	SECTION NO.	SHEET NO.
	ND	NHU-1-806(052)071	200	42

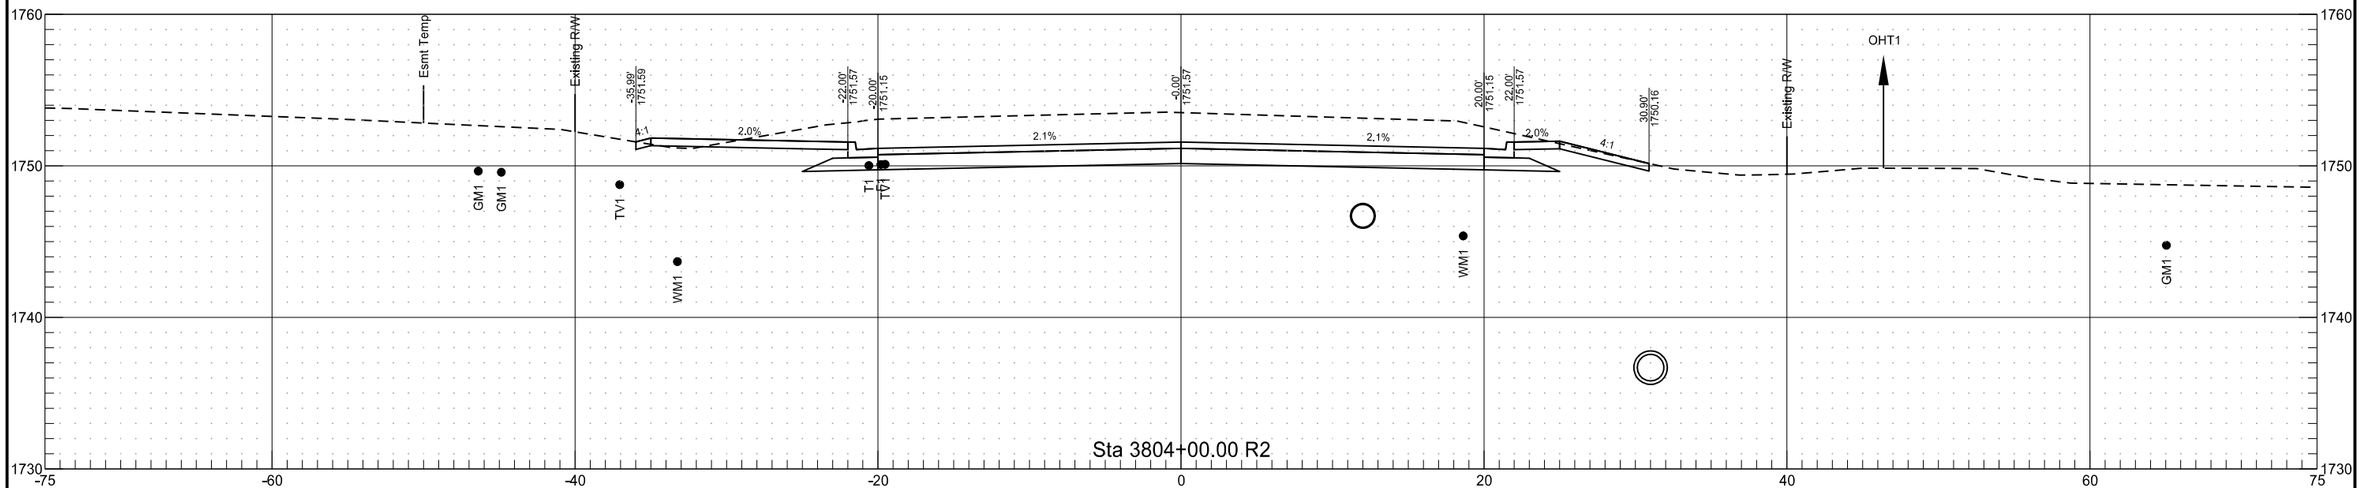


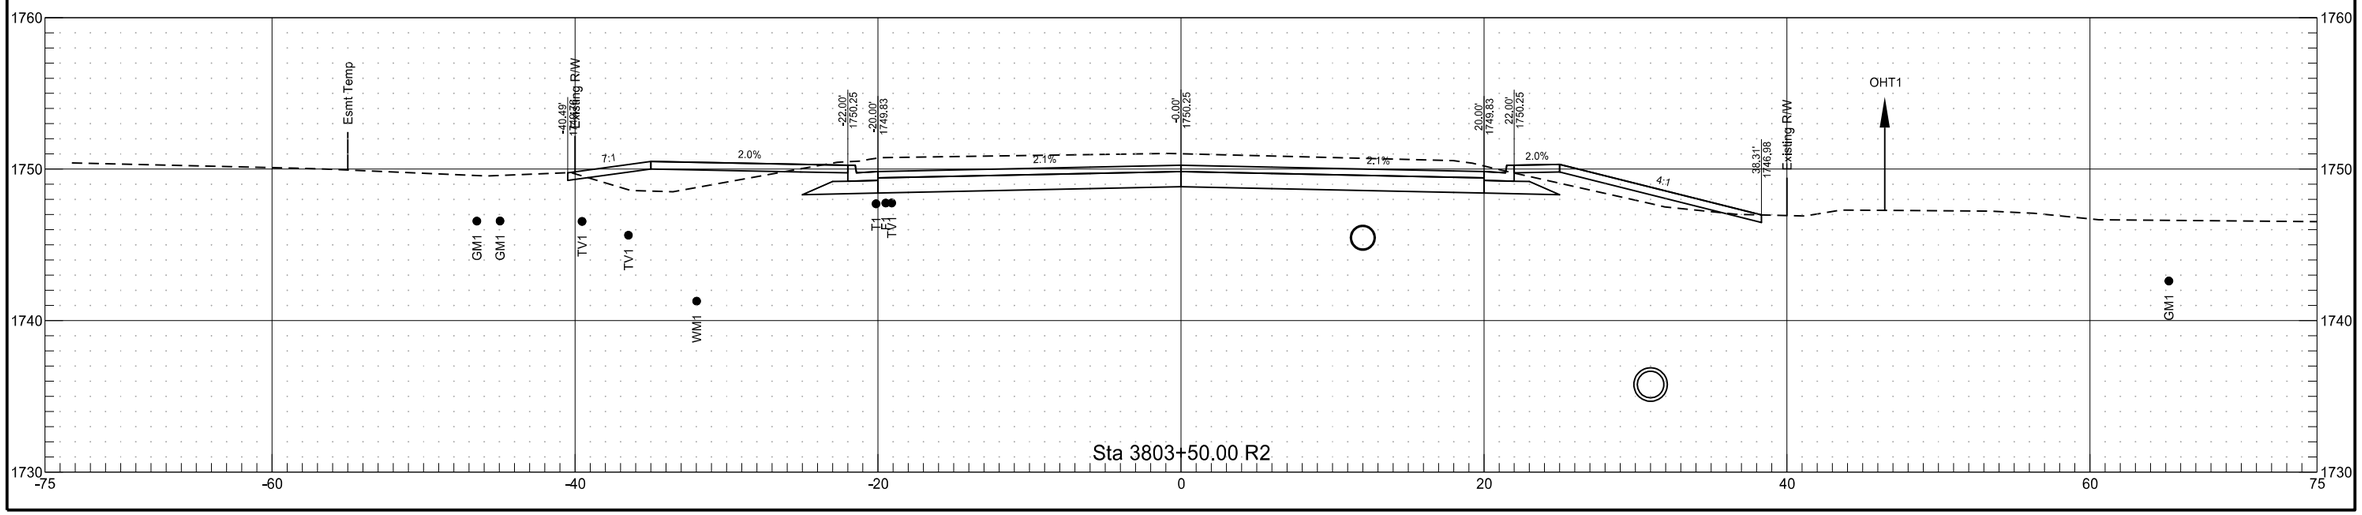

ND 1806


	STATE	PROJECT NO.	SECTION NO.	SHEET NO.
	ND	NHU-1-806(052)071	200	43

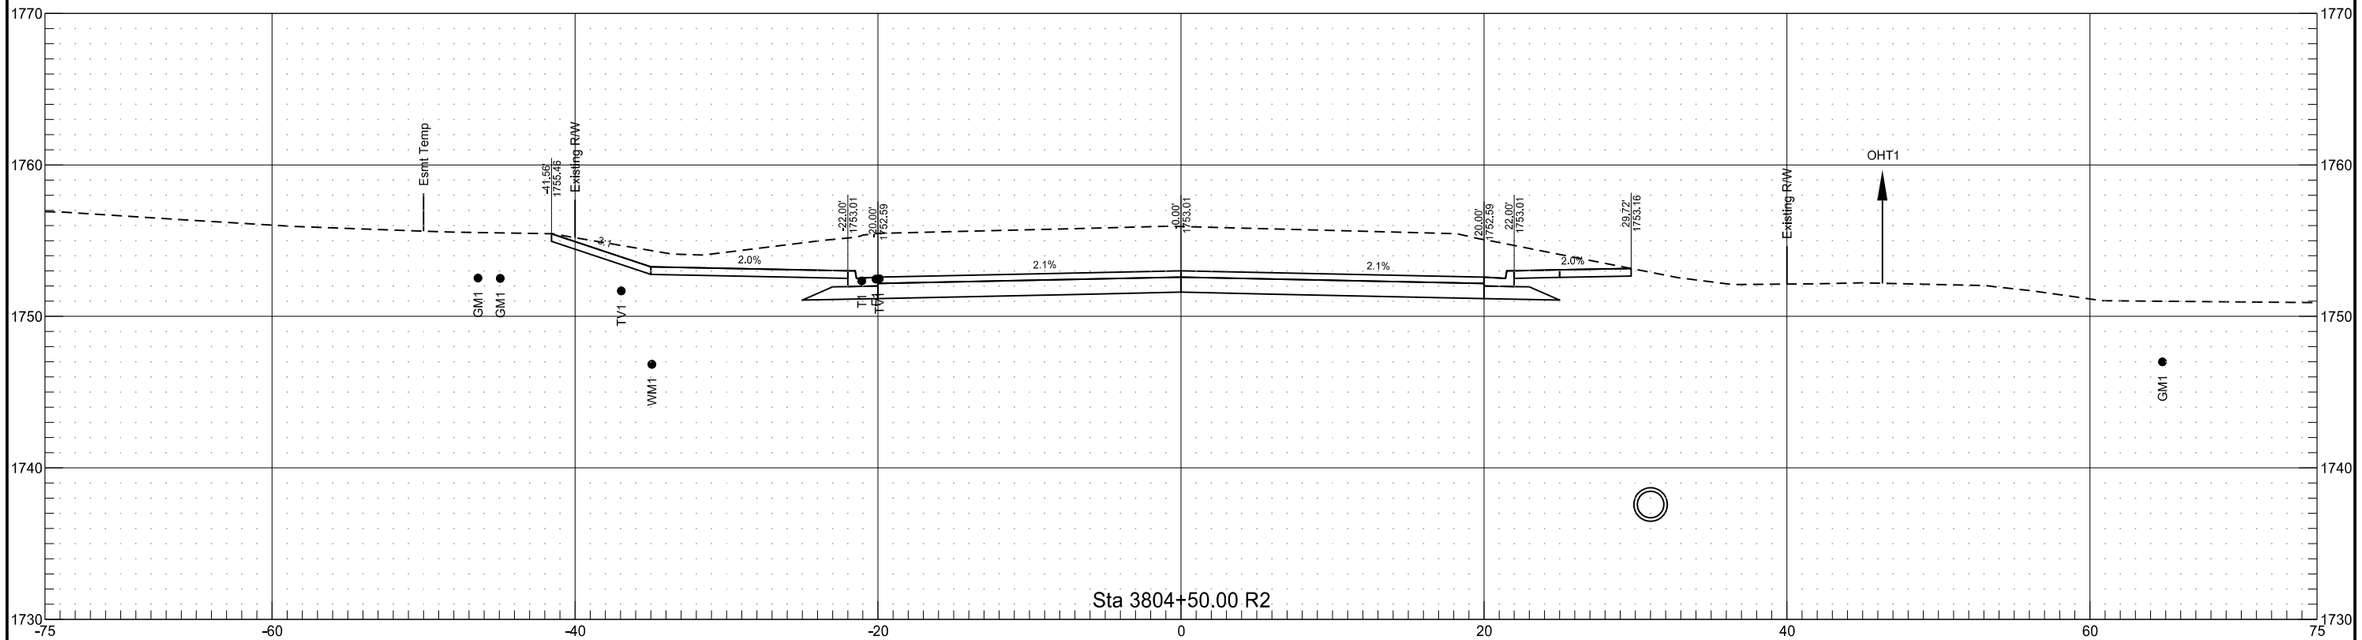


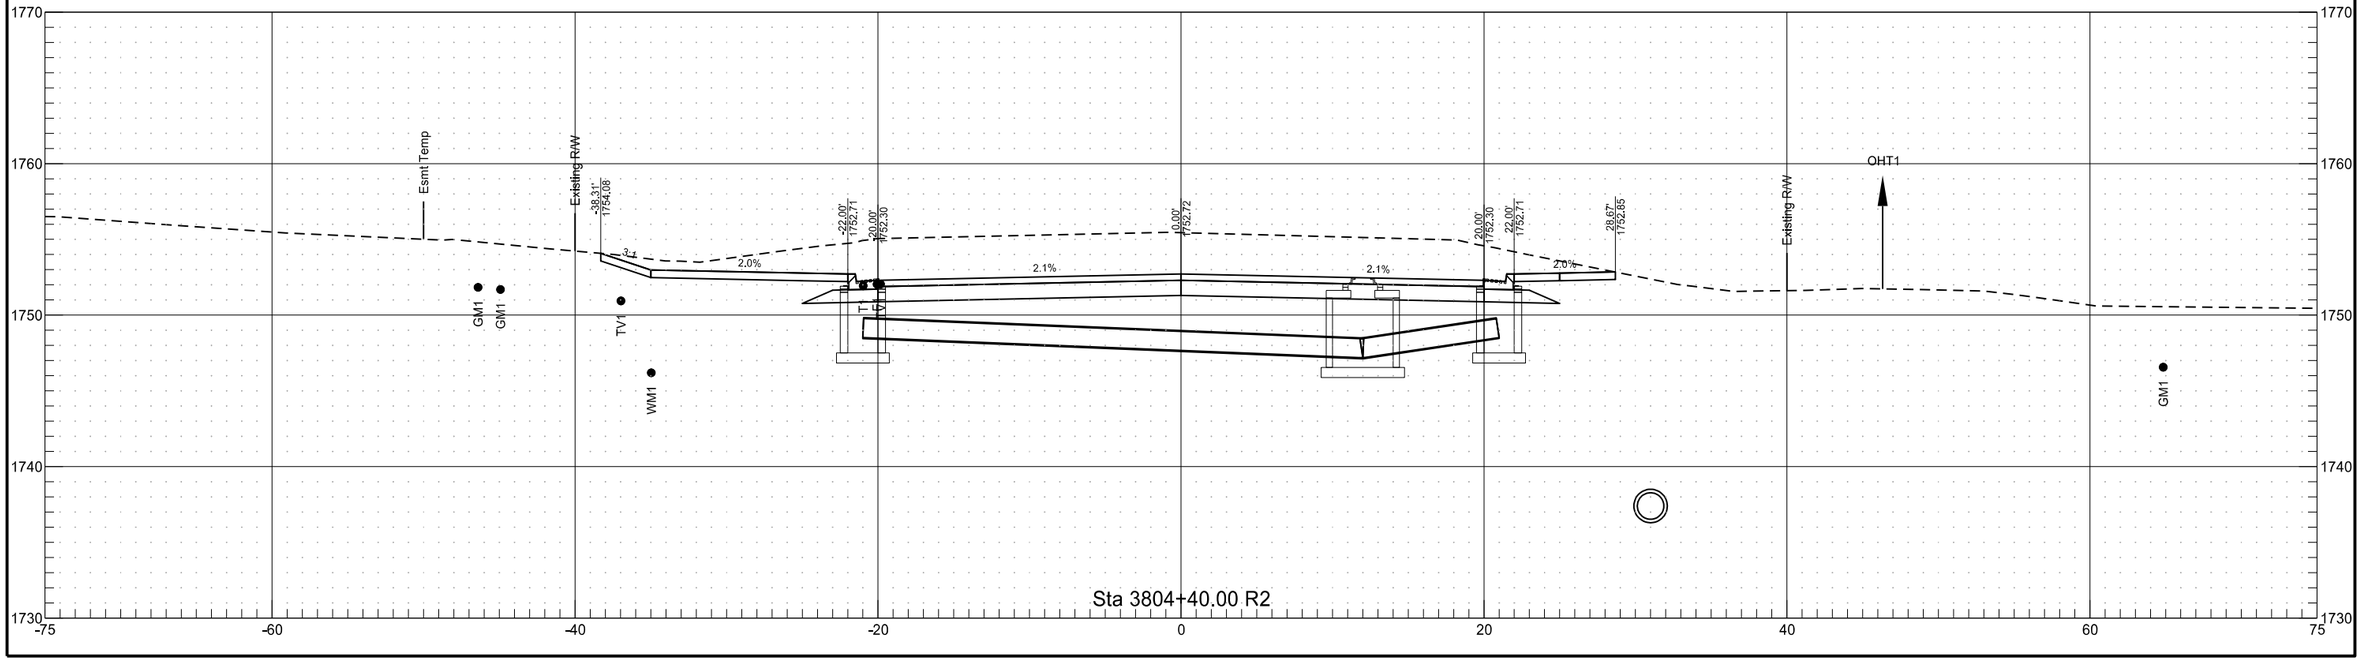

ND 1806


	STATE	PROJECT NO.	SECTION NO.	SHEET NO.
	ND	NHU-1-806(052)071	200	44

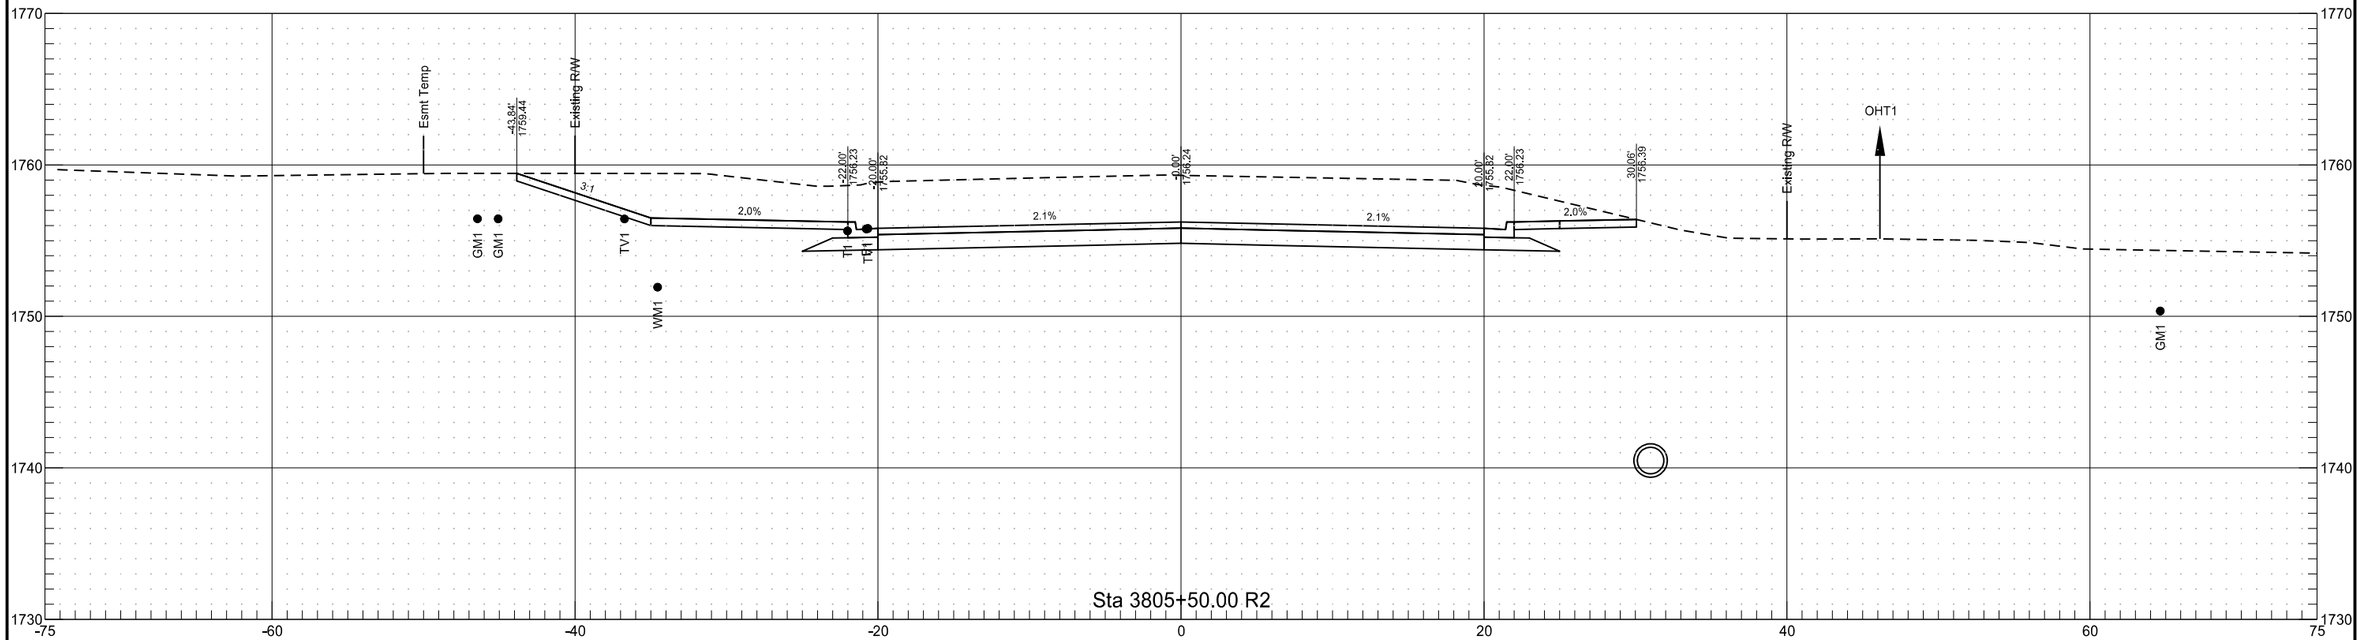

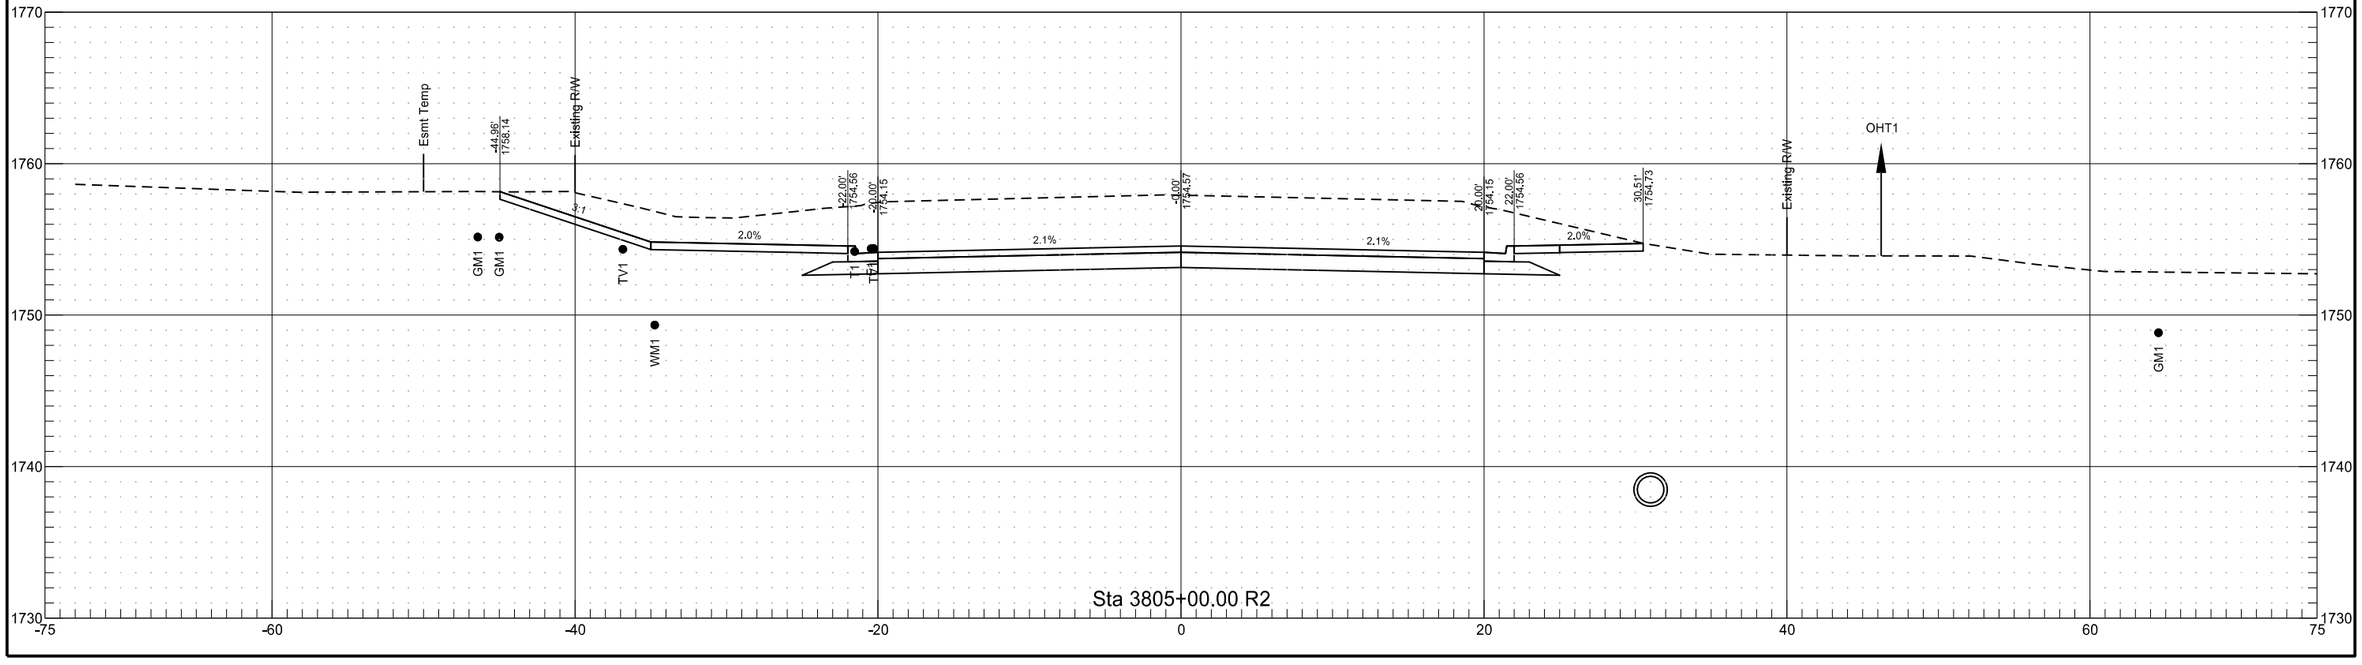


ND 1806

	STATE	PROJECT NO.	SECTION NO.	SHEET NO.
	ND	NHU-1-806(052)071	200	45

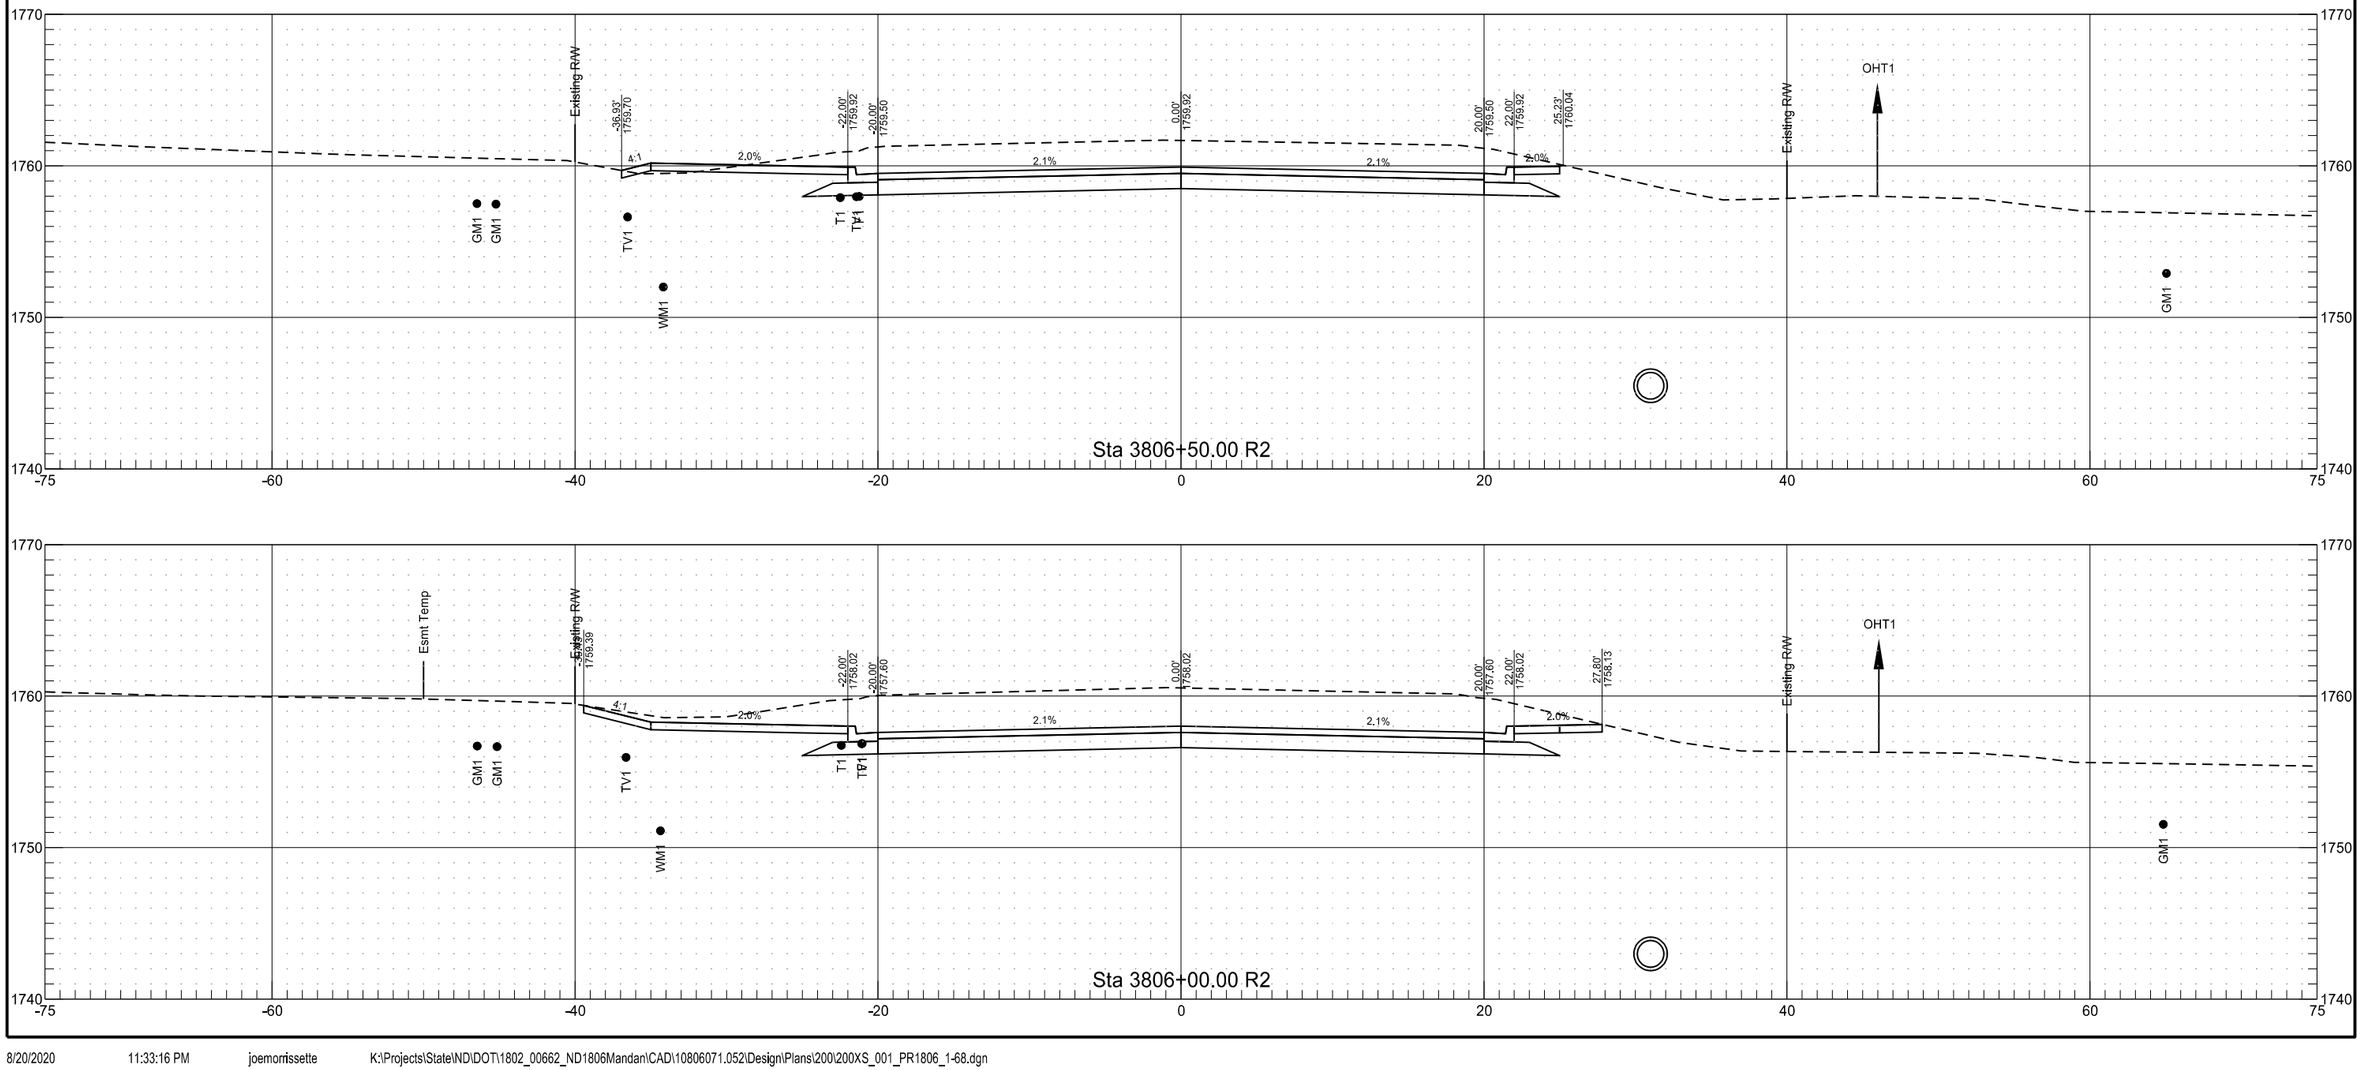


ND 1806


	STATE	PROJECT NO.	SECTION NO.	SHEET NO.
	ND	NHU-1-806(052)071	200	46

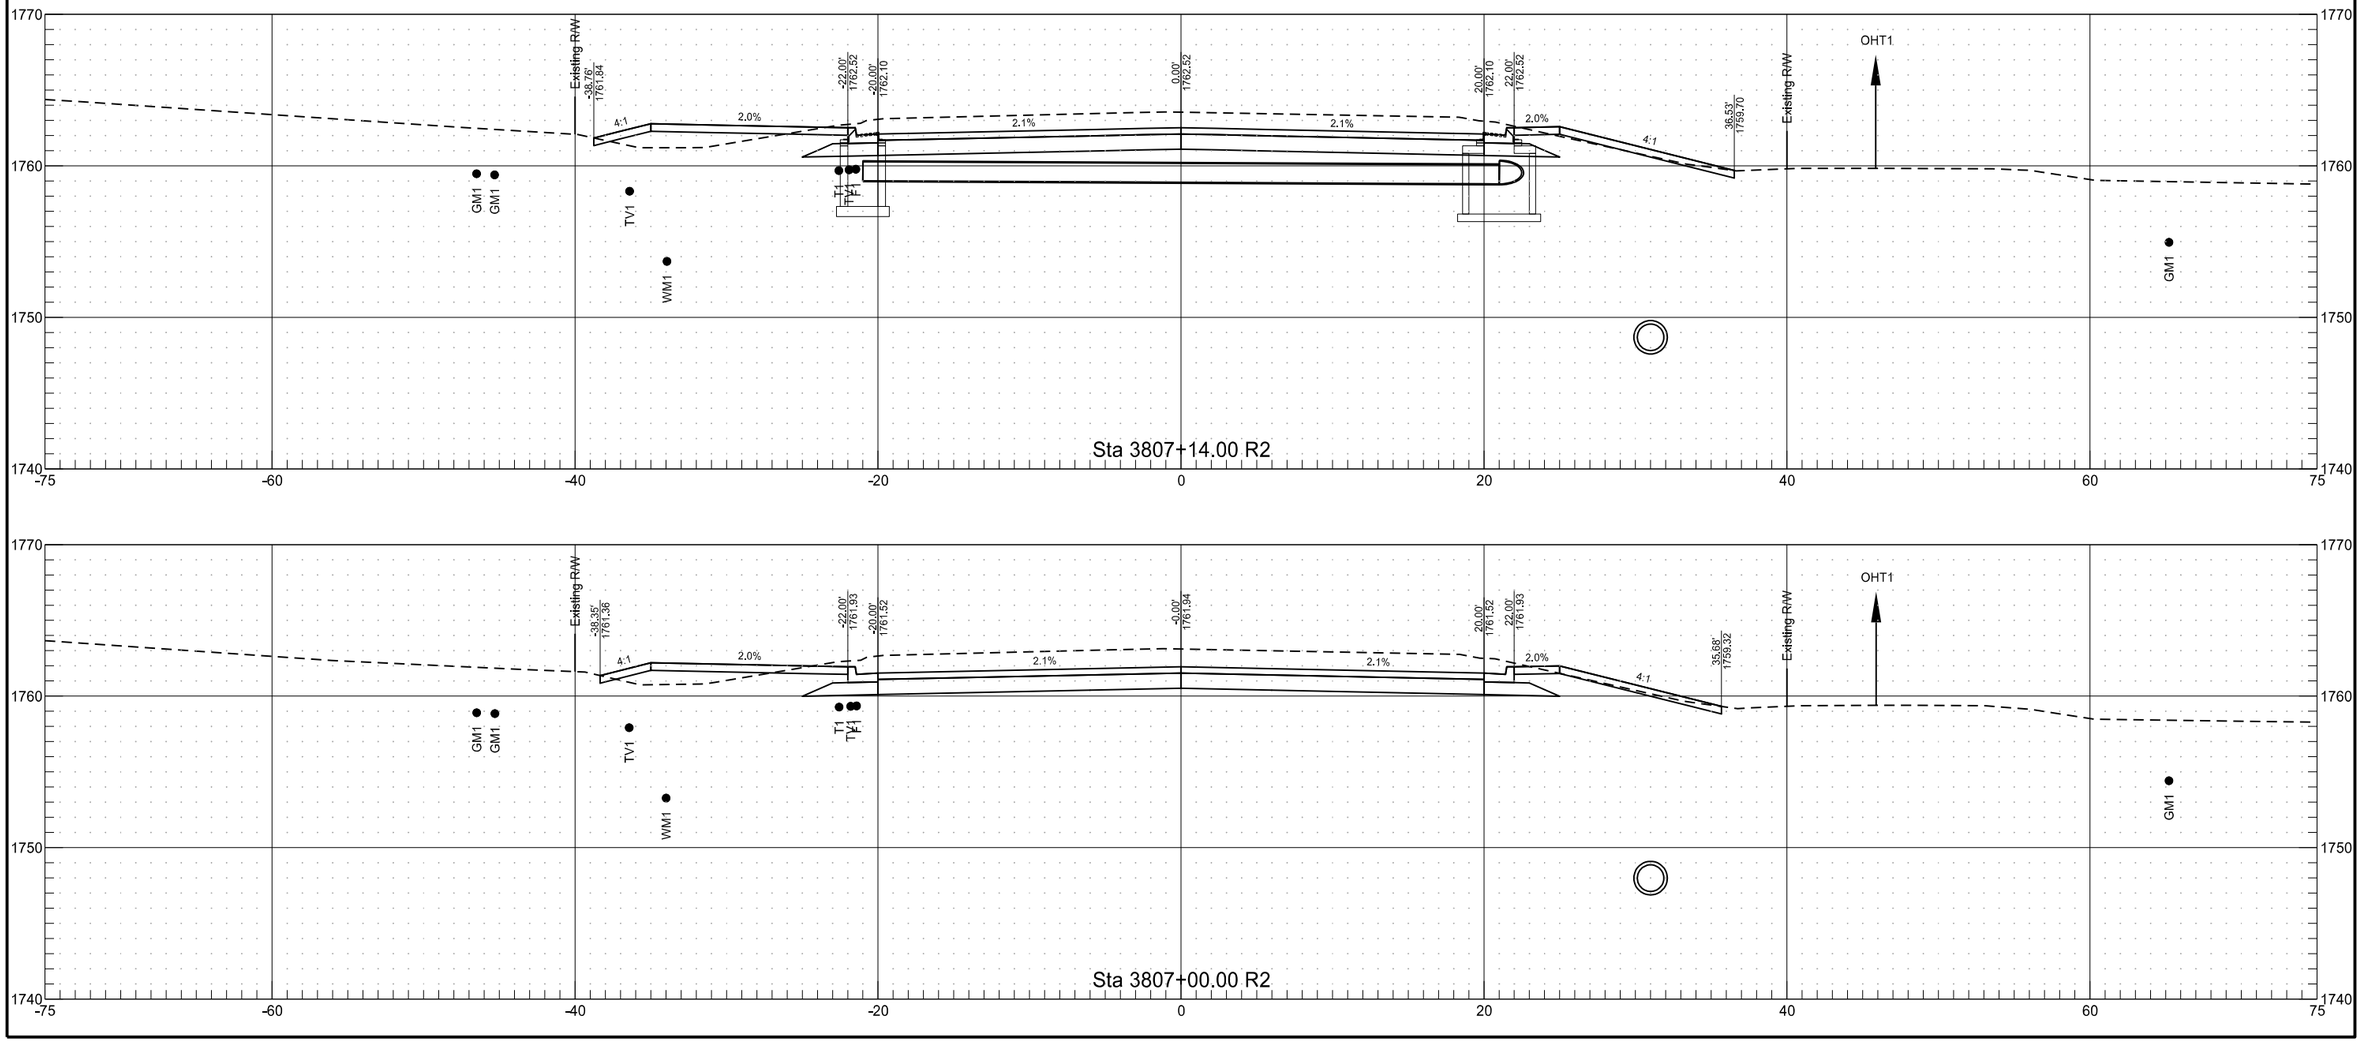

ND 1806


	STATE	PROJECT NO.	SECTION NO.	SHEET NO.
	ND	NHU-1-806(052)071	200	47

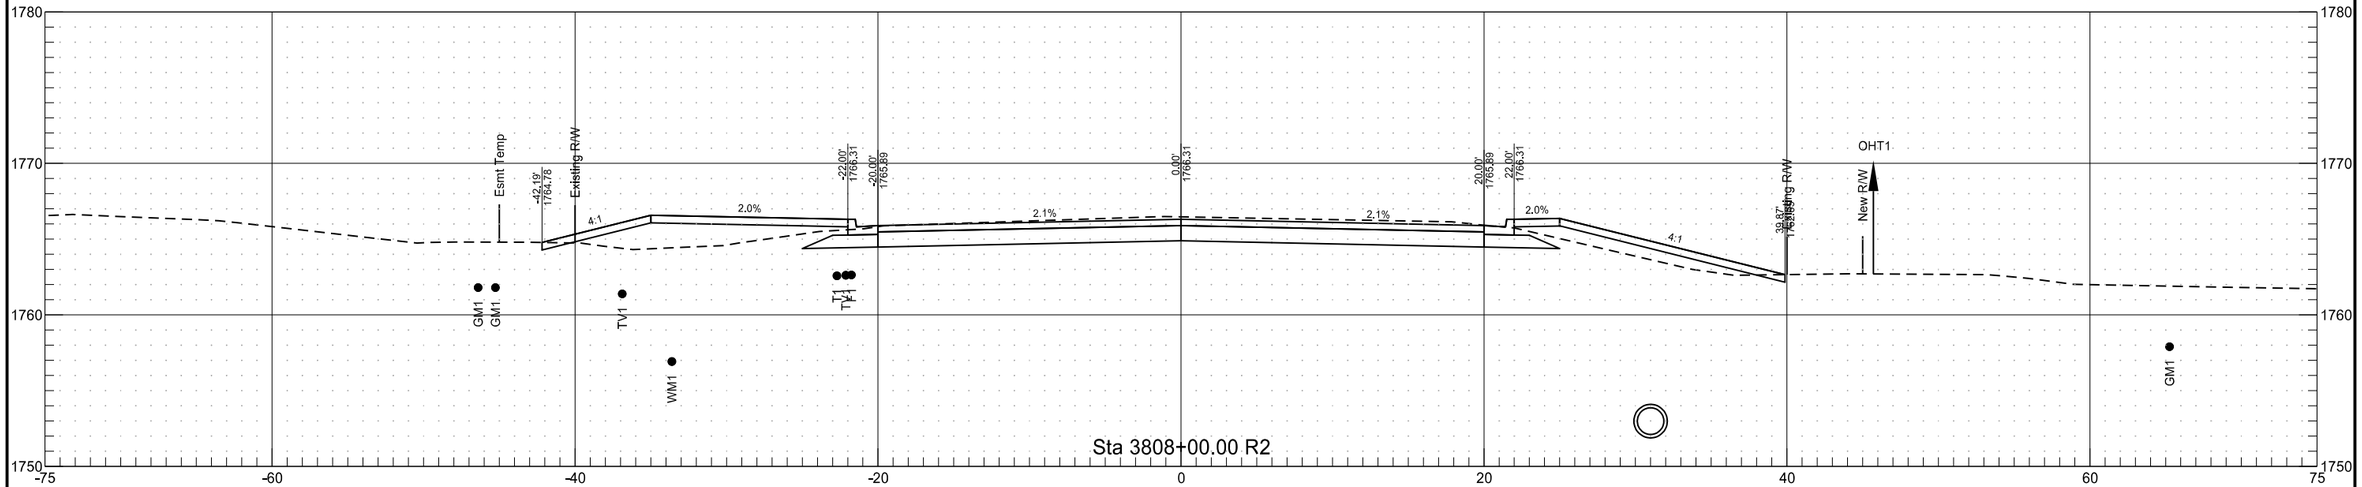

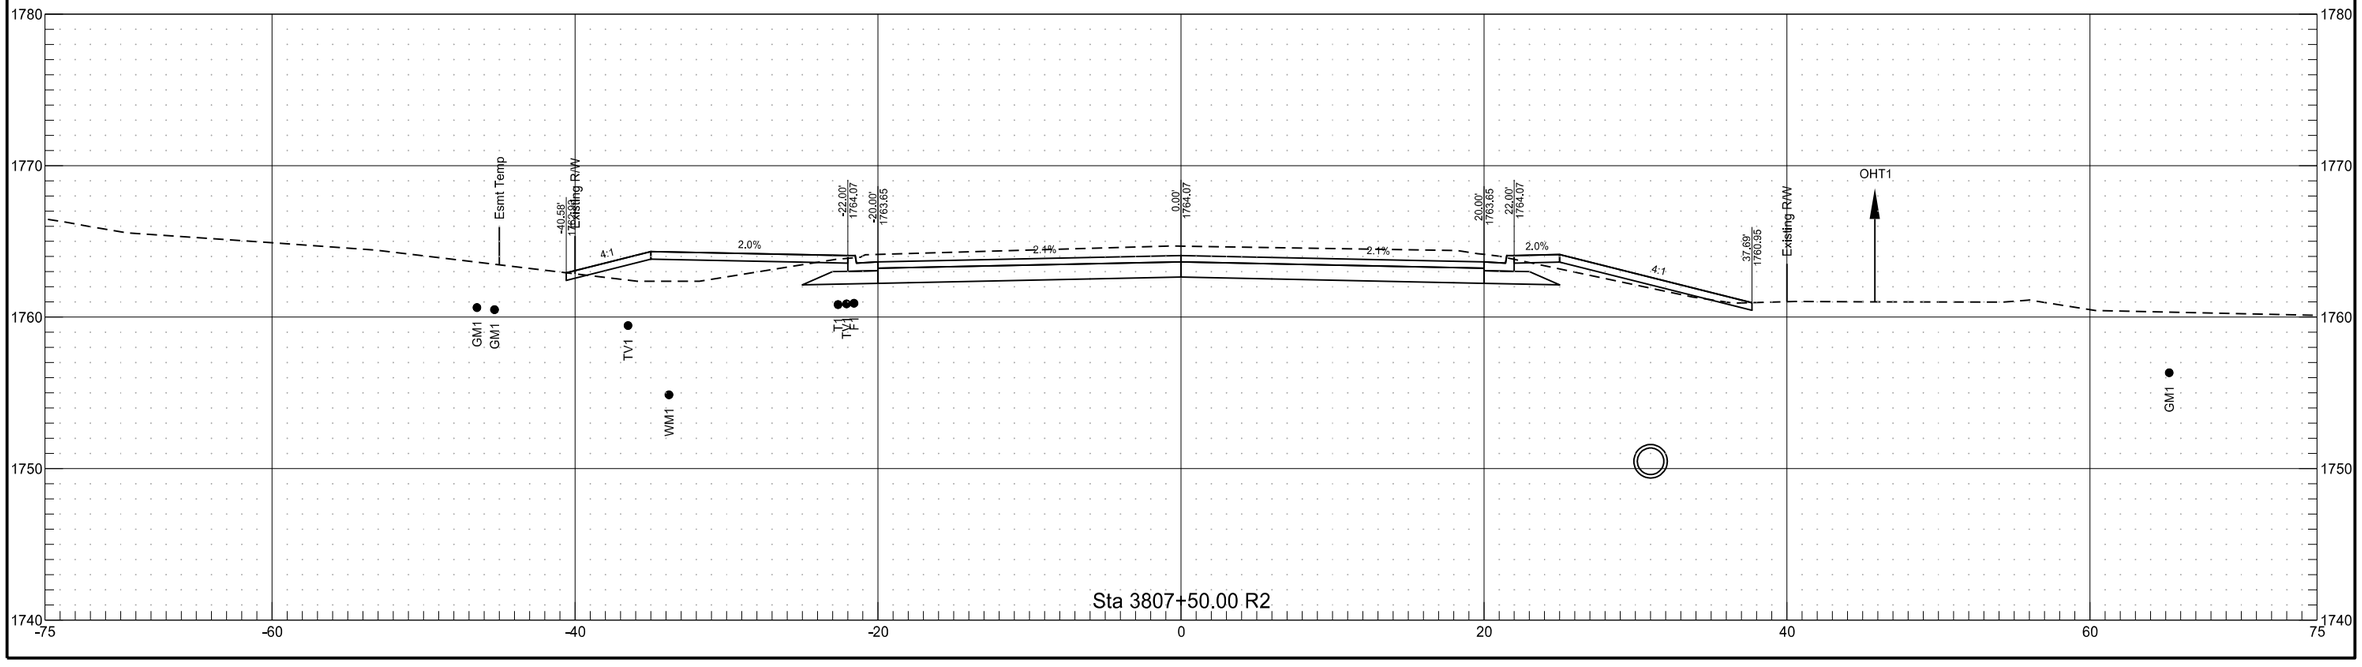


ND 1806


	STATE	PROJECT NO.	SECTION NO.	SHEET NO.
	ND	NHU-1-806(052)071	200	48

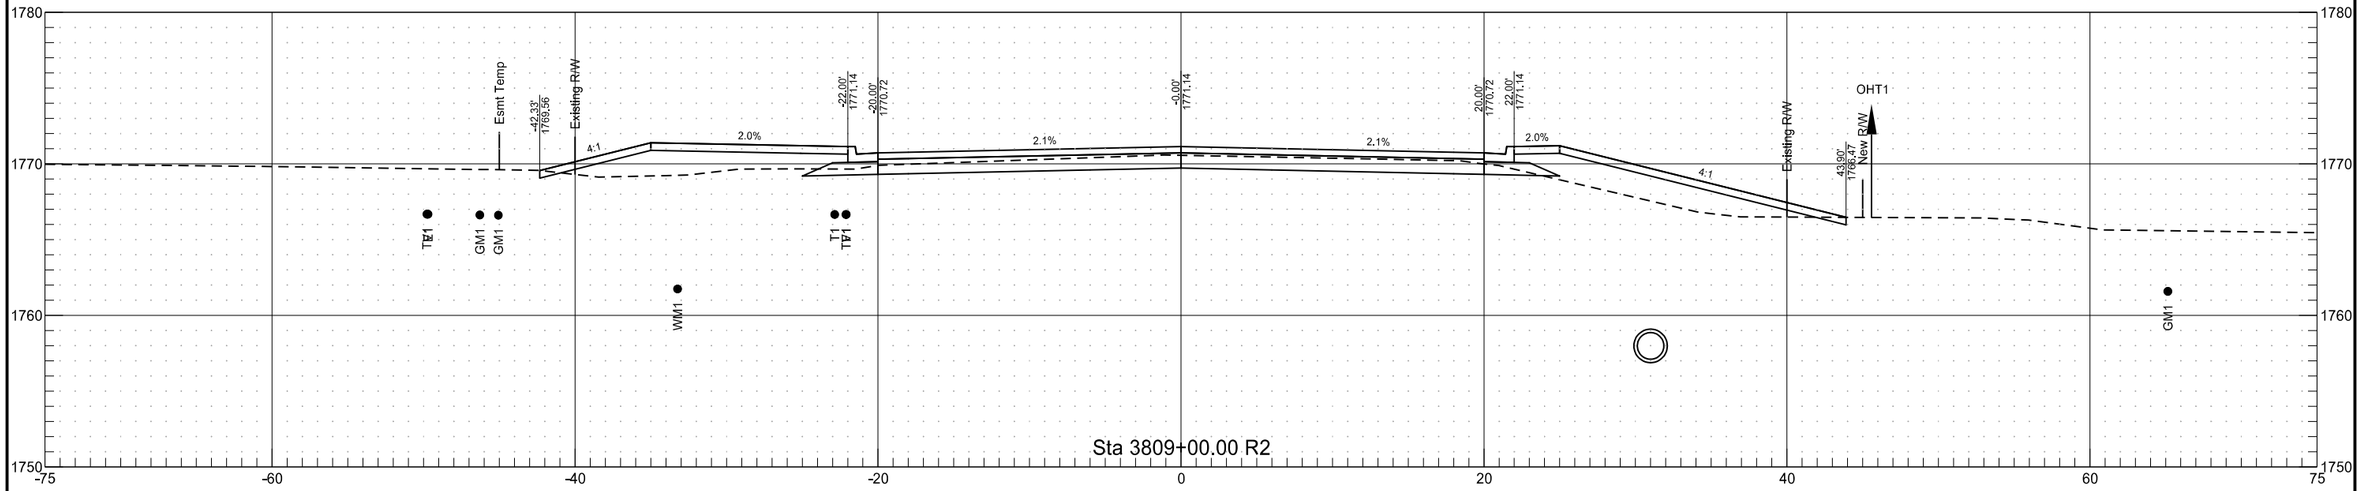

ND 1806


	STATE	PROJECT NO.	SECTION NO.	SHEET NO.
	ND	NHU-1-806(052)071	200	49

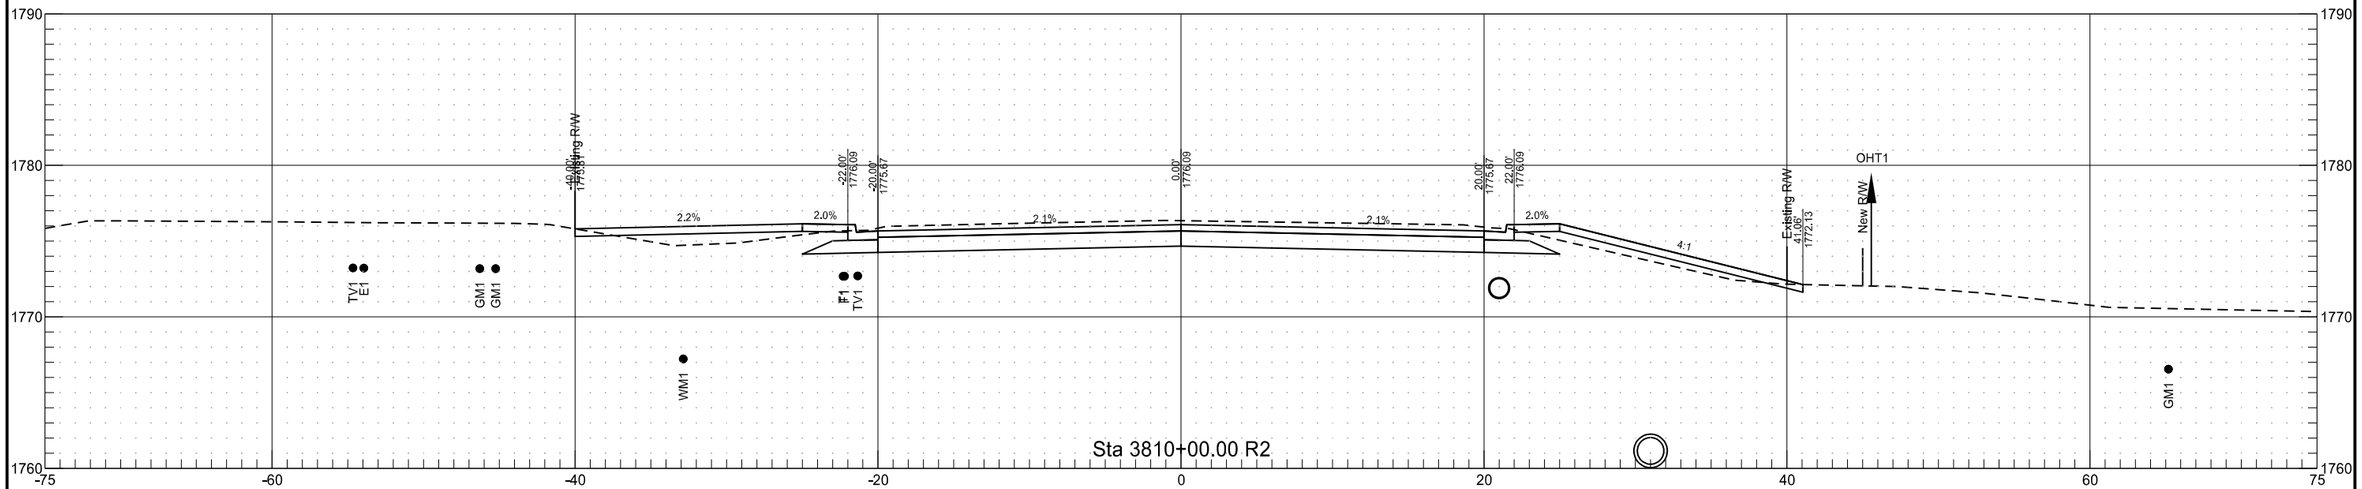

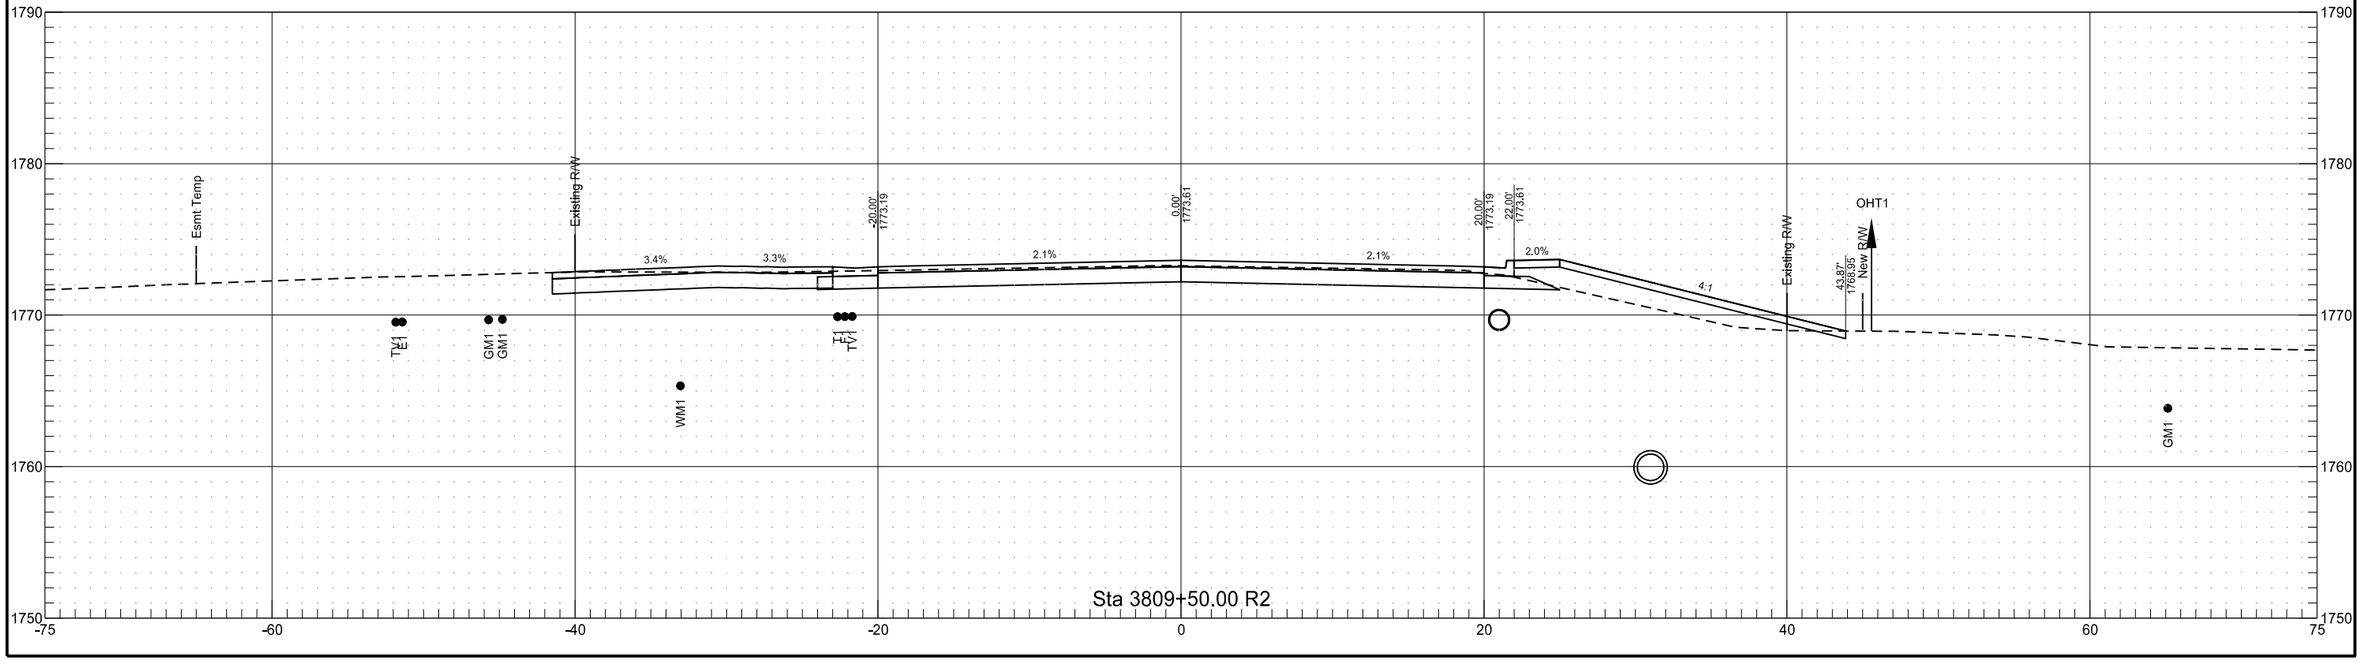


ND 1806


	STATE	PROJECT NO.	SECTION NO.	SHEET NO.
	ND	NHU-1-806(052)071	200	50

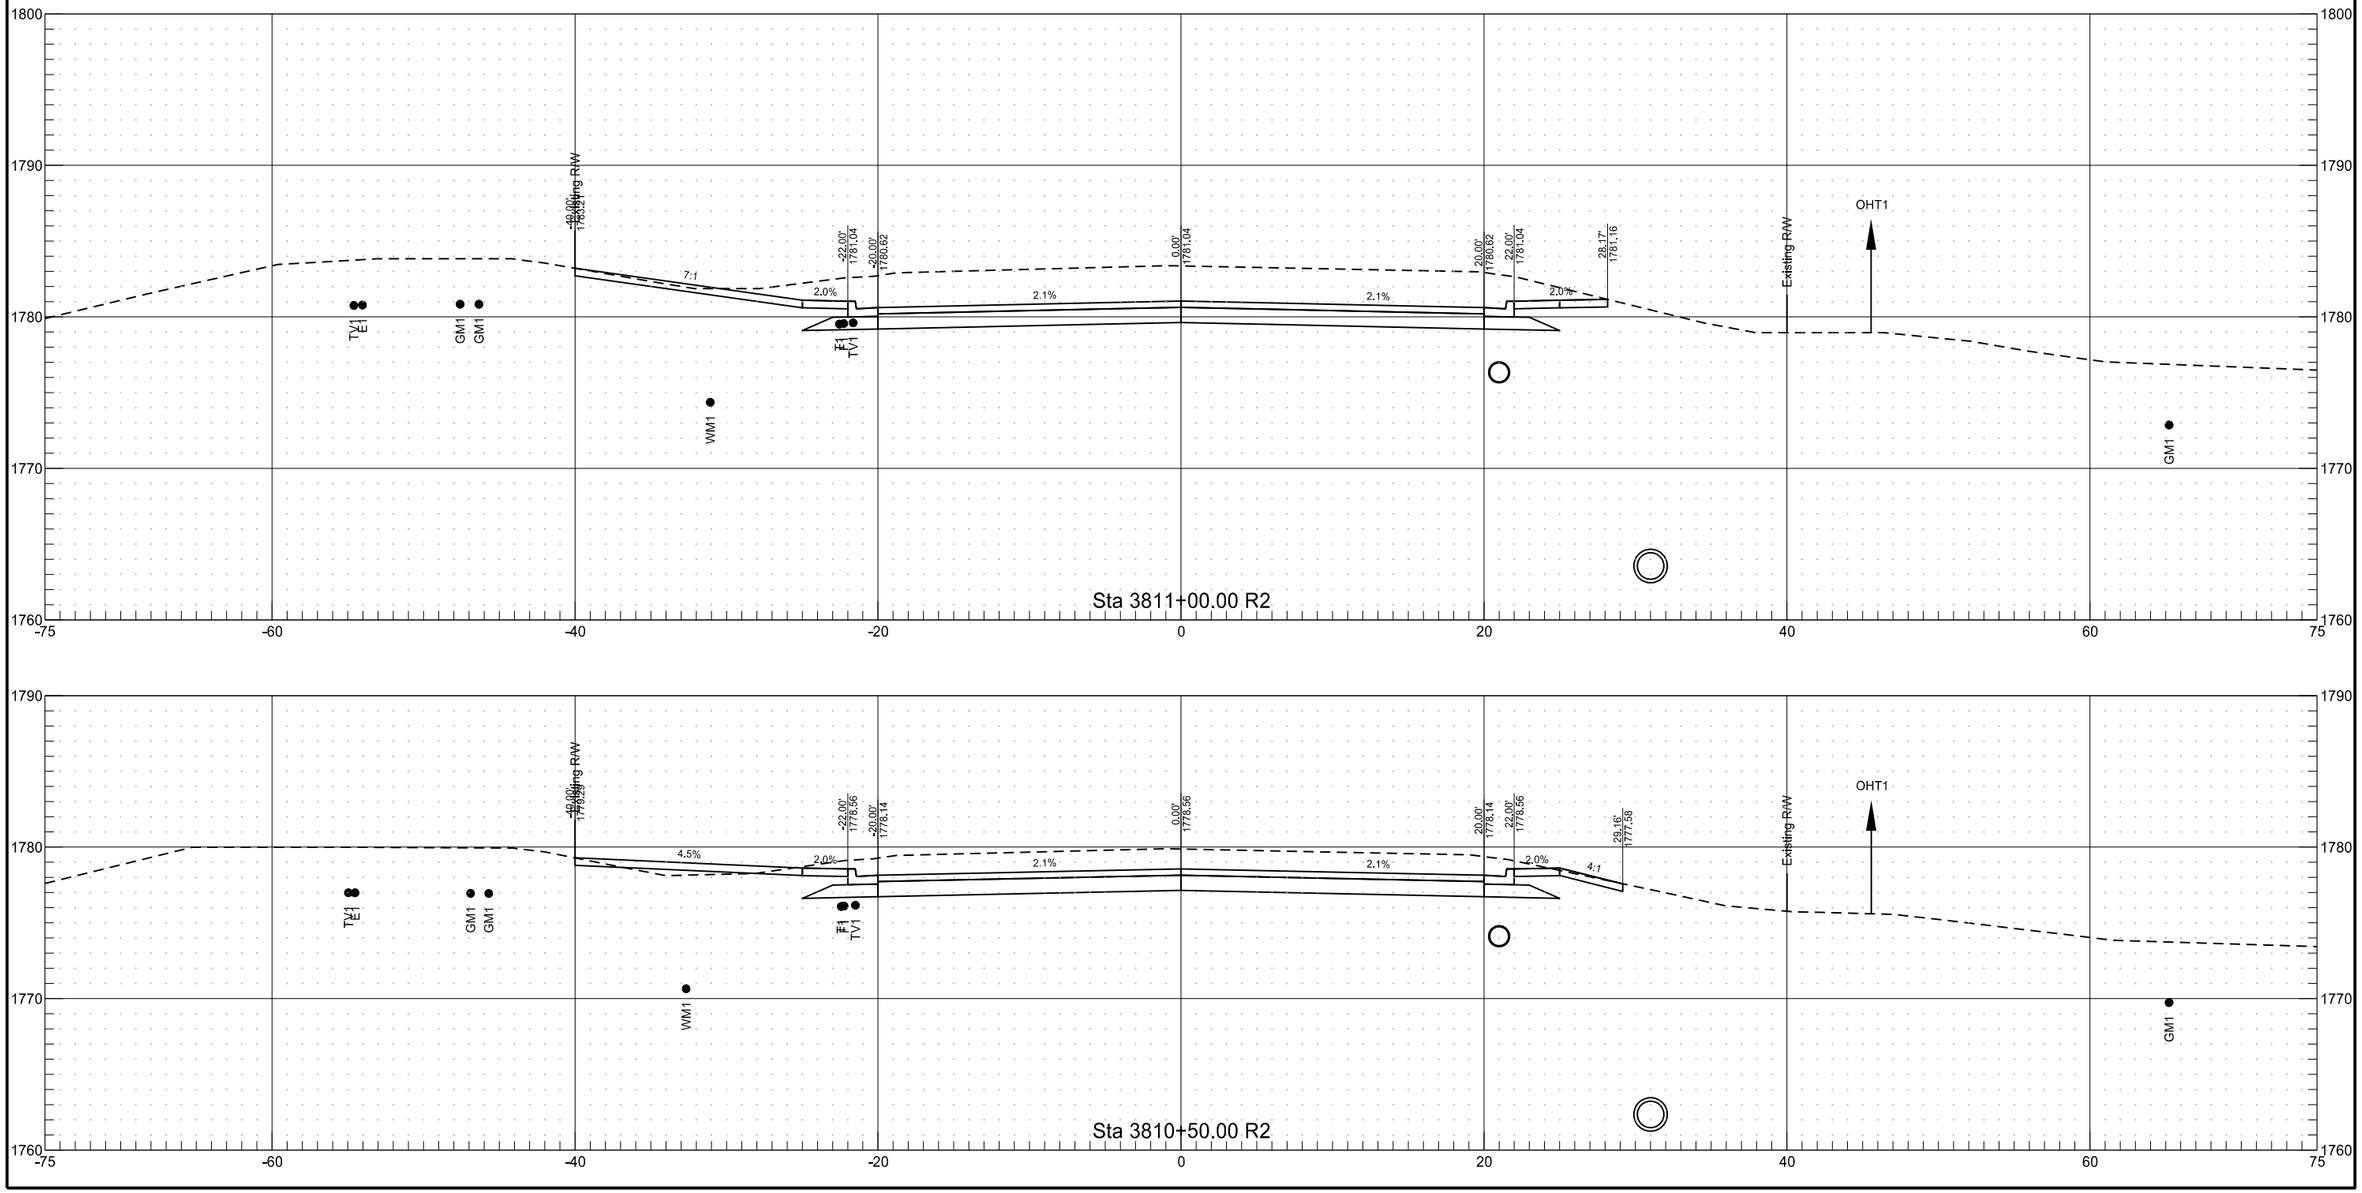

ND 1806


	STATE	PROJECT NO.	SECTION NO.	SHEET NO.
	ND	NHU-1-806(052)071	200	51

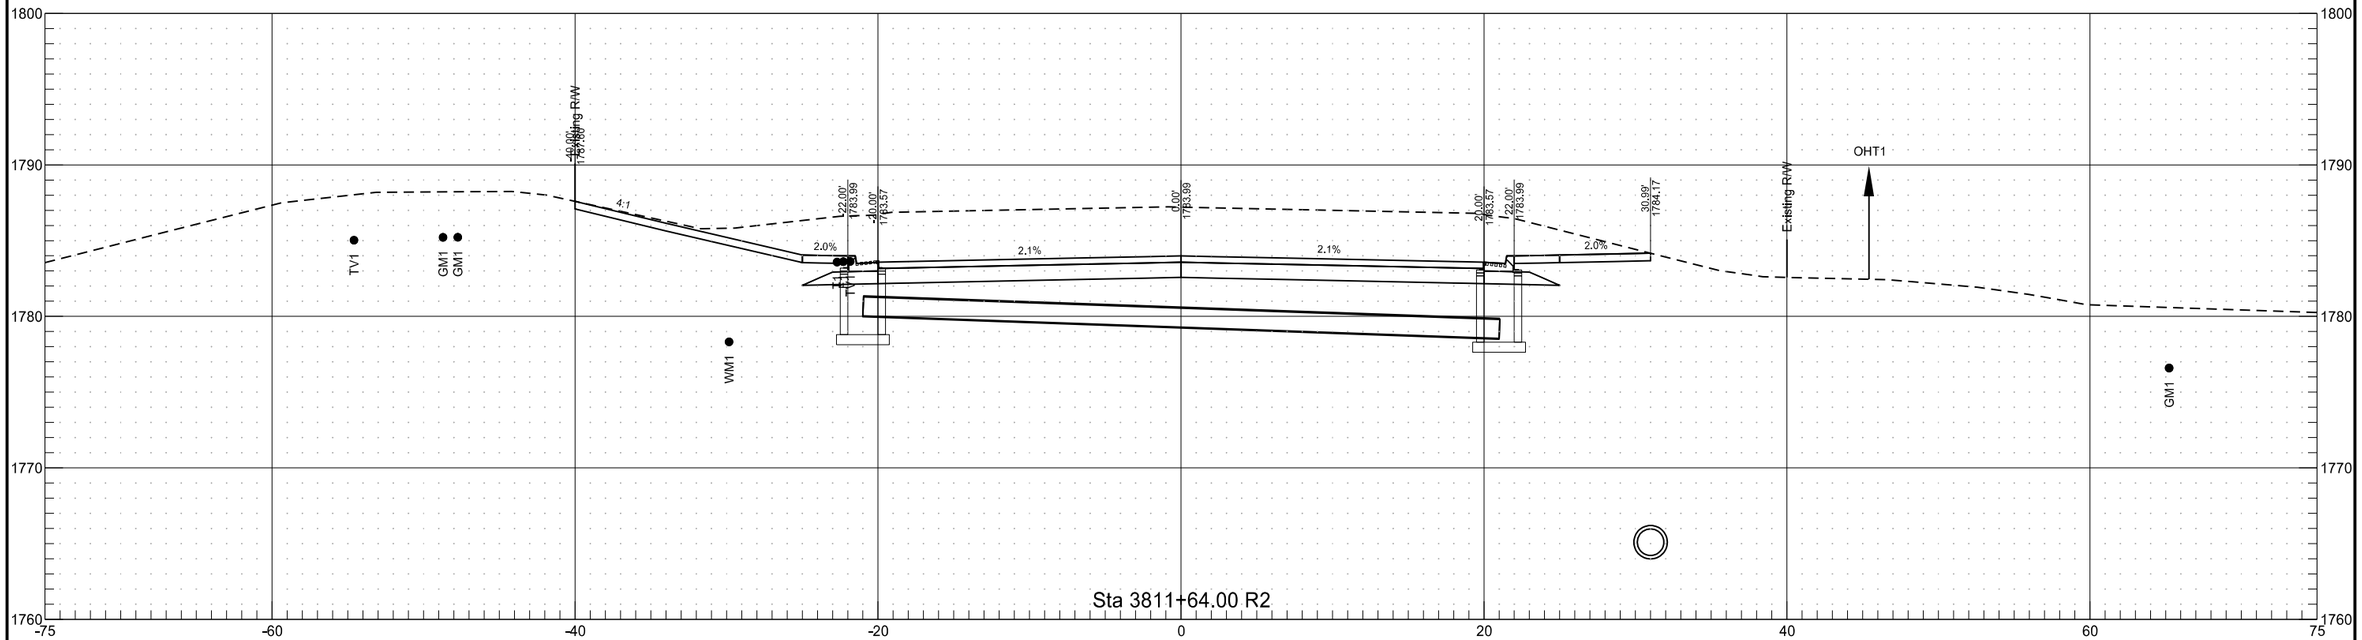


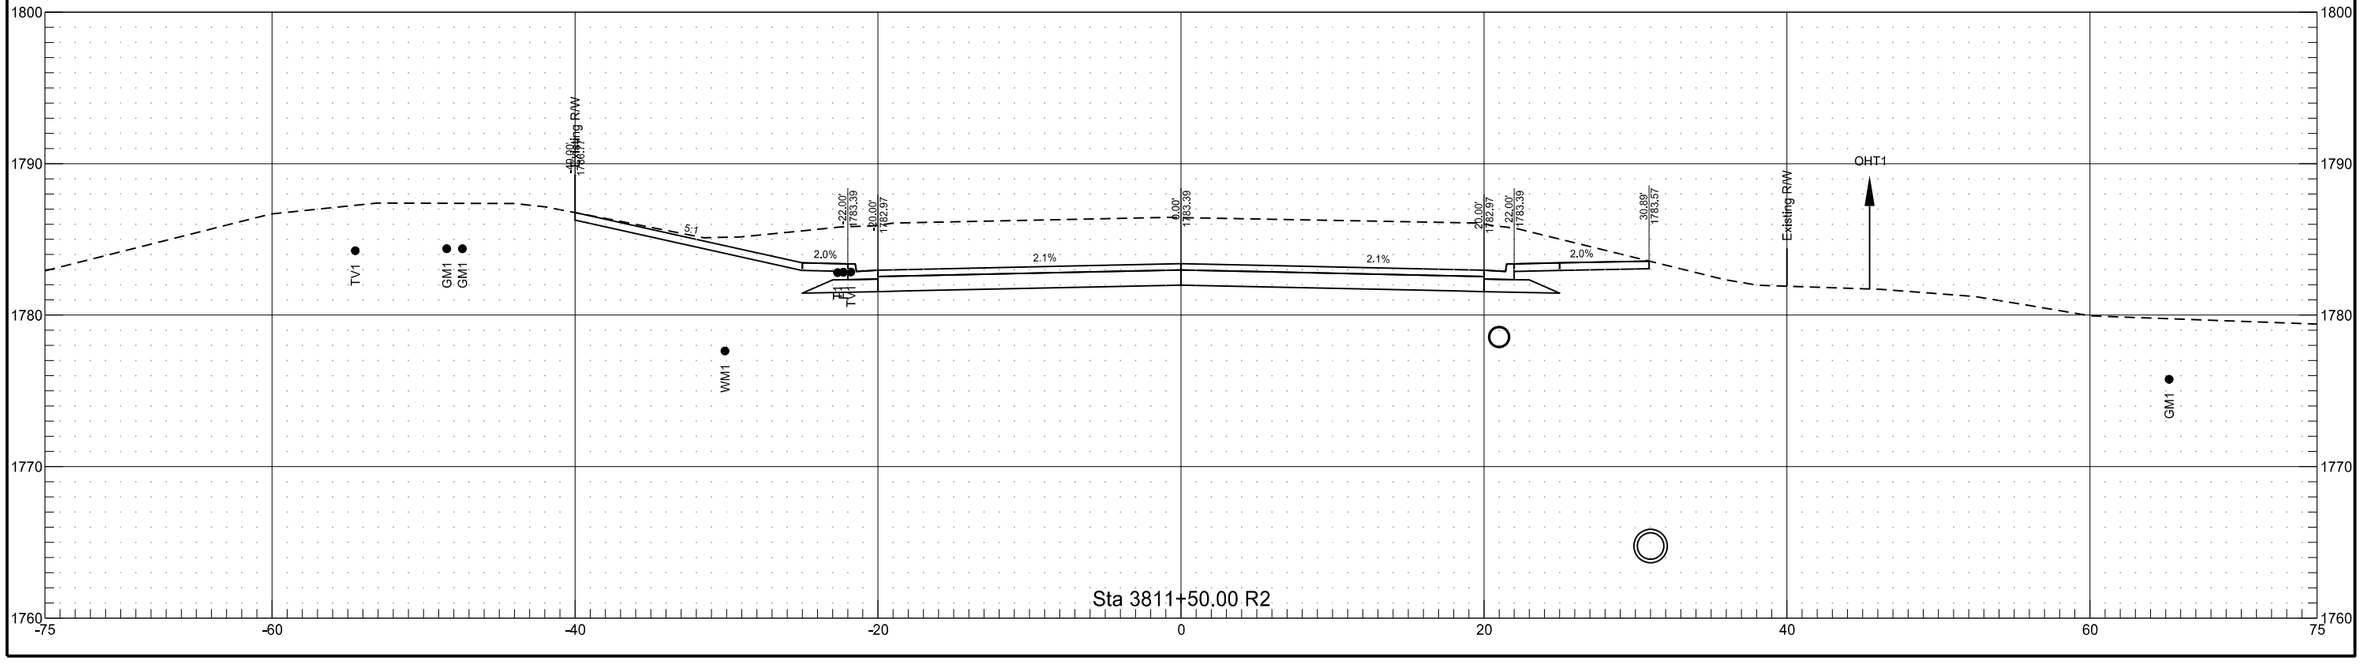

ND 1806


	STATE	PROJECT NO.	SECTION NO.	SHEET NO.
	ND	NHU-1-806(052)071	200	52

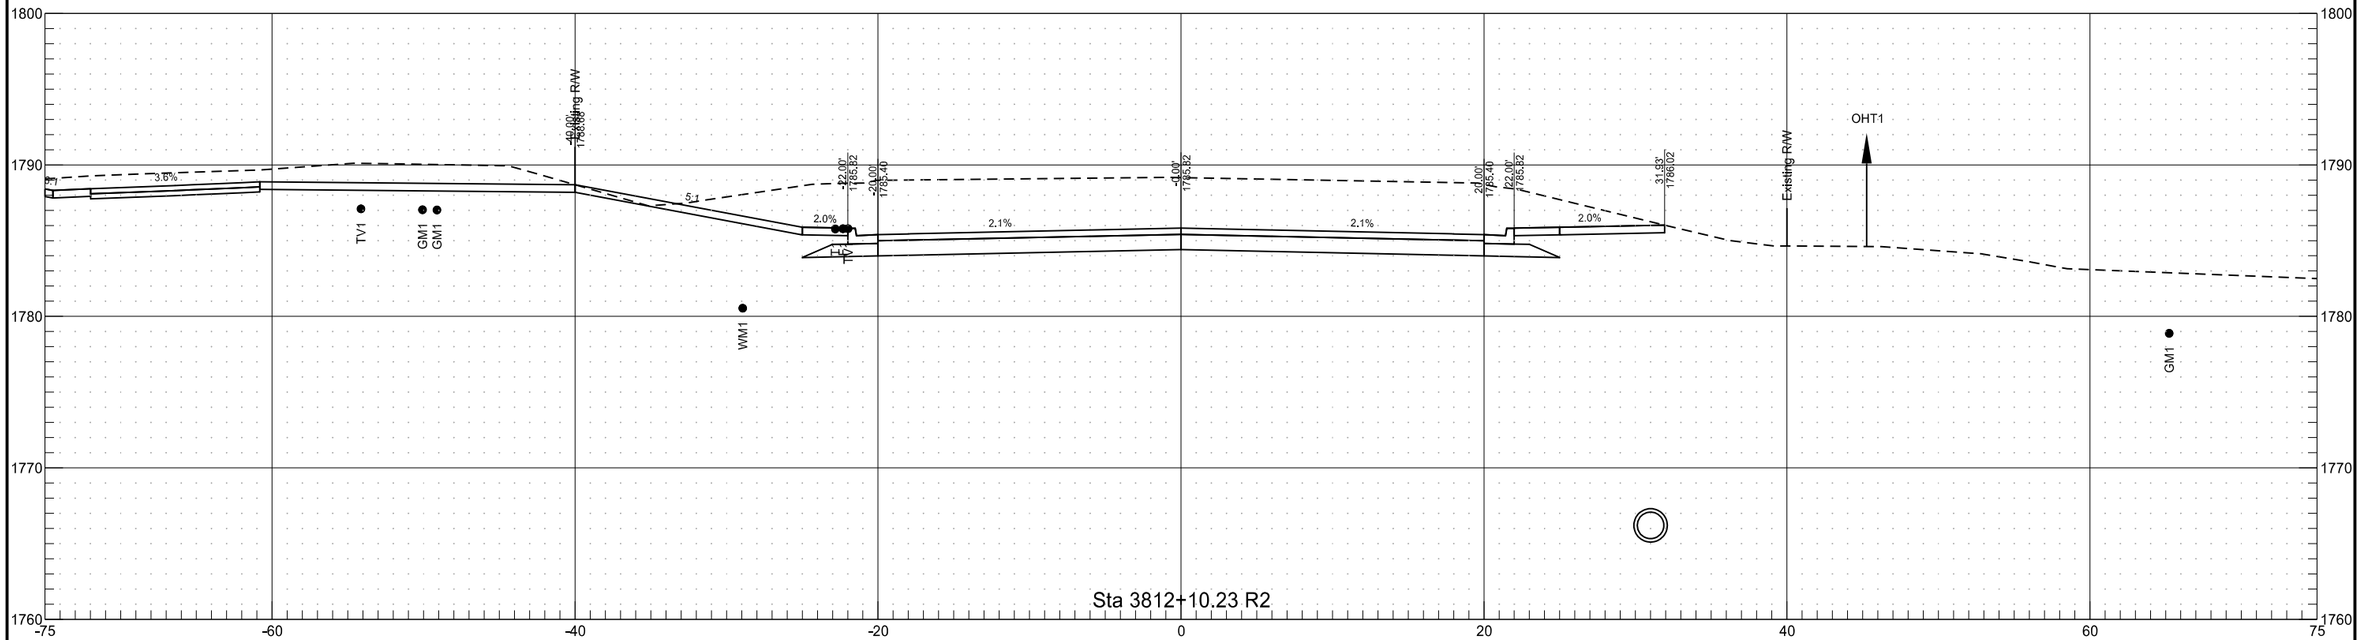


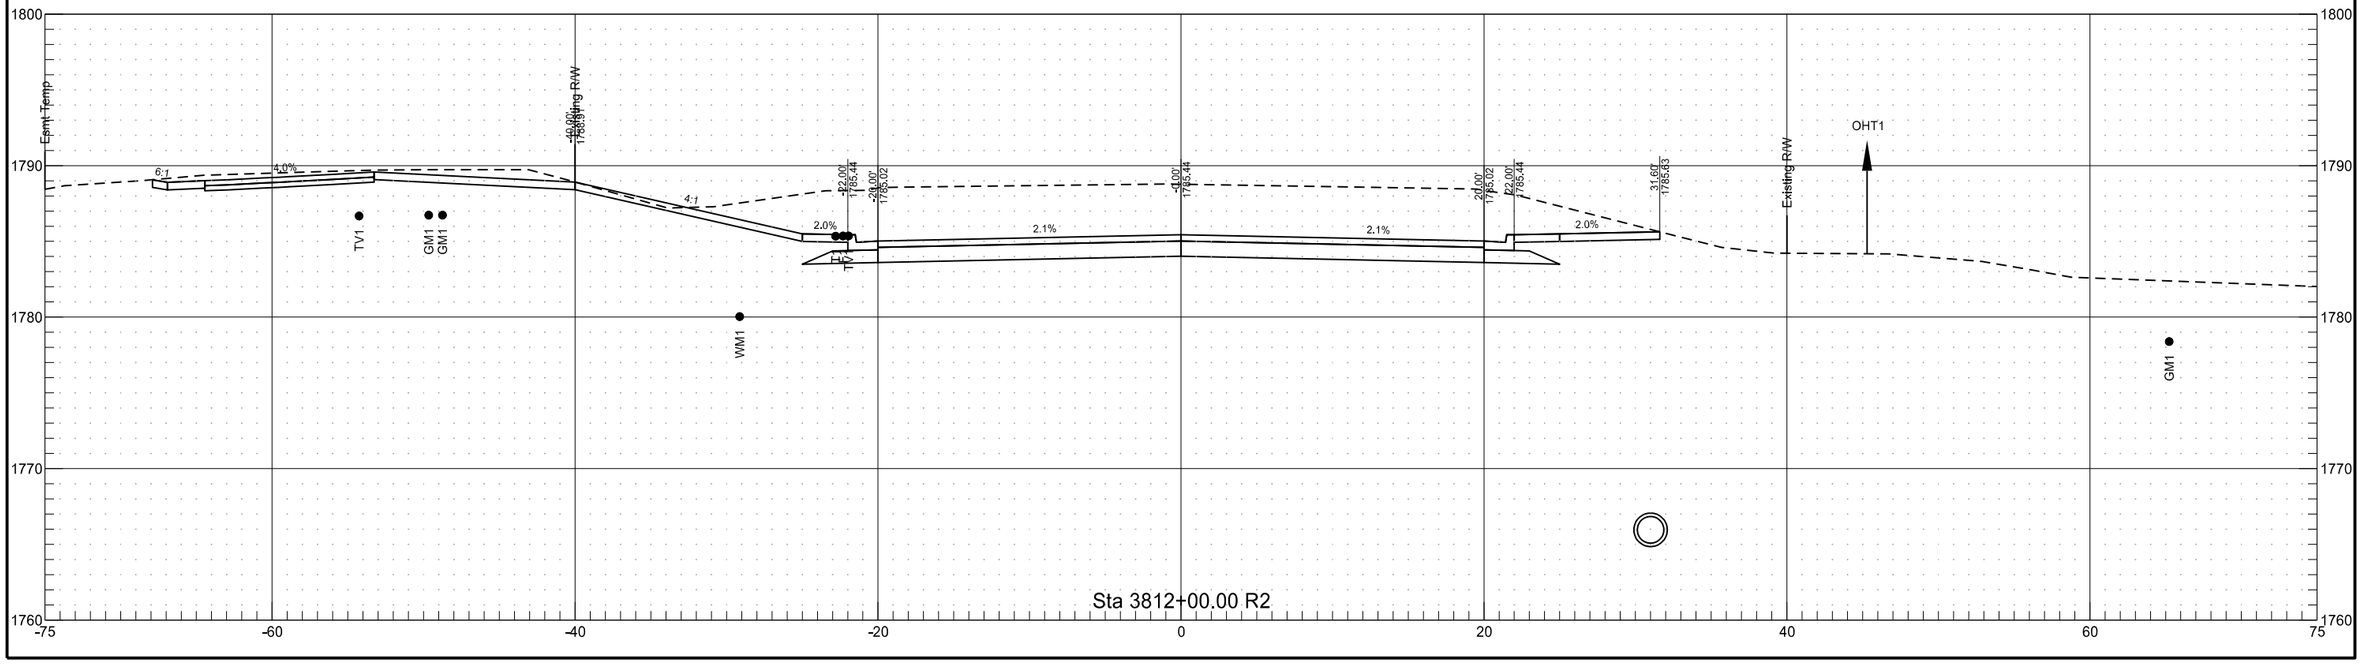

ND 1806


	STATE	PROJECT NO.	SECTION NO.	SHEET NO.
	ND	NHU-1-806(052)071	200	53

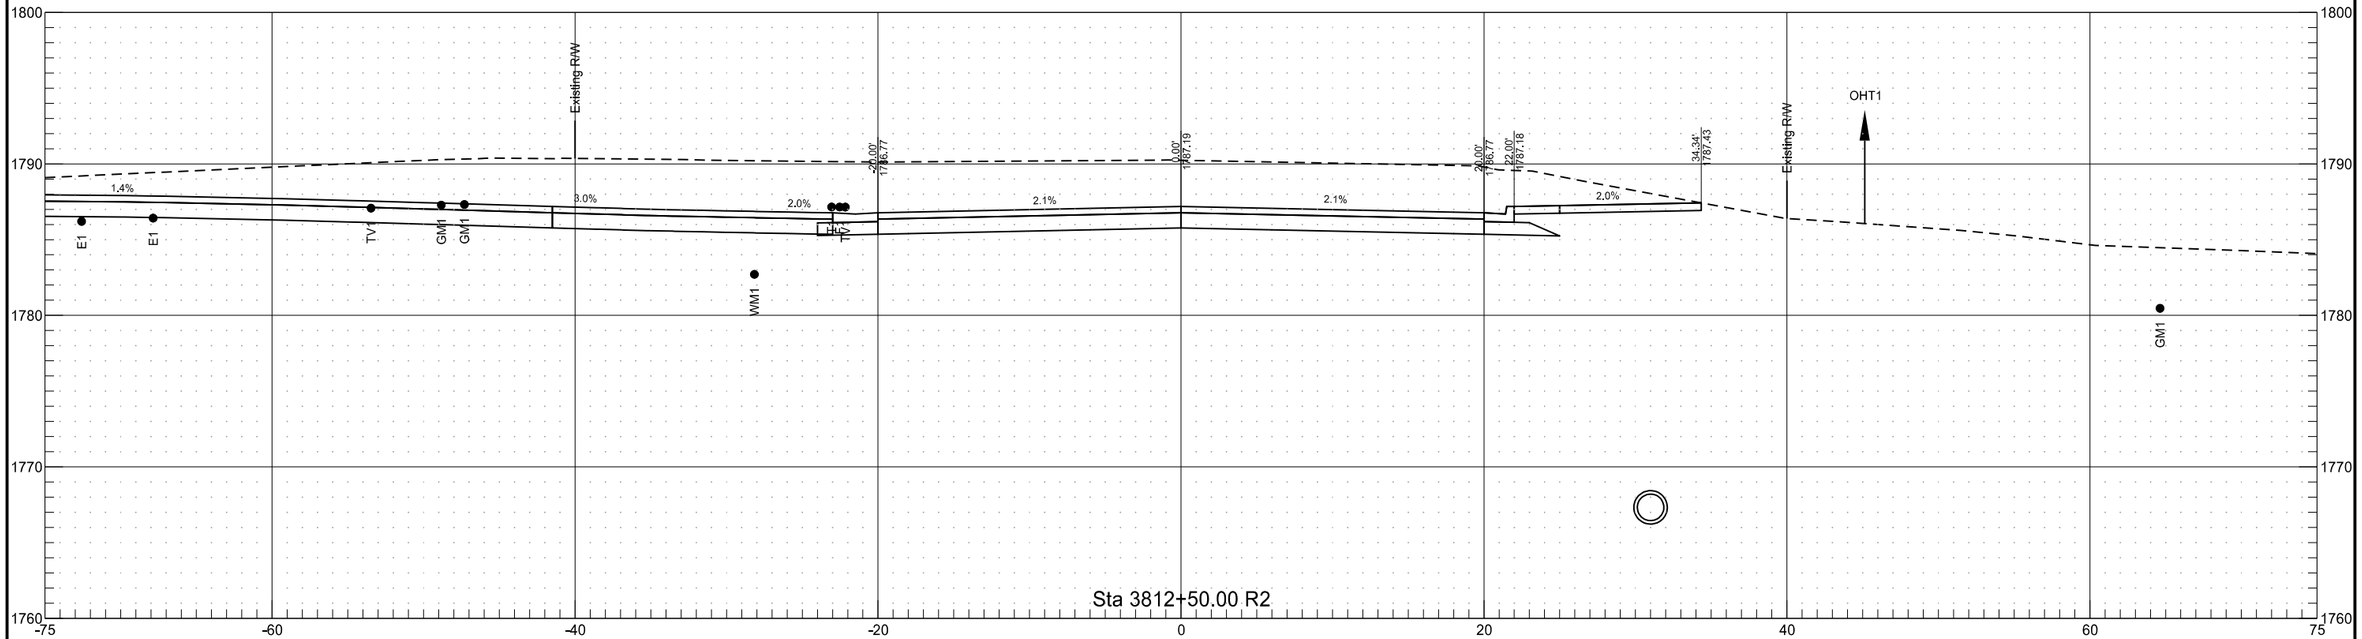


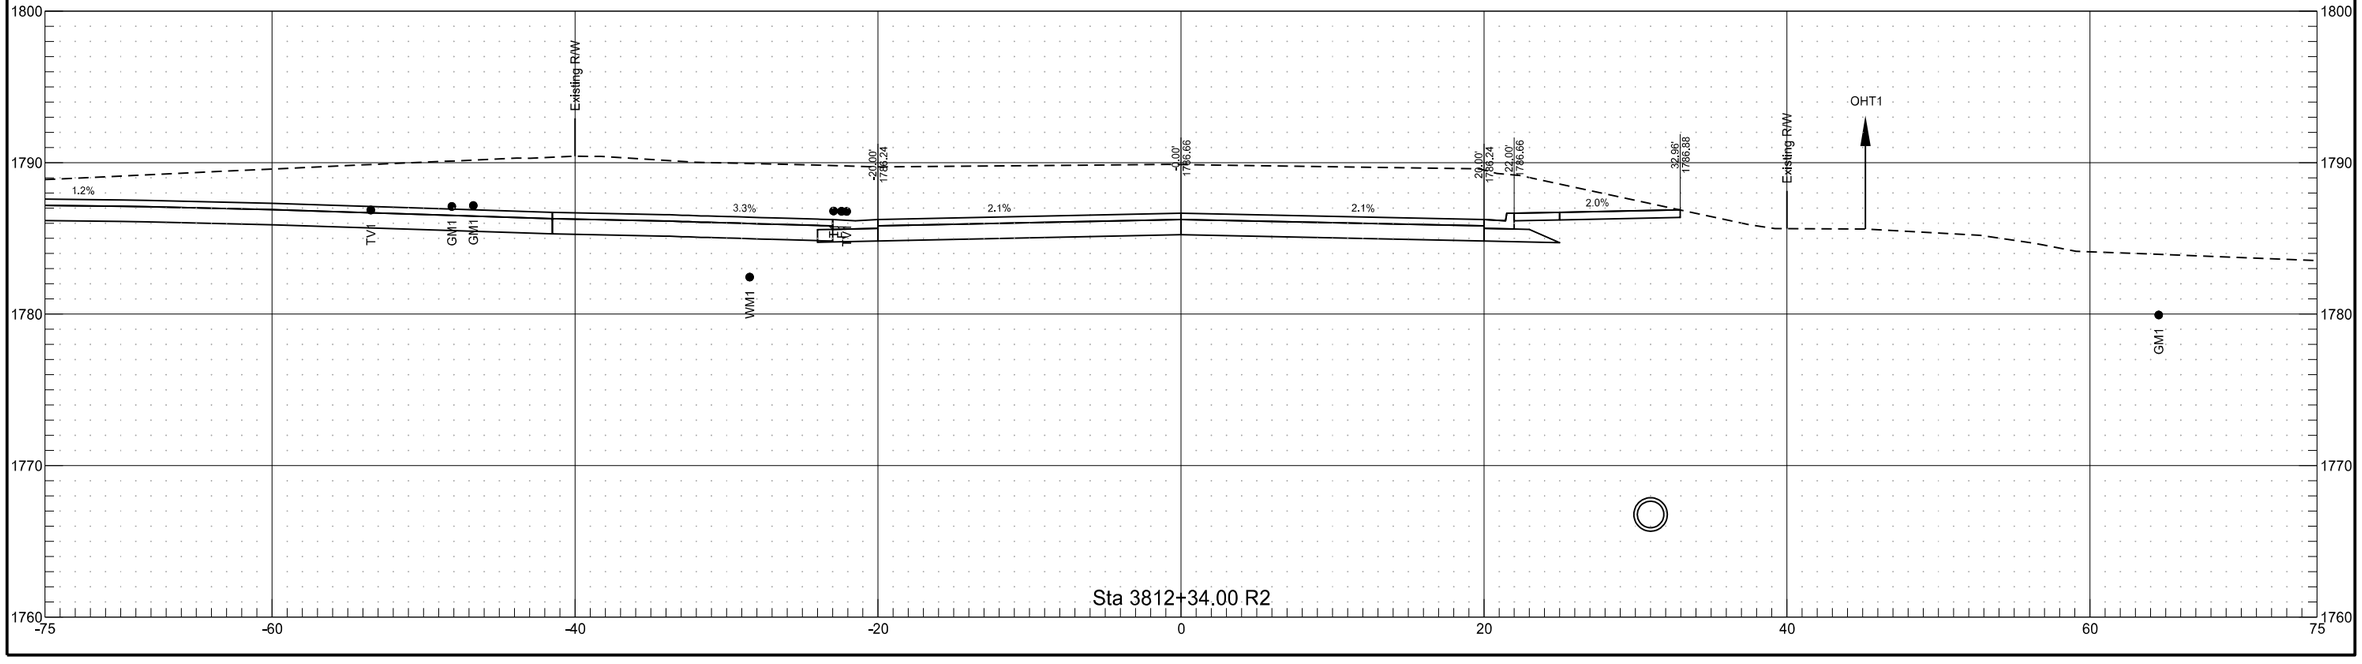

ND 1806


	STATE	PROJECT NO.	SECTION NO.	SHEET NO.
	ND	NHU-1-806(052)071	200	54

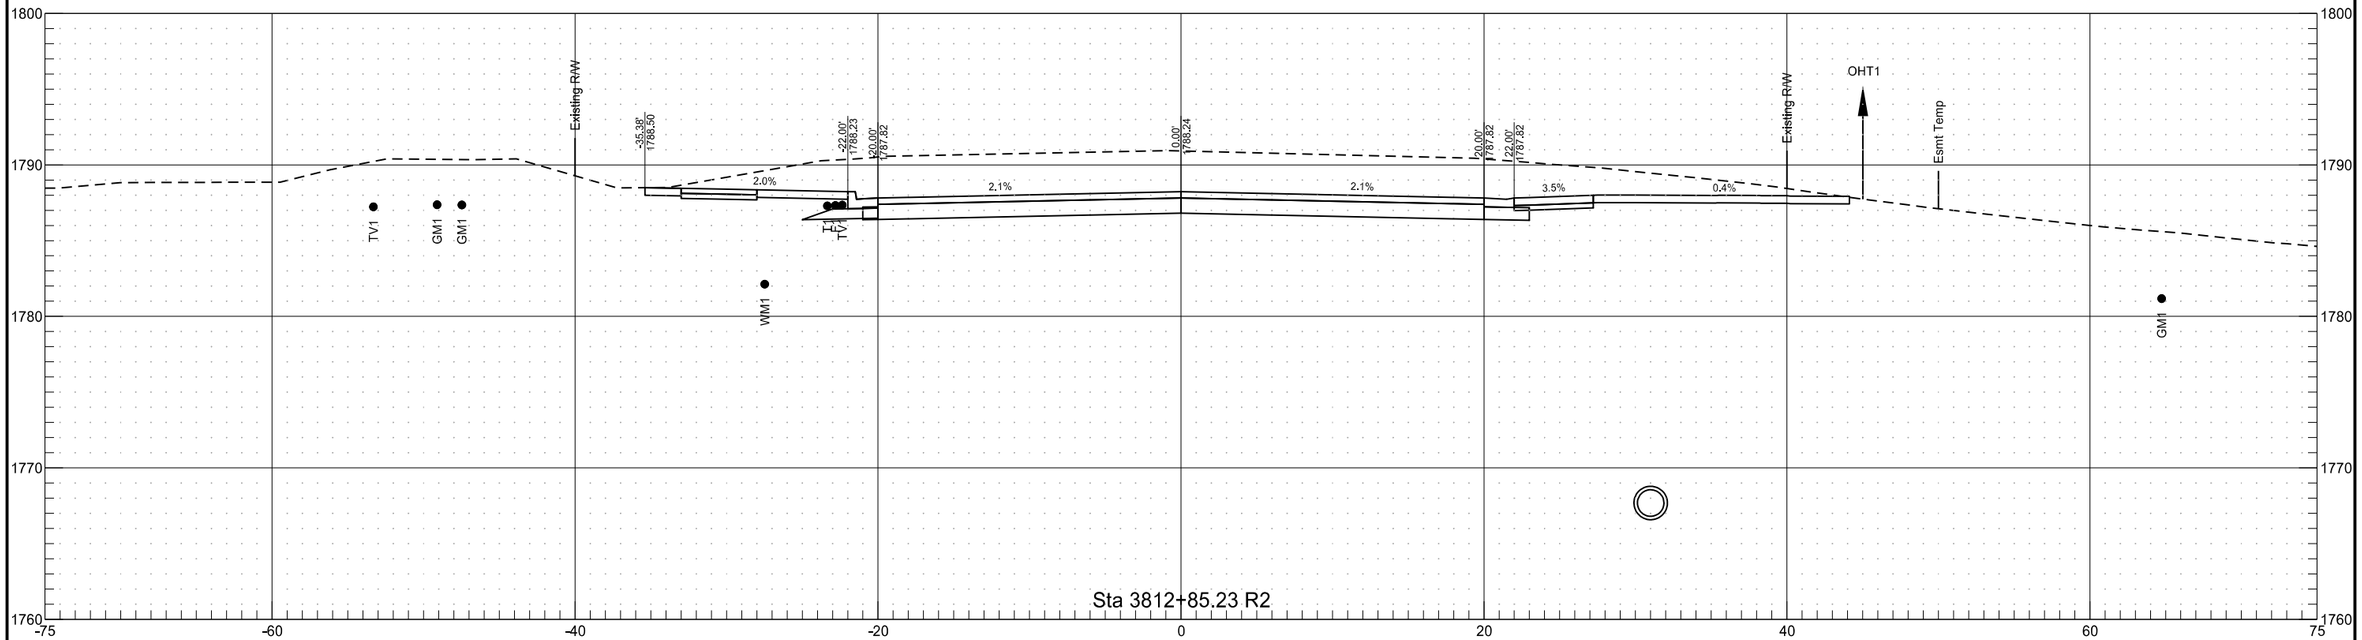


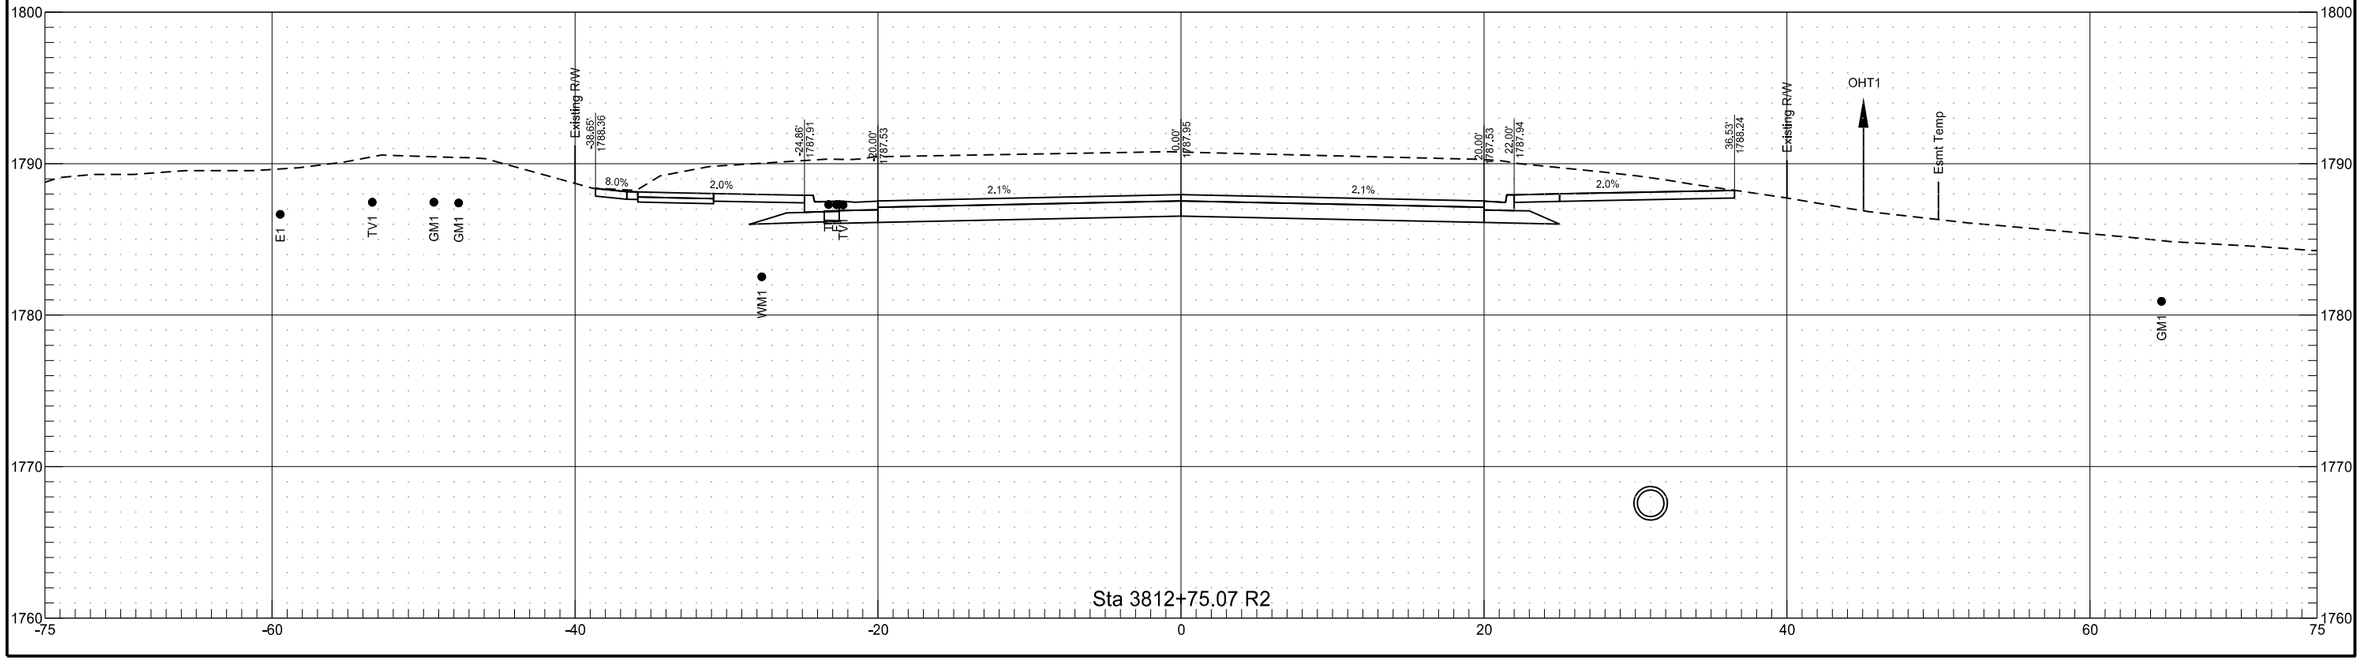

ND 1806


	STATE	PROJECT NO.	SECTION NO.	SHEET NO.
	ND	NHU-1-806(052)071	200	55

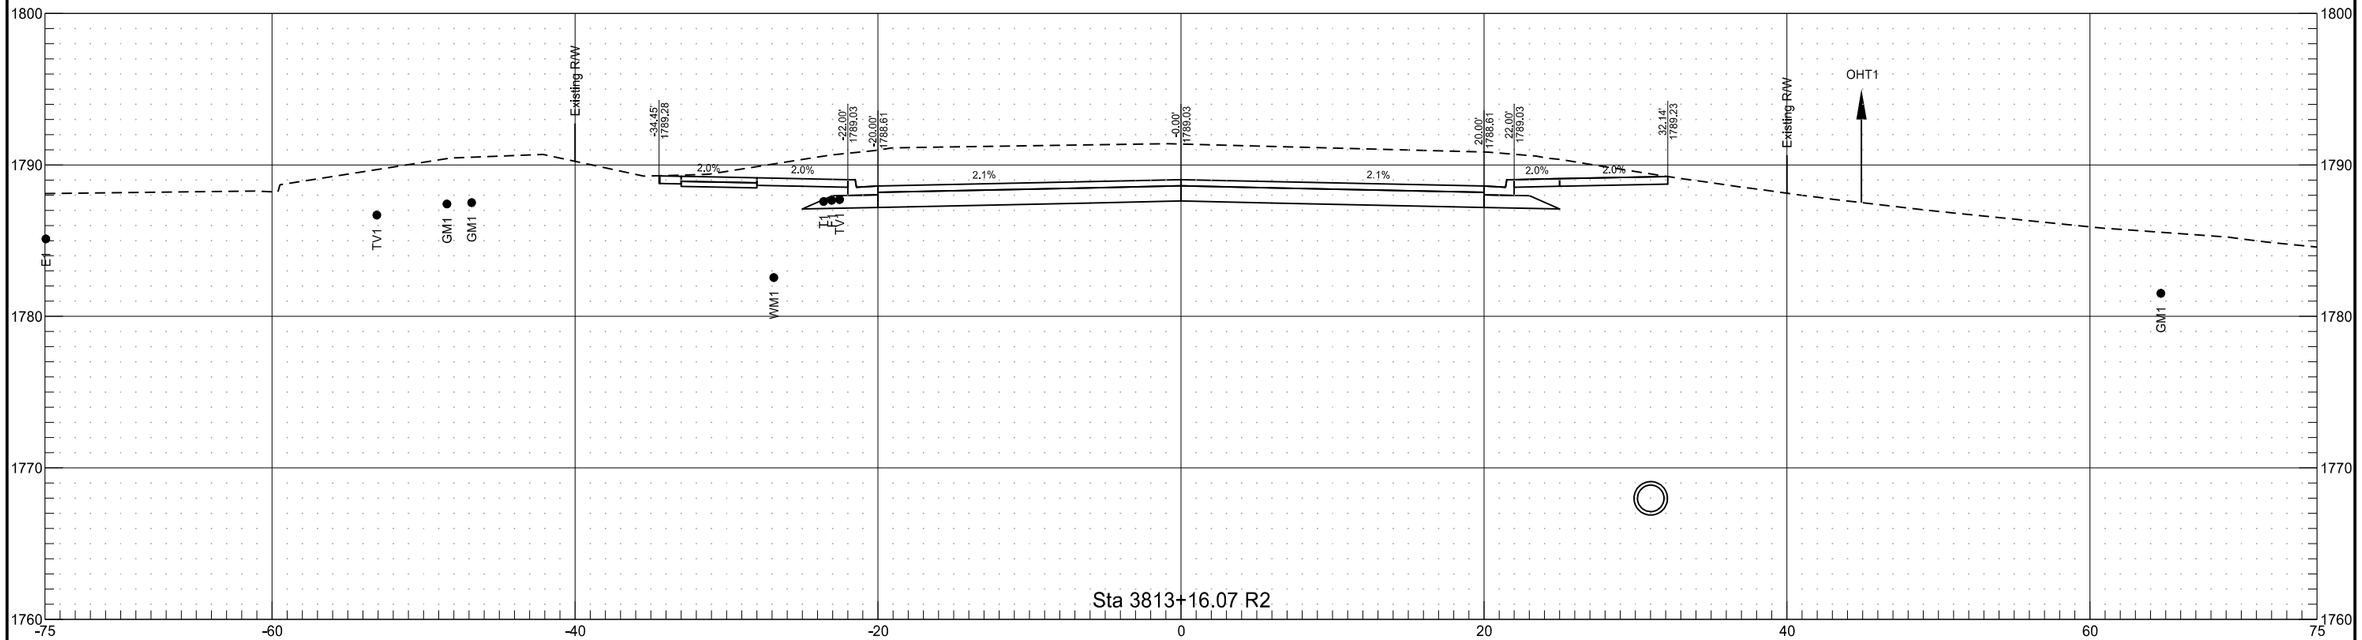

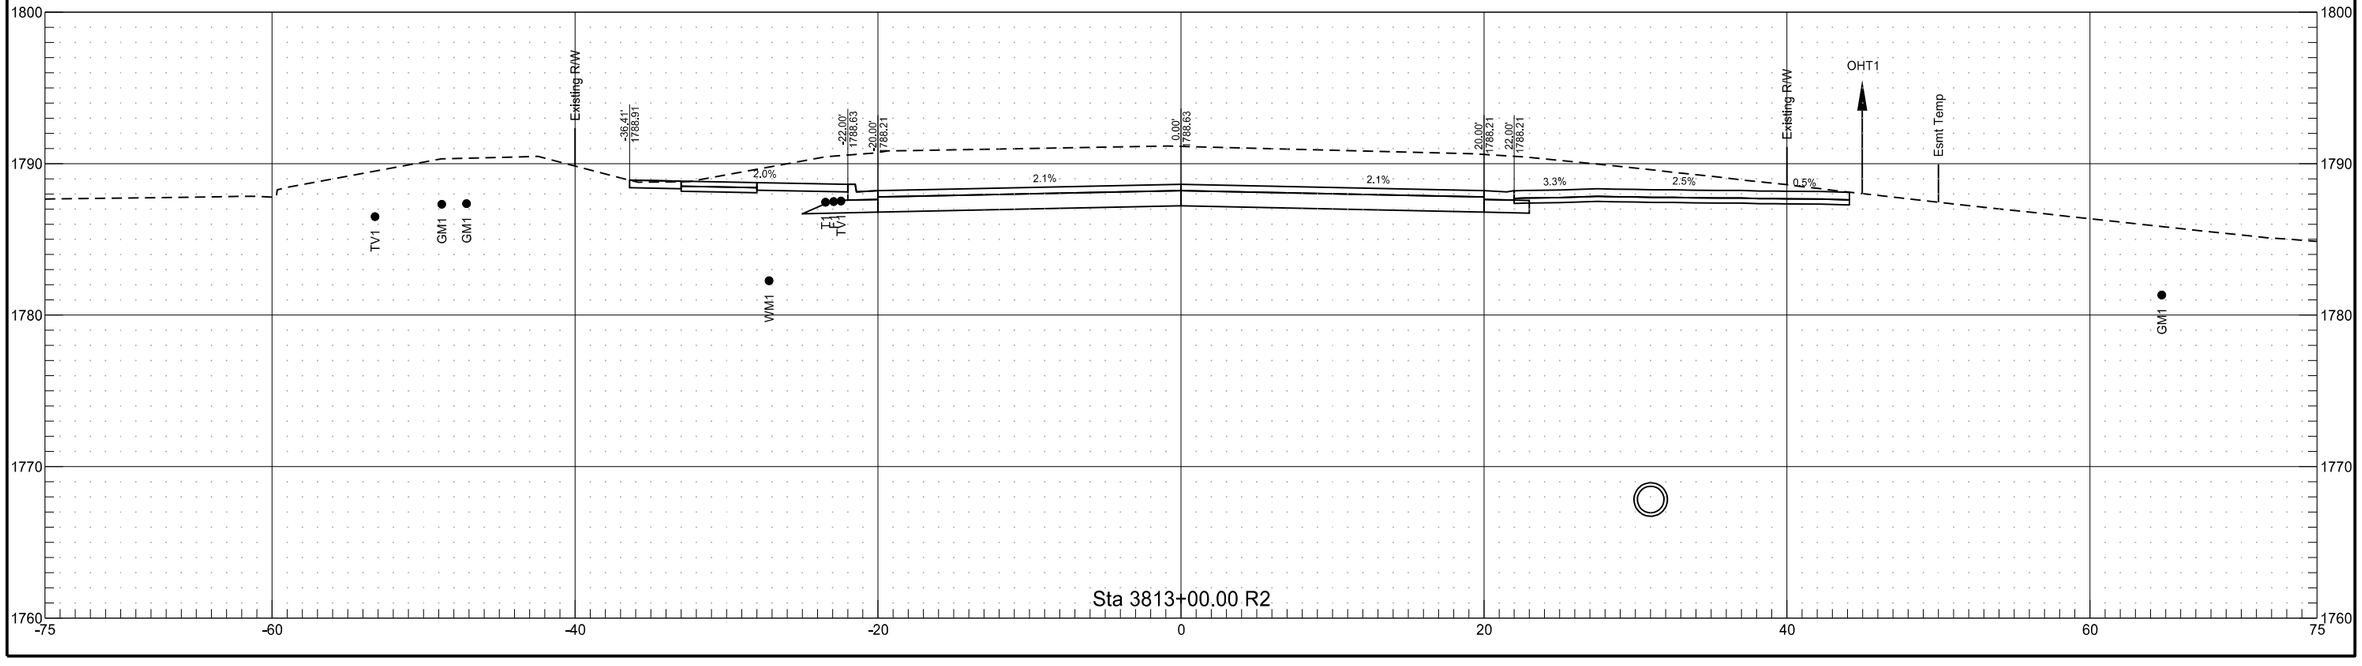

ND 1806


	STATE	PROJECT NO.	SECTION NO.	SHEET NO.
	ND	NHU-1-806(052)071	200	56

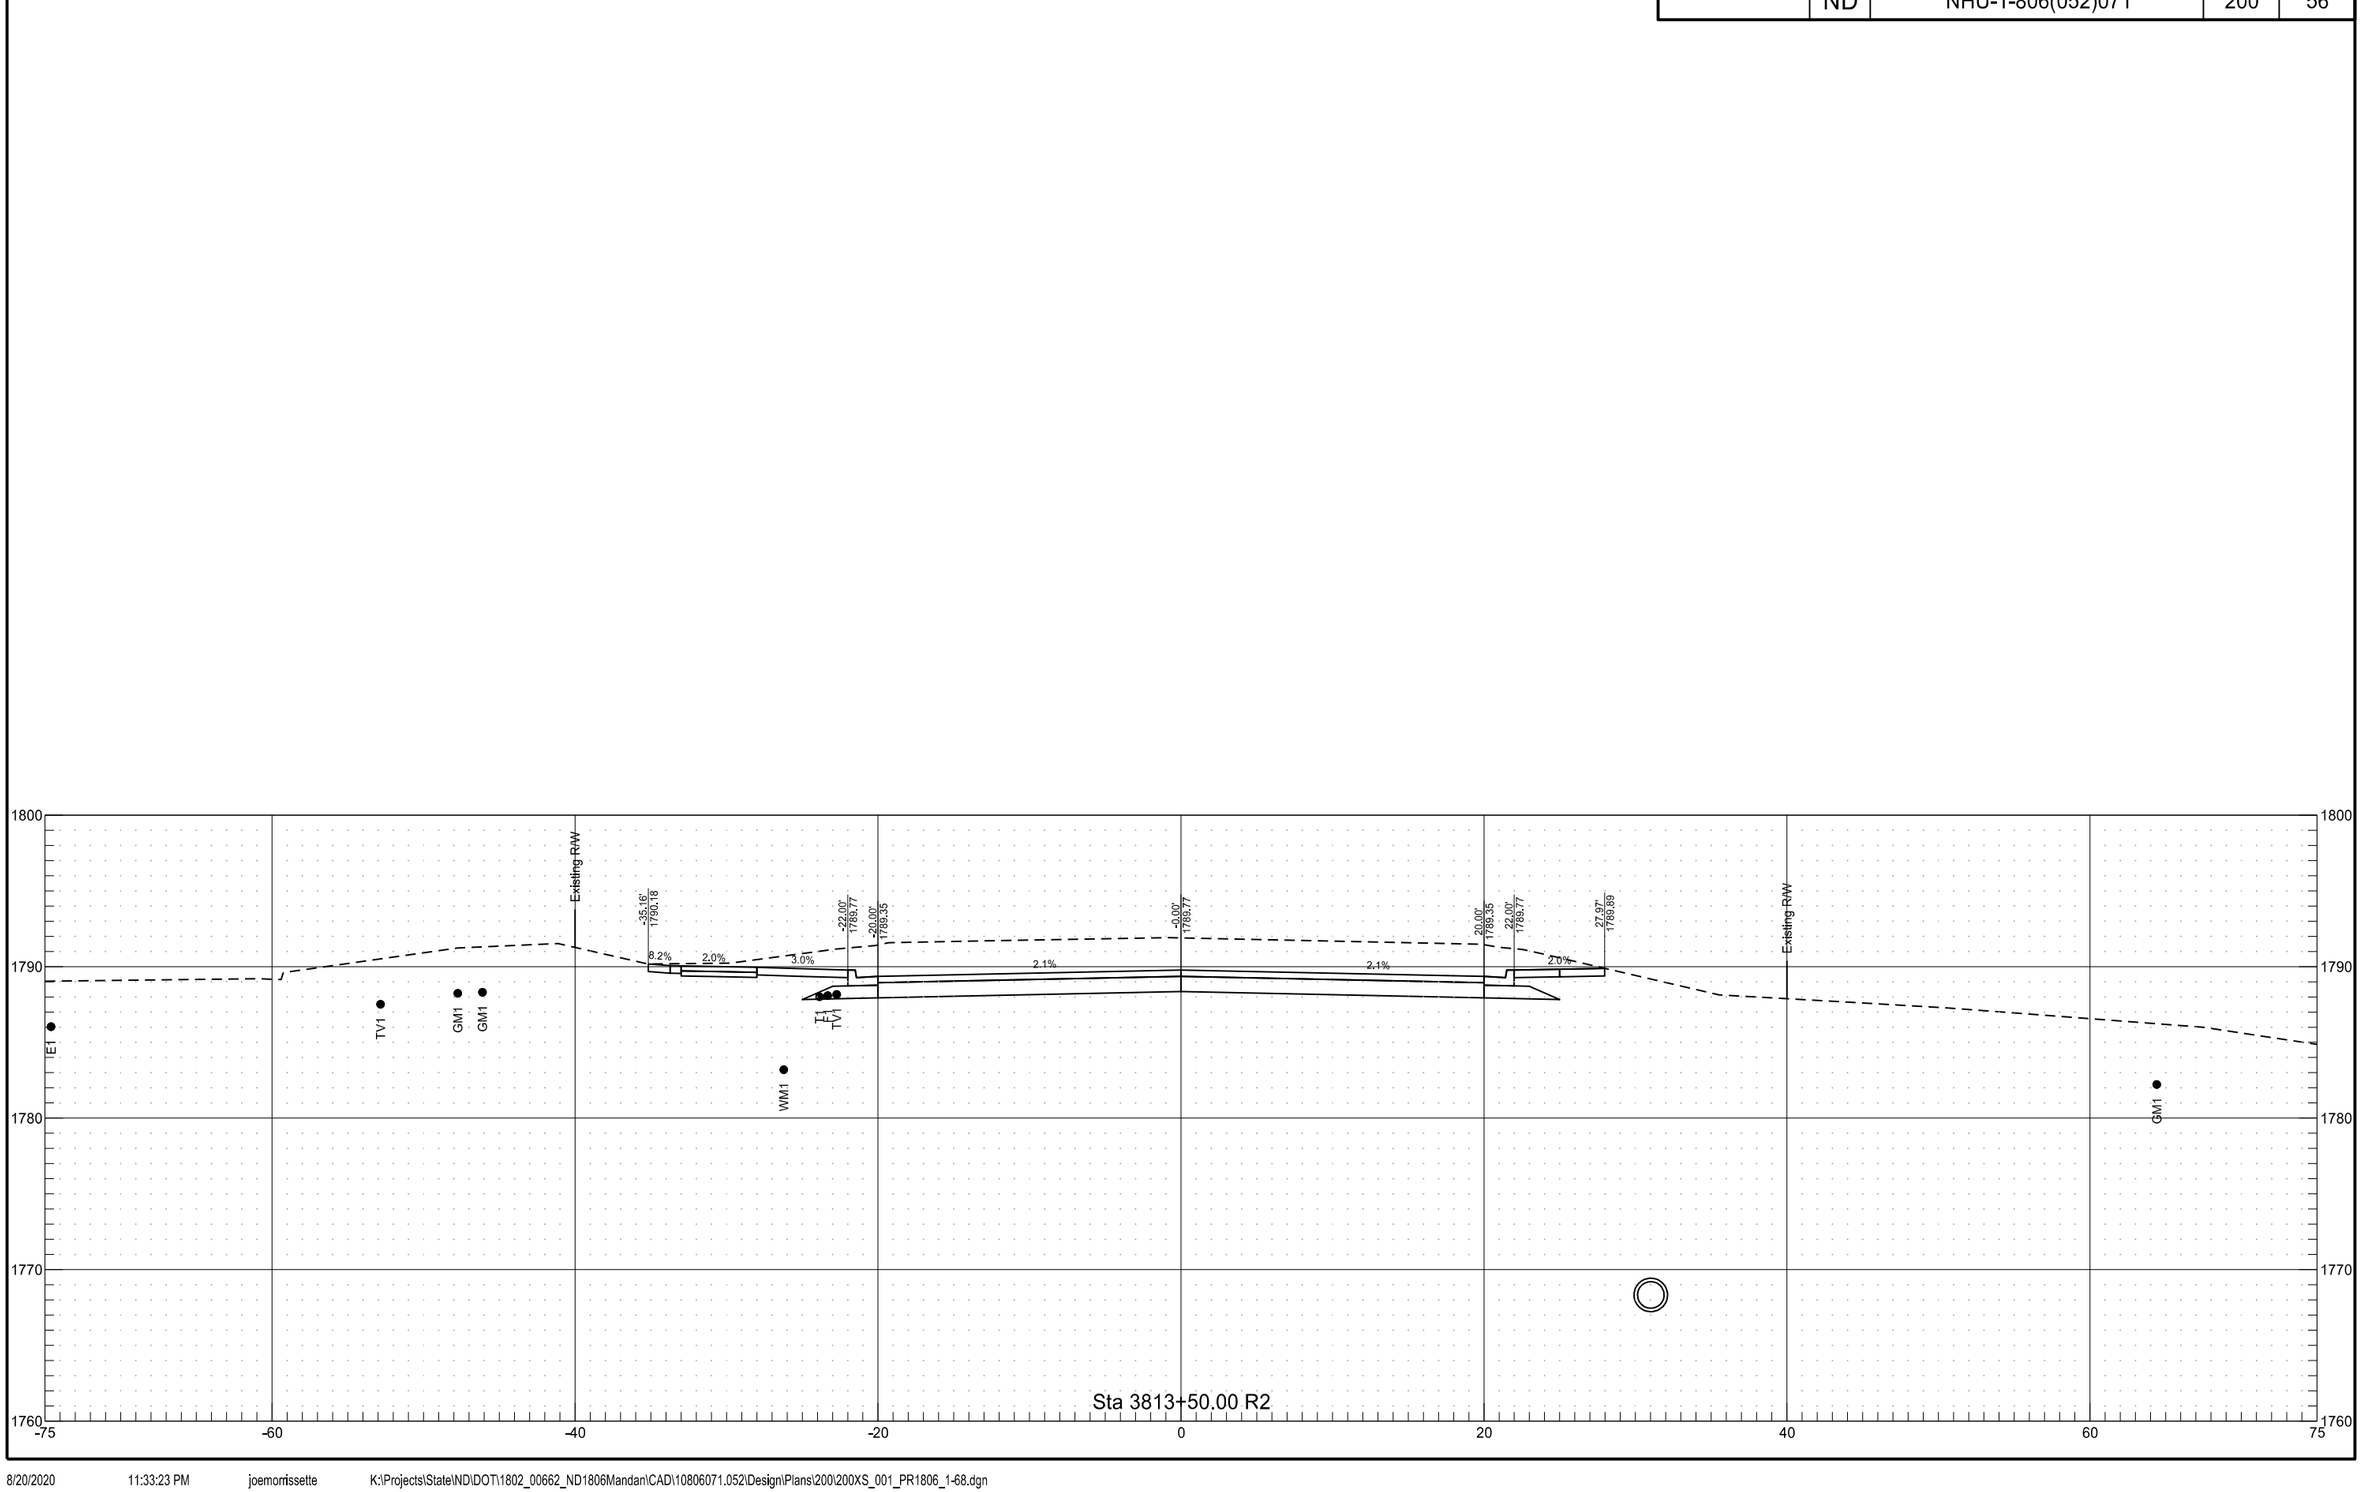

8/20/2020 11:33:23 PM joemorrissette K:\Projects\State\ND\DOT\1802_00662_ND1806Mandan\CAD\10806071.052\Design\Plans\200\200XS_001_PR1806_1-68.dgn


ND 1806

	STATE	PROJECT NO.	SECTION NO.	SHEET NO.
	ND	NHU-1-806(052)071	200	57

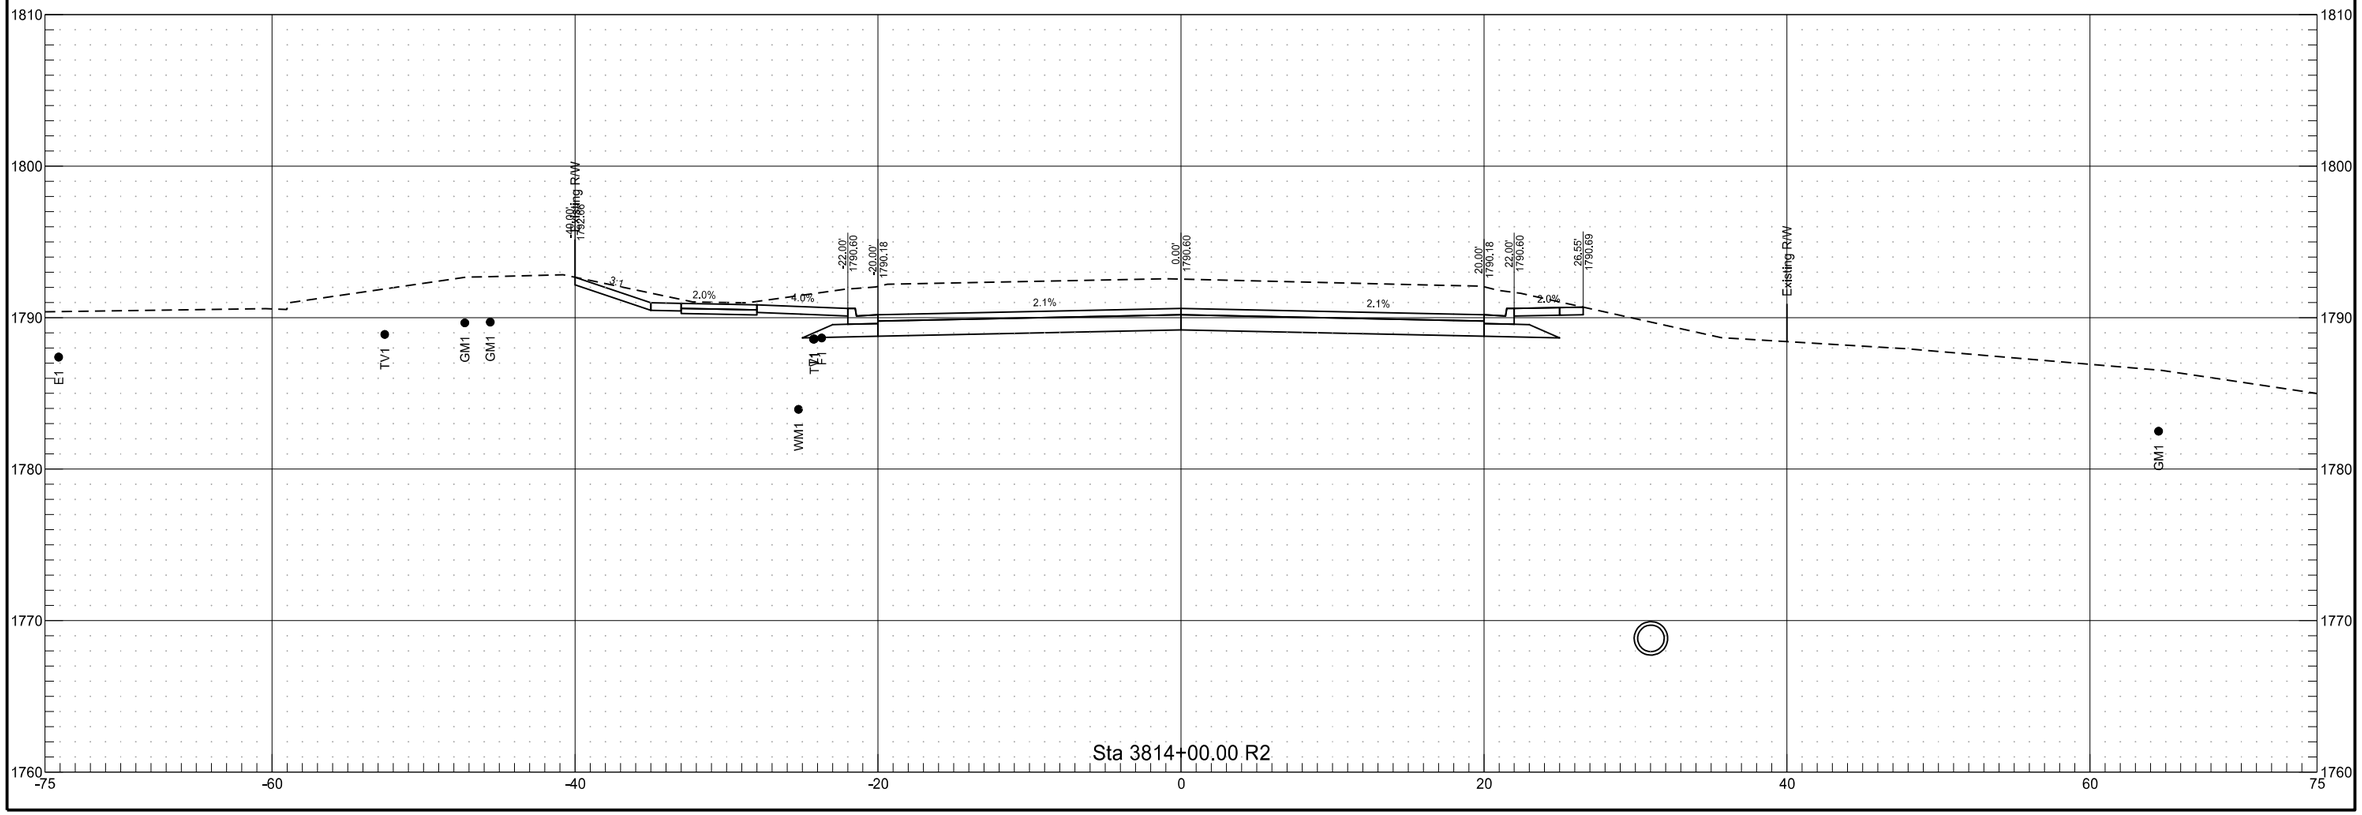


ND 1806

	STATE	PROJECT NO.	SECTION NO.	SHEET NO.
	ND	NHU-1-806(052)071	200	58

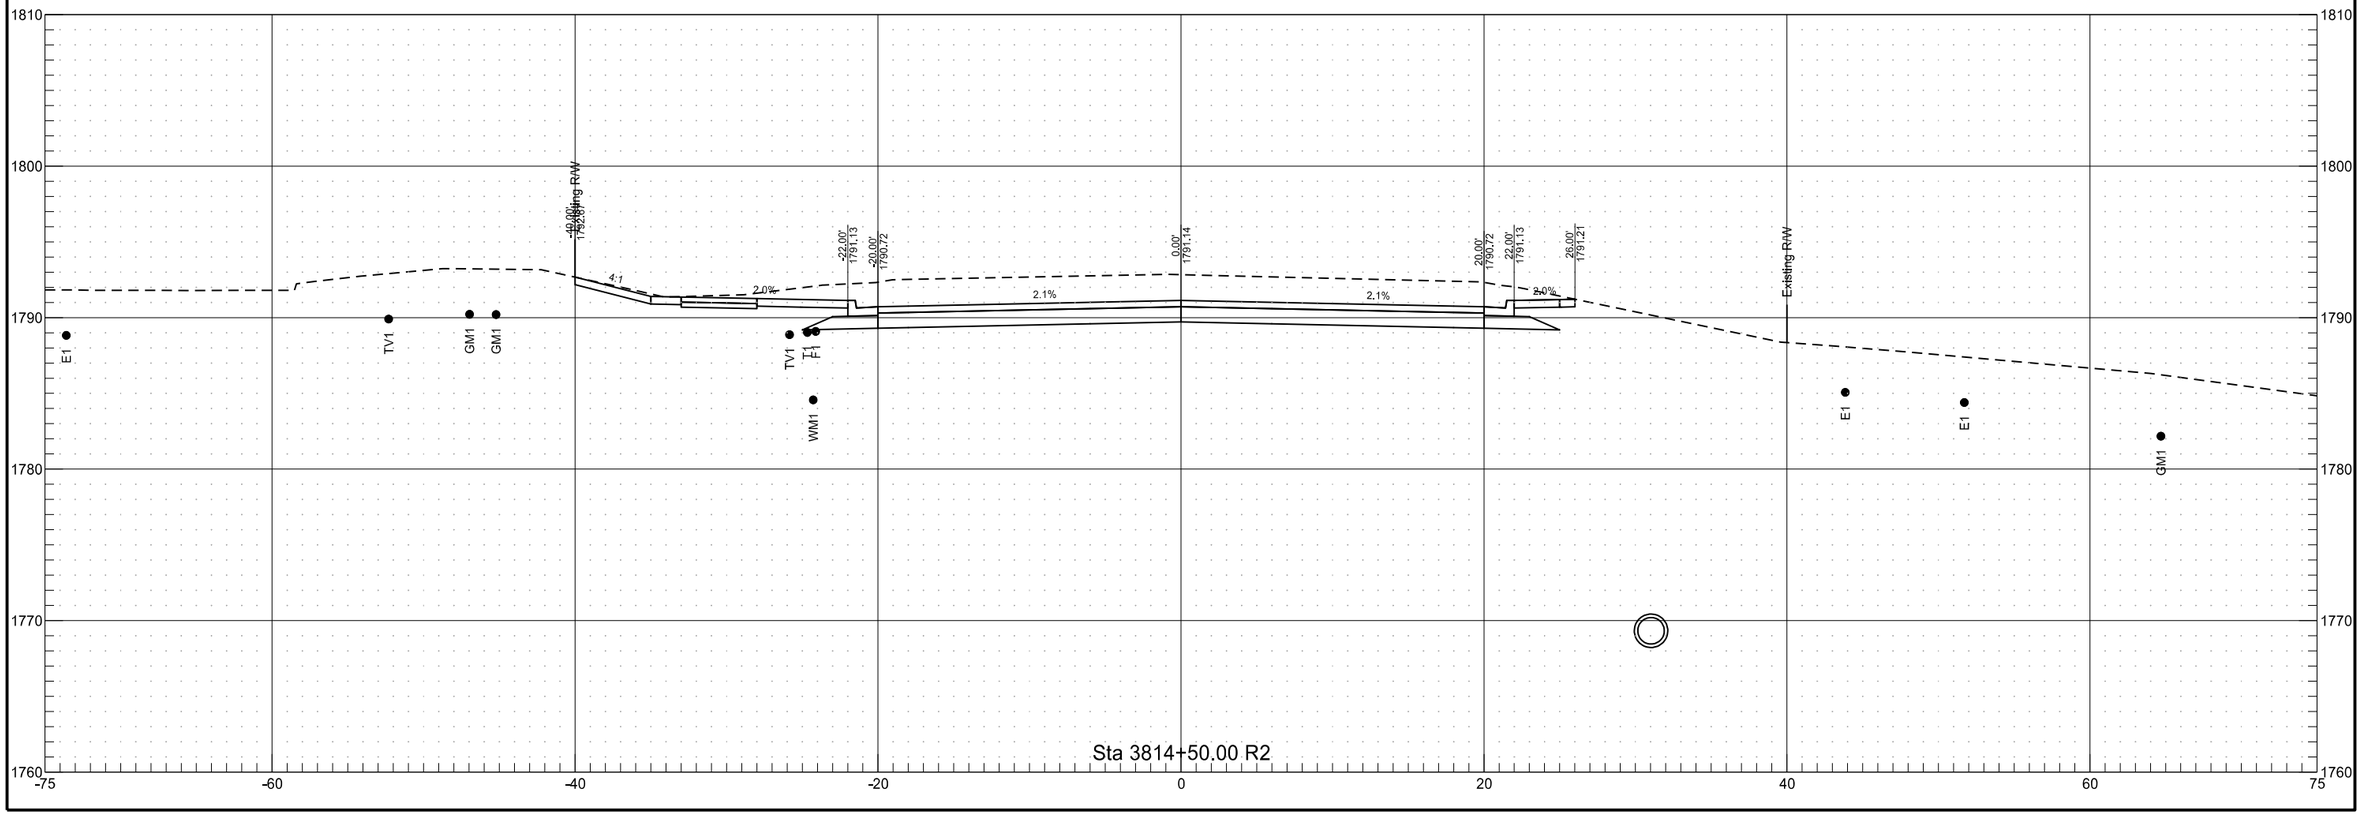


ND 1806

	STATE	PROJECT NO.	SECTION NO.	SHEET NO.
	ND	NHU-1-806(052)071	200	59

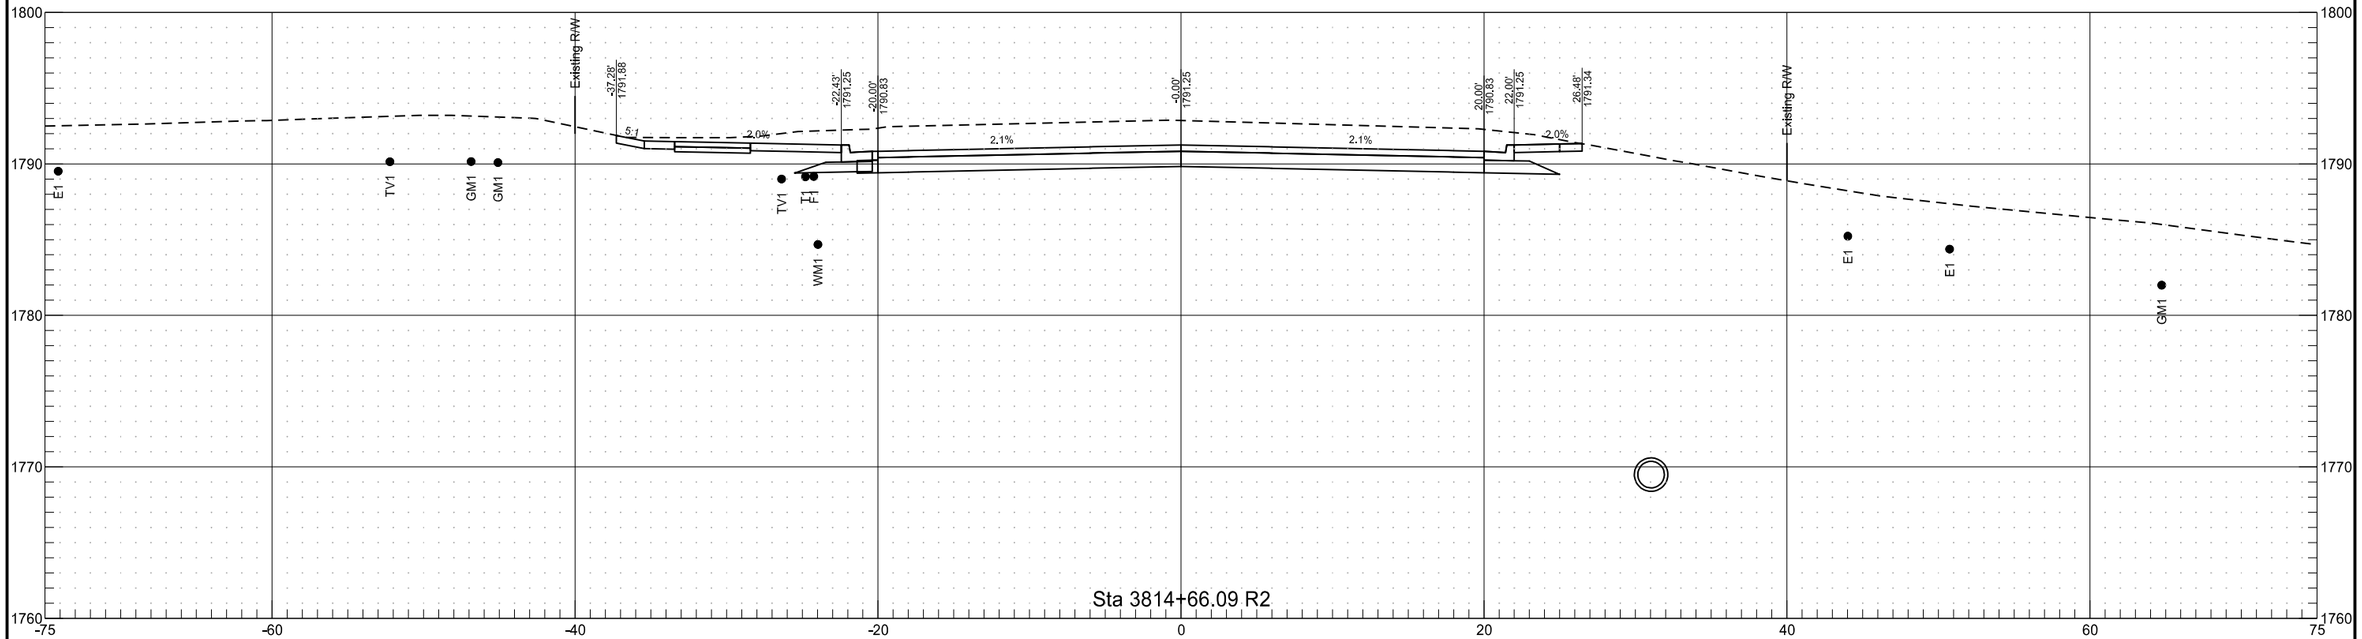


Sta 3814+66.09 R2

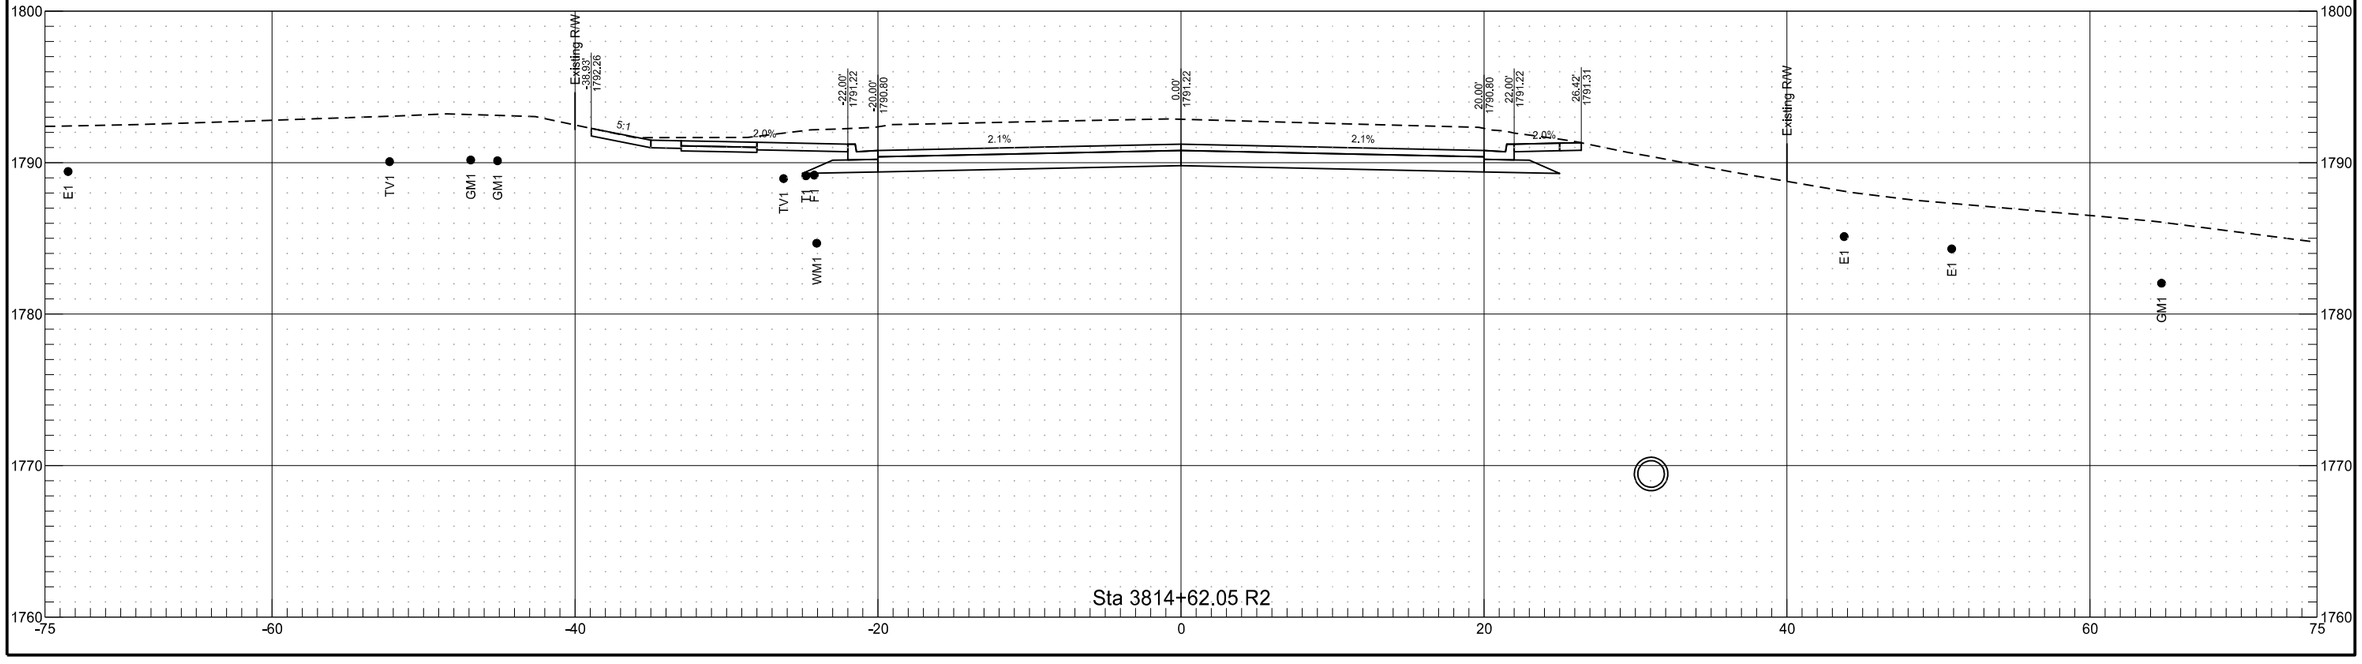


Sta 3814+62.05 R2

ND 1806


	STATE	PROJECT NO.	SECTION NO.	SHEET NO.
	ND	NHU-1-806(052)071	200	60

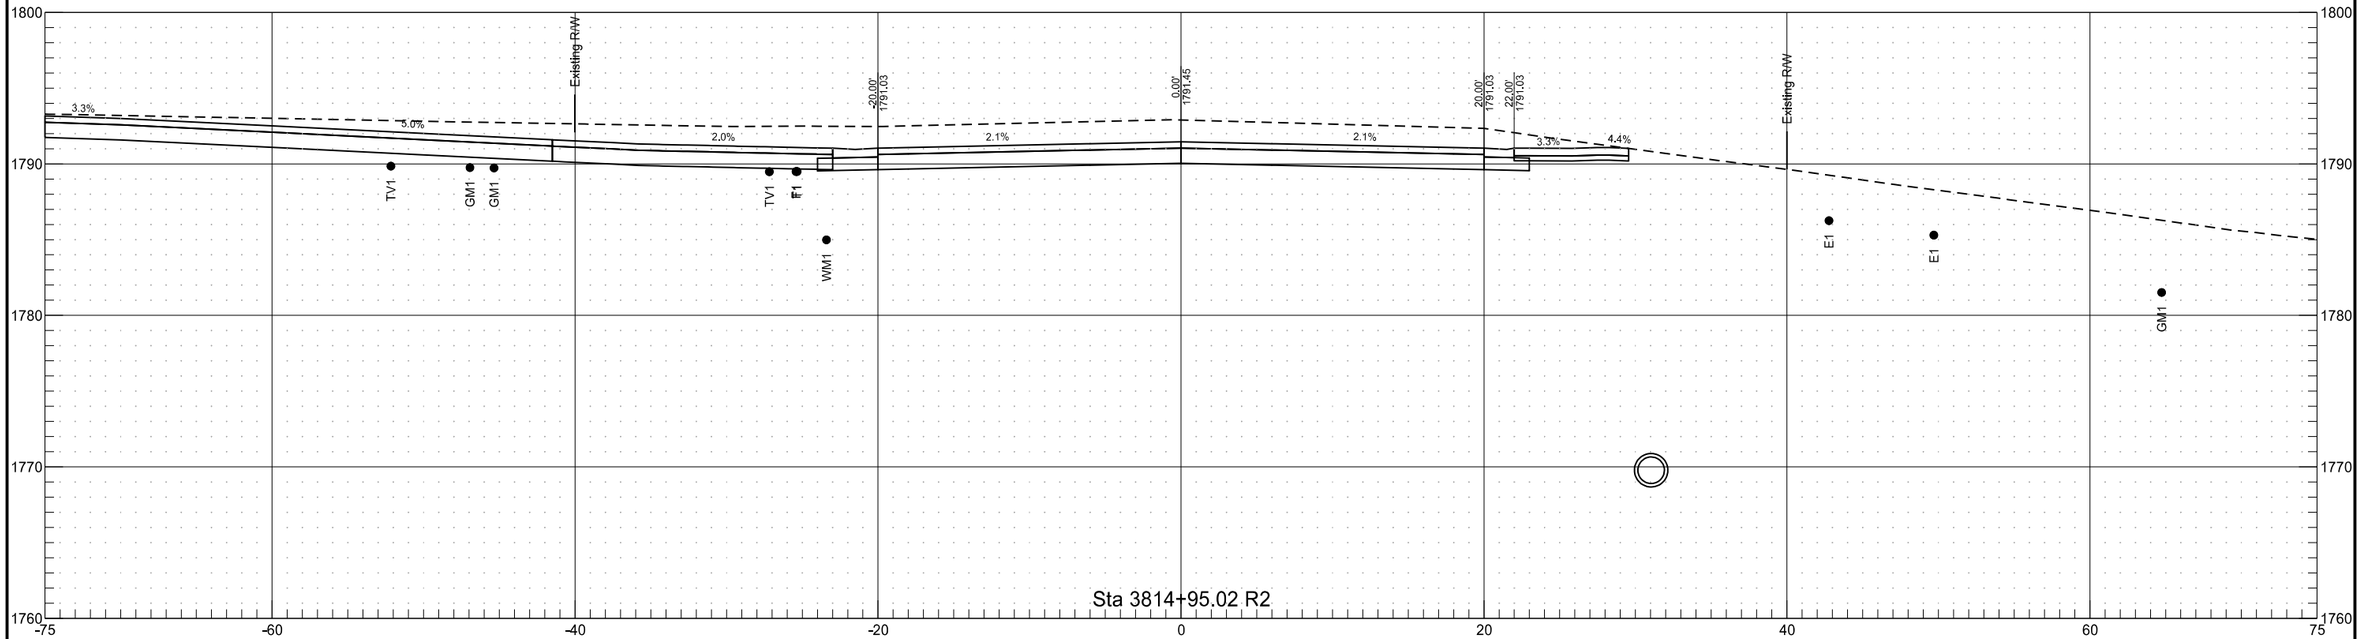


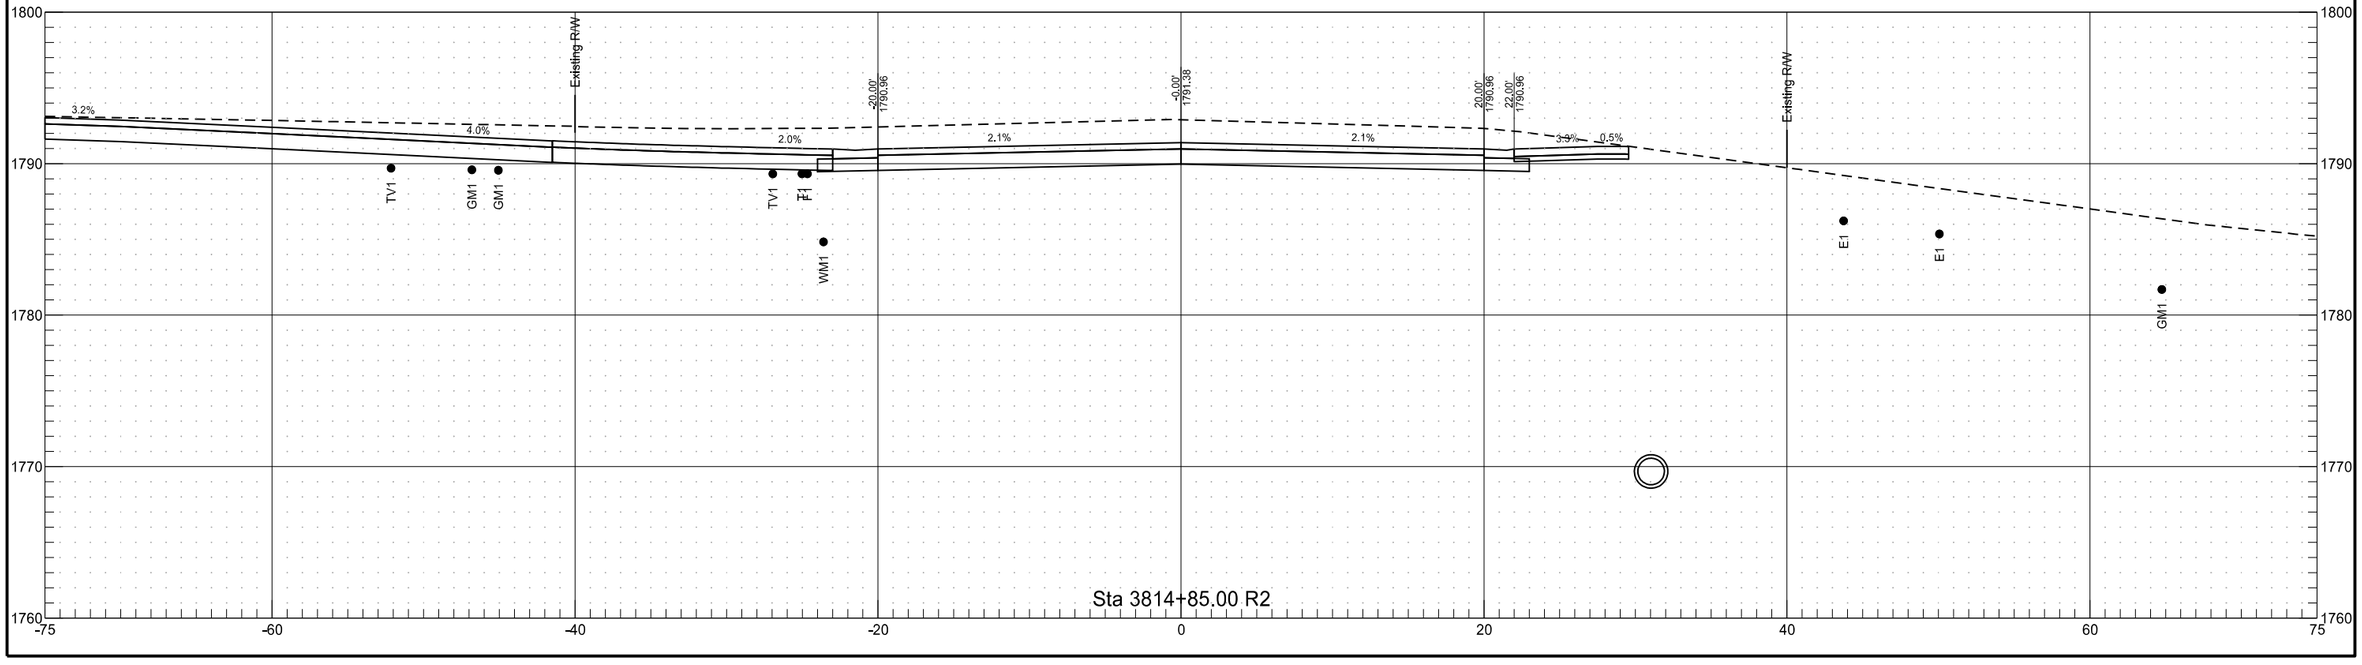

ND 1806


	STATE	PROJECT NO.	SECTION NO.	SHEET NO.
	ND	NHU-1-806(052)071	200	61

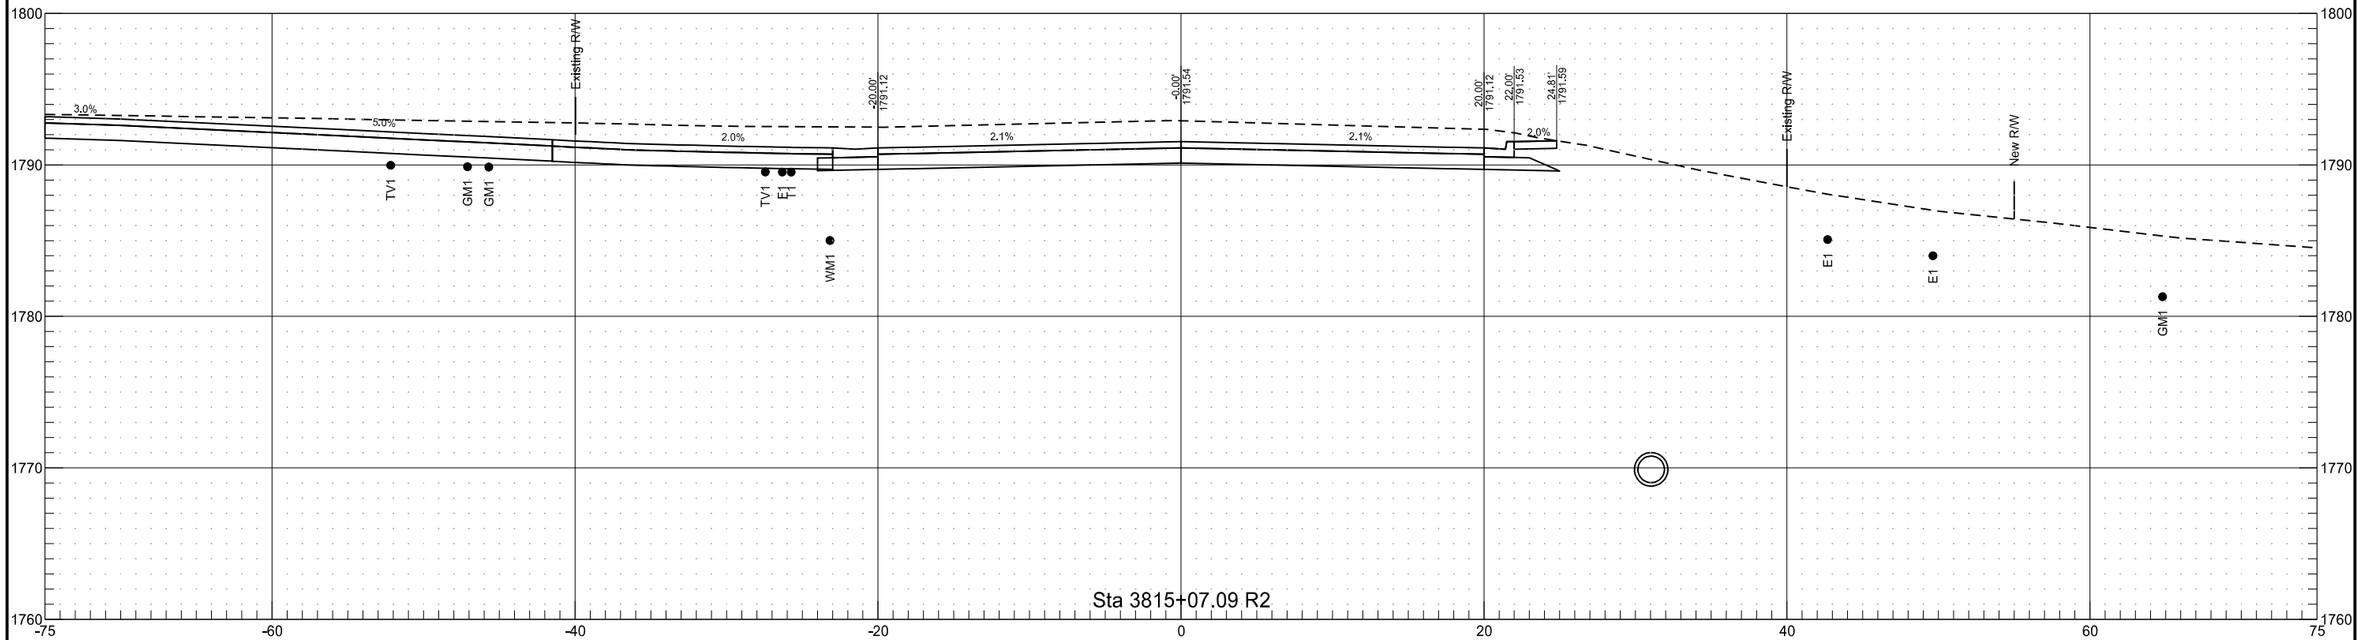


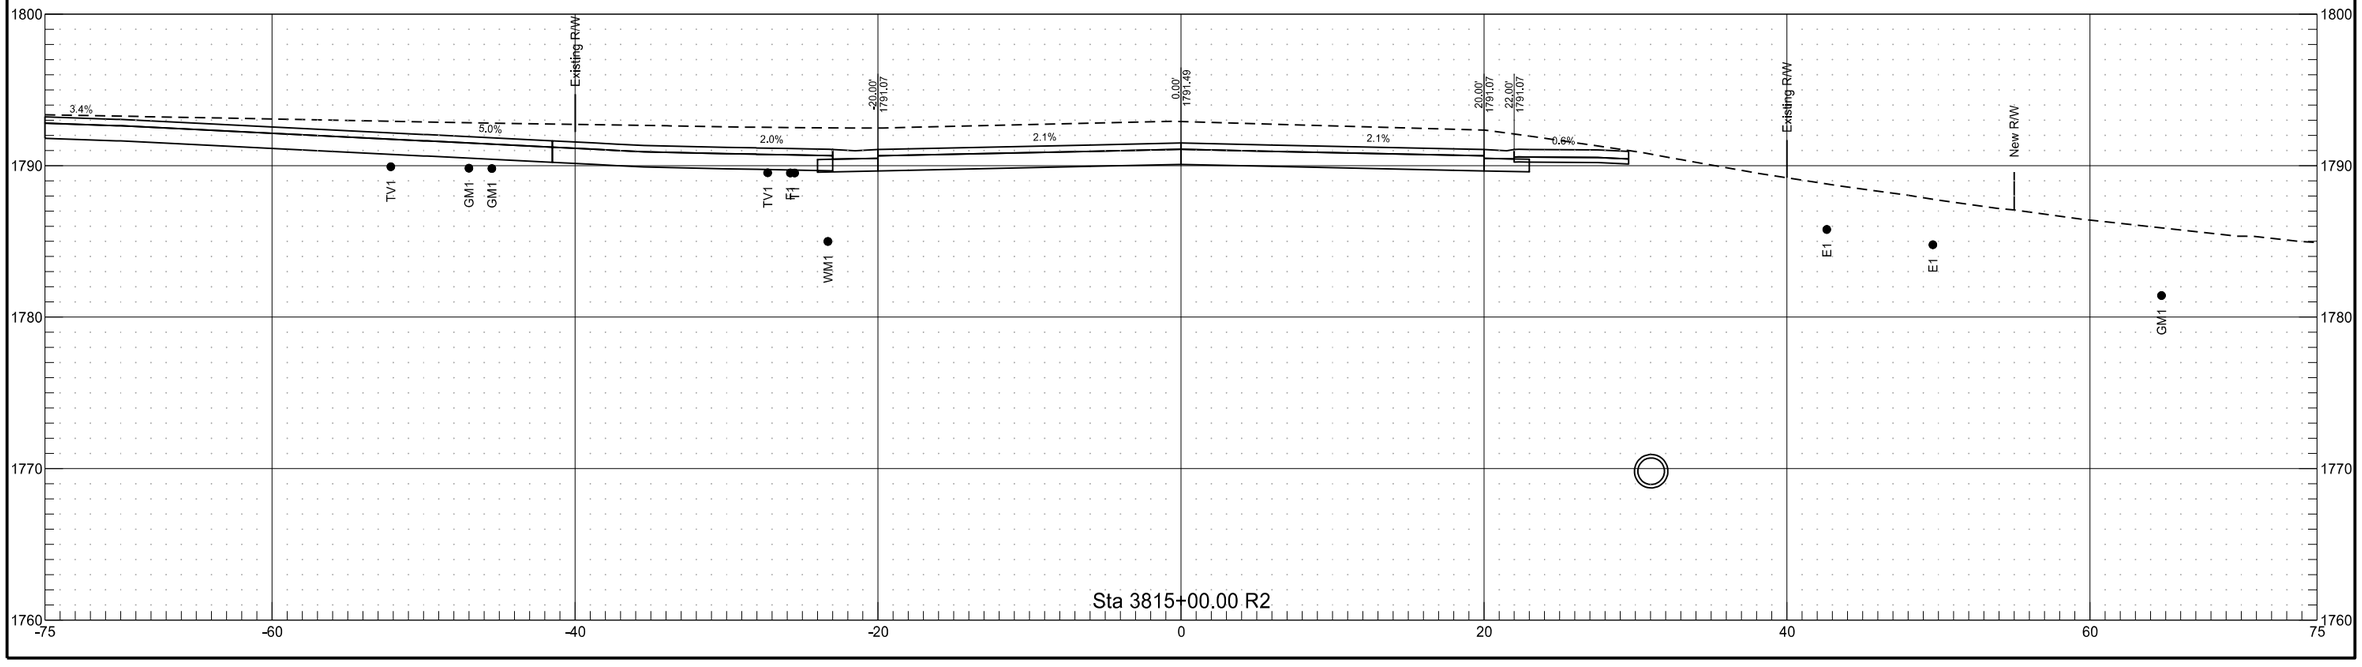

ND 1806


	STATE	PROJECT NO.	SECTION NO.	SHEET NO.
	ND	NHU-1-806(052)071	200	62

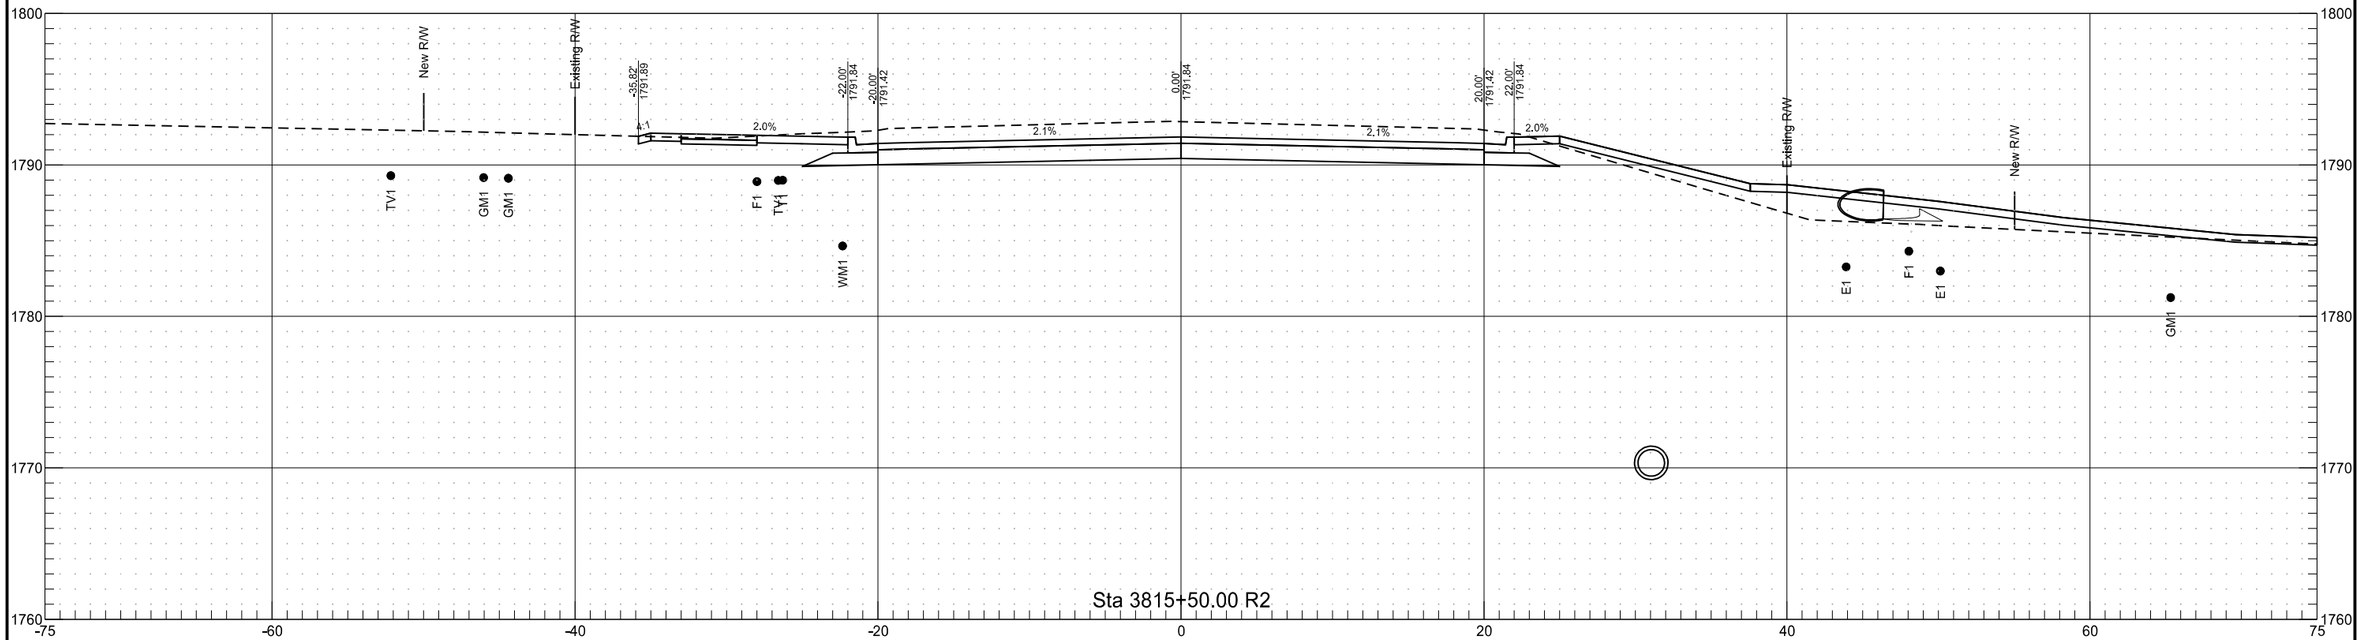


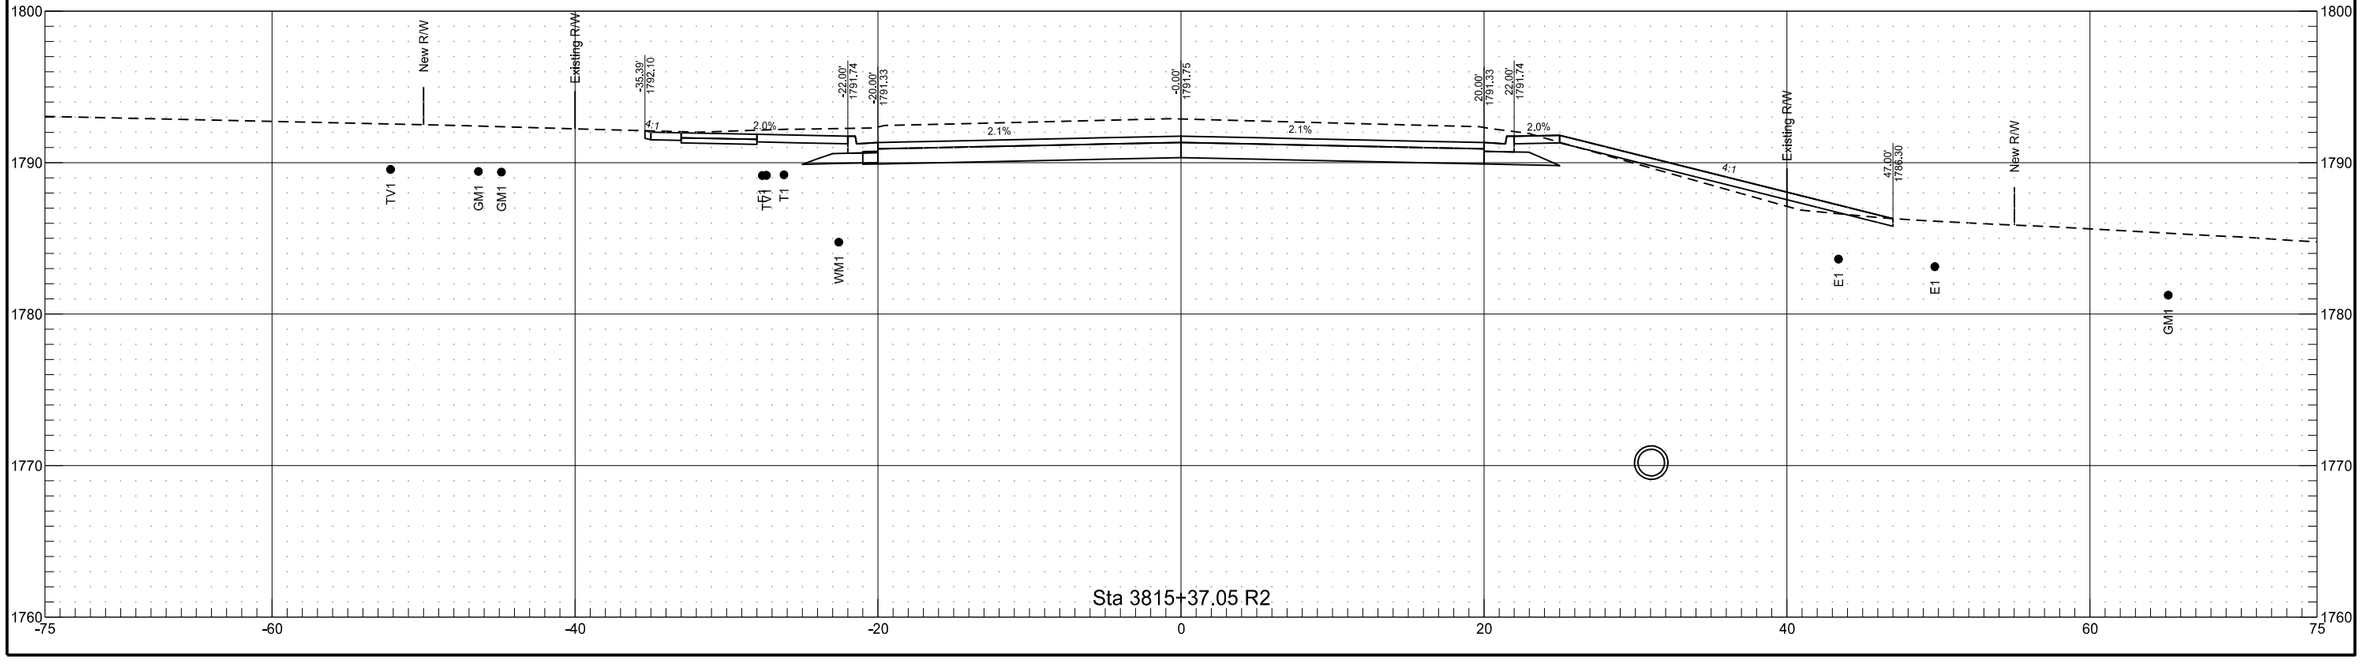

ND 1806


	STATE	PROJECT NO.	SECTION NO.	SHEET NO.
	ND	NHU-1-806(052)071	200	63

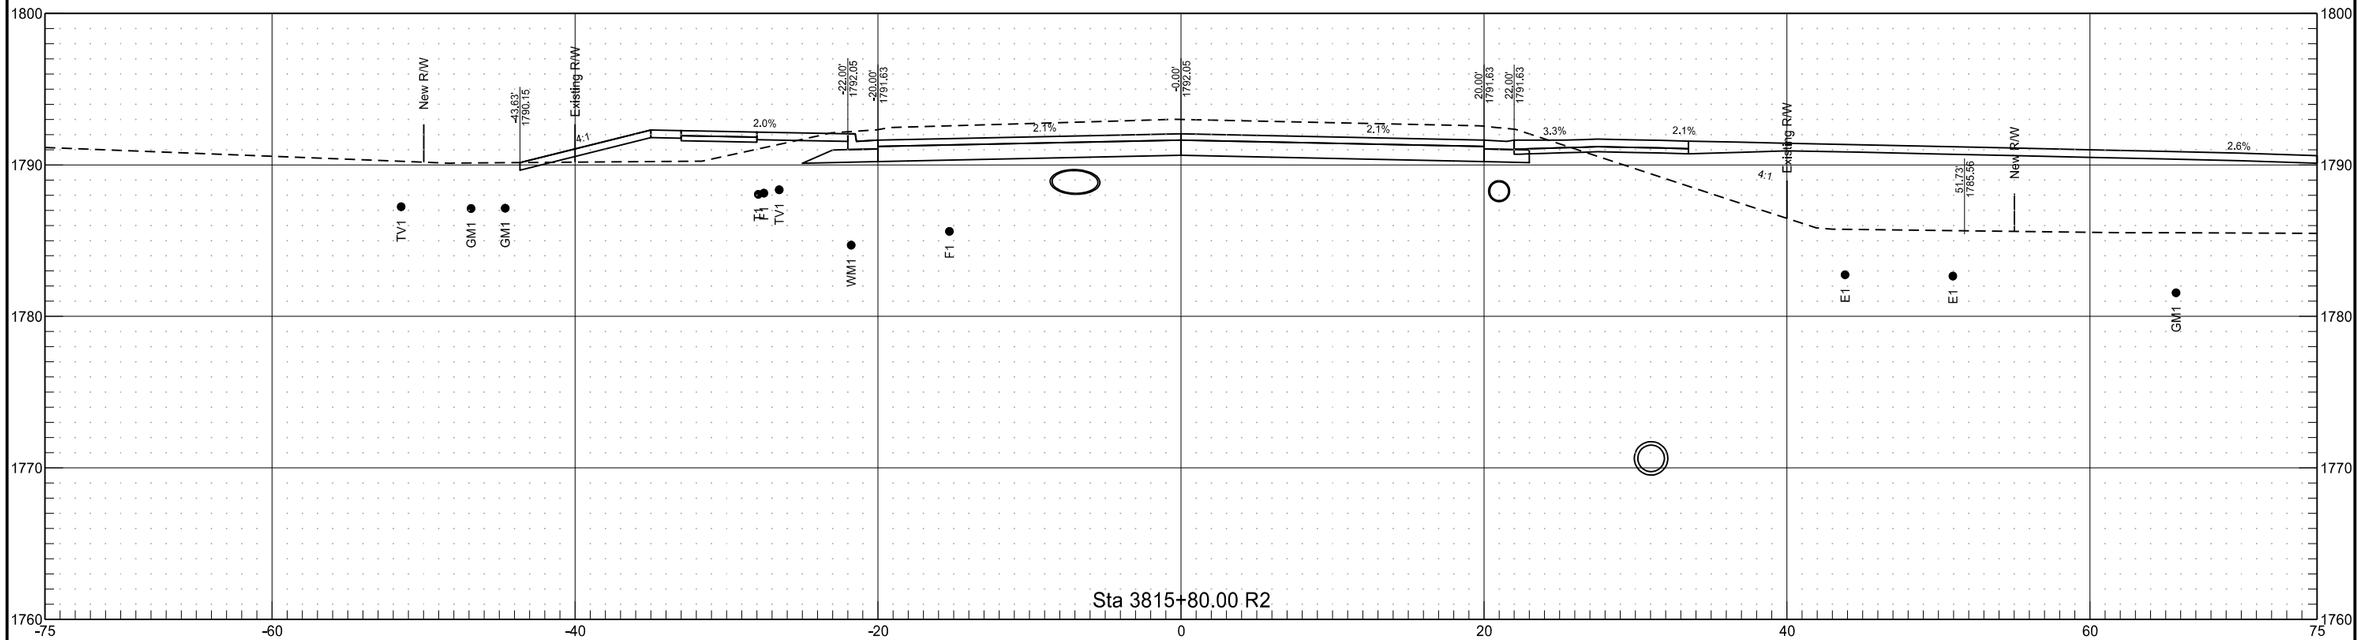


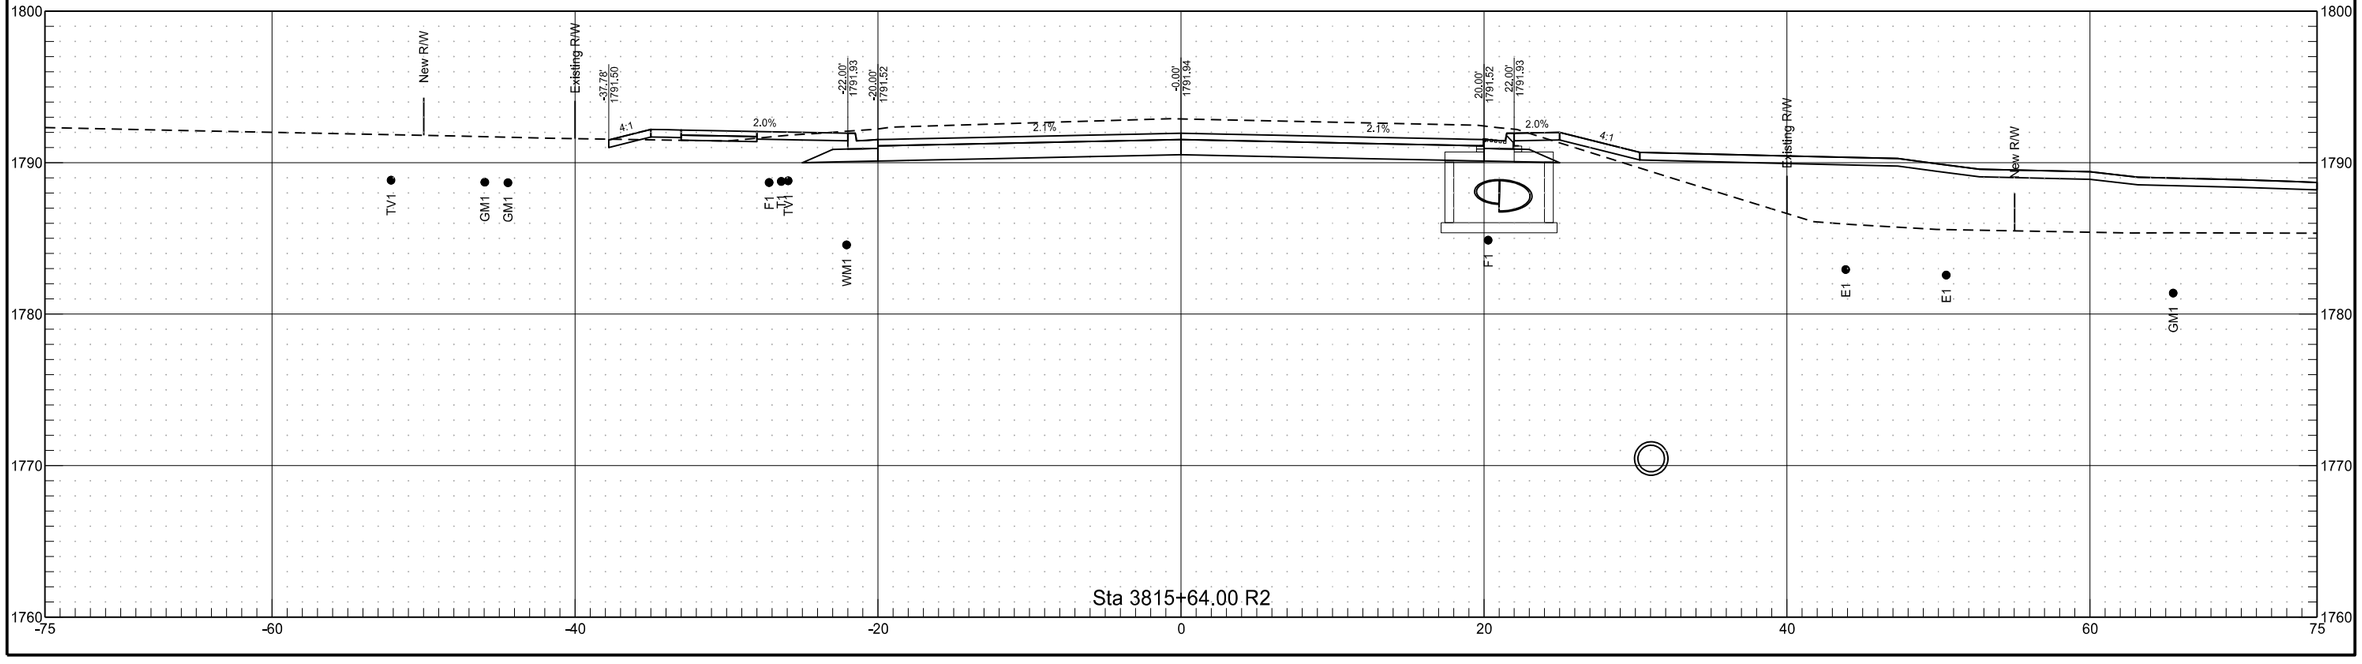

ND 1806


	STATE	PROJECT NO.	SECTION NO.	SHEET NO.
	ND	NHU-1-806(052)071	200	64

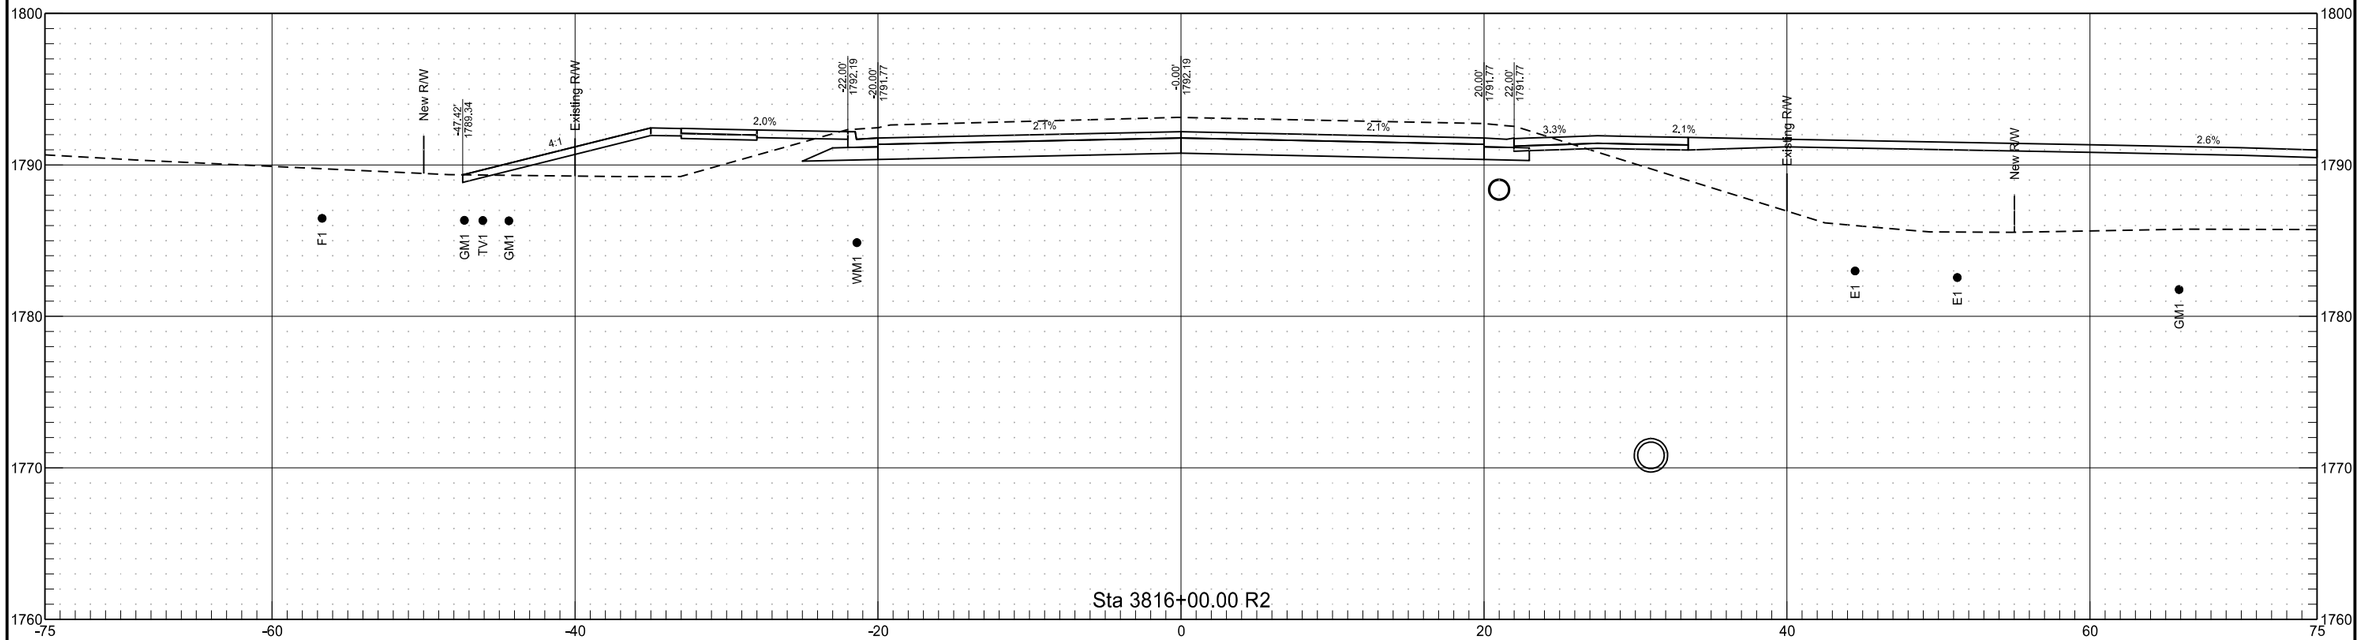


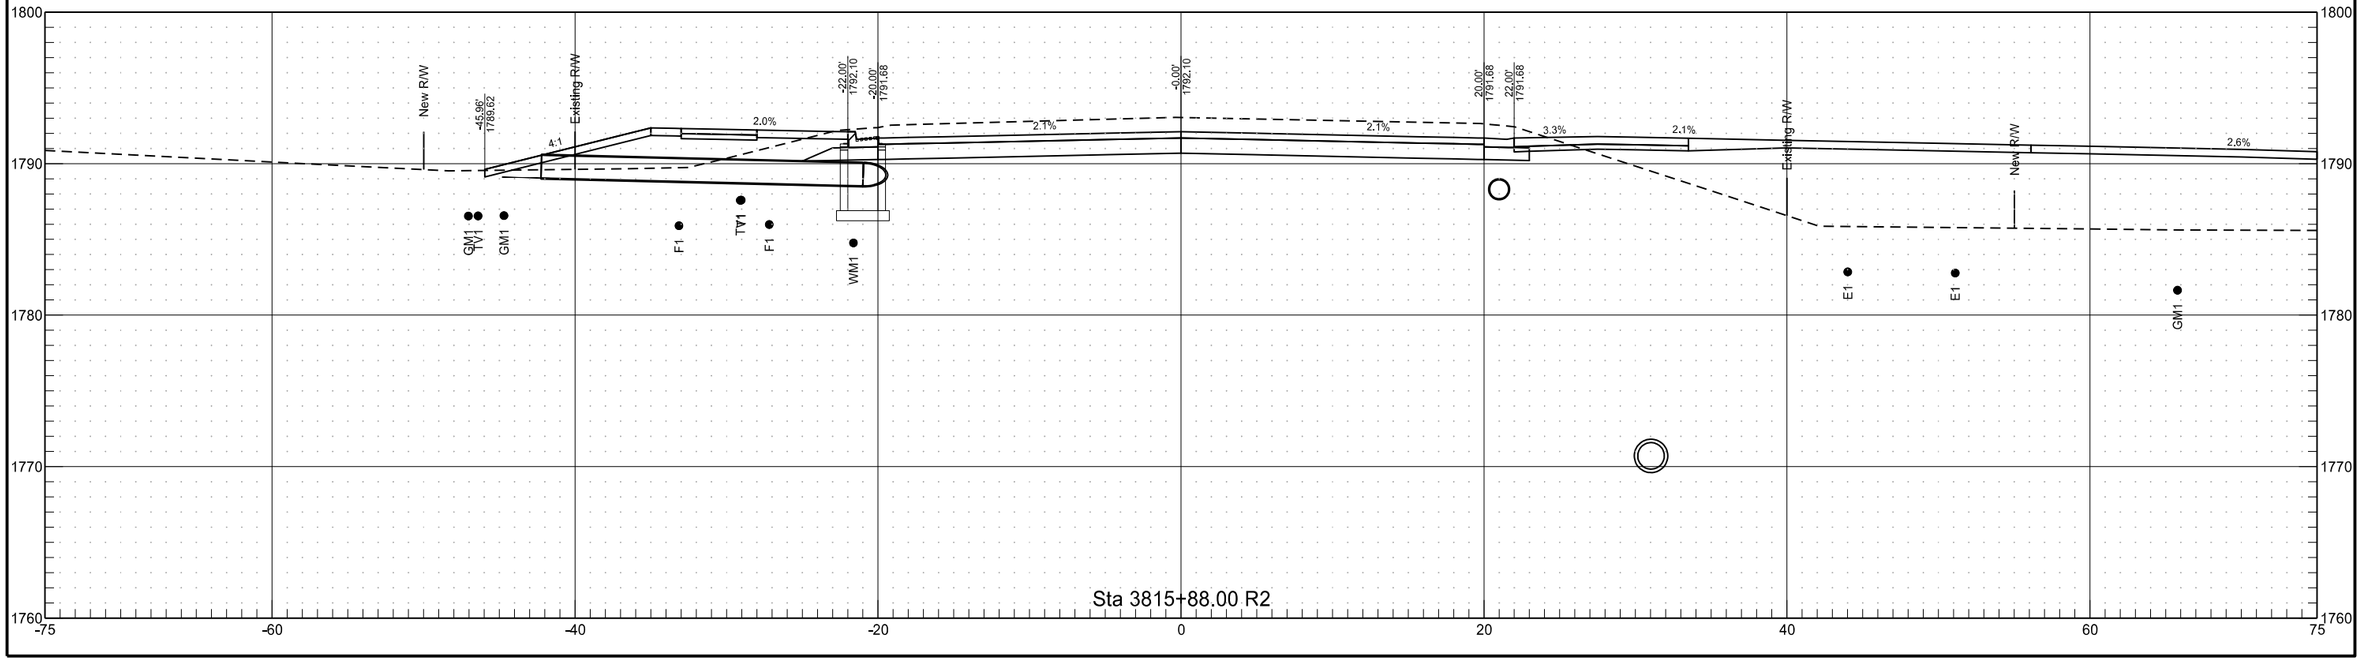

ND 1806


	STATE	PROJECT NO.	SECTION NO.	SHEET NO.
	ND	NHU-1-806(052)071	200	65

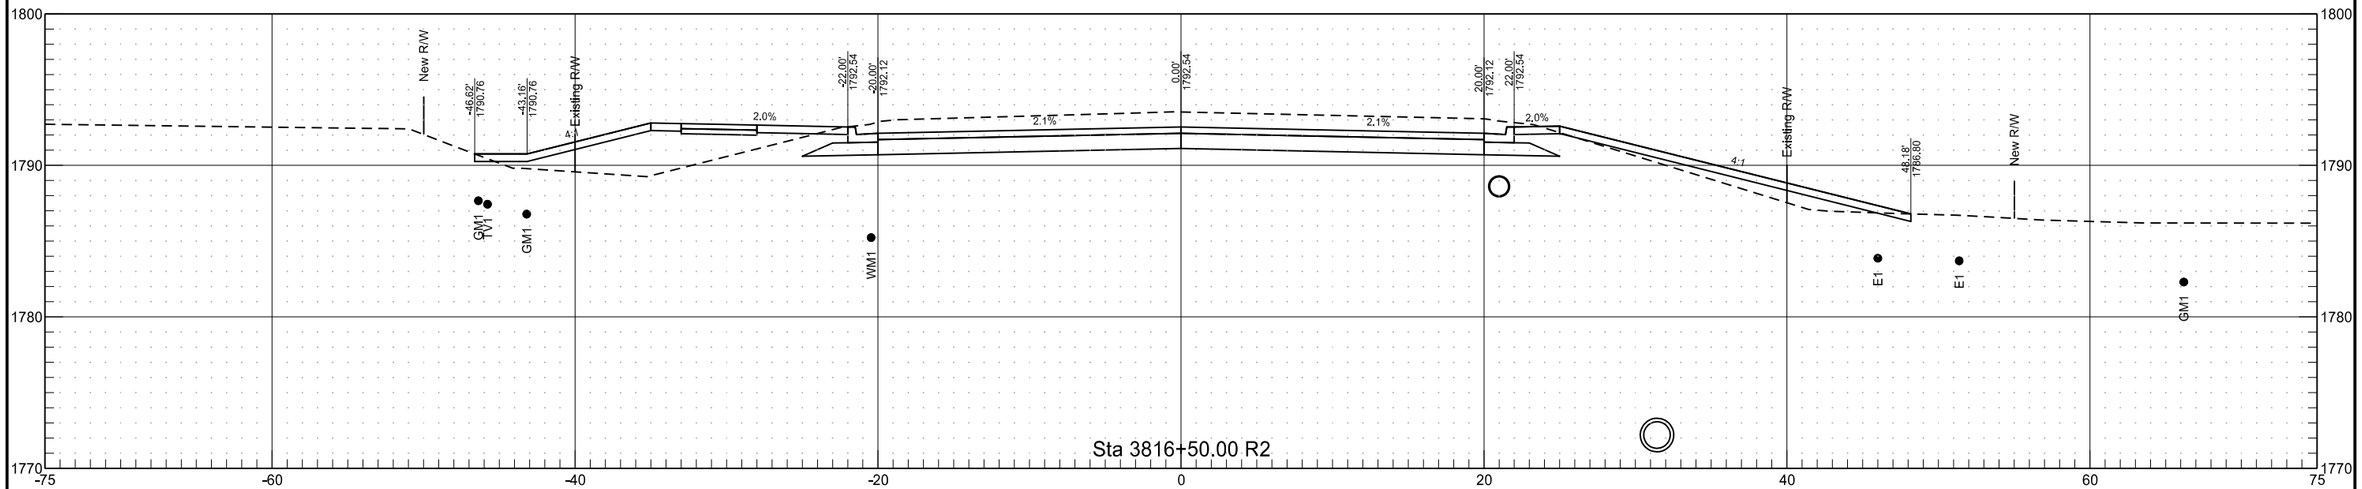

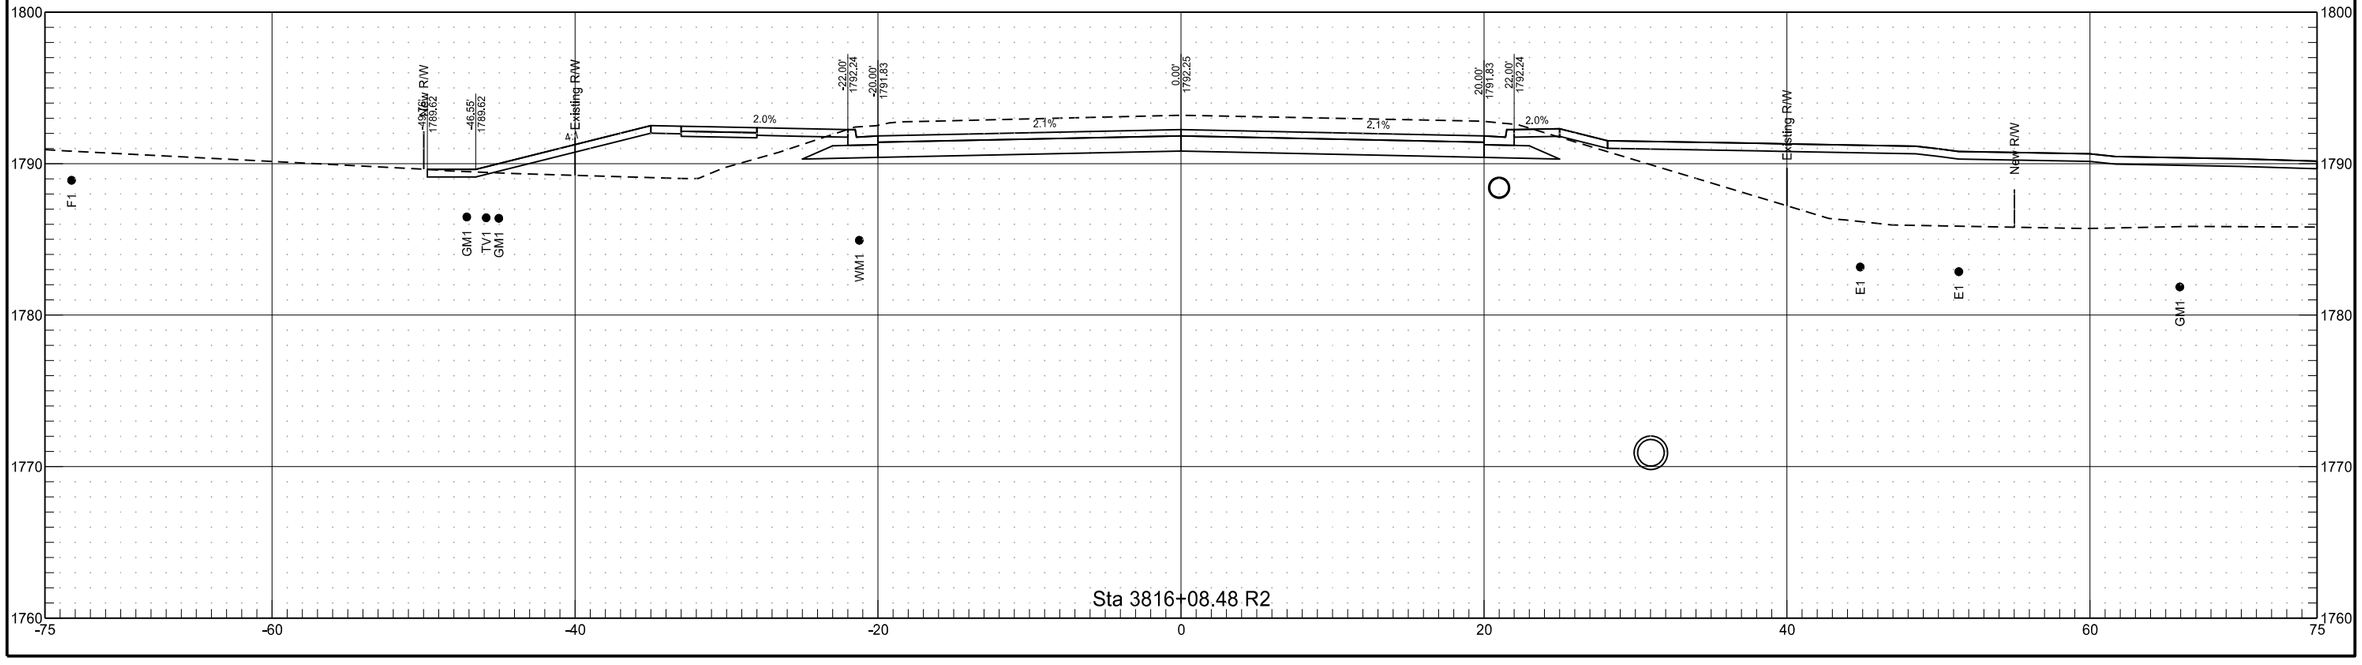


ND 1806


	STATE	PROJECT NO.	SECTION NO.	SHEET NO.
	ND	NHU-1-806(052)071	200	68

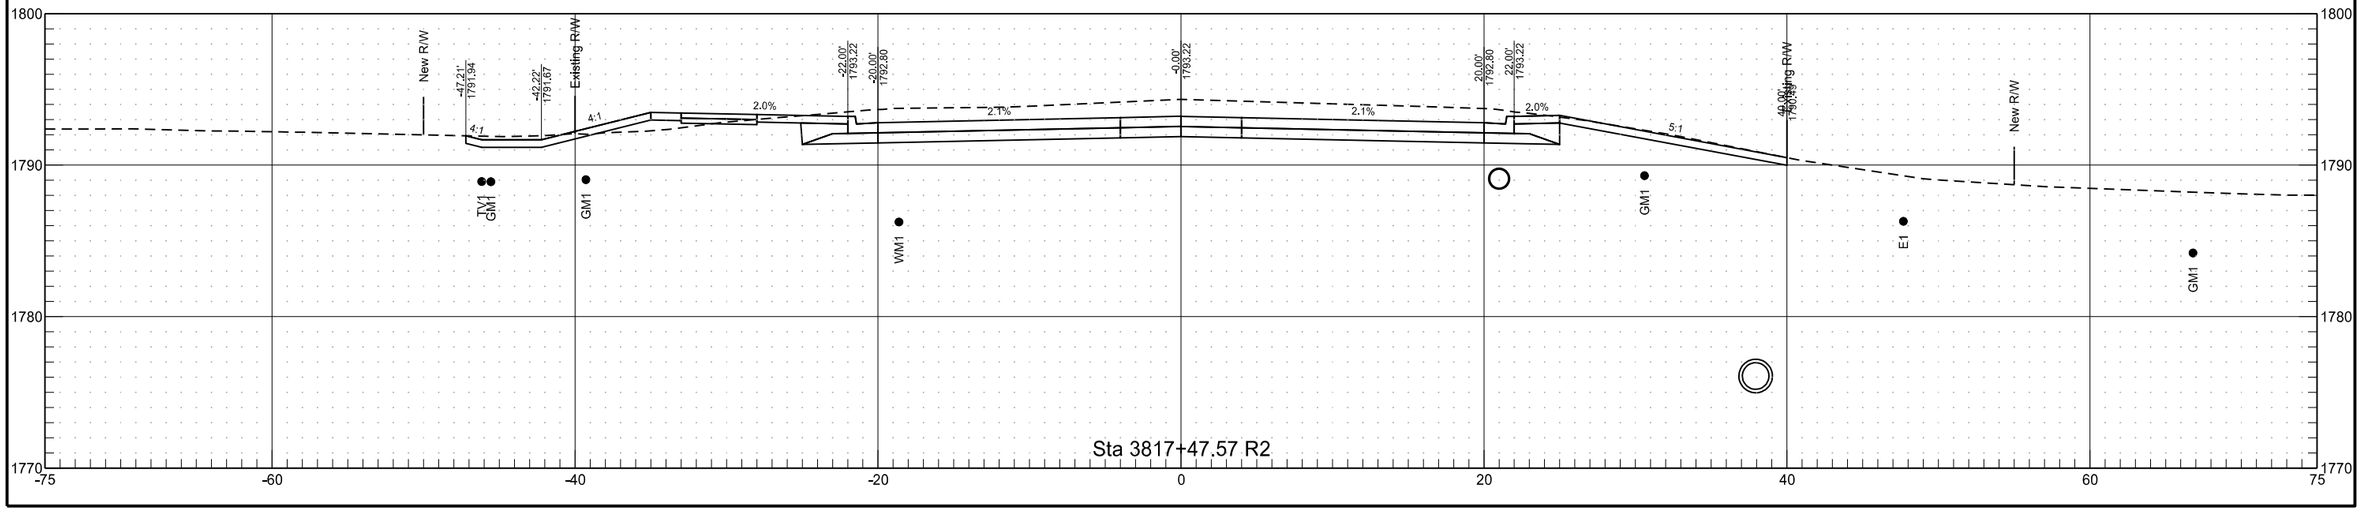

ND 1806


	STATE	PROJECT NO.	SECTION NO.	SHEET NO.
	ND	NHU-1-806(052)071	200	66

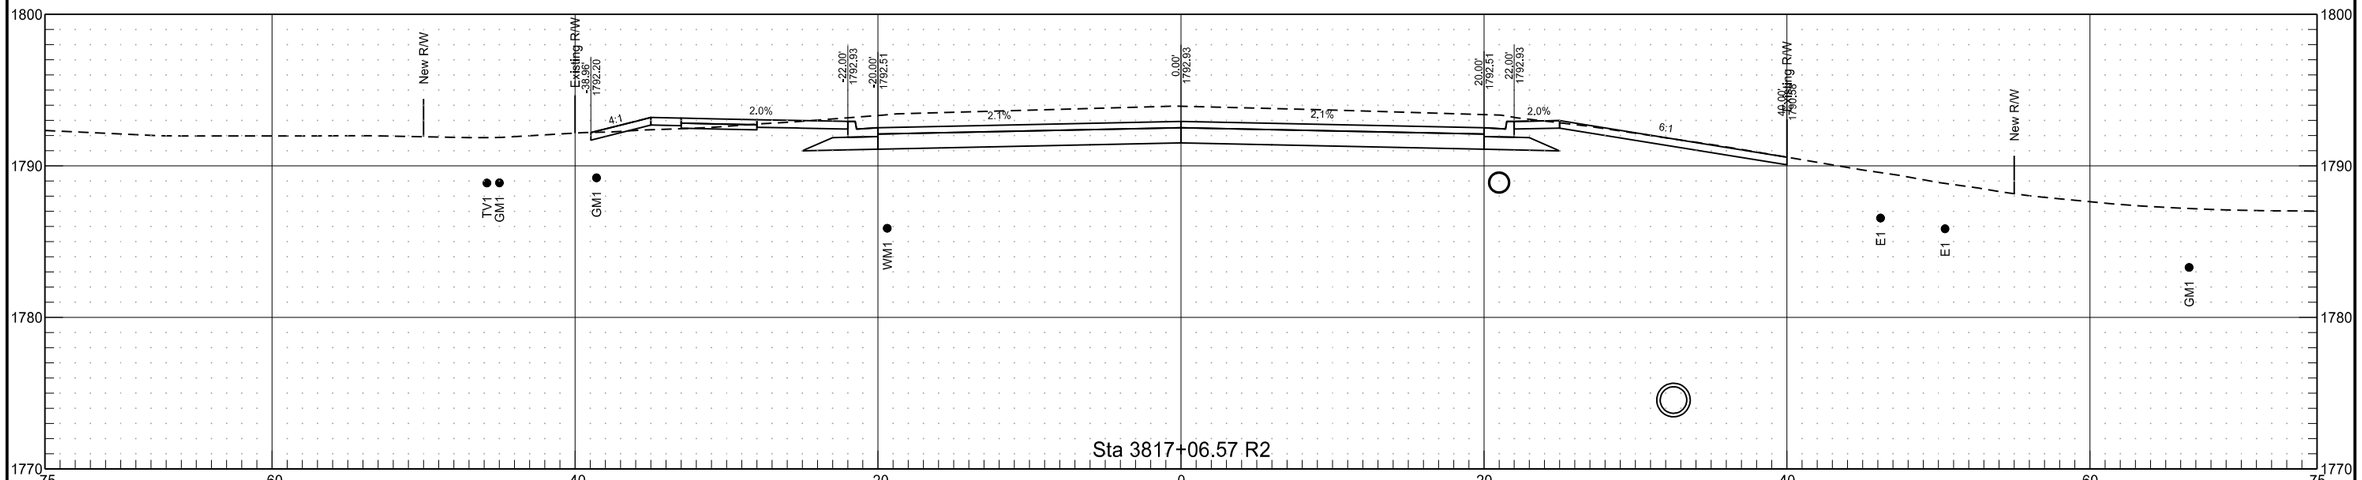

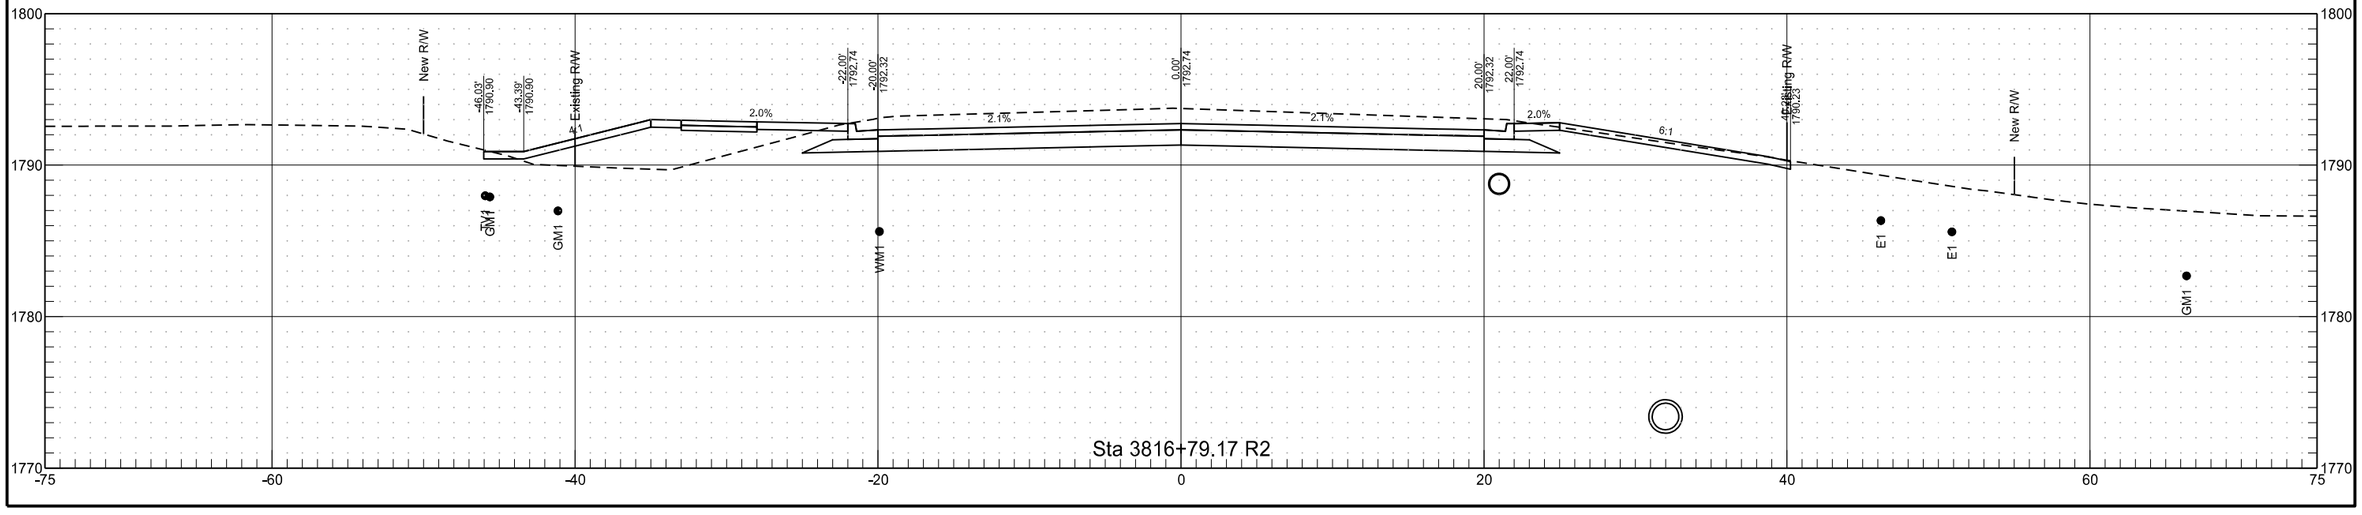

ND 1806


	STATE	PROJECT NO.	SECTION NO.	SHEET NO.
	ND	NHU-1-806(052)071	200	67

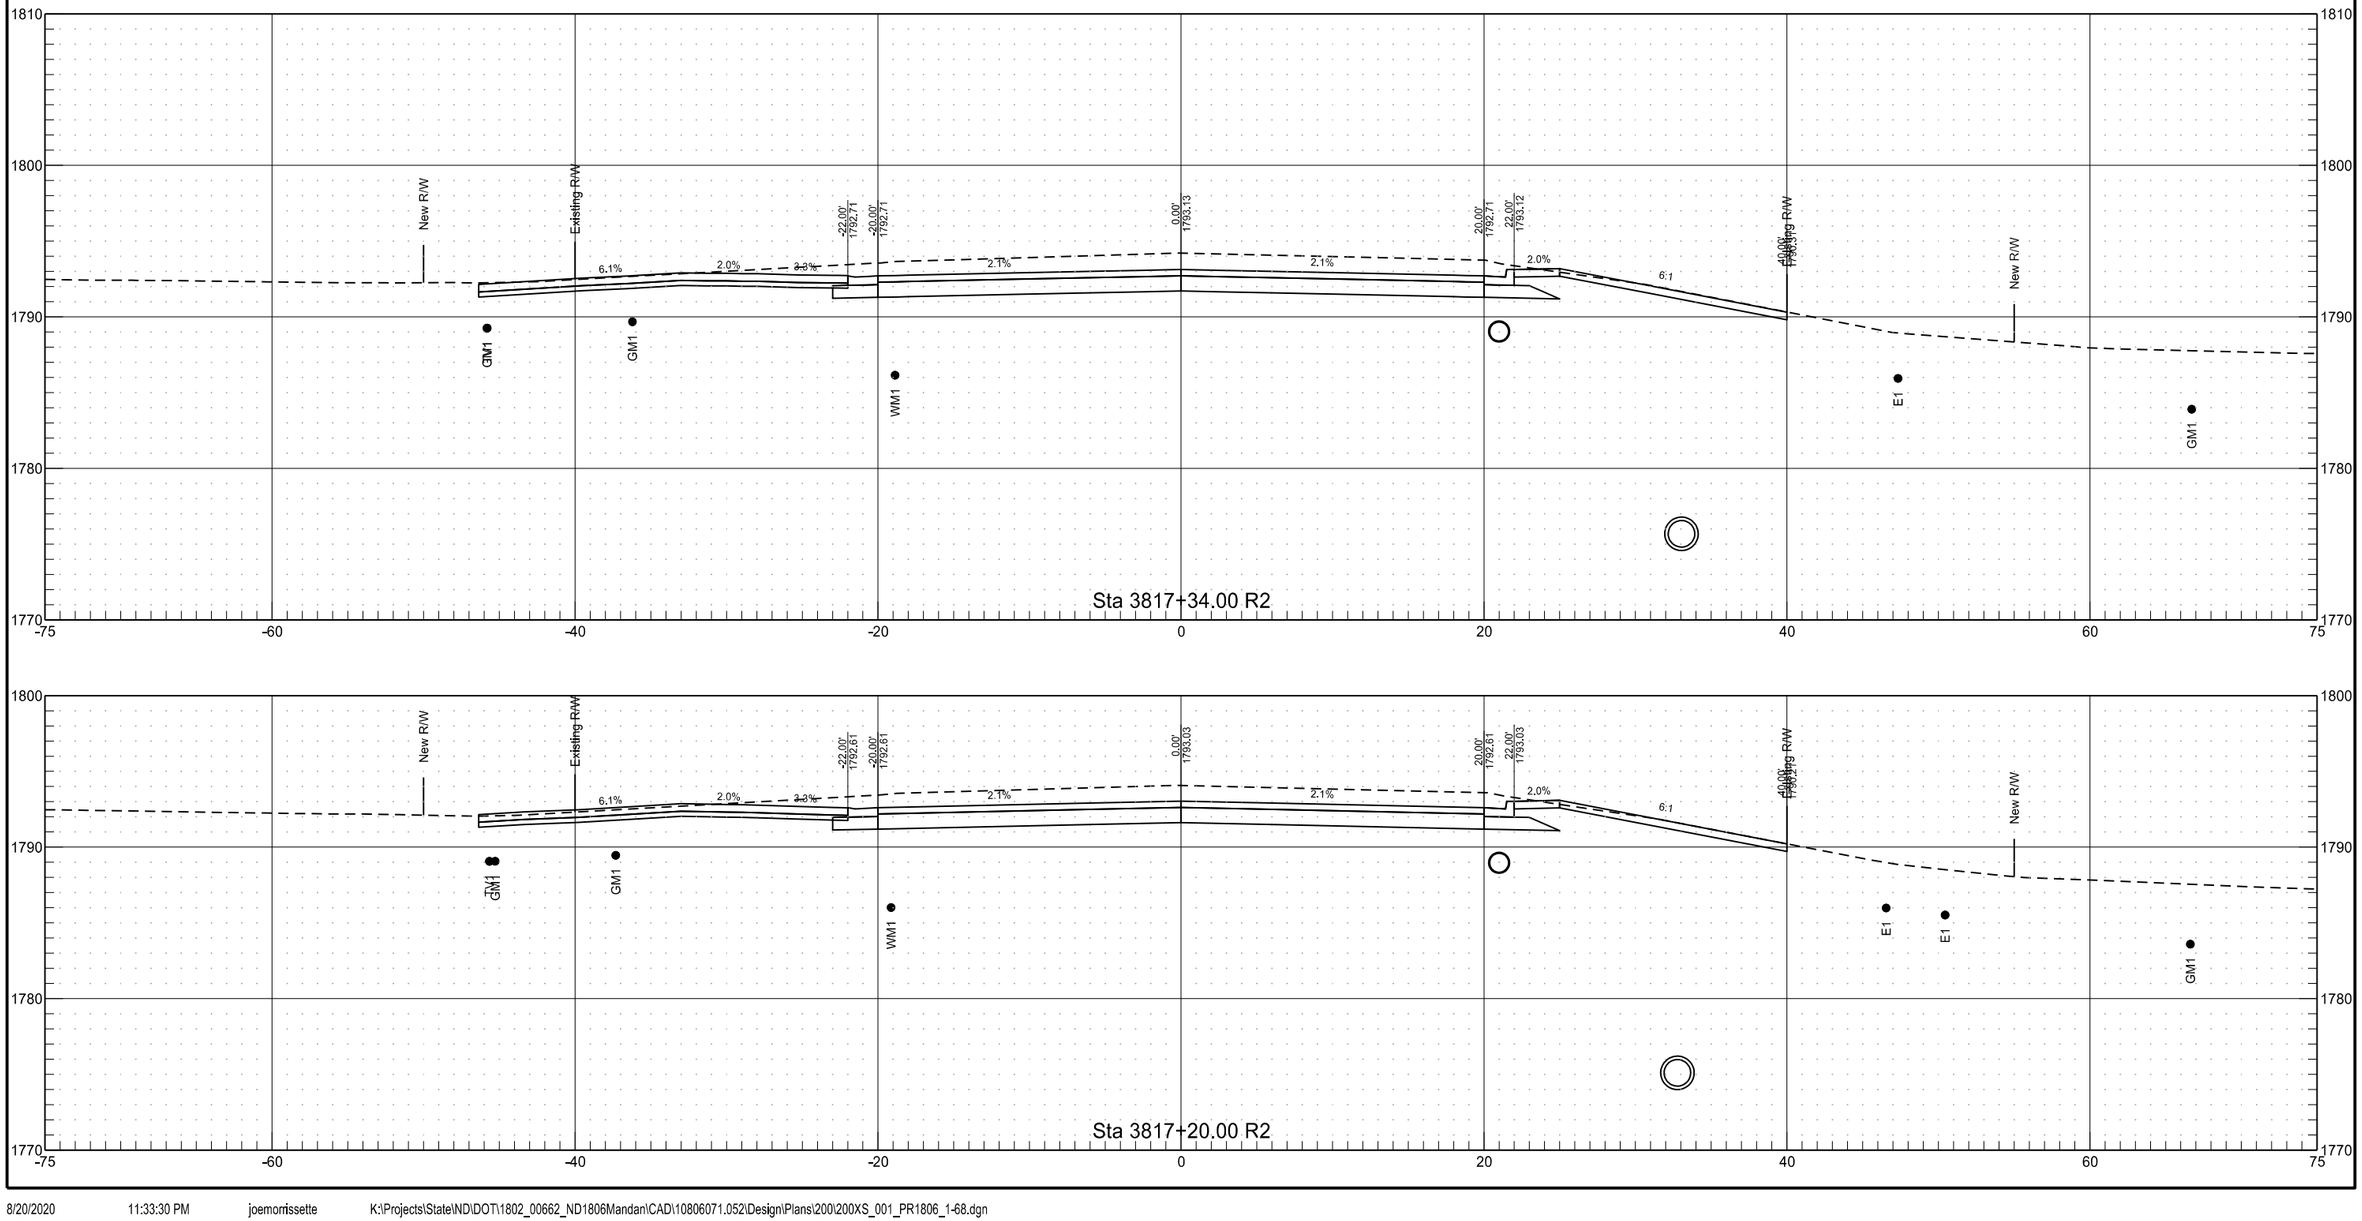


8/20/2020 11:33:30 PM joemorrissette K:\Projects\State\ND\DOT\1802_00662_ND1806Mandan\CAD\10806071.052\Design\Plans\200\200XS_001_PR1806_1-68.dgn

ND 1806

	STATE	PROJECT NO.	SECTION NO.	SHEET NO.
	ND	NHU-1-806(052)071	200	69

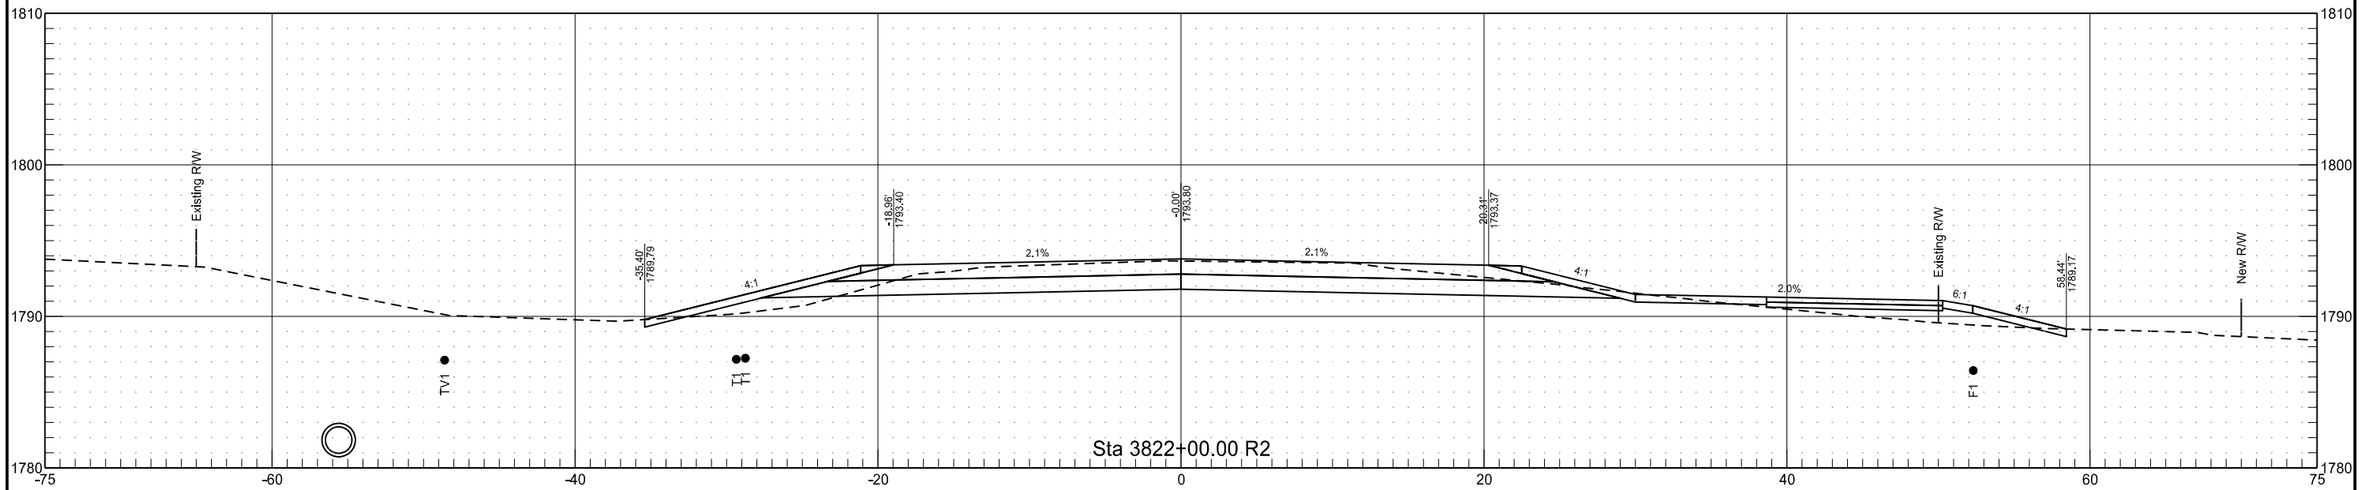


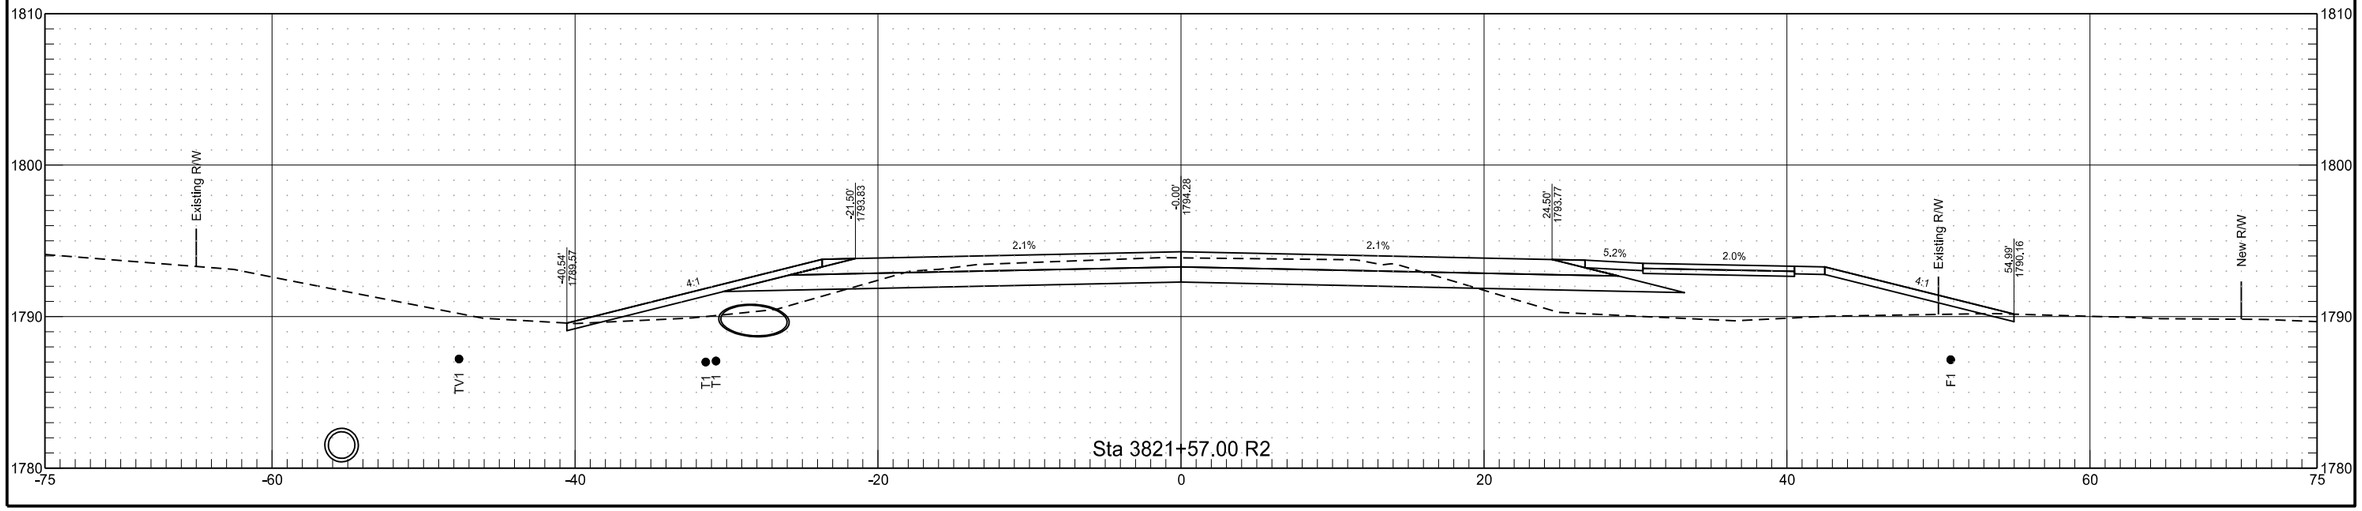

8/20/2020 11:36:34 PM joemorrissette K:\Projects\State\ND\DOT\1802_00662_ND1806Mandan\CAD\10806071.052\Design\Plans\200\200XS_002_Overlay_69-109.dgn


ND 1806

	STATE	PROJECT NO.	SECTION NO.	SHEET NO.
	ND	NHU-1-806(052)071	200	70

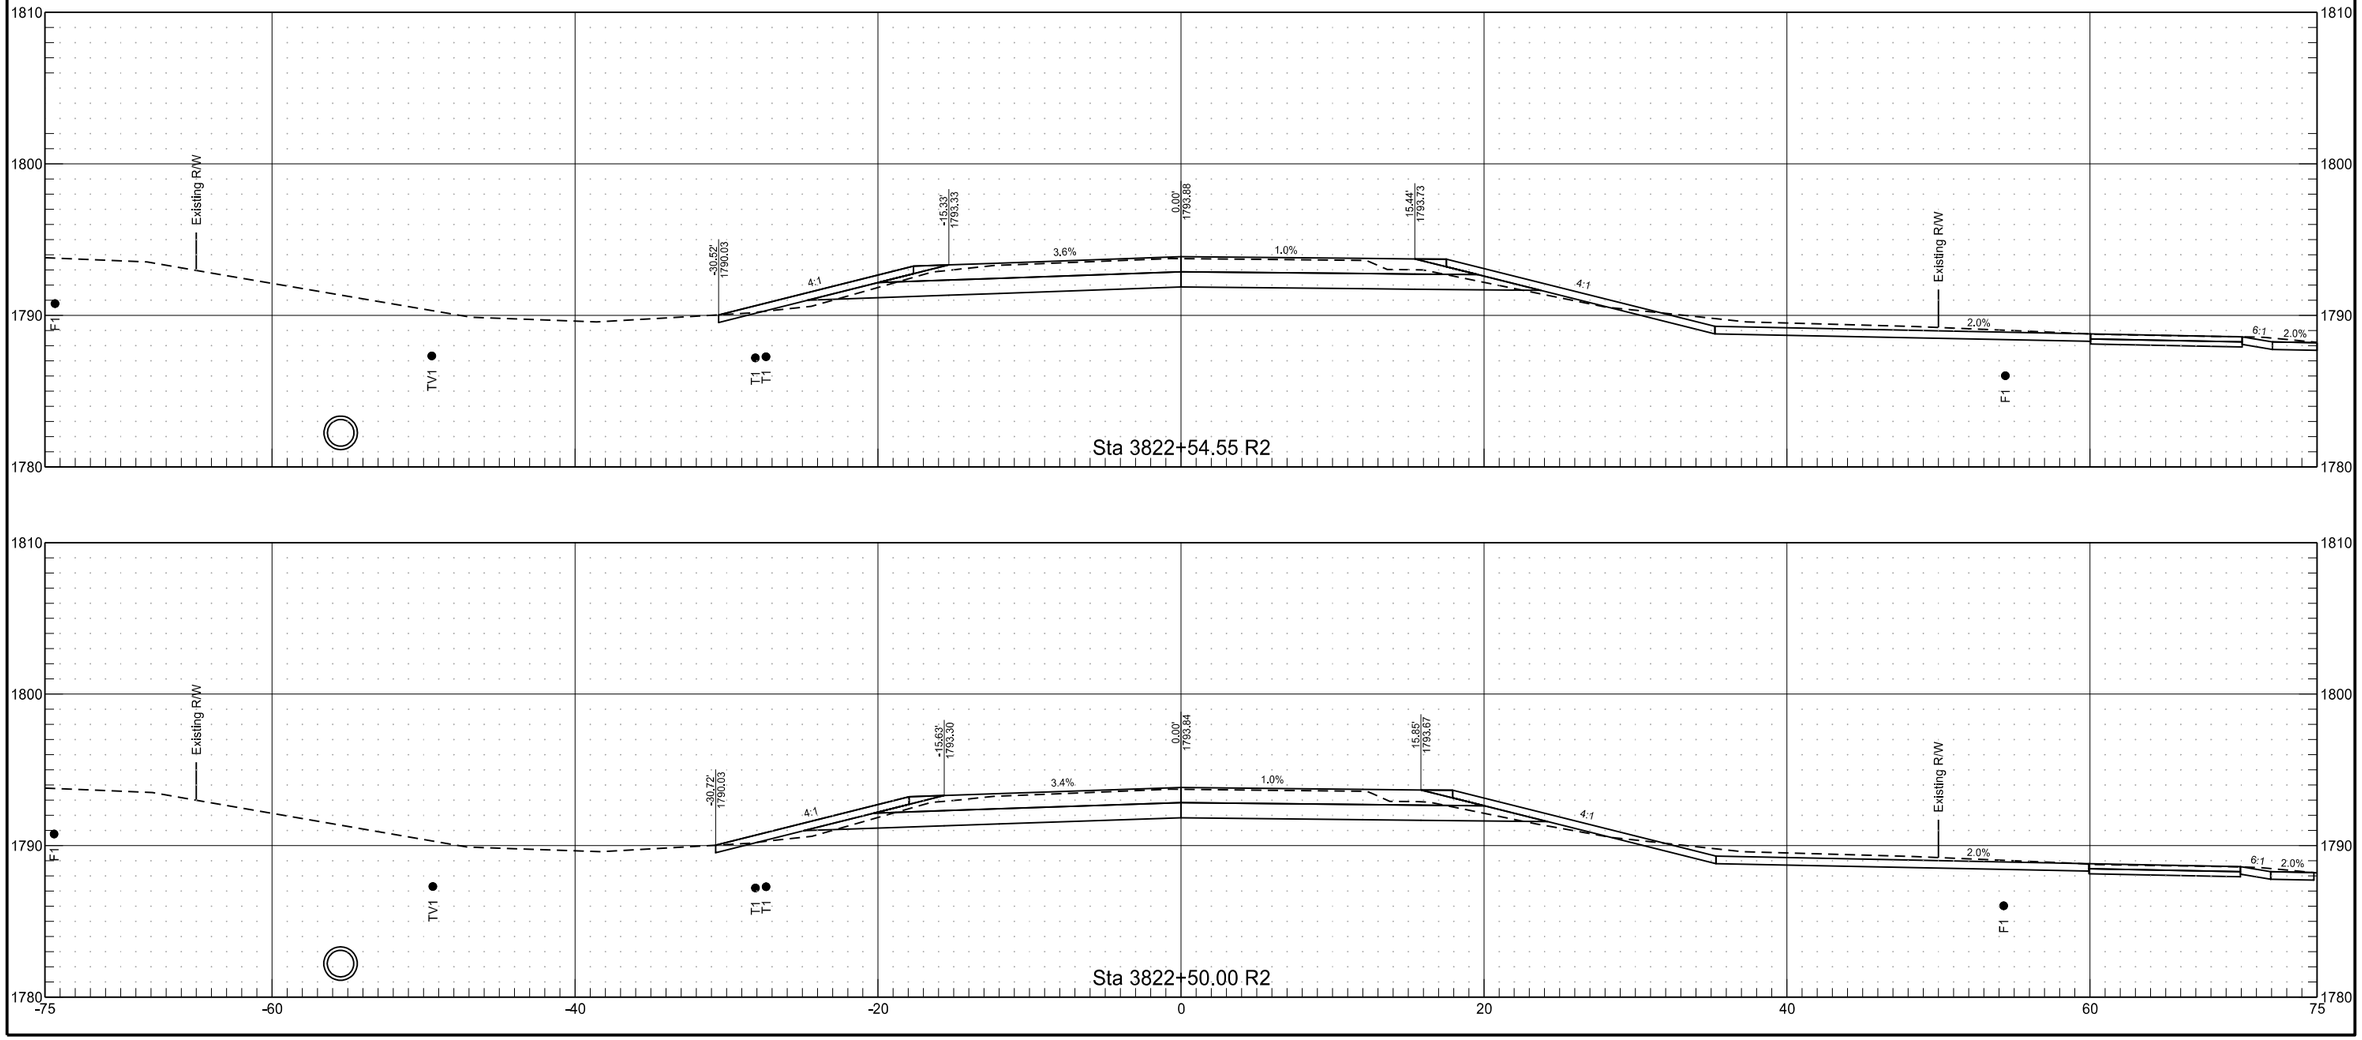


ND 1806

	STATE	PROJECT NO.	SECTION NO.	SHEET NO.
	ND	NHU-1-806(052)071	200	71

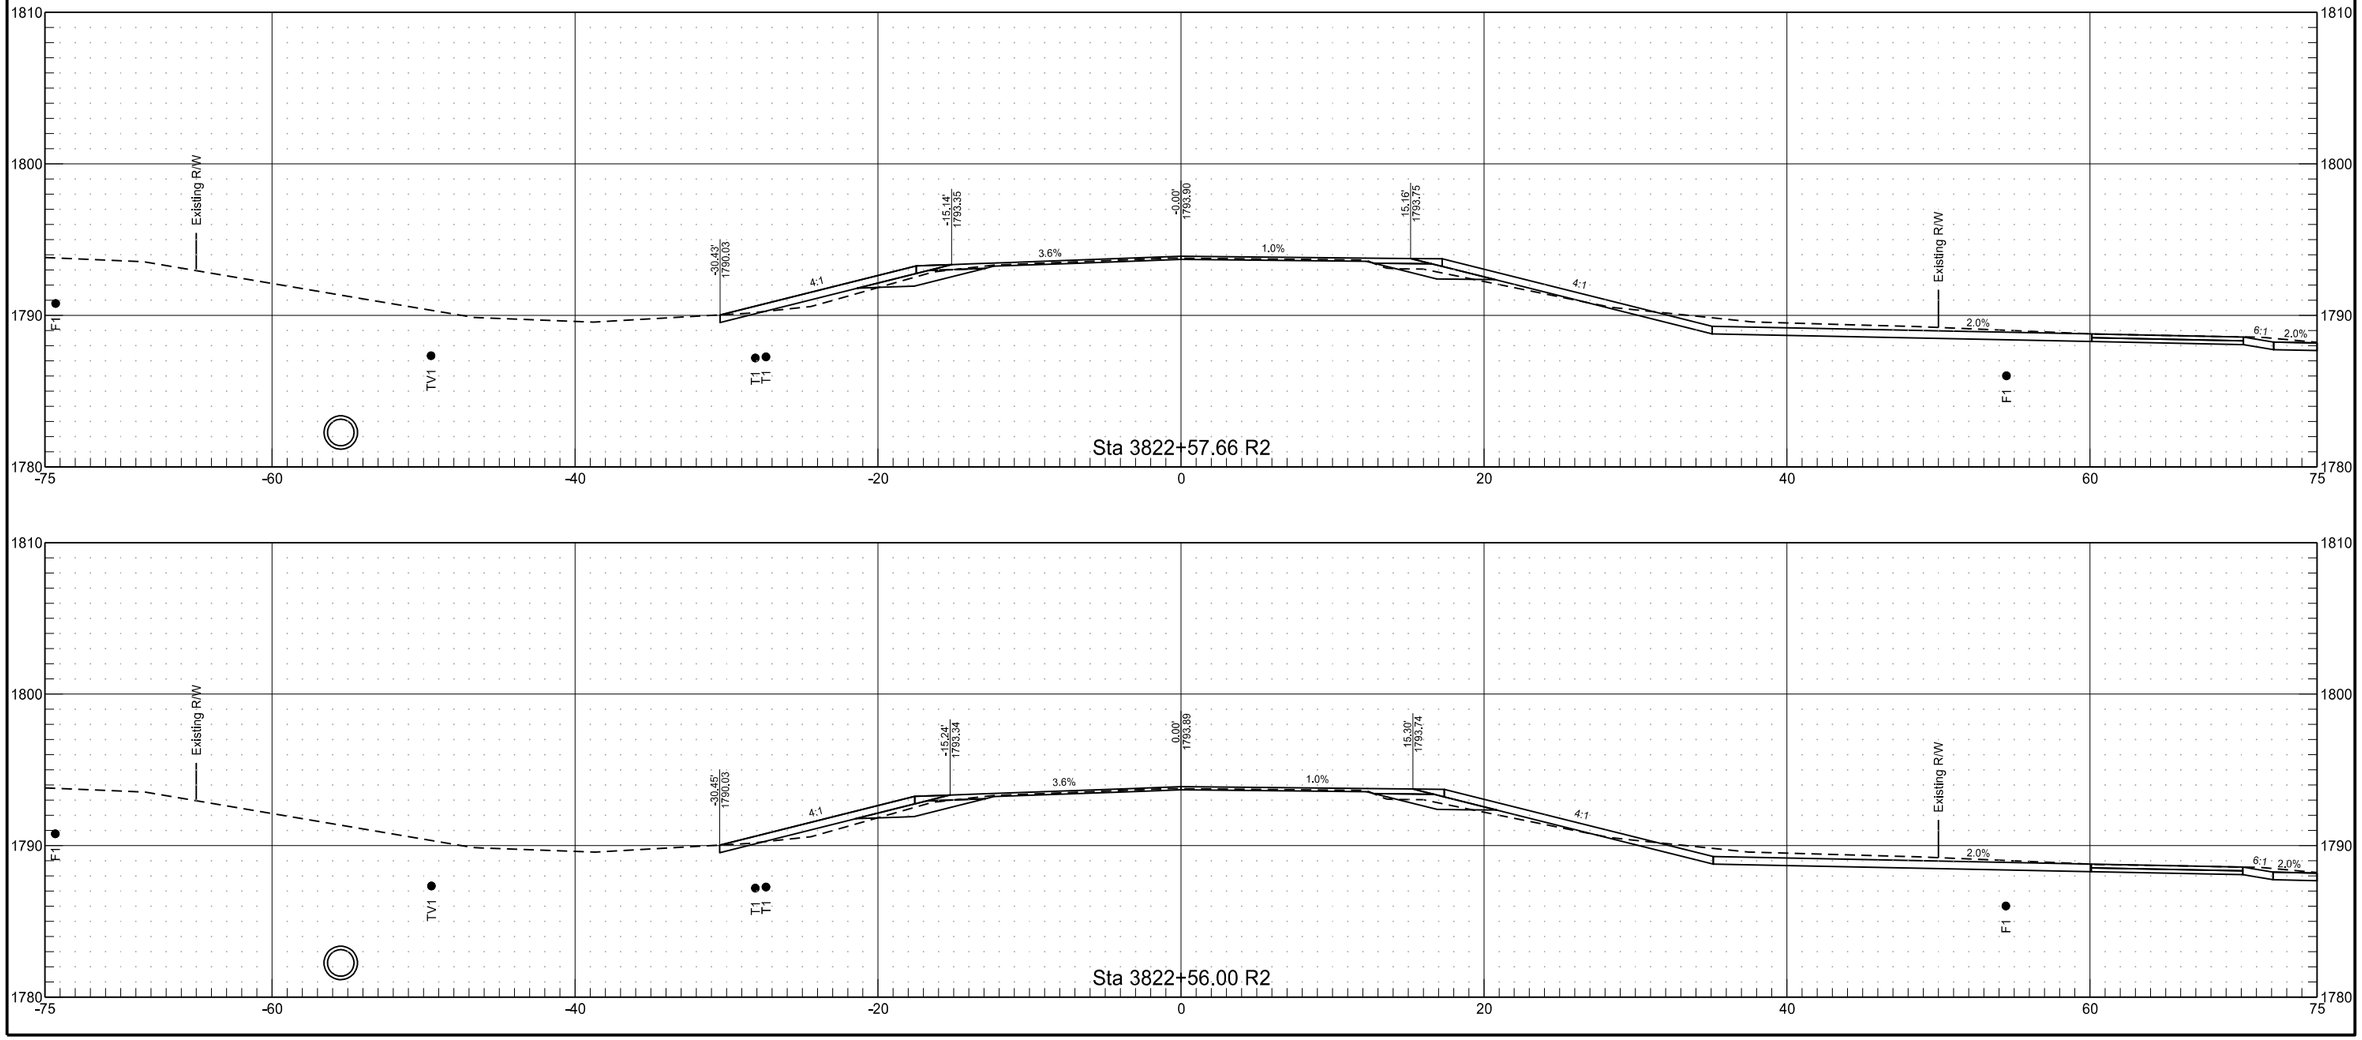


ND 1806

	STATE	PROJECT NO.	SECTION NO.	SHEET NO.
	ND	NHU-1-806(052)071	200	72

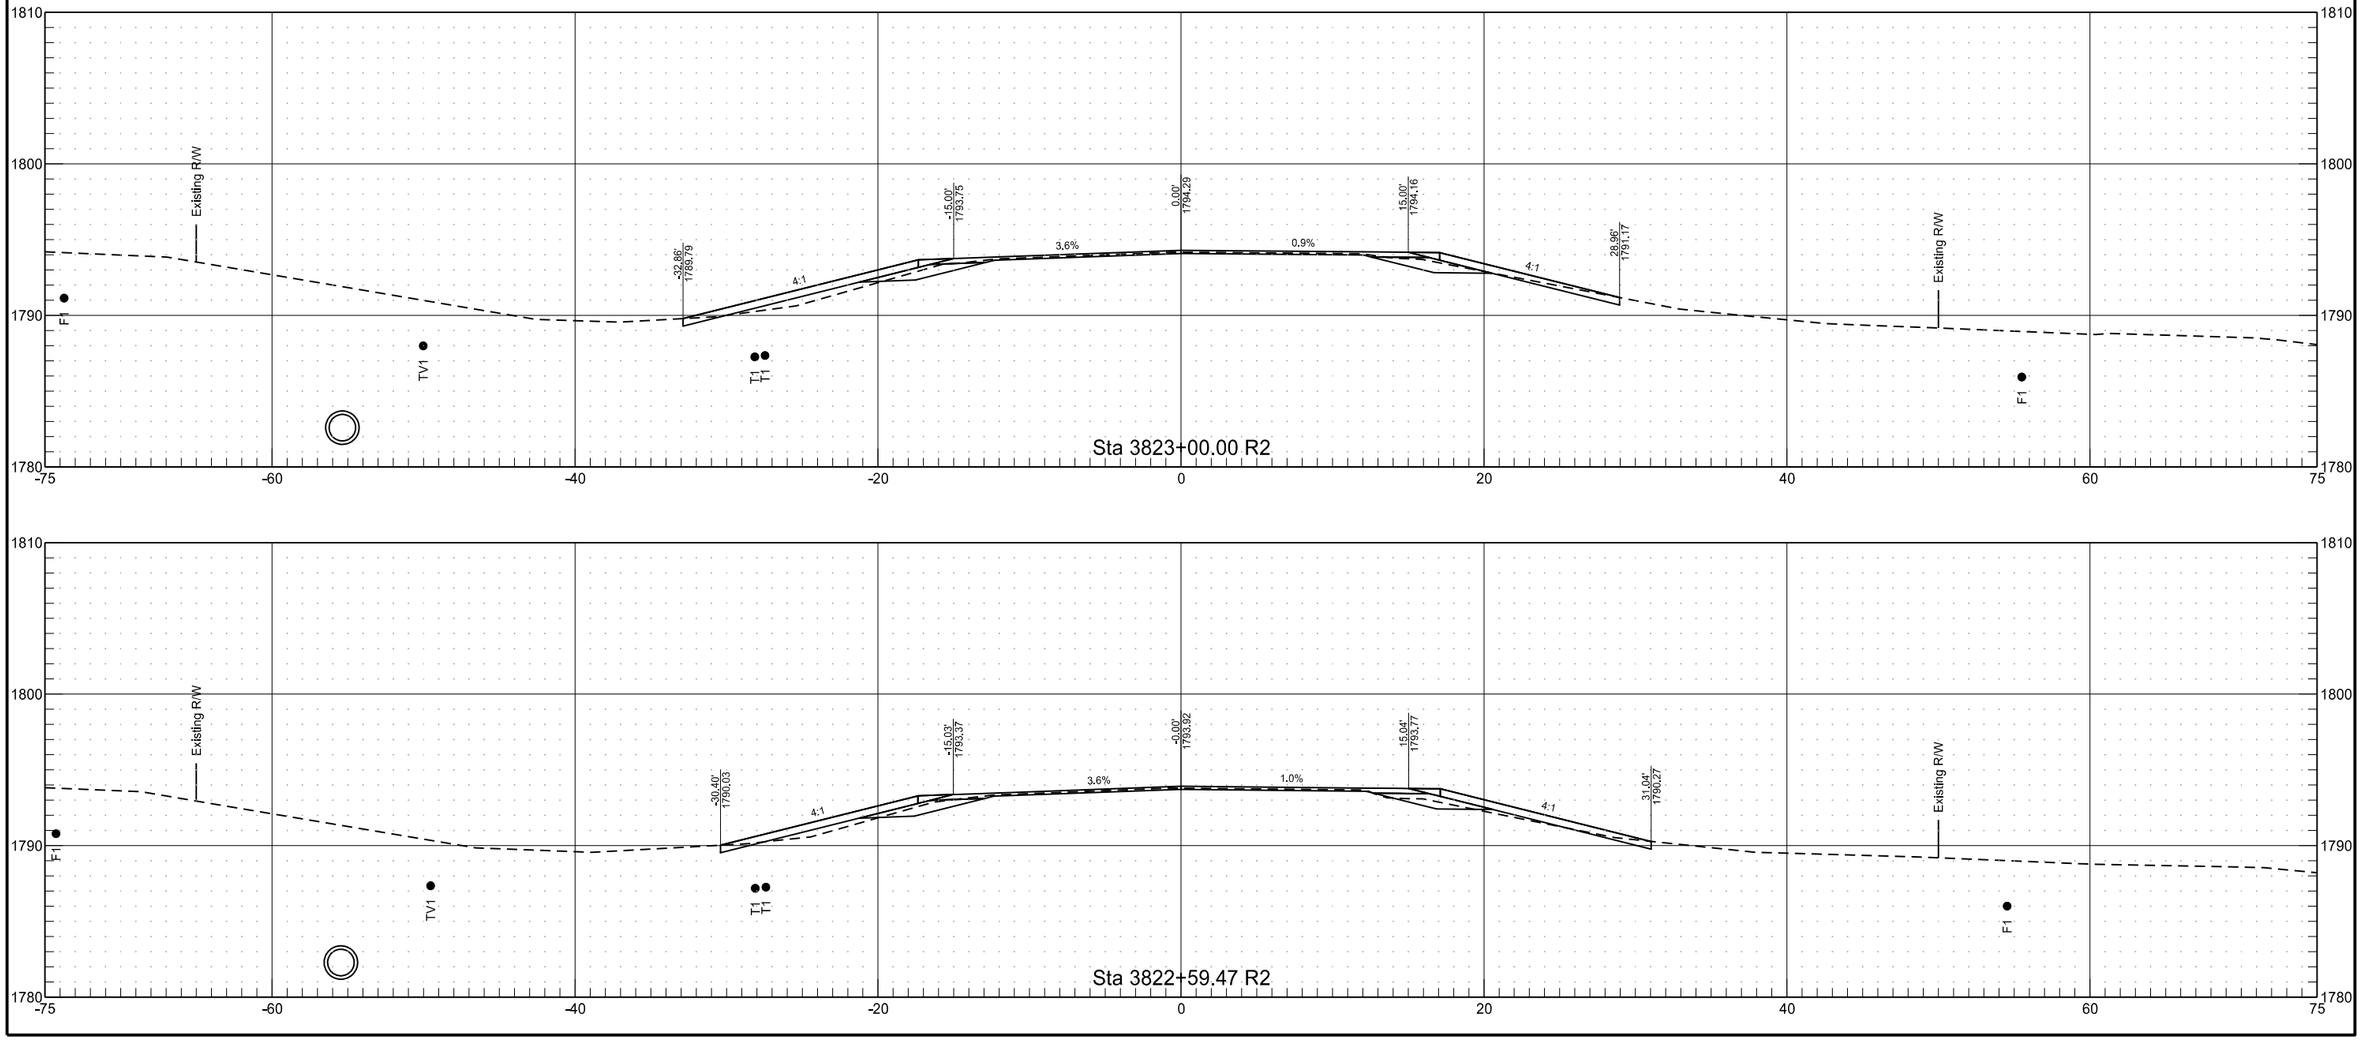


ND 1806

	STATE	PROJECT NO.	SECTION NO.	SHEET NO.
	ND	NHU-1-806(052)071	200	73

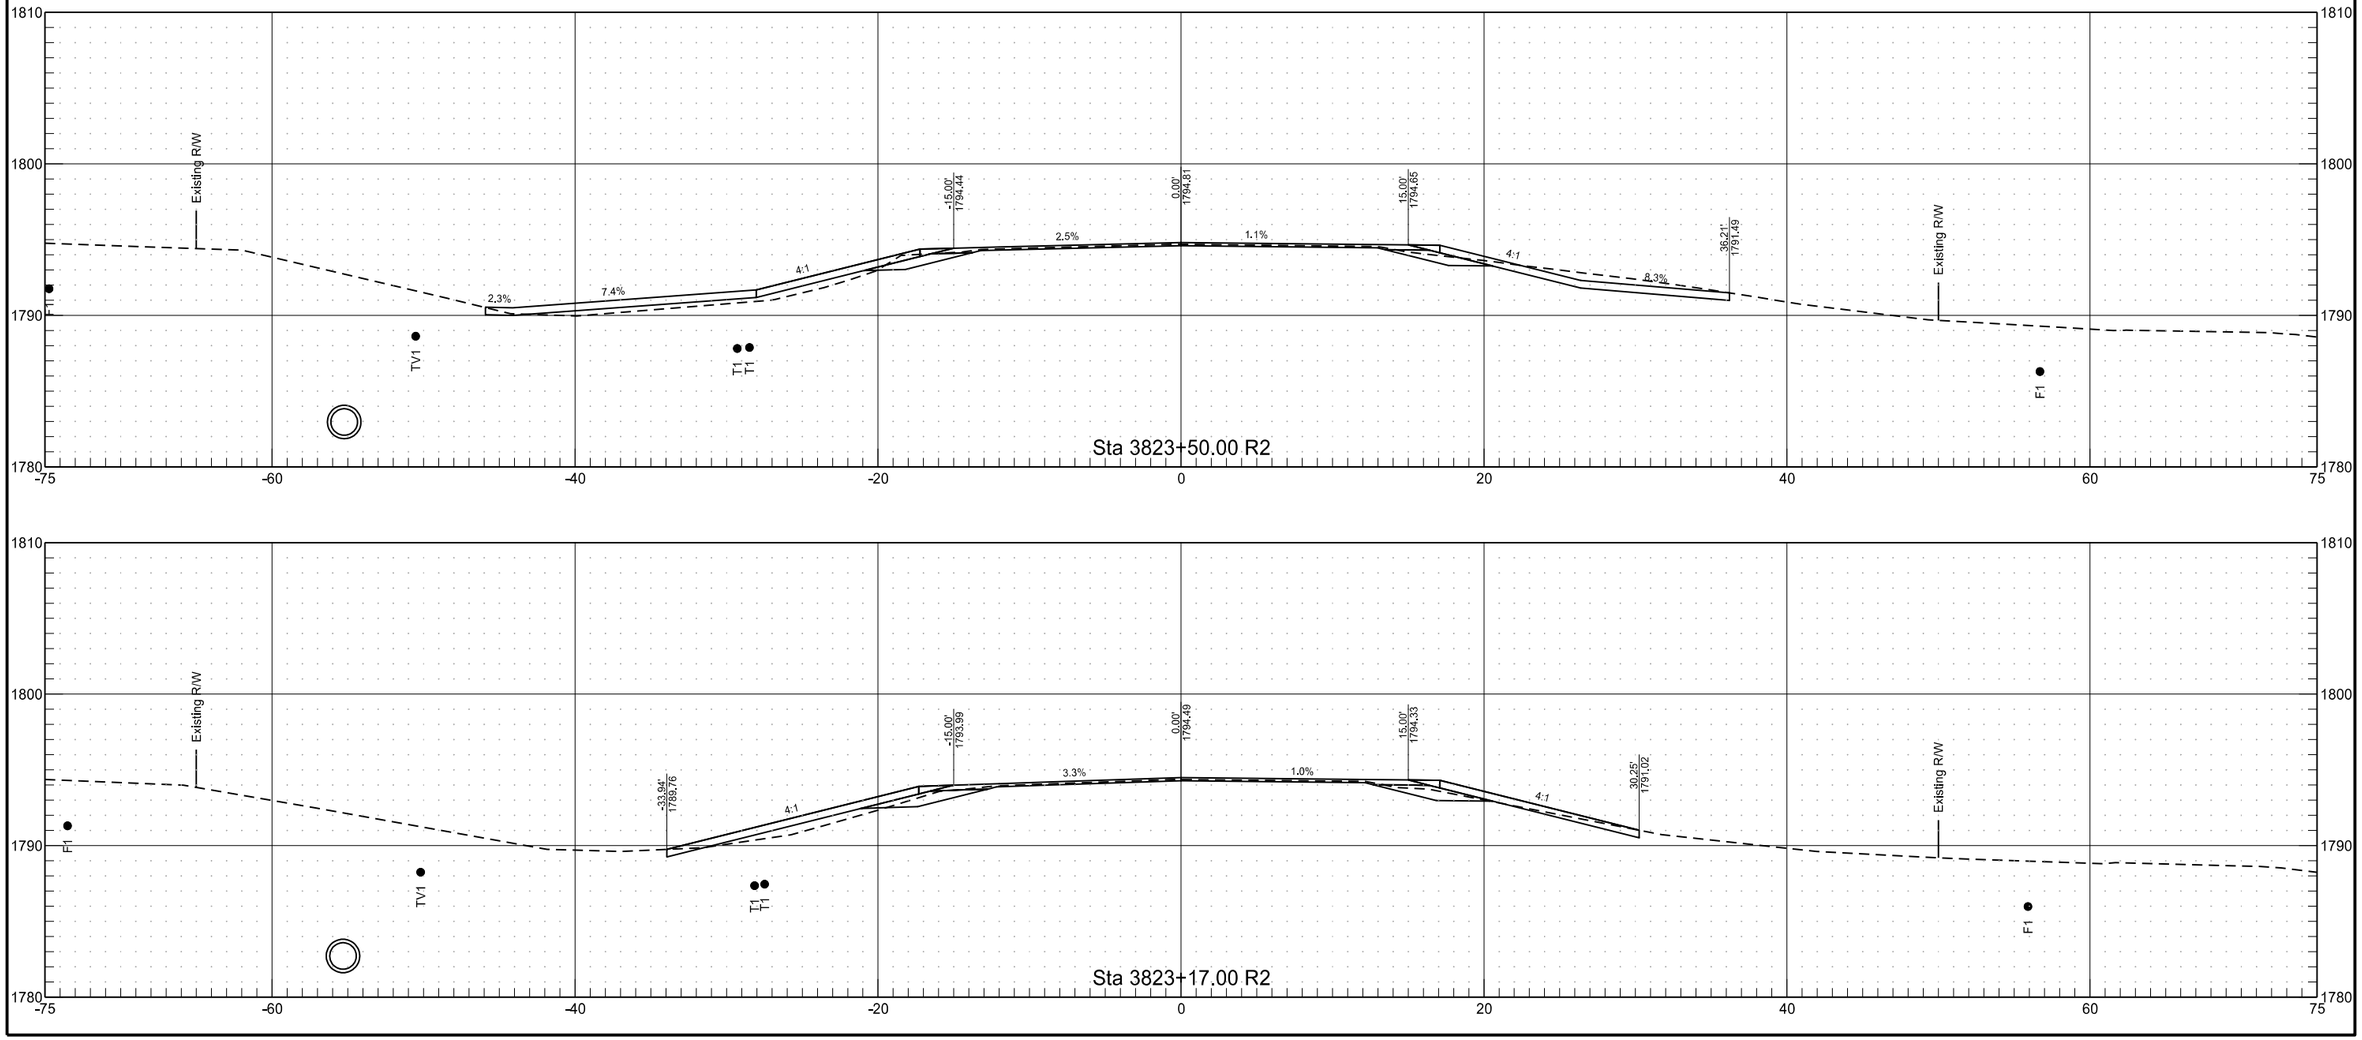


ND 1806

	STATE	PROJECT NO.	SECTION NO.	SHEET NO.
	ND	NHU-1-806(052)071	200	74

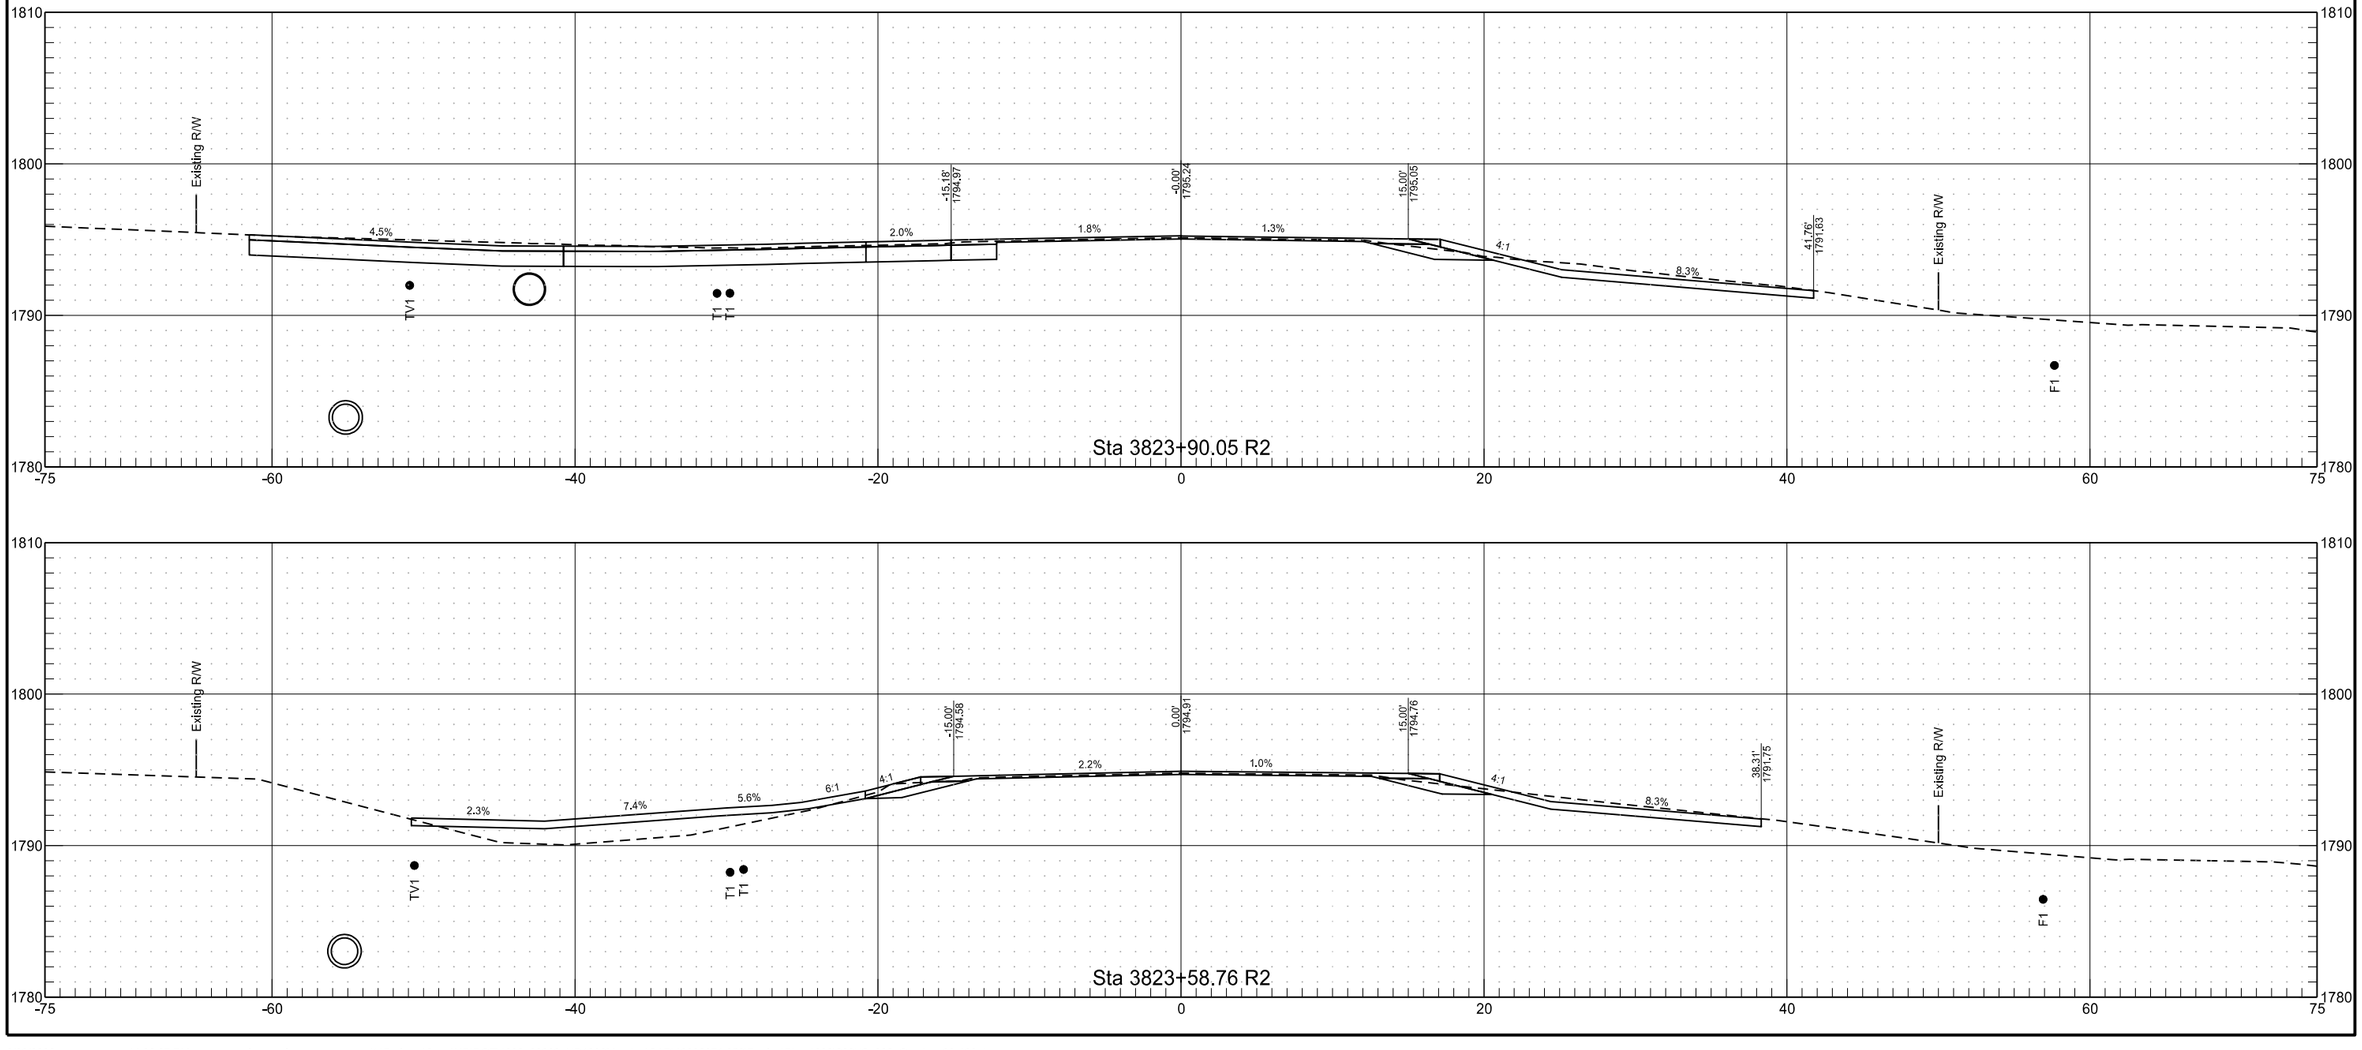


ND 1806

	STATE	PROJECT NO.	SECTION NO.	SHEET NO.
	ND	NHU-1-806(052)071	200	75

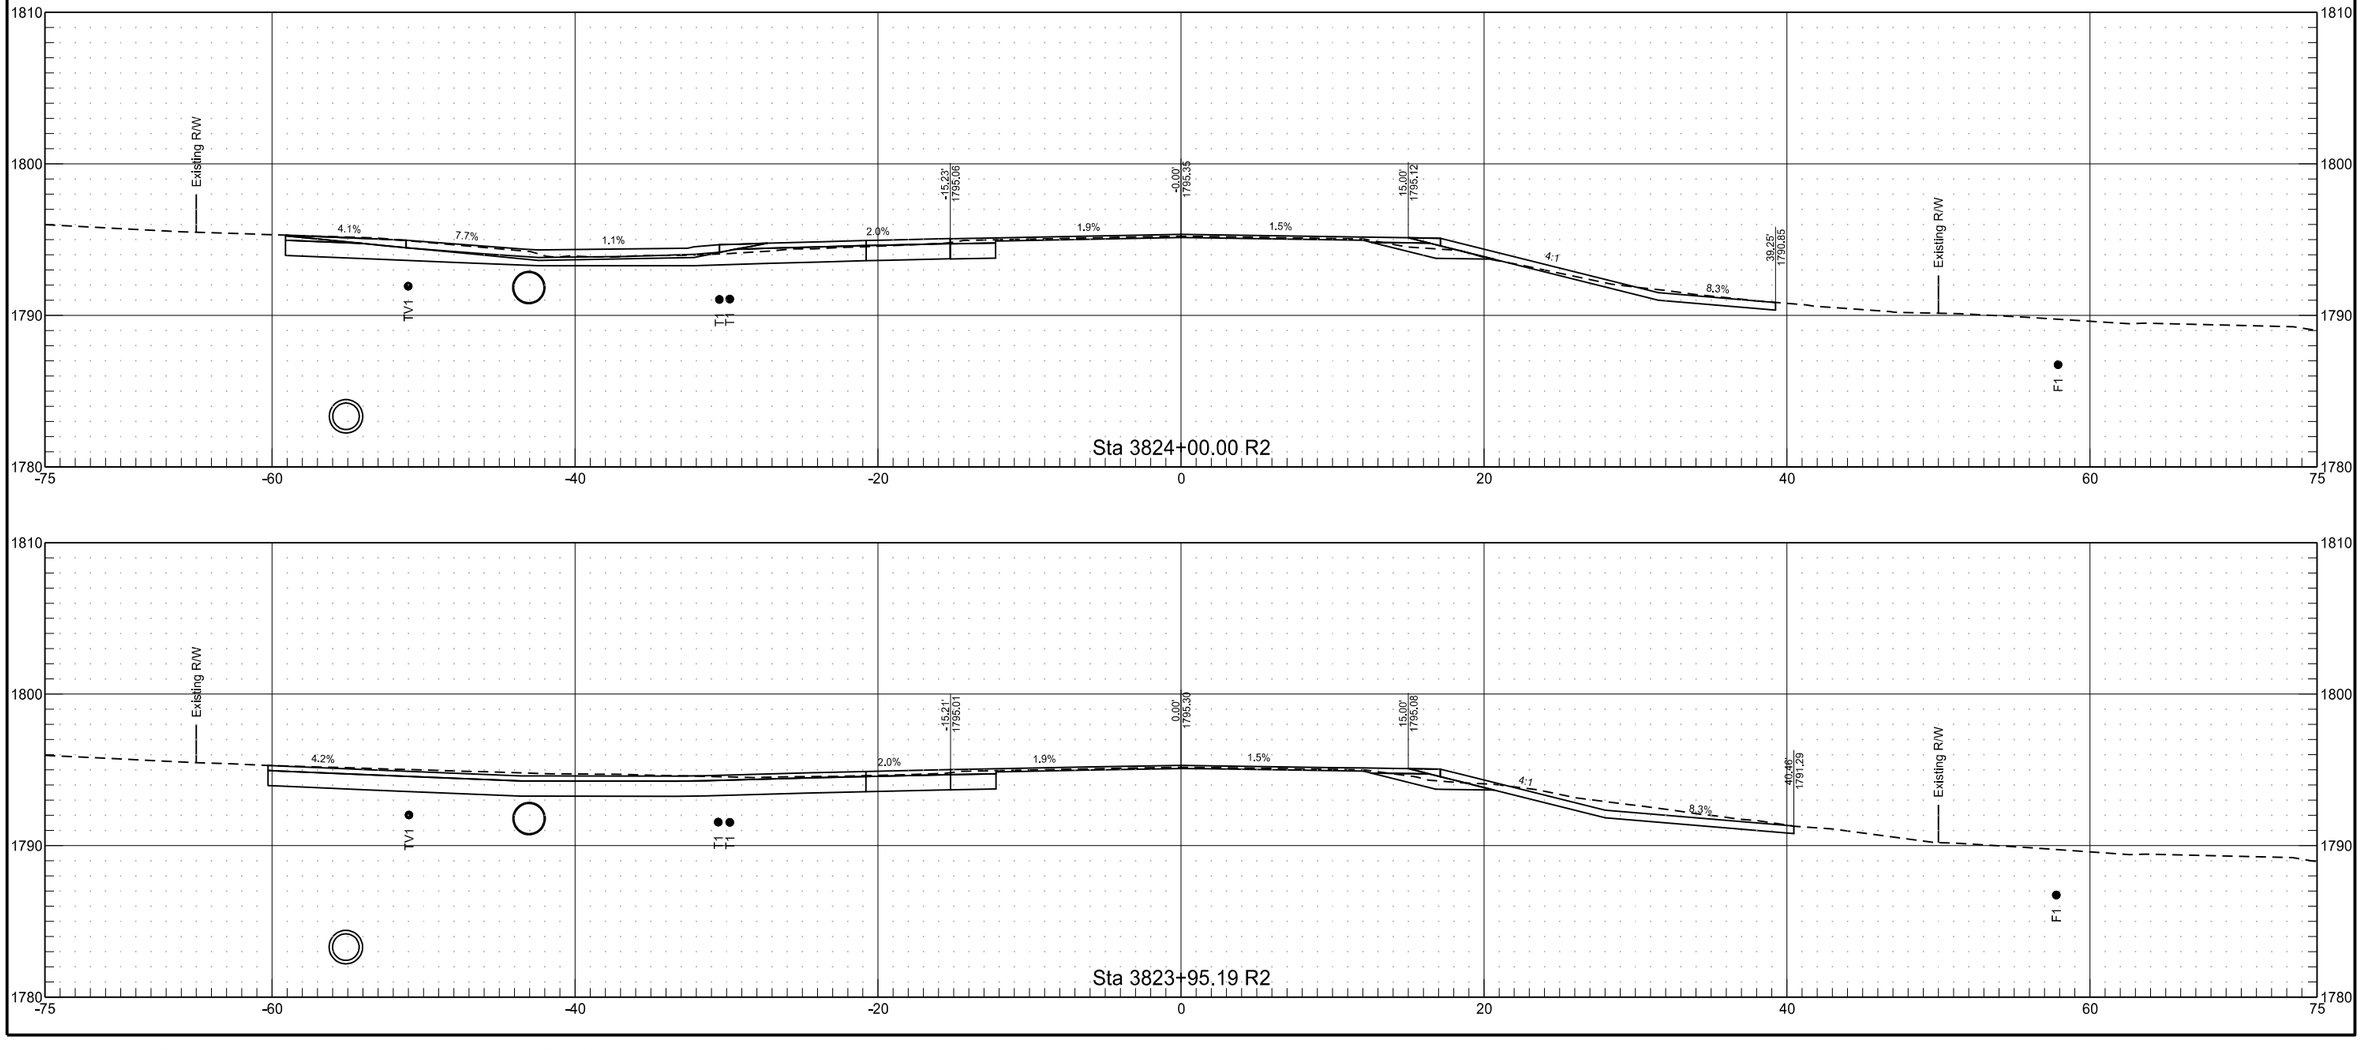


ND 1806

	STATE	PROJECT NO.	SECTION NO.	SHEET NO.
	ND	NHU-1-806(052)071	200	76

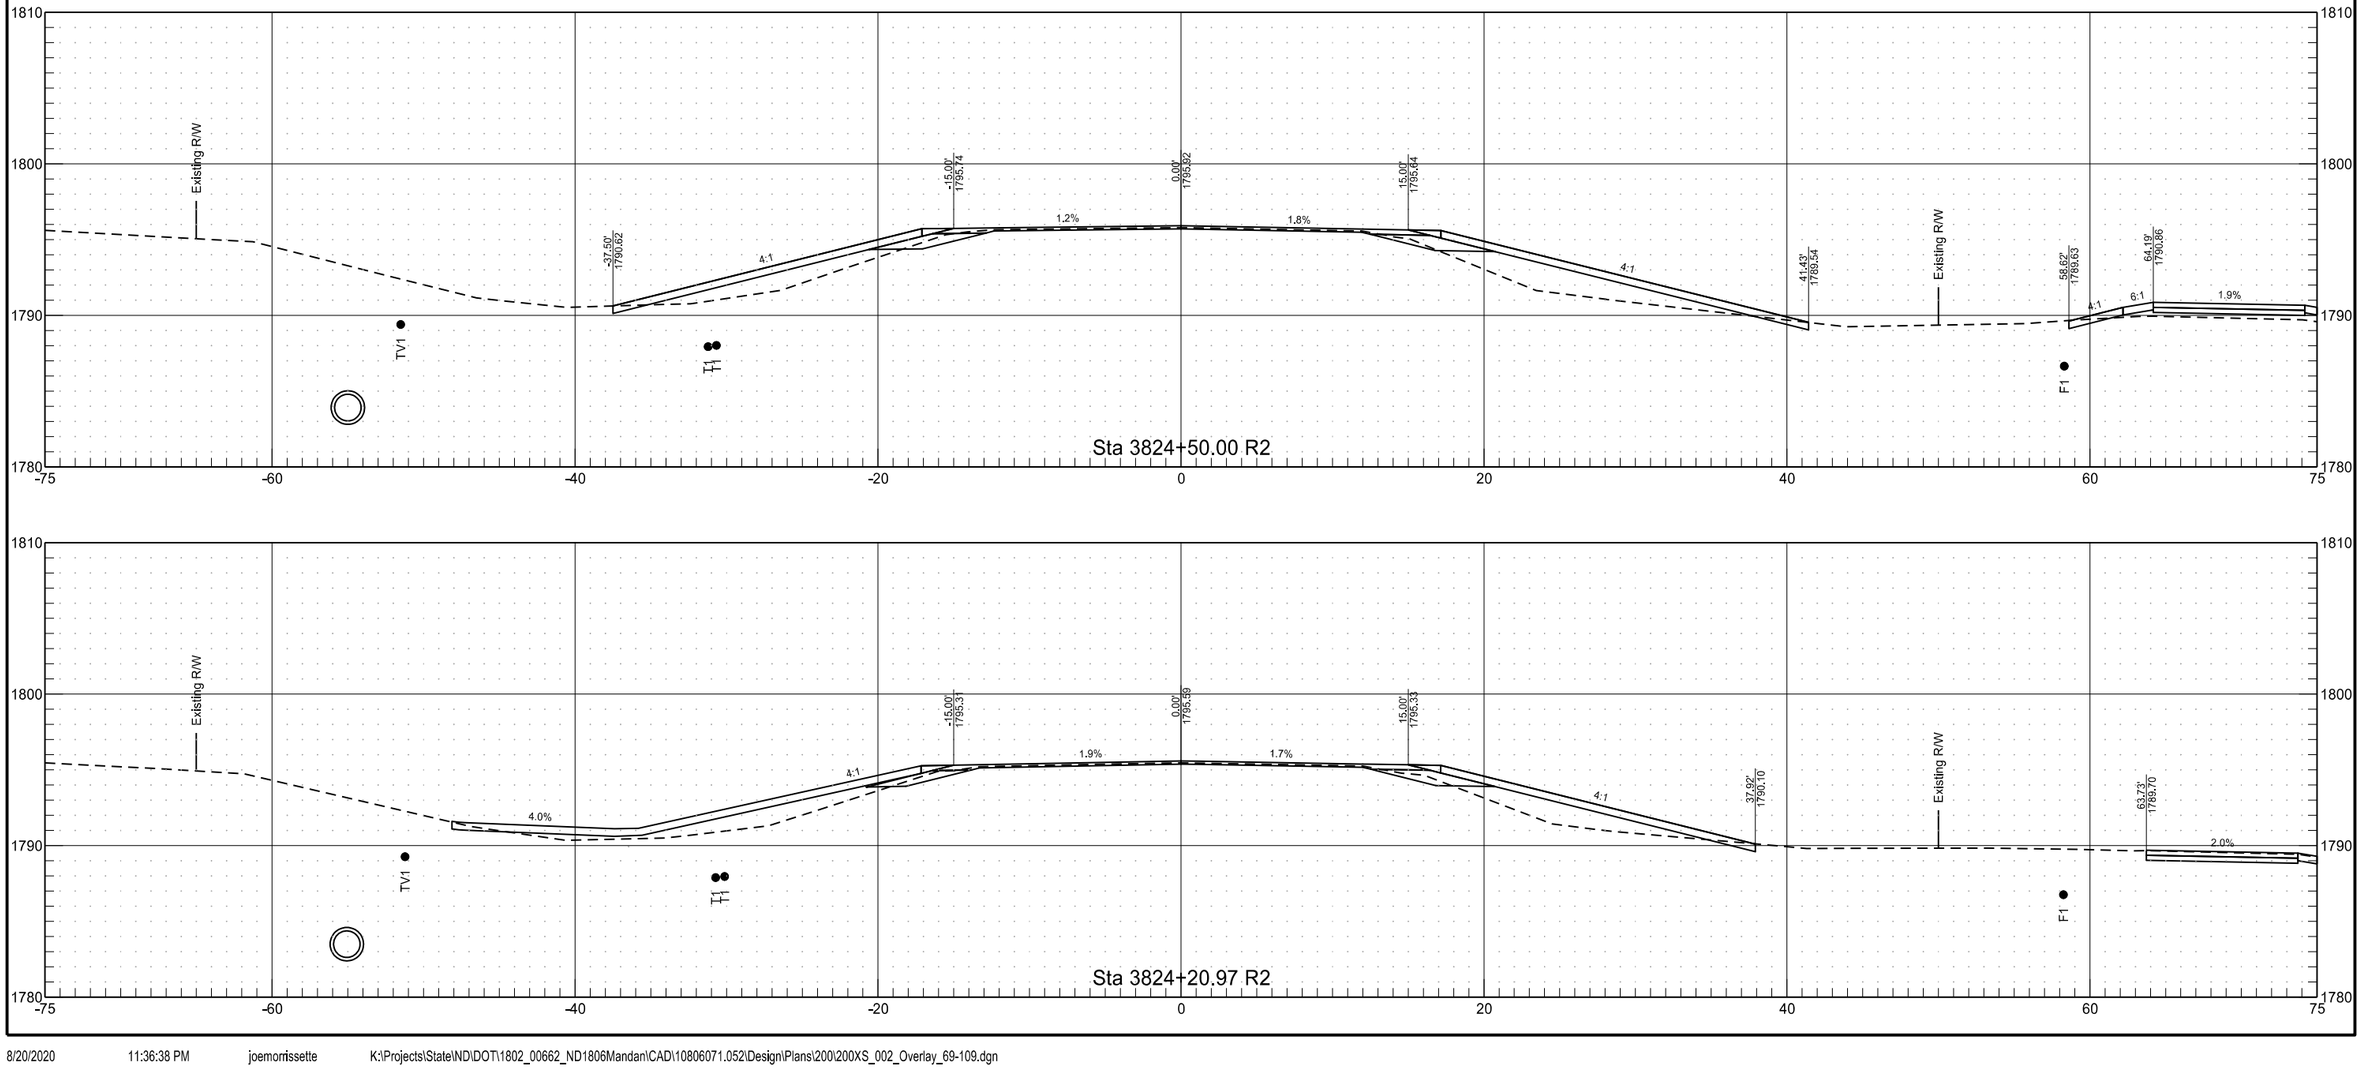

ND 1806


	STATE	PROJECT NO.	SECTION NO.	SHEET NO.
	ND	NHU-1-806(052)071	200	77

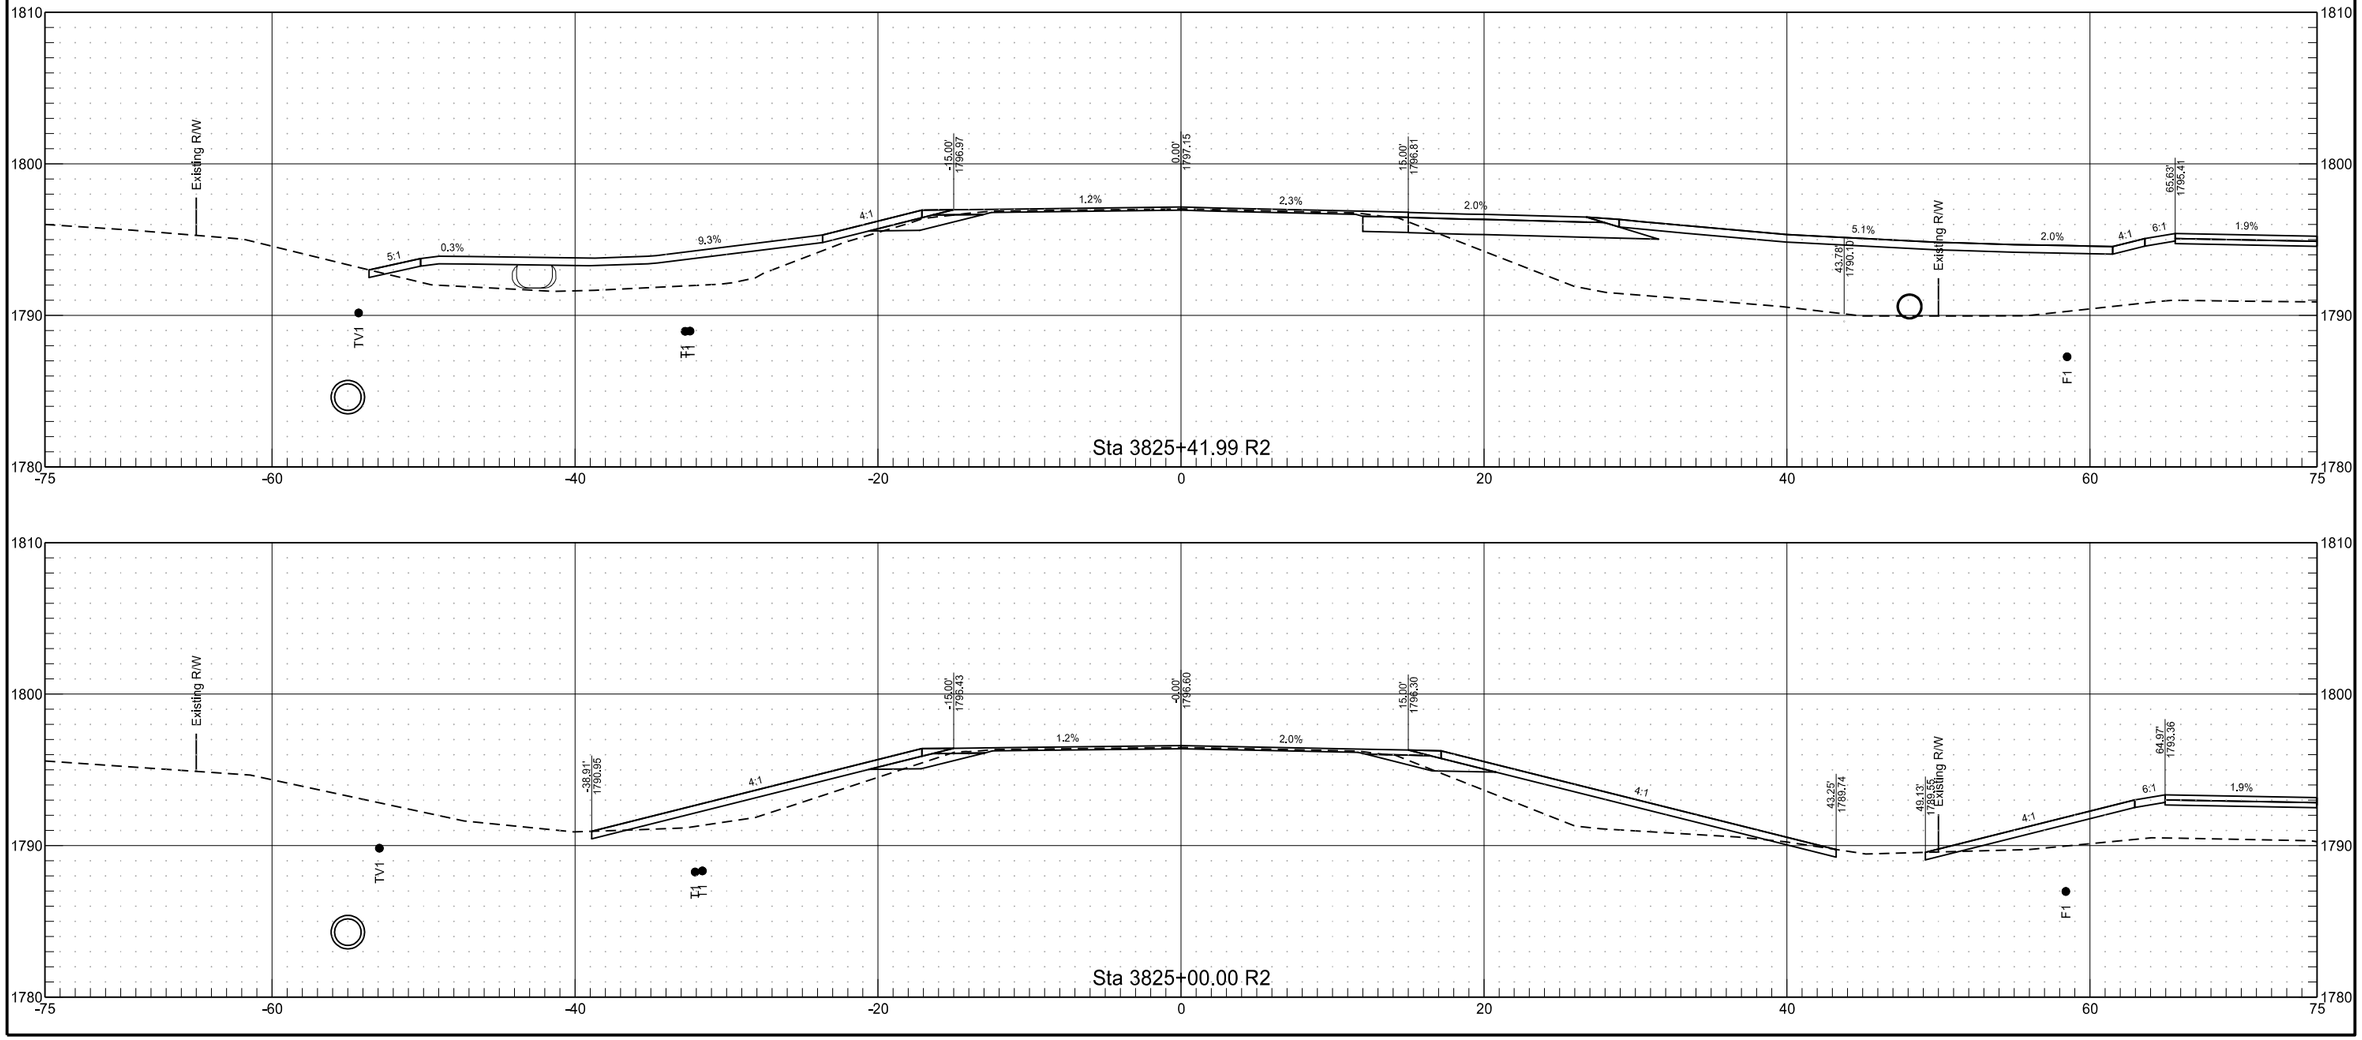

8/20/2020 11:36:39 PM joemorrissette K:\Projects\State\ND\DOT\1802_00662_ND1806Mandan\CAD\10806071.052\Design\Plans\200\200XS_002_Overlay_69-109.dgn


ND 1806

	STATE	PROJECT NO.	SECTION NO.	SHEET NO.
	ND	NHU-1-806(052)071	200	78

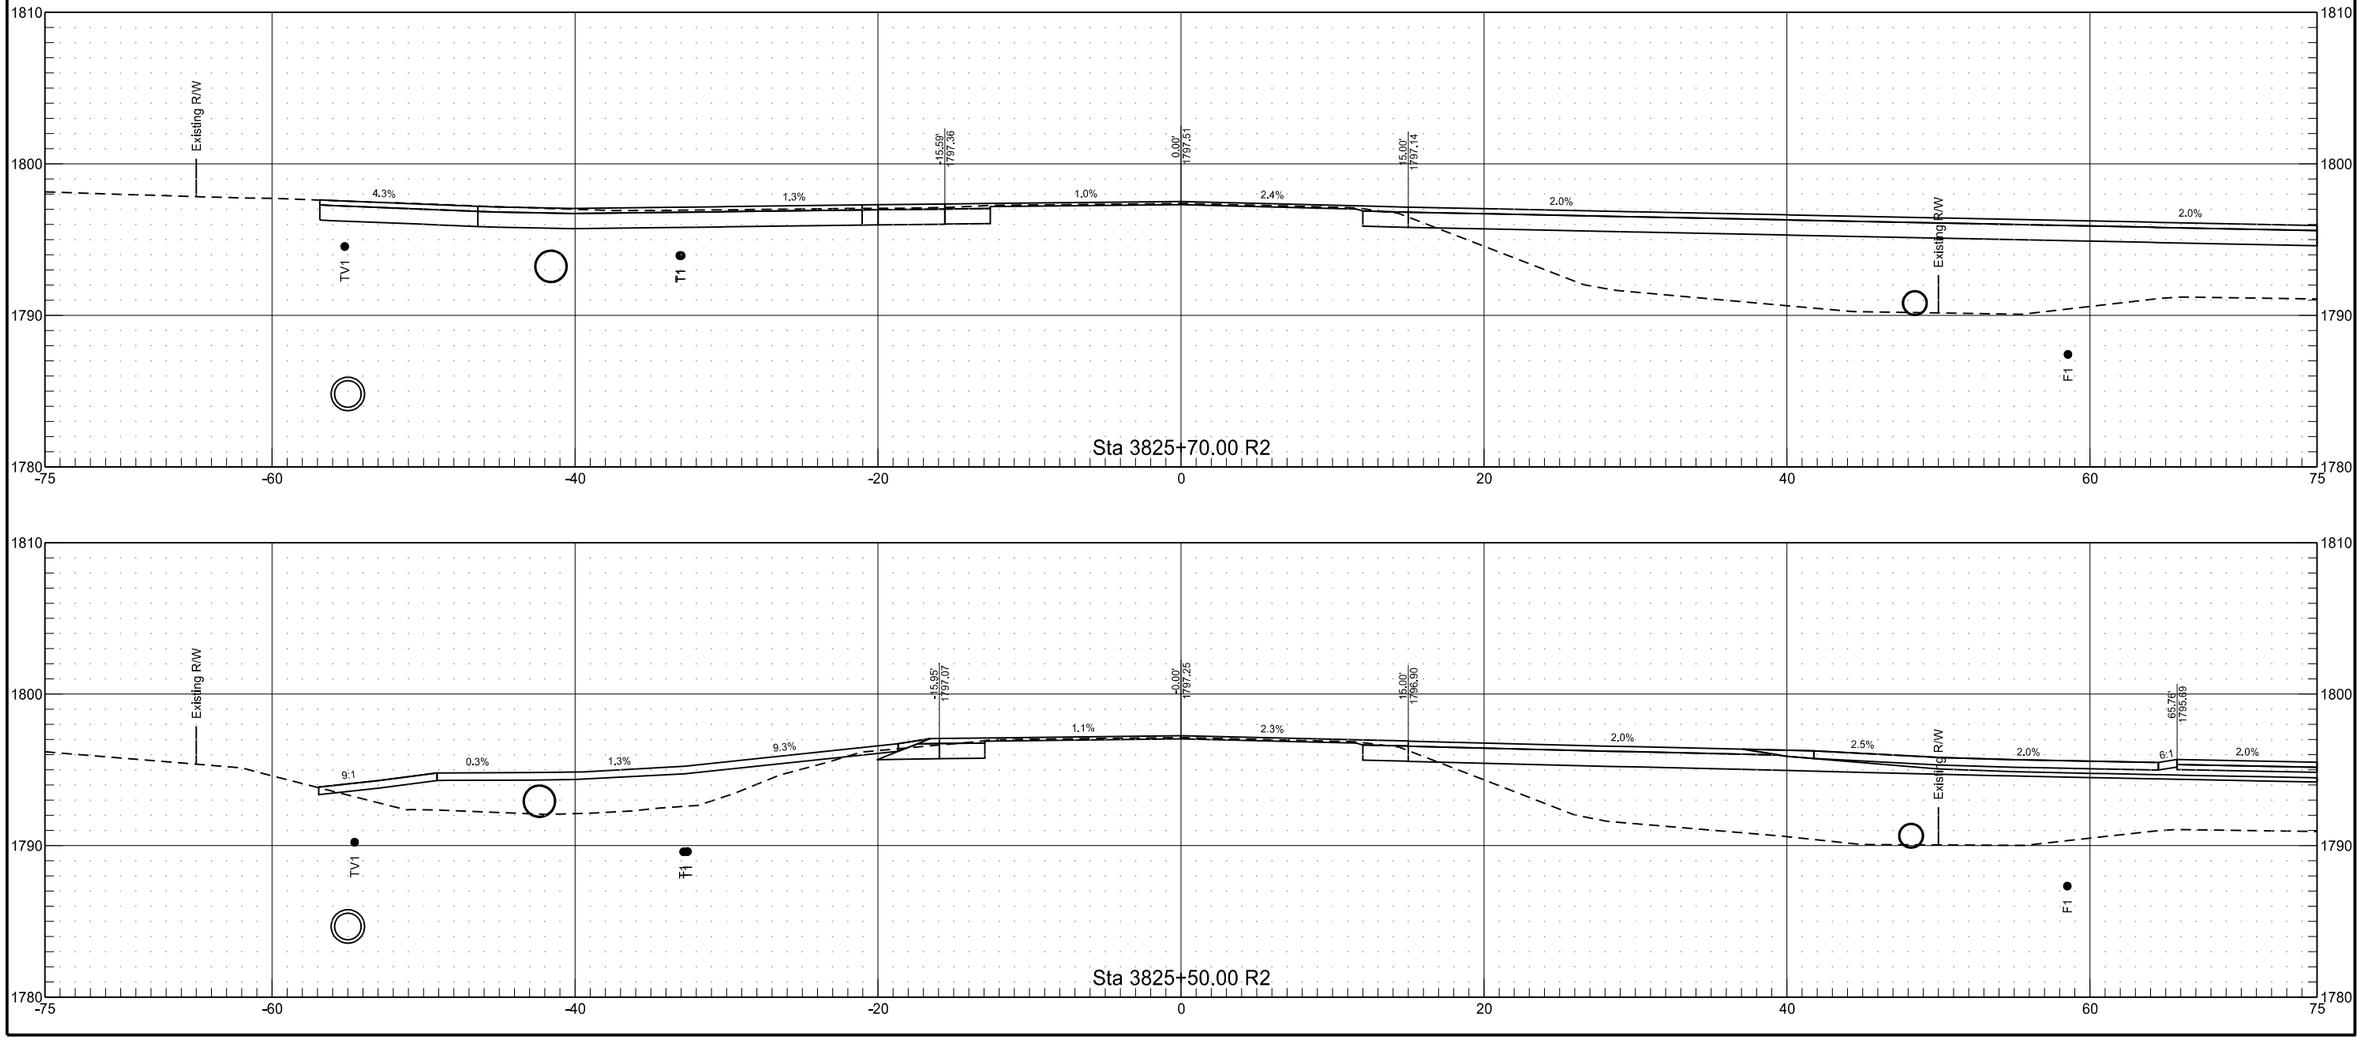

ND 1806


	STATE	PROJECT NO.	SECTION NO.	SHEET NO.
	ND	NHU-1-806(052)071	200	79

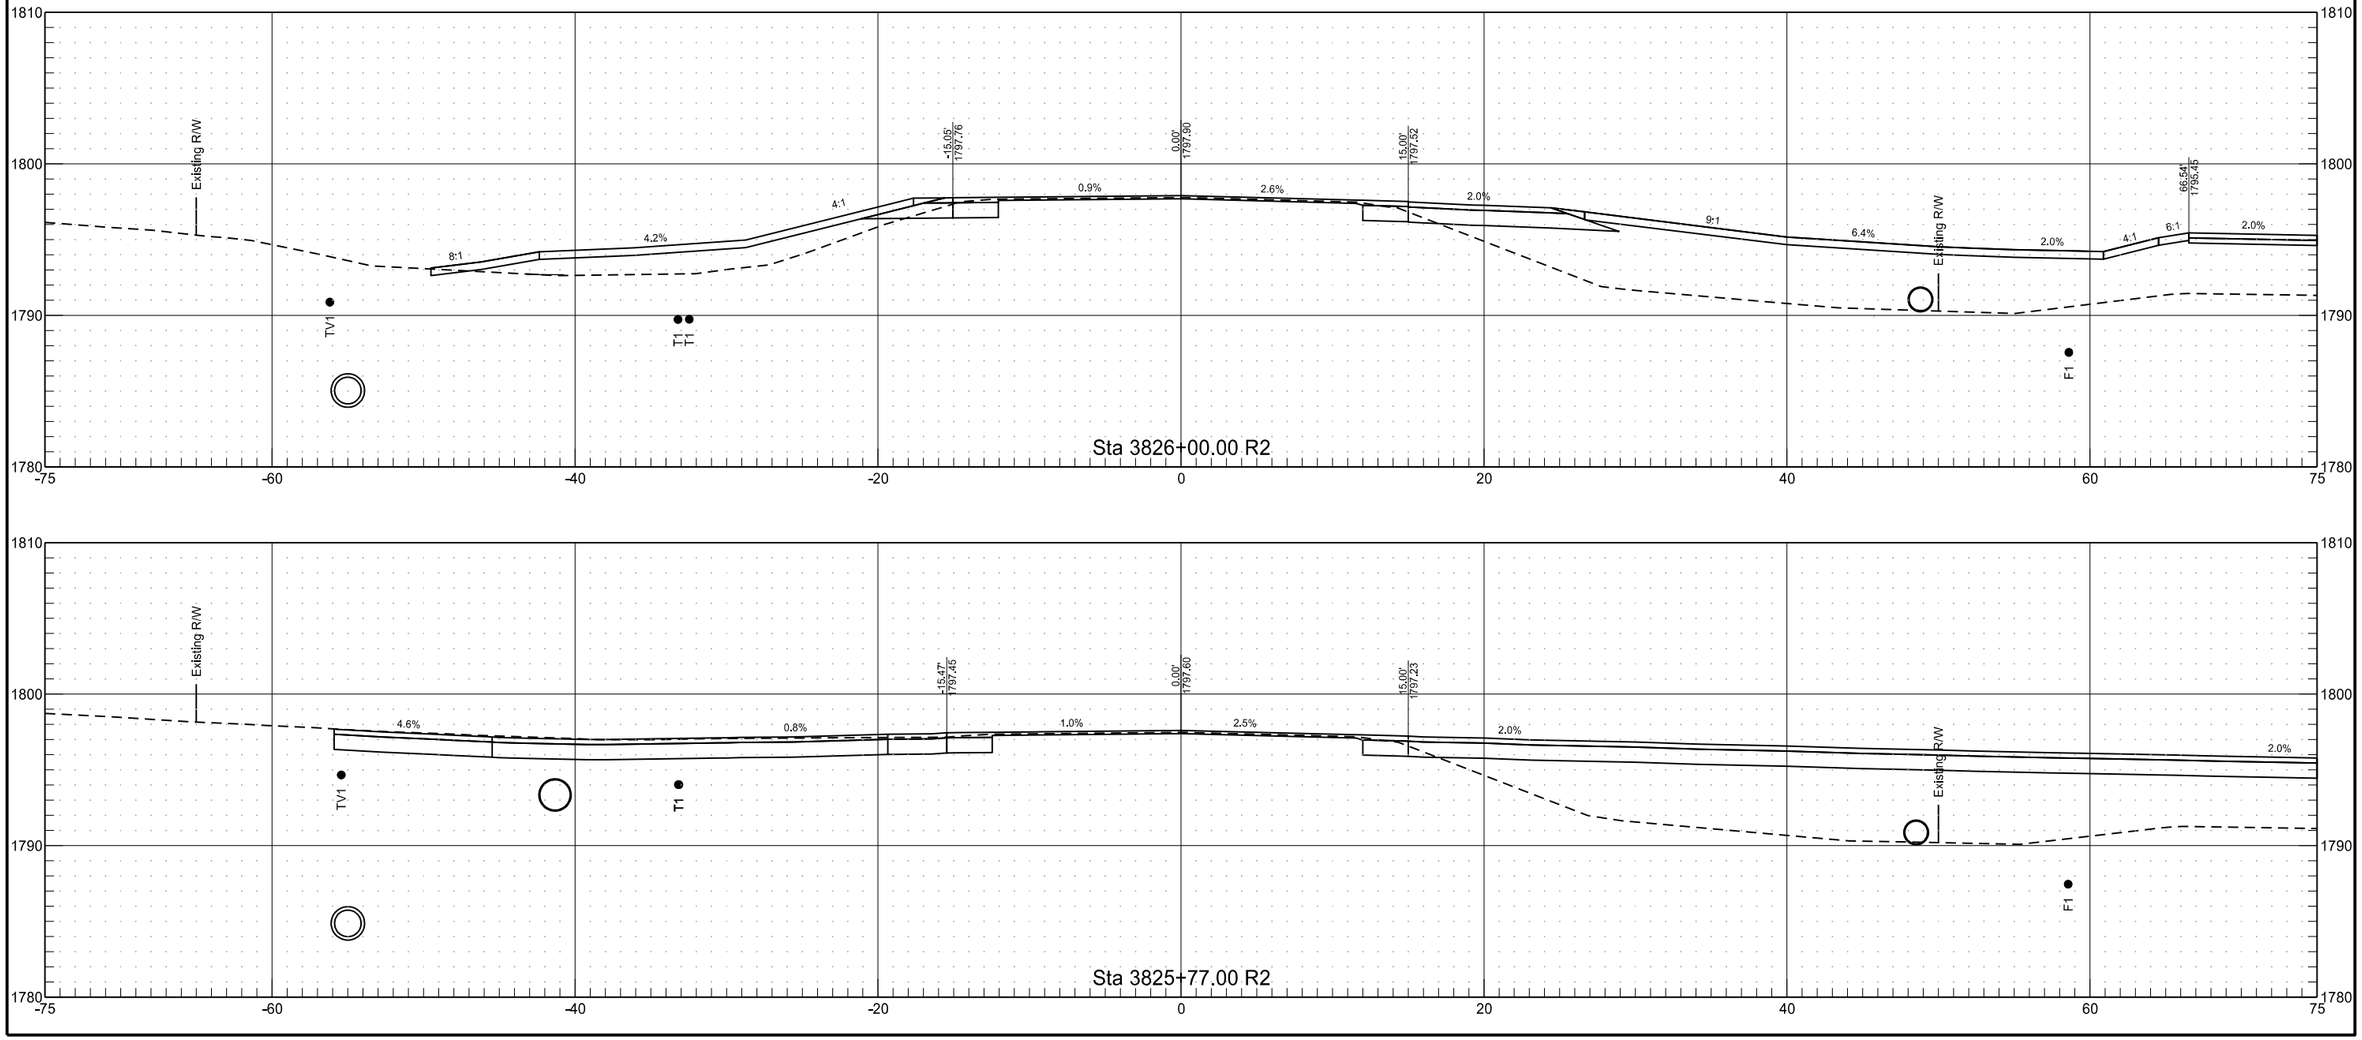


8/20/2020 11:36:41 PM joemorrissette K:\Projects\State\ND\DOT\1802_00662_ND1806Mandan\CAD\10806071.052\Design\Plans\200\200XS_002_Overlay_69-109.dgn

ND 1806


	STATE	PROJECT NO.	SECTION NO.	SHEET NO.
	ND	NHU-1-806(052)071	200	80

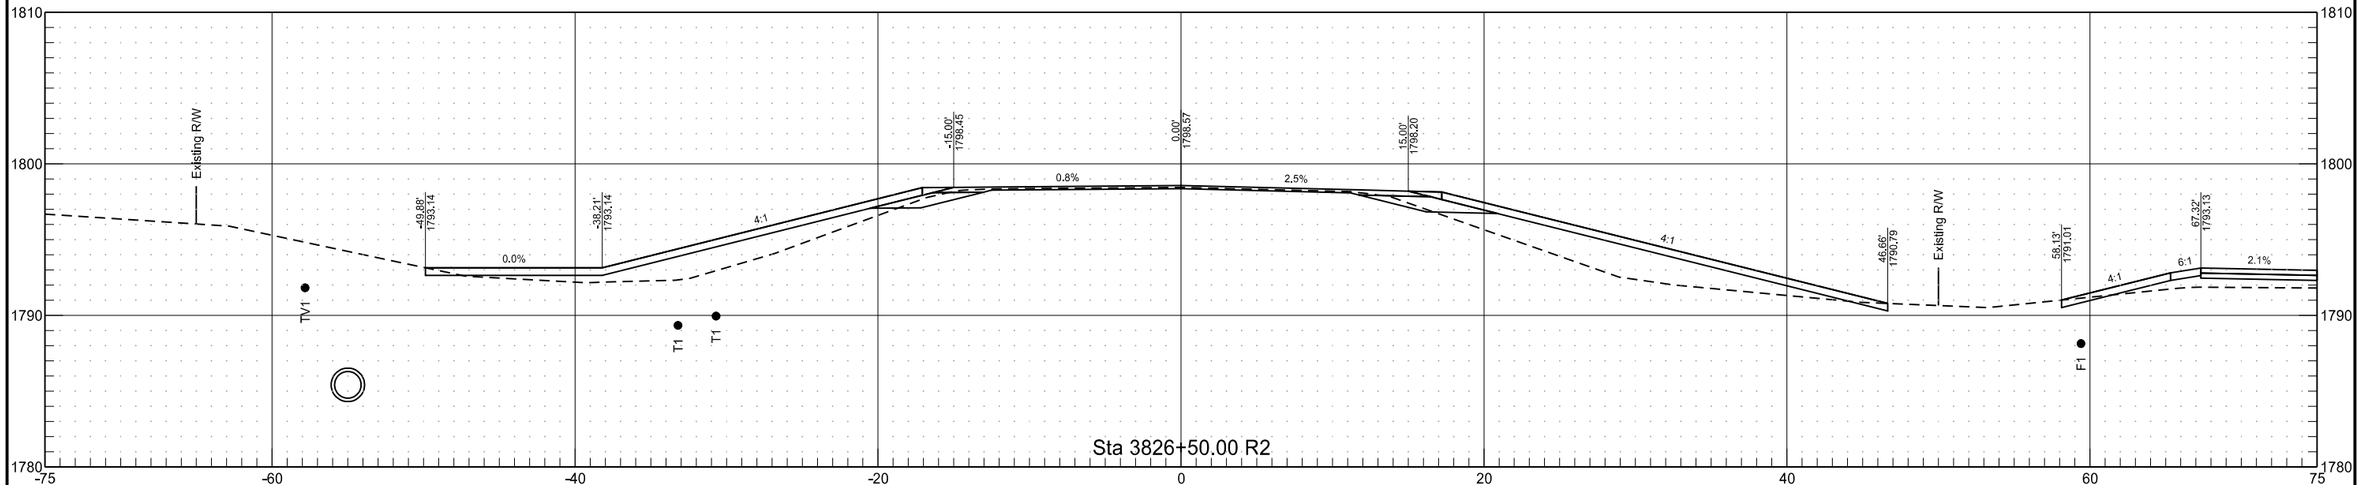


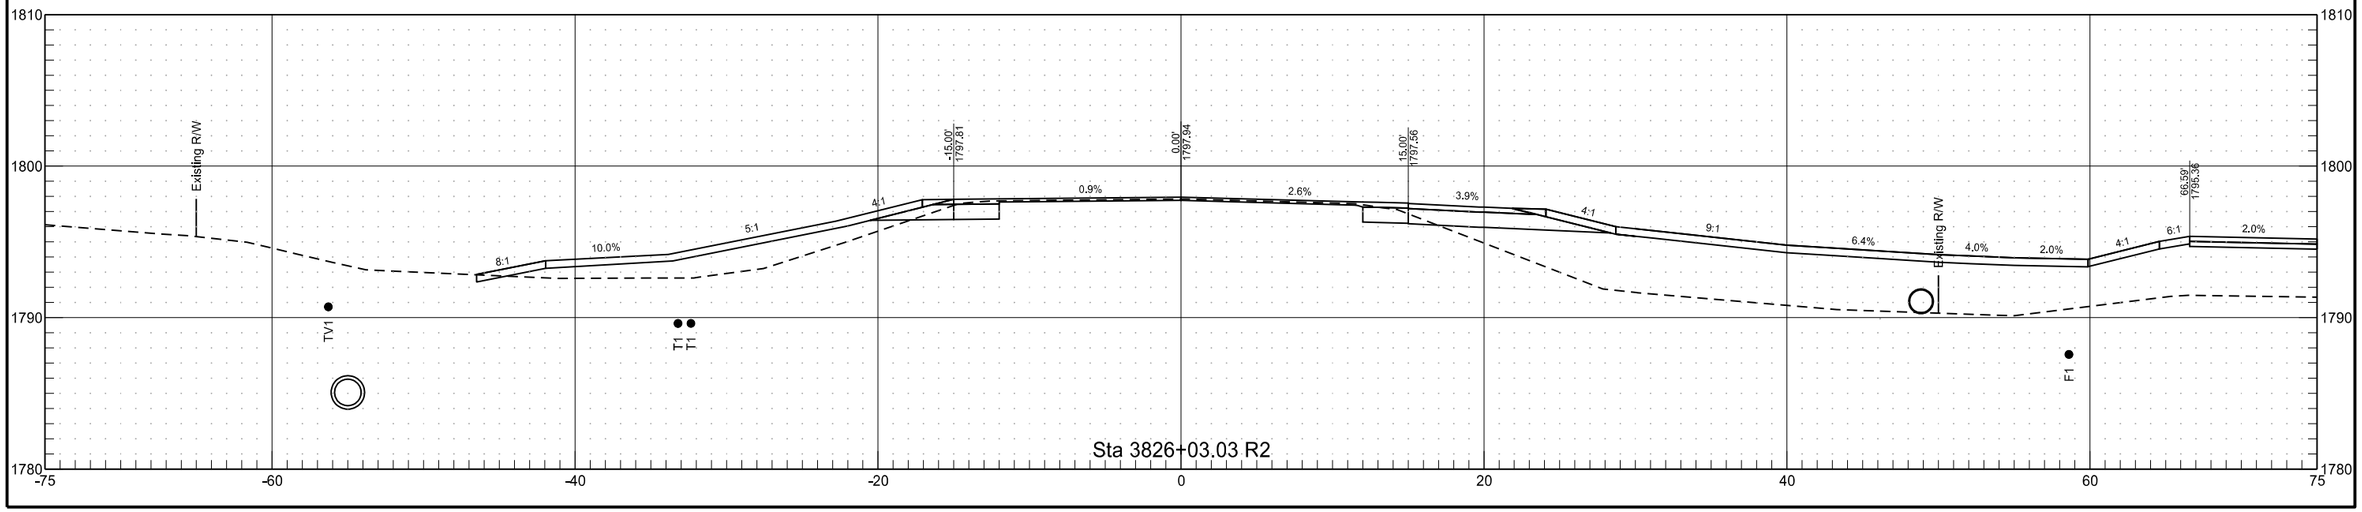

ND 1806

	STATE	PROJECT NO.	SECTION NO.	SHEET NO.
	ND	NHU-1-806(052)071	200	81

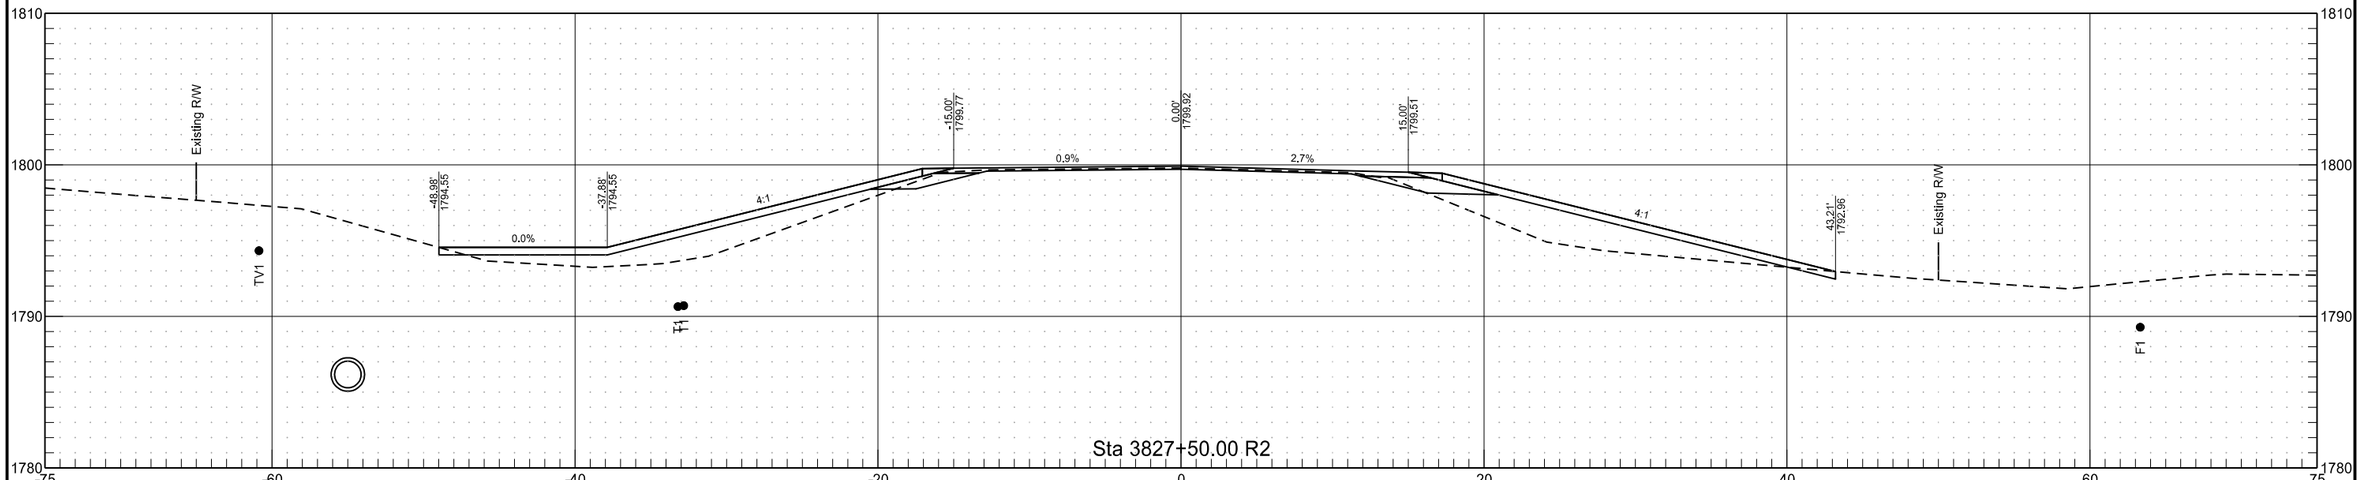


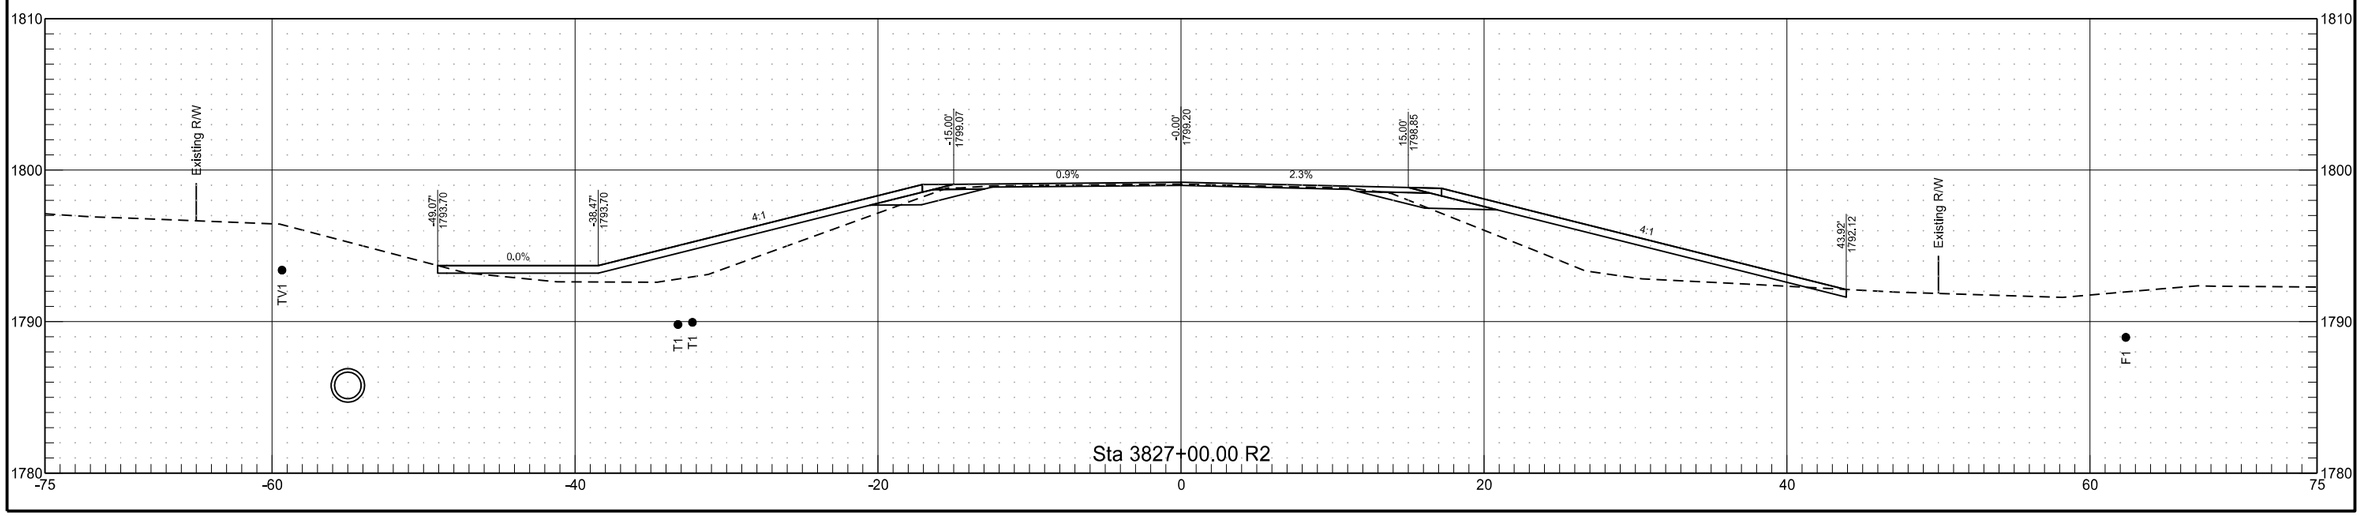


8/20/2020 11:36:42 PM joemorrissette K:\Projects\State\ND\DOT\1802_00662_ND1806Mandan\CAD\10806071.052\Design\Plans\200\200XS_002_Overlay_69-109.dgn

ND 1806


	STATE	PROJECT NO.	SECTION NO.	SHEET NO.
	ND	NHU-1-806(052)071	200	82

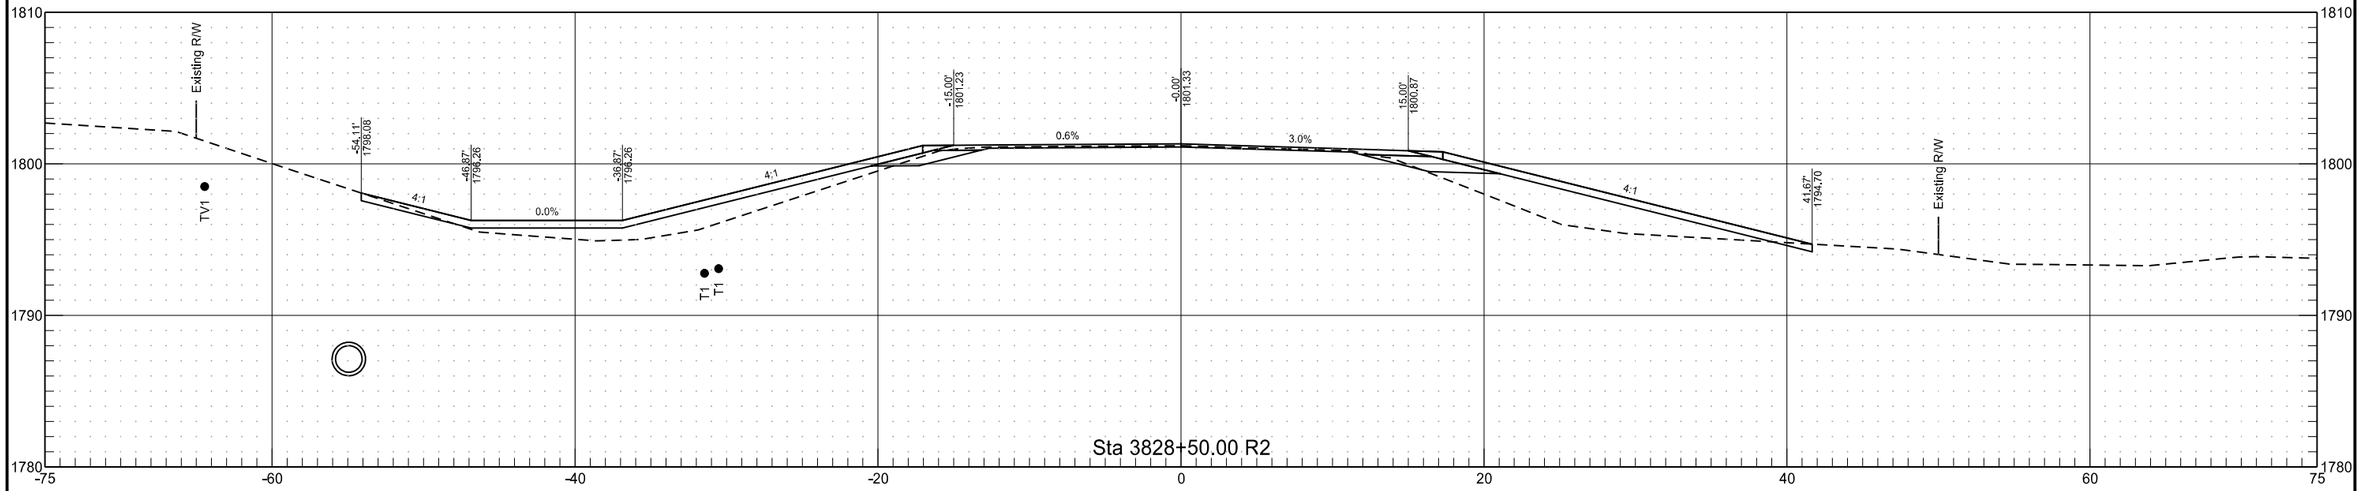

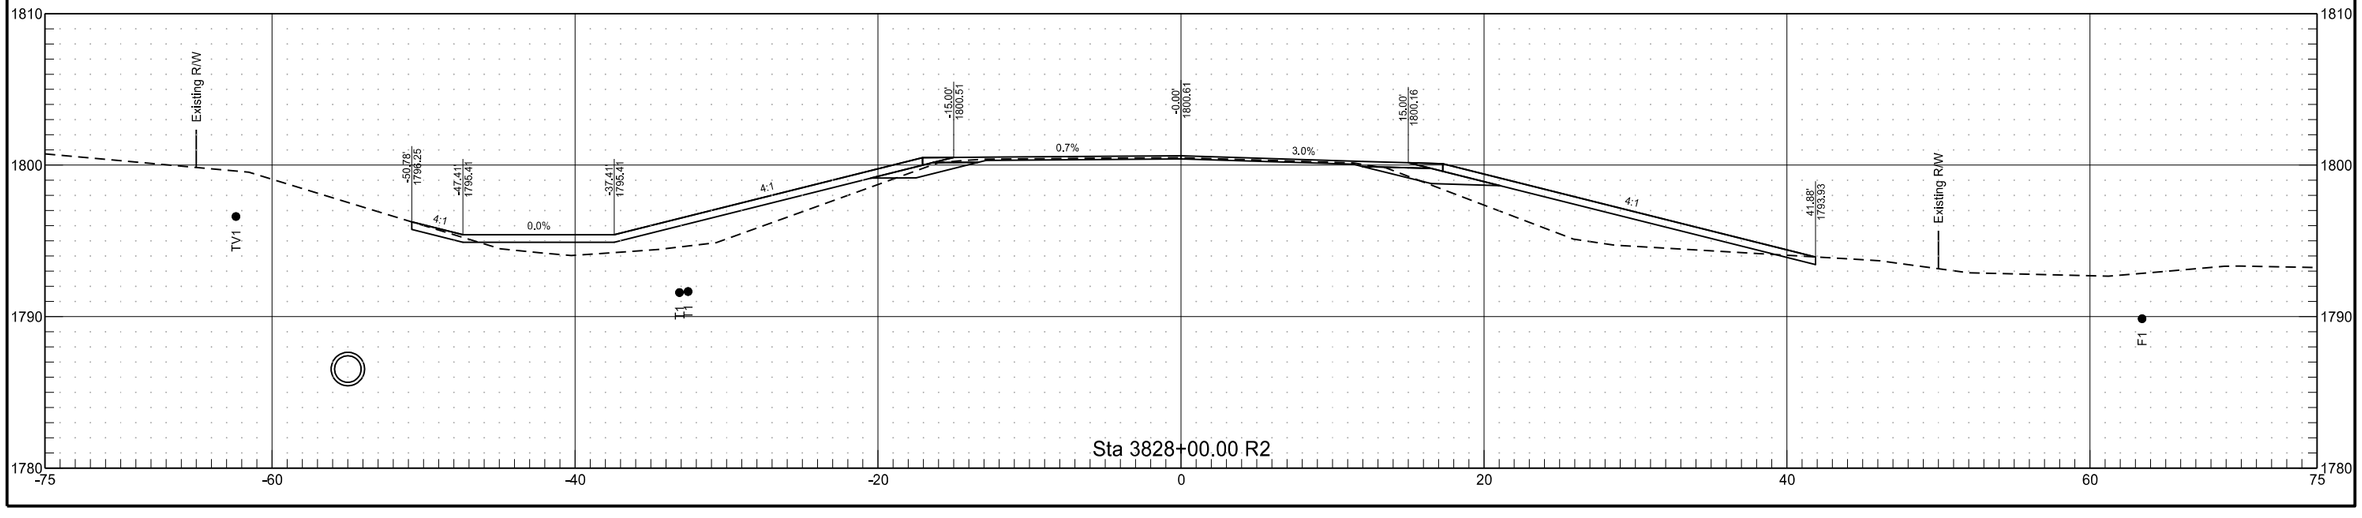


ND 1806


	STATE	PROJECT NO.	SECTION NO.	SHEET NO.
	ND	NHU-1-806(052)071	200	83

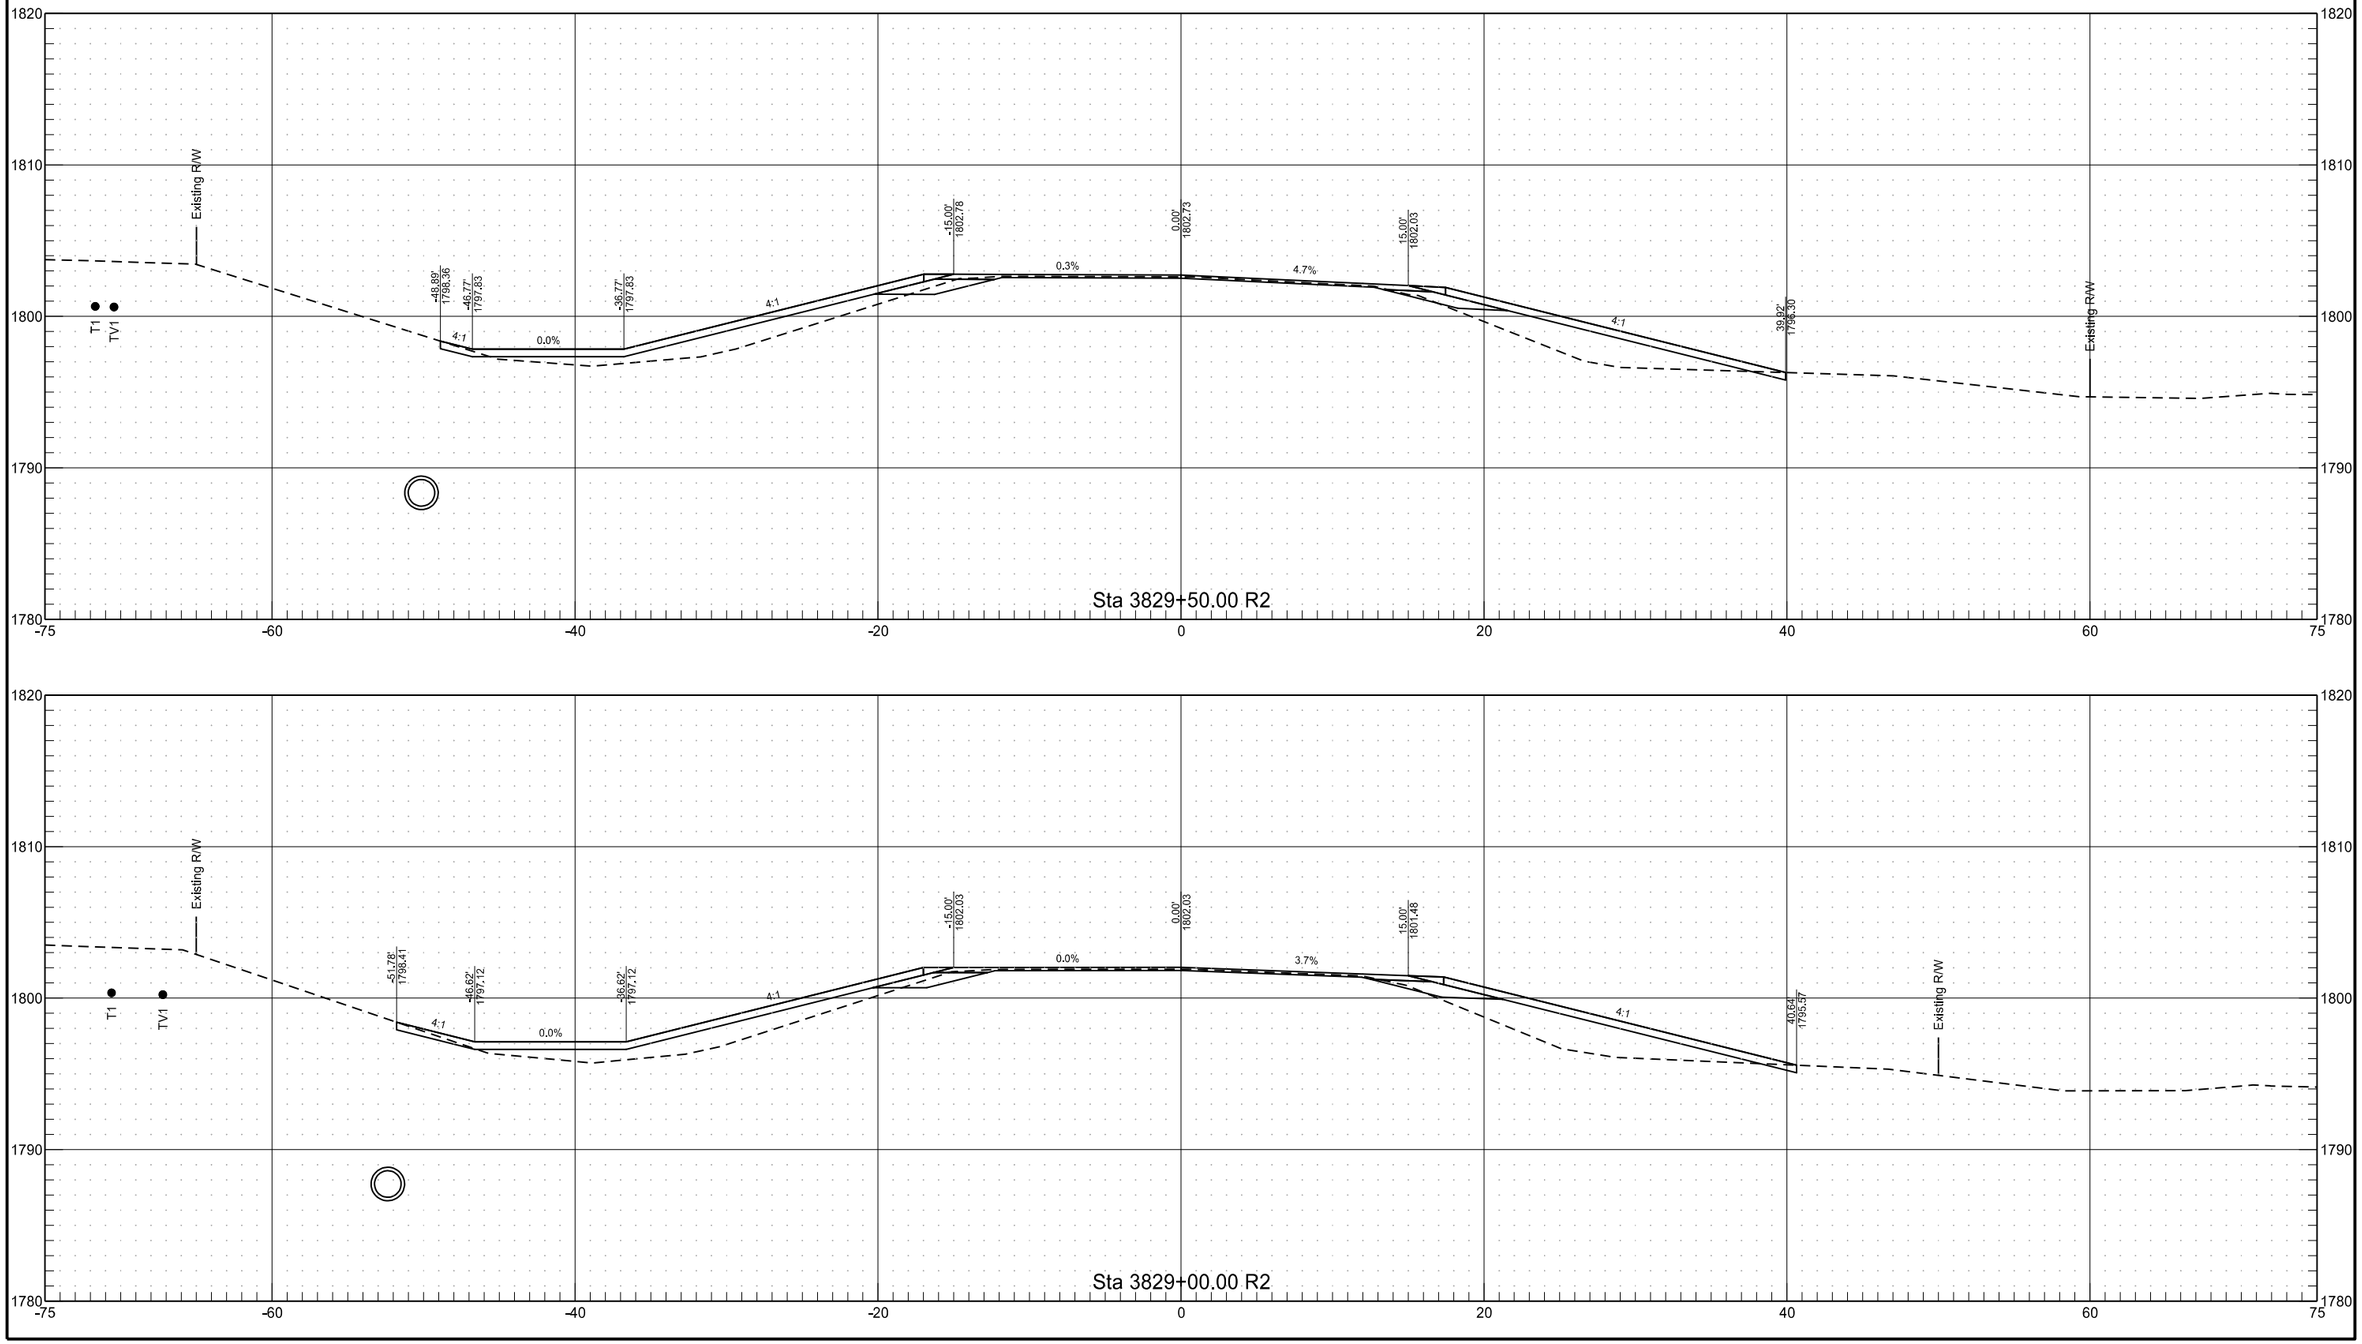

ND 1806

	STATE	PROJECT NO.	SECTION NO.	SHEET NO.
	ND	NHU-1-806(052)071	200	84

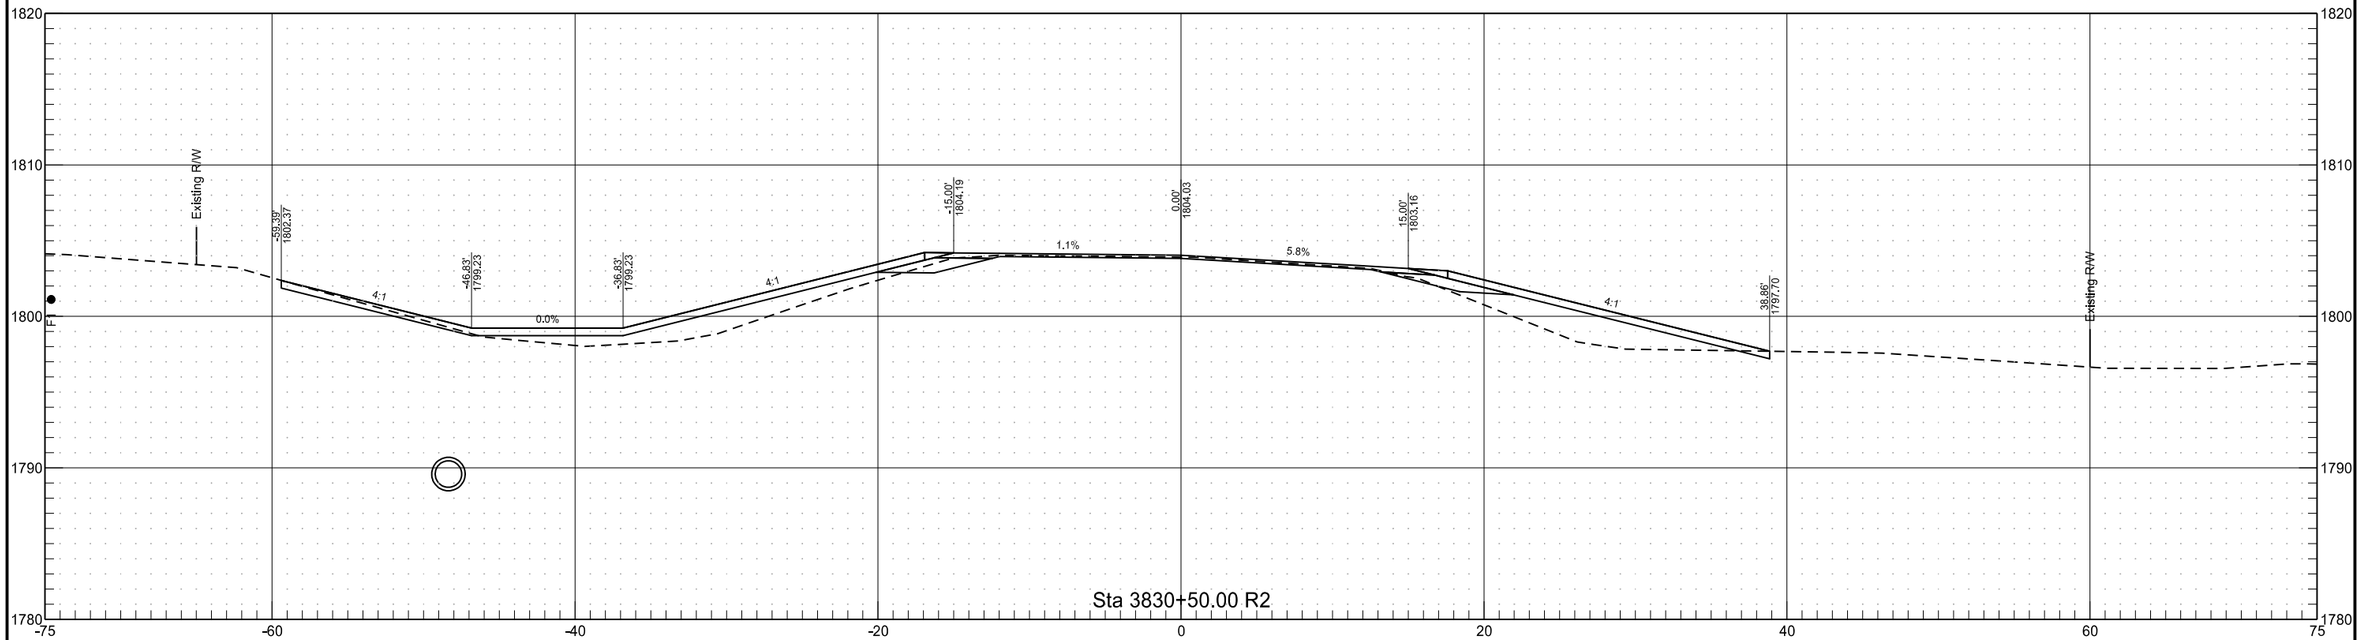


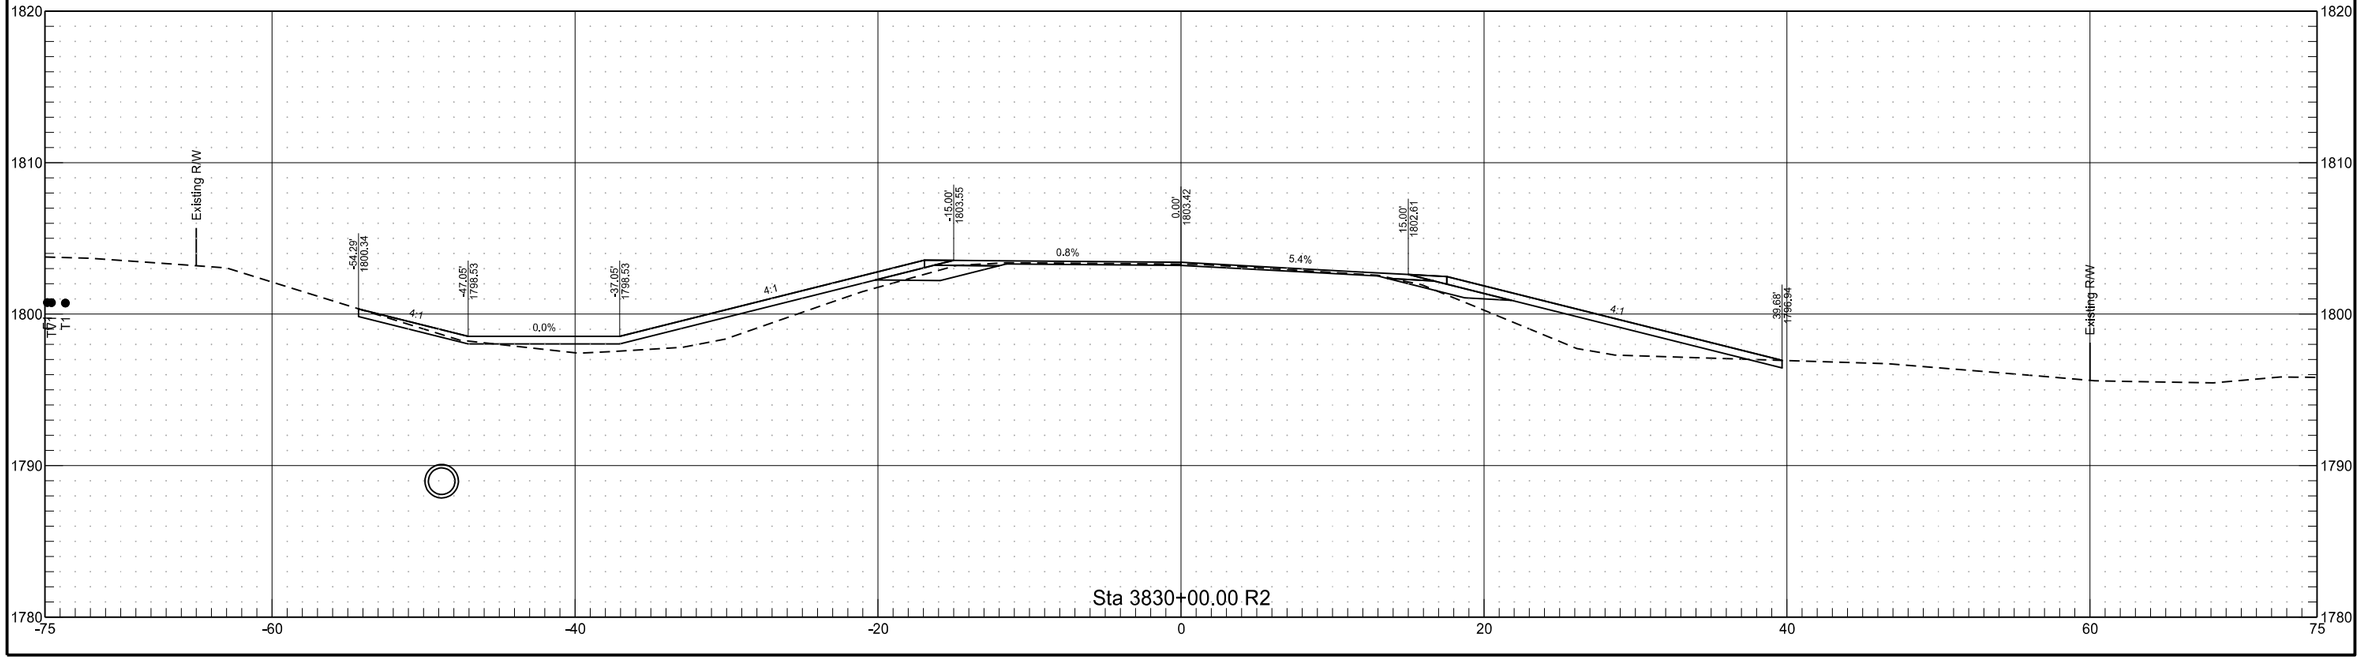


8/20/2020 11:36:44 PM joemorrissette K:\Projects\State\ND\DOT\1802_00662_ND1806Mandan\CAD\10806071.052\Design\Plans\200\200XS_002_Overlay_69-109.dgn

ND 1806


	STATE	PROJECT NO.	SECTION NO.	SHEET NO.
	ND	NHU-1-806(052)071	200	85

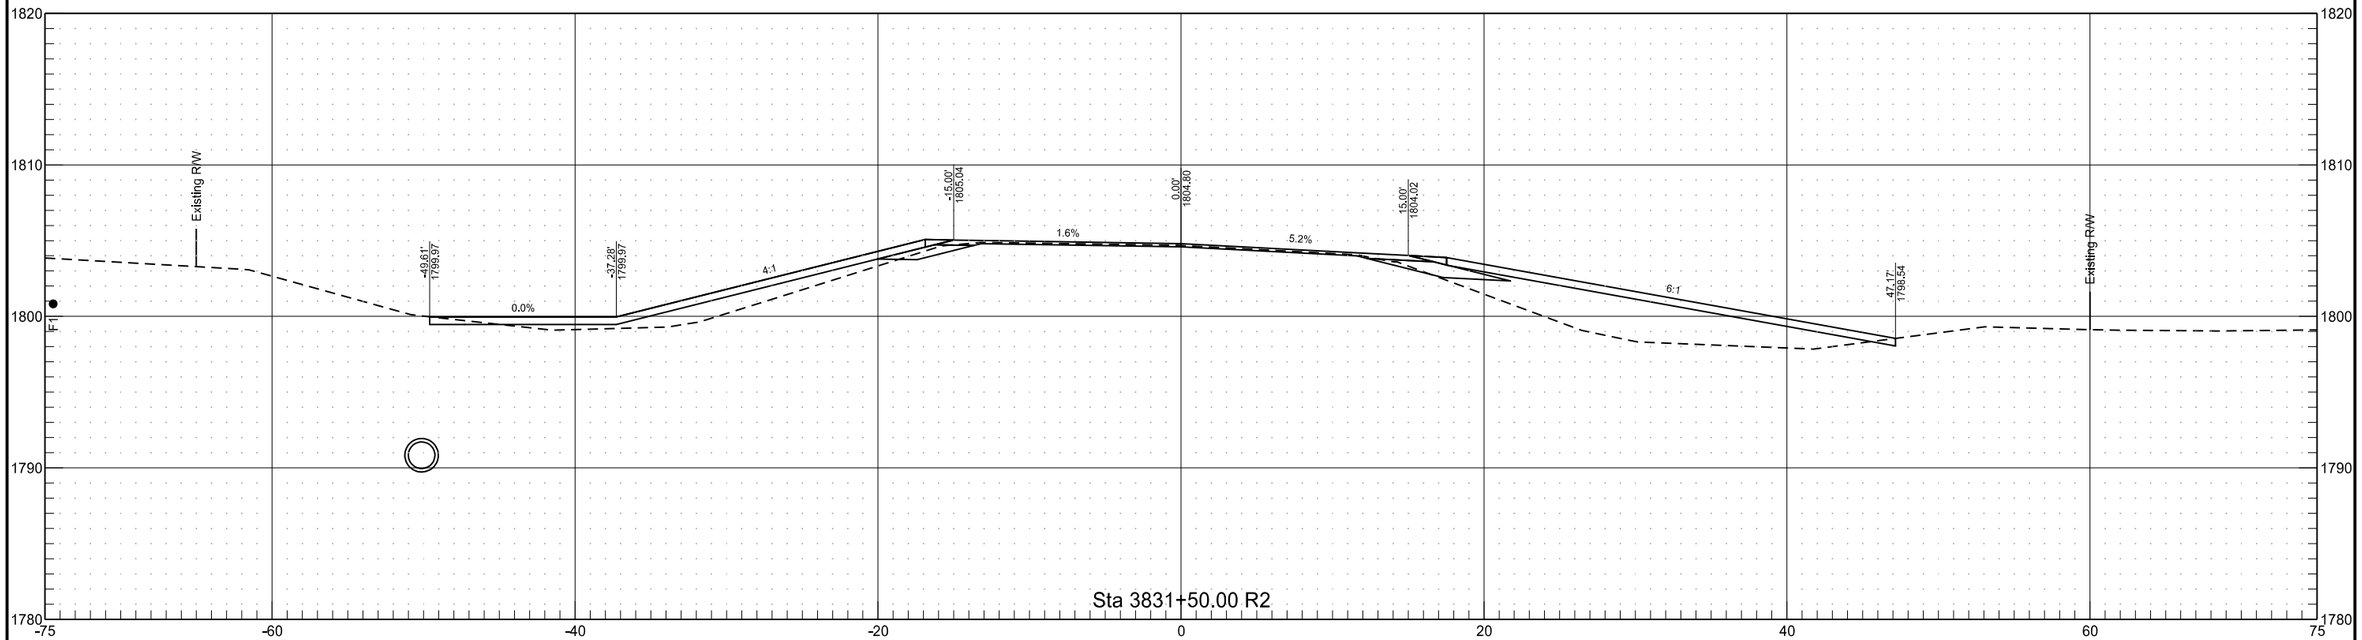


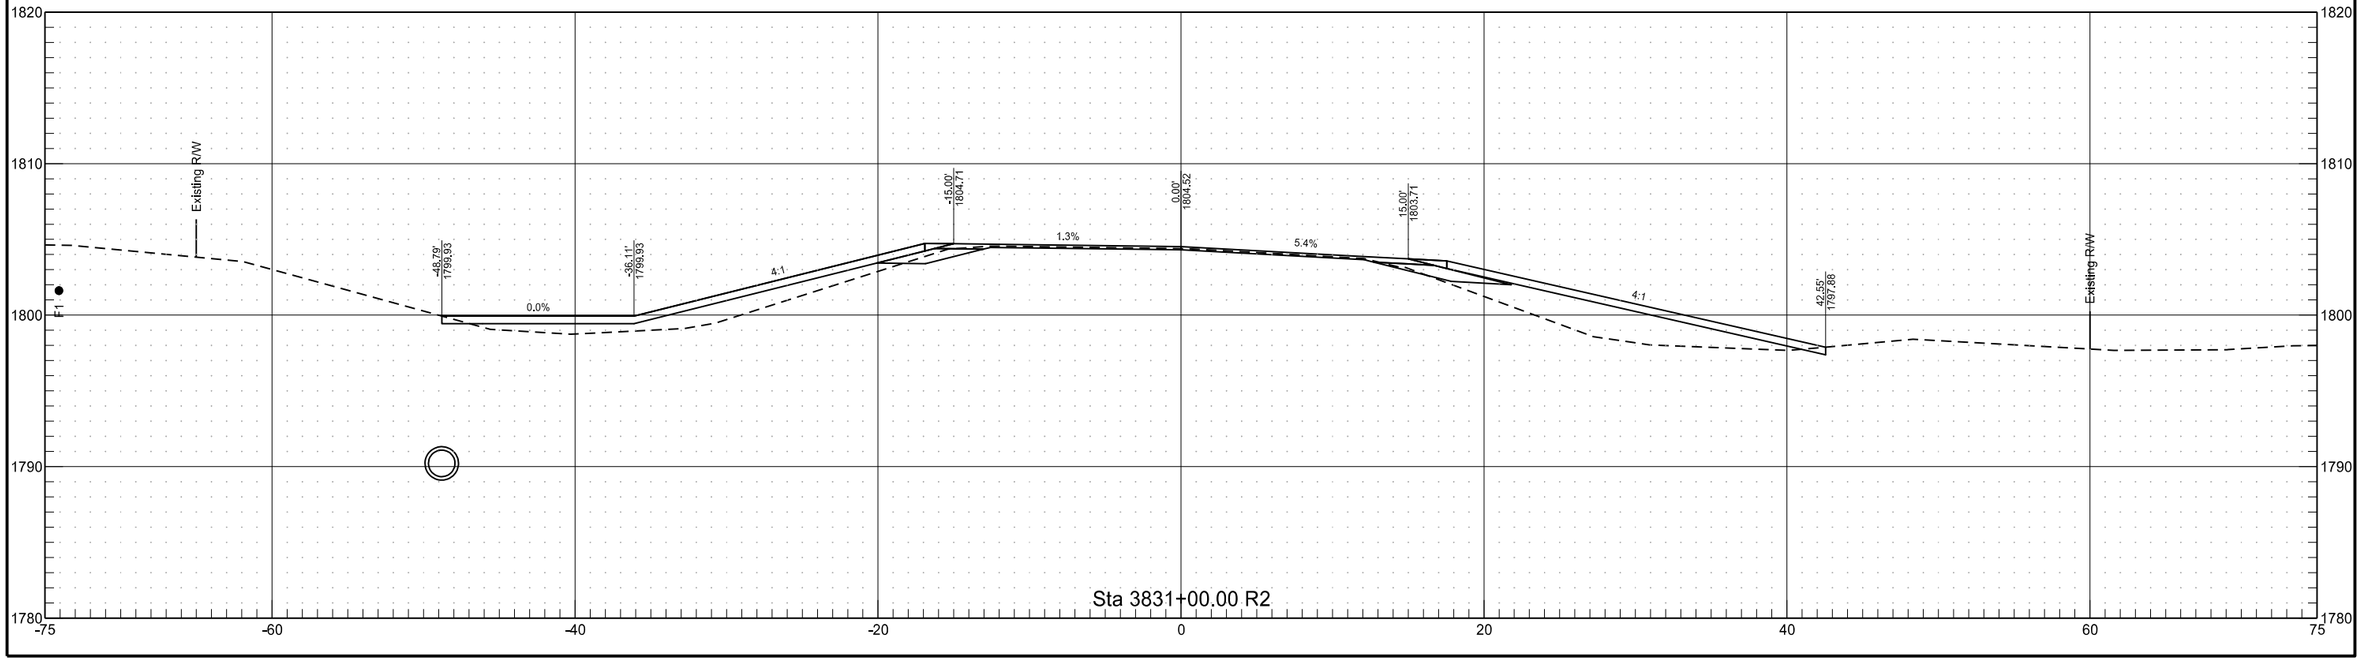

ND 1806


	STATE	PROJECT NO.	SECTION NO.	SHEET NO.
	ND	NHU-1-806(052)071	200	86

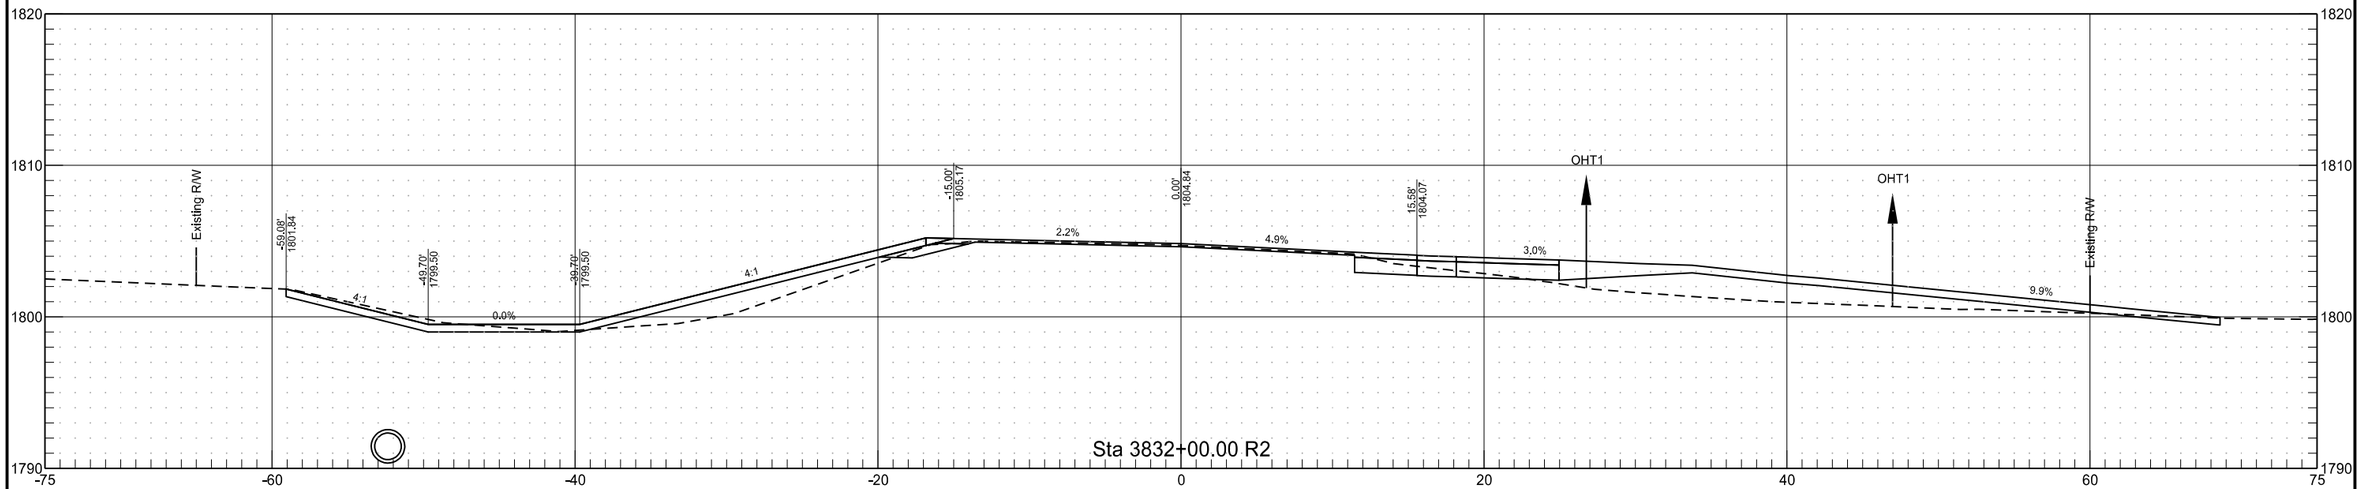


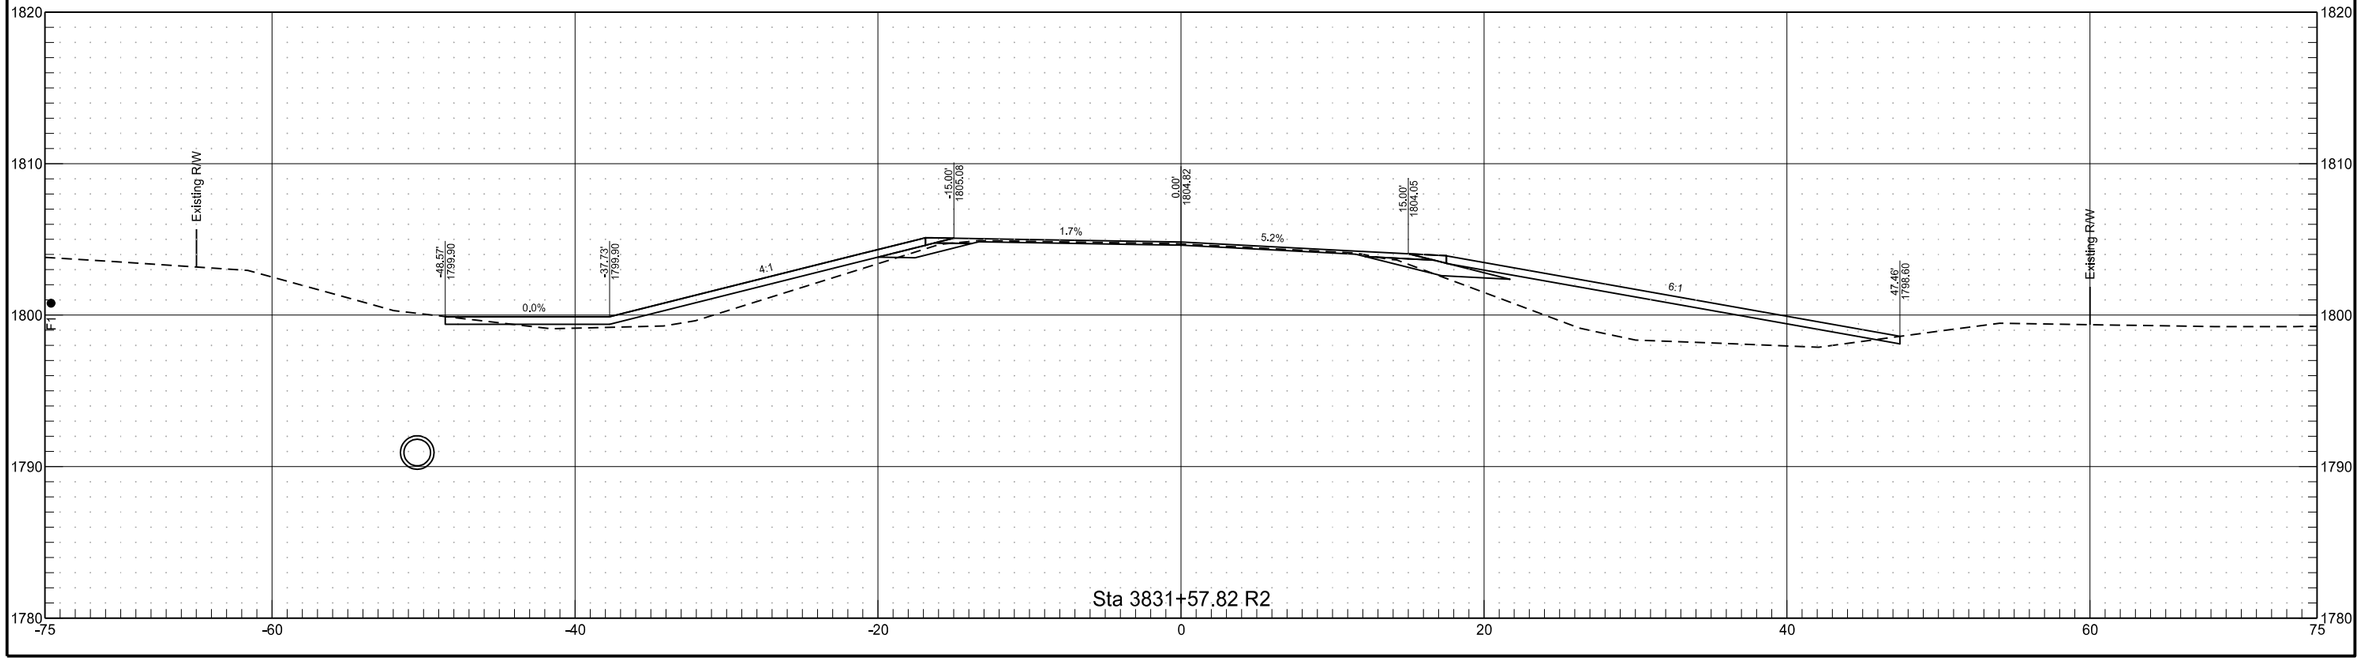


ND 1806

	STATE	PROJECT NO.	SECTION NO.	SHEET NO.
	ND	NHU-1-806(052)071	200	87

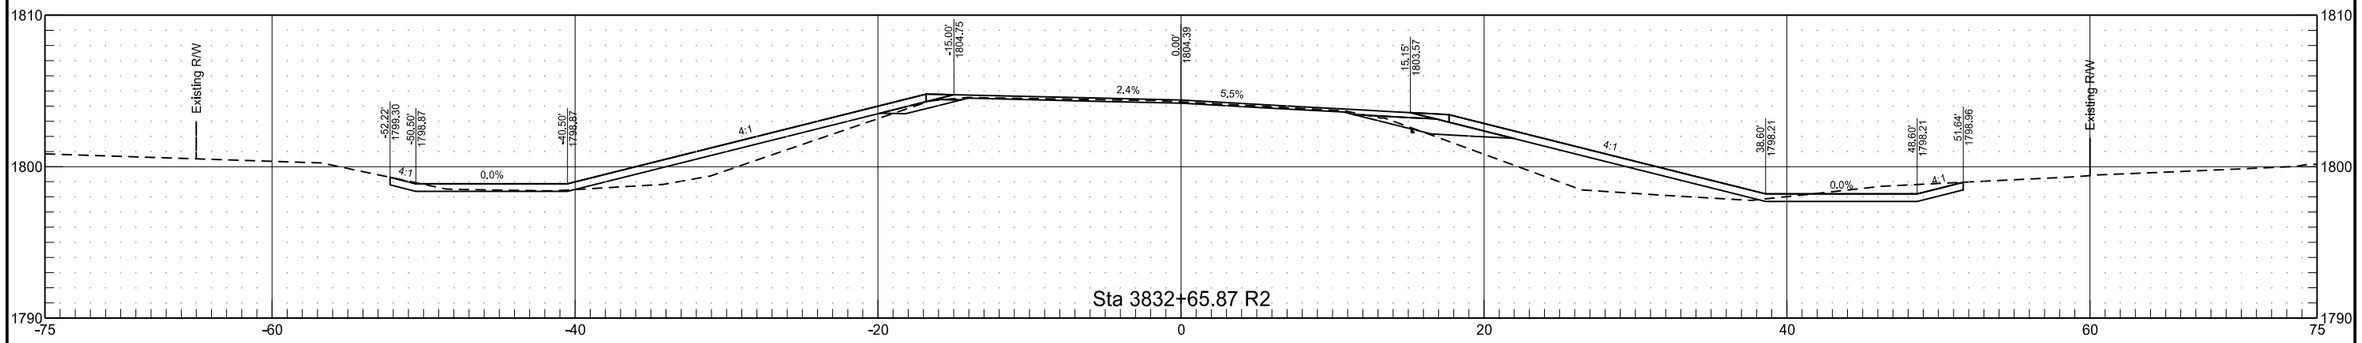


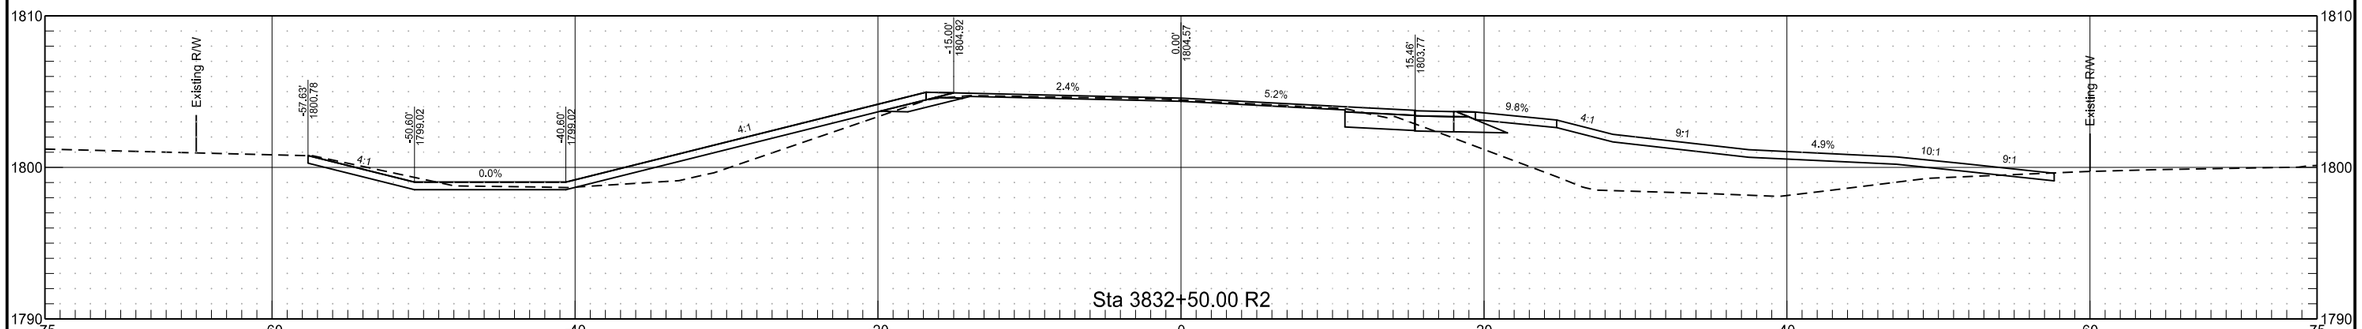


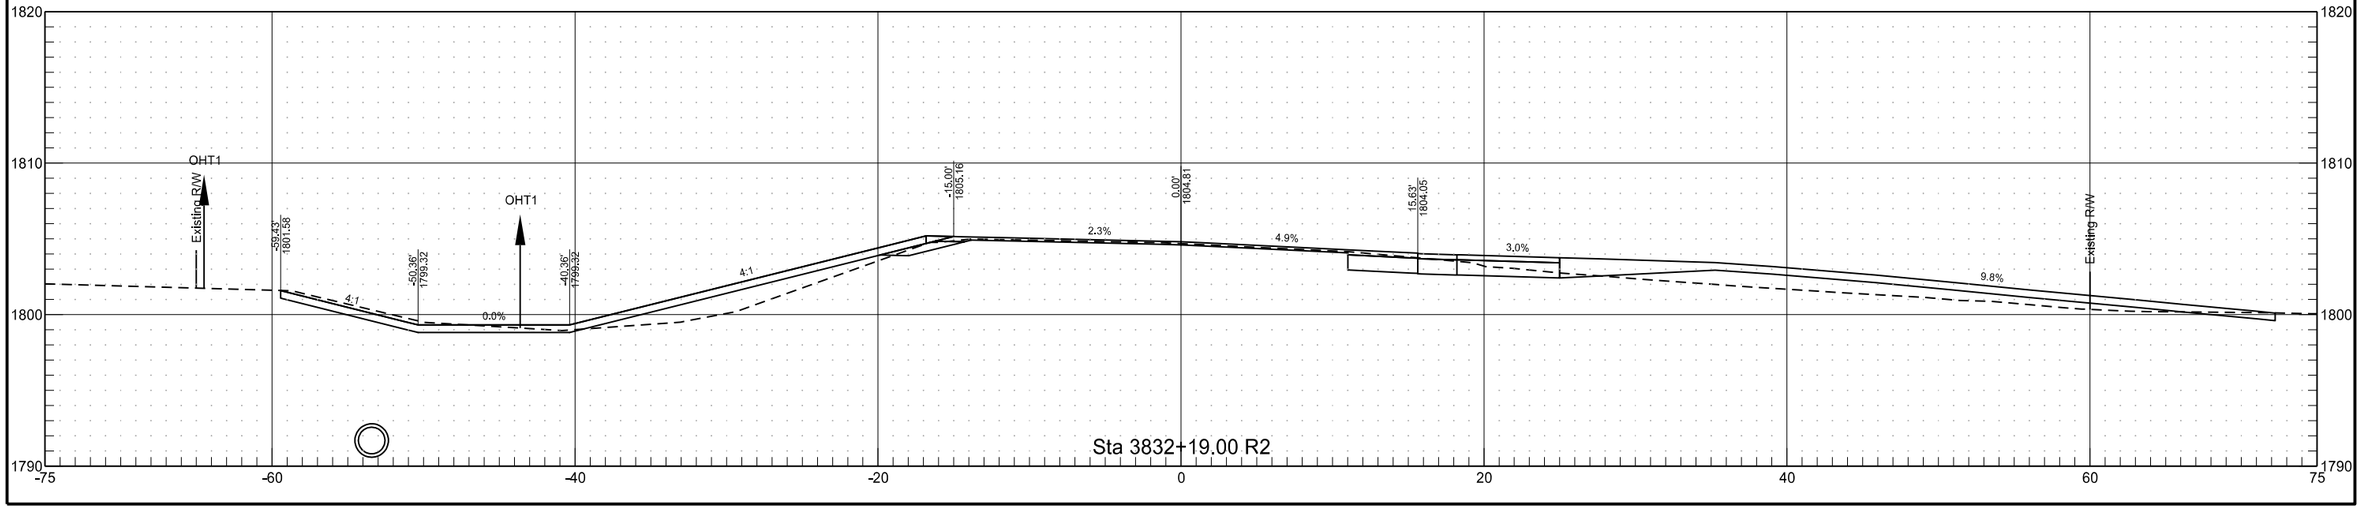


ND 1806

	STATE	PROJECT NO.	SECTION NO.	SHEET NO.
	ND	NHU-1-806(052)071	200	88

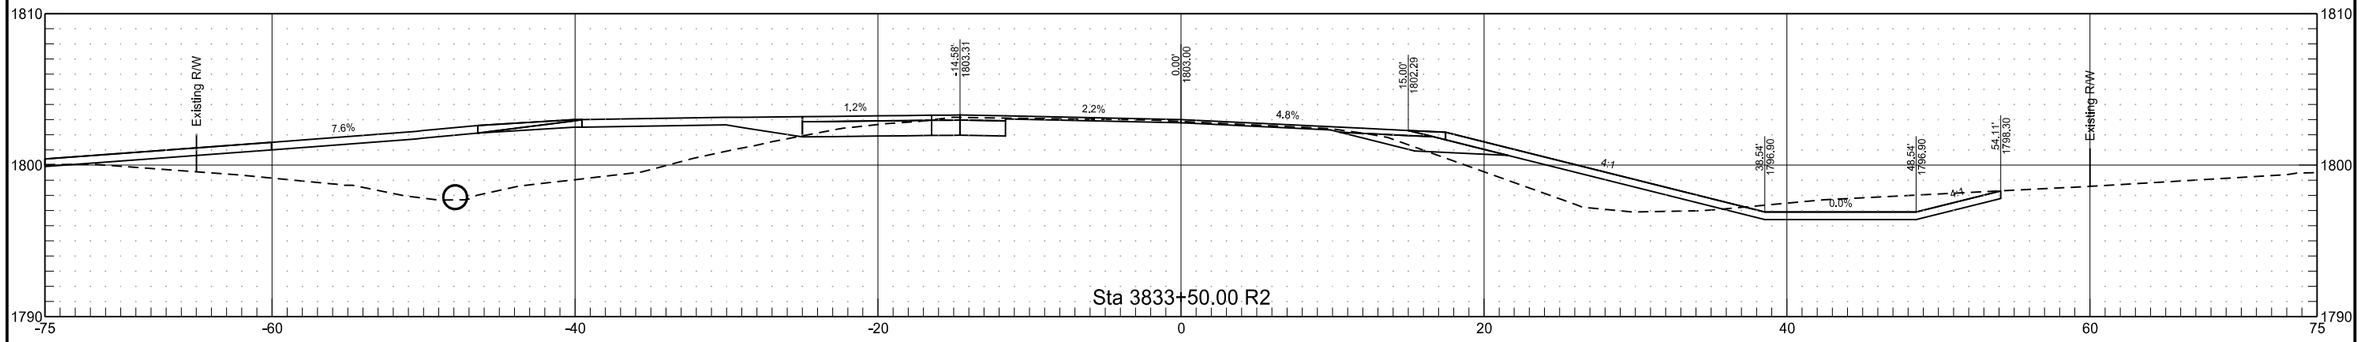


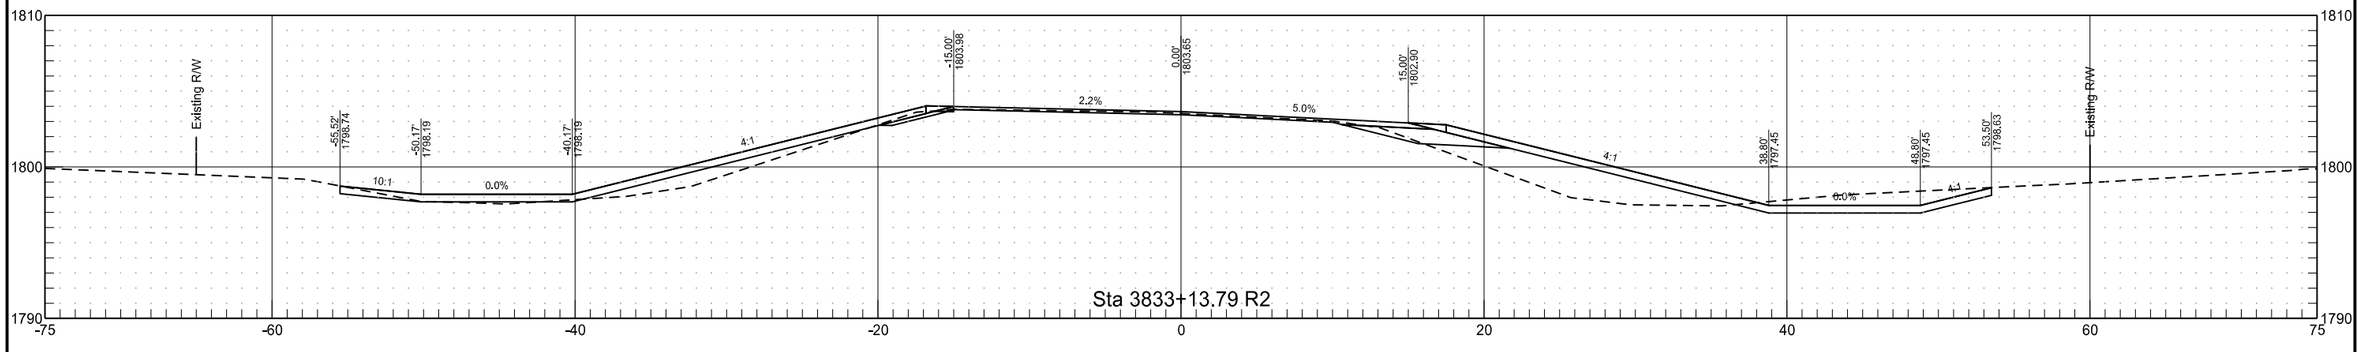


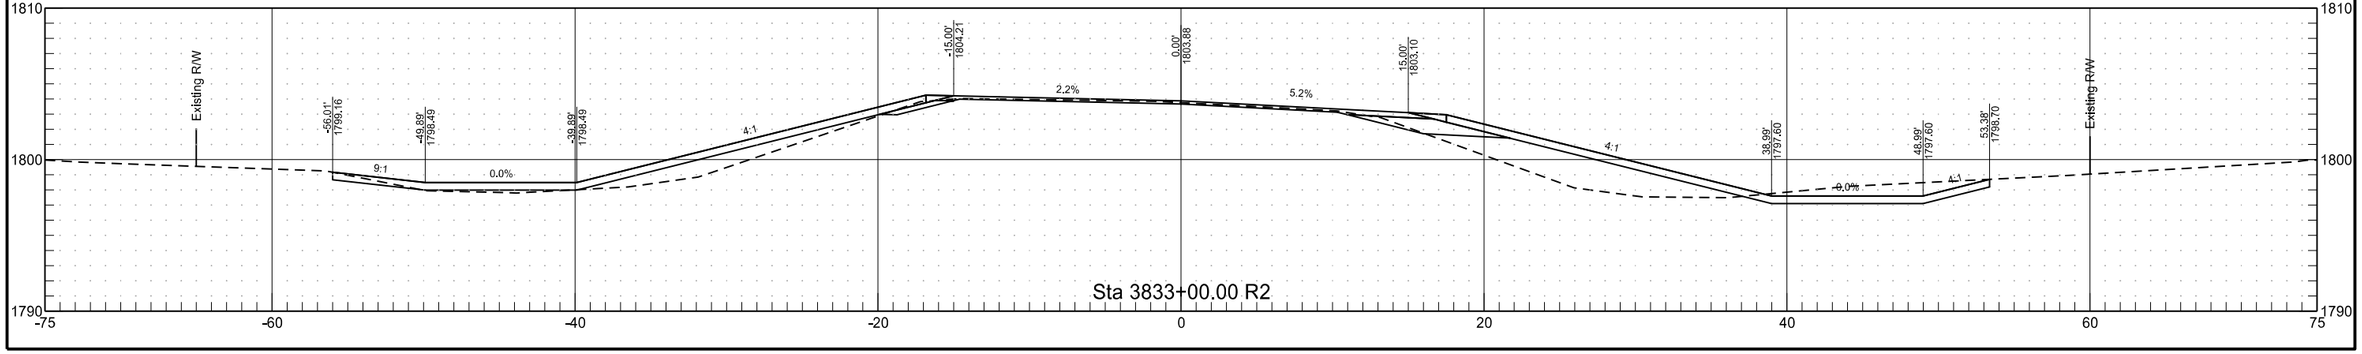


ND 1806

	STATE	PROJECT NO.	SECTION NO.	SHEET NO.
	ND	NHU-1-806(052)071	200	89

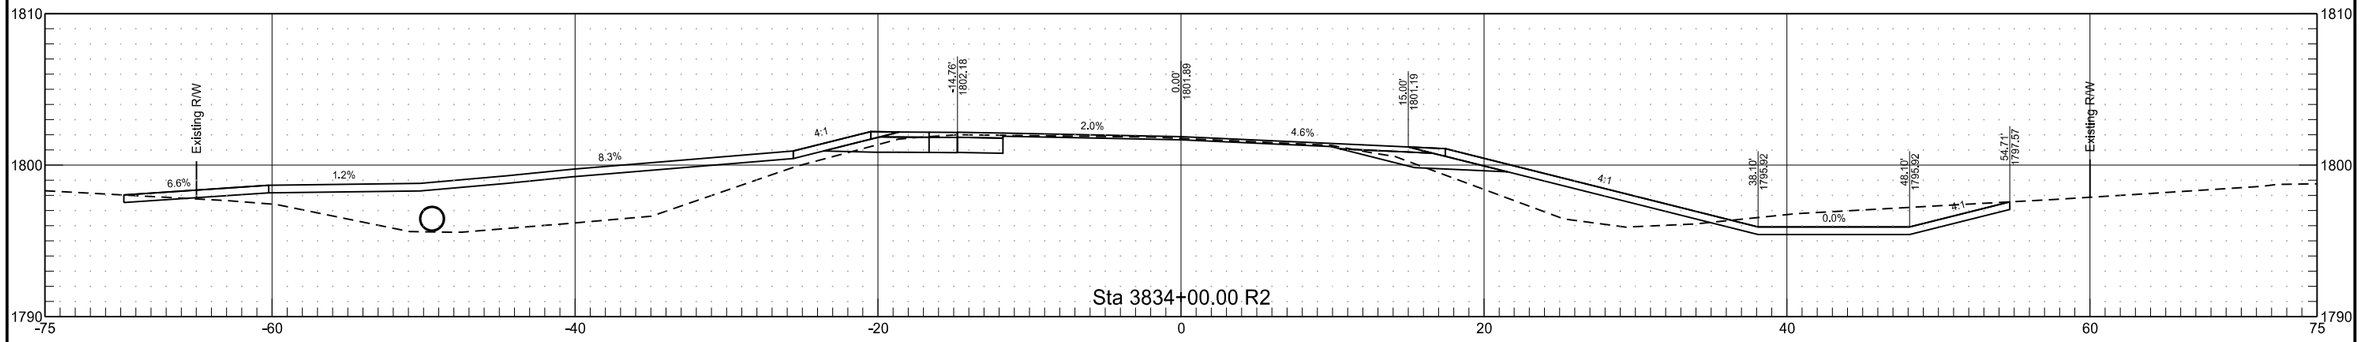


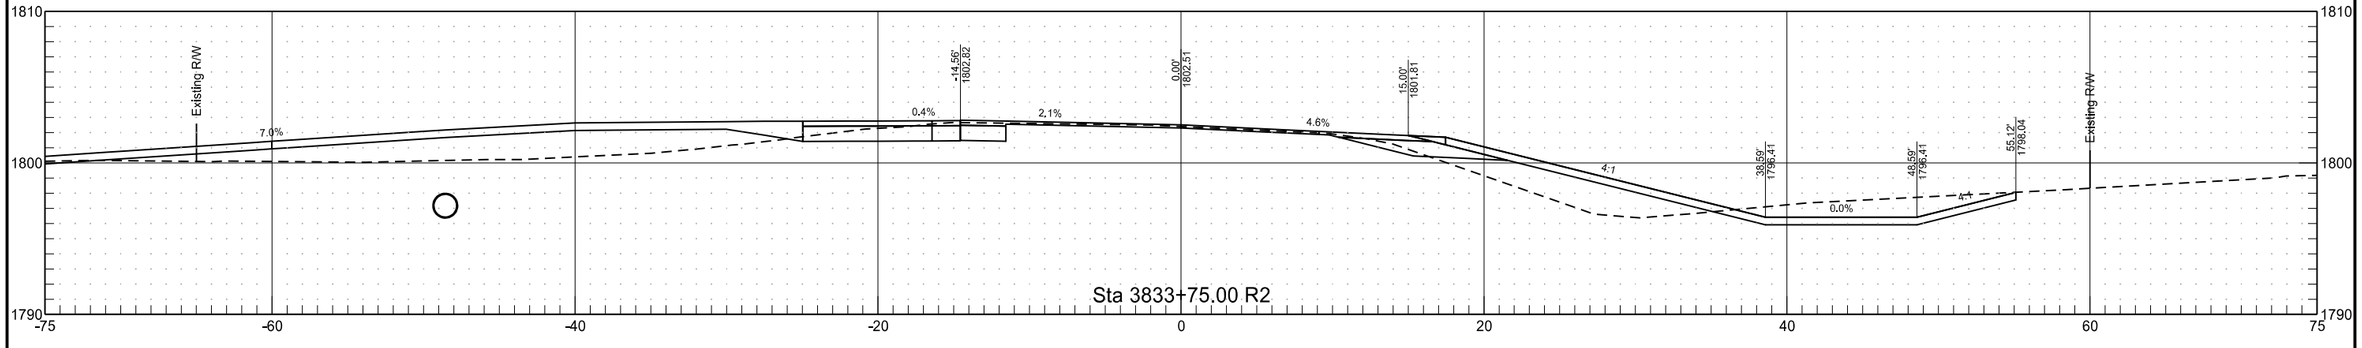


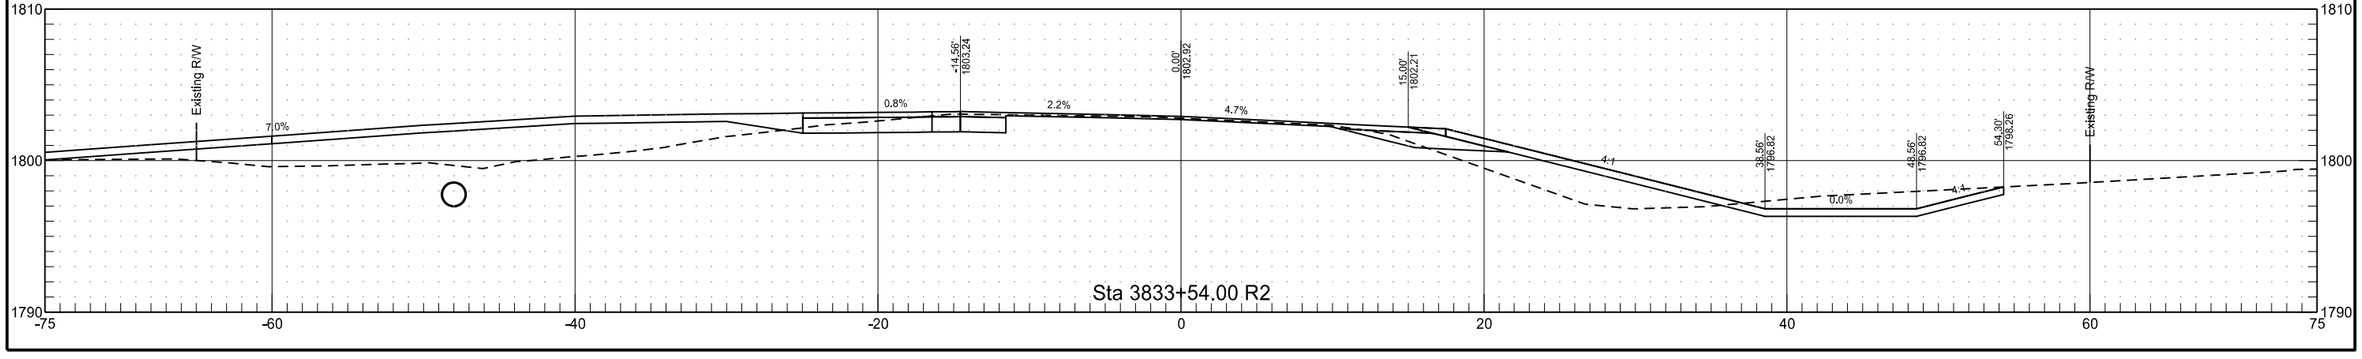


ND 1806

	STATE	PROJECT NO.	SECTION NO.	SHEET NO.
	ND	NHU-1-806(052)071	200	90

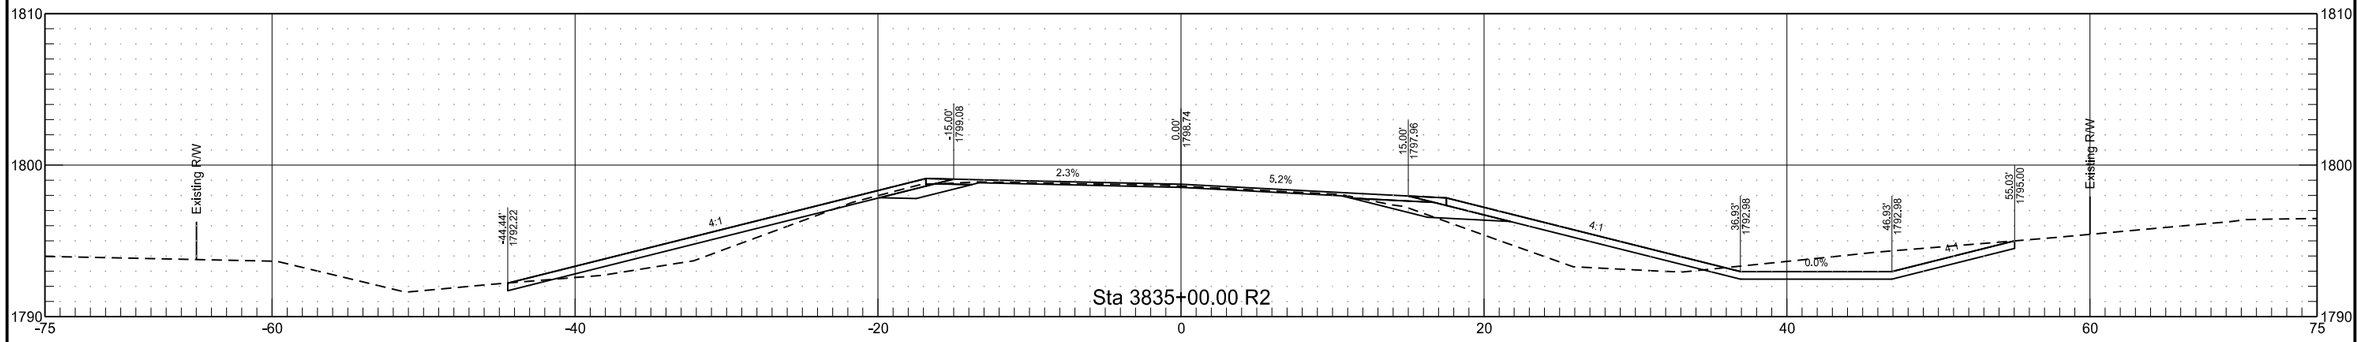


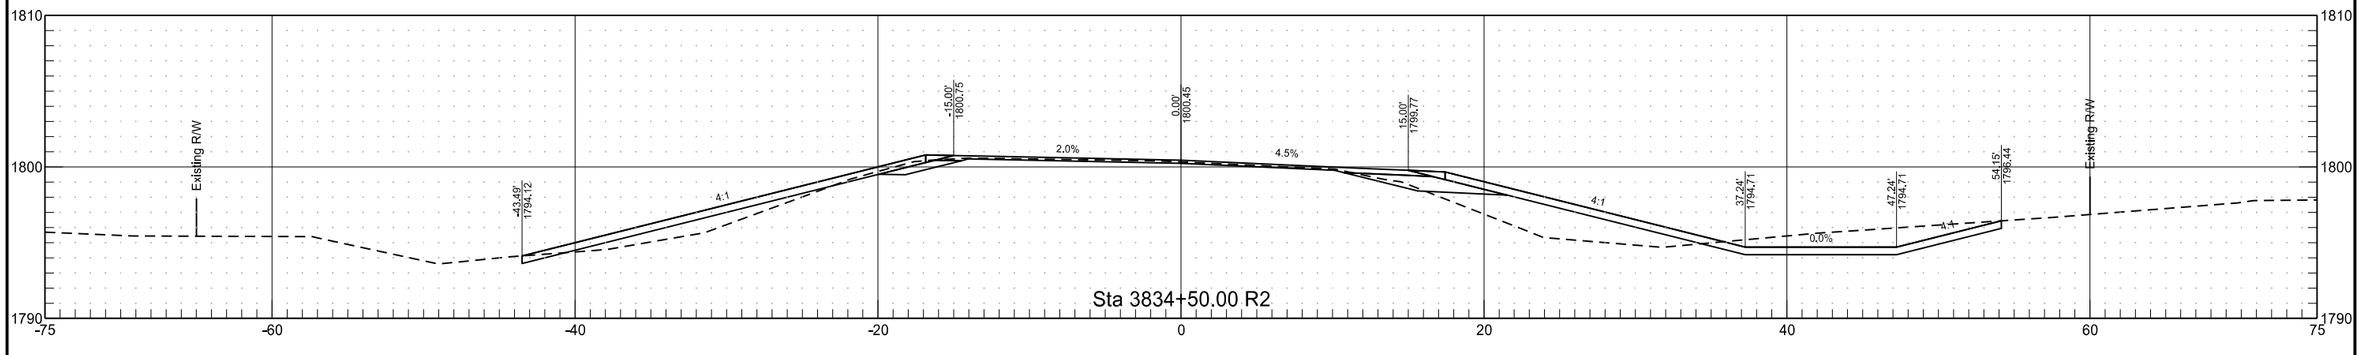


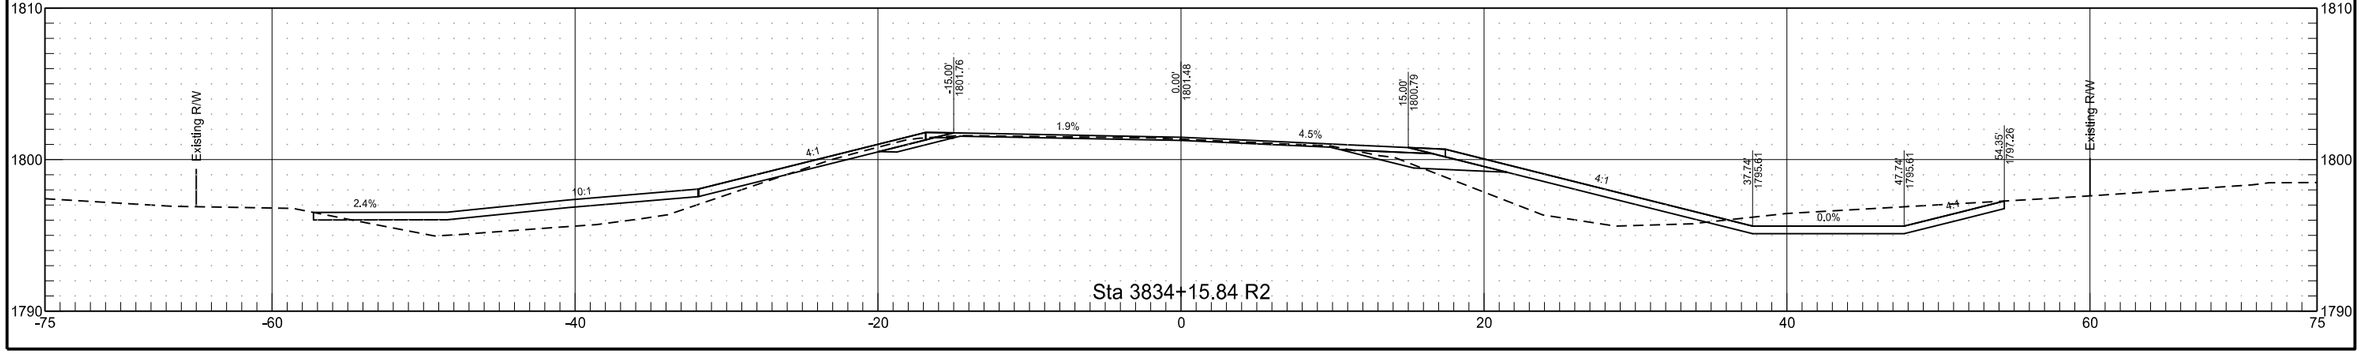


ND 1806

	STATE	PROJECT NO.	SECTION NO.	SHEET NO.
	ND	NHU-1-806(052)071	200	91

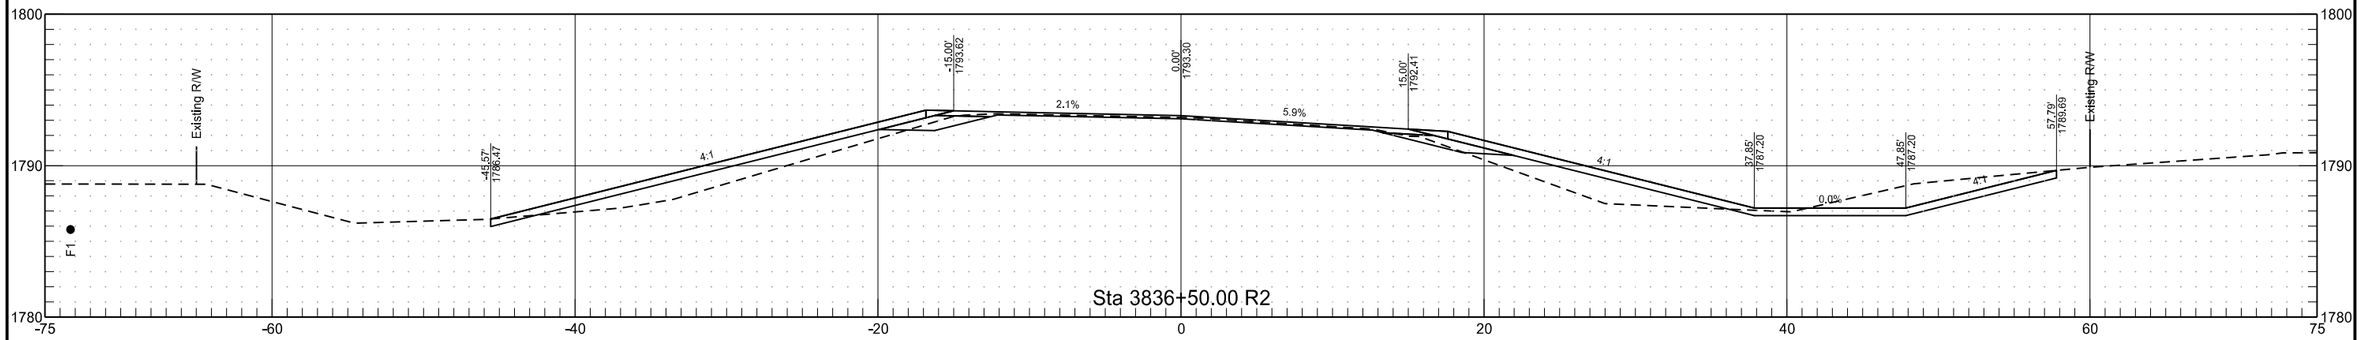


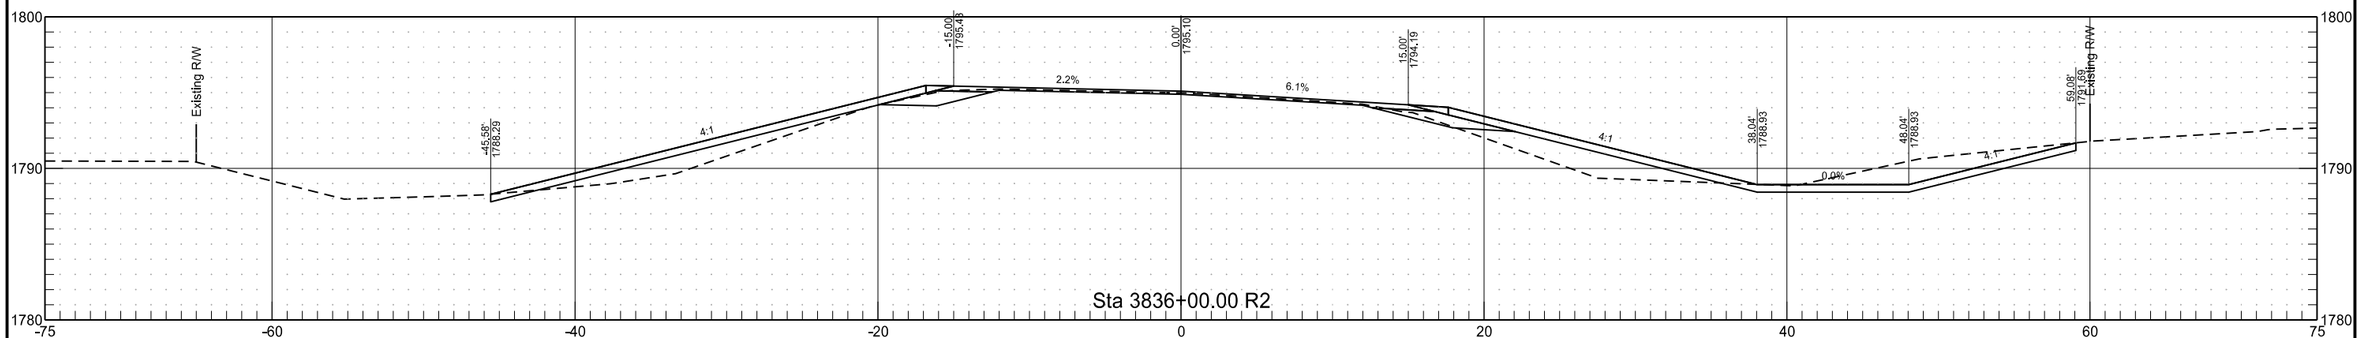


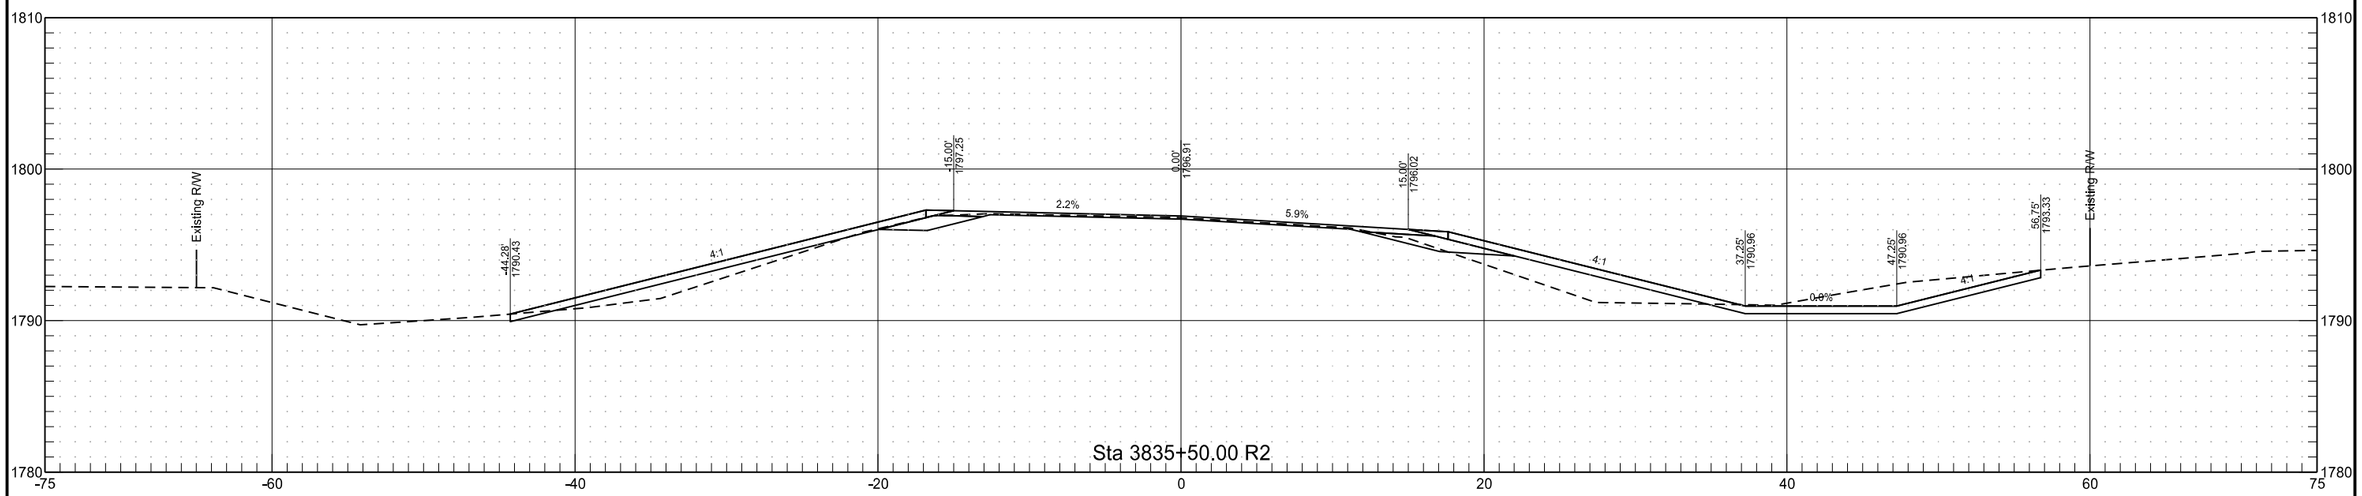


ND 1806

	STATE	PROJECT NO.	SECTION NO.	SHEET NO.
	ND	NHU-1-806(052)071	200	92

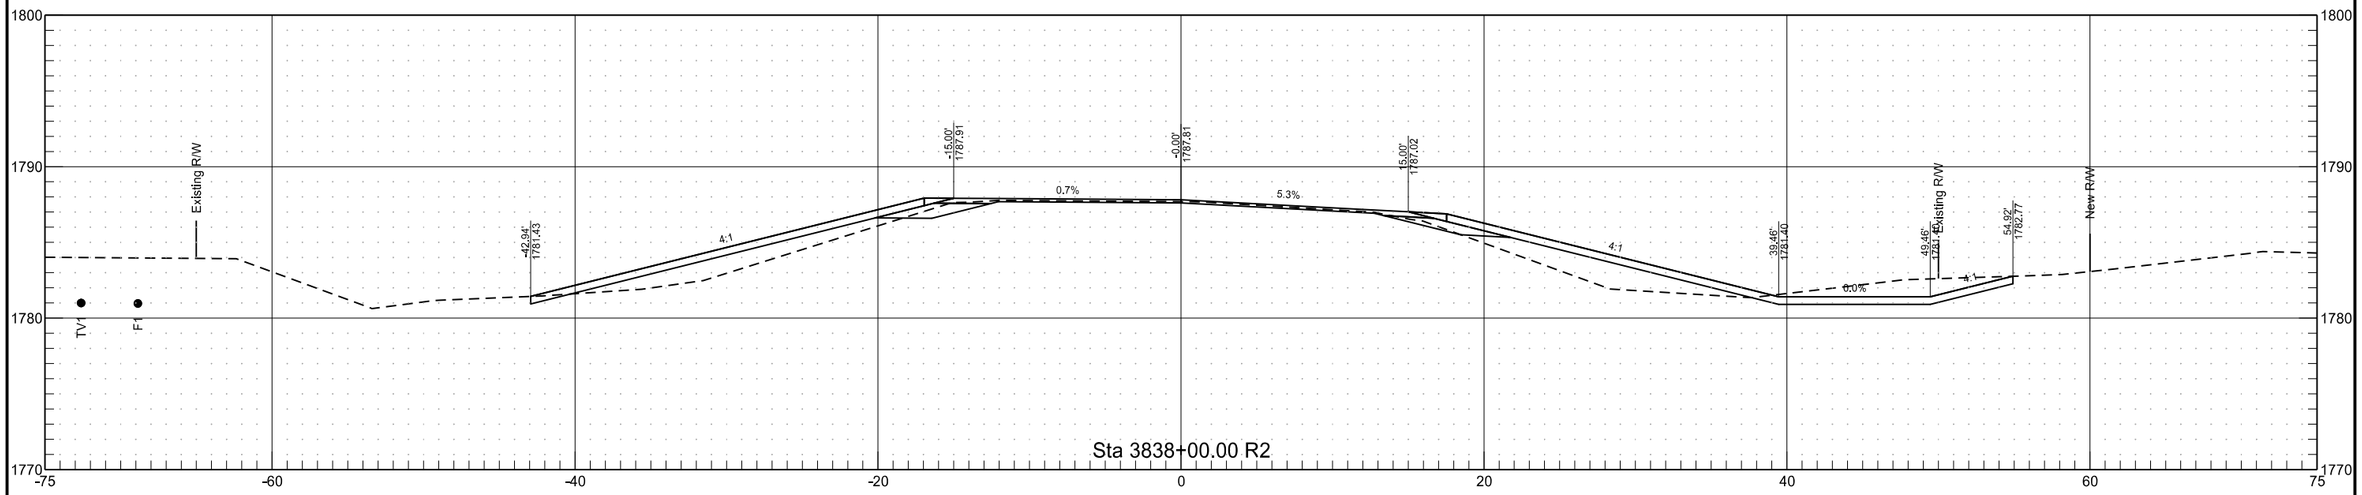


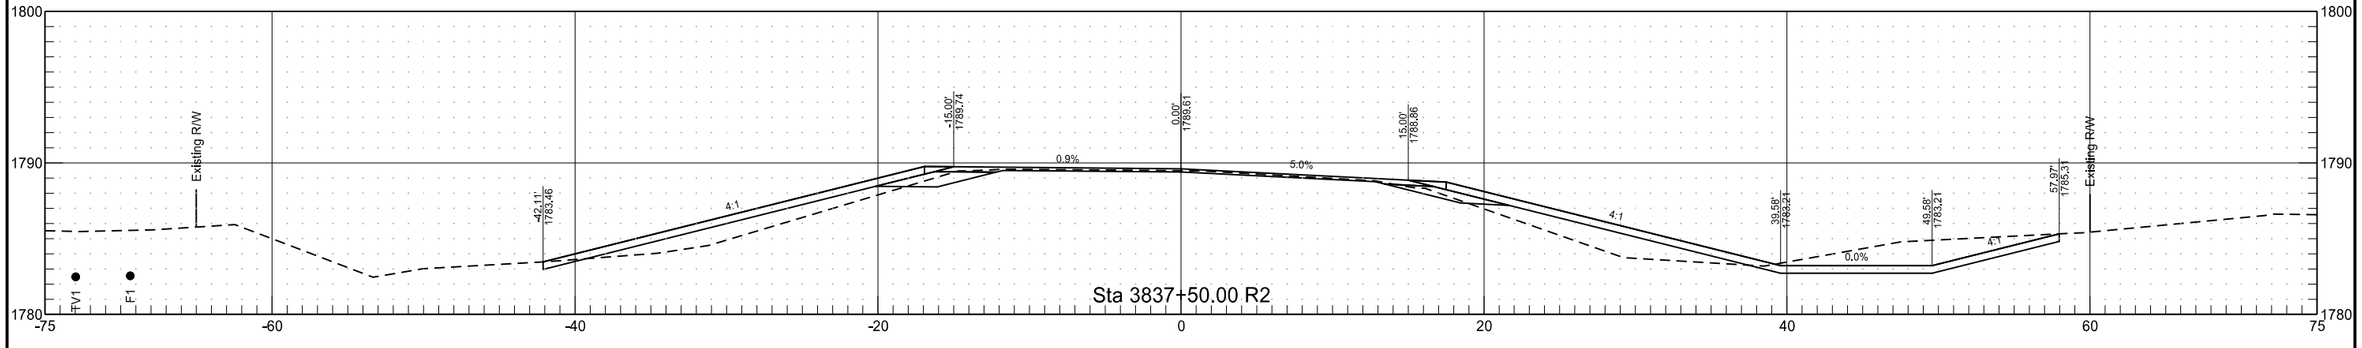

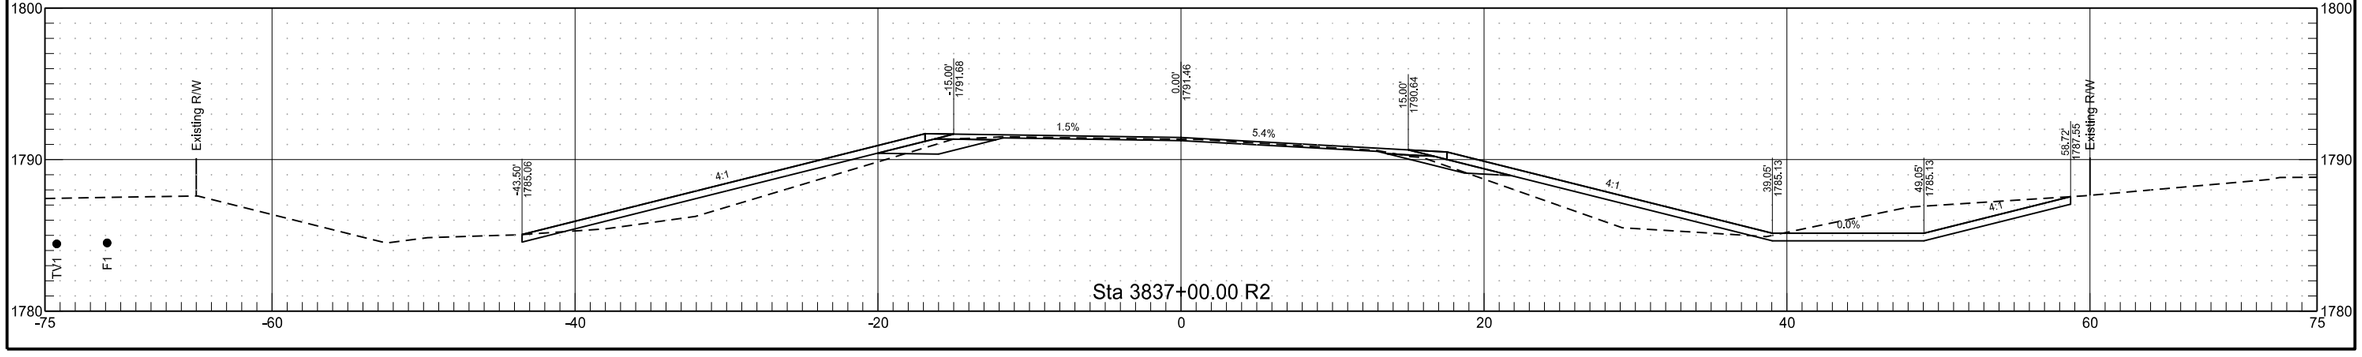


ND 1806

	STATE	PROJECT NO.	SECTION NO.	SHEET NO.
	ND	NHU-1-806(052)071	200	93

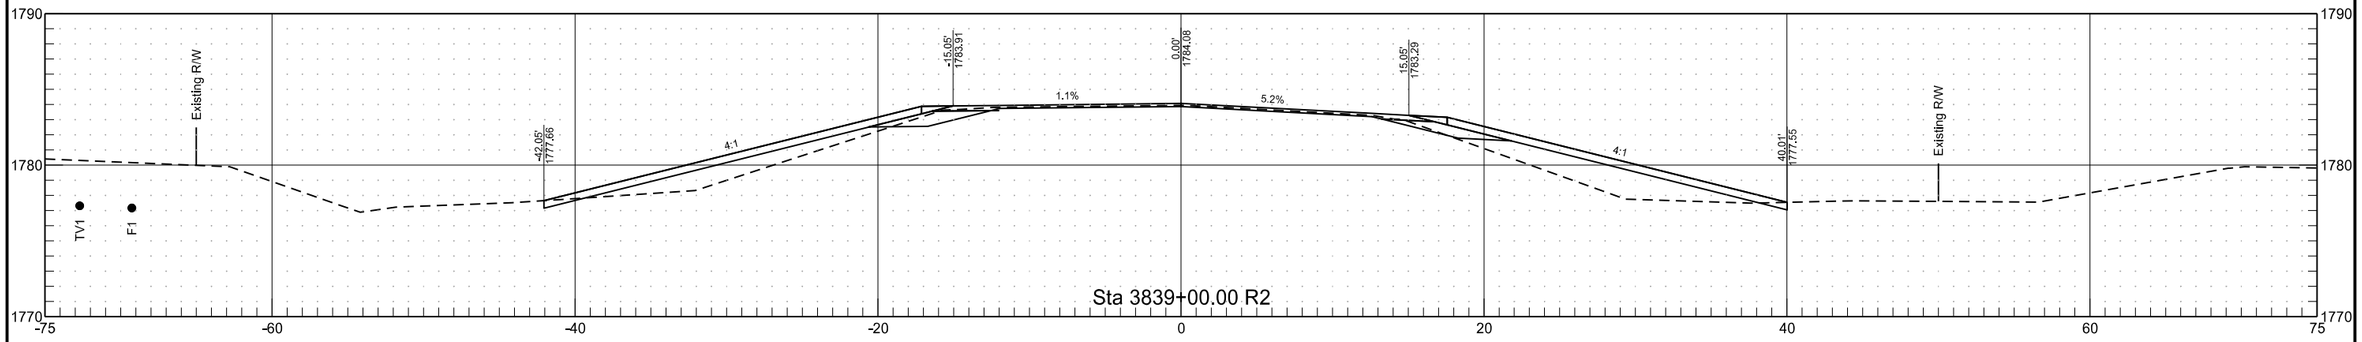





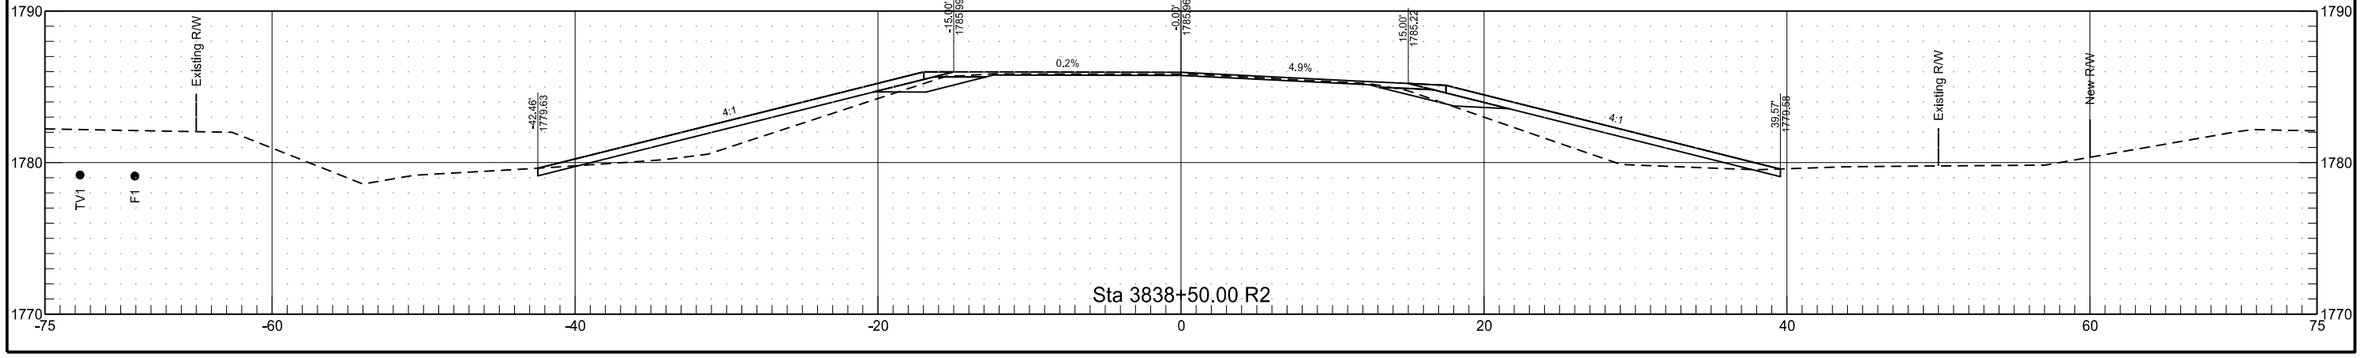


ND 1806

	STATE	PROJECT NO.	SECTION NO.	SHEET NO.
	ND	NHU-1-806(052)071	200	94

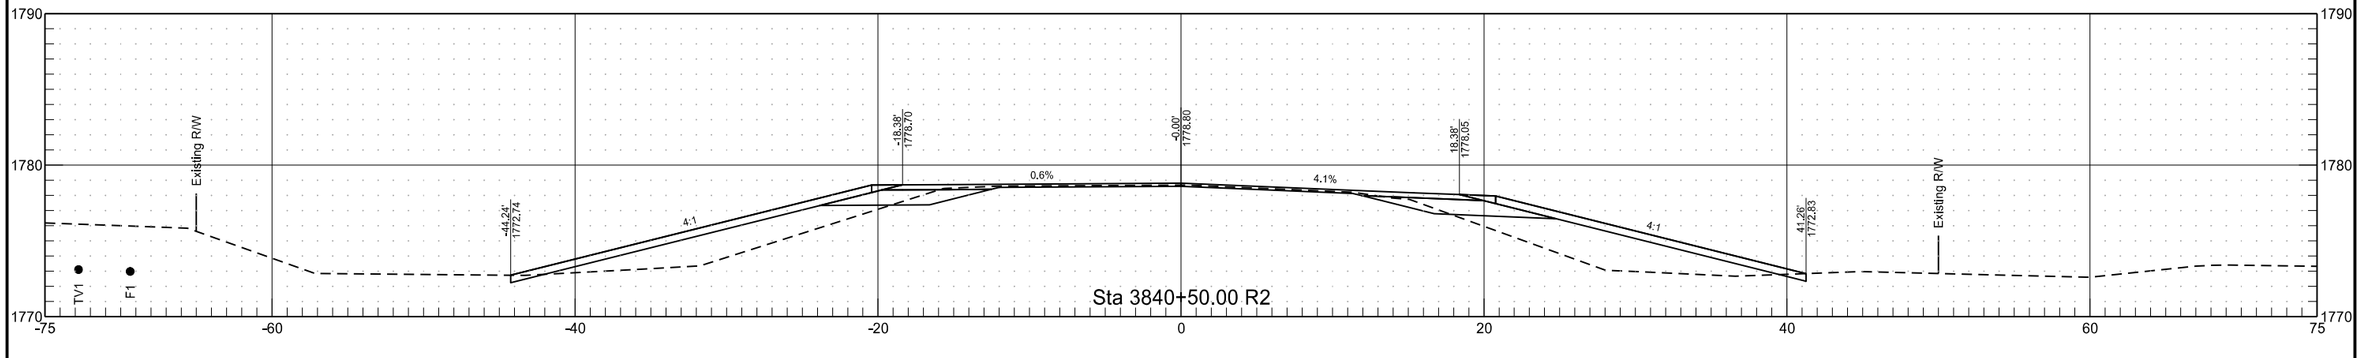


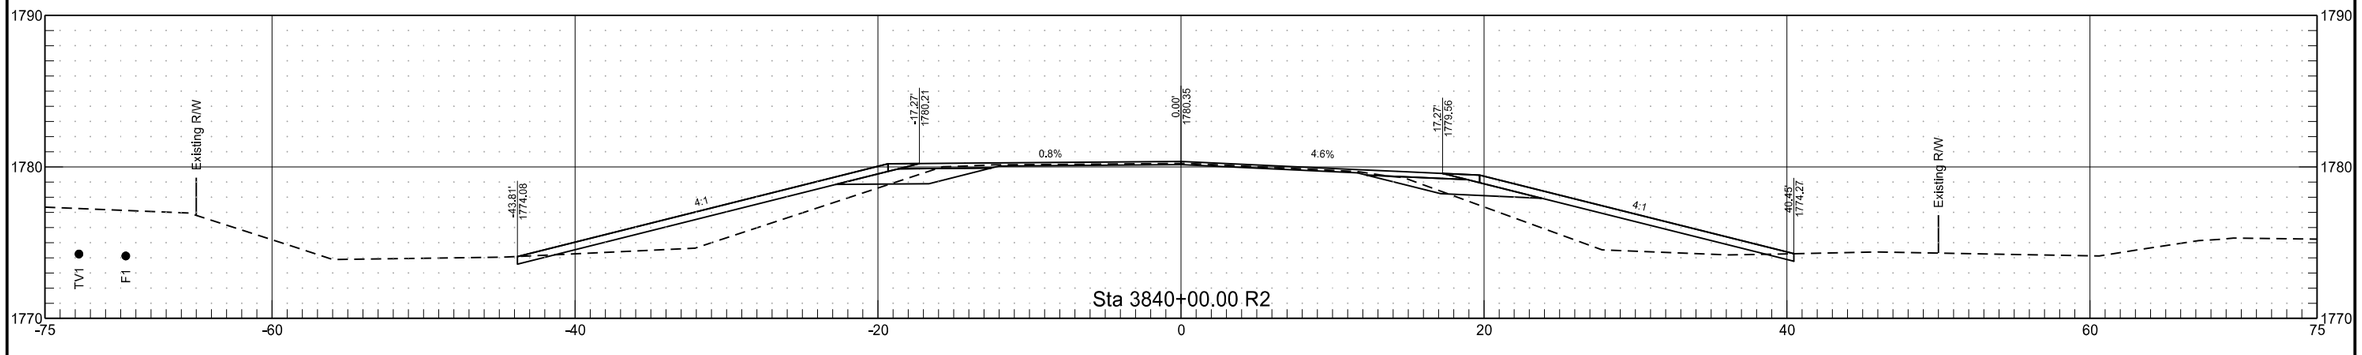


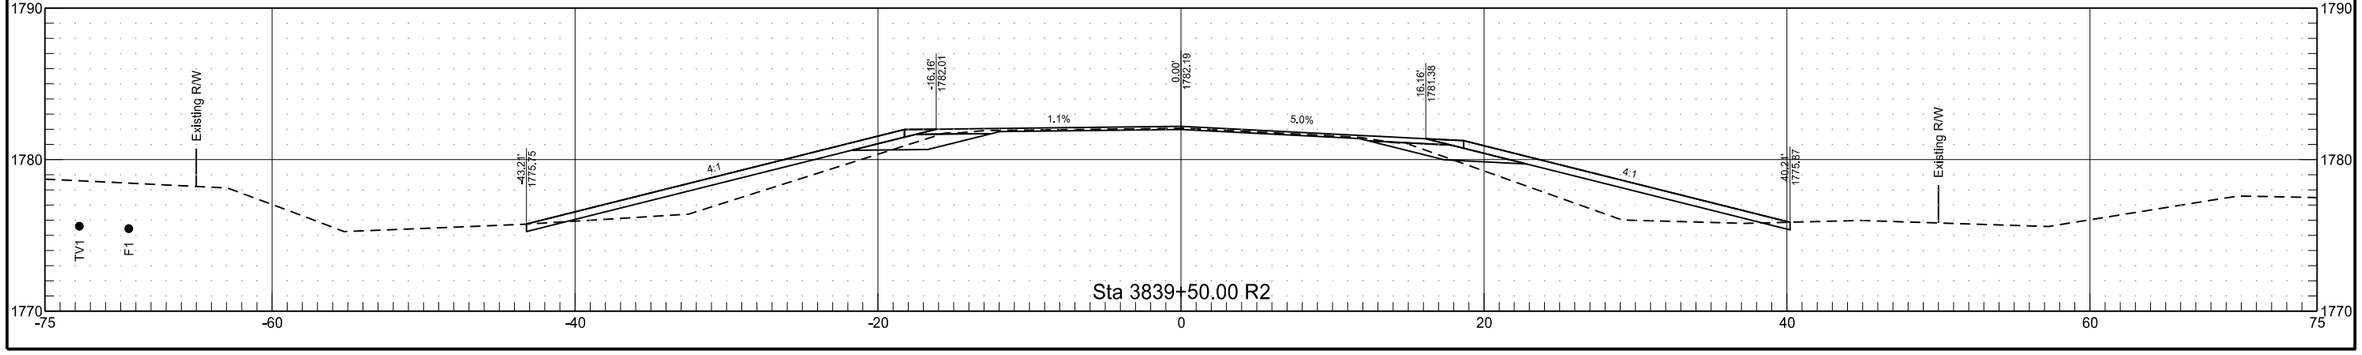


ND 1806

	STATE	PROJECT NO.	SECTION NO.	SHEET NO.
	ND	NHU-1-806(052)071	200	95

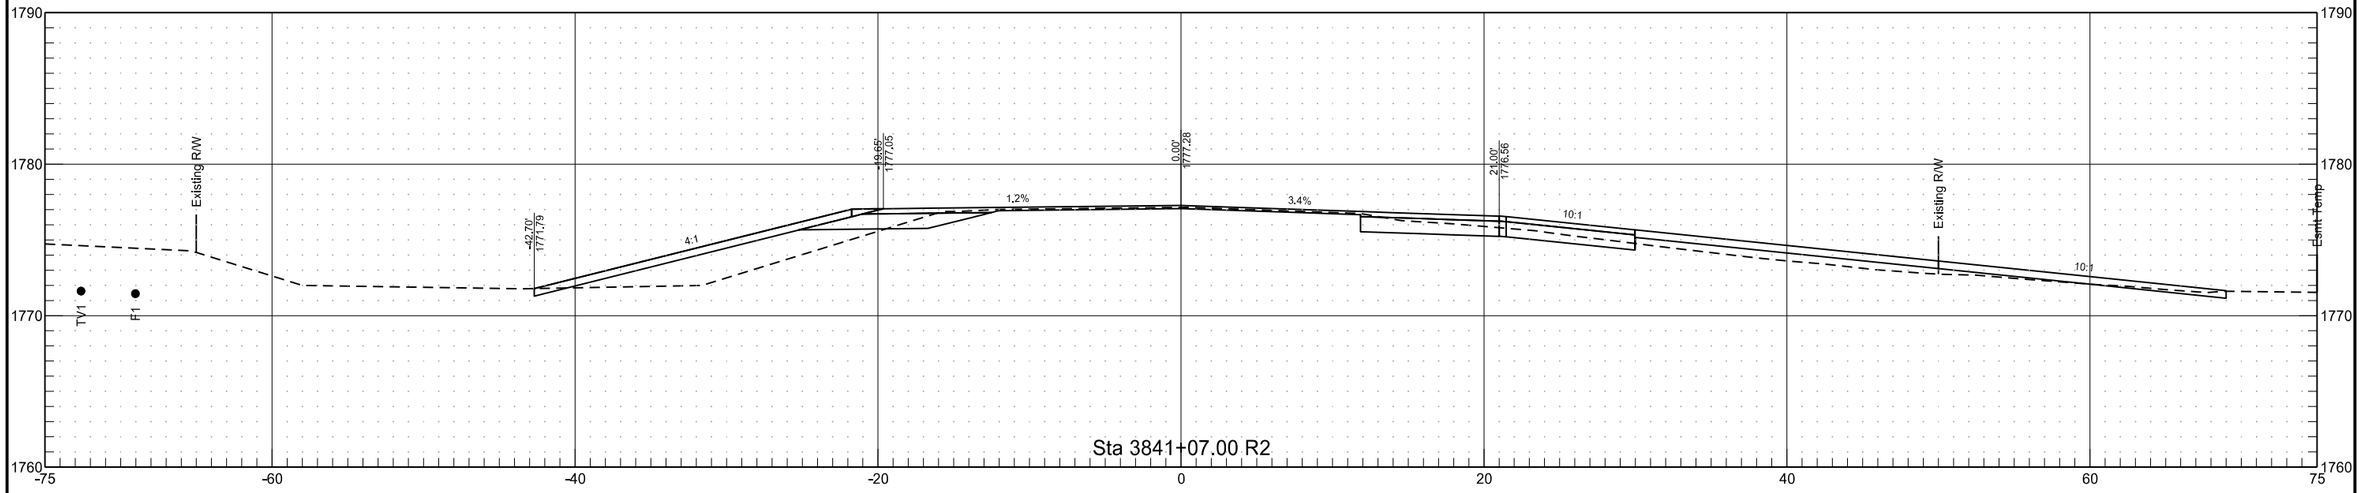


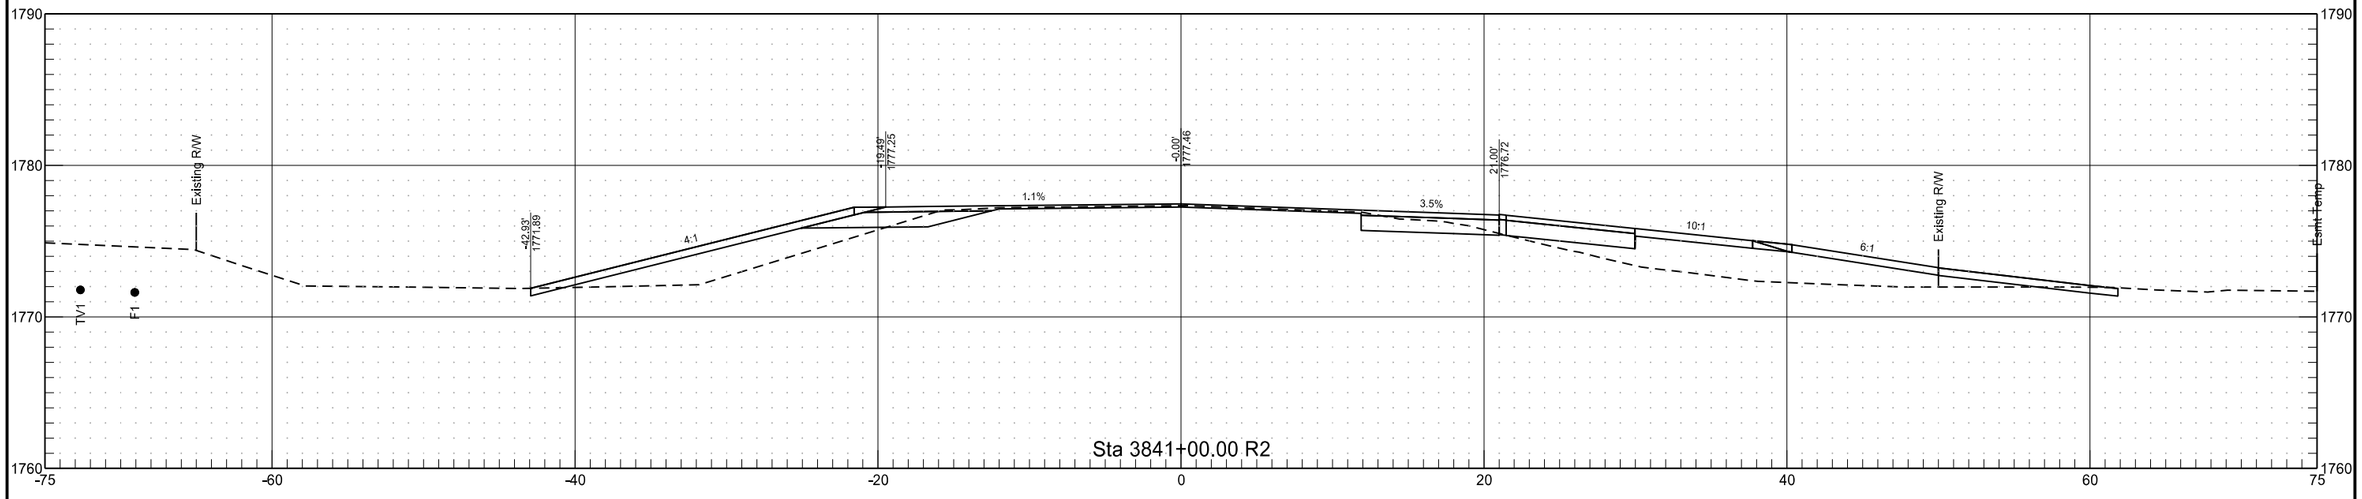

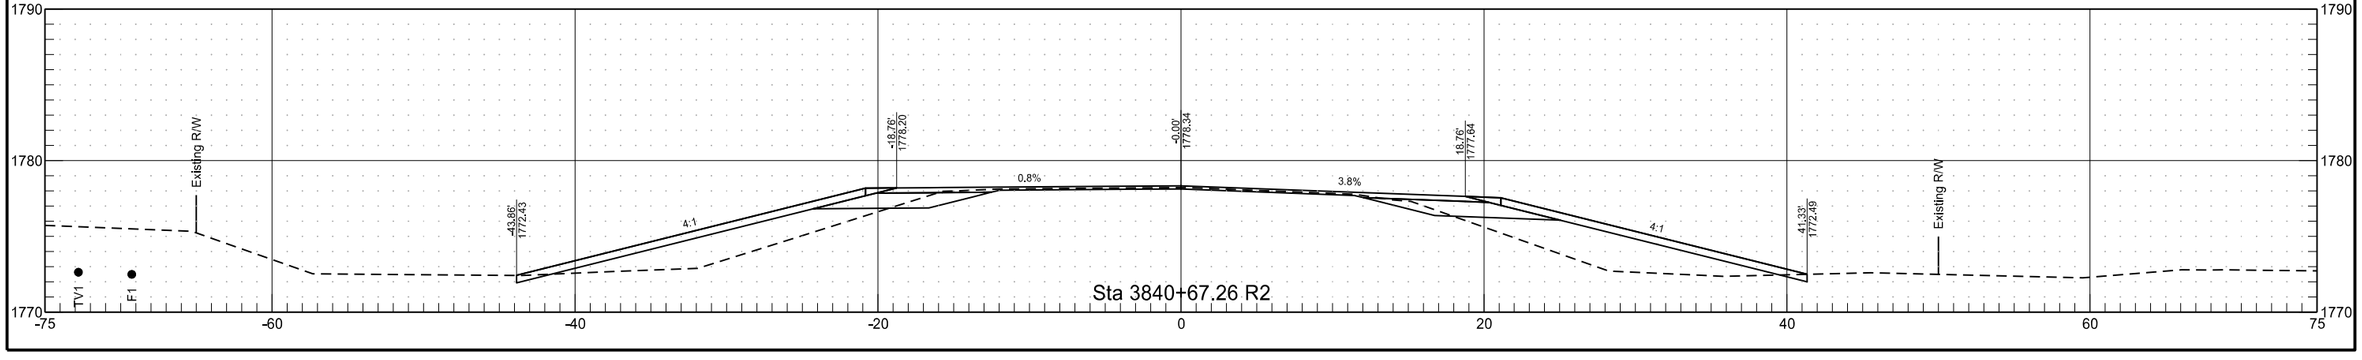


ND 1806


	STATE	PROJECT NO.	SECTION NO.	SHEET NO.
	ND	NHU-1-806(052)071	200	96

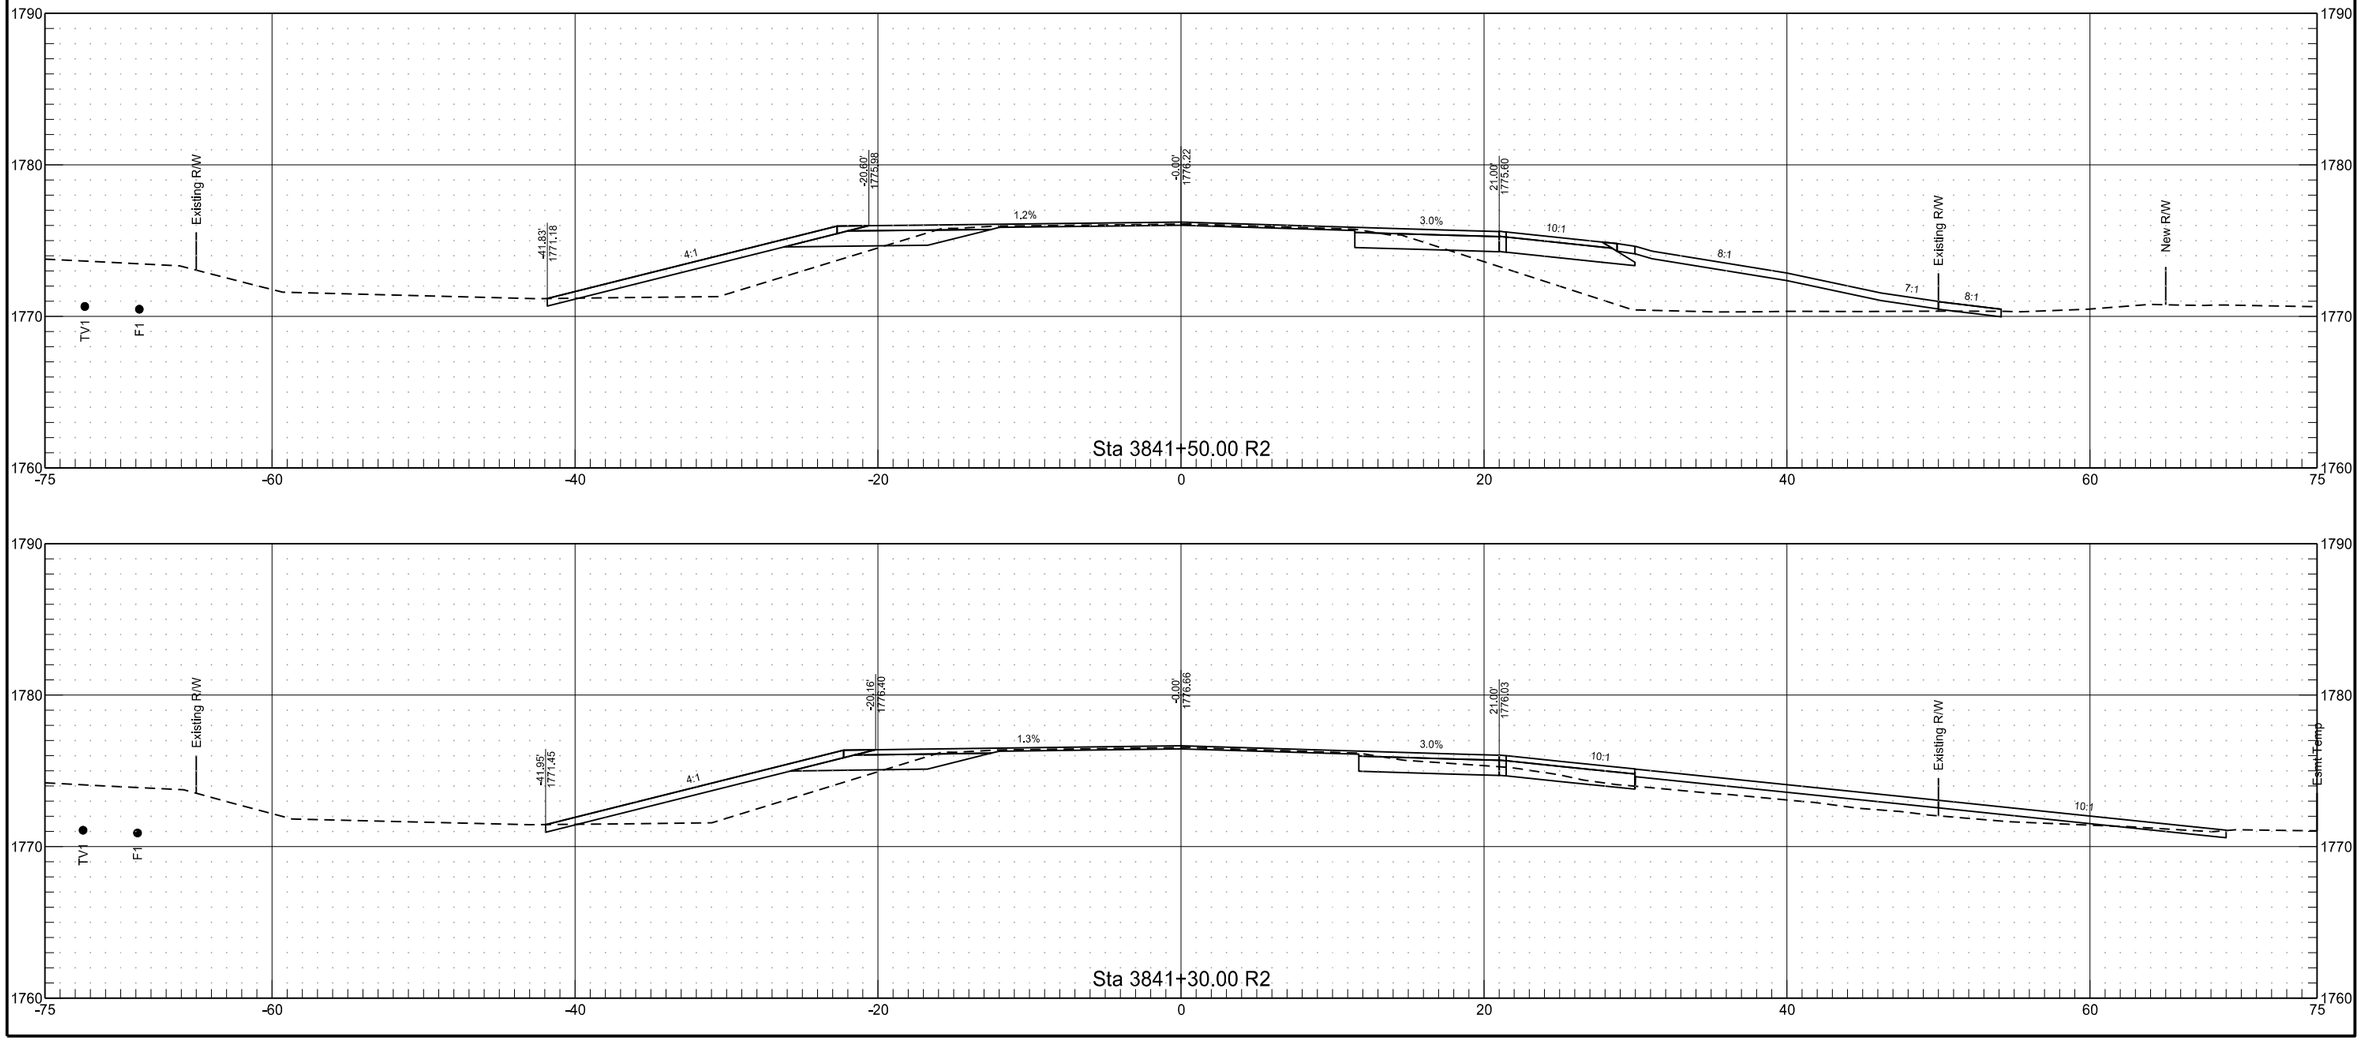


ND 1806

	STATE	PROJECT NO.	SECTION NO.	SHEET NO.
	ND	NHU-1-806(052)071	200	97

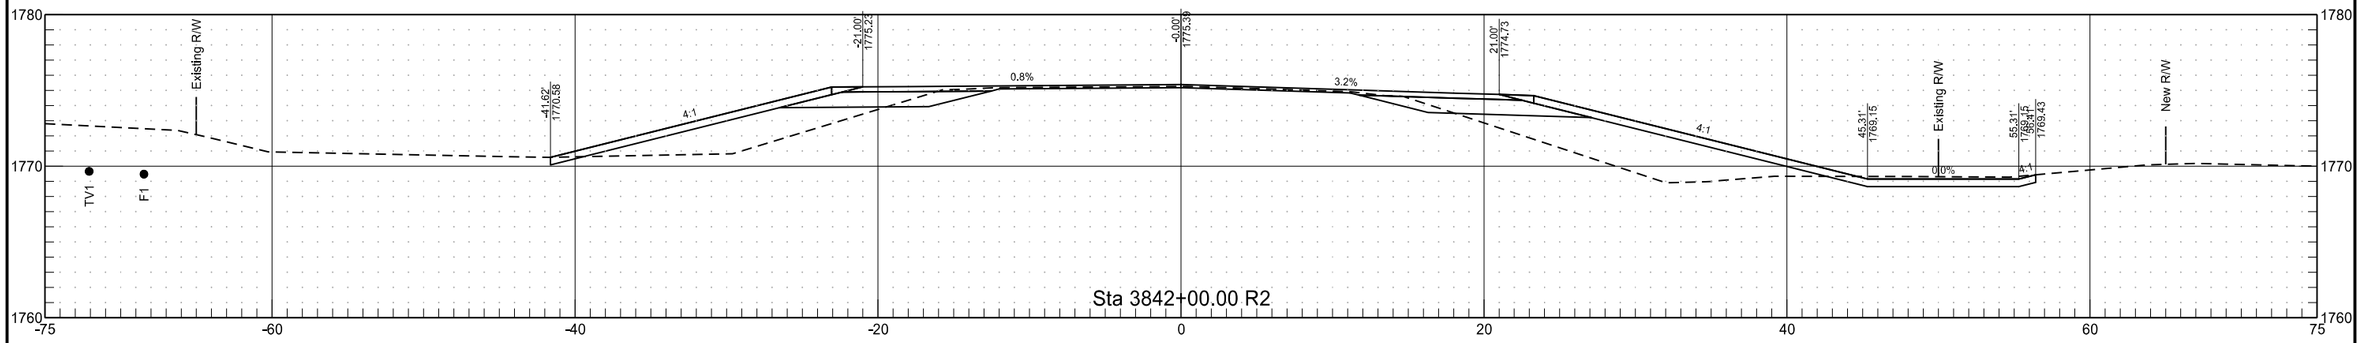


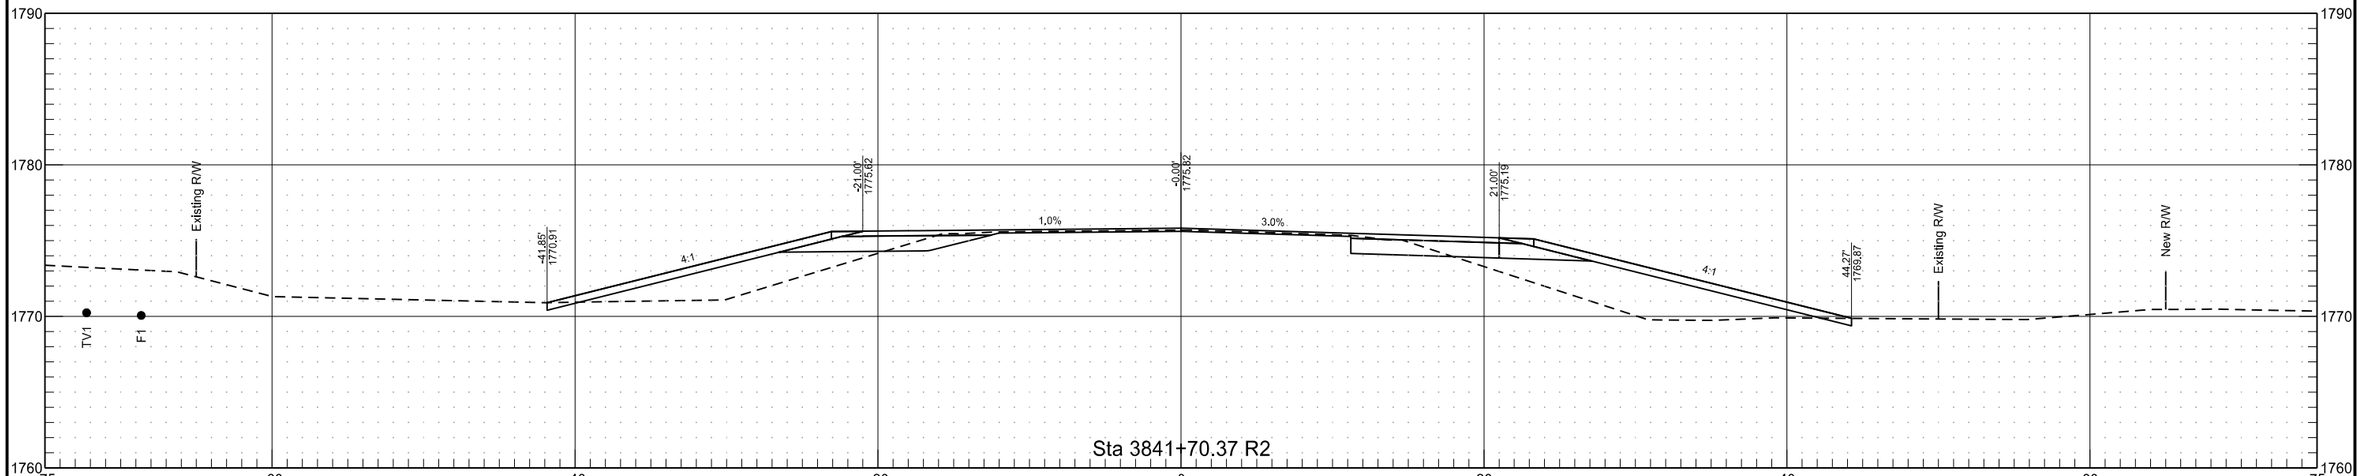


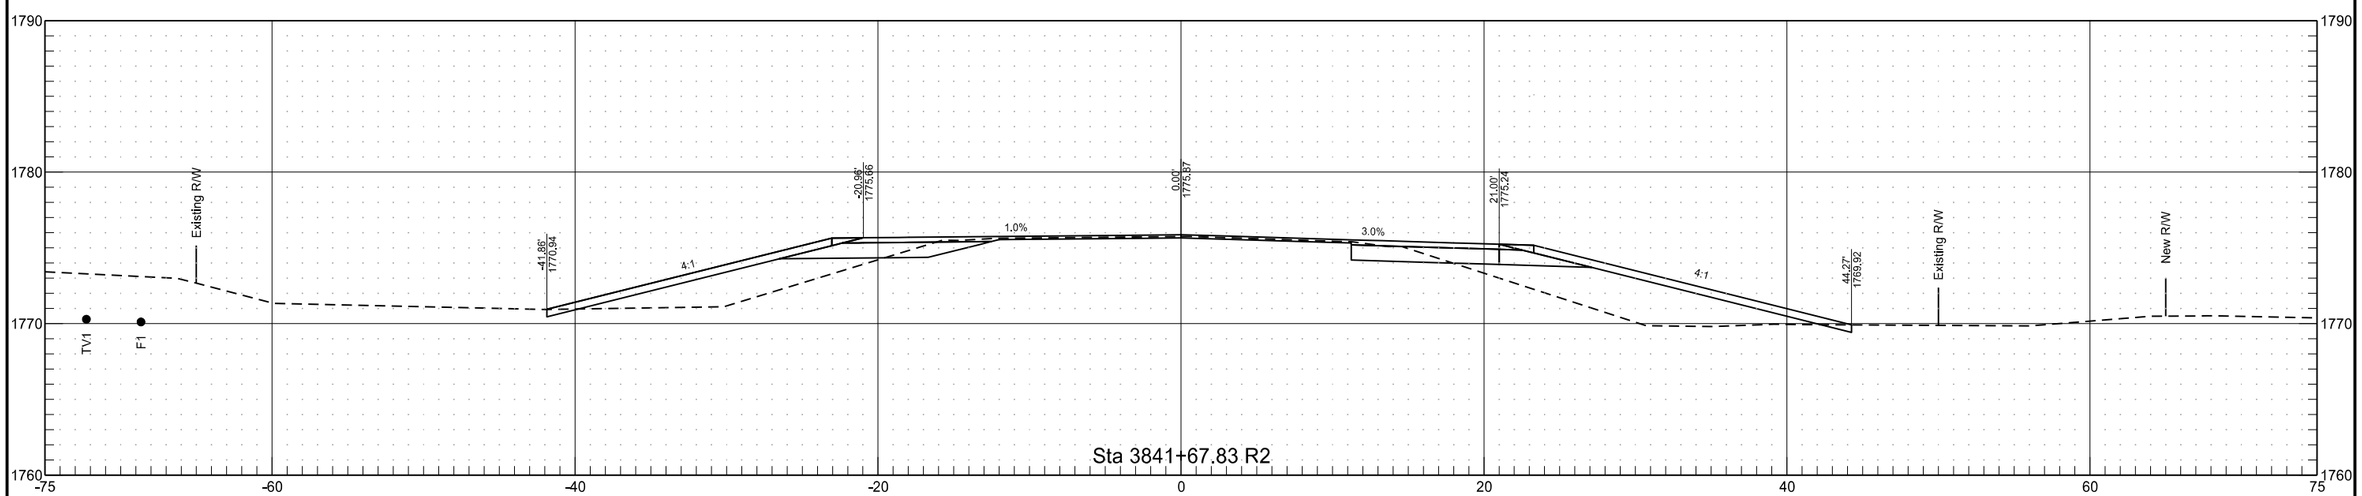


ND 1806

	STATE	PROJECT NO.	SECTION NO.	SHEET NO.
	ND	NHU-1-806(052)071	200	98

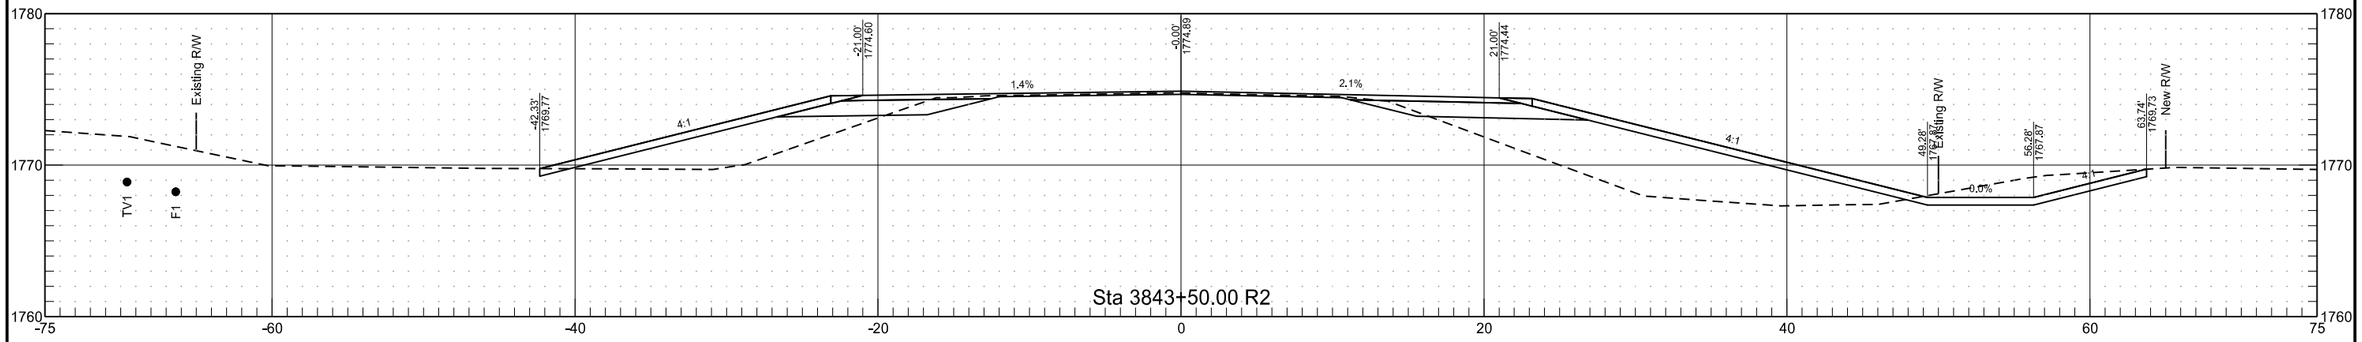


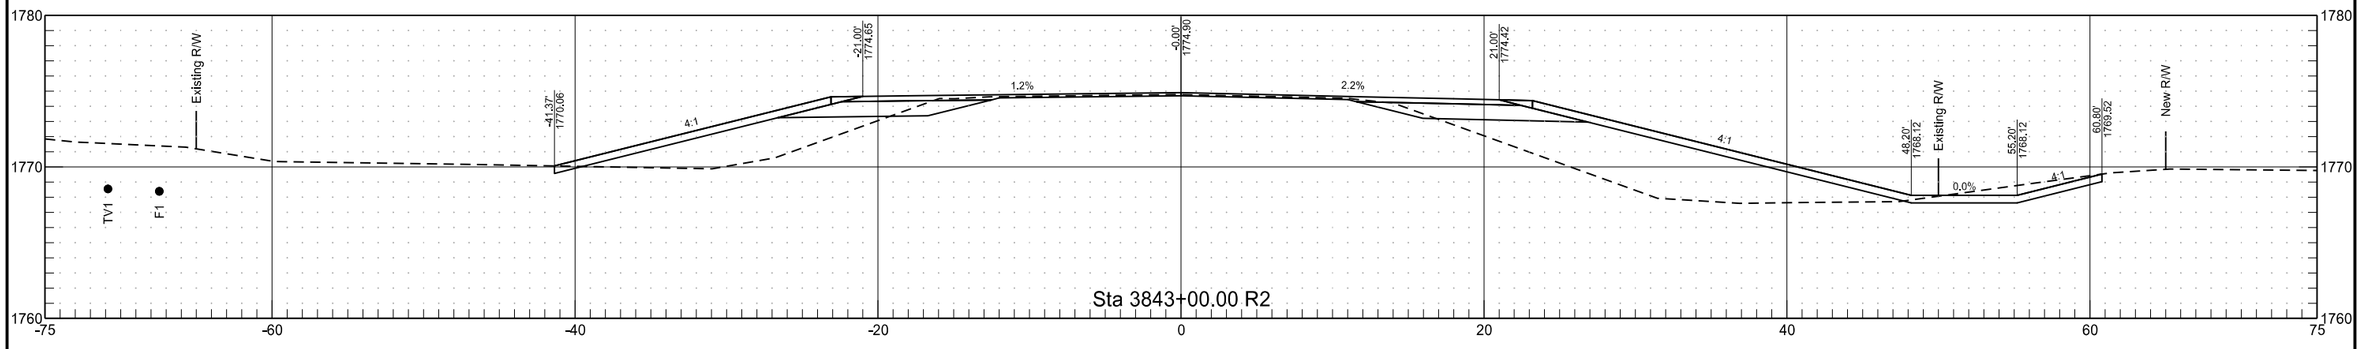


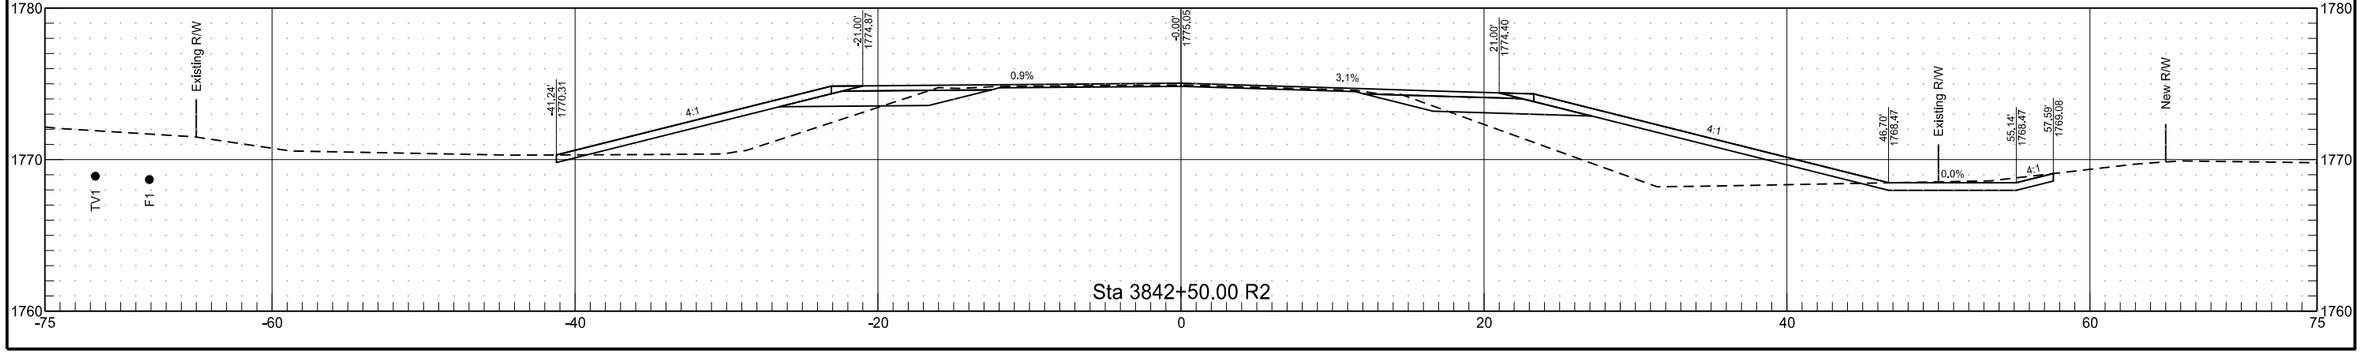


ND 1806

	STATE	PROJECT NO.	SECTION NO.	SHEET NO.
	ND	NHU-1-806(052)071	200	99

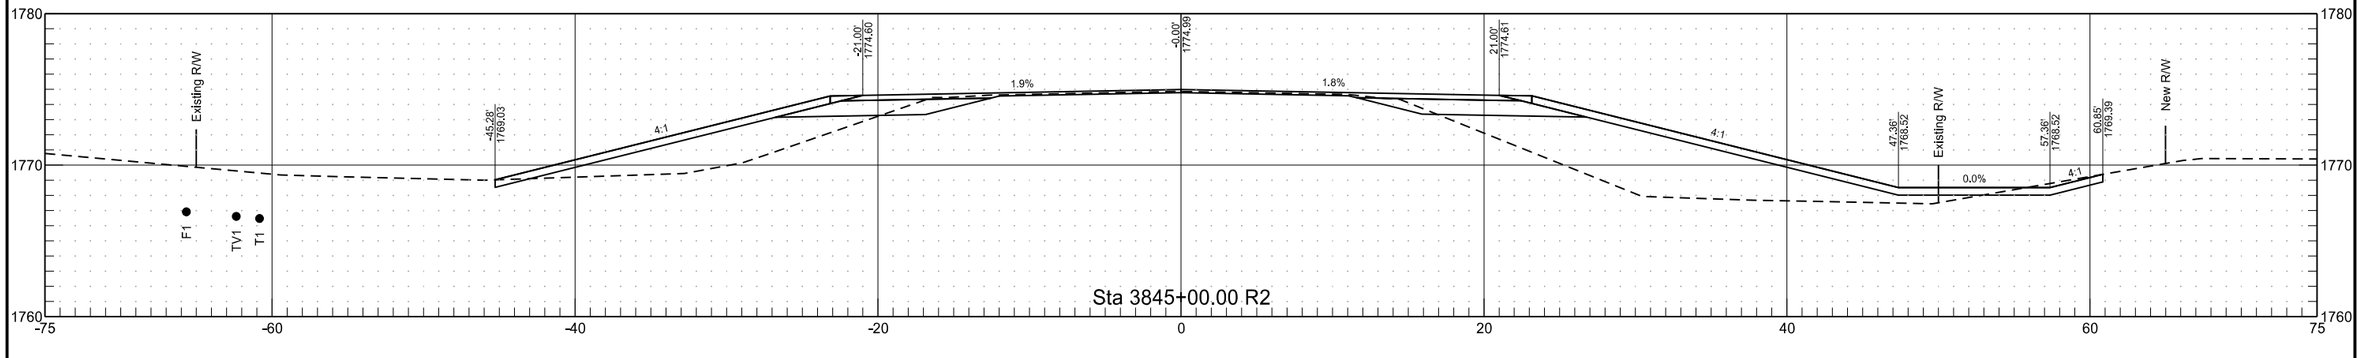


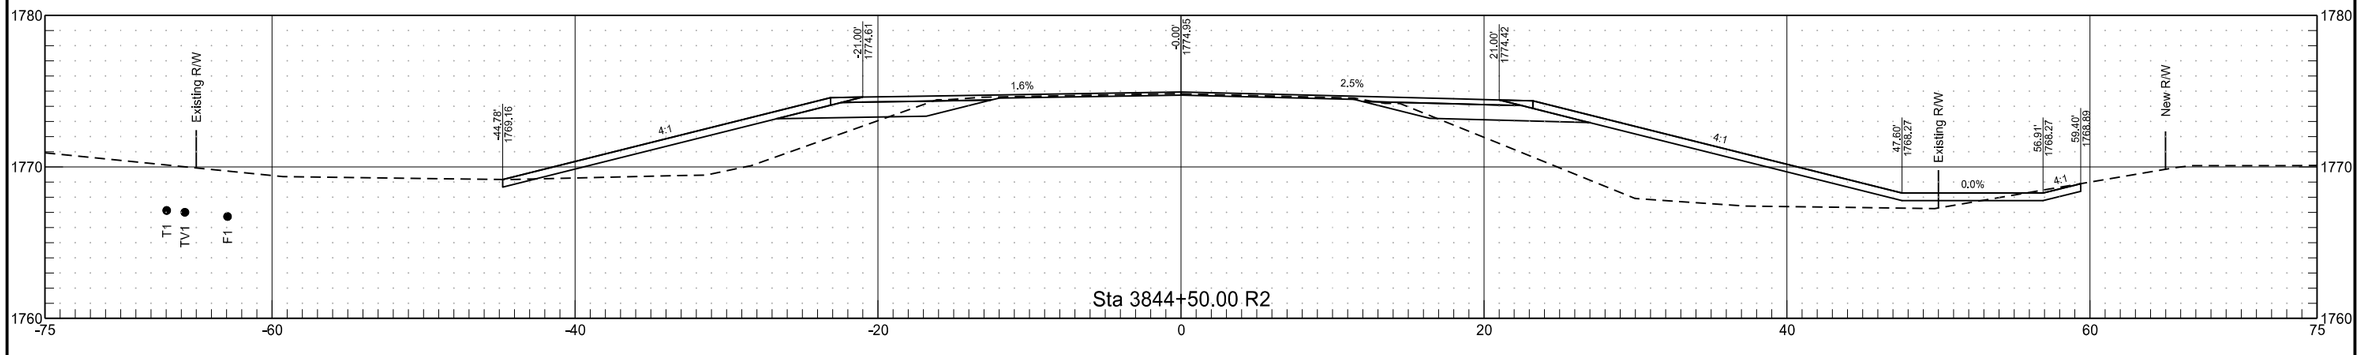


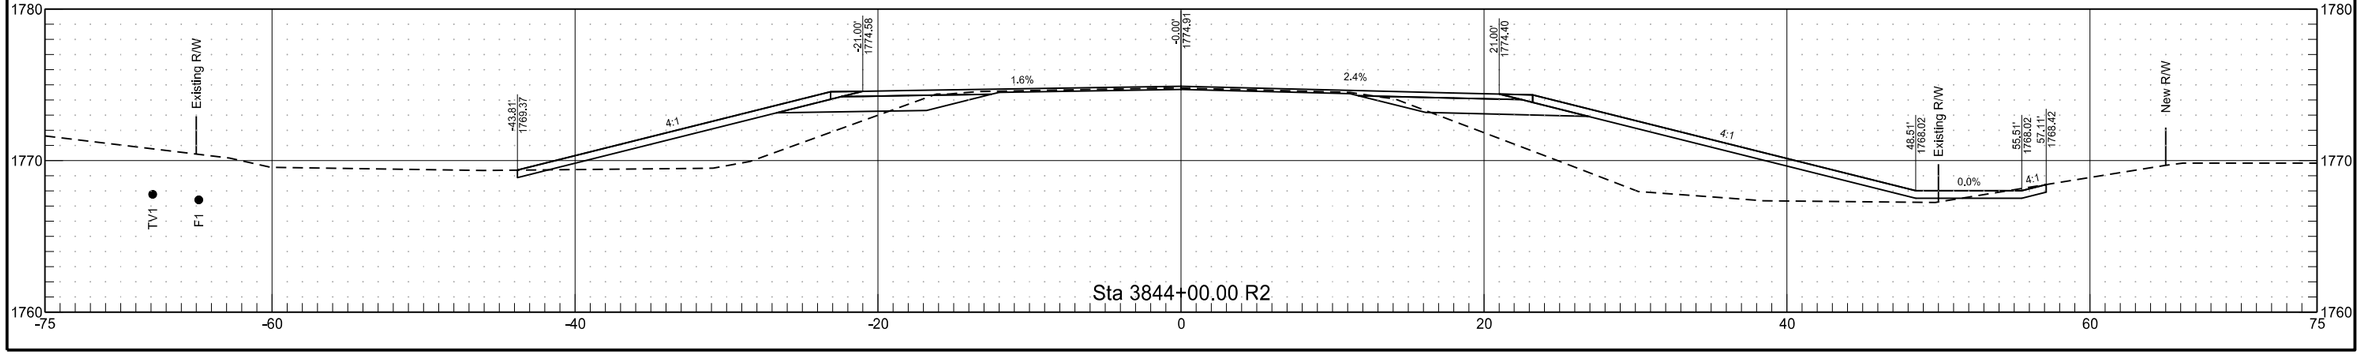


ND 1806

	STATE	PROJECT NO.	SECTION NO.	SHEET NO.
	ND	NHU-1-806(052)071	200	100

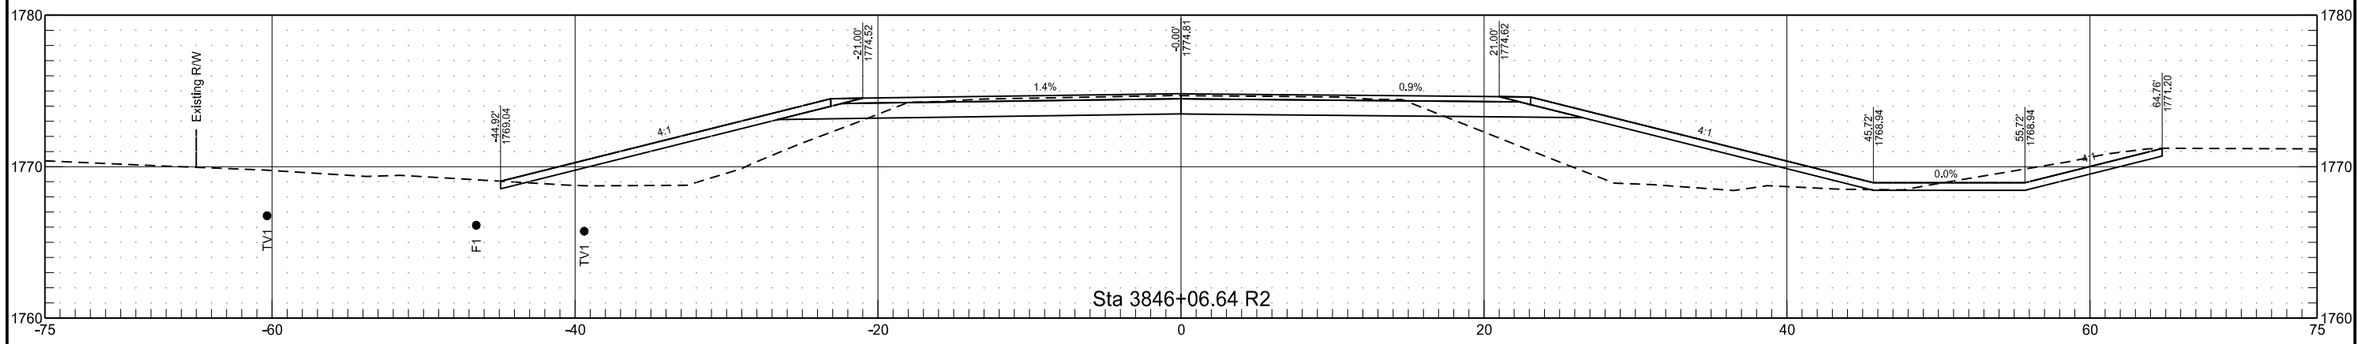


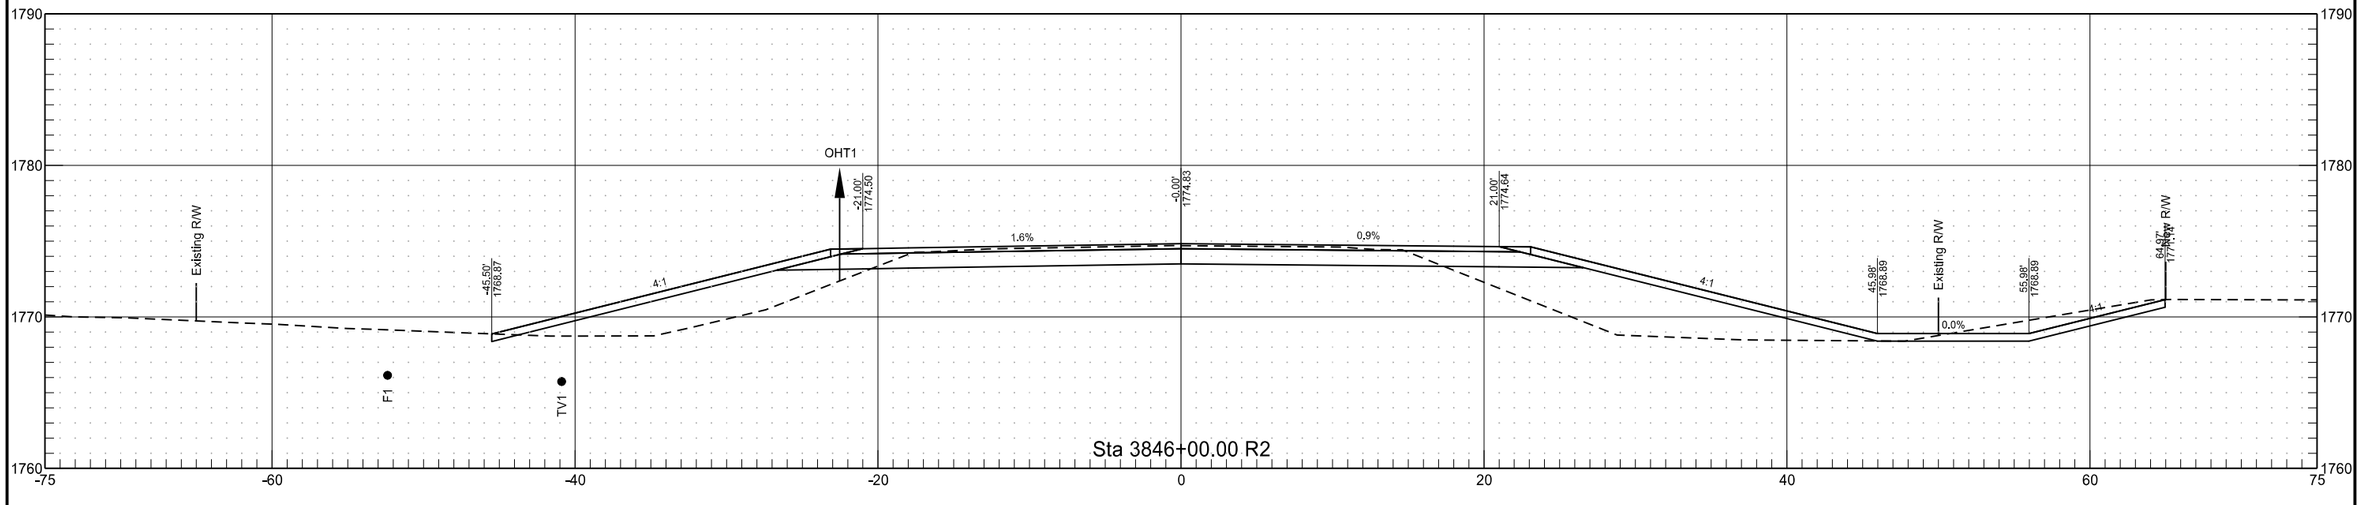


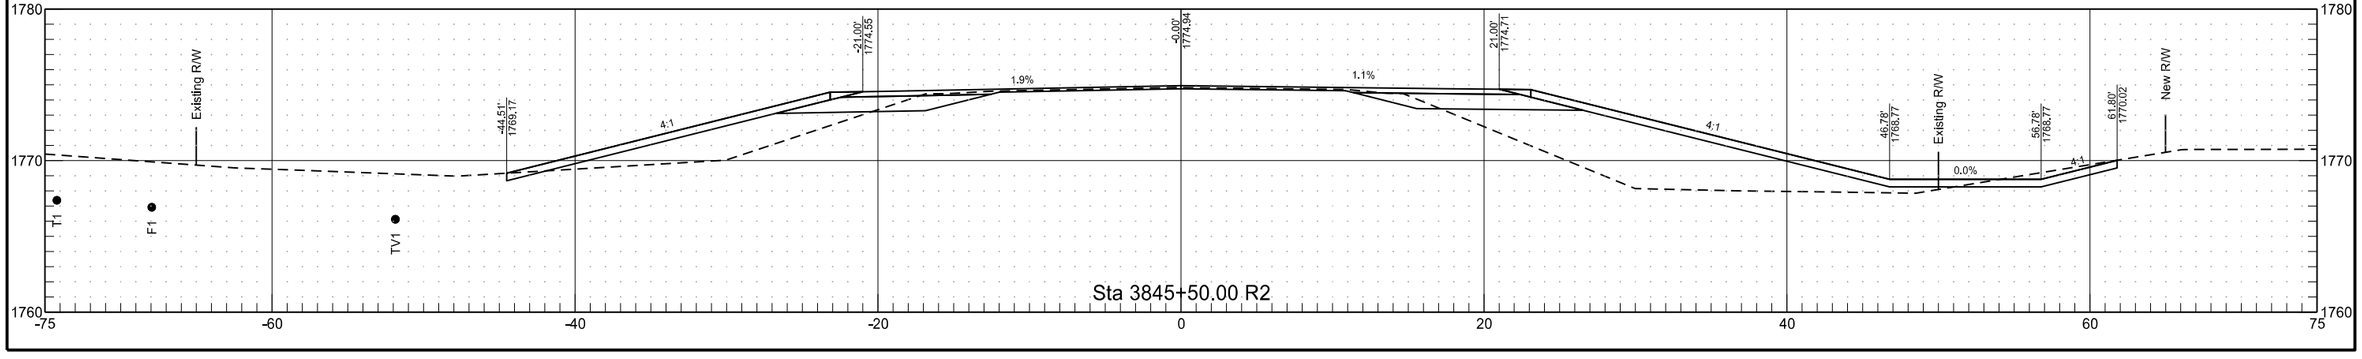


ND 1806

	STATE	PROJECT NO.	SECTION NO.	SHEET NO.
	ND	NHU-1-806(052)071	200	101

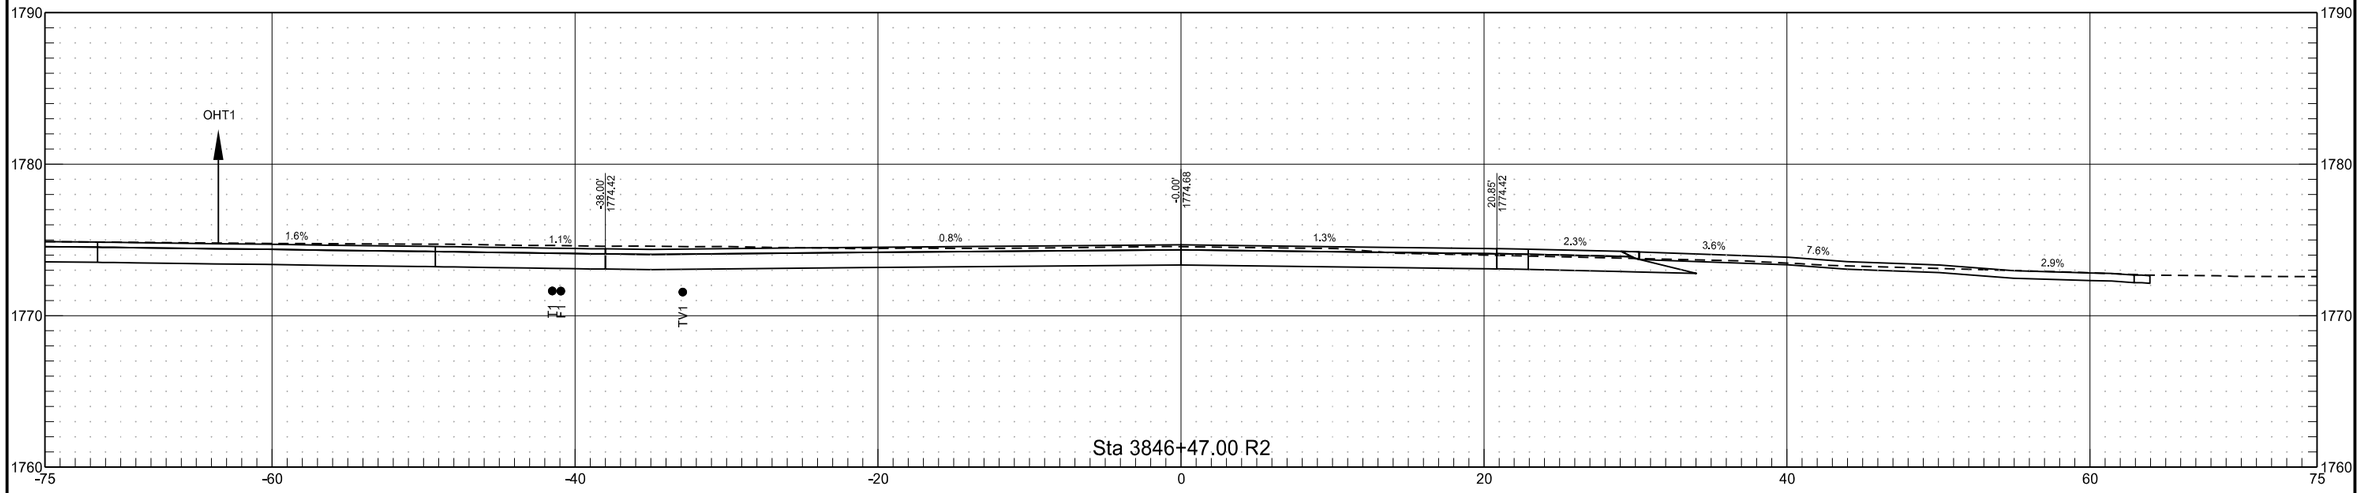


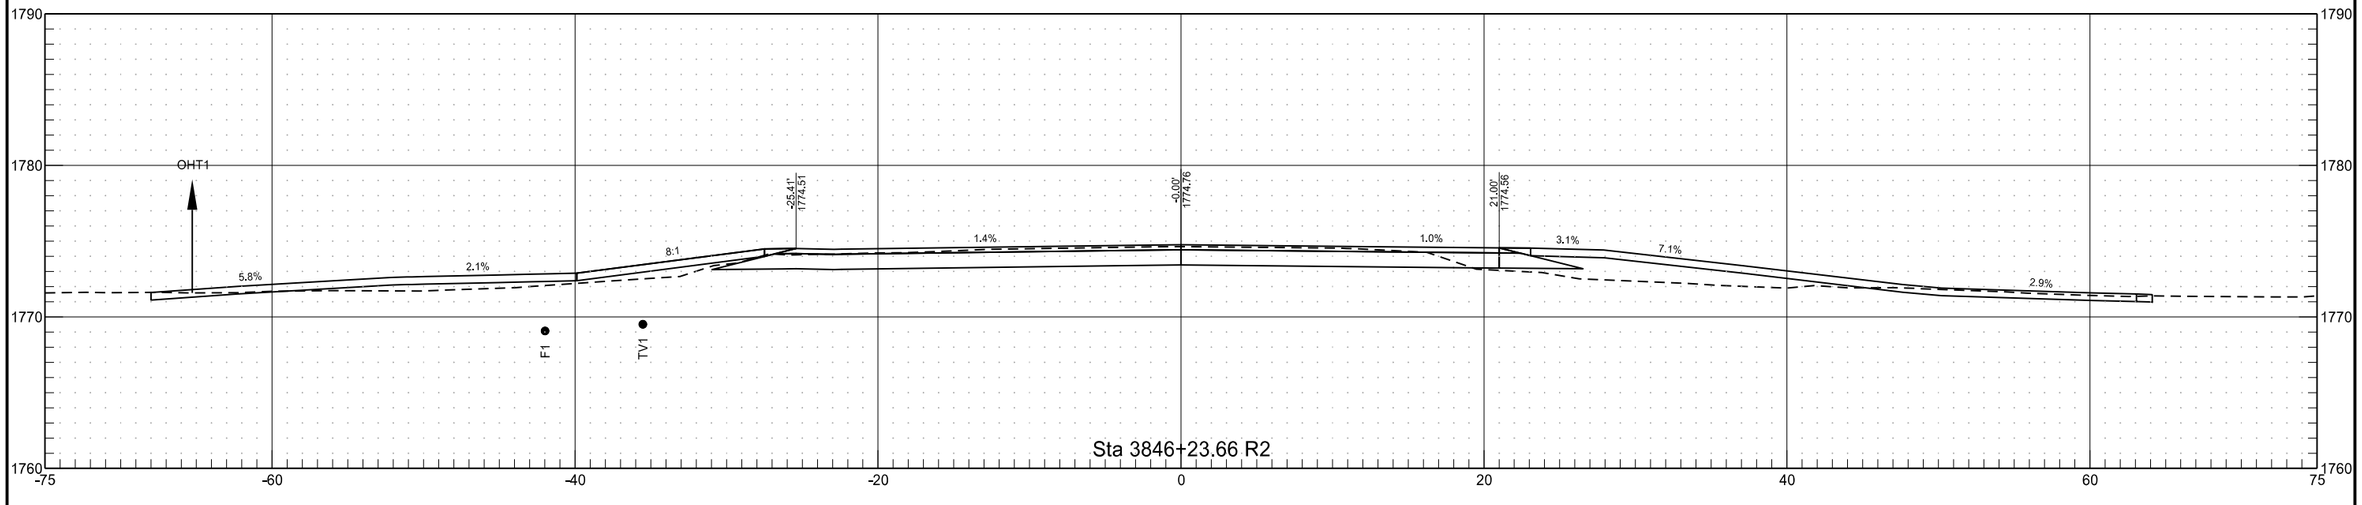

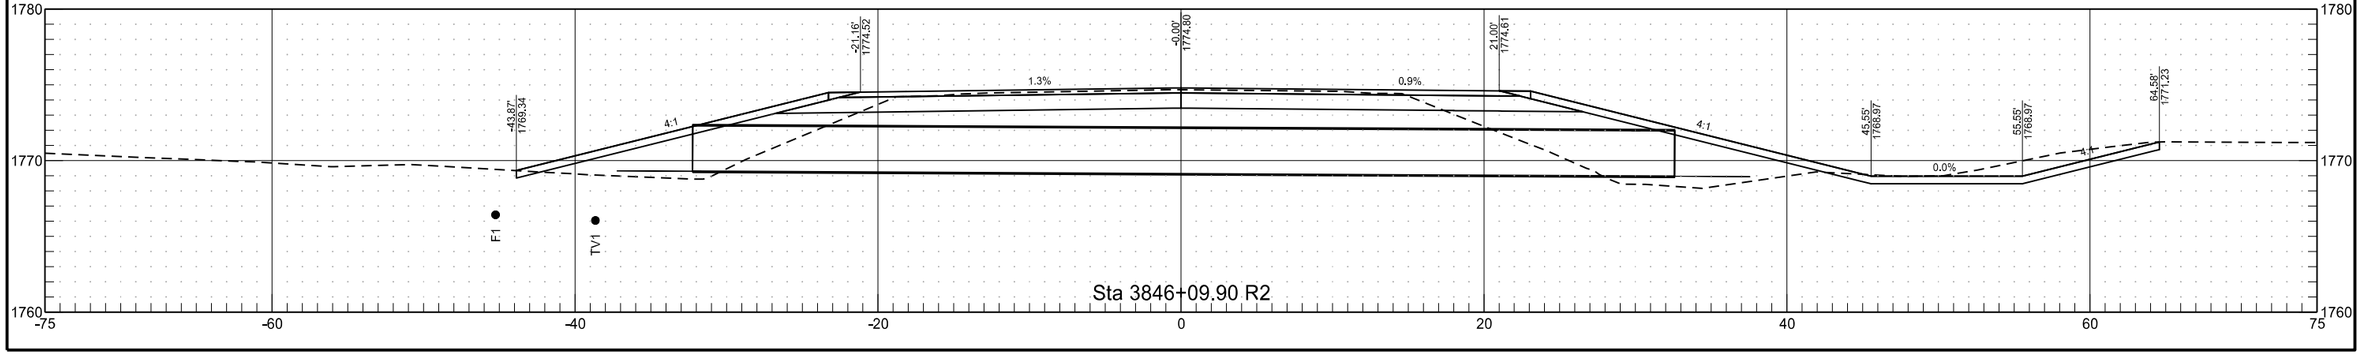


ND 1806

	STATE	PROJECT NO.	SECTION NO.	SHEET NO.
	ND	NHU-1-806(052)071	200	102

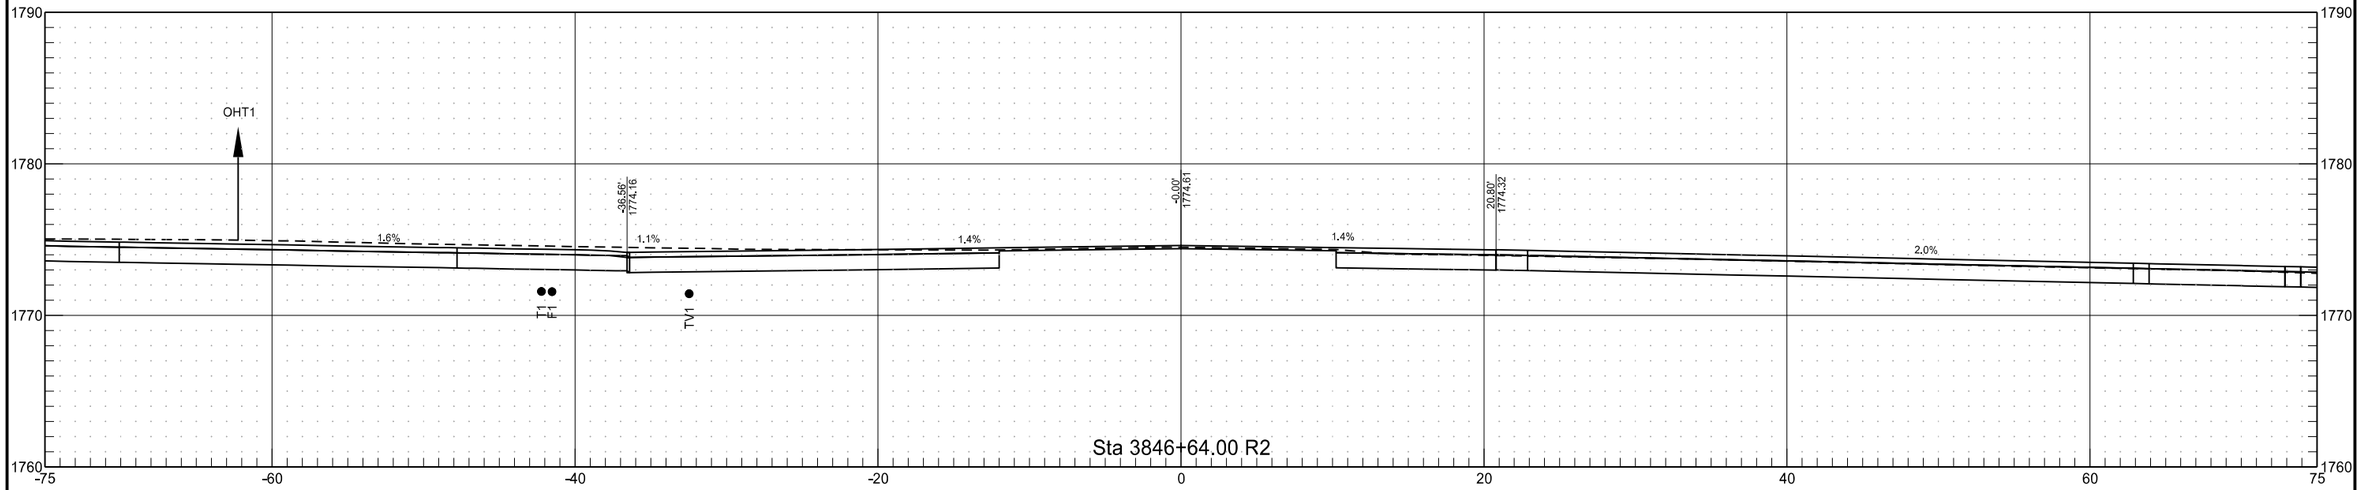


Sta 3846+64.00 R2

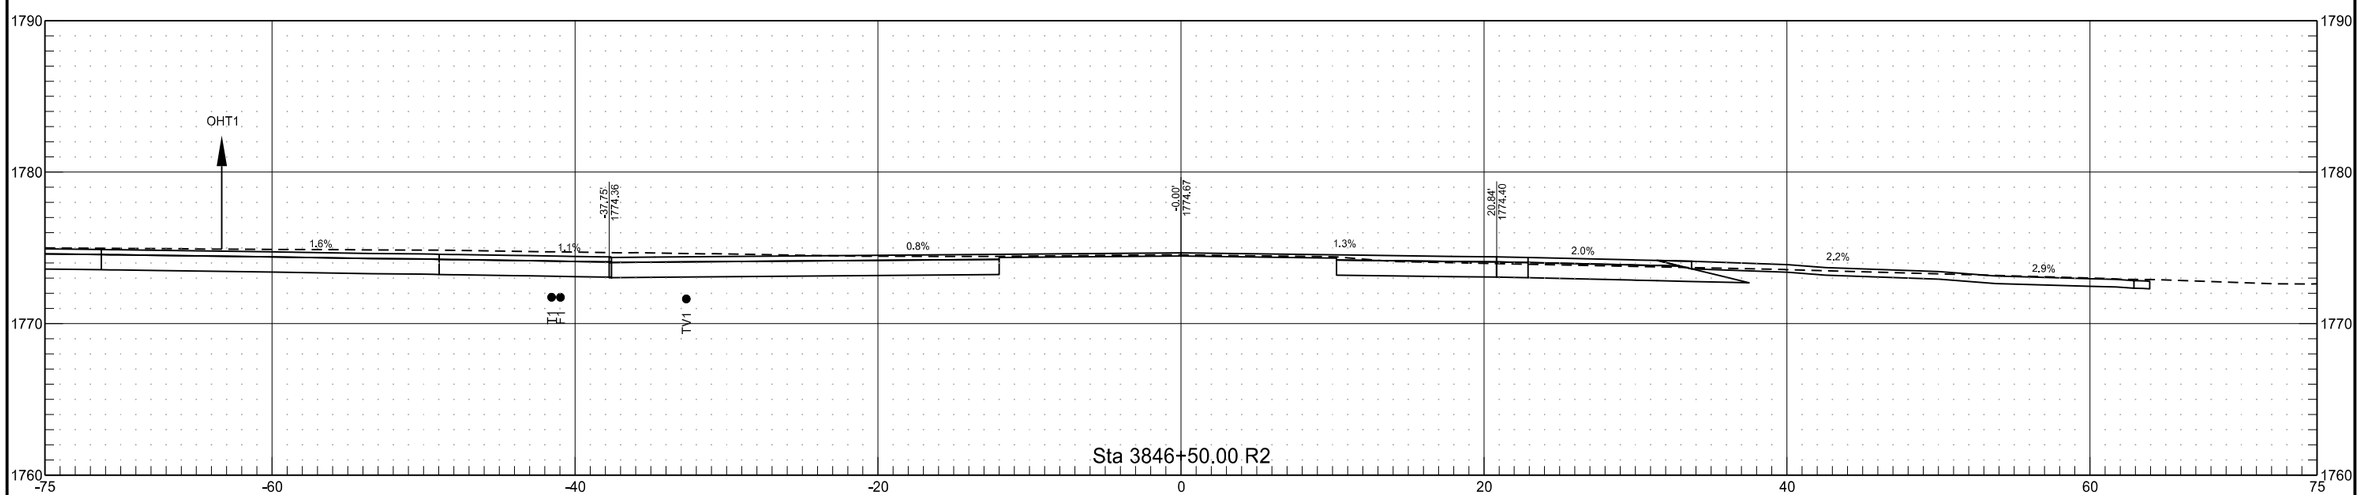


Sta 3846+50.00 R2

ND 1806


	STATE	PROJECT NO.	SECTION NO.	SHEET NO.
	ND	NHU-1-806(052)071	200	103

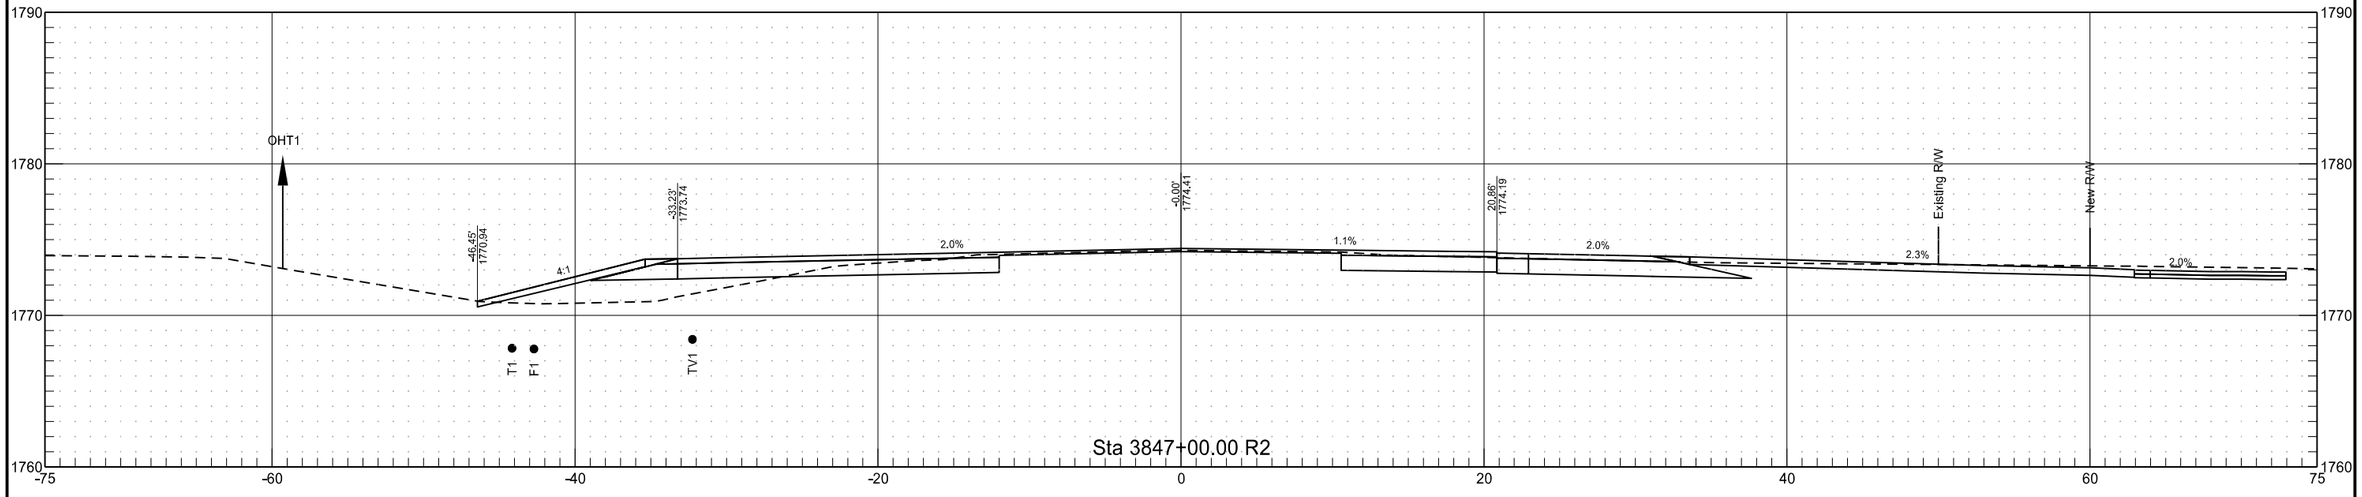


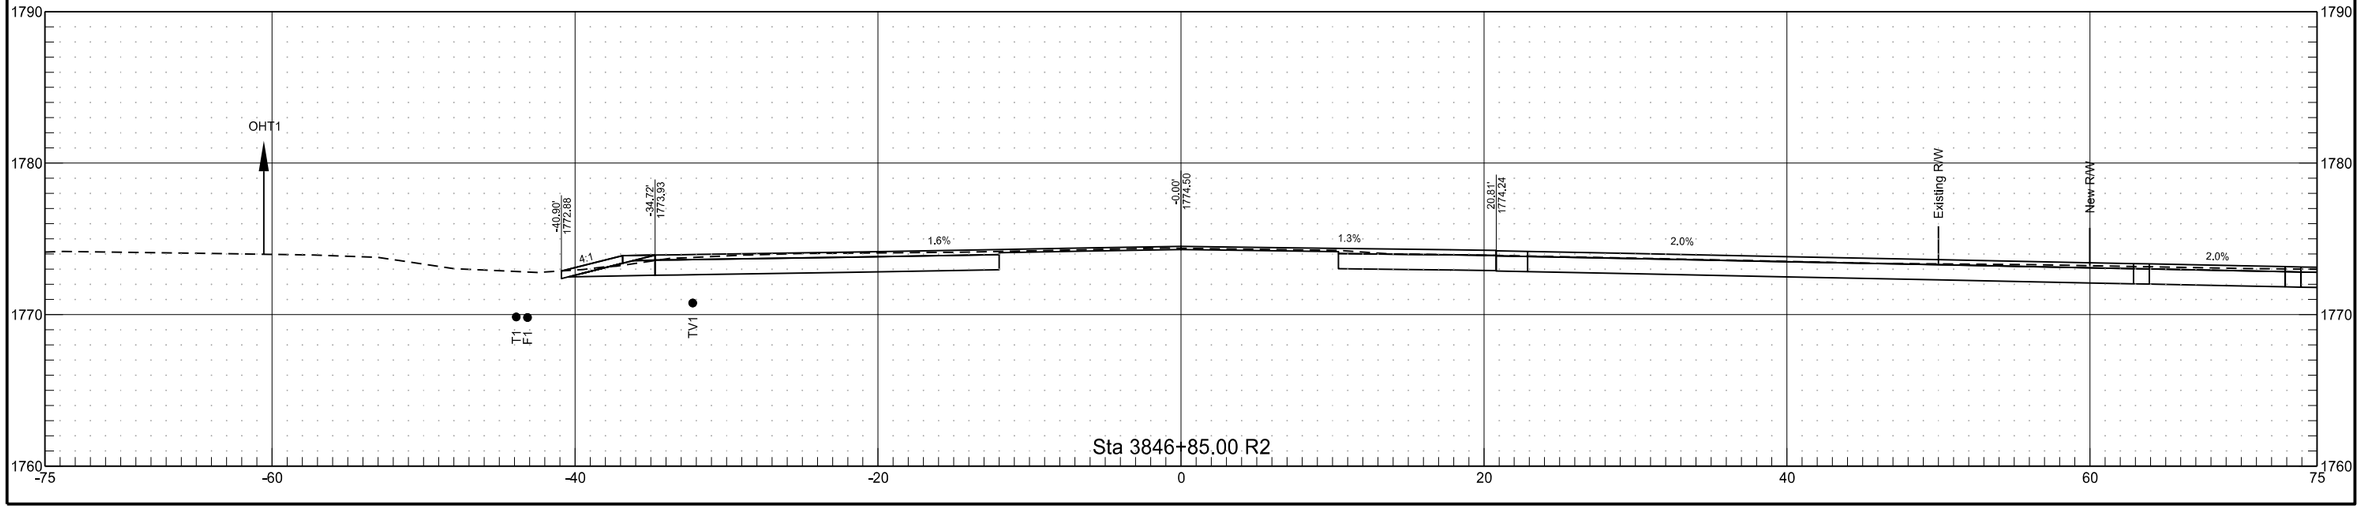


ND 1806

	STATE	PROJECT NO.	SECTION NO.	SHEET NO.
	ND	NHU-1-806(052)071	200	104

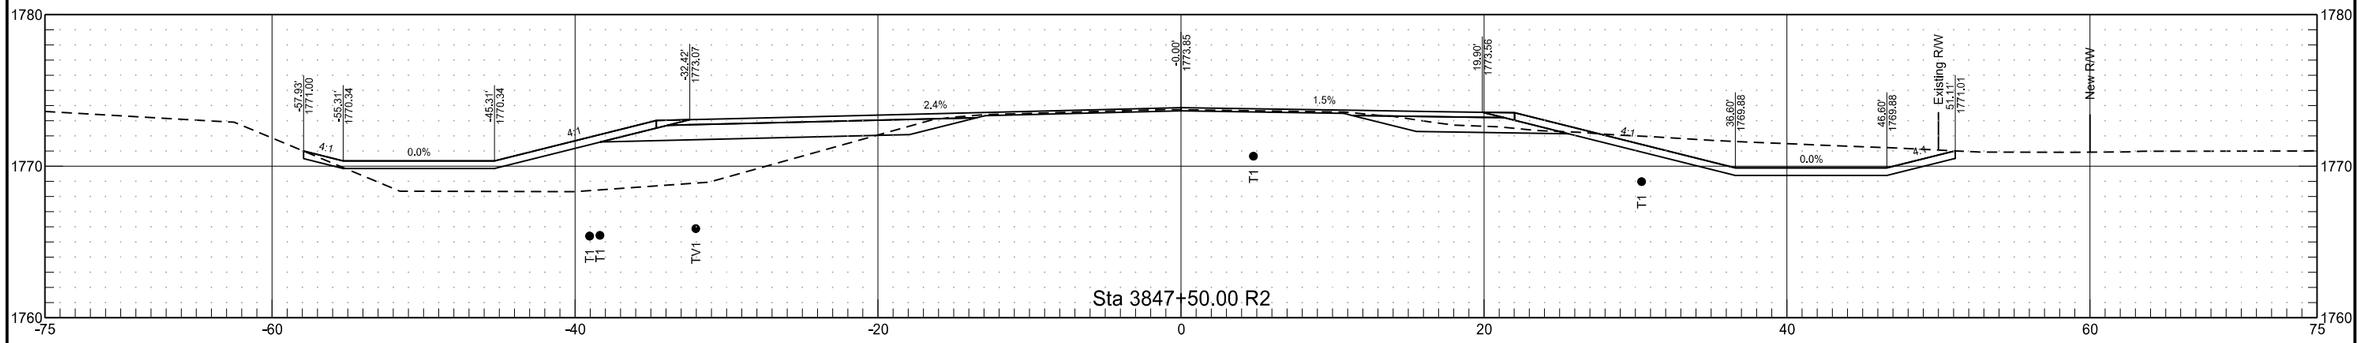


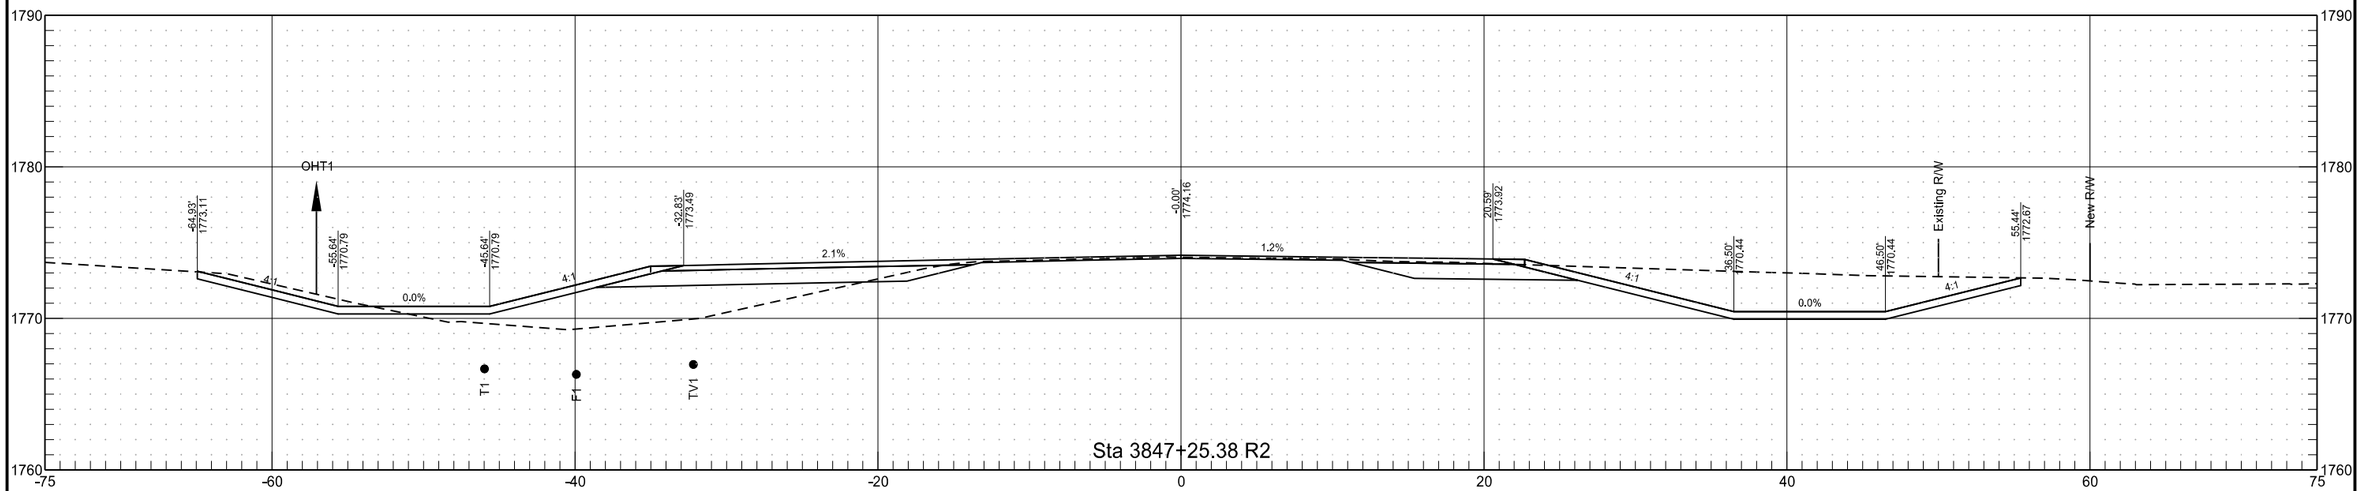


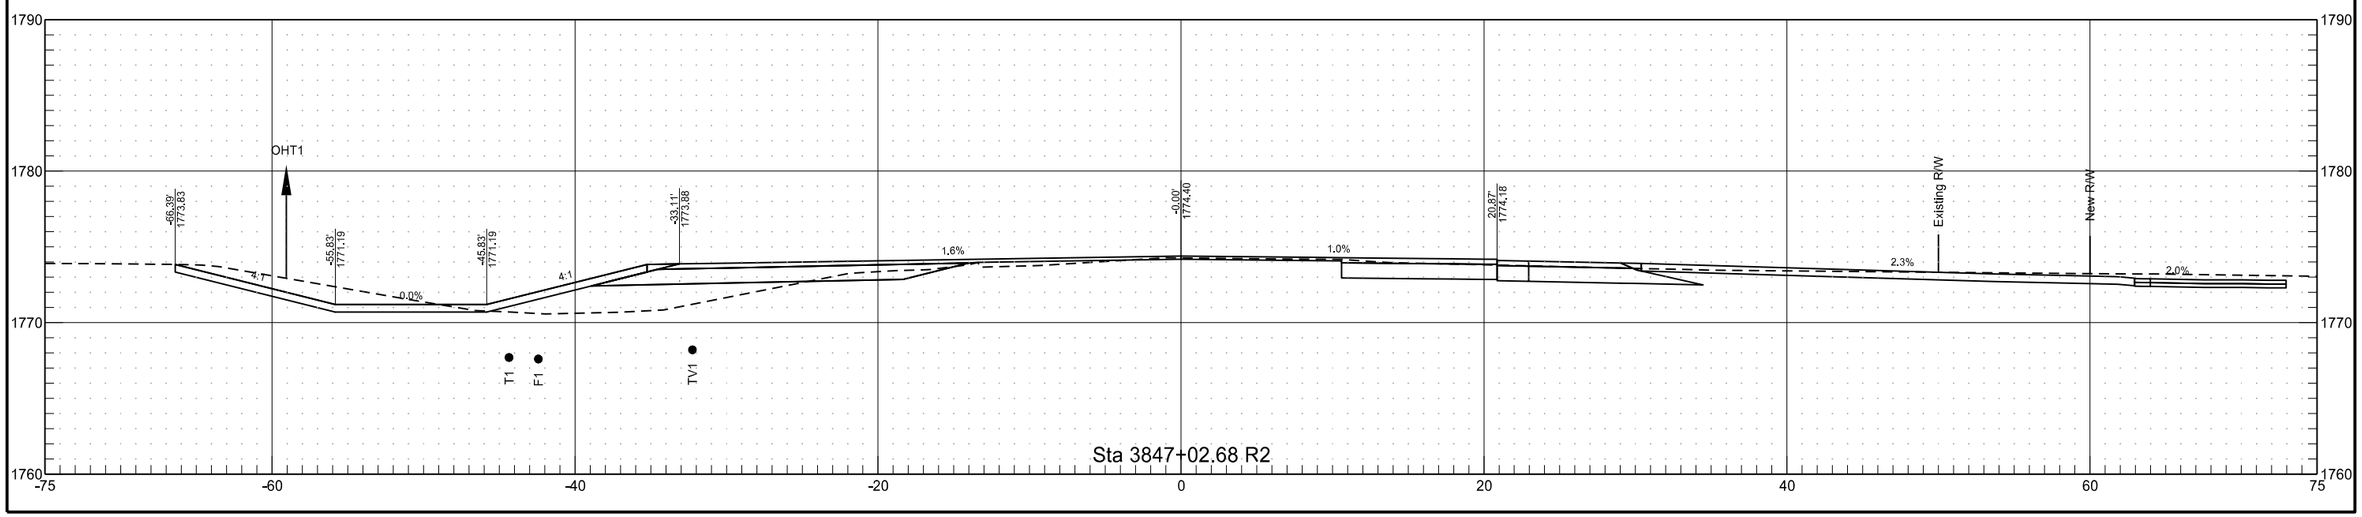

ND 1806


	STATE	PROJECT NO.	SECTION NO.	SHEET NO.
	ND	NHU-1-806(052)071	200	105

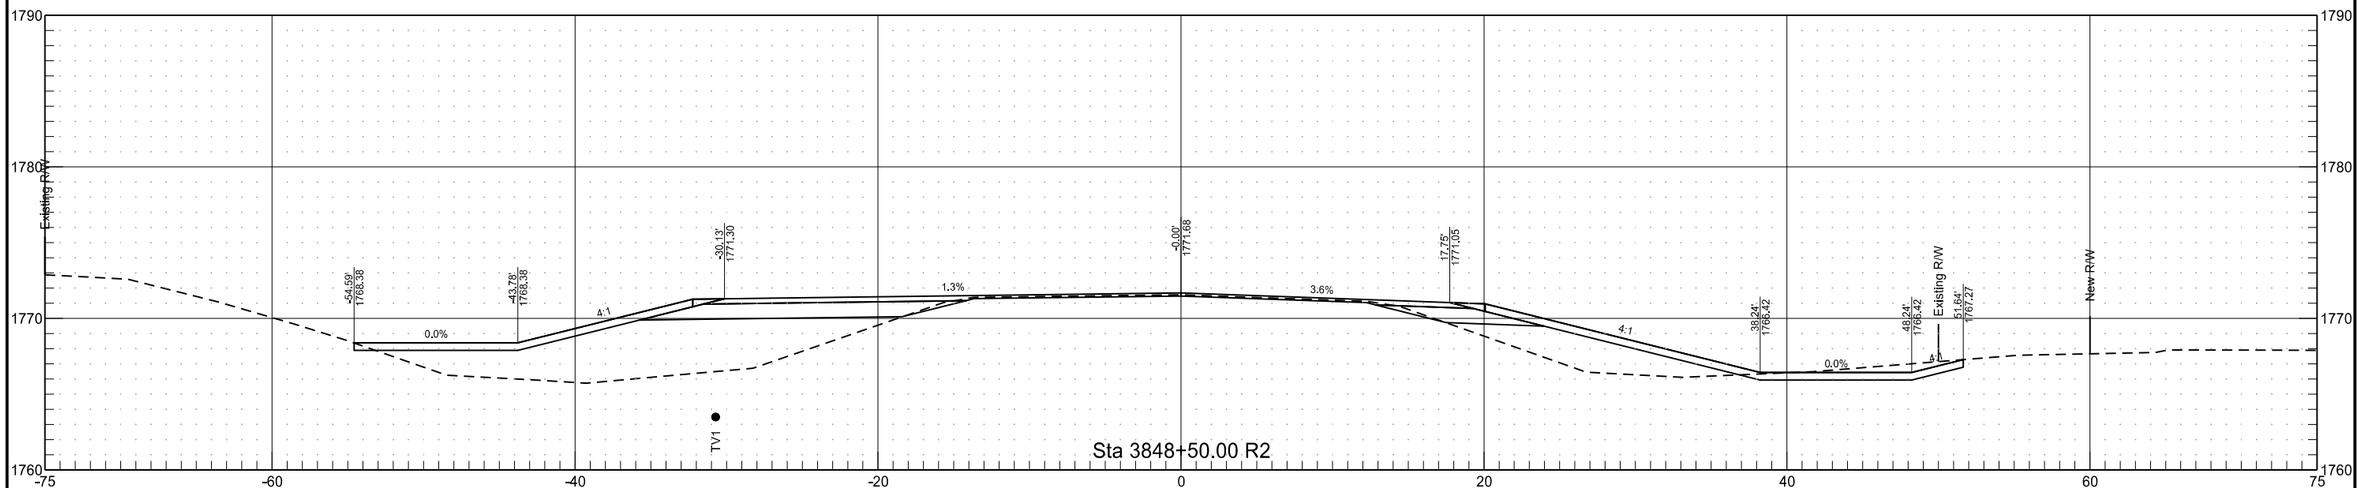


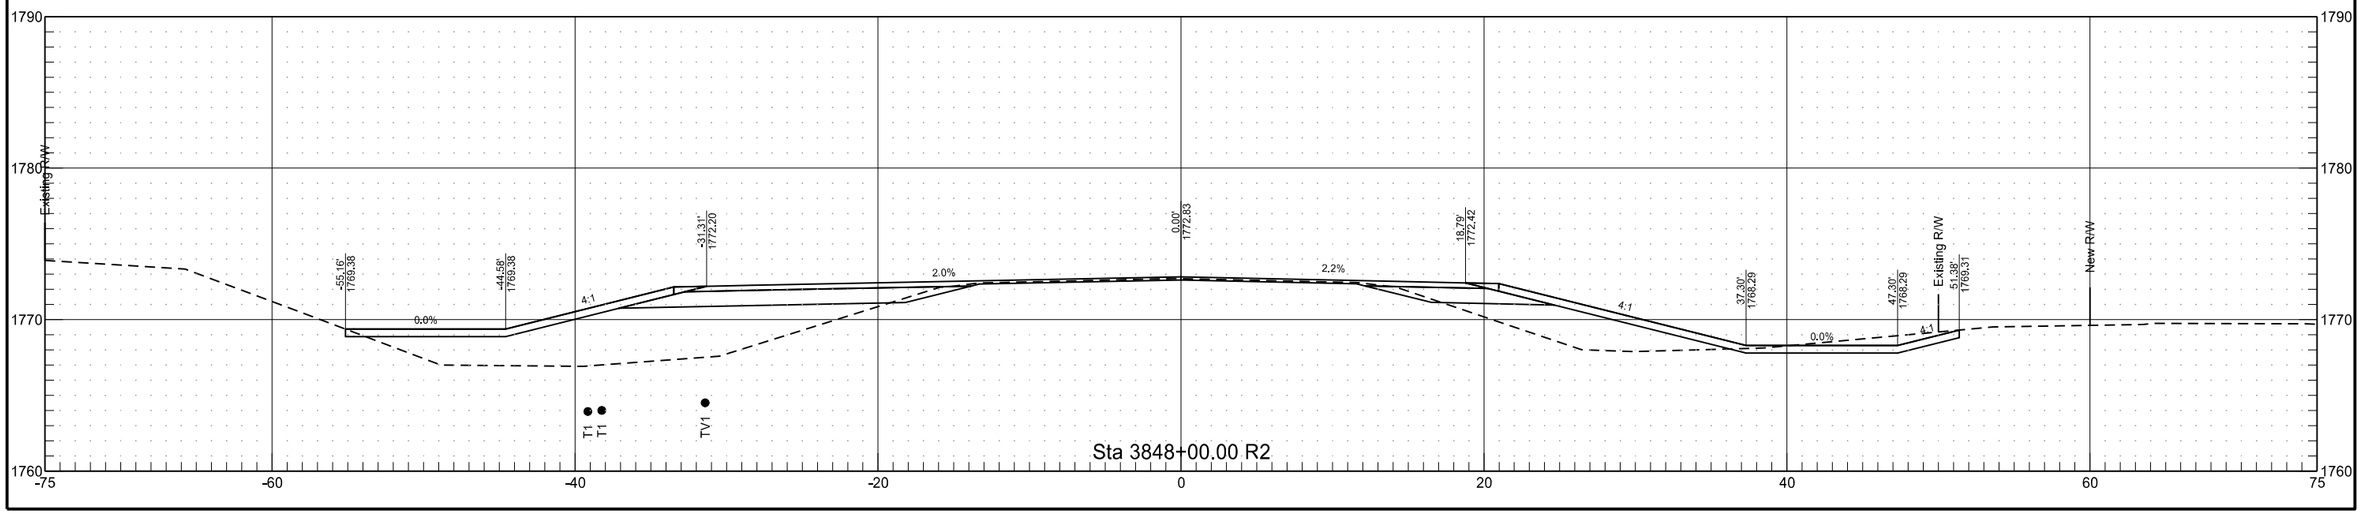

ND 1806


	STATE	PROJECT NO.	SECTION NO.	SHEET NO.
	ND	NHU-1-806(052)071	200	106

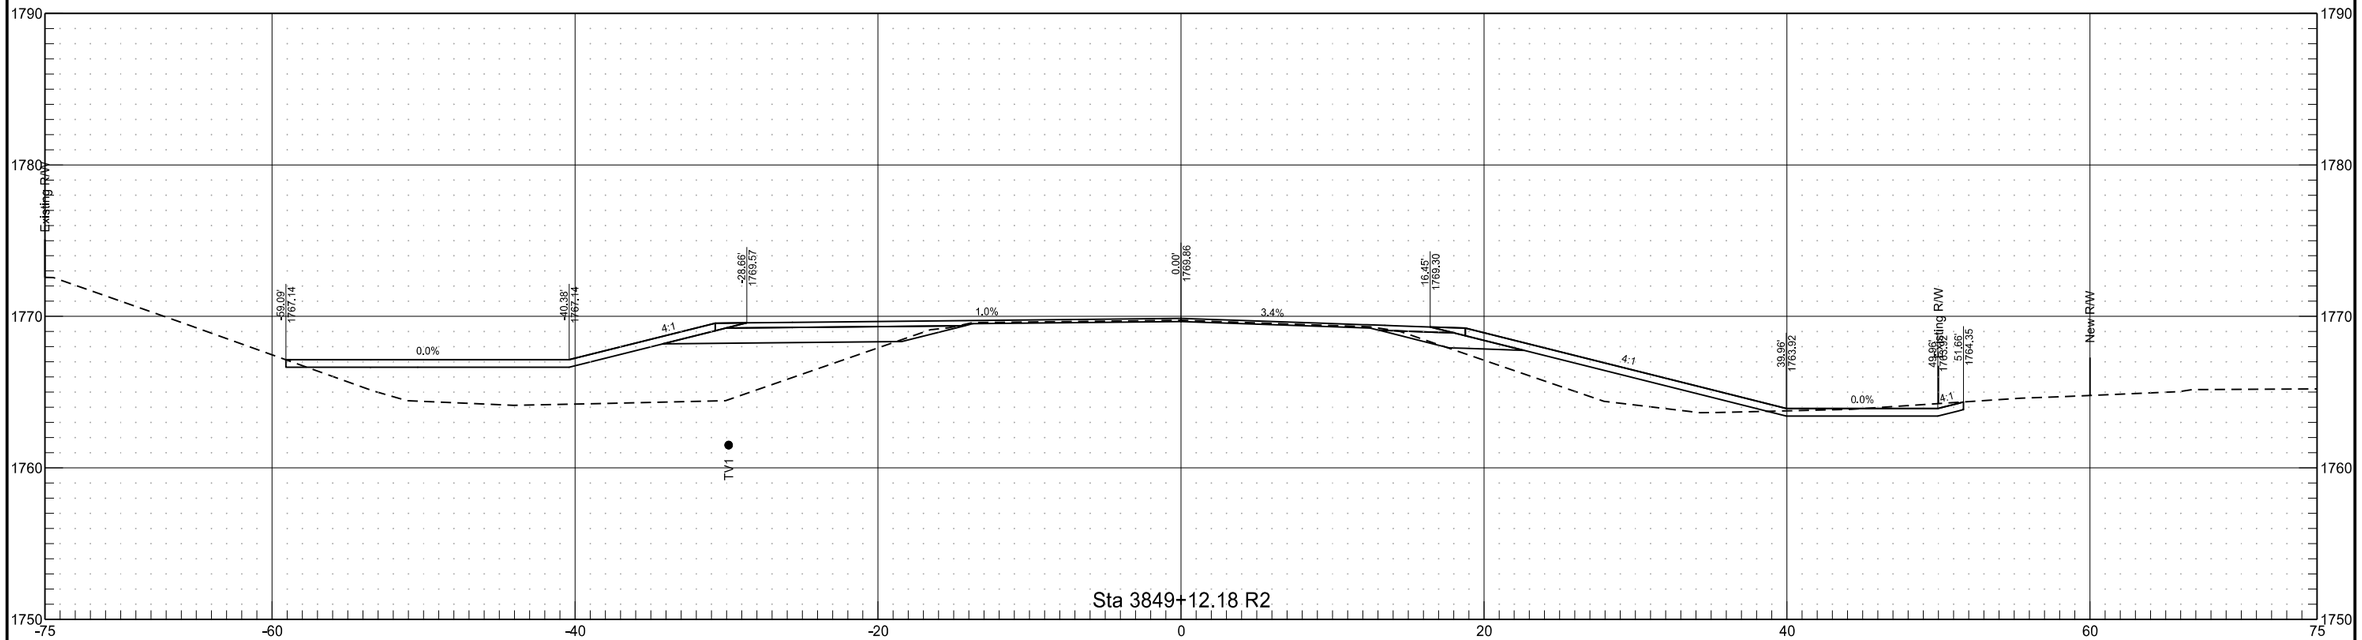


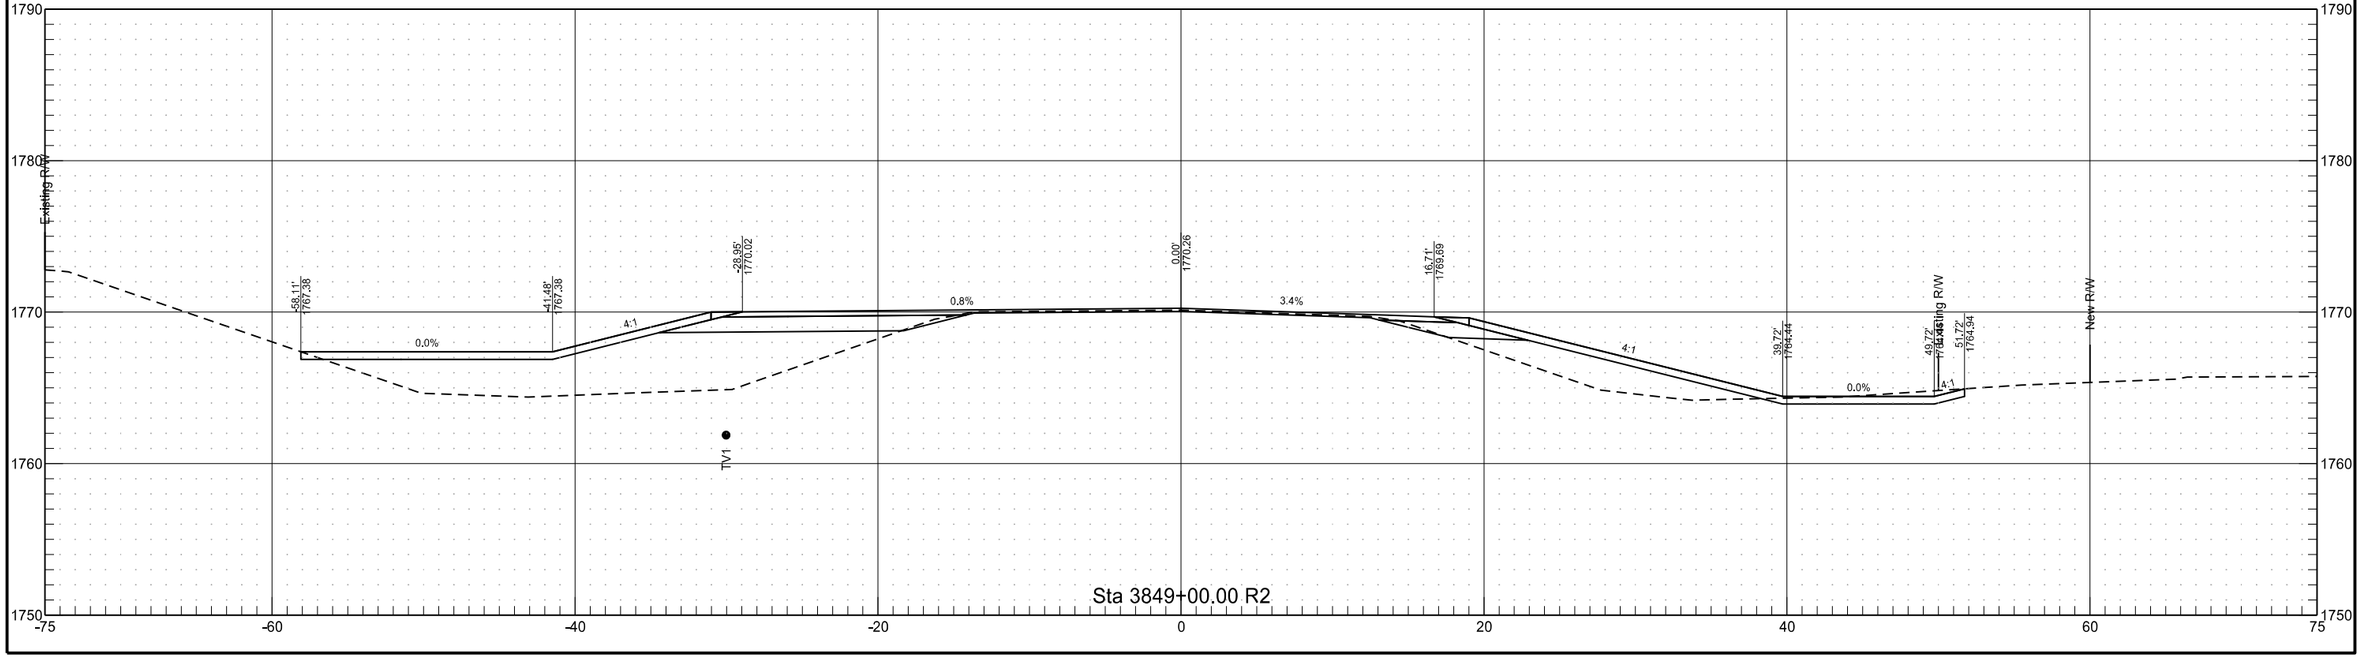


ND 1806

	STATE	PROJECT NO.	SECTION NO.	SHEET NO.
	ND	NHU-1-806(052)071	200	107

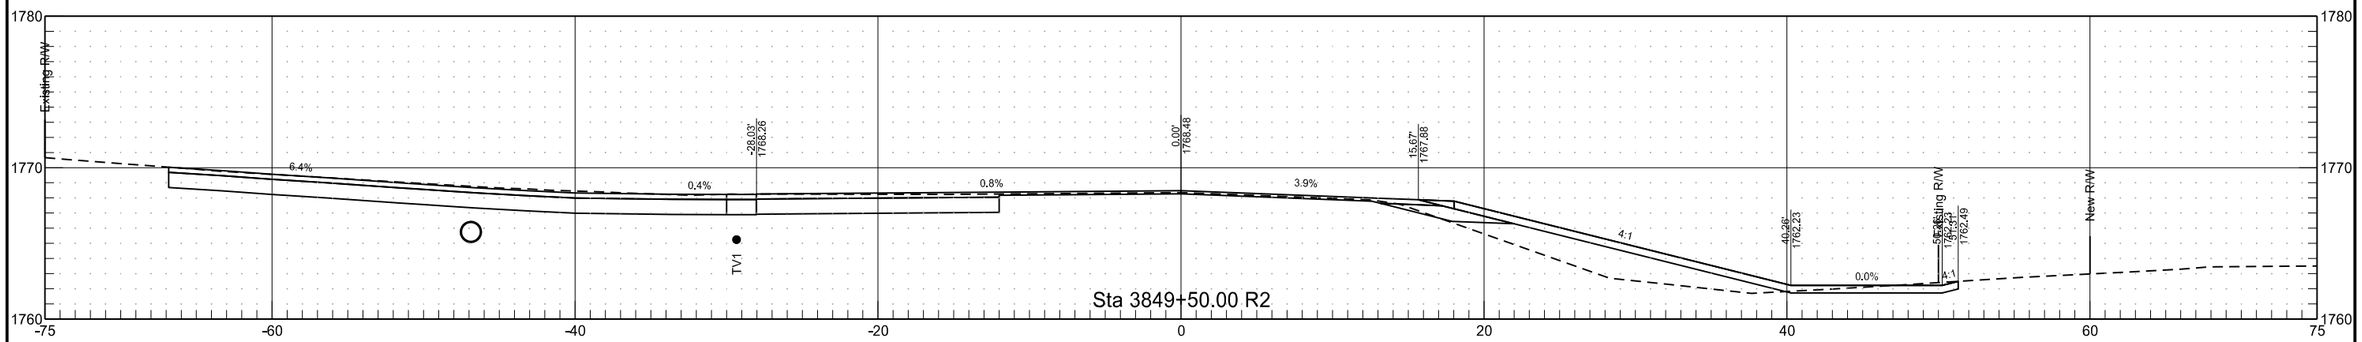


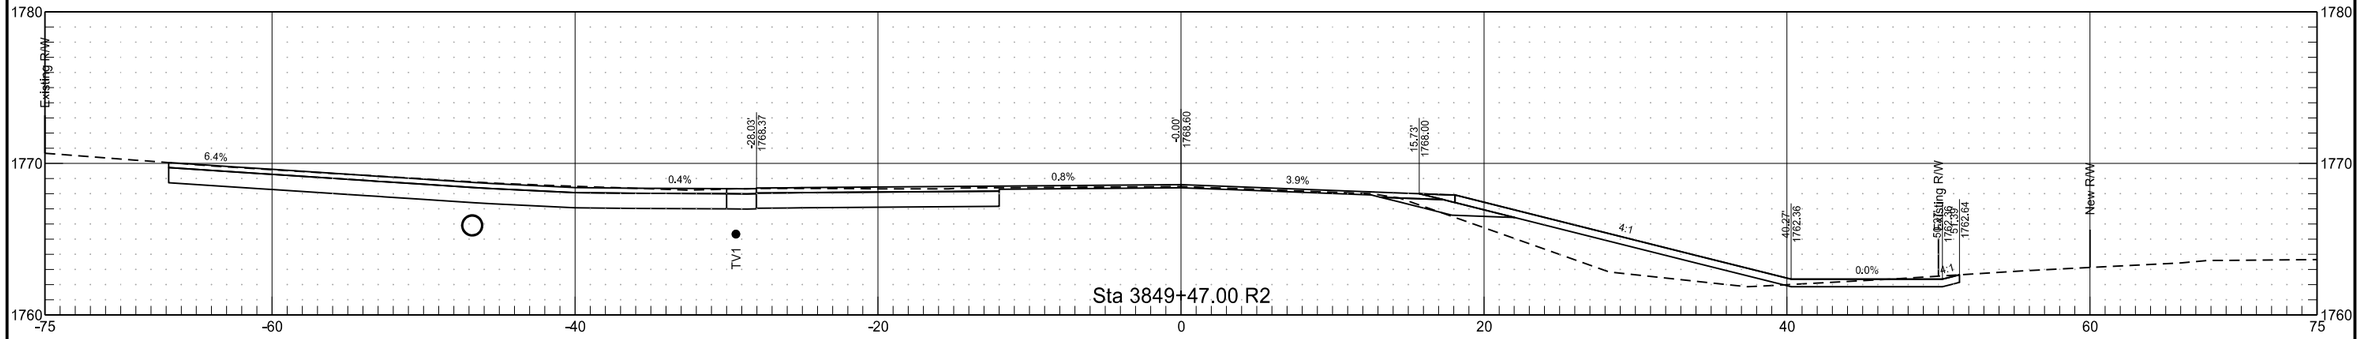


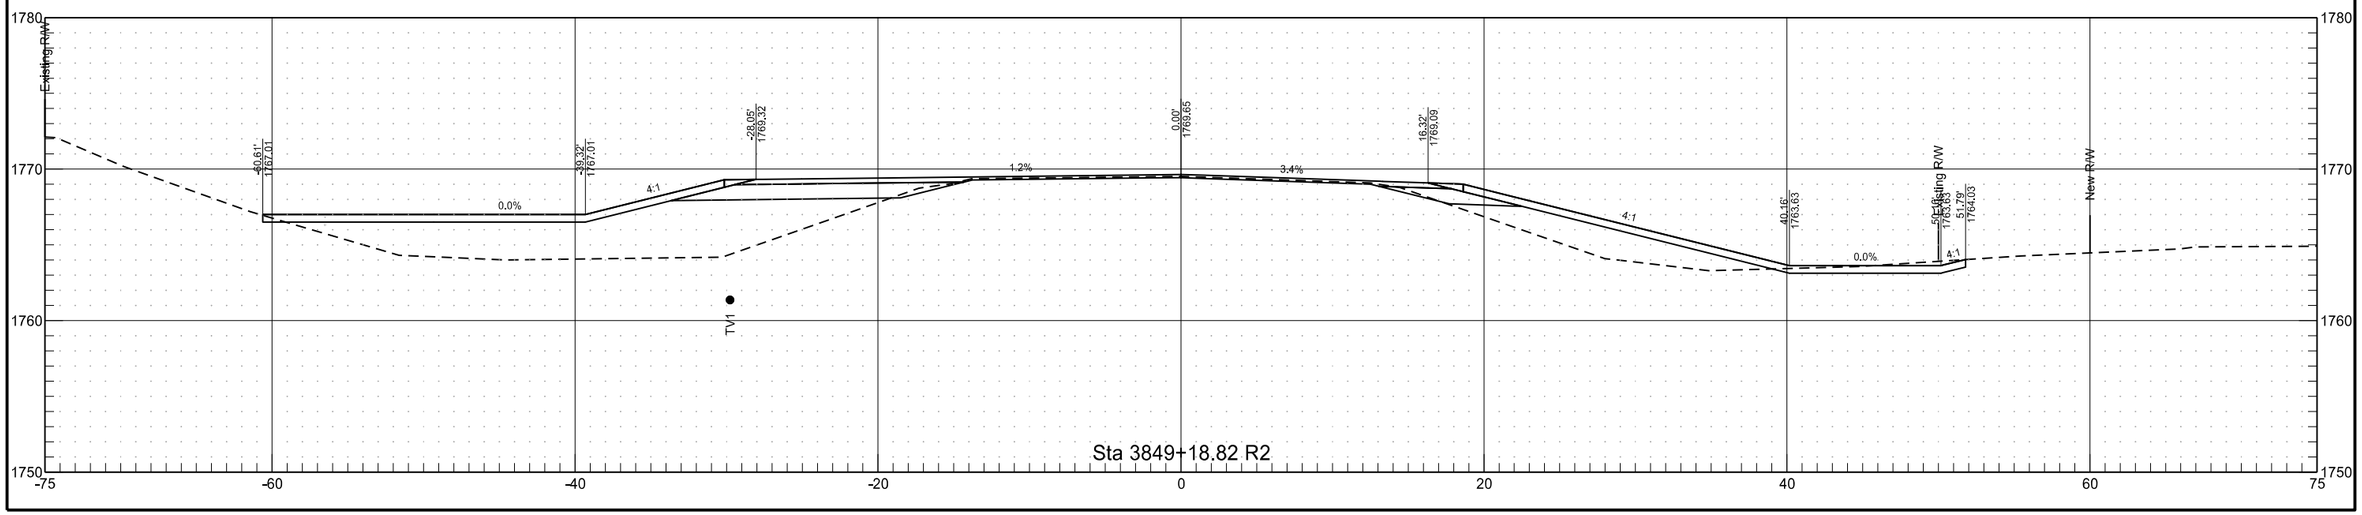


ND 1806

	STATE	PROJECT NO.	SECTION NO.	SHEET NO.
	ND	NHU-1-806(052)071	200	108

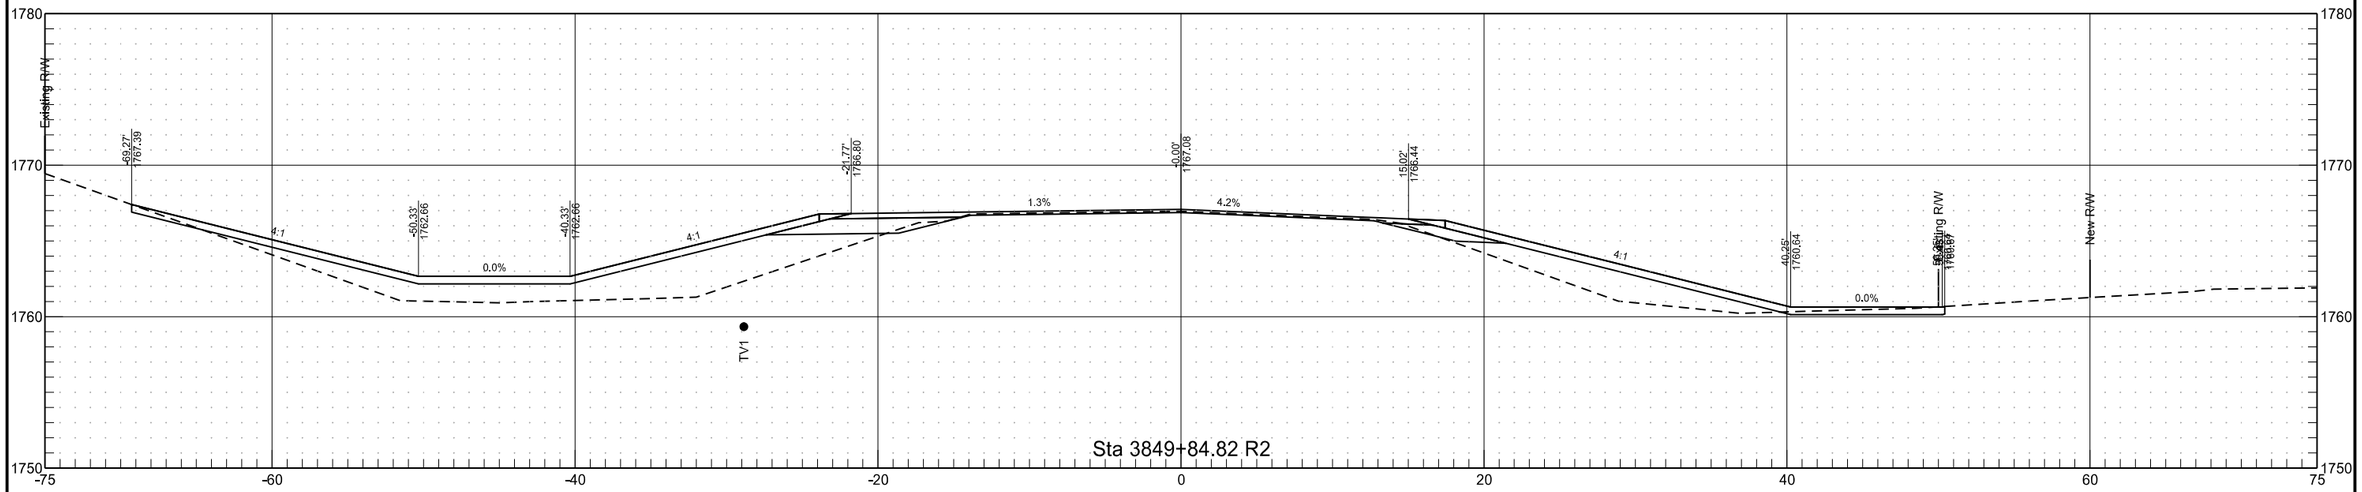


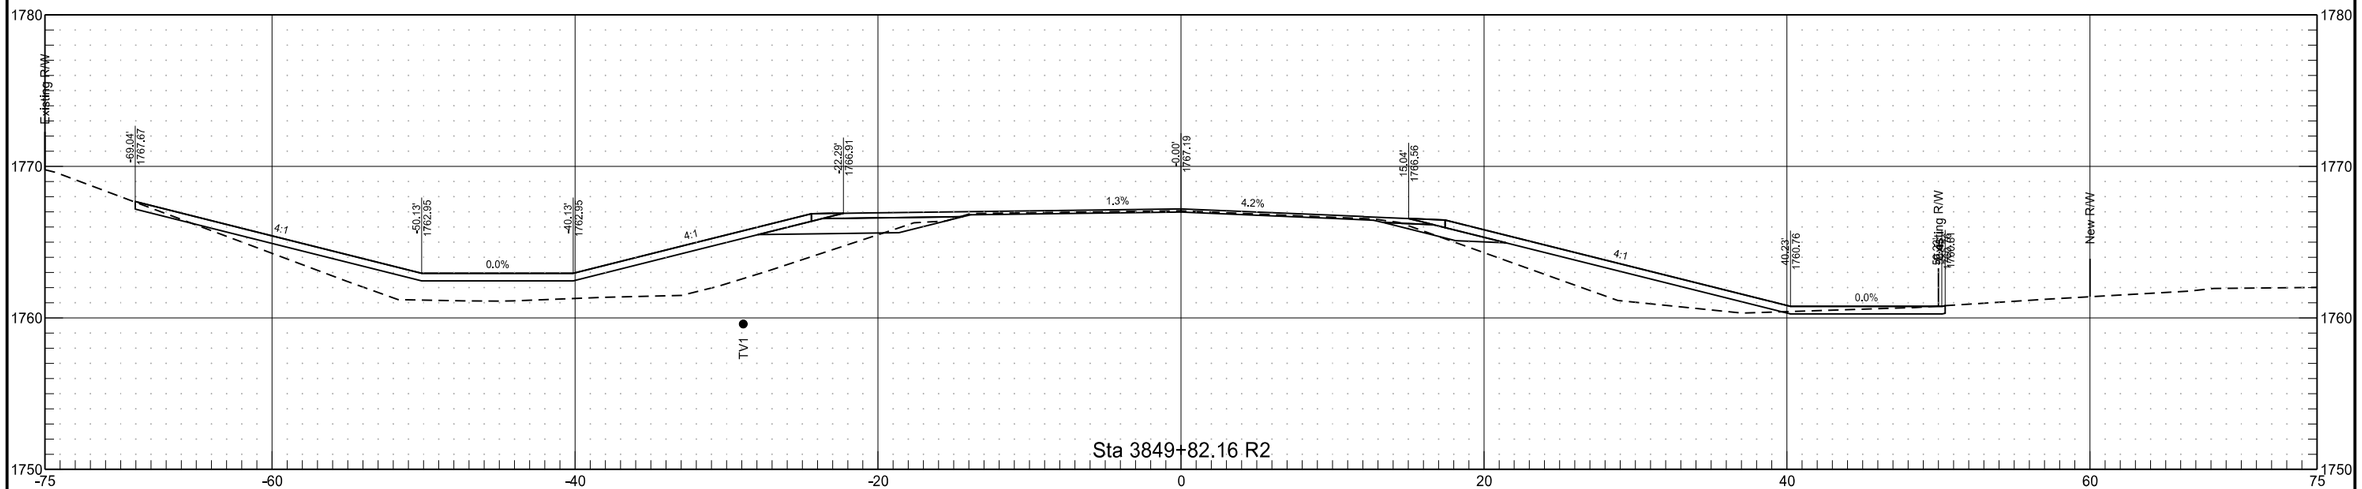


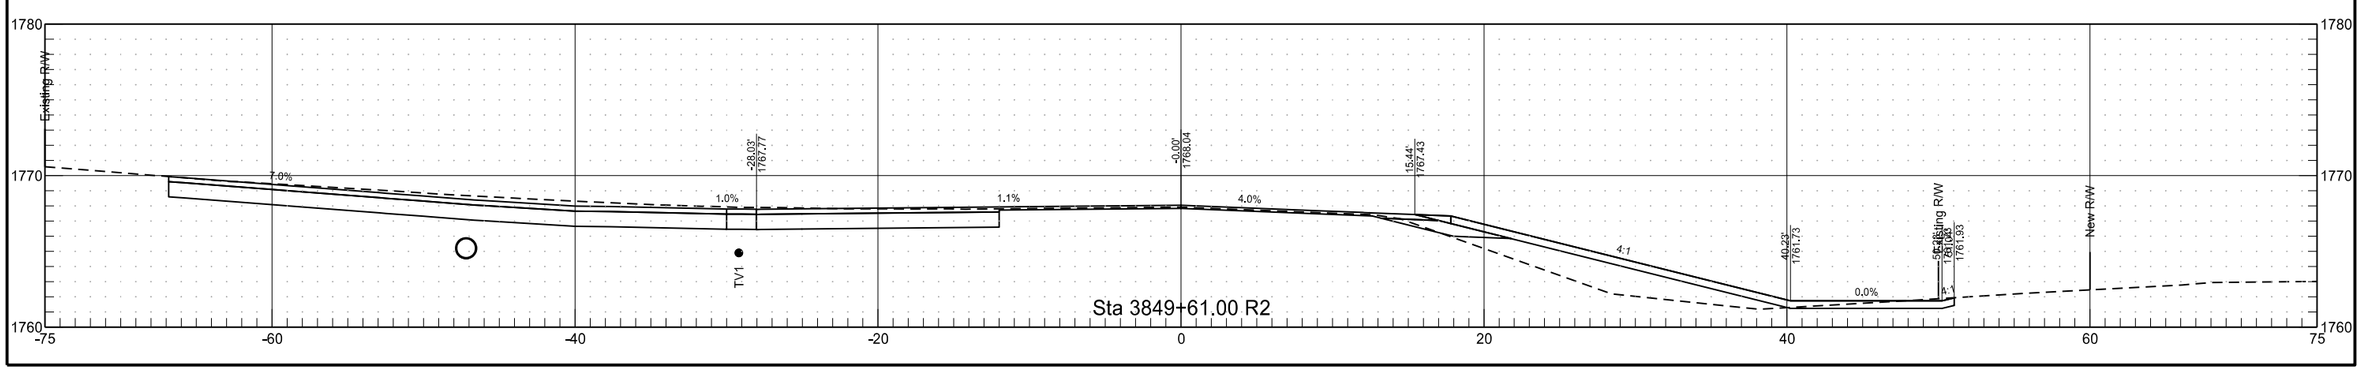


ND 1806

	STATE	PROJECT NO.	SECTION NO.	SHEET NO.
	ND	NHU-1-806(052)071	200	109

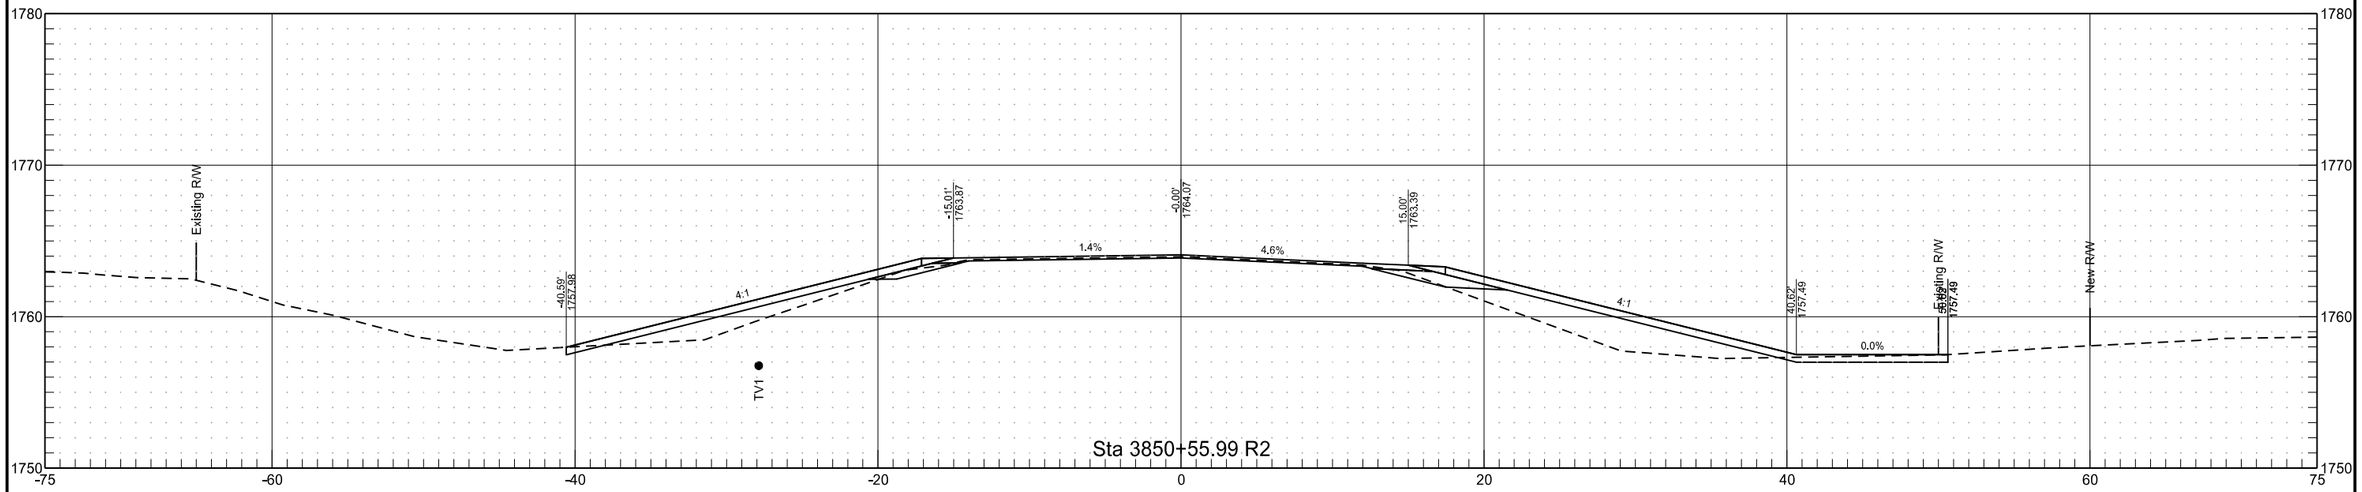


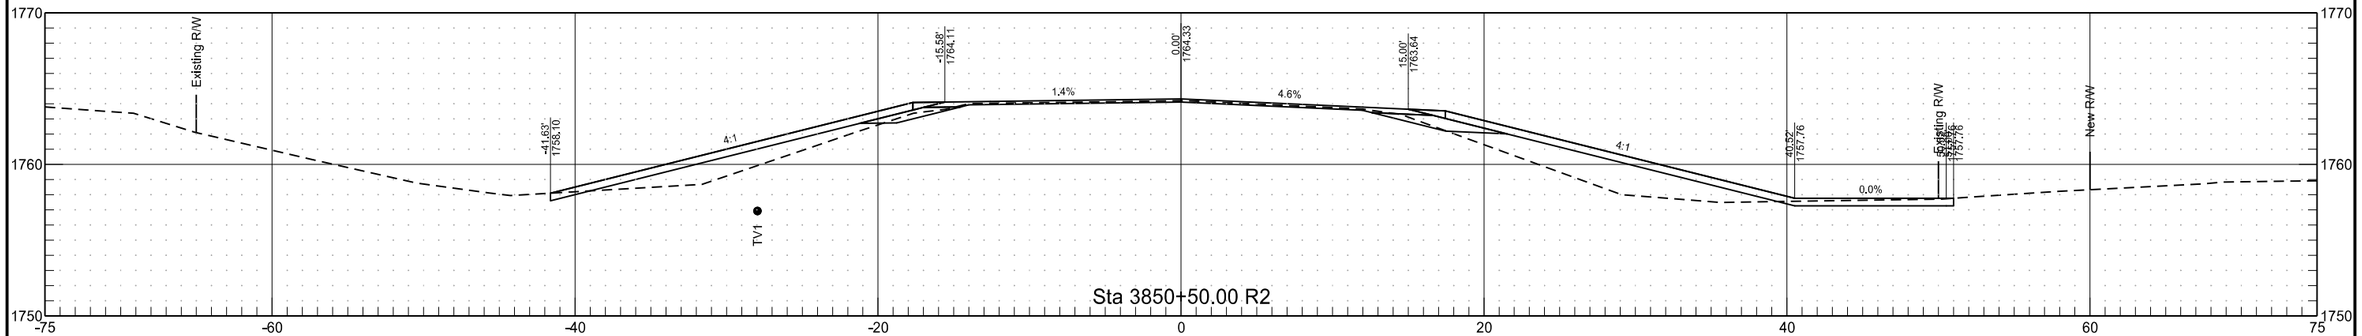


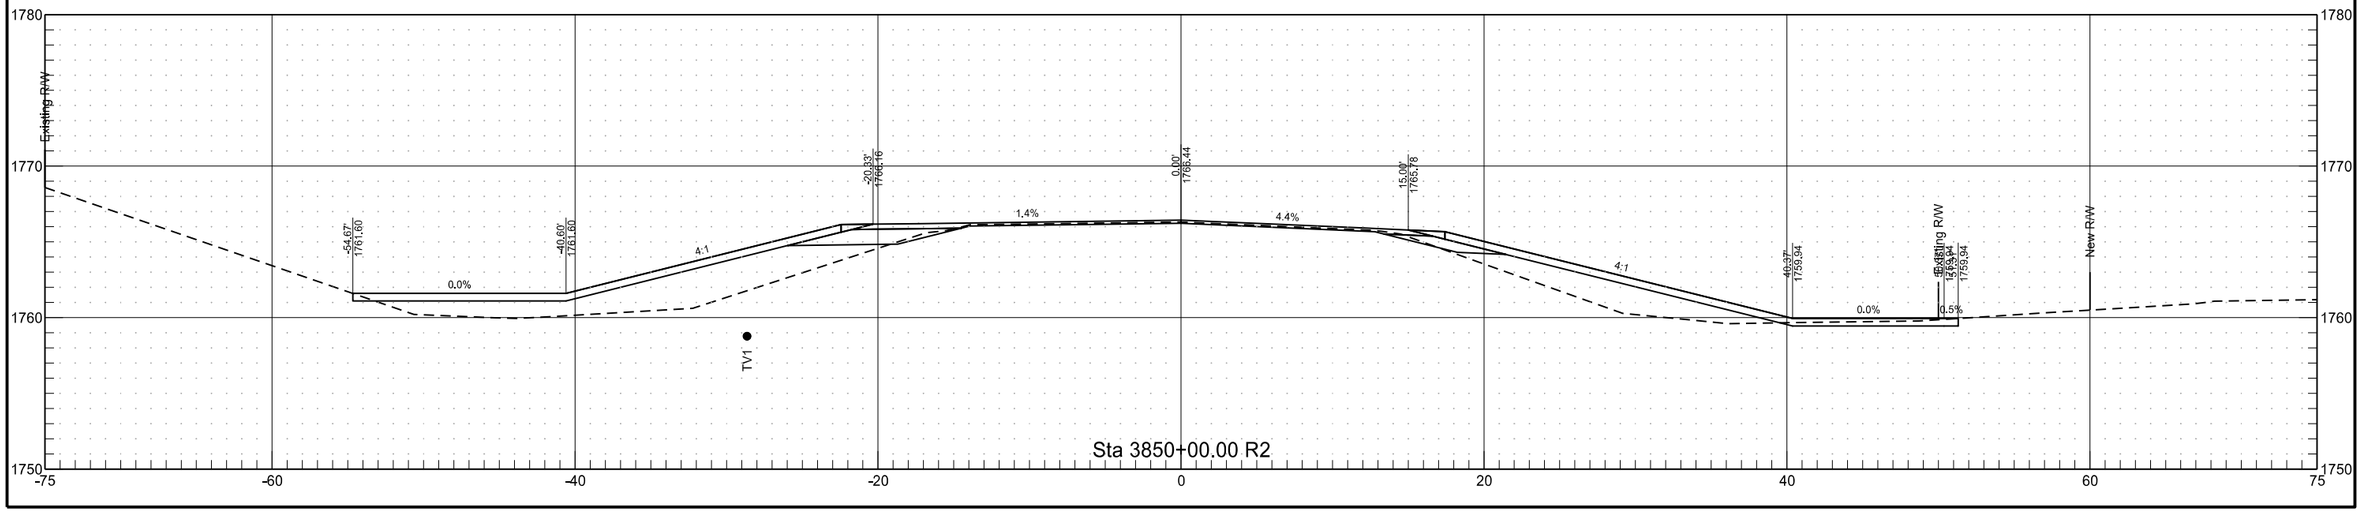


PRRBCCEOP

	STATE	PROJECT NO.	SECTION NO.	SHEET NO.
	ND	NHU-1-806(052)071	200	110

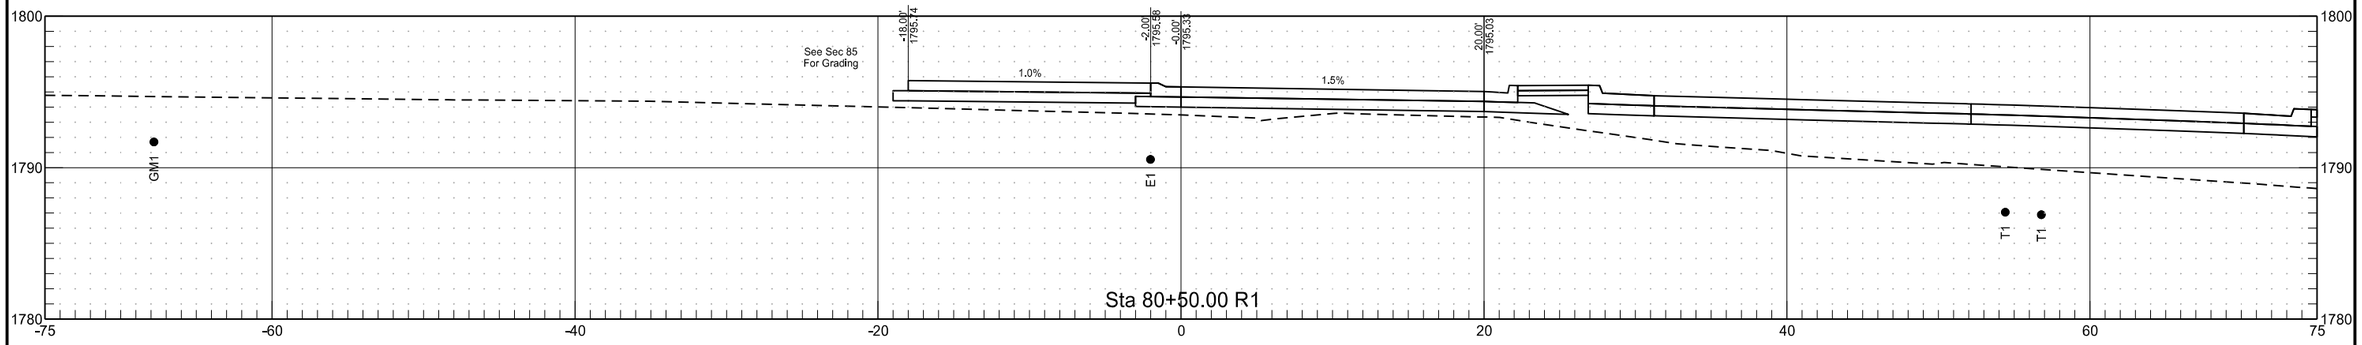


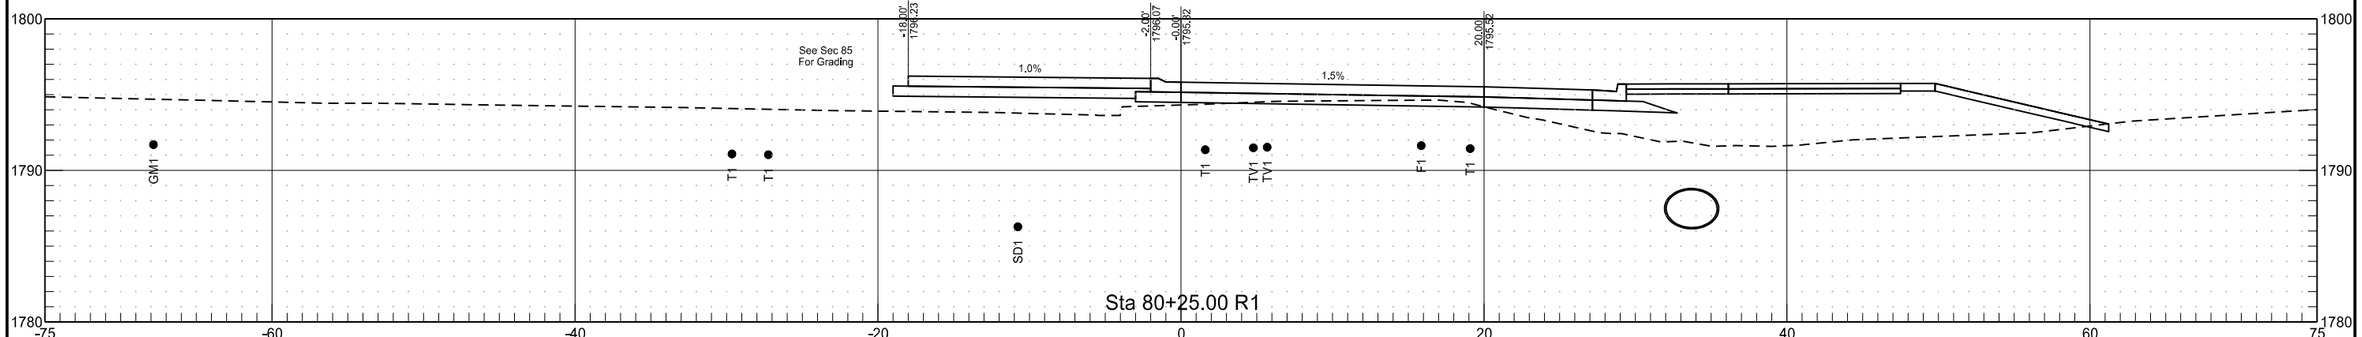


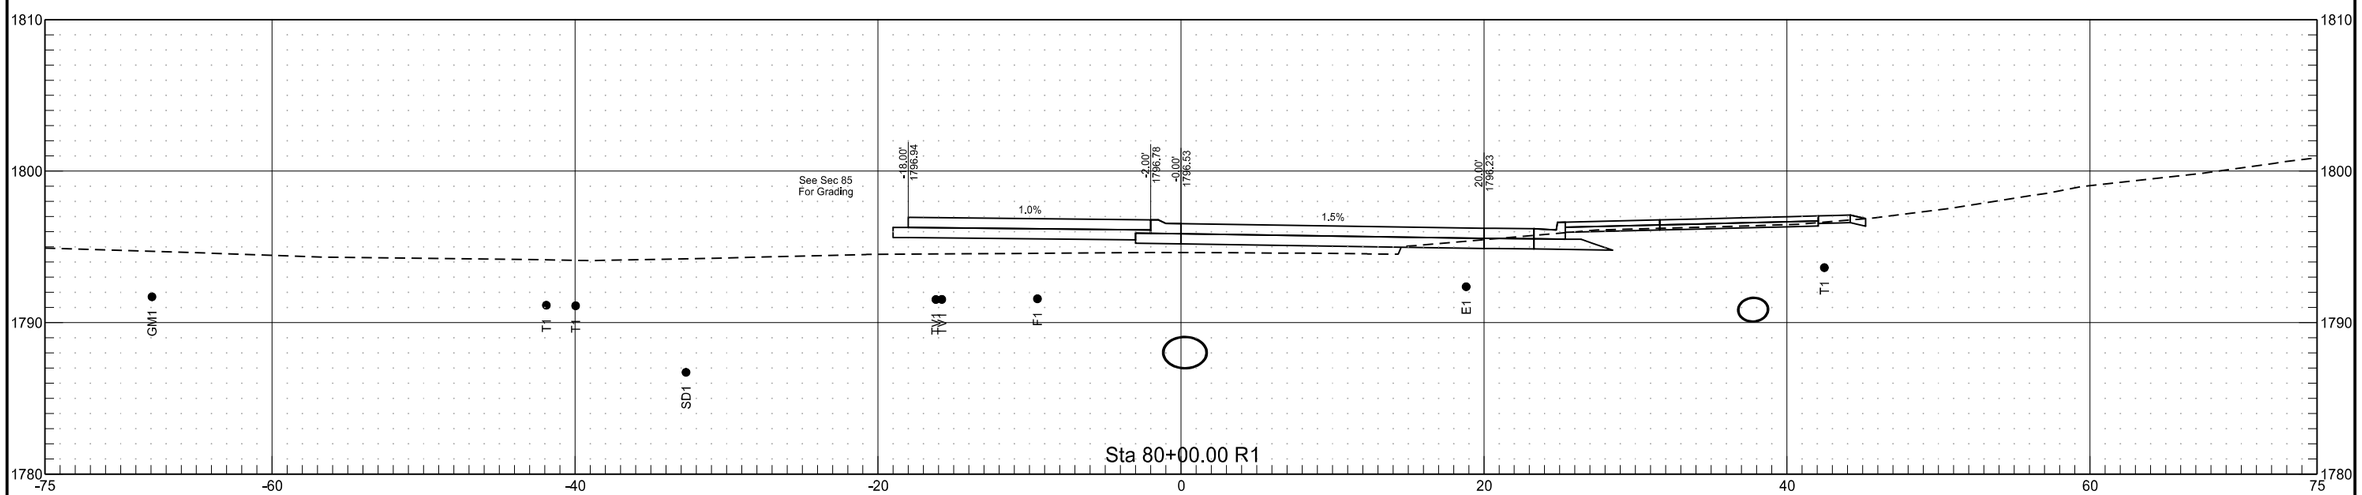


PRRBCCEOP

	STATE	PROJECT NO.	SECTION NO.	SHEET NO.
	ND	NHU-1-806(052)071	200	111

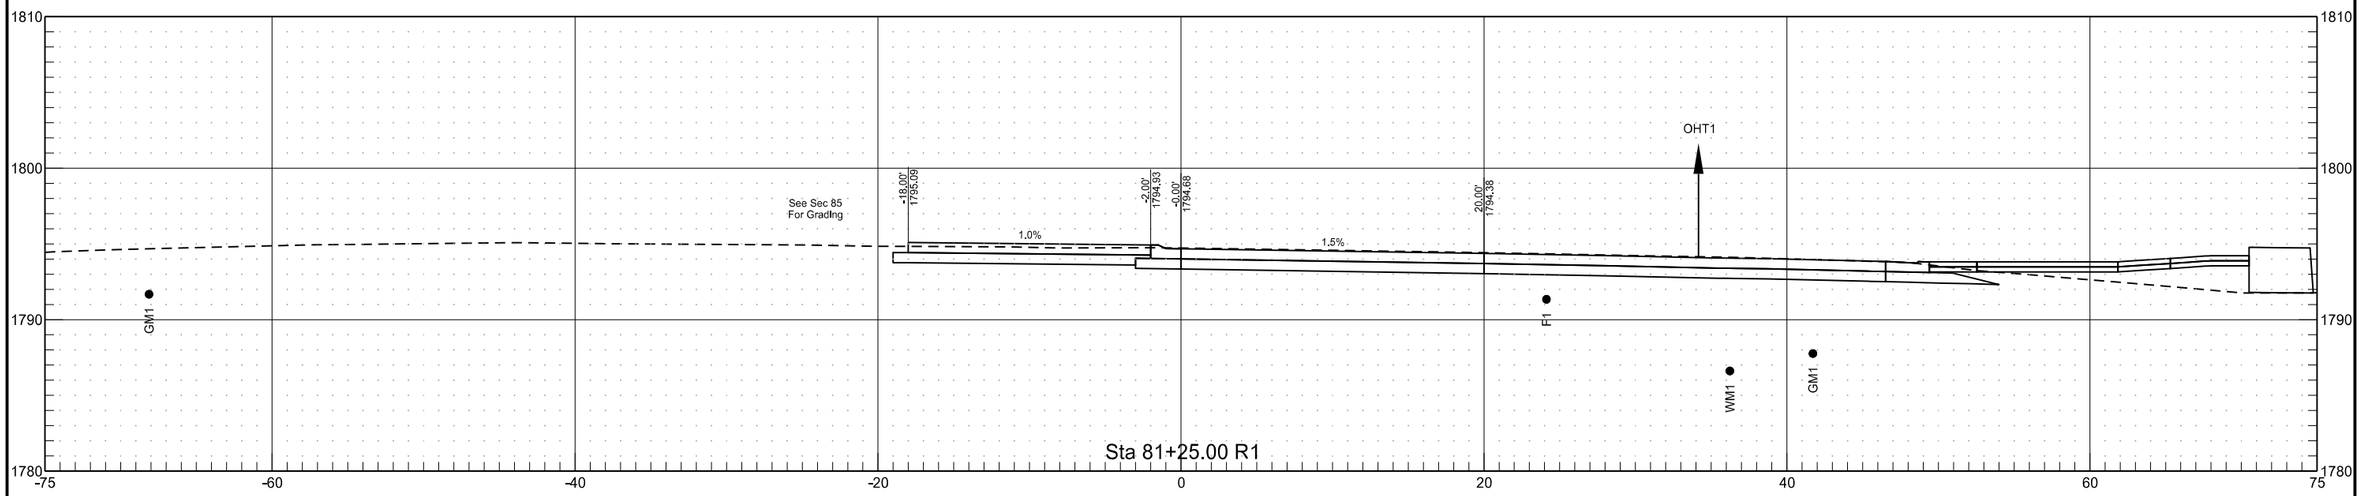


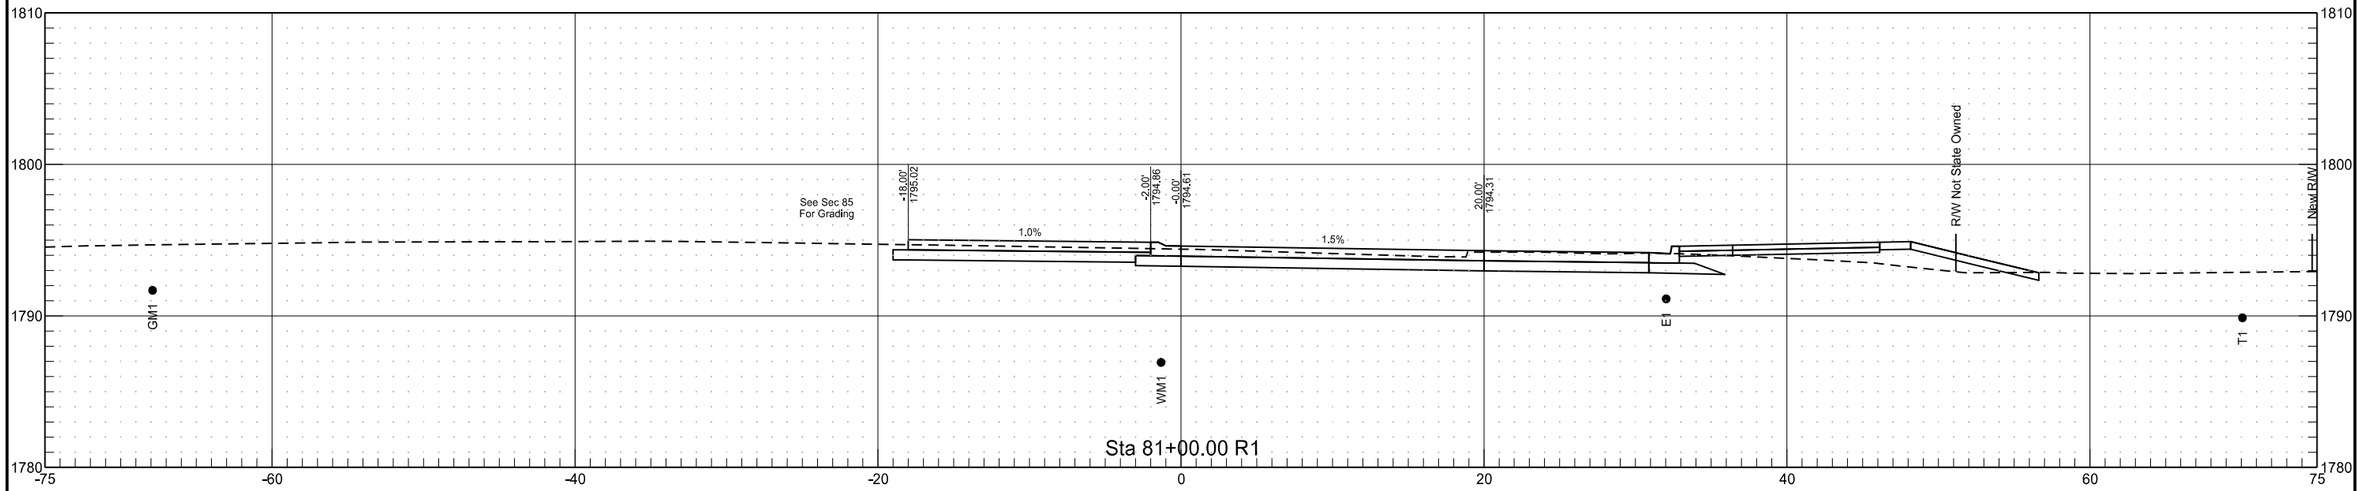


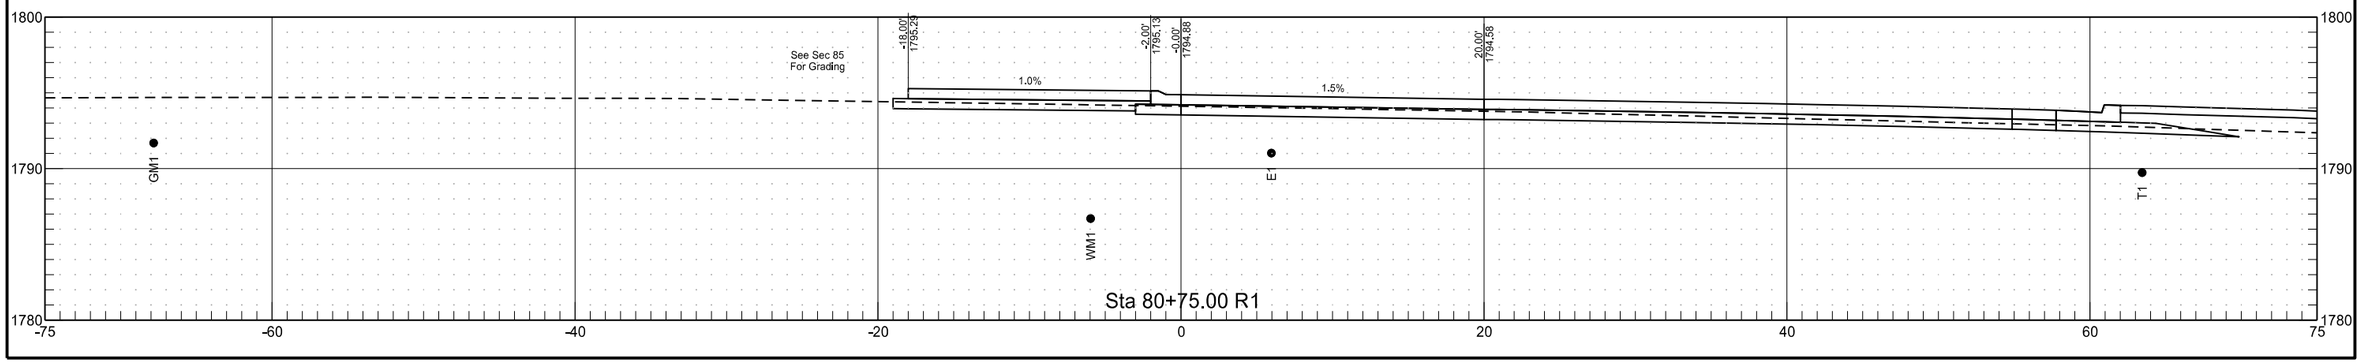

PRRBCCEOP


	STATE	PROJECT NO.	SECTION NO.	SHEET NO.
	ND	NHU-1-806(052)071	200	112

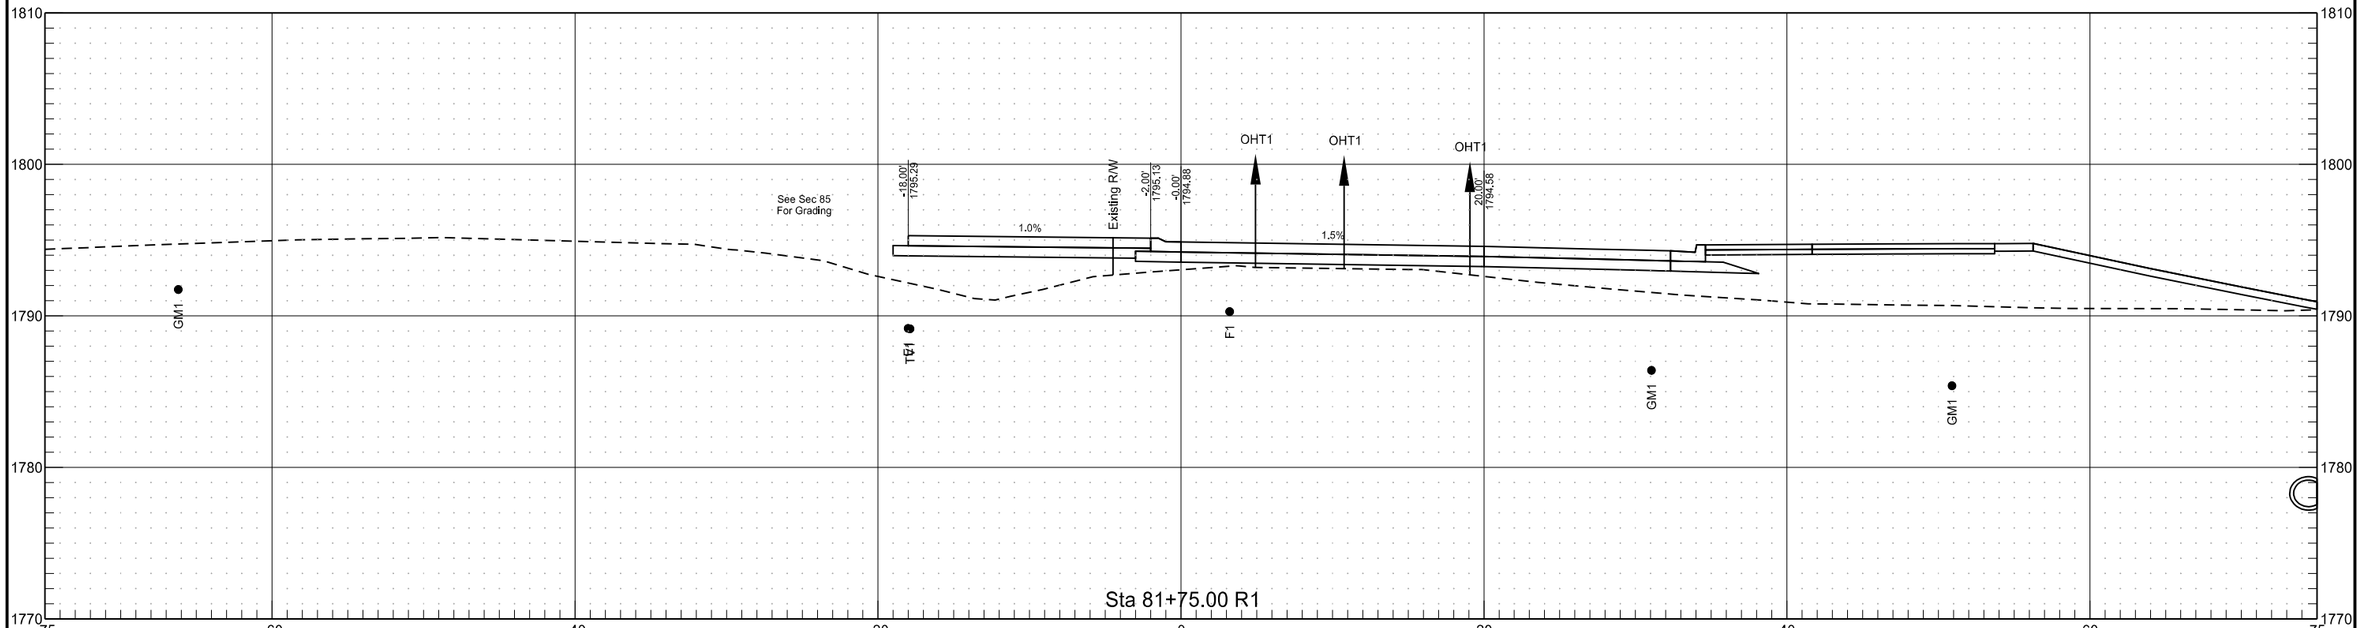


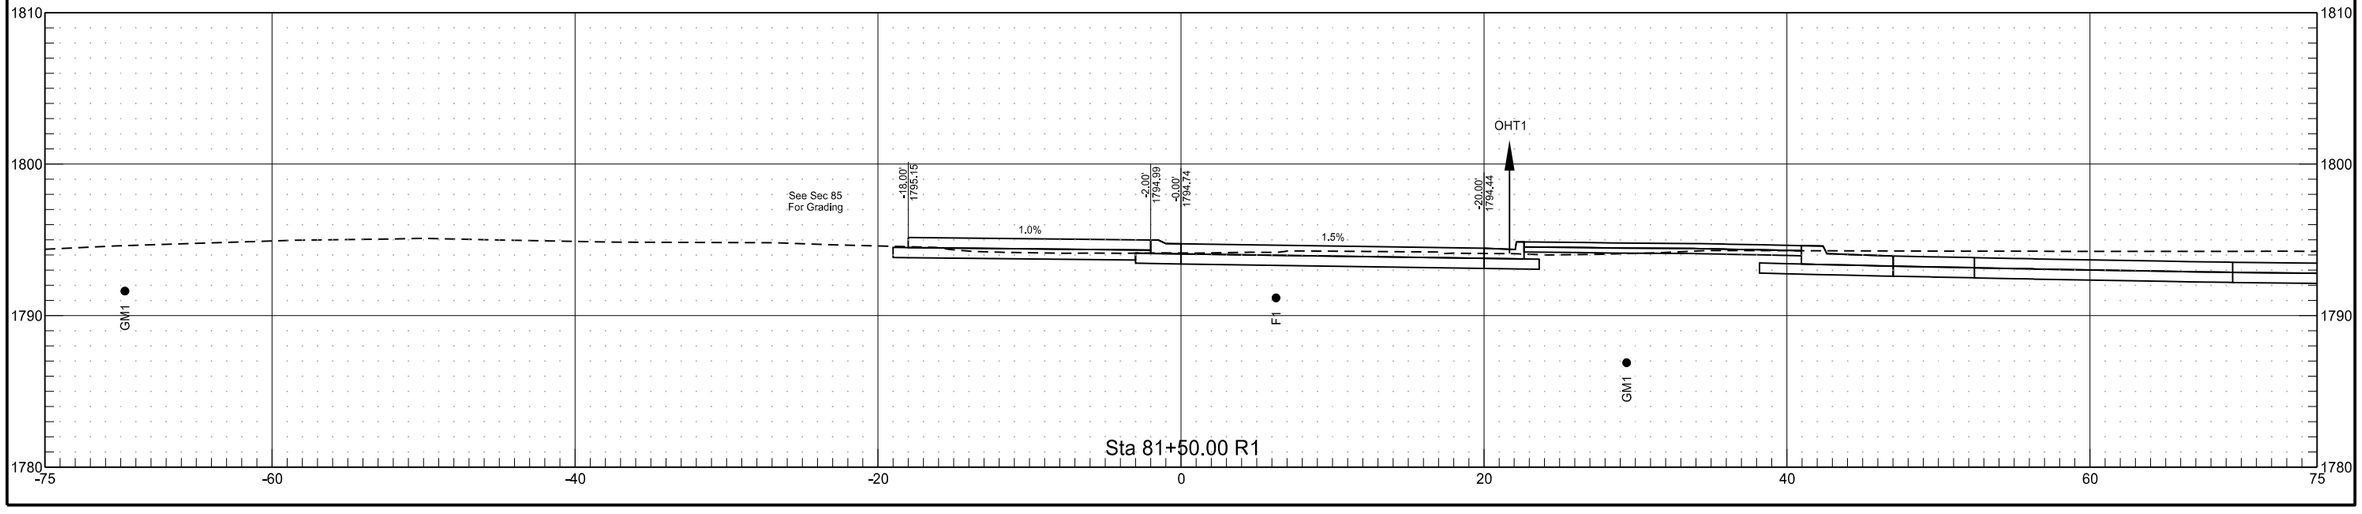

PRRBCCEOP


	STATE	PROJECT NO.	SECTION NO.	SHEET NO.
	ND	NHU-1-806(052)071	200	113

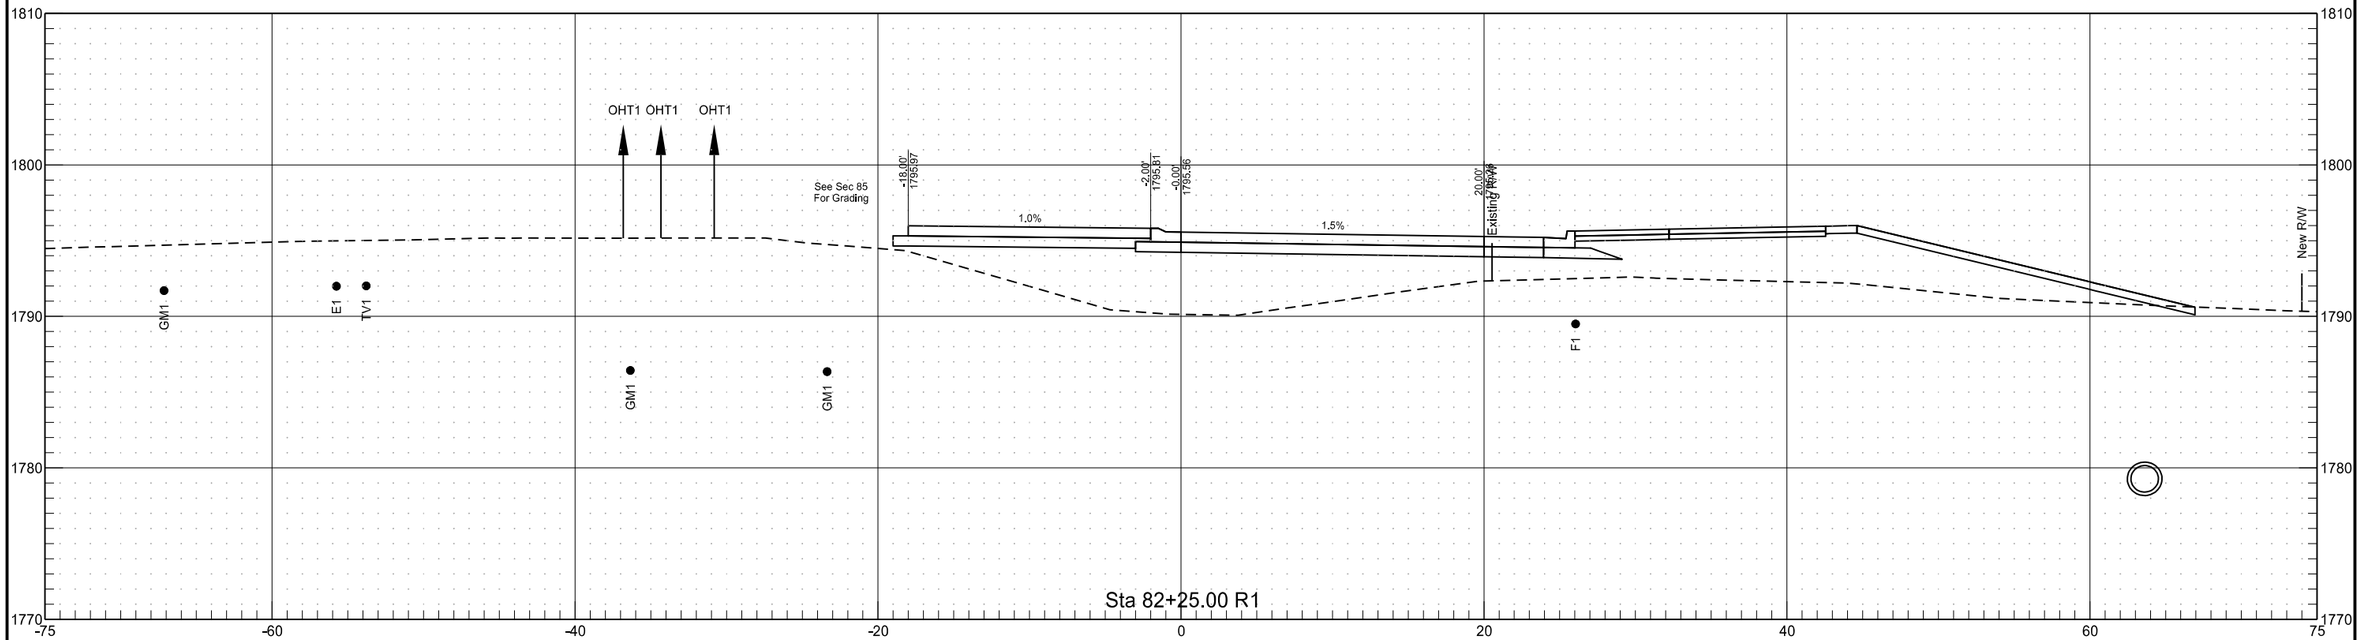

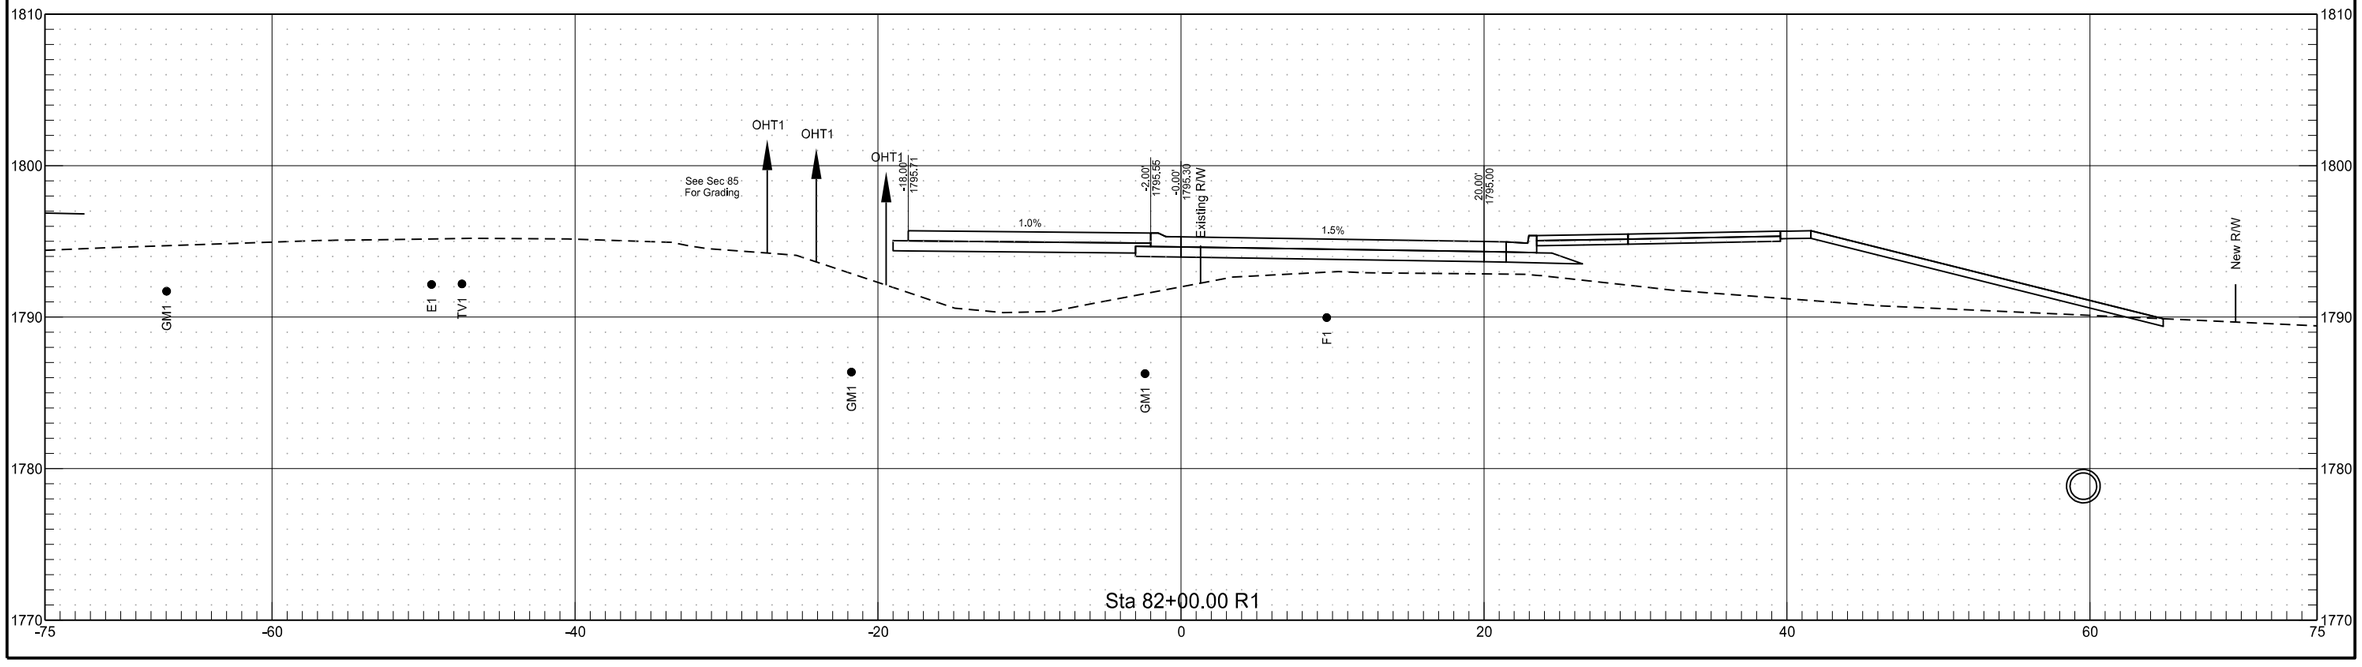


PRRBCCEOP

	STATE	PROJECT NO.	SECTION NO.	SHEET NO.
	ND	NHU-1-806(052)071	200	114

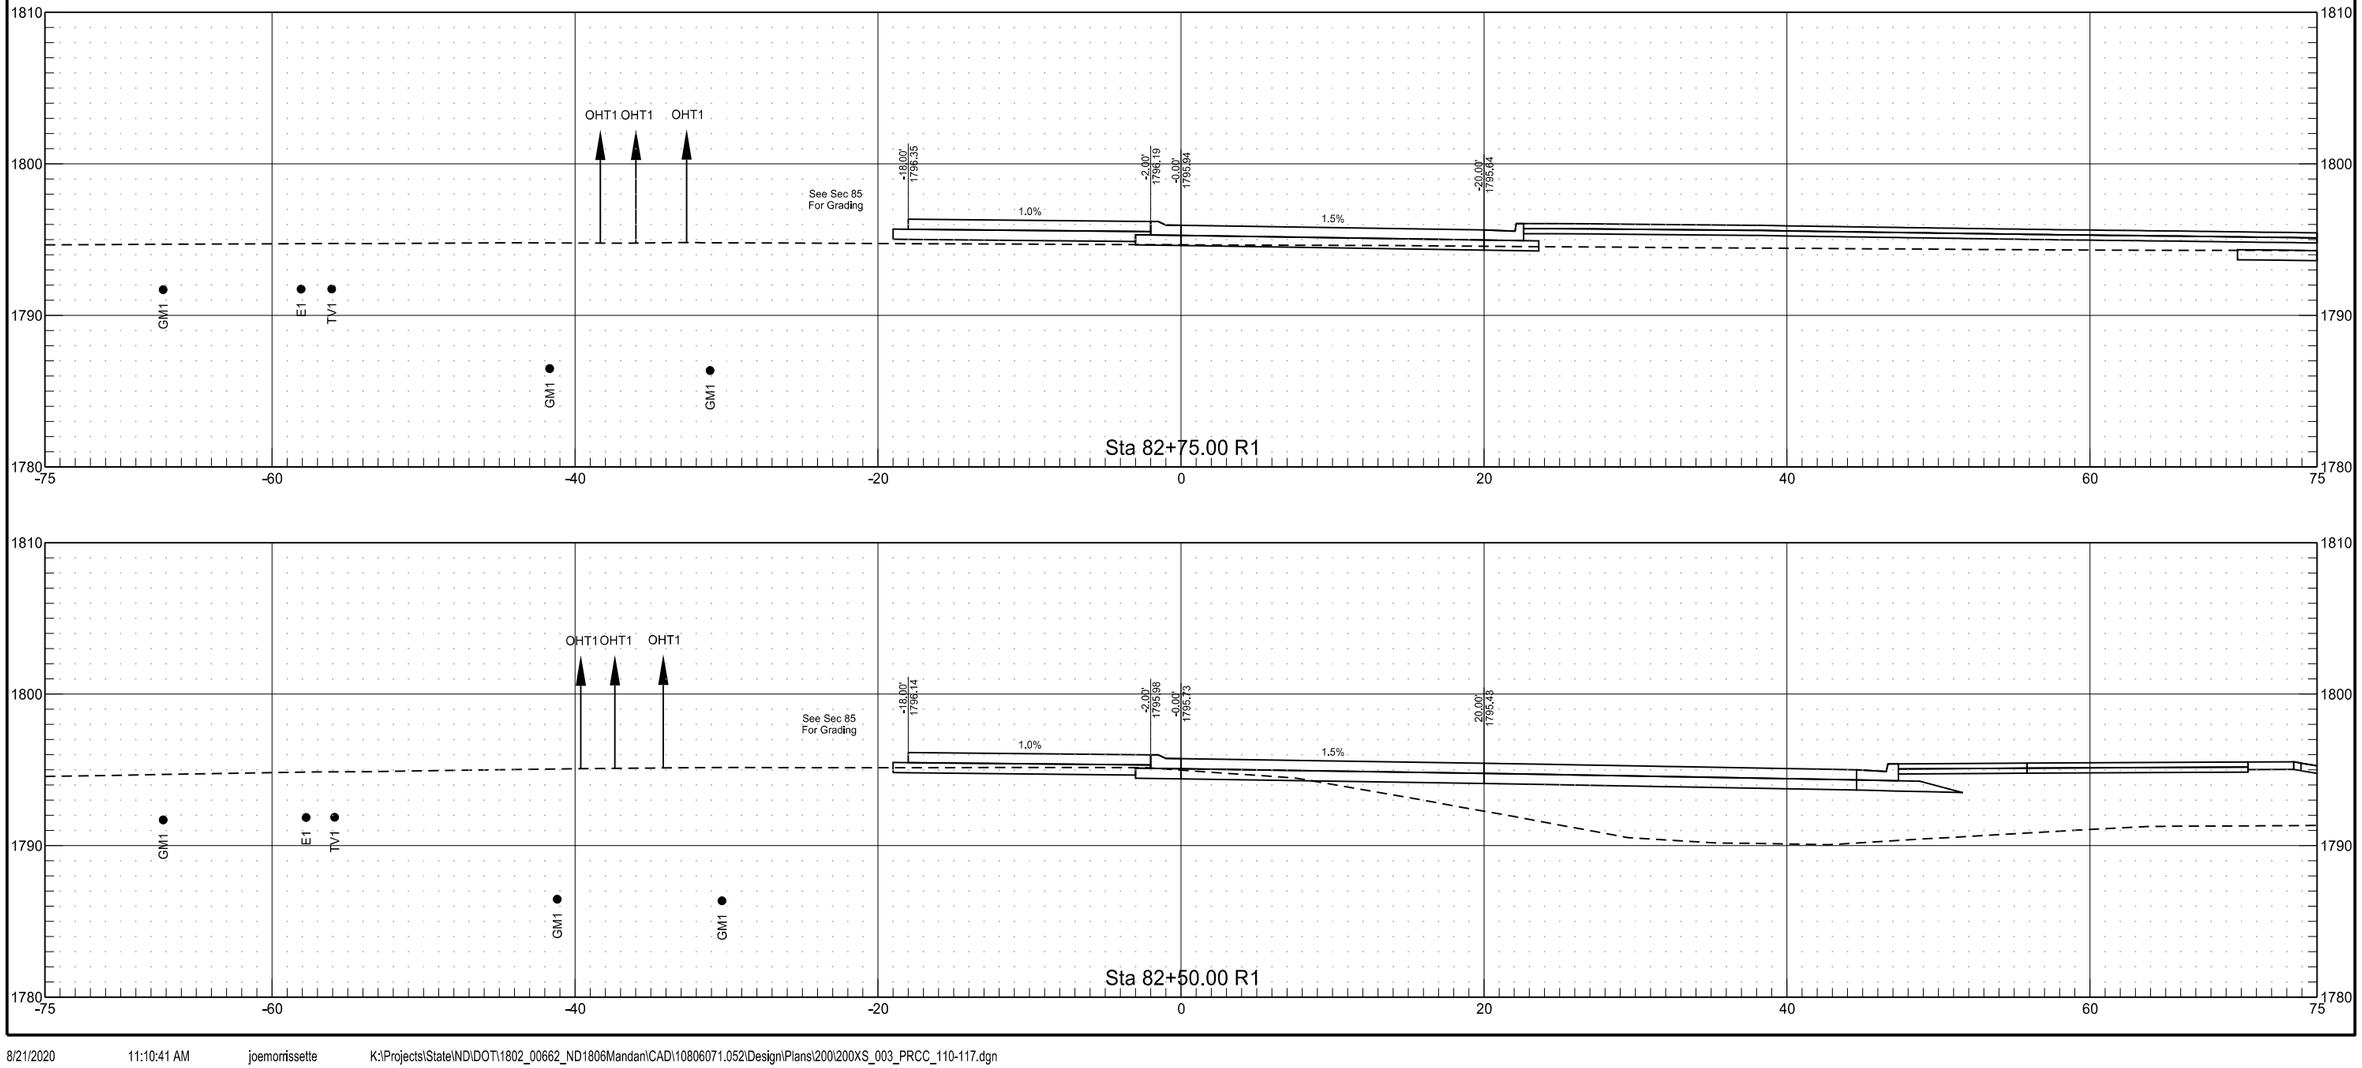


PRRBCCEOP


	STATE	PROJECT NO.	SECTION NO.	SHEET NO.
	ND	NHU-1-806(052)071	200	115

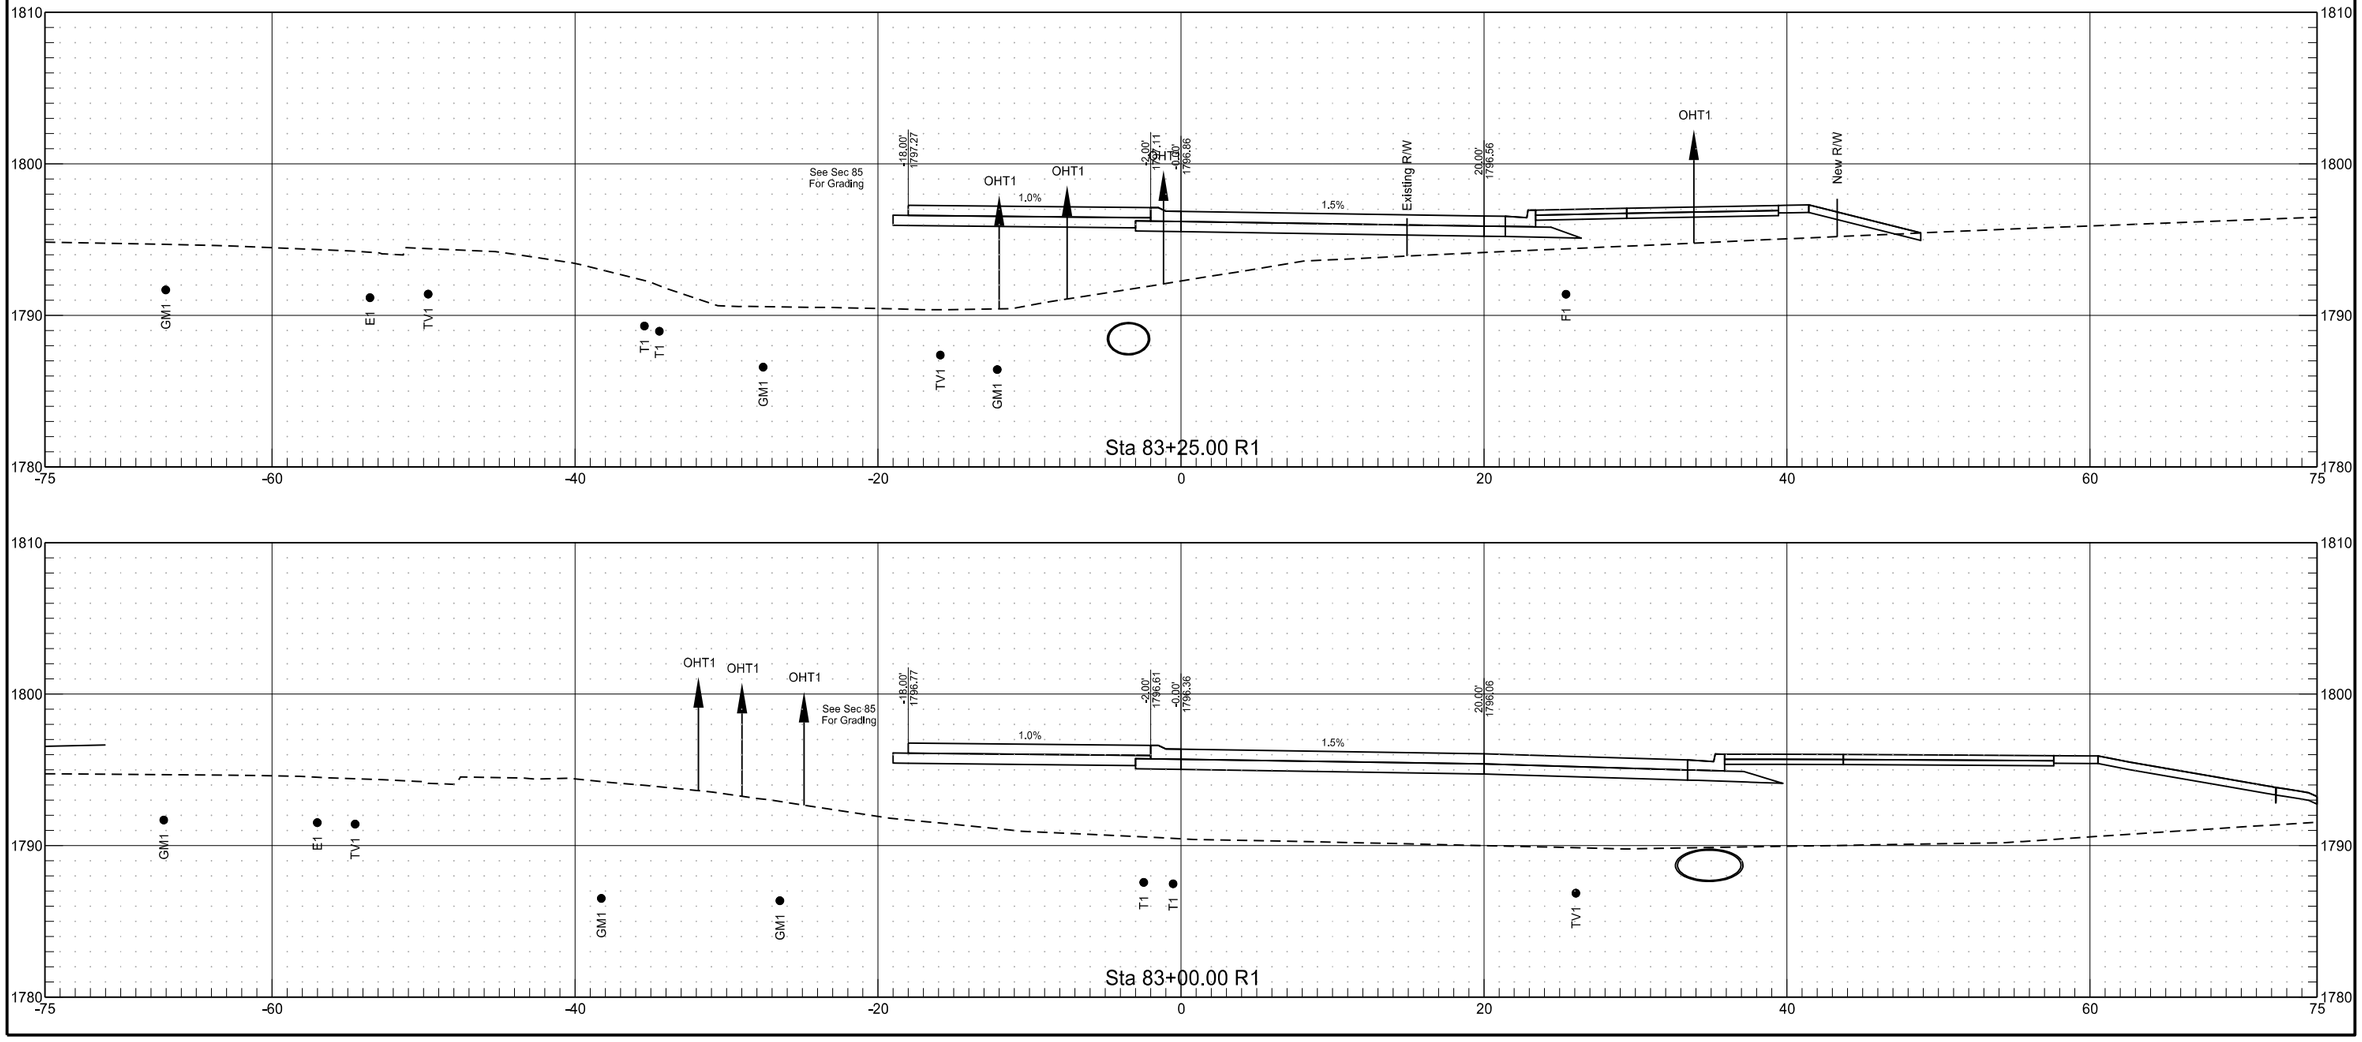


PRRBCCEOP

	STATE	PROJECT NO.	SECTION NO.	SHEET NO.
	ND	NHU-1-806(052)071	200	116

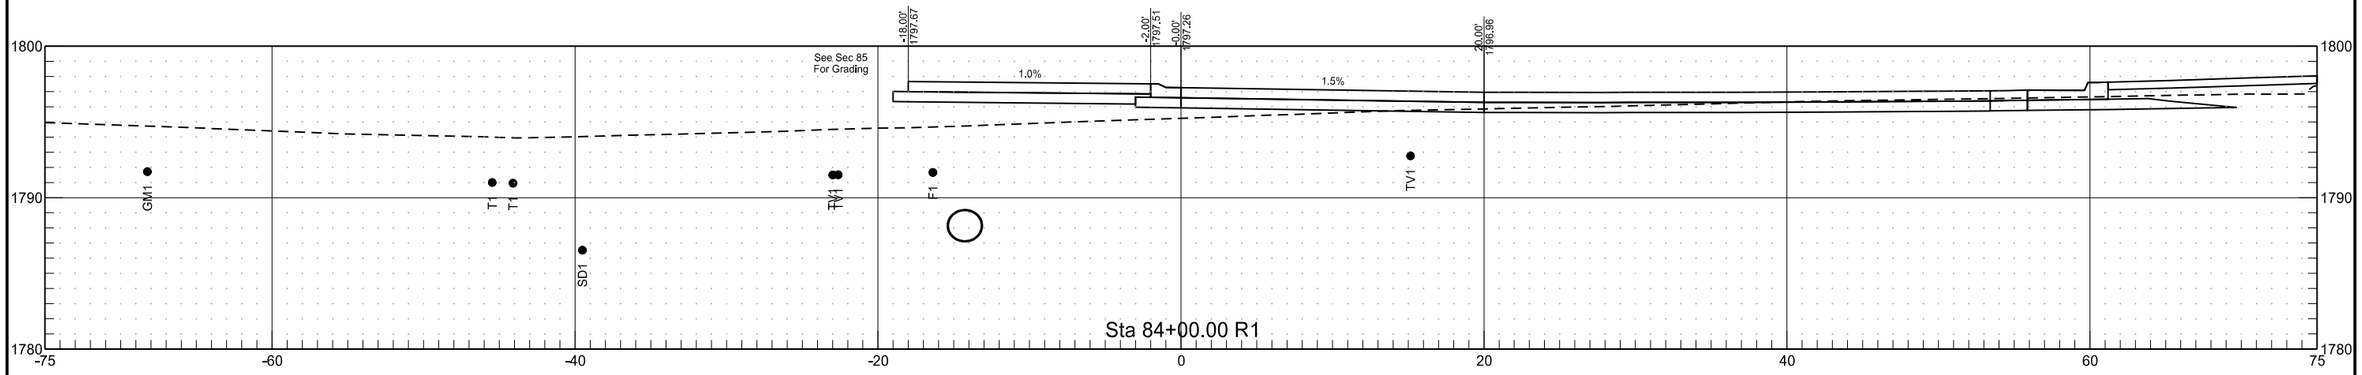


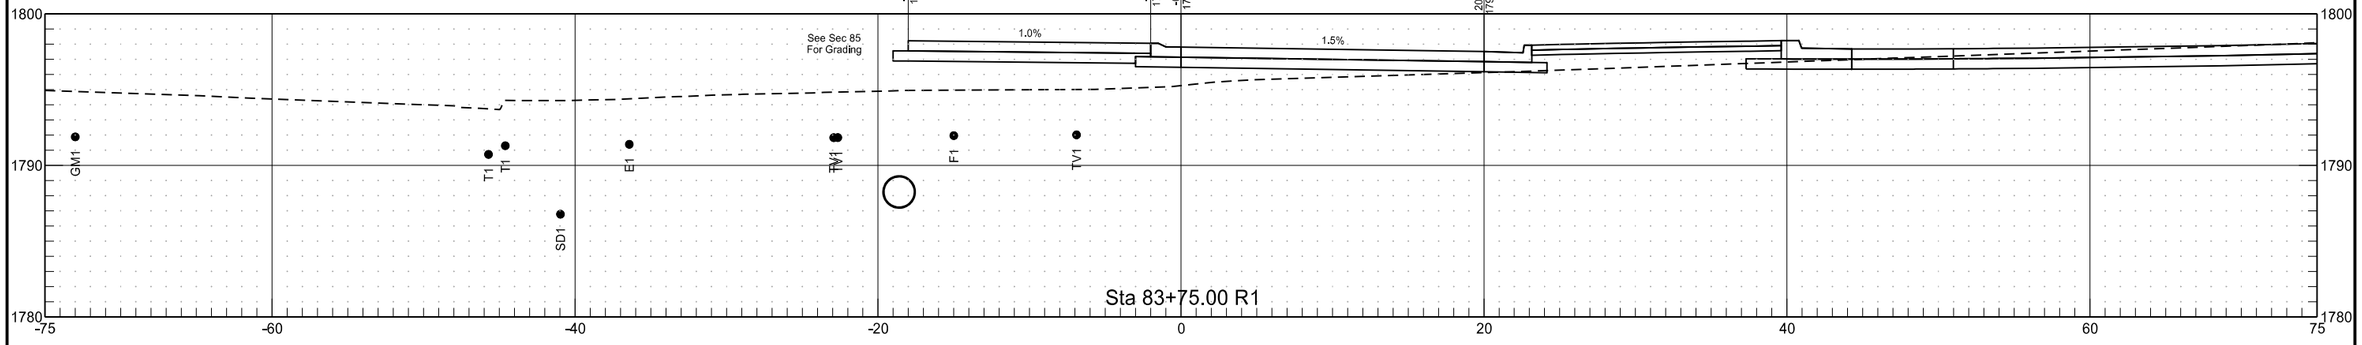

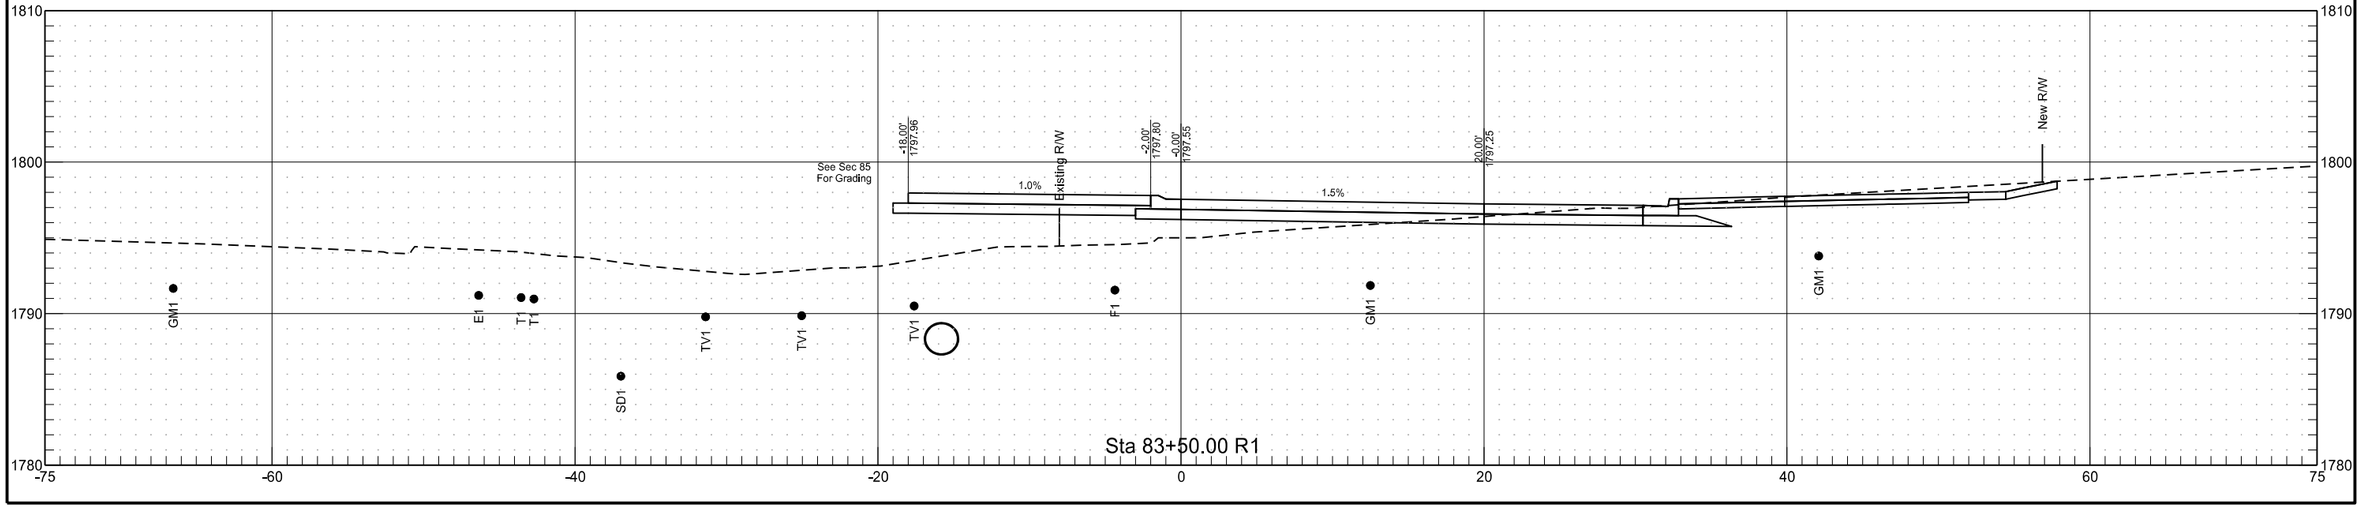


PRRBCCEOP

	STATE	PROJECT NO.	SECTION NO.	SHEET NO.
	ND	NHU-1-806(052)071	200	117

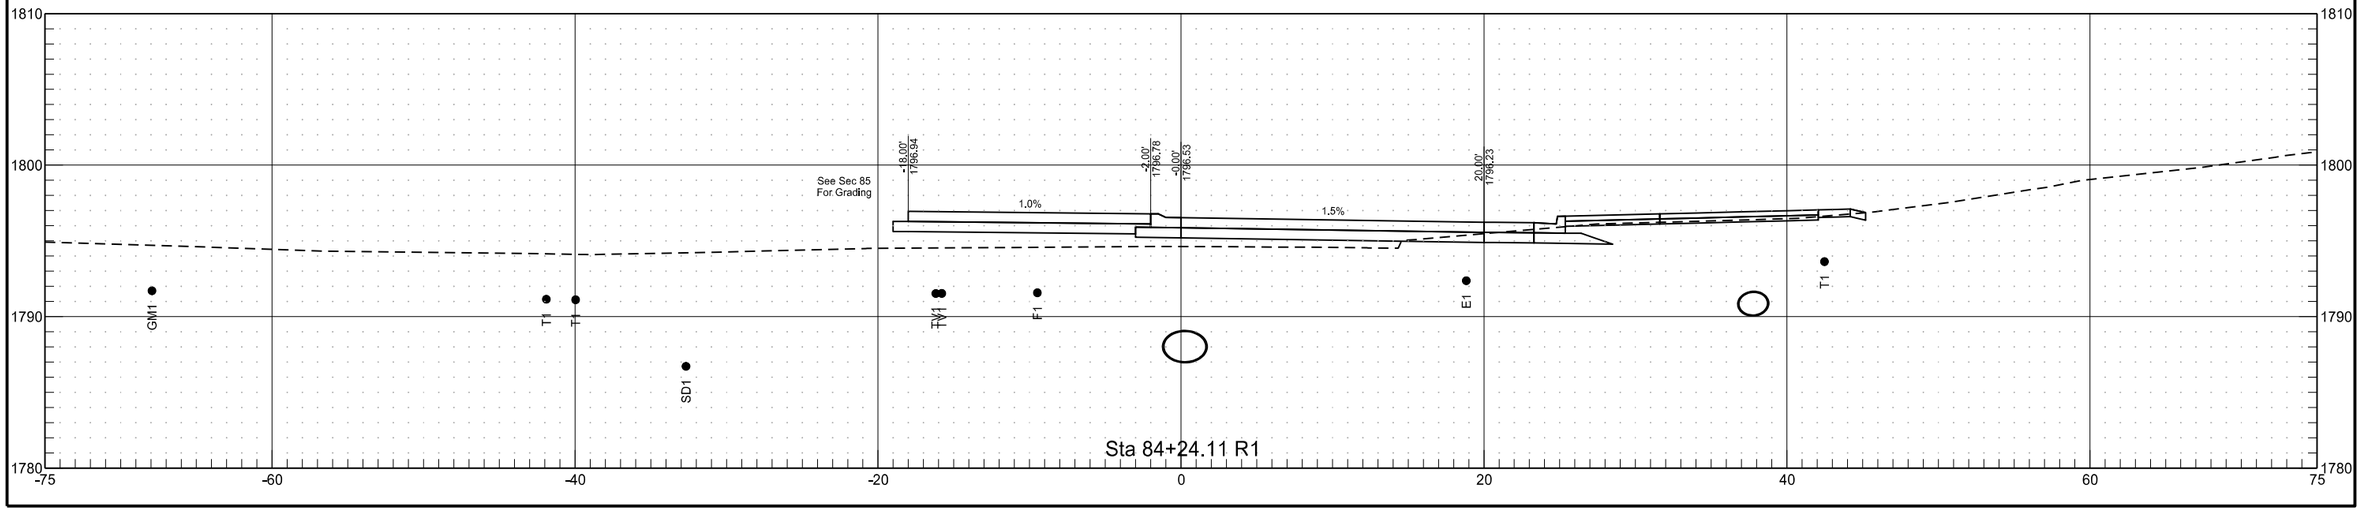


PRRBNEEOP

	STATE	PROJECT NO.	SECTION NO.	SHEET NO.
	ND	NHU-1-806(052)071	200	118

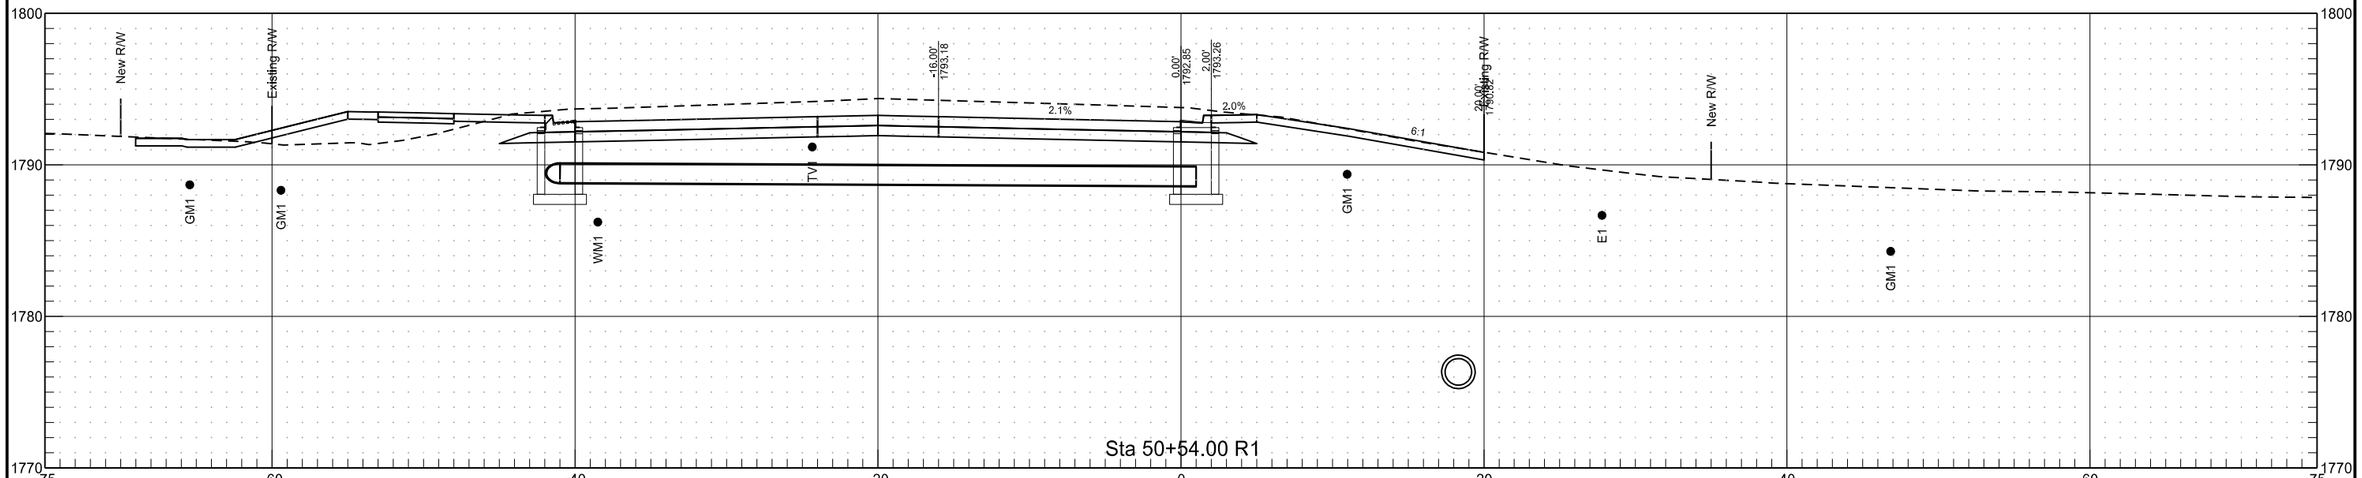


Sta 50+54.00 R1

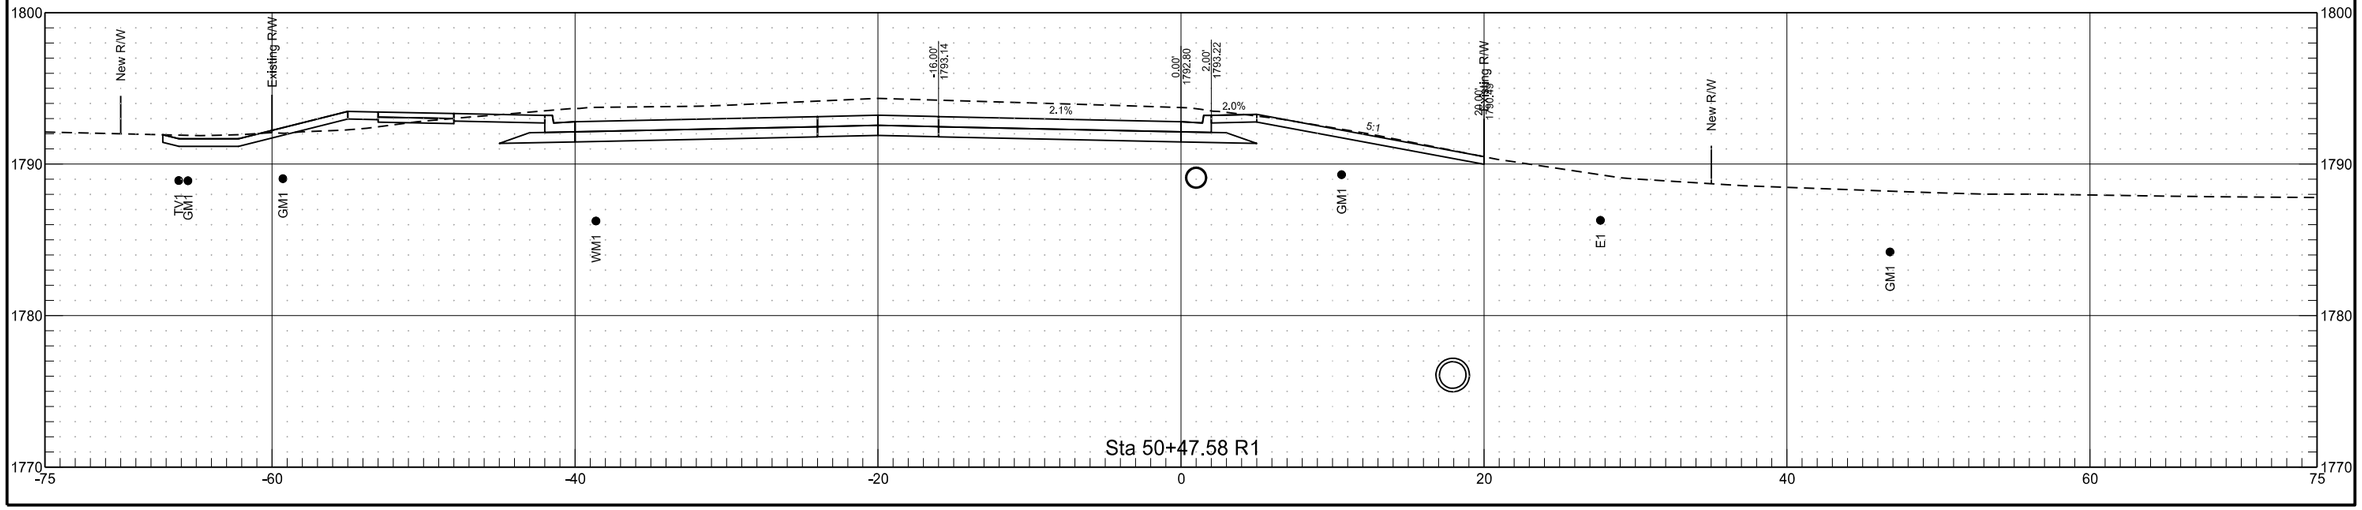

Sta 50+47.58 R1

PRRBNEEOP


	STATE	PROJECT NO.	SECTION NO.	SHEET NO.
	ND	NHU-1-806(052)071	200	119

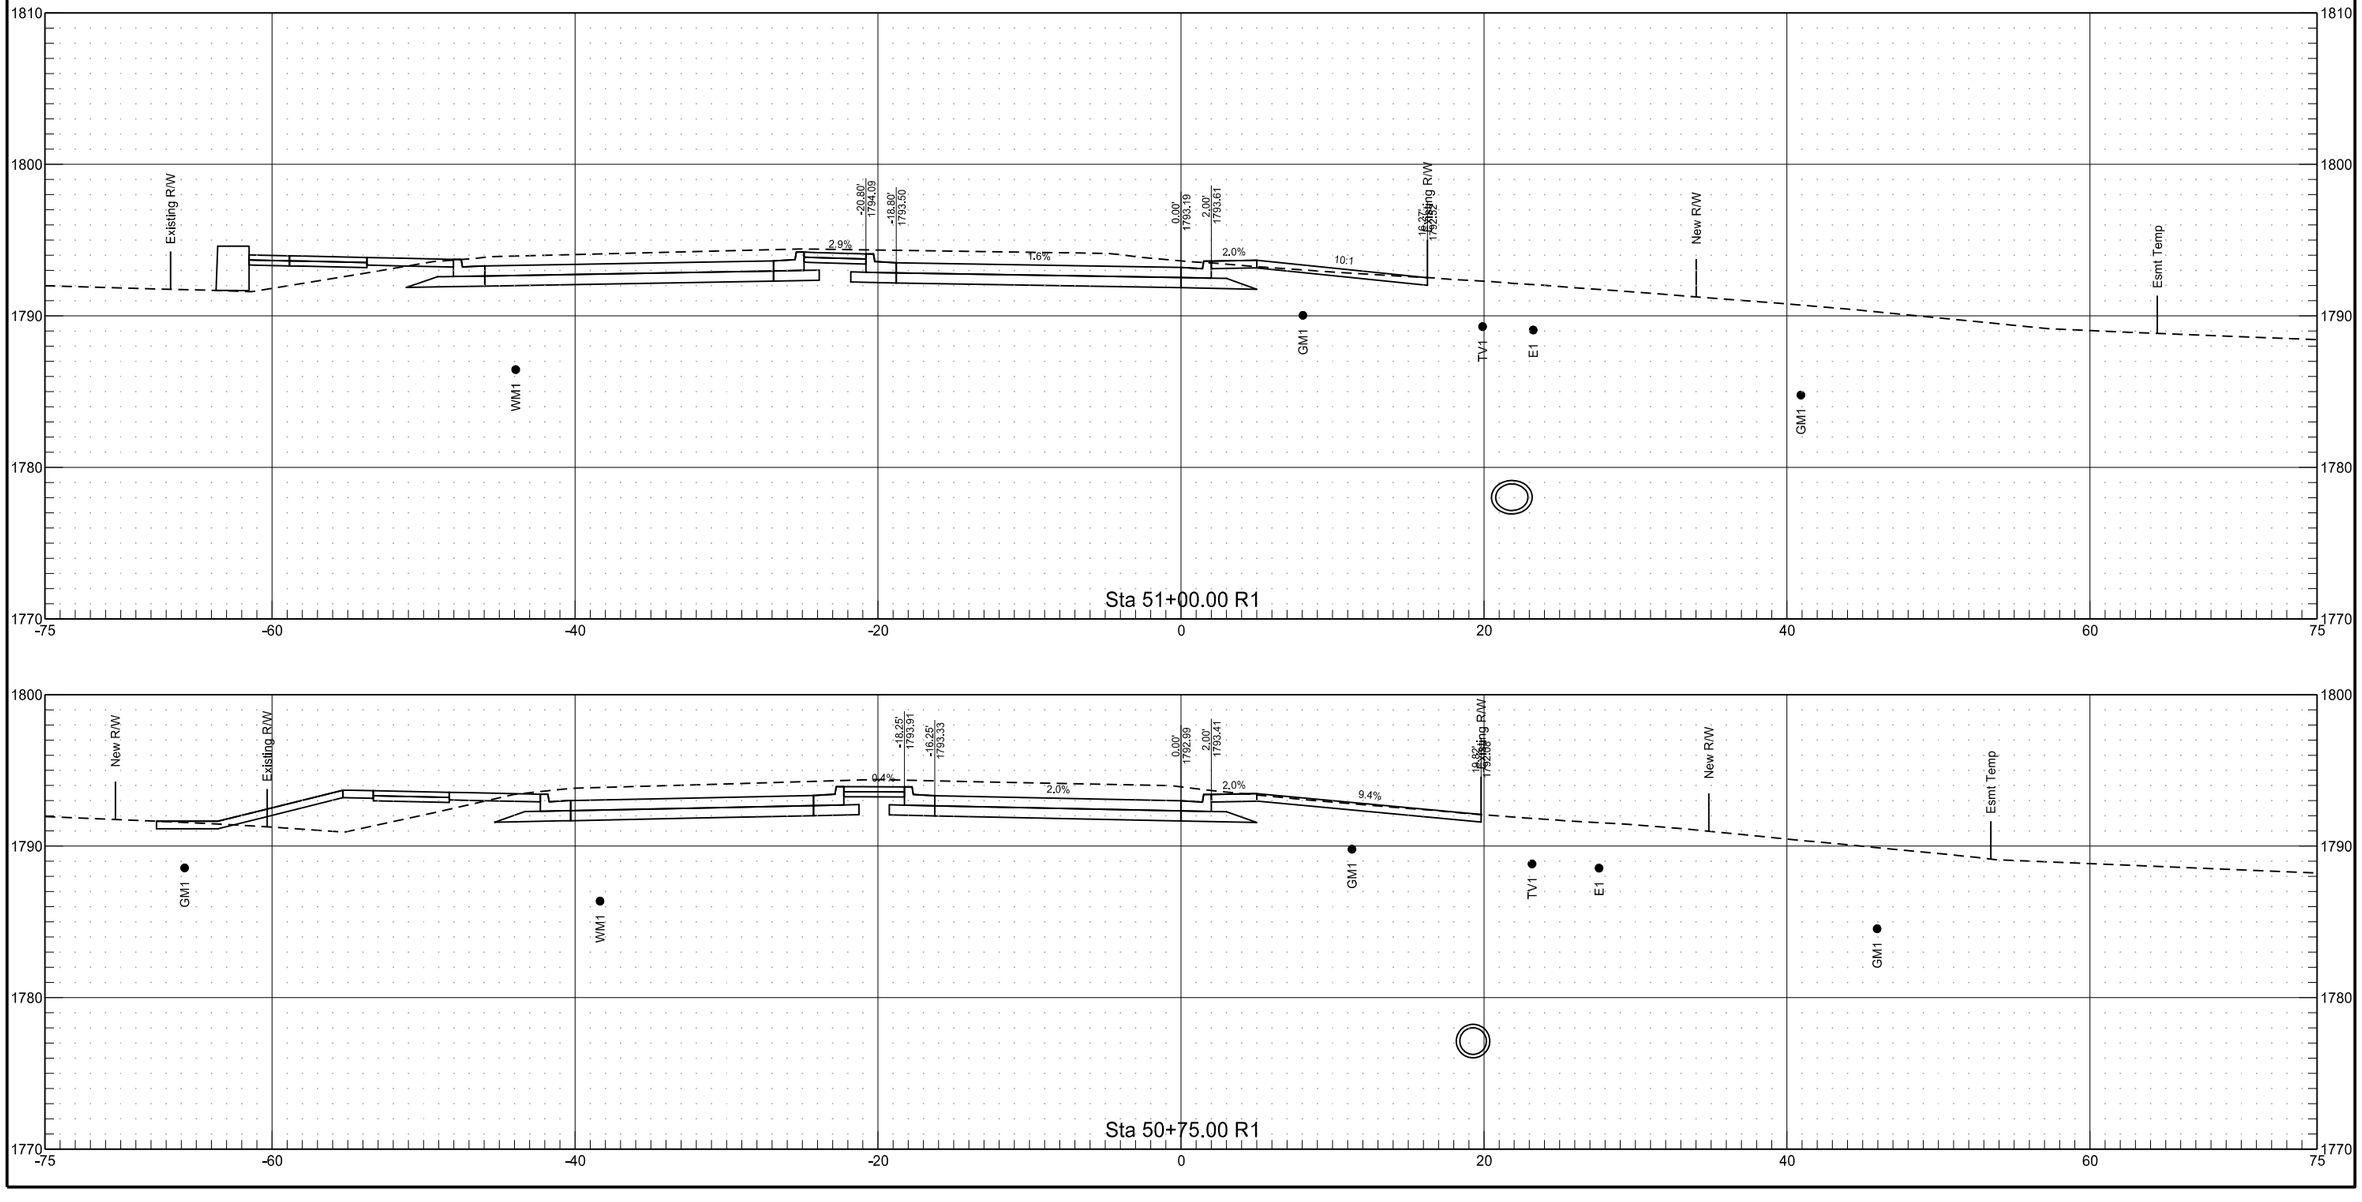

8/21/2020 11:34:39 AM joemorrissette K:\Projects\State\ND\DOT\1802_00662_ND1806Mandan\CAD\10806071.052\Design\Plans\200\200XS_004_PRNE_118-125.dgn


PRRBNEEOP


	STATE	PROJECT NO.	SECTION NO.	SHEET NO.
	ND	NHU-1-806(052)071	200	120

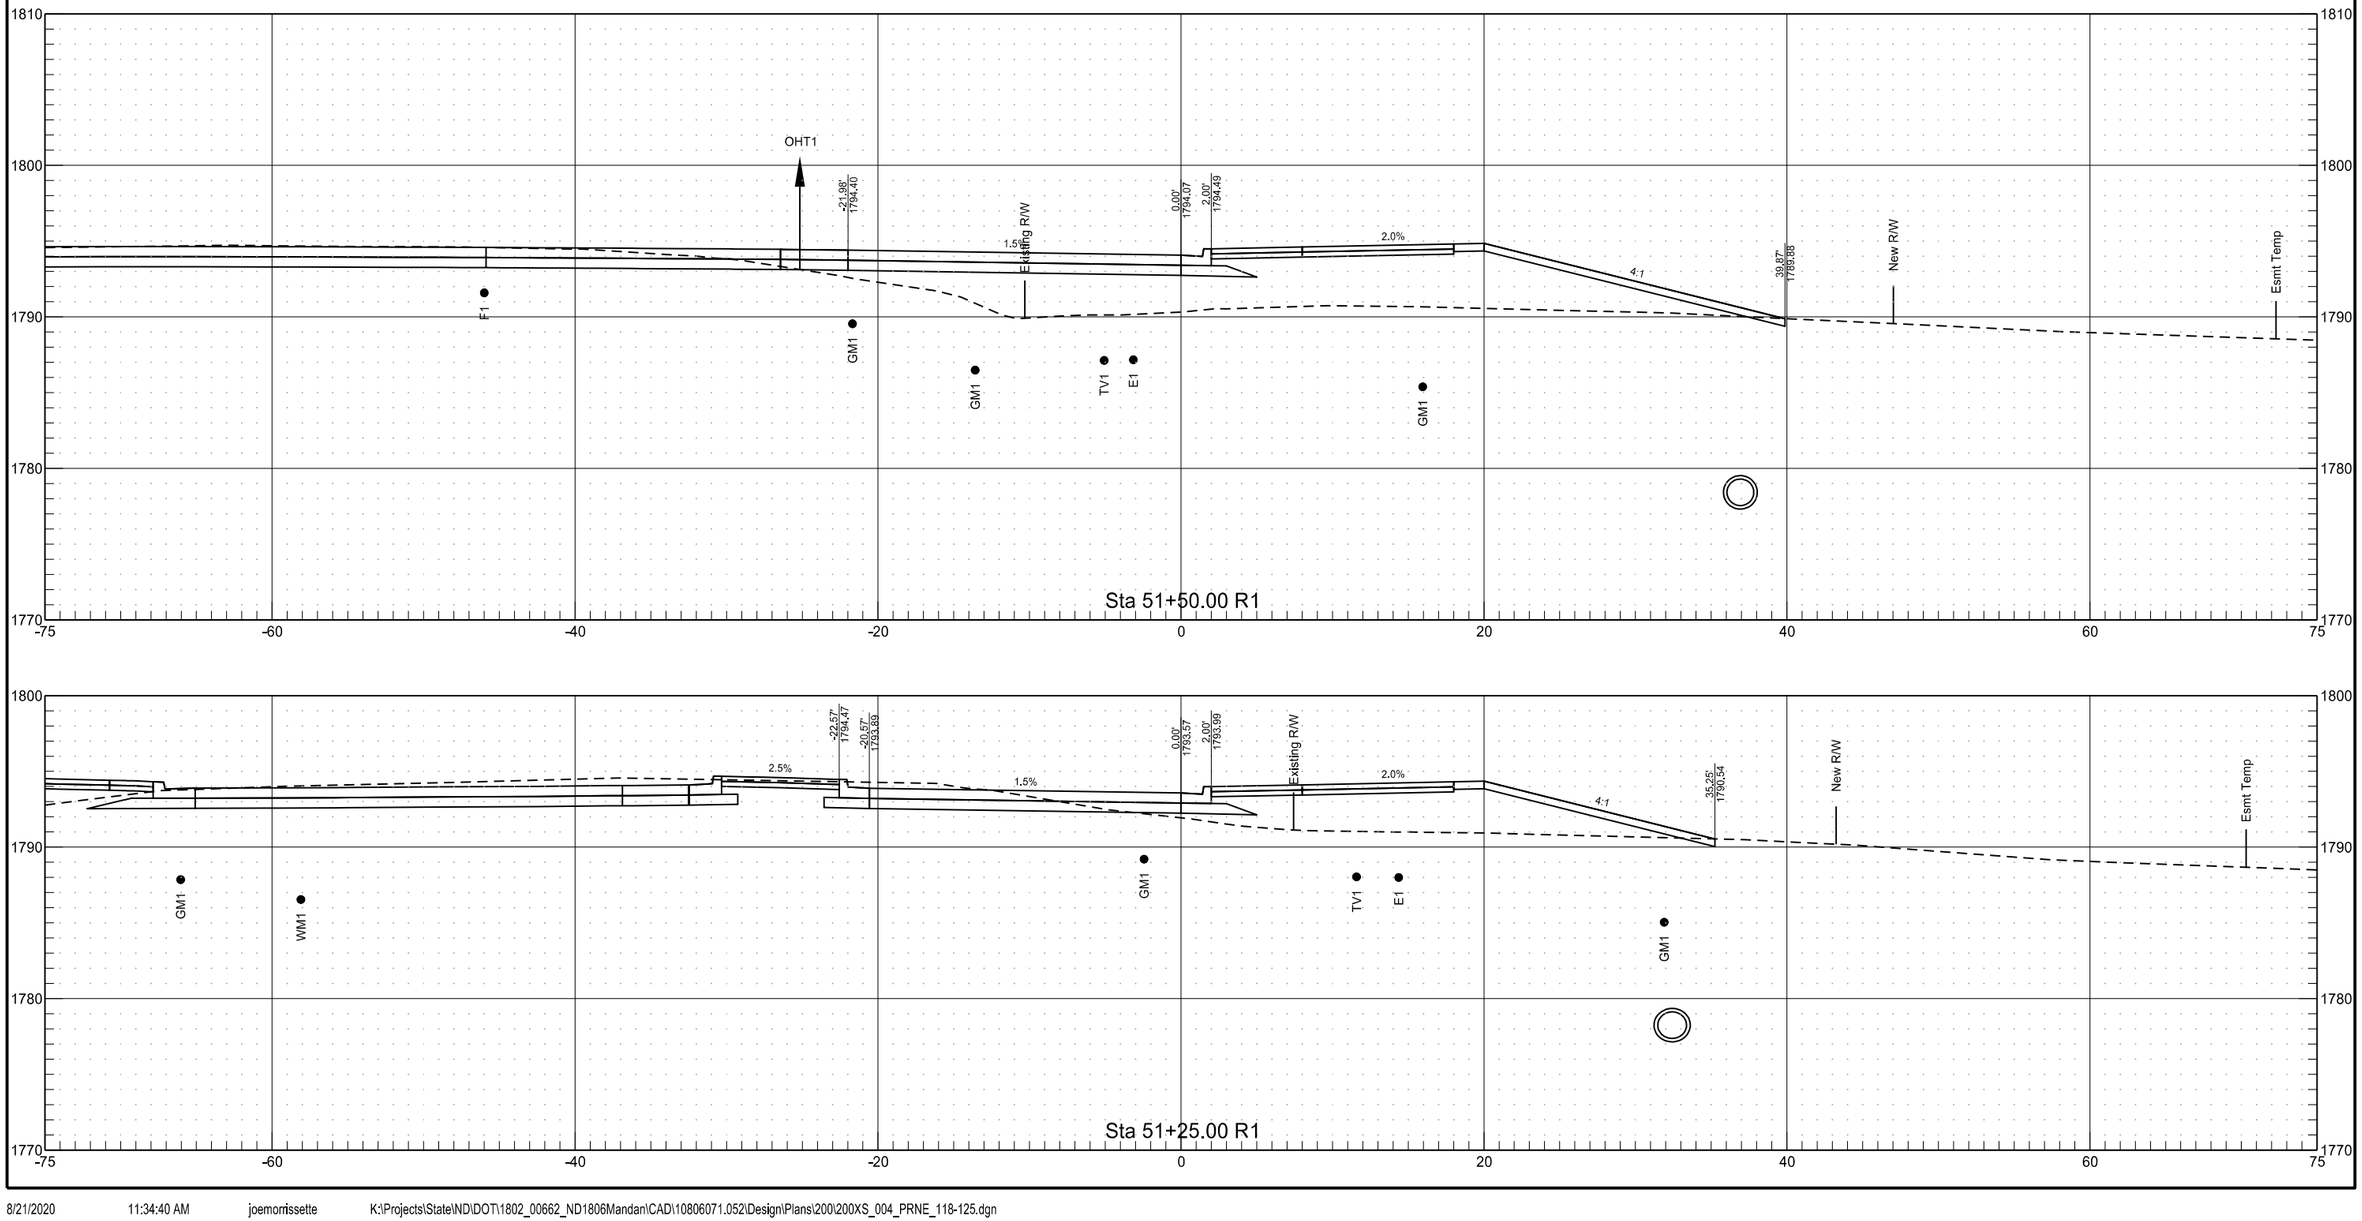

PRRBNEEOP


	STATE	PROJECT NO.	SECTION NO.	SHEET NO.
	ND	NHU-1-806(052)071	200	121

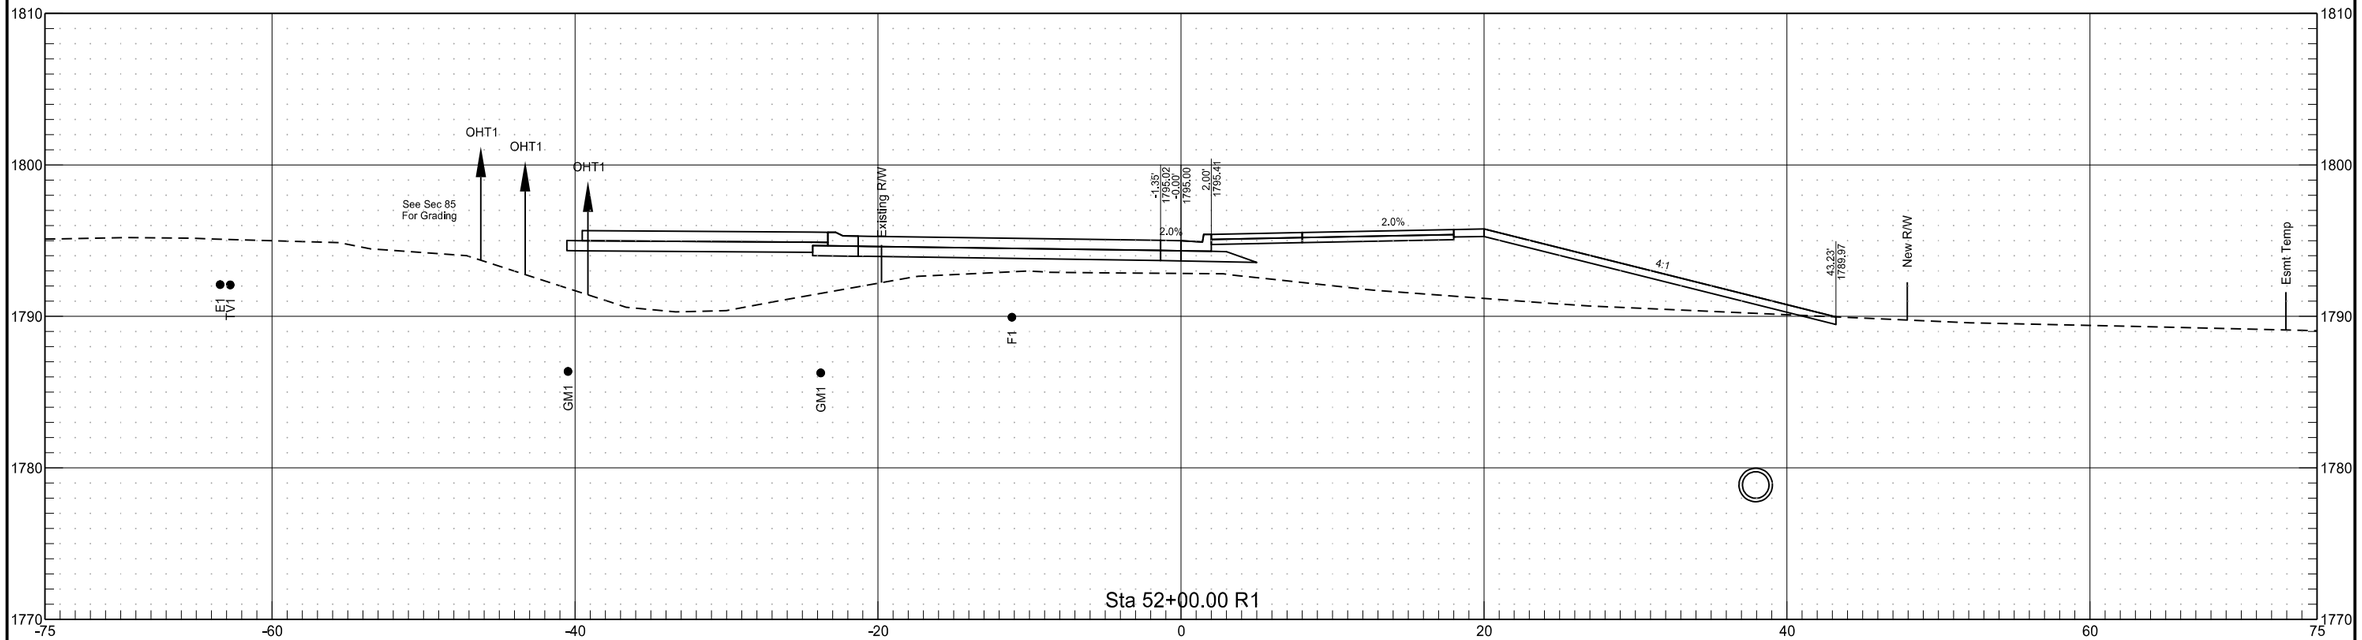

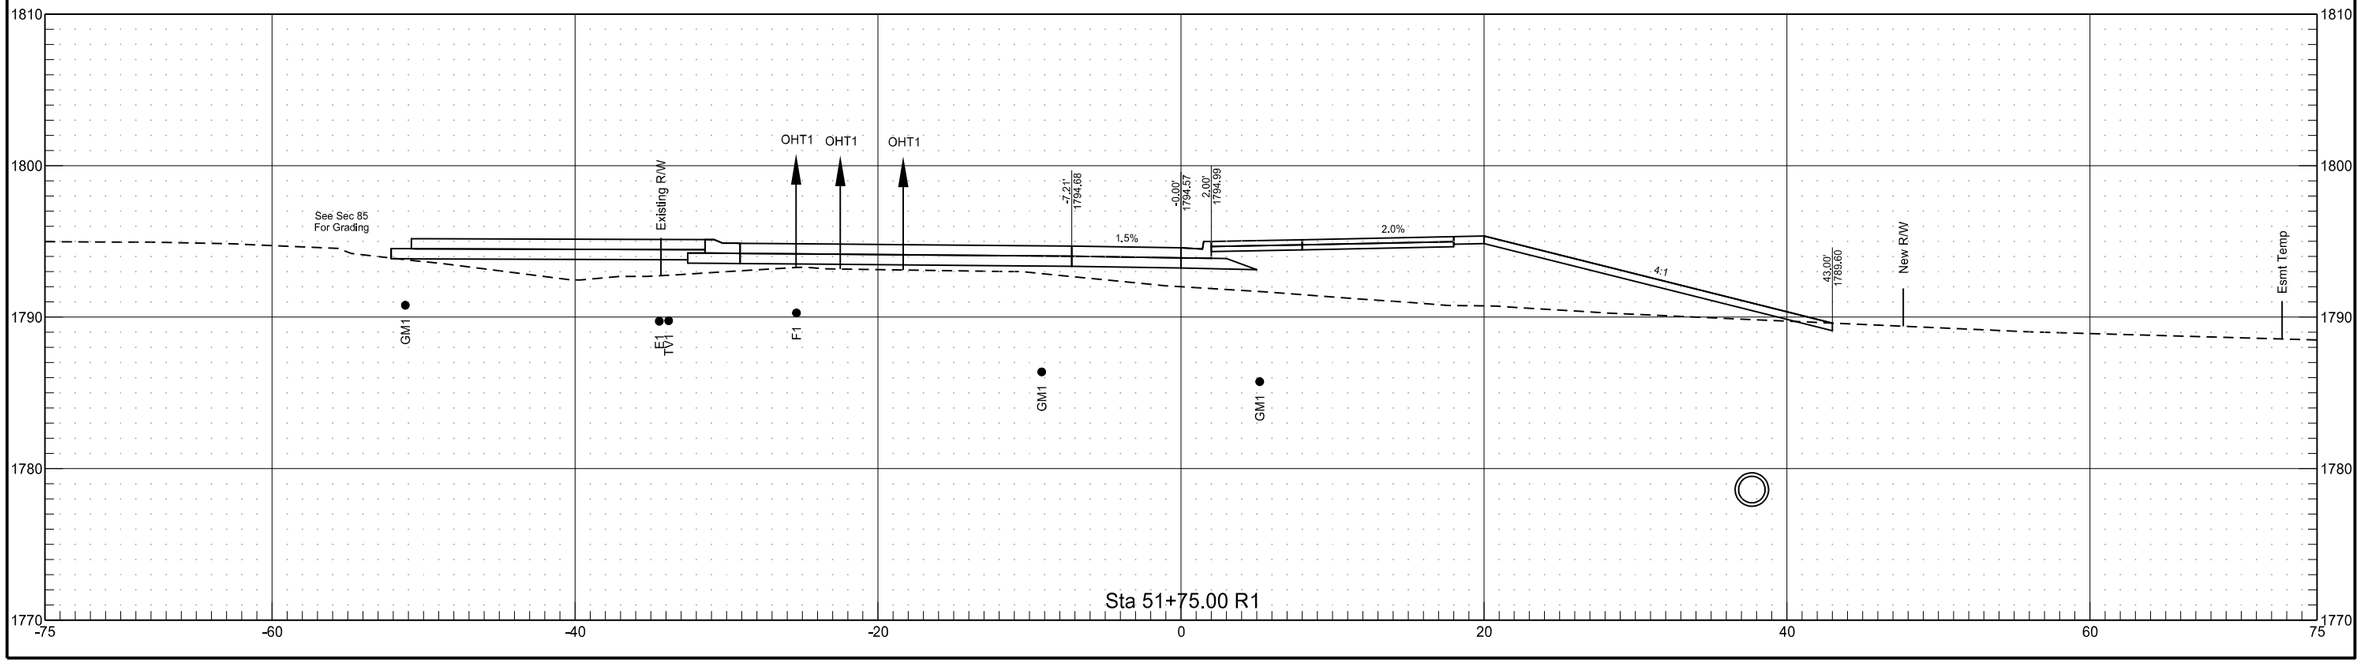


PRRBNEEOP

	STATE	PROJECT NO.	SECTION NO.	SHEET NO.
	ND	NHU-1-806(052)071	200	122

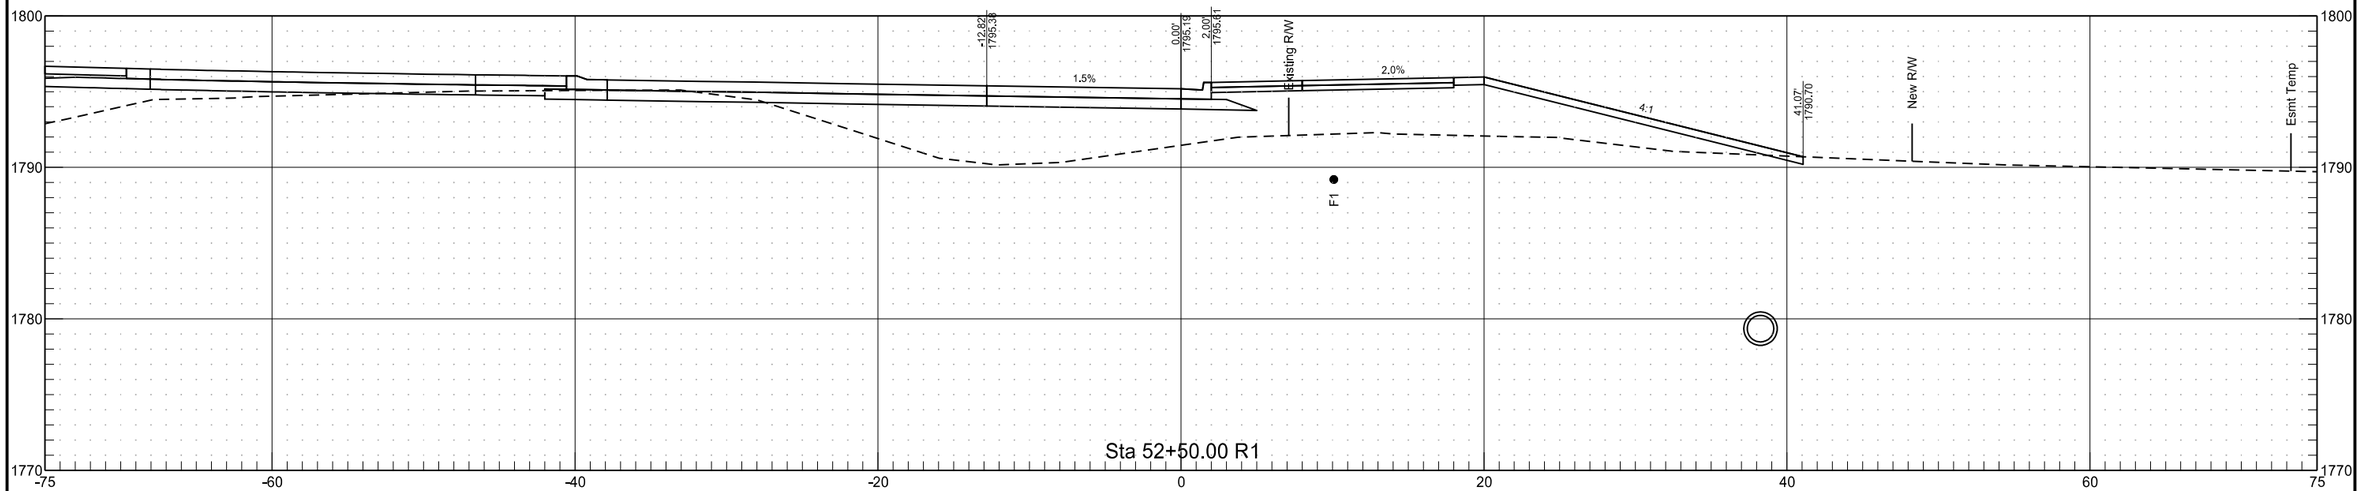


Sta 52+50.00 R1

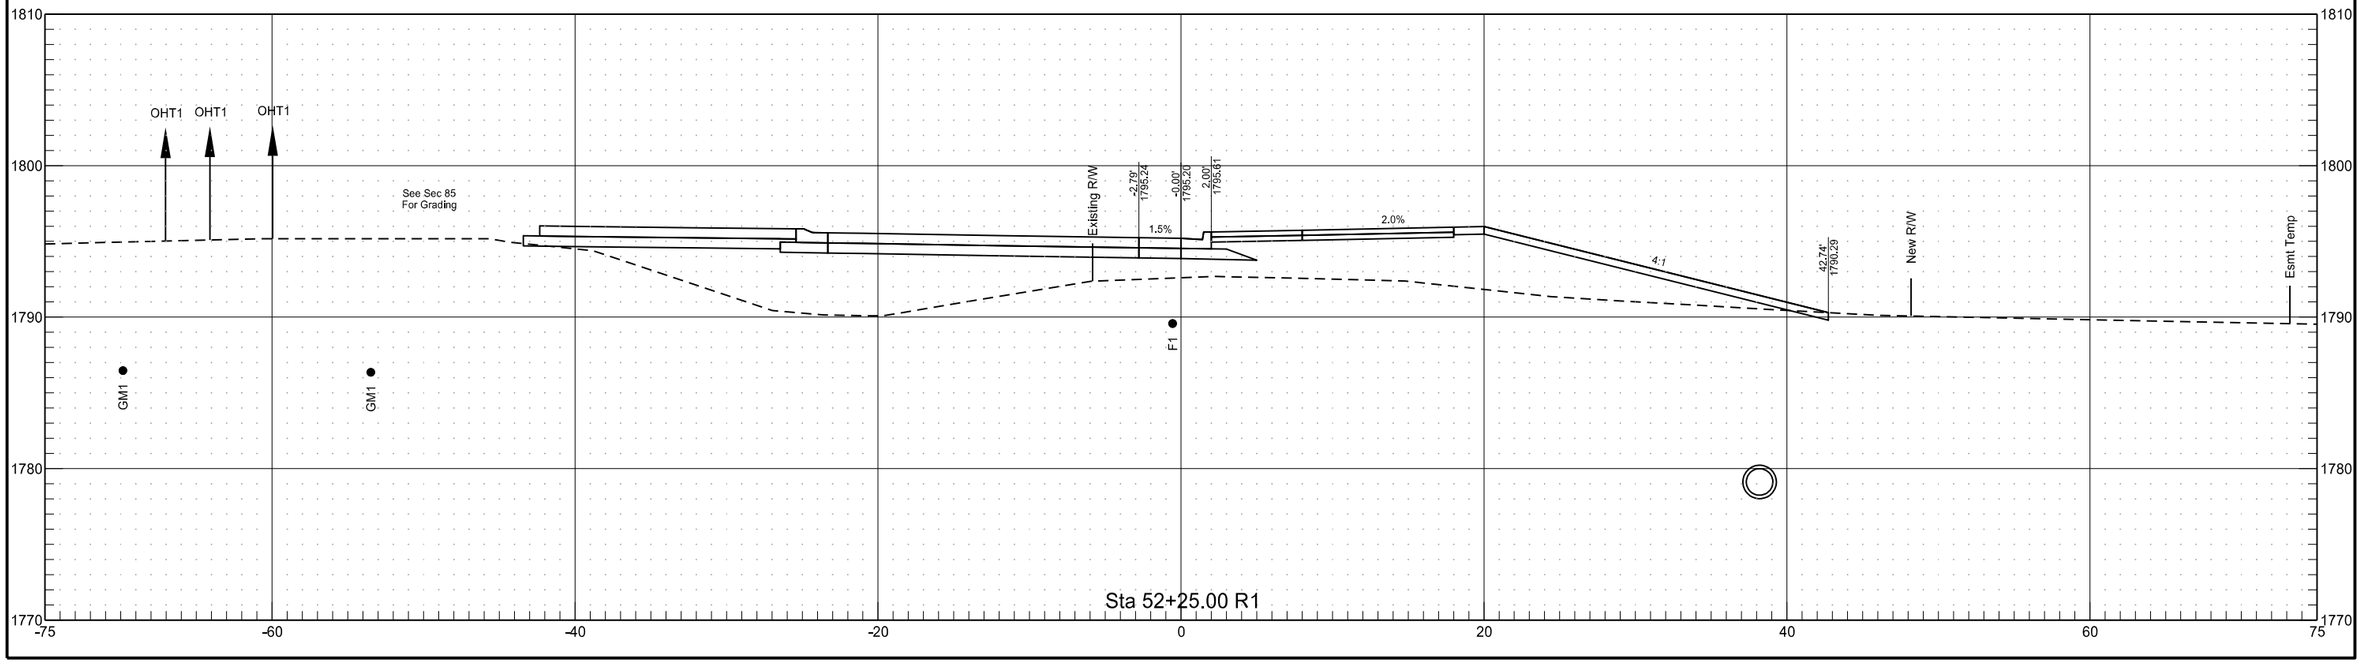

Sta 52+25.00 R1


PRRBNEEOP

	STATE	PROJECT NO.	SECTION NO.	SHEET NO.
	ND	NHU-1-806(052)071	200	123

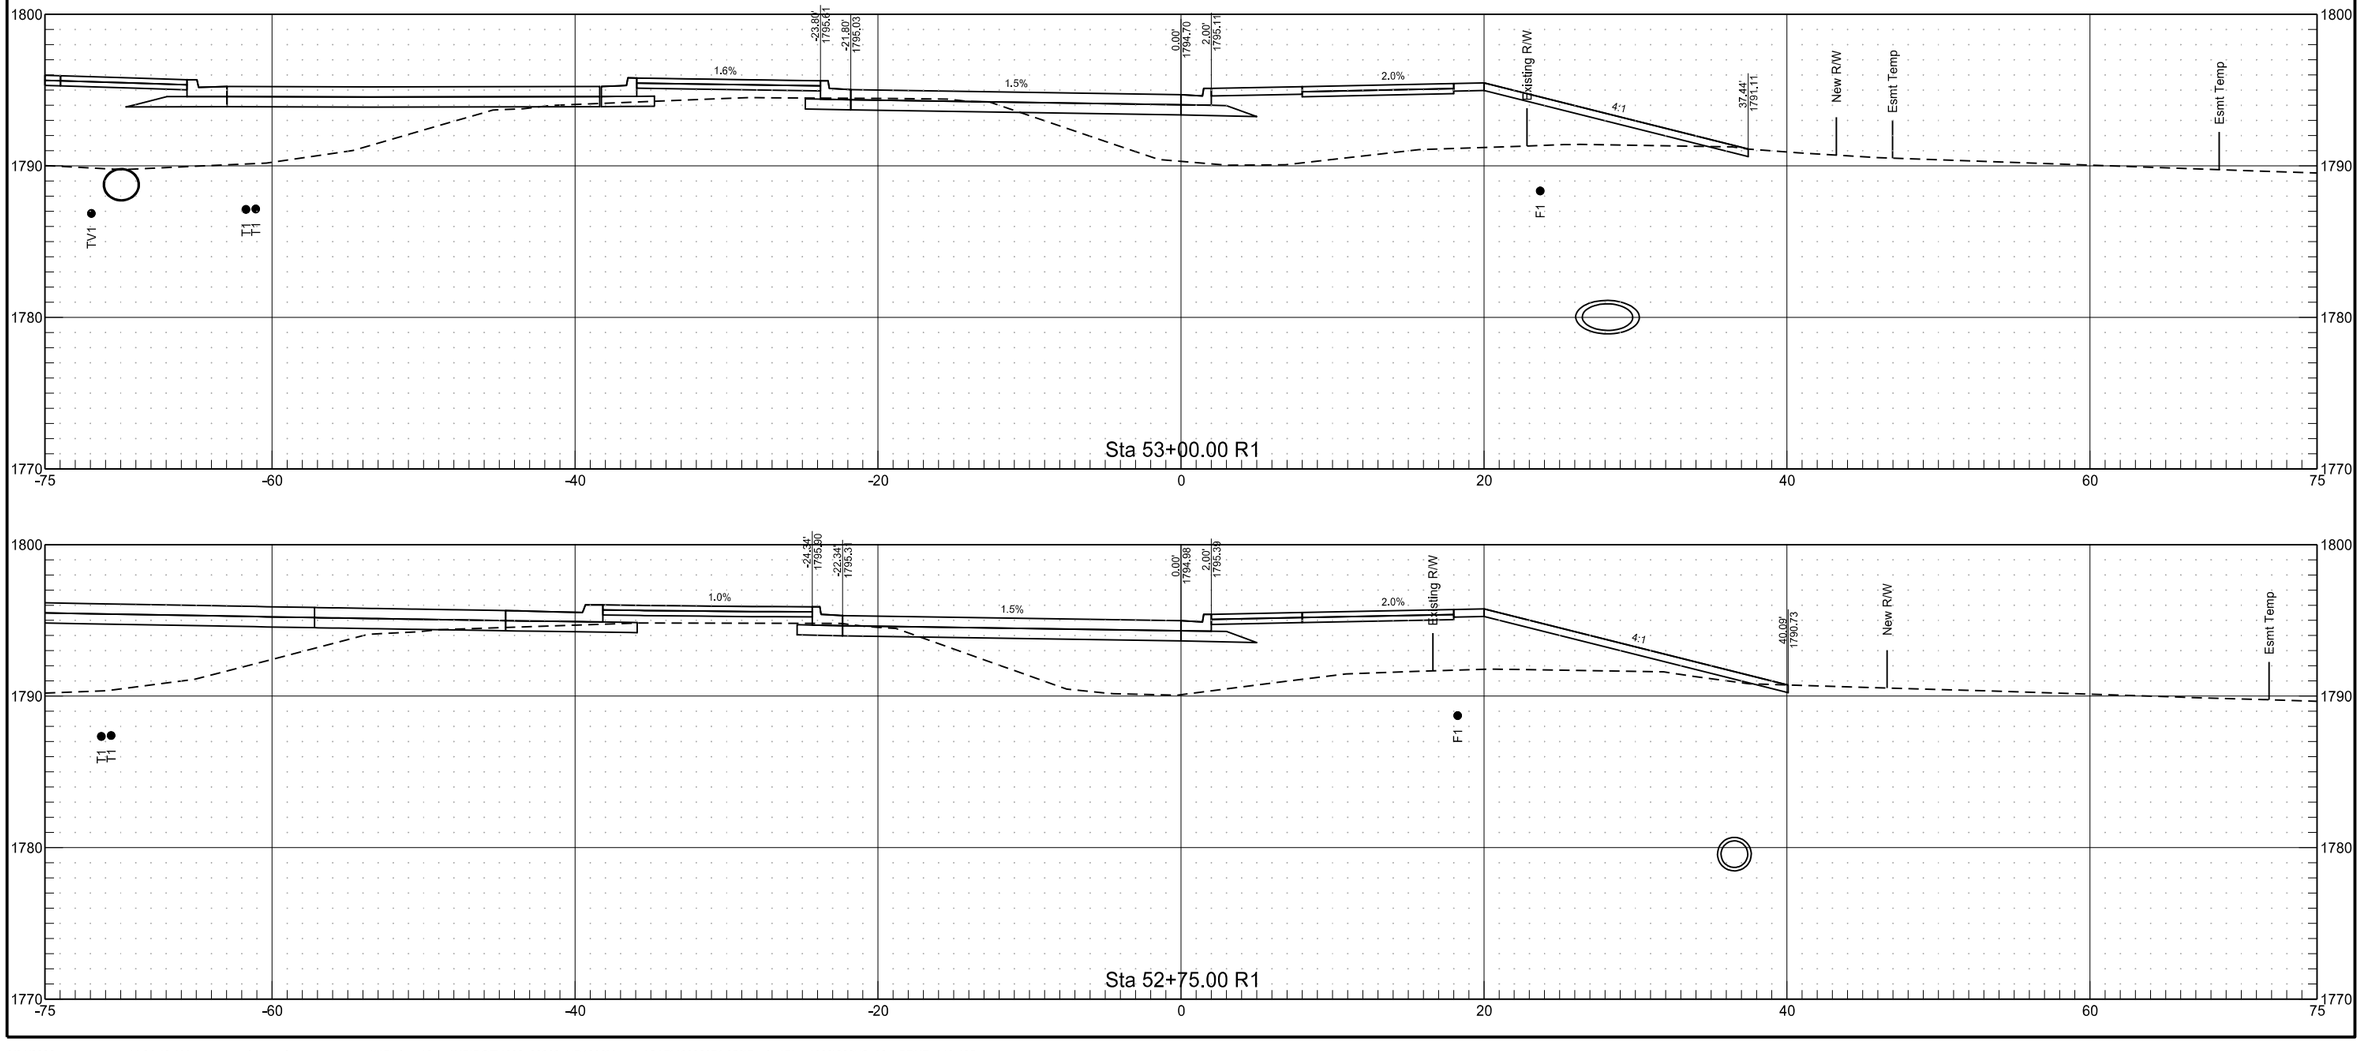


PRRBNEEOP


	STATE	PROJECT NO.	SECTION NO.	SHEET NO.
	ND	NHU-1-806(052)071	200	124

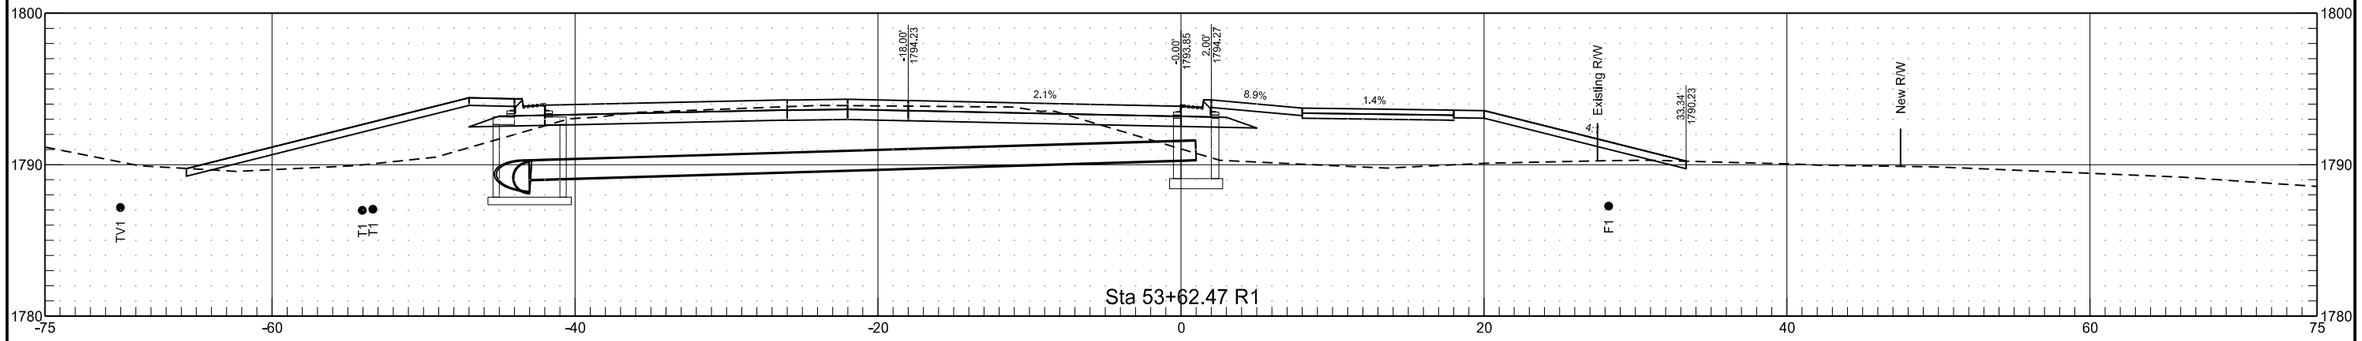

Sta 53+62.47 R1

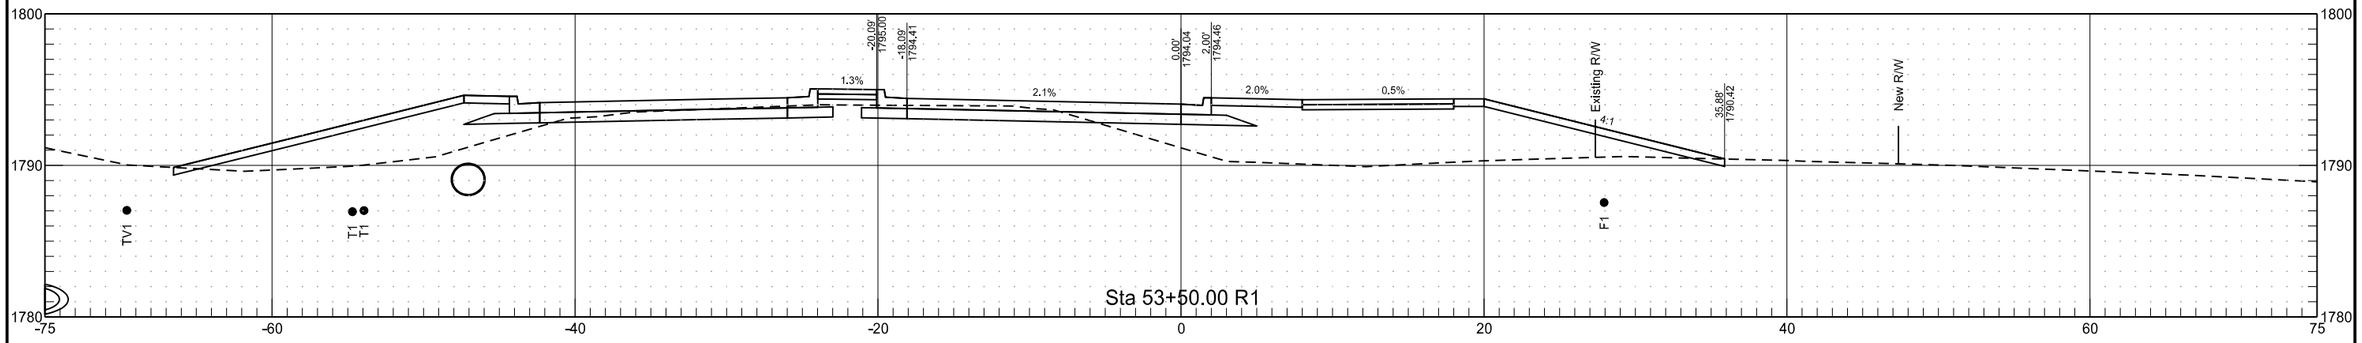


Sta 53+50.00 R1

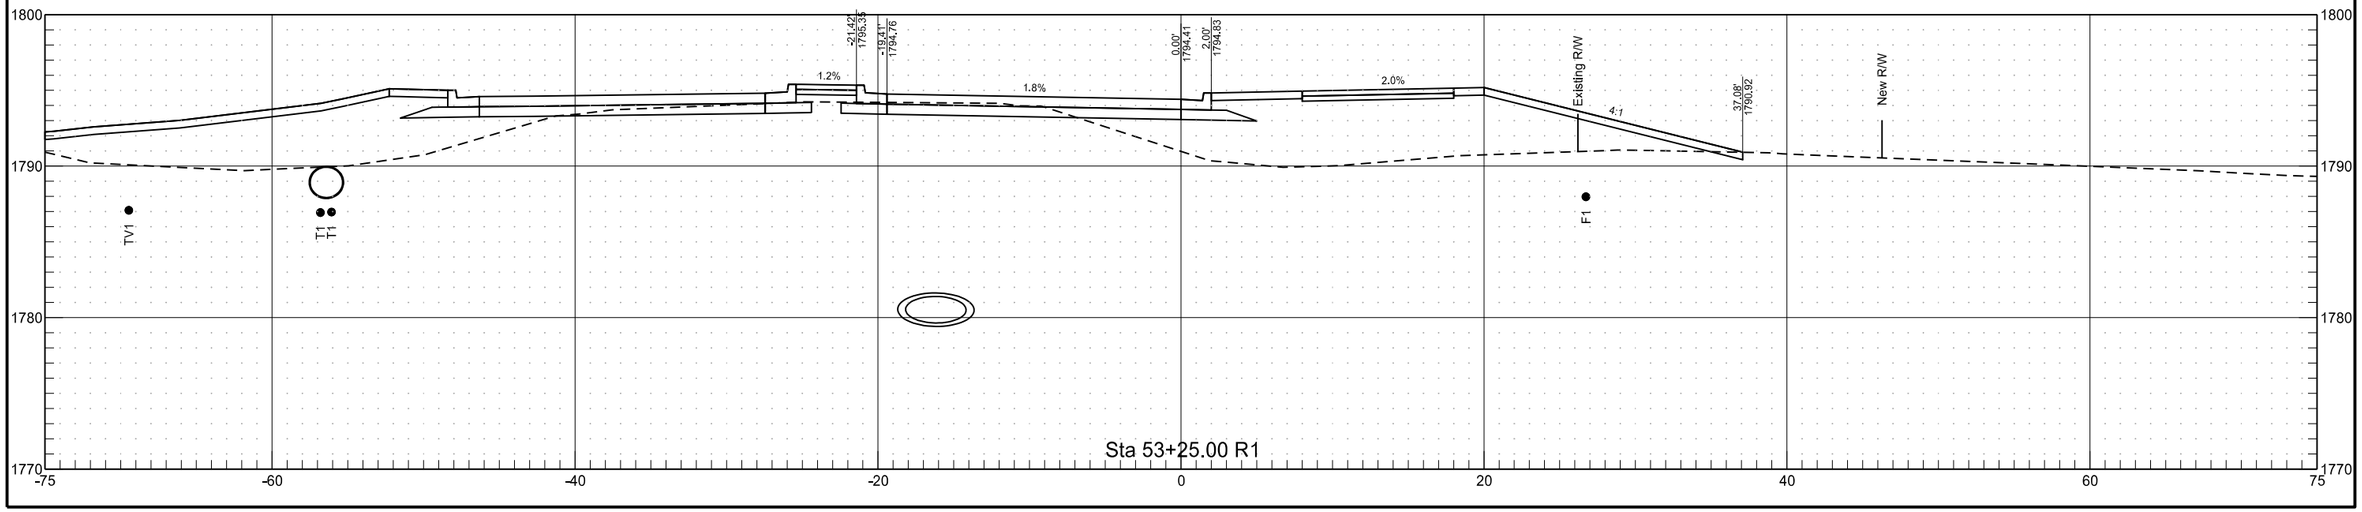

Sta 53+25.00 R1


PRRBNEEOP

	STATE	PROJECT NO.	SECTION NO.	SHEET NO.
	ND	NHU-1-806(052)071	200	125

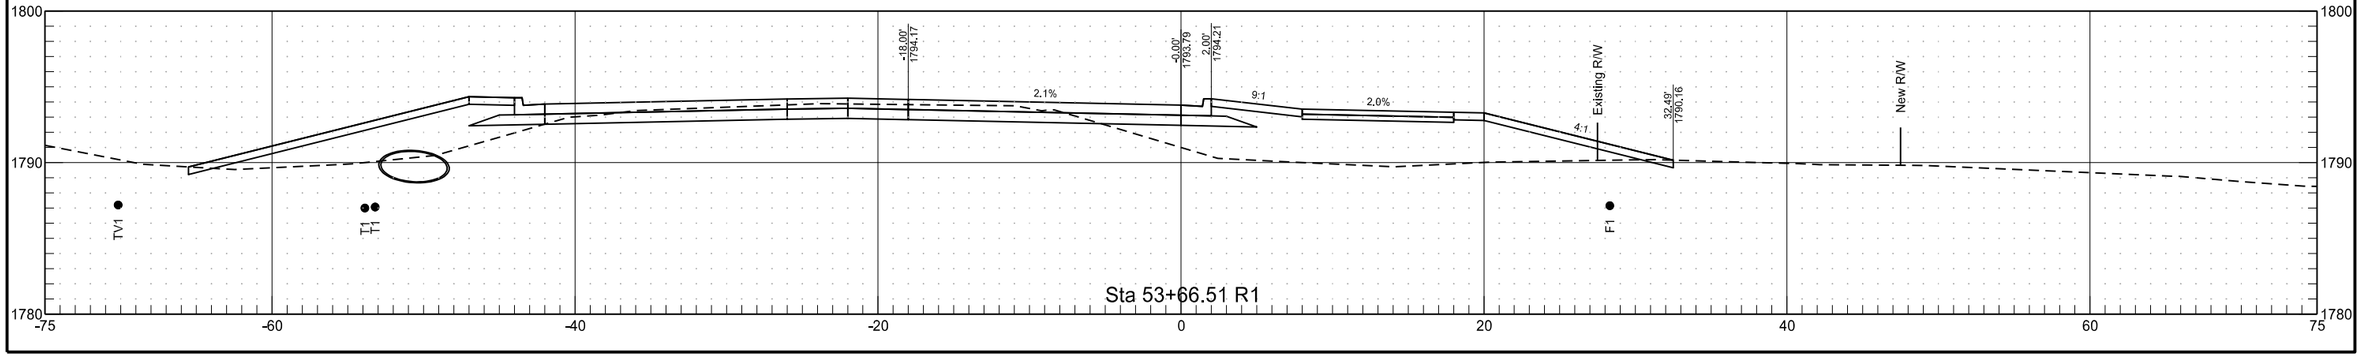

PRRBNWEOP


	STATE	PROJECT NO.	SECTION NO.	SHEET NO.
	ND	NHU-1-806(052)071	200	126

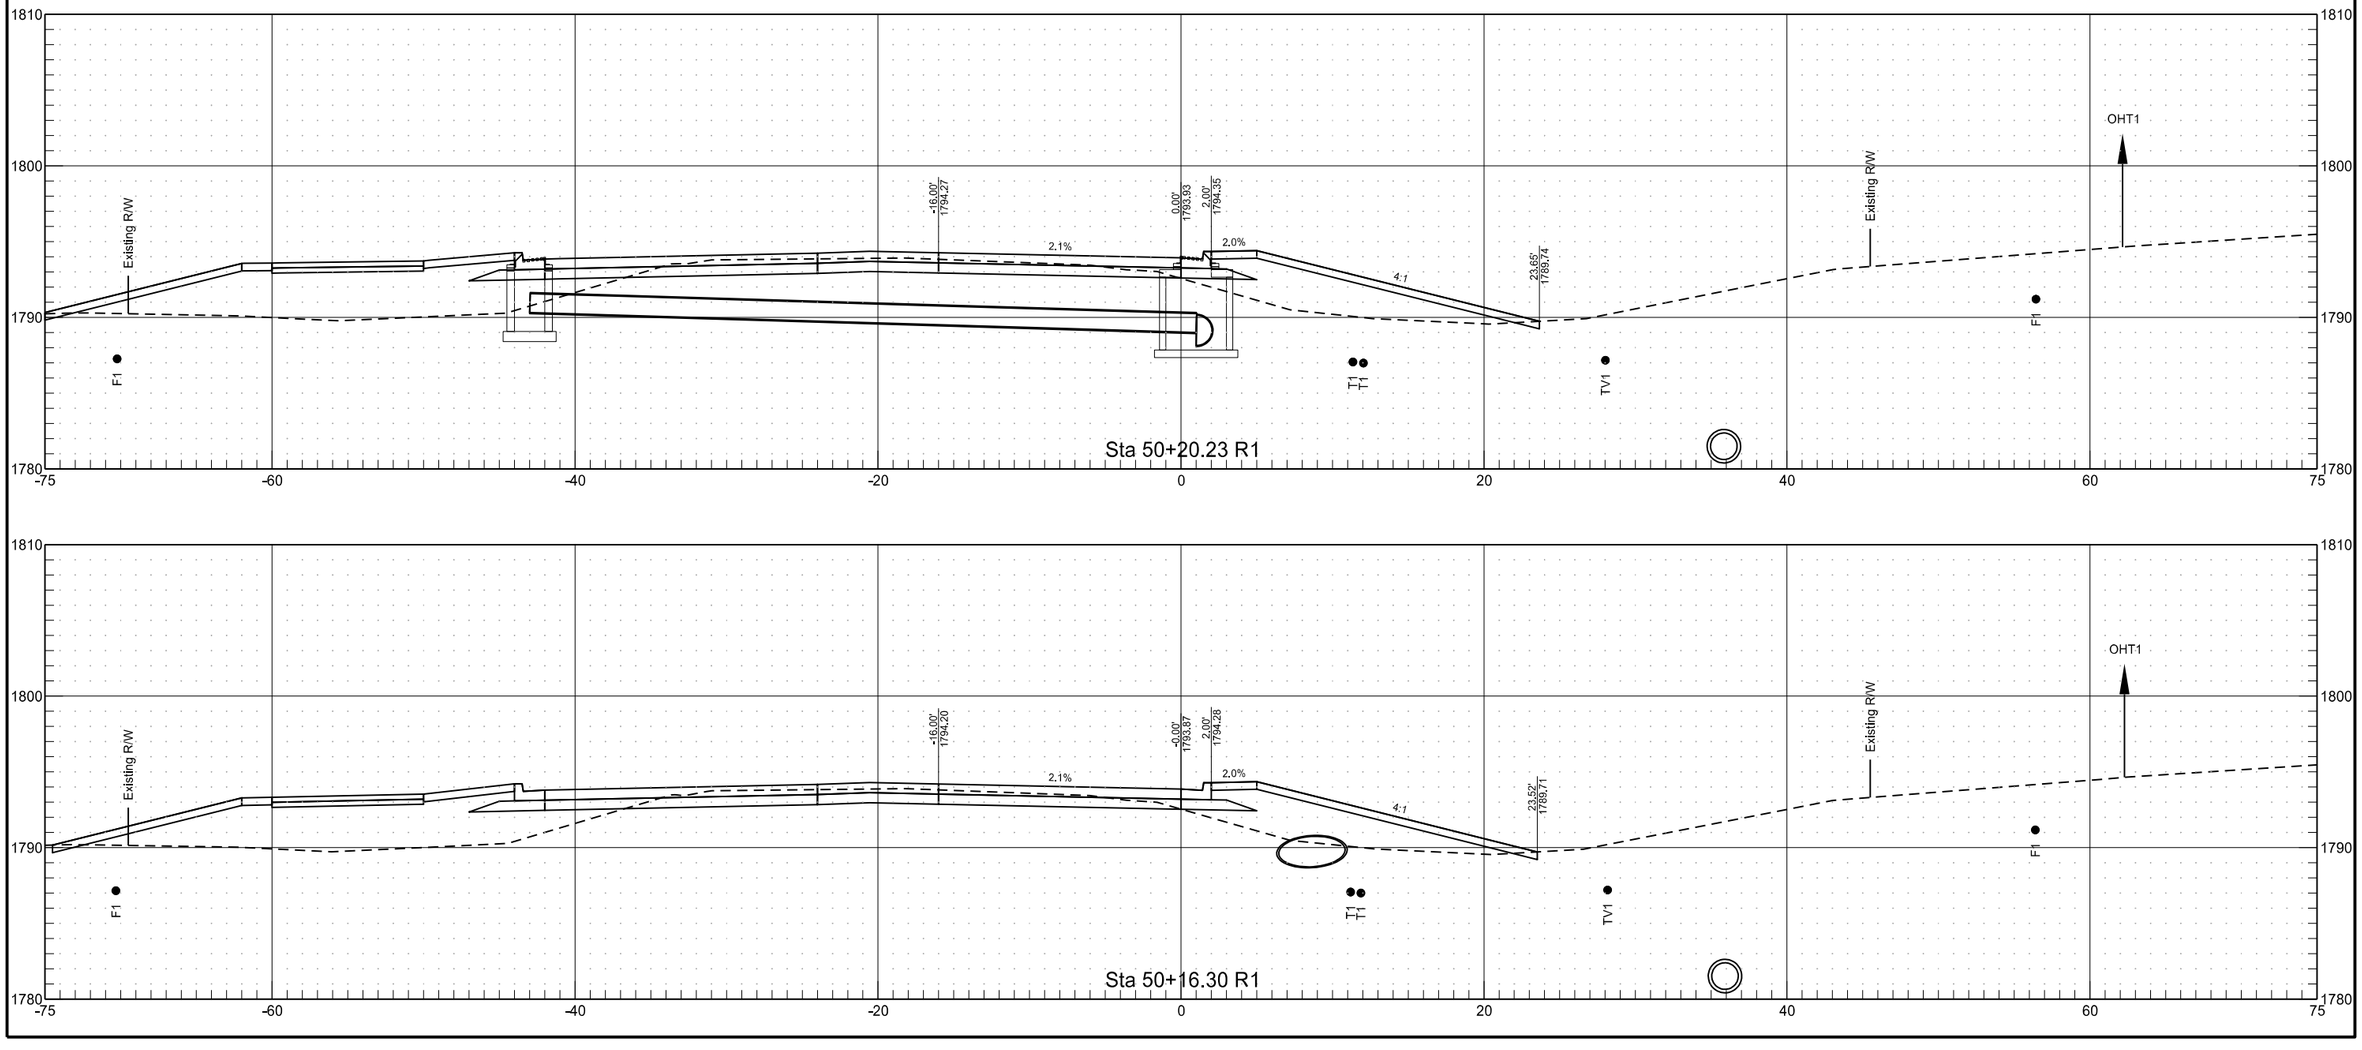

8/21/2020 11:38:43 AM joemorrissette K:\Projects\State\ND\DOT\1802_00662_ND1806Mandan\CAD\10806071.052\Design\Plans\200\200XS_005_PRNW_126-133.dgn


PRRBNWEOP

	STATE	PROJECT NO.	SECTION NO.	SHEET NO.
	ND	NHU-1-806(052)071	200	127

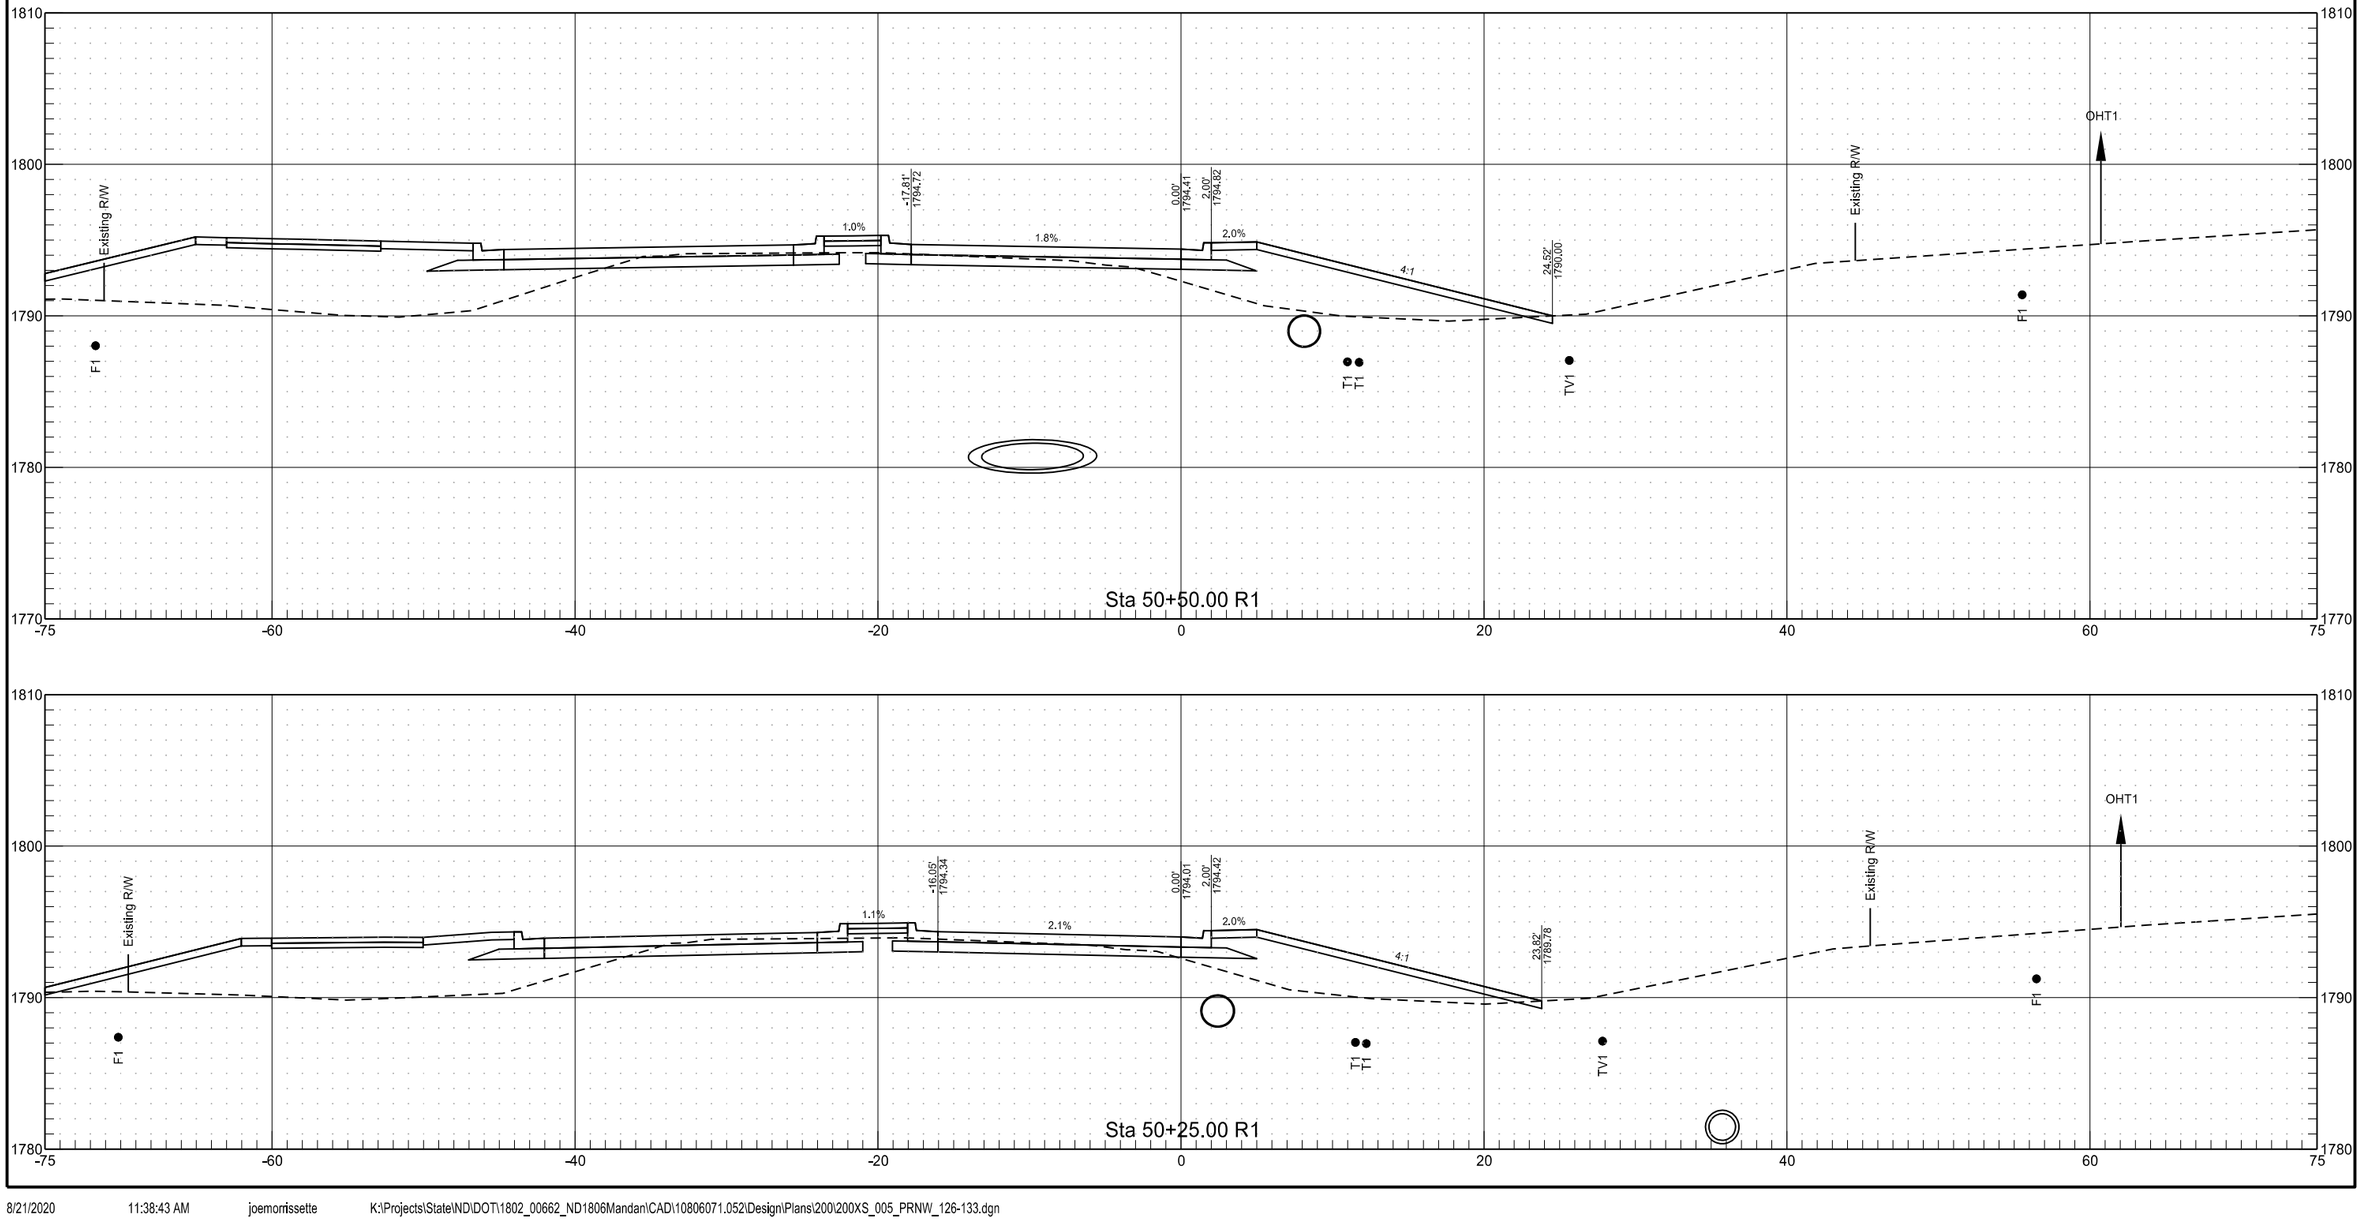


PRRBNWEOP

	STATE	PROJECT NO.	SECTION NO.	SHEET NO.
	ND	NHU-1-806(052)071	200	128

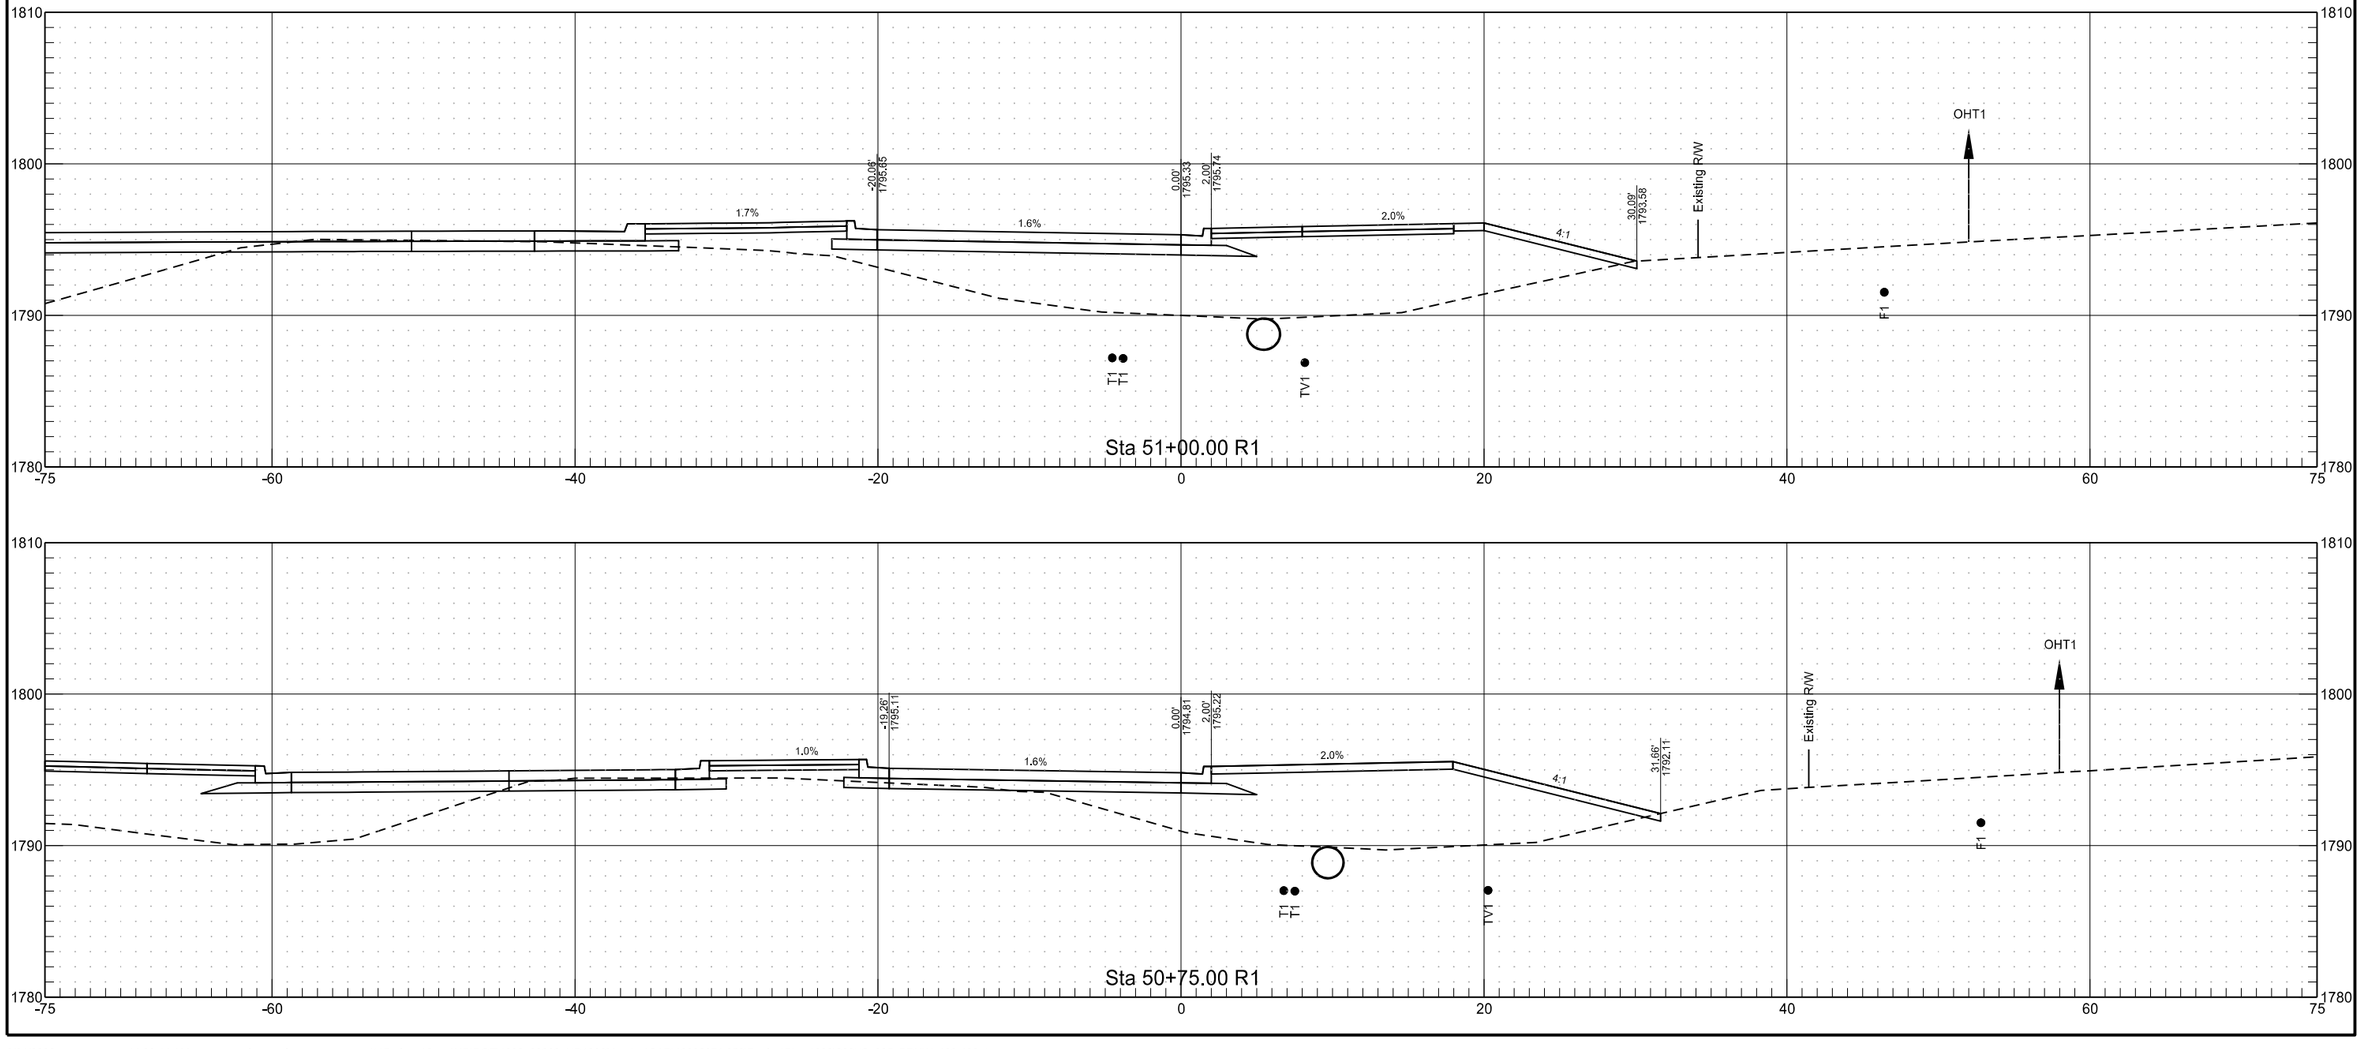


PRRBNWEOP


	STATE	PROJECT NO.	SECTION NO.	SHEET NO.
	ND	NHU-1-806(052)071	200	129

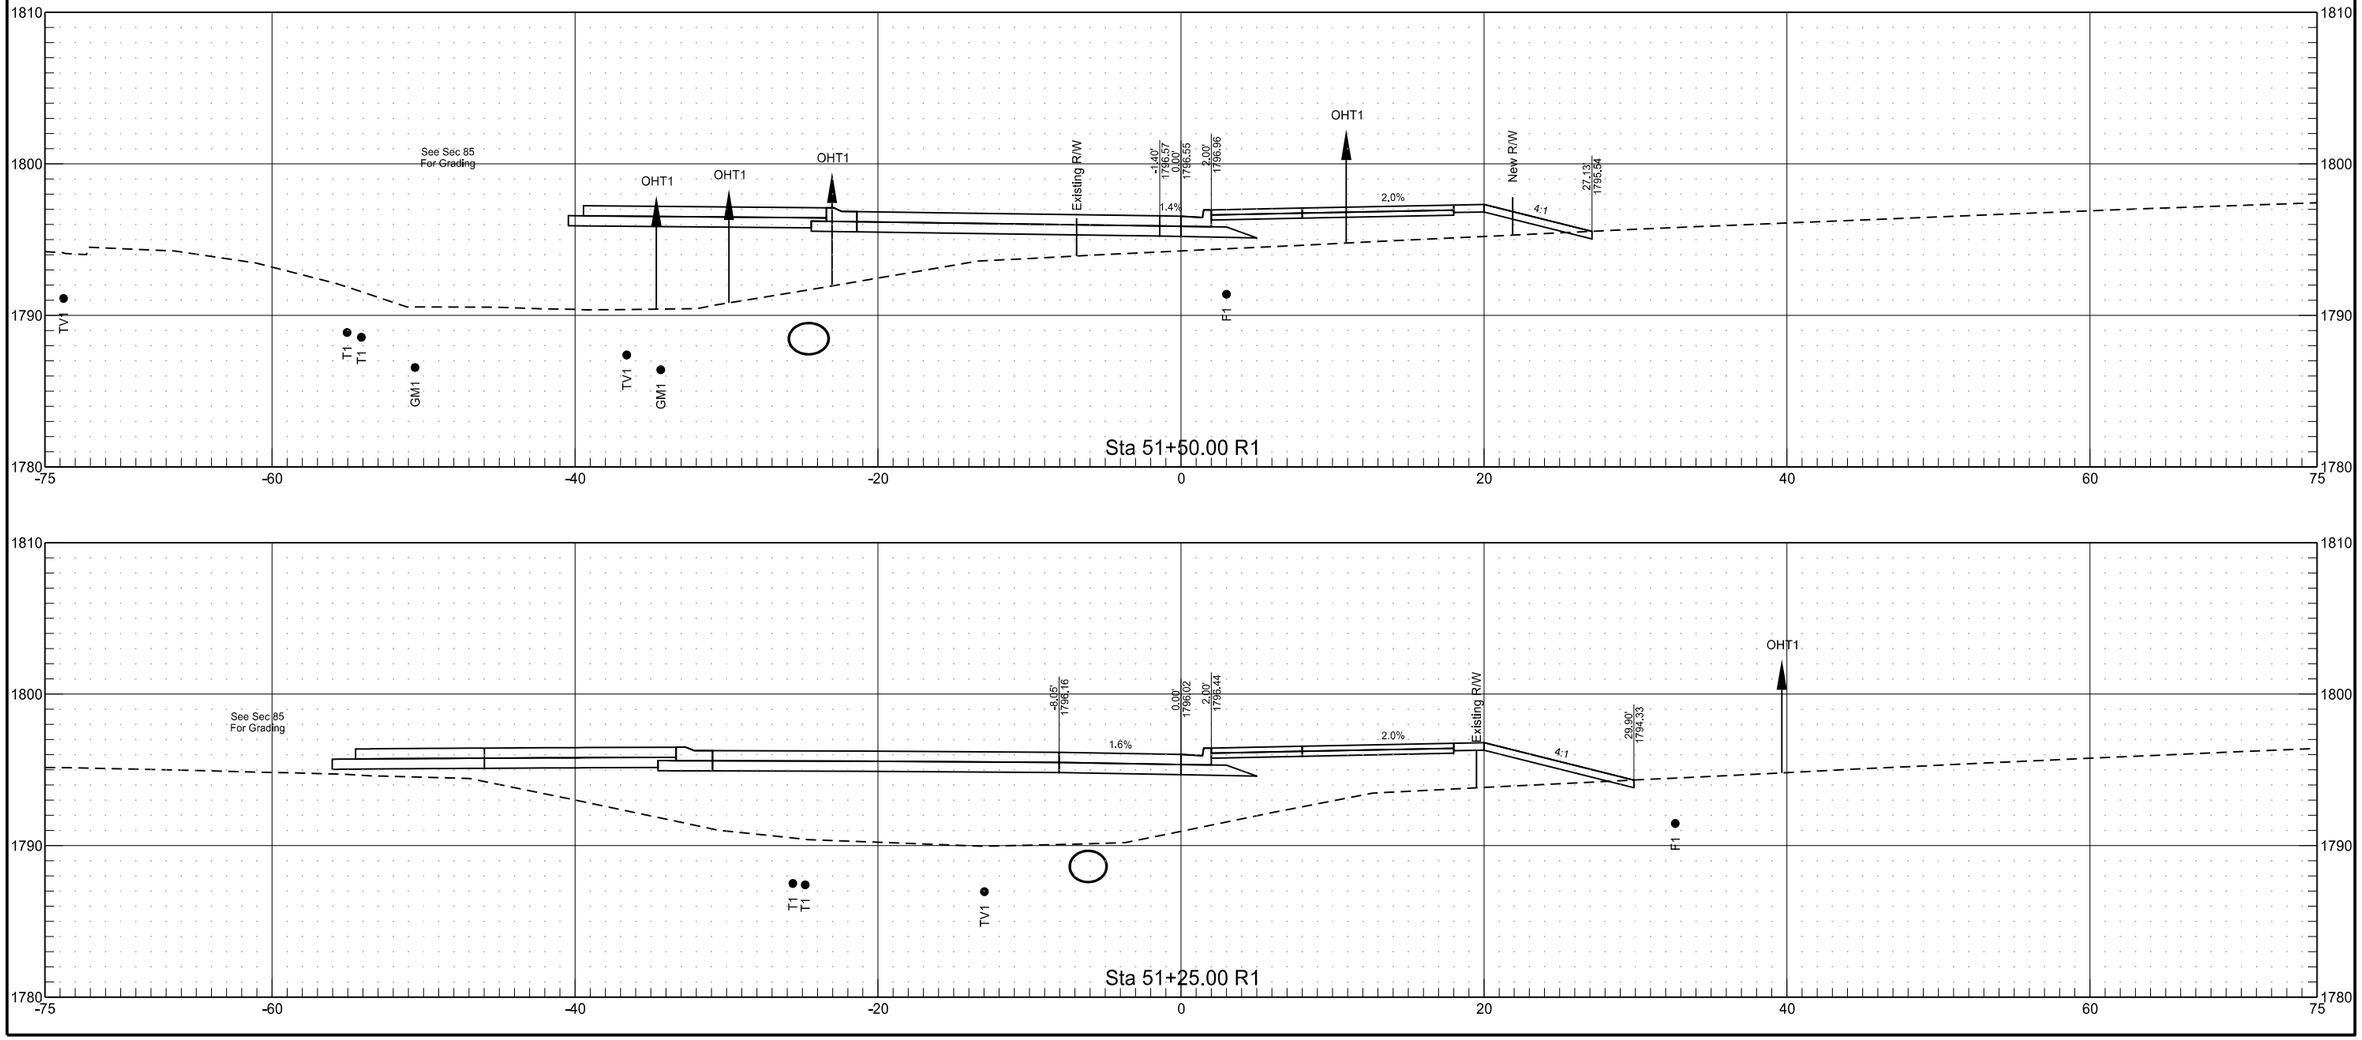


PRRBNWEOP

	STATE	PROJECT NO.	SECTION NO.	SHEET NO.
	ND	NHU-1-806(052)071	200	130

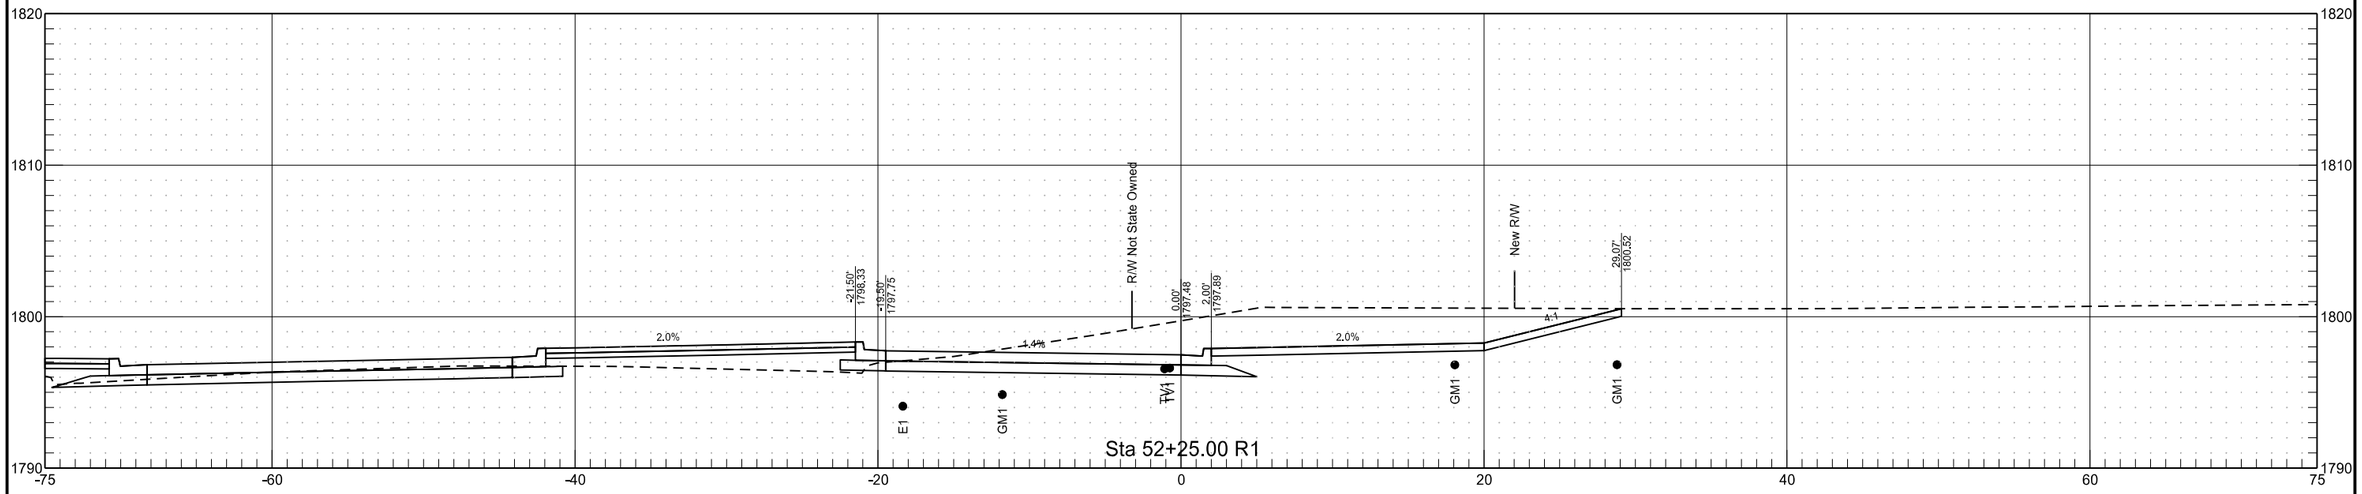


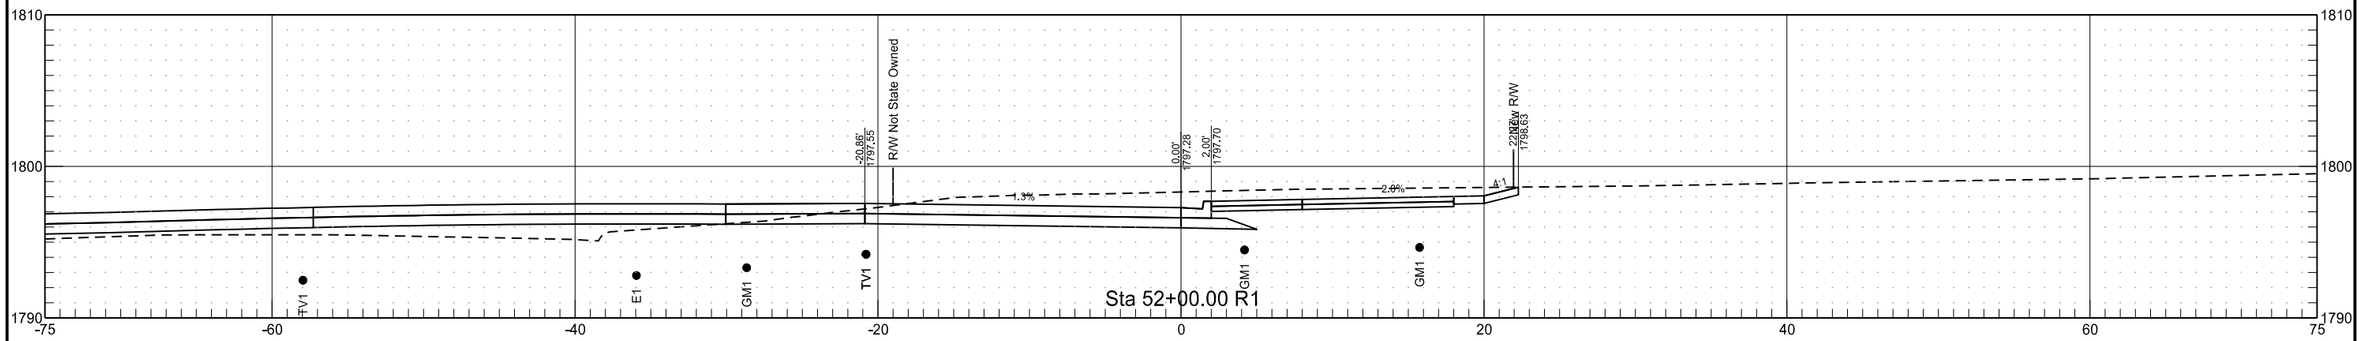

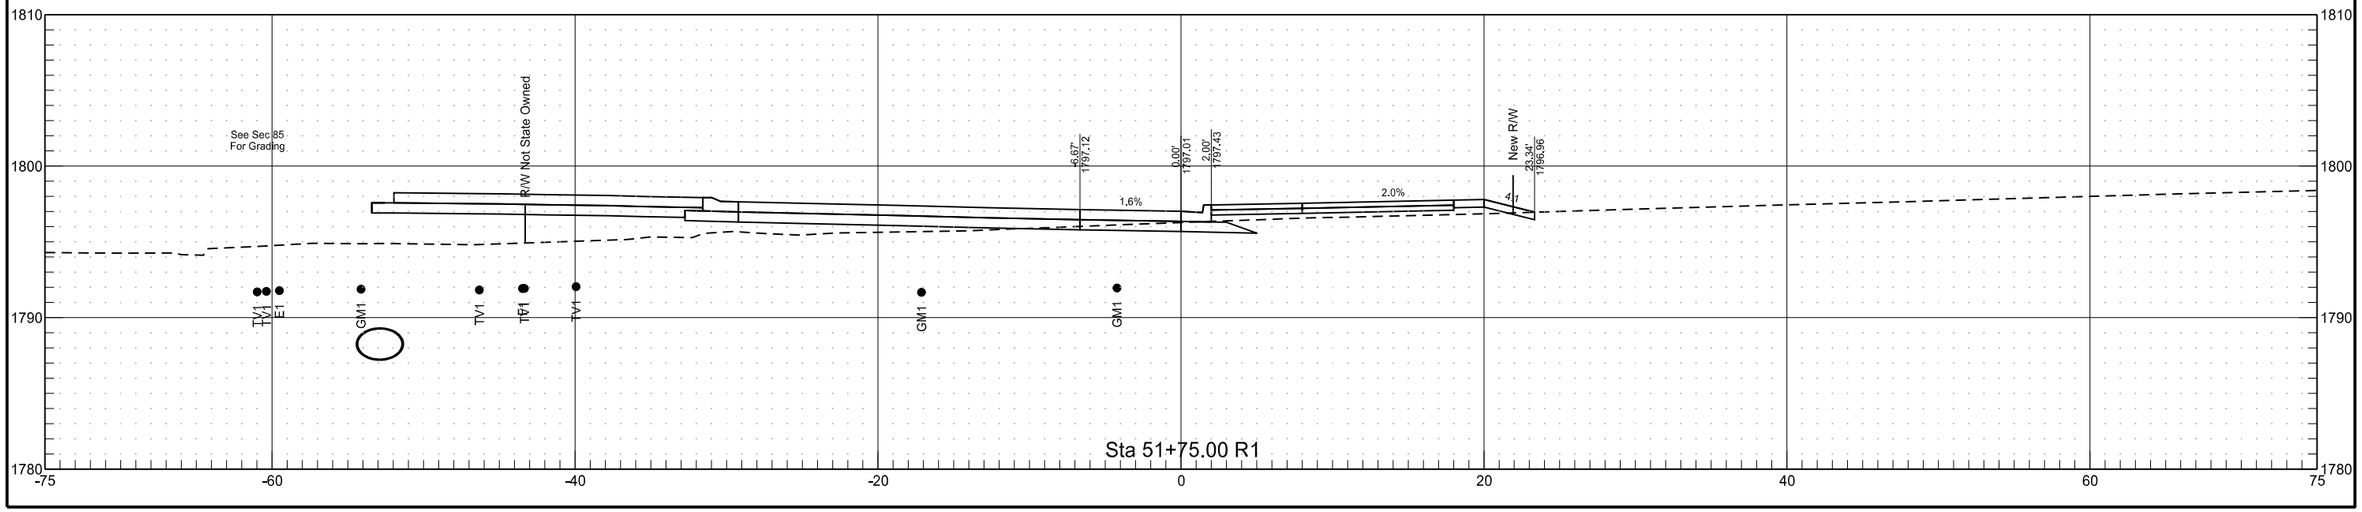


PRRBNWEOP


	STATE	PROJECT NO.	SECTION NO.	SHEET NO.
	ND	NHU-1-806(052)071	200	131

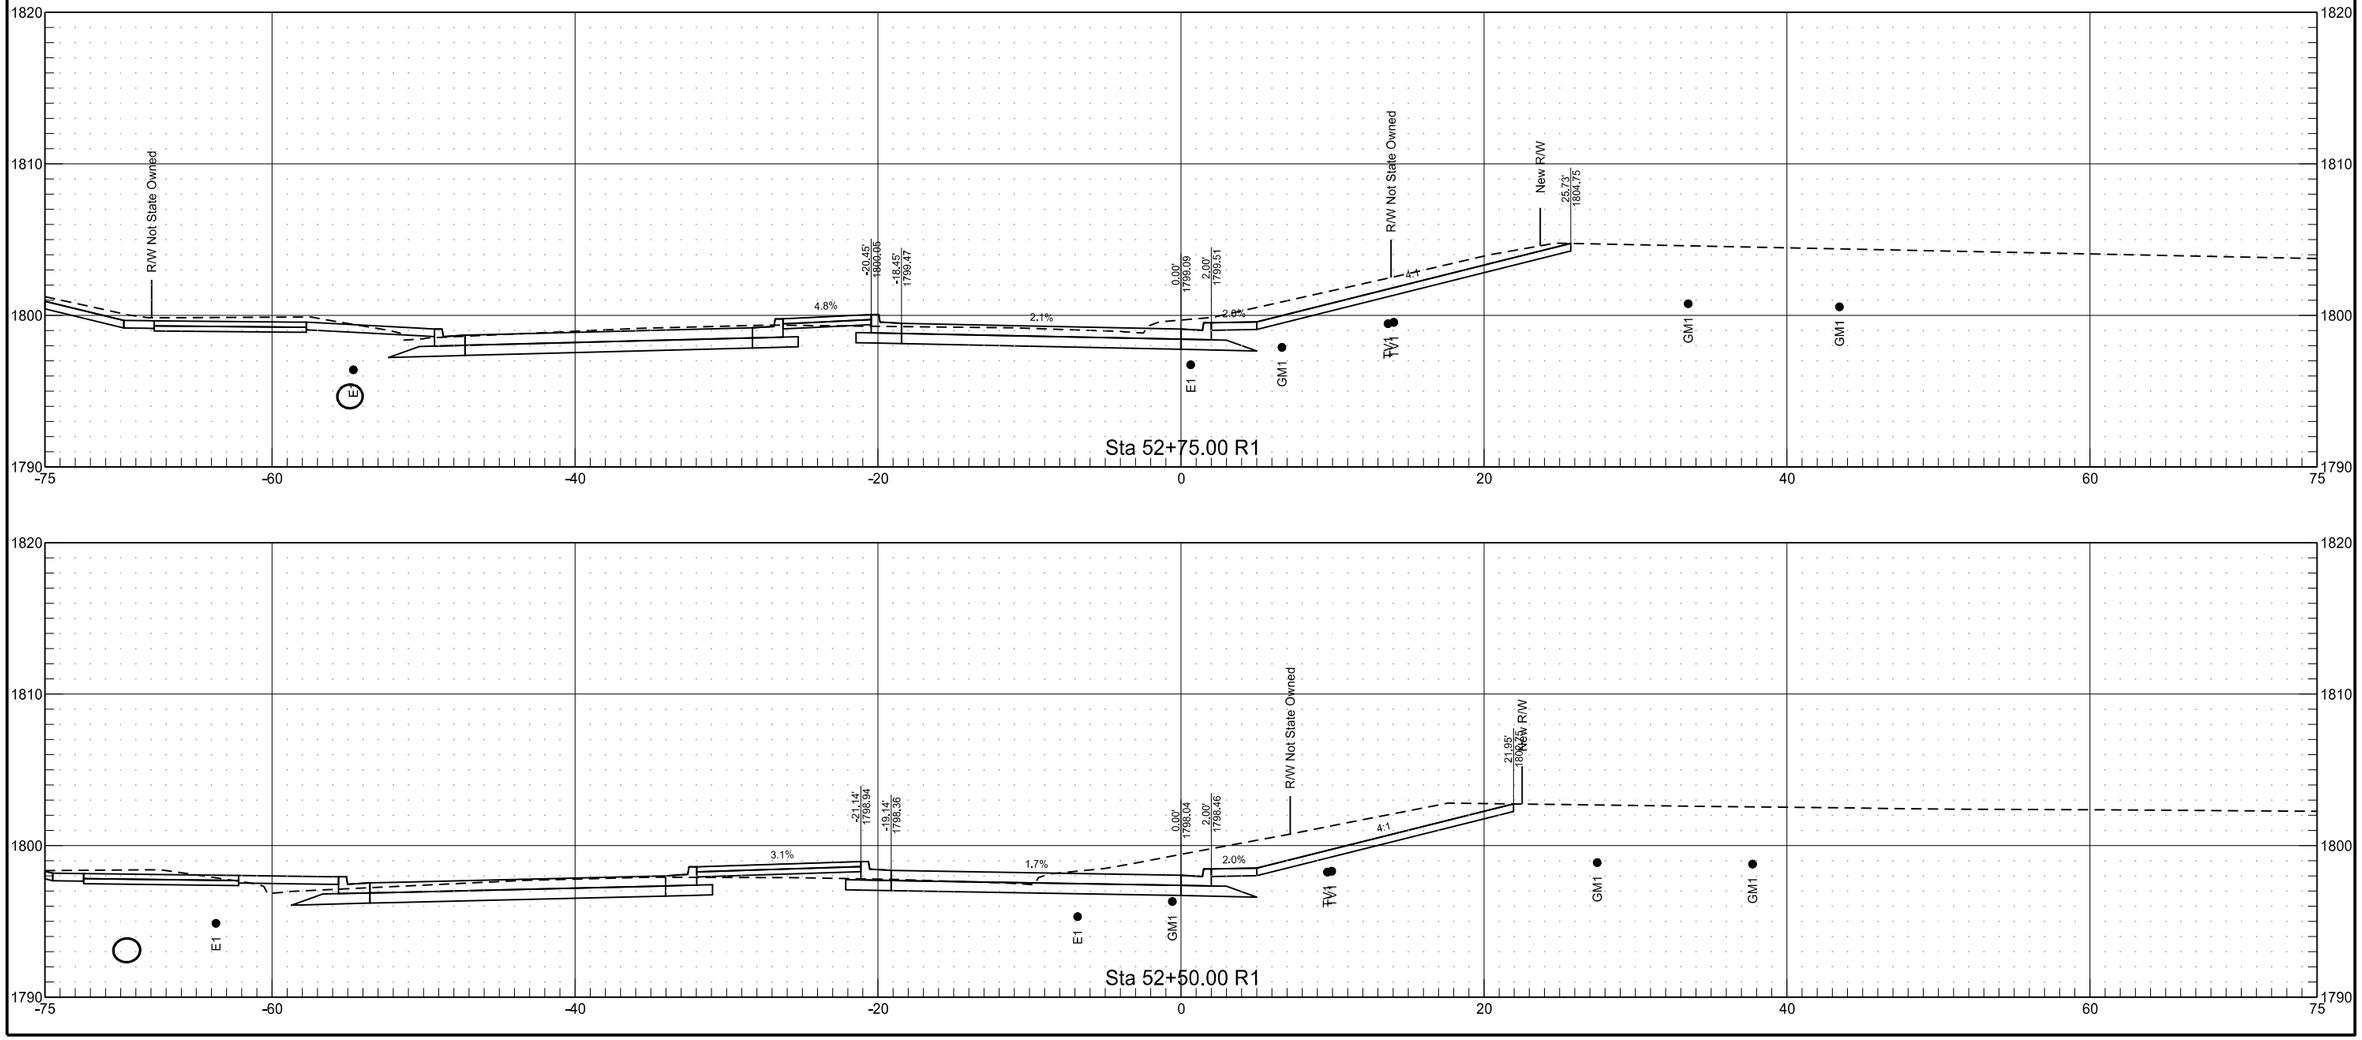

PRRBNWEOP


	STATE	PROJECT NO.	SECTION NO.	SHEET NO.
	ND	NHU-1-806(052)071	200	132

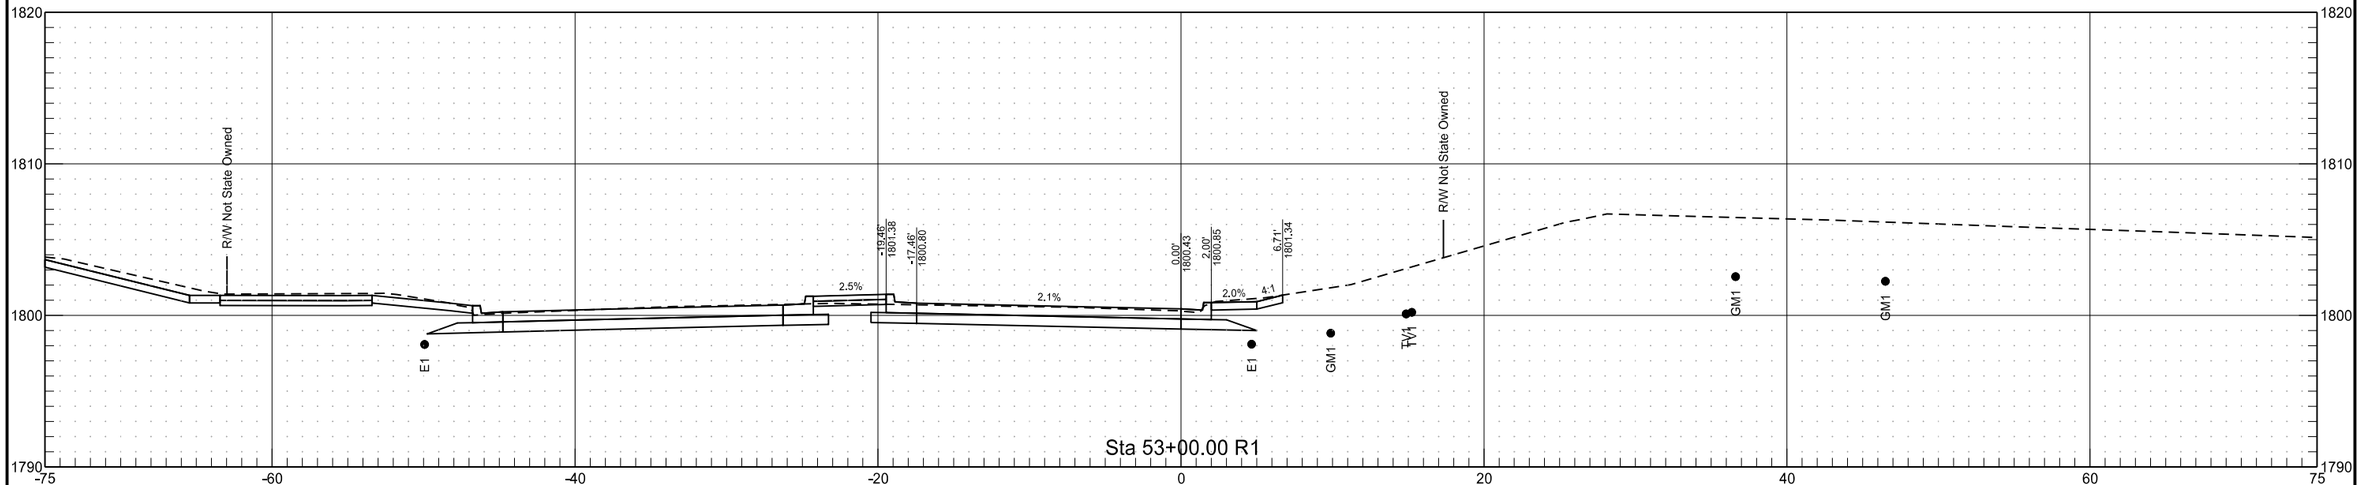

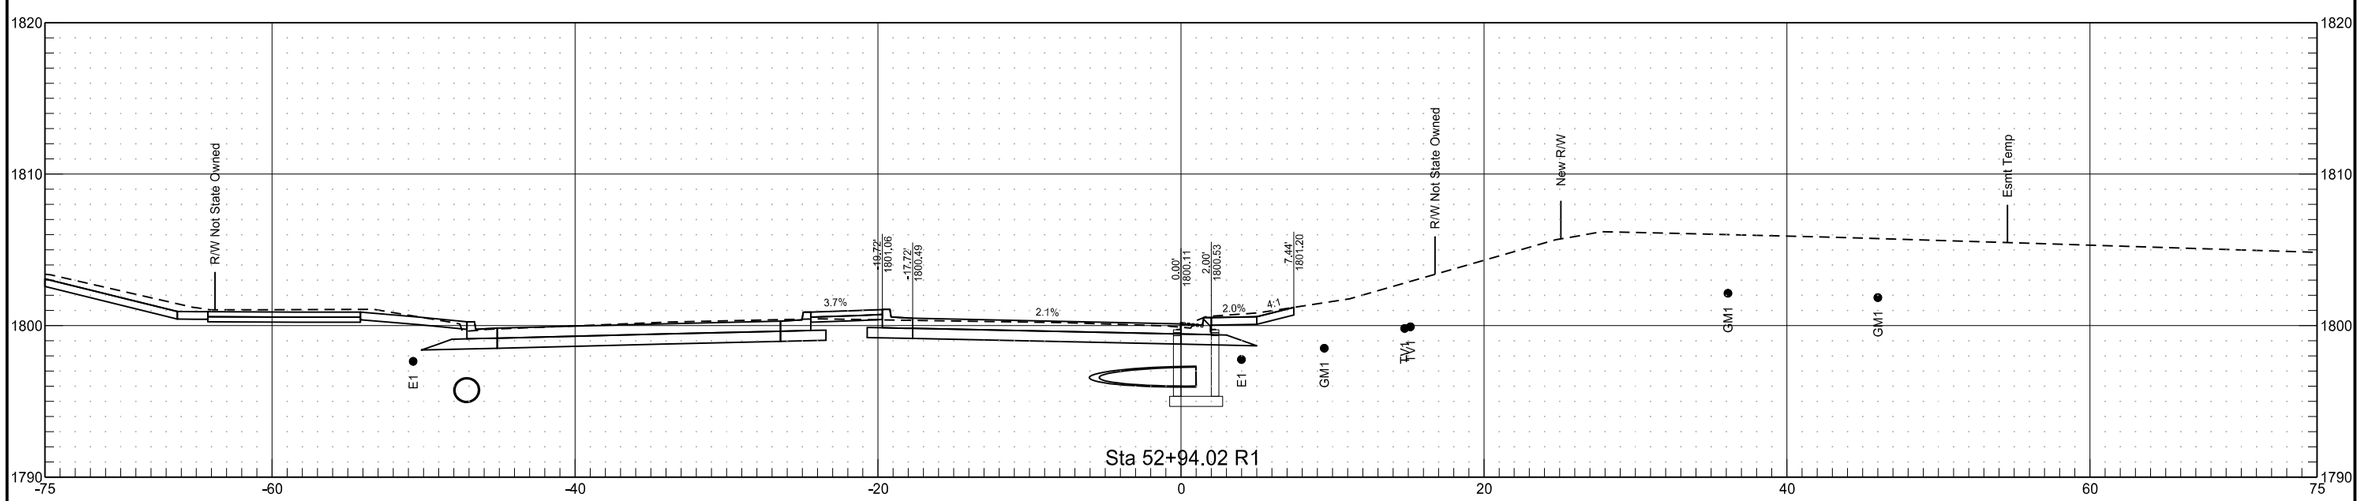

PRRBNWEOP


	STATE	PROJECT NO.	SECTION NO.	SHEET NO.
	ND	NHU-1-806(052)071	200	133

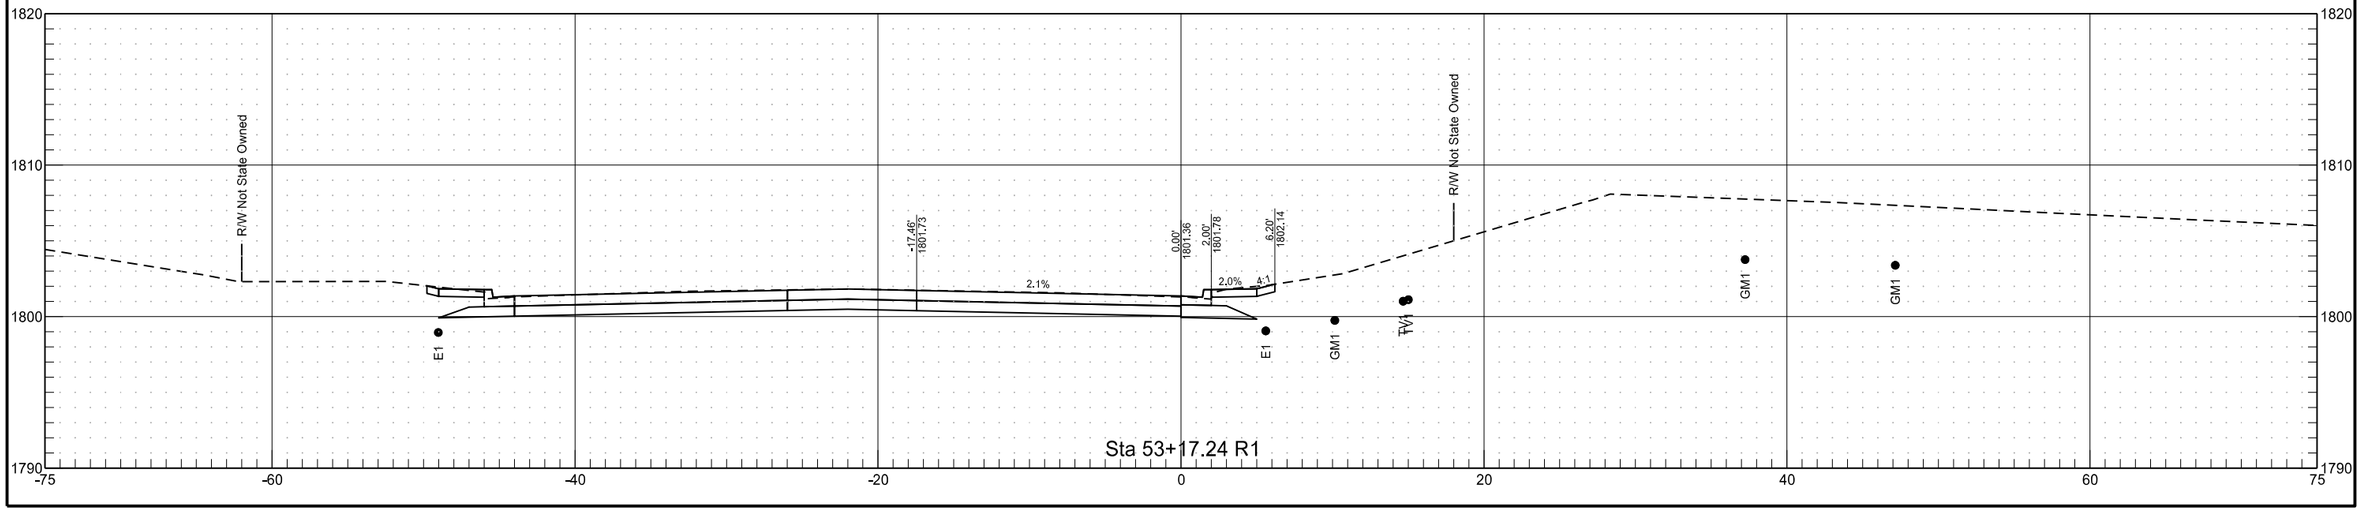


8/21/2020 11:38:47 AM joemorrissette K:\Projects\State\ND\DOT\1802_00662_ND1806Mandan\CAD\10806071.052\Design\Plans\200\200XS_005_PRNW_126-133.dgn

PRRBSWEOP


	STATE	PROJECT NO.	SECTION NO.	SHEET NO.
	ND	NHU-1-806(052)071	200	134

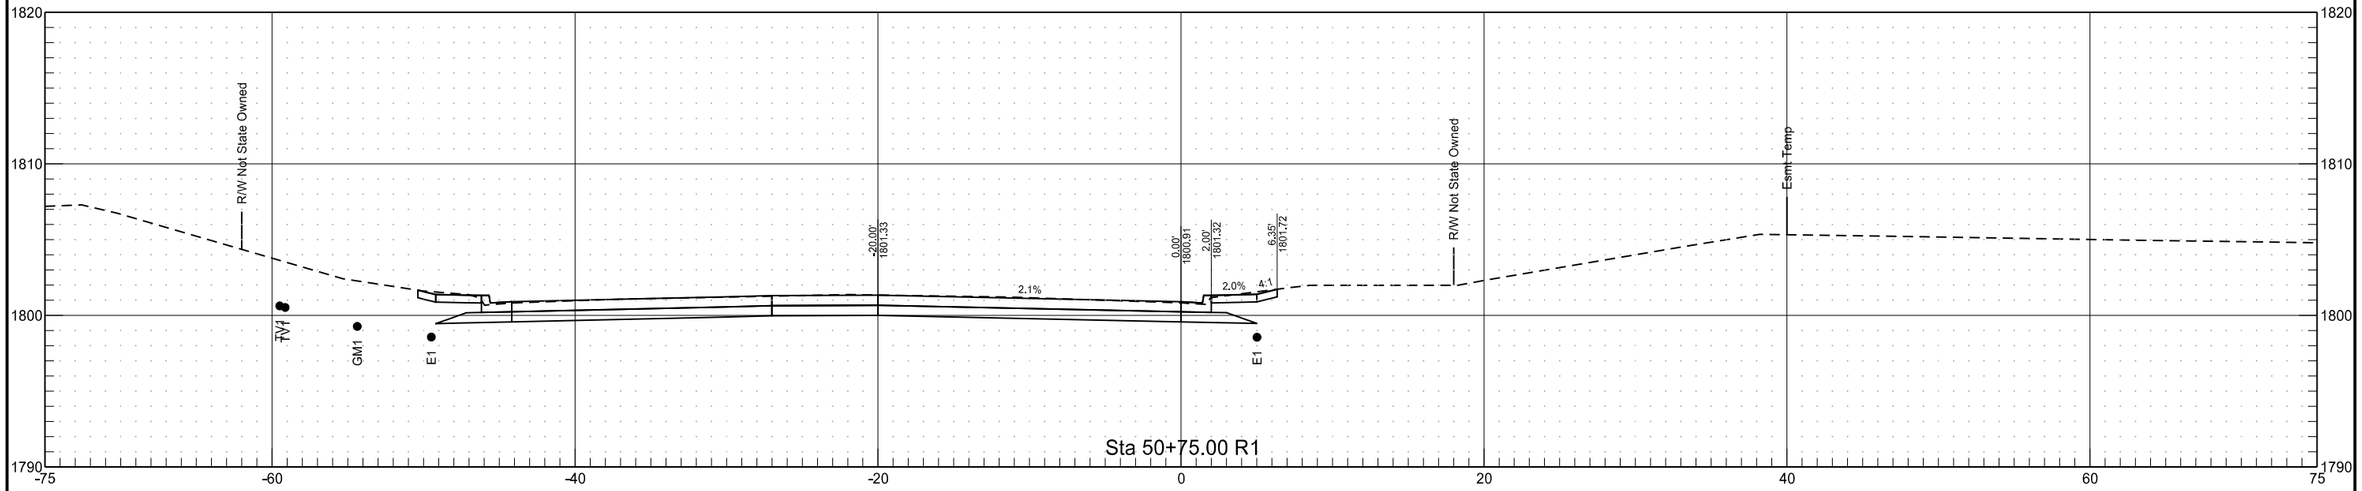


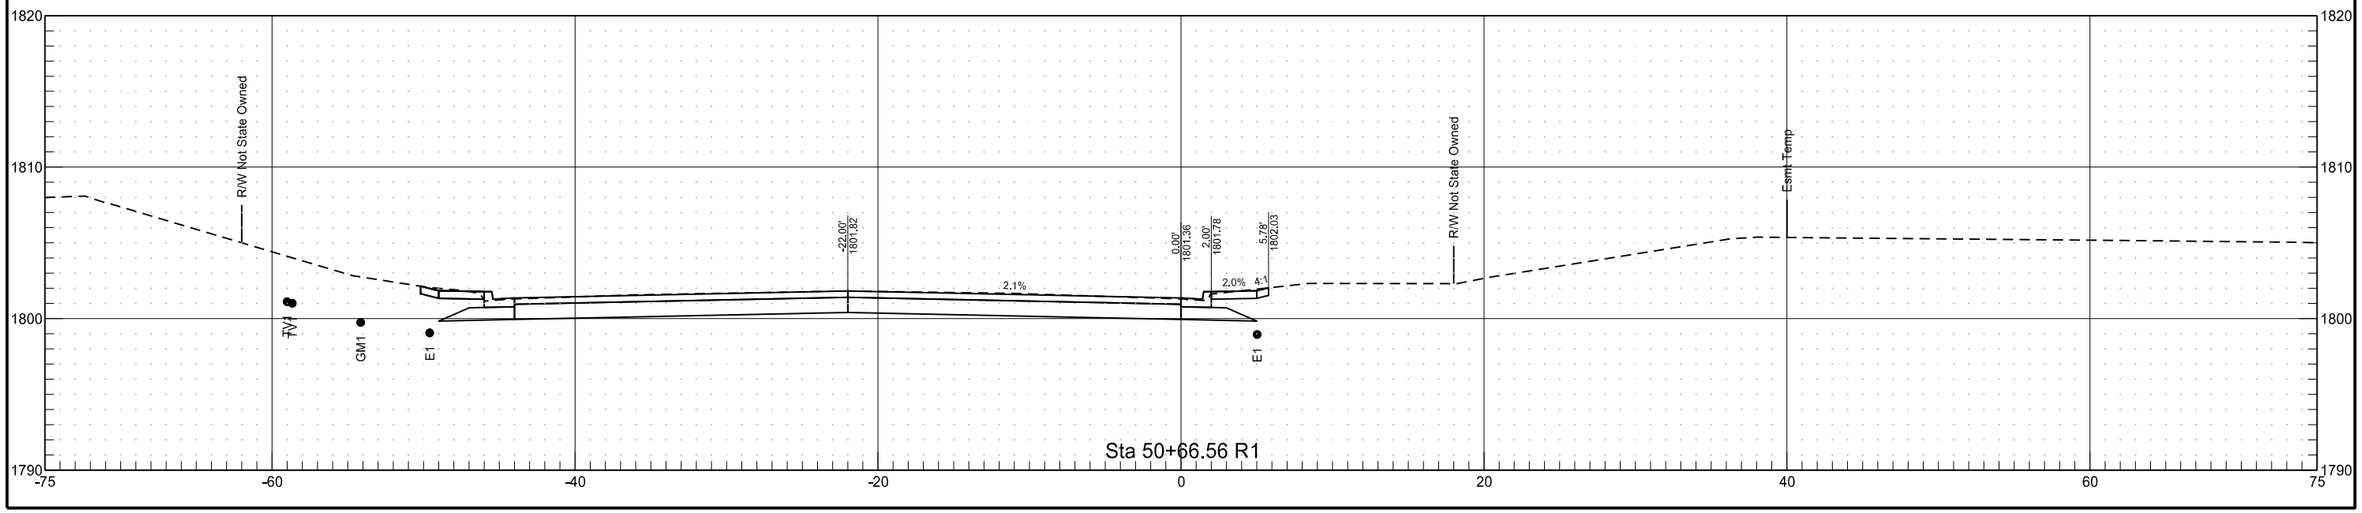

PRRBSWEOP


	STATE	PROJECT NO.	SECTION NO.	SHEET NO.
	ND	NHU-1-806(052)071	200	135

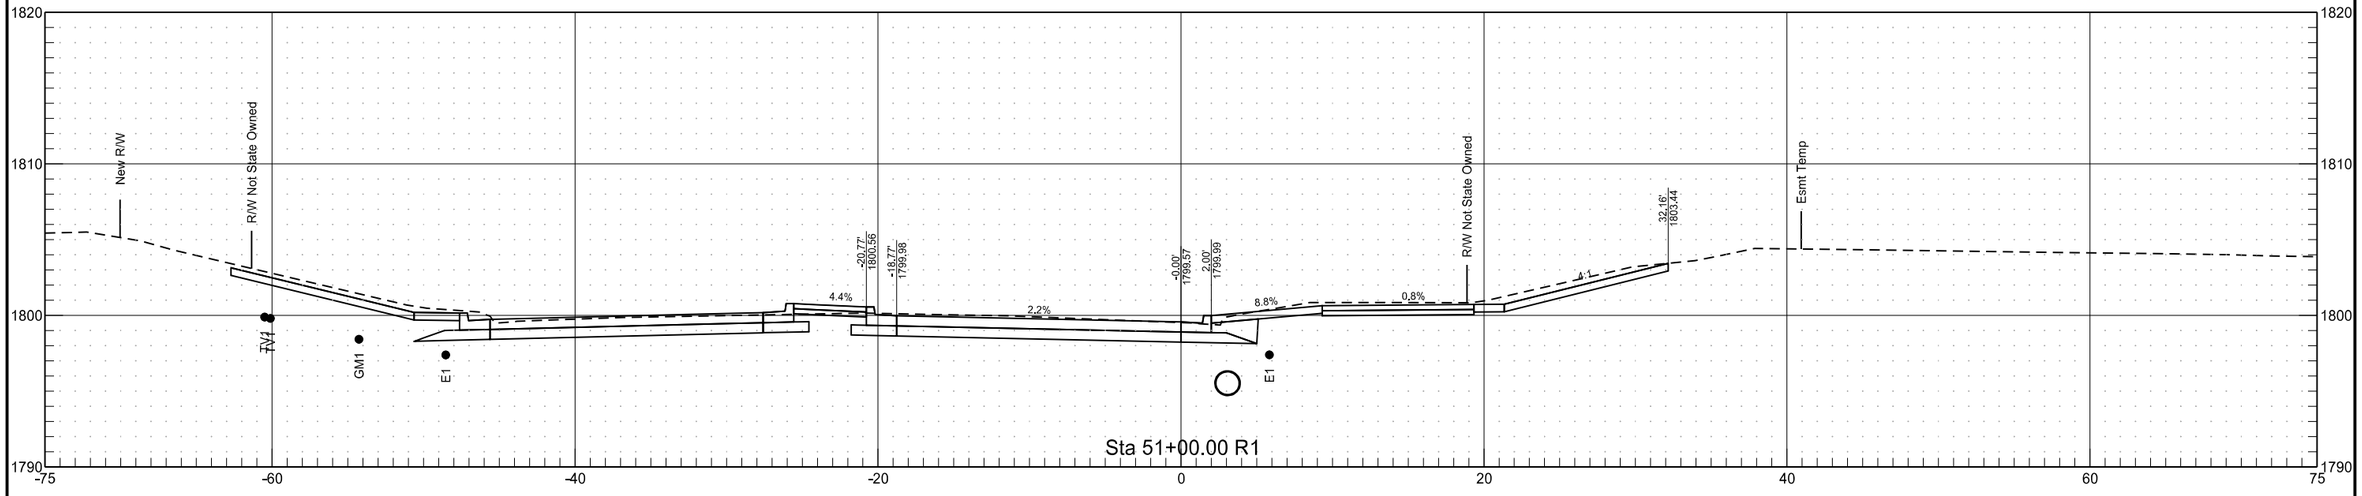


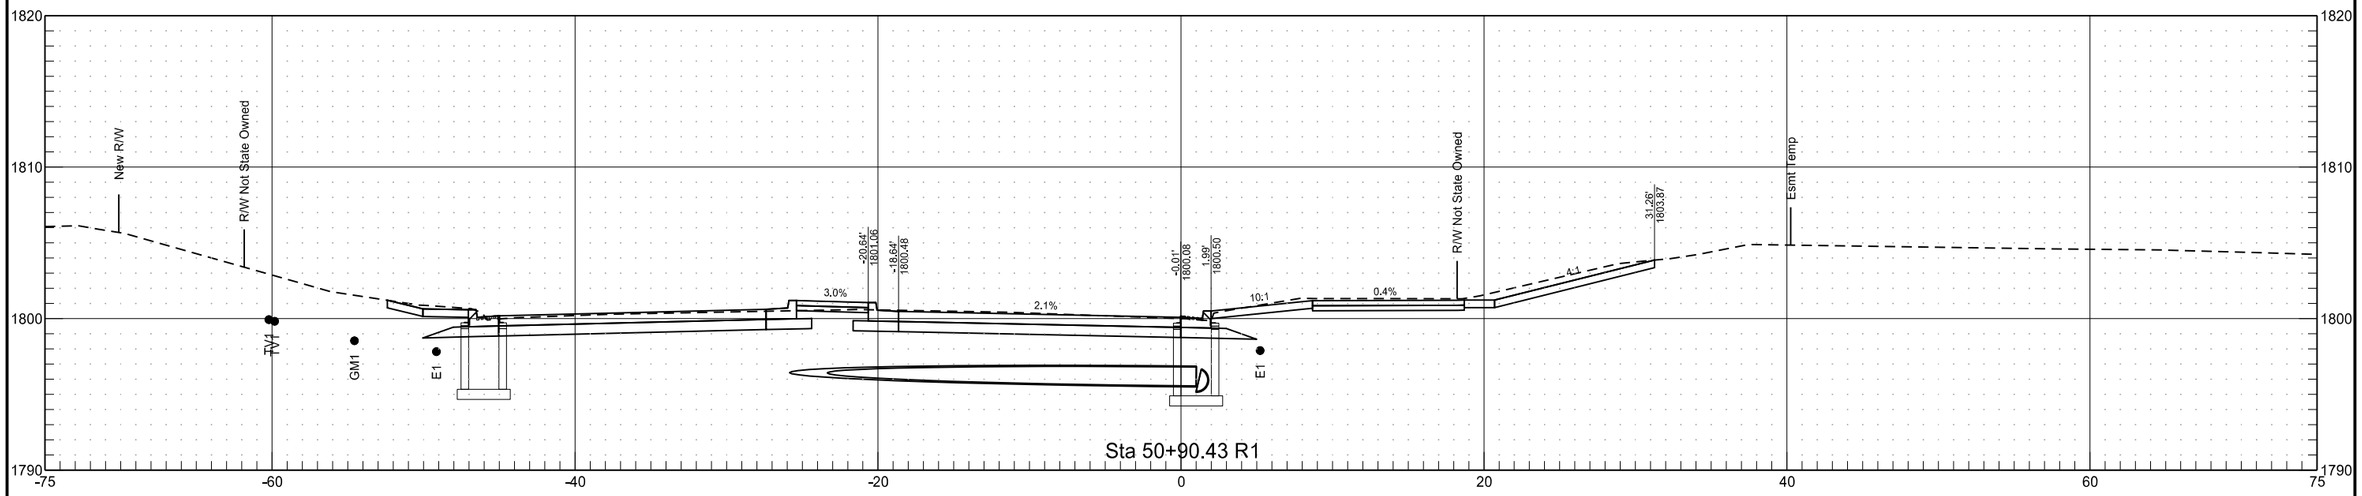


PRRBSWEOP

	STATE	PROJECT NO.	SECTION NO.	SHEET NO.
	ND	NHU-1-806(052)071	200	136

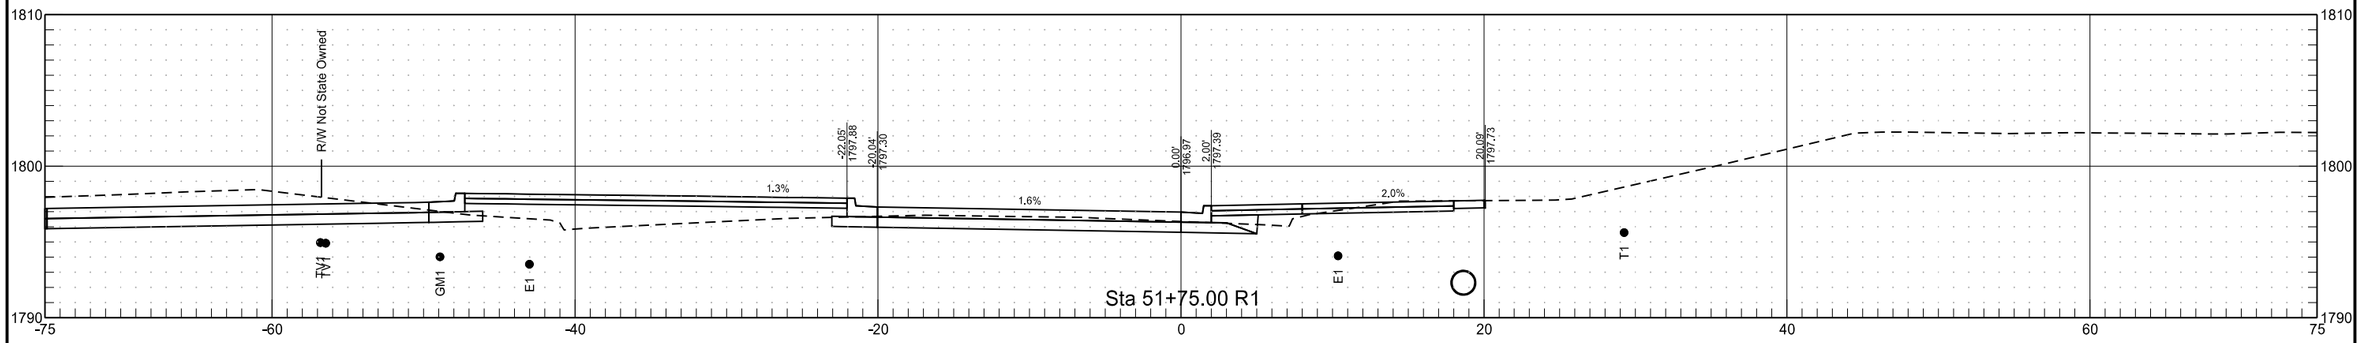

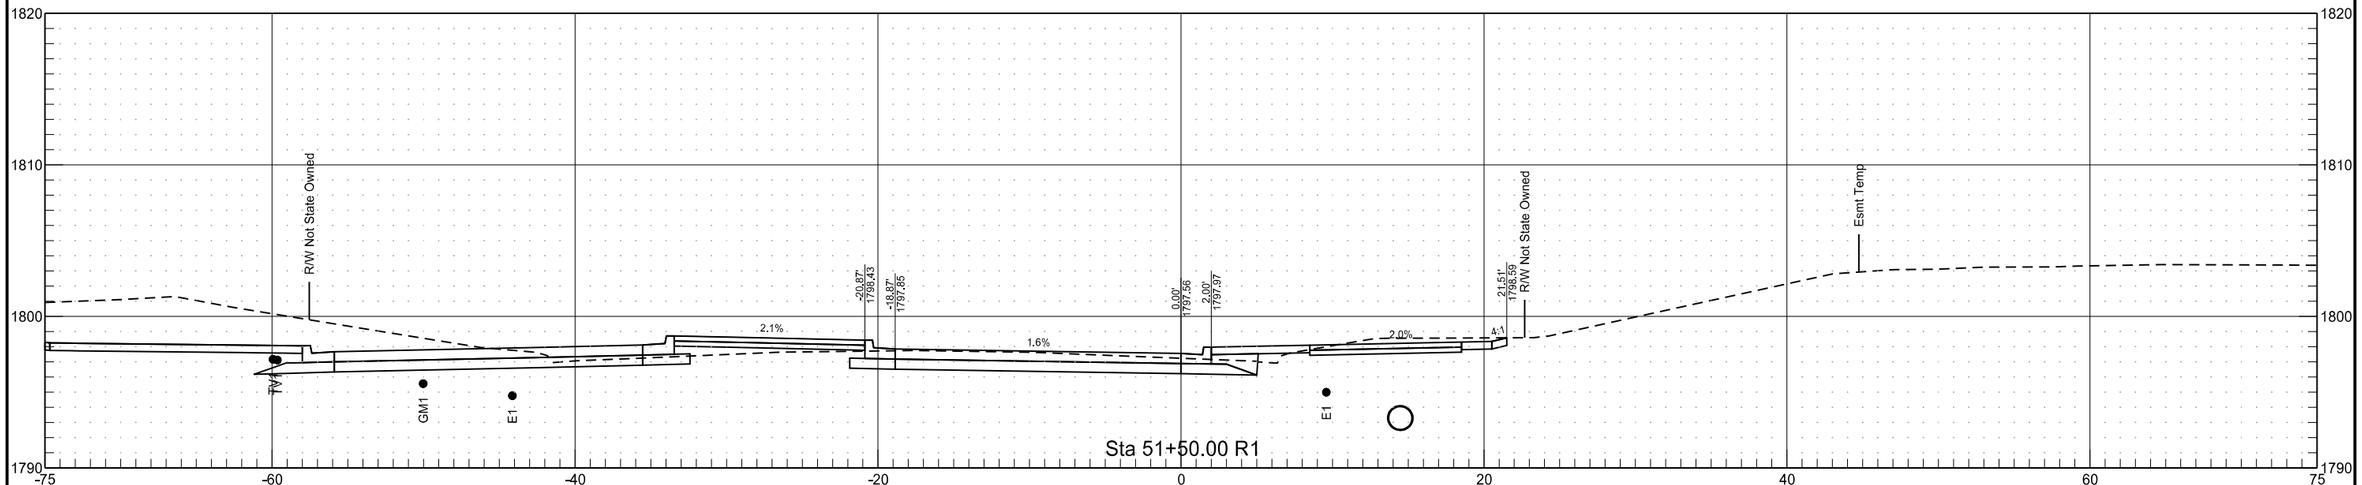


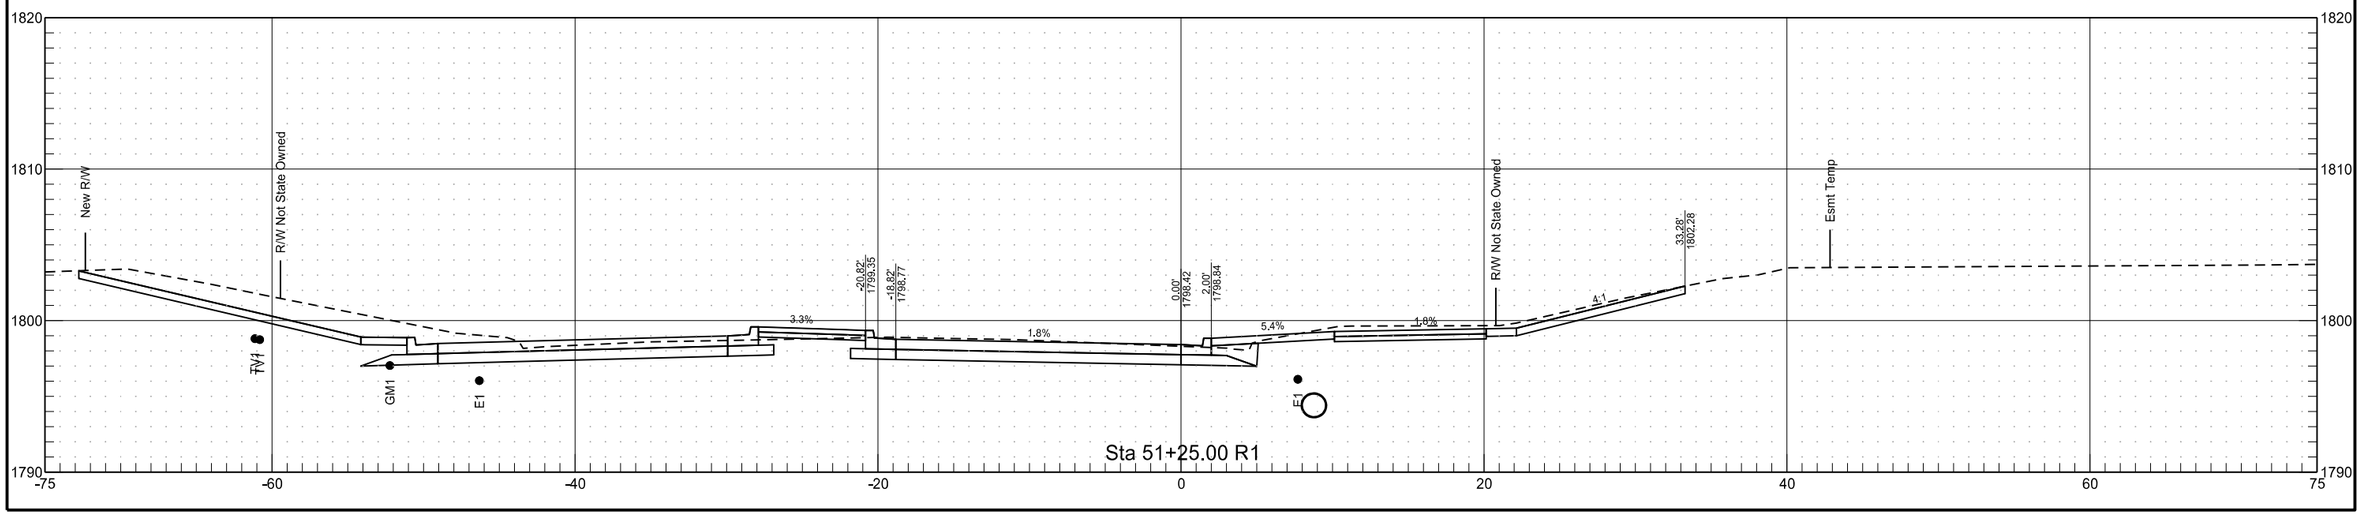


8/21/2020 11:42:13 AM joemorrissette K:\Projects\State\ND\DOT\1802_00662_ND1806Mandan\CAD\10806071.052\Design\Plans\200\200XS_006_PRSW_134-141.dgn

PRRBSWEOP

	STATE	PROJECT NO.	SECTION NO.	SHEET NO.
	ND	NHU-1-806(052)071	200	137

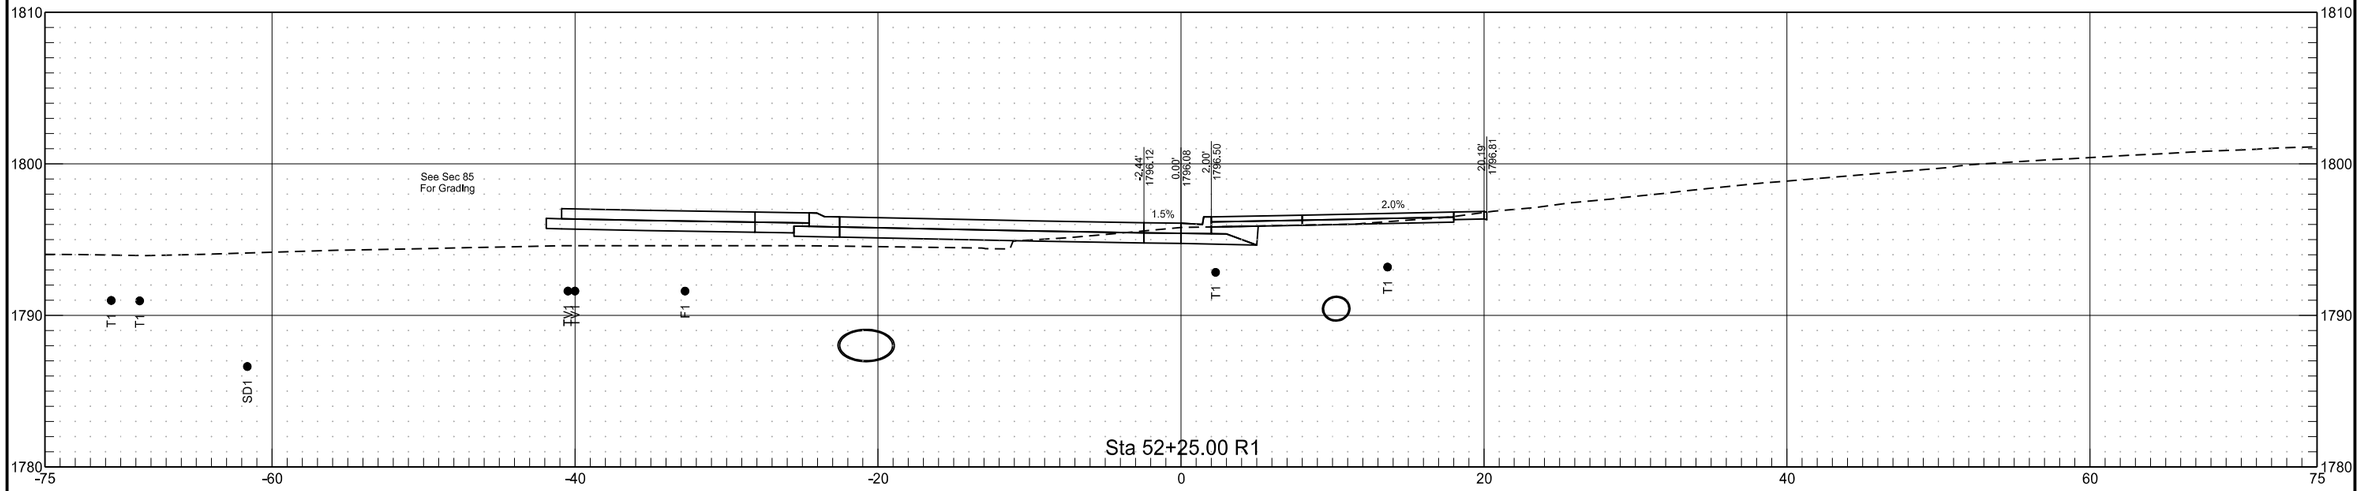


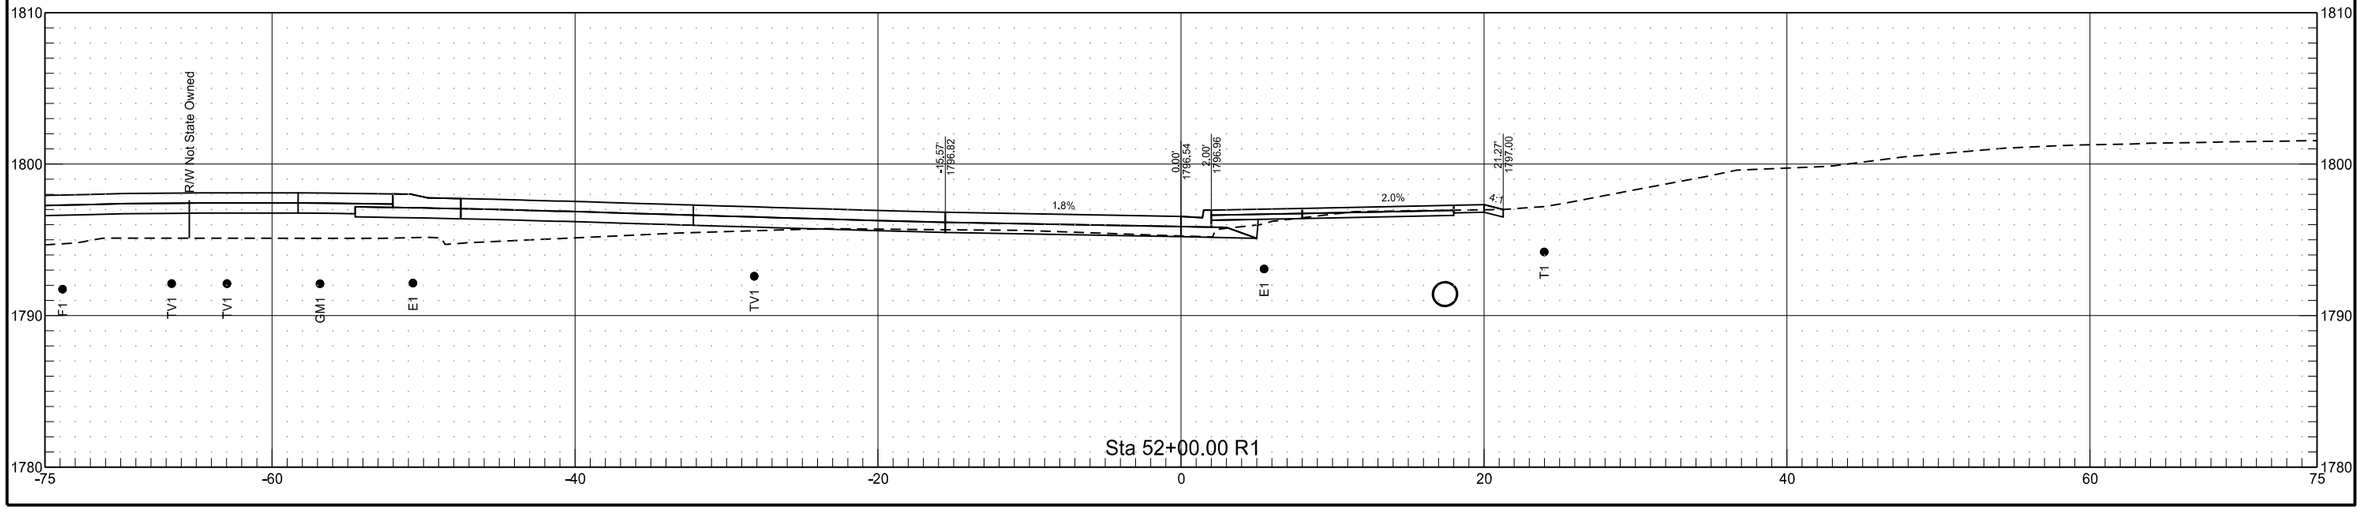



8/21/2020 11:42:13 AM joemorrissette K:\Projects\State\ND\DOT\1802_00662_ND1806Mandan\CAD\10806071.052\Design\Plans\200\200XS_006_PRSW_134-141.dgn

PRRBSWEOP

	STATE	PROJECT NO.	SECTION NO.	SHEET NO.
	ND	NHU-1-806(052)071	200	138

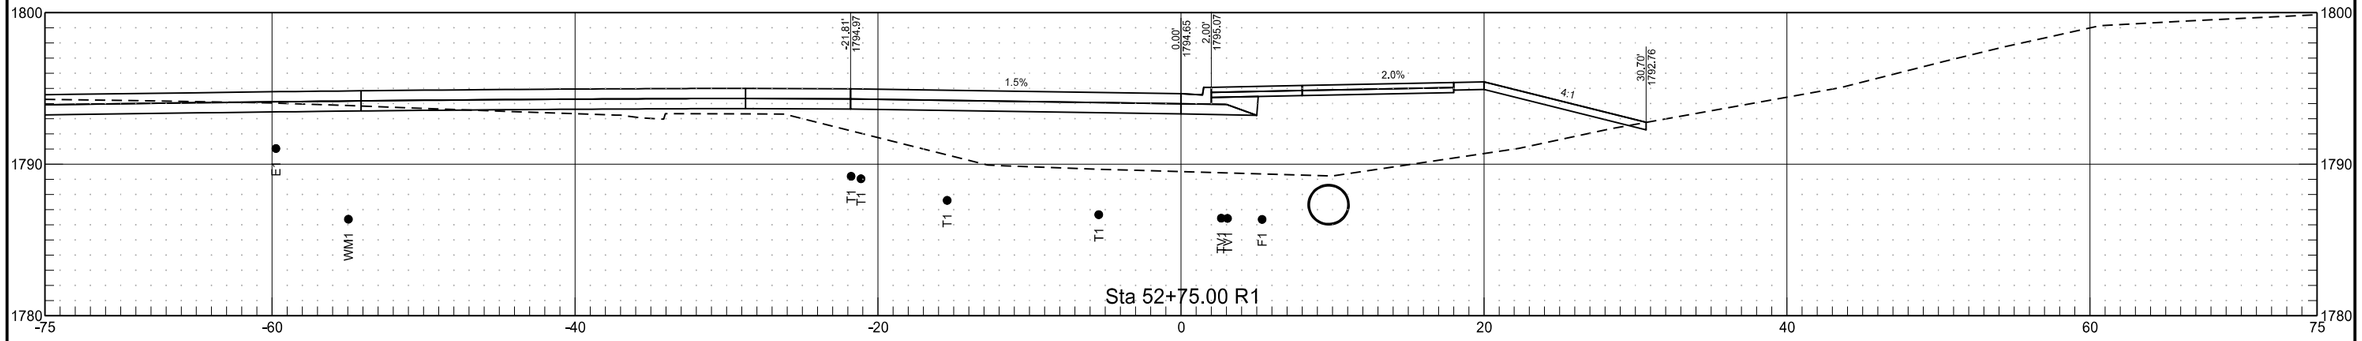


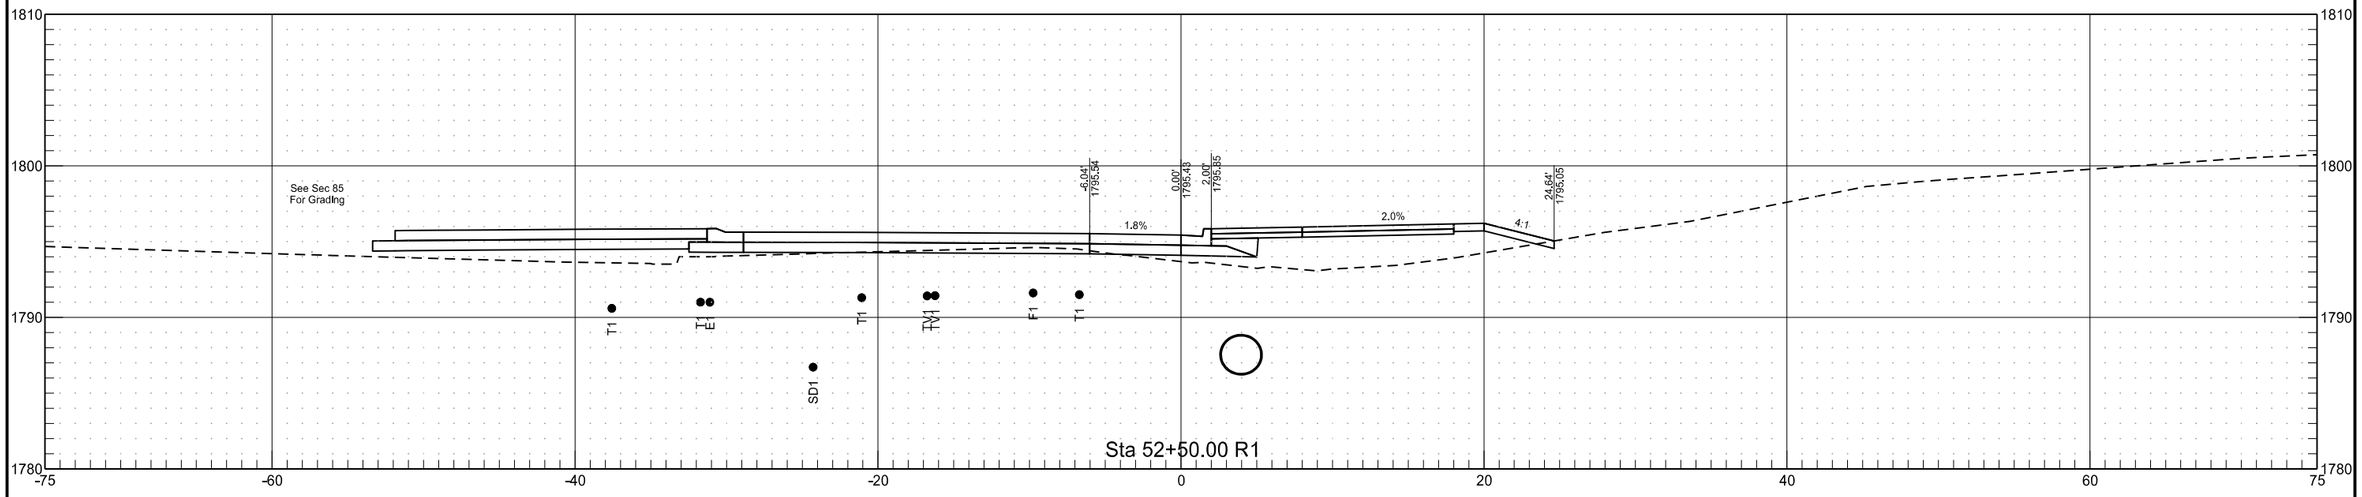

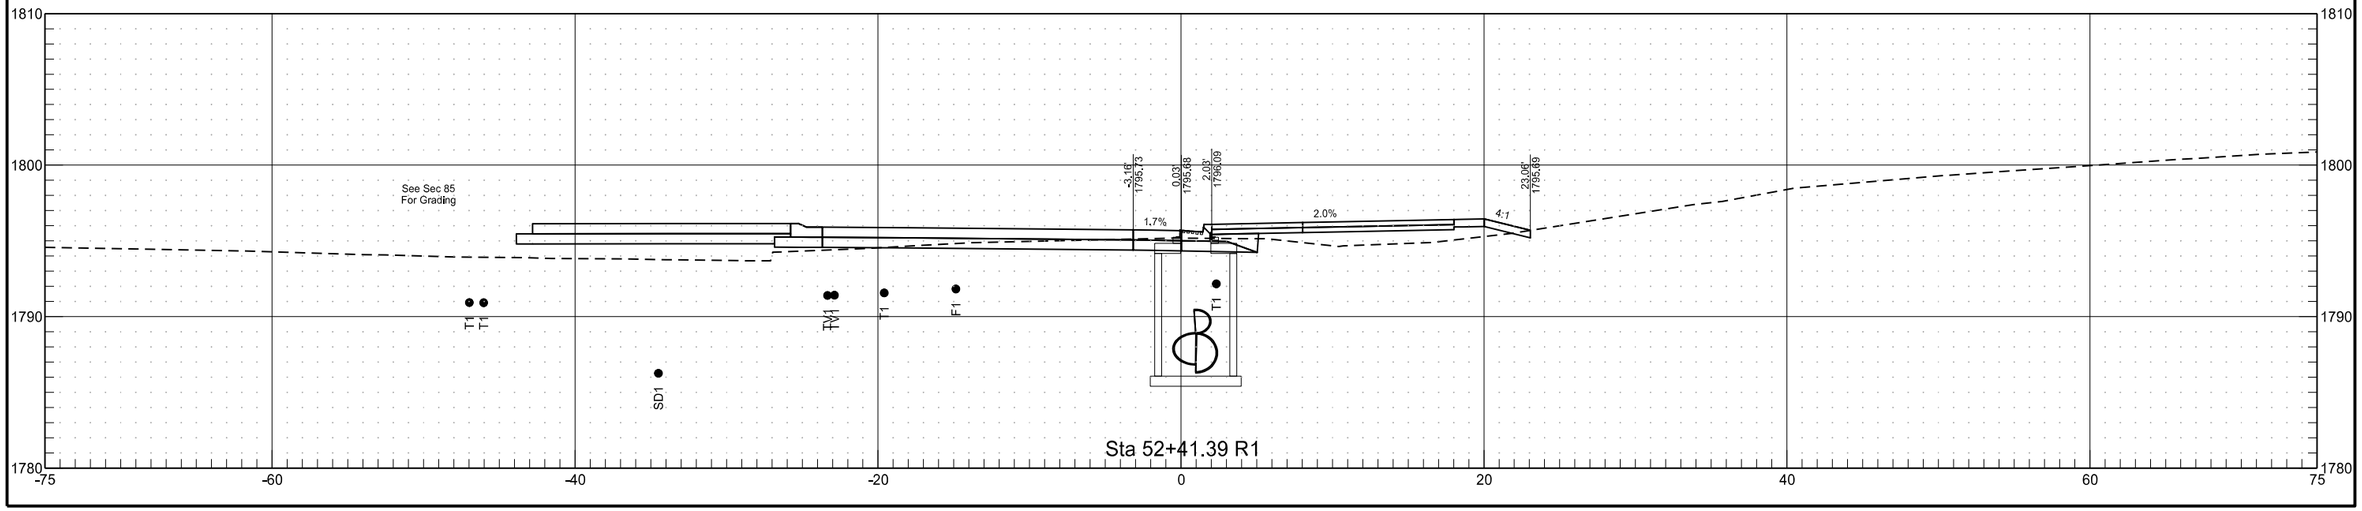


PRRBSWEOP

	STATE	PROJECT NO.	SECTION NO.	SHEET NO.
	ND	NHU-1-806(052)071	200	139

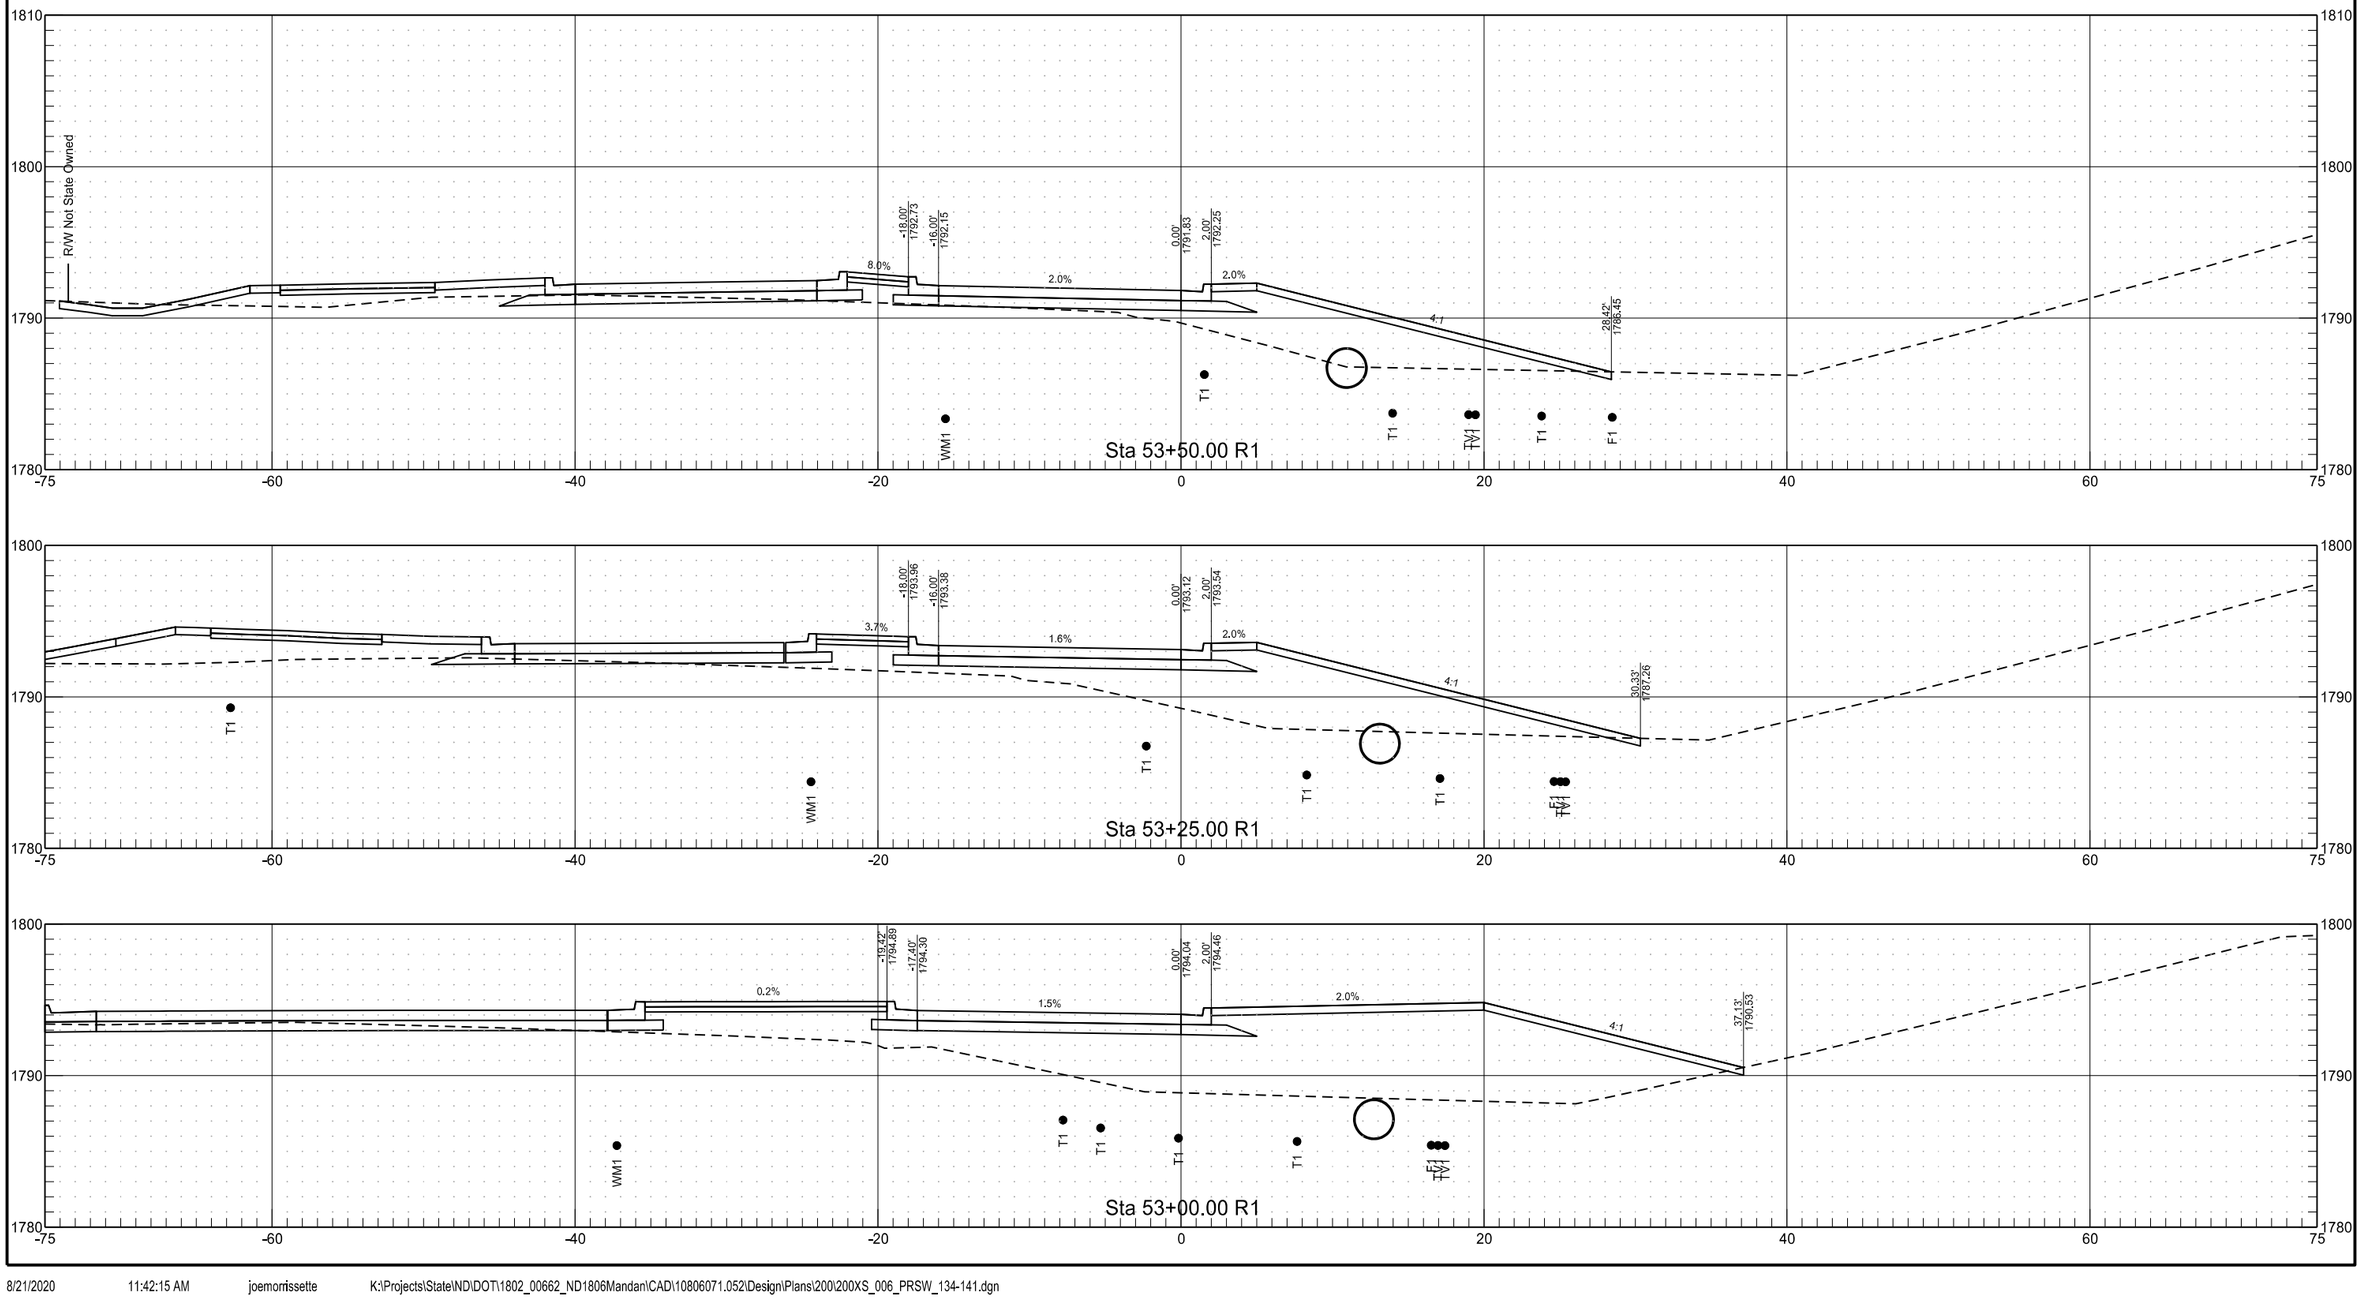


PRRBSWEOP

	STATE	PROJECT NO.	SECTION NO.	SHEET NO.
	ND	NHU-1-806(052)071	200	140

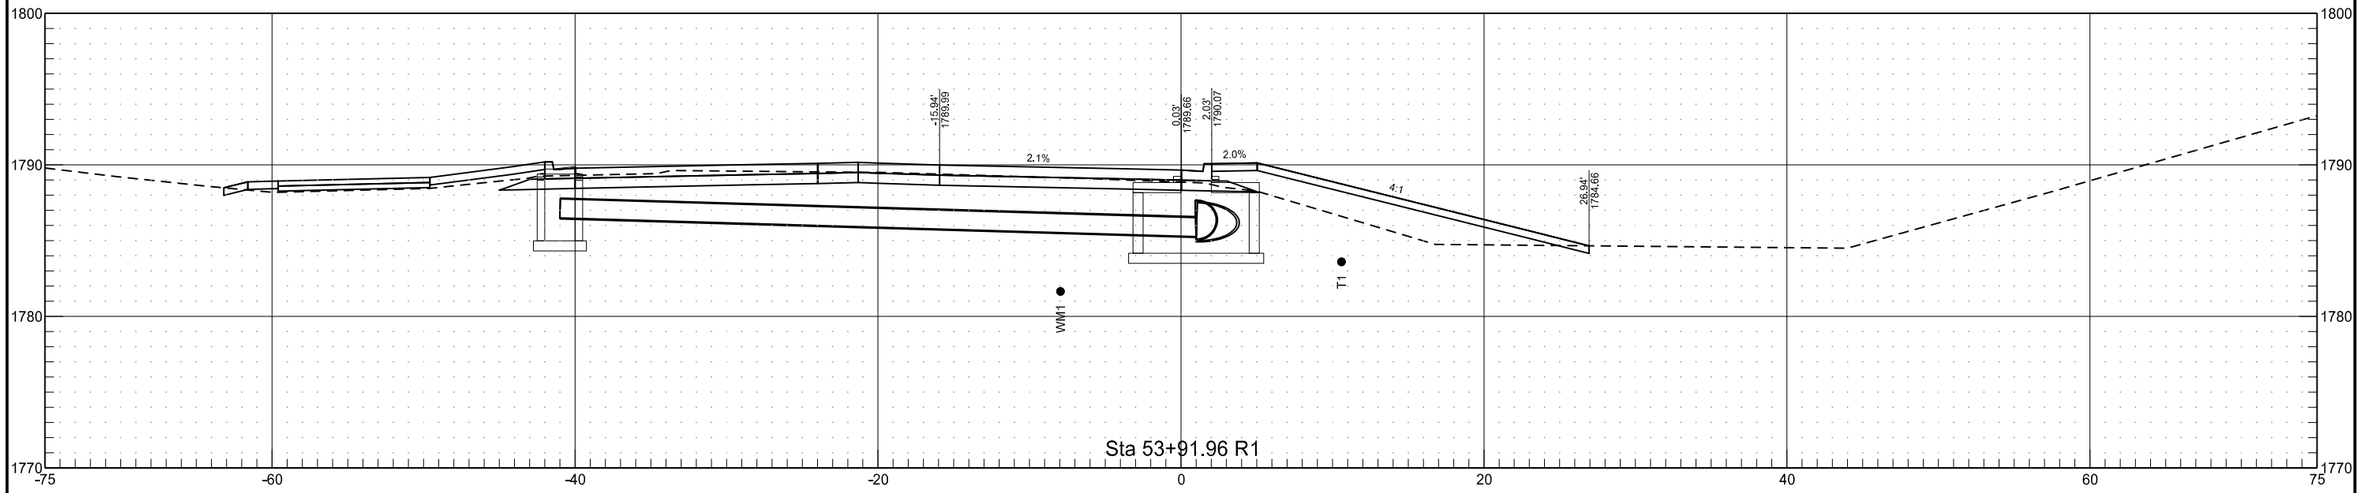


Sta 53+91.96 R1

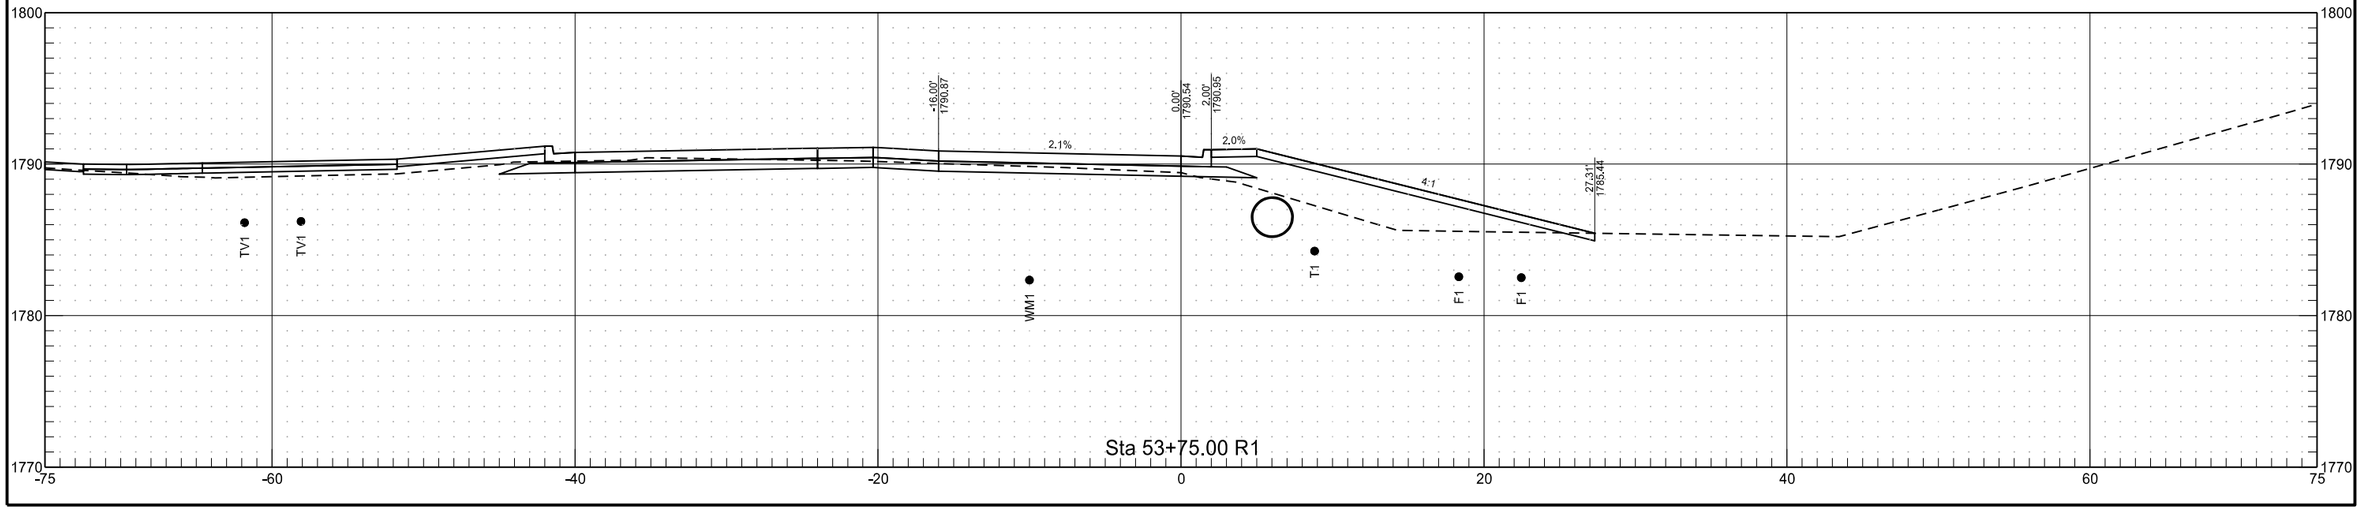


Sta 53+75.00 R1

PRRBSWEOP

	STATE	PROJECT NO.	SECTION NO.	SHEET NO.
	ND	NHU-1-806(052)071	200	141

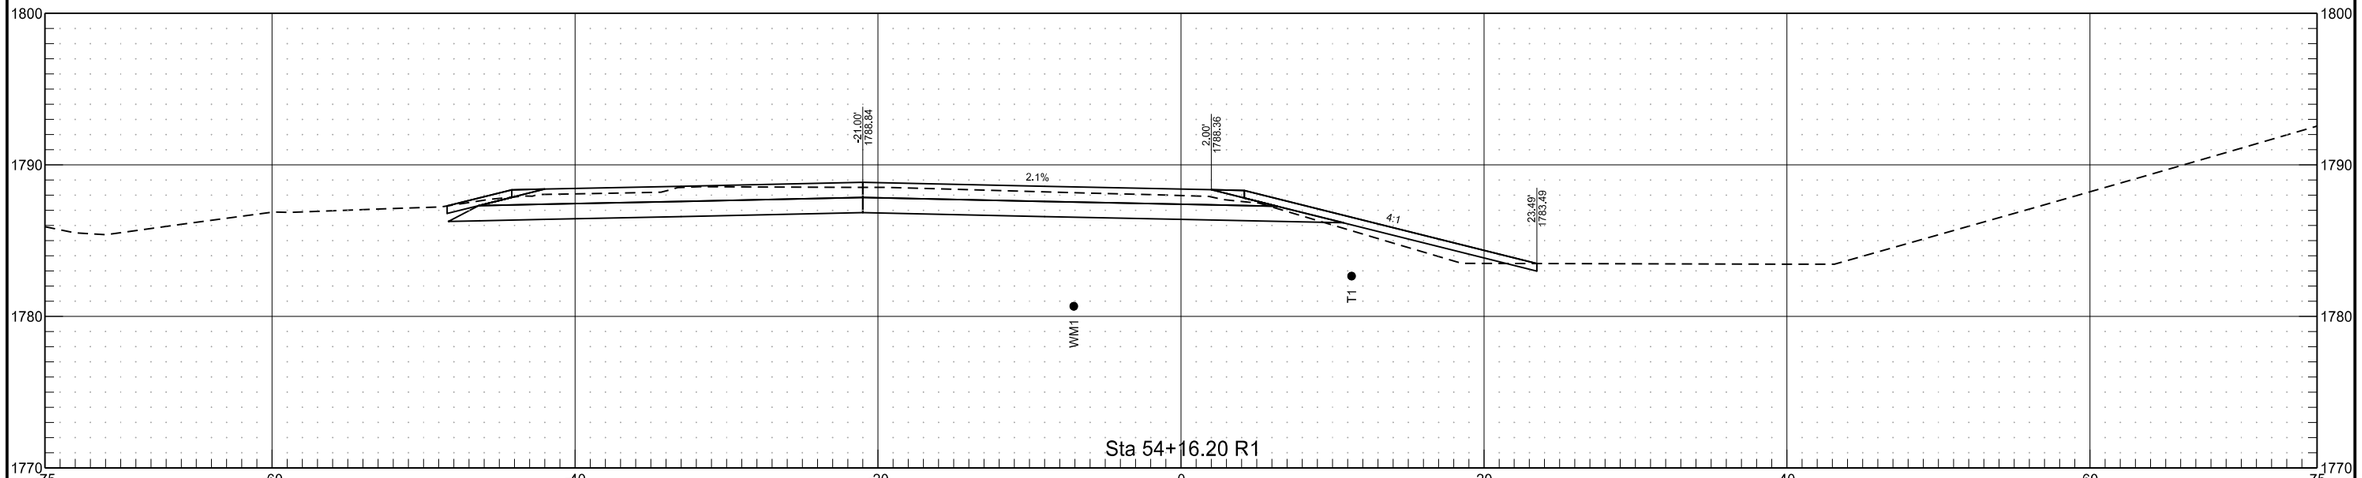


Sta 54+16.20 R1

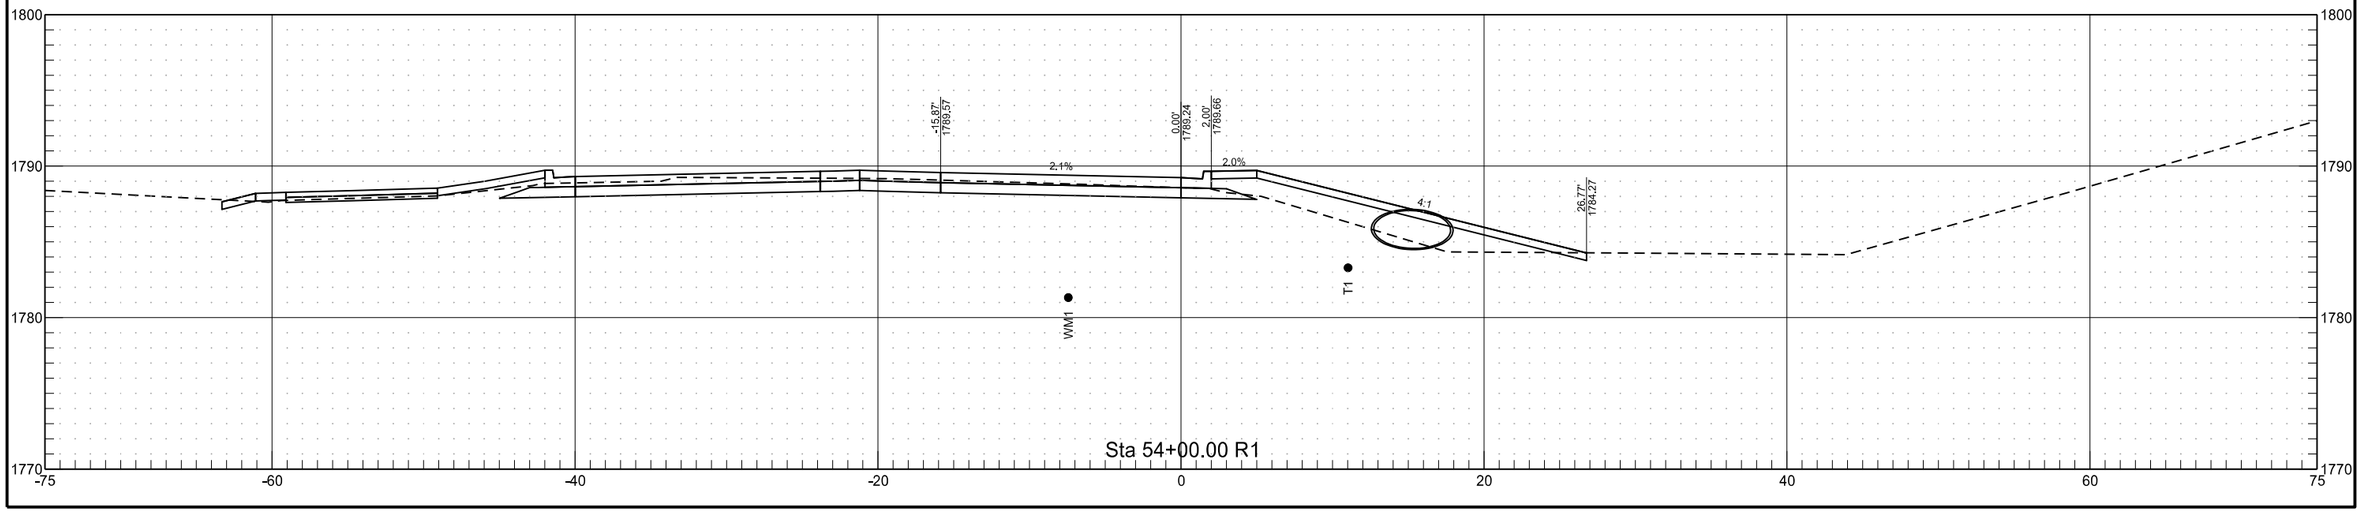


Sta 54+00.00 R1

PRRBSEEOP

	STATE	PROJECT NO.	SECTION NO.	SHEET NO.
	ND	NHU-1-806(052)071	200	142

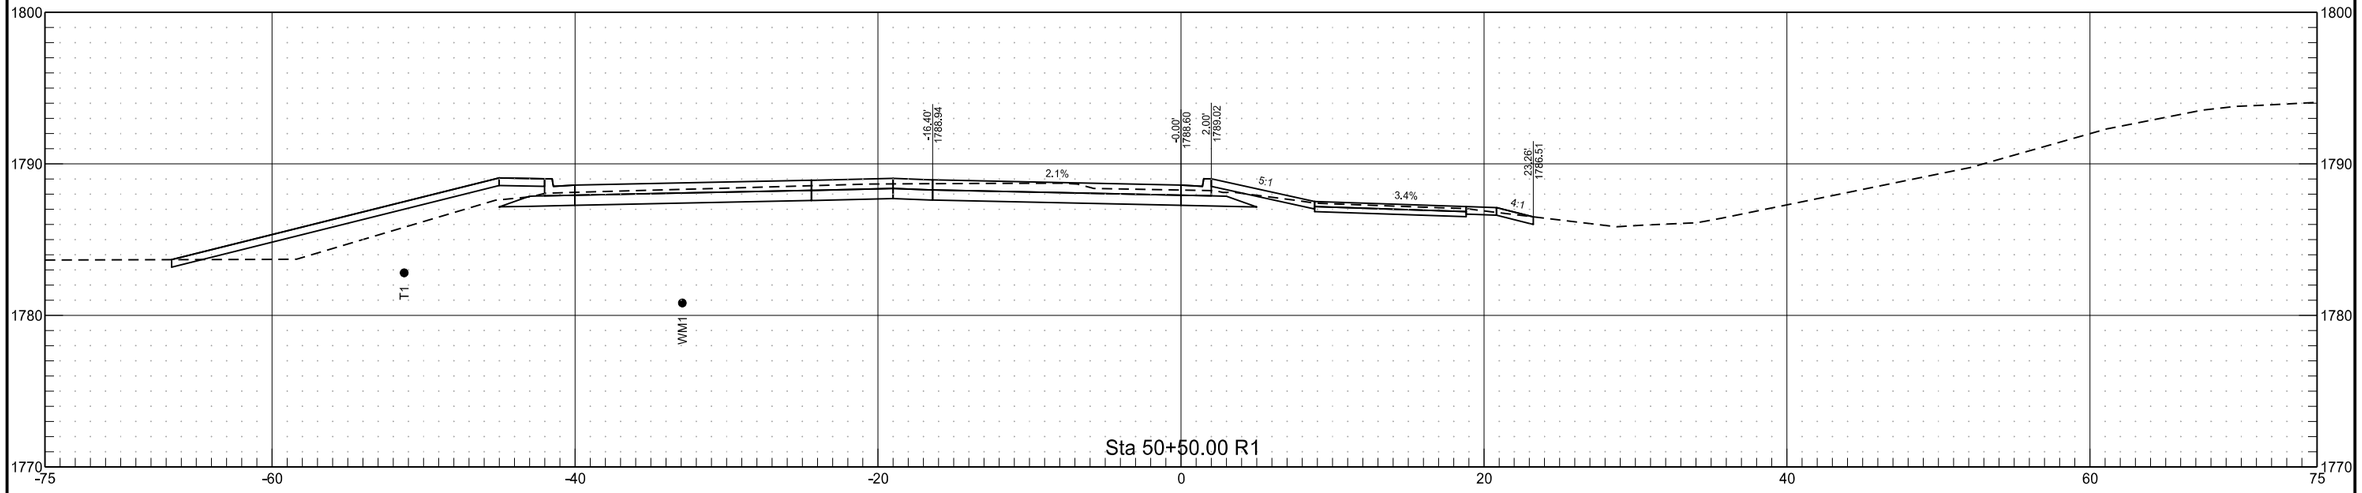


Sta 50+50.00 R1

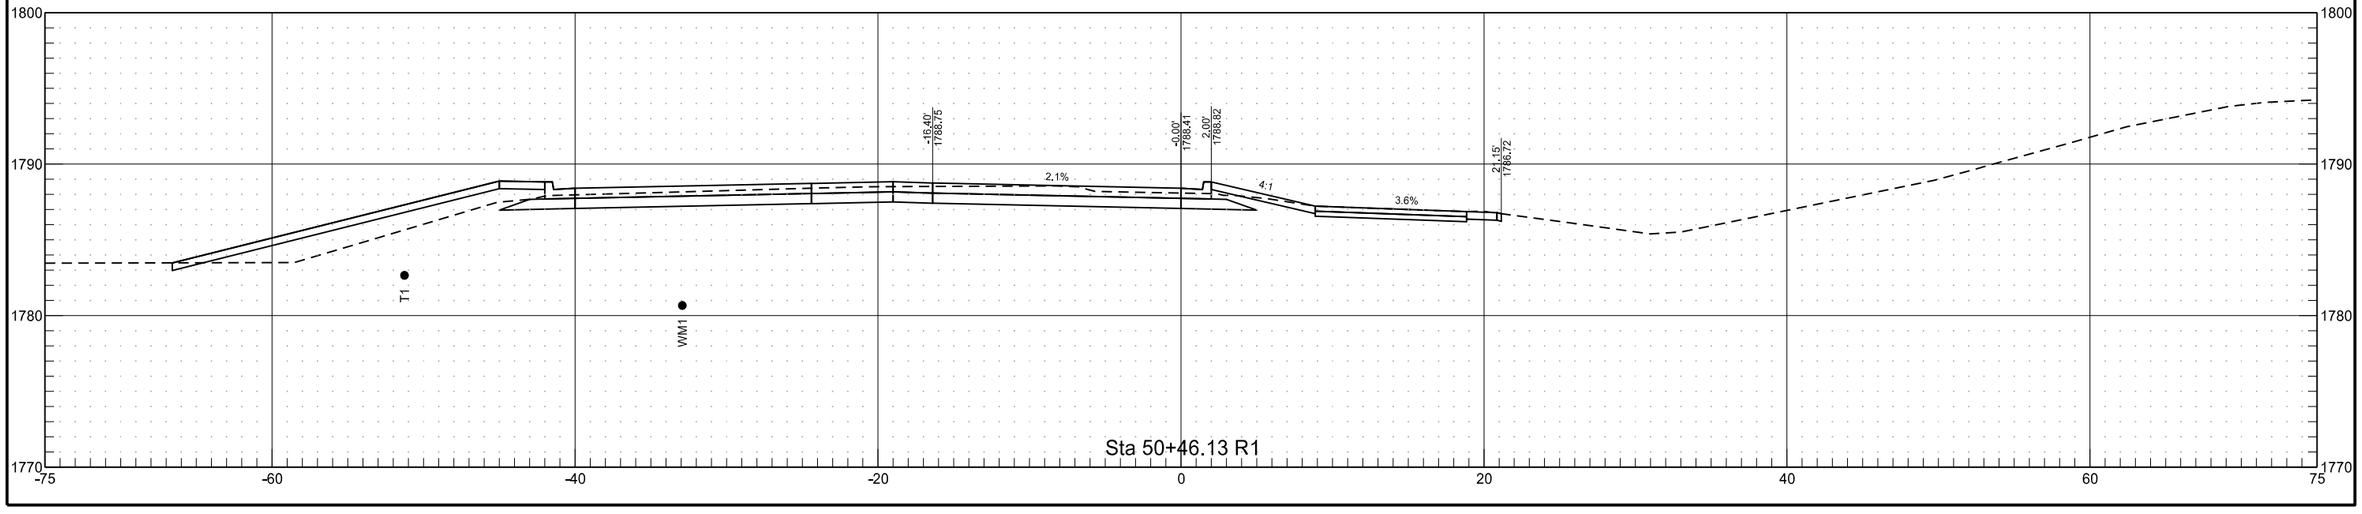


Sta 50+46.13 R1

PRRBSEEOP

	STATE	PROJECT NO.	SECTION NO.	SHEET NO.
	ND	NHU-1-806(052)071	200	143

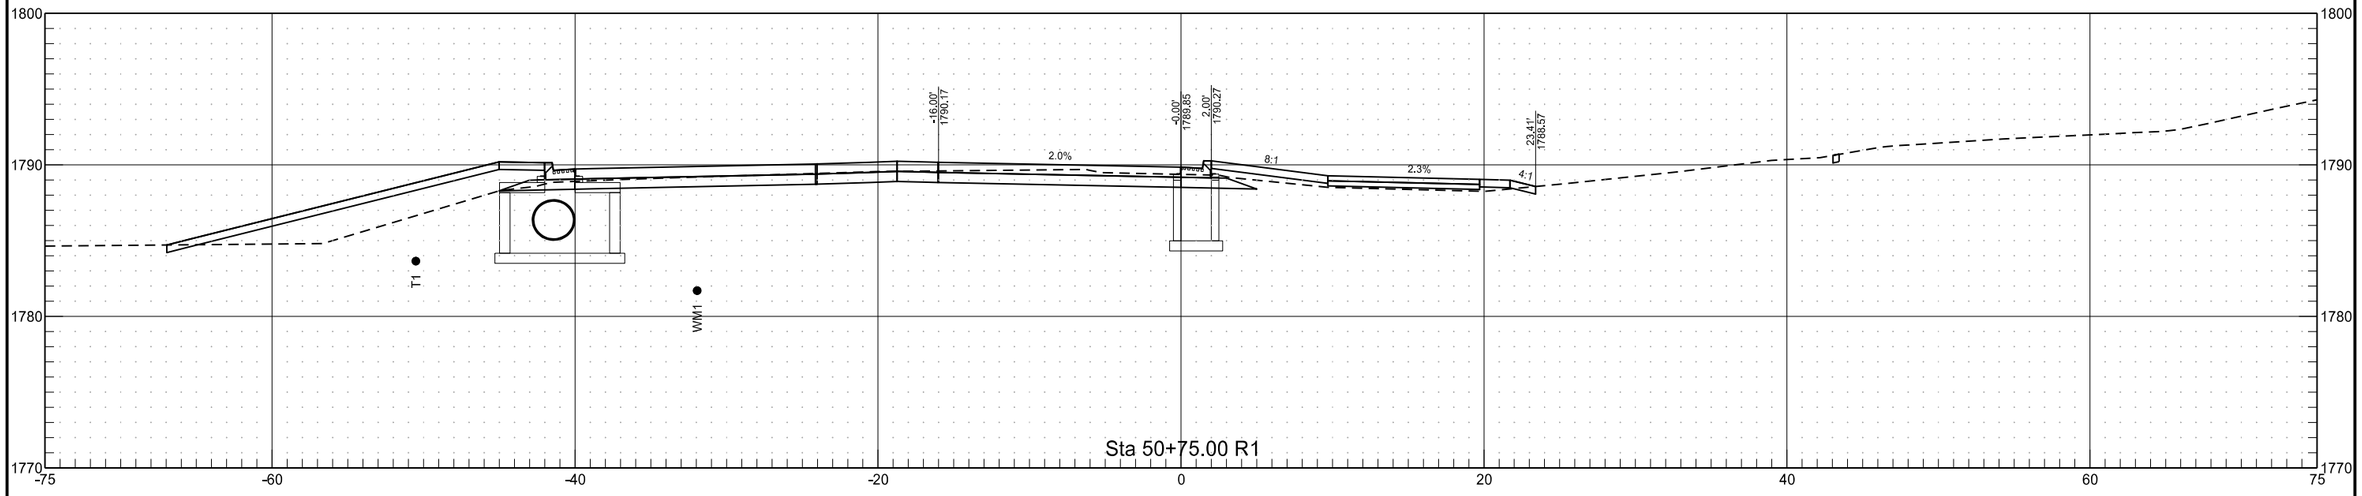


Sta 50+75.00 R1

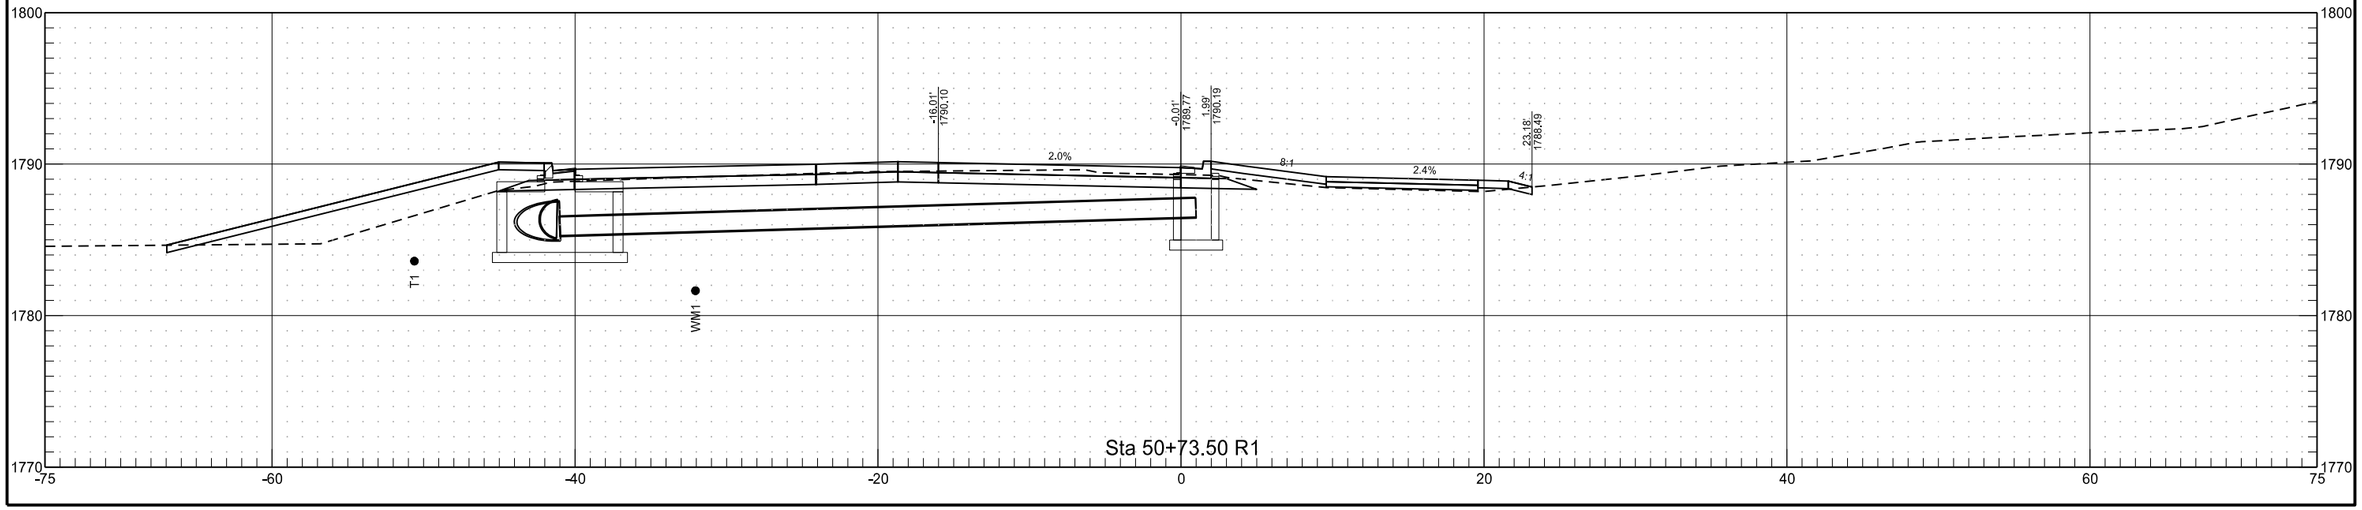


Sta 50+73.50 R1

PRRBSEEOP


	STATE	PROJECT NO.	SECTION NO.	SHEET NO.
	ND	NHU-1-806(052)071	200	144

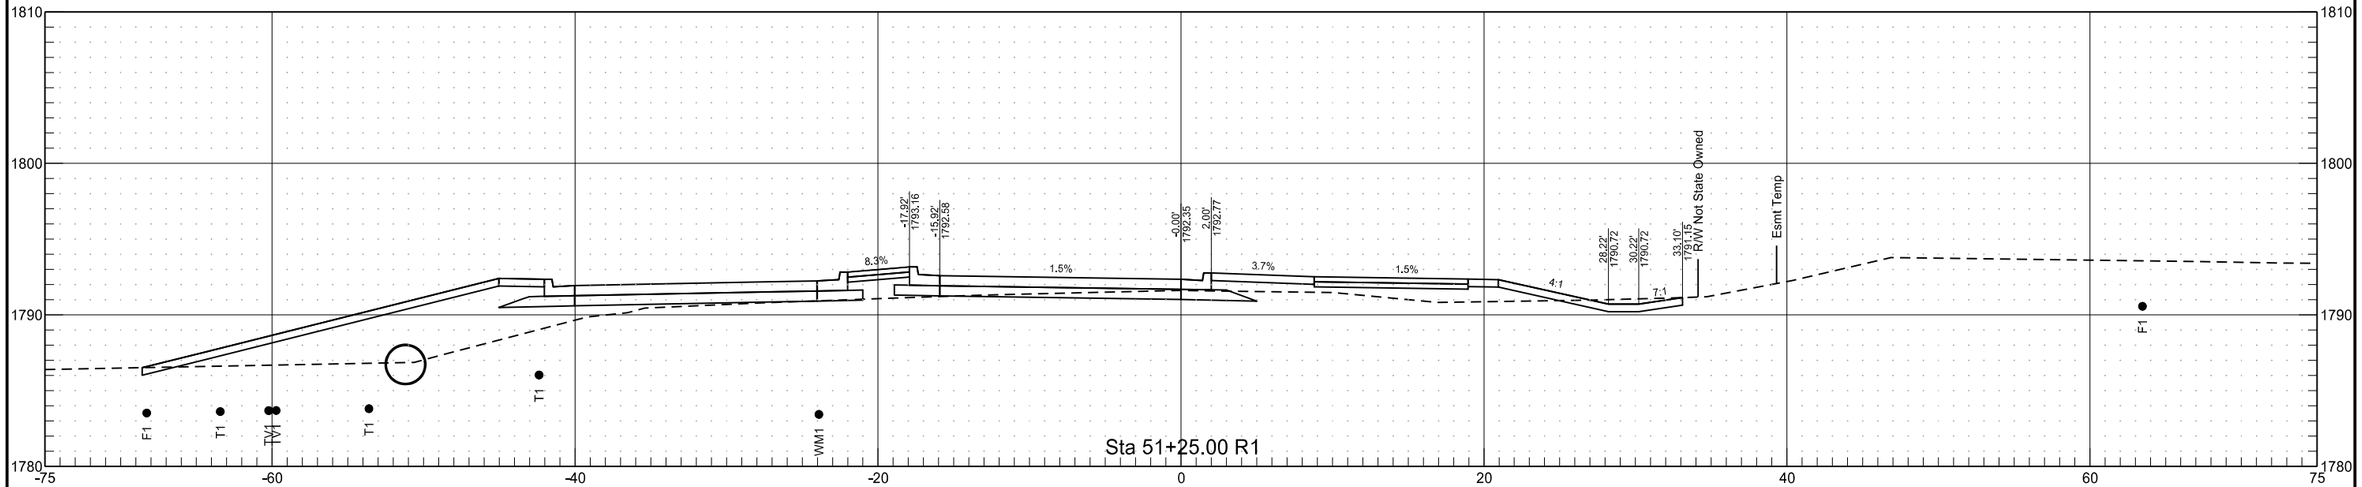

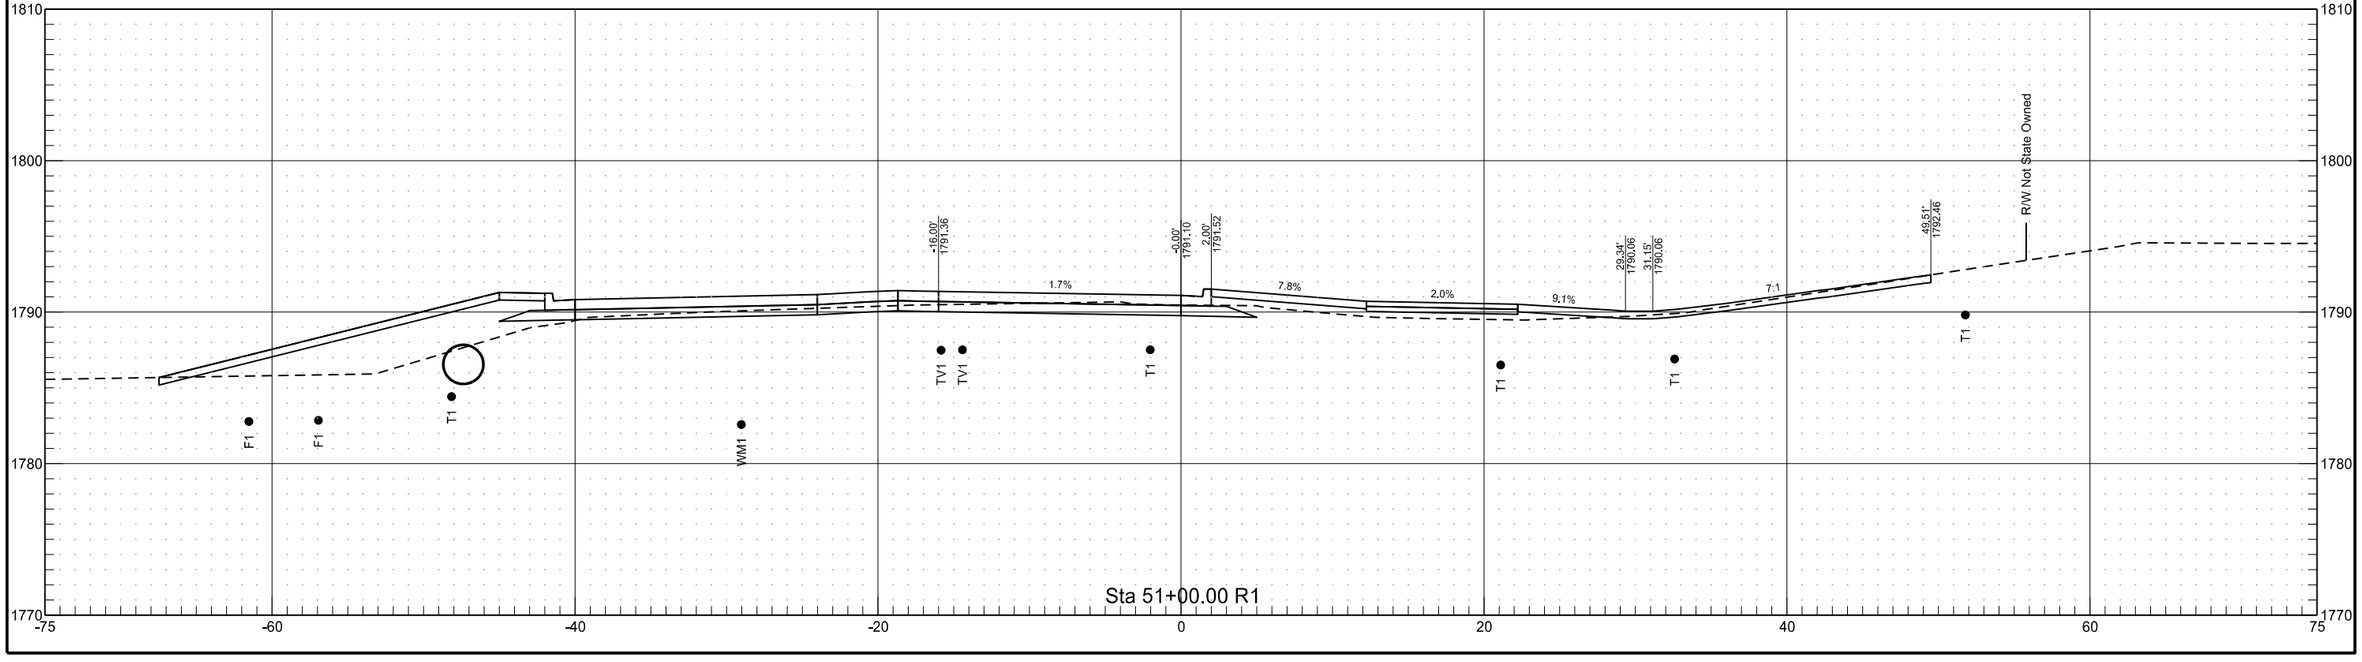

PRRBSEEOP


	STATE	PROJECT NO.	SECTION NO.	SHEET NO.
	ND	NHU-1-806(052)071	200	145

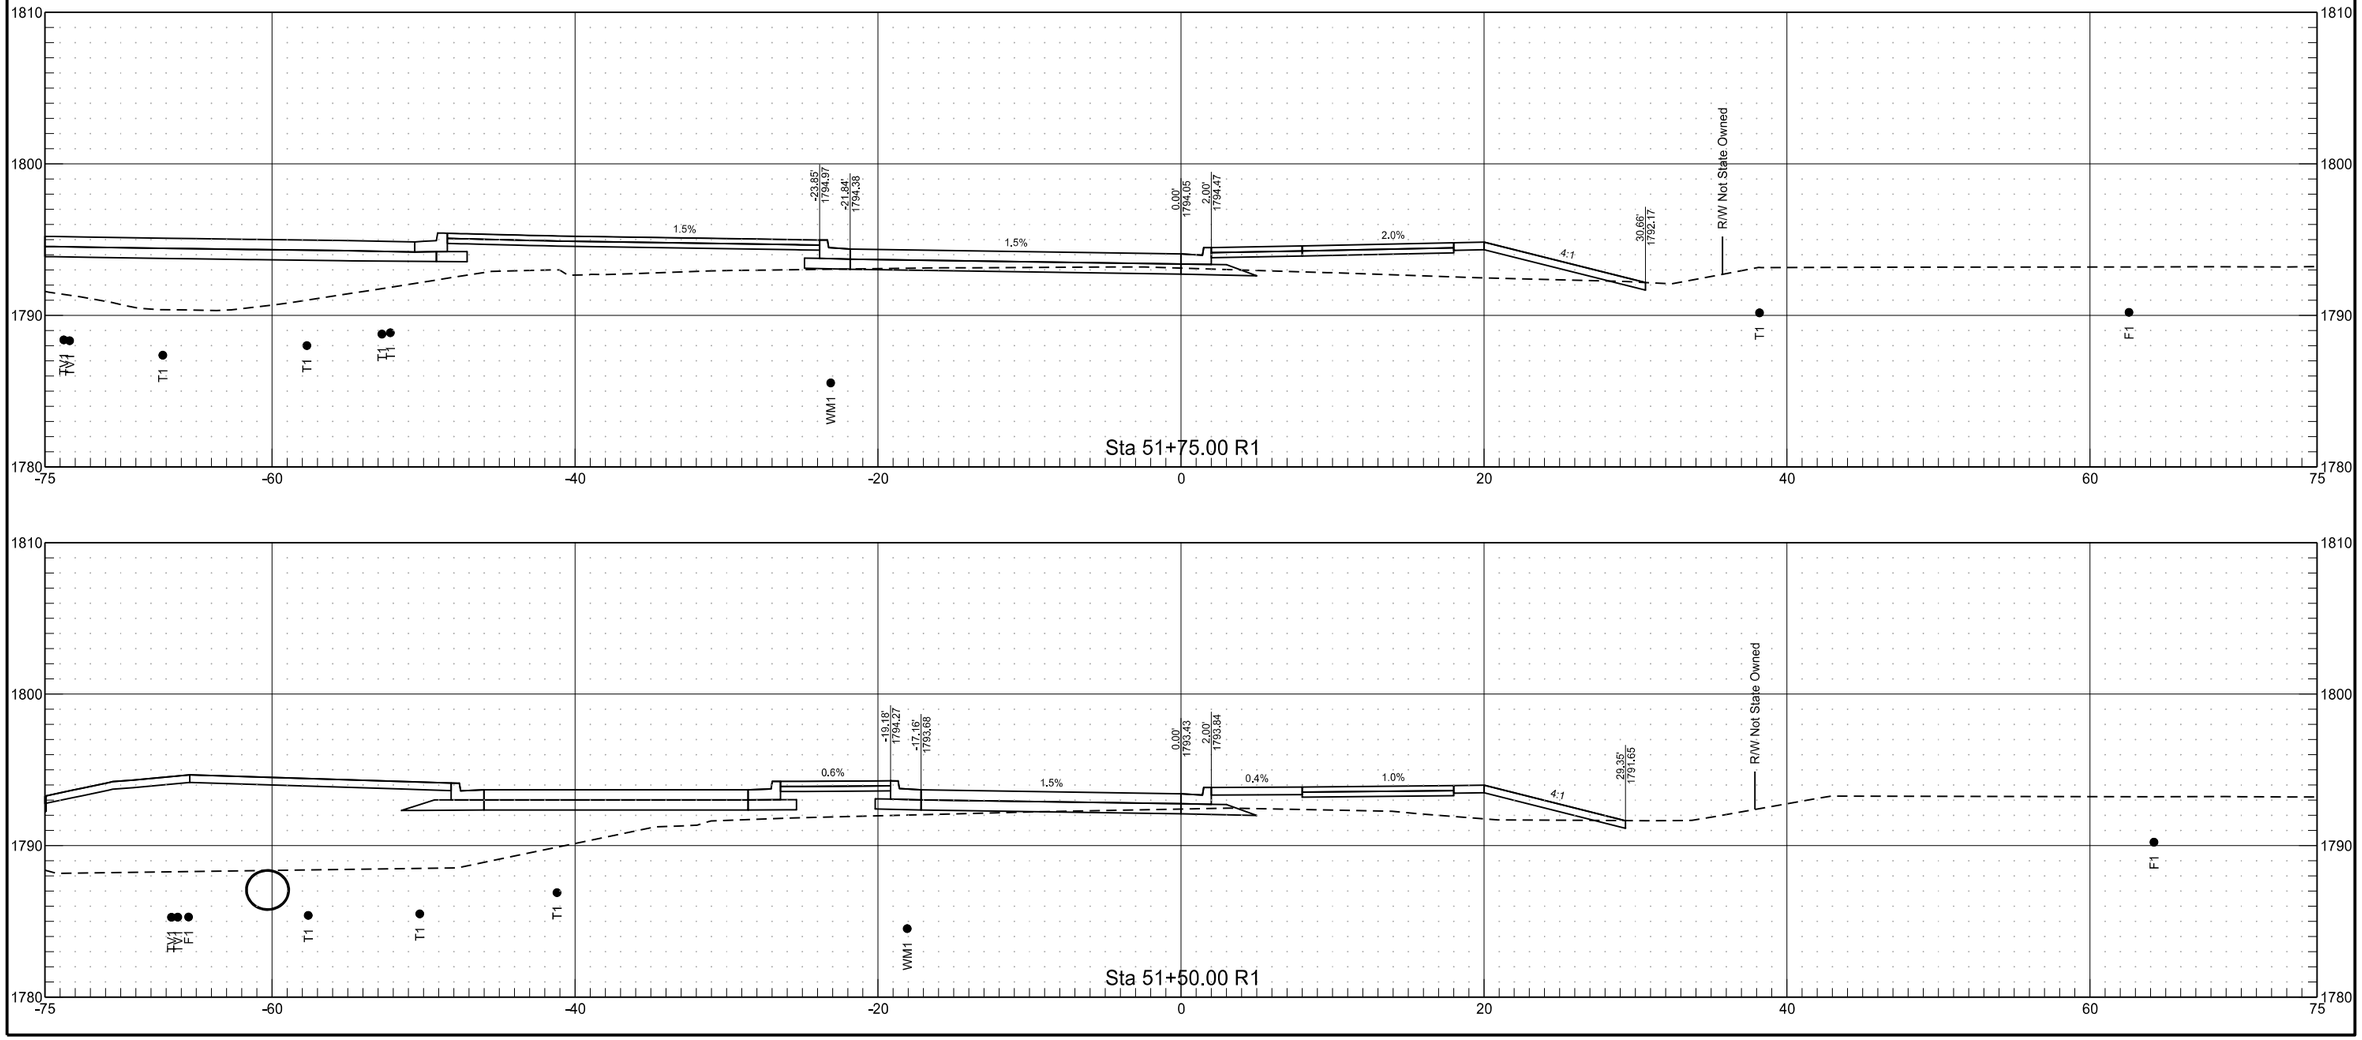


8/21/2020 11:44:46 AM joemorrissette K:\Projects\State\ND\DOT\1802_00662_ND1806Mandan\CAD\10806071.052\Design\Plans\200\200XS_007_PRSE_142-149.dgn

PRRBSEEOP


	STATE	PROJECT NO.	SECTION NO.	SHEET NO.
	ND	NHU-1-806(052)071	200	146

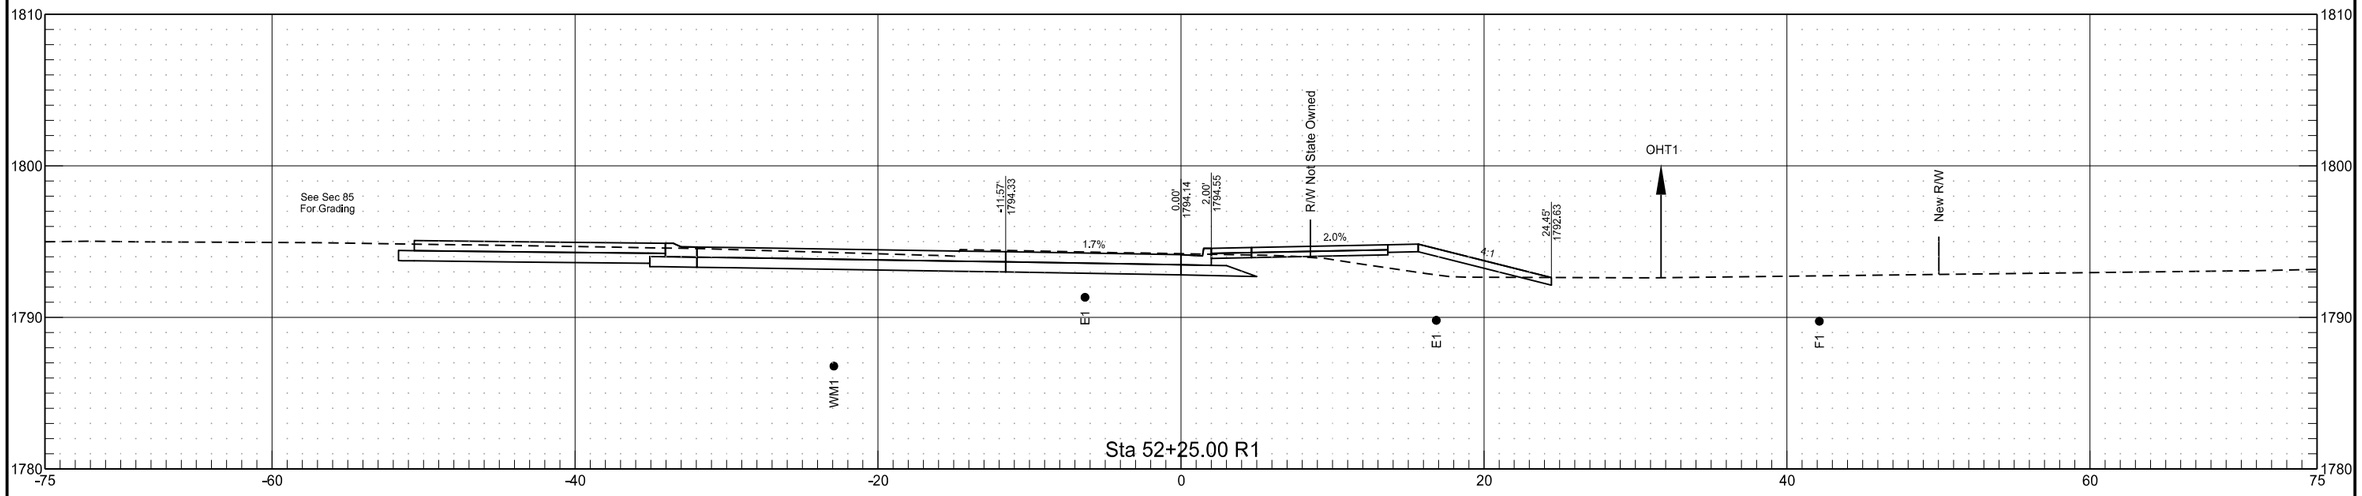


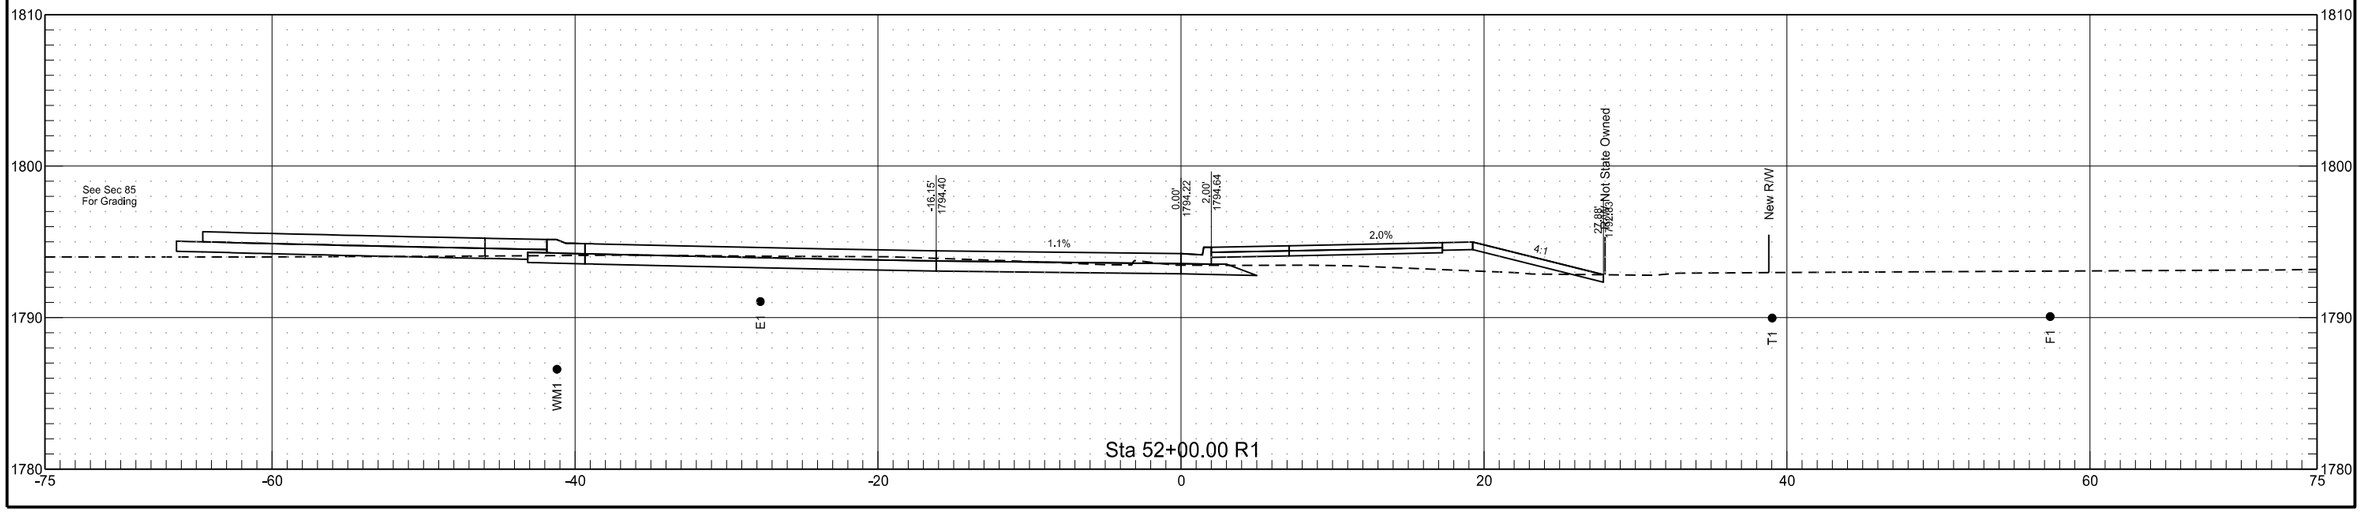


PRRBSEEOP

	STATE	PROJECT NO.	SECTION NO.	SHEET NO.
	ND	NHU-1-806(052)071	200	147

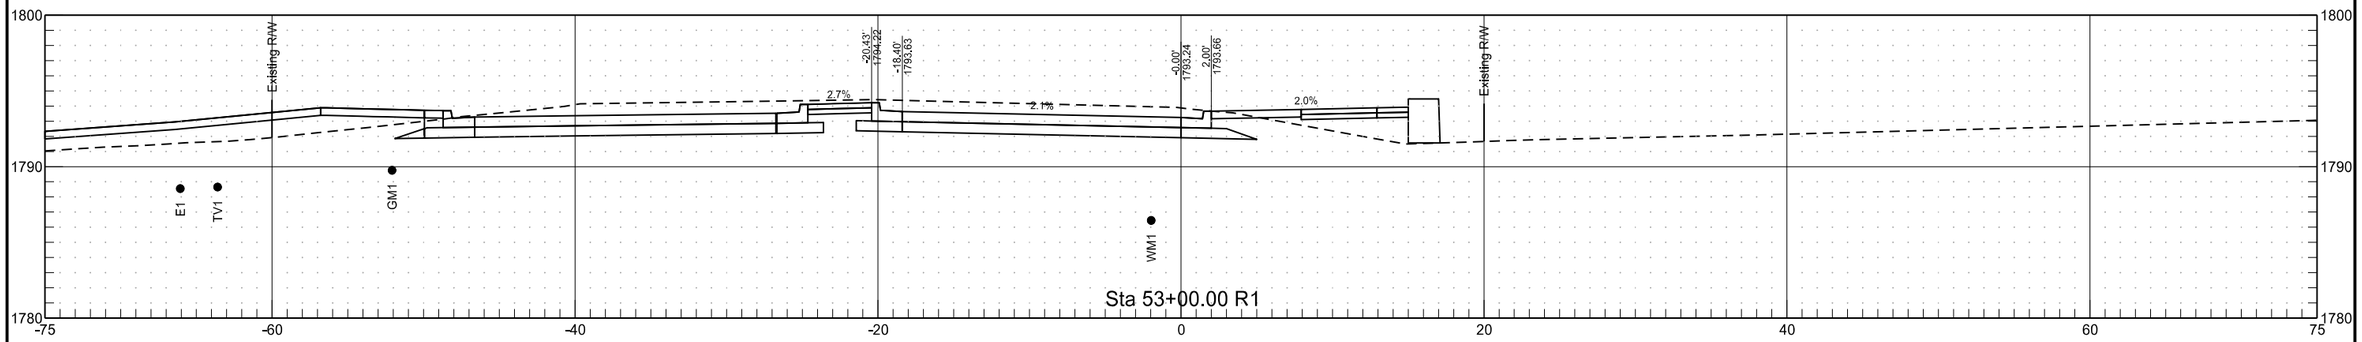


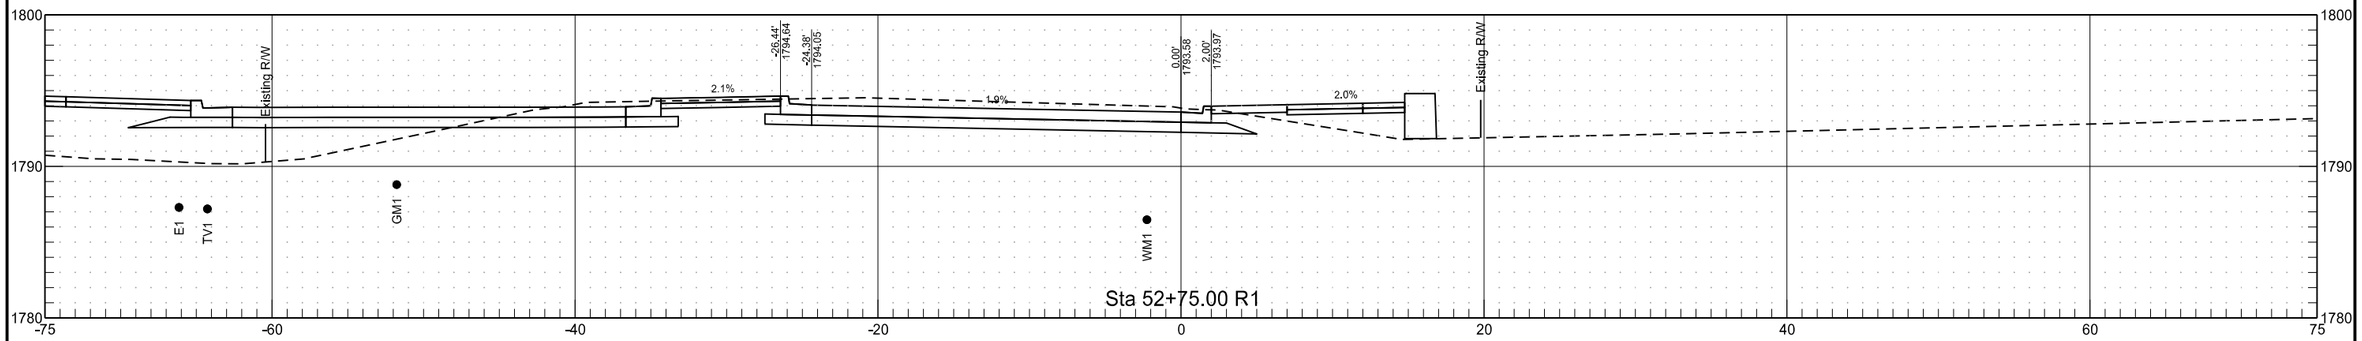


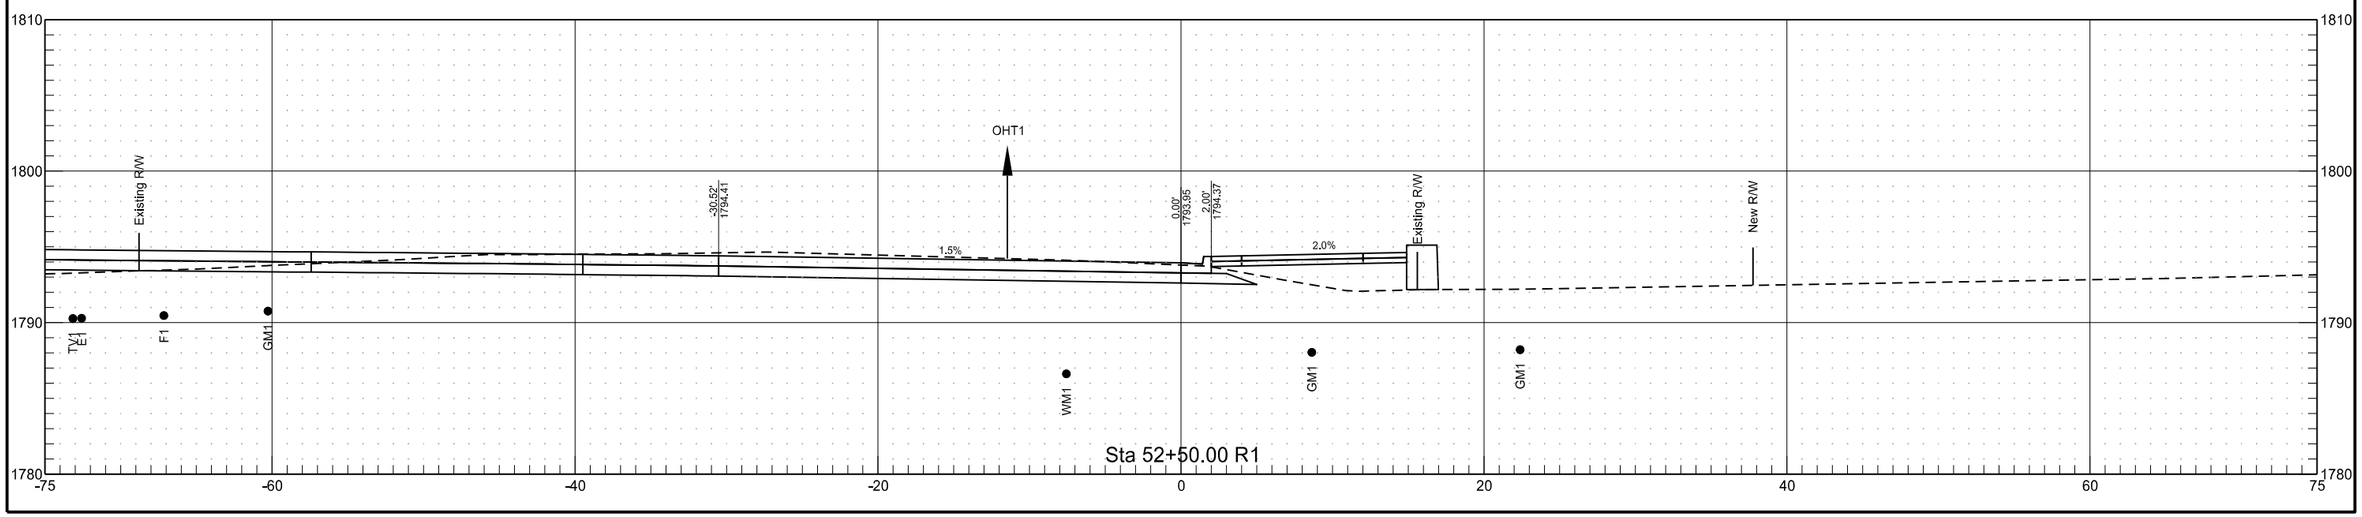

PRRBSEEOP


	STATE	PROJECT NO.	SECTION NO.	SHEET NO.
	ND	NHU-1-806(052)071	200	148

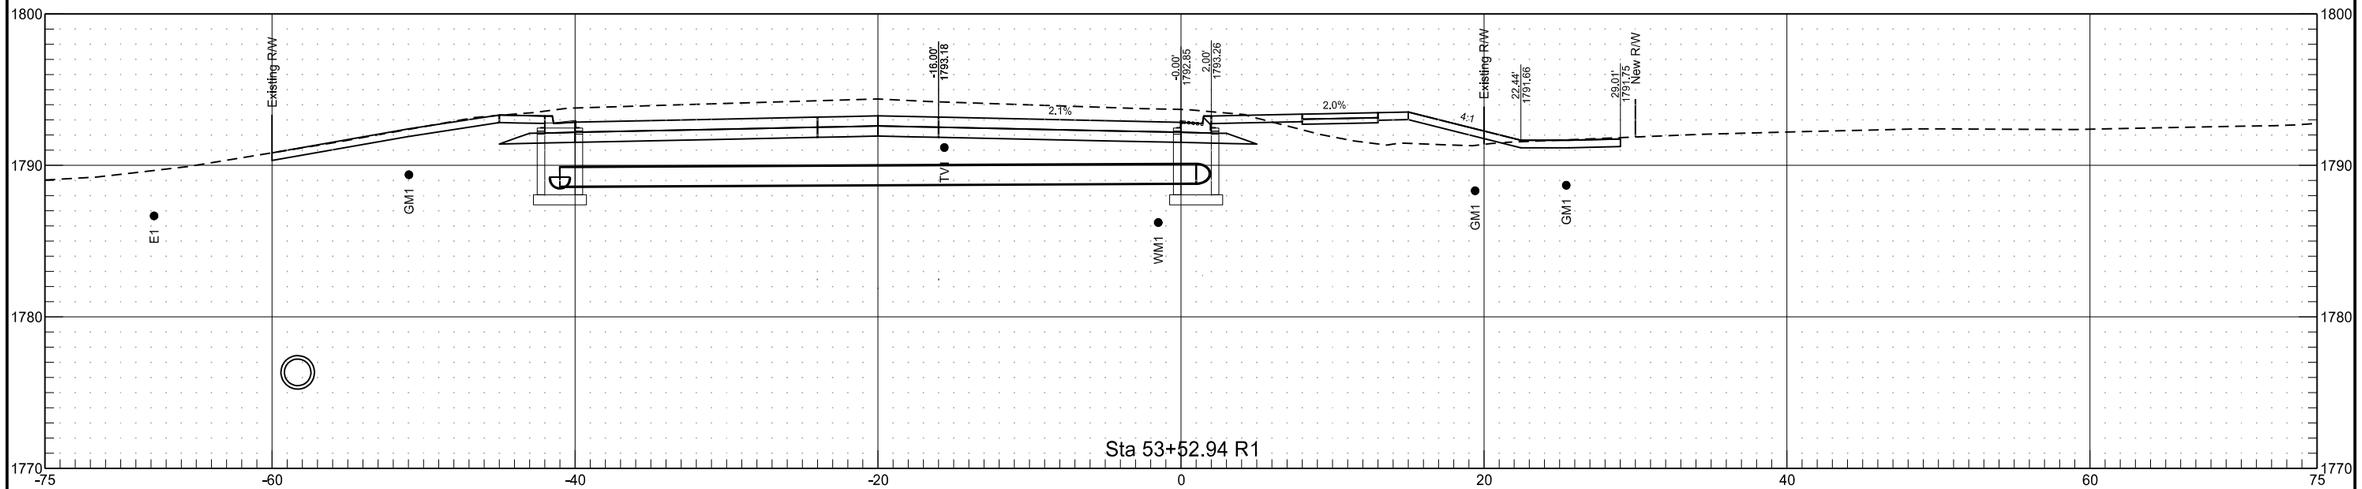

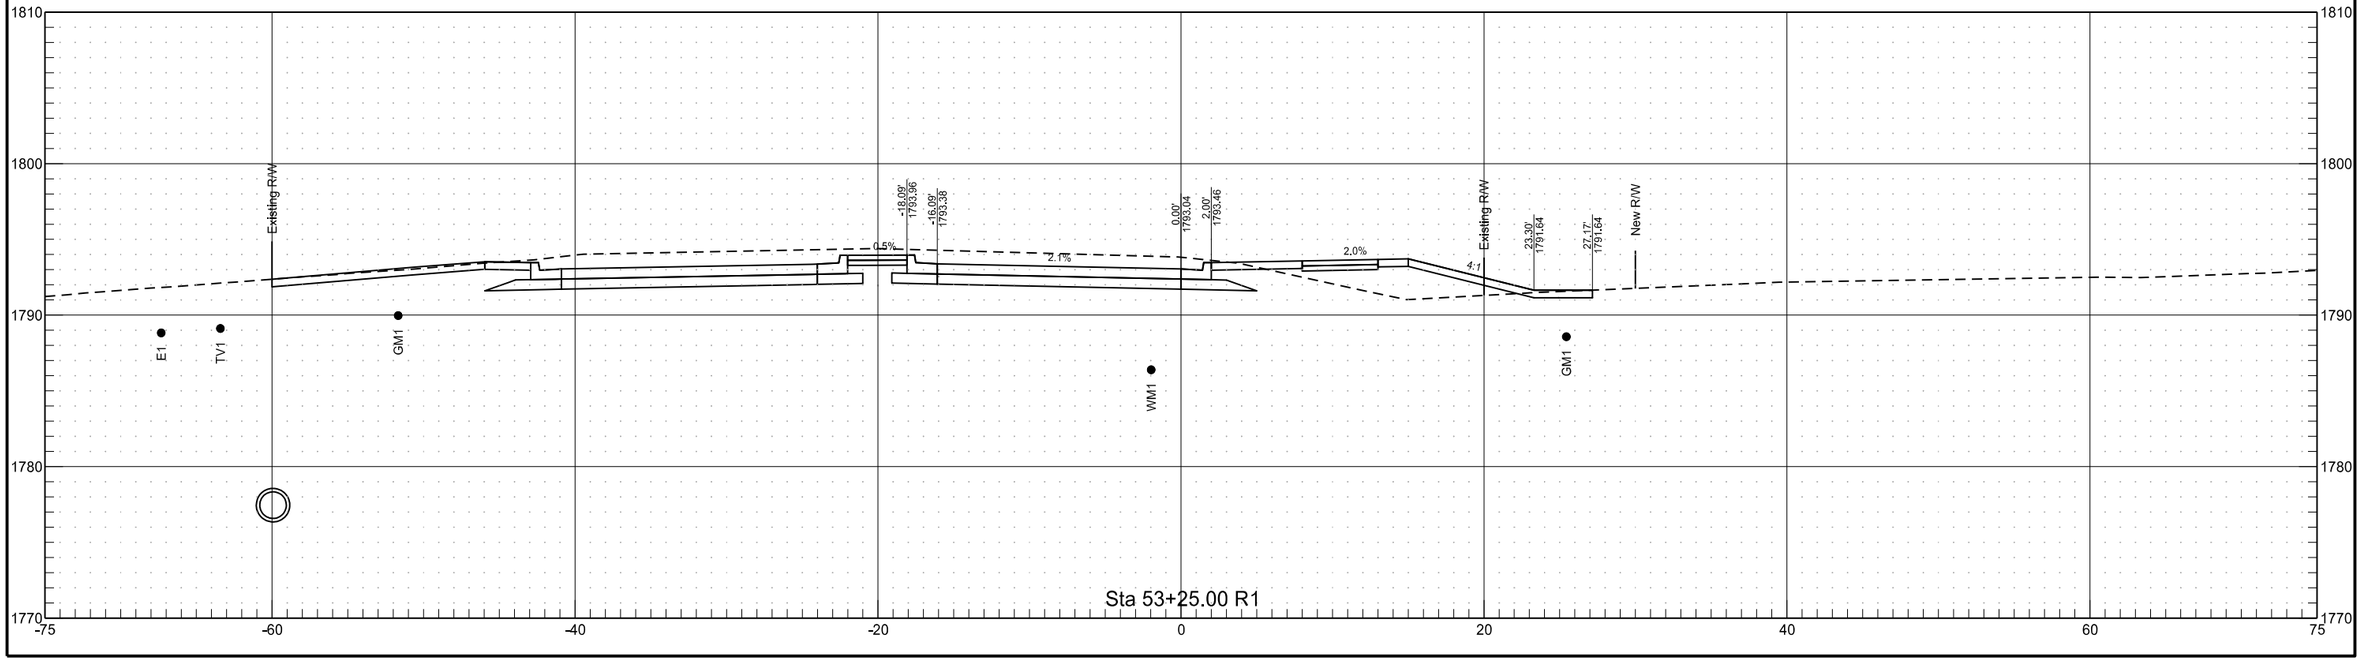


PRRBSEEOP


	STATE	PROJECT NO.	SECTION NO.	SHEET NO.
	ND	NHU-1-806(052)071	200	149

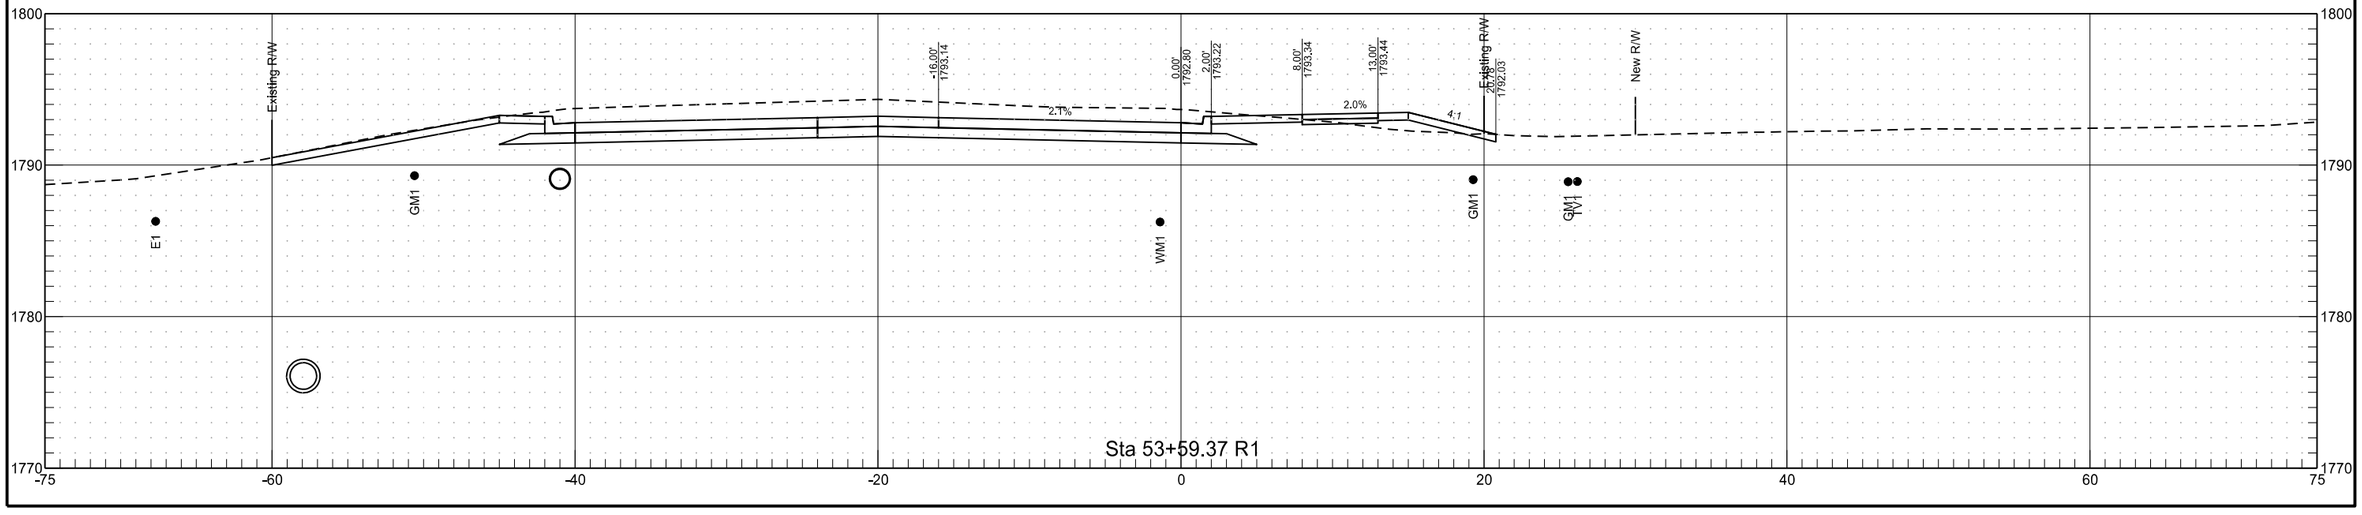

EXORT

	STATE	PROJECT NO.	SECTION NO.	SHEET NO.
	ND	NHU-1-806(052)071	200	150

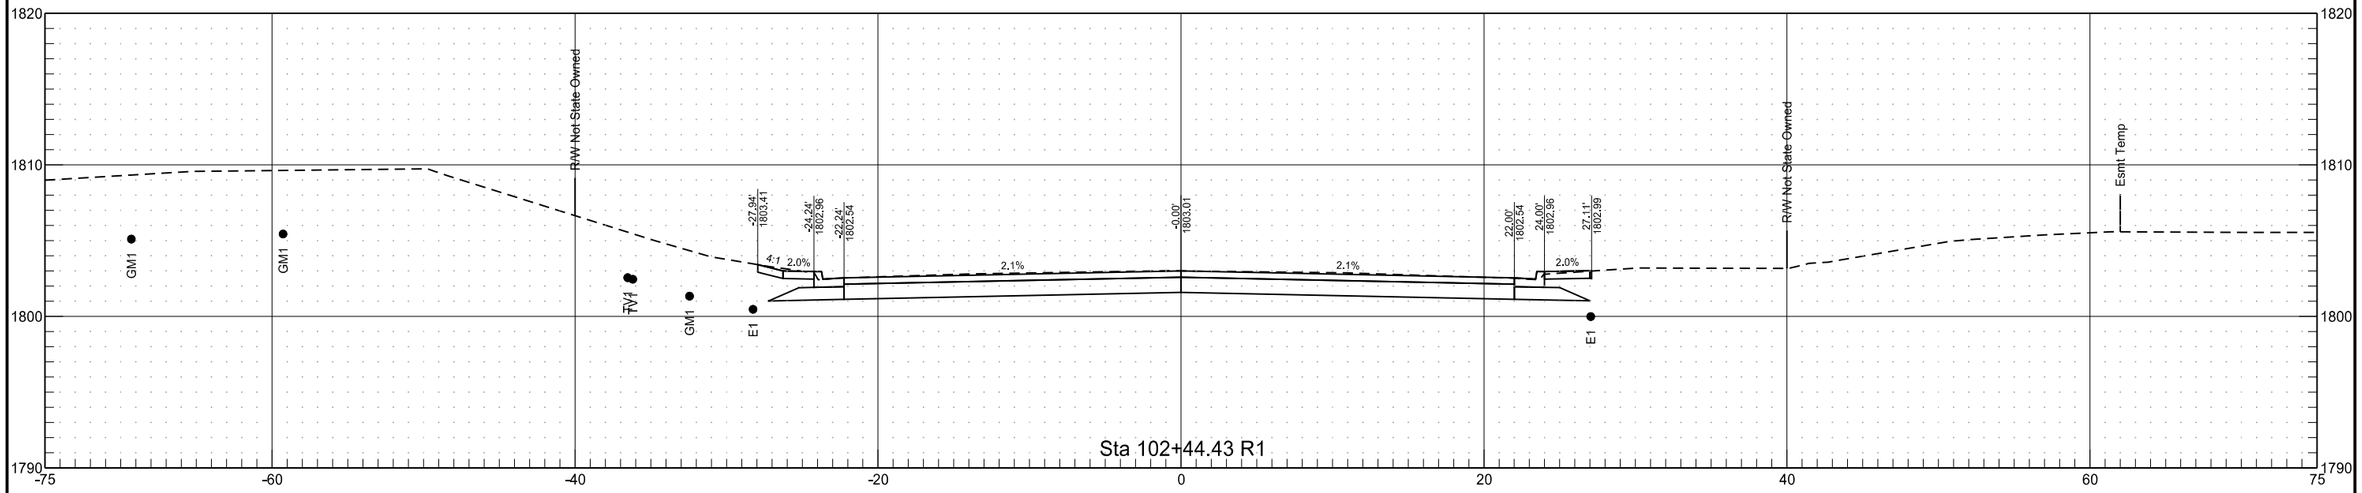


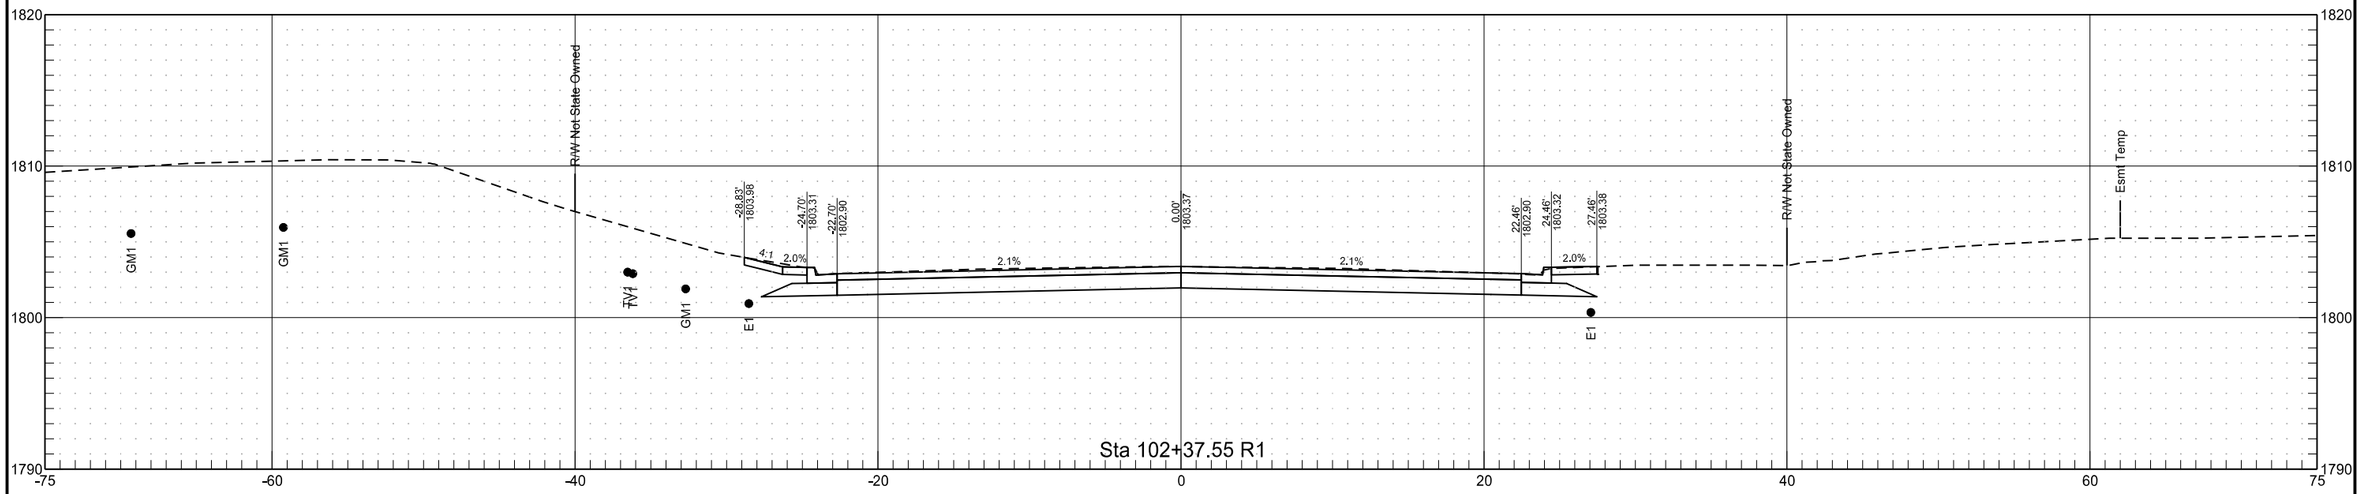

8/21/2020 11:14:06 AM joemorrissette K:\Projects\State\ND\DOT\1802_00662_ND1806Mandan\CAD\10806071.052\Design\Plans\200\200XS_008_ORT_150-152.dgn


EXORT

	STATE	PROJECT NO.	SECTION NO.	SHEET NO.
	ND	NHU-1-806(052)071	200	151

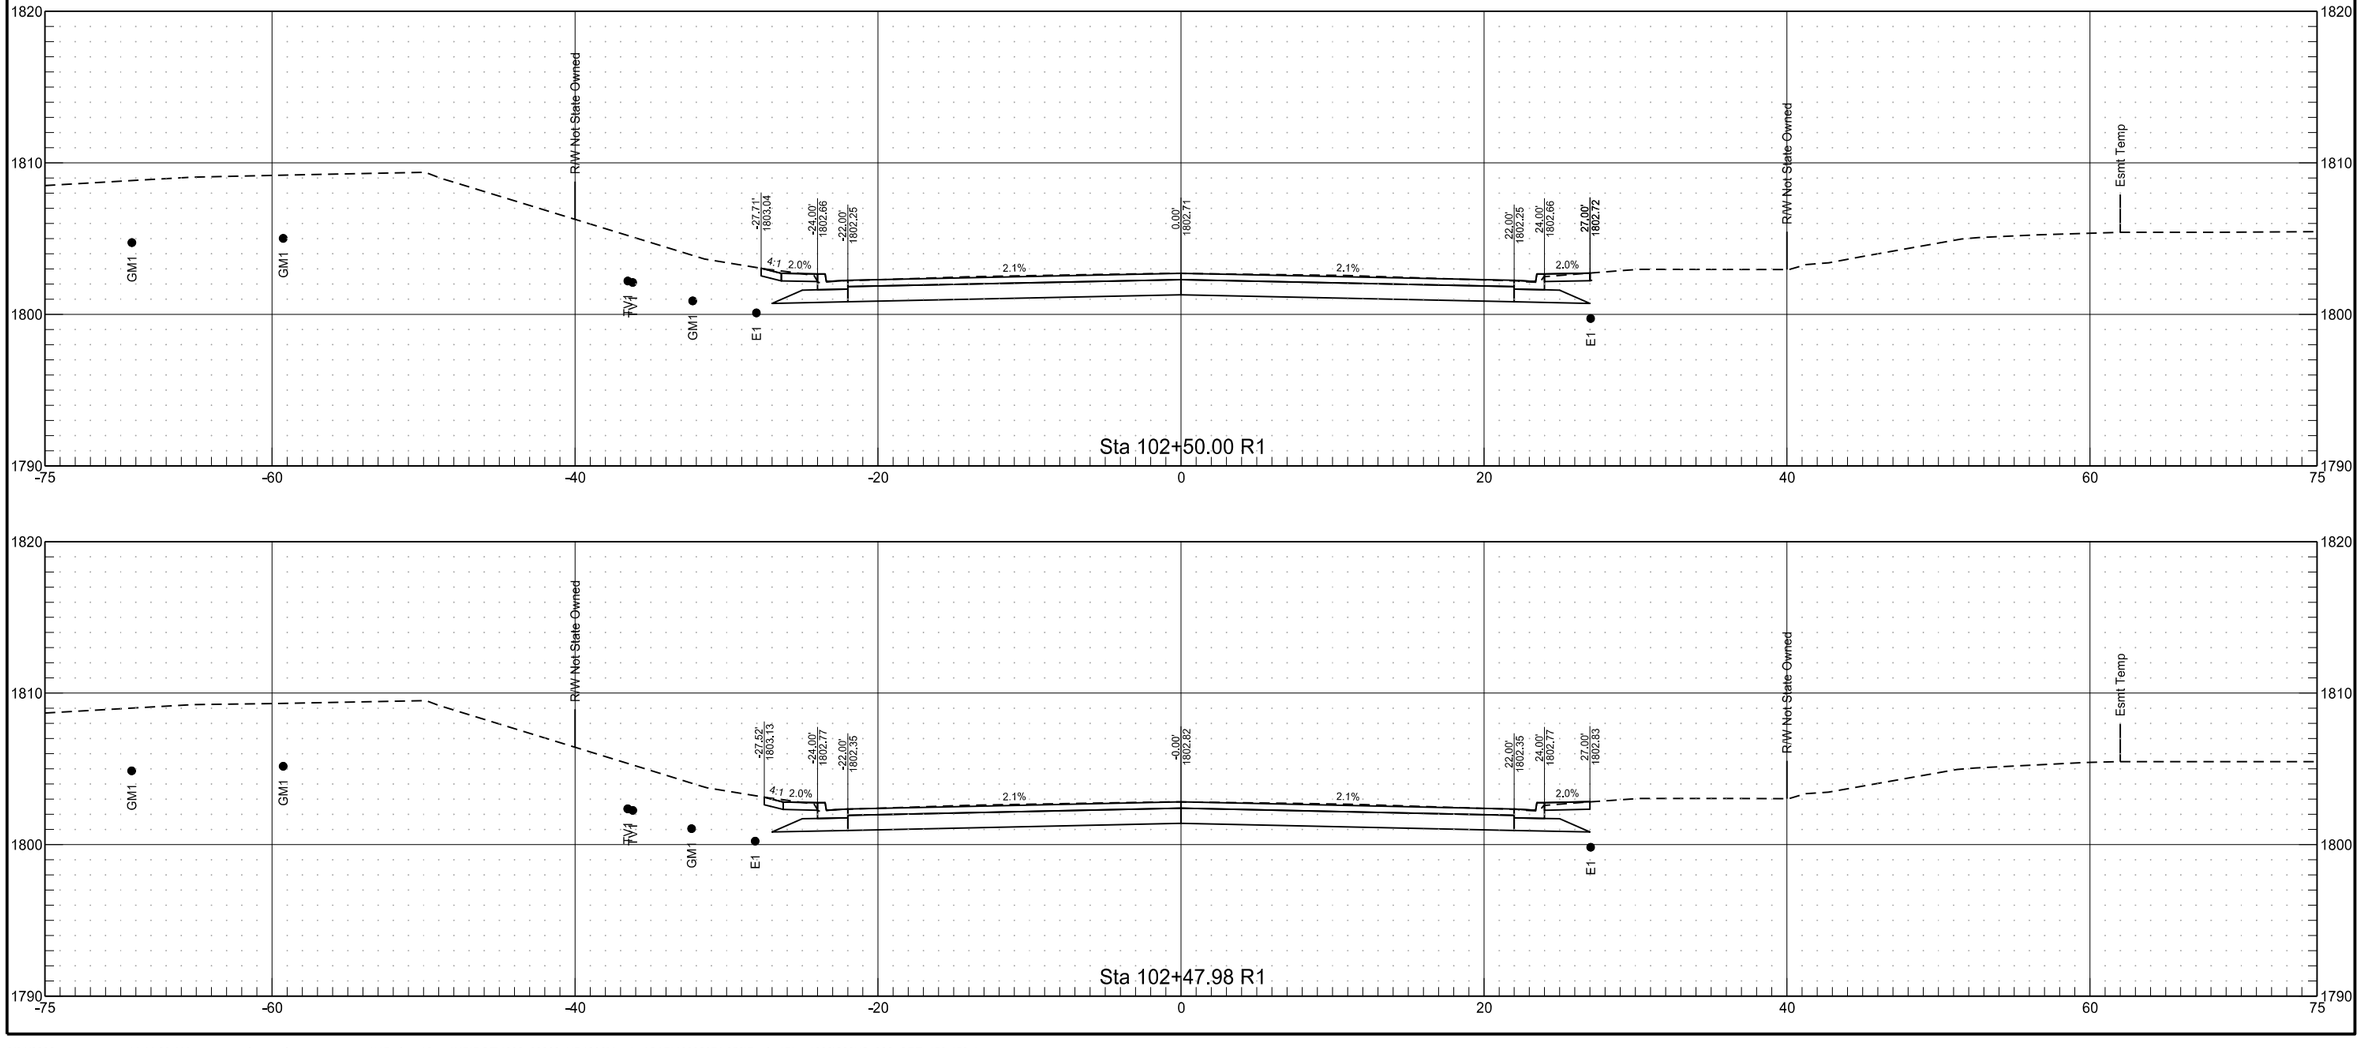


EXORT

	STATE	PROJECT NO.	SECTION NO.	SHEET NO.
	ND	NHU-1-806(052)071	200	152

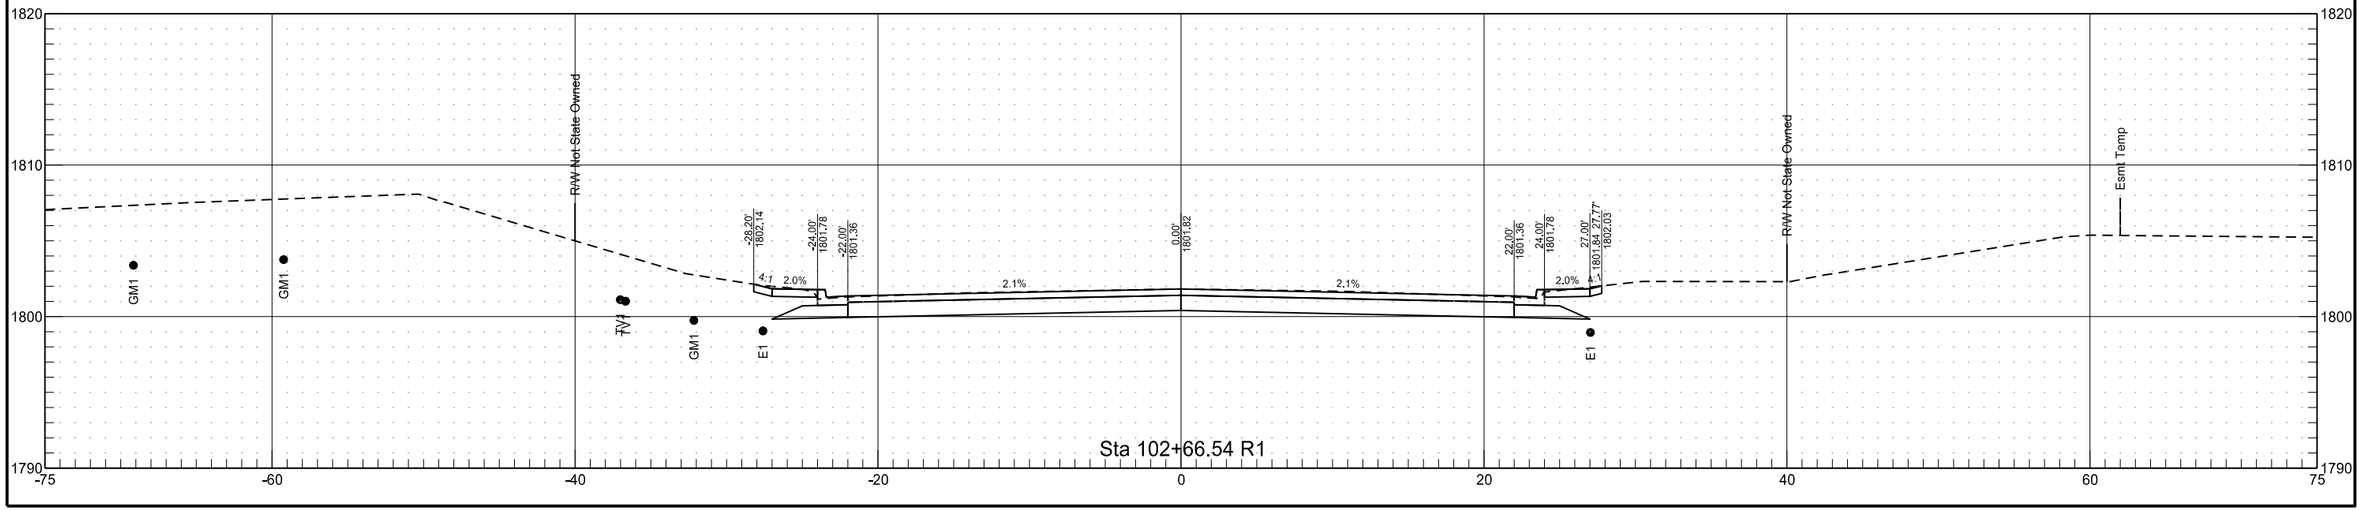


EXCOL

	STATE	PROJECT NO.	SECTION NO.	SHEET NO.
	ND	NHU-1-806(052)071	200	153

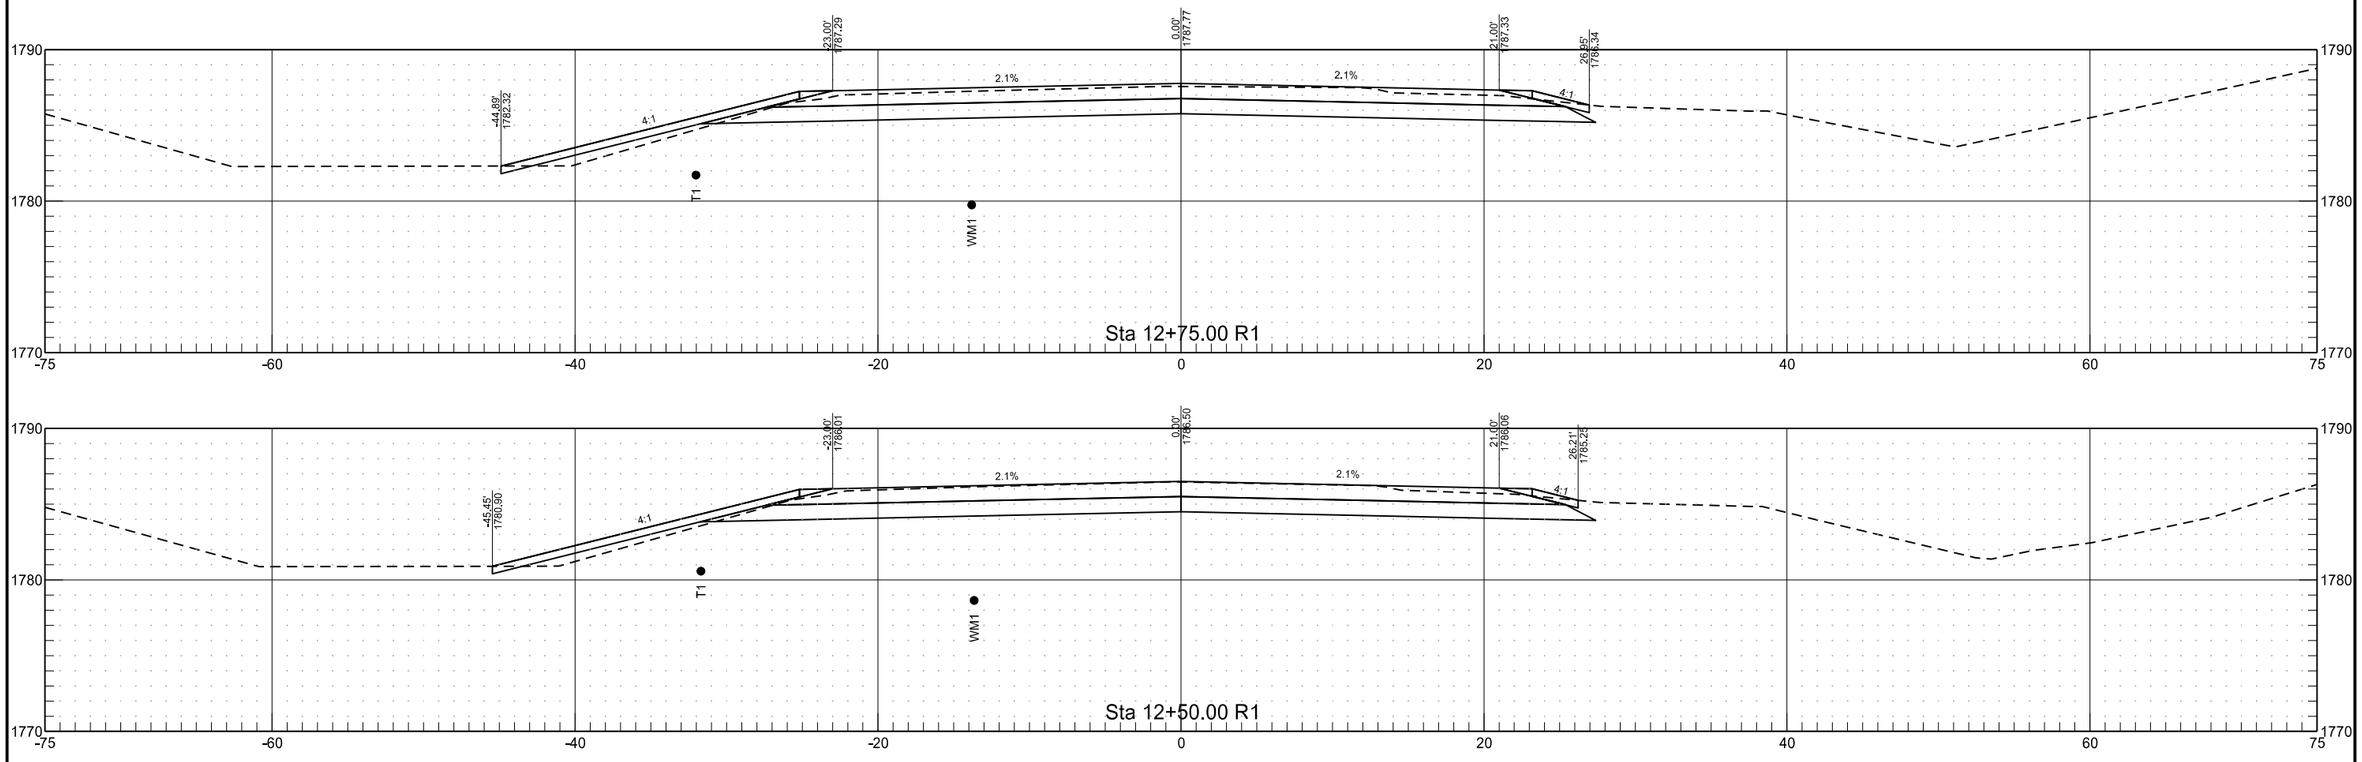

EXCOL

STATE	PROJECT NO.	SECTION NO.	SHEET NO.
ND	NHU-1-806(052)071	200	154

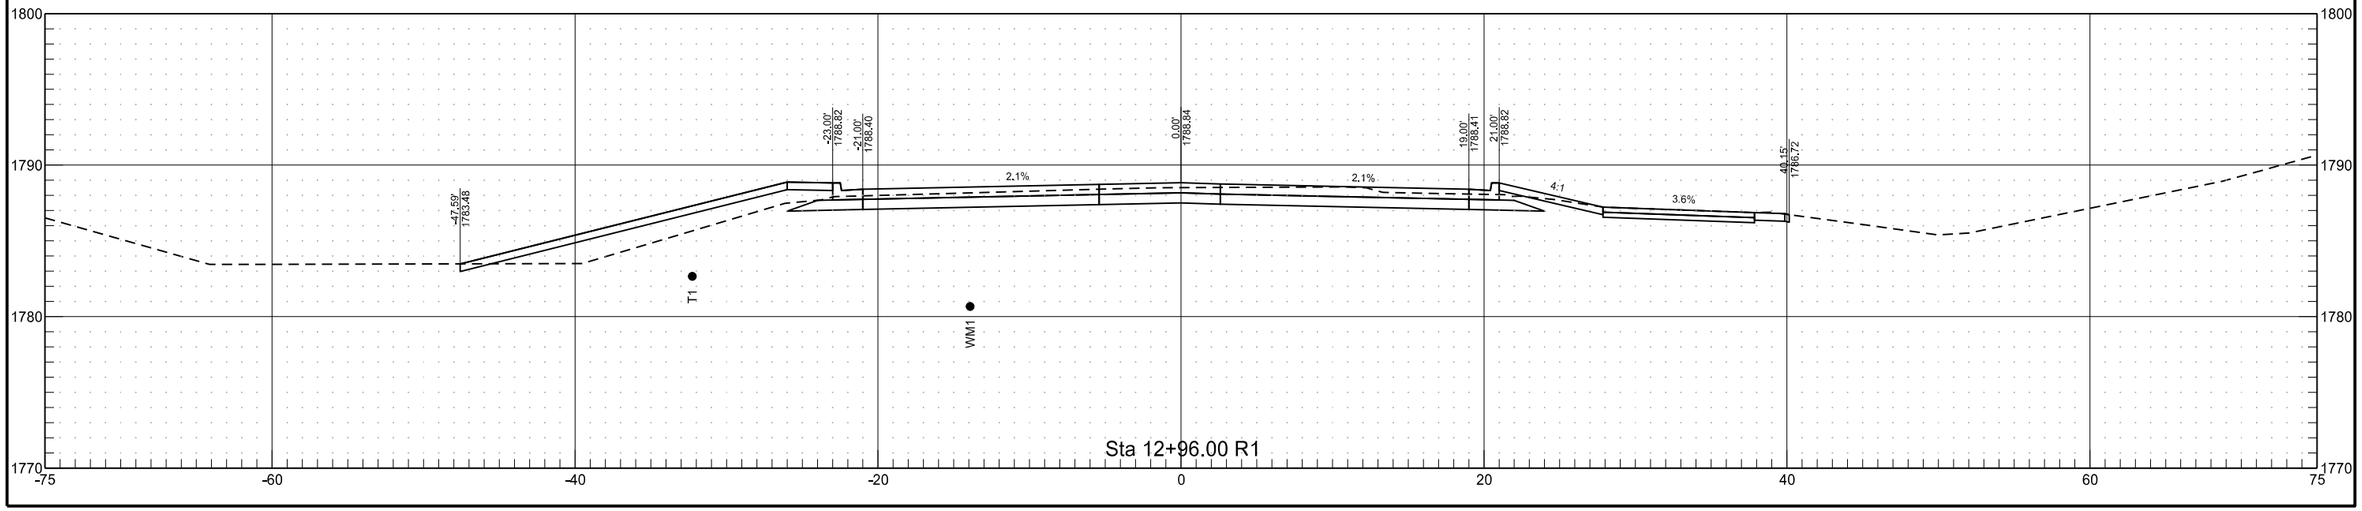

8/21/2020 11:23:21 AM joemorrissette K:\Projects\State\ND\DOT\1802_00662_ND1806Mandan\CAD\10806071.052\Design\Plans\200\200XS_009_Collins_153-154.dgn