

	STATE	PROJECT NO.	SECTION NO.	SHEET NO.
	ND	NH-5-021(016)000	200	1

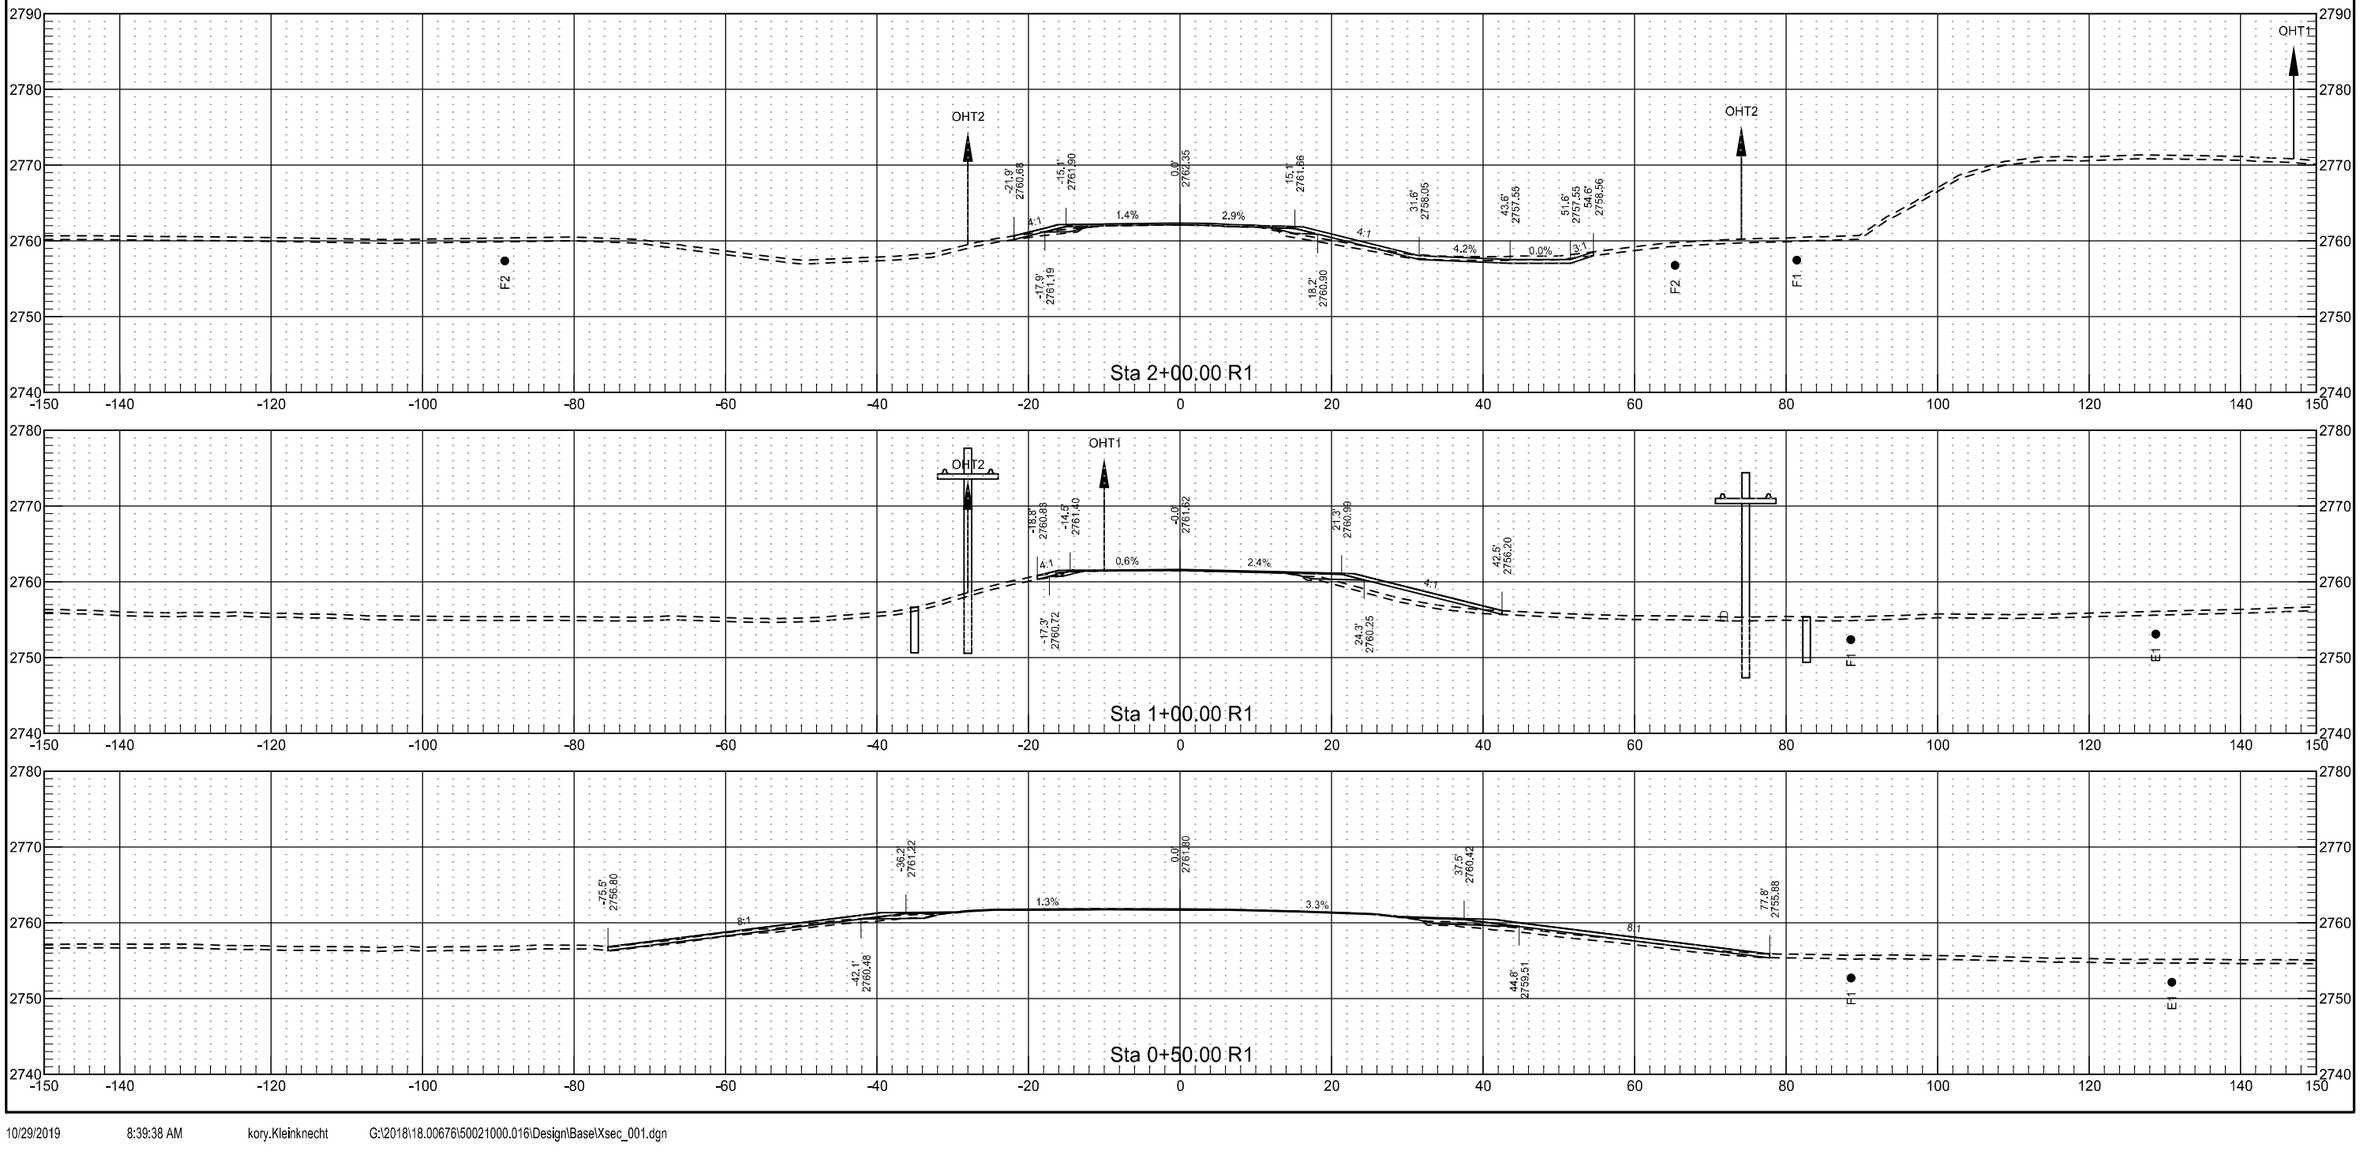


	STATE	PROJECT NO.	SECTION NO.	SHEET NO.
	ND	NH-5-021(016)000	200	2

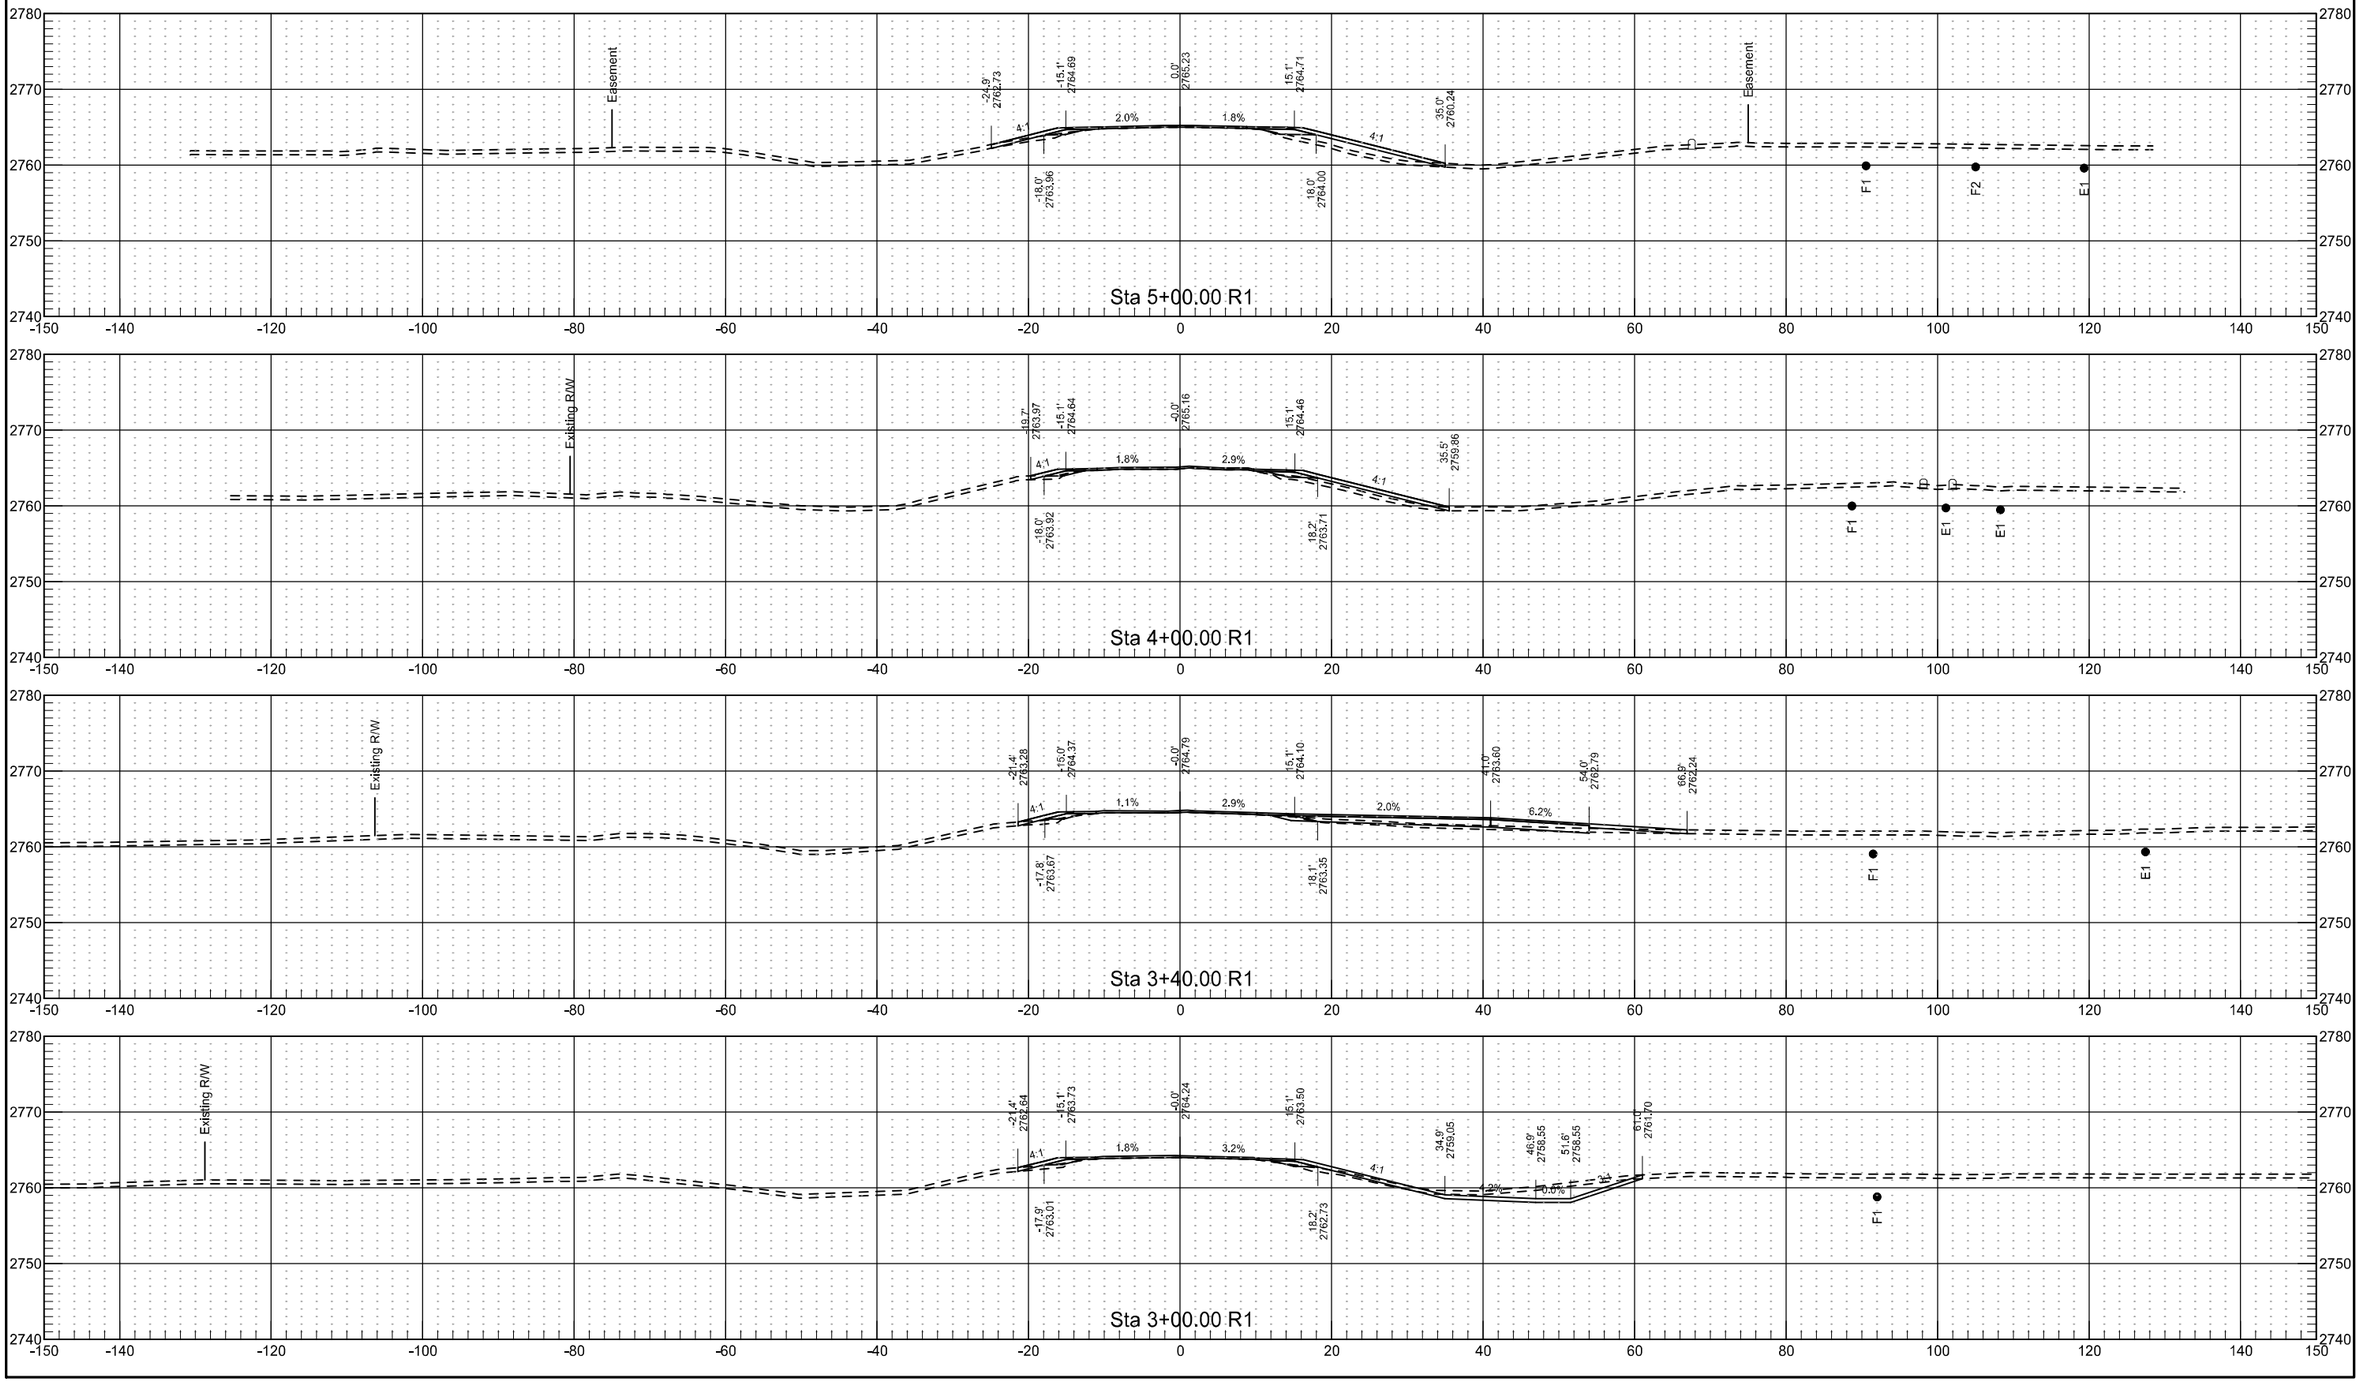



10/29/2019 8:39:39 AM kory.Kleinknecht G:\2018\18.00676\50021000.016\Design\Base\Xsec_001.dgn

	STATE	PROJECT NO.	SECTION NO.	SHEET NO.
	ND	NH-5-021(016)000	200	3


	STATE	PROJECT NO.	SECTION NO.	SHEET NO.
	ND	NH-5-021(016)000	200	4

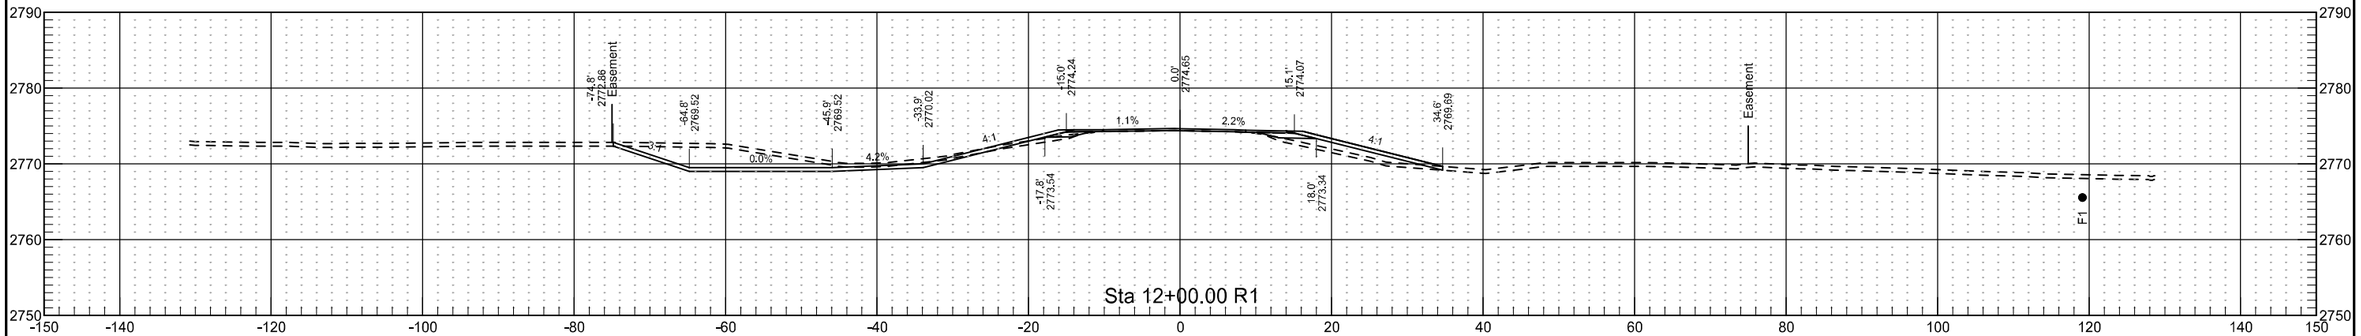

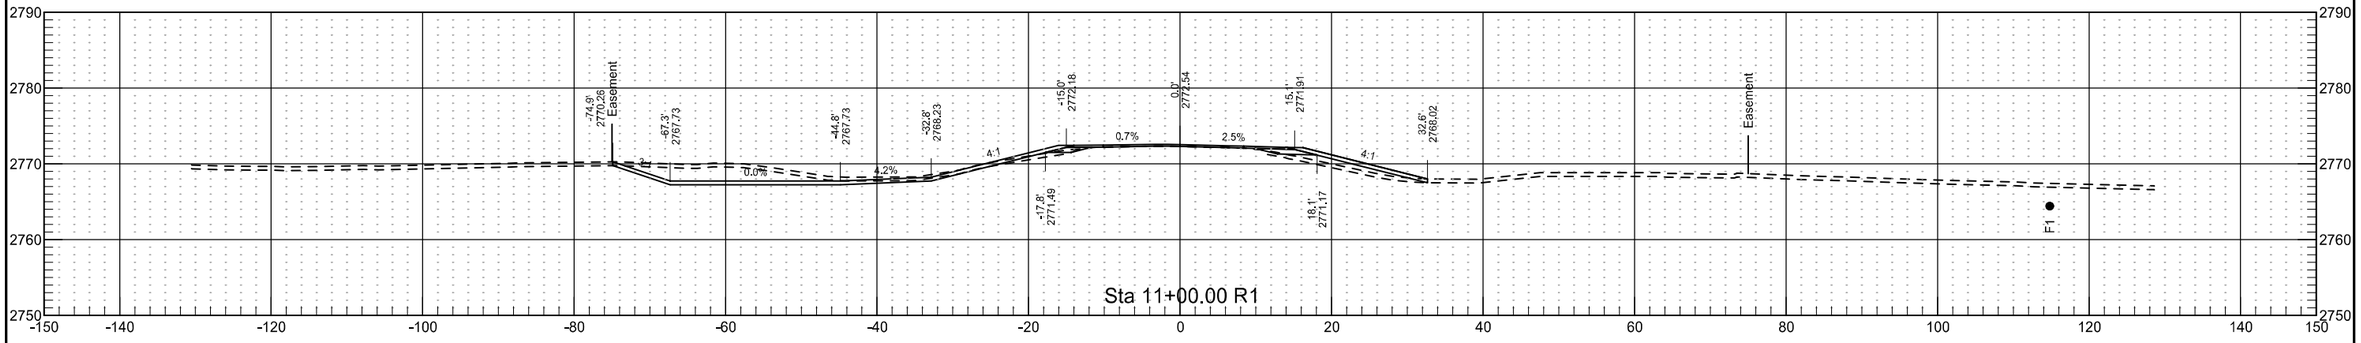


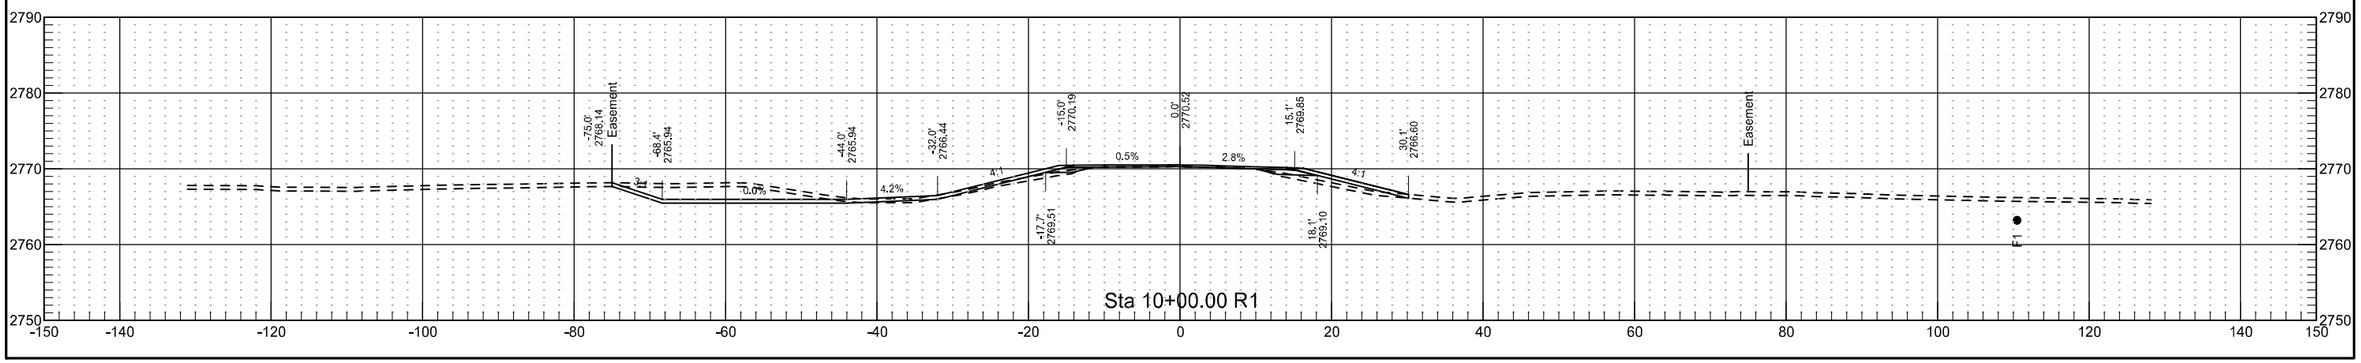



	STATE	PROJECT NO.	SECTION NO.	SHEET NO.
	ND	NH-5-021(016)000	200	5

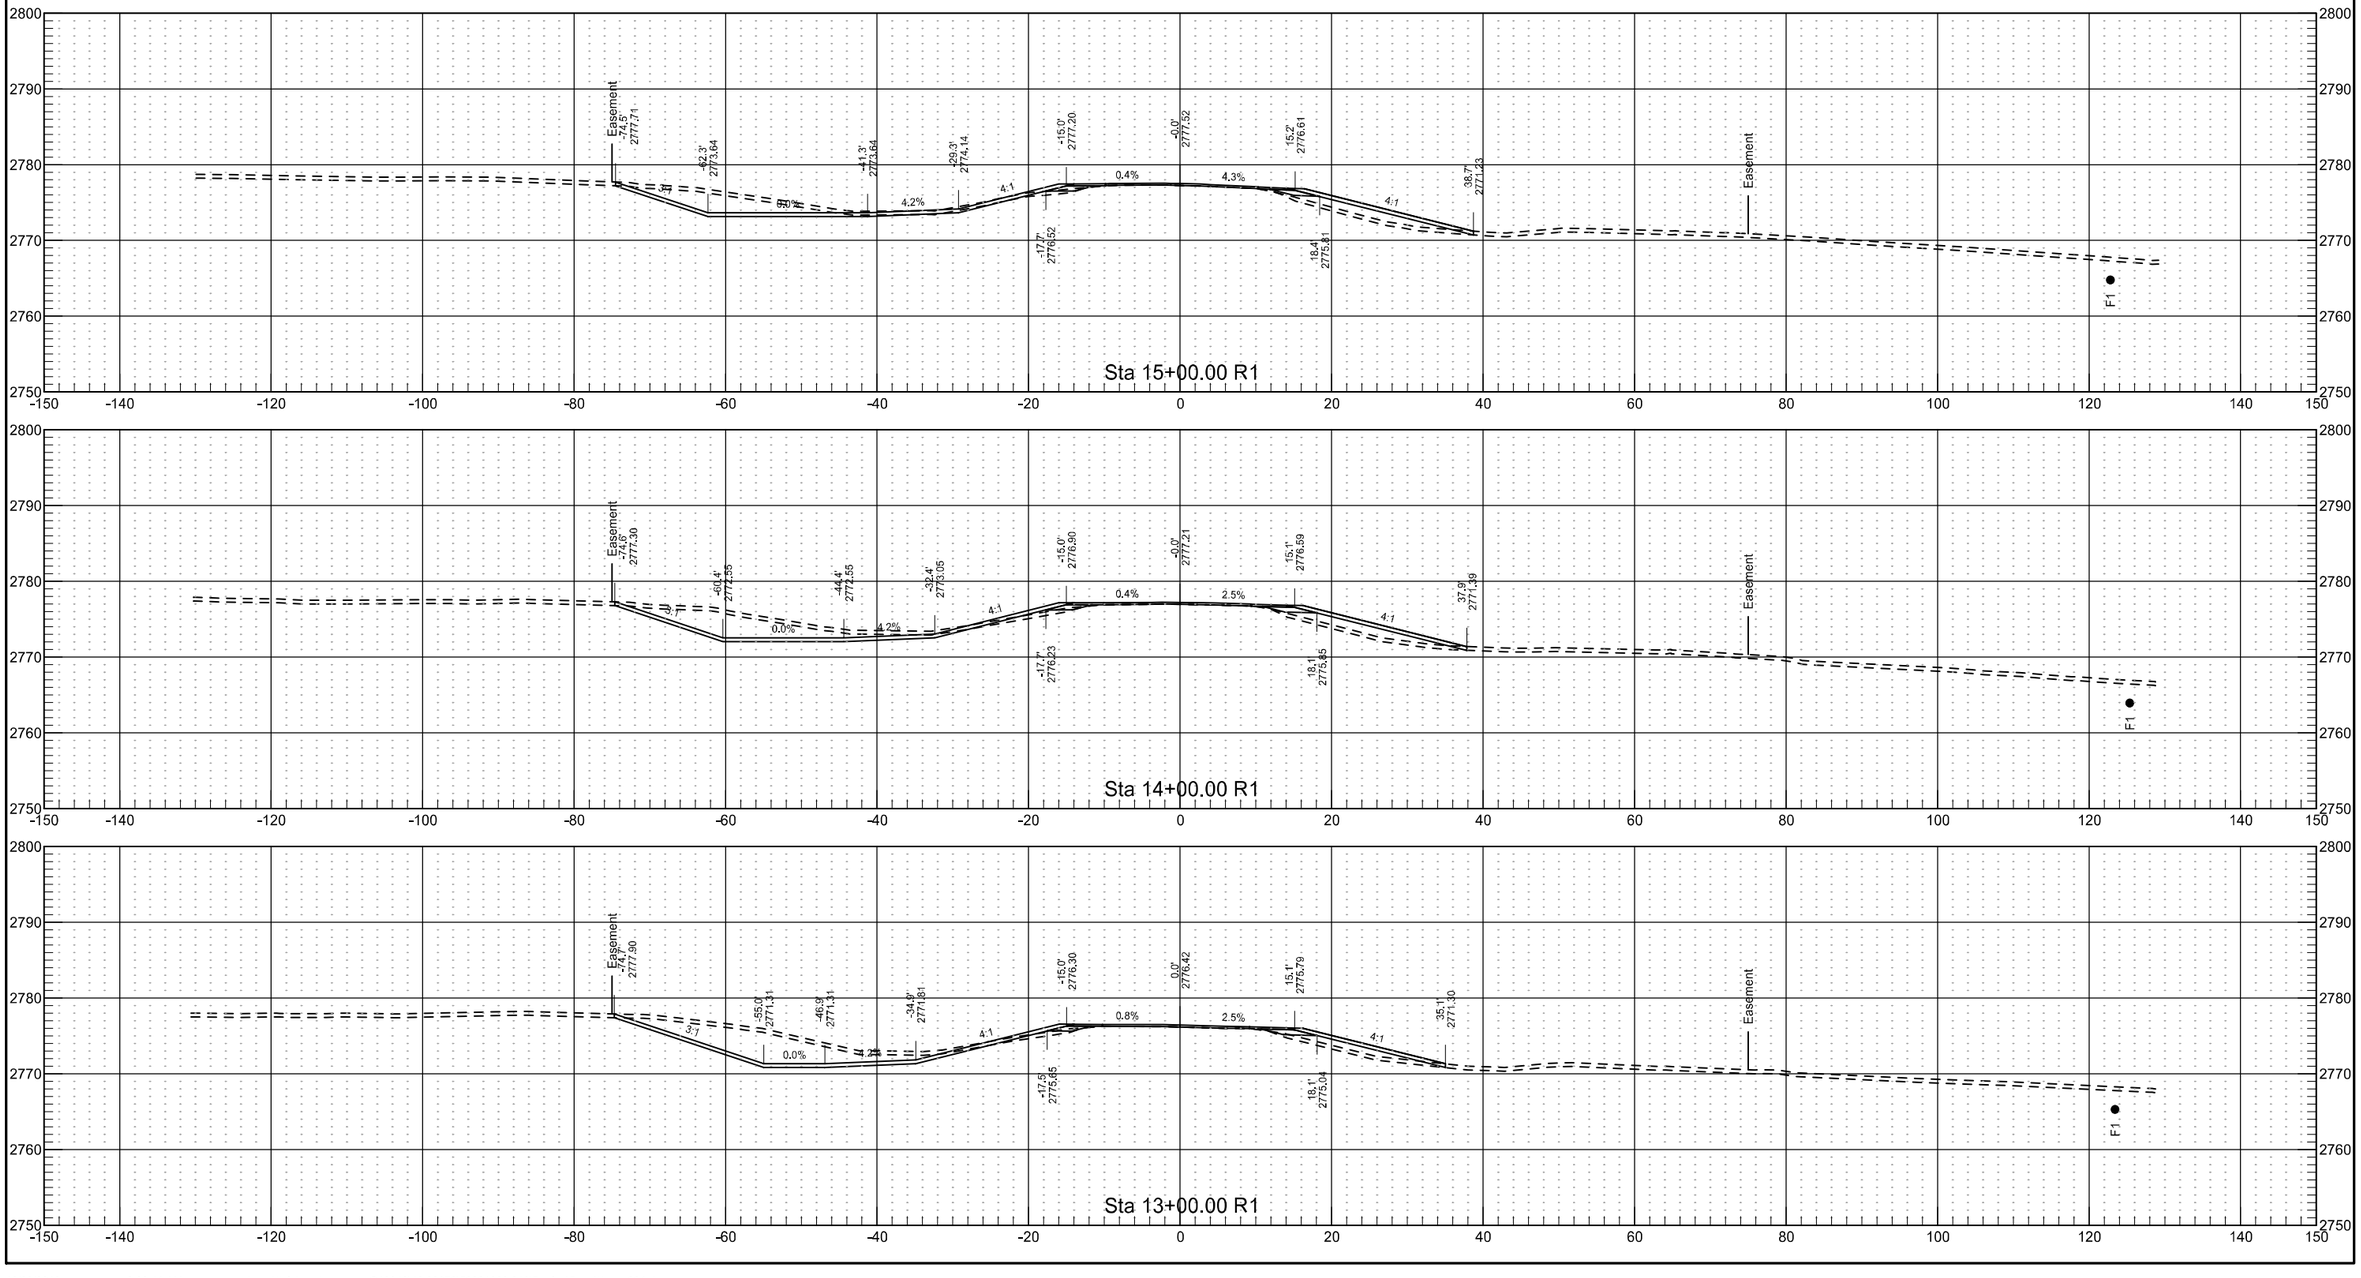


	STATE	PROJECT NO.	SECTION NO.	SHEET NO.
	ND	NH-5-021(016)000	200	6

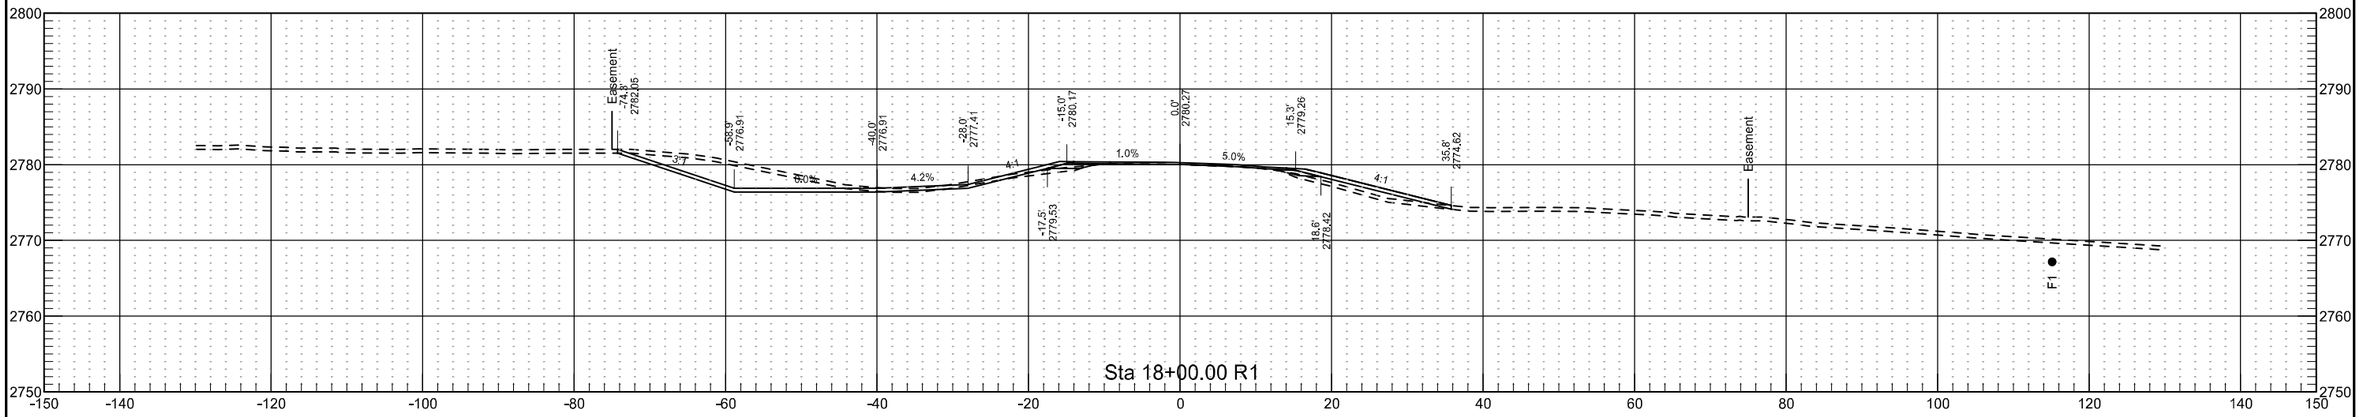


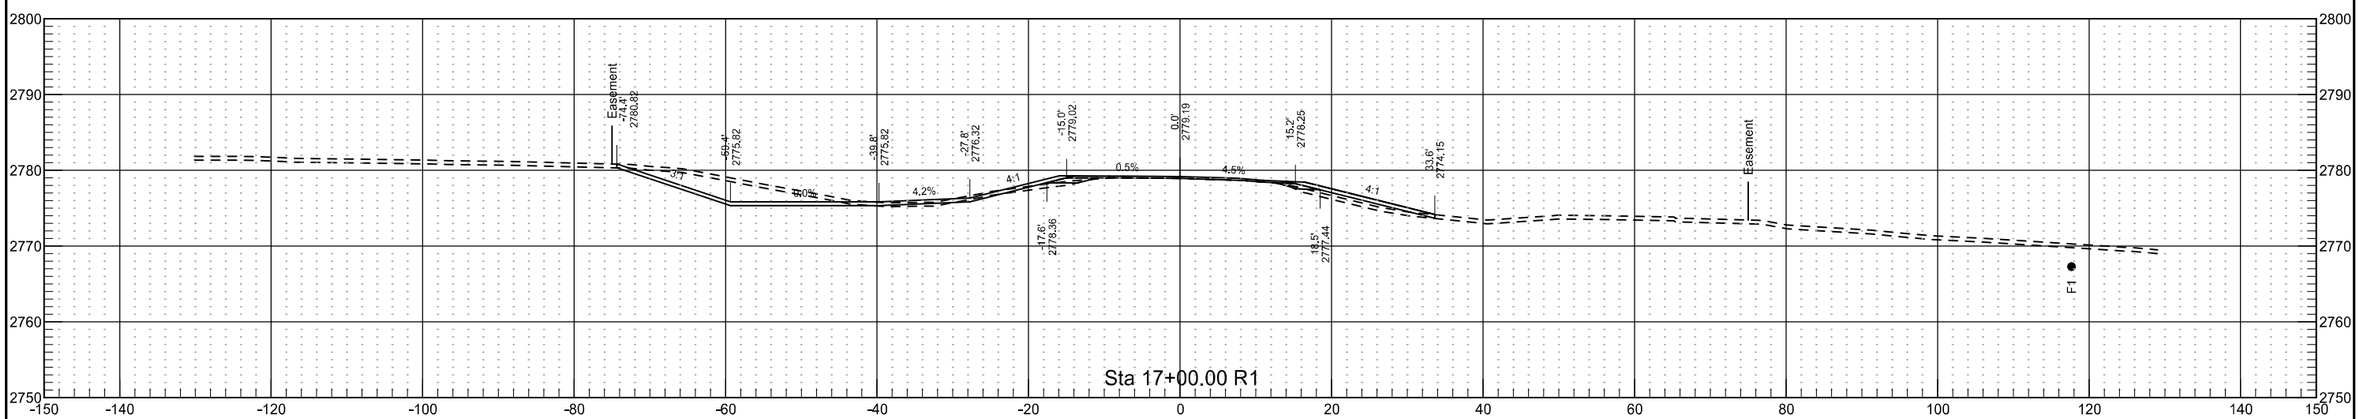


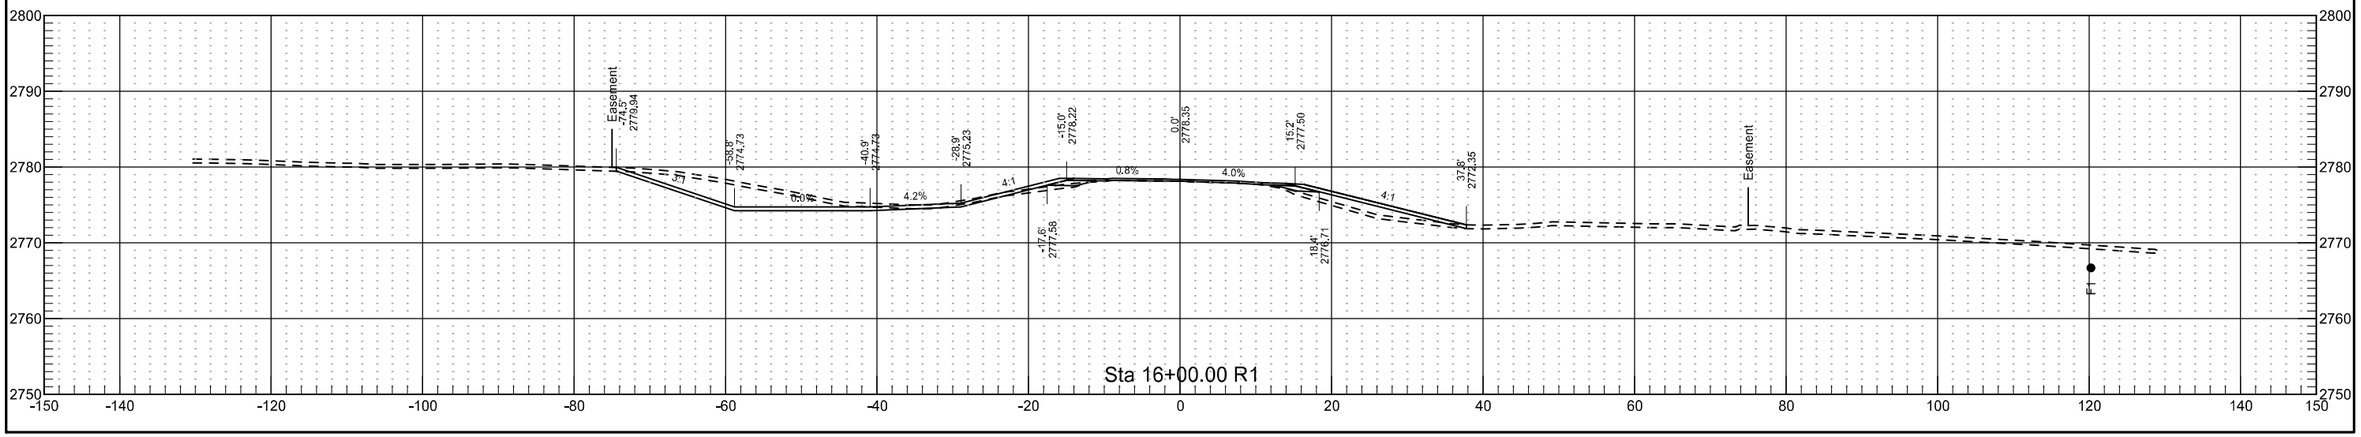


	STATE	PROJECT NO.	SECTION NO.	SHEET NO.
	ND	NH-5-021(016)000	200	7

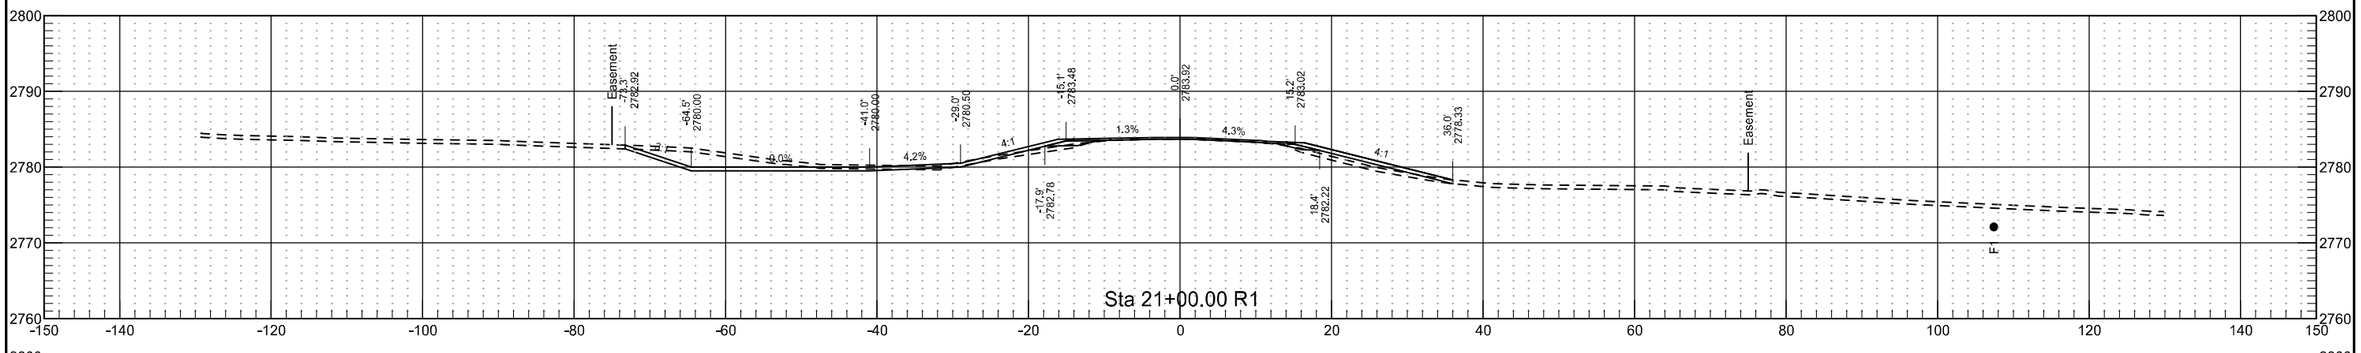


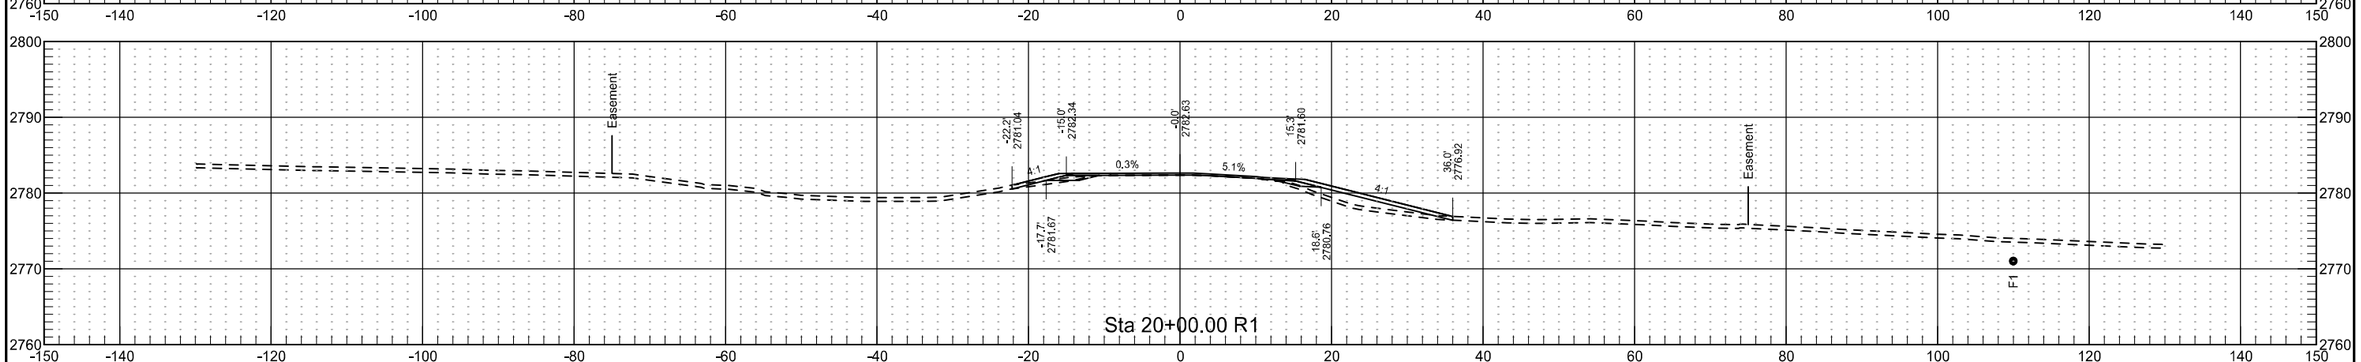


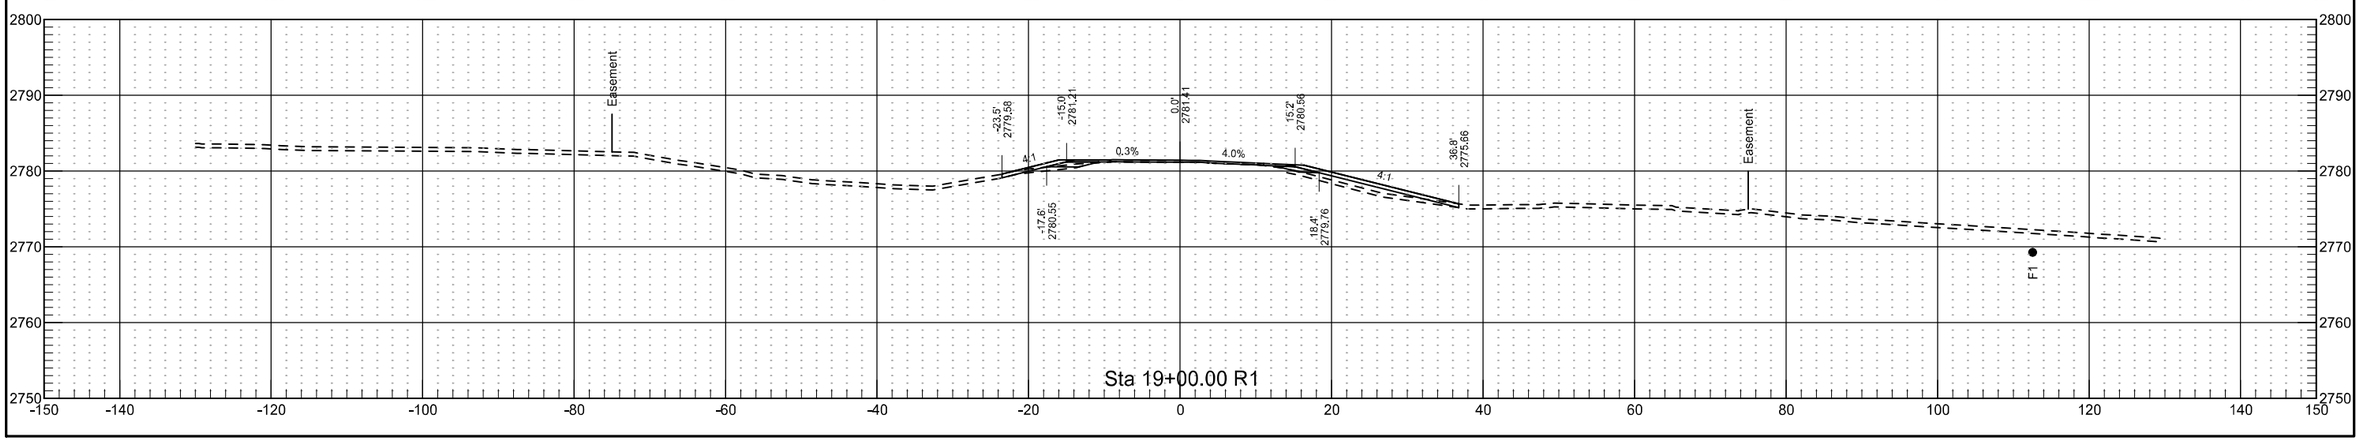


	STATE	PROJECT NO.	SECTION NO.	SHEET NO.
	ND	NH-5-021(016)000	200	8

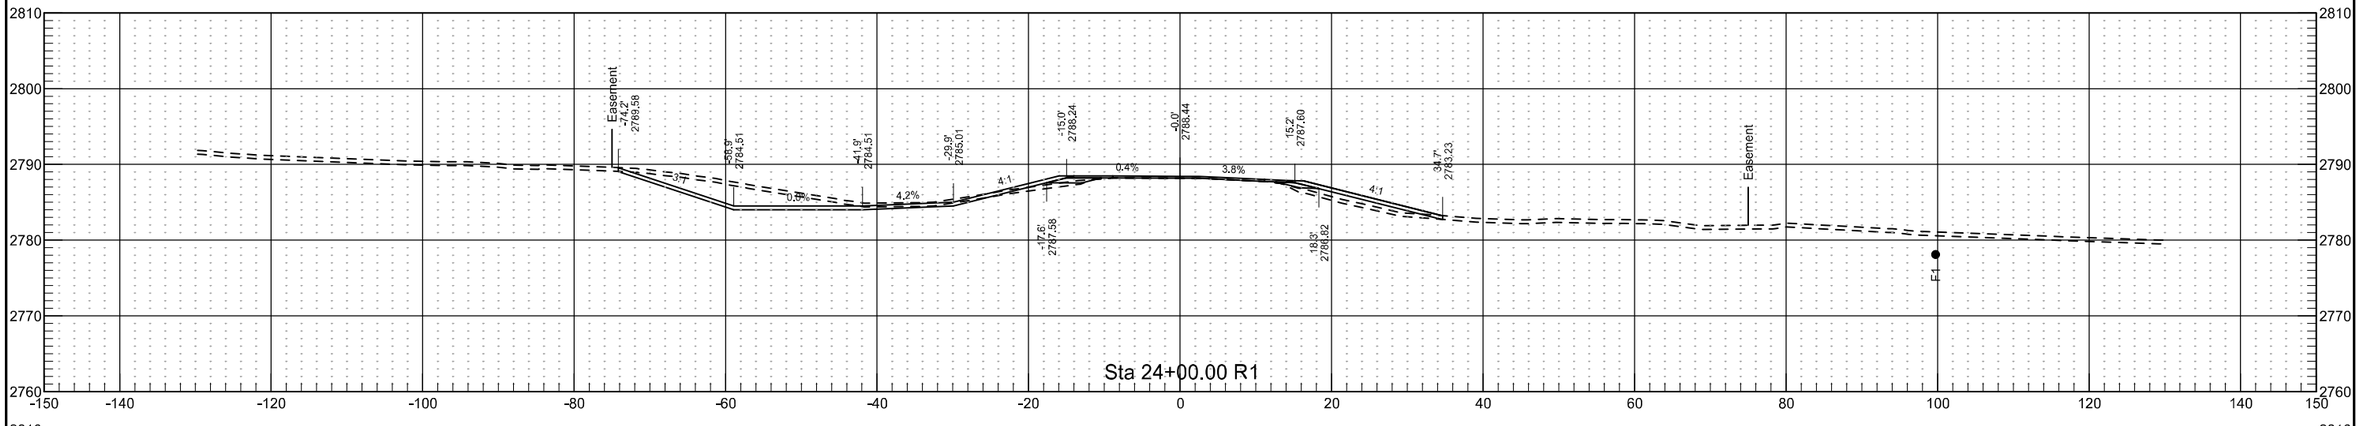

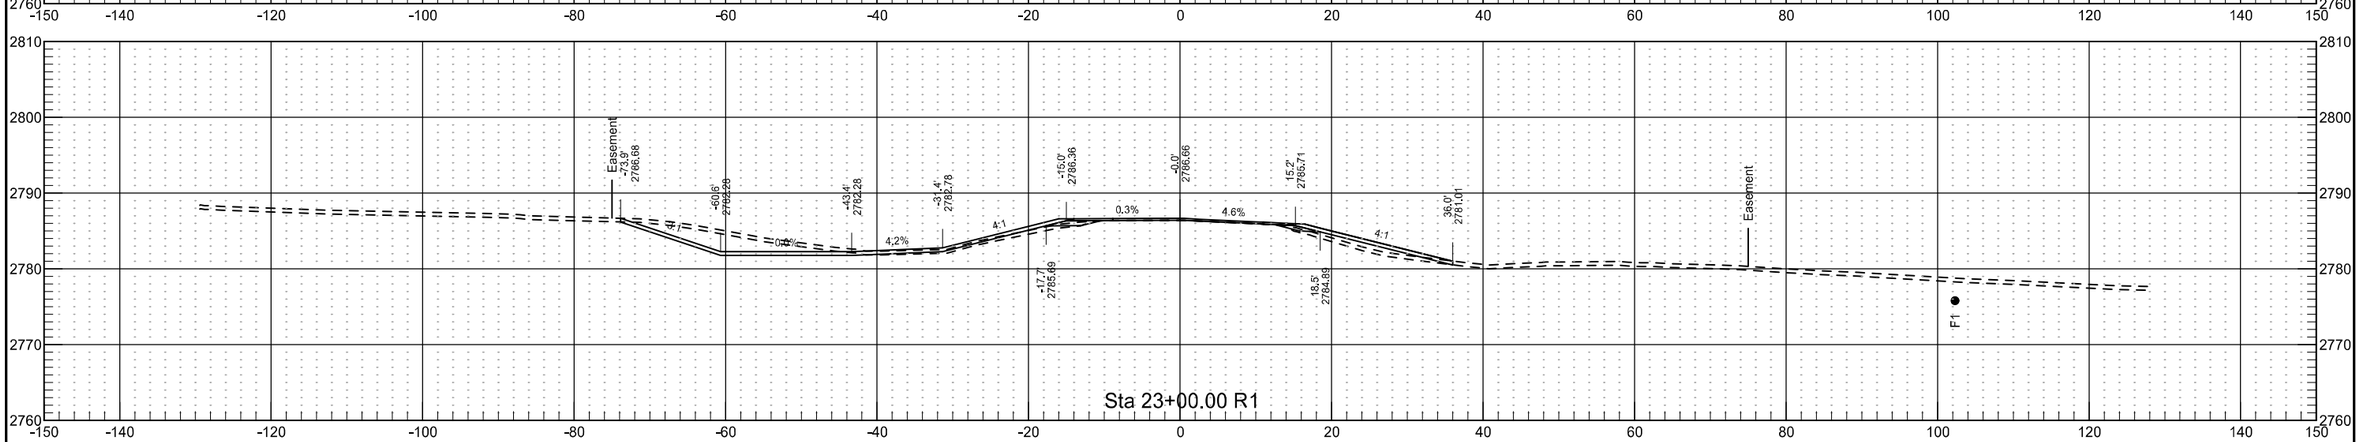


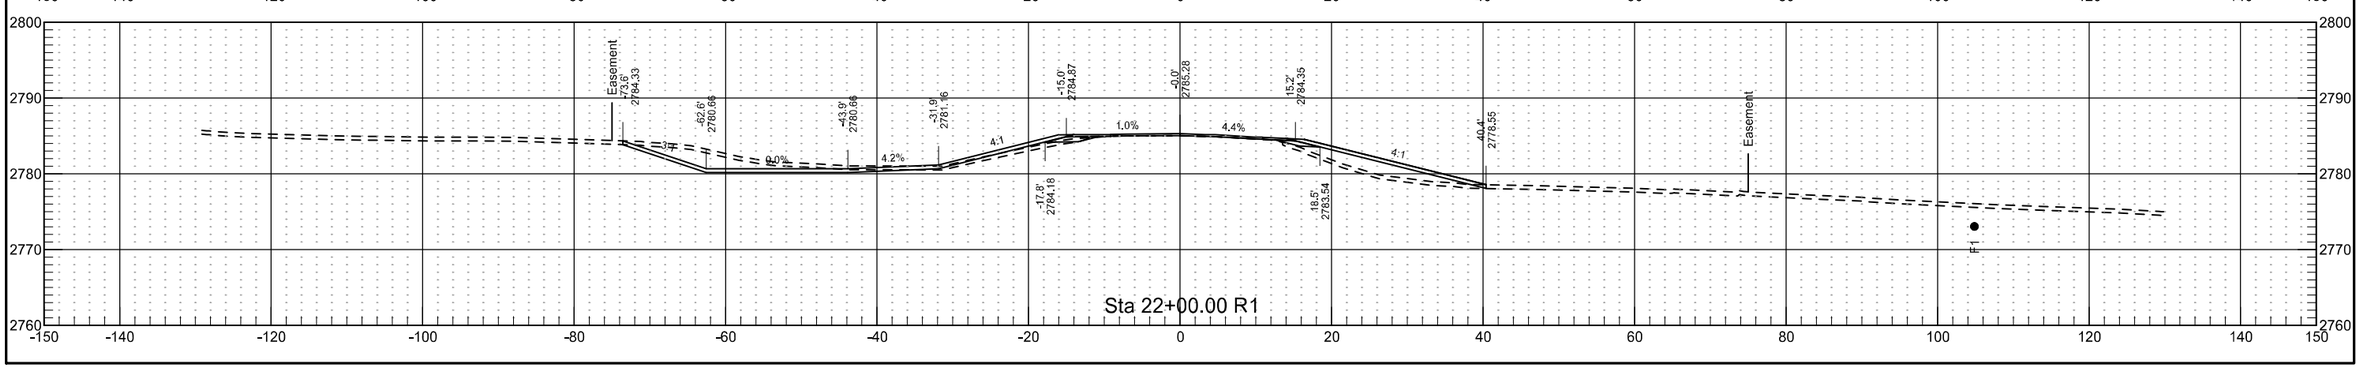



	STATE	PROJECT NO.	SECTION NO.	SHEET NO.
	ND	NH-5-021(016)000	200	9

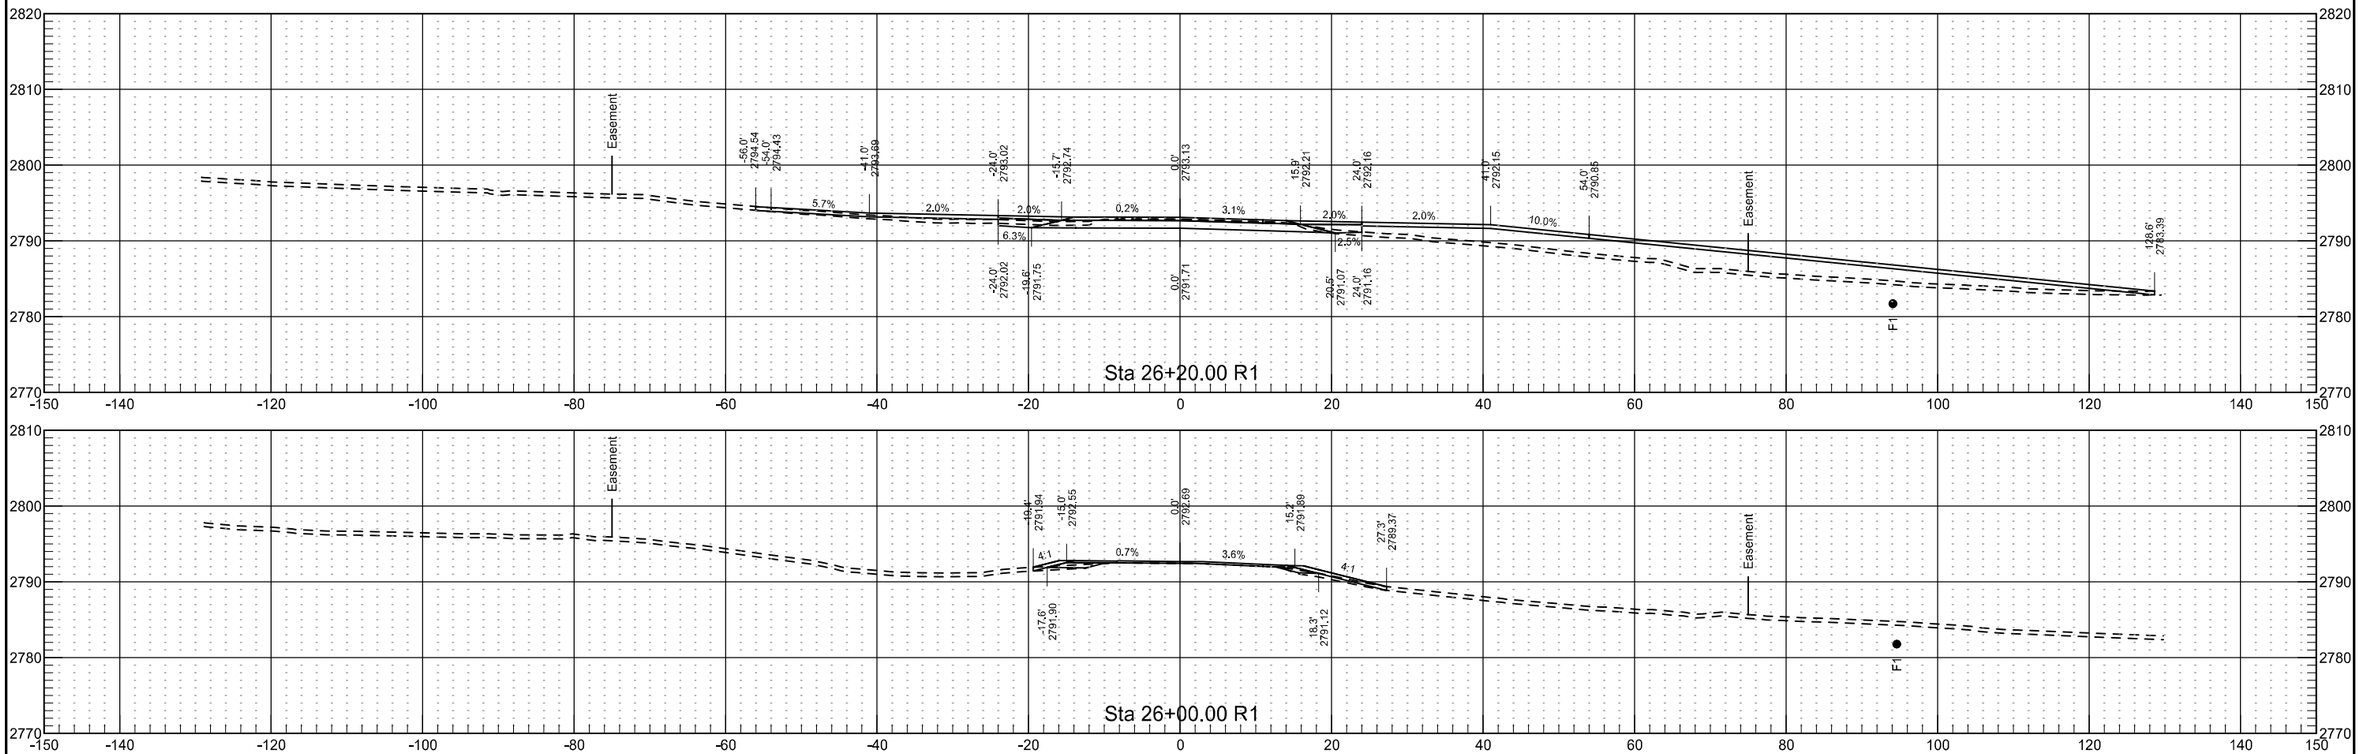


	STATE	PROJECT NO.	SECTION NO.	SHEET NO.
	ND	NH-5-021(016)000	200	10

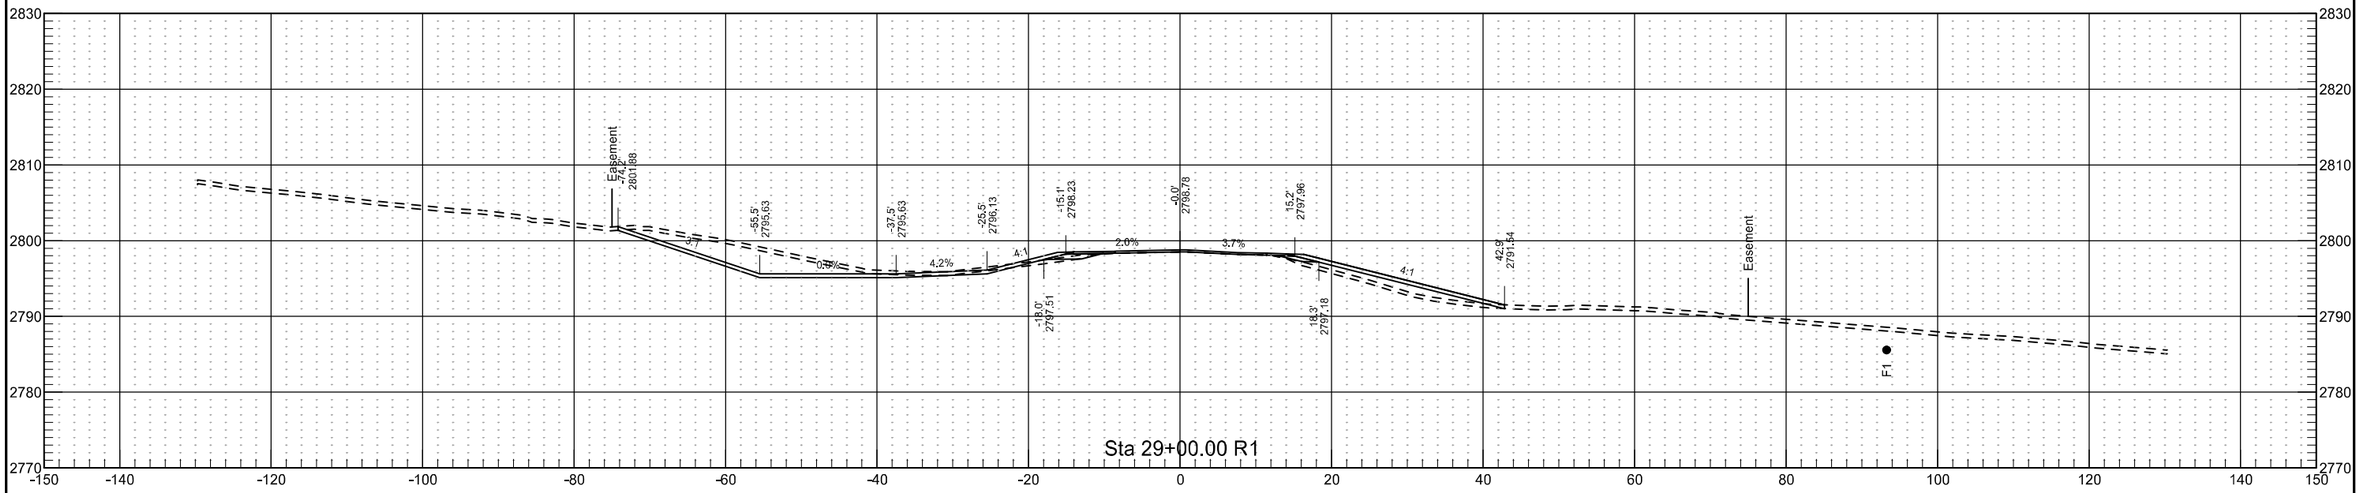

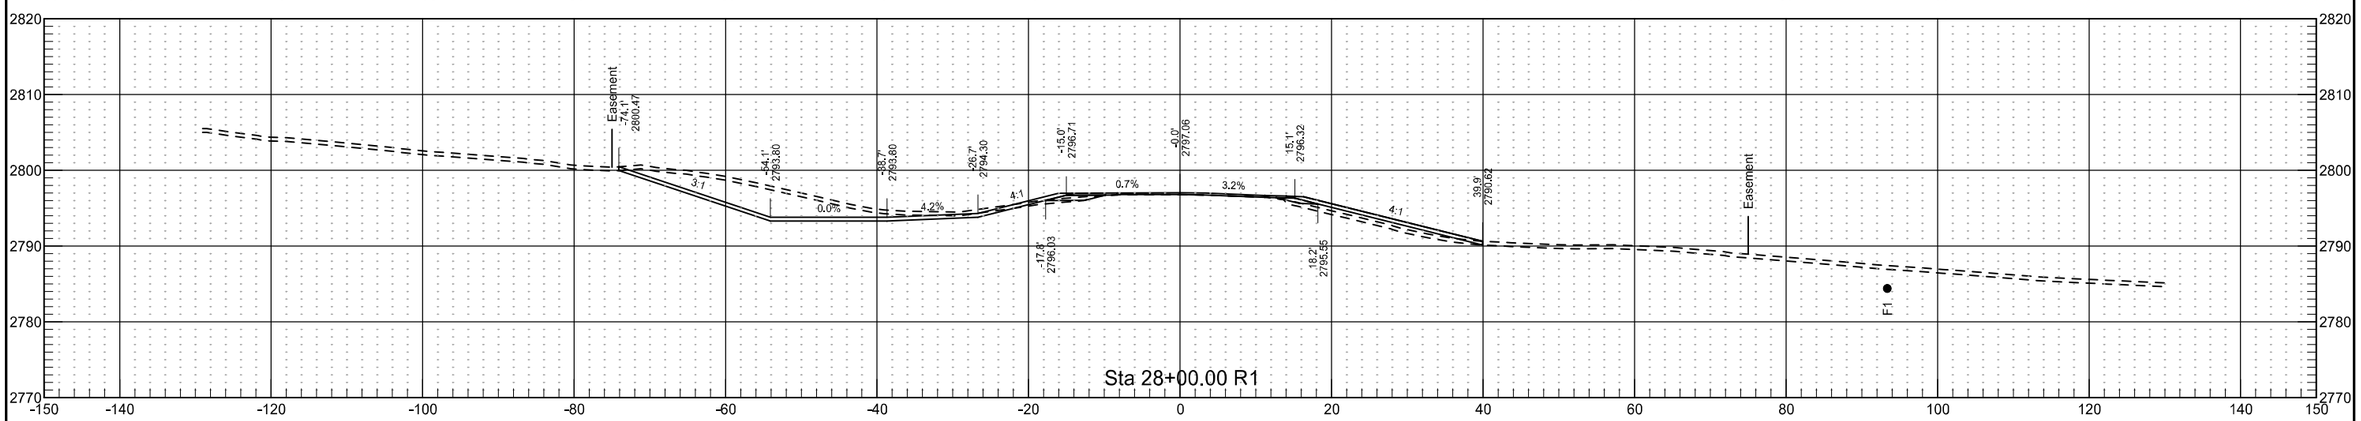

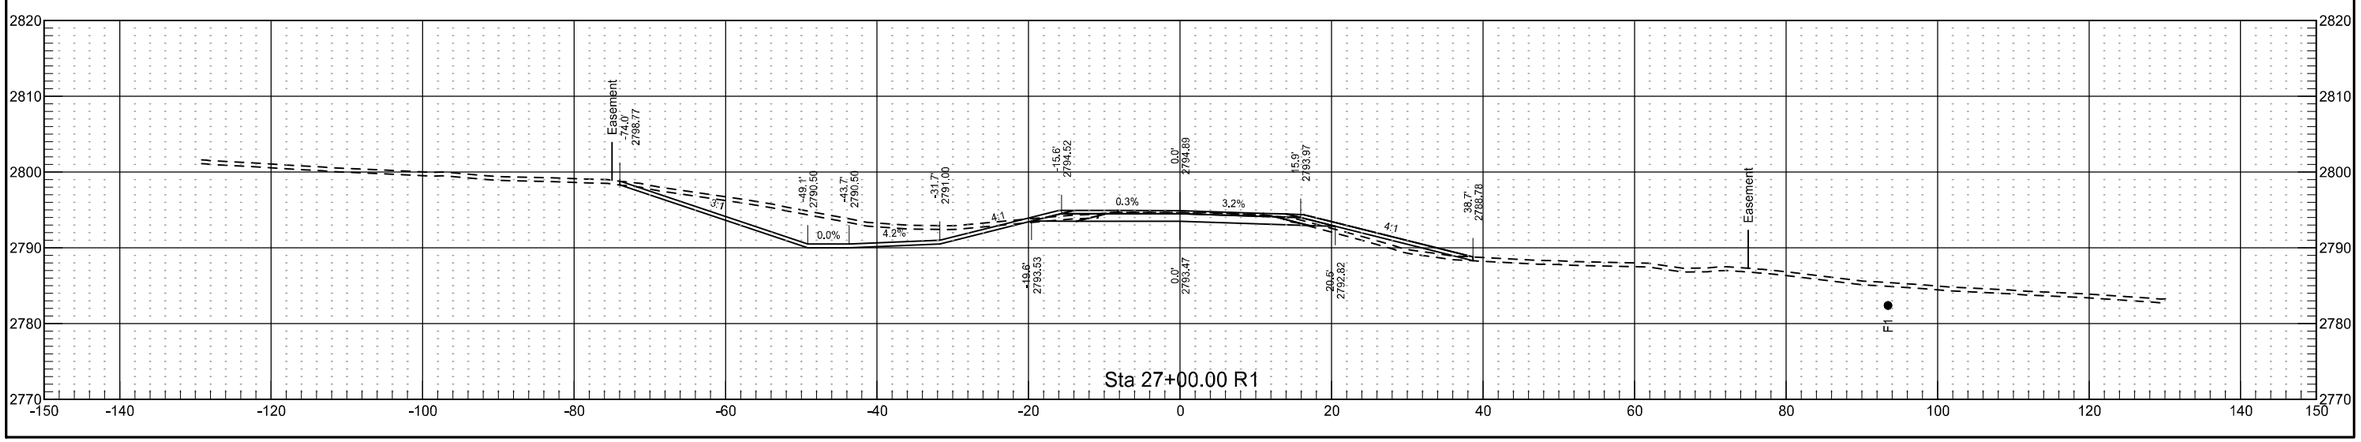


	STATE	PROJECT NO.	SECTION NO.	SHEET NO.
	ND	NH-5-021(016)000	200	11

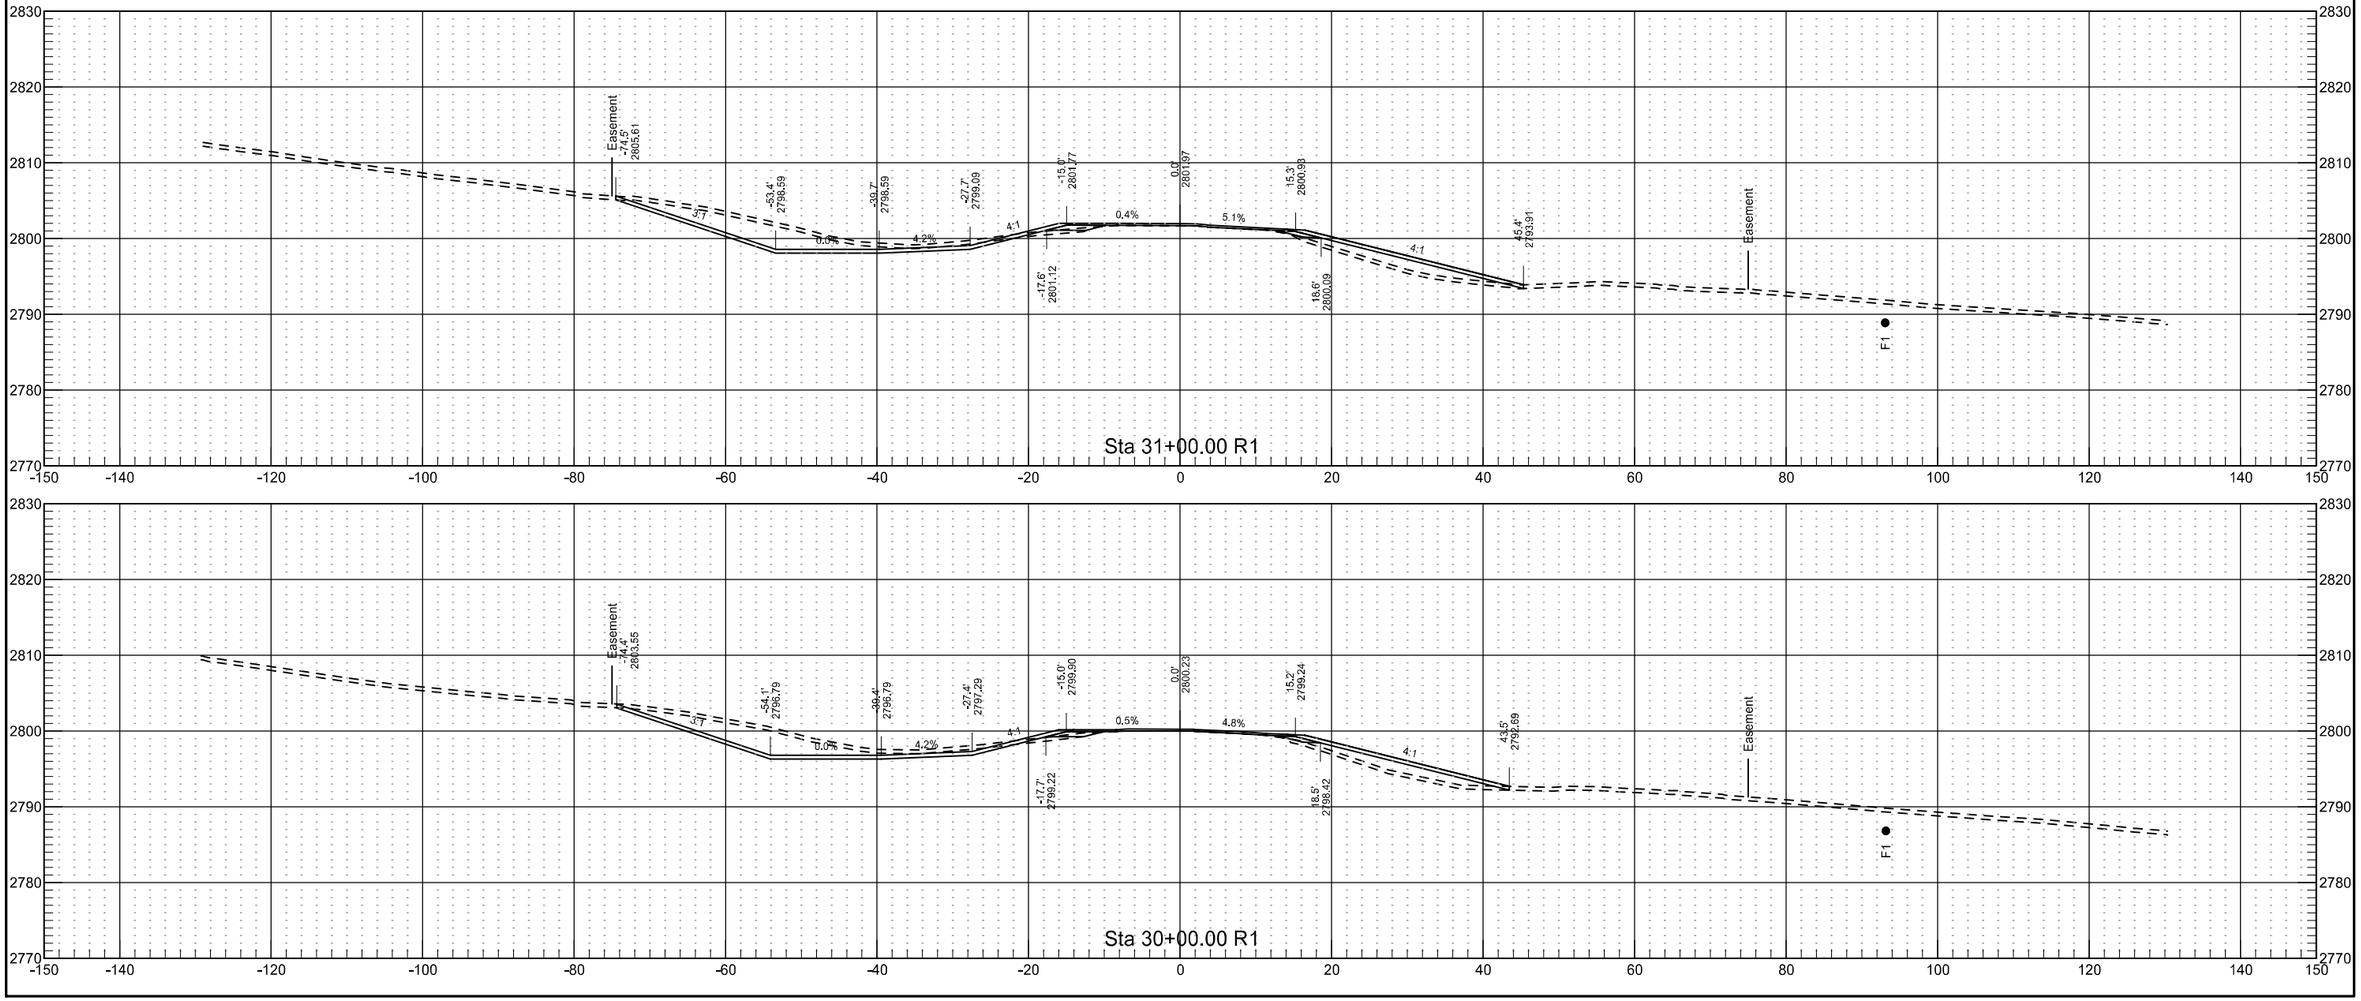


10/29/2019 8:39:46 AM kory.Kleinknecht G:\2018\18.00676\50021000.016\Design\Base\Xsec_001.dgn


	STATE	PROJECT NO.	SECTION NO.	SHEET NO.
	ND	NH-5-021(016)000	200	12

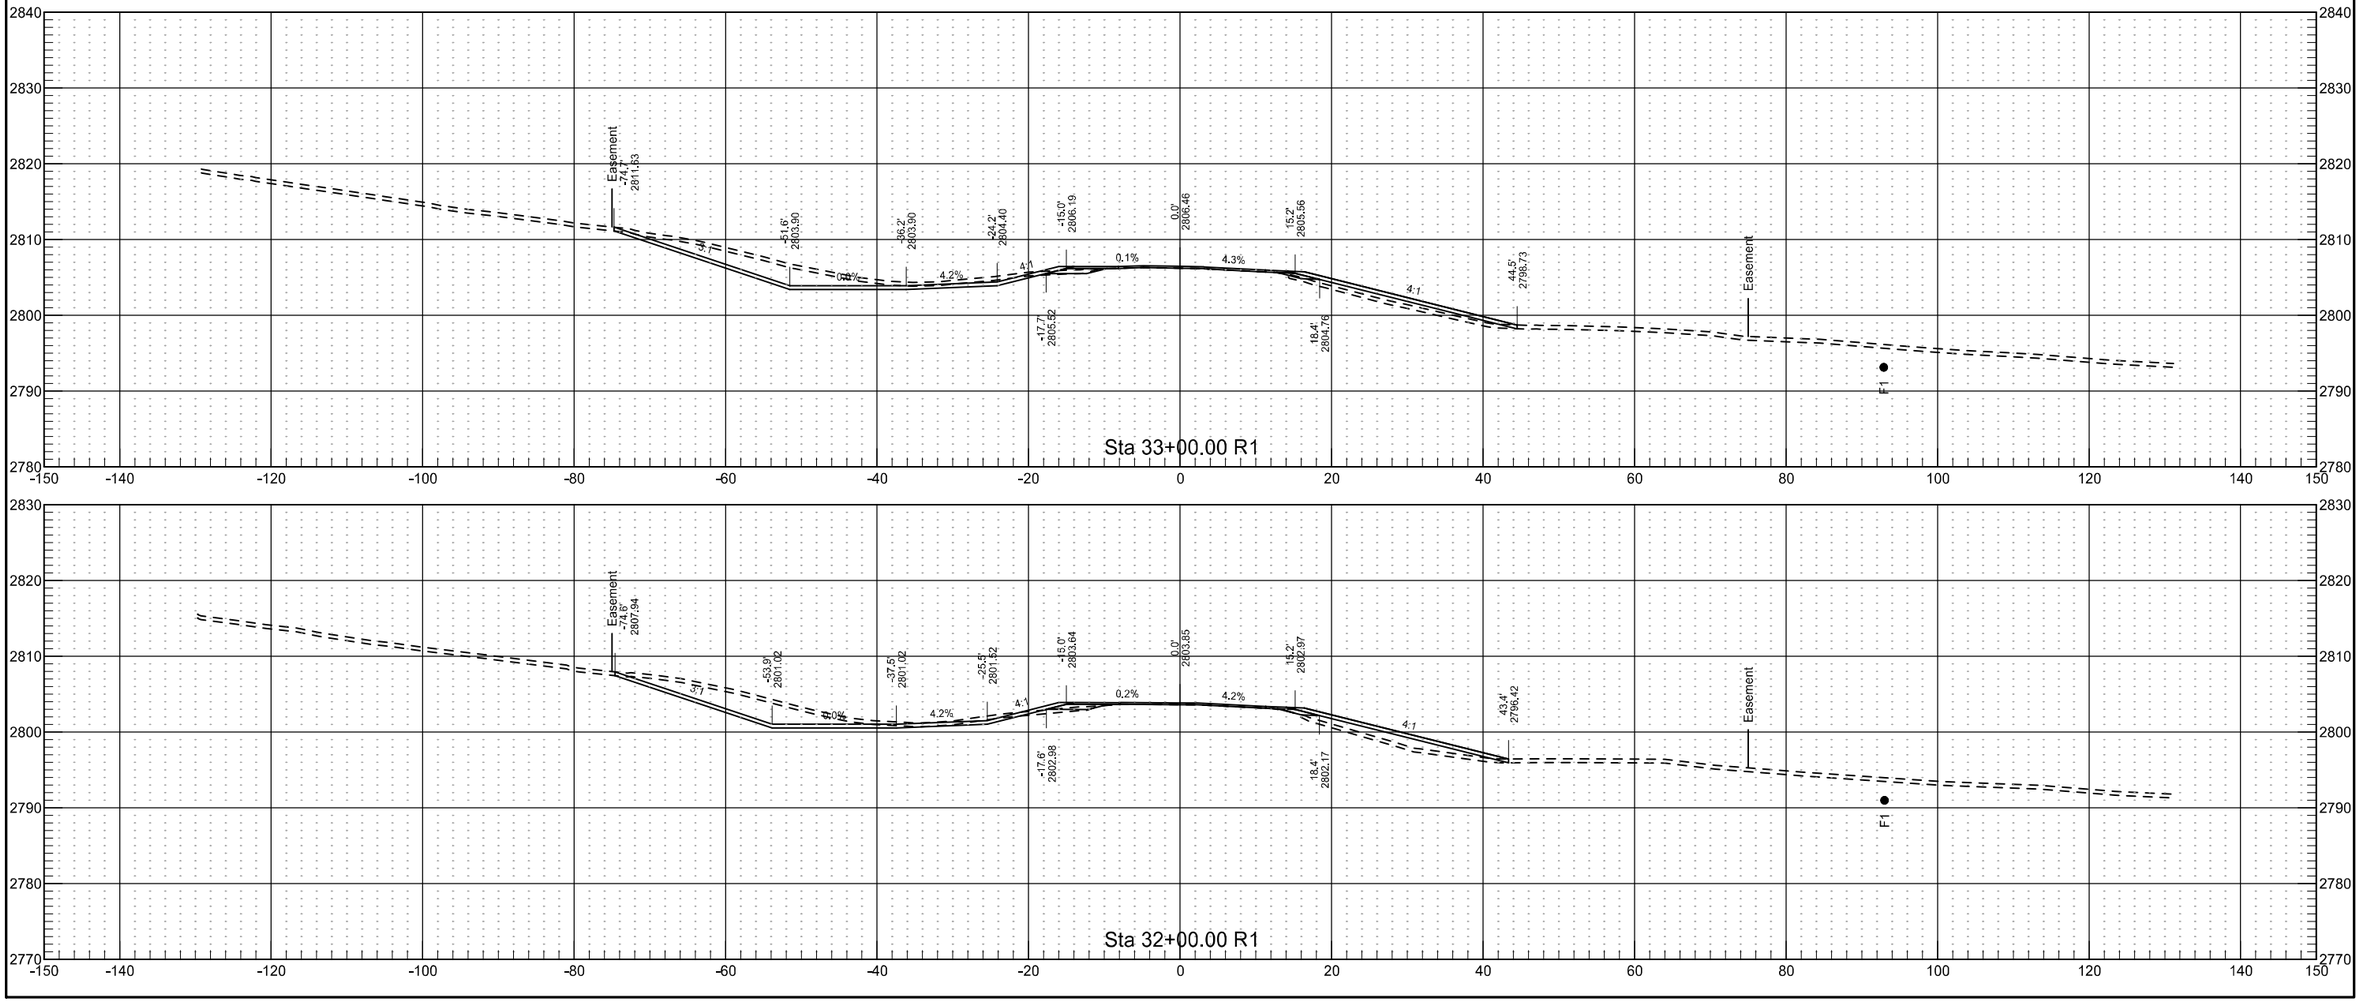


	STATE	PROJECT NO.	SECTION NO.	SHEET NO.
	ND	NH-5-021(016)000	200	13

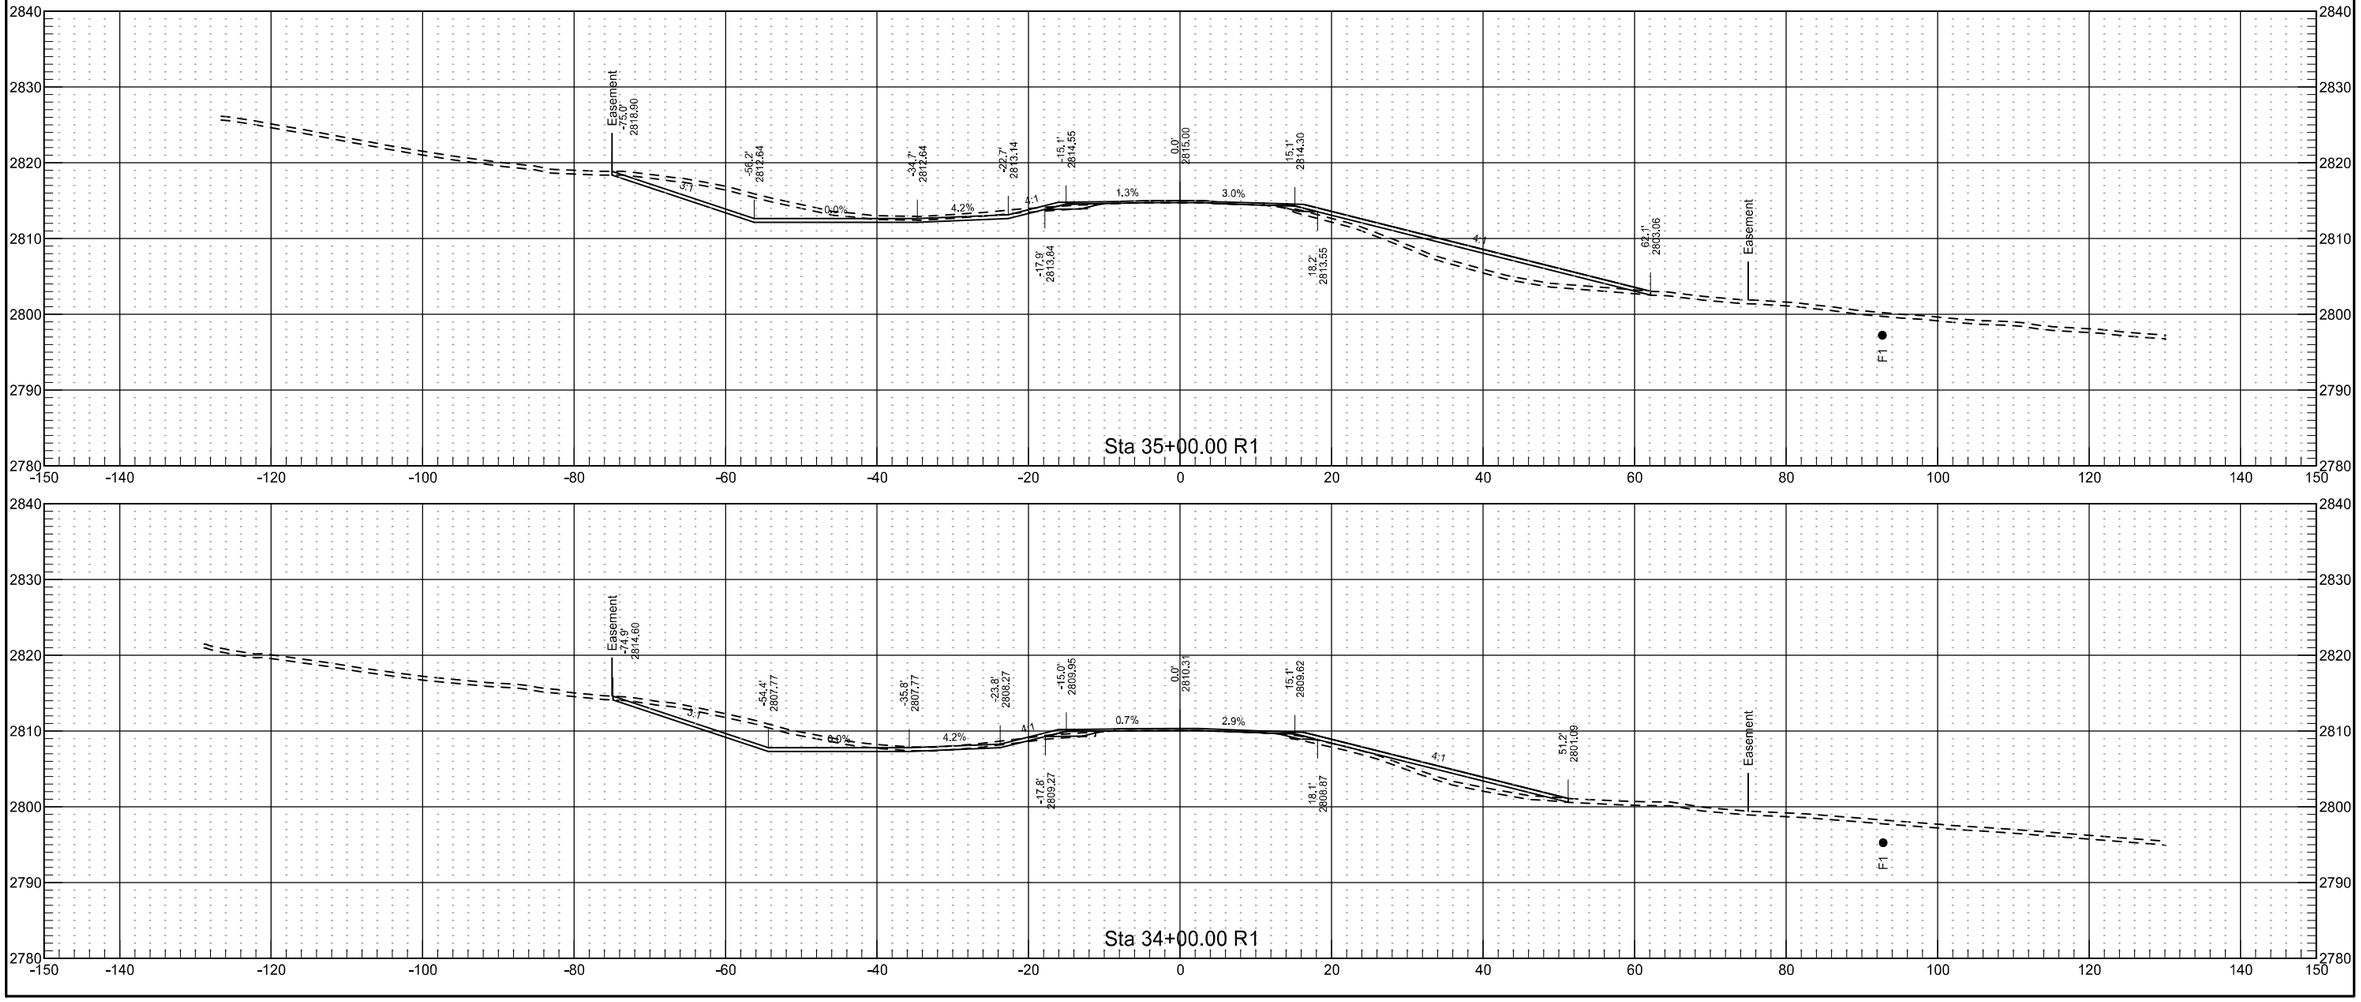

	STATE	PROJECT NO.	SECTION NO.	SHEET NO.
	ND	NH-5-021(016)000	200	14

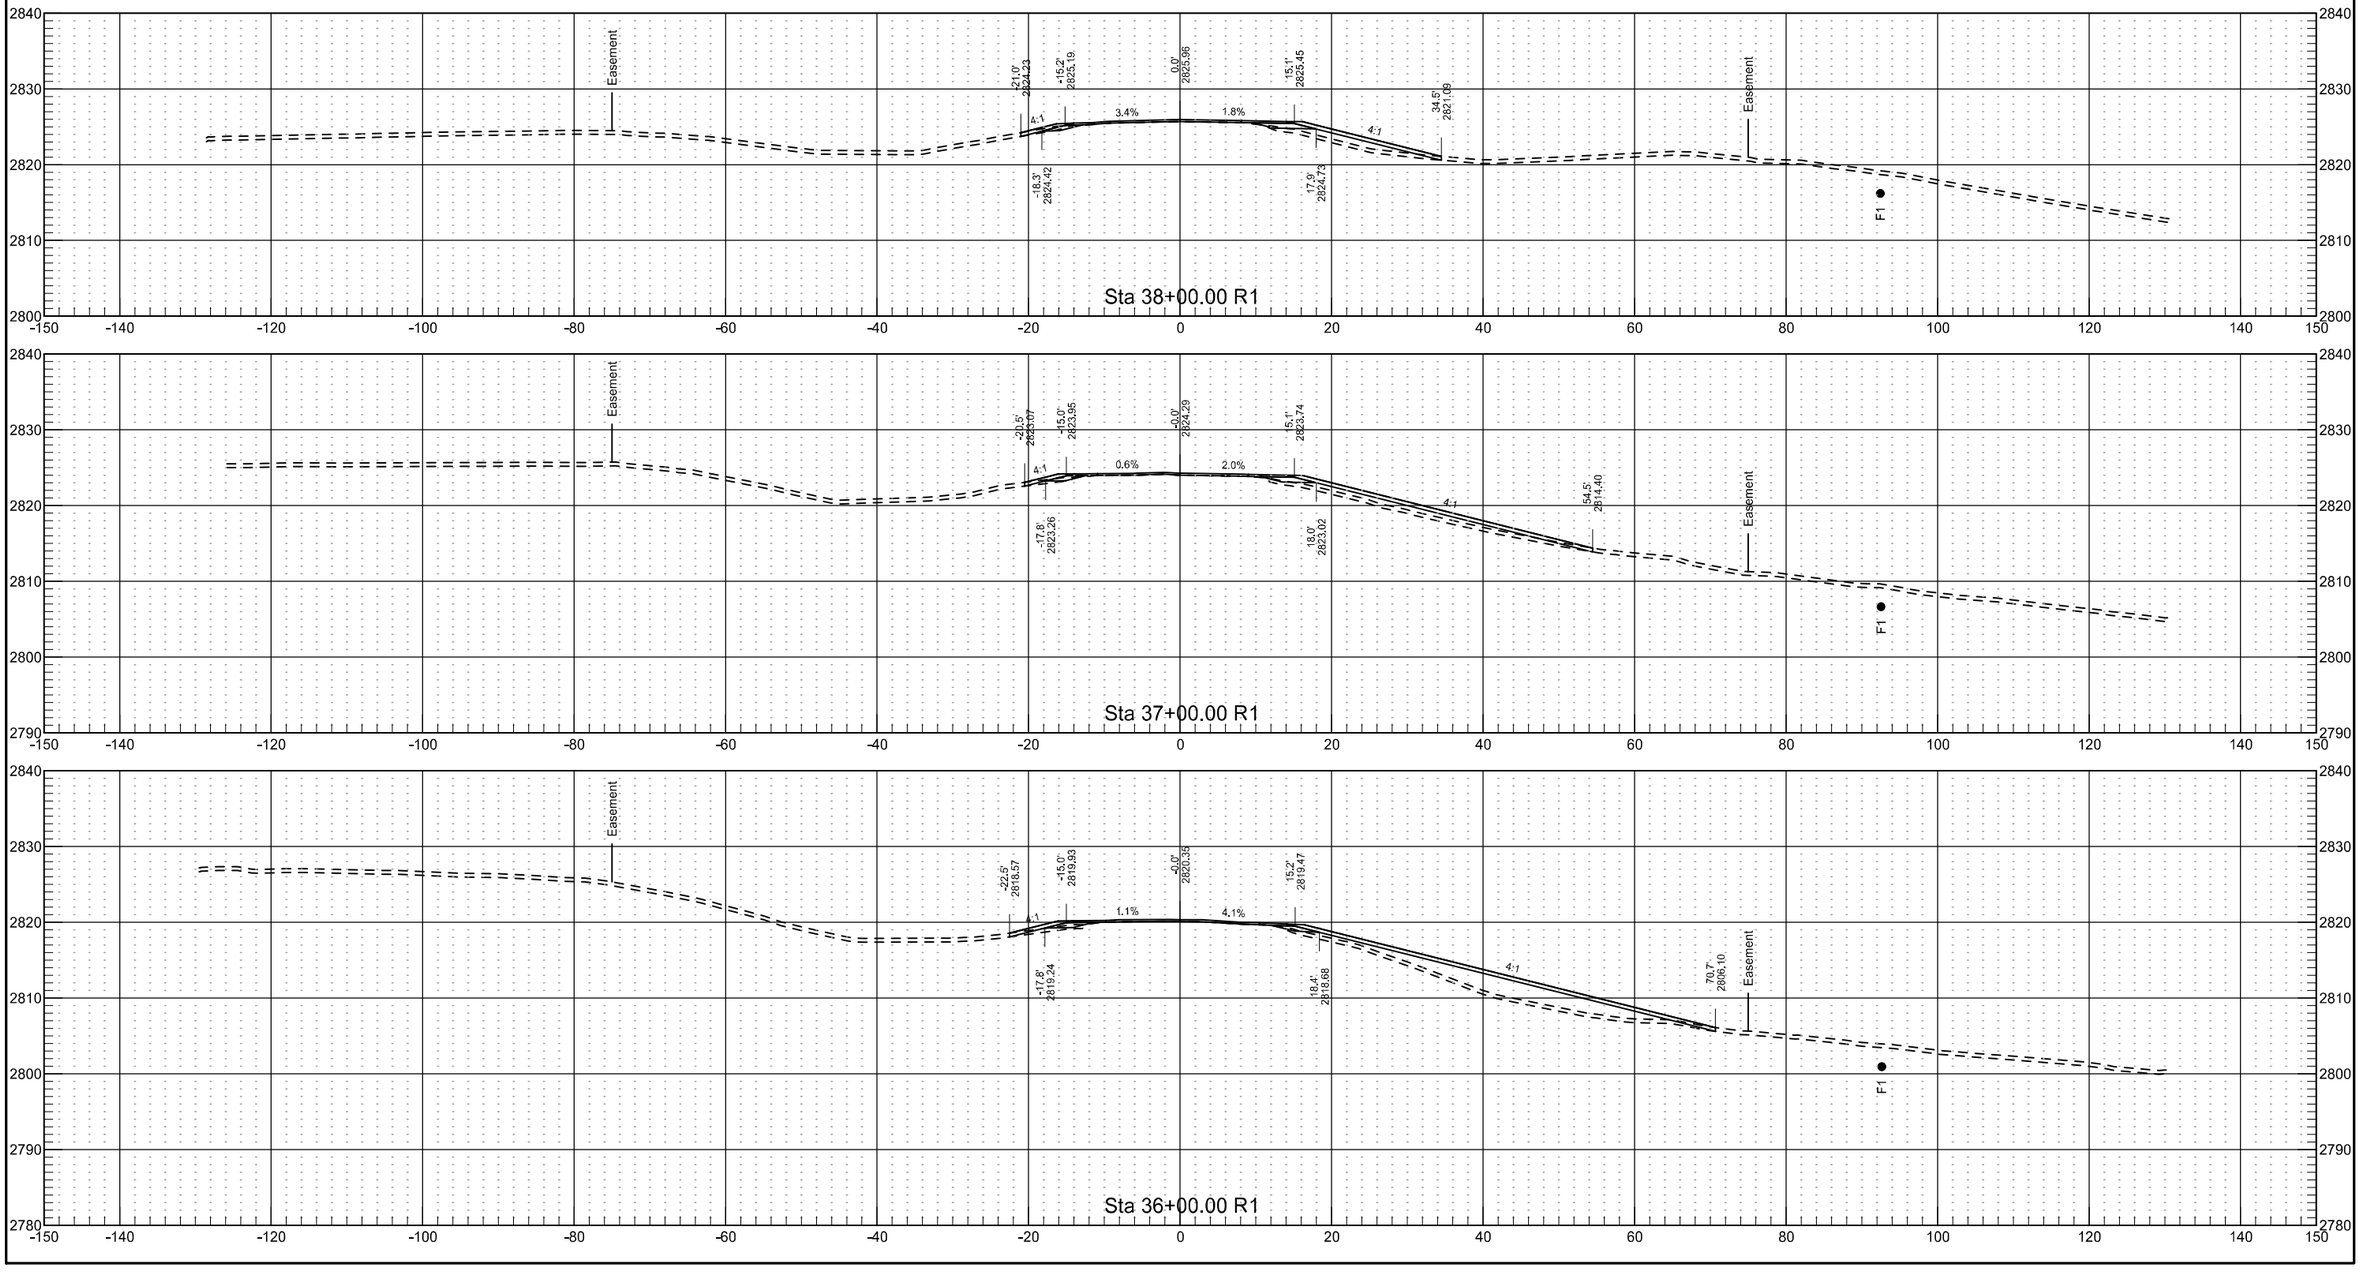


	STATE	PROJECT NO.	SECTION NO.	SHEET NO.
	ND	NH-5-021(016)000	200	15

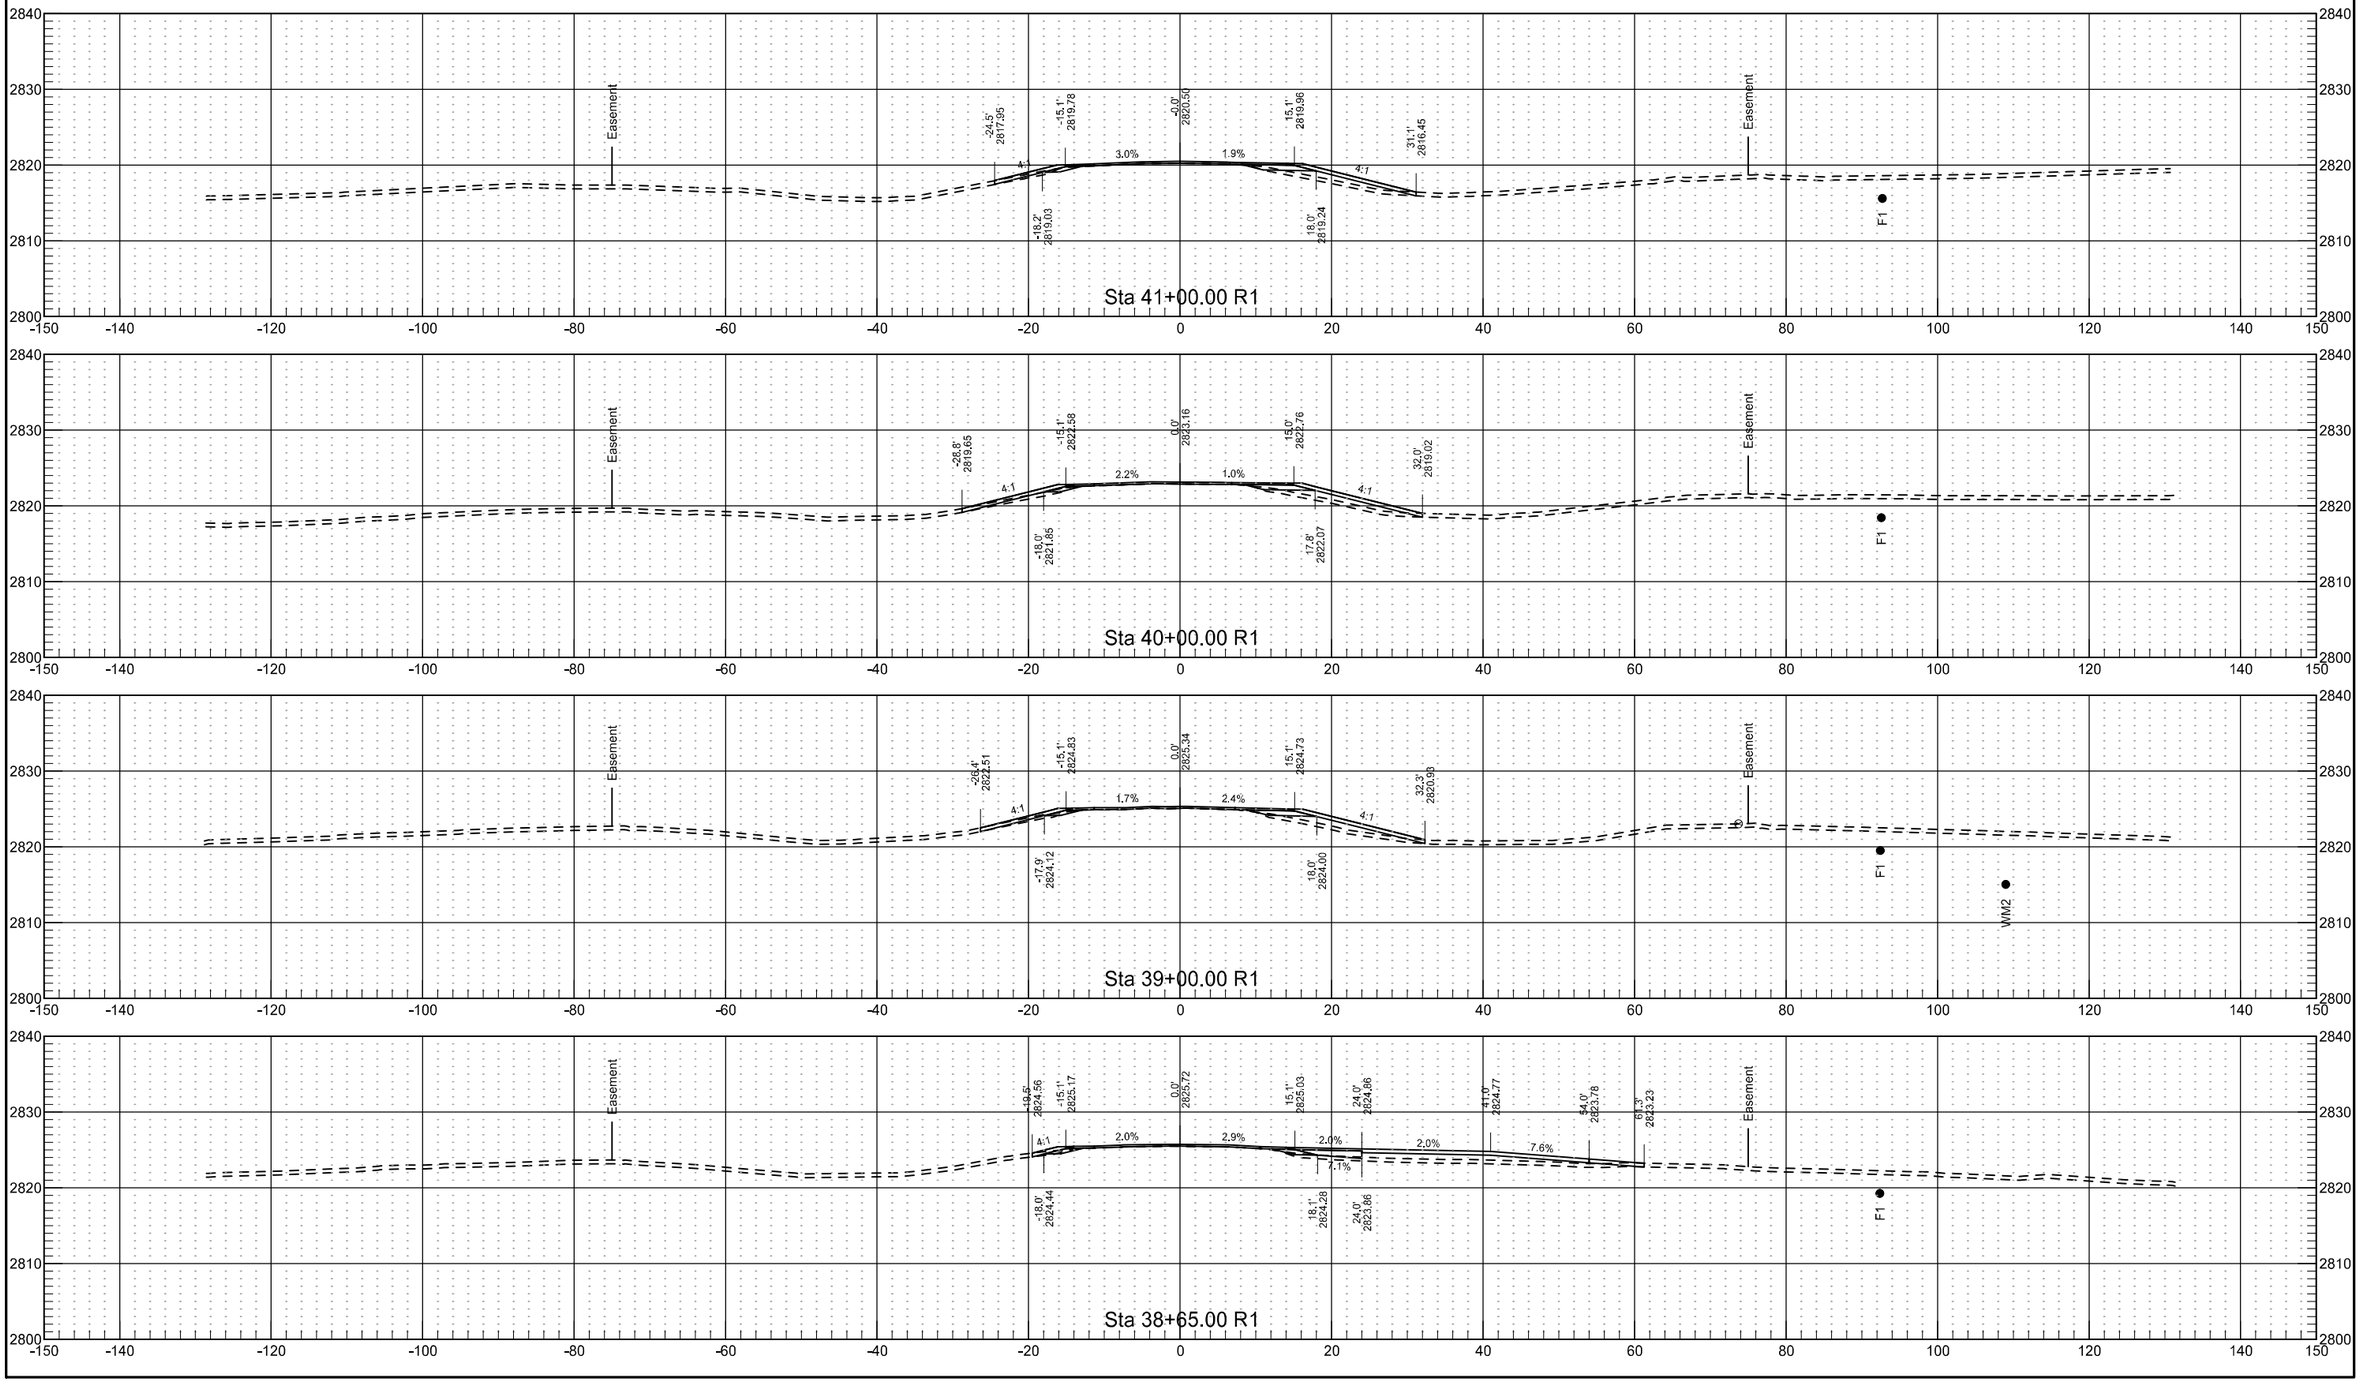


10/29/2019 8:39:49 AM kory.Kleinknecht G:\2018\18.00676\50021000.016\Design\Base\Xsec_001.dgn

	STATE	PROJECT NO.	SECTION NO.	SHEET NO.
	ND	NH-5-021(016)000	200	16

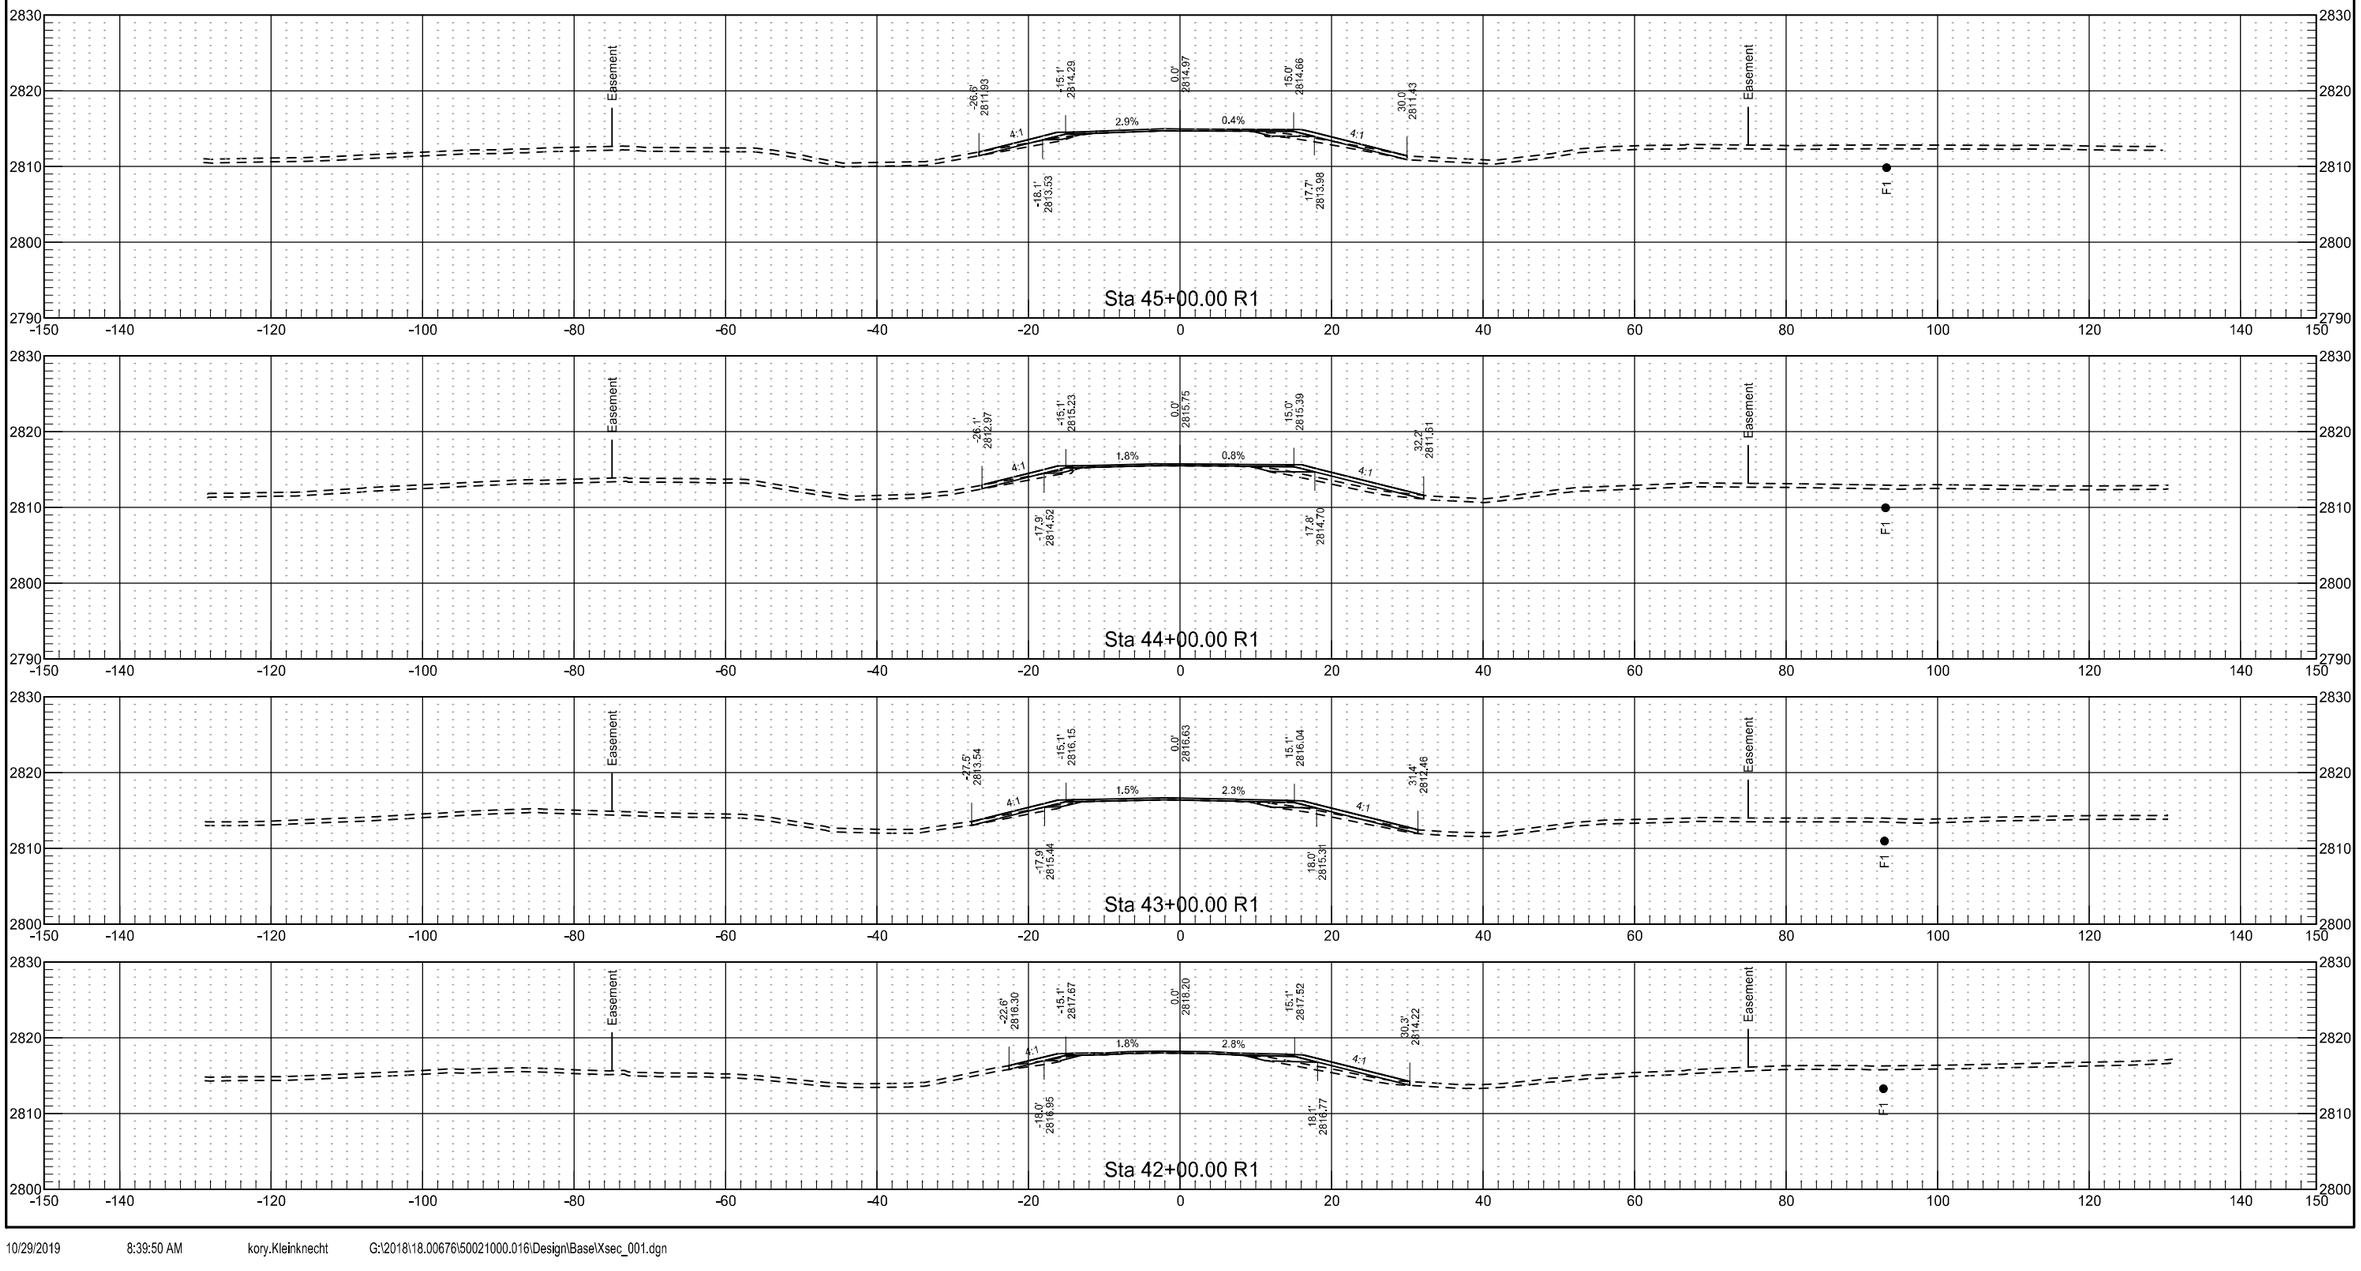


	STATE	PROJECT NO.	SECTION NO.	SHEET NO.
	ND	NH-5-021(016)000	200	17

	STATE	PROJECT NO.	SECTION NO.	SHEET NO.
	ND	NH-5-021(016)000	200	18

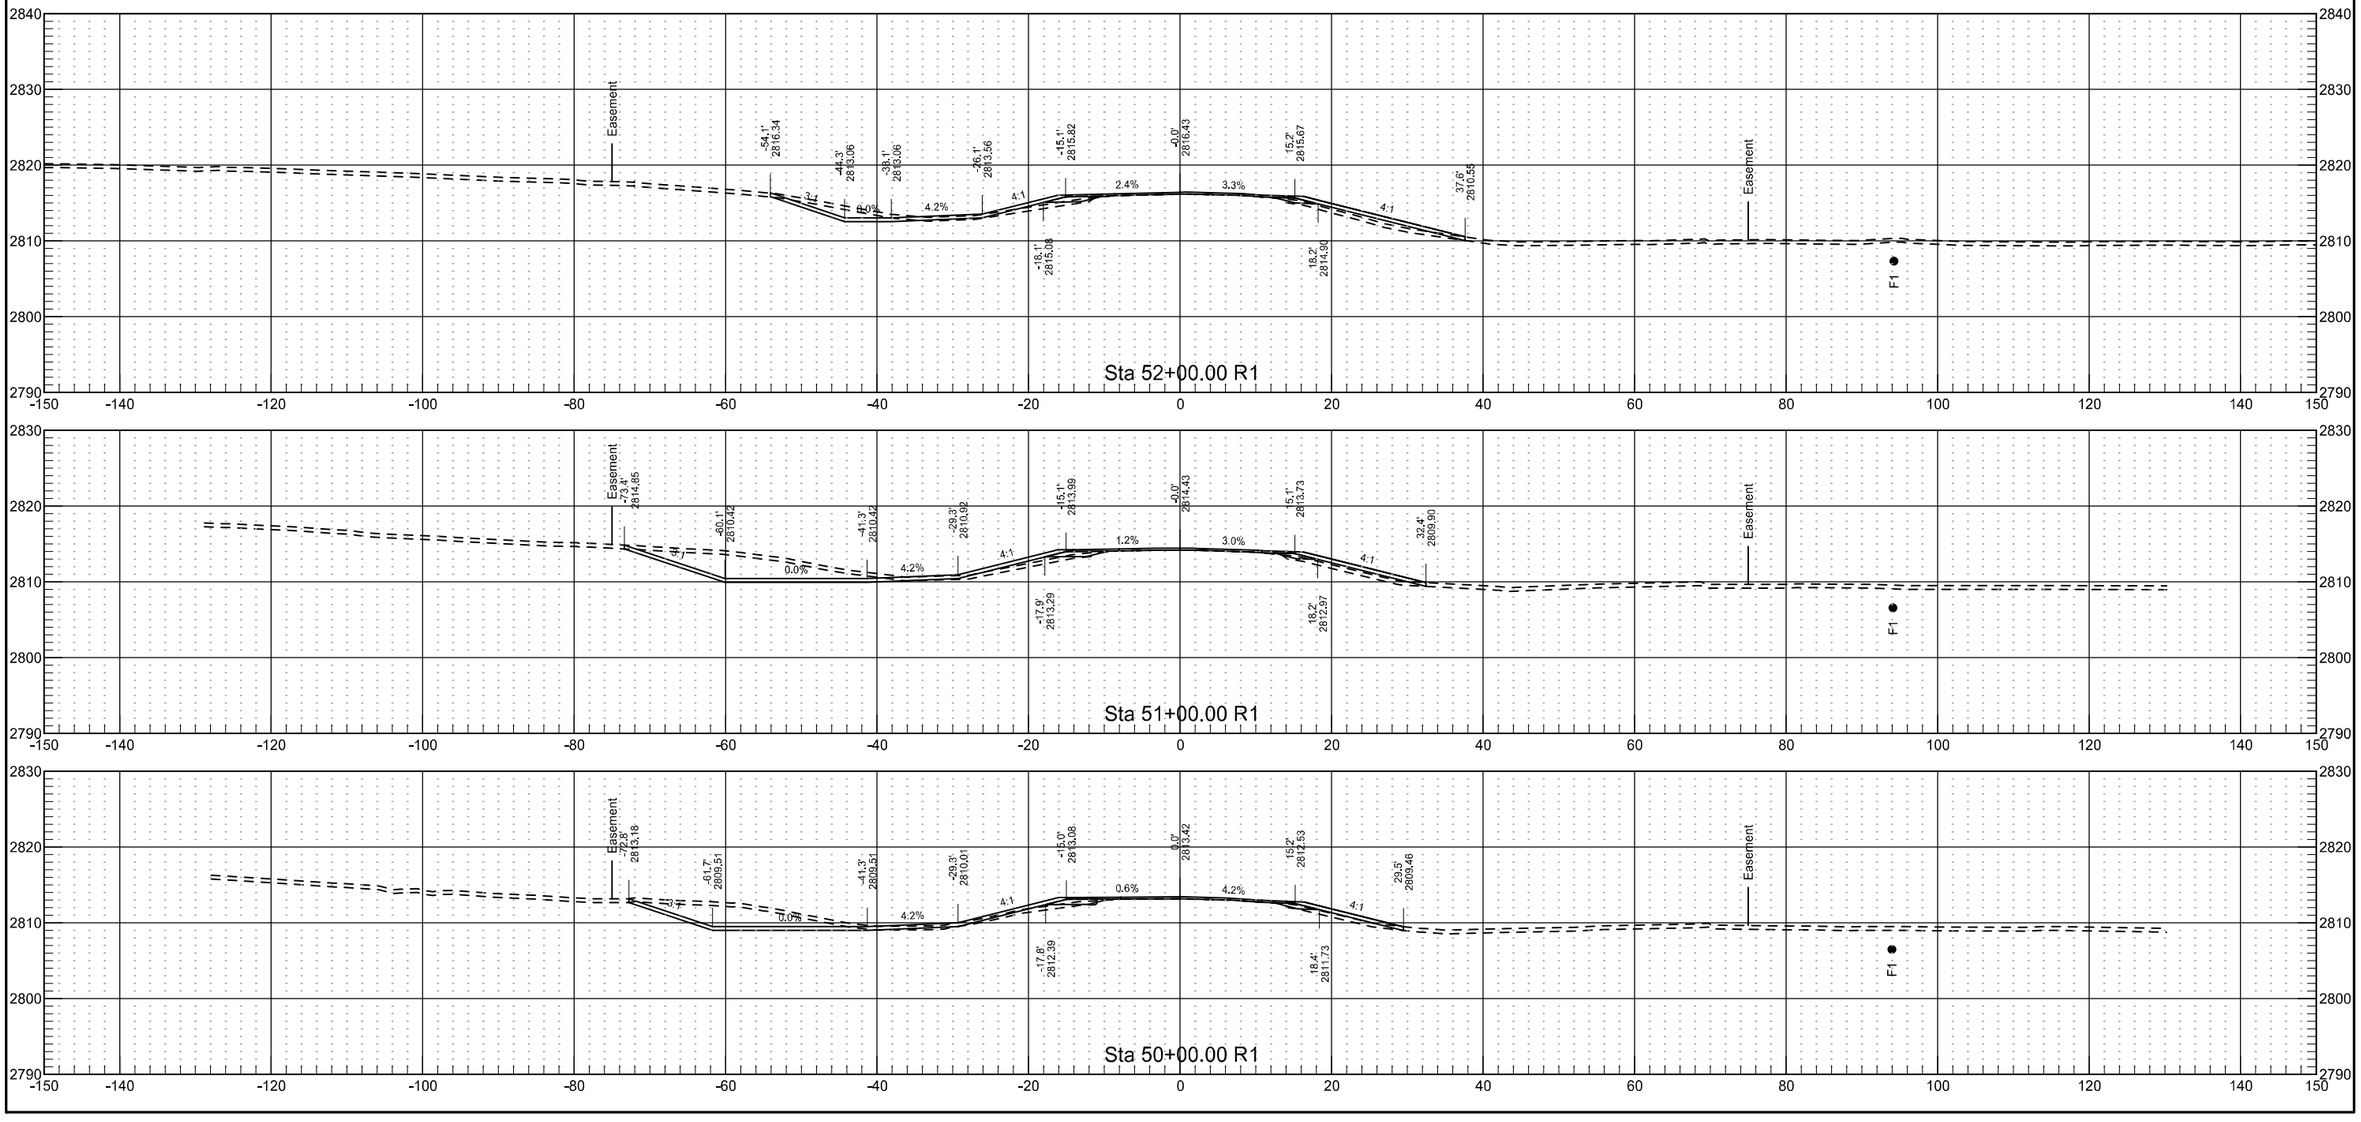


10/29/2019 8:39:58 AM kory.Kleinknecht G:\2018\18.00676\50021000.016\Design\Base\Xsec_001.dgn

	STATE	PROJECT NO.	SECTION NO.	SHEET NO.
	ND	NH-5-021(016)000	200	19

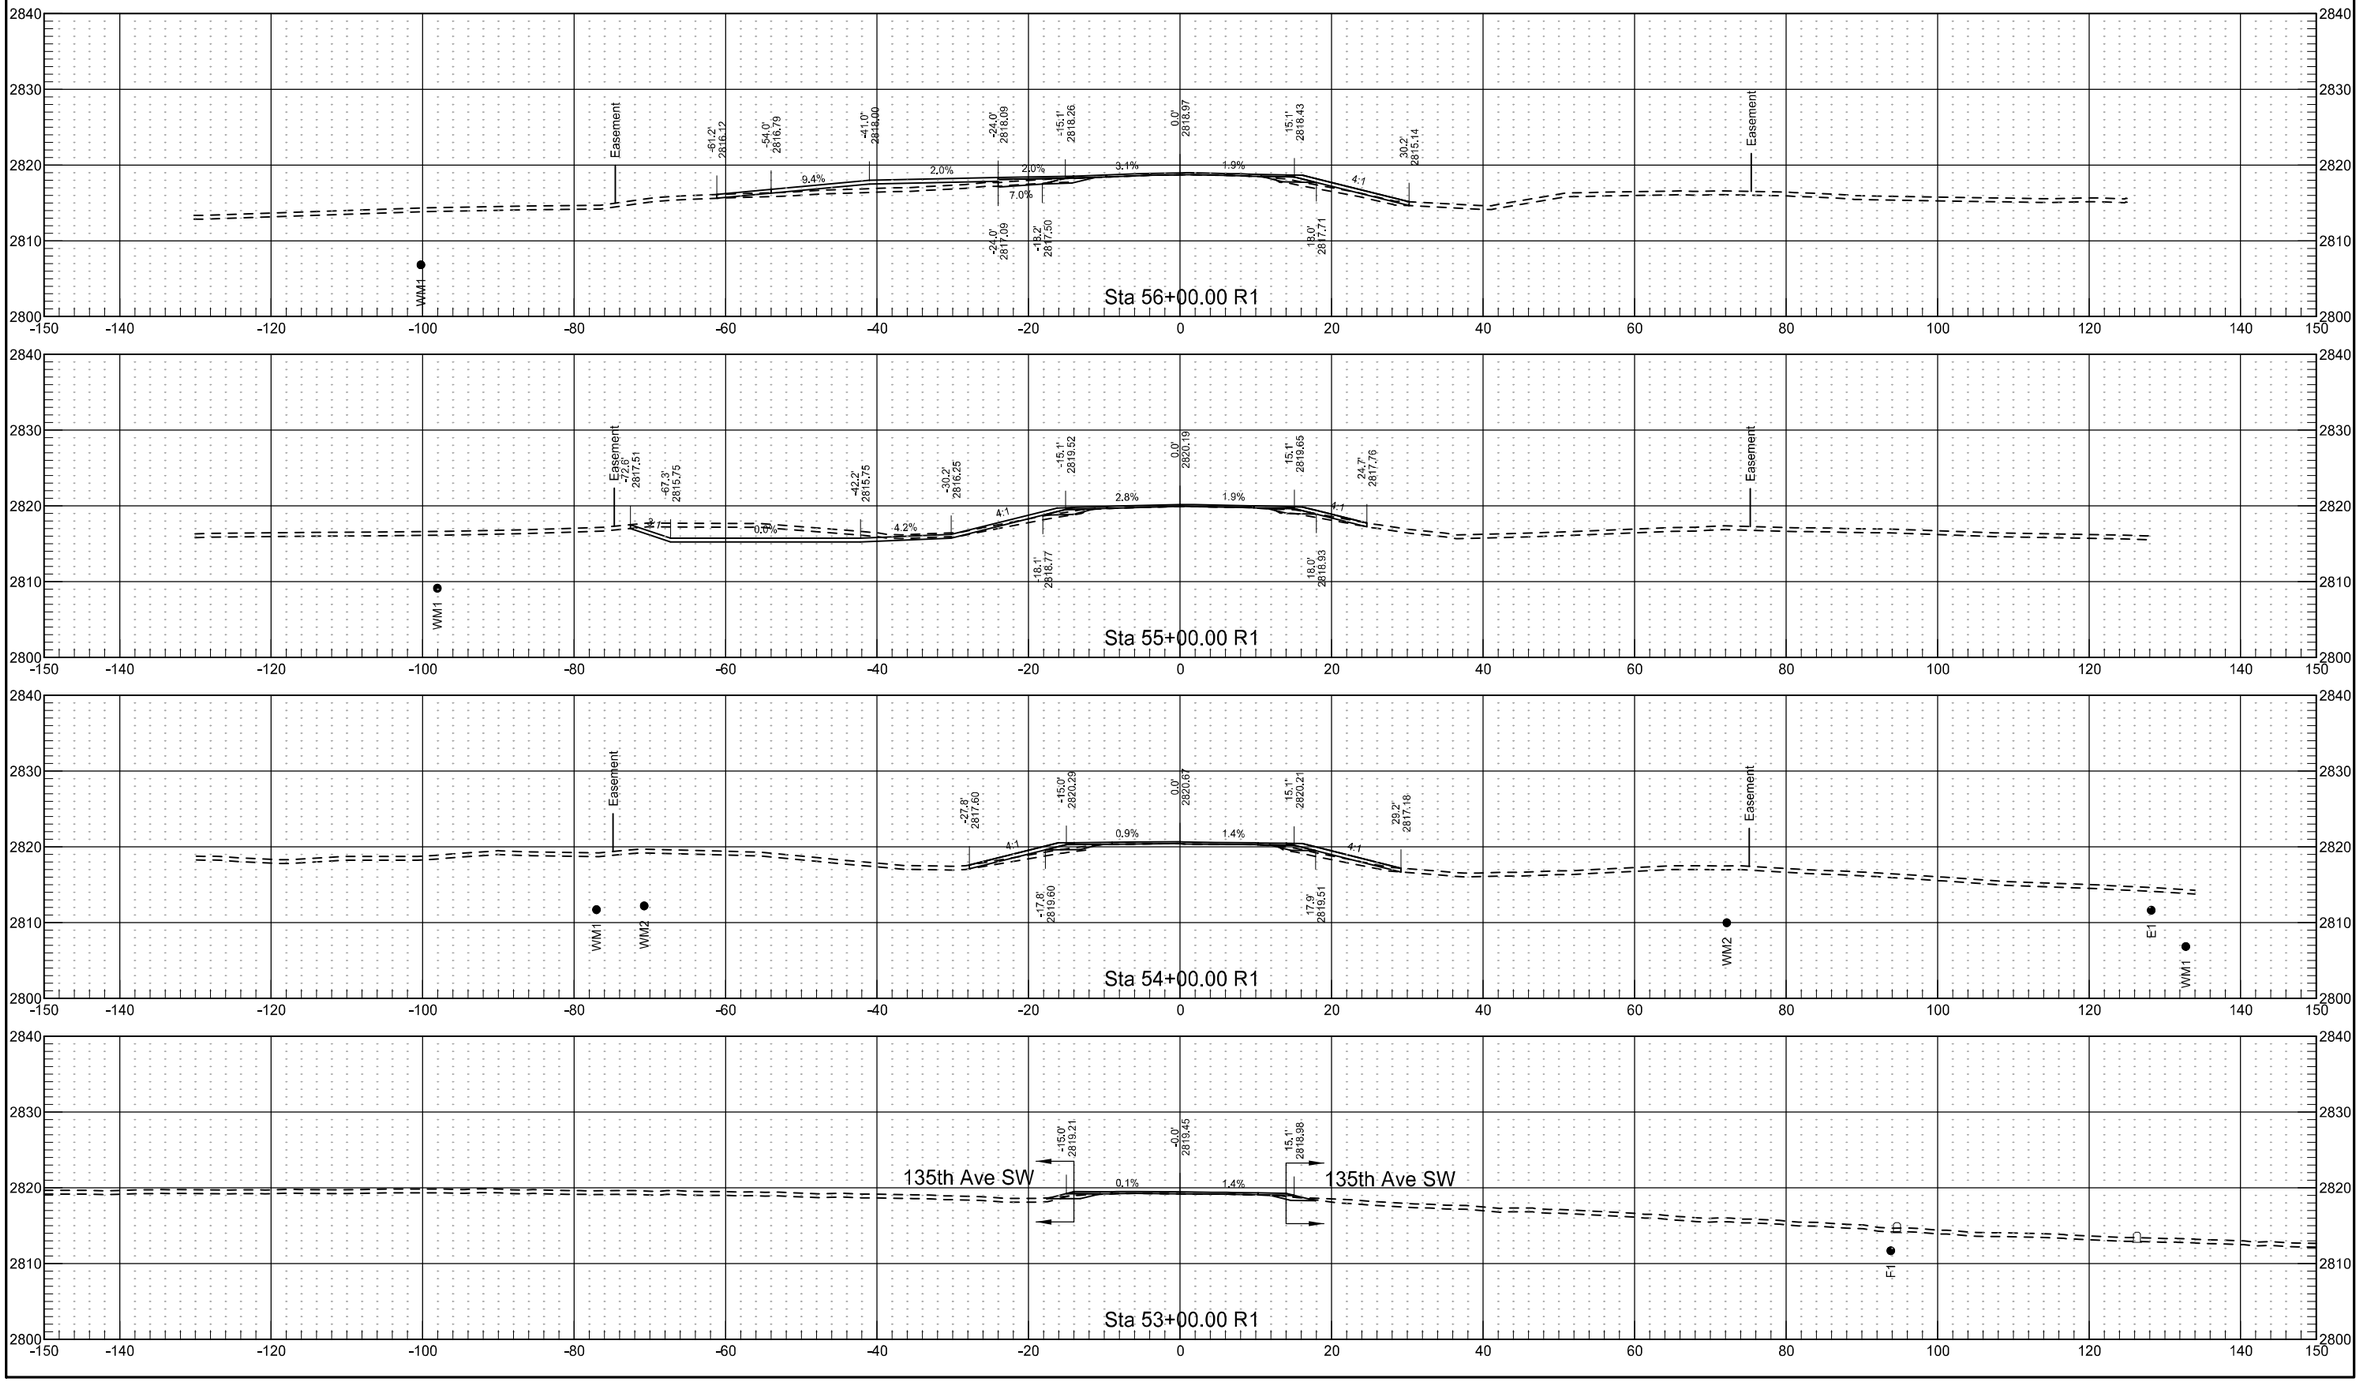


	STATE	PROJECT NO.	SECTION NO.	SHEET NO.
	ND	NH-5-021(016)000	200	20

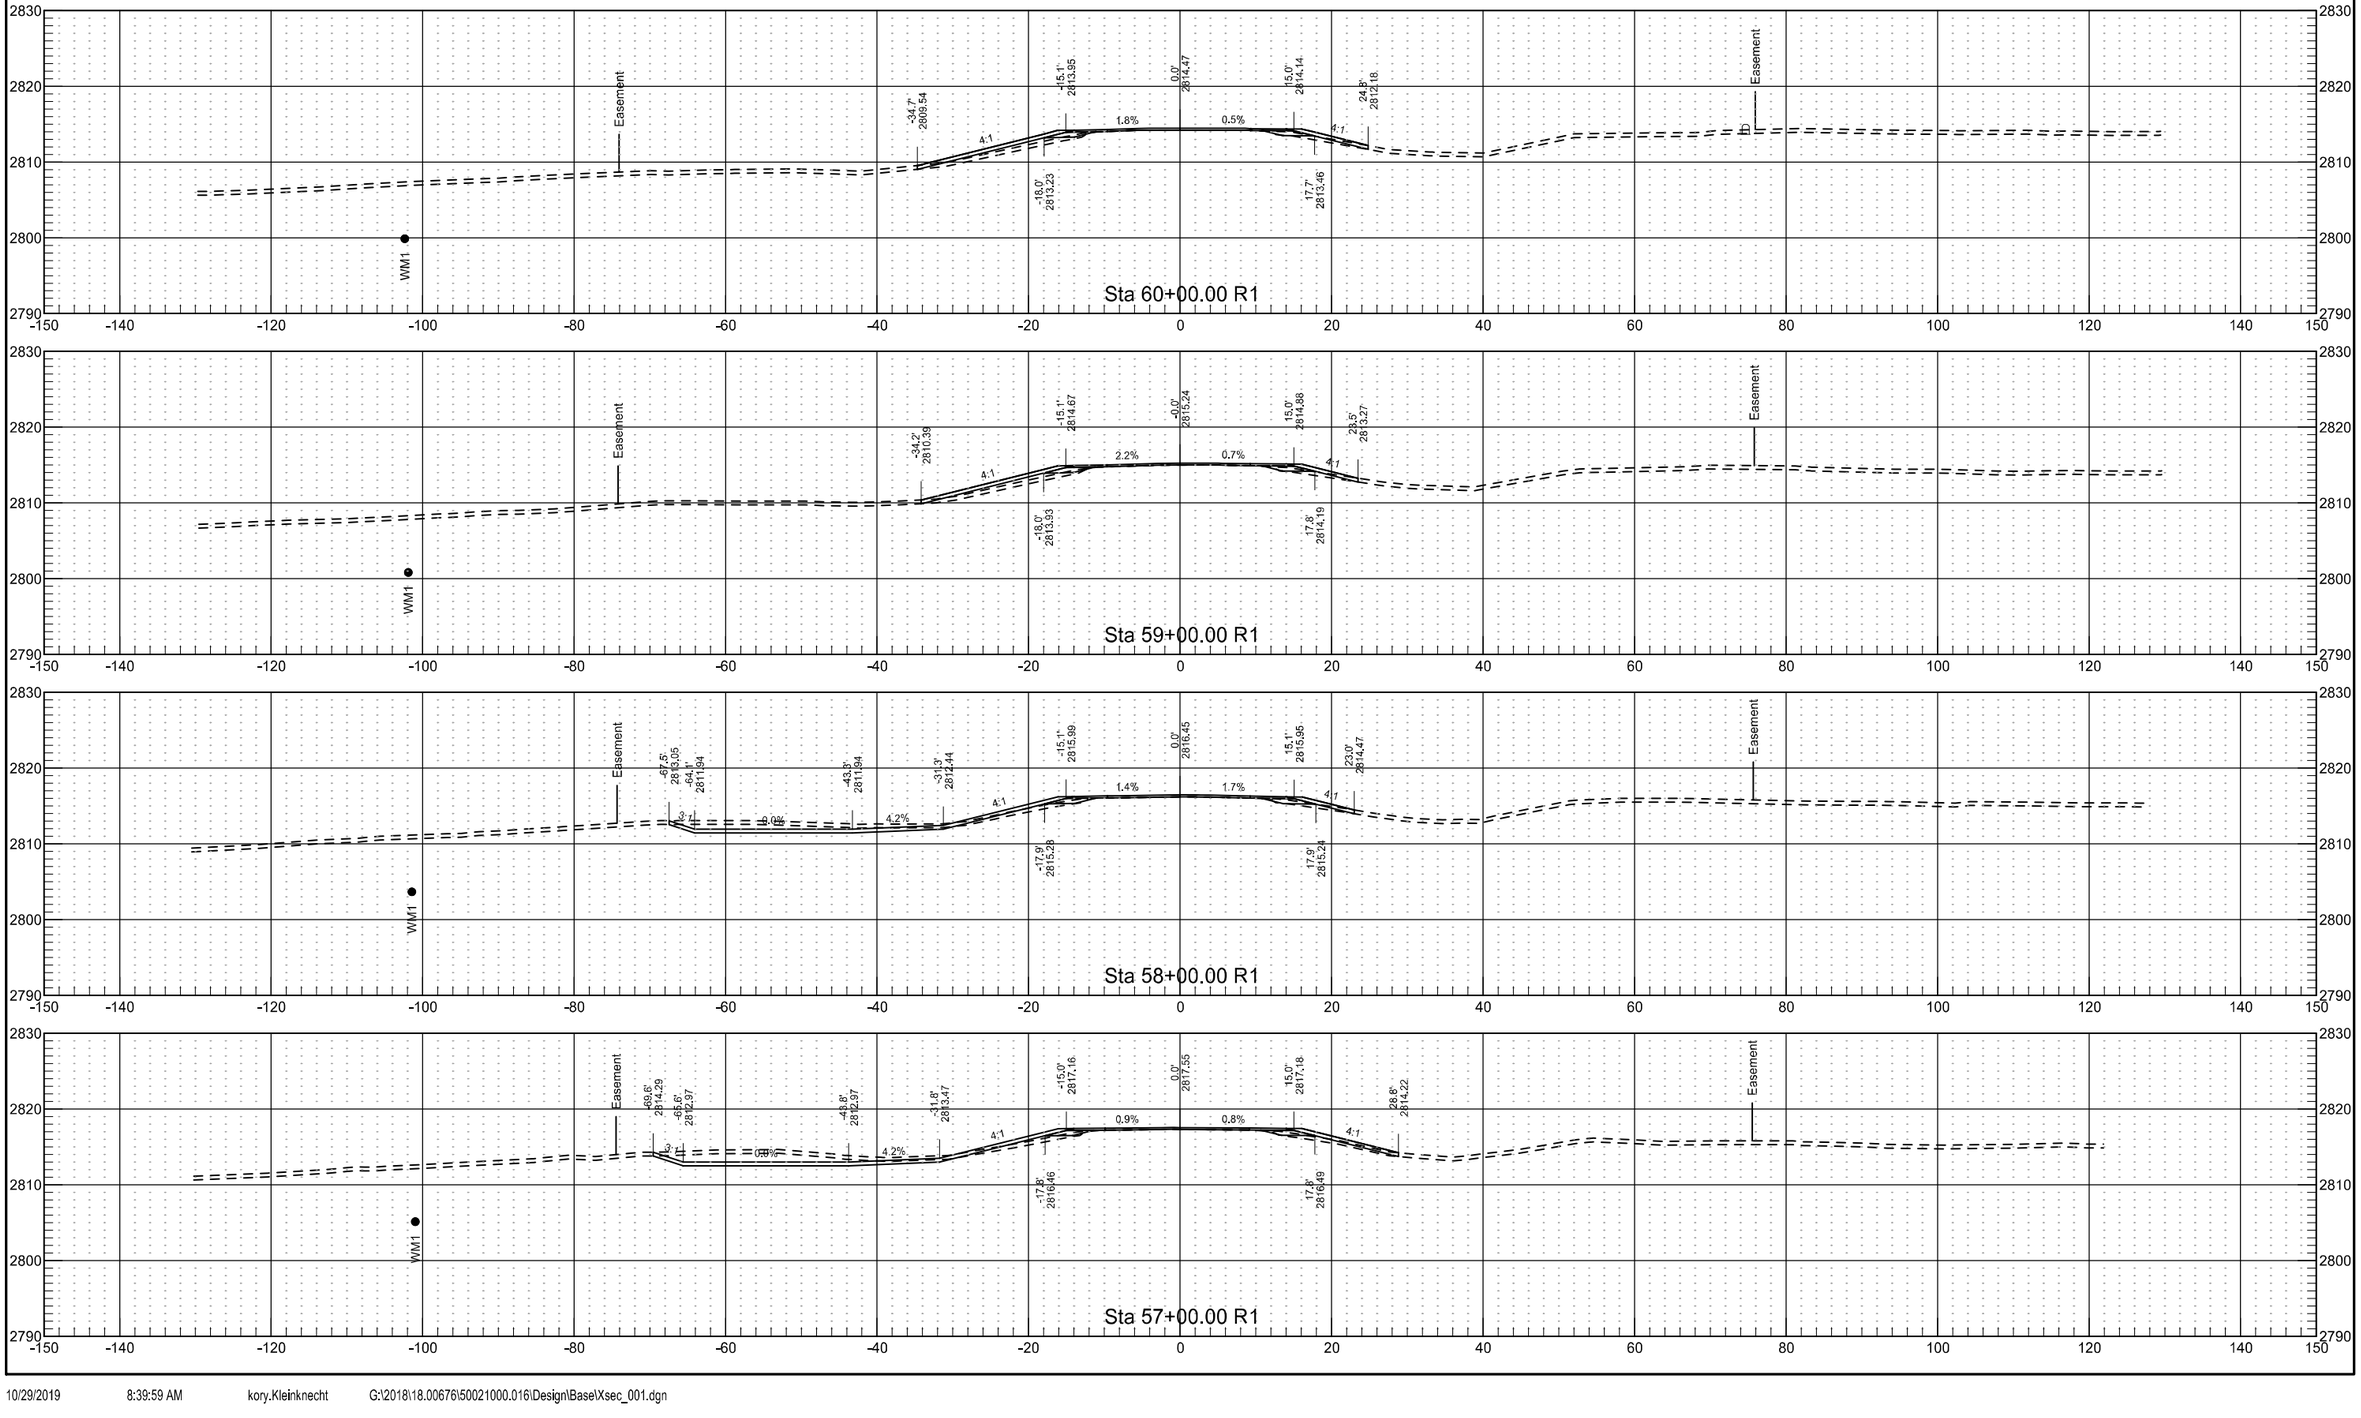

	STATE	PROJECT NO.	SECTION NO.	SHEET NO.
	ND	NH-5-021(016)000	200	21


	STATE	PROJECT NO.	SECTION NO.	SHEET NO.
	ND	NH-5-021(016)000	200	22

	STATE	PROJECT NO.	SECTION NO.	SHEET NO.
	ND	NH-5-021(016)000	200	23

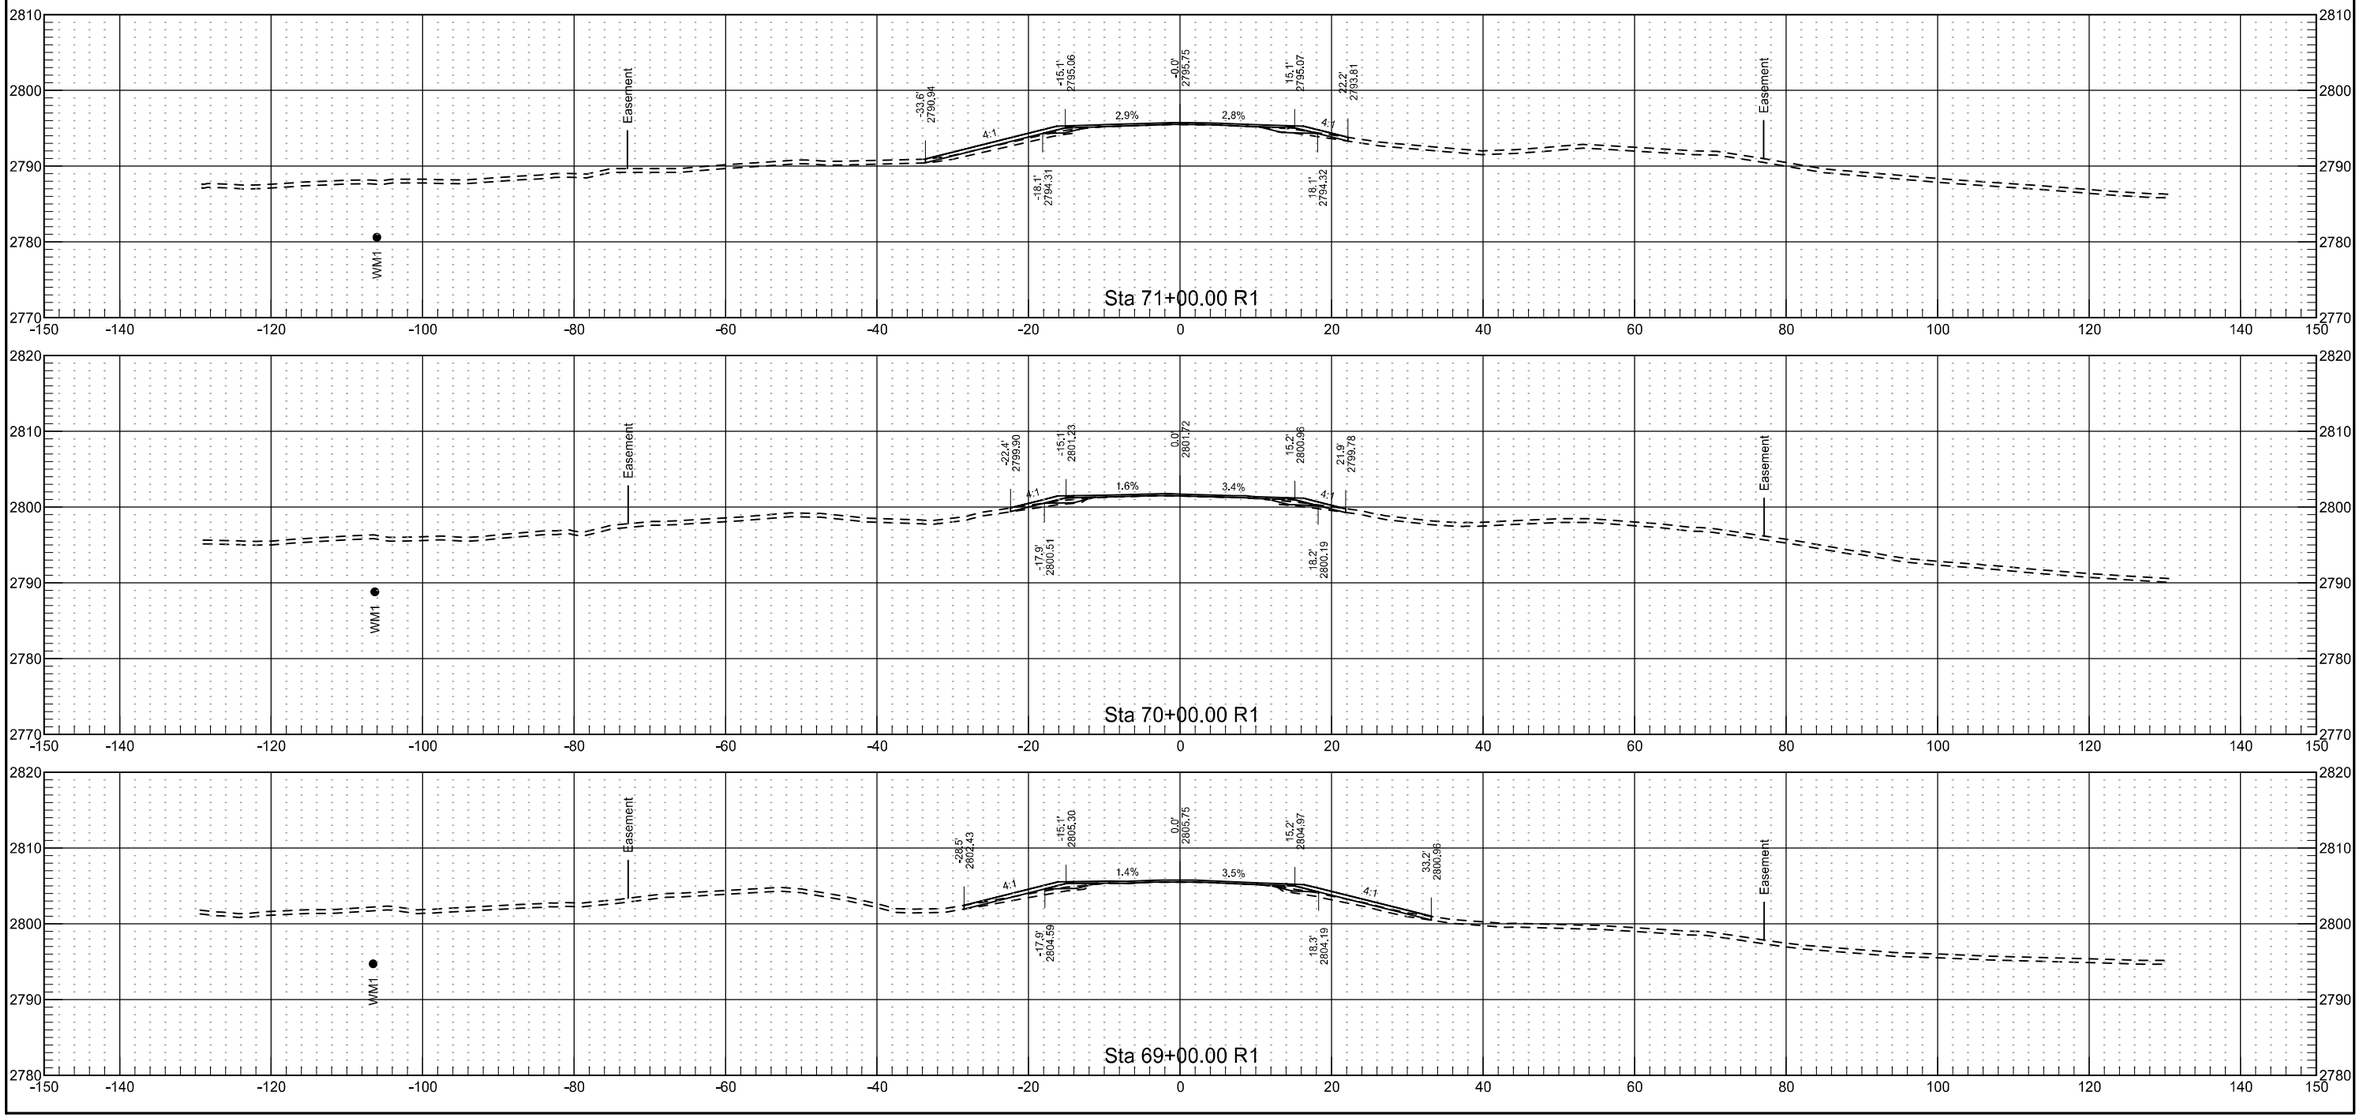


10/29/2019 8:40:02 AM kory.Kleinknecht G:\2018\18.00676\50021000.016\Design\Base\Xsec_001.dgn


	STATE	PROJECT NO.	SECTION NO.	SHEET NO.
	ND	NH-5-021(016)000	200	24

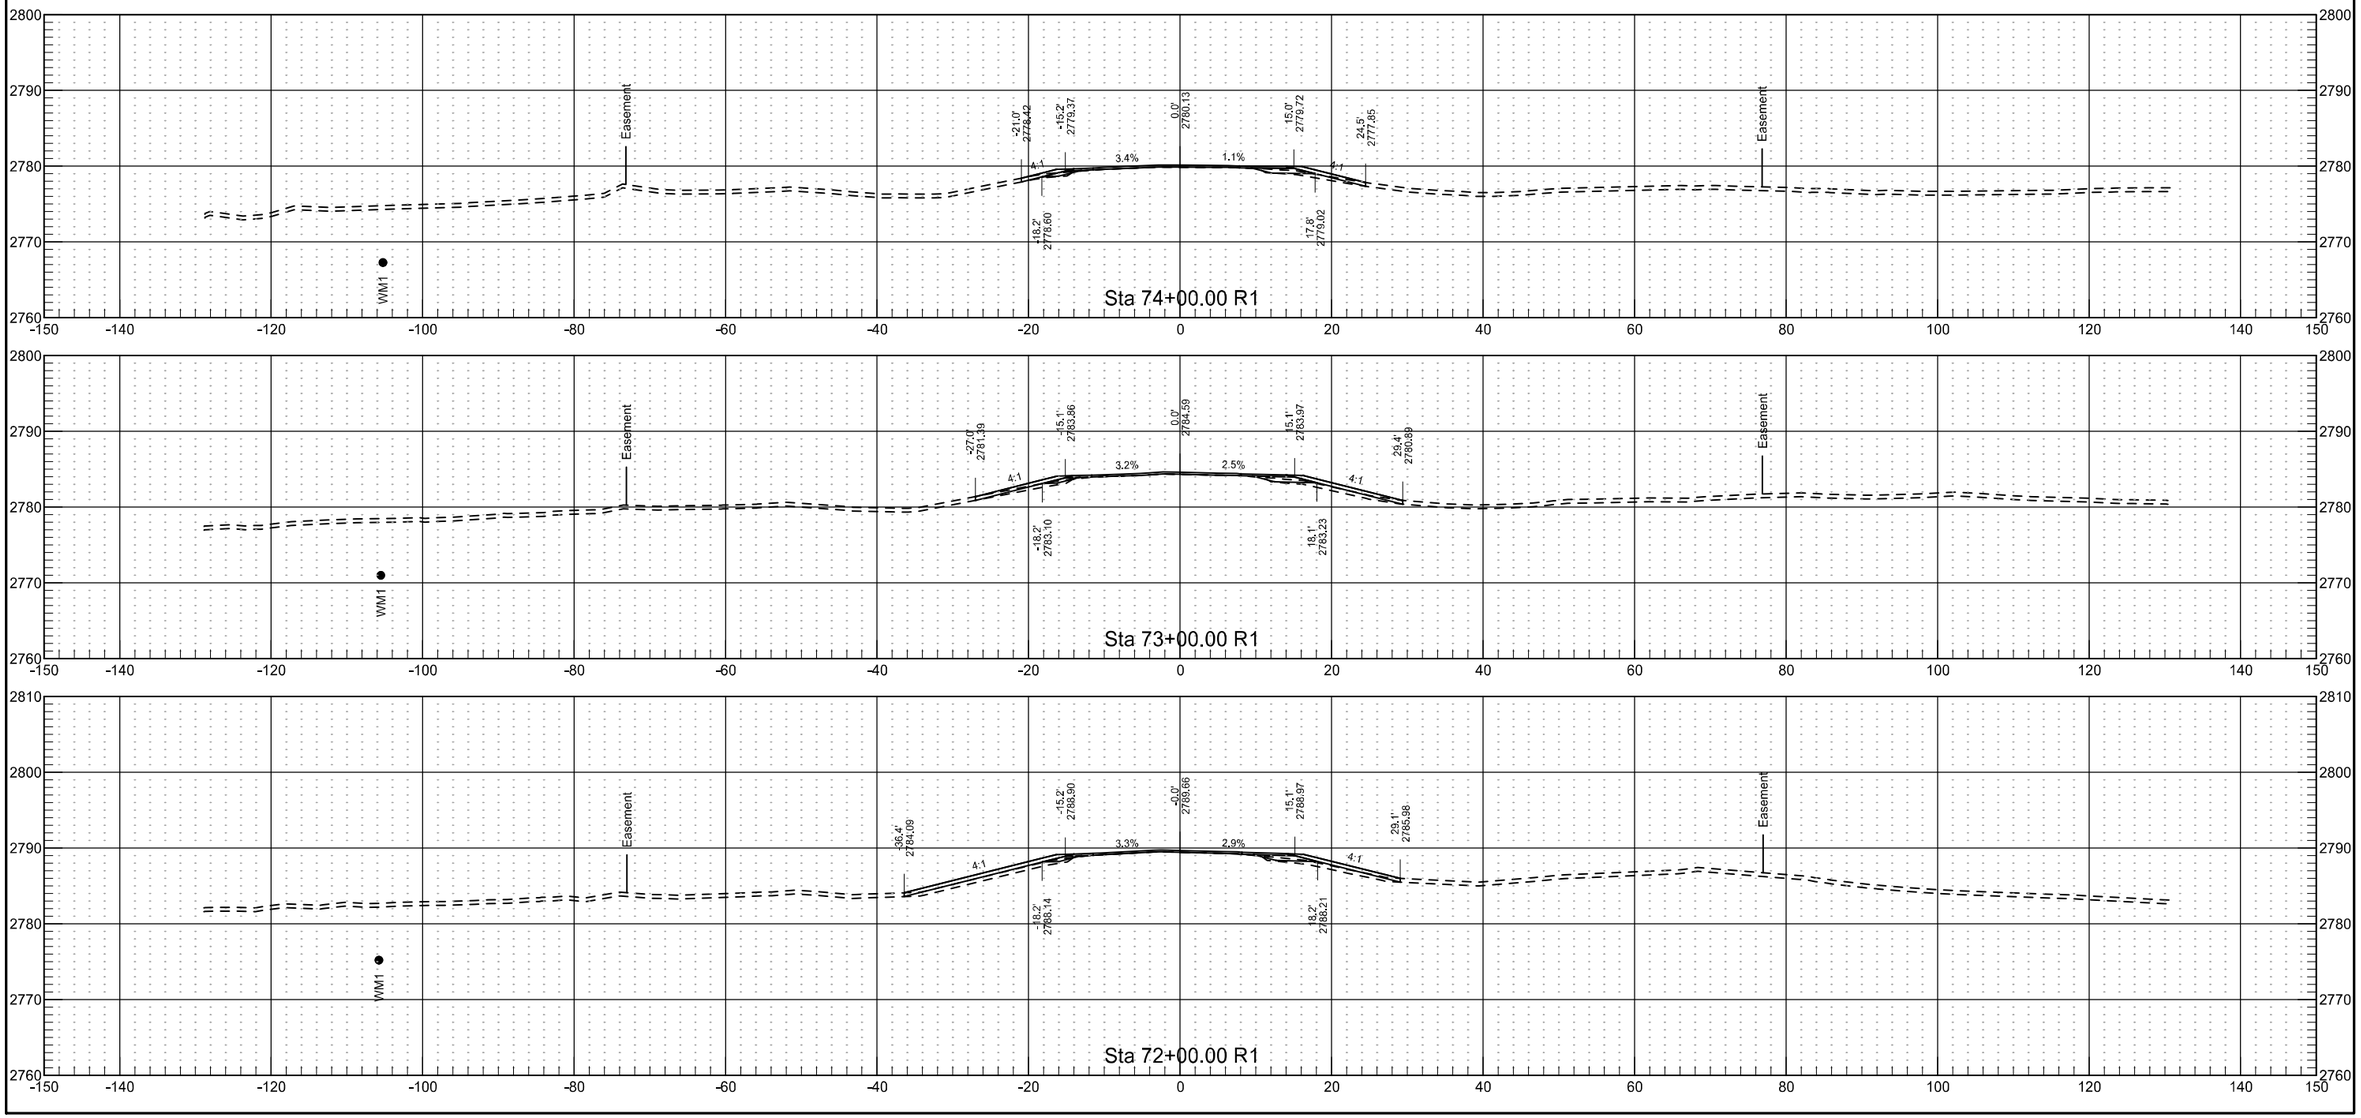



	STATE	PROJECT NO.	SECTION NO.	SHEET NO.
	ND	NH-5-021(016)000	200	25

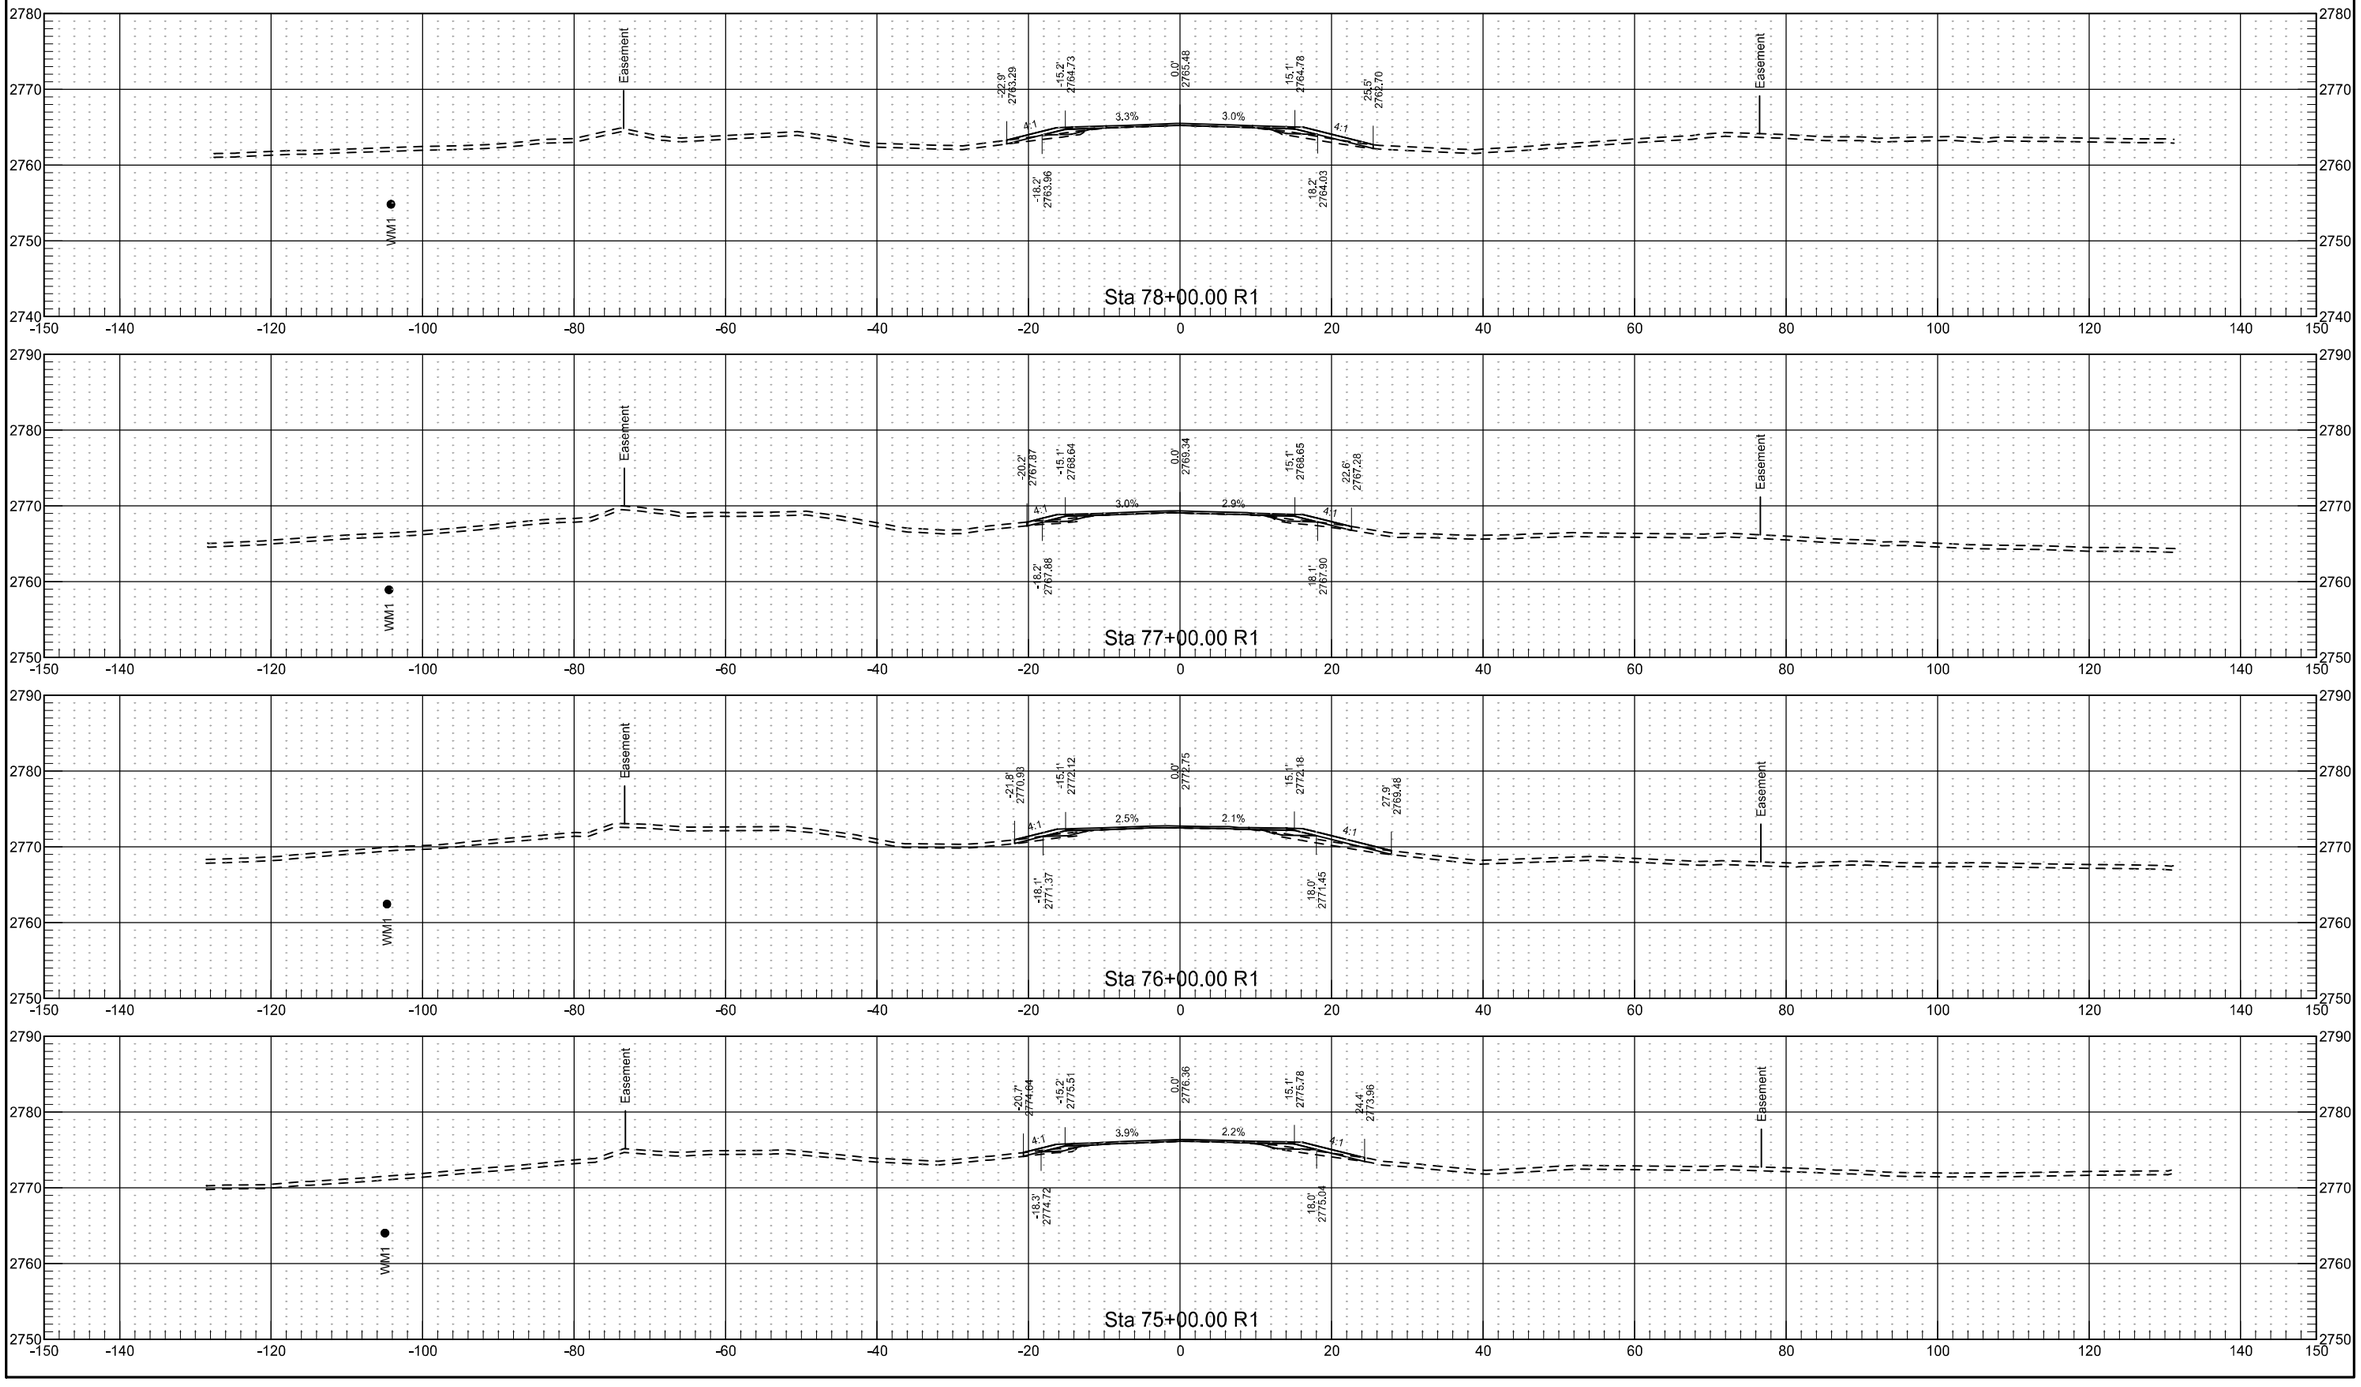


	STATE	PROJECT NO.	SECTION NO.	SHEET NO.
	ND	NH-5-021(016)000	200	26

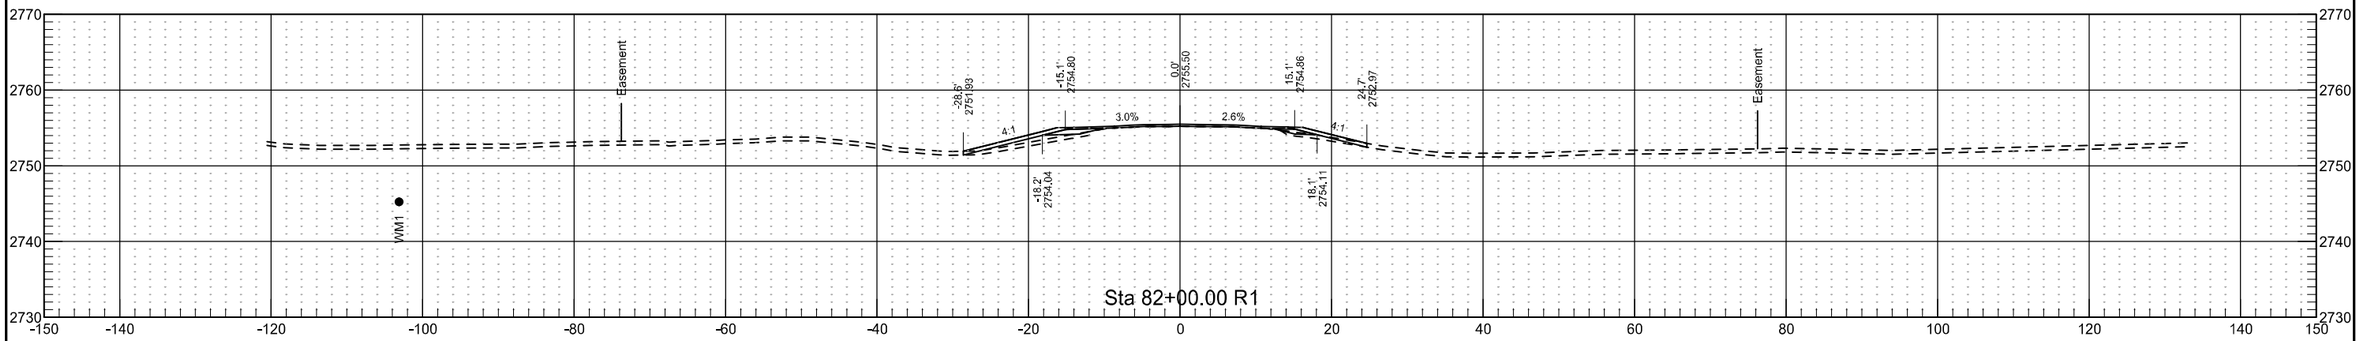


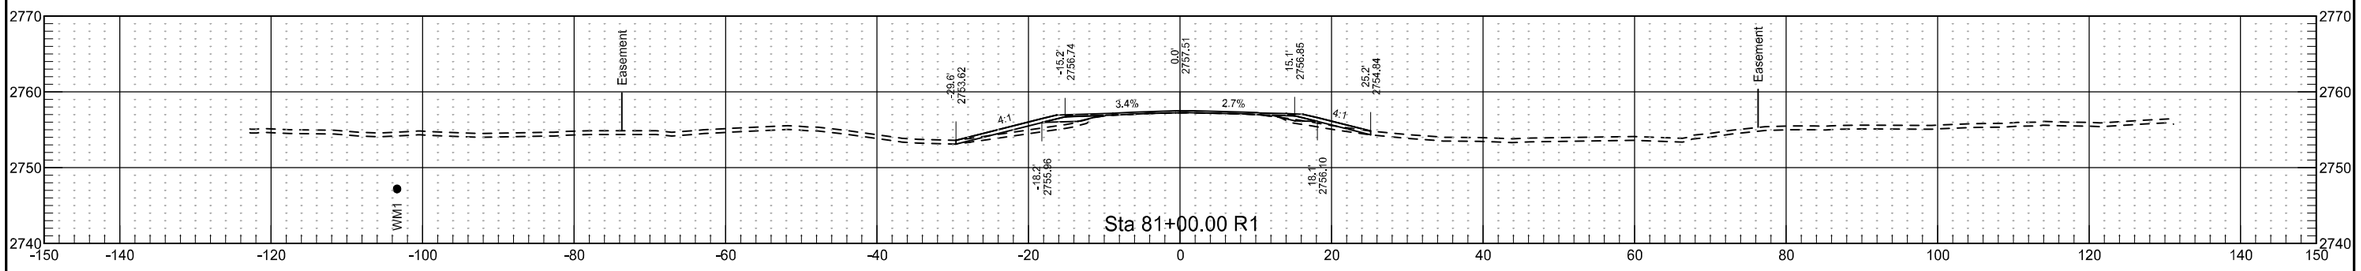

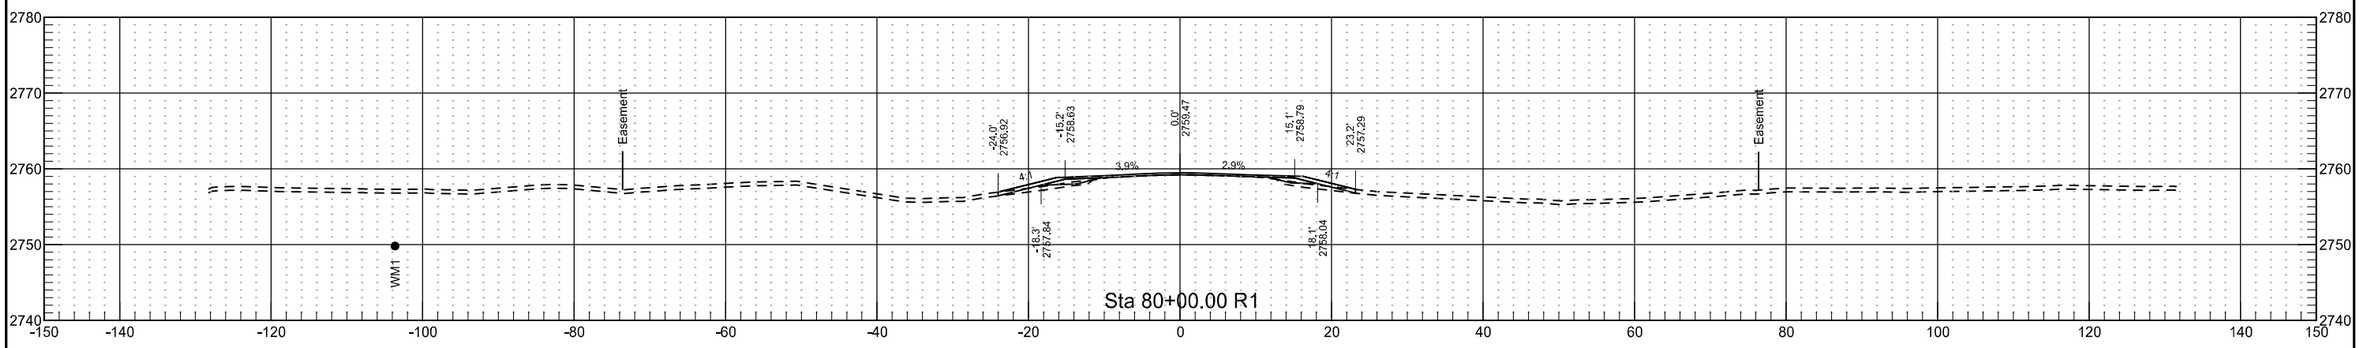


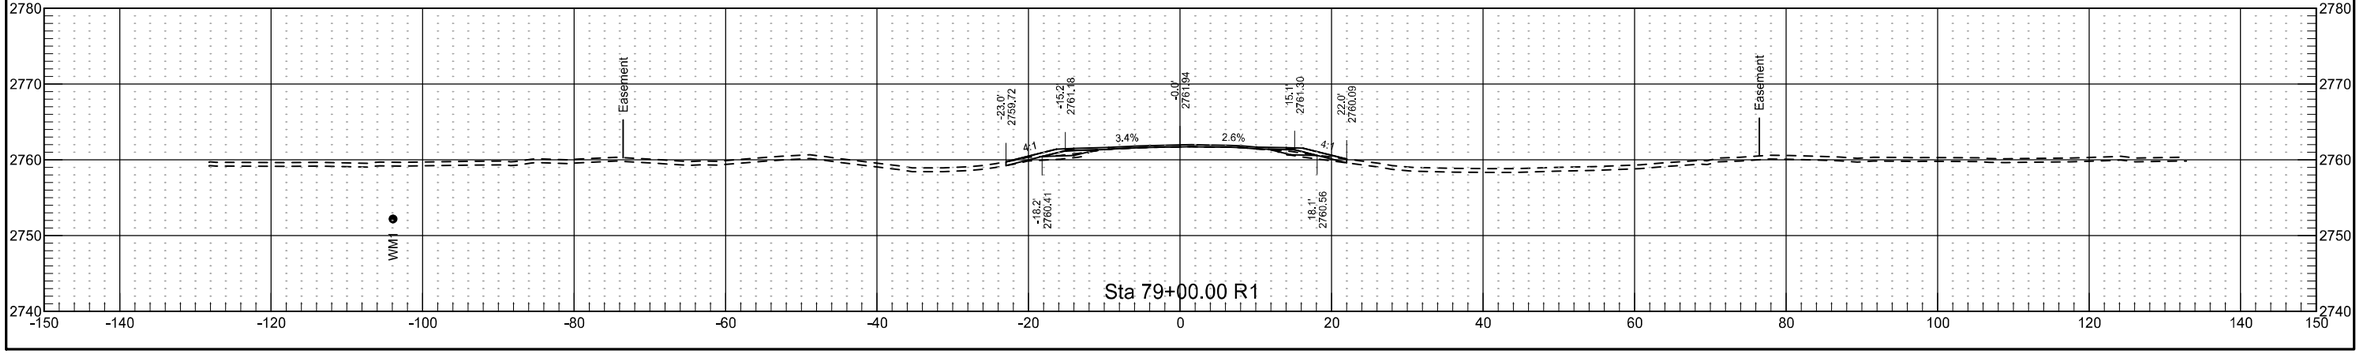

	STATE	PROJECT NO.	SECTION NO.	SHEET NO.
	ND	NH-5-021(016)000	200	27

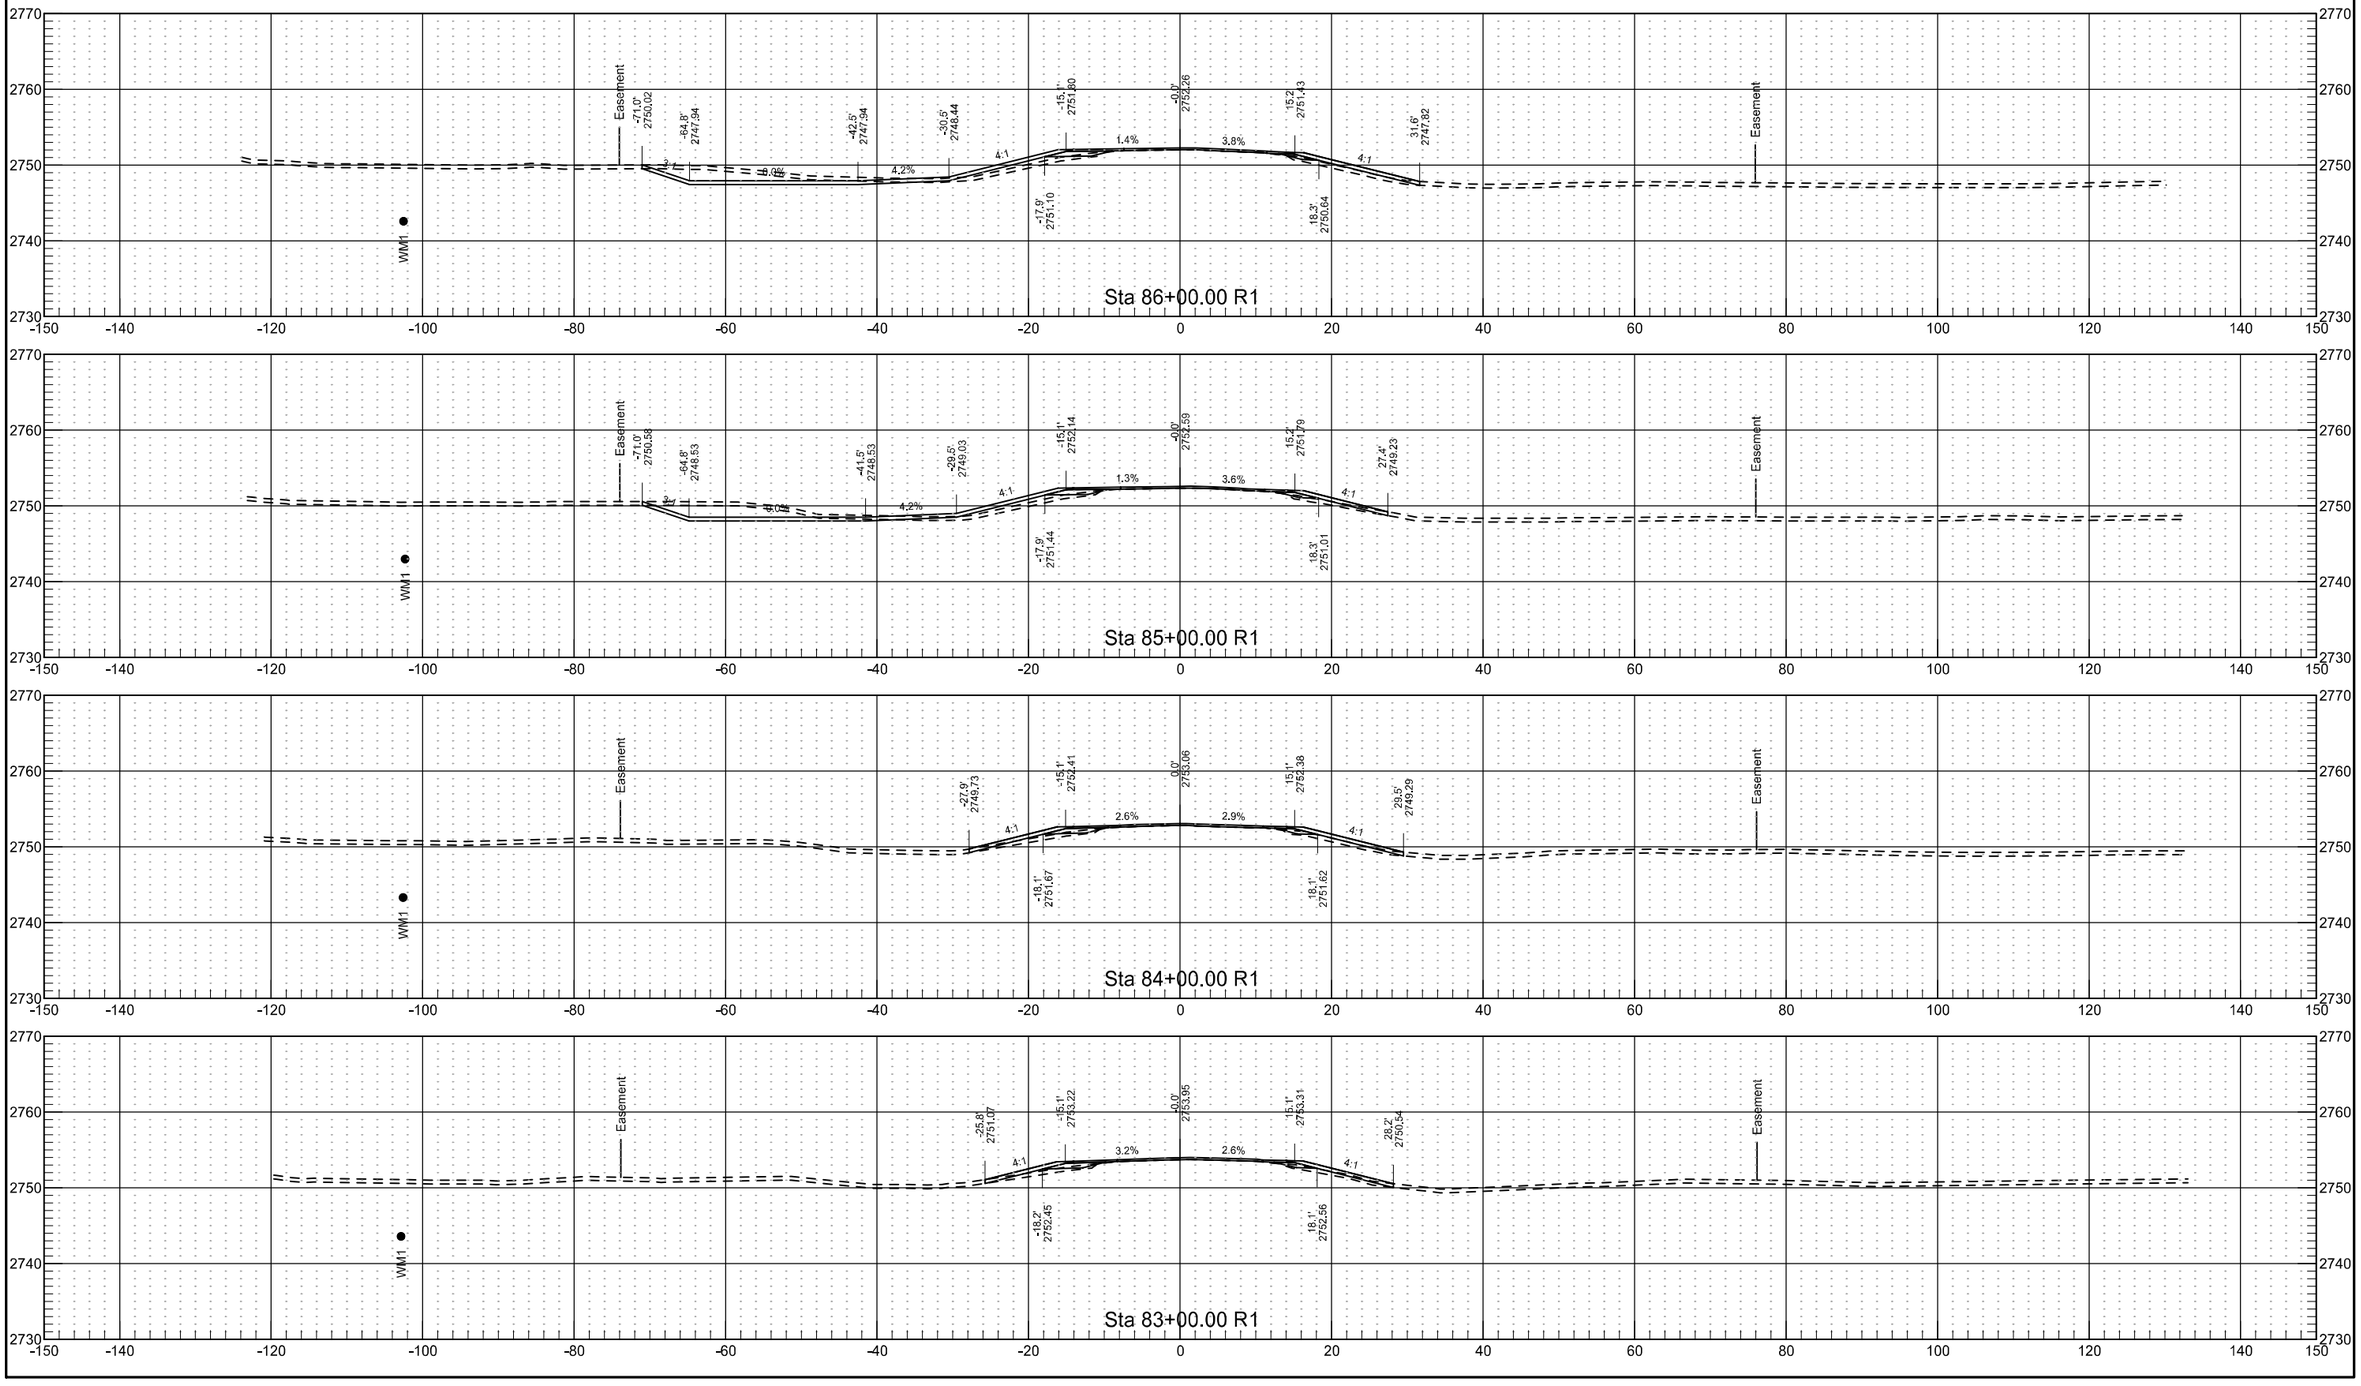



	STATE	PROJECT NO.	SECTION NO.	SHEET NO.
	ND	NH-5-021(016)000	200	28

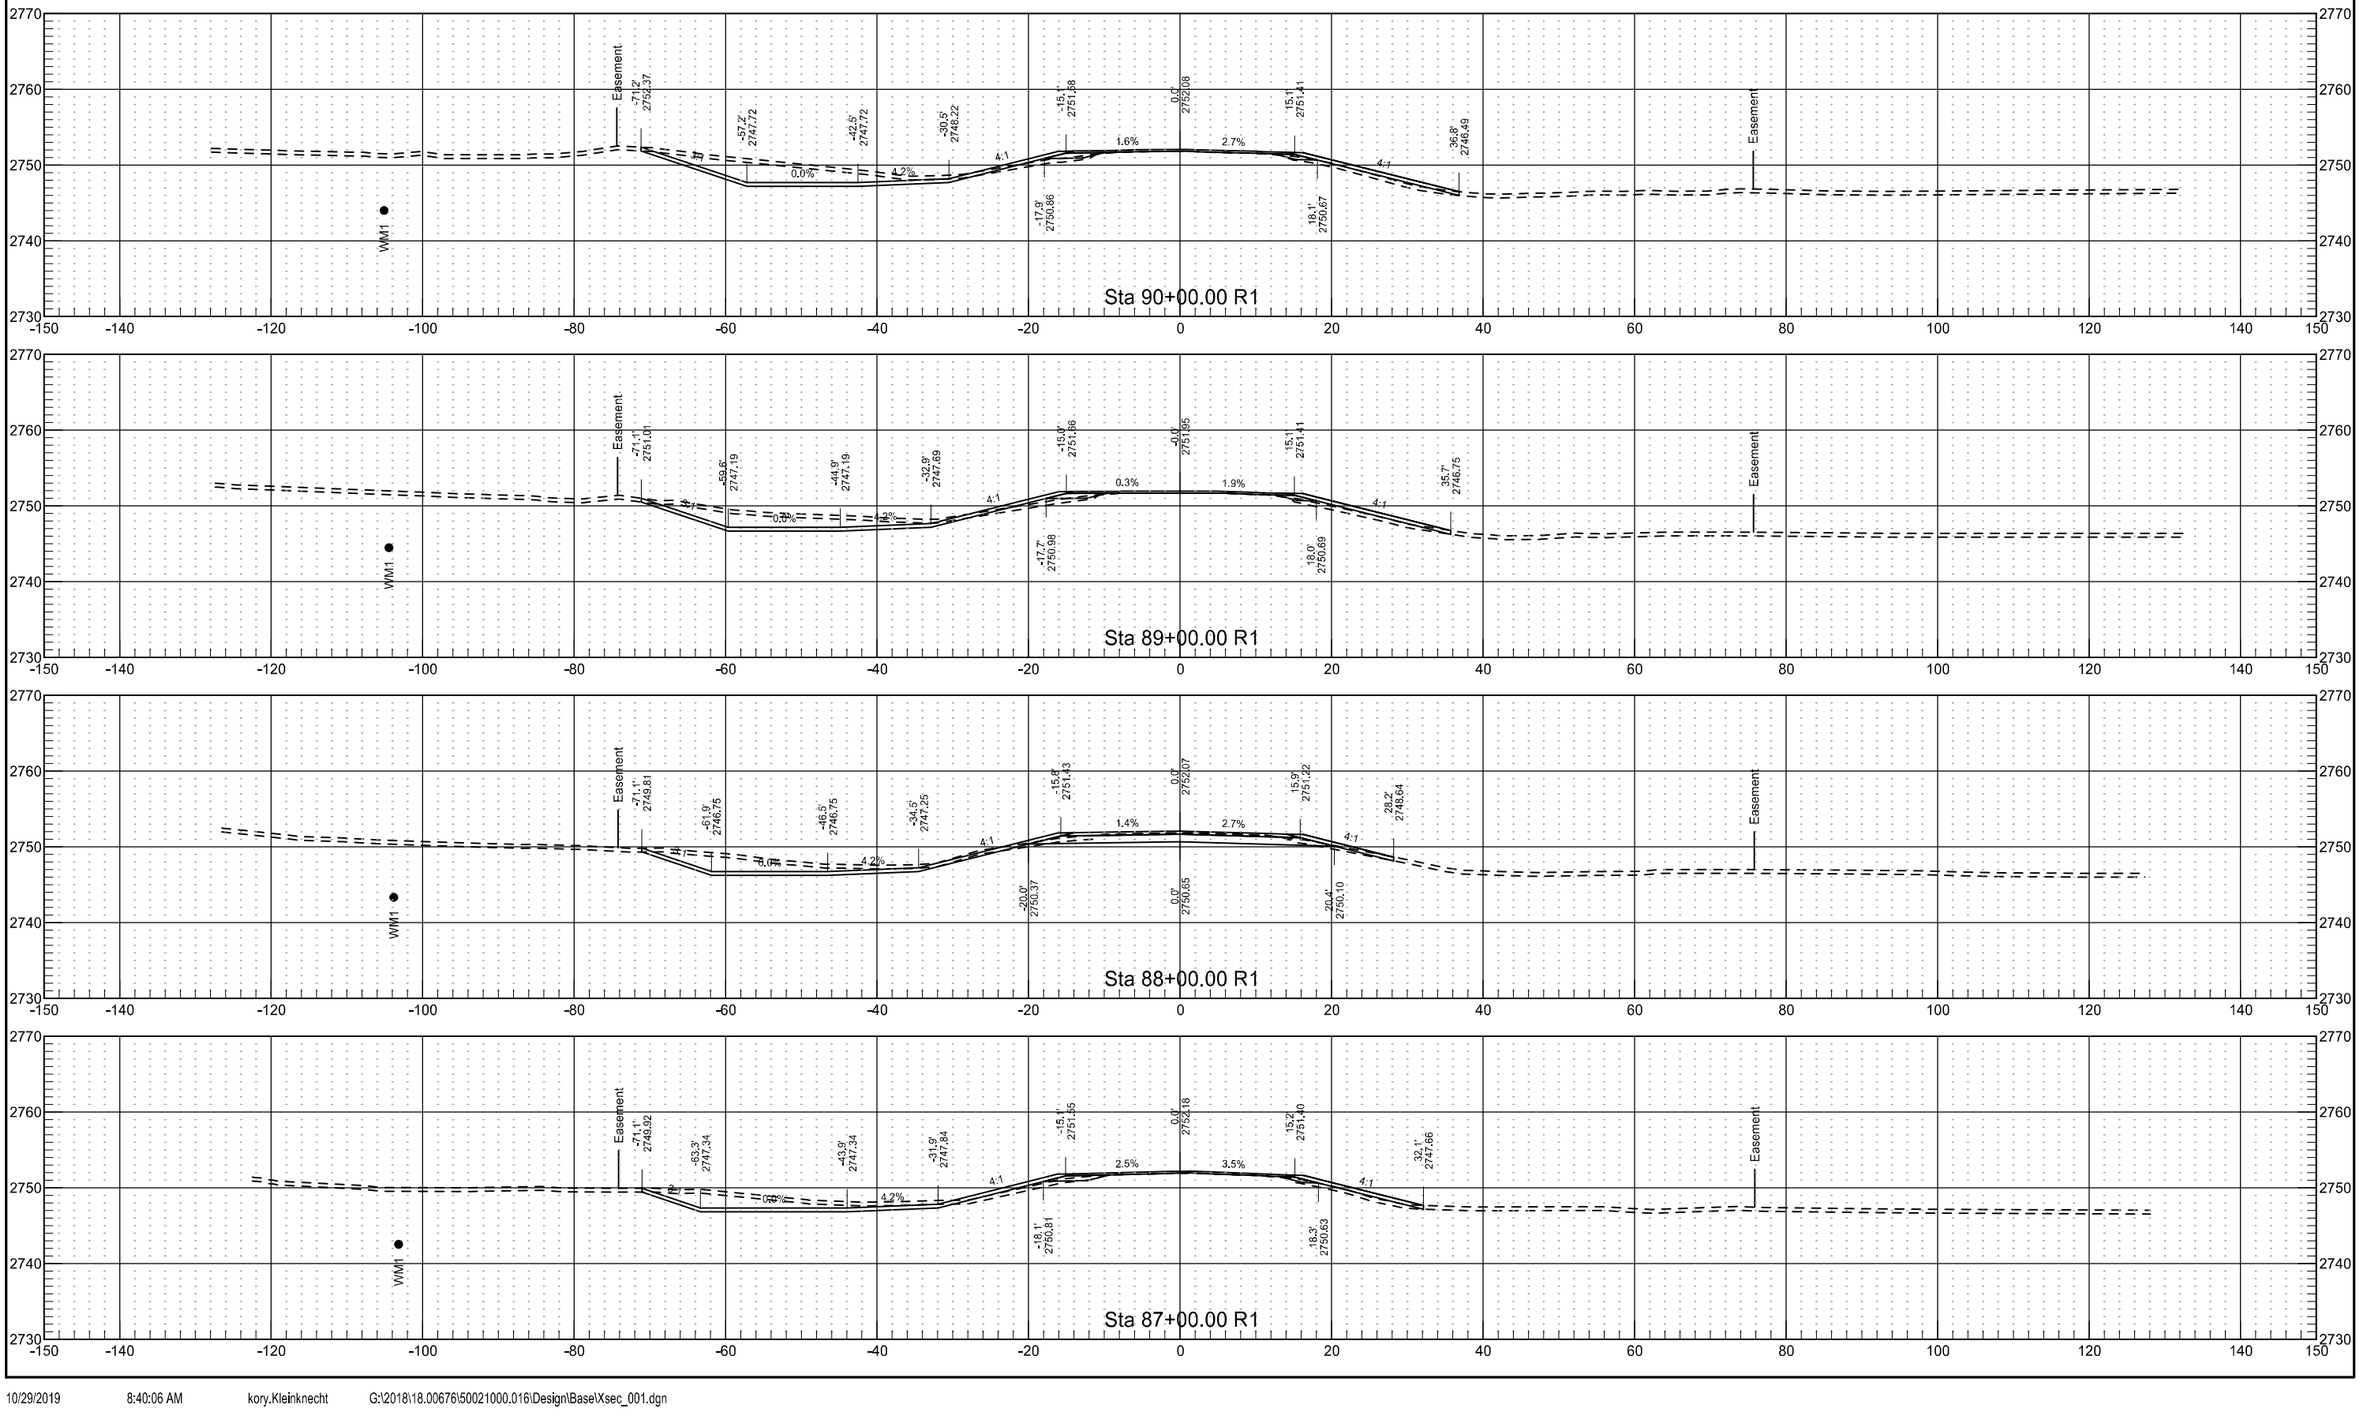



	STATE	PROJECT NO.	SECTION NO.	SHEET NO.
	ND	NH-5-021(016)000	200	29

	STATE	PROJECT NO.	SECTION NO.	SHEET NO.
	ND	NH-5-021(016)000	200	30

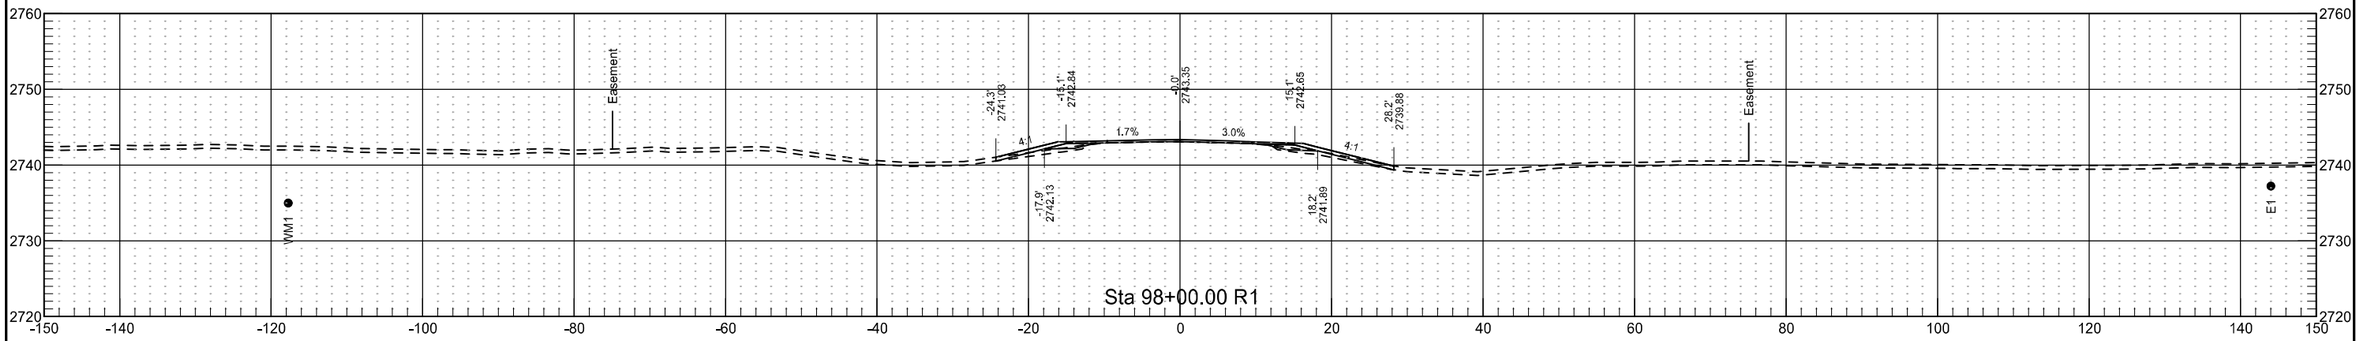


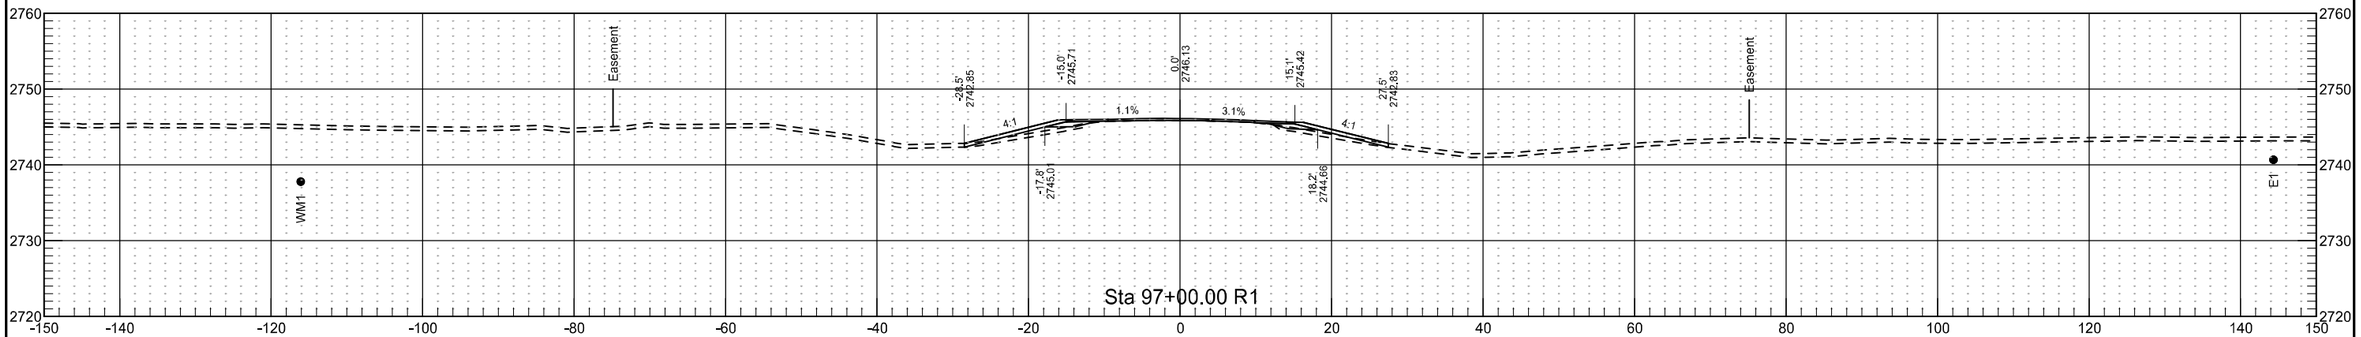

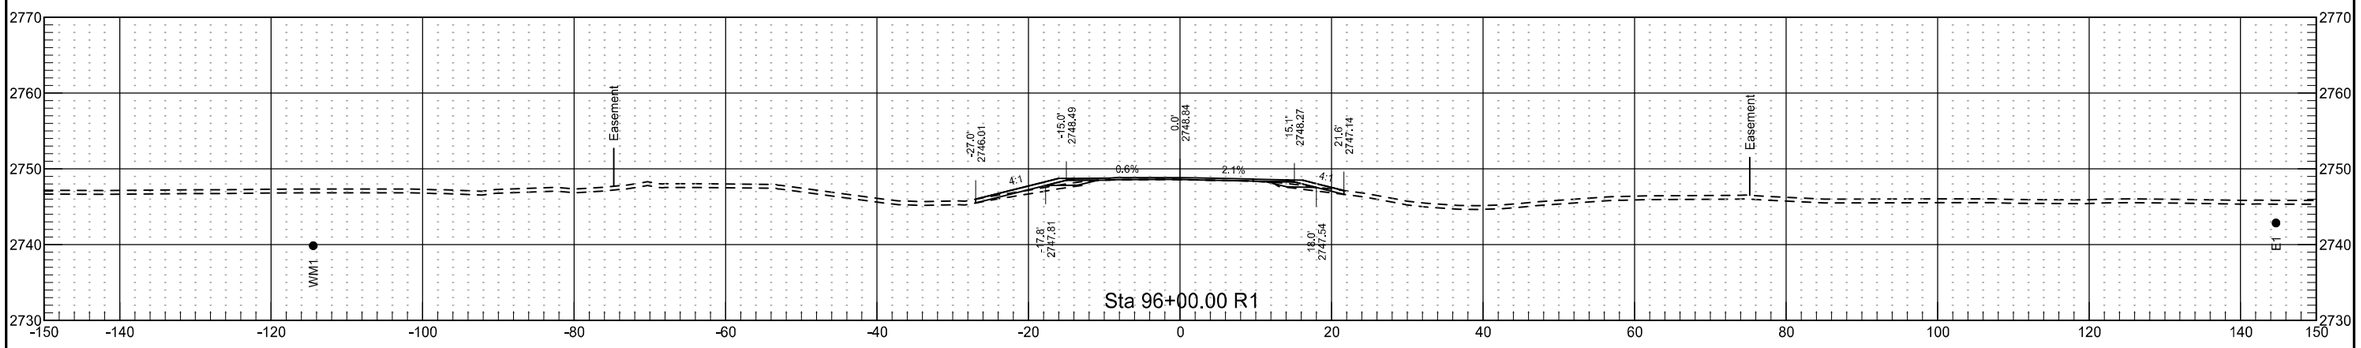


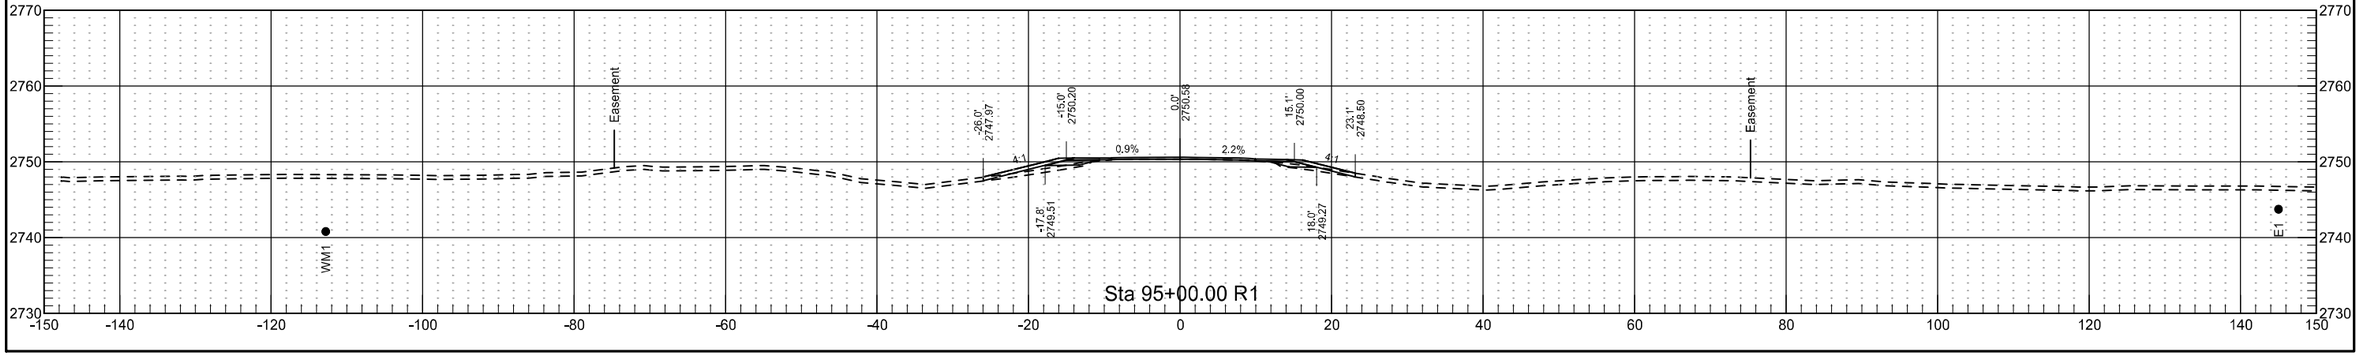


	STATE	PROJECT NO.	SECTION NO.	SHEET NO.
	ND	NH-5-021(016)000	200	31

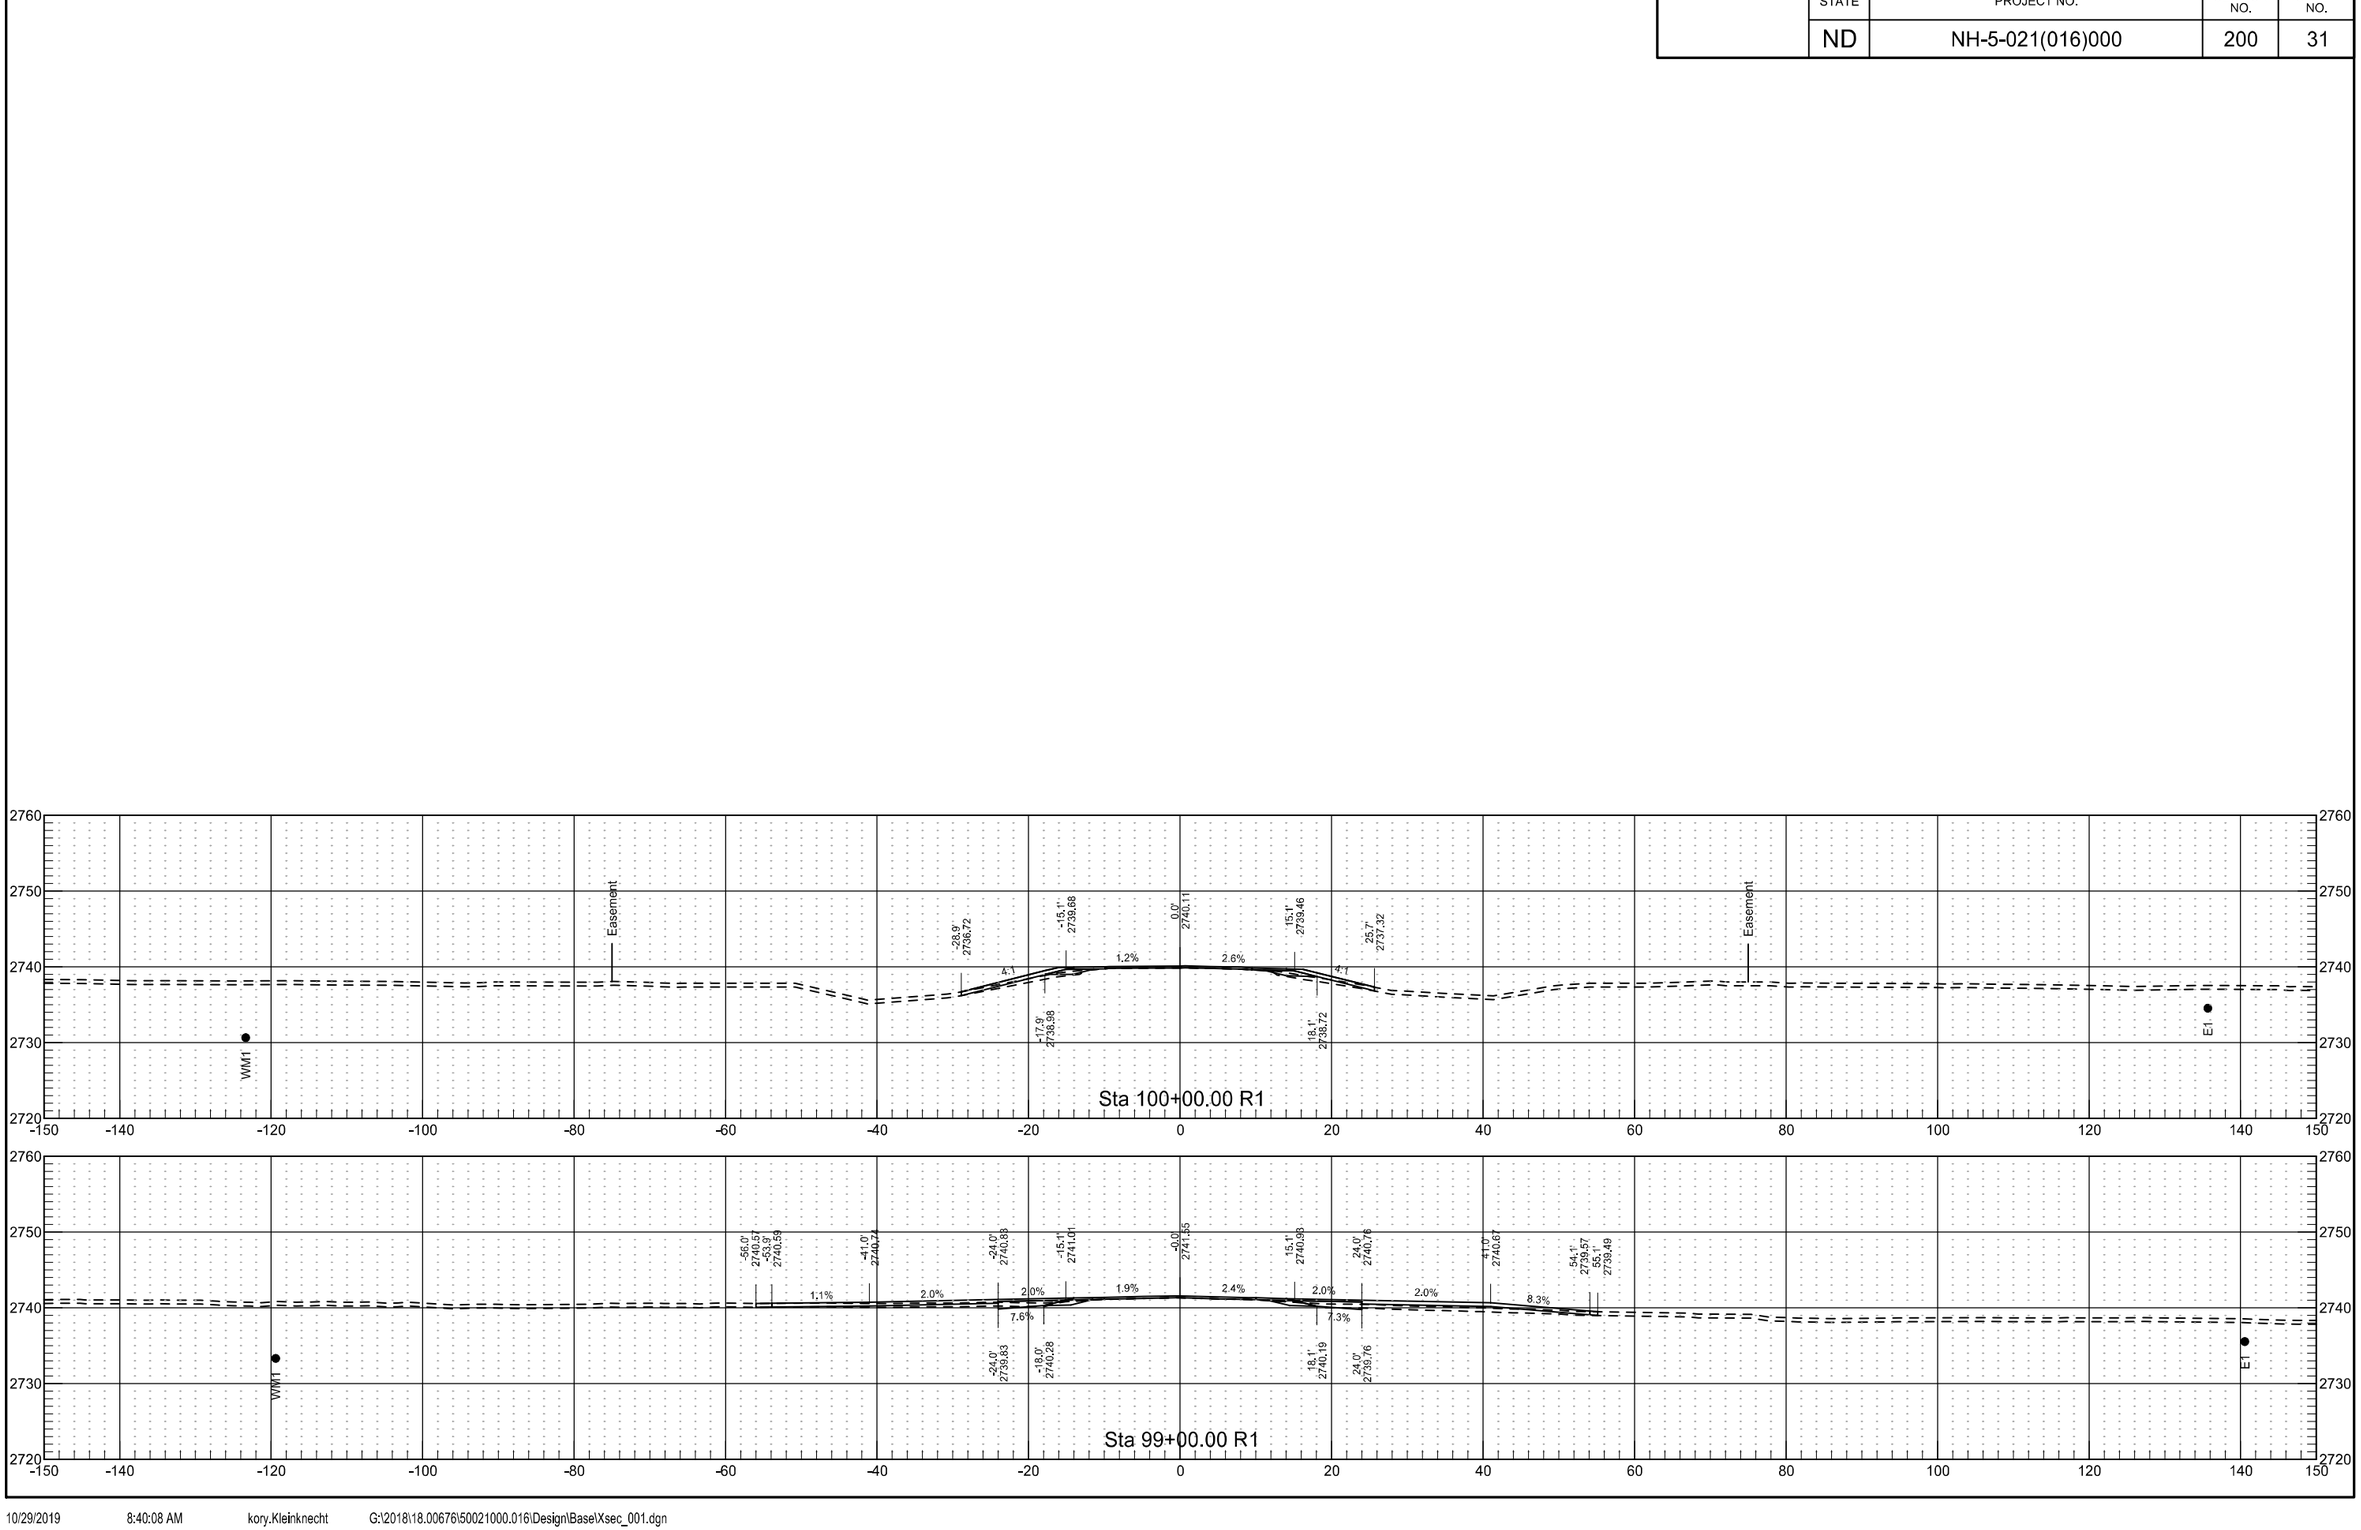


	STATE	PROJECT NO.	SECTION NO.	SHEET NO.
	ND	NH-5-021(016)000	200	32

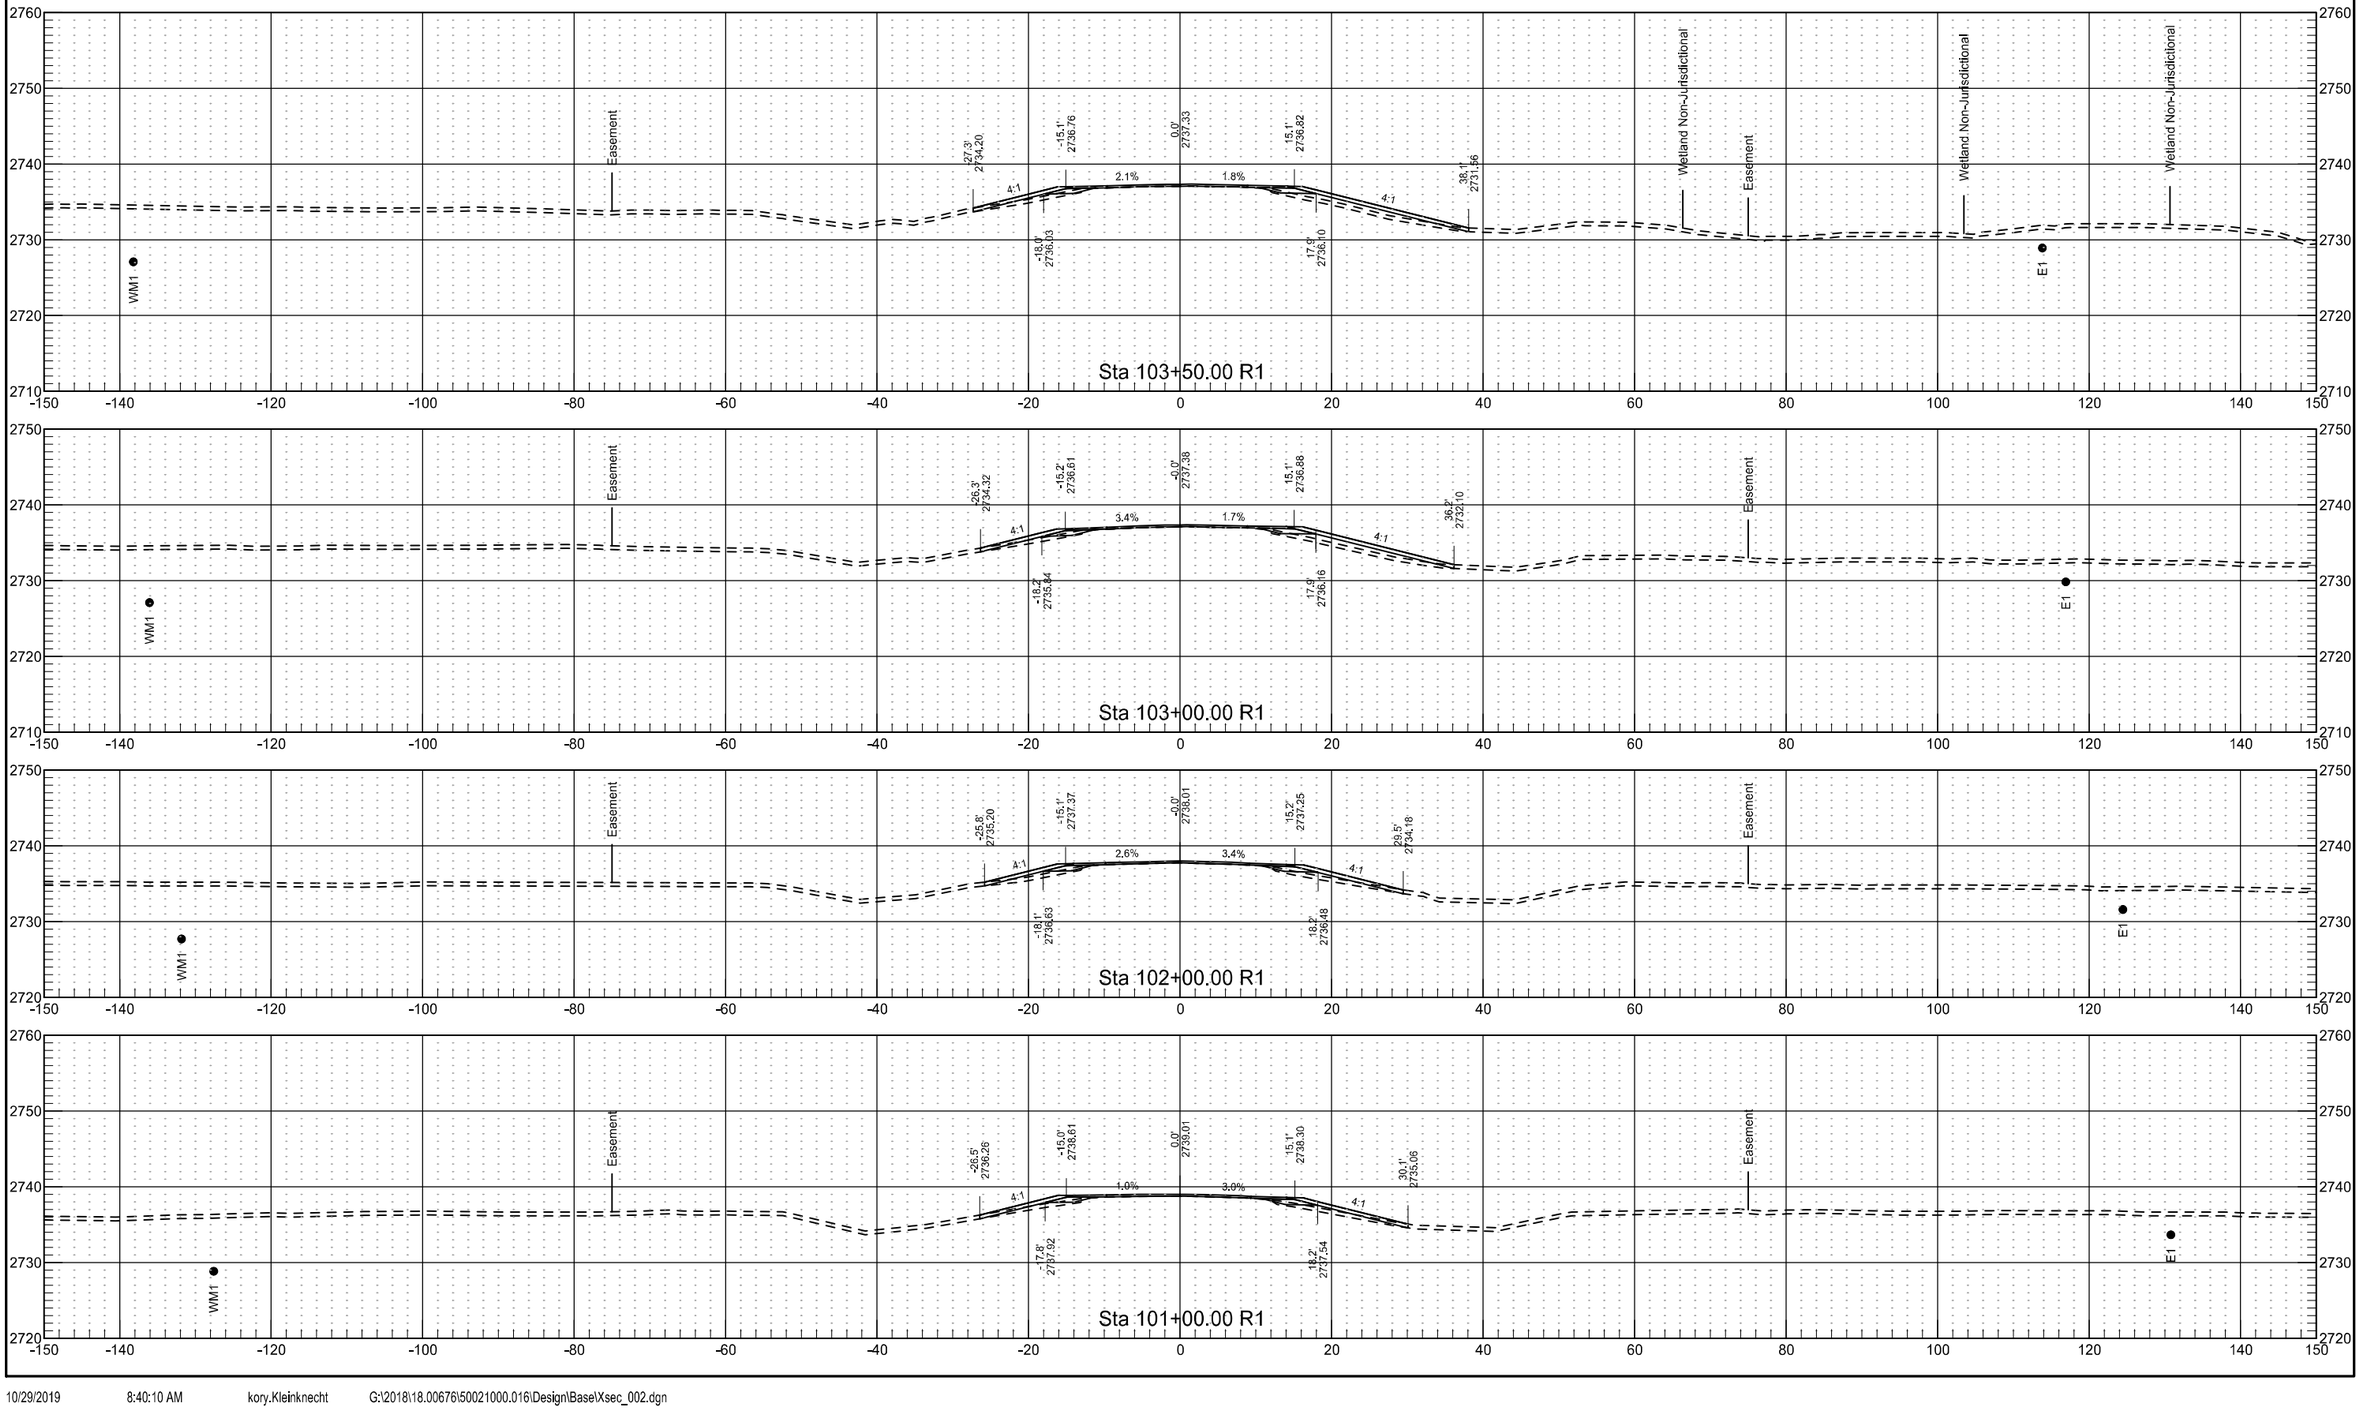



	STATE	PROJECT NO.	SECTION NO.	SHEET NO.
	ND	NH-5-021(016)000	200	33

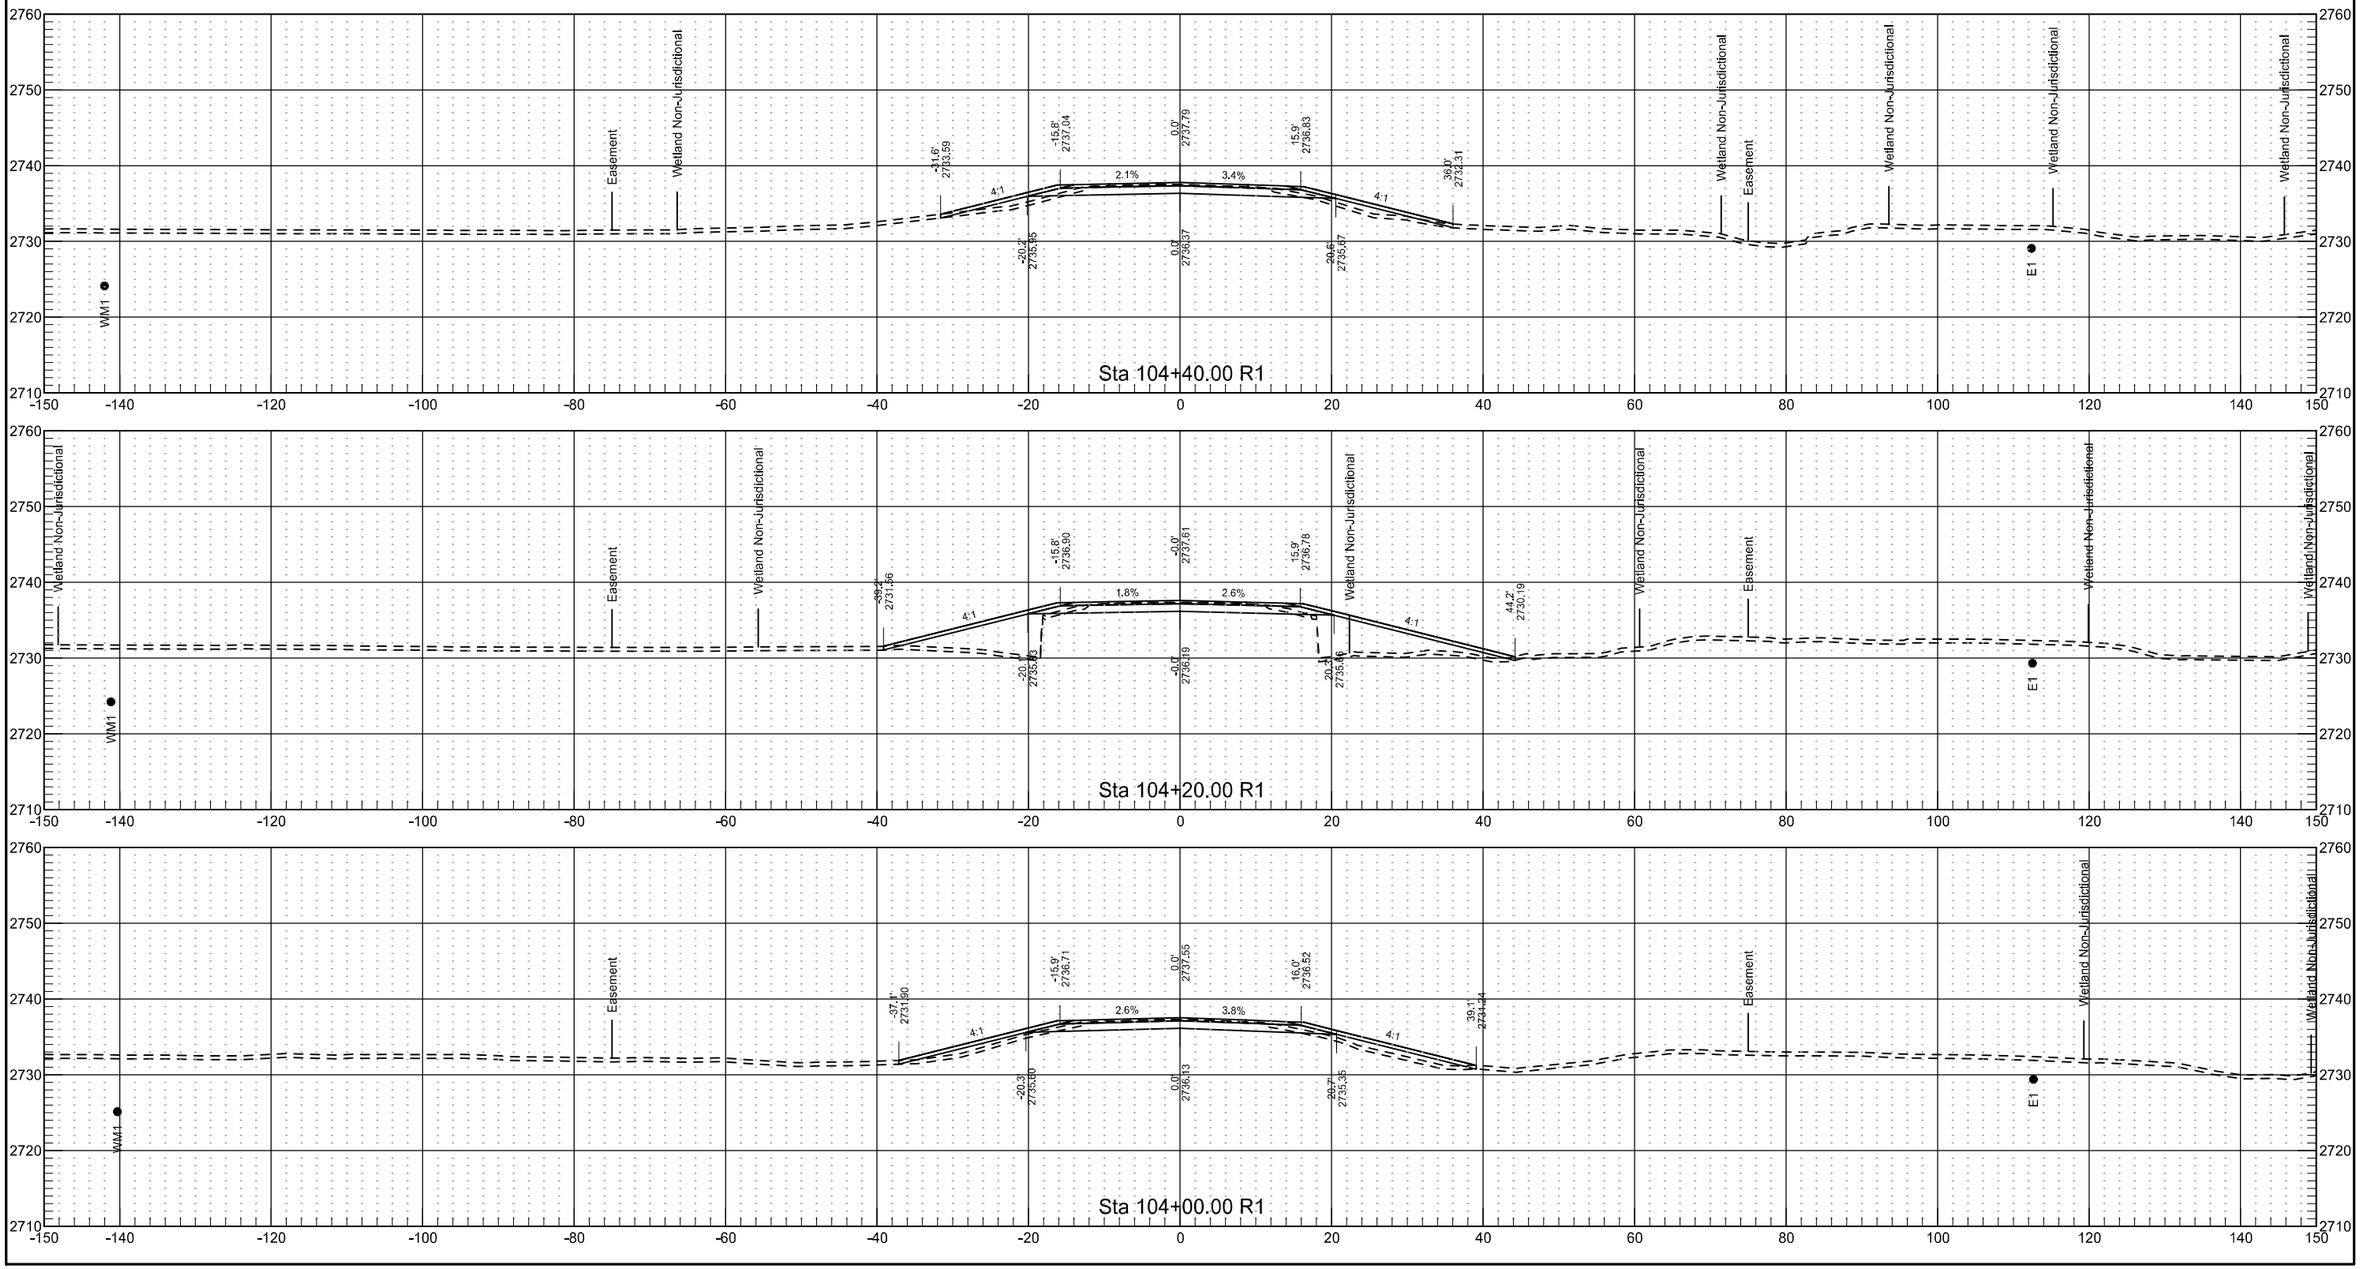

	STATE	PROJECT NO.	SECTION NO.	SHEET NO.
	ND	NH-5-021(016)000	200	34

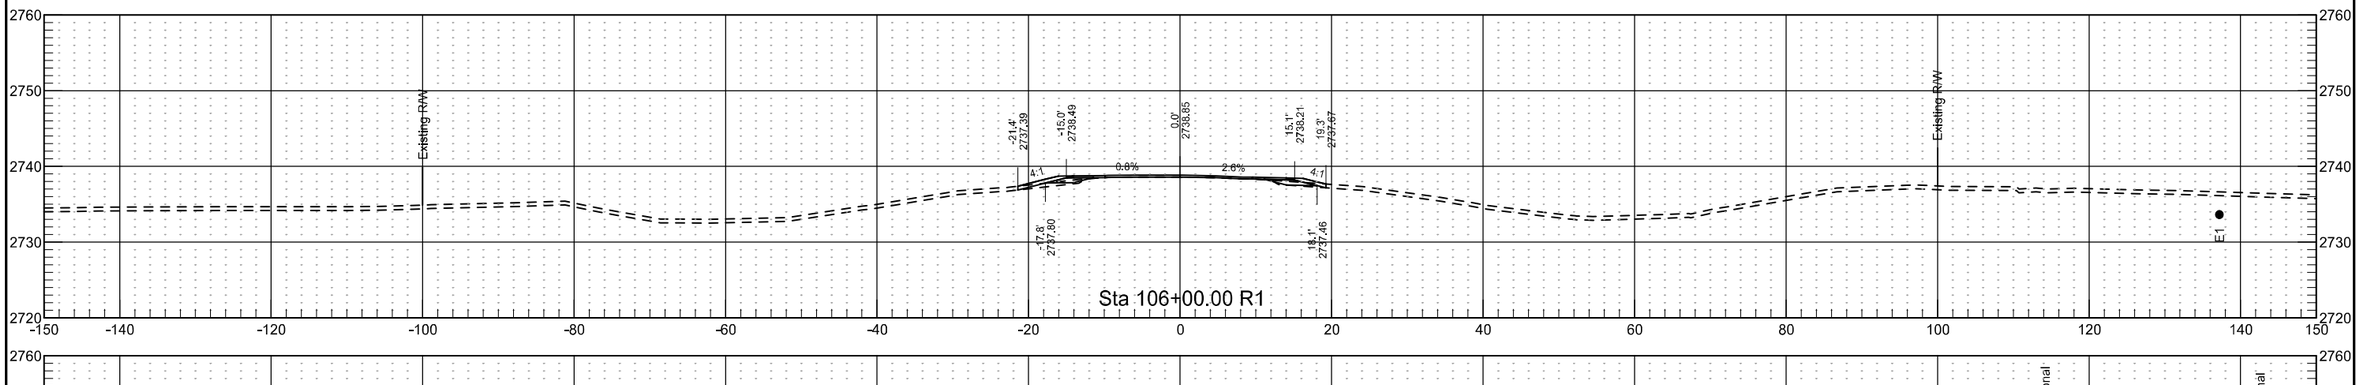

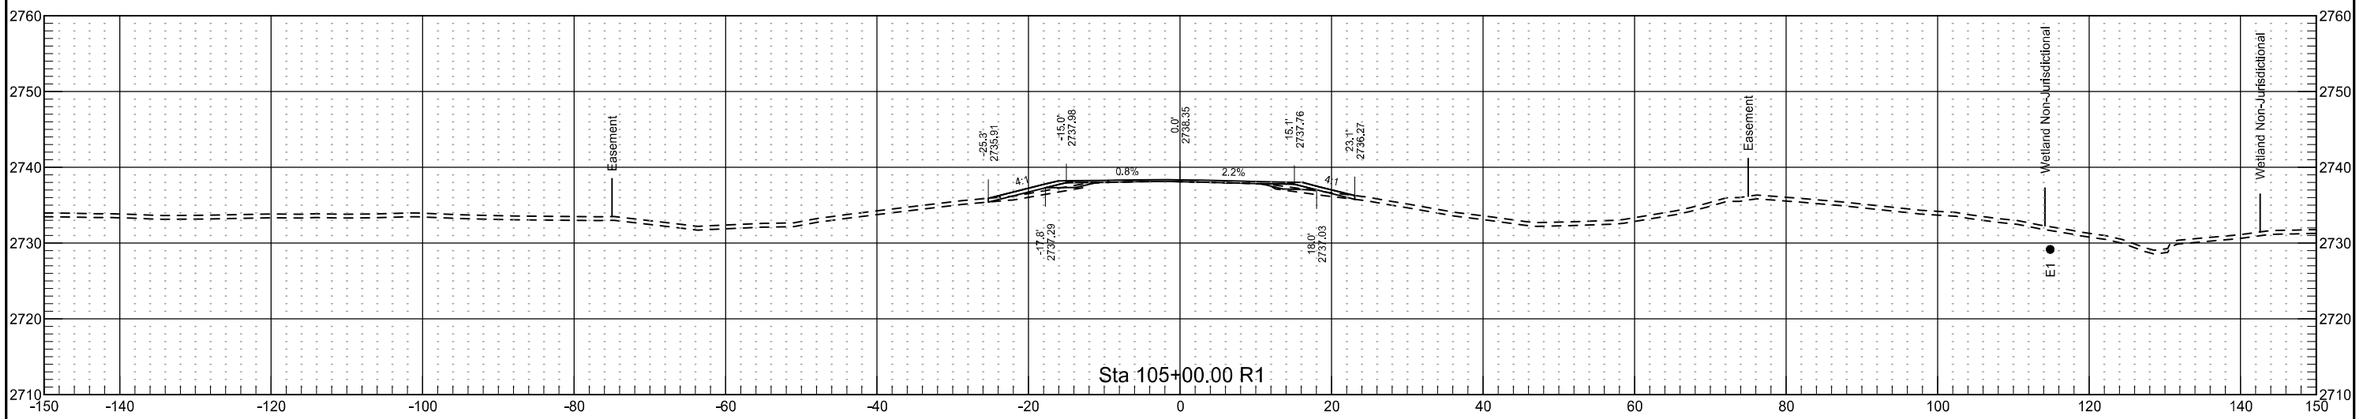


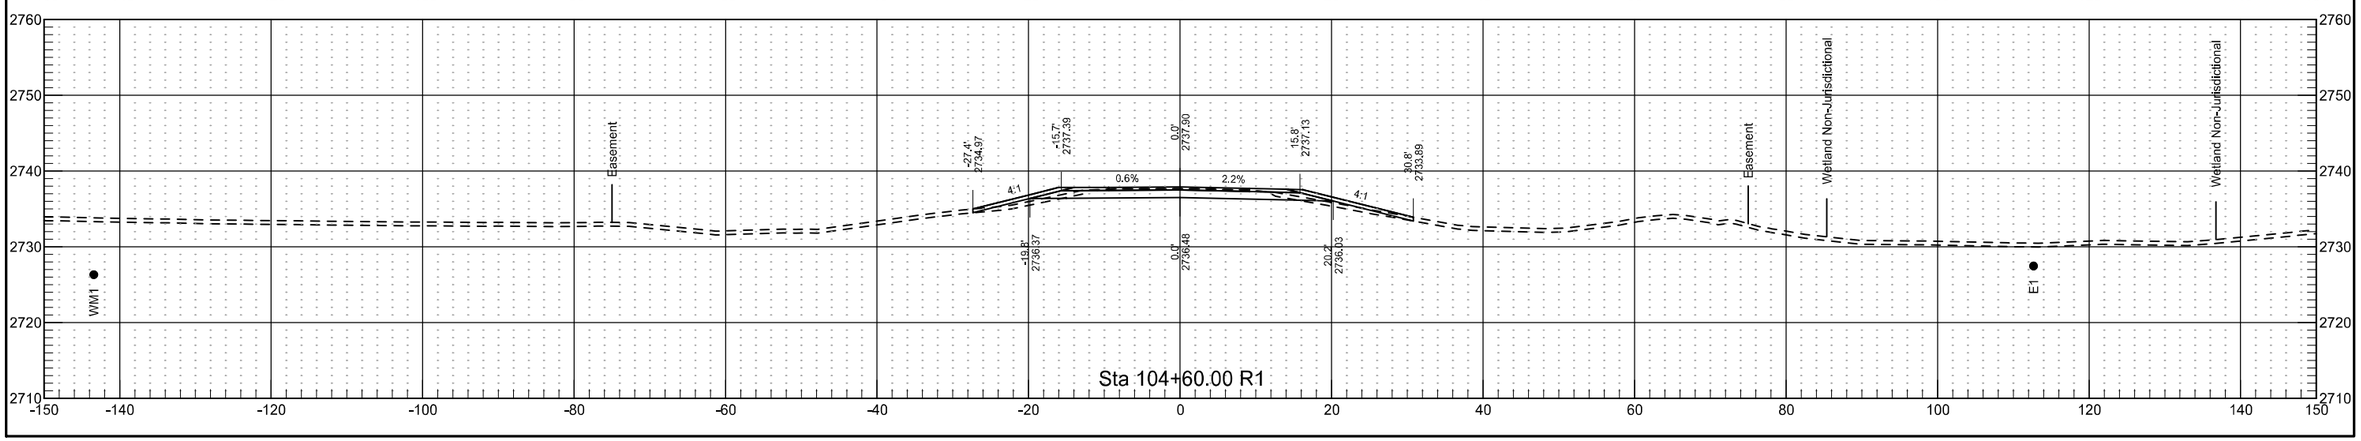


	STATE	PROJECT NO.	SECTION NO.	SHEET NO.
	ND	NH-5-021(016)000	200	35


	STATE	PROJECT NO.	SECTION NO.	SHEET NO.
	ND	NH-5-021(016)000	200	36


	STATE	PROJECT NO.	SECTION NO.	SHEET NO.
	ND	NH-5-021(016)000	200	37

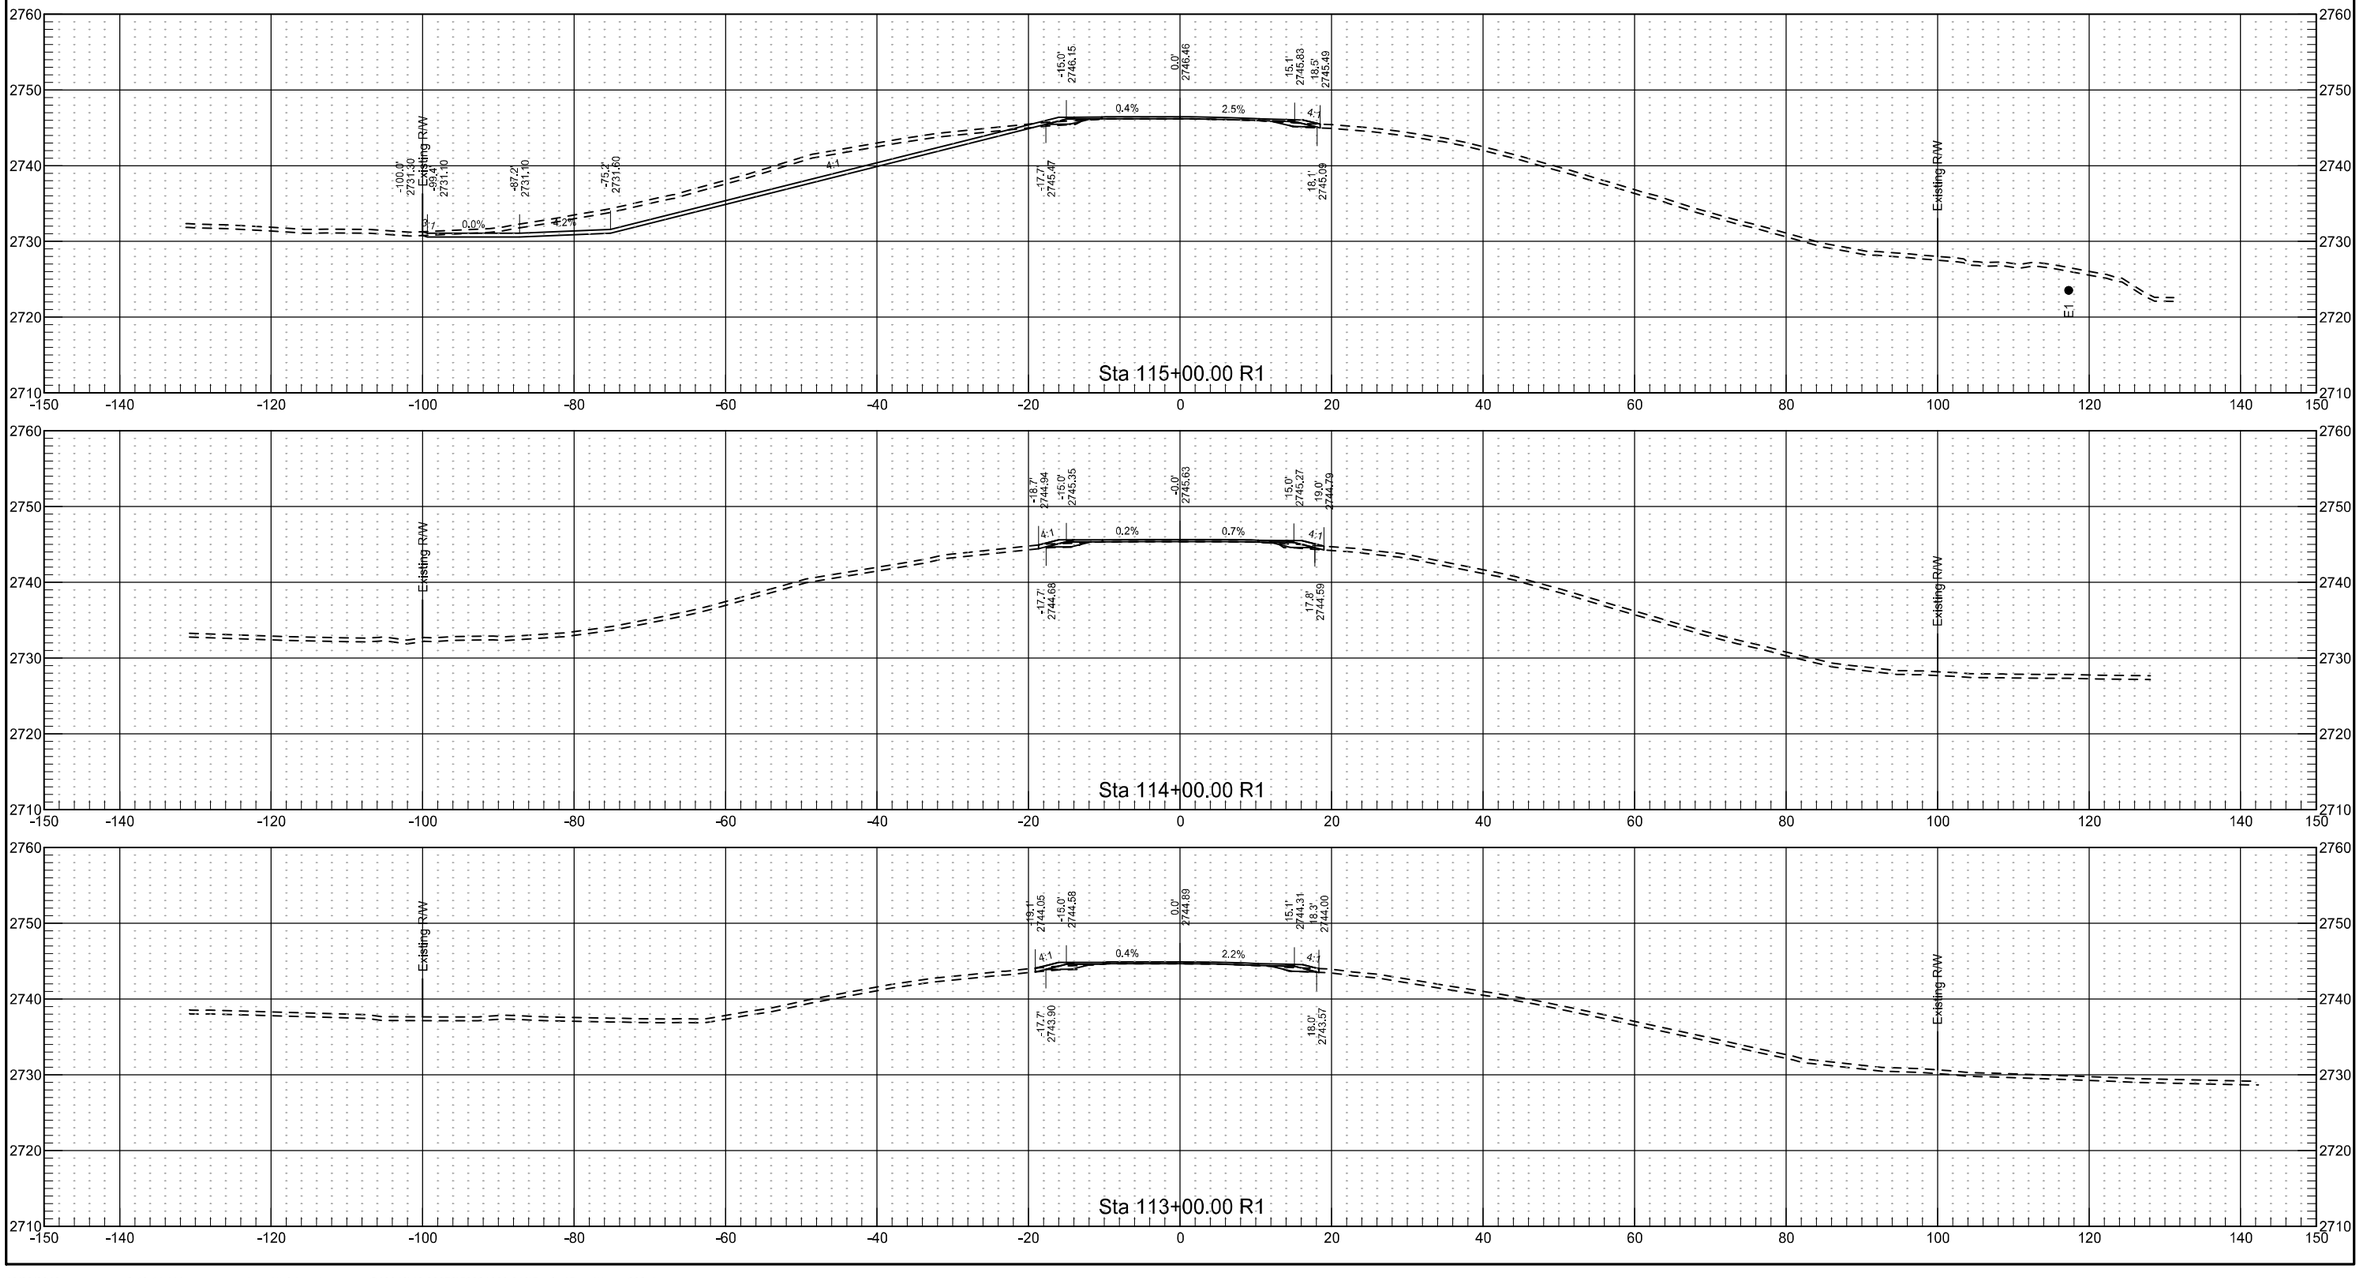


	STATE	PROJECT NO.	SECTION NO.	SHEET NO.
	ND	NH-5-021(016)000	200	38

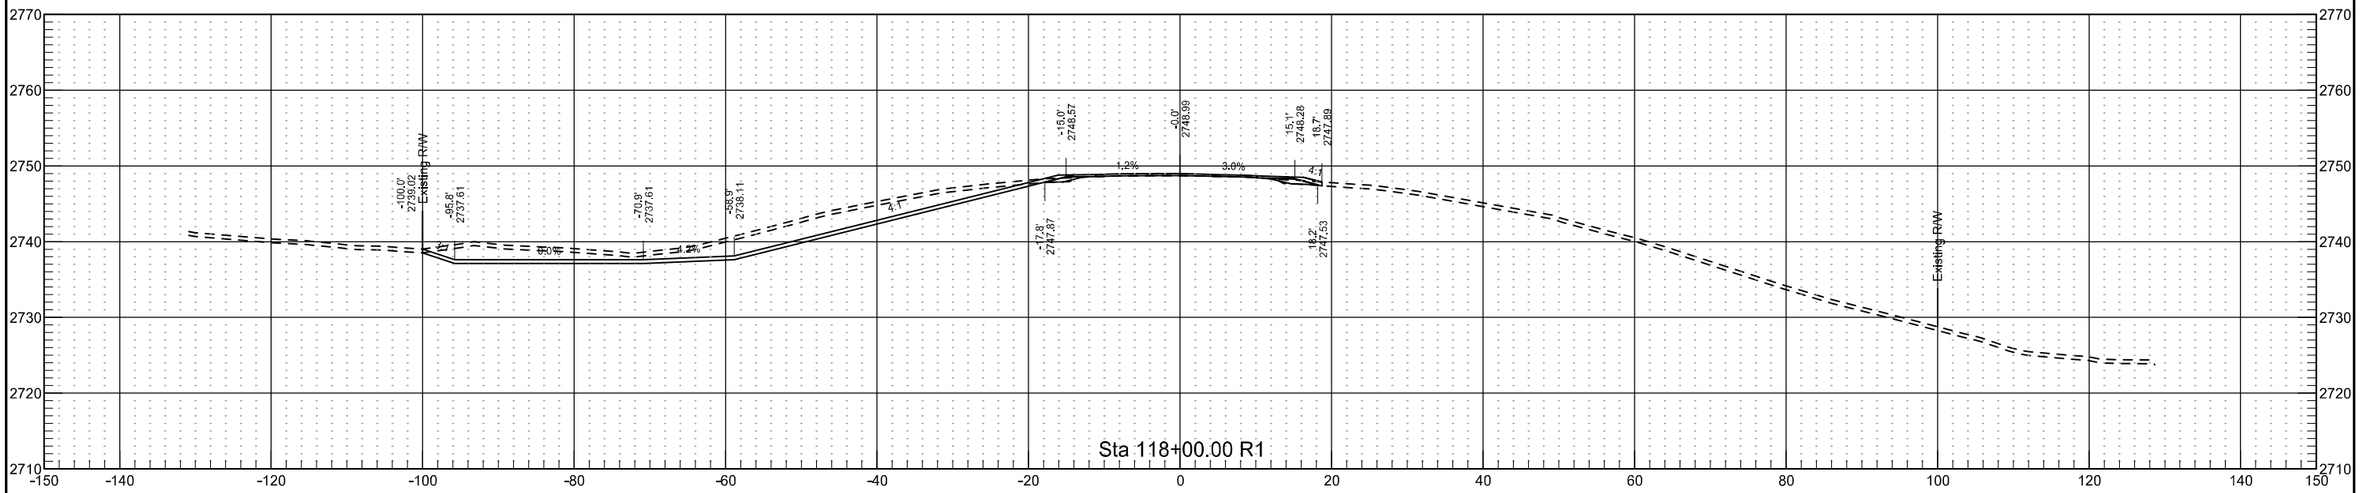

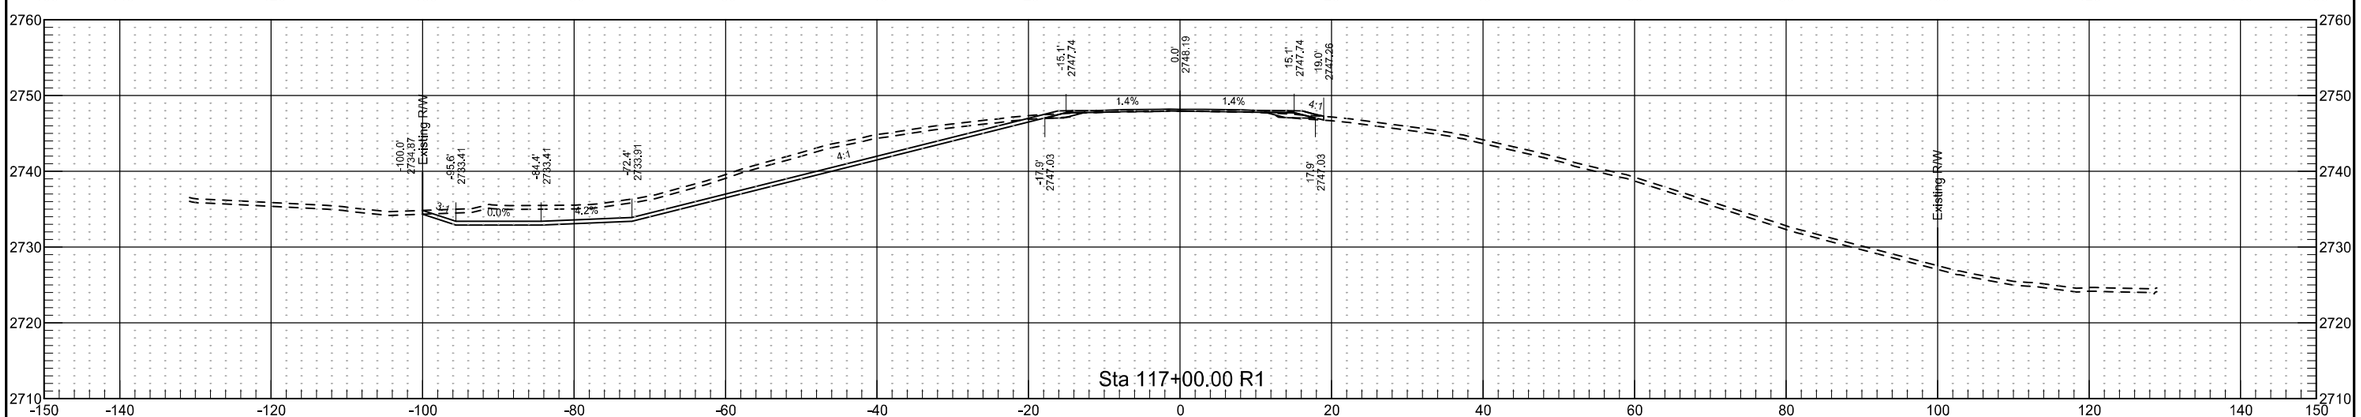


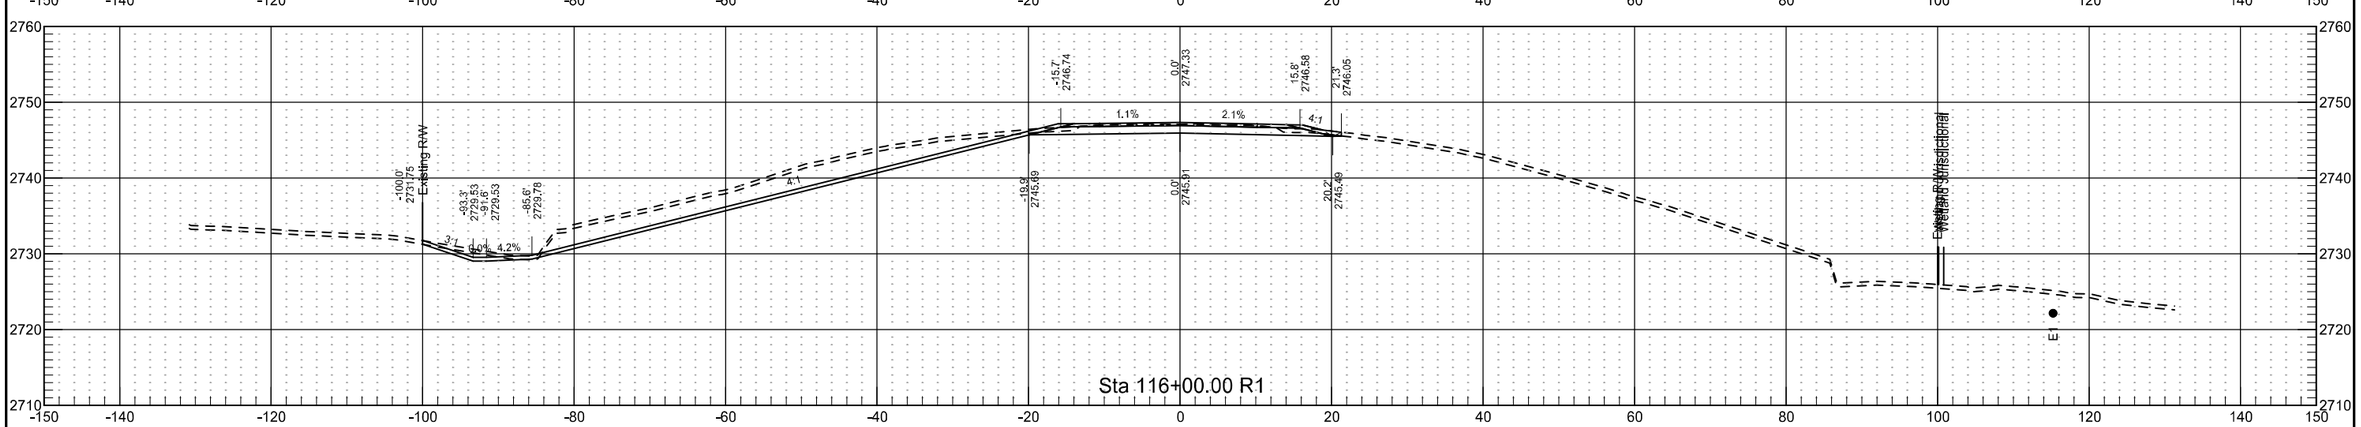



	STATE	PROJECT NO.	SECTION NO.	SHEET NO.
	ND	NH-5-021(016)000	200	39

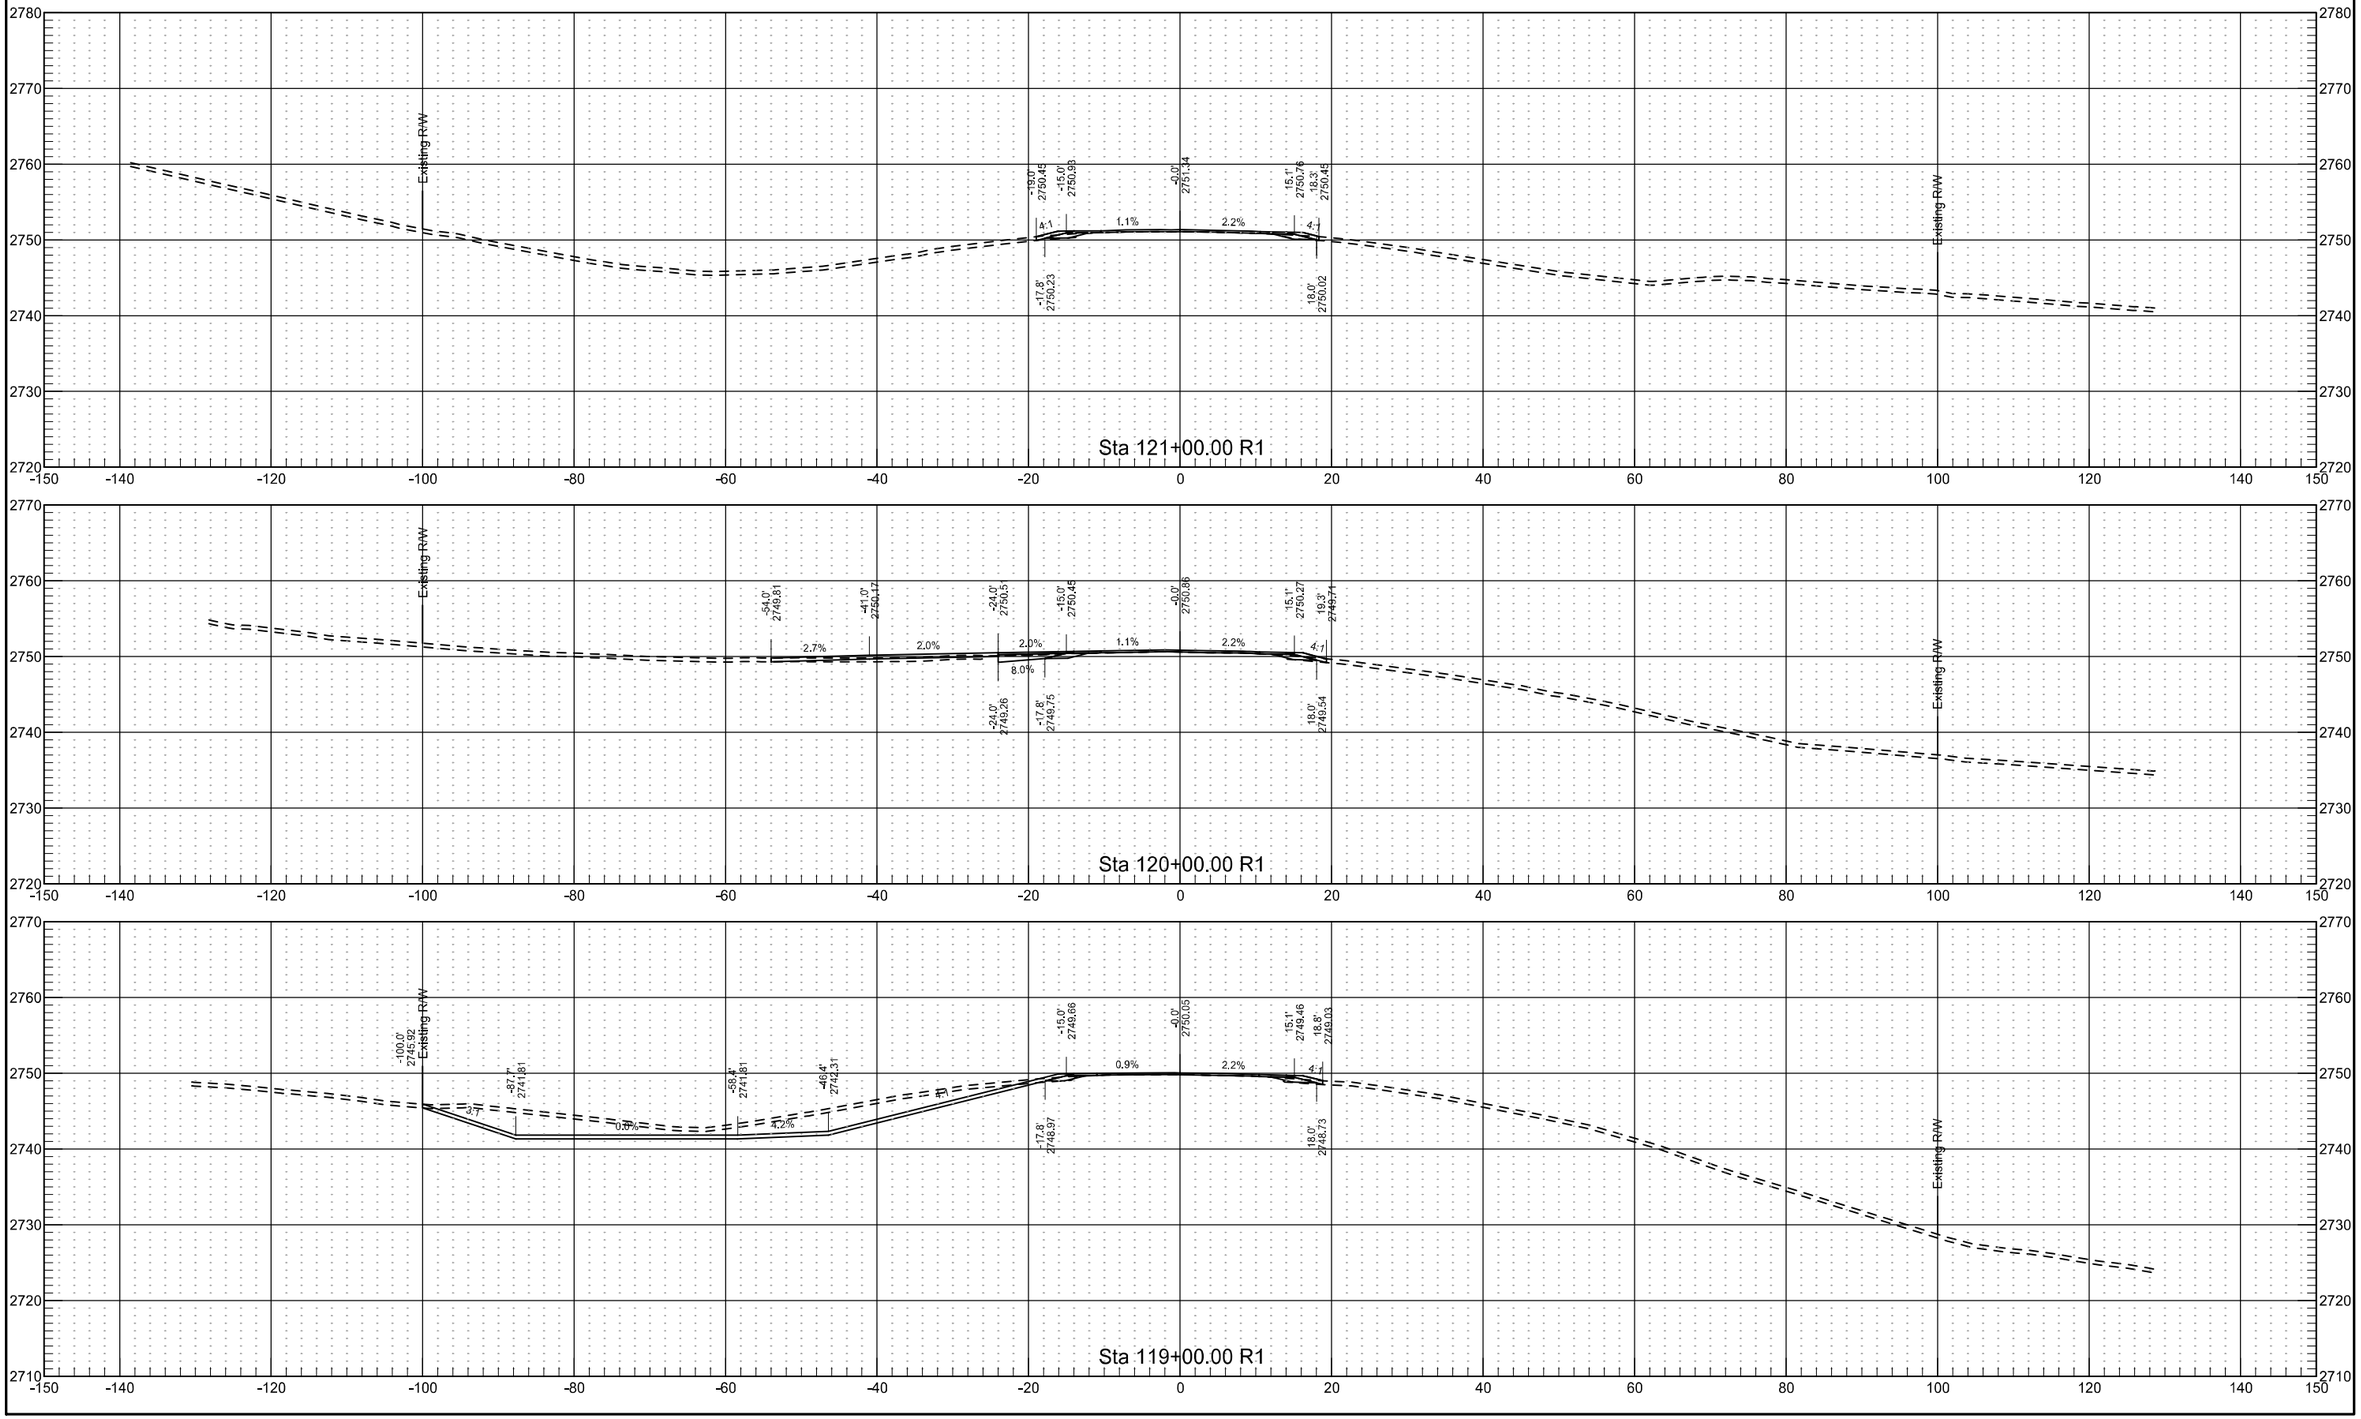


	STATE	PROJECT NO.	SECTION NO.	SHEET NO.
	ND	NH-5-021(016)000	200	40

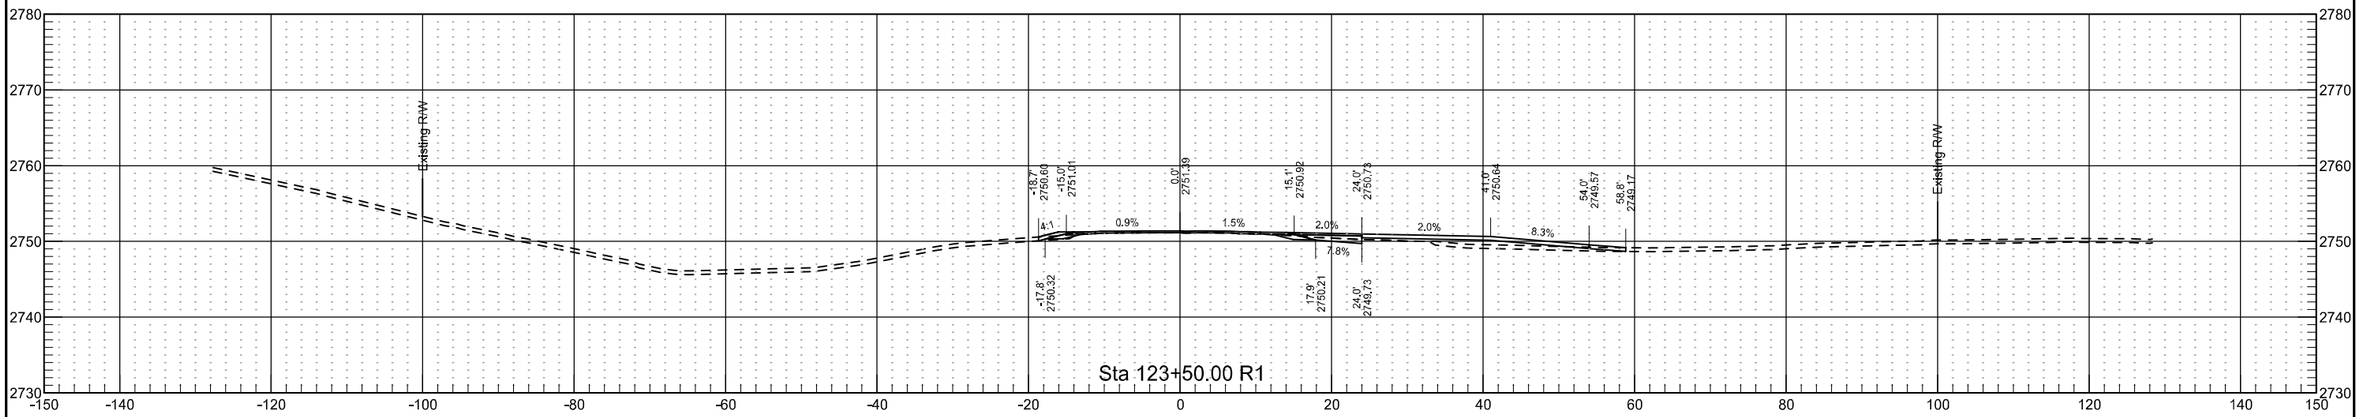

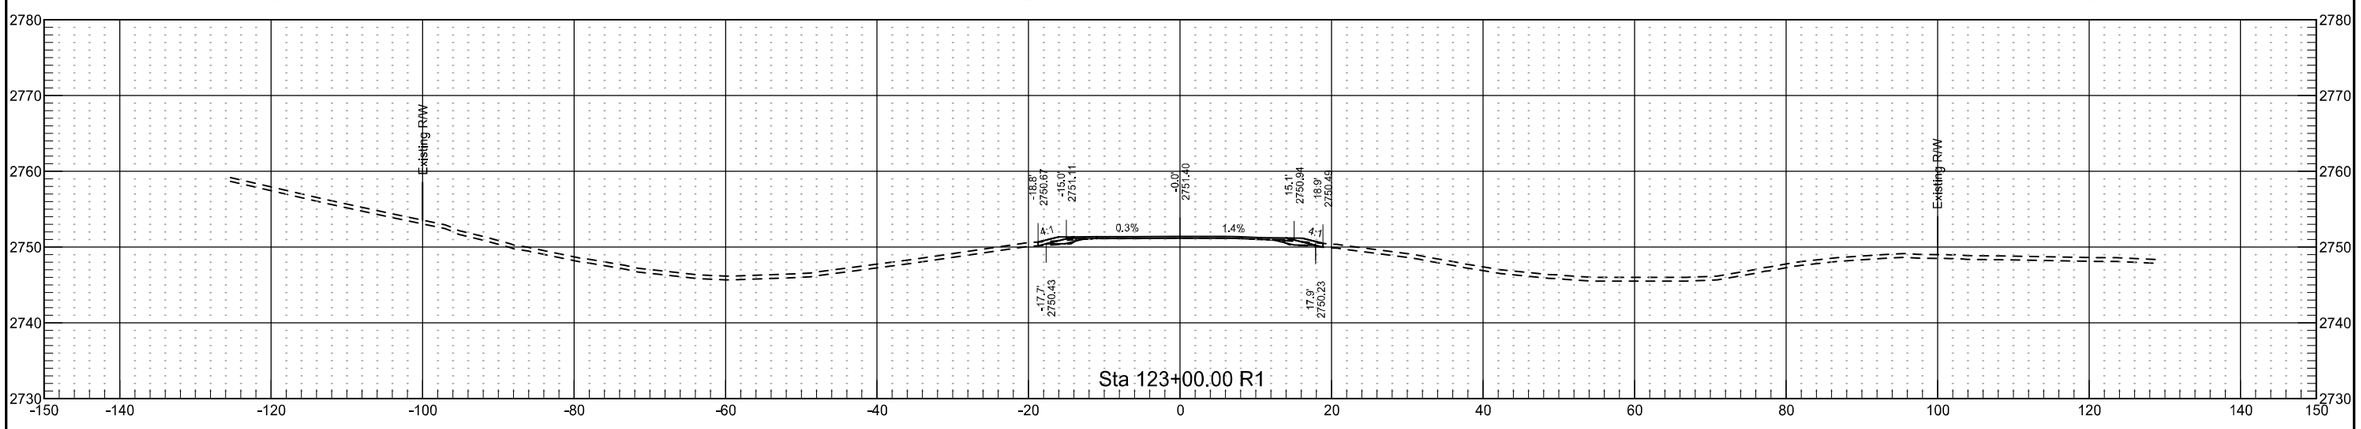


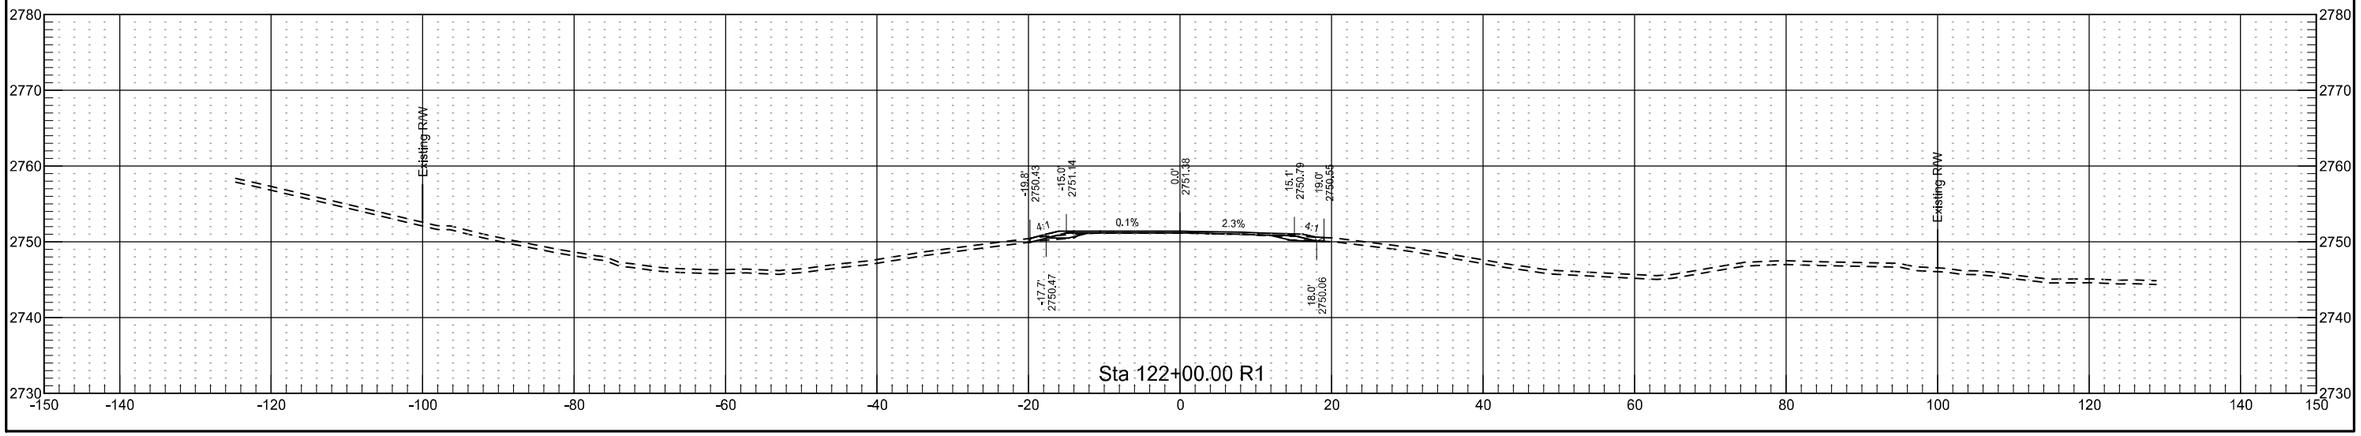



	STATE	PROJECT NO.	SECTION NO.	SHEET NO.
	ND	NH-5-021(016)000	200	41

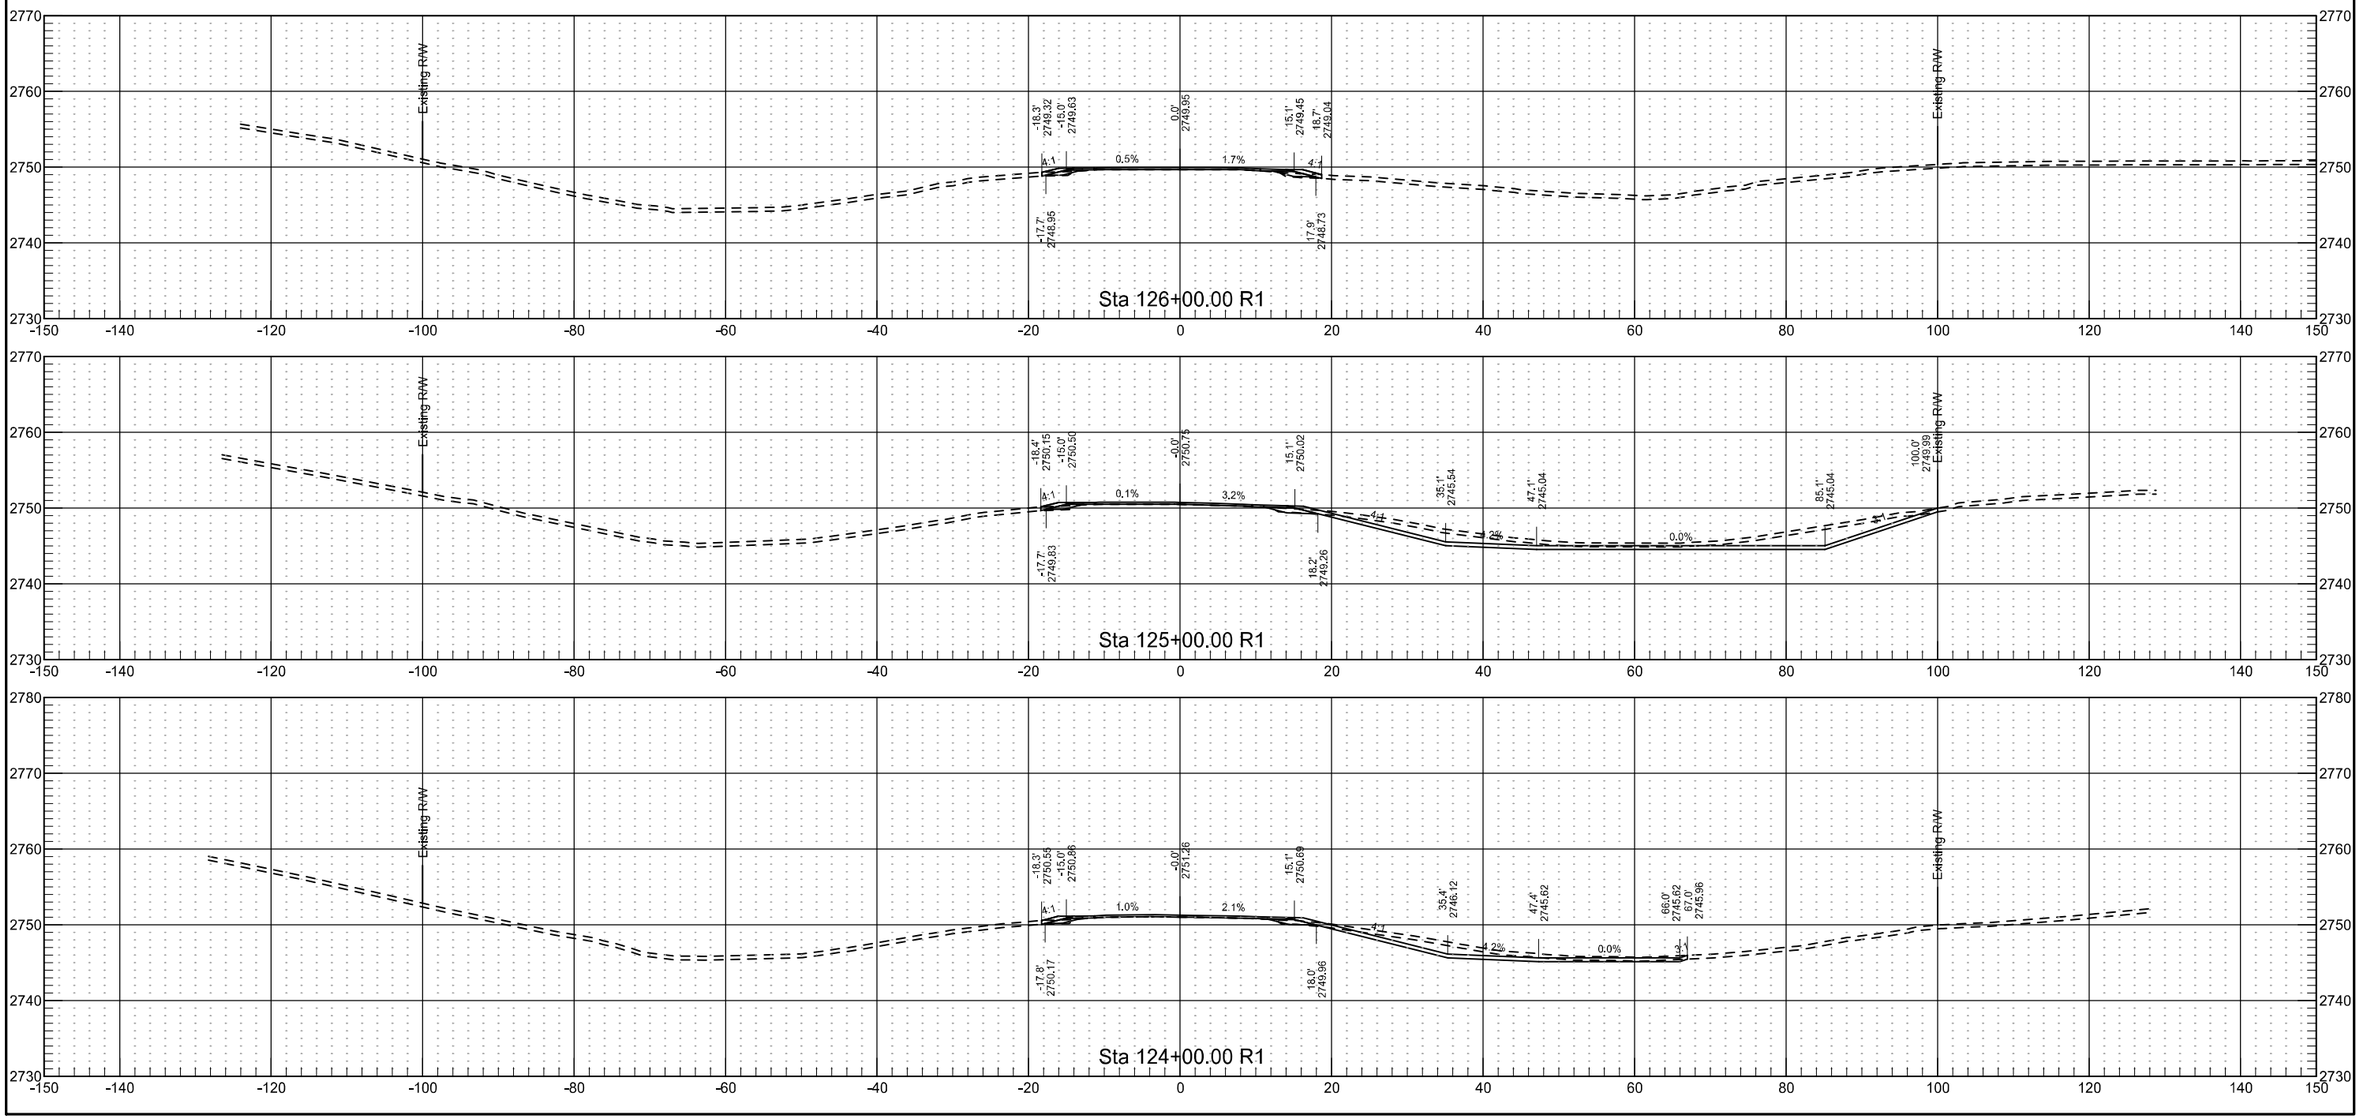


	STATE	PROJECT NO.	SECTION NO.	SHEET NO.
	ND	NH-5-021(016)000	200	42

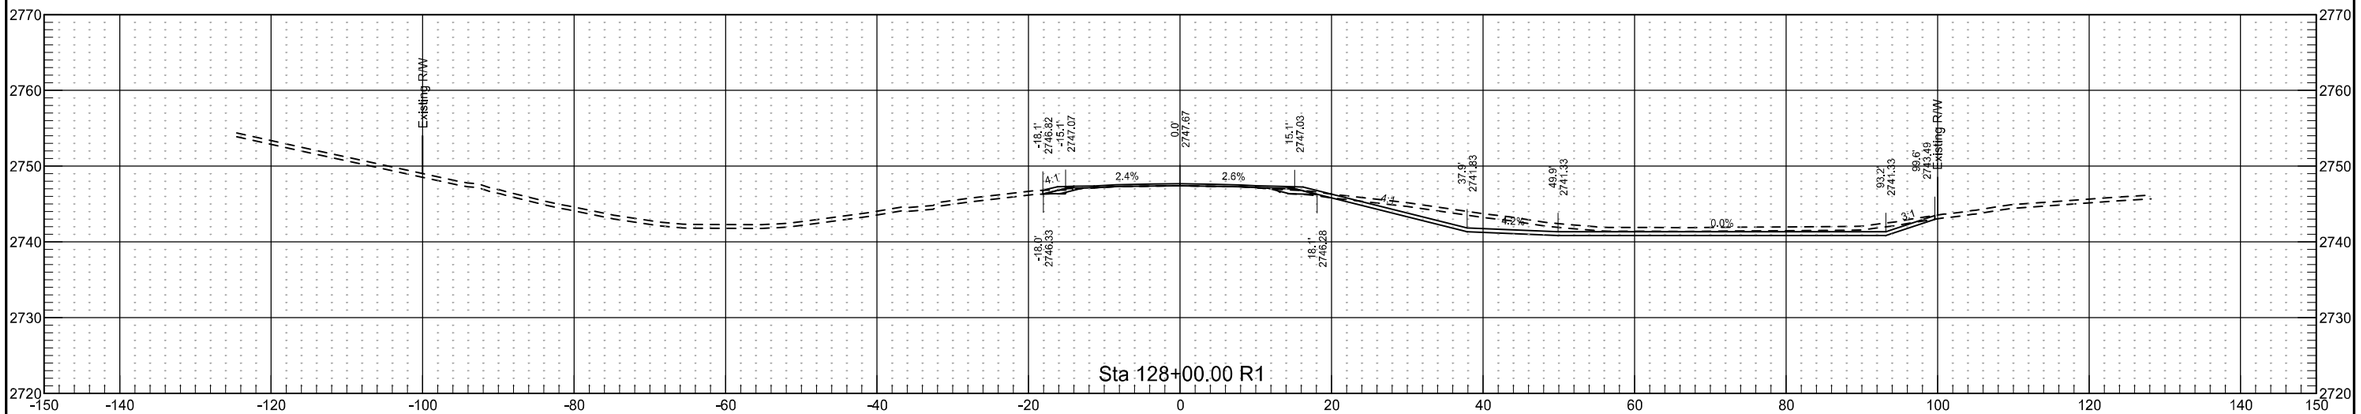


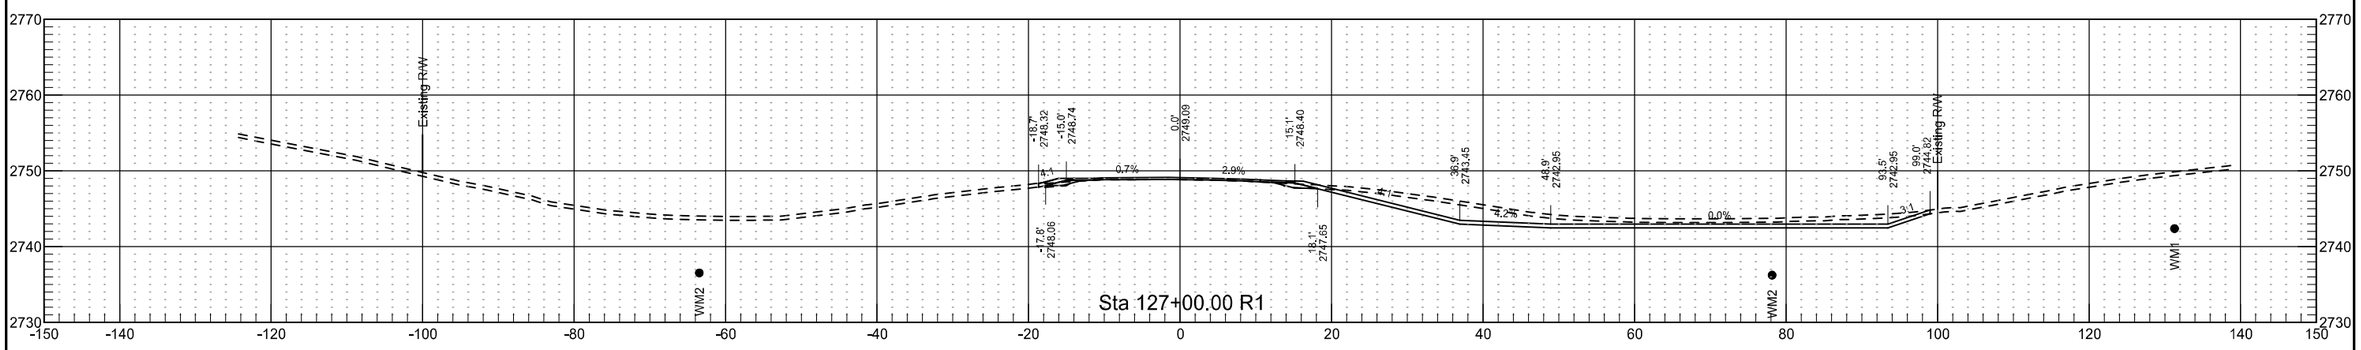

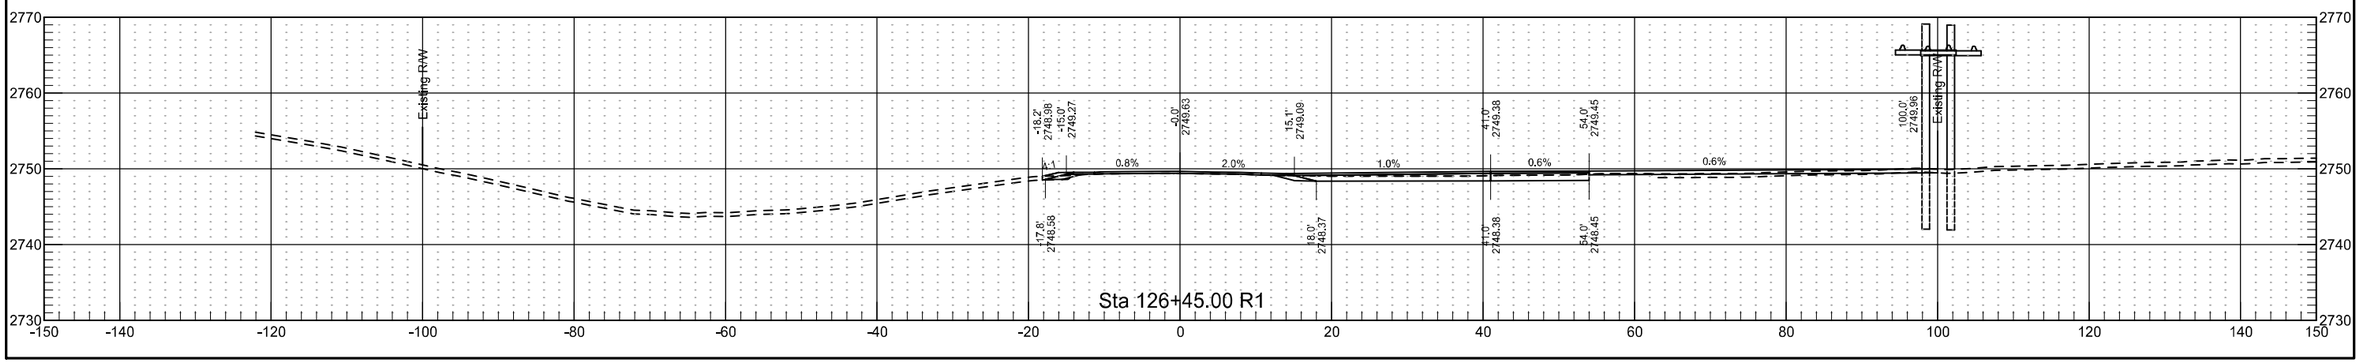



	STATE	PROJECT NO.	SECTION NO.	SHEET NO.
	ND	NH-5-021(016)000	200	43

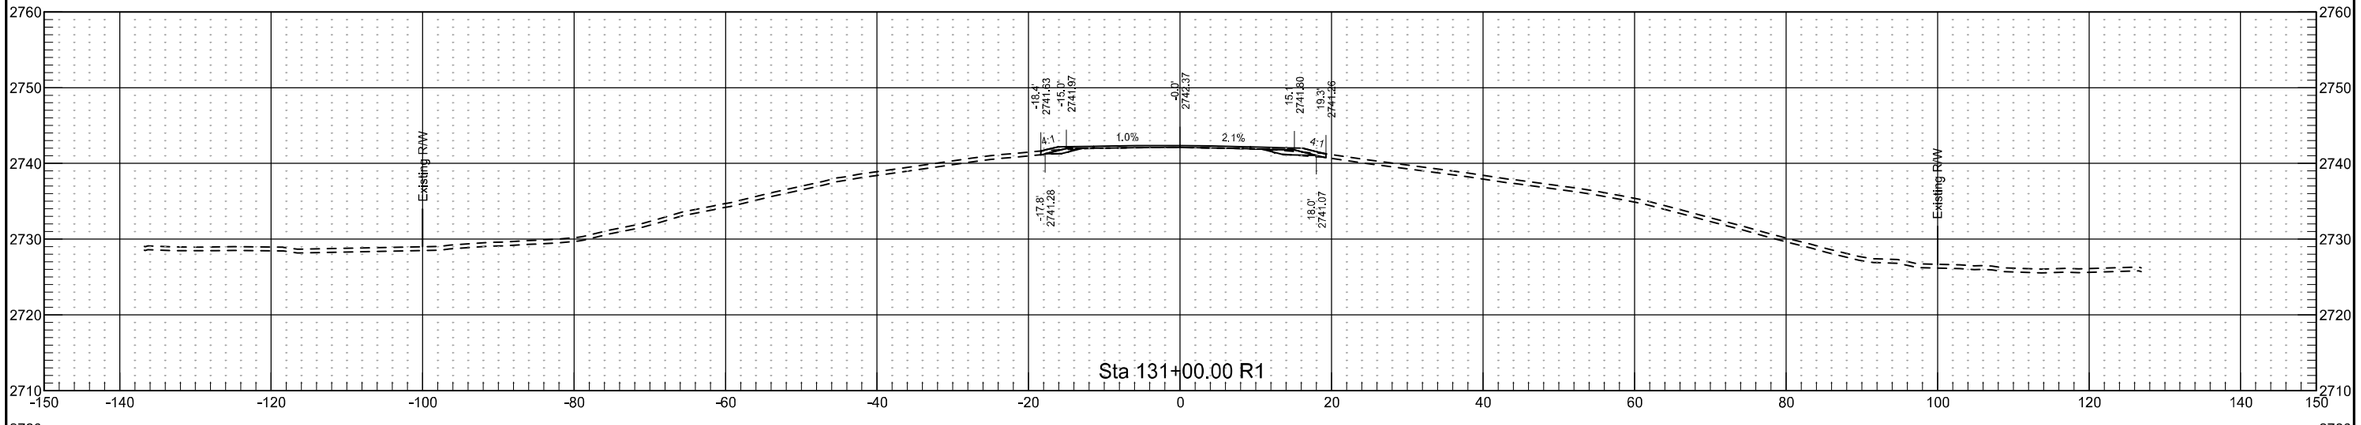


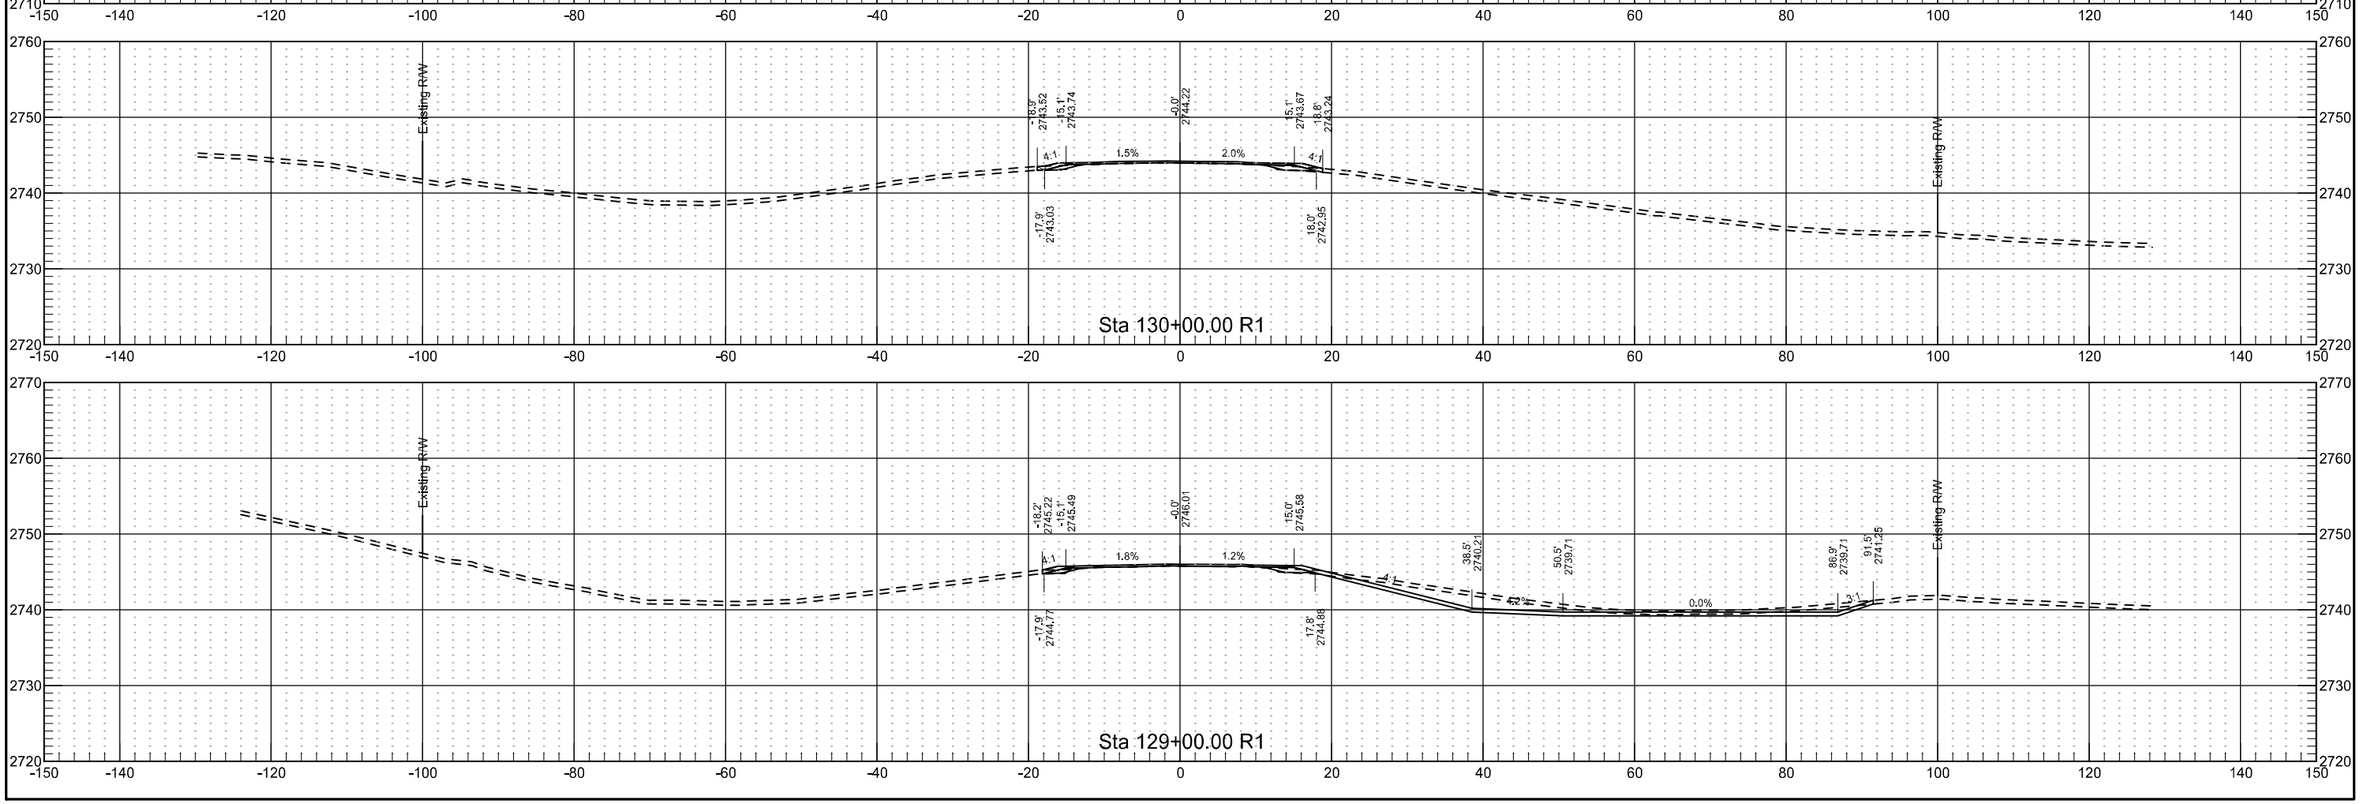


	STATE	PROJECT NO.	SECTION NO.	SHEET NO.
	ND	NH-5-021(016)000	200	44

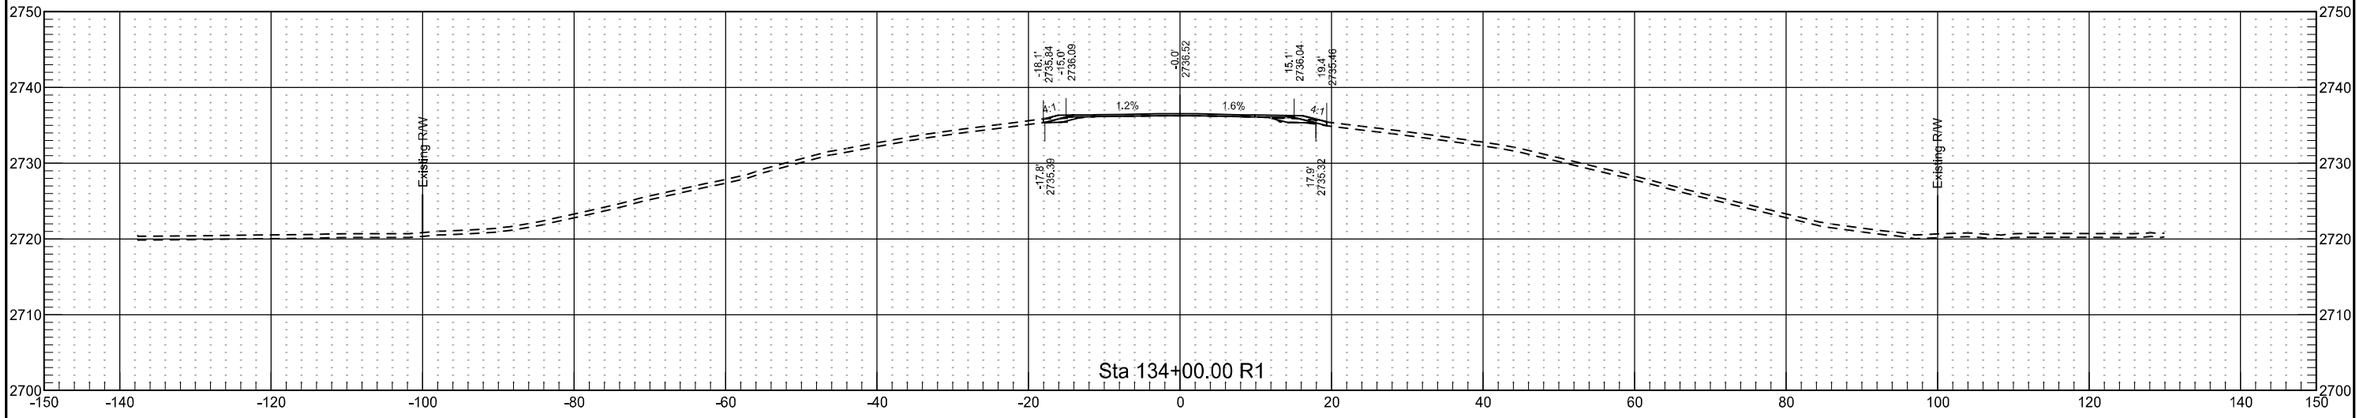


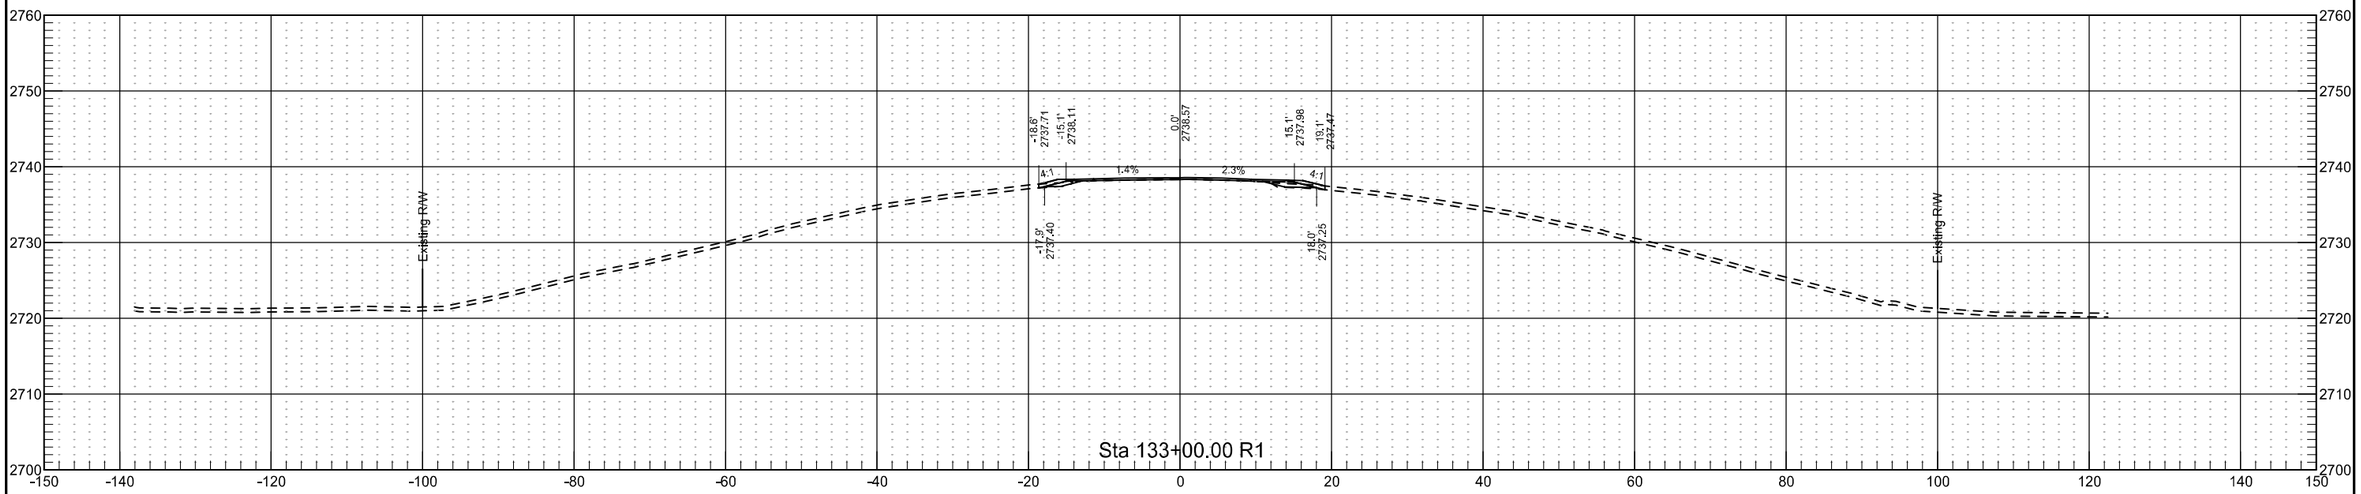


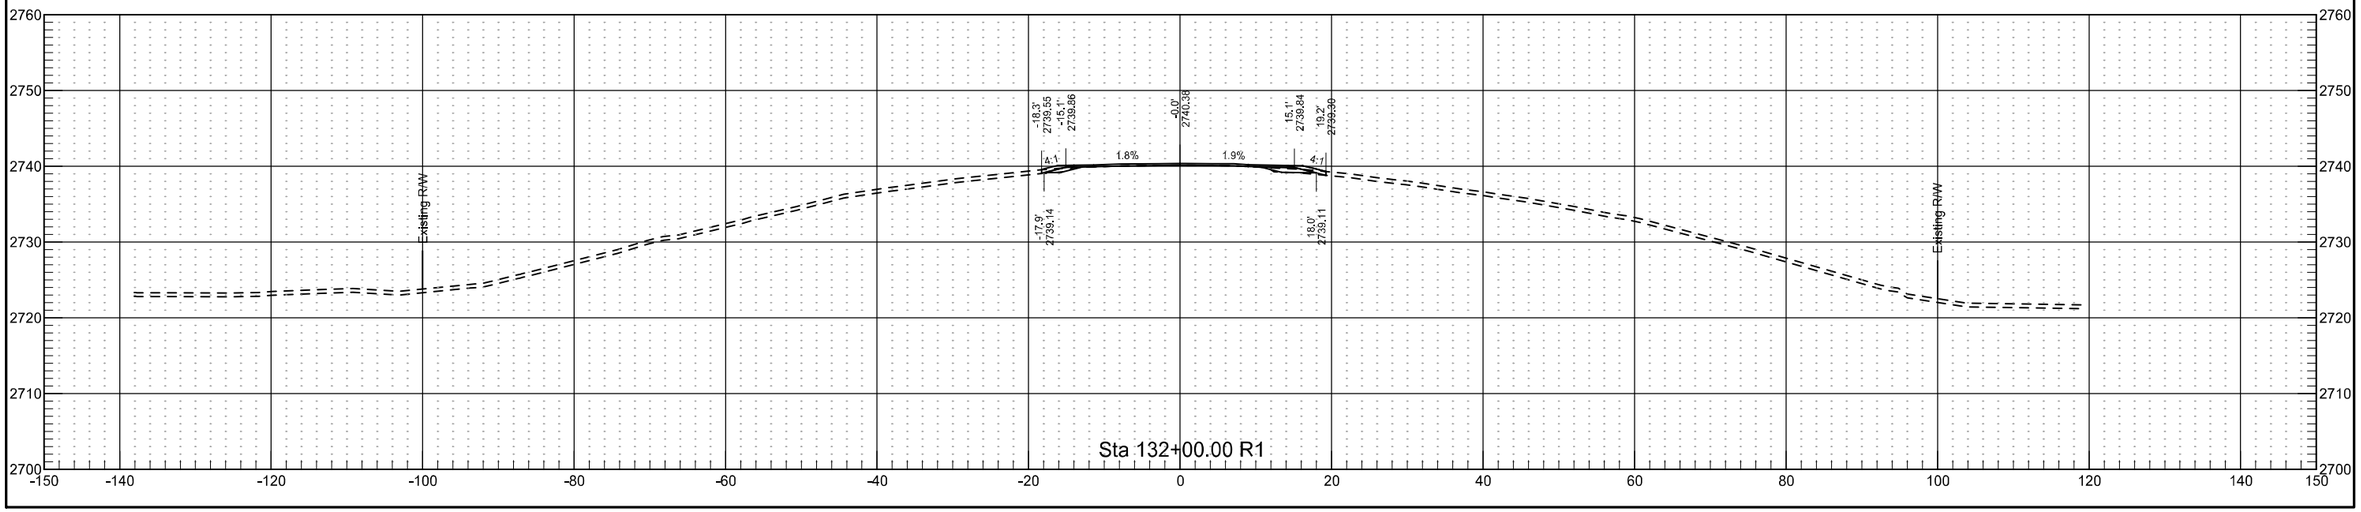


	STATE	PROJECT NO.	SECTION NO.	SHEET NO.
	ND	NH-5-021(016)000	200	45

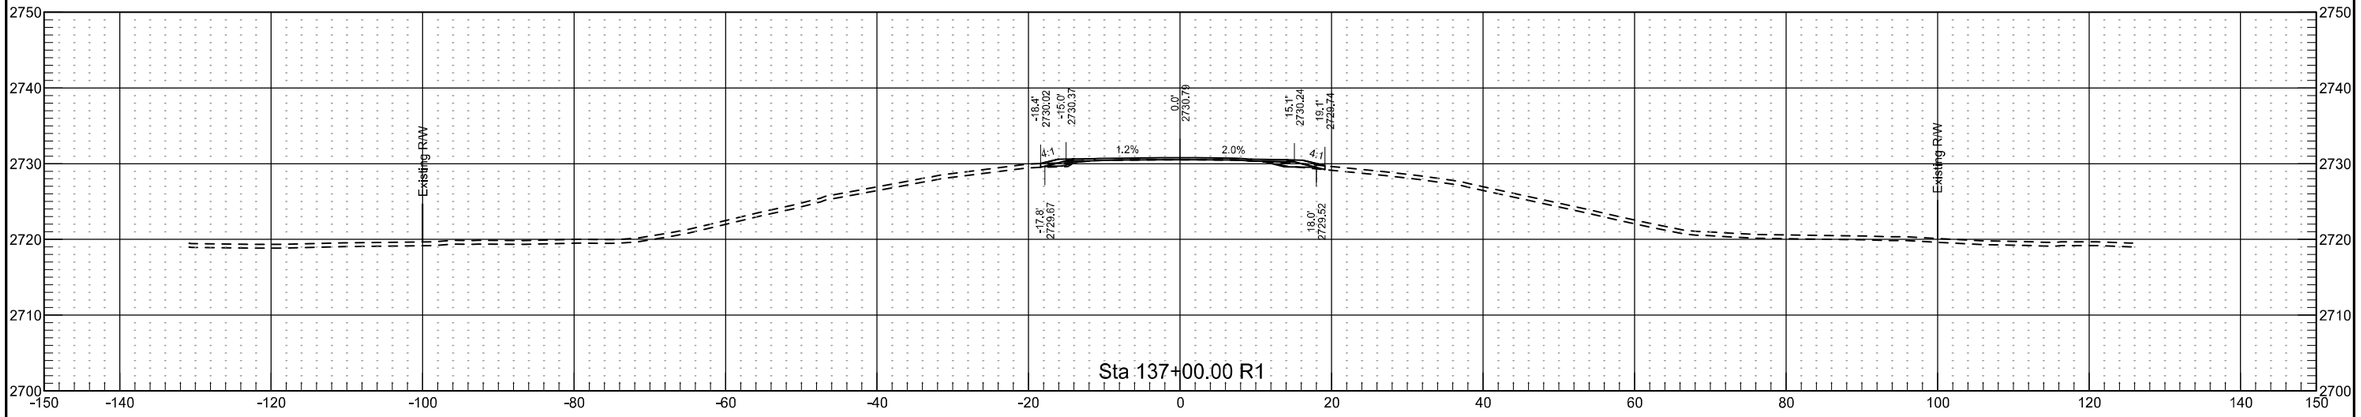


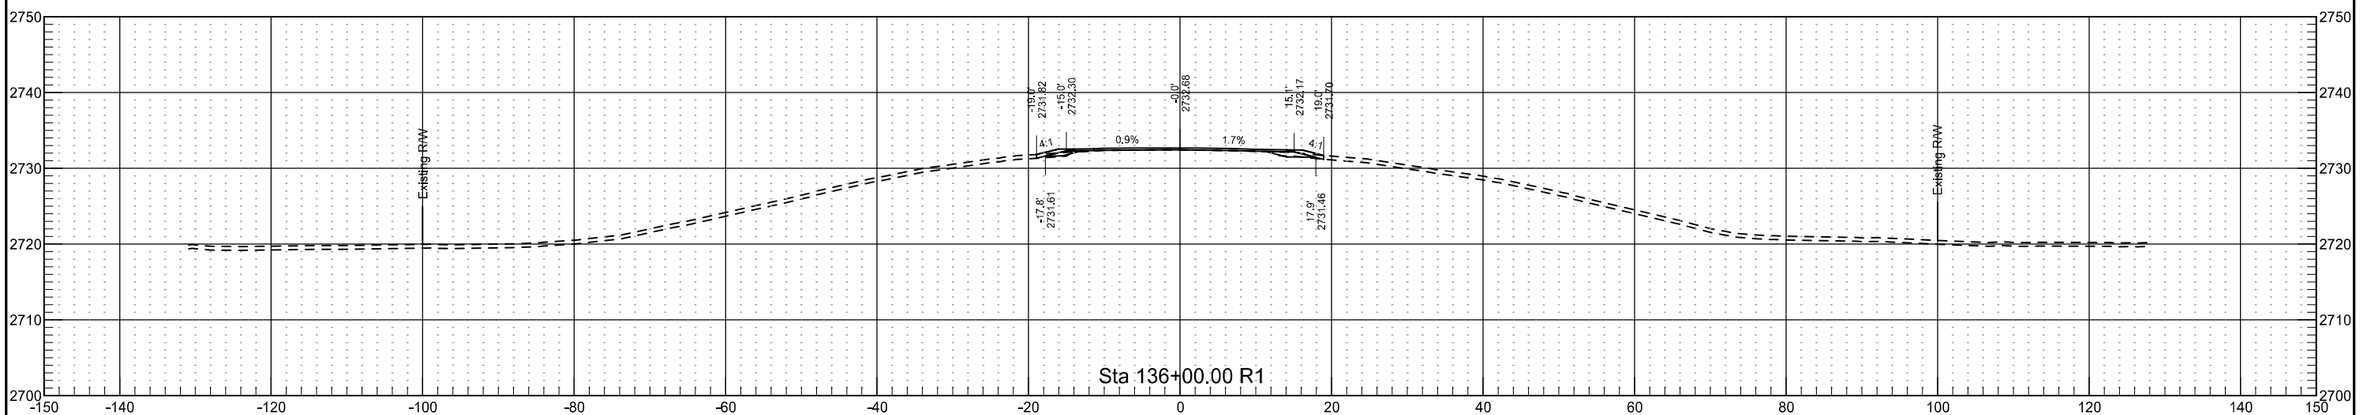


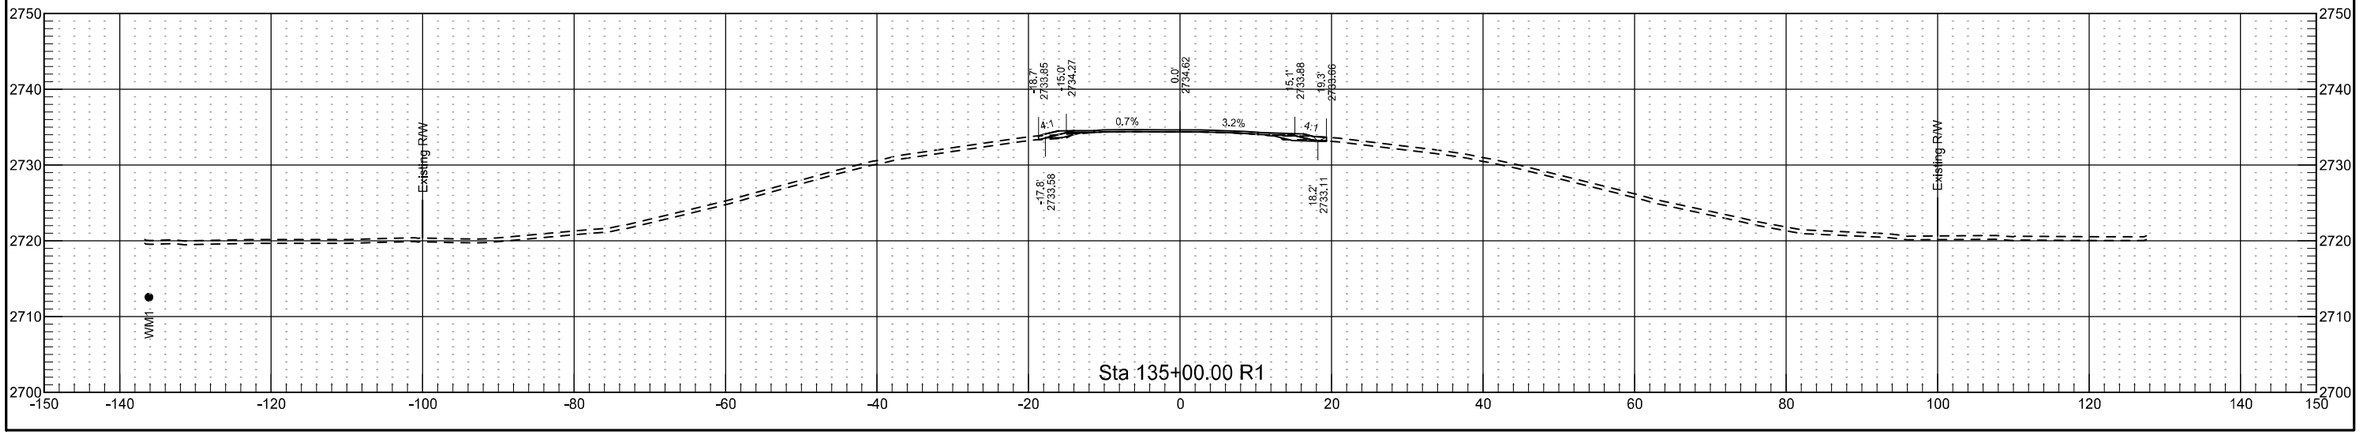


	STATE	PROJECT NO.	SECTION NO.	SHEET NO.
	ND	NH-5-021(016)000	200	46

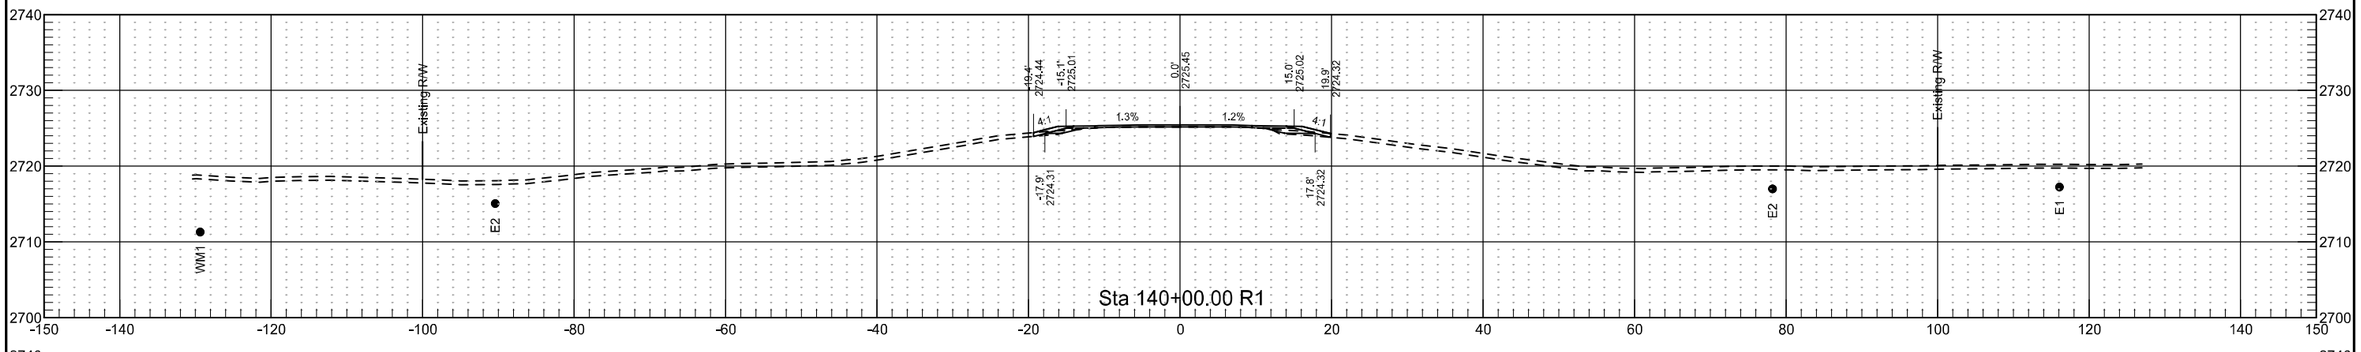

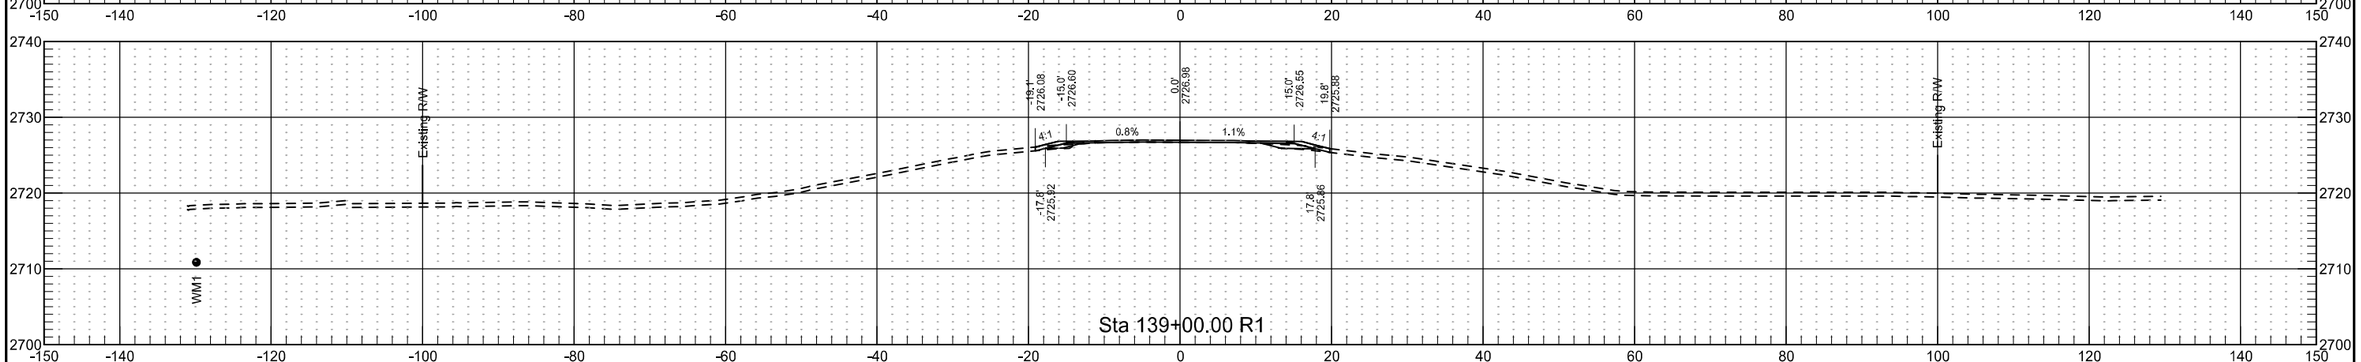


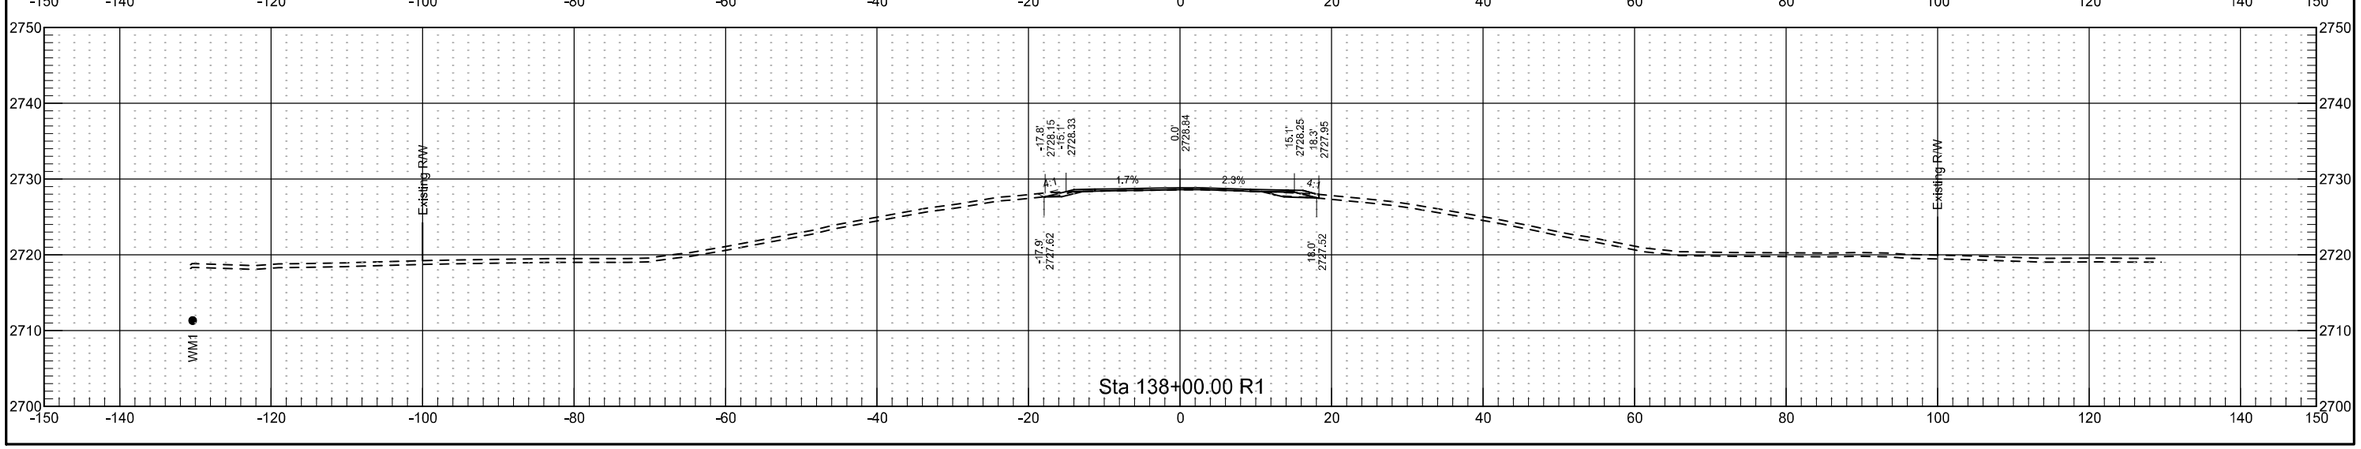


	STATE	PROJECT NO.	SECTION NO.	SHEET NO.
	ND	NH-5-021(016)000	200	47

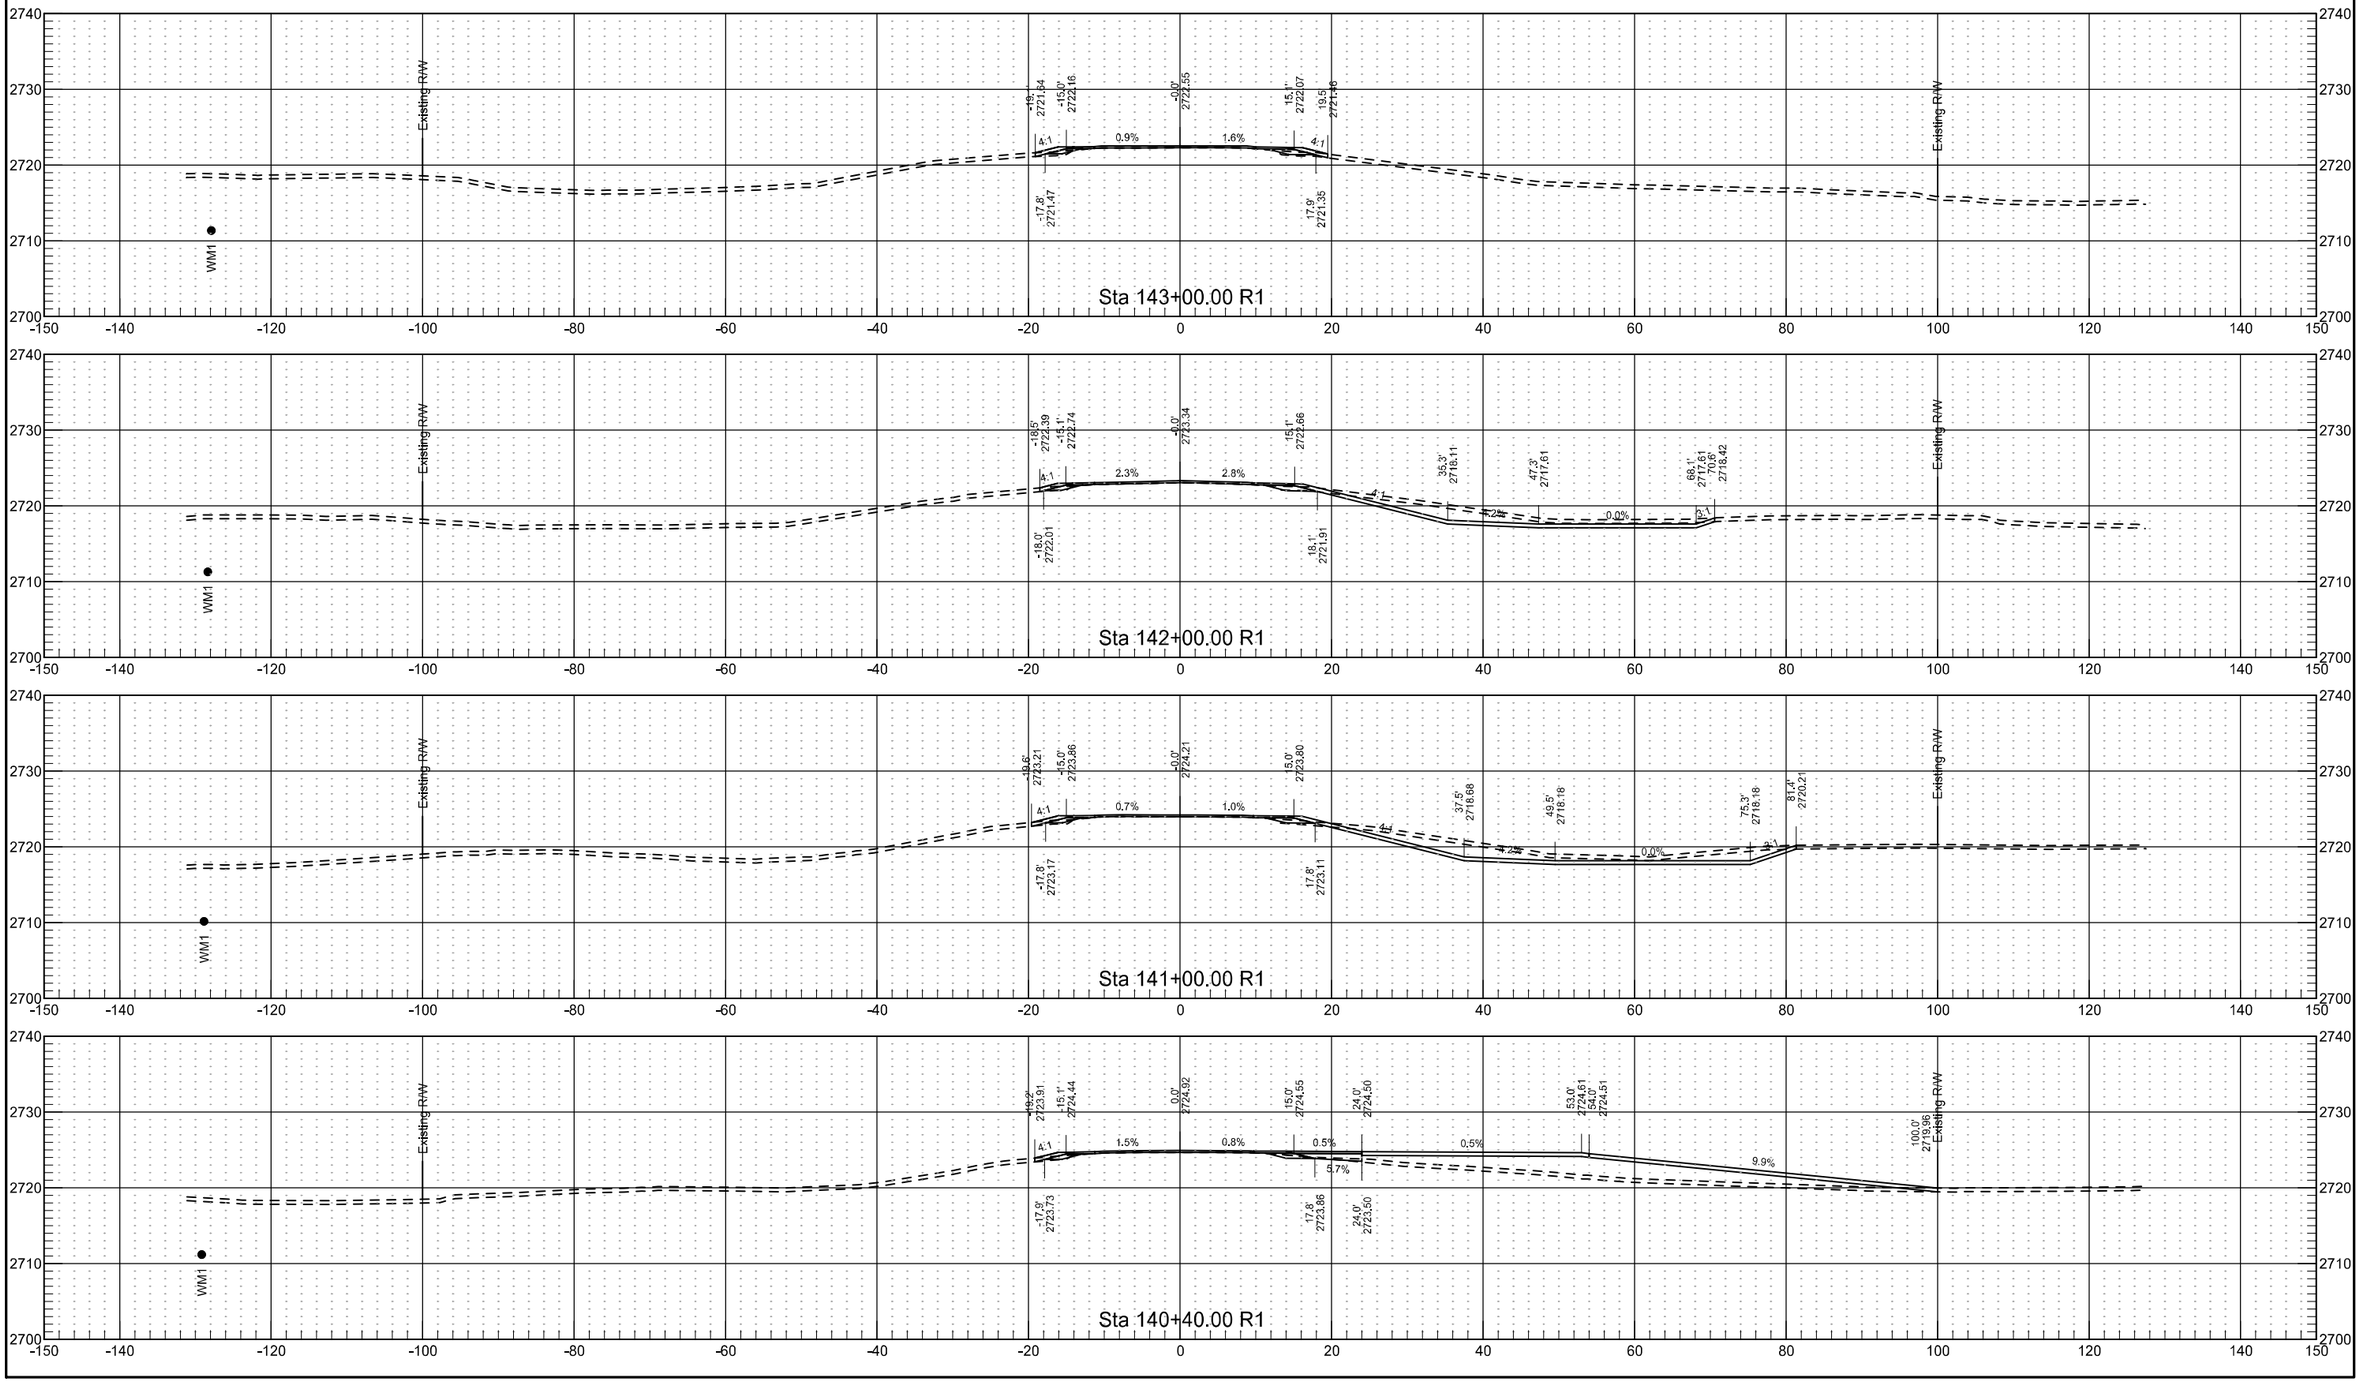



	STATE	PROJECT NO.	SECTION NO.	SHEET NO.
	ND	NH-5-021(016)000	200	48

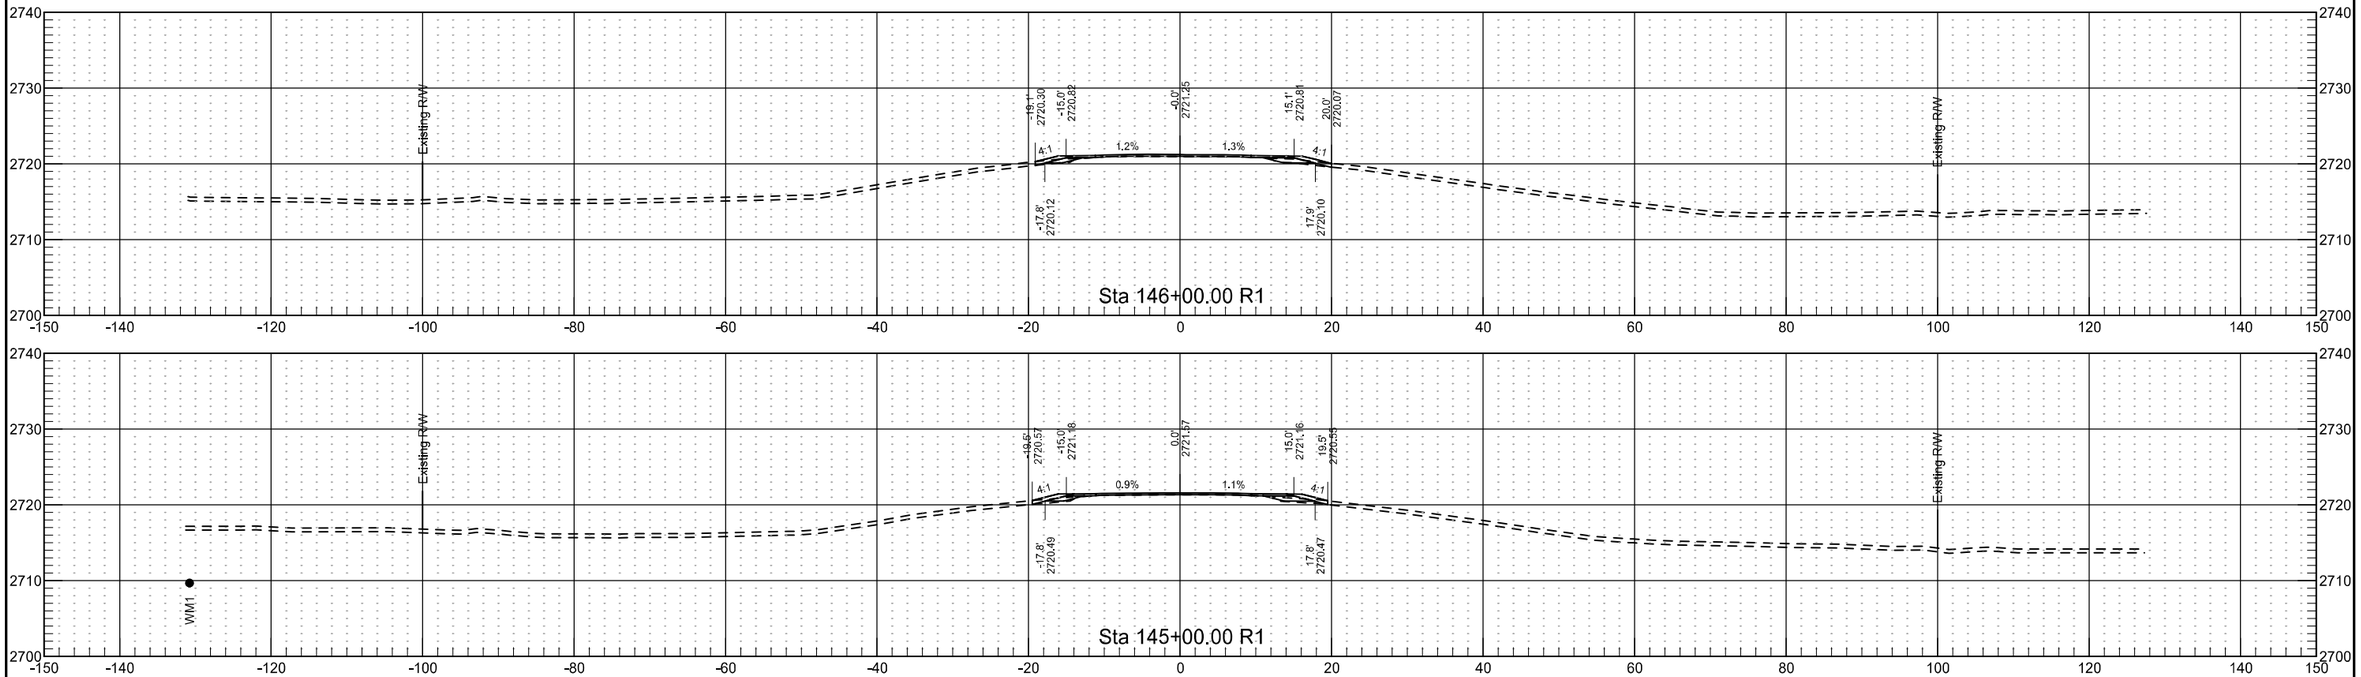

	STATE	PROJECT NO.	SECTION NO.	SHEET NO.
	ND	NH-5-021(016)000	200	49

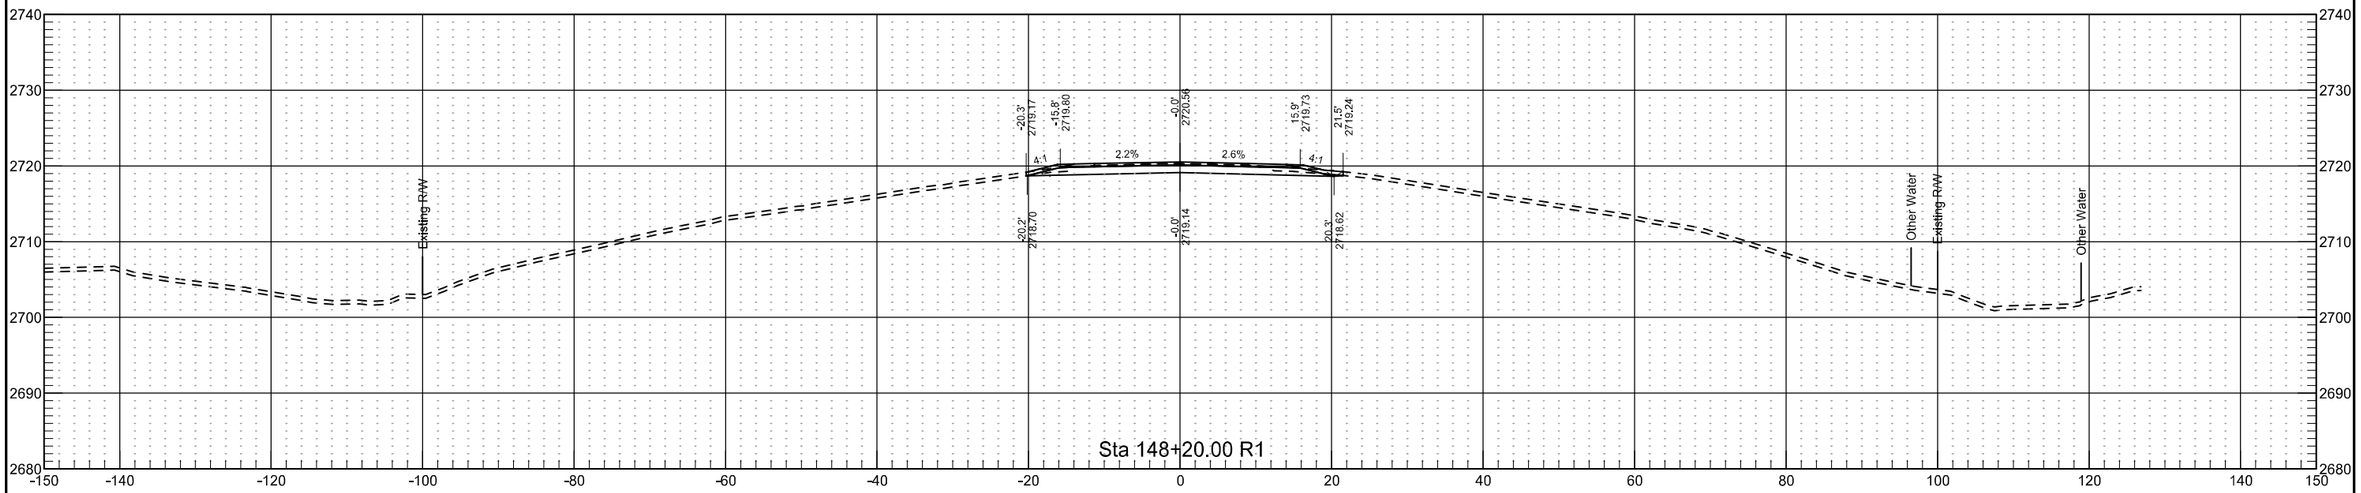


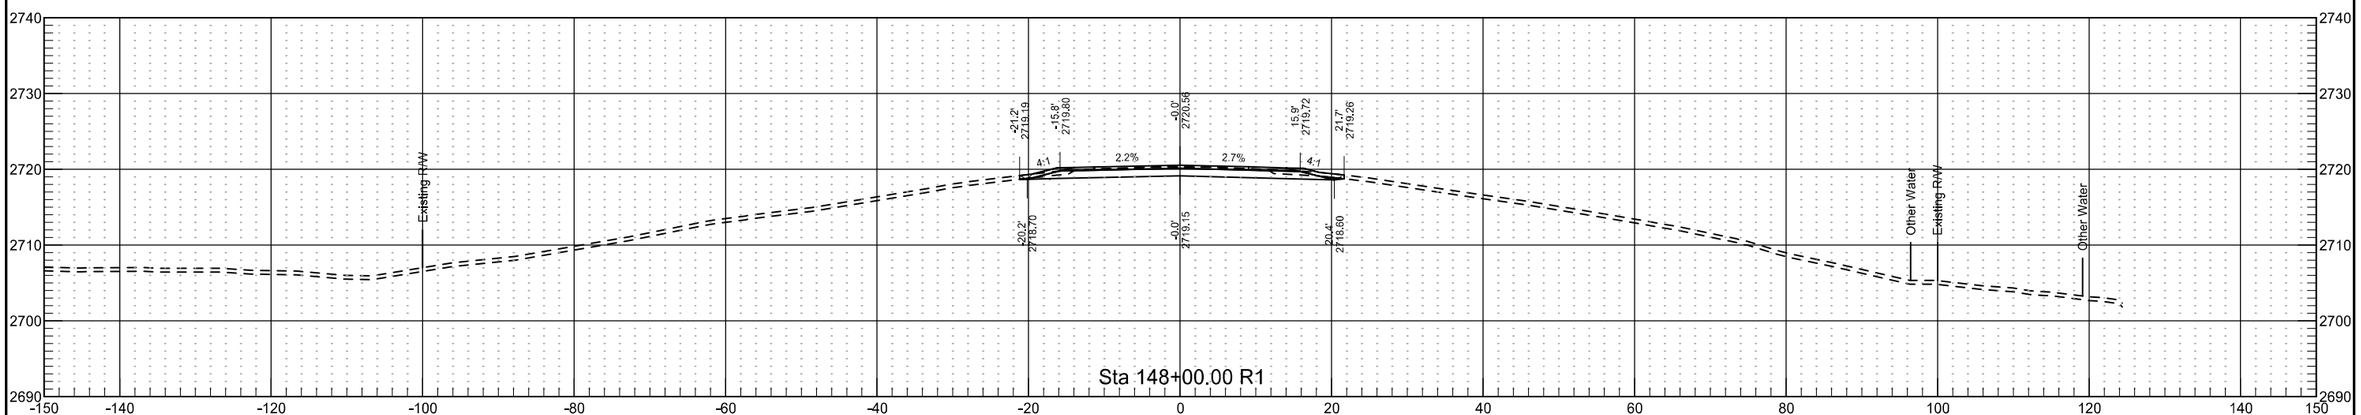

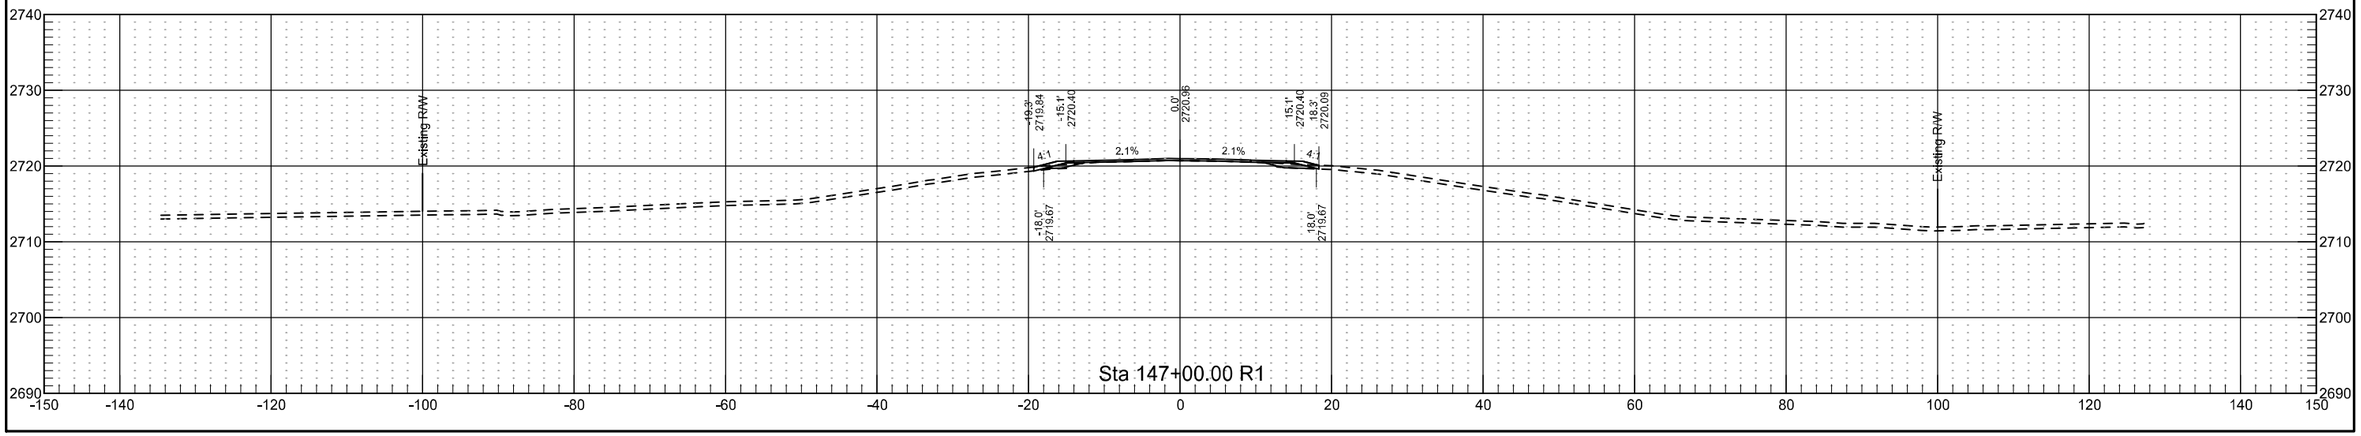

10/29/2019 8:40:23 AM kory.Kleinknecht G:\2018\18.00676\50021000.016\Design\Base\Xsec_002.dgn


	STATE	PROJECT NO.	SECTION NO.	SHEET NO.
	ND	NH-5-021(016)000	200	50

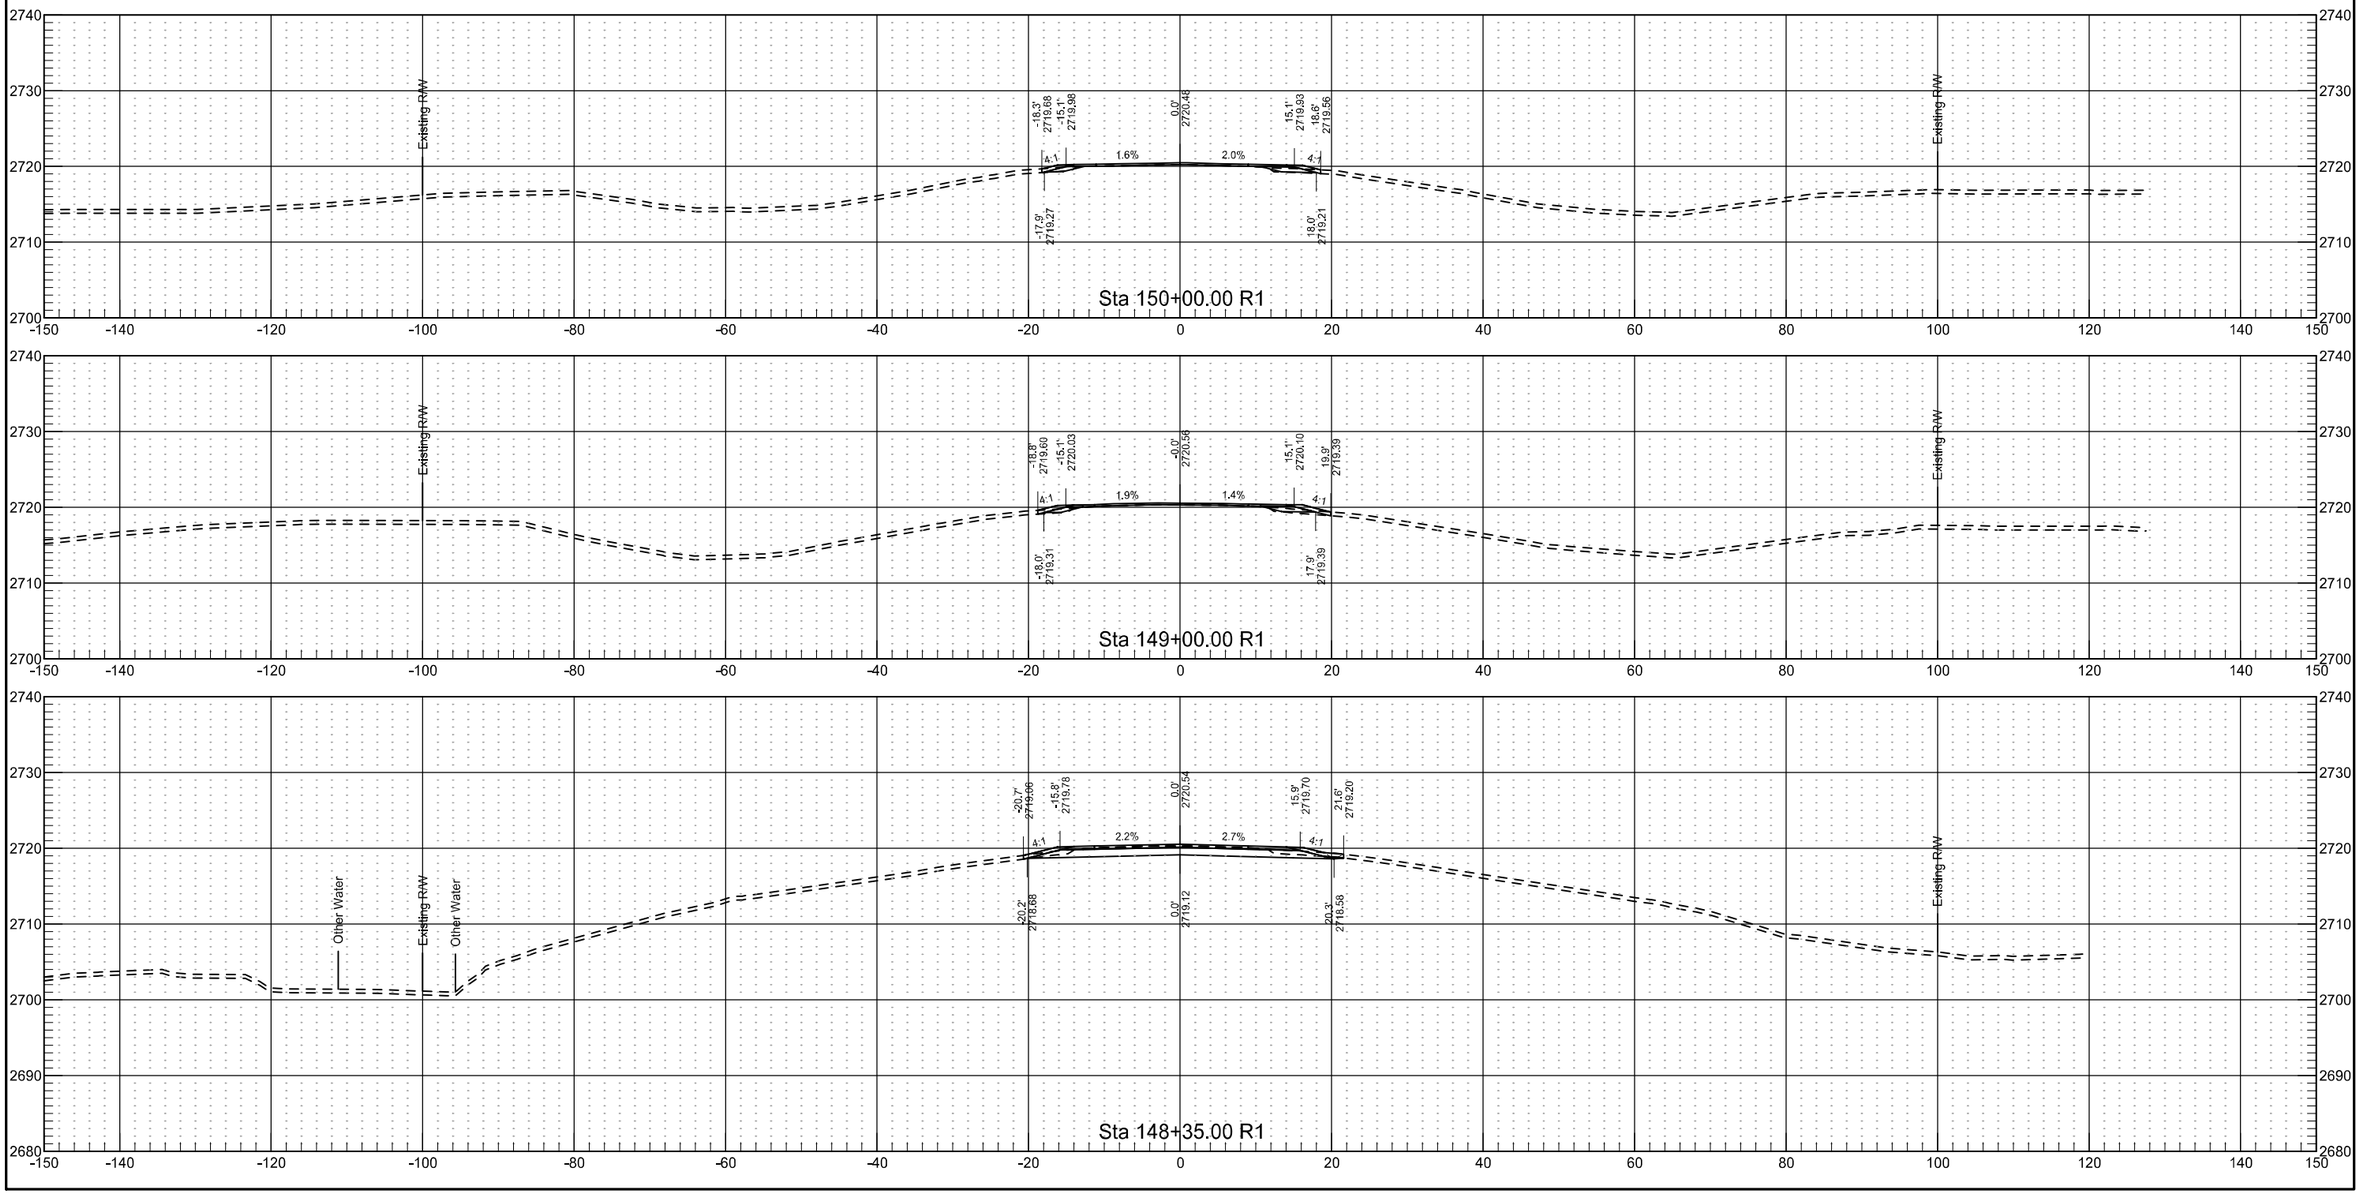


	STATE	PROJECT NO.	SECTION NO.	SHEET NO.
	ND	NH-5-021(016)000	200	51

10/29/2019 8:40:25 AM kory.Kleinknecht G:\2018\18.00676\50021000.016\Design\Base\Xsec_002.dgn


	STATE	PROJECT NO.	SECTION NO.	SHEET NO.
	ND	NH-5-021(016)000	200	52

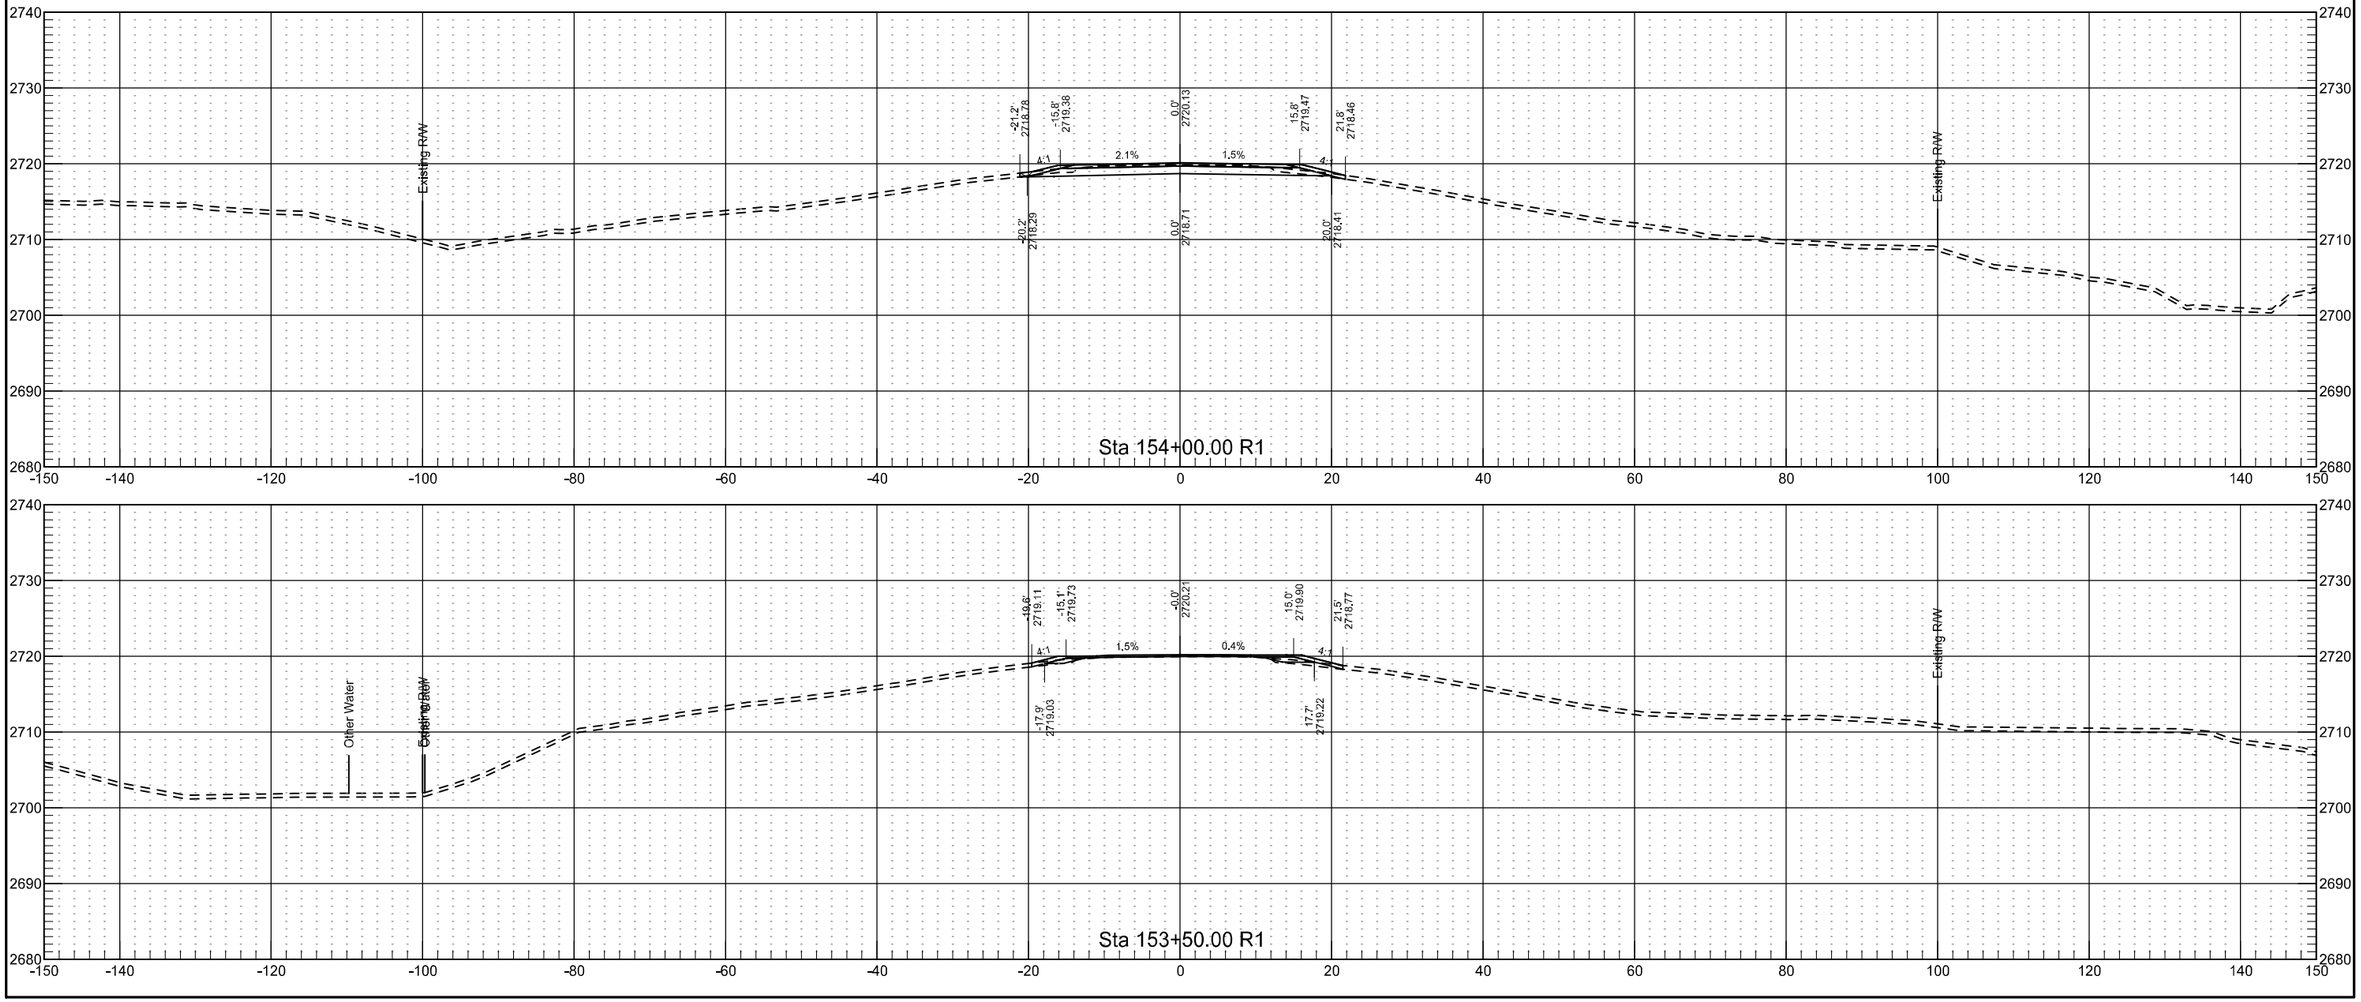


	STATE	PROJECT NO.	SECTION NO.	SHEET NO.
	ND	NH-5-021(016)000	200	53

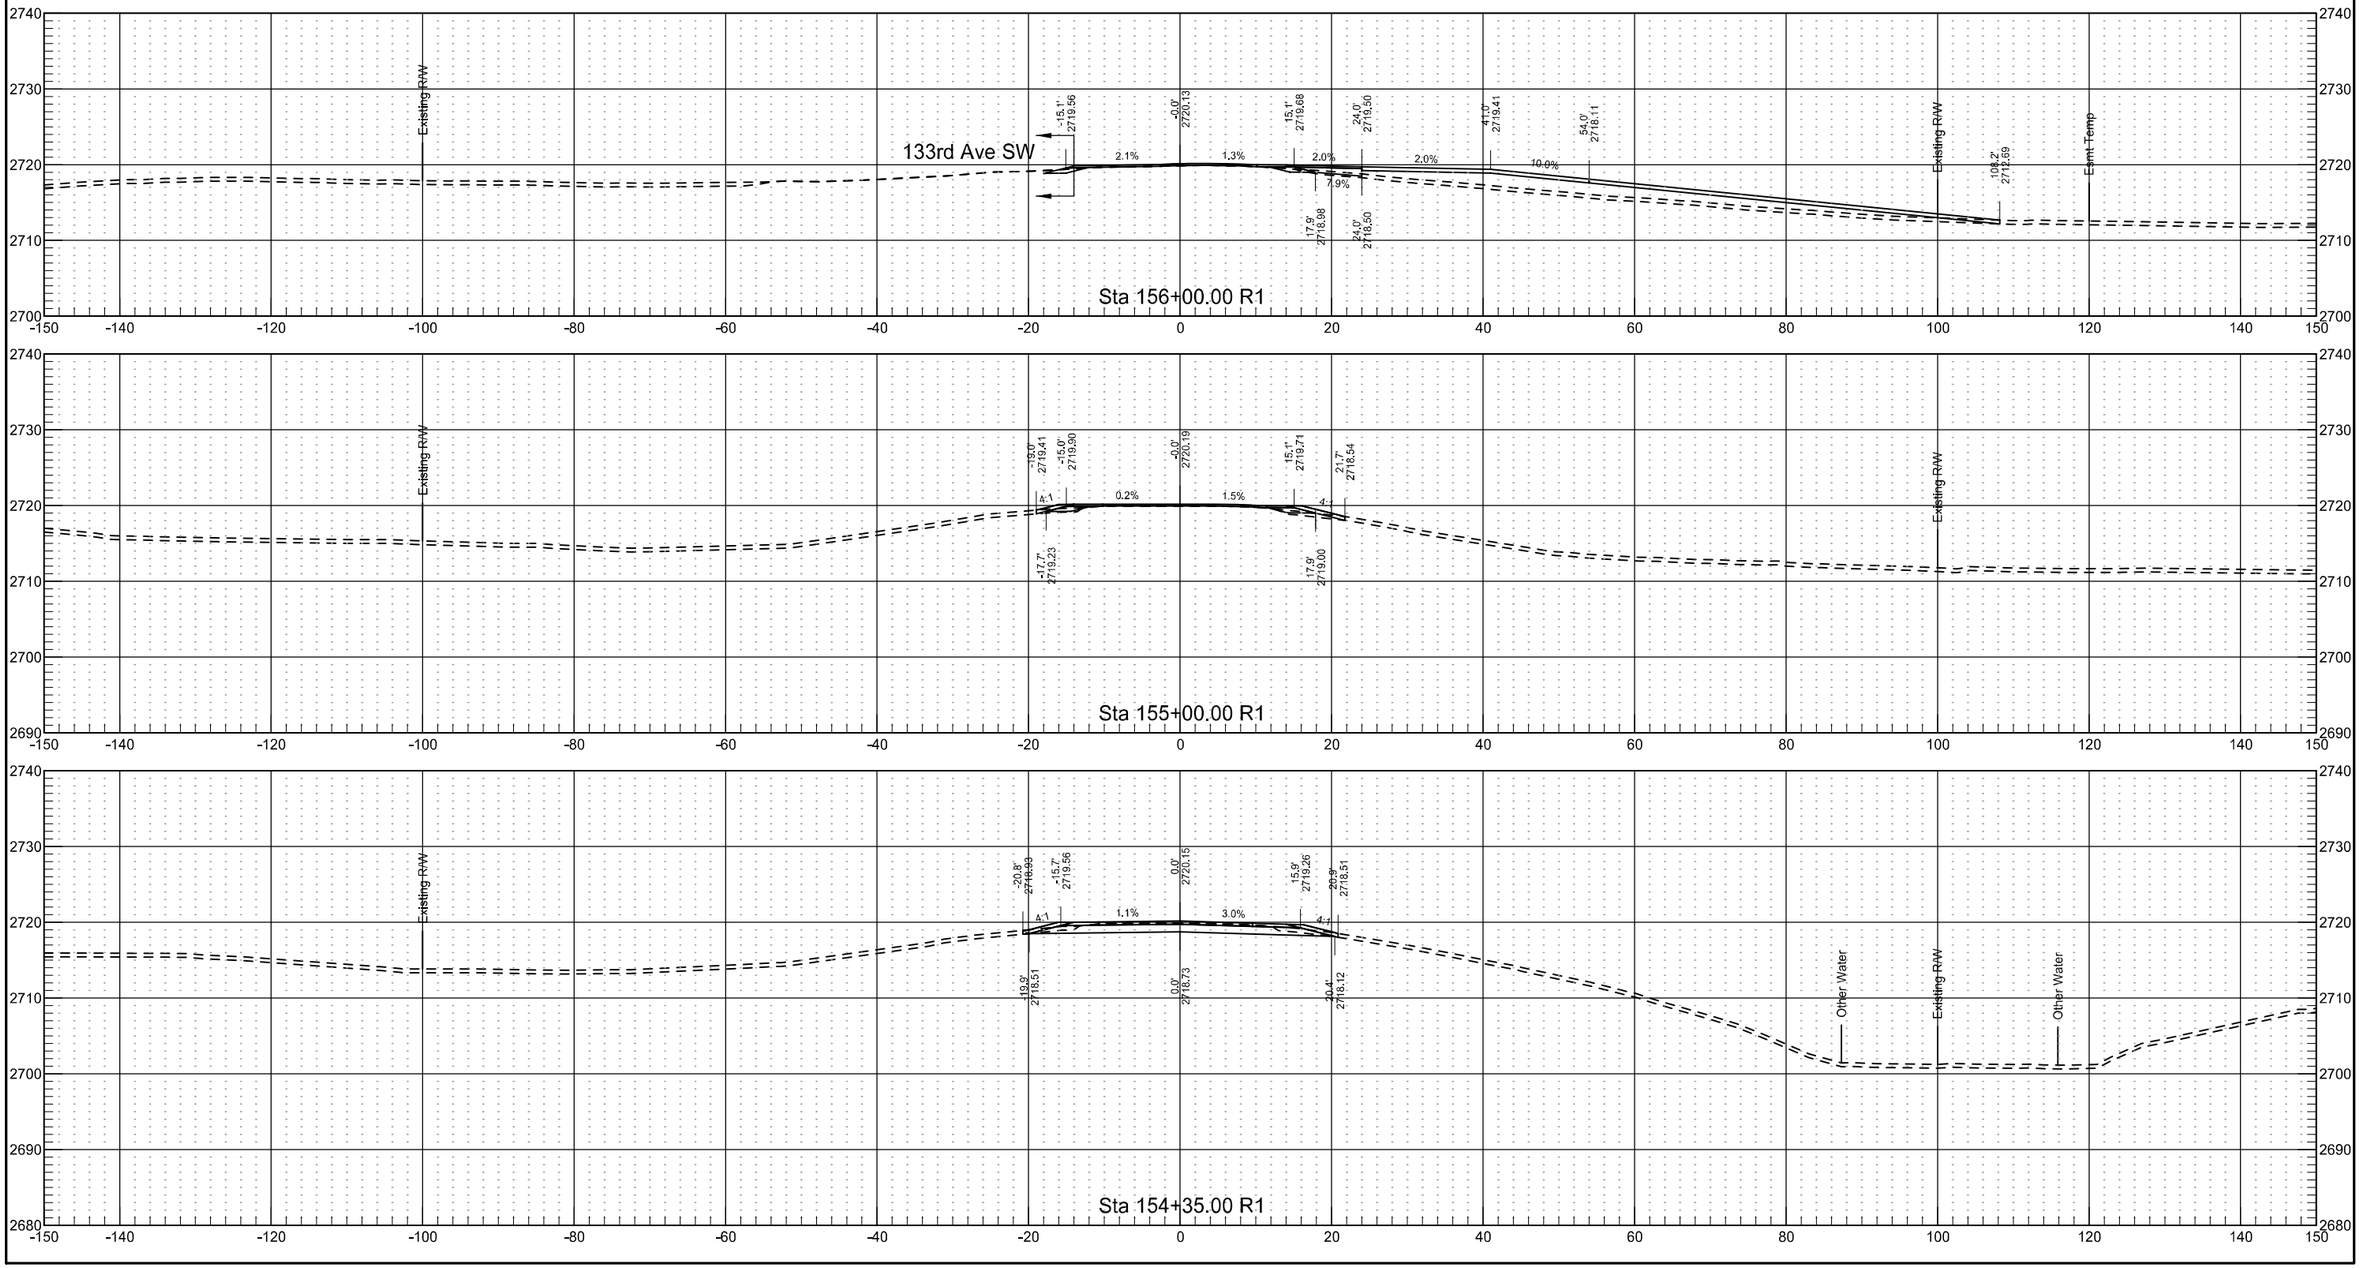



	STATE	PROJECT NO.	SECTION NO.	SHEET NO.
	ND	NH-5-021(016)000	200	54

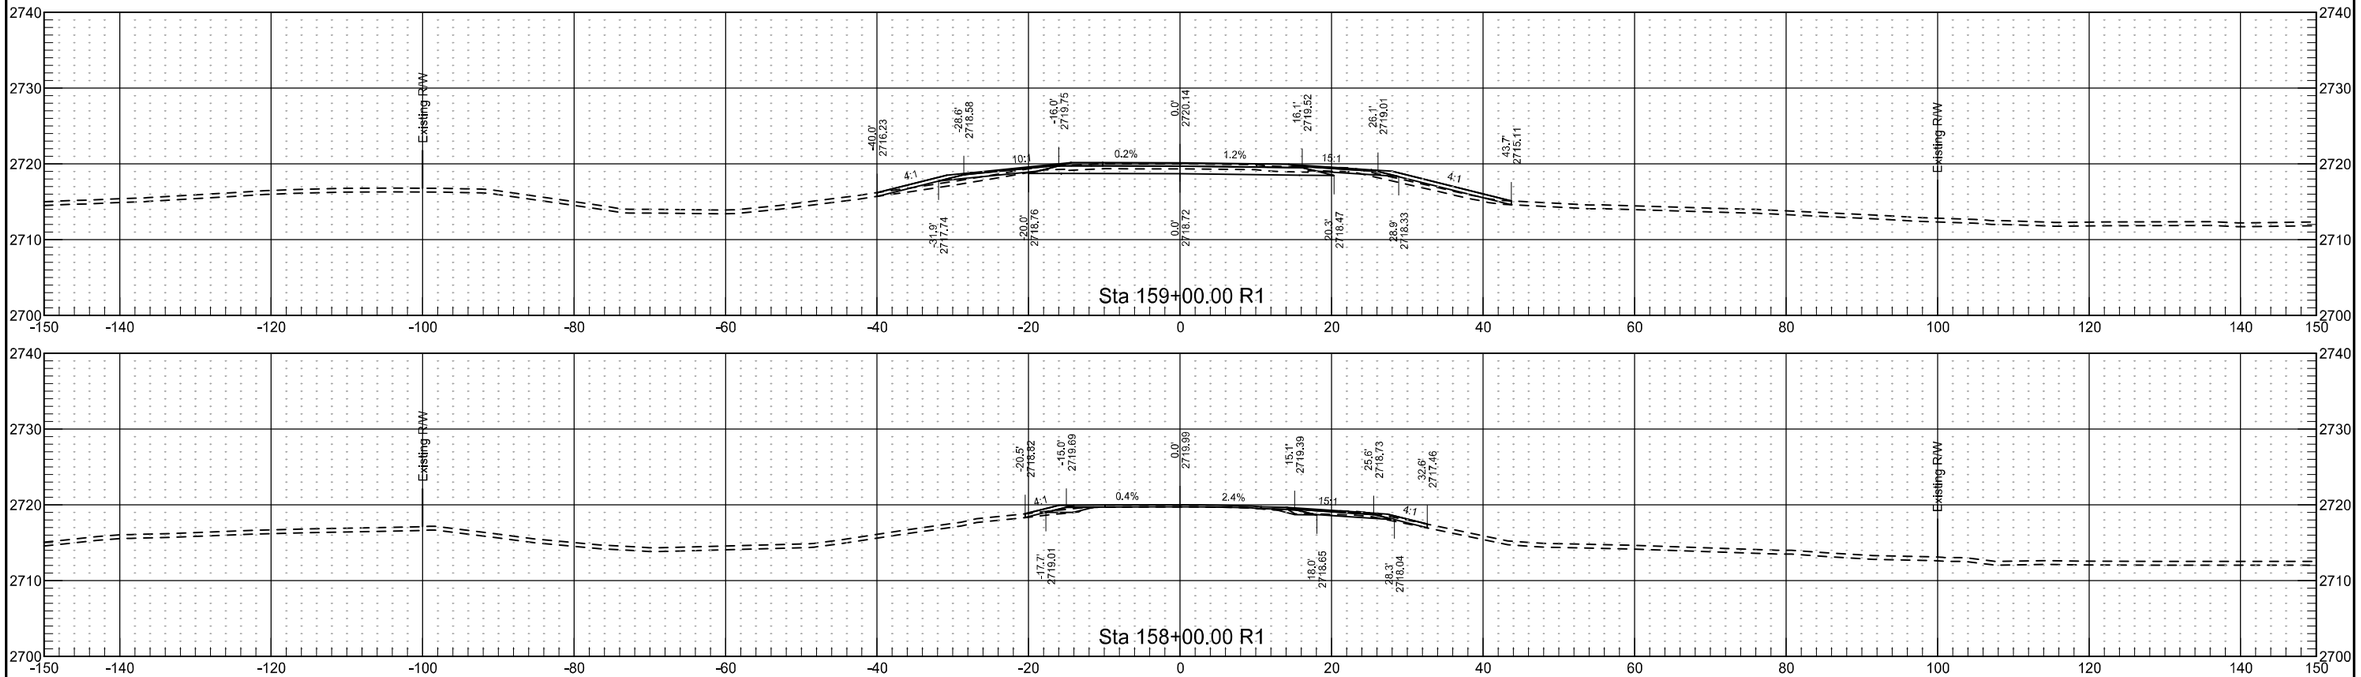


	STATE	PROJECT NO.	SECTION NO.	SHEET NO.
	ND	NH-5-021(016)000	200	55

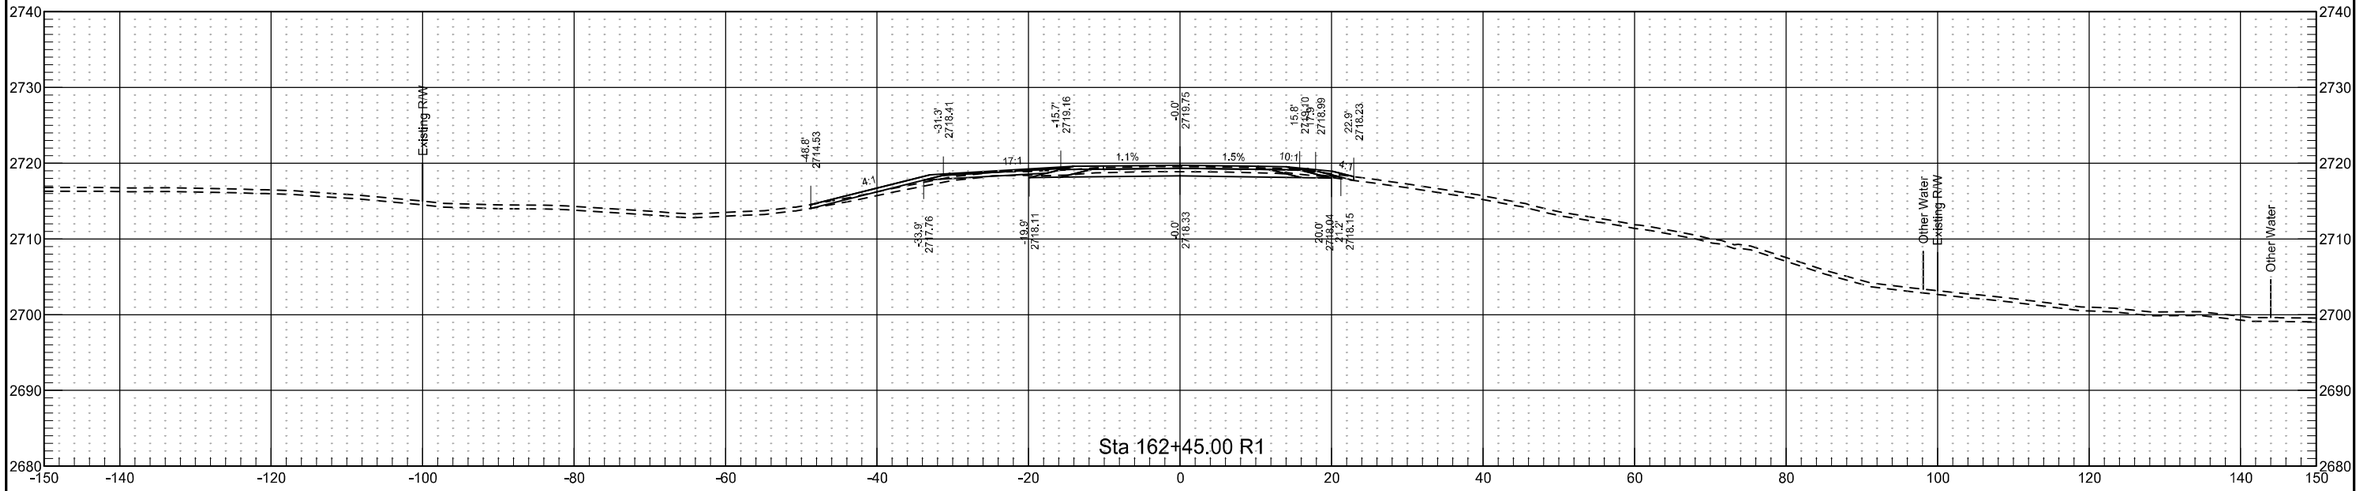

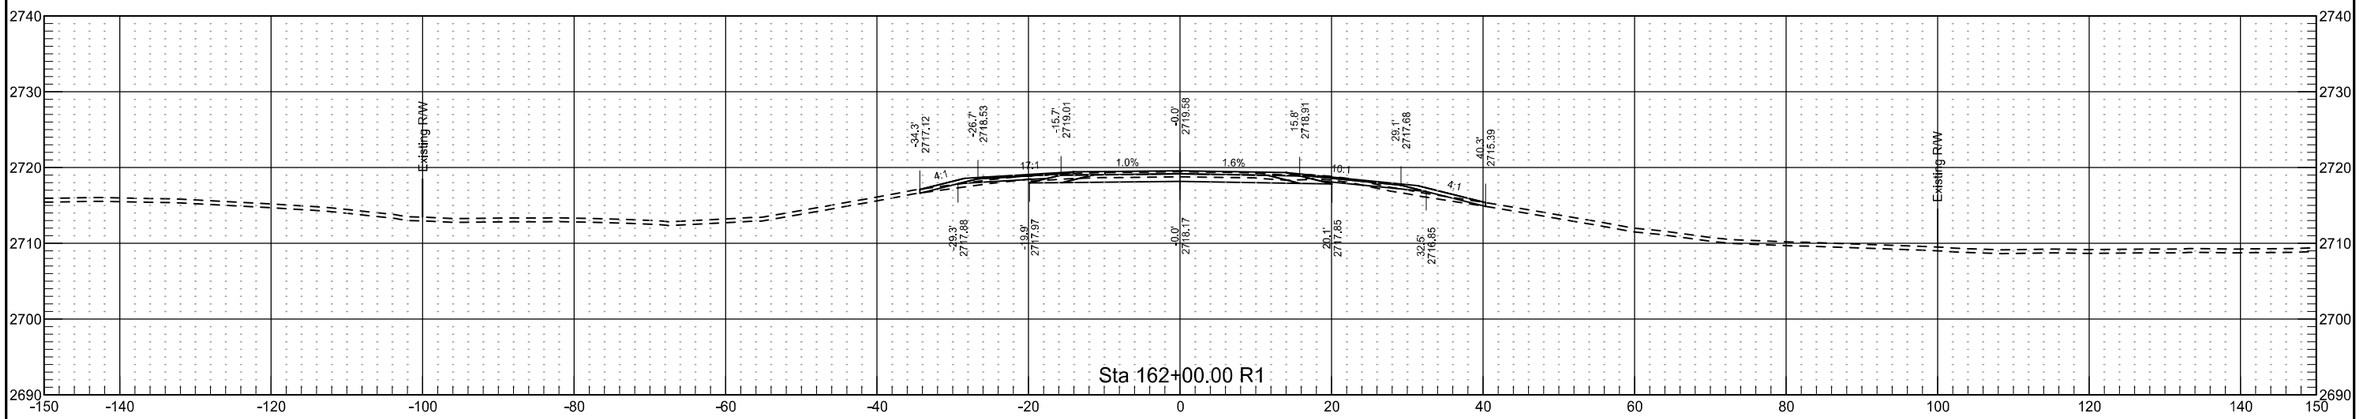


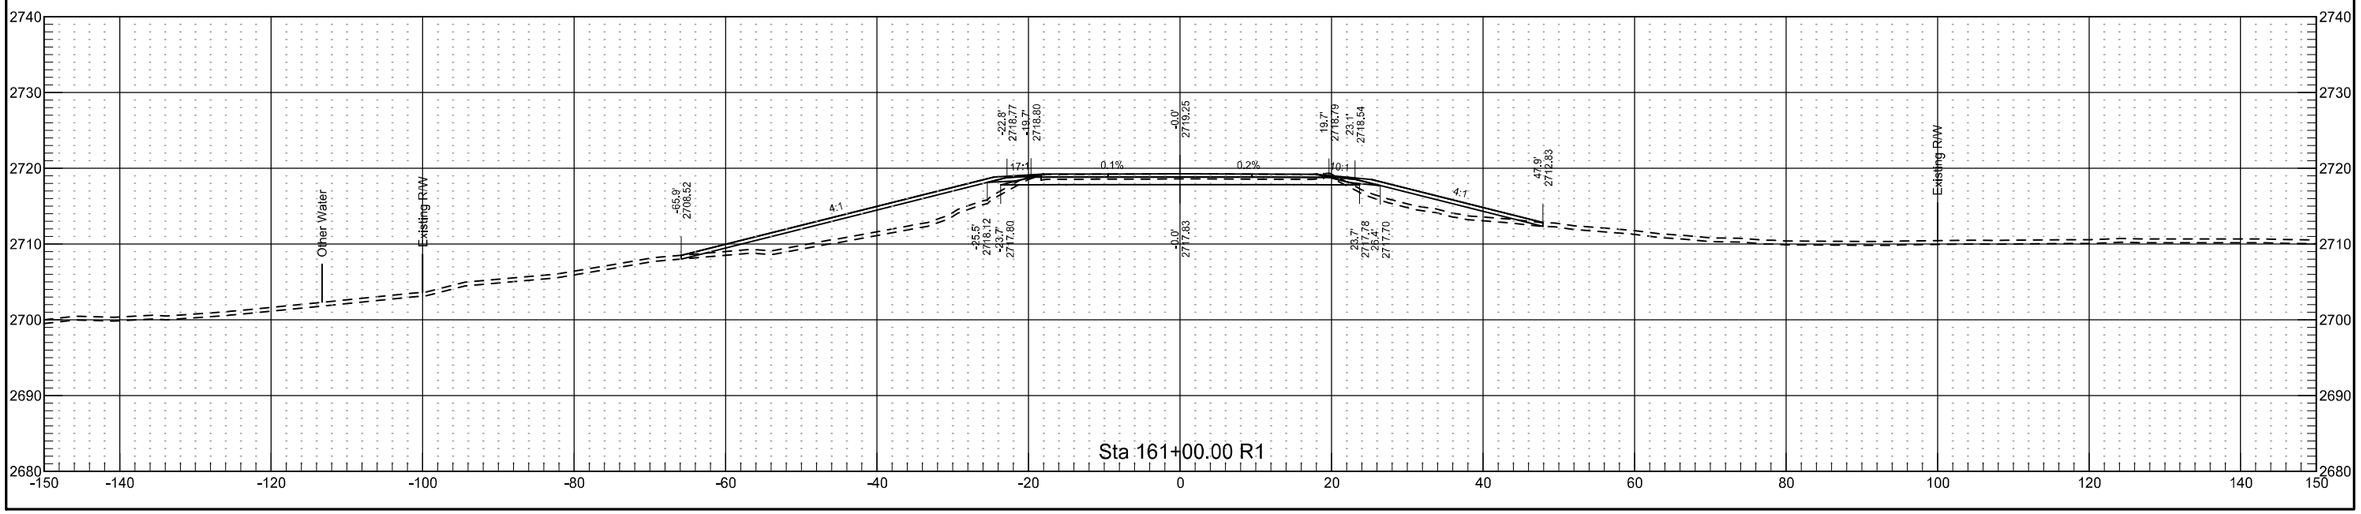

	STATE	PROJECT NO.	SECTION NO.	SHEET NO.
	ND	NH-5-021(016)000	200	56

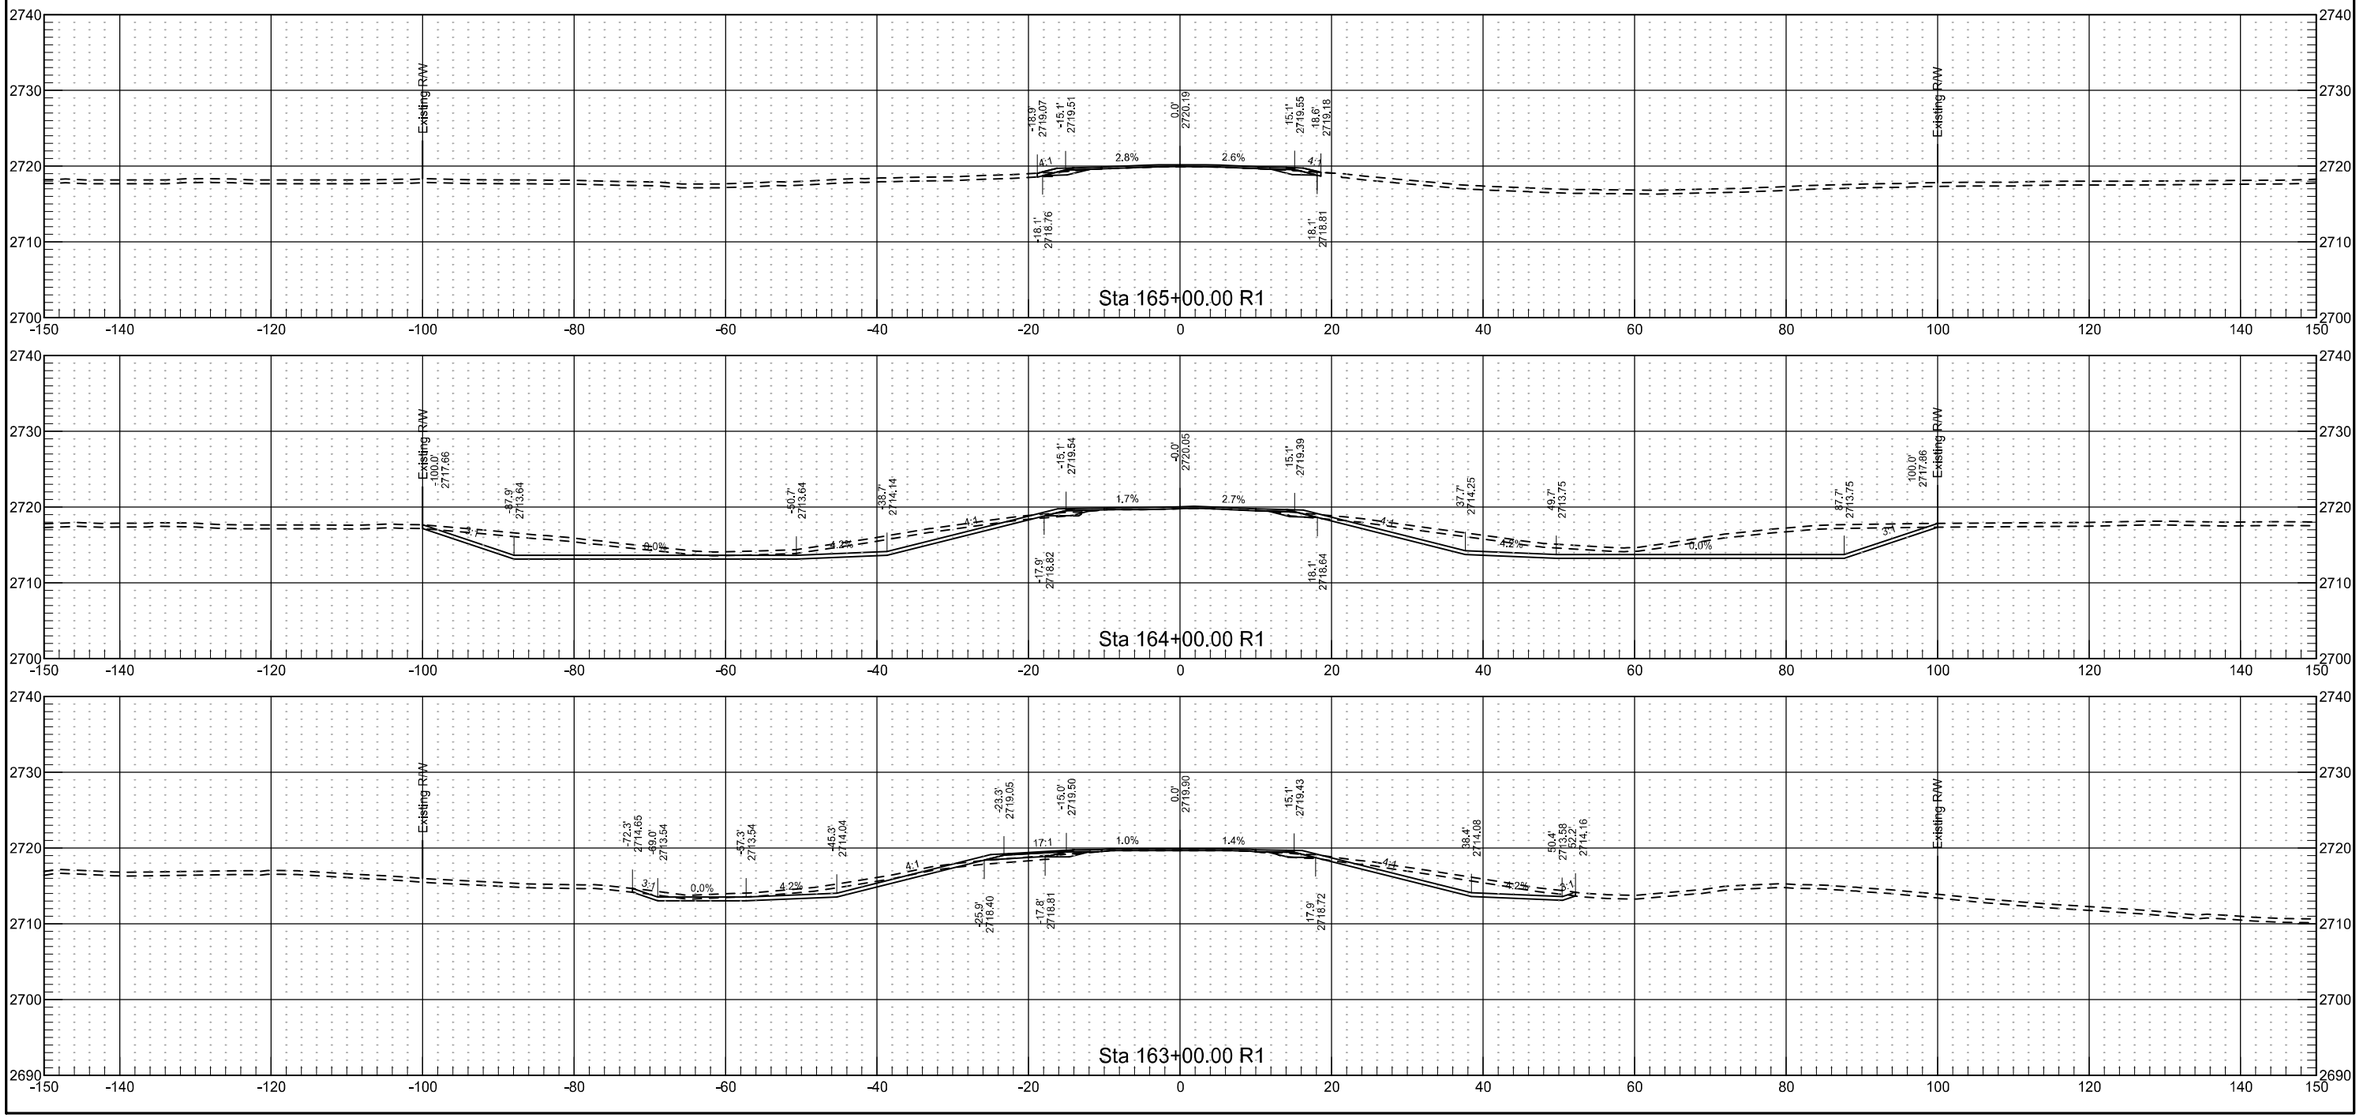


	STATE	PROJECT NO.	SECTION NO.	SHEET NO.
	ND	NH-5-021(016)000	200	57

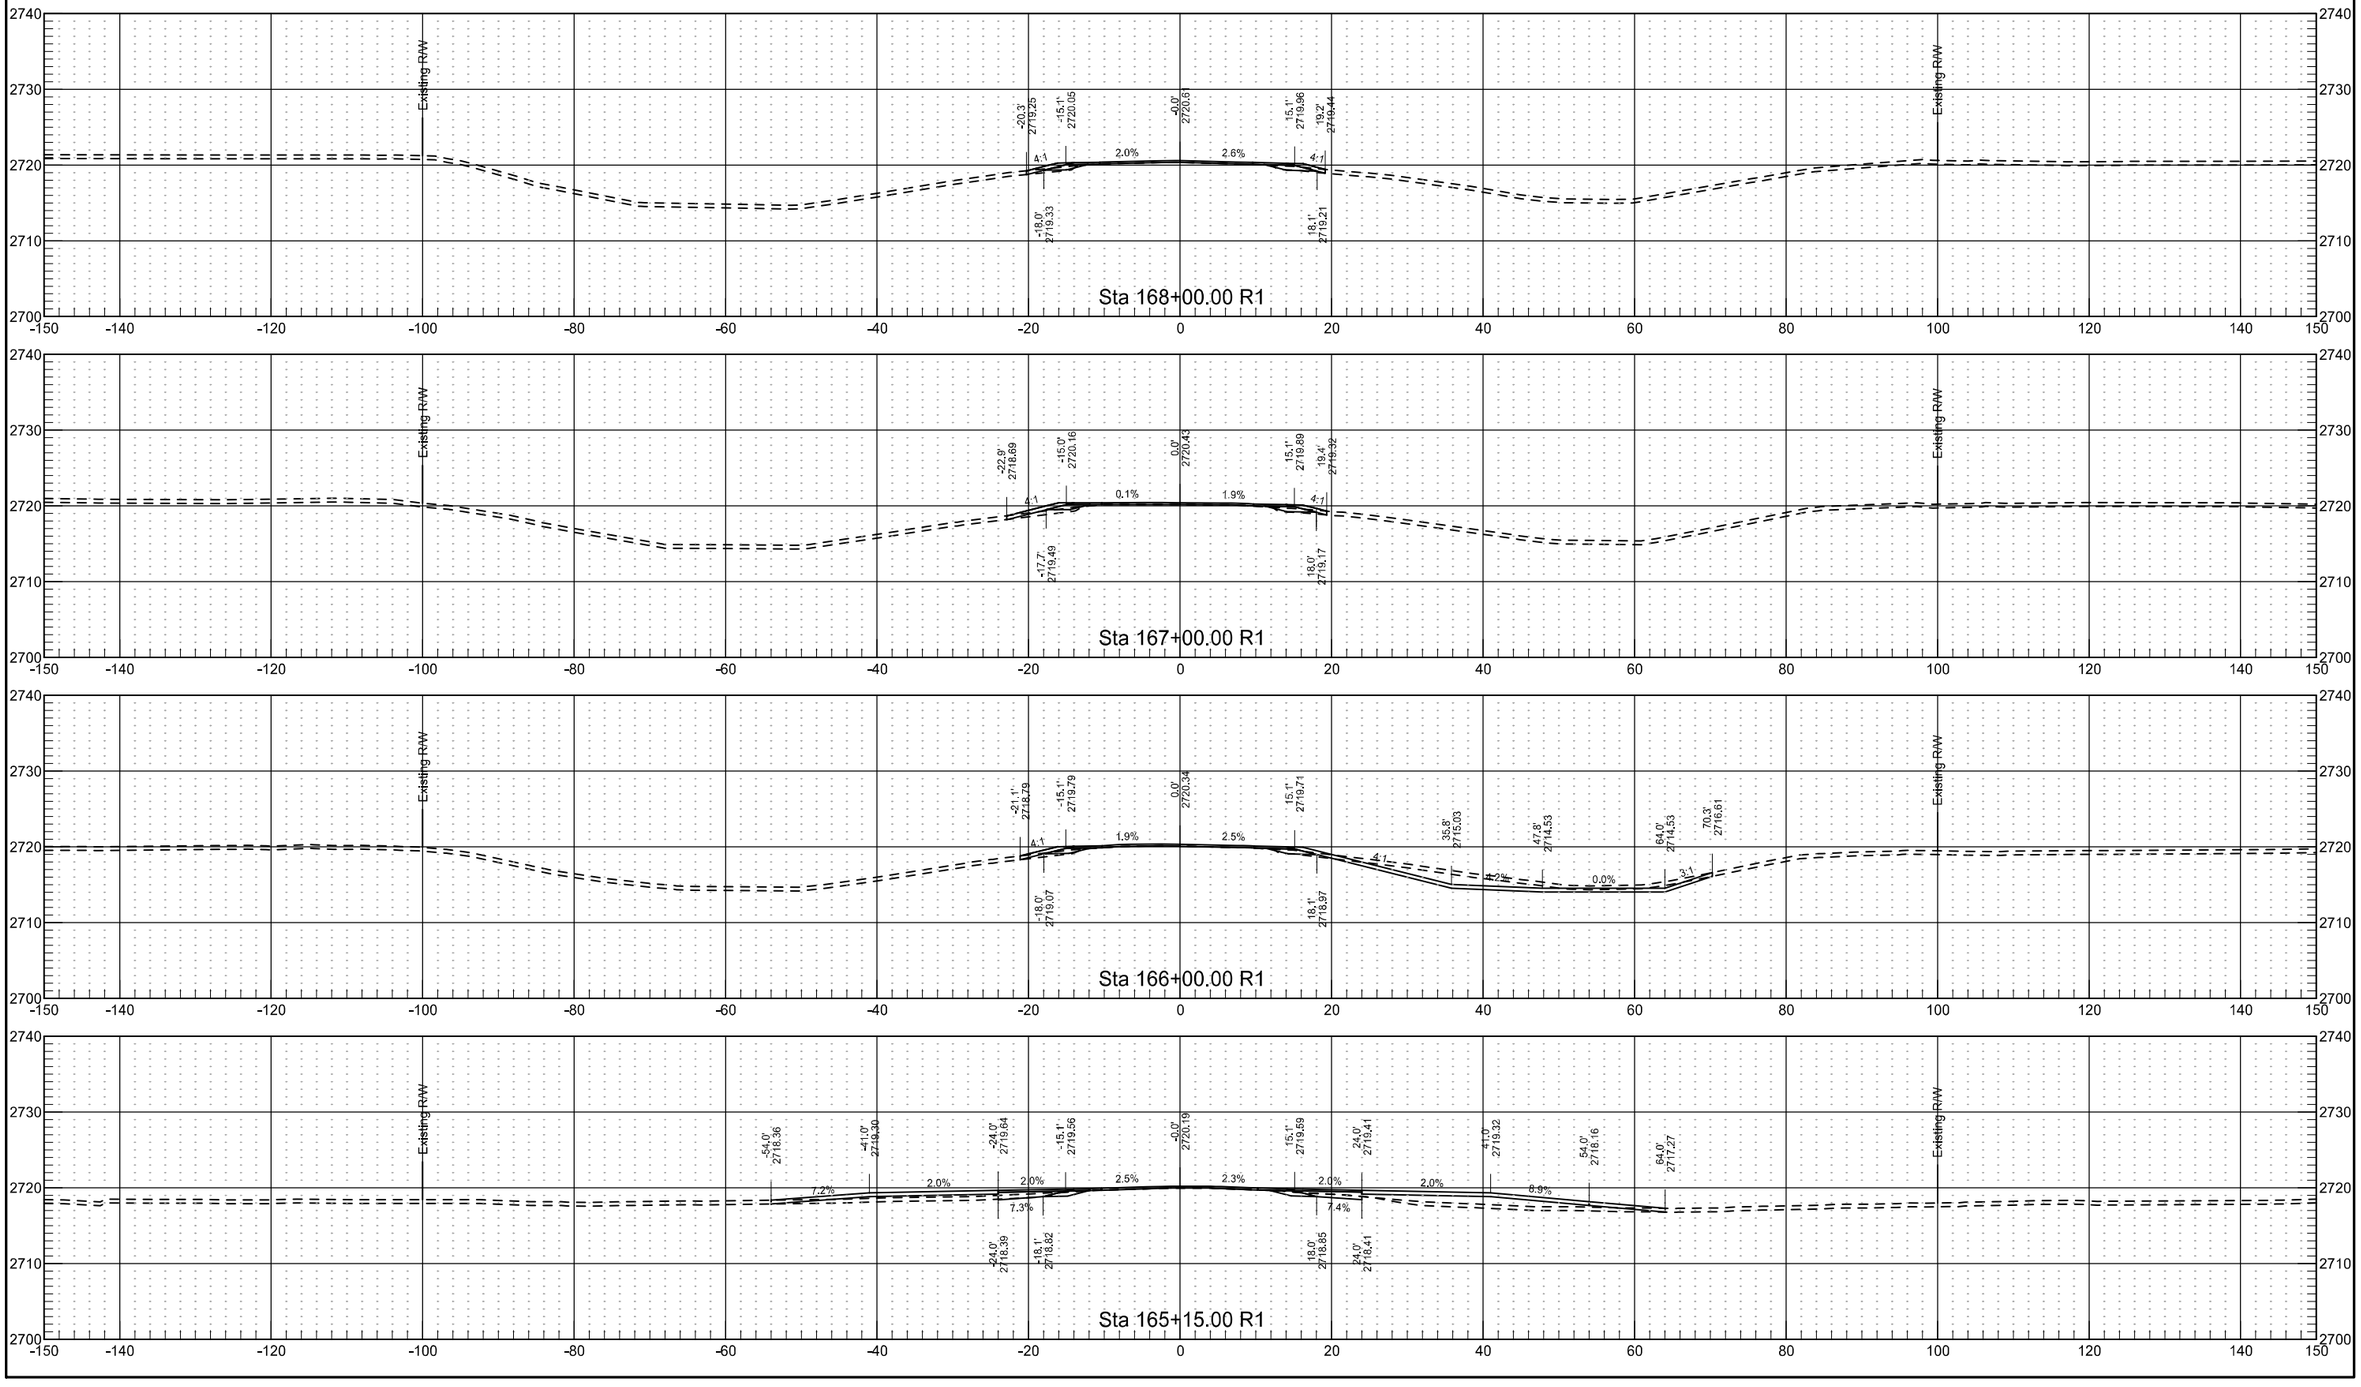


	STATE	PROJECT NO.	SECTION NO.	SHEET NO.
	ND	NH-5-021(016)000	200	58

	STATE	PROJECT NO.	SECTION NO.	SHEET NO.
	ND	NH-5-021(016)000	200	59

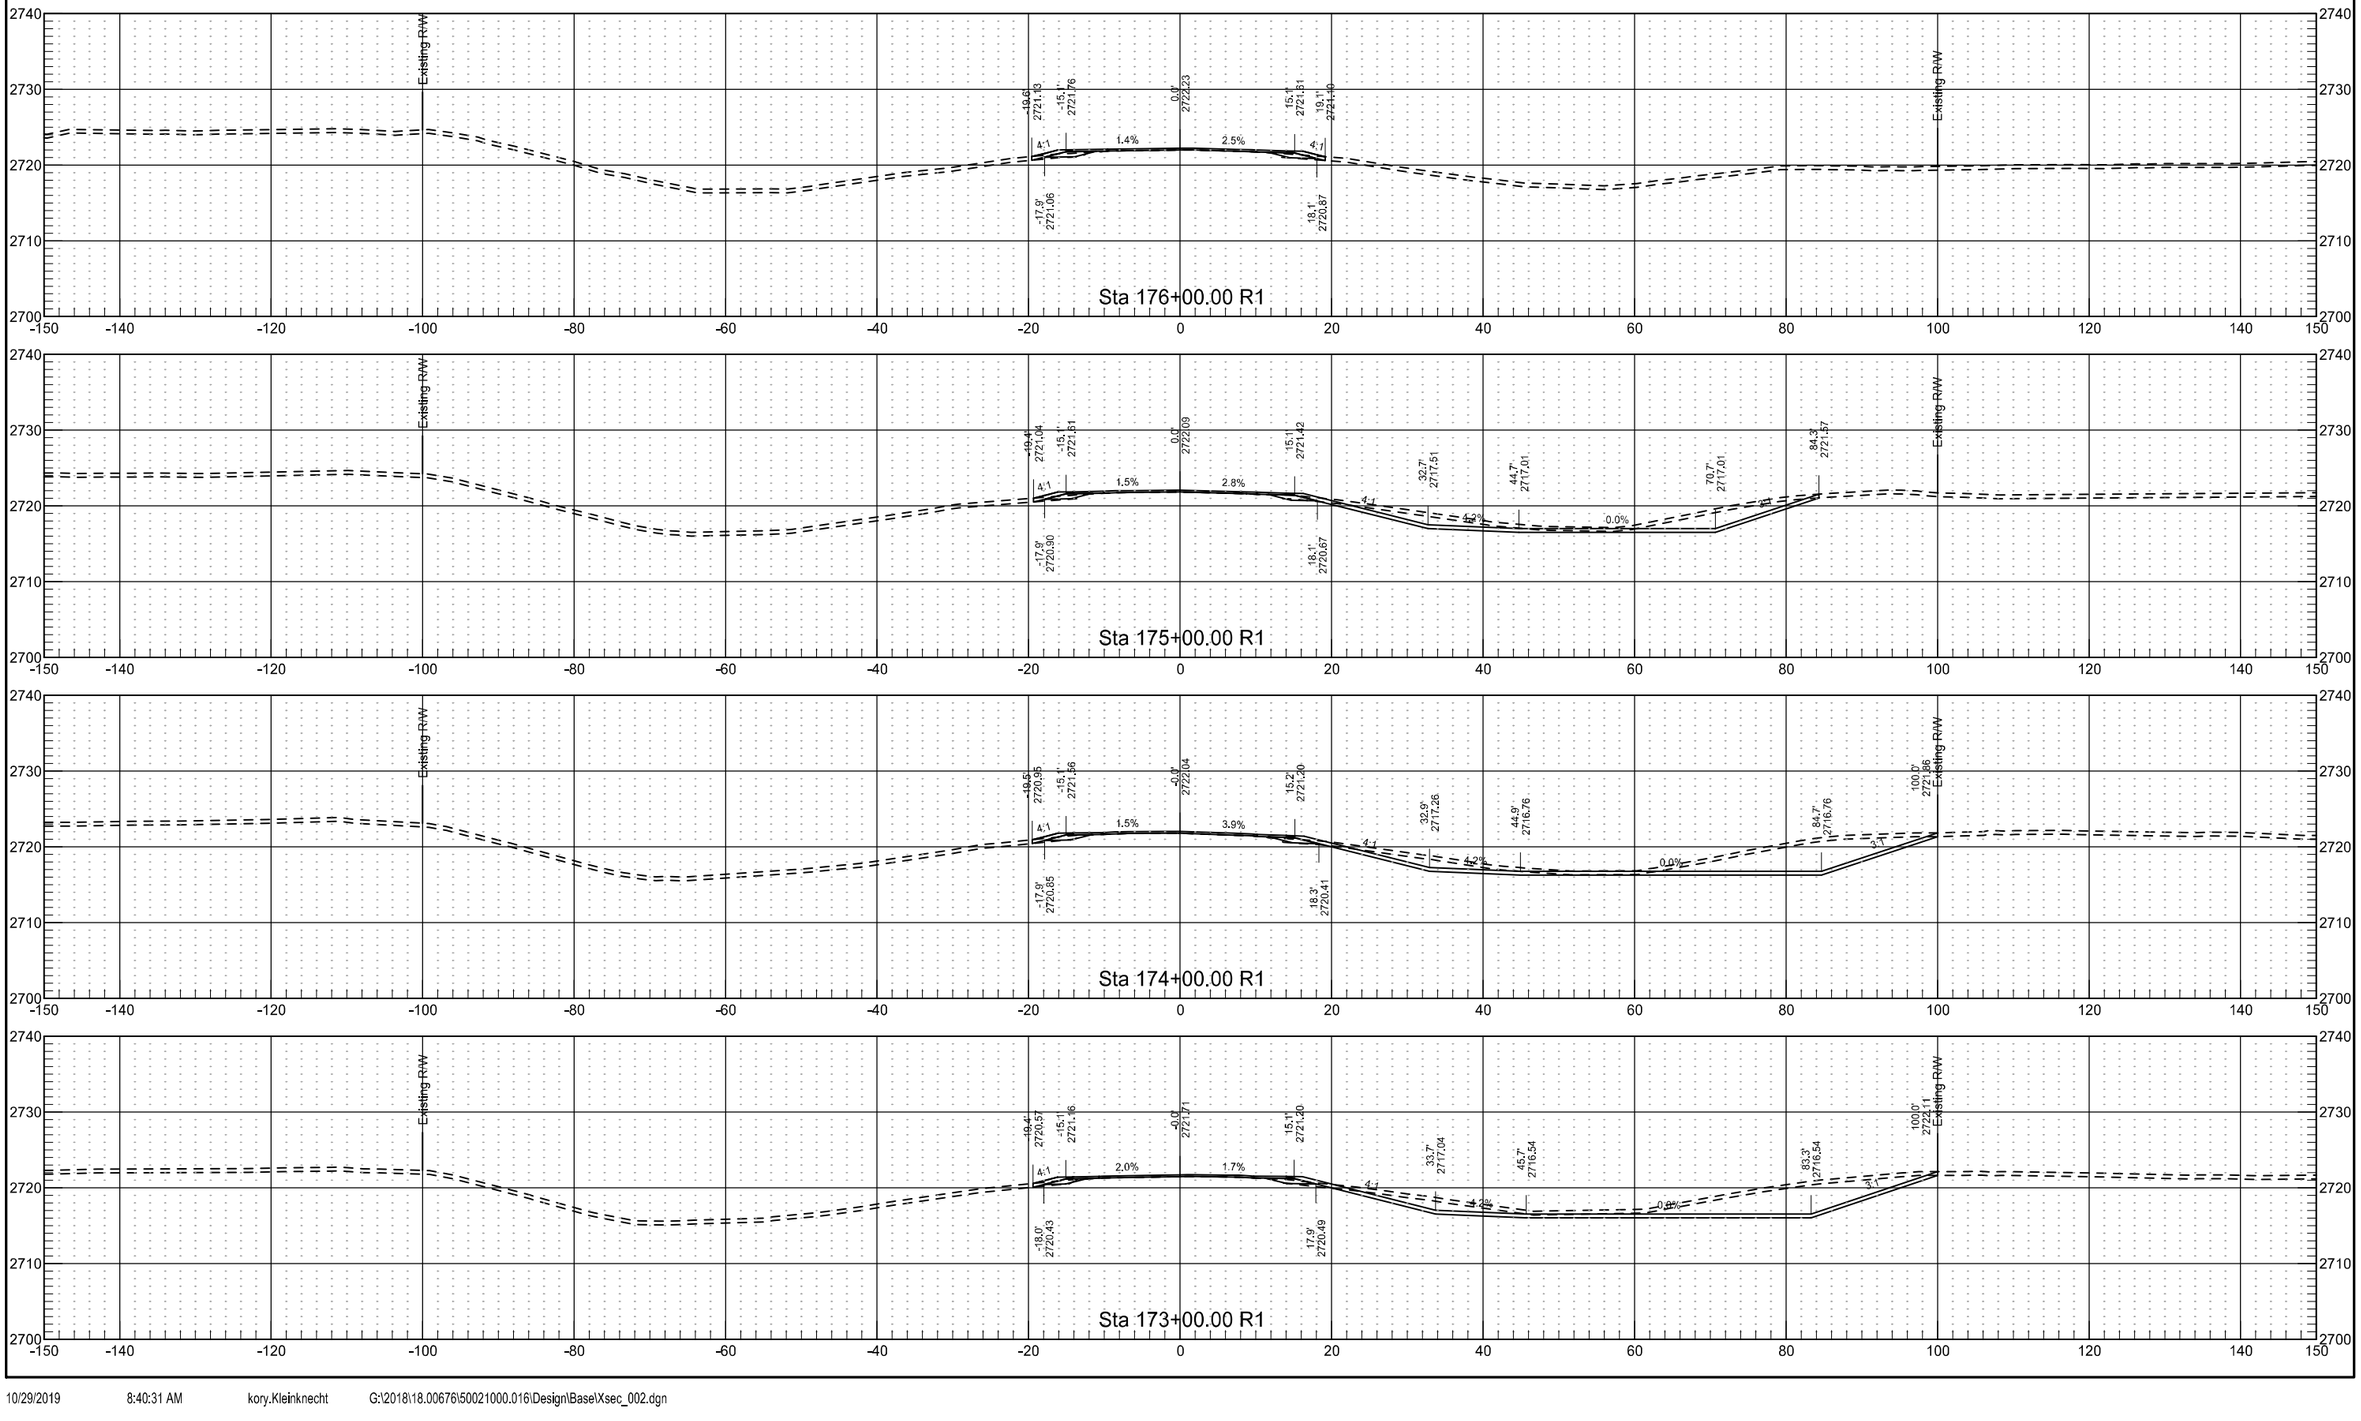


10/29/2019 8:40:31 AM kory.Kleinknecht G:\2018\18.00676\50021000.016\Design\Base\Xsec_002.dgn


	STATE	PROJECT NO.	SECTION NO.	SHEET NO.
	ND	NH-5-021(016)000	200	60

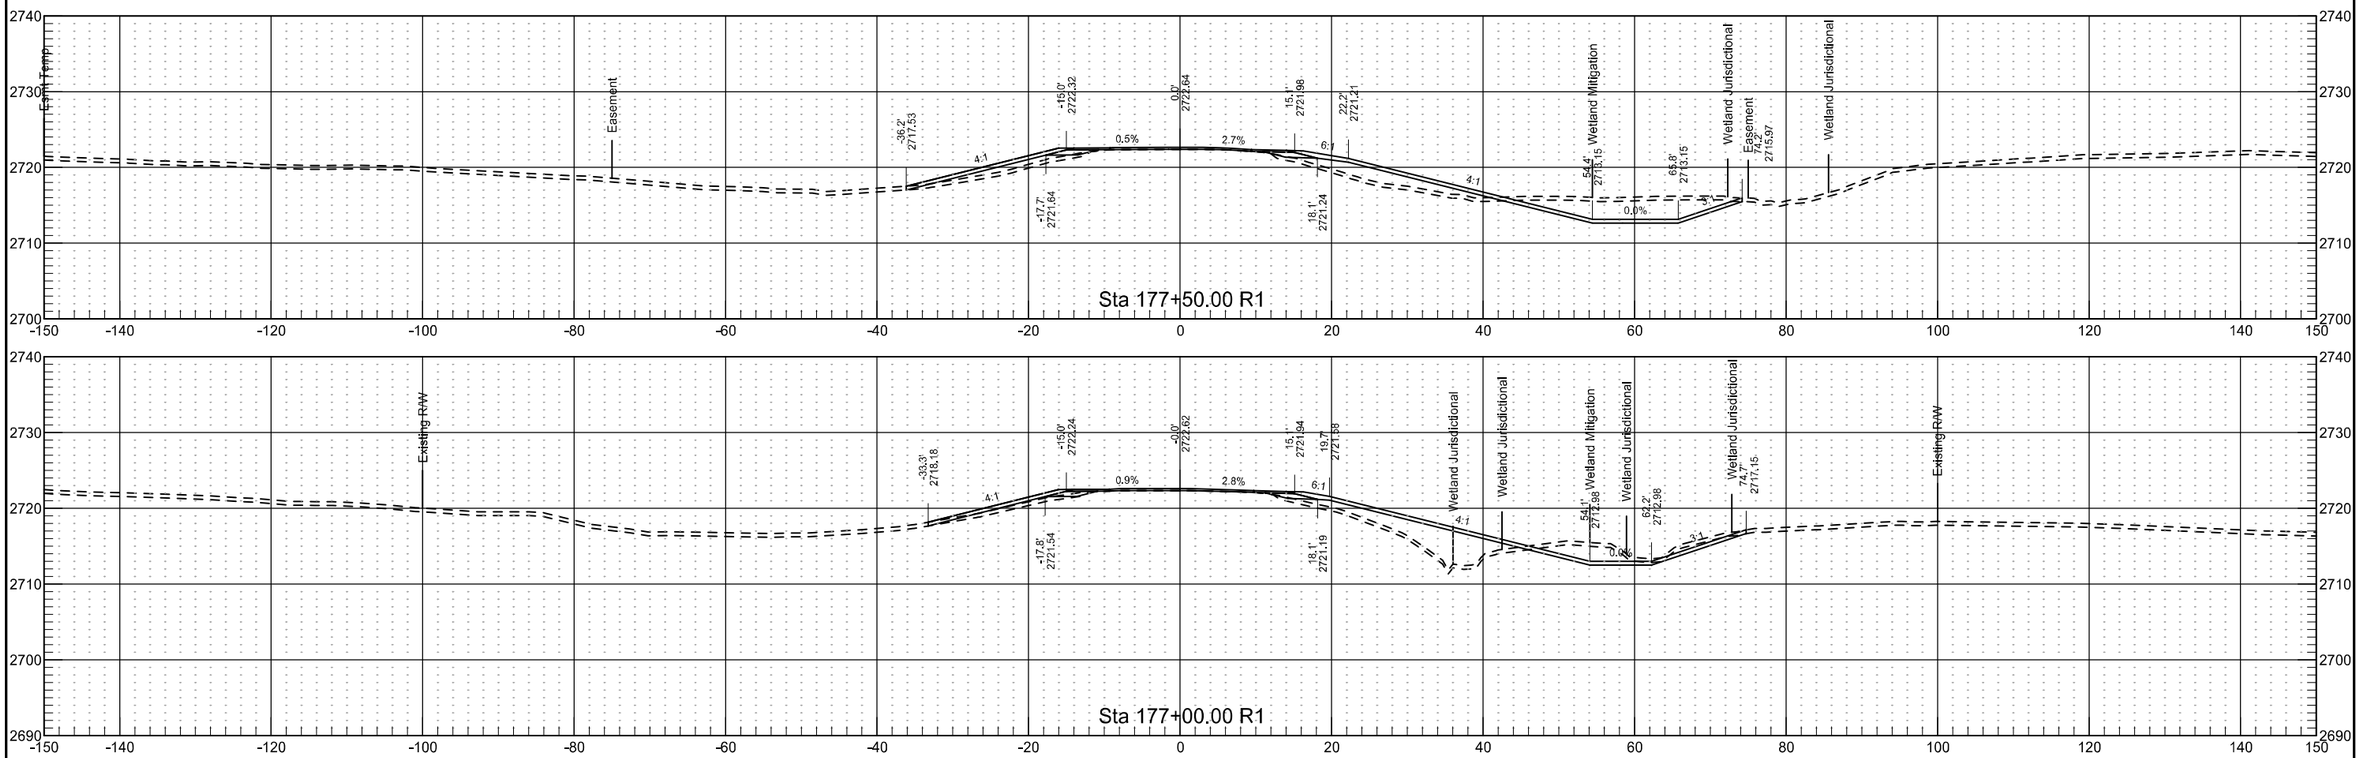


	STATE	PROJECT NO.	SECTION NO.	SHEET NO.
	ND	NH-5-021(016)000	200	61

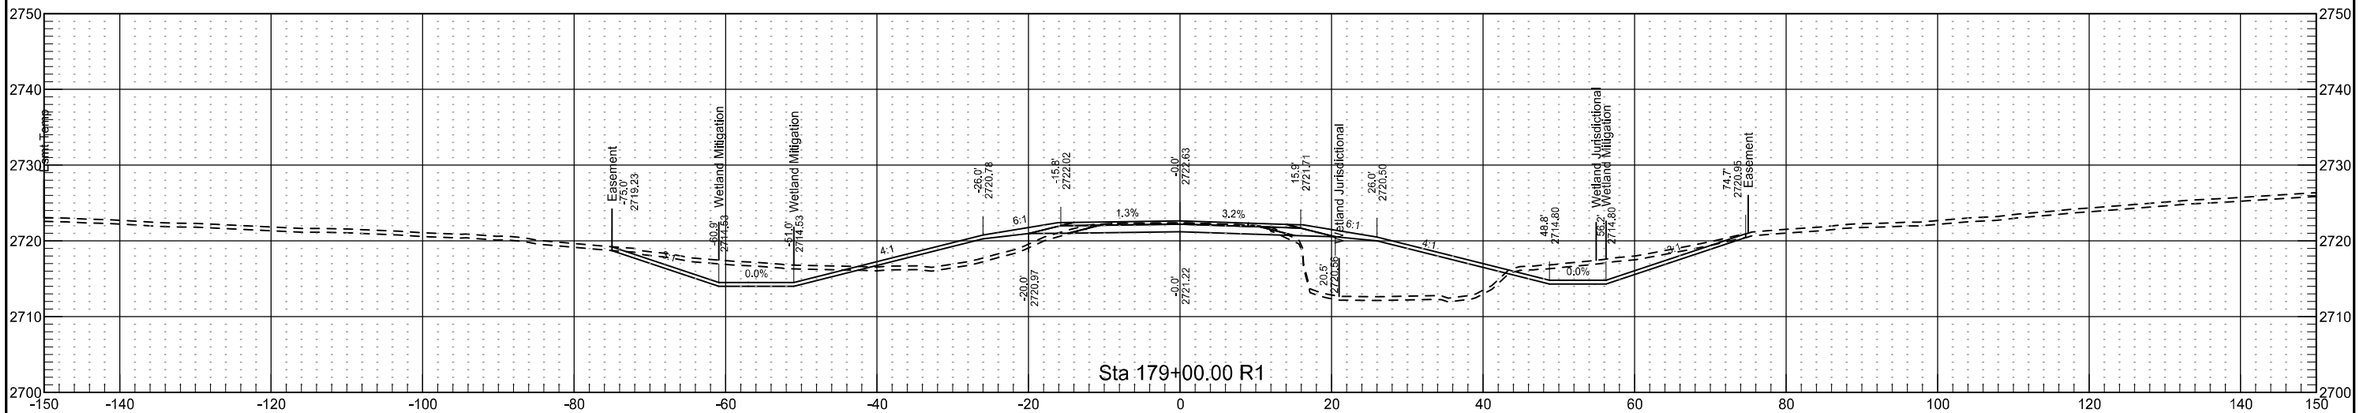


	STATE	PROJECT NO.	SECTION NO.	SHEET NO.
	ND	NH-5-021(016)000	200	62

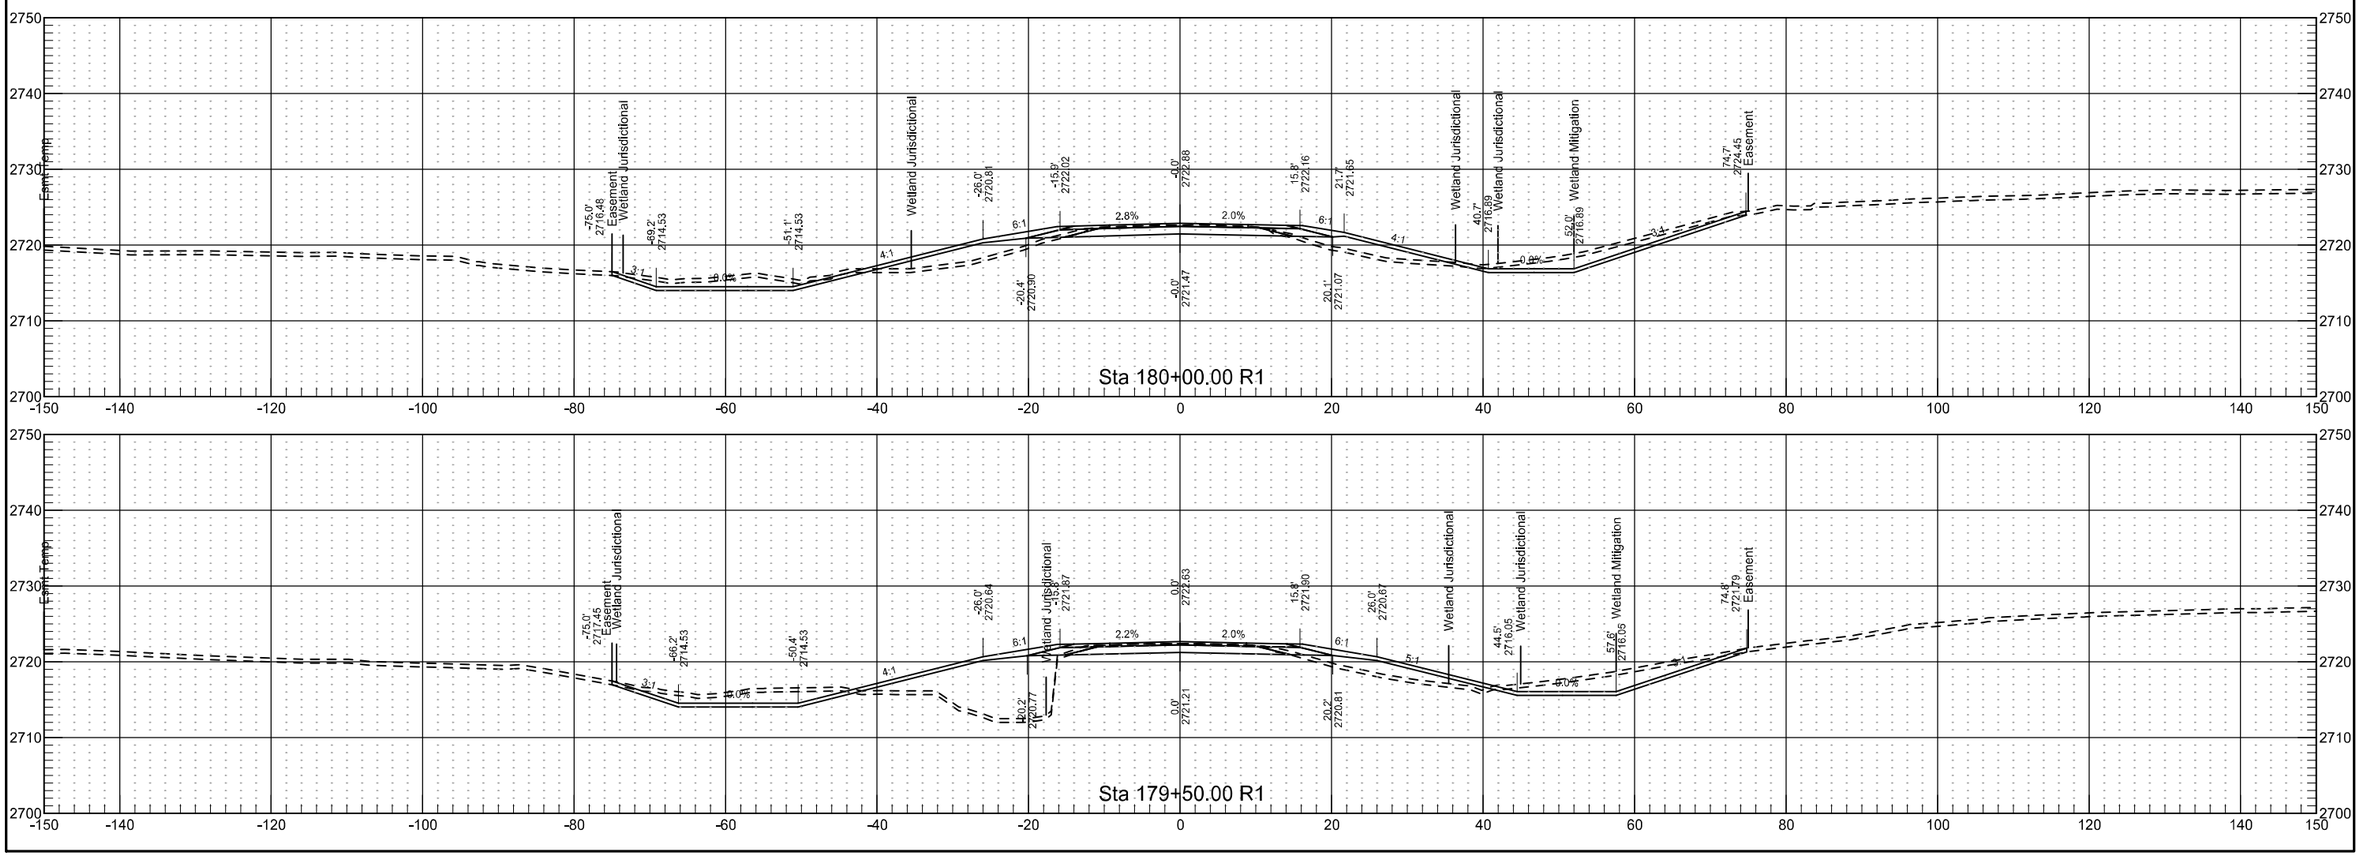



	STATE	PROJECT NO.	SECTION NO.	SHEET NO.
	ND	NH-5-021(016)000	200	63

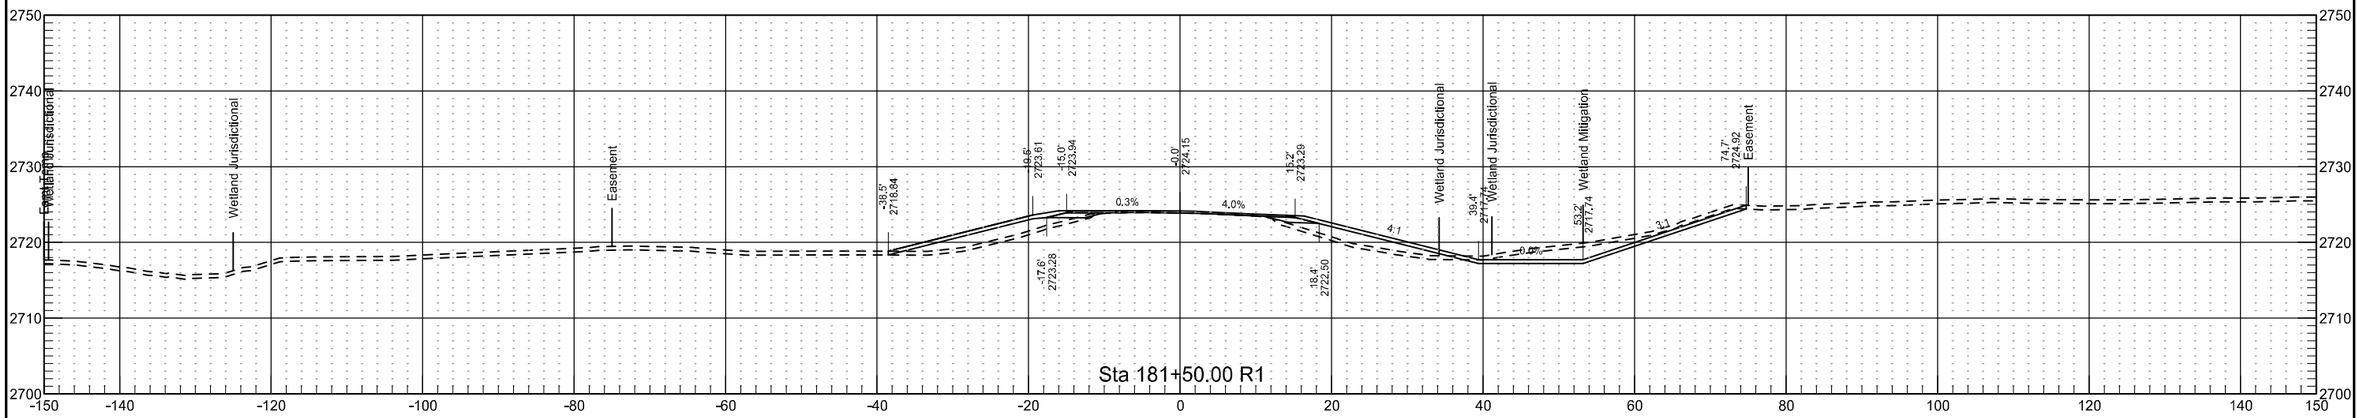


	STATE	PROJECT NO.	SECTION NO.	SHEET NO.
	ND	NH-5-021(016)000	200	64

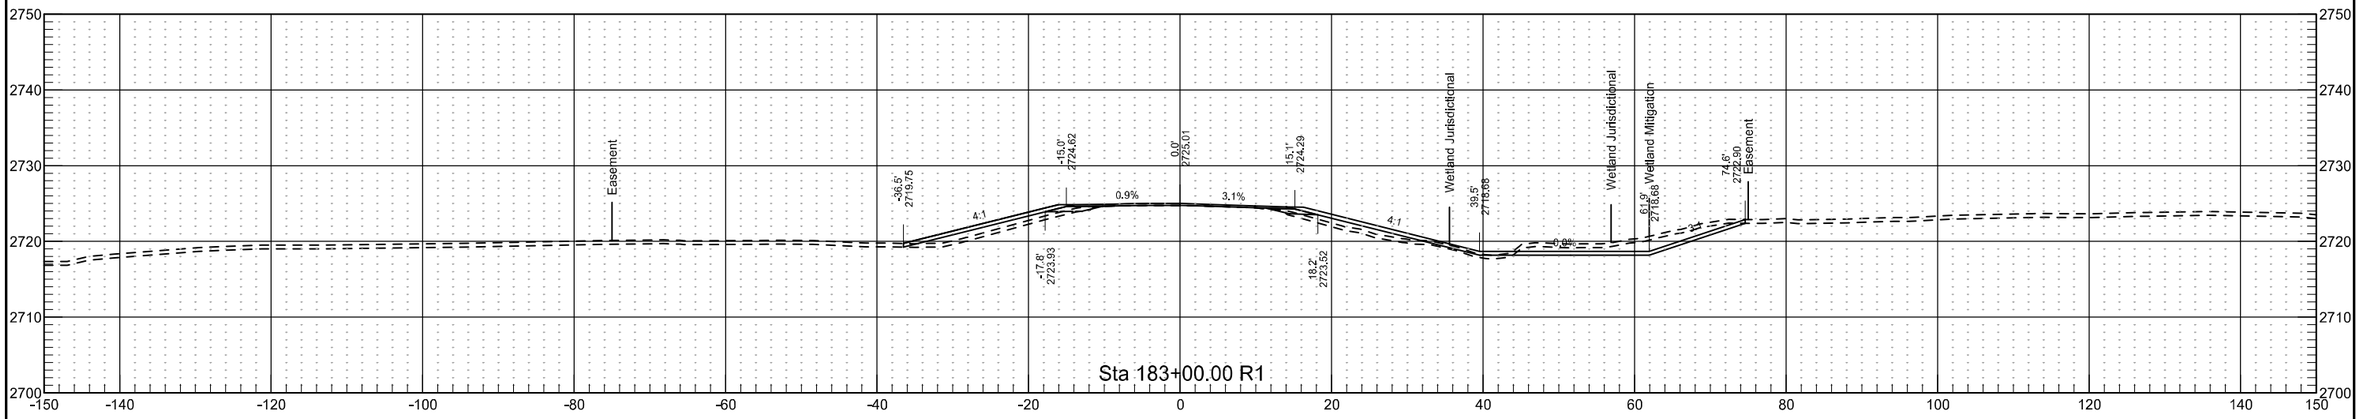

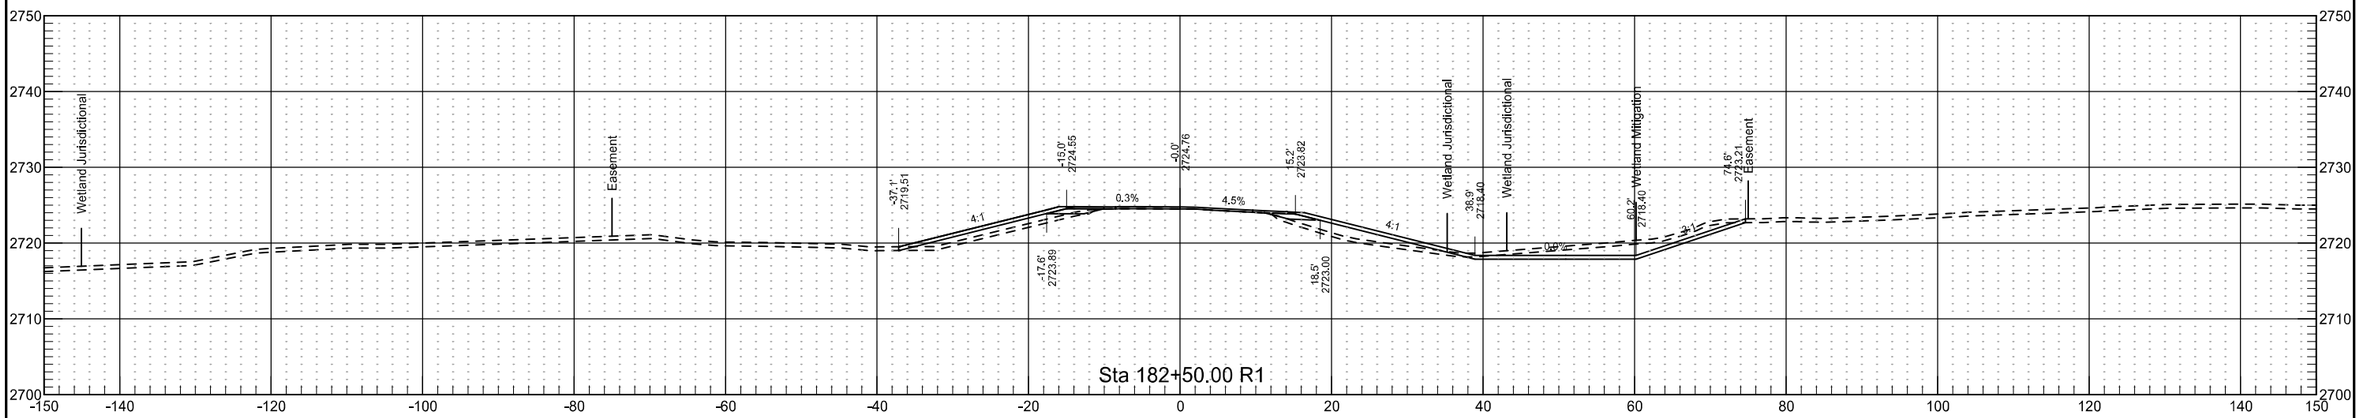


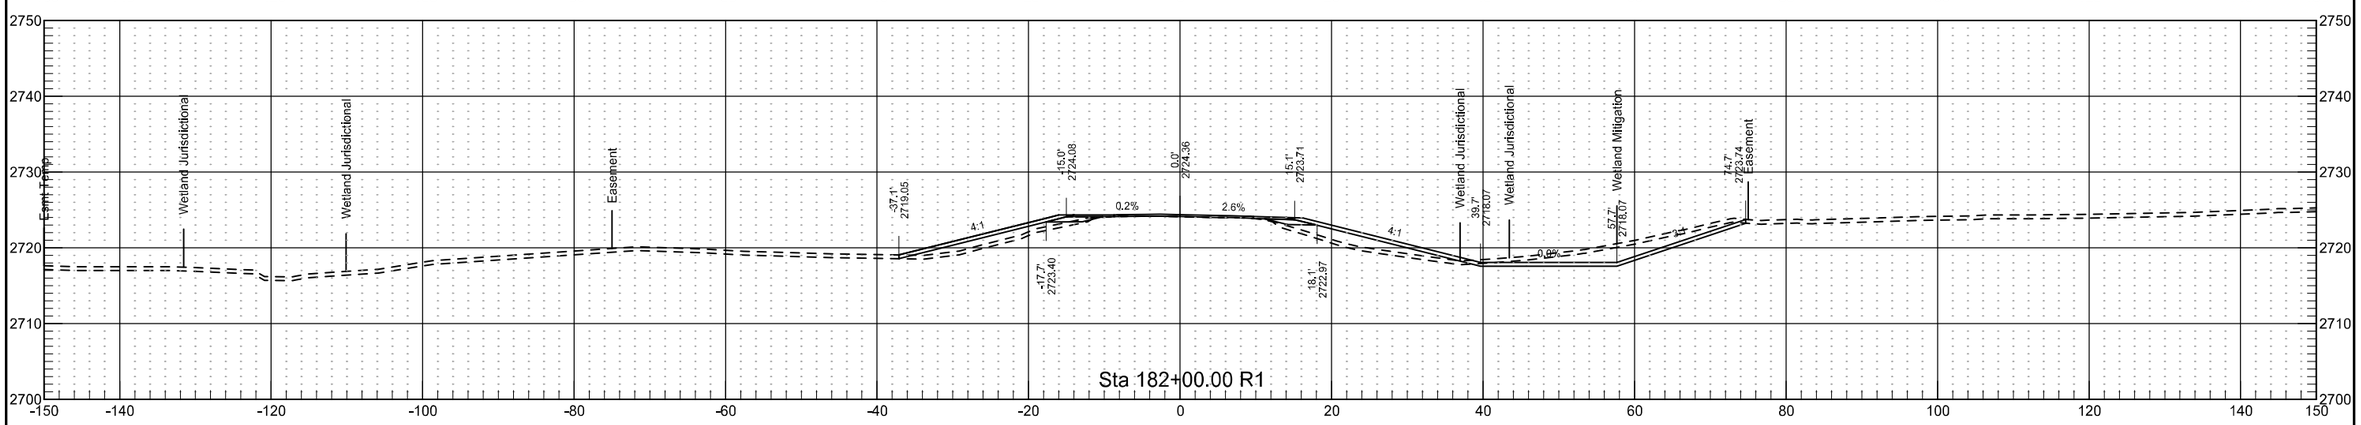



	STATE	PROJECT NO.	SECTION NO.	SHEET NO.
	ND	NH-5-021(016)000	200	65

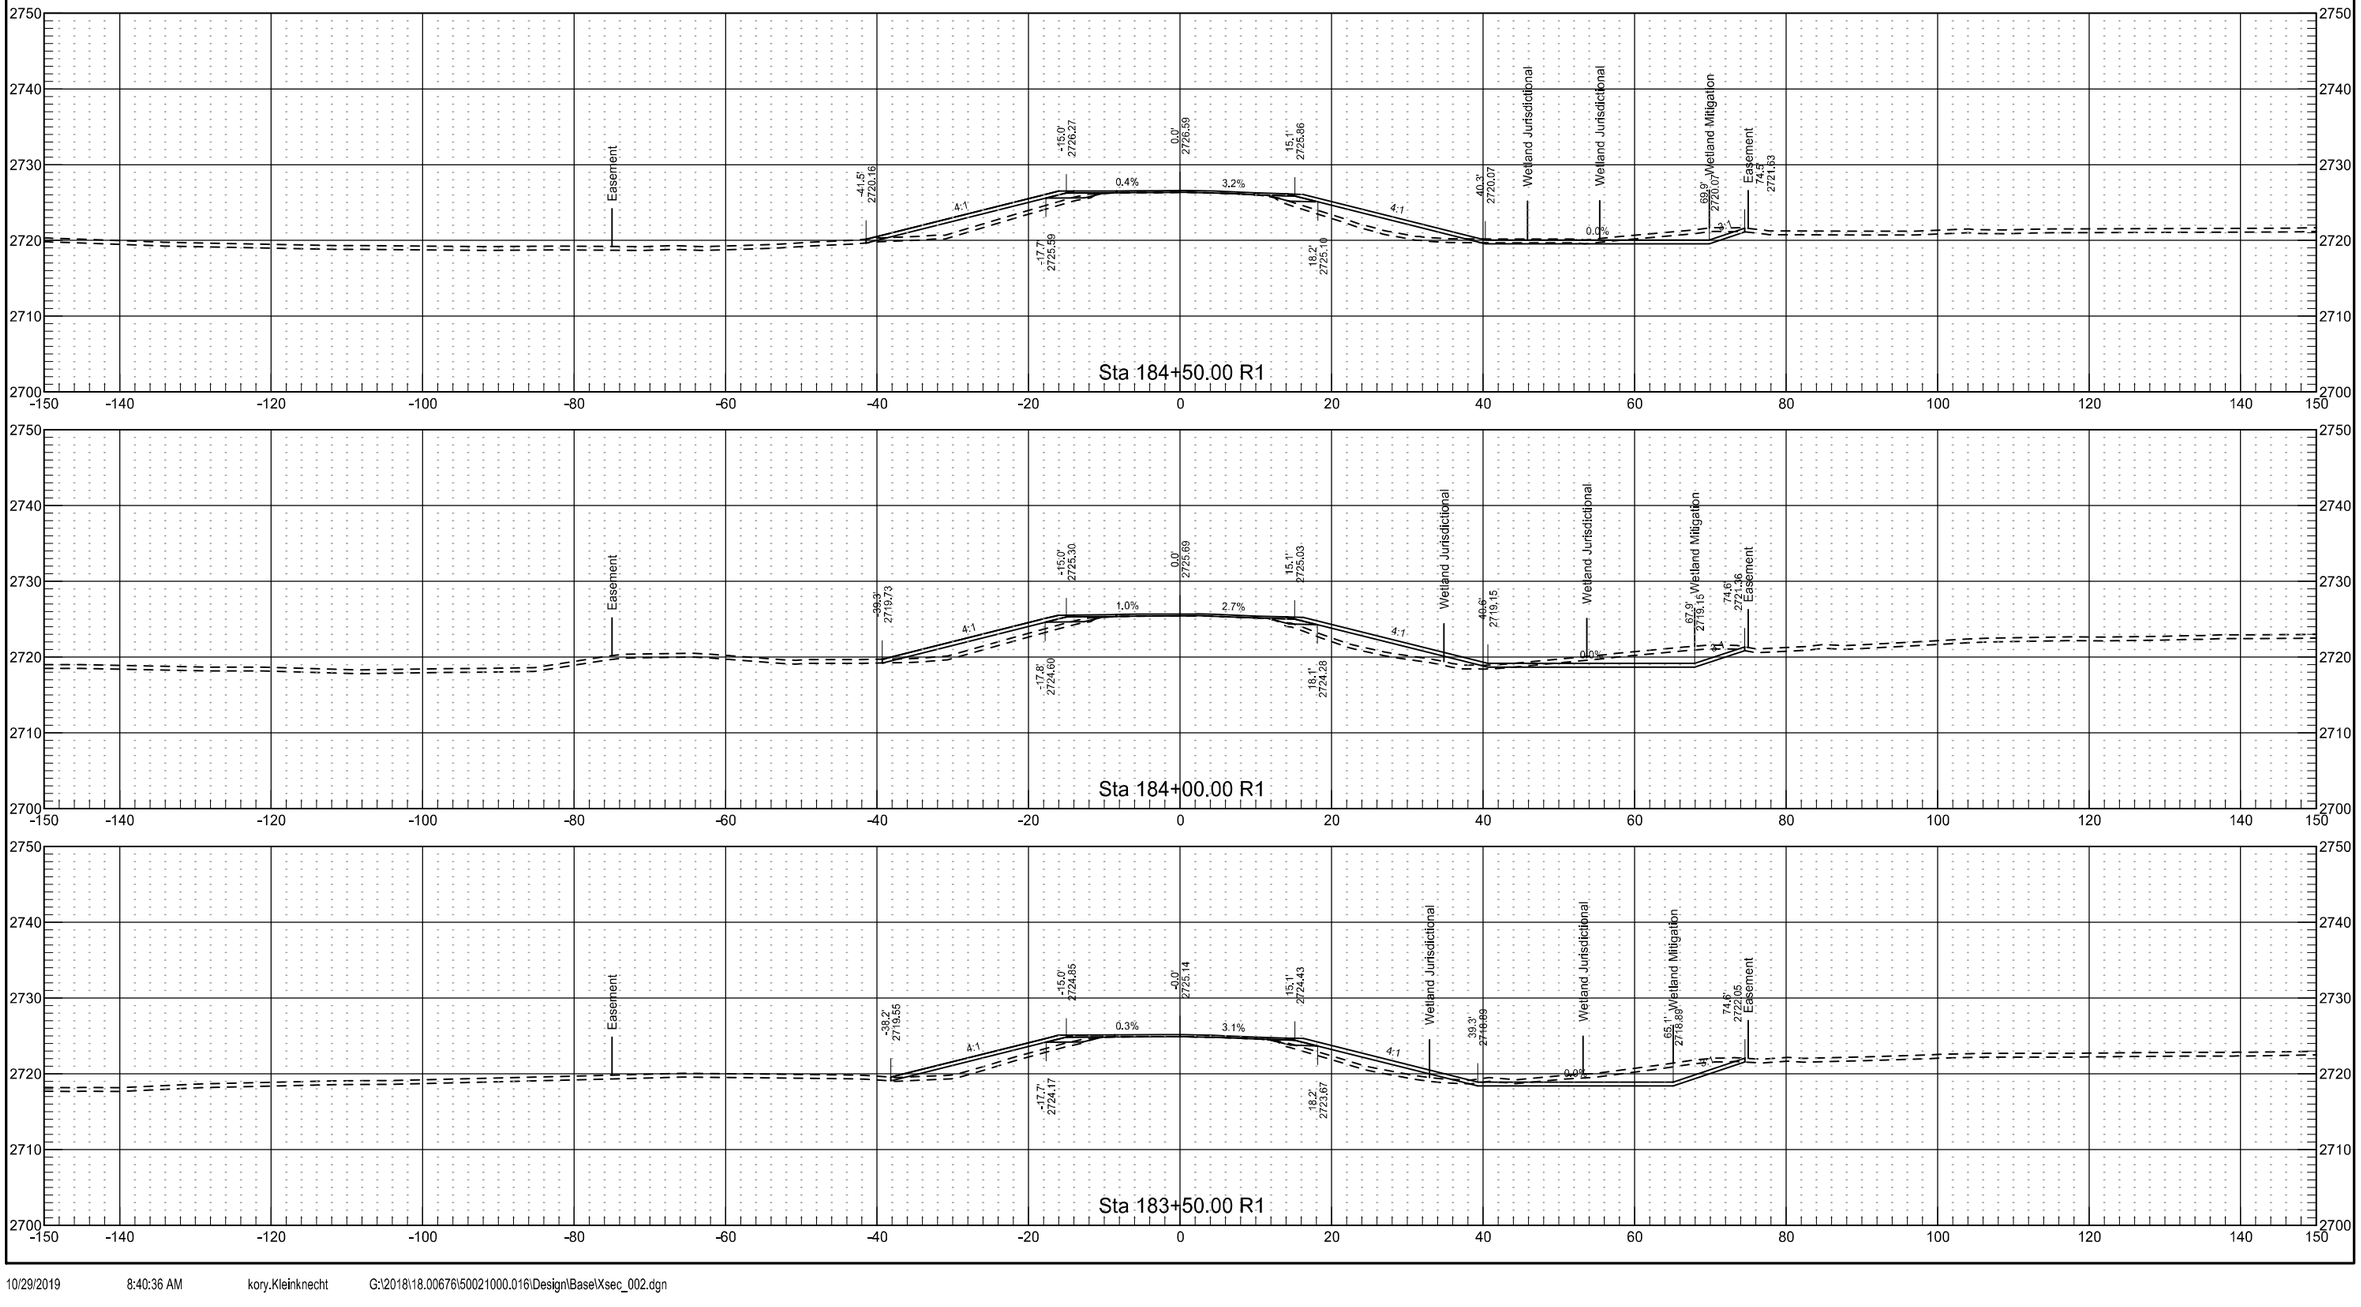


	STATE	PROJECT NO.	SECTION NO.	SHEET NO.
	ND	NH-5-021(016)000	200	66

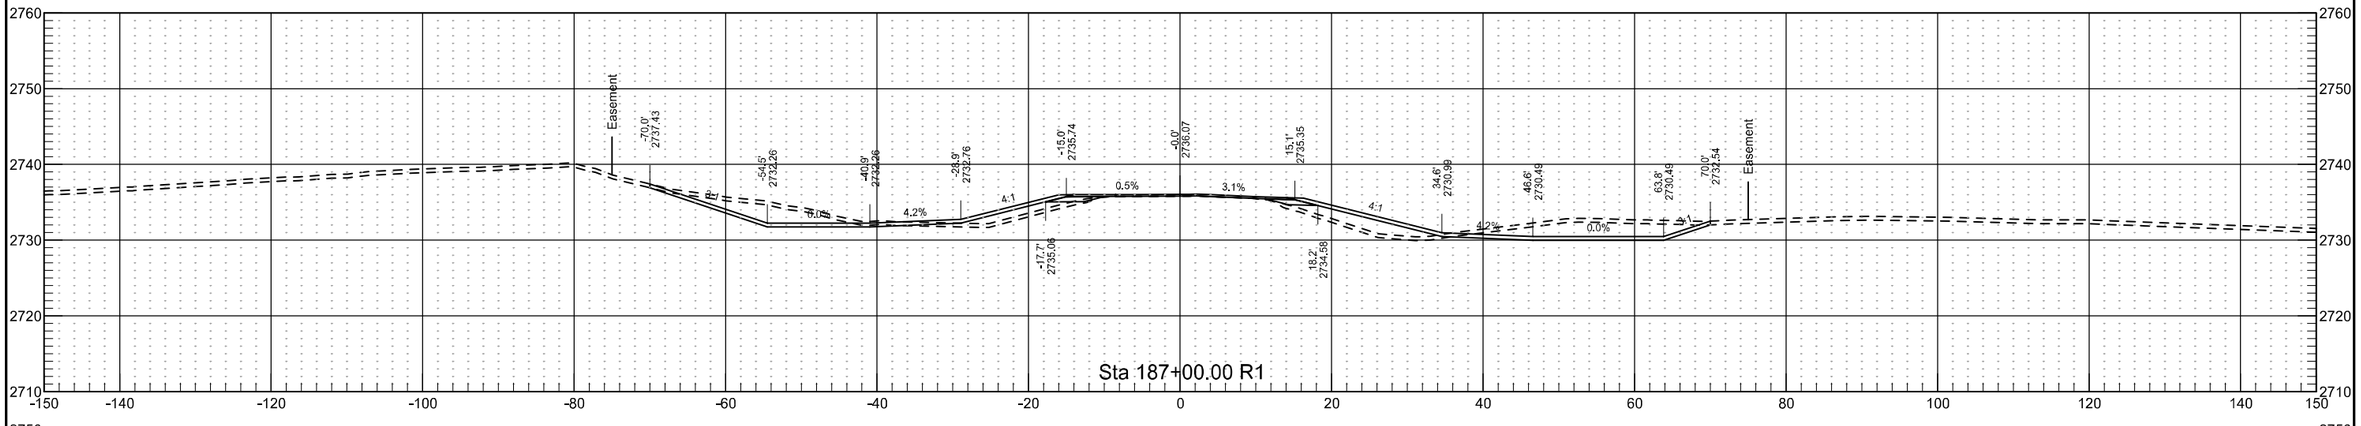


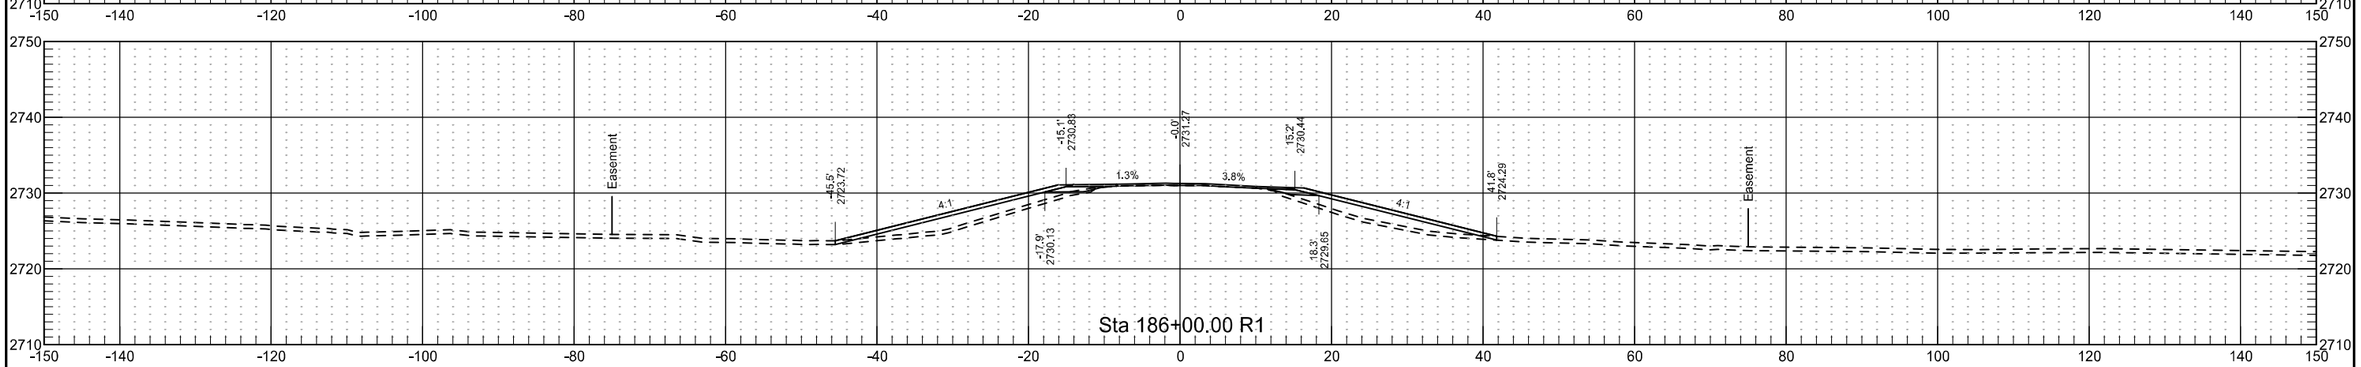


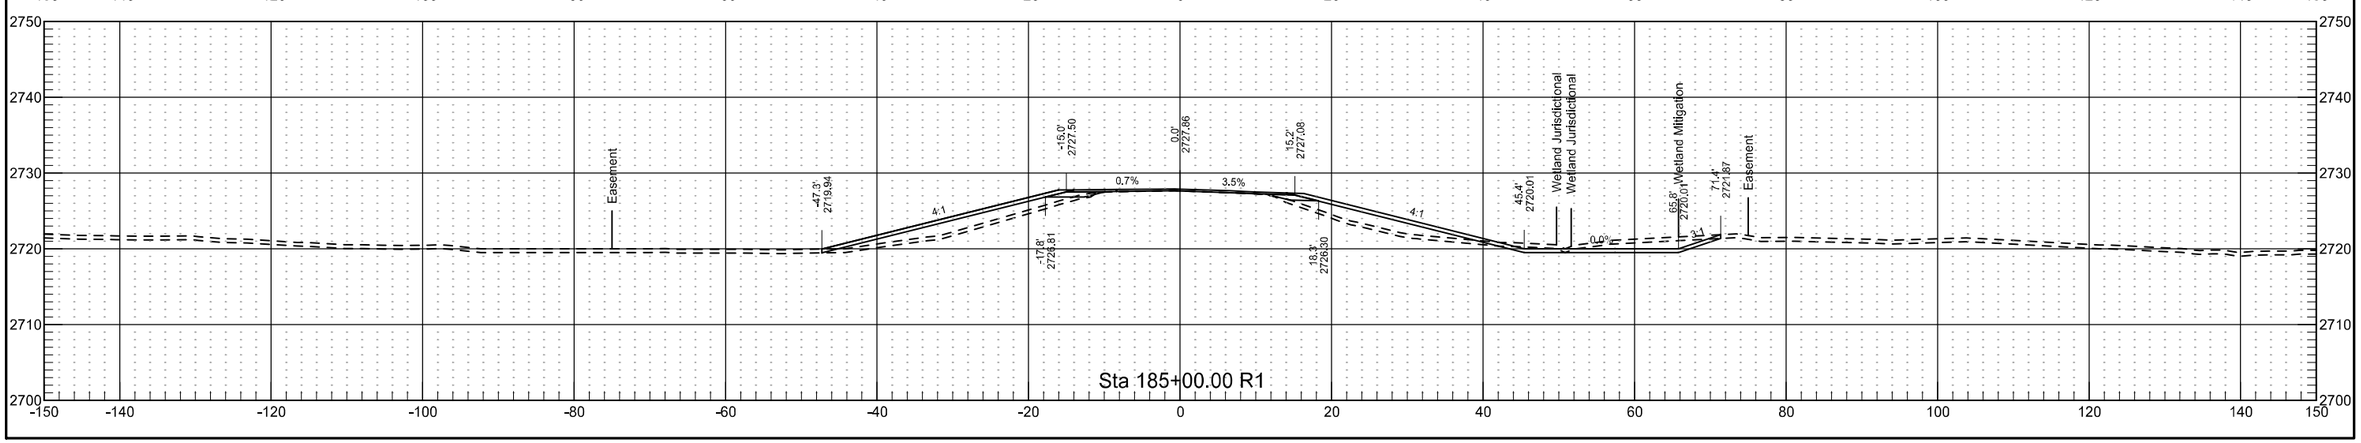


	STATE	PROJECT NO.	SECTION NO.	SHEET NO.
	ND	NH-5-021(016)000	200	67

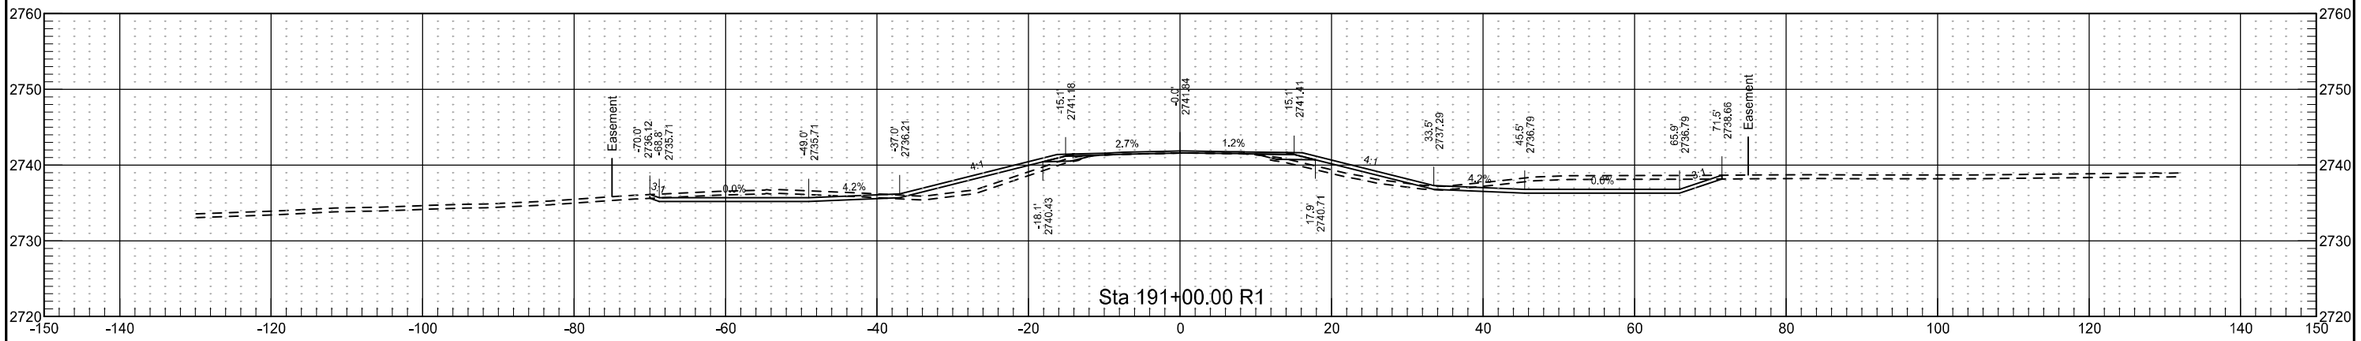


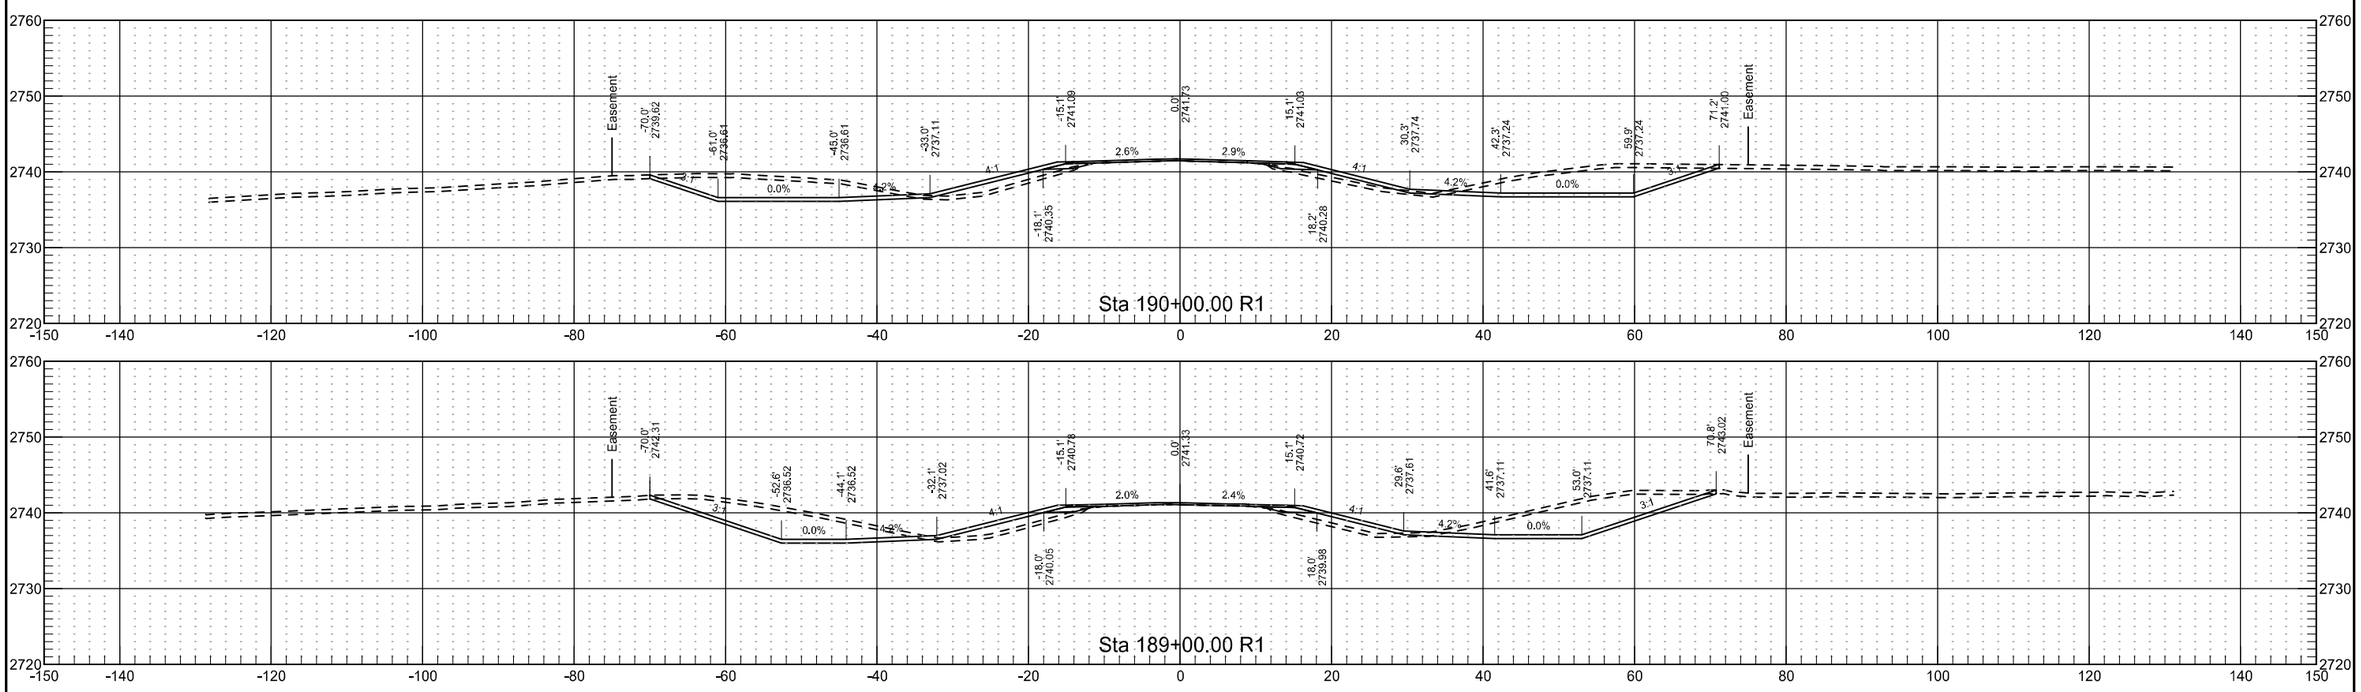


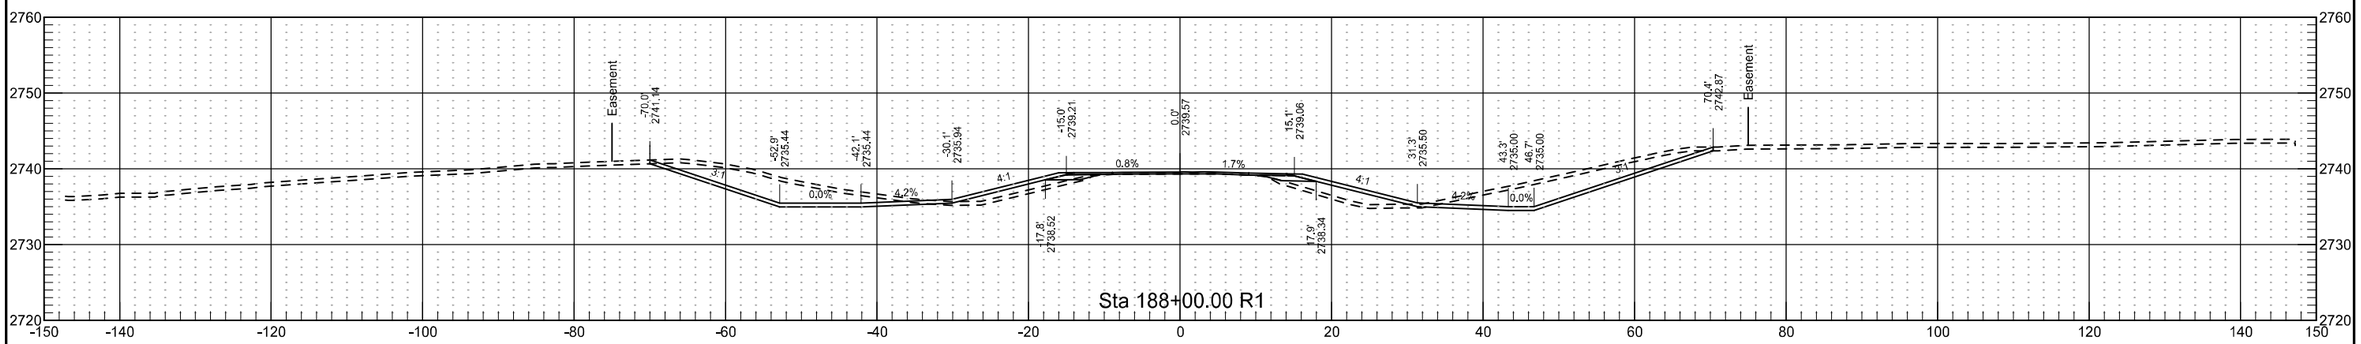


	STATE	PROJECT NO.	SECTION NO.	SHEET NO.
	ND	NH-5-021(016)000	200	68

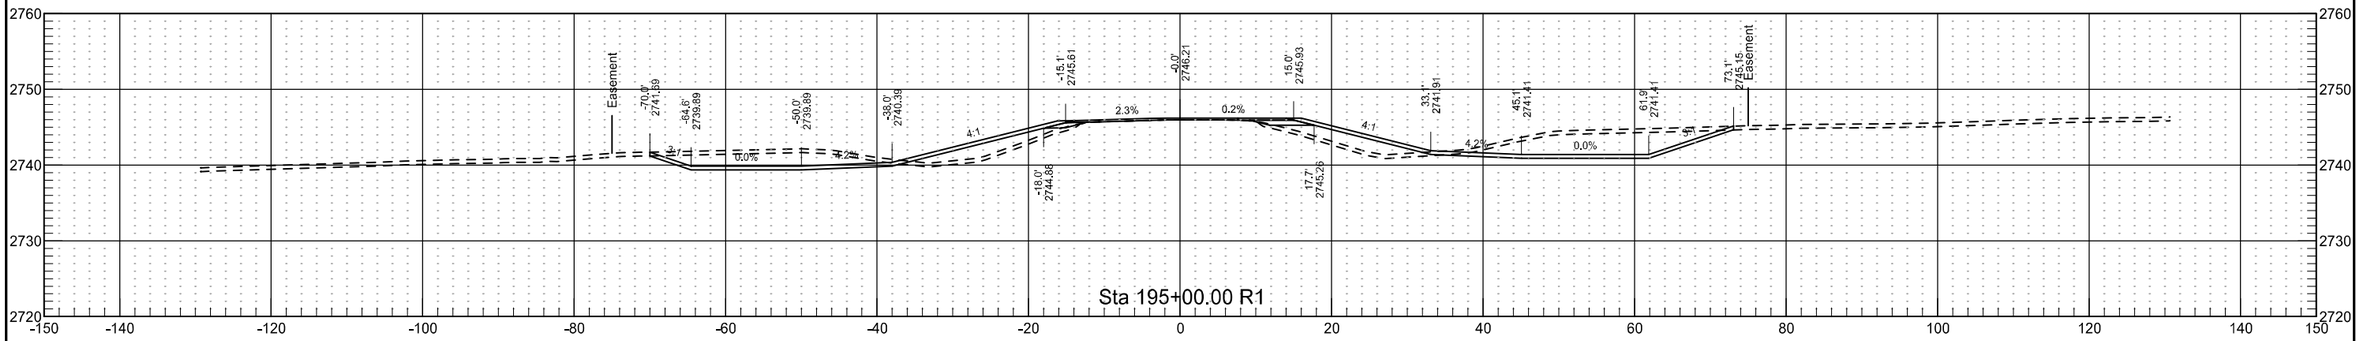


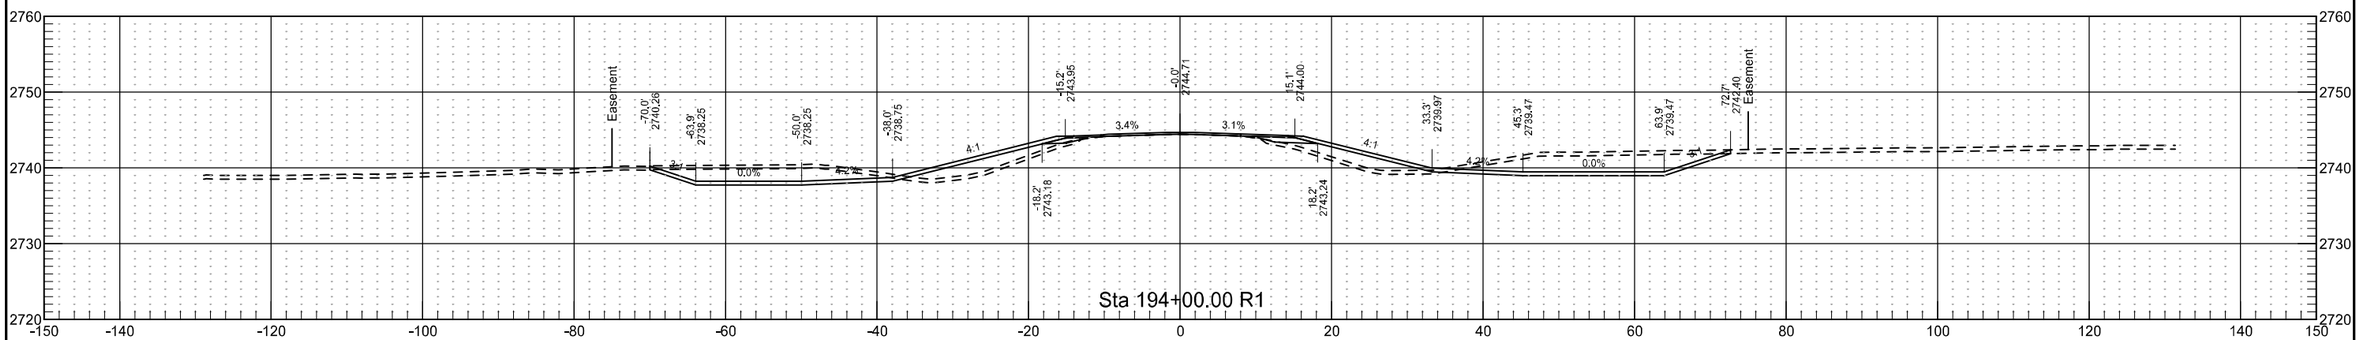


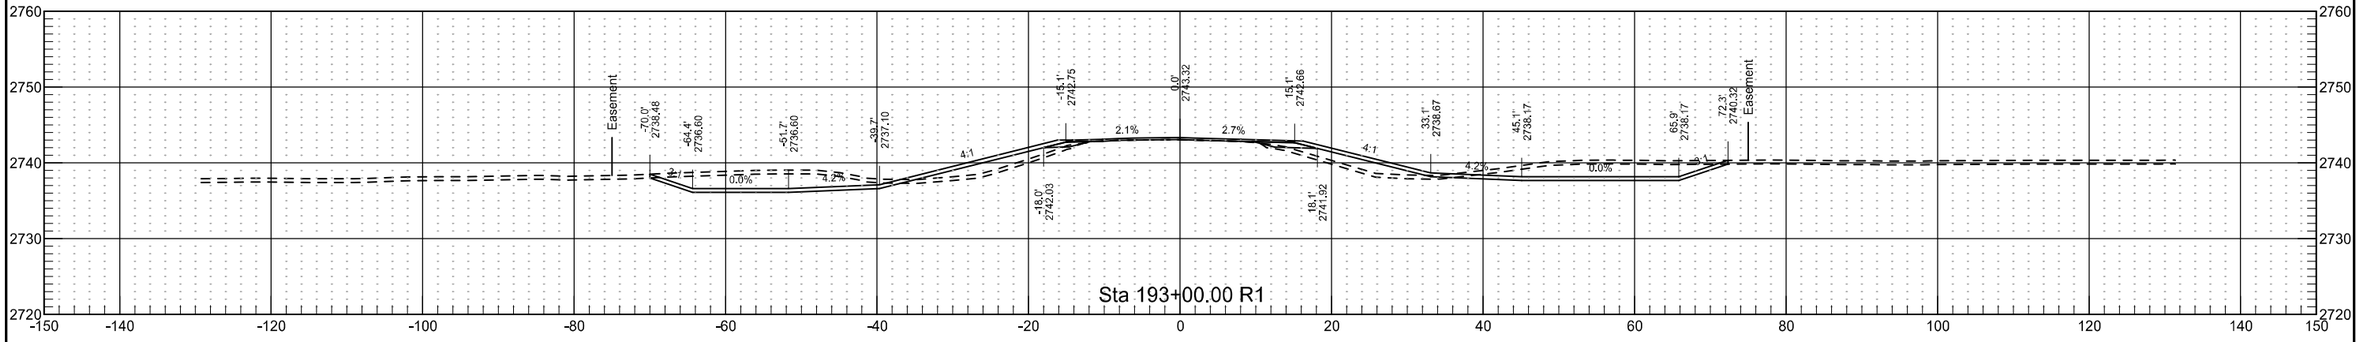


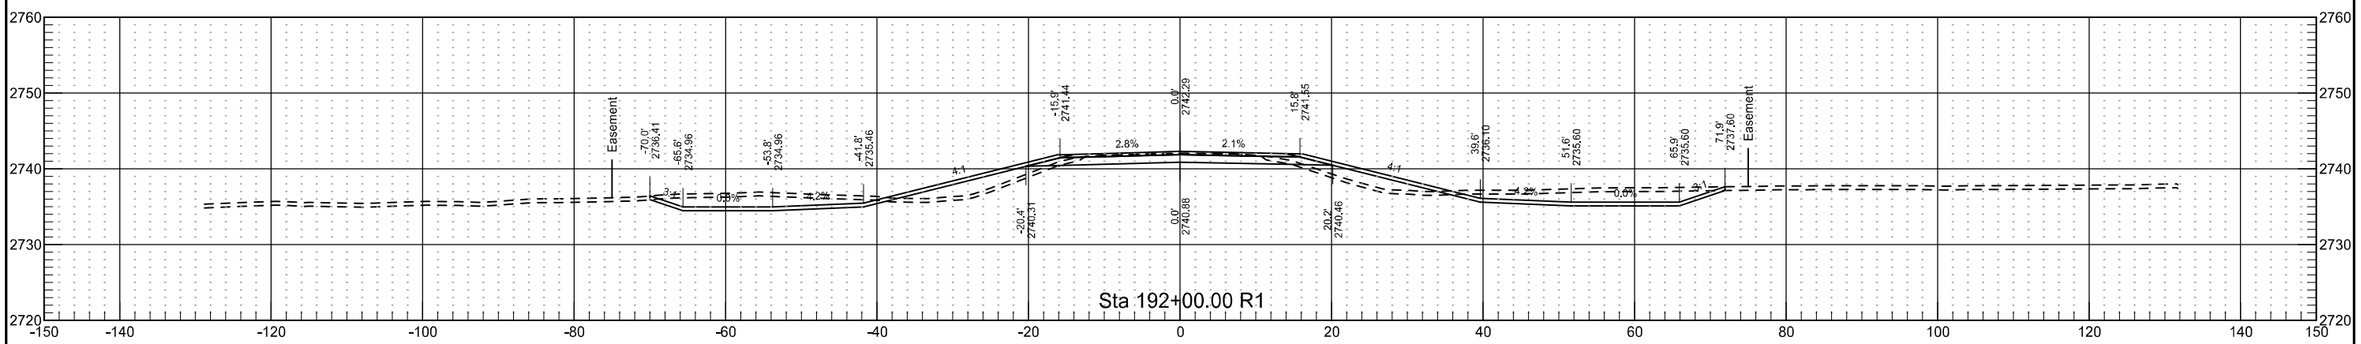


	STATE	PROJECT NO.	SECTION NO.	SHEET NO.
	ND	NH-5-021(016)000	200	69

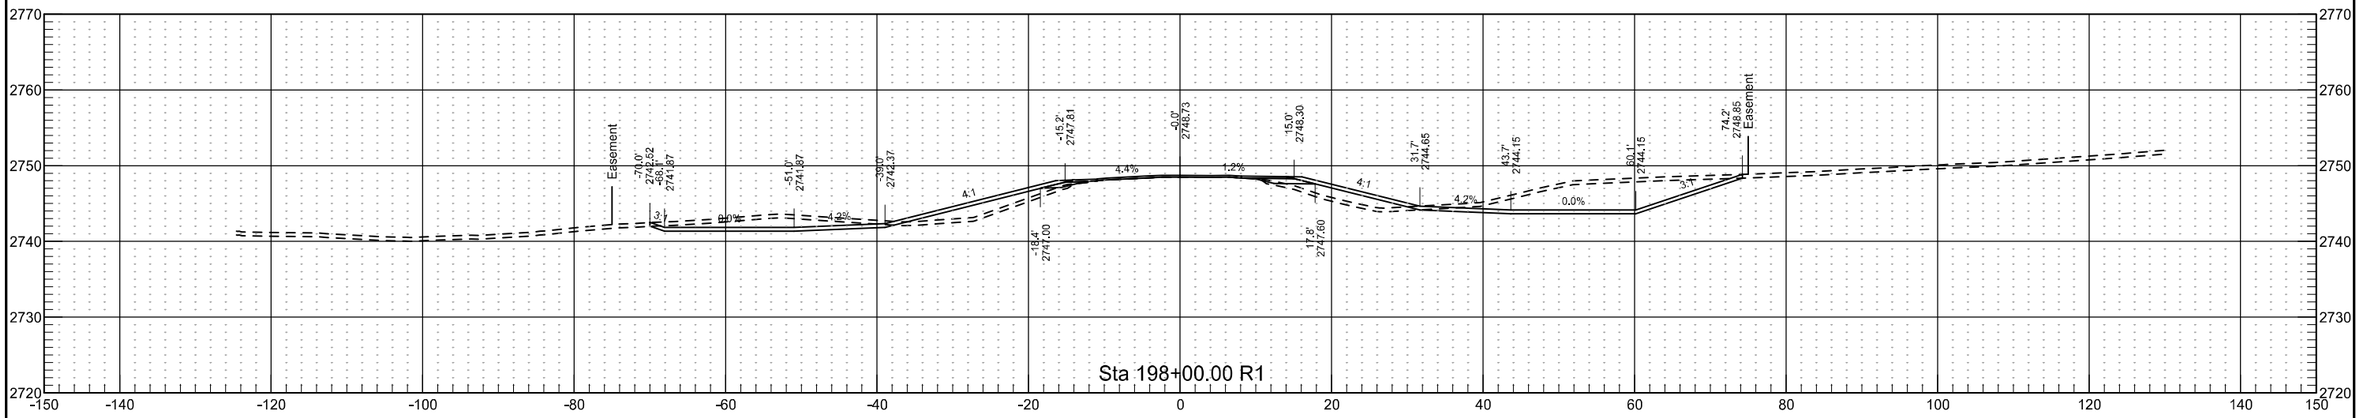


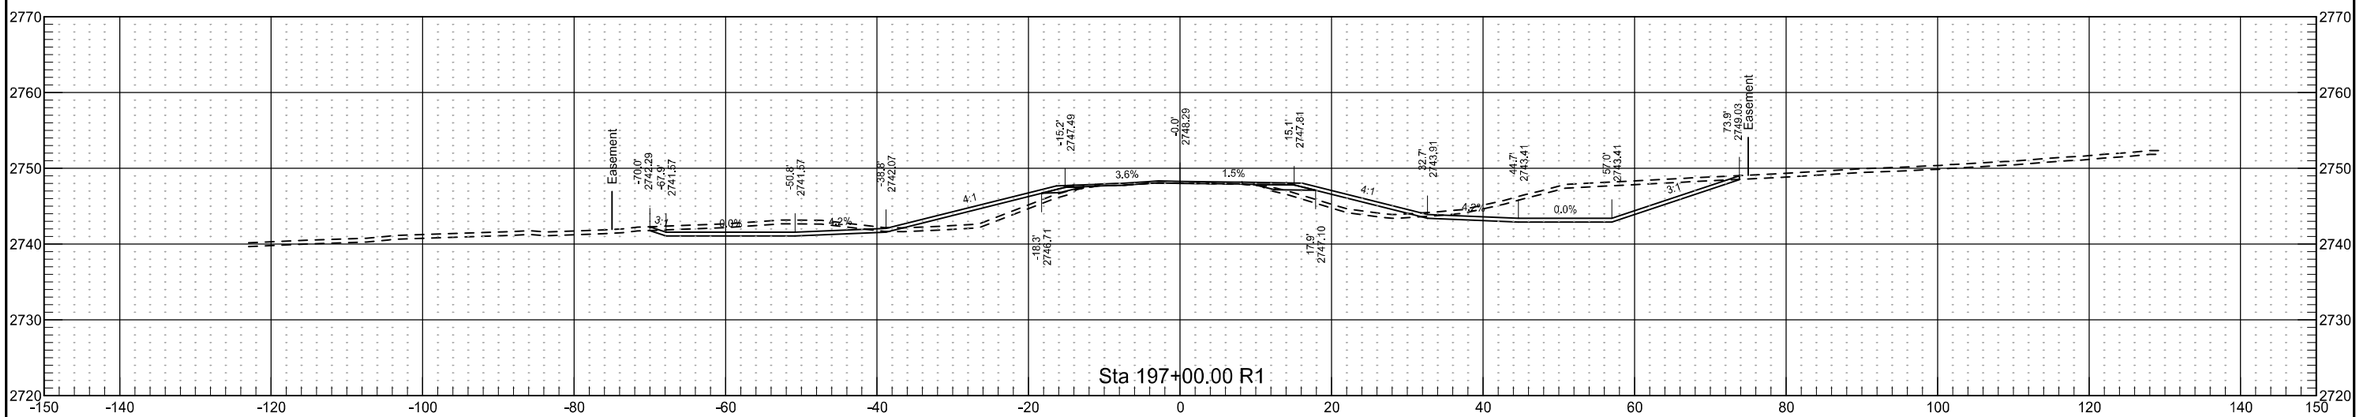


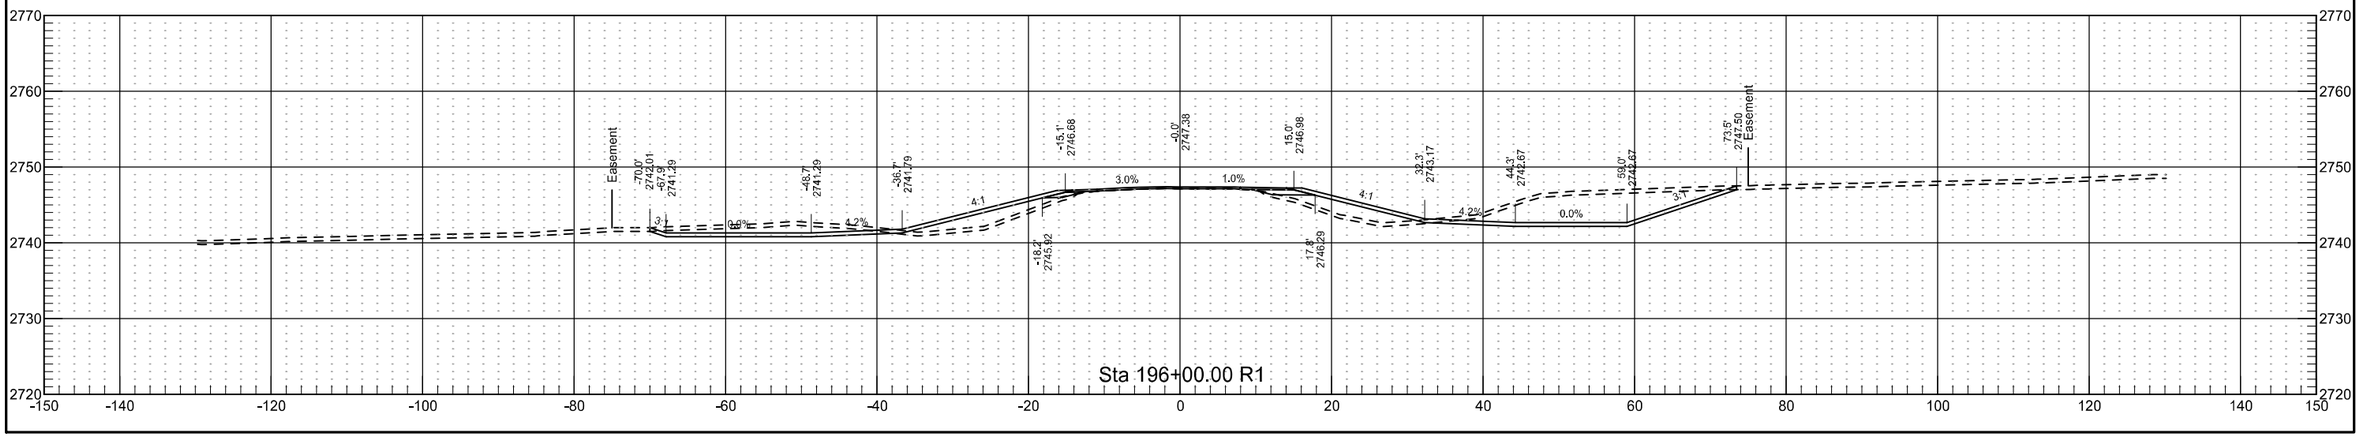


	STATE	PROJECT NO.	SECTION NO.	SHEET NO.
	ND	NH-5-021(016)000	200	70

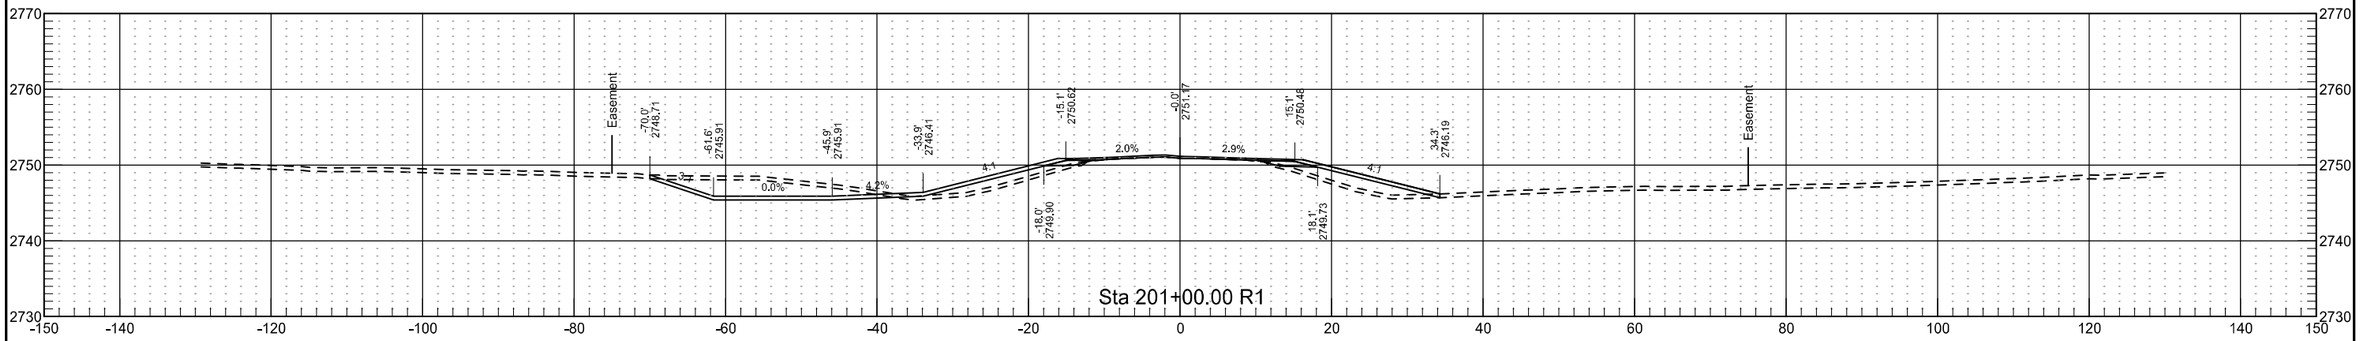


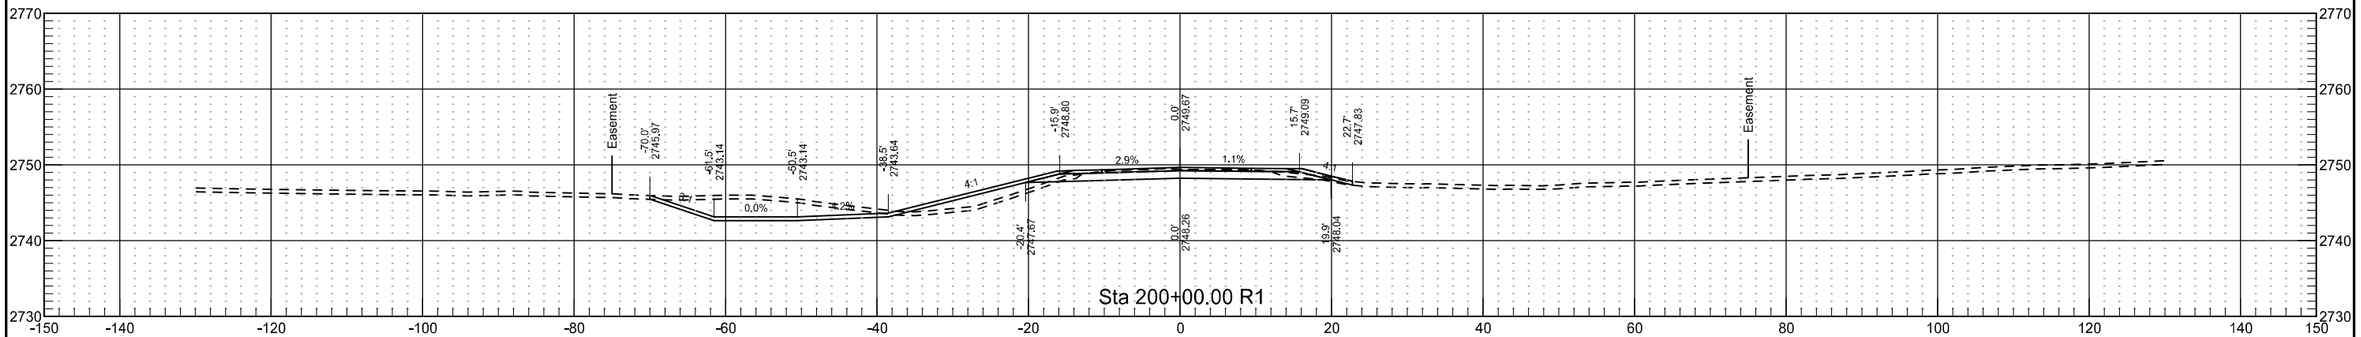

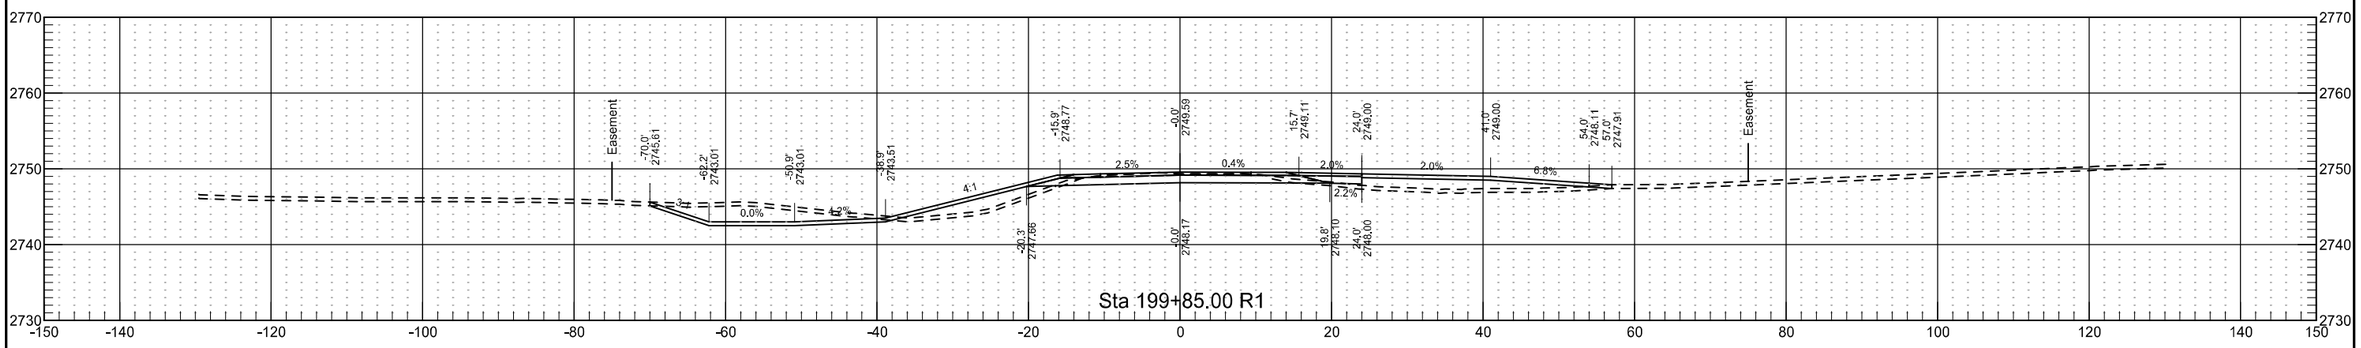


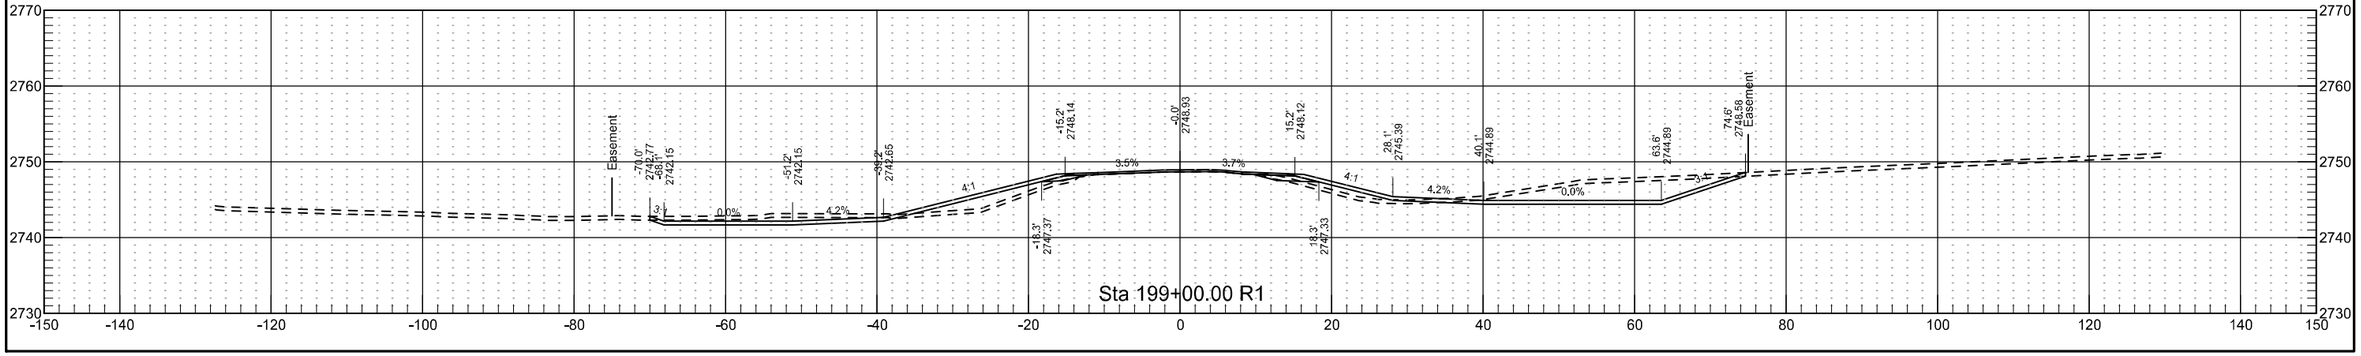

	STATE	PROJECT NO.	SECTION NO.	SHEET NO.
	ND	NH-5-021(016)000	200	71

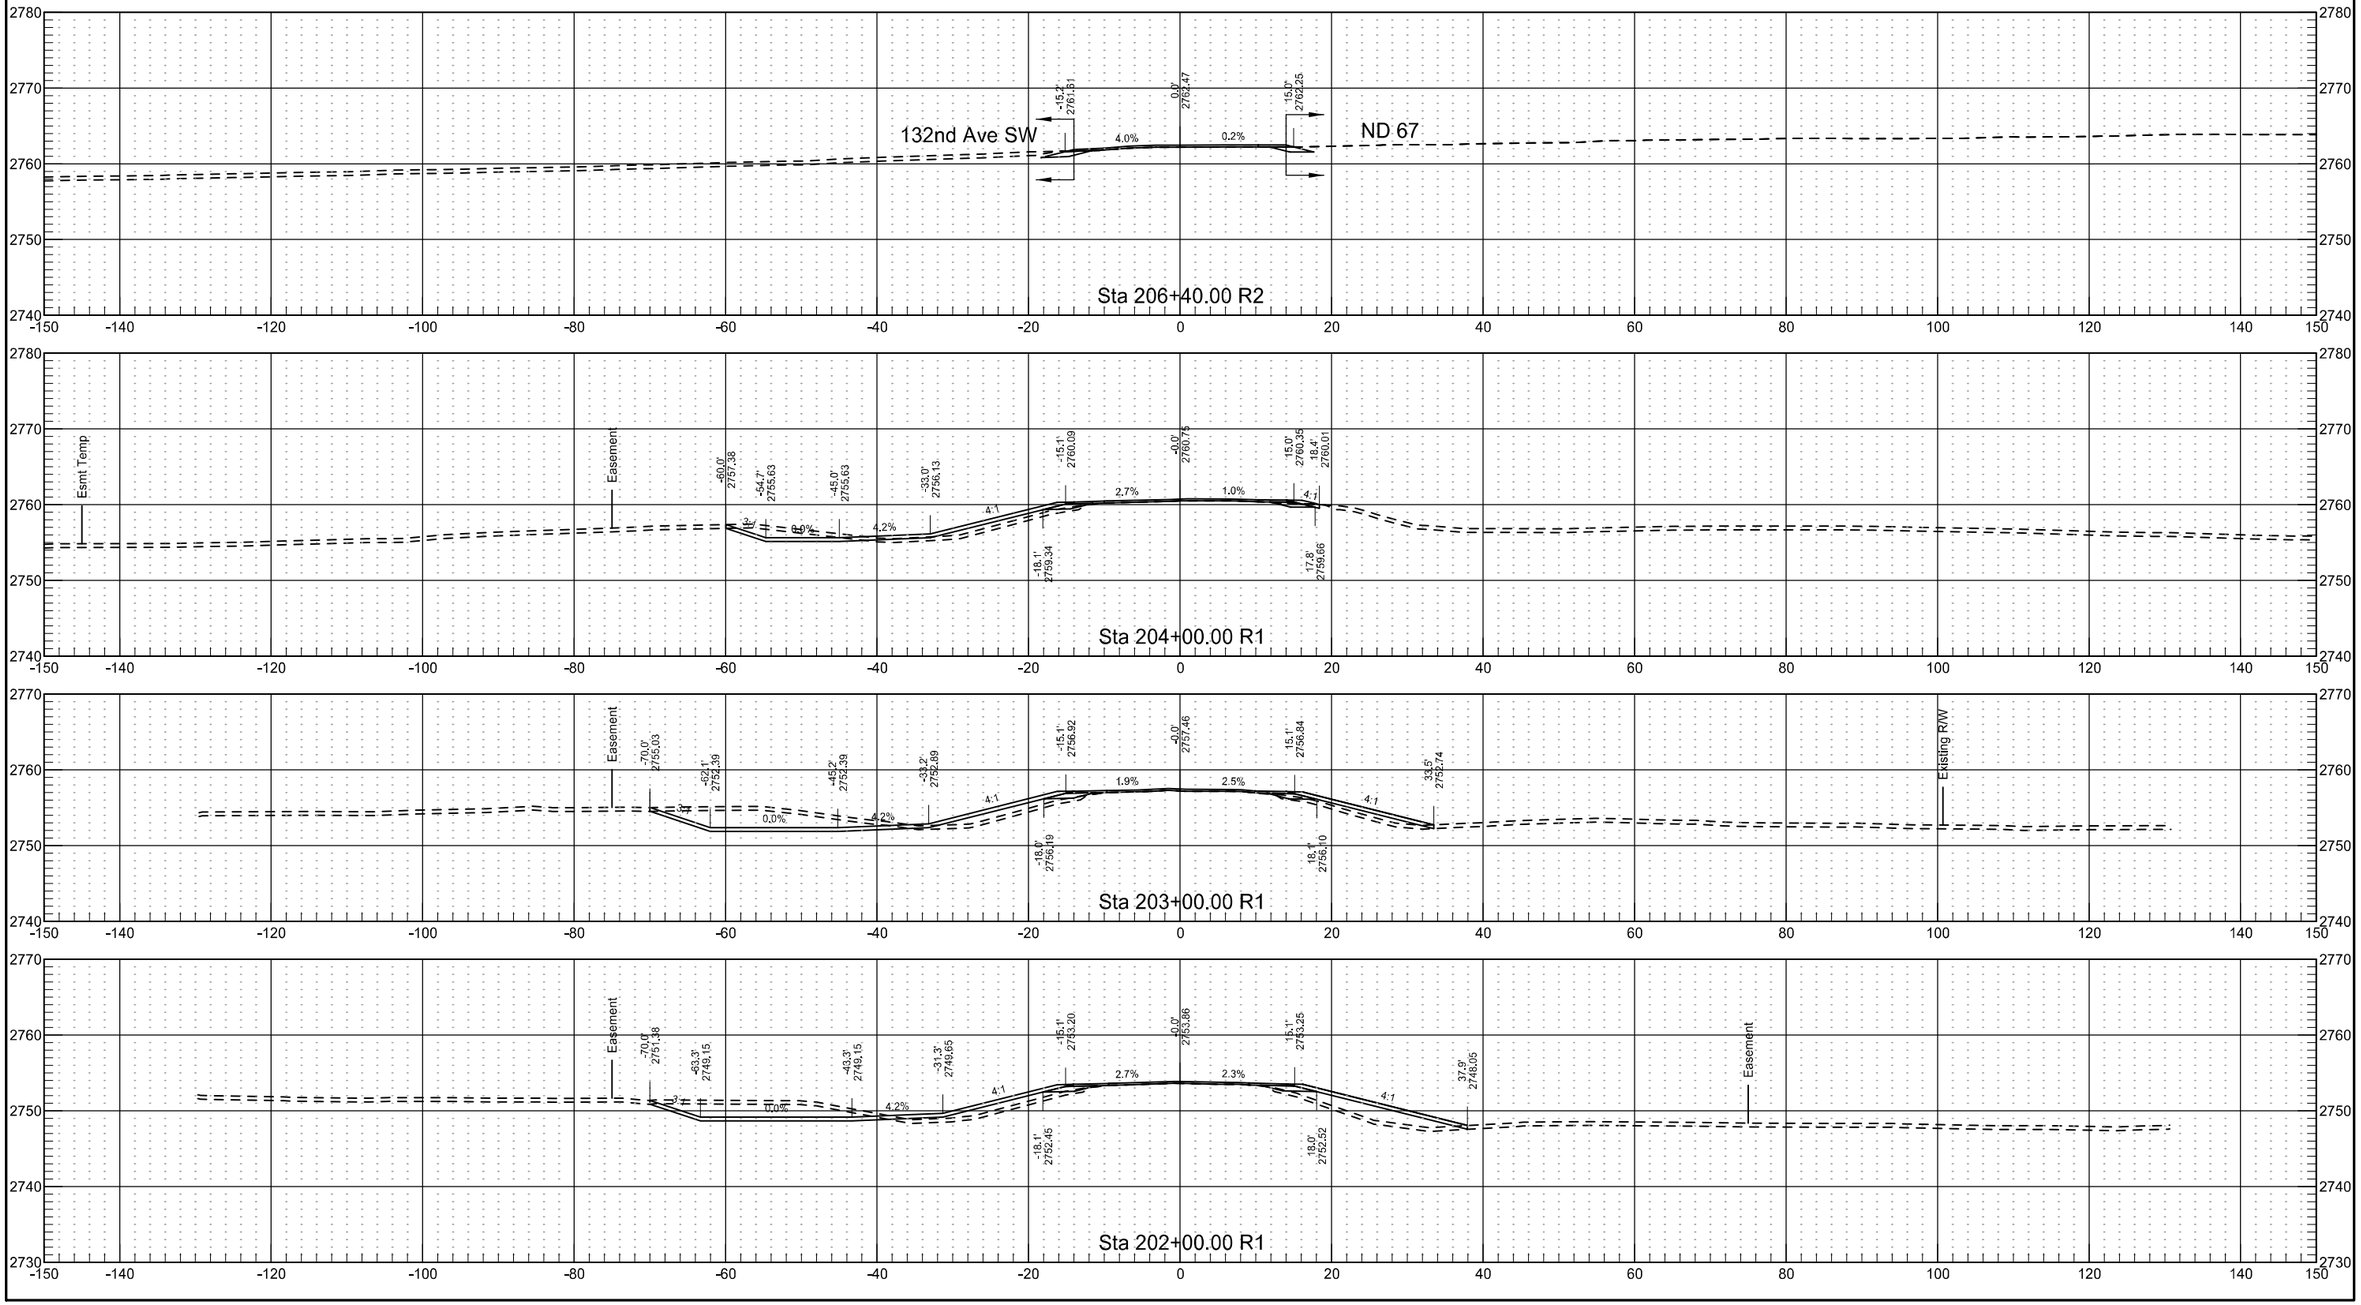



	STATE	PROJECT NO.	SECTION NO.	SHEET NO.
	ND	NH-5-021(016)000	200	72

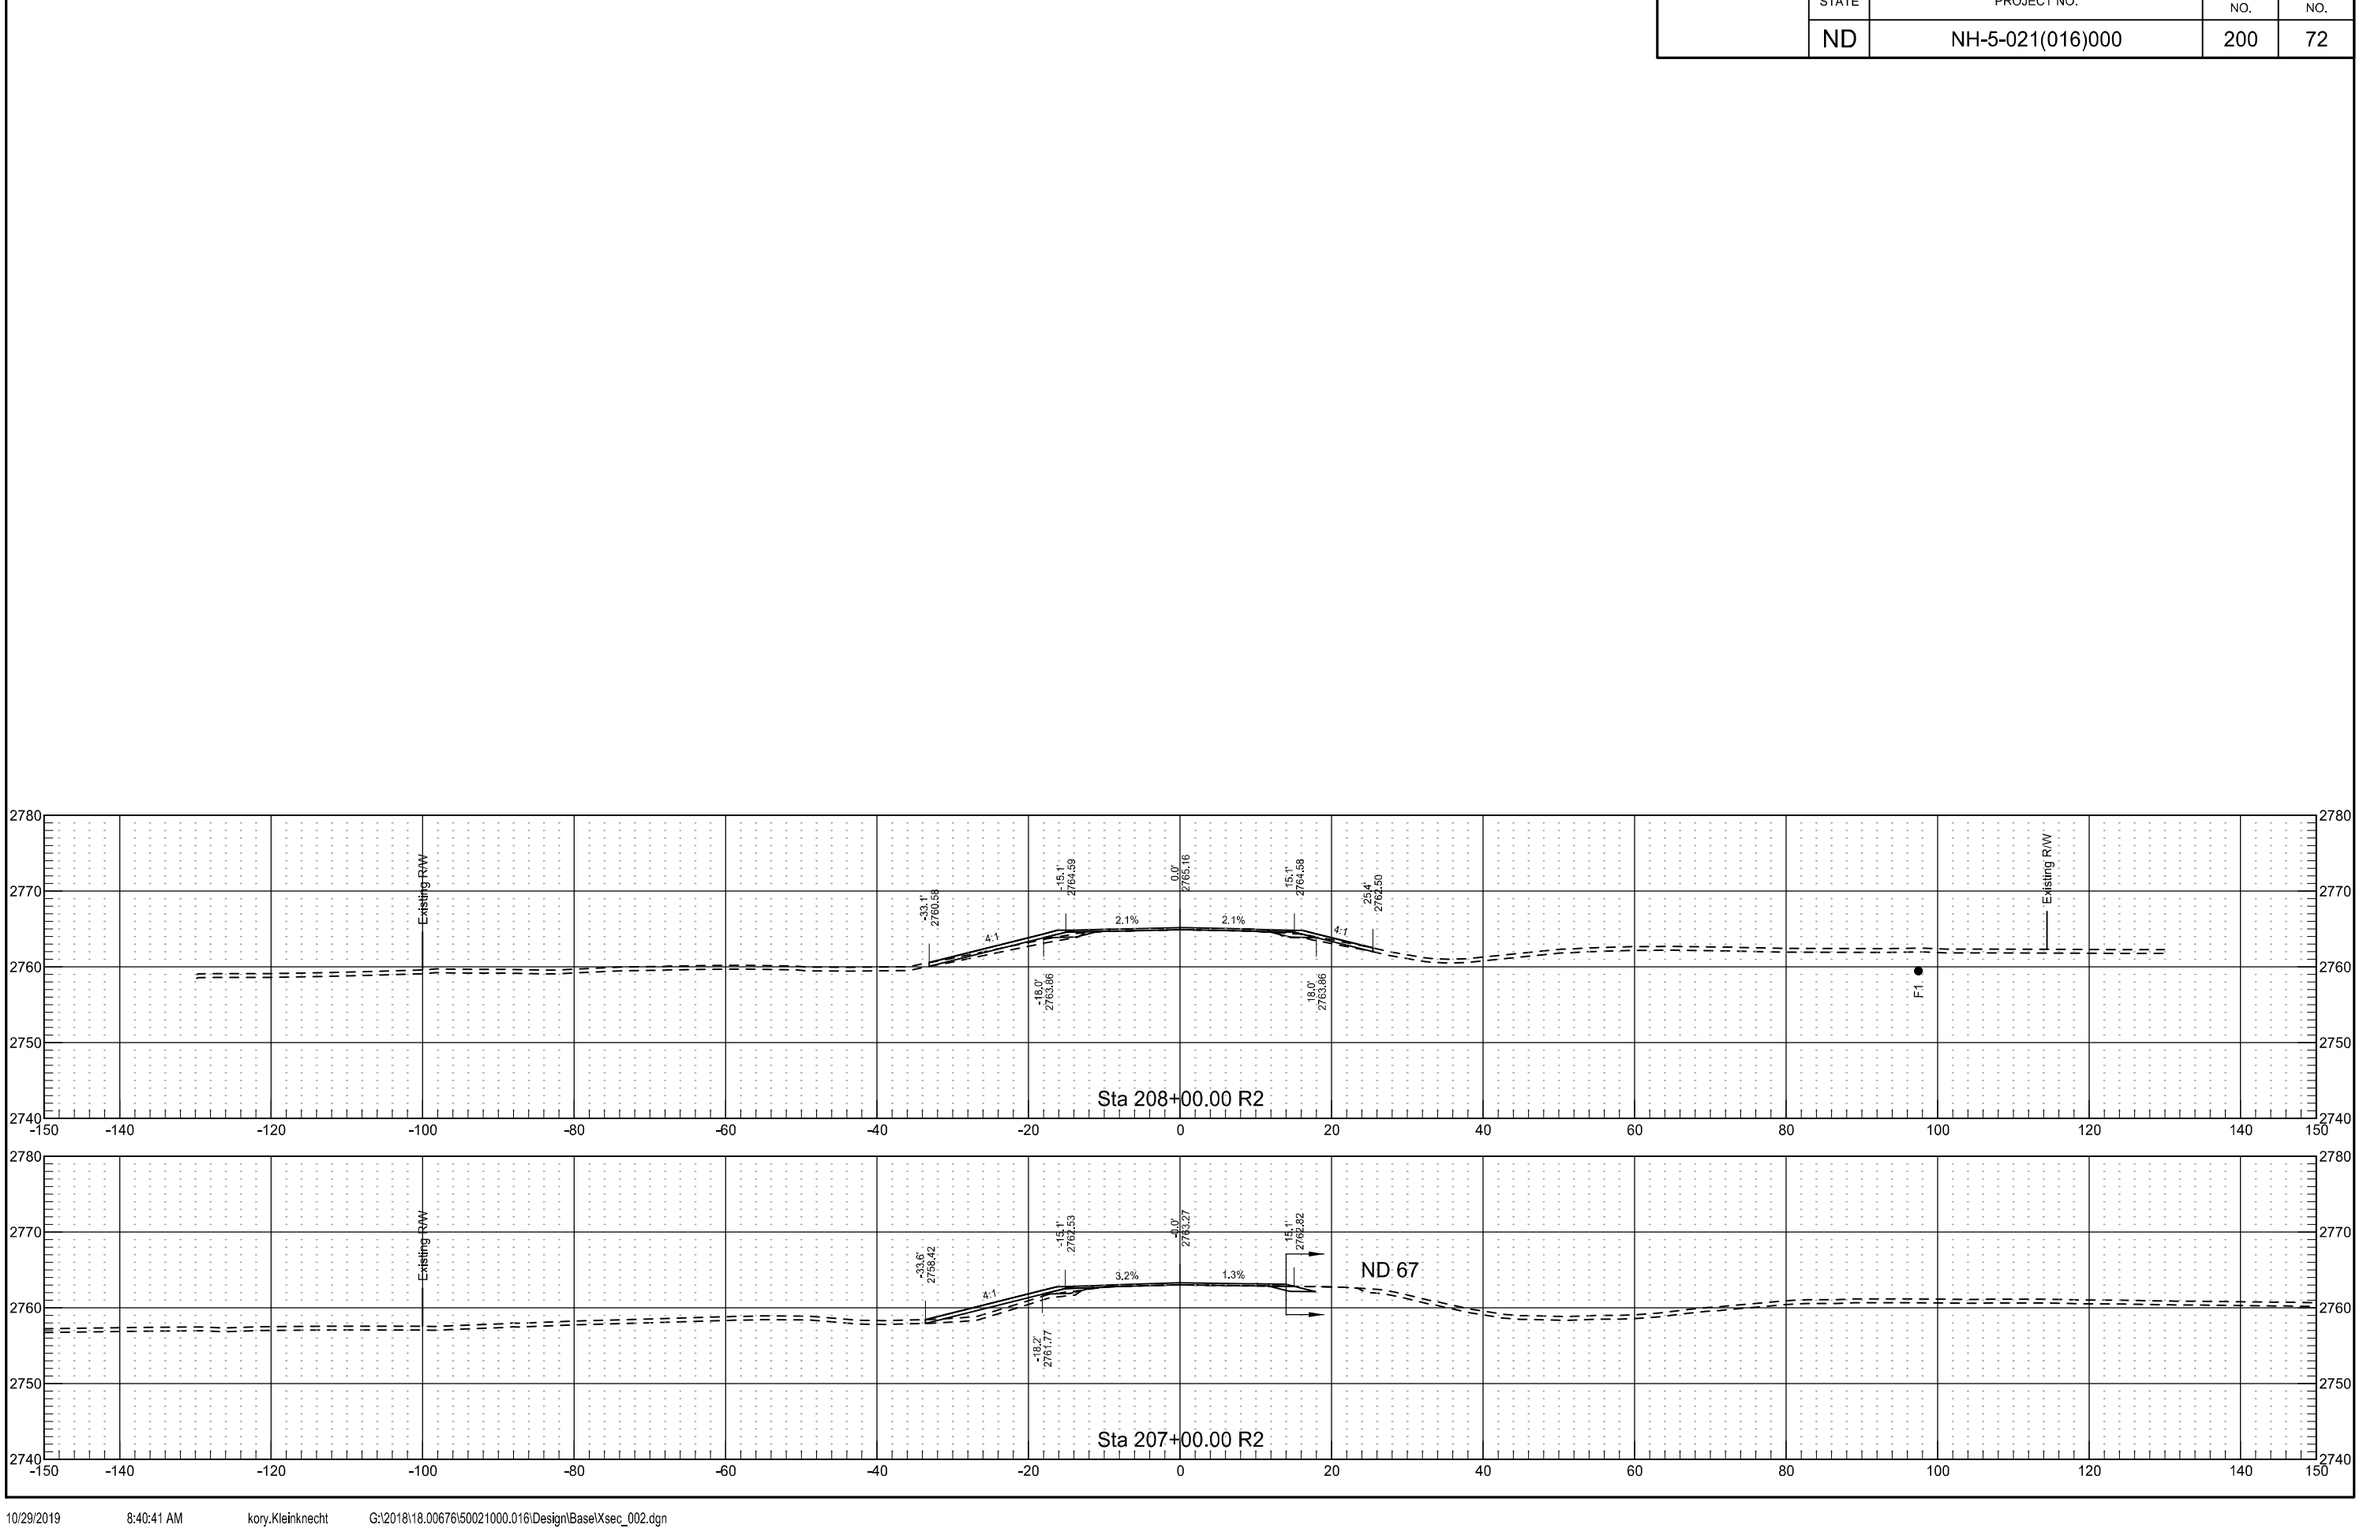


10/29/2019 8:40:41 AM kory.Kleinknecht G:\2018\18.00676\50021000.016\Design\Base\Xsec_002.dgn


	STATE	PROJECT NO.	SECTION NO.	SHEET NO.
	ND	NH-5-021(016)000	200	73

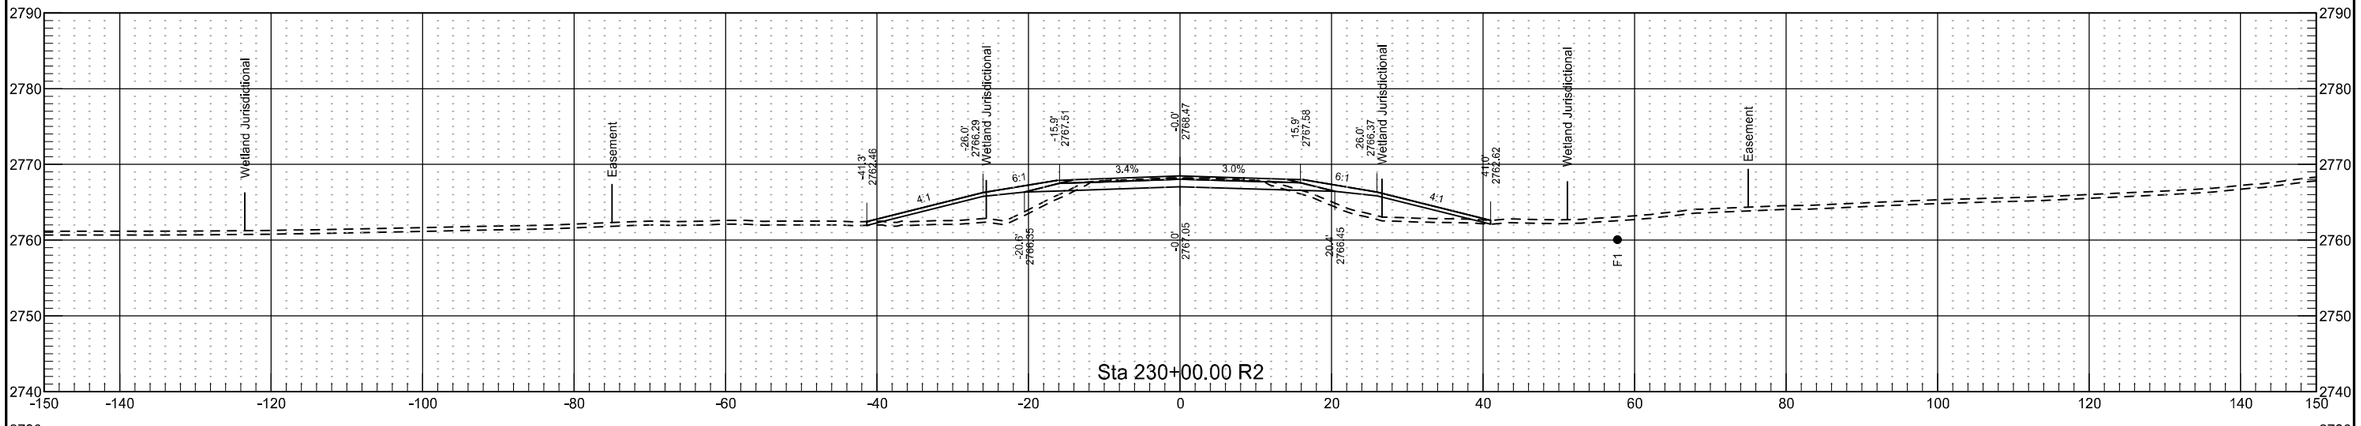


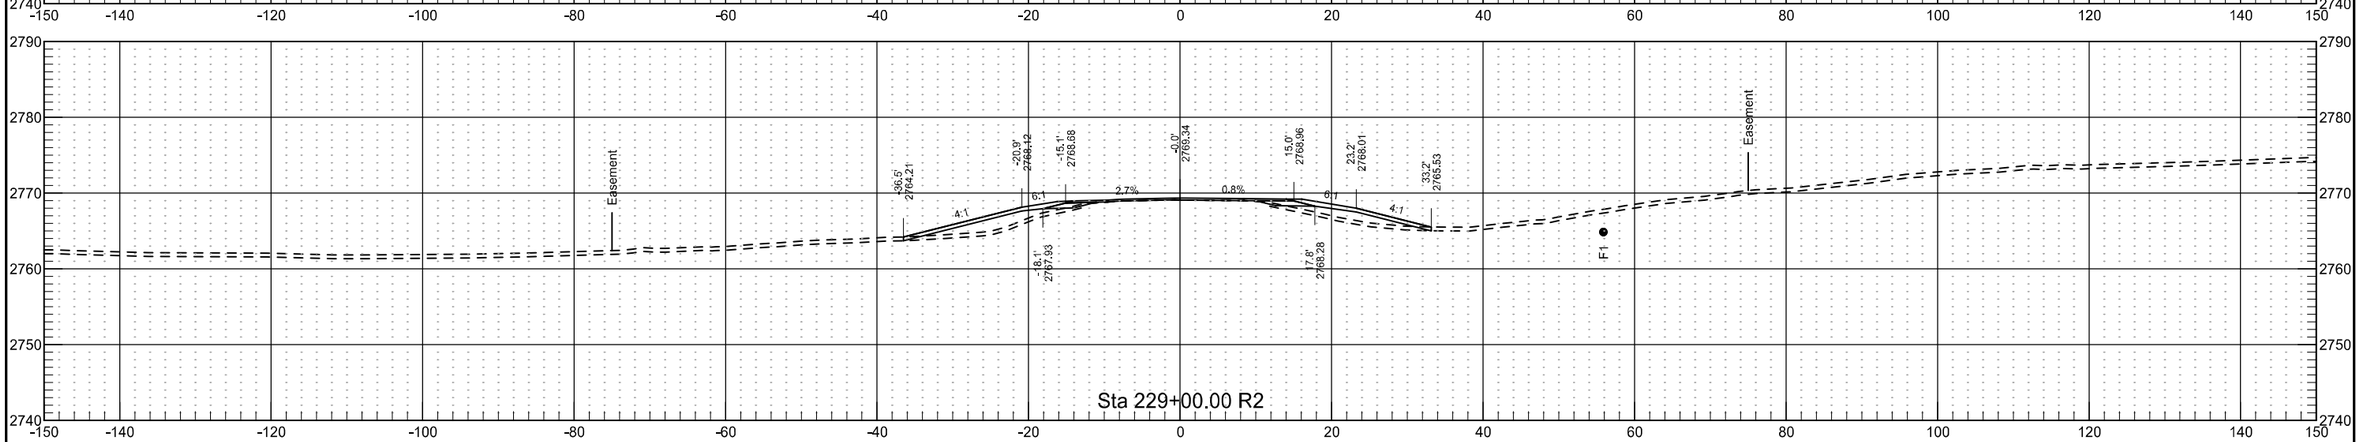


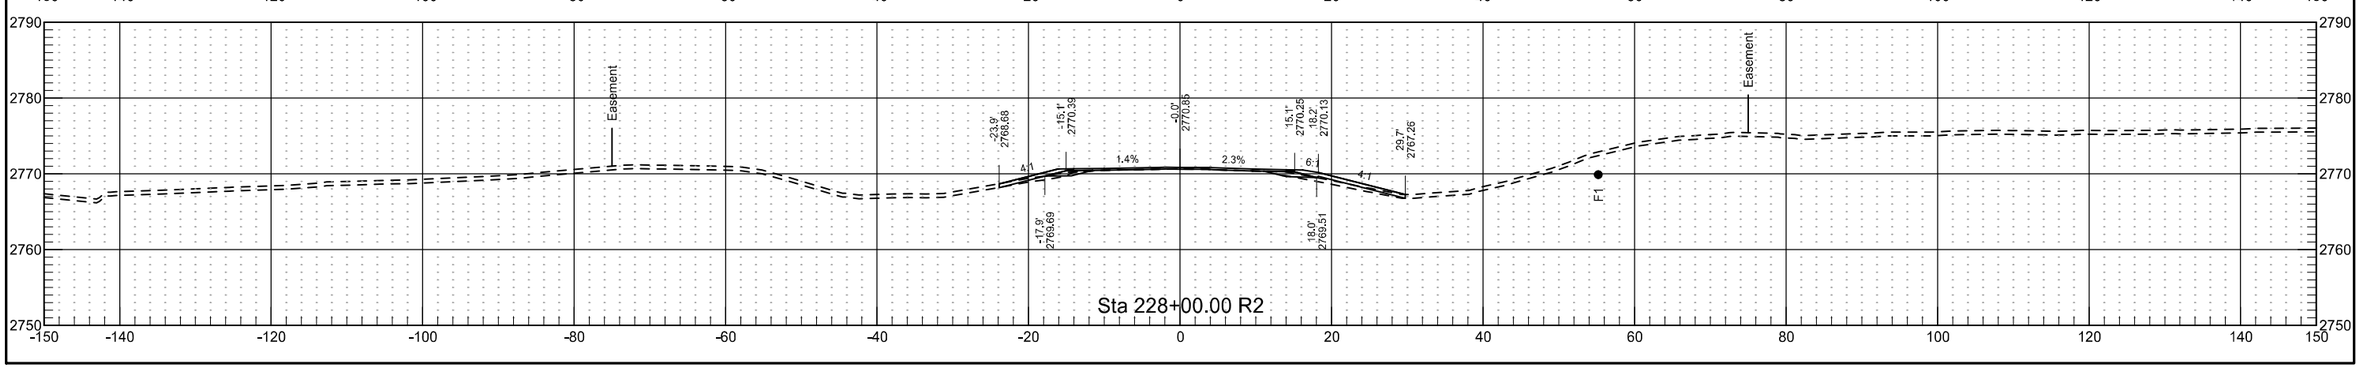

	STATE	PROJECT NO.	SECTION NO.	SHEET NO.
	ND	NH-5-021(016)000	200	74

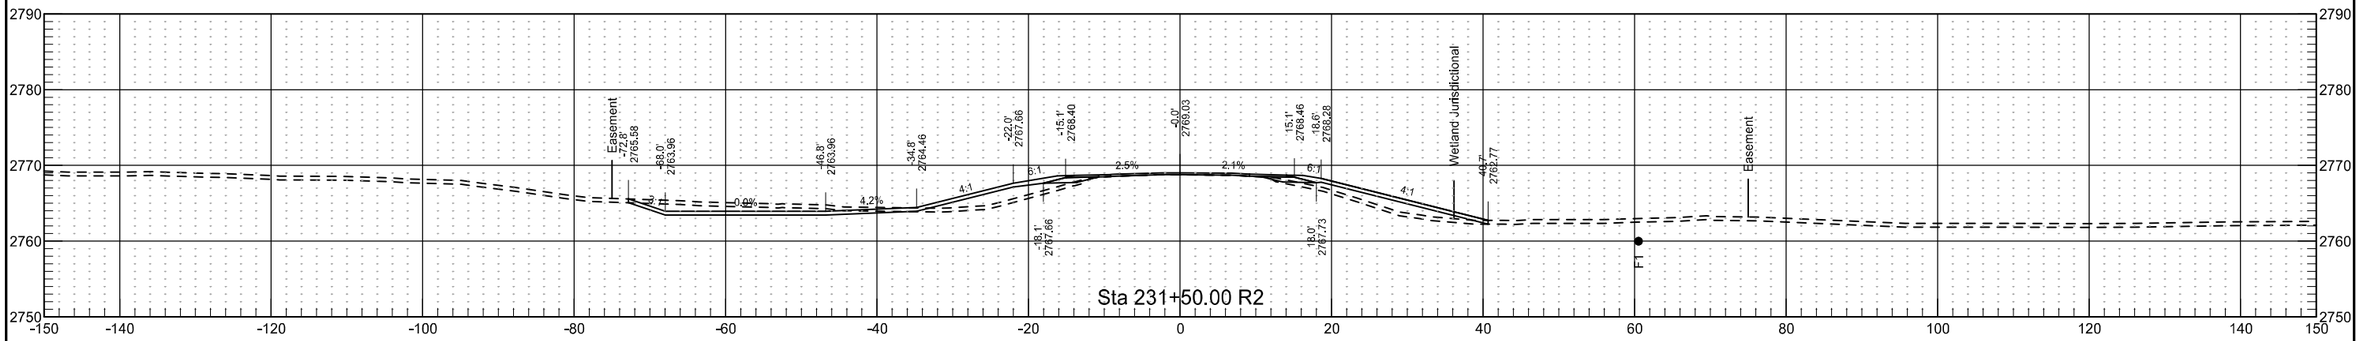

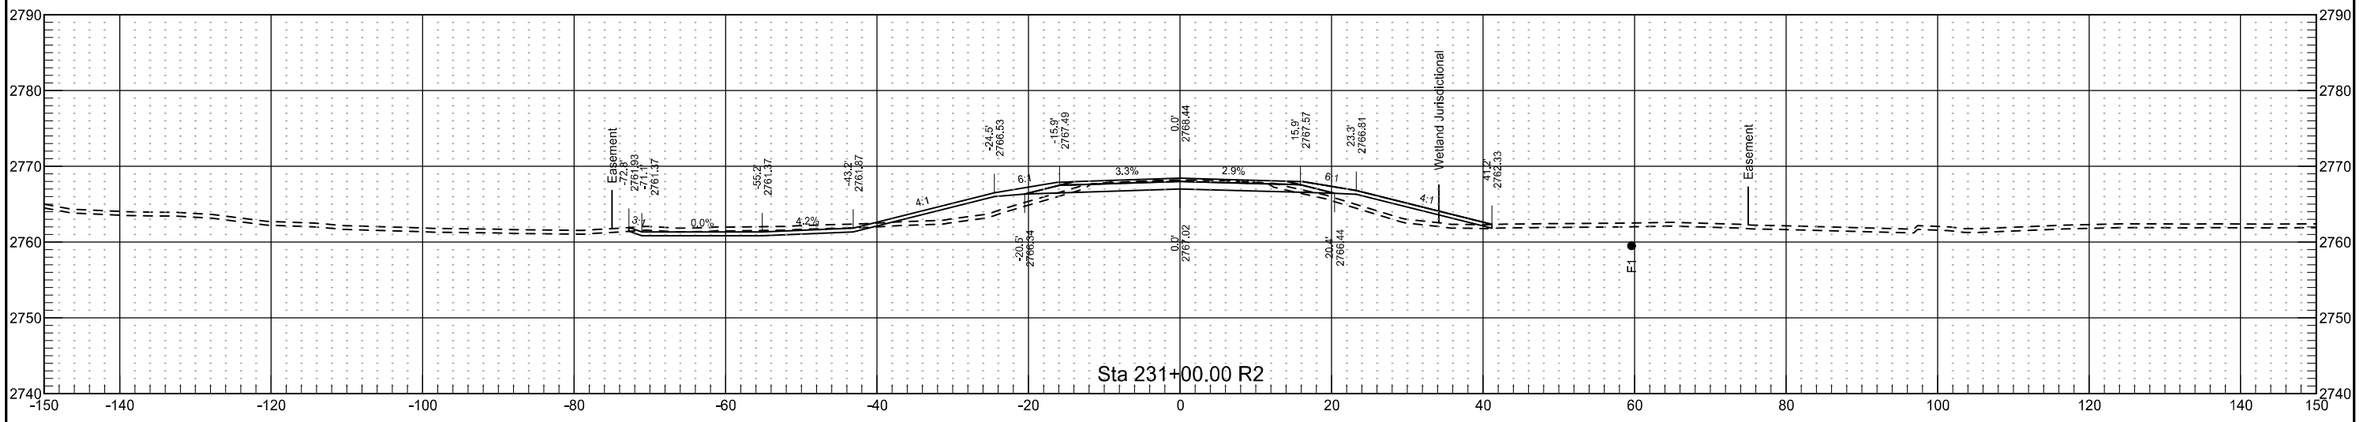


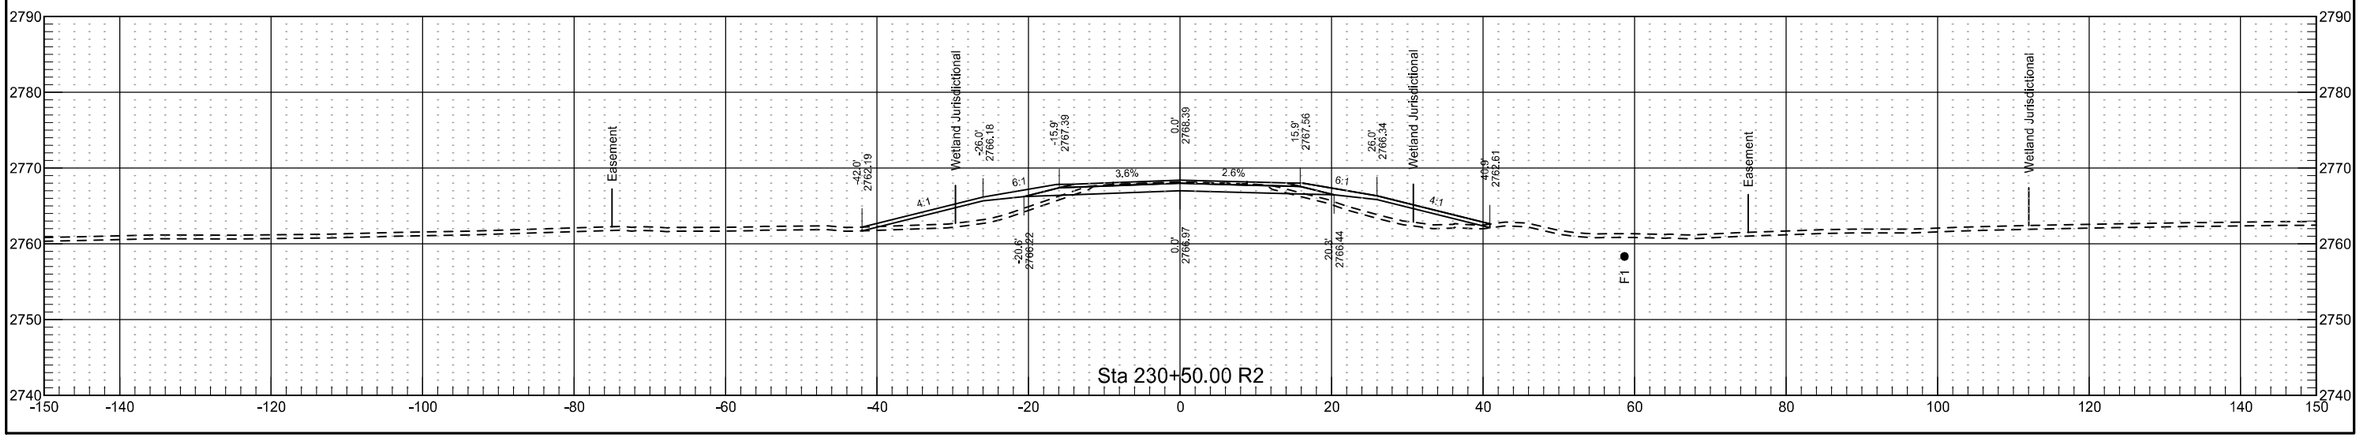


	STATE	PROJECT NO.	SECTION NO.	SHEET NO.
	ND	NH-5-021(016)000	200	75

10/29/2019 8:40:44 AM kory.Kleinknecht G:\2018\18.00676\50021000.016\Design\Base\Xsec_003.dgn

	STATE	PROJECT NO.	SECTION NO.	SHEET NO.
	ND	NH-5-021(016)000	200	76

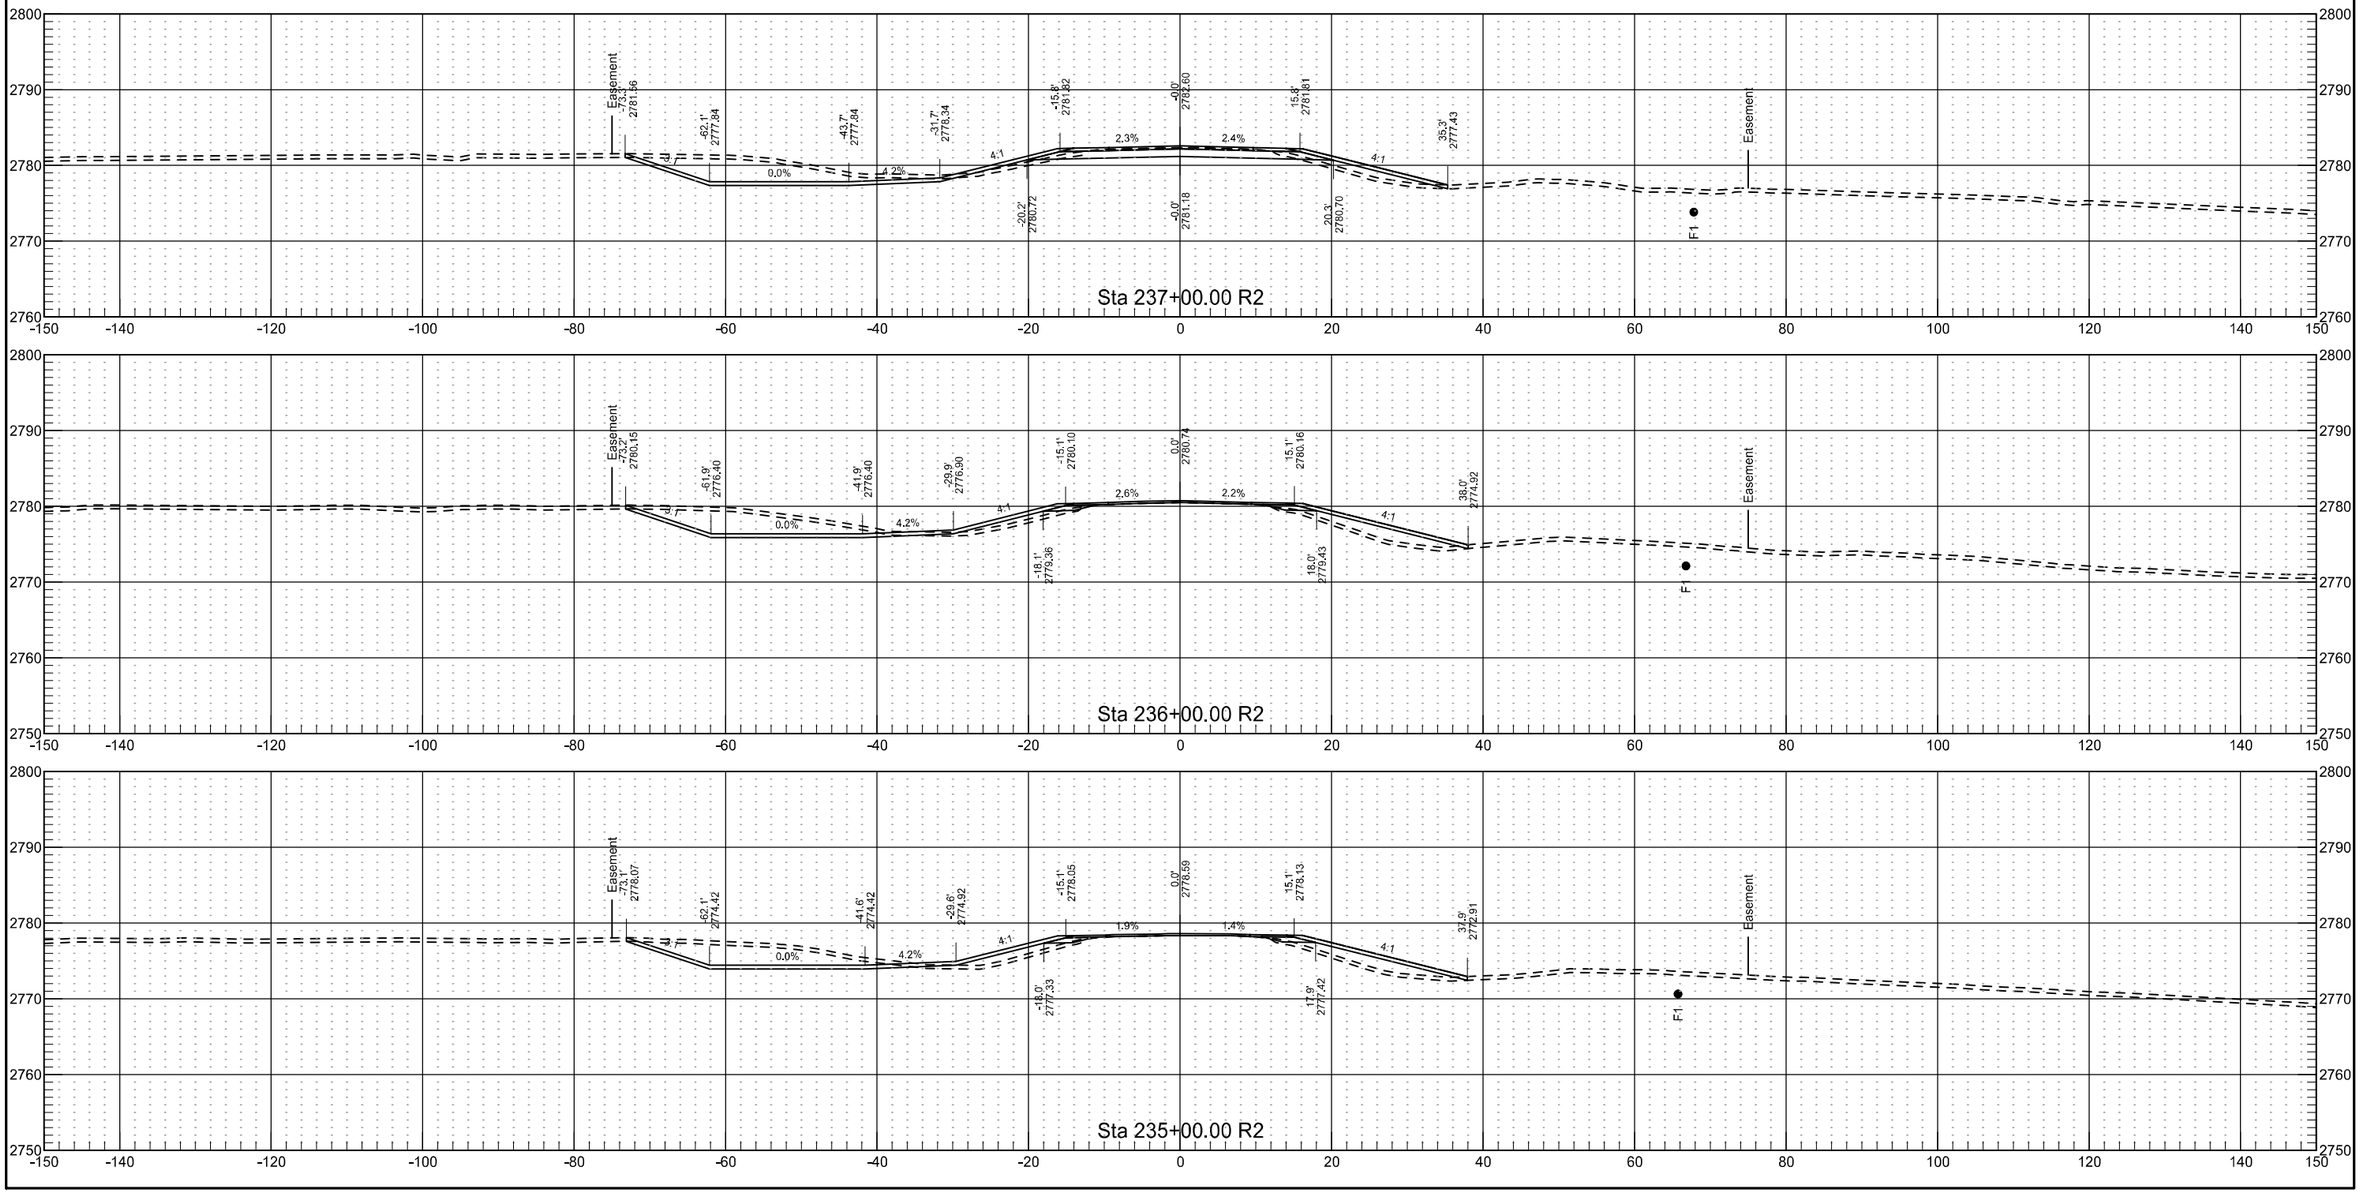


	STATE	PROJECT NO.	SECTION NO.	SHEET NO.
	ND	NH-5-021(016)000	200	77

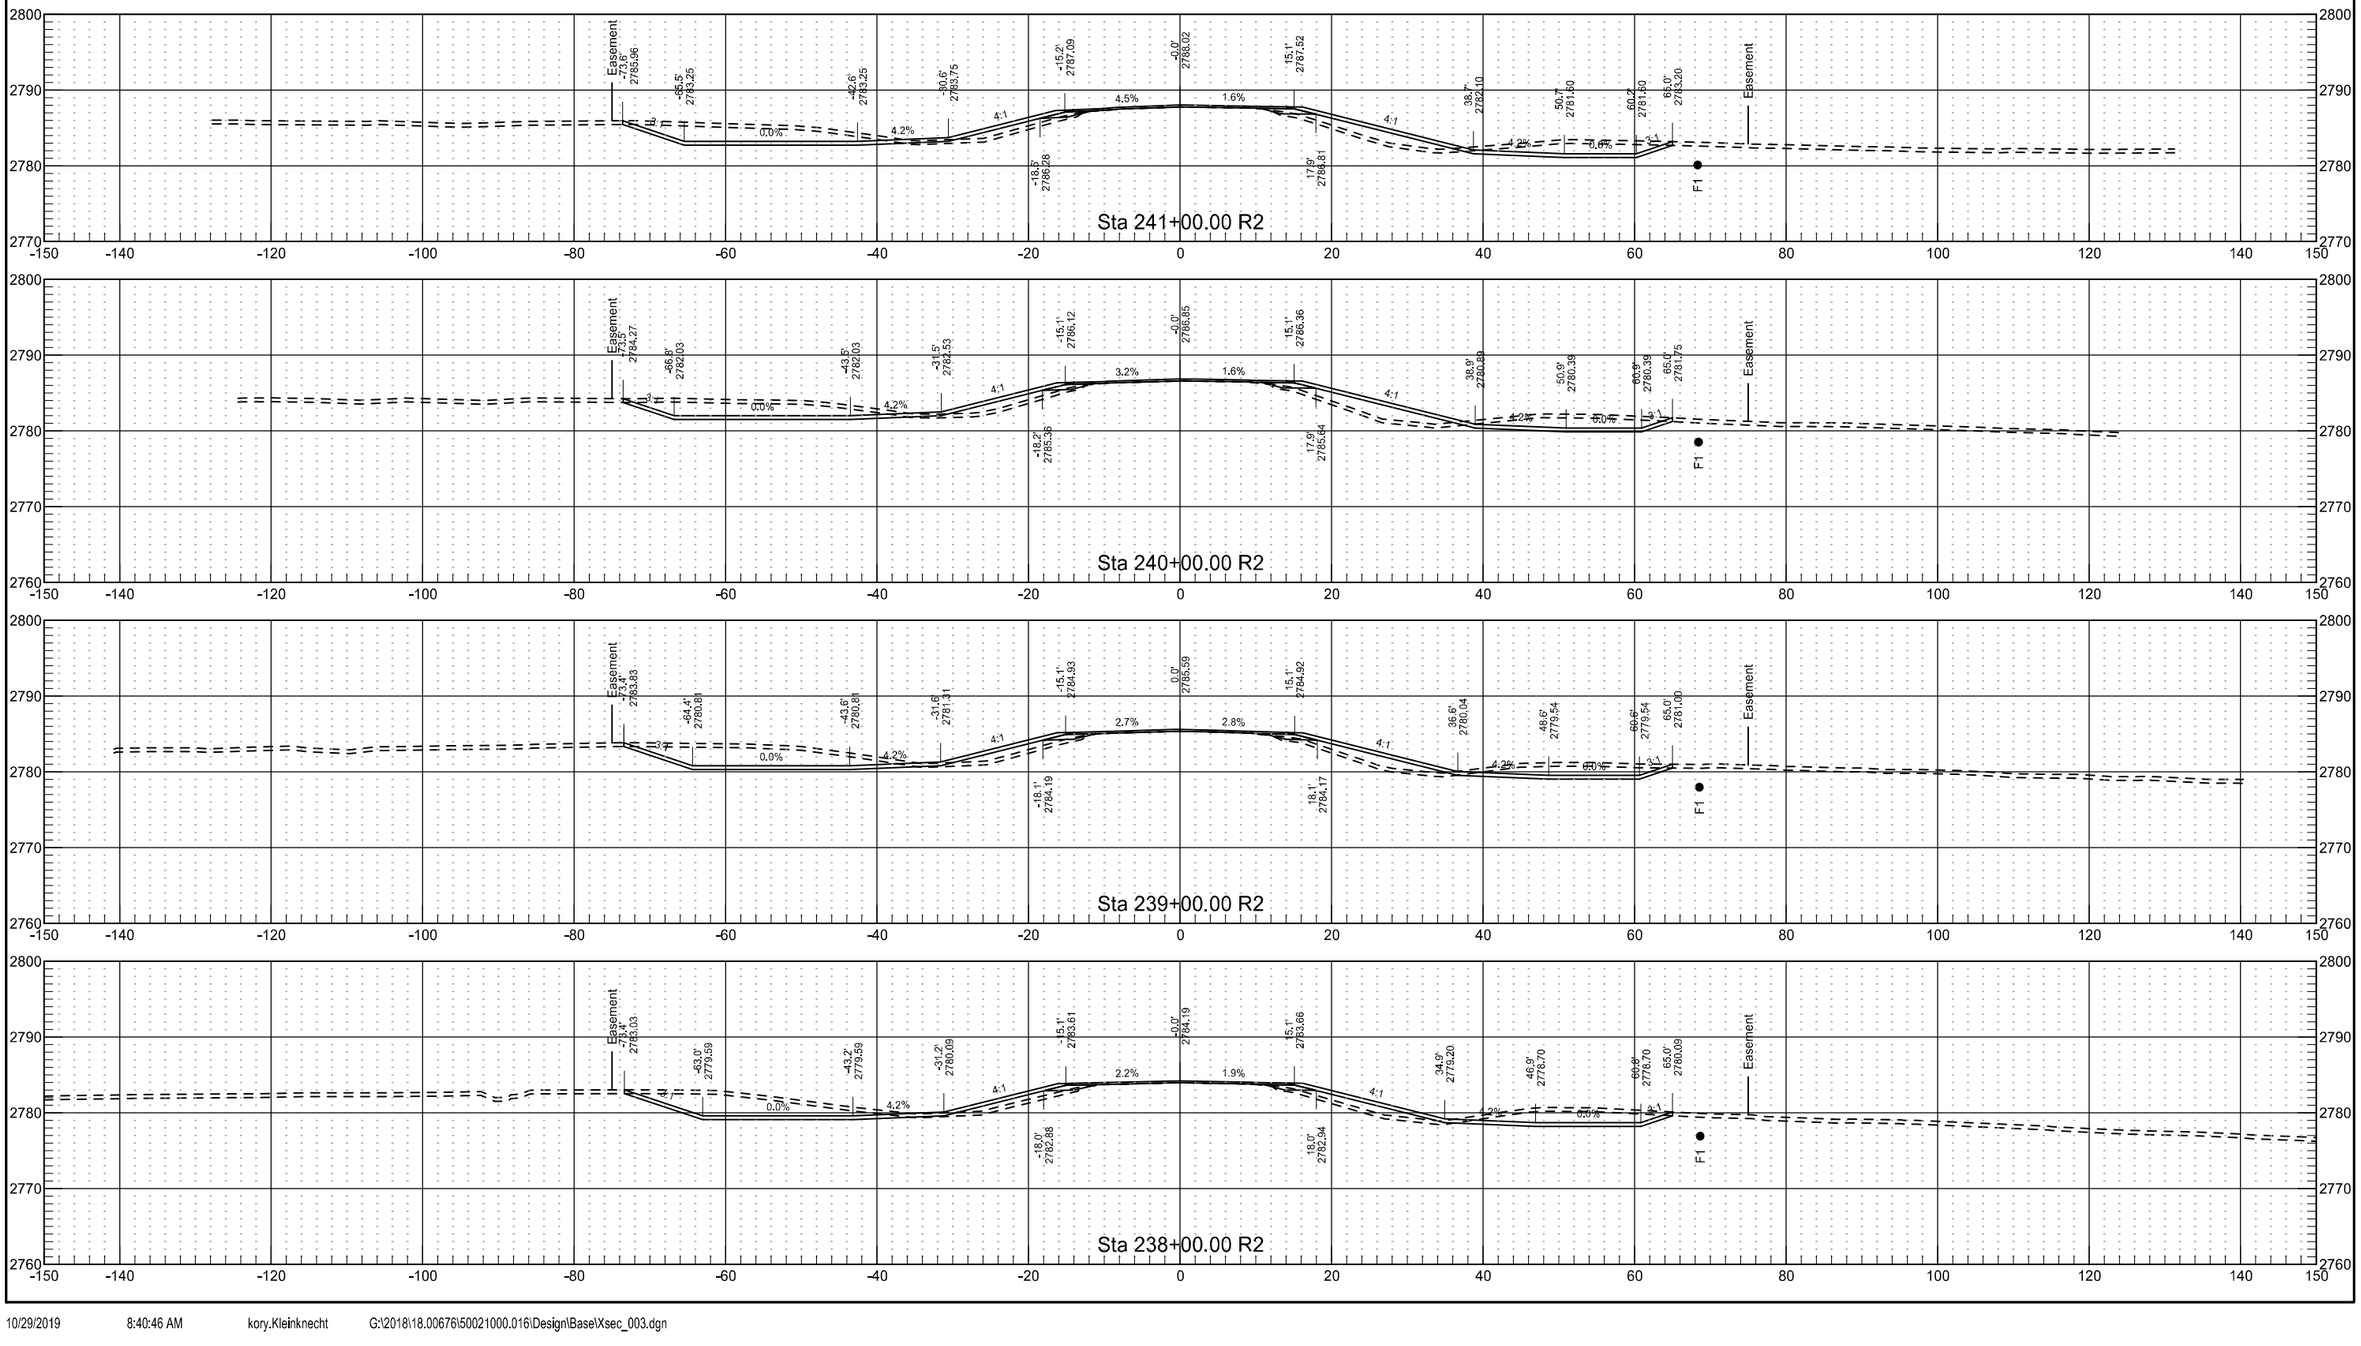


	STATE	PROJECT NO.	SECTION NO.	SHEET NO.
	ND	NH-5-021(016)000	200	78


	STATE	PROJECT NO.	SECTION NO.	SHEET NO.
	ND	NH-5-021(016)000	200	79

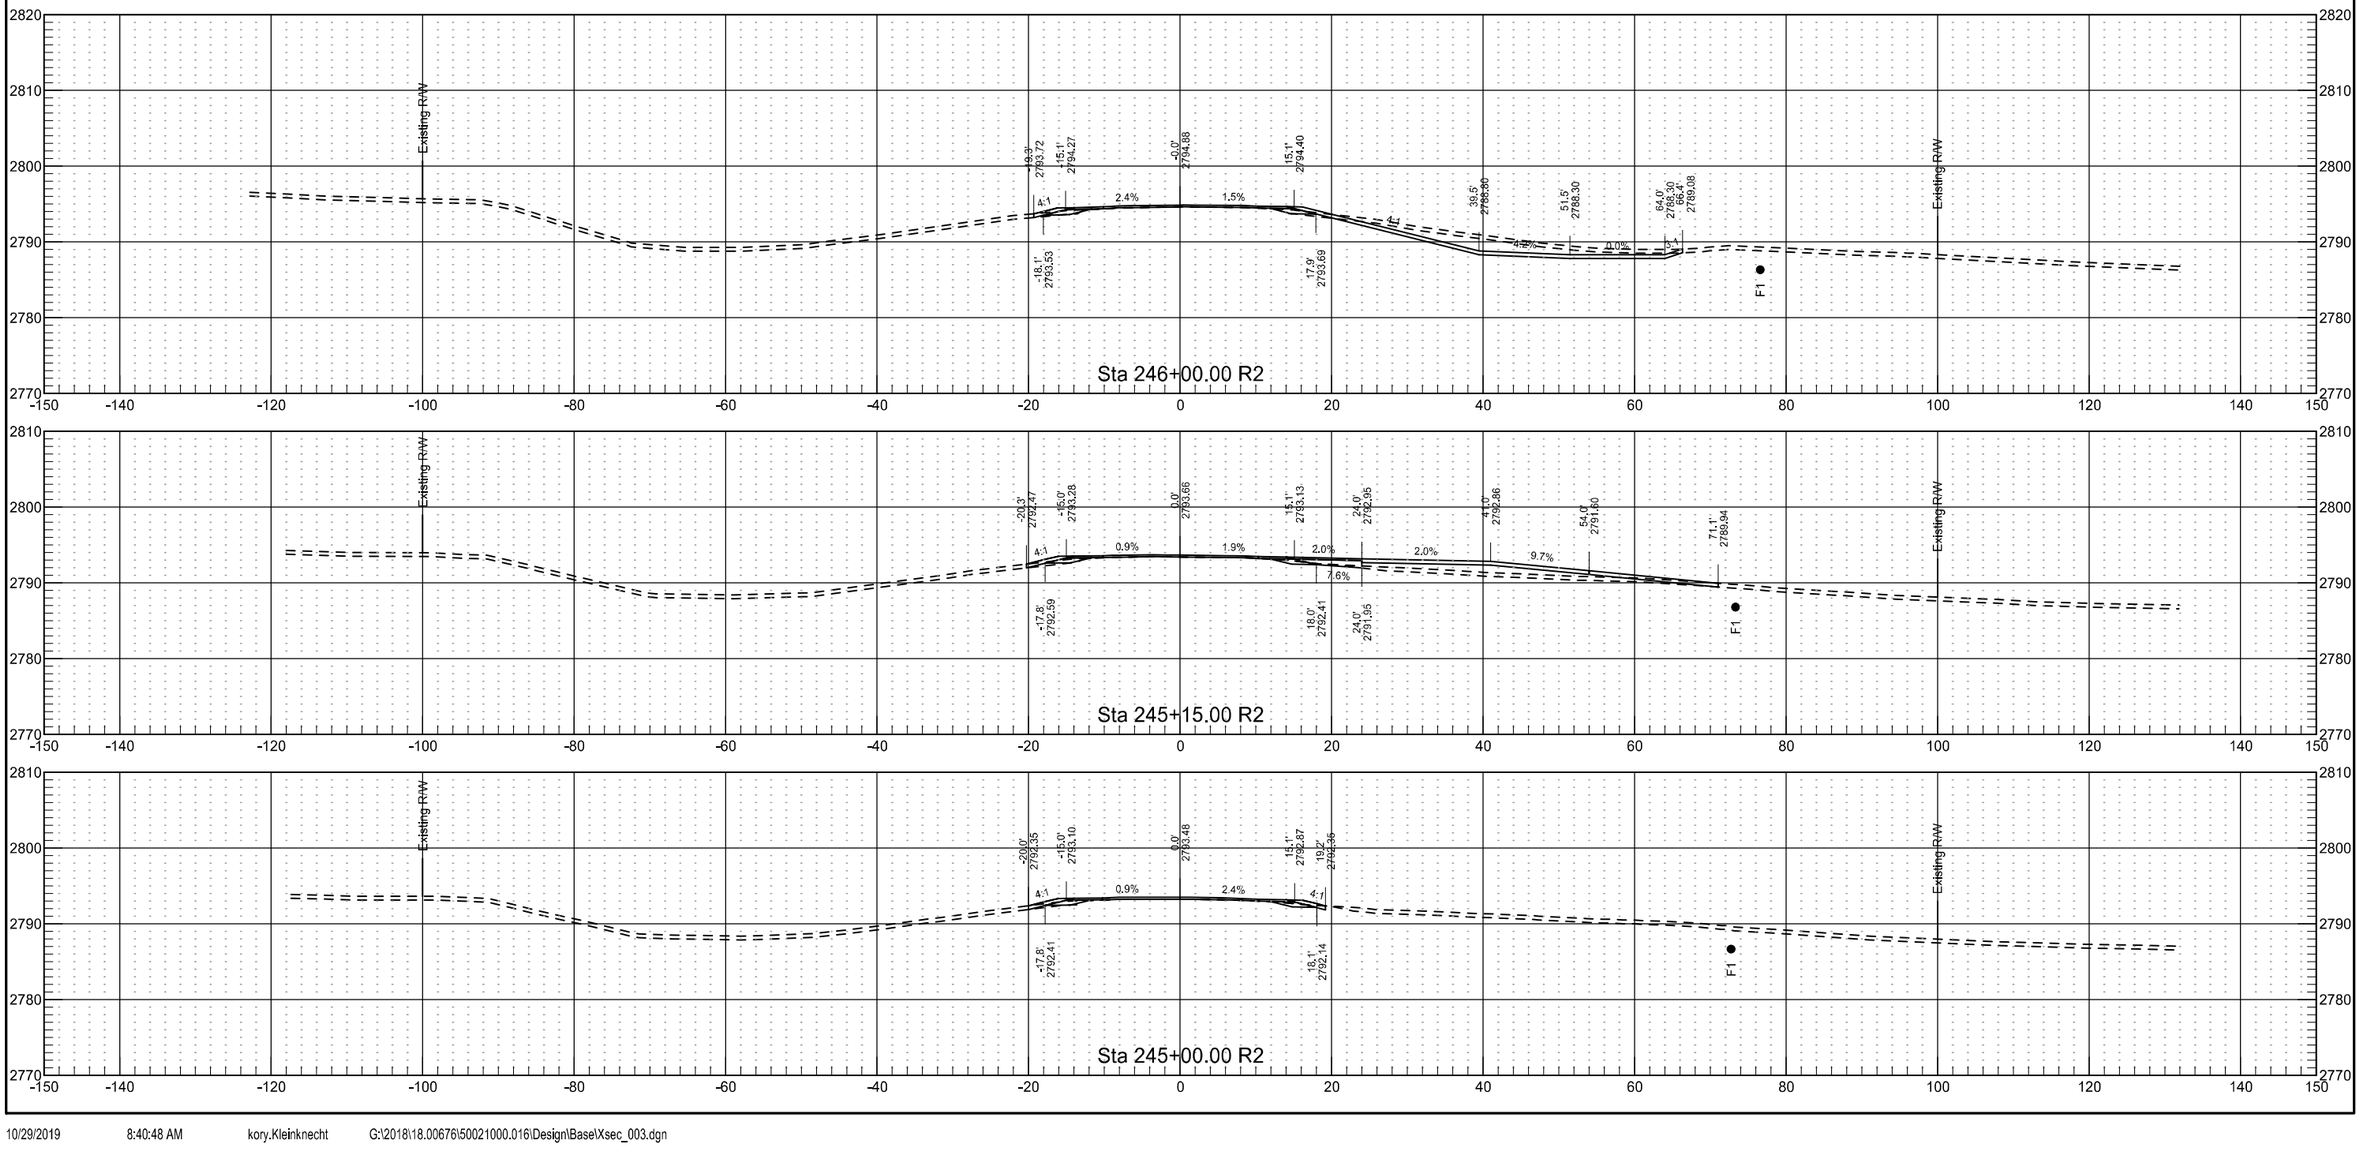



	STATE	PROJECT NO.	SECTION NO.	SHEET NO.
	ND	NH-5-021(016)000	200	80

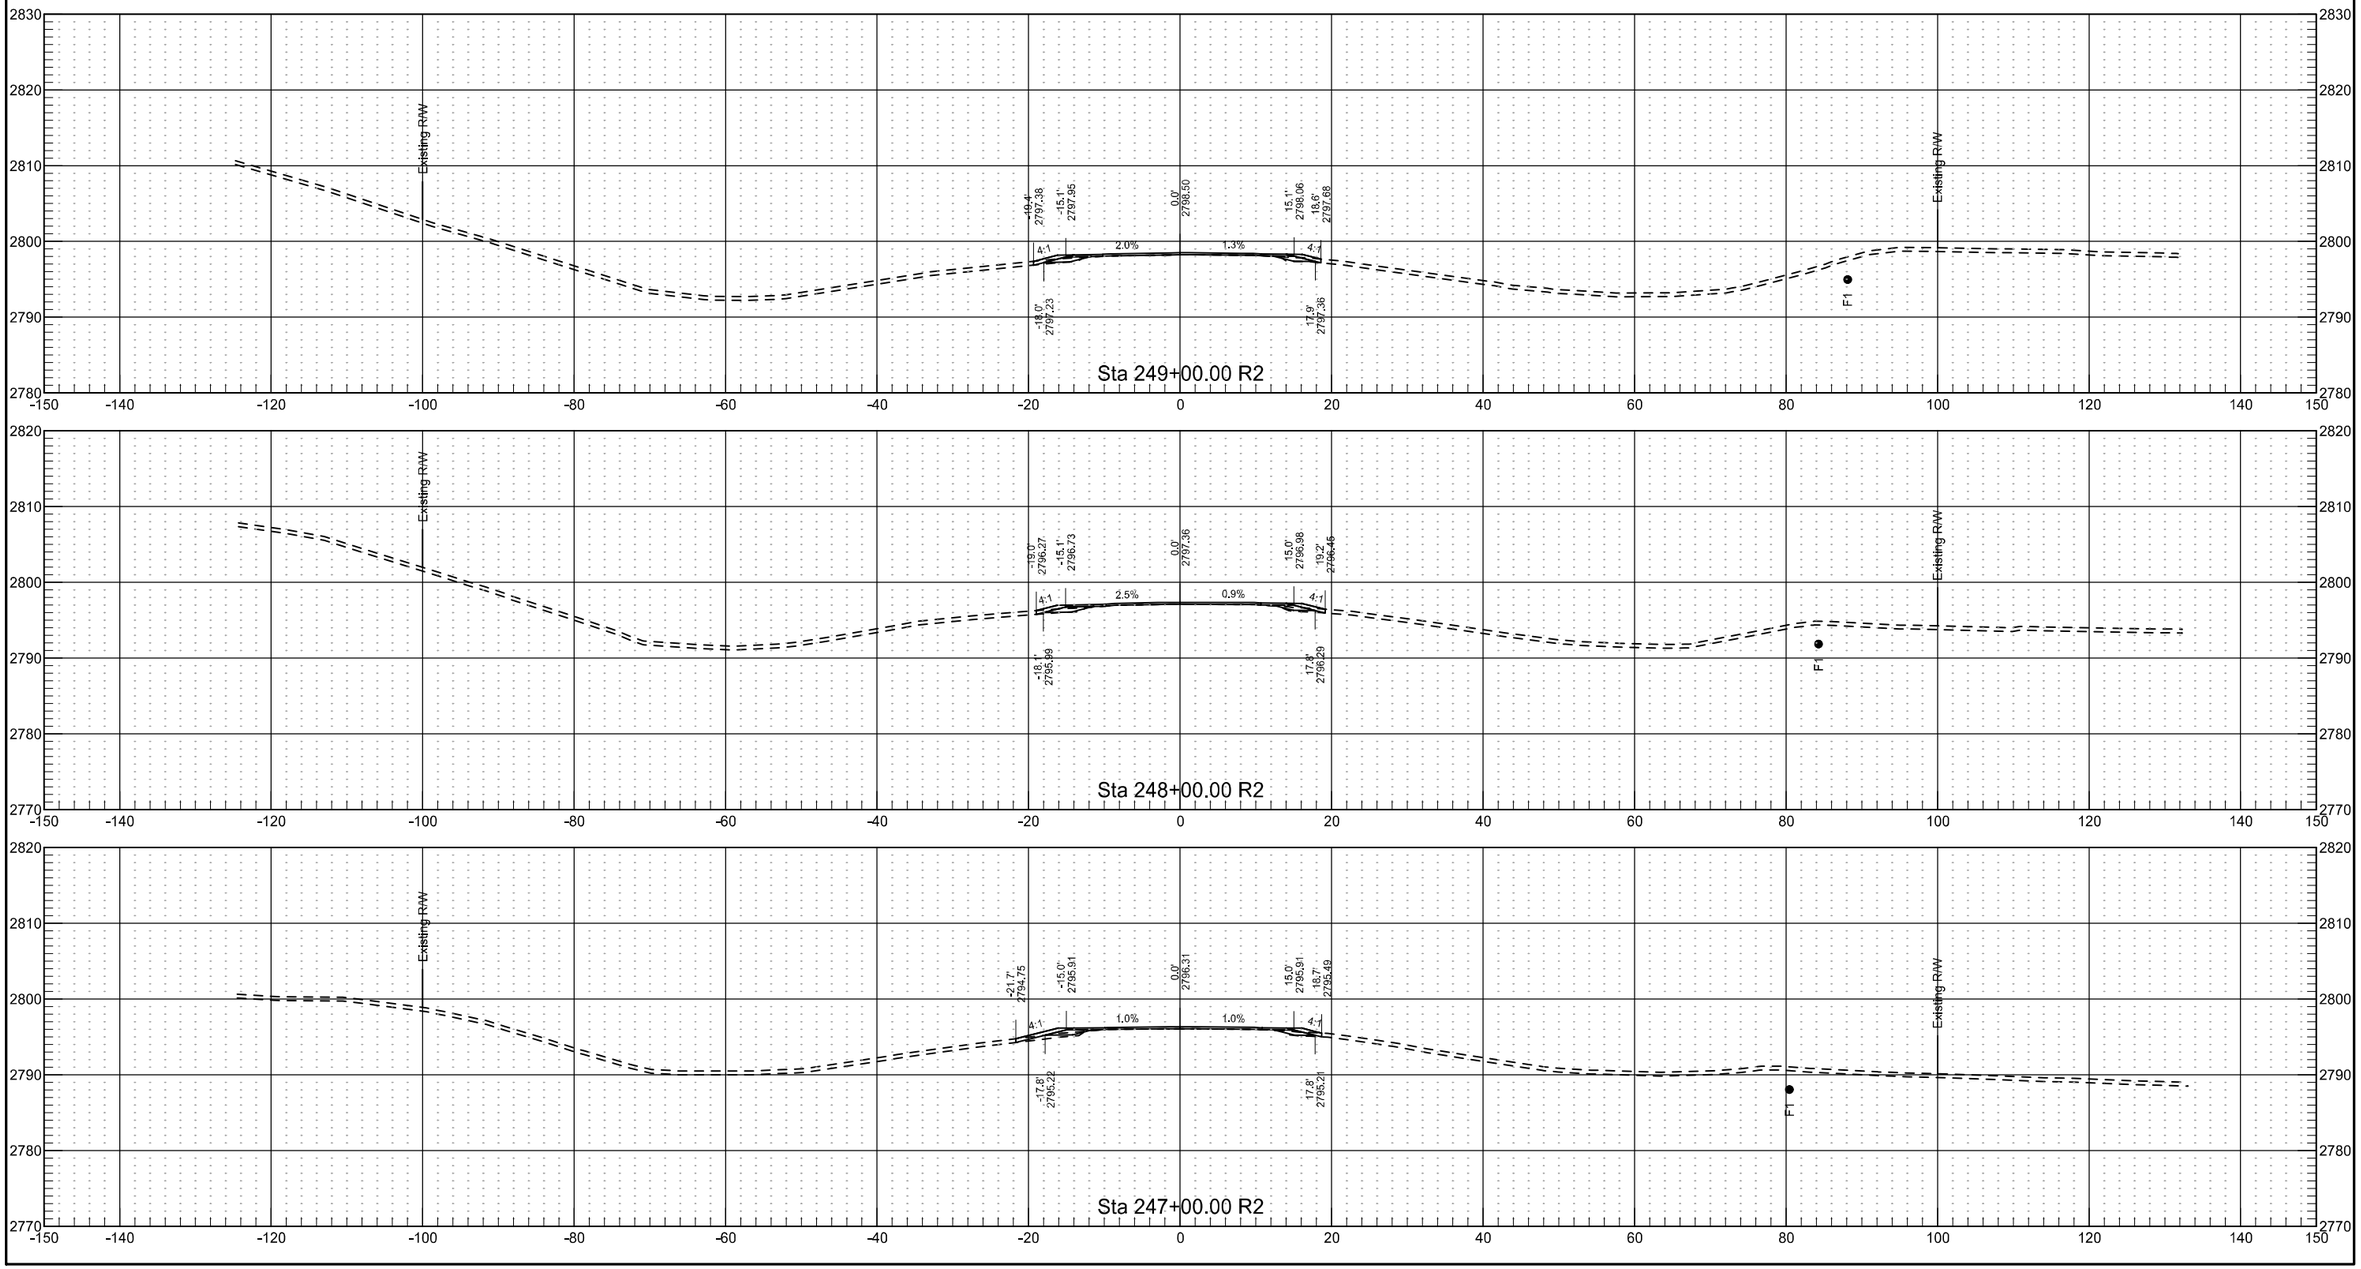


	STATE	PROJECT NO.	SECTION NO.	SHEET NO.
	ND	NH-5-021(016)000	200	81

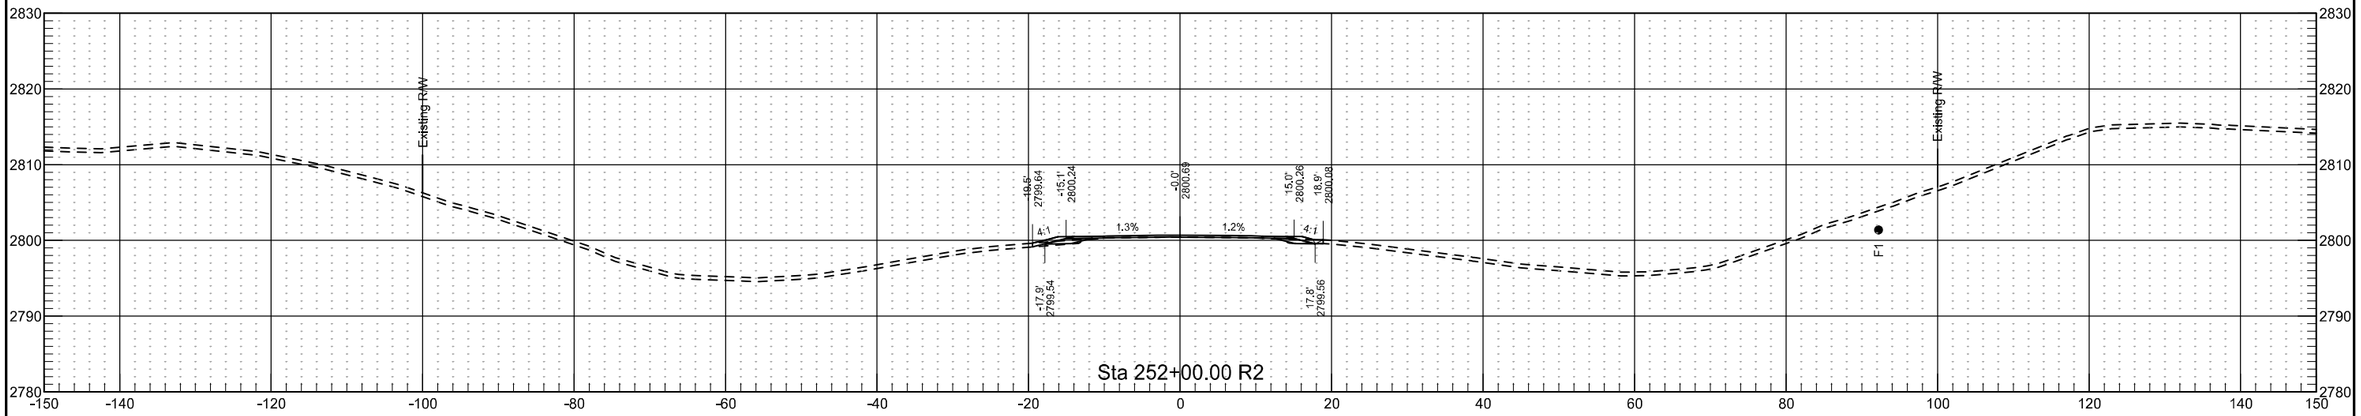


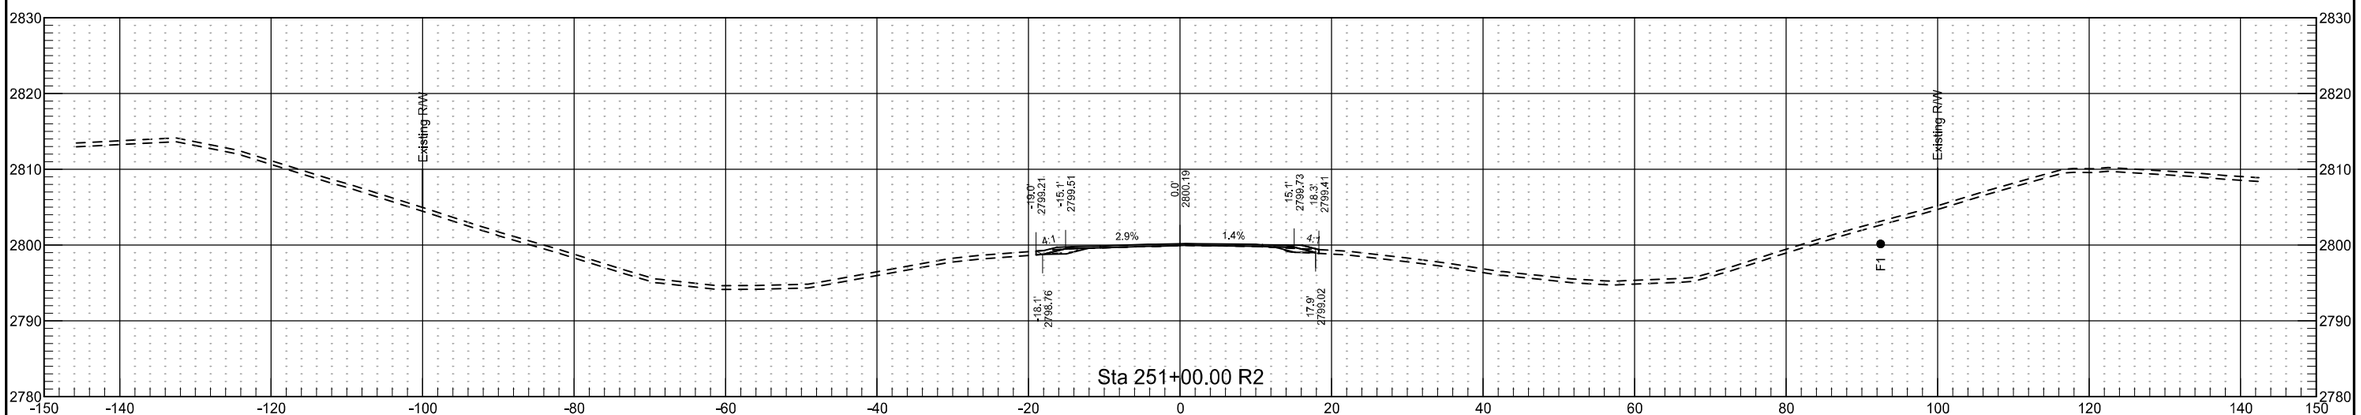

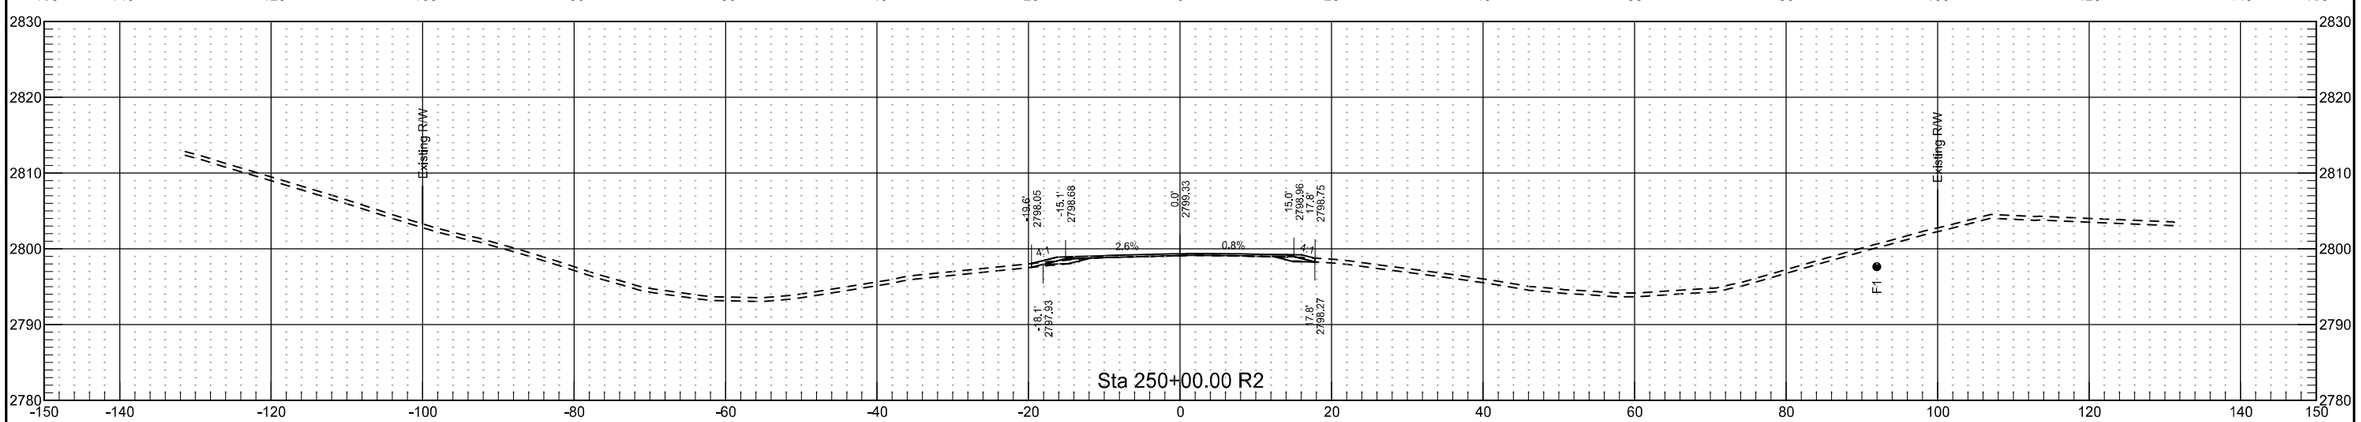


	STATE	PROJECT NO.	SECTION NO.	SHEET NO.
	ND	NH-5-021(016)000	200	82

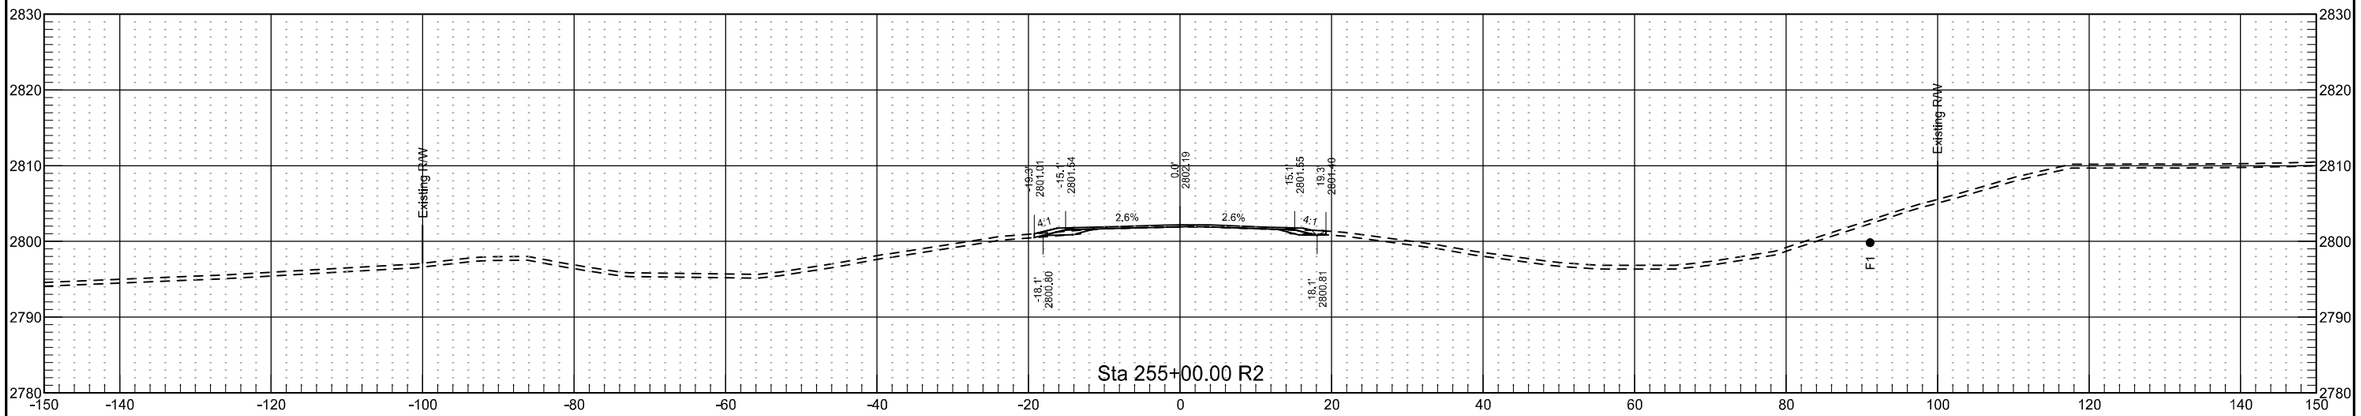


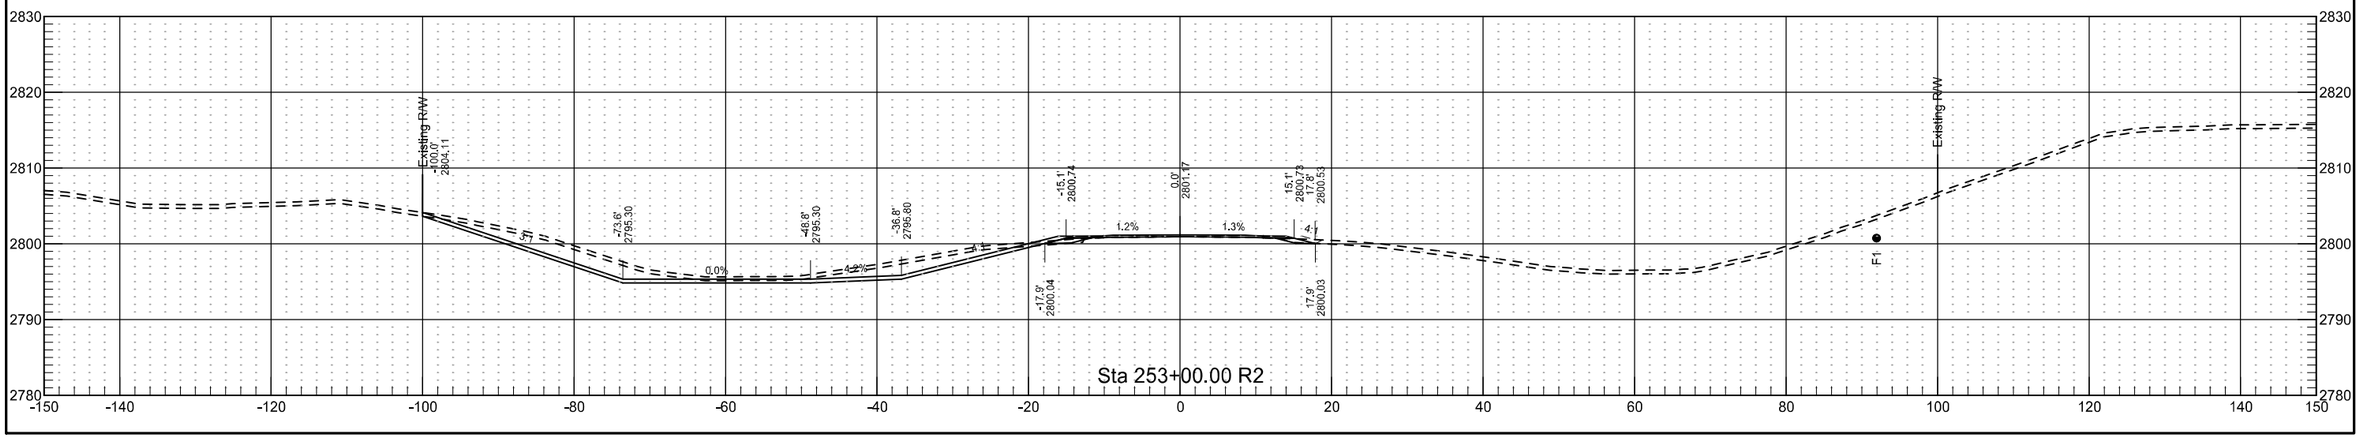

	STATE	PROJECT NO.	SECTION NO.	SHEET NO.
	ND	NH-5-021(016)000	200	83

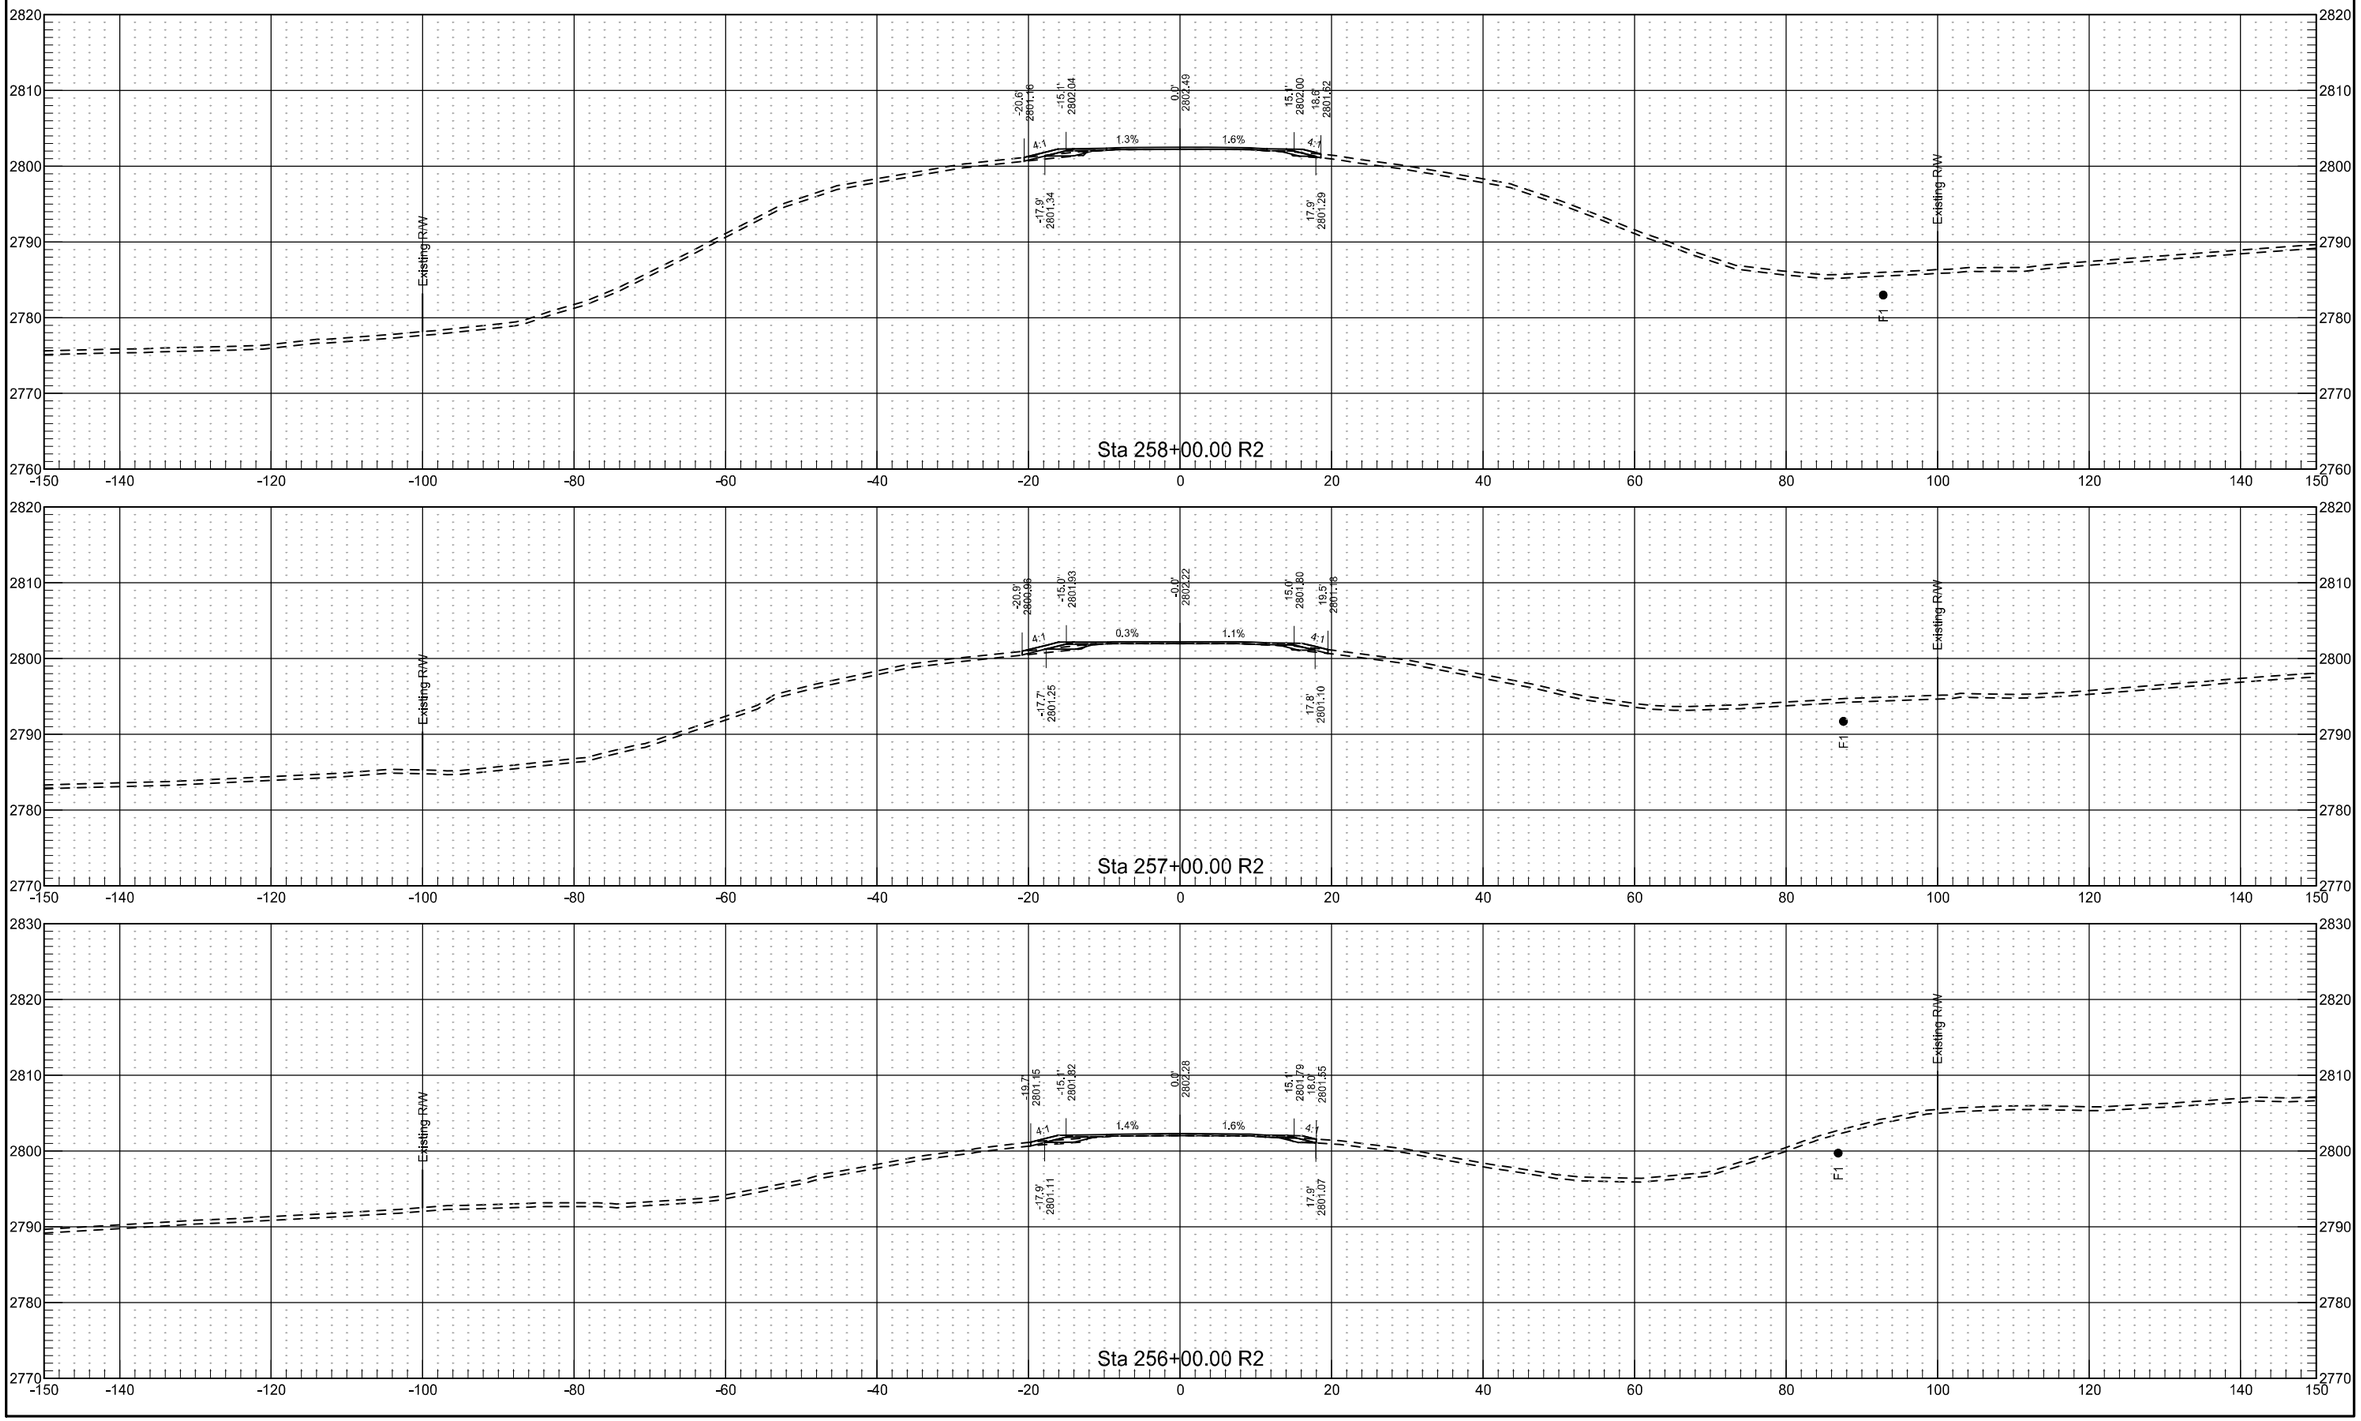


	STATE	PROJECT NO.	SECTION NO.	SHEET NO.
	ND	NH-5-021(016)000	200	84

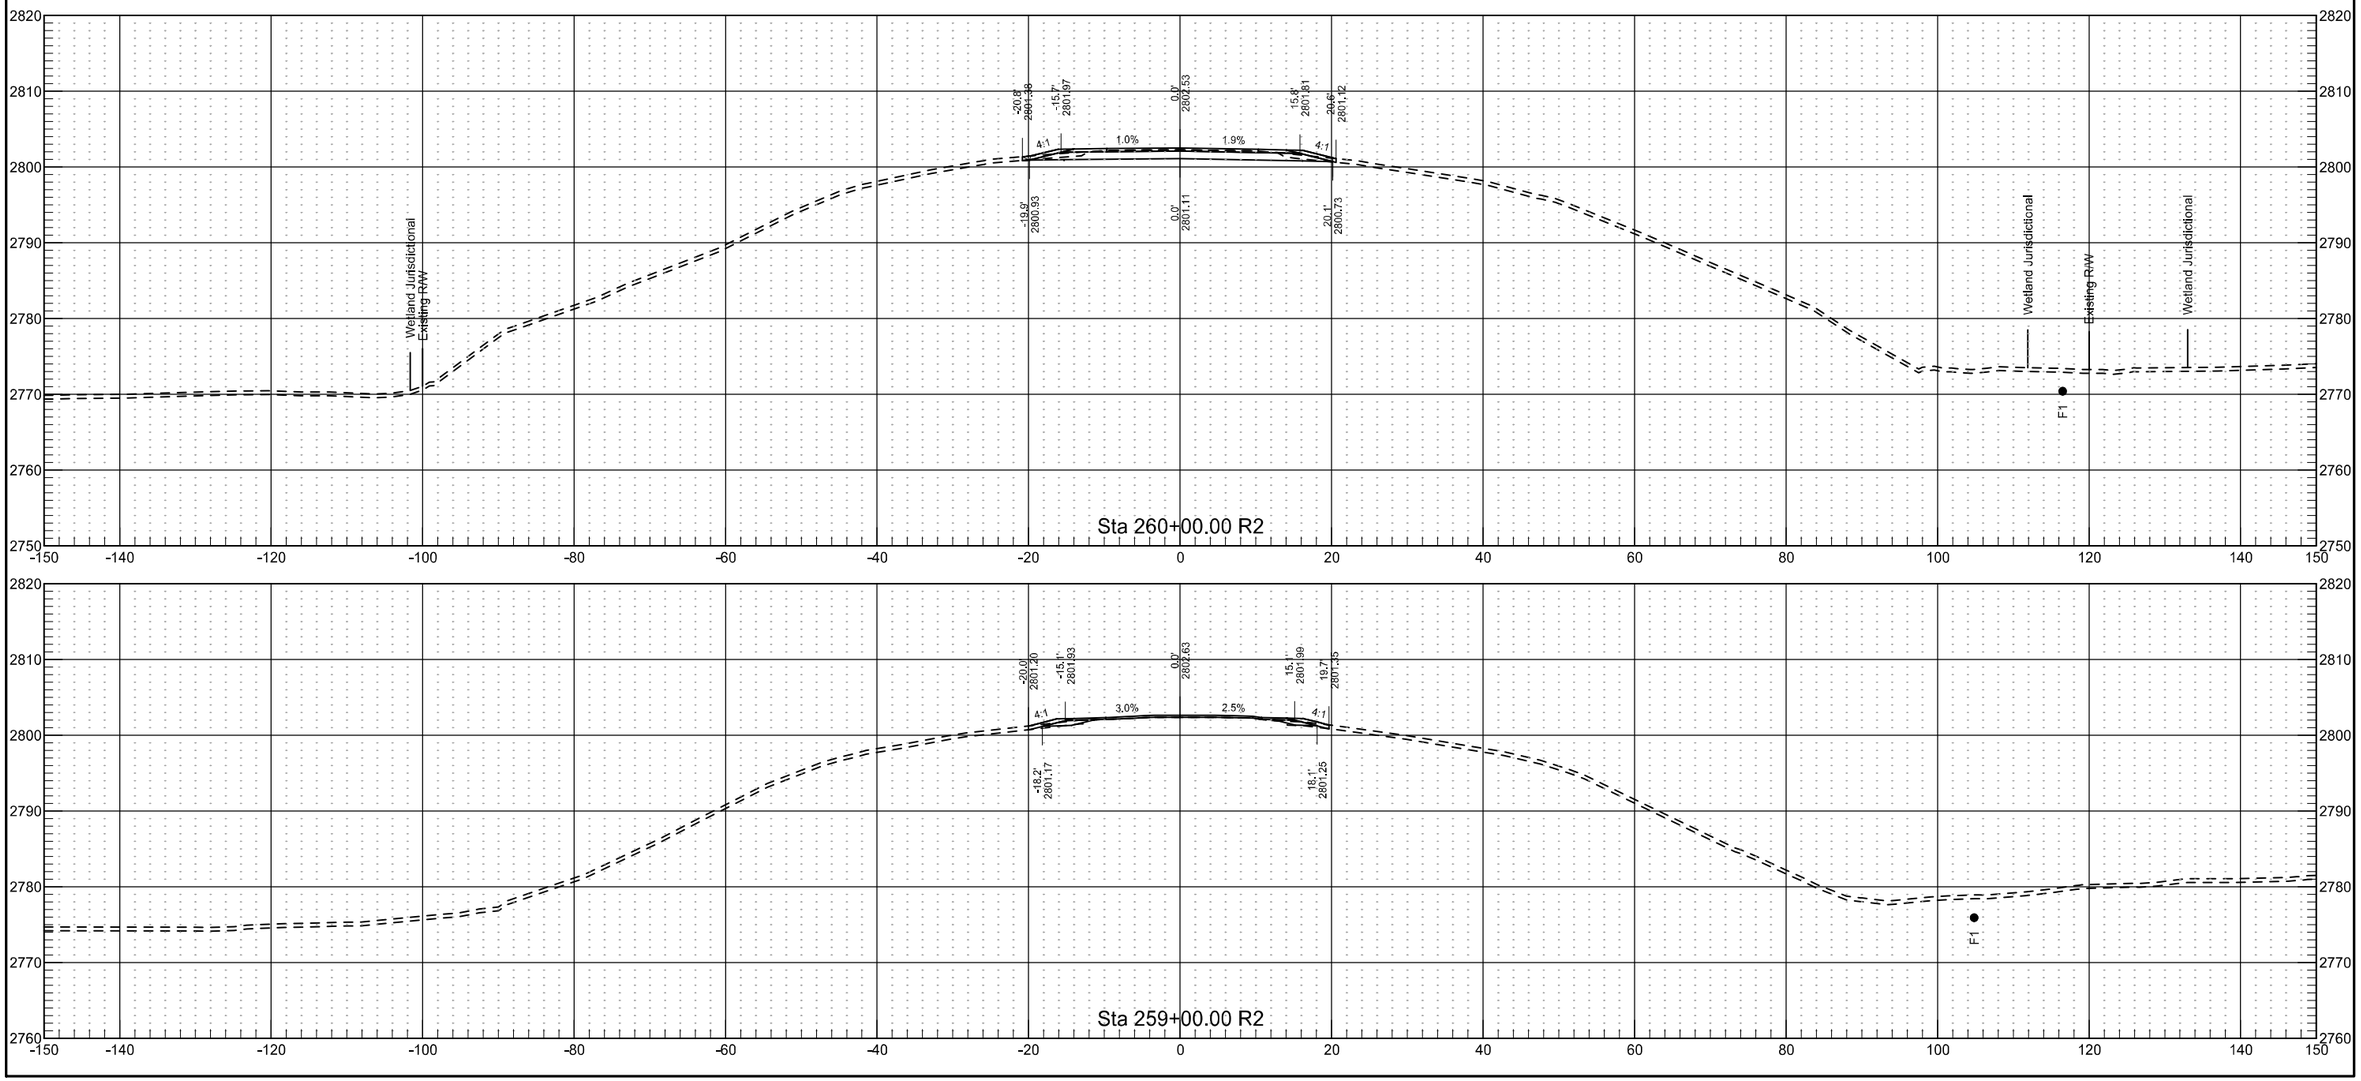


10/29/2019 8:40:52 AM kory.Kleinknecht G:\2018\18.00676\50021000.016\Design\Base\Xsec_003.dgn

	STATE	PROJECT NO.	SECTION NO.	SHEET NO.
	ND	NH-5-021(016)000	200	85

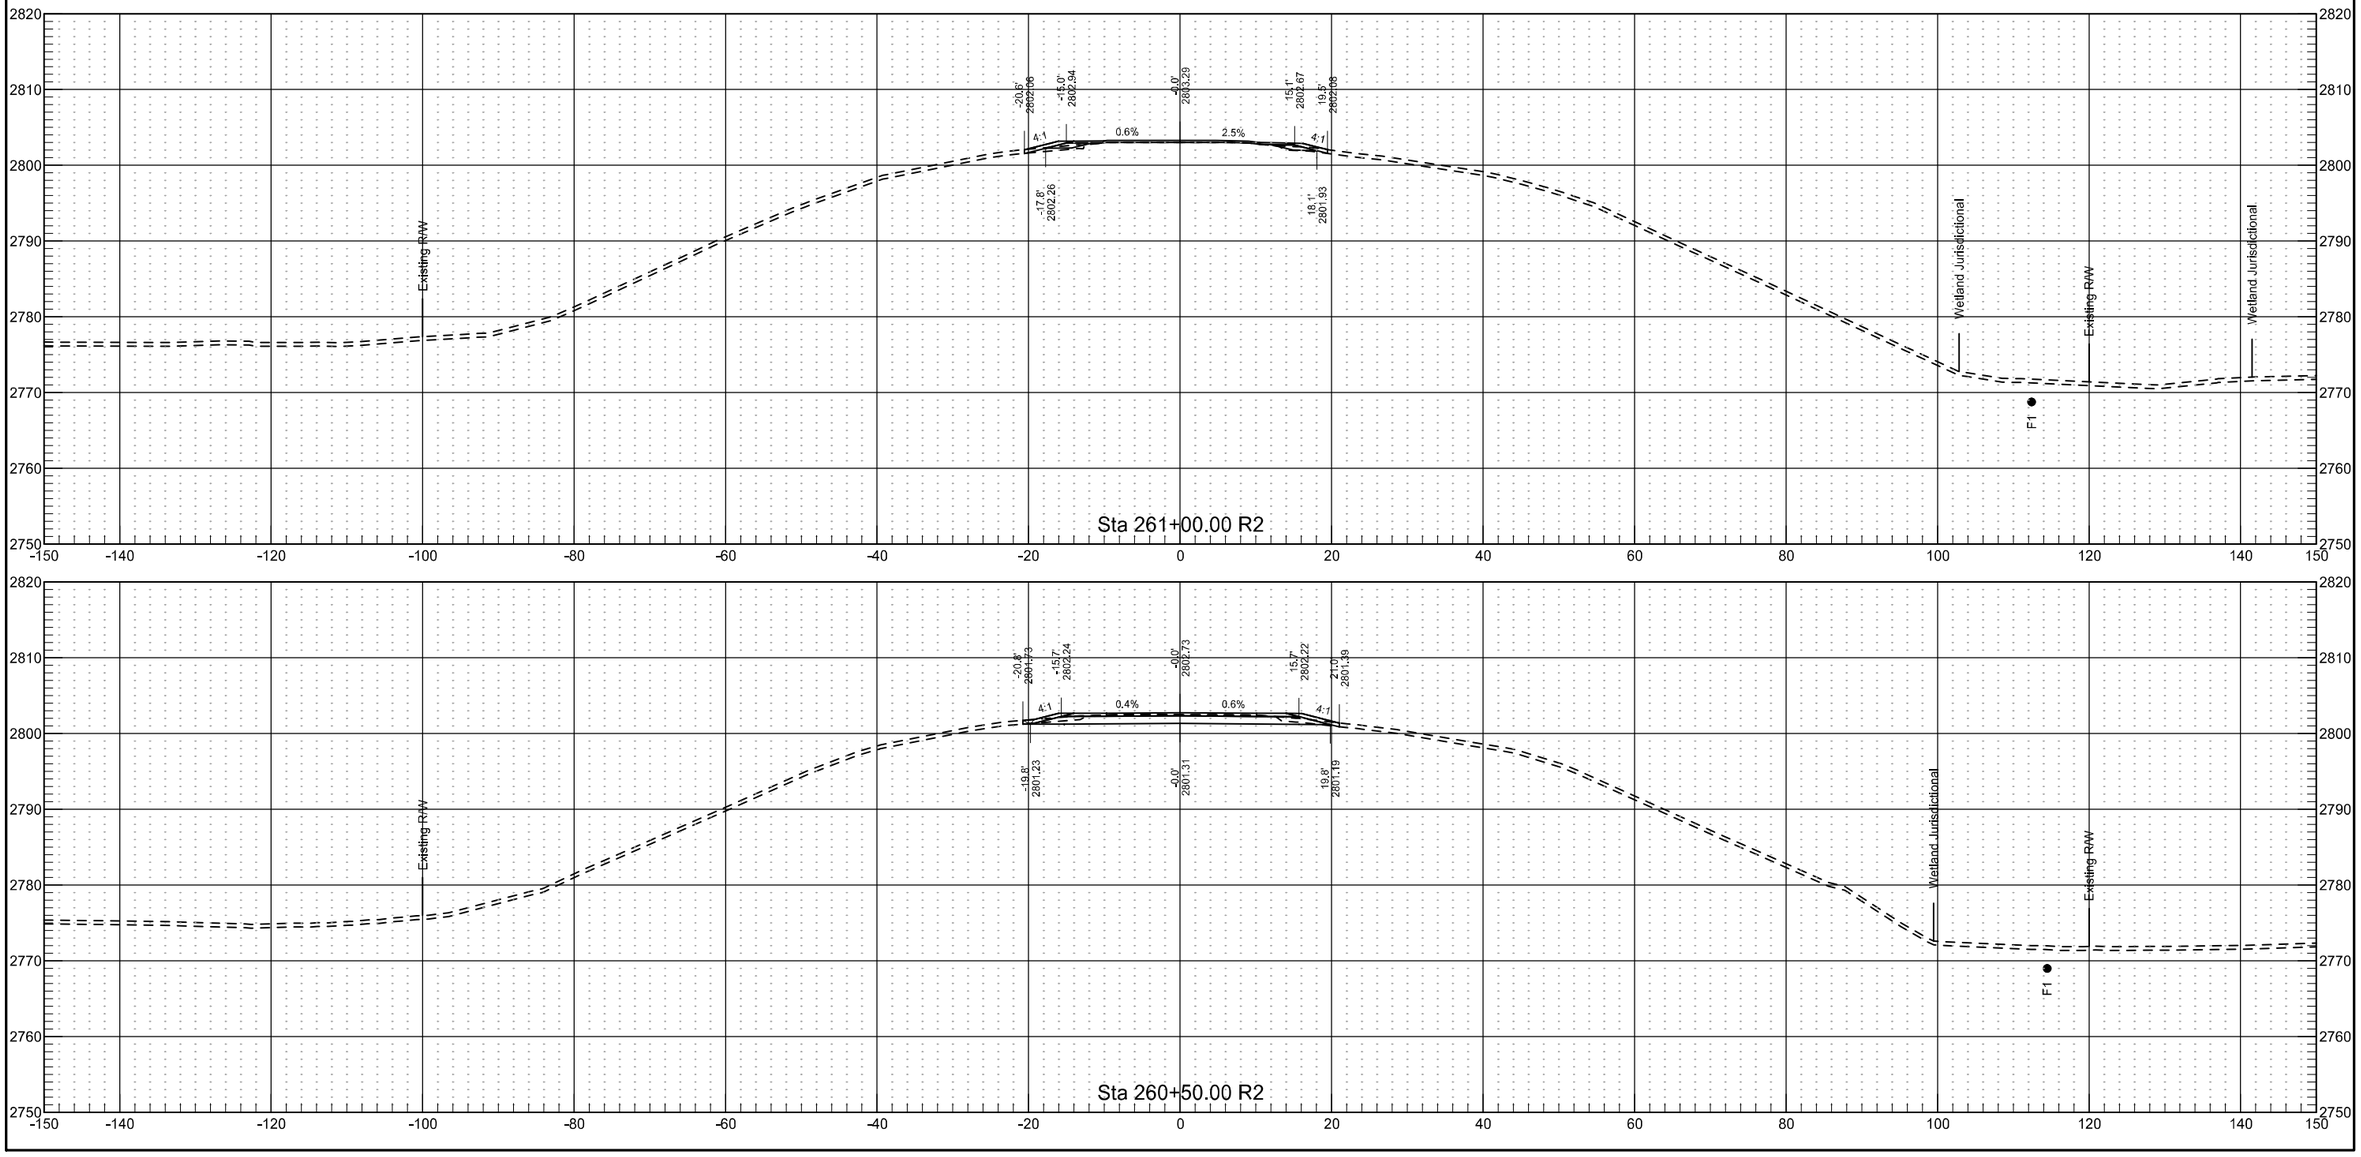


10/29/2019 8:40:52 AM kory.Kleinknecht G:\2018\18.00676\50021000.016\Design\Base\Xsec_003.dgn

	STATE	PROJECT NO.	SECTION NO.	SHEET NO.
	ND	NH-5-021(016)000	200	86

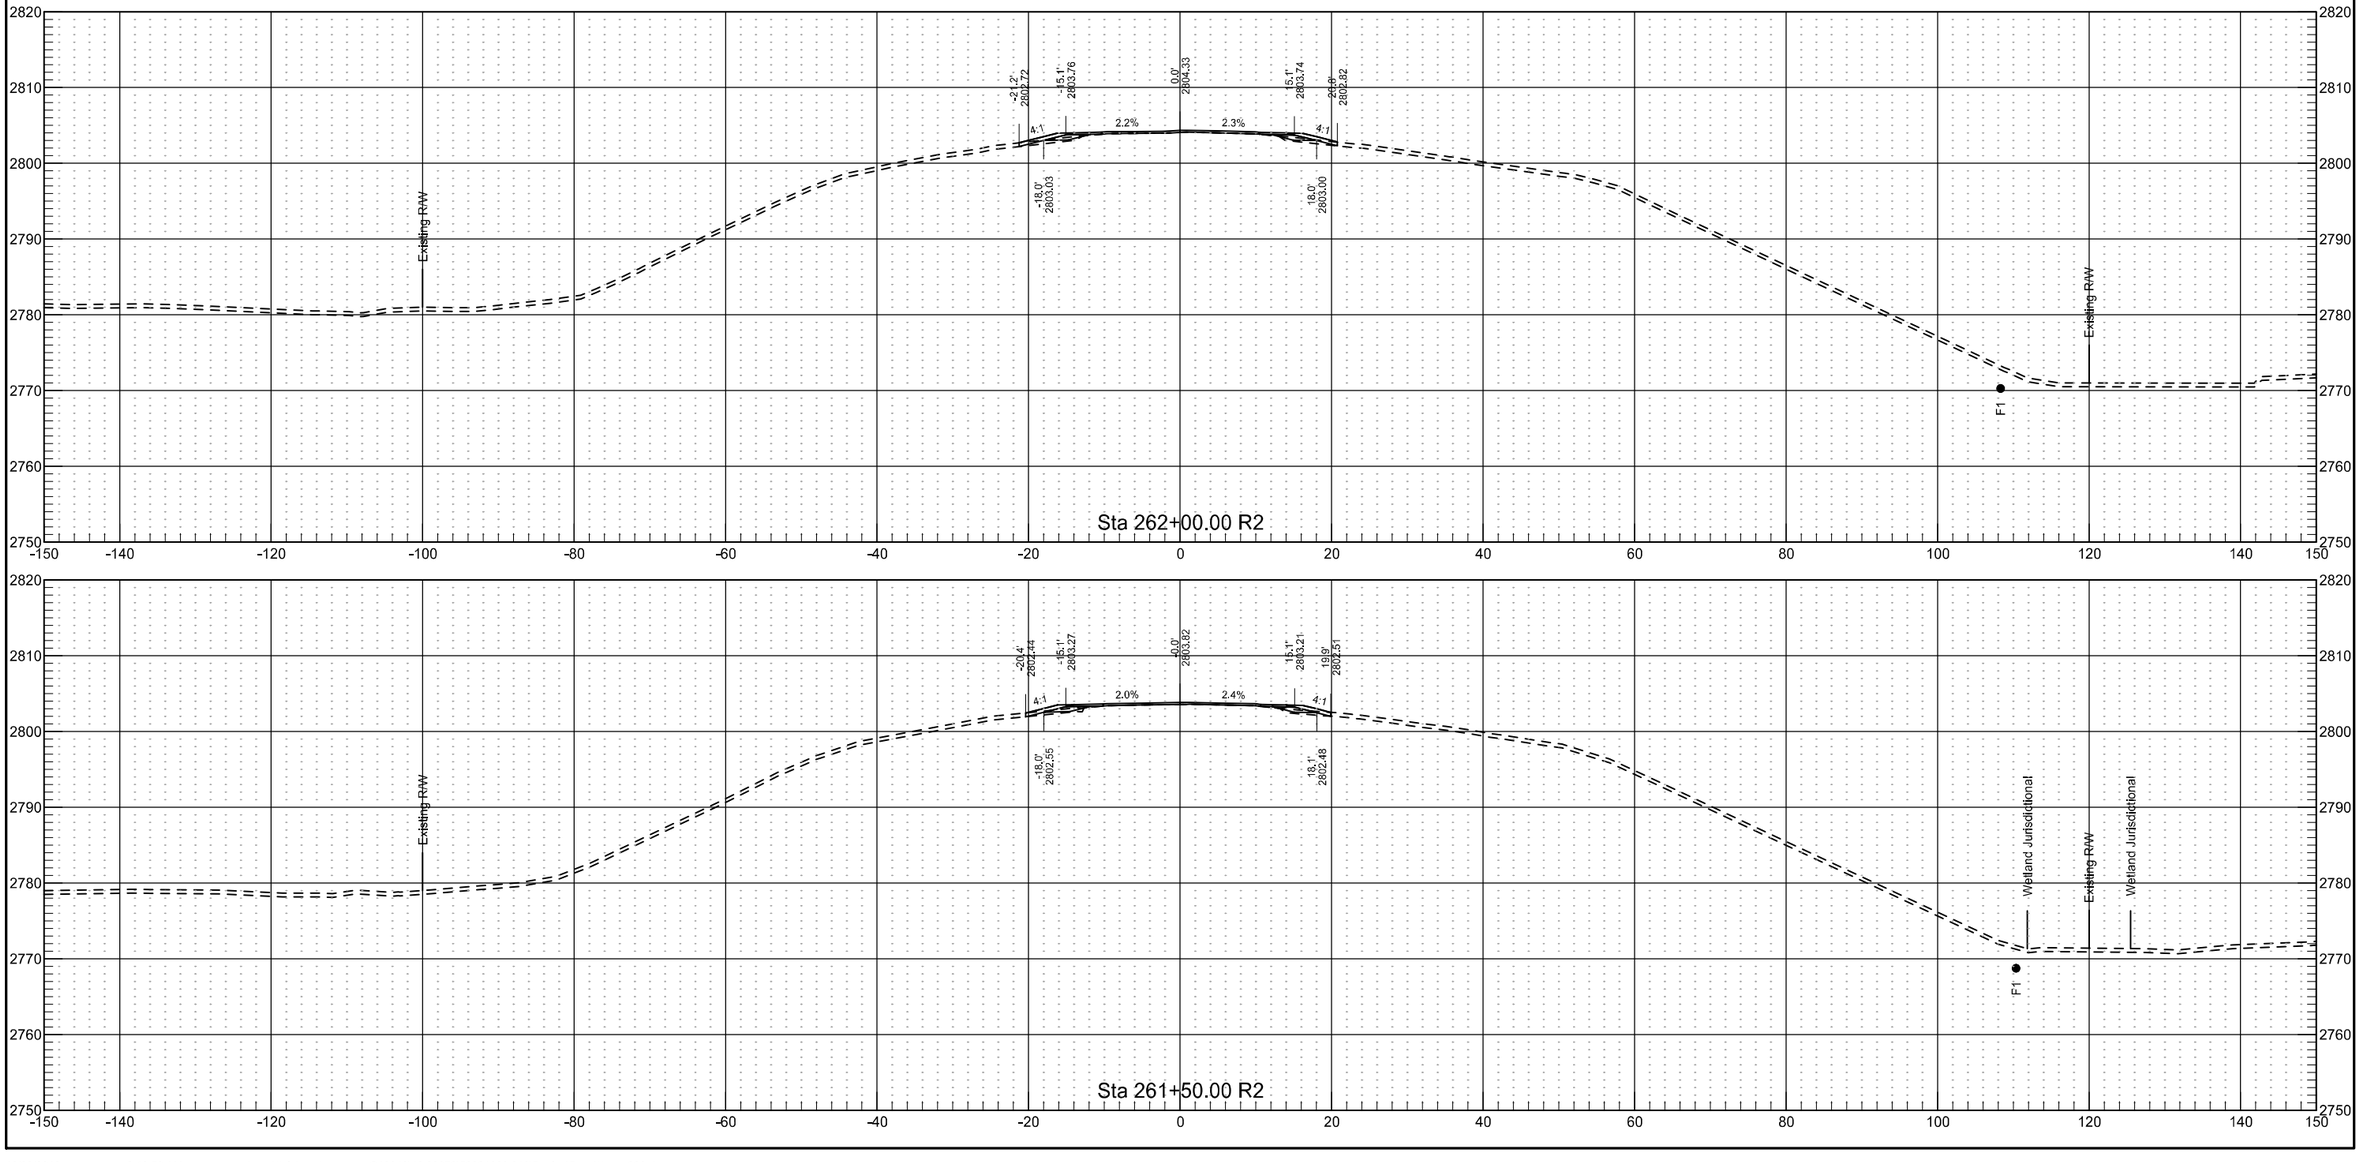


10/29/2019 8:40:53 AM kory.Kleinknecht G:\2018\18.00676\50021000.016\Design\Base\Xsec_003.dgn

	STATE	PROJECT NO.	SECTION NO.	SHEET NO.
	ND	NH-5-021(016)000	200	87

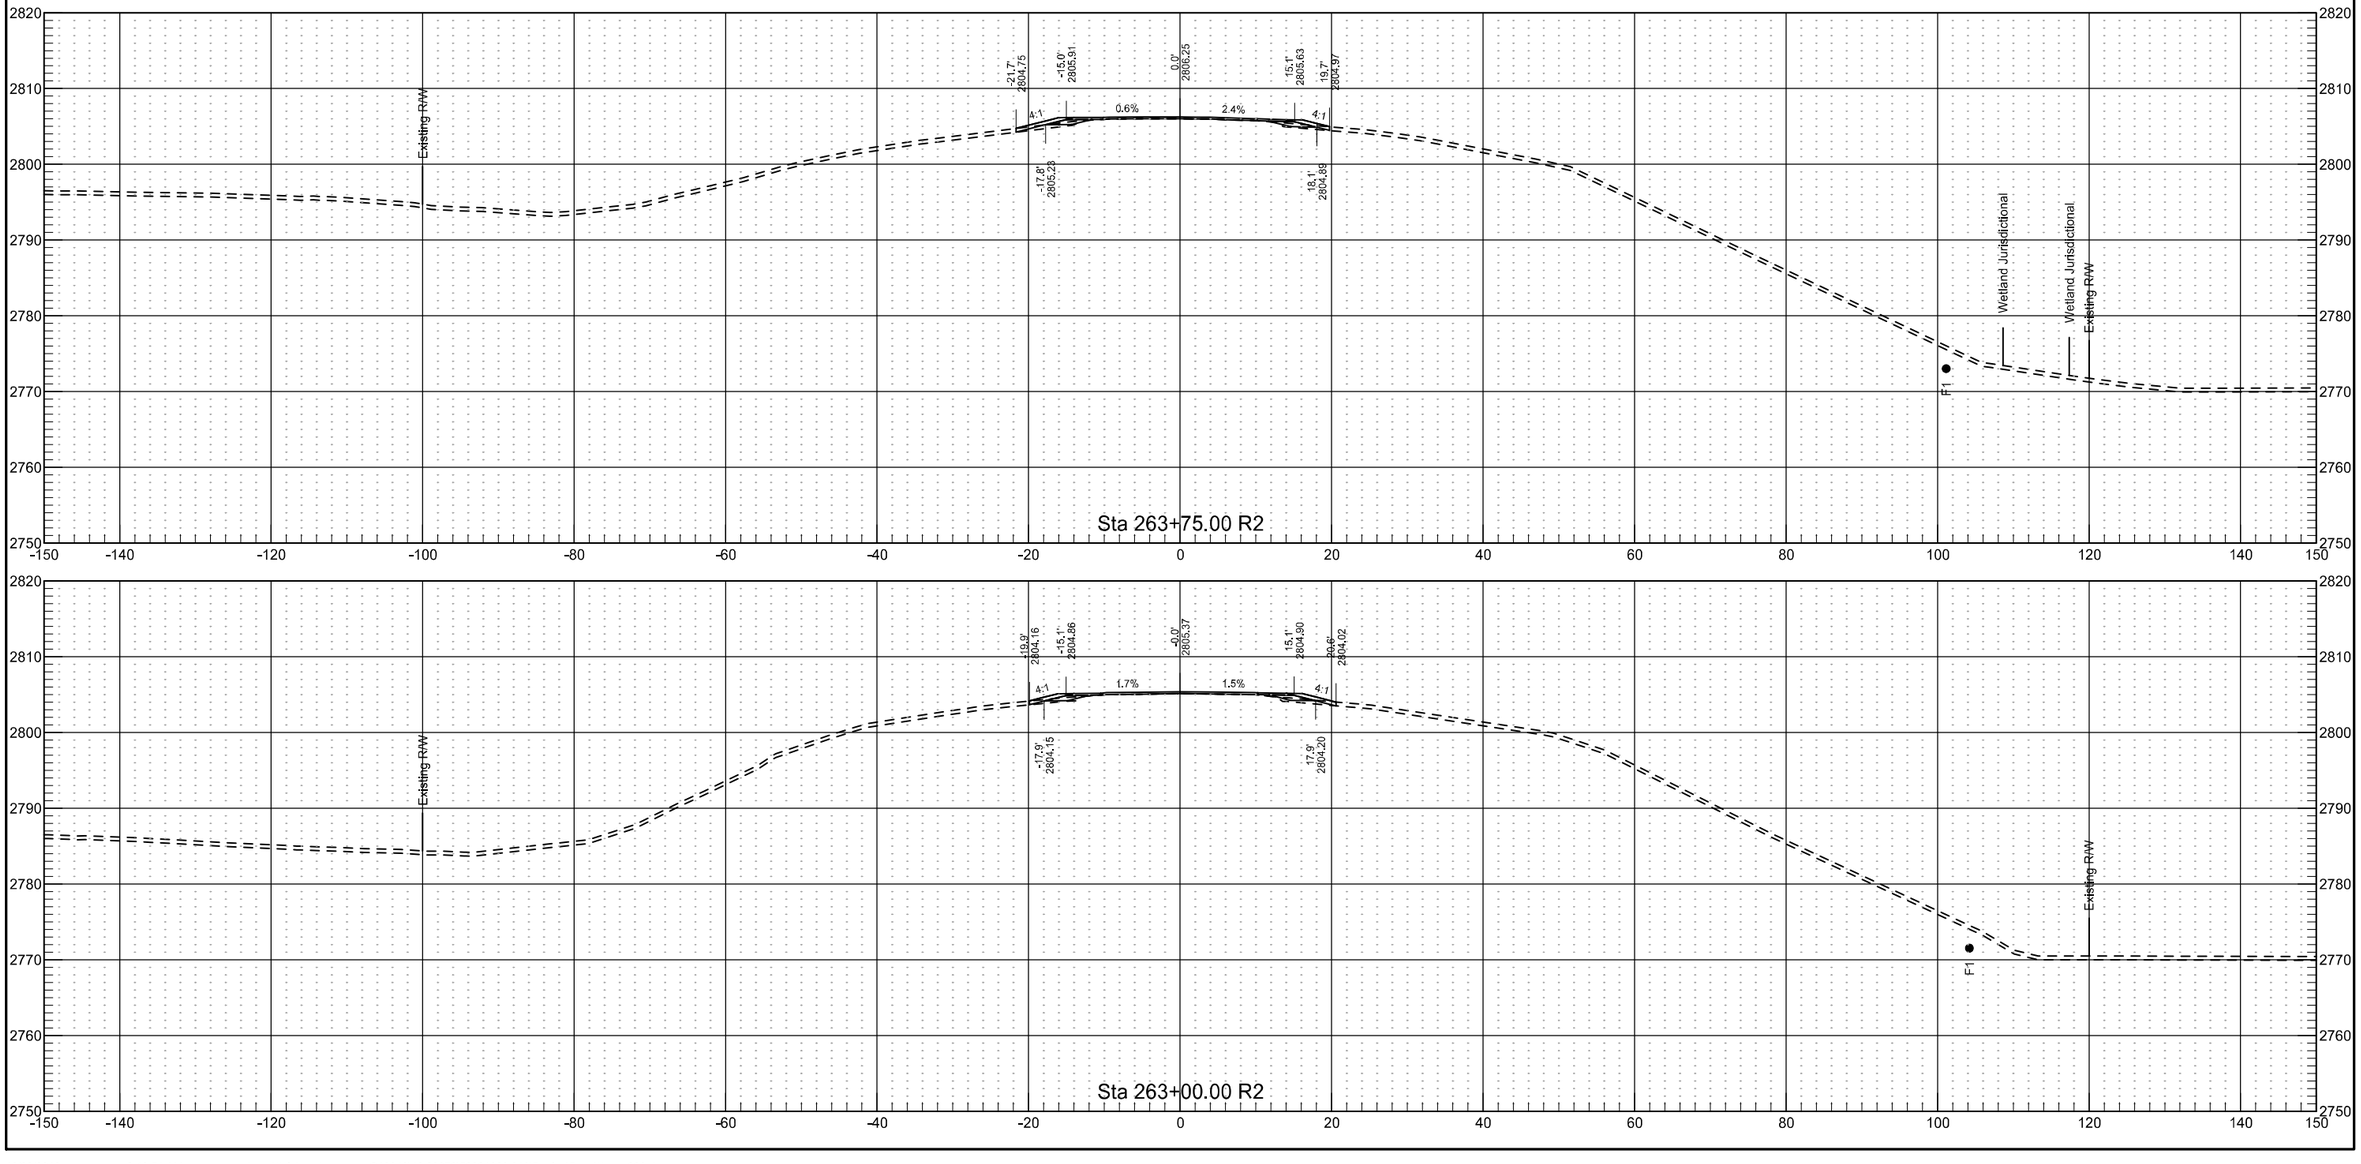


10/29/2019 8:40:54 AM kory.Kleinknecht G:\2018\18.00676\50021000.016\Design\Base\Xsec_003.dgn

	STATE	PROJECT NO.	SECTION NO.	SHEET NO.
	ND	NH-5-021(016)000	200	88

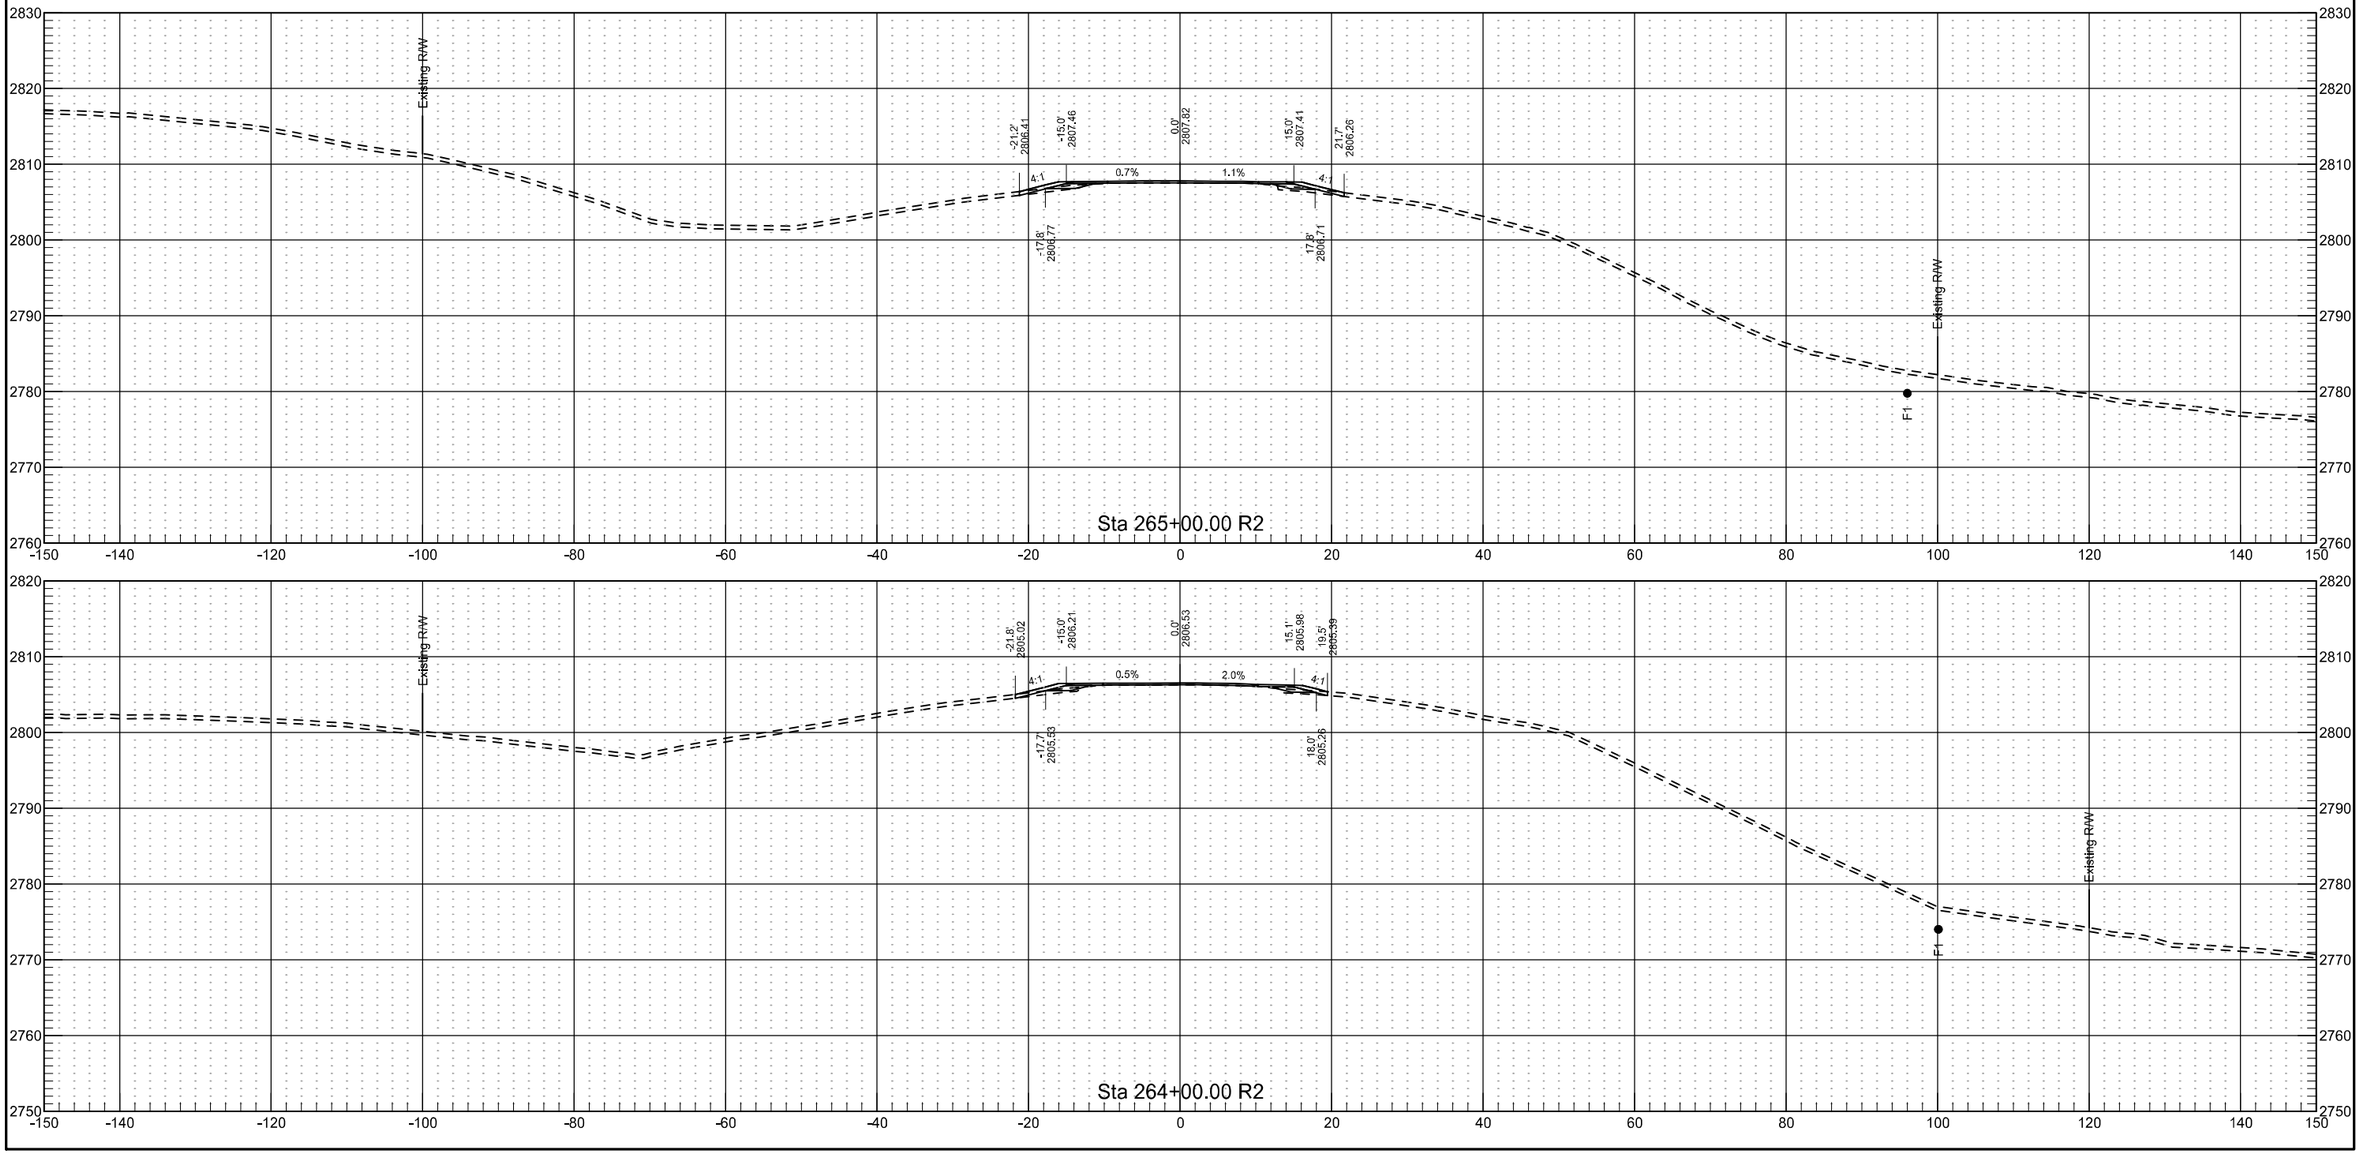


	STATE	PROJECT NO.	SECTION NO.	SHEET NO.
	ND	NH-5-021(016)000	200	89

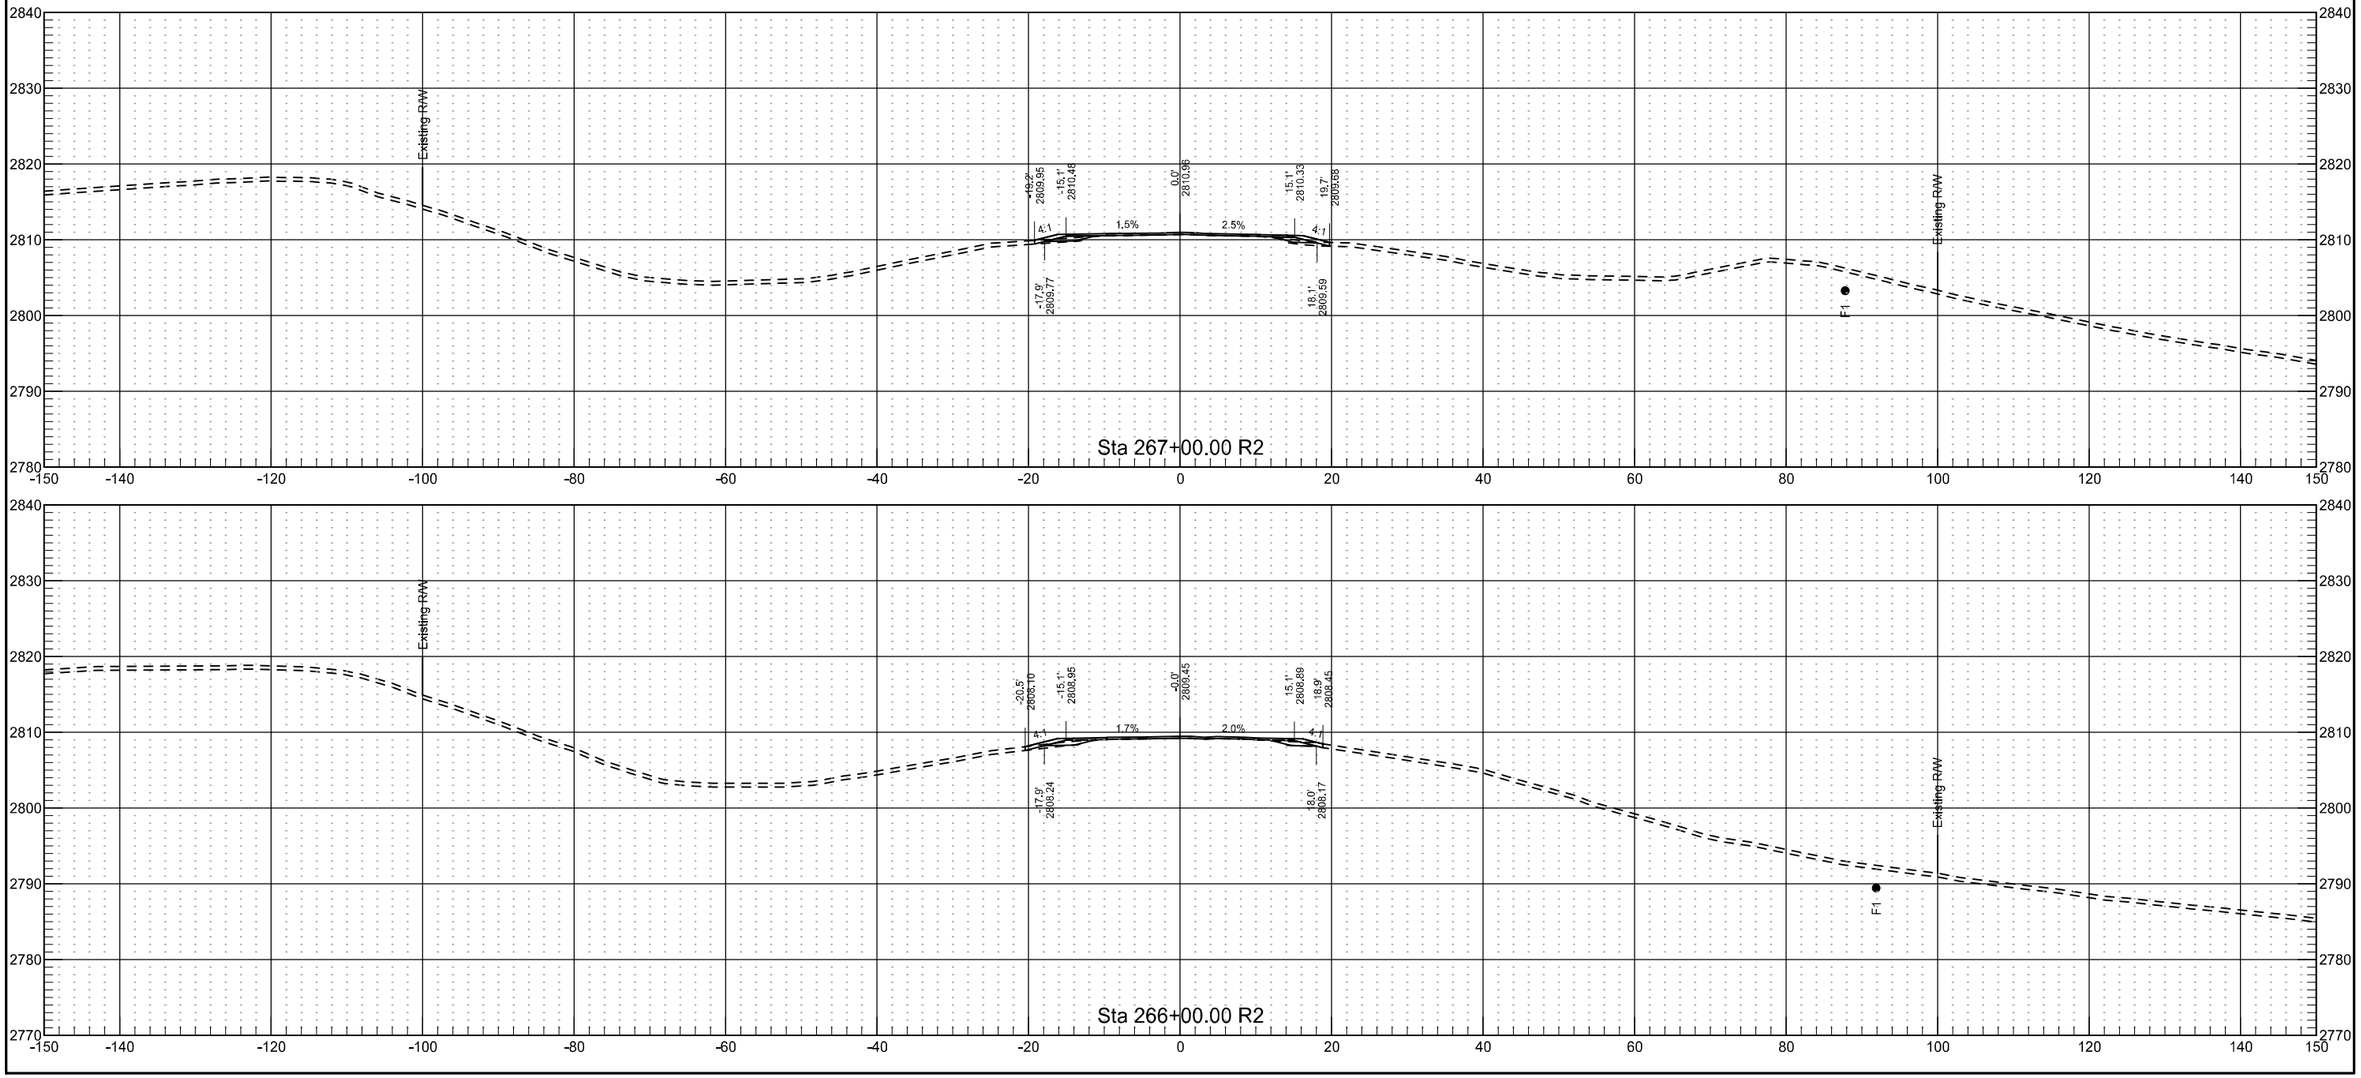


10/29/2019 8:40:55 AM kory.Kleinknecht G:\2018\18.00676\50021000.016\Design\Base\Xsec_003.dgn


	STATE	PROJECT NO.	SECTION NO.	SHEET NO.
	ND	NH-5-021(016)000	200	90

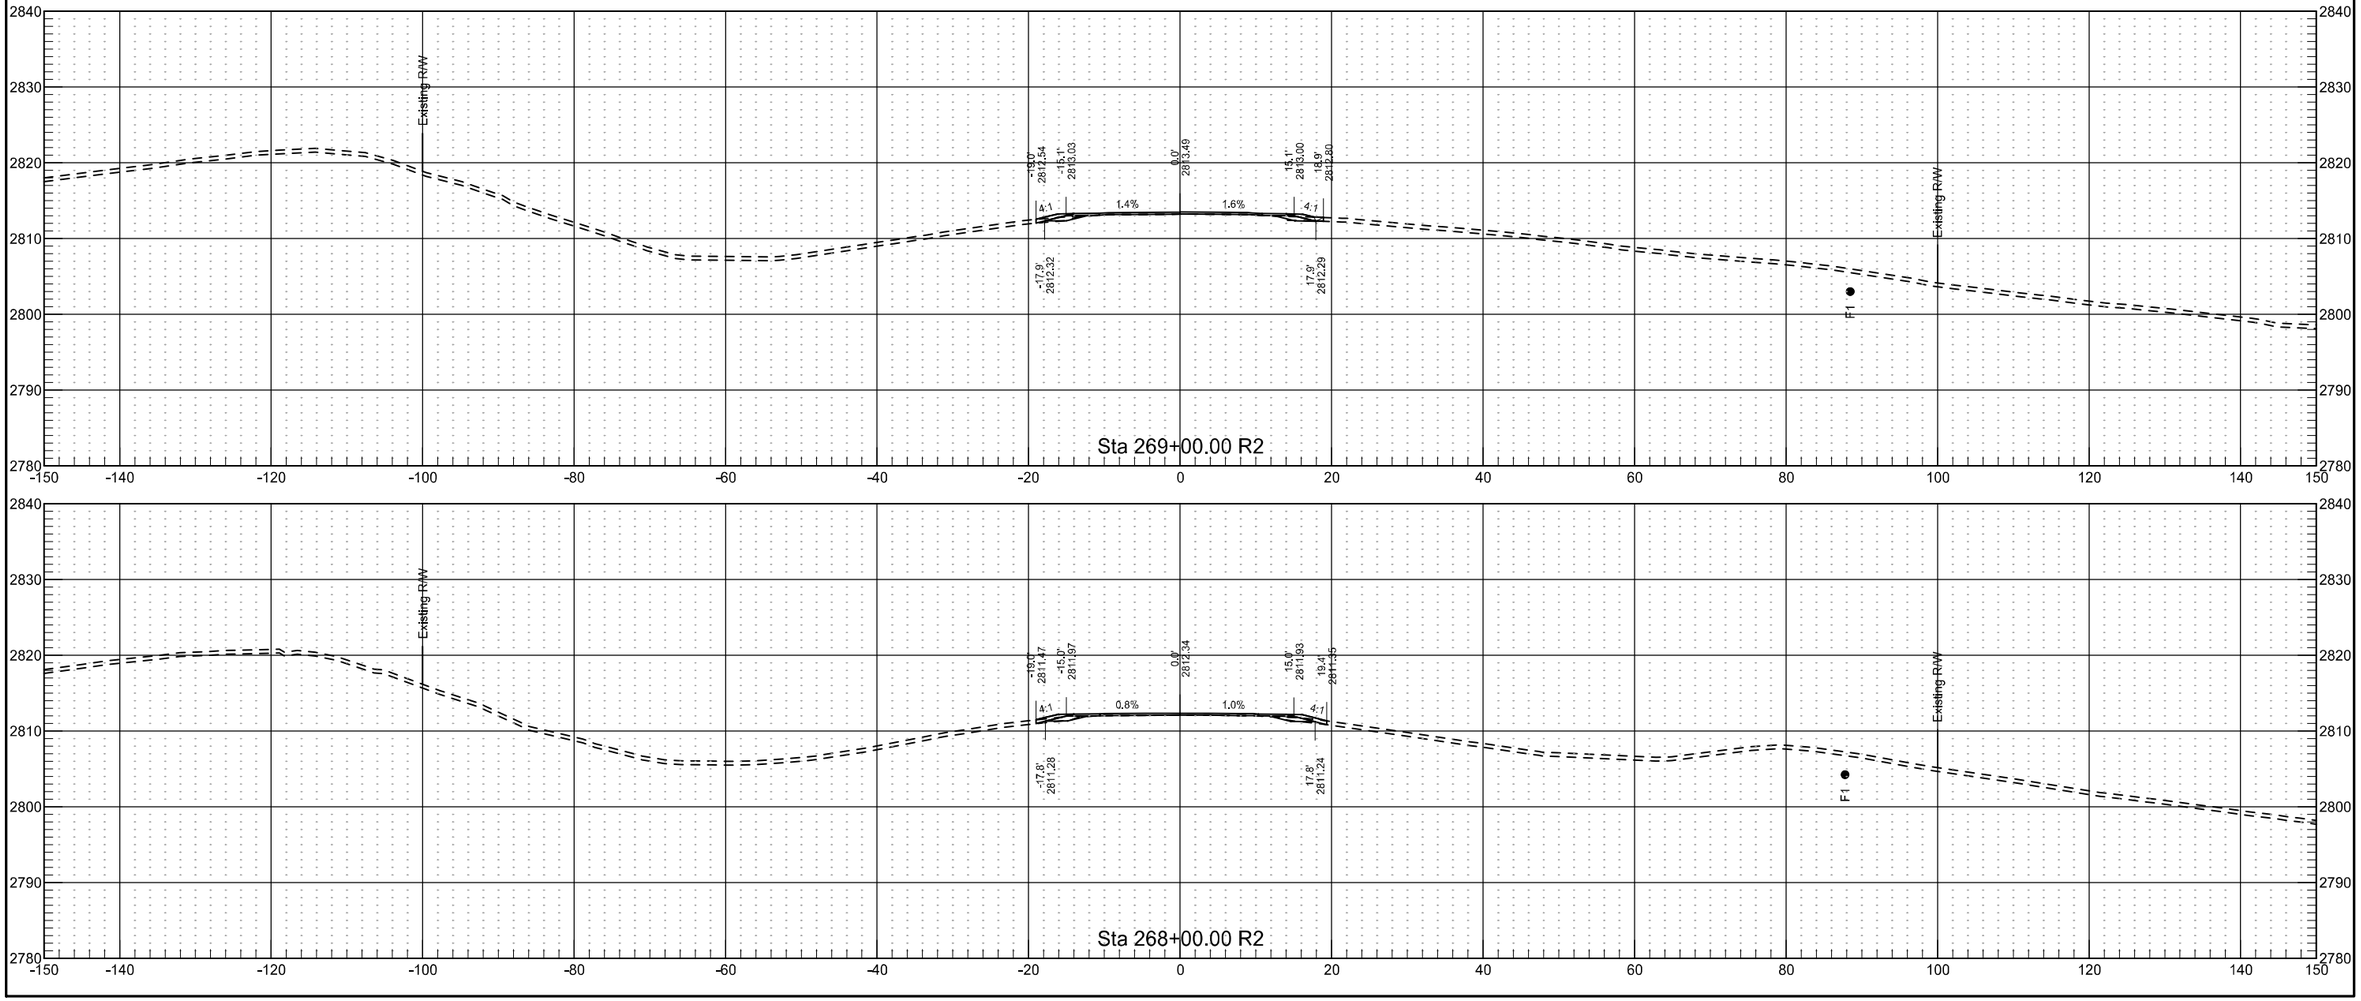



	STATE	PROJECT NO.	SECTION NO.	SHEET NO.
	ND	NH-5-021(016)000	200	91

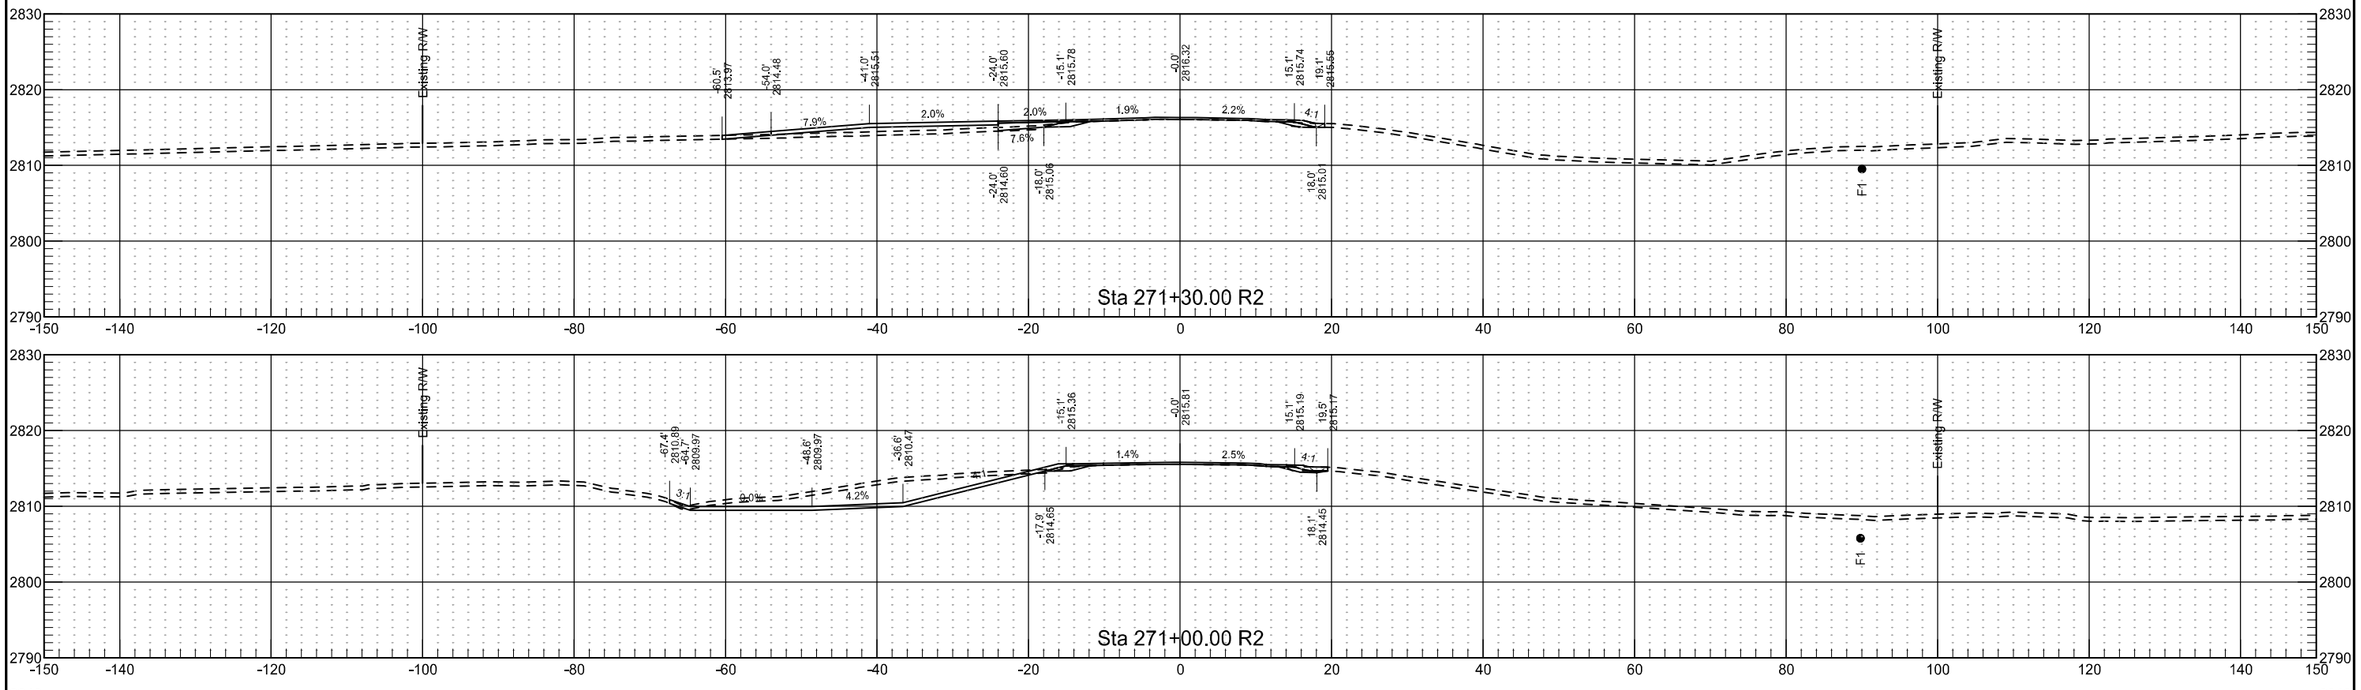


	STATE	PROJECT NO.	SECTION NO.	SHEET NO.
	ND	NH-5-021(016)000	200	92

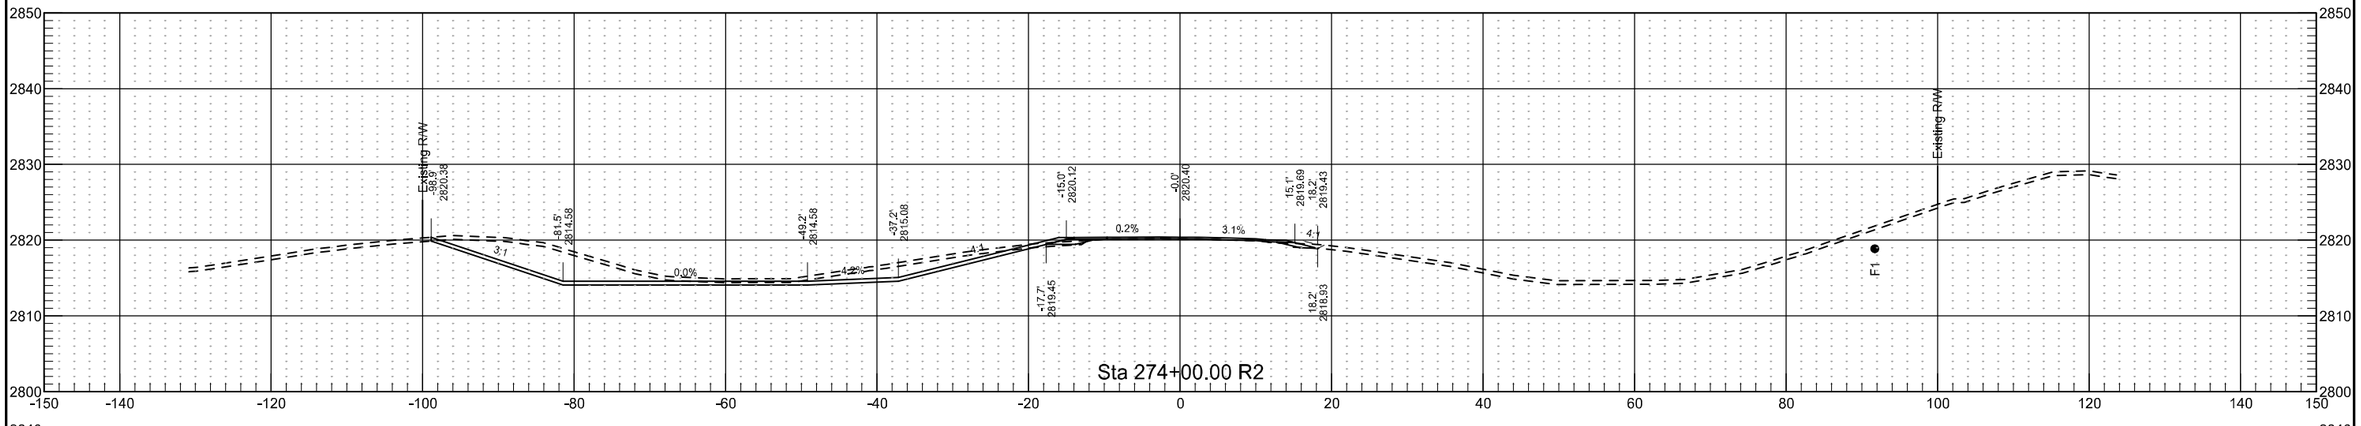


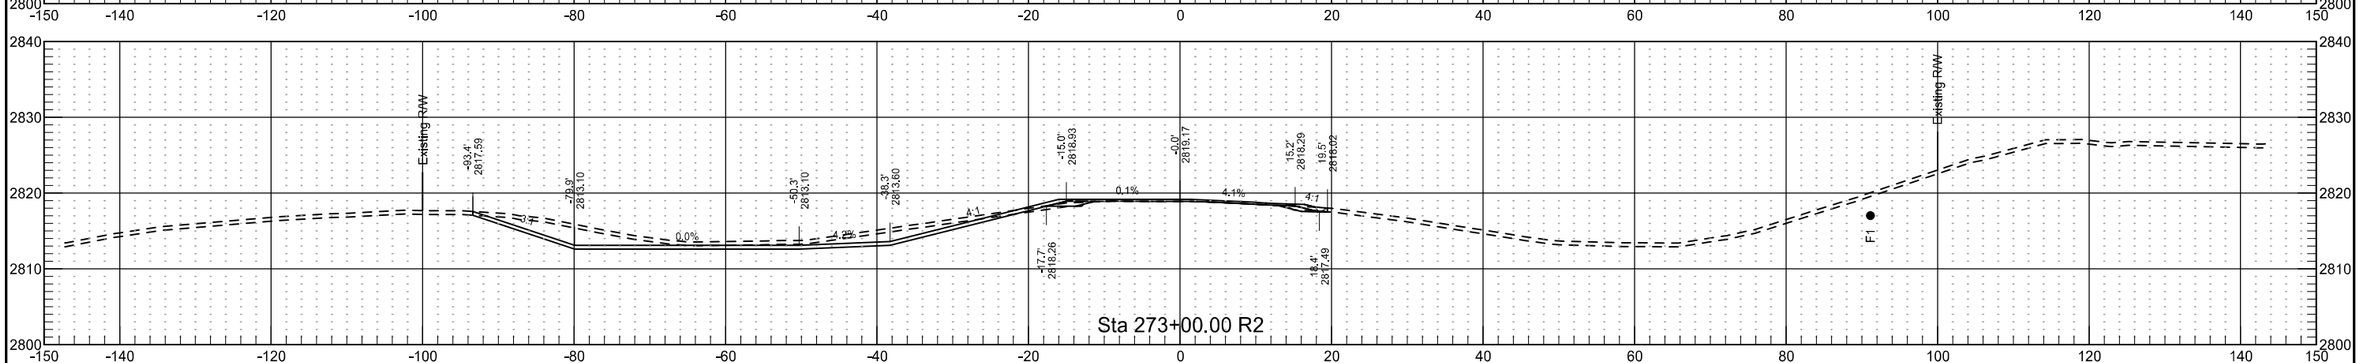


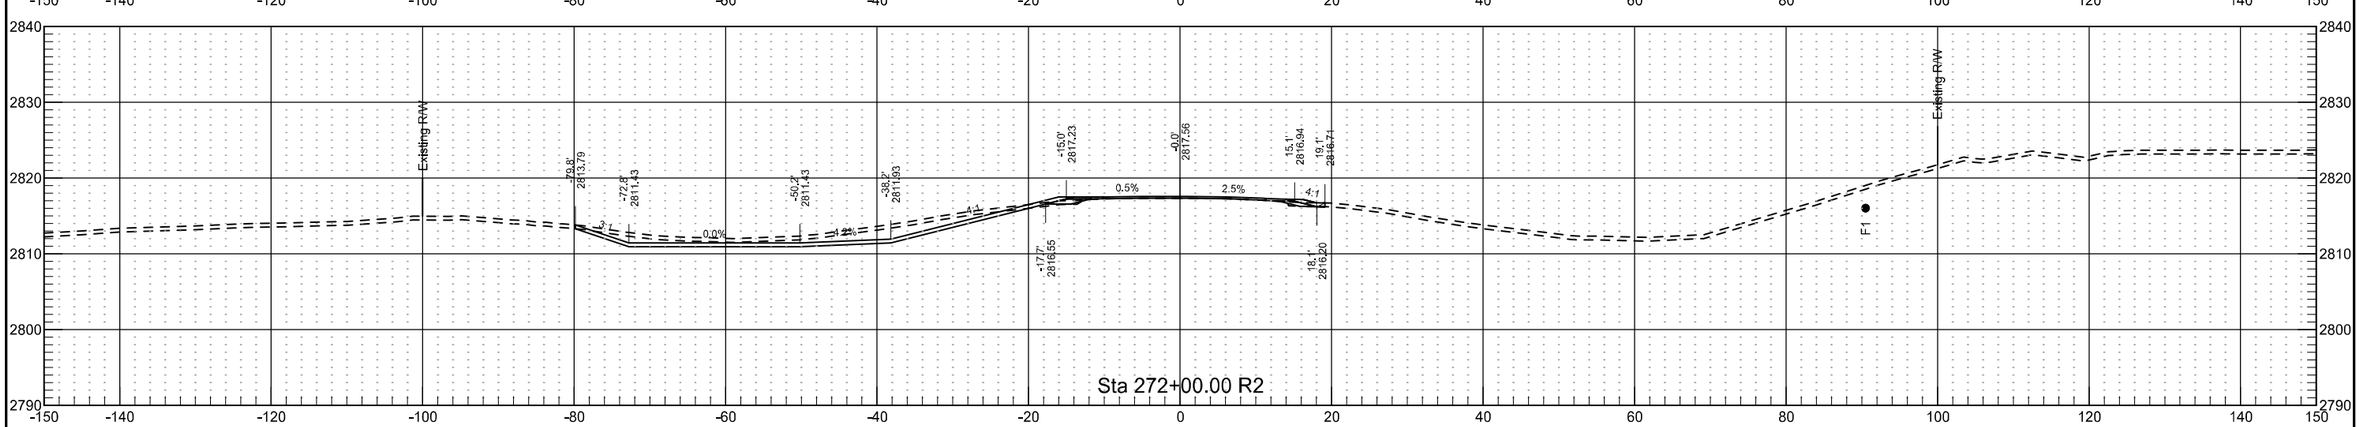


	STATE	PROJECT NO.	SECTION NO.	SHEET NO.
	ND	NH-5-021(016)000	200	93

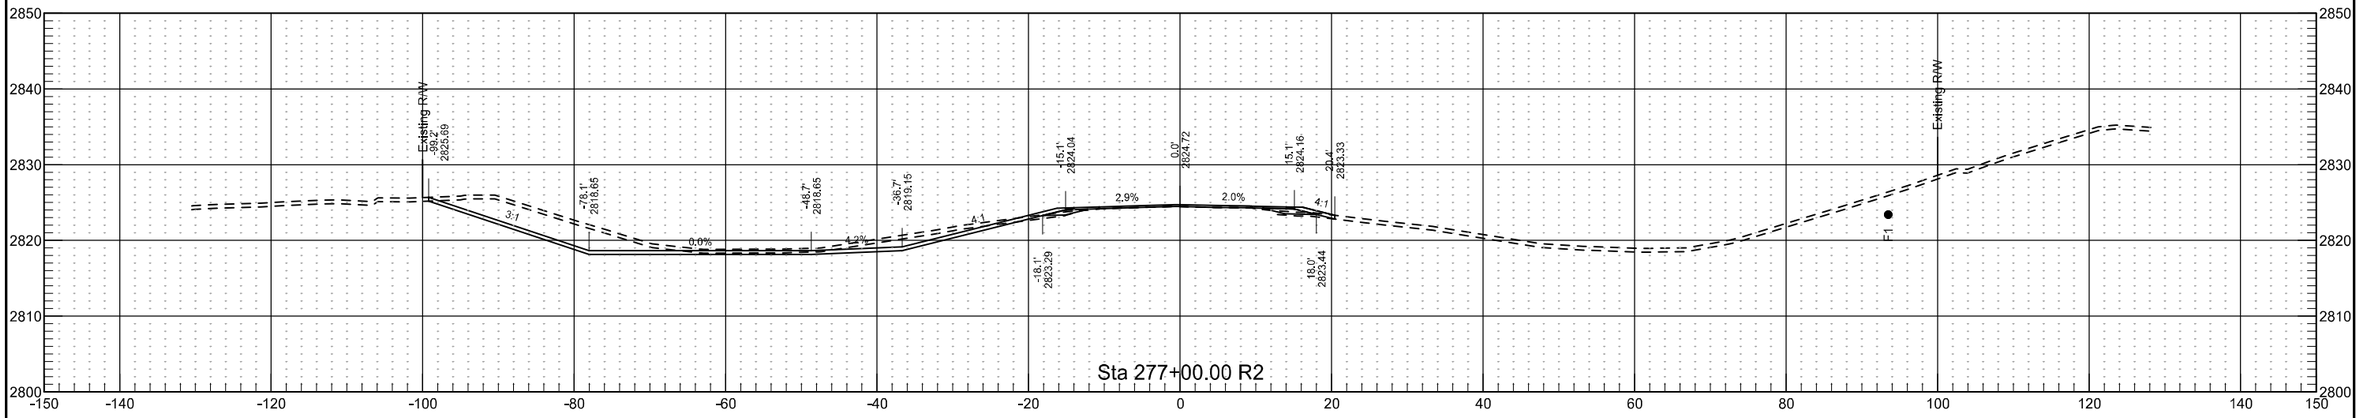

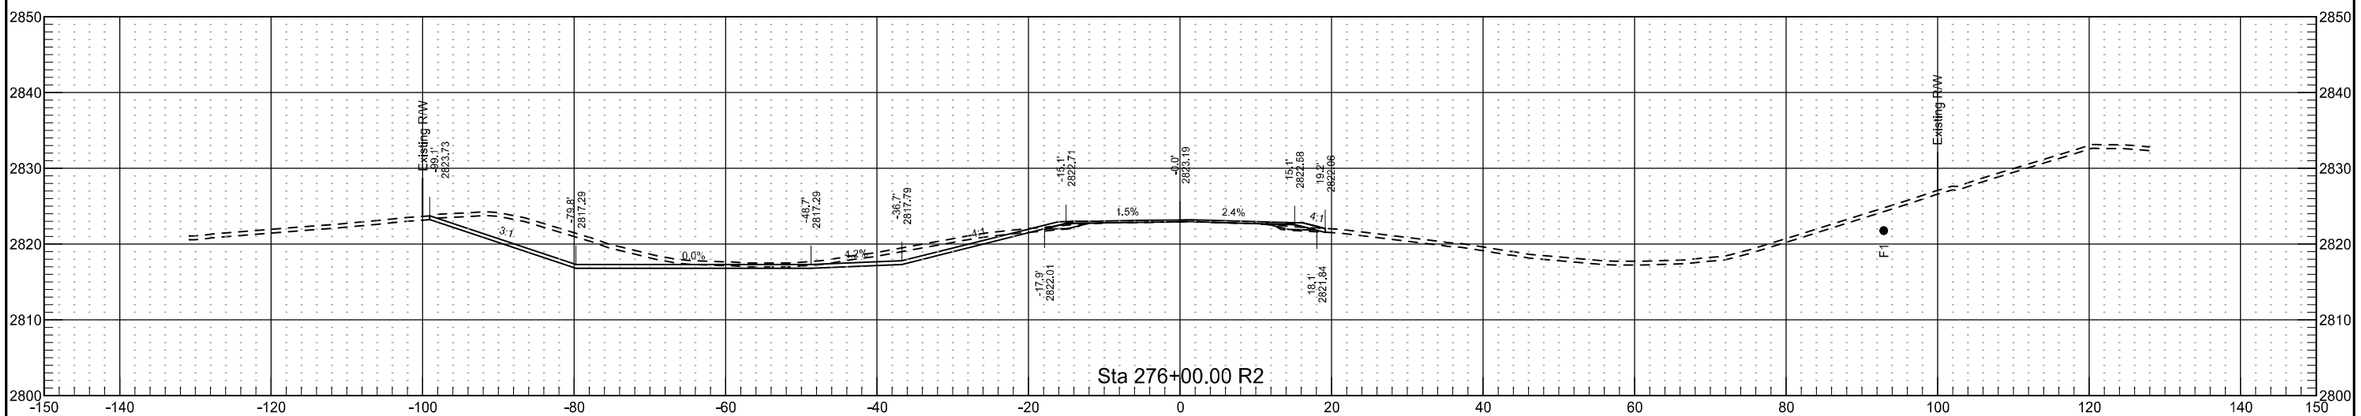


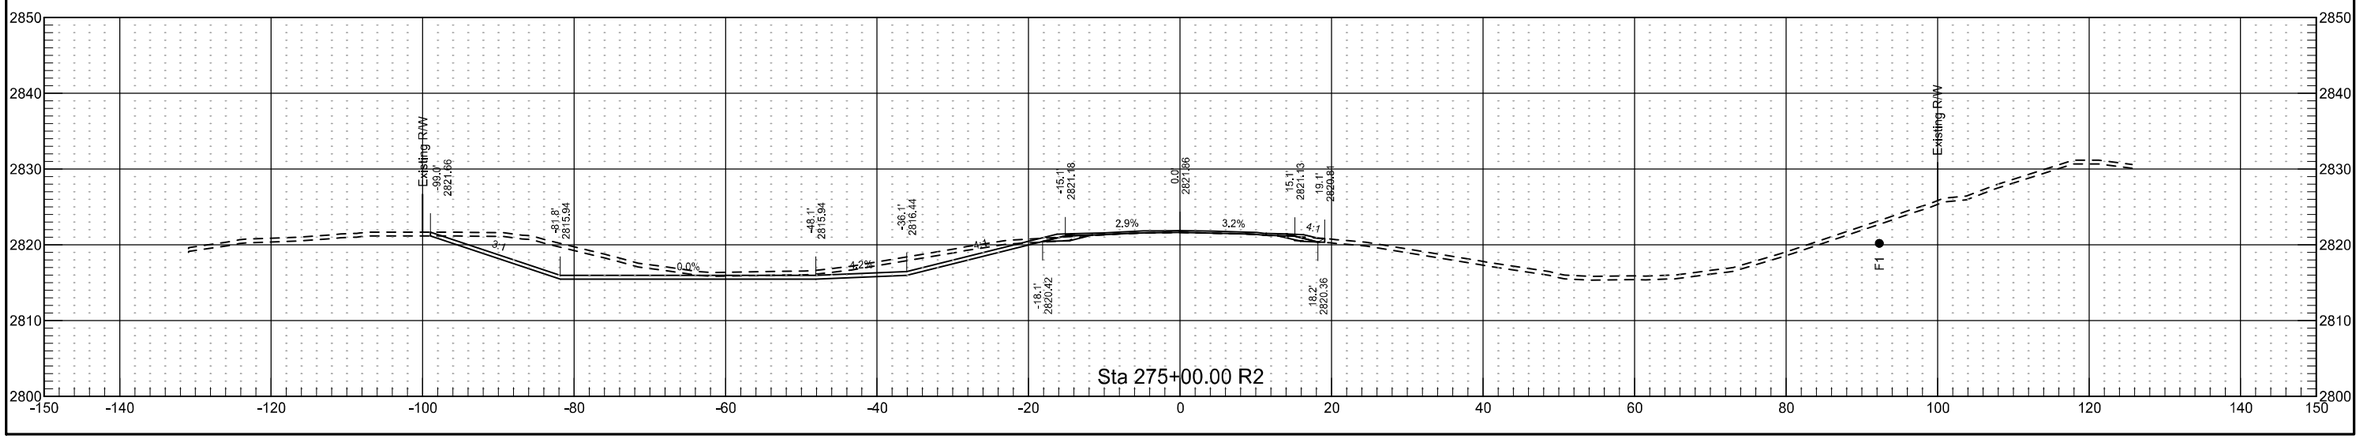



	STATE	PROJECT NO.	SECTION NO.	SHEET NO.
	ND	NH-5-021(016)000	200	94

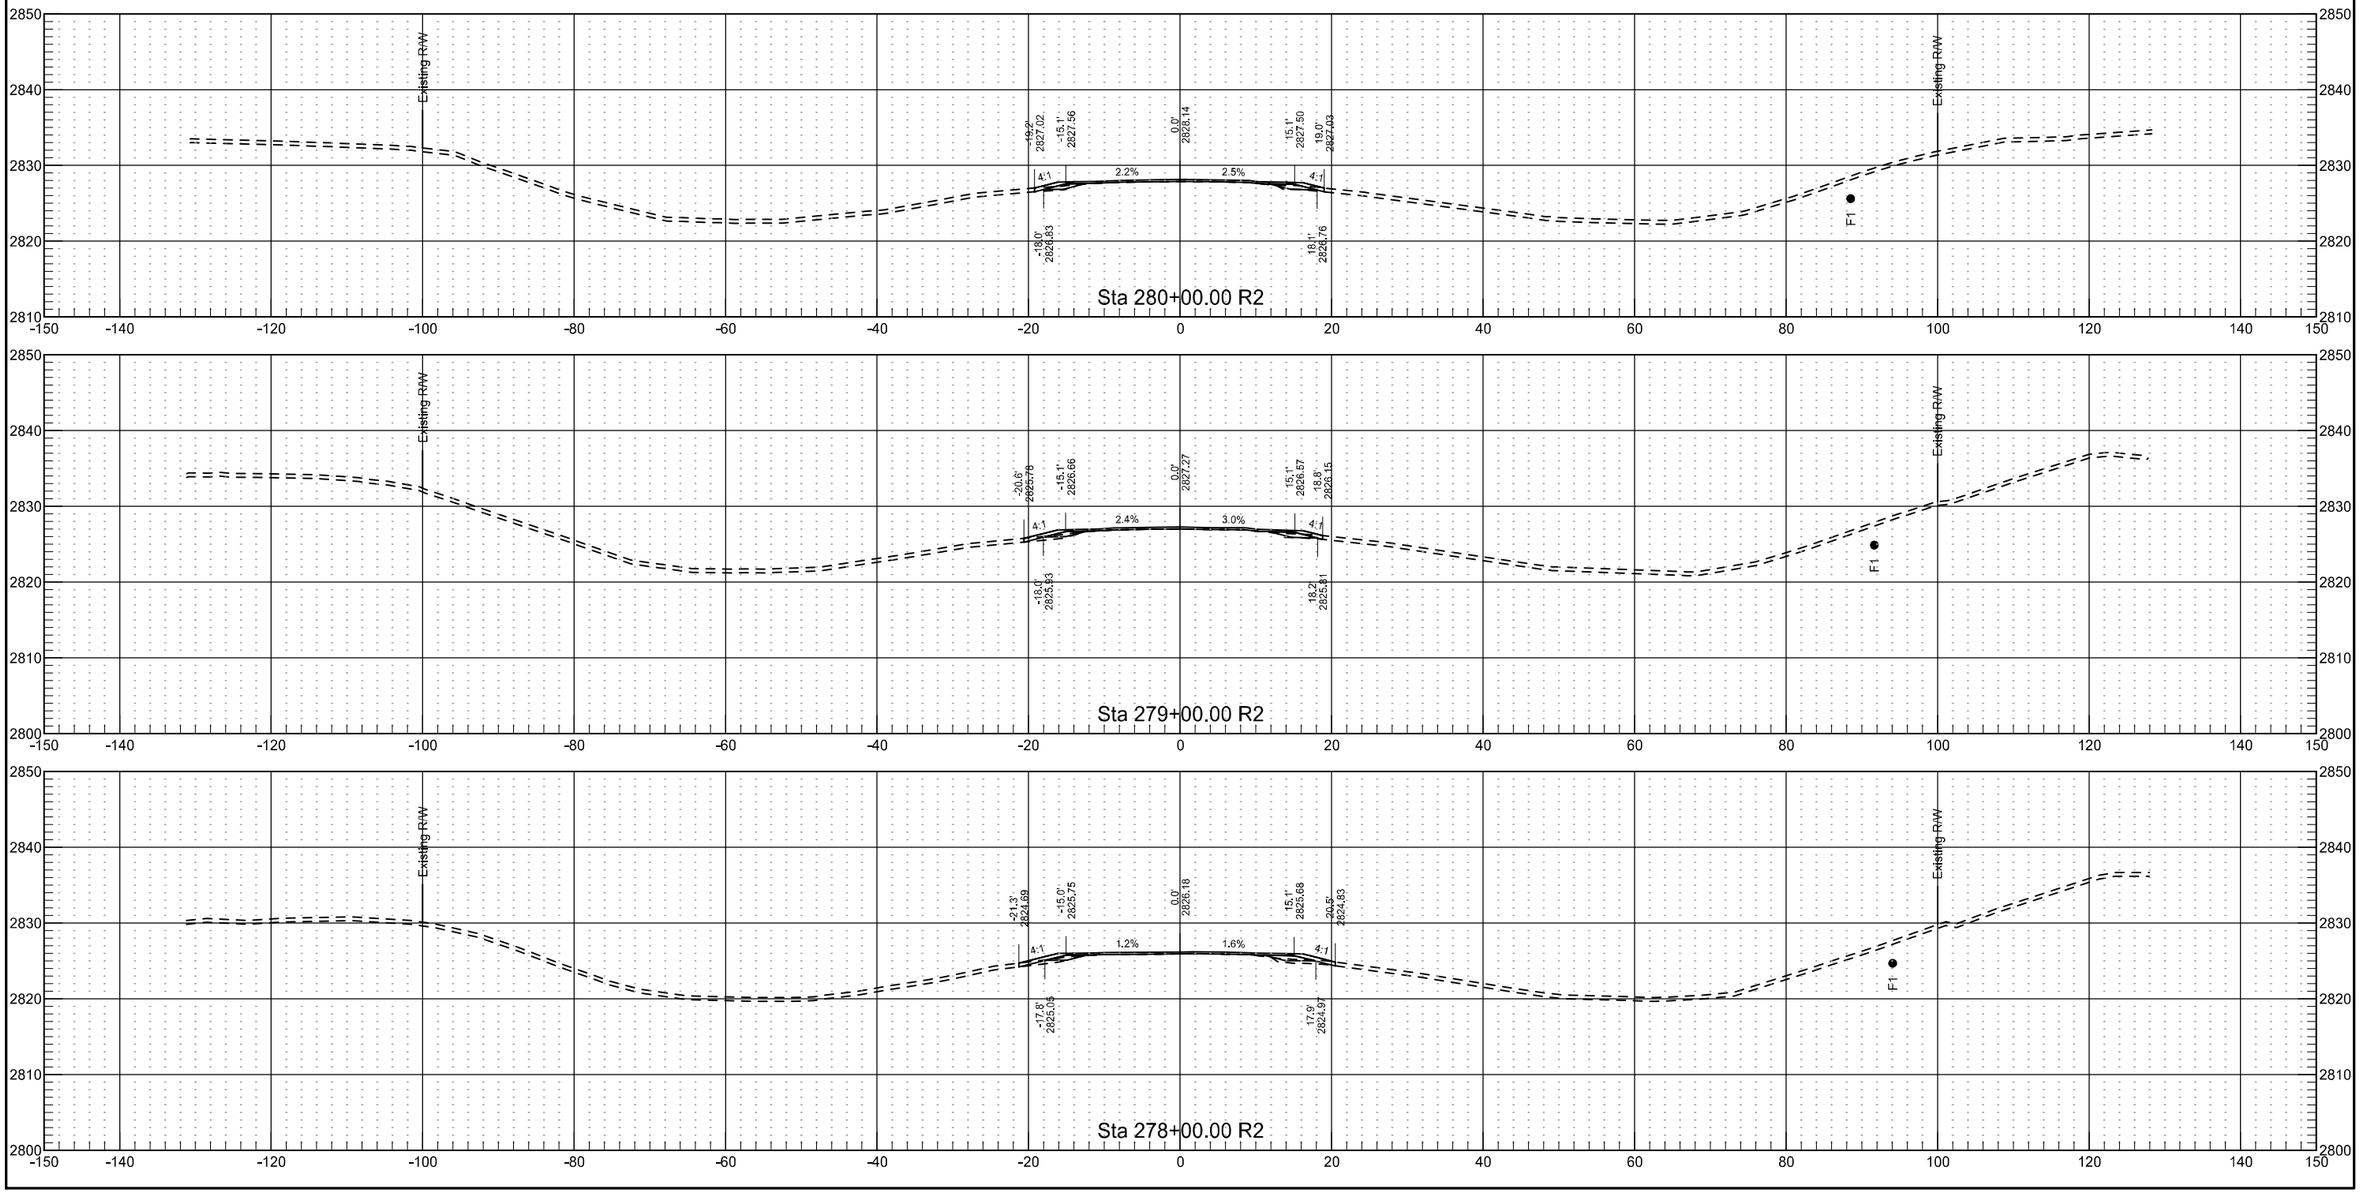


	STATE	PROJECT NO.	SECTION NO.	SHEET NO.
	ND	NH-5-021(016)000	200	95

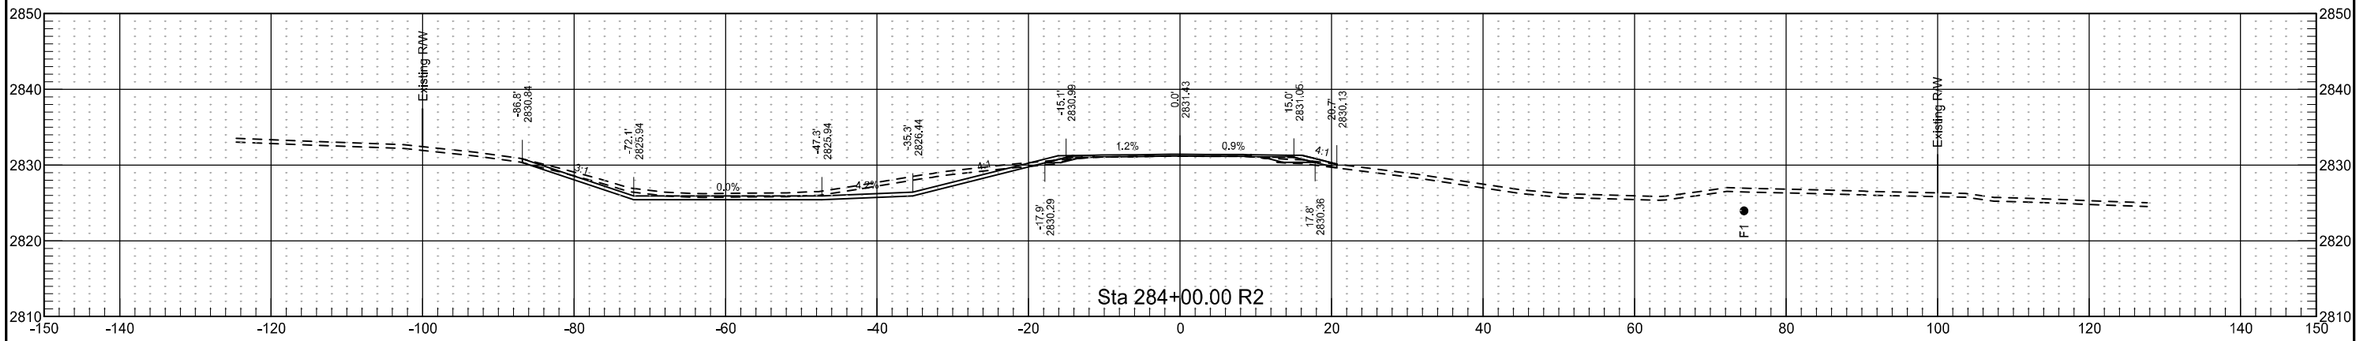


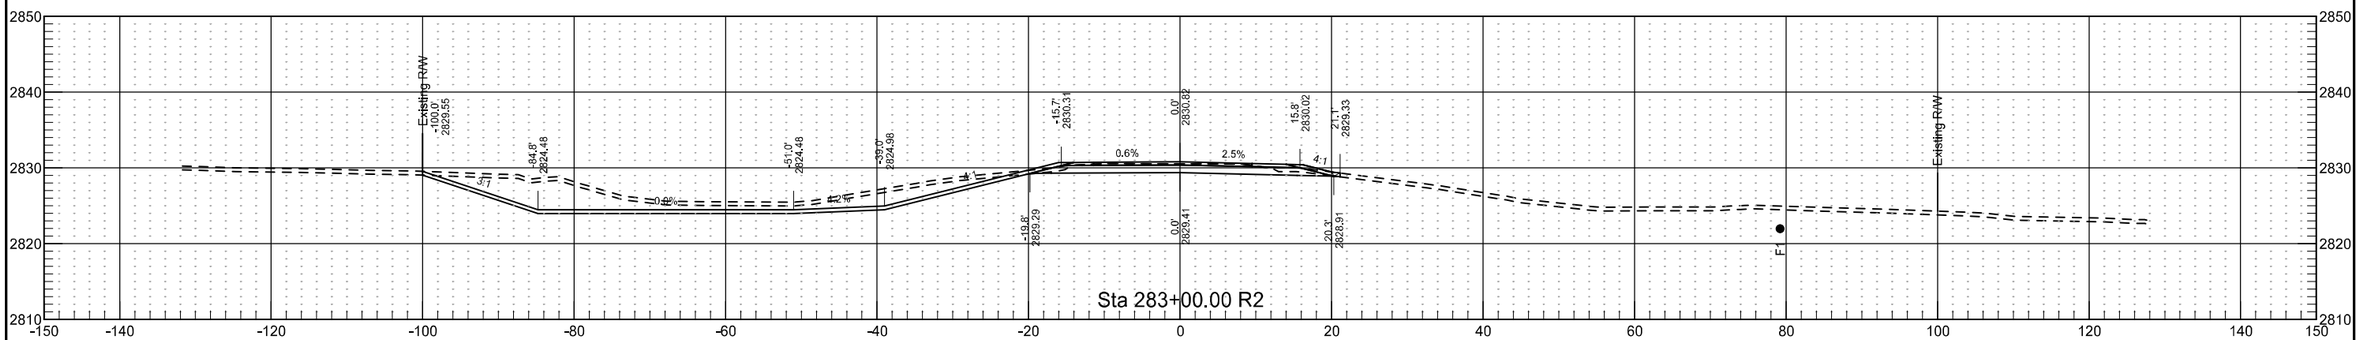


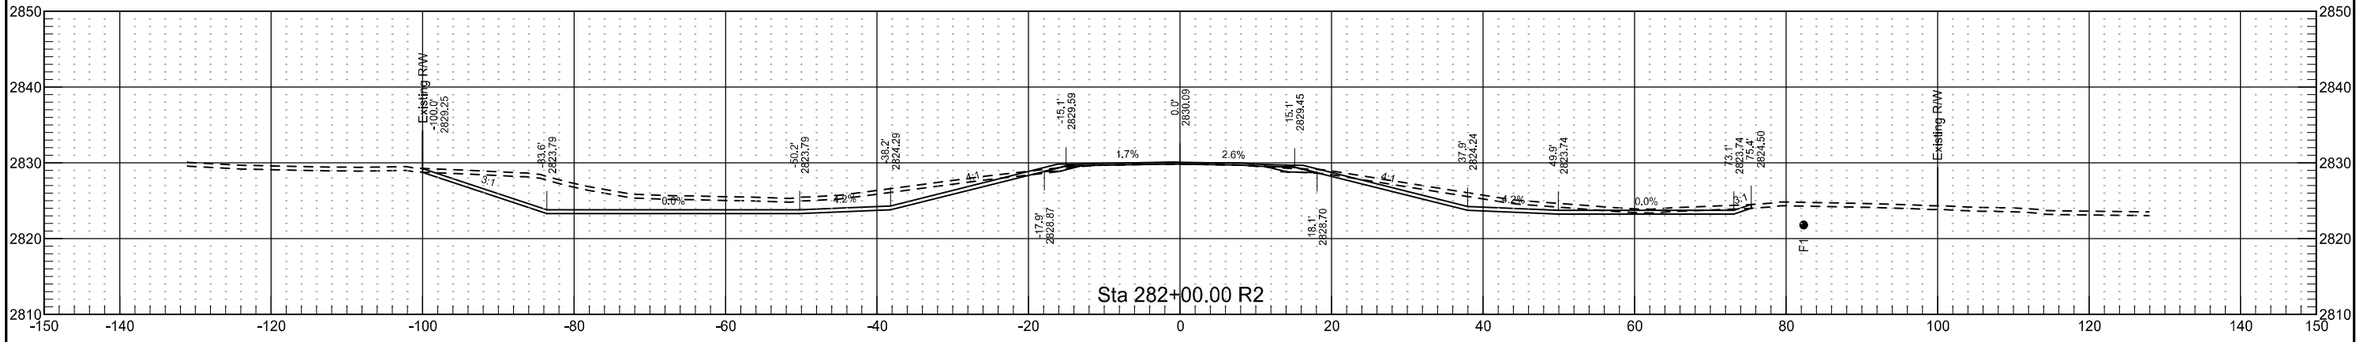


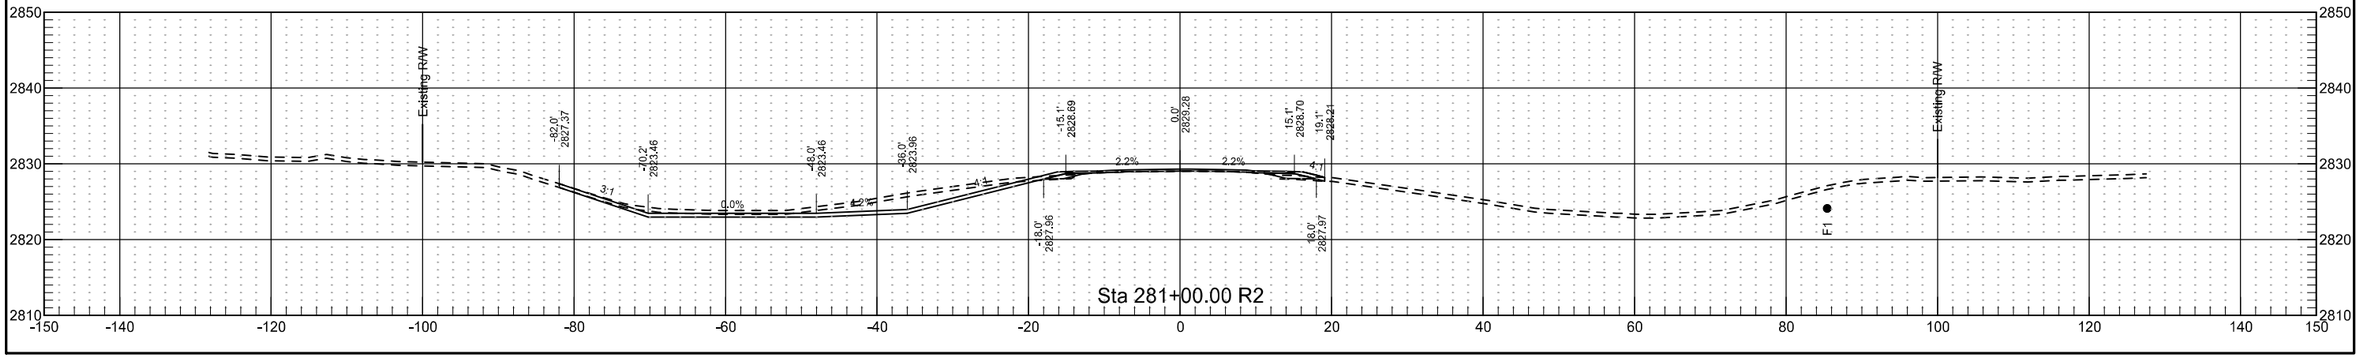


	STATE	PROJECT NO.	SECTION NO.	SHEET NO.
	ND	NH-5-021(016)000	200	96

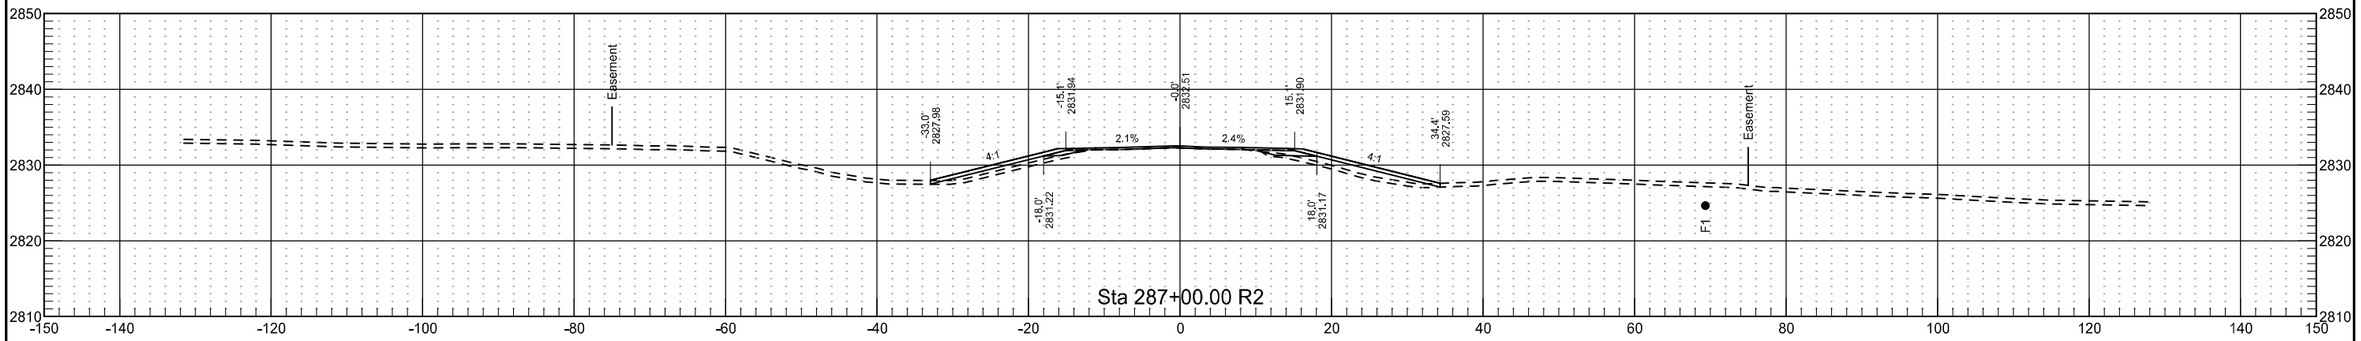


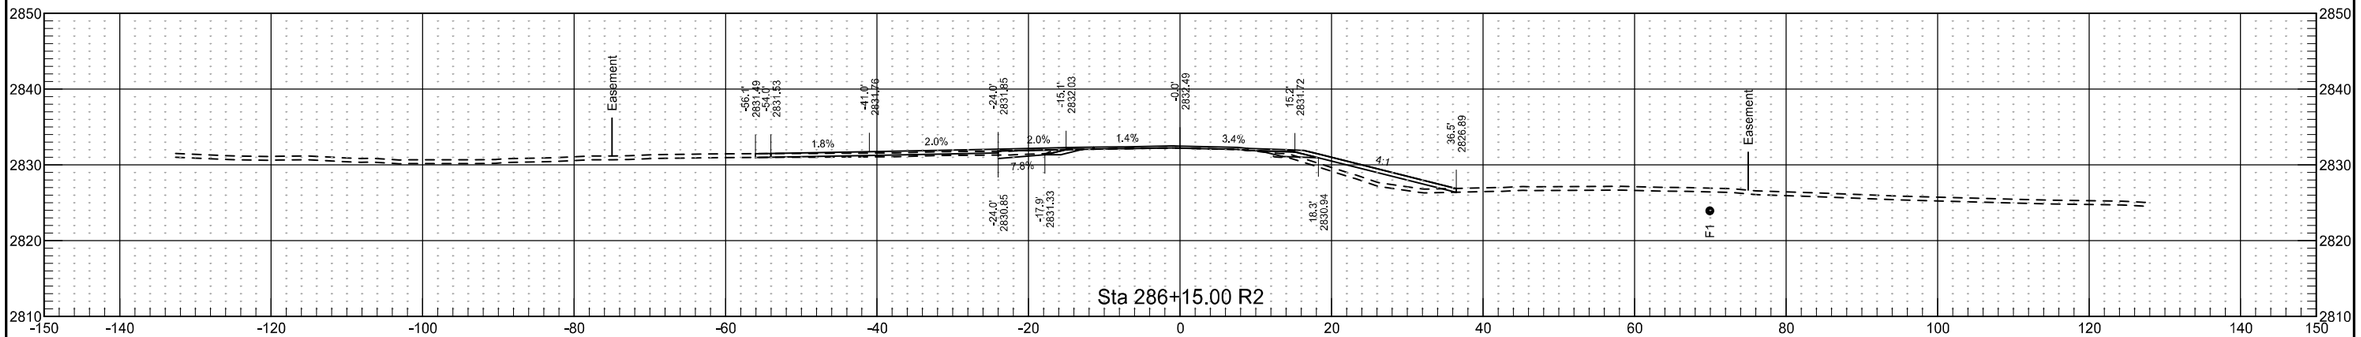


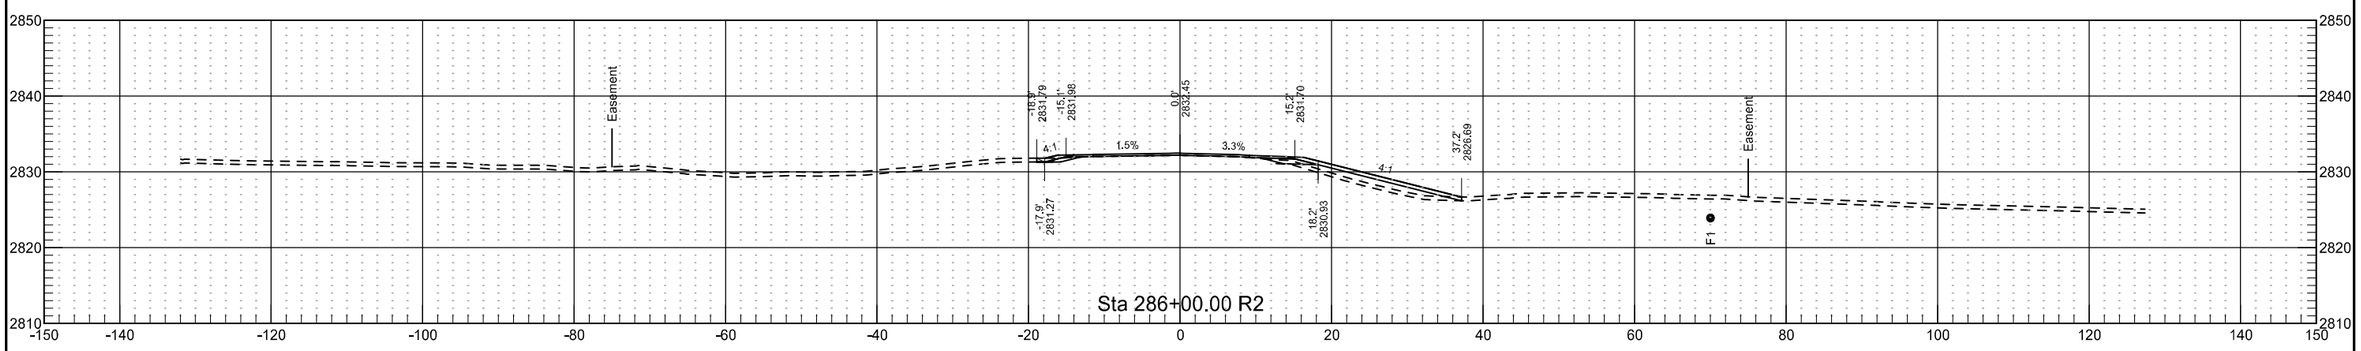


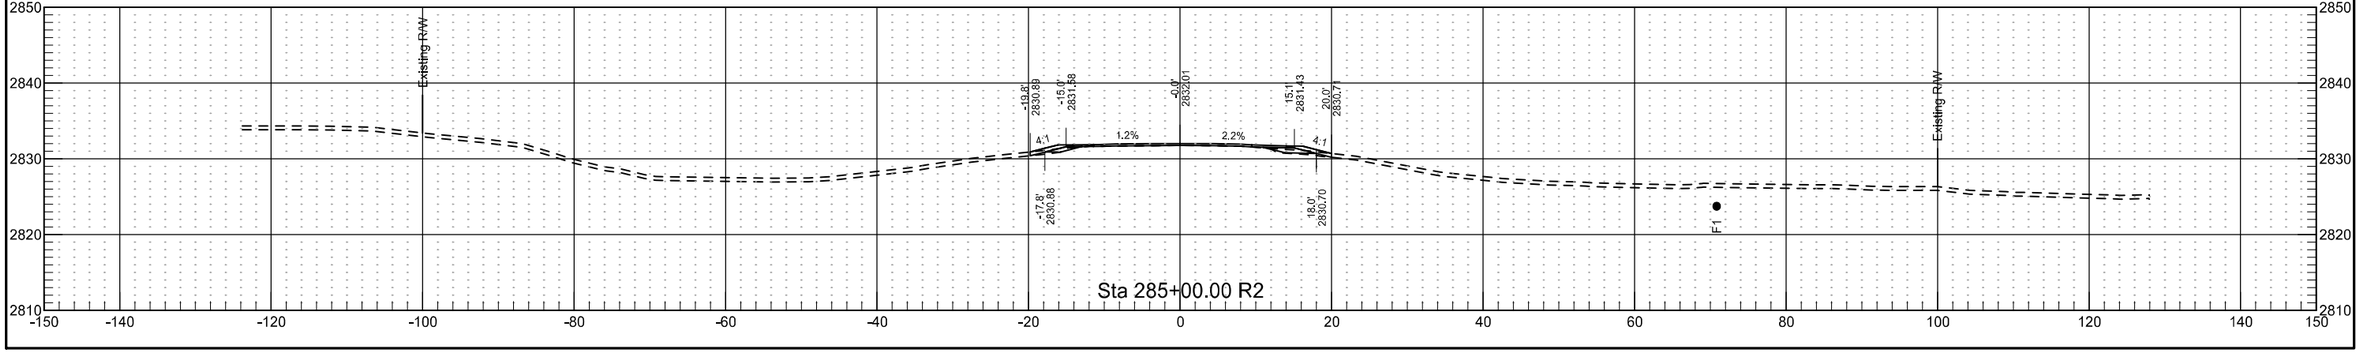


	STATE	PROJECT NO.	SECTION NO.	SHEET NO.
	ND	NH-5-021(016)000	200	97

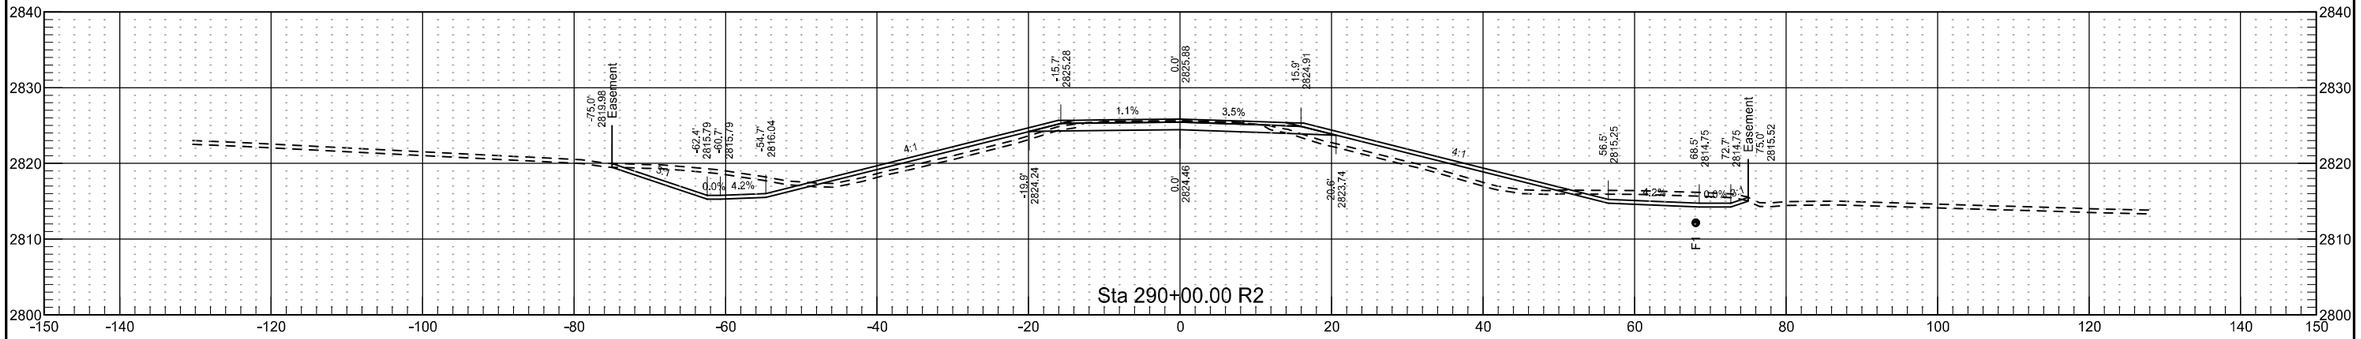


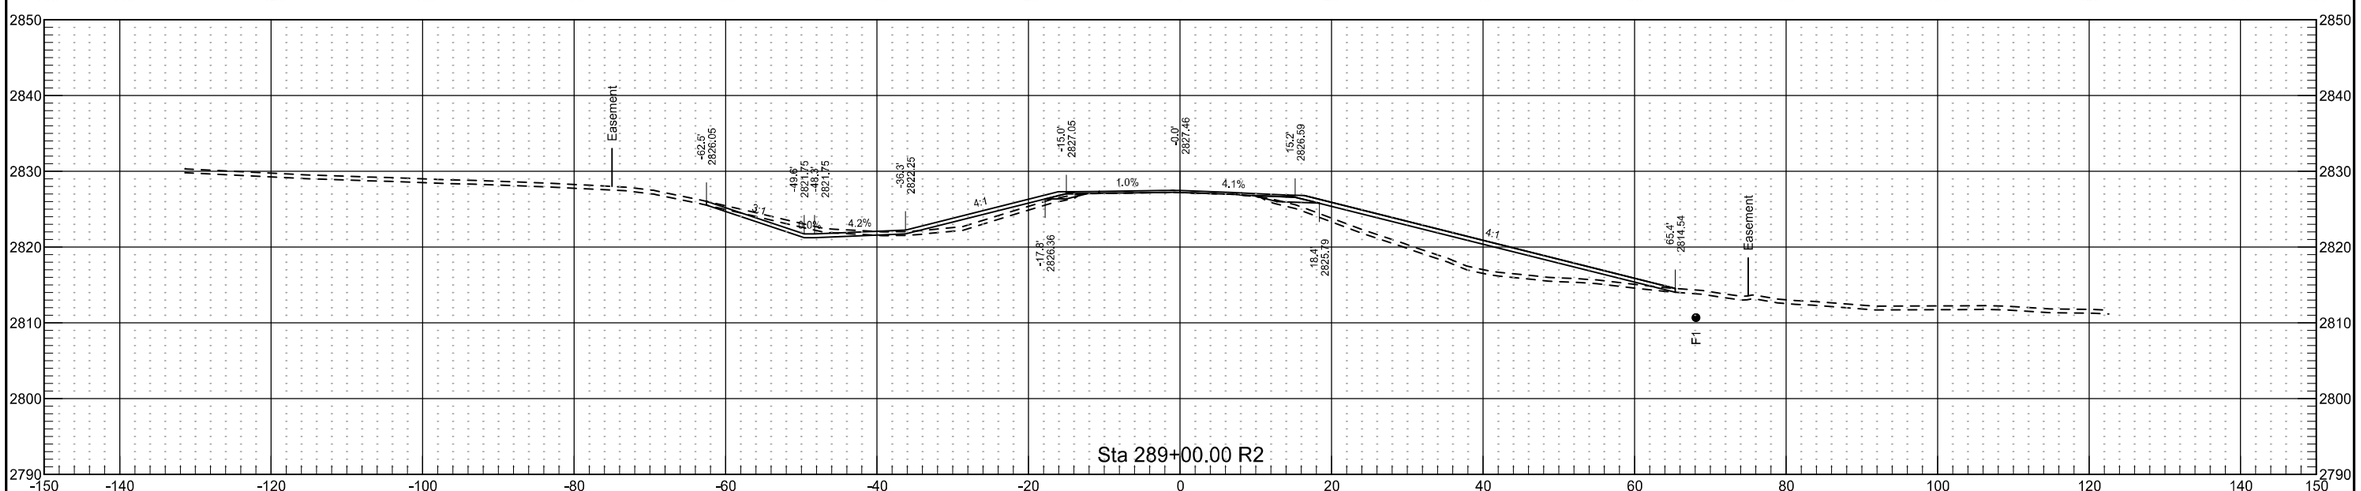


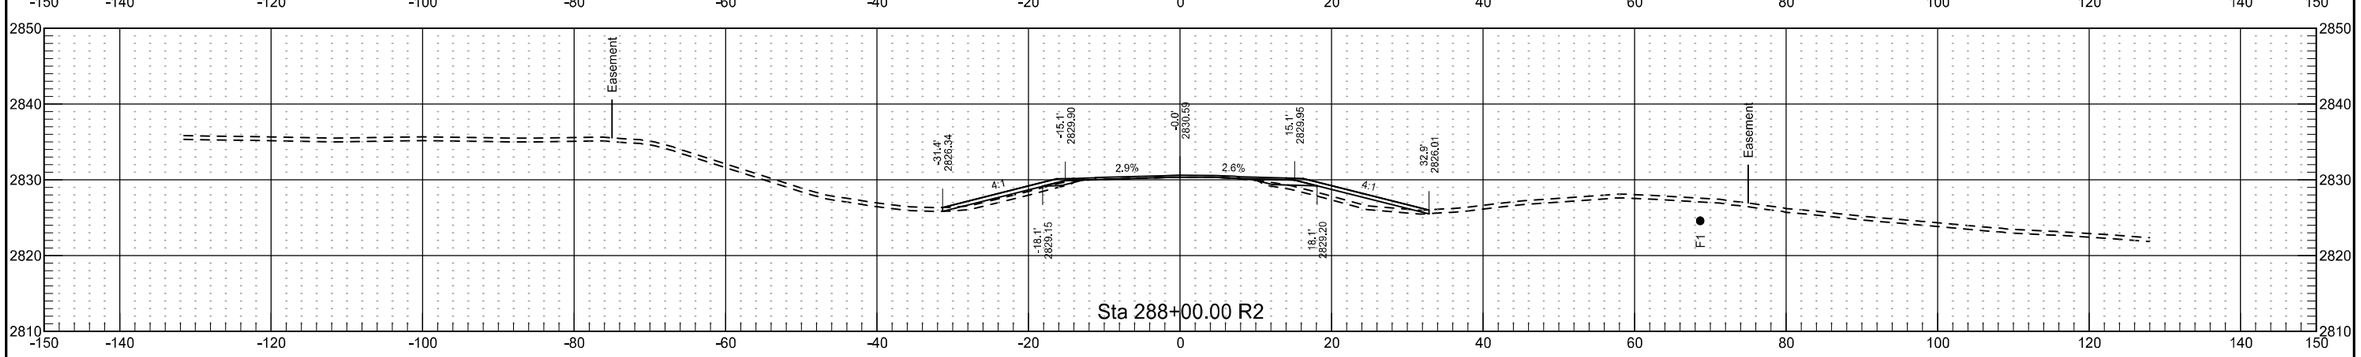


	STATE	PROJECT NO.	SECTION NO.	SHEET NO.
	ND	NH-5-021(016)000	200	98

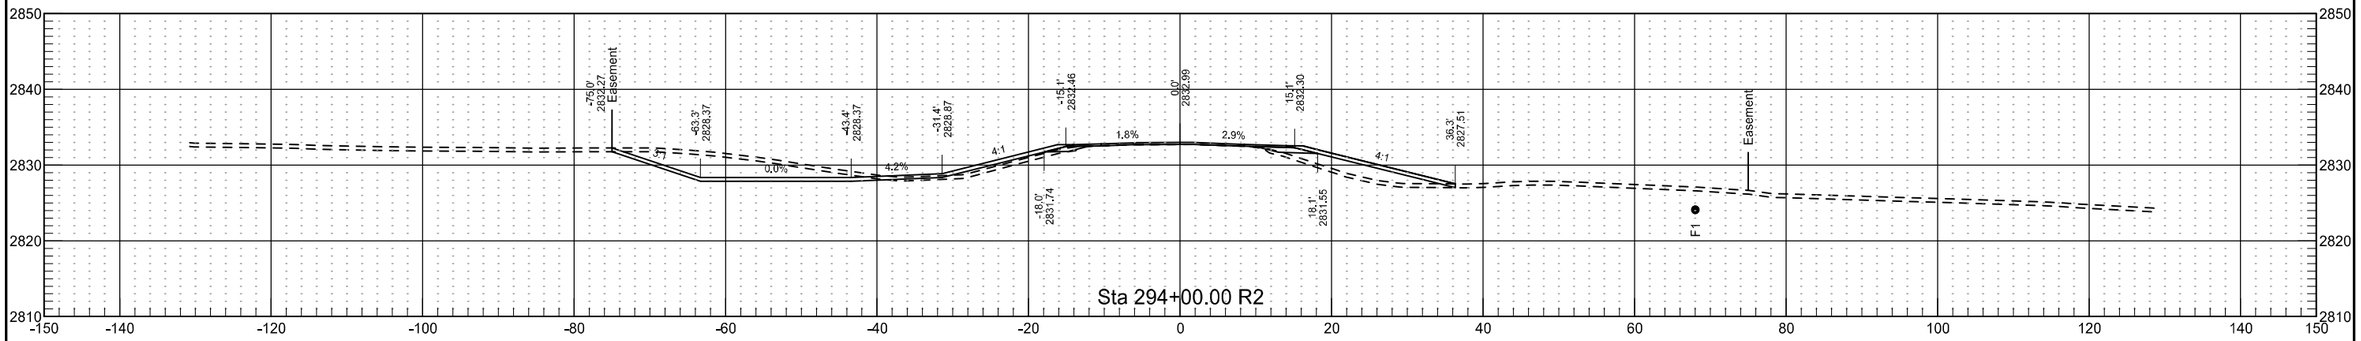


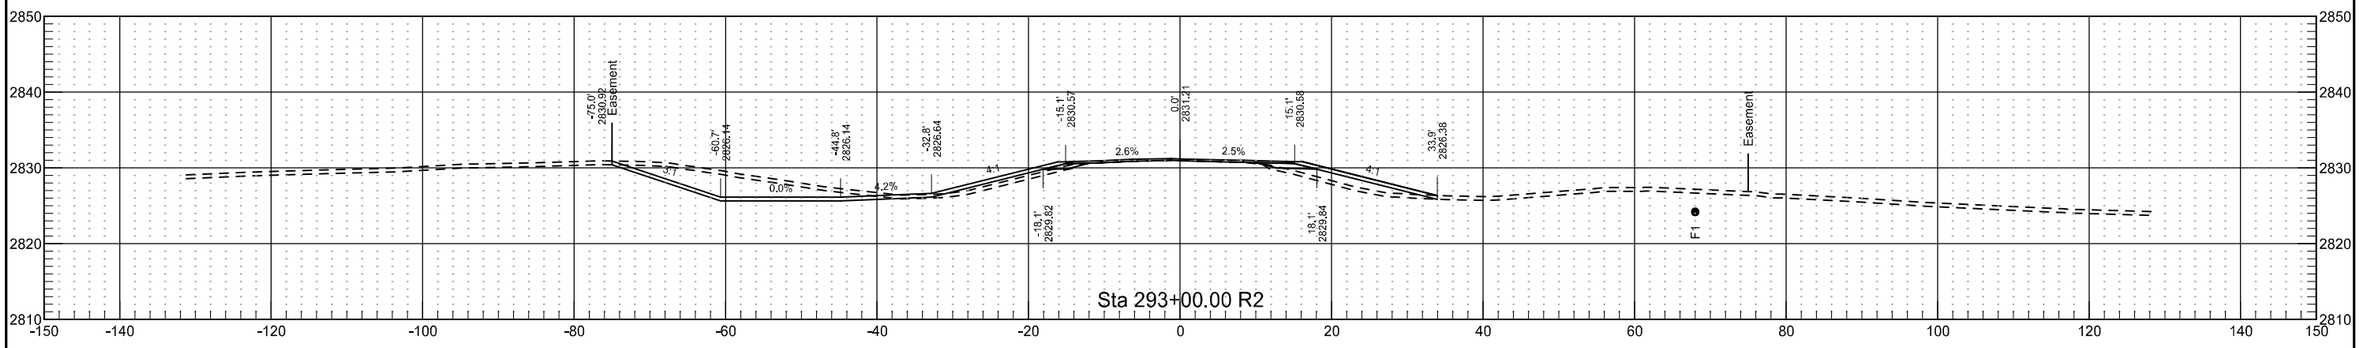


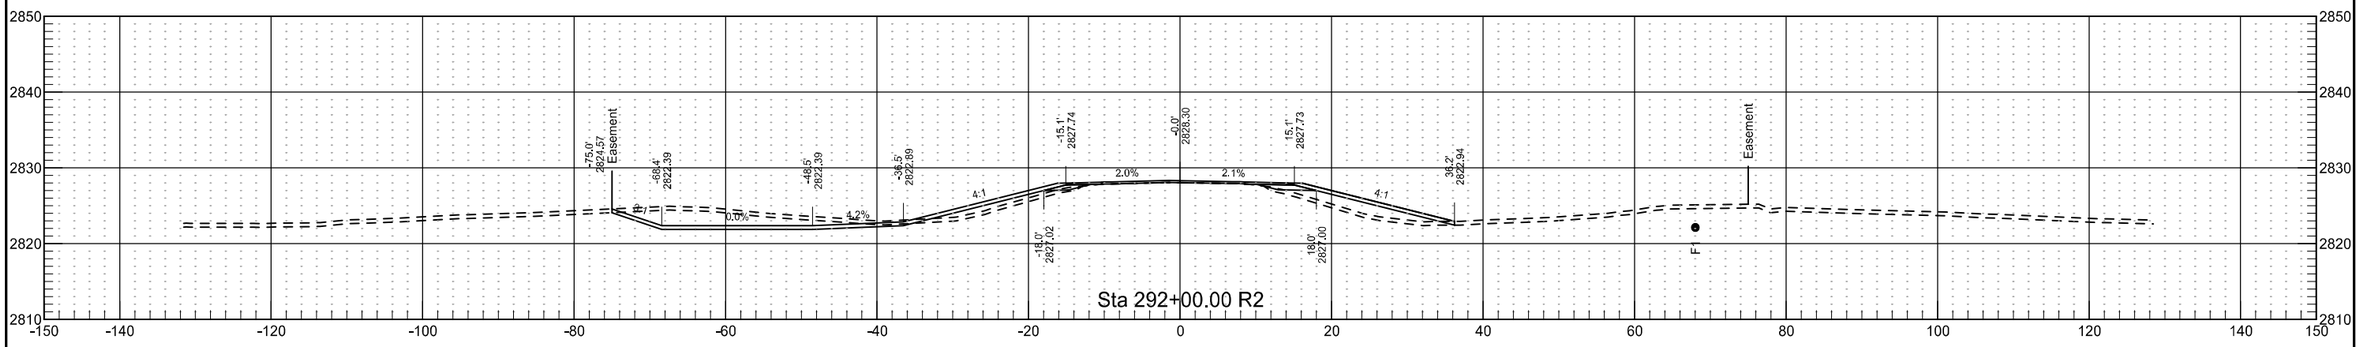


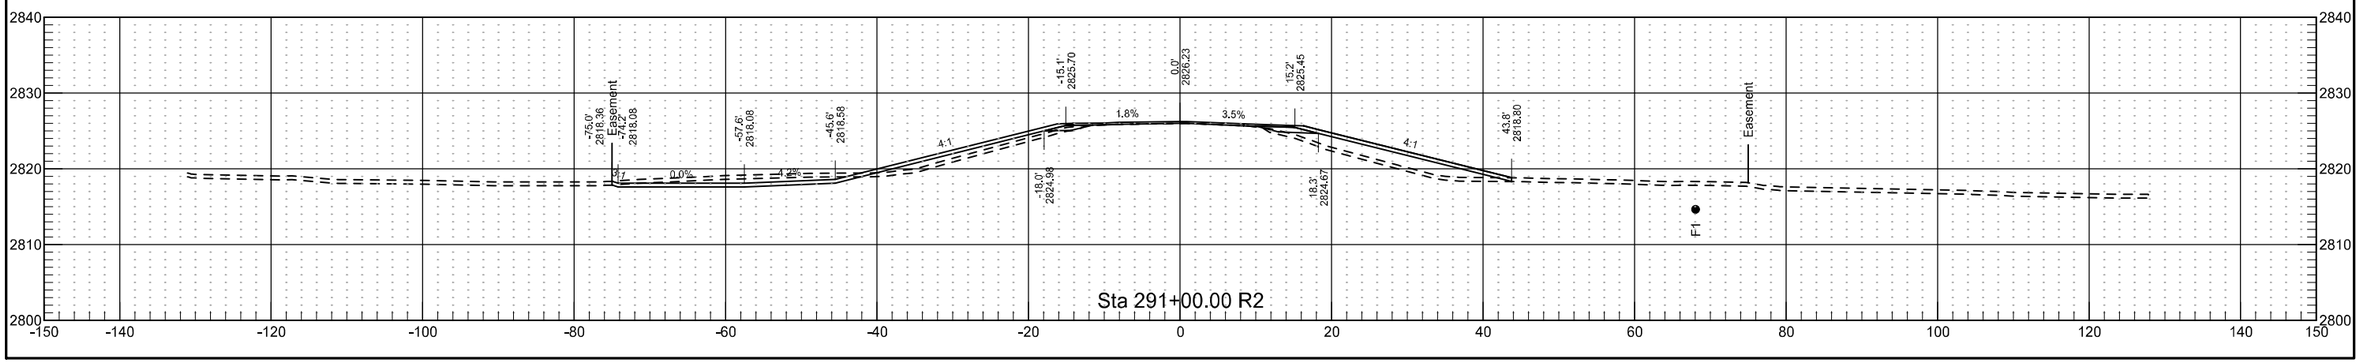


	STATE	PROJECT NO.	SECTION NO.	SHEET NO.
	ND	NH-5-021(016)000	200	99

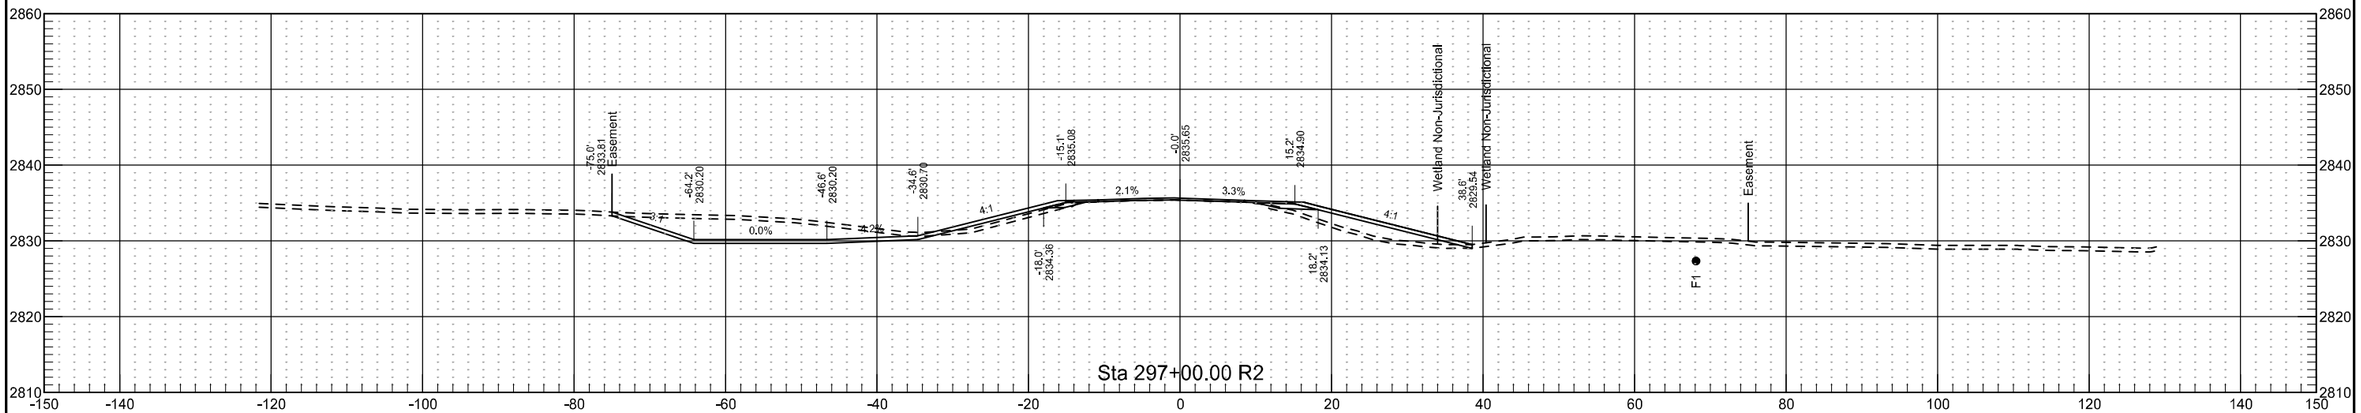

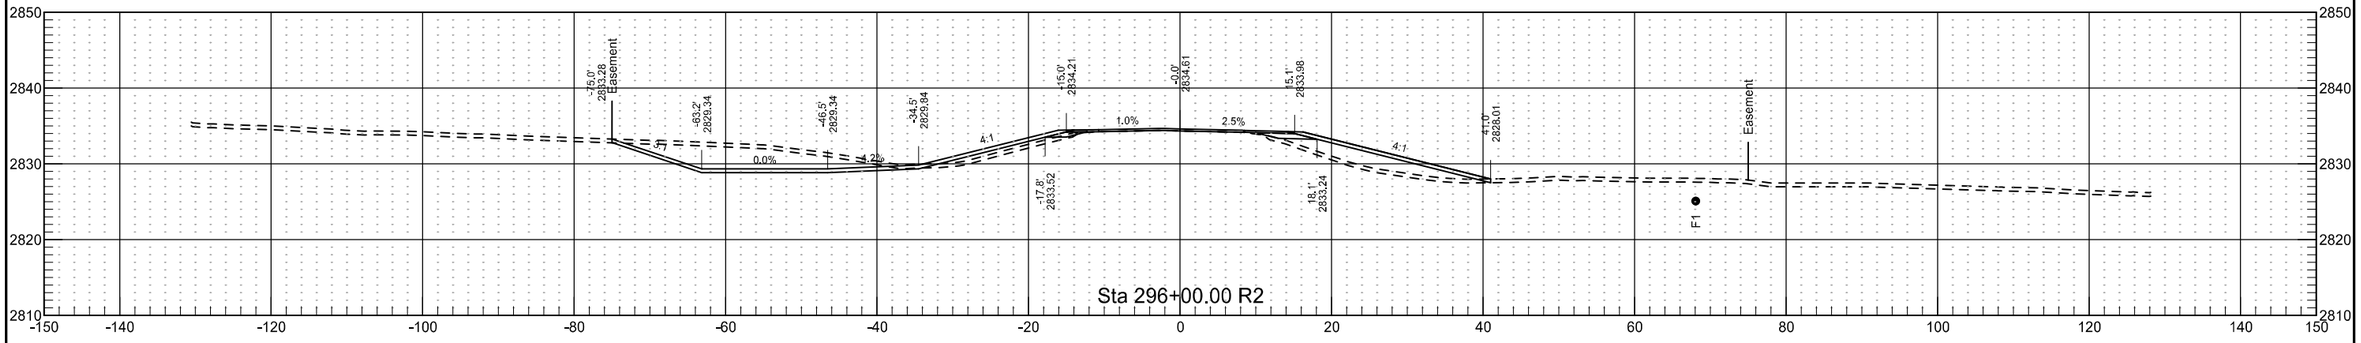

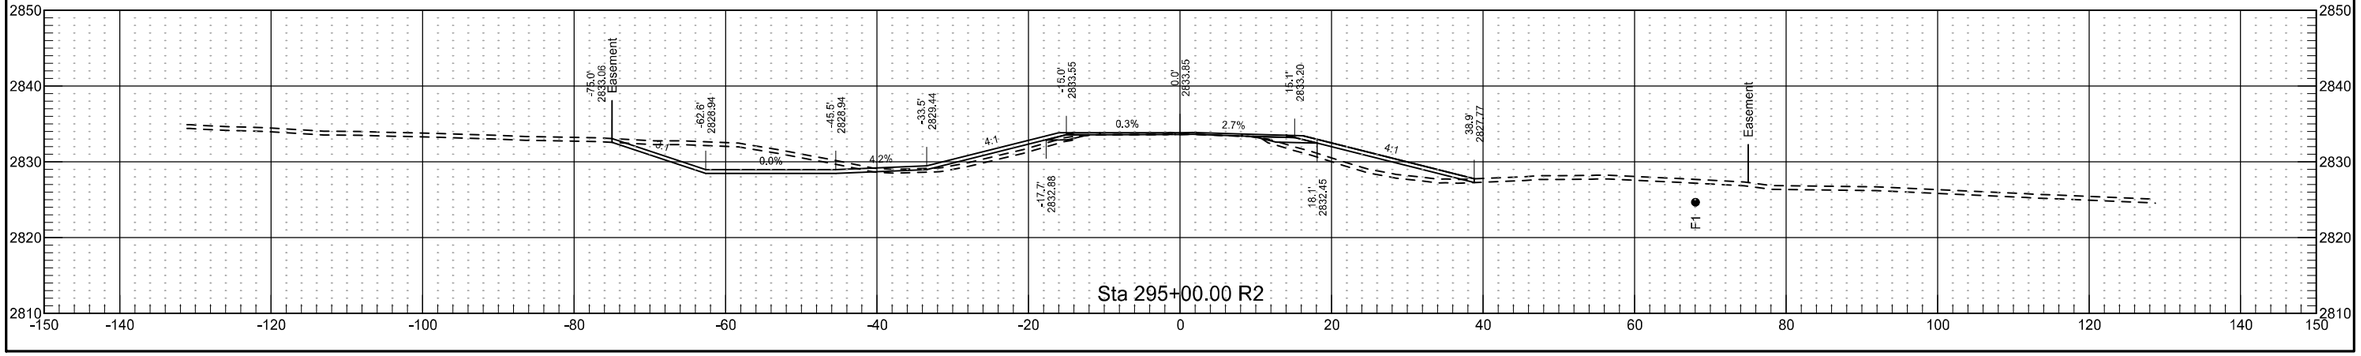



	STATE	PROJECT NO.	SECTION NO.	SHEET NO.
	ND	NH-5-021(016)000	200	100

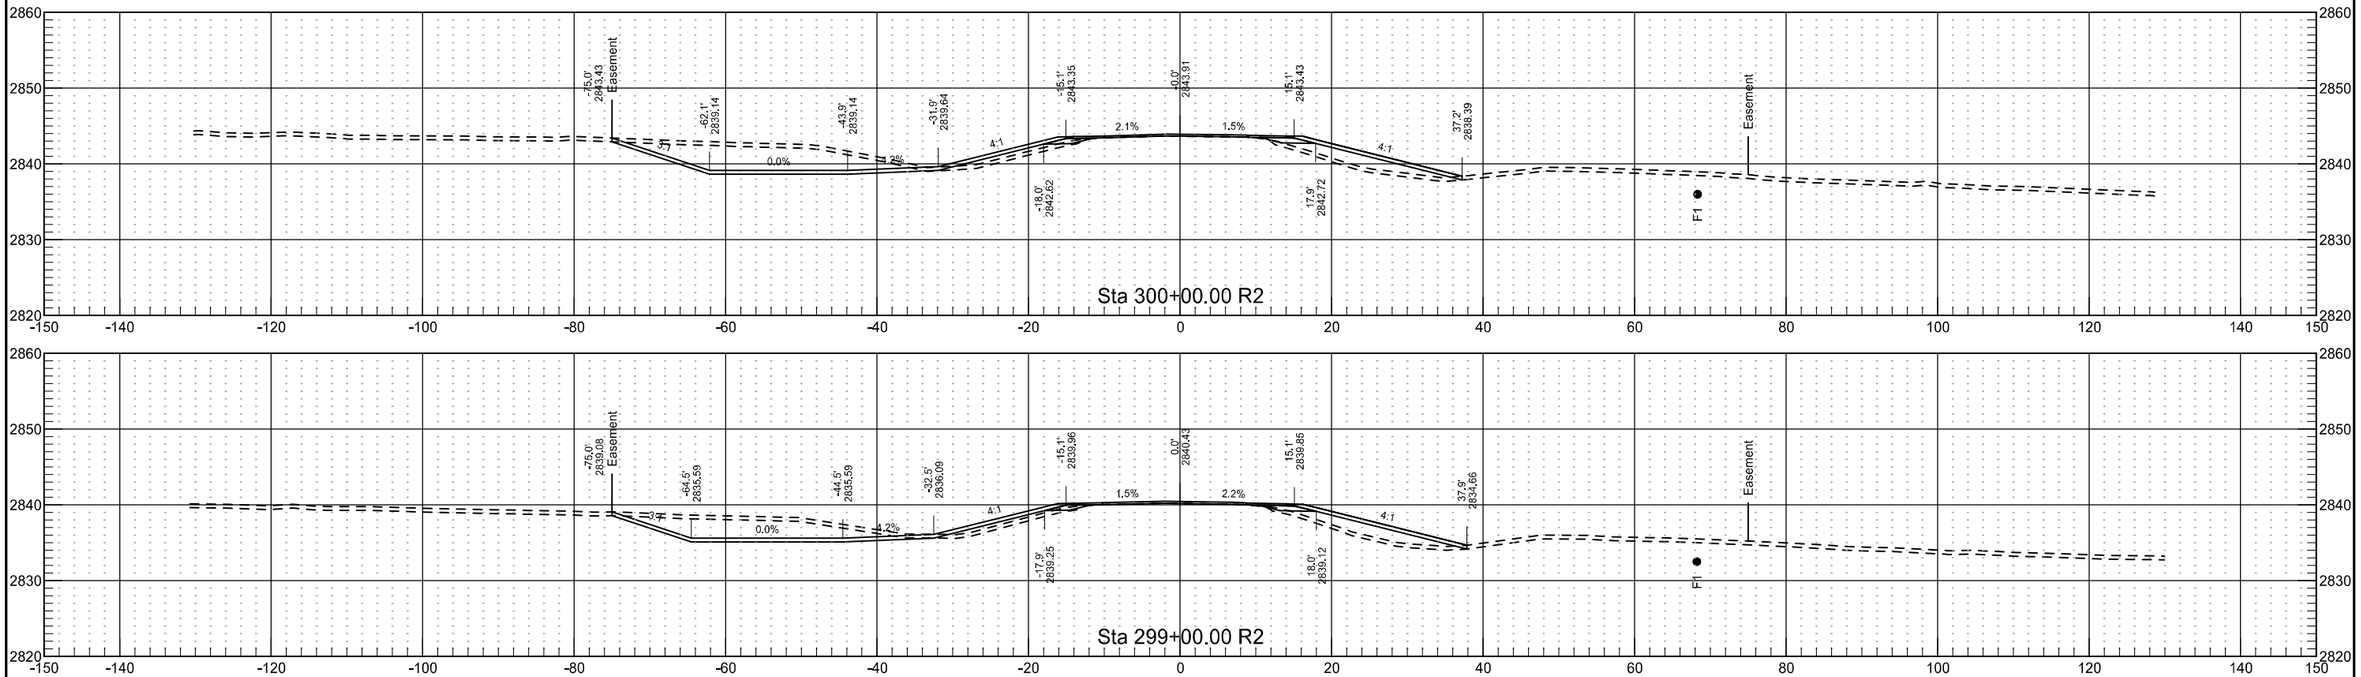


10/29/2019 8:41:04 AM kory.Kleinknecht G:\2018\18.00676\50021000.016\Design\Base\Xsec_003.dgn


	STATE	PROJECT NO.	SECTION NO.	SHEET NO.
	ND	NH-5-021(016)000	200	101

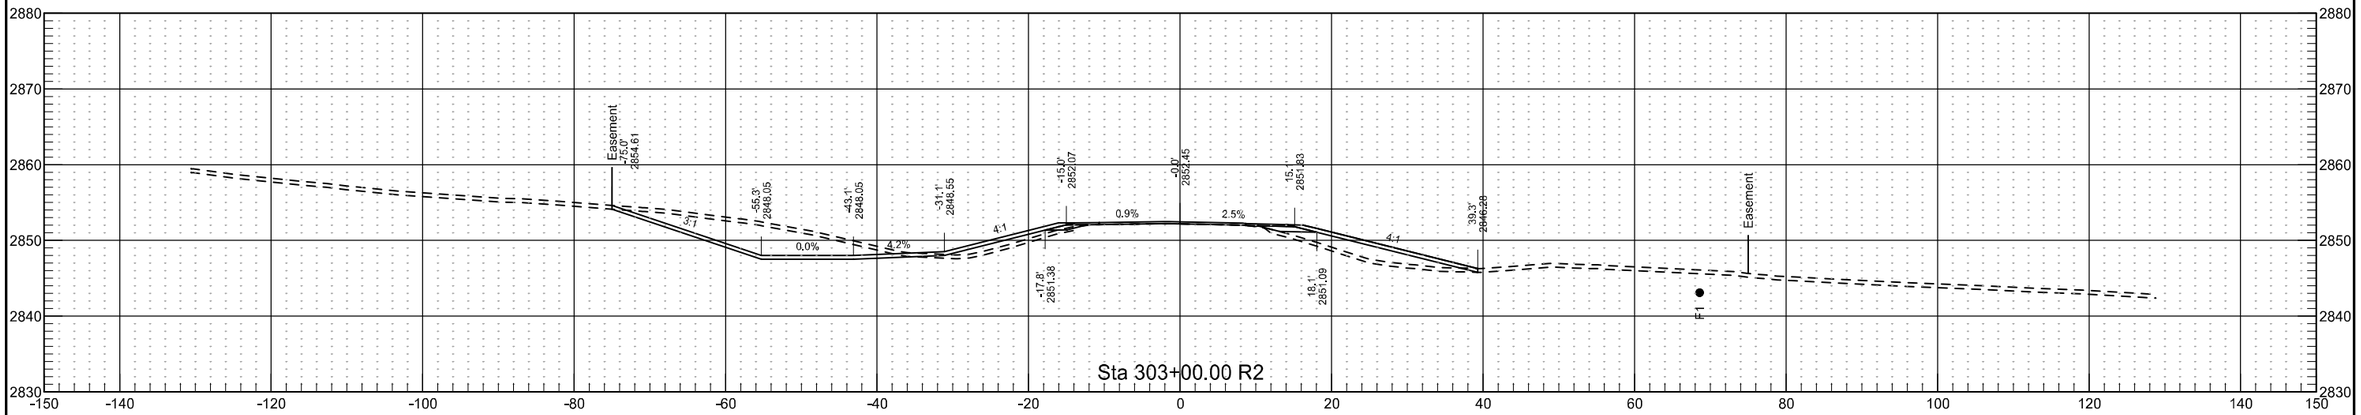


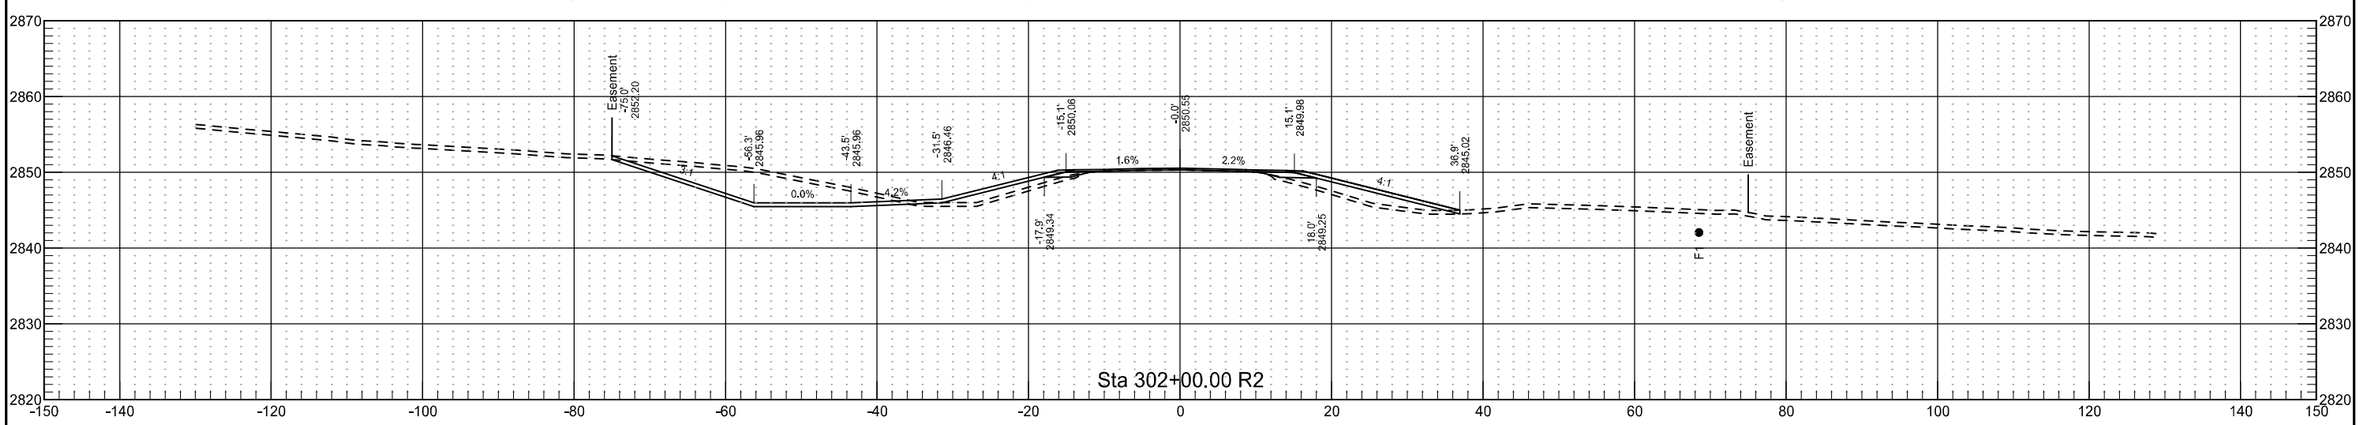


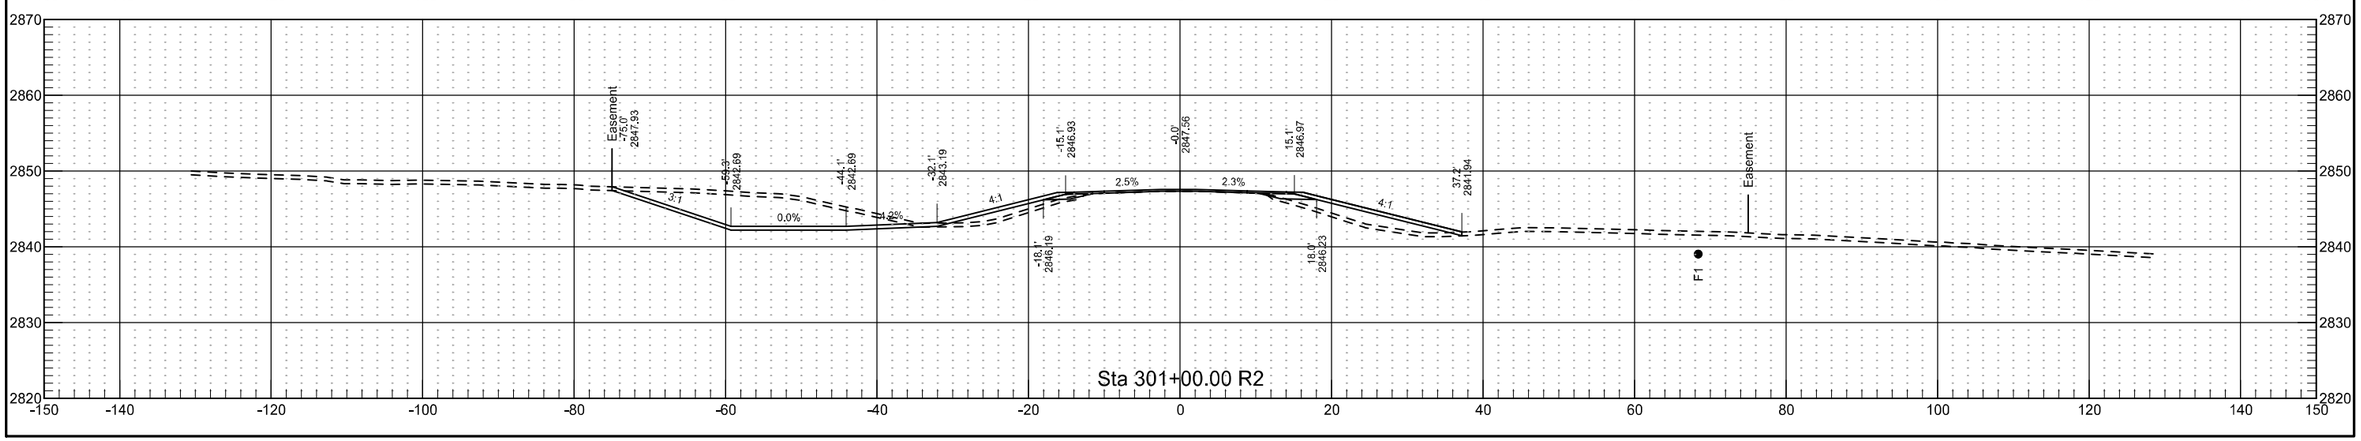


	STATE	PROJECT NO.	SECTION NO.	SHEET NO.
	ND	NH-5-021(016)000	200	102

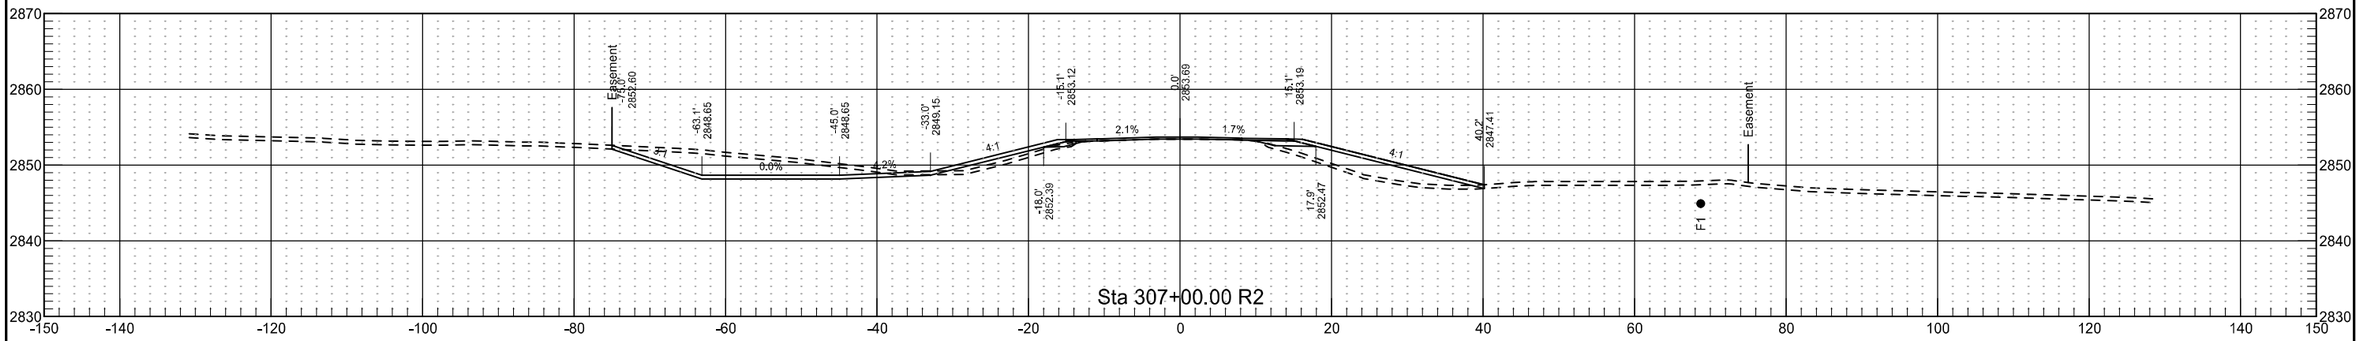


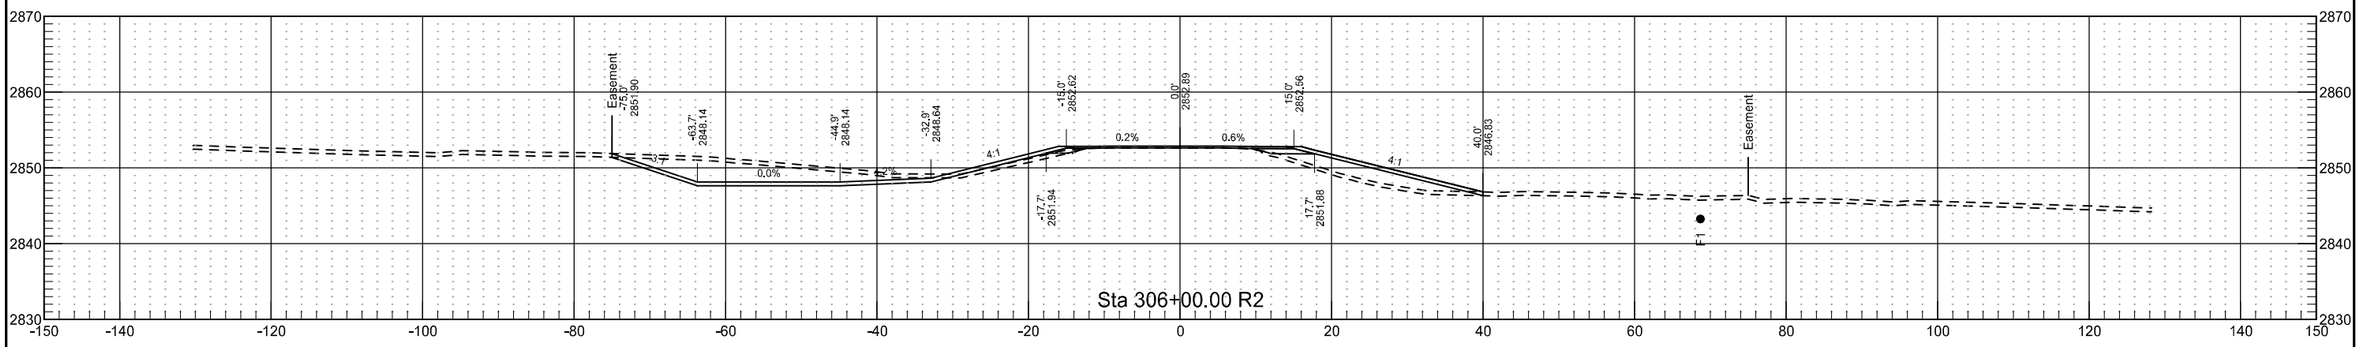


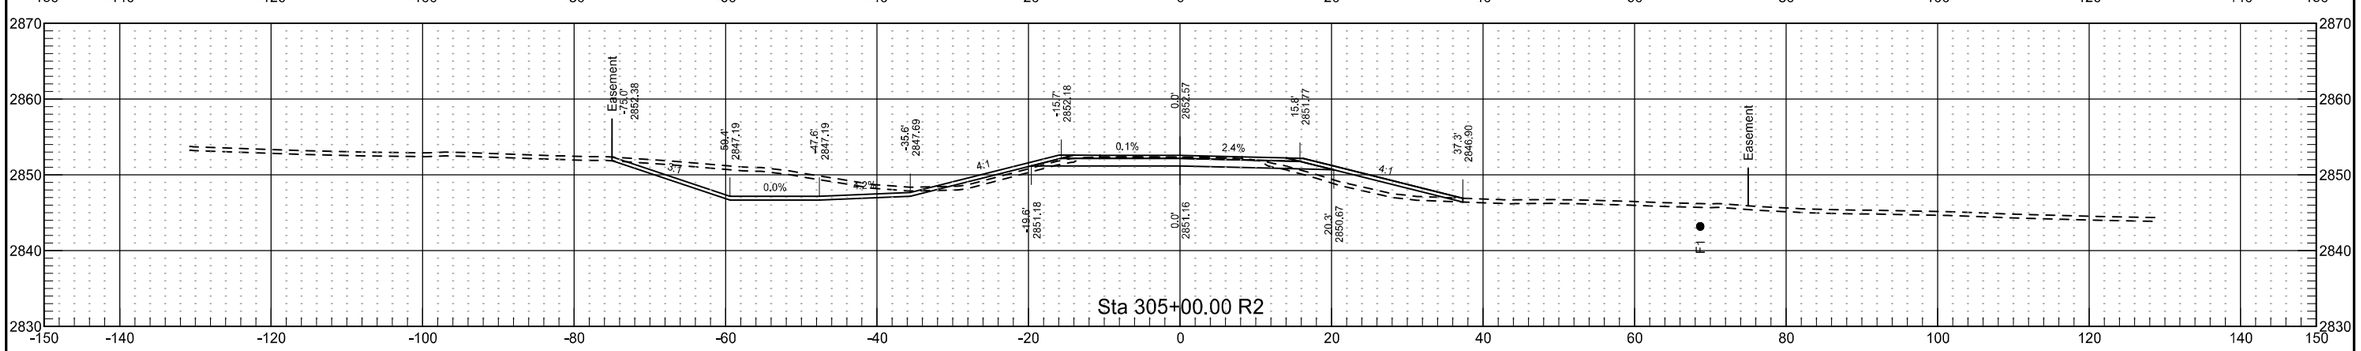


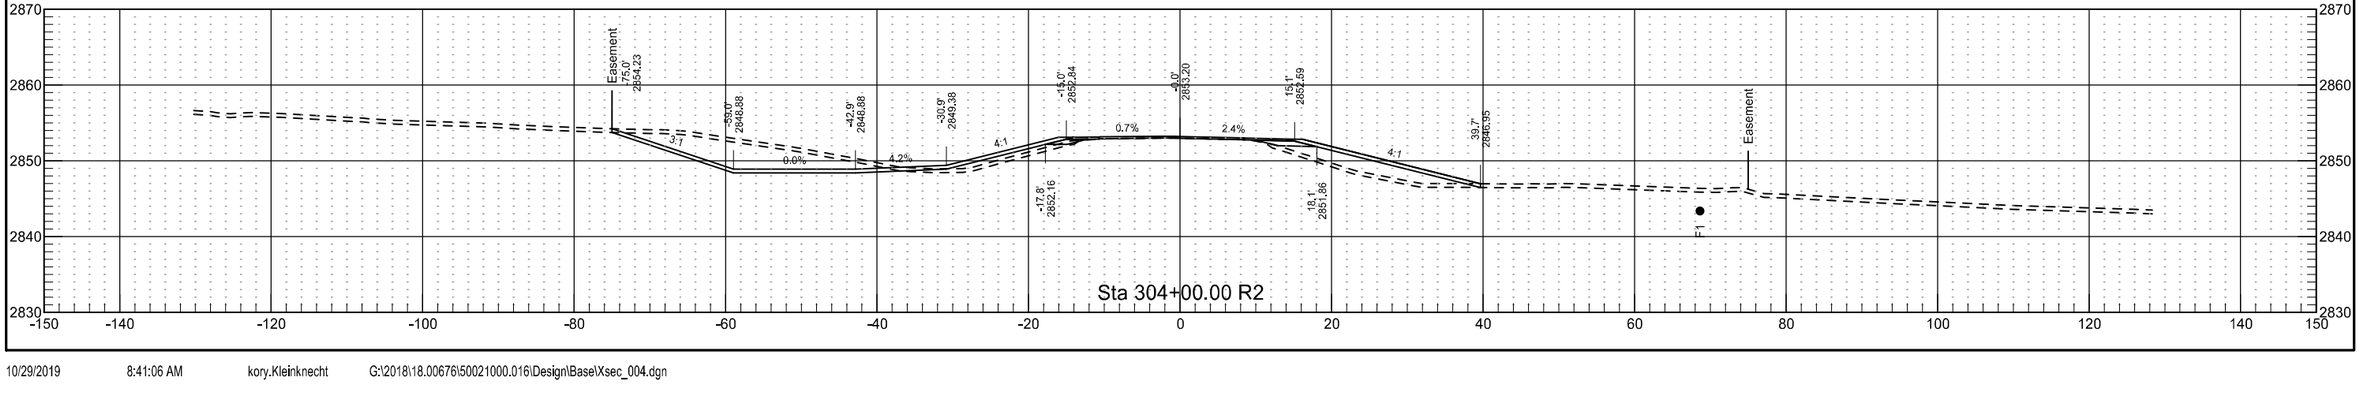


	STATE	PROJECT NO.	SECTION NO.	SHEET NO.
	ND	NH-5-021(016)000	200	103

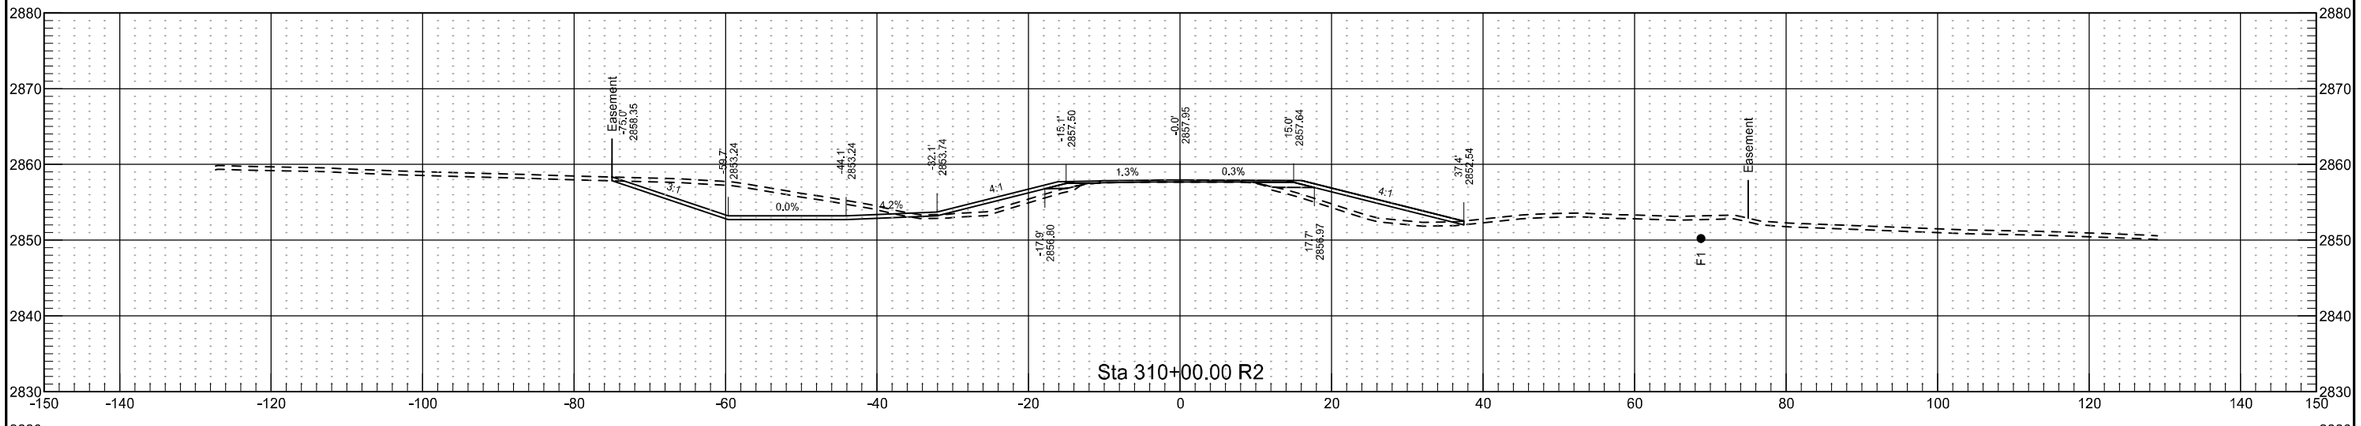

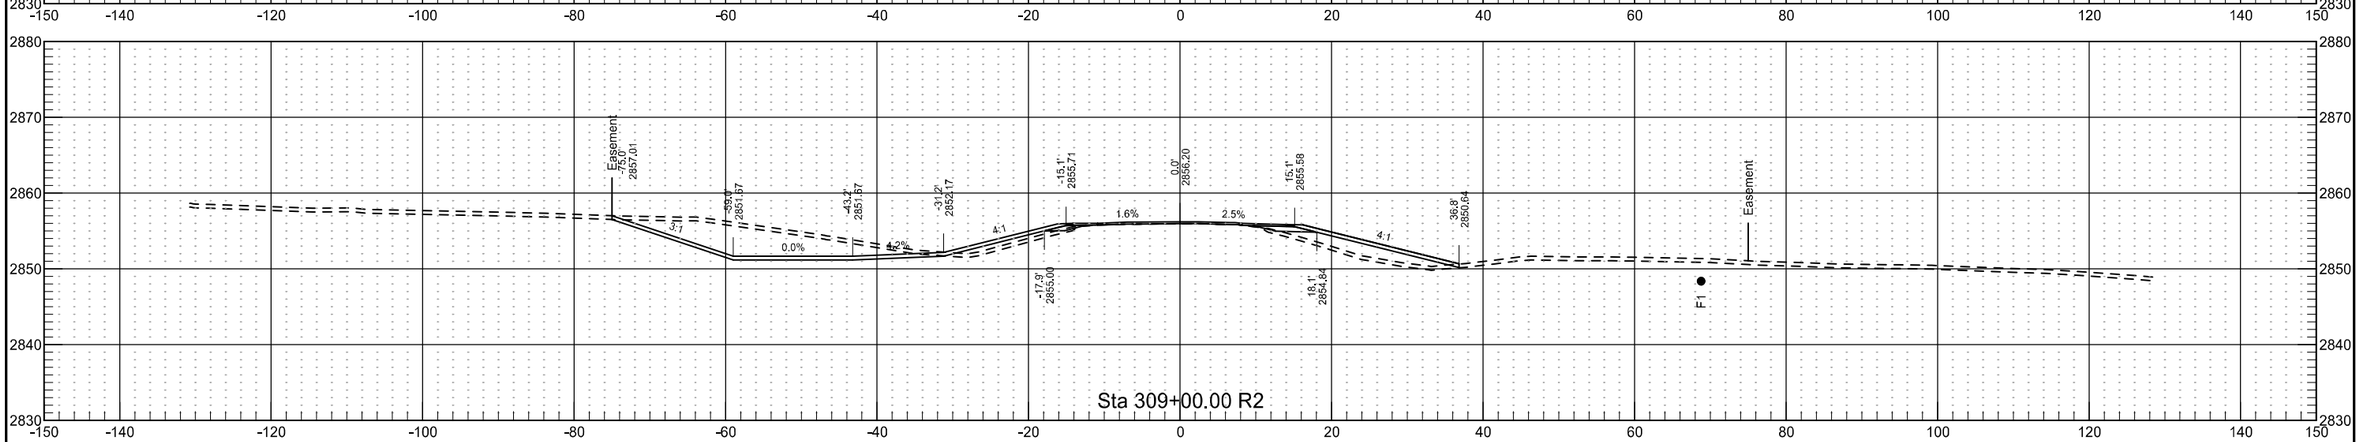


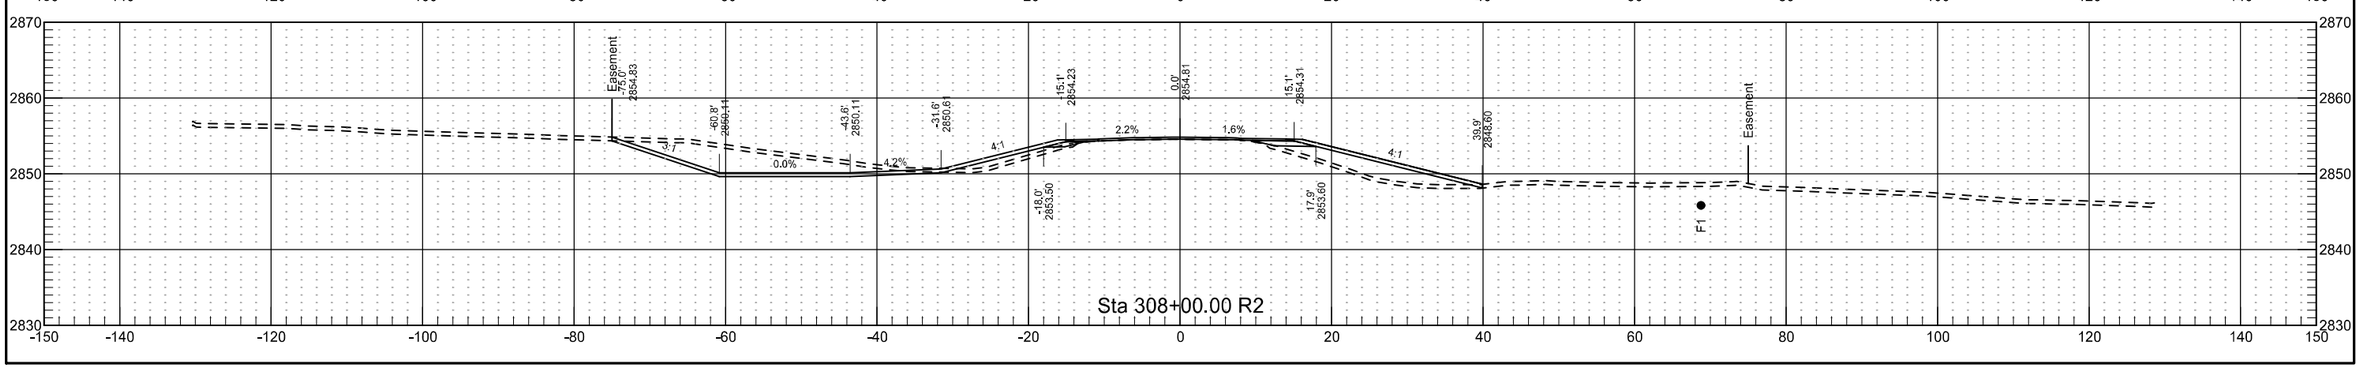



	STATE	PROJECT NO.	SECTION NO.	SHEET NO.
	ND	NH-5-021(016)000	200	104

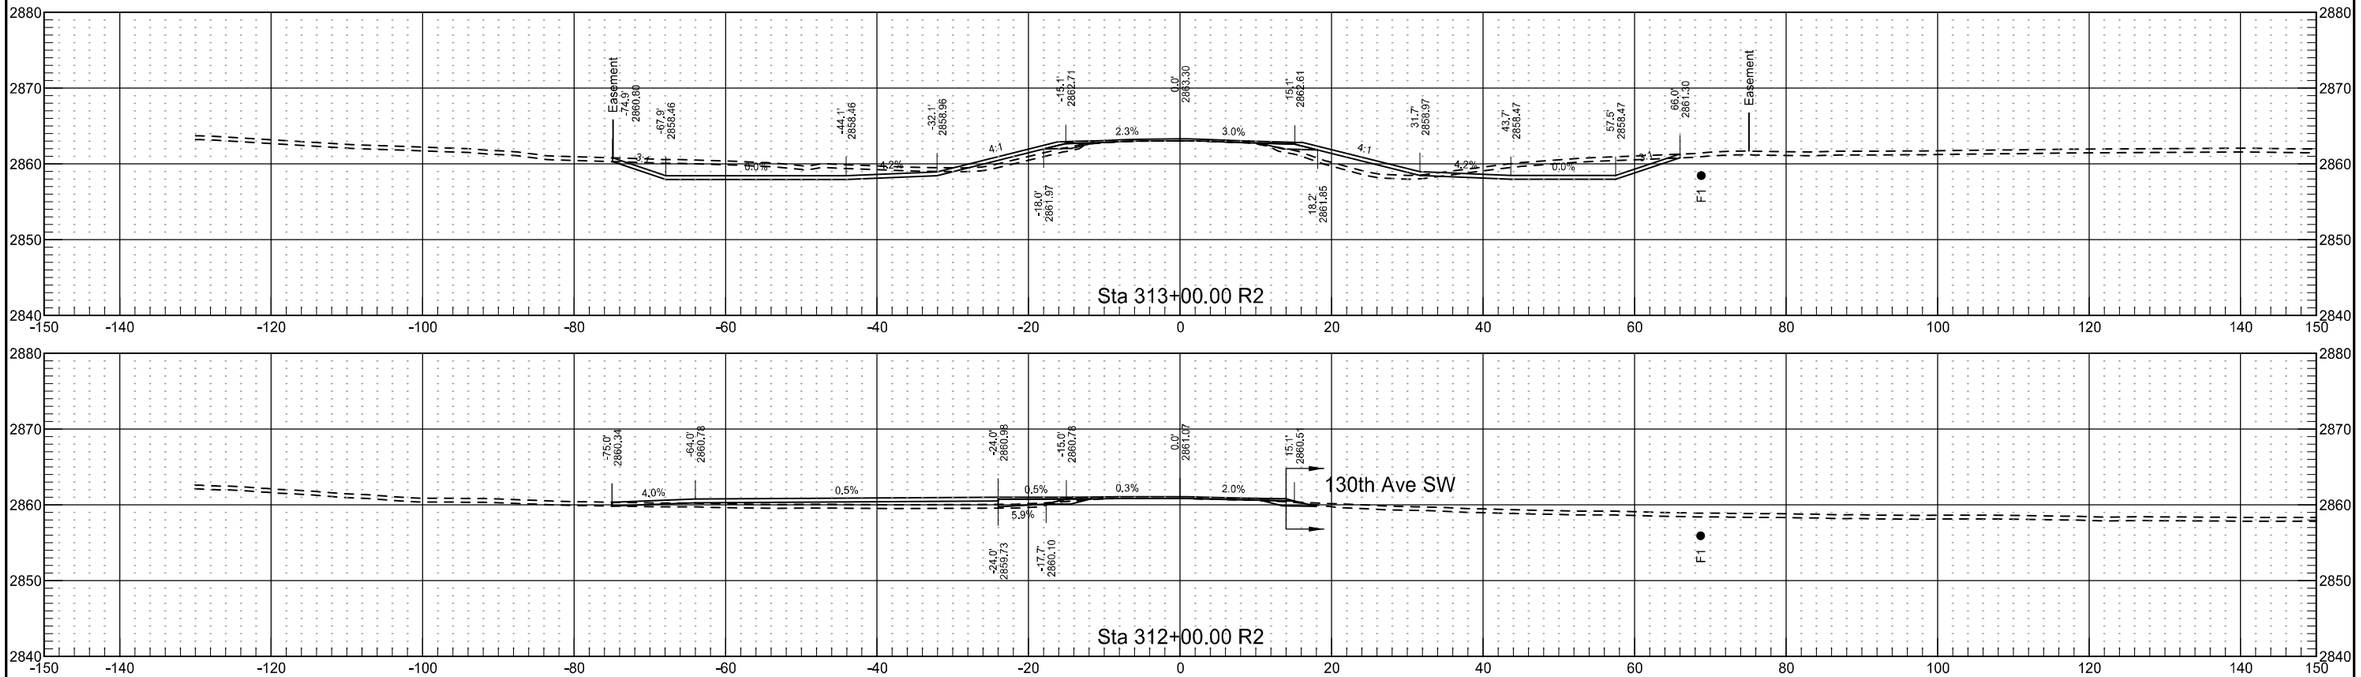


	STATE	PROJECT NO.	SECTION NO.	SHEET NO.
	ND	NH-5-021(016)000	200	105

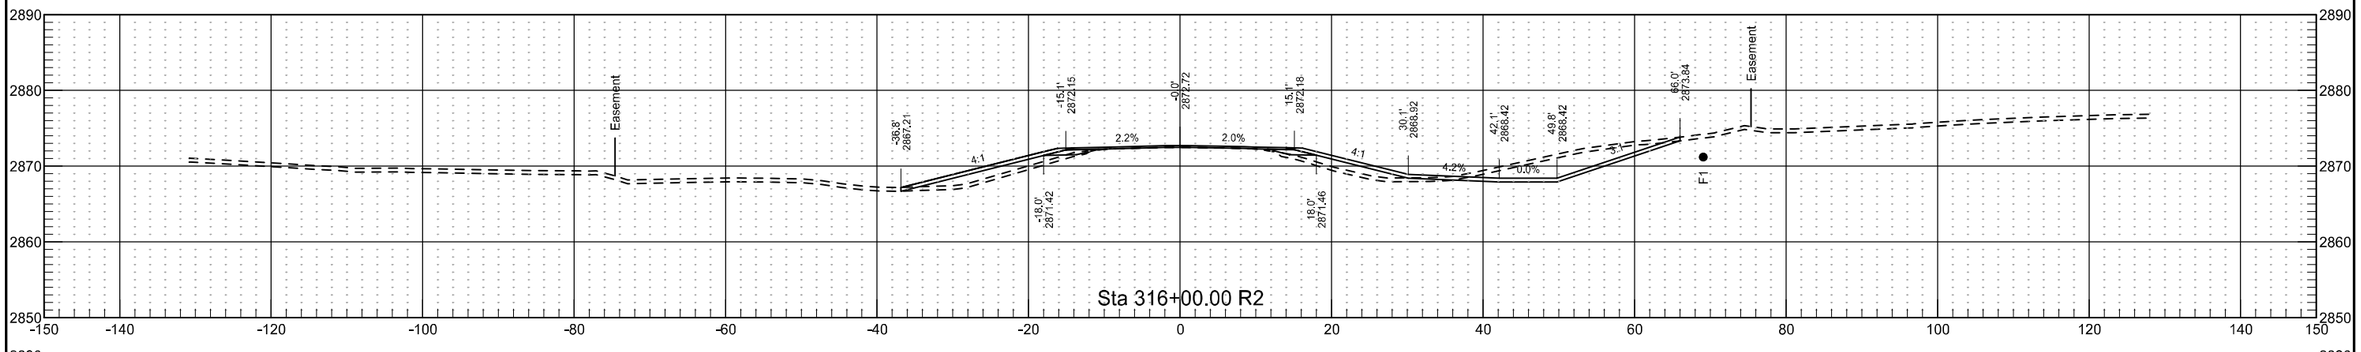


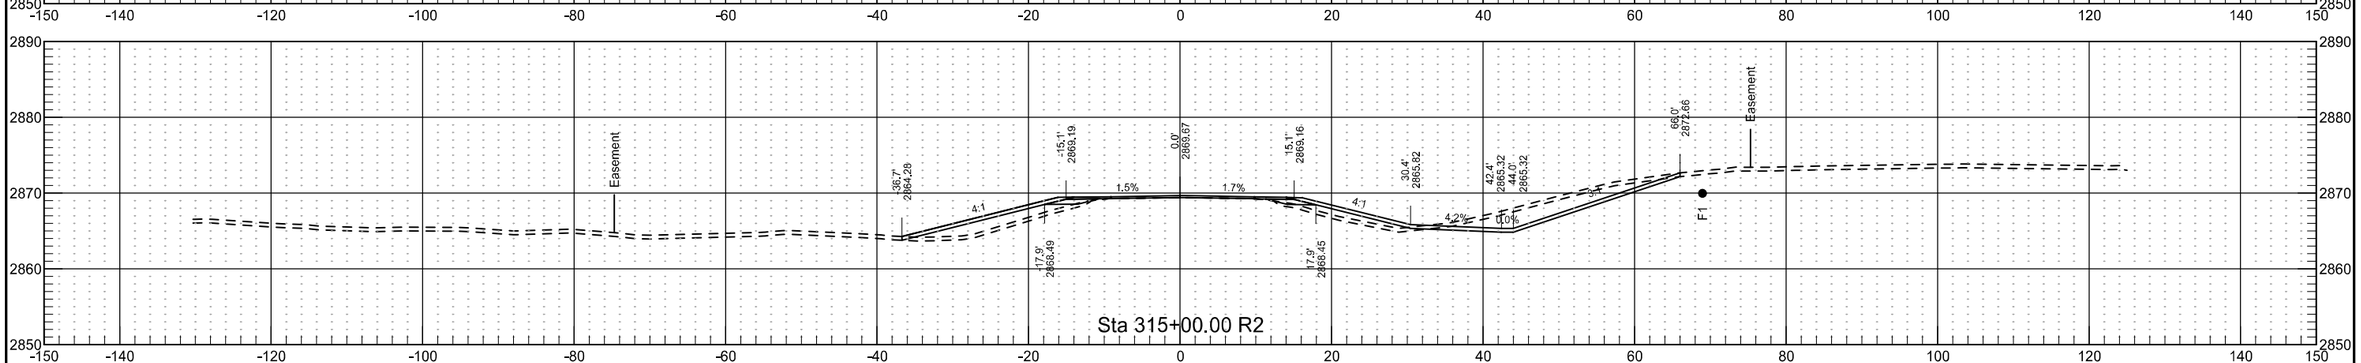


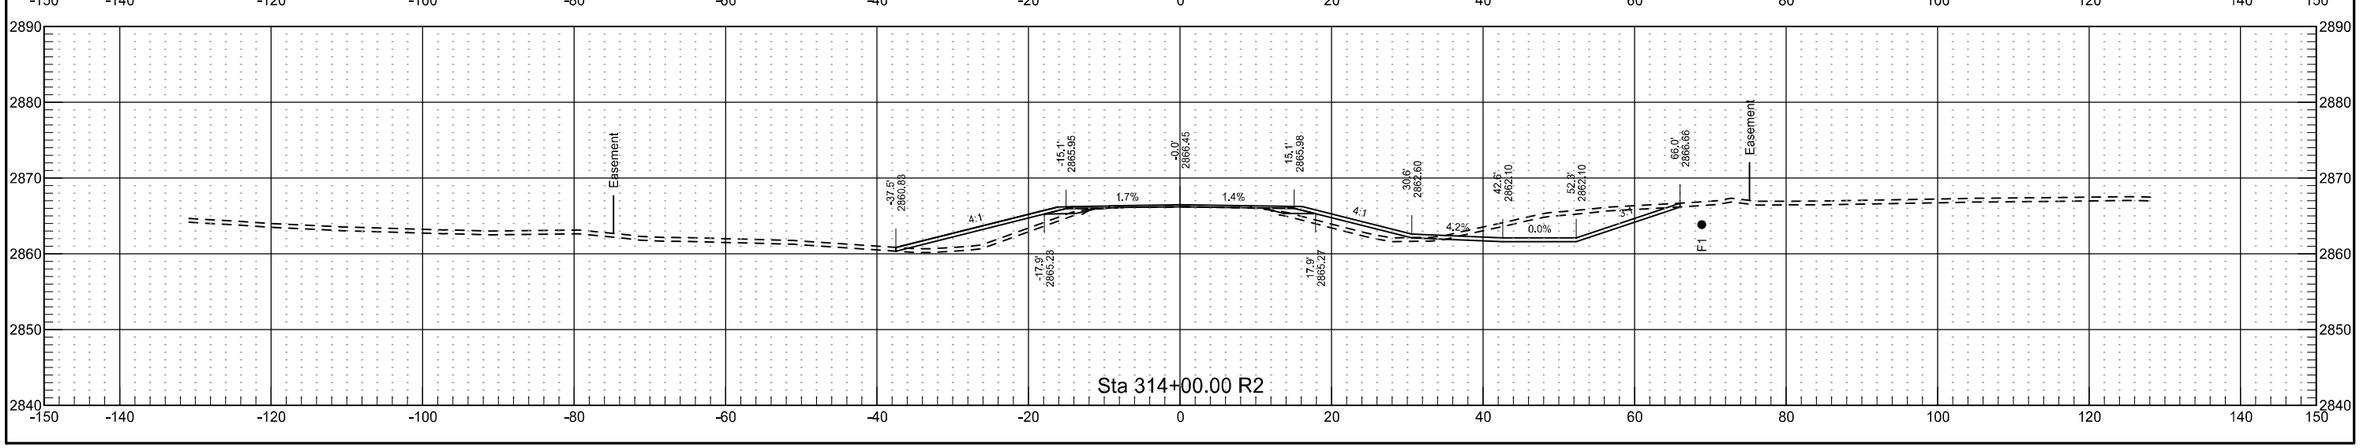


	STATE	PROJECT NO.	SECTION NO.	SHEET NO.
	ND	NH-5-021(016)000	200	106

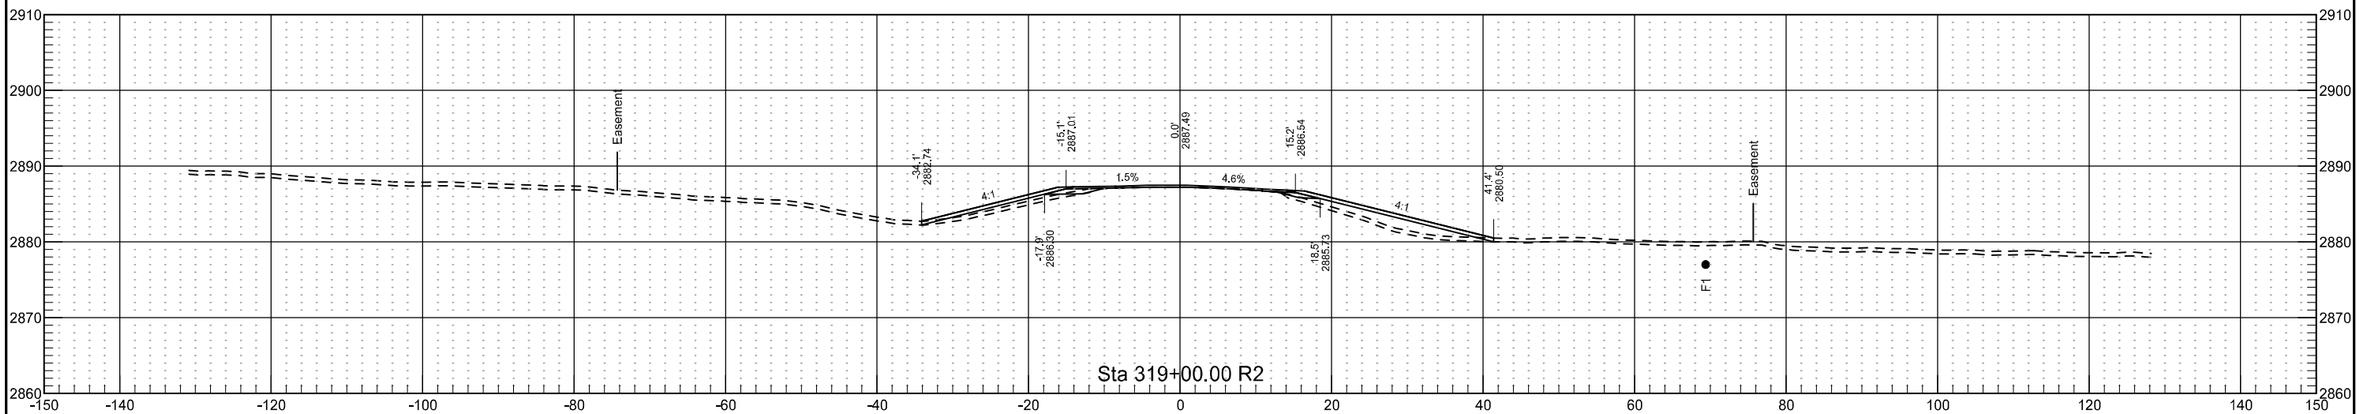


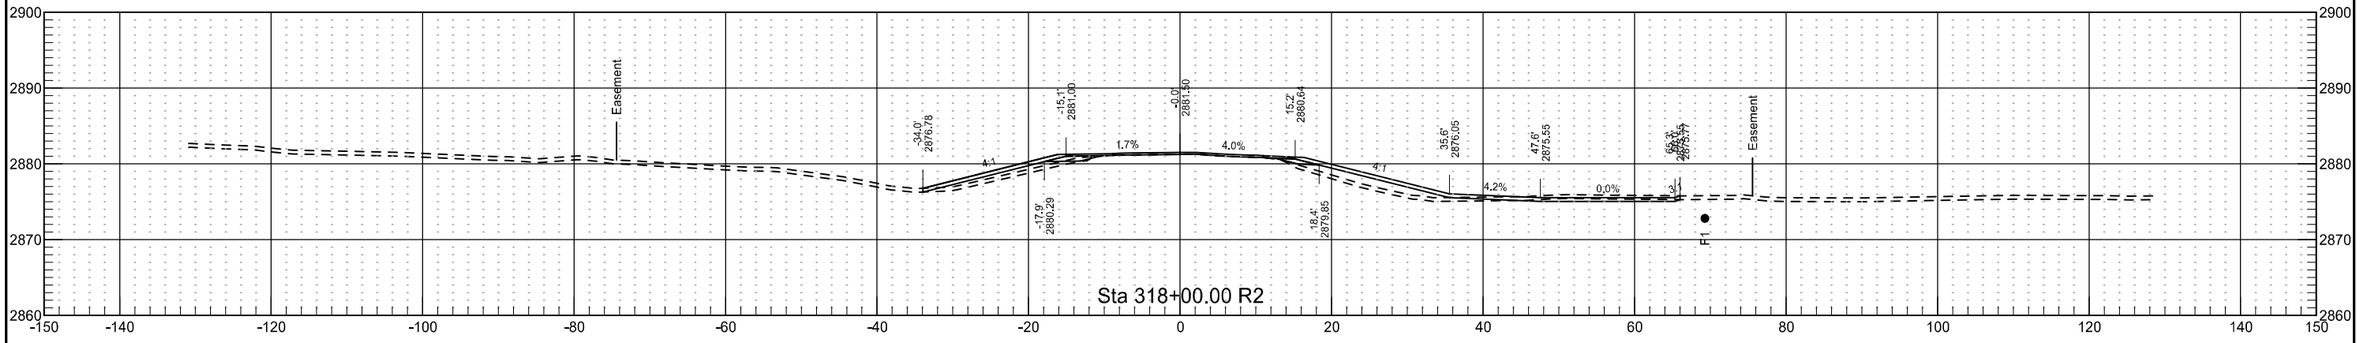


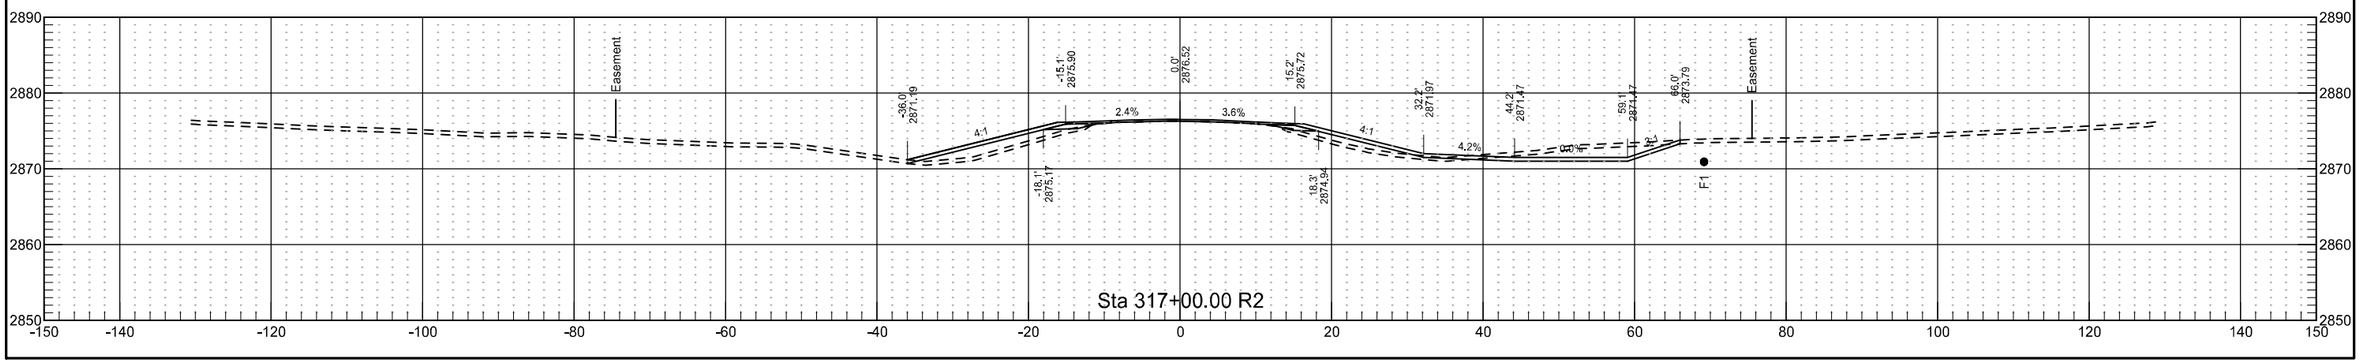


	STATE	PROJECT NO.	SECTION NO.	SHEET NO.
	ND	NH-5-021(016)000	200	107

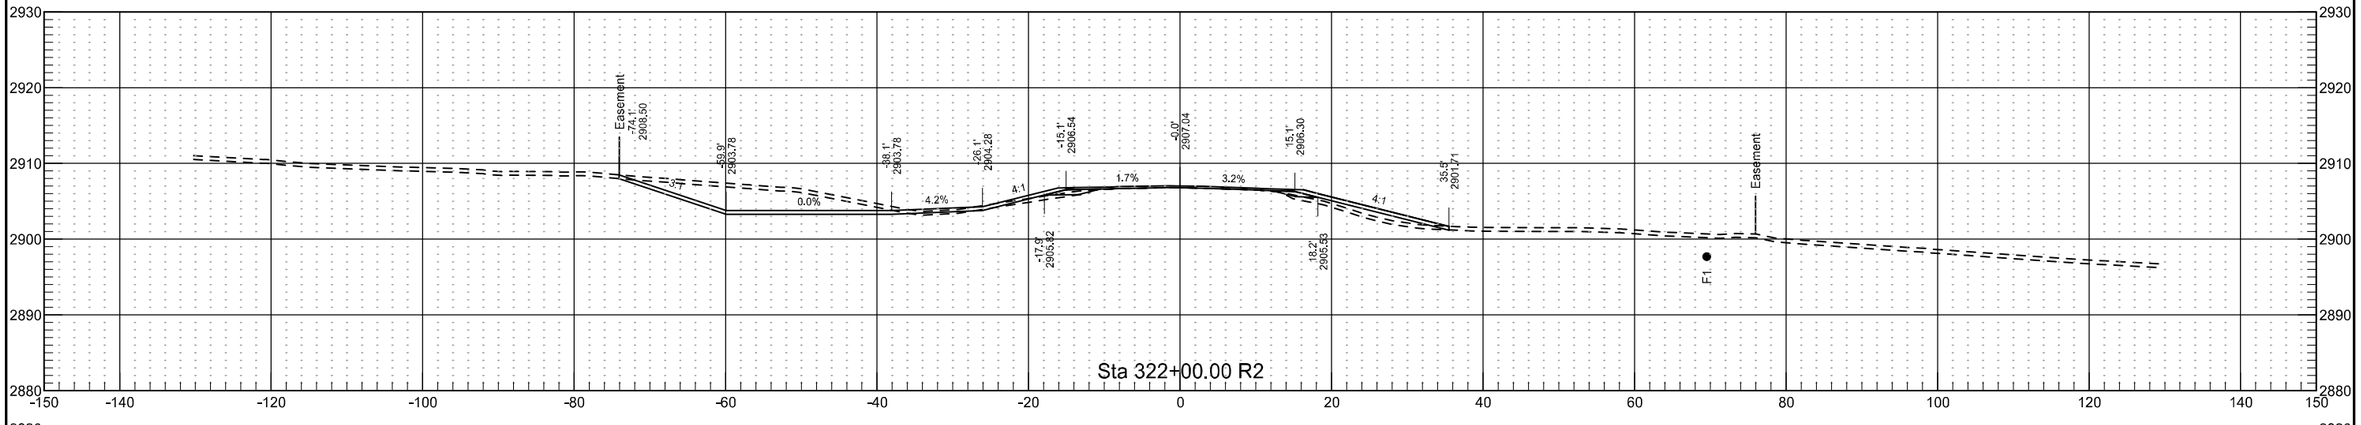

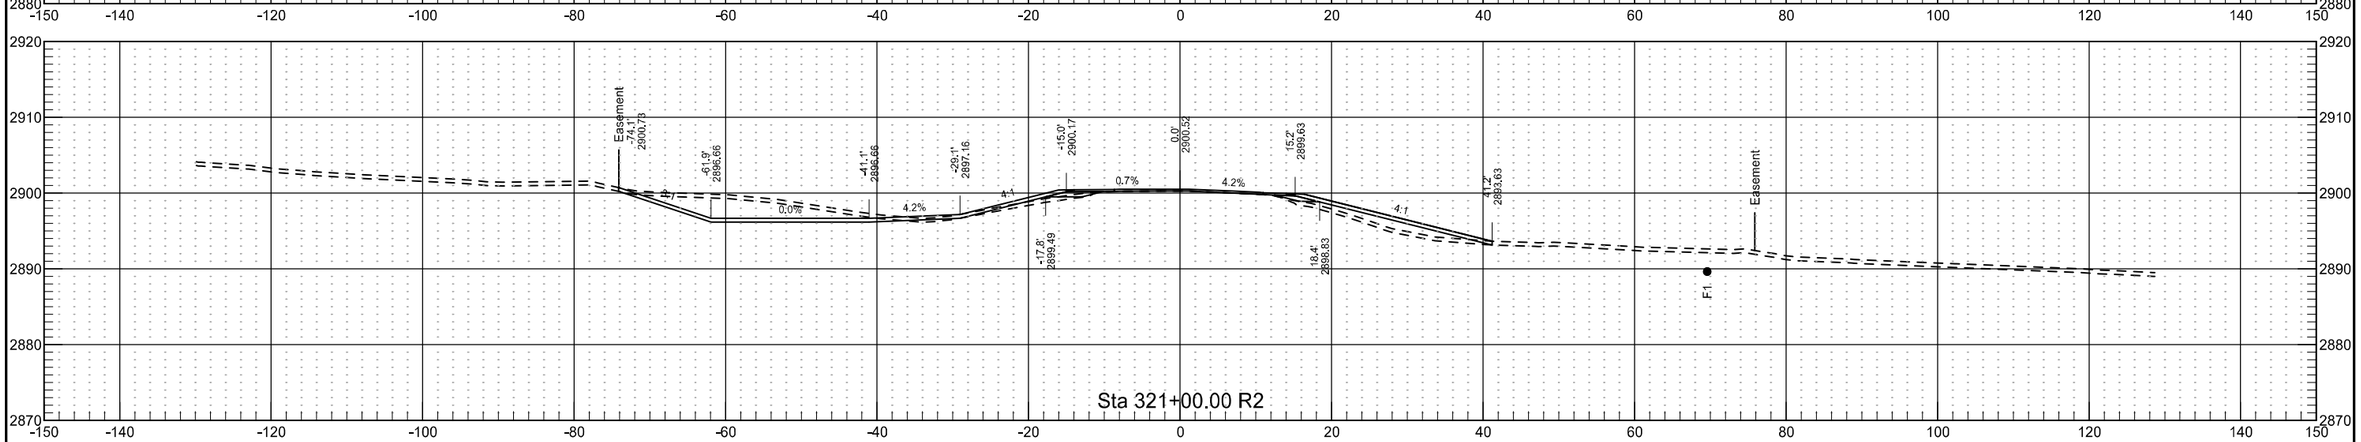


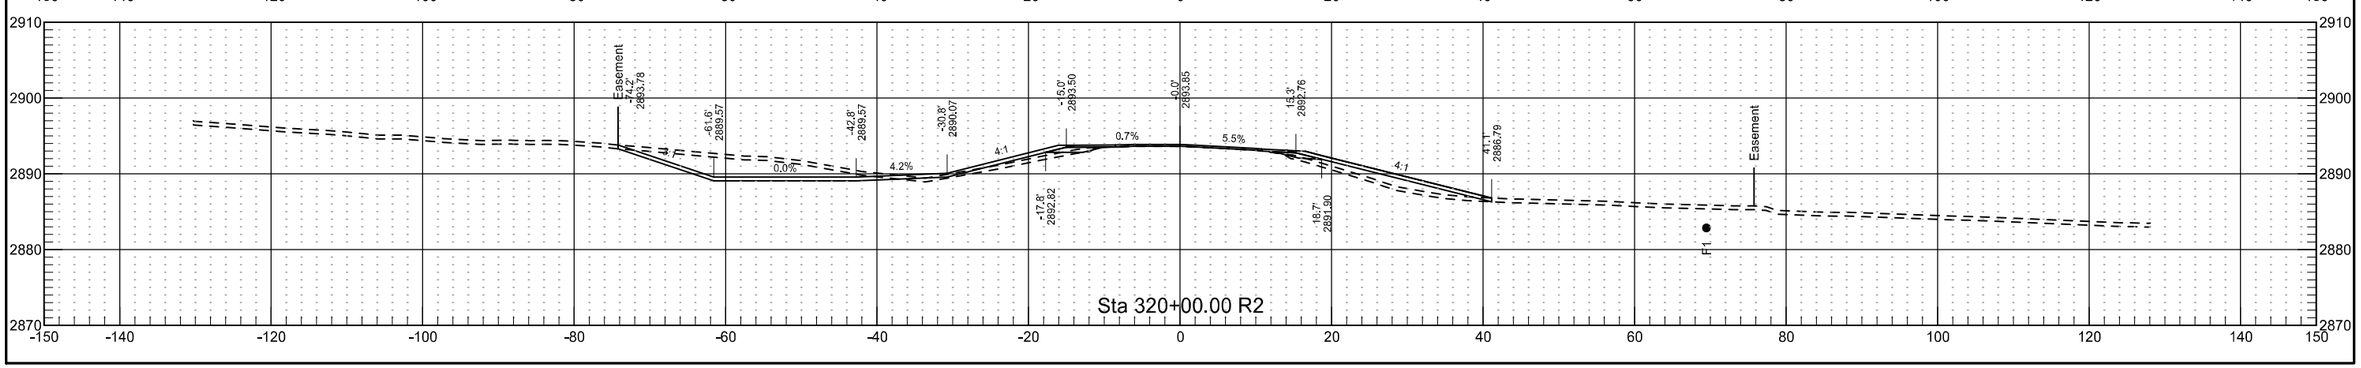


	STATE	PROJECT NO.	SECTION NO.	SHEET NO.
	ND	NH-5-021(016)000	200	108

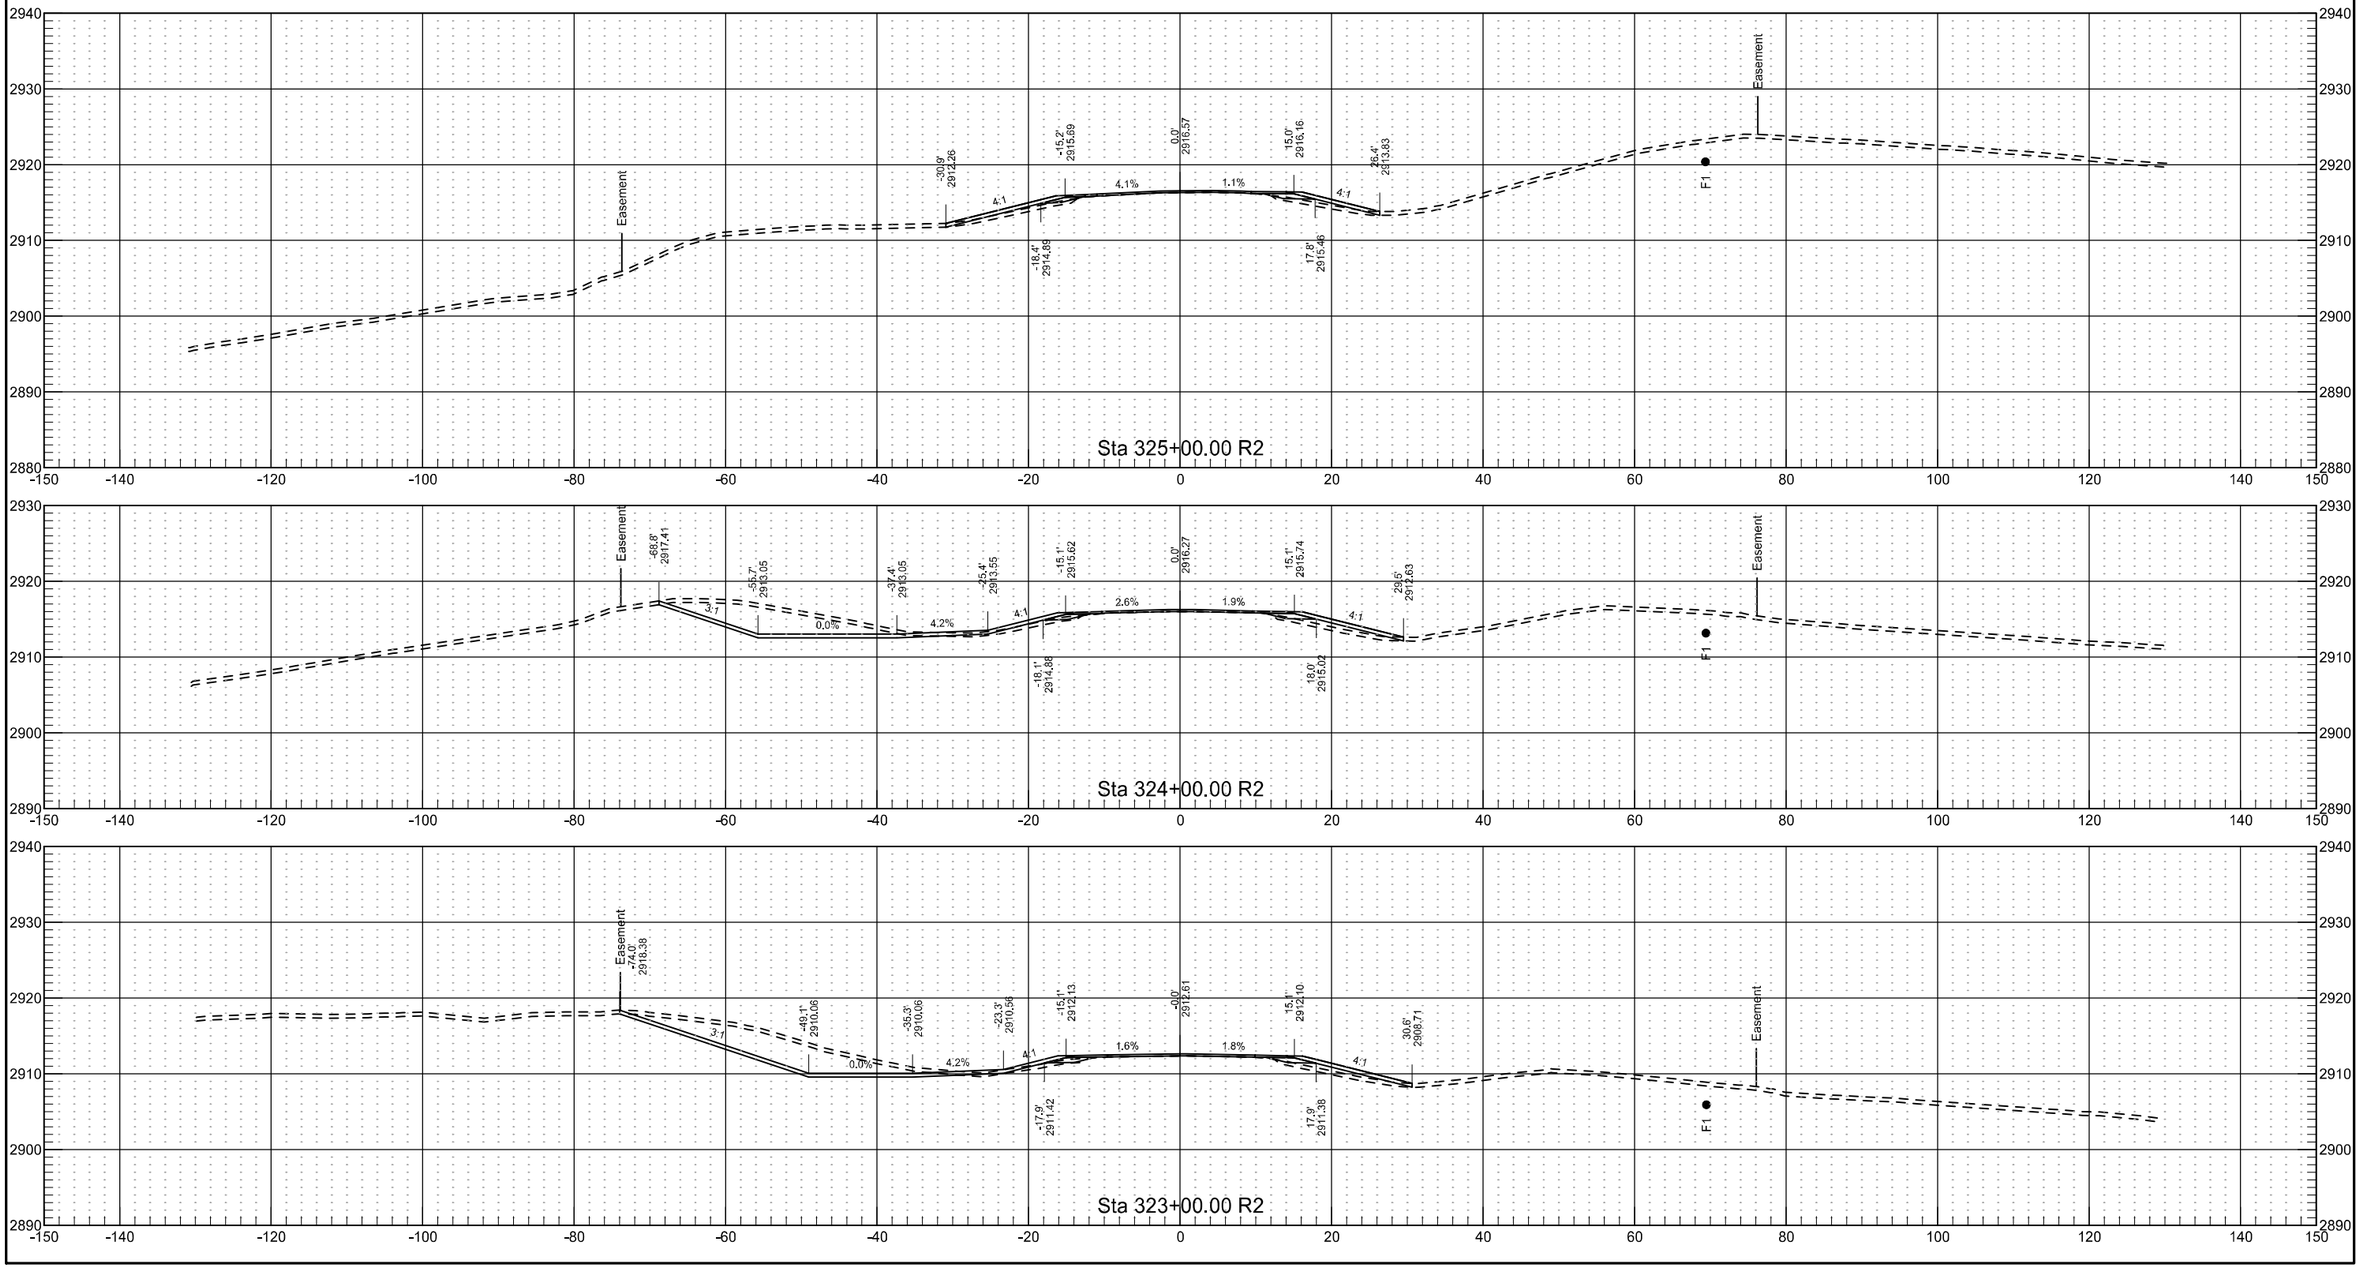


	STATE	PROJECT NO.	SECTION NO.	SHEET NO.
	ND	NH-5-021(016)000	200	109

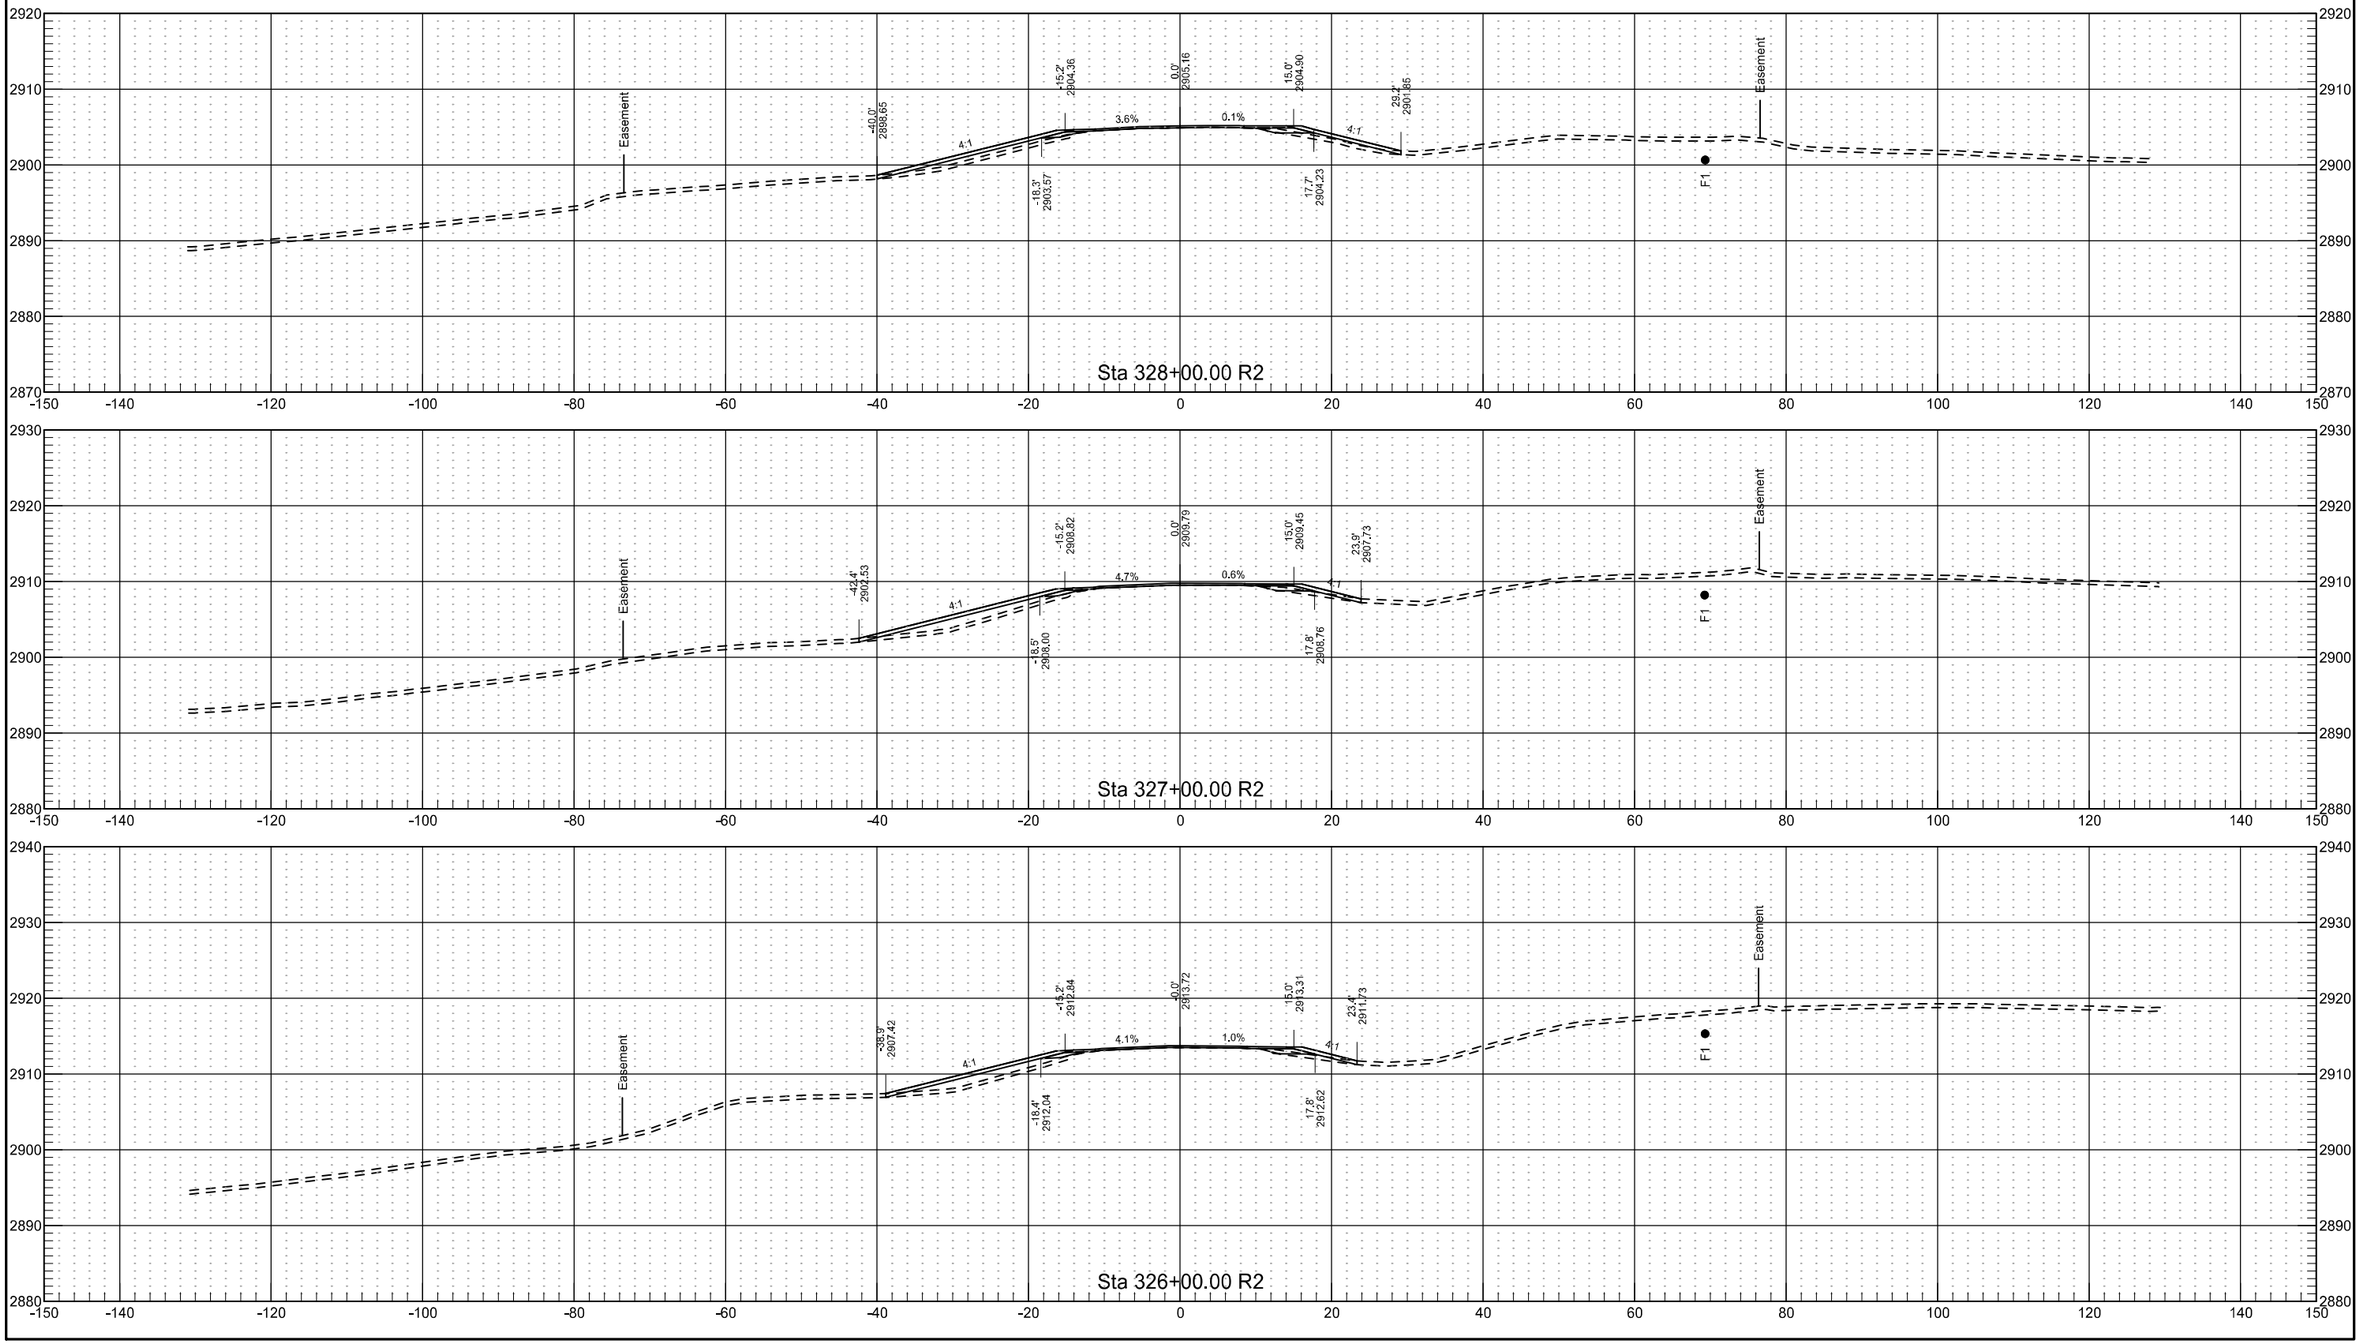



	STATE	PROJECT NO.	SECTION NO.	SHEET NO.
	ND	NH-5-021(016)000	200	110

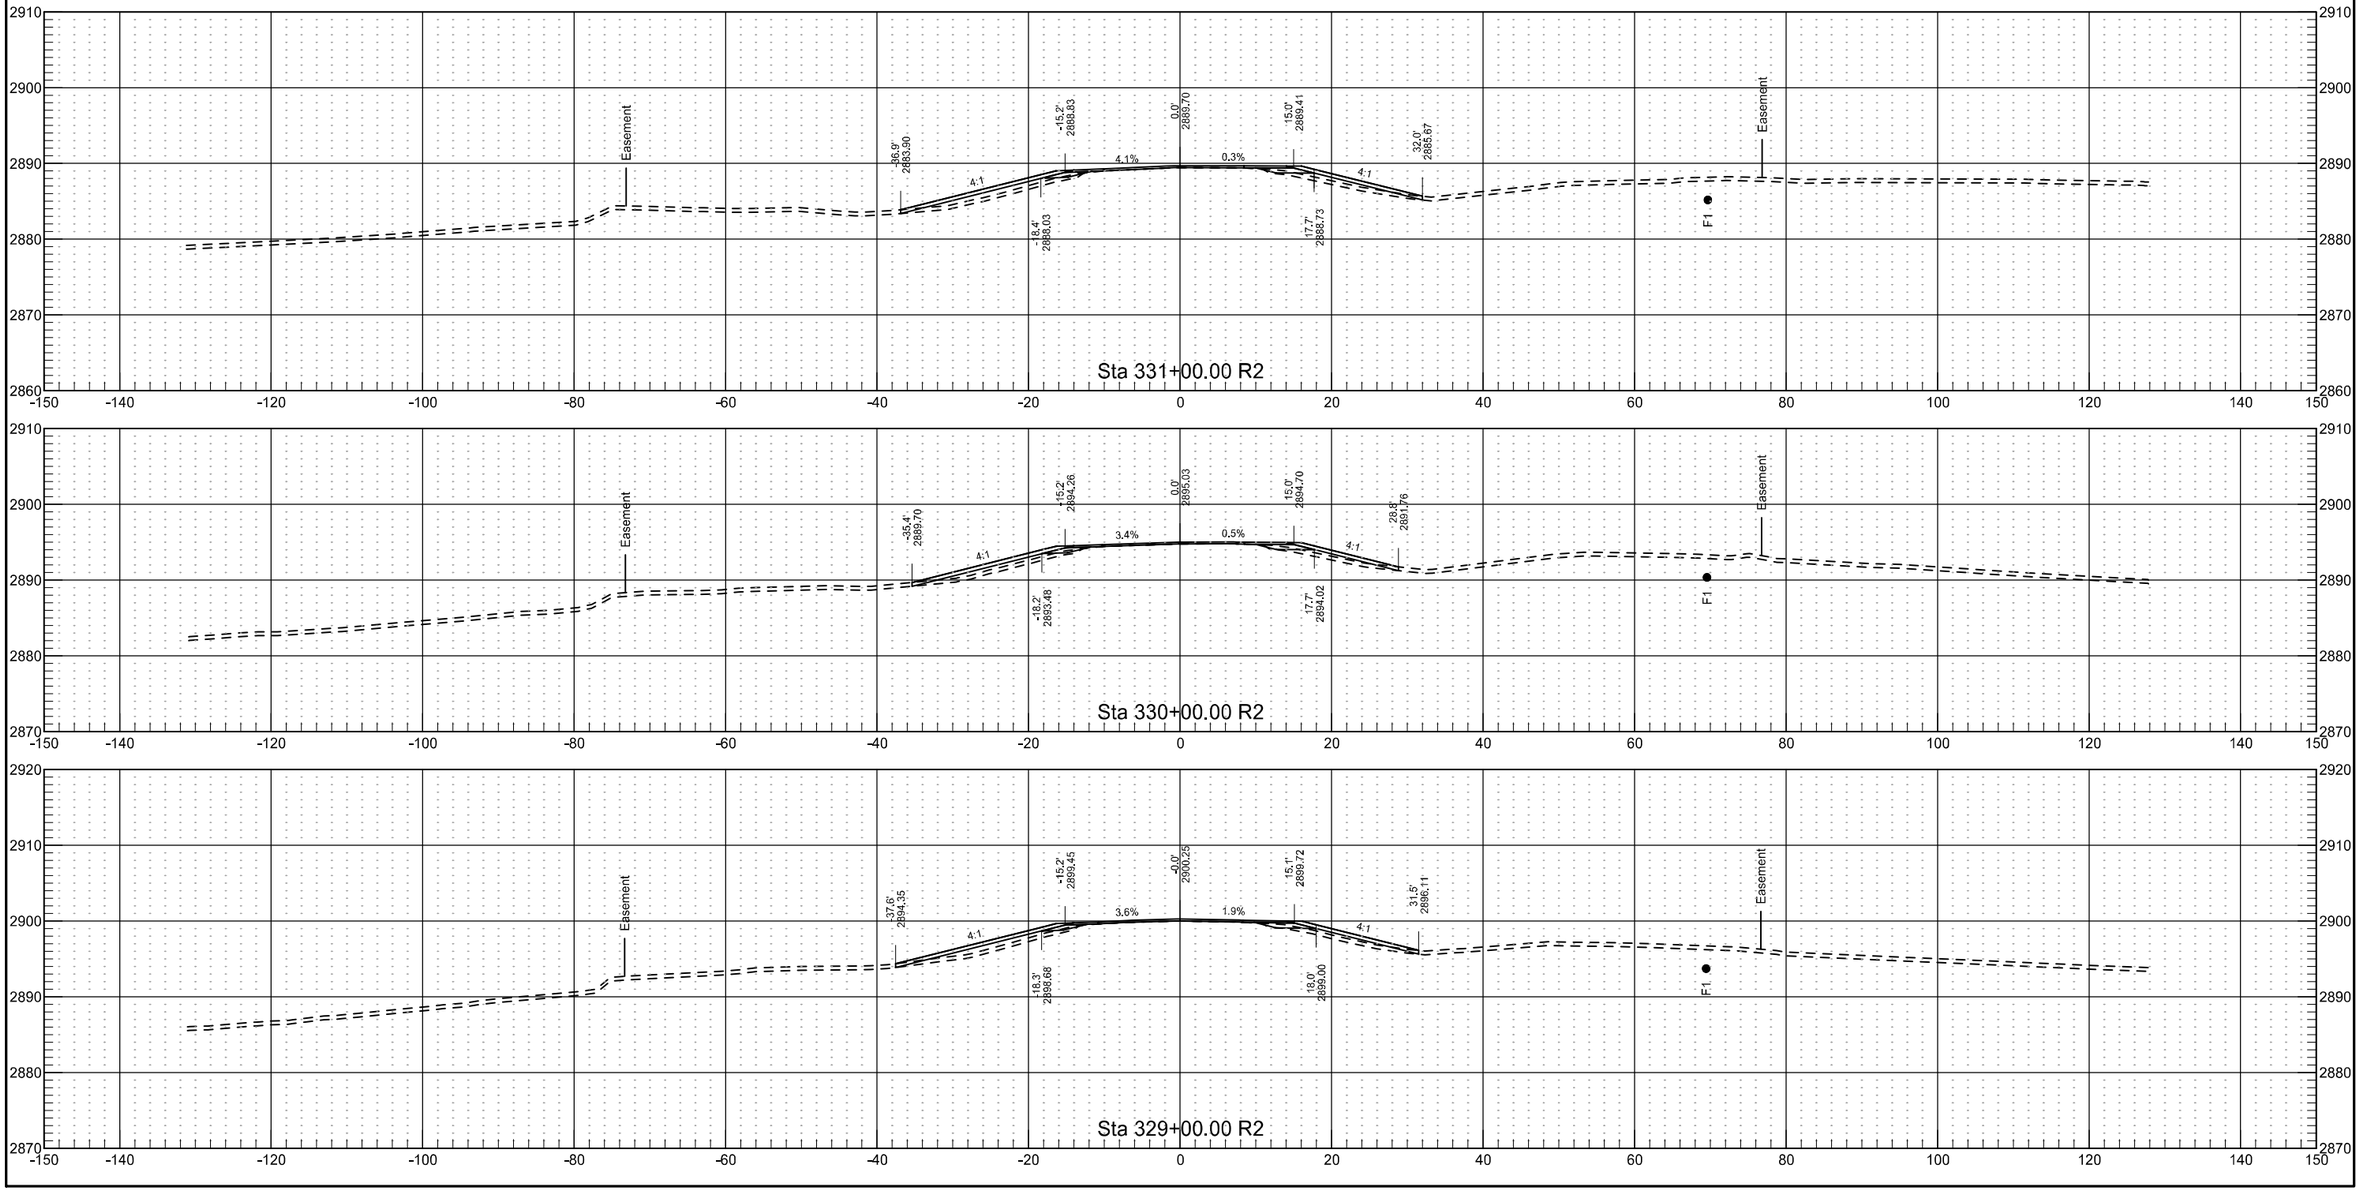


	STATE	PROJECT NO.	SECTION NO.	SHEET NO.
	ND	NH-5-021(016)000	200	111

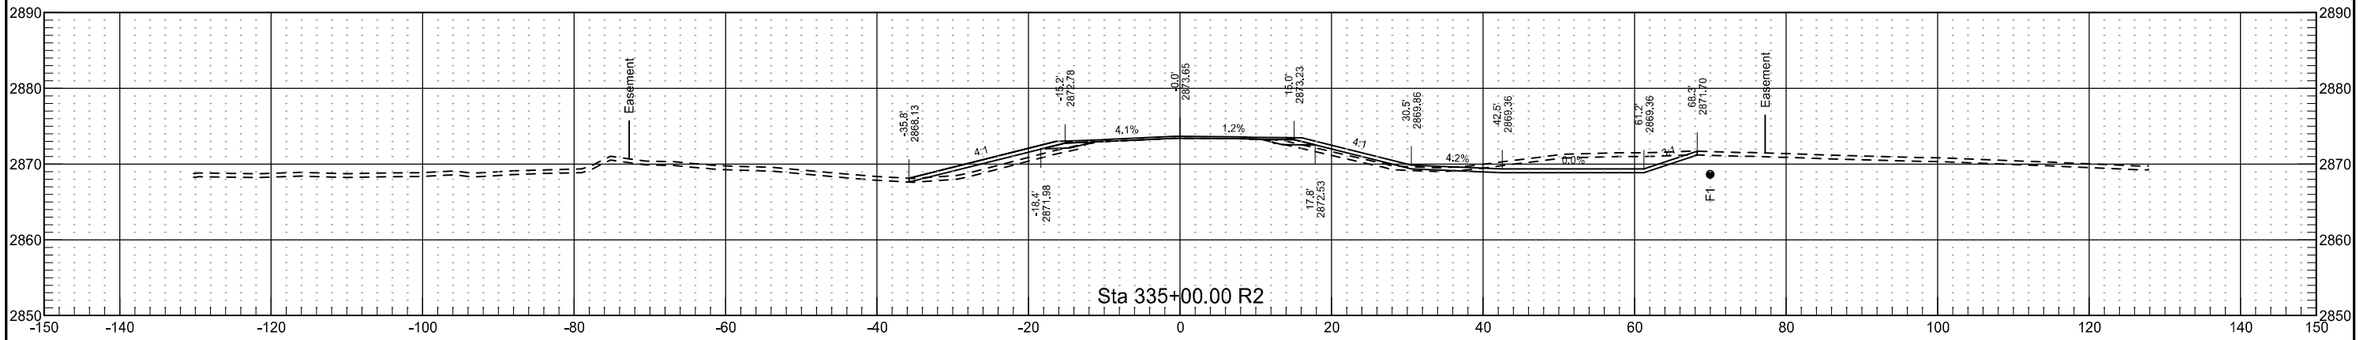


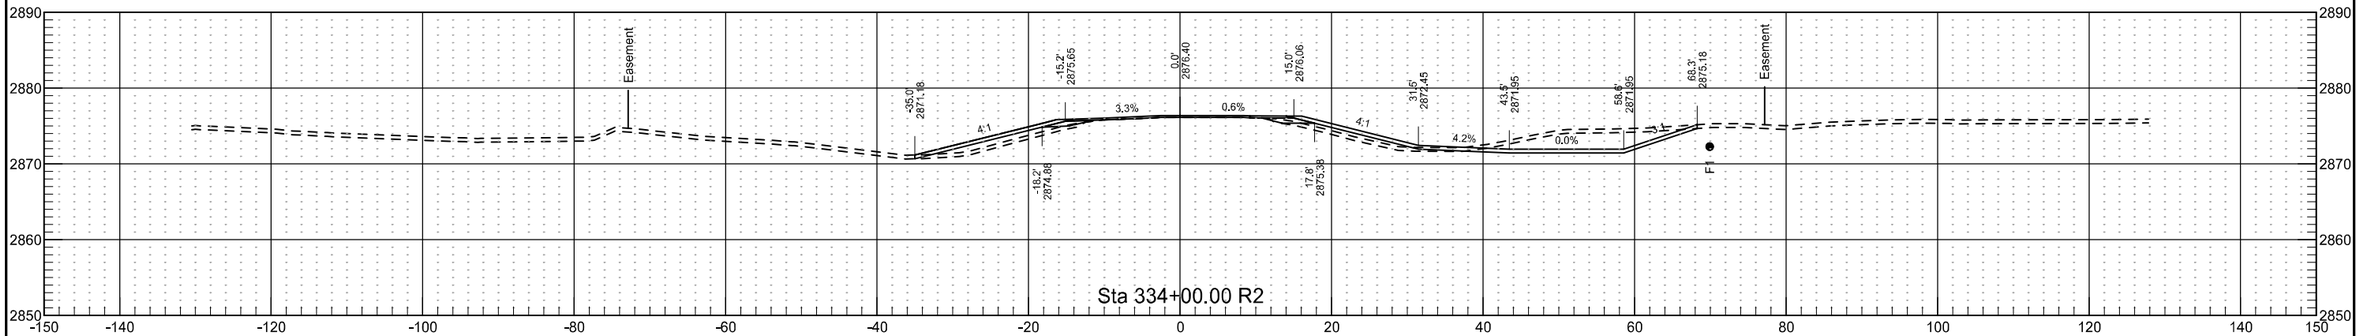


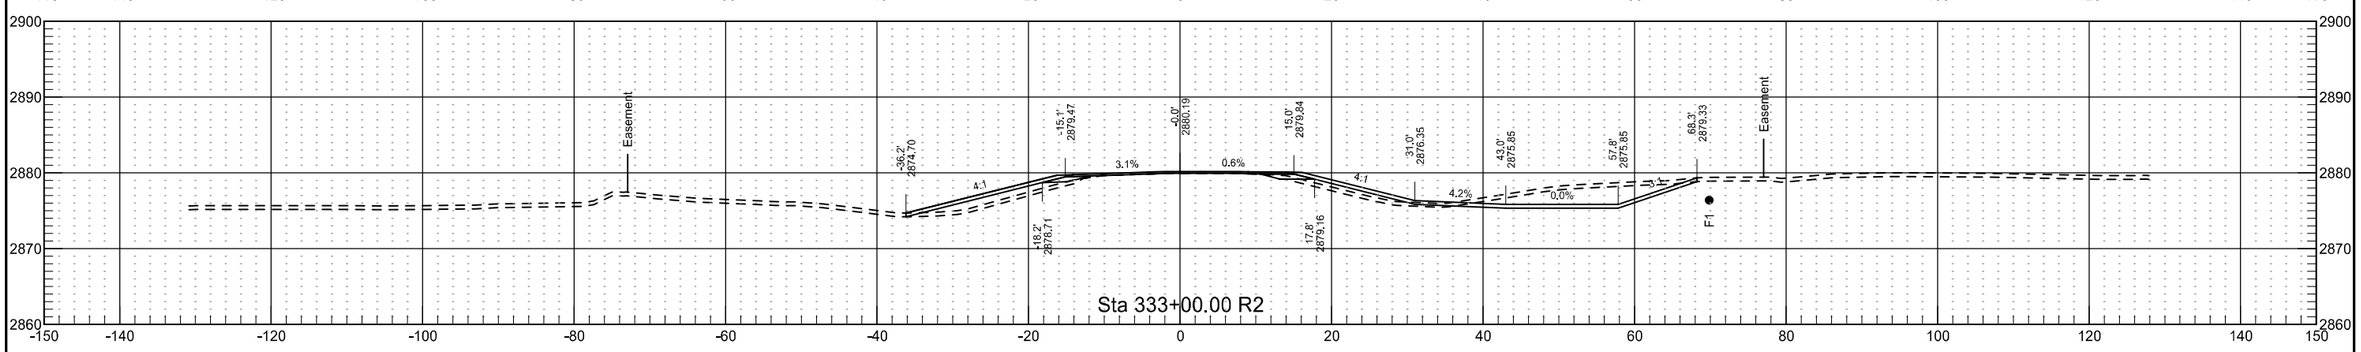


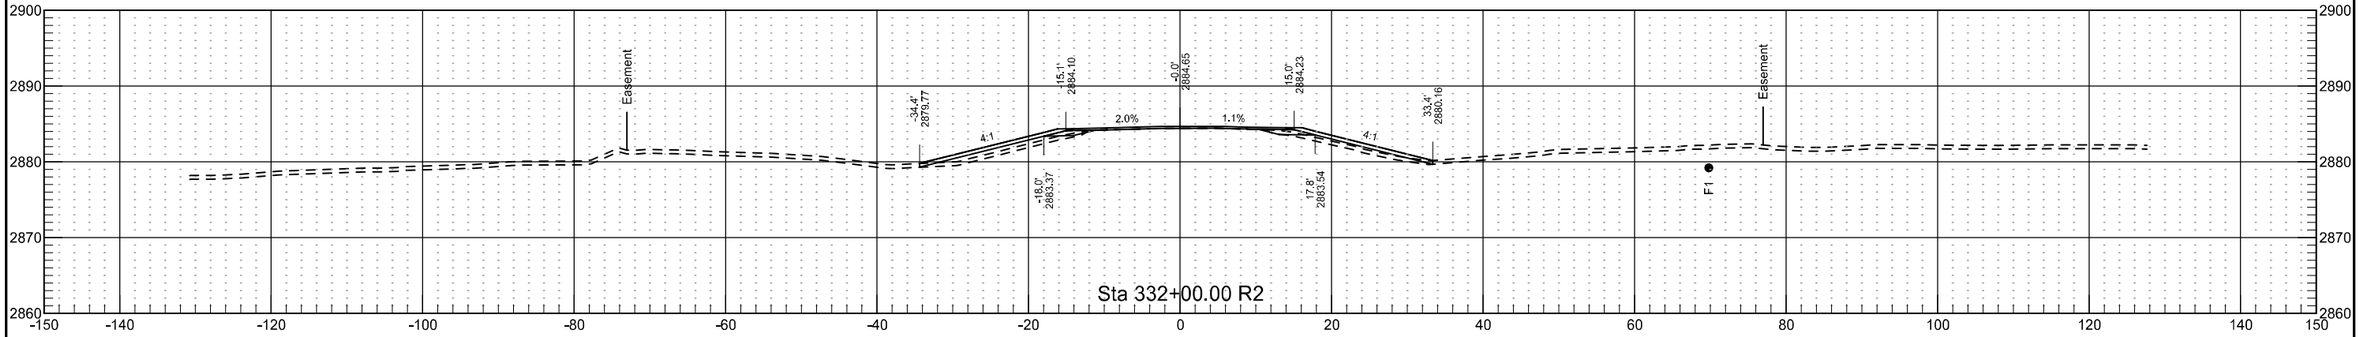


	STATE	PROJECT NO.	SECTION NO.	SHEET NO.
	ND	NH-5-021(016)000	200	112

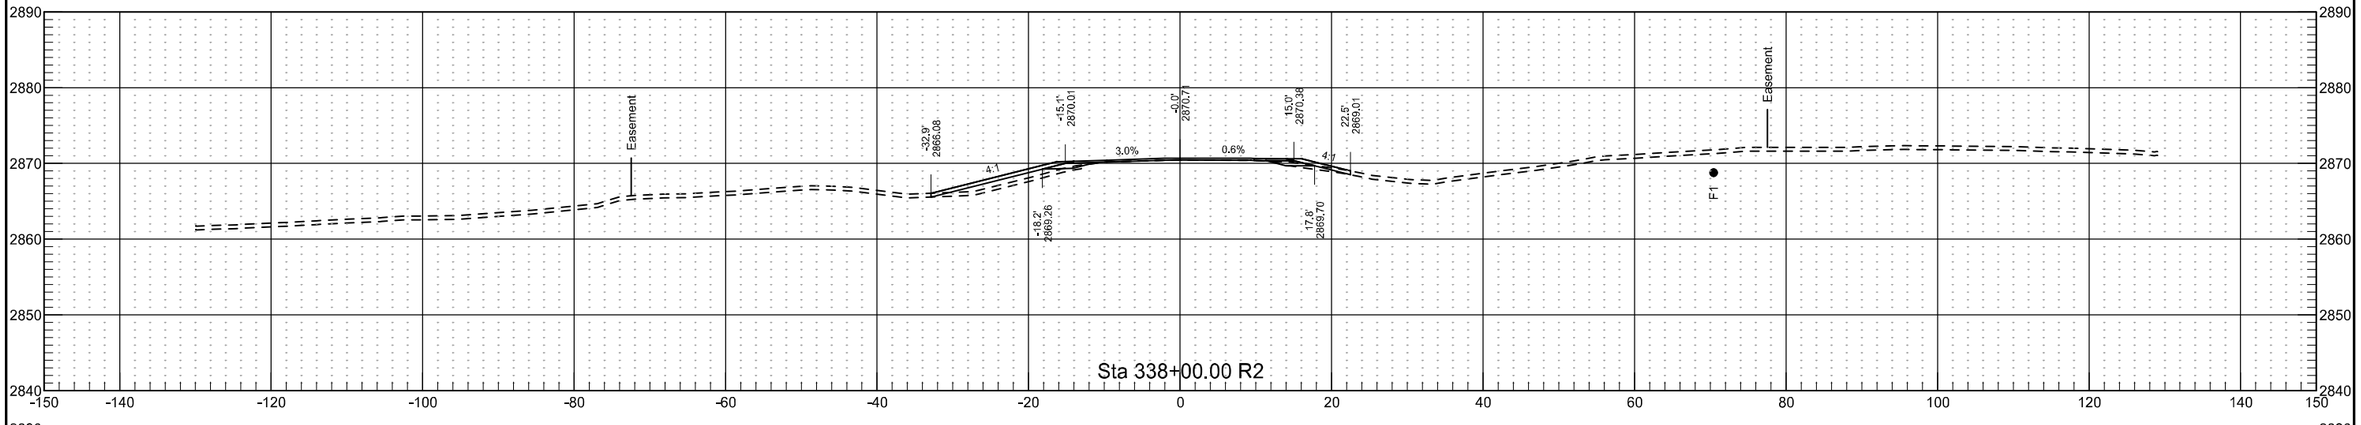

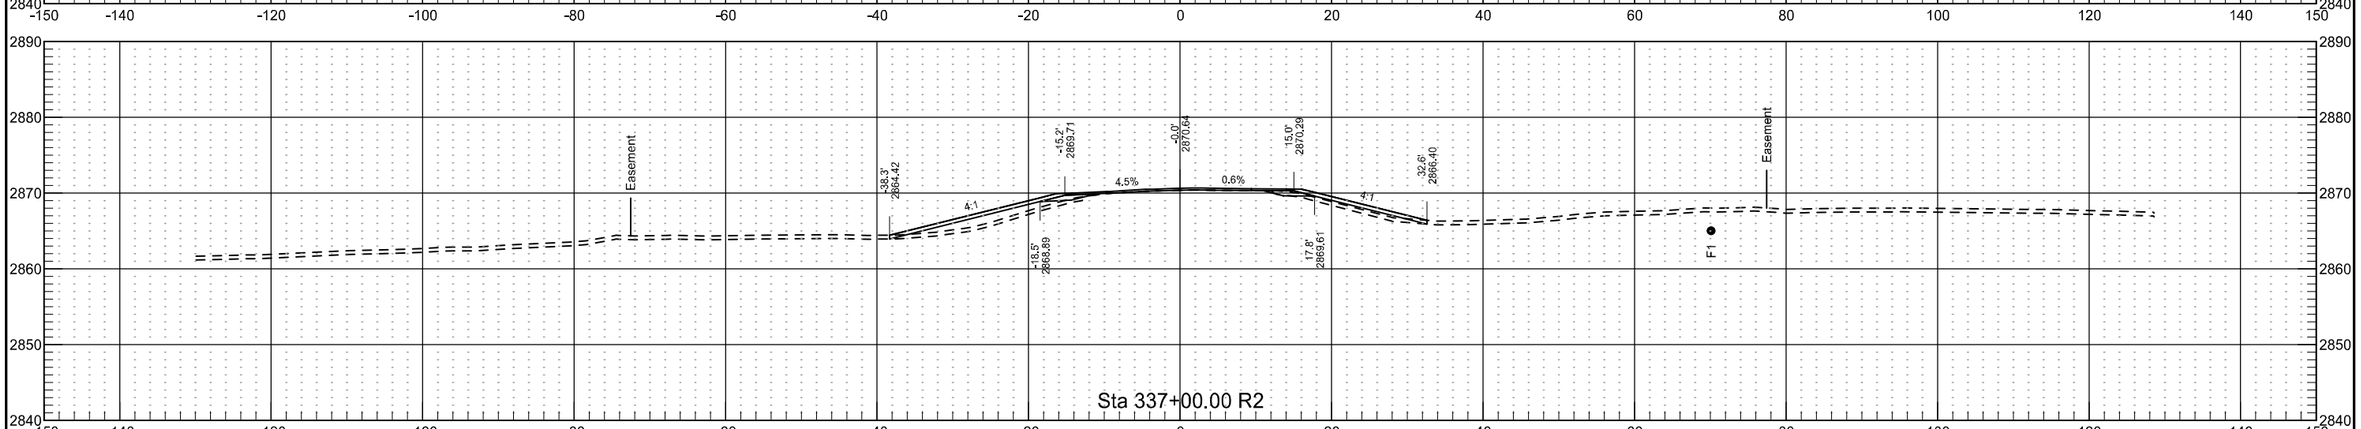


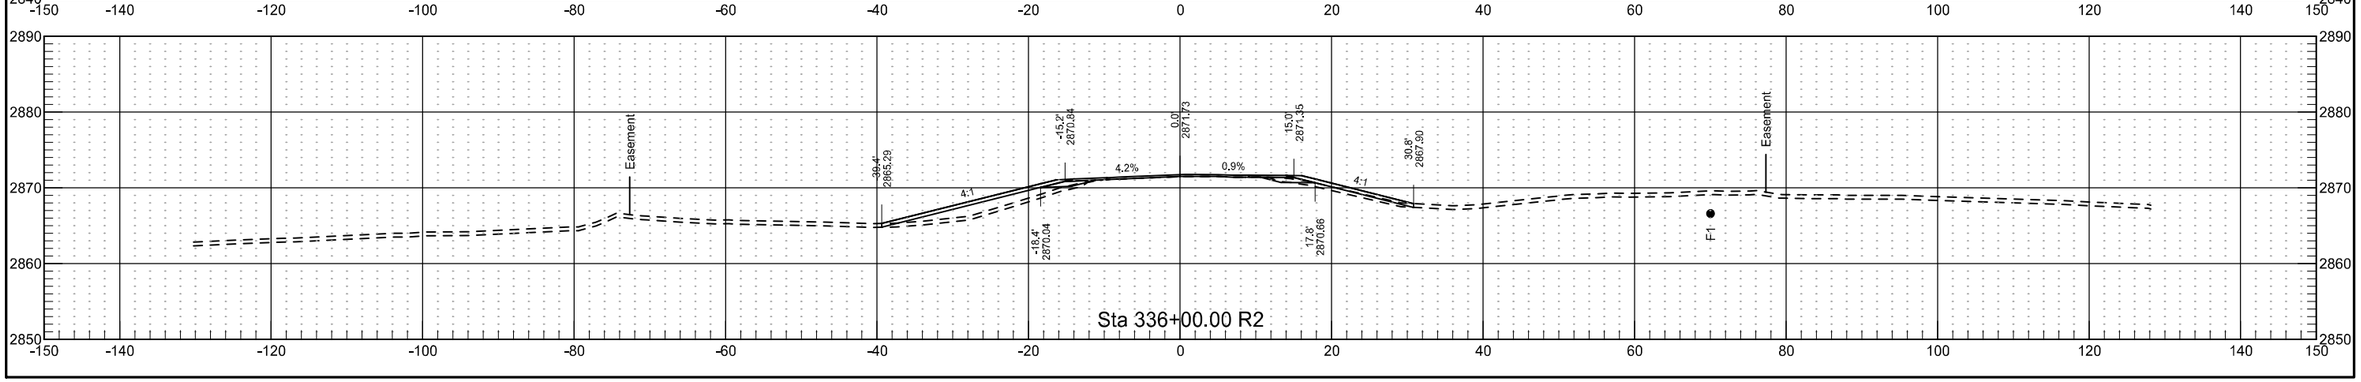



	STATE	PROJECT NO.	SECTION NO.	SHEET NO.
	ND	NH-5-021(016)000	200	113

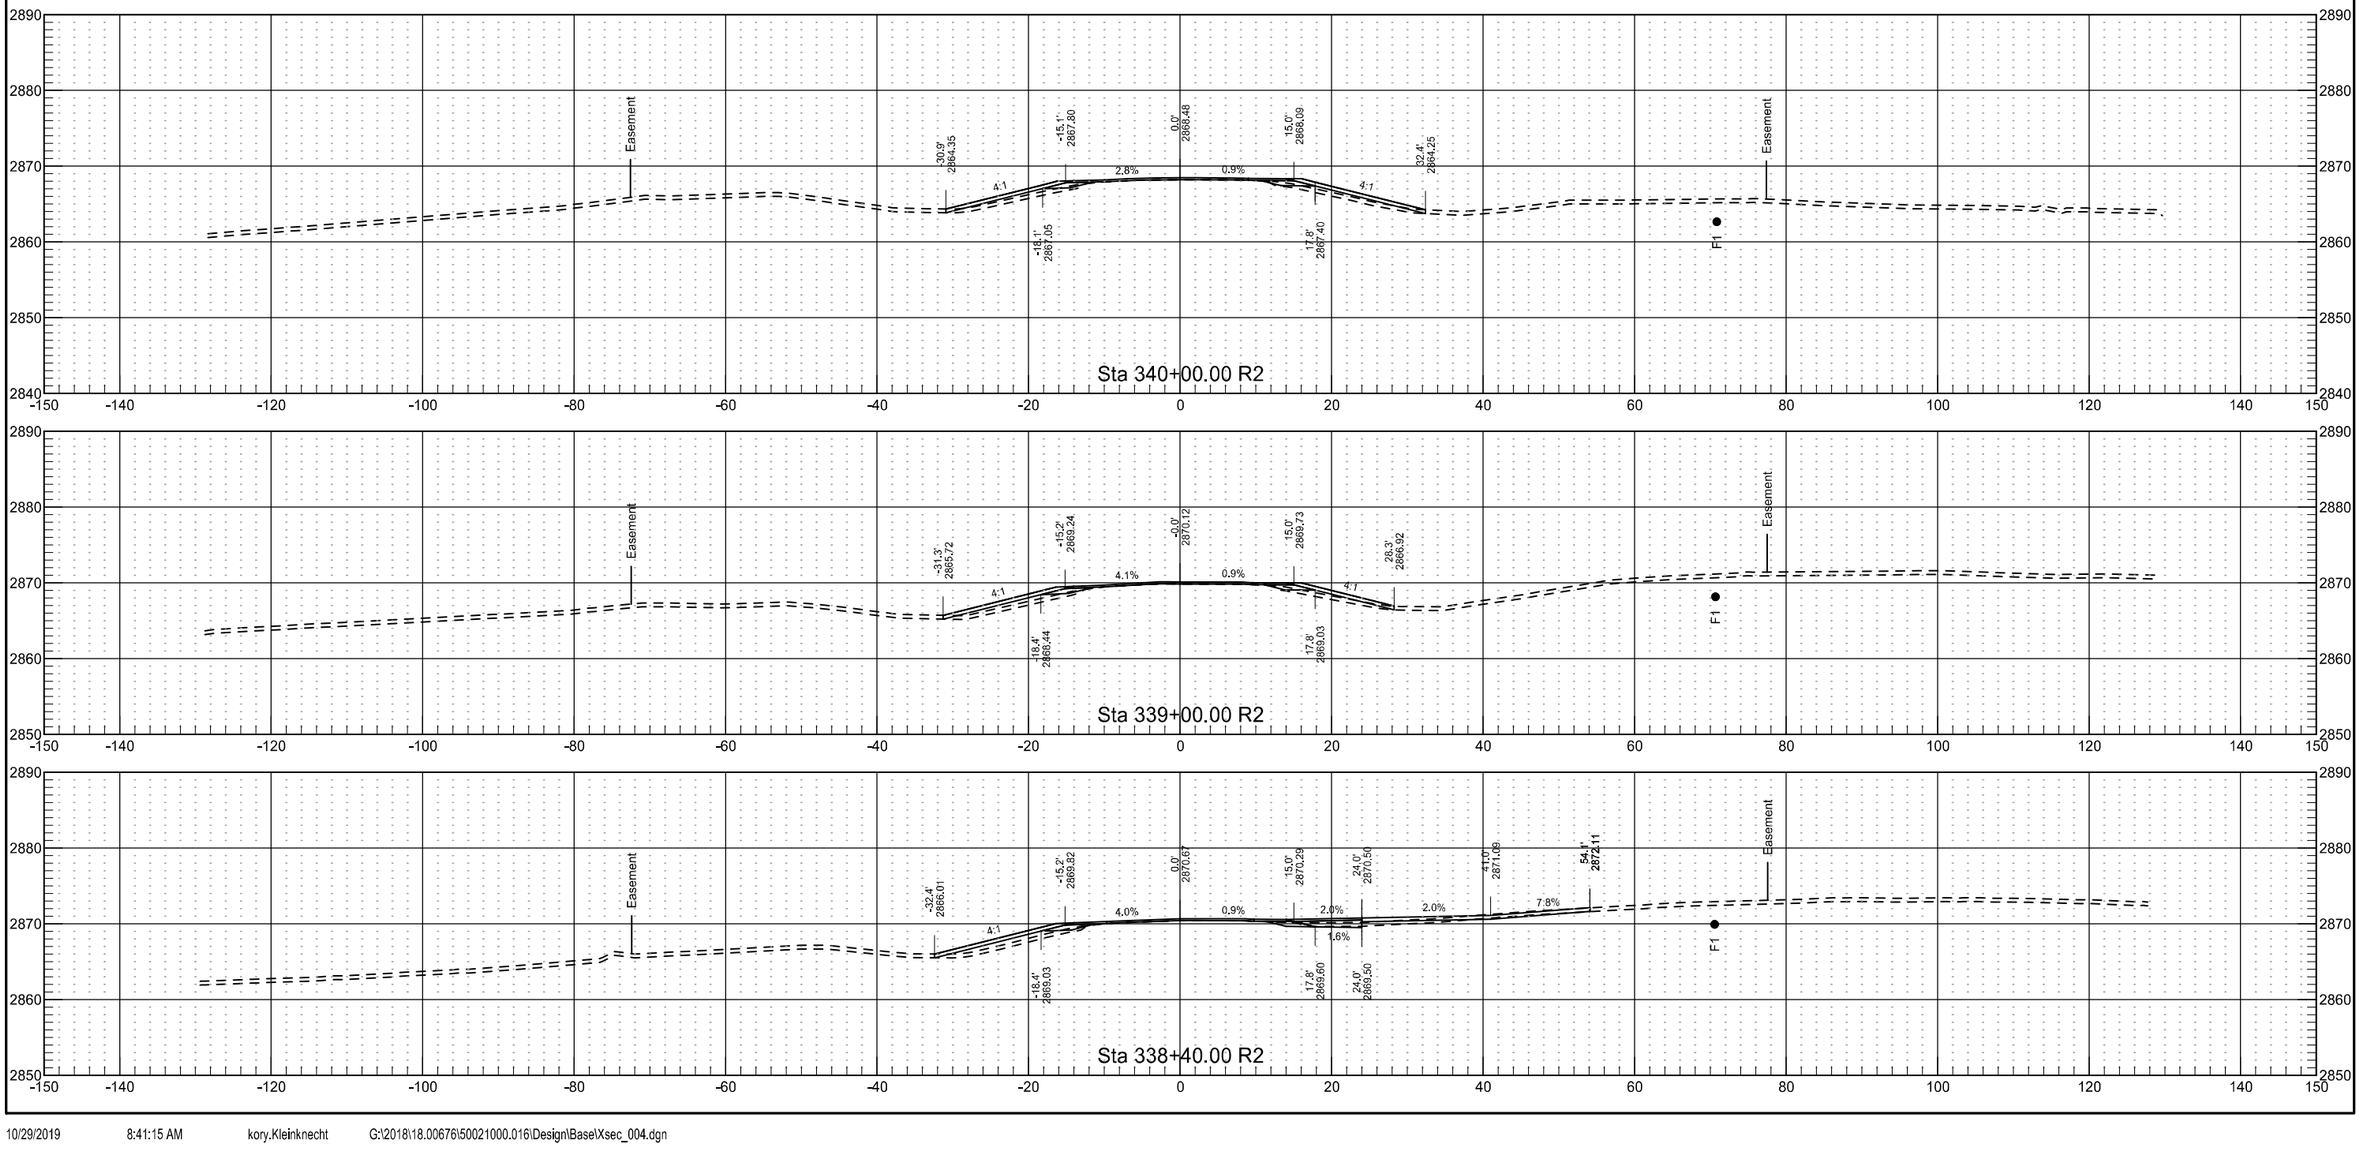


	STATE	PROJECT NO.	SECTION NO.	SHEET NO.
	ND	NH-5-021(016)000	200	114

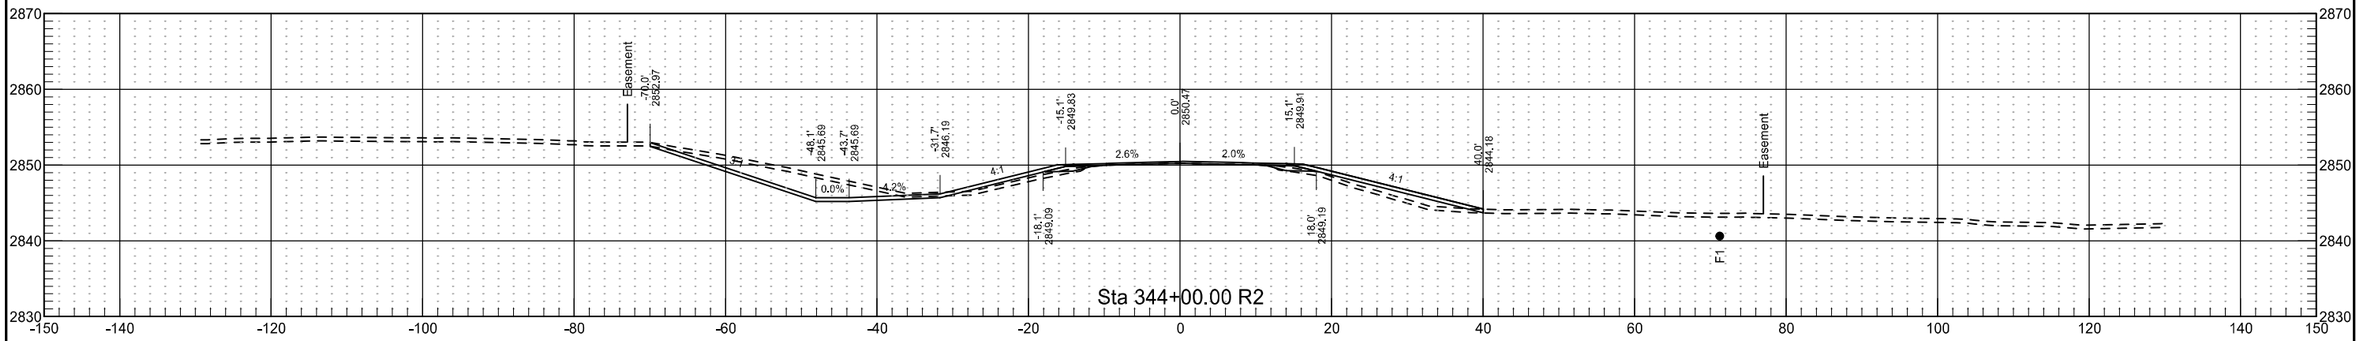


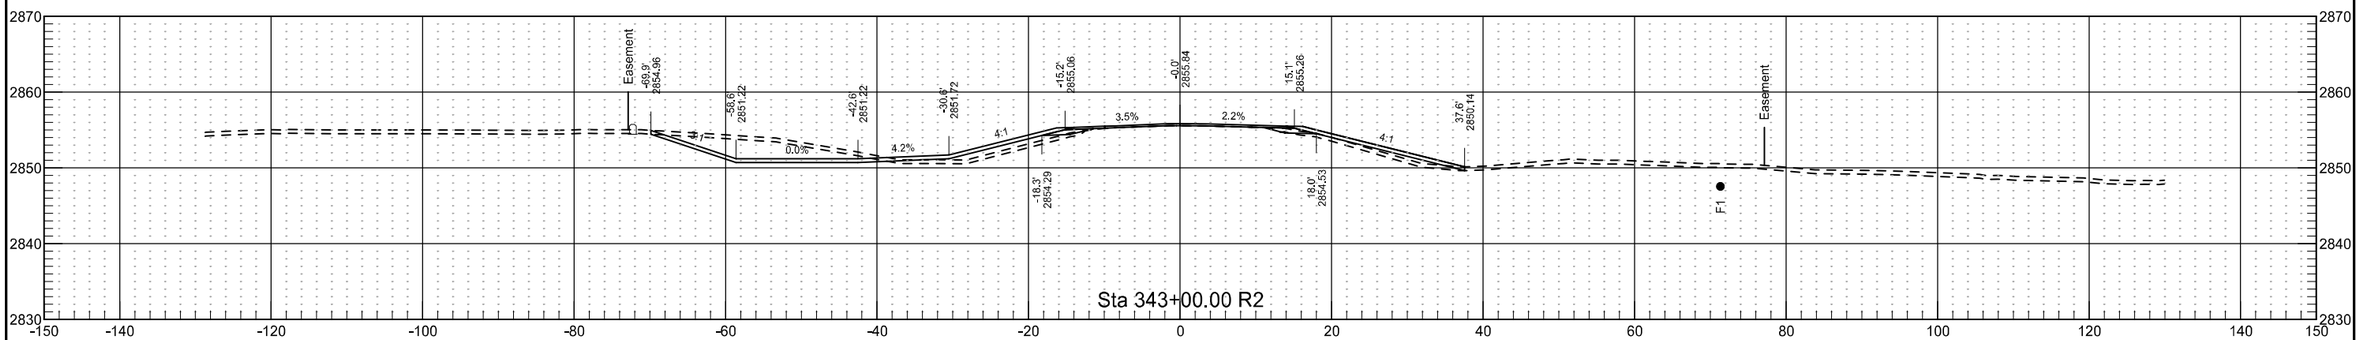


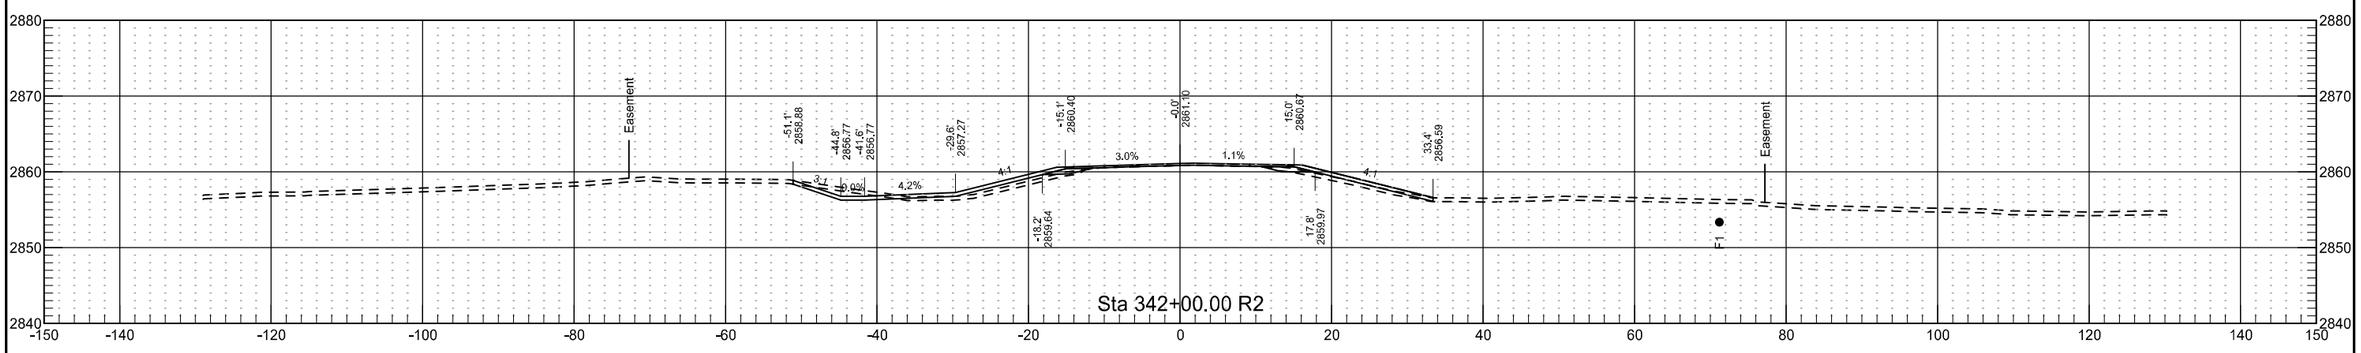

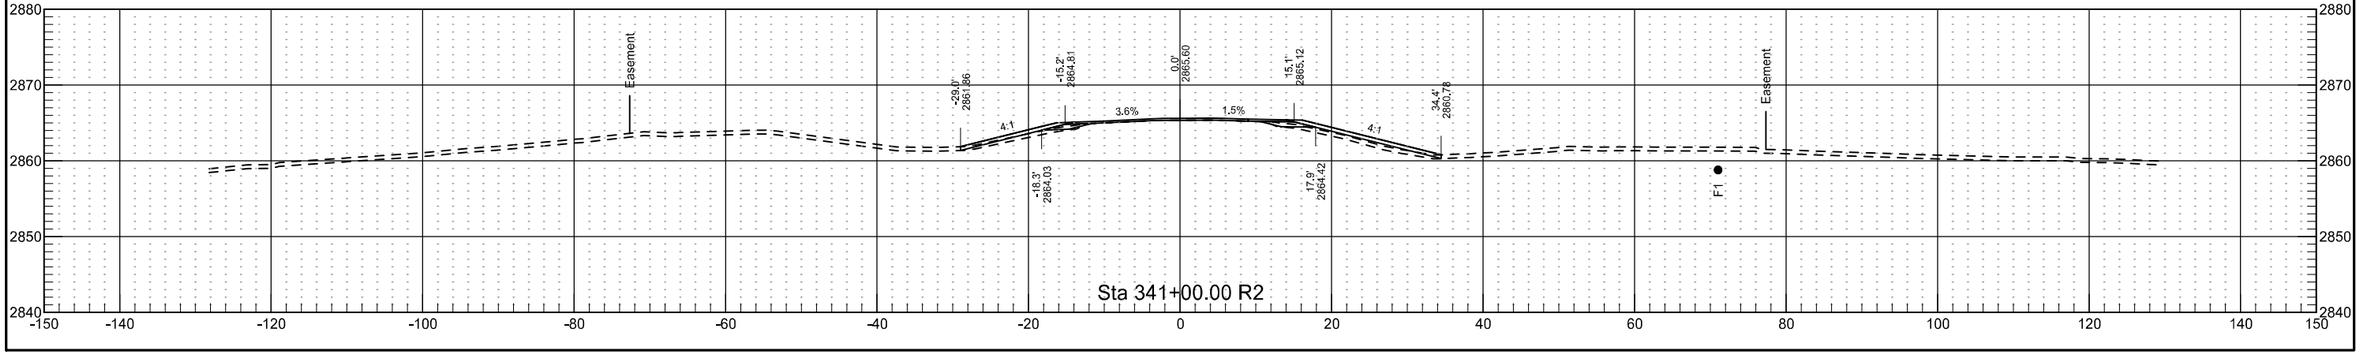



	STATE	PROJECT NO.	SECTION NO.	SHEET NO.
	ND	NH-5-021(016)000	200	115

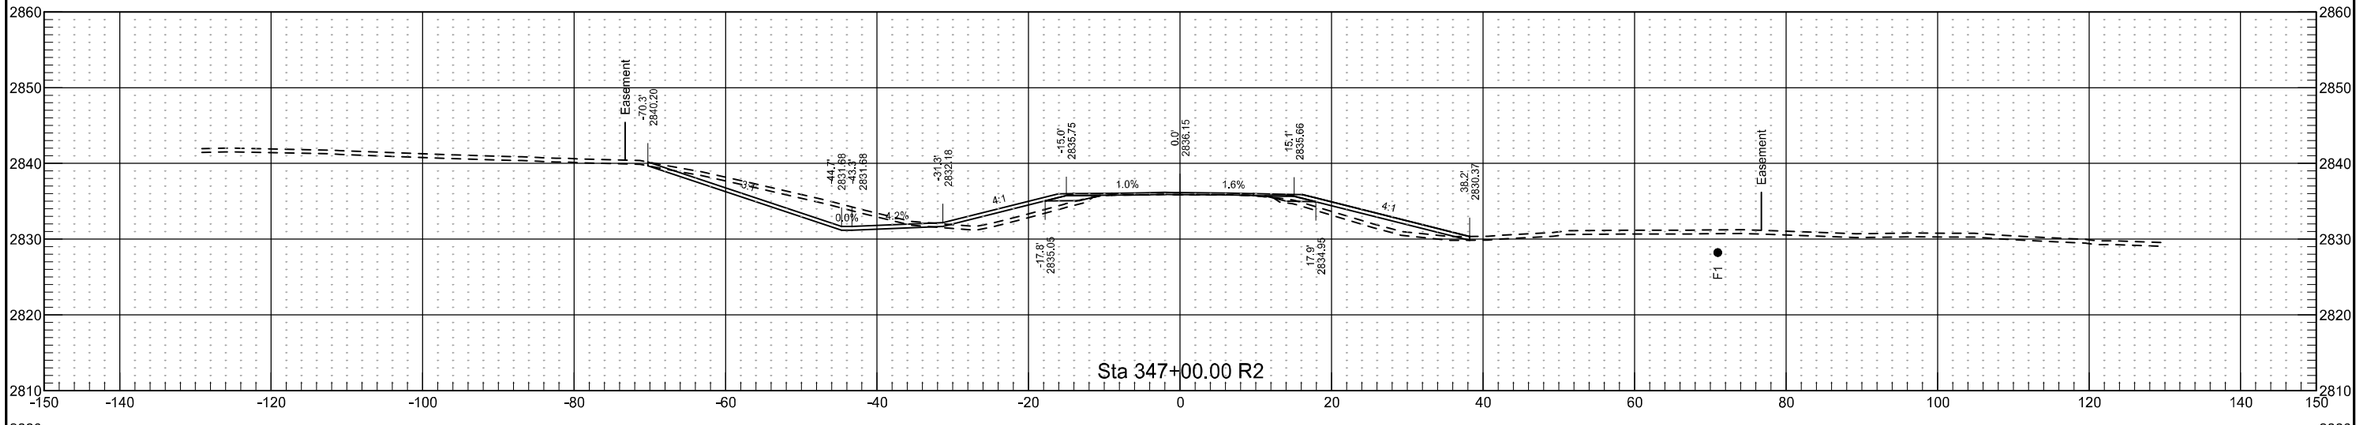


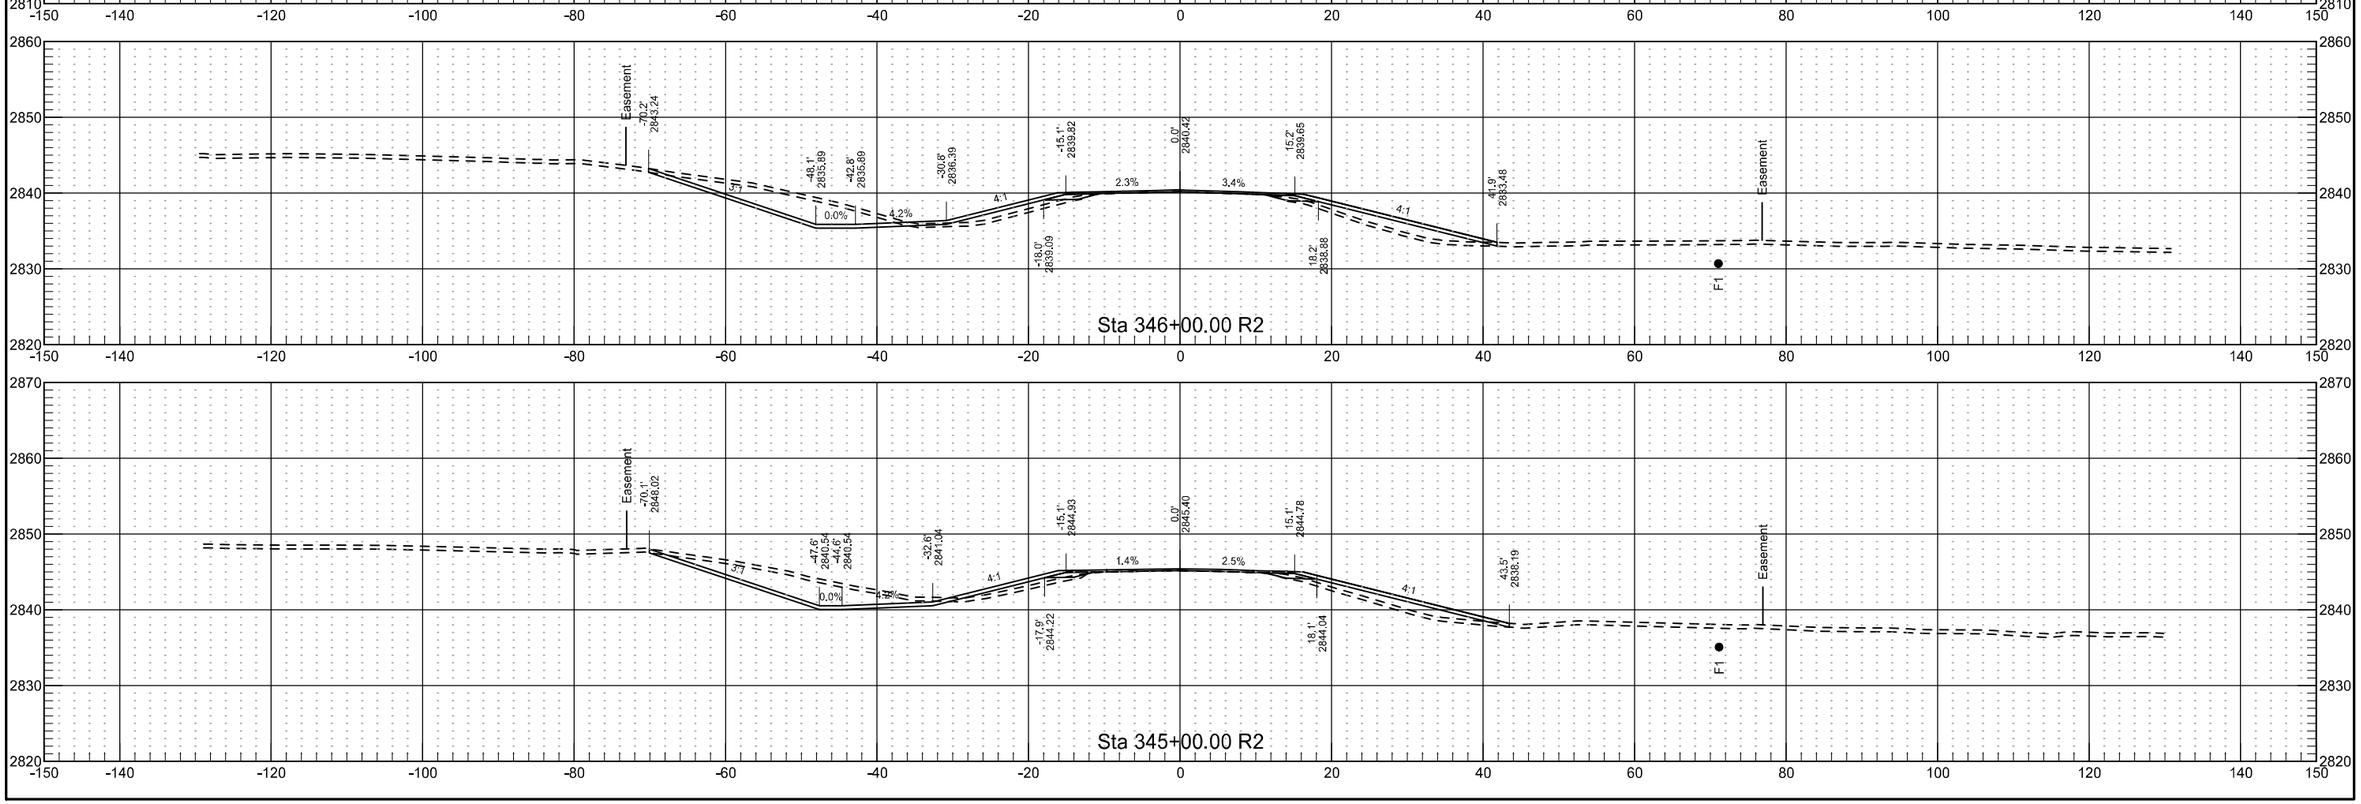


	STATE	PROJECT NO.	SECTION NO.	SHEET NO.
	ND	NH-5-021(016)000	200	116

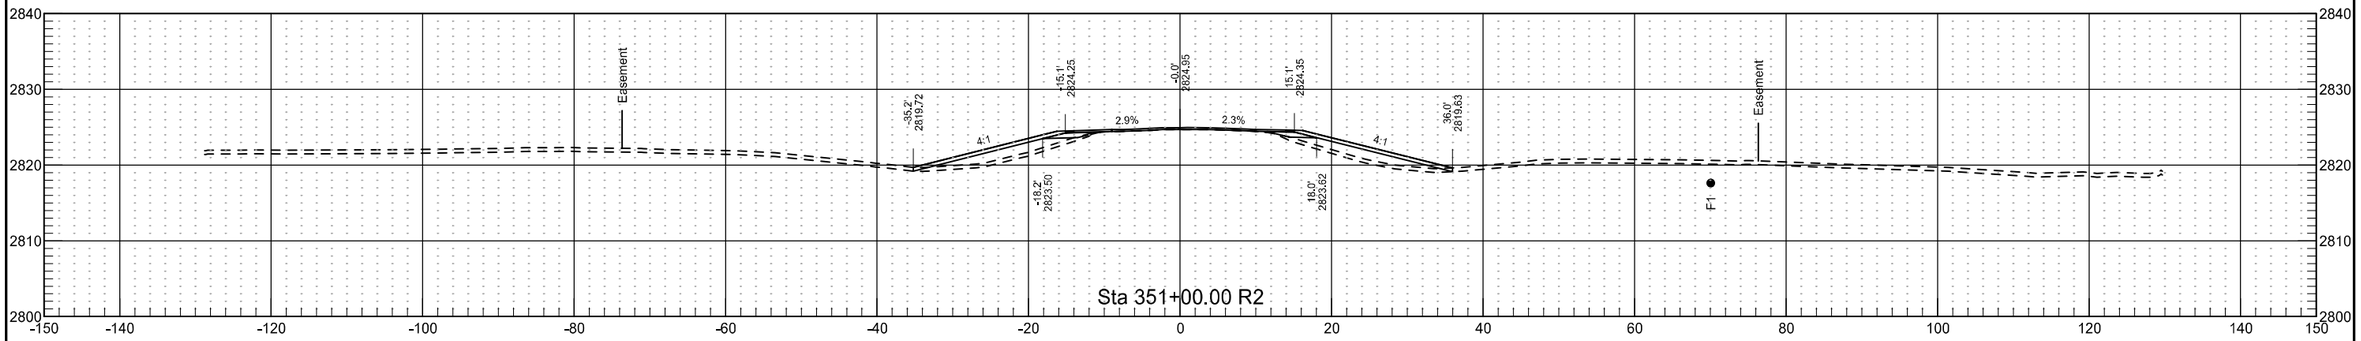


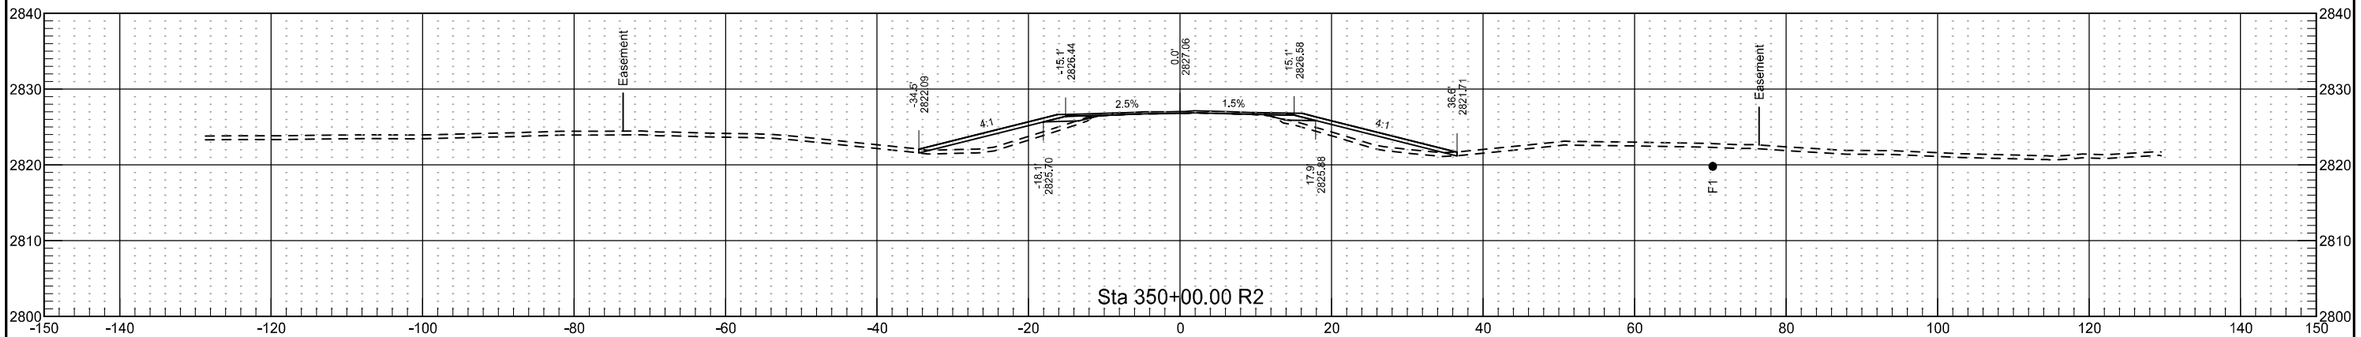

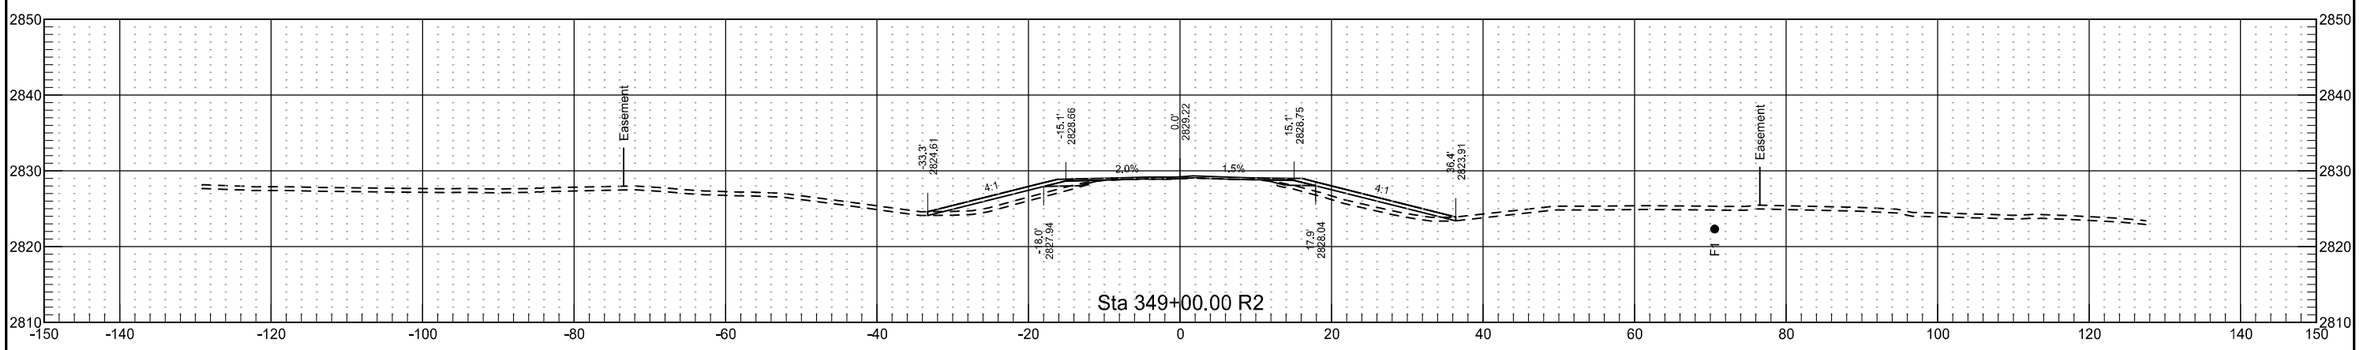


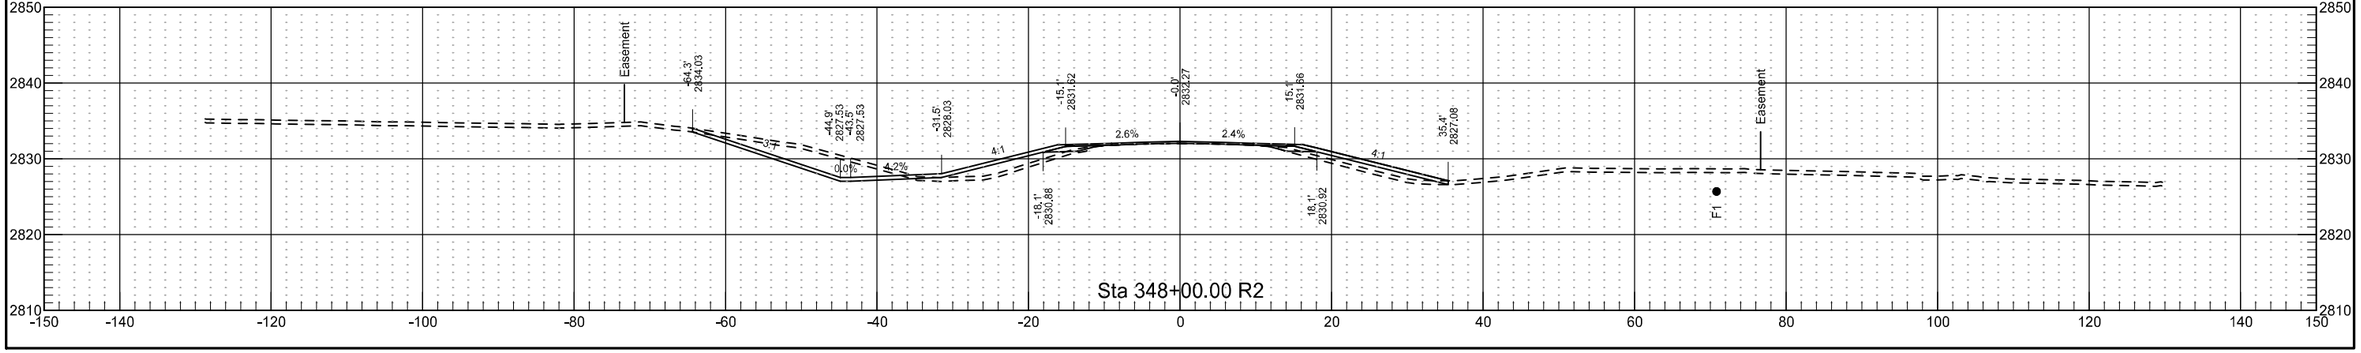



	STATE	PROJECT NO.	SECTION NO.	SHEET NO.
	ND	NH-5-021(016)000	200	117

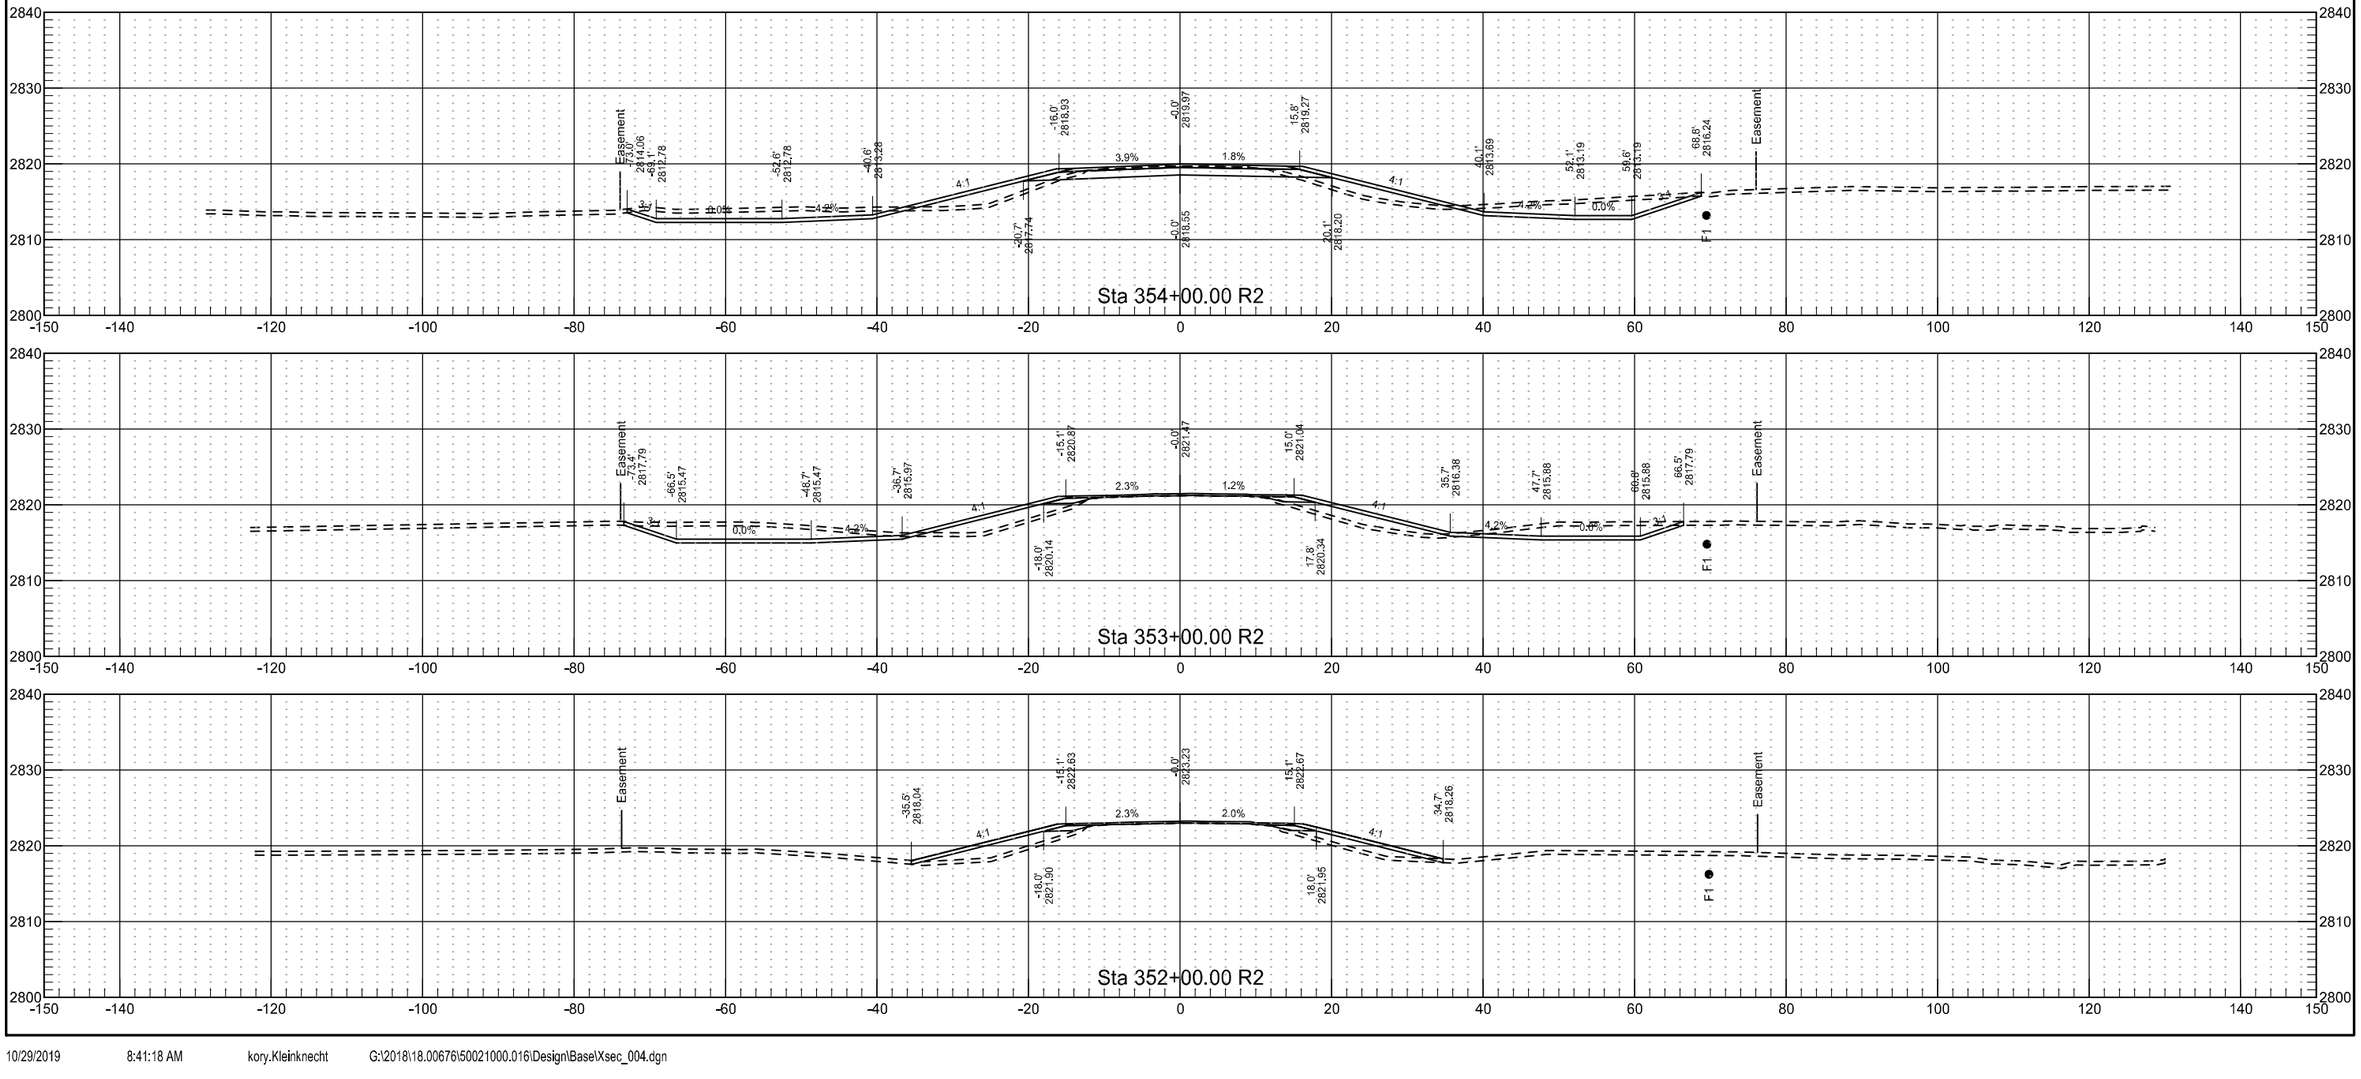


	STATE	PROJECT NO.	SECTION NO.	SHEET NO.
	ND	NH-5-021(016)000	200	118

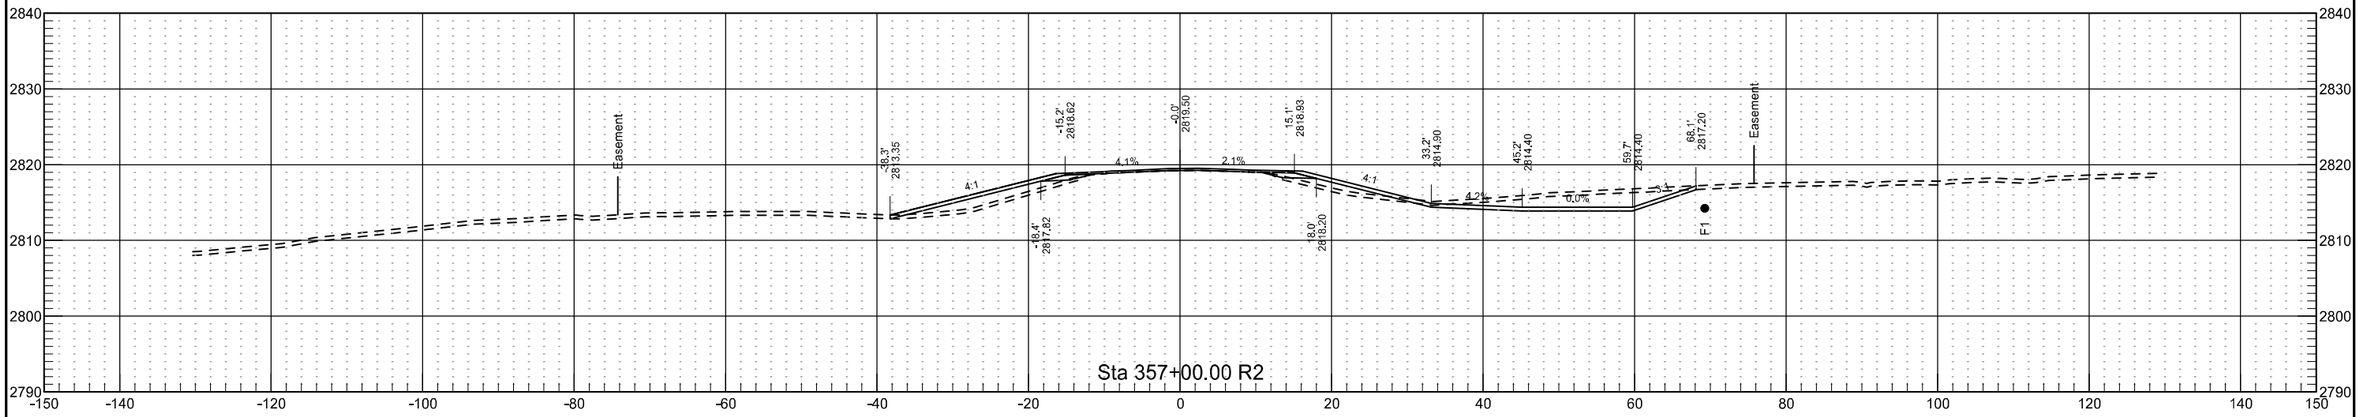


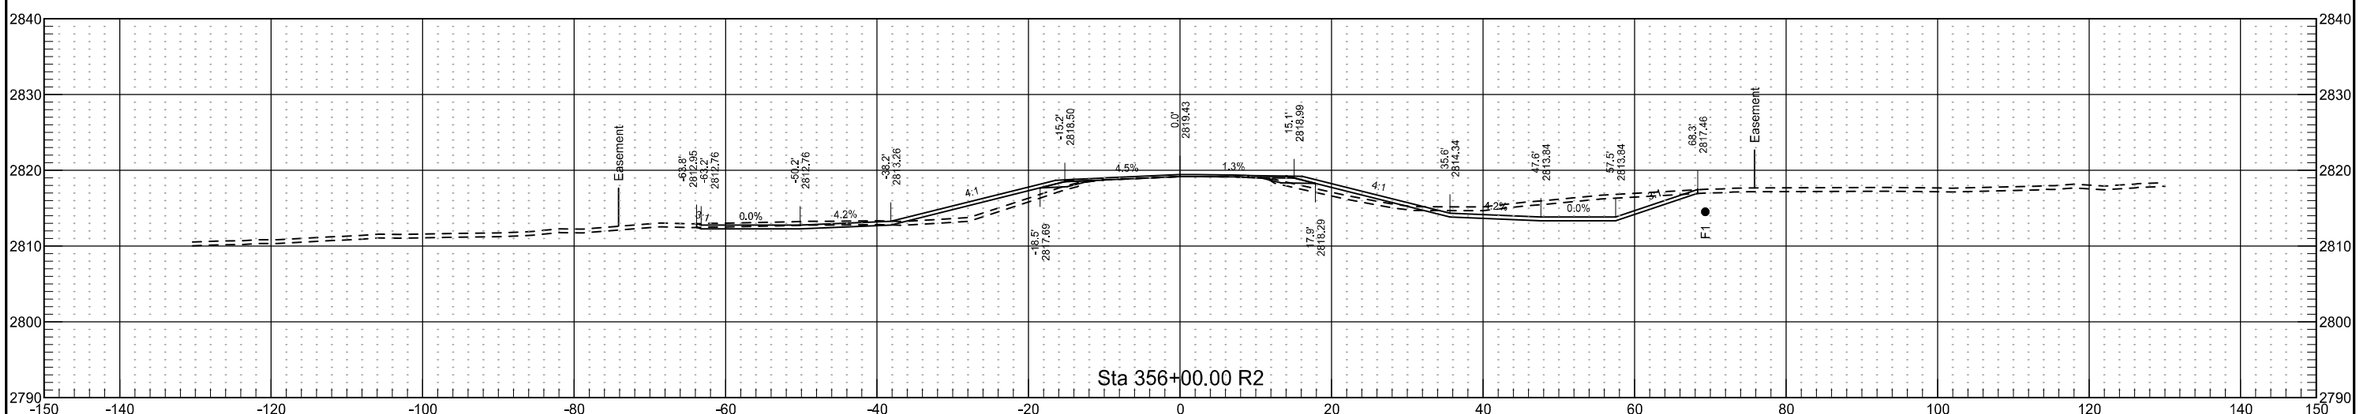


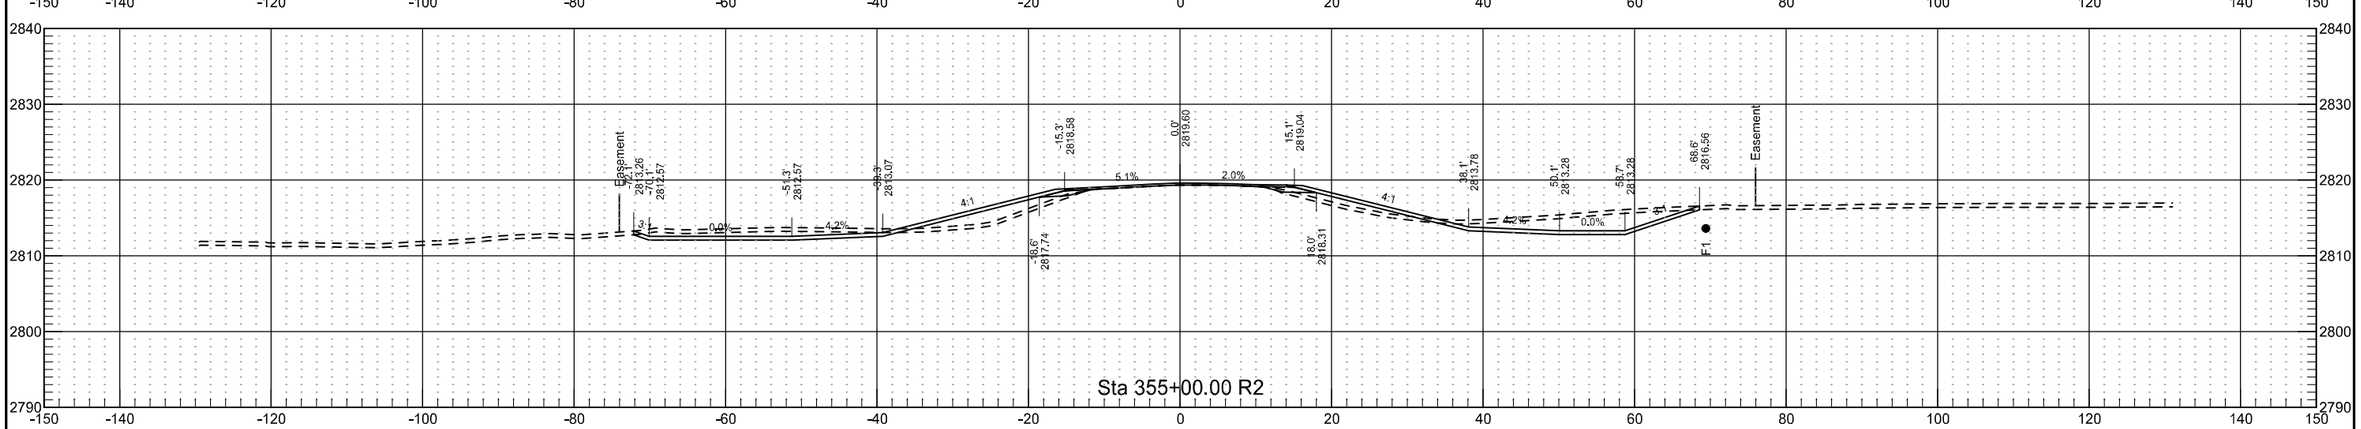


	STATE	PROJECT NO.	SECTION NO.	SHEET NO.
	ND	NH-5-021(016)000	200	119

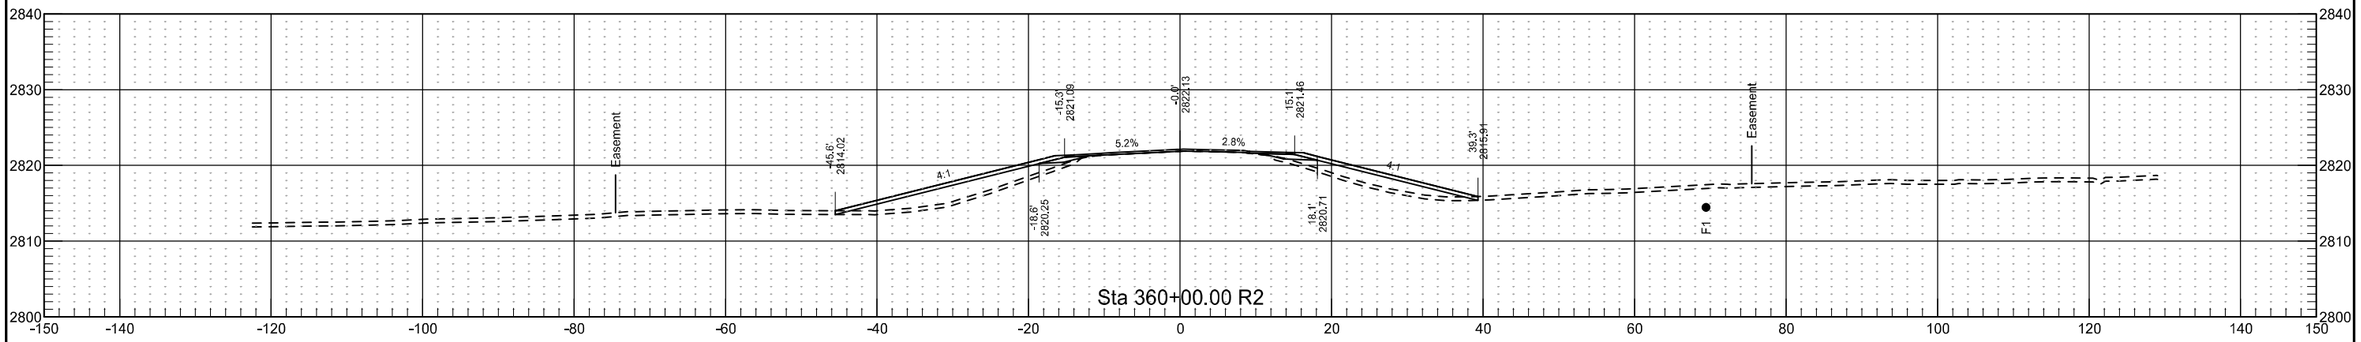


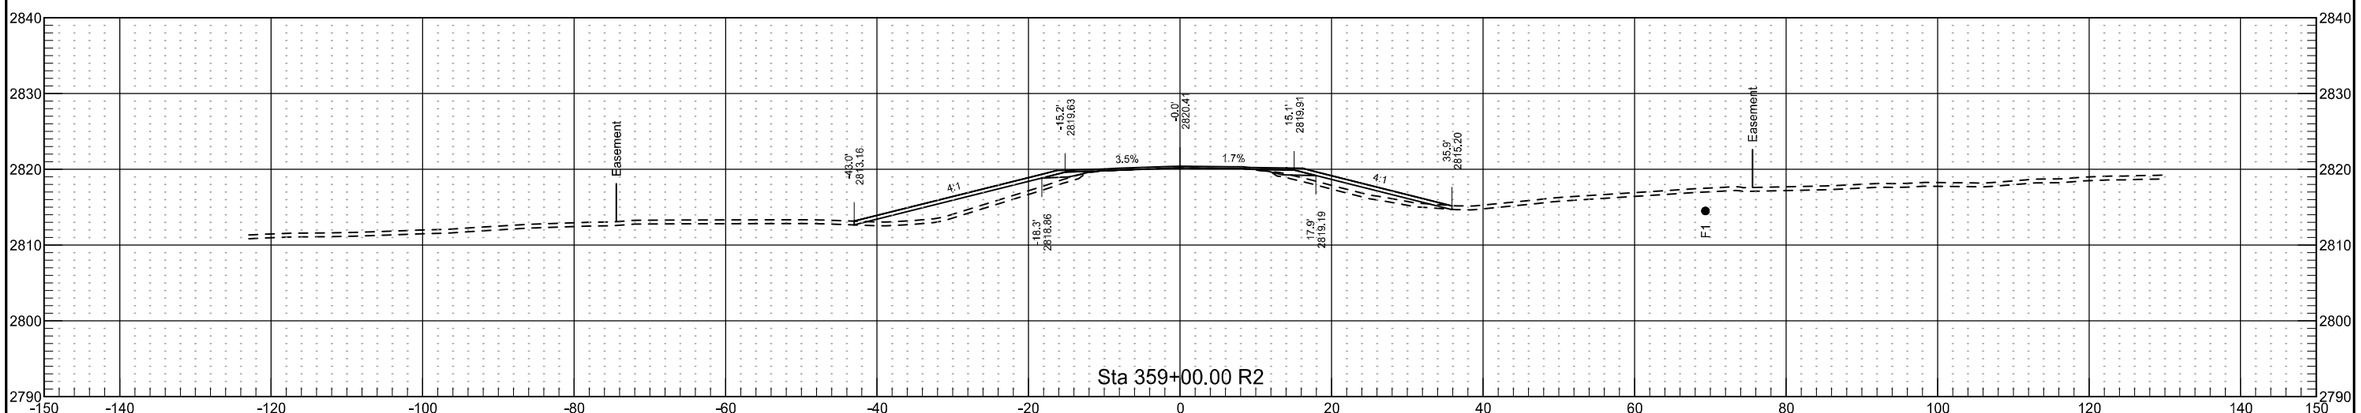


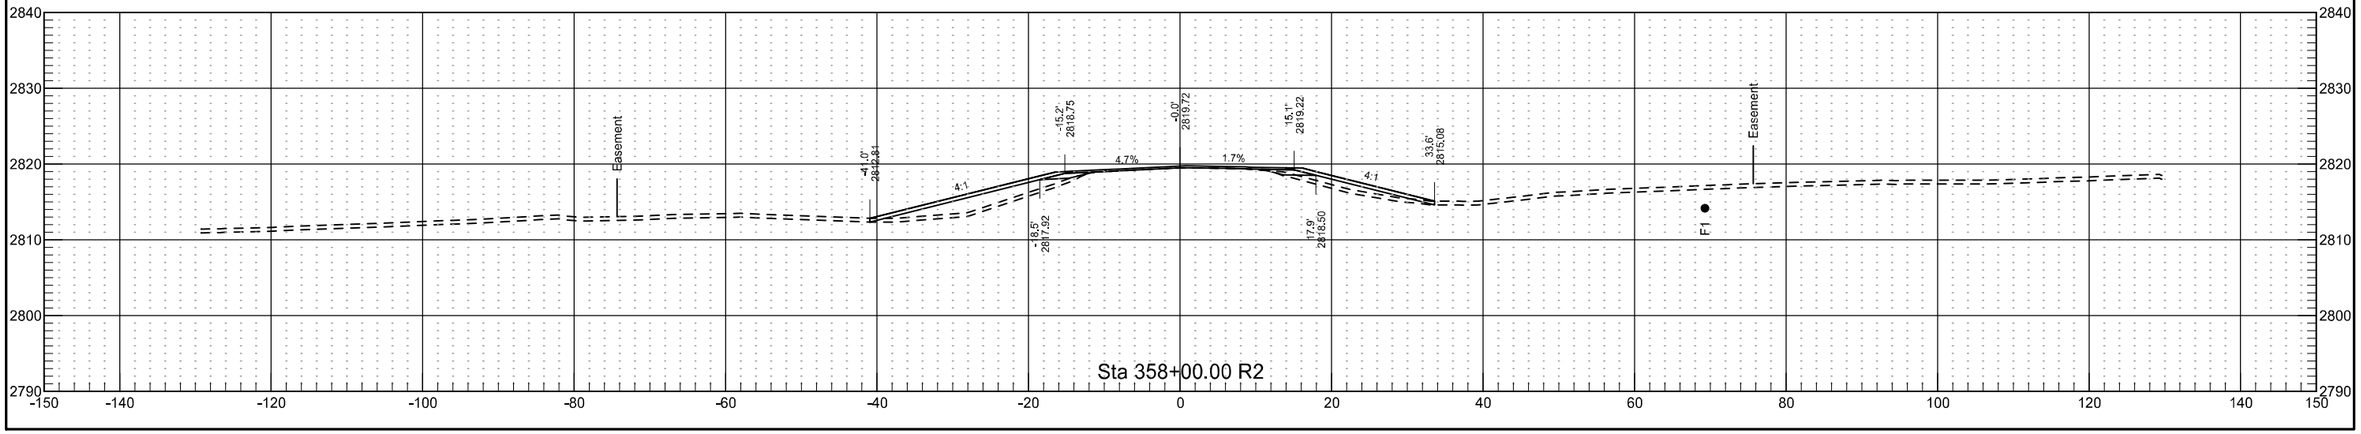


	STATE	PROJECT NO.	SECTION NO.	SHEET NO.
	ND	NH-5-021(016)000	200	120

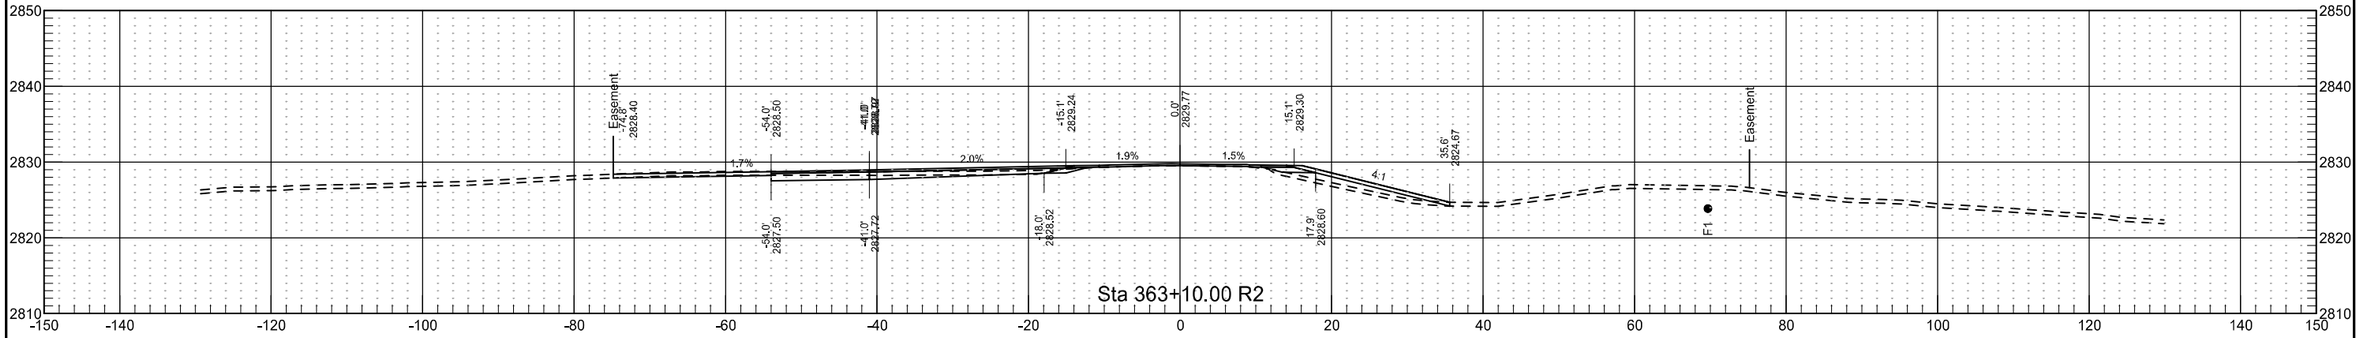


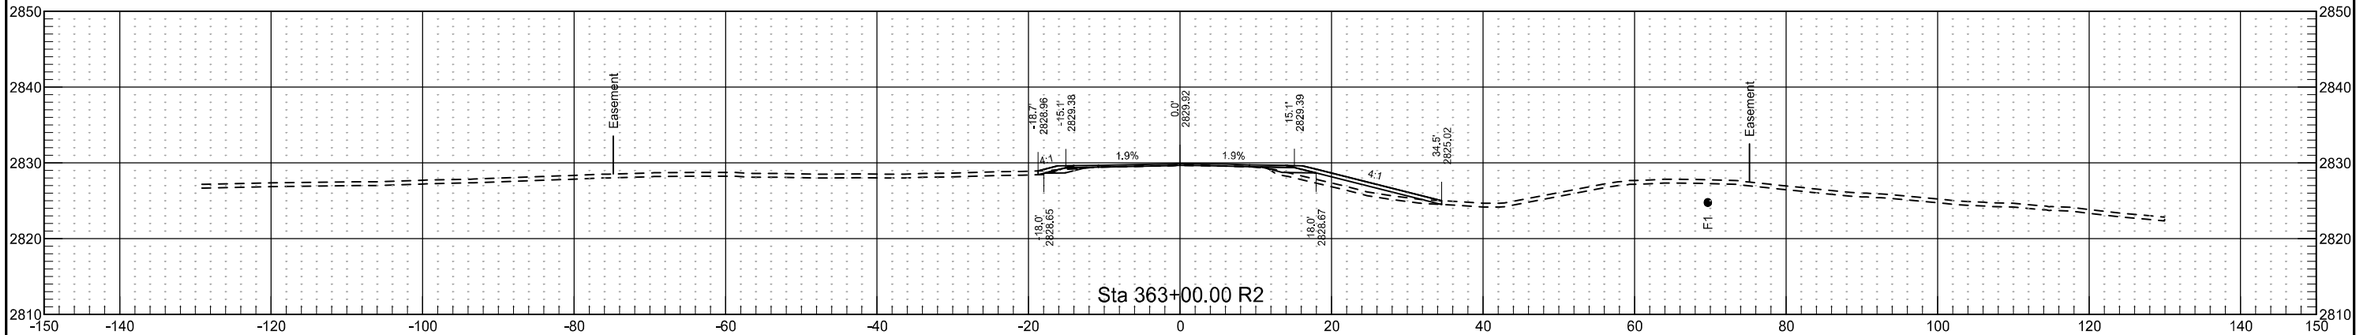


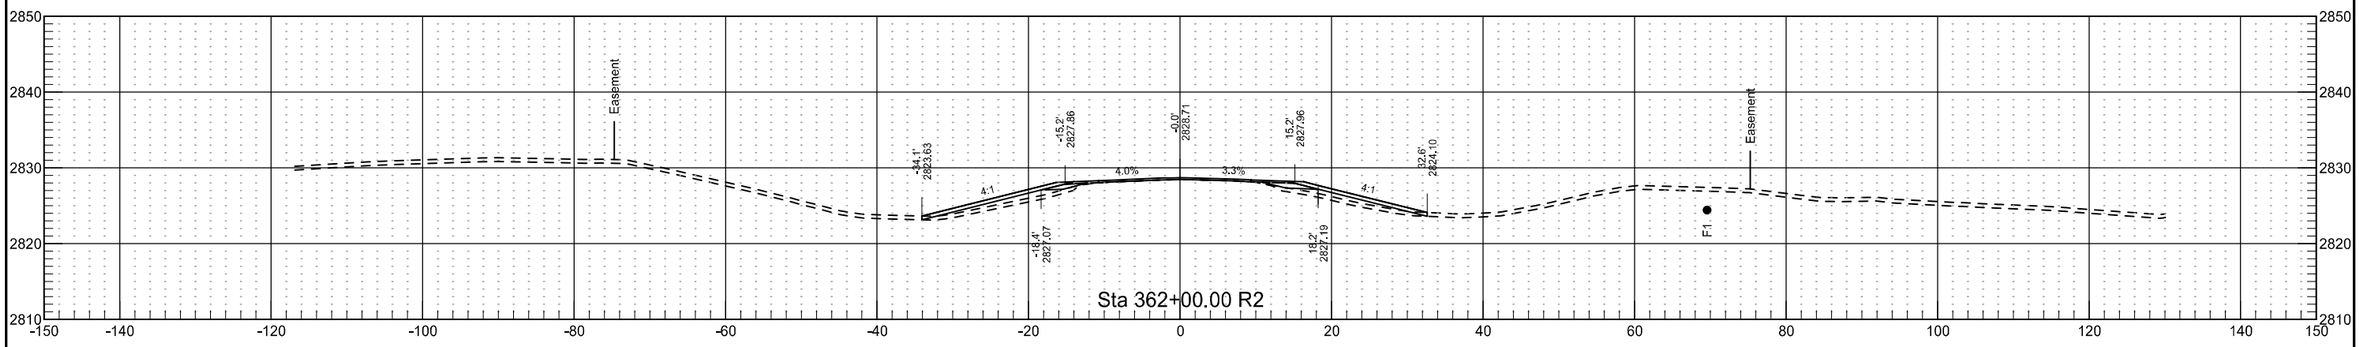


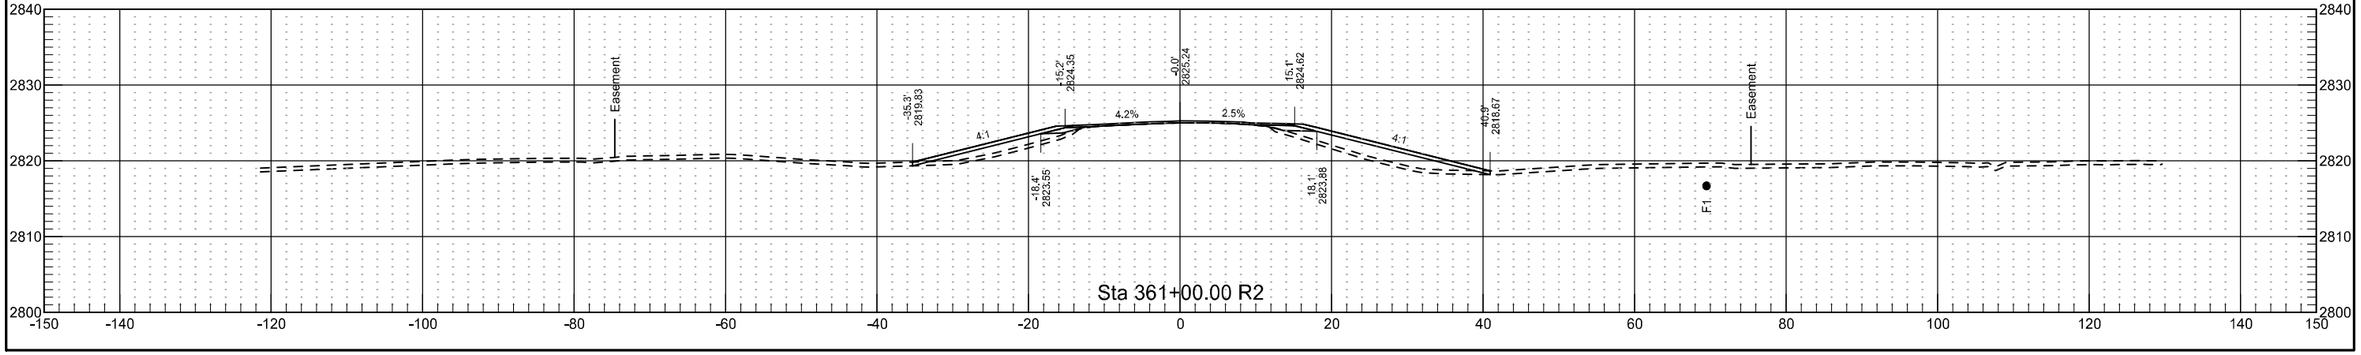


	STATE	PROJECT NO.	SECTION NO.	SHEET NO.
	ND	NH-5-021(016)000	200	121

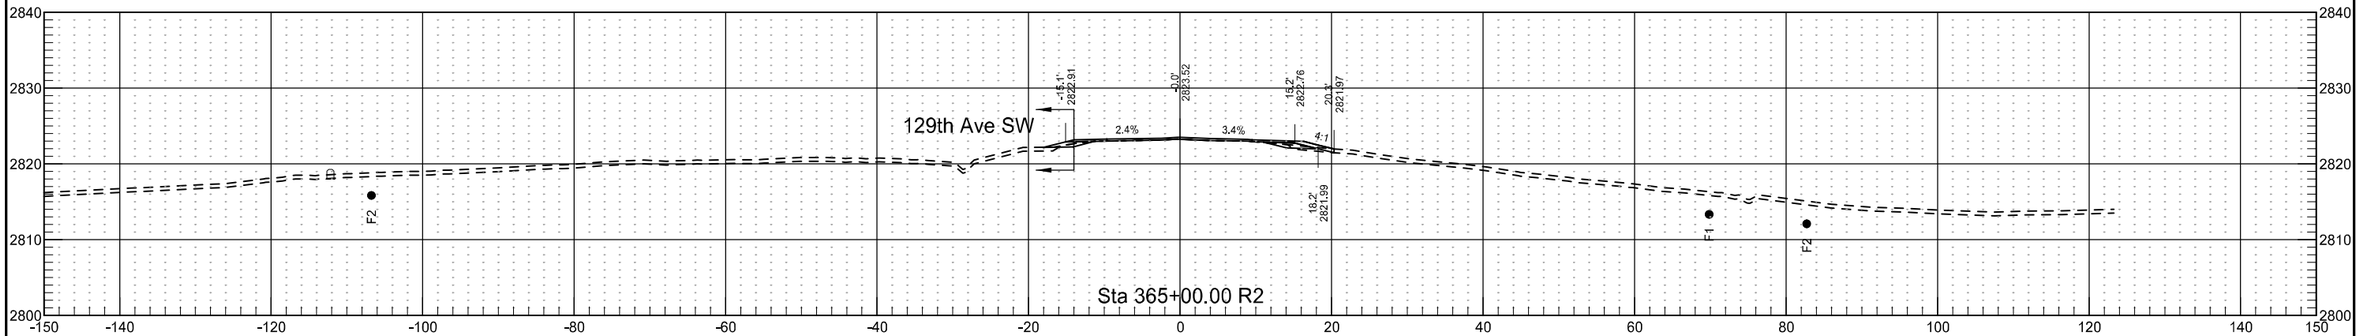


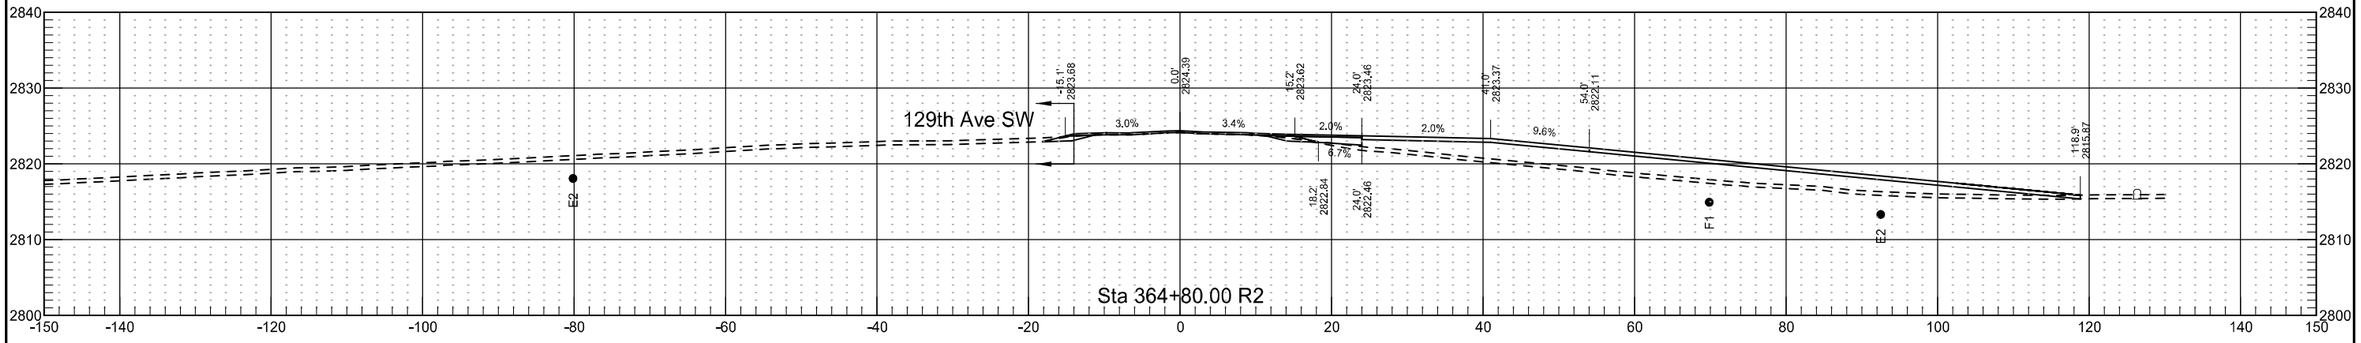


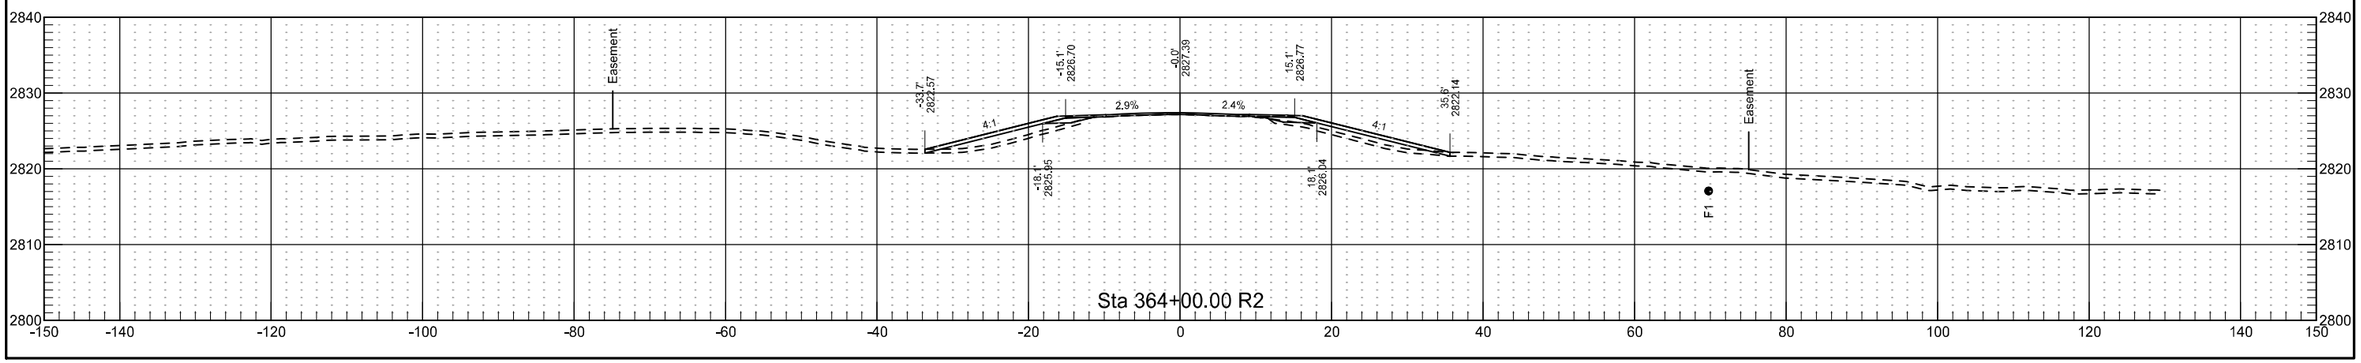


	STATE	PROJECT NO.	SECTION NO.	SHEET NO.
	ND	NH-5-021(016)000	200	122

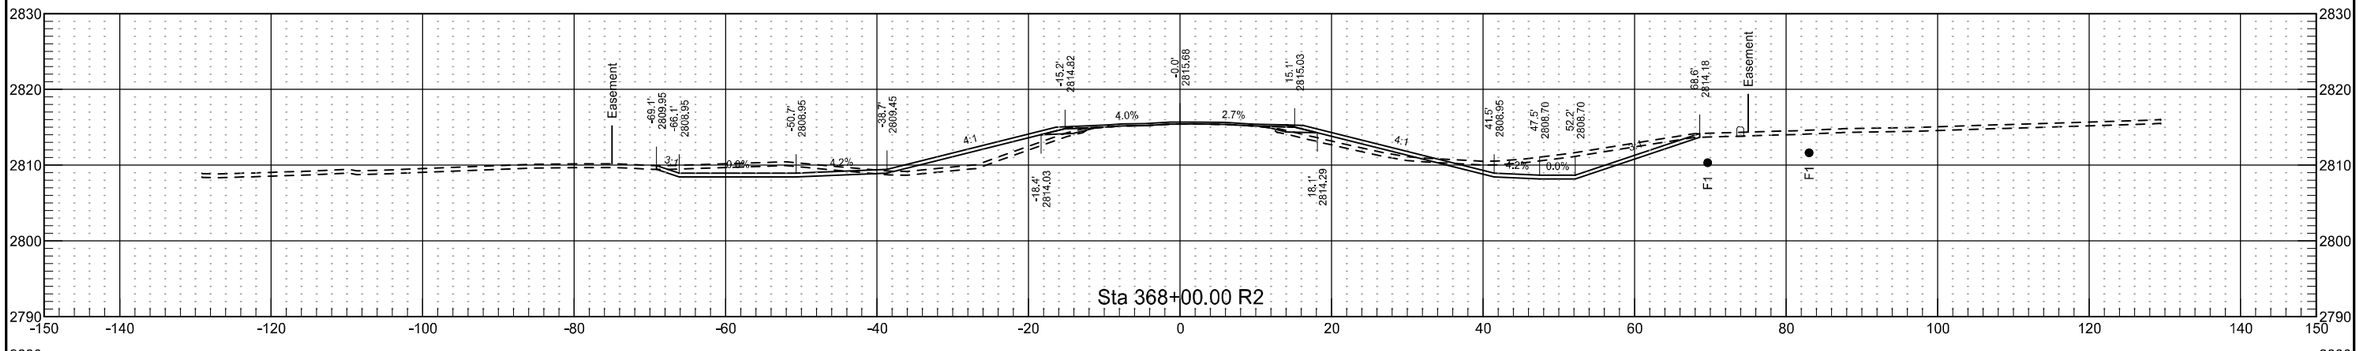

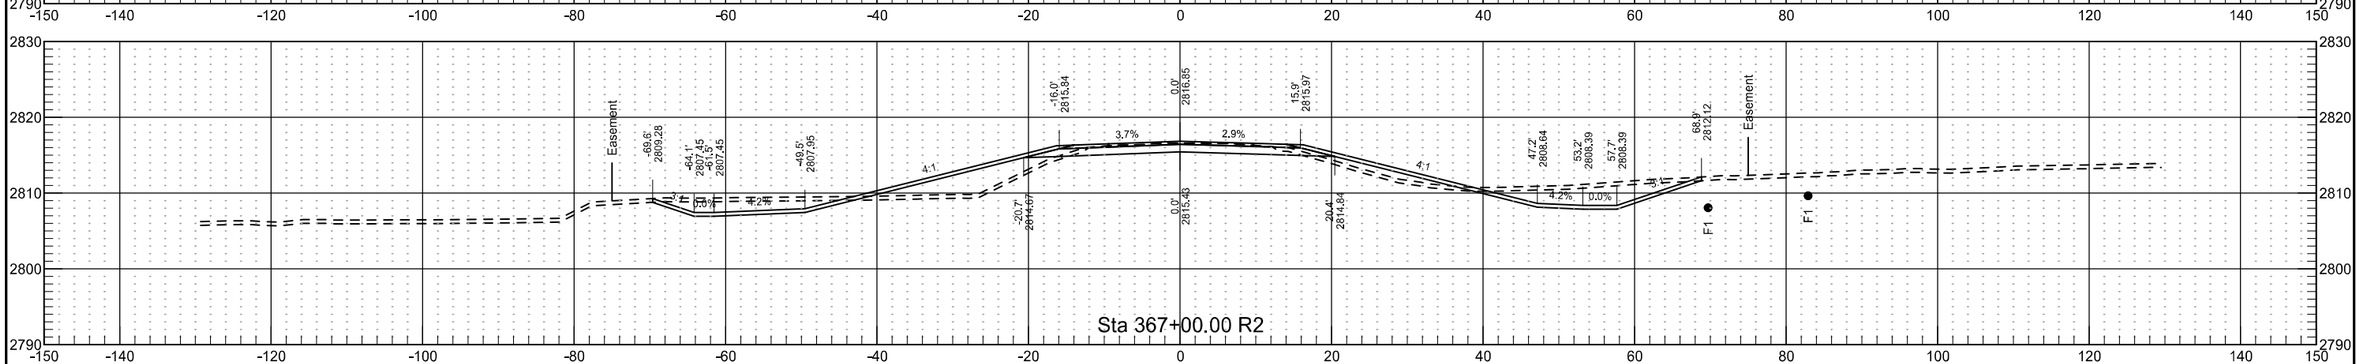


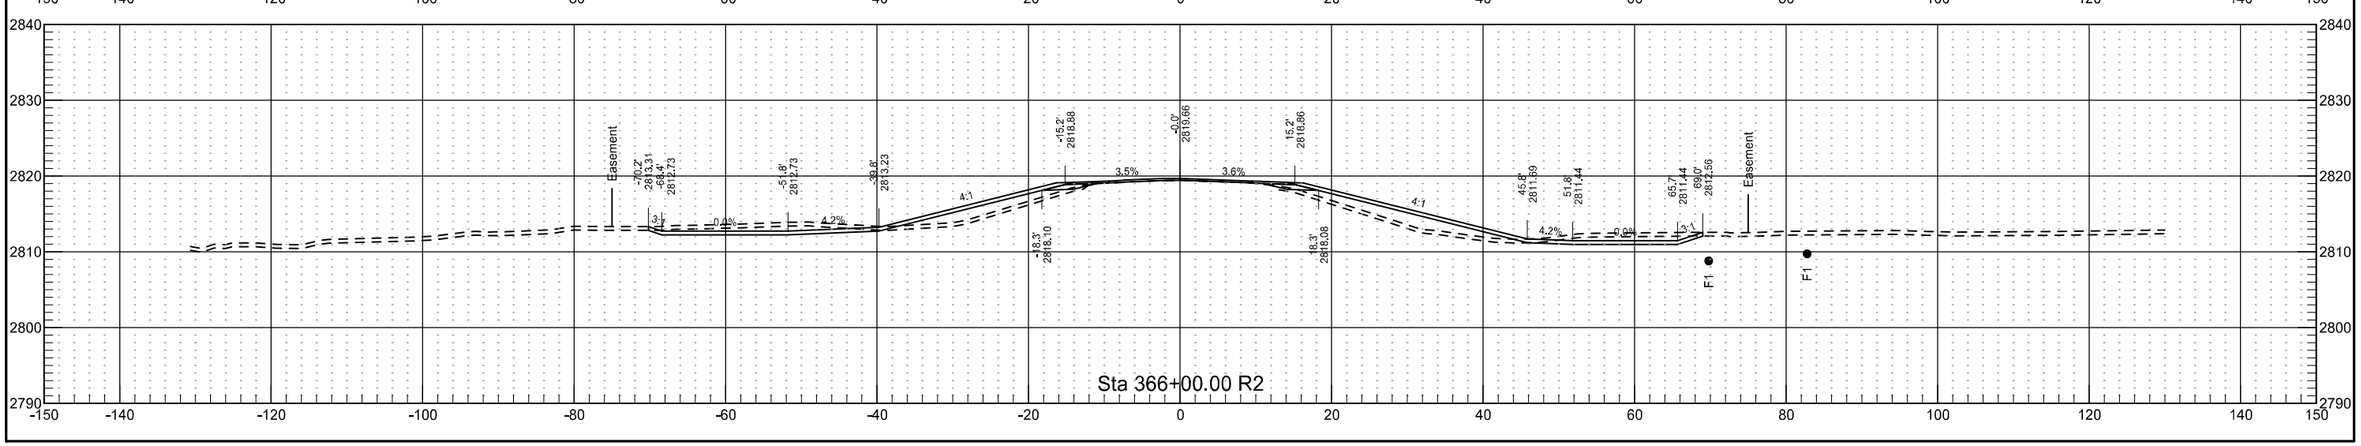



	STATE	PROJECT NO.	SECTION NO.	SHEET NO.
	ND	NH-5-021(016)000	200	123

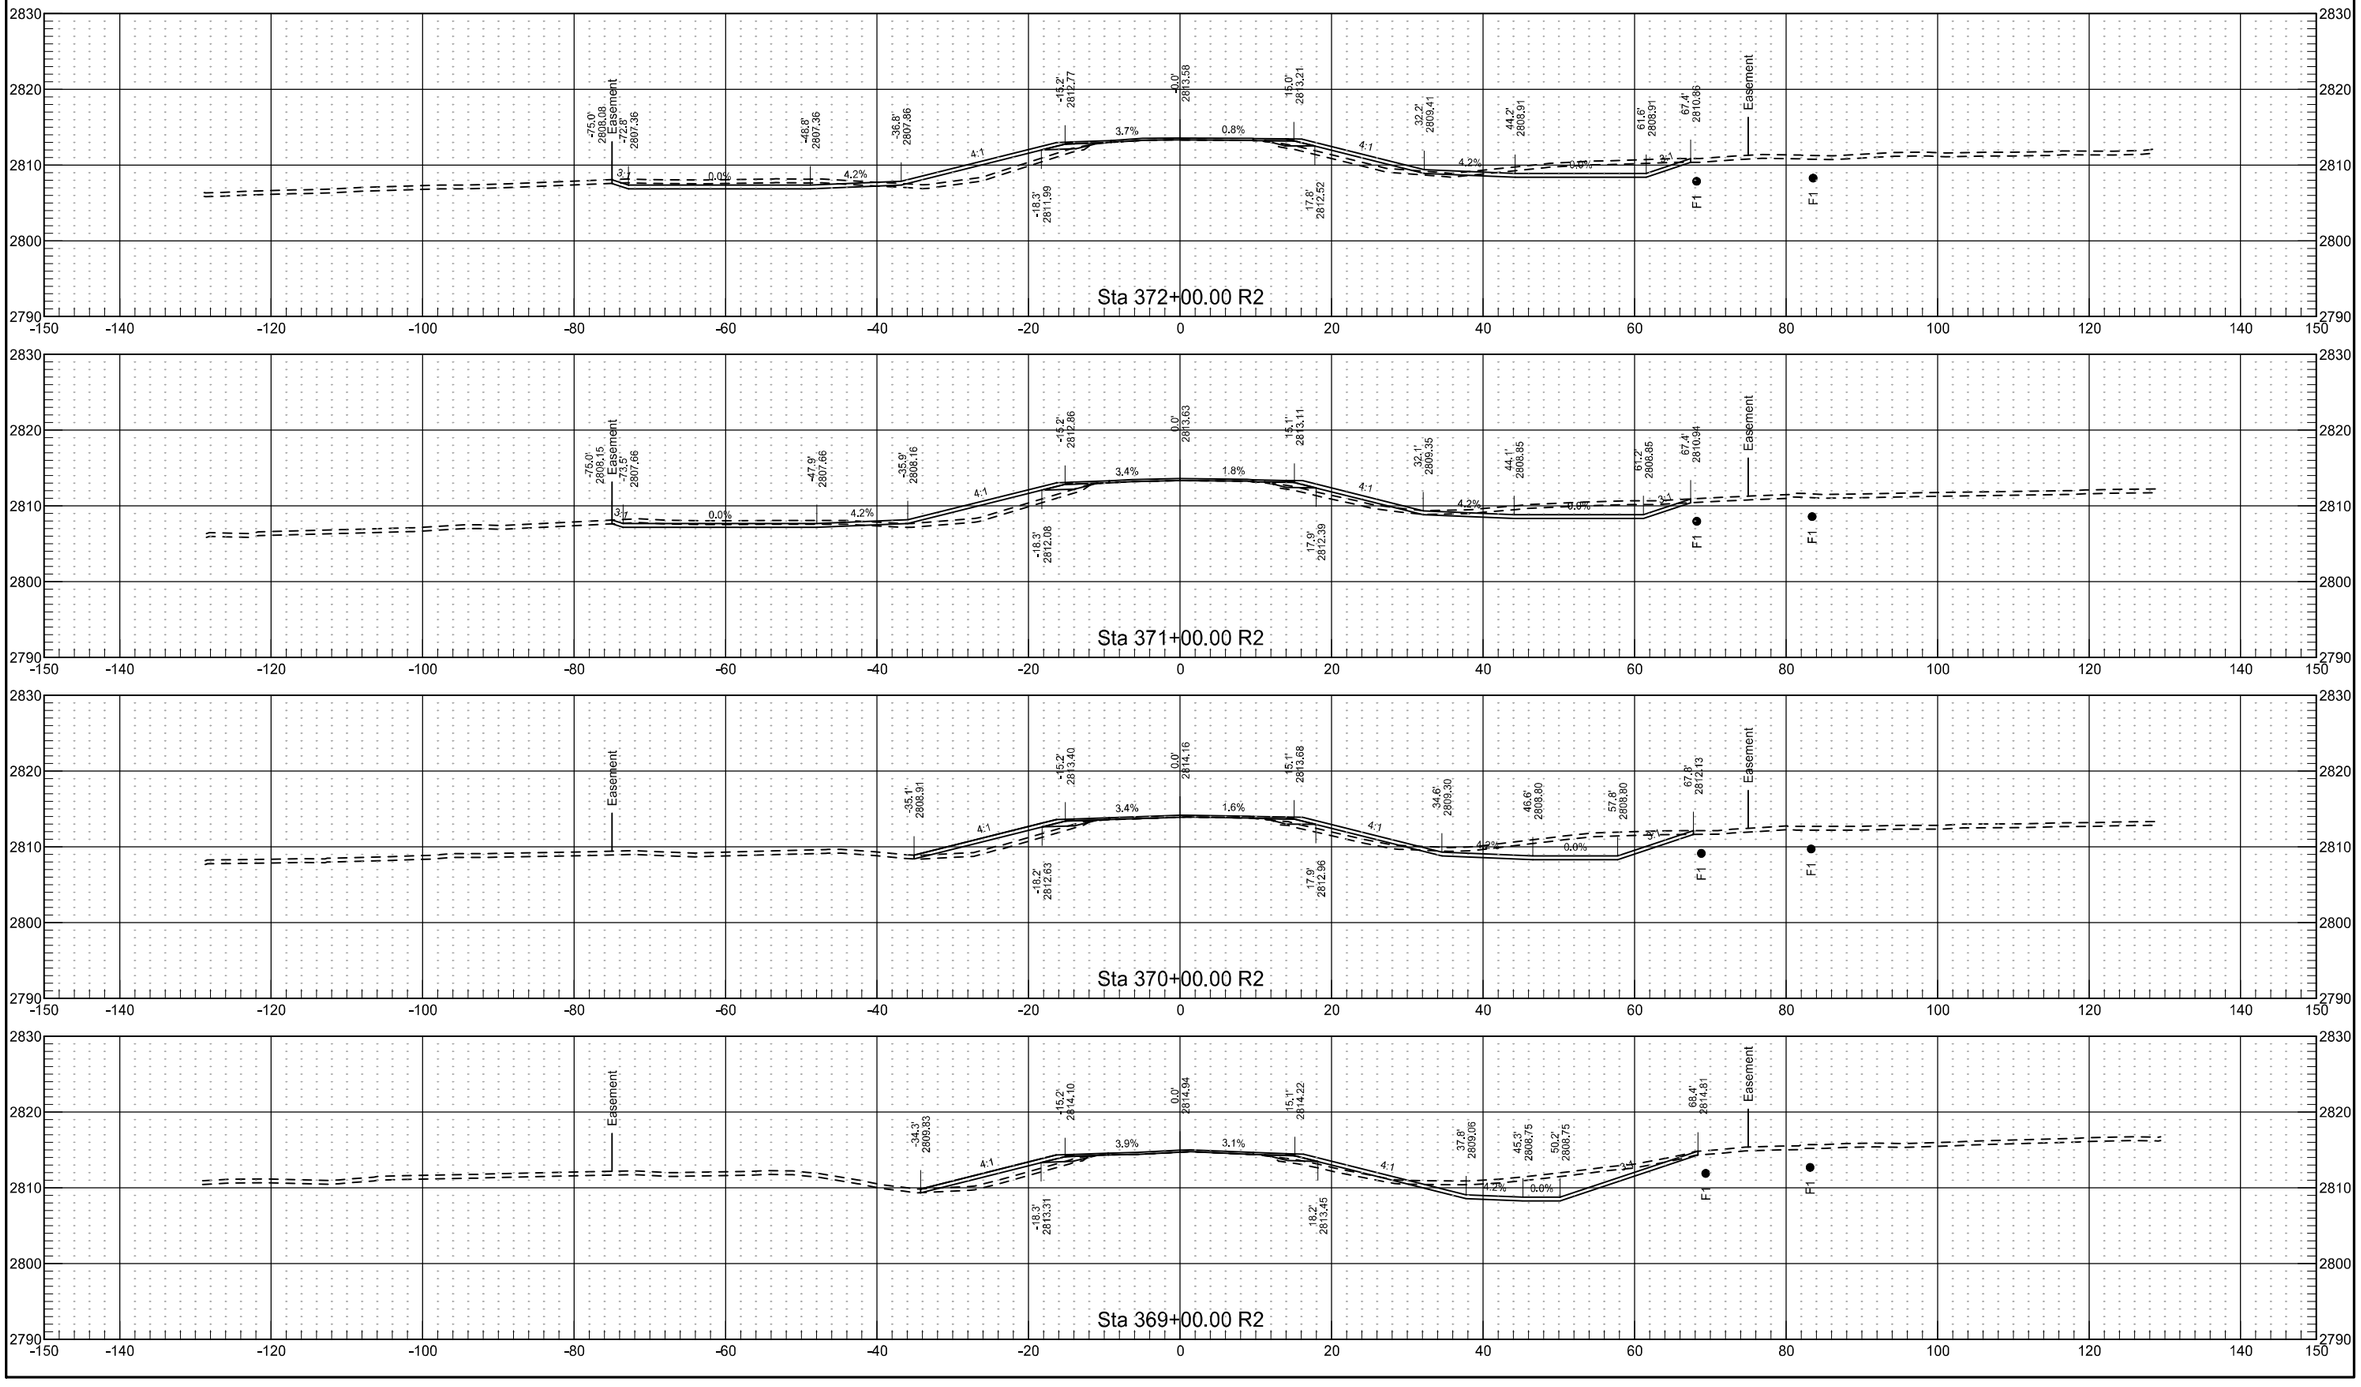


	STATE	PROJECT NO.	SECTION NO.	SHEET NO.
	ND	NH-5-021(016)000	200	124

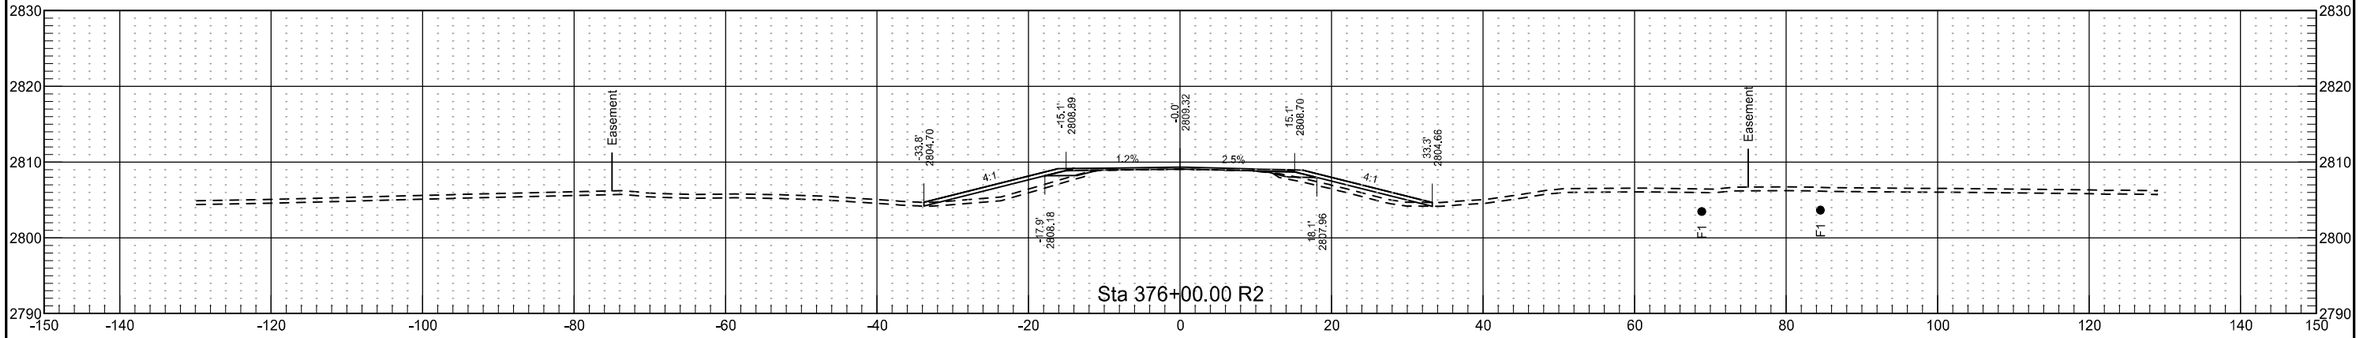


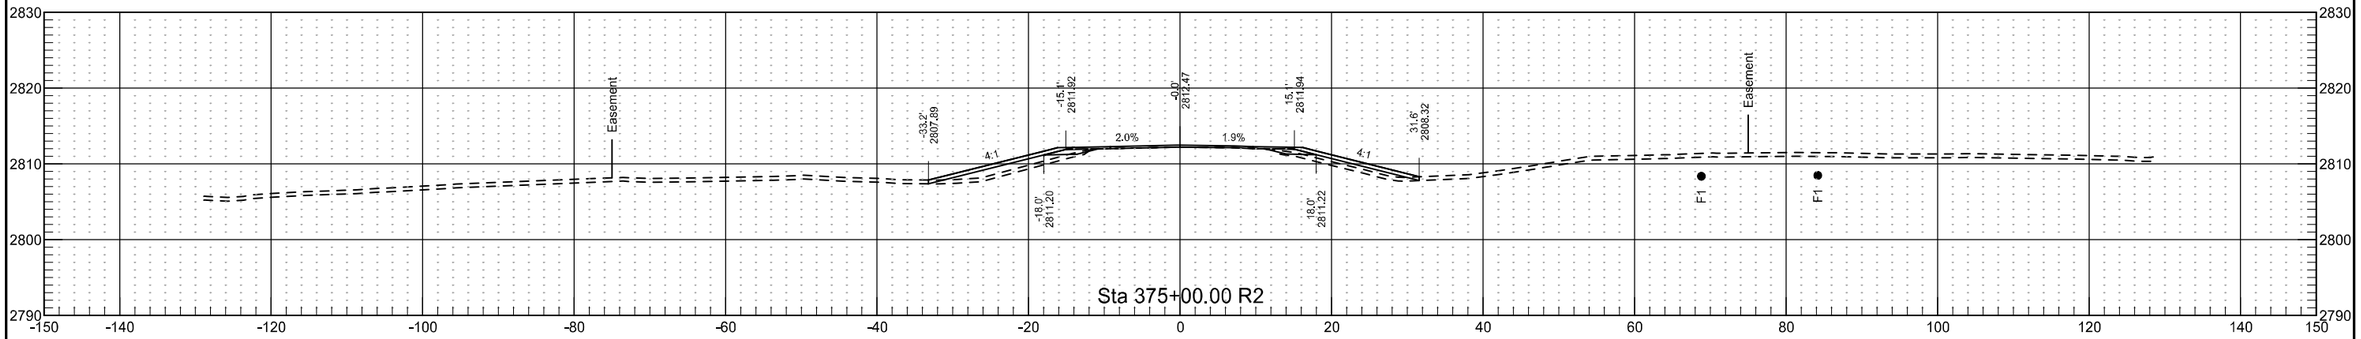

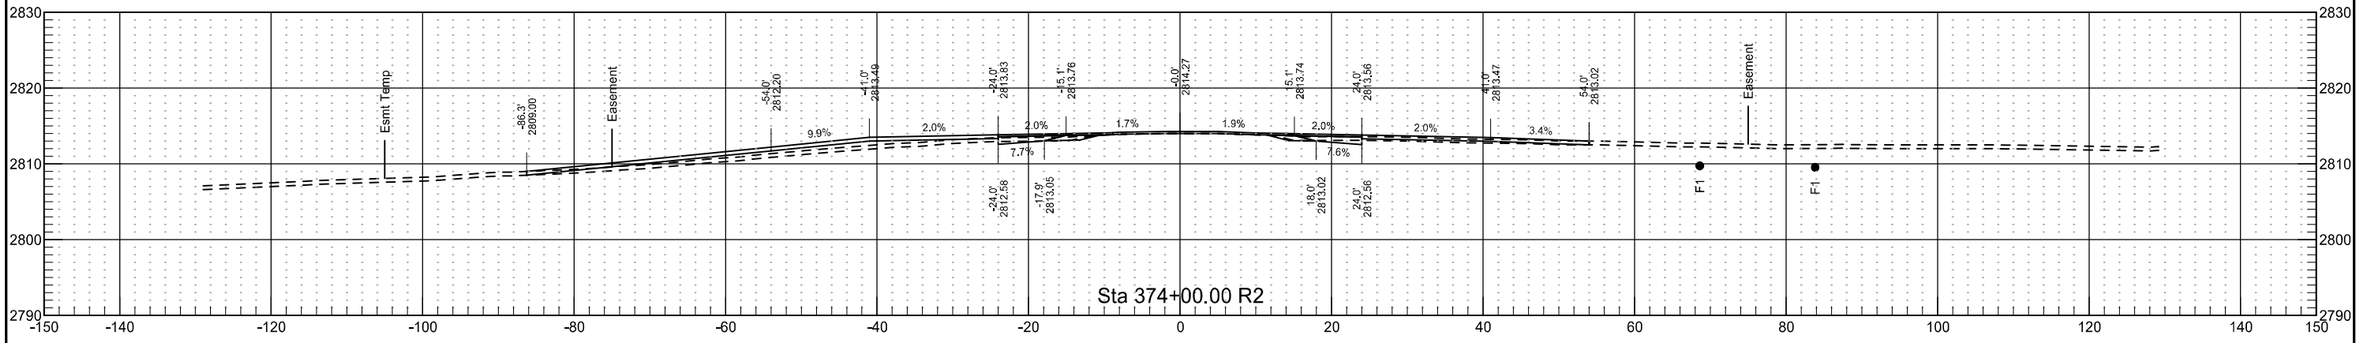


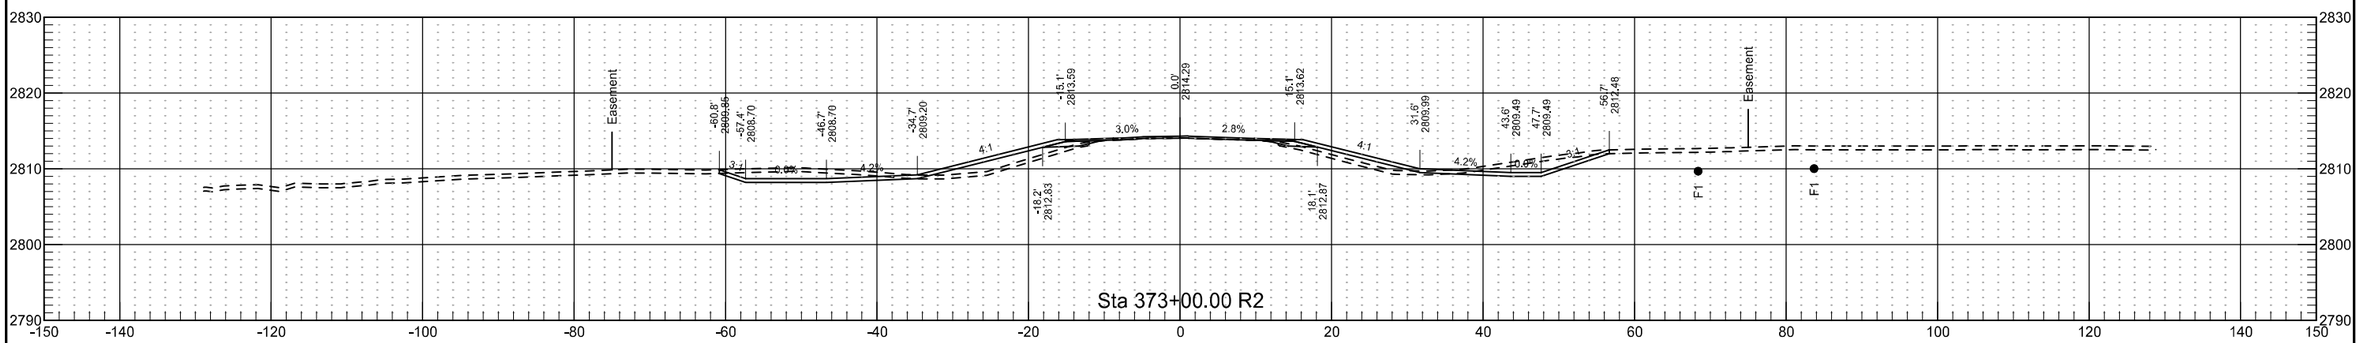


	STATE	PROJECT NO.	SECTION NO.	SHEET NO.
	ND	NH-5-021(016)000	200	125

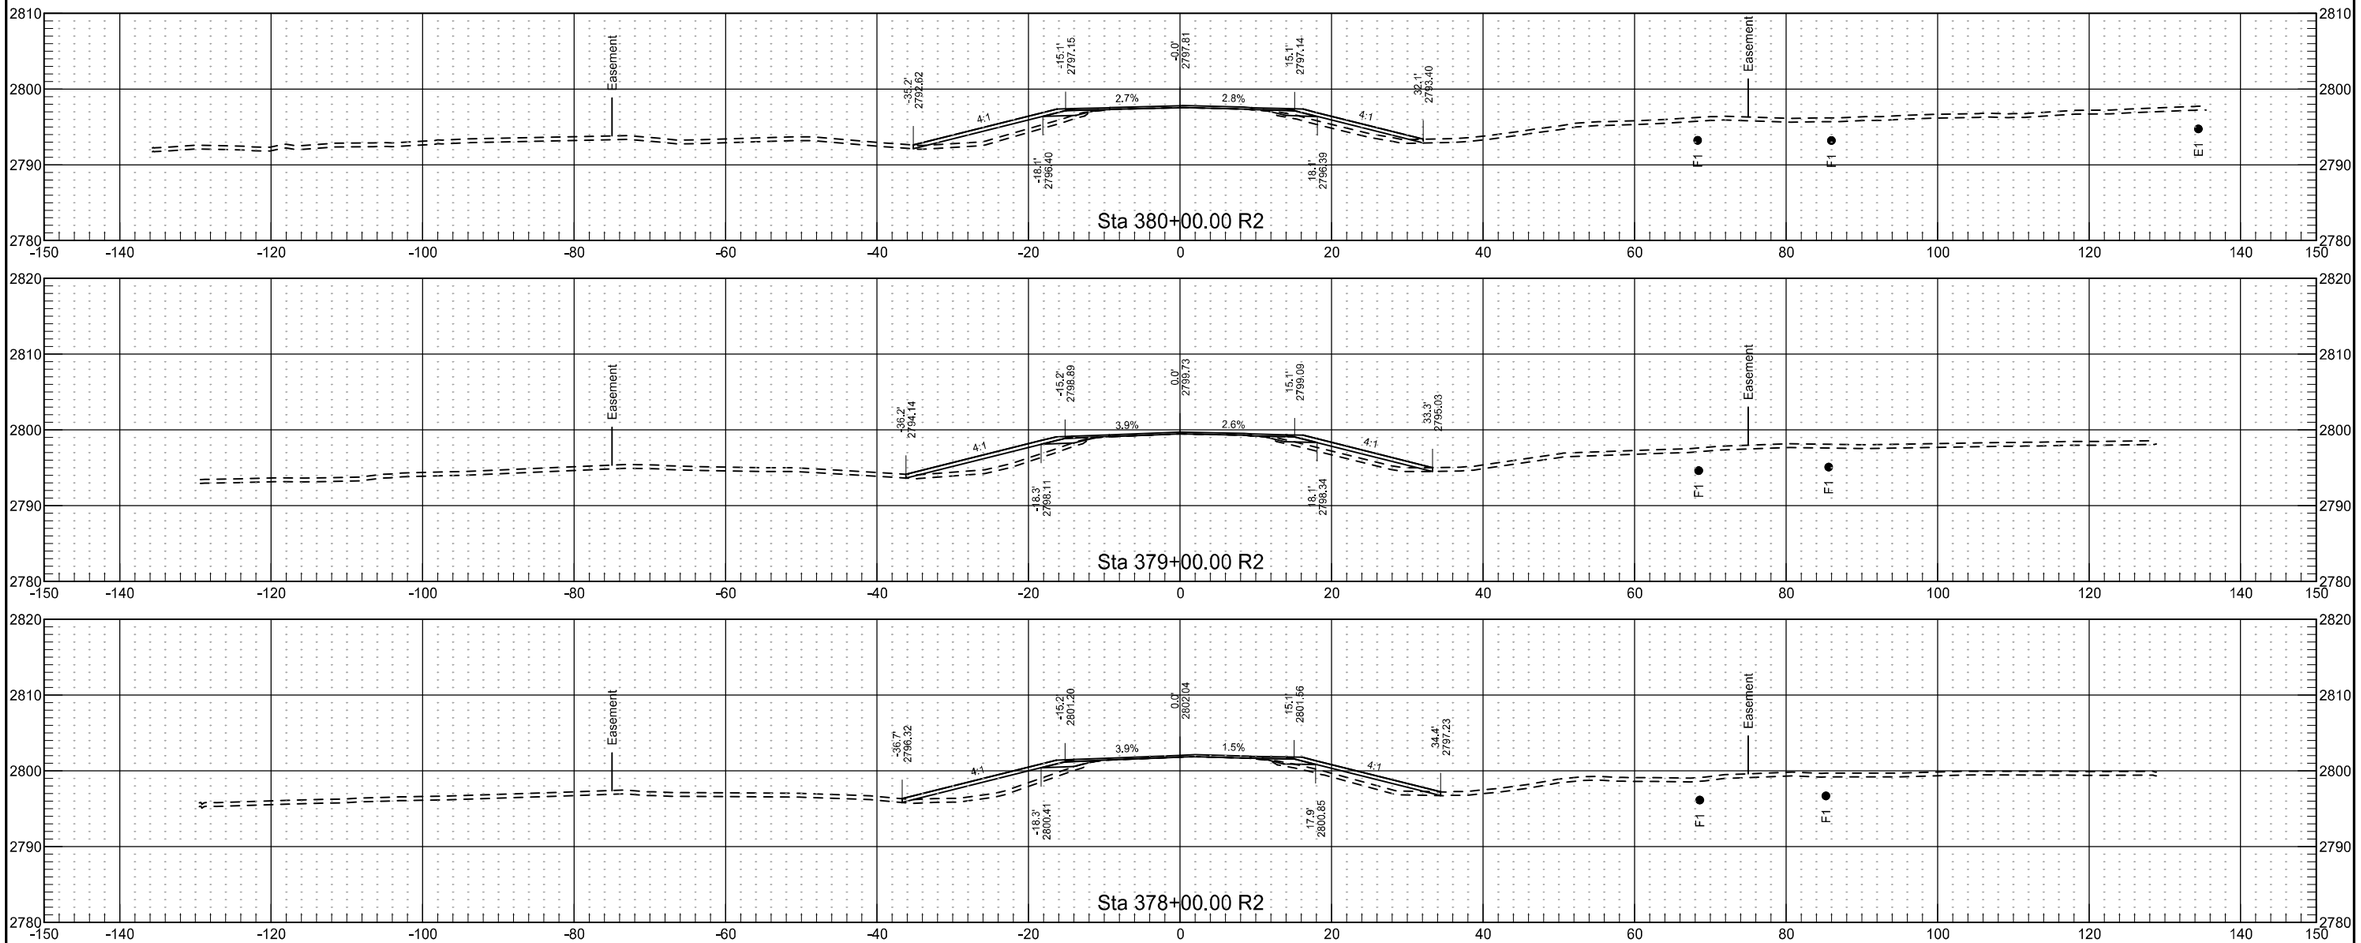



	STATE	PROJECT NO.	SECTION NO.	SHEET NO.
	ND	NH-5-021(016)000	200	126

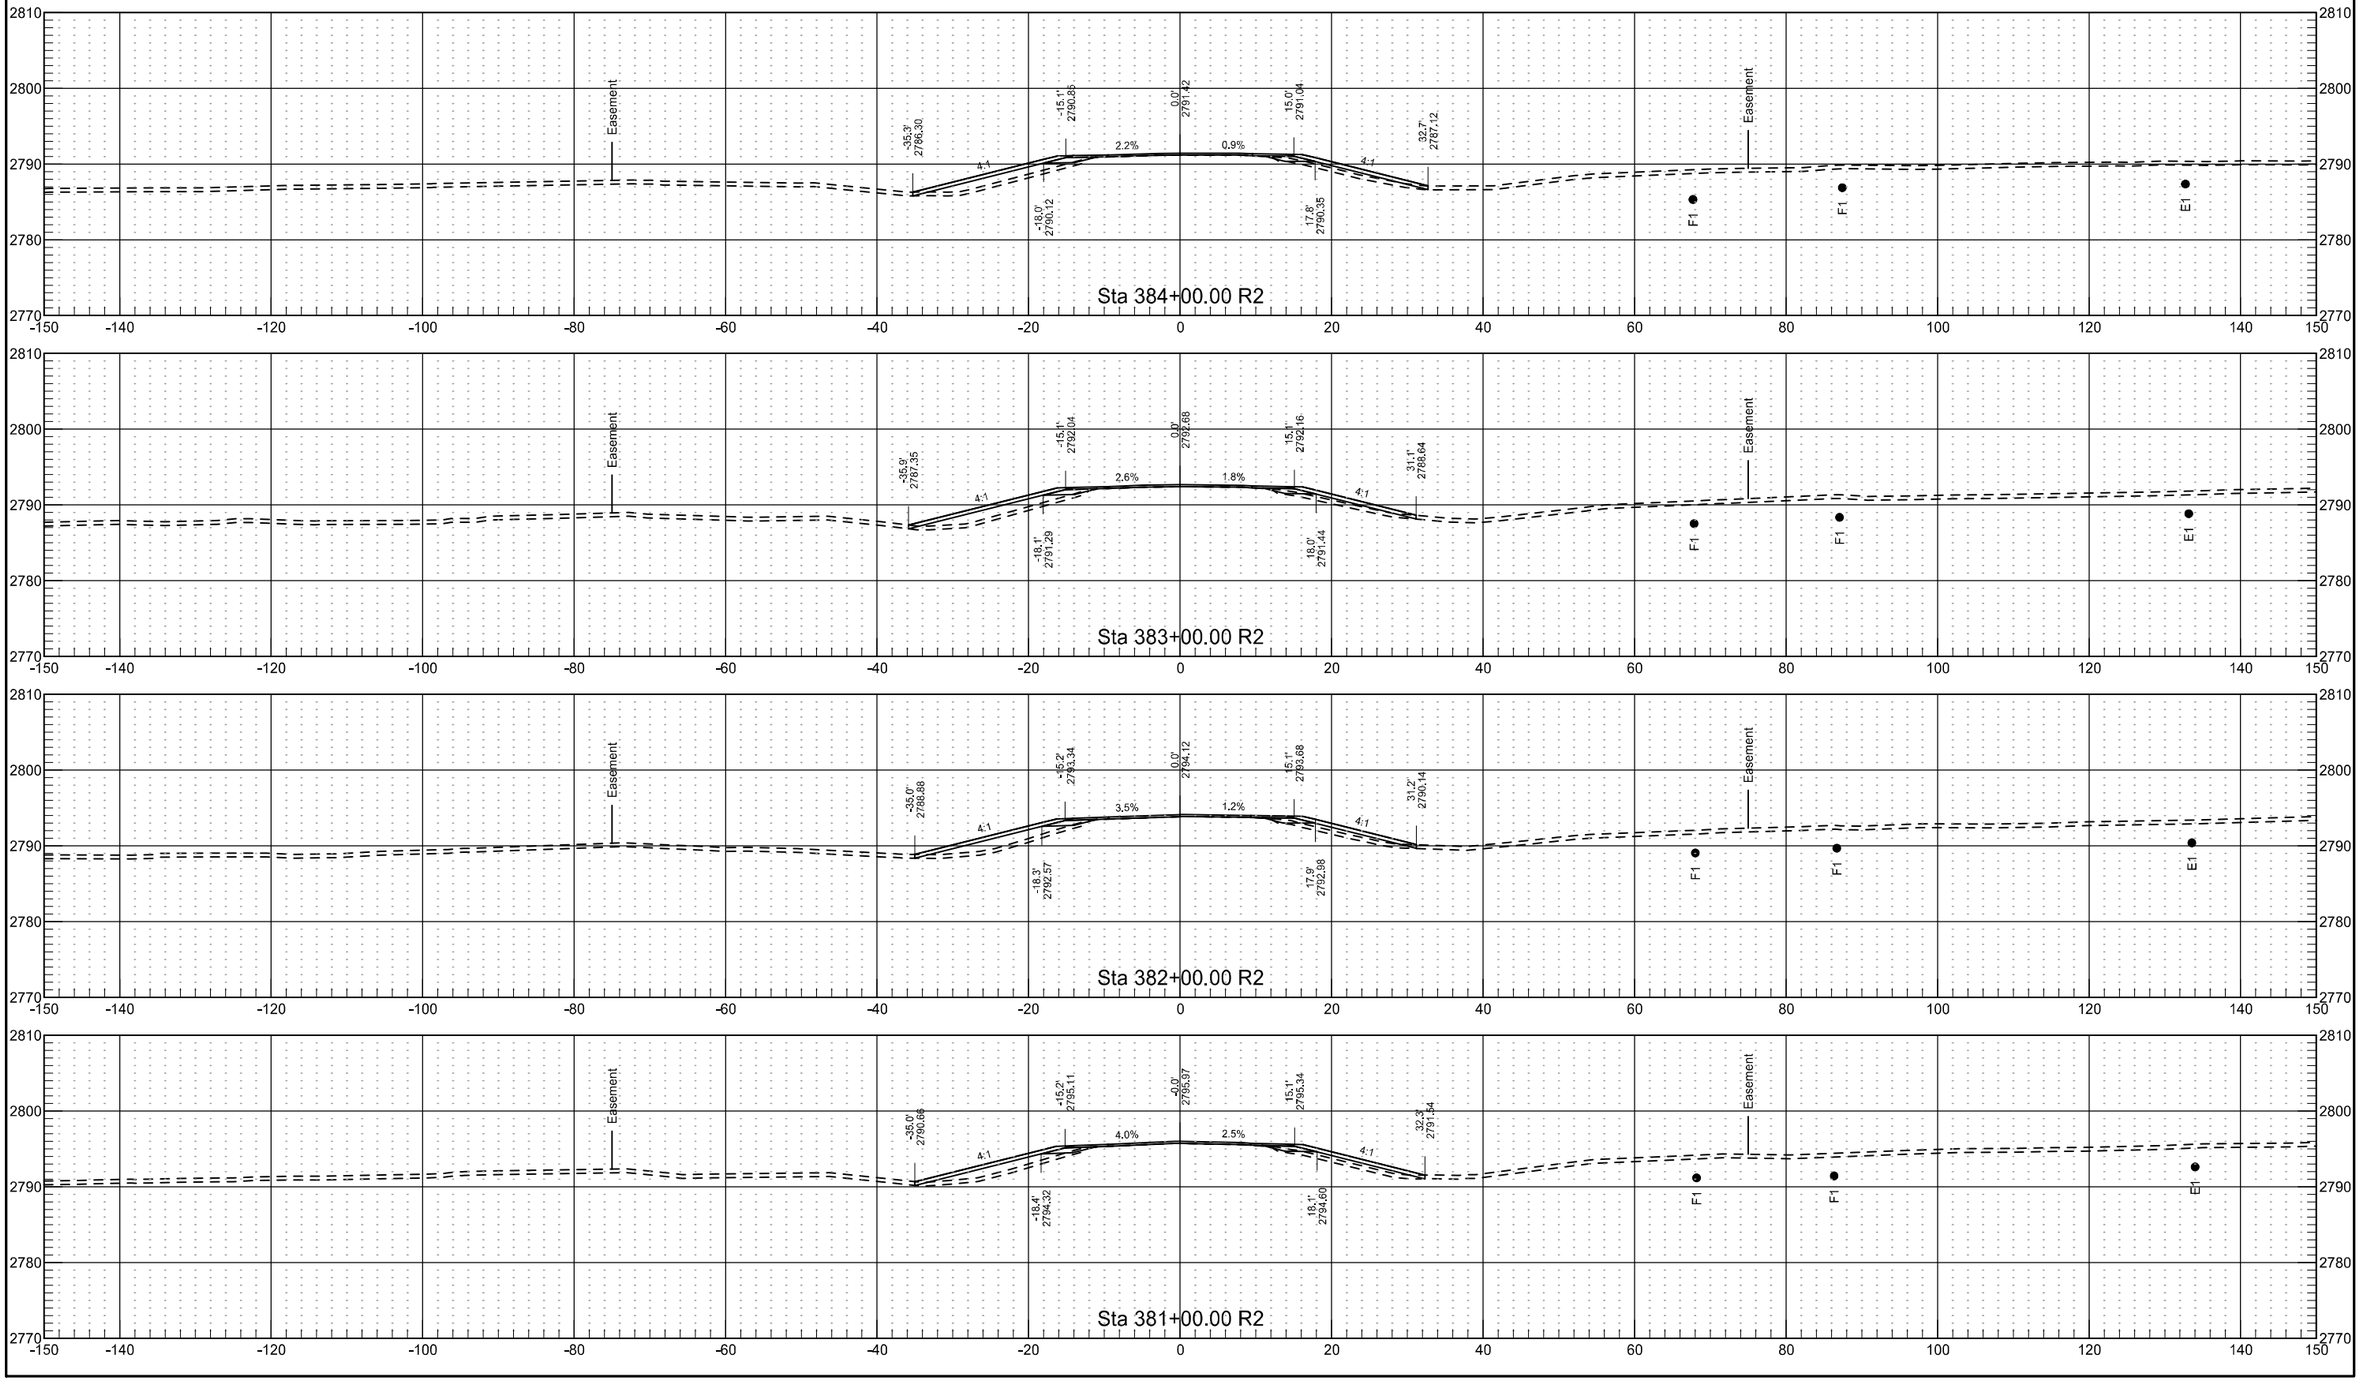


	STATE	PROJECT NO.	SECTION NO.	SHEET NO.
	ND	NH-5-021(016)000	200	127

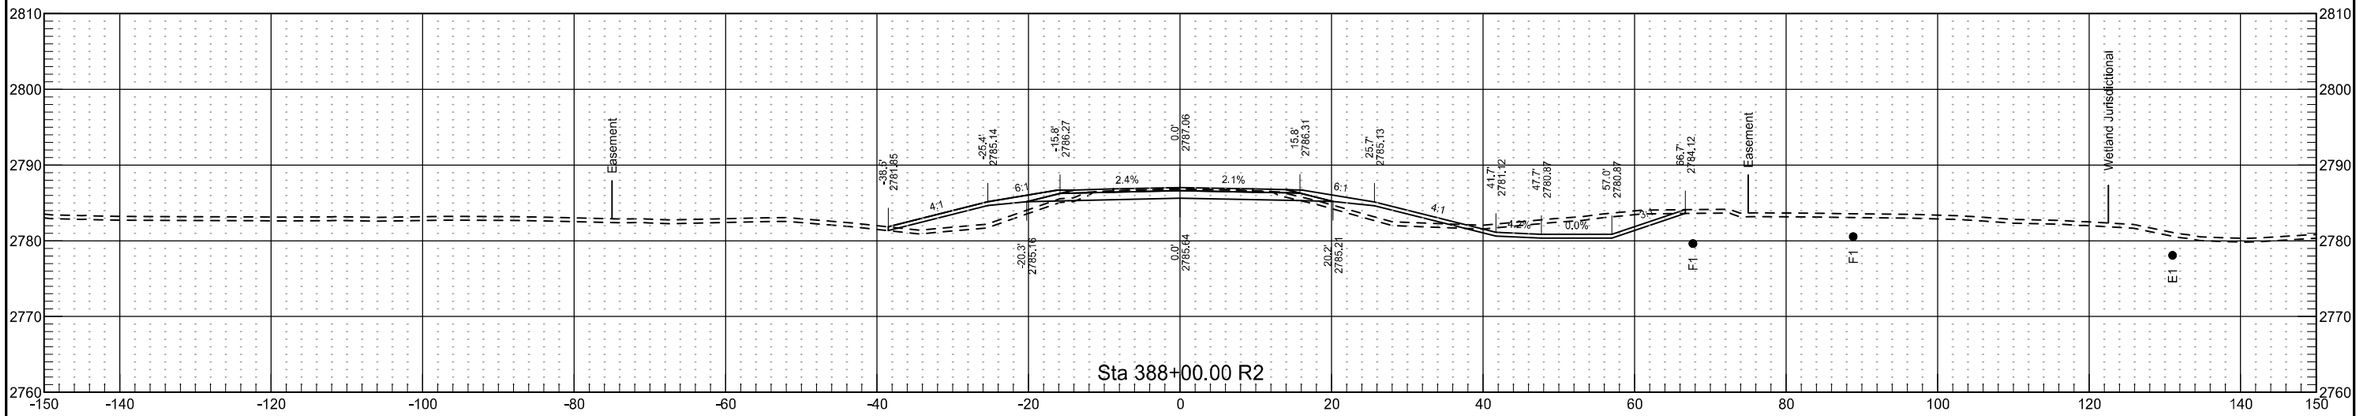


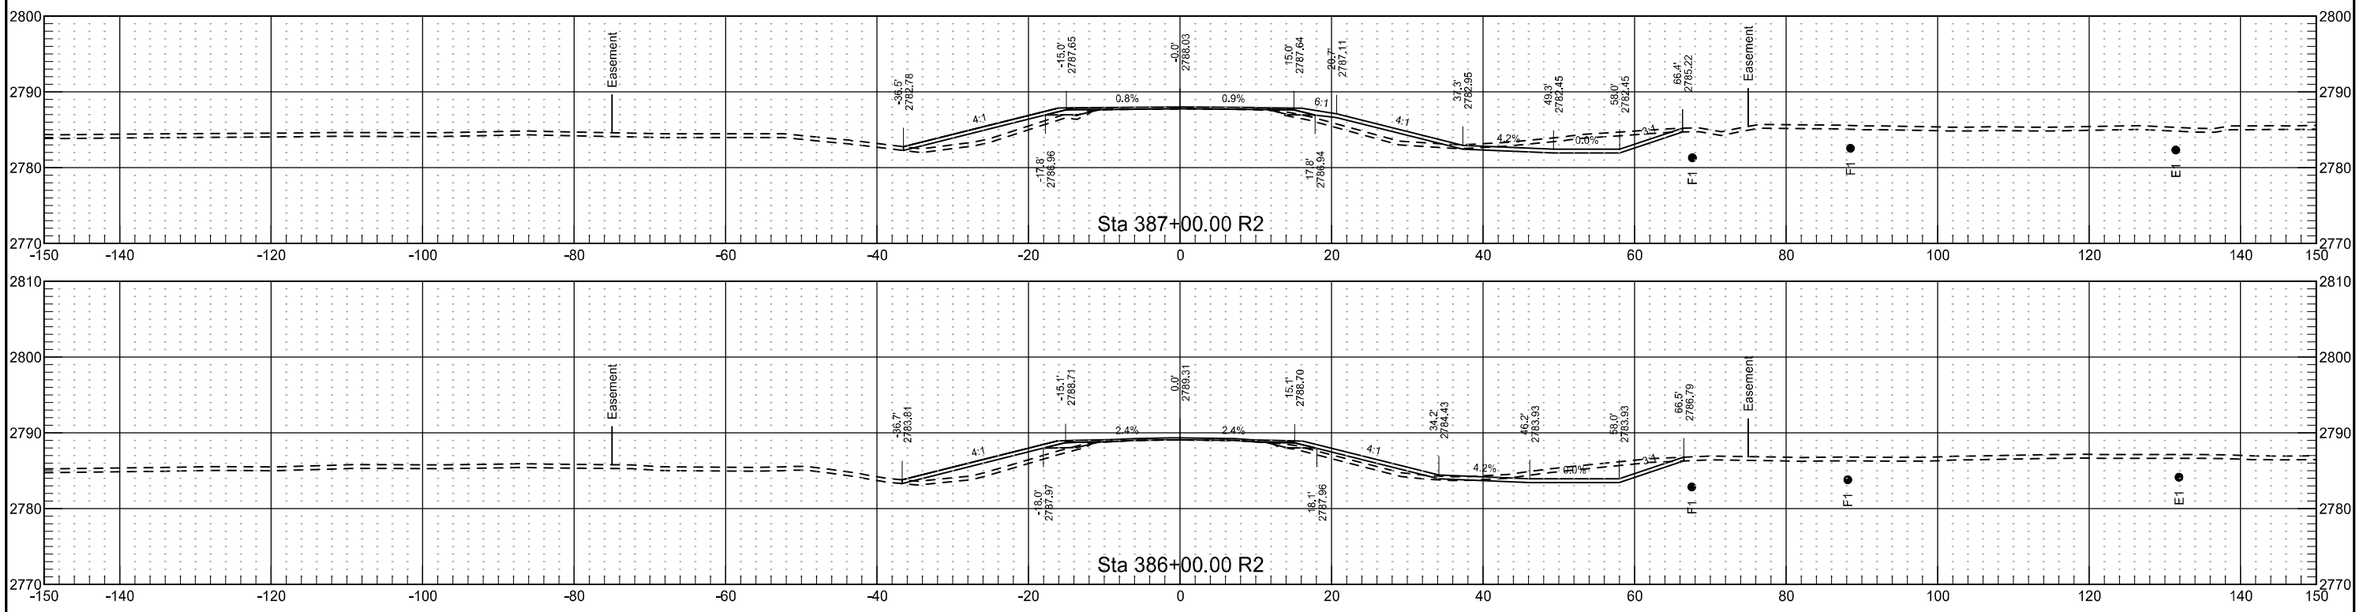


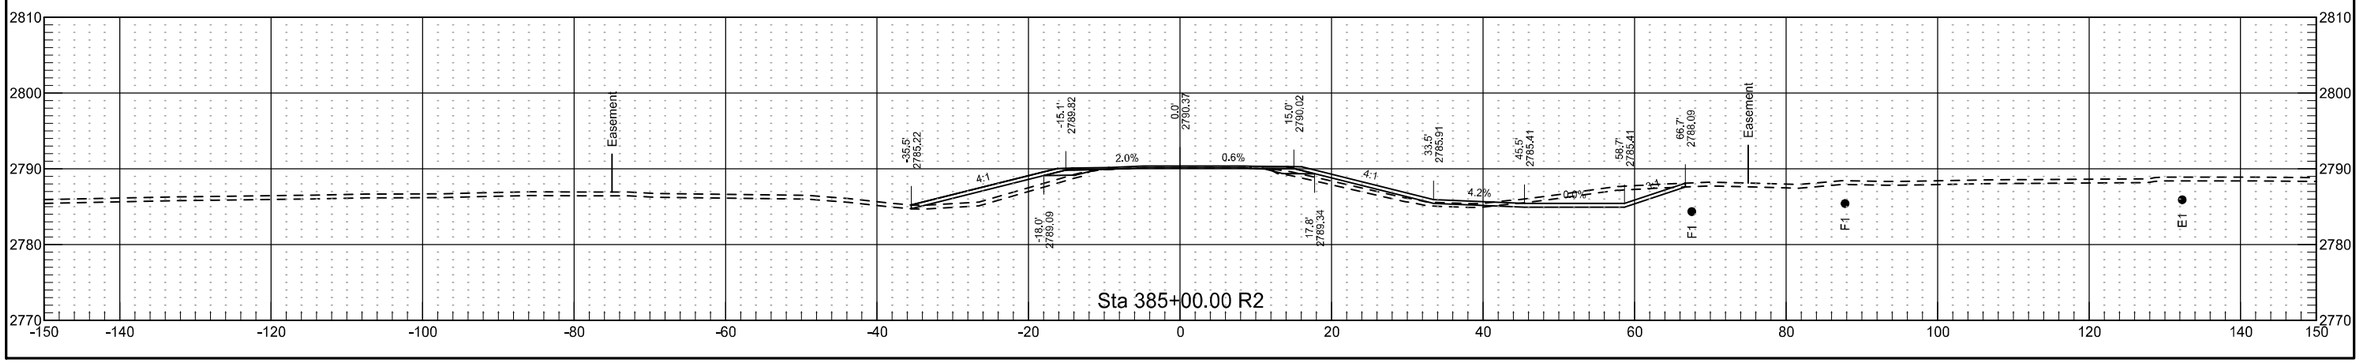


	STATE	PROJECT NO.	SECTION NO.	SHEET NO.
	ND	NH-5-021(016)000	200	128

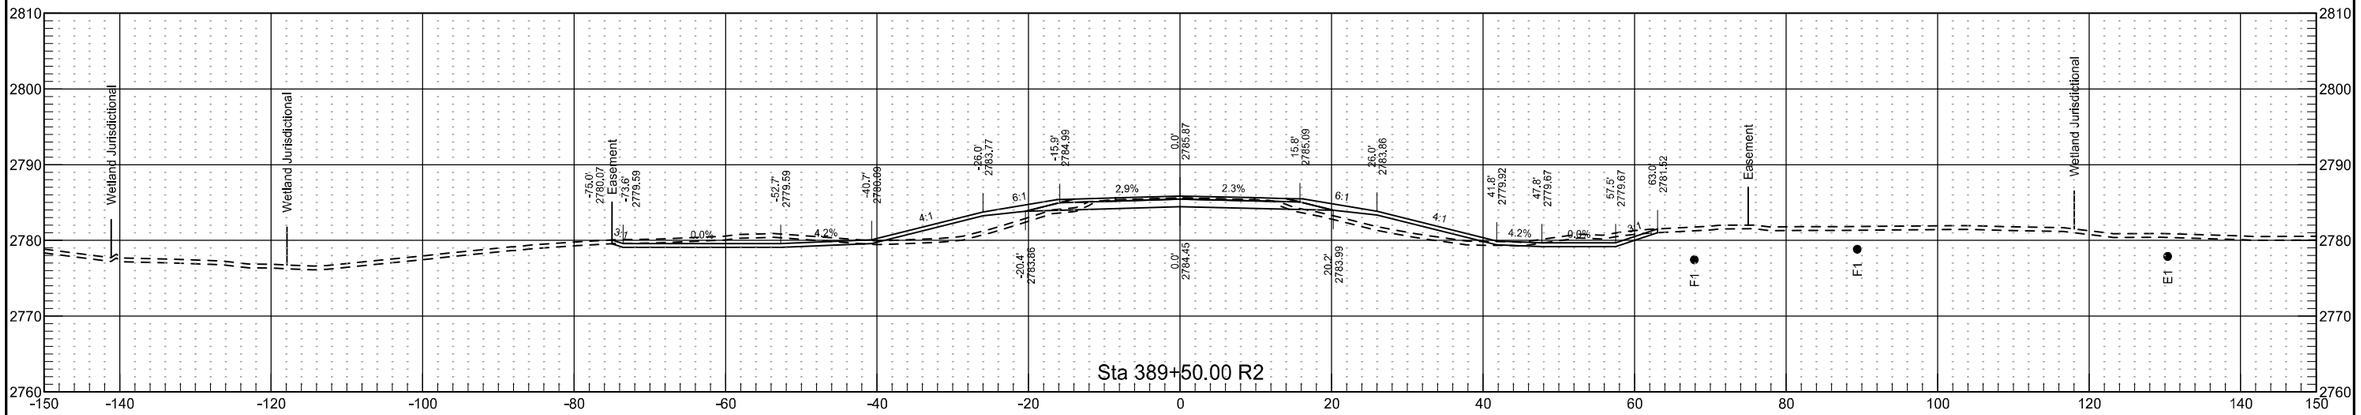


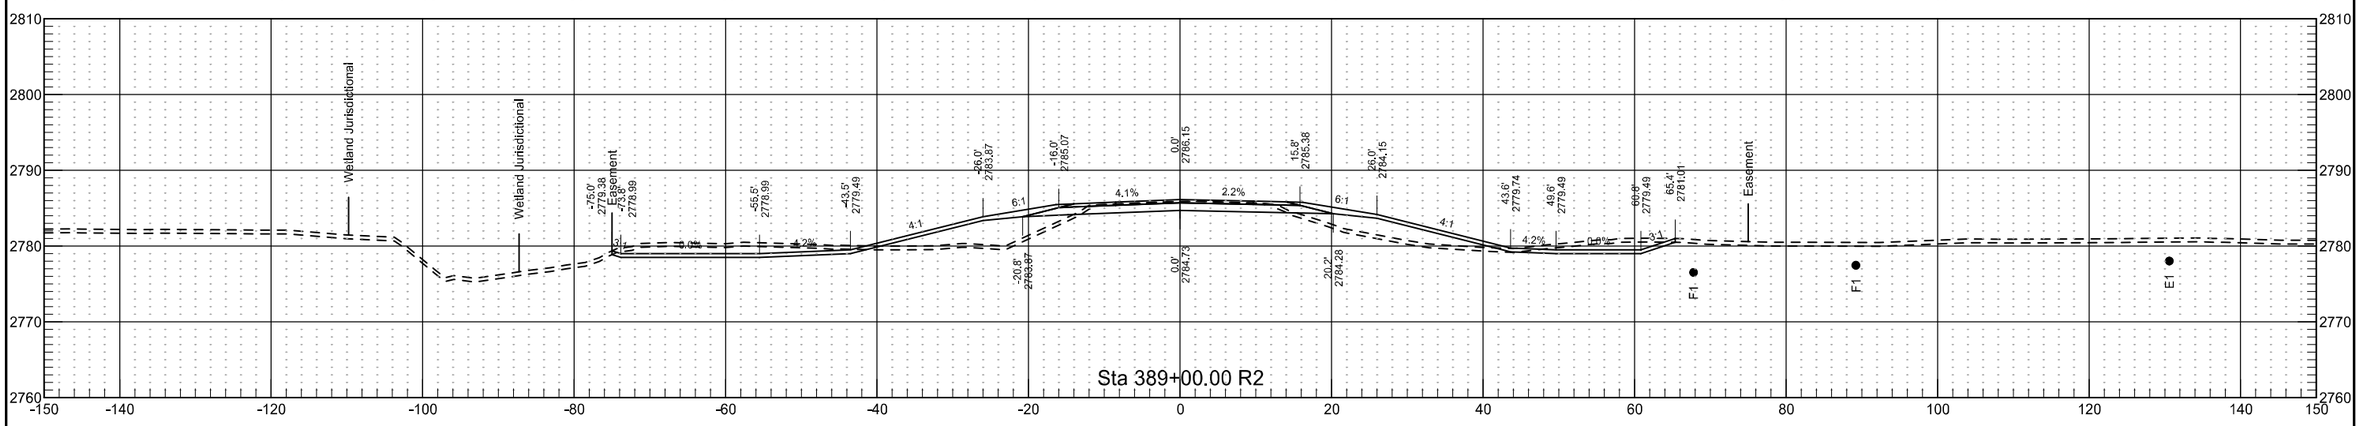


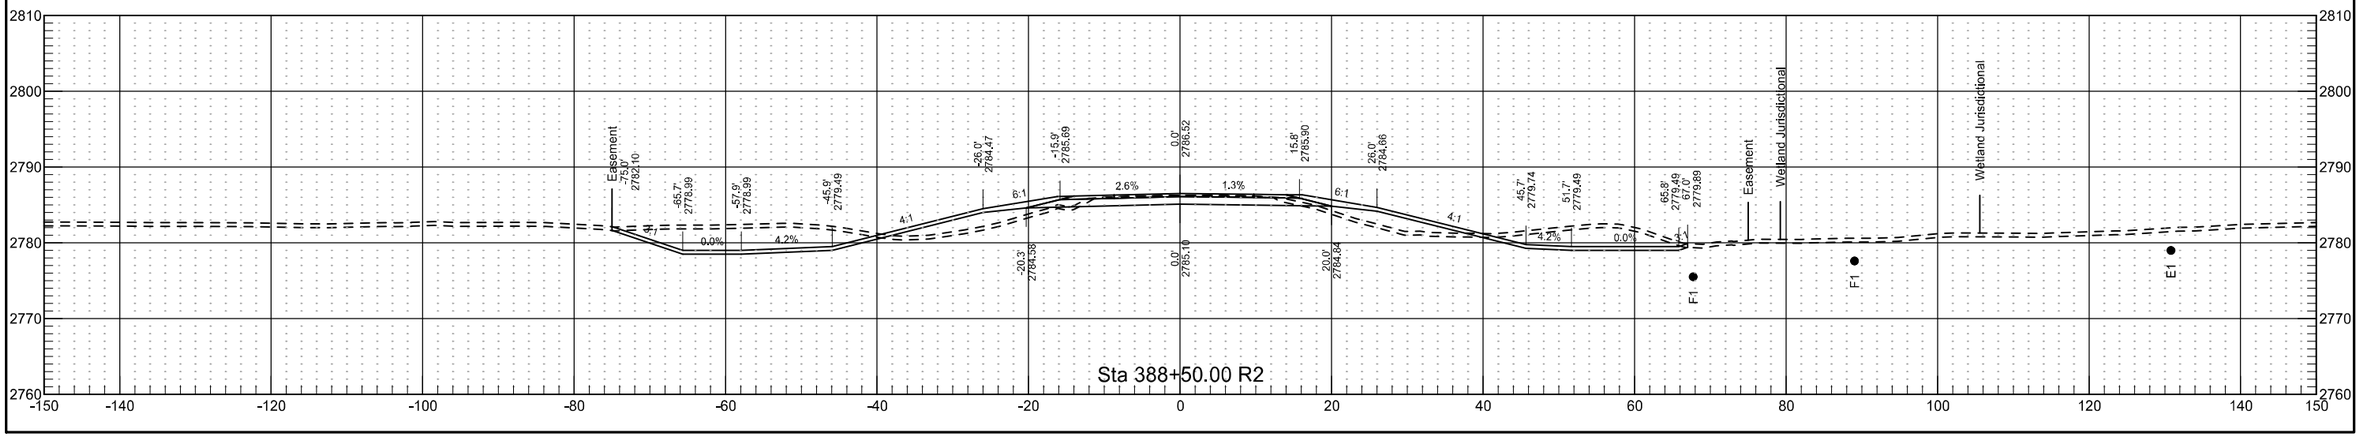


	STATE	PROJECT NO.	SECTION NO.	SHEET NO.
	ND	NH-5-021(016)000	200	129

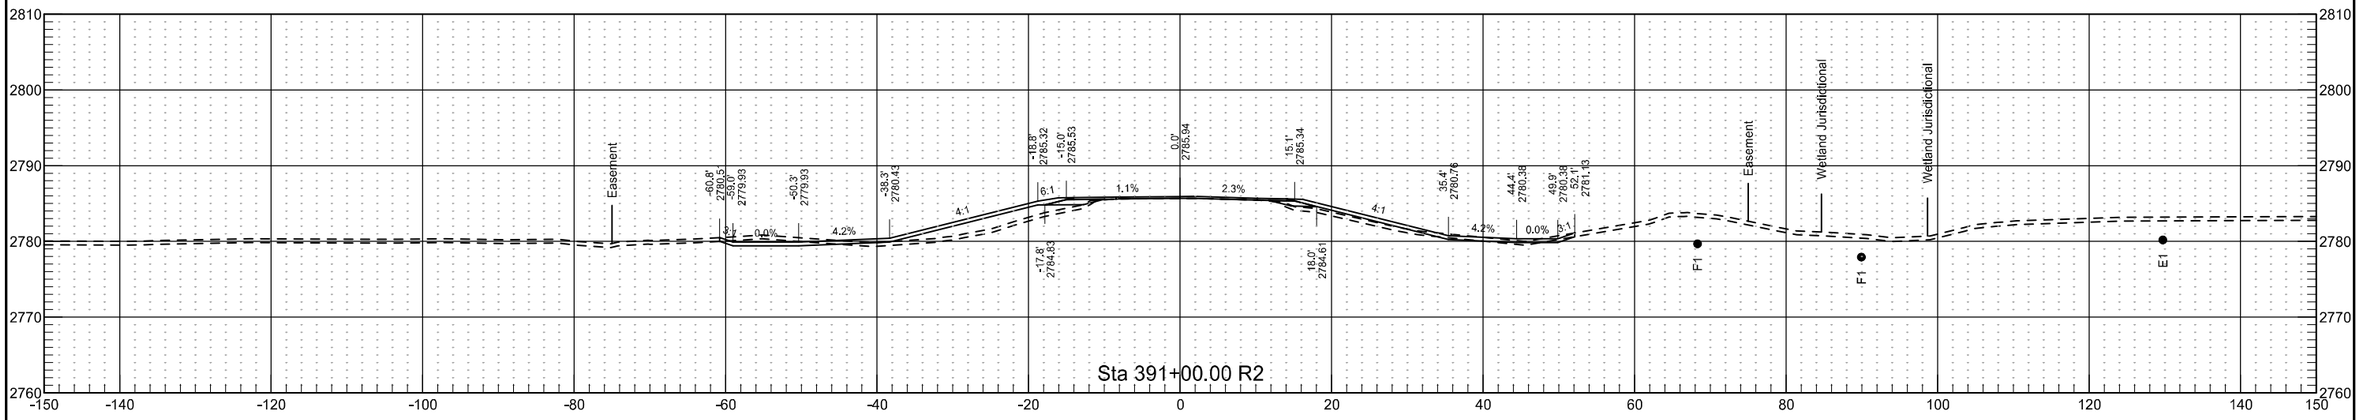

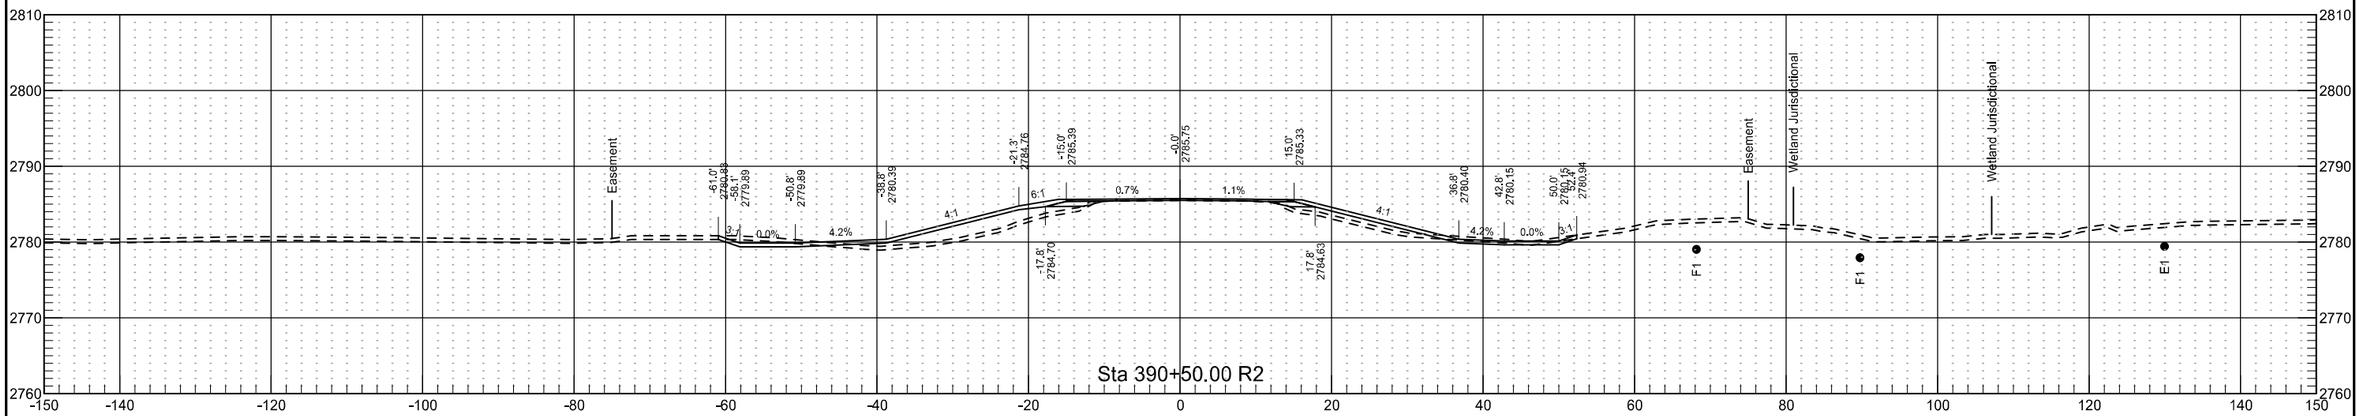

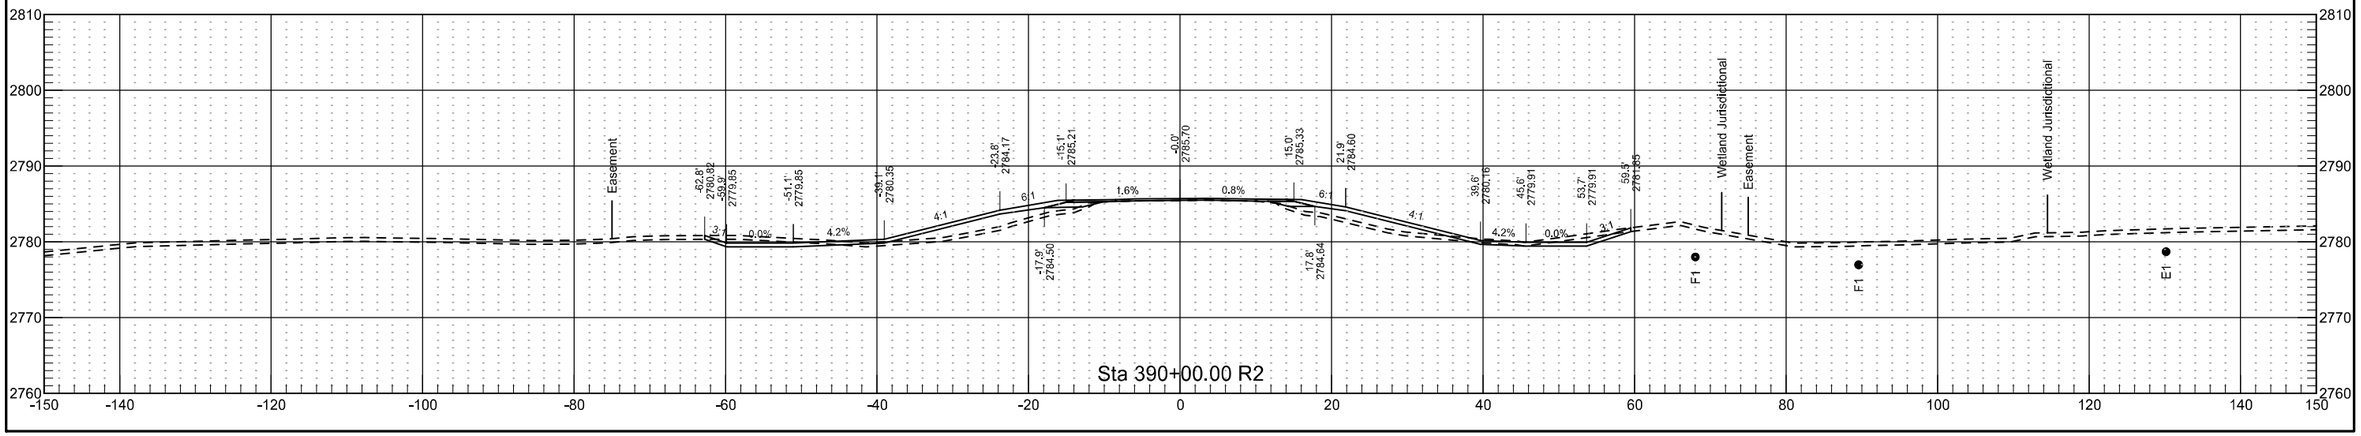


	STATE	PROJECT NO.	SECTION NO.	SHEET NO.
	ND	NH-5-021(016)000	200	130

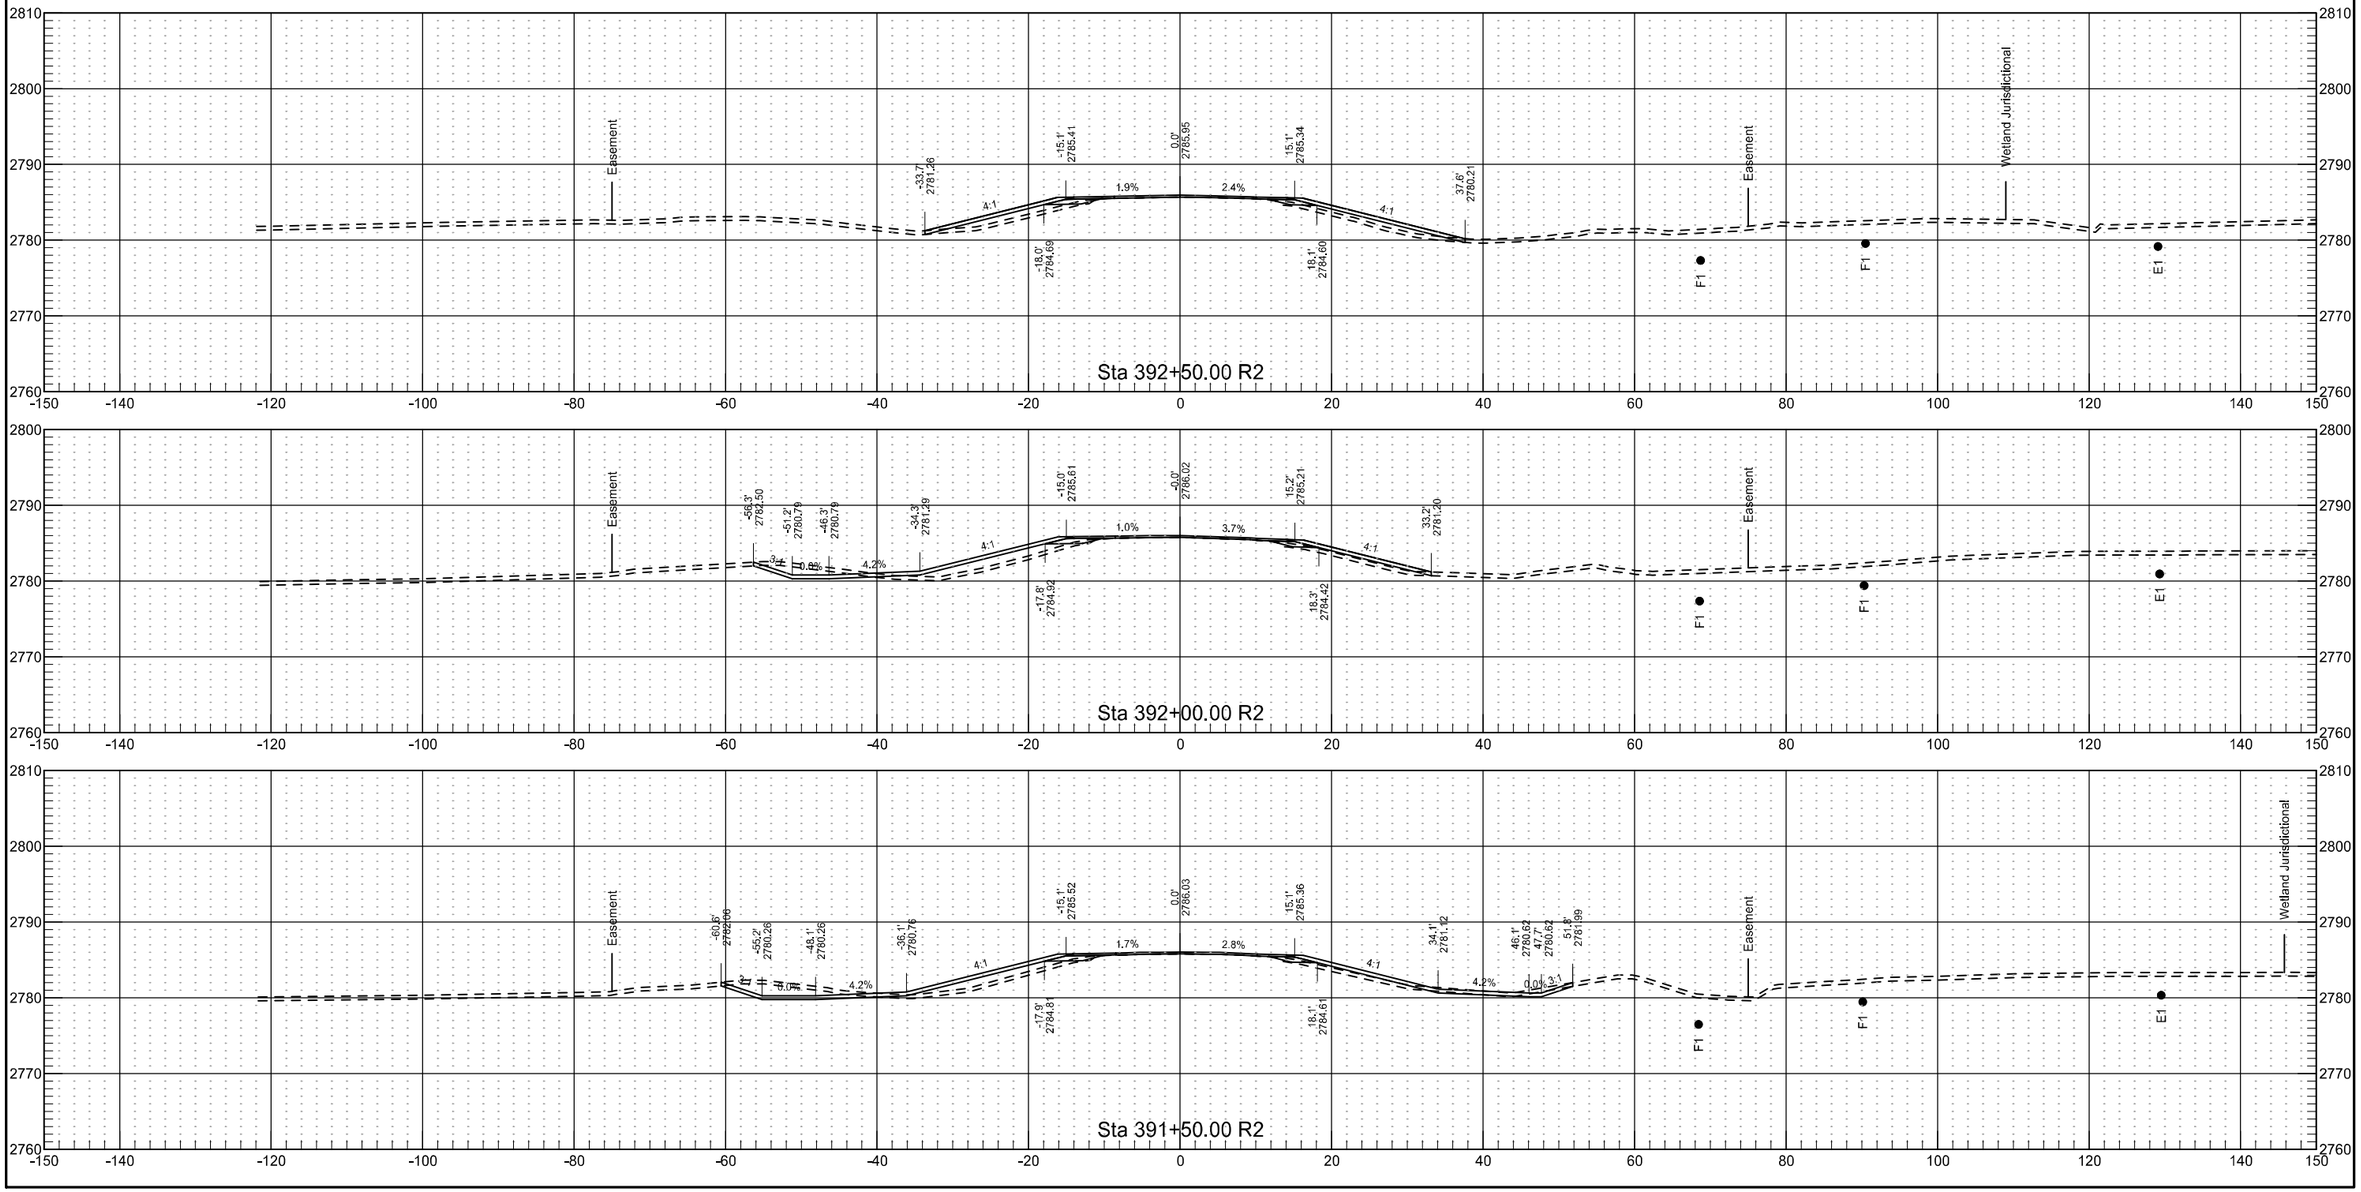


10/29/2019 8:41:36 AM kory.Kleinknecht G:\2018\18.00676\50021000.016\Design\Base\Xsec_004.dgn

	STATE	PROJECT NO.	SECTION NO.	SHEET NO.
	ND	NH-5-021(016)000	200	131

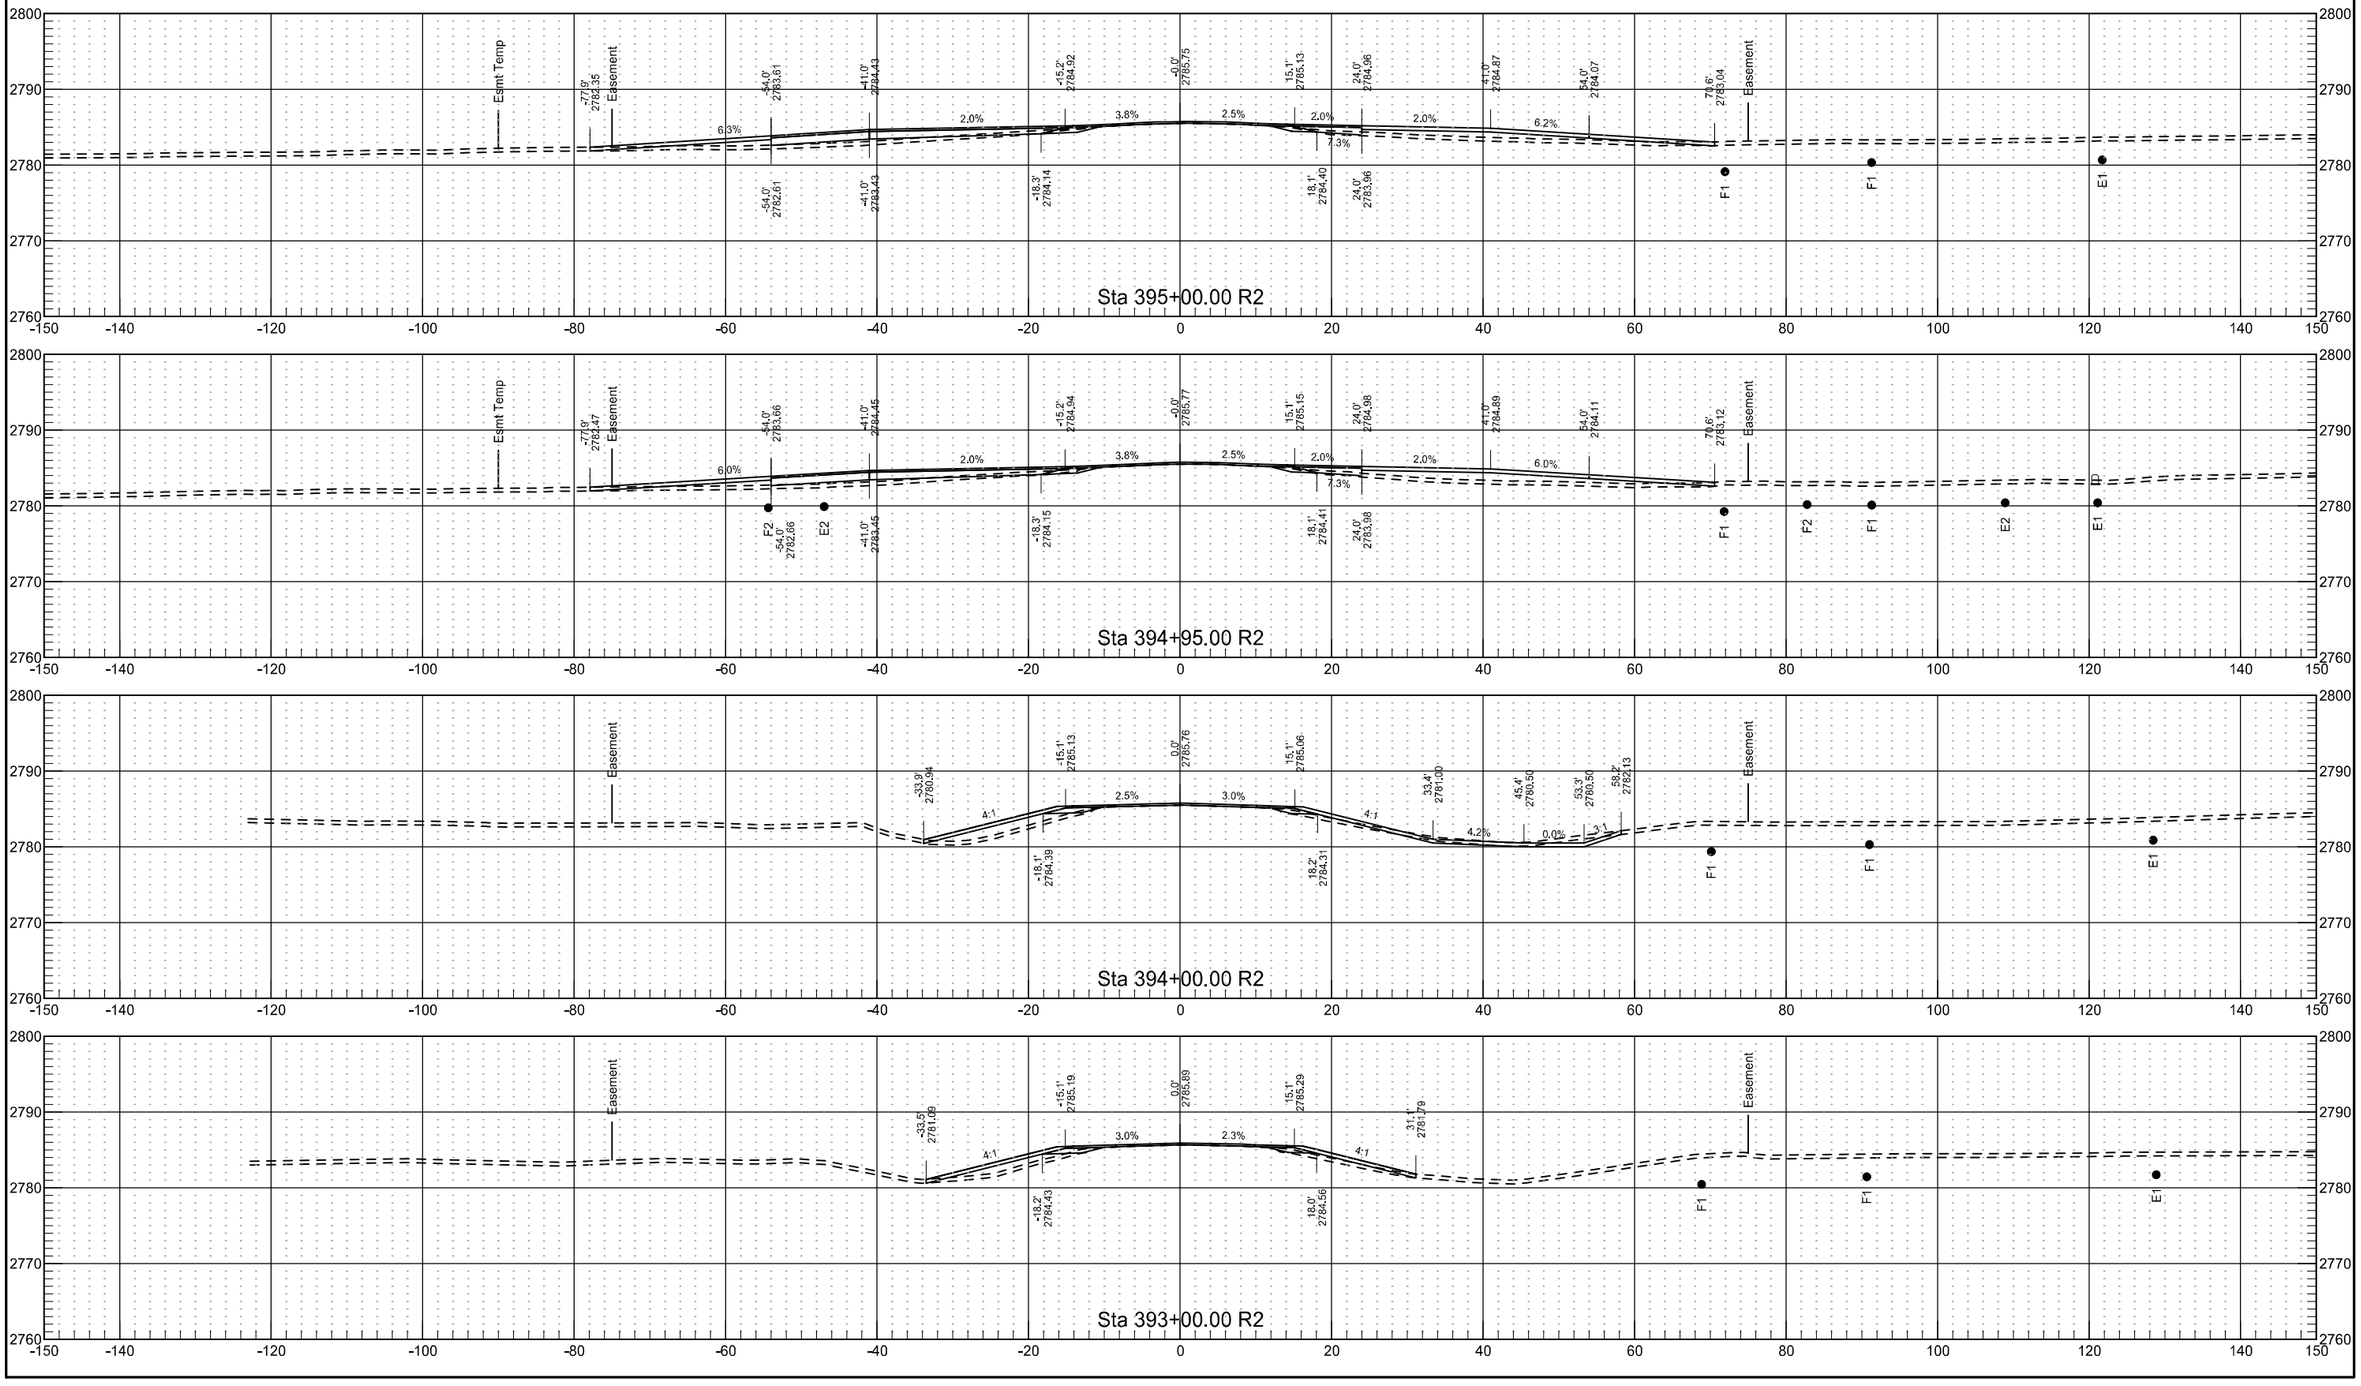

	STATE	PROJECT NO.	SECTION NO.	SHEET NO.
	ND	NH-5-021(016)000	200	132


	STATE	PROJECT NO.	SECTION NO.	SHEET NO.
	ND	NH-5-021(016)000	200	133

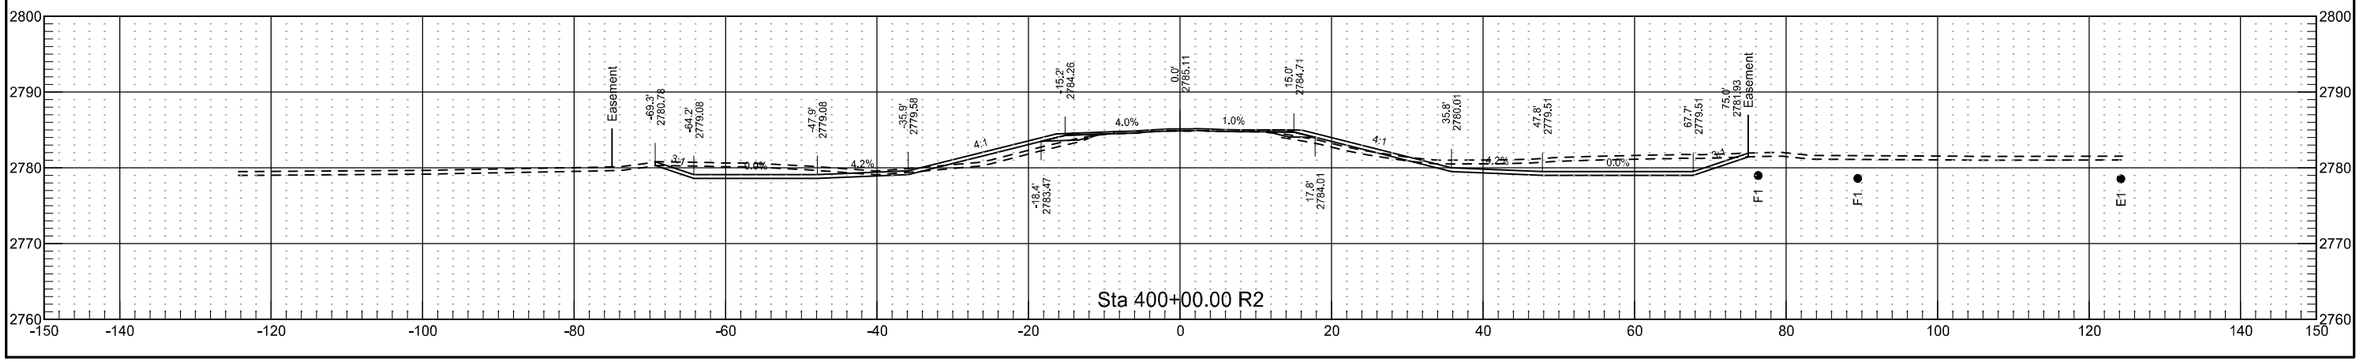



10/29/2019 8:41:39 AM kory.Kleinknecht G:\2018\18.00676\50021000.016\Design\Base\Xsec_004.dgn


	STATE	PROJECT NO.	SECTION NO.	SHEET NO.
	ND	NH-5-021(016)000	200	134

	STATE	PROJECT NO.	SECTION NO.	SHEET NO.
	ND	NH-5-021(016)000	200	135

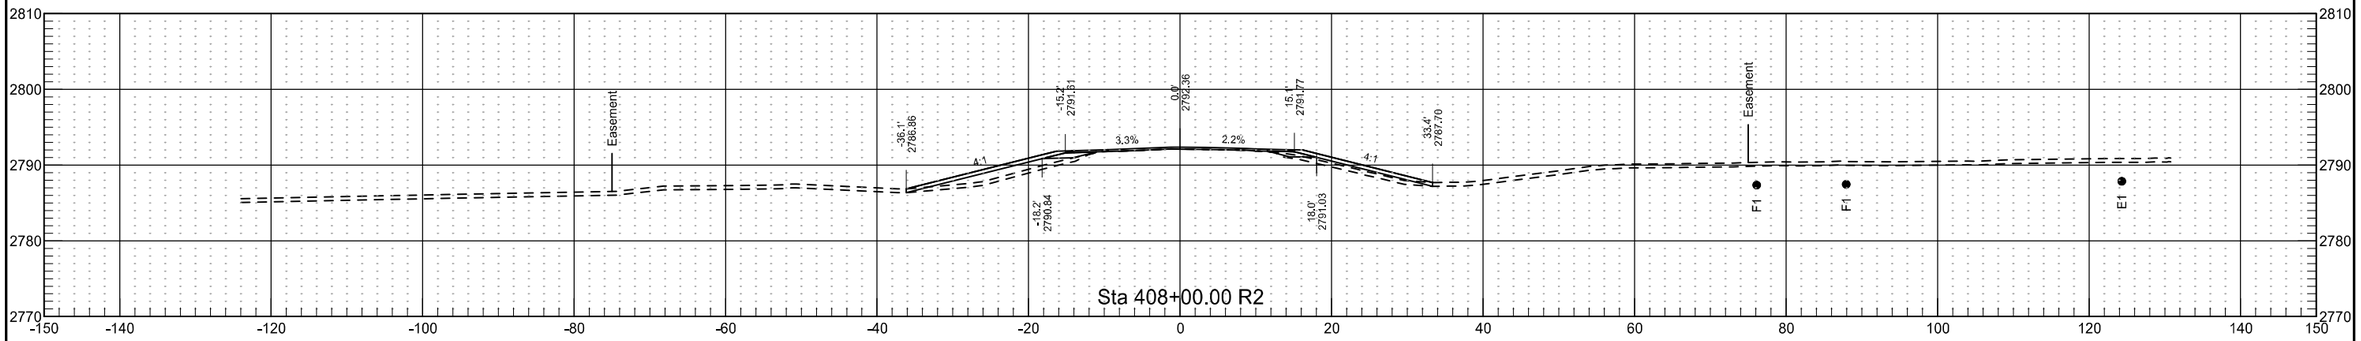


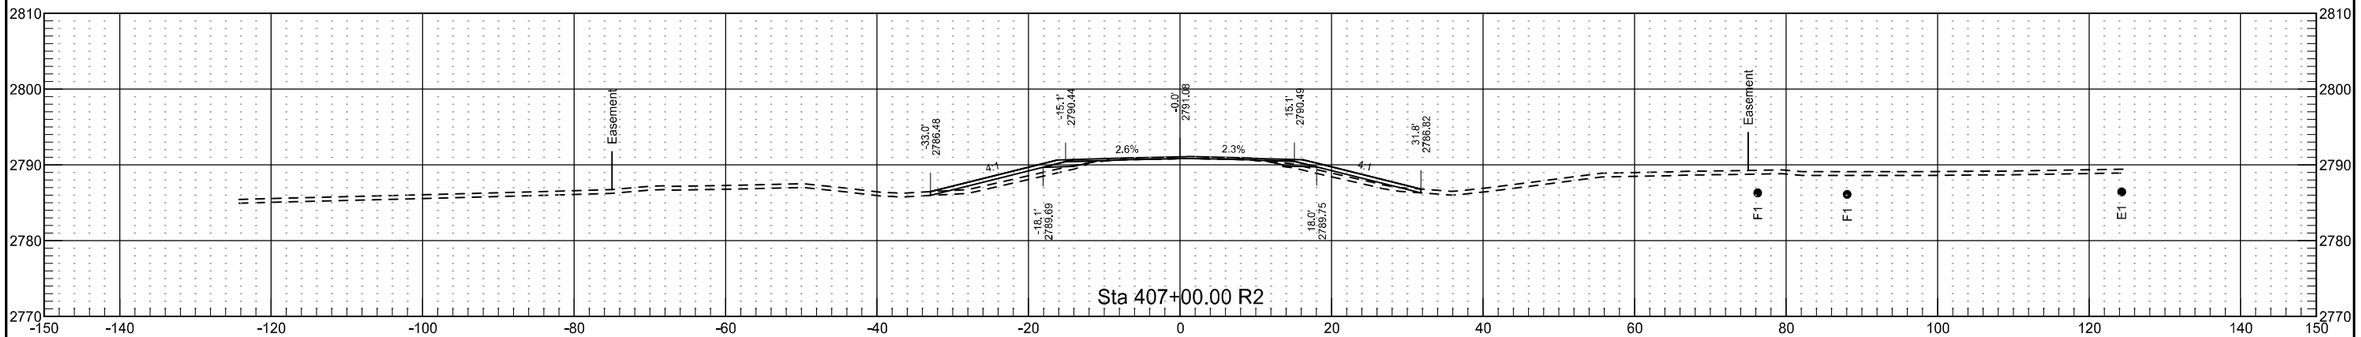

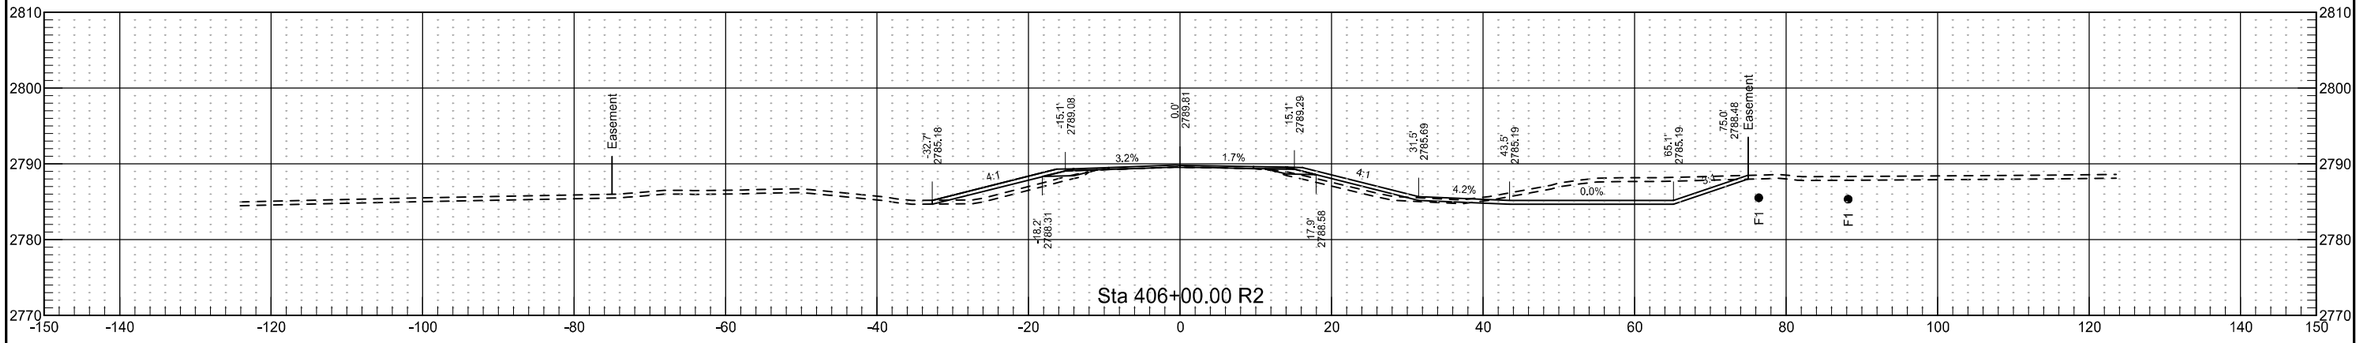


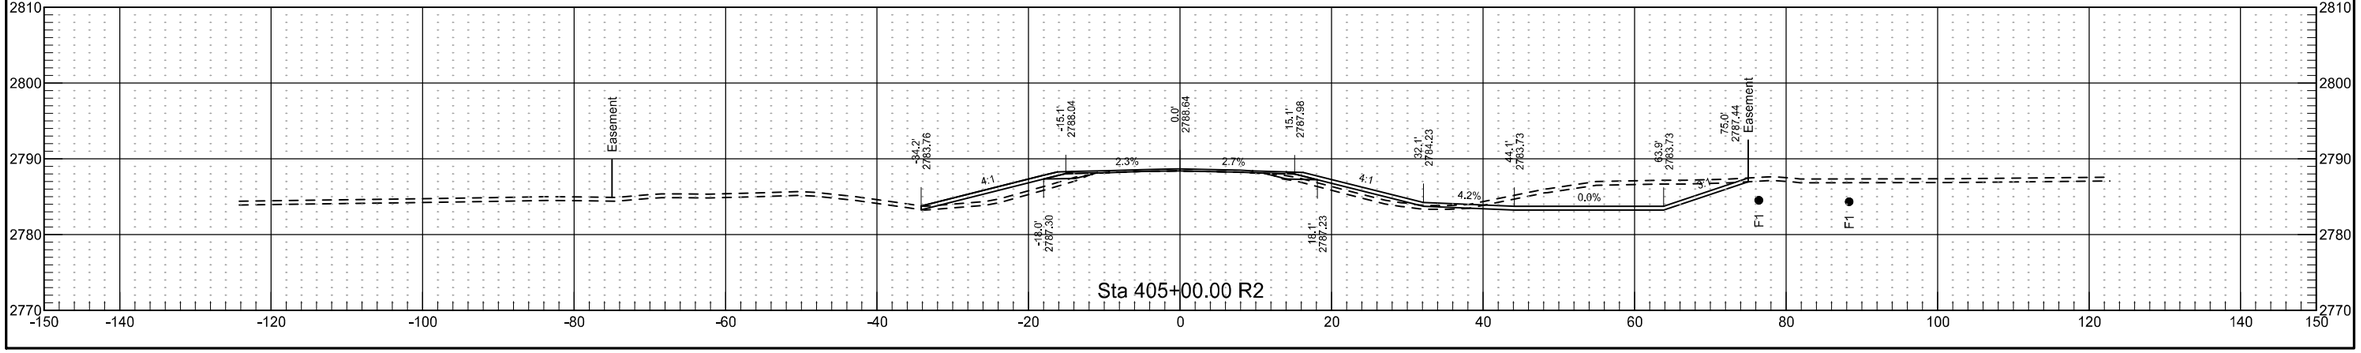



	STATE	PROJECT NO.	SECTION NO.	SHEET NO.
	ND	NH-5-021(016)000	200	136

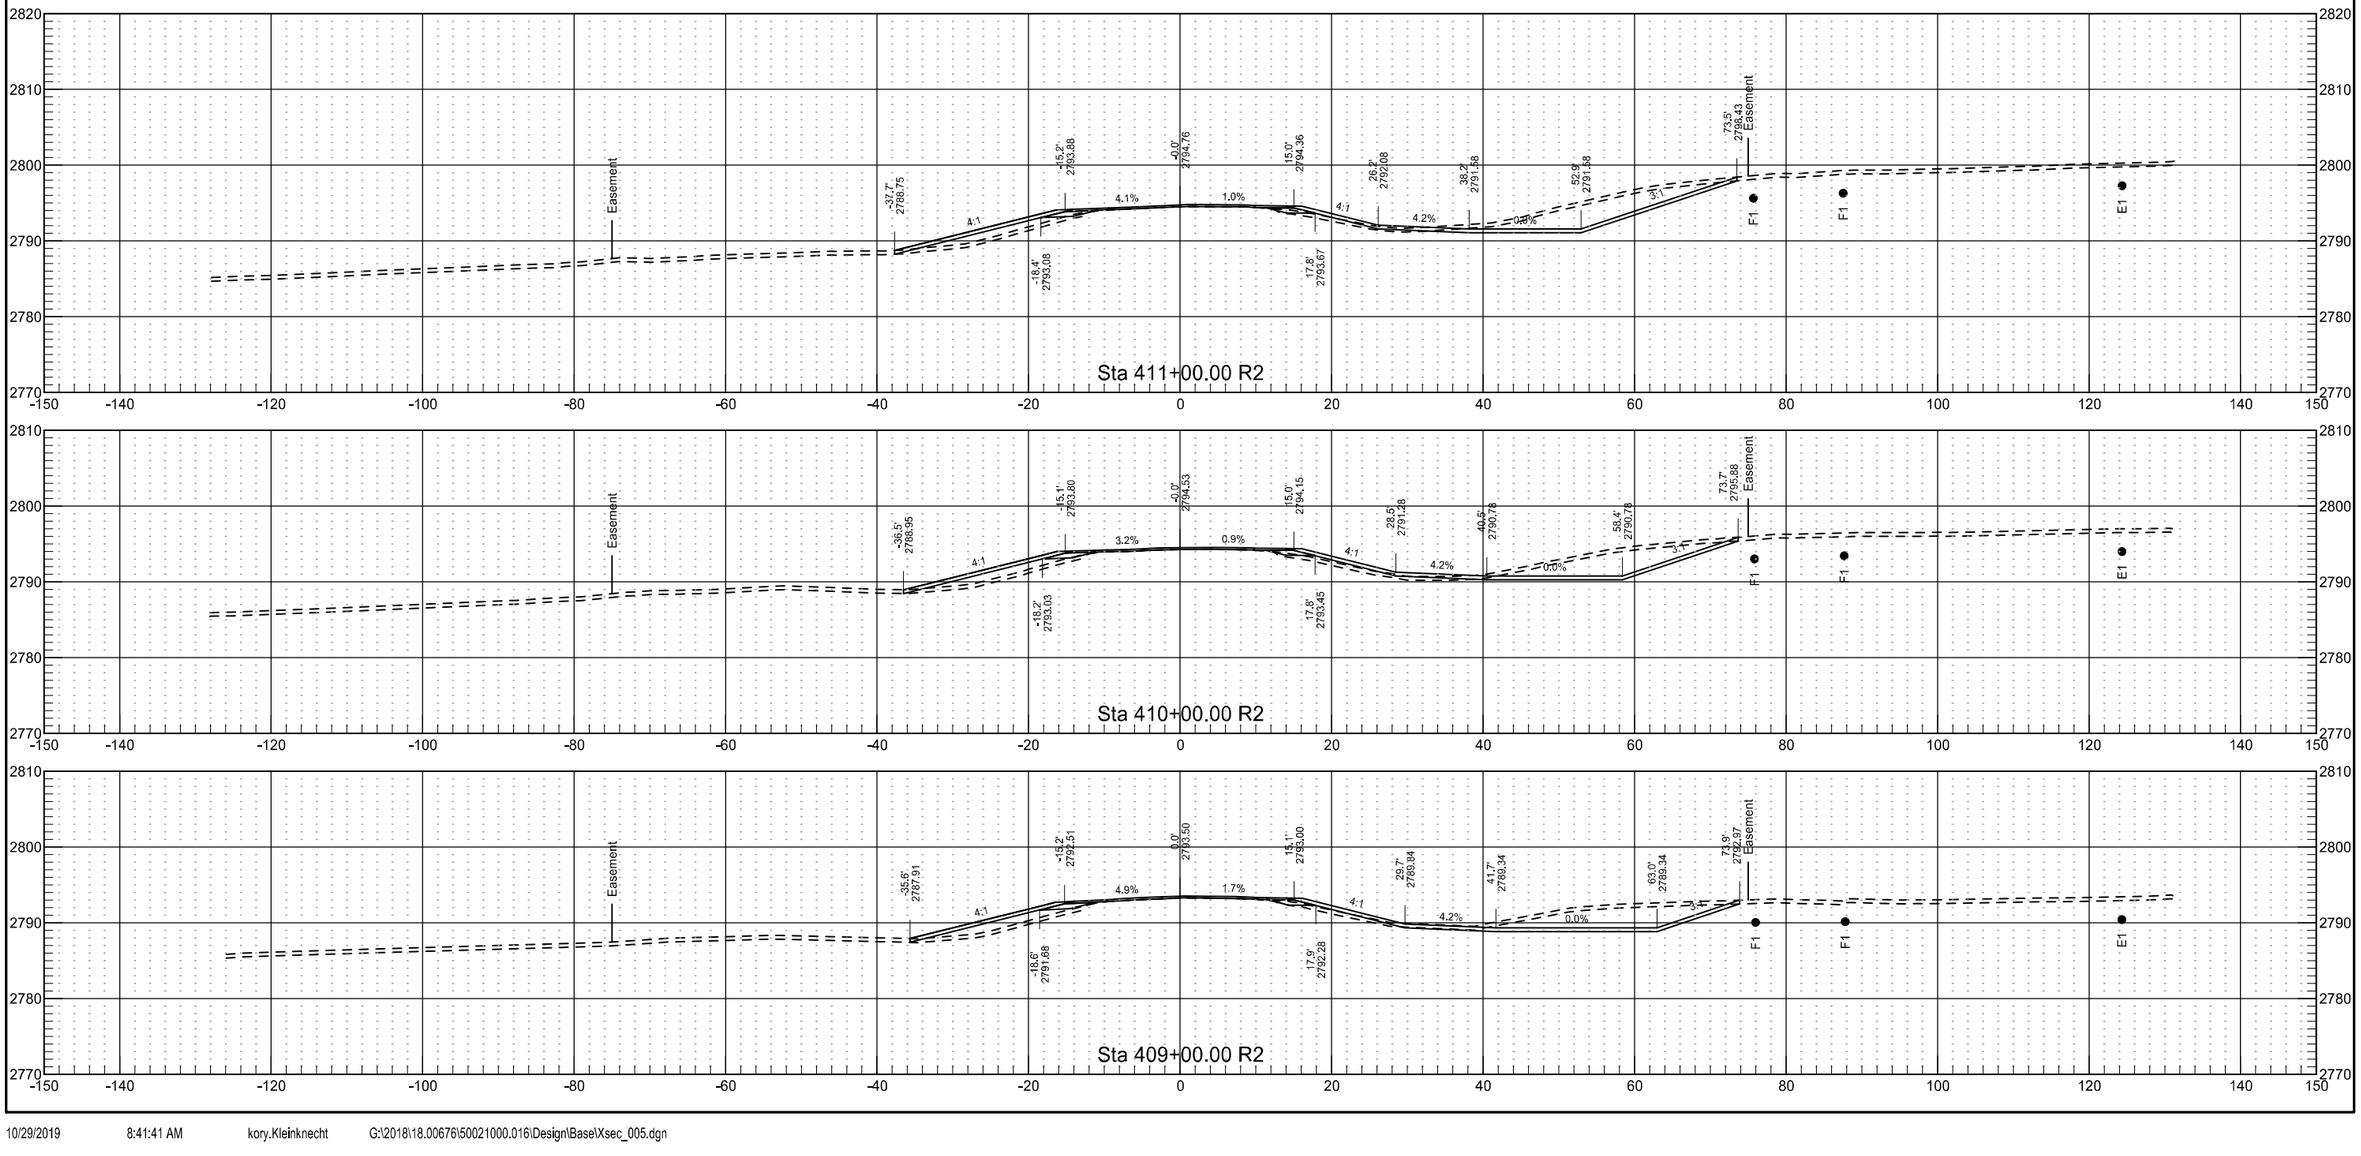


	STATE	PROJECT NO.	SECTION NO.	SHEET NO.
	ND	NH-5-021(016)000	200	137

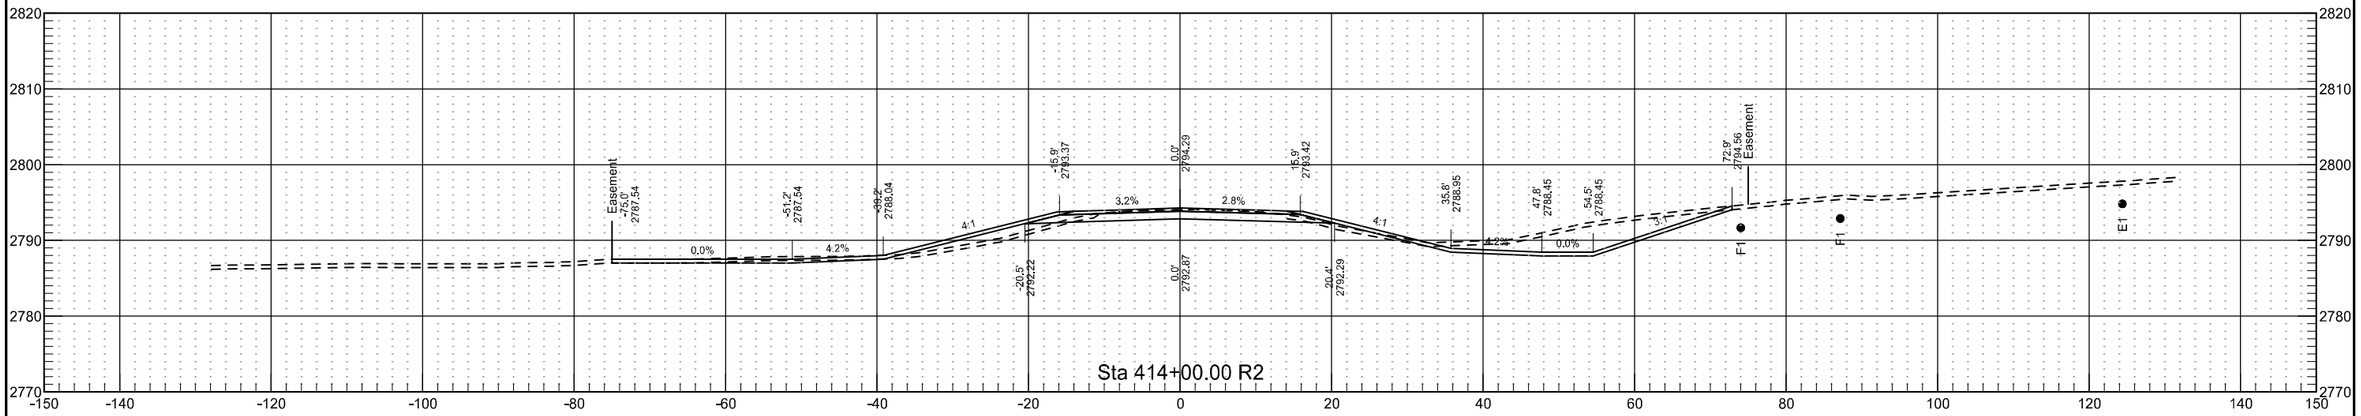

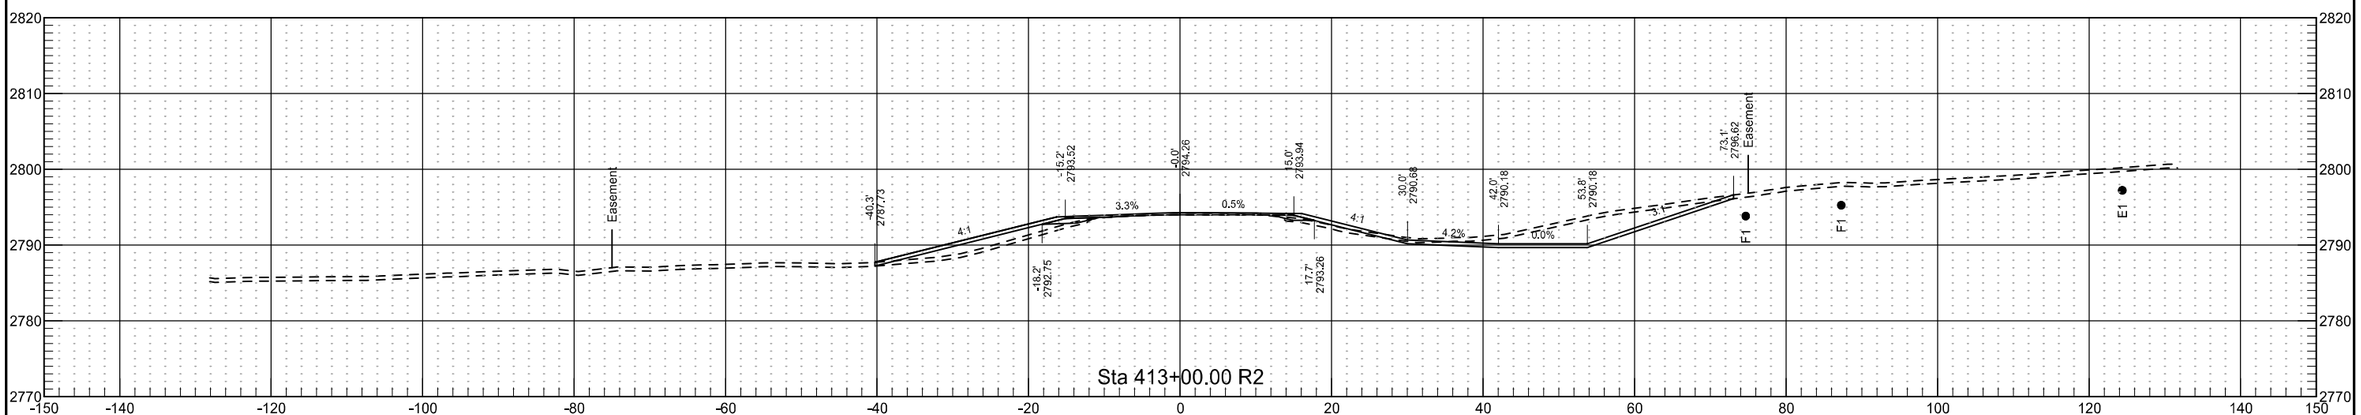

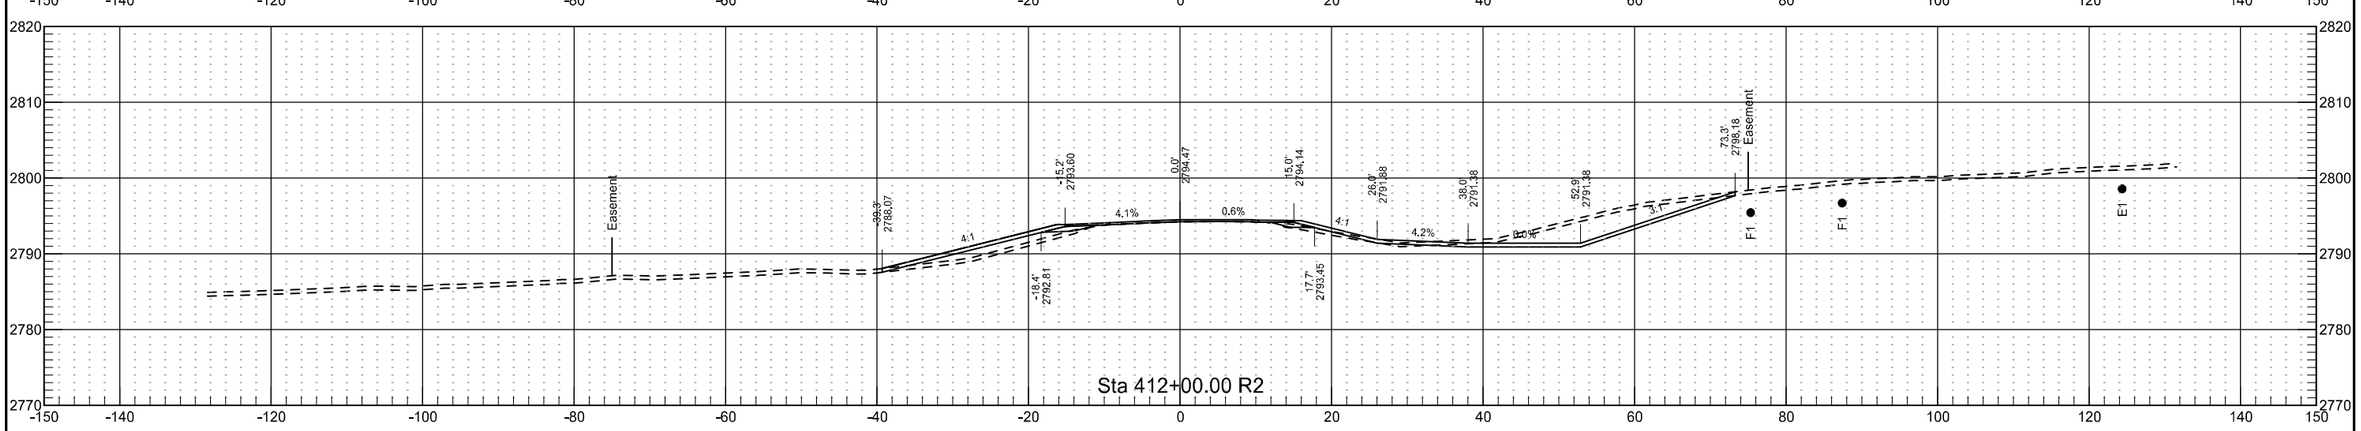


	STATE	PROJECT NO.	SECTION NO.	SHEET NO.
	ND	NH-5-021(016)000	200	138

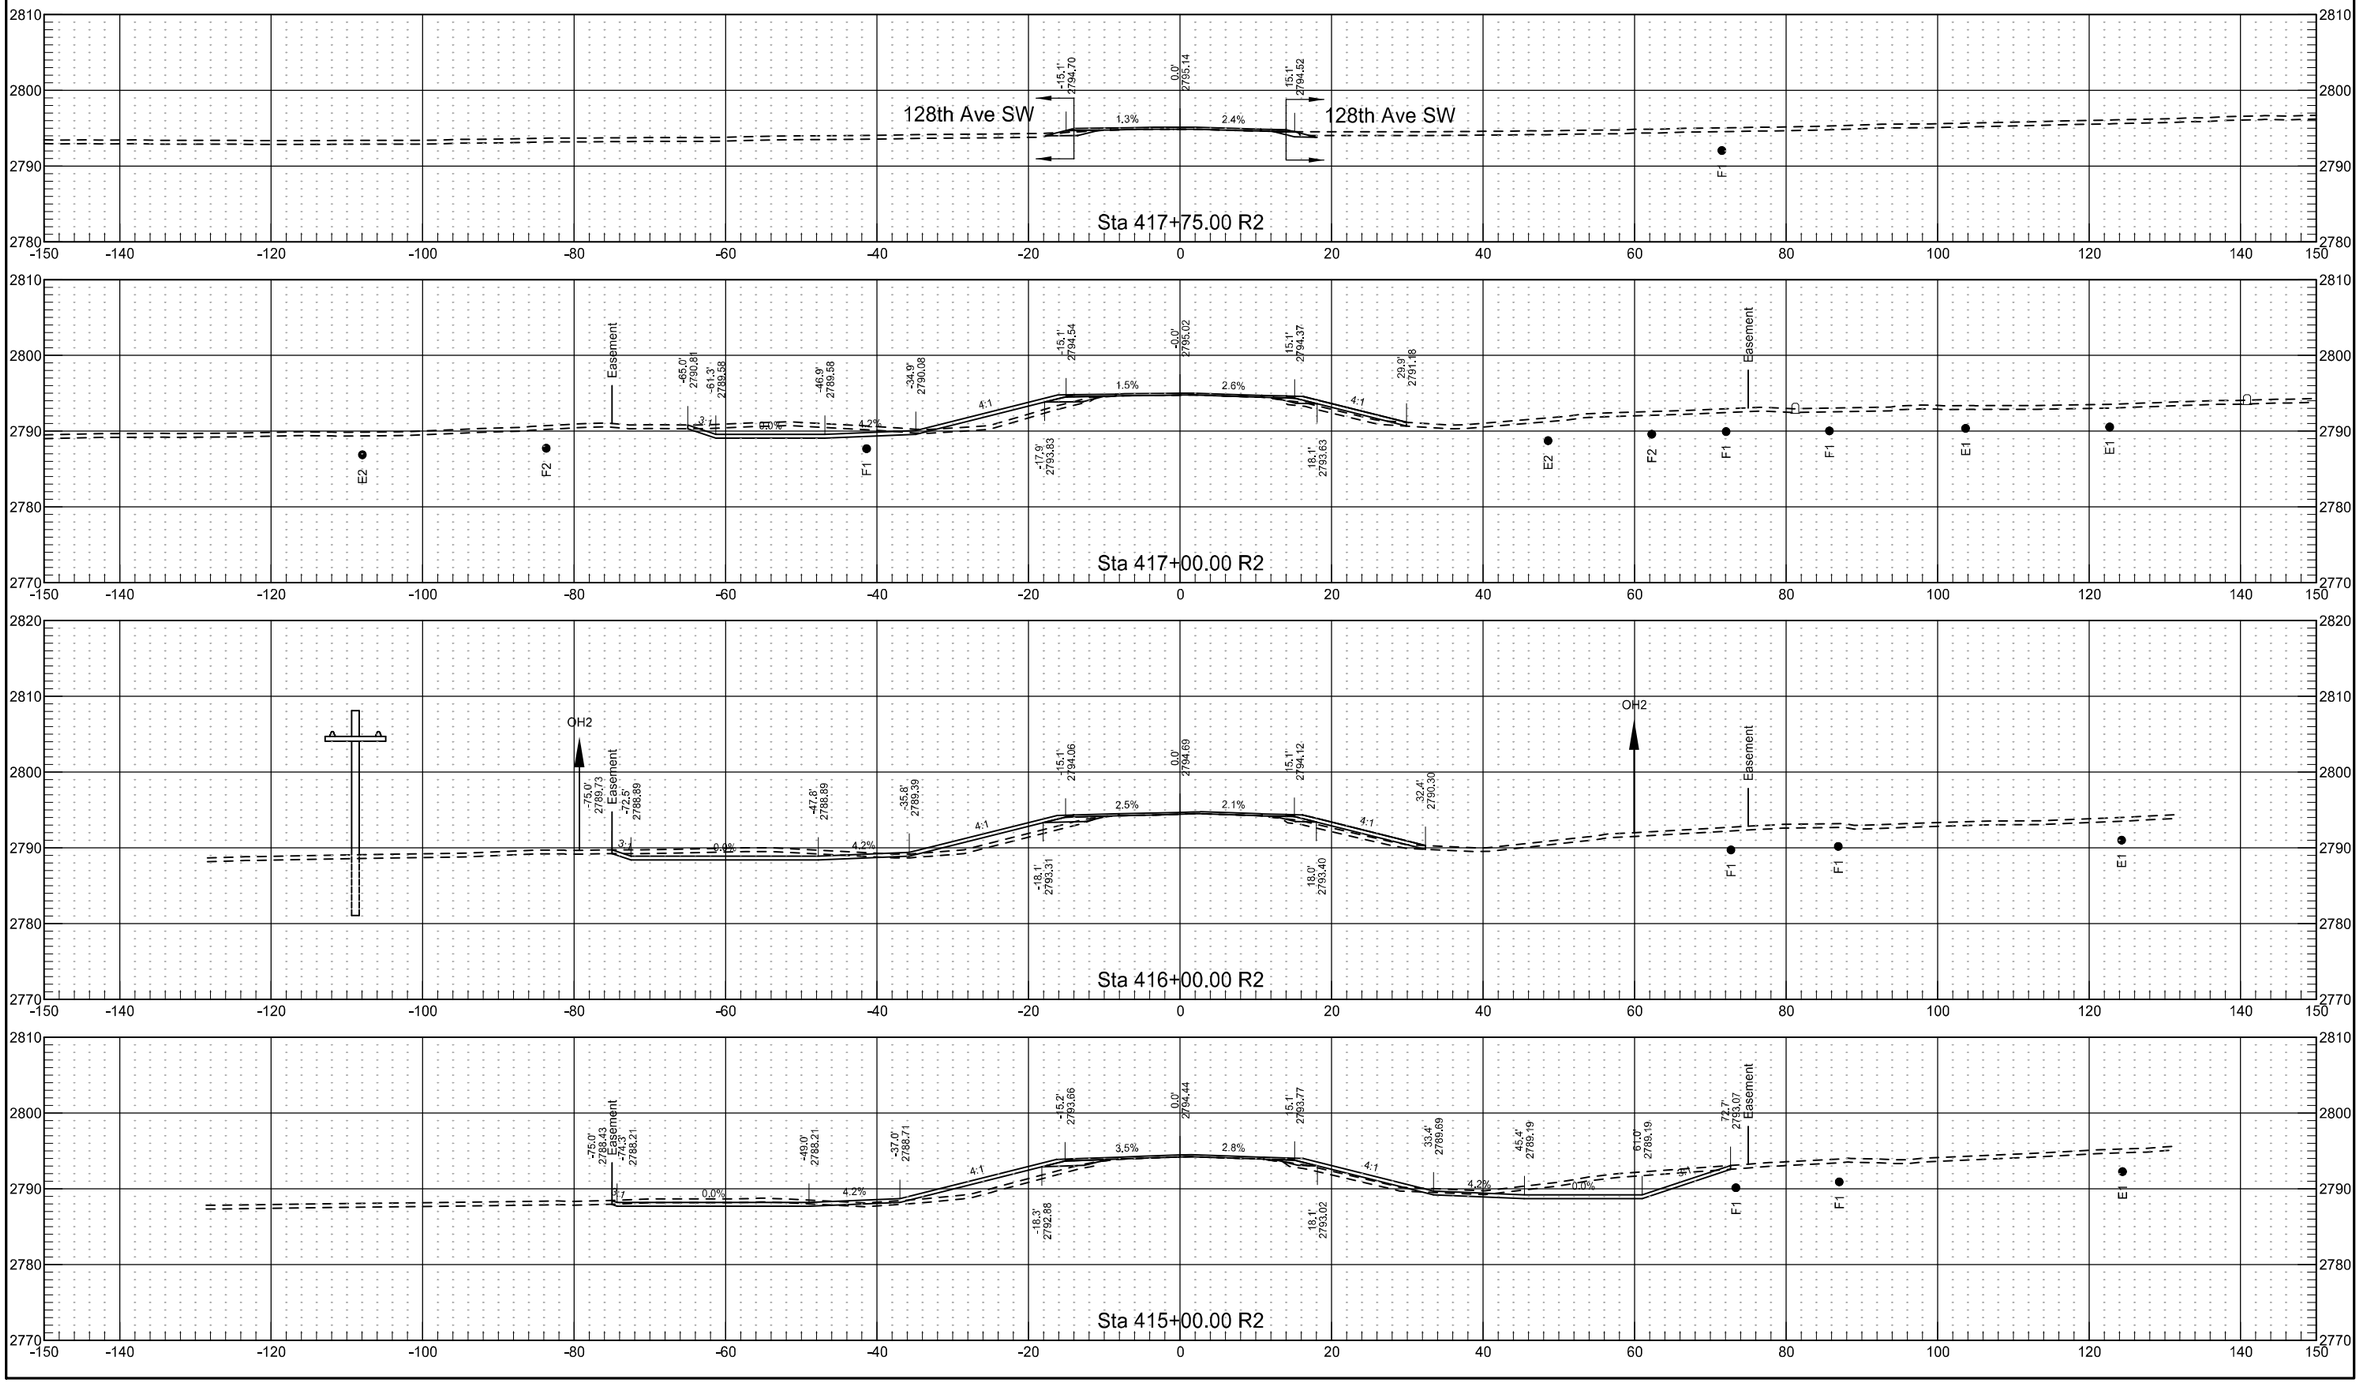



	STATE	PROJECT NO.	SECTION NO.	SHEET NO.
	ND	NH-5-021(016)000	200	139

	STATE	PROJECT NO.	SECTION NO.	SHEET NO.
	ND	NH-5-021(016)000	200	140


	STATE	PROJECT NO.	SECTION NO.	SHEET NO.
	ND	NH-5-021(016)000	200	141

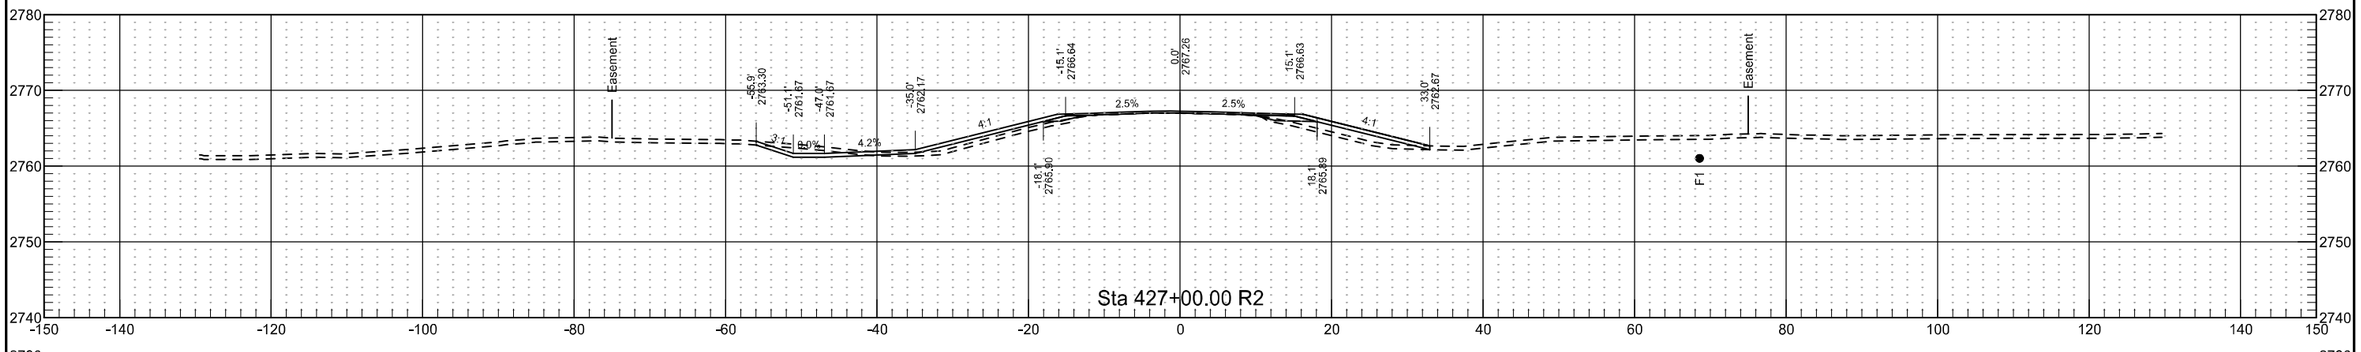

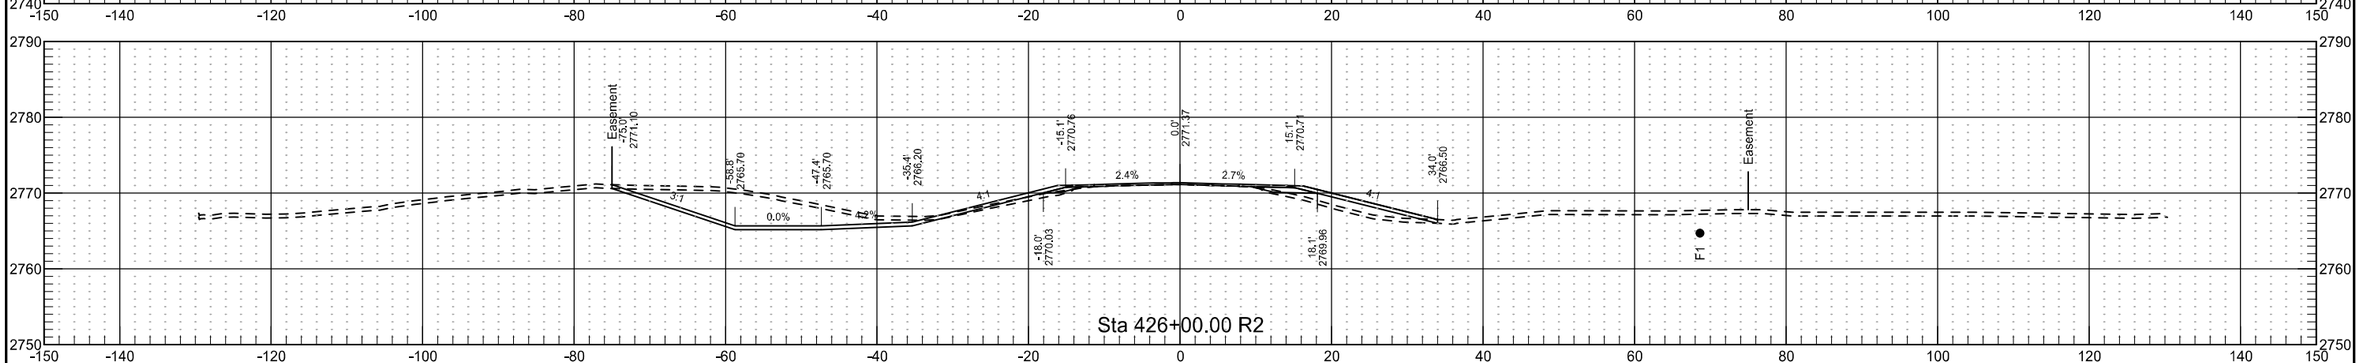

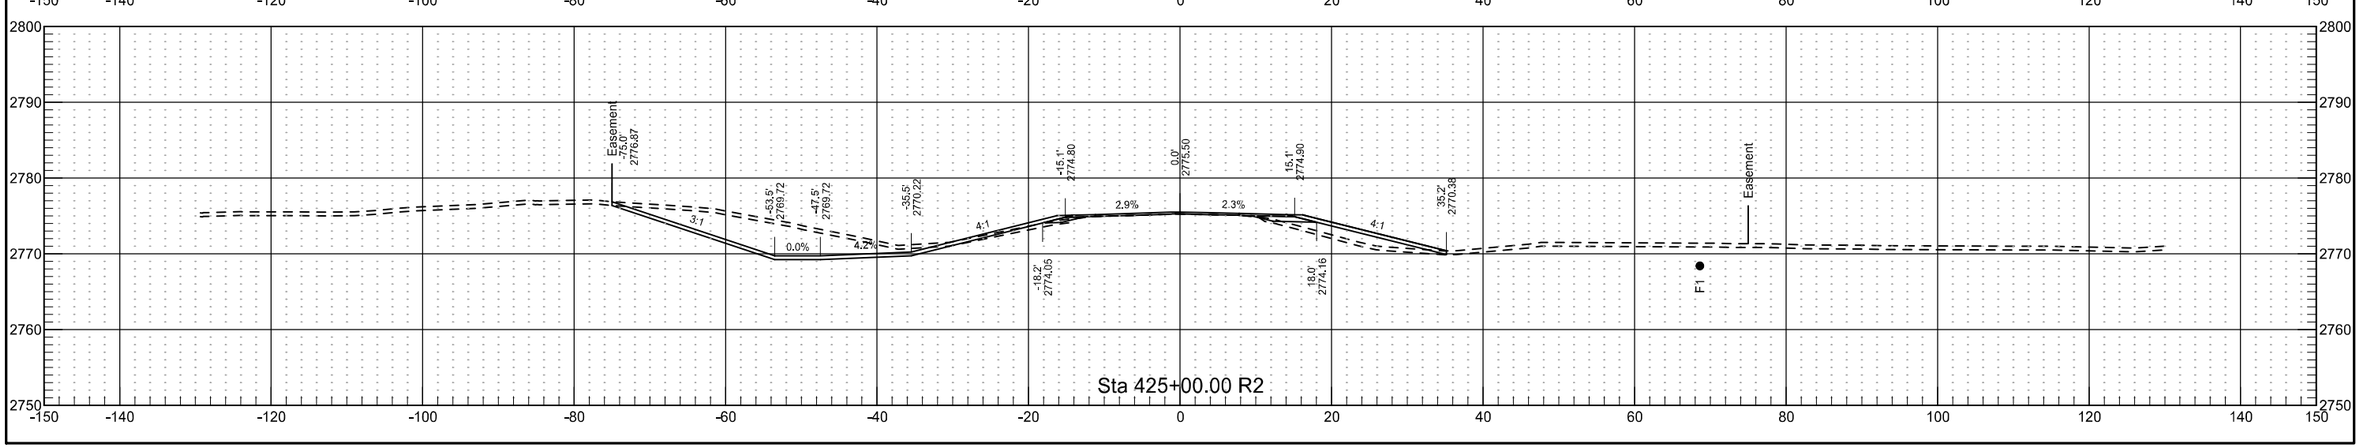


	STATE	PROJECT NO.	SECTION NO.	SHEET NO.
	ND	NH-5-021(016)000	200	142

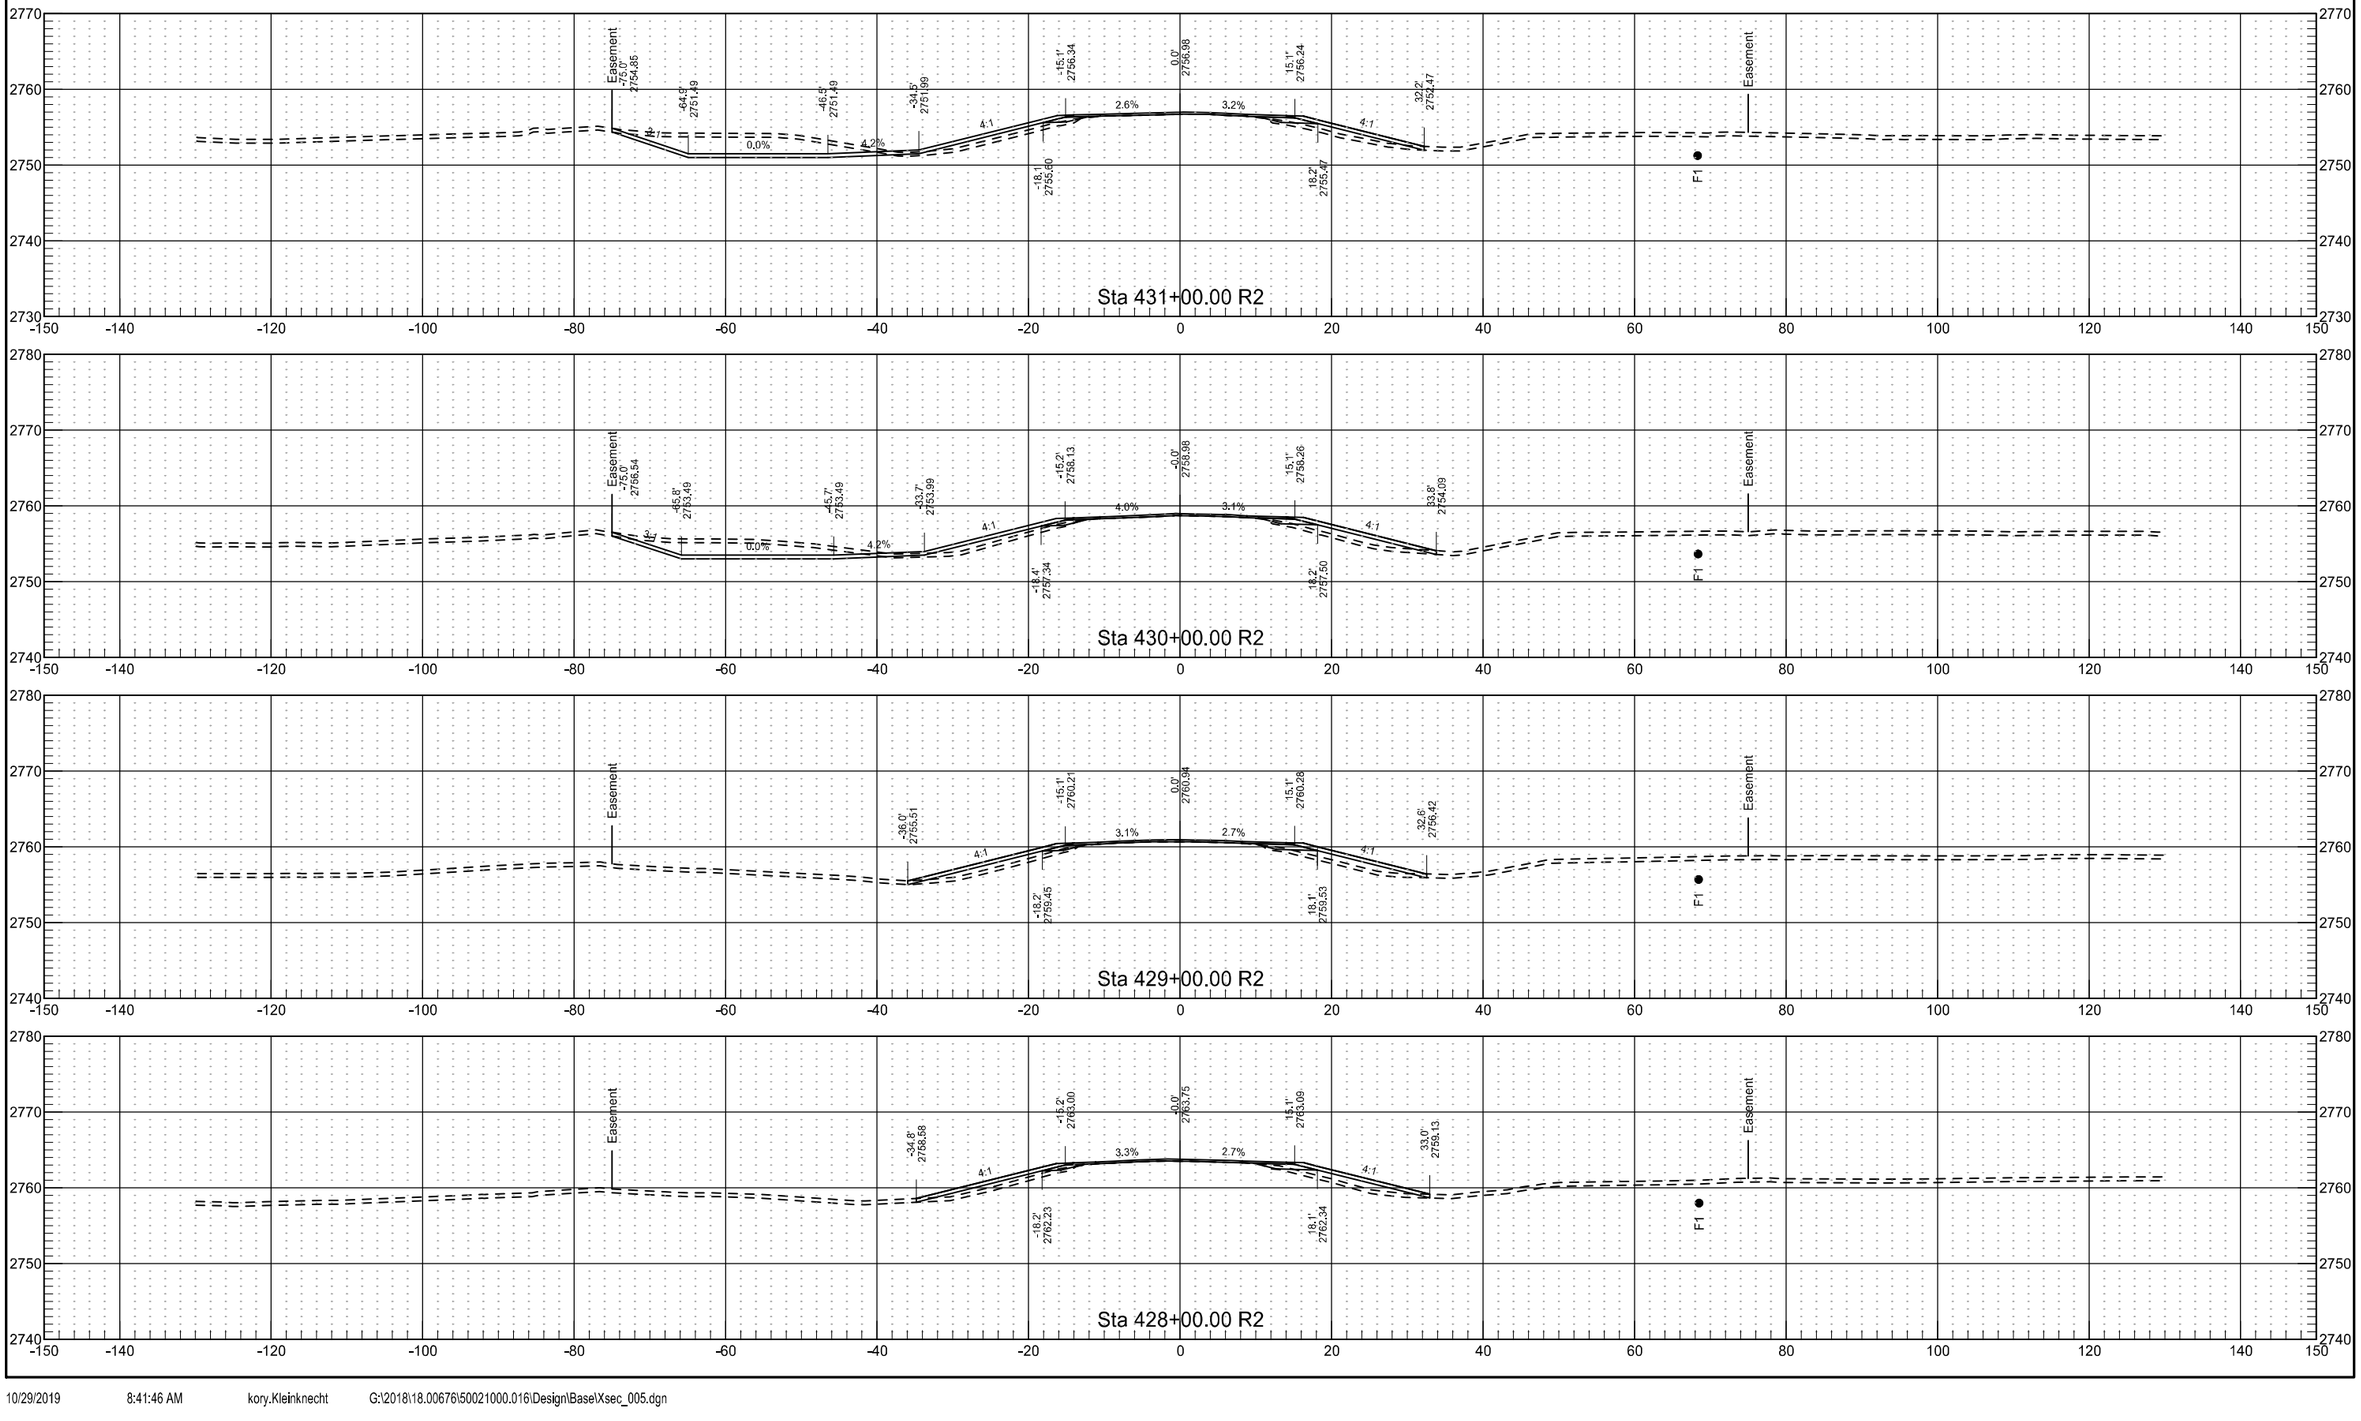



	STATE	PROJECT NO.	SECTION NO.	SHEET NO.
	ND	NH-5-021(016)000	200	143


	STATE	PROJECT NO.	SECTION NO.	SHEET NO.
	ND	NH-5-021(016)000	200	144

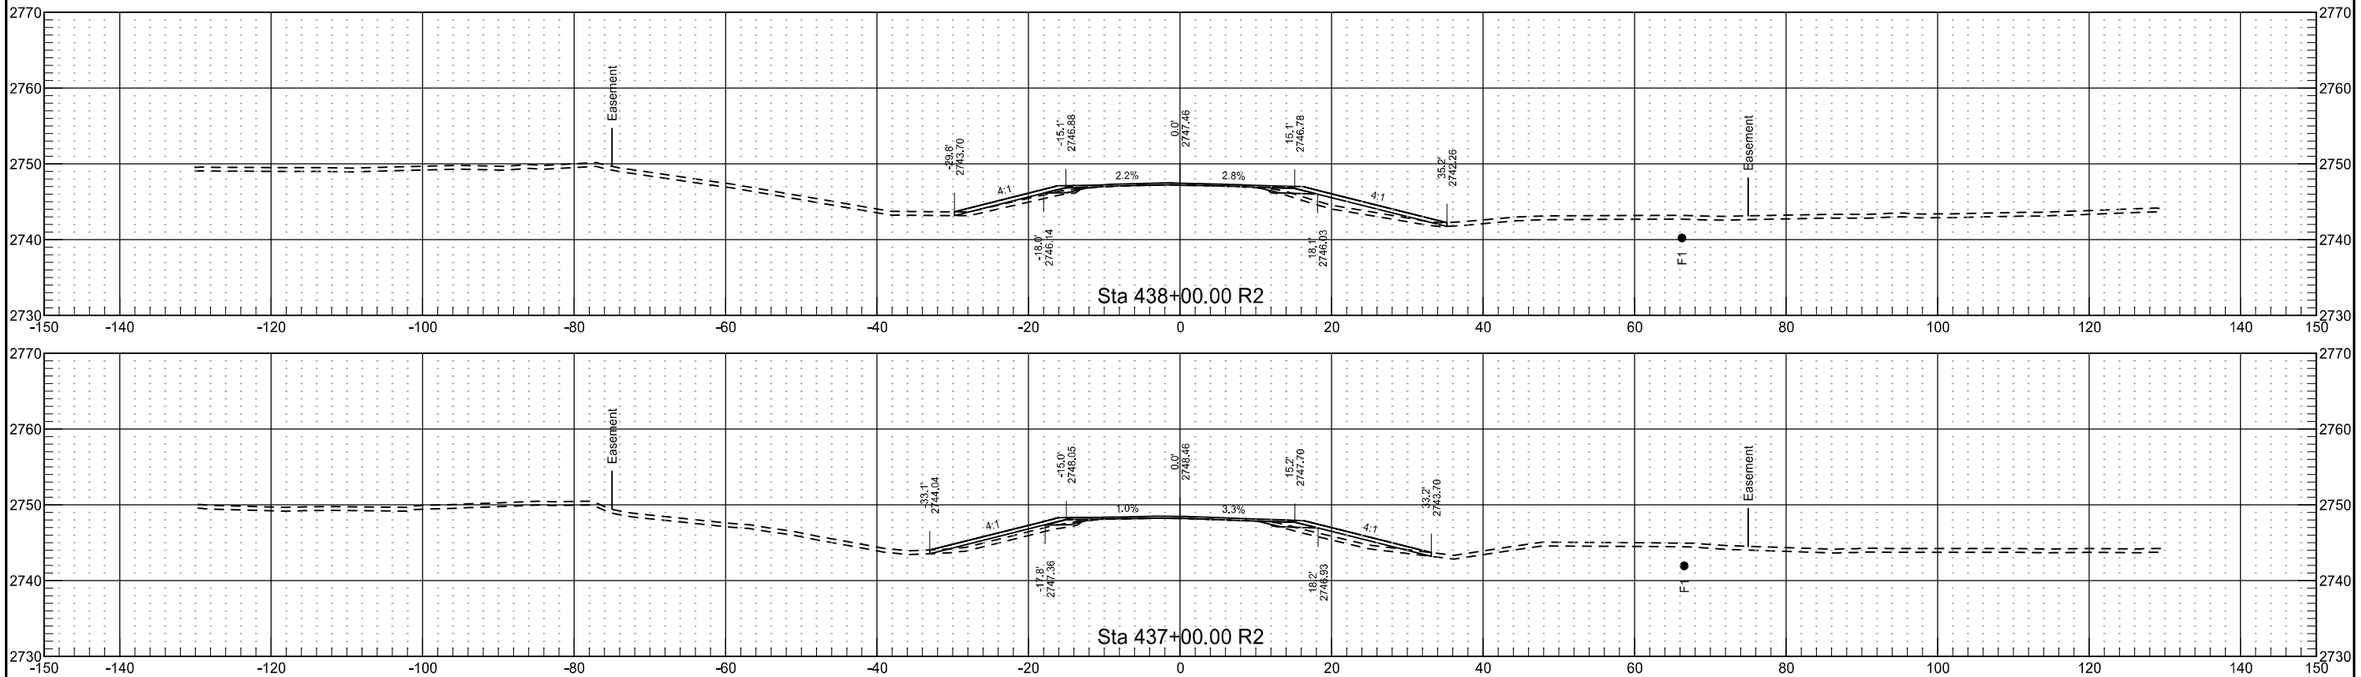


	STATE	PROJECT NO.	SECTION NO.	SHEET NO.
	ND	NH-5-021(016)000	200	145

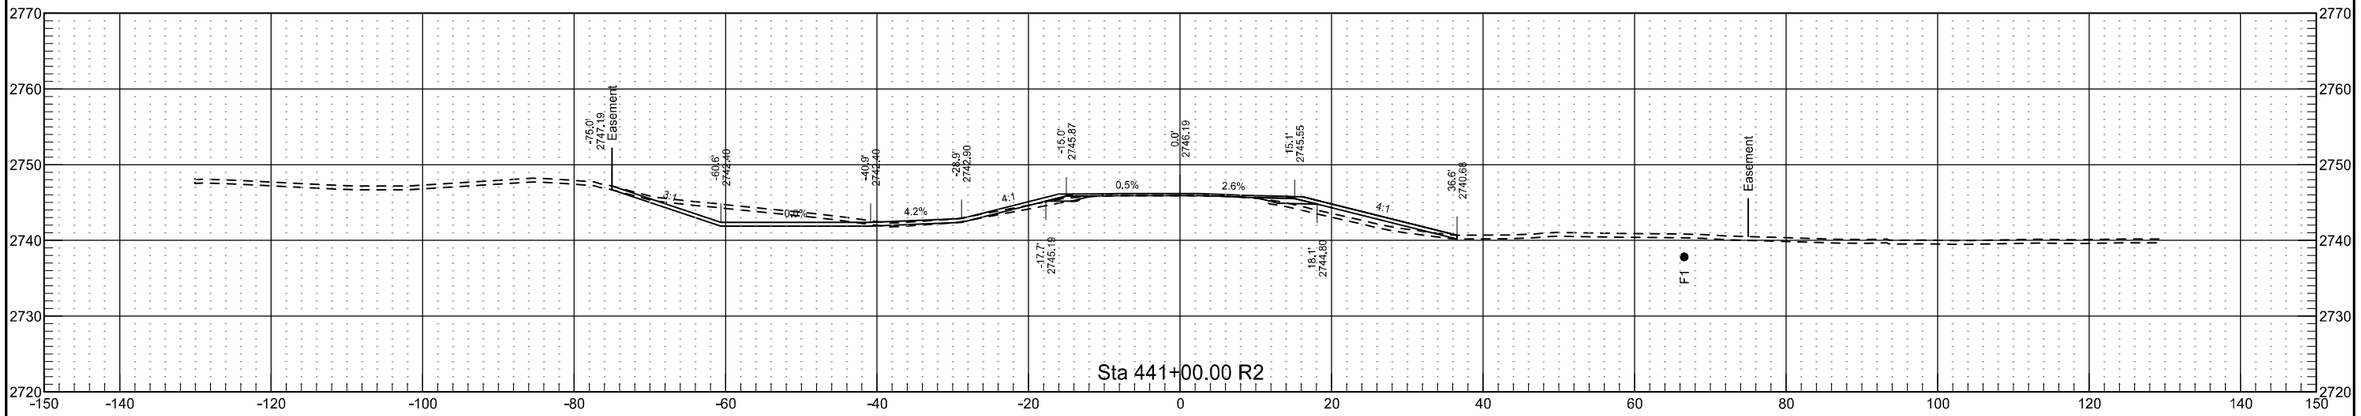


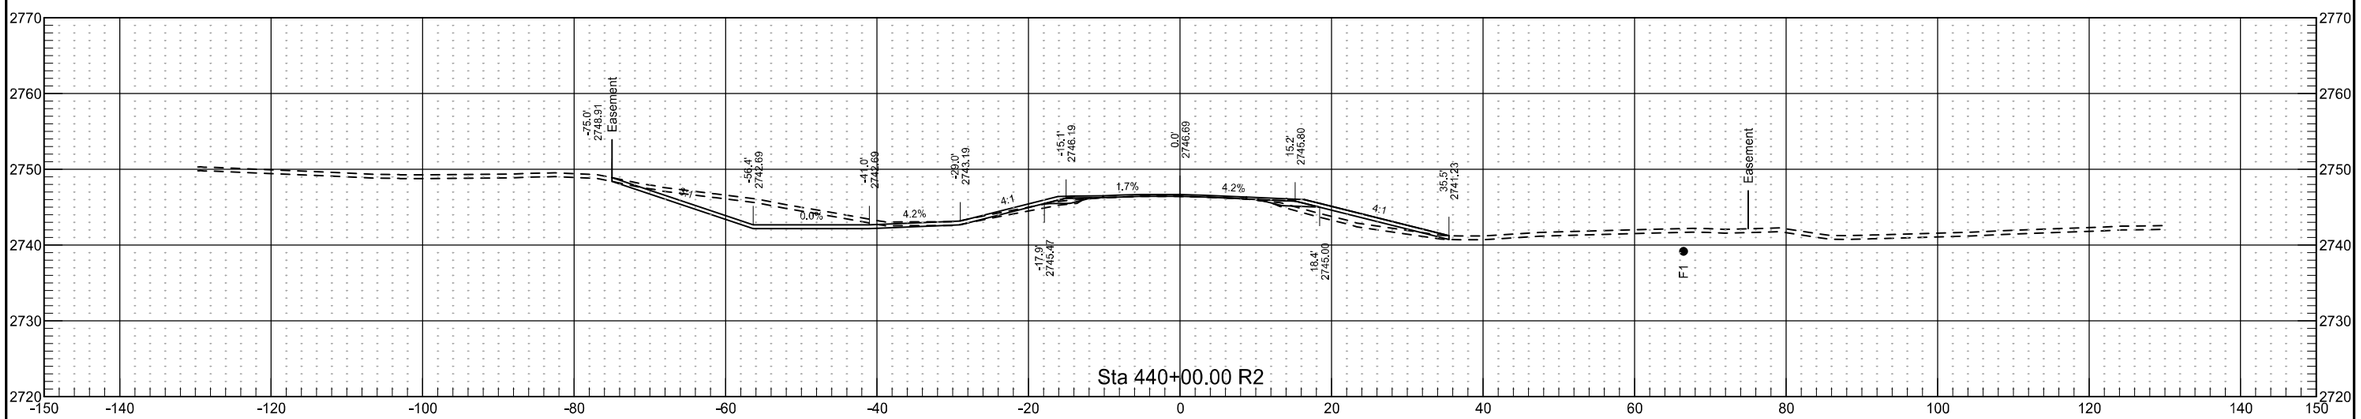


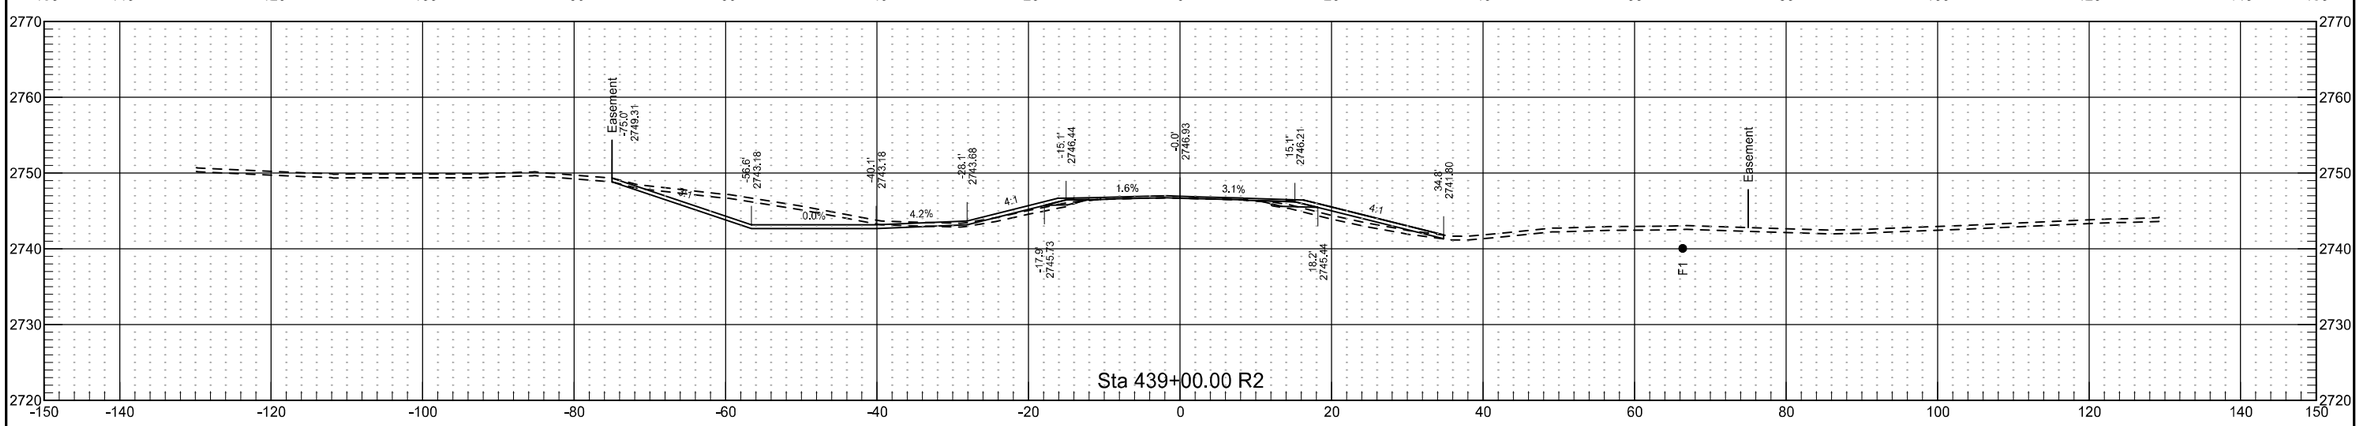


	STATE	PROJECT NO.	SECTION NO.	SHEET NO.
	ND	NH-5-021(016)000	200	146

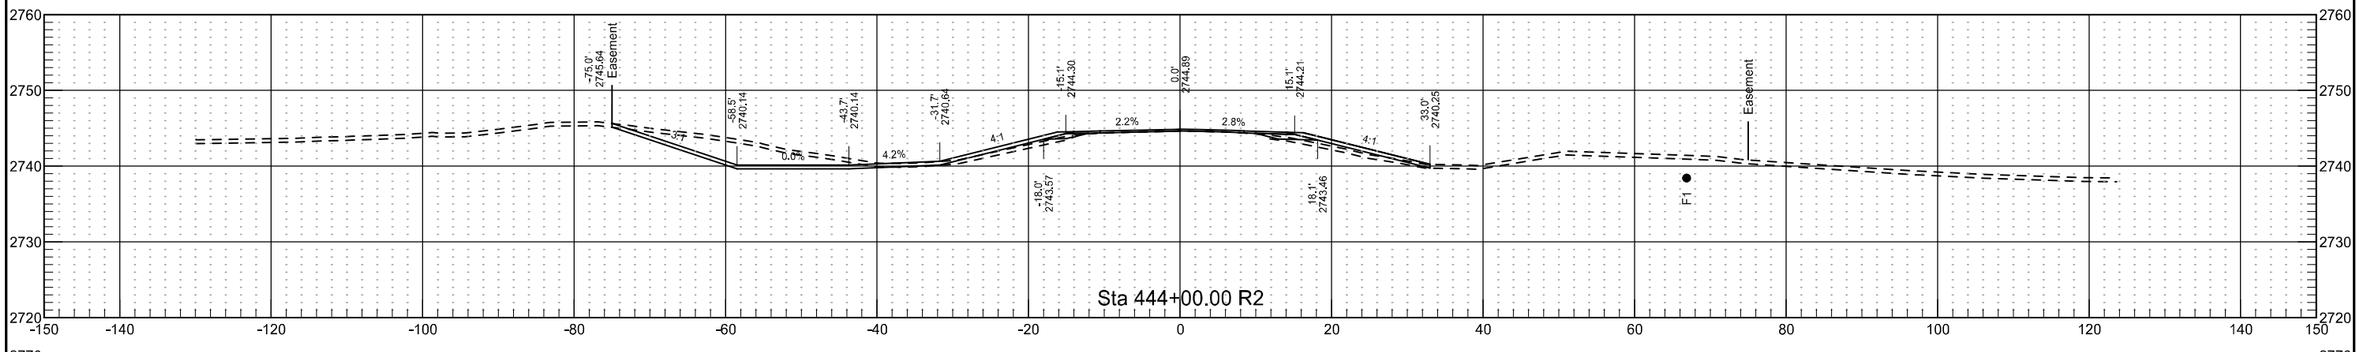


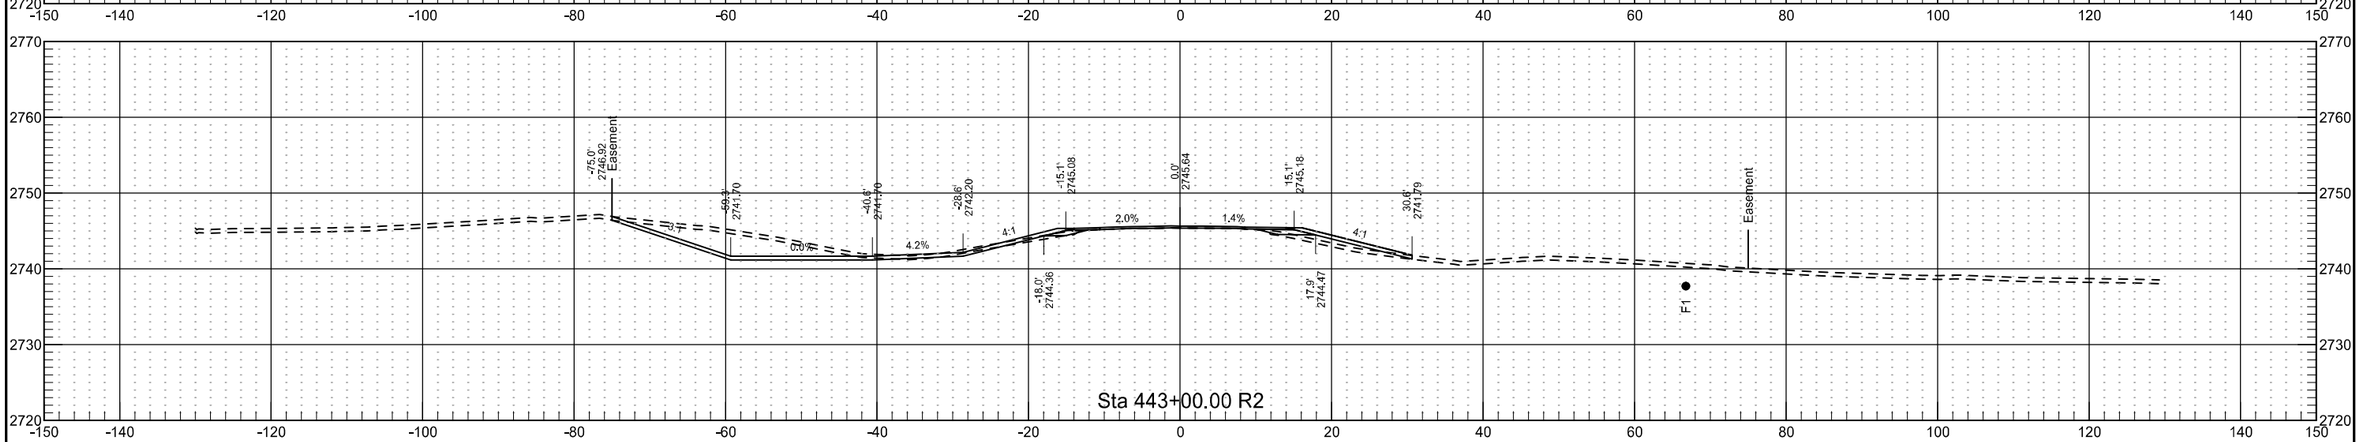


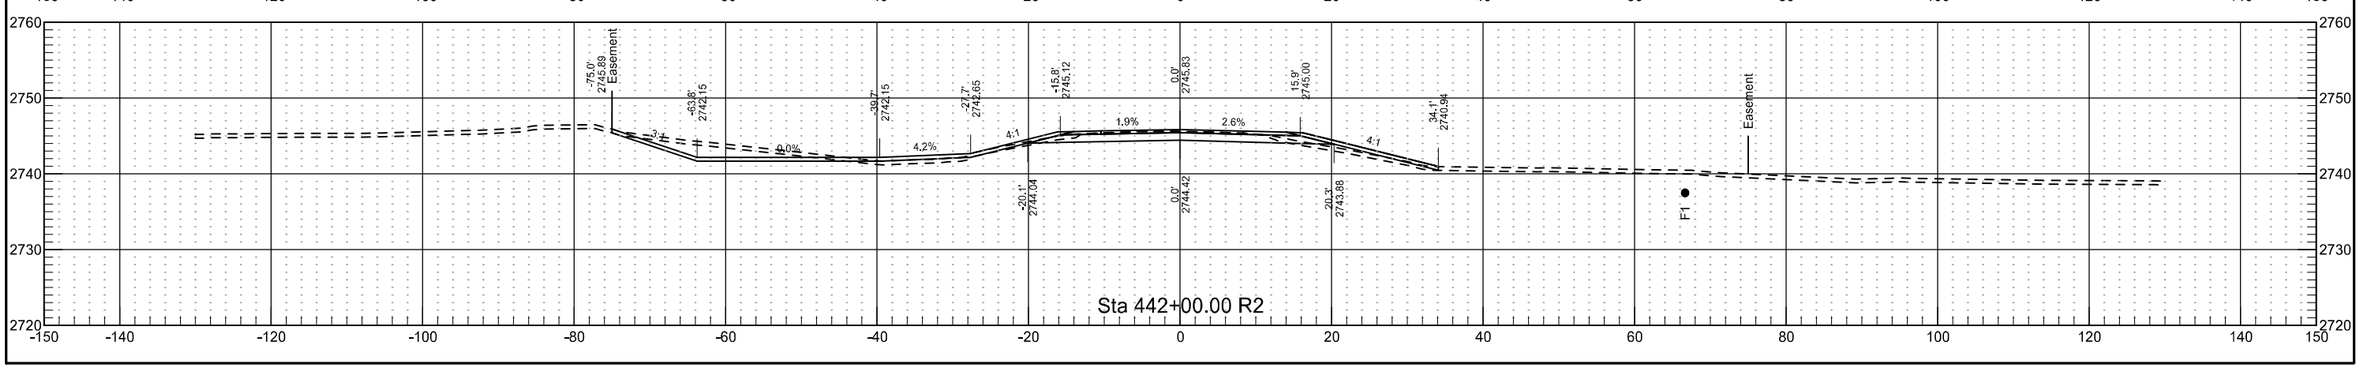


	STATE	PROJECT NO.	SECTION NO.	SHEET NO.
	ND	NH-5-021(016)000	200	147

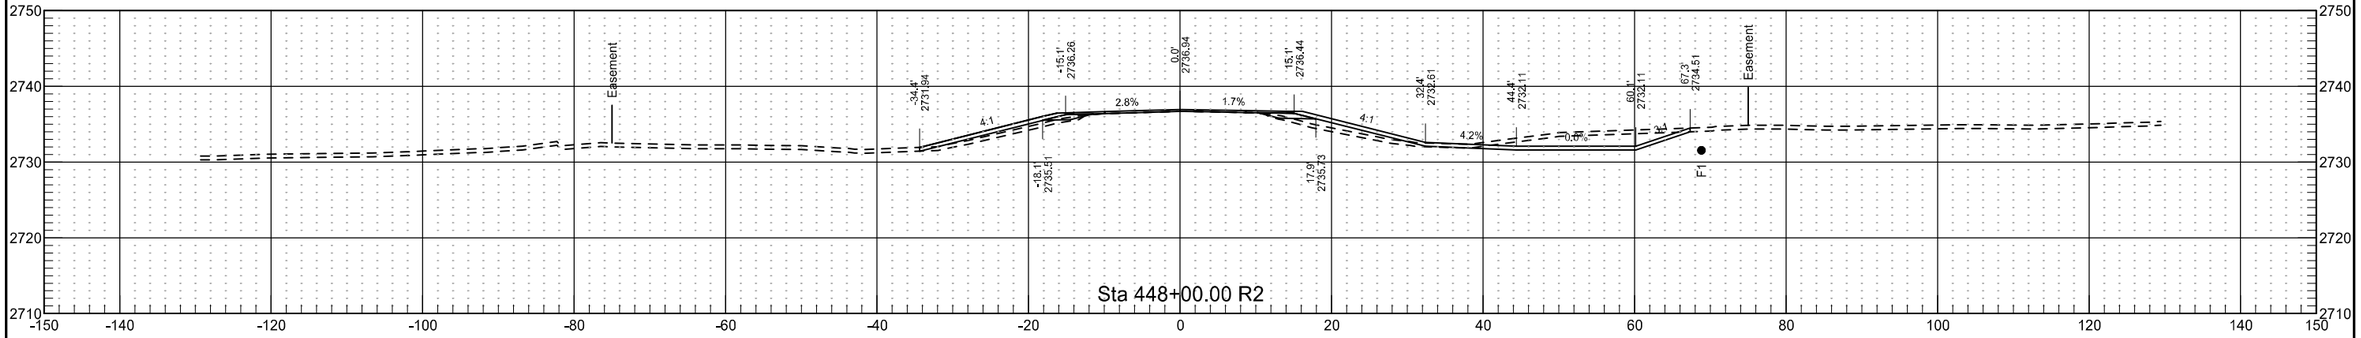


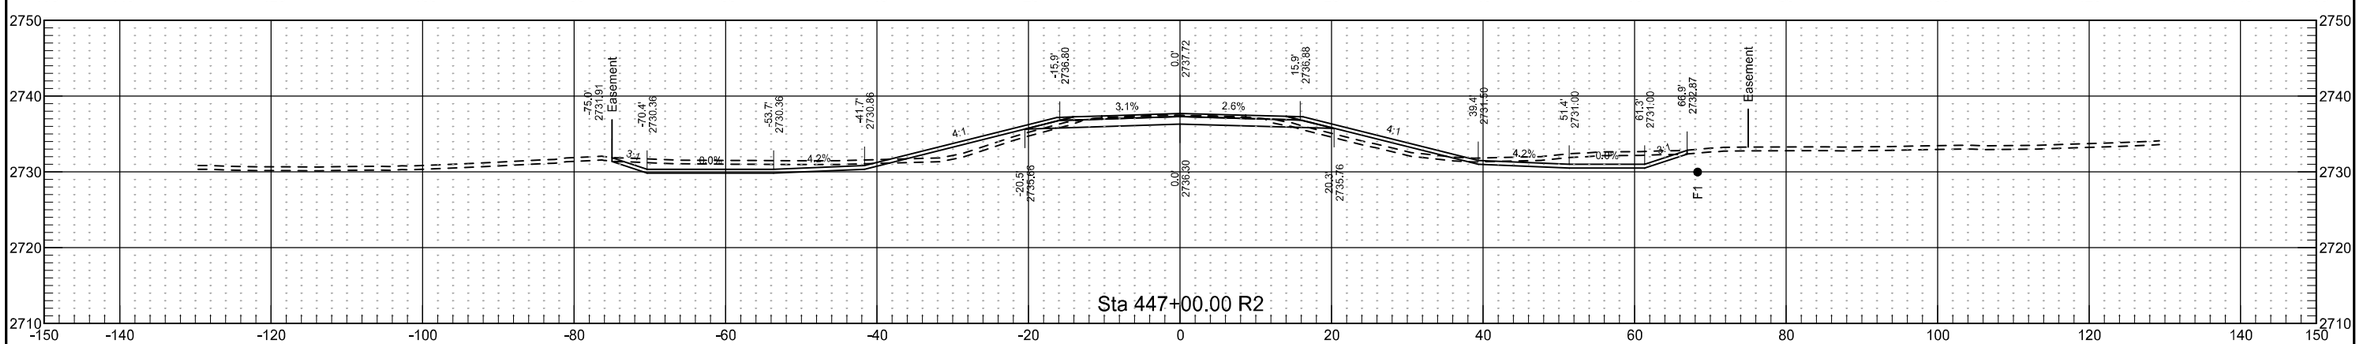


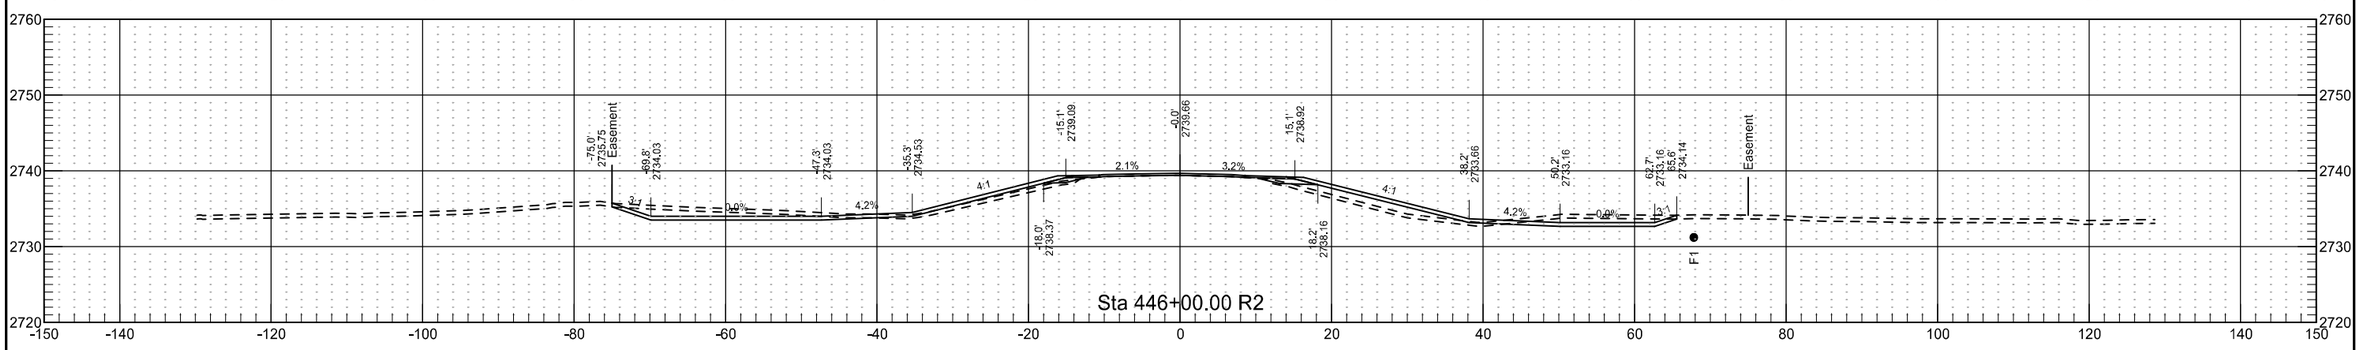


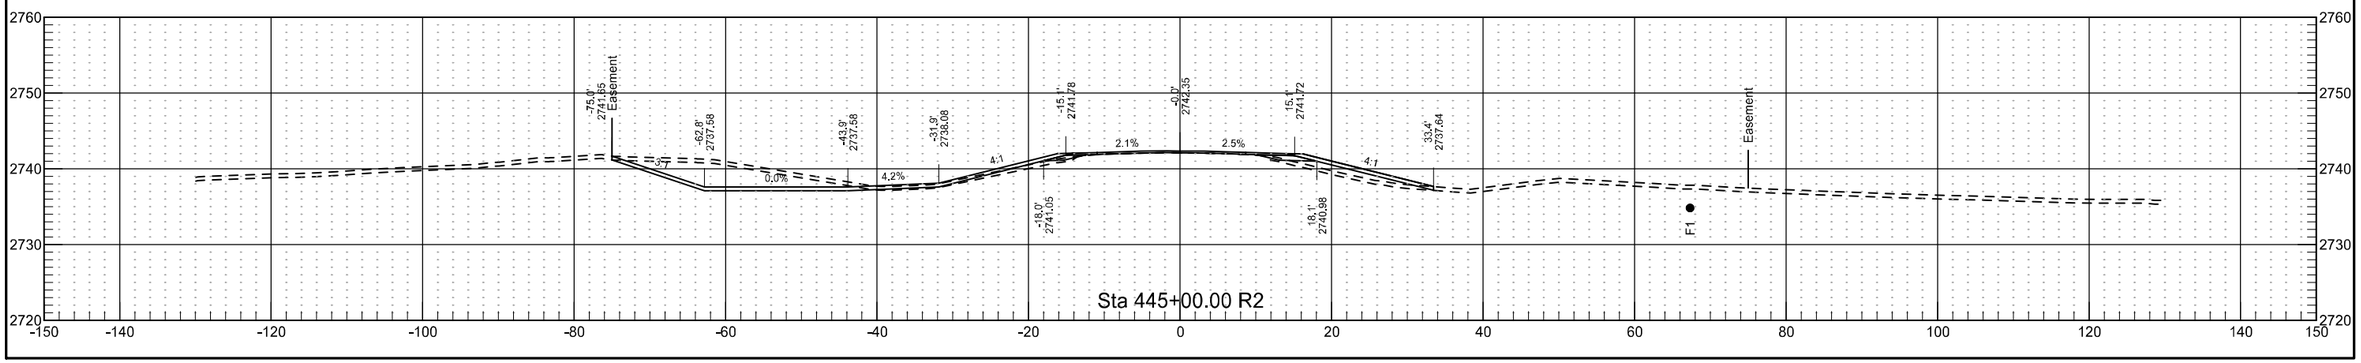


	STATE	PROJECT NO.	SECTION NO.	SHEET NO.
	ND	NH-5-021(016)000	200	148

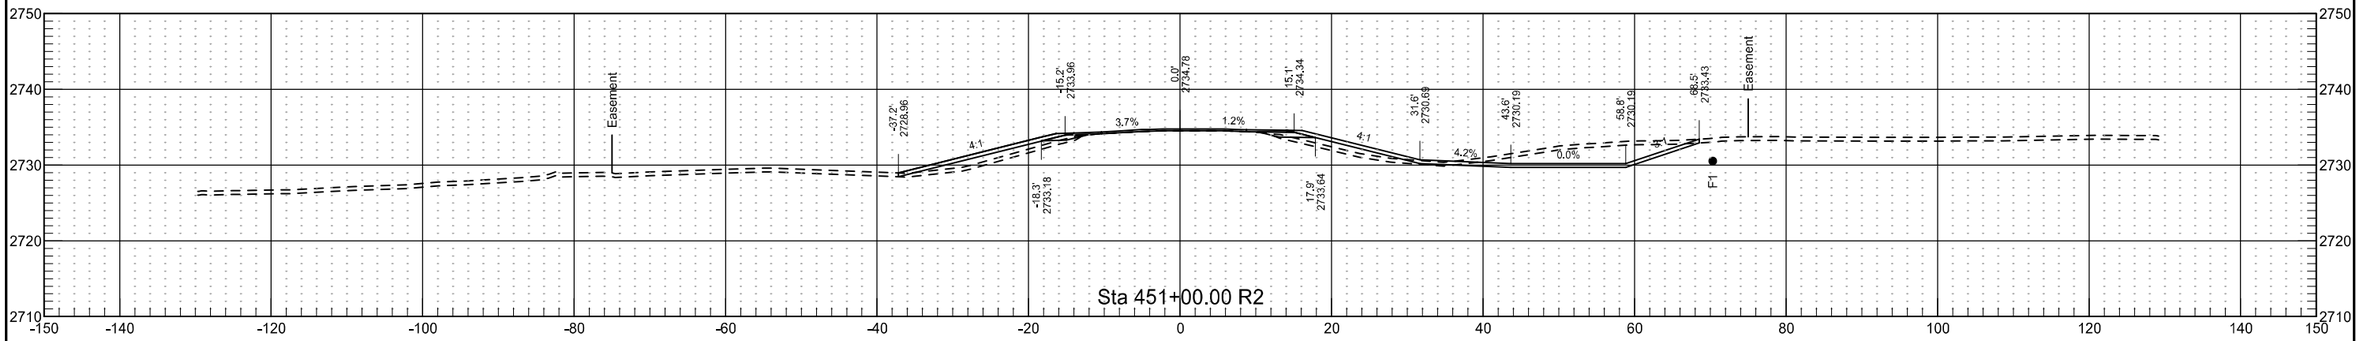


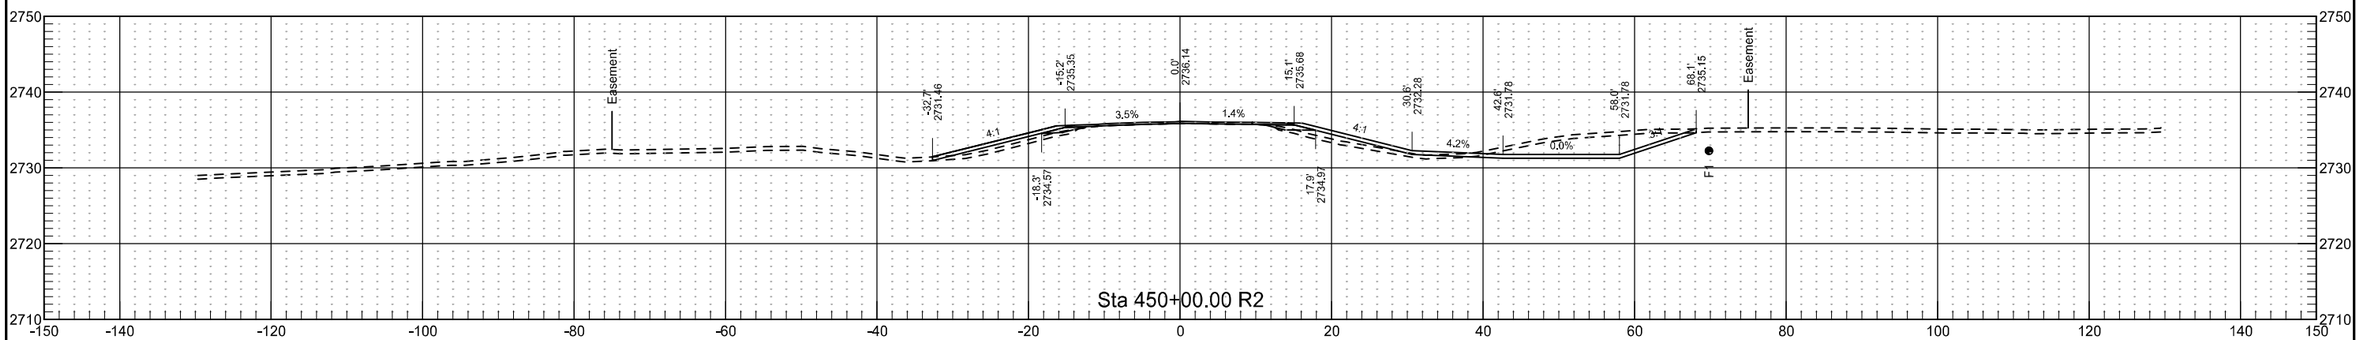


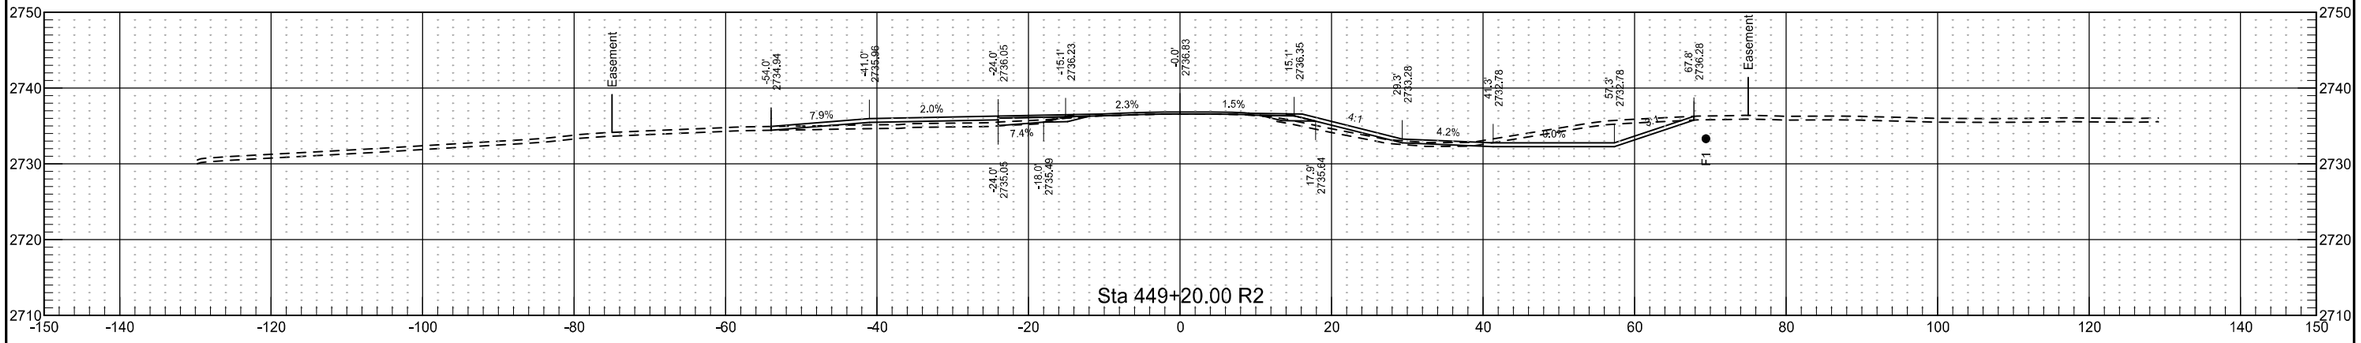


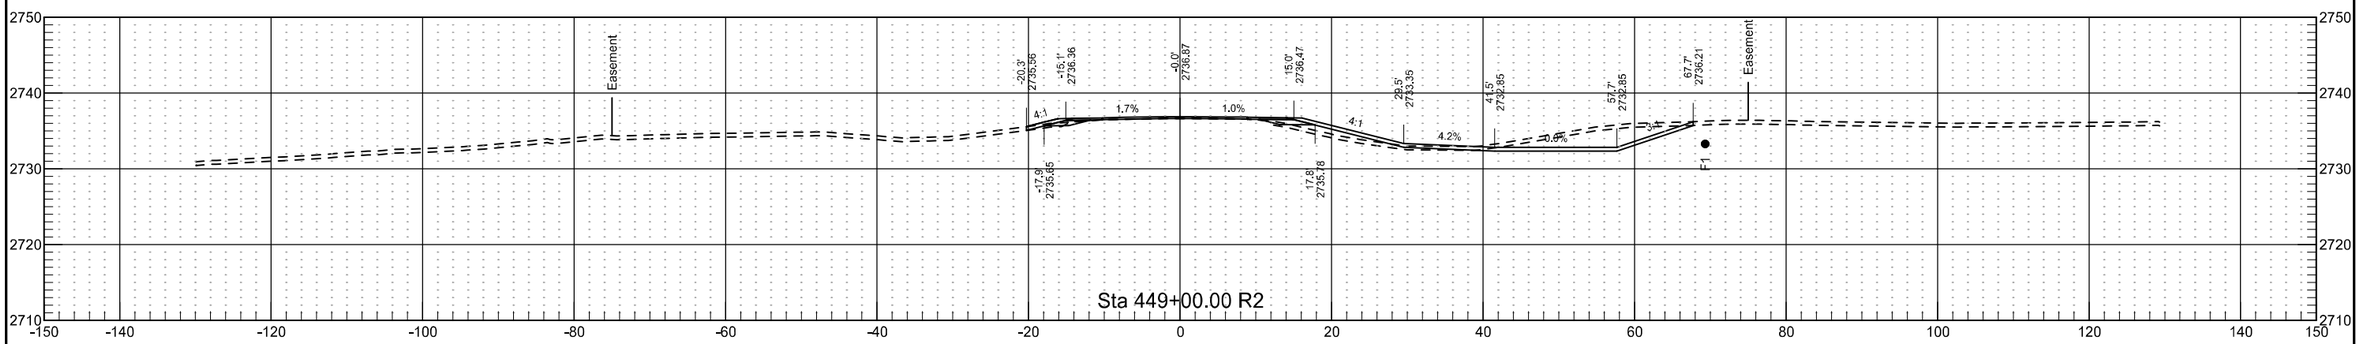


	STATE	PROJECT NO.	SECTION NO.	SHEET NO.
	ND	NH-5-021(016)000	200	149

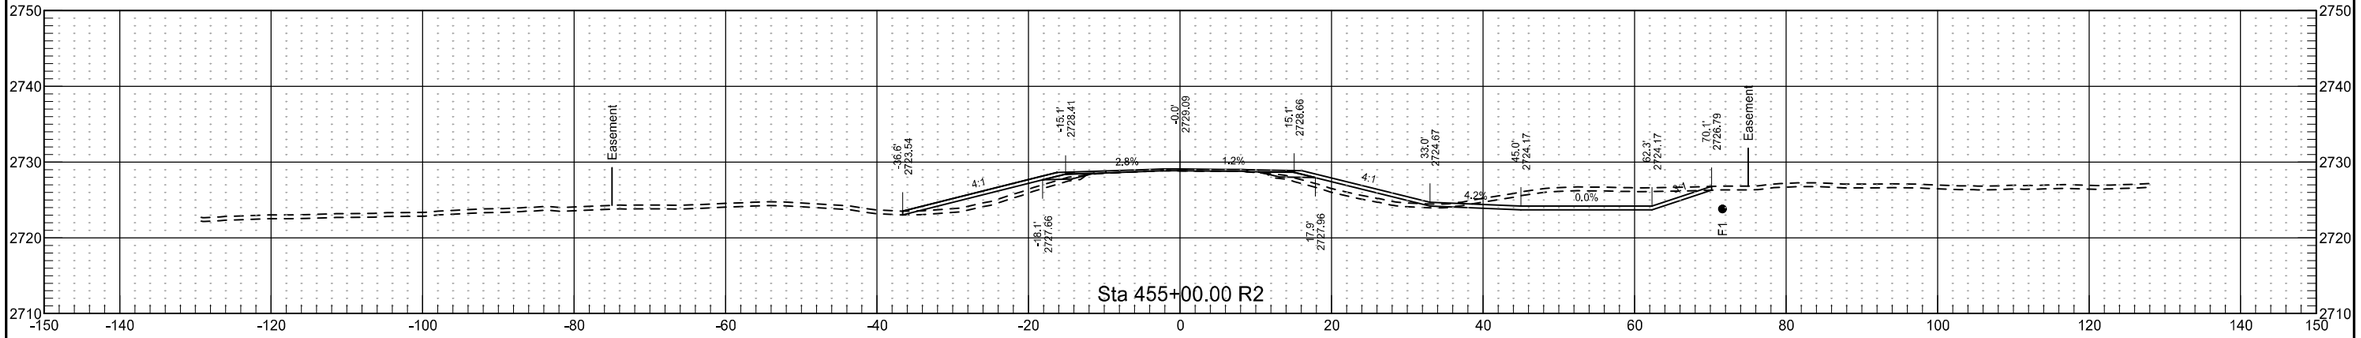


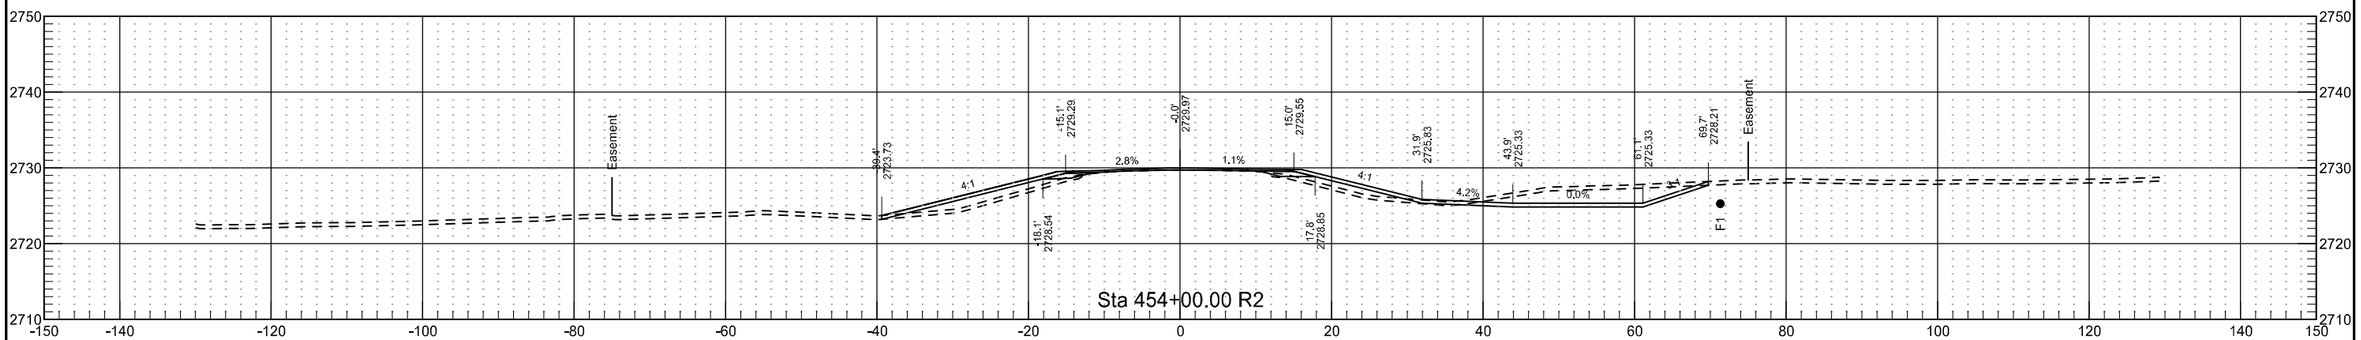

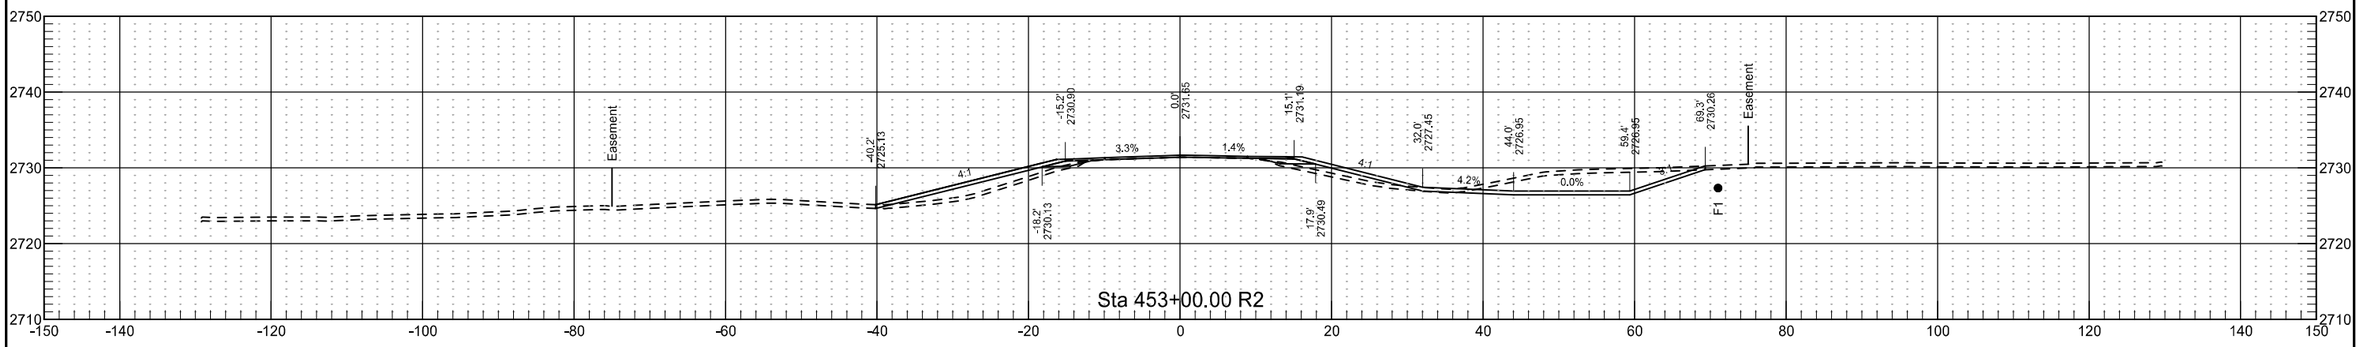

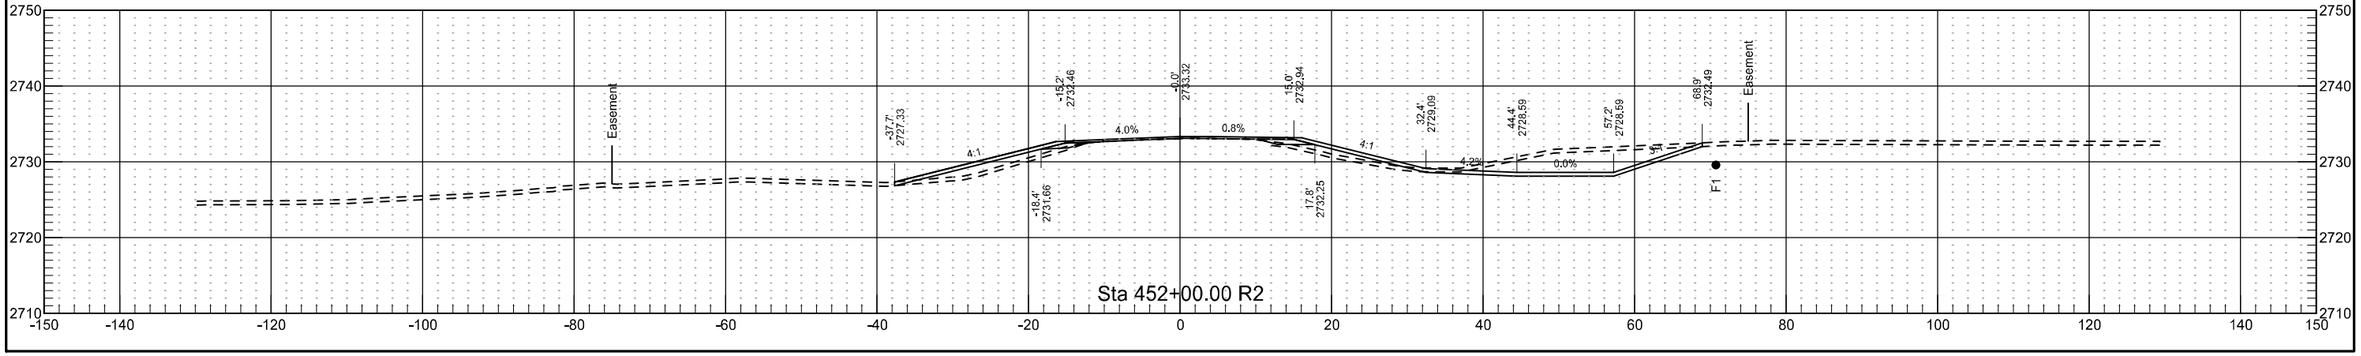



	STATE	PROJECT NO.	SECTION NO.	SHEET NO.
	ND	NH-5-021(016)000	200	150

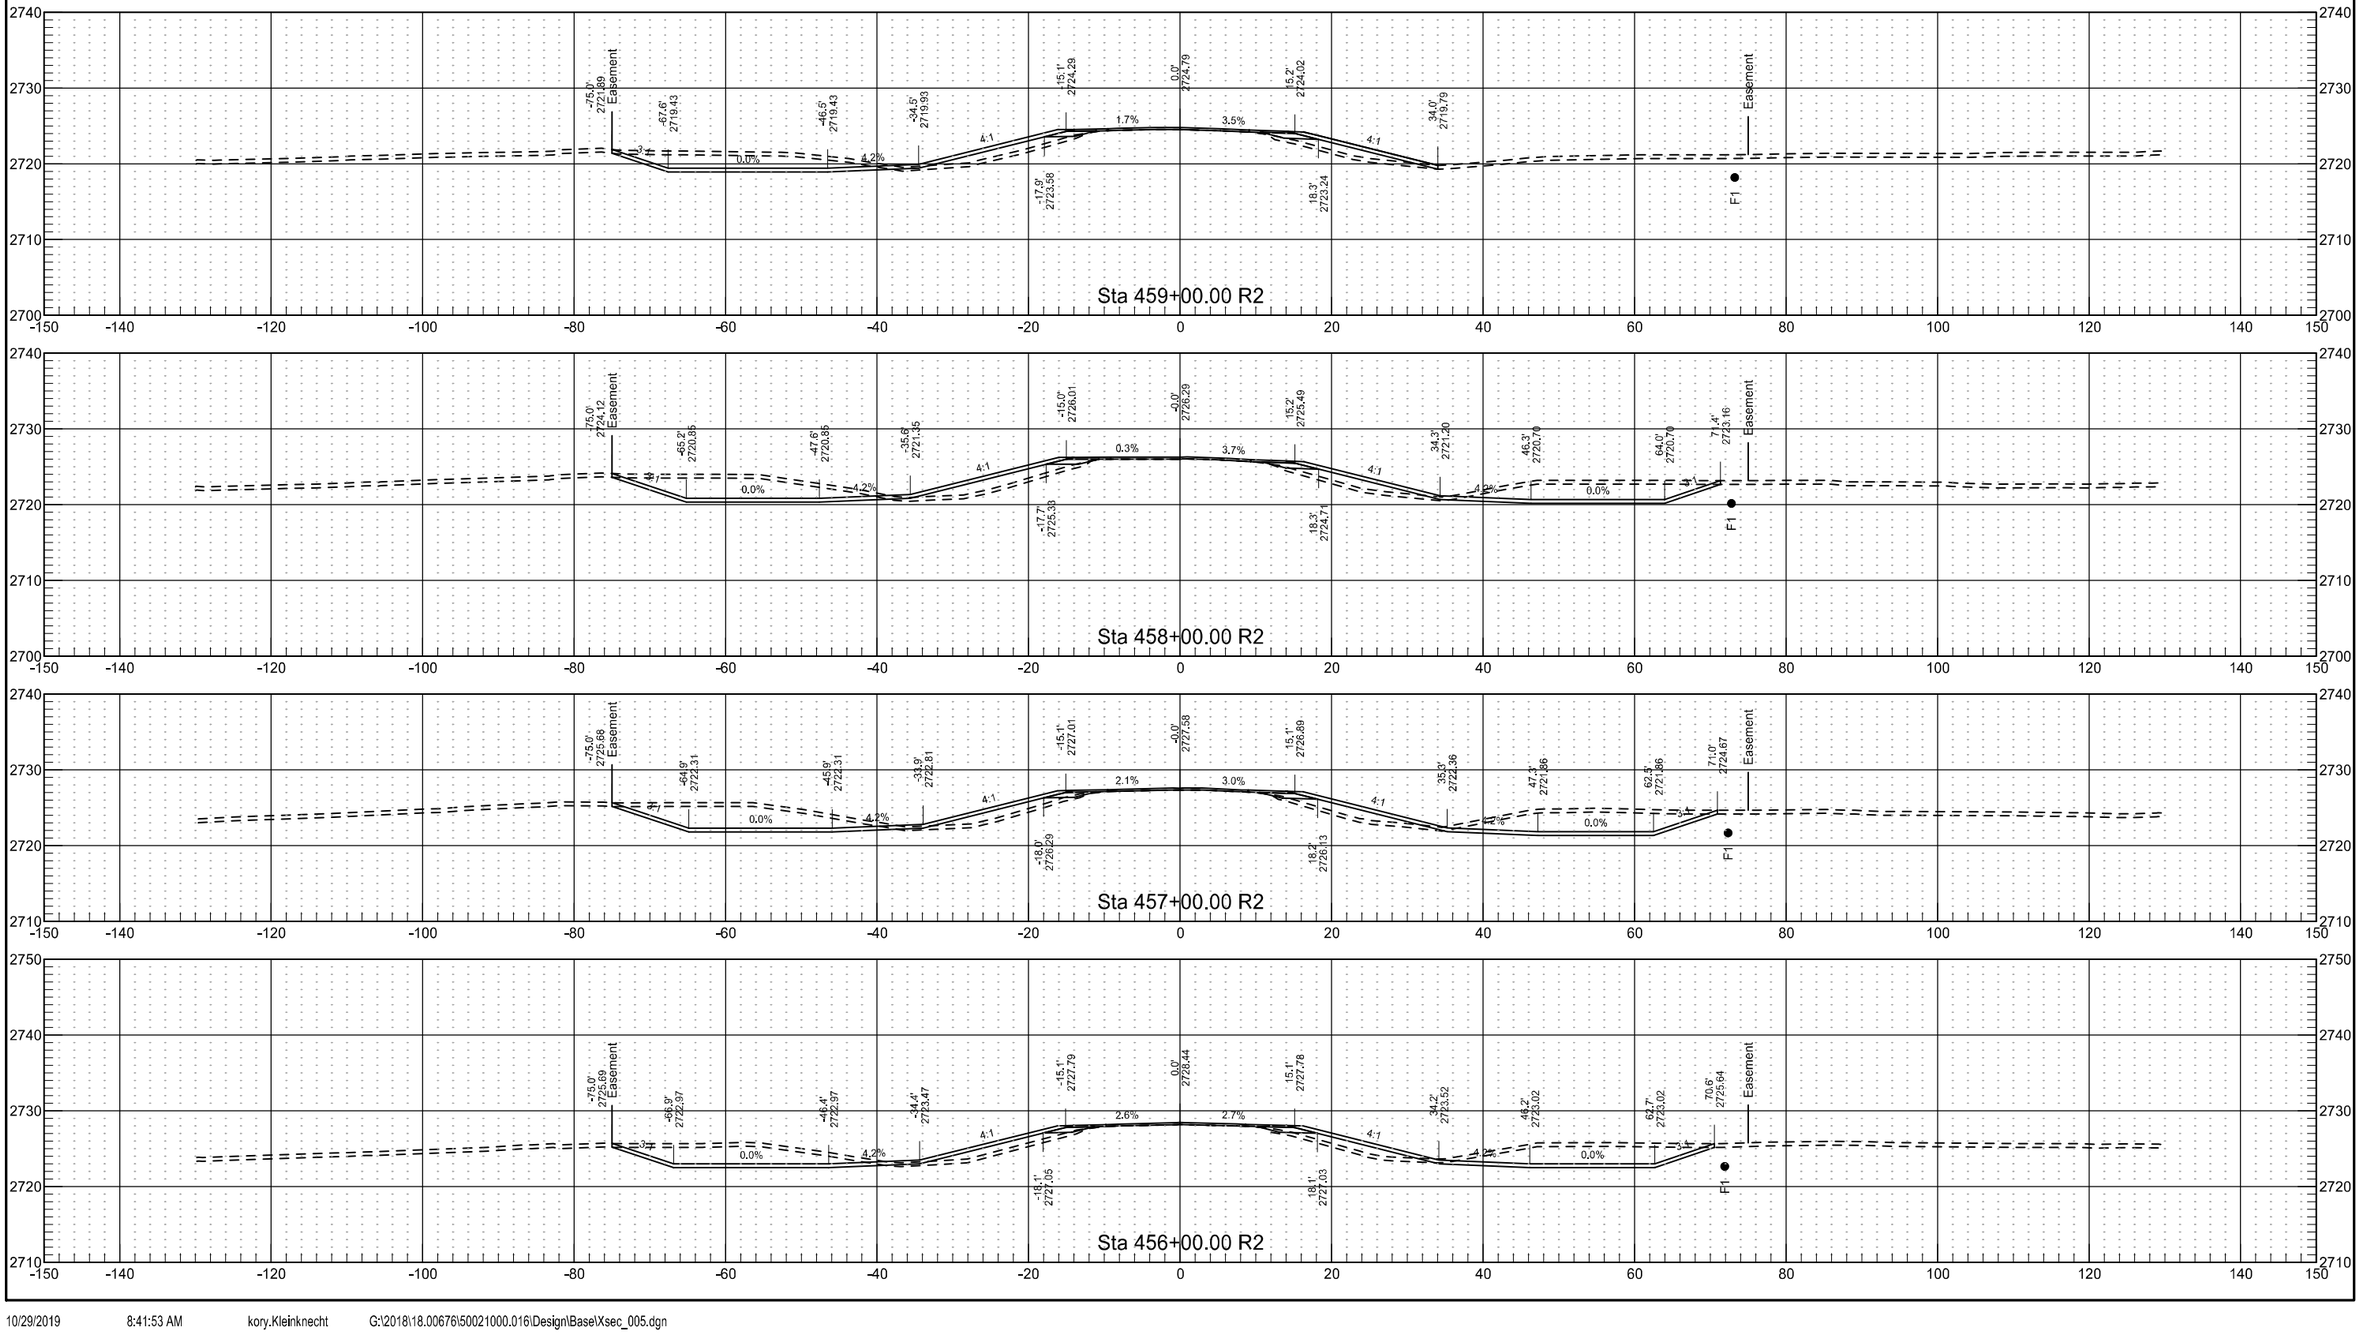



10/29/2019 8:41:53 AM kory.Kleinknecht G:\2018\18.00676\50021000.016\Design\Base\Xsec_005.dgn

	STATE	PROJECT NO.	SECTION NO.	SHEET NO.
	ND	NH-5-021(016)000	200	151

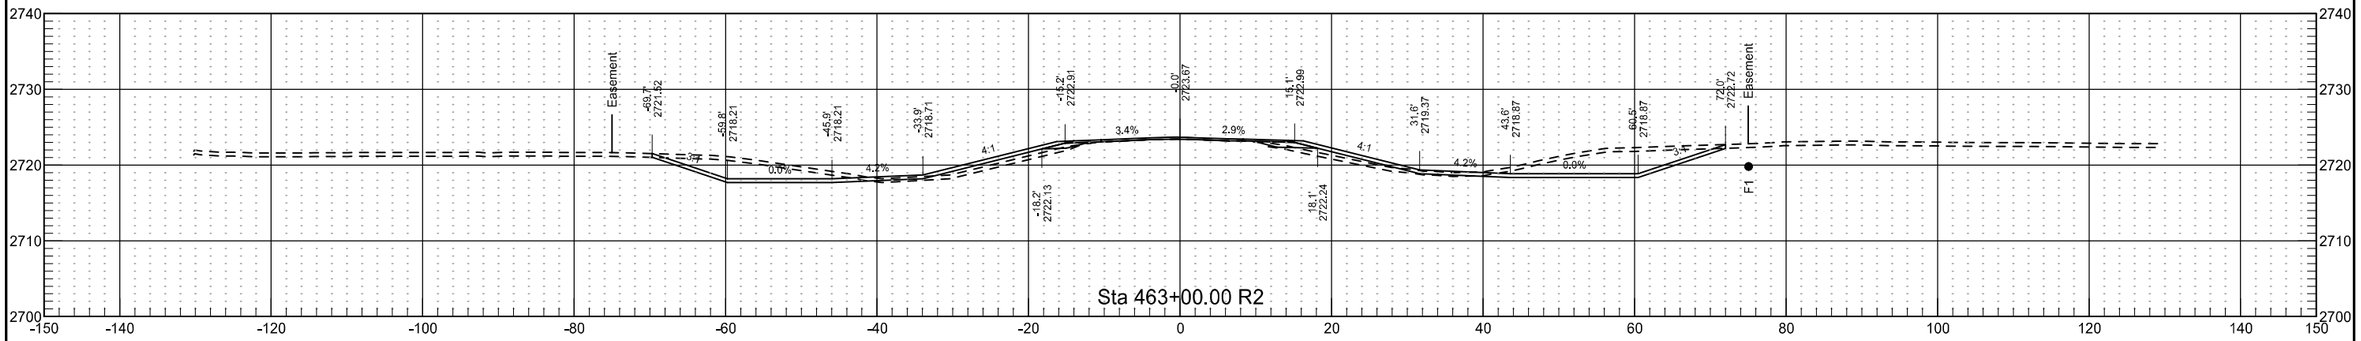


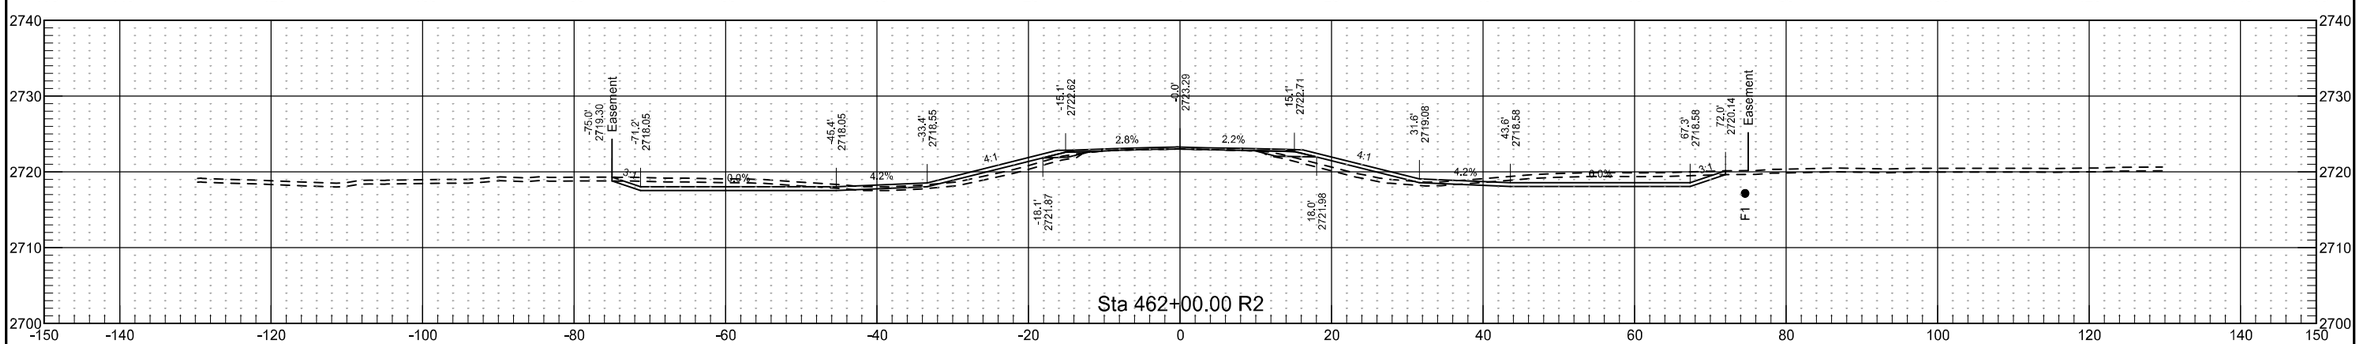


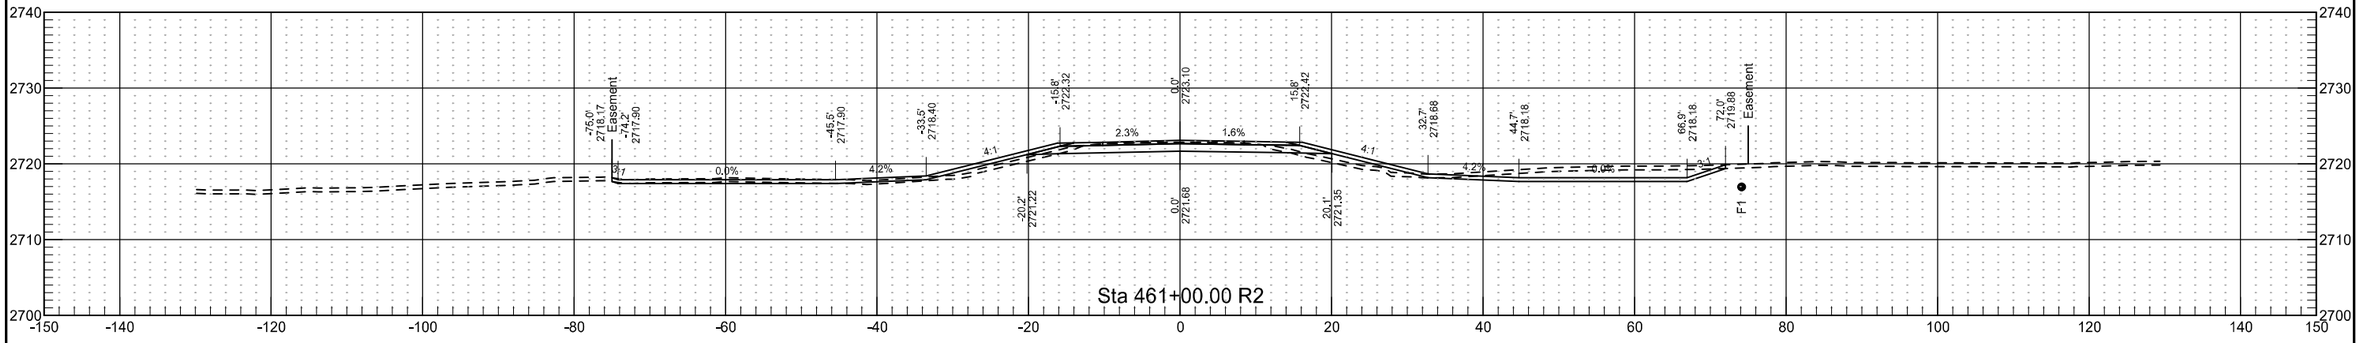


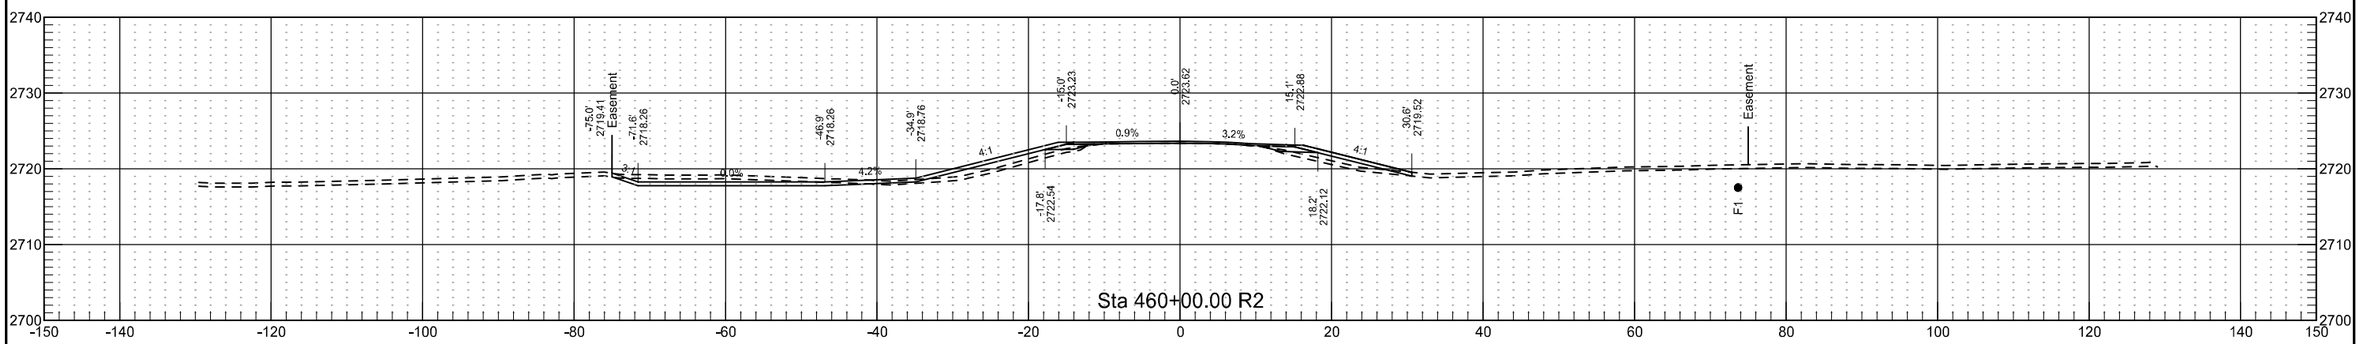


	STATE	PROJECT NO.	SECTION NO.	SHEET NO.
	ND	NH-5-021(016)000	200	152

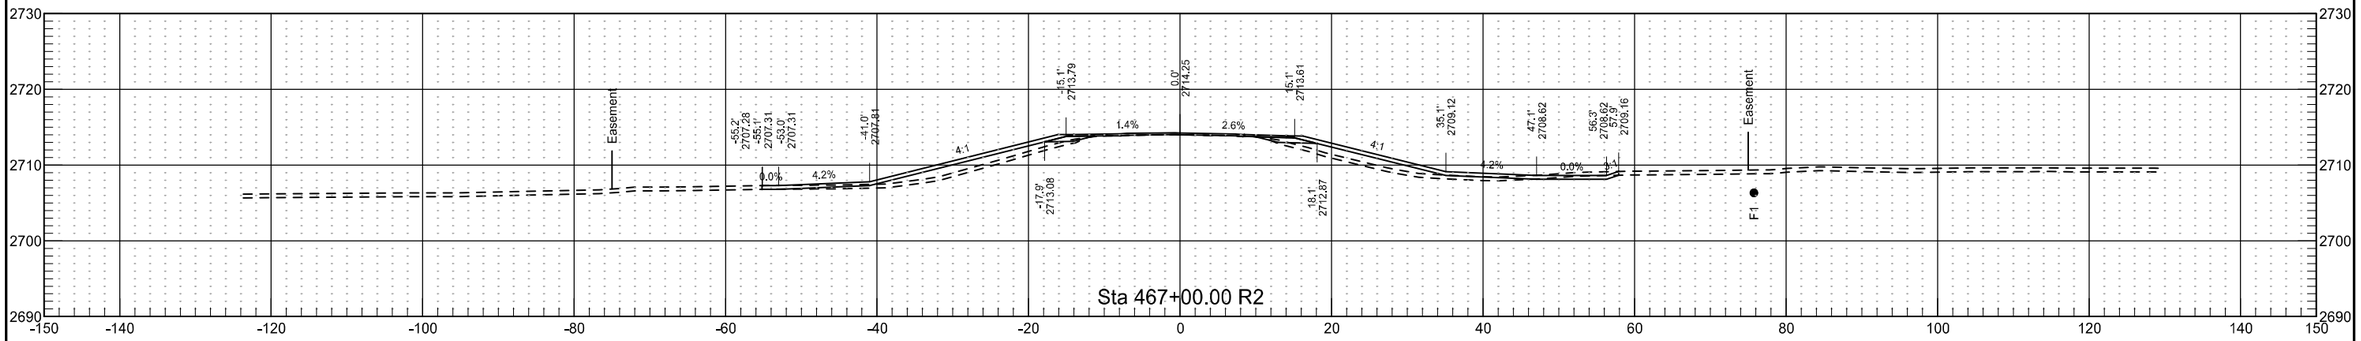


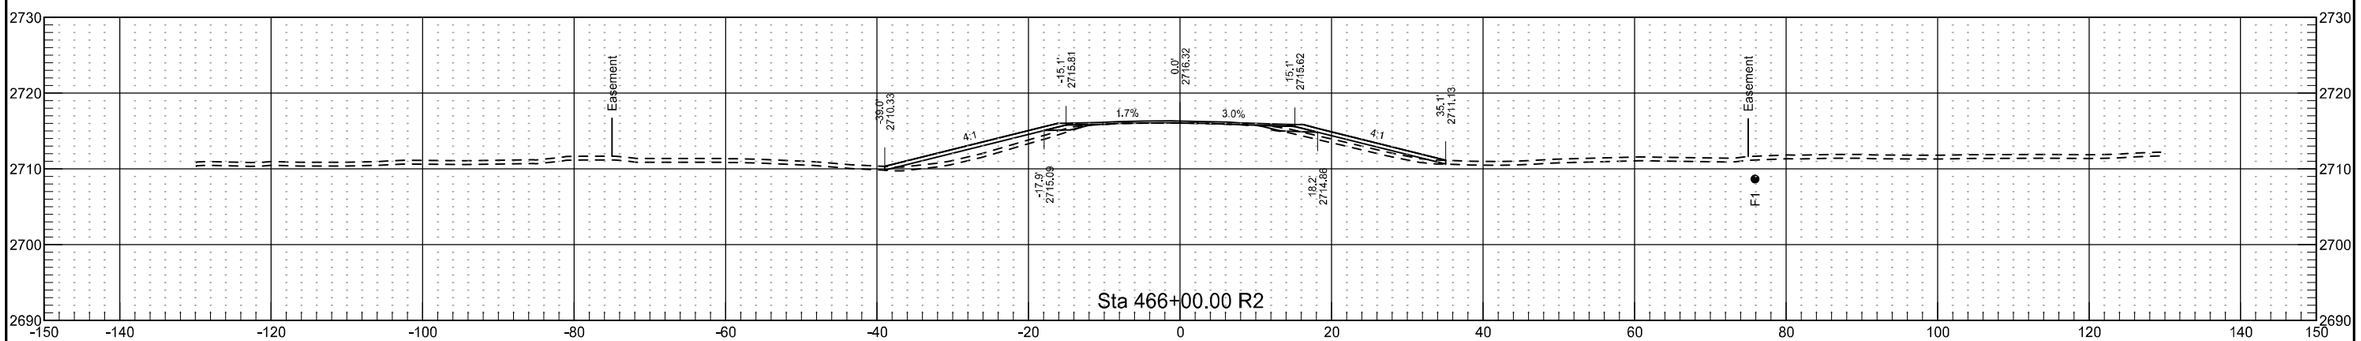


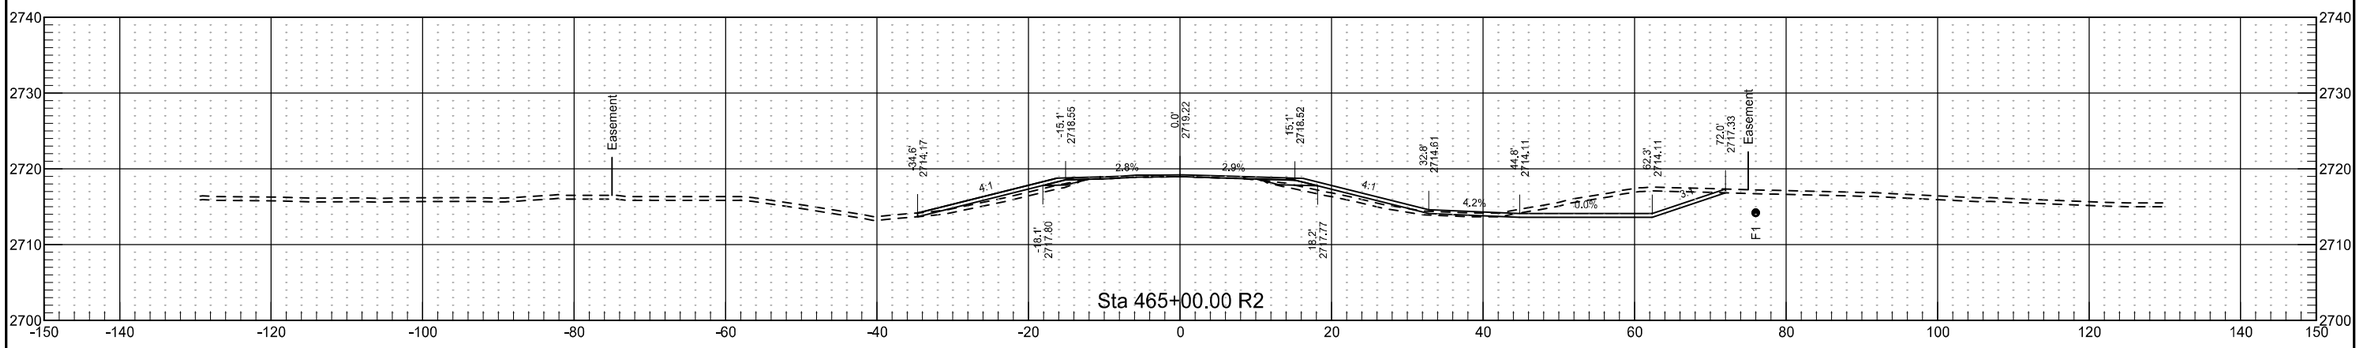


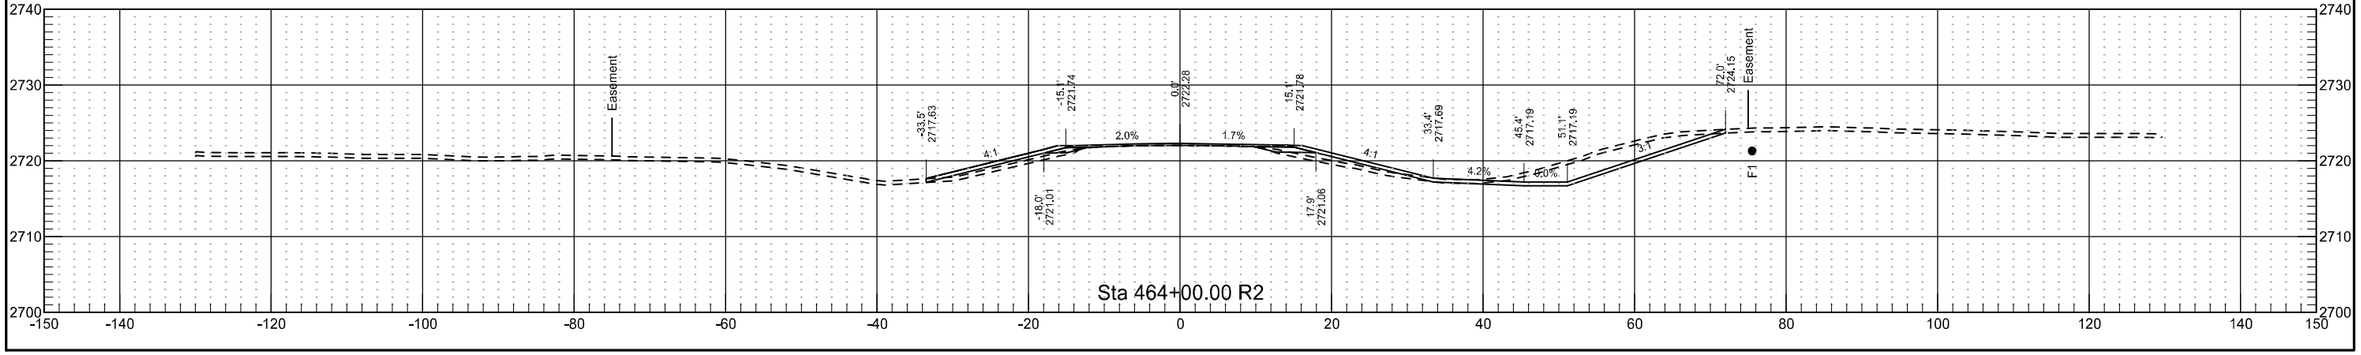


	STATE	PROJECT NO.	SECTION NO.	SHEET NO.
	ND	NH-5-021(016)000	200	153

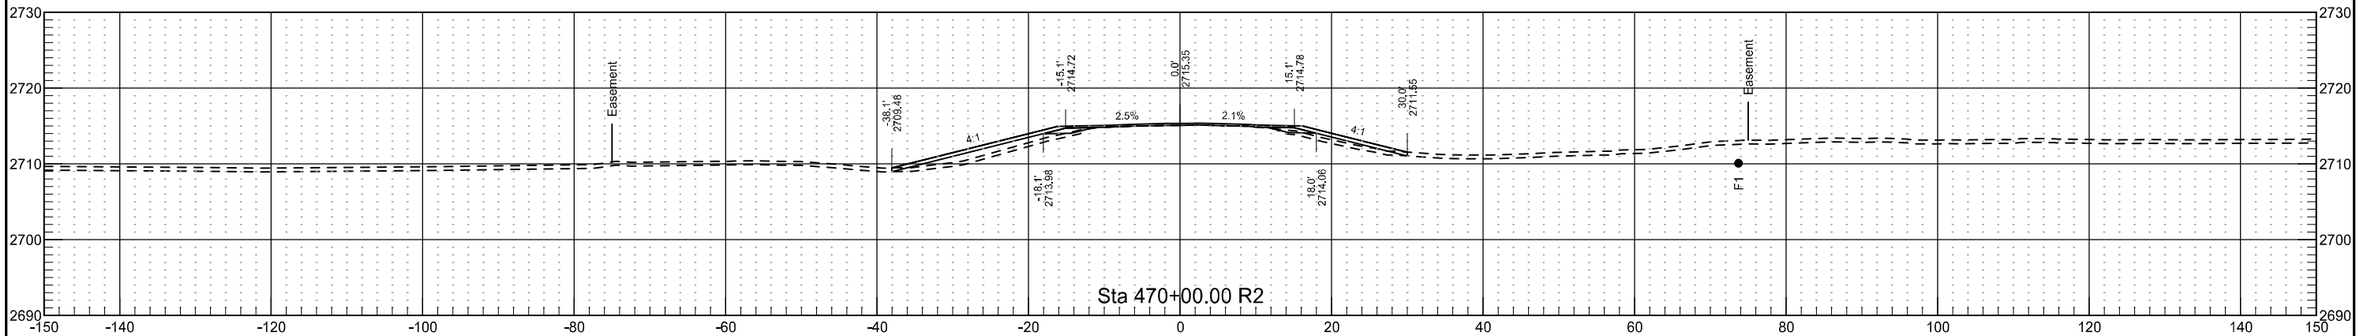


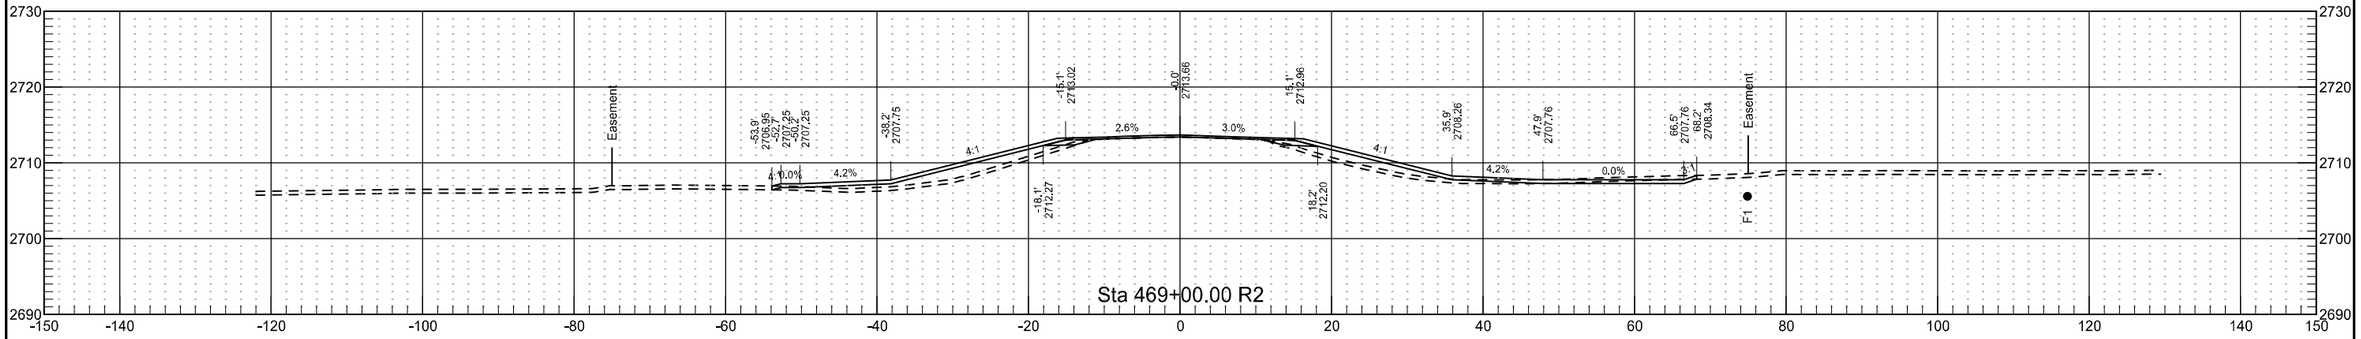


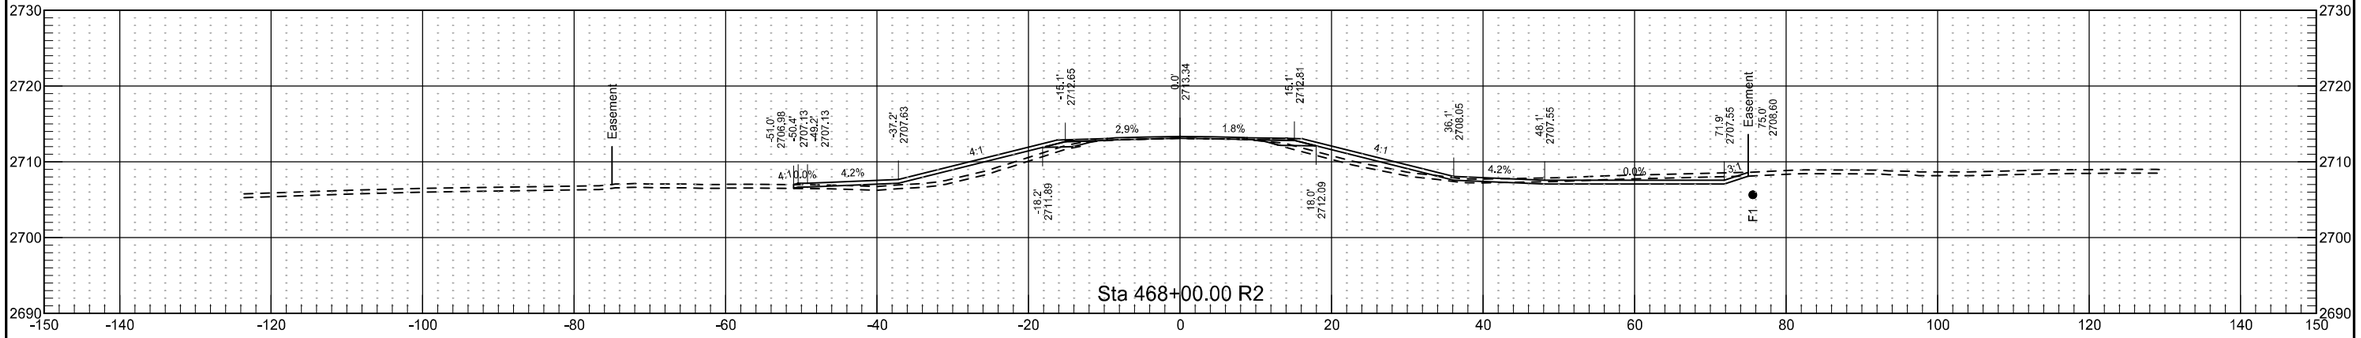

	STATE	PROJECT NO.	SECTION NO.	SHEET NO.
	ND	NH-5-021(016)000	200	154

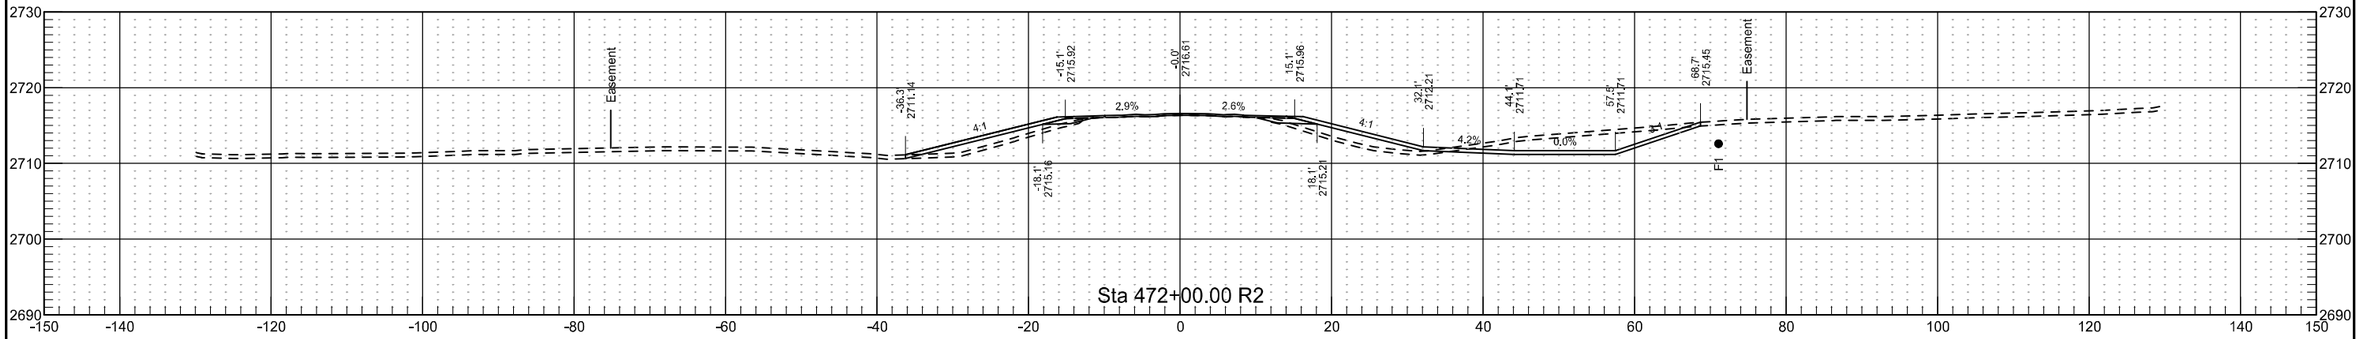


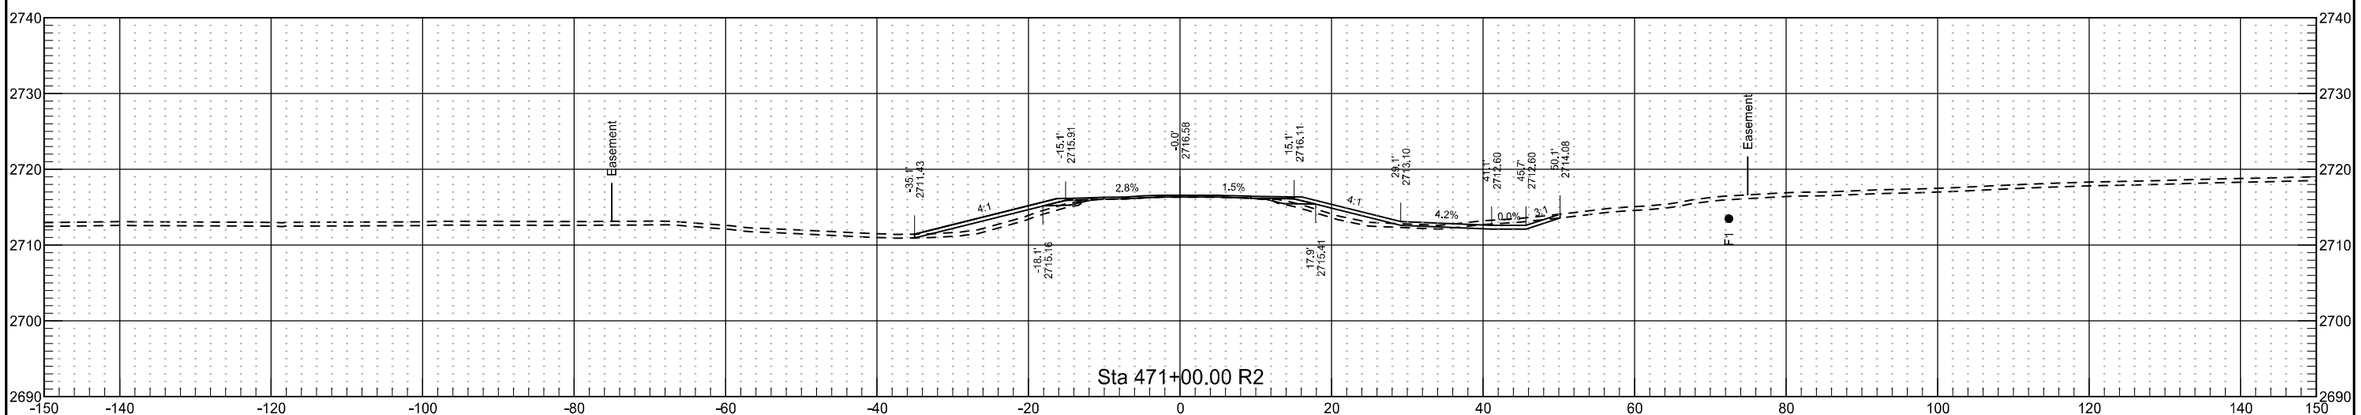


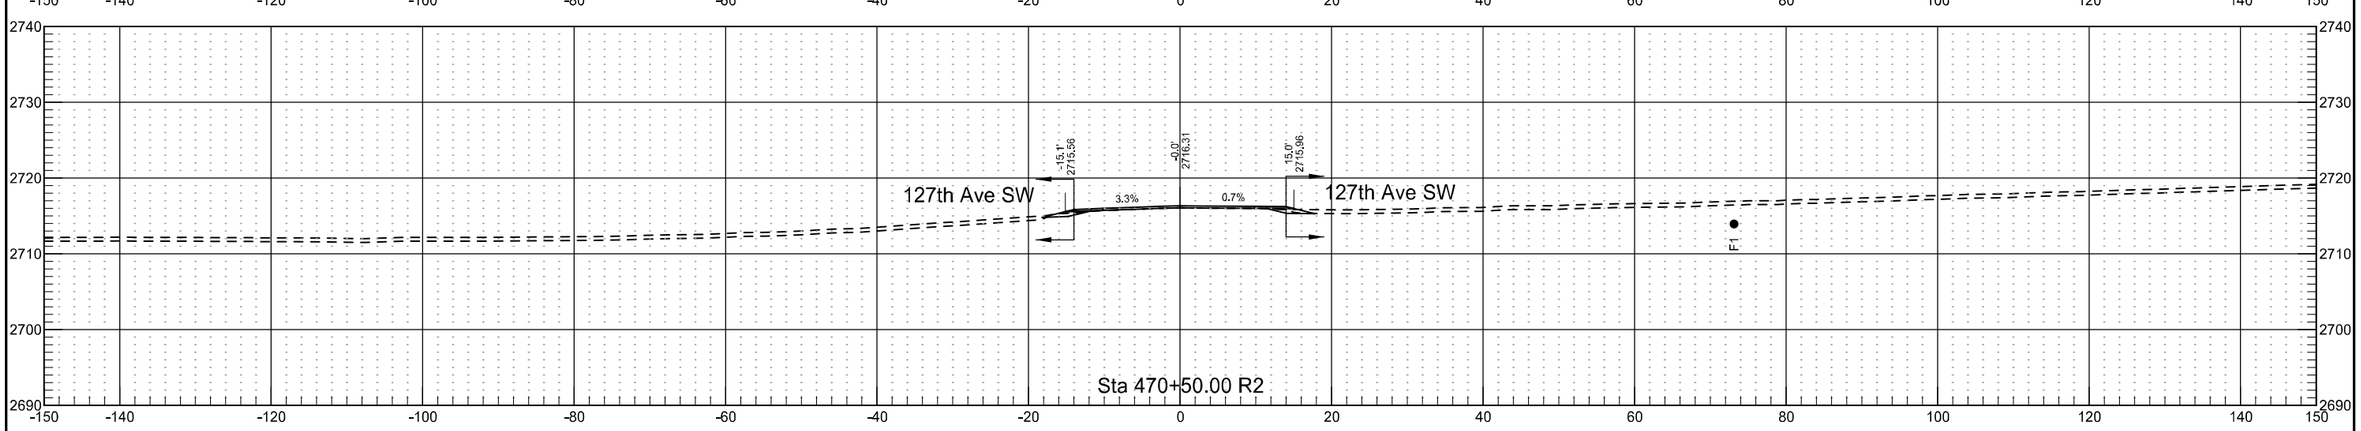



	STATE	PROJECT NO.	SECTION NO.	SHEET NO.
	ND	NH-5-021(016)000	200	155

	STATE	PROJECT NO.	SECTION NO.	SHEET NO.
	ND	NH-5-021(016)000	200	156

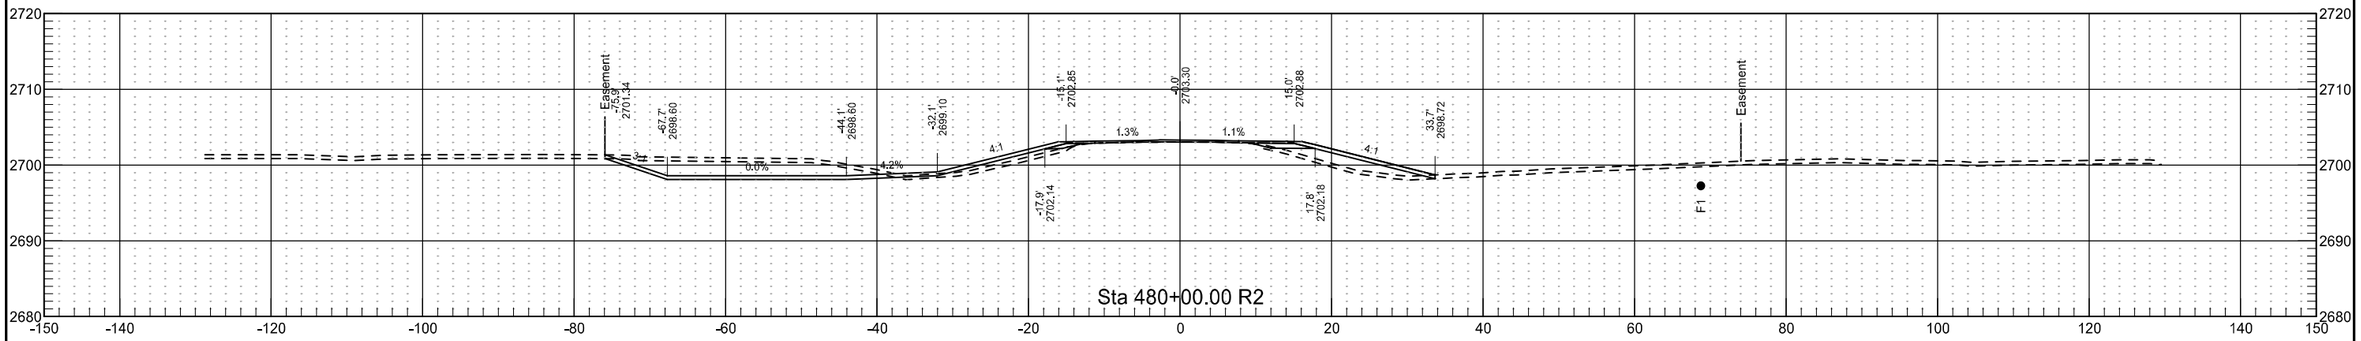

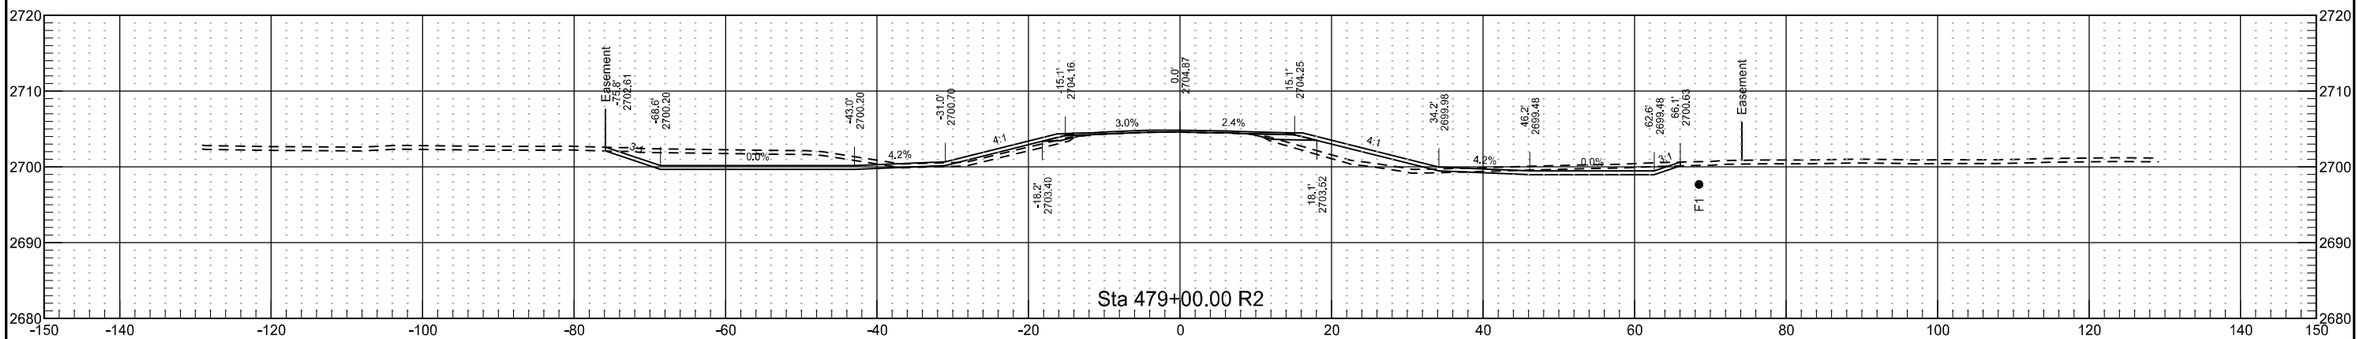

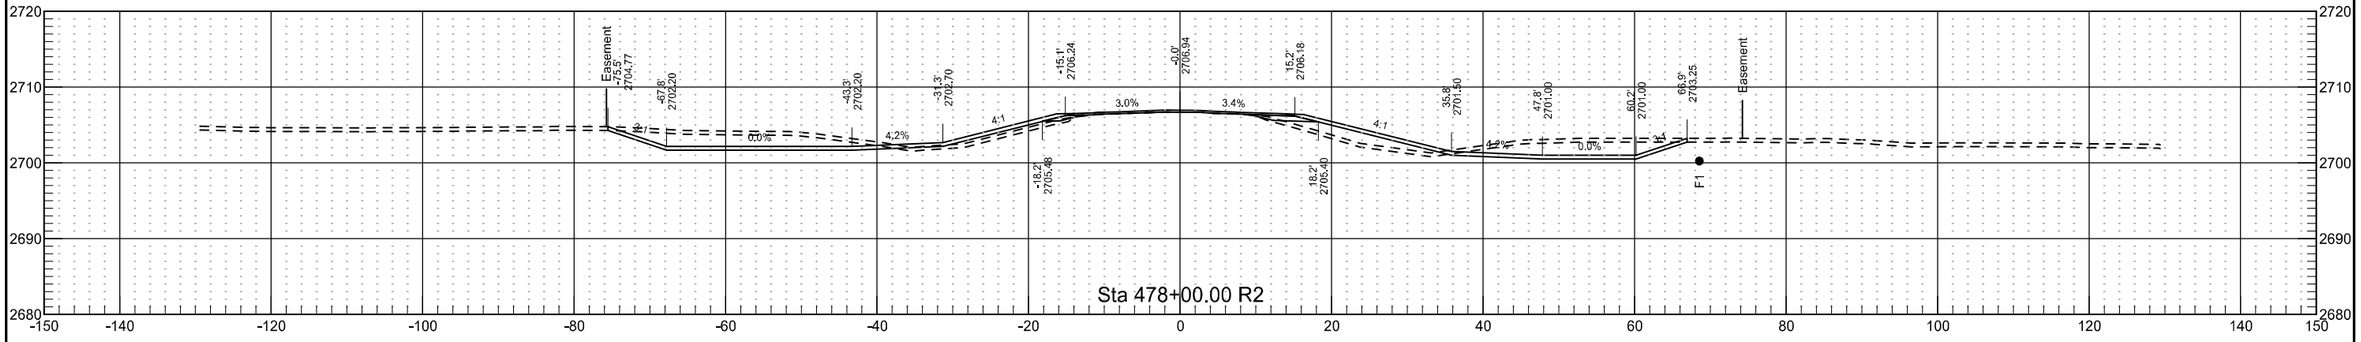


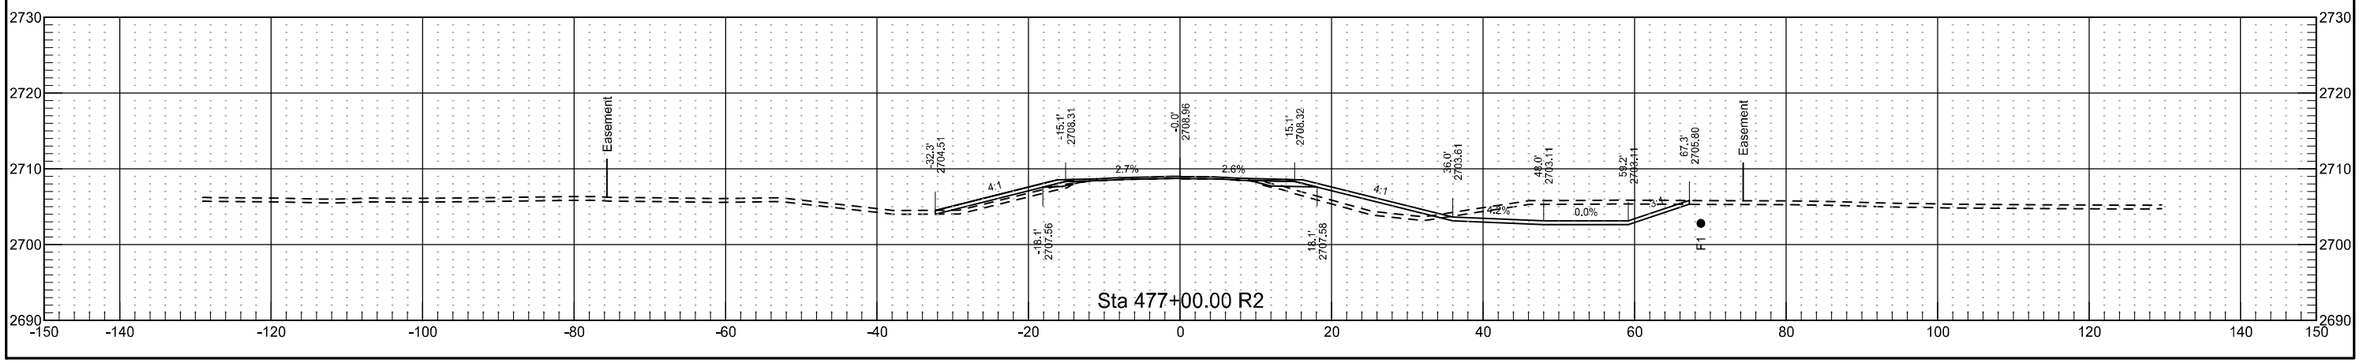

	STATE	PROJECT NO.	SECTION NO.	SHEET NO.
	ND	NH-5-021(016)000	200	157

10/29/2019 8:41:59 AM kory.Kleinknecht G:\2018\18.00676\50021000.016\Design\Base\Xsec_005.dgn


	STATE	PROJECT NO.	SECTION NO.	SHEET NO.
	ND	NH-5-021(016)000	200	158

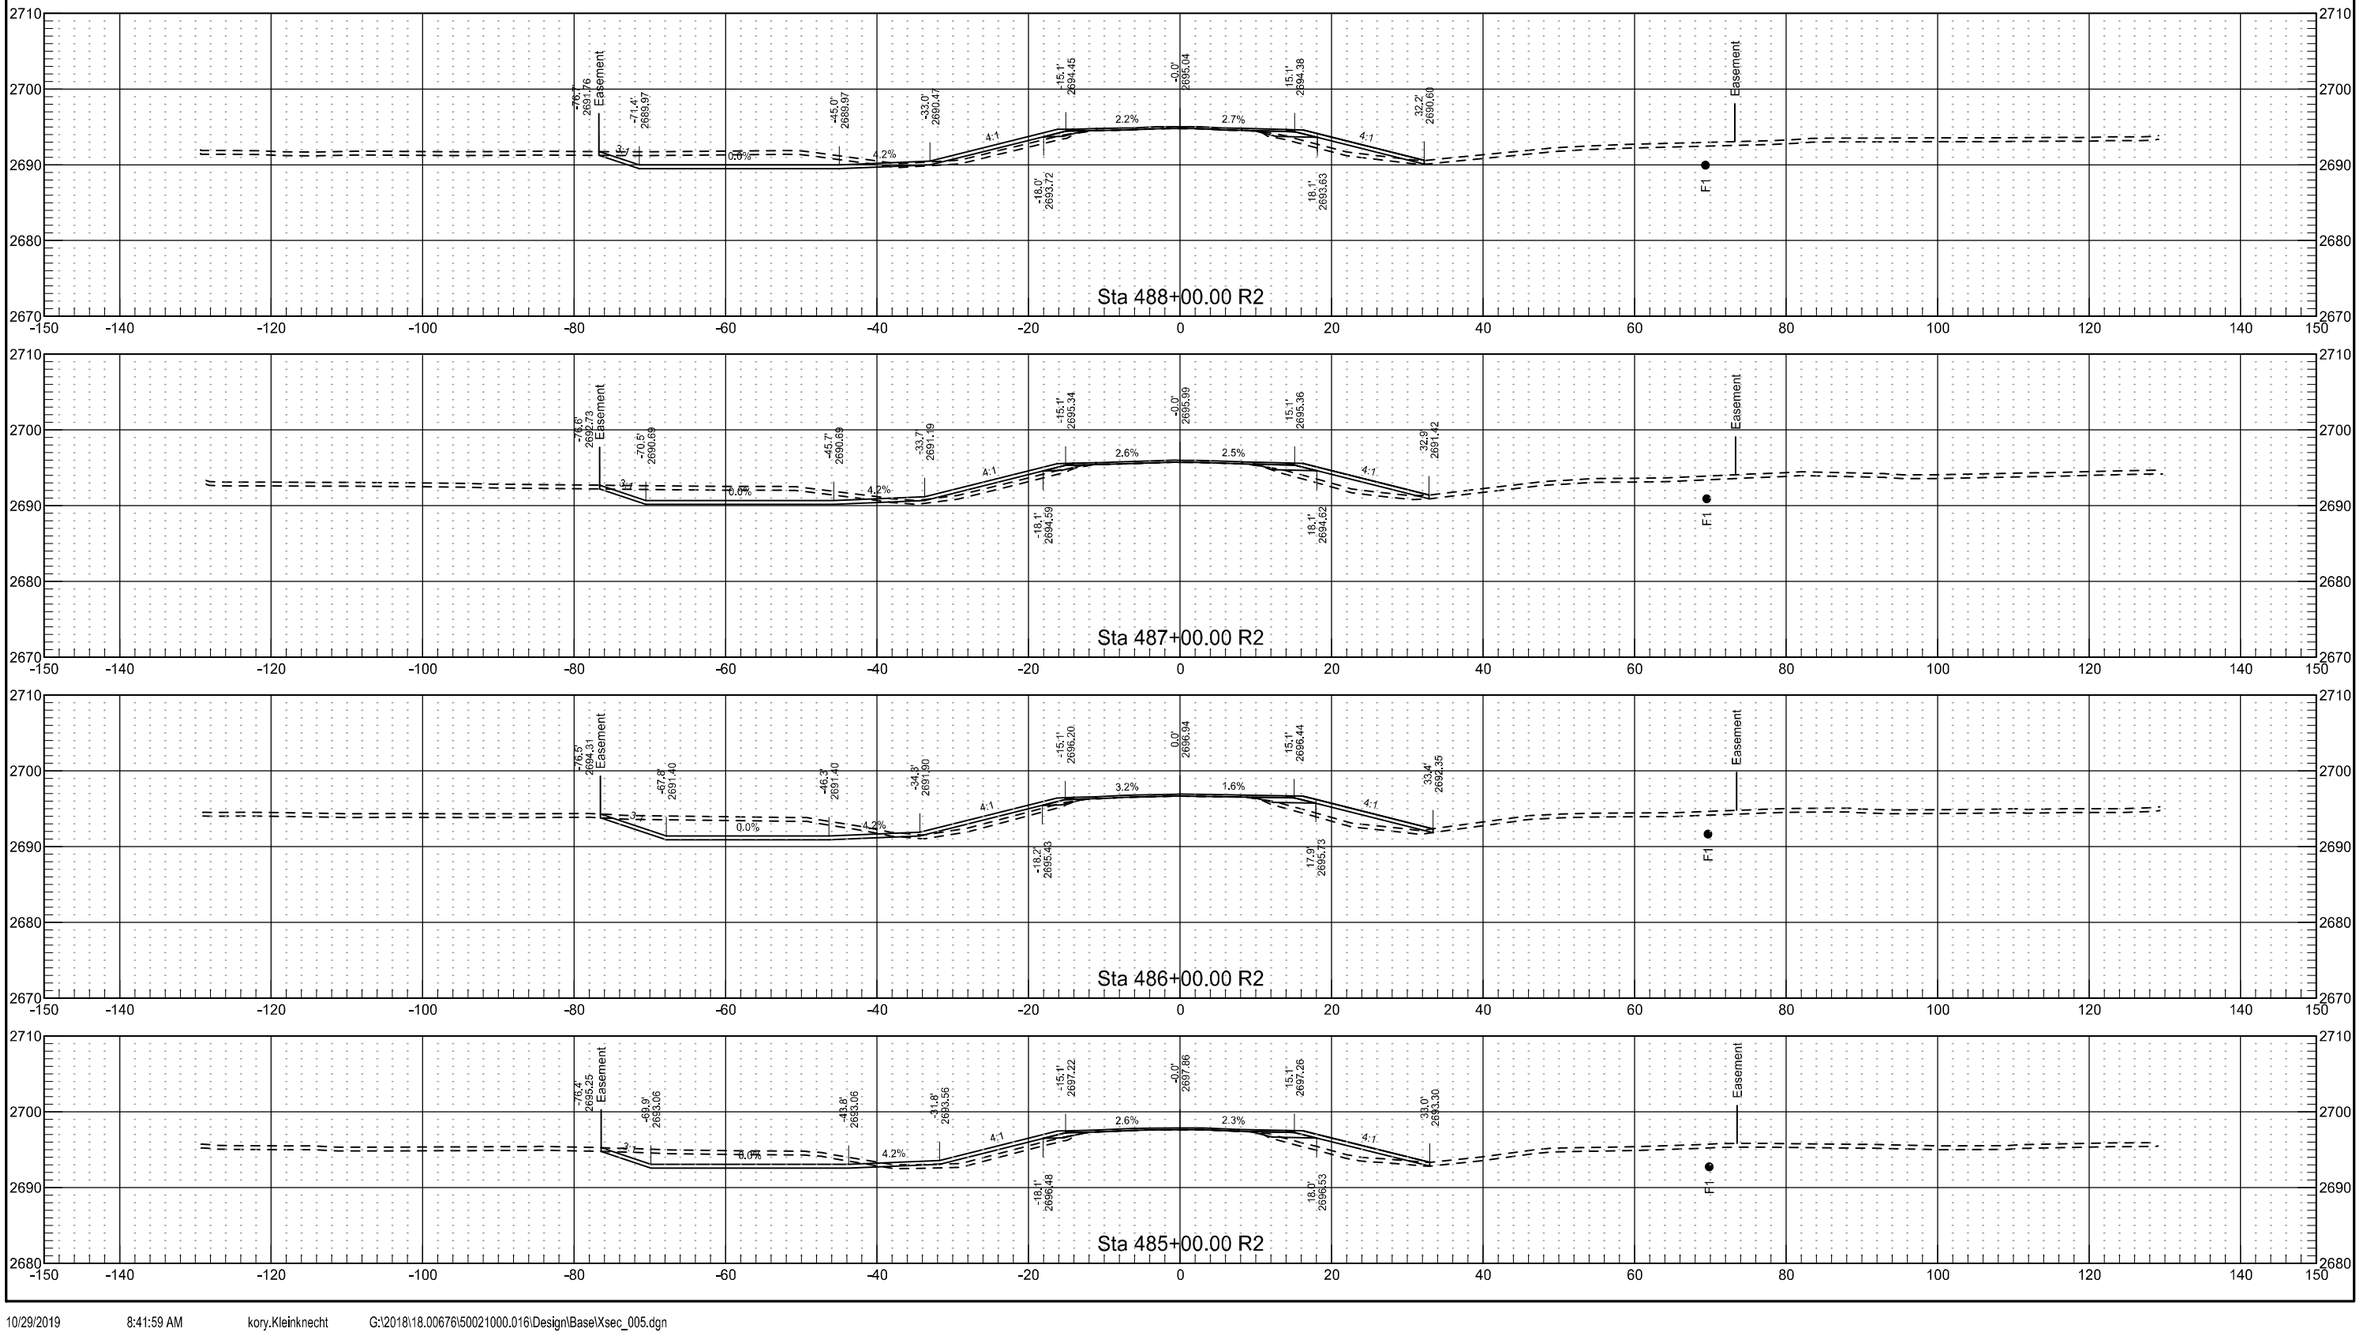



	STATE	PROJECT NO.	SECTION NO.	SHEET NO.
	ND	NH-5-021(016)000	200	159


10/29/2019 8:42:00 AM kory.Kleinknecht G:\2018\18.00676\50021000.016\Design\Base\Xsec_005.dgn

	STATE	PROJECT NO.	SECTION NO.	SHEET NO.
	ND	NH-5-021(016)000	200	160

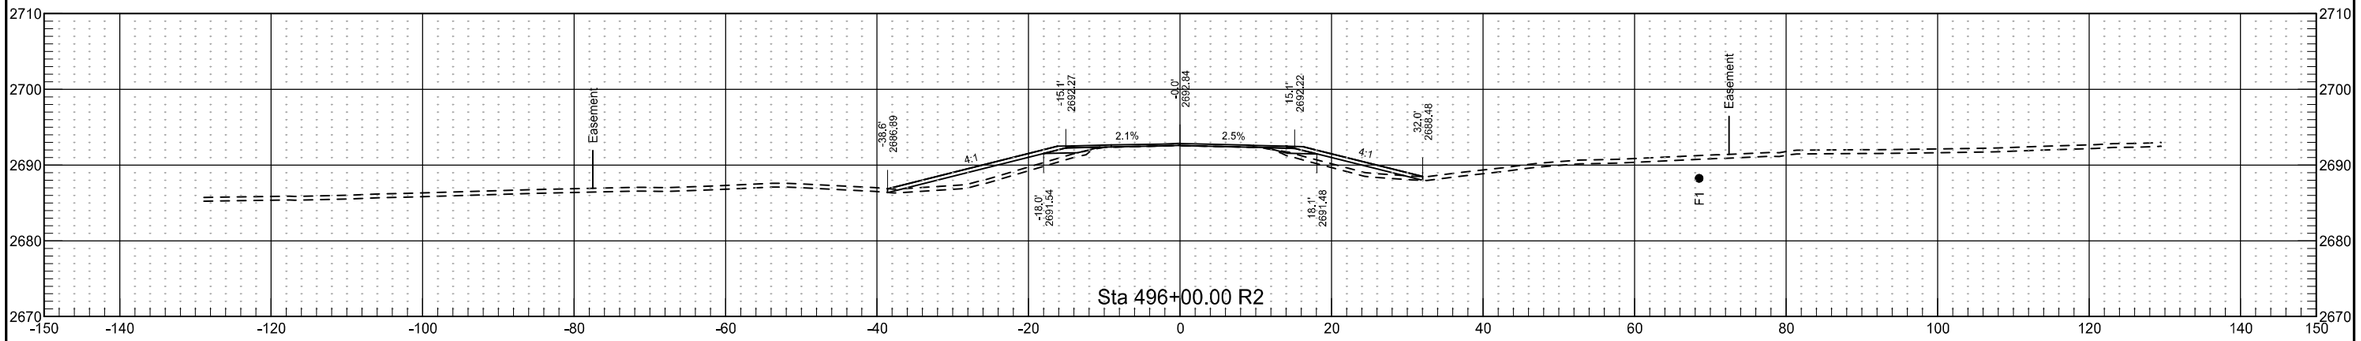

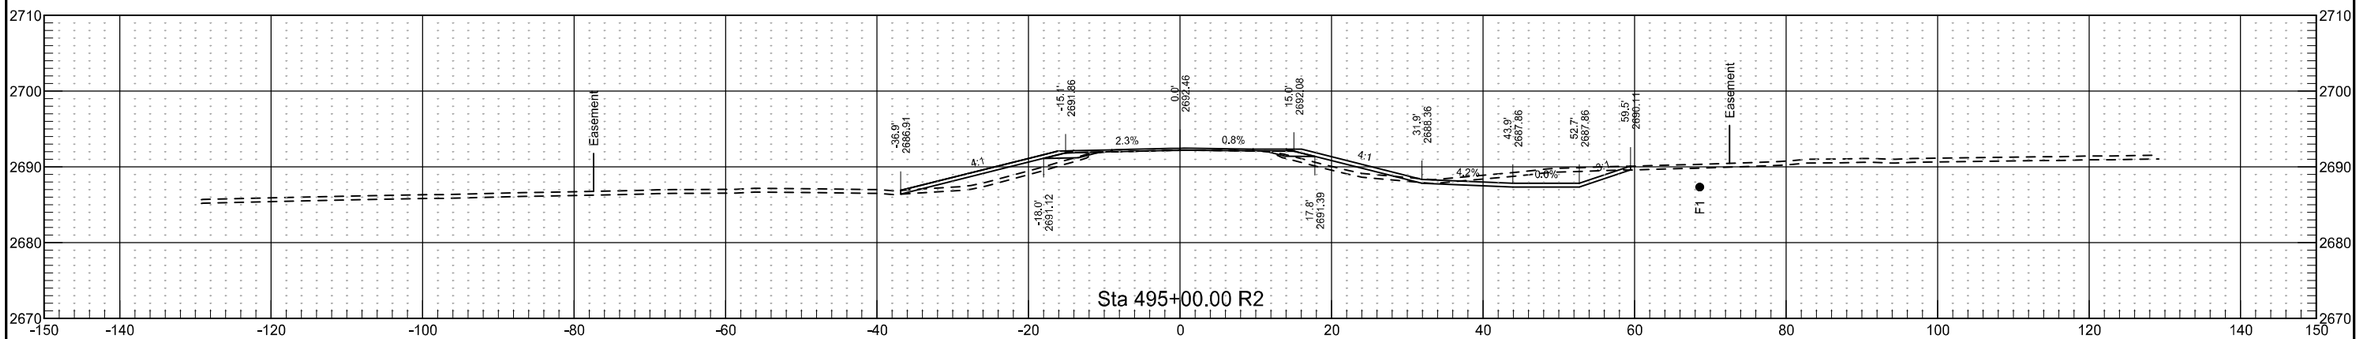


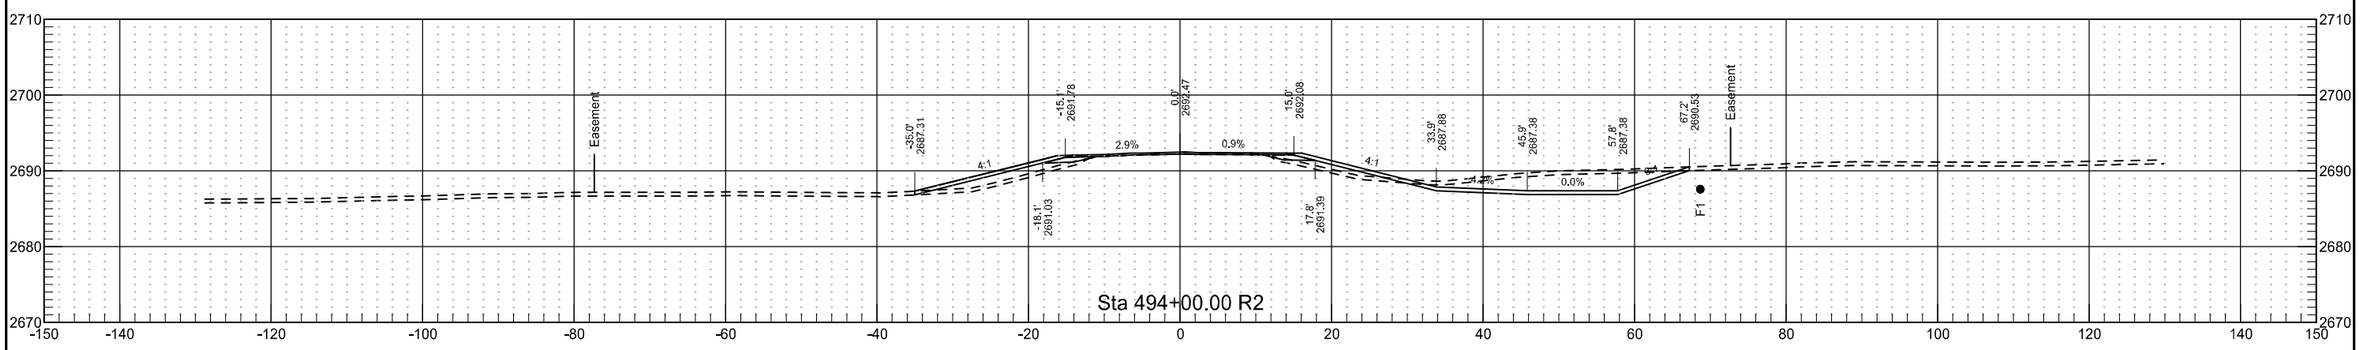

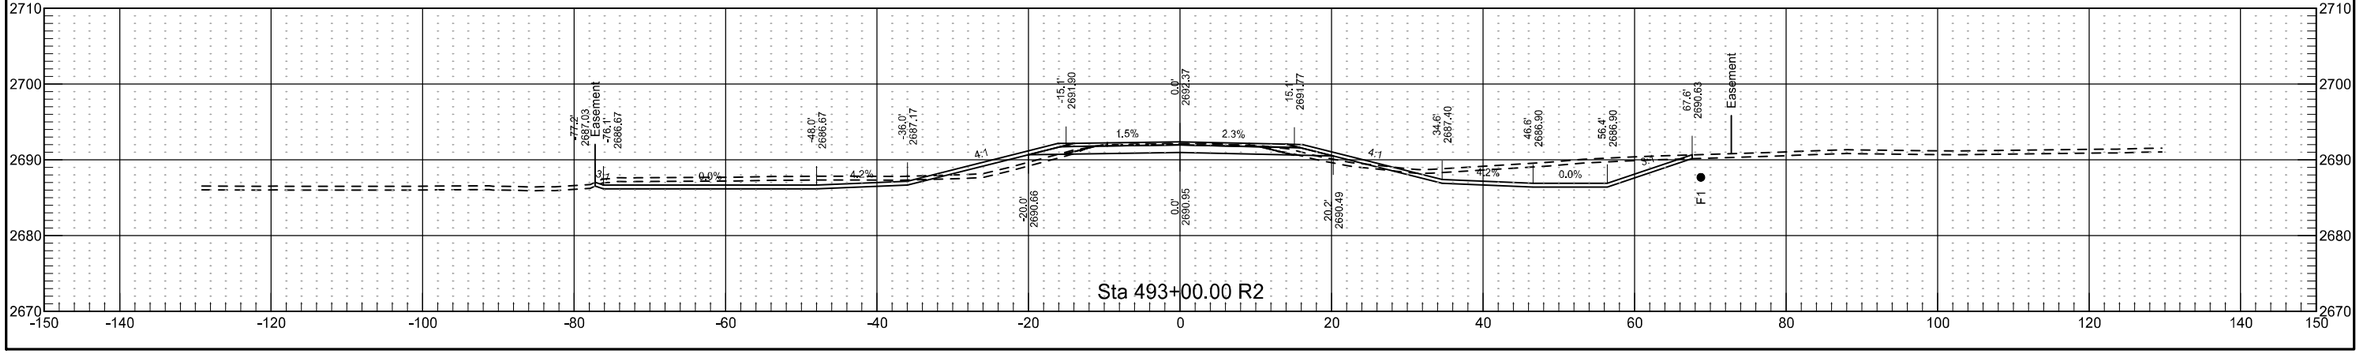



	STATE	PROJECT NO.	SECTION NO.	SHEET NO.
	ND	NH-5-021(016)000	200	161


	STATE	PROJECT NO.	SECTION NO.	SHEET NO.
	ND	NH-5-021(016)000	200	162

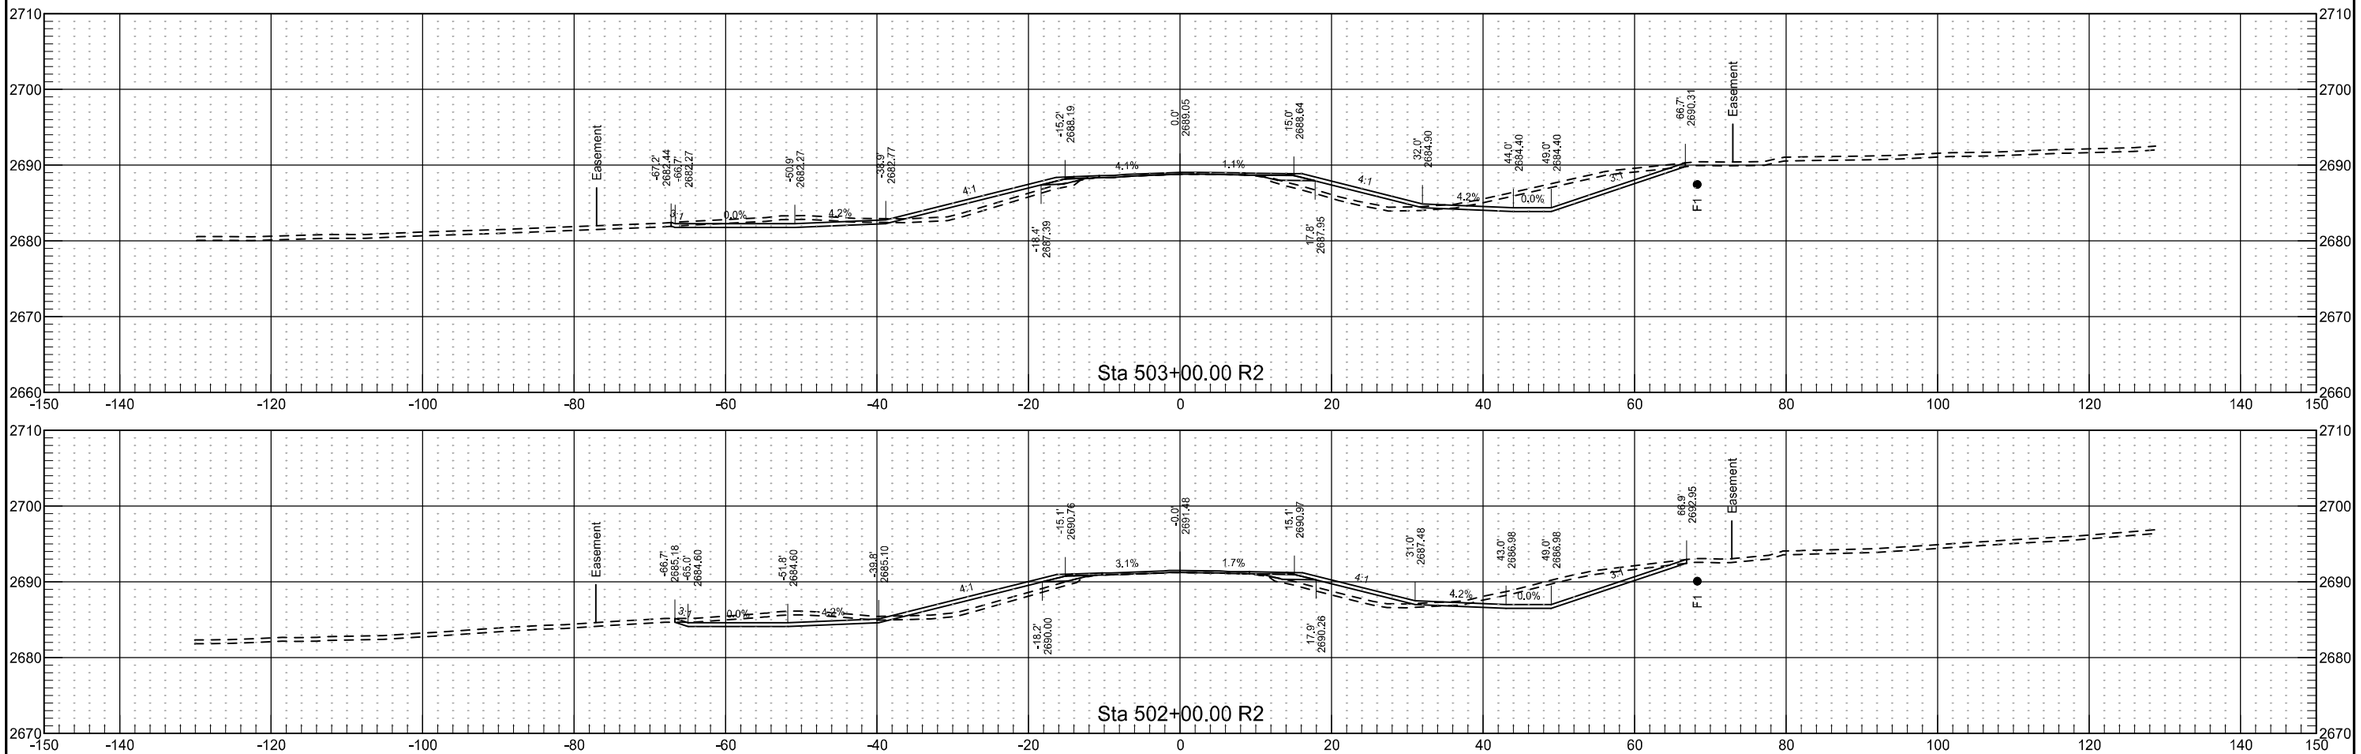


	STATE	PROJECT NO.	SECTION NO.	SHEET NO.
	ND	NH-5-021(016)000	200	163

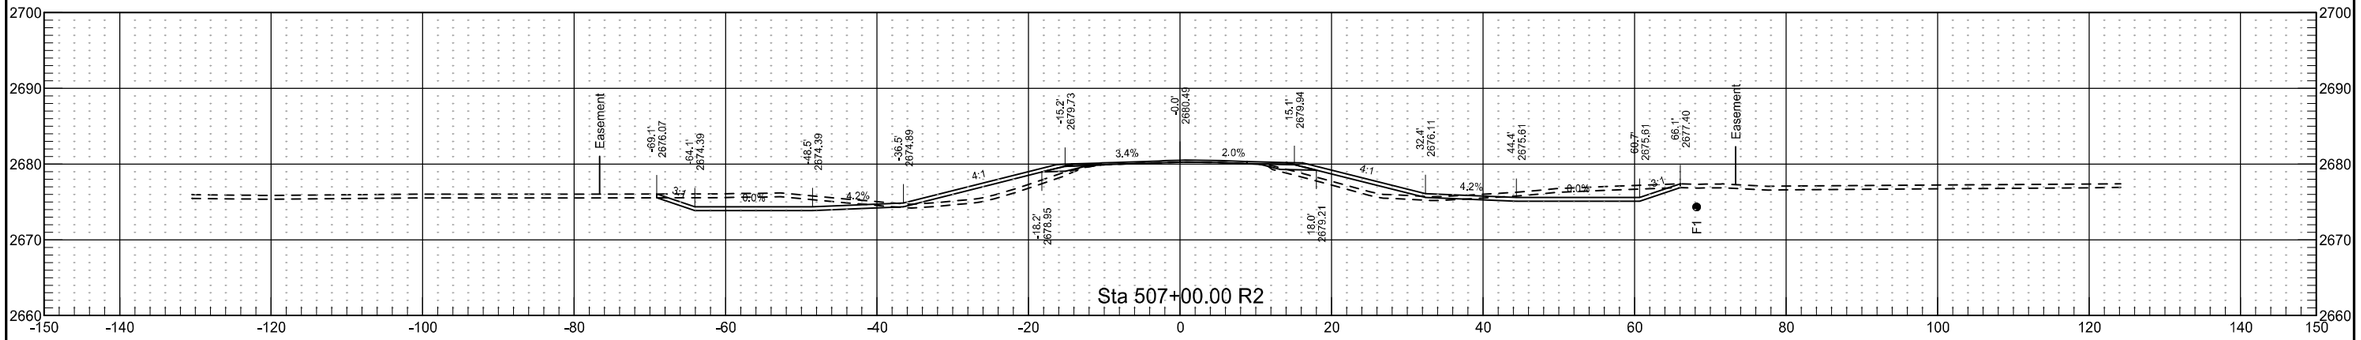


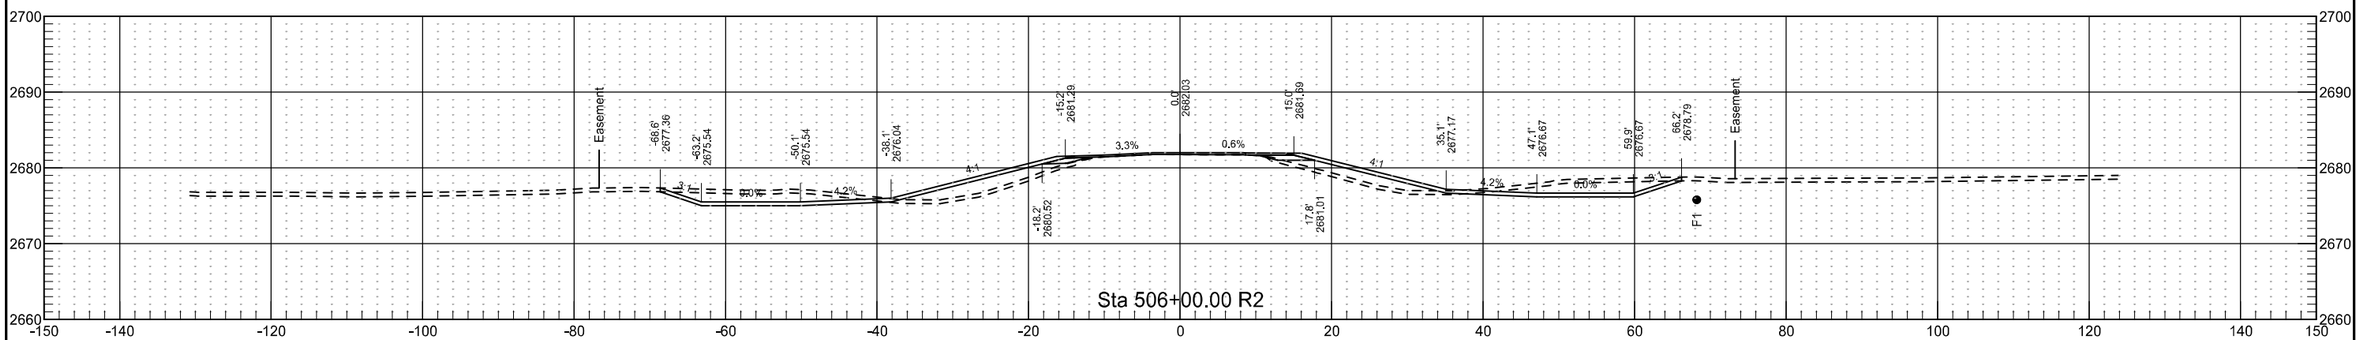

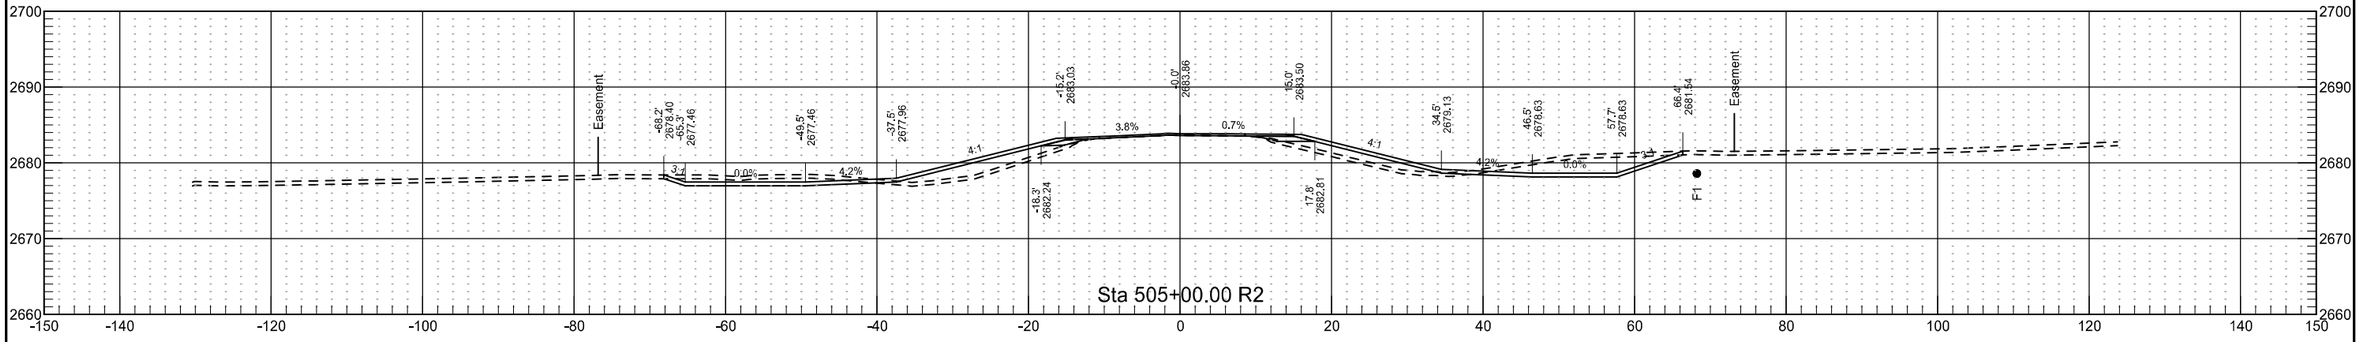

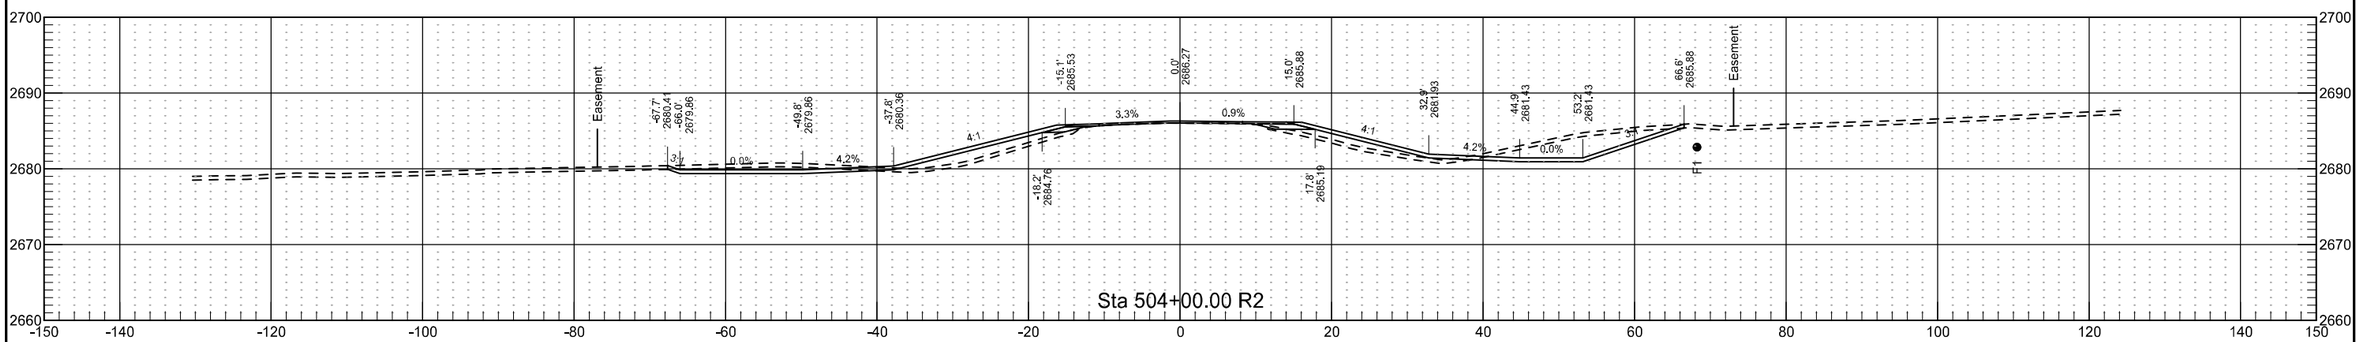


	STATE	PROJECT NO.	SECTION NO.	SHEET NO.
	ND	NH-5-021(016)000	200	164

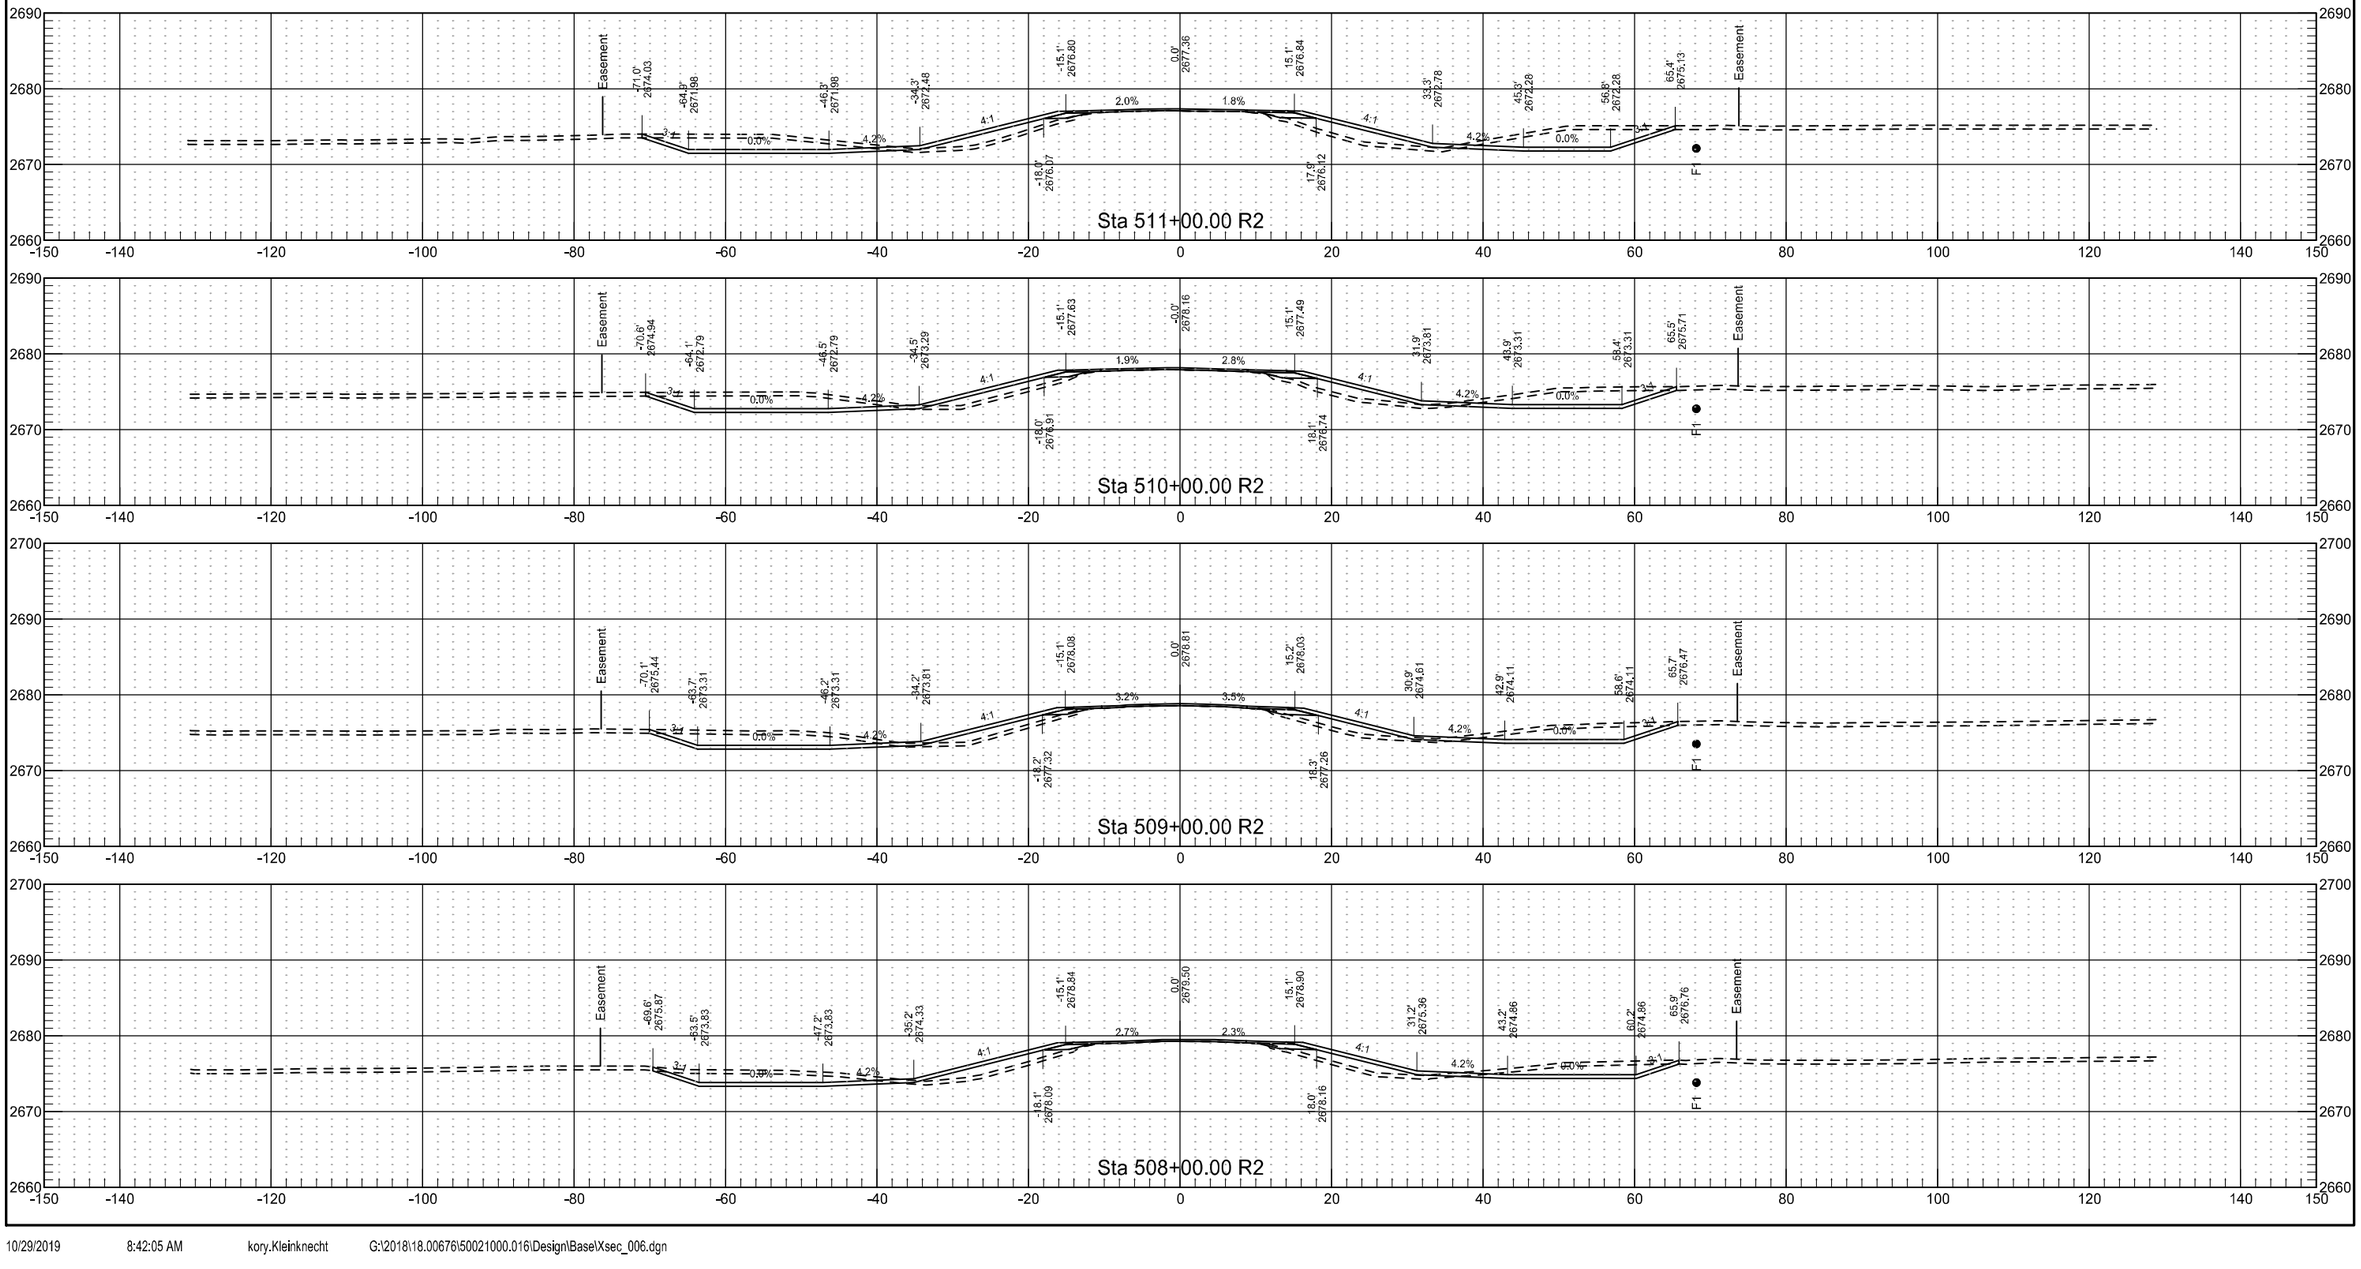



	STATE	PROJECT NO.	SECTION NO.	SHEET NO.
	ND	NH-5-021(016)000	200	165


10/29/2019 8:42:06 AM kory.Kleinknecht G:\2018\18.00676\50021000.016\Design\Base\Xsec_006.dgn

	STATE	PROJECT NO.	SECTION NO.	SHEET NO.
	ND	NH-5-021(016)000	200	166

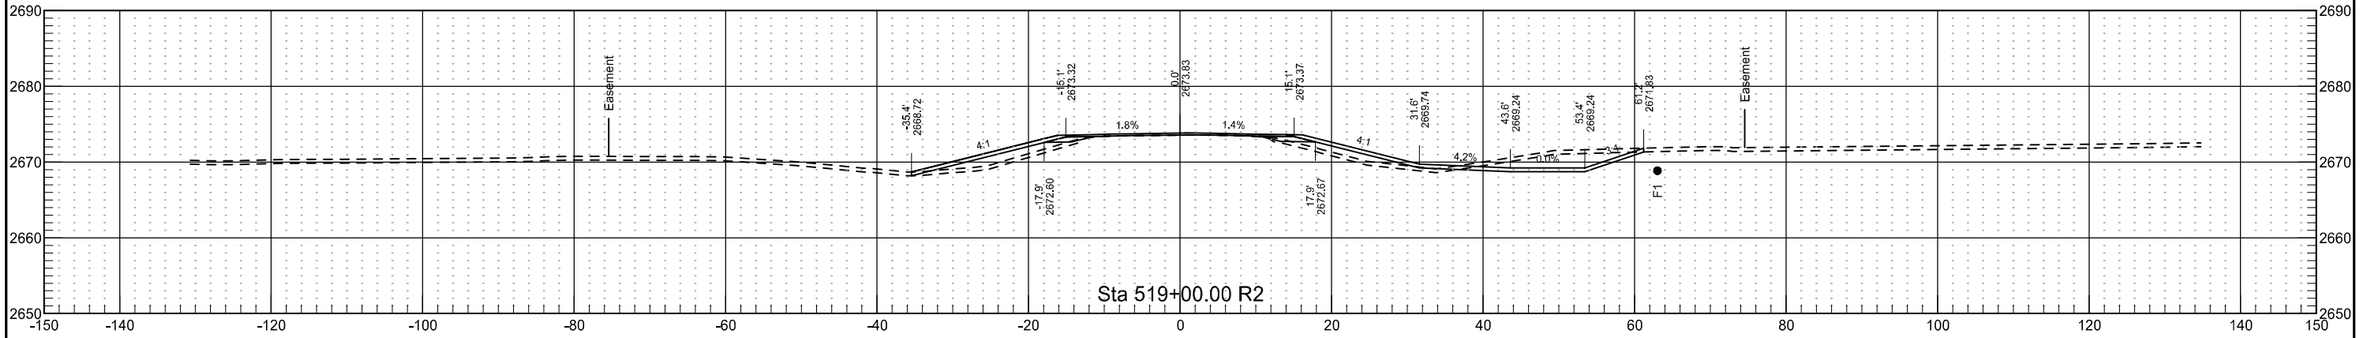


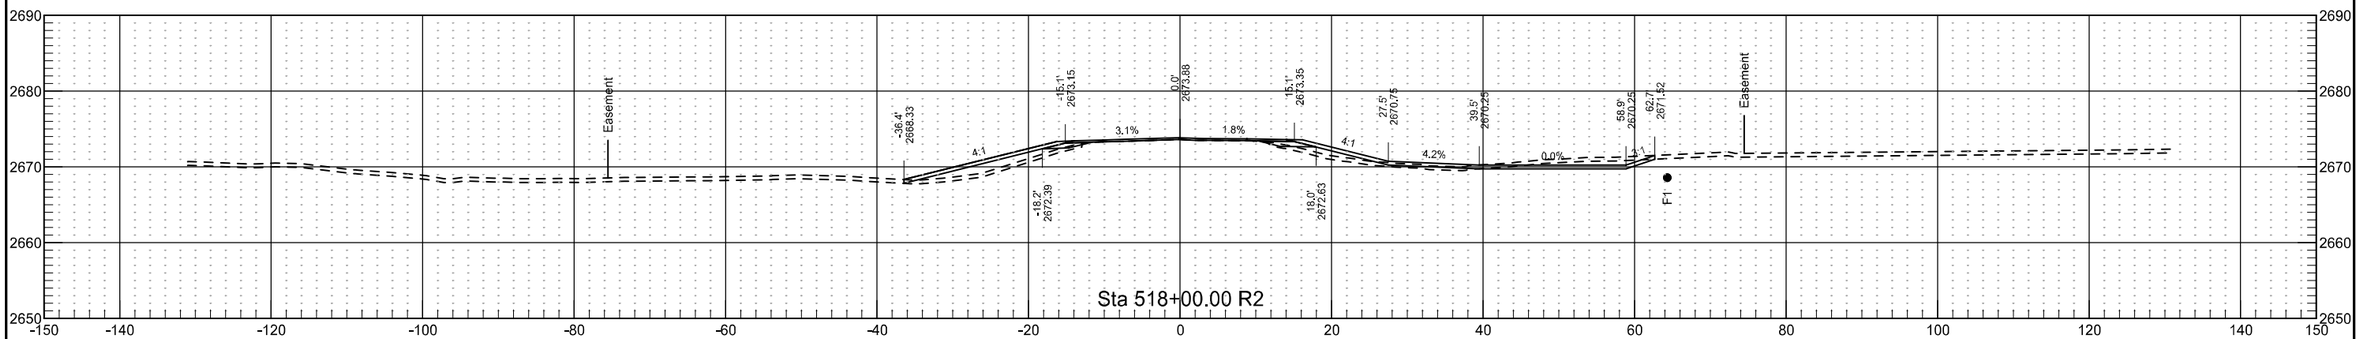


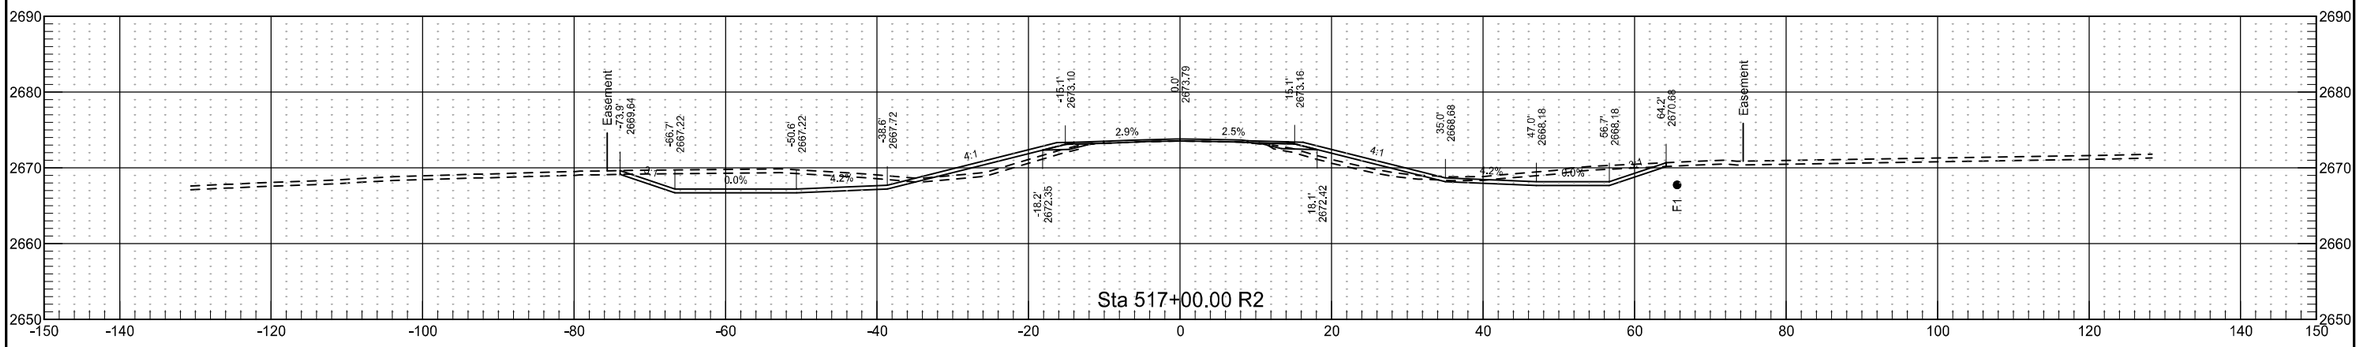


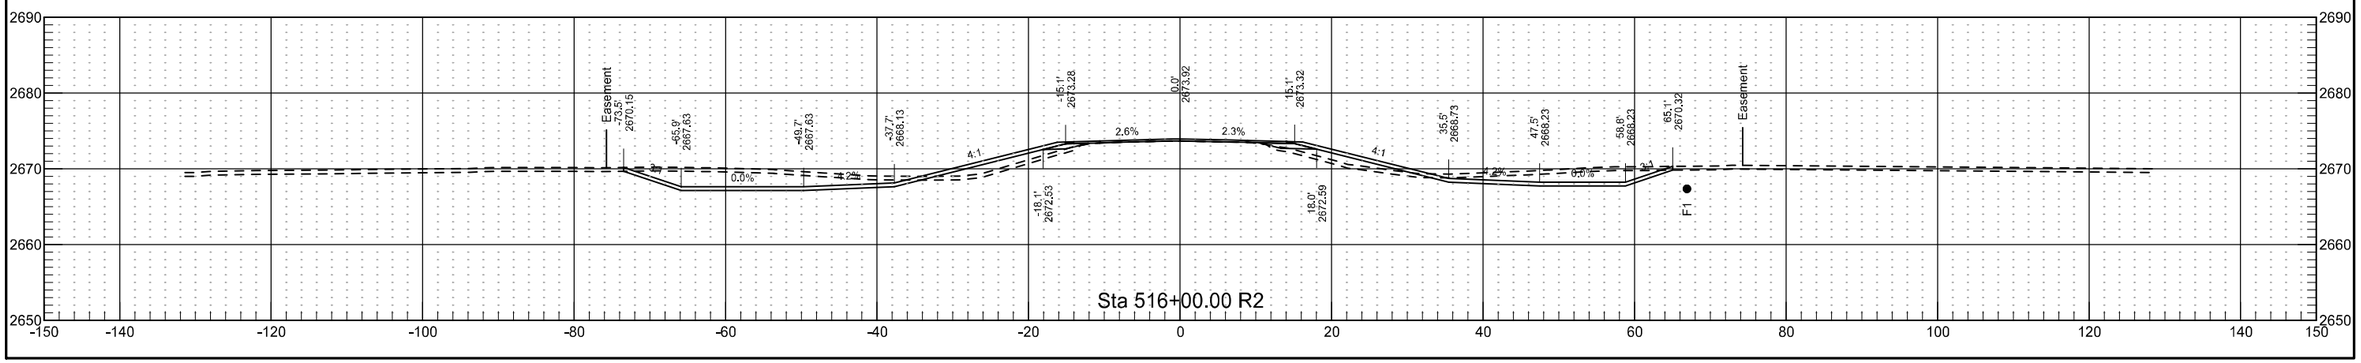


	STATE	PROJECT NO.	SECTION NO.	SHEET NO.
	ND	NH-5-021(016)000	200	167

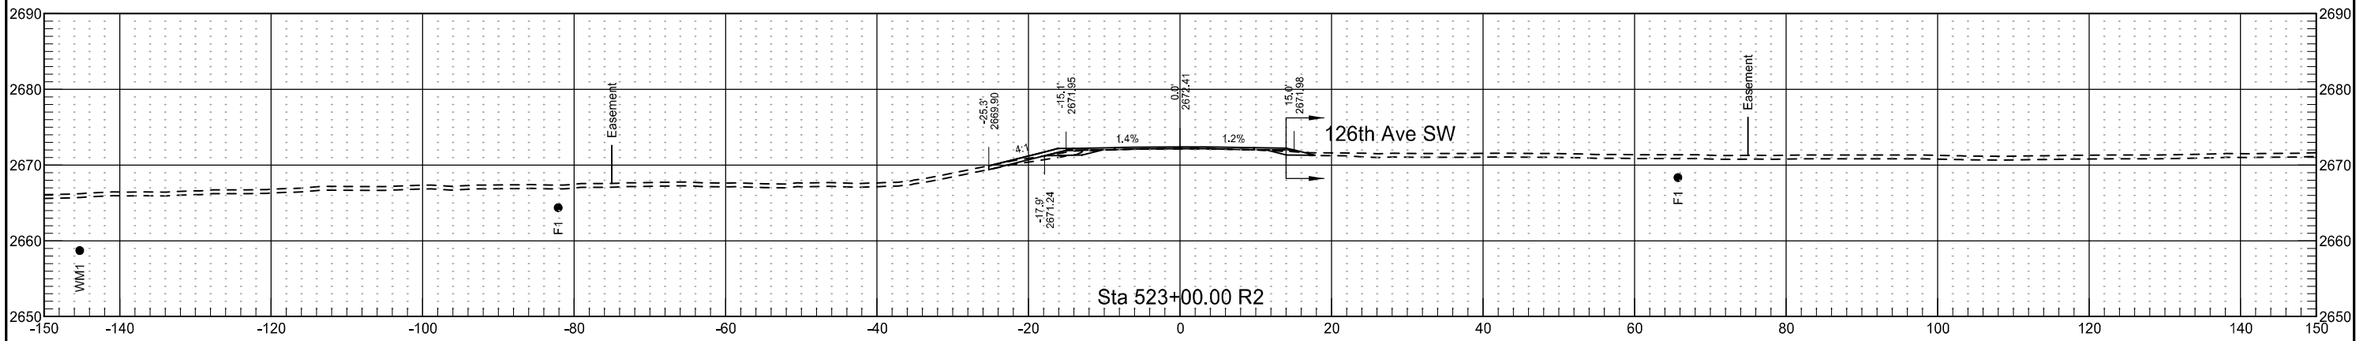


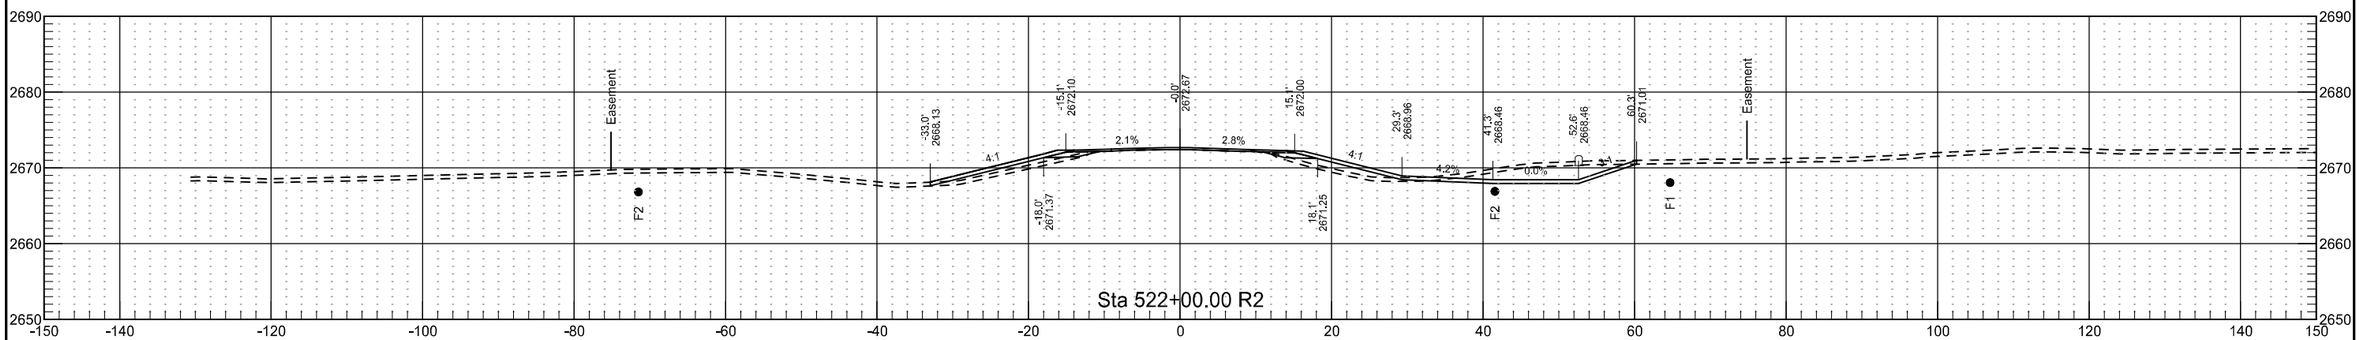

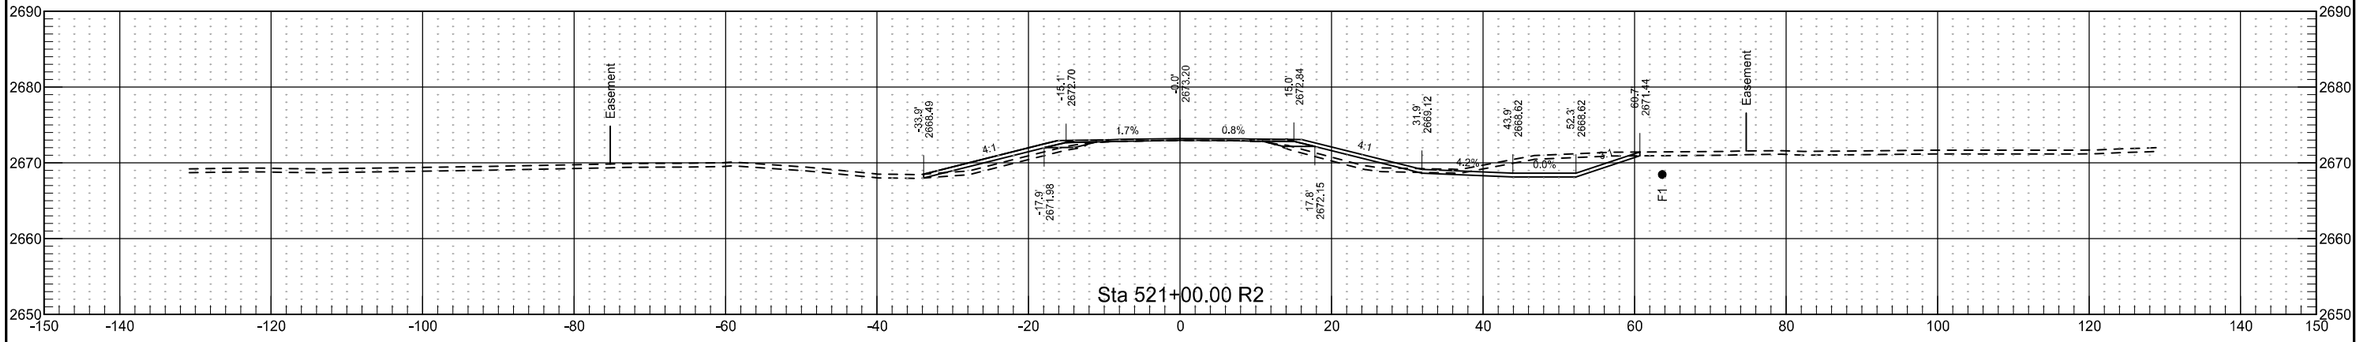

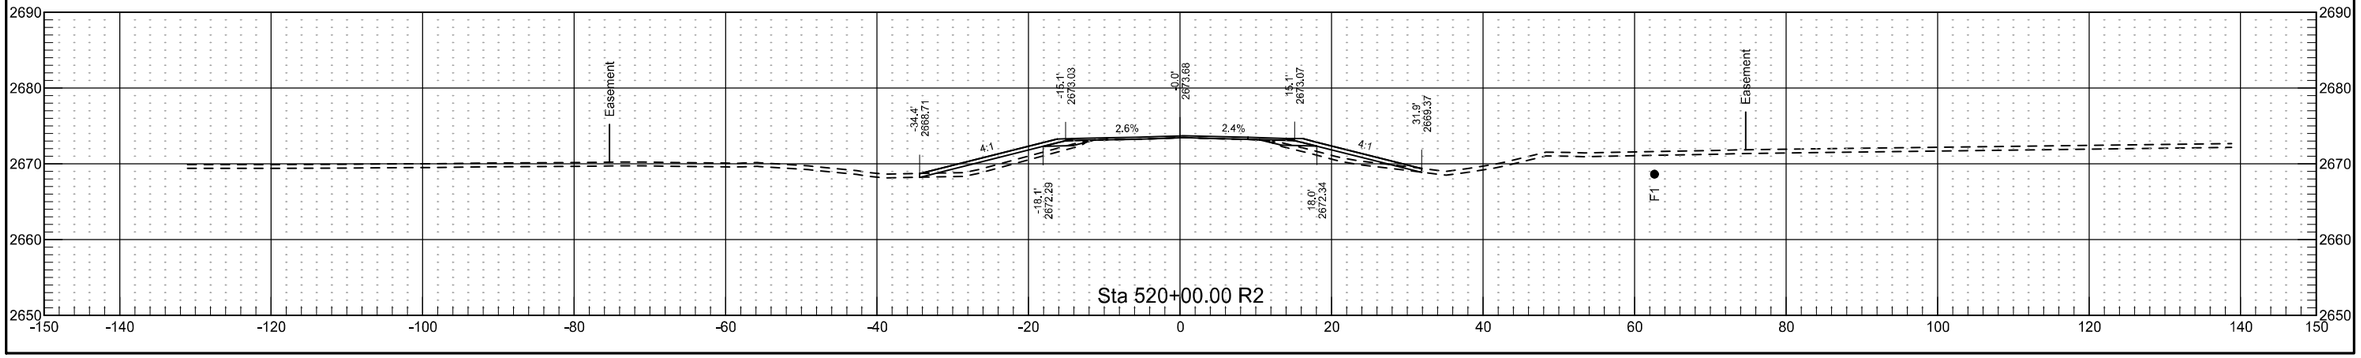


	STATE	PROJECT NO.	SECTION NO.	SHEET NO.
	ND	NH-5-021(016)000	200	168

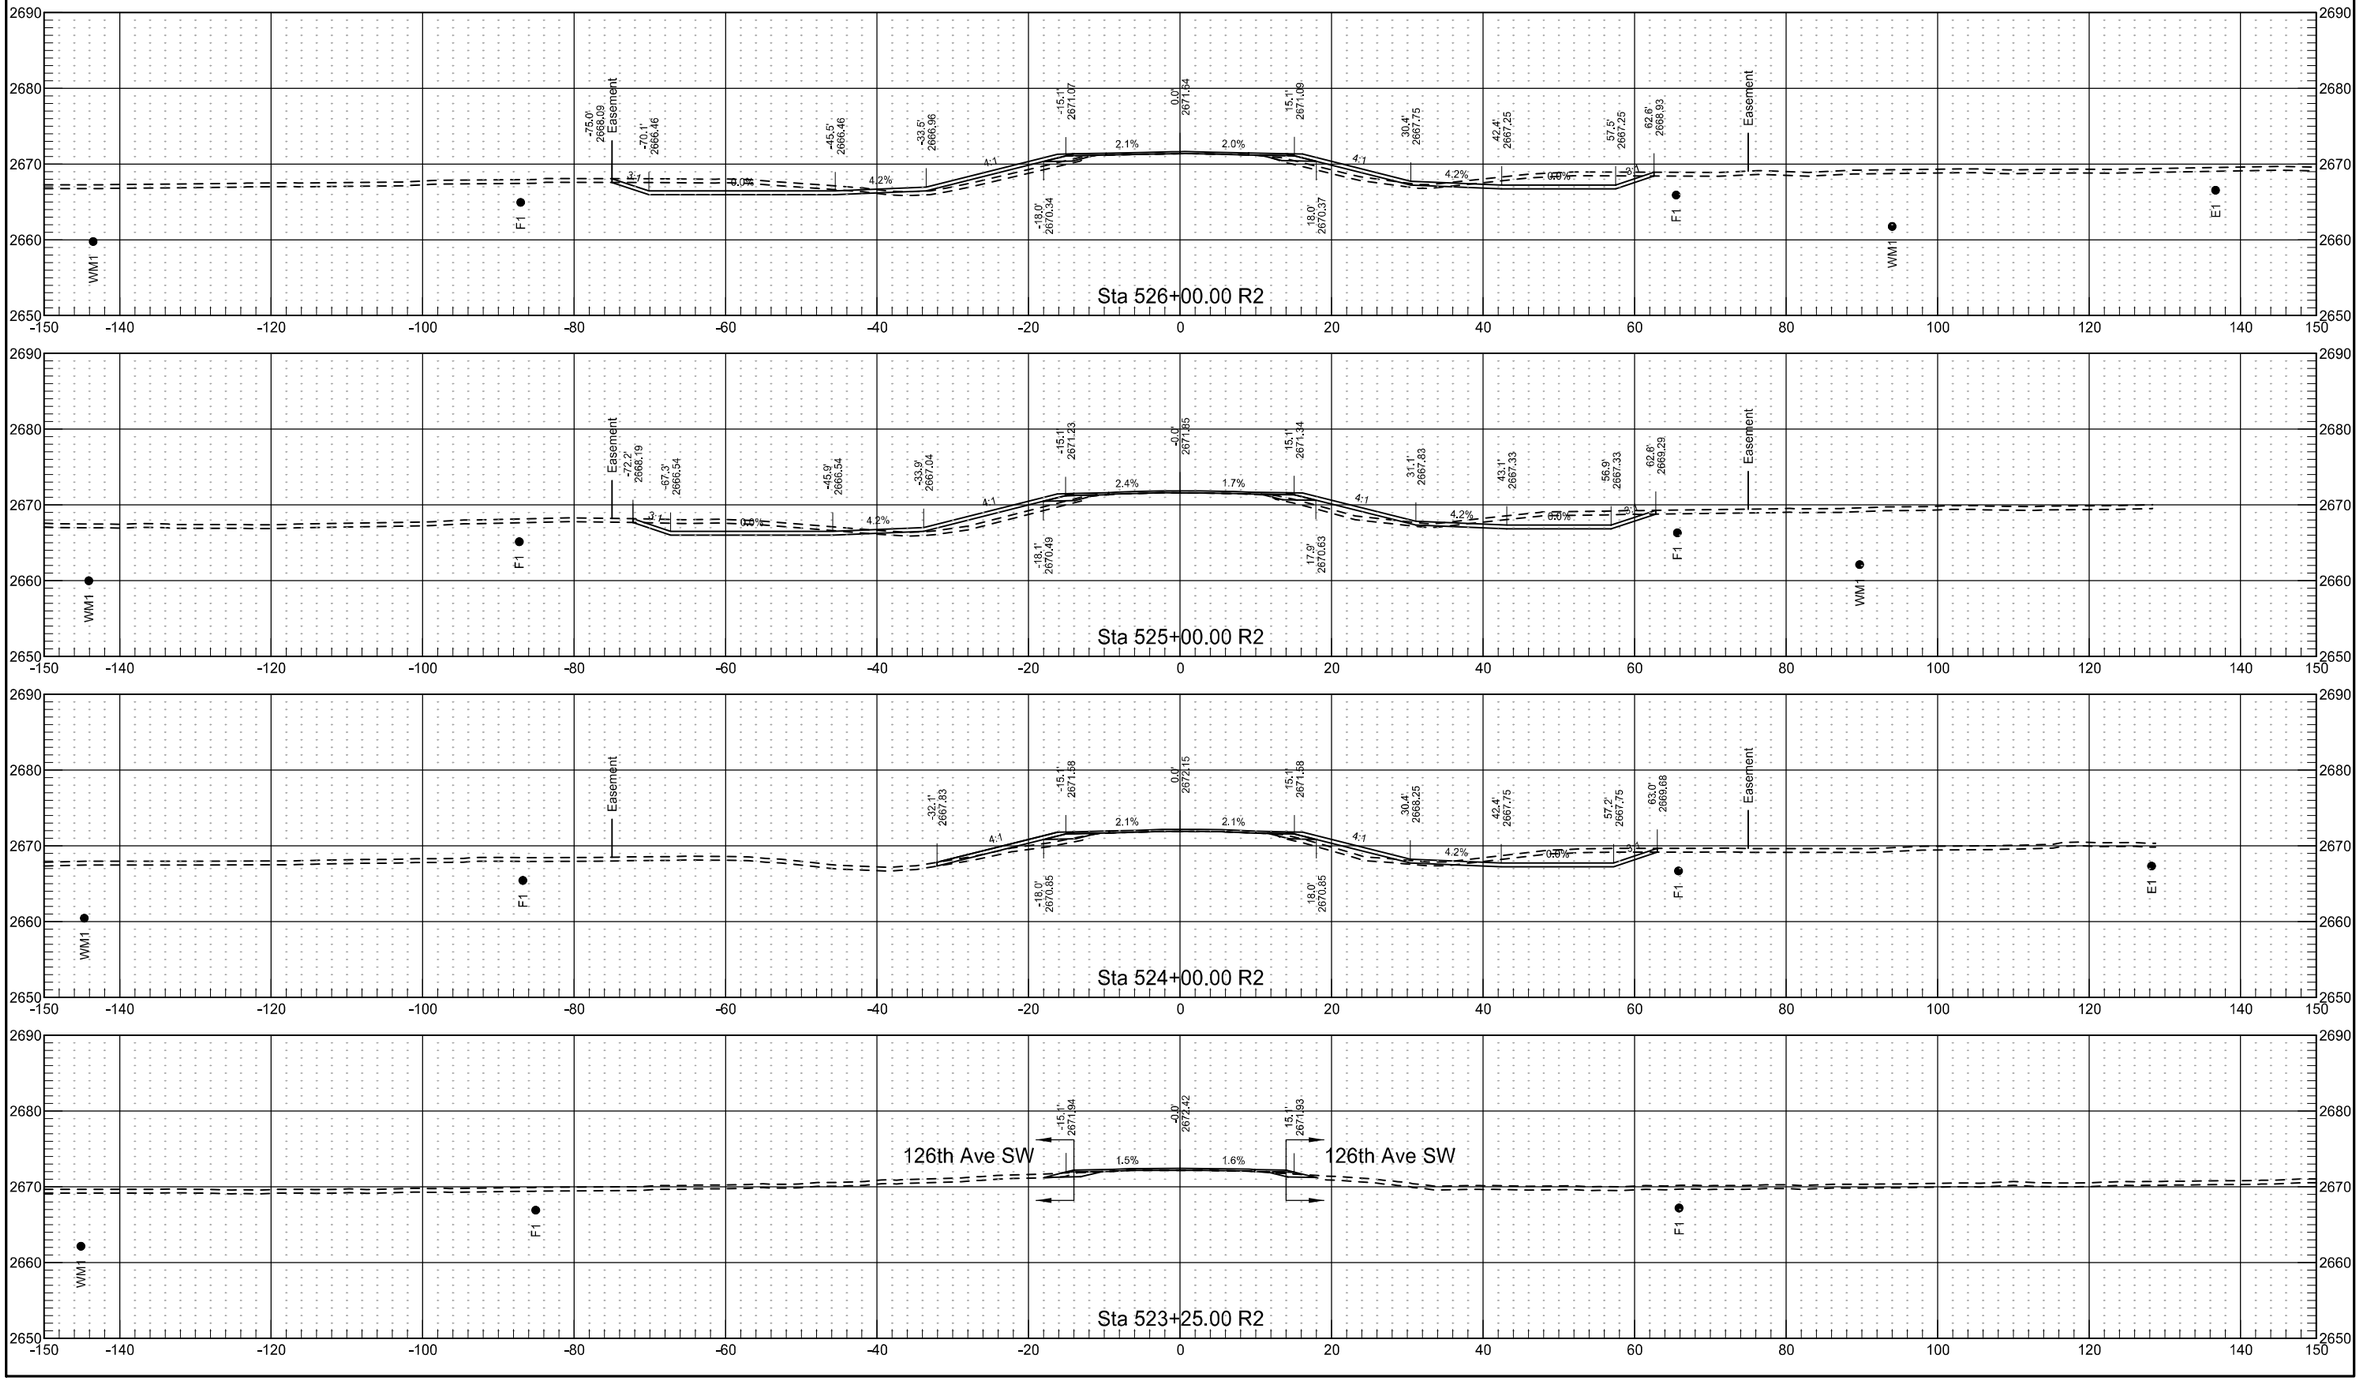



10/29/2019 8:42:09 AM kory.Kleinknecht G:\2018\18.00676\50021000.016\Design\Base\Xsec_006.dgn

	STATE	PROJECT NO.	SECTION NO.	SHEET NO.
	ND	NH-5-021(016)000	200	169


	STATE	PROJECT NO.	SECTION NO.	SHEET NO.
	ND	NH-5-021(016)000	200	170

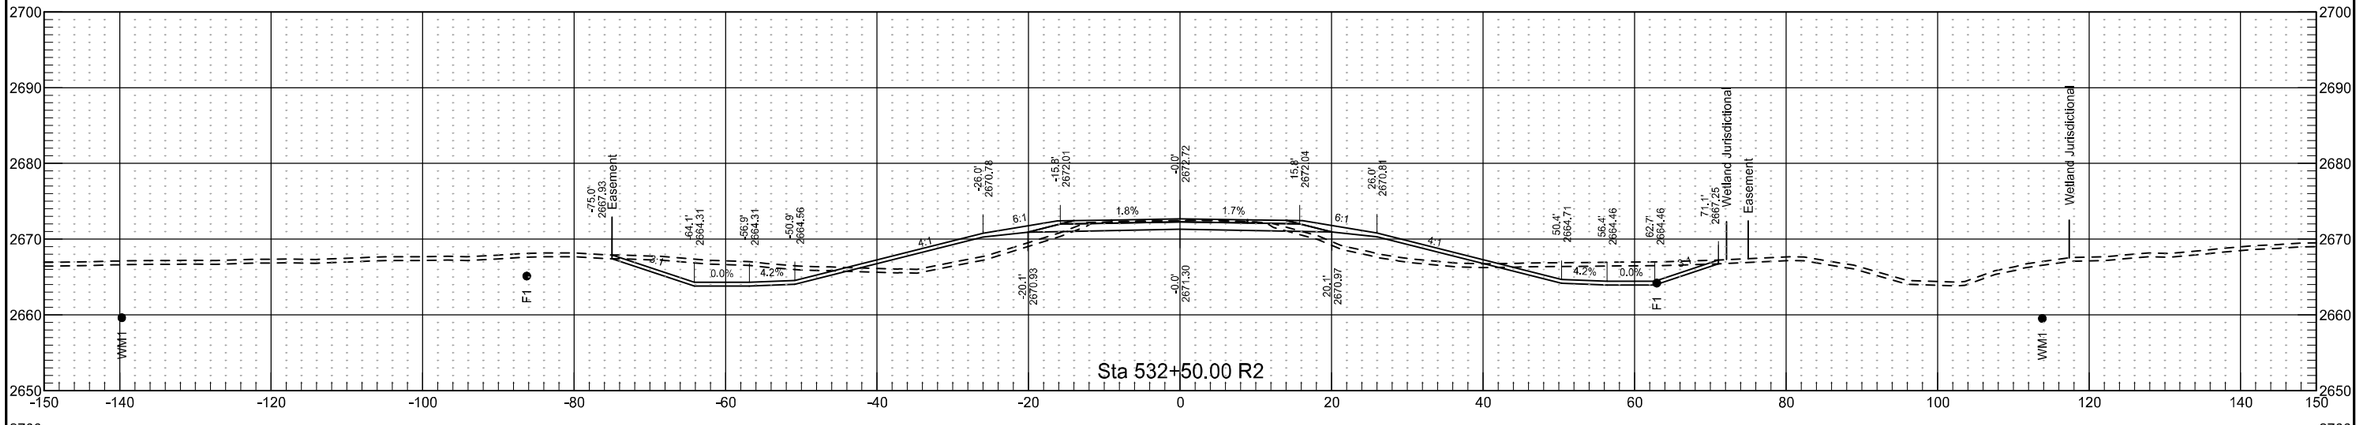


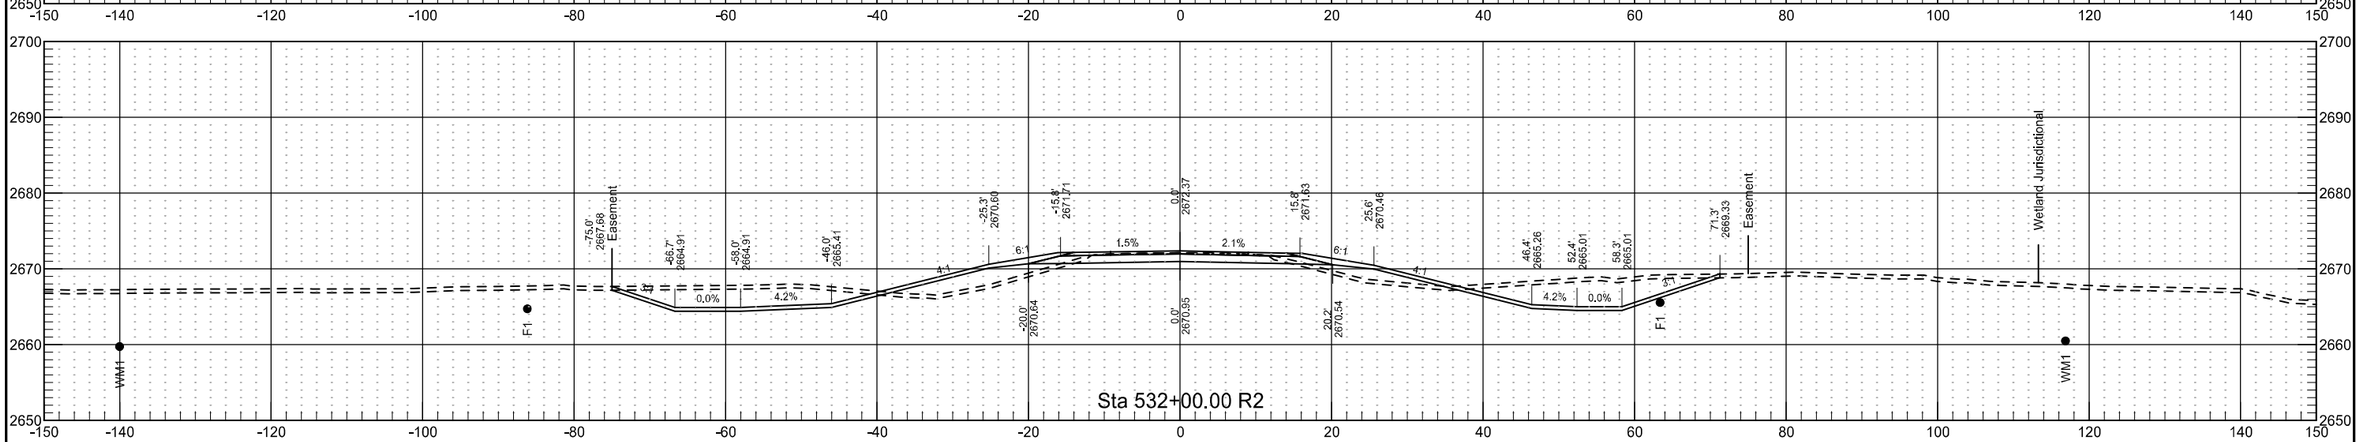


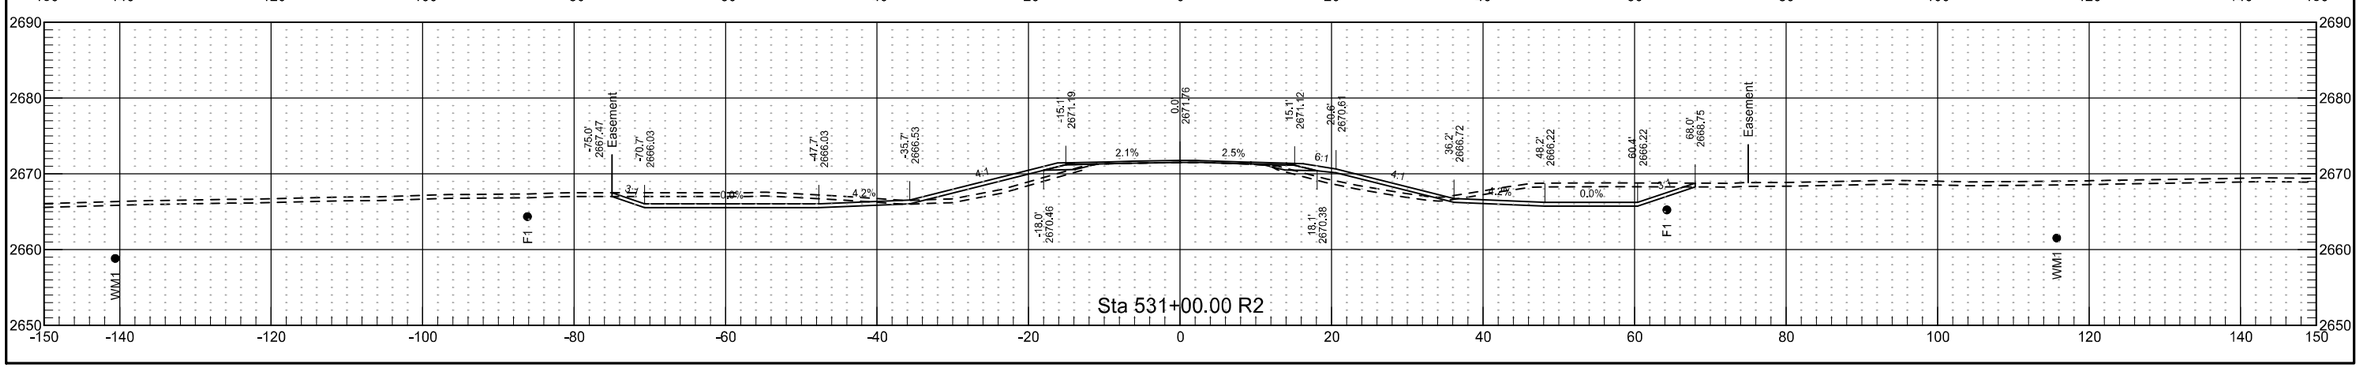


	STATE	PROJECT NO.	SECTION NO.	SHEET NO.
	ND	NH-5-021(016)000	200	171

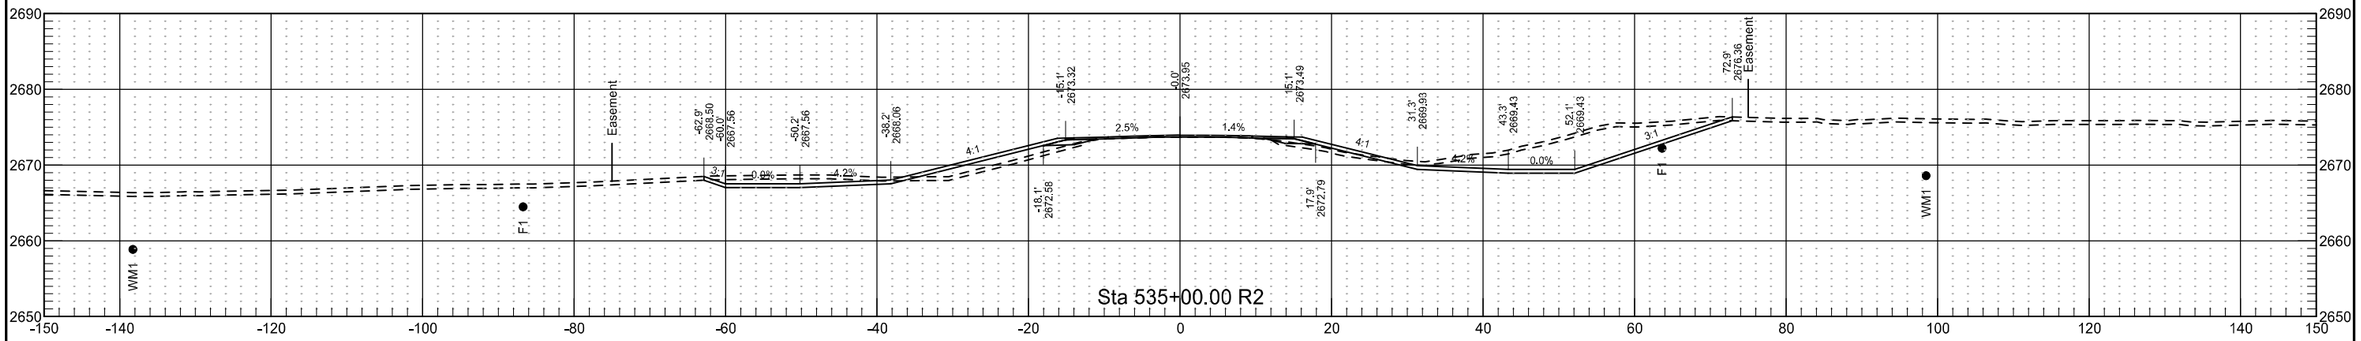


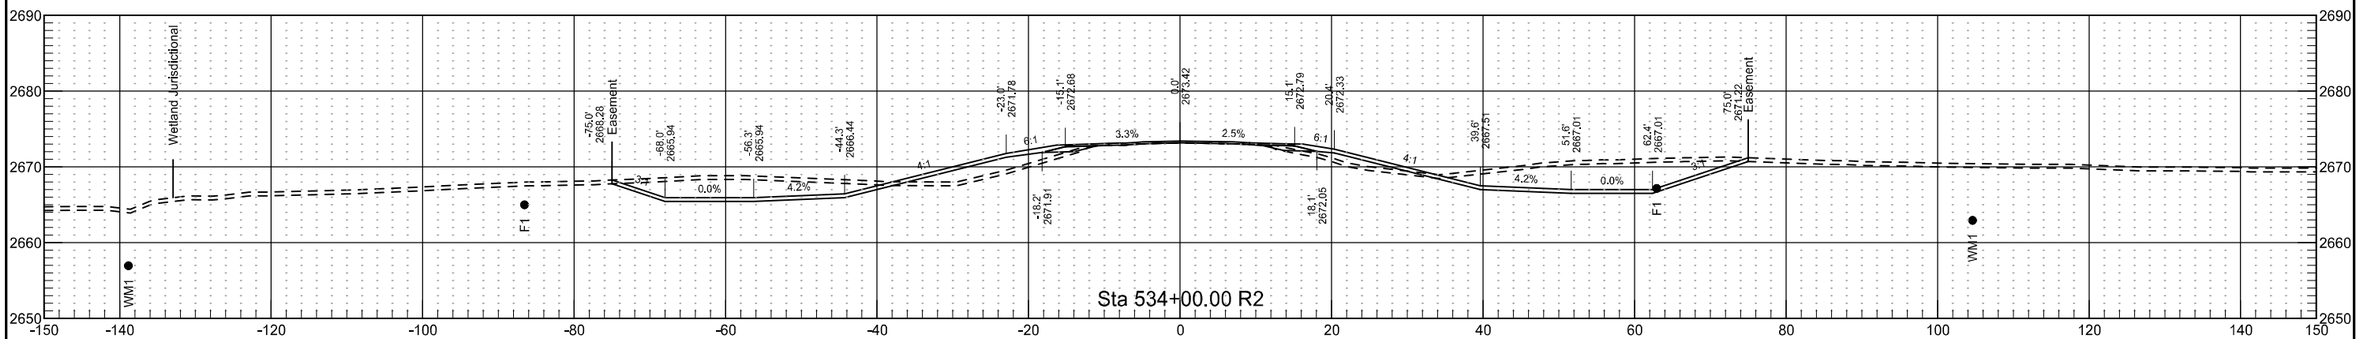

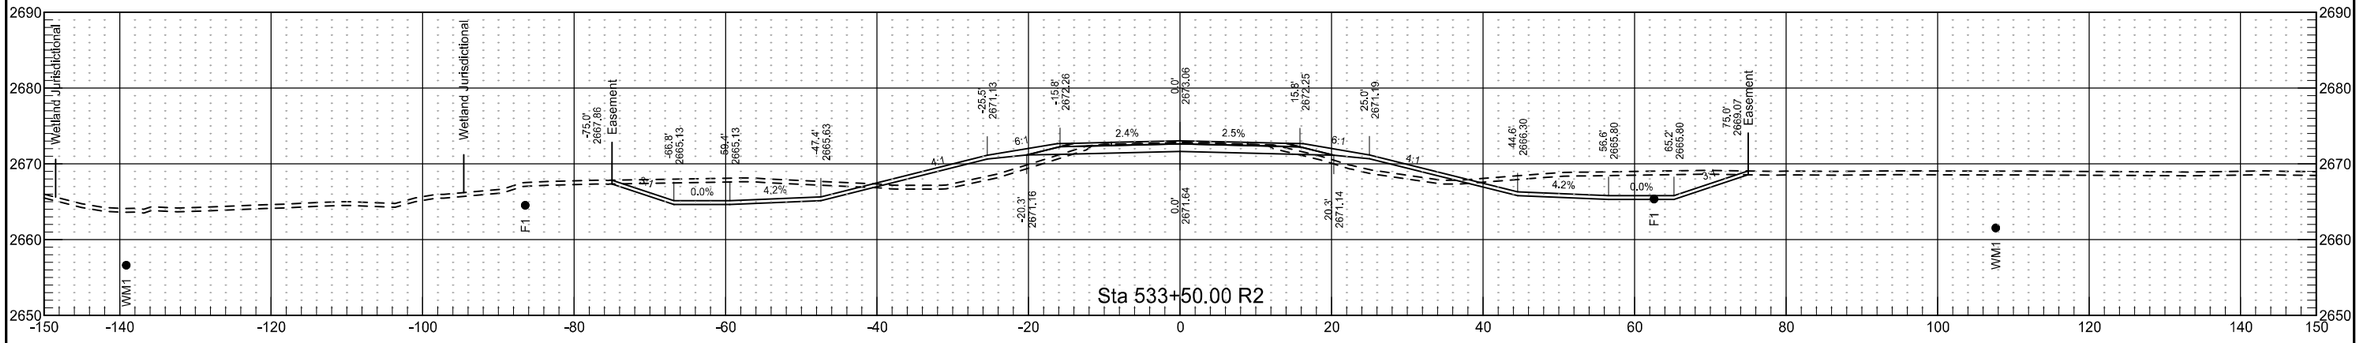


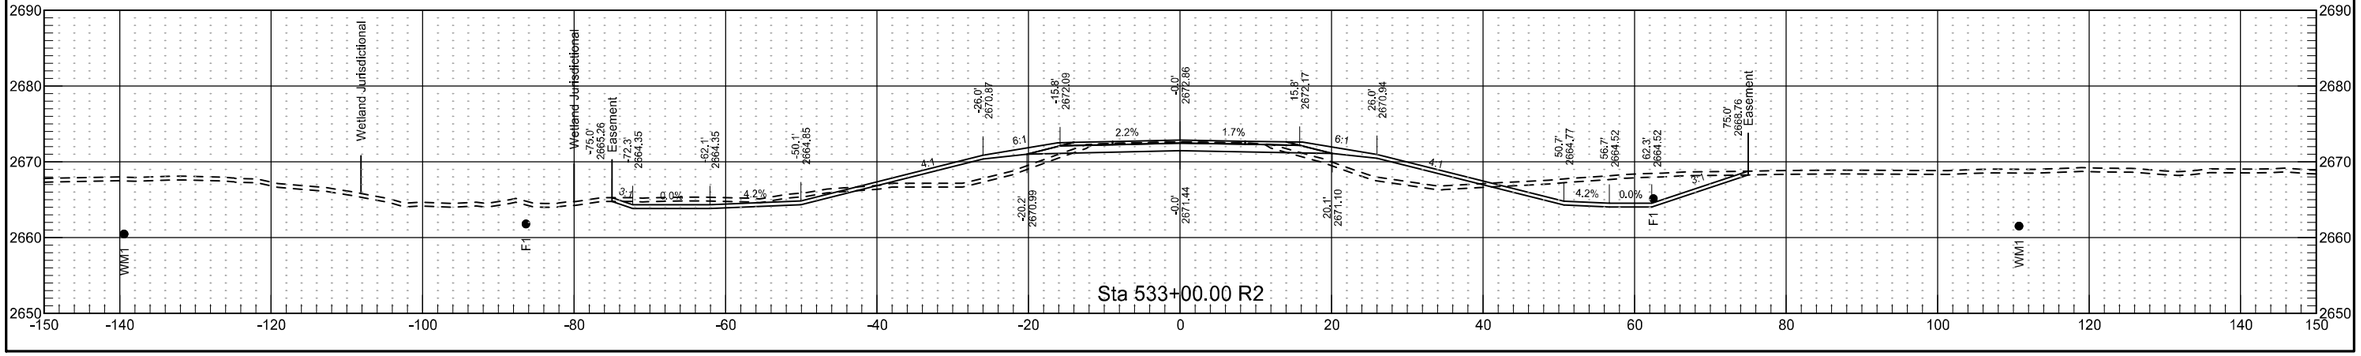


	STATE	PROJECT NO.	SECTION NO.	SHEET NO.
	ND	NH-5-021(016)000	200	172

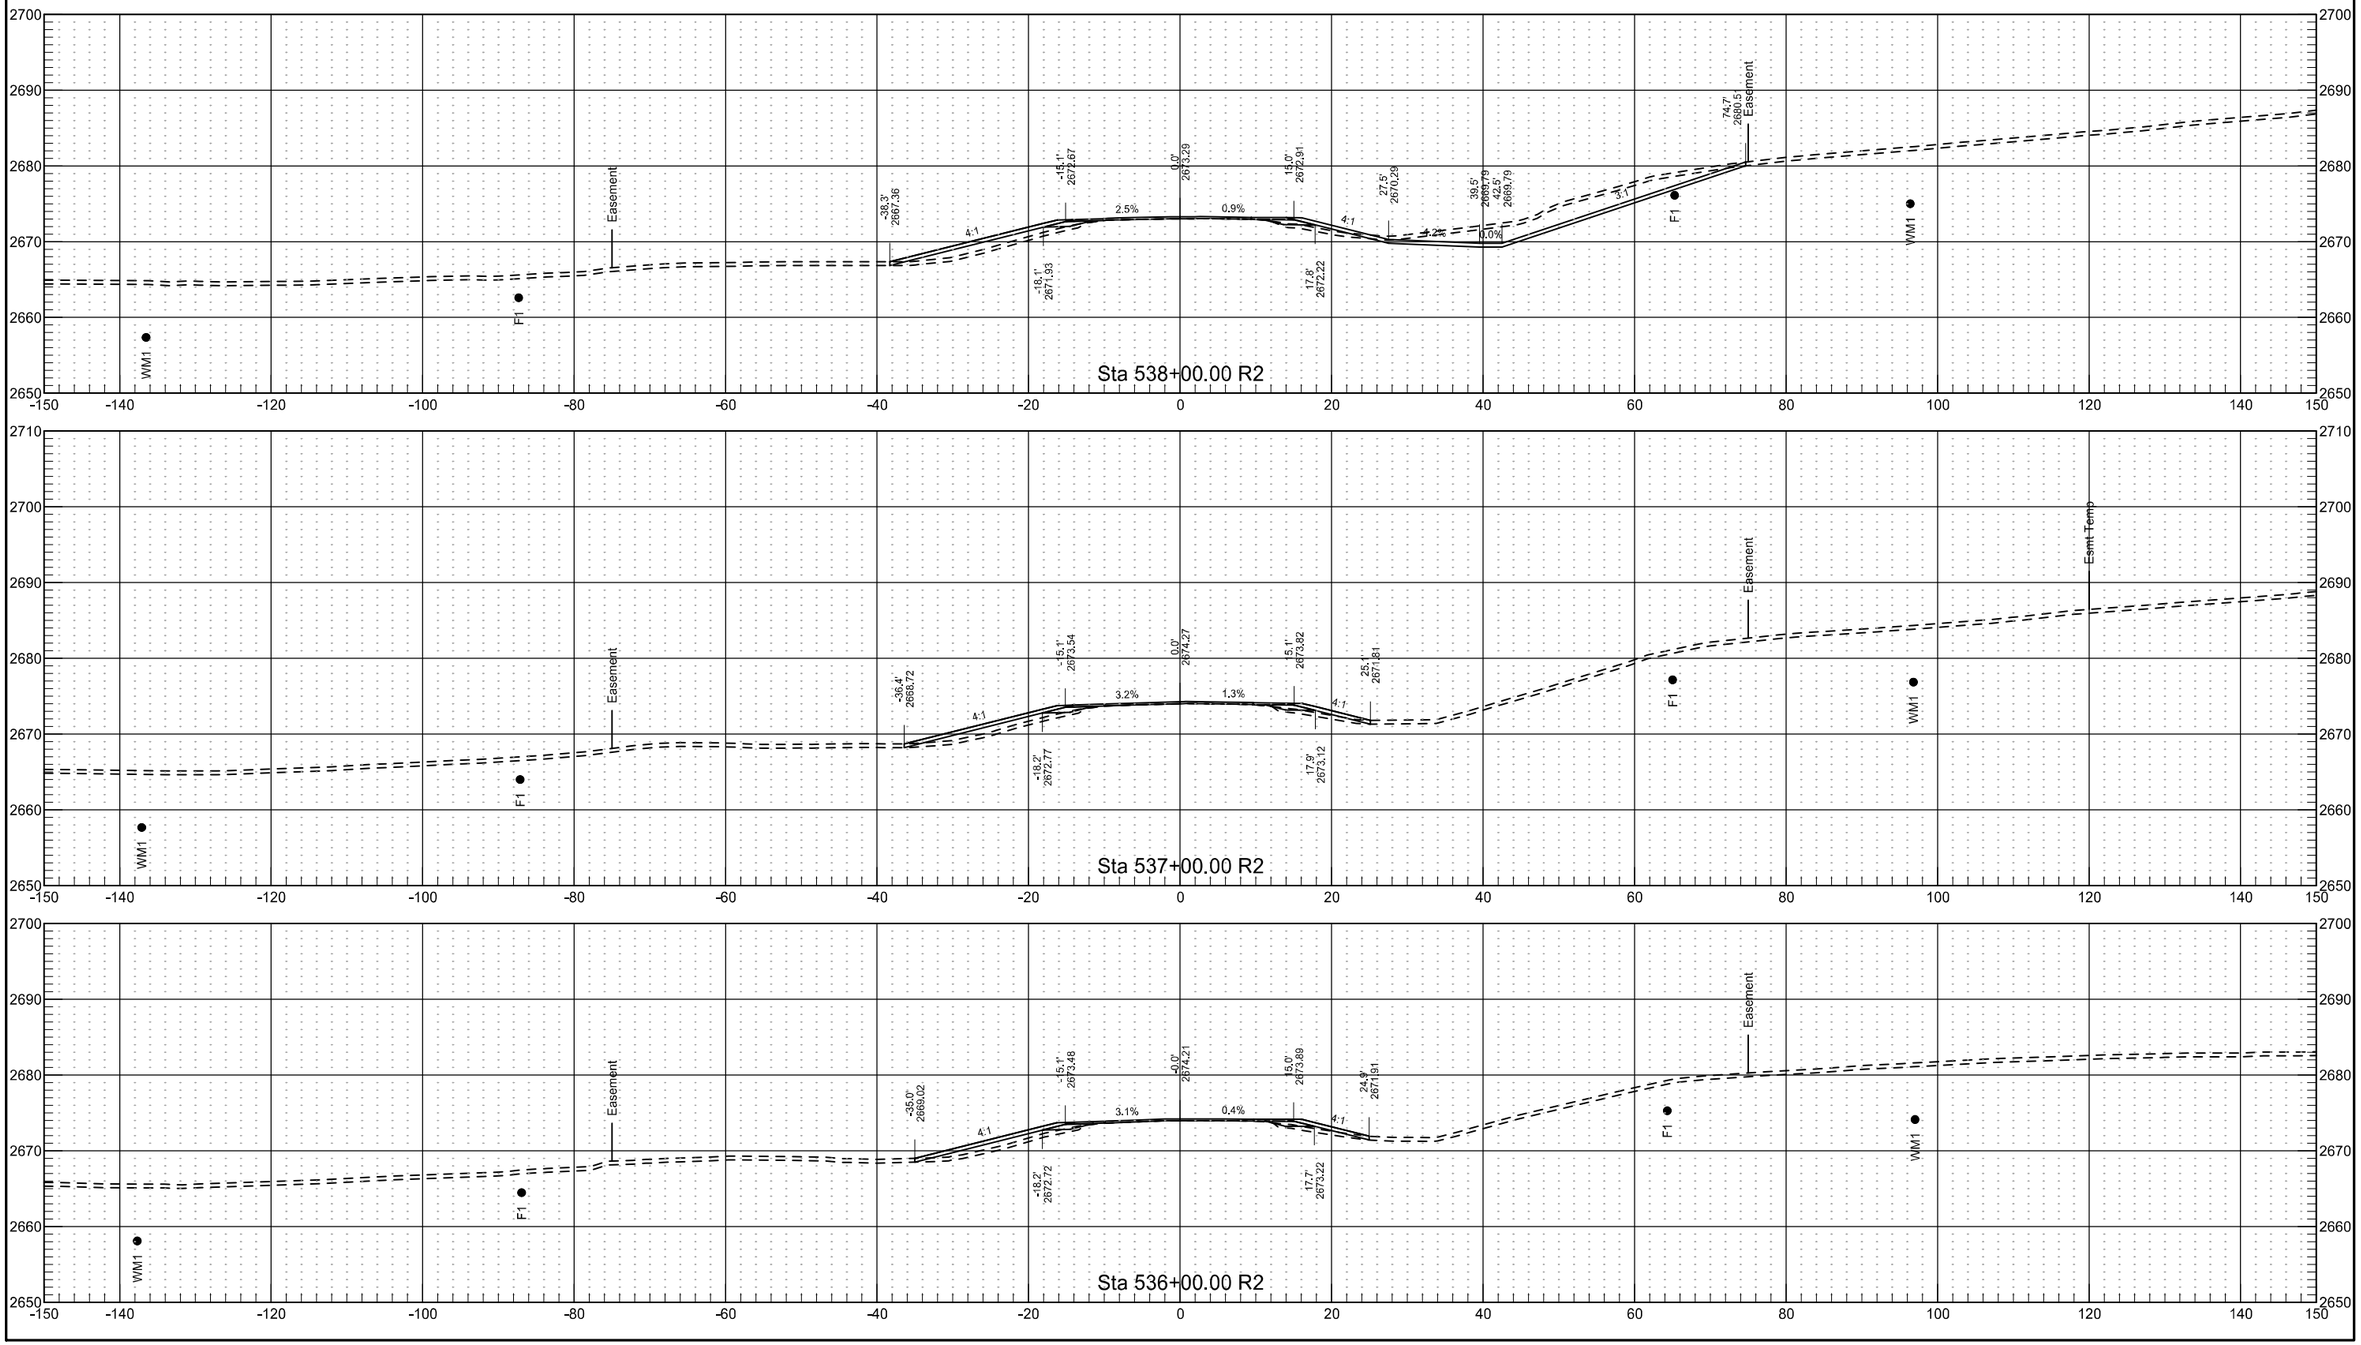


	STATE	PROJECT NO.	SECTION NO.	SHEET NO.
	ND	NH-5-021(016)000	200	173

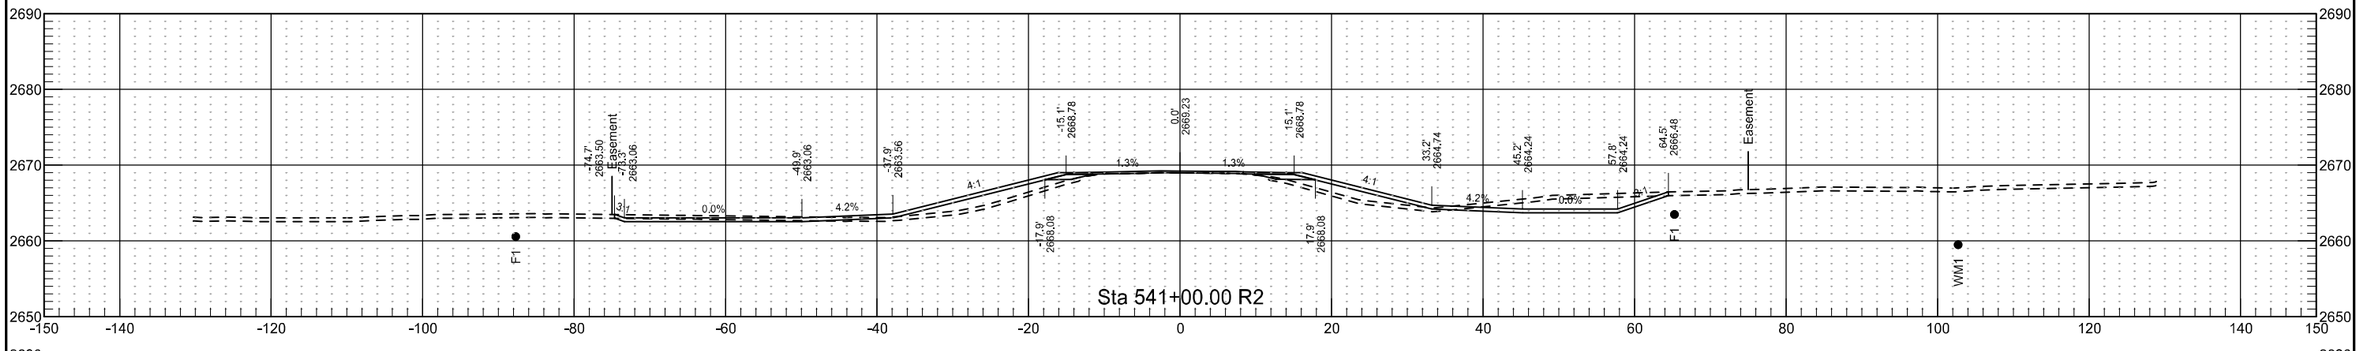

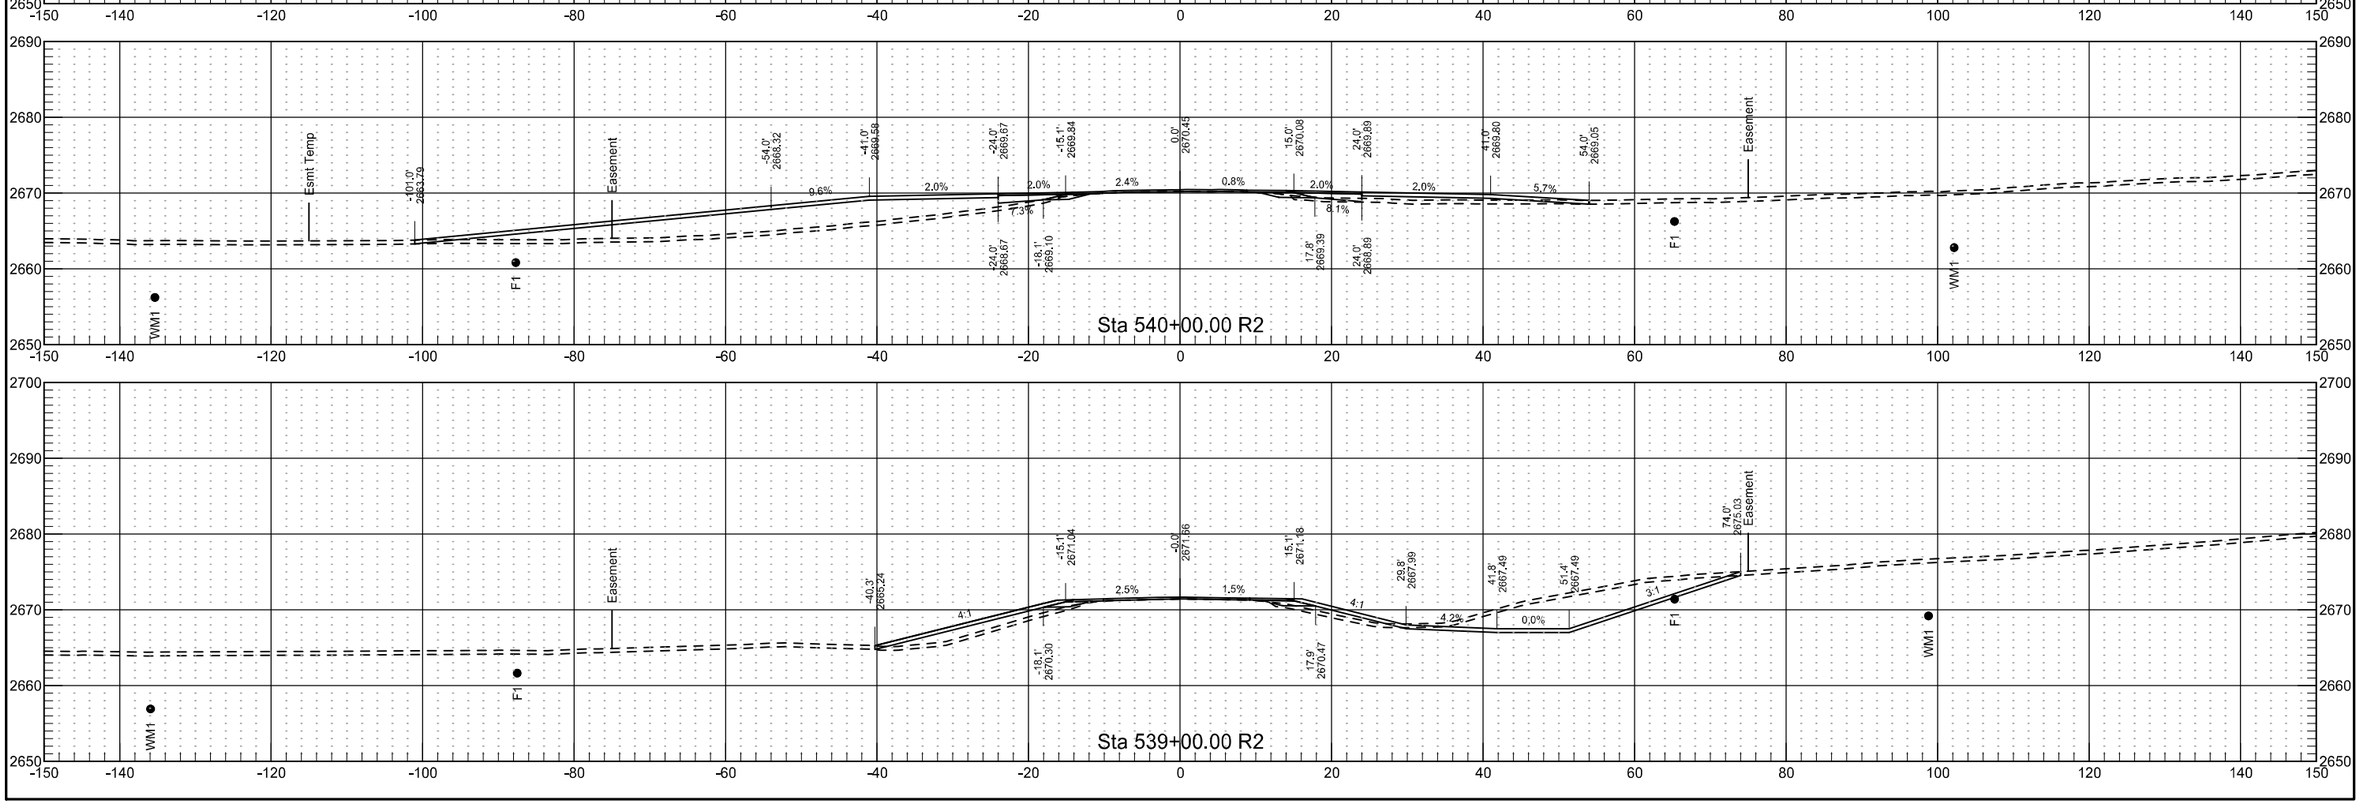


	STATE	PROJECT NO.	SECTION NO.	SHEET NO.
	ND	NH-5-021(016)000	200	174


	STATE	PROJECT NO.	SECTION NO.	SHEET NO.
	ND	NH-5-021(016)000	200	175

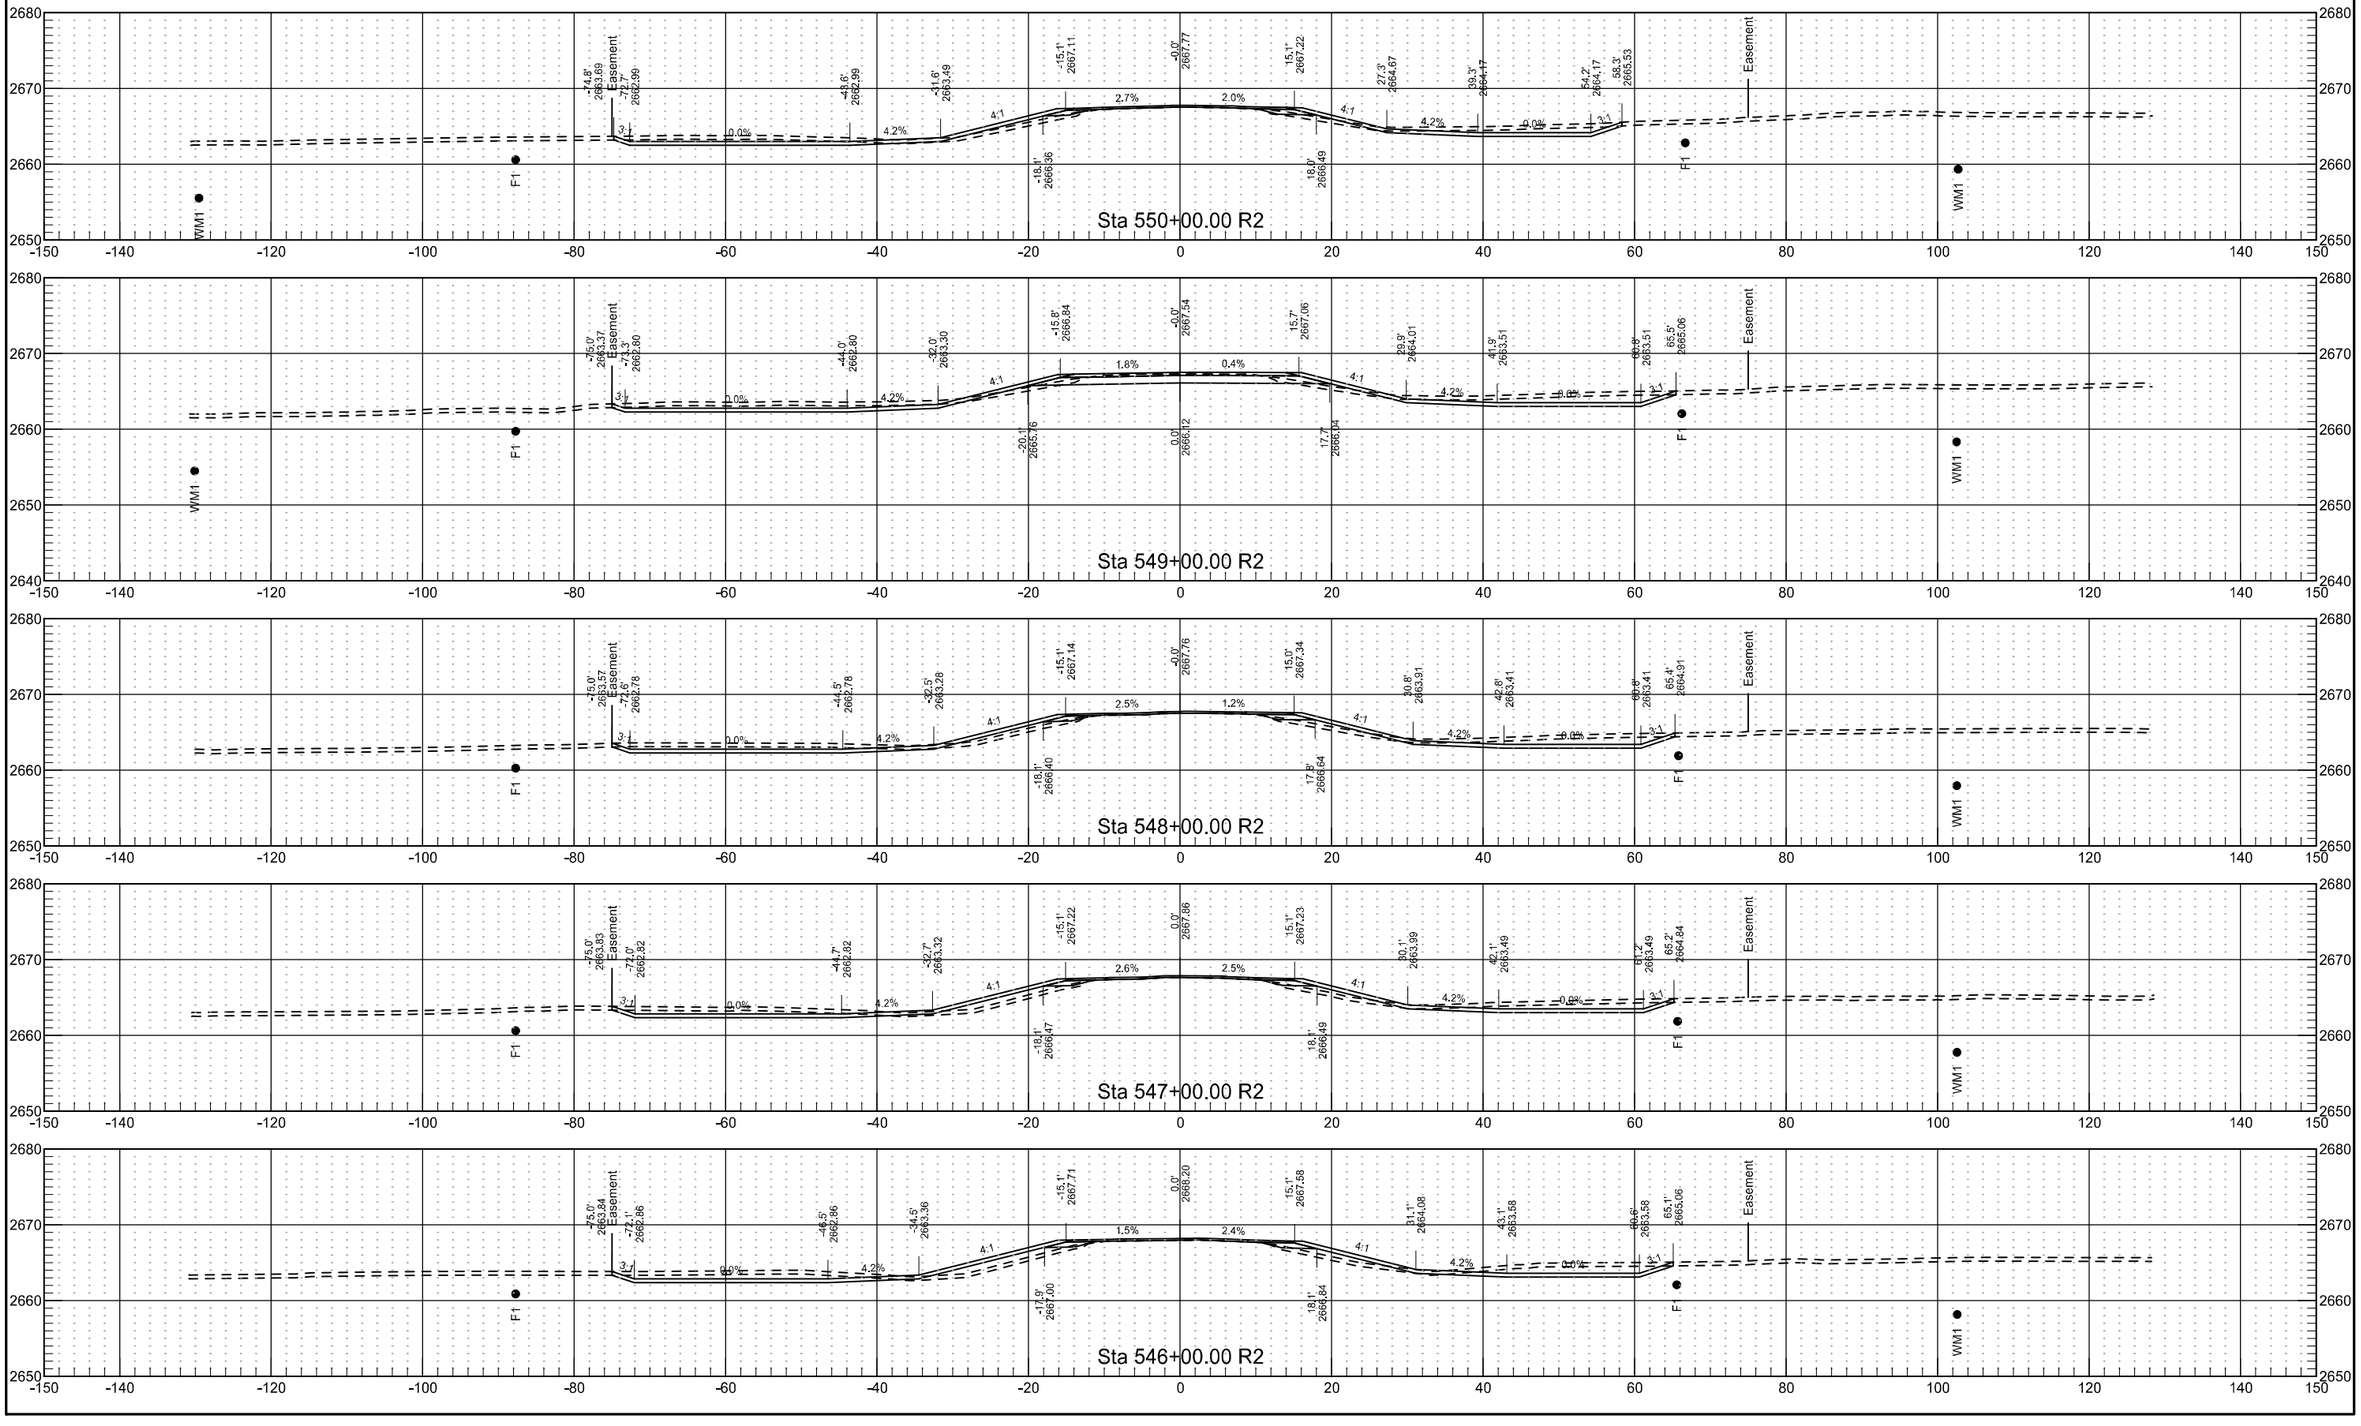


	STATE	PROJECT NO.	SECTION NO.	SHEET NO.
	ND	NH-5-021(016)000	200	176

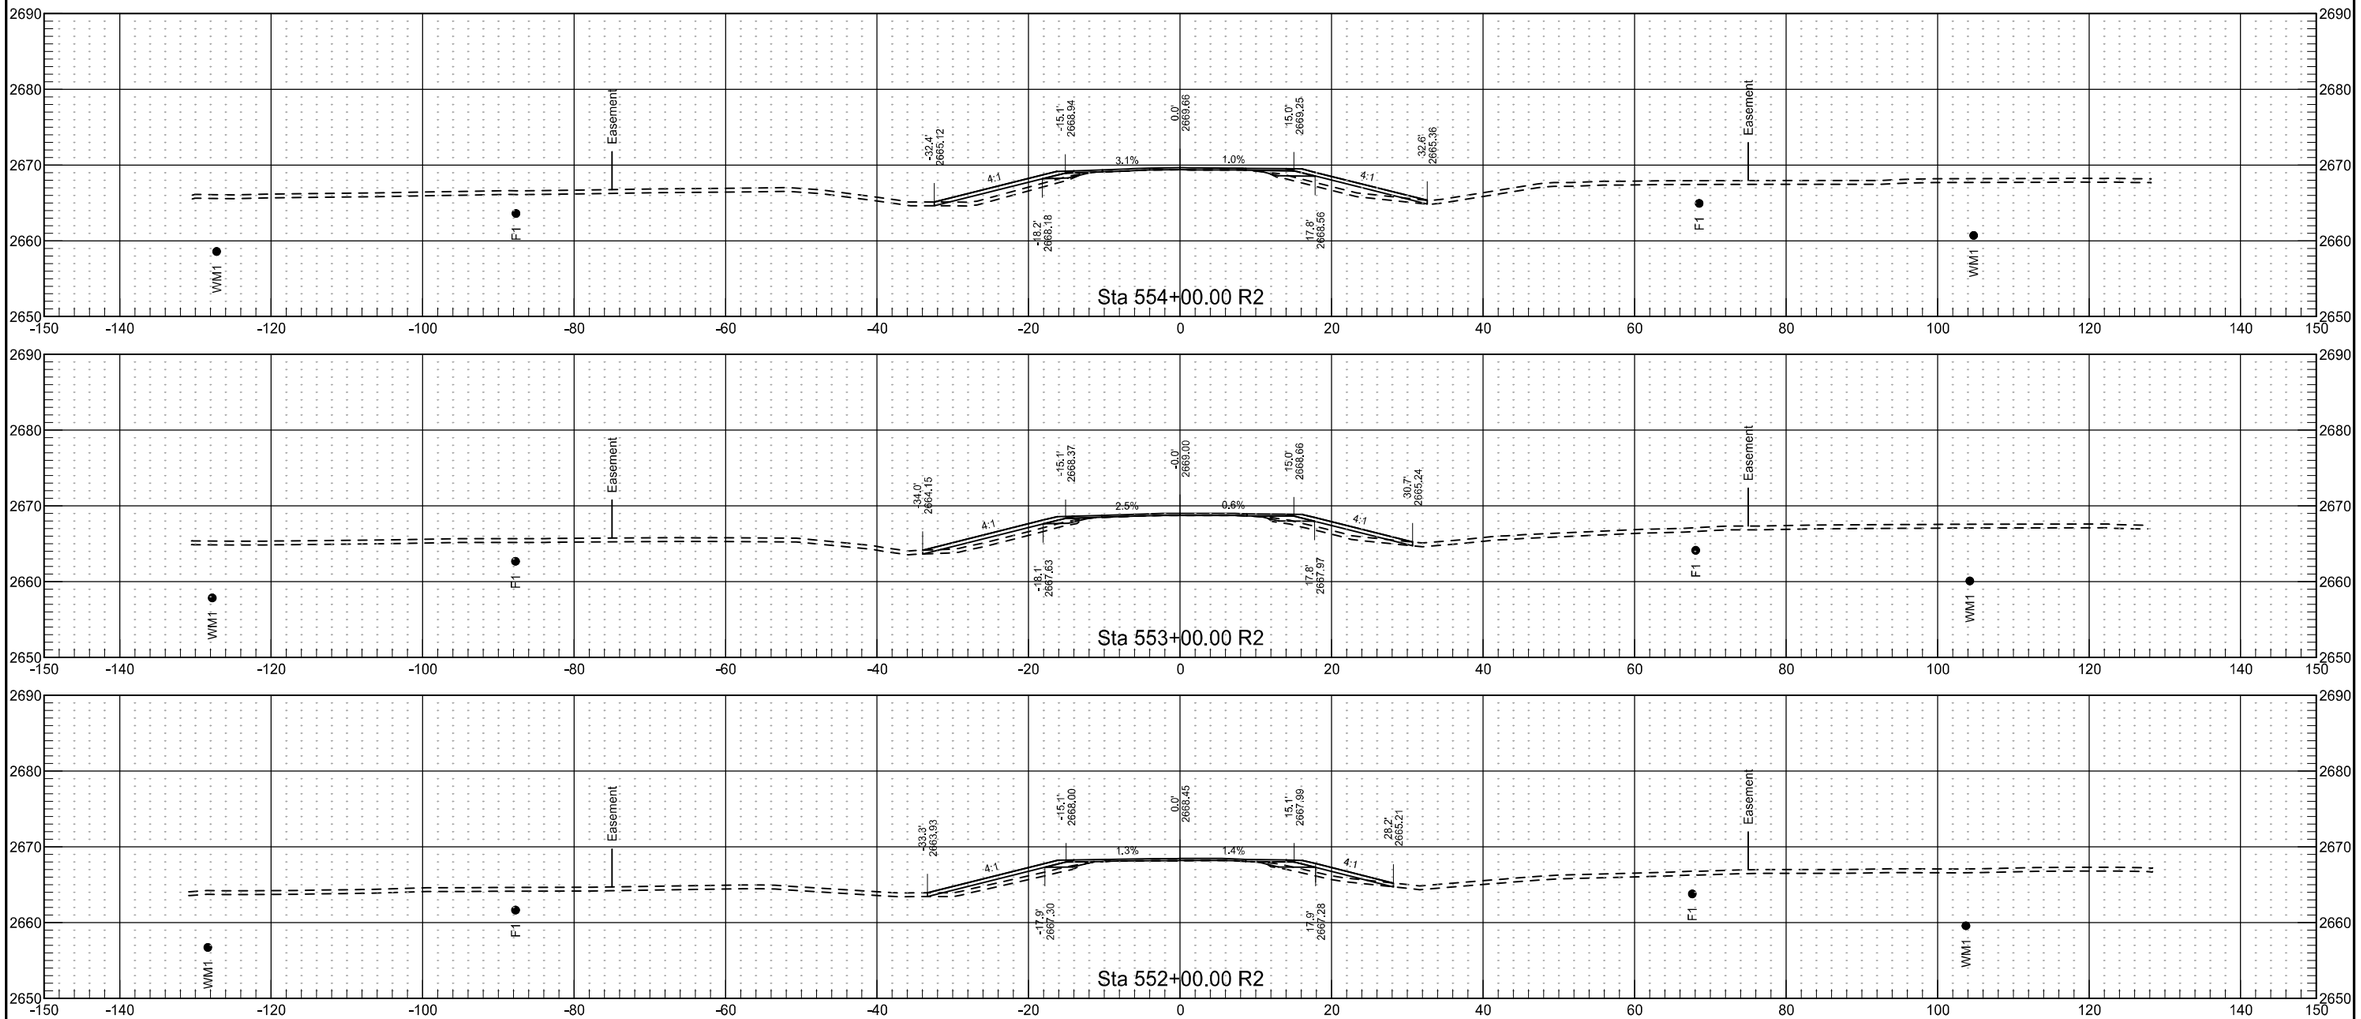


	STATE	PROJECT NO.	SECTION NO.	SHEET NO.
	ND	NH-5-021(016)000	200	177

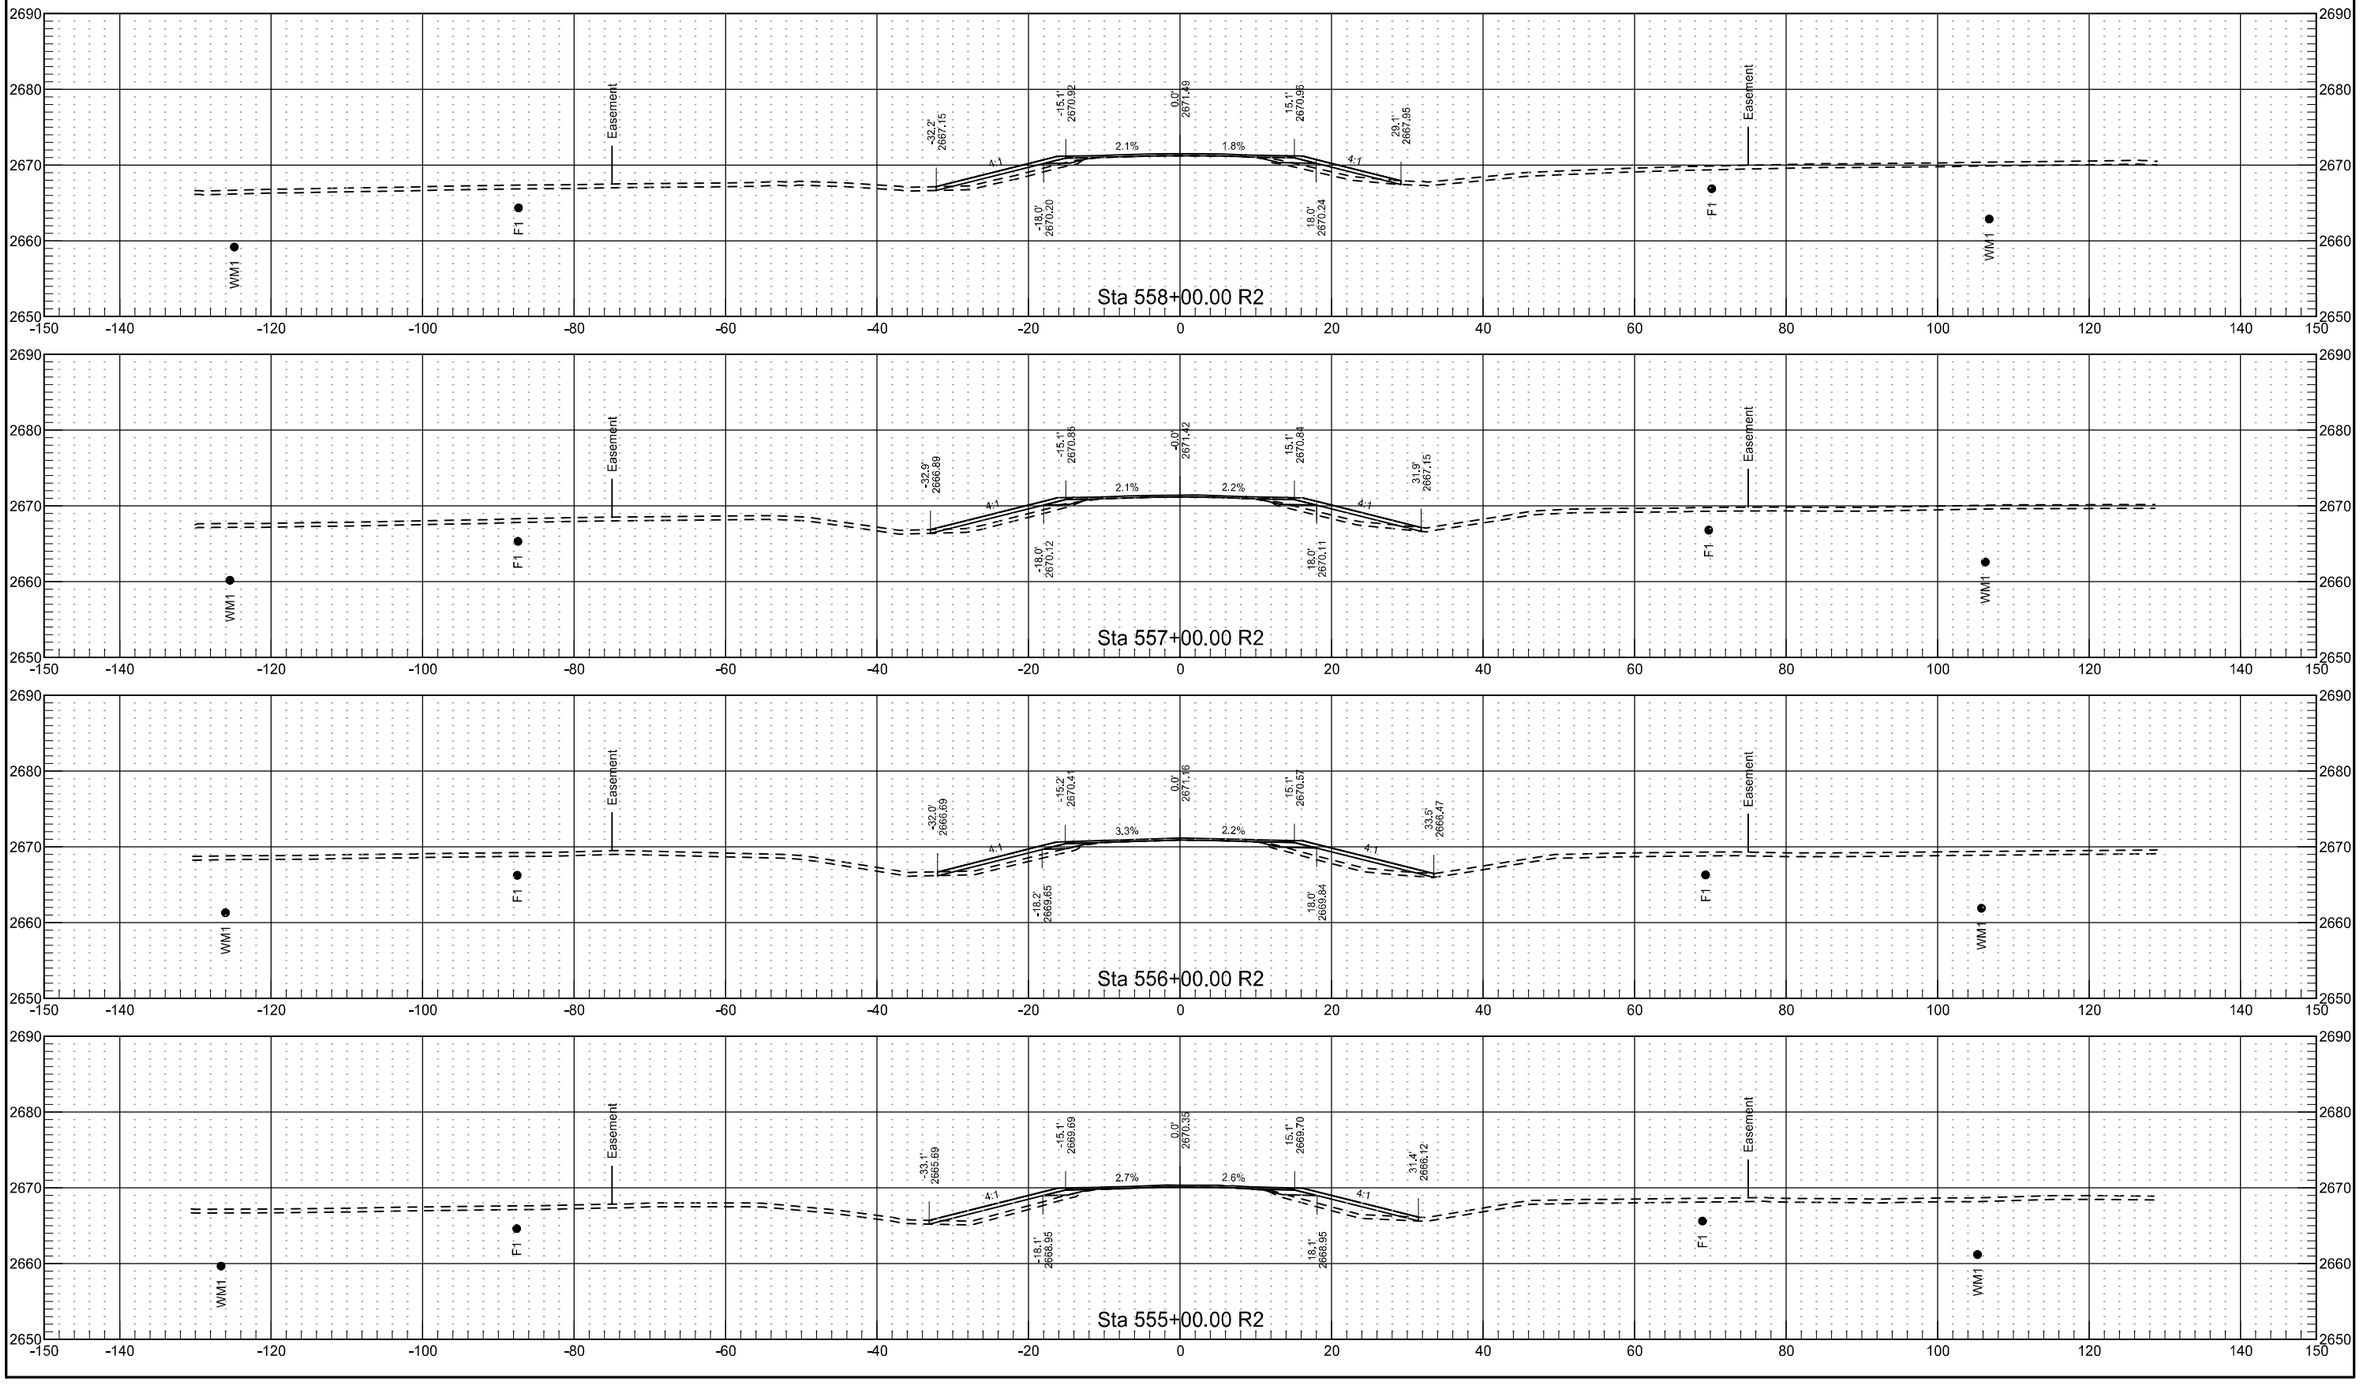

	STATE	PROJECT NO.	SECTION NO.	SHEET NO.
	ND	NH-5-021(016)000	200	178

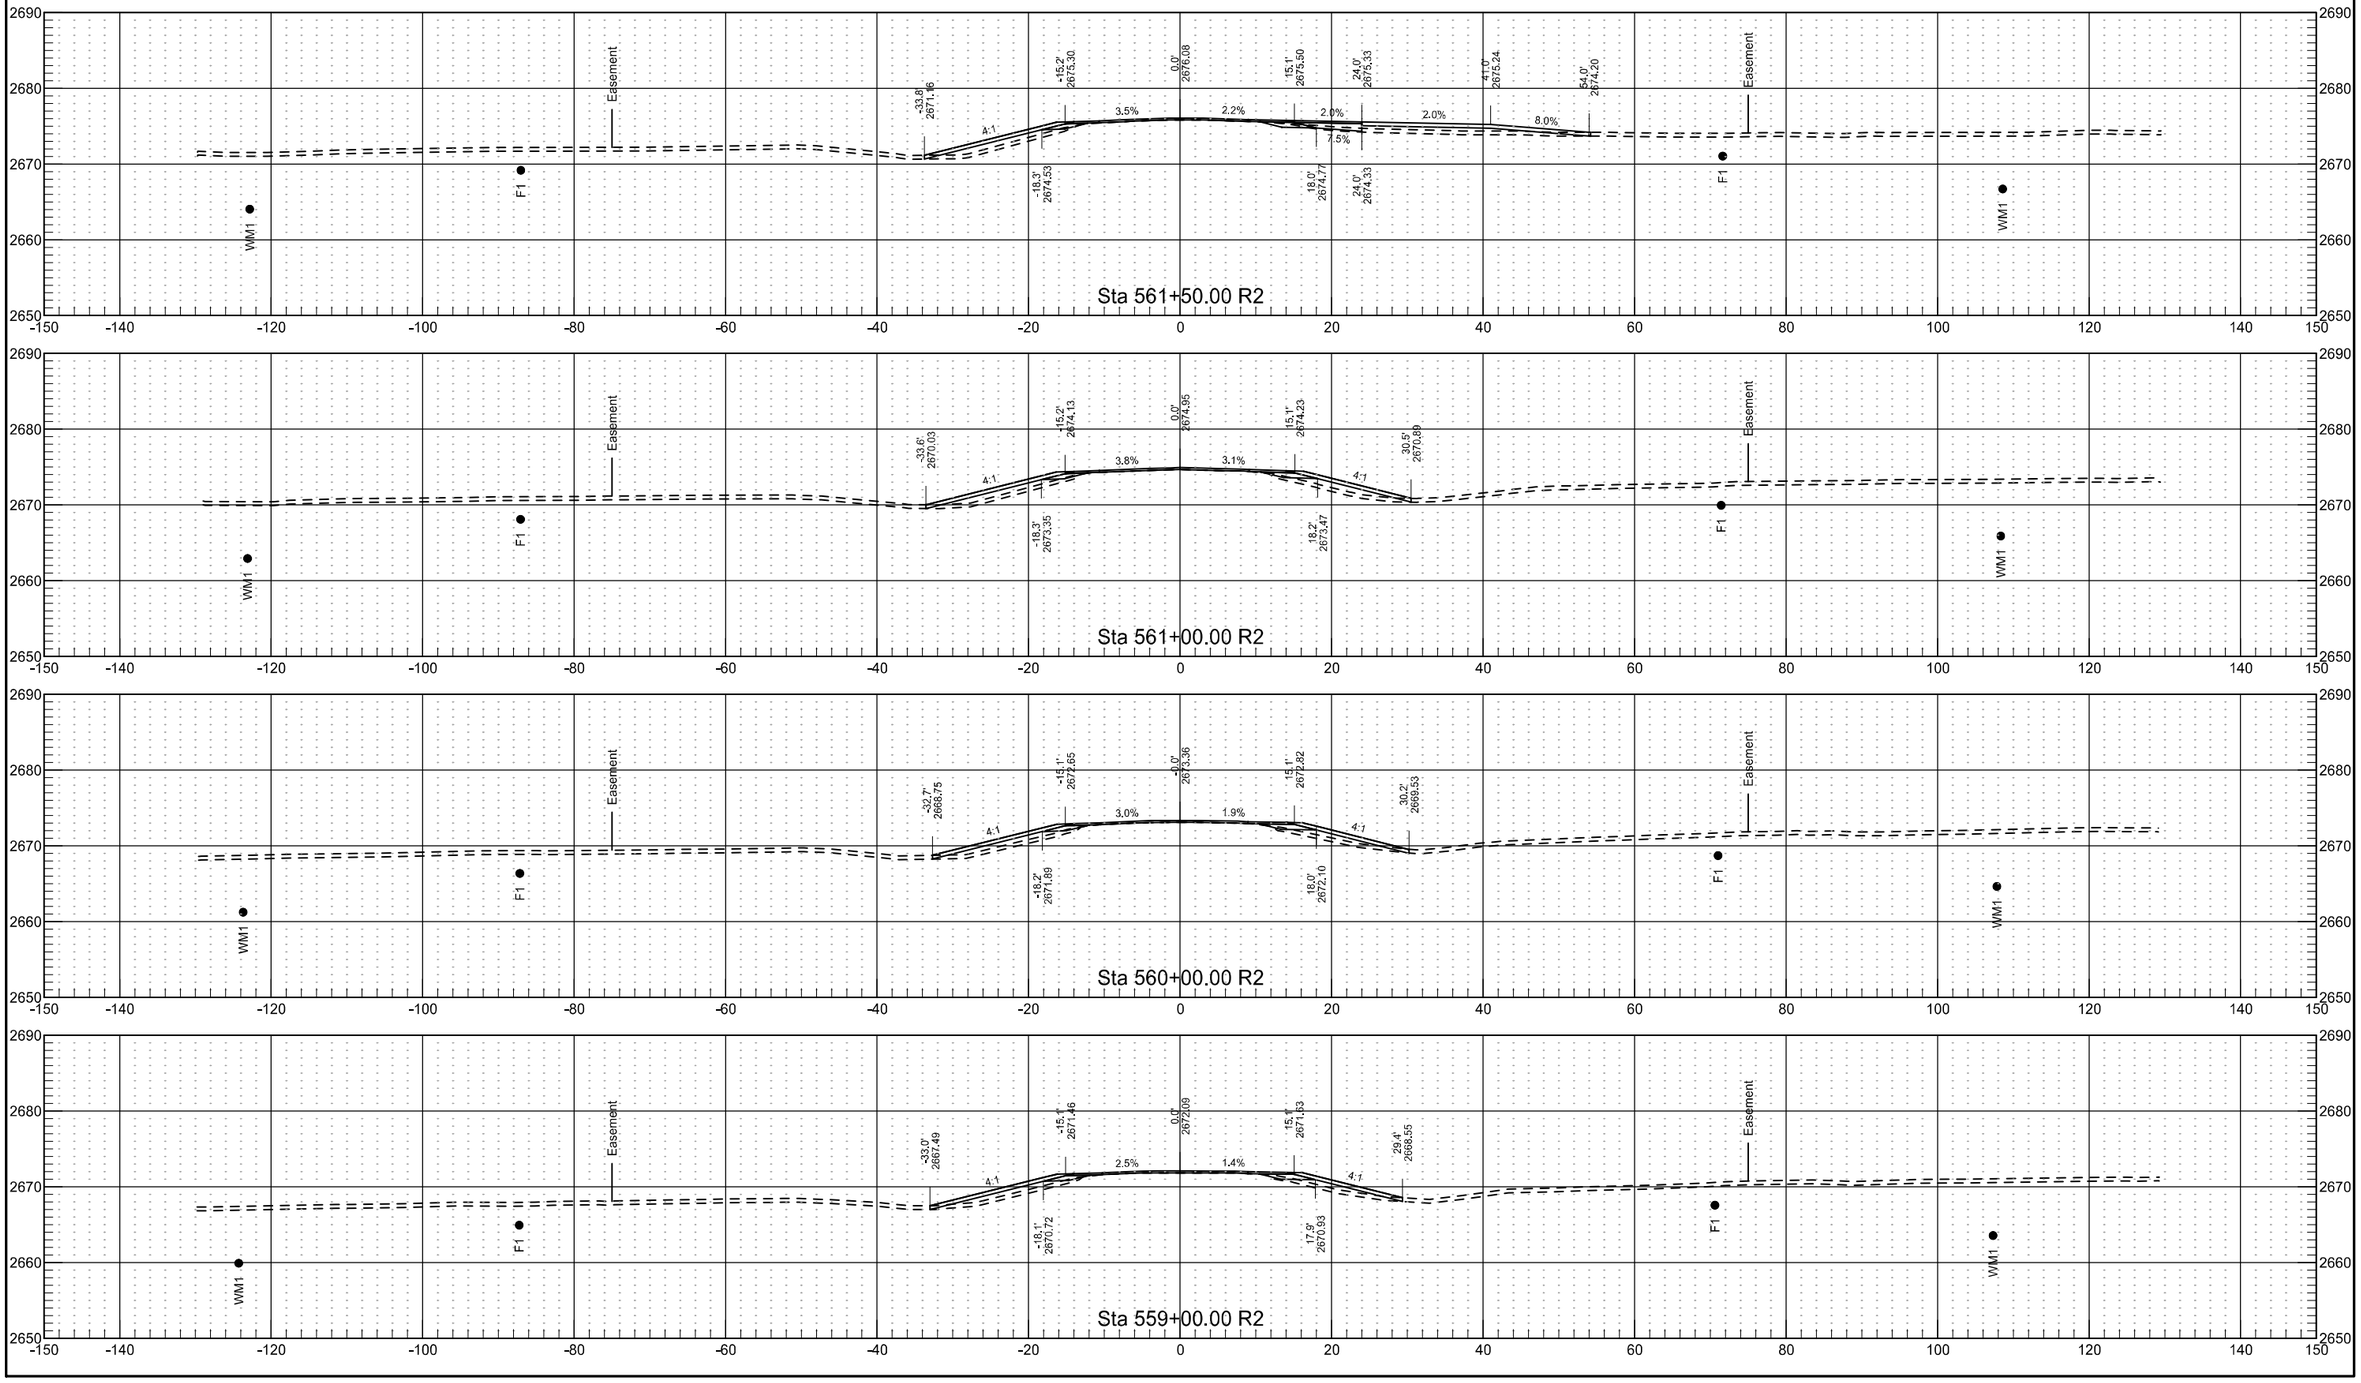


	STATE	PROJECT NO.	SECTION NO.	SHEET NO.
	ND	NH-5-021(016)000	200	179

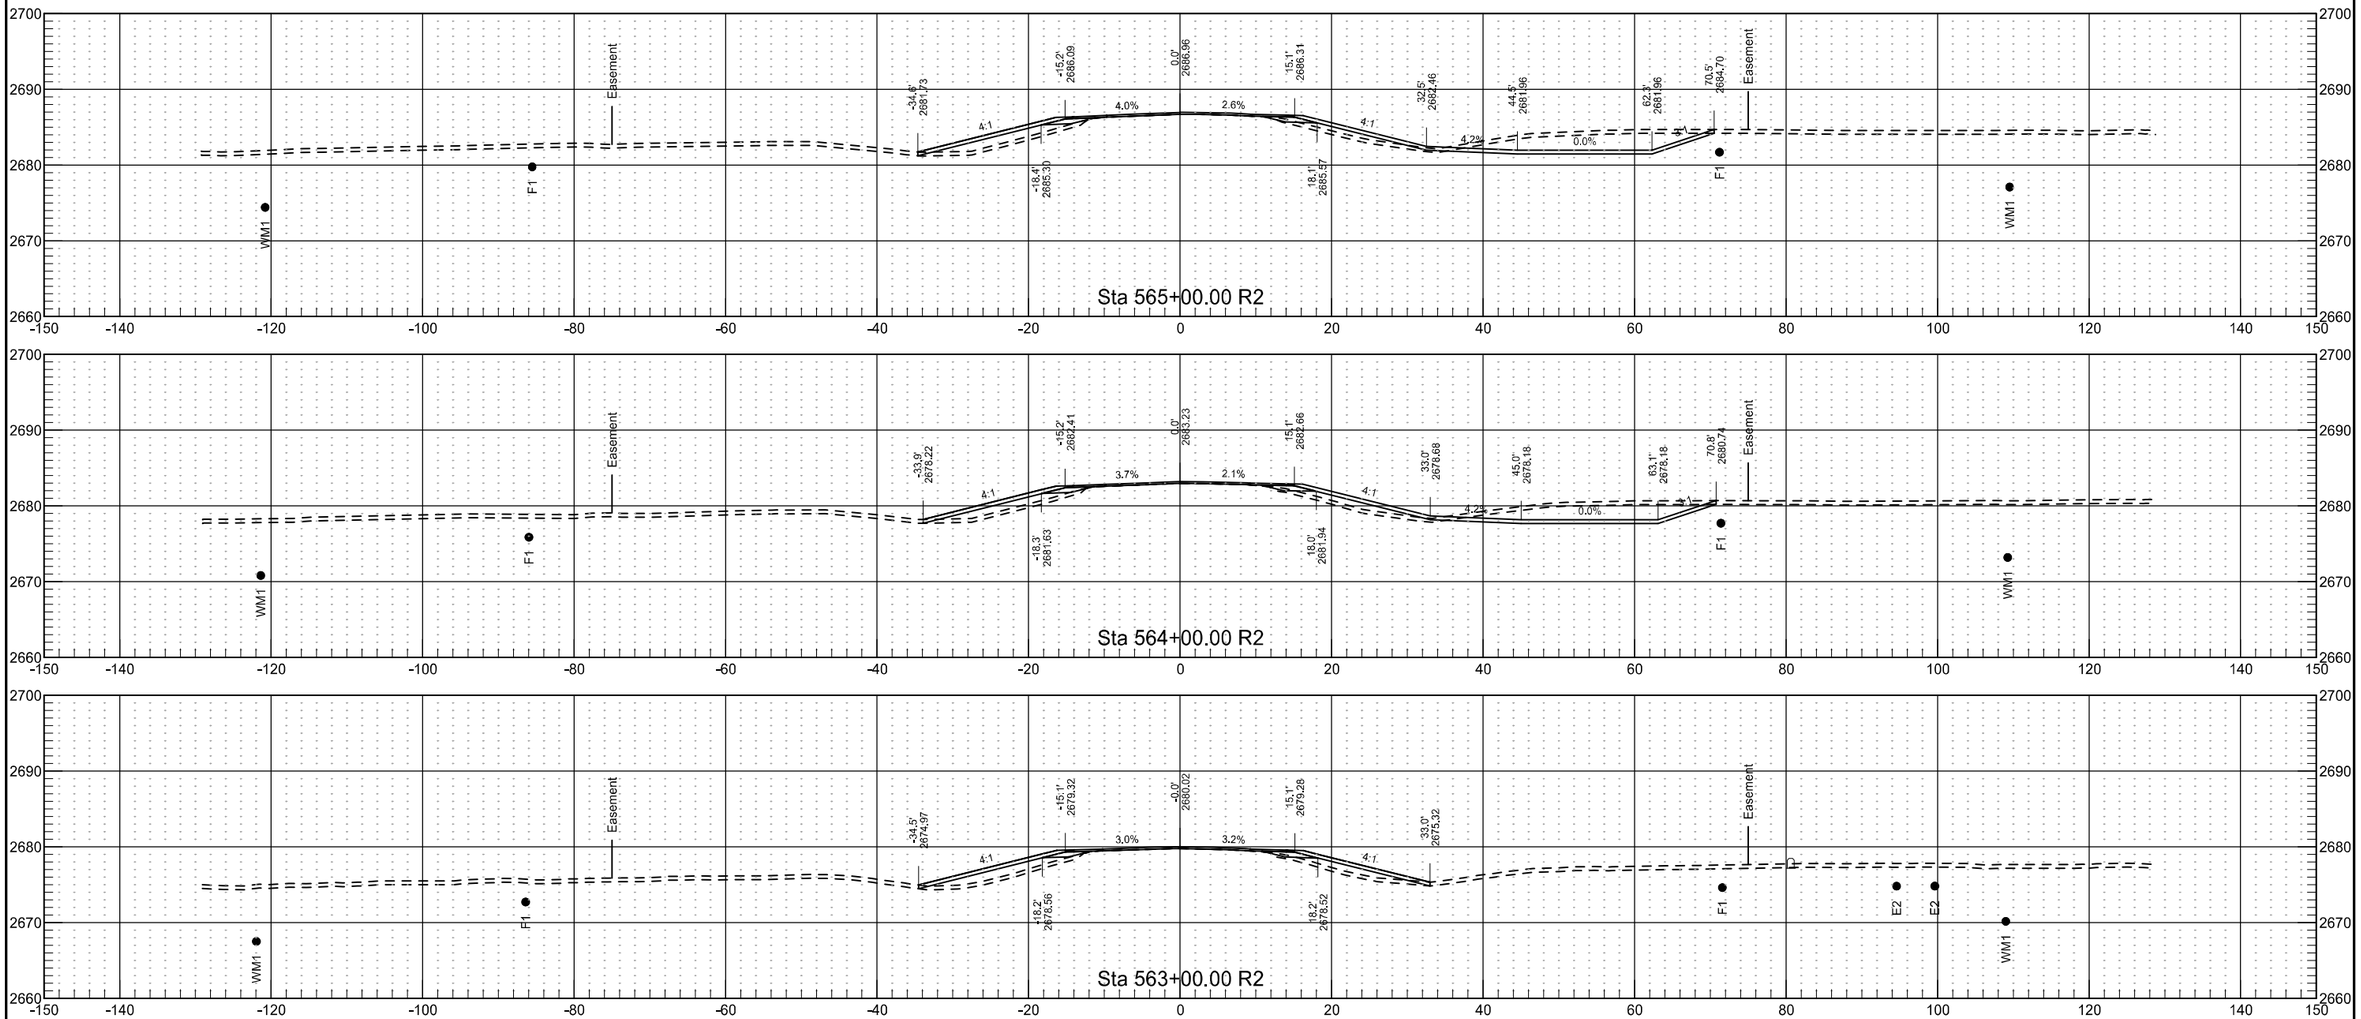


	STATE	PROJECT NO.	SECTION NO.	SHEET NO.
	ND	NH-5-021(016)000	200	180


	STATE	PROJECT NO.	SECTION NO.	SHEET NO.
	ND	NH-5-021(016)000	200	181

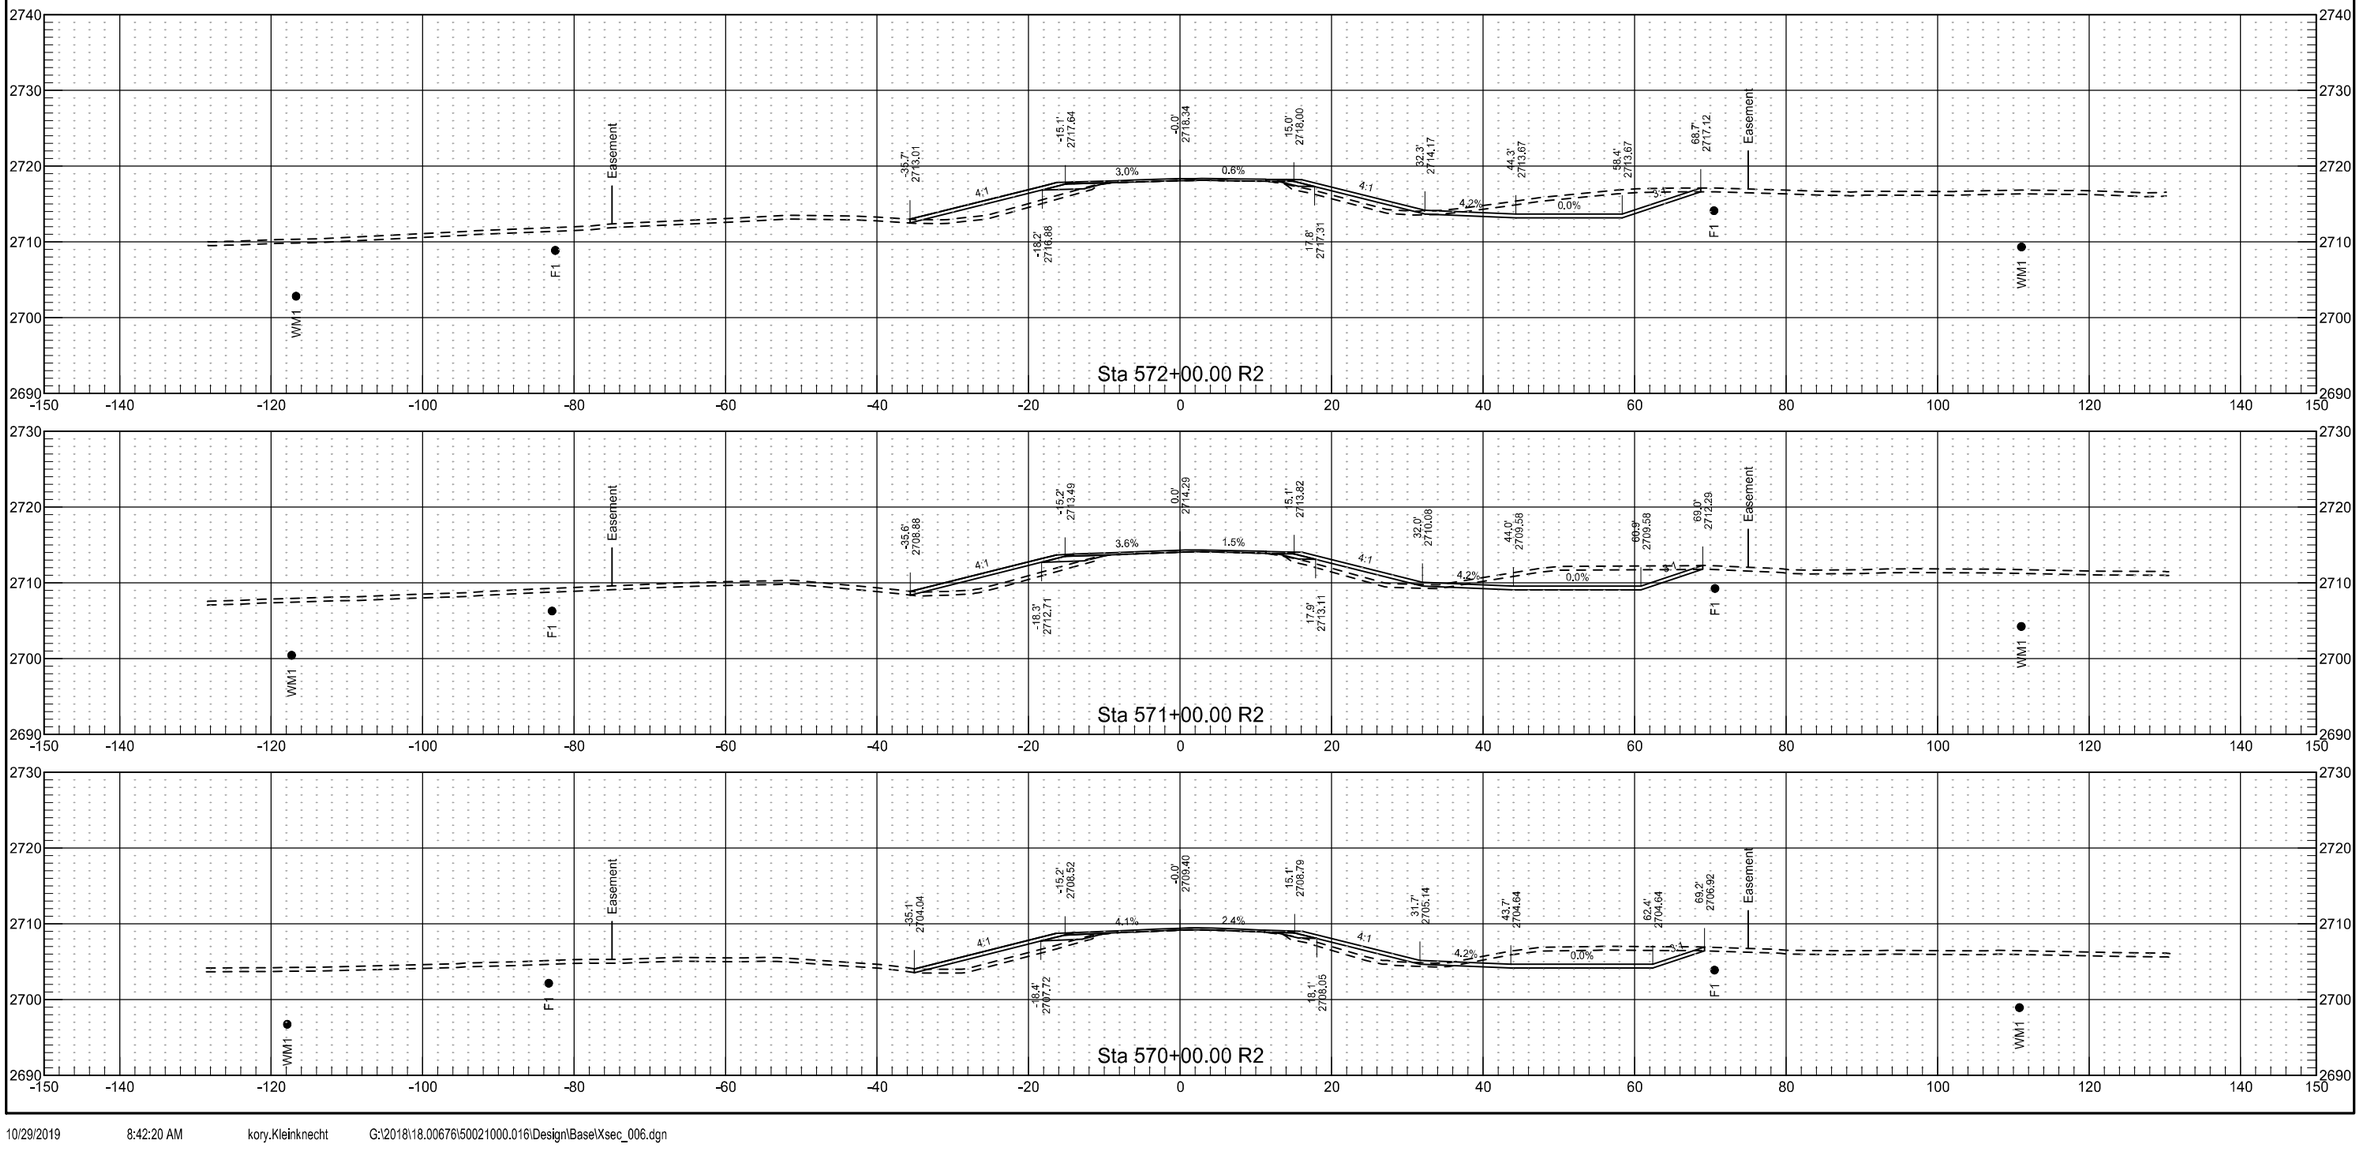


	STATE	PROJECT NO.	SECTION NO.	SHEET NO.
	ND	NH-5-021(016)000	200	182

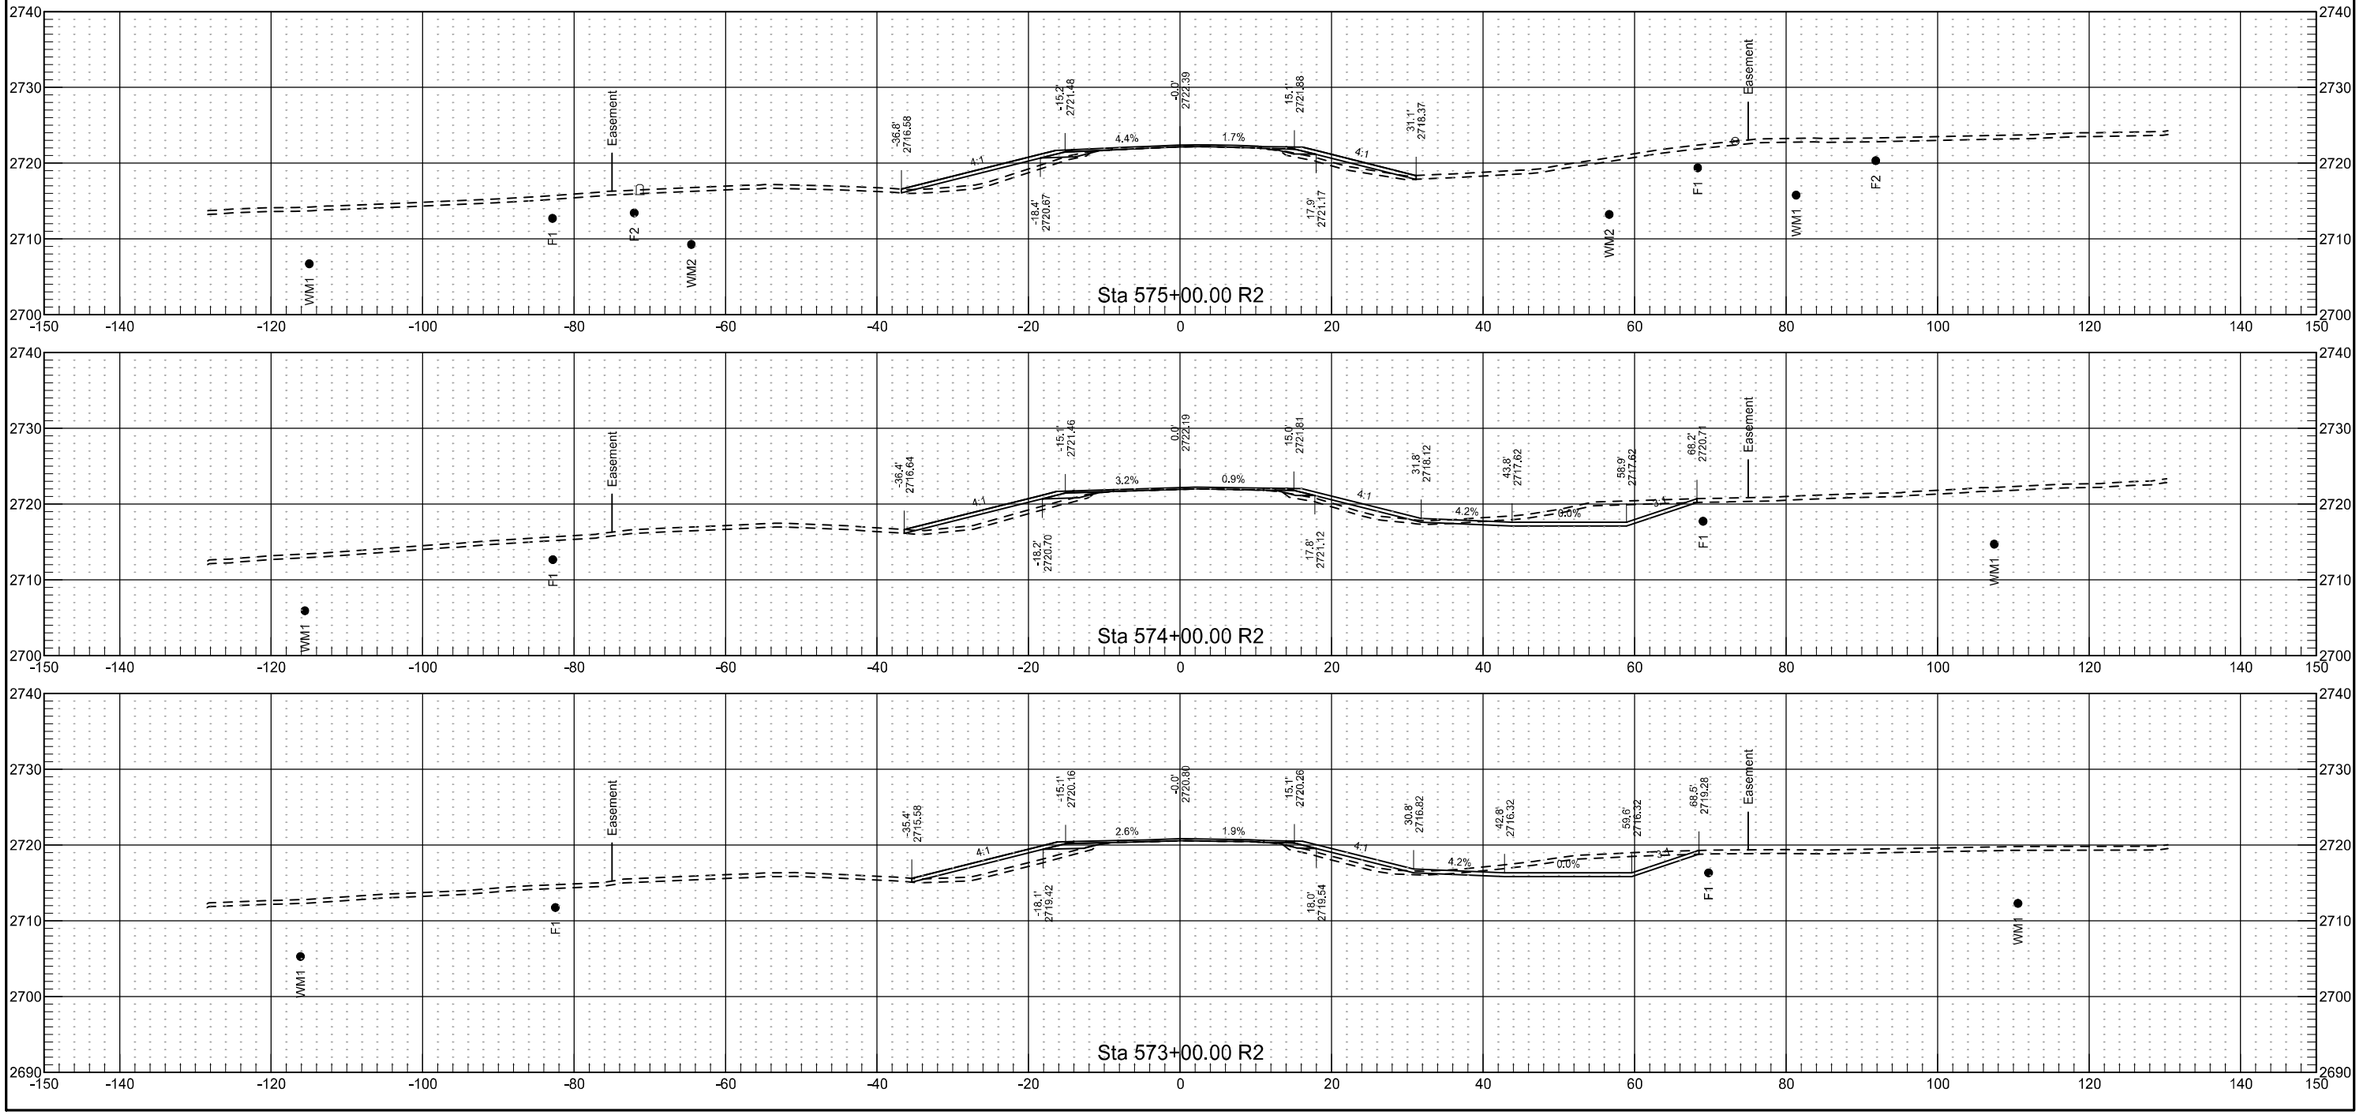



	STATE	PROJECT NO.	SECTION NO.	SHEET NO.
	ND	NH-5-021(016)000	200	183

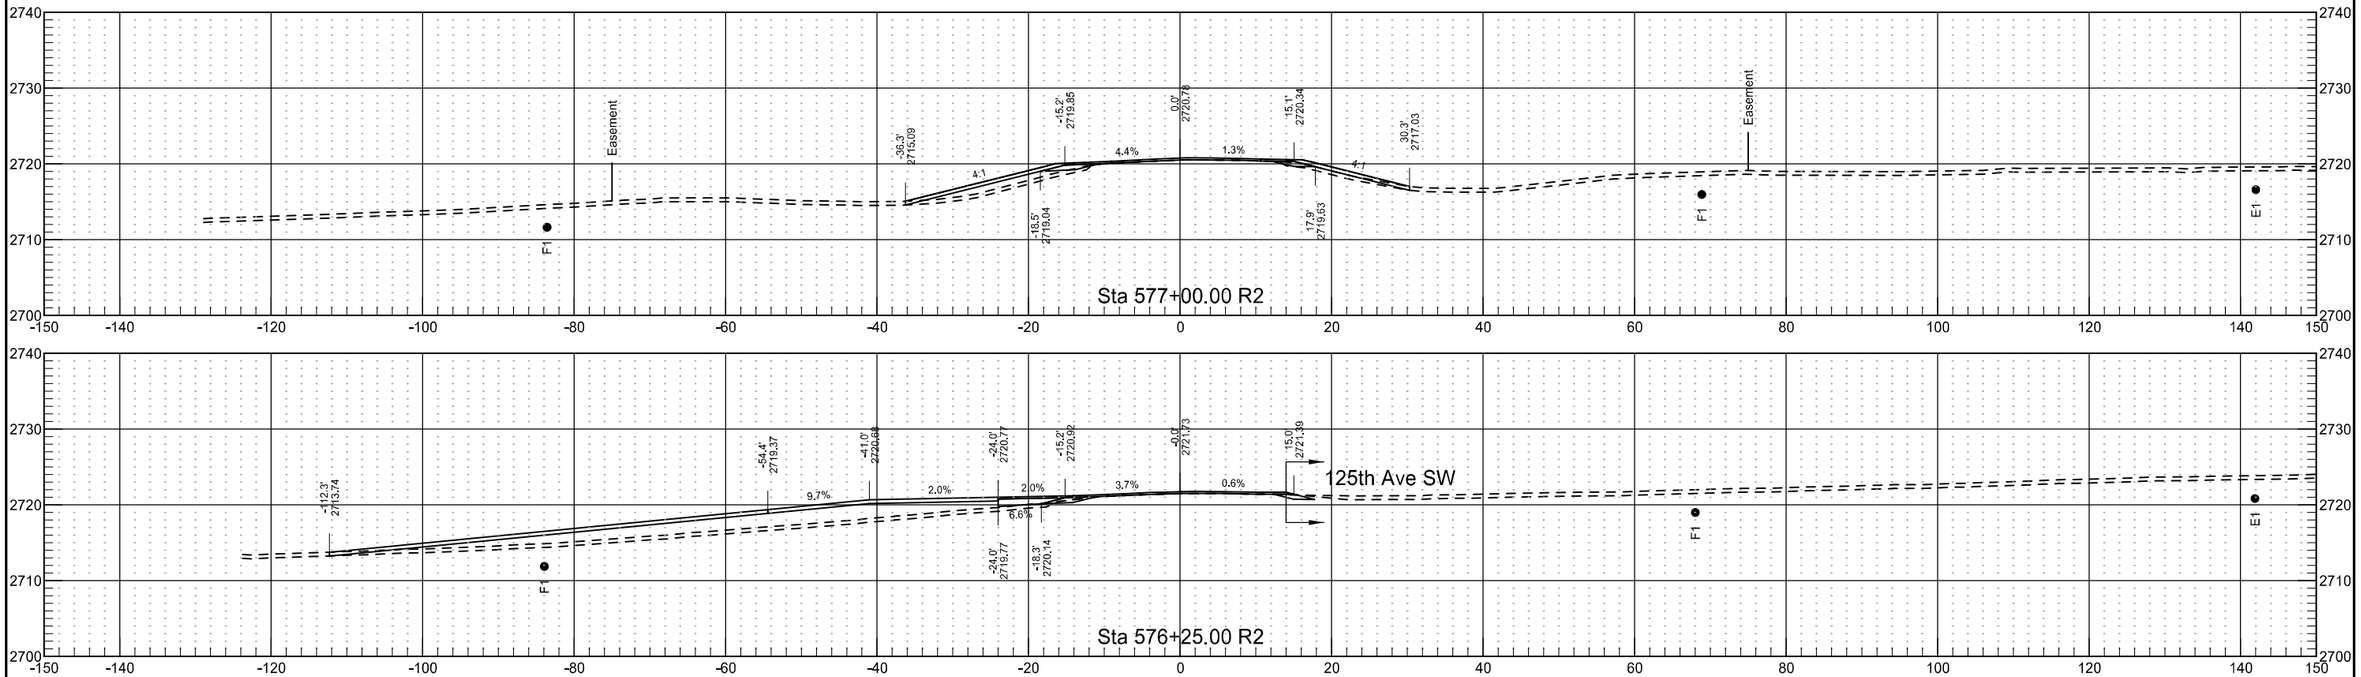


	STATE	PROJECT NO.	SECTION NO.	SHEET NO.
	ND	NH-5-021(016)000	200	184

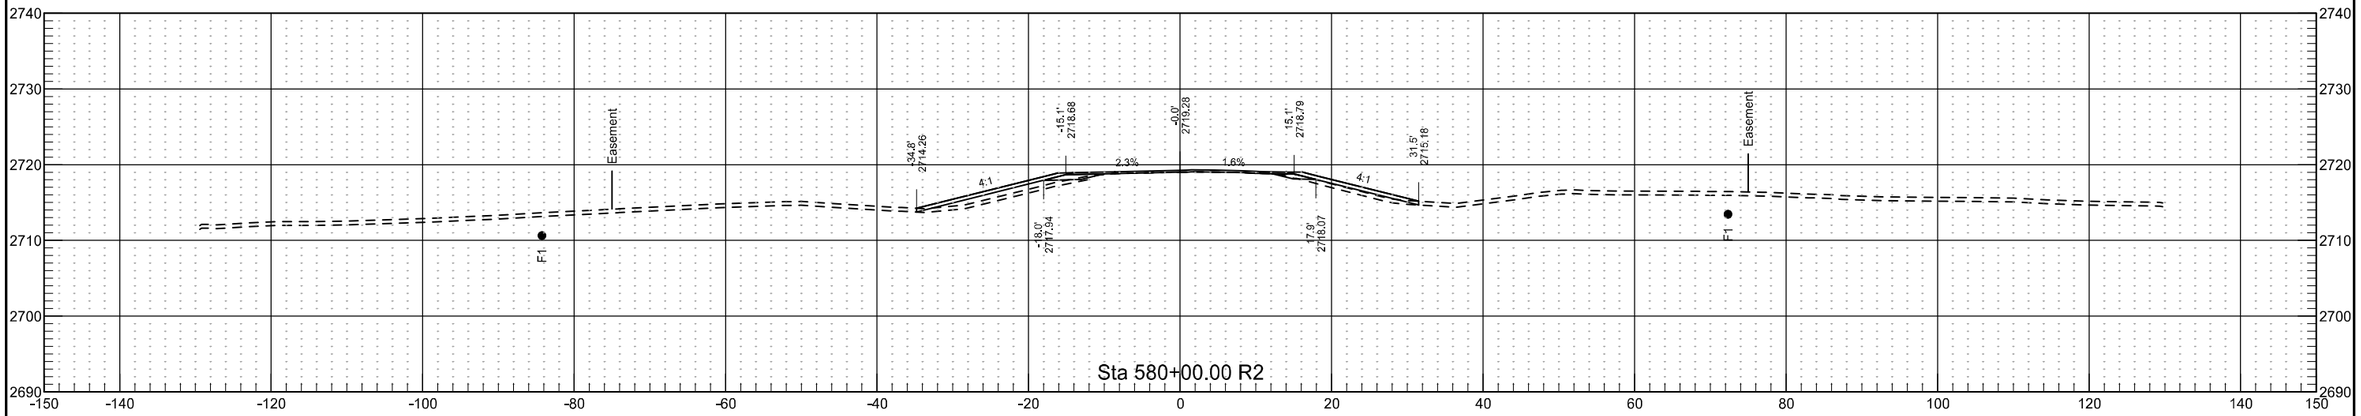


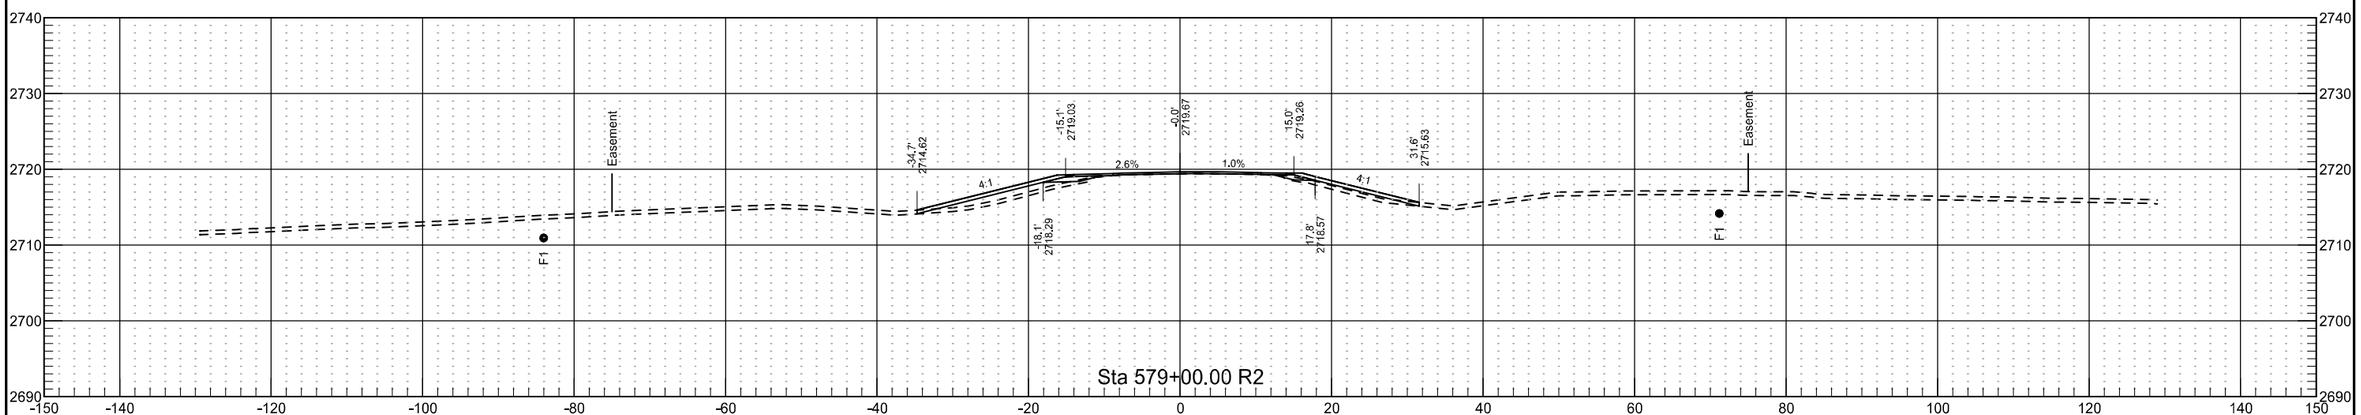


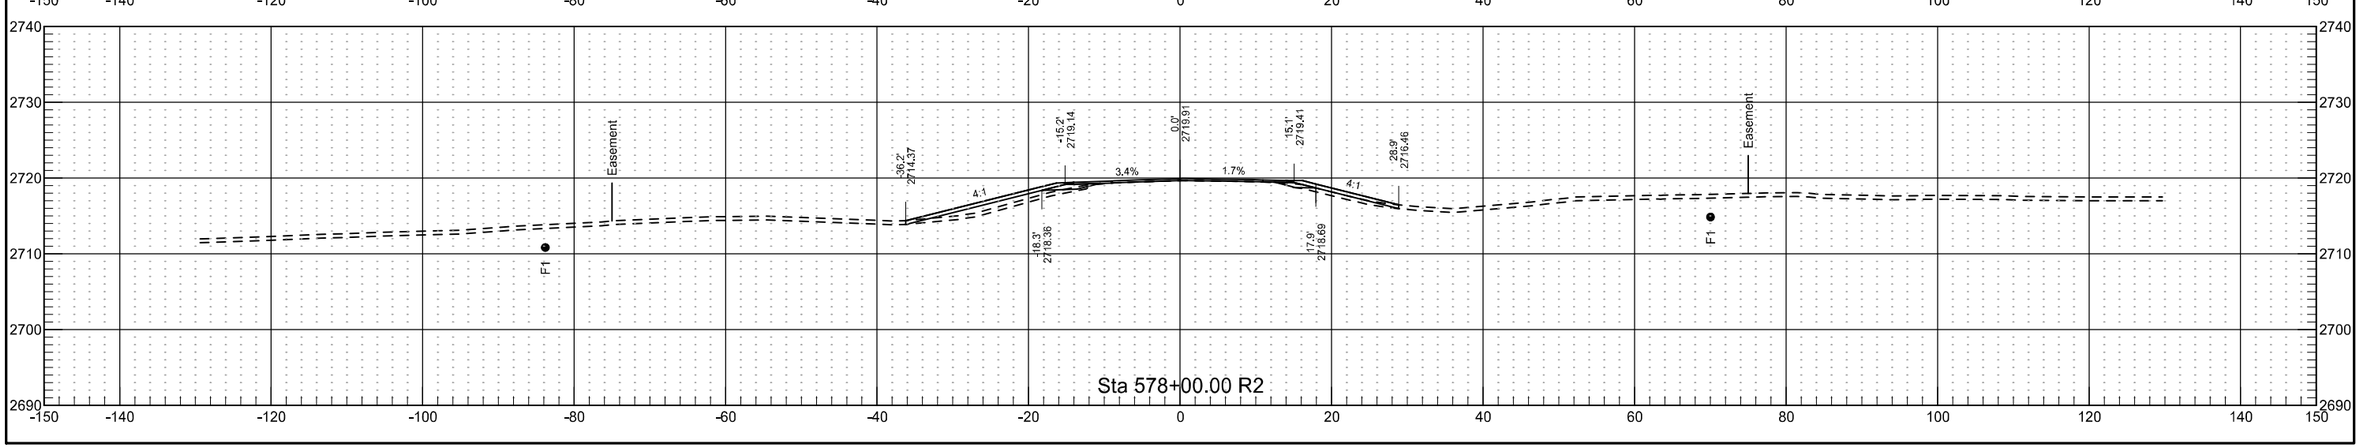


	STATE	PROJECT NO.	SECTION NO.	SHEET NO.
	ND	NH-5-021(016)000	200	185

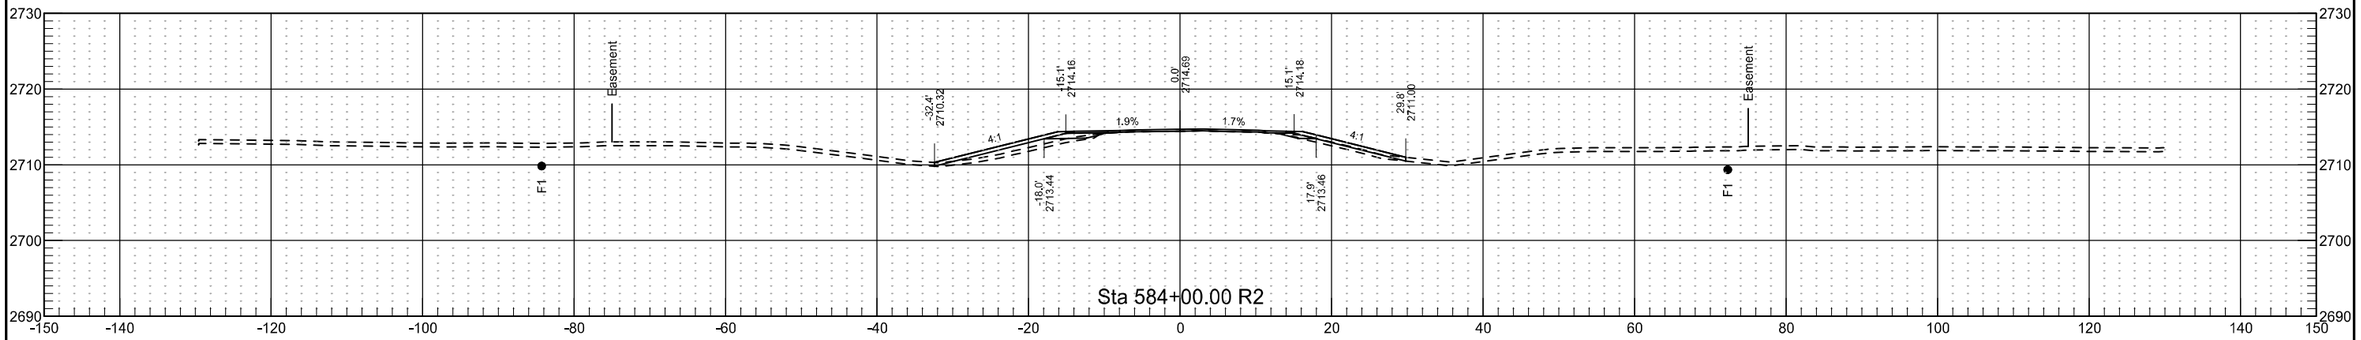


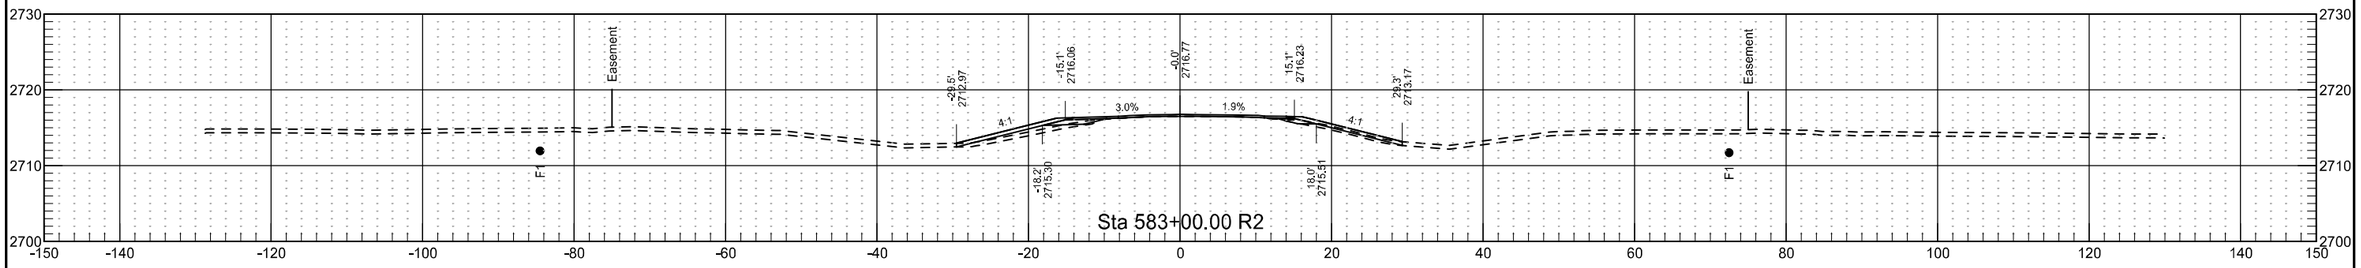

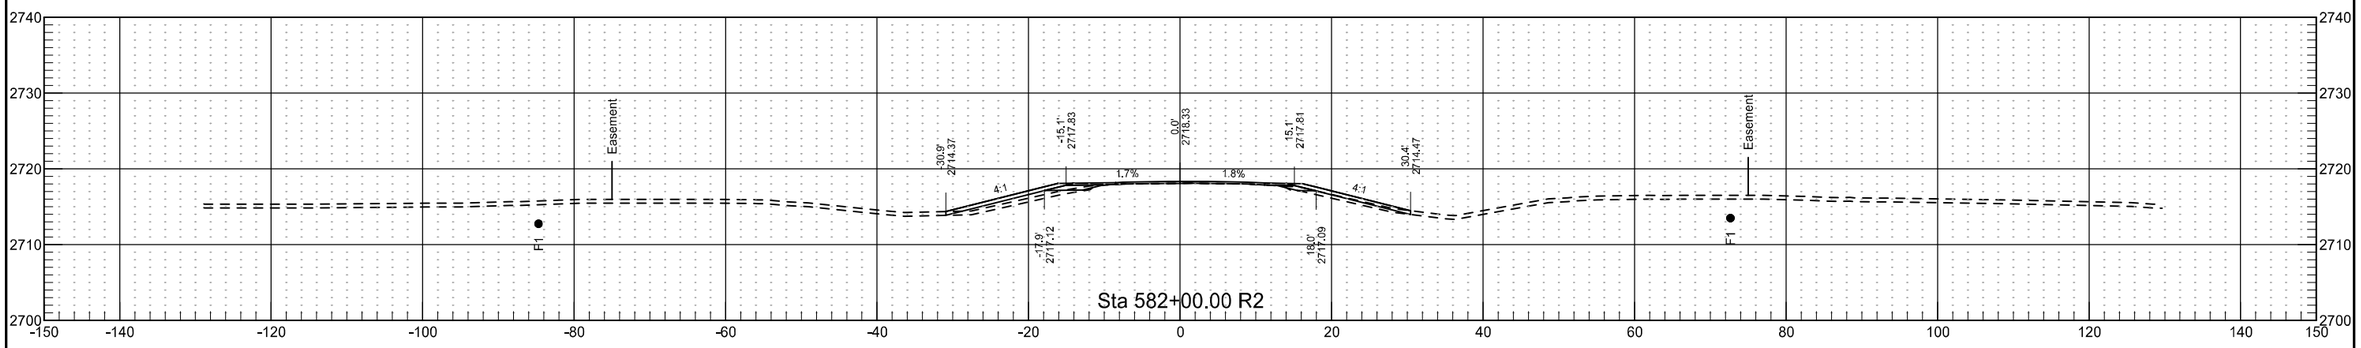


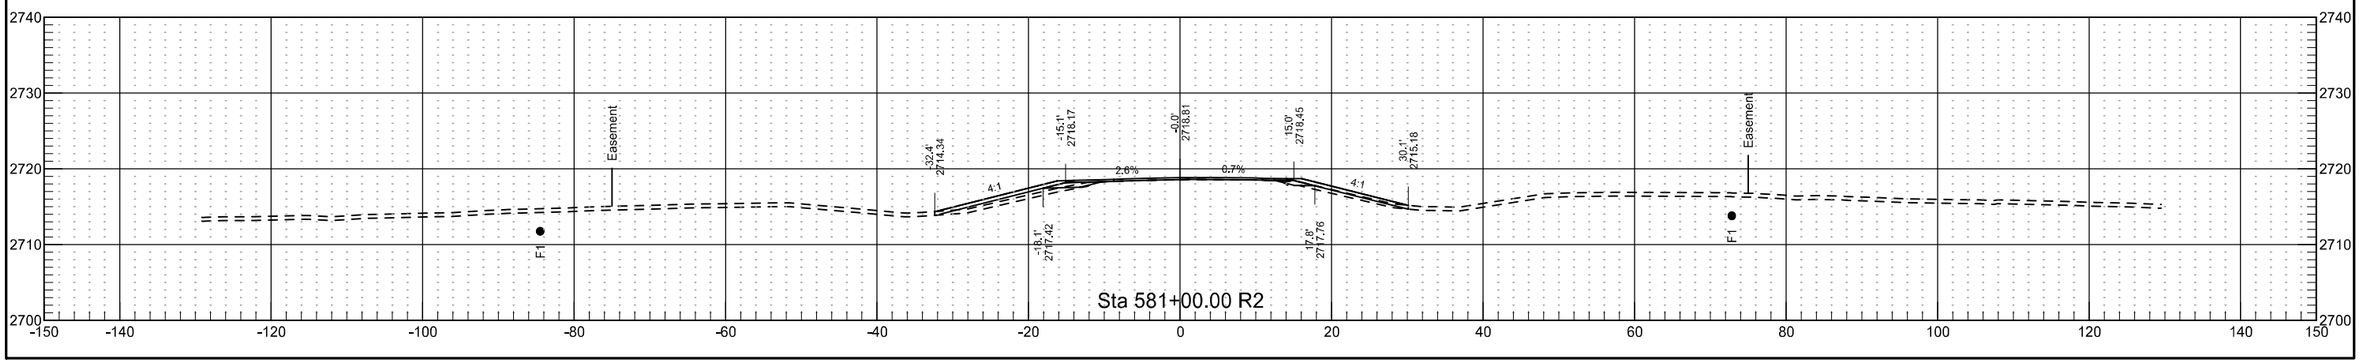



	STATE	PROJECT NO.	SECTION NO.	SHEET NO.
	ND	NH-5-021(016)000	200	186

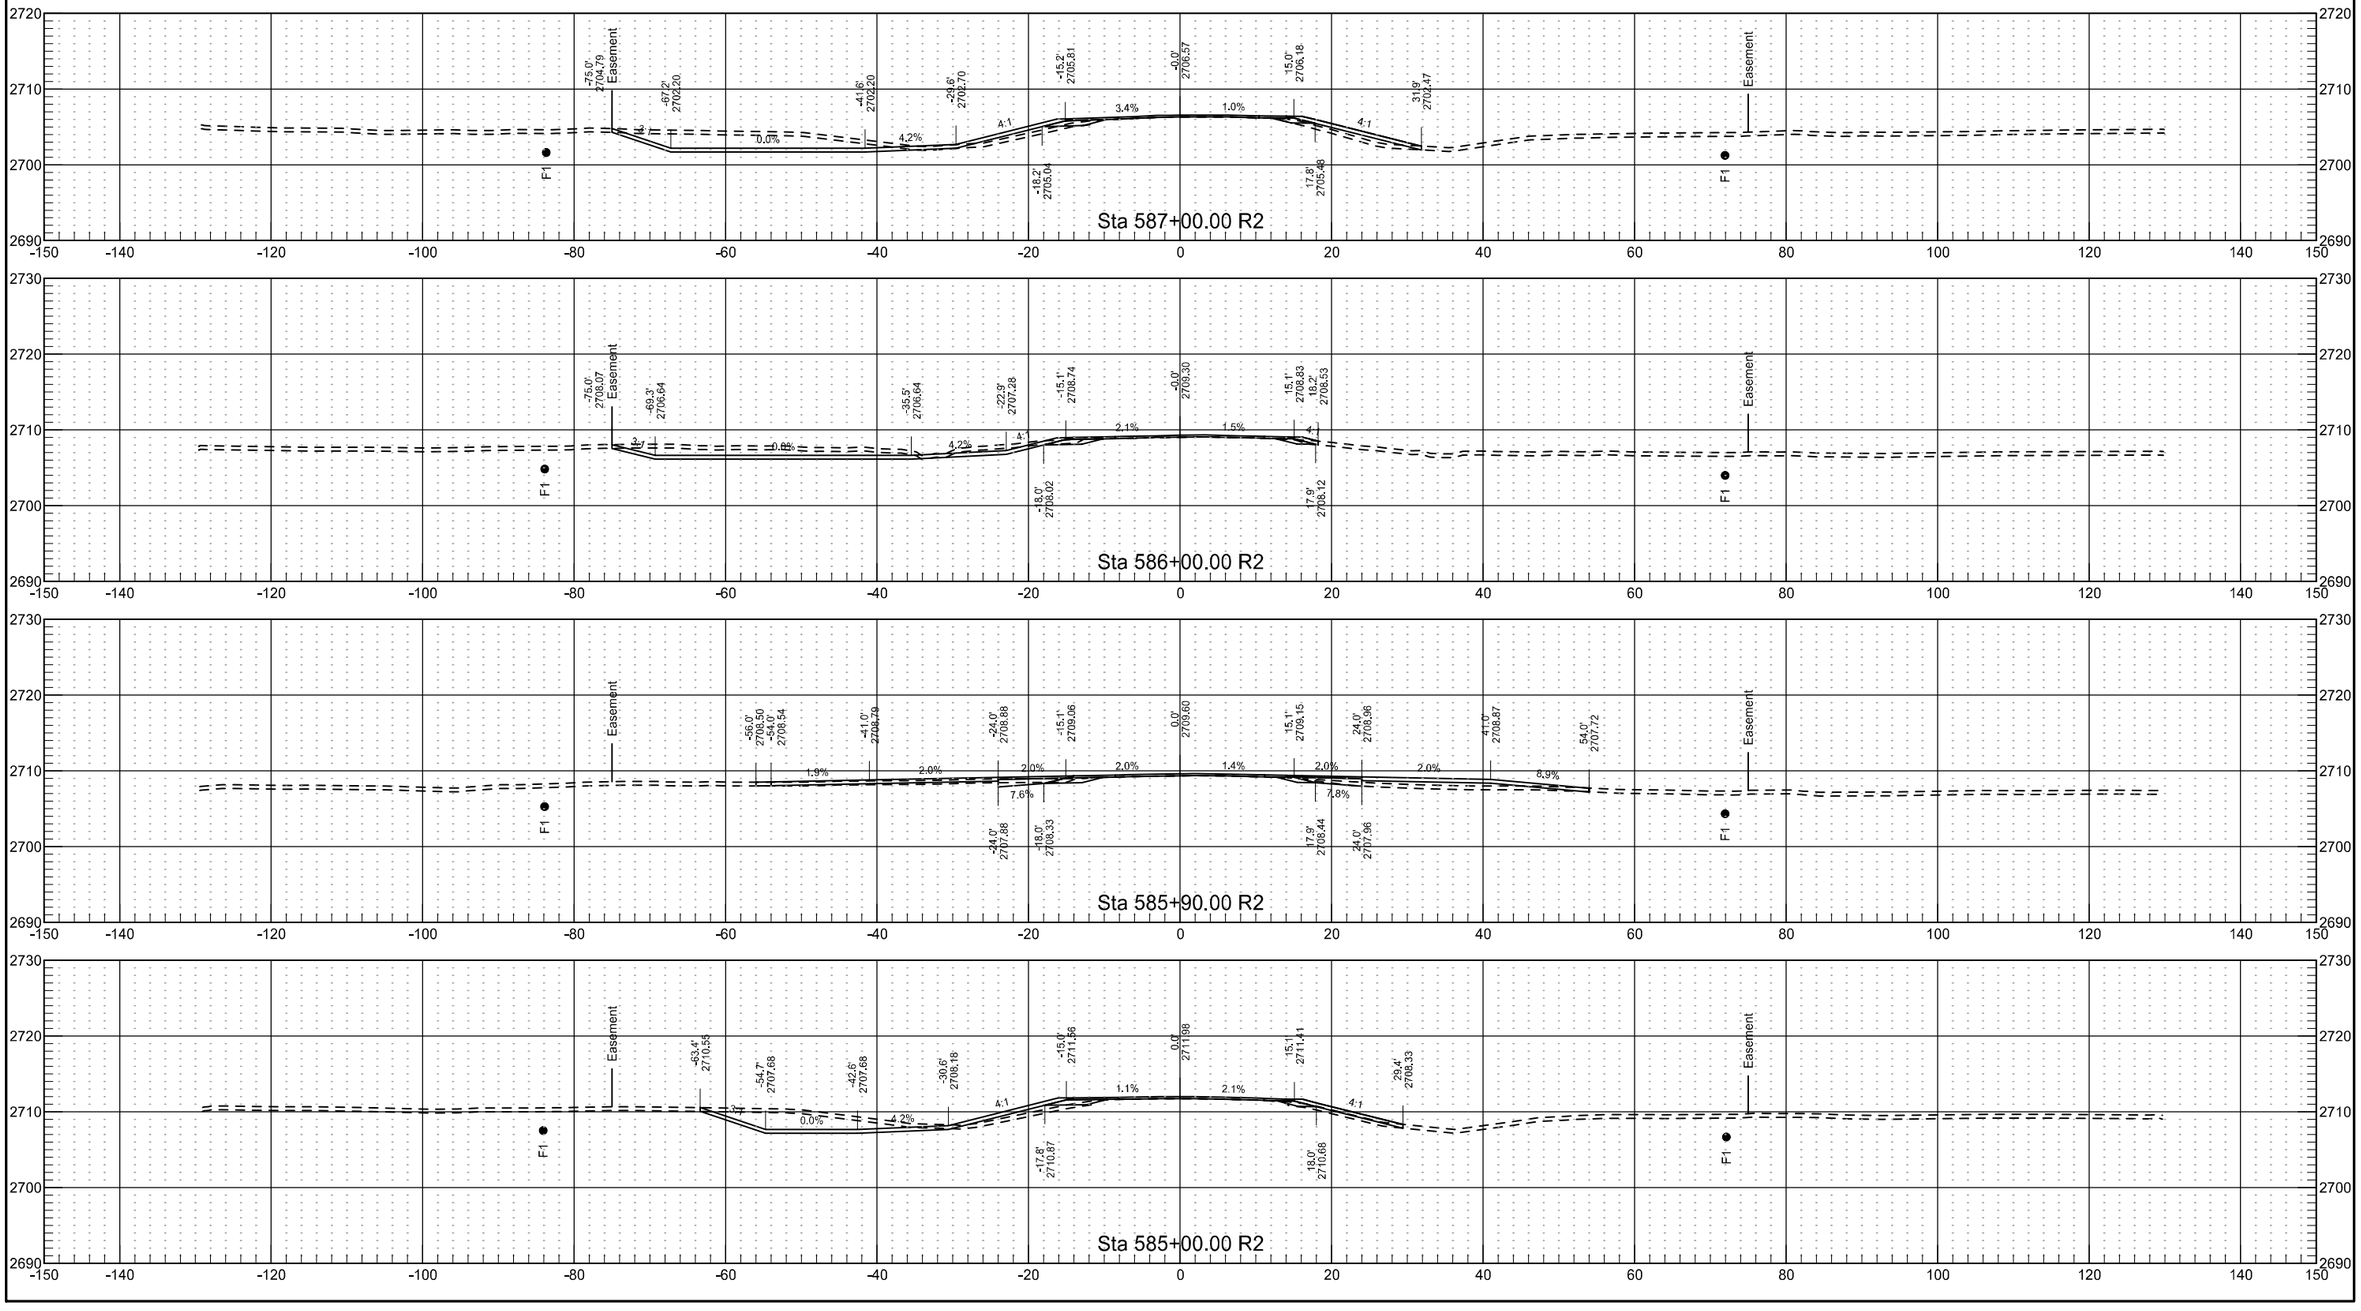


	STATE	PROJECT NO.	SECTION NO.	SHEET NO.
	ND	NH-5-021(016)000	200	187

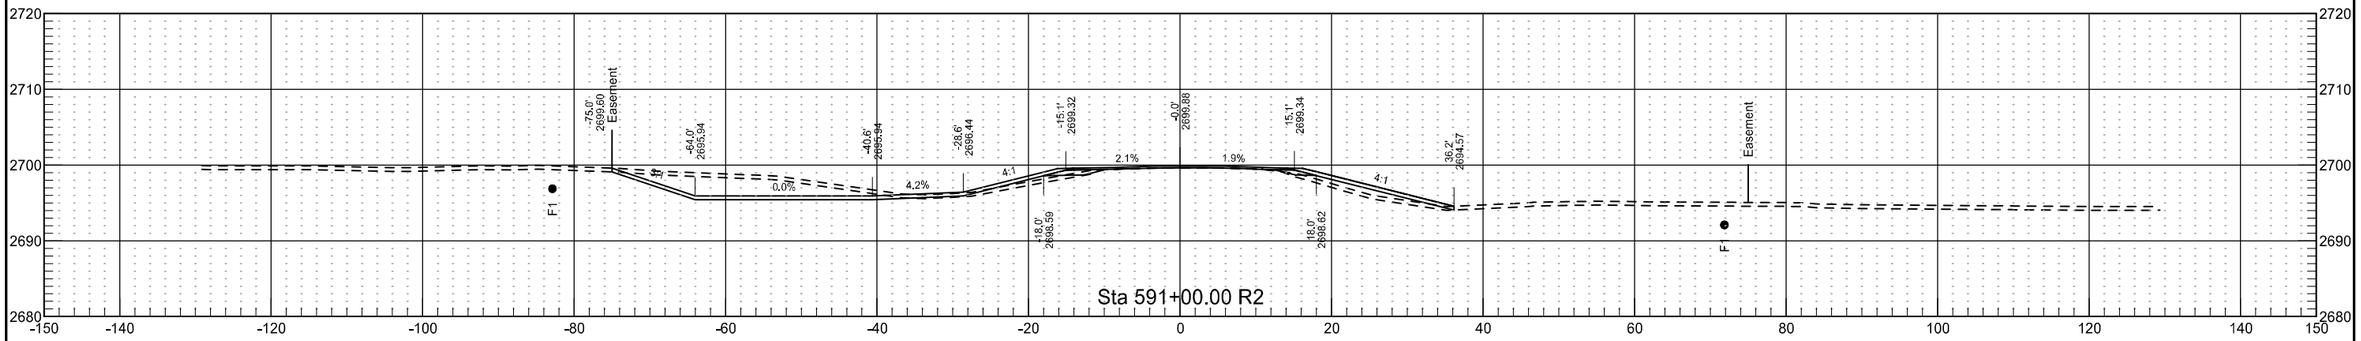


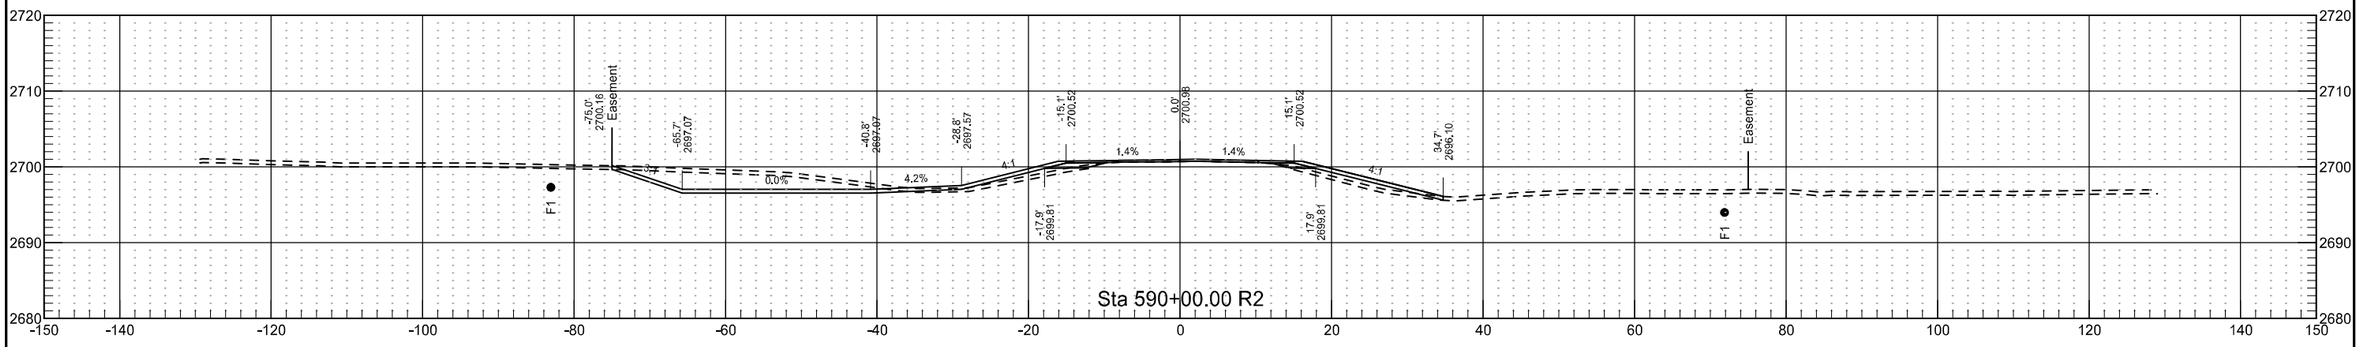


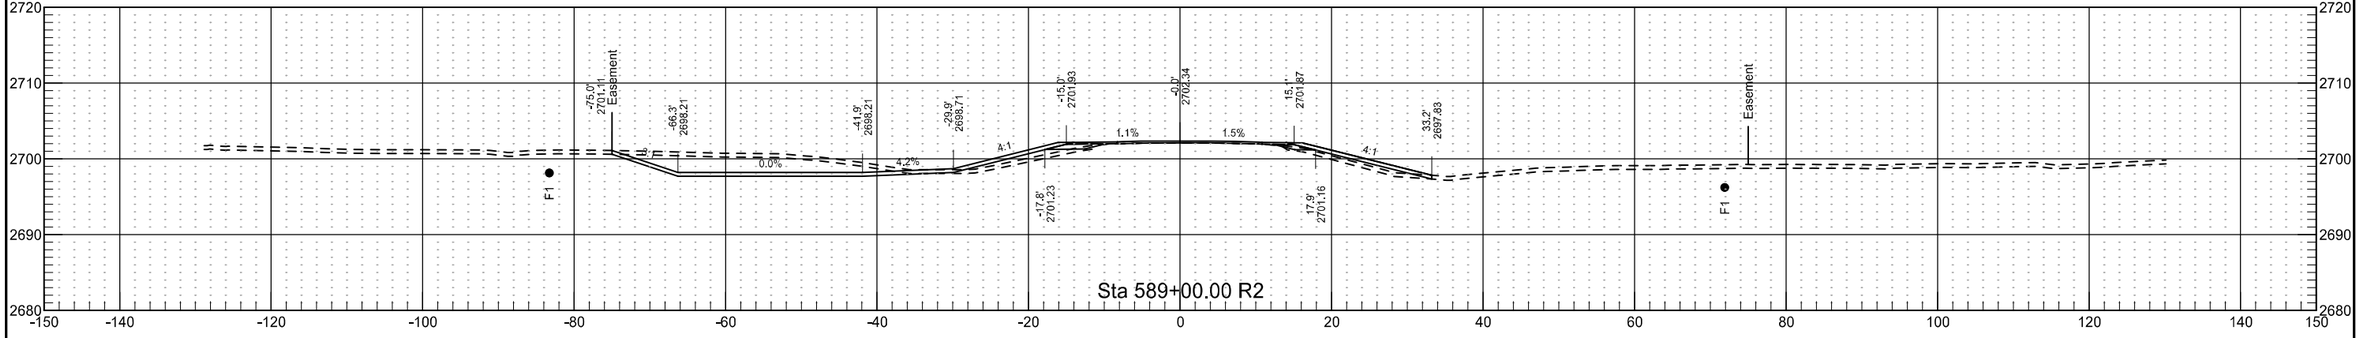


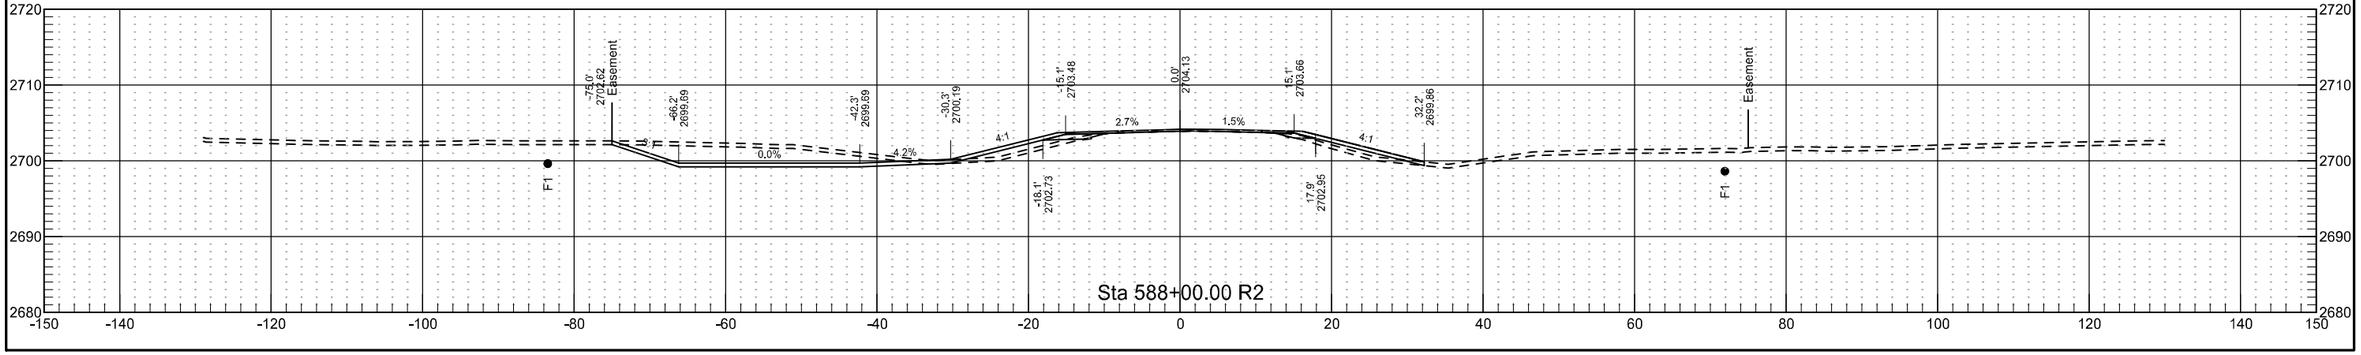


	STATE	PROJECT NO.	SECTION NO.	SHEET NO.
	ND	NH-5-021(016)000	200	188

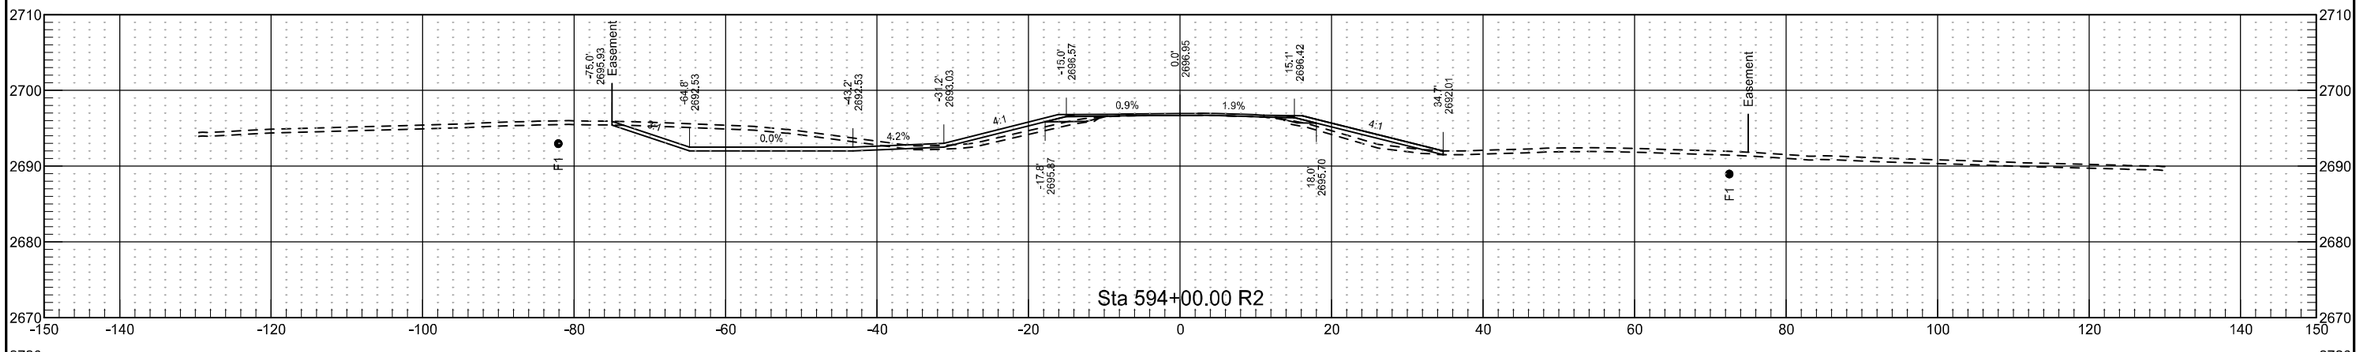


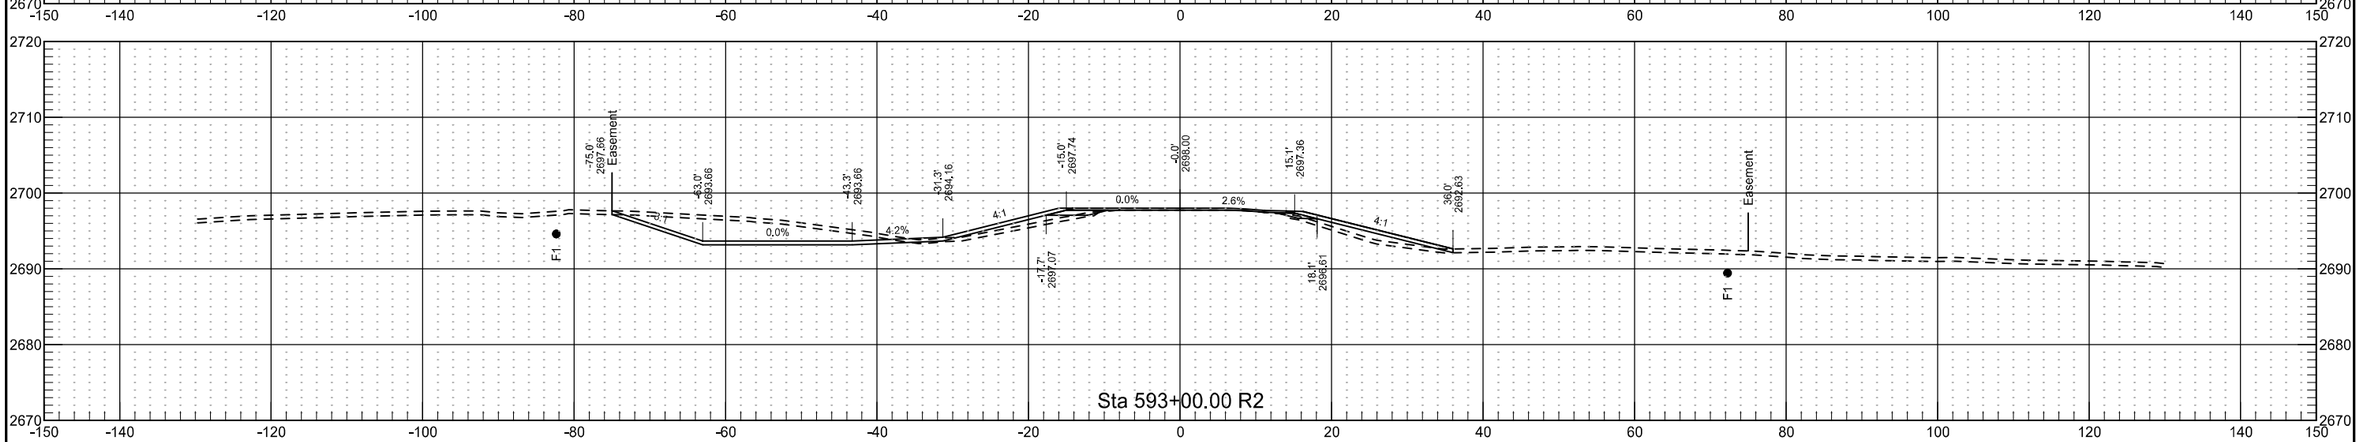


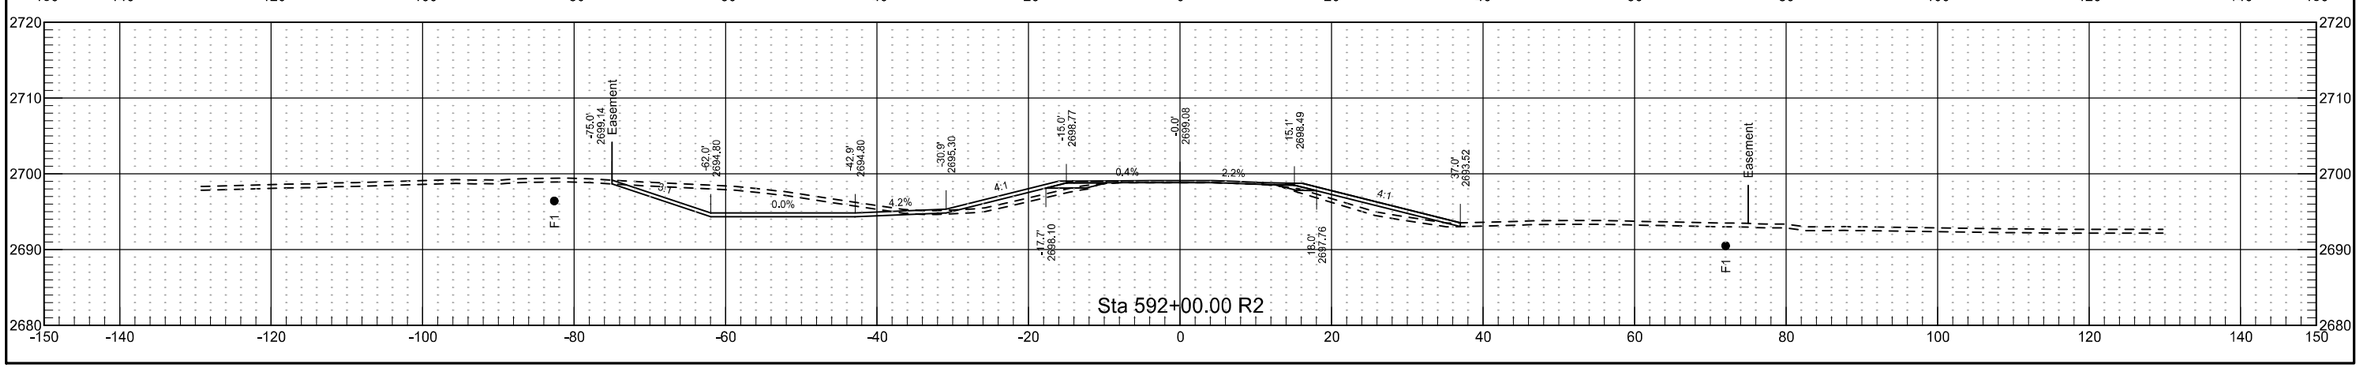


	STATE	PROJECT NO.	SECTION NO.	SHEET NO.
	ND	NH-5-021(016)000	200	189

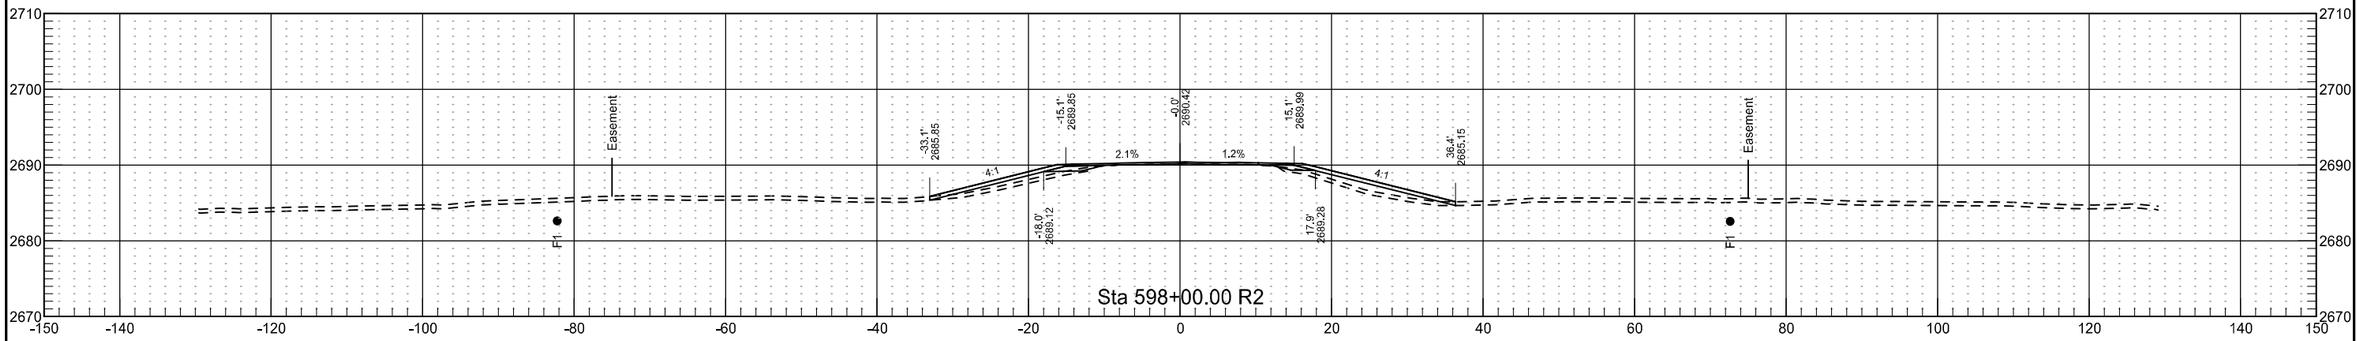


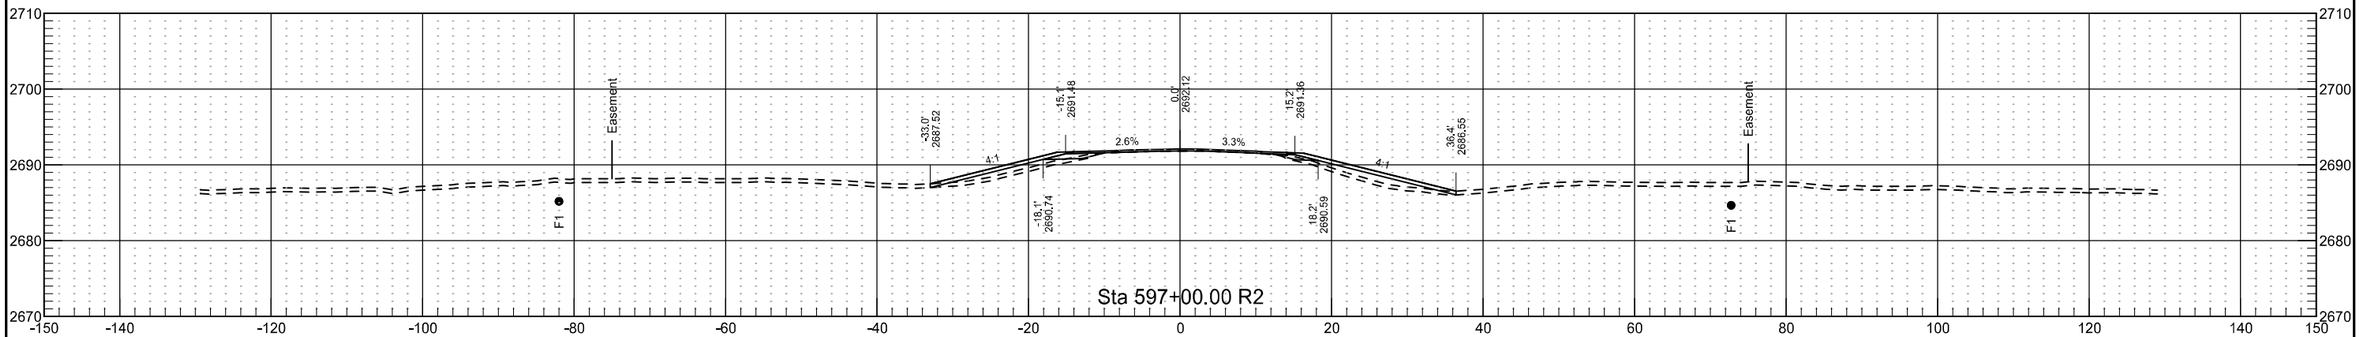

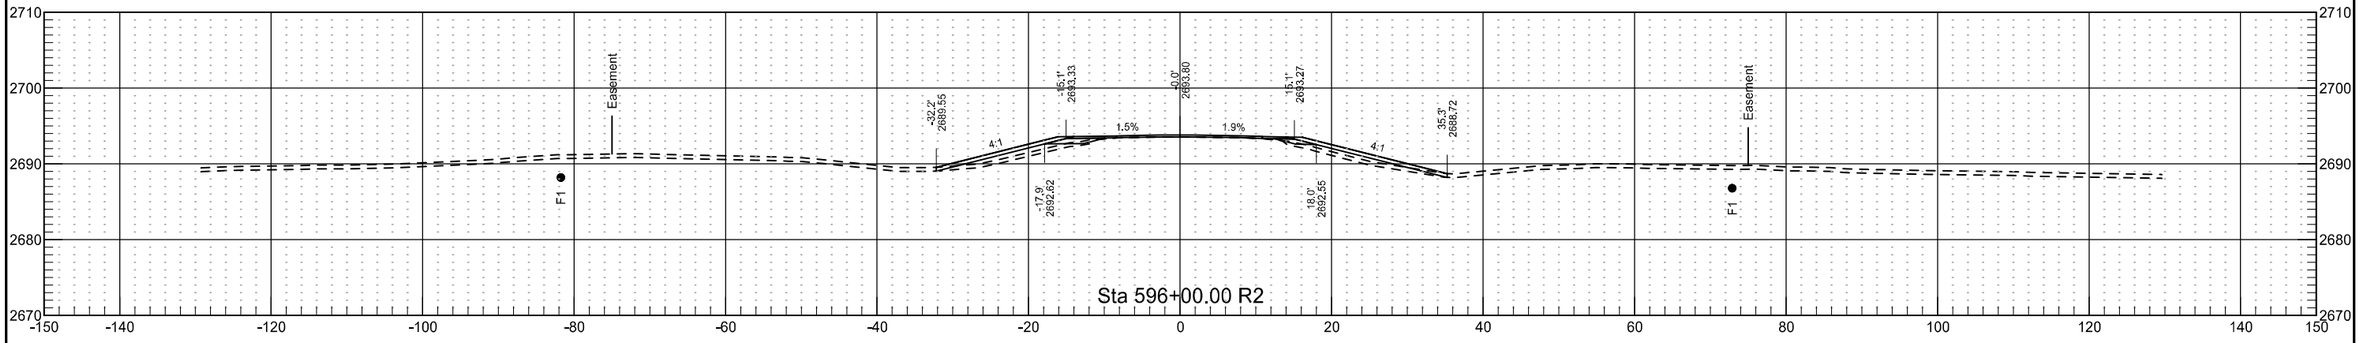

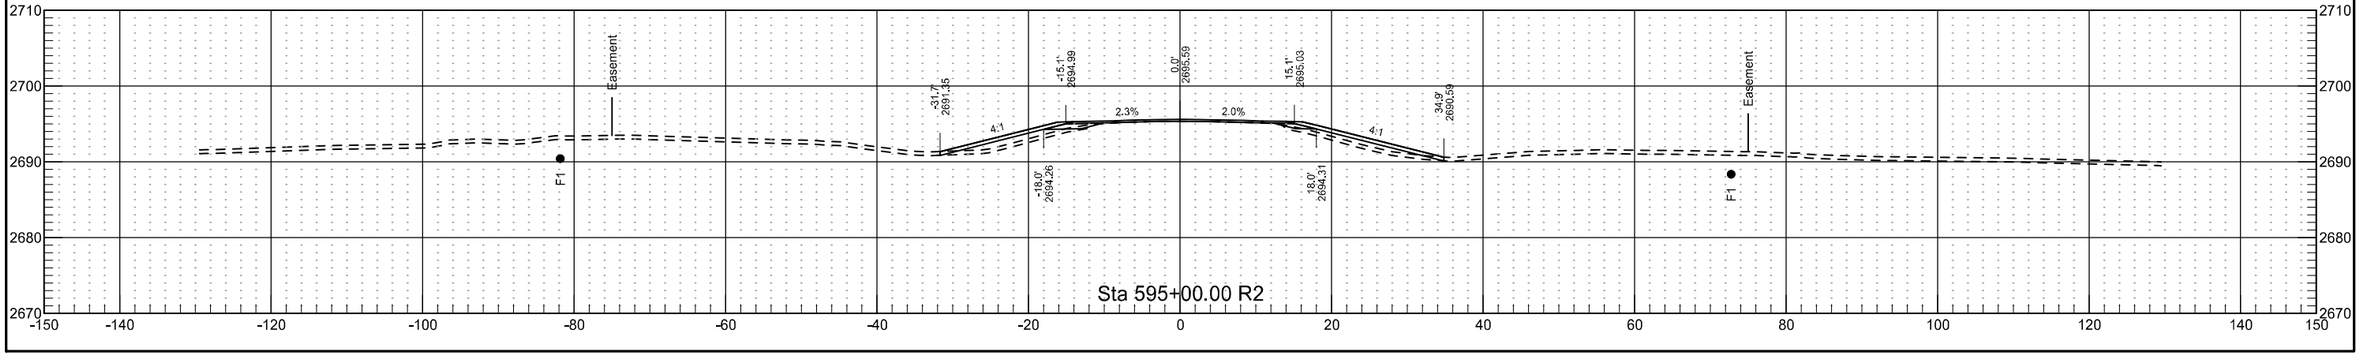



	STATE	PROJECT NO.	SECTION NO.	SHEET NO.
	ND	NH-5-021(016)000	200	190

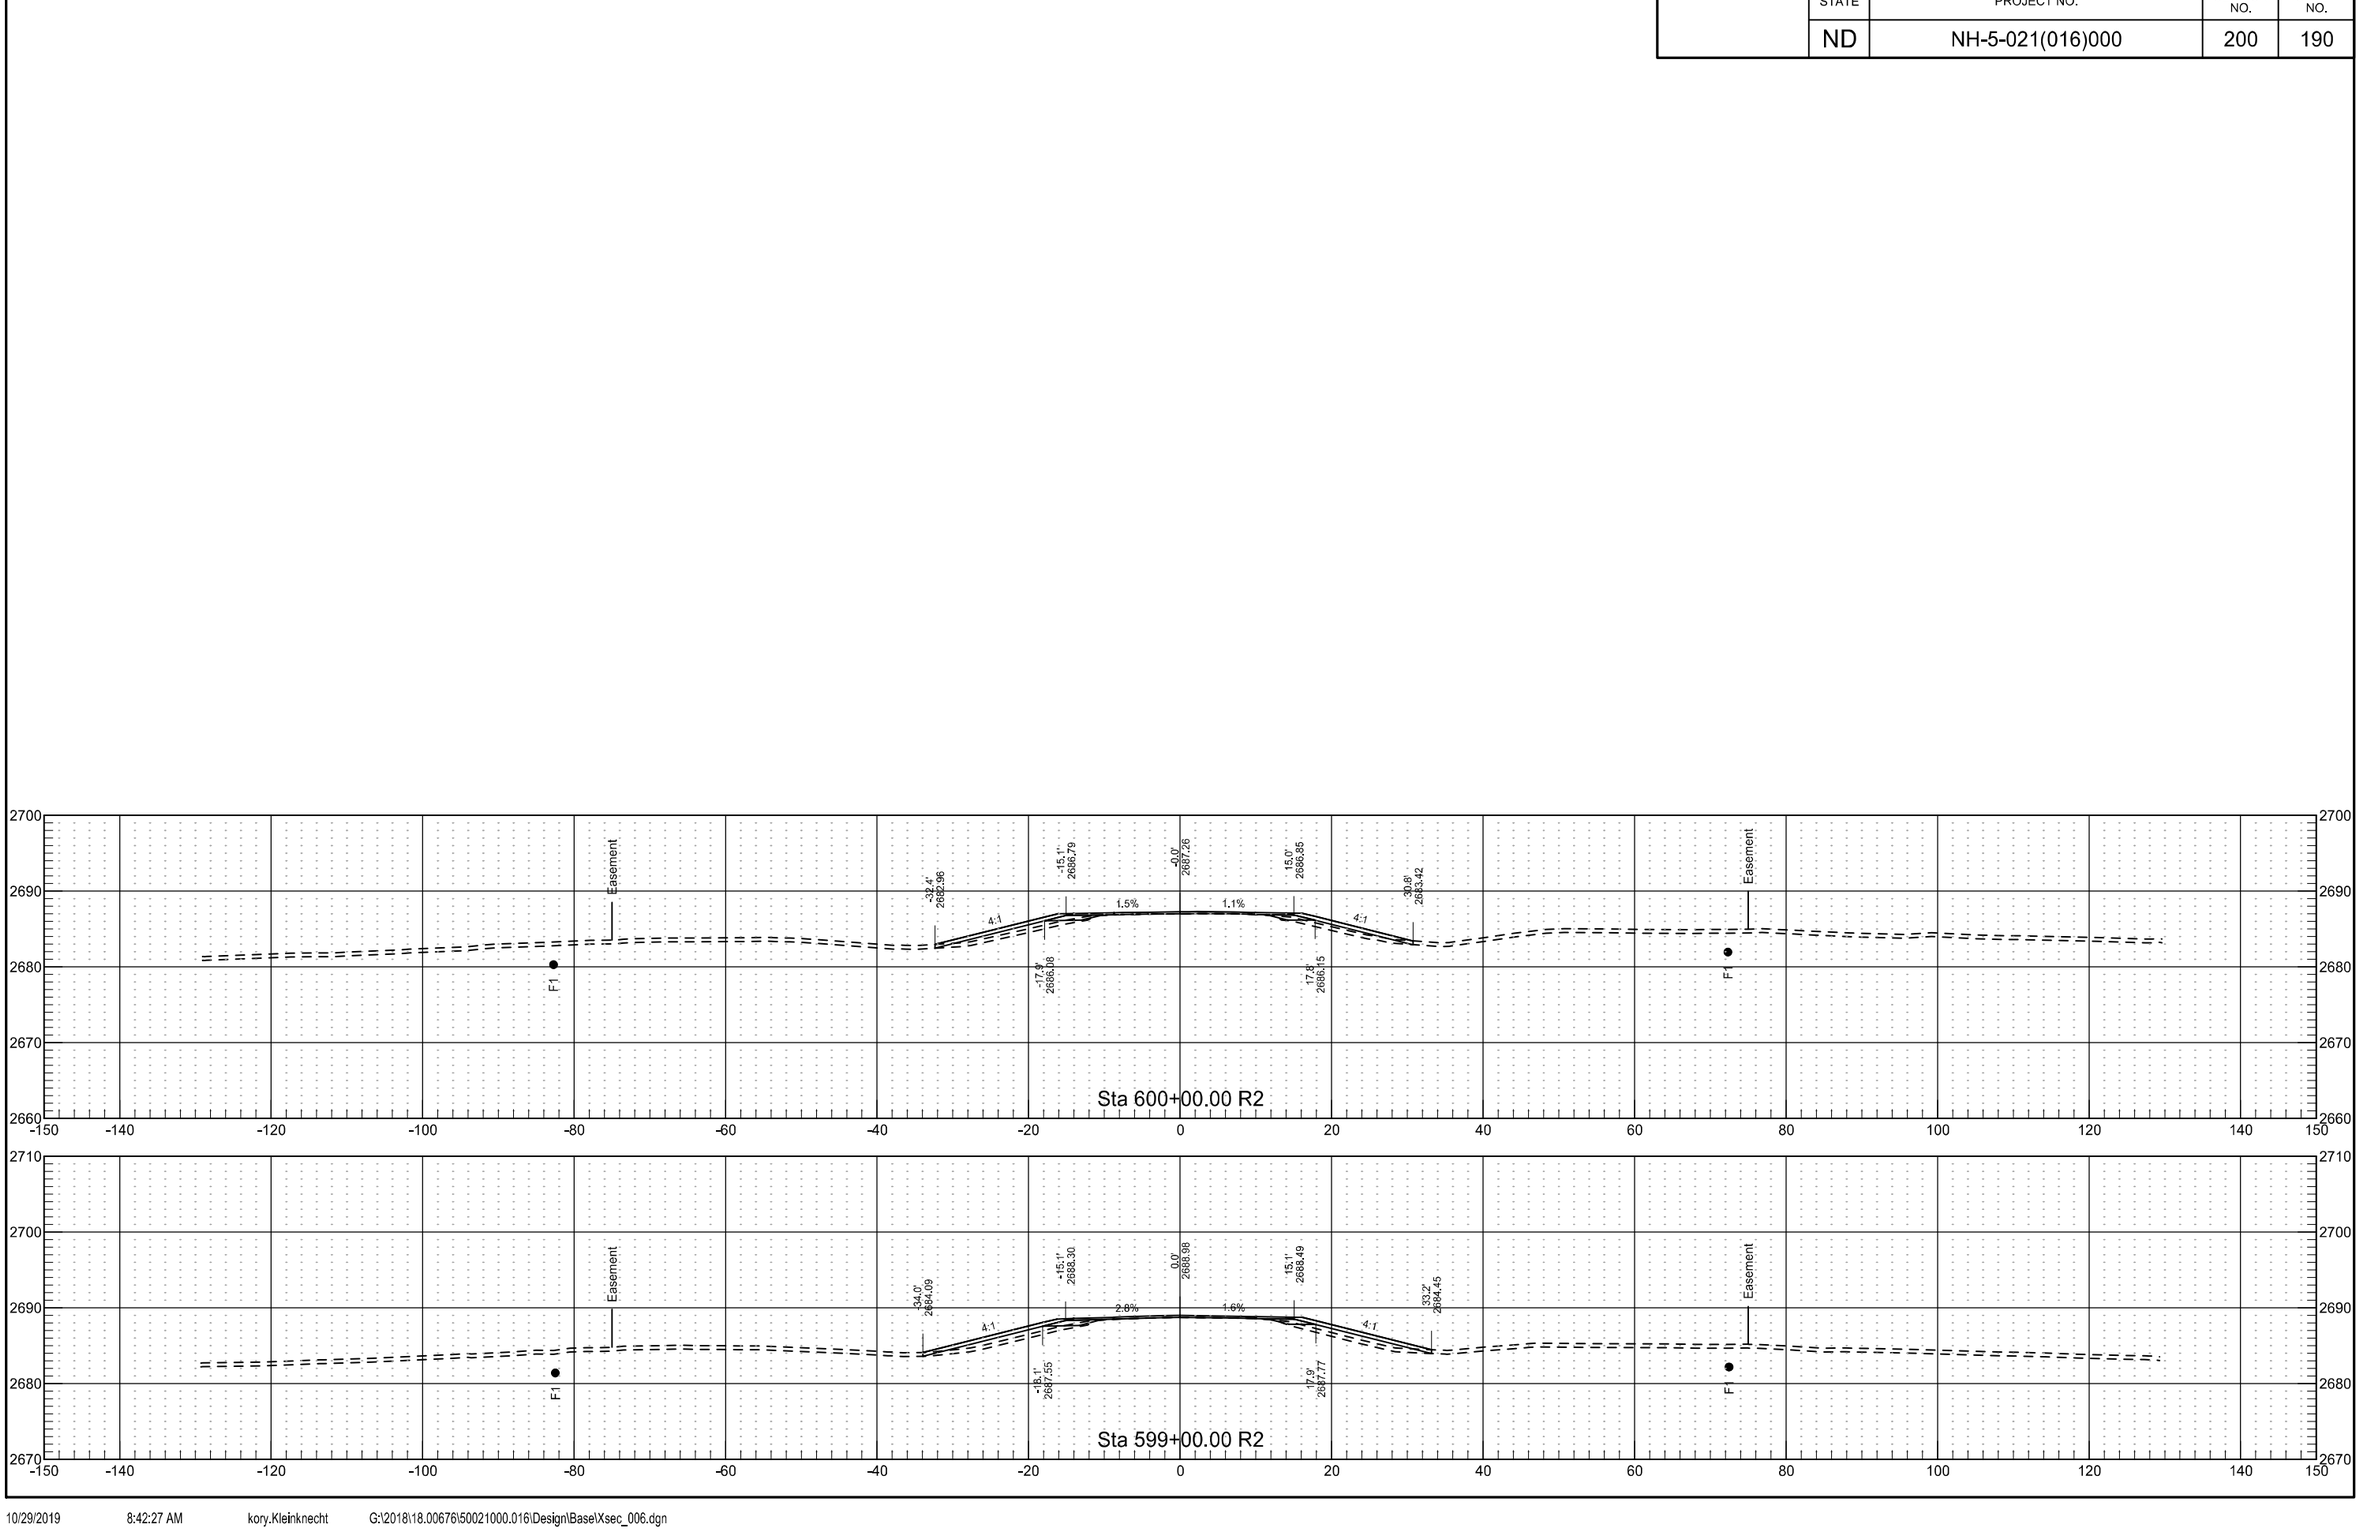



10/29/2019 8:42:27 AM kory.Kleinknecht G:\2018\18.00676\50021000.016\Design\Base\Xsec_006.dgn

	STATE	PROJECT NO.	SECTION NO.	SHEET NO.
	ND	NH-5-021(016)000	200	191

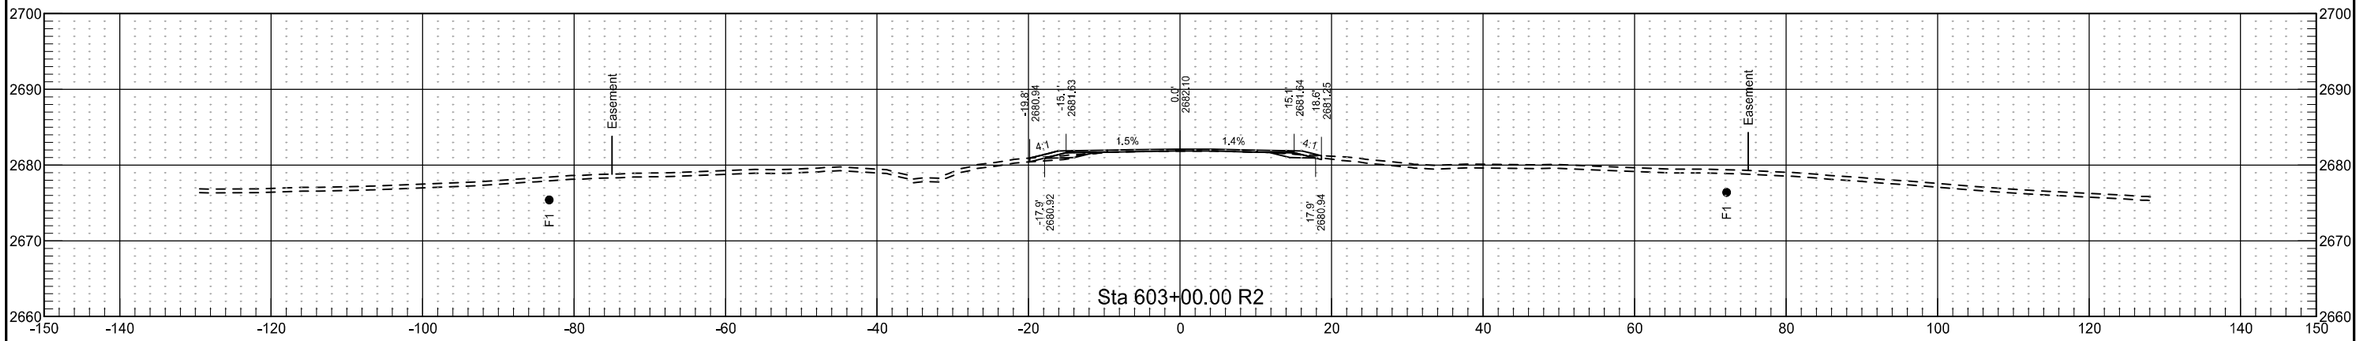


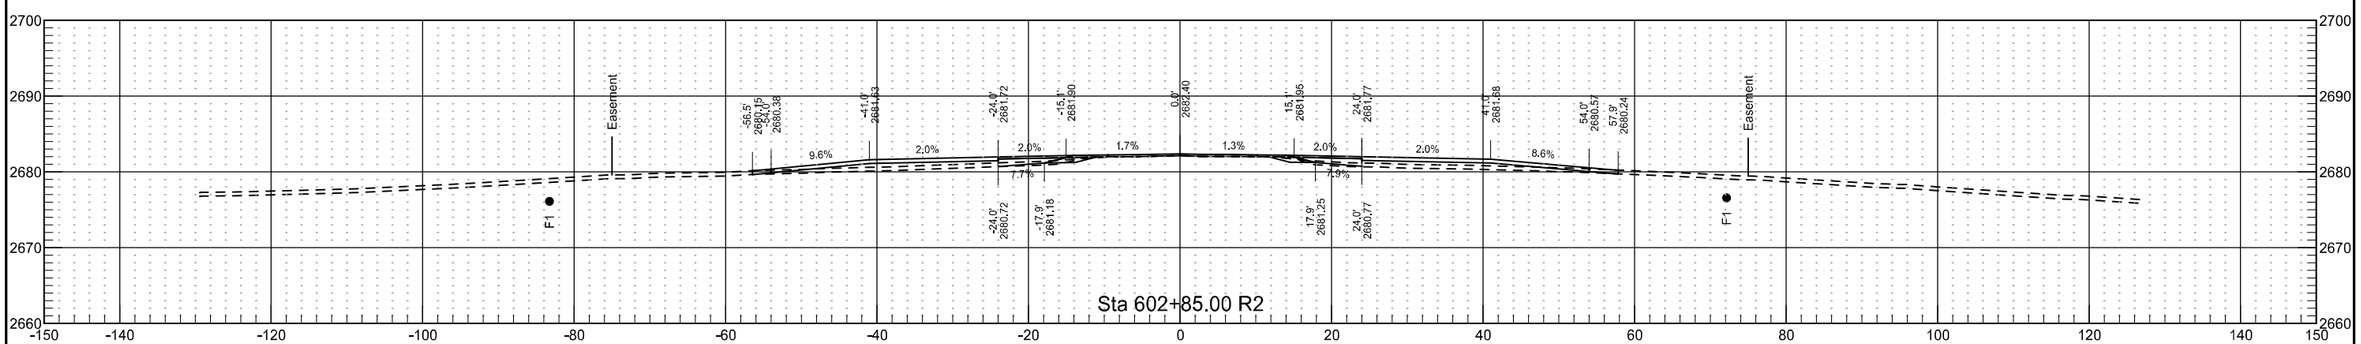

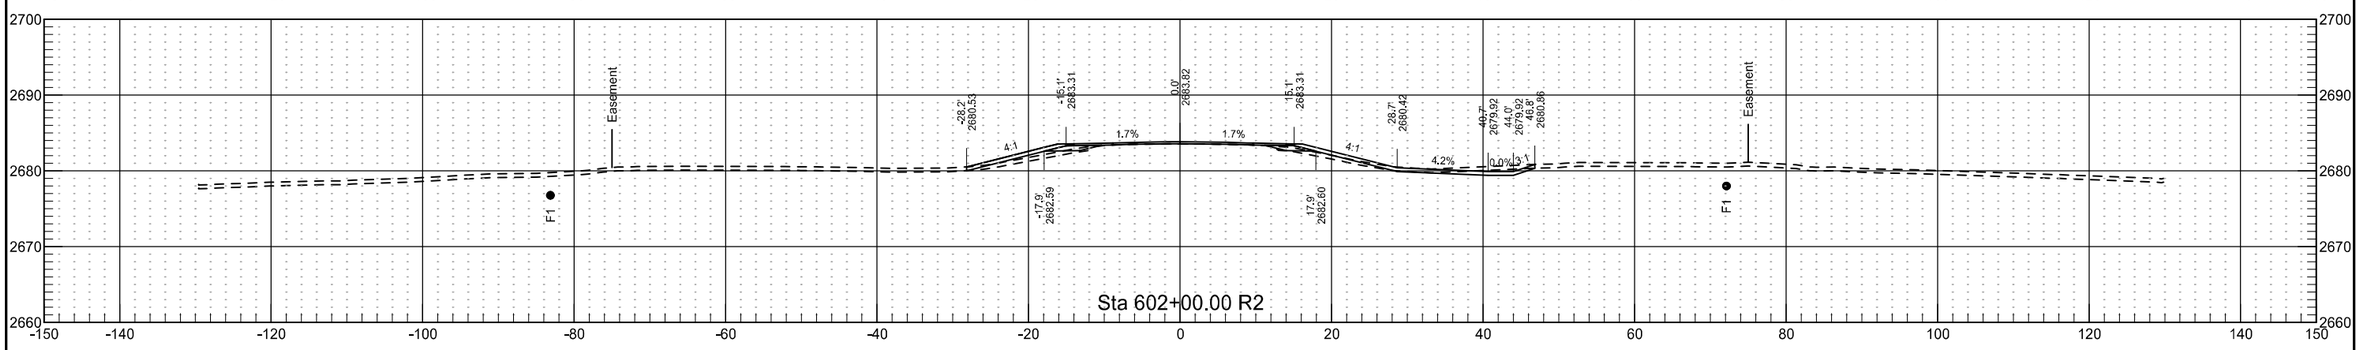


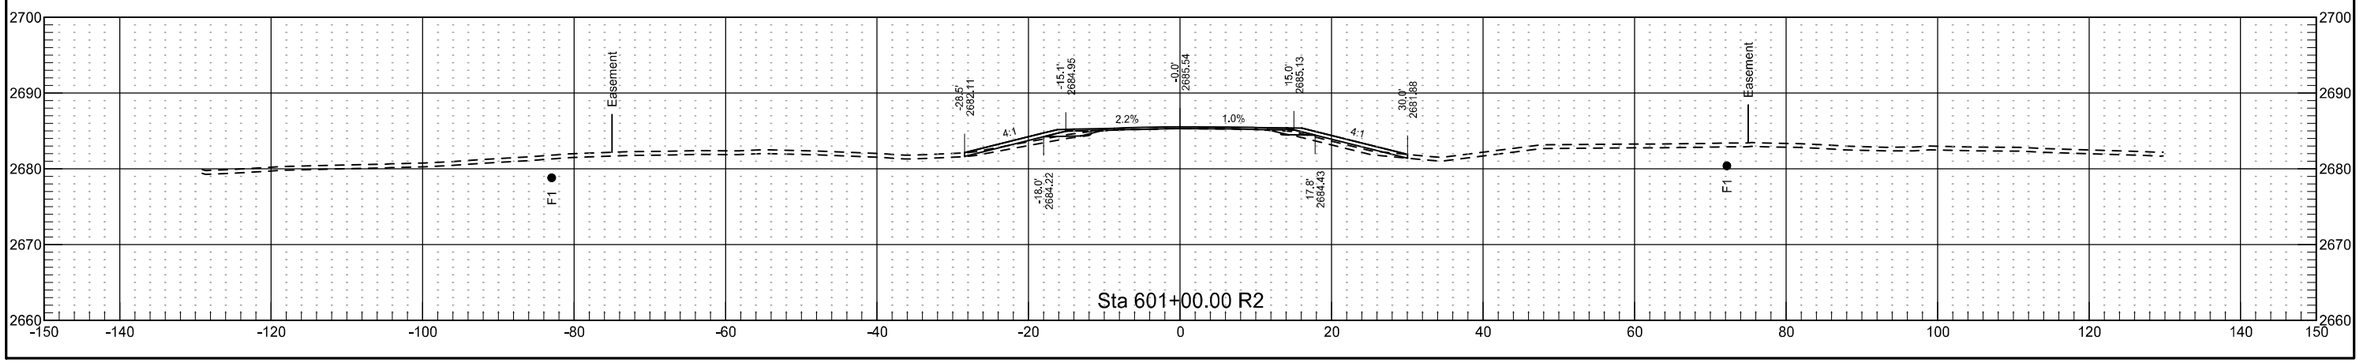


	STATE	PROJECT NO.	SECTION NO.	SHEET NO.
	ND	NH-5-021(016)000	200	192

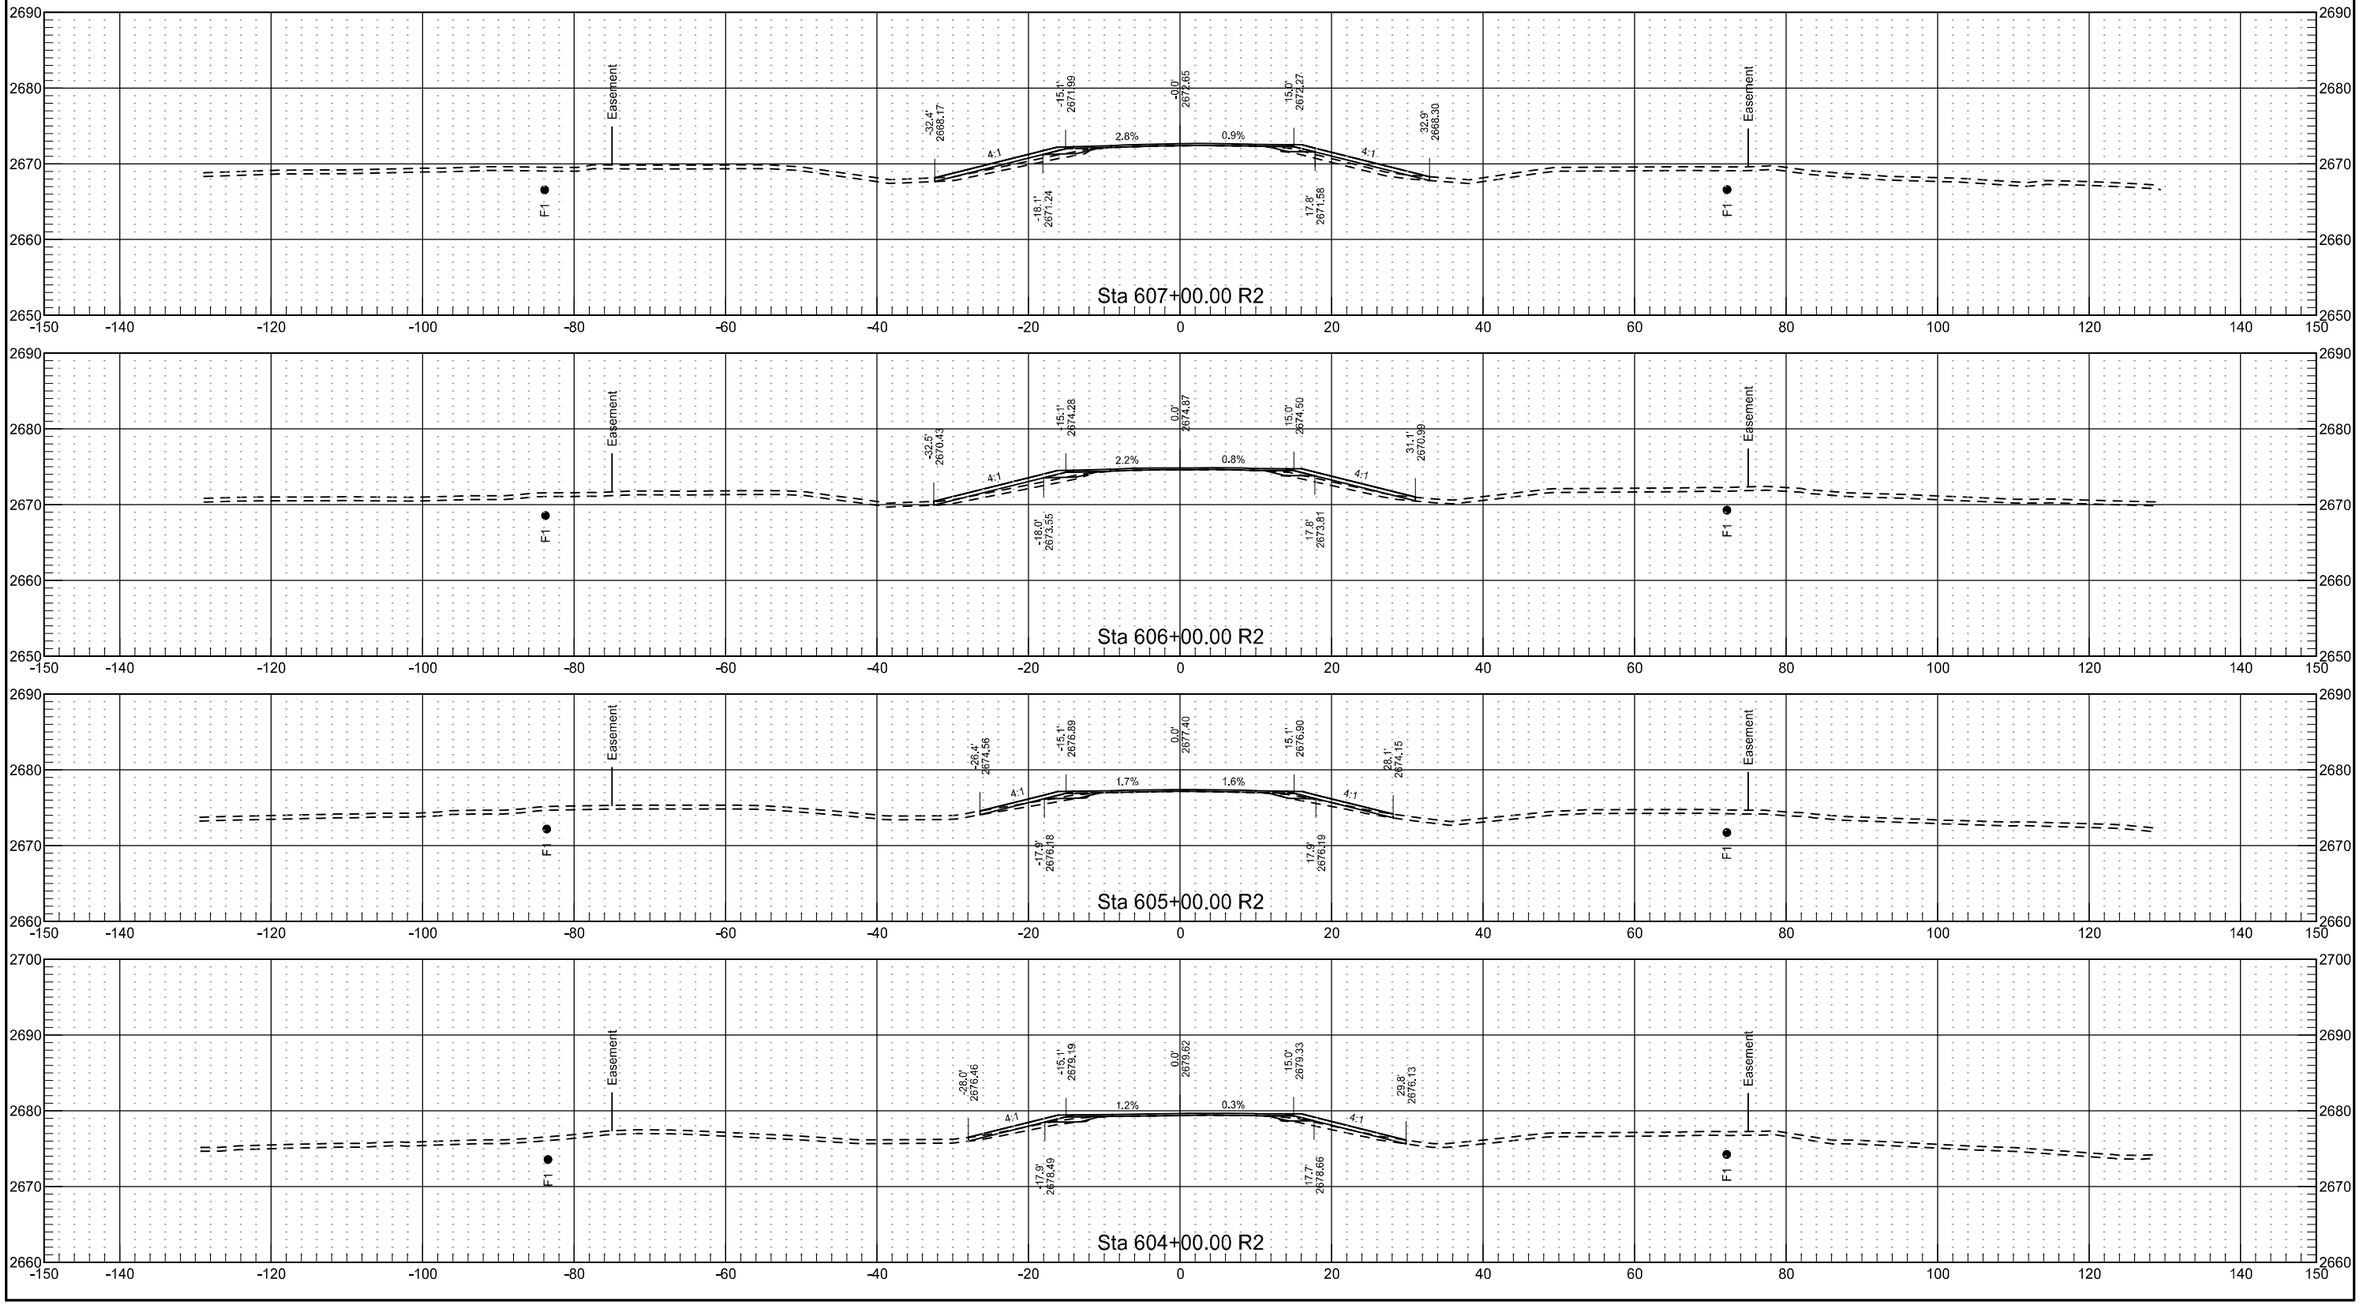



	STATE	PROJECT NO.	SECTION NO.	SHEET NO.
	ND	NH-5-021(016)000	200	193

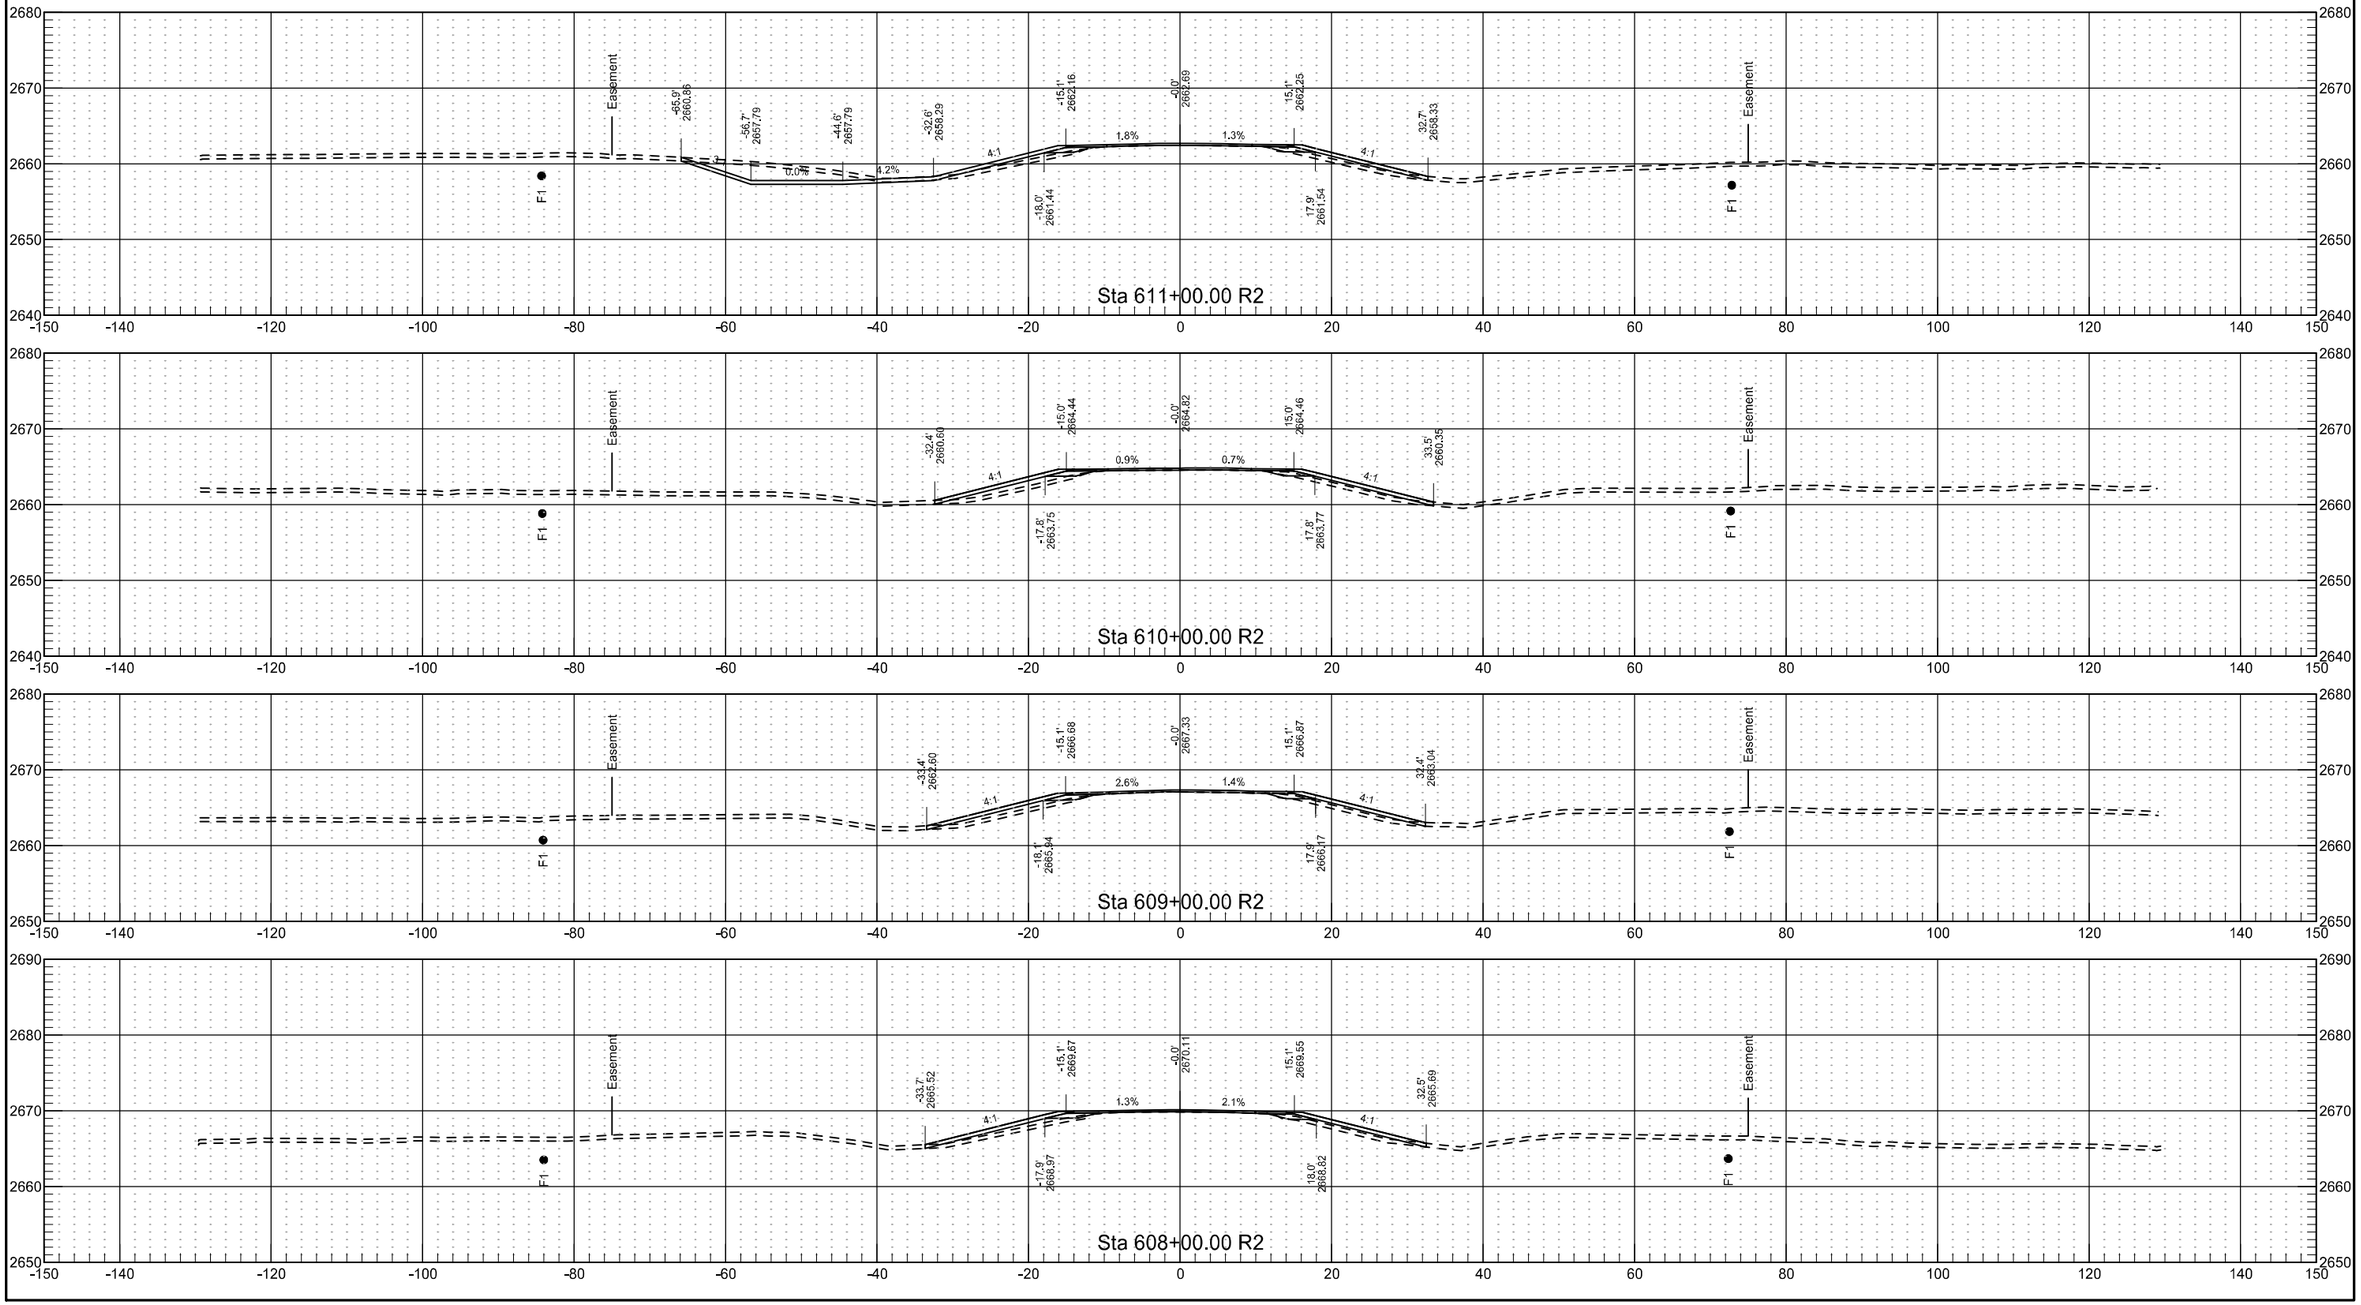


	STATE	PROJECT NO.	SECTION NO.	SHEET NO.
	ND	NH-5-021(016)000	200	194

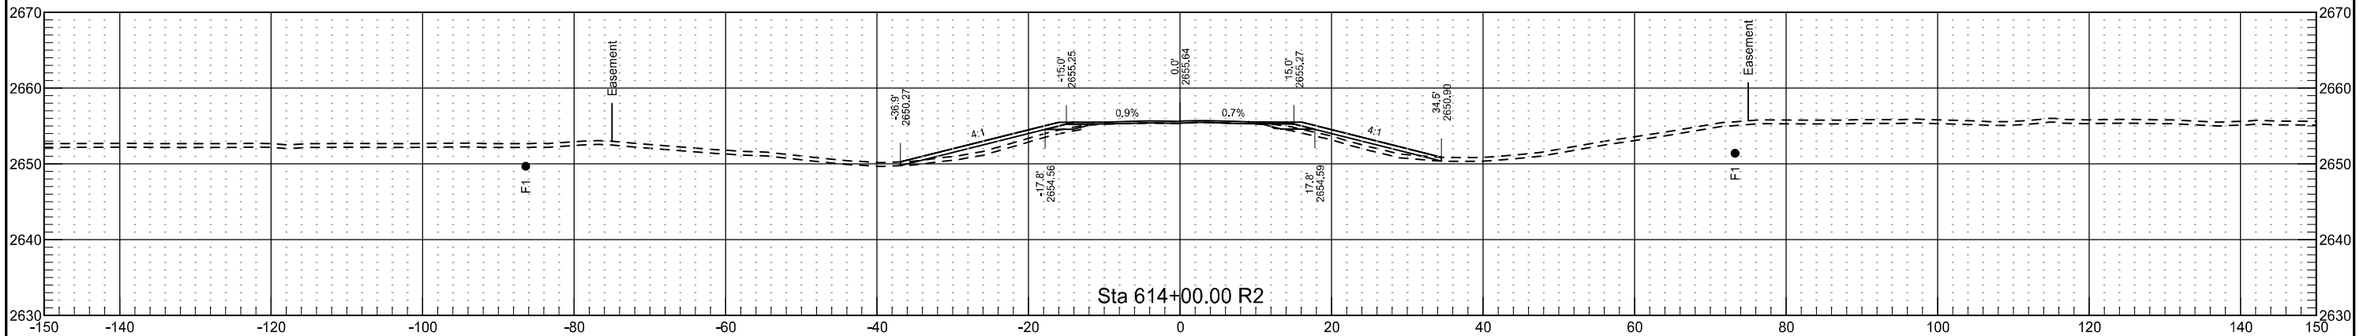


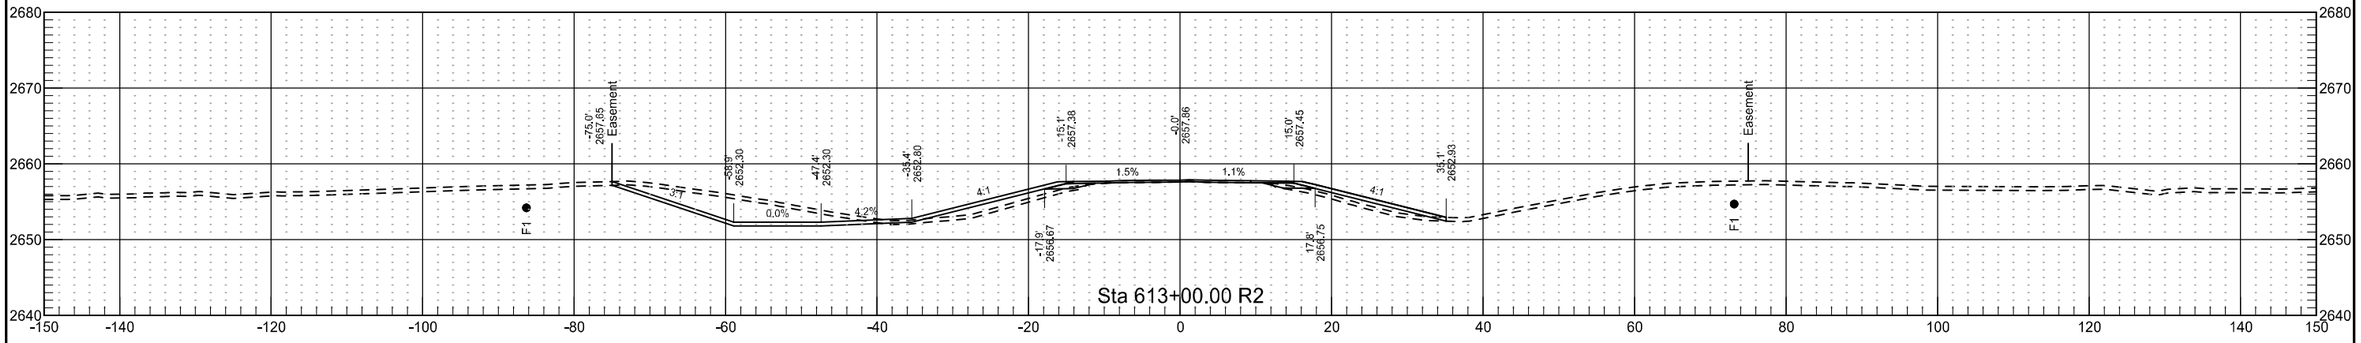


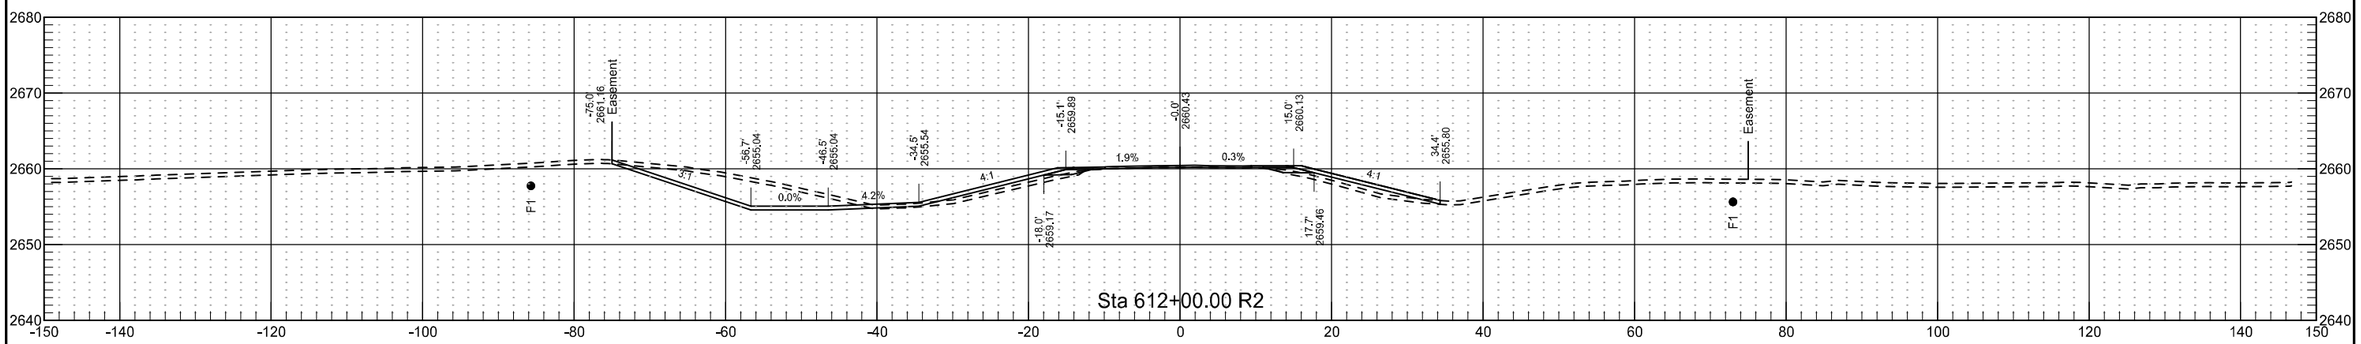


	STATE	PROJECT NO.	SECTION NO.	SHEET NO.
	ND	NH-5-021(016)000	200	195

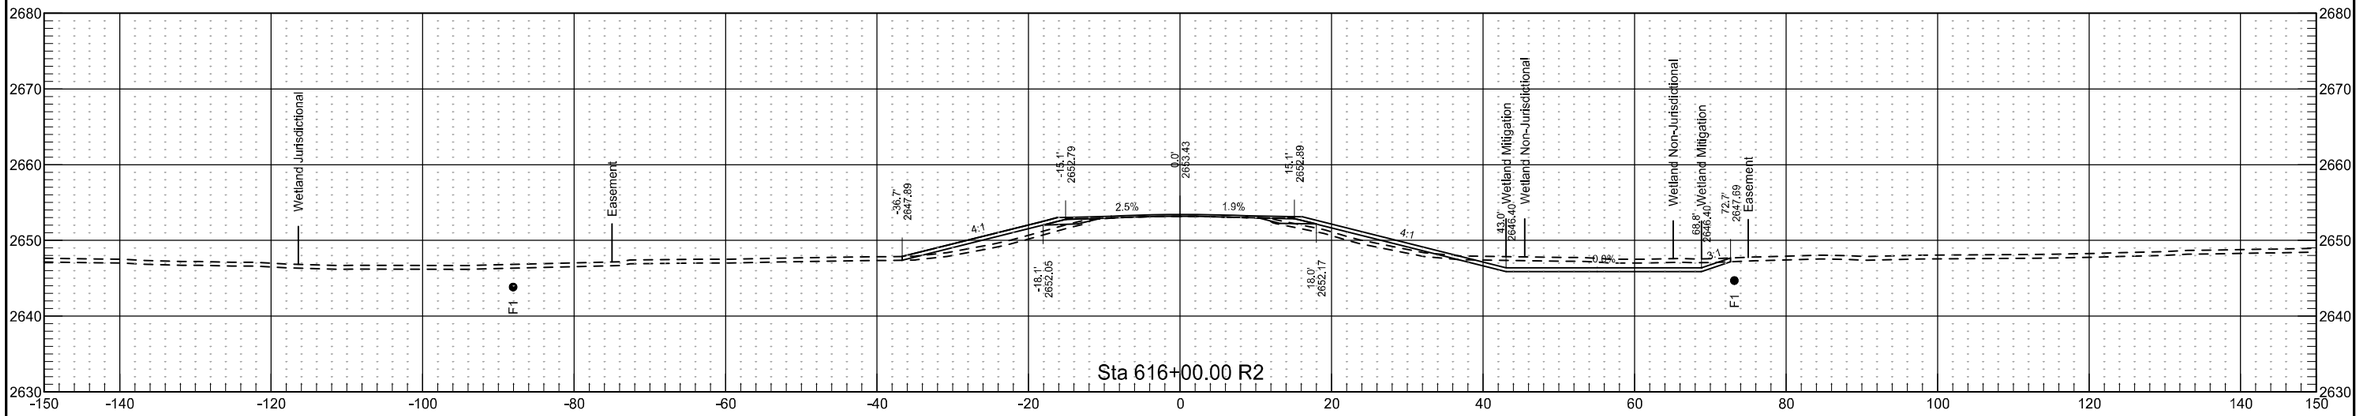


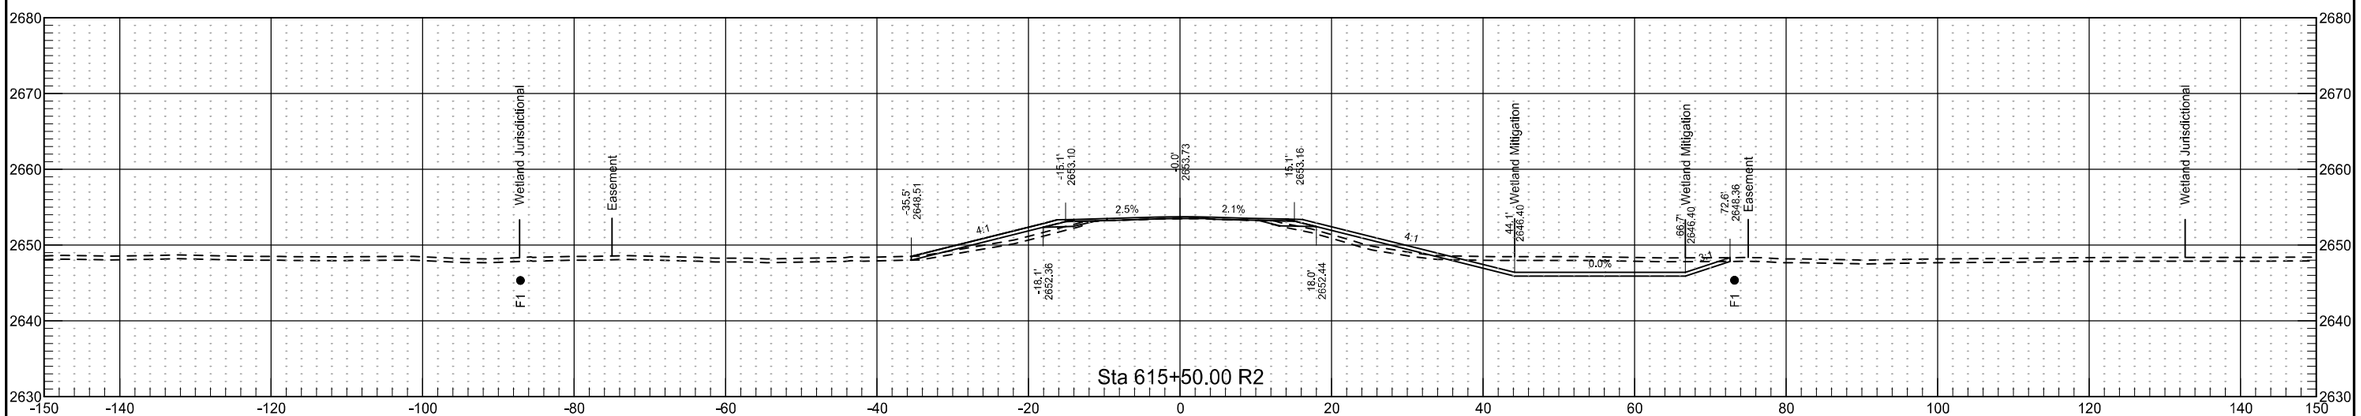


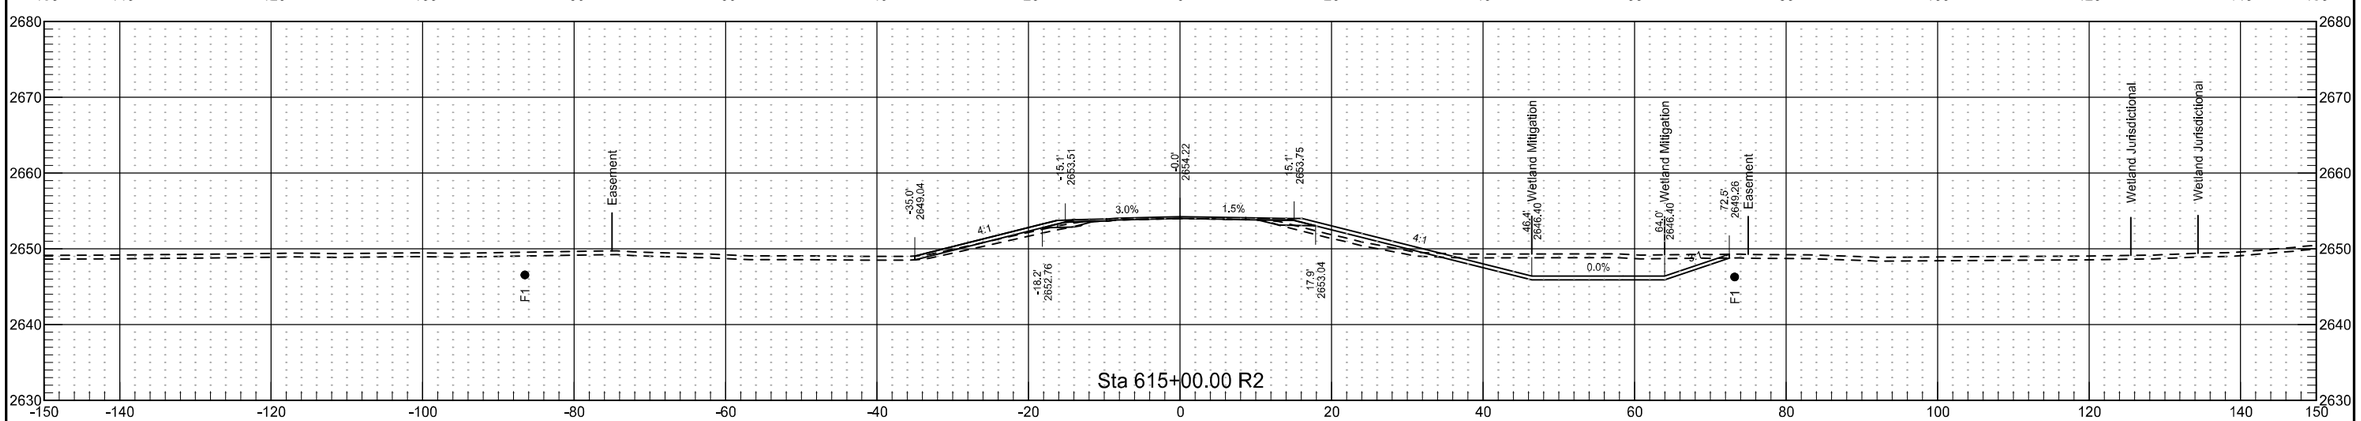


	STATE	PROJECT NO.	SECTION NO.	SHEET NO.
	ND	NH-5-021(016)000	200	196

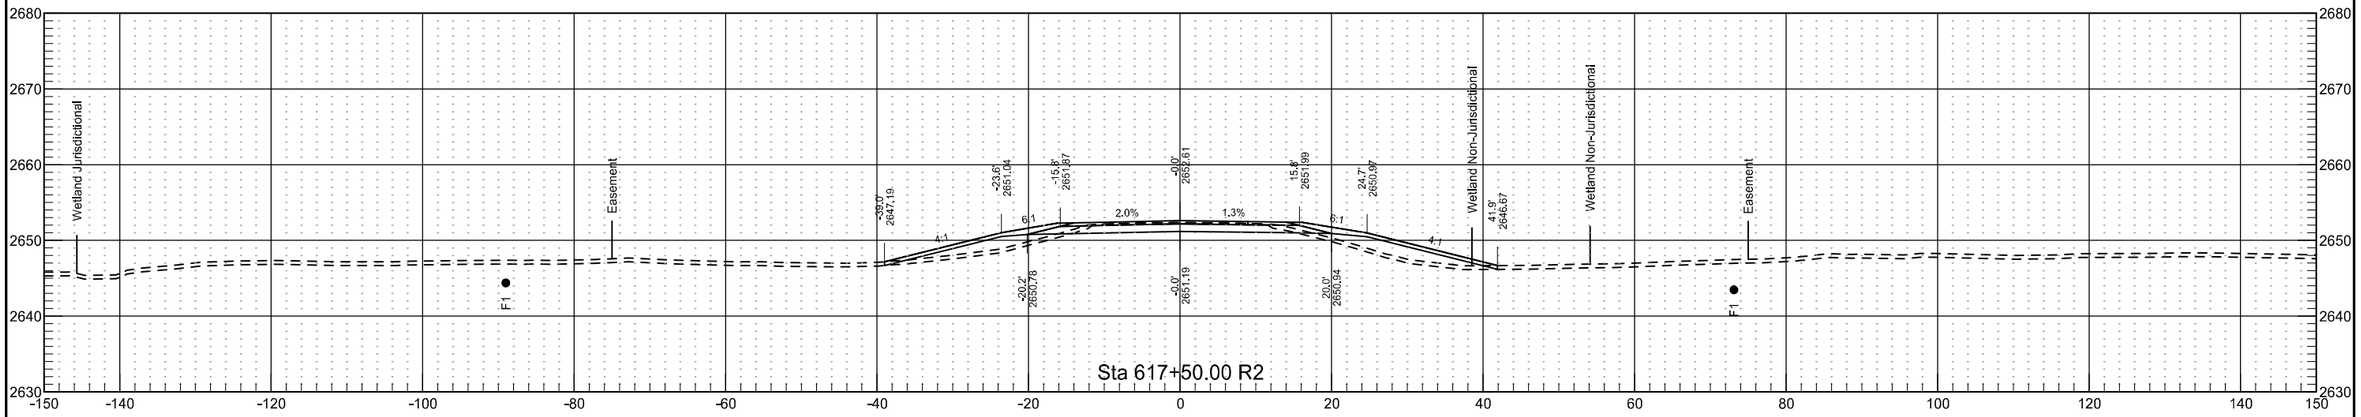


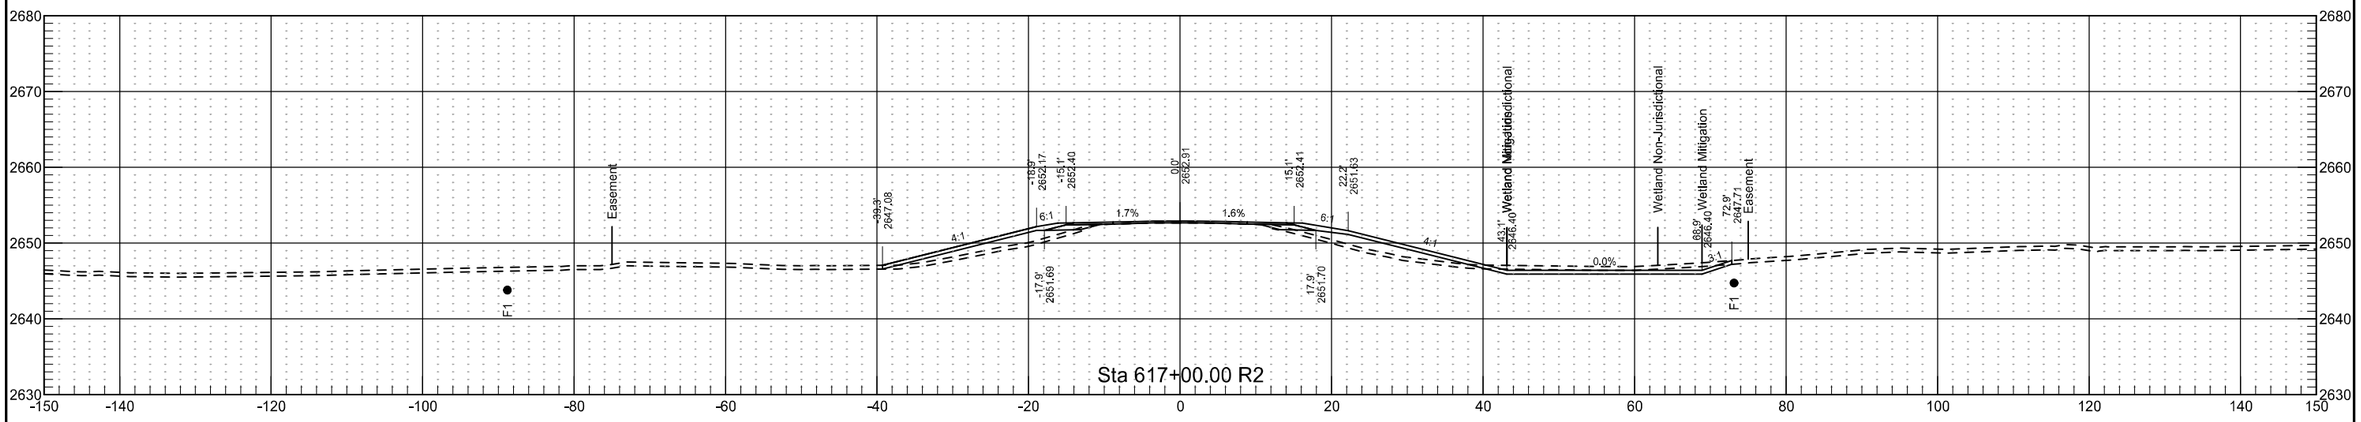


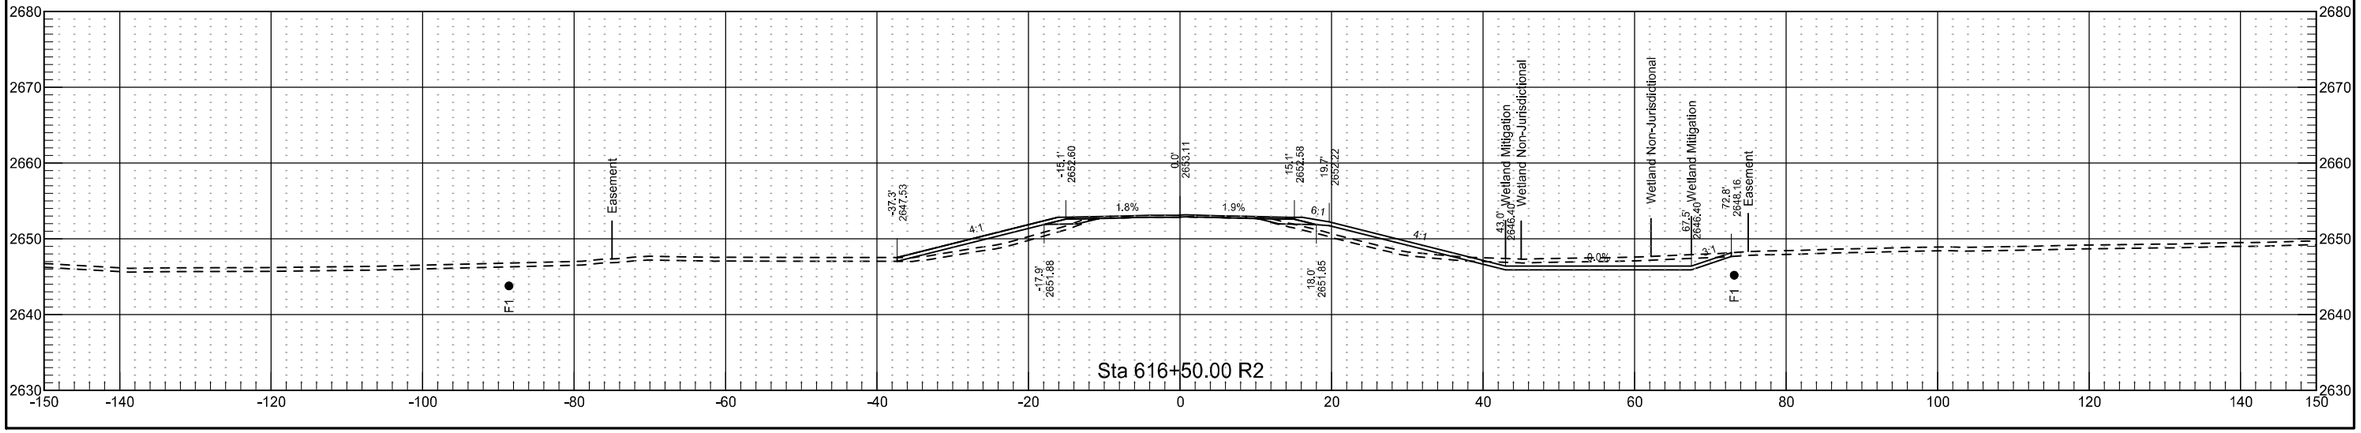


	STATE	PROJECT NO.	SECTION NO.	SHEET NO.
	ND	NH-5-021(016)000	200	197

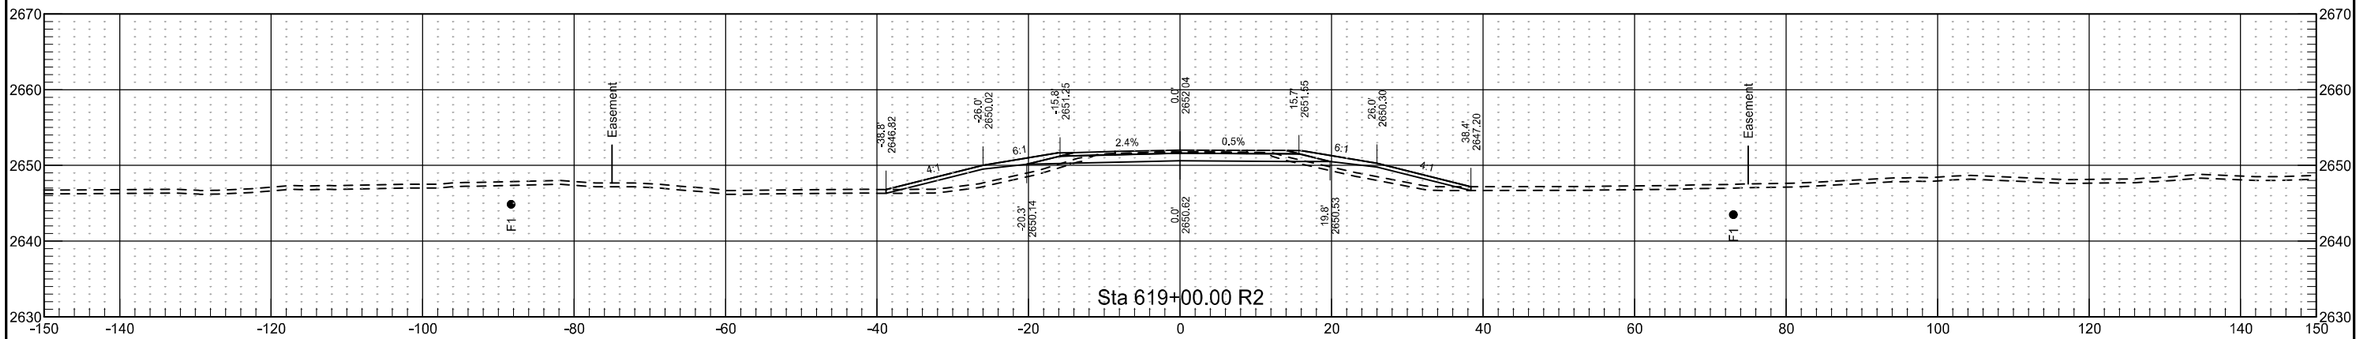


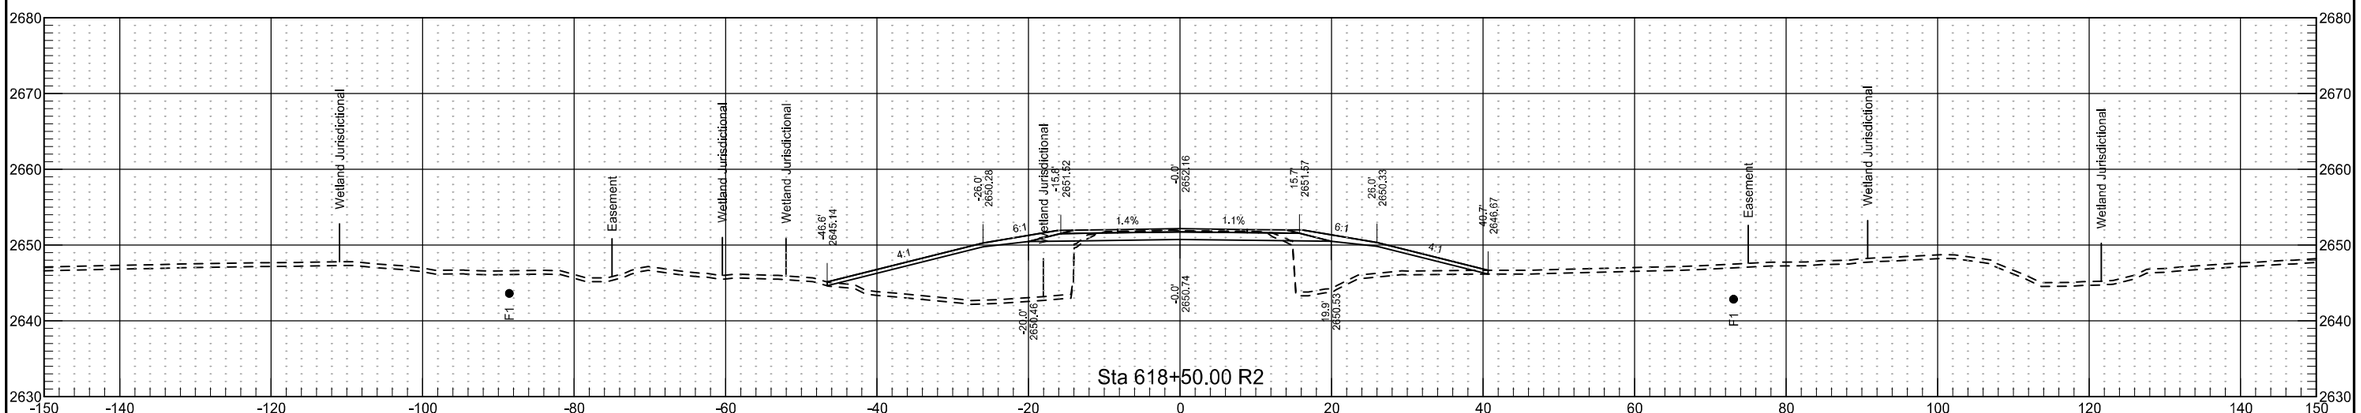


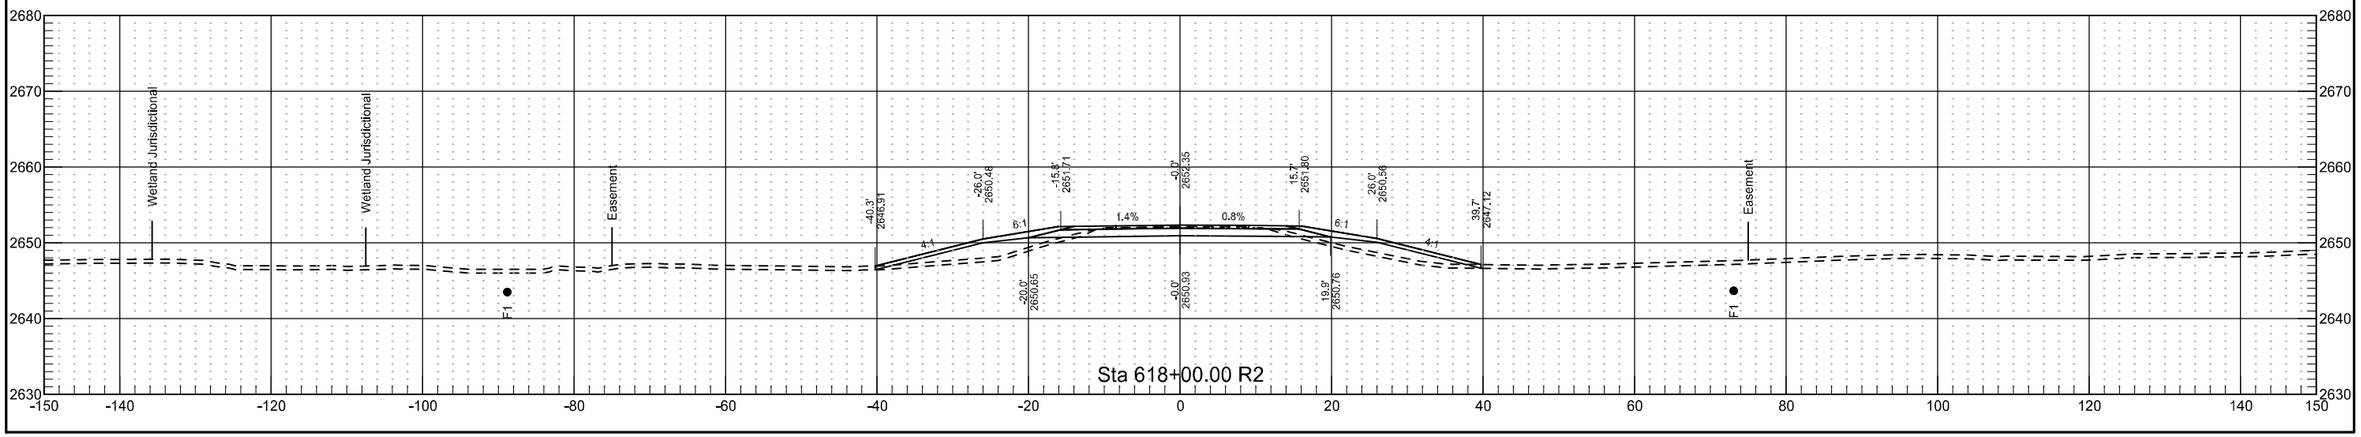


	STATE	PROJECT NO.	SECTION NO.	SHEET NO.
	ND	NH-5-021(016)000	200	198

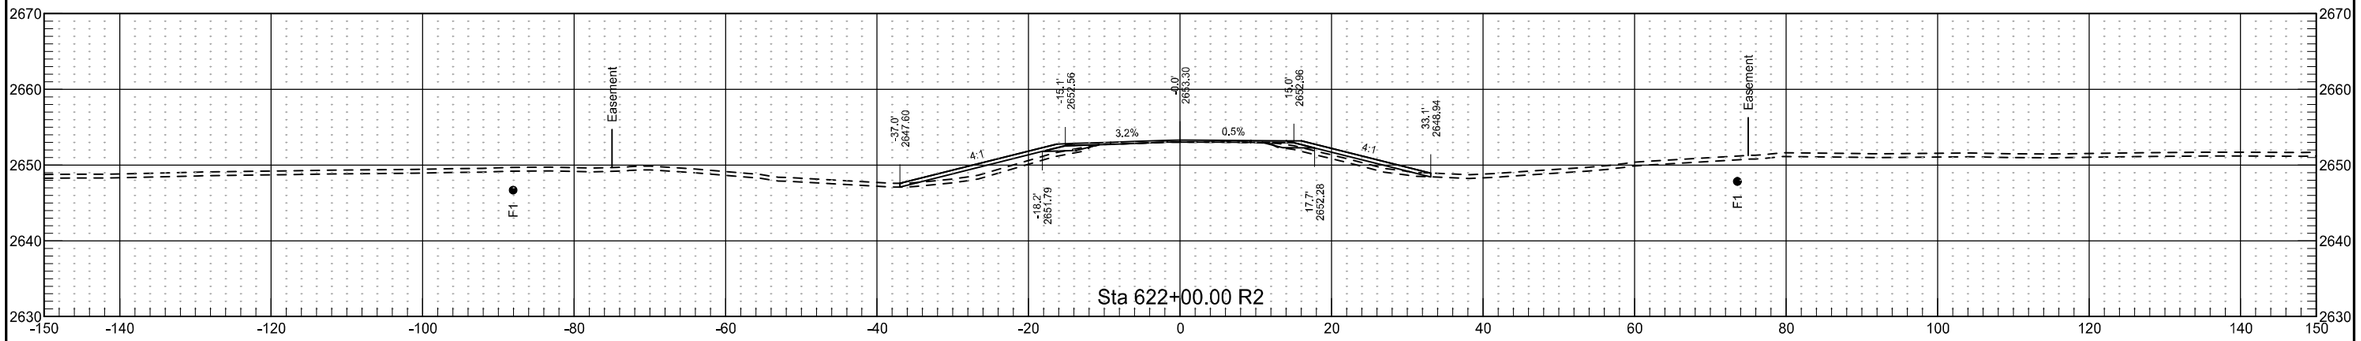


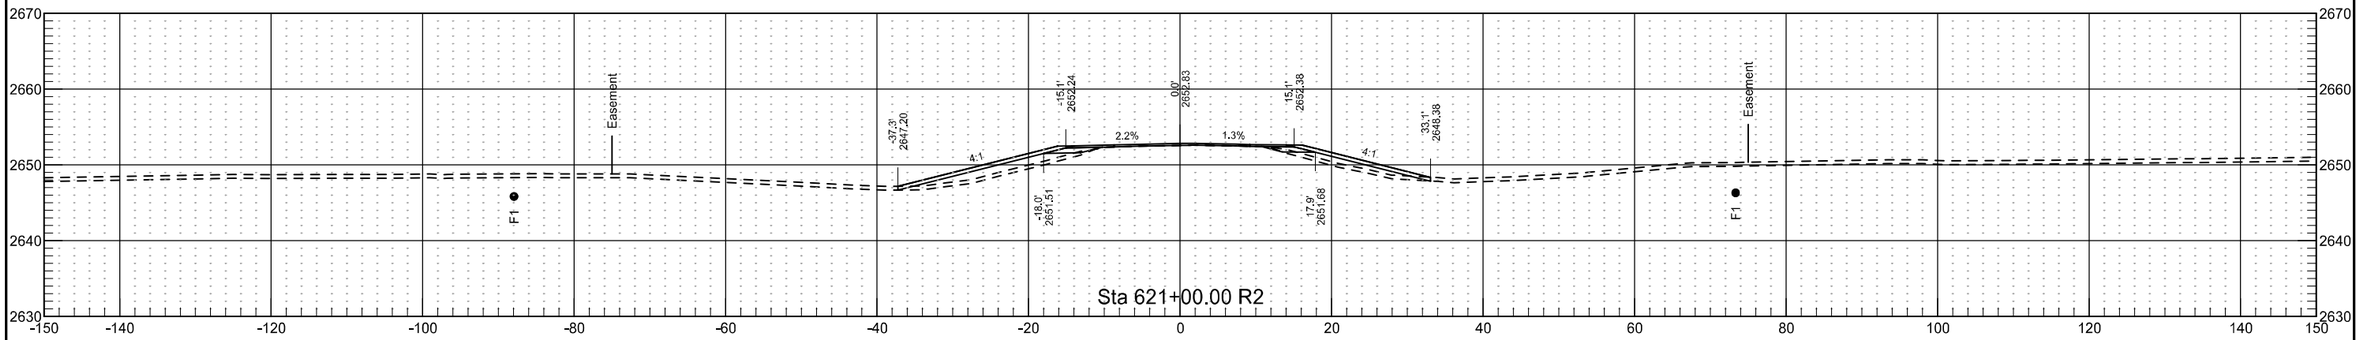


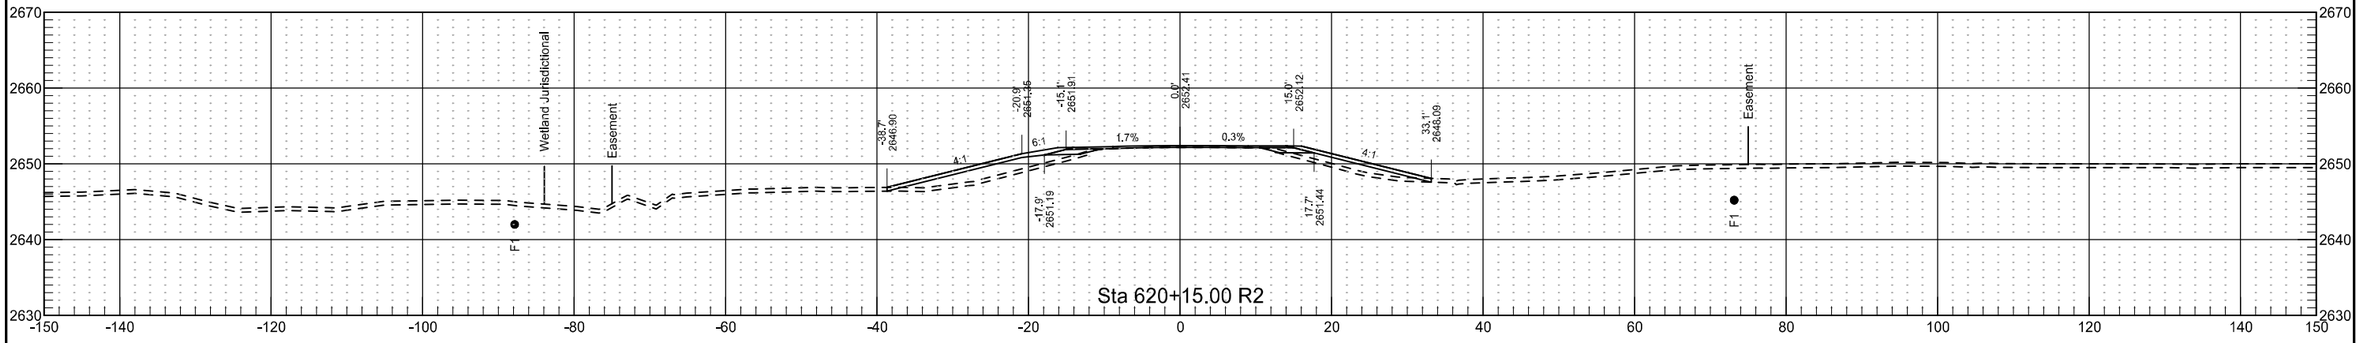


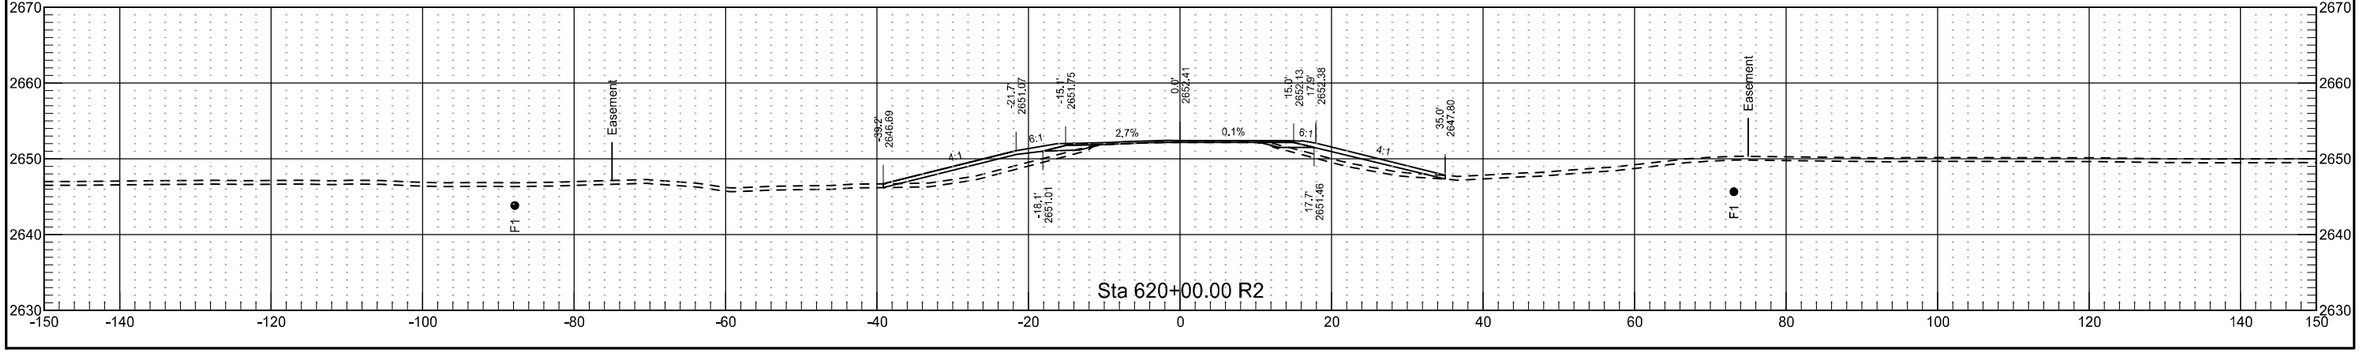


	STATE	PROJECT NO.	SECTION NO.	SHEET NO.
	ND	NH-5-021(016)000	200	199

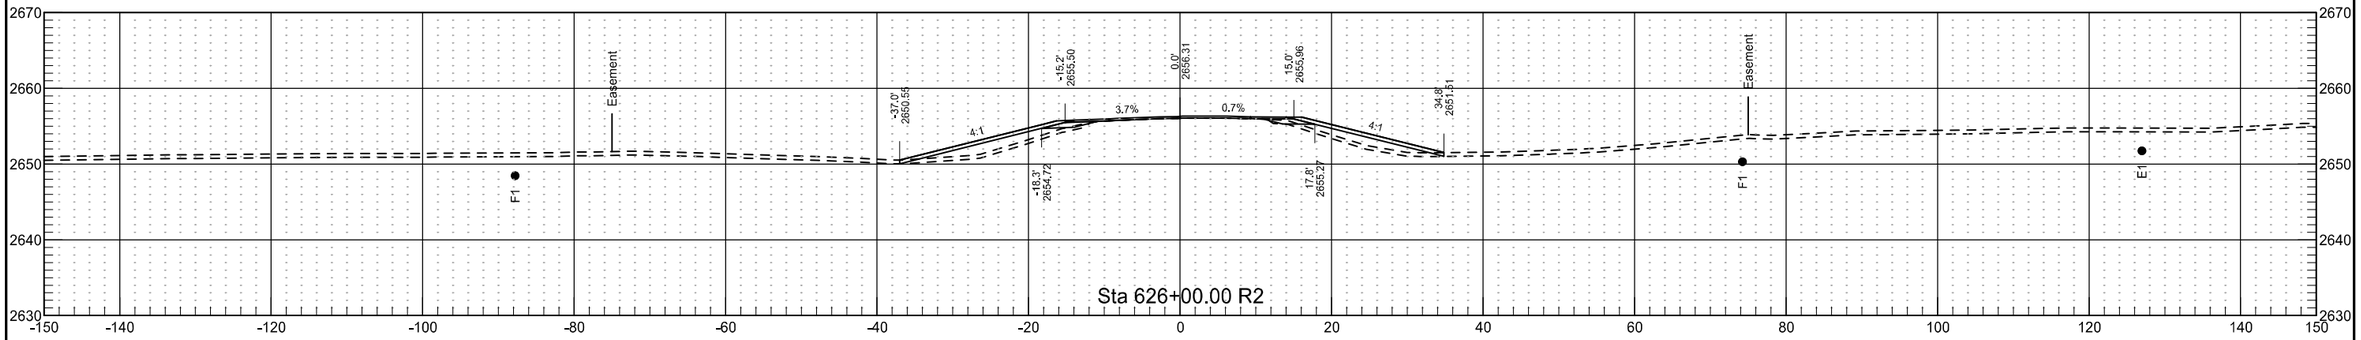


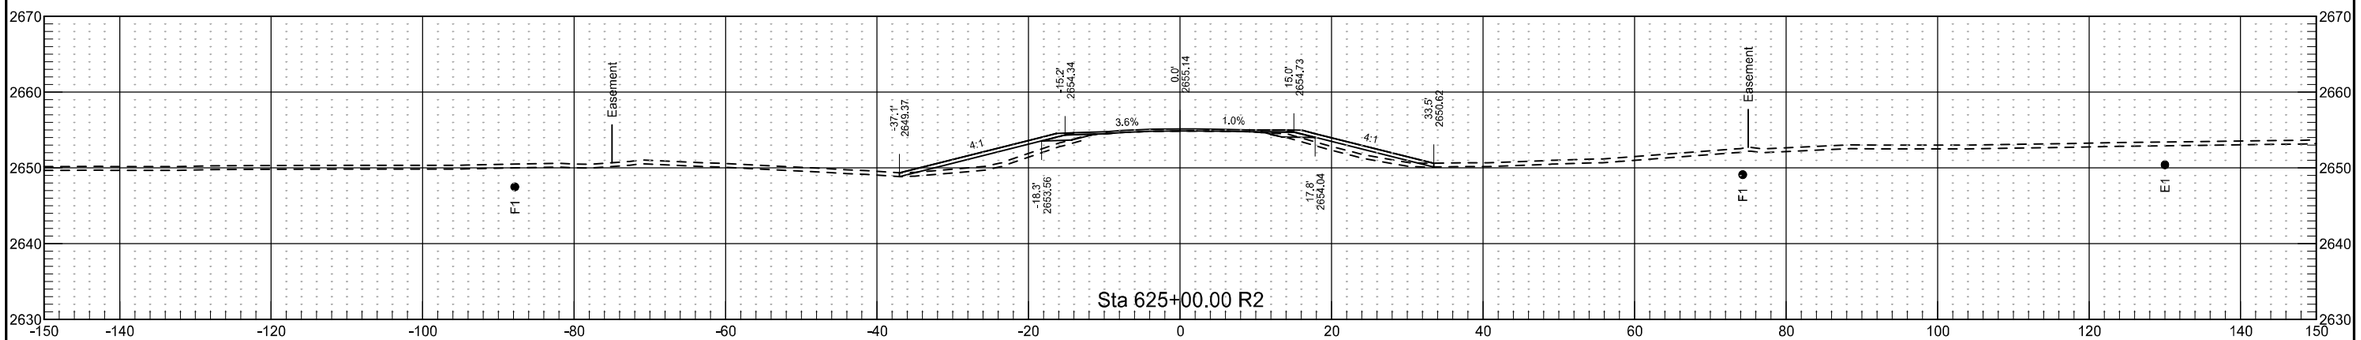

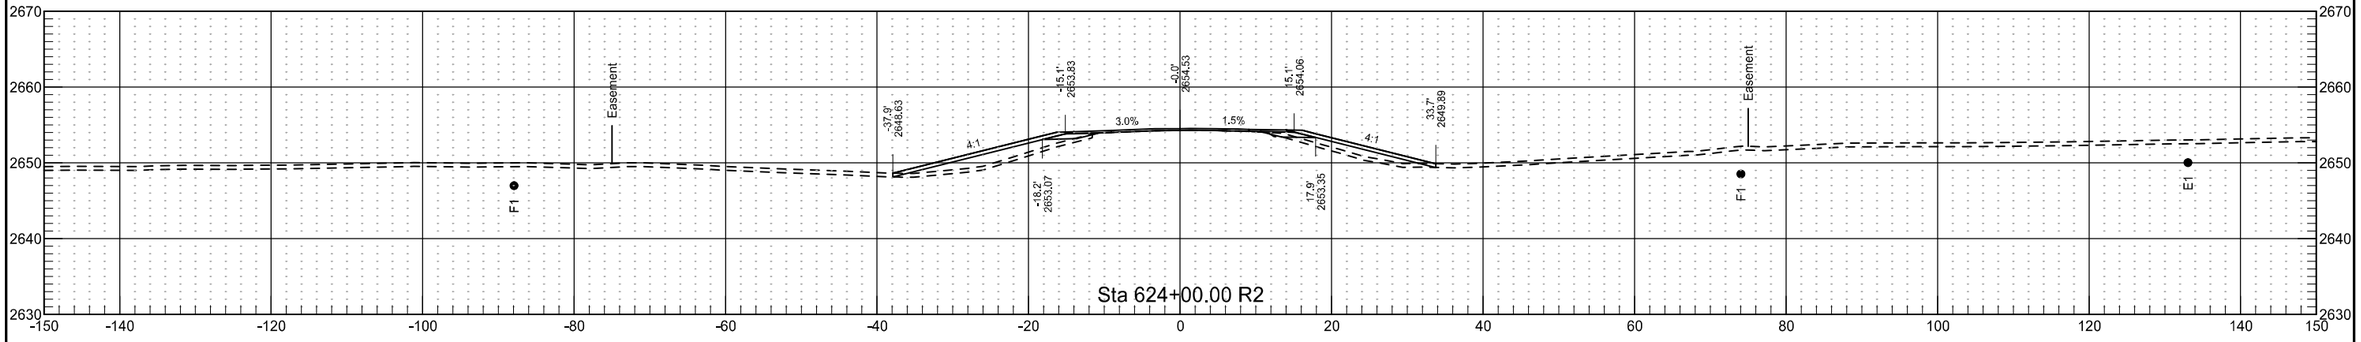


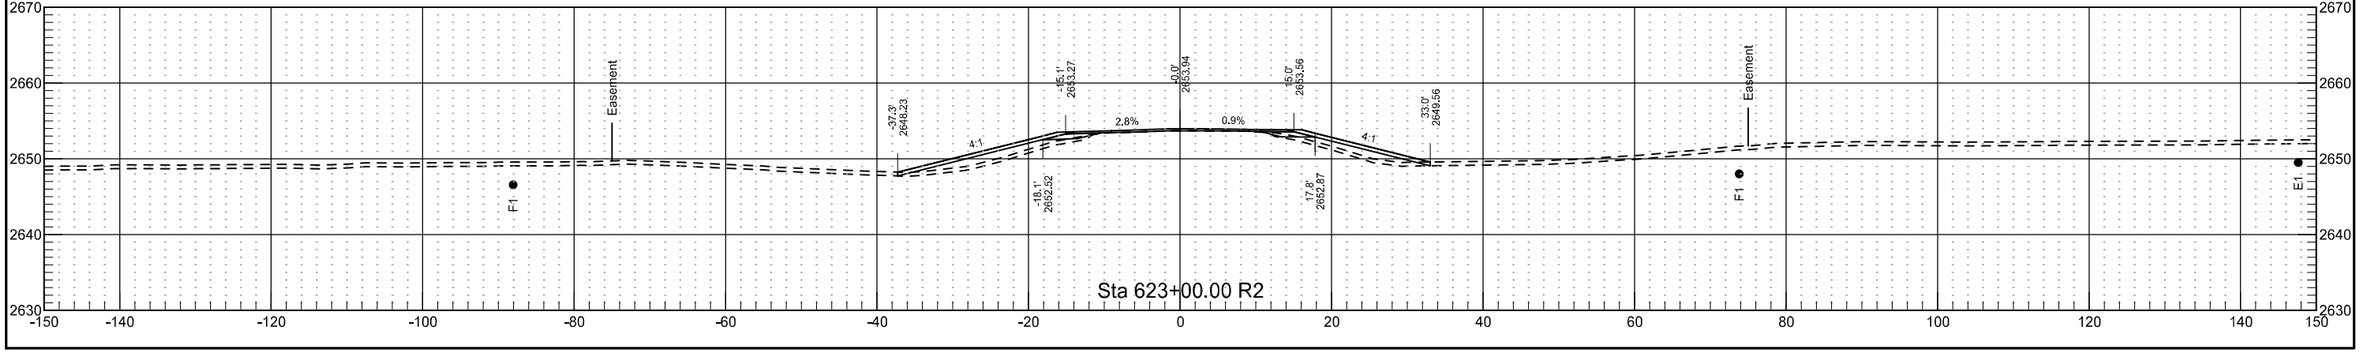



	STATE	PROJECT NO.	SECTION NO.	SHEET NO.
	ND	NH-5-021(016)000	200	200

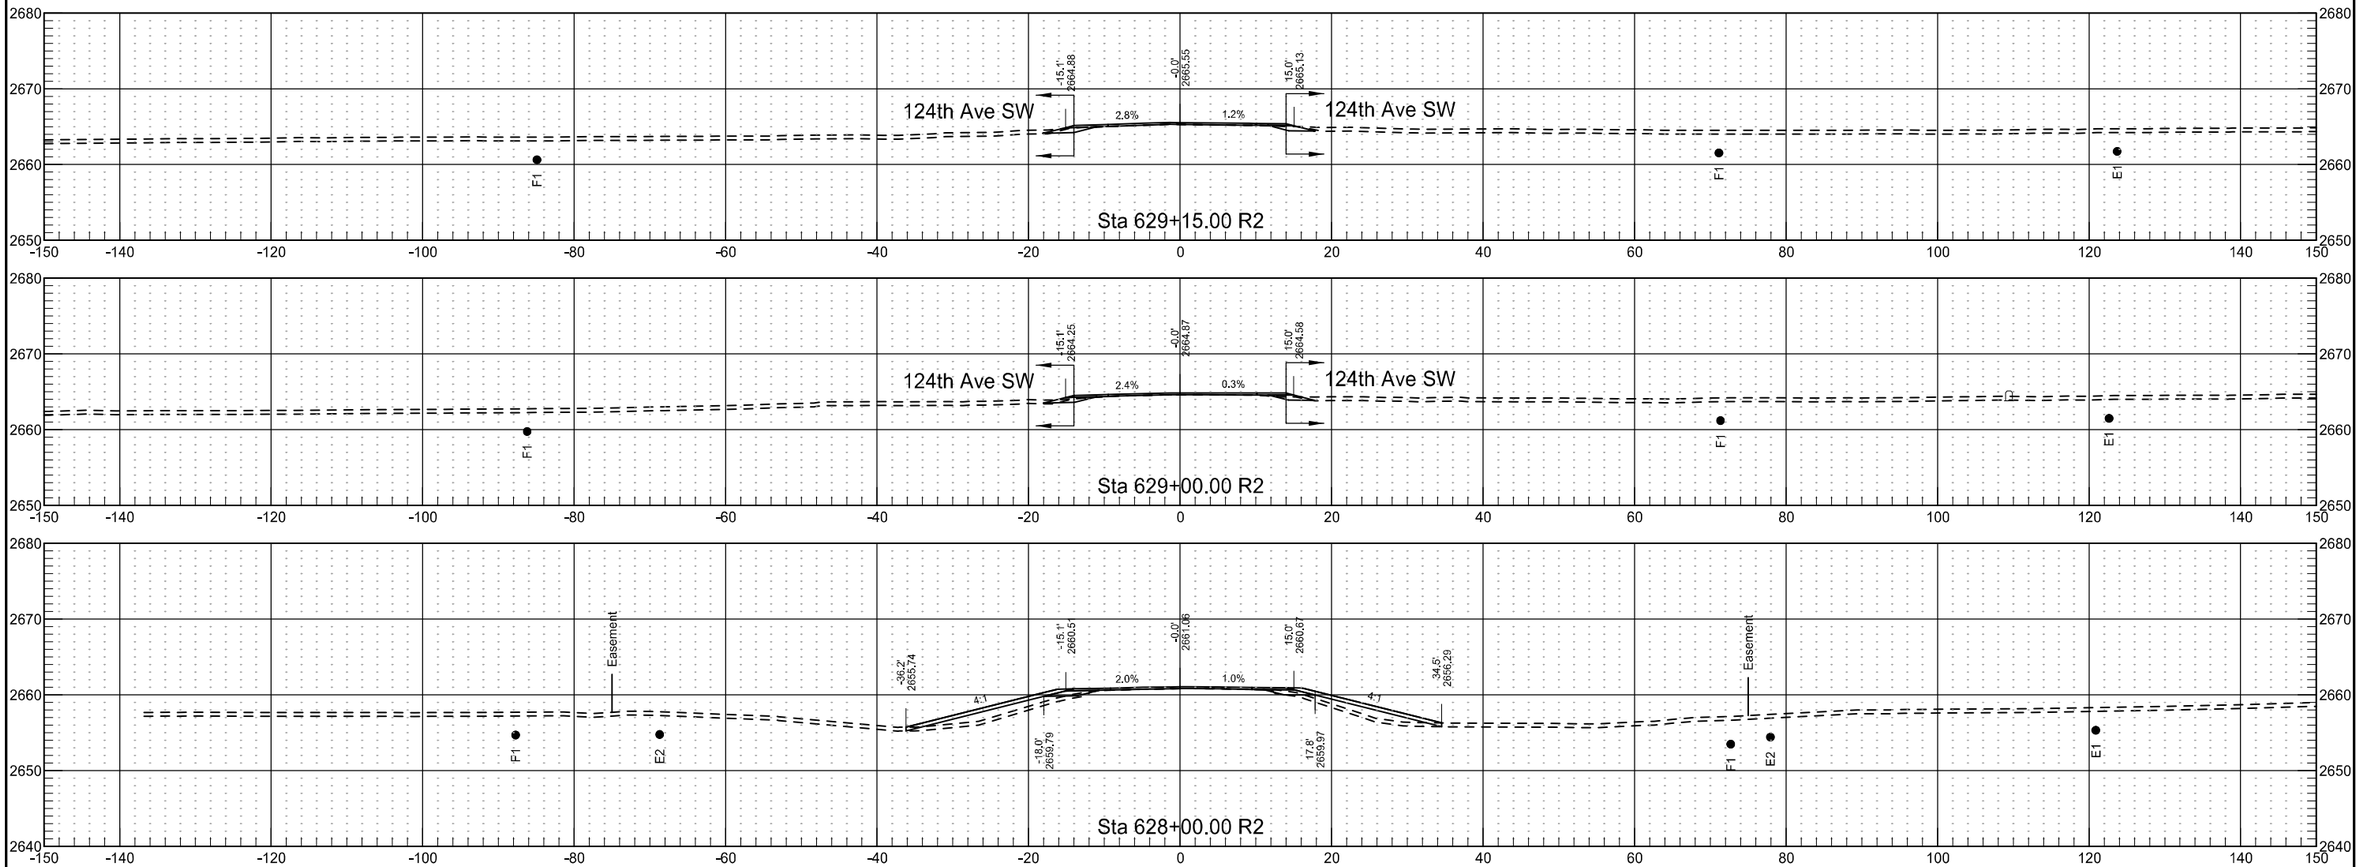


	STATE	PROJECT NO.	SECTION NO.	SHEET NO.
	ND	NH-5-021(016)000	200	201

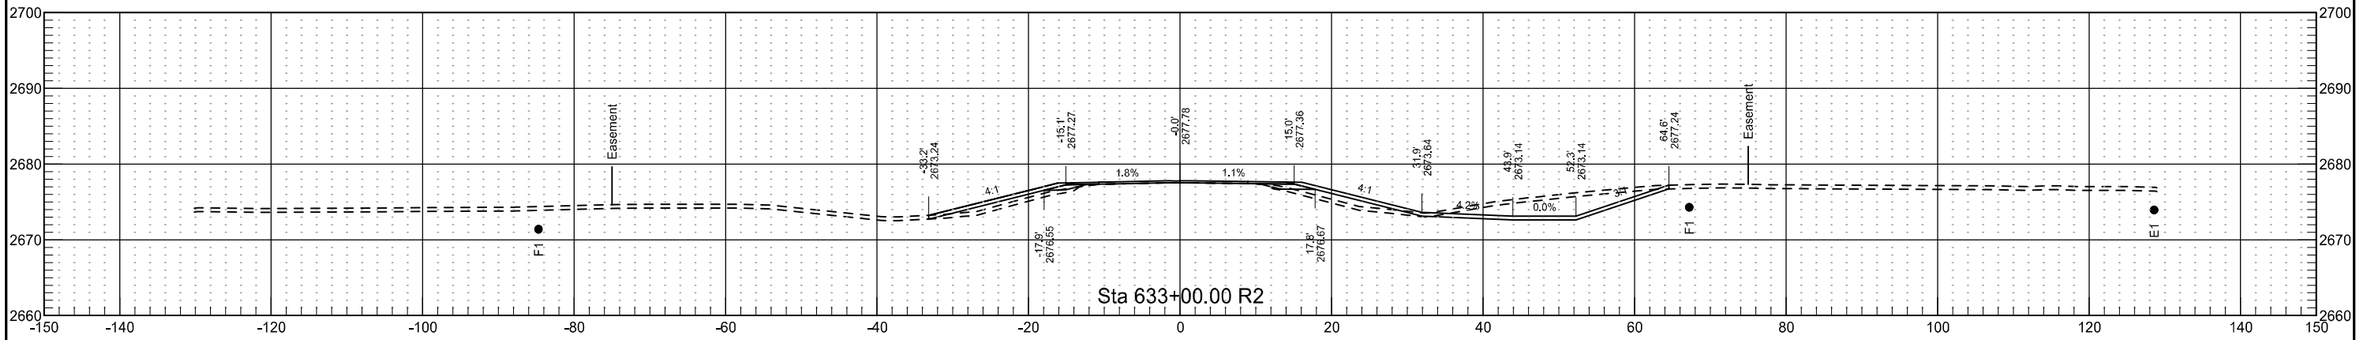


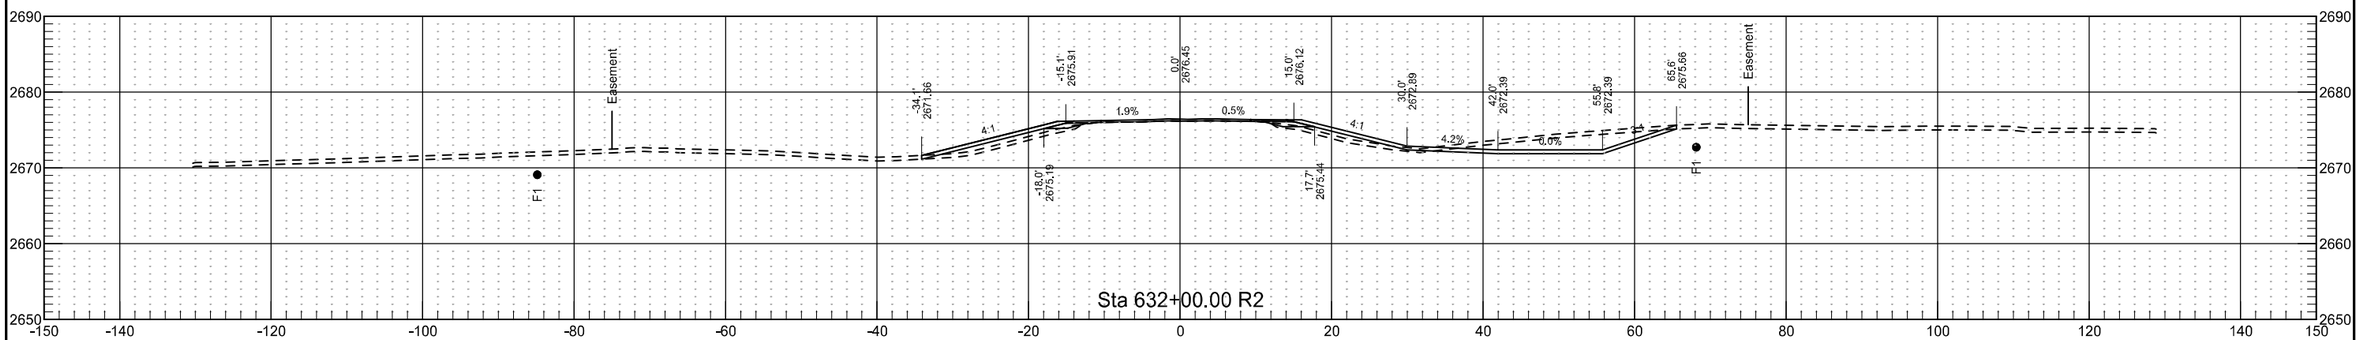

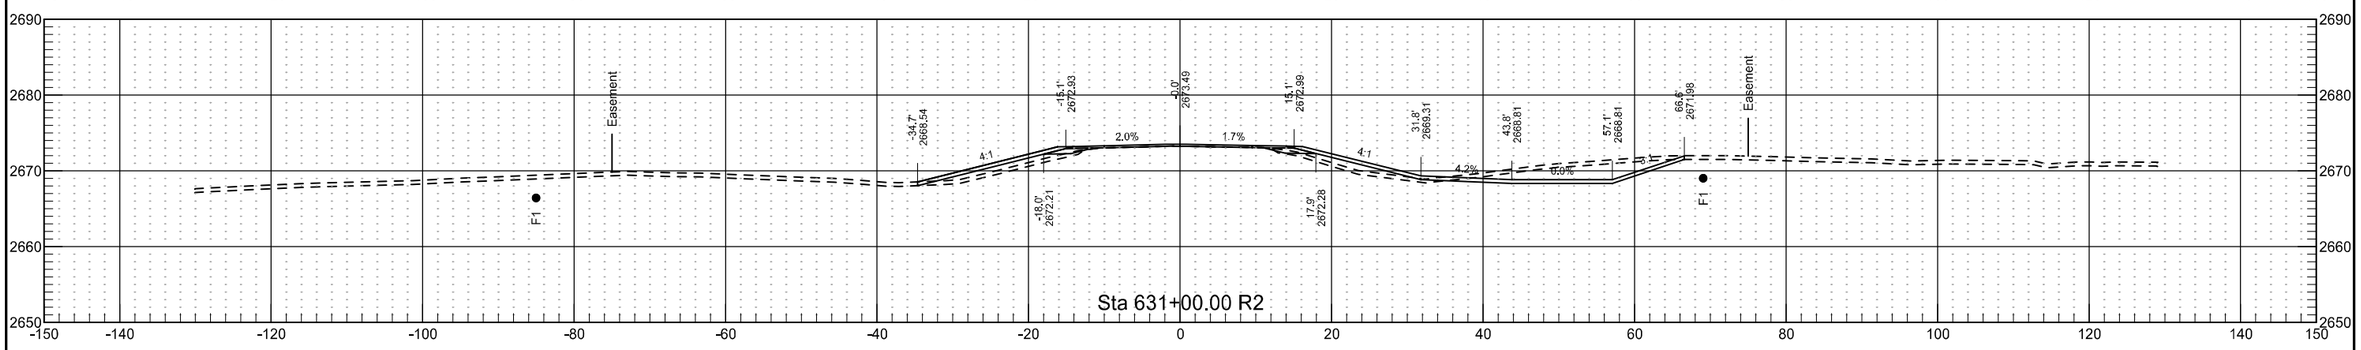


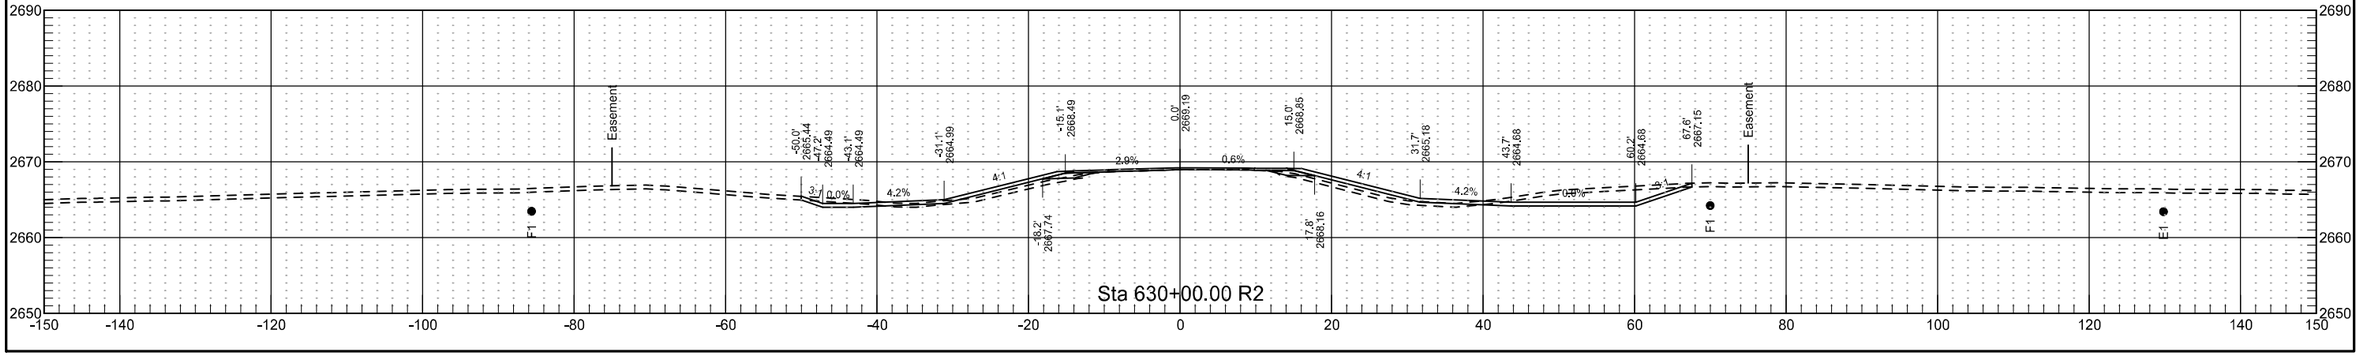


	STATE	PROJECT NO.	SECTION NO.	SHEET NO.
	ND	NH-5-021(016)000	200	202

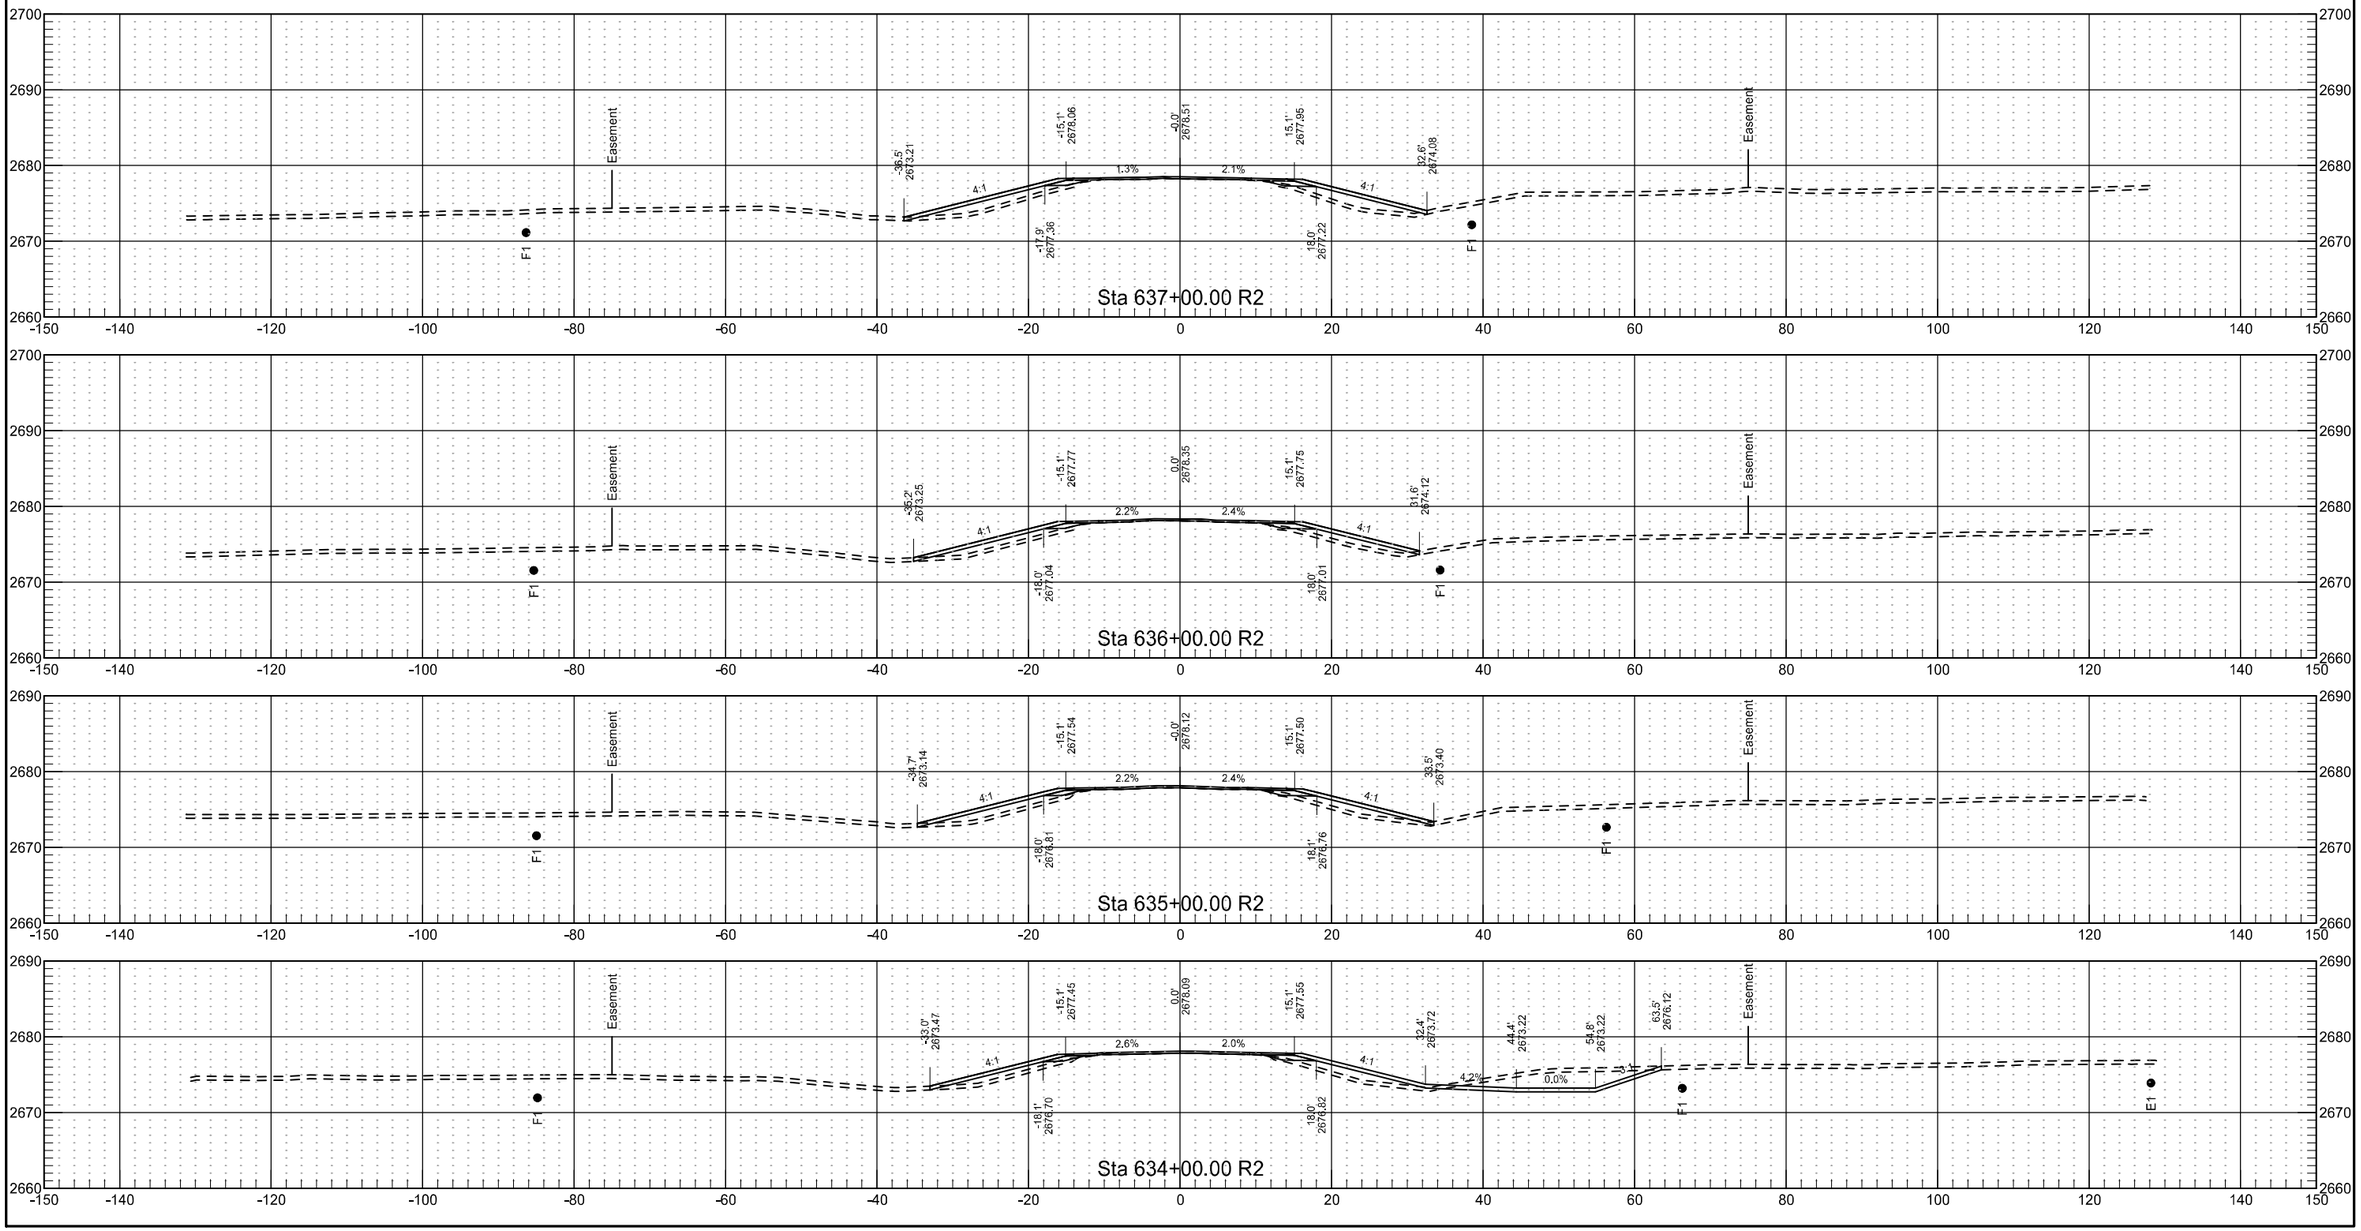



	STATE	PROJECT NO.	SECTION NO.	SHEET NO.
	ND	NH-5-021(016)000	200	203

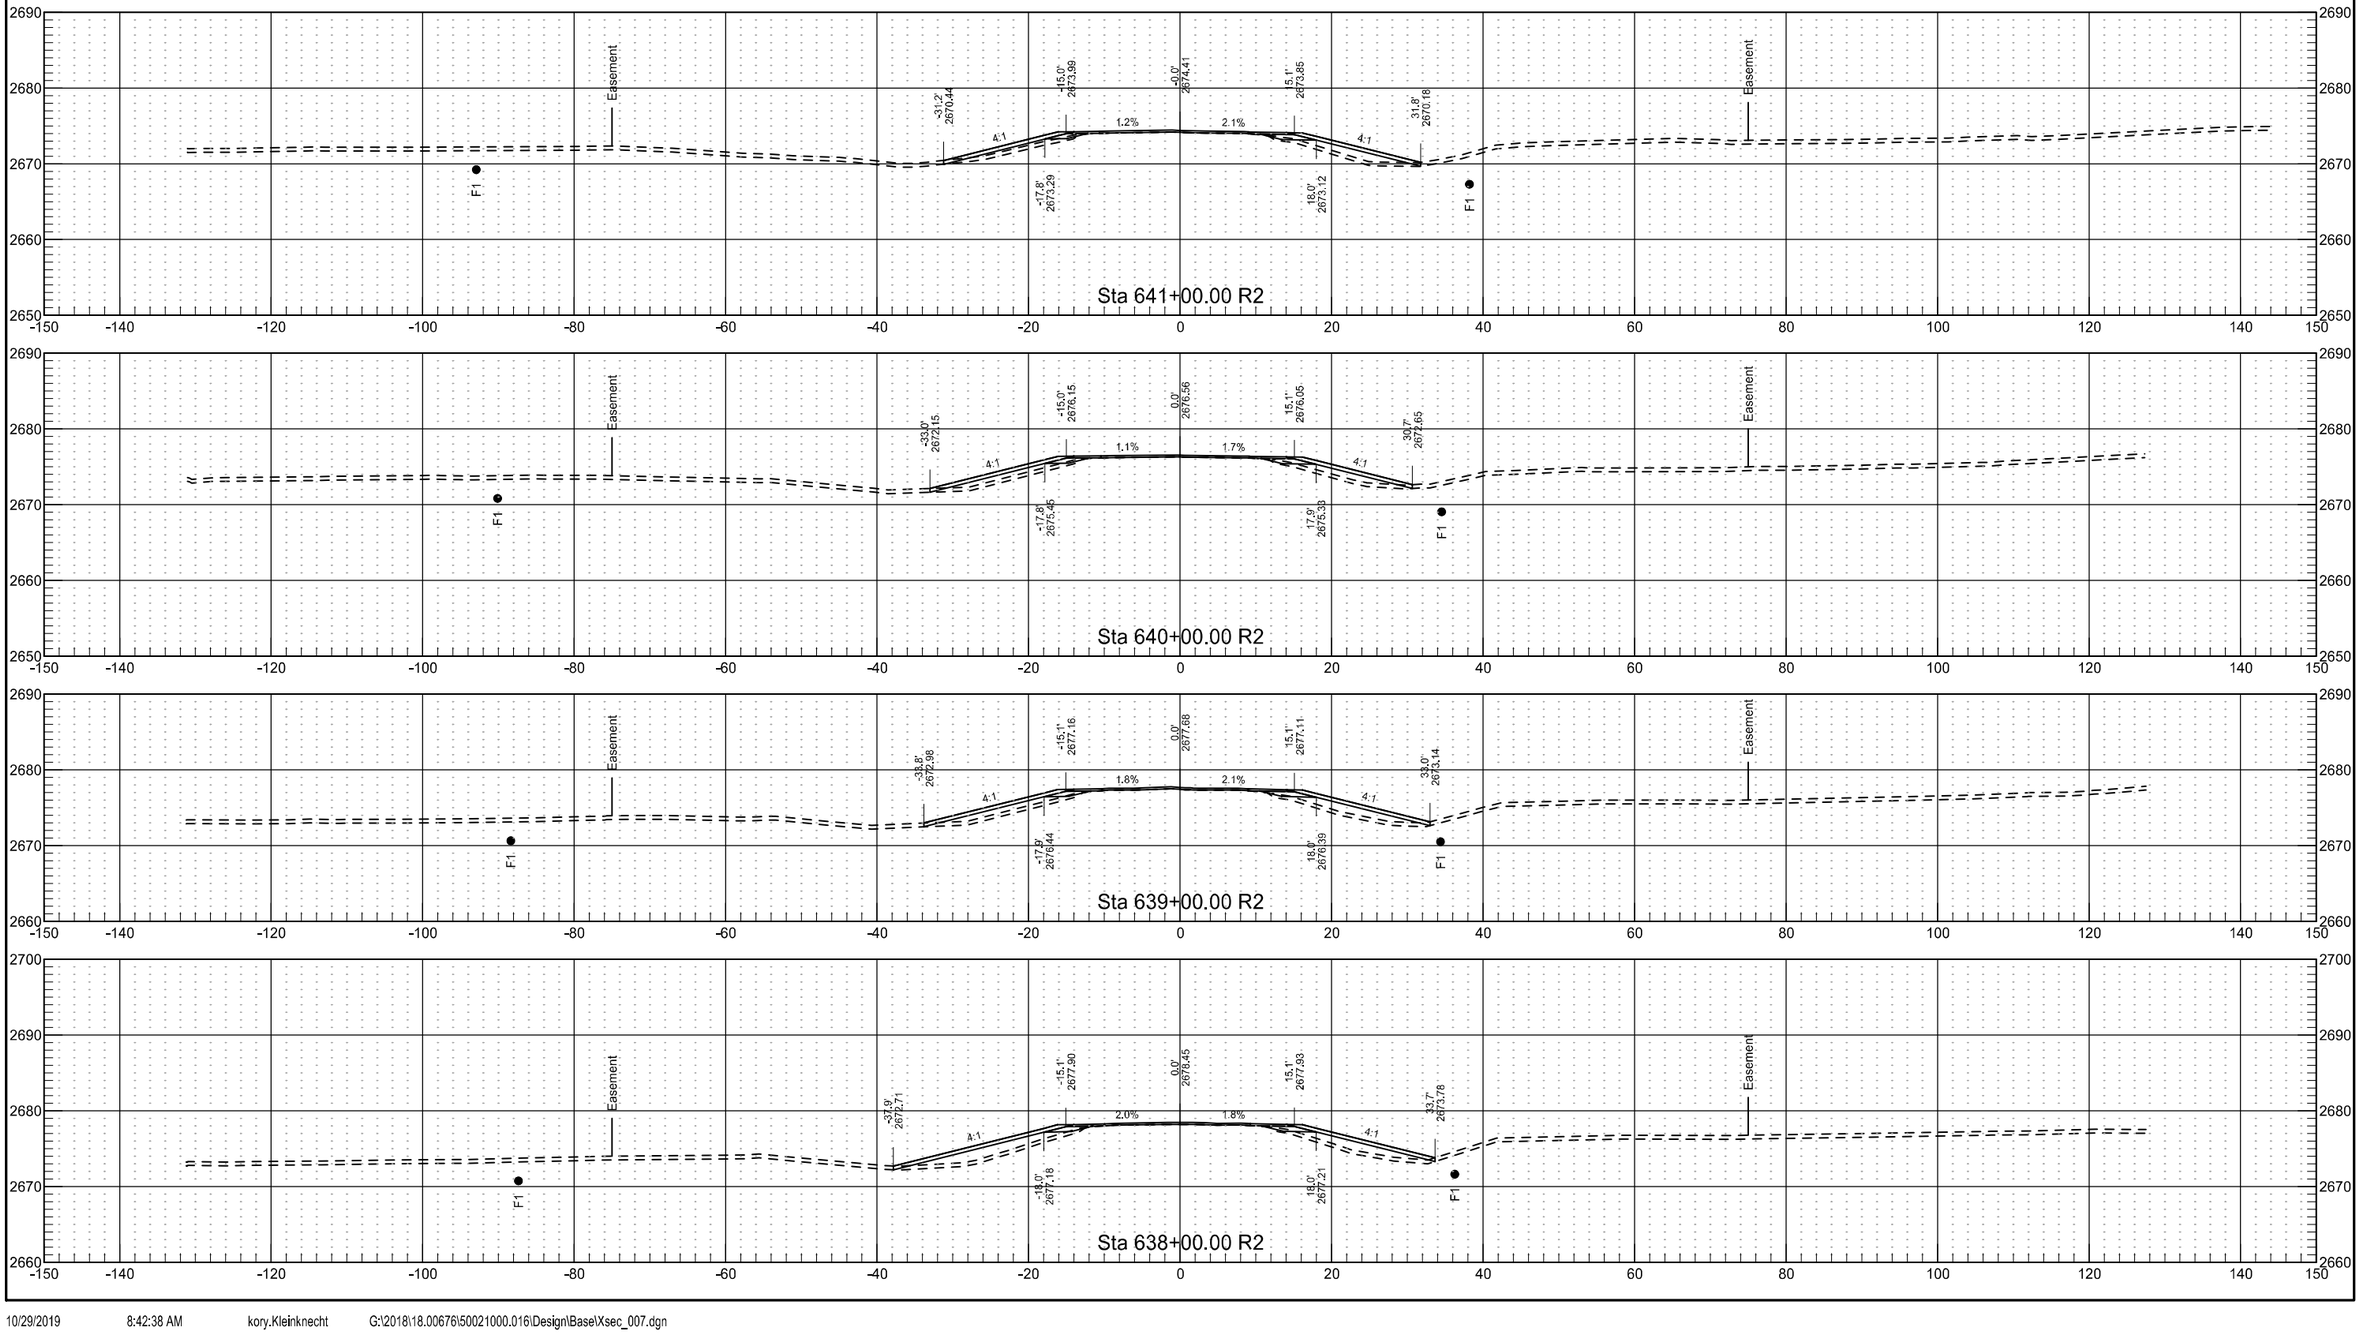


	STATE	PROJECT NO.	SECTION NO.	SHEET NO.
	ND	NH-5-021(016)000	200	204

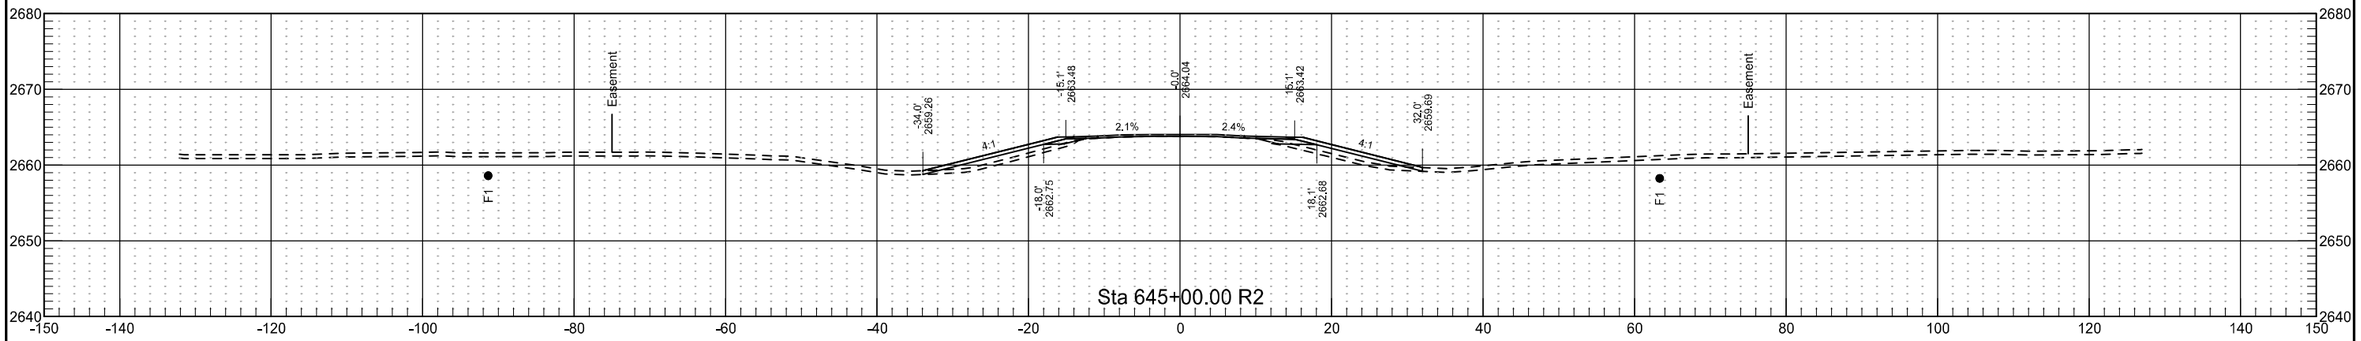


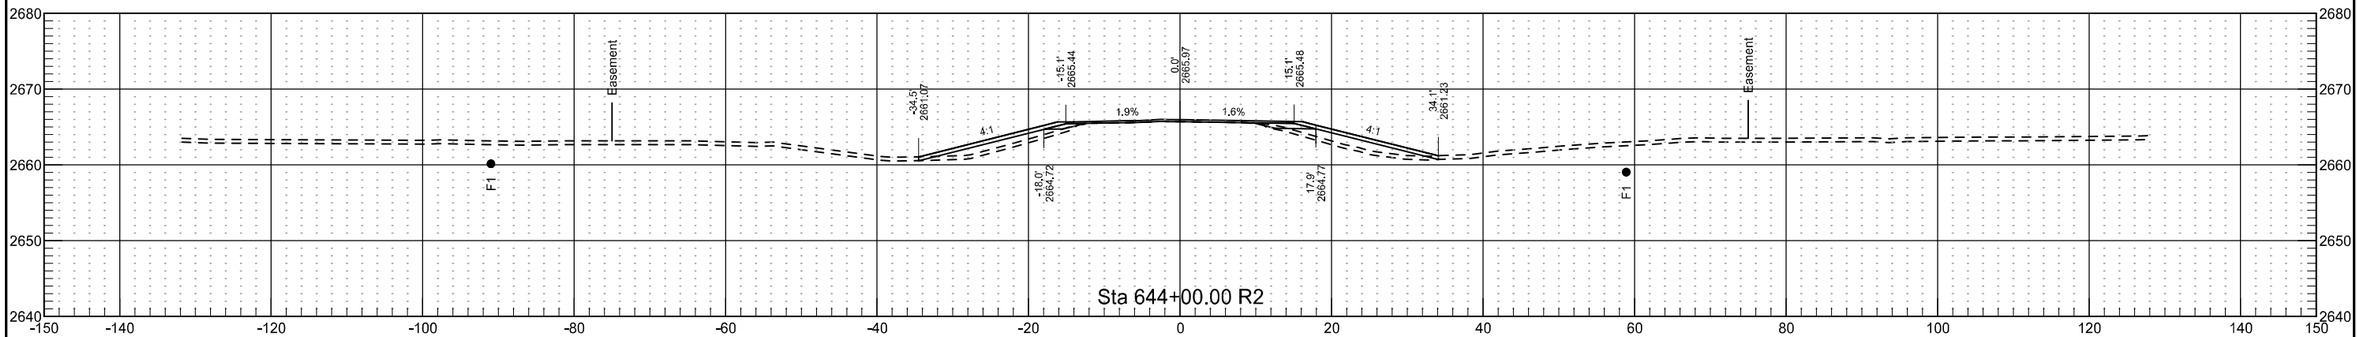

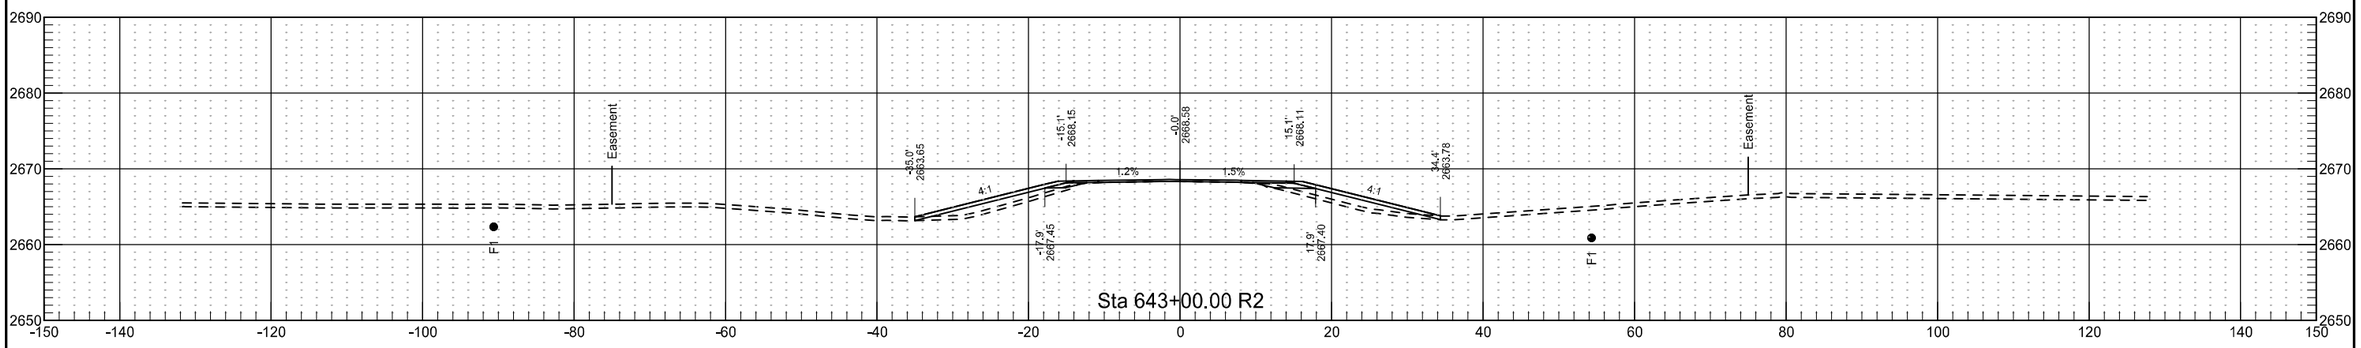


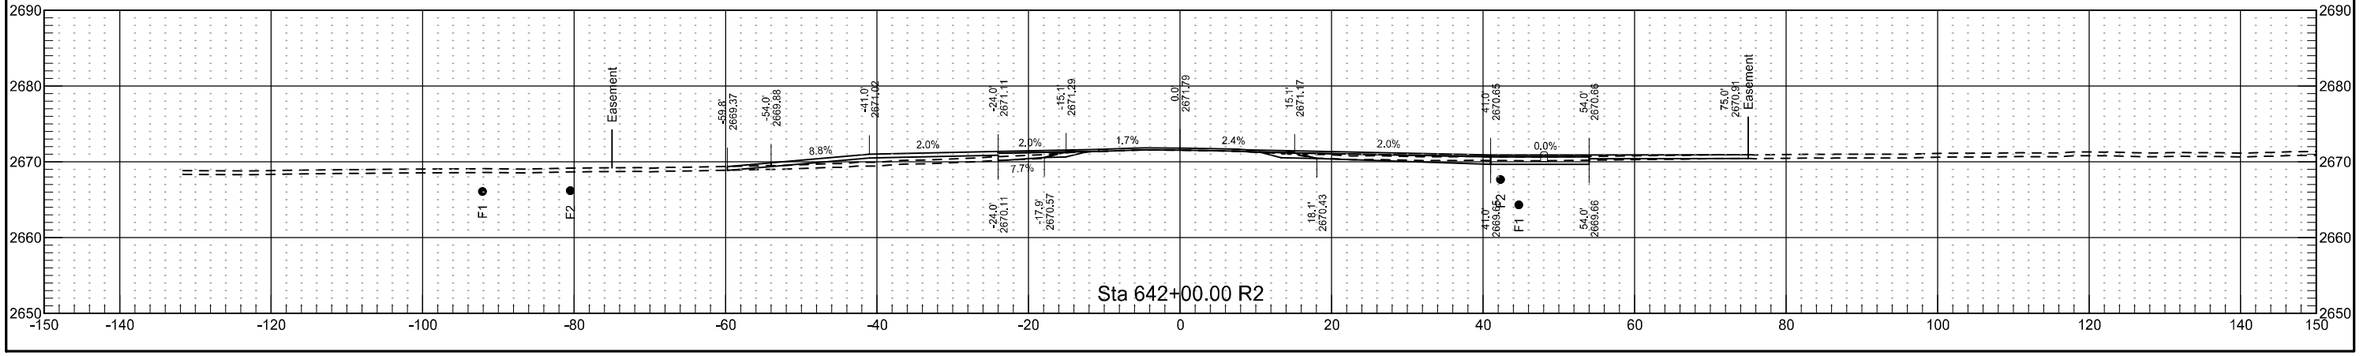


	STATE	PROJECT NO.	SECTION NO.	SHEET NO.
	ND	NH-5-021(016)000	200	205

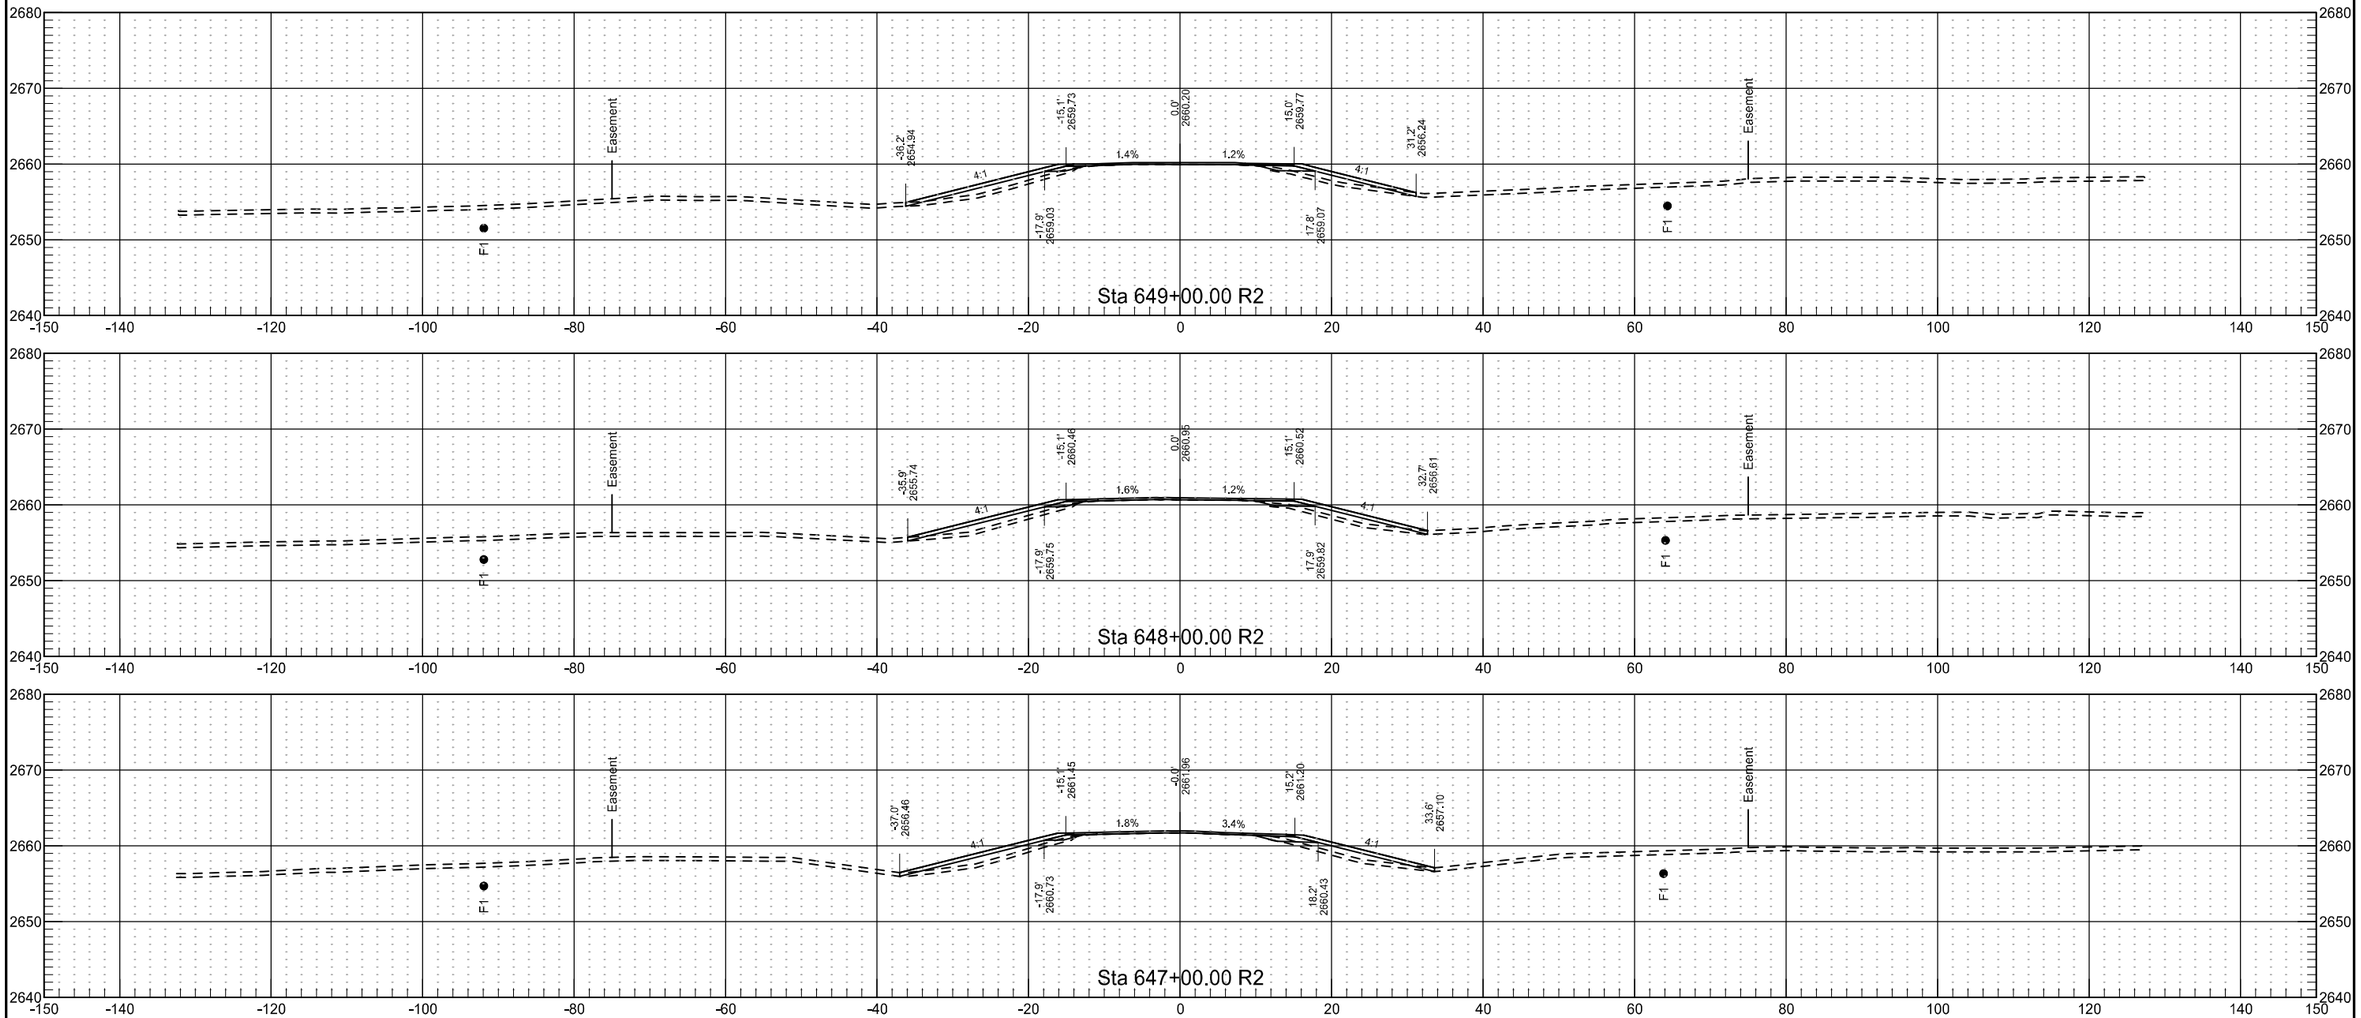


	STATE	PROJECT NO.	SECTION NO.	SHEET NO.
	ND	NH-5-021(016)000	200	206

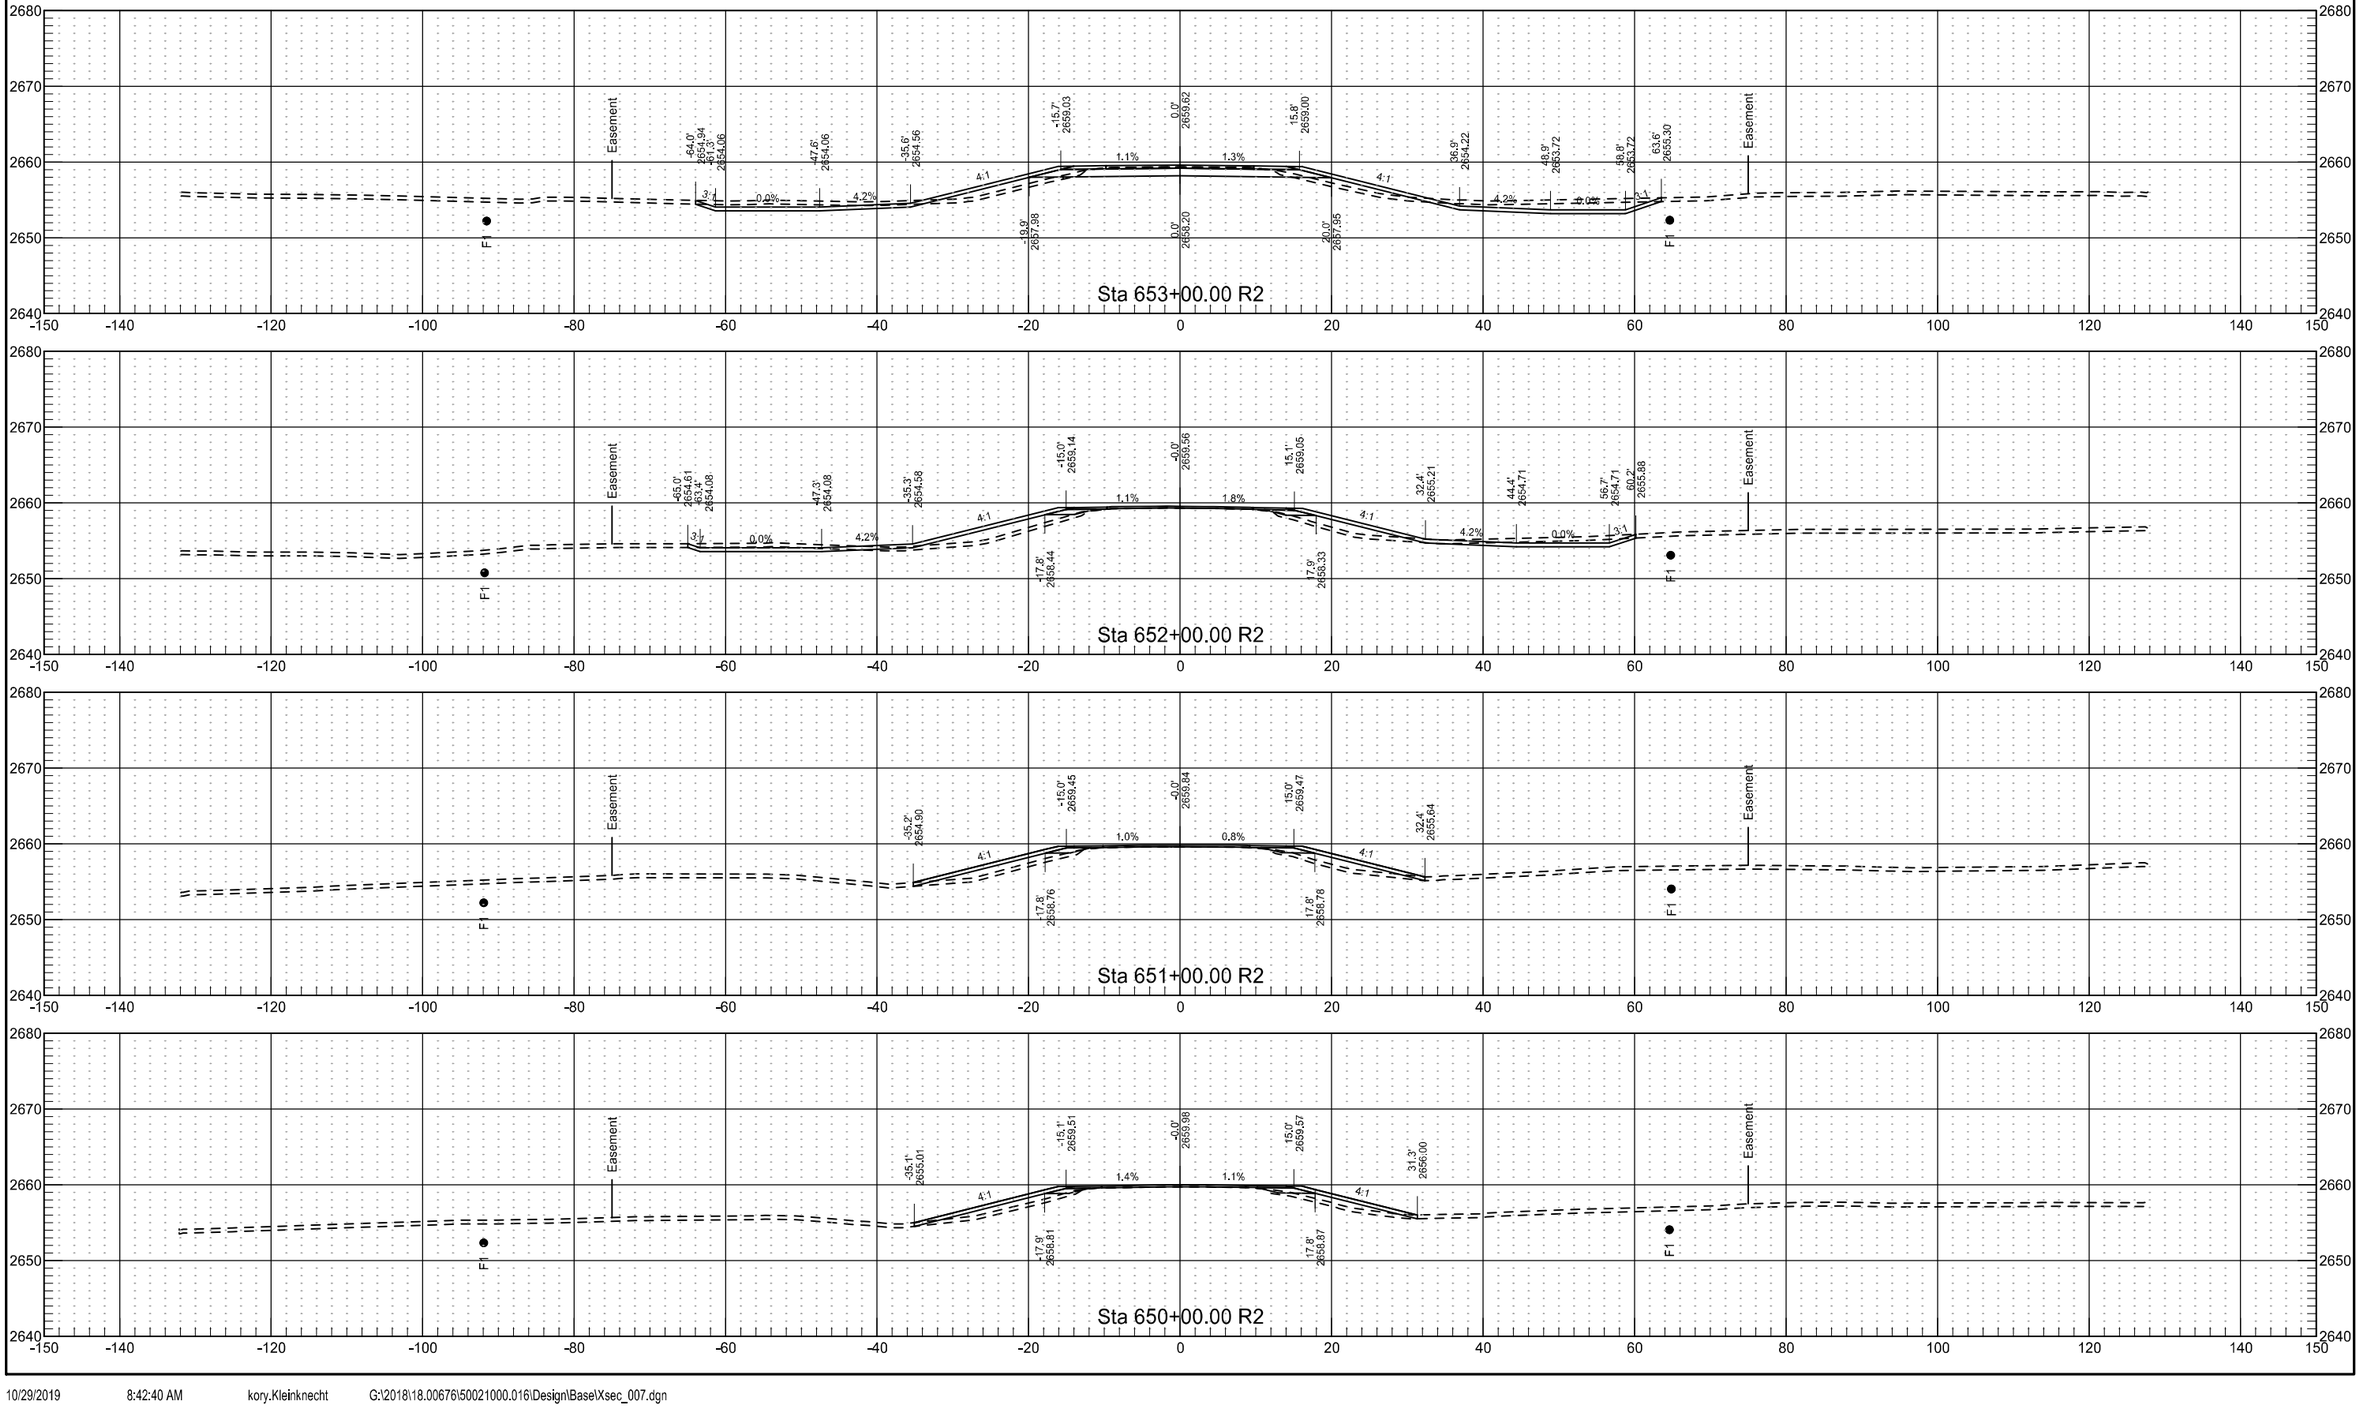



	STATE	PROJECT NO.	SECTION NO.	SHEET NO.
	ND	NH-5-021(016)000	200	207

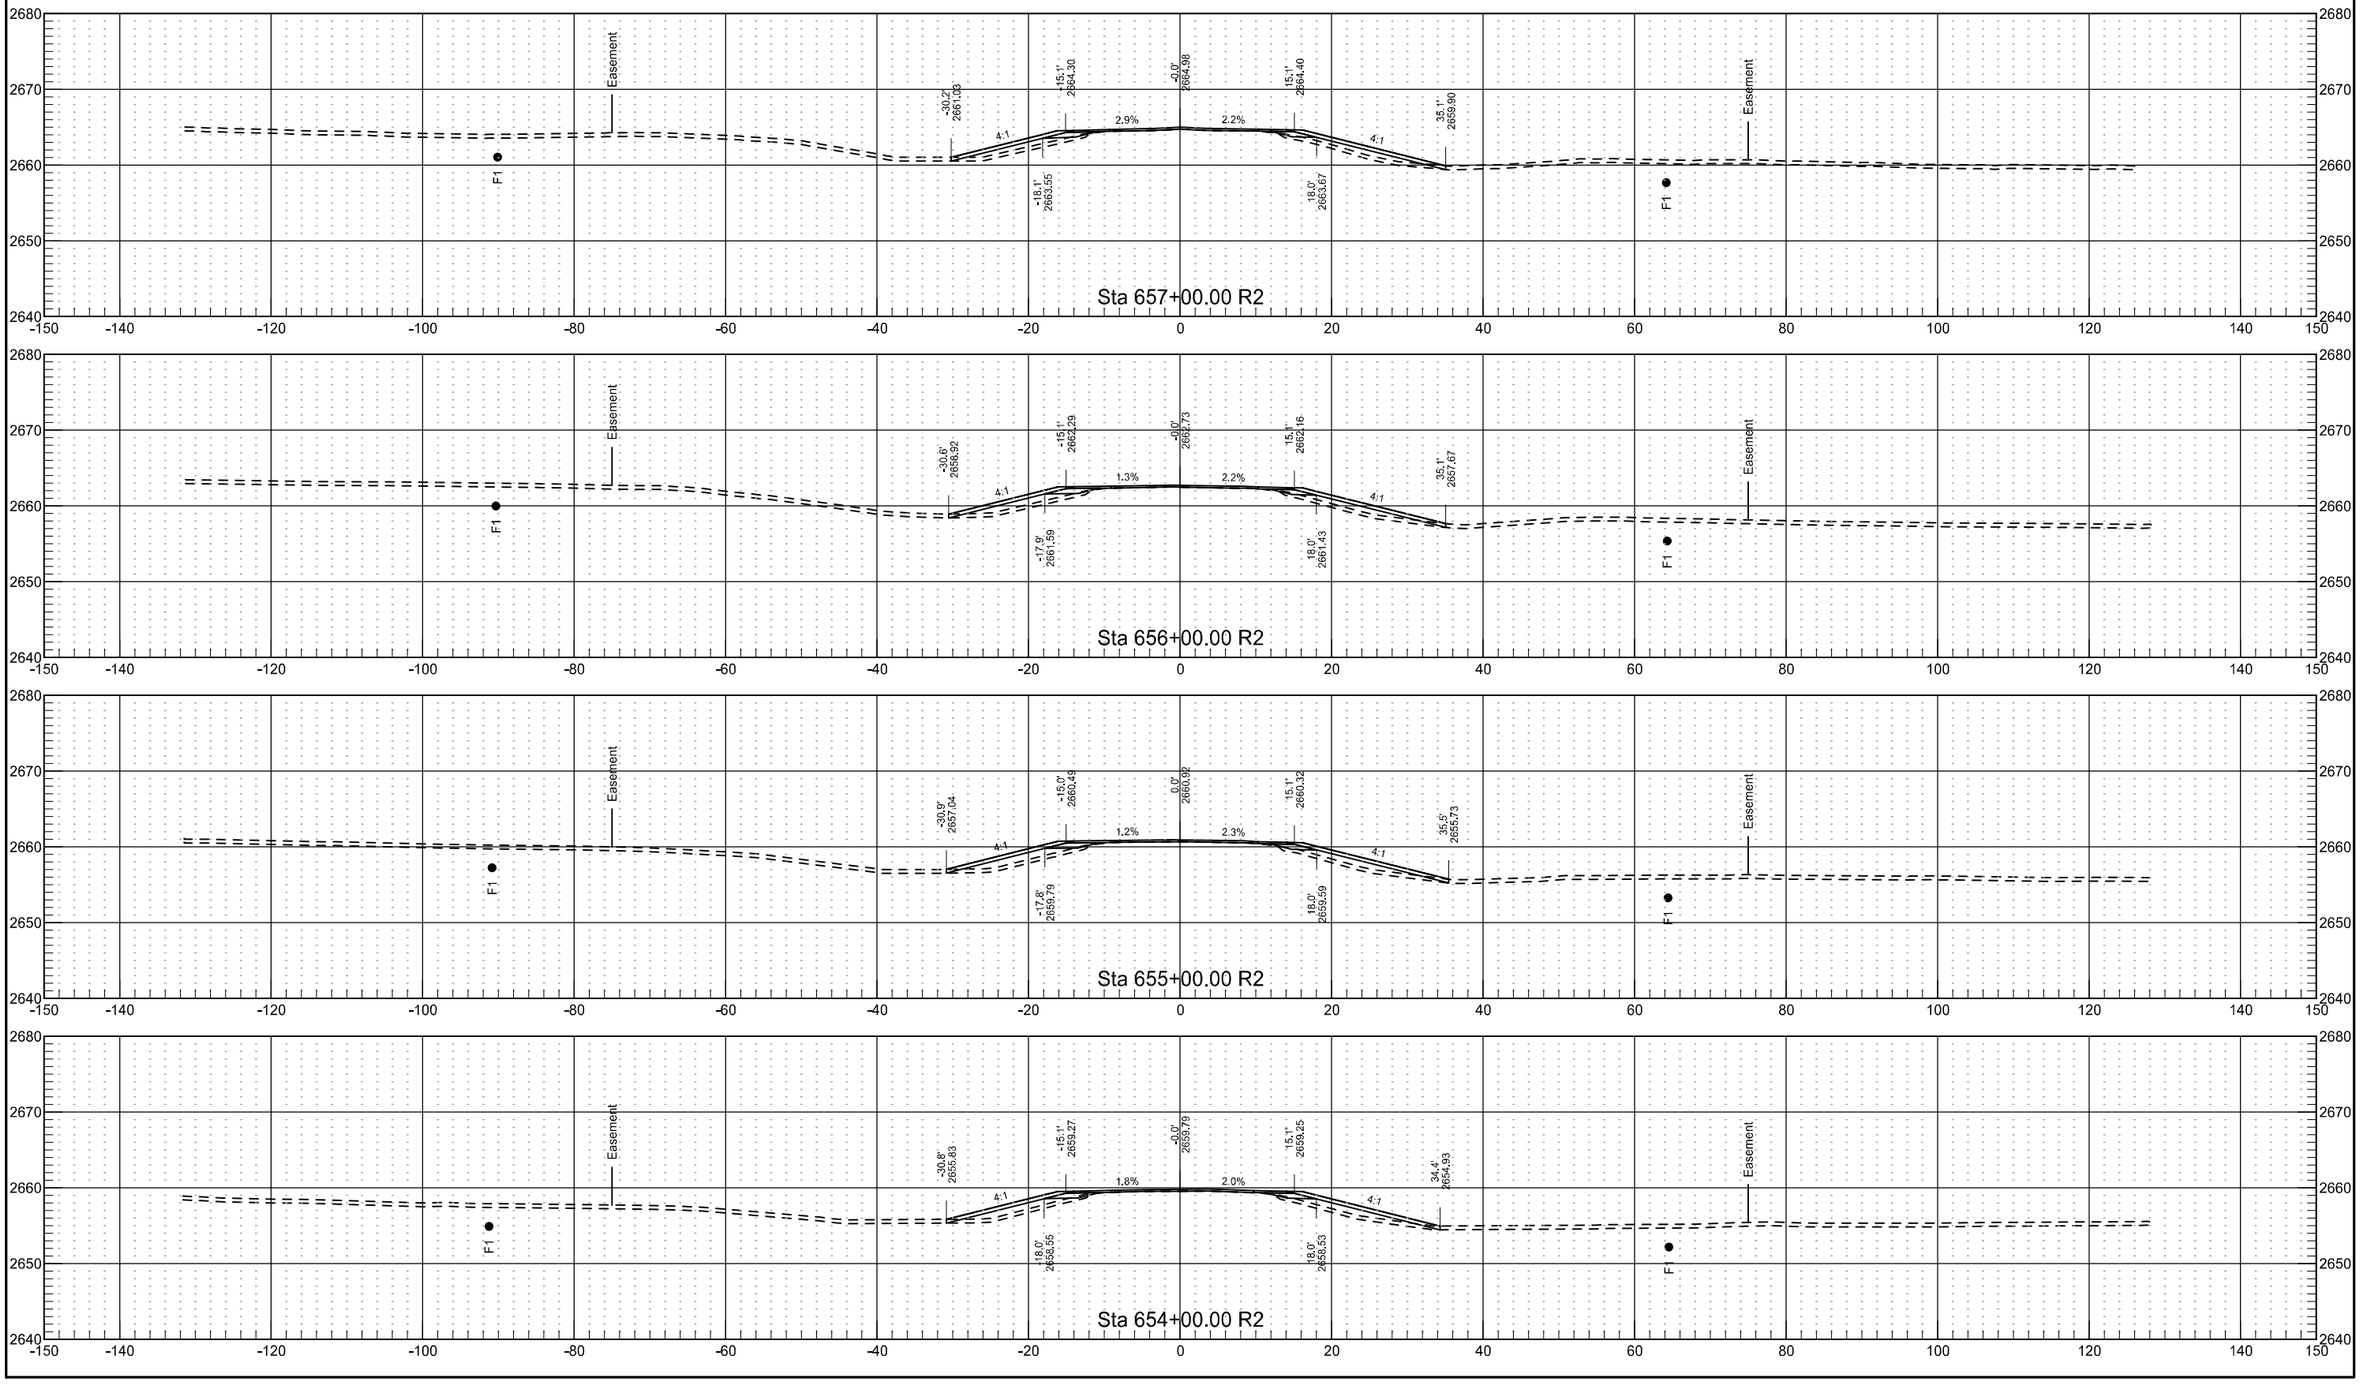


	STATE	PROJECT NO.	SECTION NO.	SHEET NO.
	ND	NH-5-021(016)000	200	208

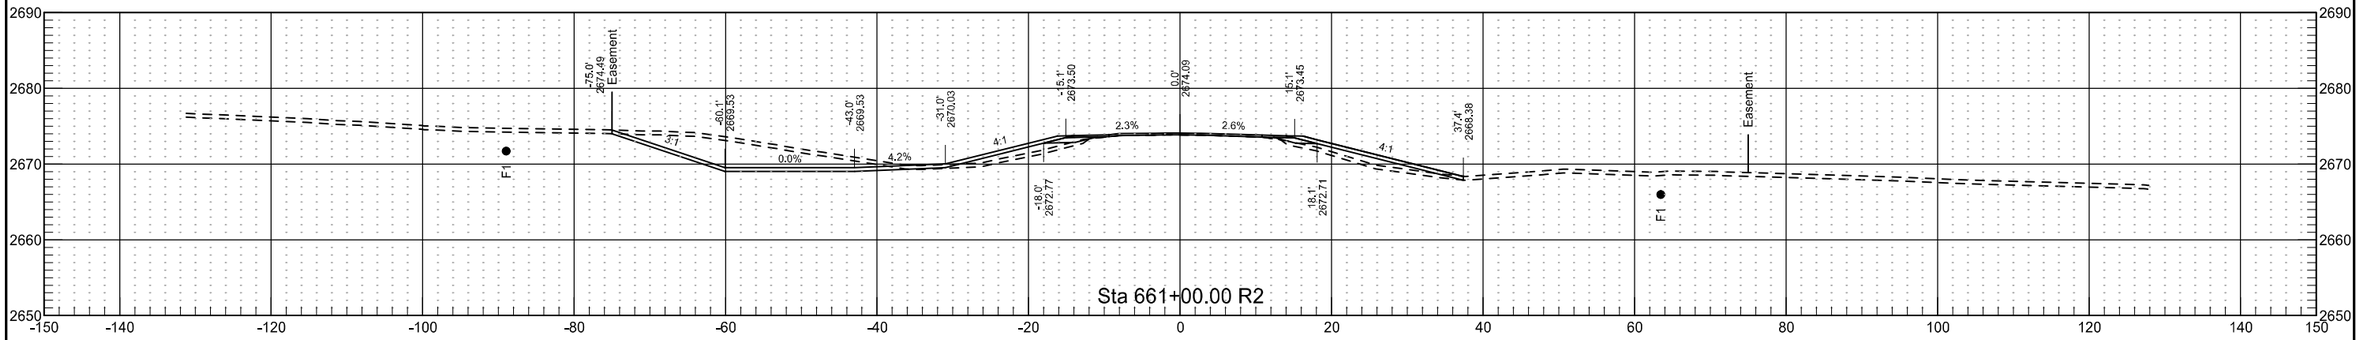


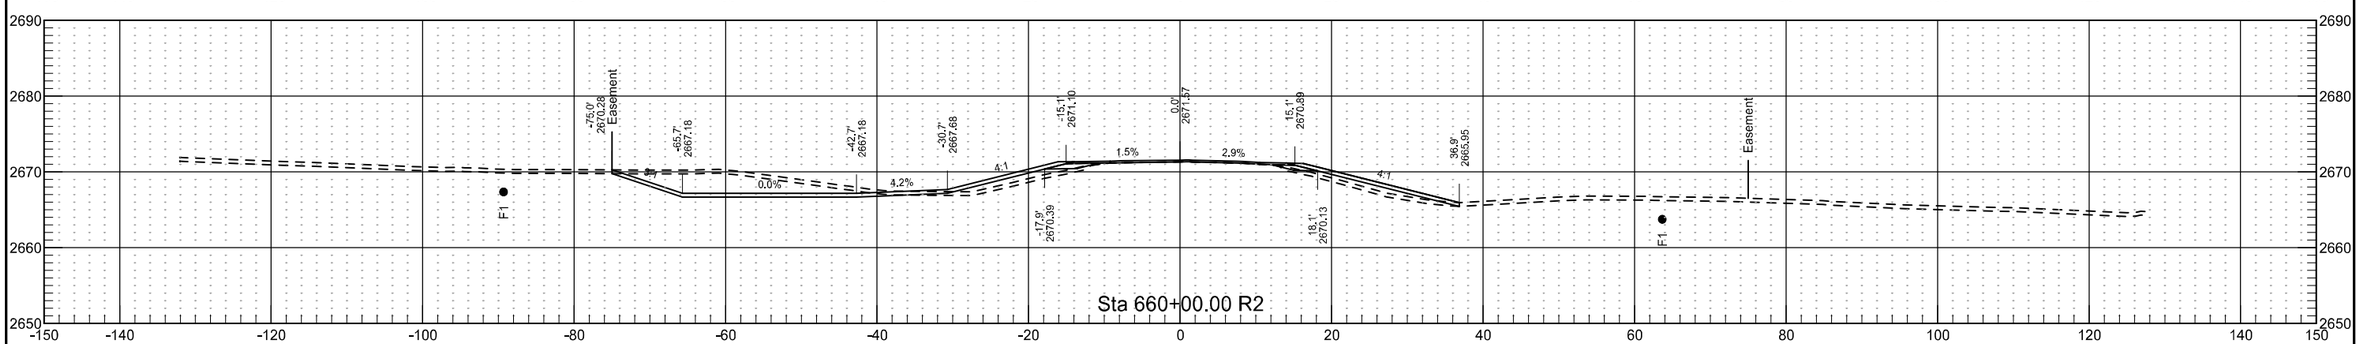


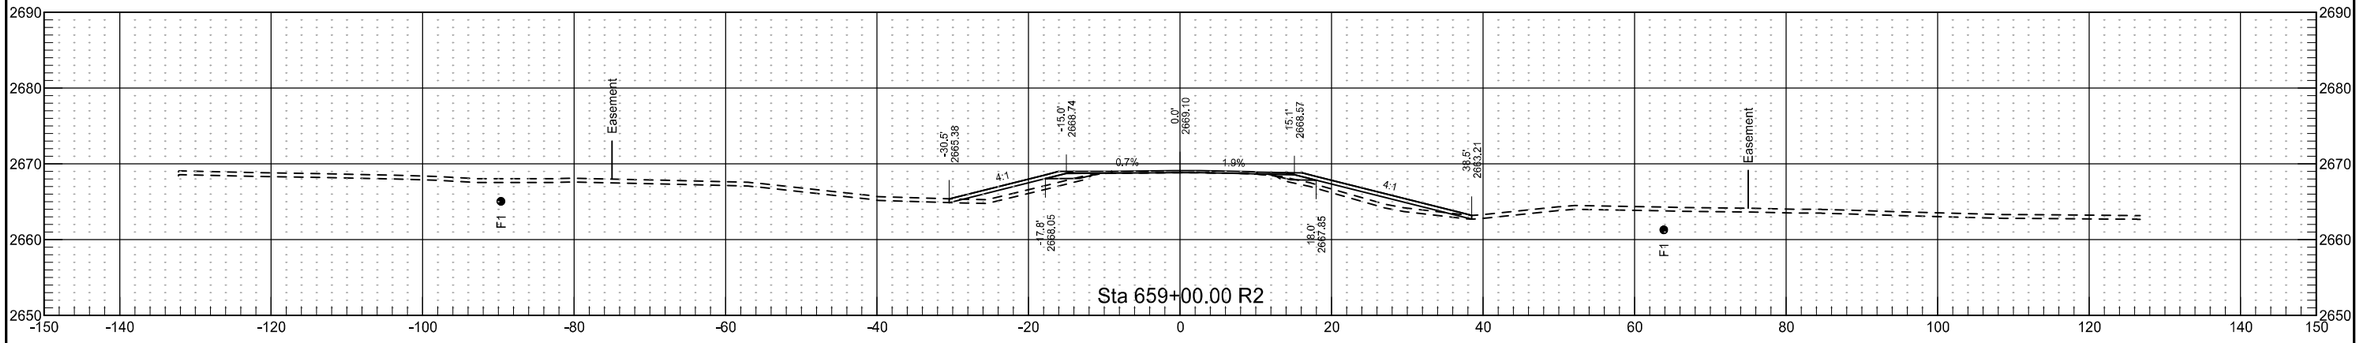


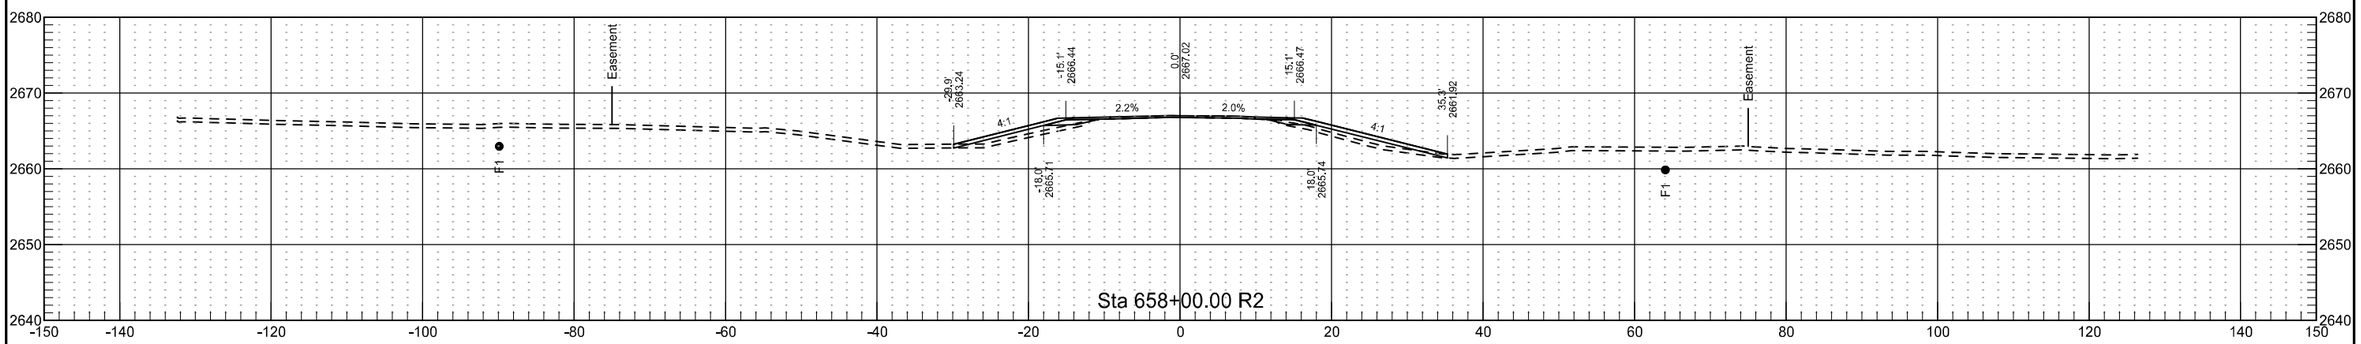


	STATE	PROJECT NO.	SECTION NO.	SHEET NO.
	ND	NH-5-021(016)000	200	209

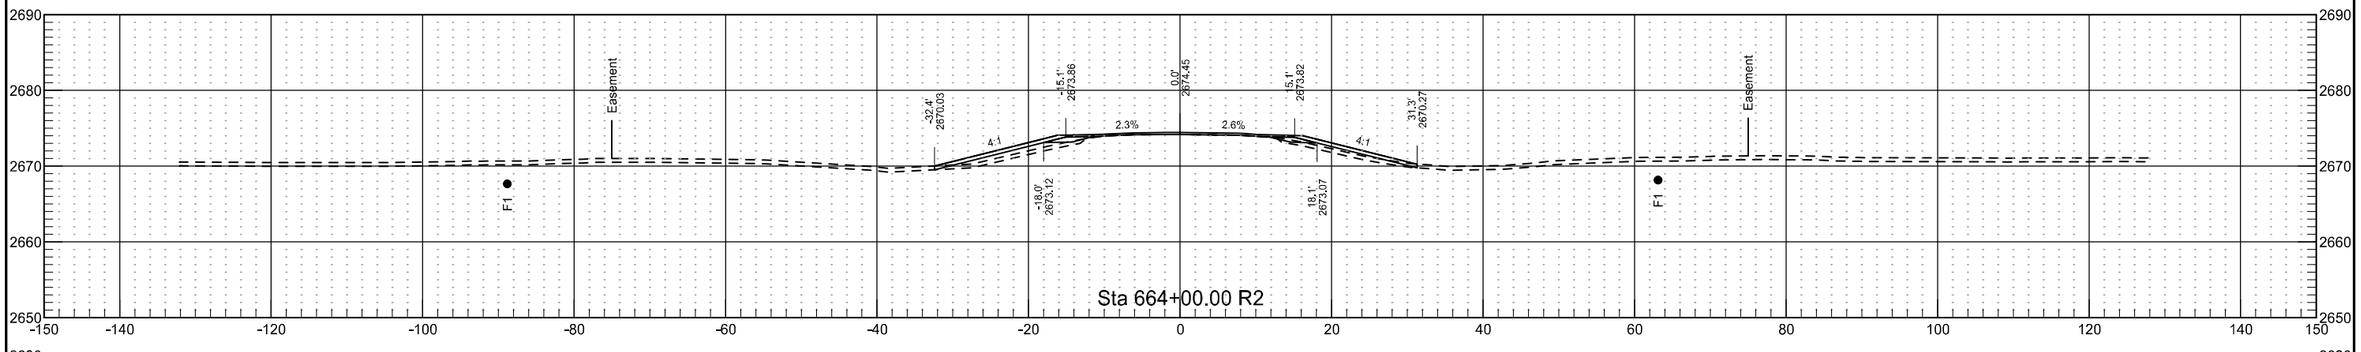


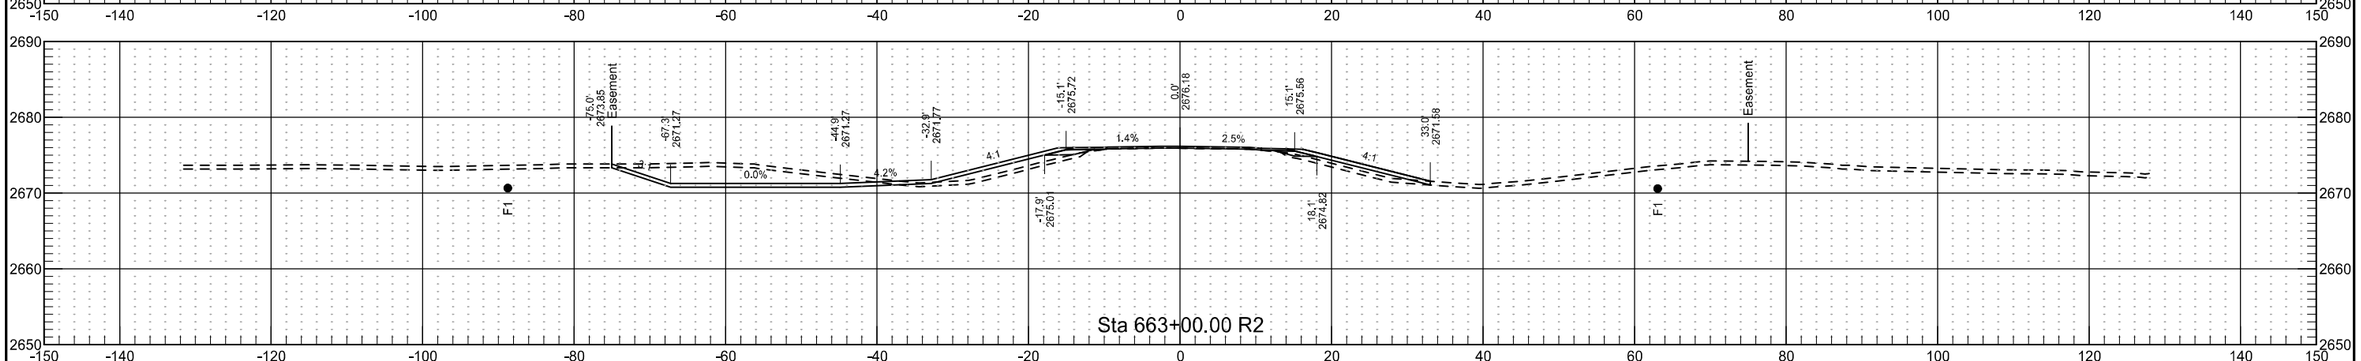


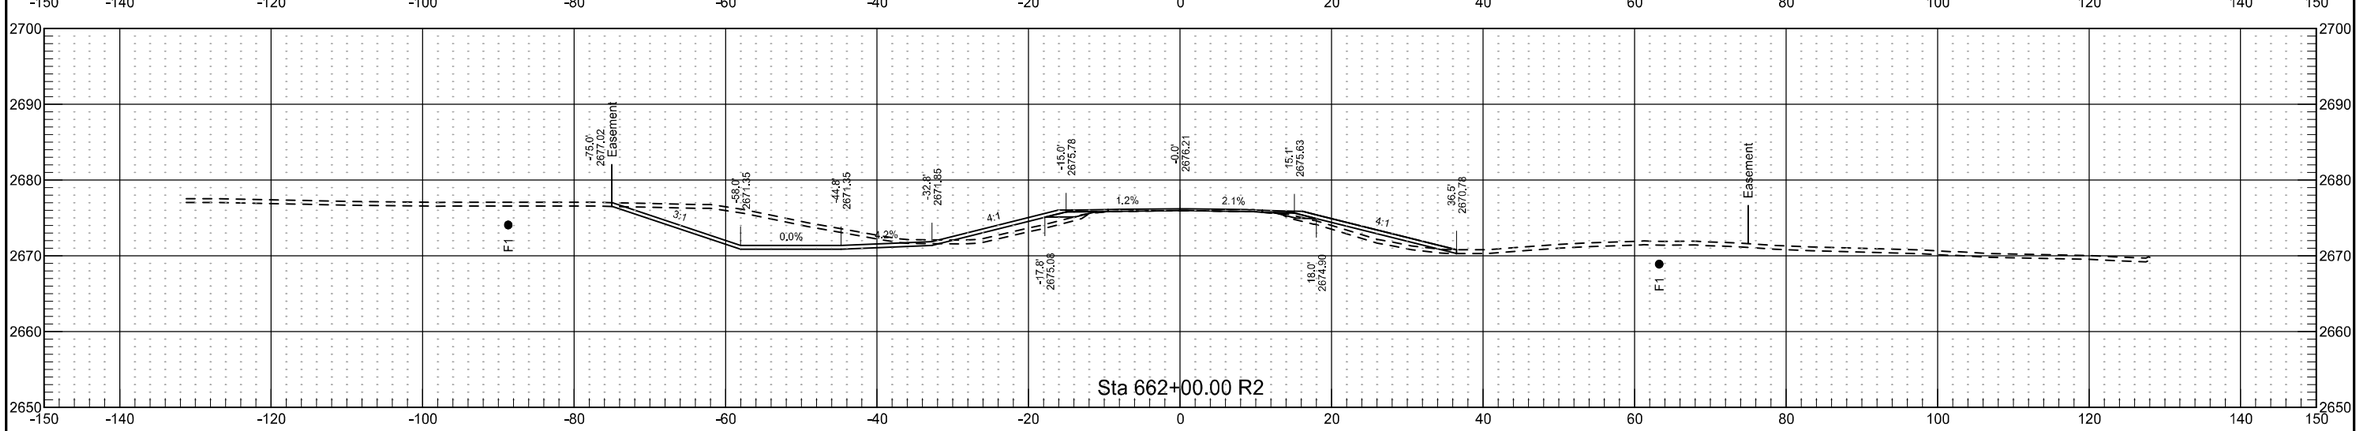


	STATE	PROJECT NO.	SECTION NO.	SHEET NO.
	ND	NH-5-021(016)000	200	210

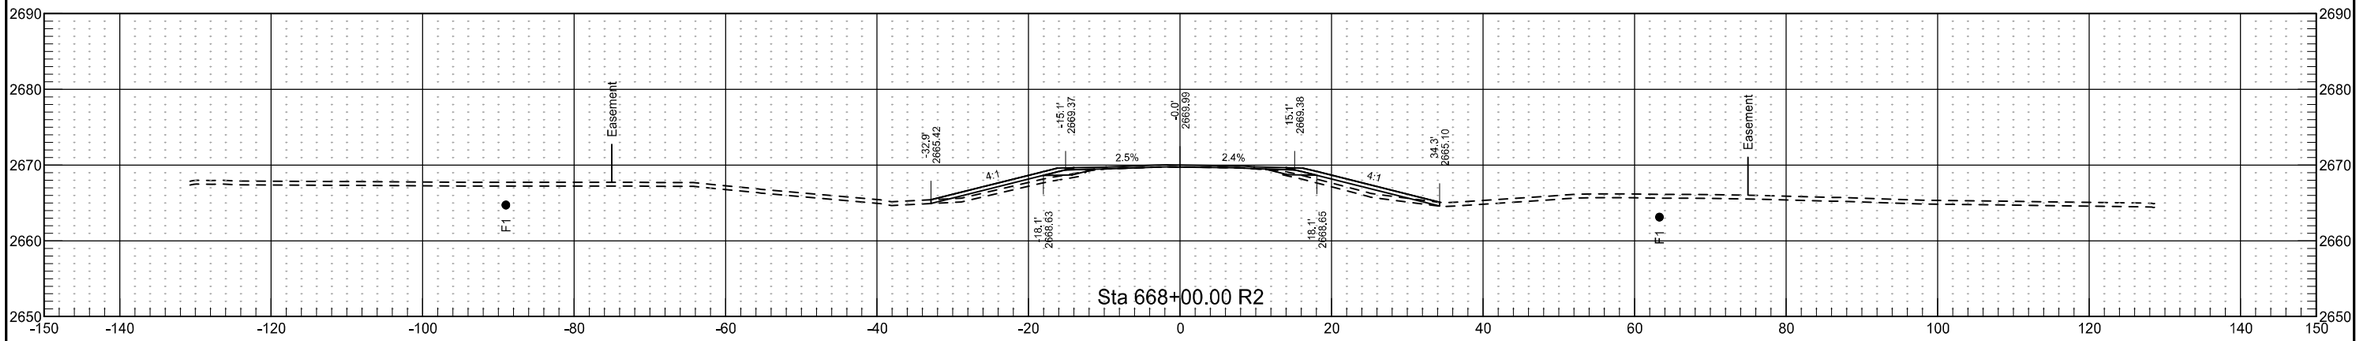


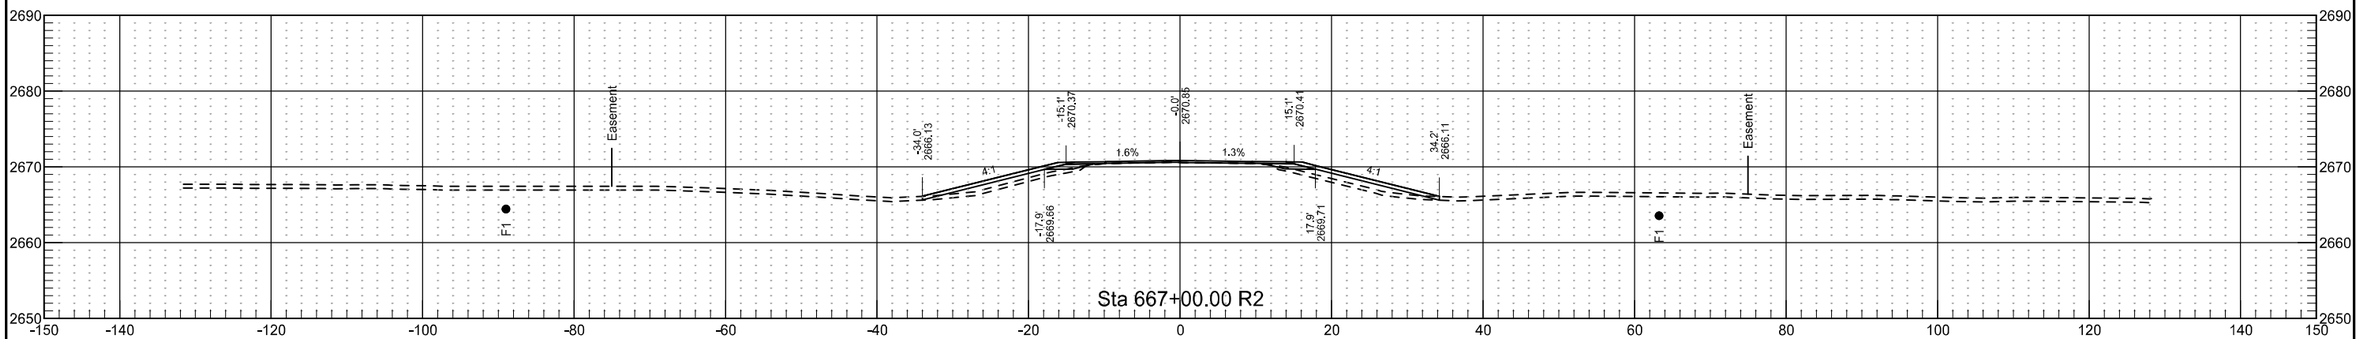

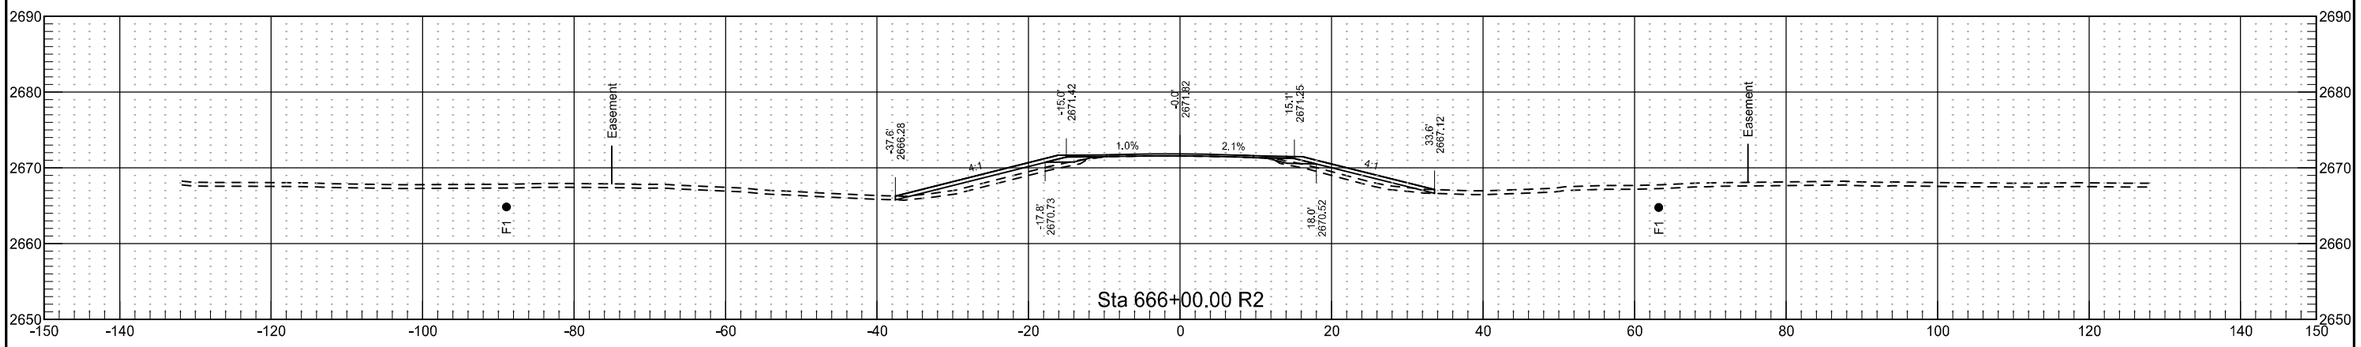

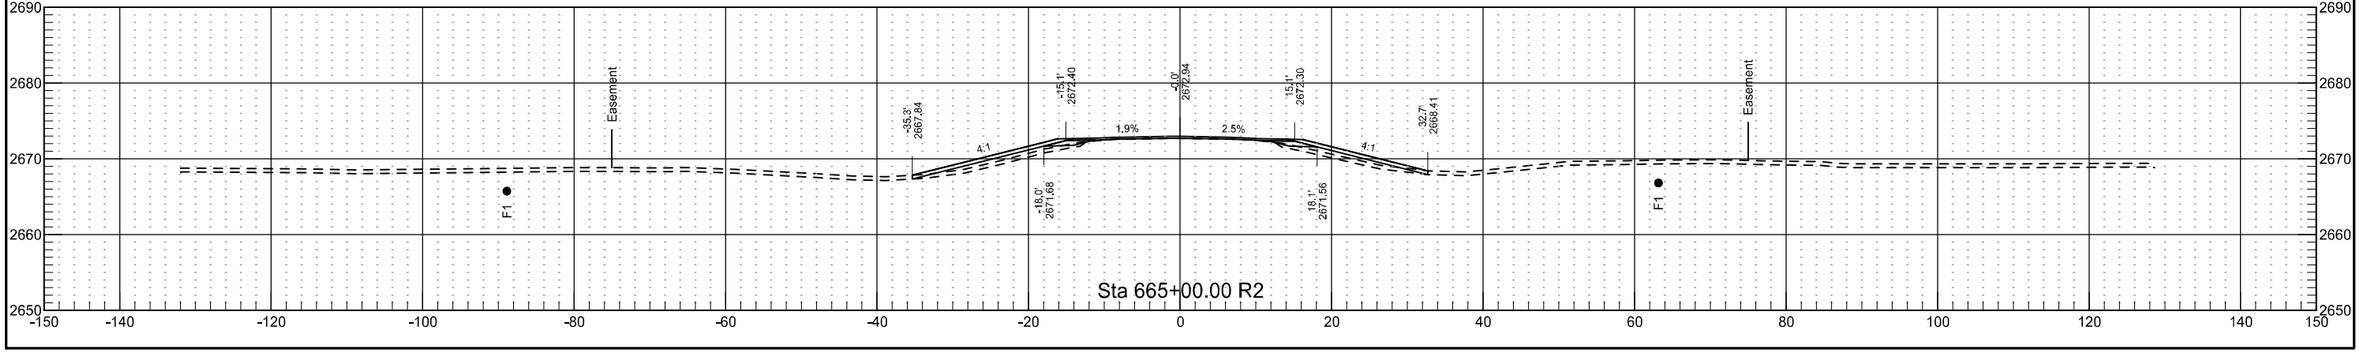



	STATE	PROJECT NO.	SECTION NO.	SHEET NO.
	ND	NH-5-021(016)000	200	211

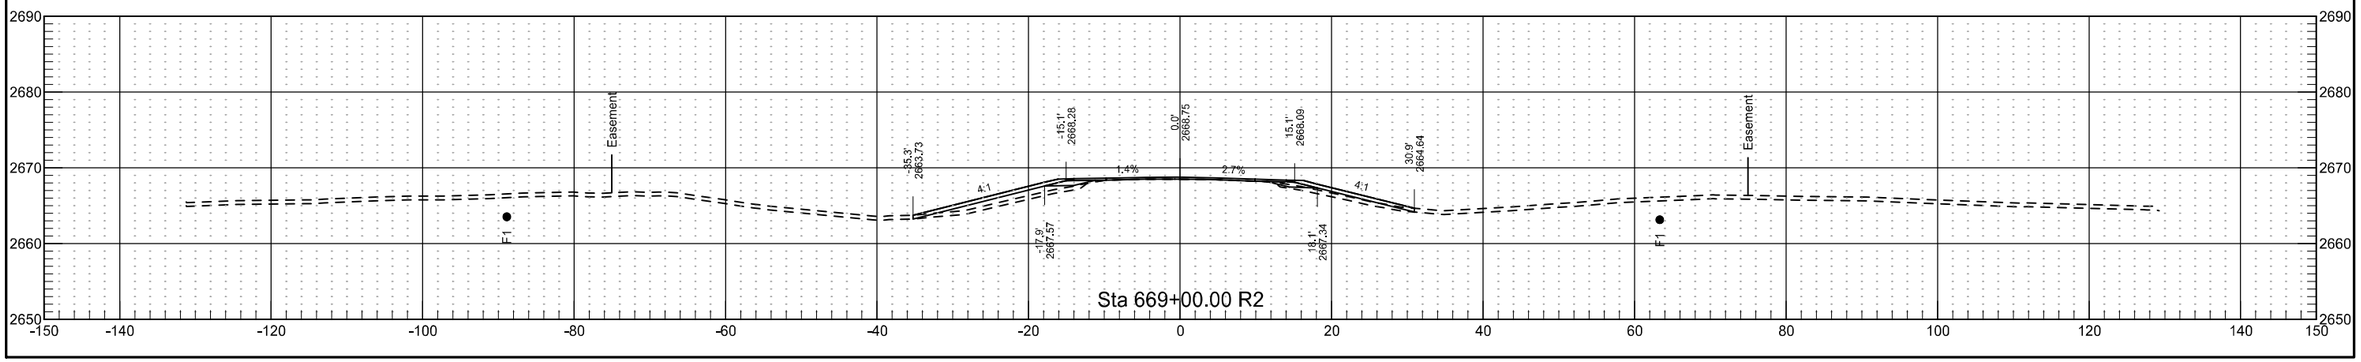


10/29/2019 8:42:44 AM kory.Kleinknecht G:\2018\18.00676\50021000.016\Design\Base\Xsec_007.dgn


	STATE	PROJECT NO.	SECTION NO.	SHEET NO.
	ND	NH-5-021(016)000	200	212

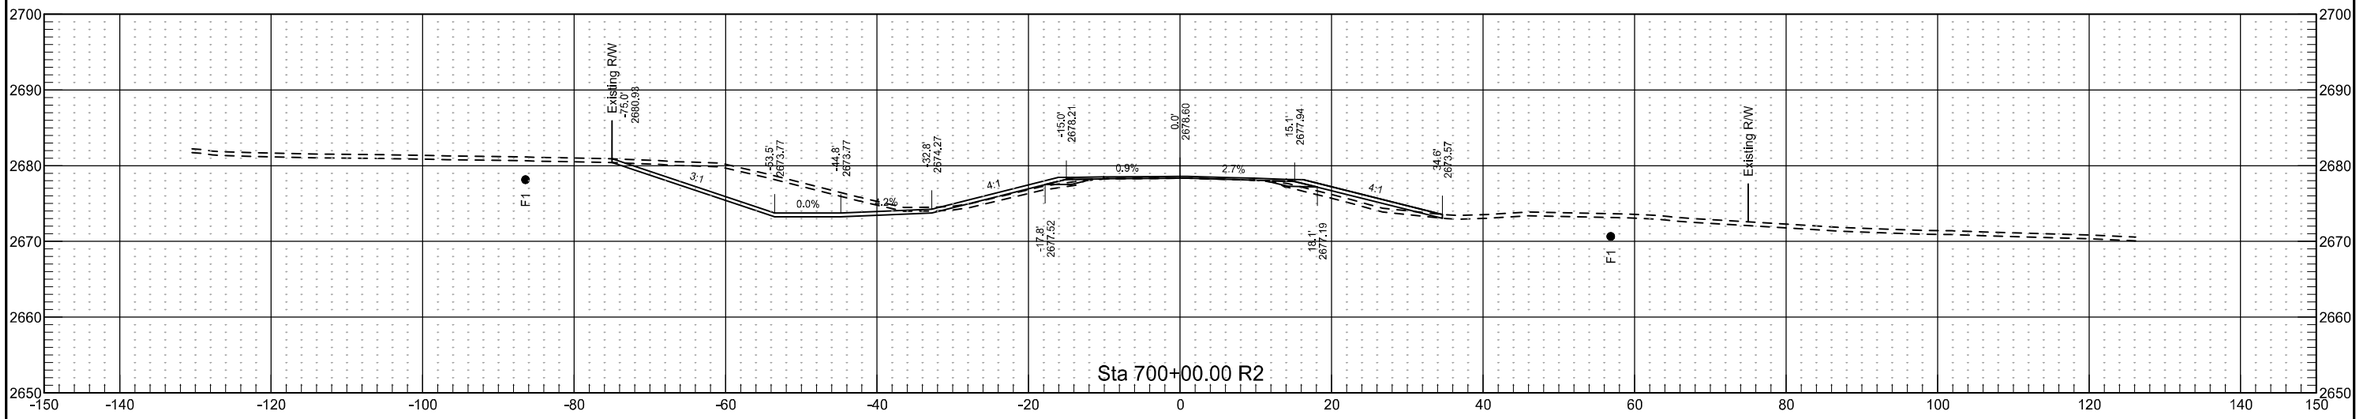

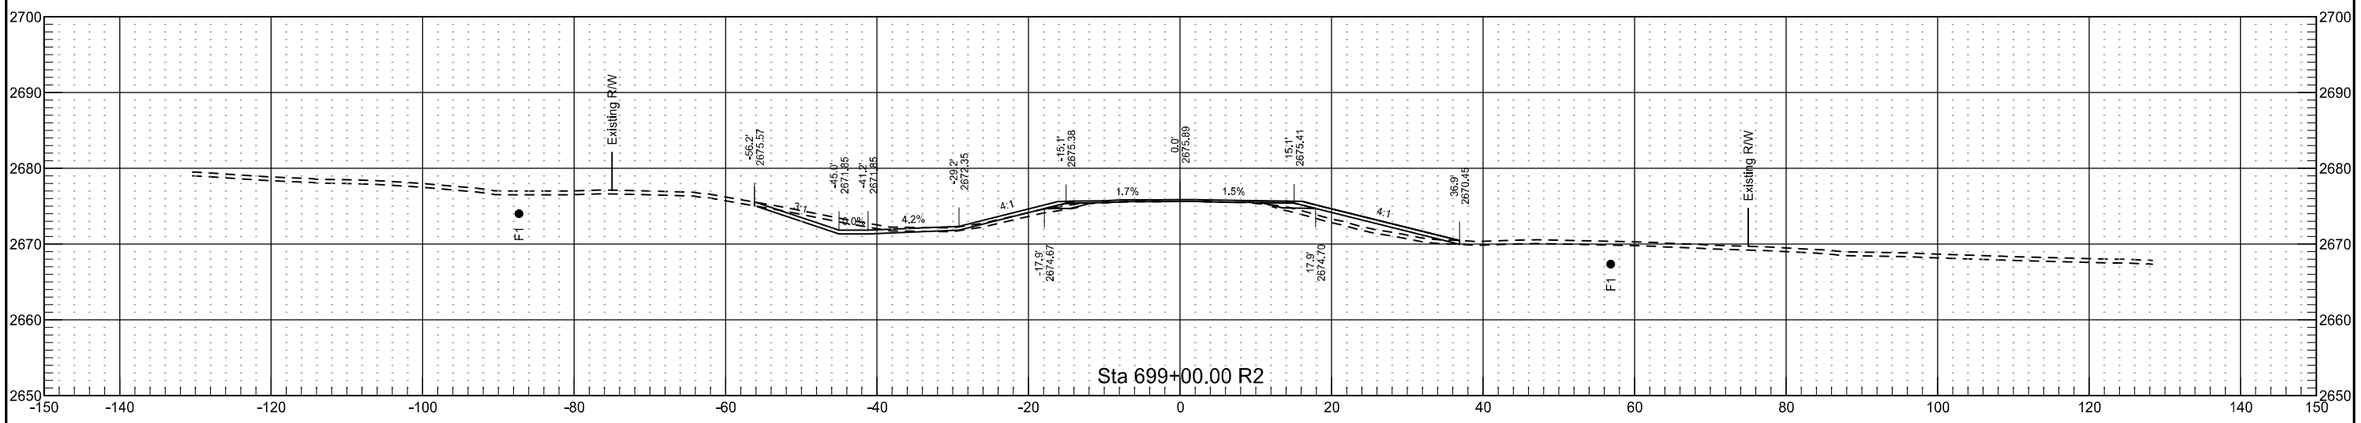


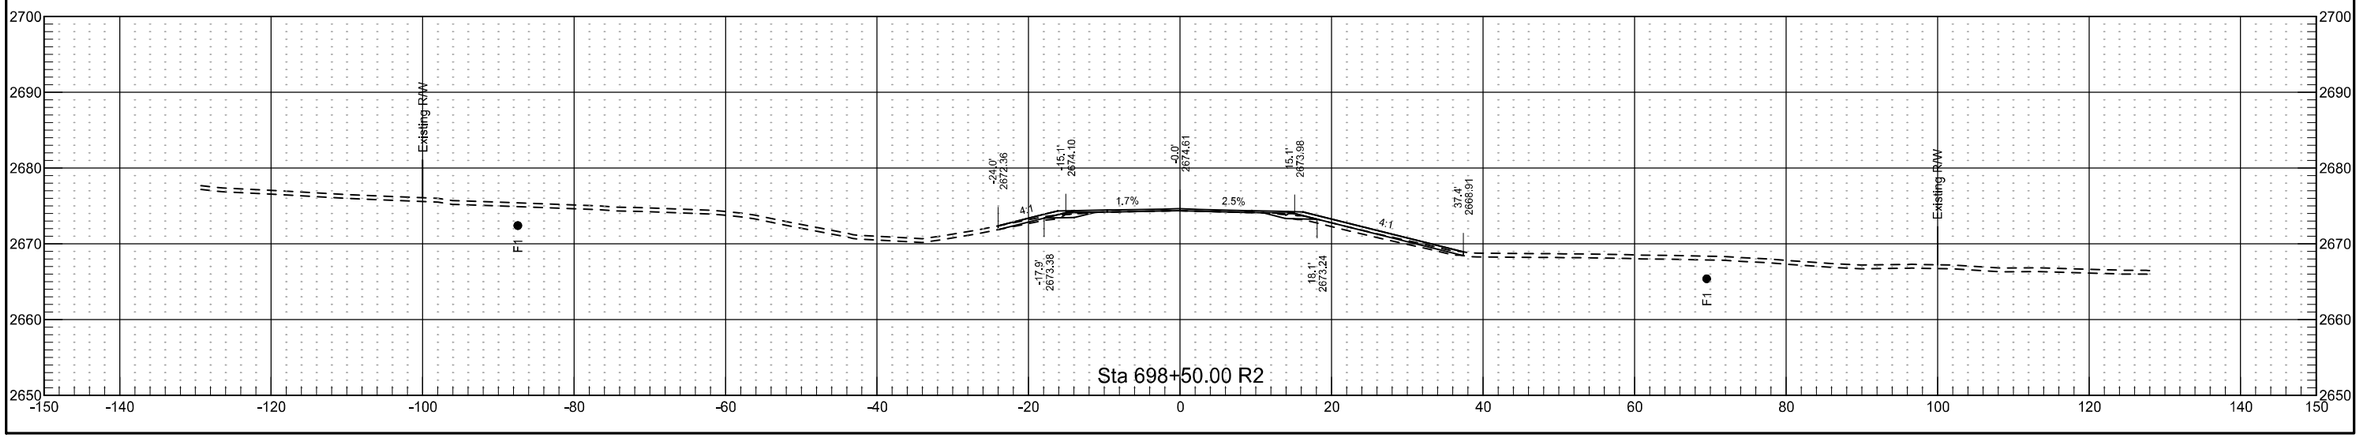



	STATE	PROJECT NO.	SECTION NO.	SHEET NO.
	ND	NH-5-021(016)000	200	213

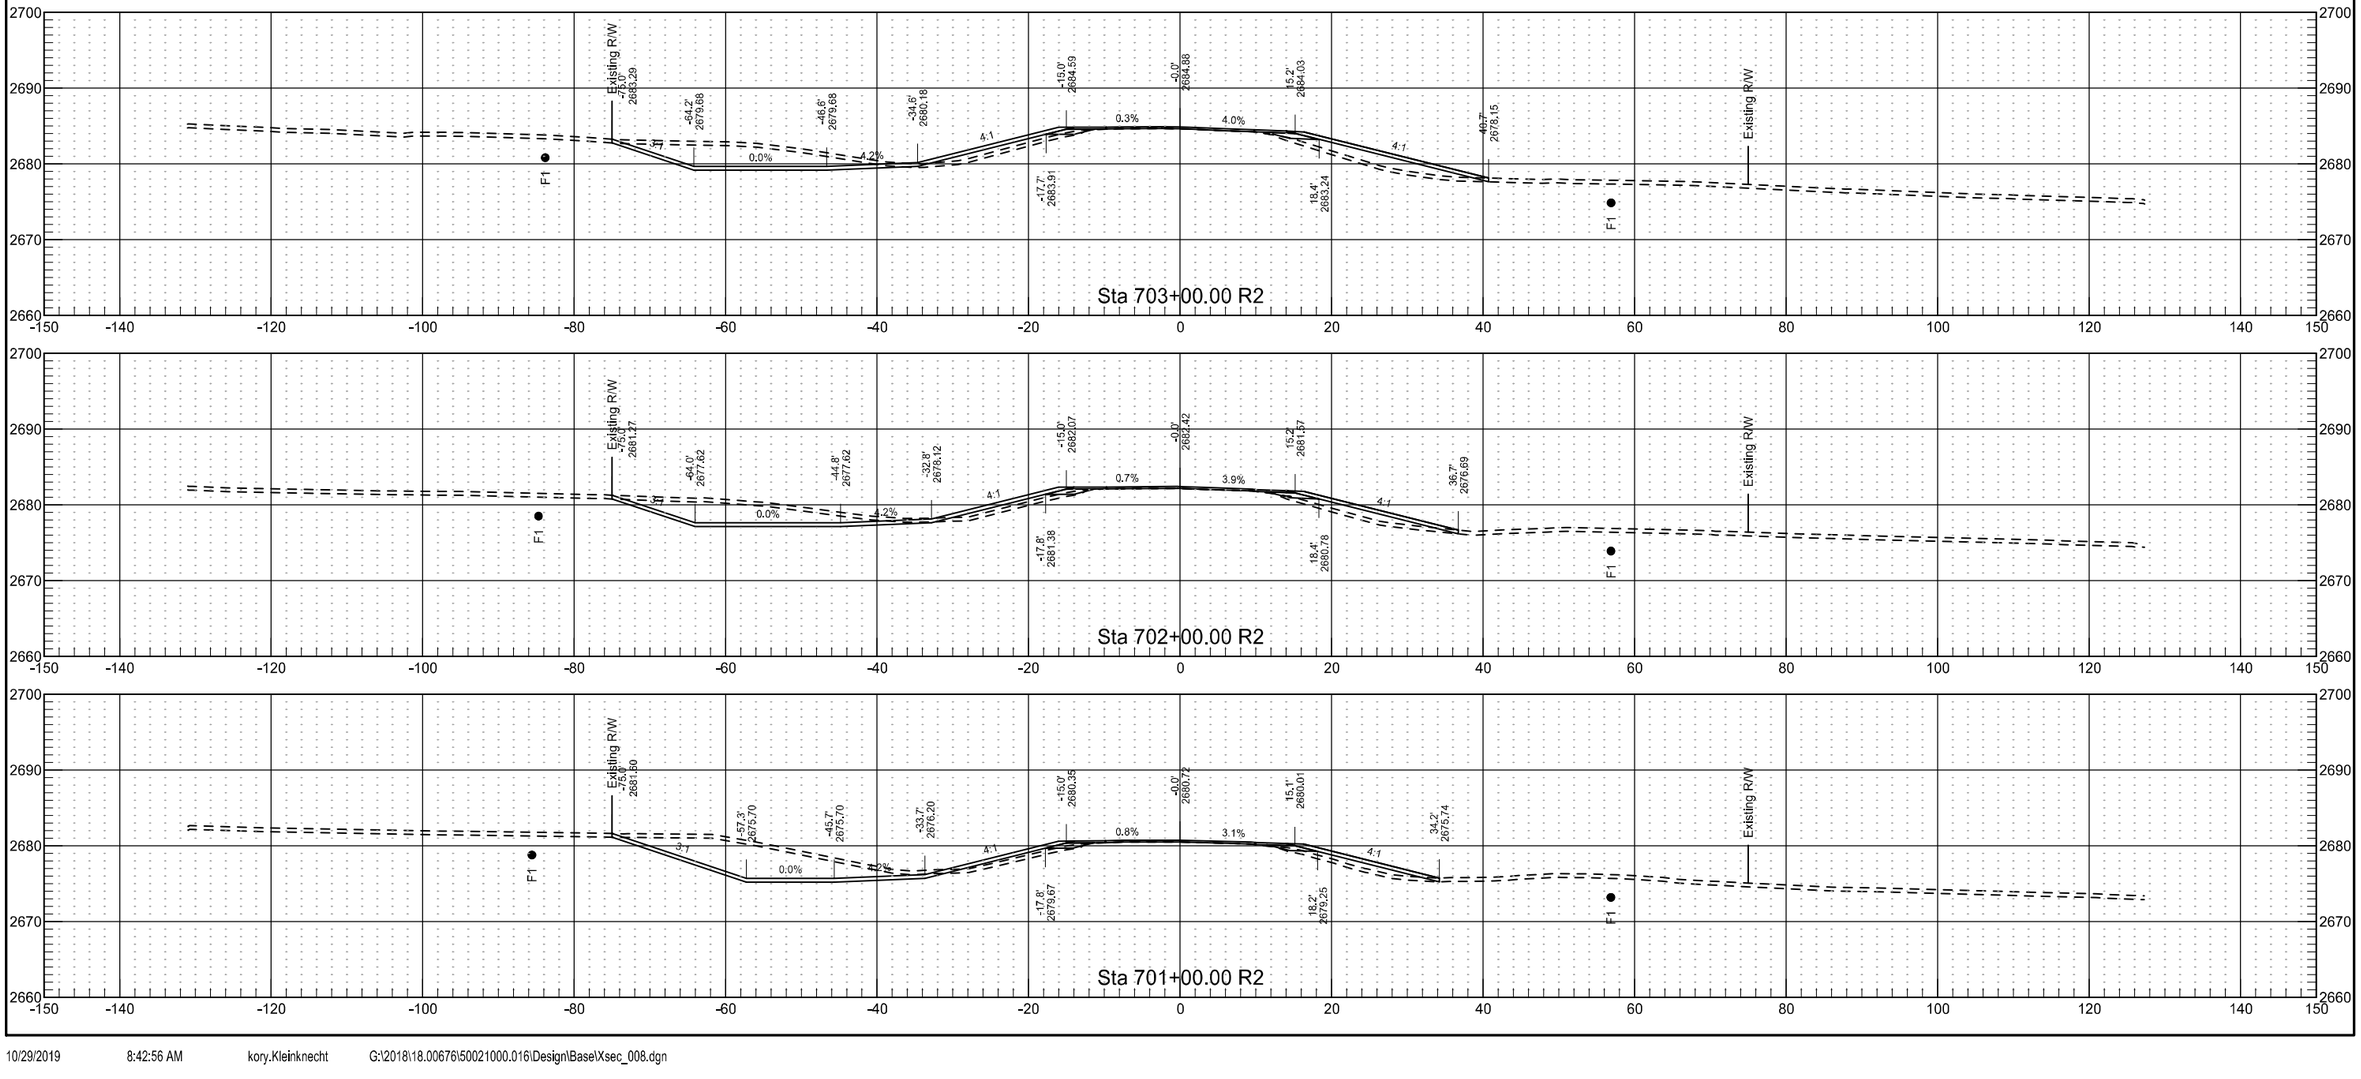


	STATE	PROJECT NO.	SECTION NO.	SHEET NO.
	ND	NH-5-021(016)000	200	214

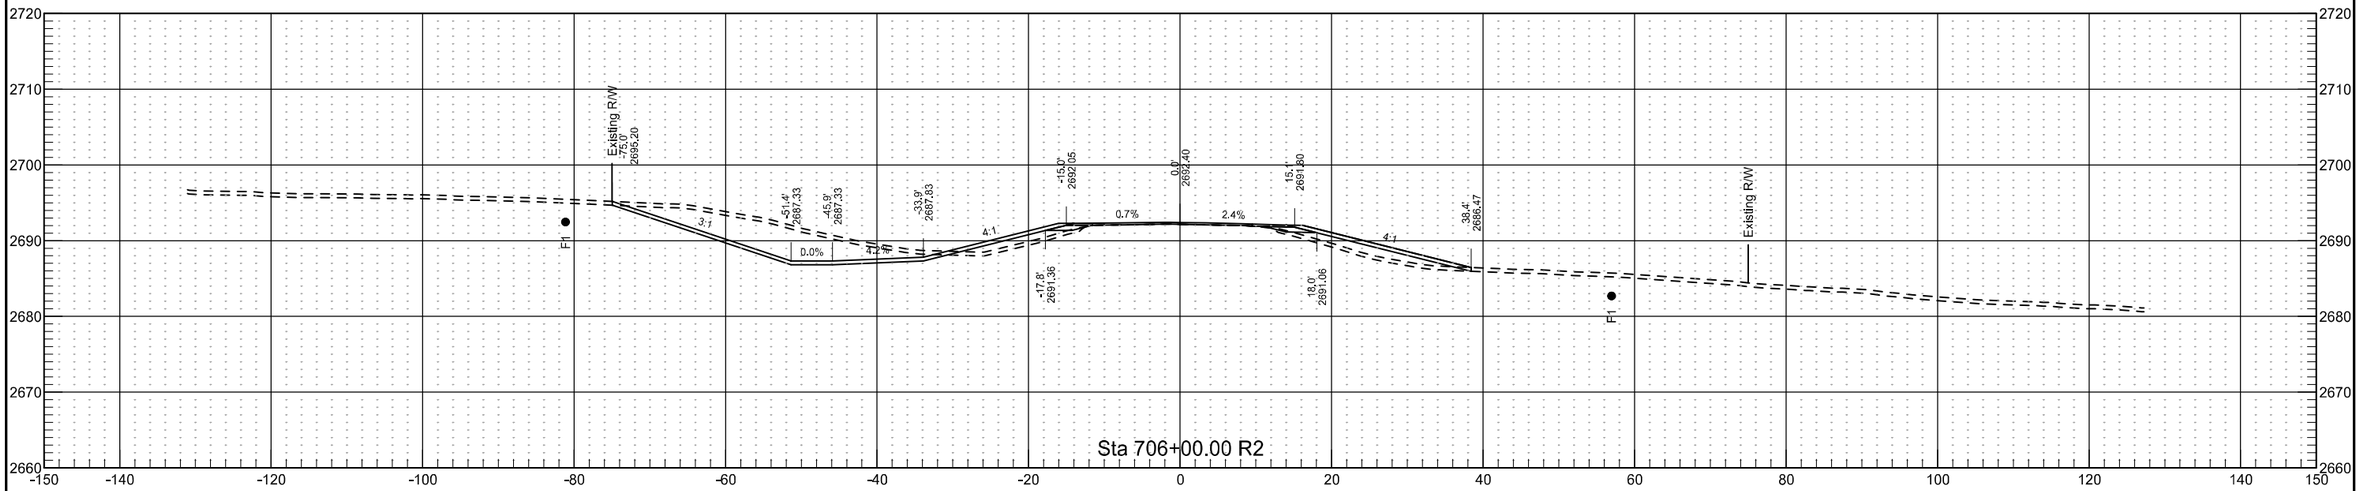


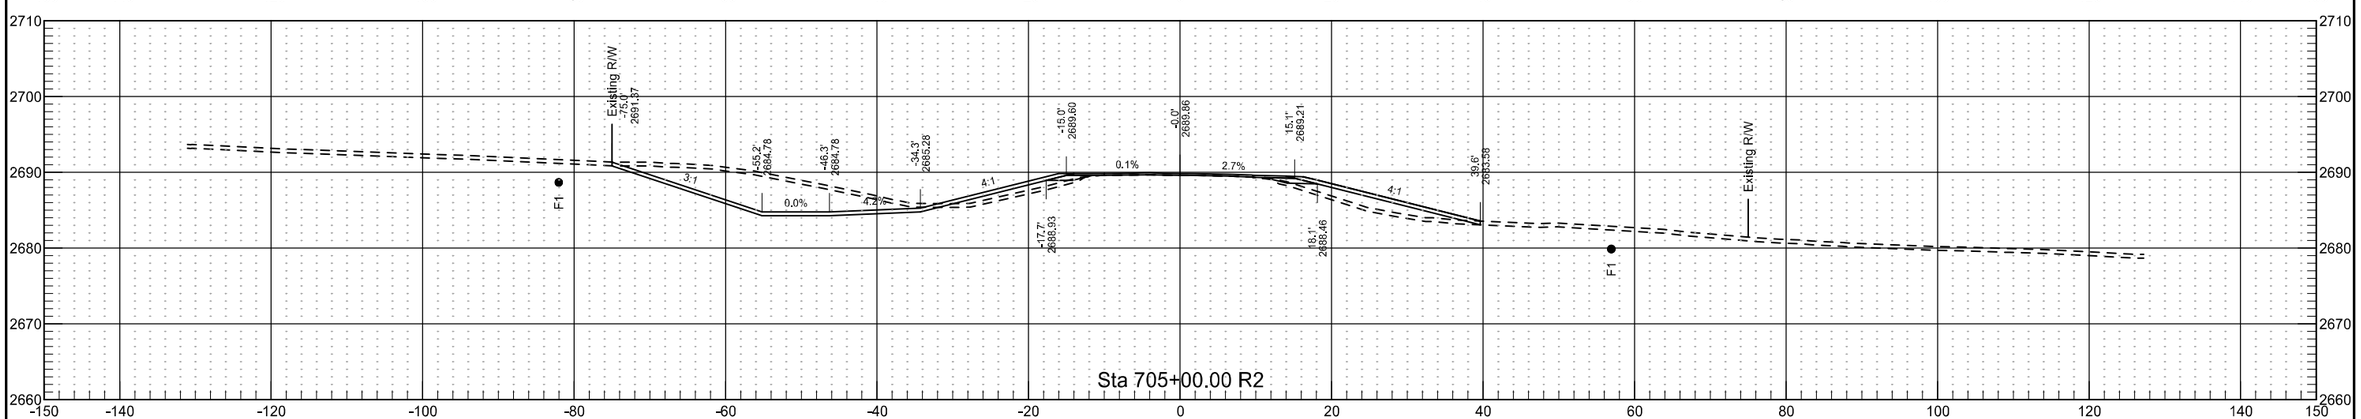


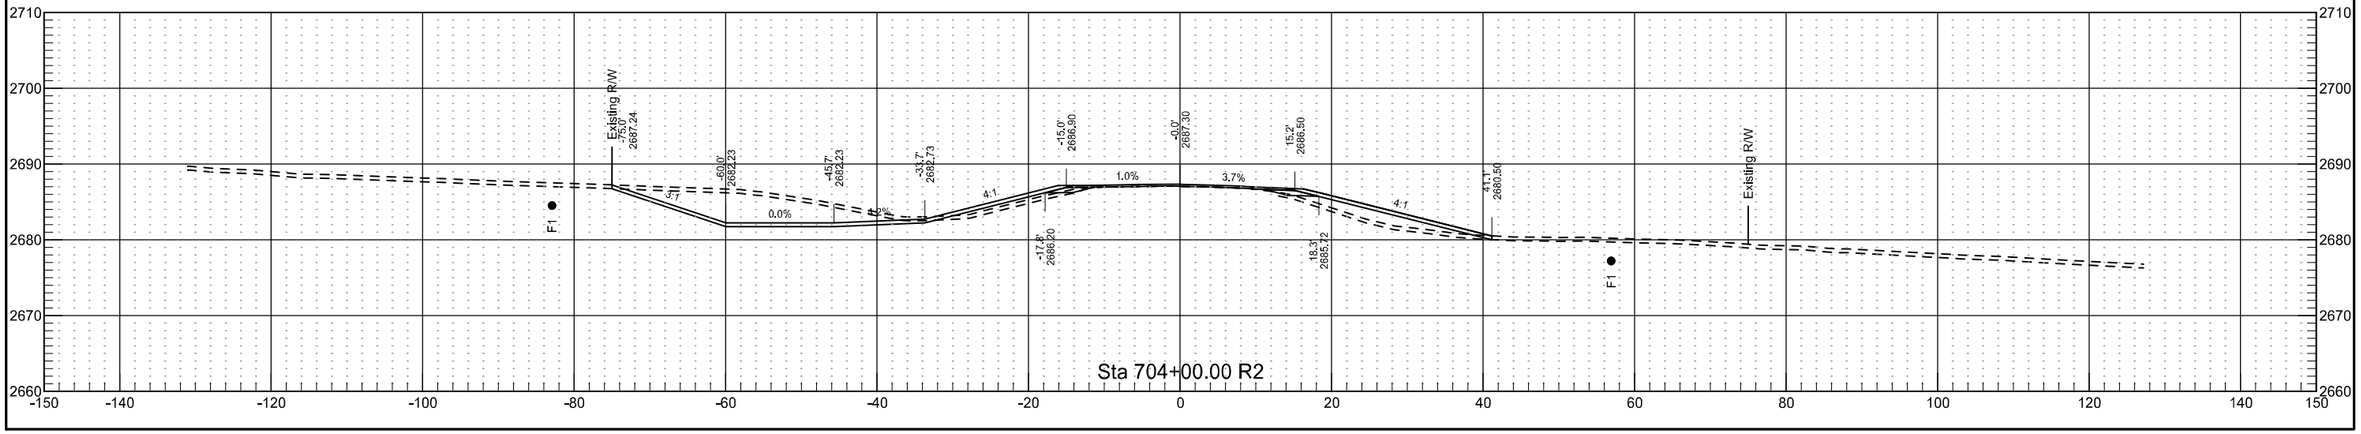


	STATE	PROJECT NO.	SECTION NO.	SHEET NO.
	ND	NH-5-021(016)000	200	215

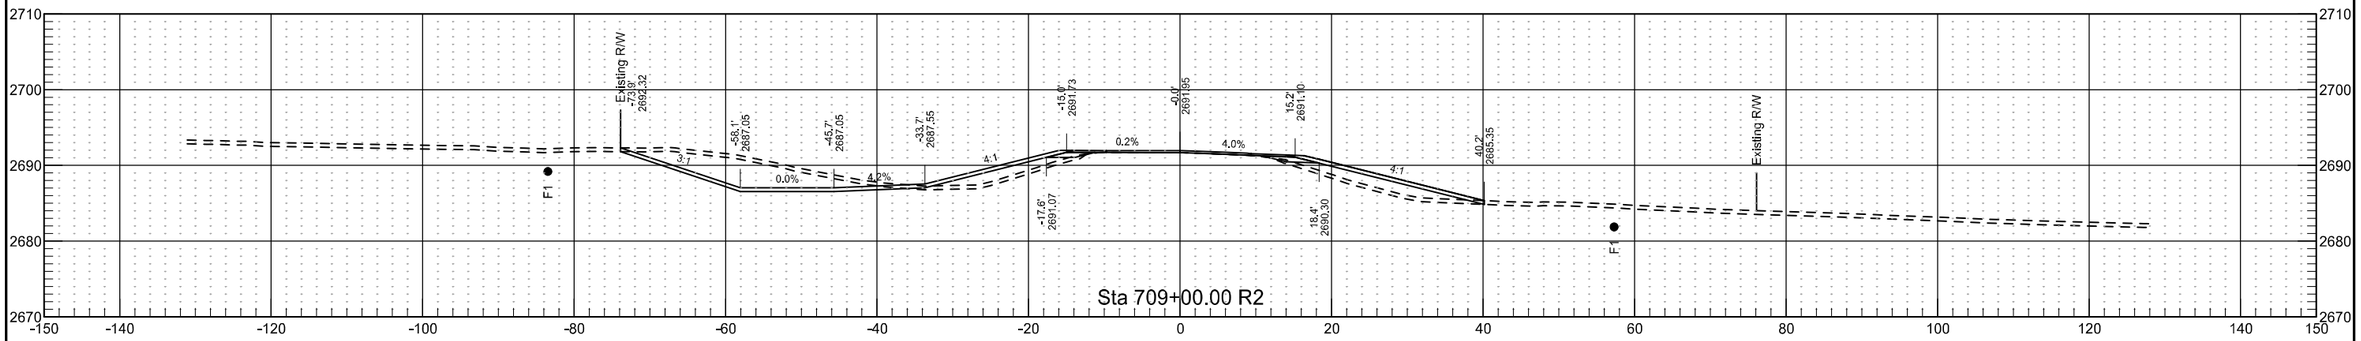


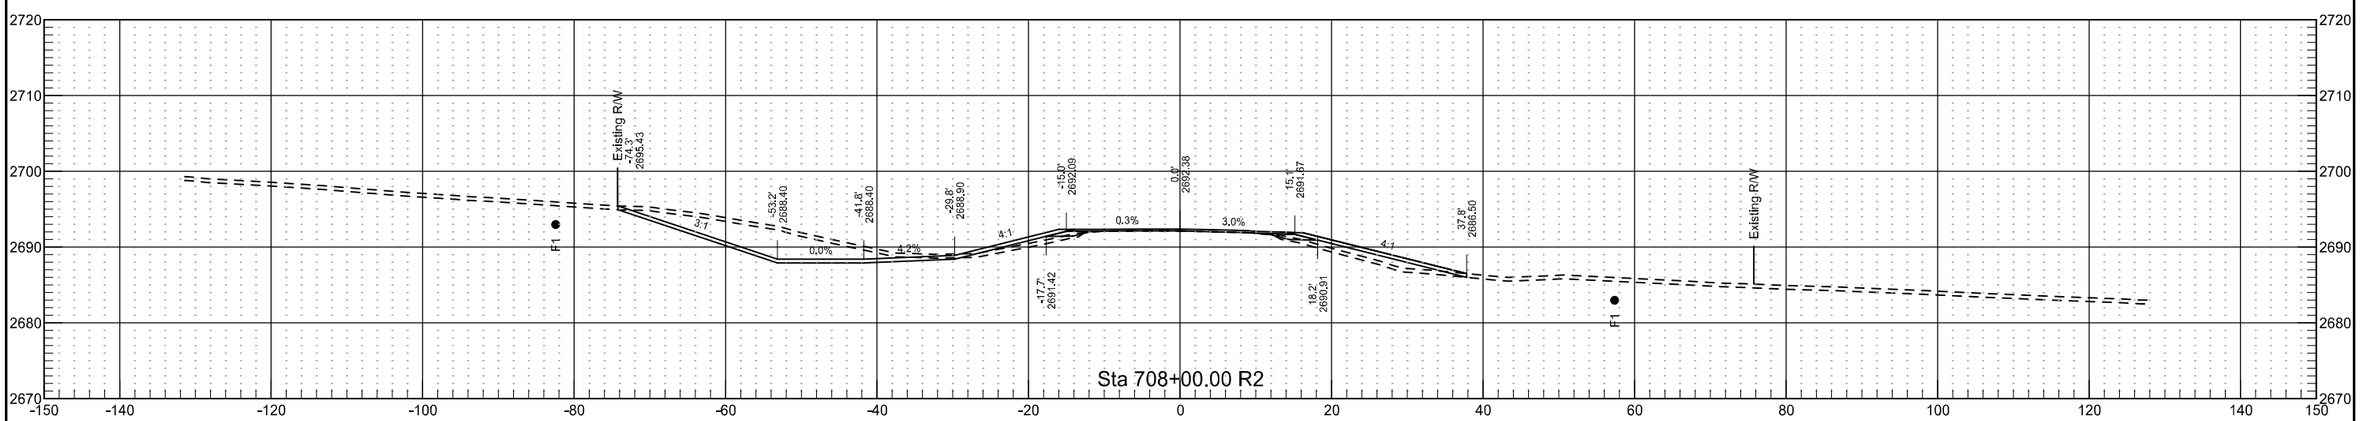


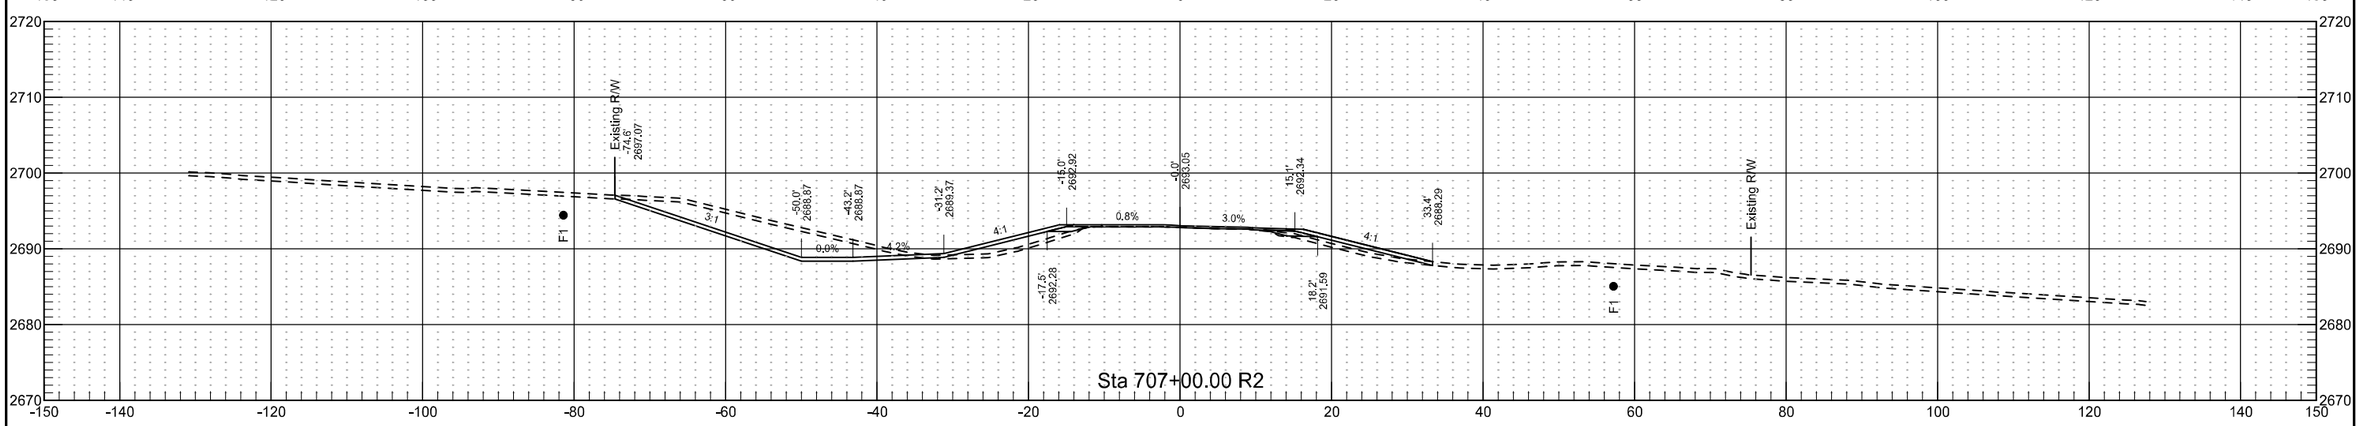


	STATE	PROJECT NO.	SECTION NO.	SHEET NO.
	ND	NH-5-021(016)000	200	216

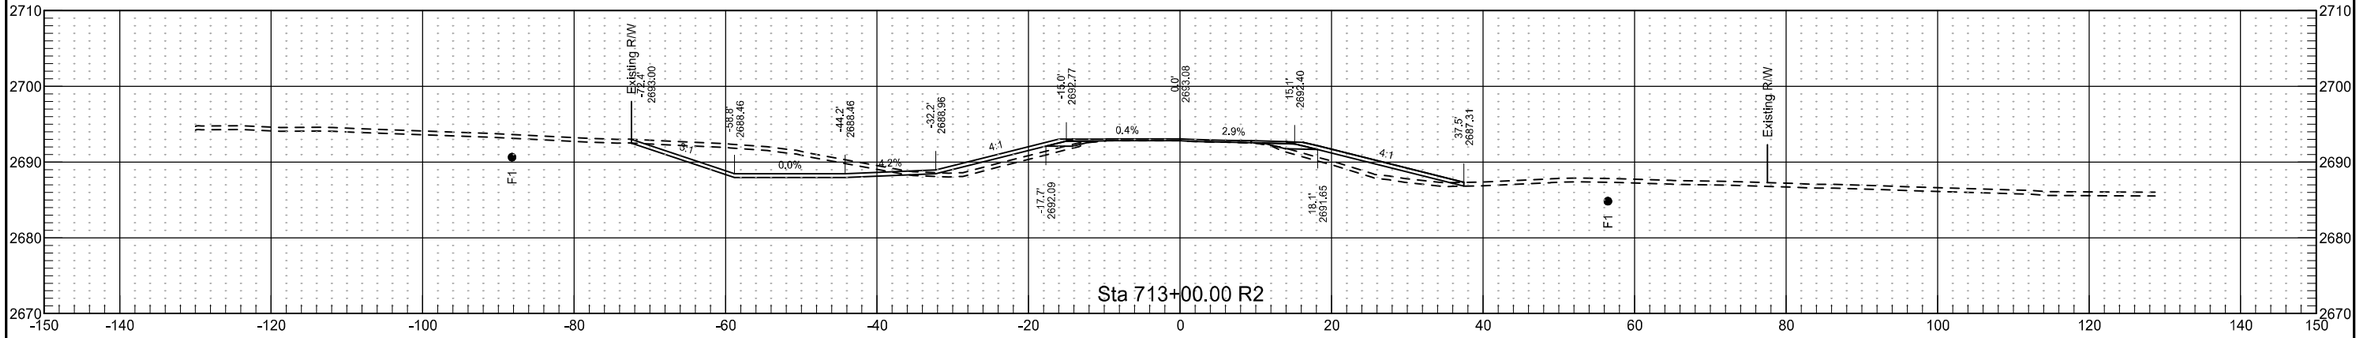


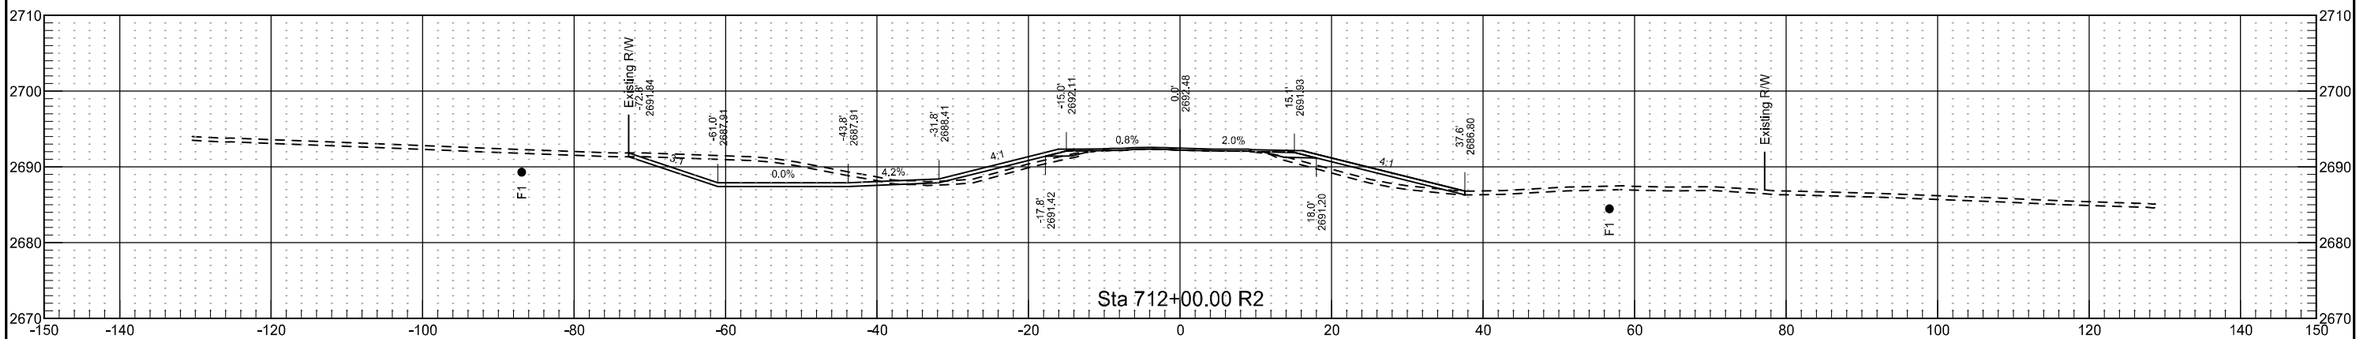


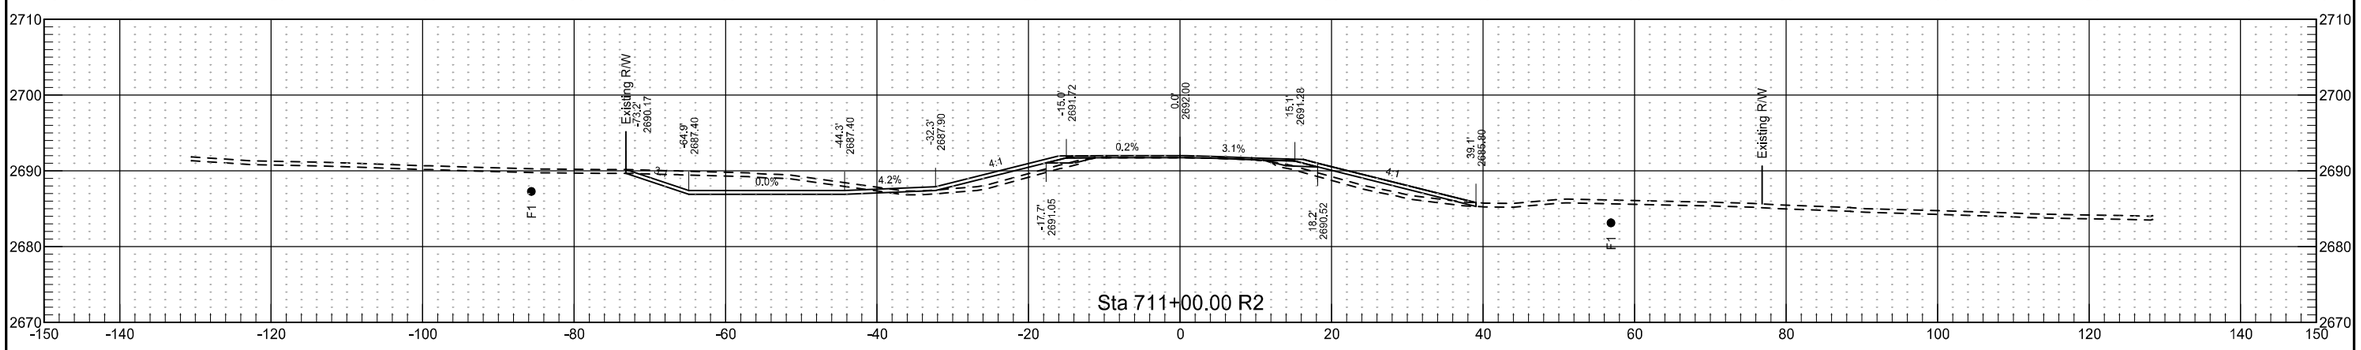


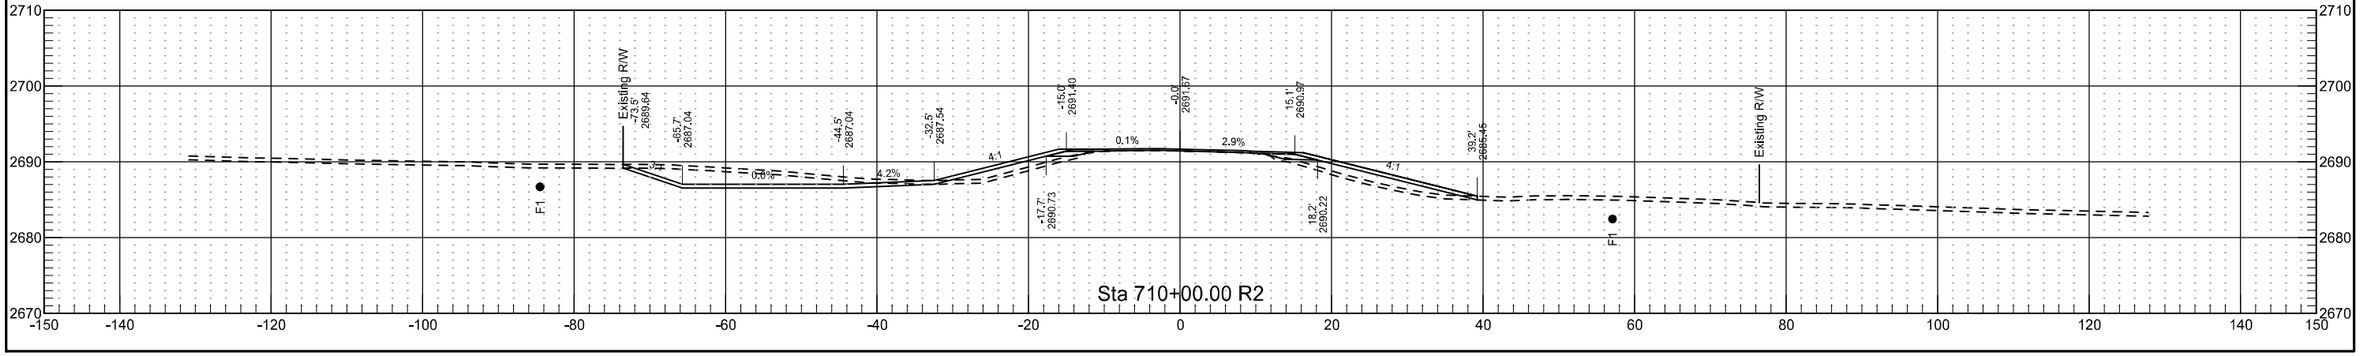


	STATE	PROJECT NO.	SECTION NO.	SHEET NO.
	ND	NH-5-021(016)000	200	217

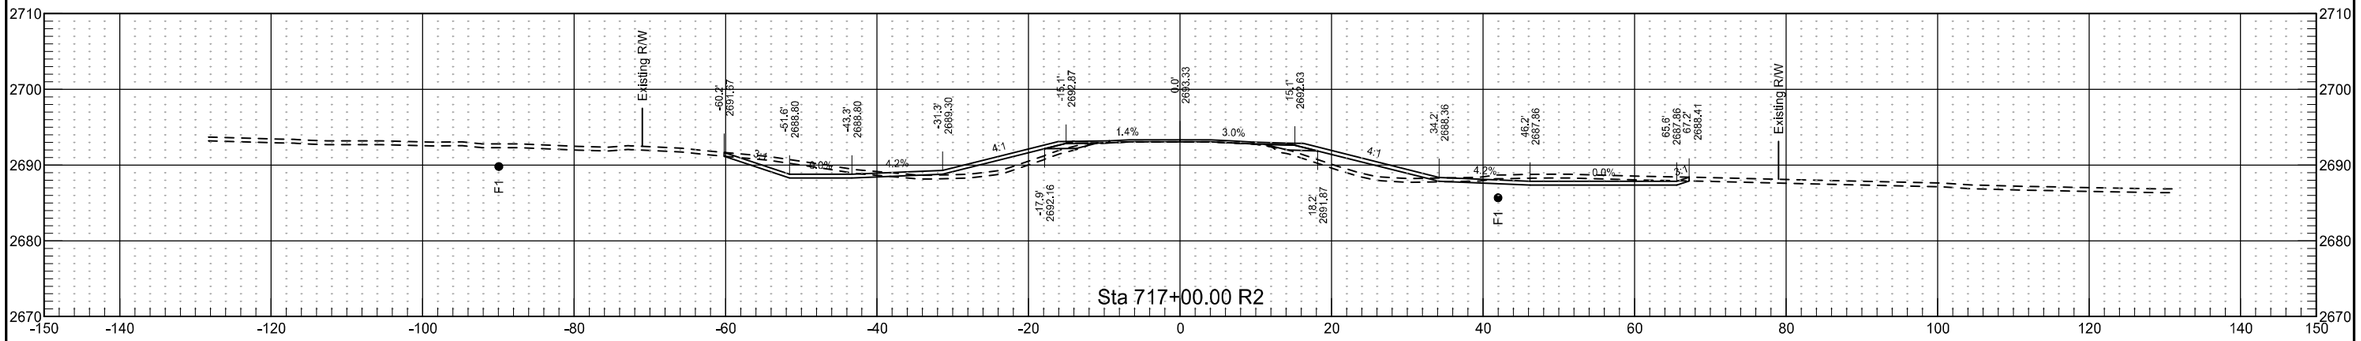

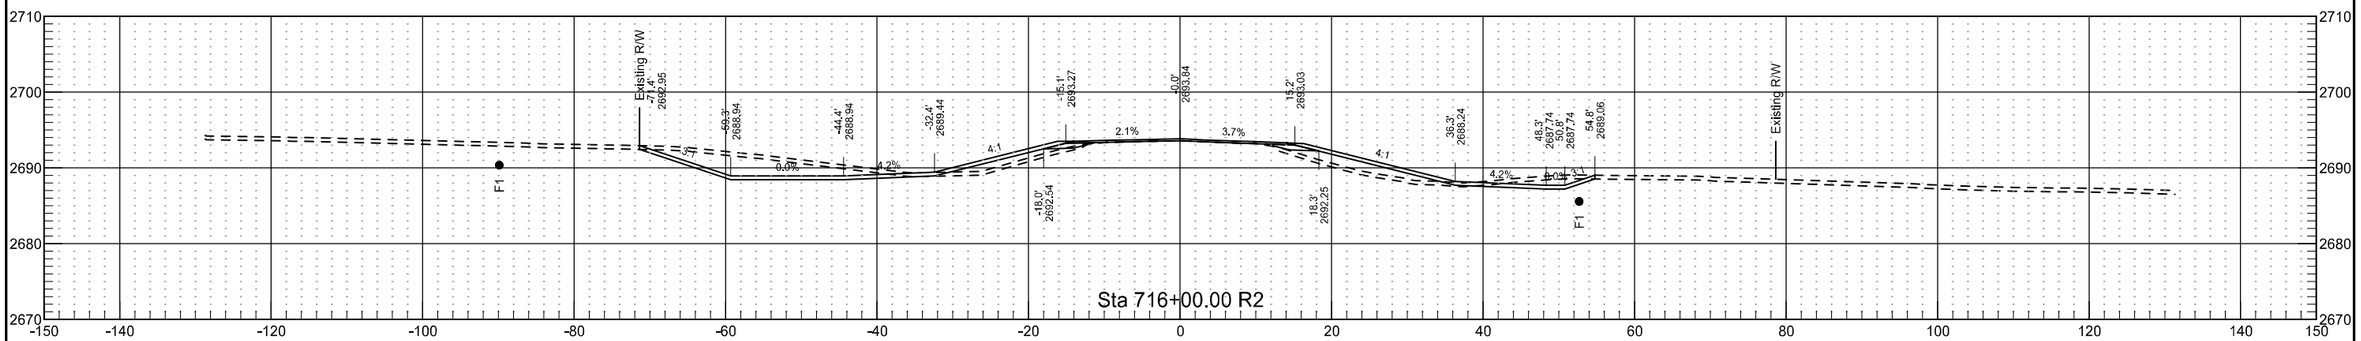


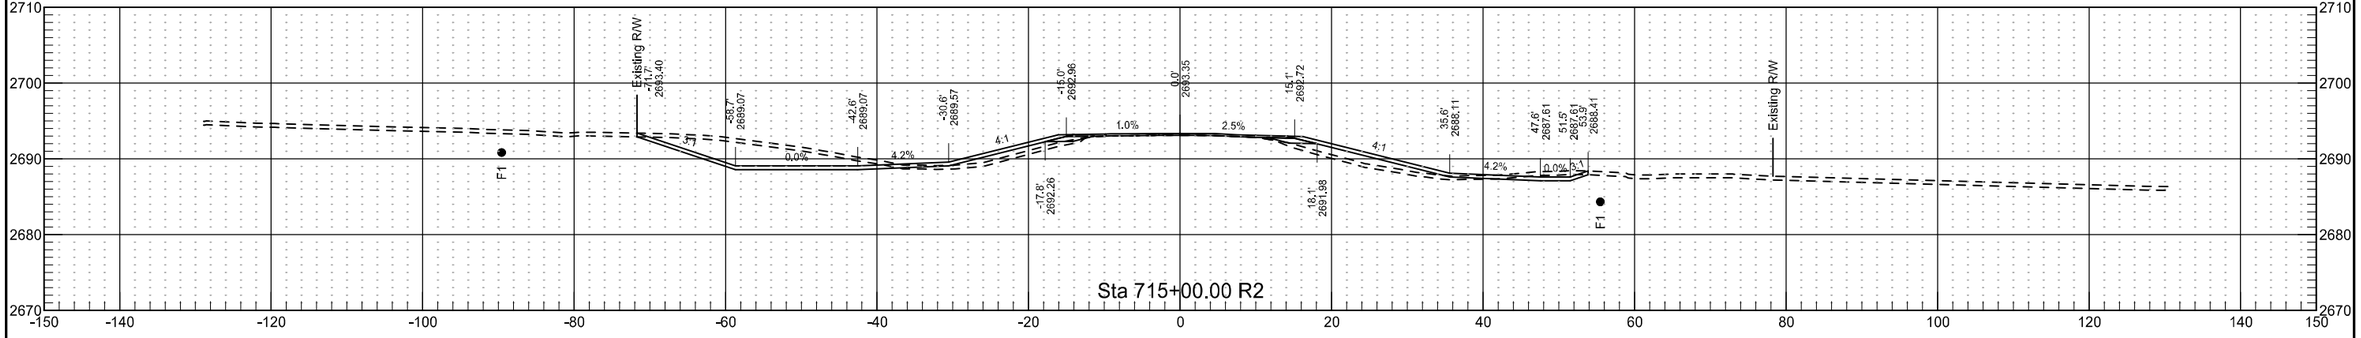

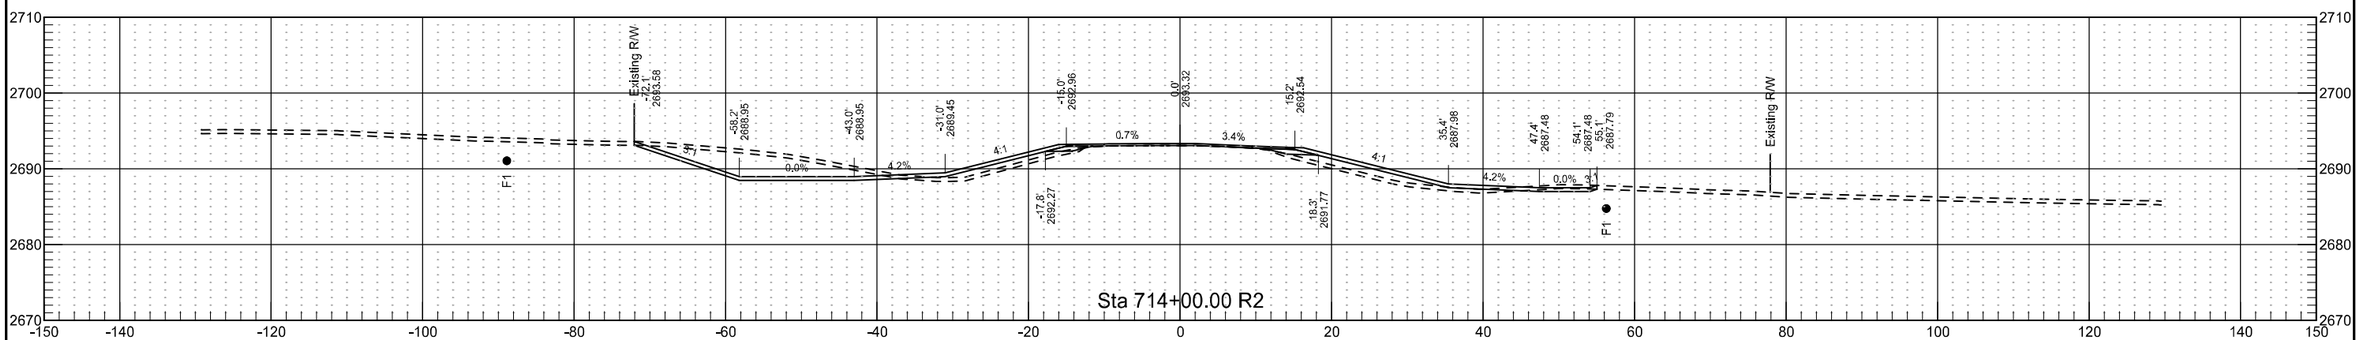



	STATE	PROJECT NO.	SECTION NO.	SHEET NO.
	ND	NH-5-021(016)000	200	218


	STATE	PROJECT NO.	SECTION NO.	SHEET NO.
	ND	NH-5-021(016)000	200	219

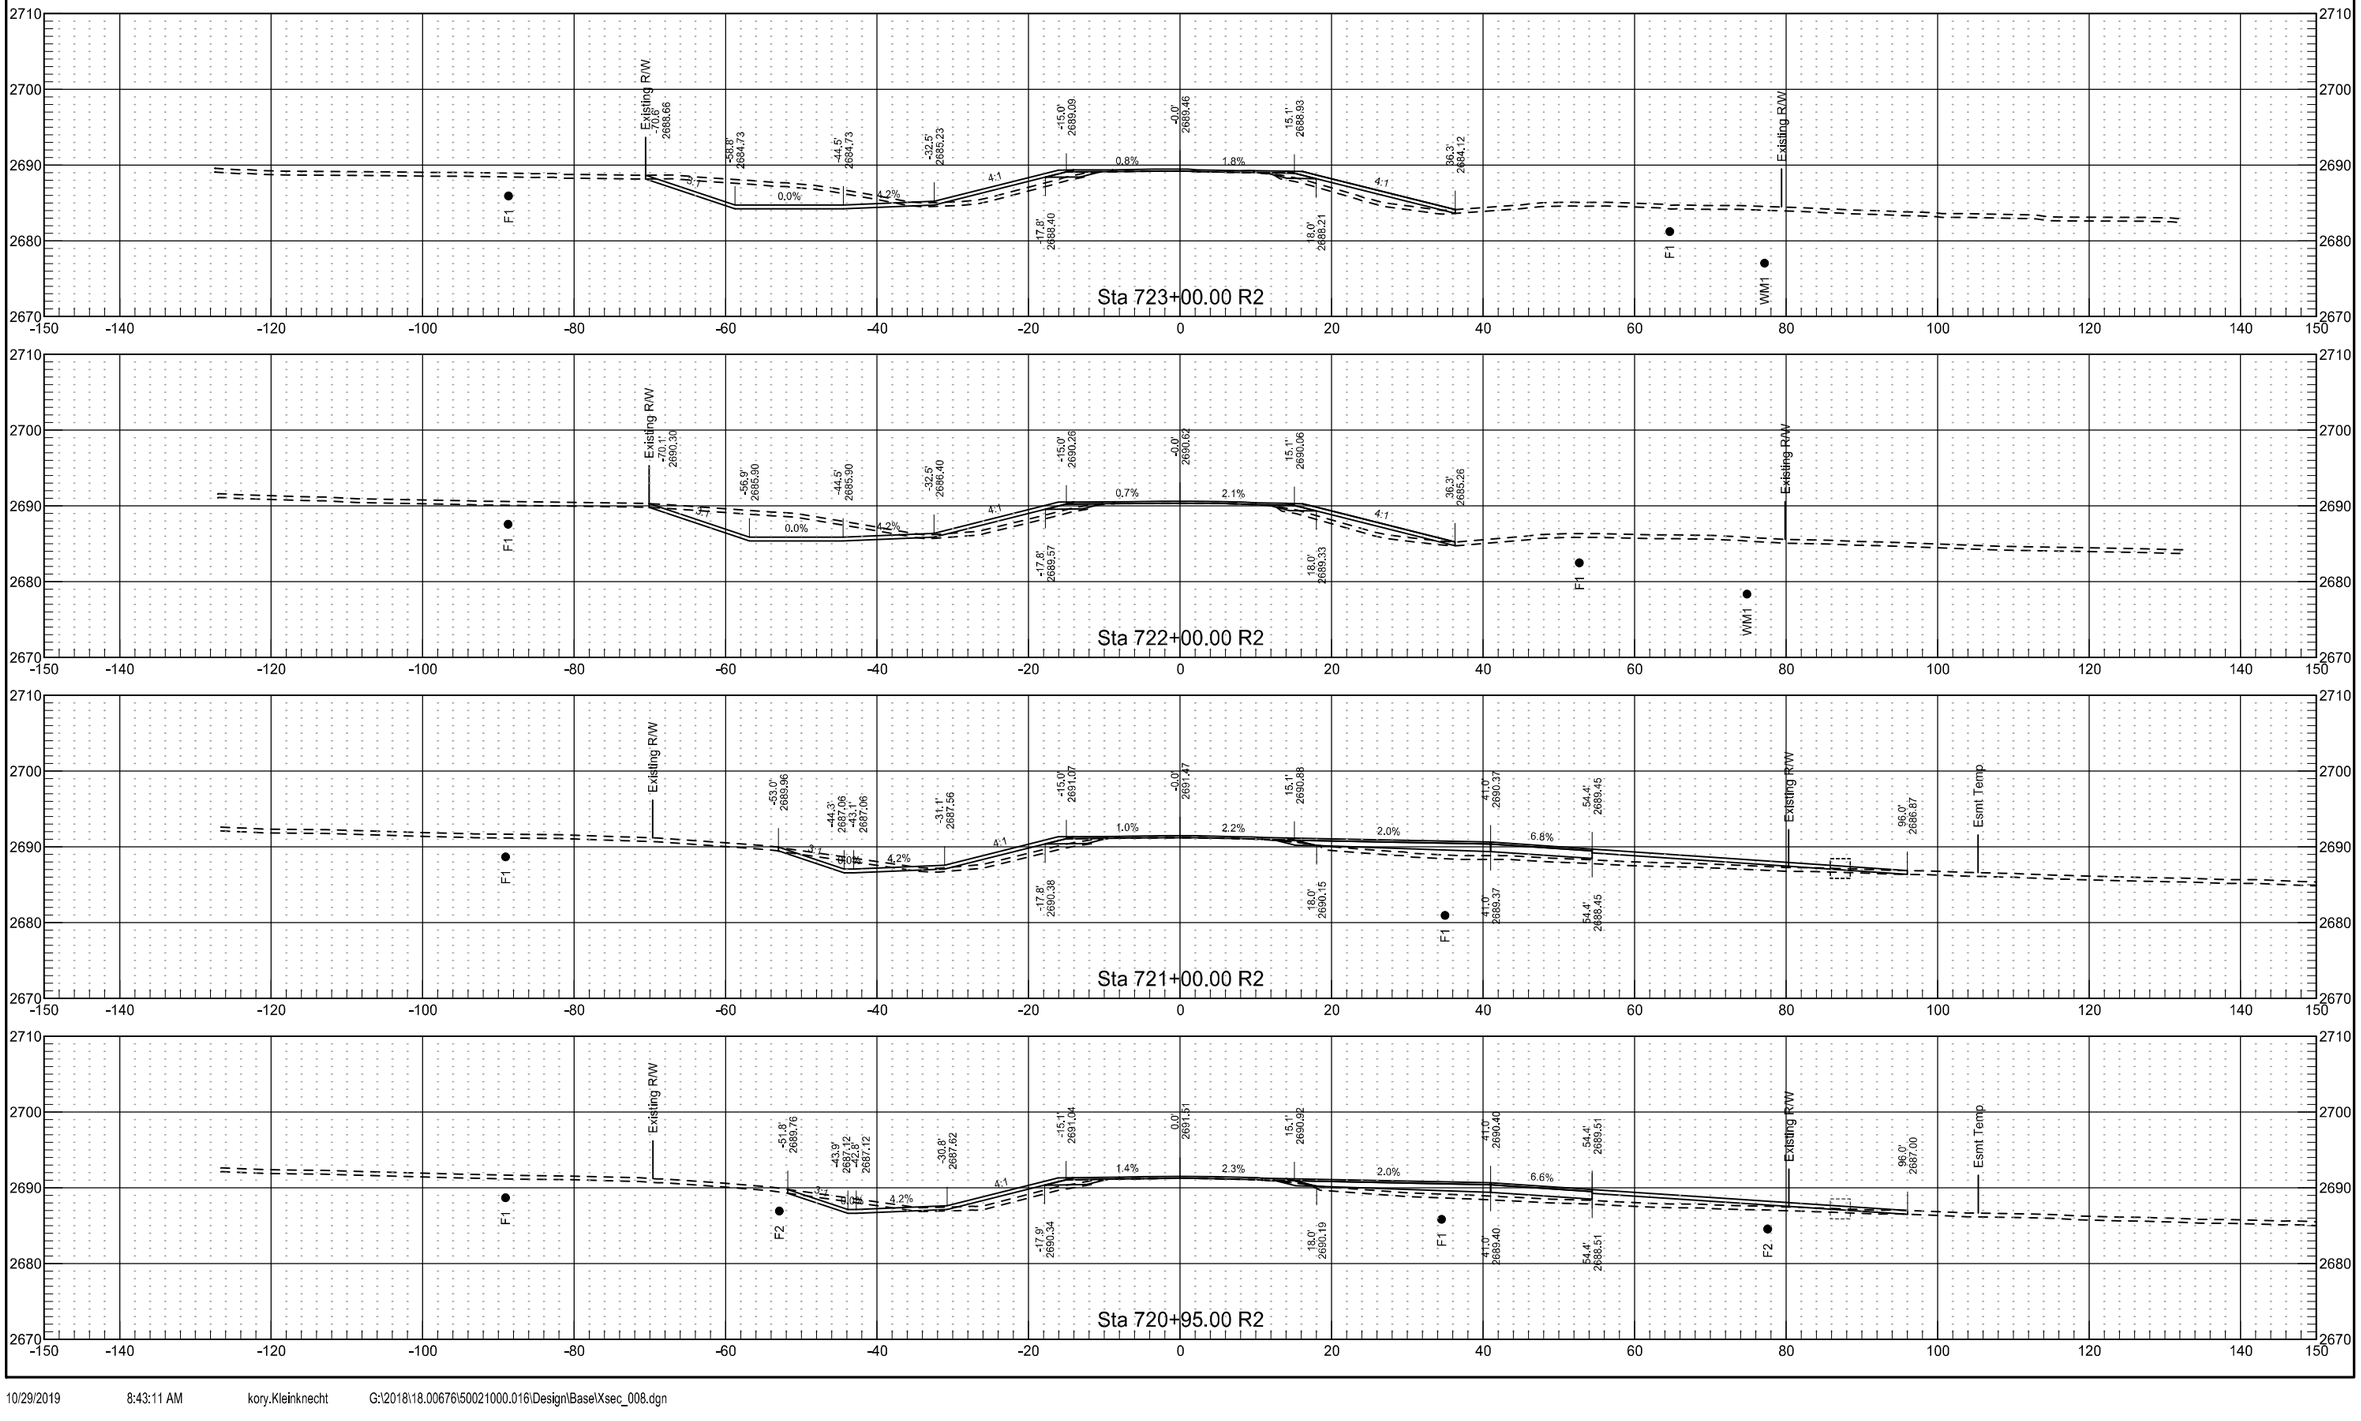

	STATE	PROJECT NO.	SECTION NO.	SHEET NO.
	ND	NH-5-021(016)000	200	220

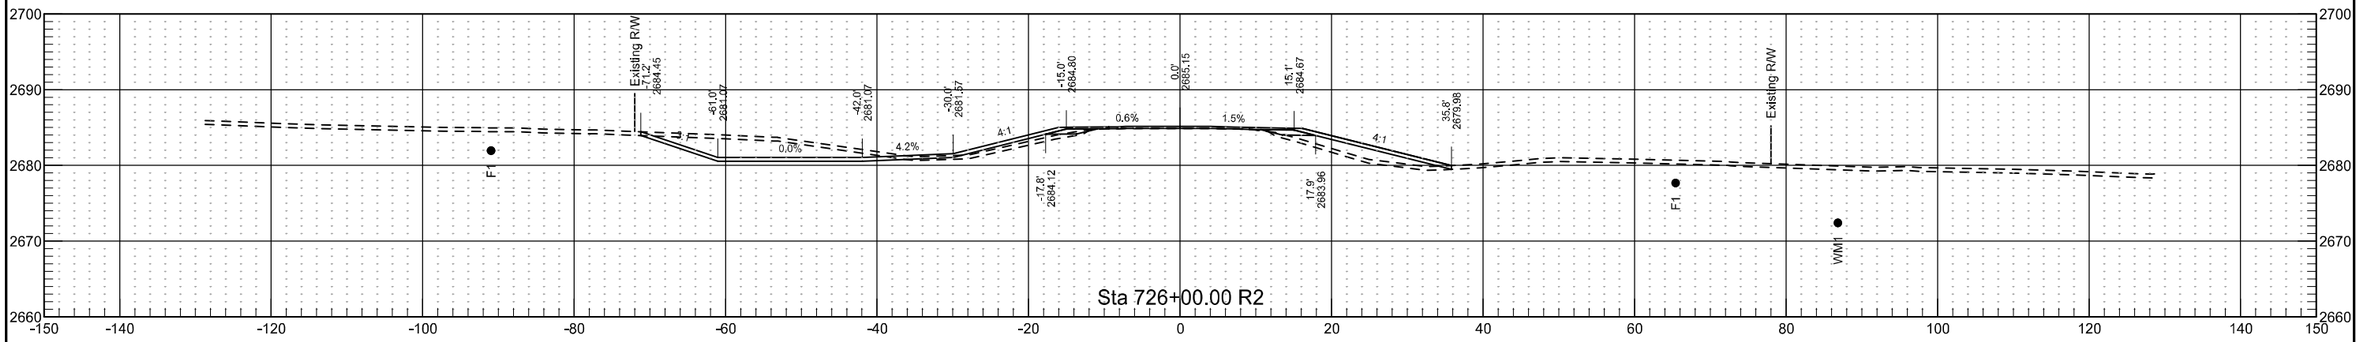


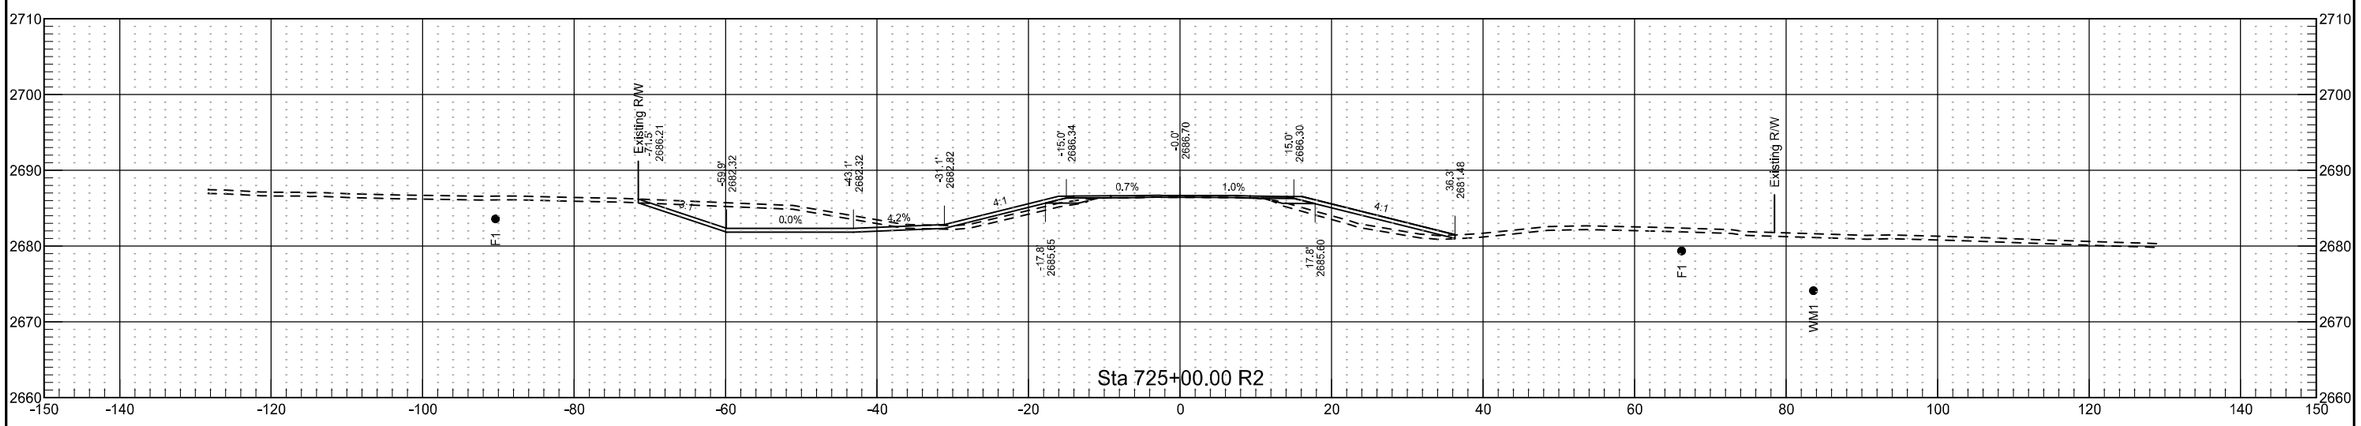


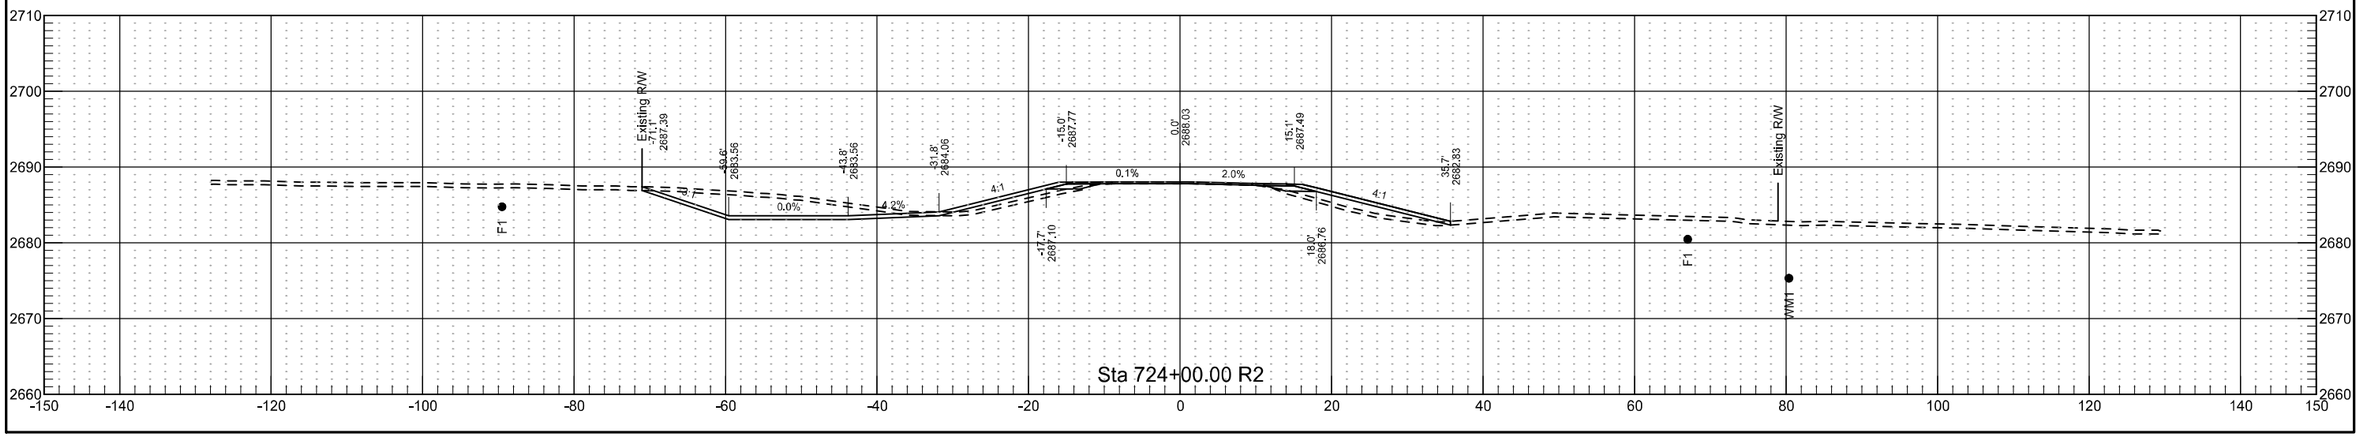


	STATE	PROJECT NO.	SECTION NO.	SHEET NO.
	ND	NH-5-021(016)000	200	221


	STATE	PROJECT NO.	SECTION NO.	SHEET NO.
	ND	NH-5-021(016)000	200	222

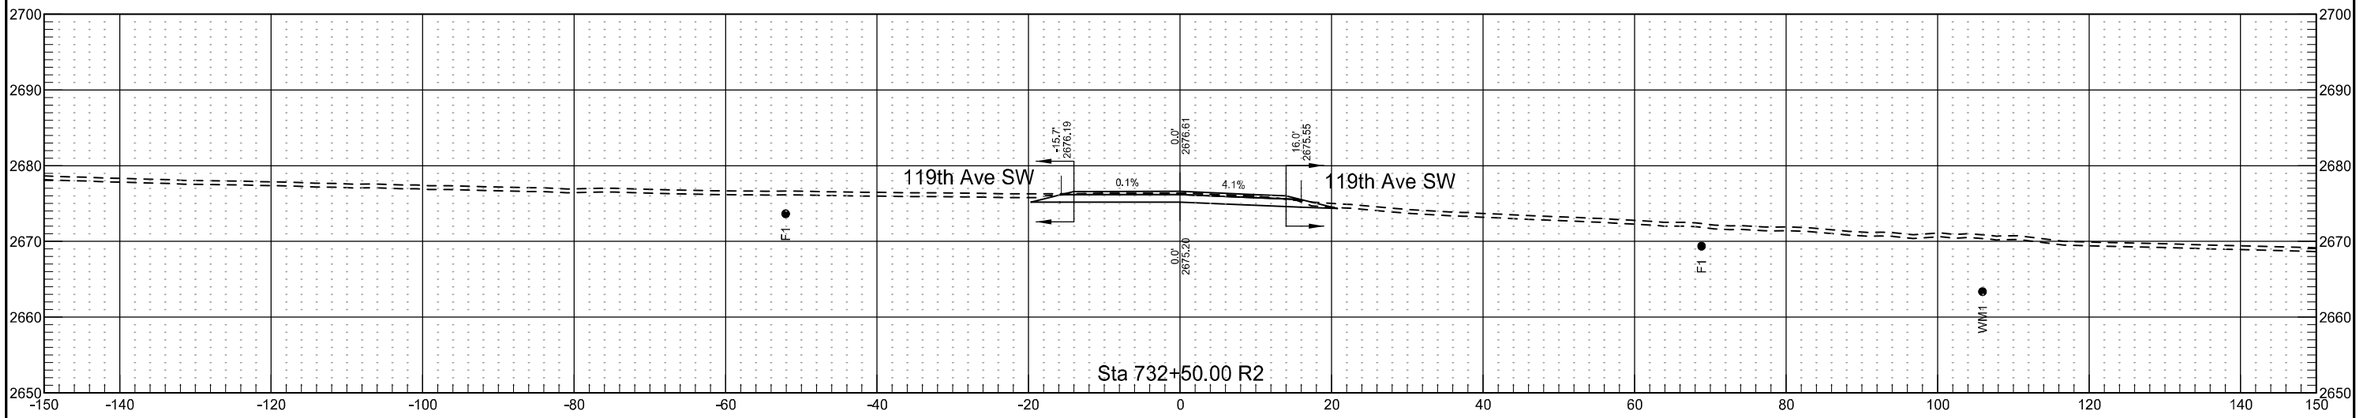


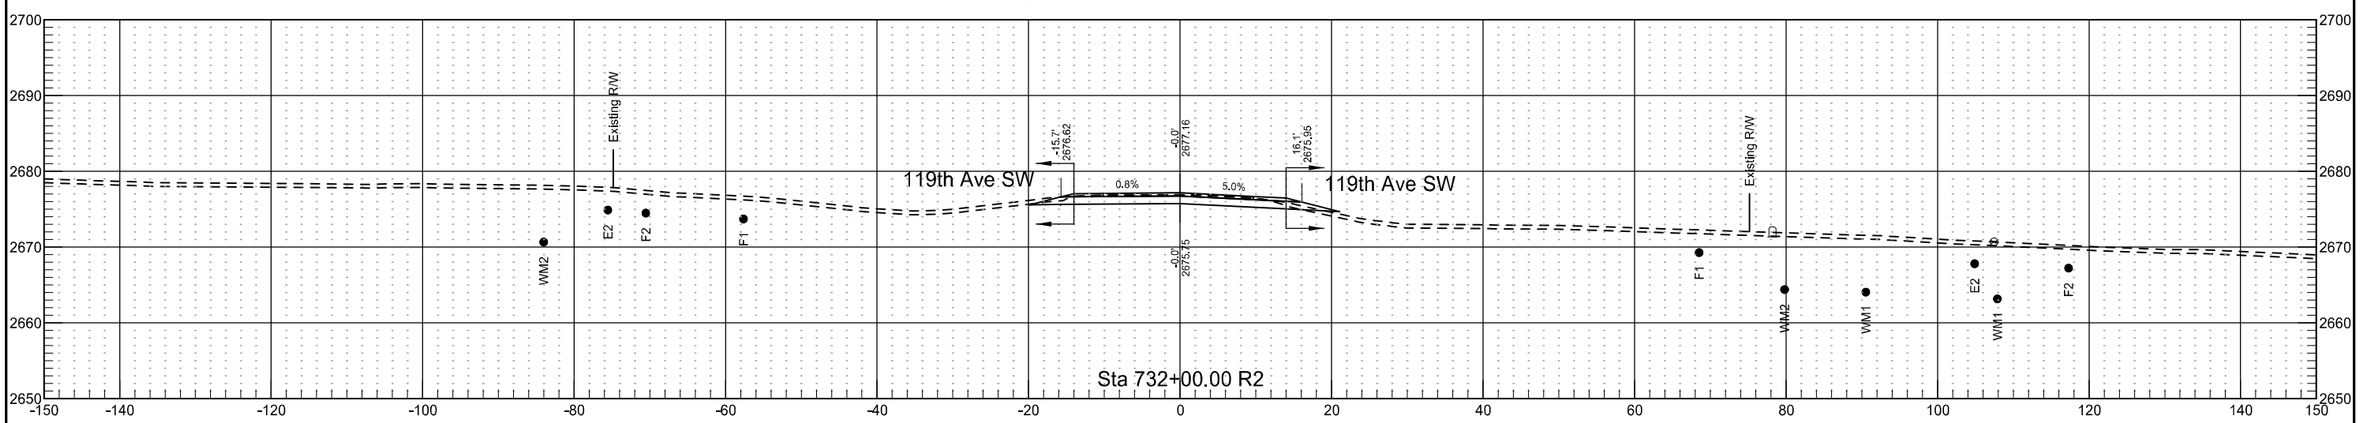


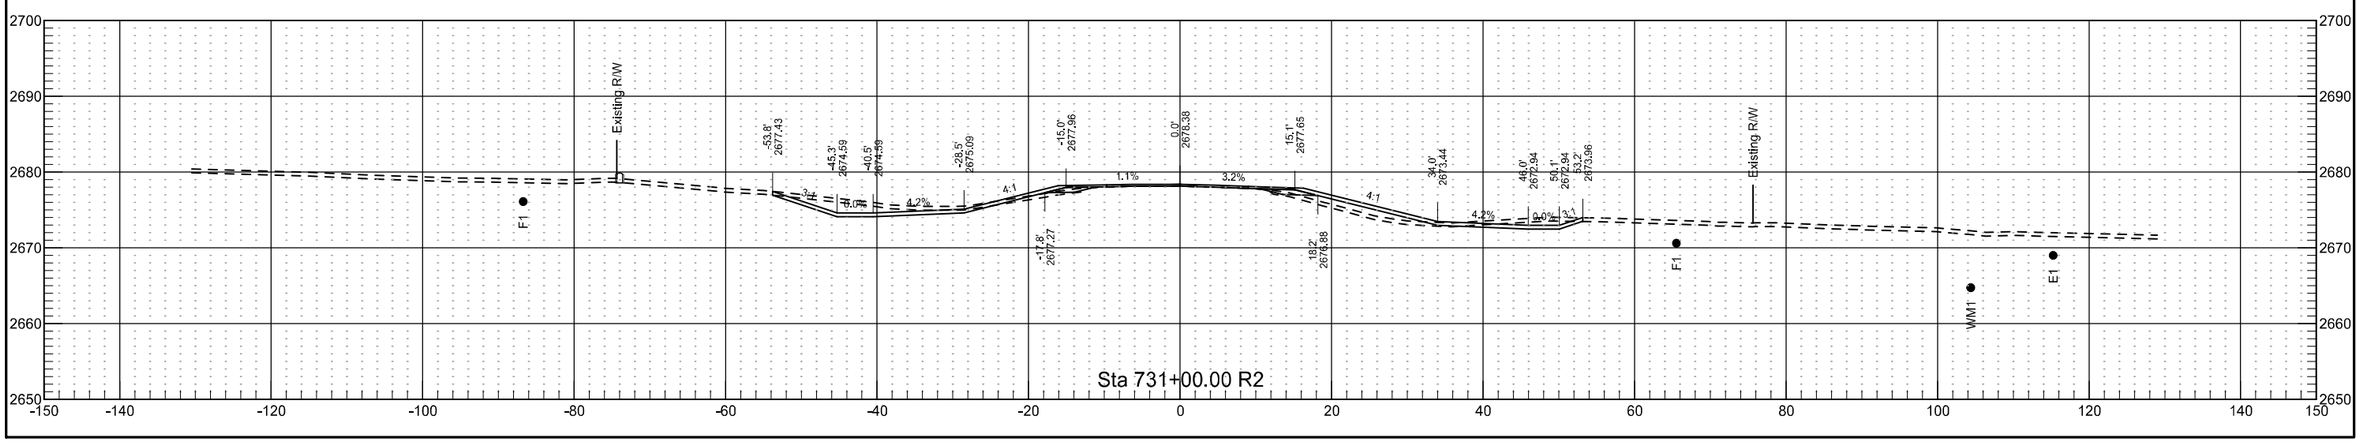


	STATE	PROJECT NO.	SECTION NO.	SHEET NO.
	ND	NH-5-021(016)000	200	223

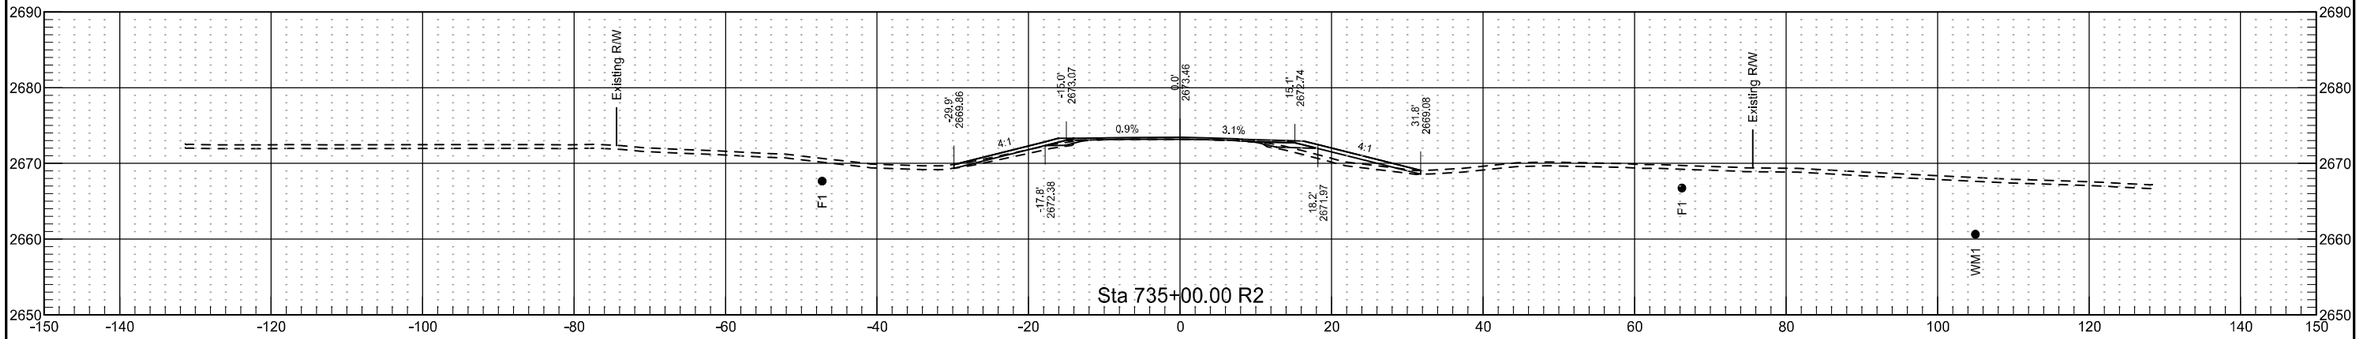

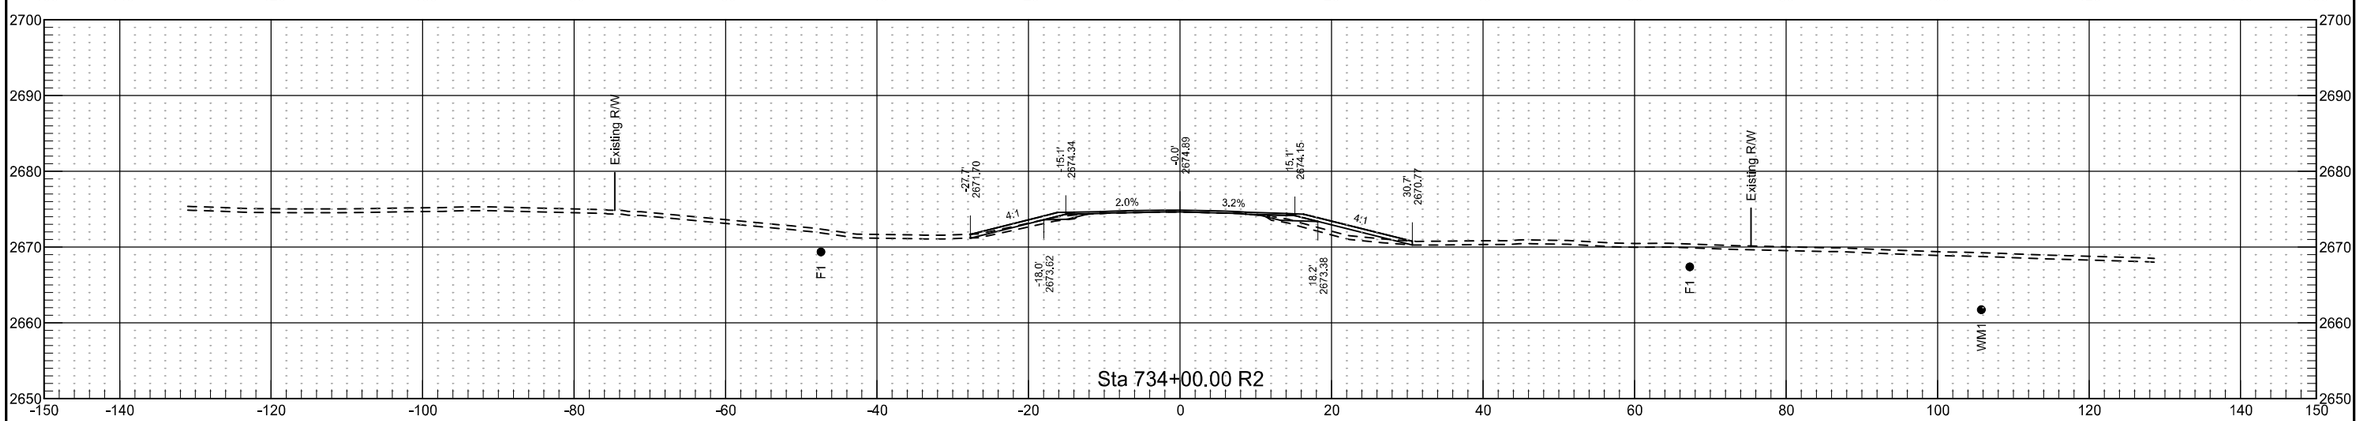


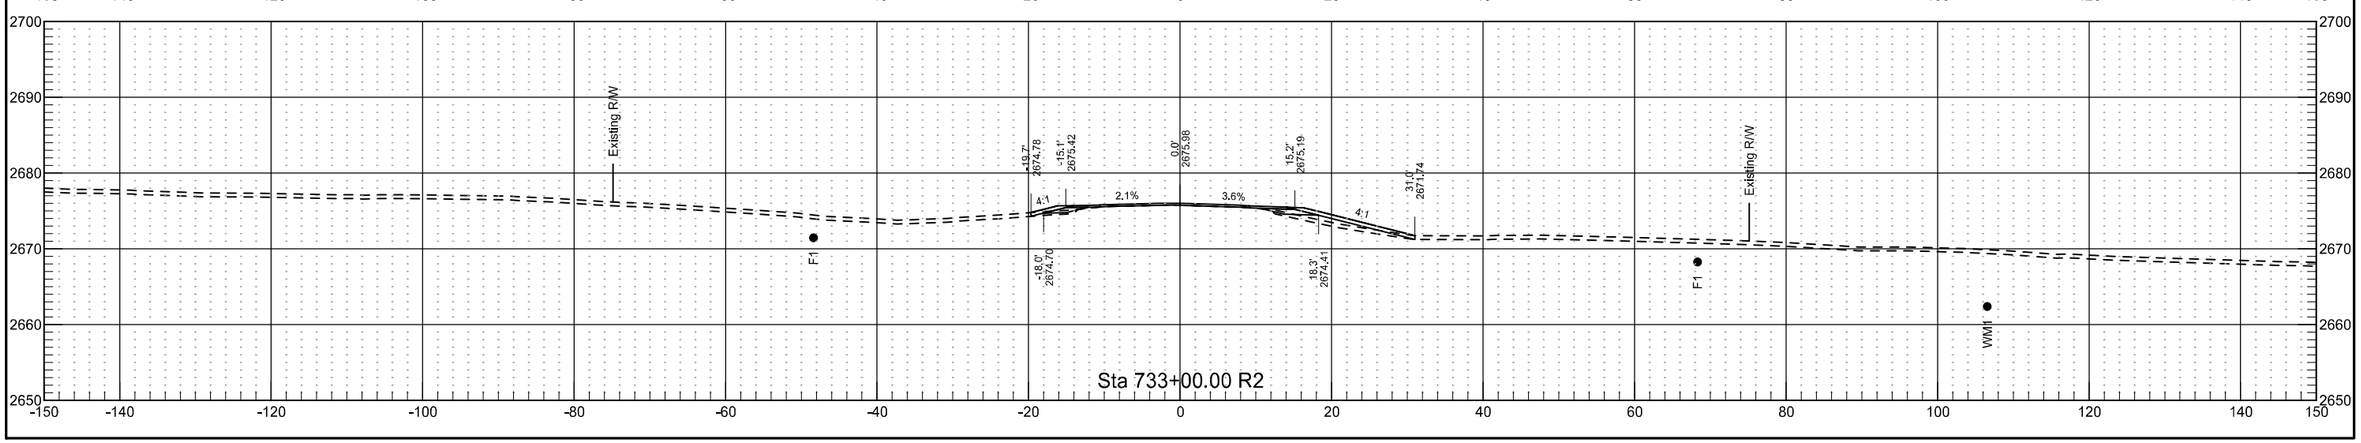


	STATE	PROJECT NO.	SECTION NO.	SHEET NO.
	ND	NH-5-021(016)000	200	224

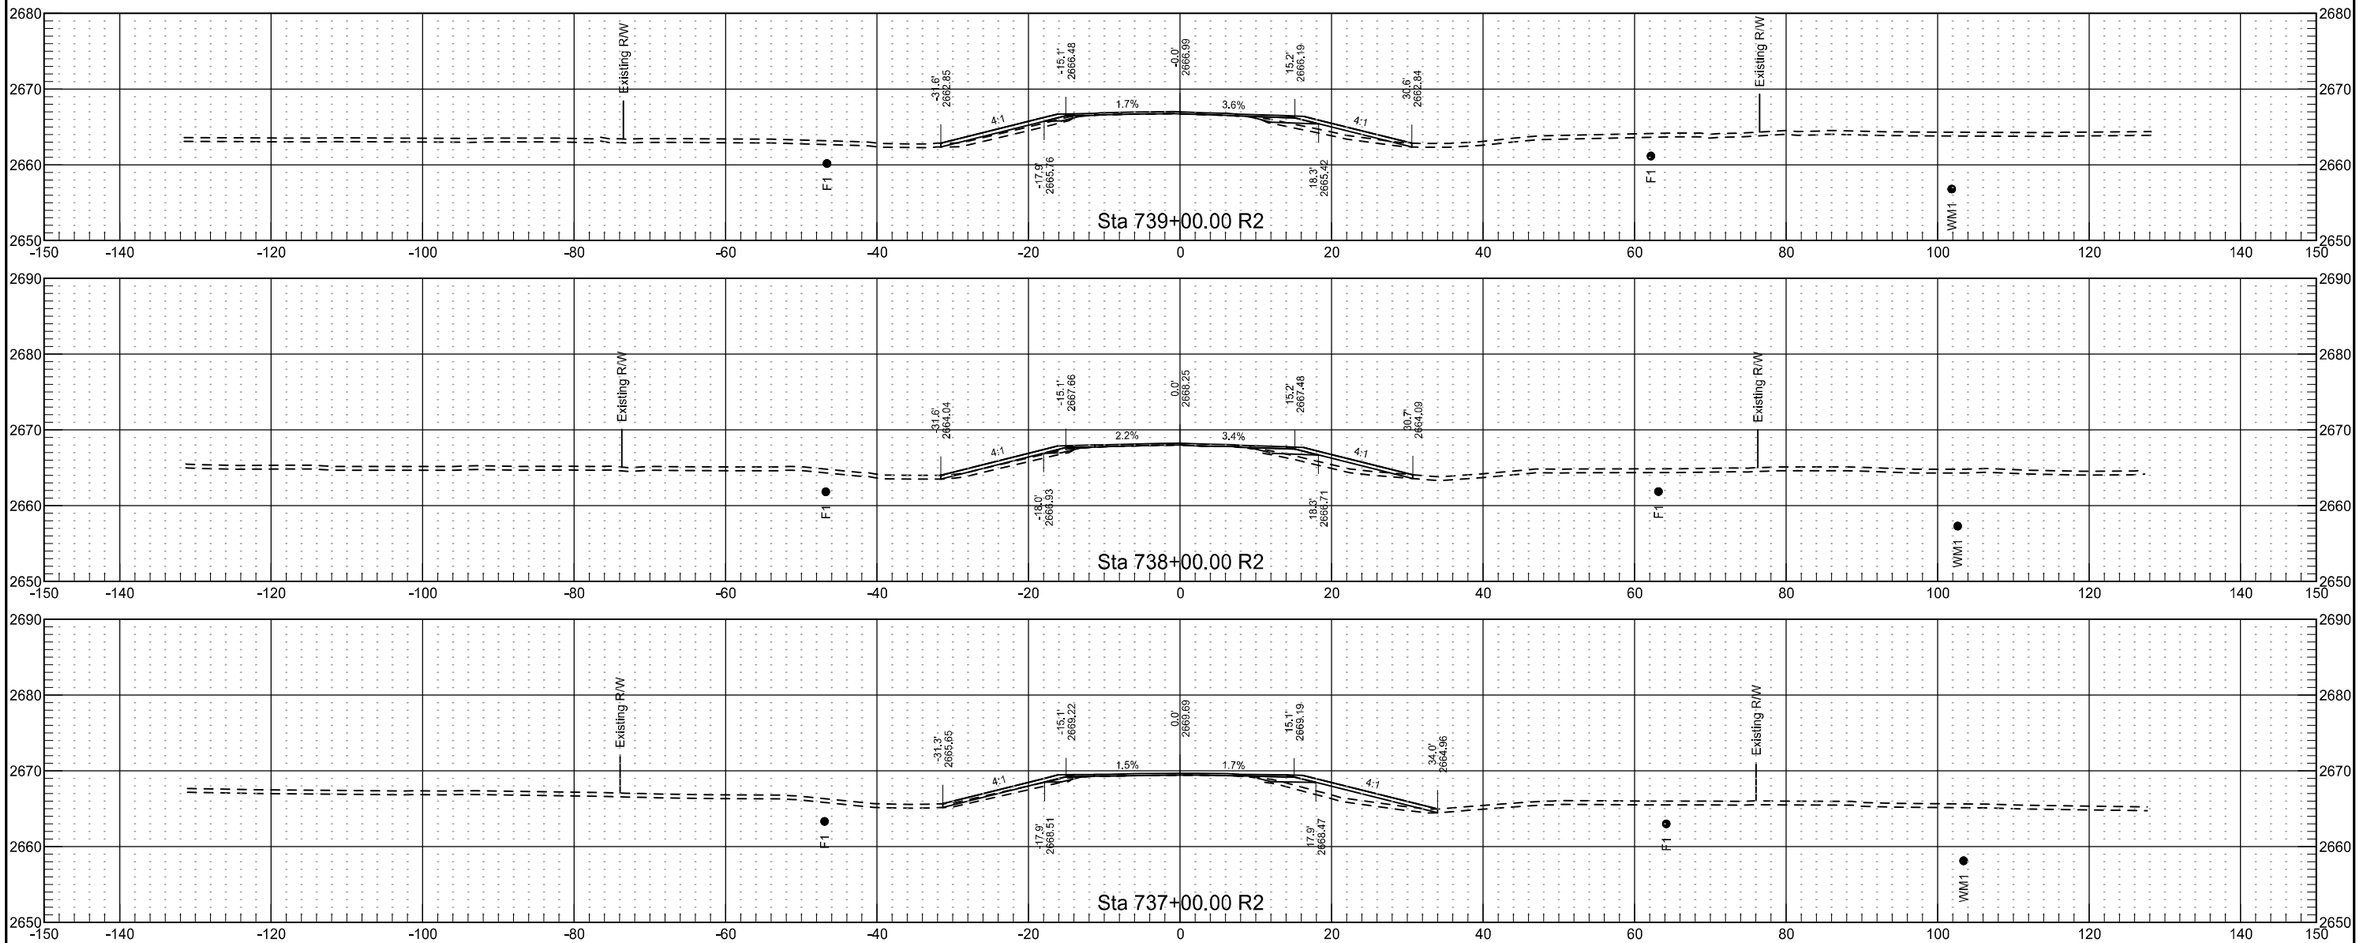



	STATE	PROJECT NO.	SECTION NO.	SHEET NO.
	ND	NH-5-021(016)000	200	225

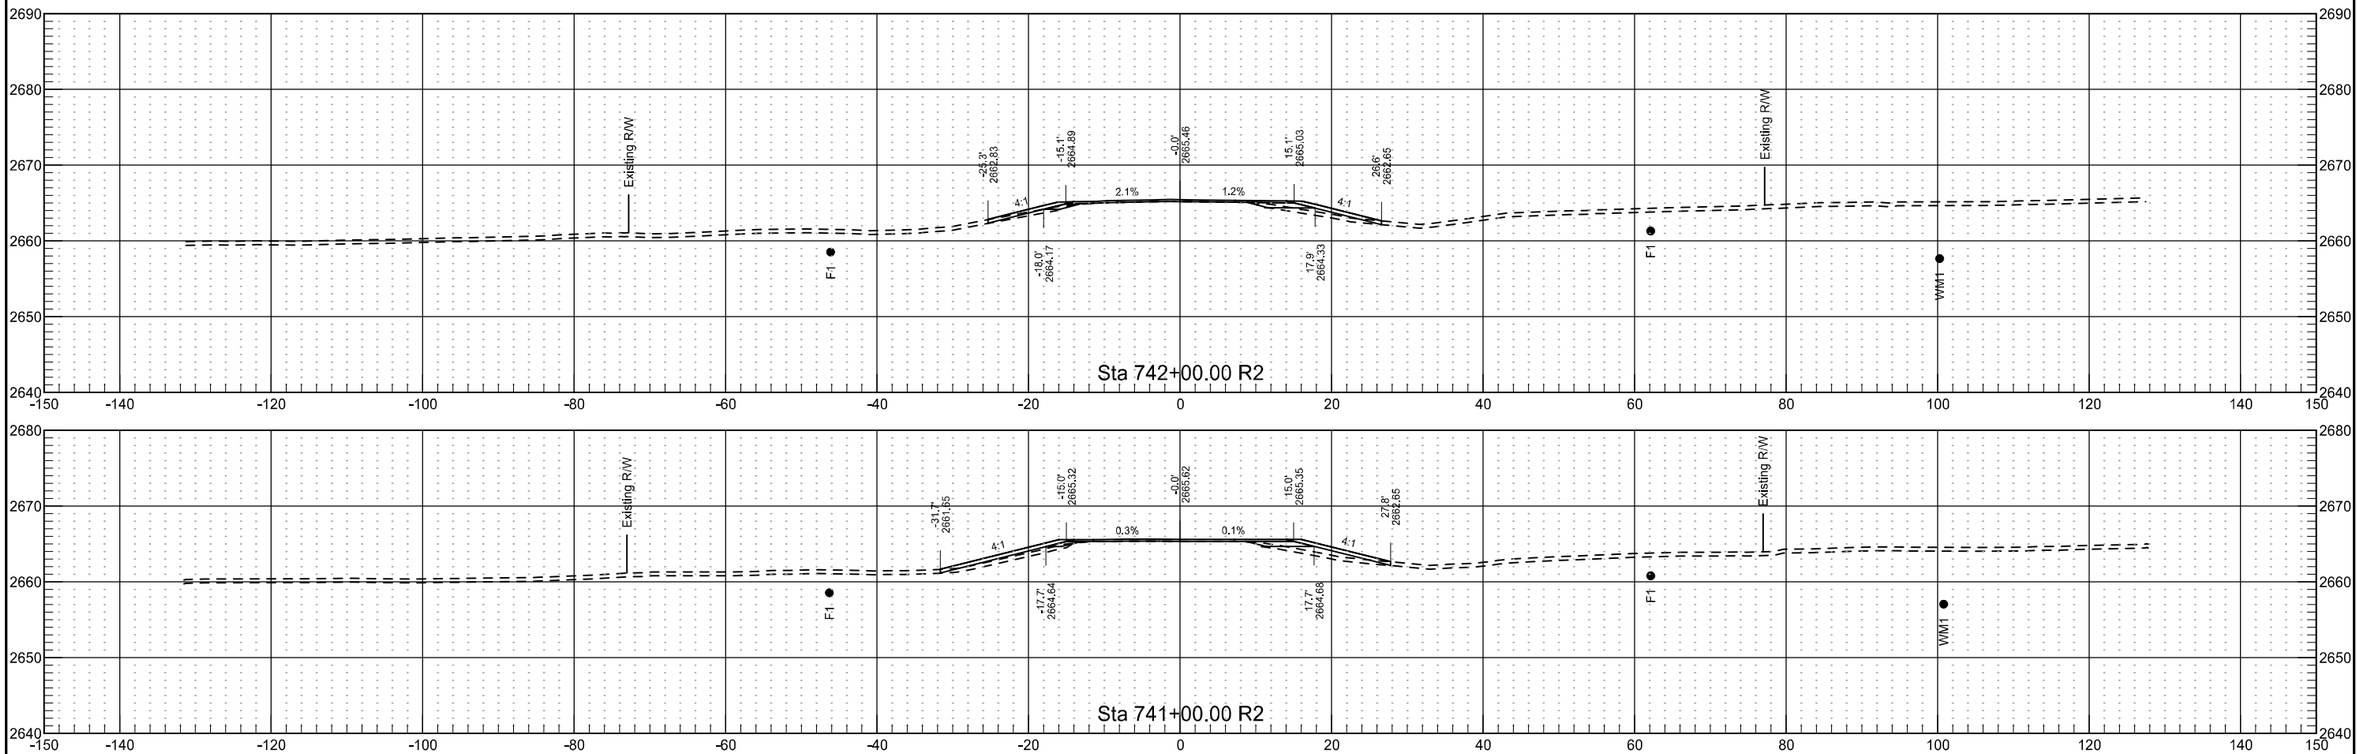


	STATE	PROJECT NO.	SECTION NO.	SHEET NO.
	ND	NH-5-021(016)000	200	226

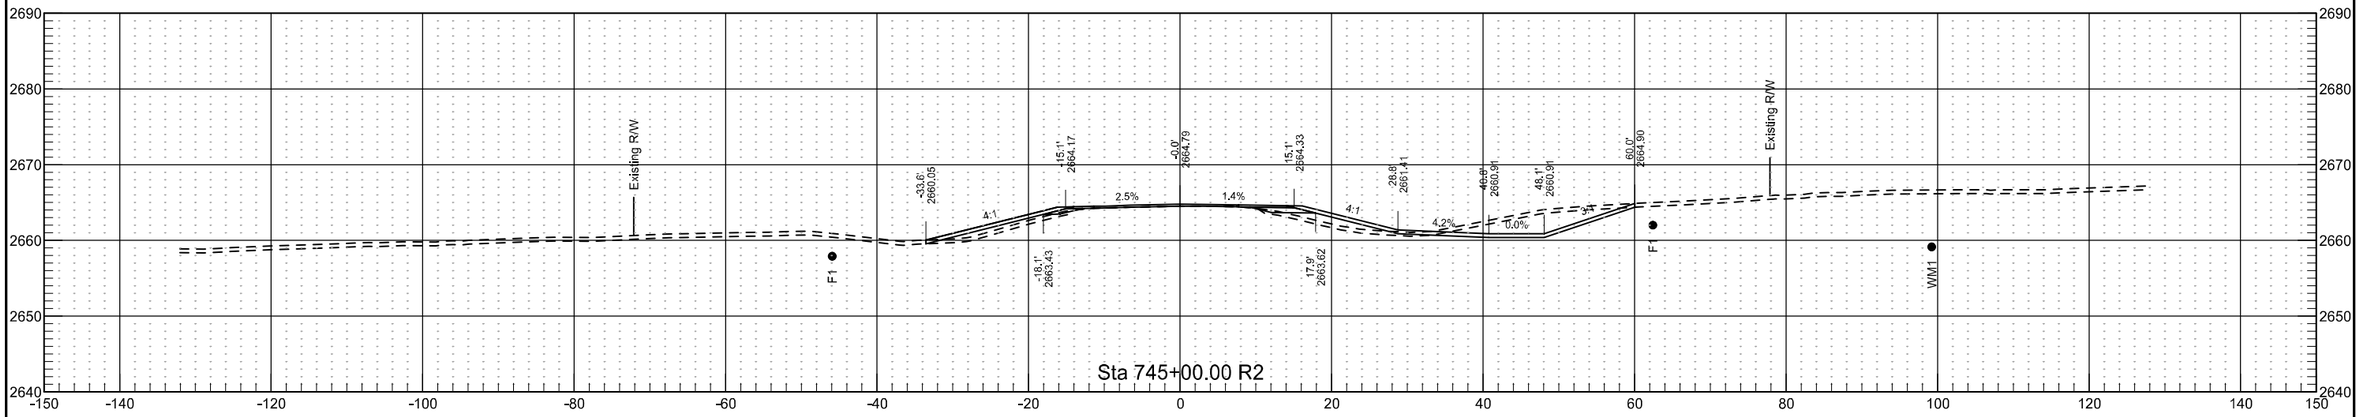

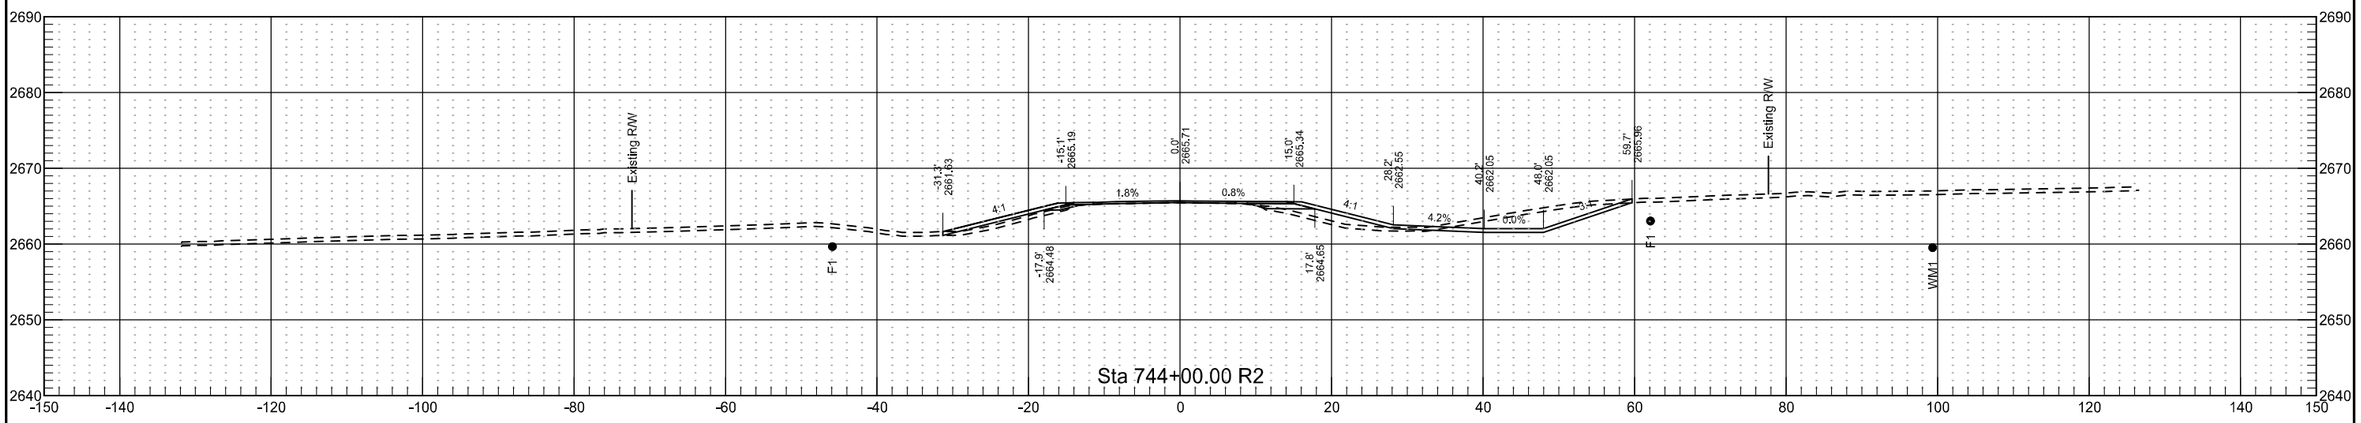

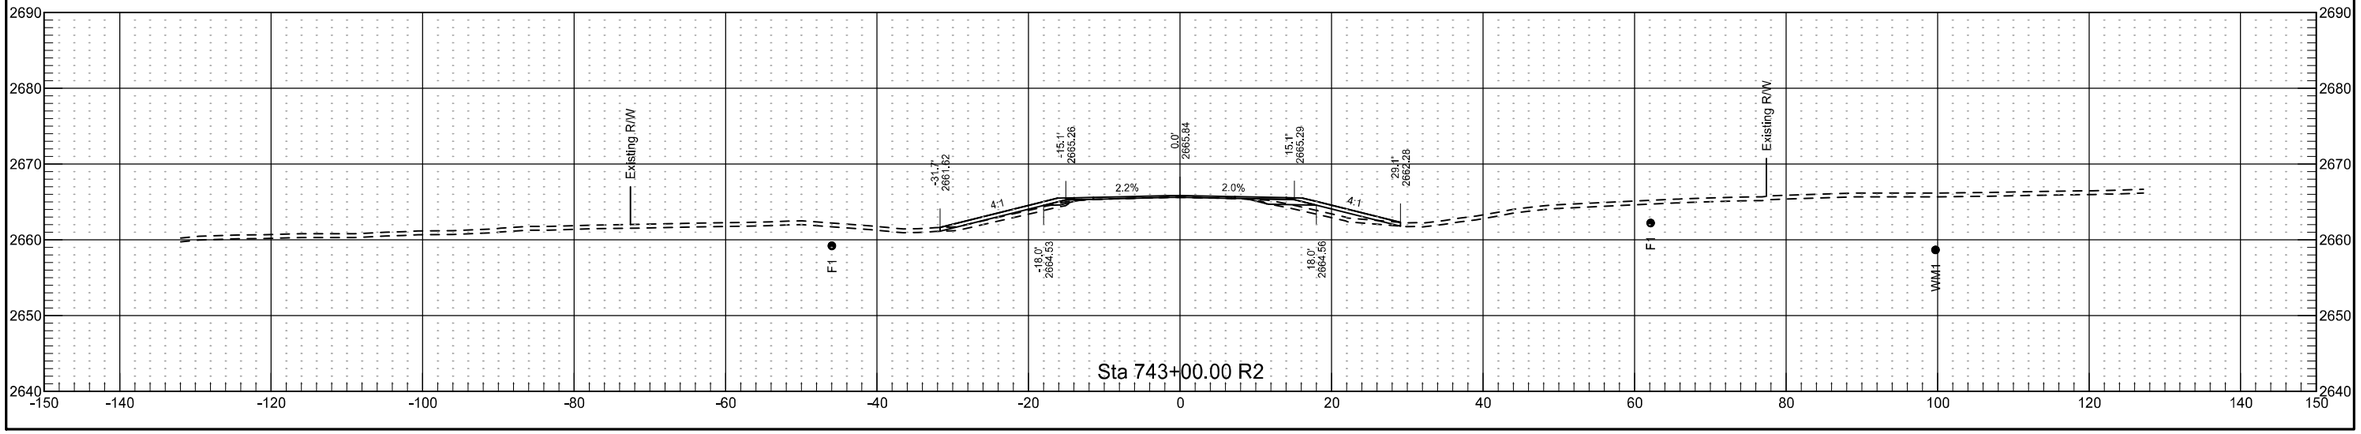


	STATE	PROJECT NO.	SECTION NO.	SHEET NO.
	ND	NH-5-021(016)000	200	227

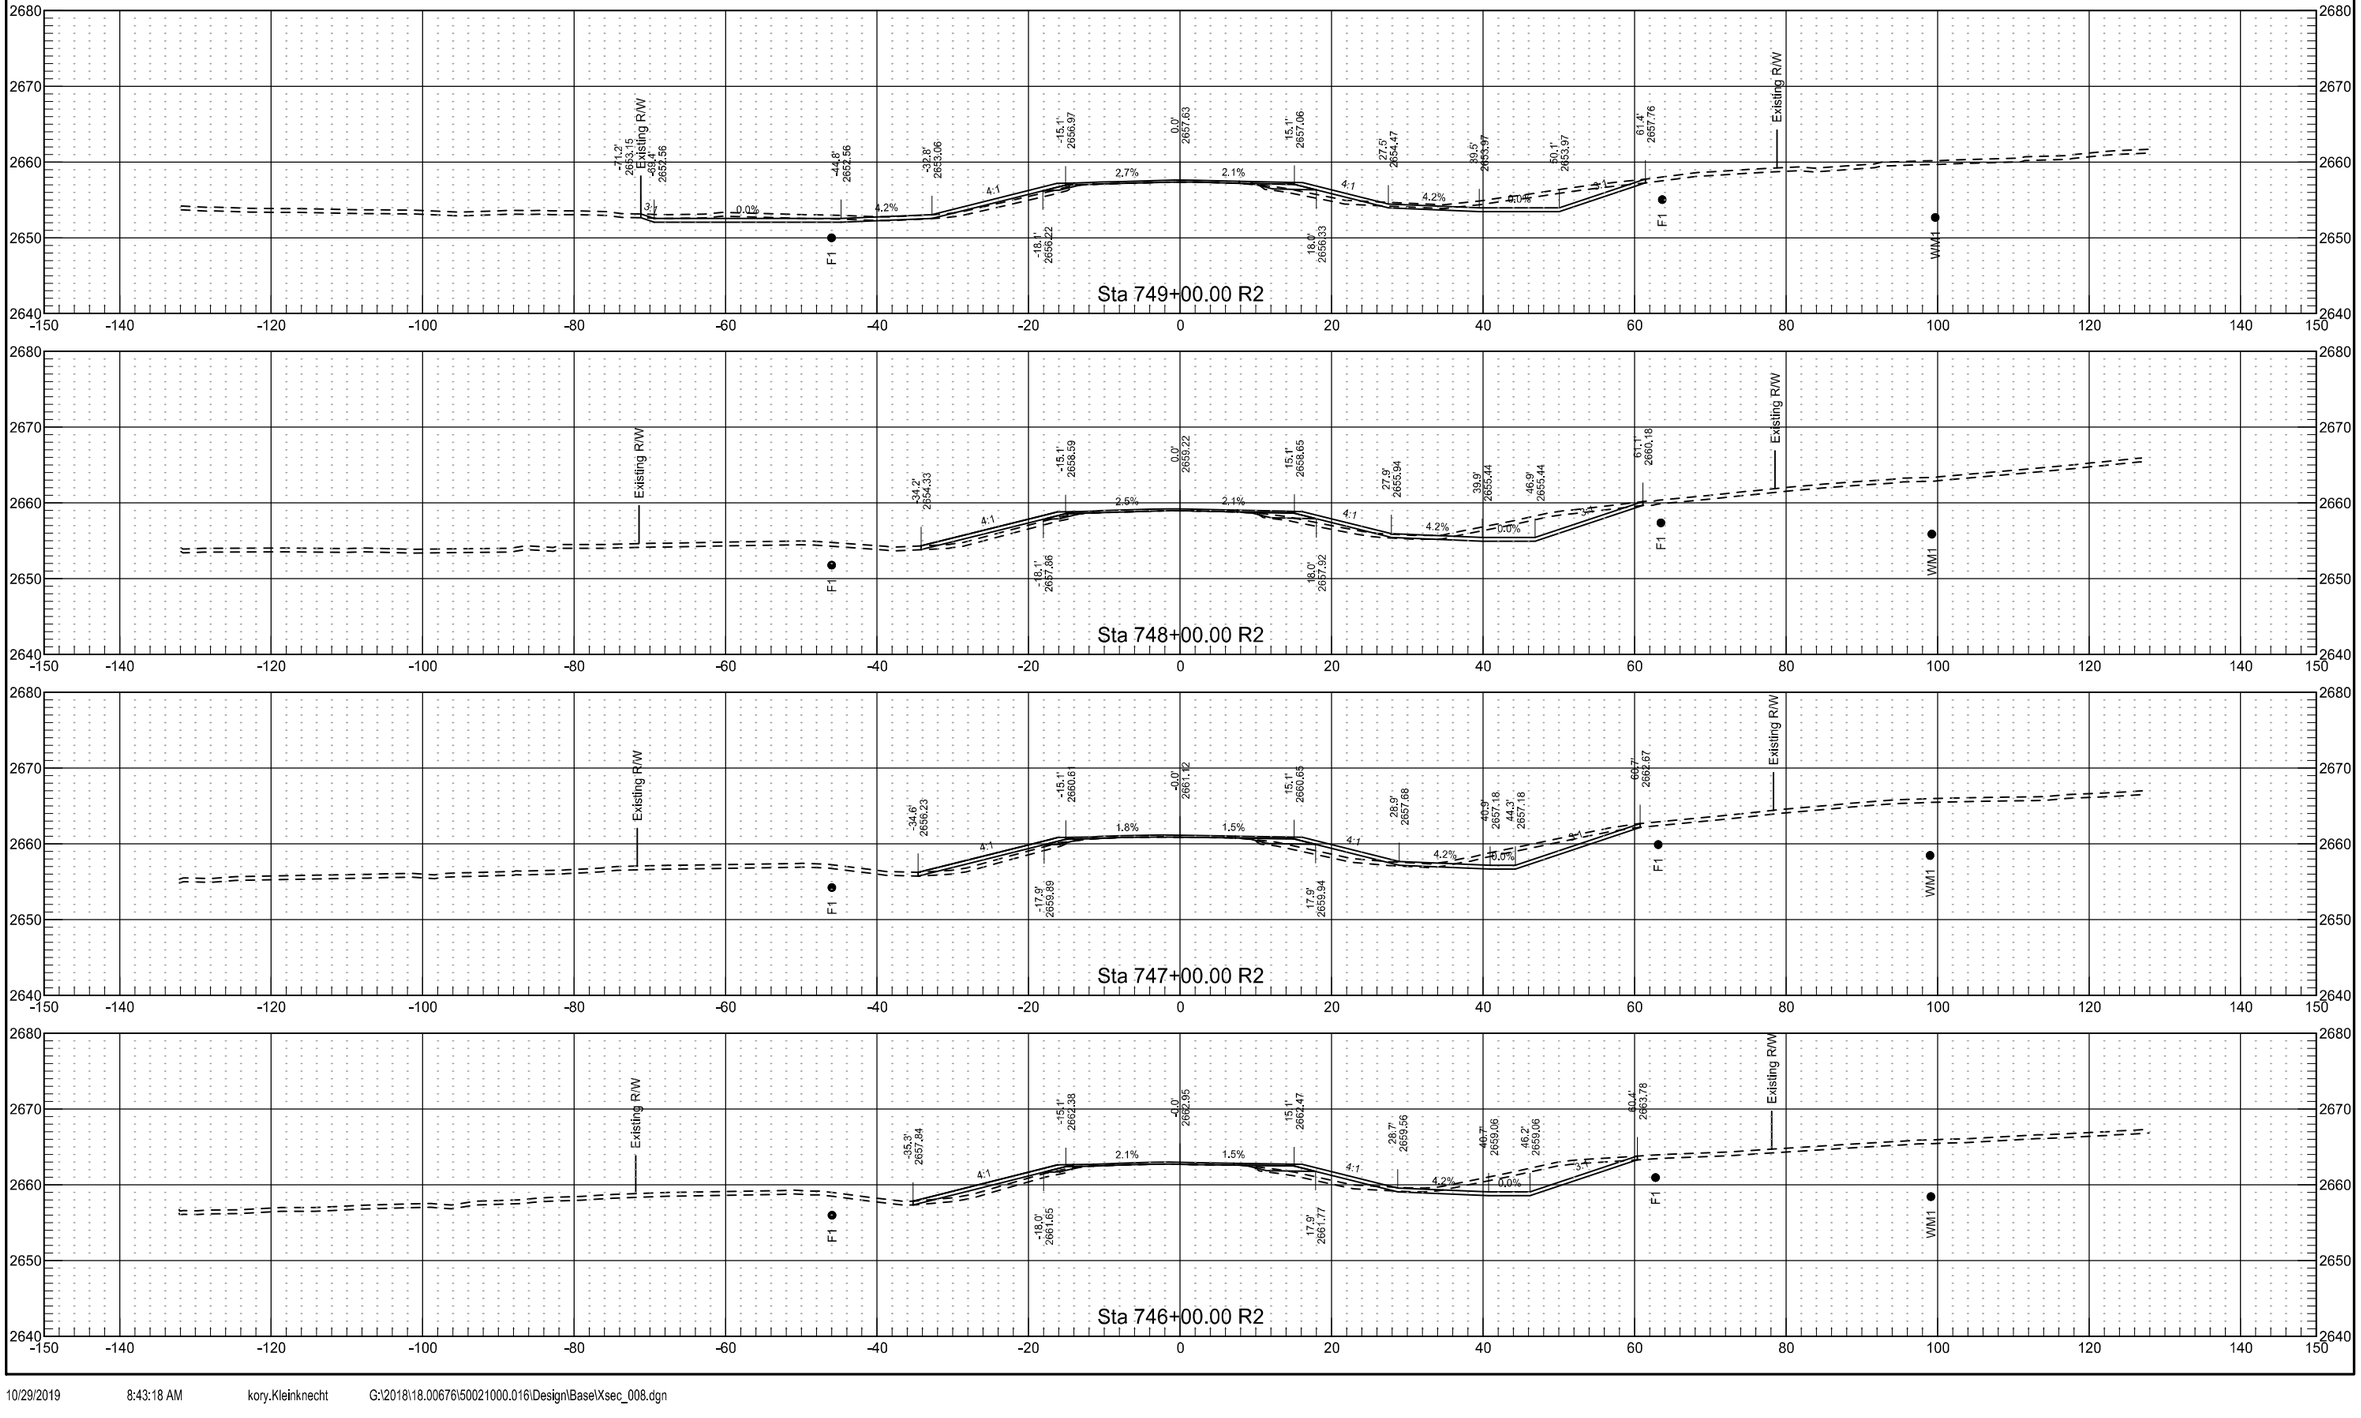


10/29/2019 8:43:18 AM kory.Kleinknecht G:\2018\18.00676\50021000.016\Design\Base\Xsec_008.dgn


	STATE	PROJECT NO.	SECTION NO.	SHEET NO.
	ND	NH-5-021(016)000	200	228

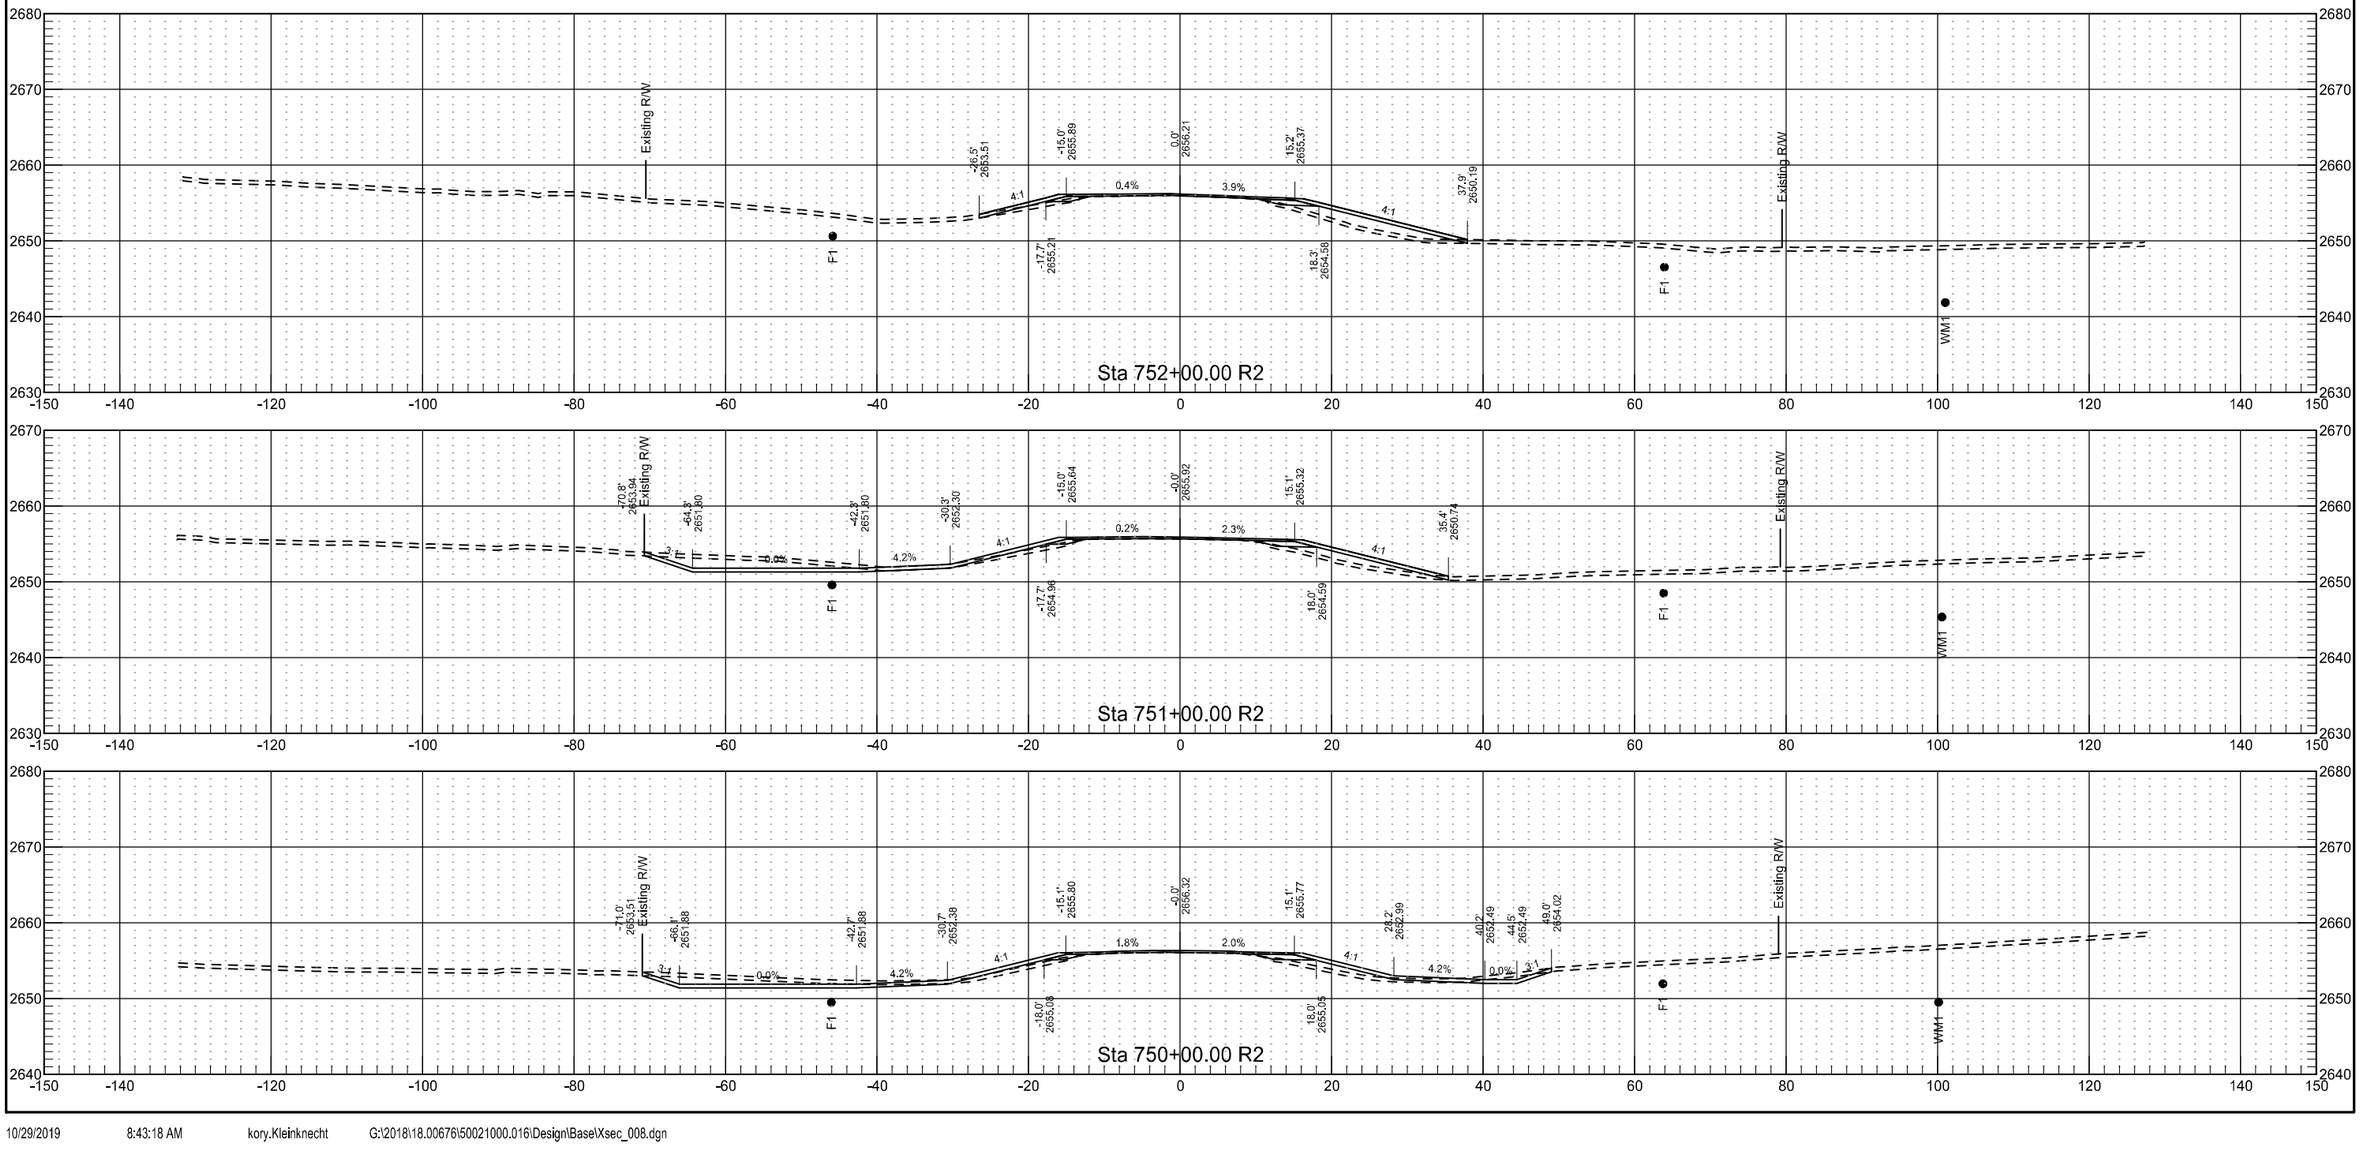


10/29/2019 8:43:18 AM kory.Kleinknecht G:\2018\18.00676\50021000.016\Design\Base\Xsec_008.dgn


	STATE	PROJECT NO.	SECTION NO.	SHEET NO.
	ND	NH-5-021(016)000	200	229

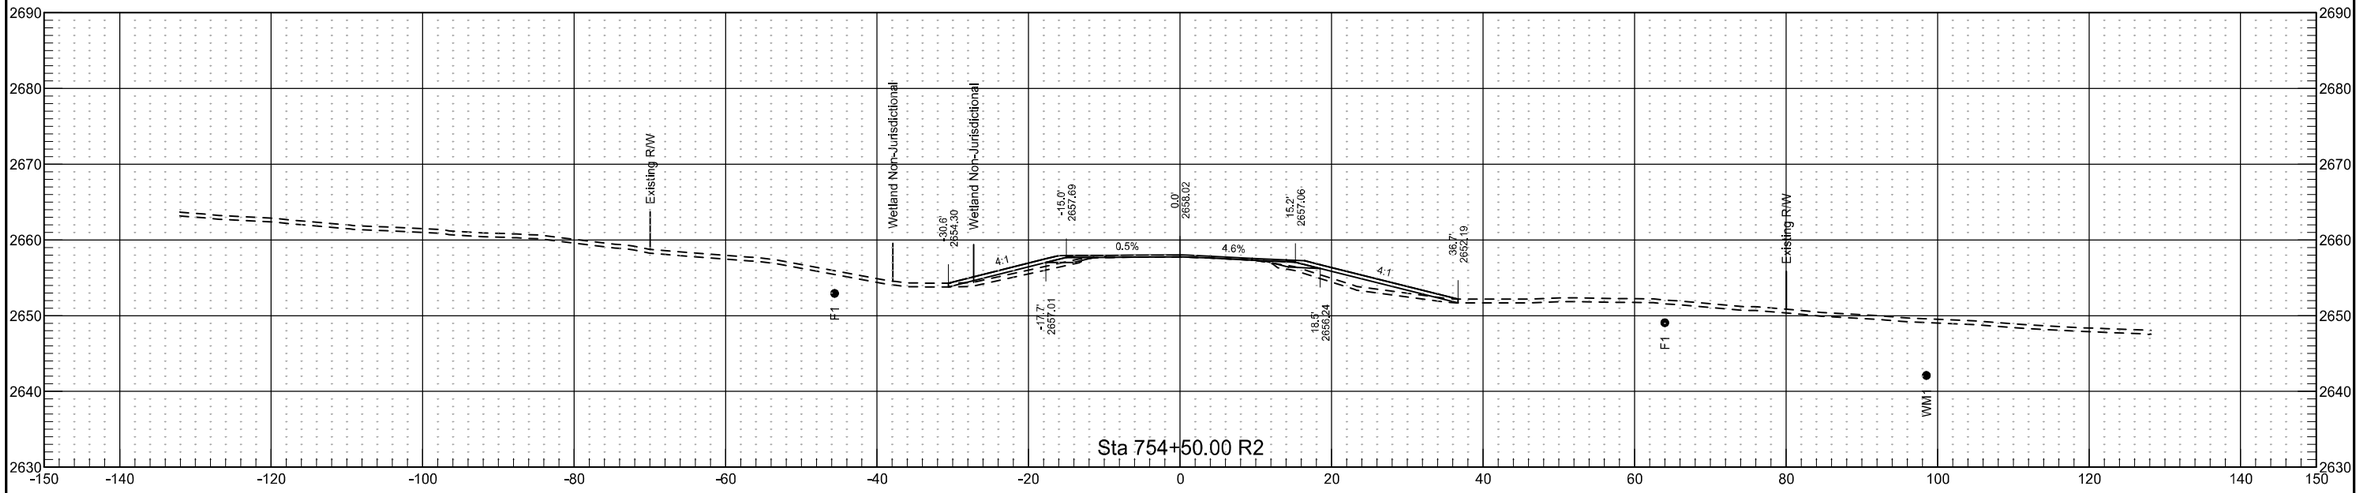


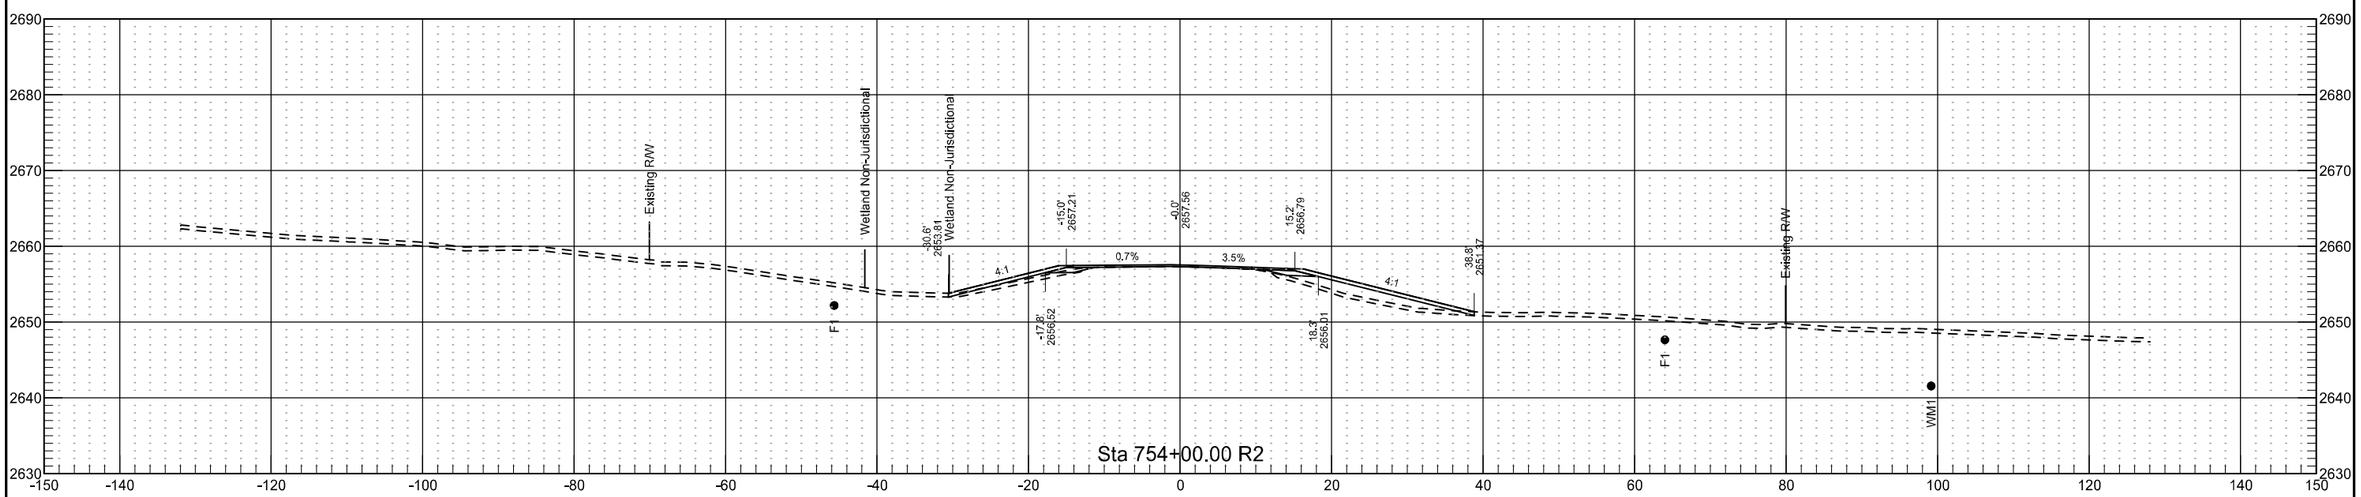

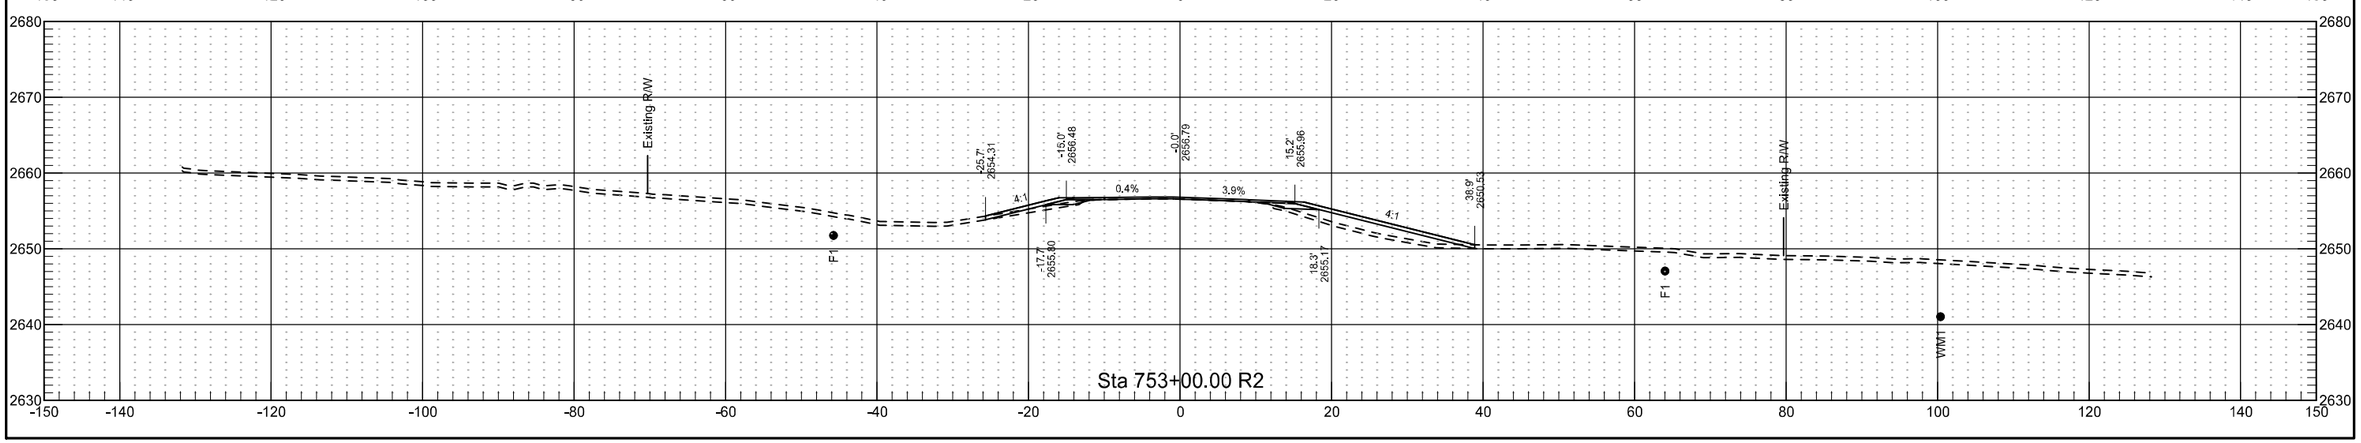



	STATE	PROJECT NO.	SECTION NO.	SHEET NO.
	ND	NH-5-021(016)000	200	230

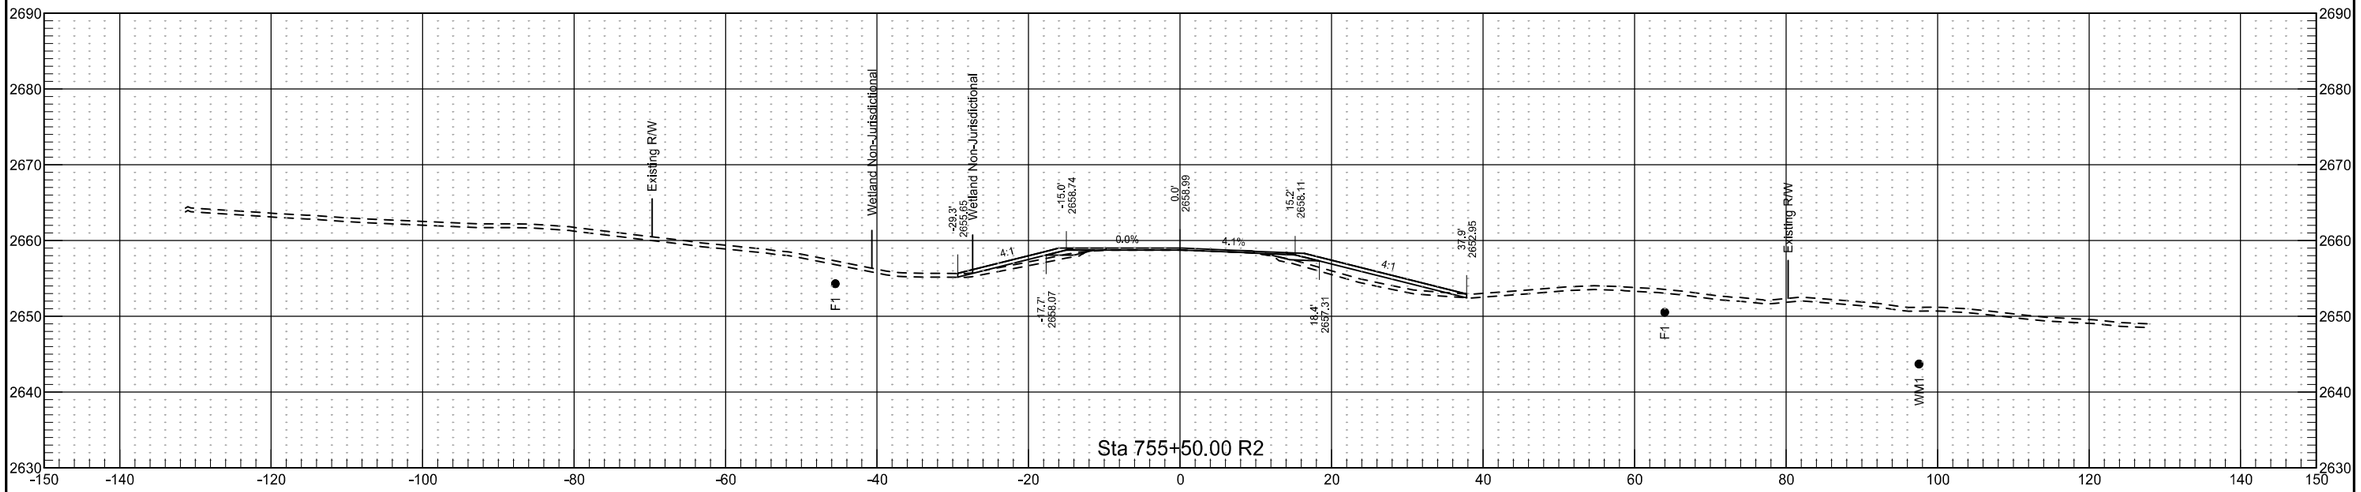


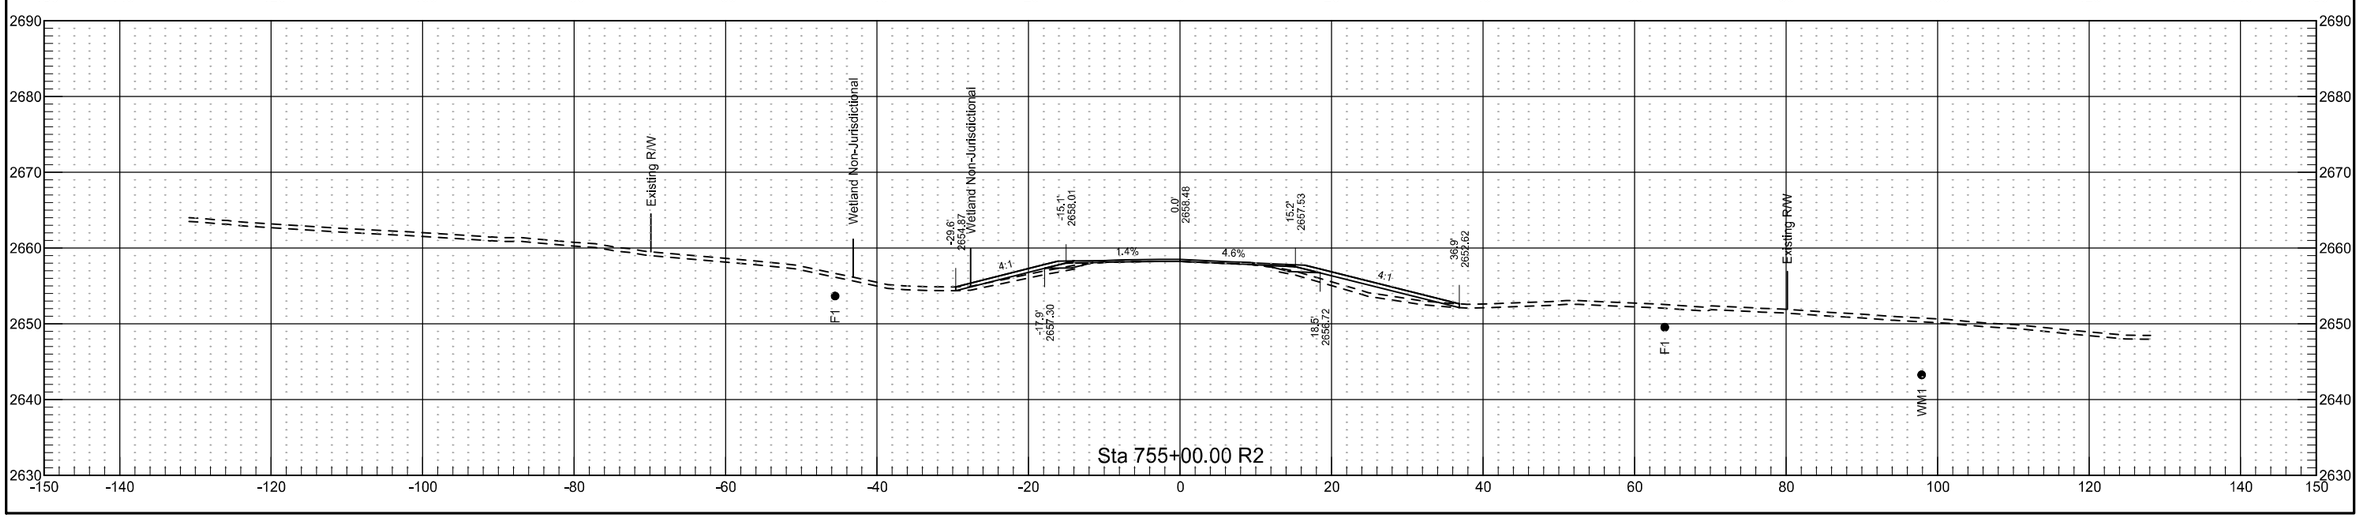


	STATE	PROJECT NO.	SECTION NO.	SHEET NO.
	ND	NH-5-021(016)000	200	231

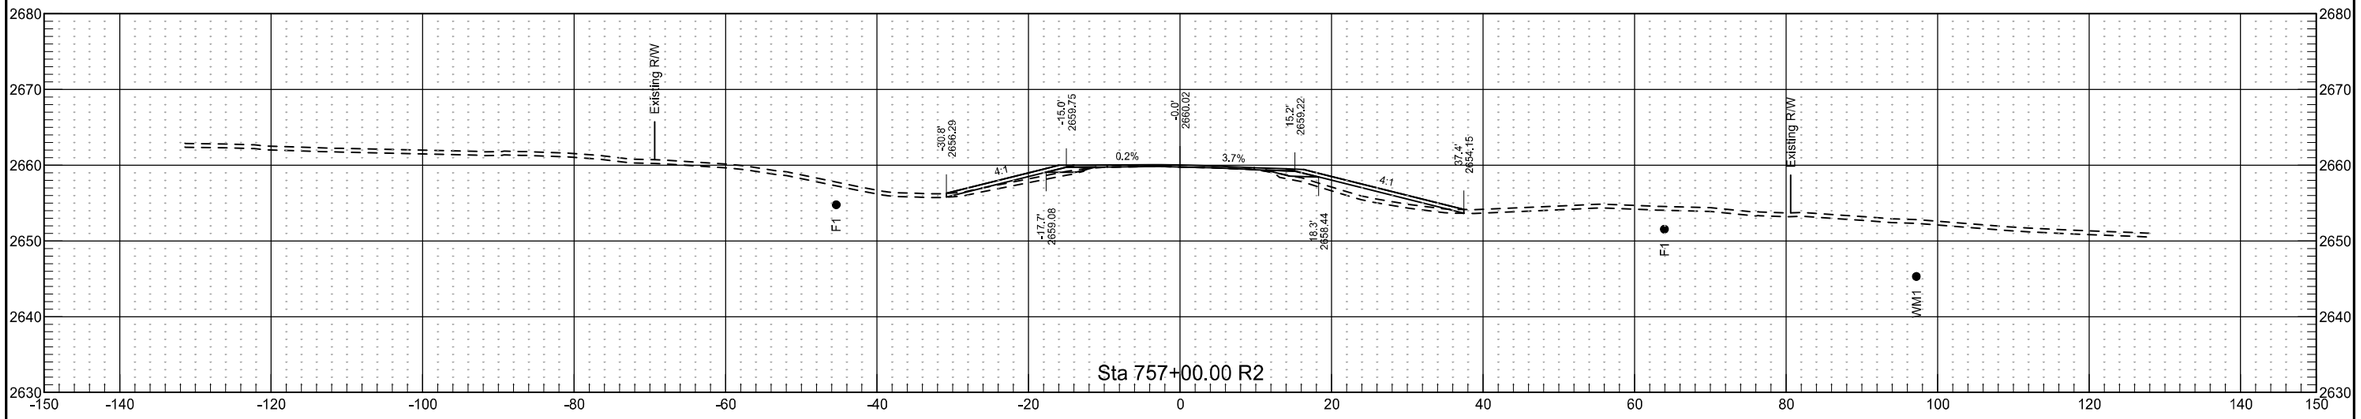

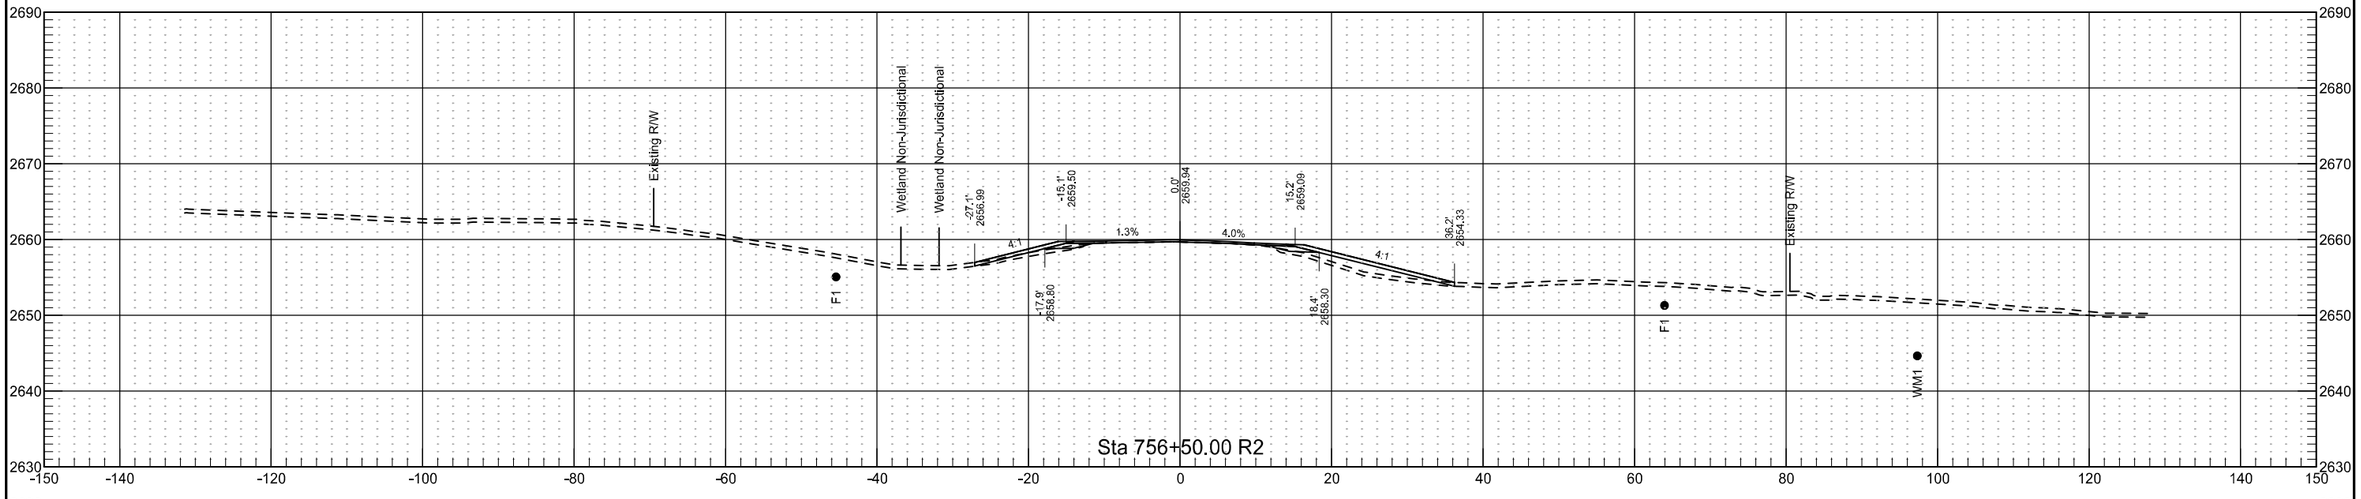


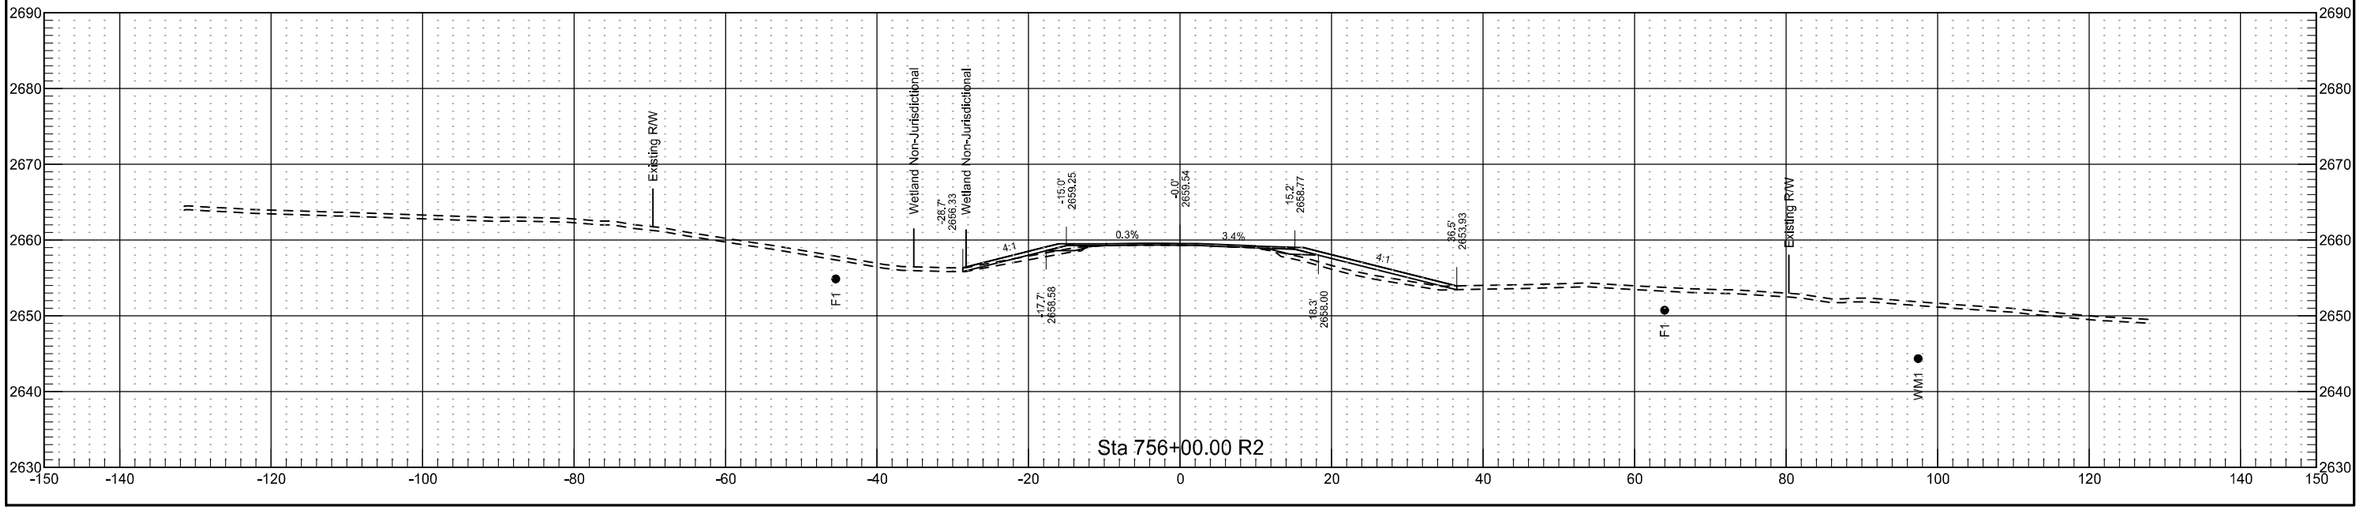


	STATE	PROJECT NO.	SECTION NO.	SHEET NO.
	ND	NH-5-021(016)000	200	232

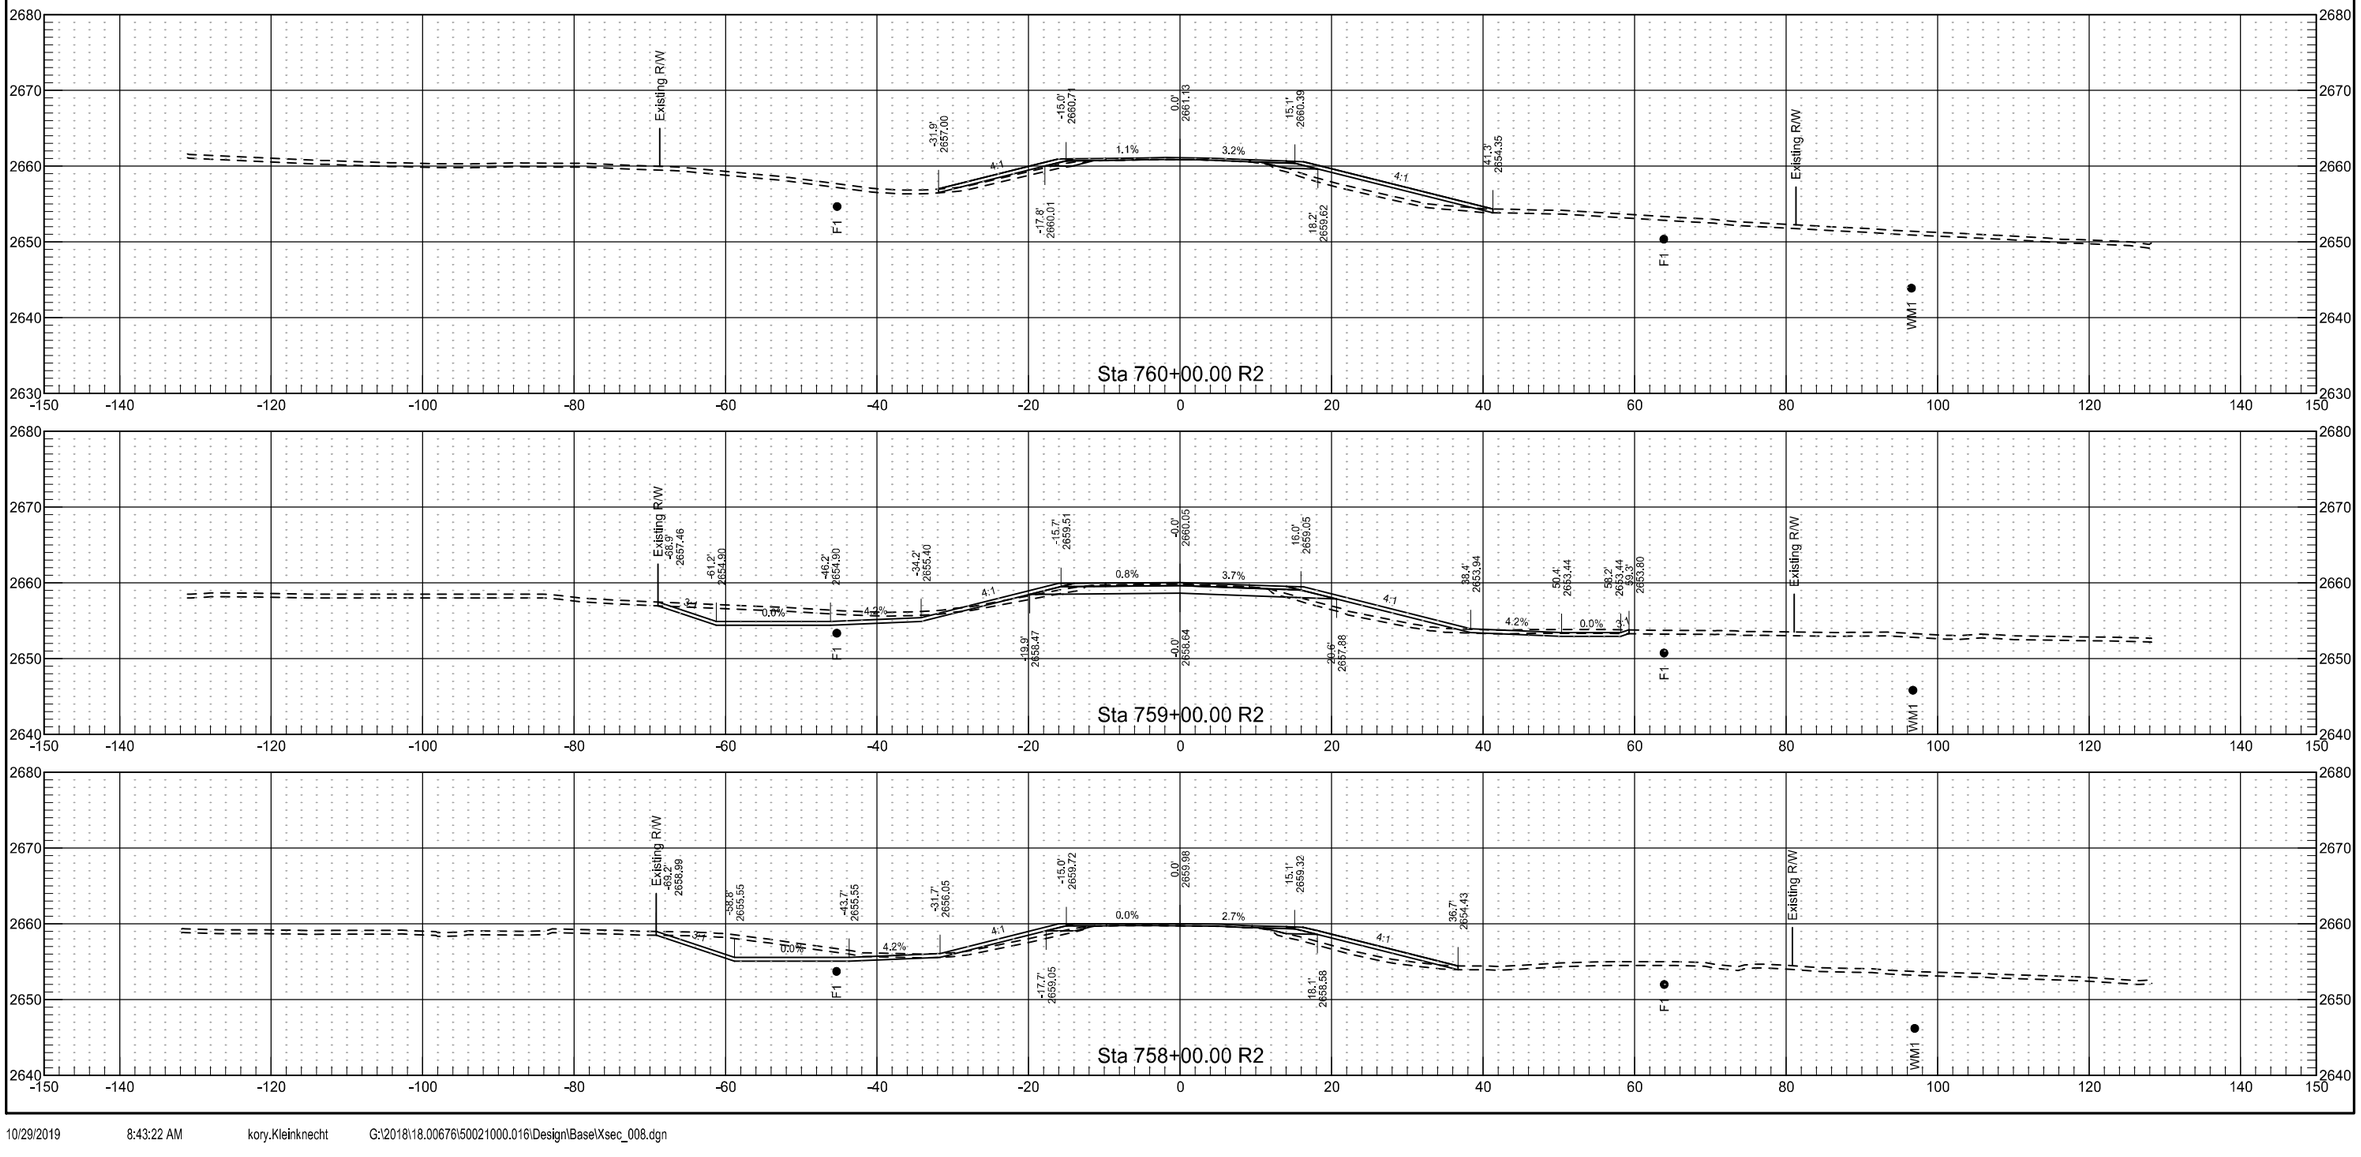



	STATE	PROJECT NO.	SECTION NO.	SHEET NO.
	ND	NH-5-021(016)000	200	233

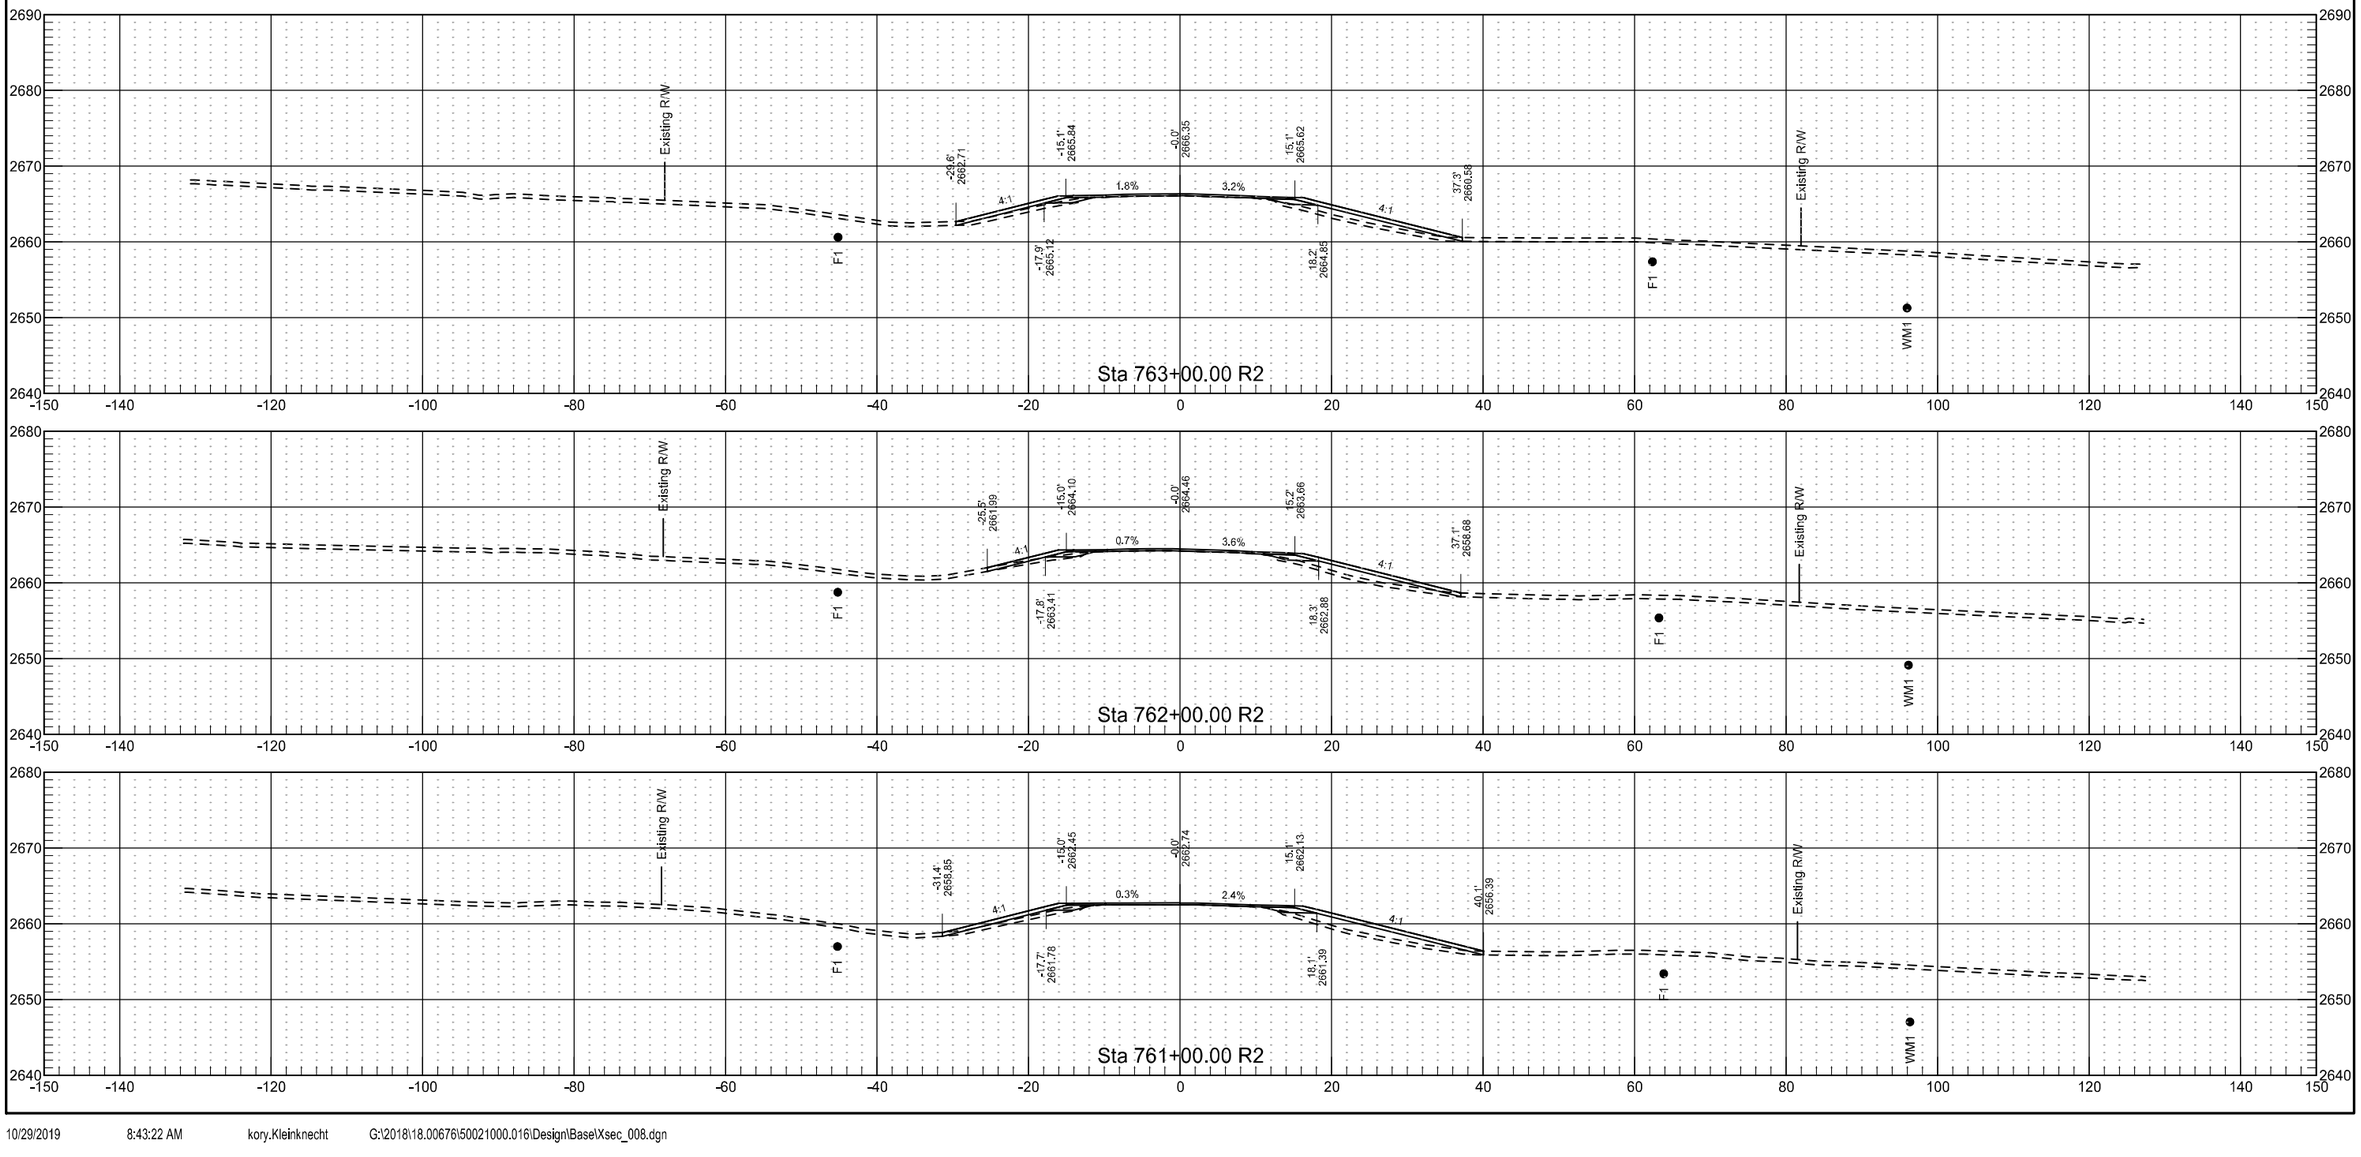


	STATE	PROJECT NO.	SECTION NO.	SHEET NO.
	ND	NH-5-021(016)000	200	234

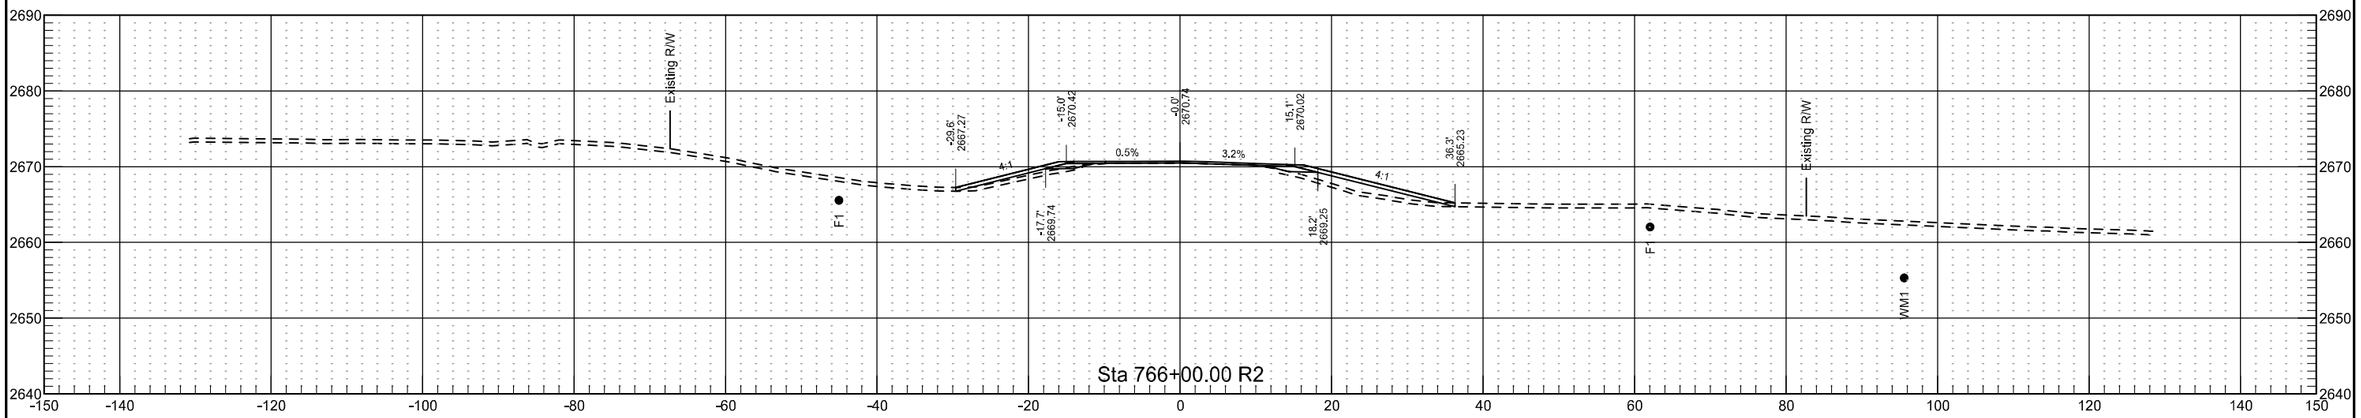


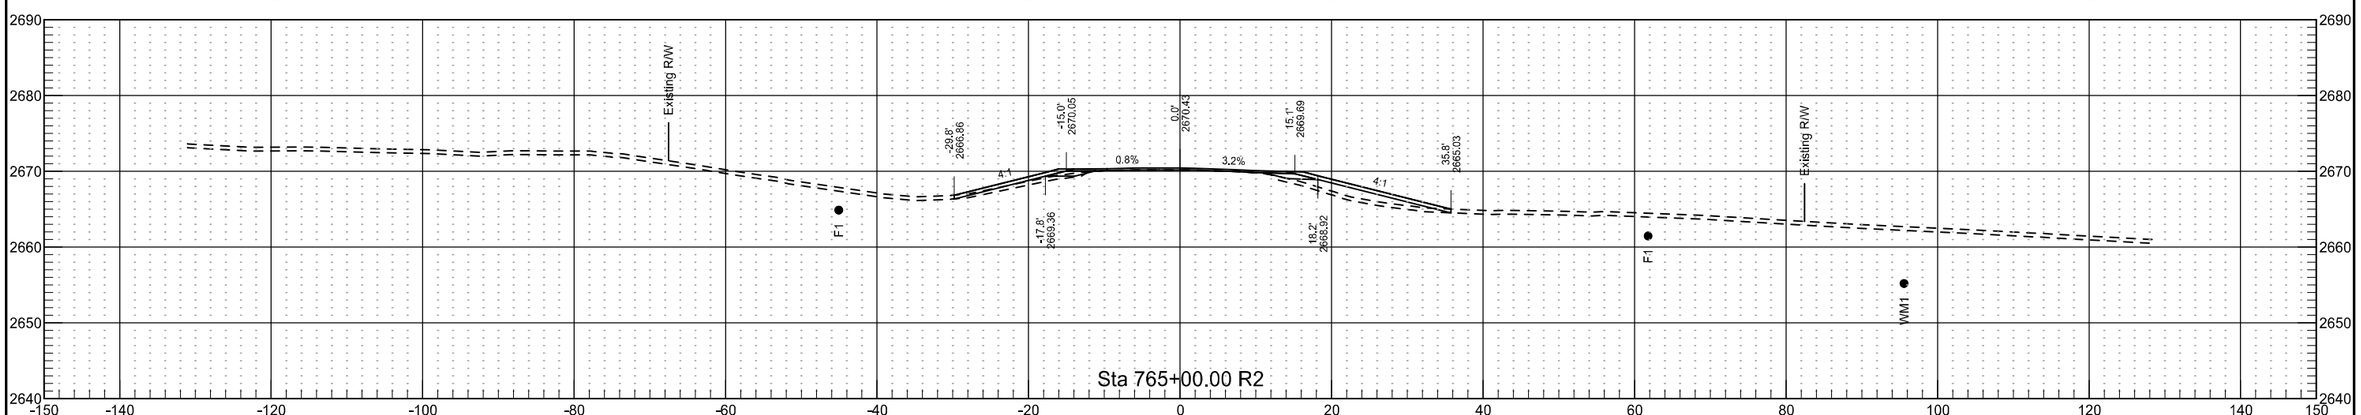


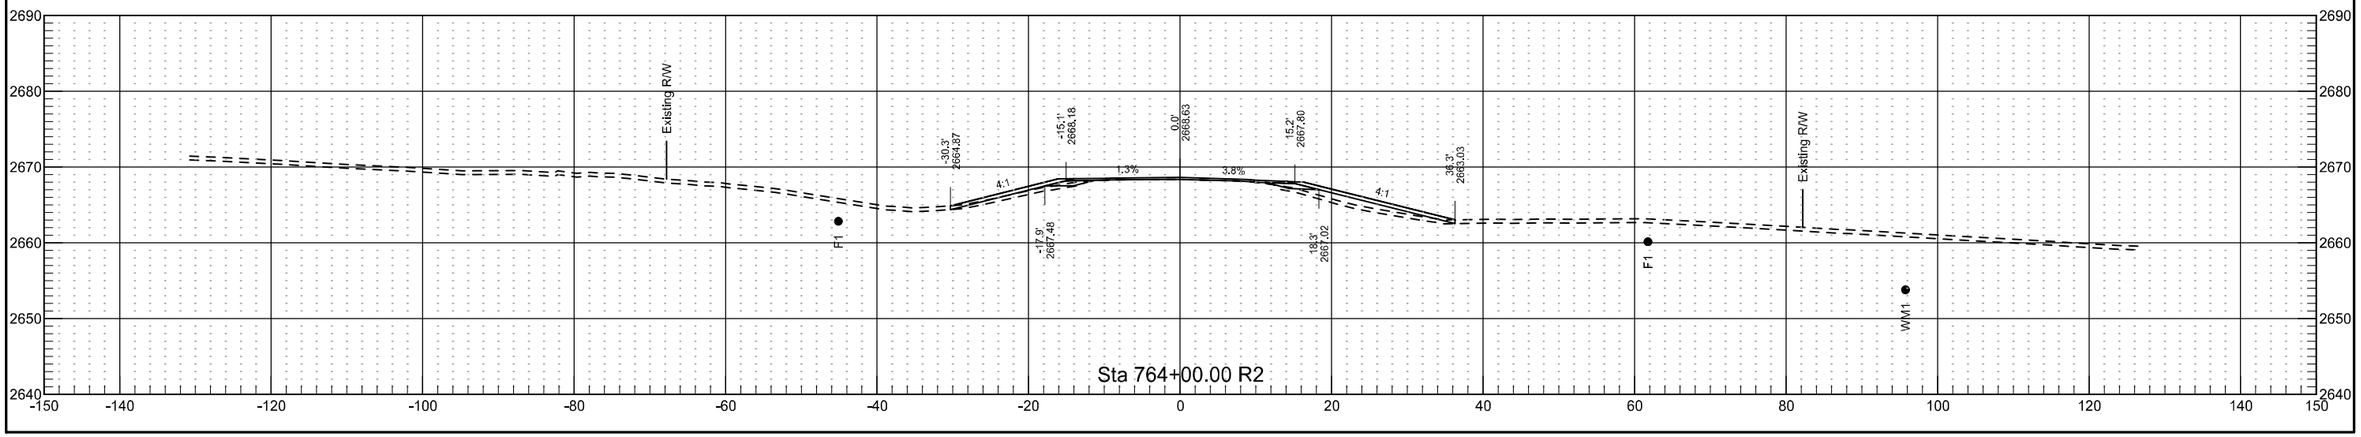


	STATE	PROJECT NO.	SECTION NO.	SHEET NO.
	ND	NH-5-021(016)000	200	235

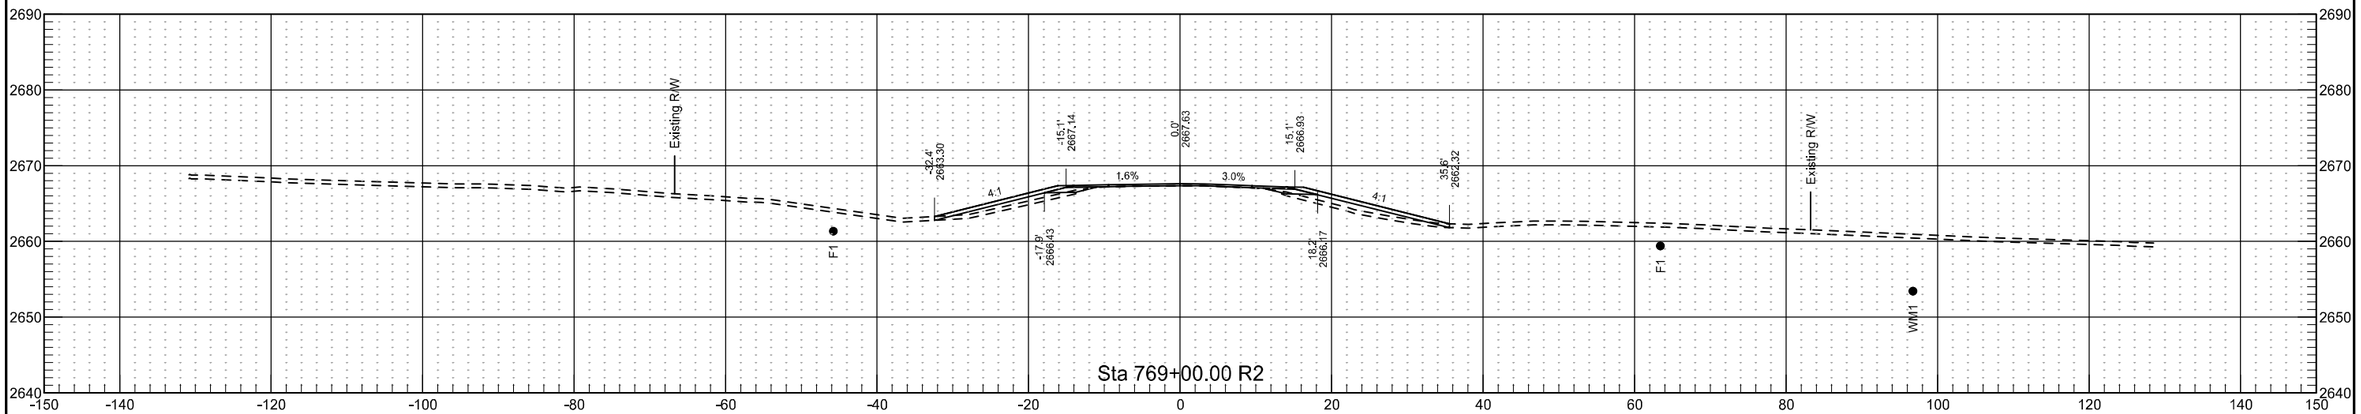


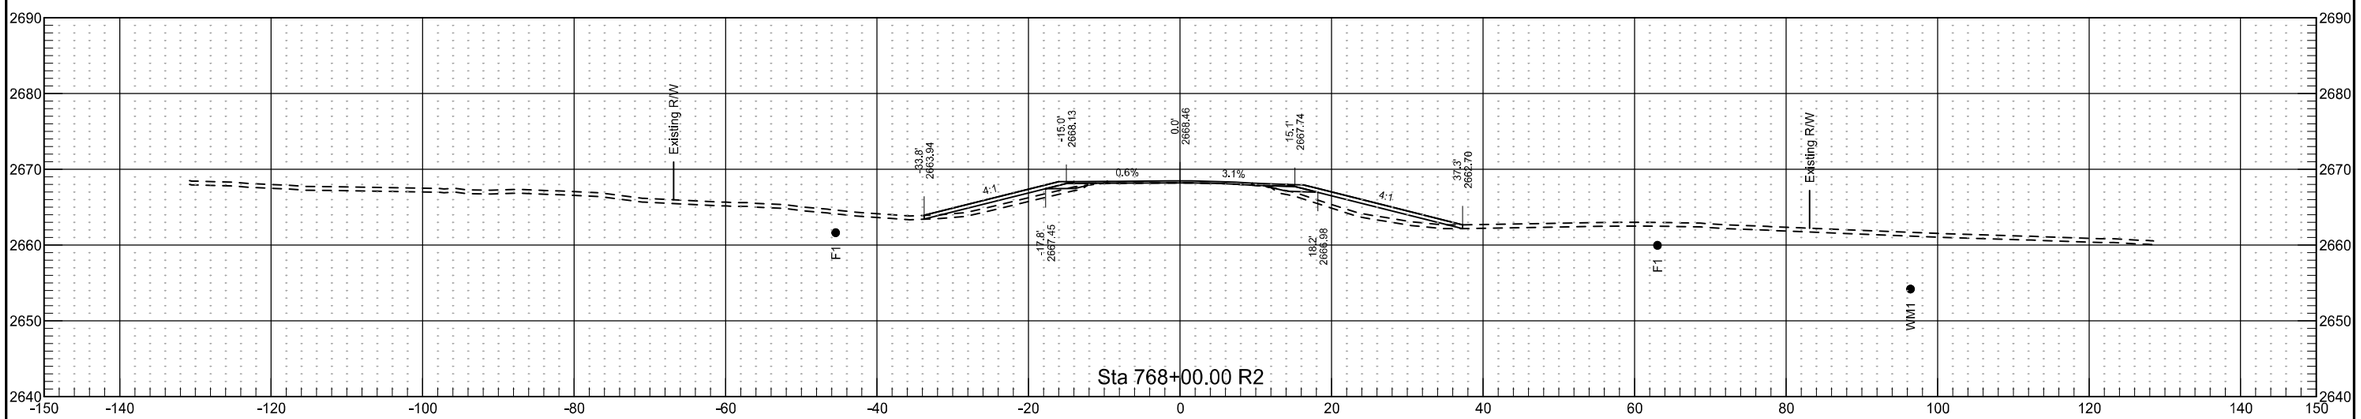


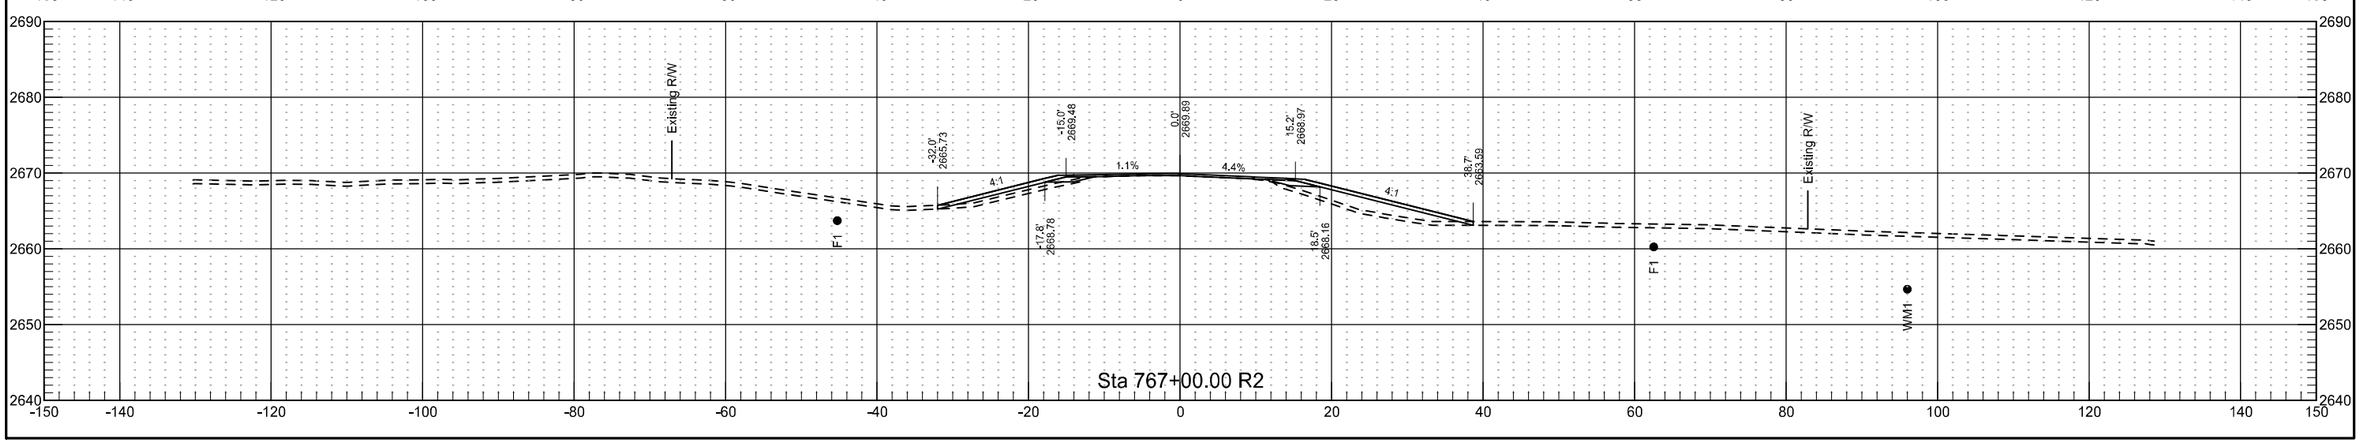


	STATE	PROJECT NO.	SECTION NO.	SHEET NO.
	ND	NH-5-021(016)000	200	236

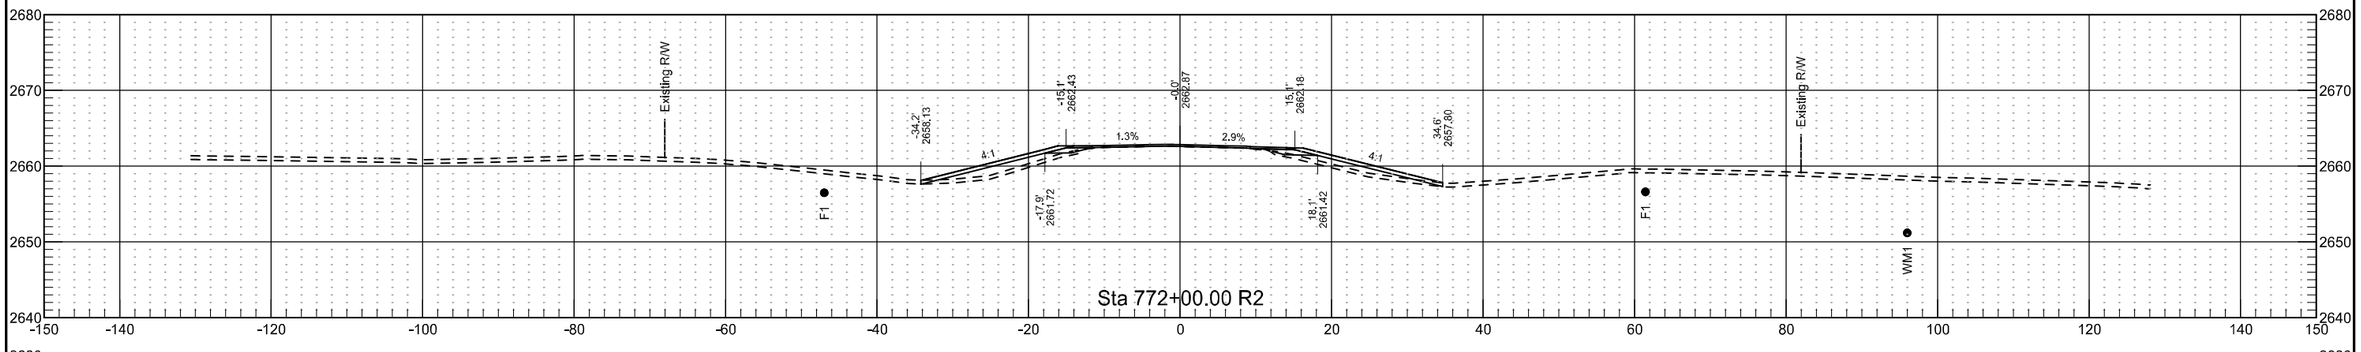


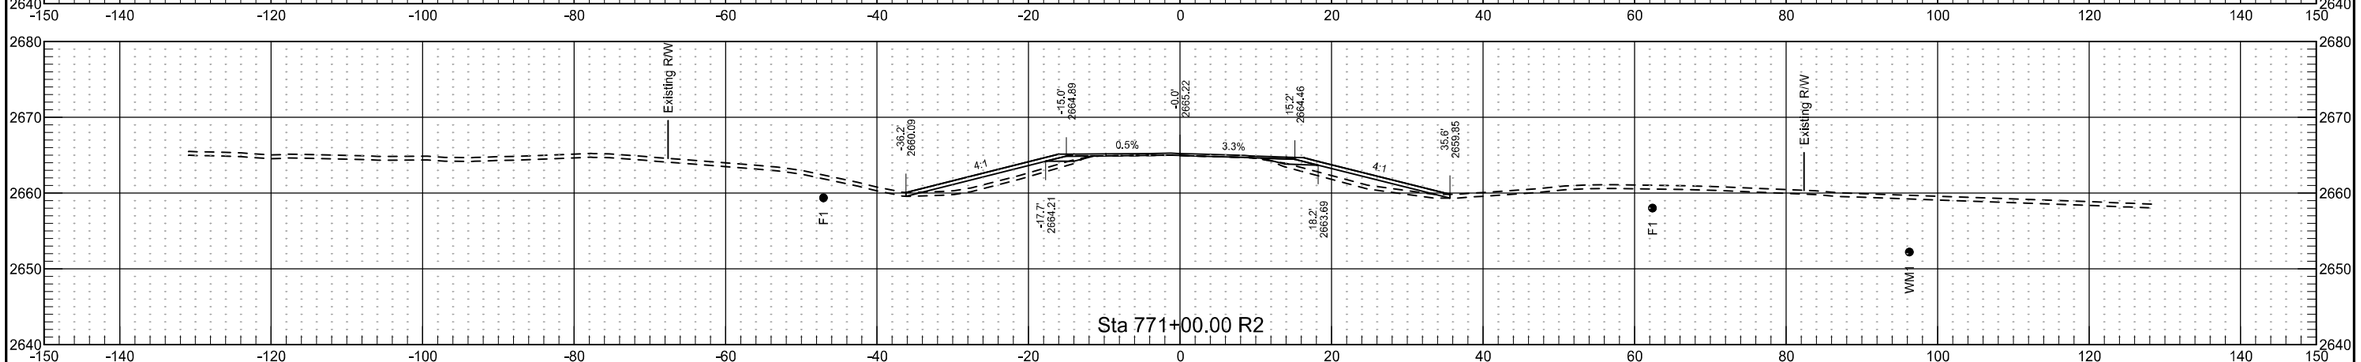


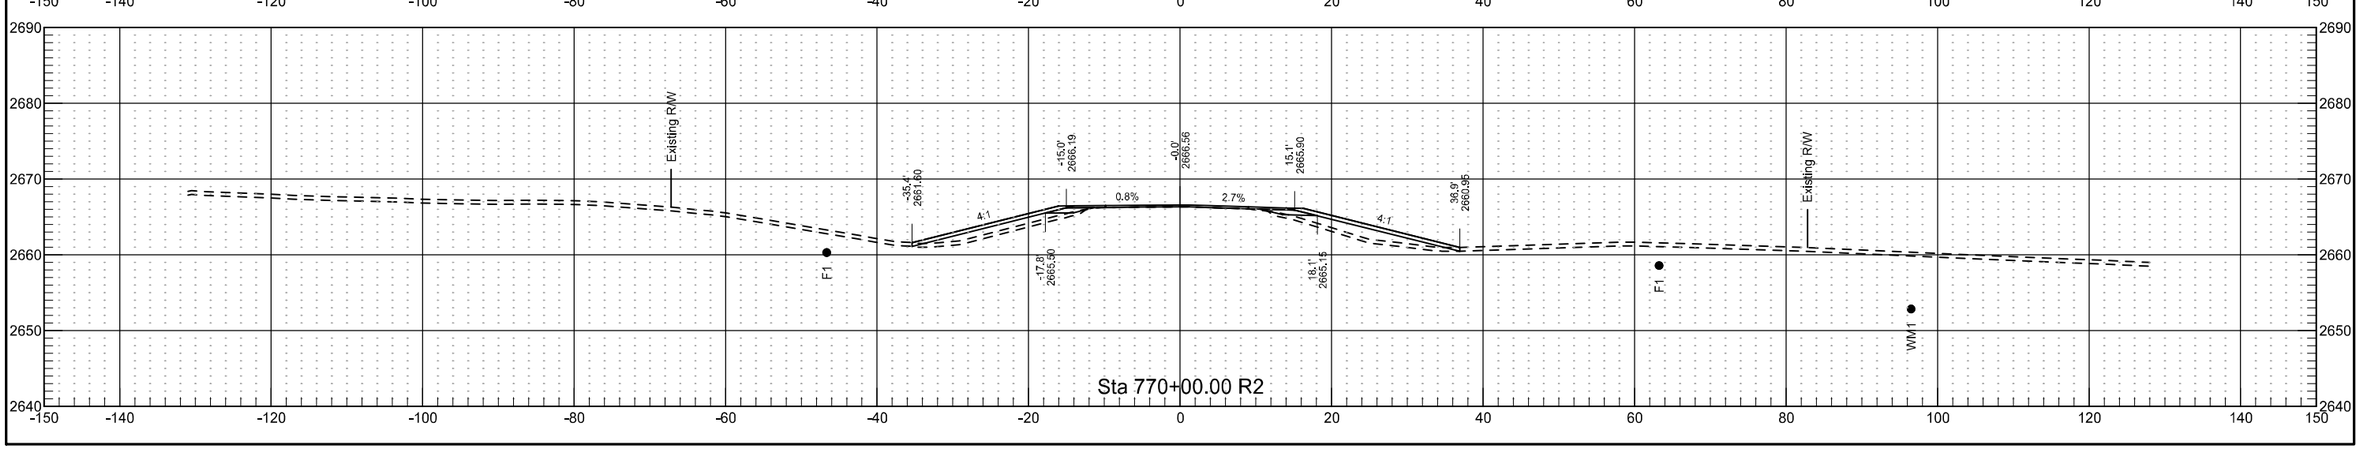


	STATE	PROJECT NO.	SECTION NO.	SHEET NO.
	ND	NH-5-021(016)000	200	237

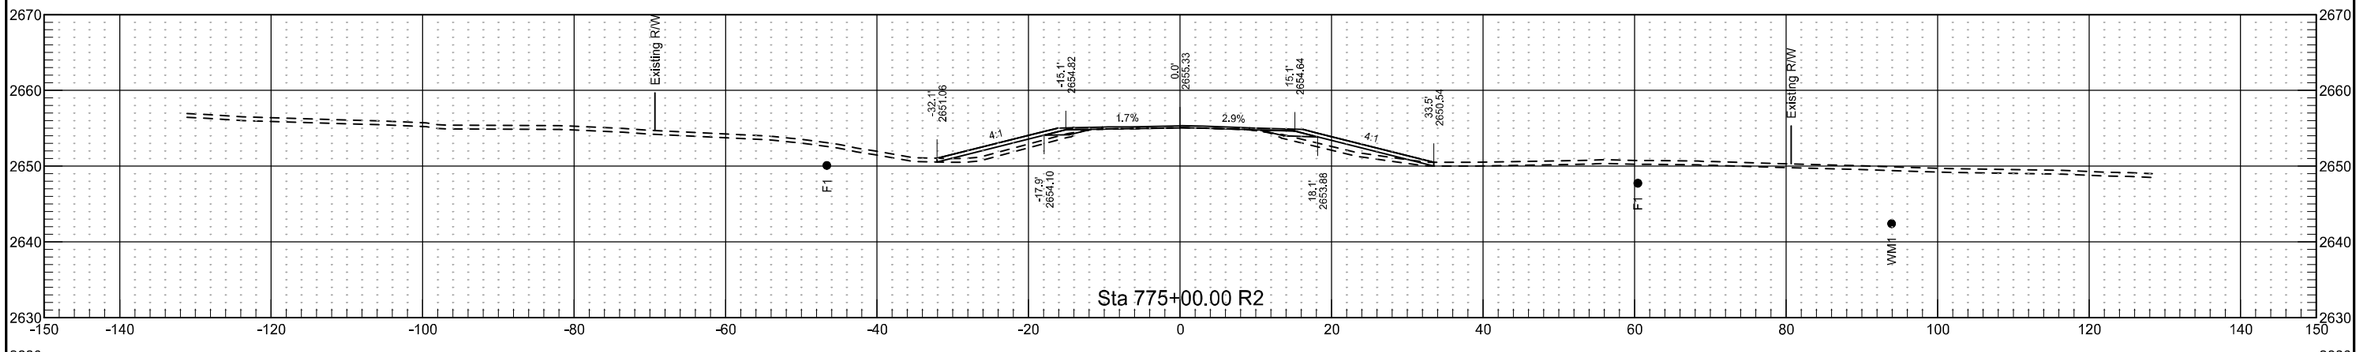


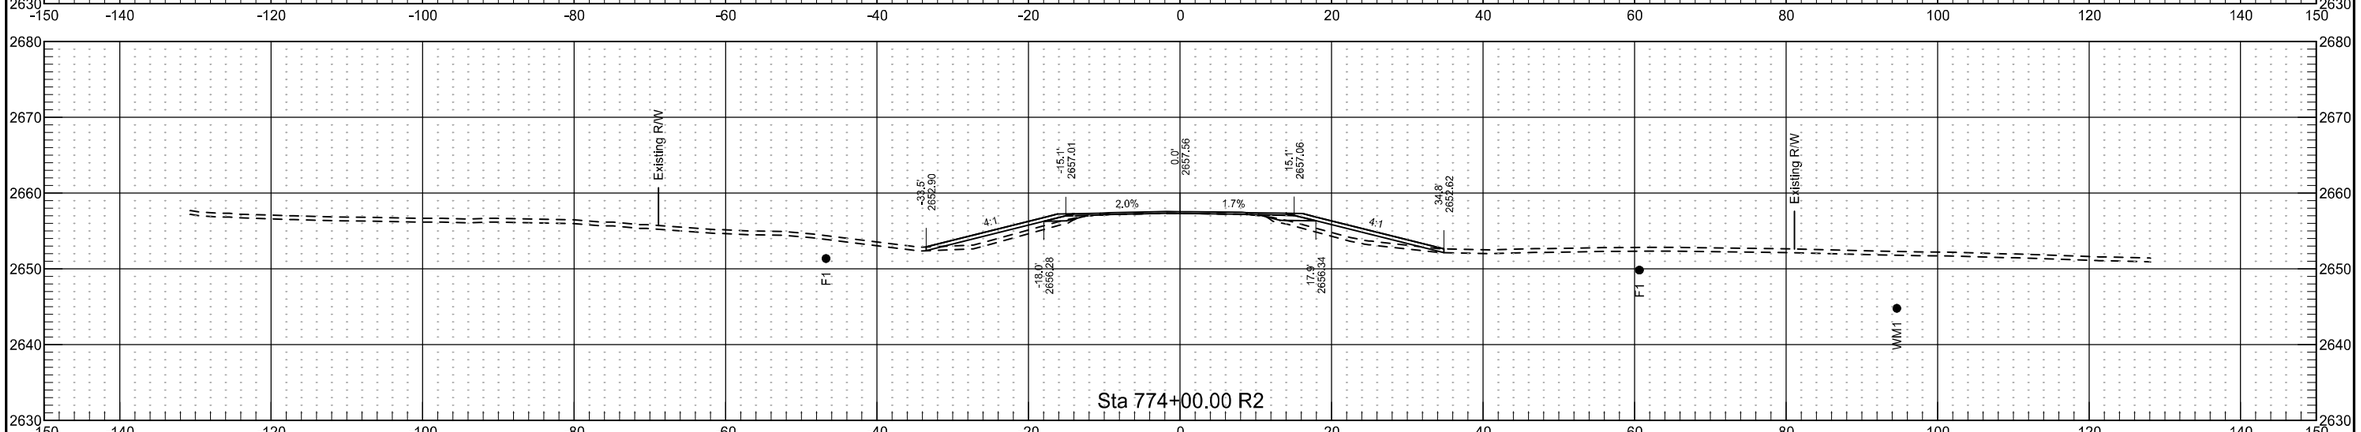


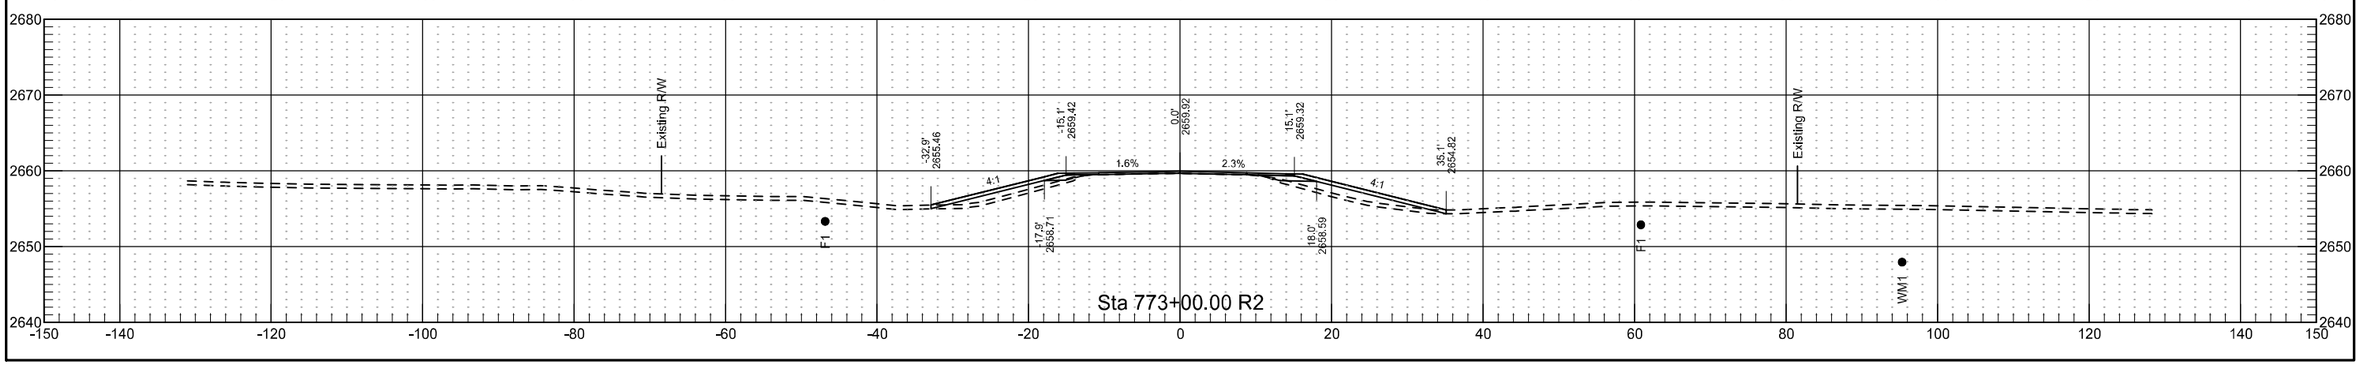


	STATE	PROJECT NO.	SECTION NO.	SHEET NO.
	ND	NH-5-021(016)000	200	238

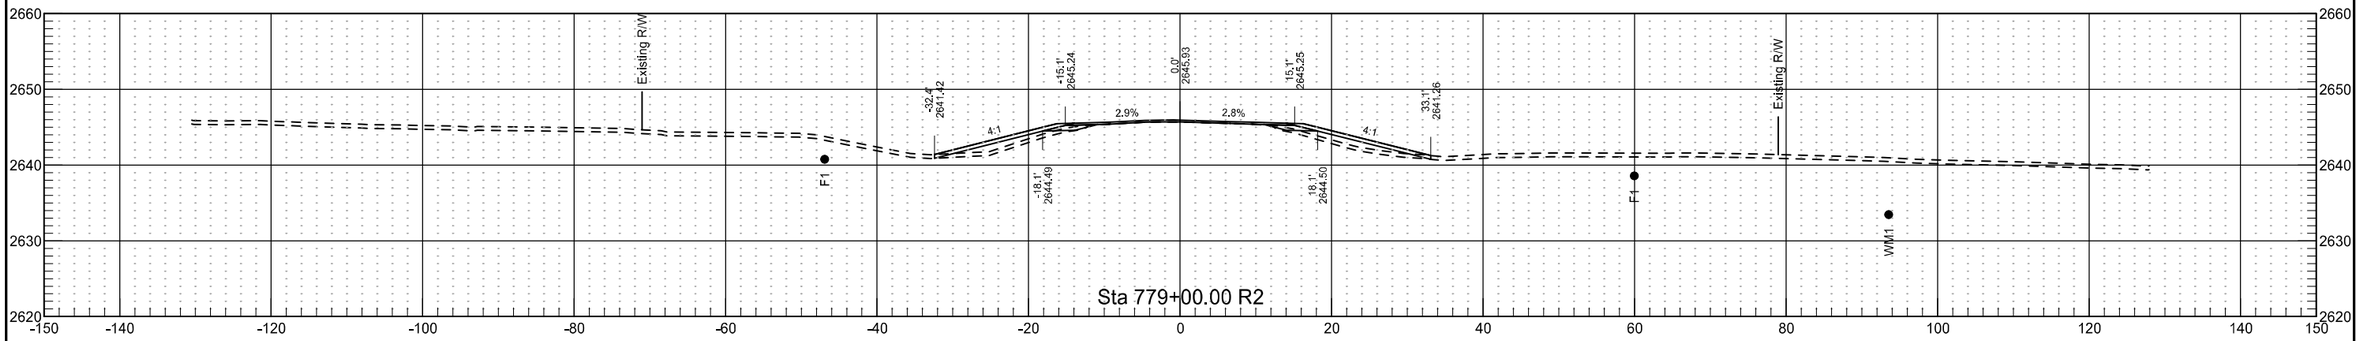


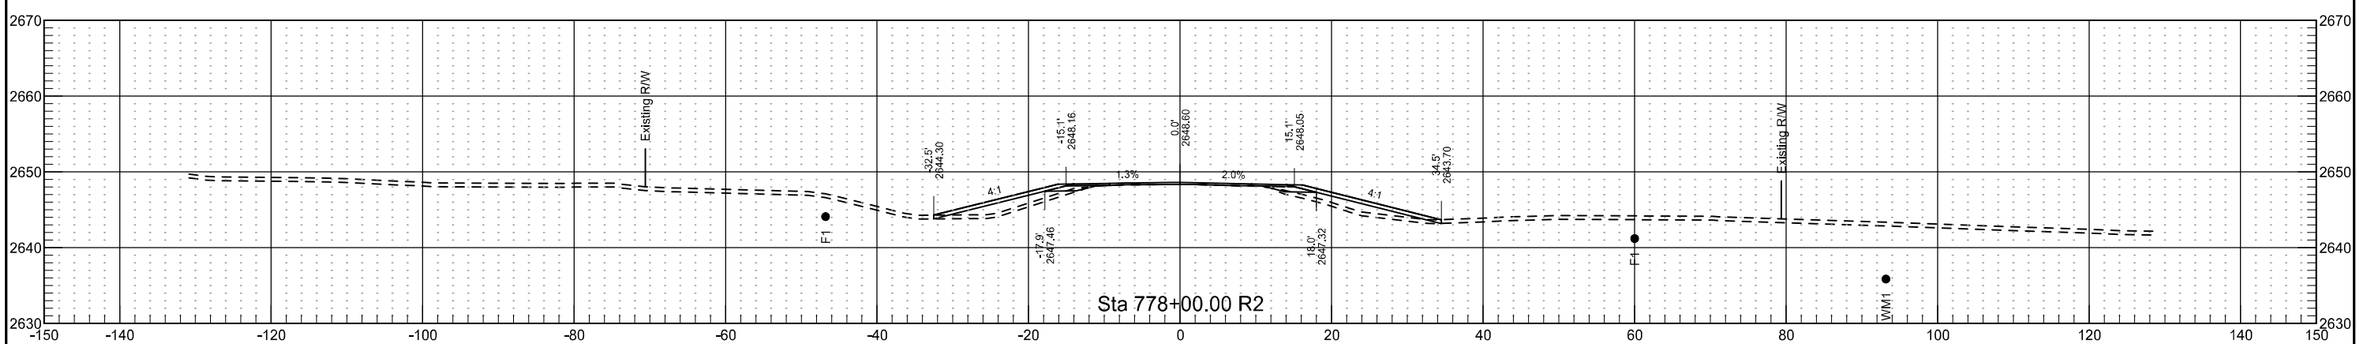

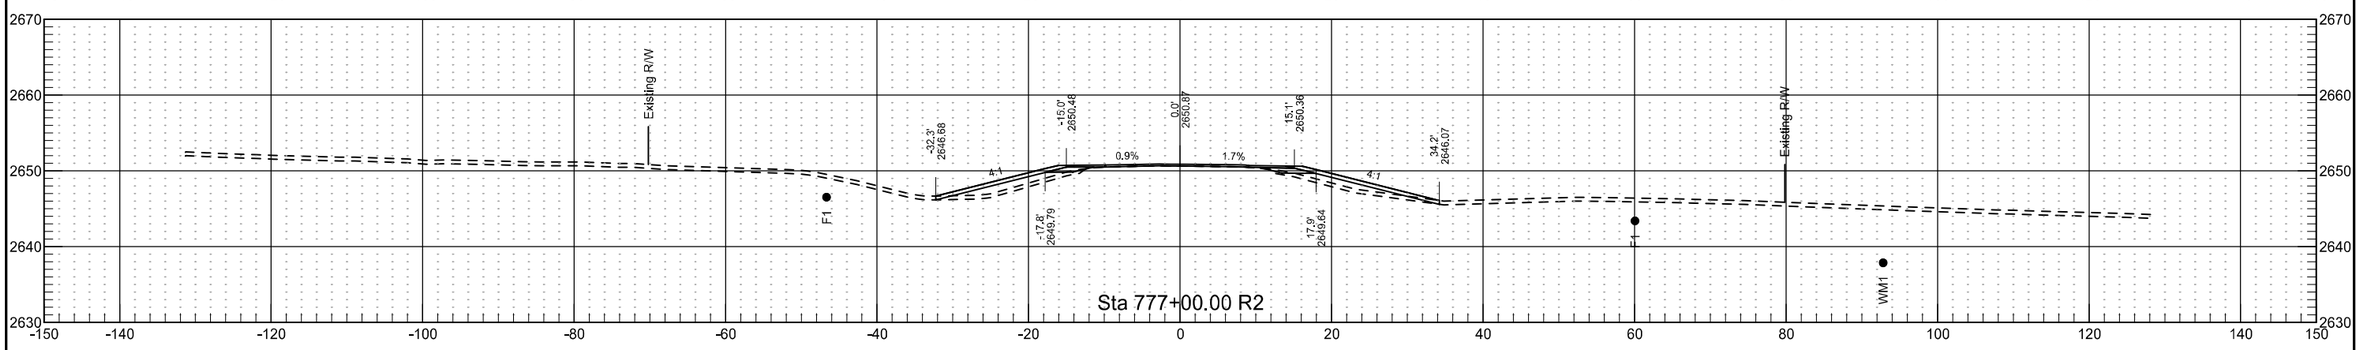


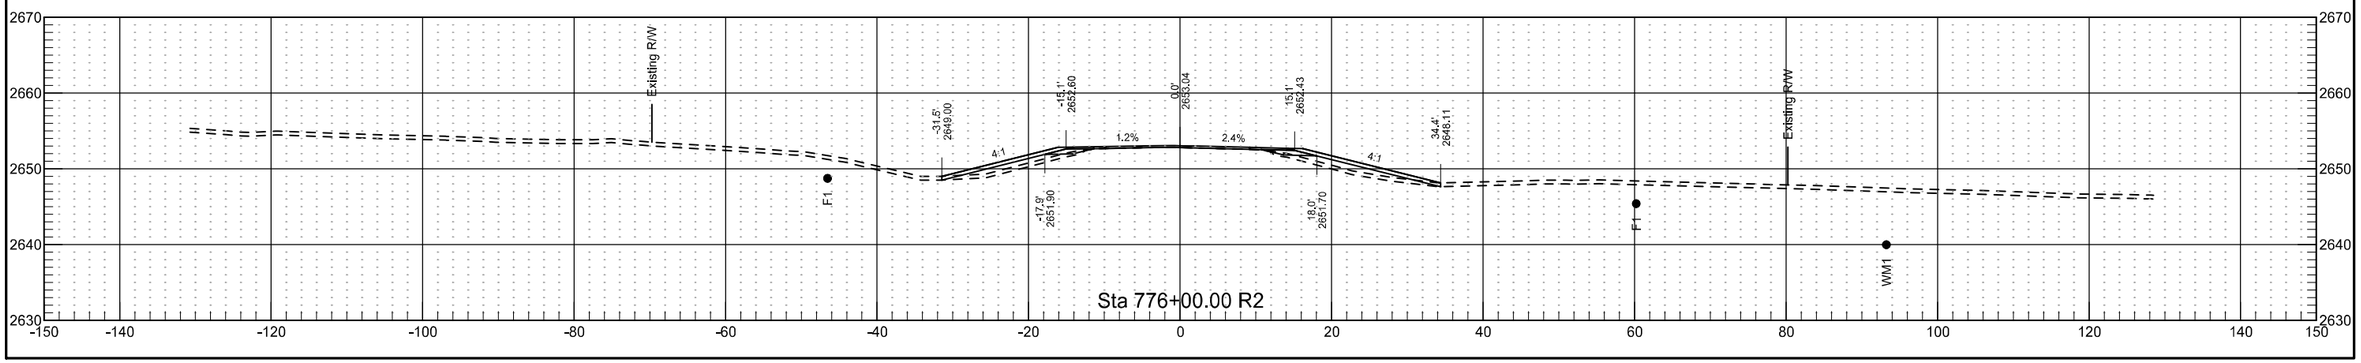


	STATE	PROJECT NO.	SECTION NO.	SHEET NO.
	ND	NH-5-021(016)000	200	239

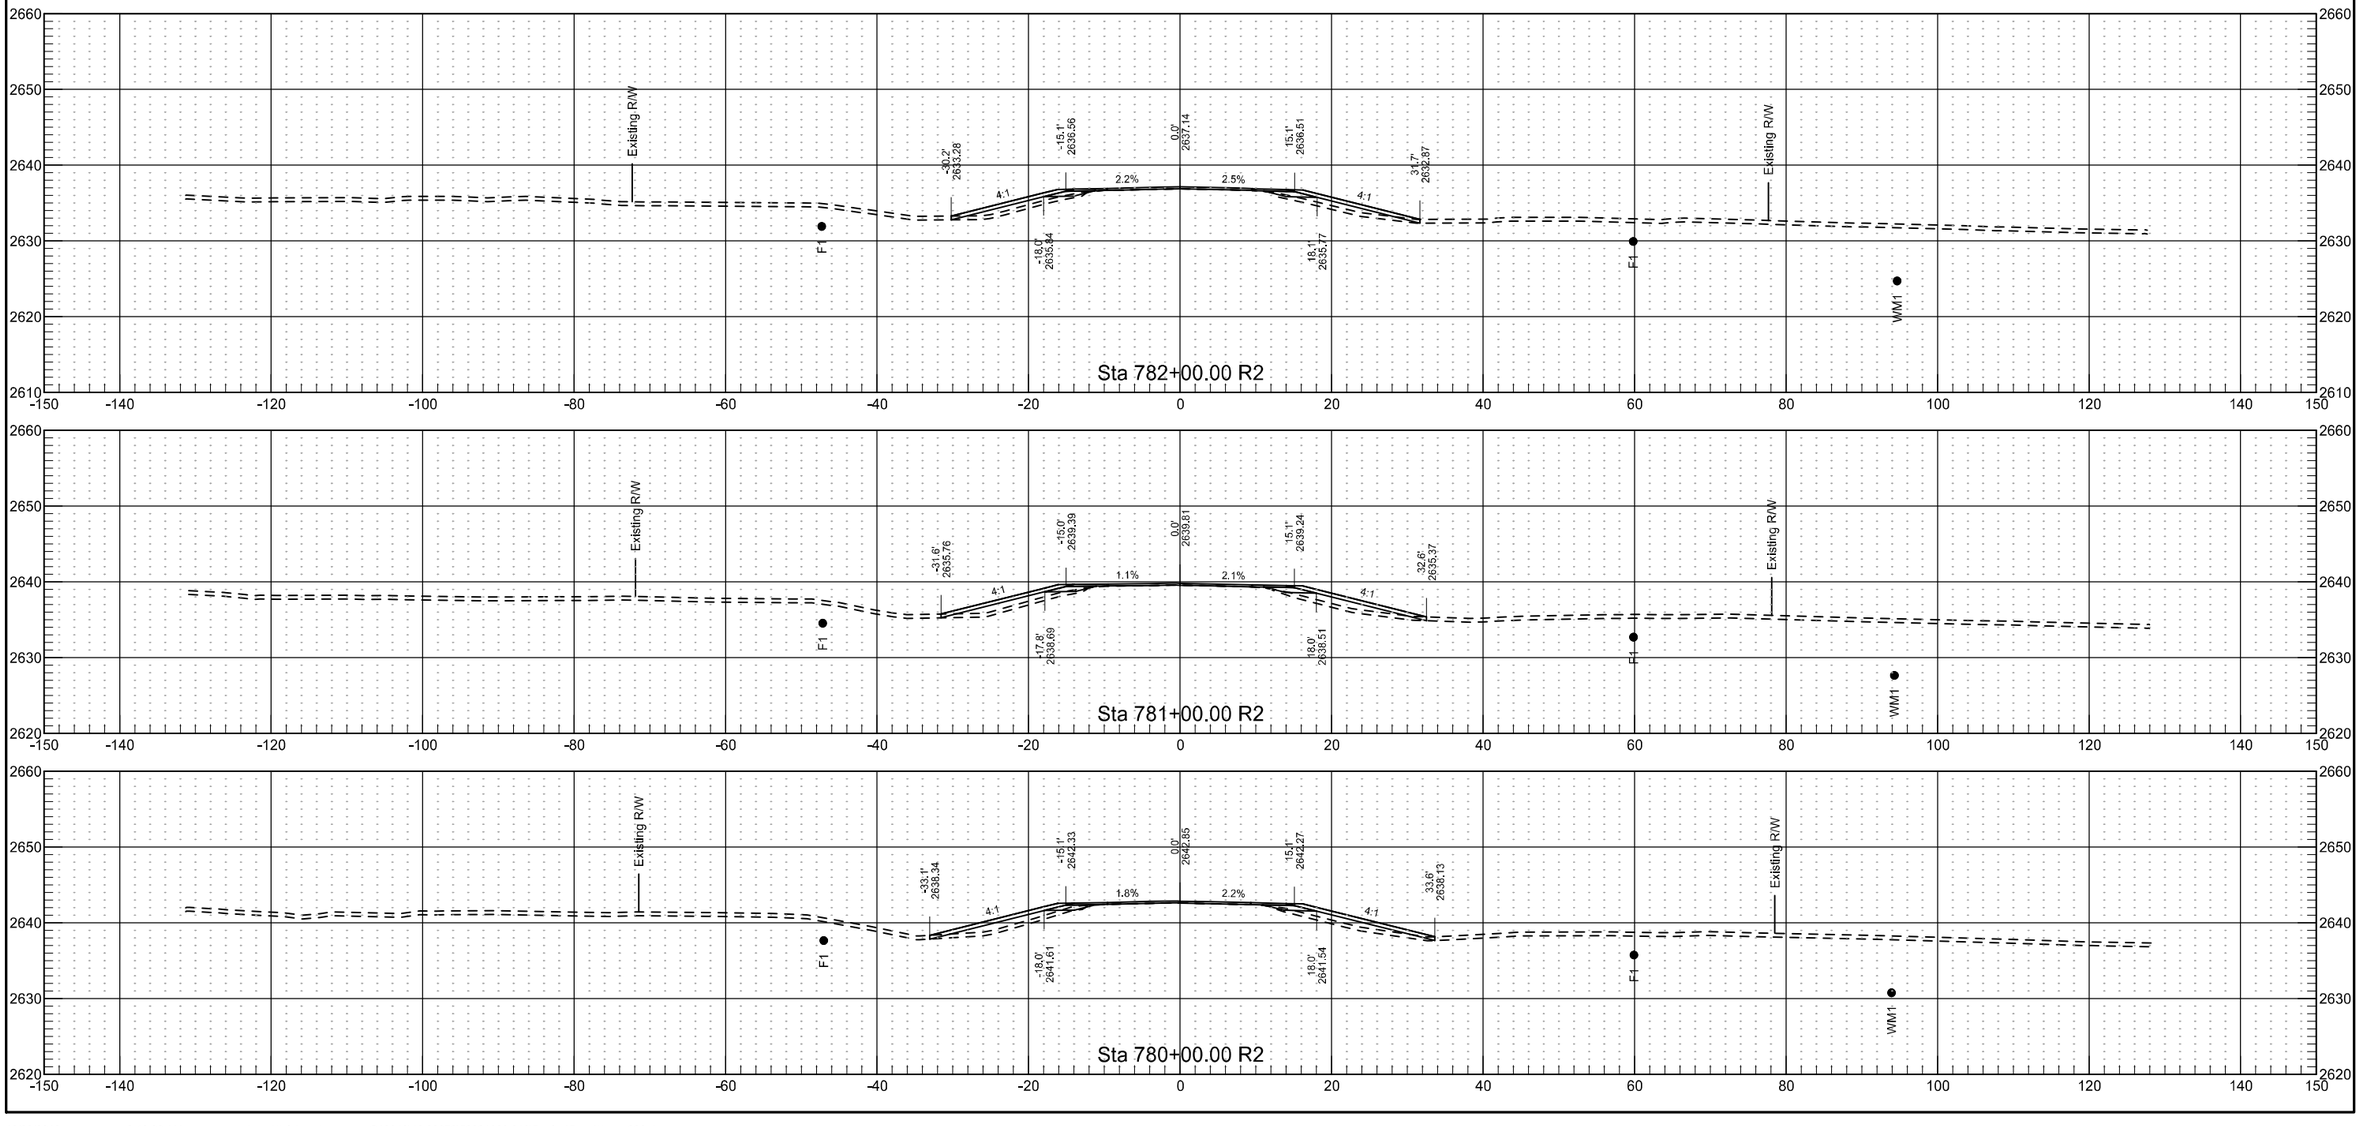



	STATE	PROJECT NO.	SECTION NO.	SHEET NO.
	ND	NH-5-021(016)000	200	240

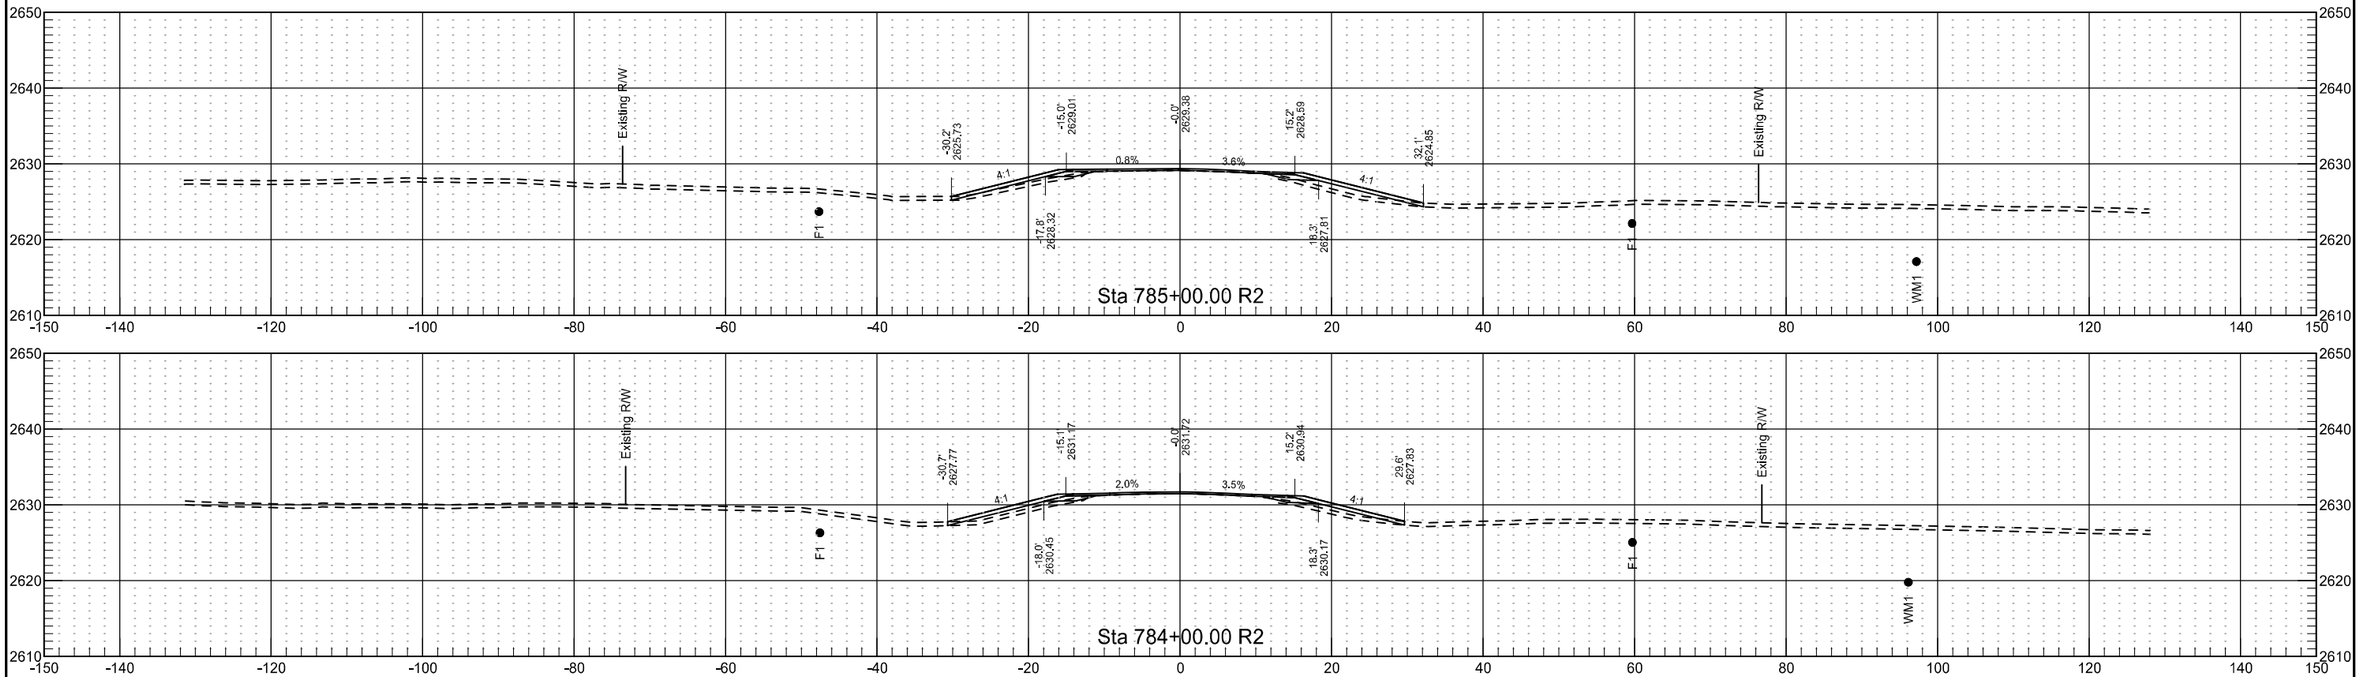


	STATE	PROJECT NO.	SECTION NO.	SHEET NO.
	ND	NH-5-021(016)000	200	241

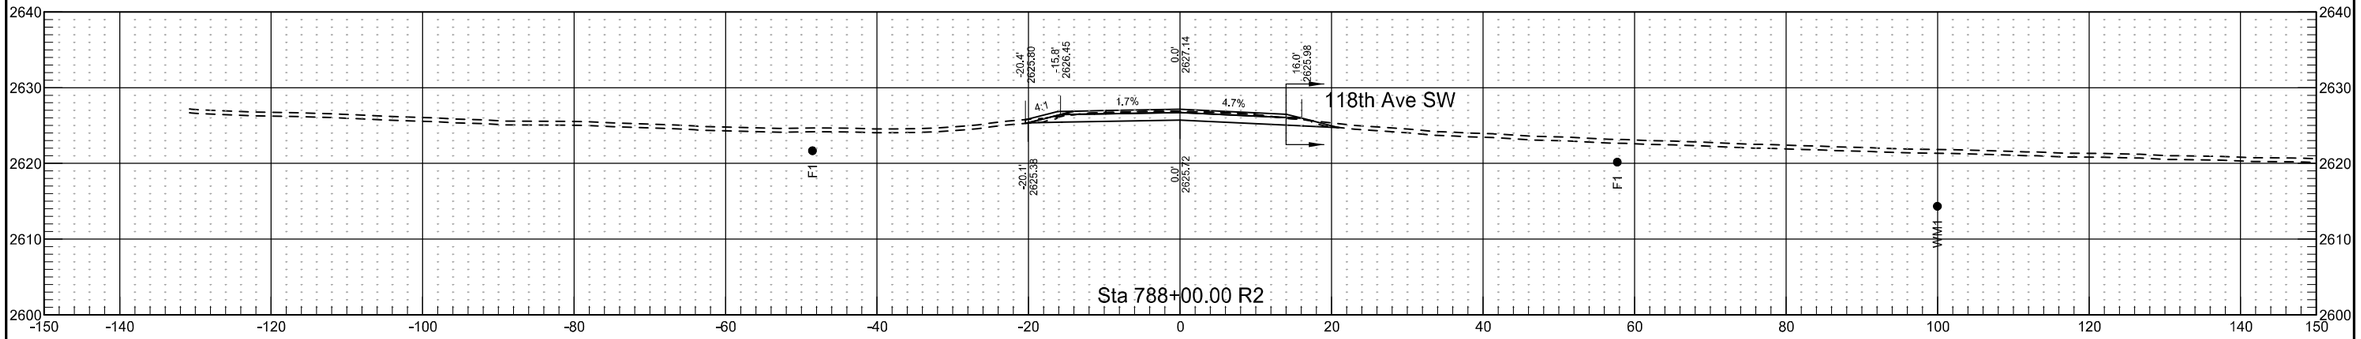


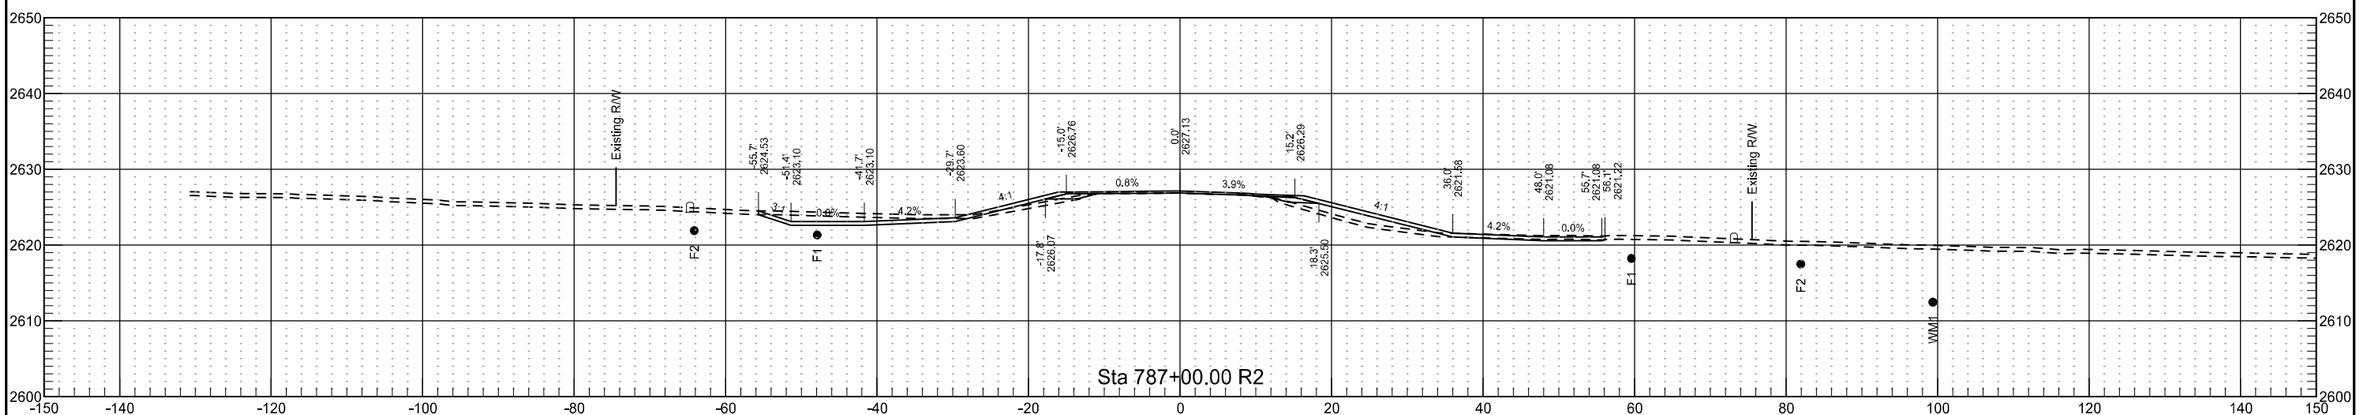


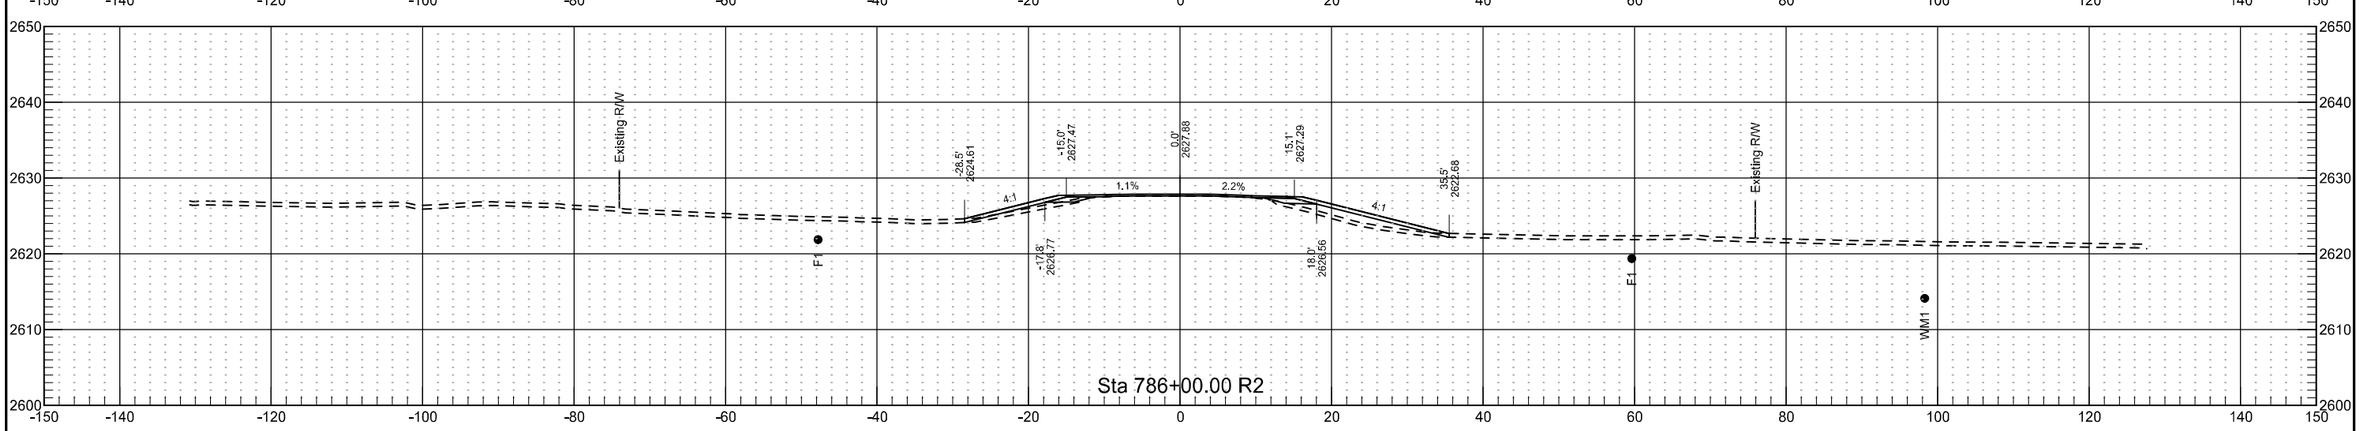


	STATE	PROJECT NO.	SECTION NO.	SHEET NO.
	ND	NH-5-021(016)000	200	242

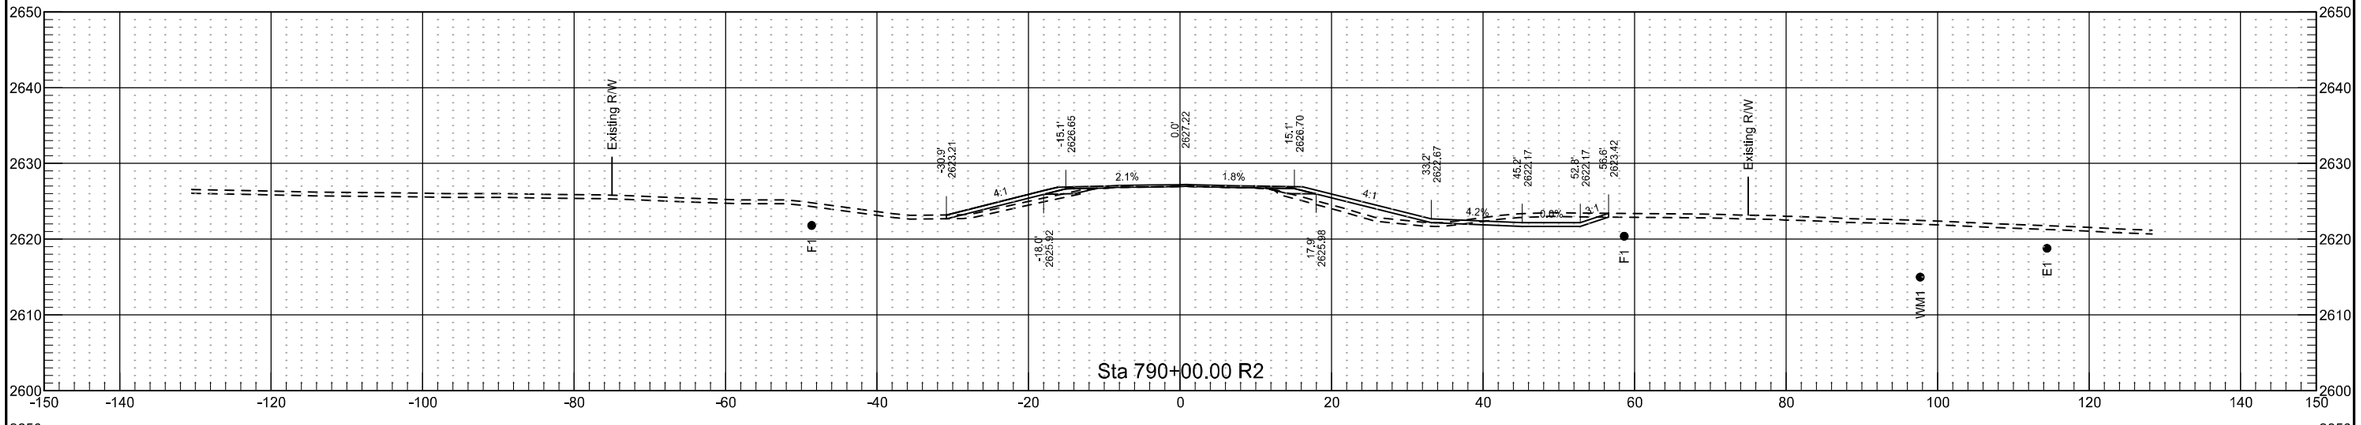


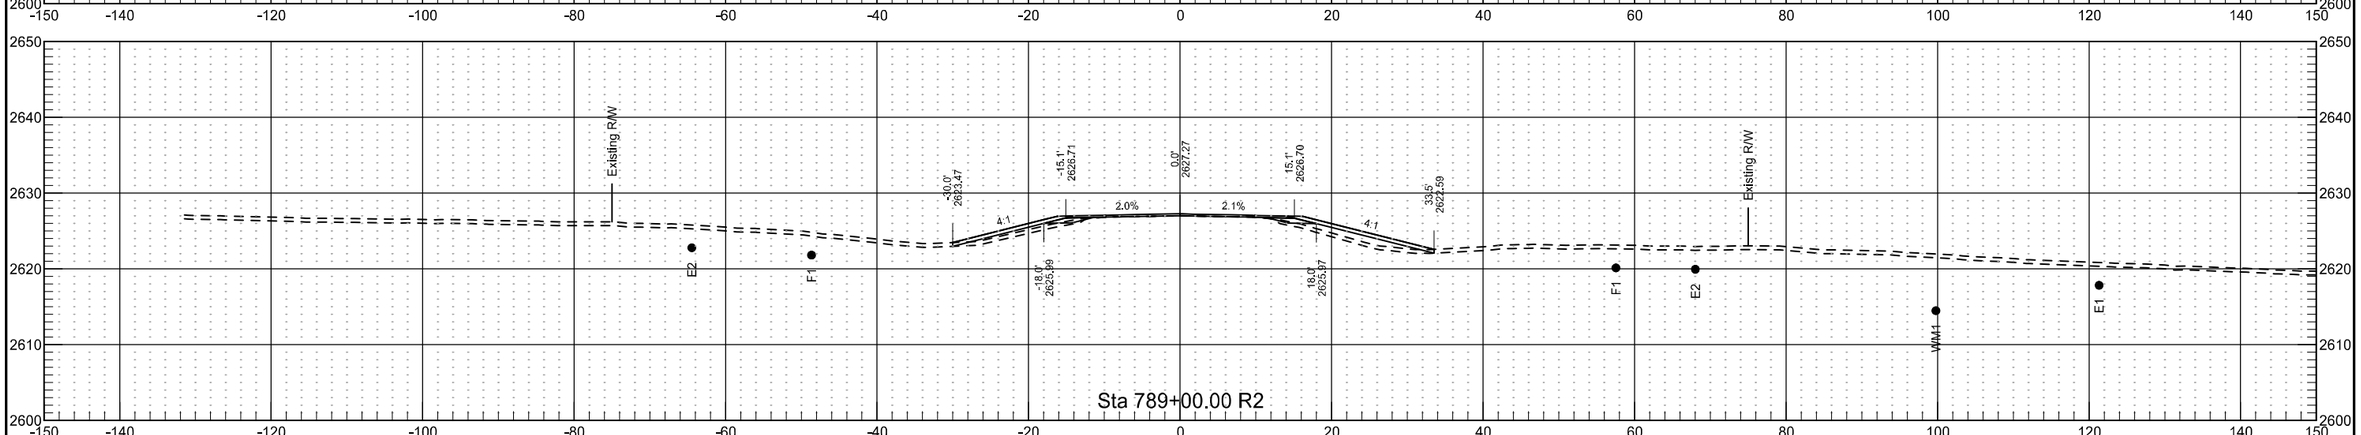


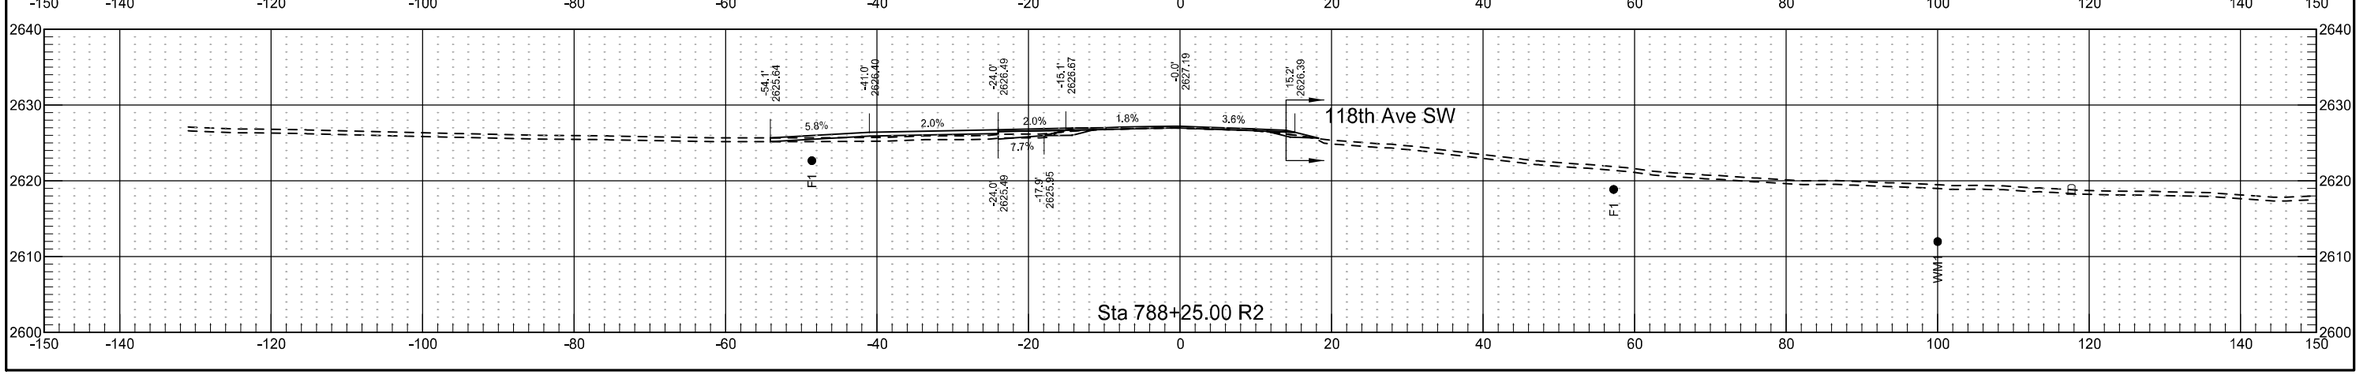

	STATE	PROJECT NO.	SECTION NO.	SHEET NO.
	ND	NH-5-021(016)000	200	243

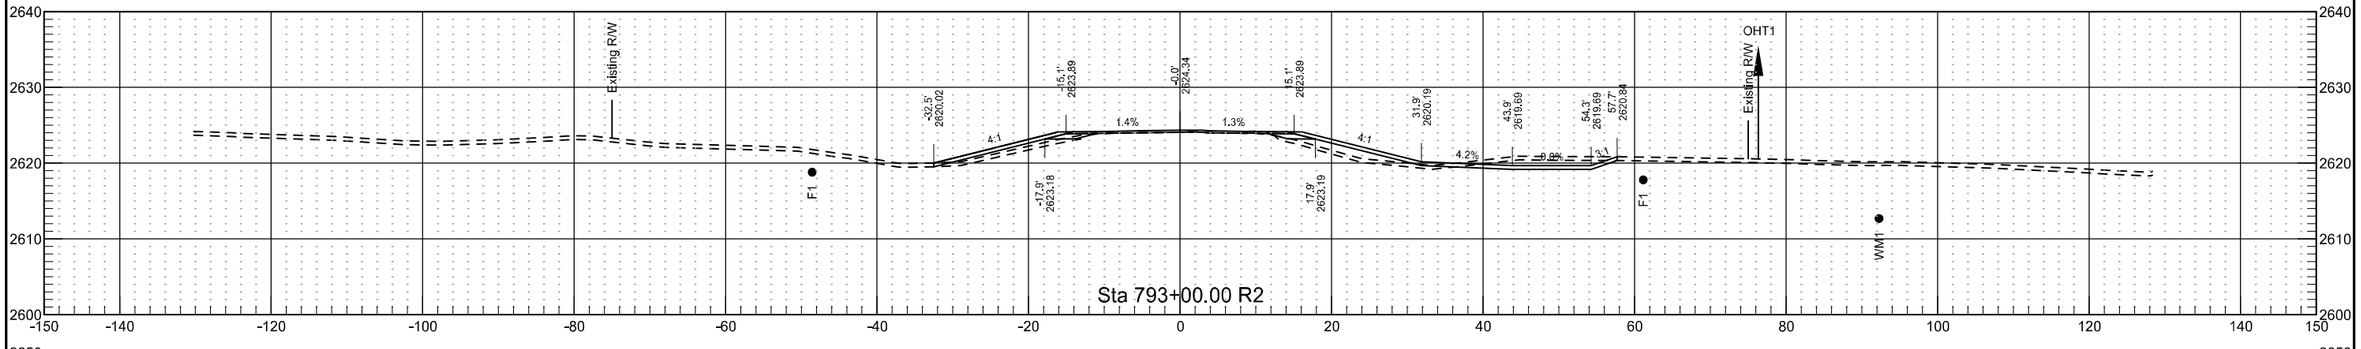


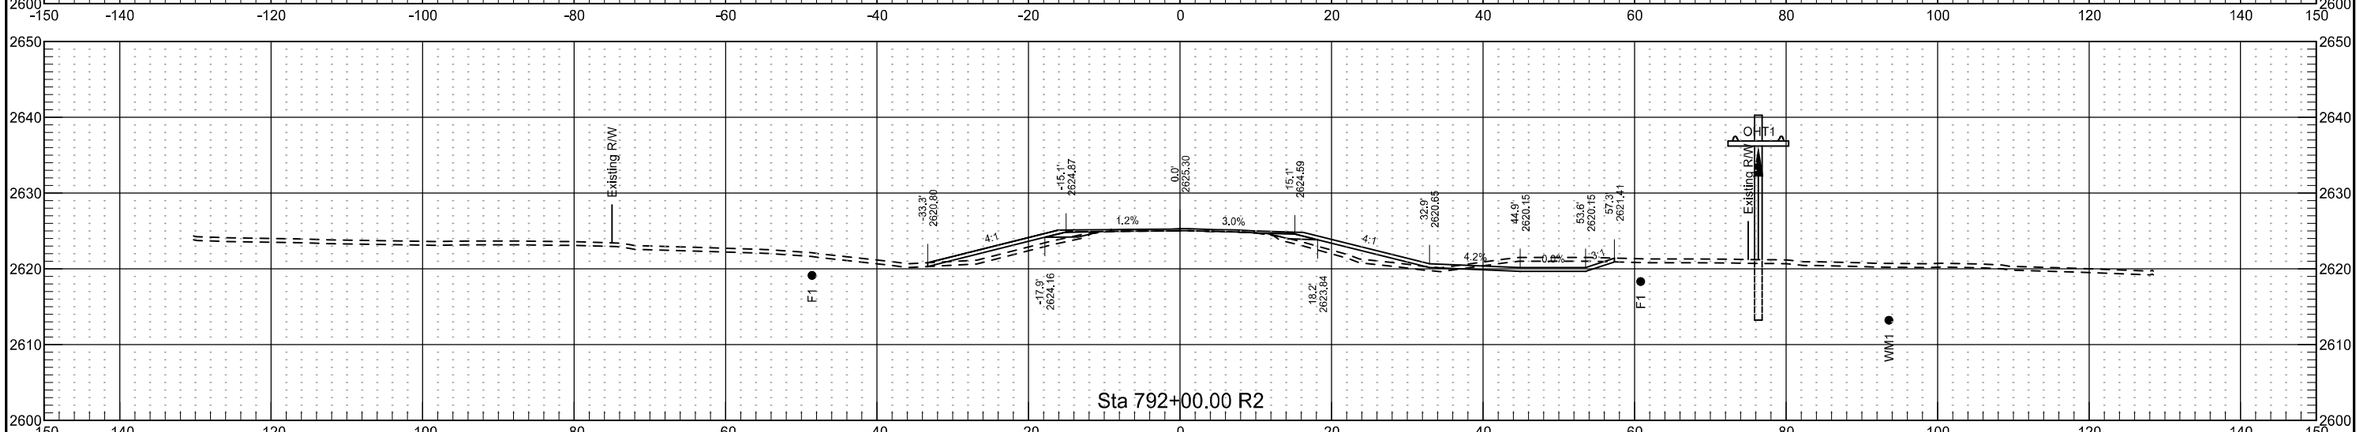


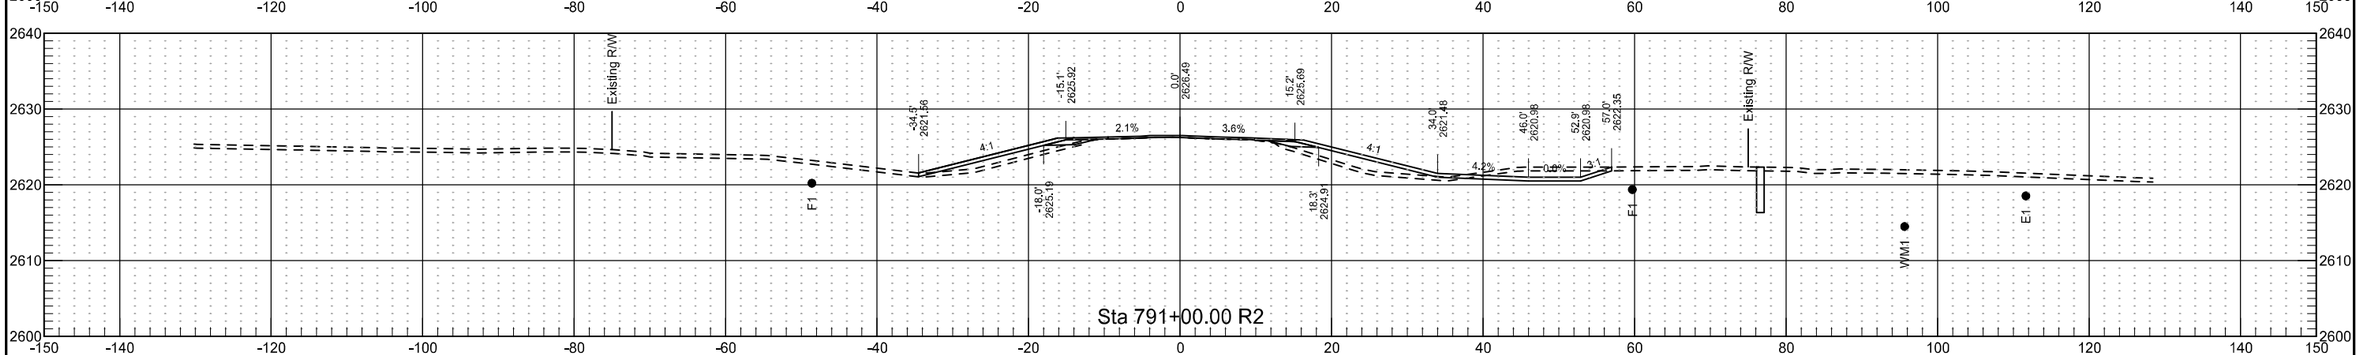


	STATE	PROJECT NO.	SECTION NO.	SHEET NO.
	ND	NH-5-021(016)000	200	244


	STATE	PROJECT NO.	SECTION NO.	SHEET NO.
	ND	NH-5-021(016)000	200	245

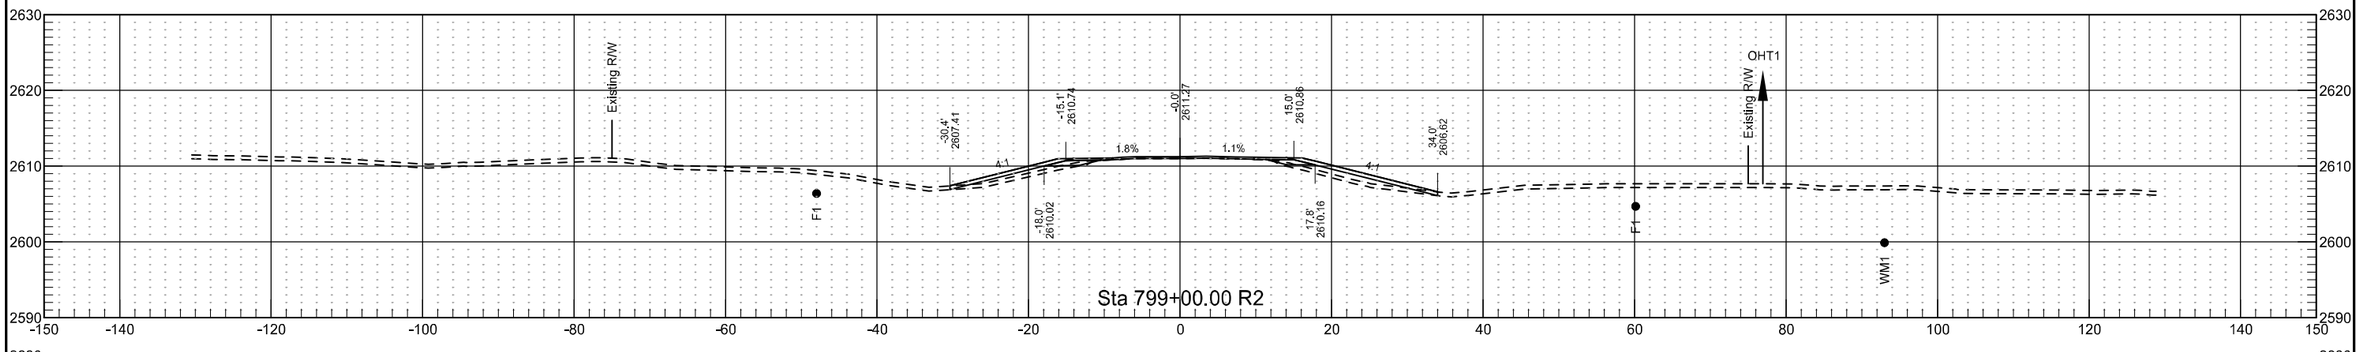


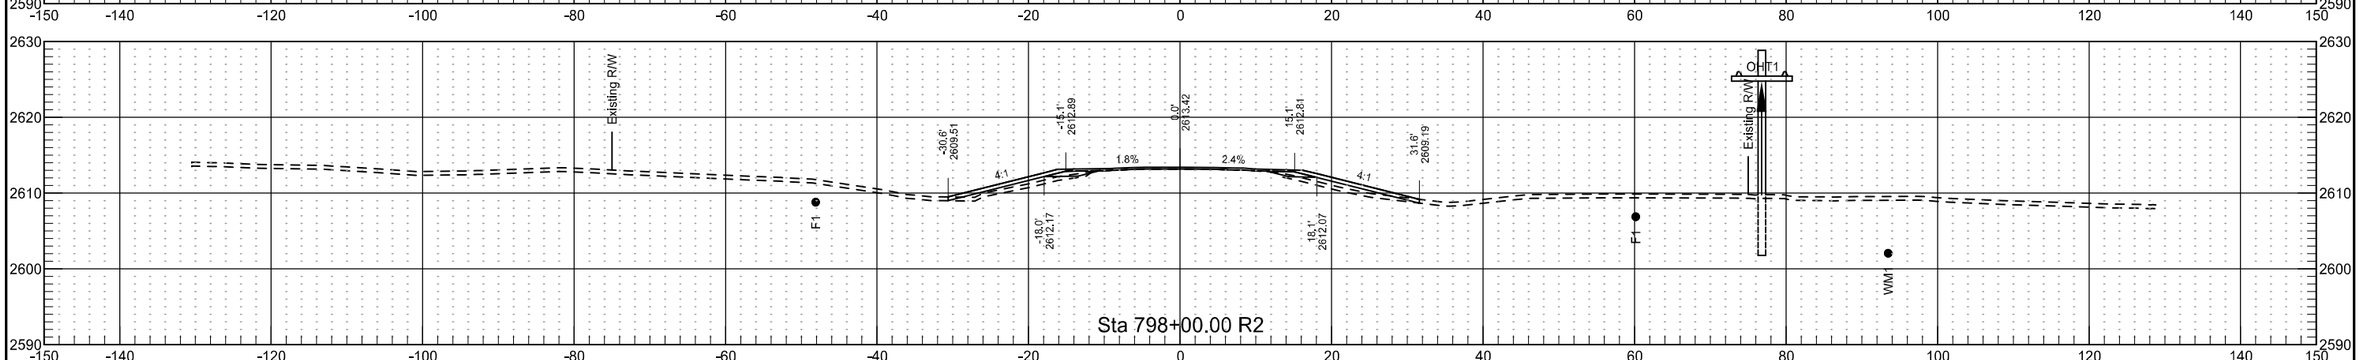


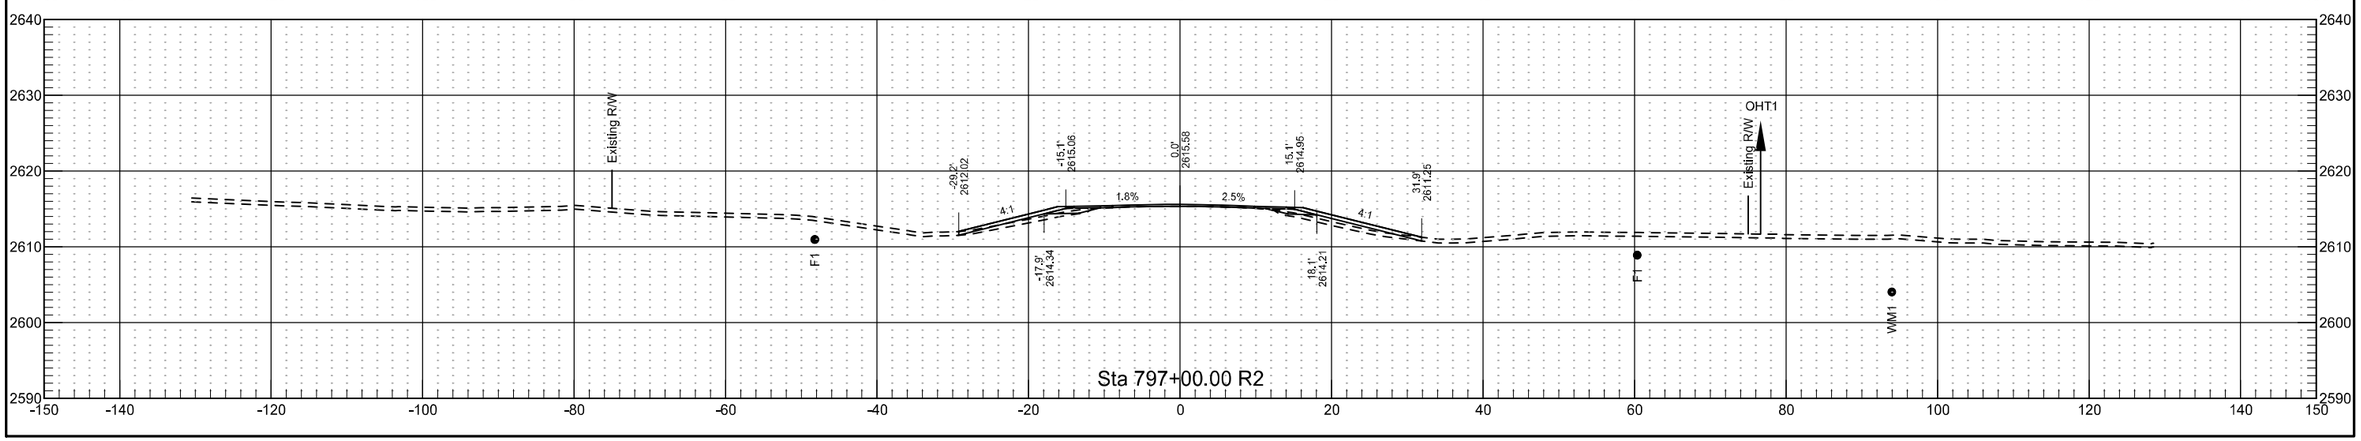

	STATE	PROJECT NO.	SECTION NO.	SHEET NO.
	ND	NH-5-021(016)000	200	246

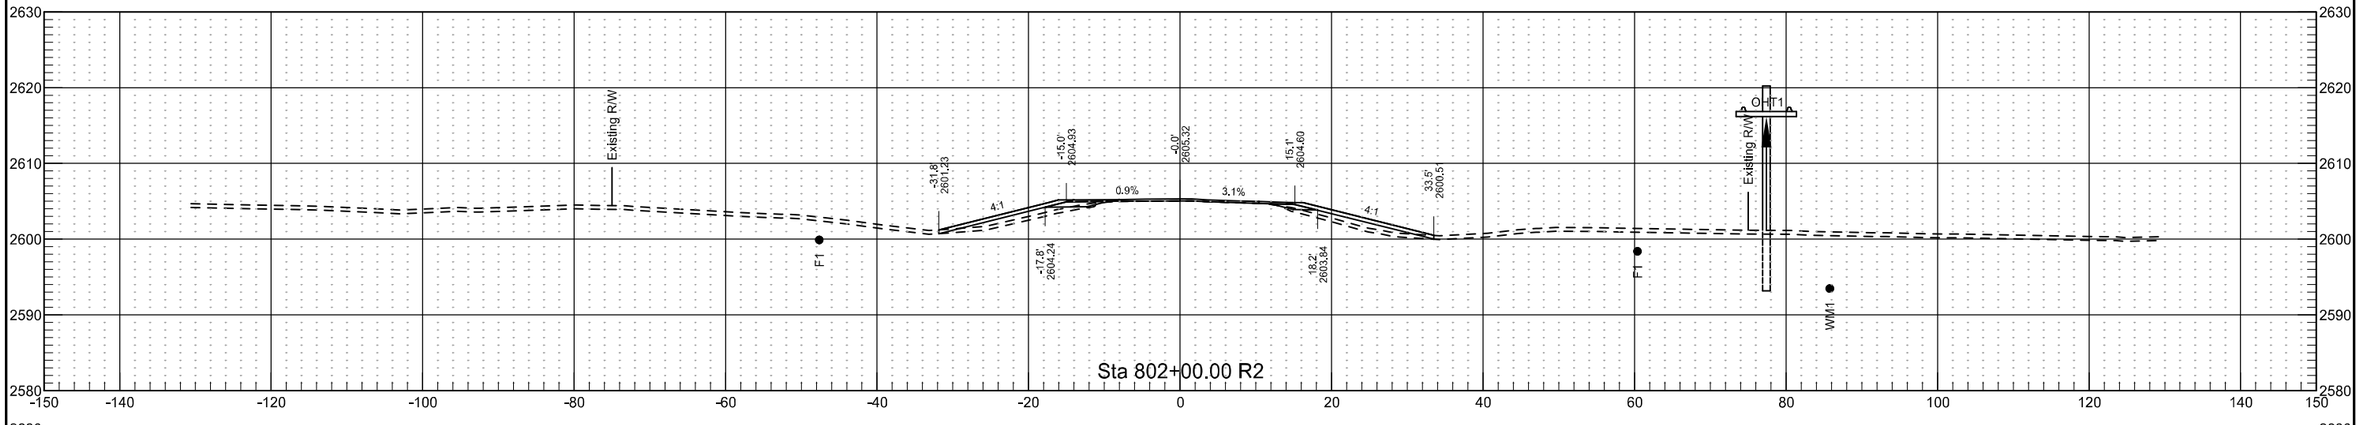


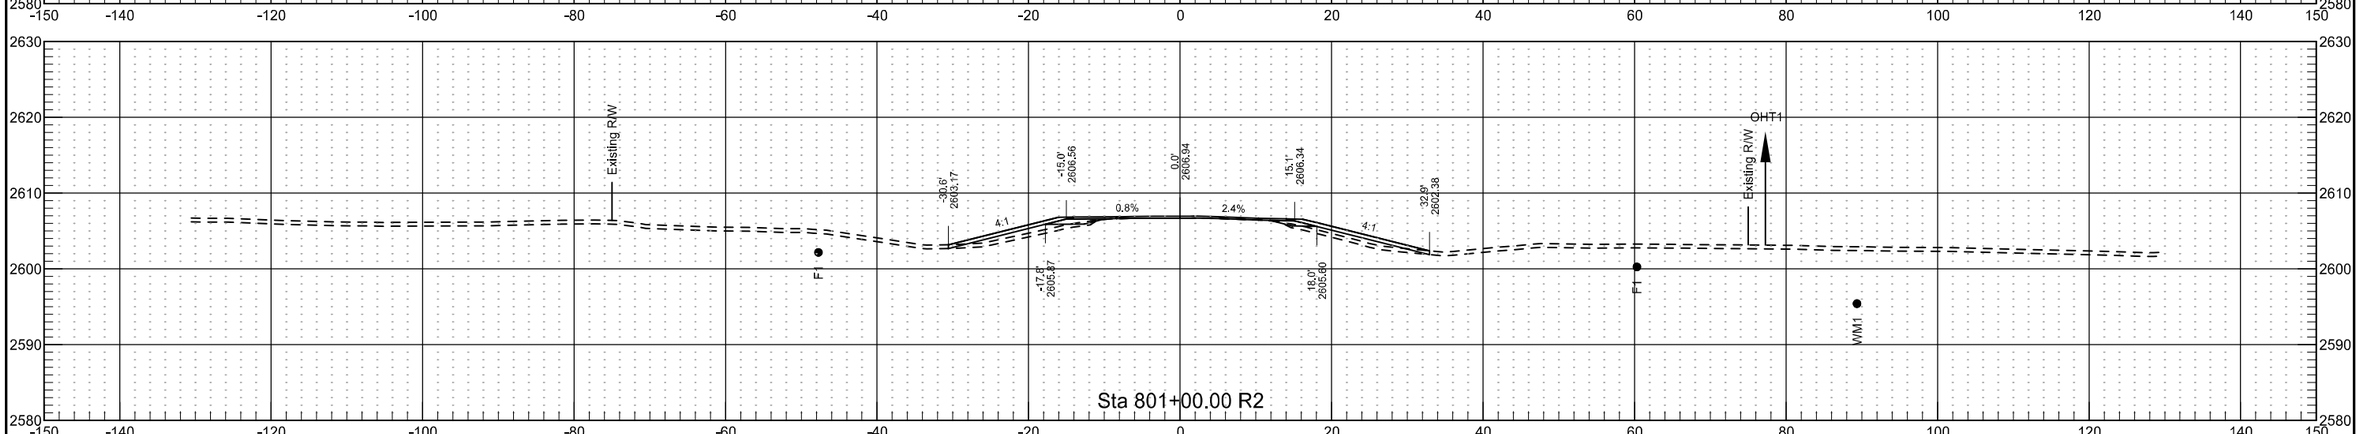


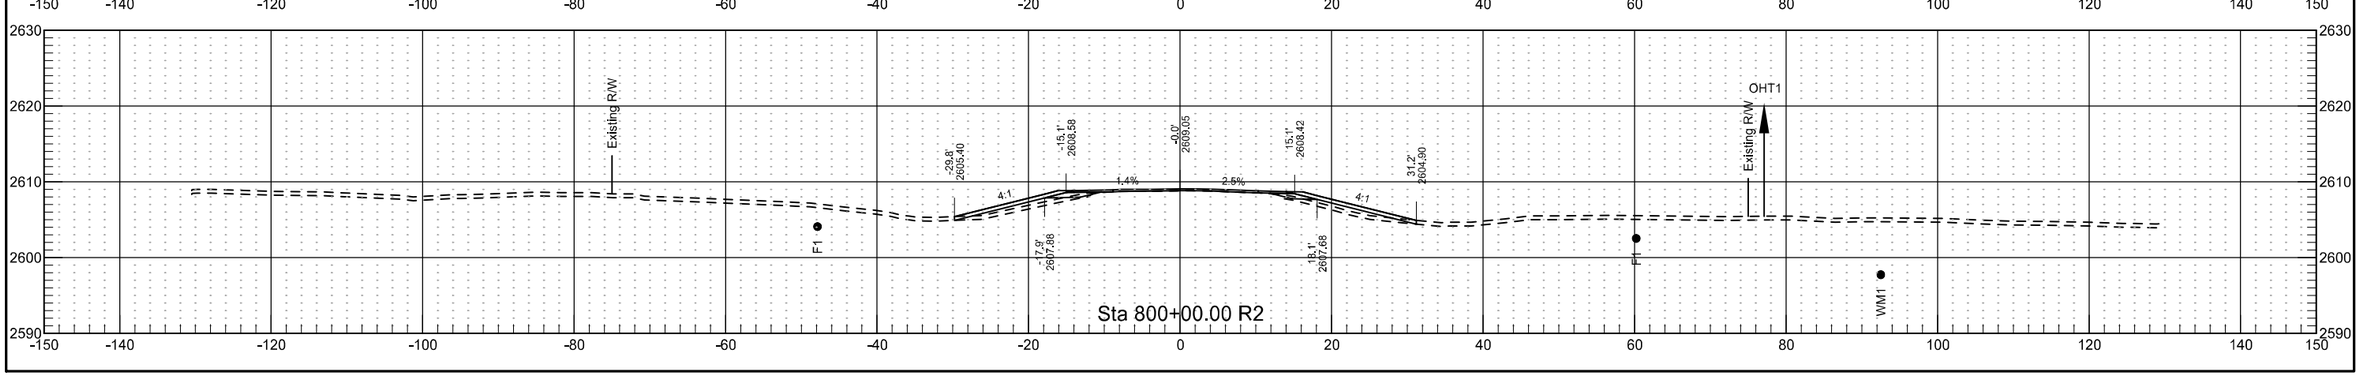


	STATE	PROJECT NO.	SECTION NO.	SHEET NO.
	ND	NH-5-021(016)000	200	247


	STATE	PROJECT NO.	SECTION NO.	SHEET NO.
	ND	NH-5-021(016)000	200	248

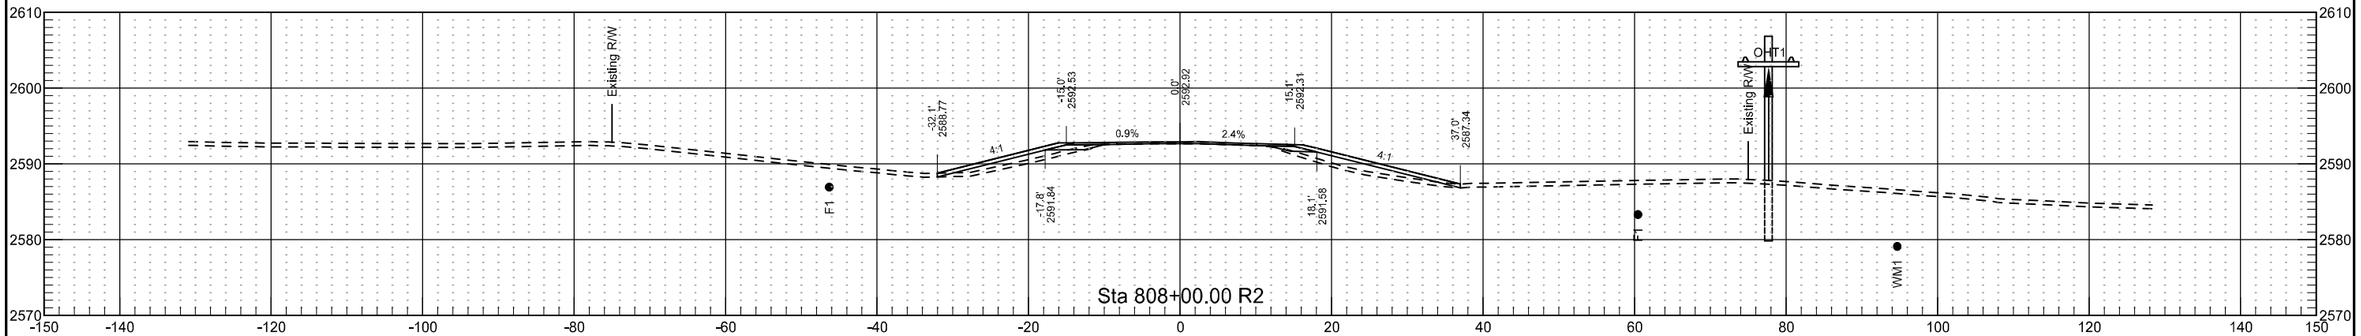


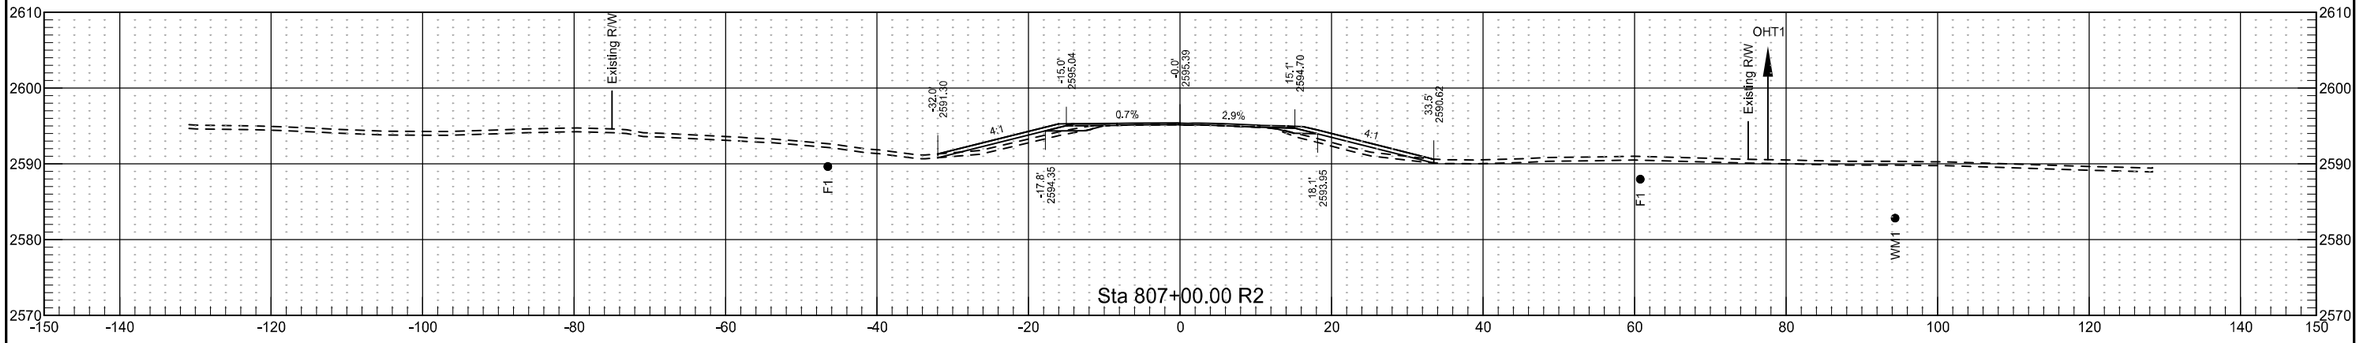


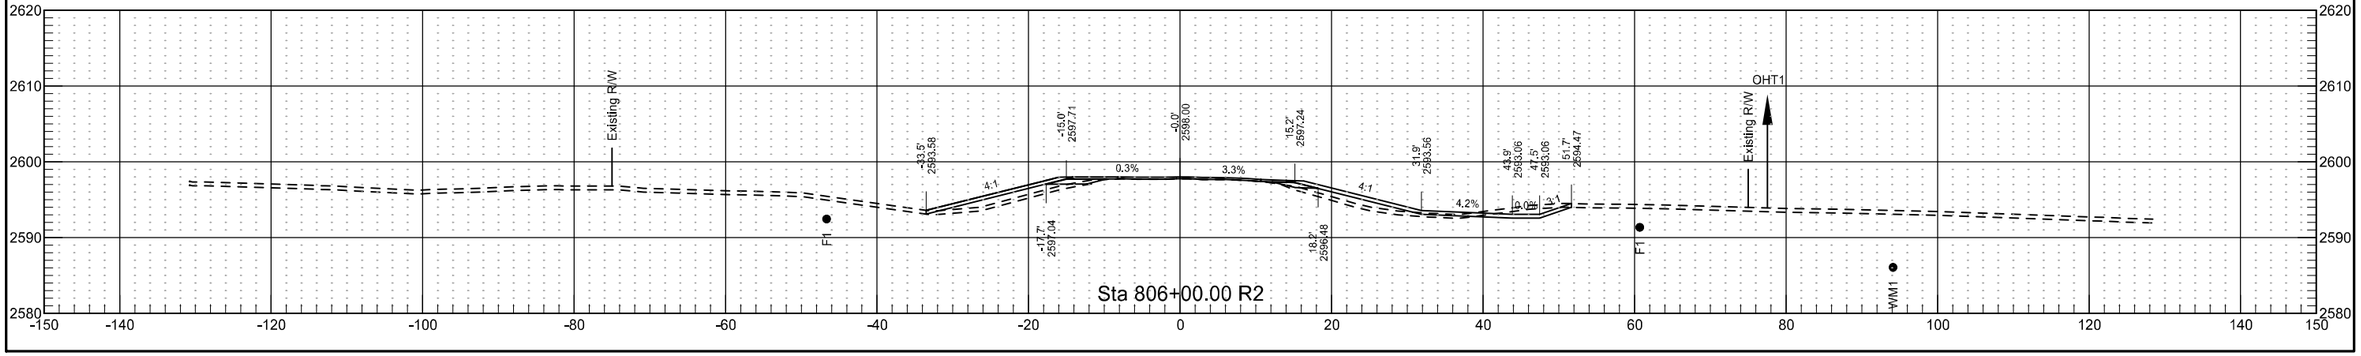


	STATE	PROJECT NO.	SECTION NO.	SHEET NO.
	ND	NH-5-021(016)000	200	249

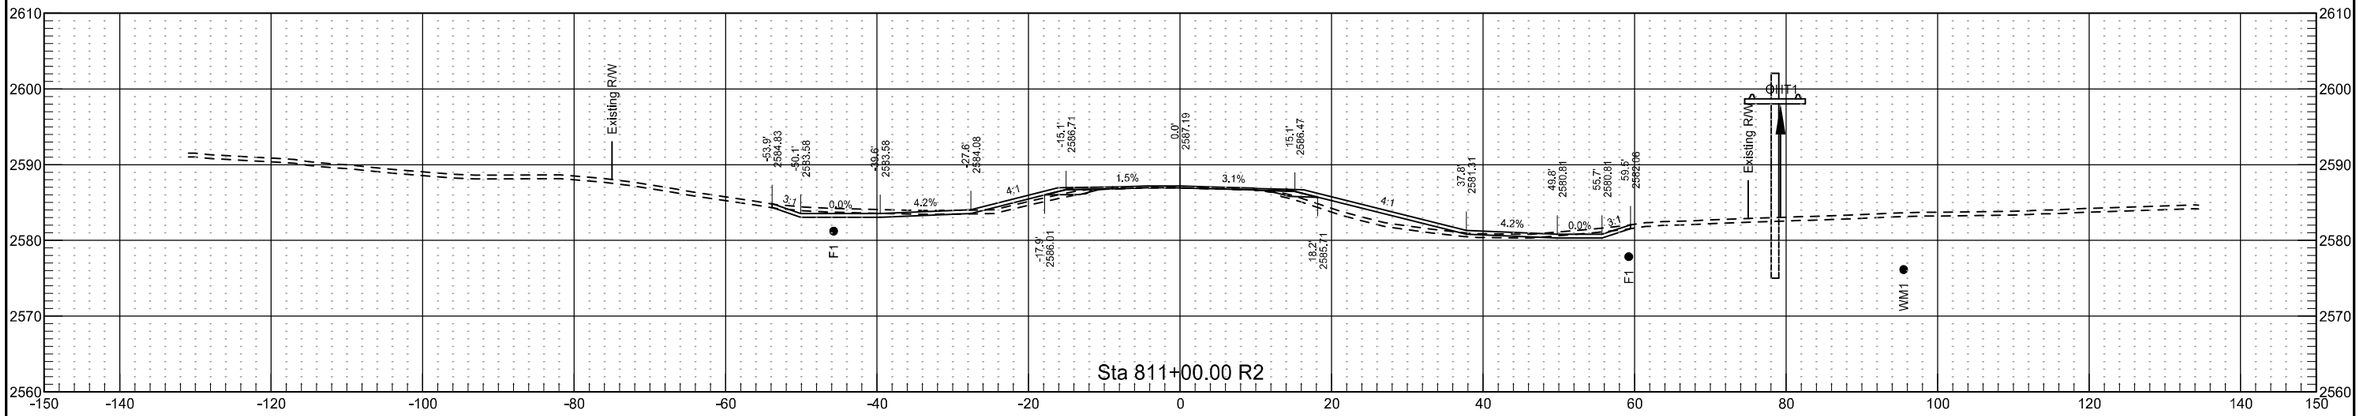

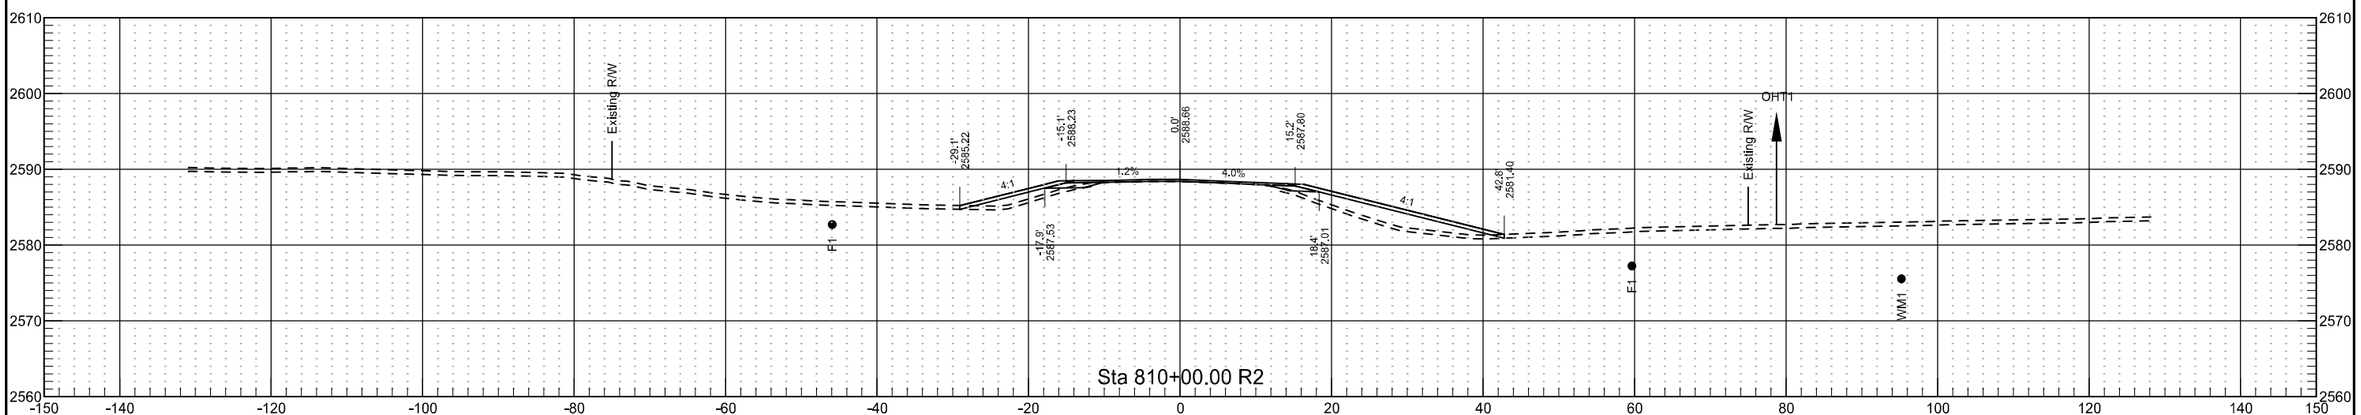

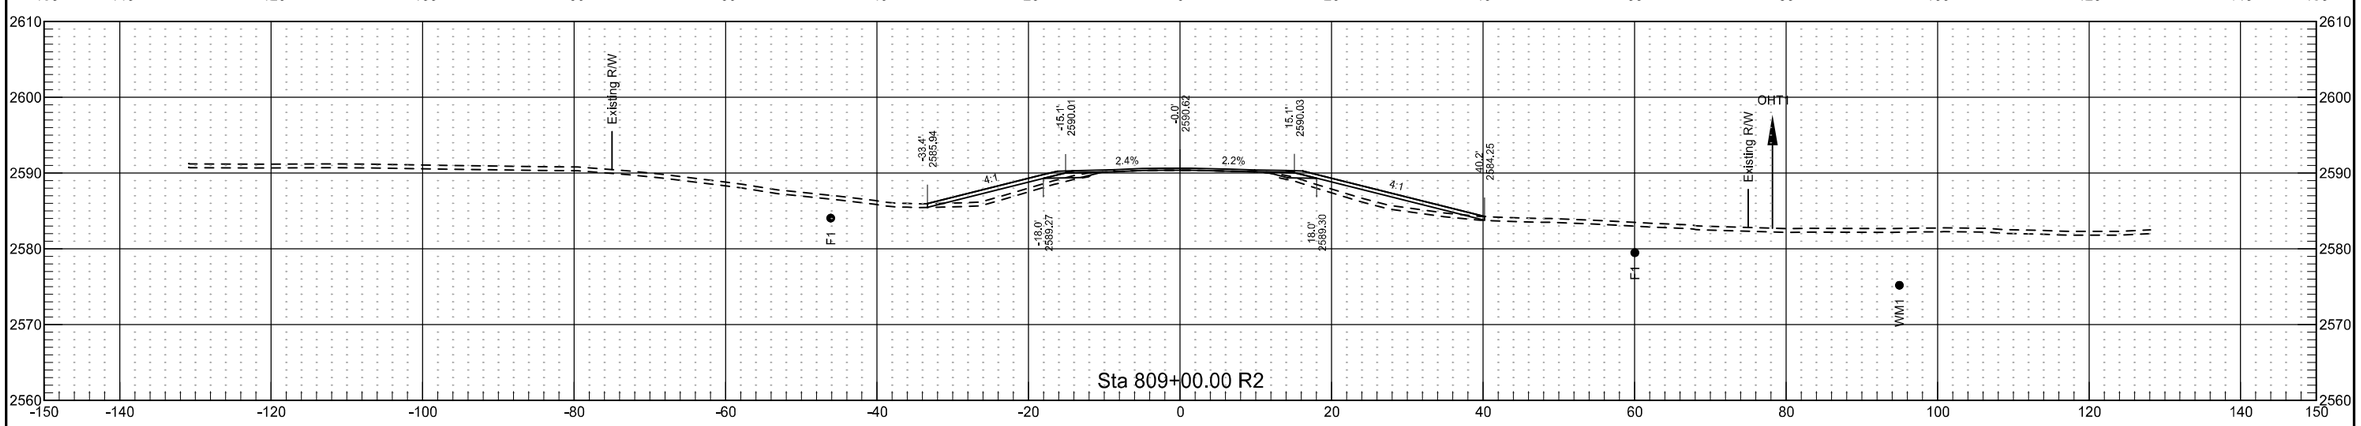



	STATE	PROJECT NO.	SECTION NO.	SHEET NO.
	ND	NH-5-021(016)000	200	250

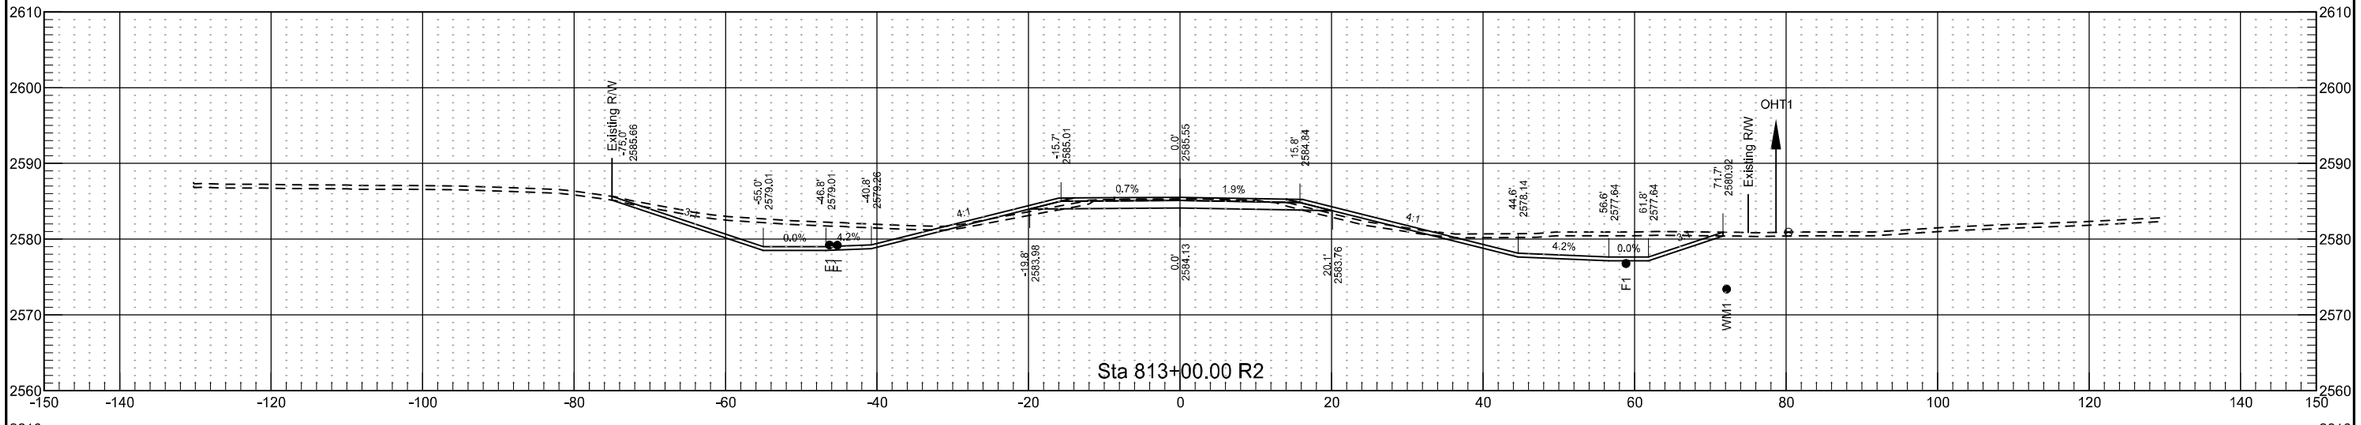


10/29/2019 8:43:37 AM kory.Kleinknecht G:\2018\18.00676\50021000.016\Design\Base\Xsec_008.dgn


	STATE	PROJECT NO.	SECTION NO.	SHEET NO.
	ND	NH-5-021(016)000	200	251

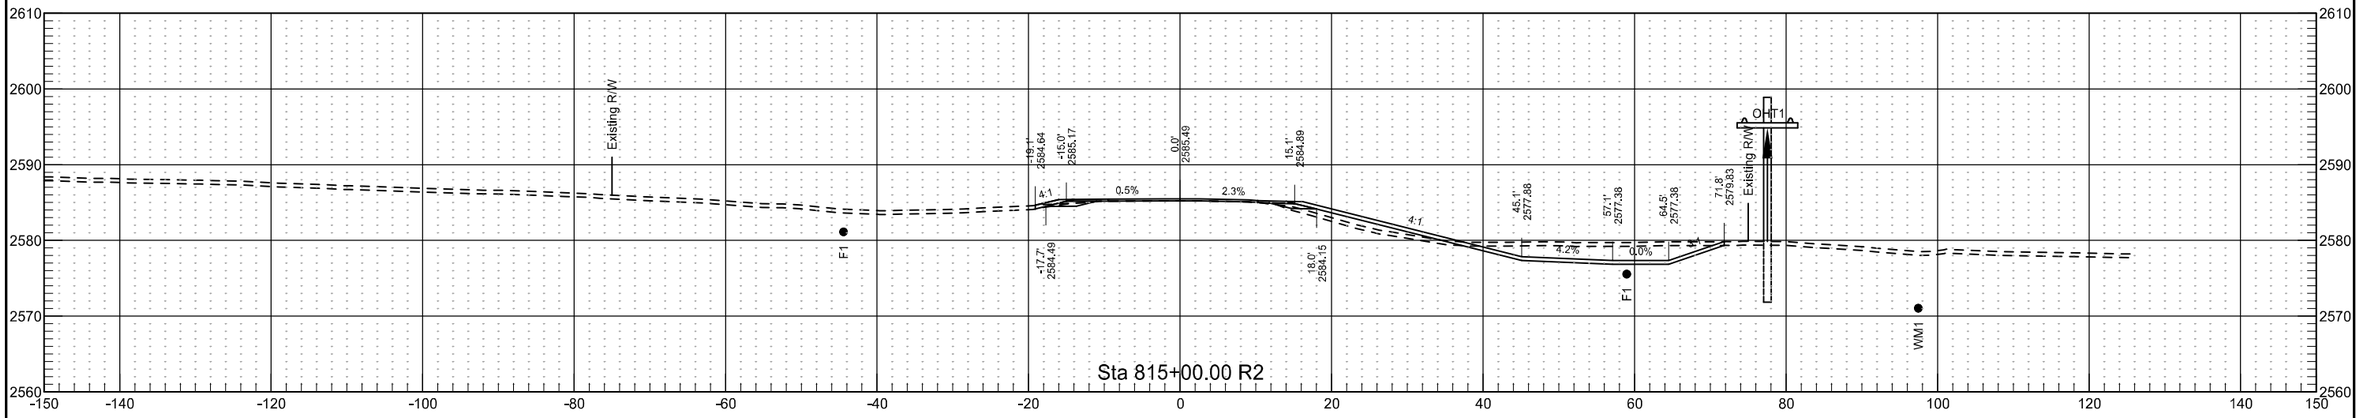


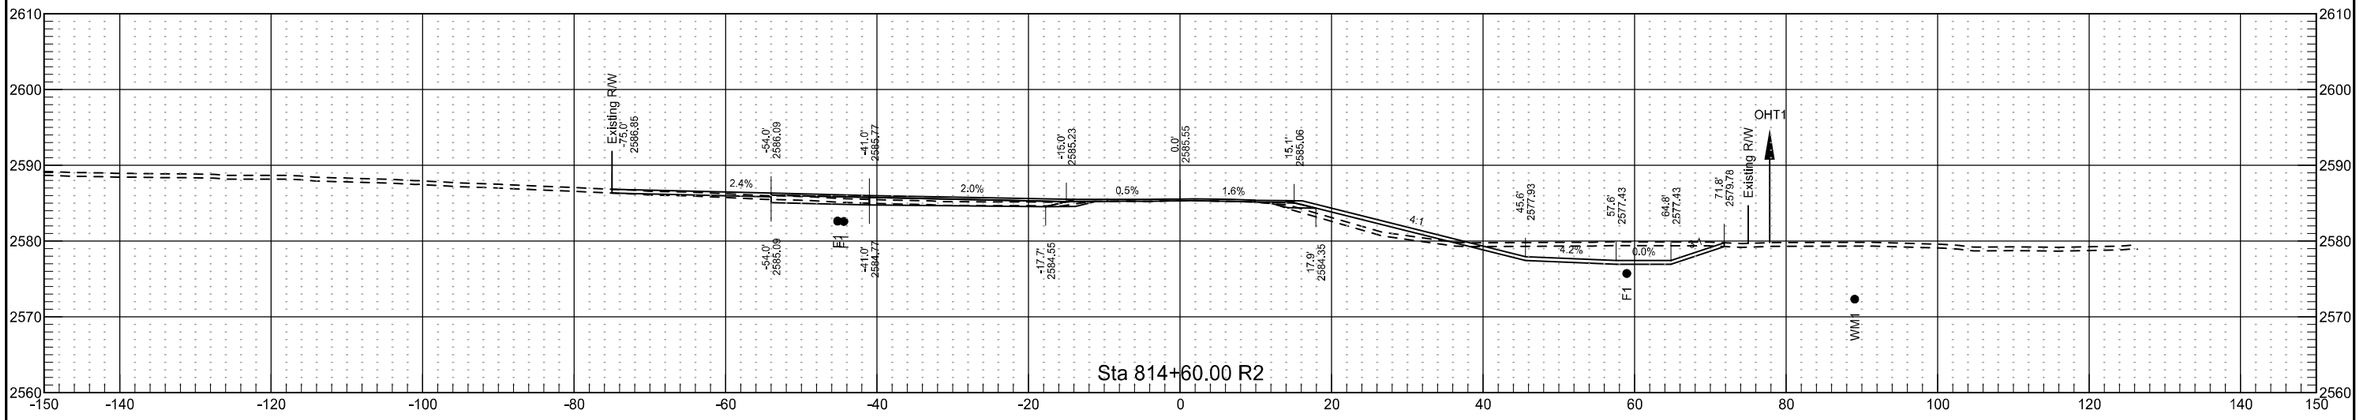


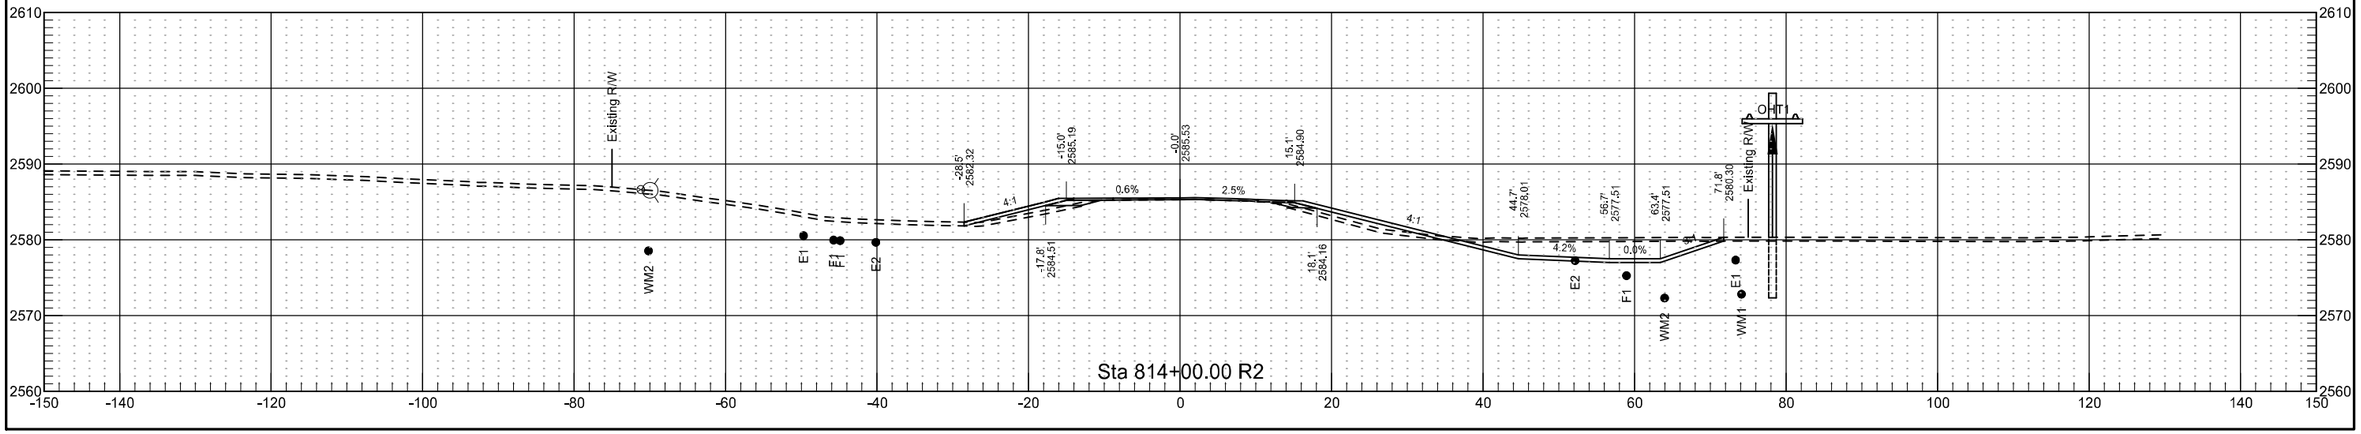


	STATE	PROJECT NO.	SECTION NO.	SHEET NO.
	ND	NH-5-021(016)000	200	252

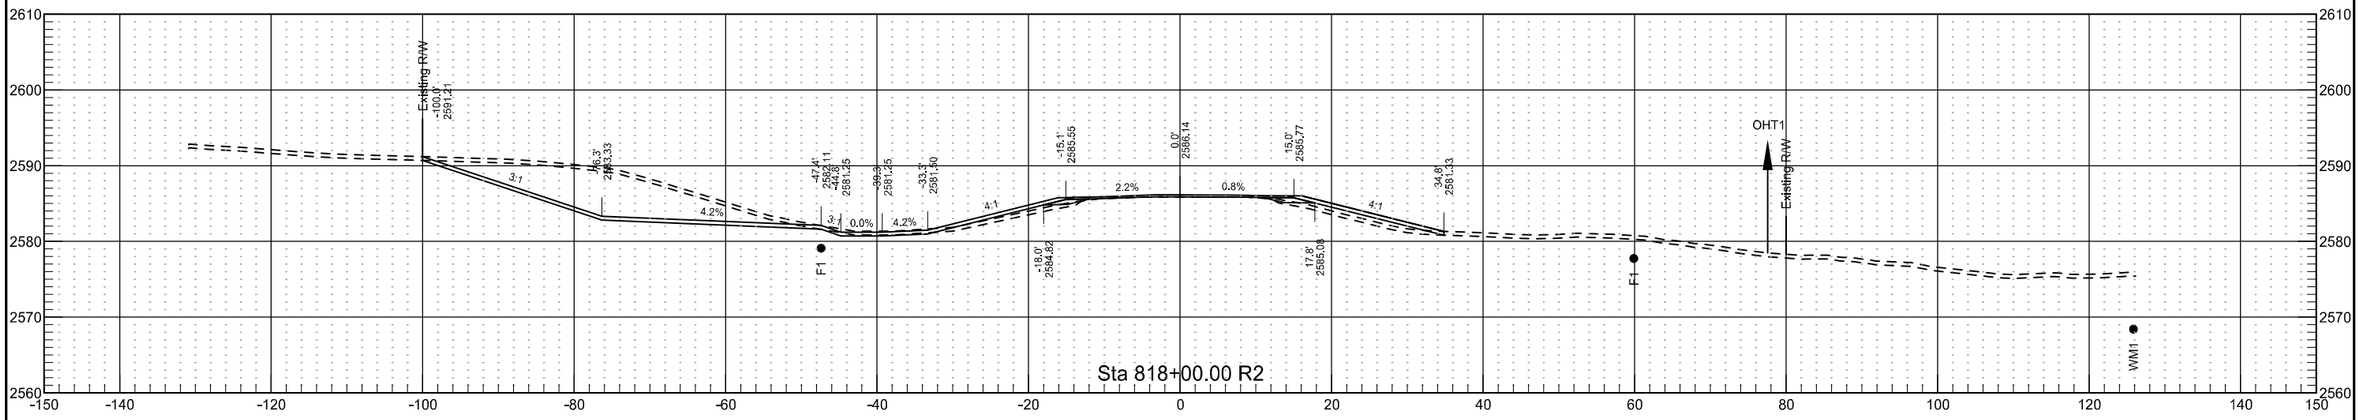


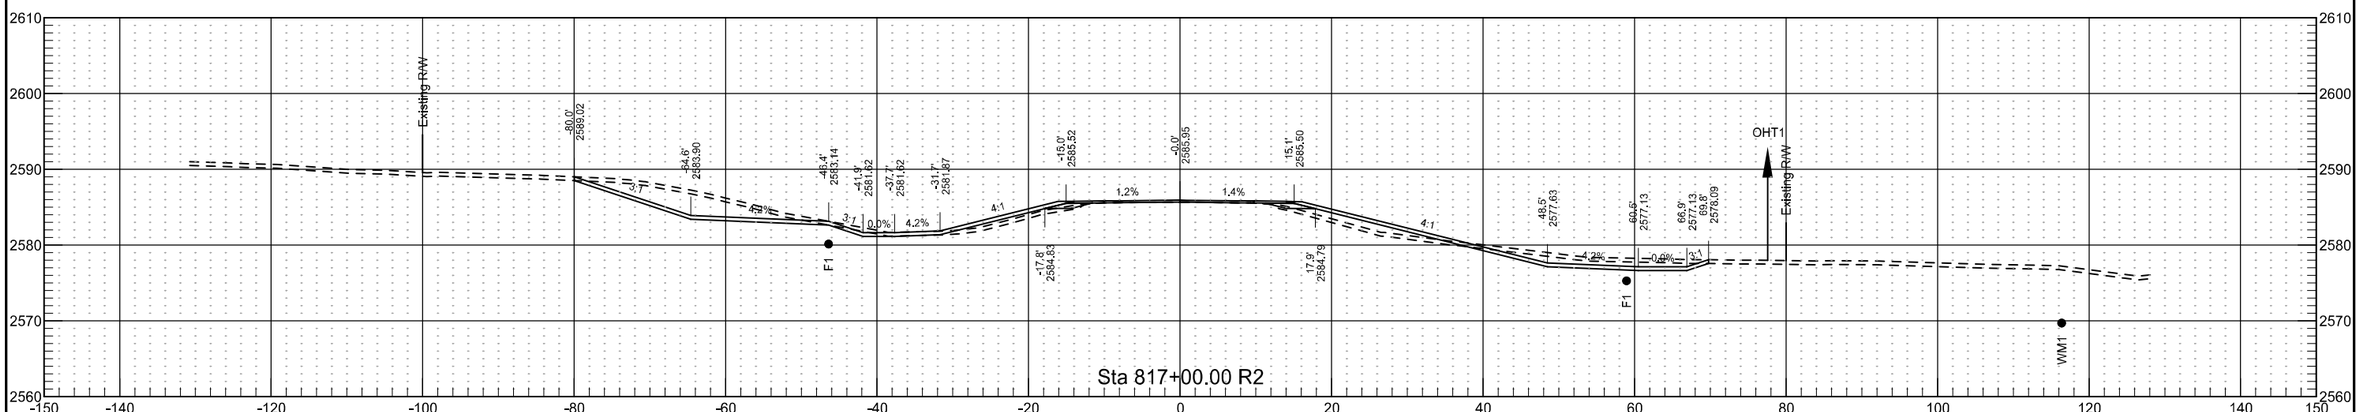


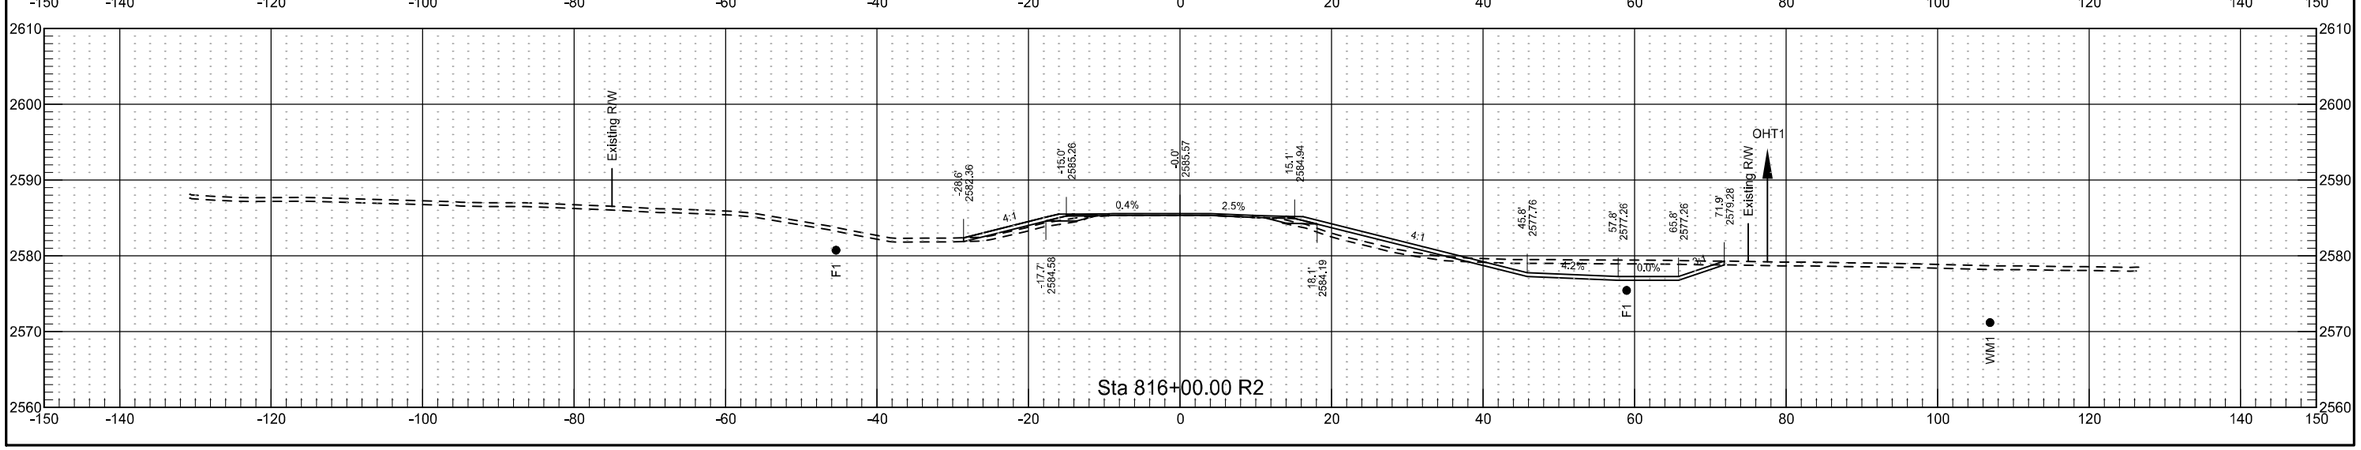


	STATE	PROJECT NO.	SECTION NO.	SHEET NO.
	ND	NH-5-021(016)000	200	253

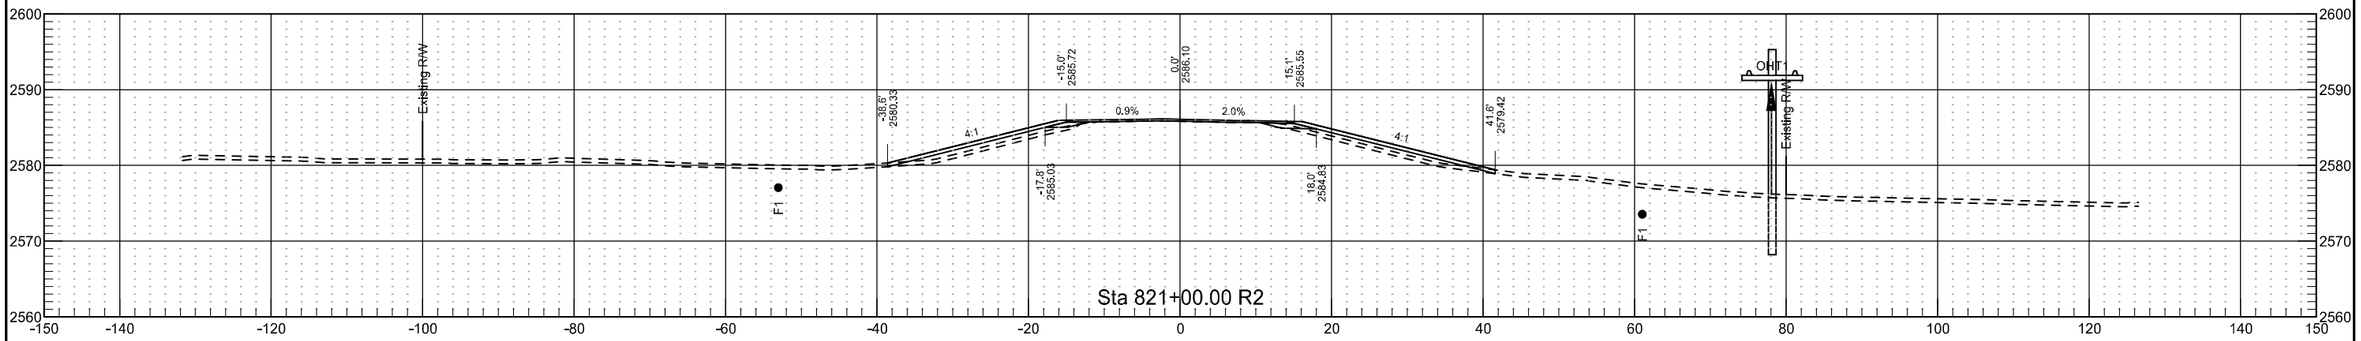


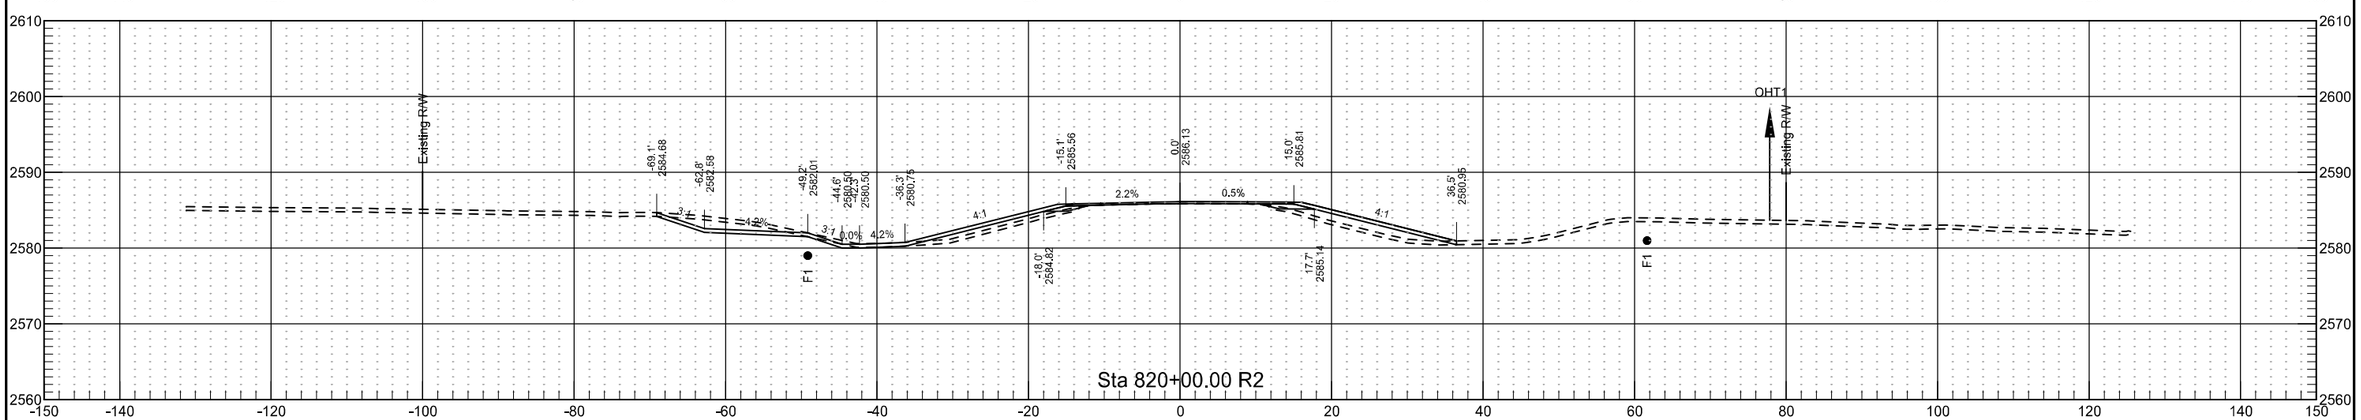


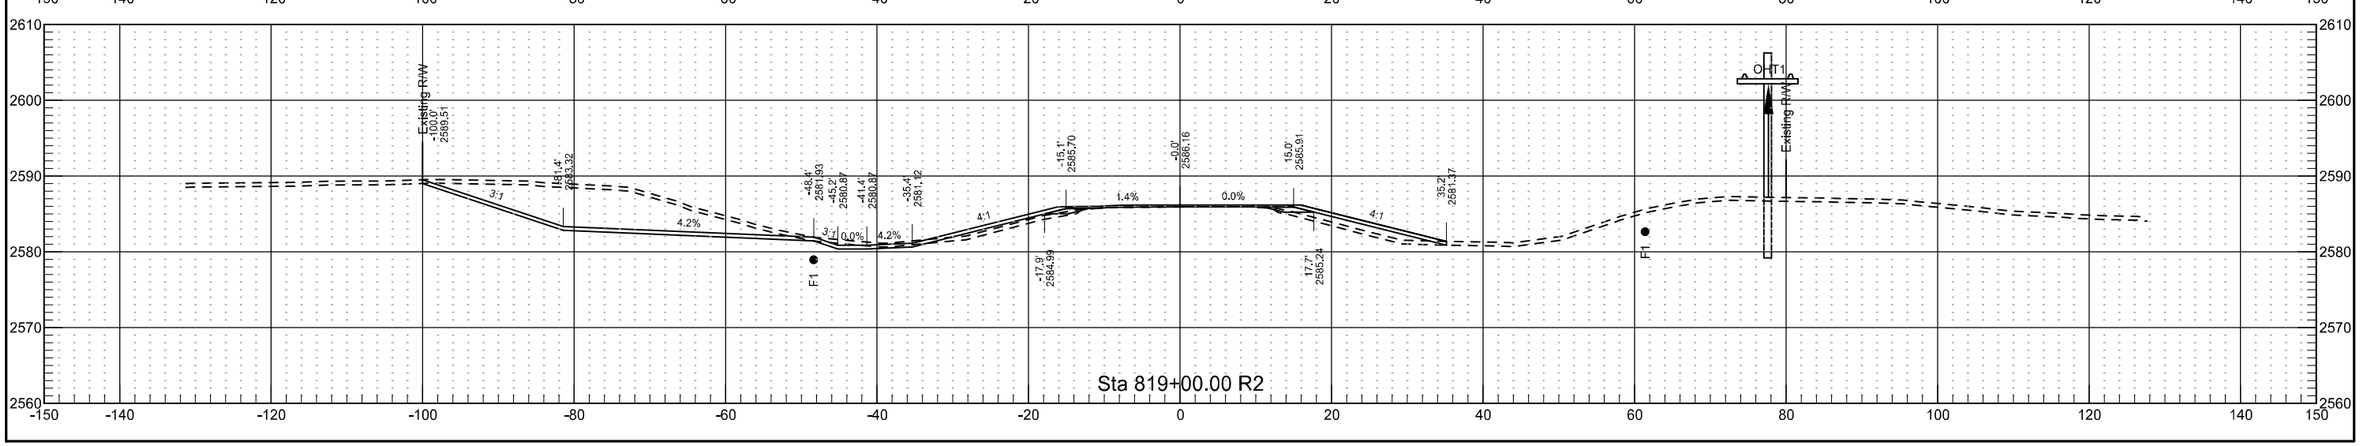


	STATE	PROJECT NO.	SECTION NO.	SHEET NO.
	ND	NH-5-021(016)000	200	254

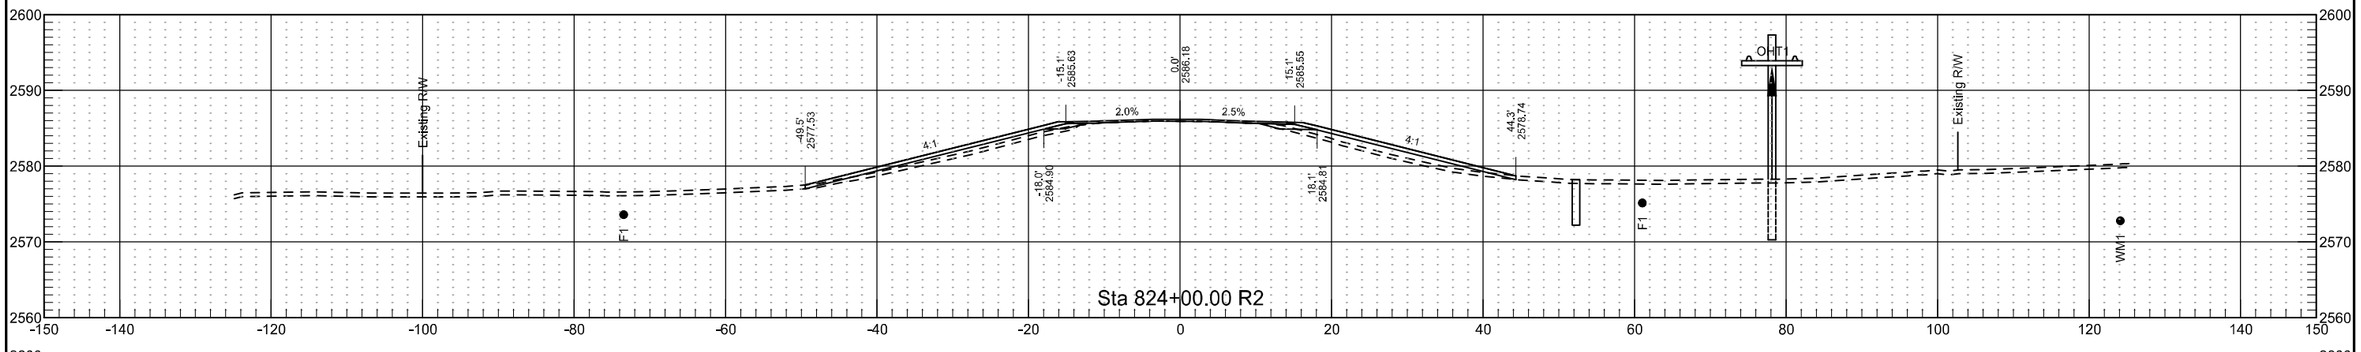

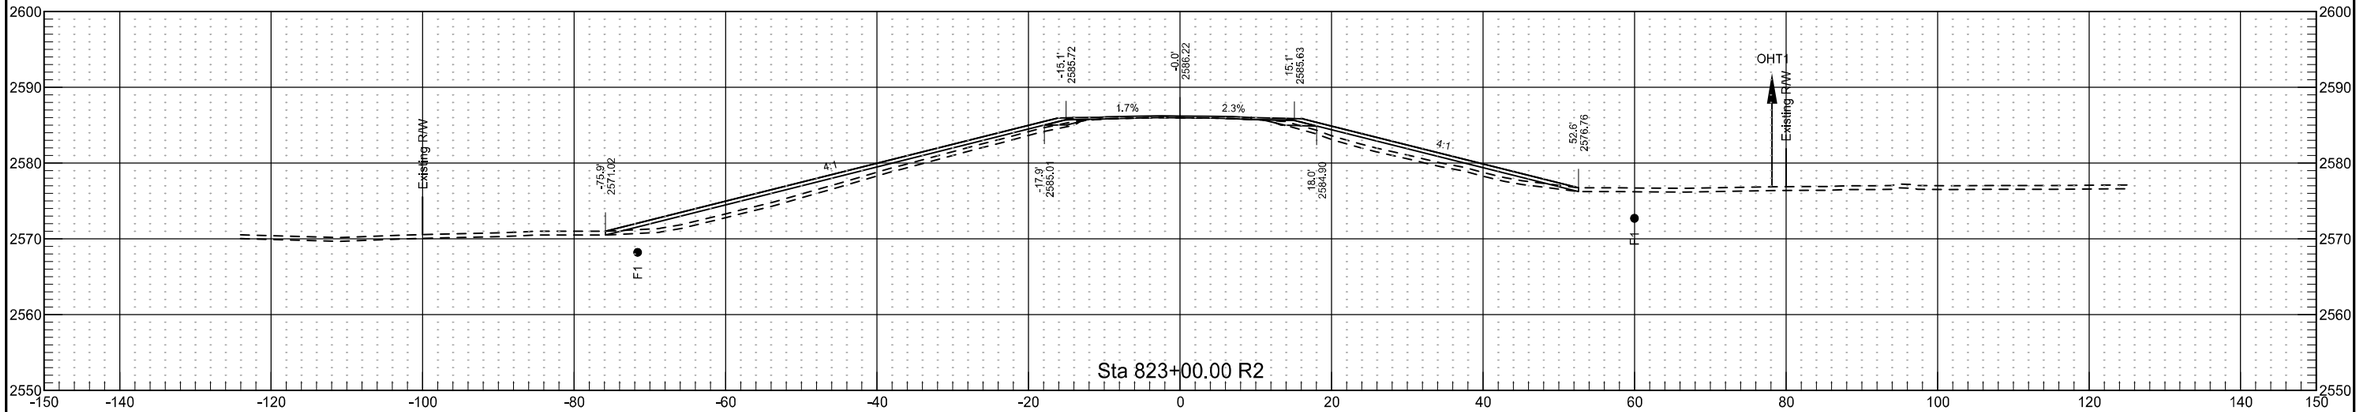


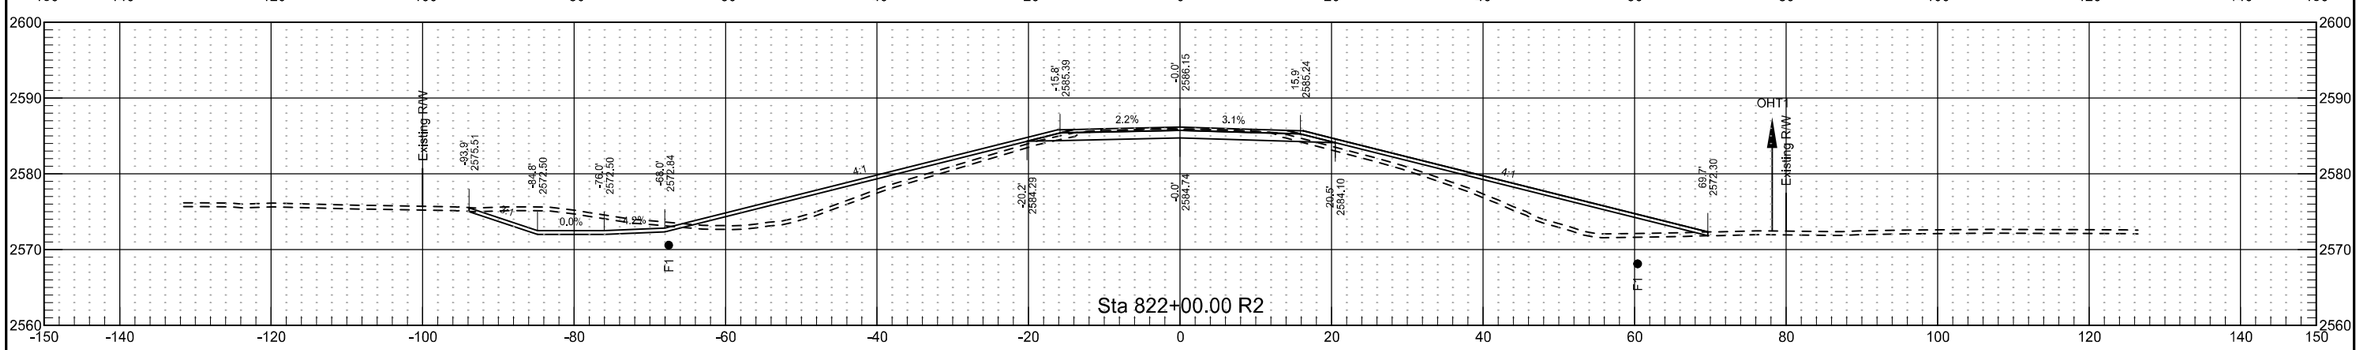



	STATE	PROJECT NO.	SECTION NO.	SHEET NO.
	ND	NH-5-021(016)000	200	255

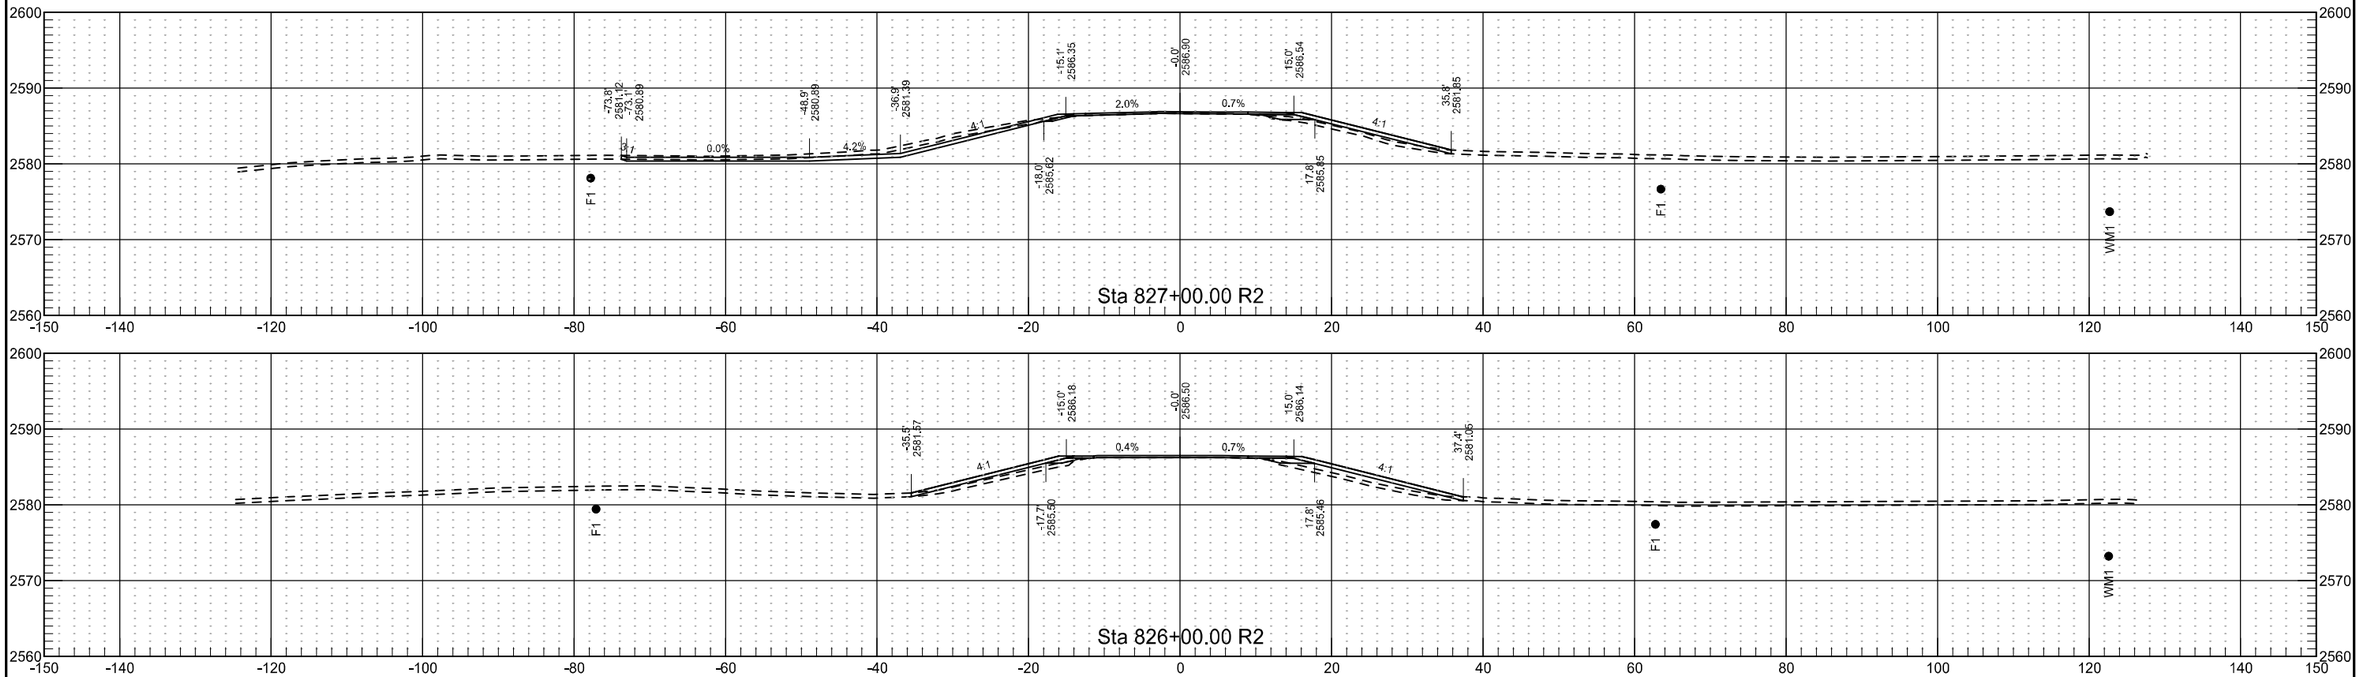


	STATE	PROJECT NO.	SECTION NO.	SHEET NO.
	ND	NH-5-021(016)000	200	256

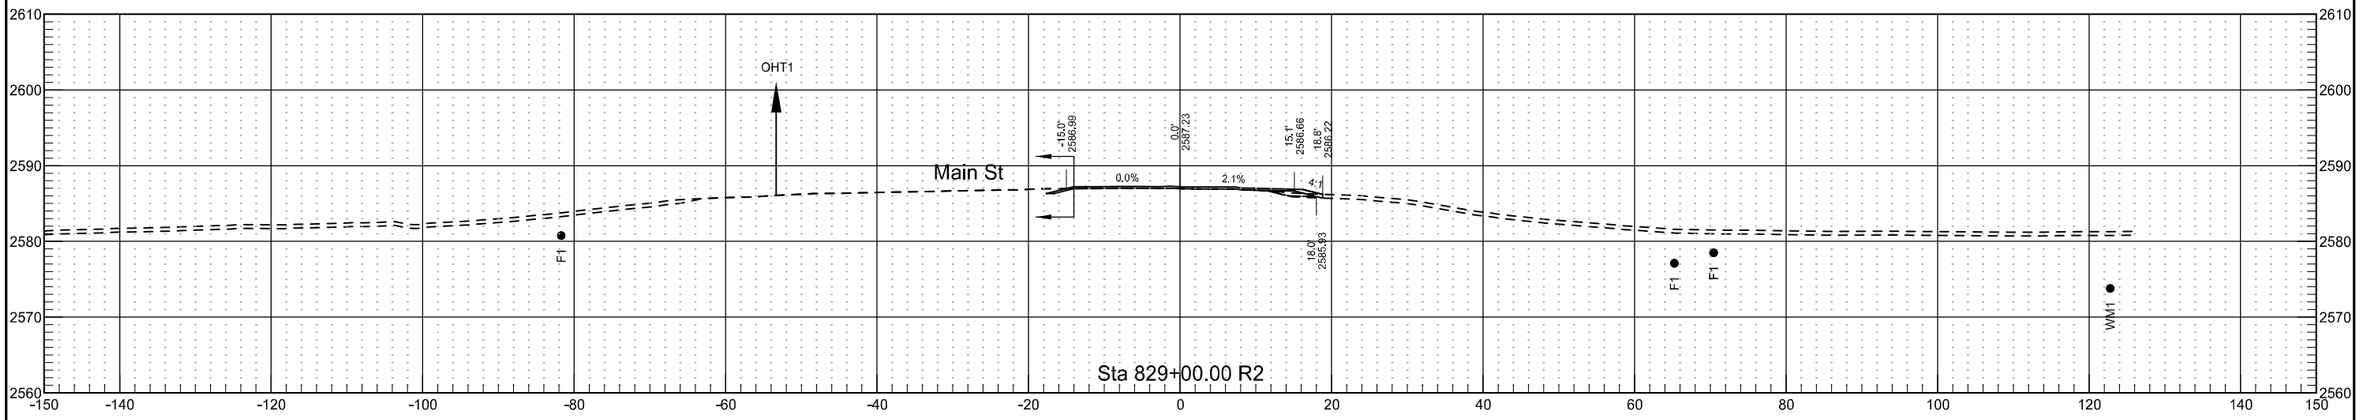


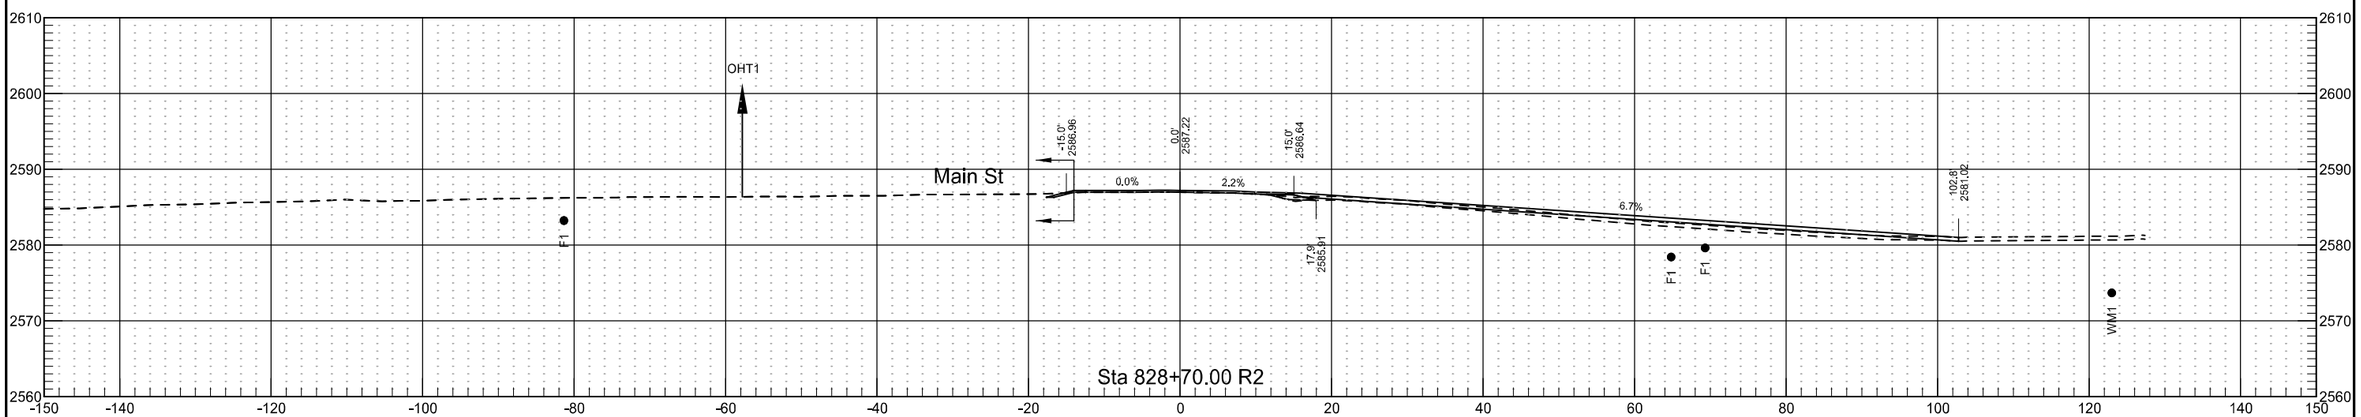


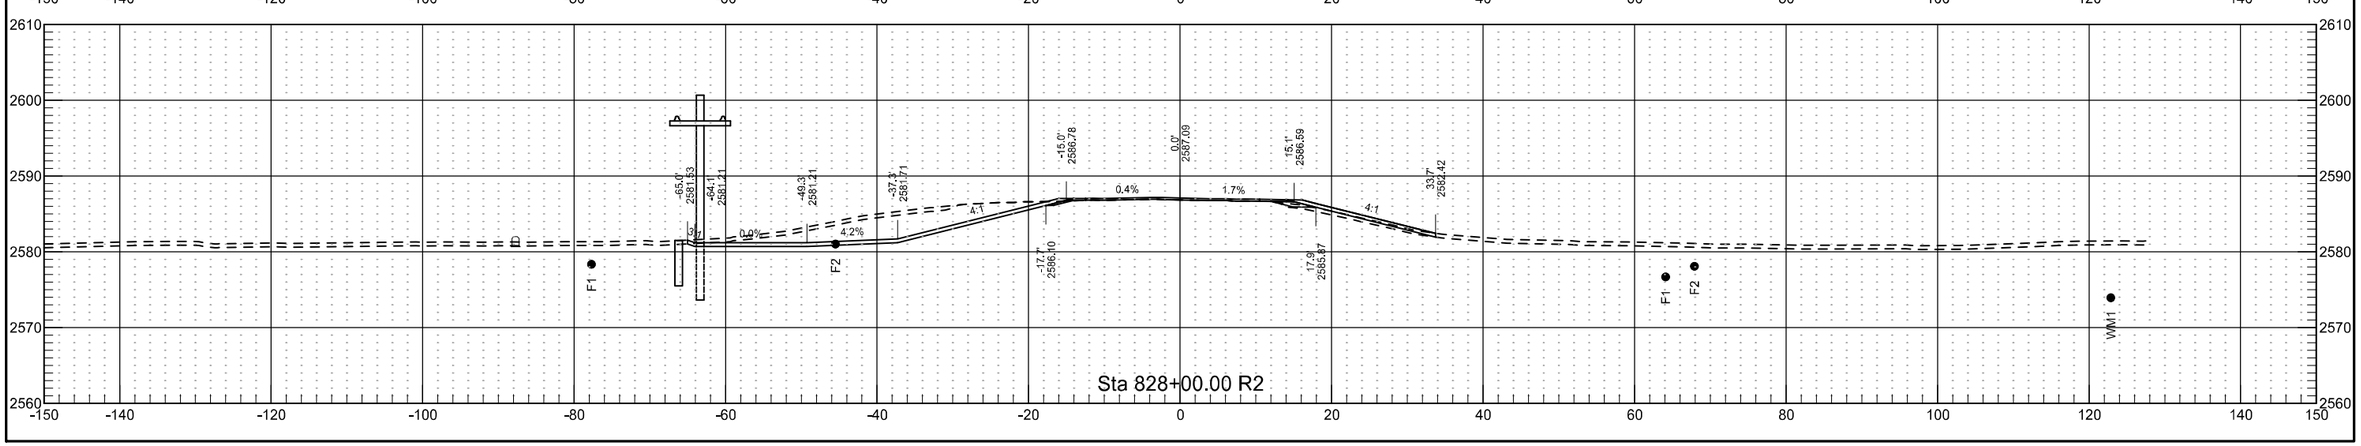

	STATE	PROJECT NO.	SECTION NO.	SHEET NO.
	ND	NH-5-021(016)000	200	257

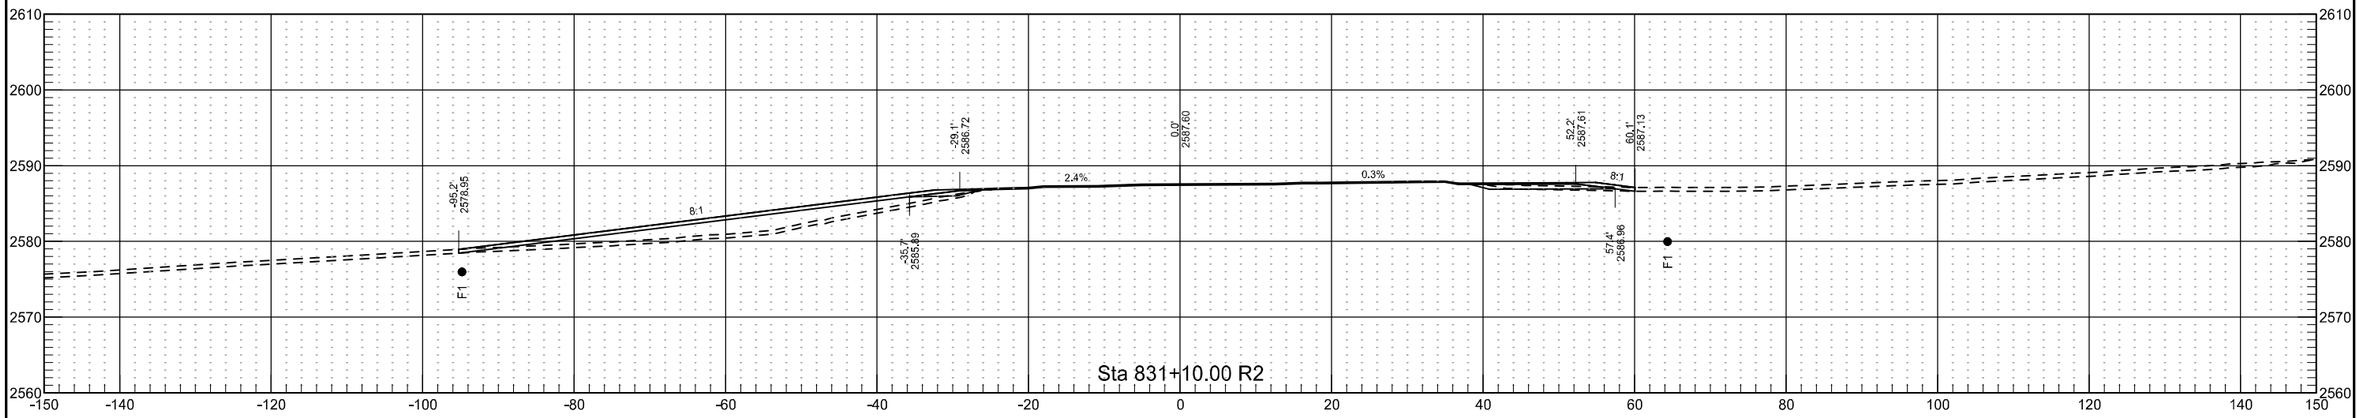


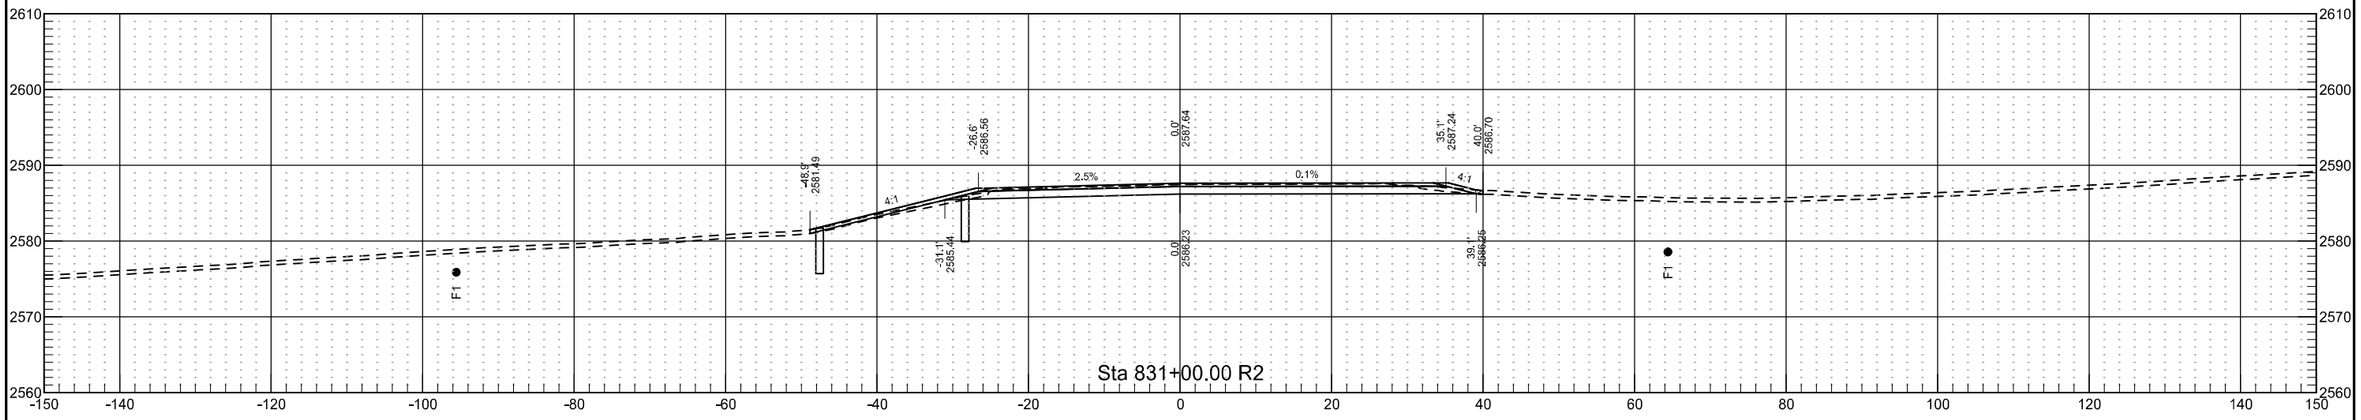

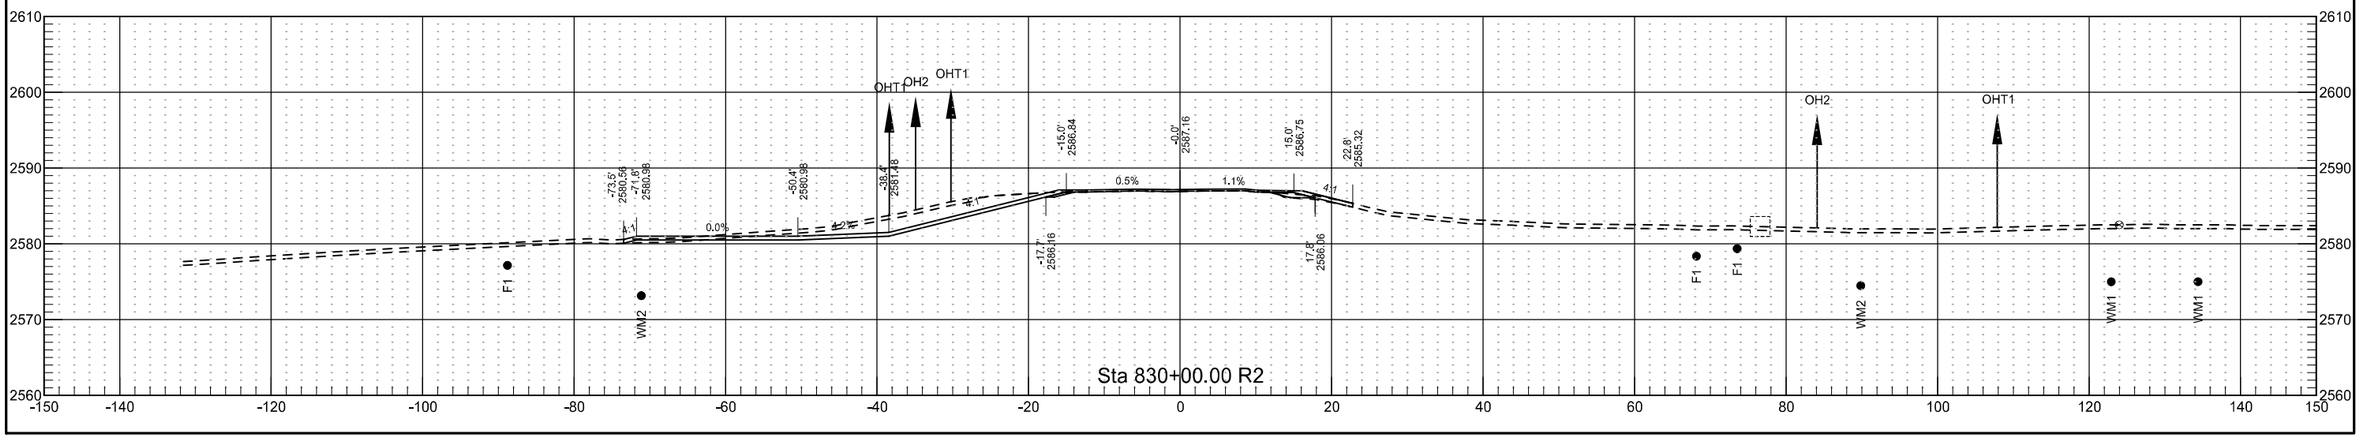


Section Along Culvert Centerline

	STATE	PROJECT NO.	SECTION NO.	SHEET NO.
	ND	NH-5-021(016)000	200	258

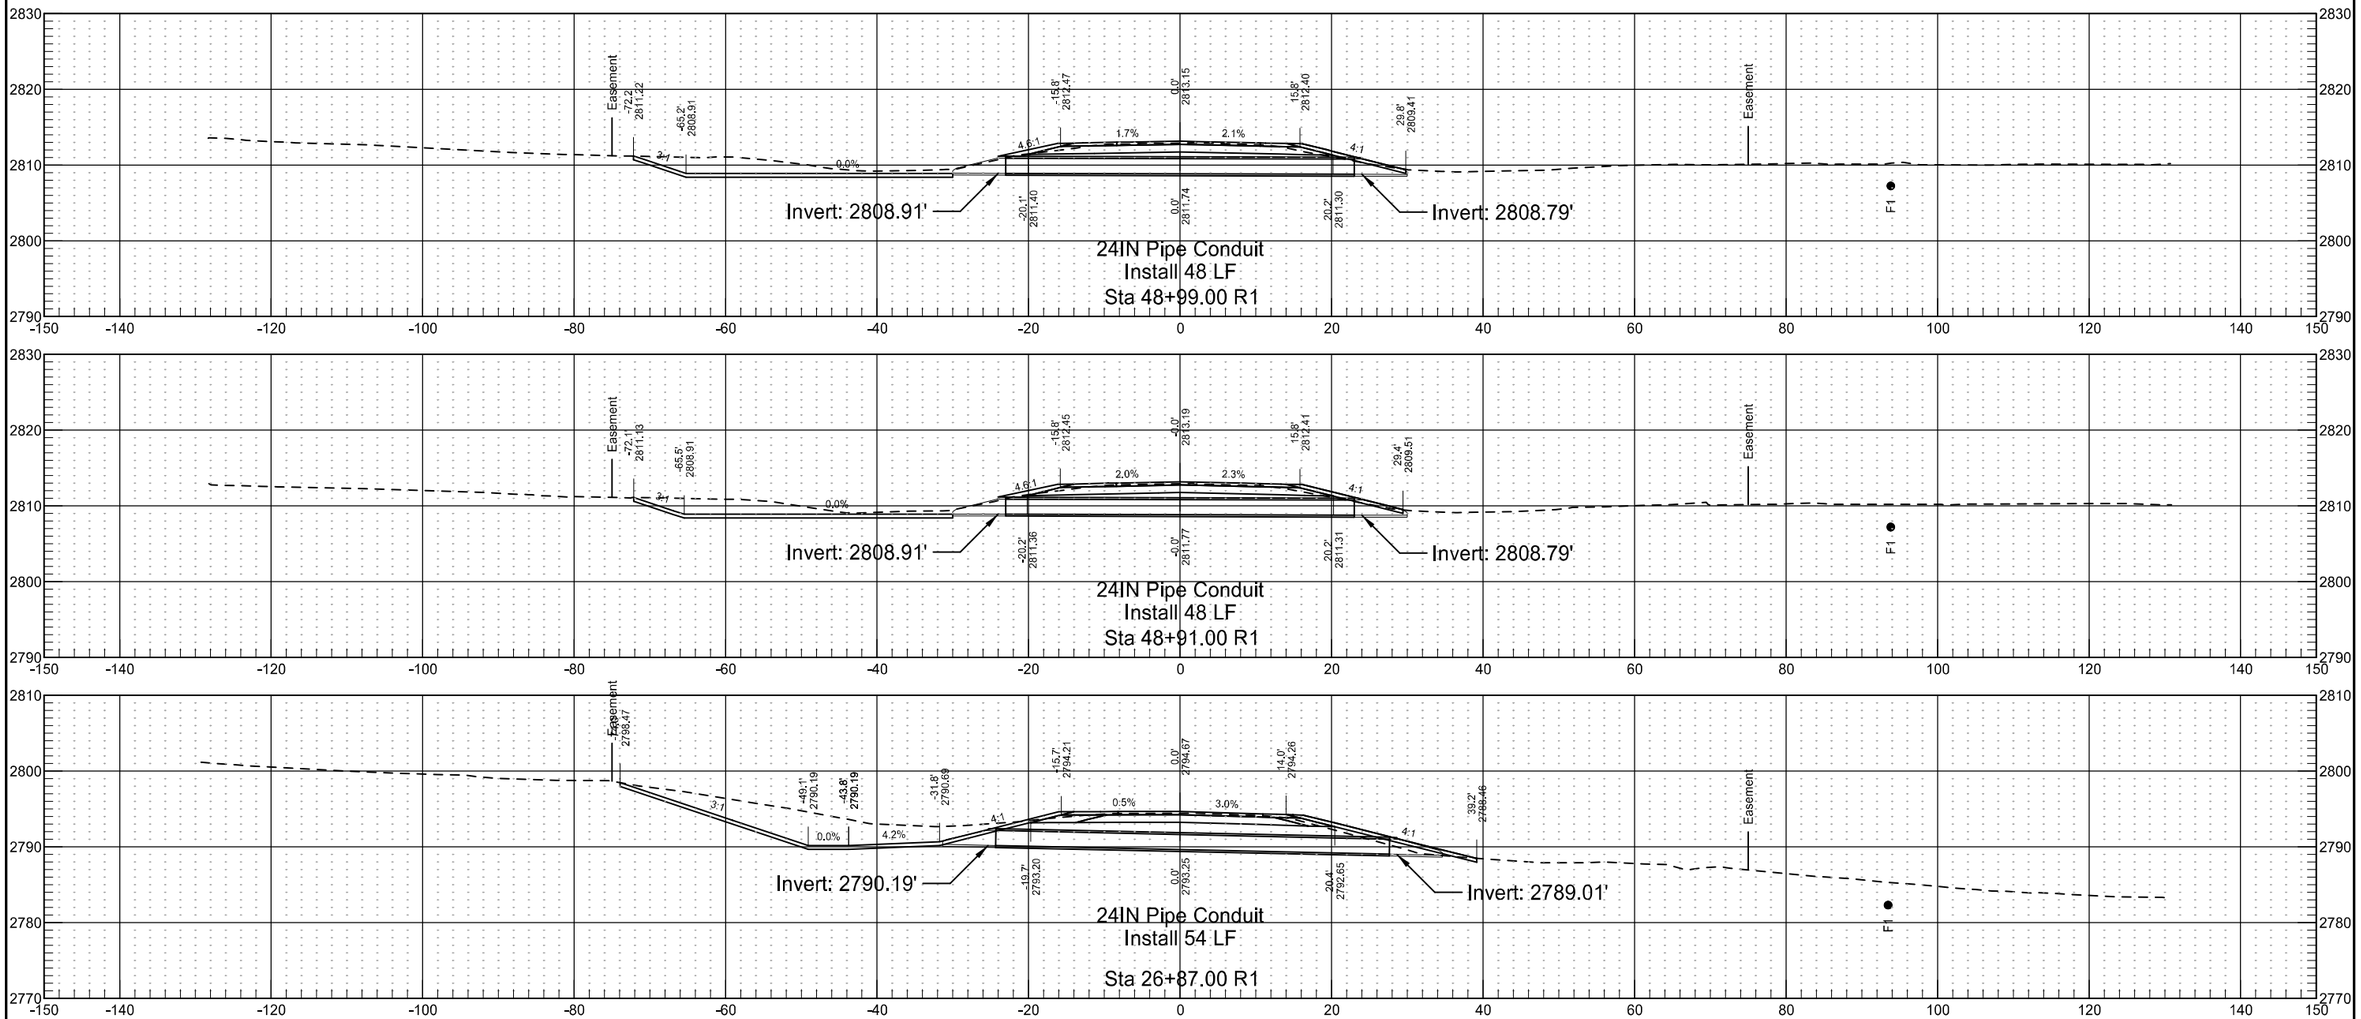


Section Along Culvert Centerline


	STATE	PROJECT NO.	SECTION NO.	SHEET NO.
	ND	NH-5-021(016)000	200	259

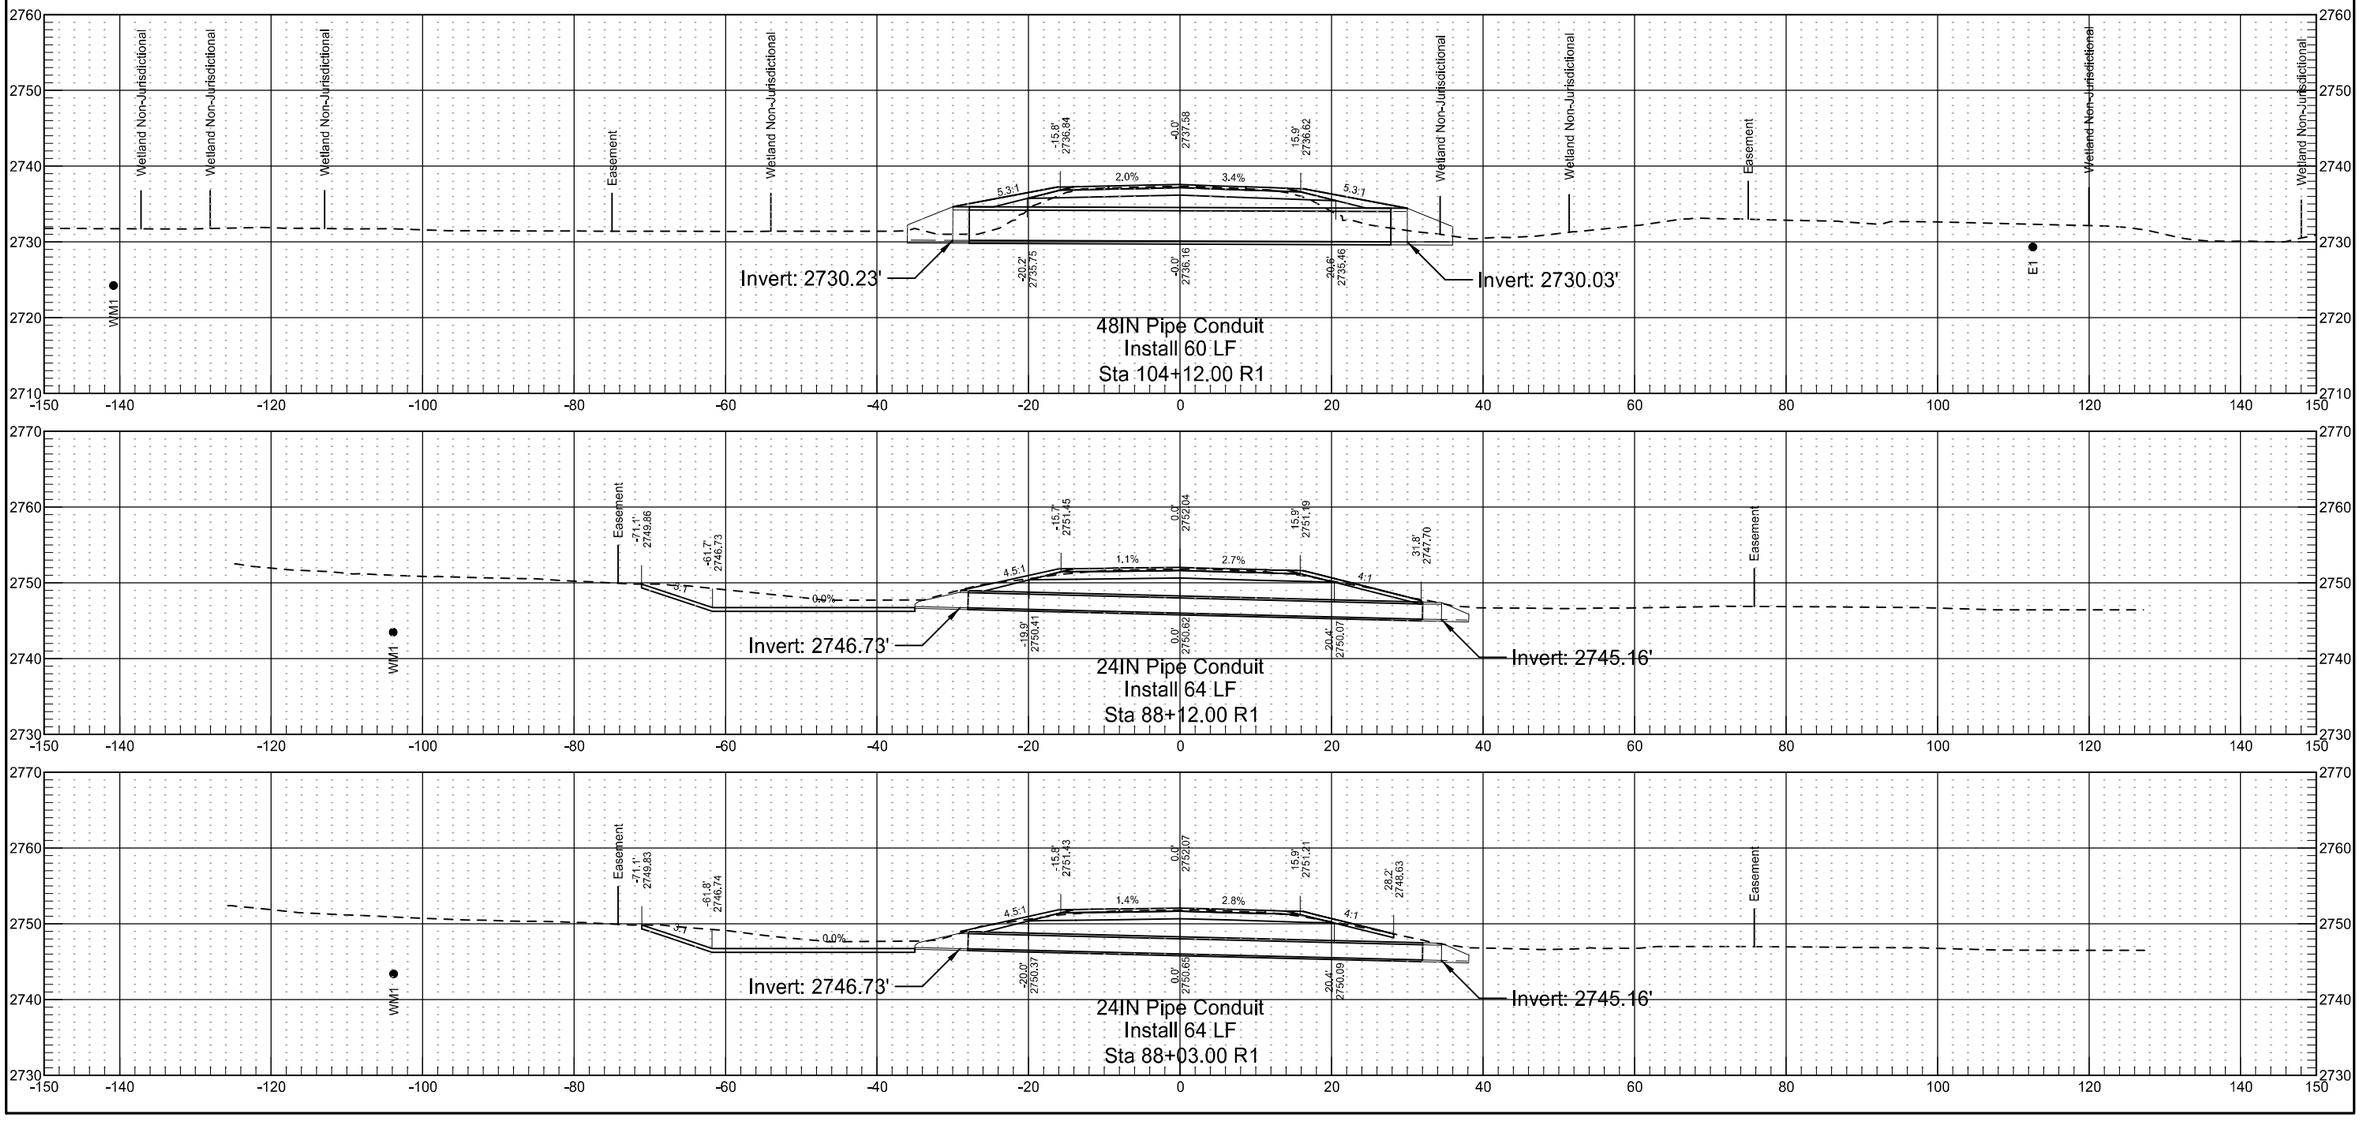


	STATE	PROJECT NO.	SECTION NO.	SHEET NO.
	ND	NH-5-021(016)000	200	260

Section Along Culvert Centerline

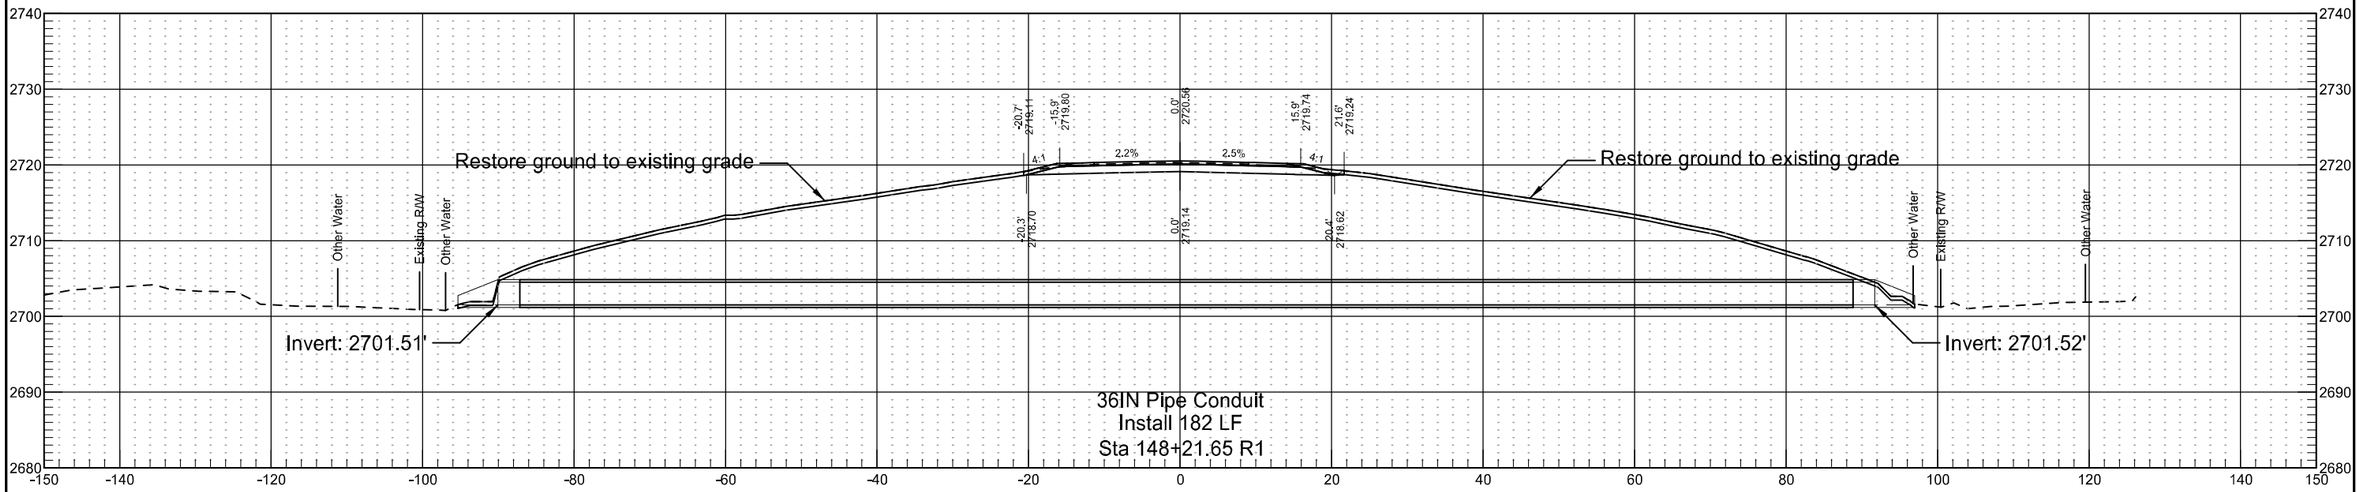


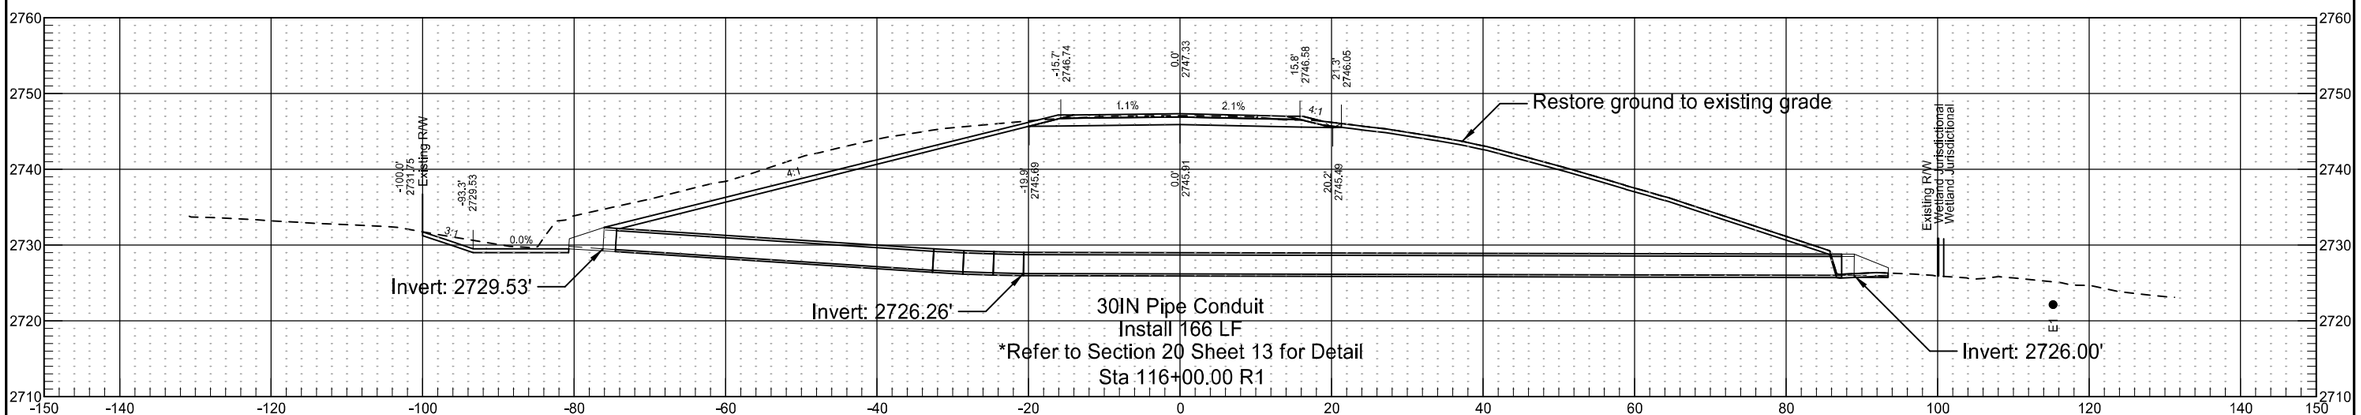

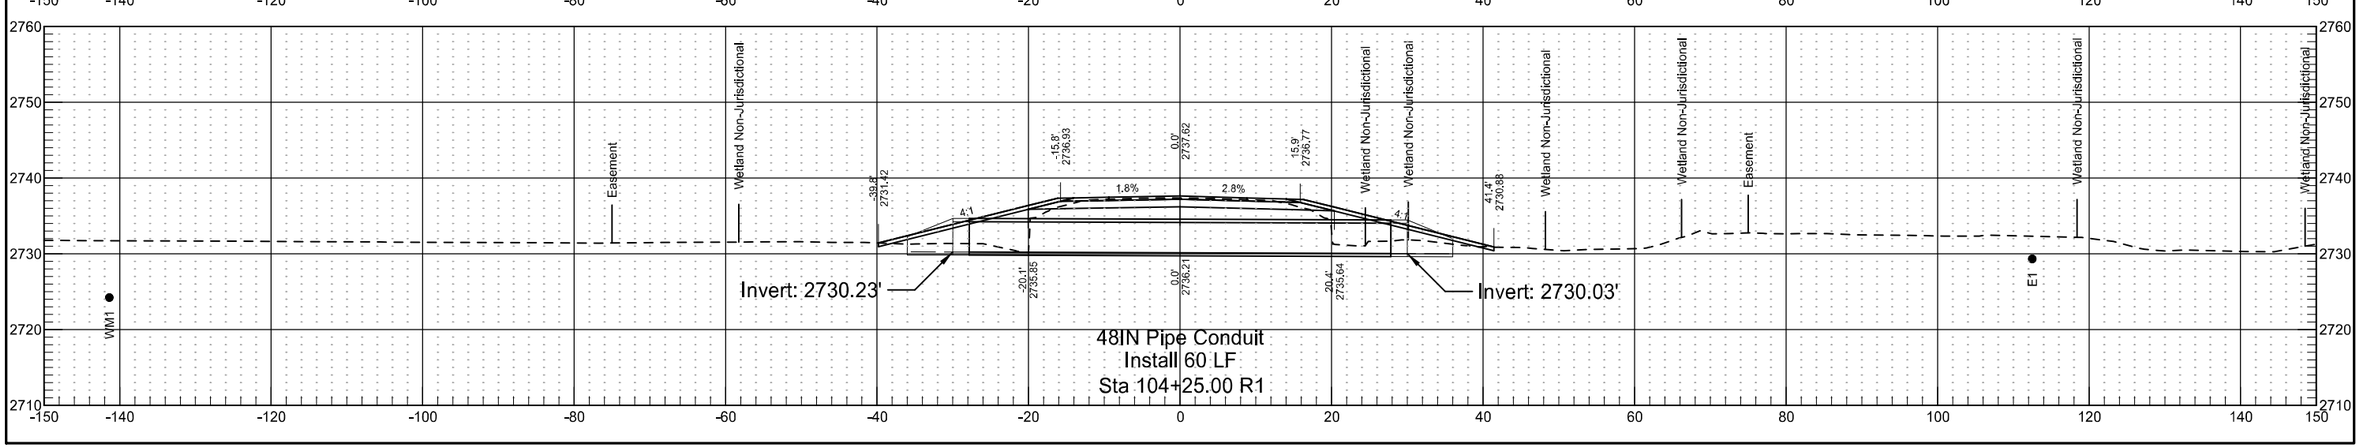


Section Along Culvert Centerline


	STATE	PROJECT NO.	SECTION NO.	SHEET NO.
	ND	NH-5-021(016)000	200	261

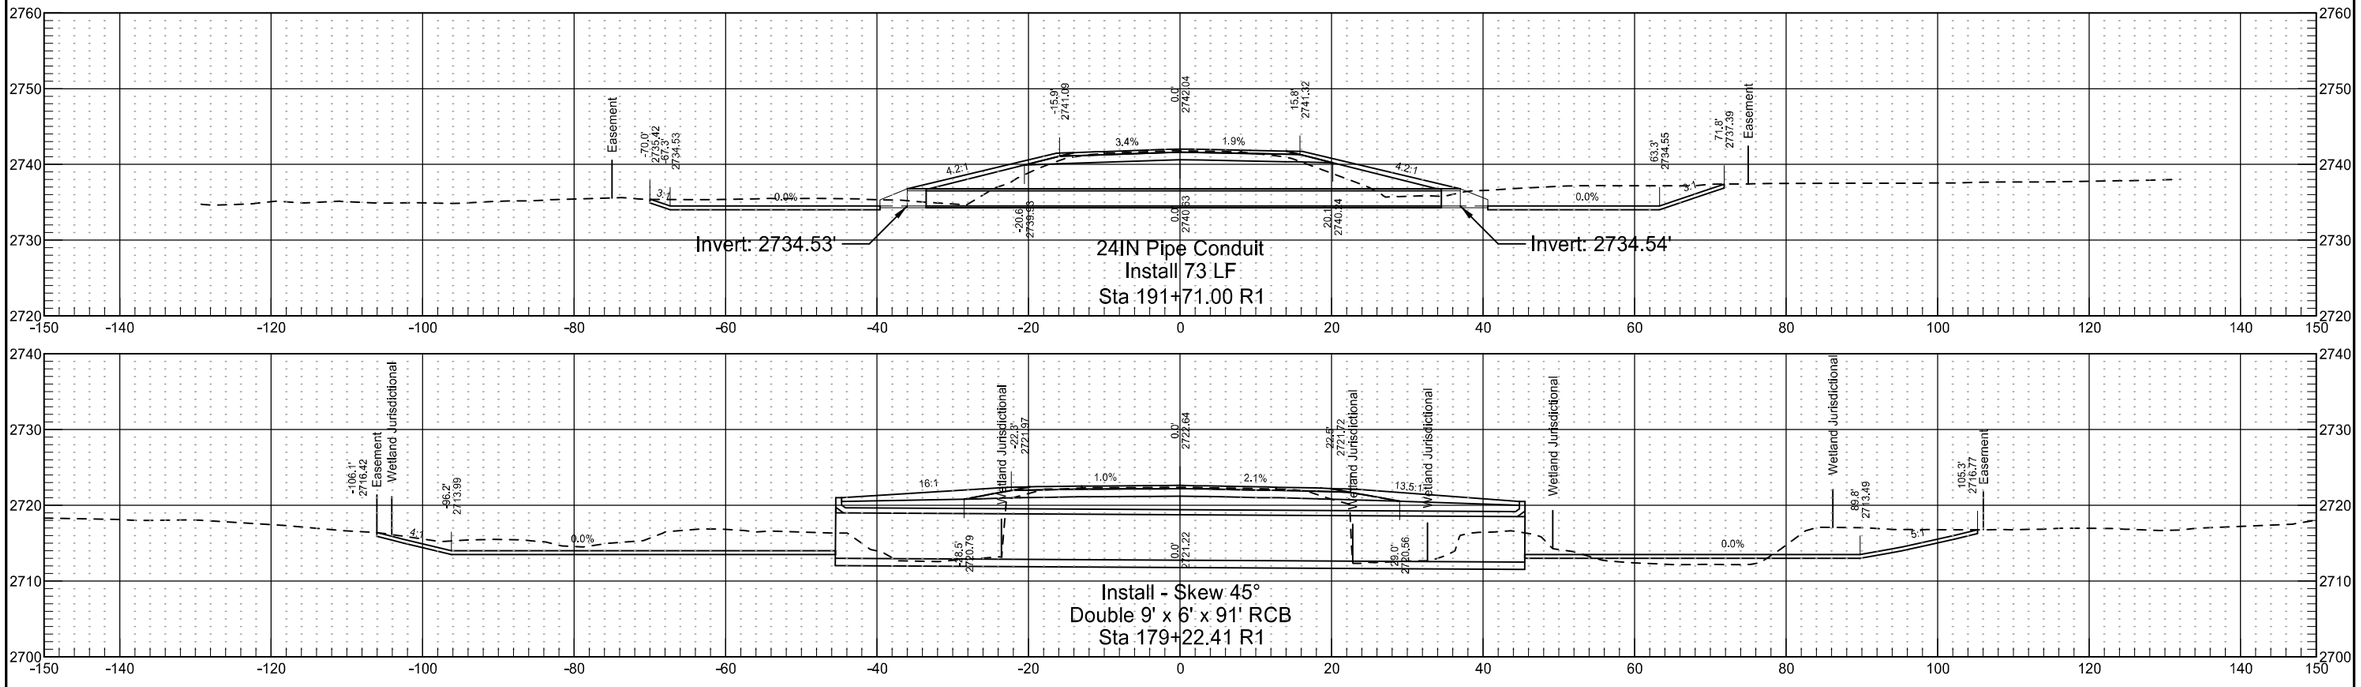


Section Along Culvert Centerline

	STATE	PROJECT NO.	SECTION NO.	SHEET NO.
	ND	NH-5-021(016)000	200	262

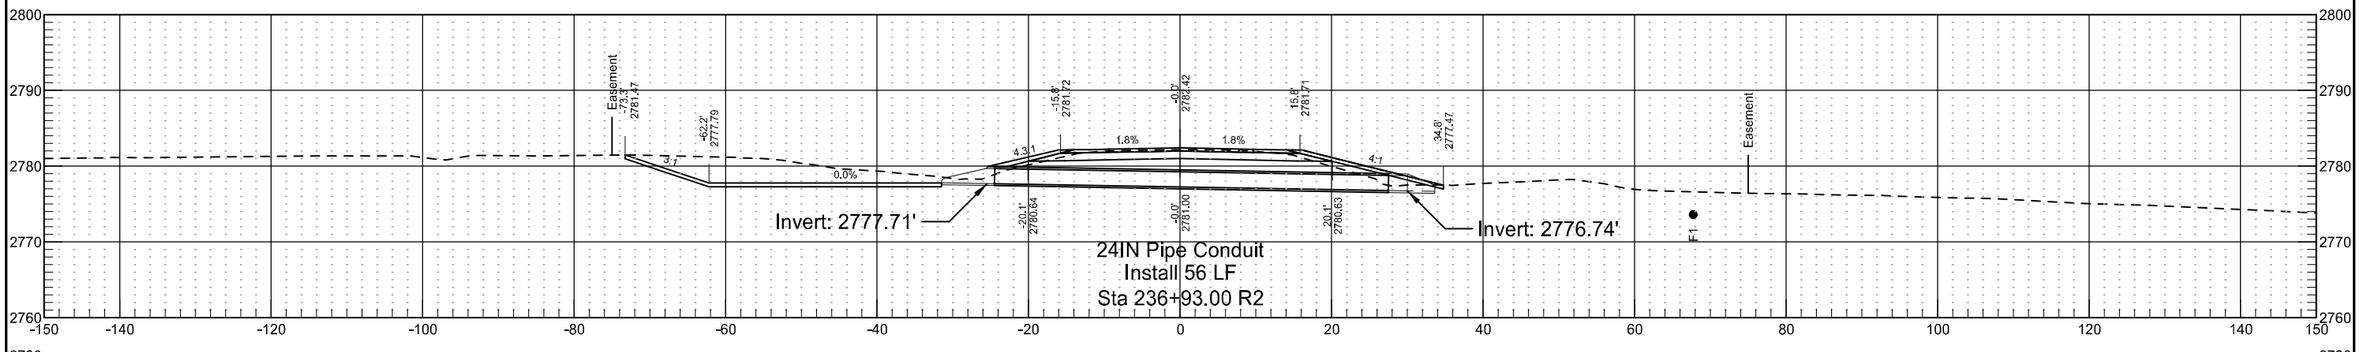


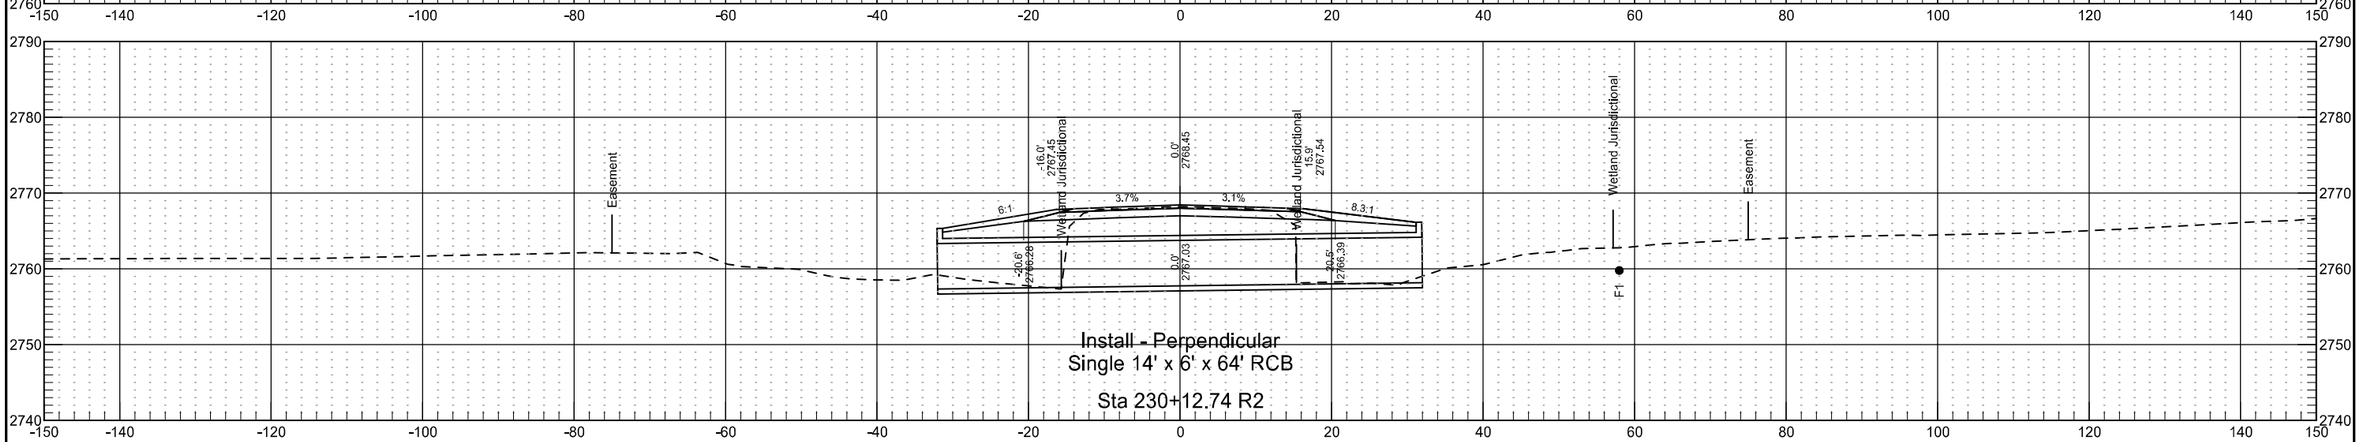

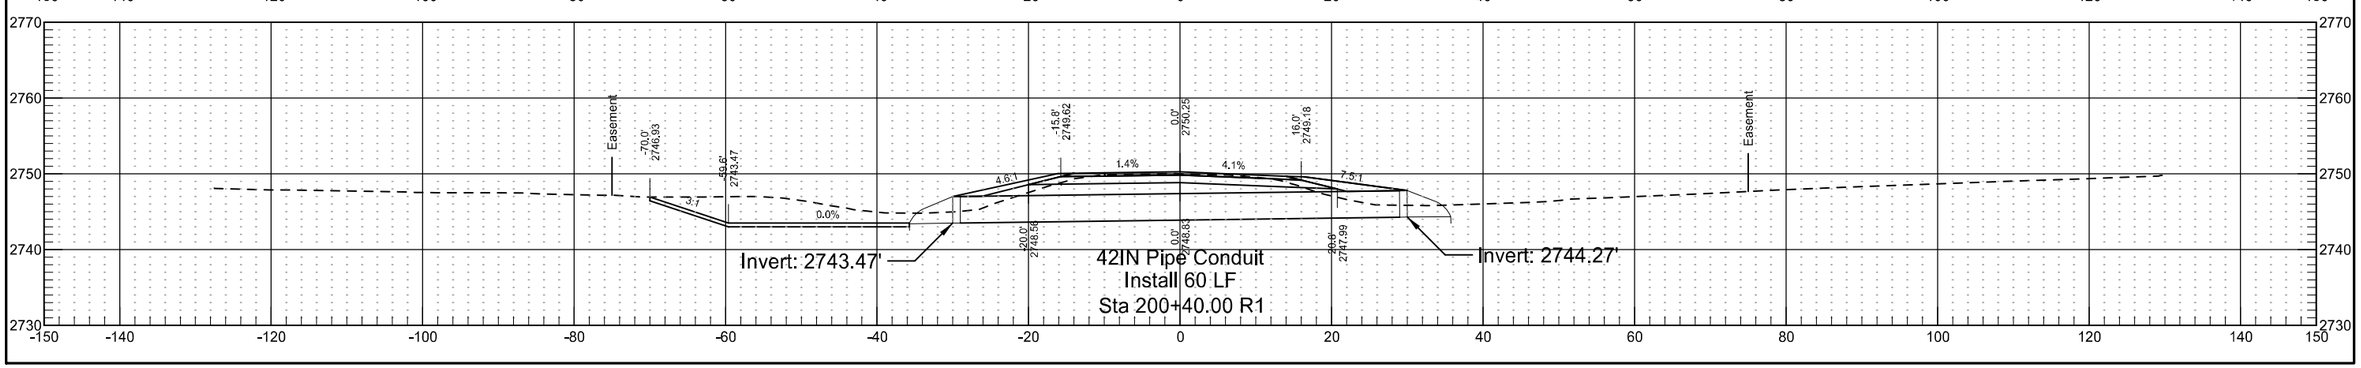


Section Along Culvert Centerline

	STATE	PROJECT NO.	SECTION NO.	SHEET NO.
	ND	NH-5-021(016)000	200	263

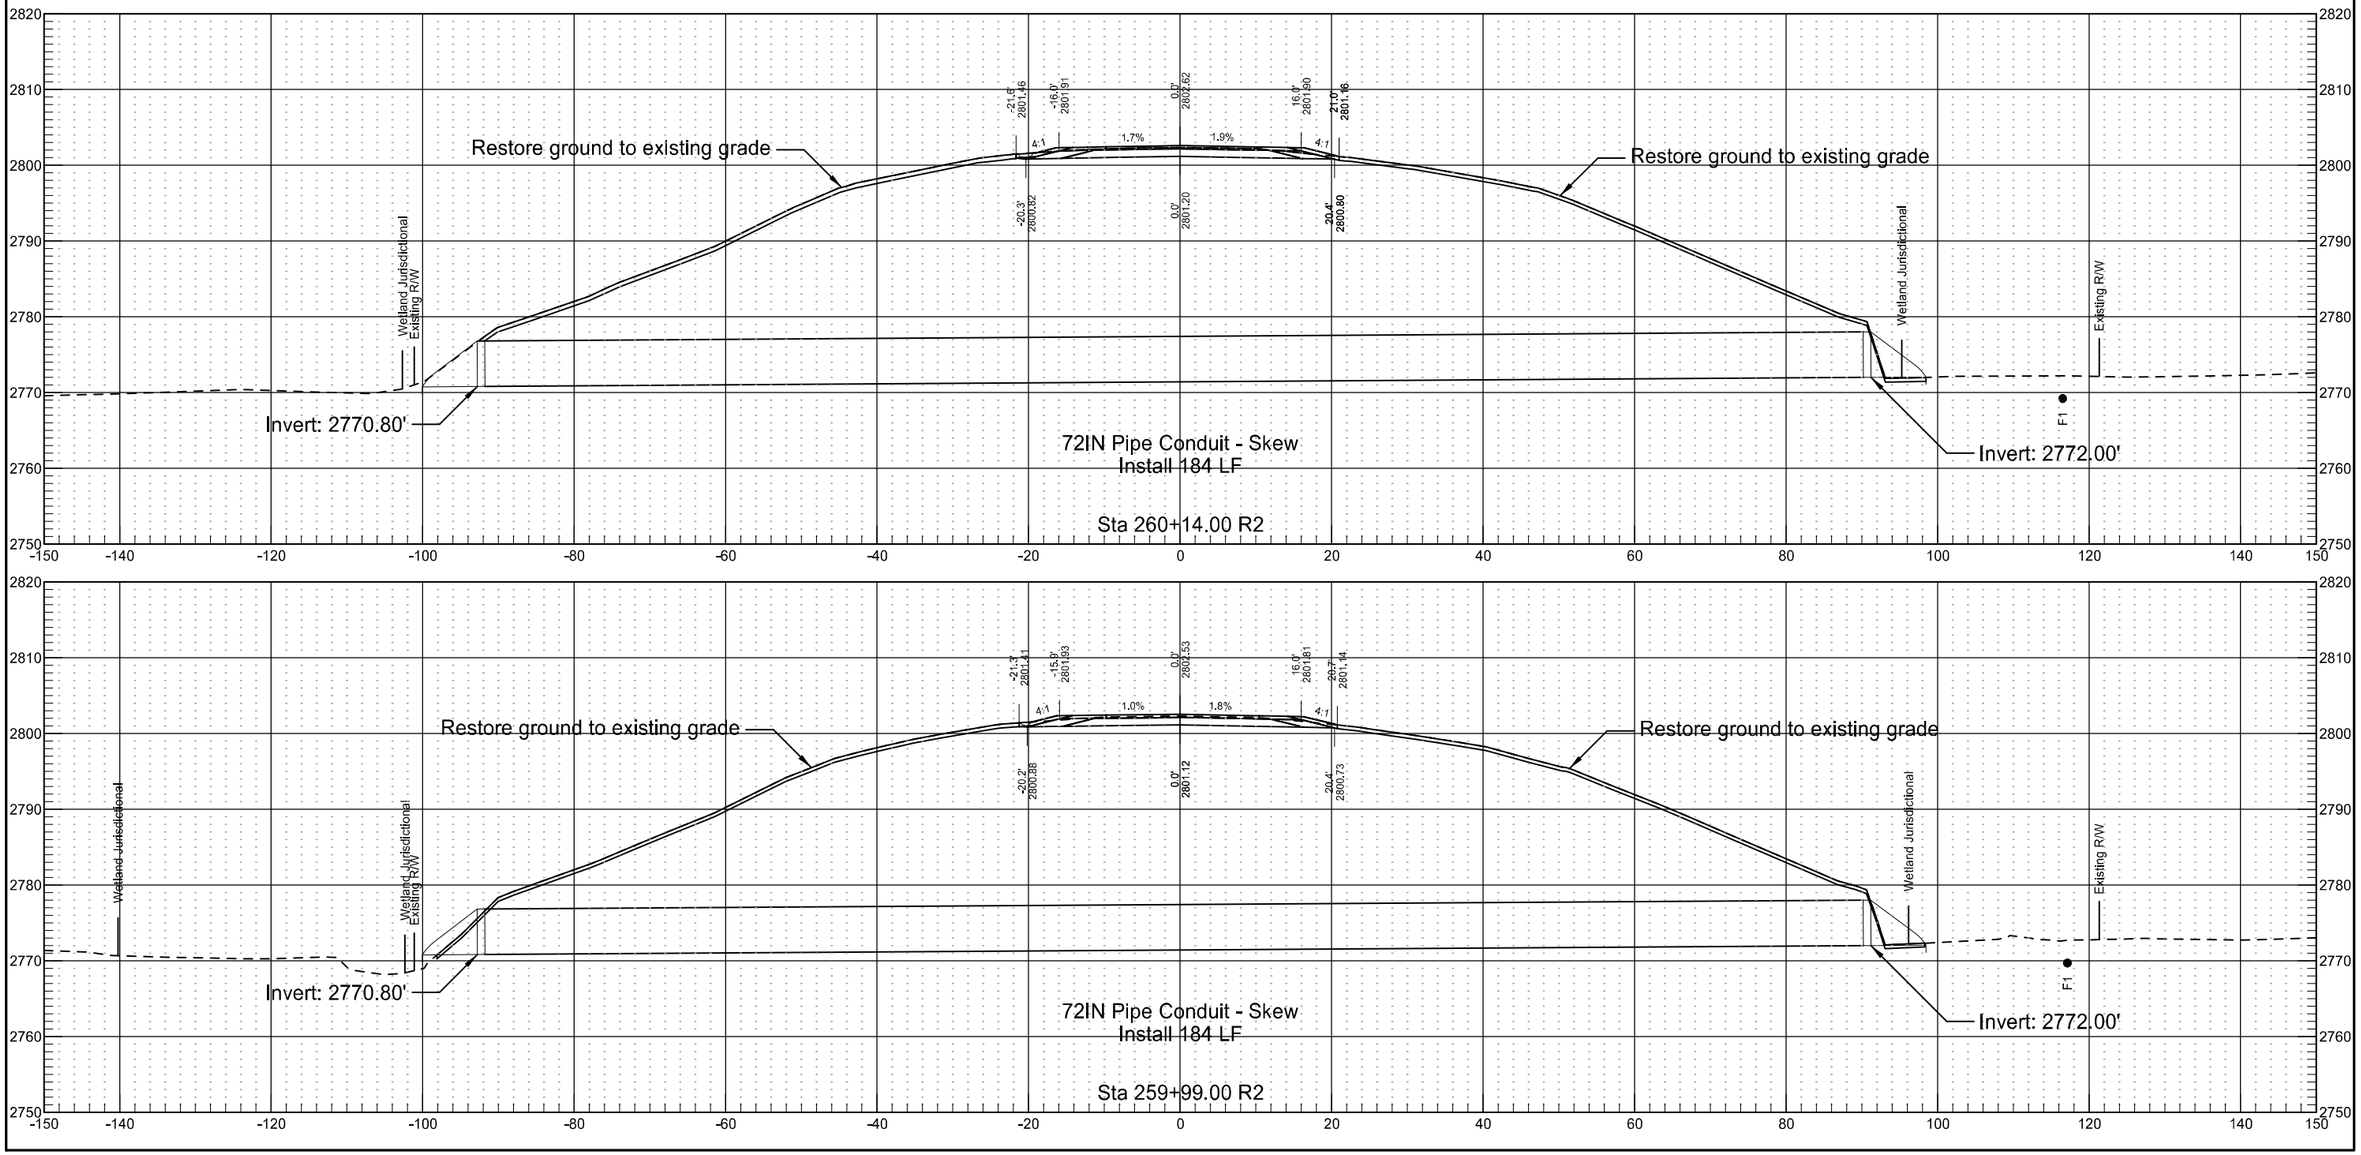


Section Along Culvert Centerline


	STATE	PROJECT NO.	SECTION NO.	SHEET NO.
	ND	NH-5-021(016)000	200	264

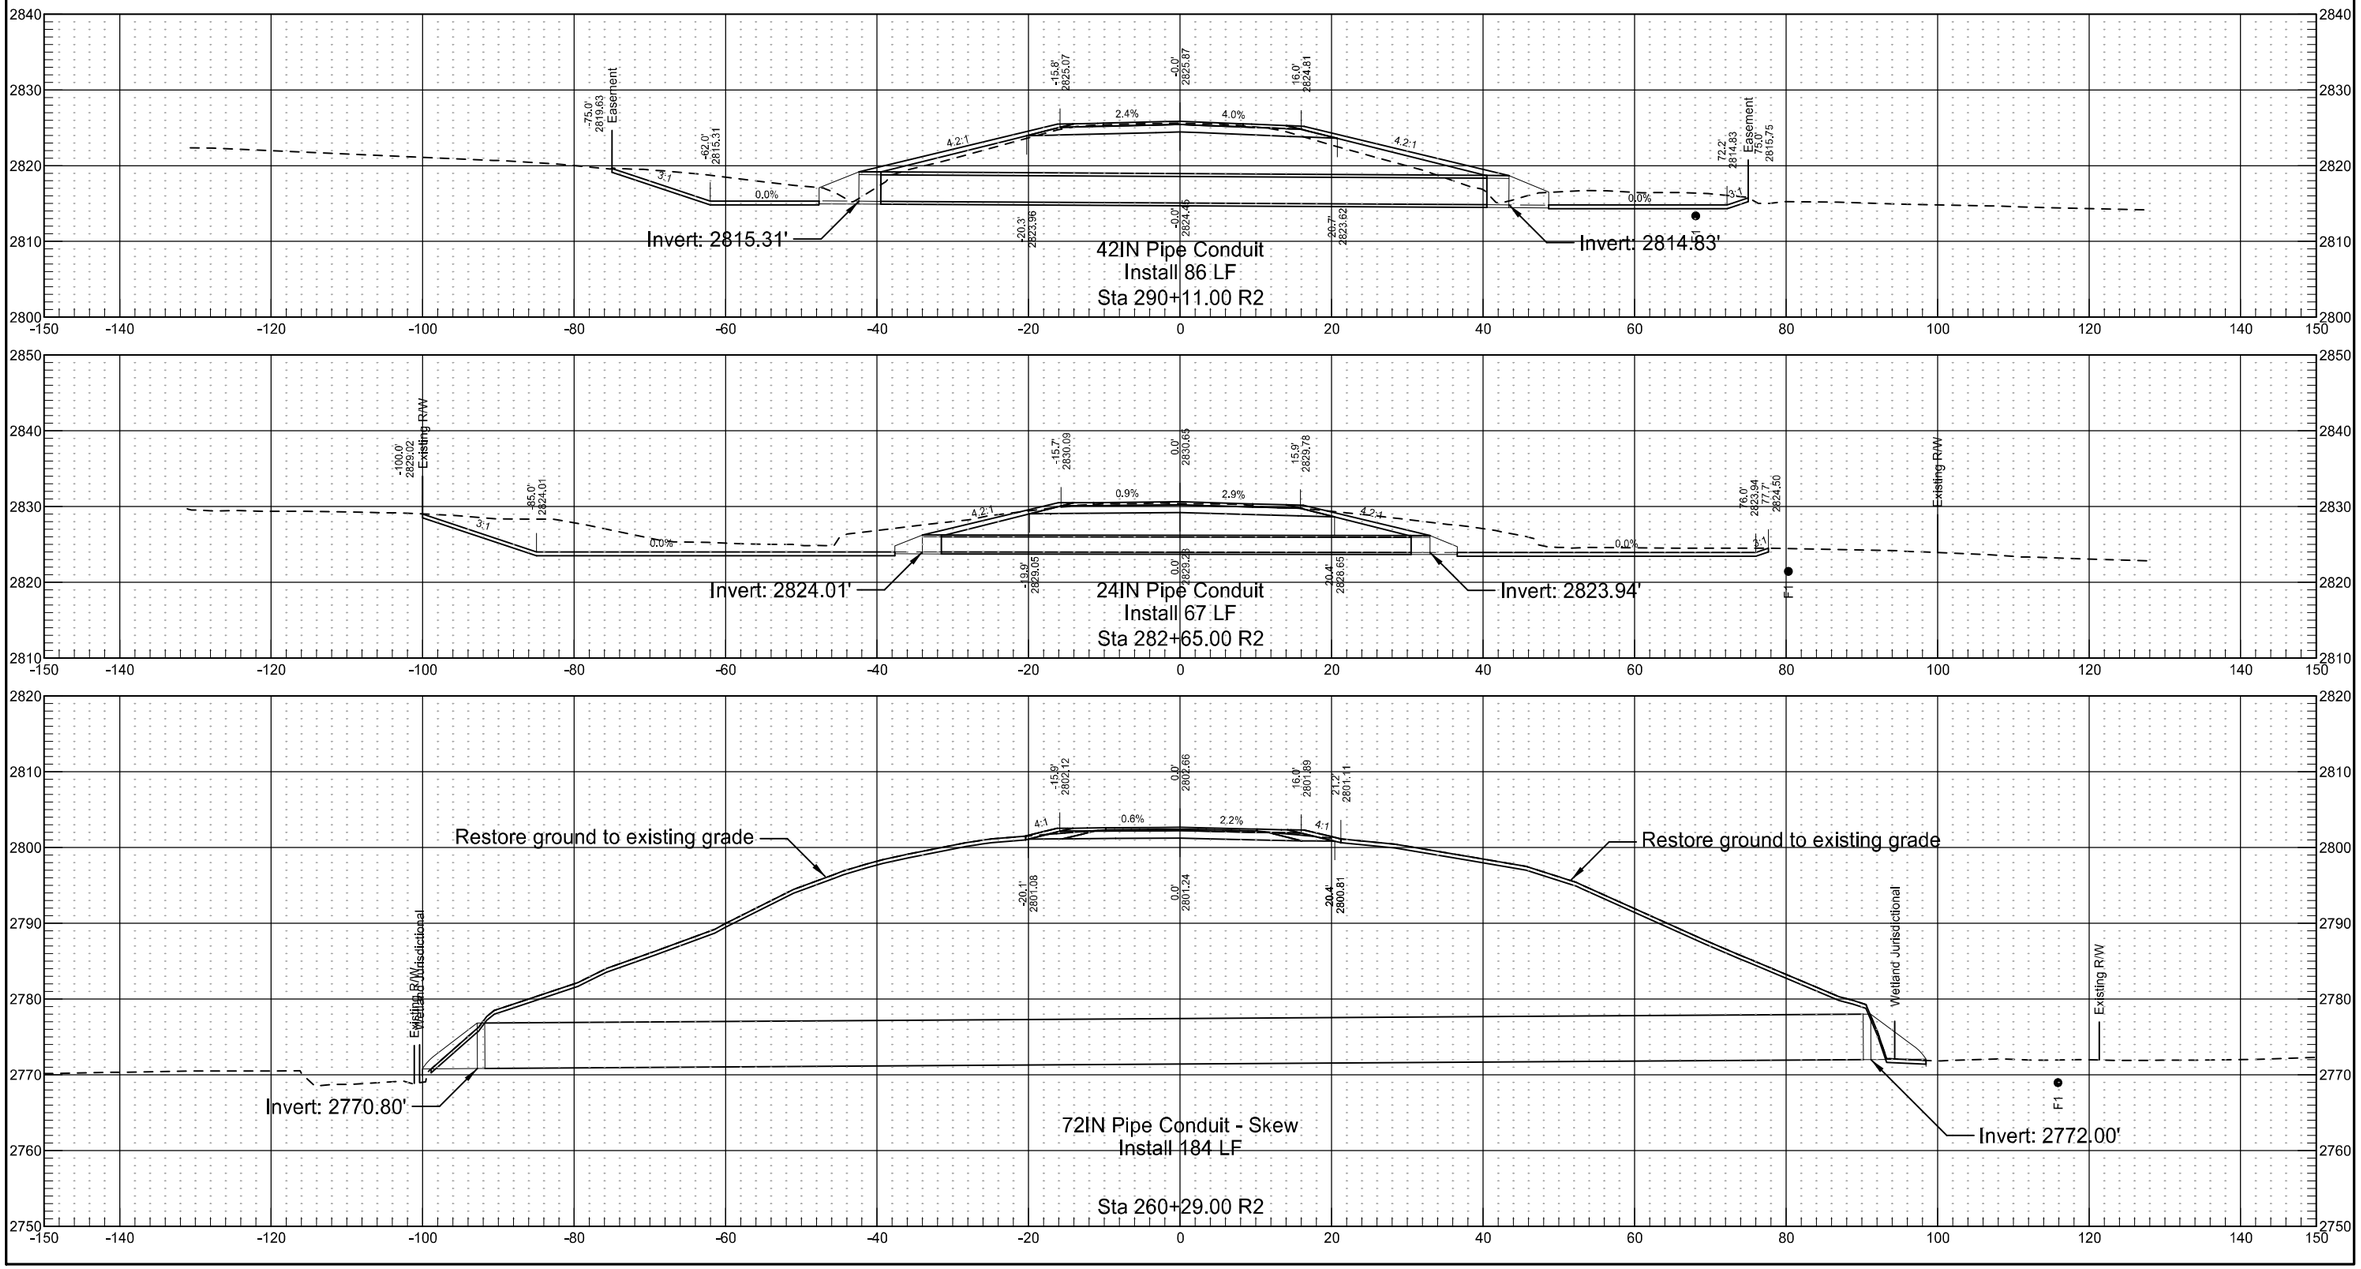


Section Along Culvert Centerline

	STATE	PROJECT NO.	SECTION NO.	SHEET NO.
	ND	NH-5-021(016)000	200	265

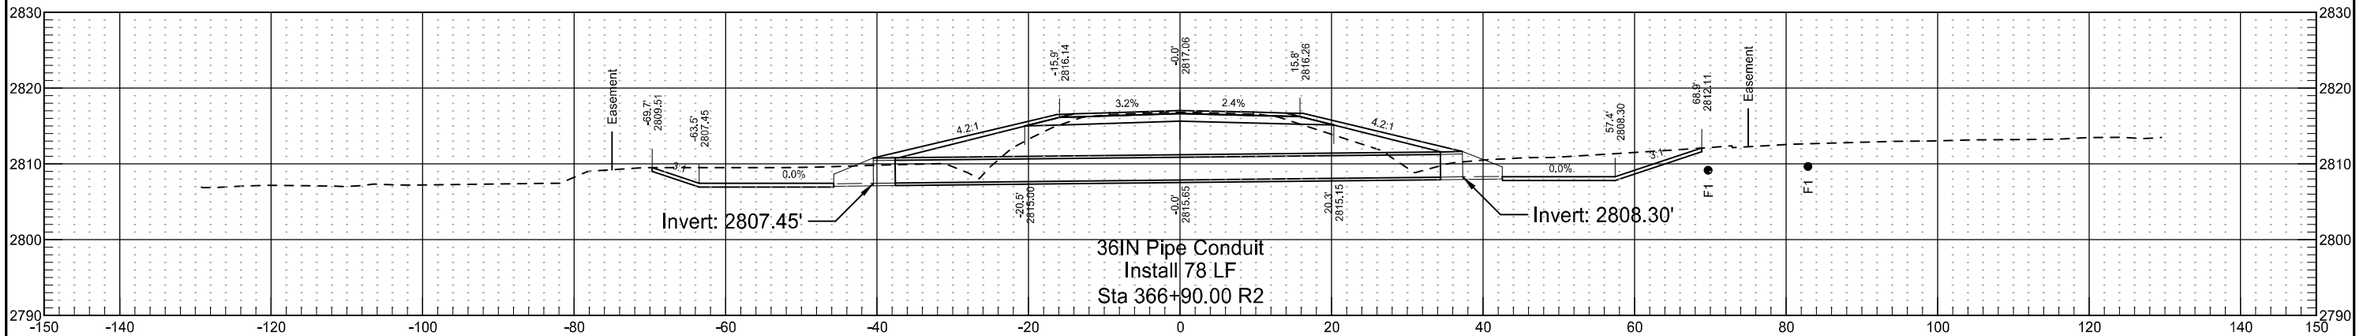


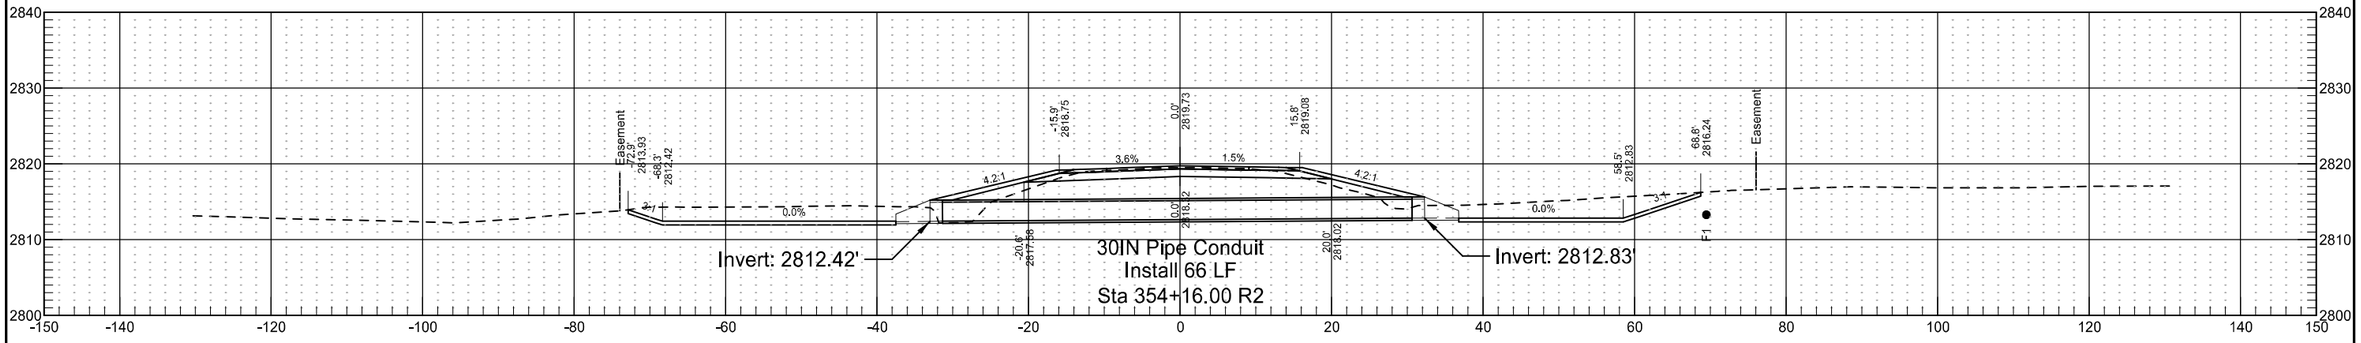

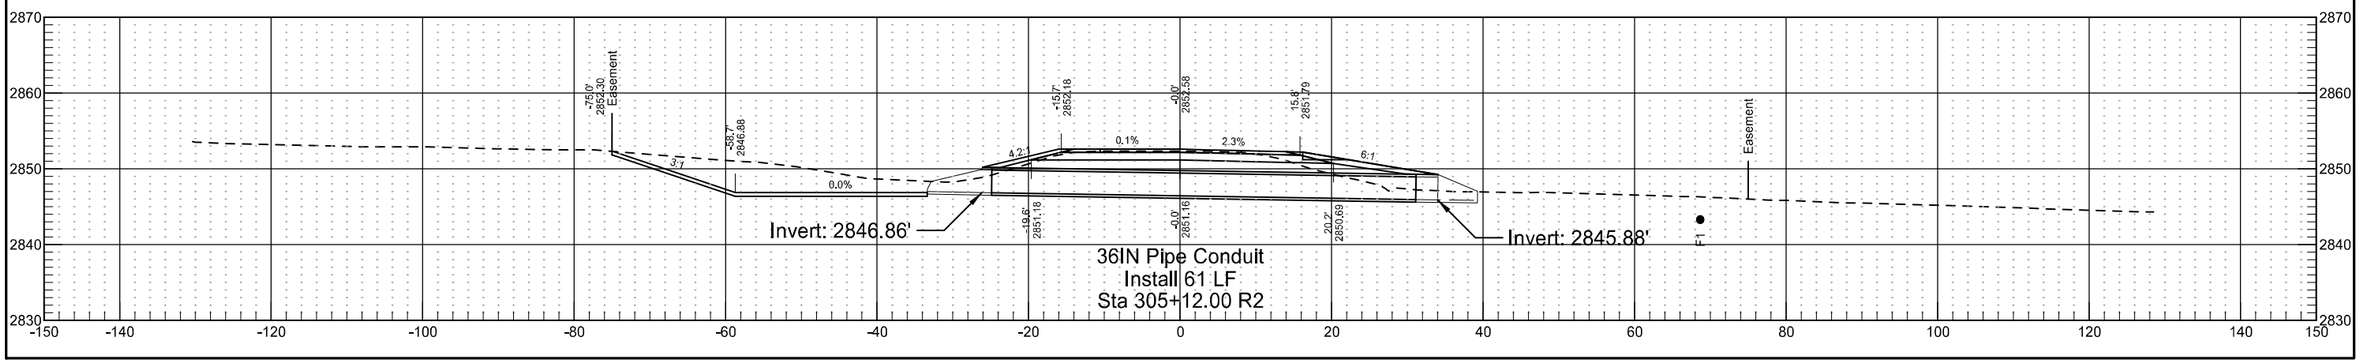


Section Along Culvert Centerline

	STATE	PROJECT NO.	SECTION NO.	SHEET NO.
	ND	NH-5-021(016)000	200	266

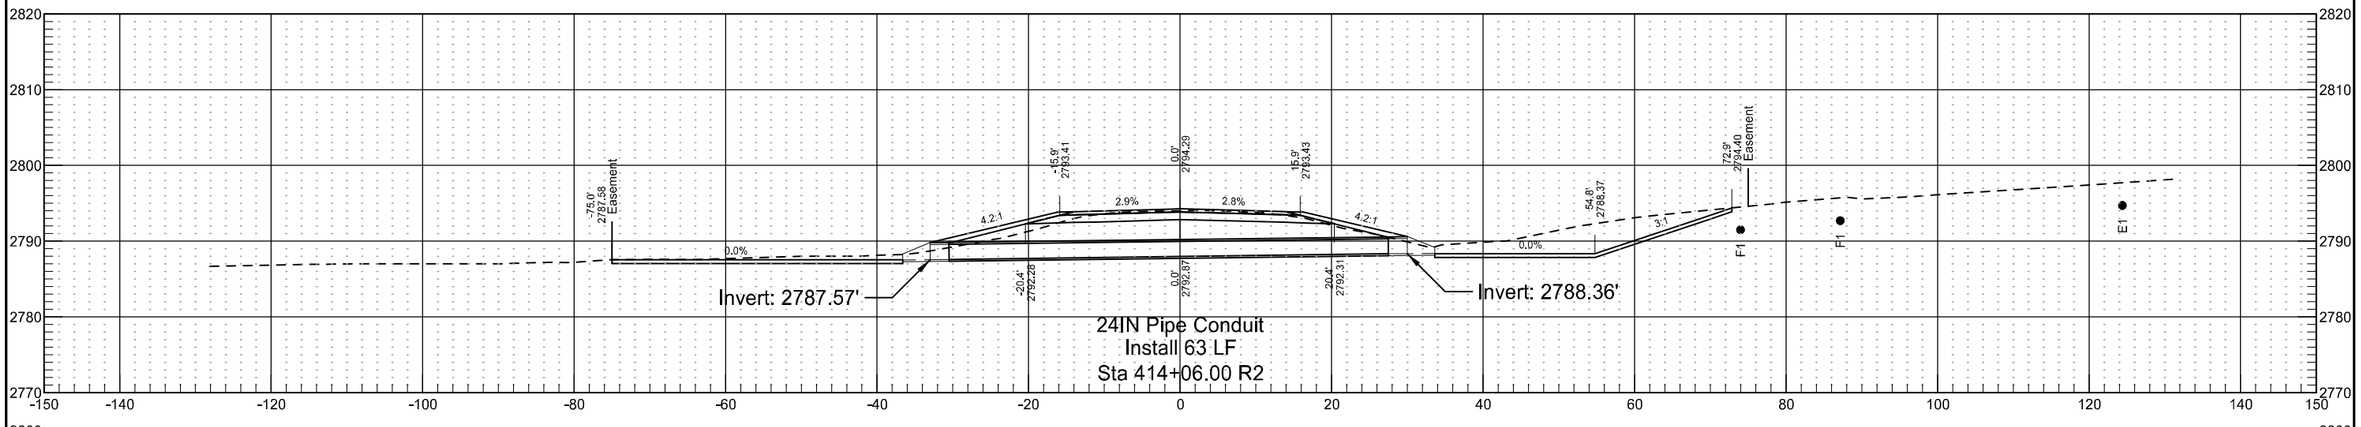


Section Along Culvert Centerline

	STATE	PROJECT NO.	SECTION NO.	SHEET NO.
	ND	NH-5-021(016)000	200	267

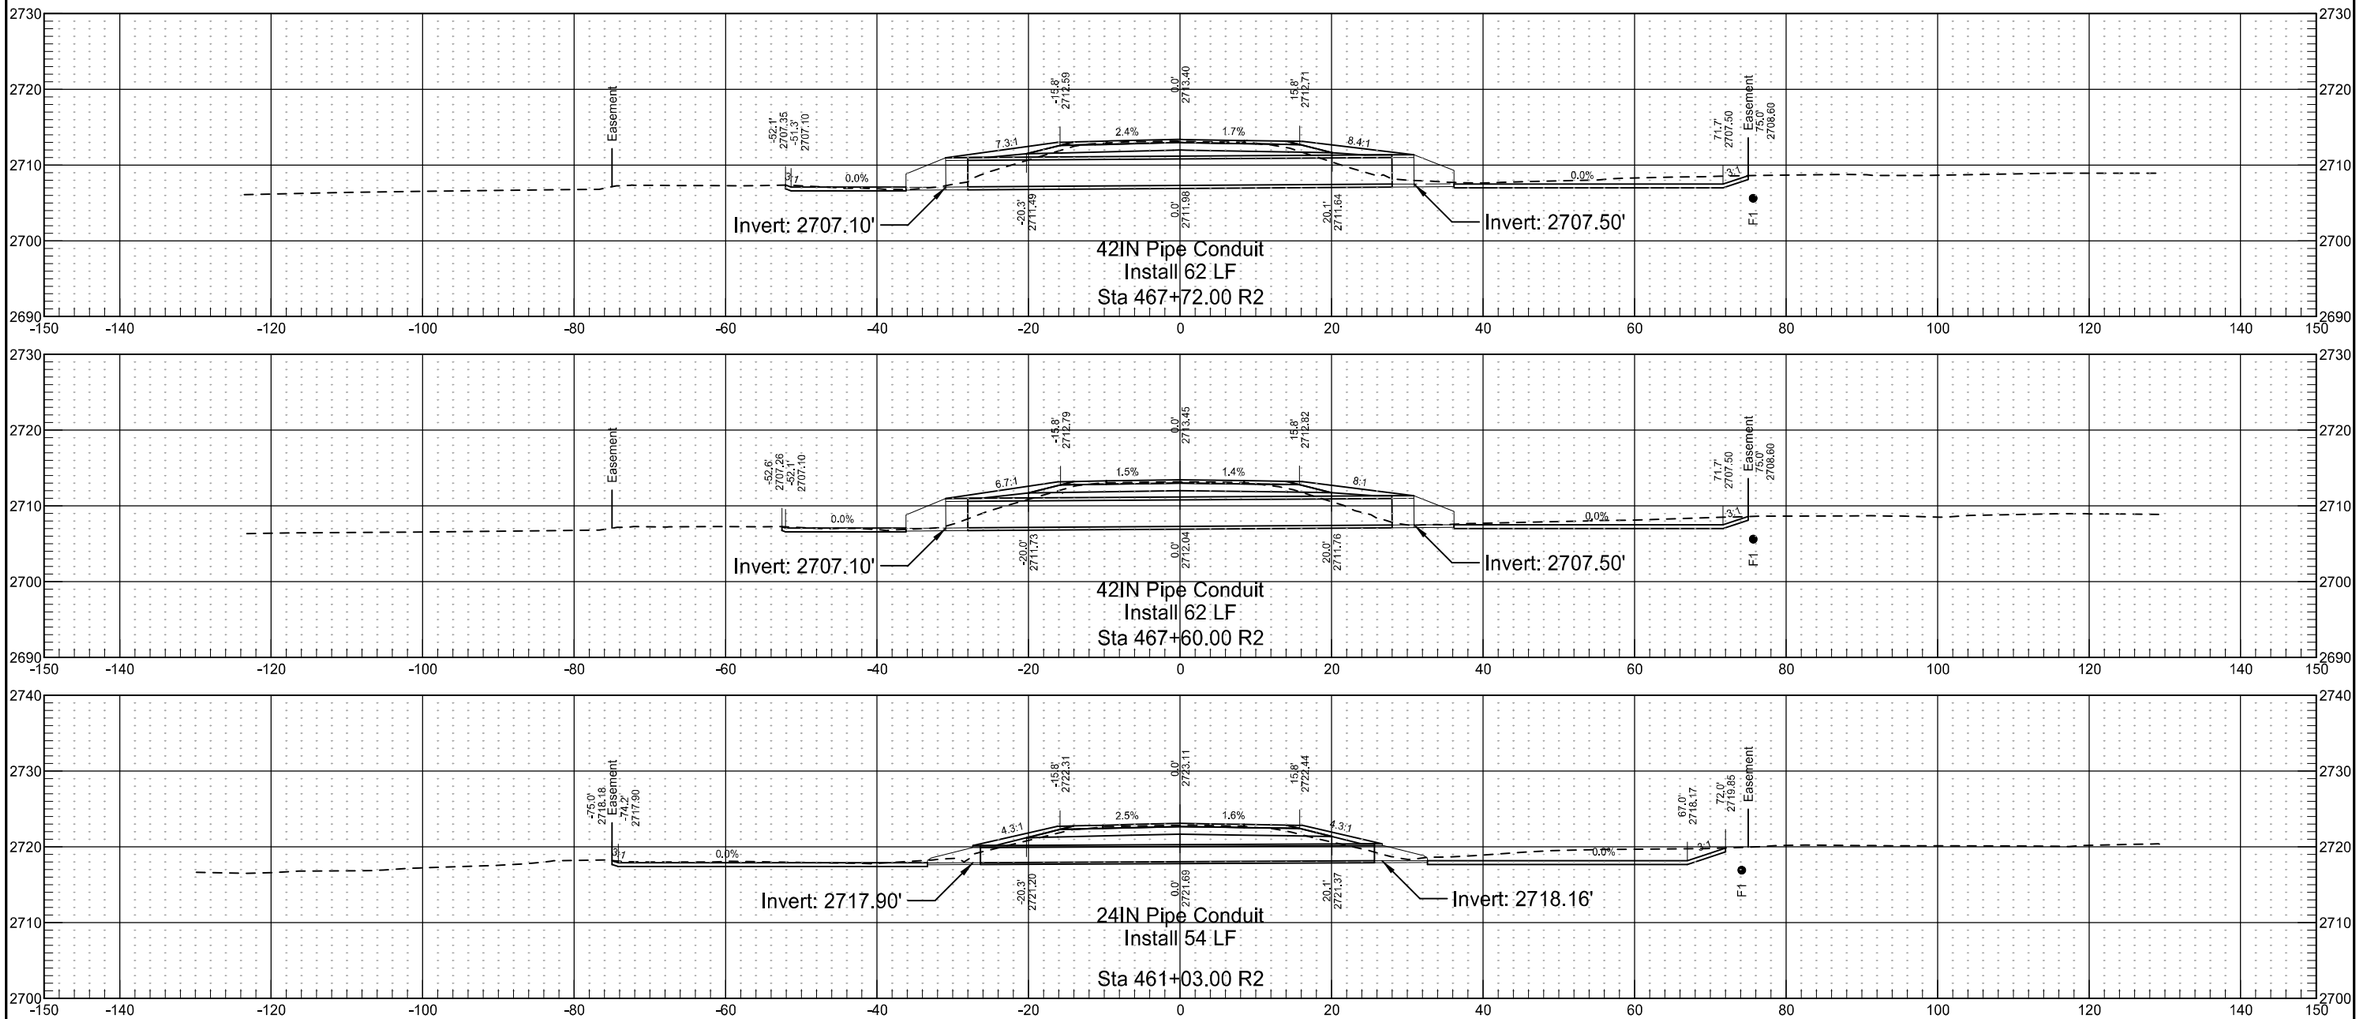


Section Along Culvert Centerline


	STATE	PROJECT NO.	SECTION NO.	SHEET NO.
	ND	NH-5-021(016)000	200	268

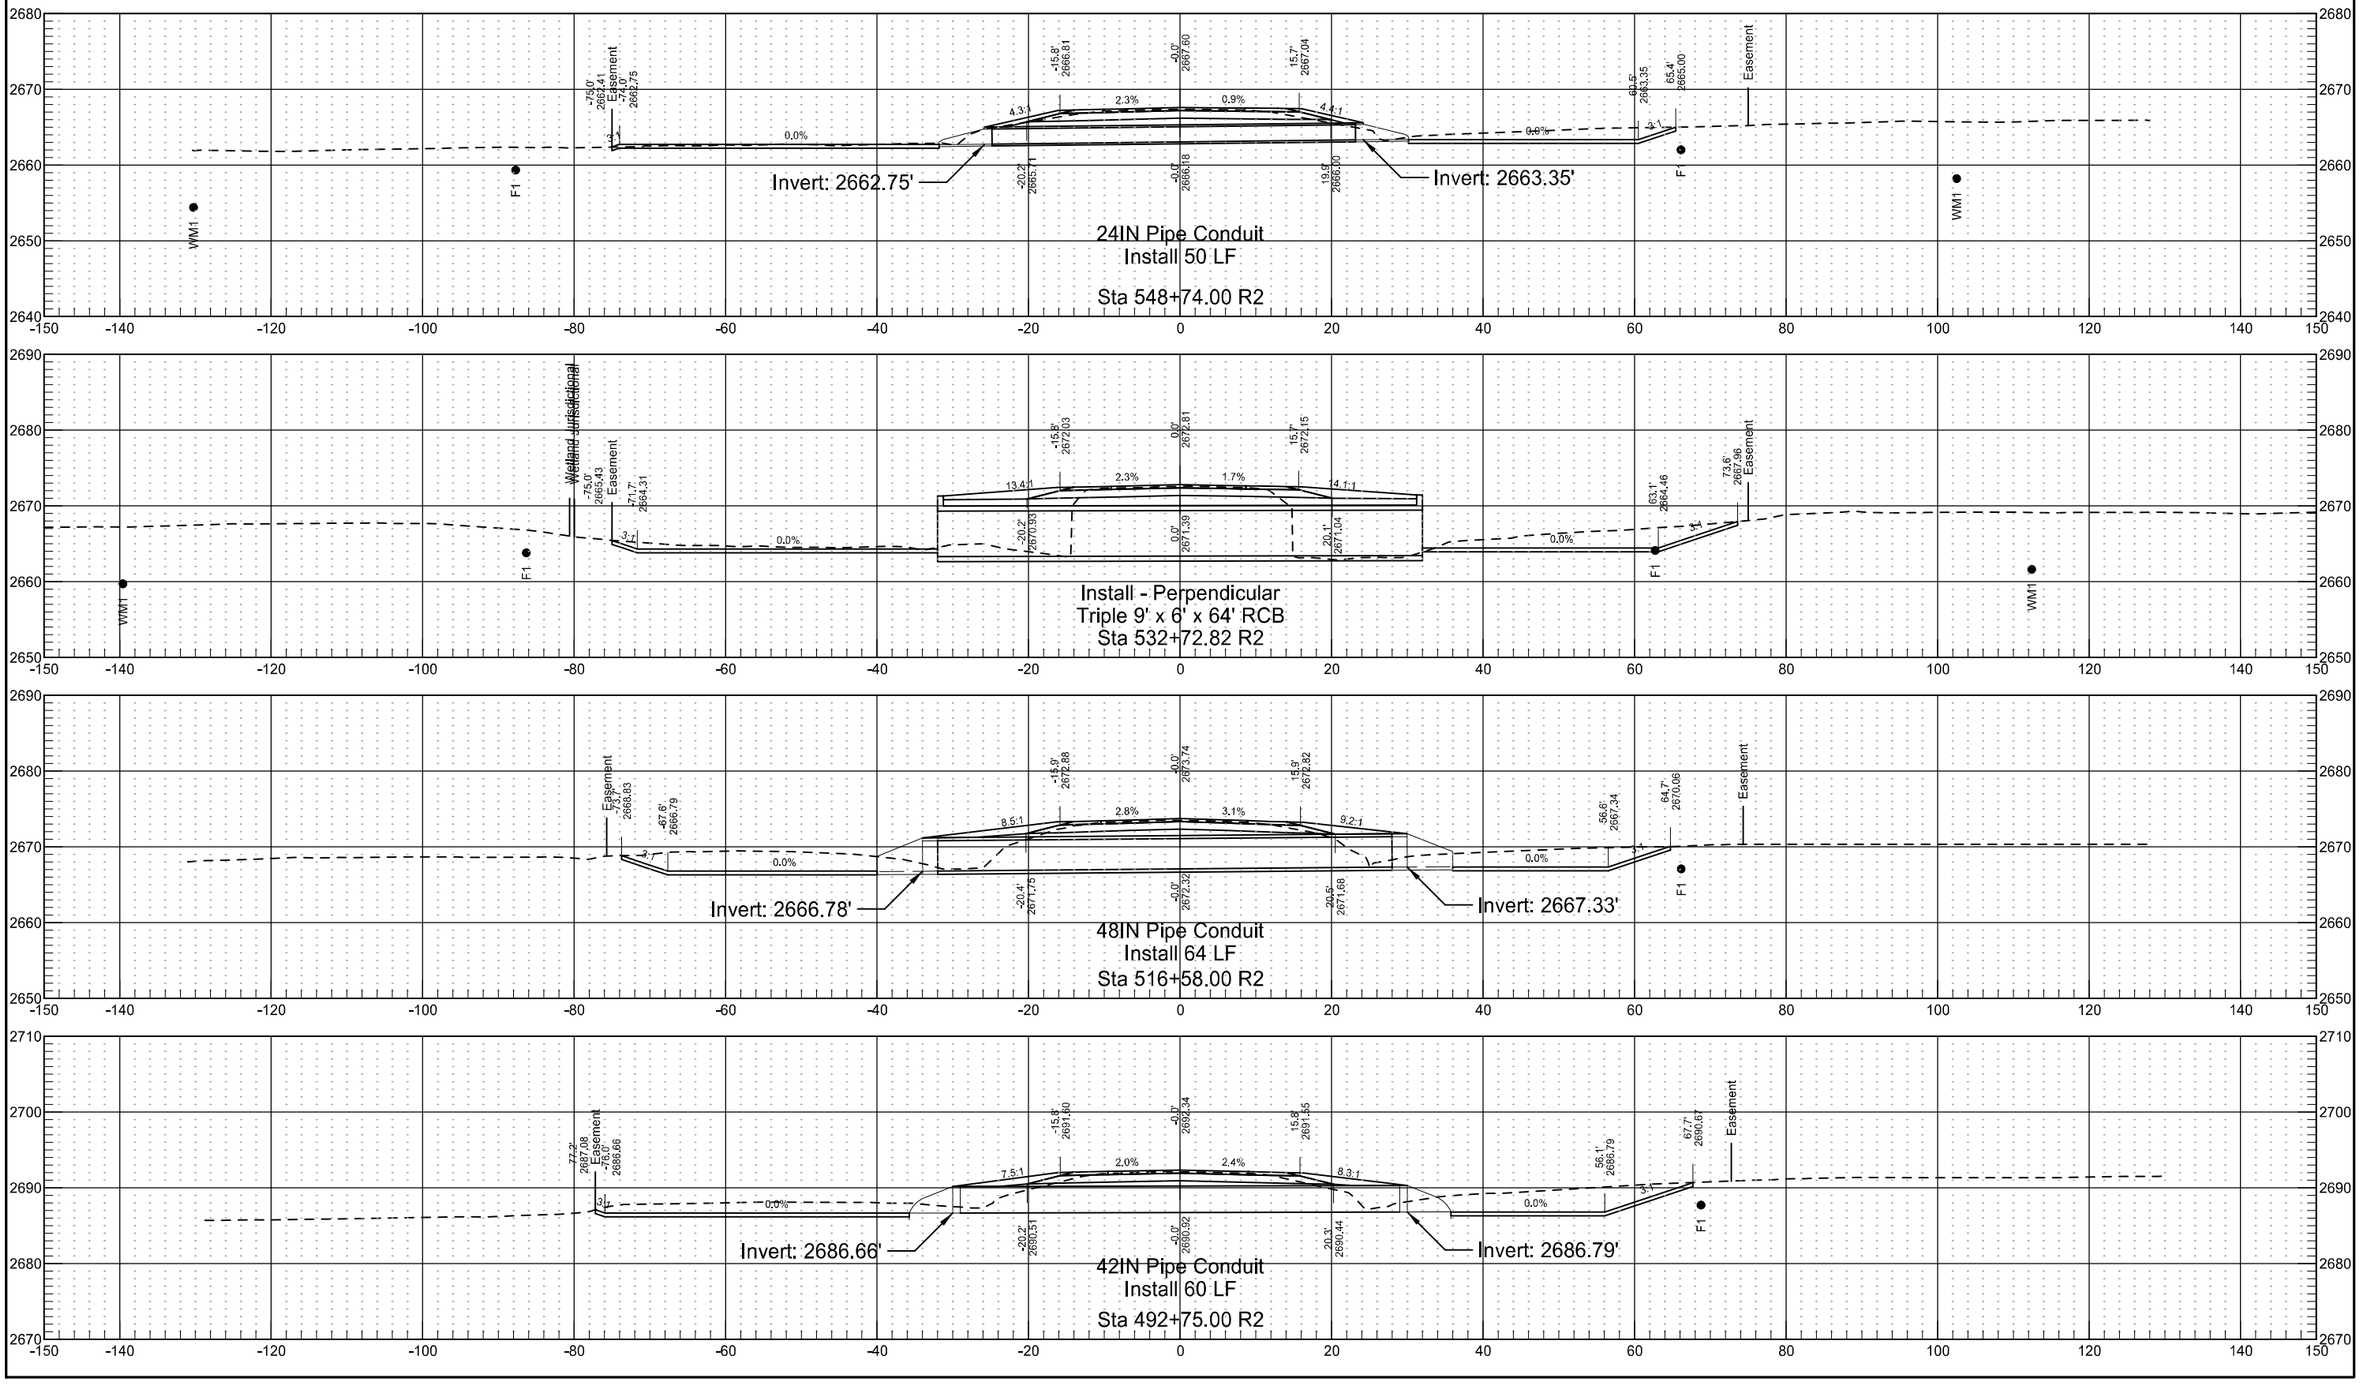

Section Along Culvert Centerline


	STATE	PROJECT NO.	SECTION NO.	SHEET NO.
	ND	NH-5-021(016)000	200	269

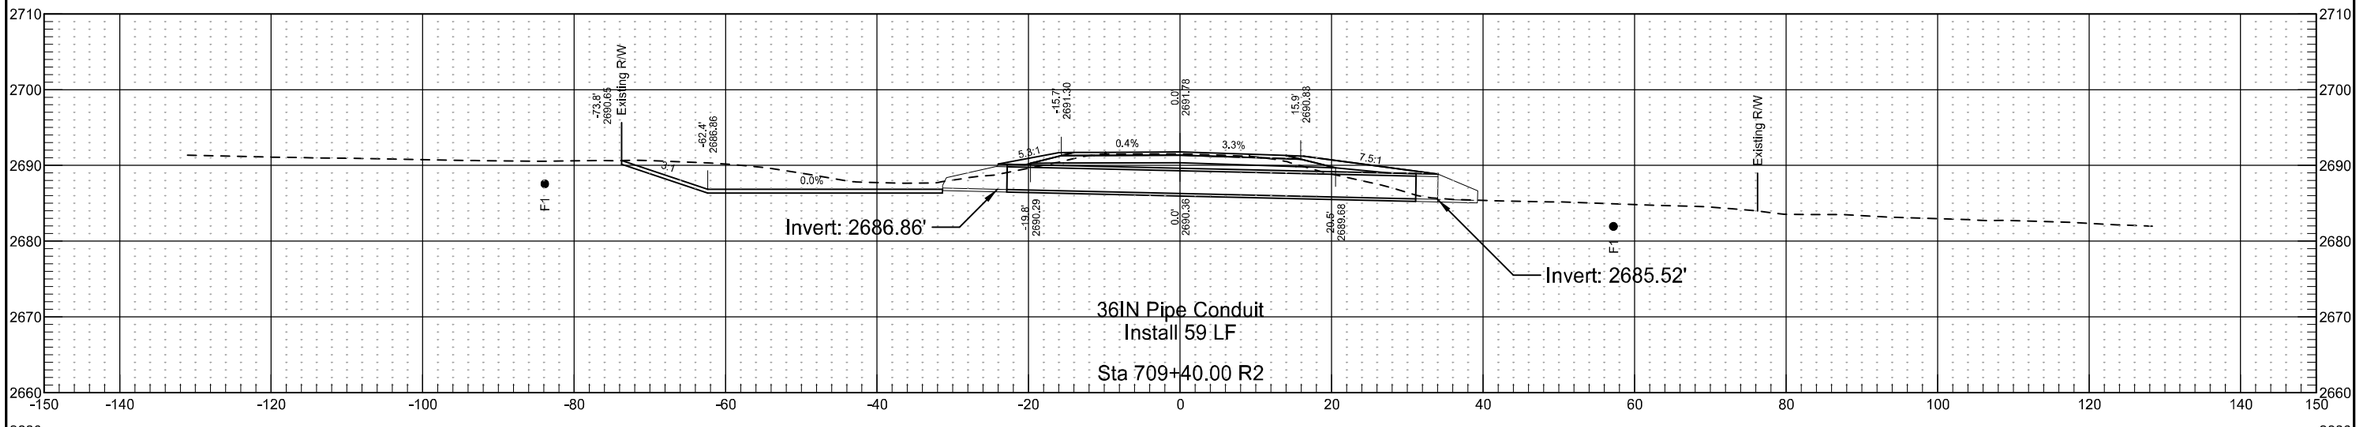


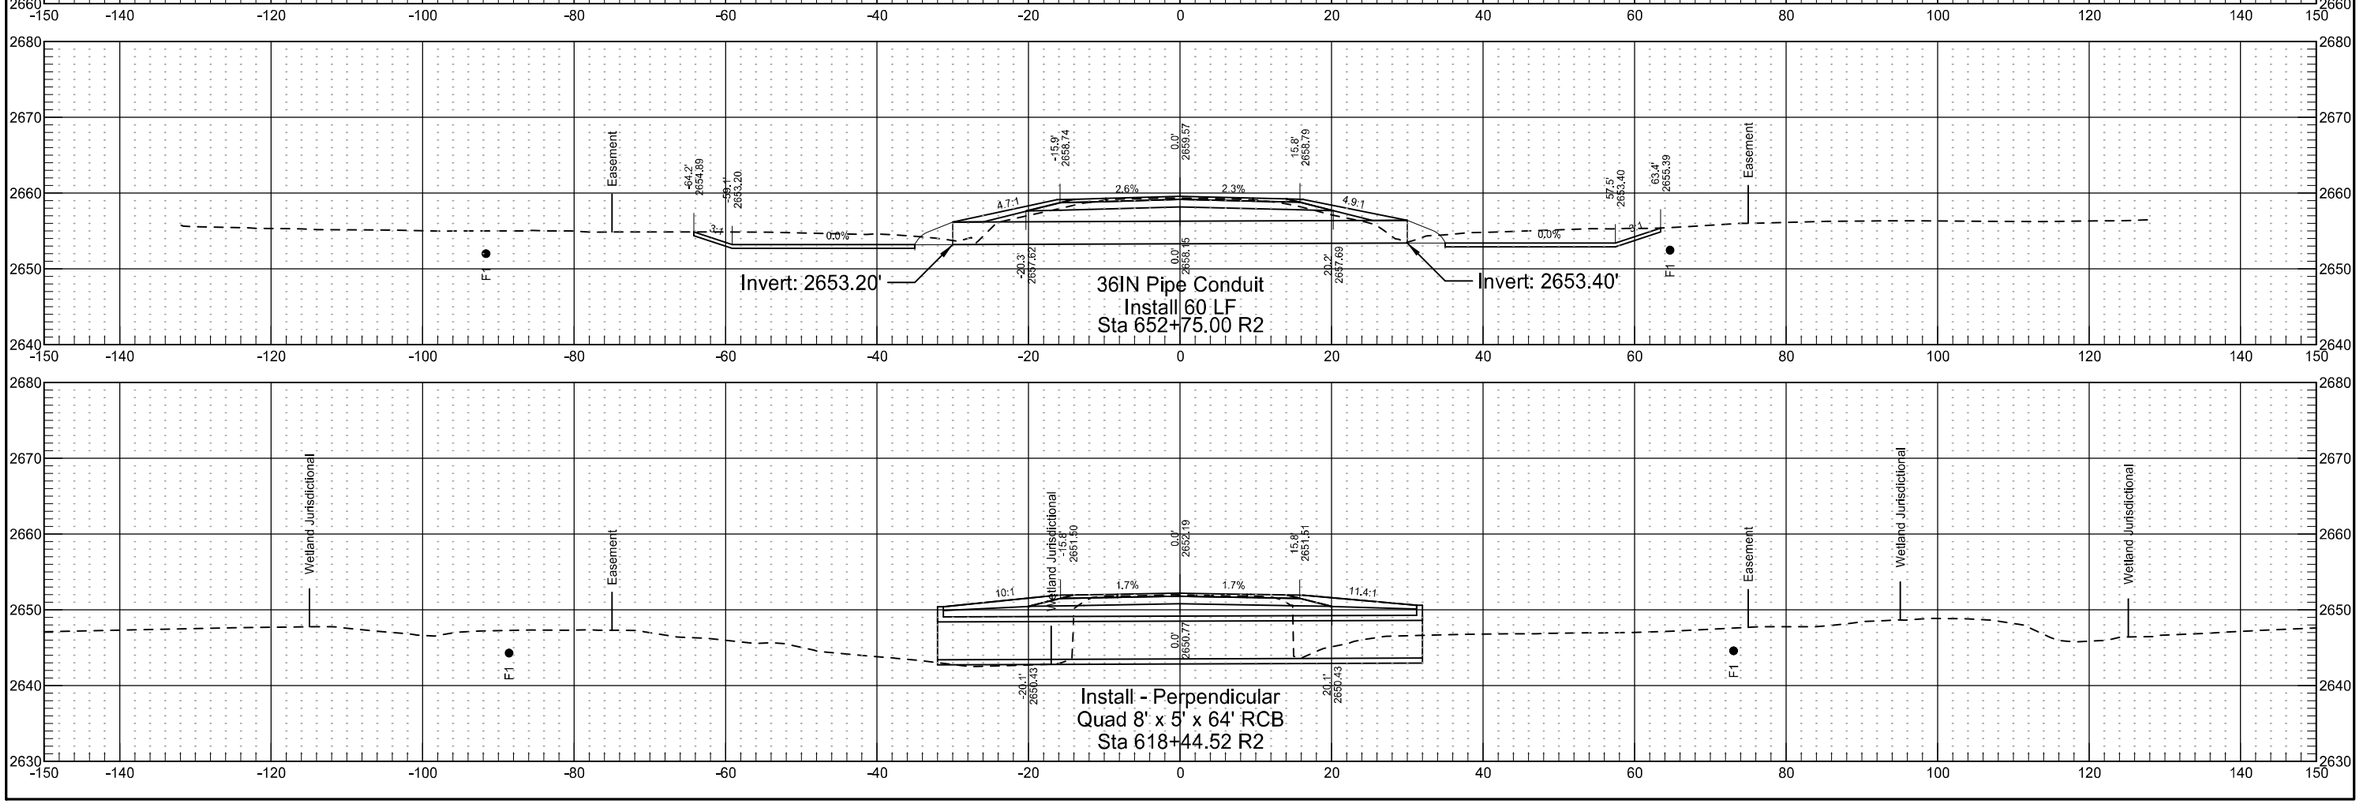


Section Along Culvert Centerline

	STATE	PROJECT NO.	SECTION NO.	SHEET NO.
	ND	NH-5-021(016)000	200	270

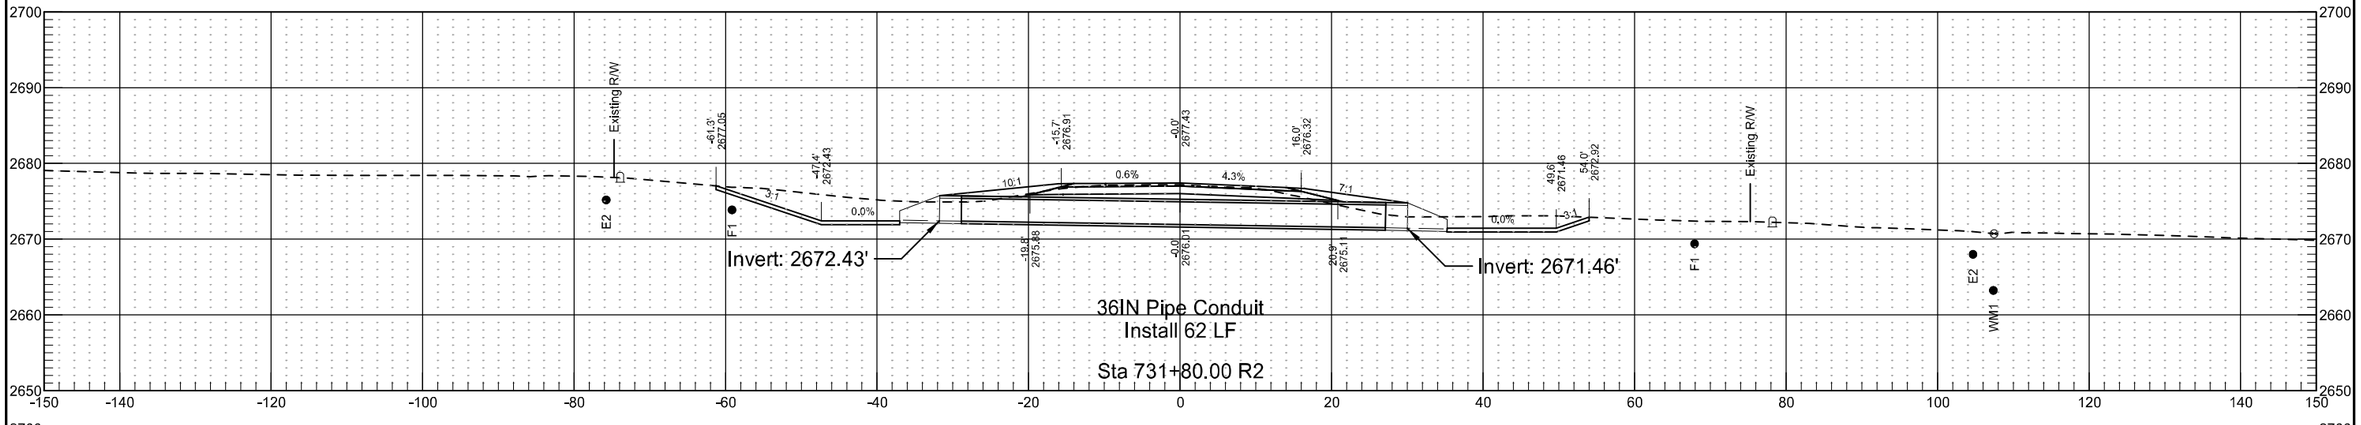


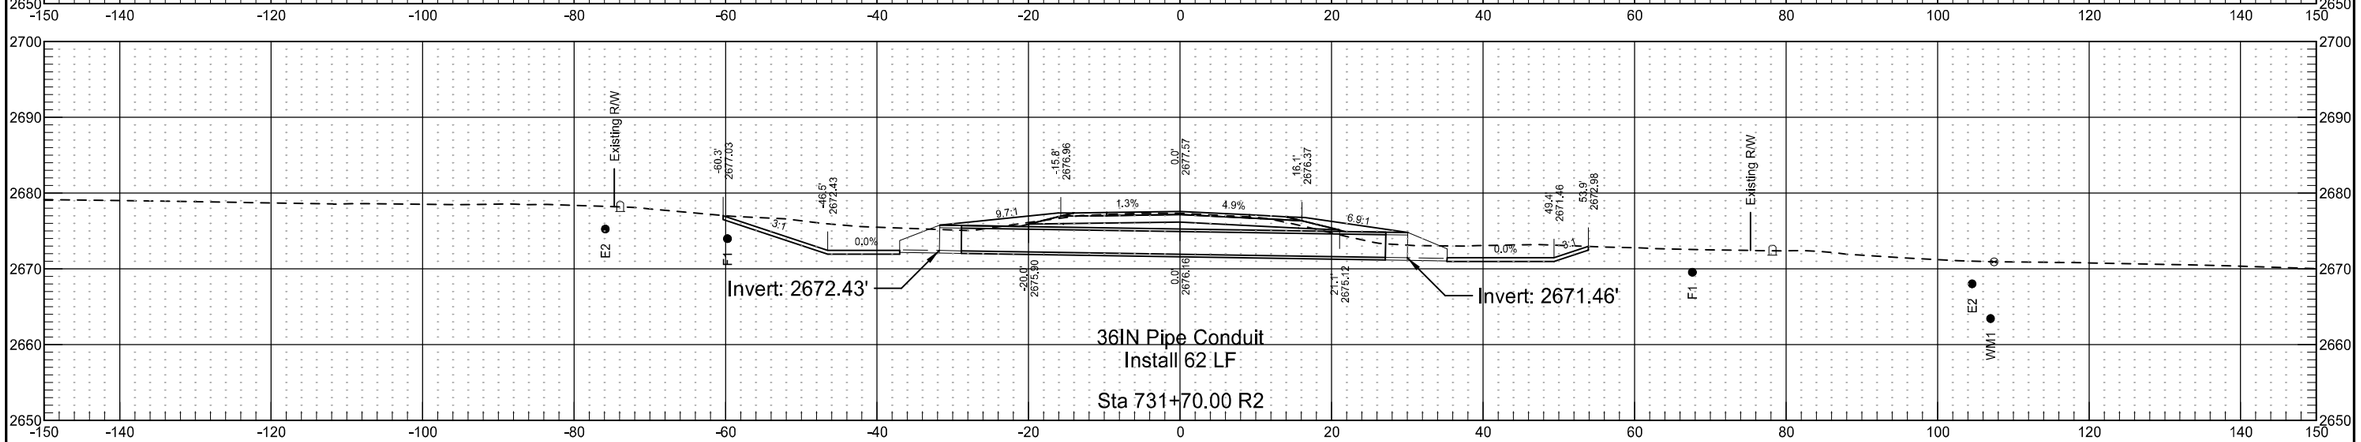


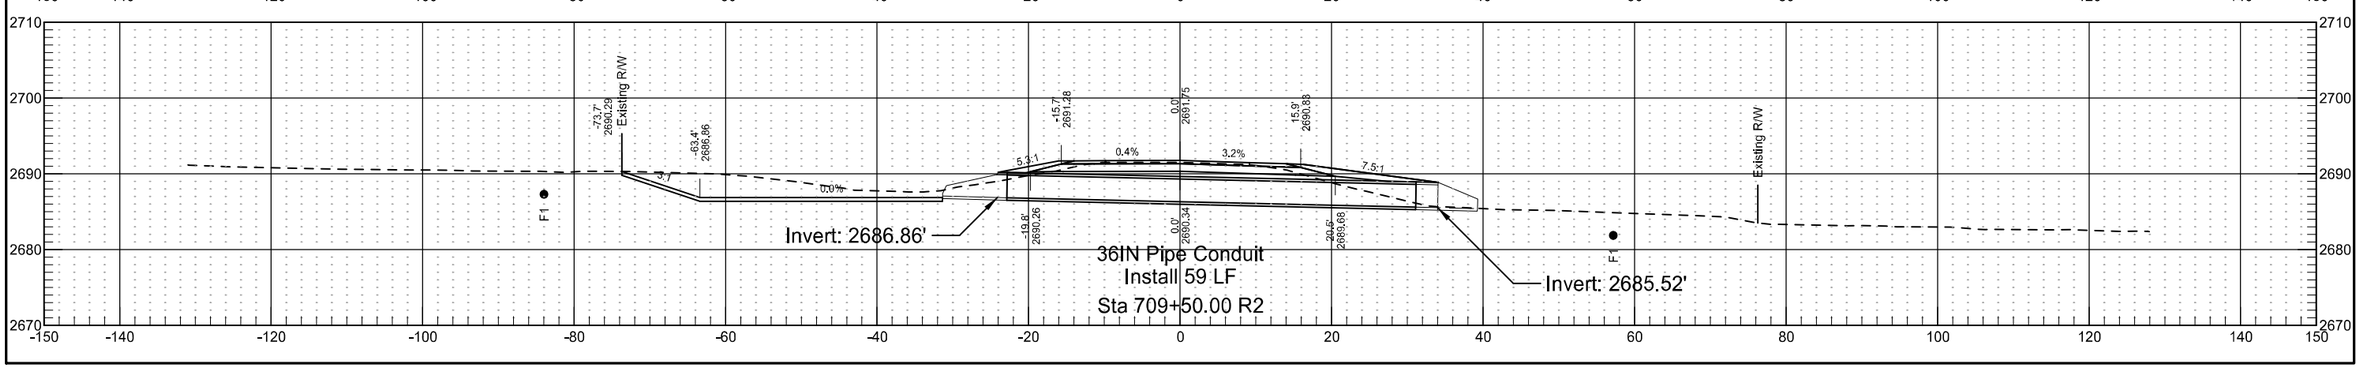


Section Along Culvert Centerline

	STATE	PROJECT NO.	SECTION NO.	SHEET NO.
	ND	NH-5-021(016)000	200	271

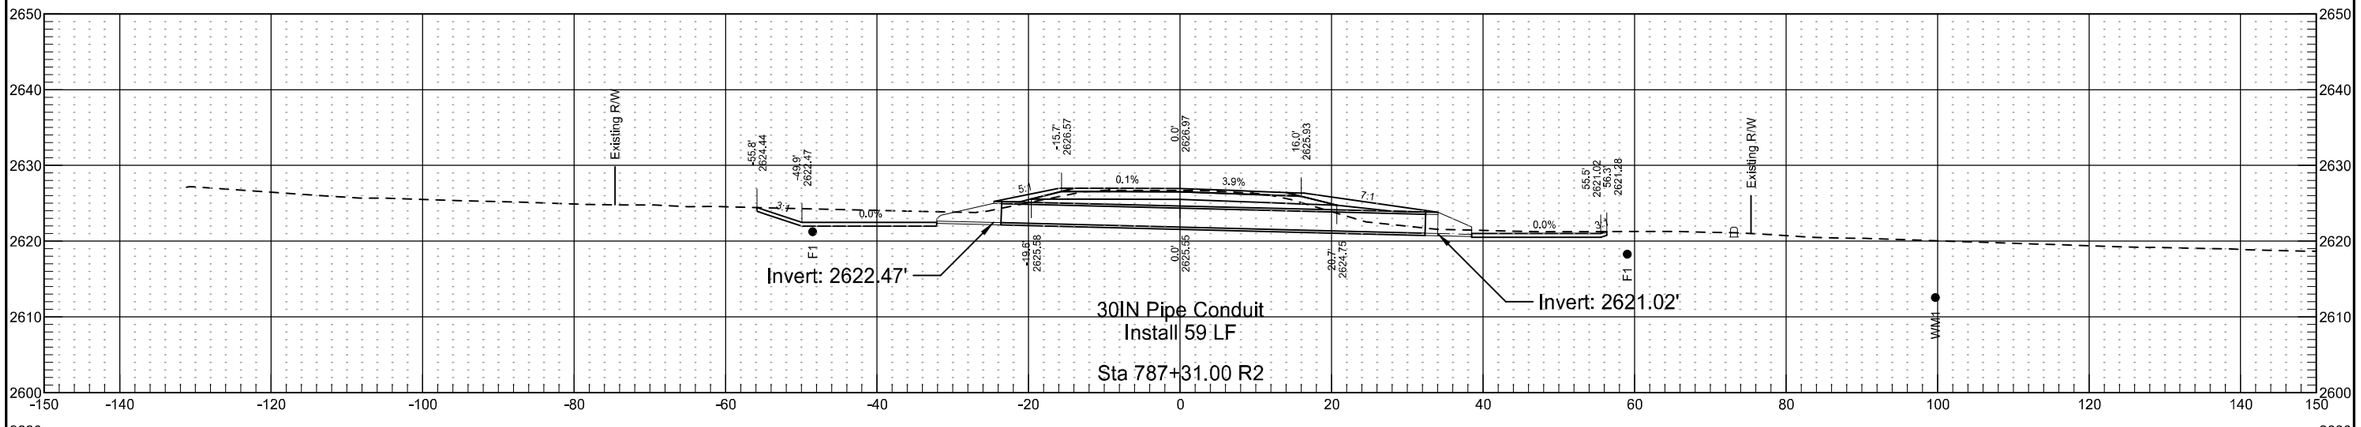


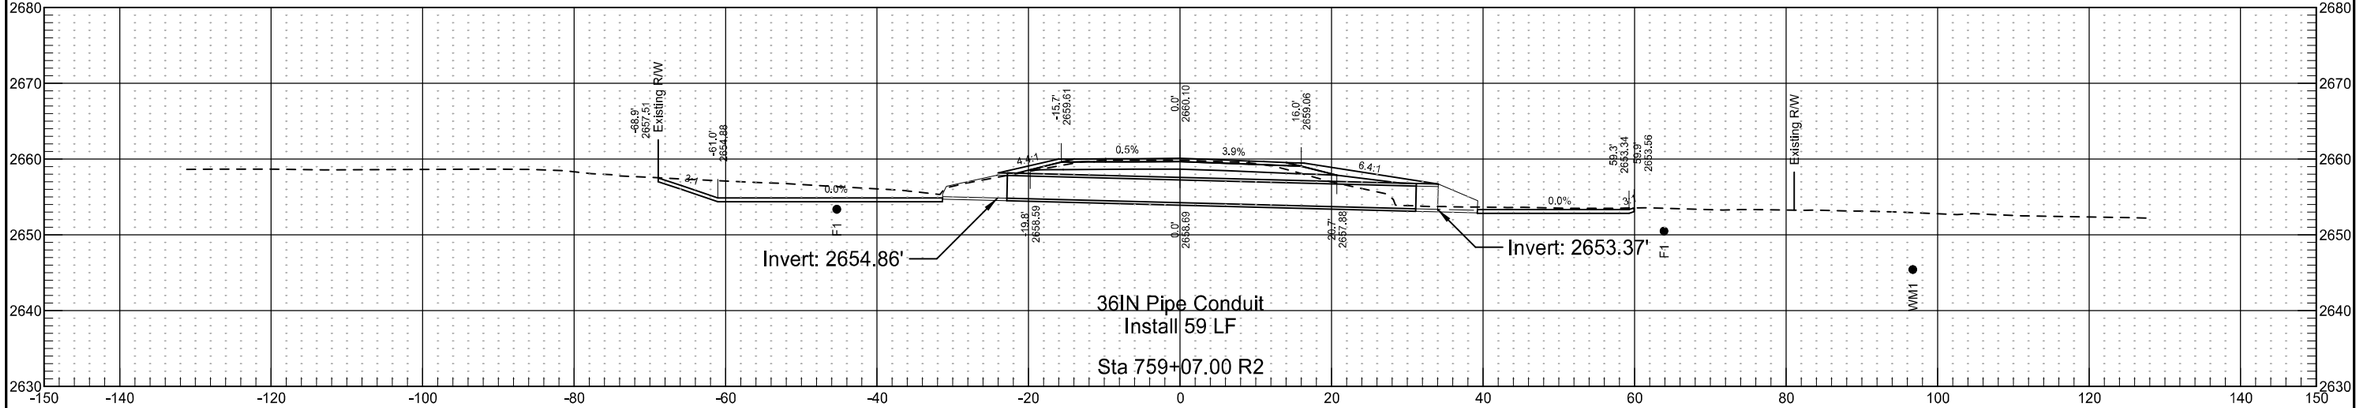


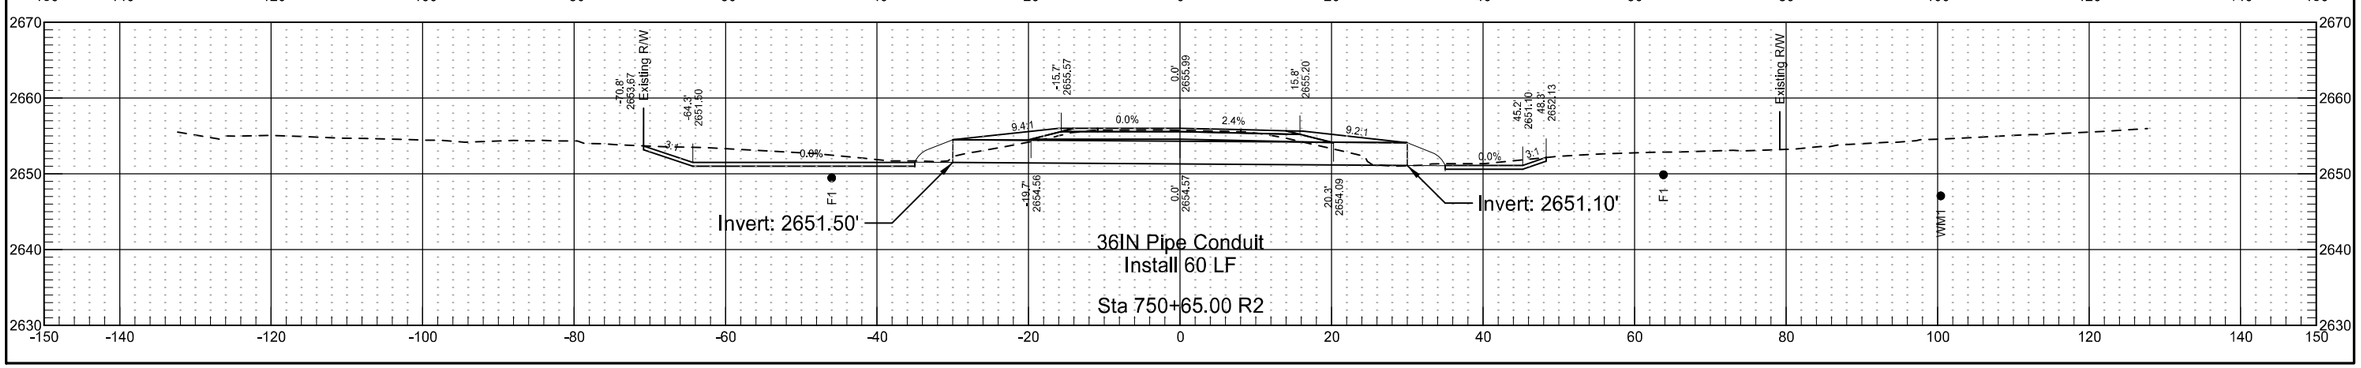

Section Along Culvert Centerline


	STATE	PROJECT NO.	SECTION NO.	SHEET NO.
	ND	NH-5-021(016)000	200	272

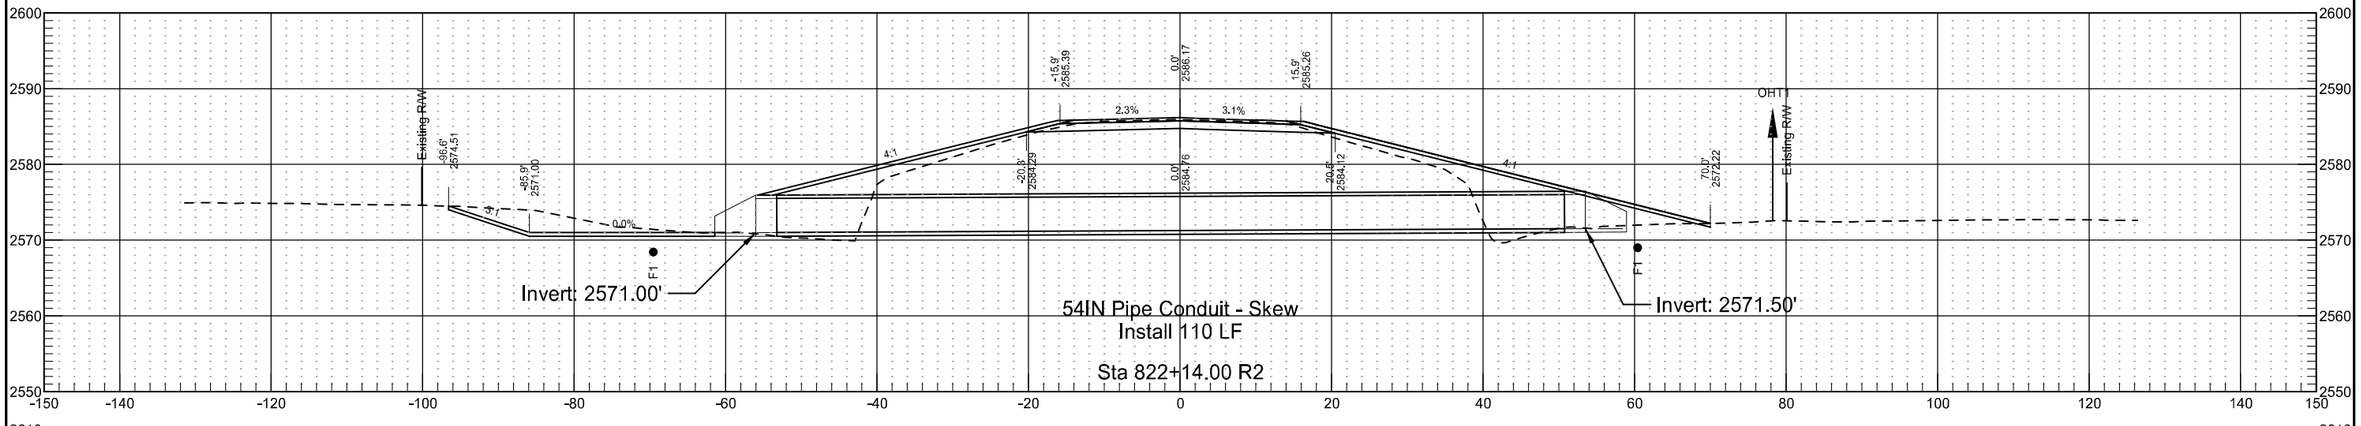

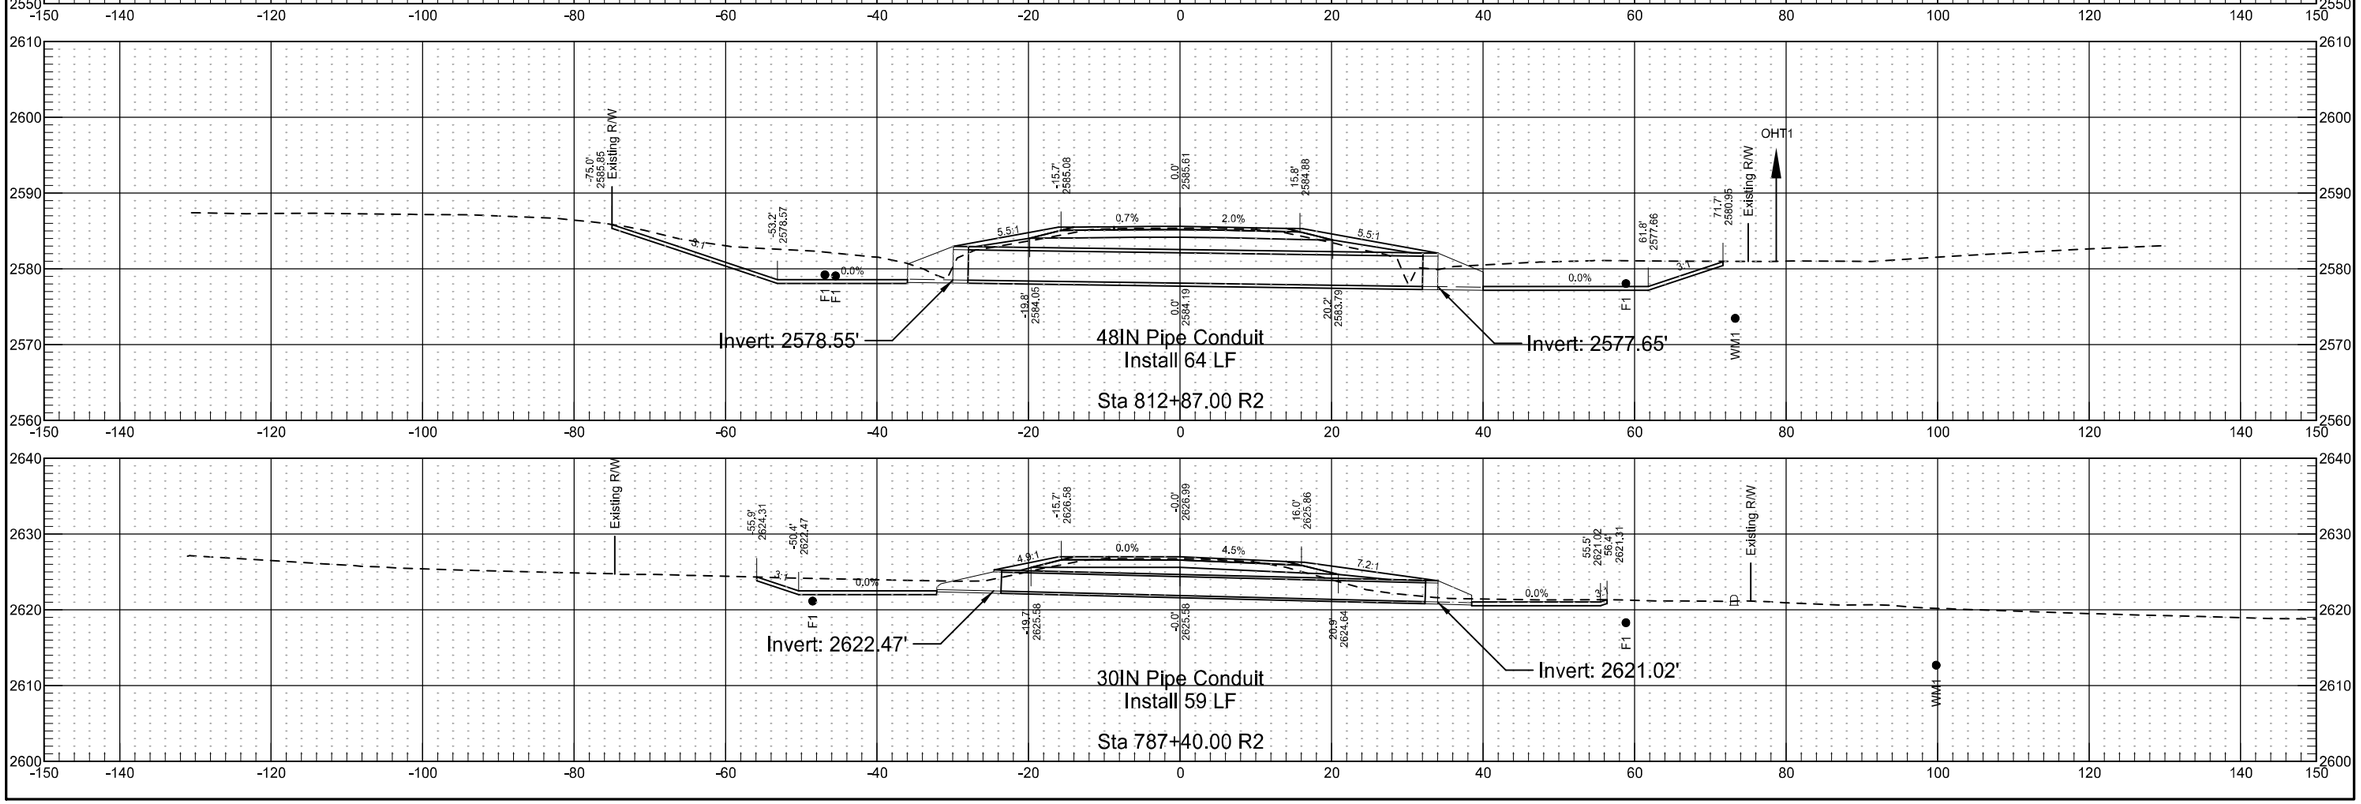

Section Along Culvert Centerline

	STATE	PROJECT NO.	SECTION NO.	SHEET NO.
	ND	NH-5-021(016)000	200	273

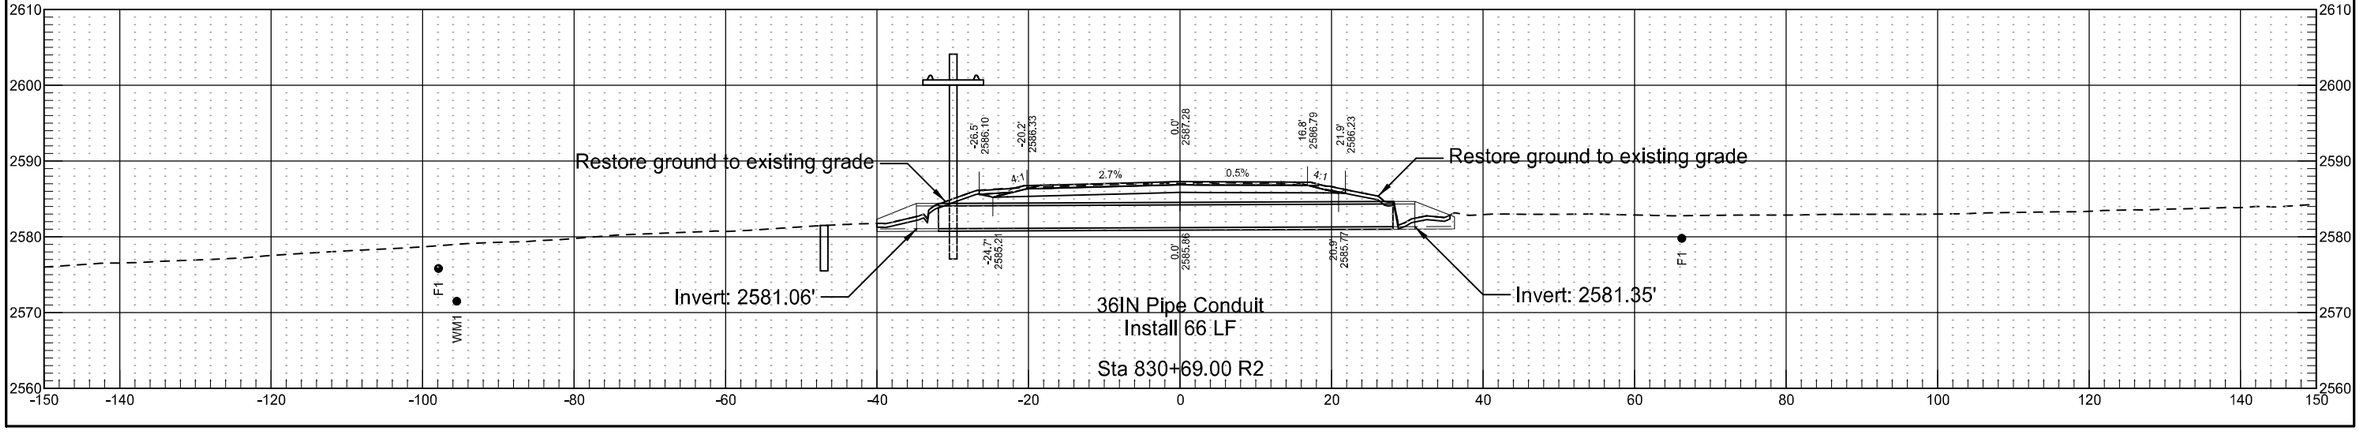

10/29/2019 8:44:02 AM kory.Kleinknecht G:\2018\18.00676\50021000.016\Design\Base\Xsec_009_Pipes.dgn