
US 85


	STATE	PROJECT NO.	SECTION NO.	SHEET NO.
	ND	NH-5-021(016)000	200	274

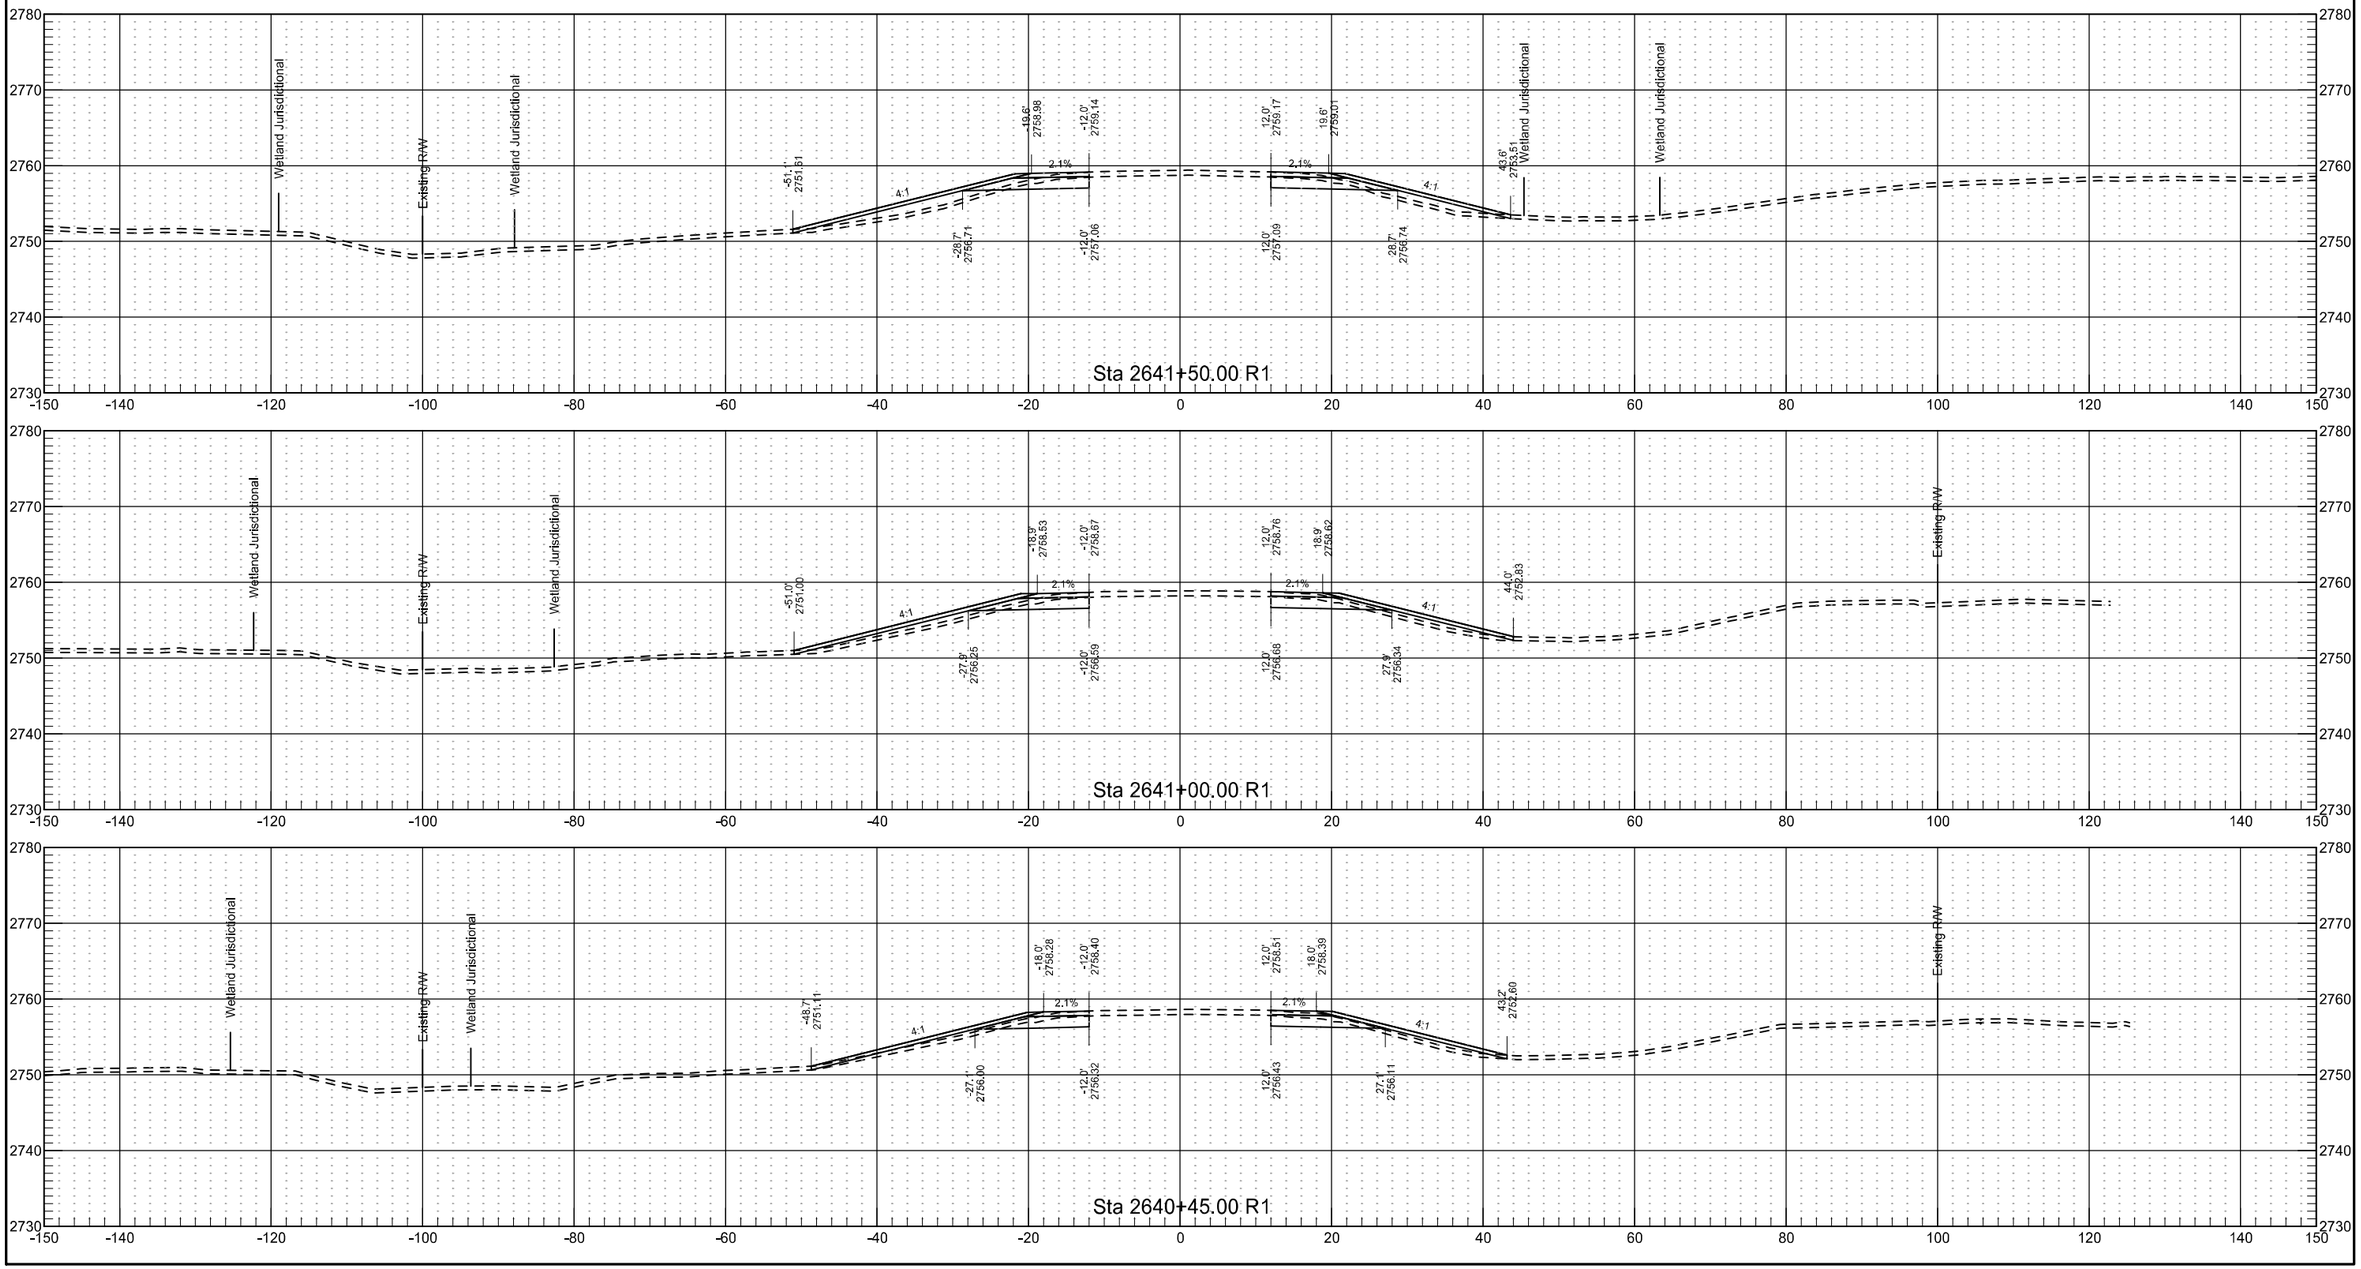

10/29/2019 8:44:03 AM kory.Kleinknecht G:\2018\18.00676\50021000.016\Design\Base\Xsec_010_US85.dgn


US 85


	STATE	PROJECT NO.	SECTION NO.	SHEET NO.
	ND	NH-5-021(016)000	200	275

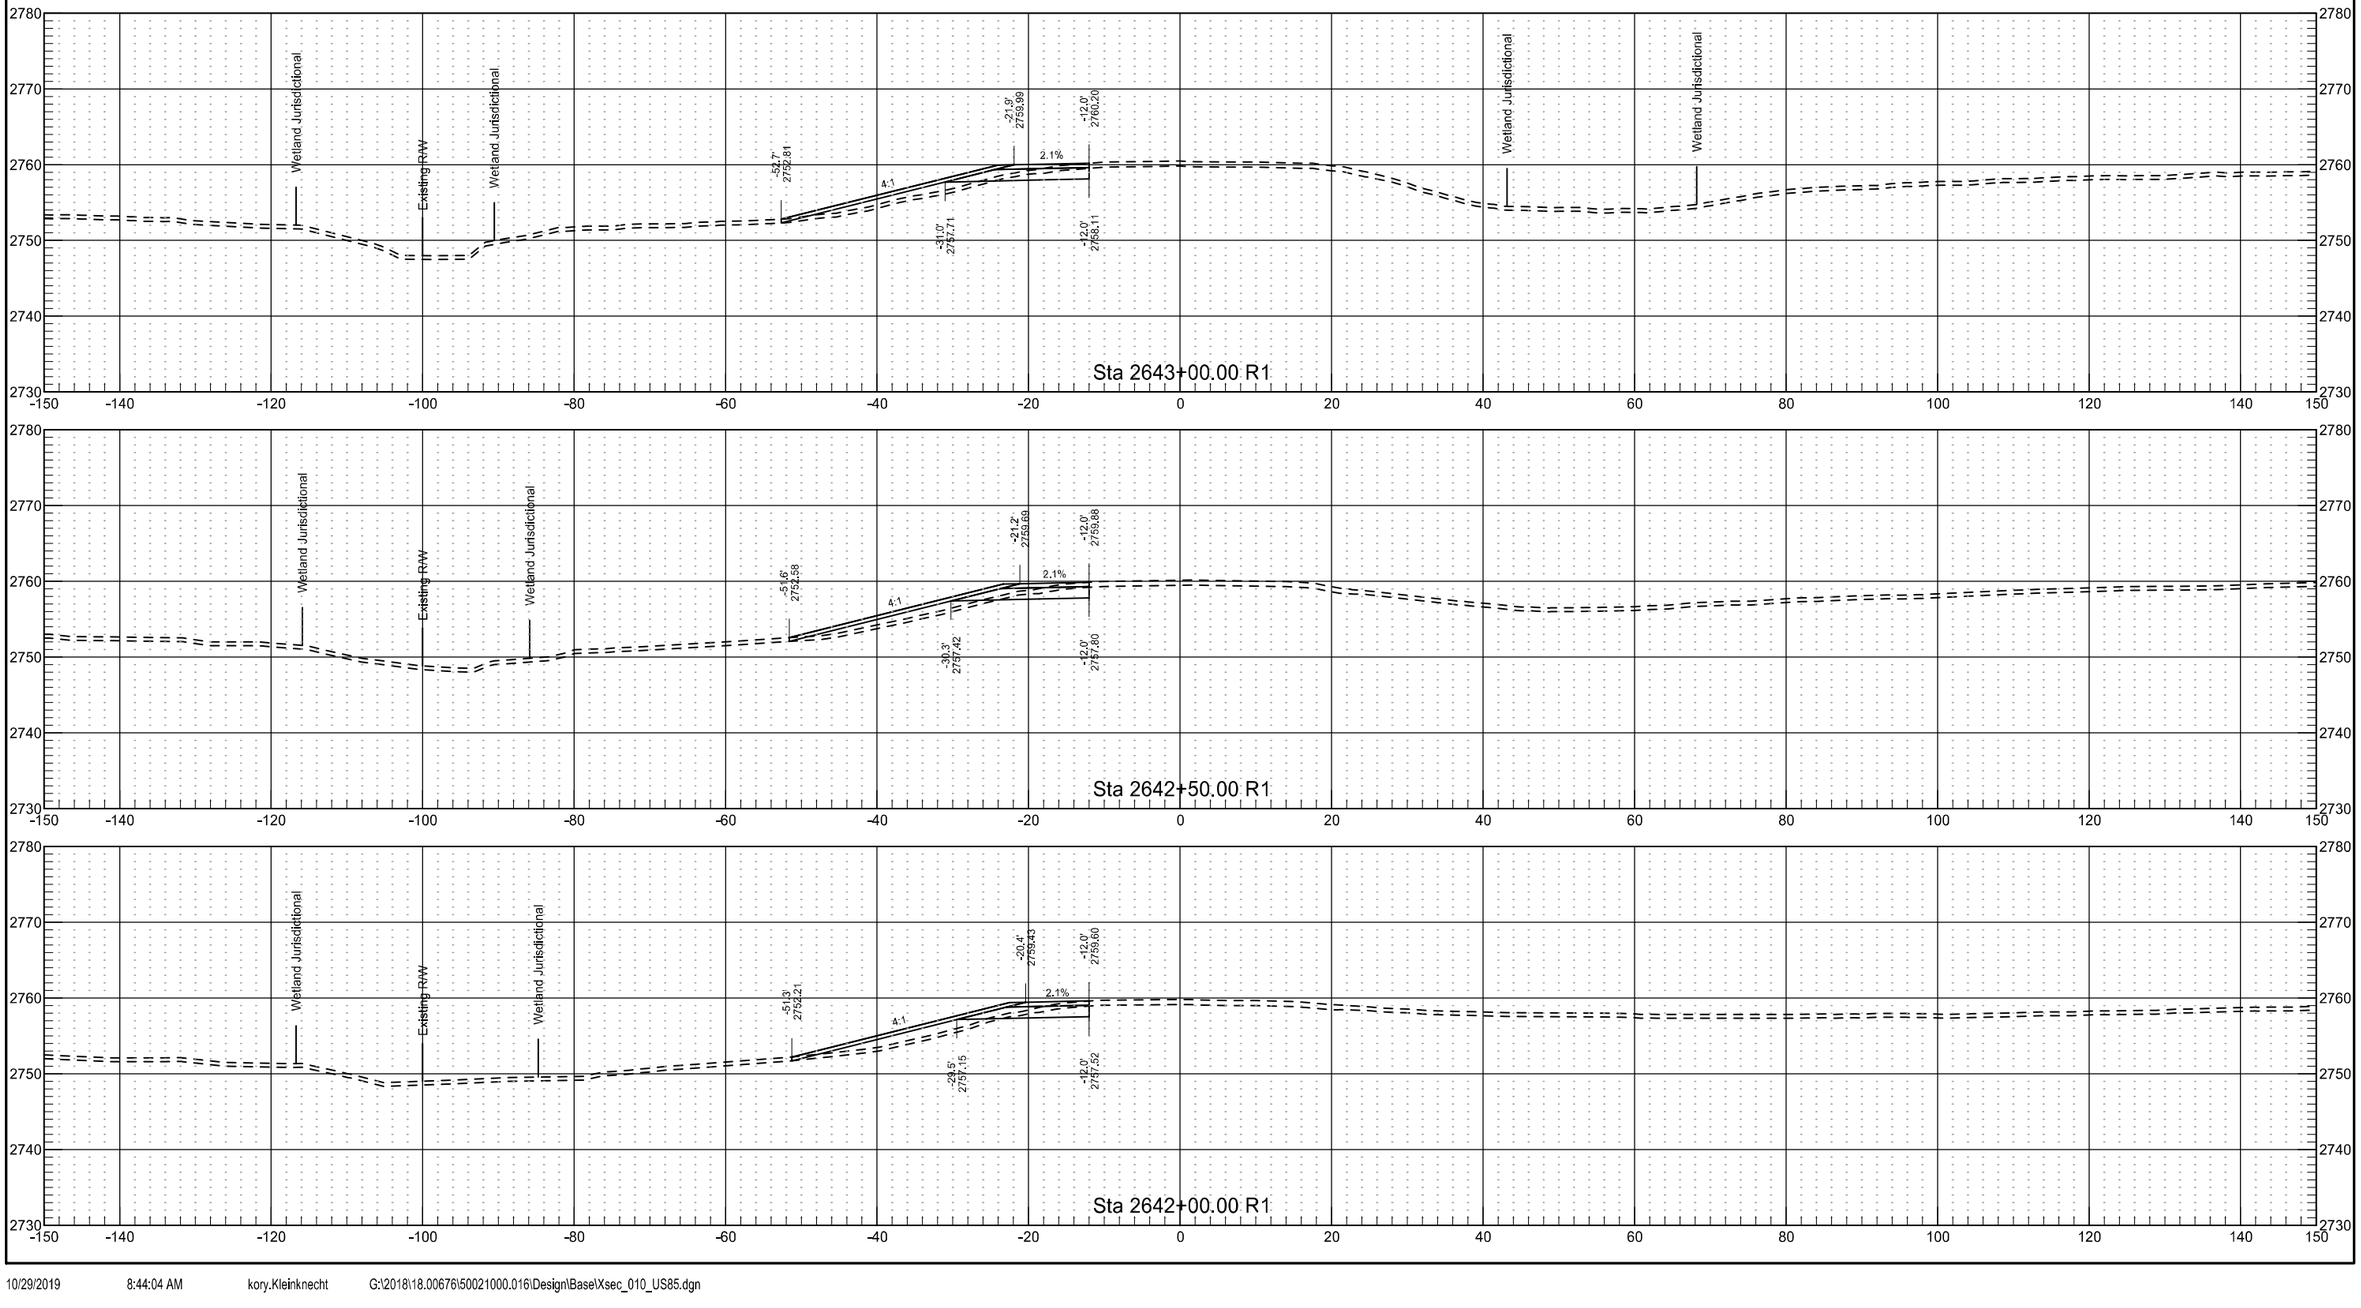


US 85

	STATE	PROJECT NO.	SECTION NO.	SHEET NO.
	ND	NH-5-021(016)000	200	276

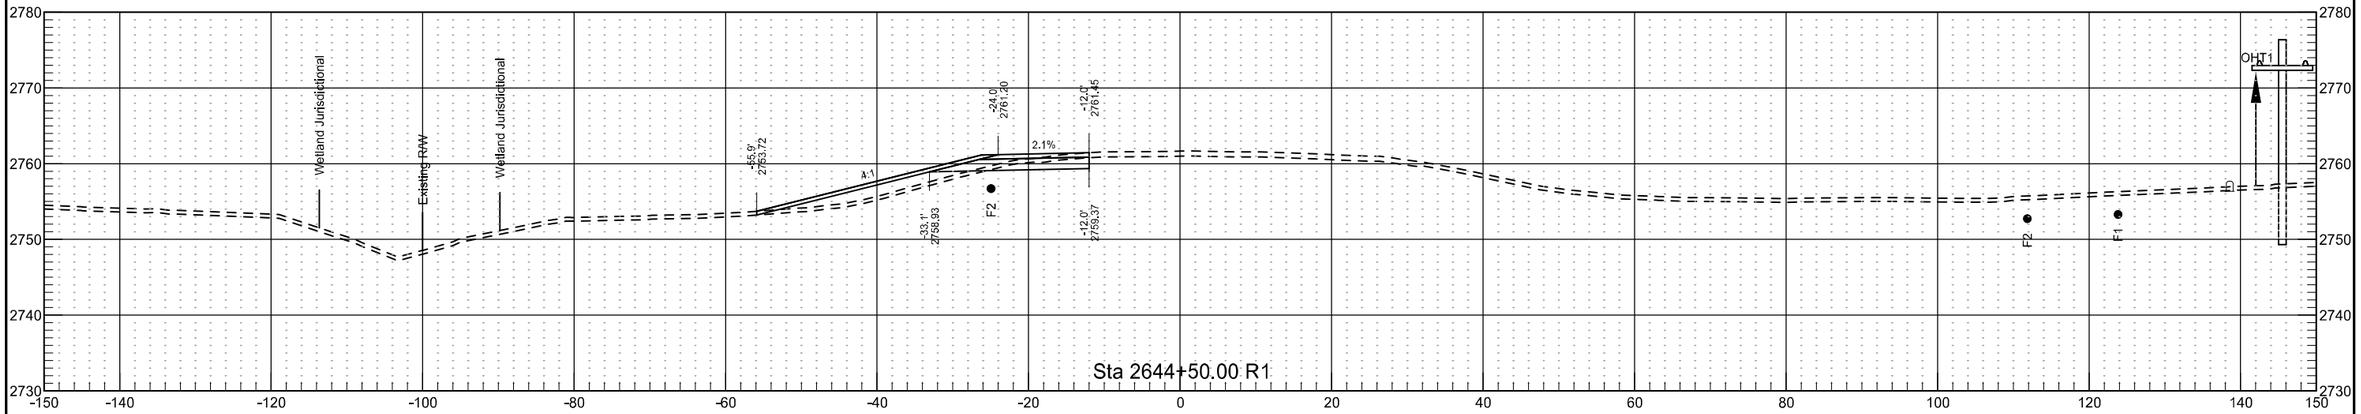


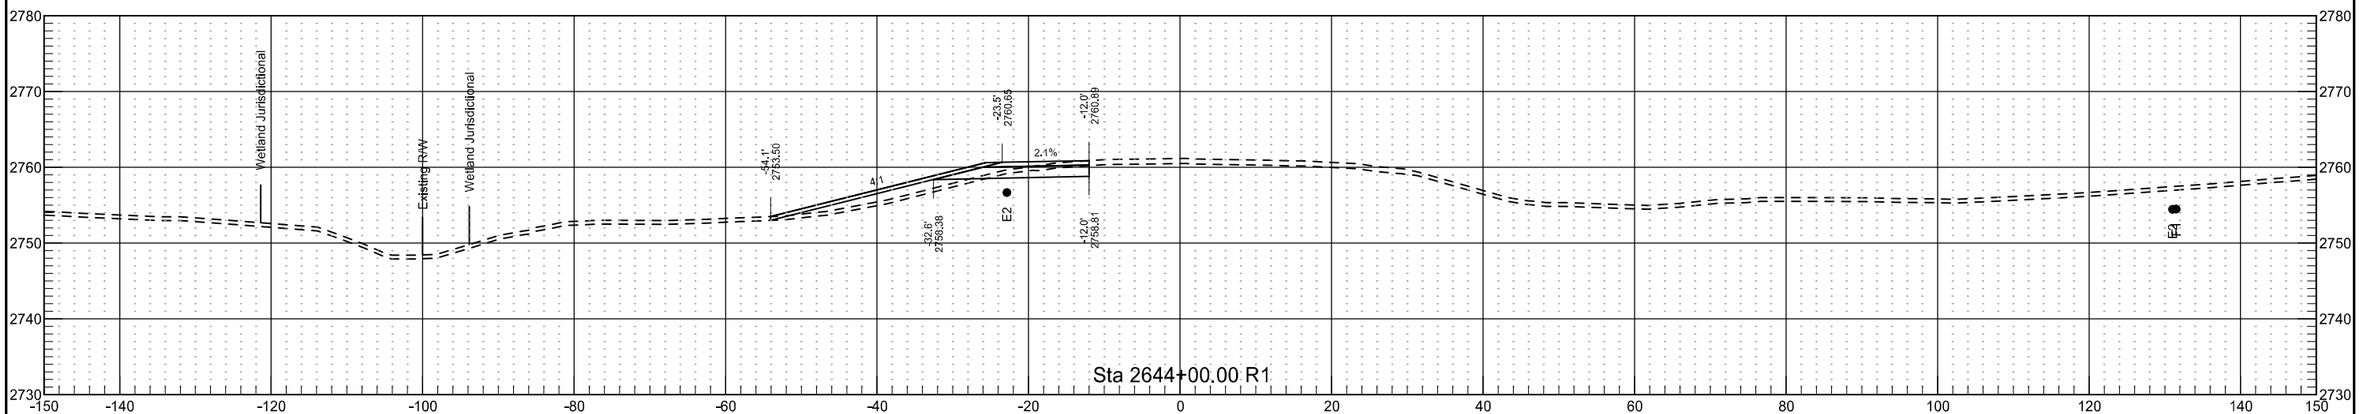


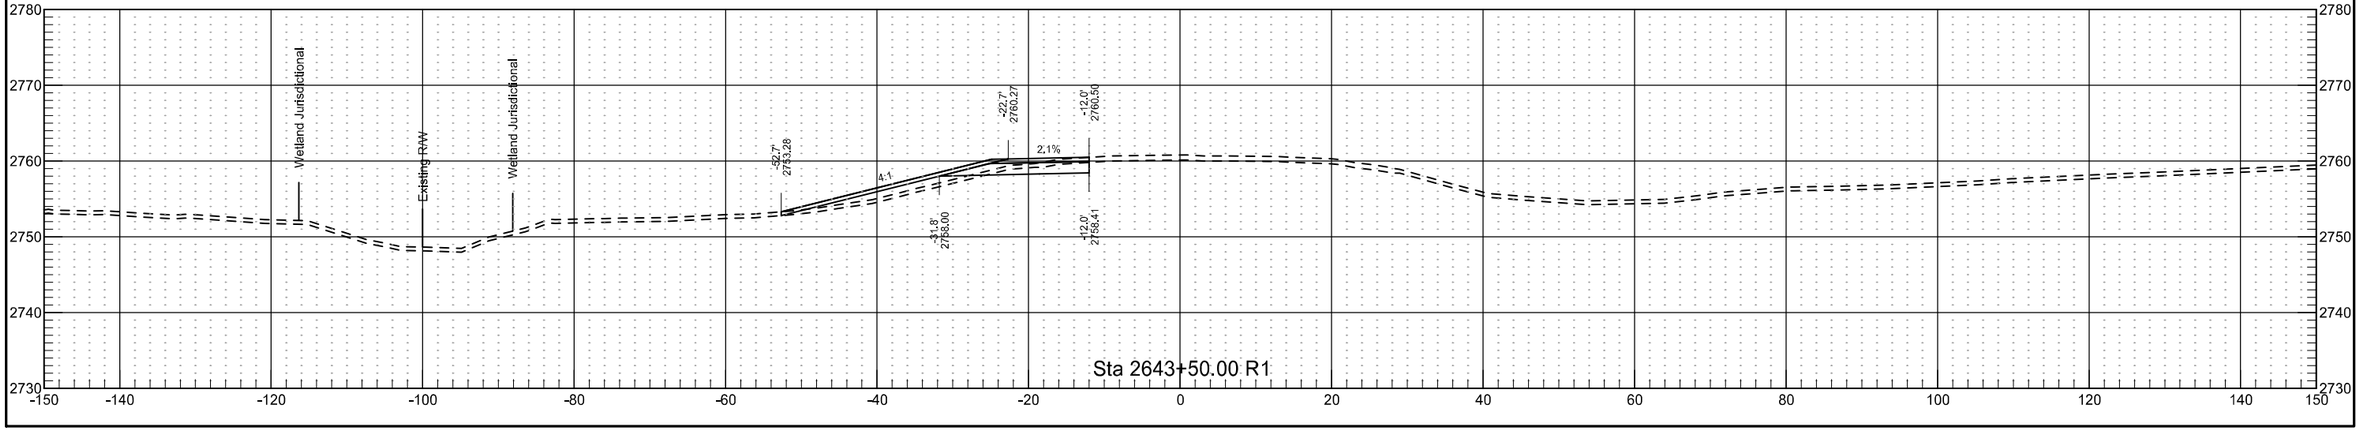


US 85

	STATE	PROJECT NO.	SECTION NO.	SHEET NO.
	ND	NH-5-021(016)000	200	277

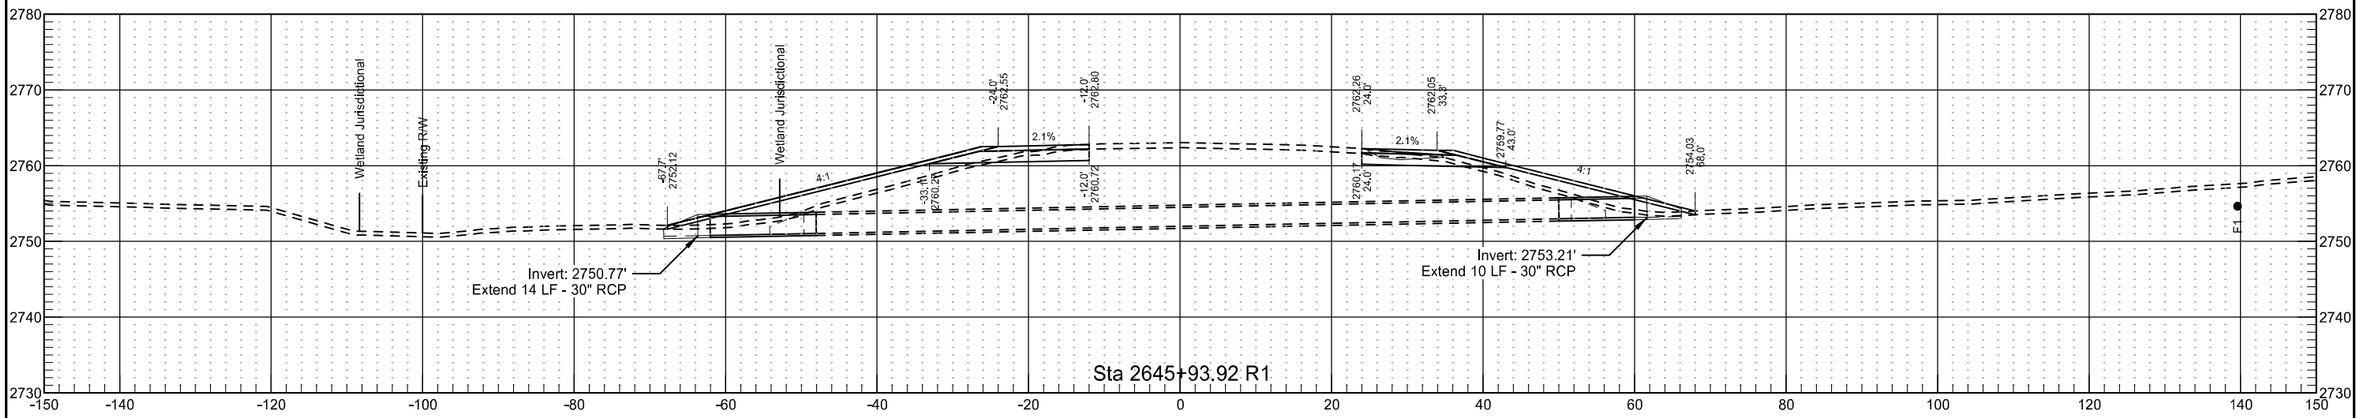


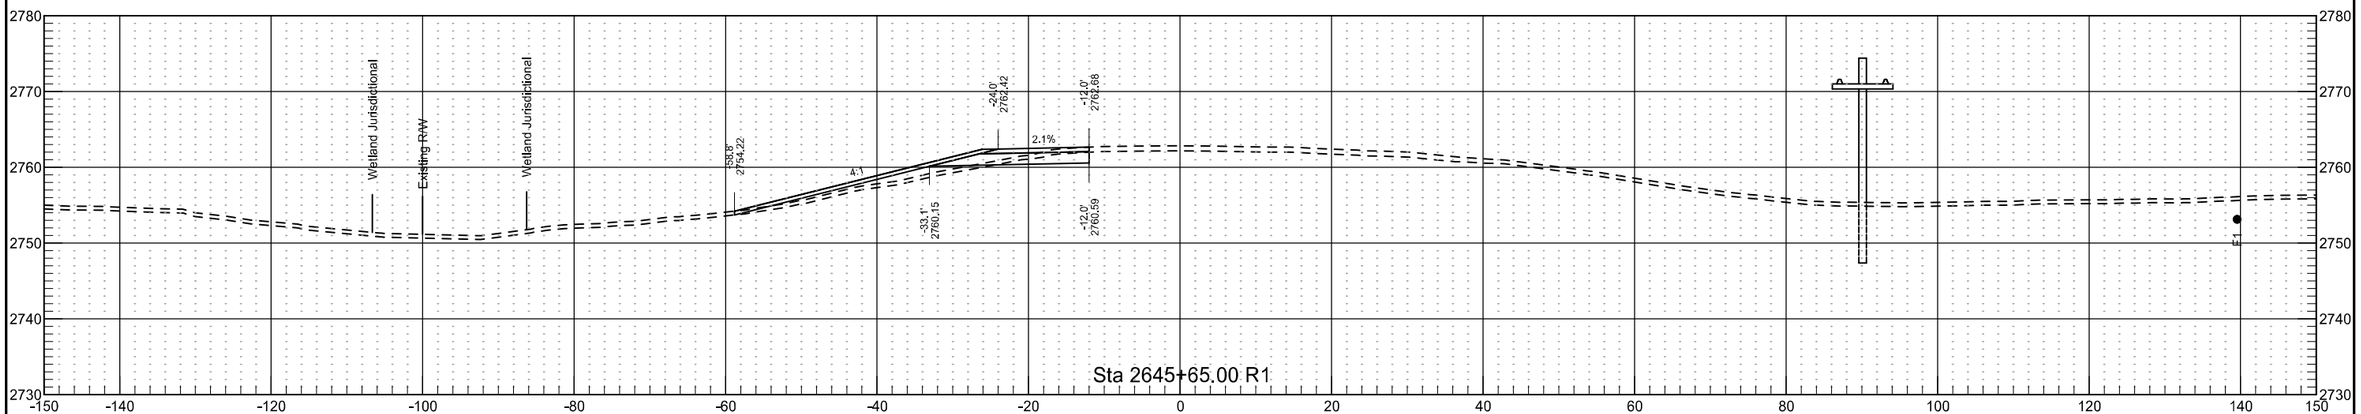

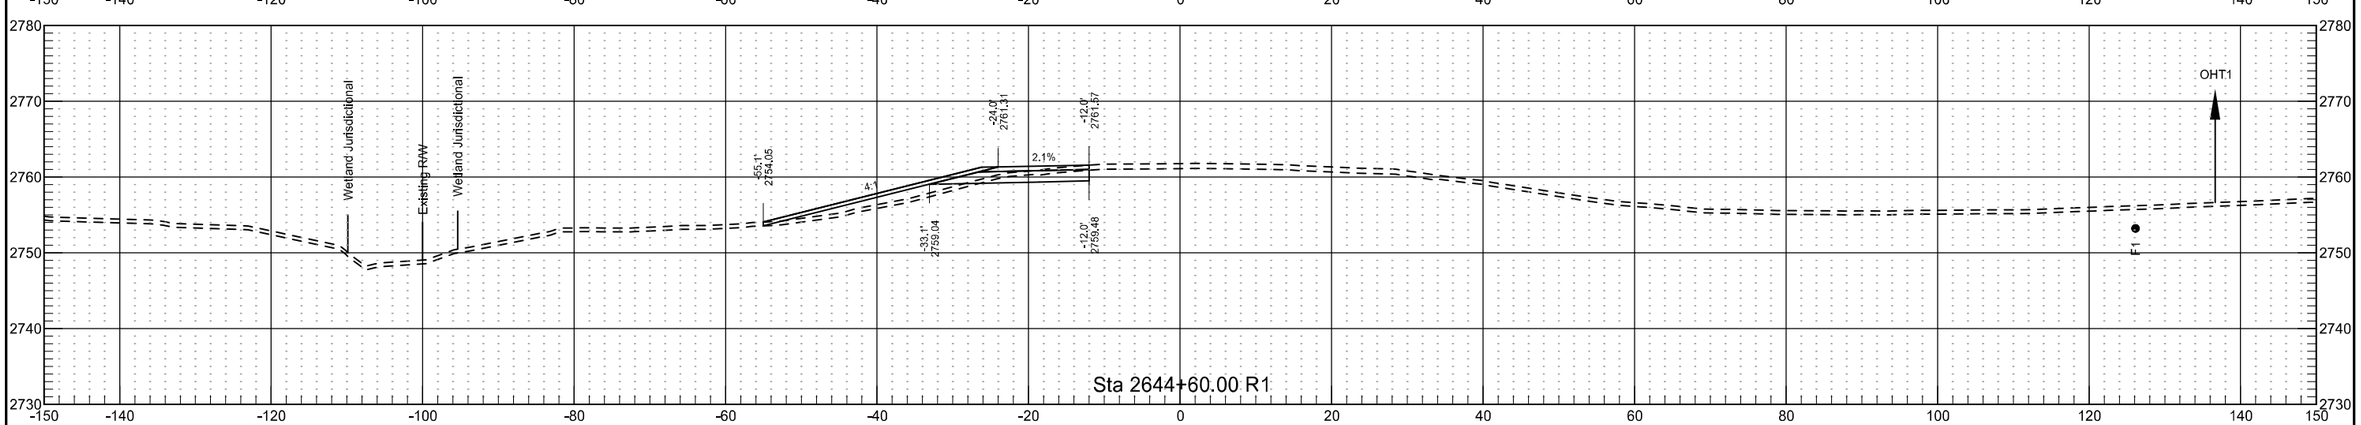


US 85

	STATE	PROJECT NO.	SECTION NO.	SHEET NO.
	ND	NH-5-021(016)000	200	278

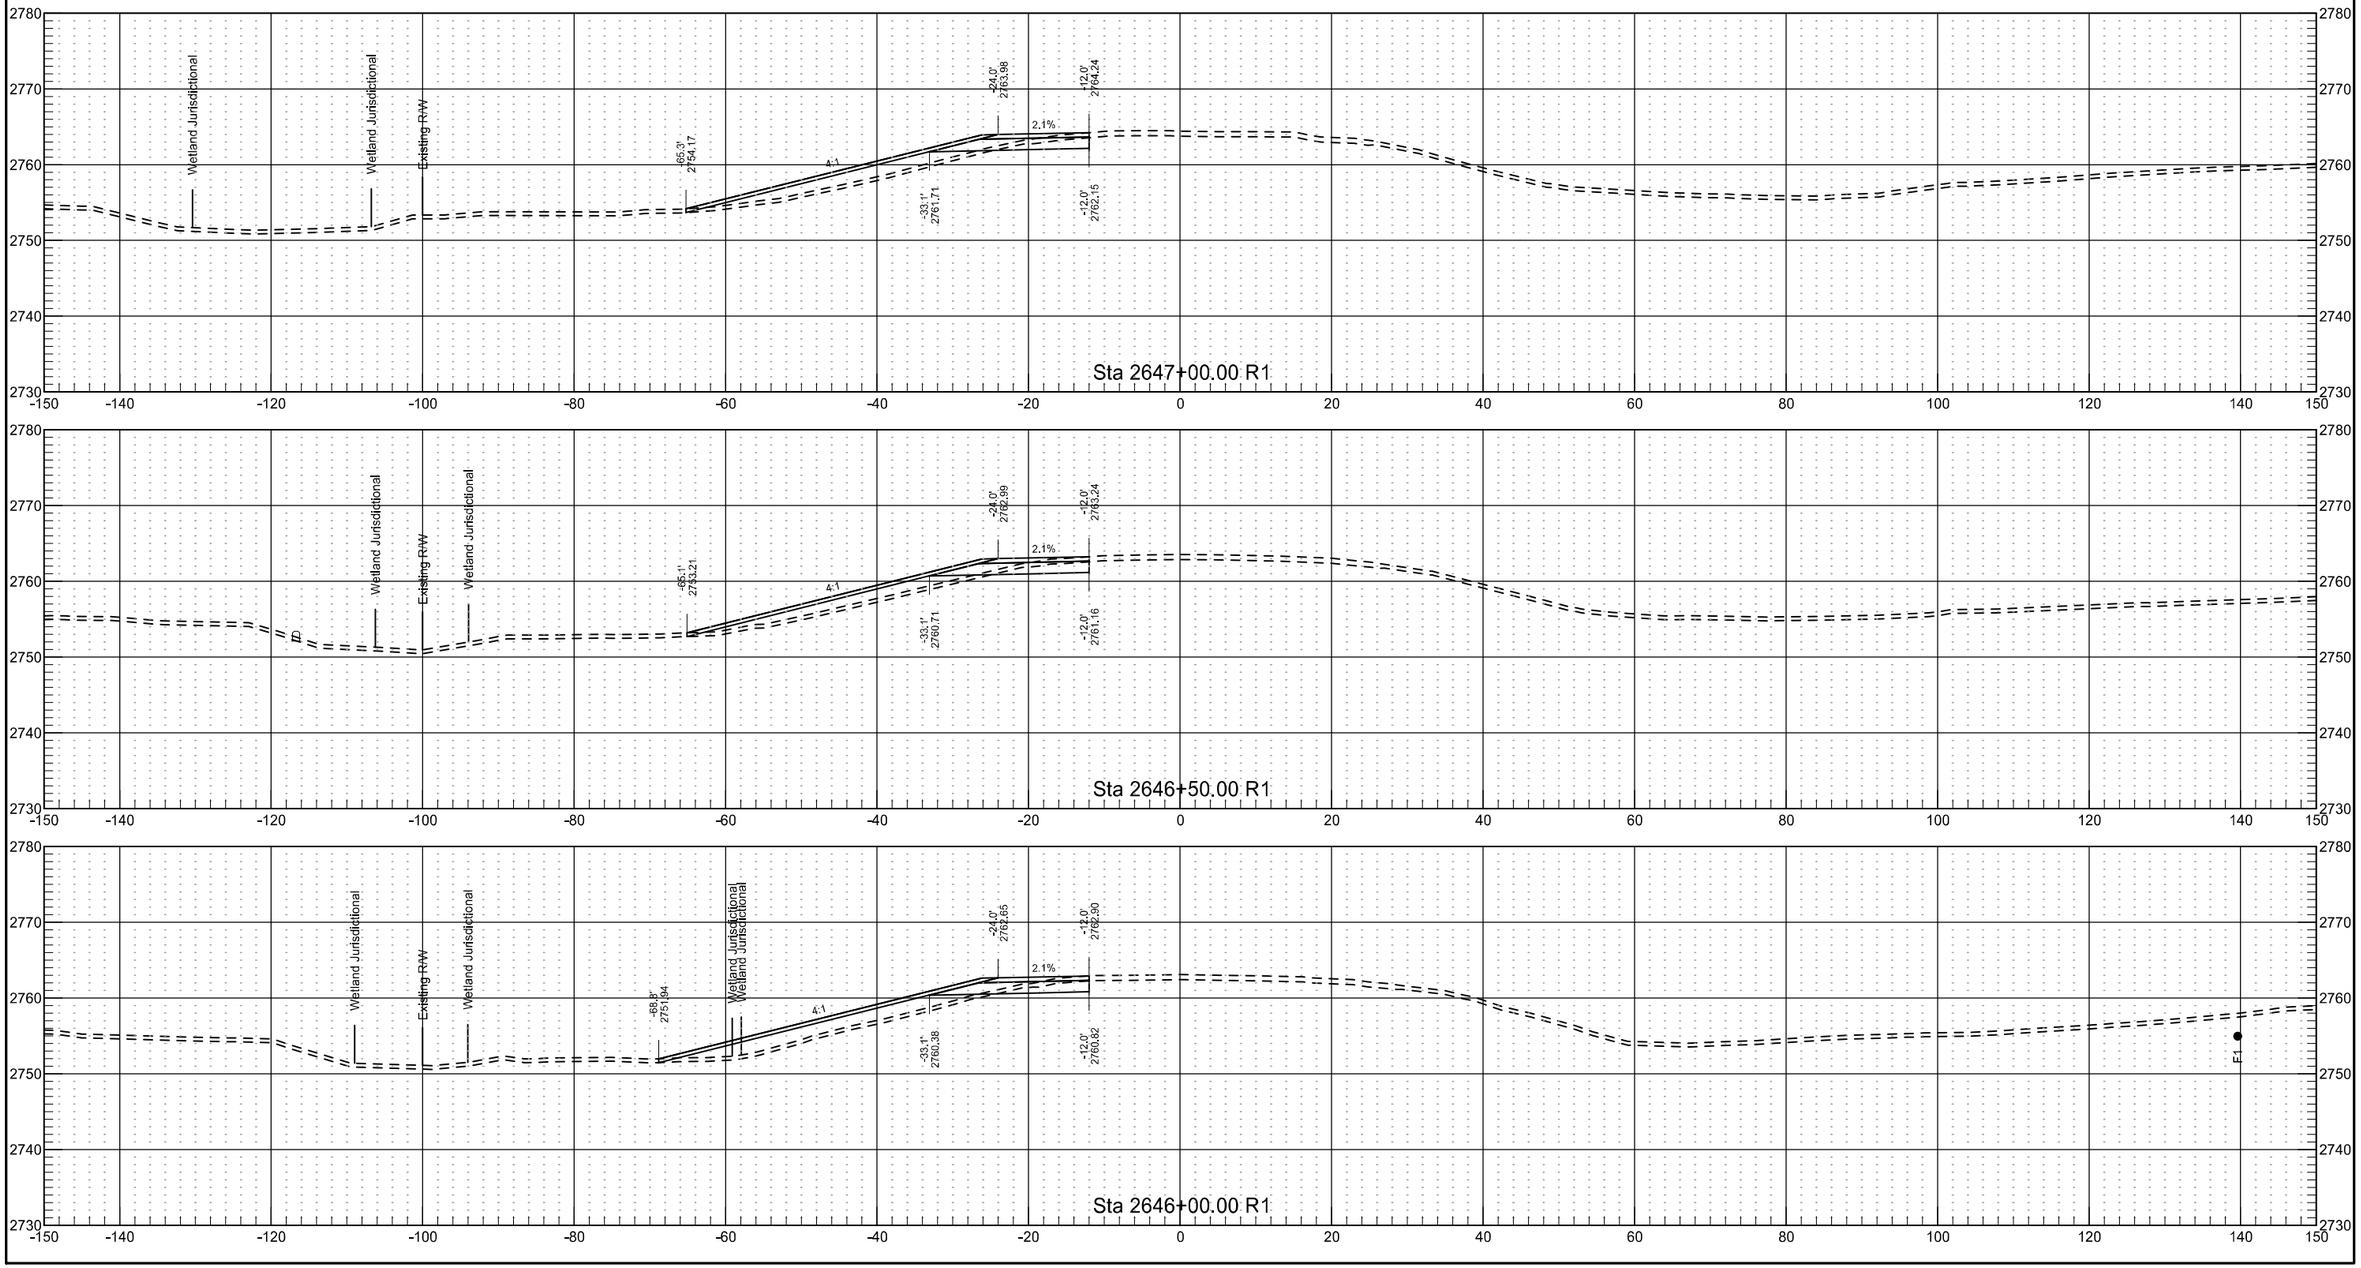

US 85

	STATE	PROJECT NO.	SECTION NO.	SHEET NO.
	ND	NH-5-021(016)000	200	279

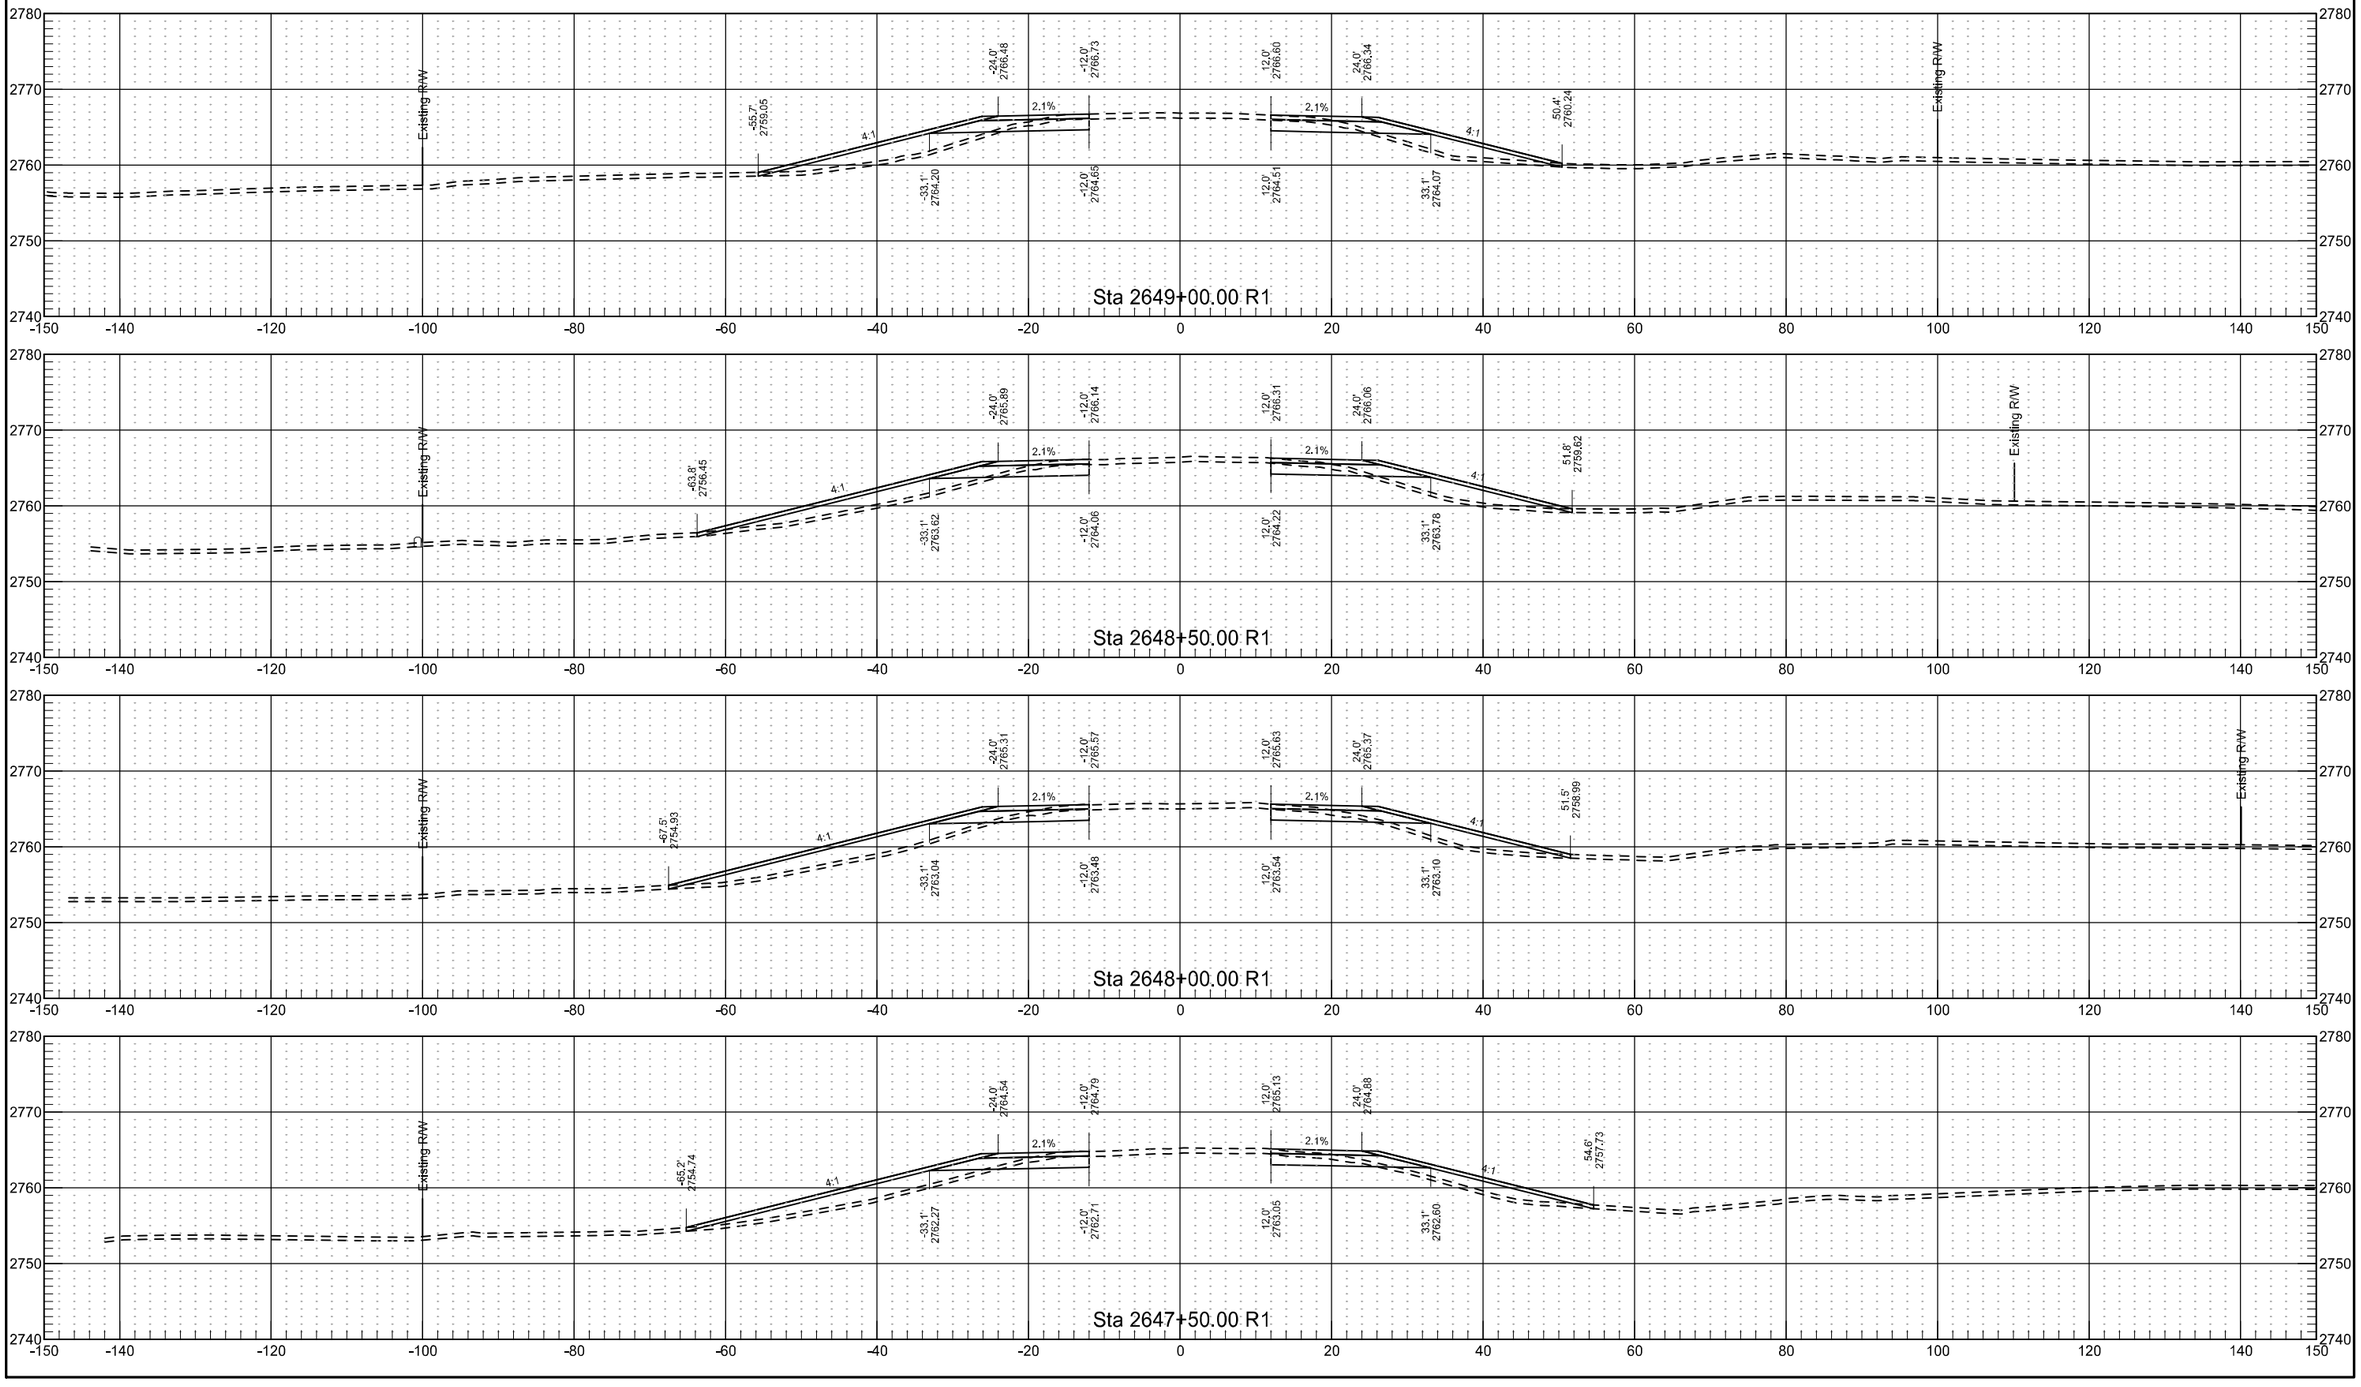



US 85


	STATE	PROJECT NO.	SECTION NO.	SHEET NO.
	ND	NH-5-021(016)000	200	280

US 85

	STATE	PROJECT NO.	SECTION NO.	SHEET NO.
	ND	NH-5-021(016)000	200	281

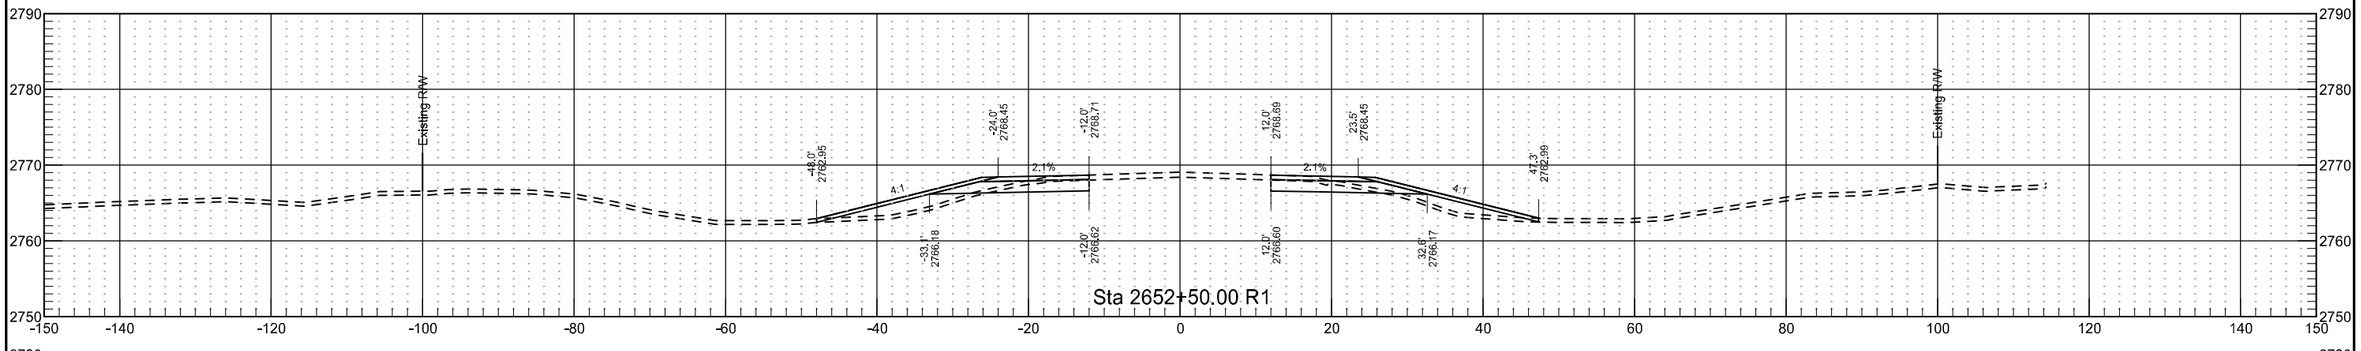


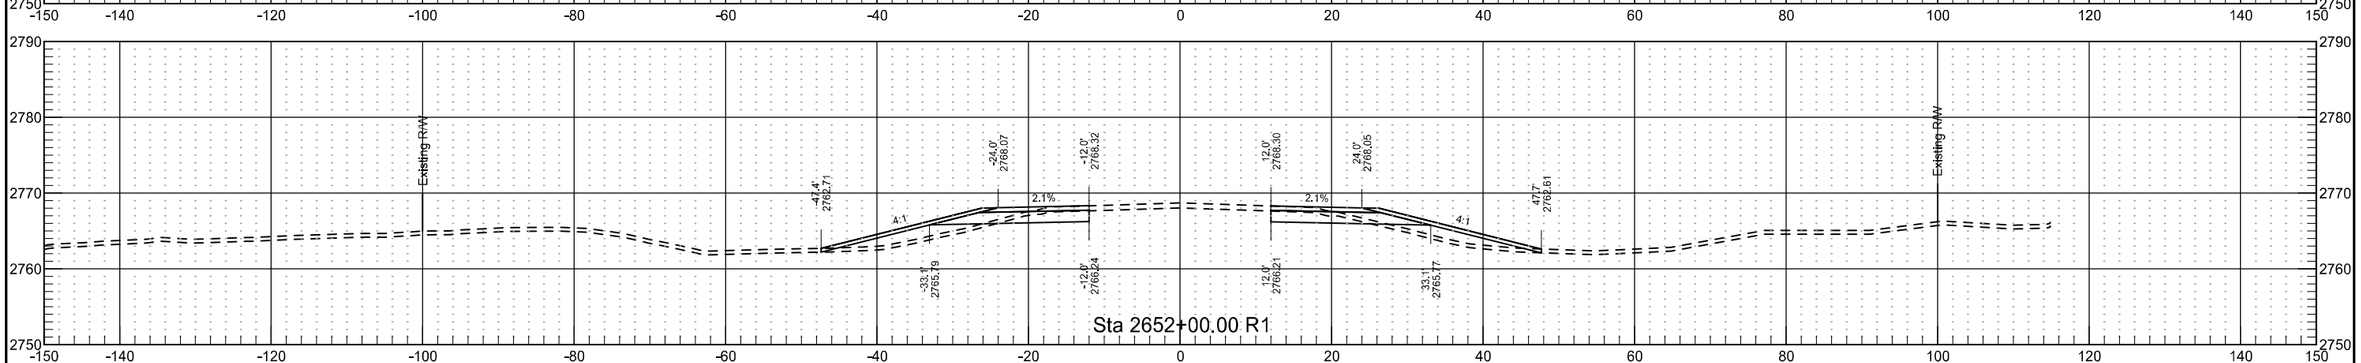

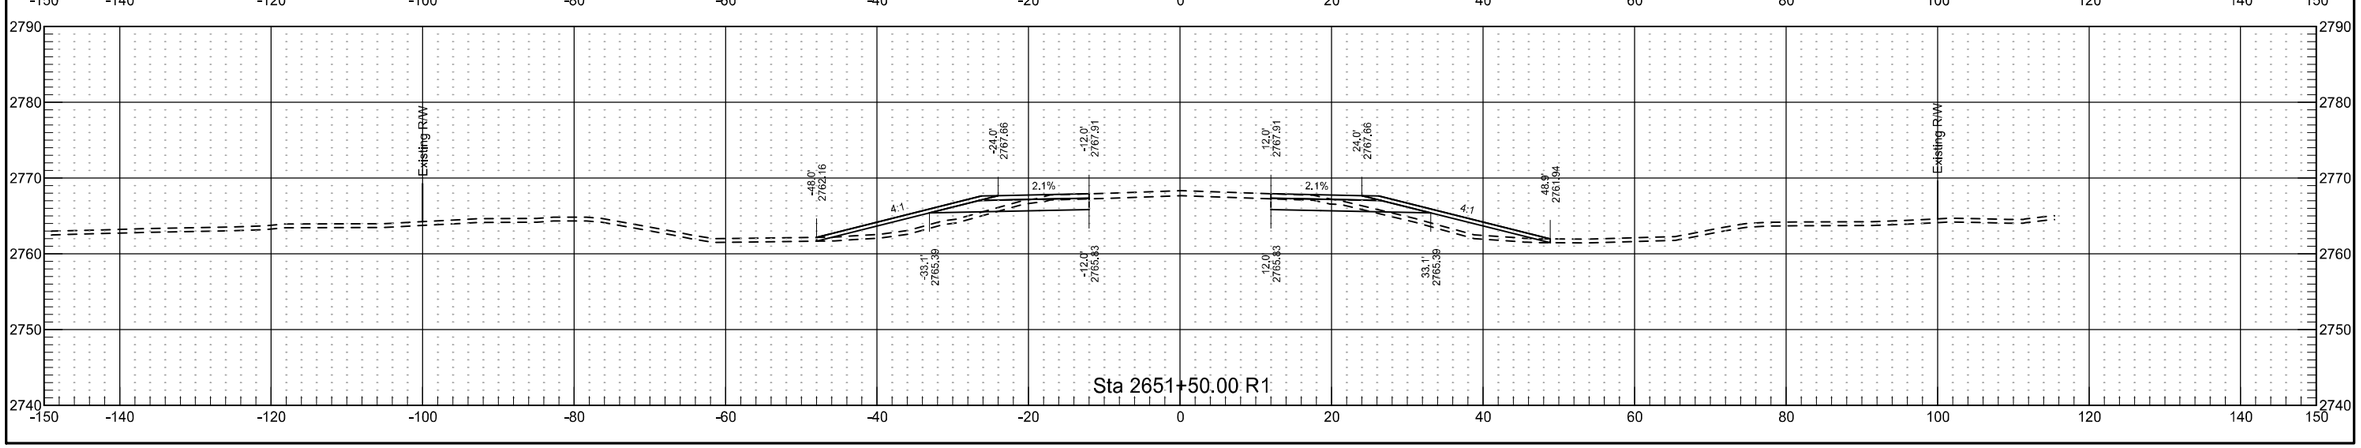

US 85

	STATE	PROJECT NO.	SECTION NO.	SHEET NO.
	ND	NH-5-021(016)000	200	282

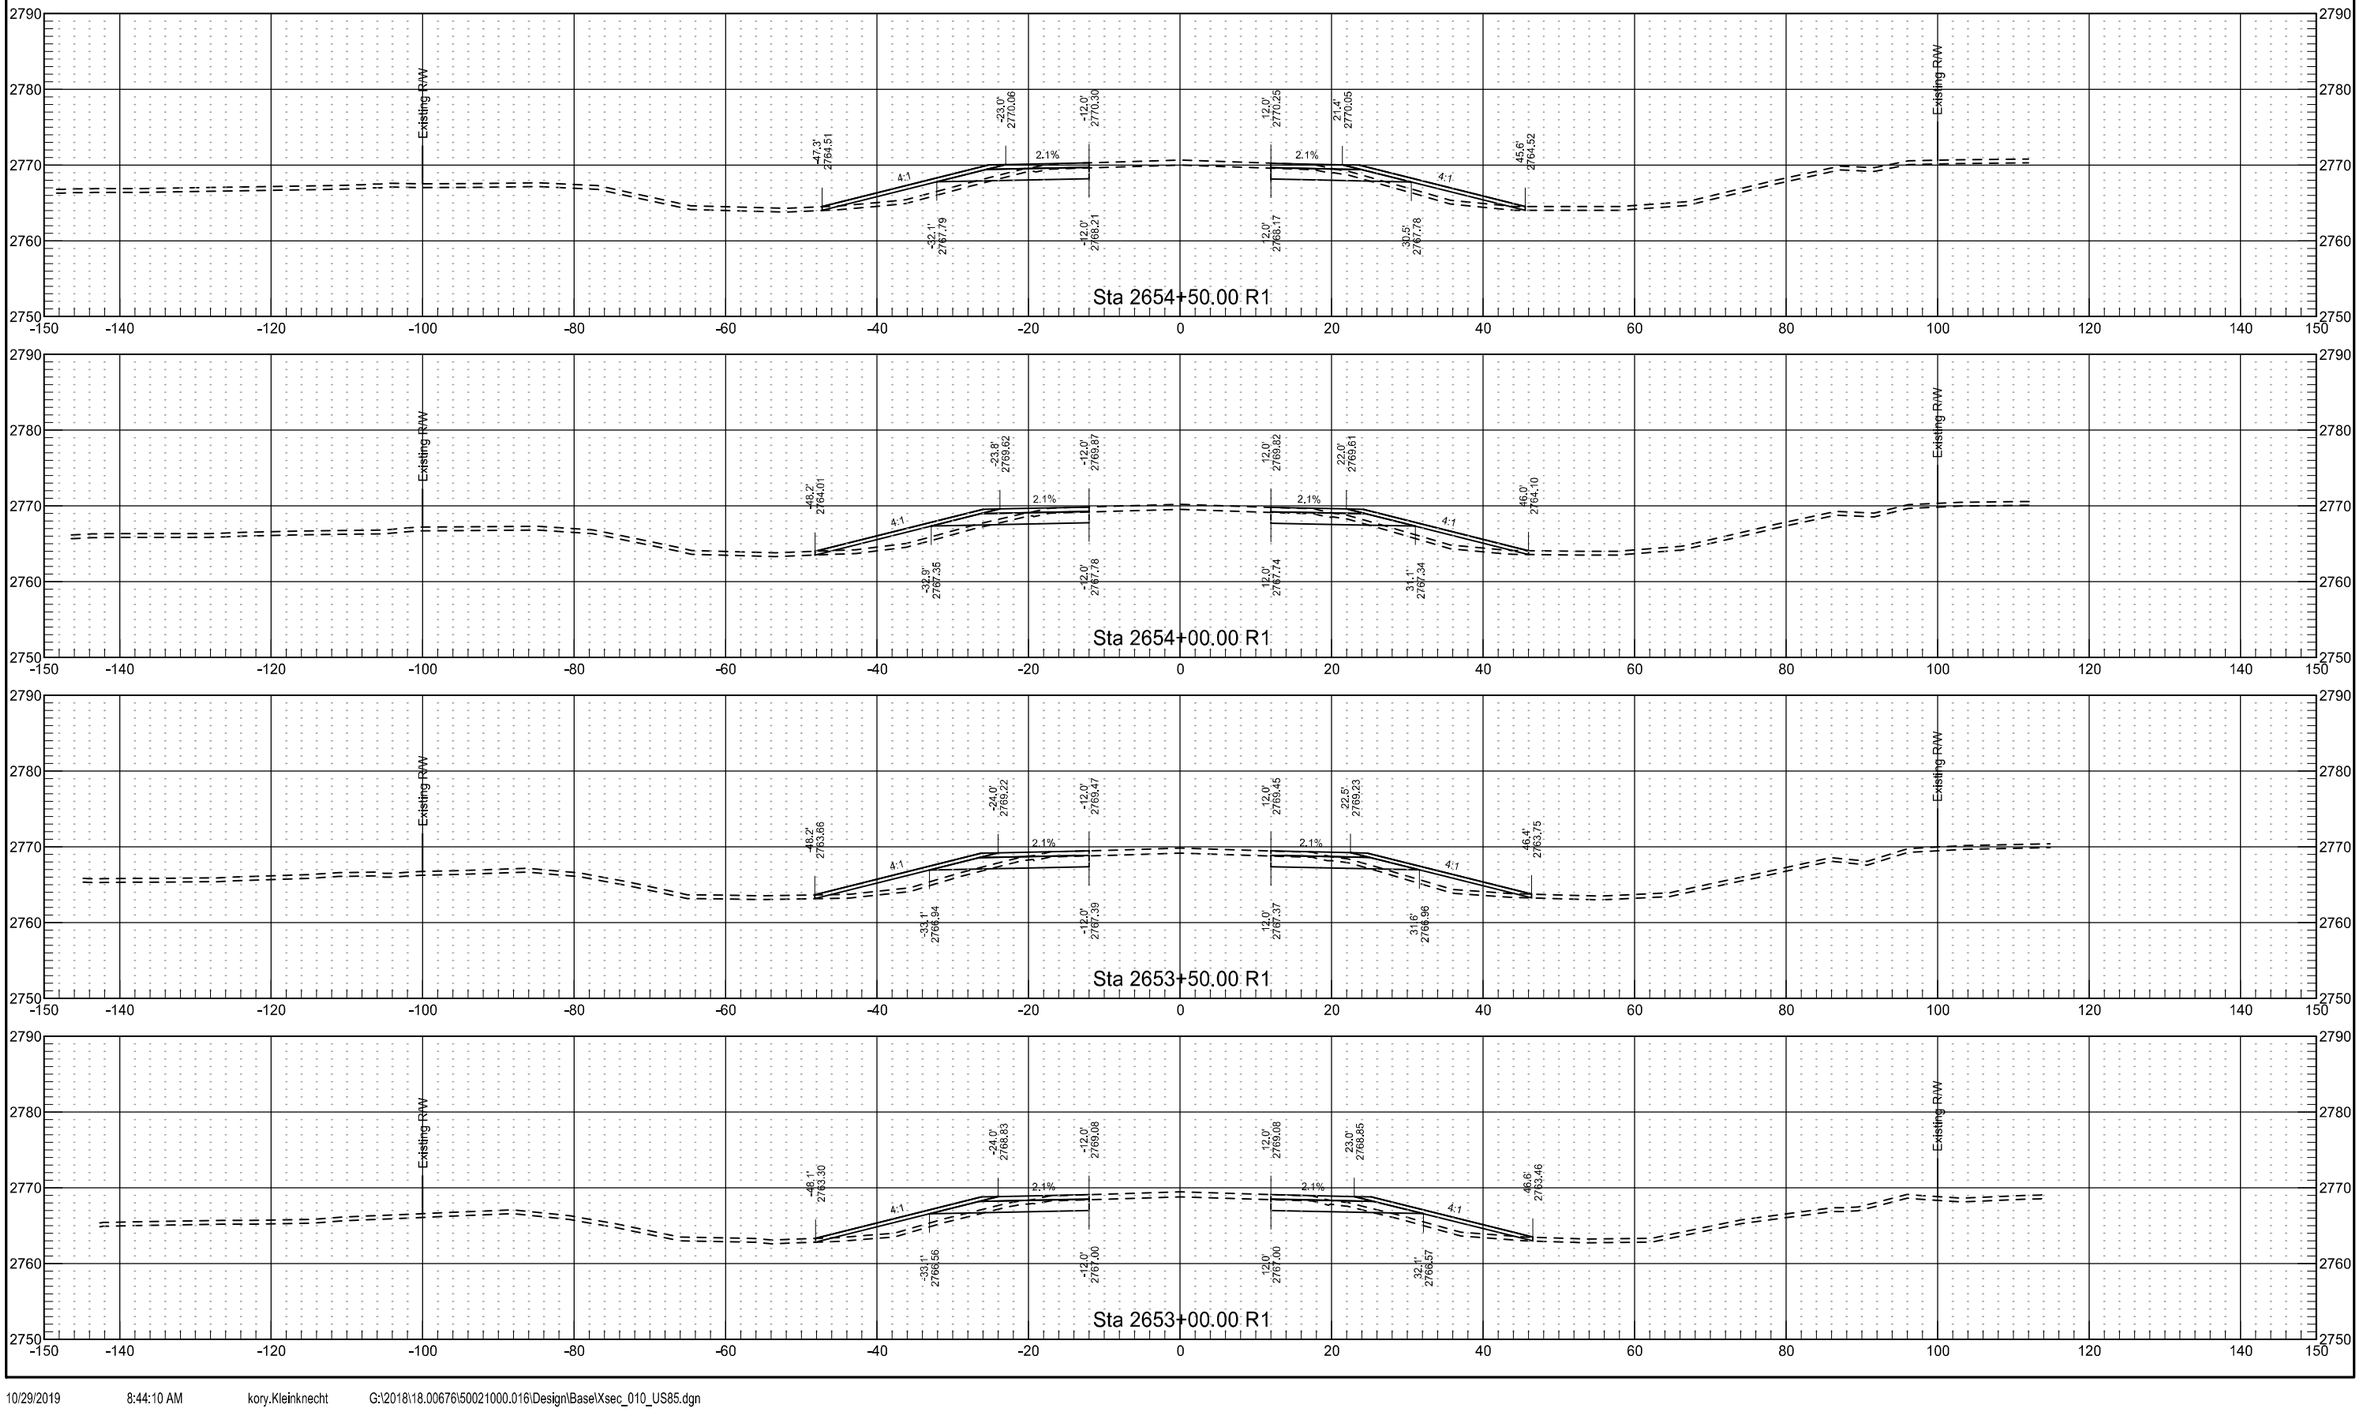


10/29/2019 8:44:10 AM kory.Kleinknecht G:\2018\18.00676\50021000.016\Design\Base\Xsec_010_US85.dgn


US 85


	STATE	PROJECT NO.	SECTION NO.	SHEET NO.
	ND	NH-5-021(016)000	200	283

US 85

	STATE	PROJECT NO.	SECTION NO.	SHEET NO.
	ND	NH-5-021(016)000	200	284

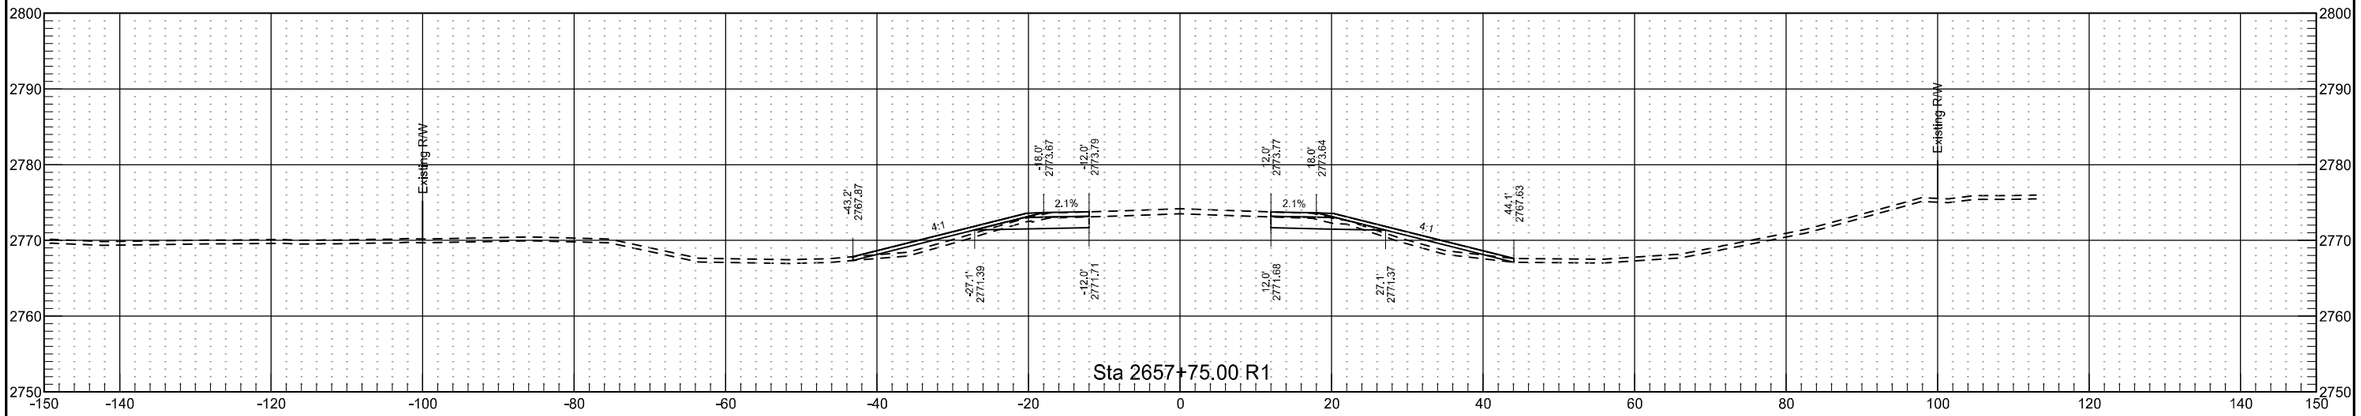


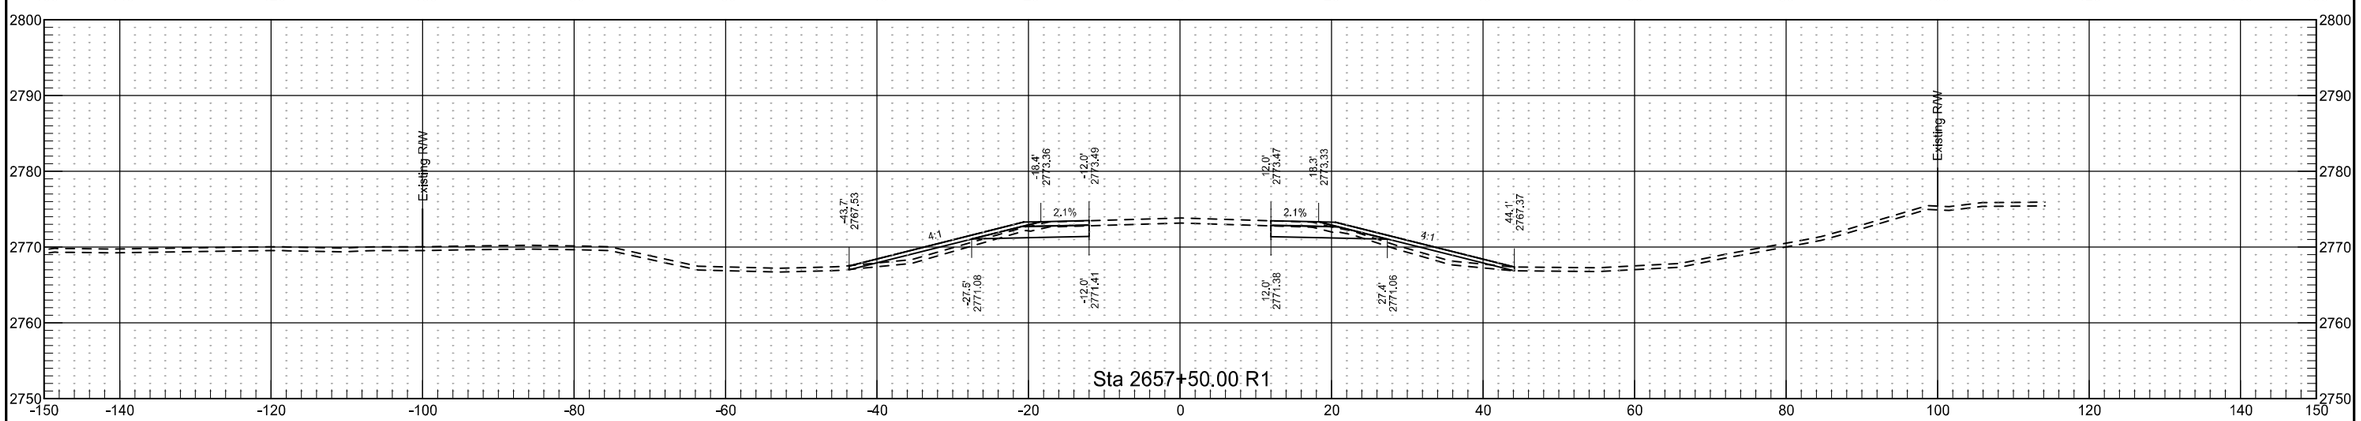

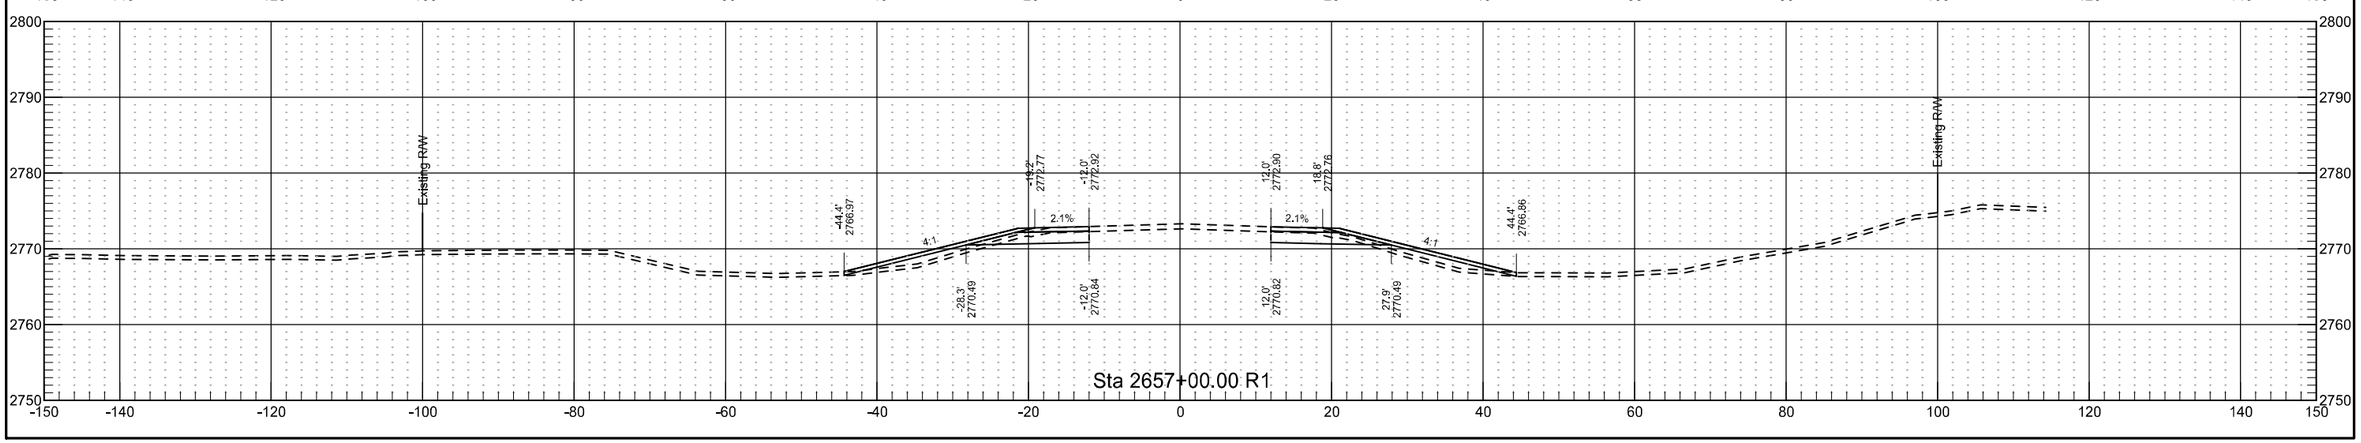

61st St SW


	STATE	PROJECT NO.	SECTION NO.	SHEET NO.
	ND	NH-5-021(016)000	200	285

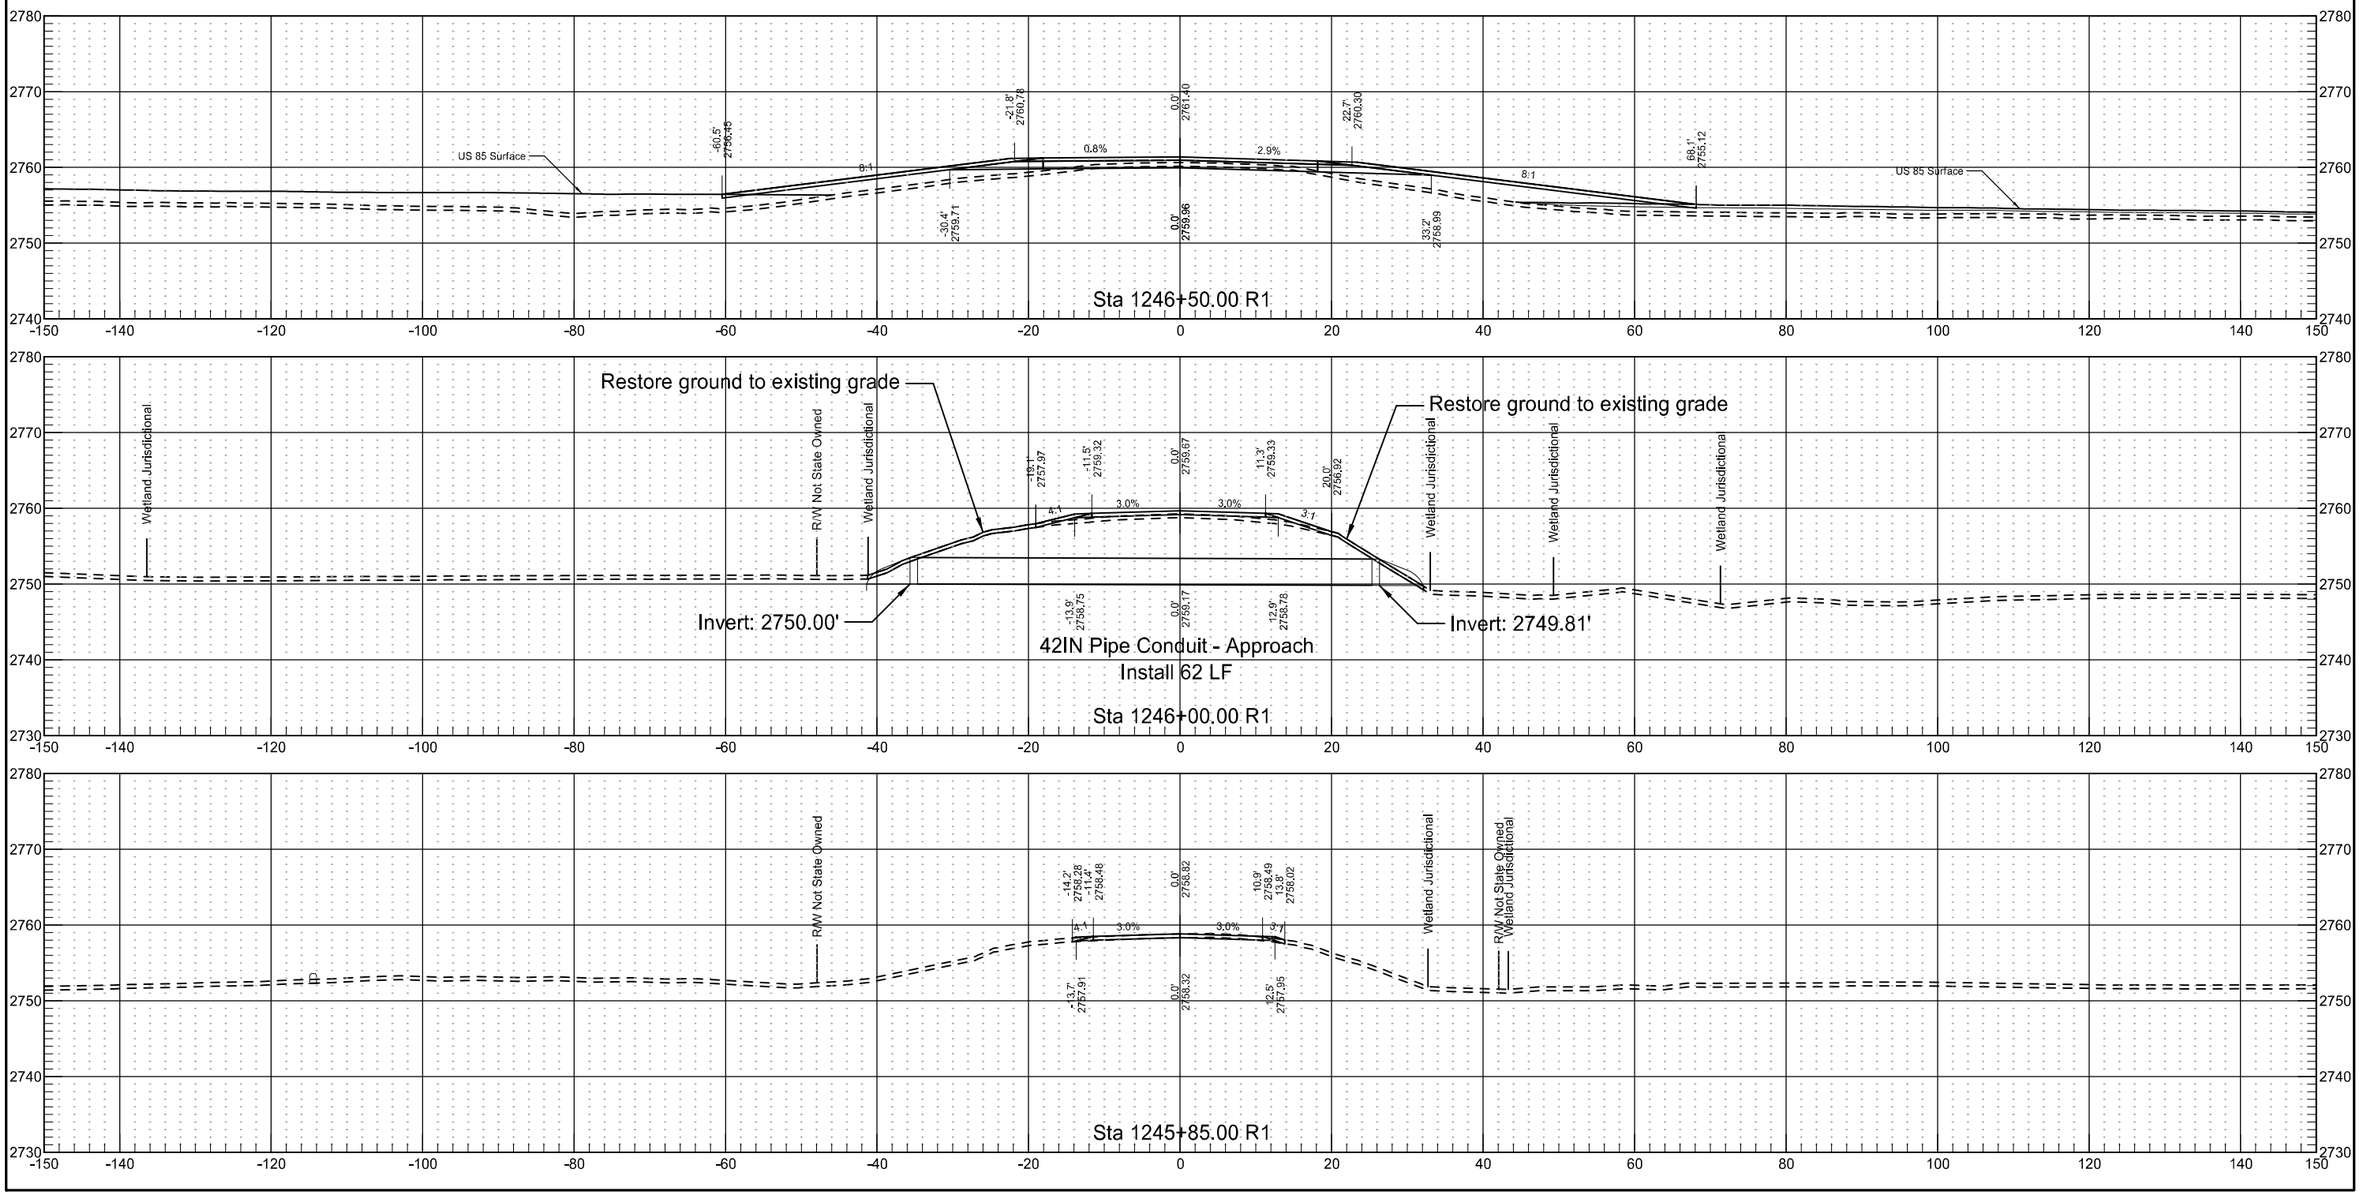

10/29/2019 8:44:13 AM kory.Kleinknecht G:\2018\18.00676\50021000.016\Design\Base\Xsec_011_Approaches.dgn

61st St SW


	STATE	PROJECT NO.	SECTION NO.	SHEET NO.
	ND	NH-5-021(016)000	200	286

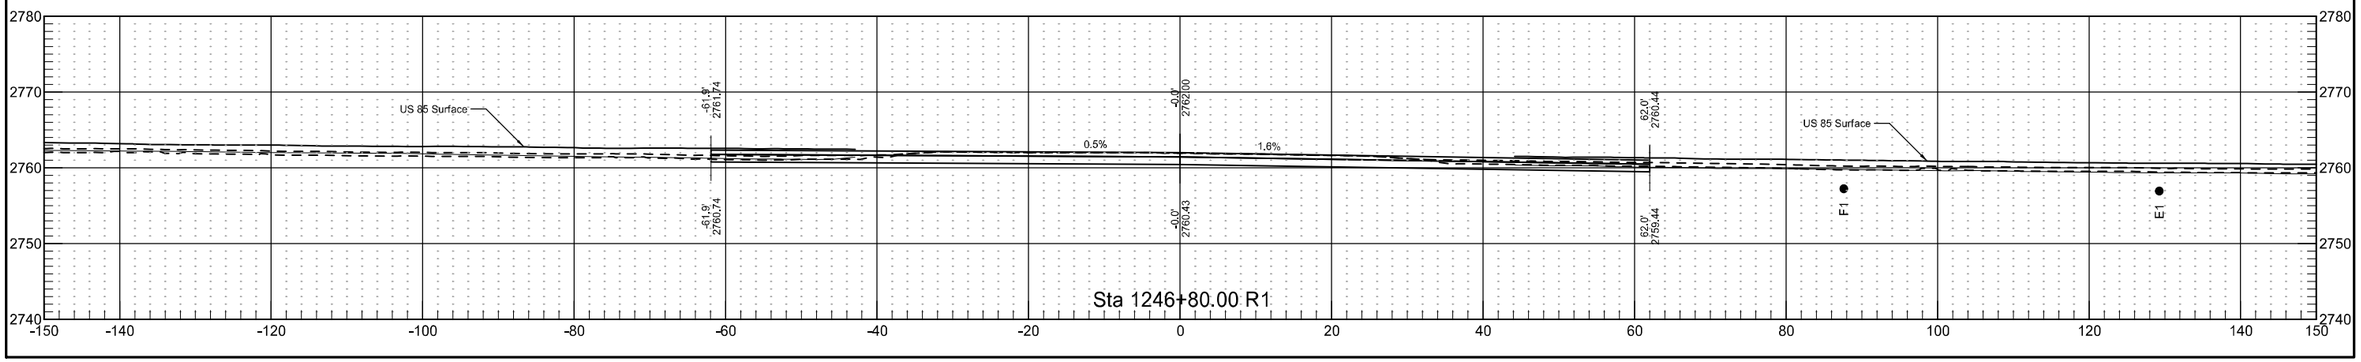



10/29/2019 8:44:14 AM kory.Kleinknecht G:\2018\18.00676\50021000.016\Design\Base\Xsec_011_Approaches.dgn

135th Ave SW - South

	STATE	PROJECT NO.	SECTION NO.	SHEET NO.
	ND	NH-5-021(016)000	200	287

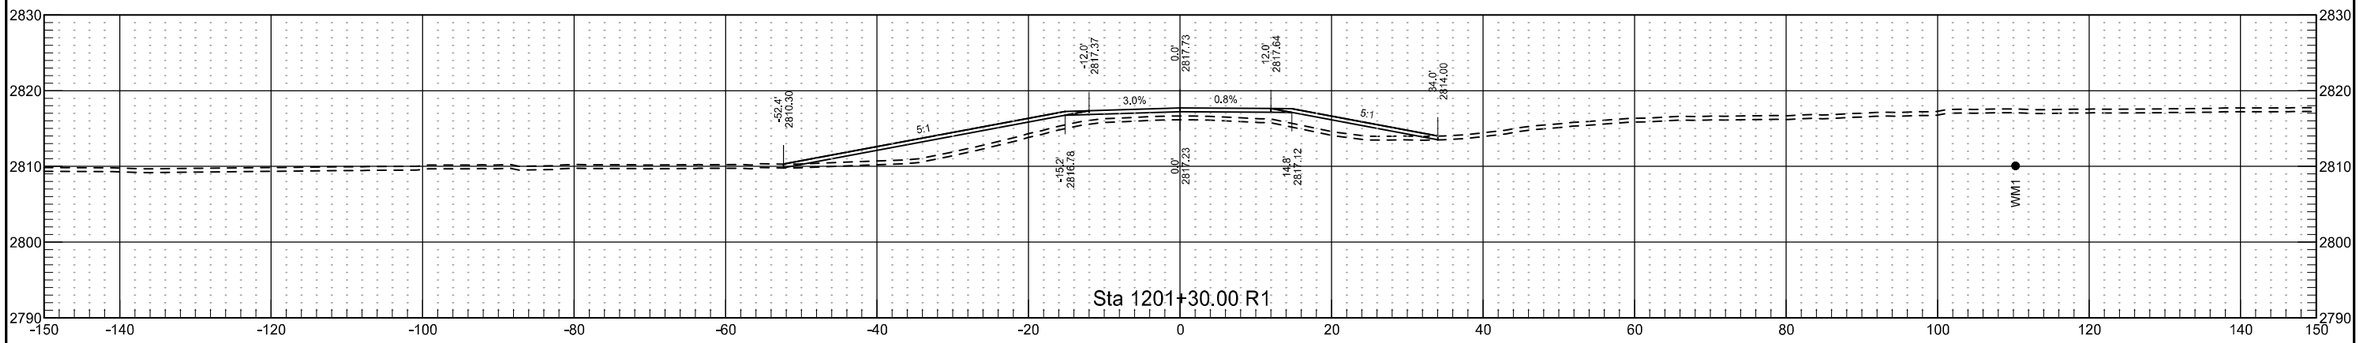


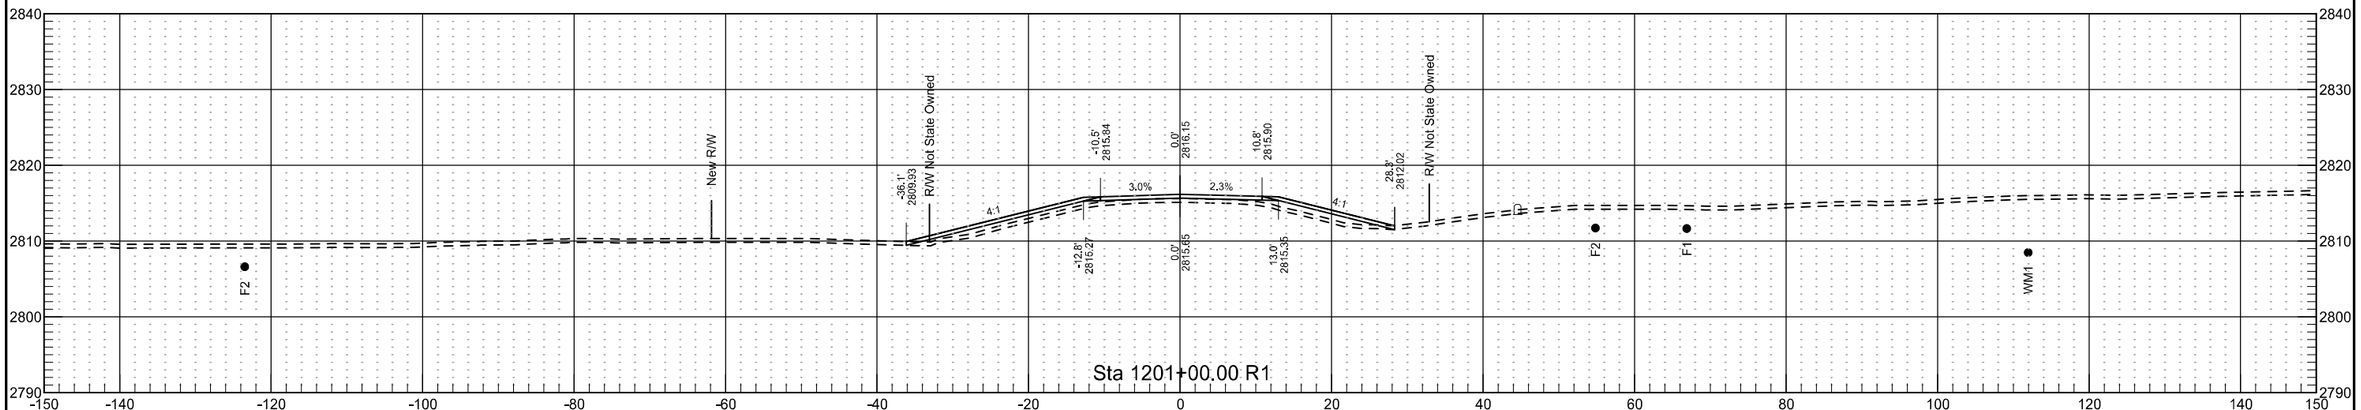


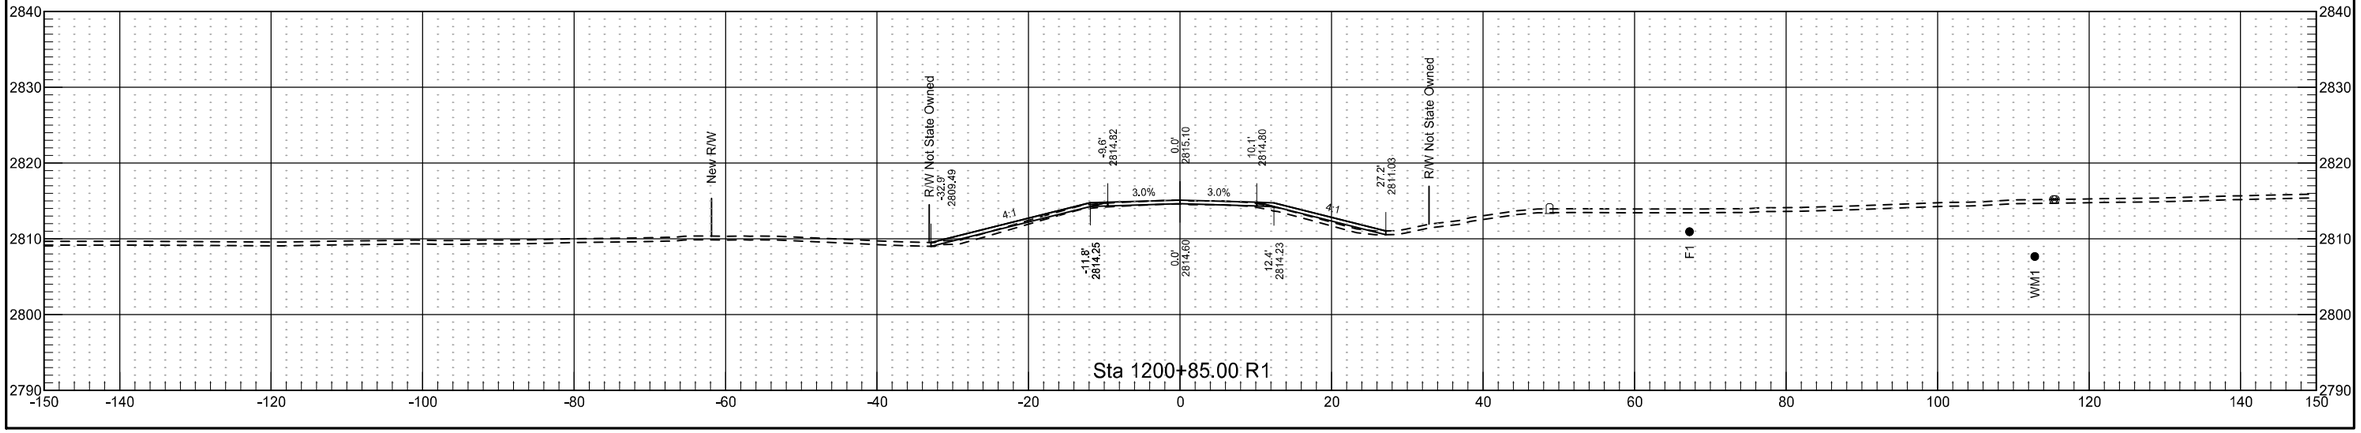

135th Ave SW - South


	STATE	PROJECT NO.	SECTION NO.	SHEET NO.
	ND	NH-5-021(016)000	200	288

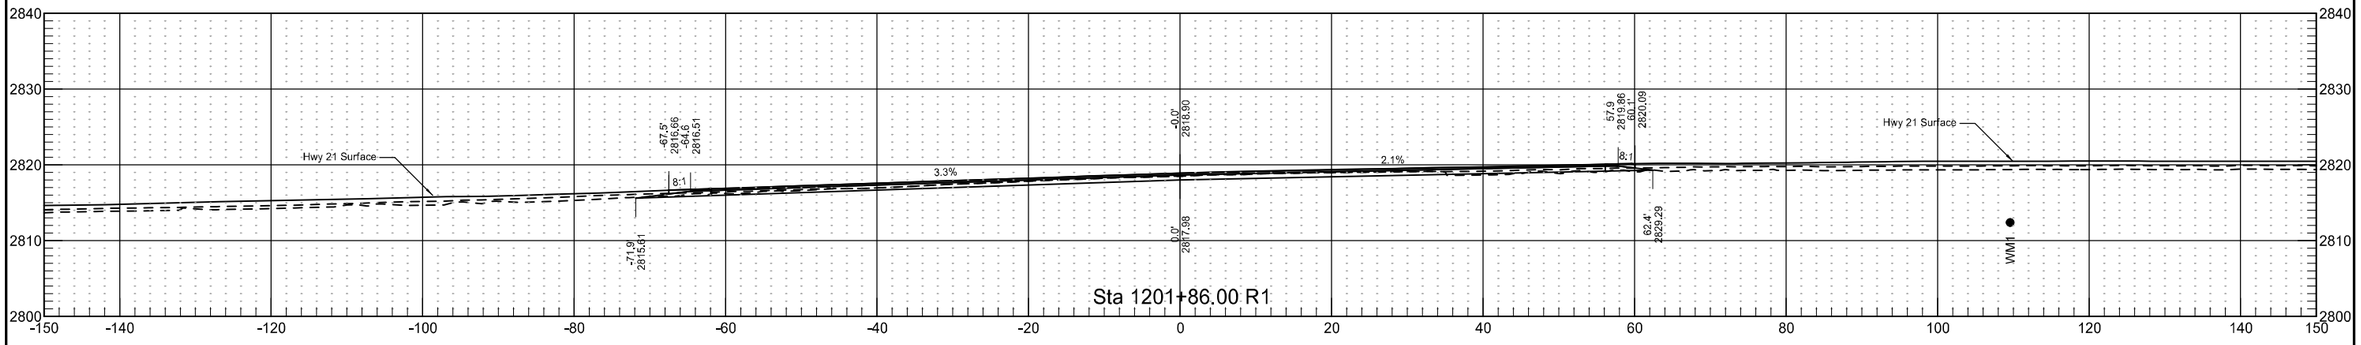

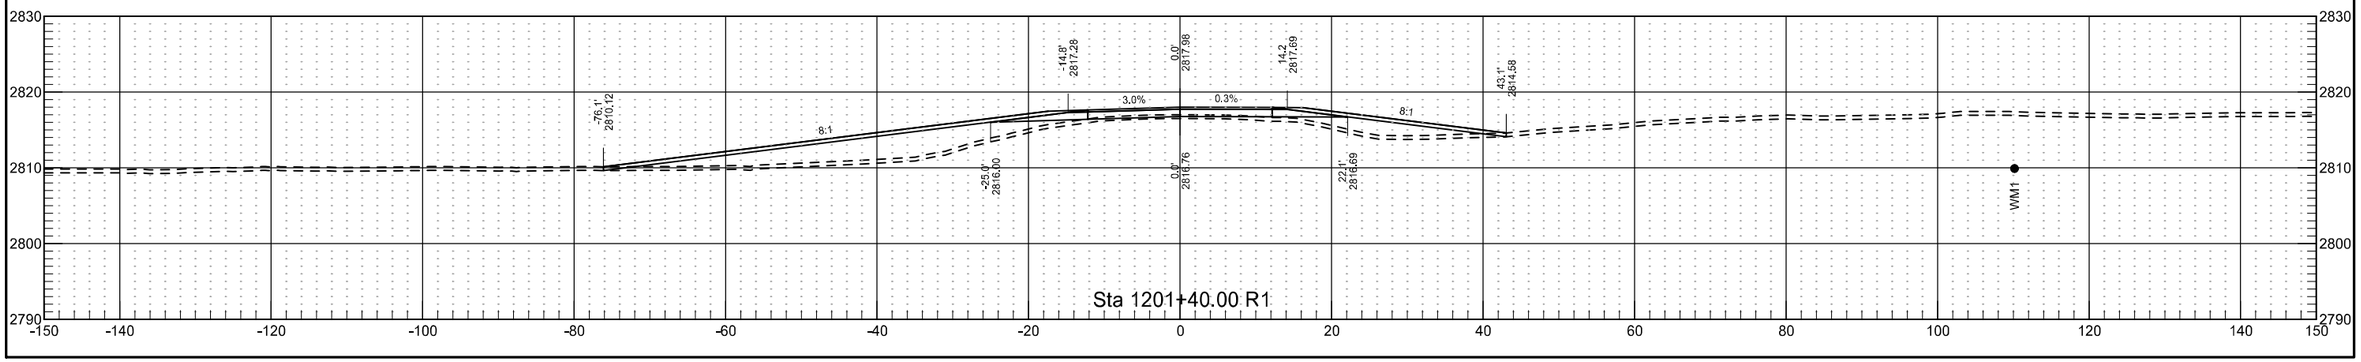


135th Ave SW - North

	STATE	PROJECT NO.	SECTION NO.	SHEET NO.
	ND	NH-5-021(016)000	200	289

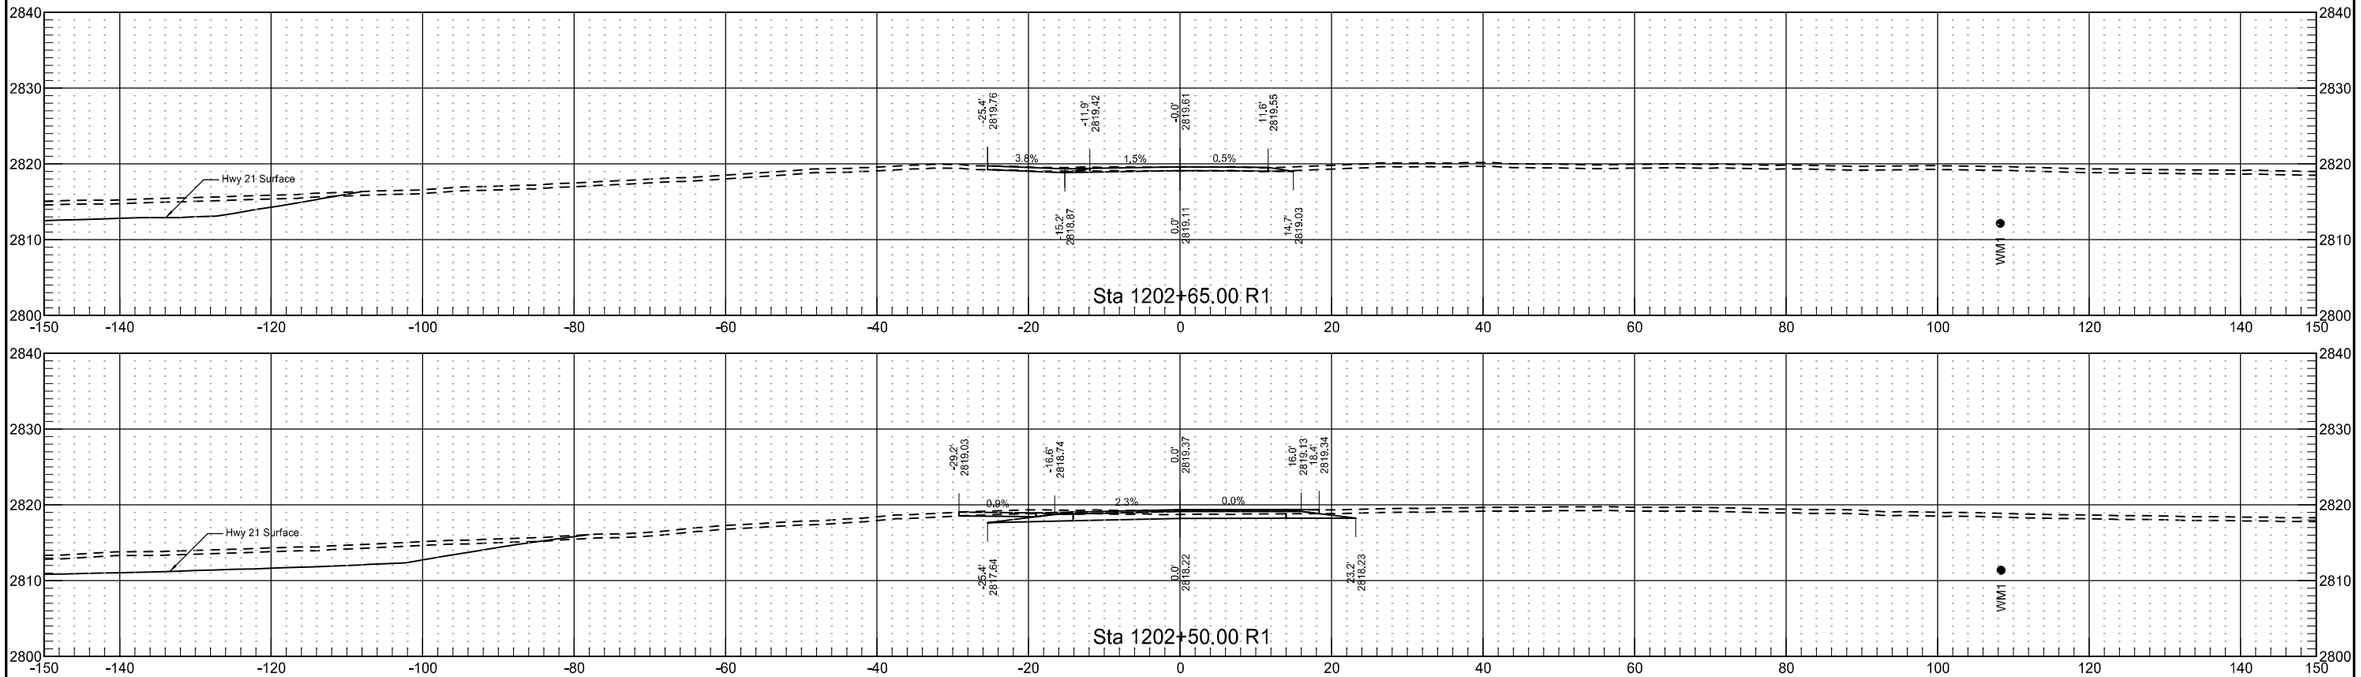

135th Ave SW - North


	STATE	PROJECT NO.	SECTION NO.	SHEET NO.
	ND	NH-5-021(016)000	200	290

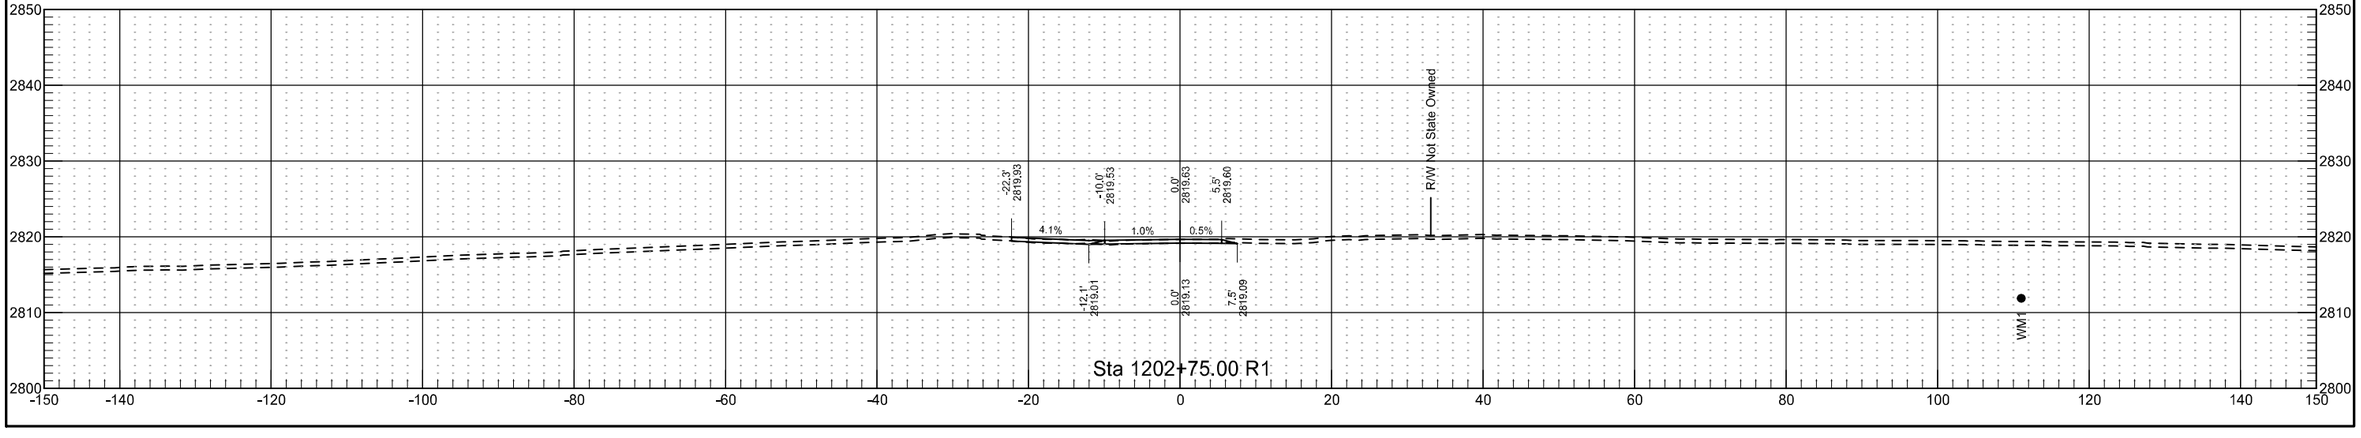

10/29/2019 8:44:17 AM kory.Kleinknecht G:\2018\18.00676\50021000.016\Design\Base\Xsec_011_Approaches.dgn


133rd Ave SW - South

	STATE	PROJECT NO.	SECTION NO.	SHEET NO.
	ND	NH-5-021(016)000	200	291

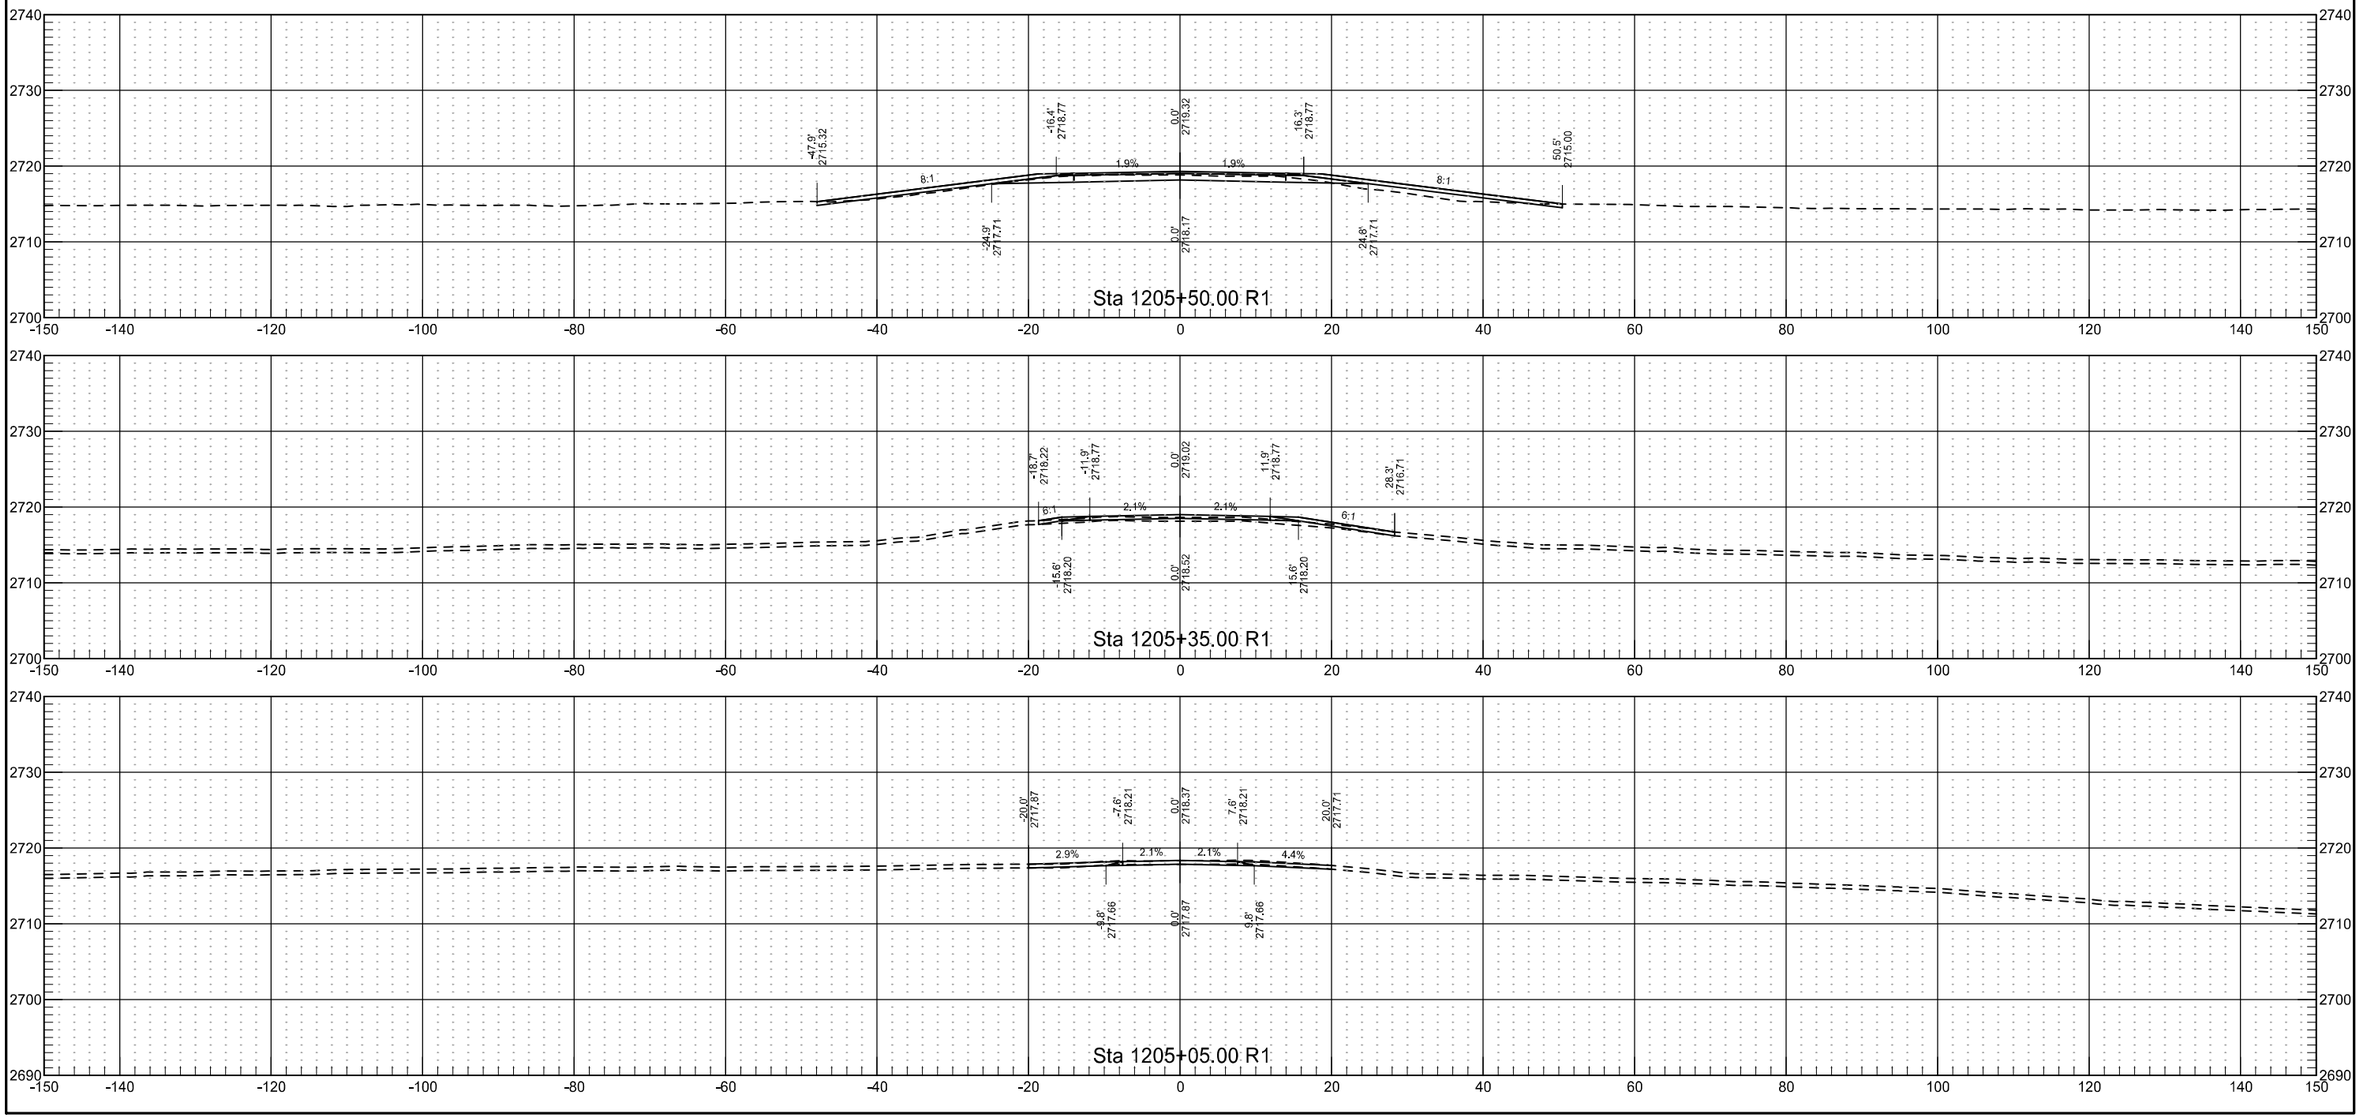


133rd Ave SW - South


	STATE	PROJECT NO.	SECTION NO.	SHEET NO.
	ND	NH-5-021(016)000	200	292

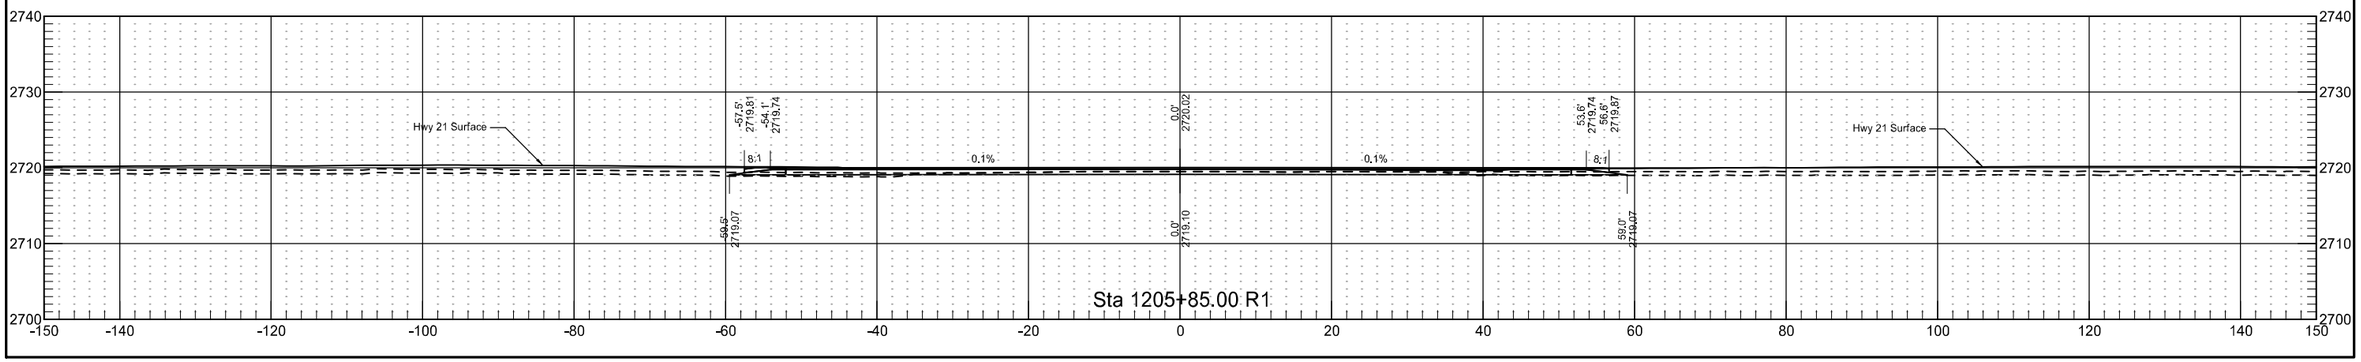



133rd Ave SW - North

	STATE	PROJECT NO.	SECTION NO.	SHEET NO.
	ND	NH-5-021(016)000	200	293

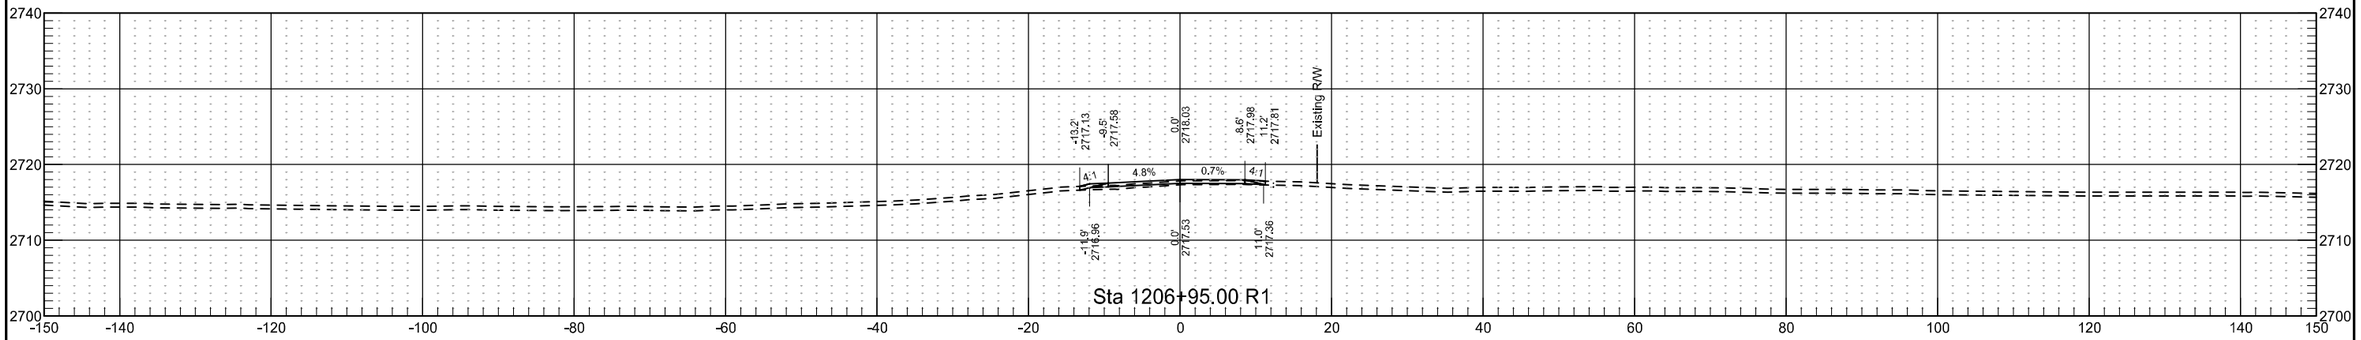

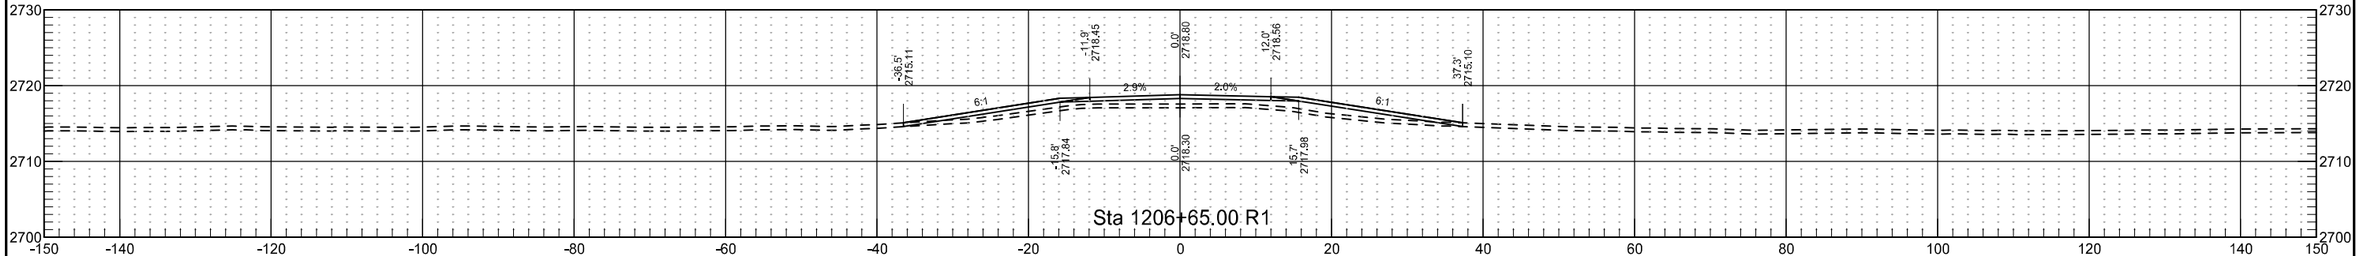

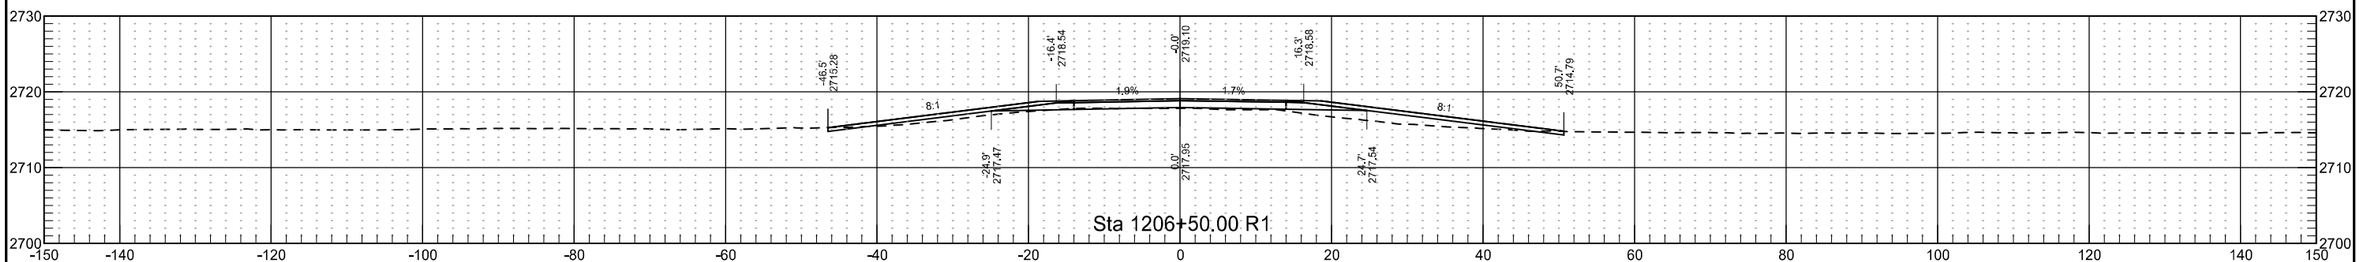

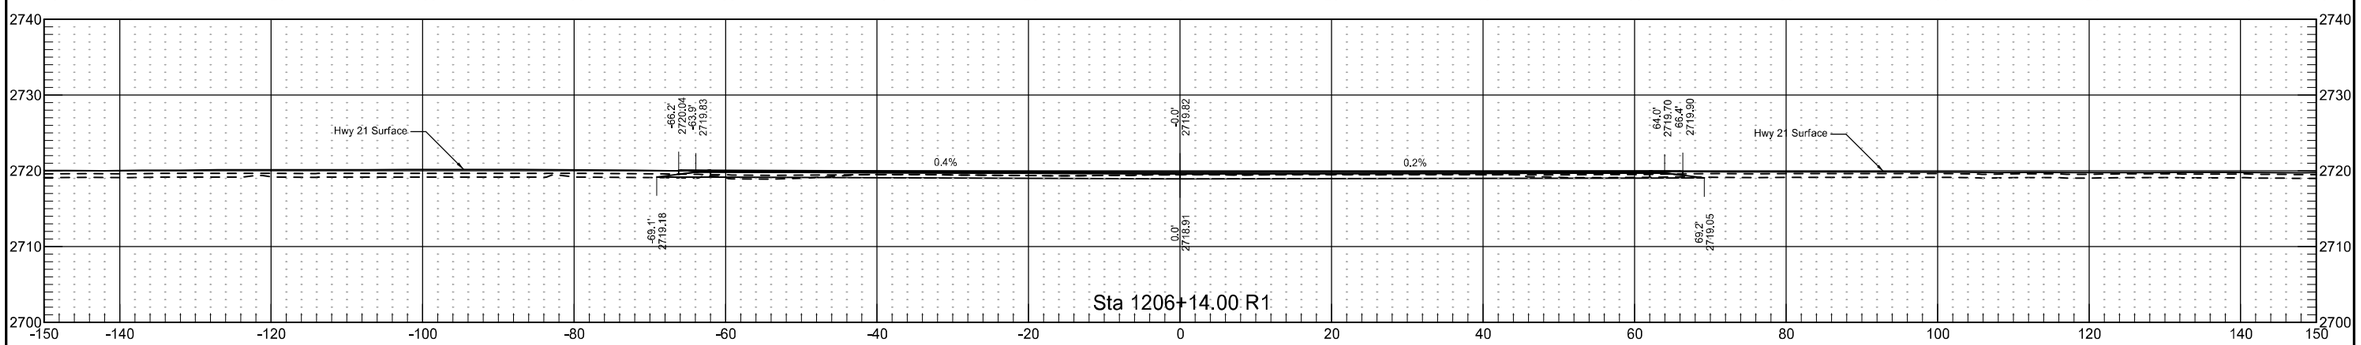


ND 67

	STATE	PROJECT NO.	SECTION NO.	SHEET NO.
	ND	NH-5-021(016)000	200	294


132nd Ave SW - North

	STATE	PROJECT NO.	SECTION NO.	SHEET NO.
	ND	NH-5-021(016)000	200	295

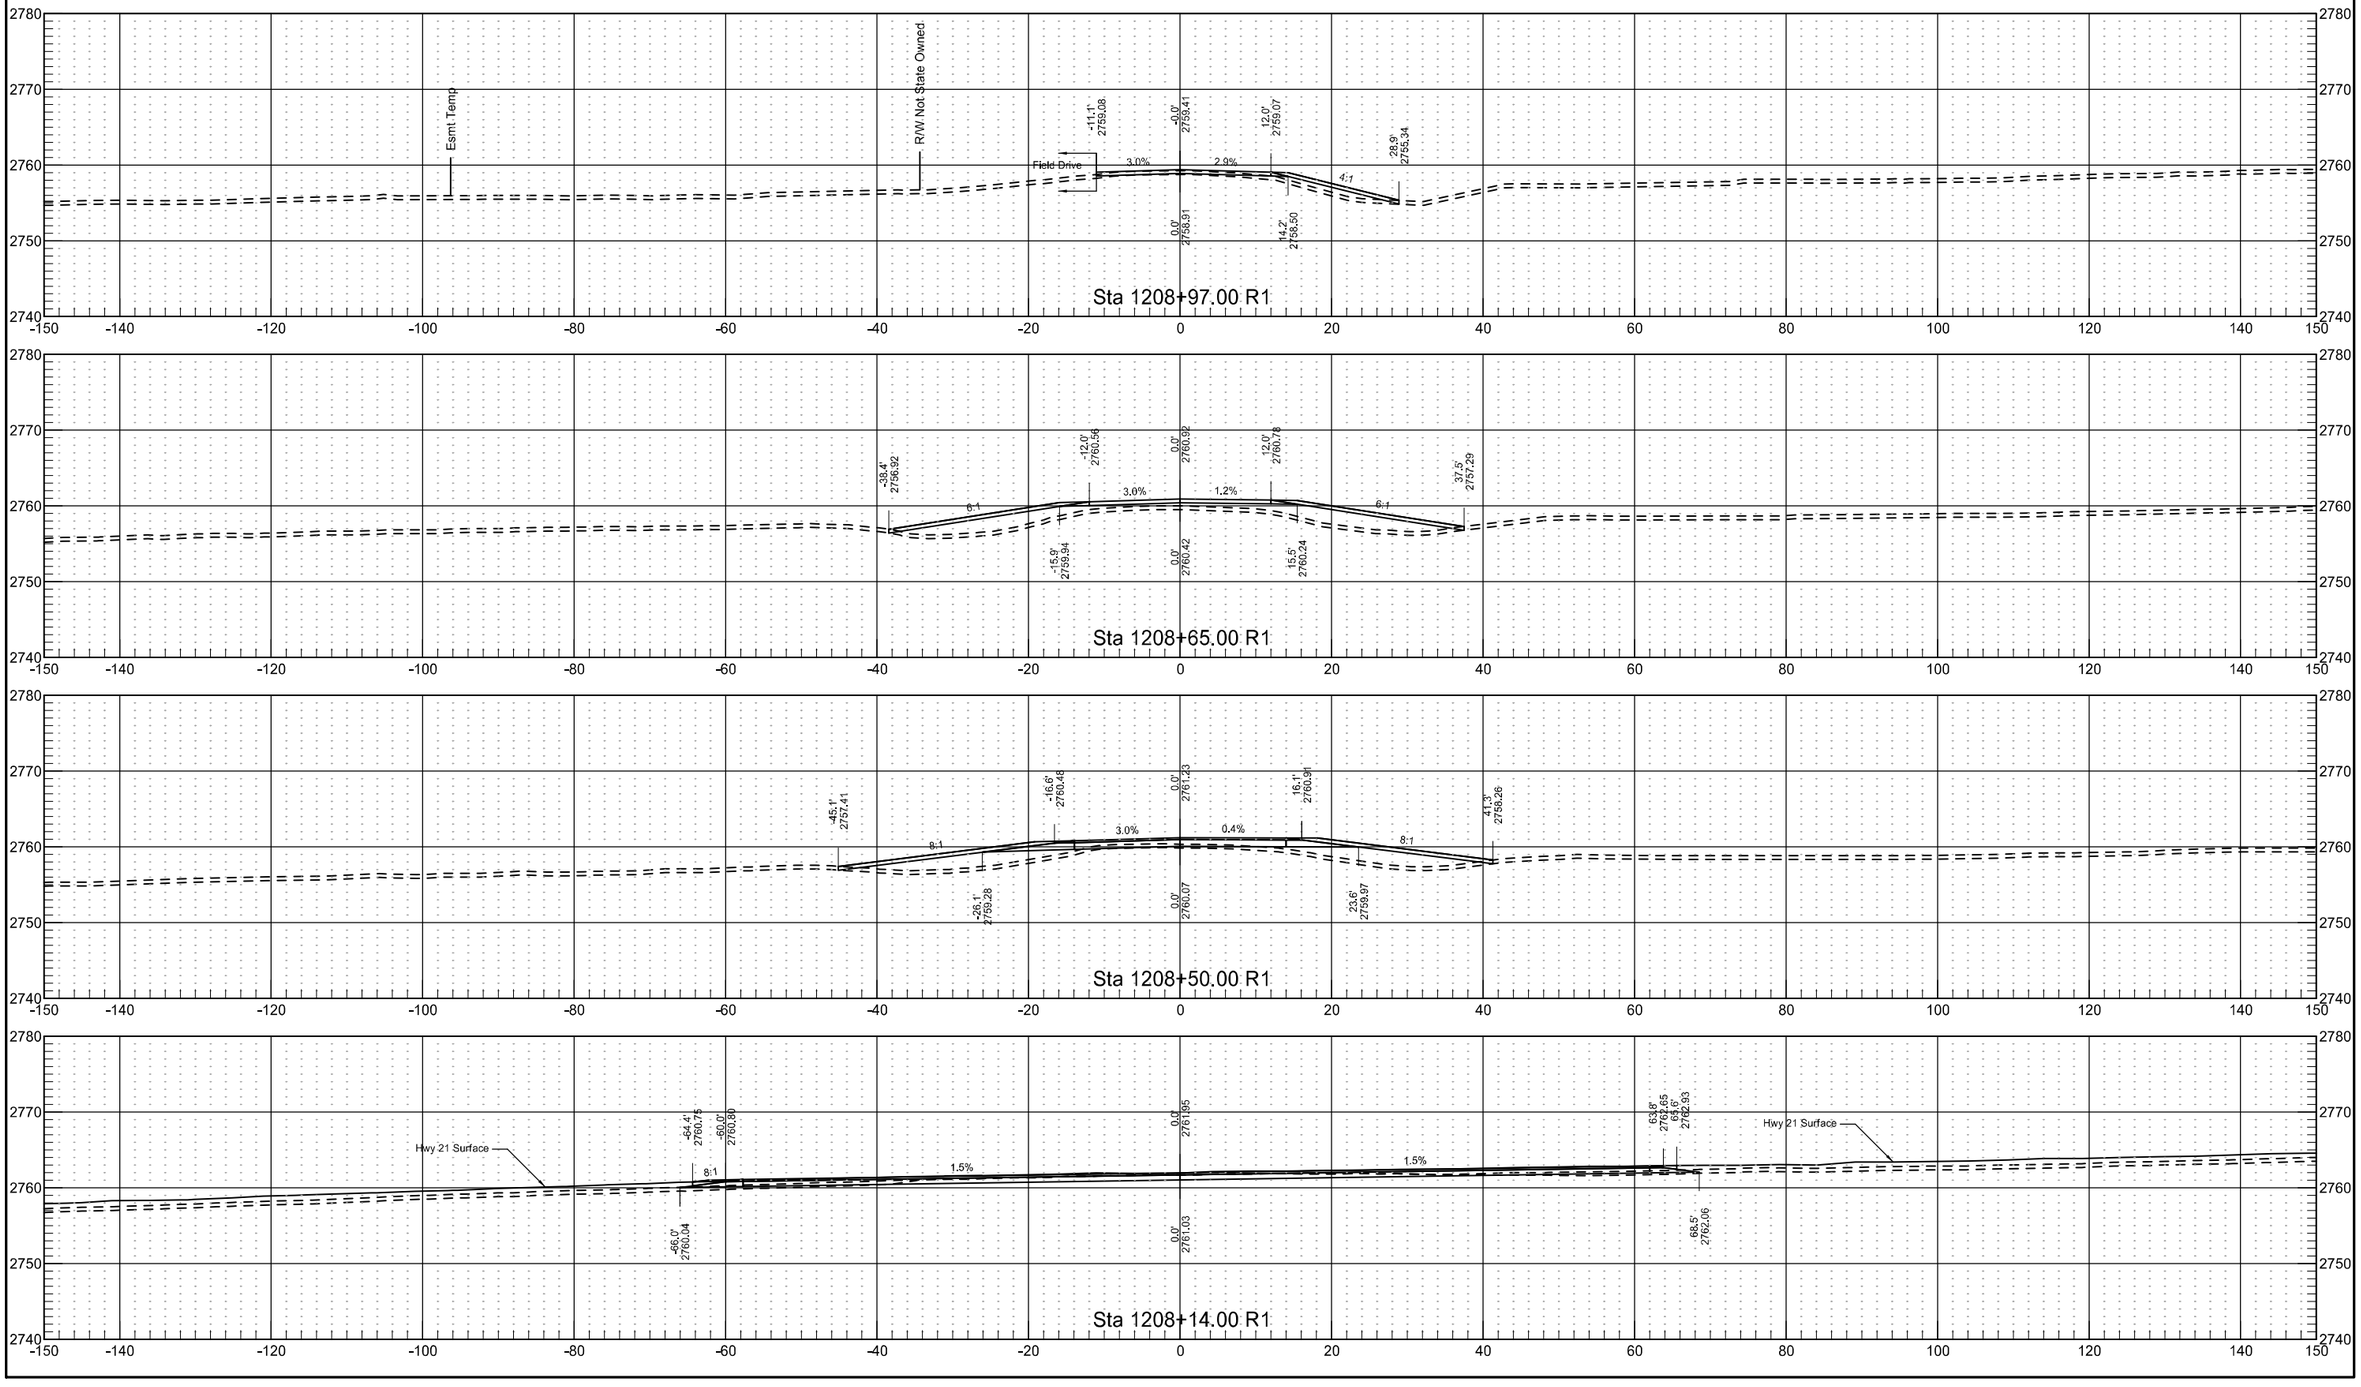


132nd Ave SW - North - 2

	STATE	PROJECT NO.	SECTION NO.	SHEET NO.
	ND	NH-5-021(016)000	200	296

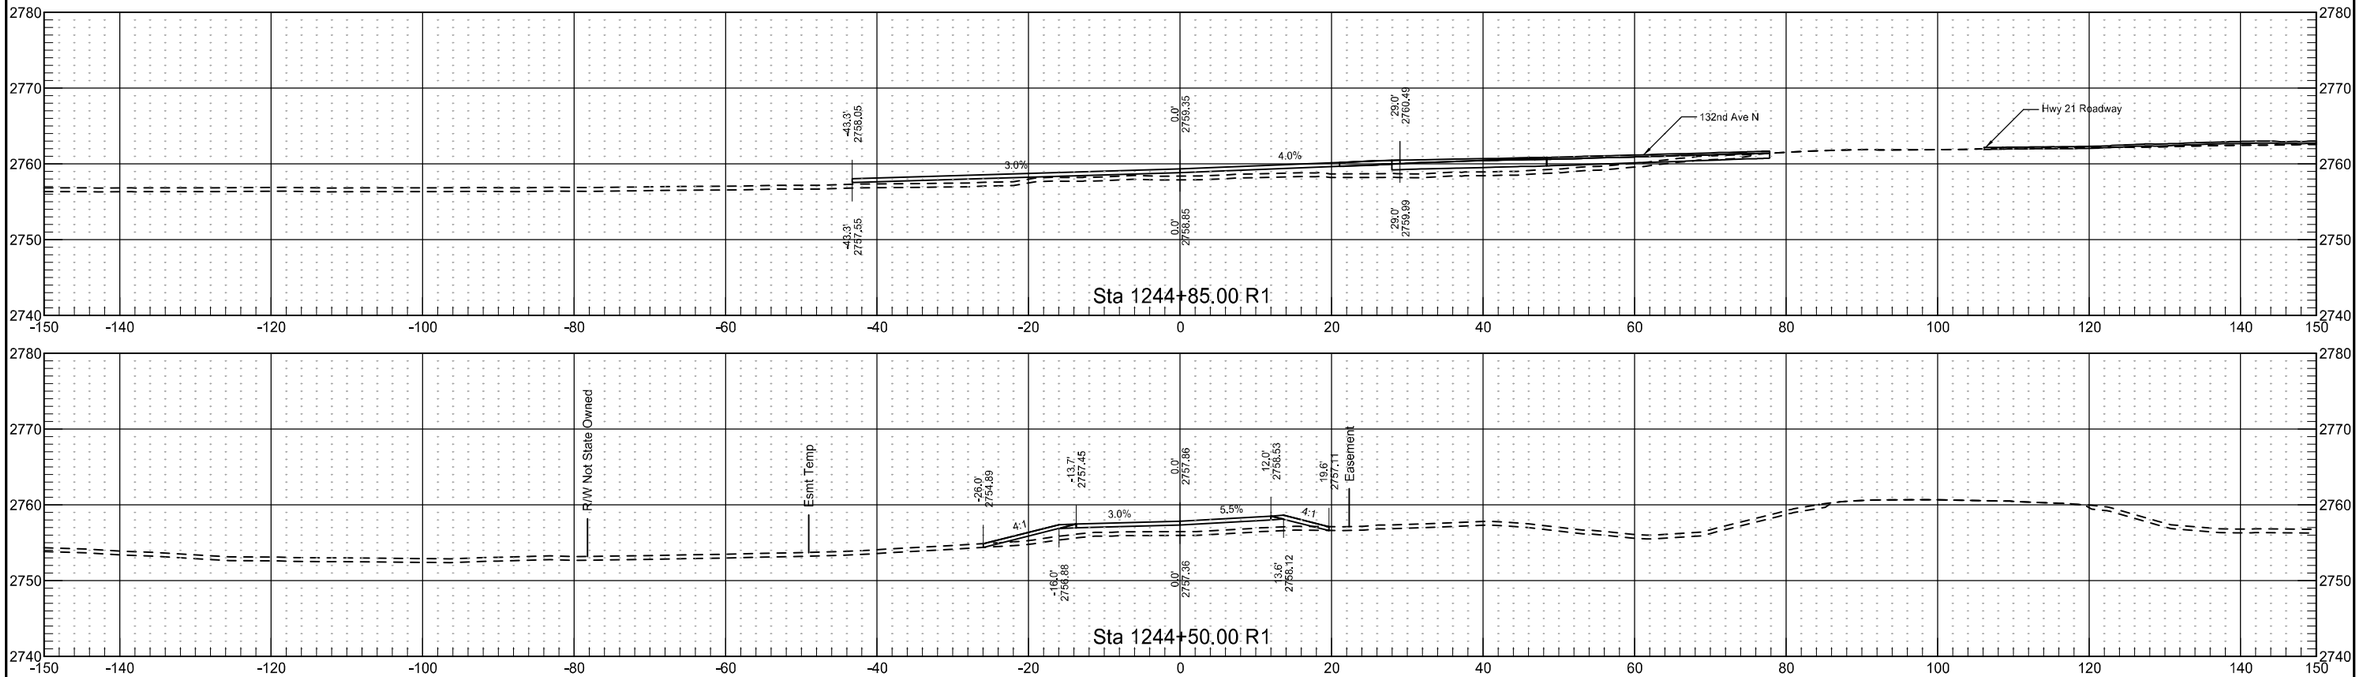


130th Ave SW - South


	STATE	PROJECT NO.	SECTION NO.	SHEET NO.
	ND	NH-5-021(016)000	200	297

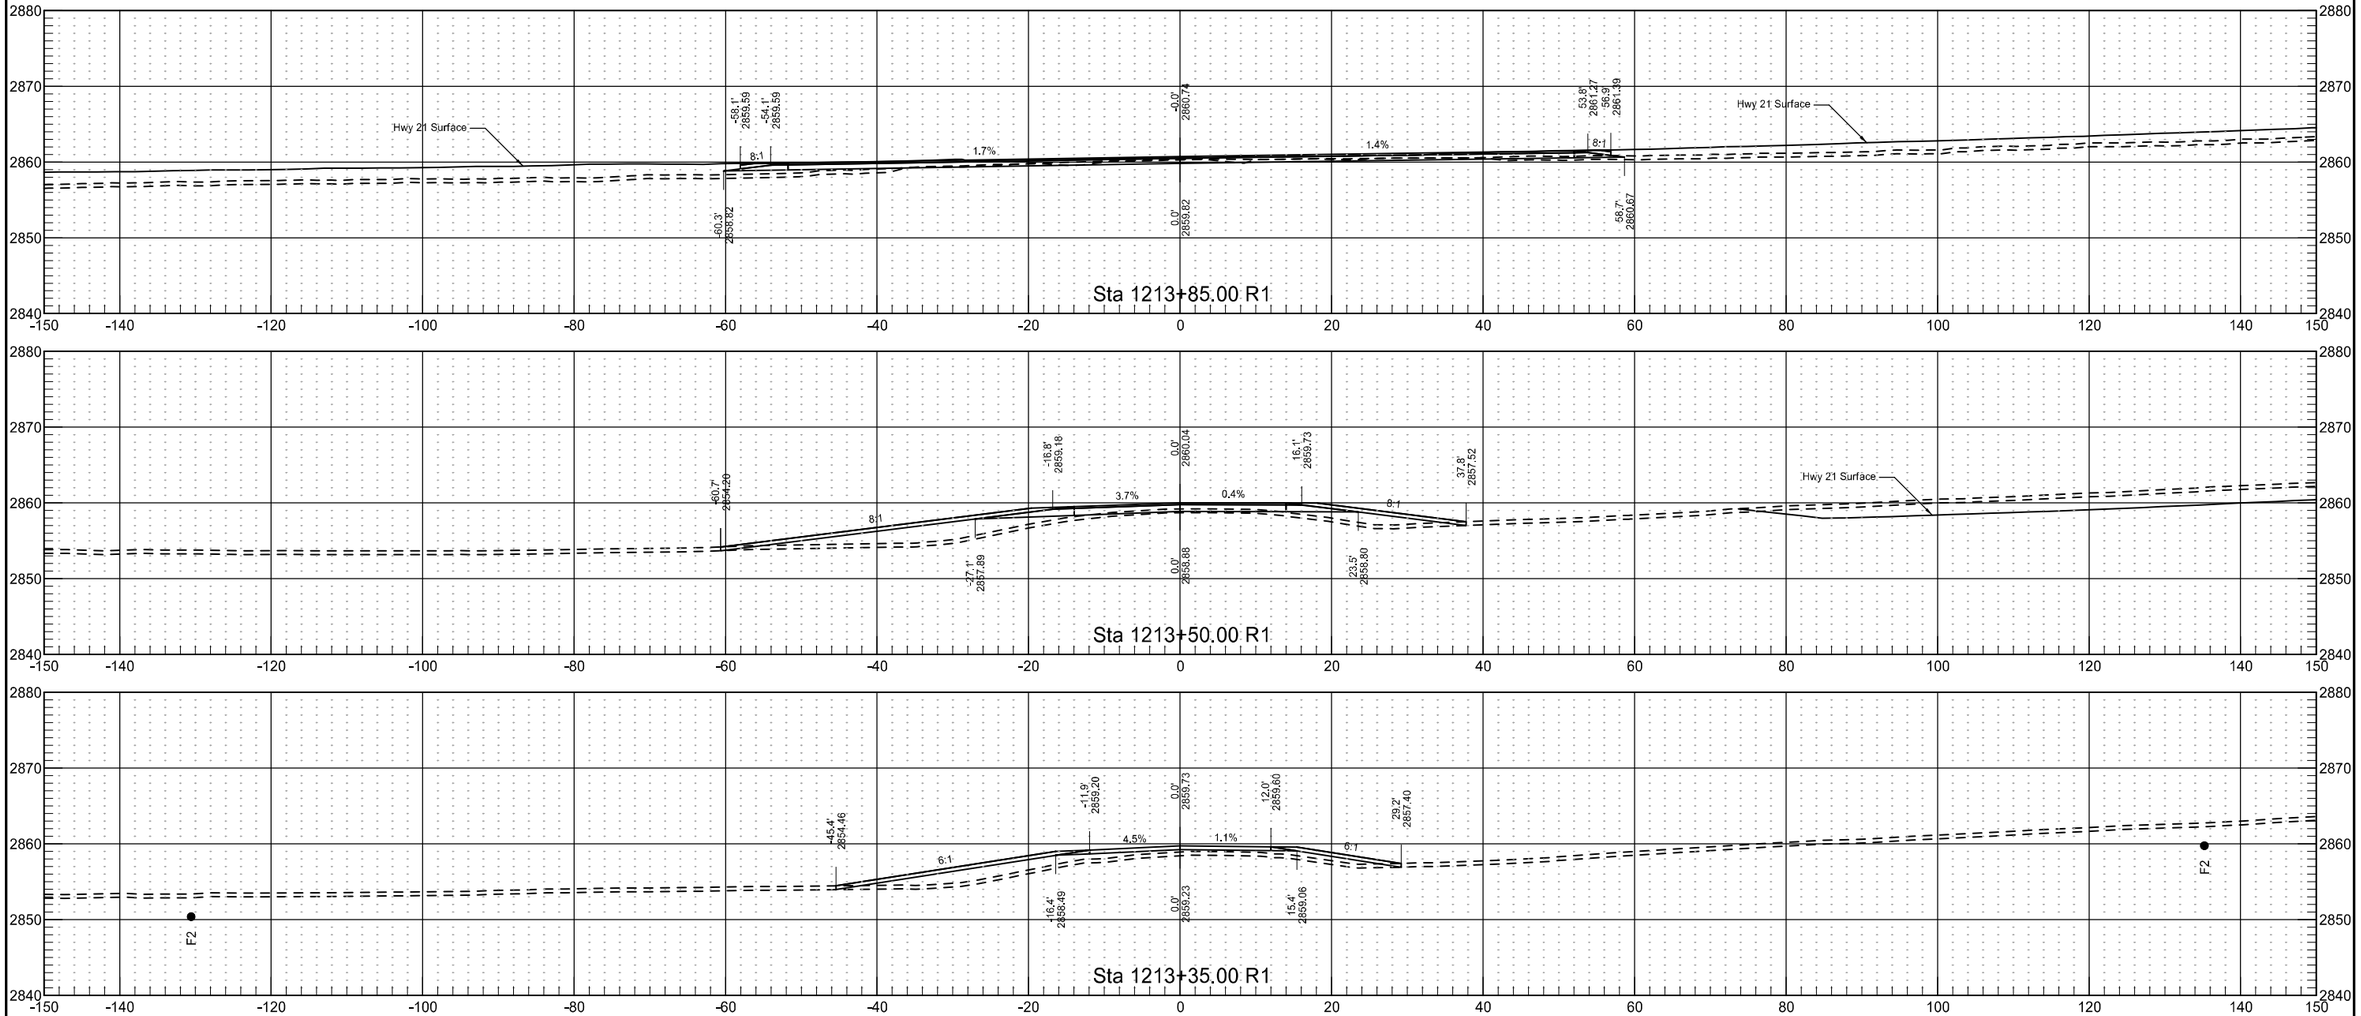

129th Ave SW - North


	STATE	PROJECT NO.	SECTION NO.	SHEET NO.
	ND	NH-5-021(016)000	200	298

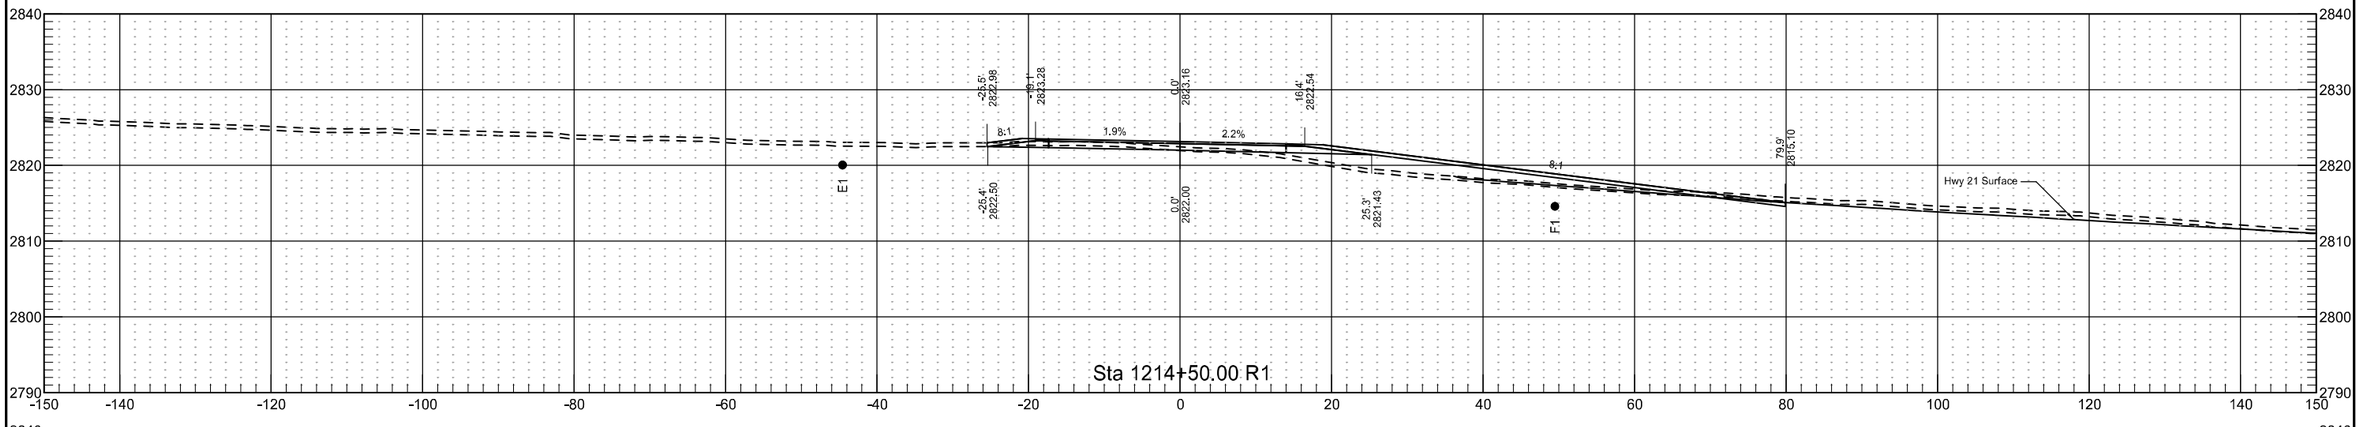


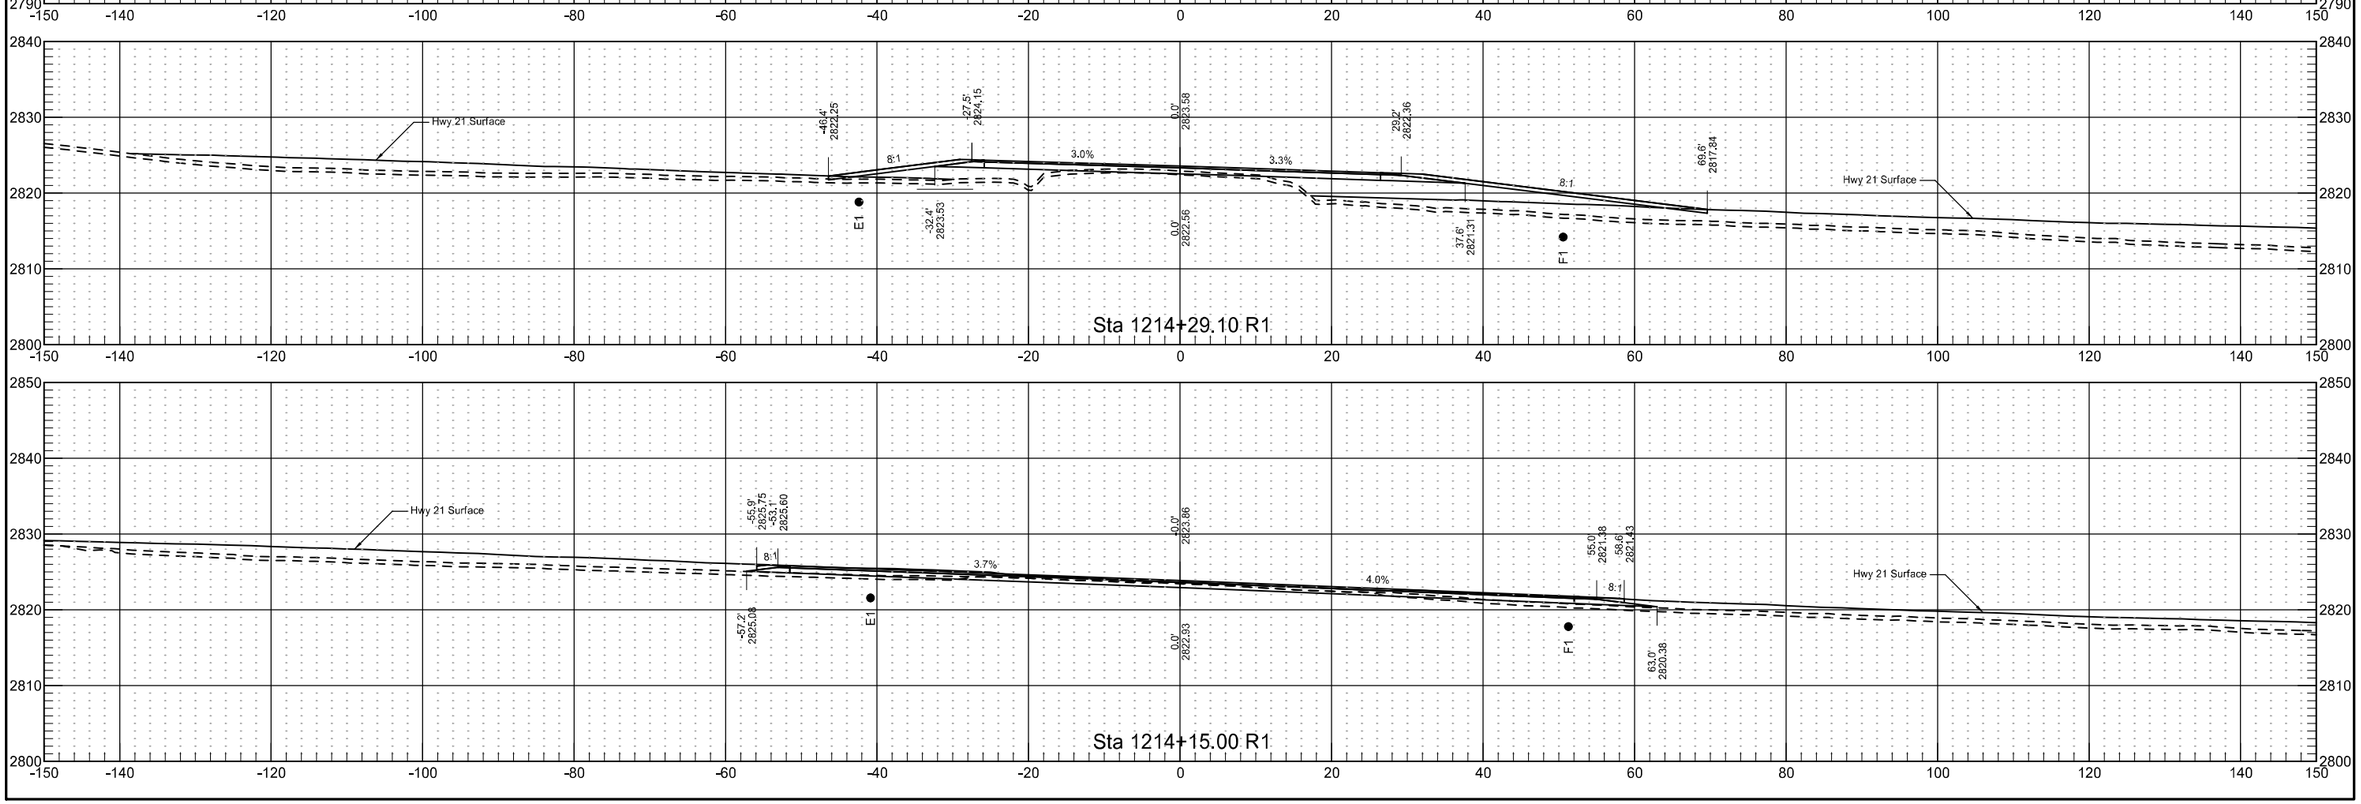


129th Ave SW - North

	STATE	PROJECT NO.	SECTION NO.	SHEET NO.
	ND	NH-5-021(016)000	200	299

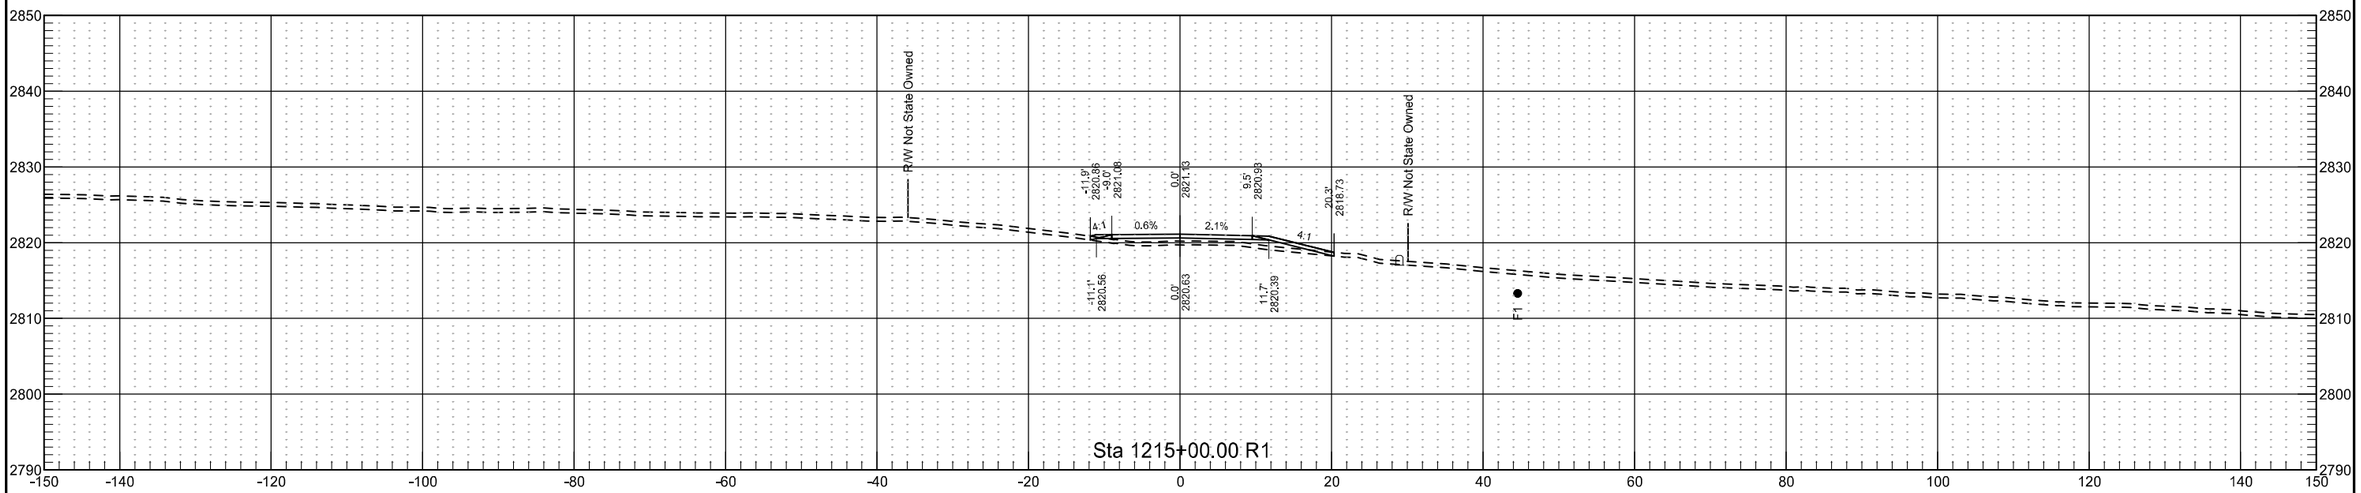


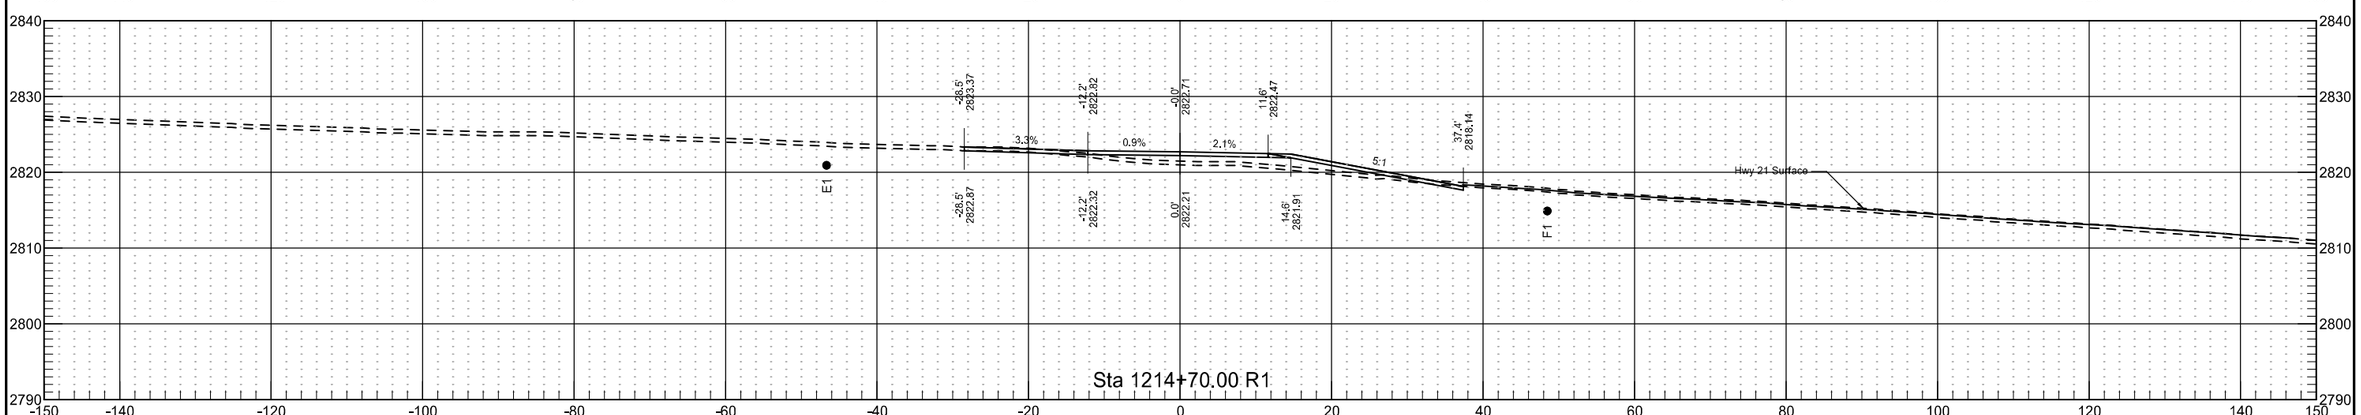

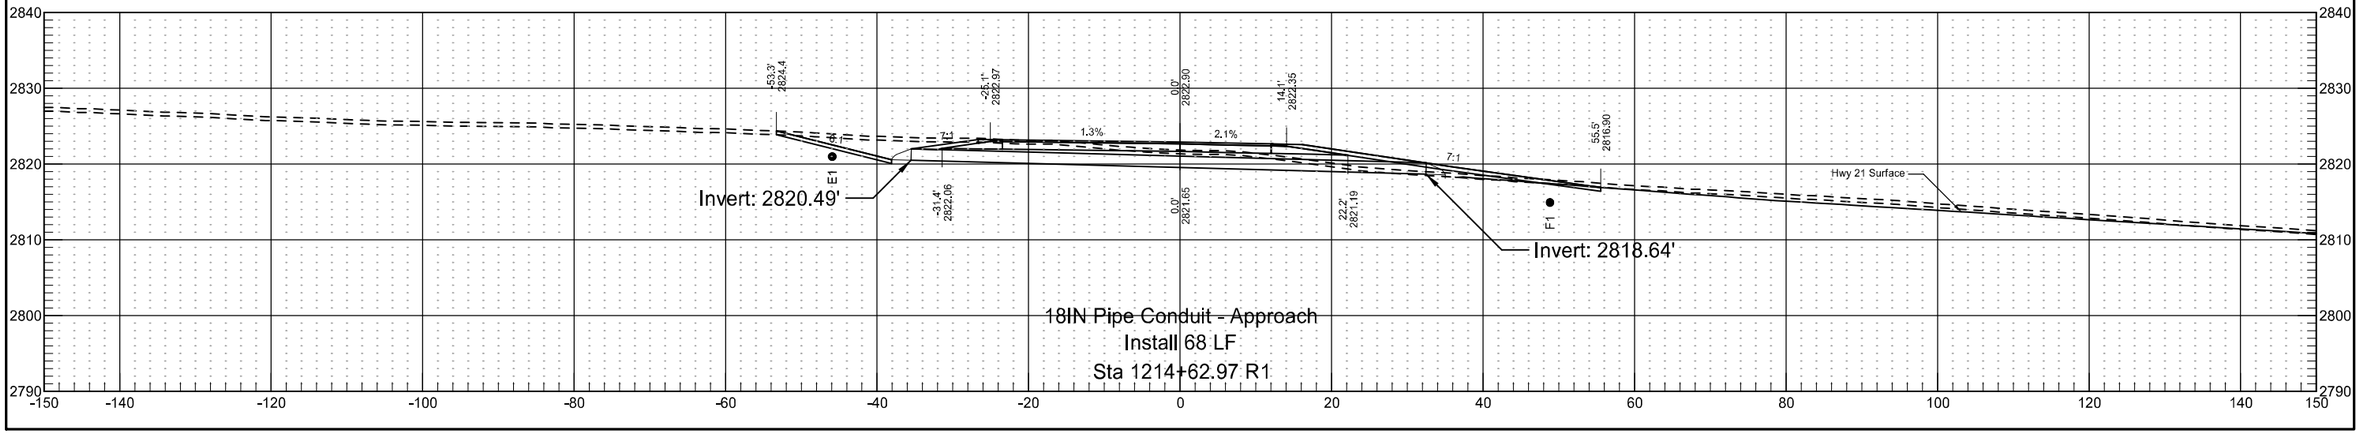

129th Ave SW - North


	STATE	PROJECT NO.	SECTION NO.	SHEET NO.
	ND	NH-5-021(016)000	200	300

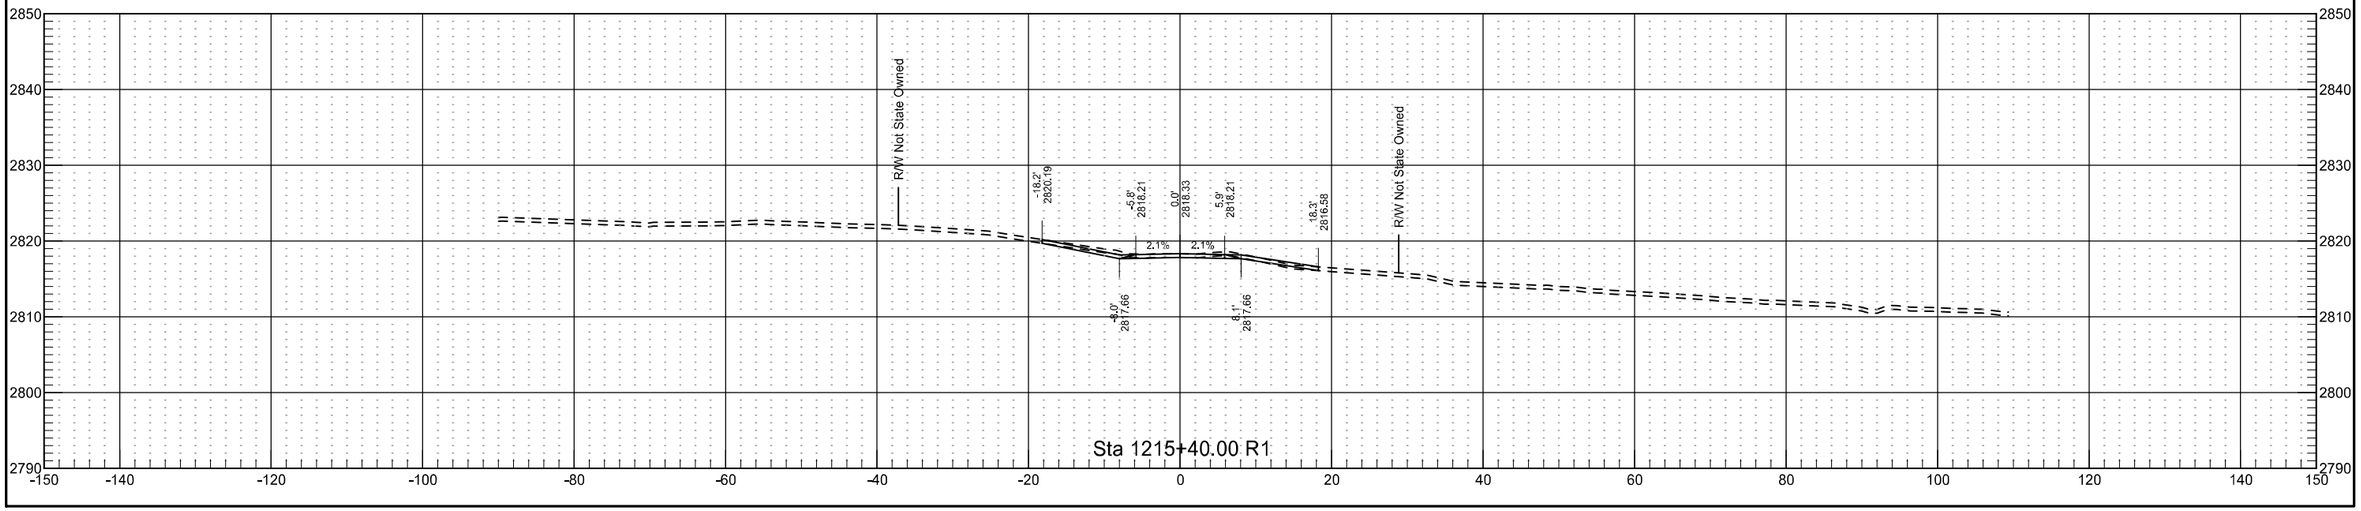



10/29/2019 8:44:25 AM kory.Kleinknecht G:\2018\18.00676\50021000.016\Design\Base\Xsec_011_Approaches.dgn

128th Ave SW - South

	STATE	PROJECT NO.	SECTION NO.	SHEET NO.
	ND	NH-5-021(016)000	200	301

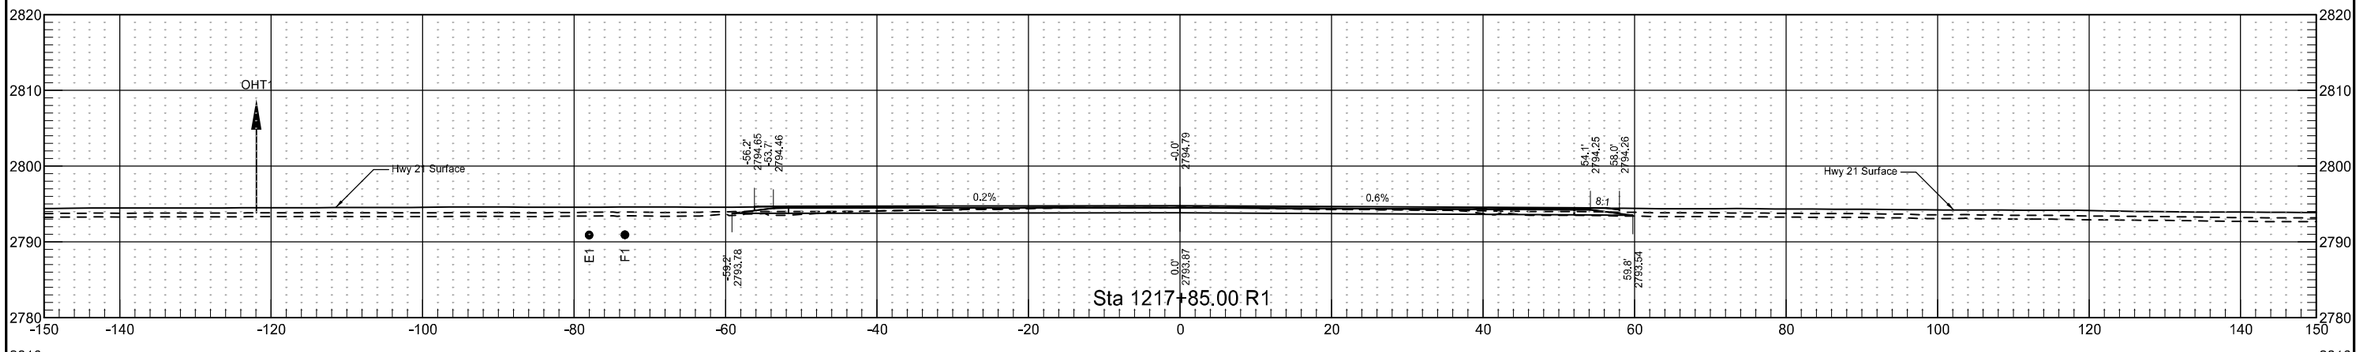


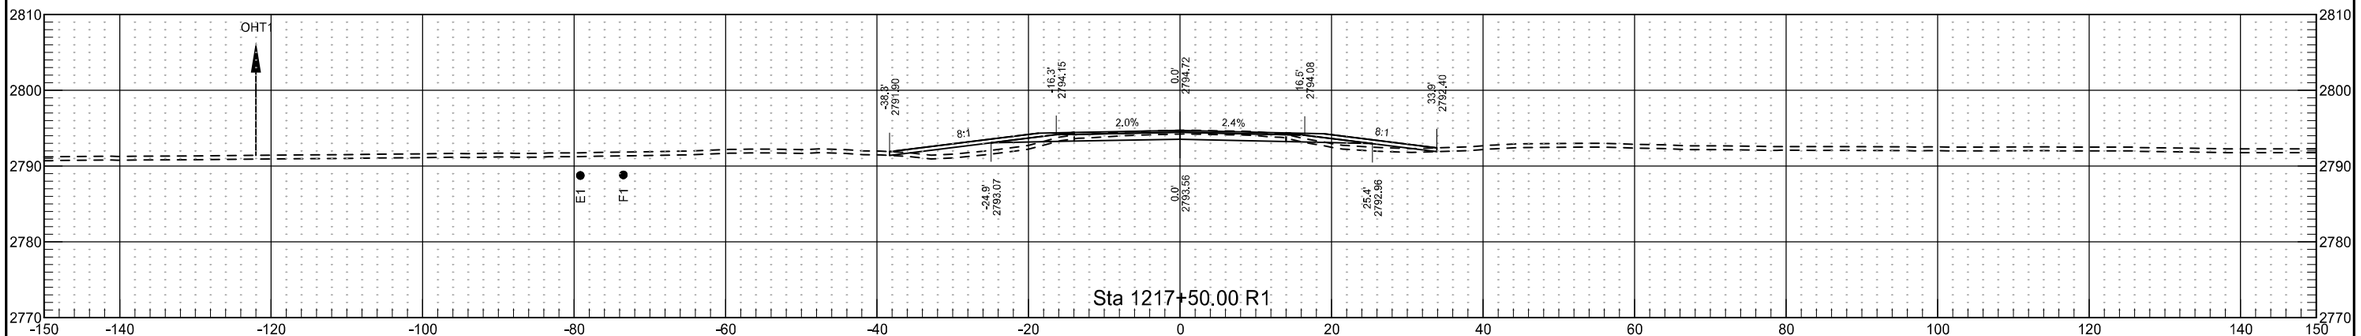


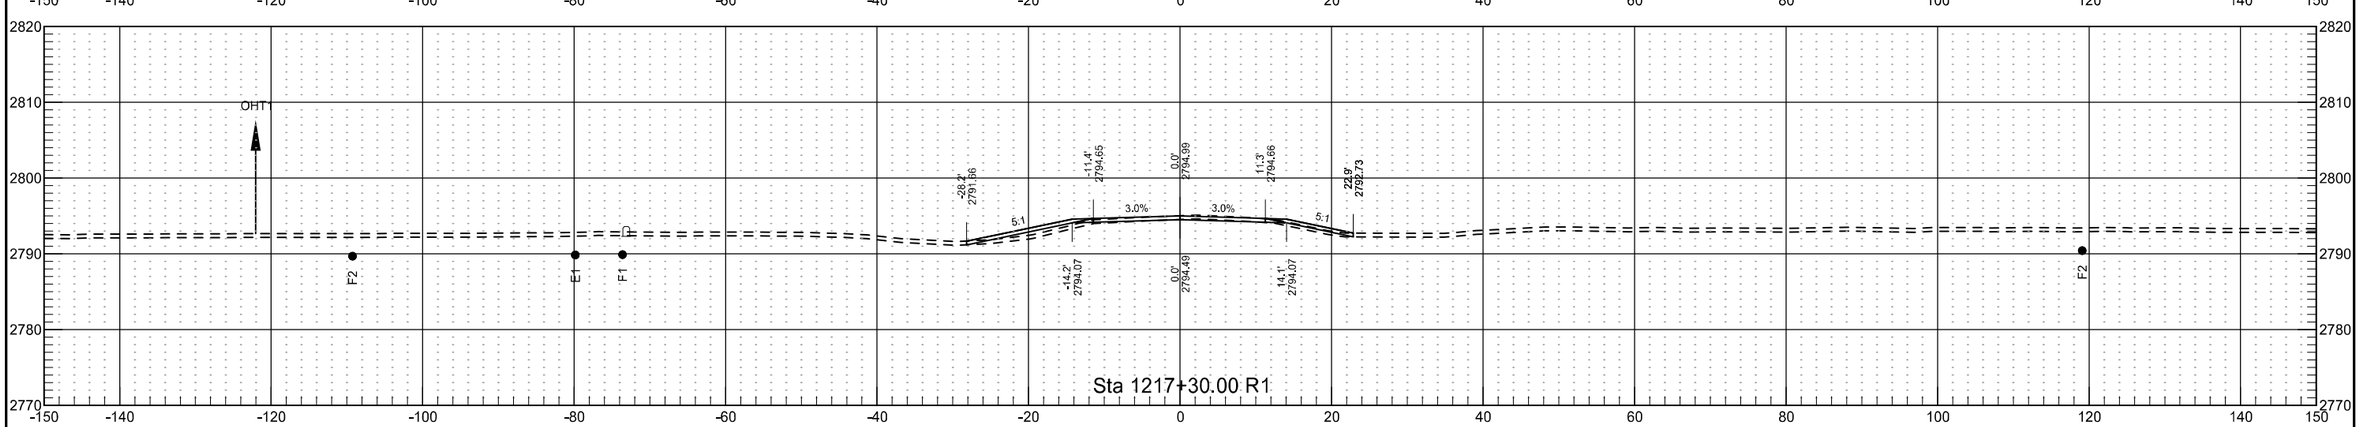



128th Ave SW - North

	STATE	PROJECT NO.	SECTION NO.	SHEET NO.
	ND	NH-5-021(016)000	200	302

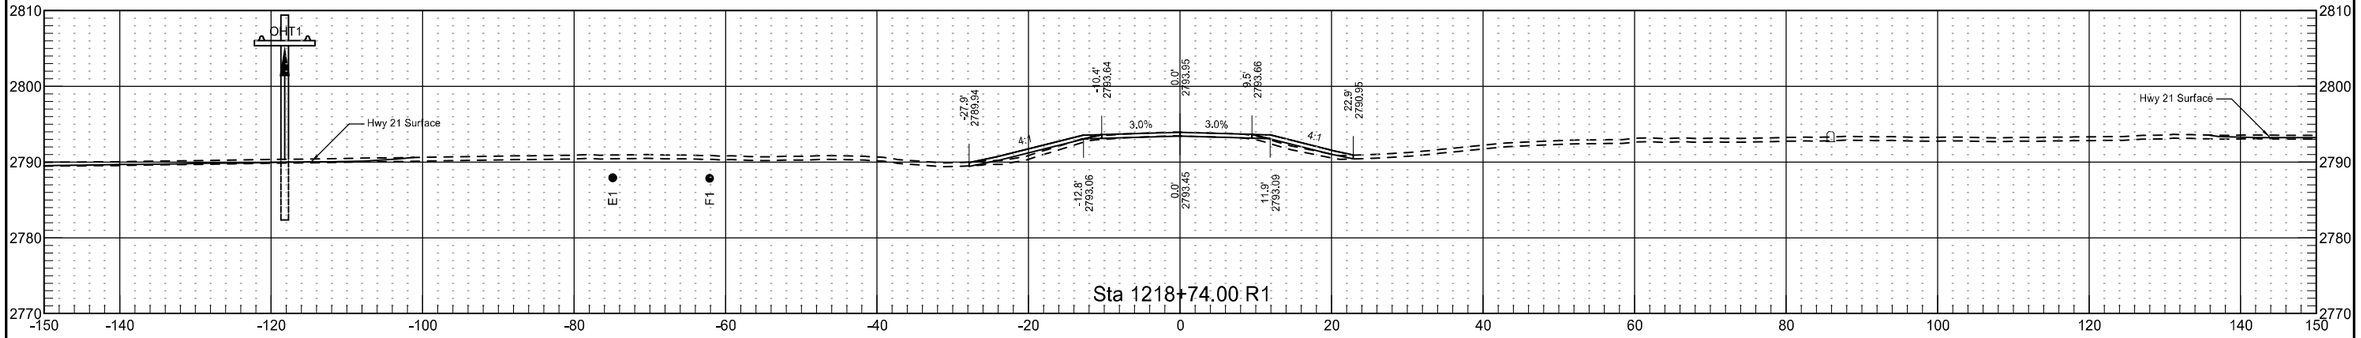

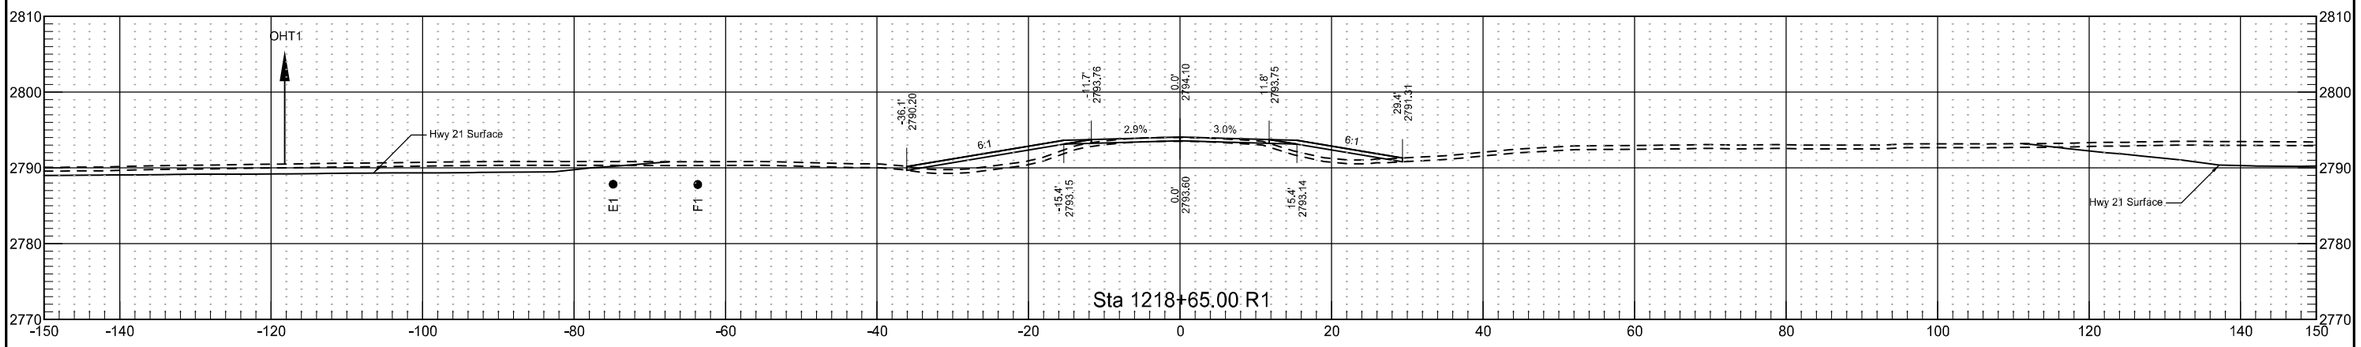


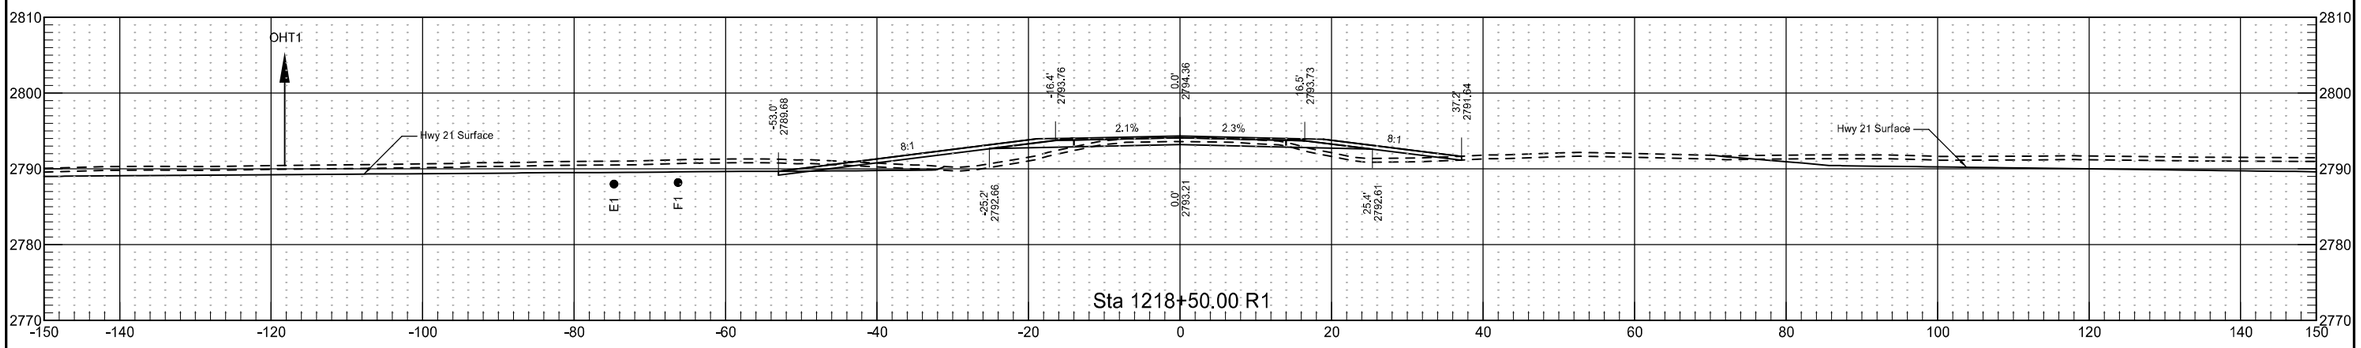

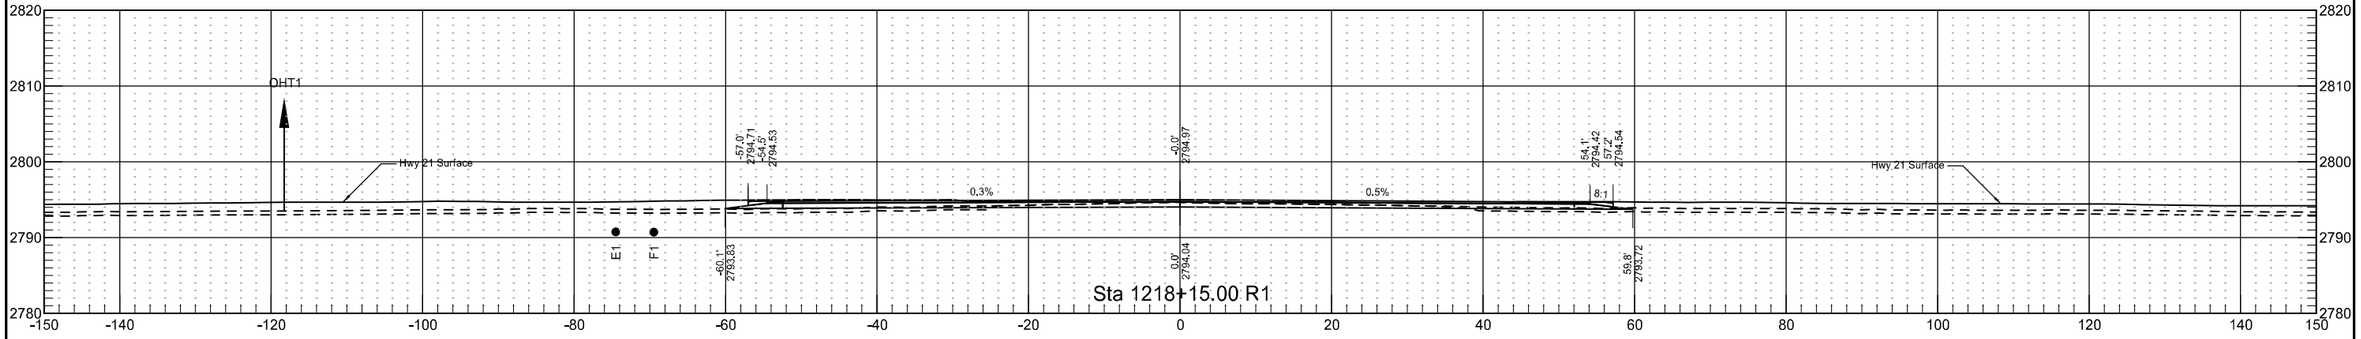


127th Ave SW - South

	STATE	PROJECT NO.	SECTION NO.	SHEET NO.
	ND	NH-5-021(016)000	200	303

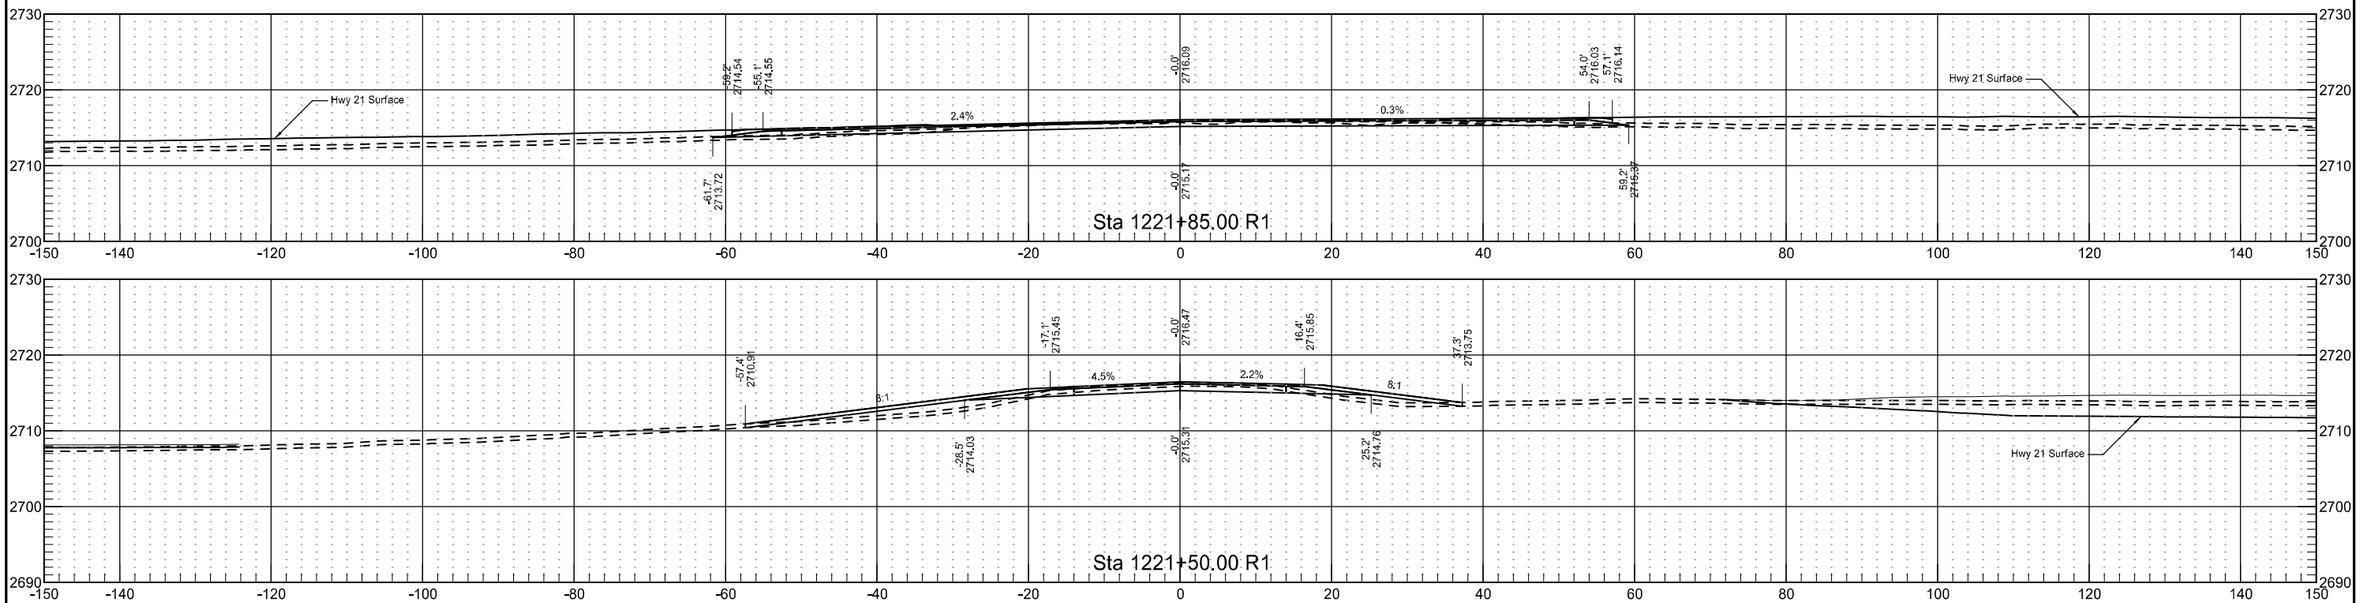


127th Ave SW - North


	STATE	PROJECT NO.	SECTION NO.	SHEET NO.
	ND	NH-5-021(016)000	200	304

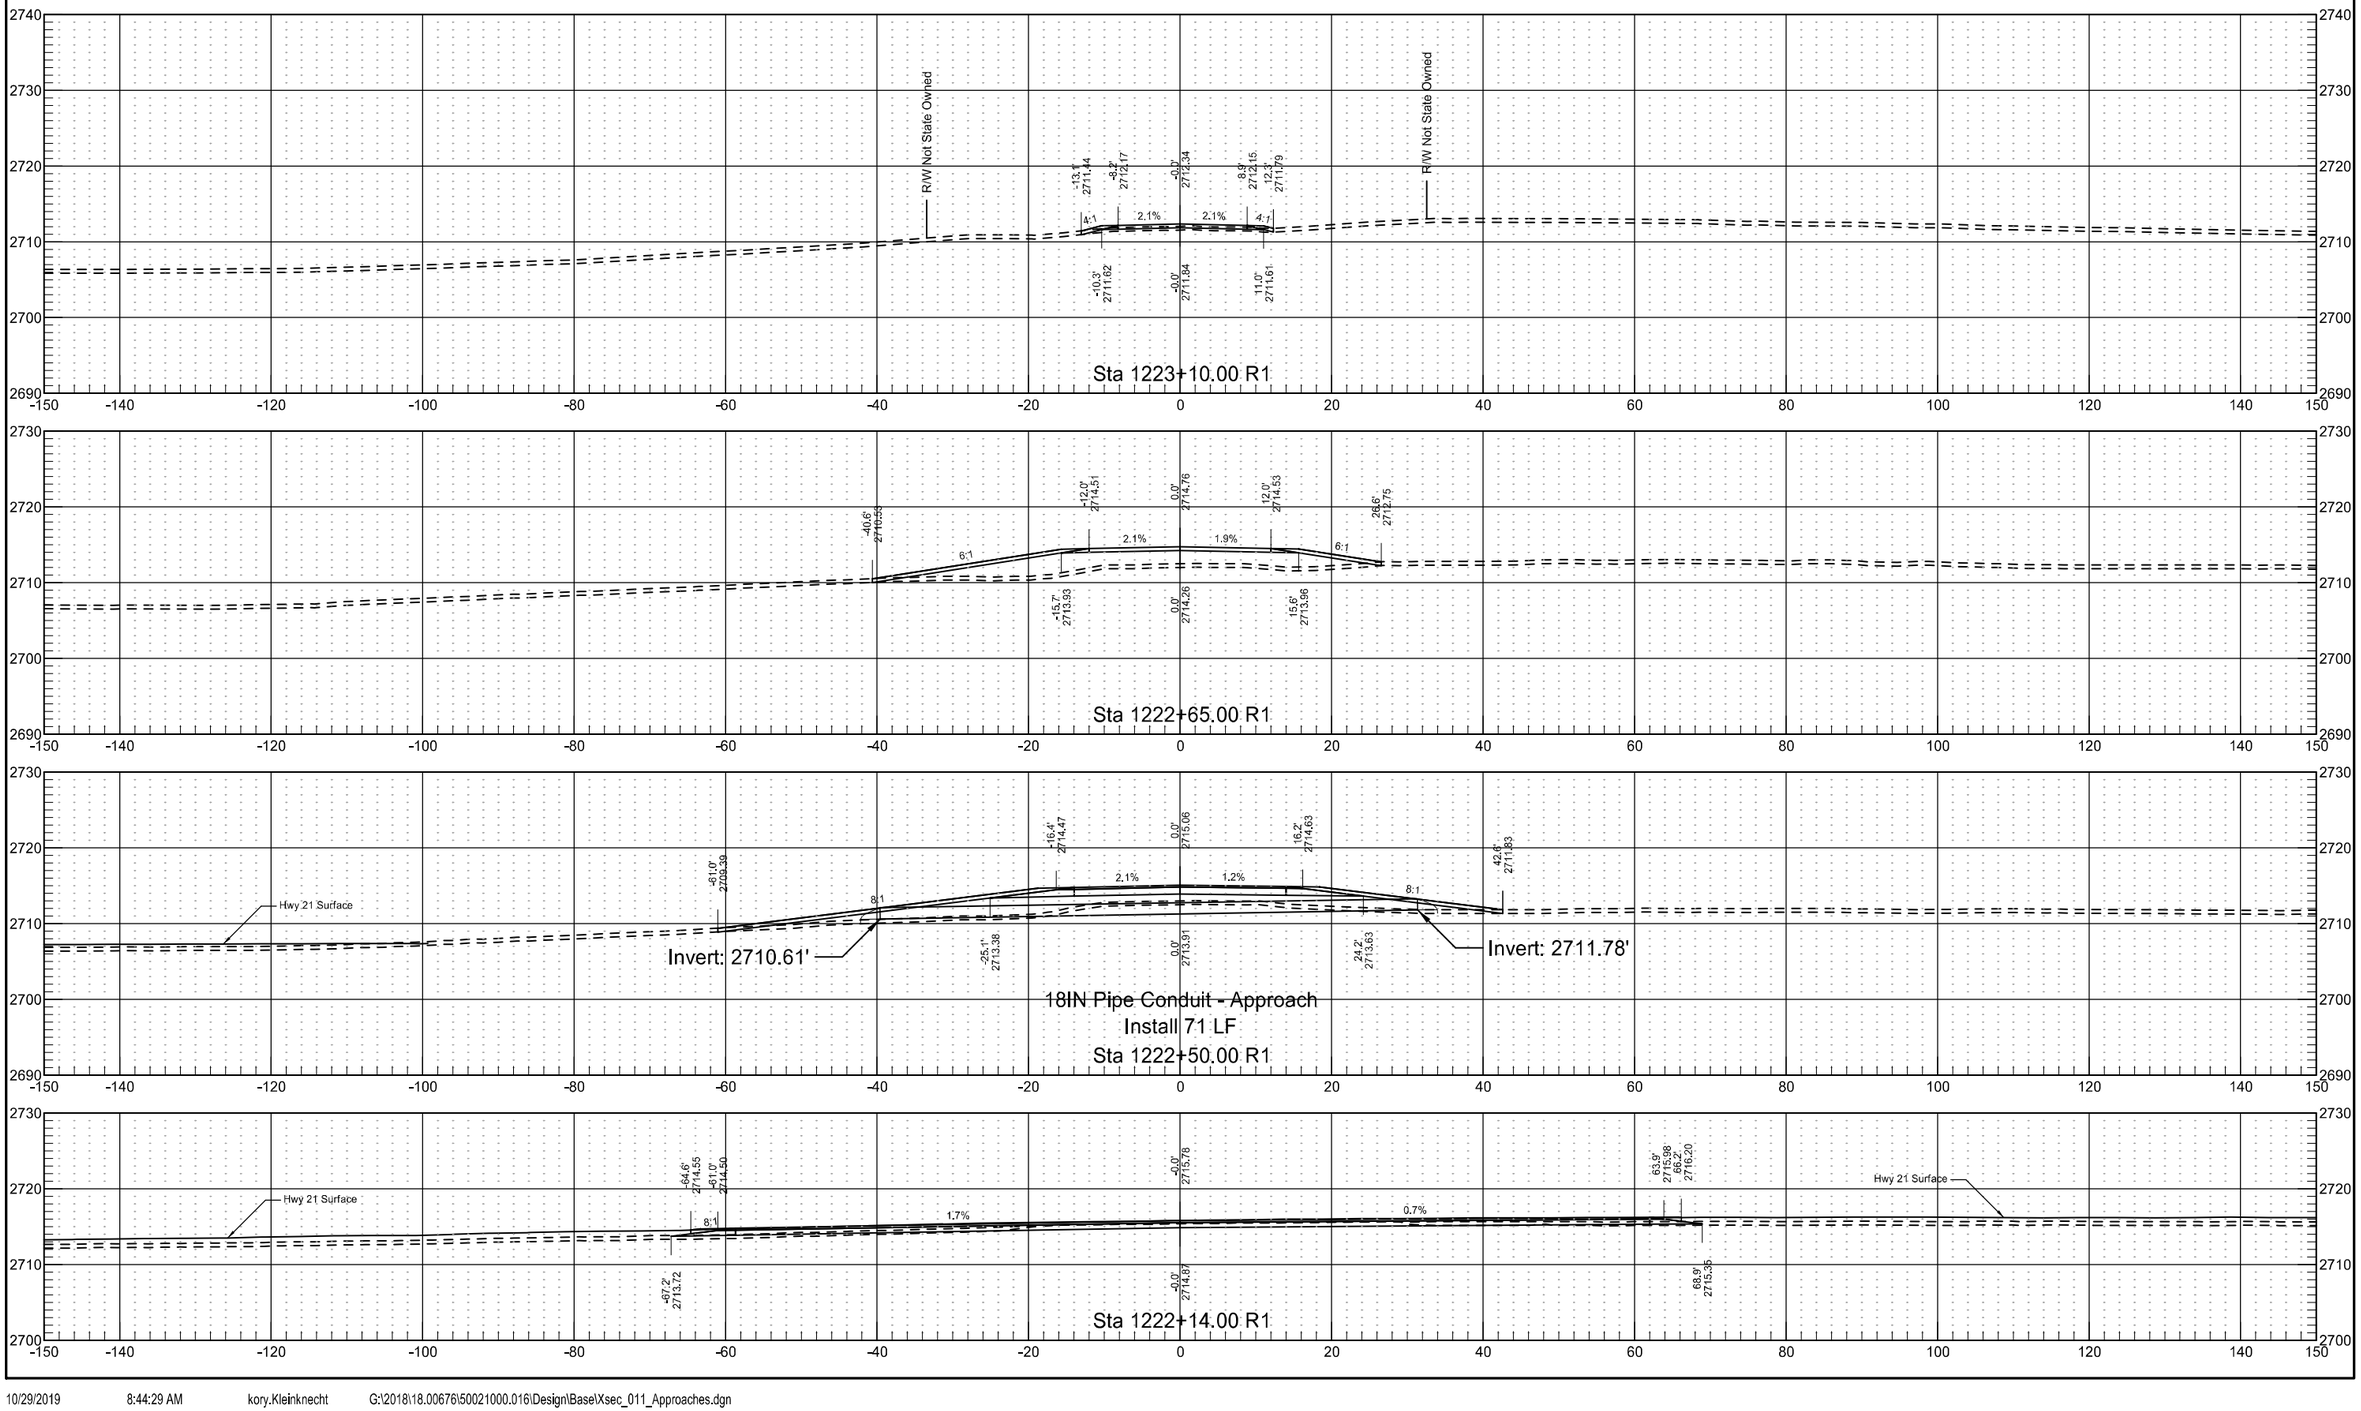


126th Ave SW - South

	STATE	PROJECT NO.	SECTION NO.	SHEET NO.
	ND	NH-5-021(016)000	200	305

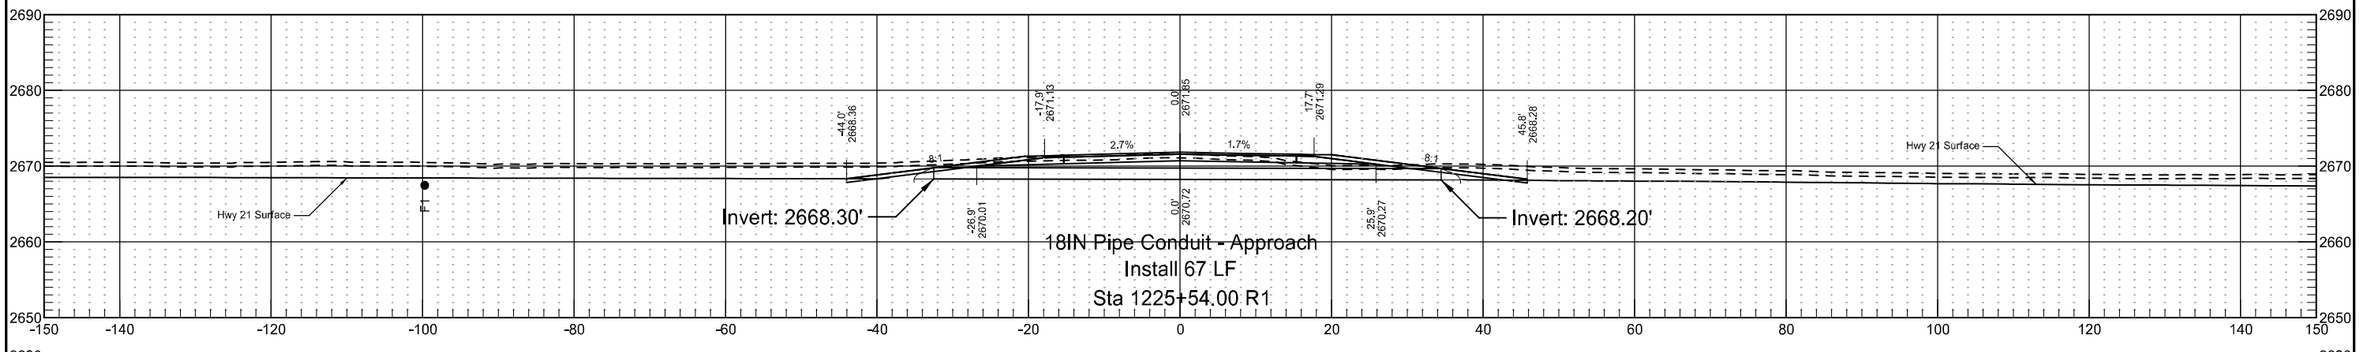


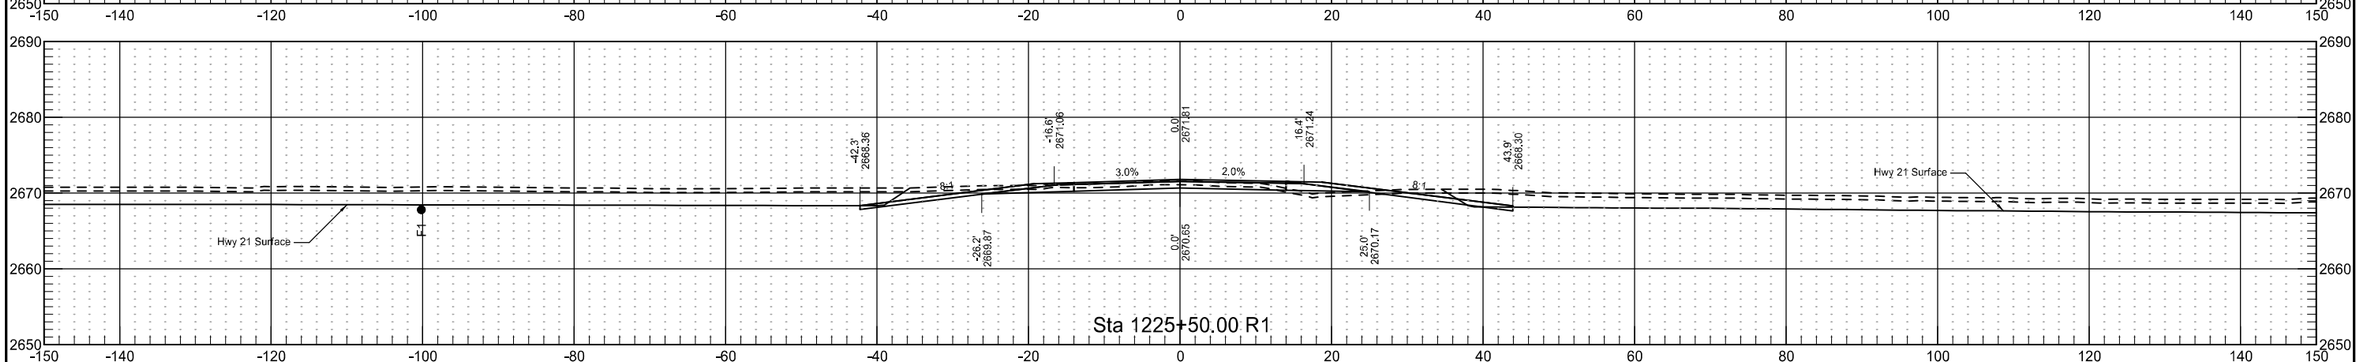

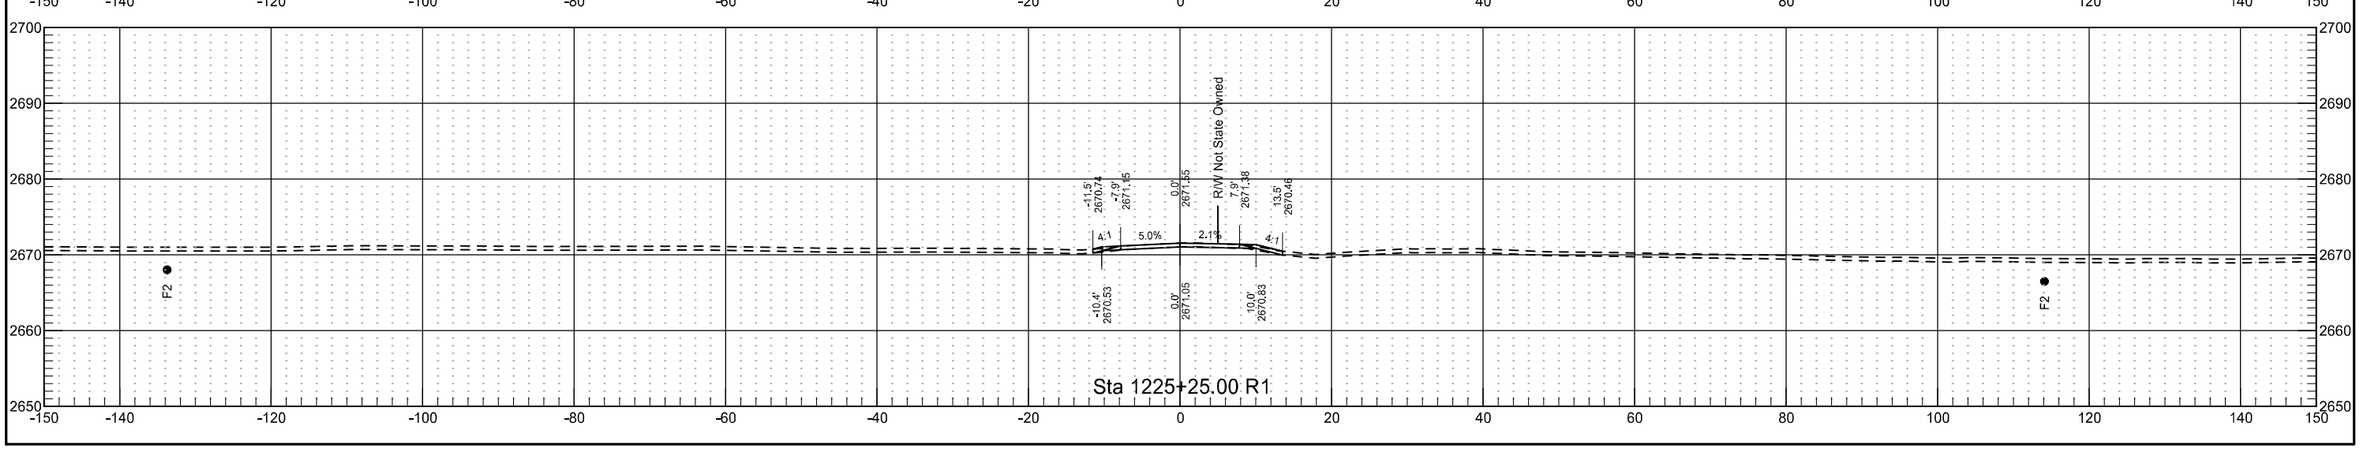

126th Ave SW - South


	STATE	PROJECT NO.	SECTION NO.	SHEET NO.
	ND	NH-5-021(016)000	200	306

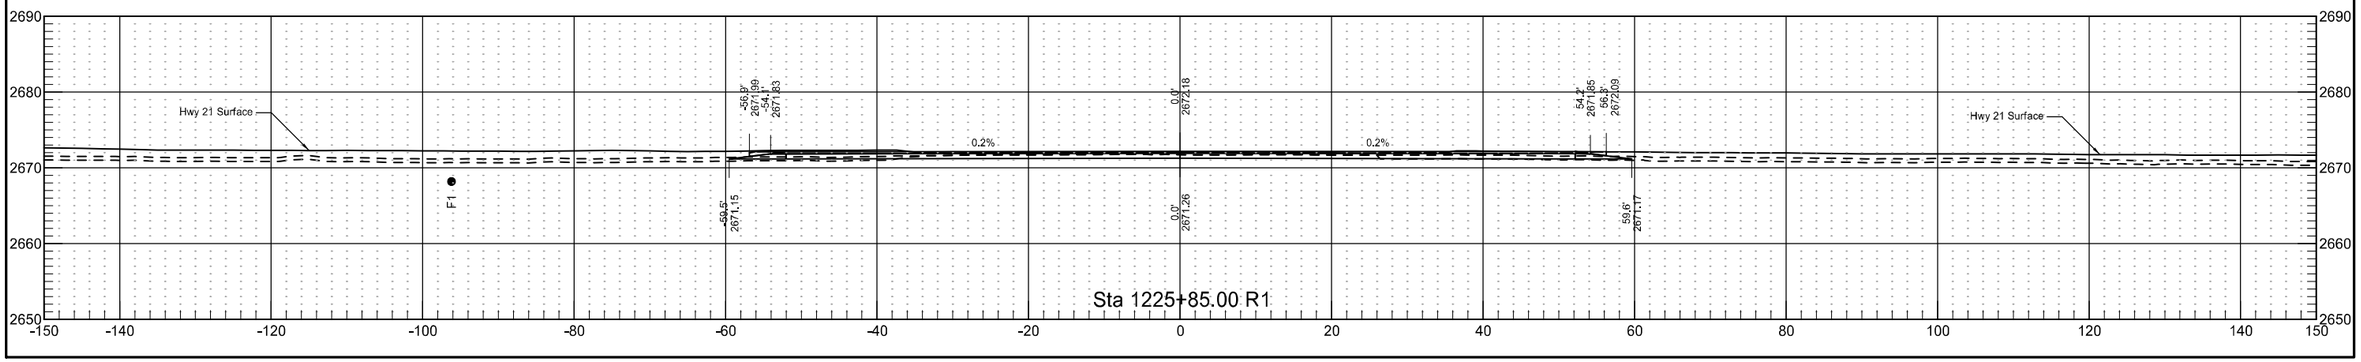

10/29/2019 8:44:30 AM kory.Kleinknecht G:\2018\18.00676\50021000.016\Design\Base\Xsec_011_Approaches.dgn


126th Ave SW - North

	STATE	PROJECT NO.	SECTION NO.	SHEET NO.
	ND	NH-5-021(016)000	200	307

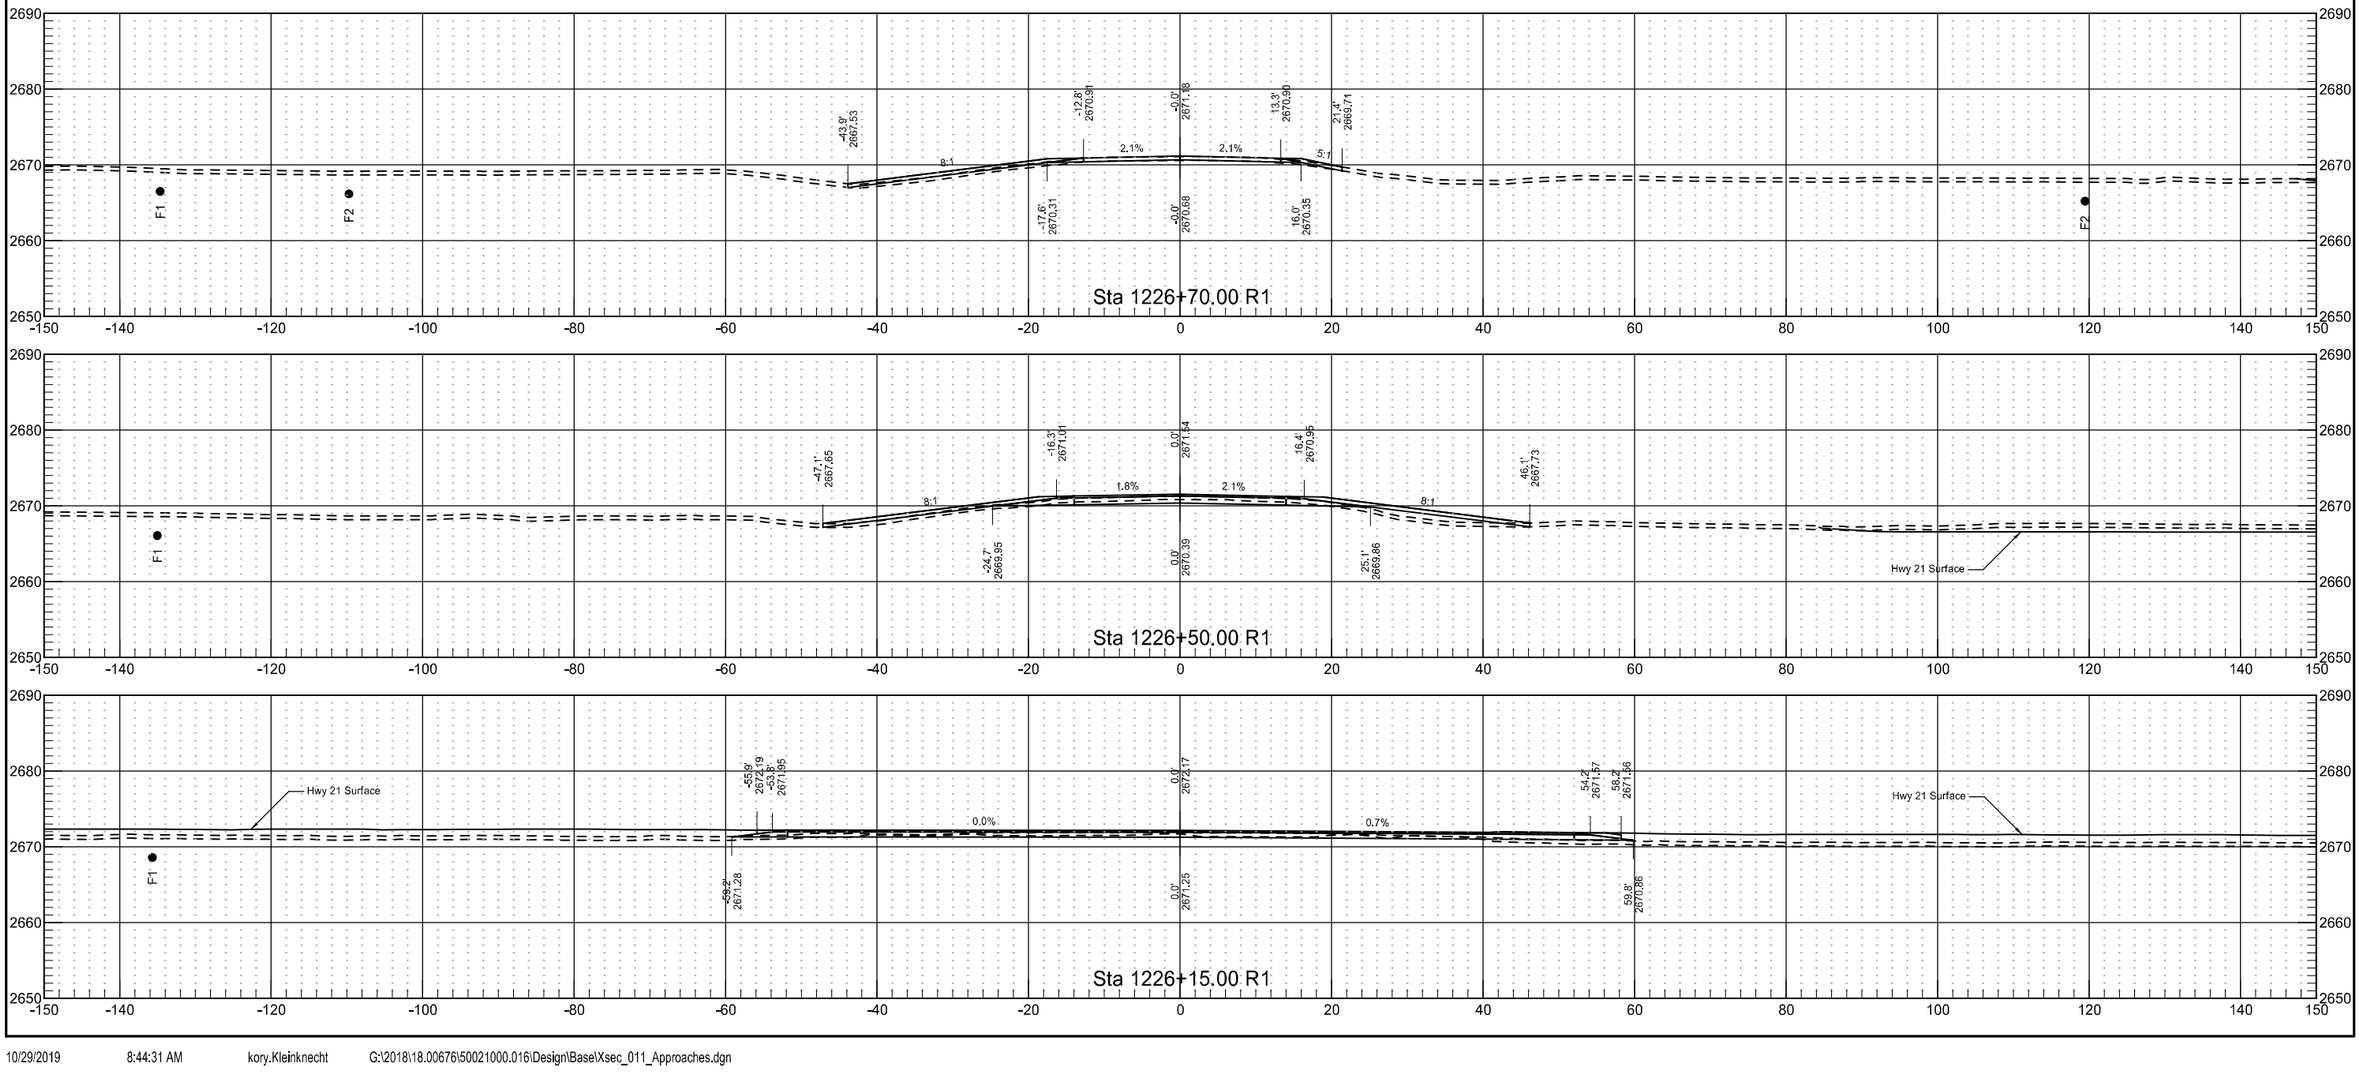


125th Ave SW - South


	STATE	PROJECT NO.	SECTION NO.	SHEET NO.
	ND	NH-5-021(016)000	200	308

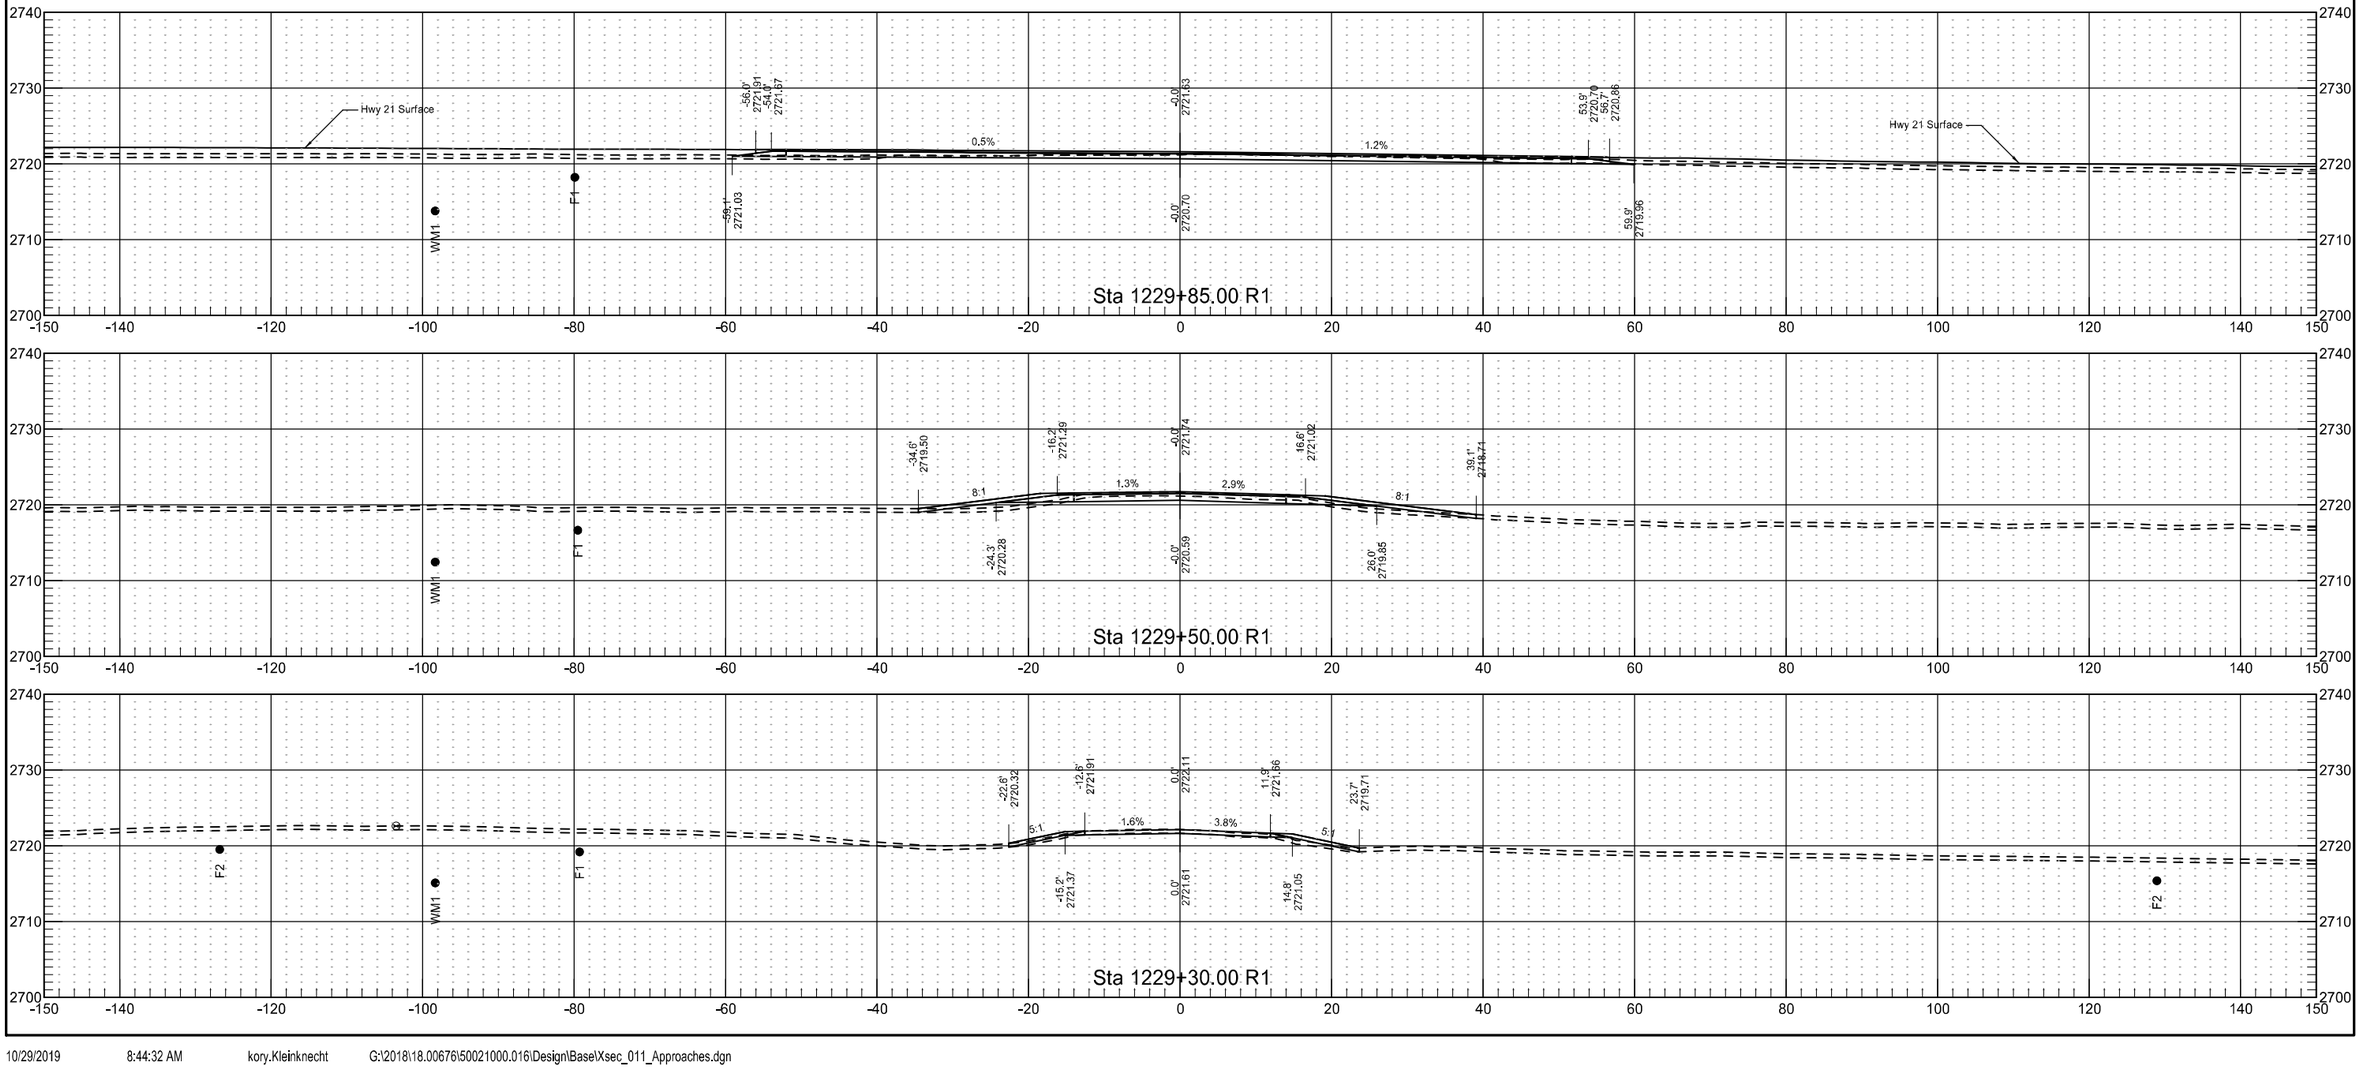


124th Ave SW - South

	STATE	PROJECT NO.	SECTION NO.	SHEET NO.
	ND	NH-5-021(016)000	200	309

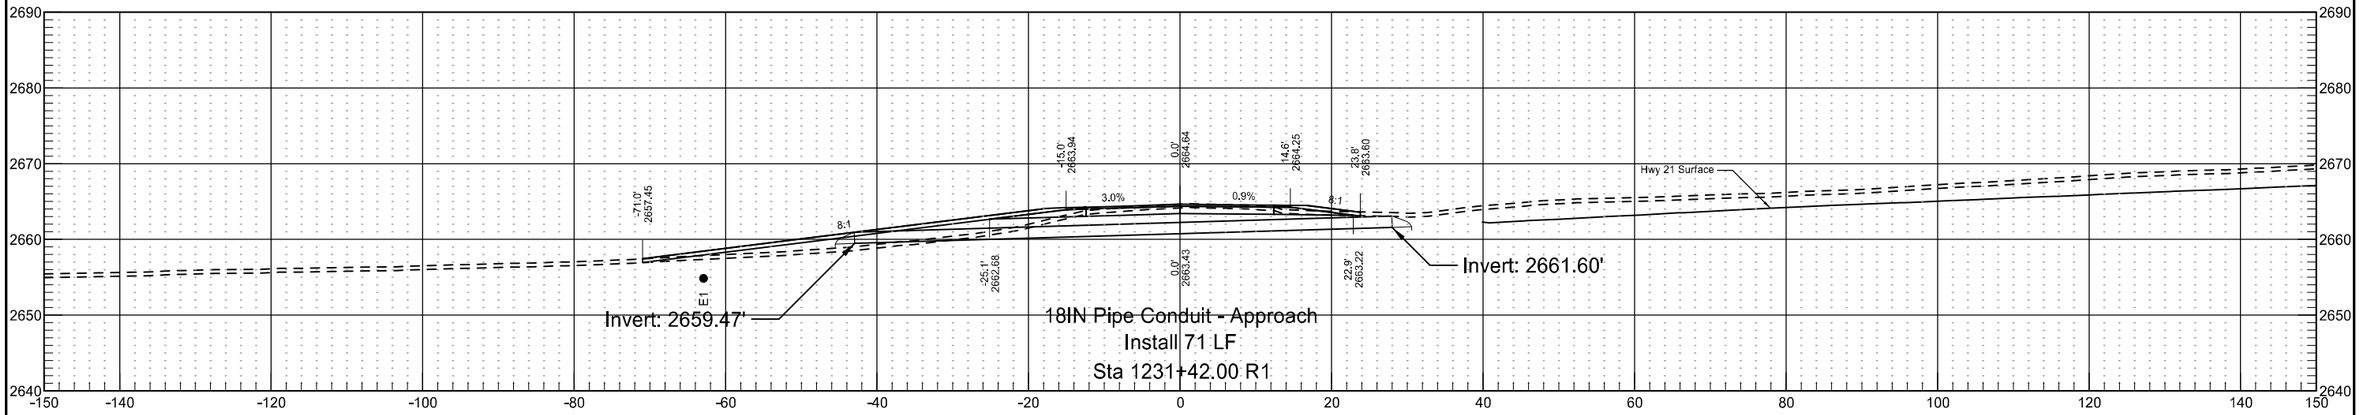


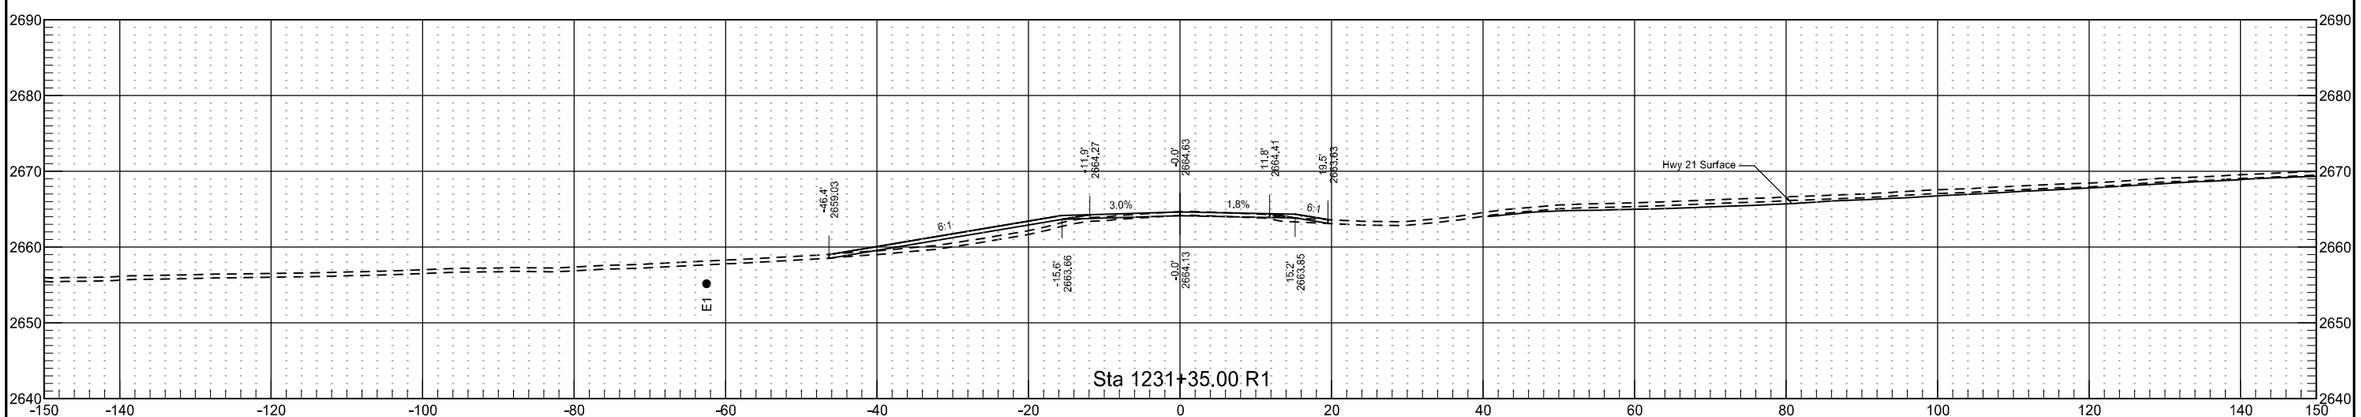


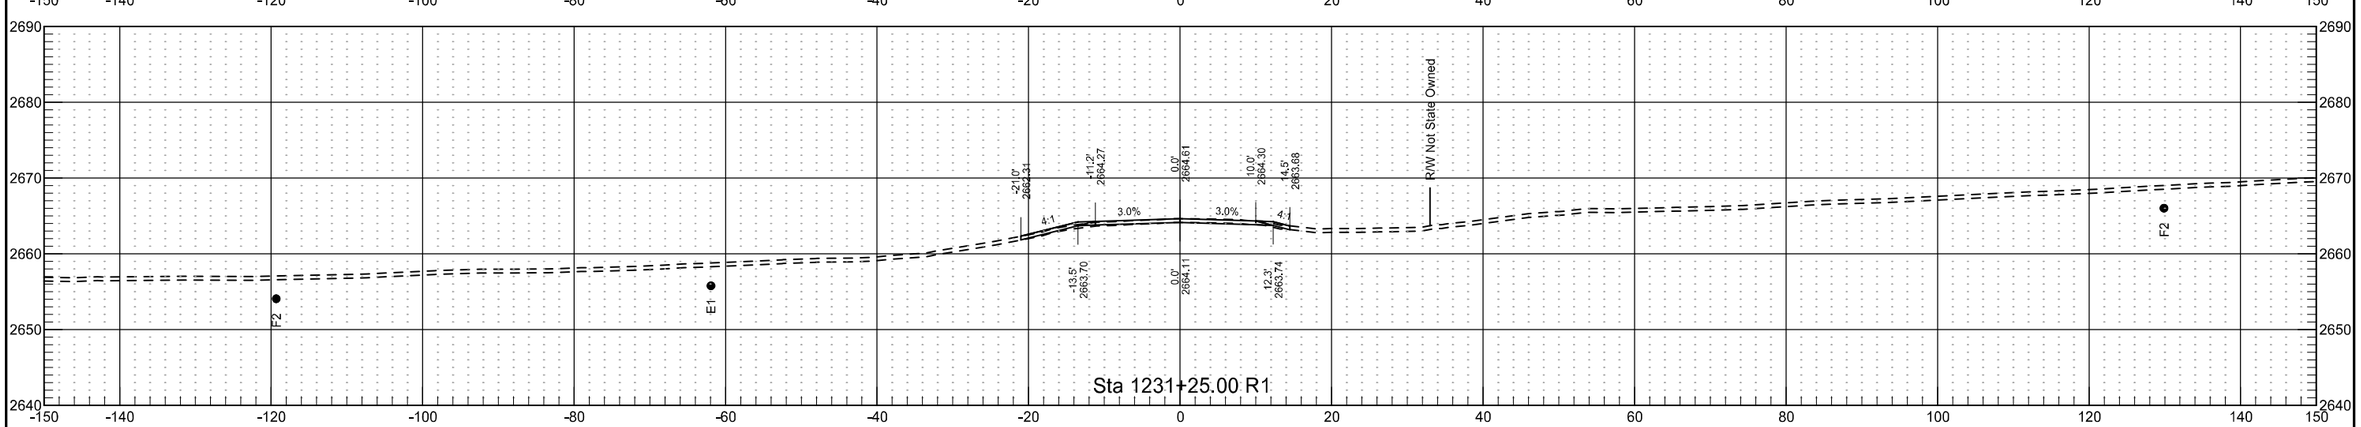


124th Ave SW - South

	STATE	PROJECT NO.	SECTION NO.	SHEET NO.
	ND	NH-5-021(016)000	200	310

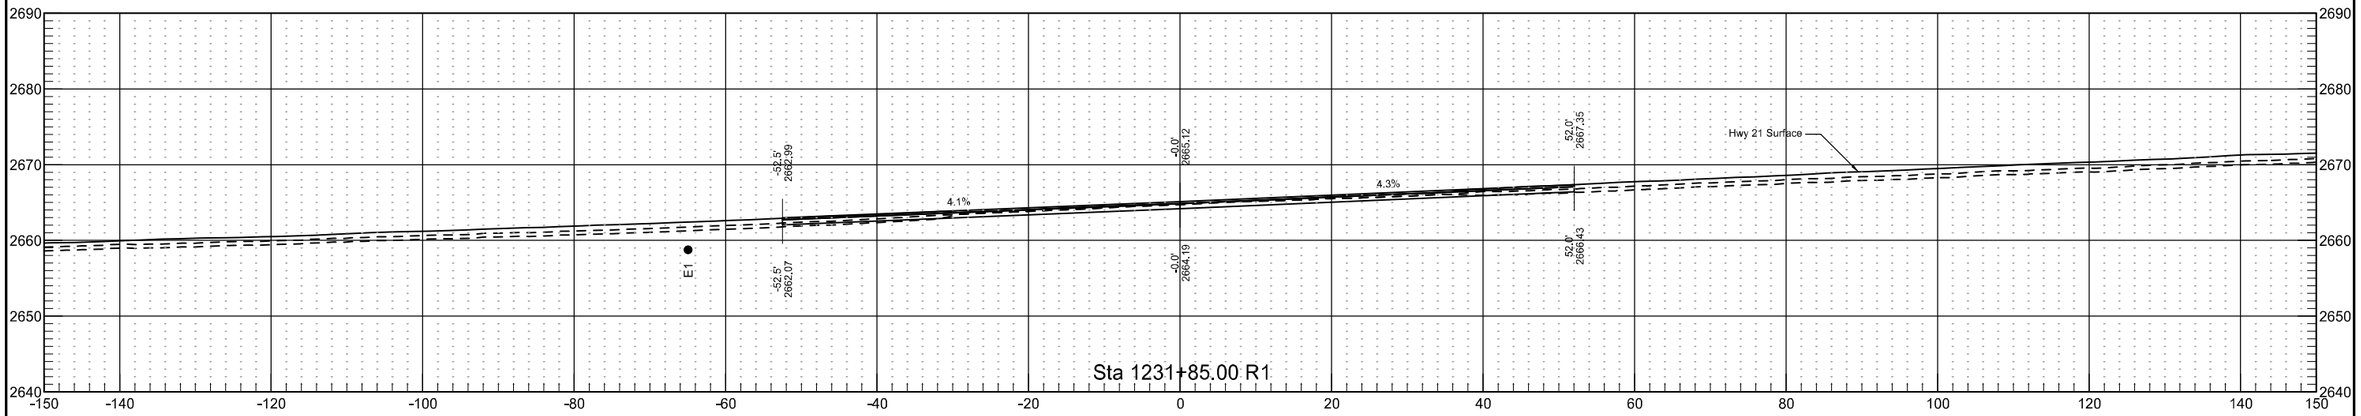

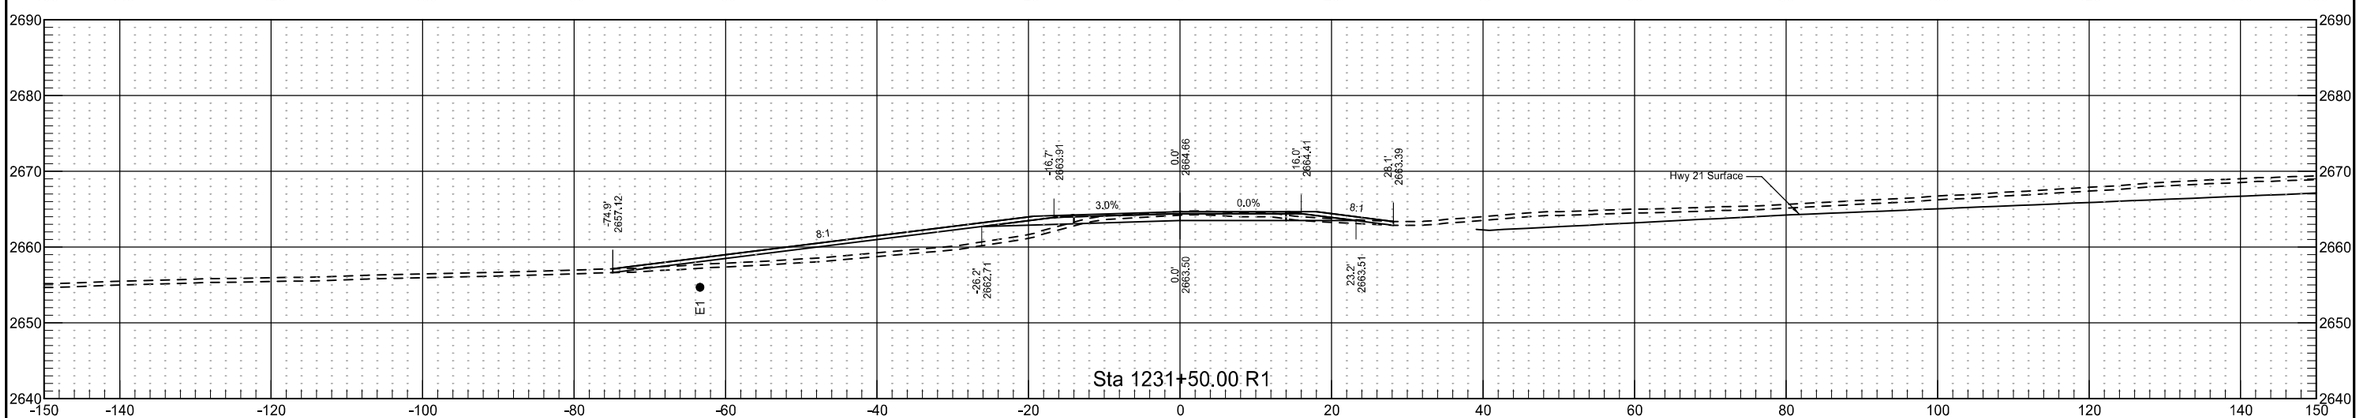


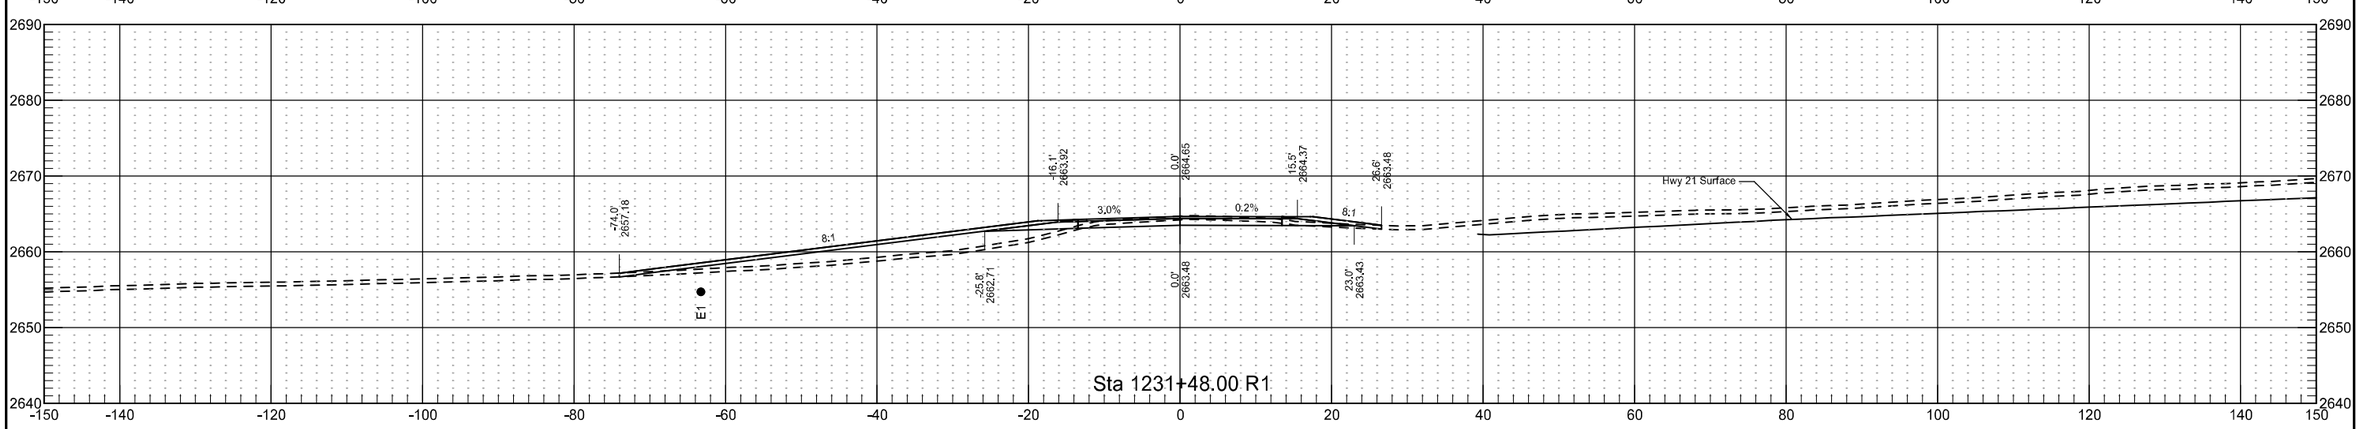



10/29/2019 8:44:33 AM kory.Kleinknecht G:\2018\18.00676\50021000.016\Design\Base\Xsec_011_Approaches.dgn

124th Ave SW - North

	STATE	PROJECT NO.	SECTION NO.	SHEET NO.
	ND	NH-5-021(016)000	200	311

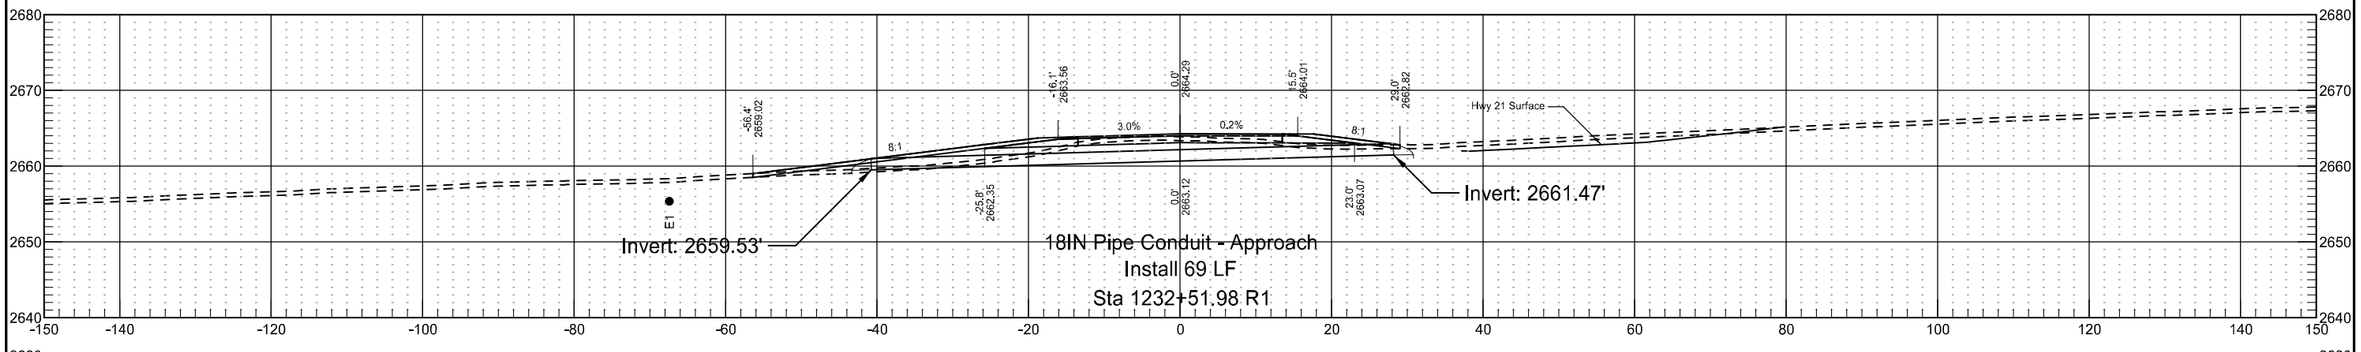

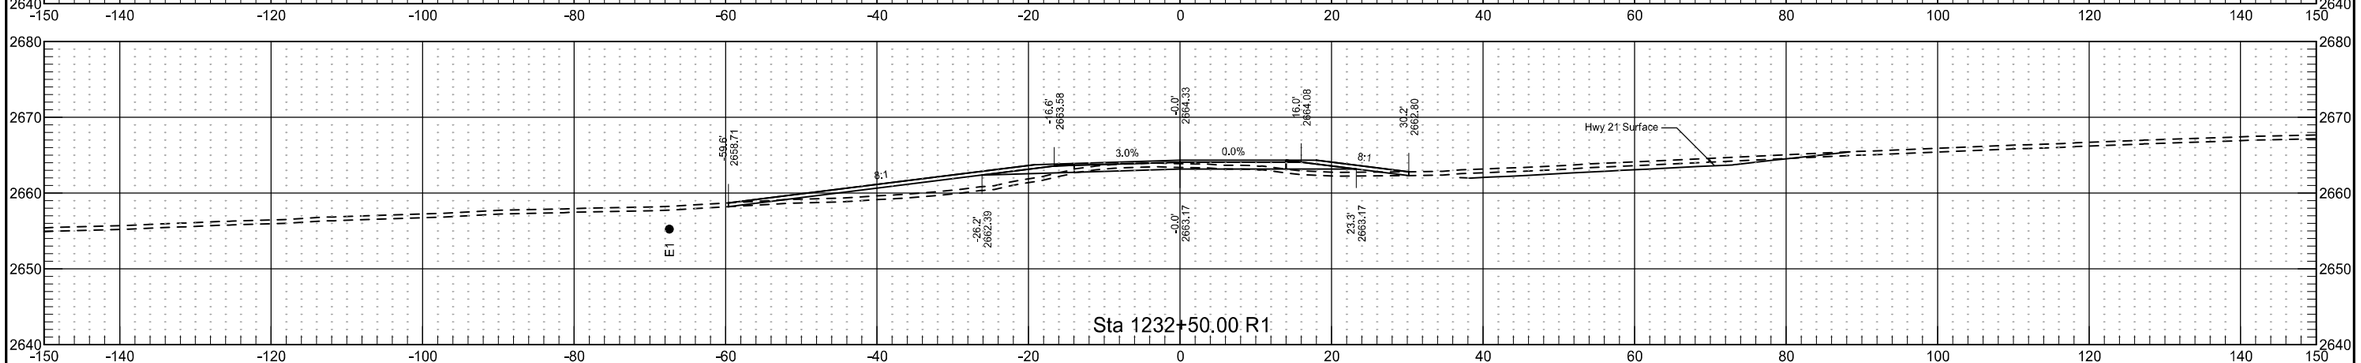


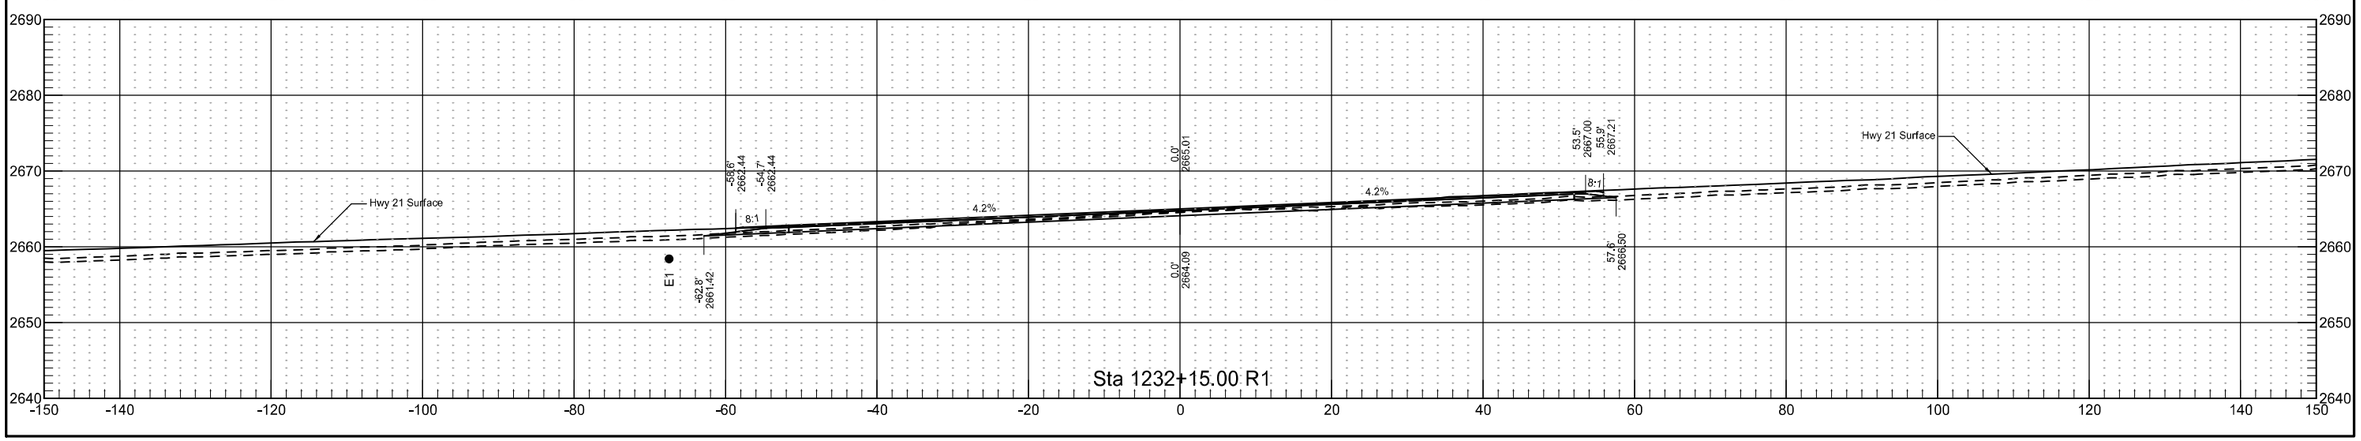

10/29/2019 8:44:34 AM kory.Kleinknecht G:\2018\18.00676\50021000.016\Design\Base\Xsec_011_Approaches.dgn


124th Ave SW - North


	STATE	PROJECT NO.	SECTION NO.	SHEET NO.
	ND	NH-5-021(016)000	200	312

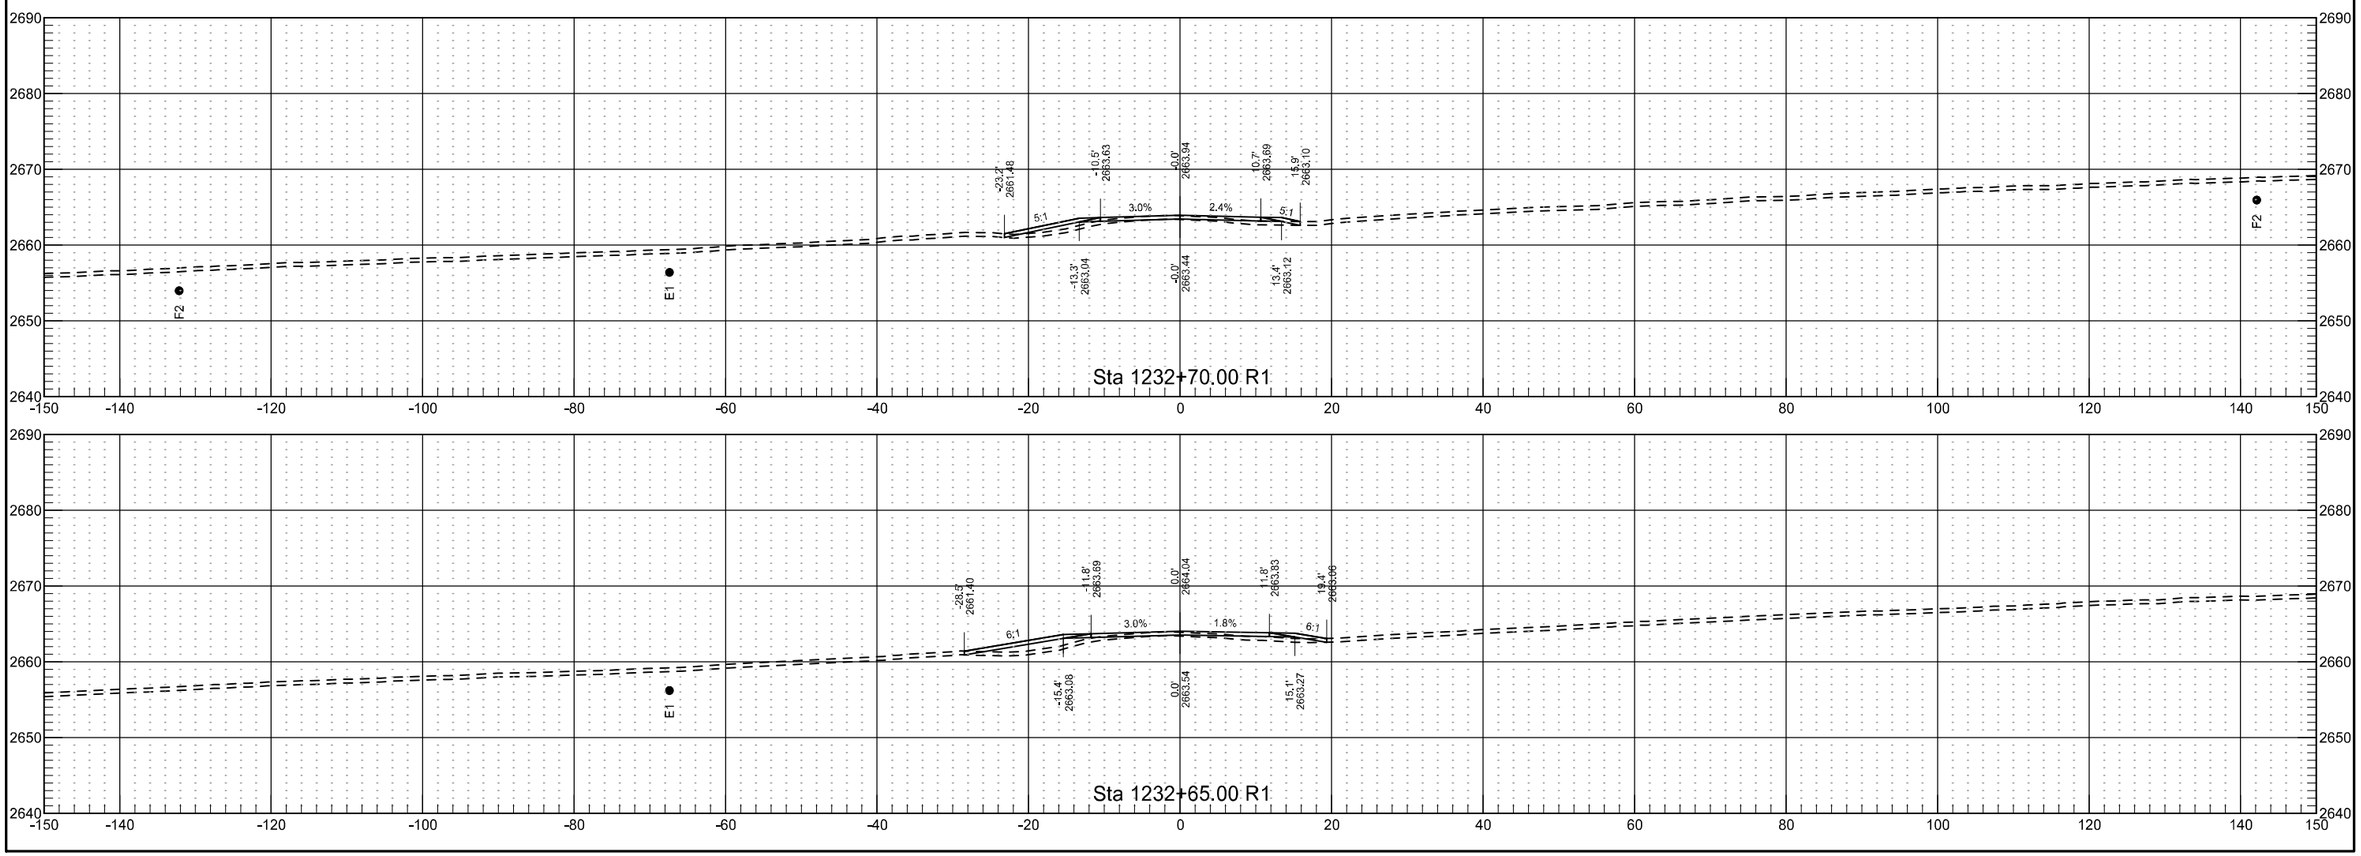


119th Ave SW - South

	STATE	PROJECT NO.	SECTION NO.	SHEET NO.
	ND	NH-5-021(016)000	200	313

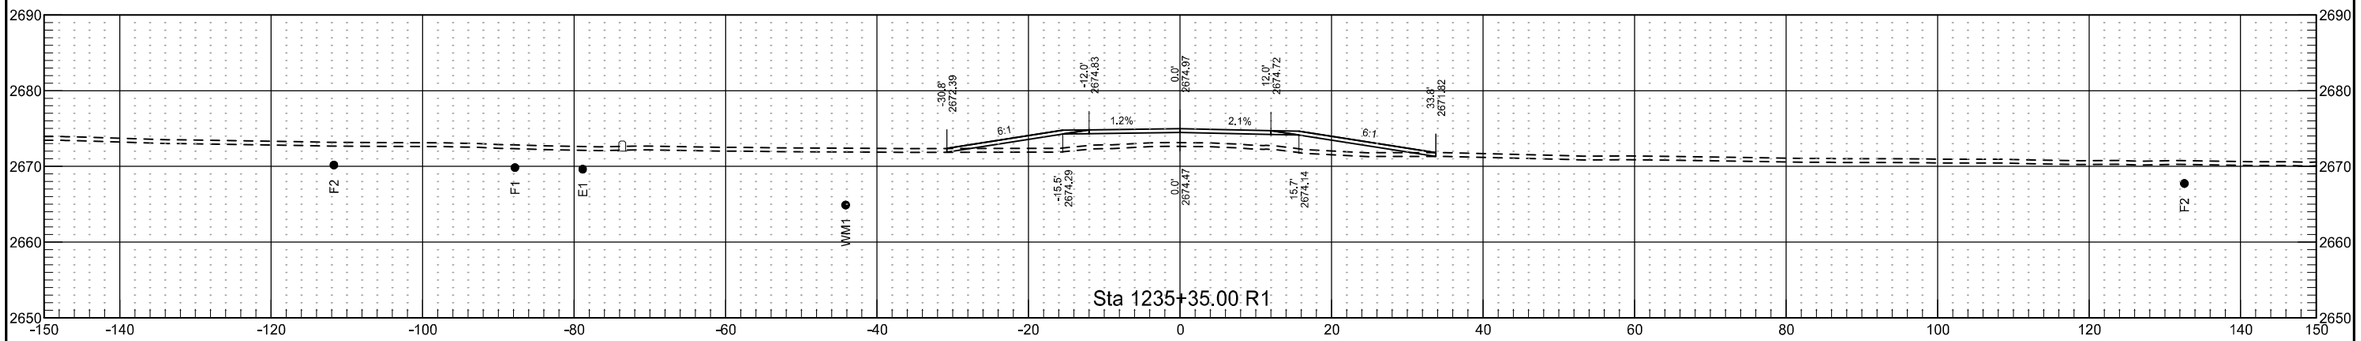


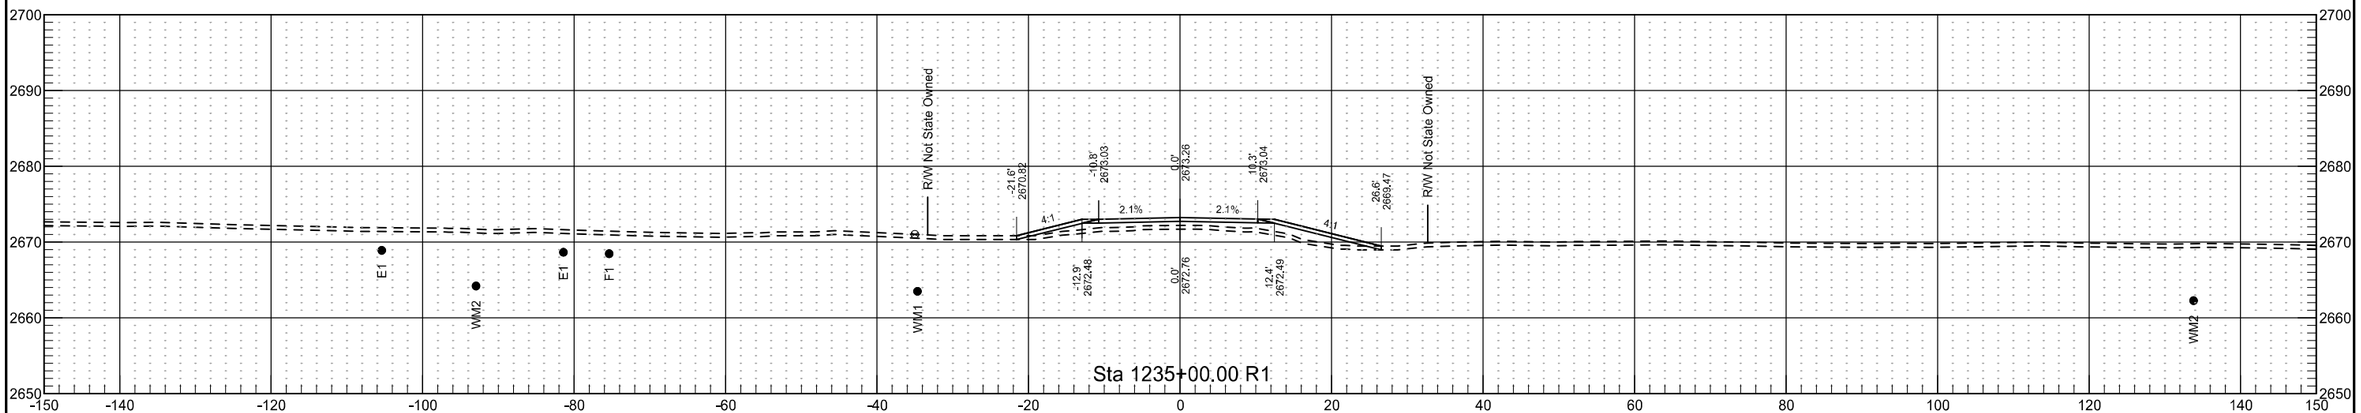

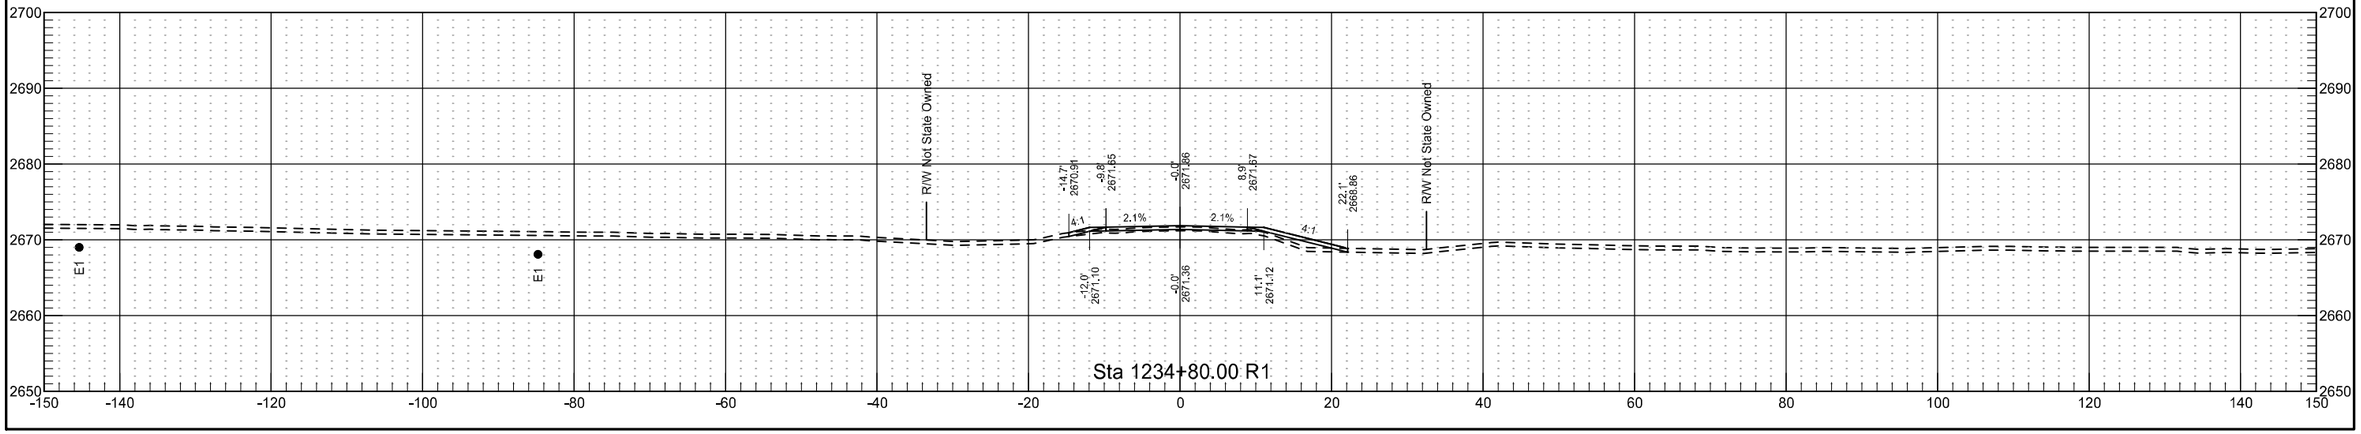


119th Ave SW - South

	STATE	PROJECT NO.	SECTION NO.	SHEET NO.
	ND	NH-5-021(016)000	200	314

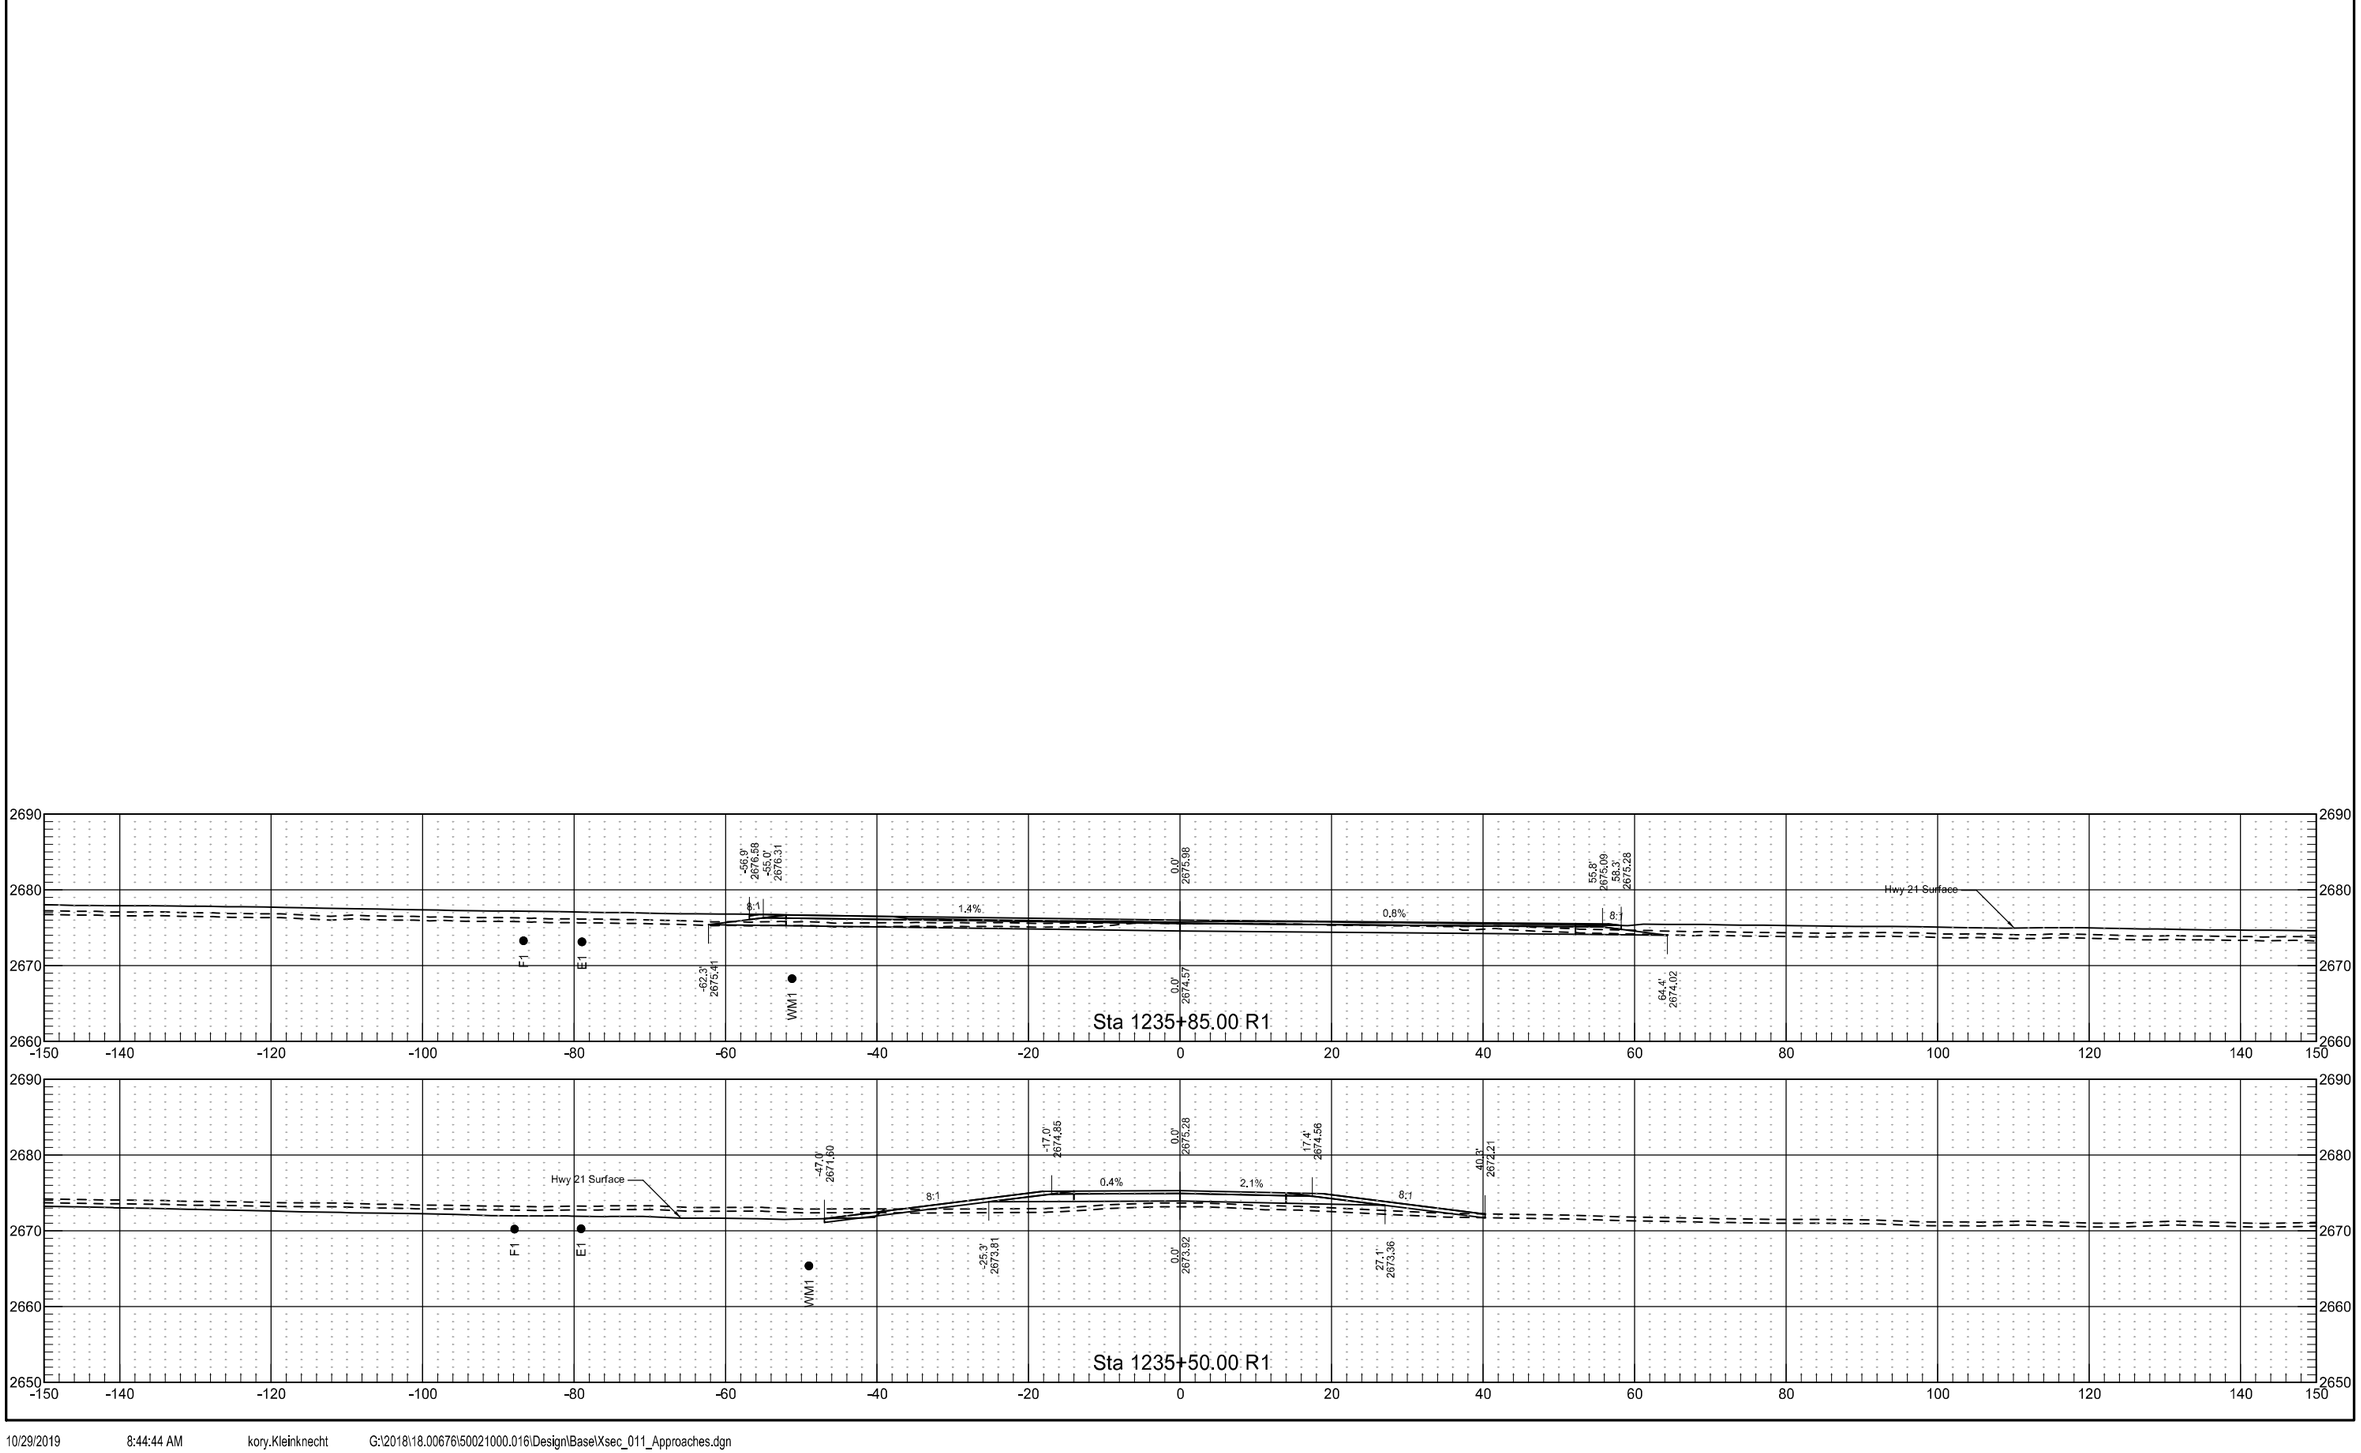

119th Ave SW - North


	STATE	PROJECT NO.	SECTION NO.	SHEET NO.
	ND	NH-5-021(016)000	200	315

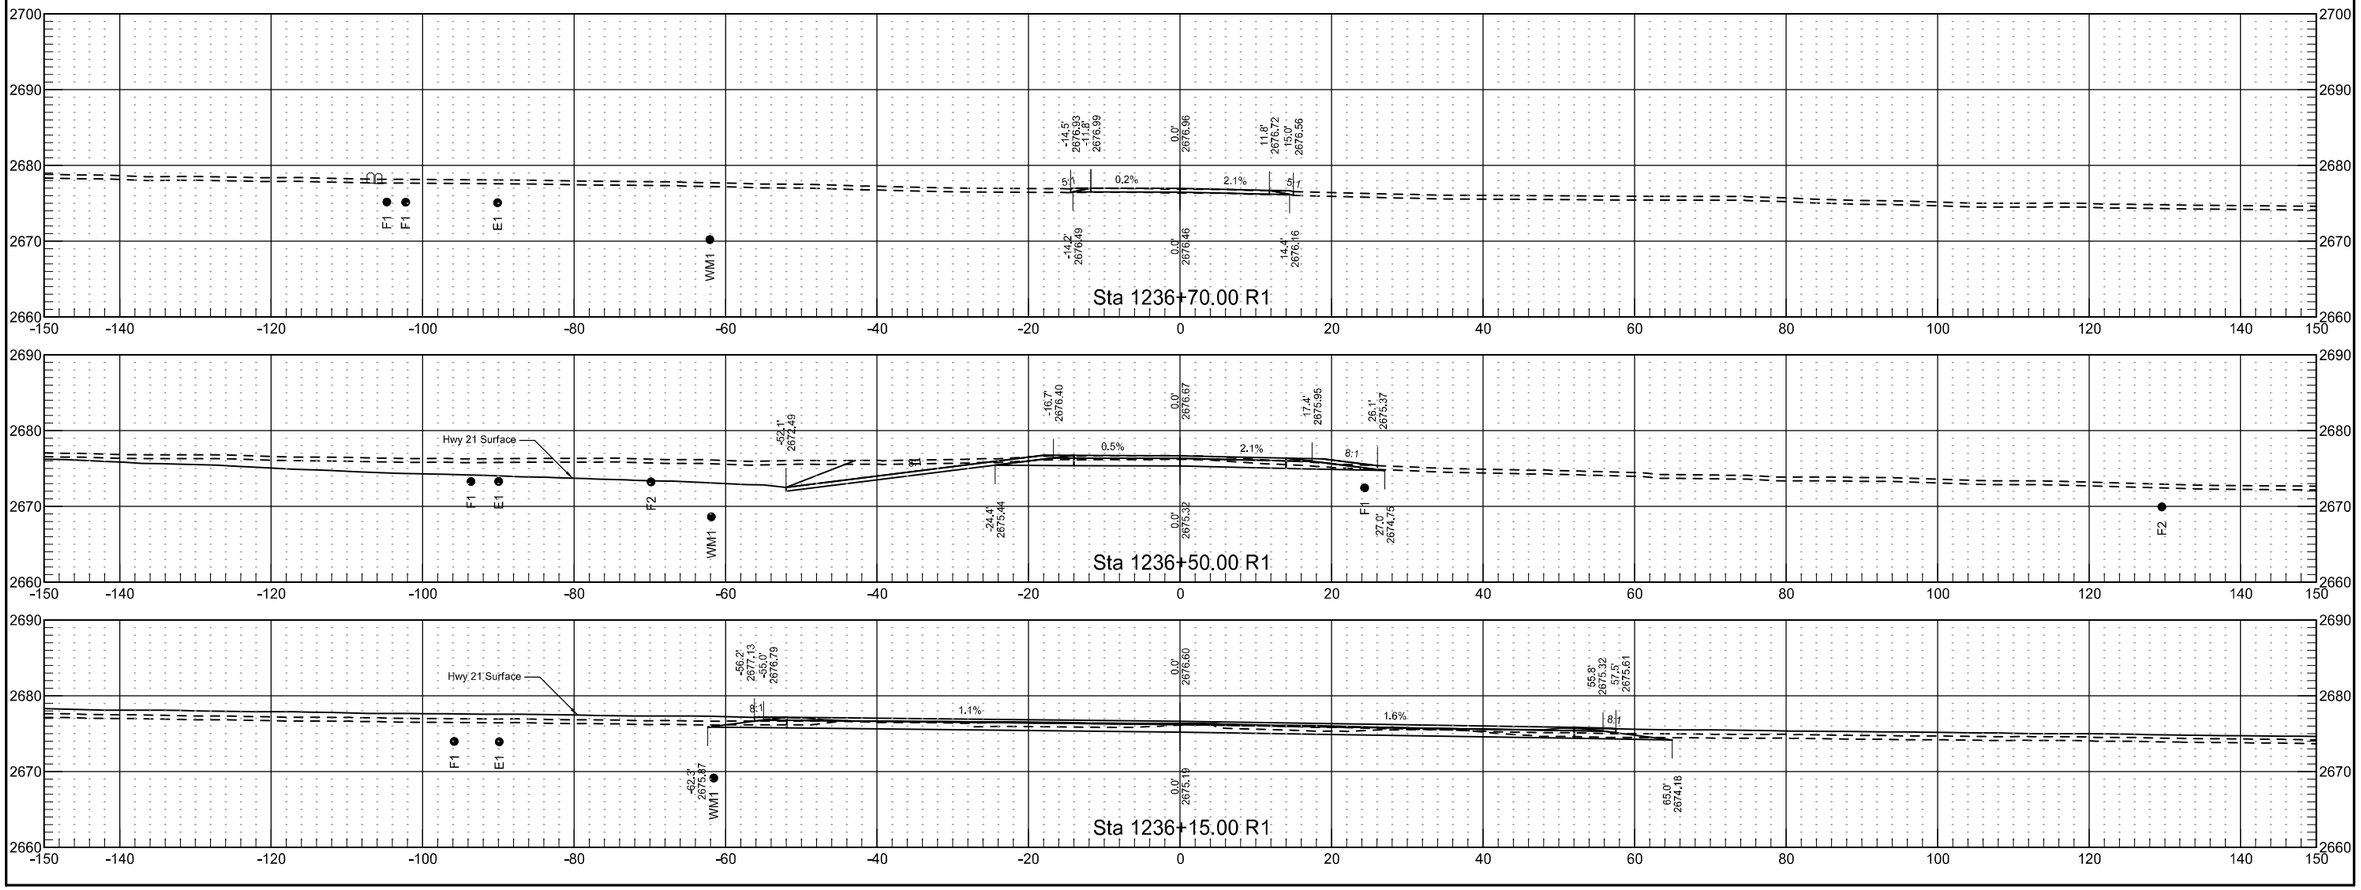



10/29/2019 8:44:45 AM kory.Kleinknecht G:\2018\18.00676\50021000.016\Design\Base\Xsec_011_Approaches.dgn

118th Ave SW - South

	STATE	PROJECT NO.	SECTION NO.	SHEET NO.
	ND	NH-5-021(016)000	200	316

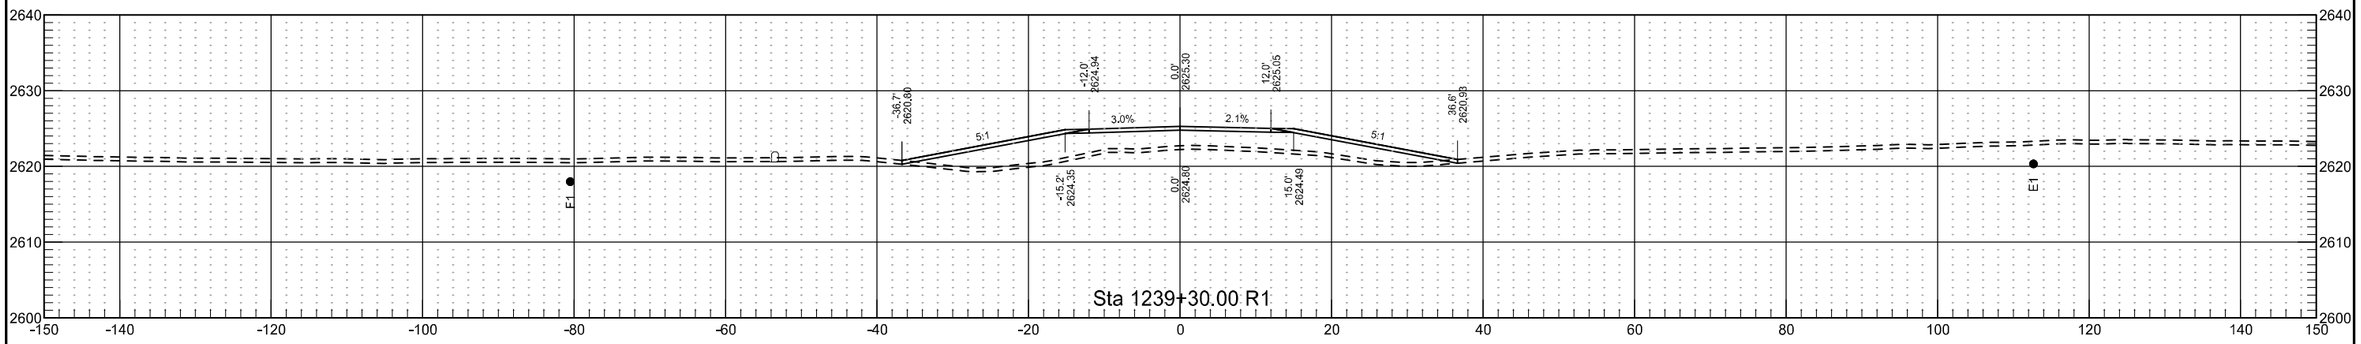


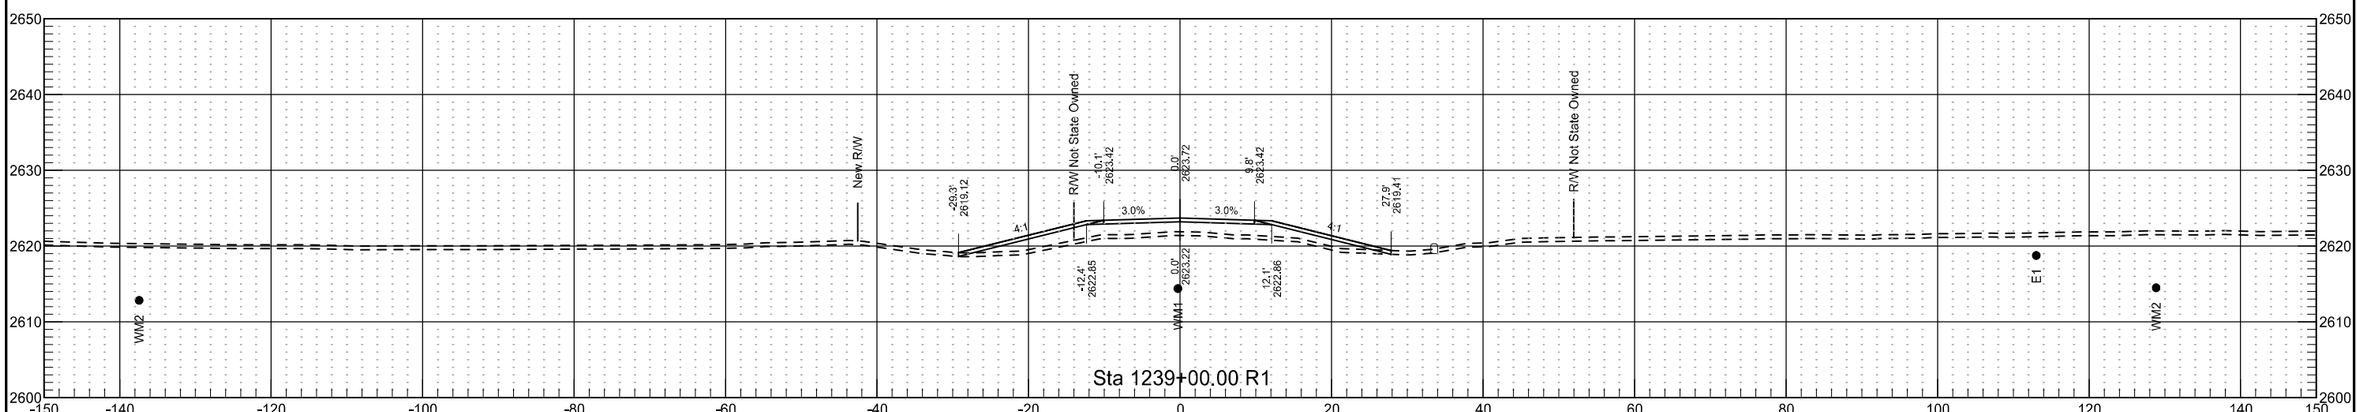

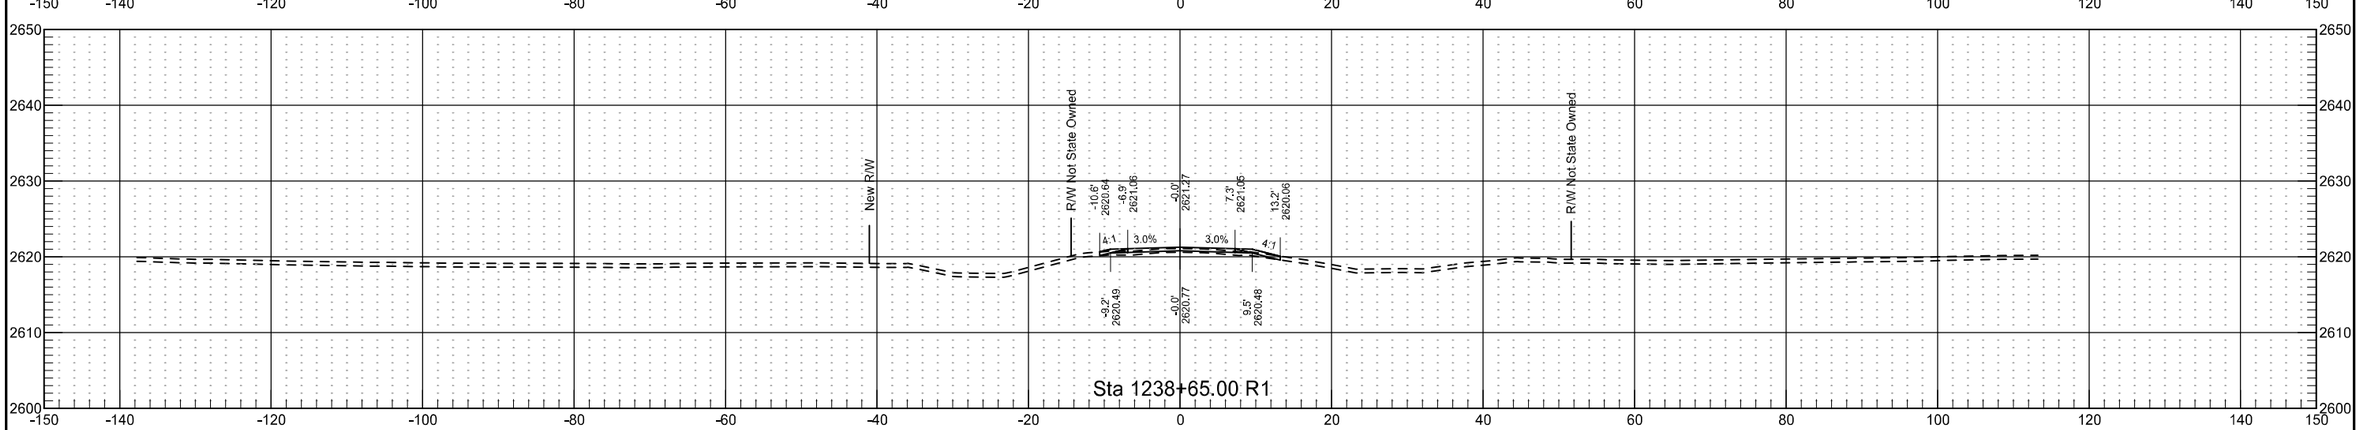


118th Ave SW - South


	STATE	PROJECT NO.	SECTION NO.	SHEET NO.
	ND	NH-5-021(016)000	200	317

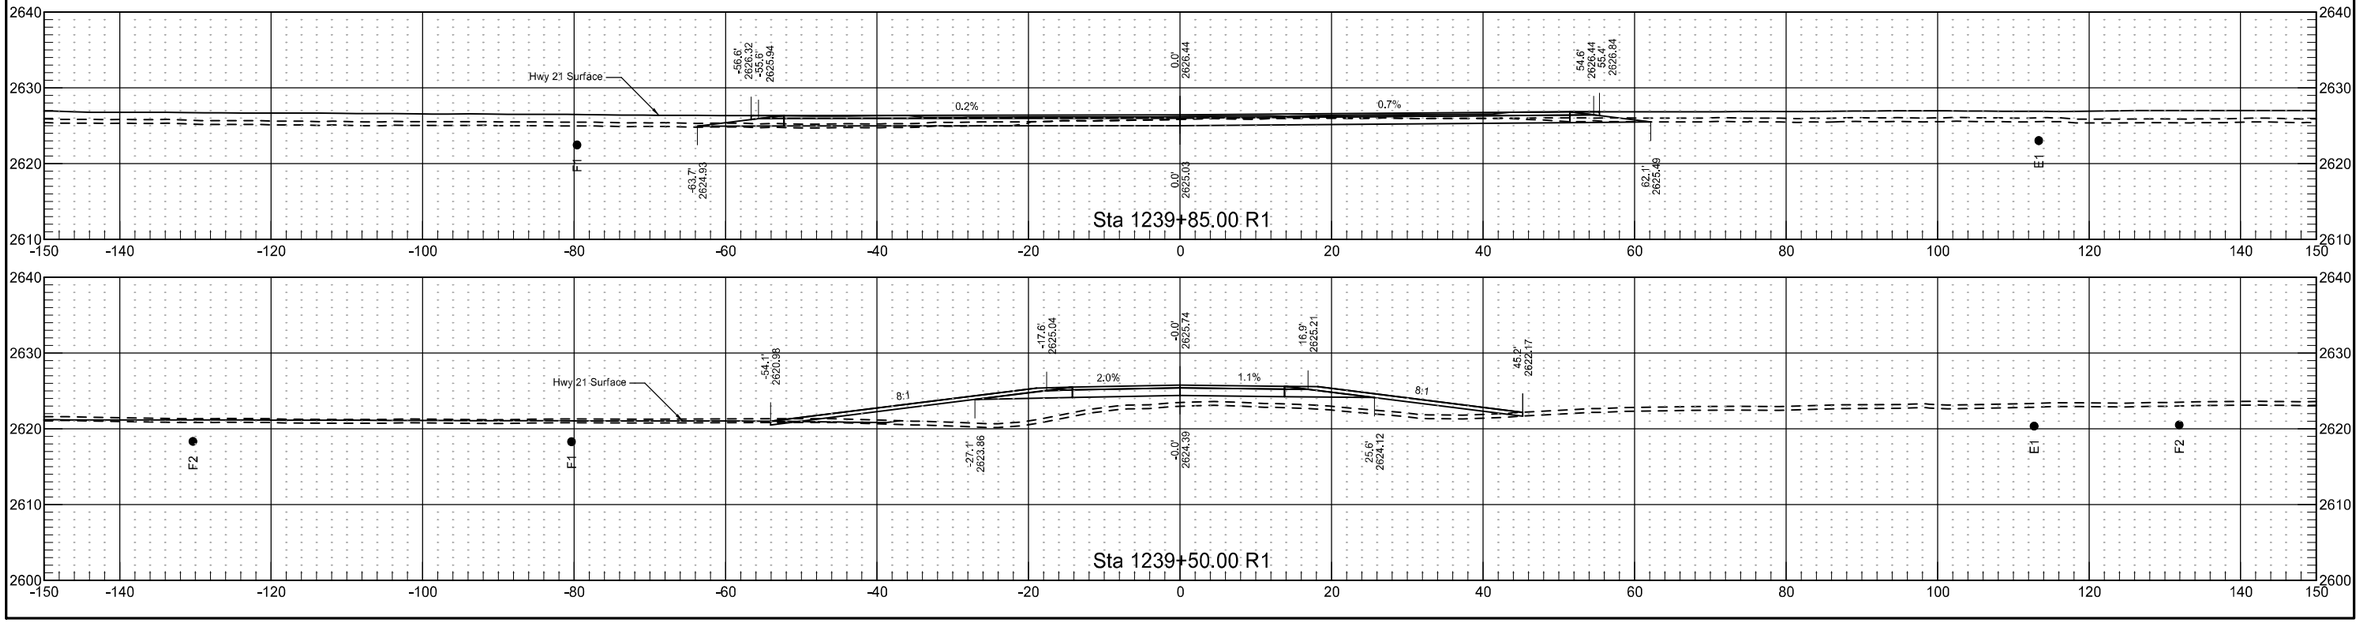


Main Street

	STATE	PROJECT NO.	SECTION NO.	SHEET NO.
	ND	NH-5-021(016)000	200	318

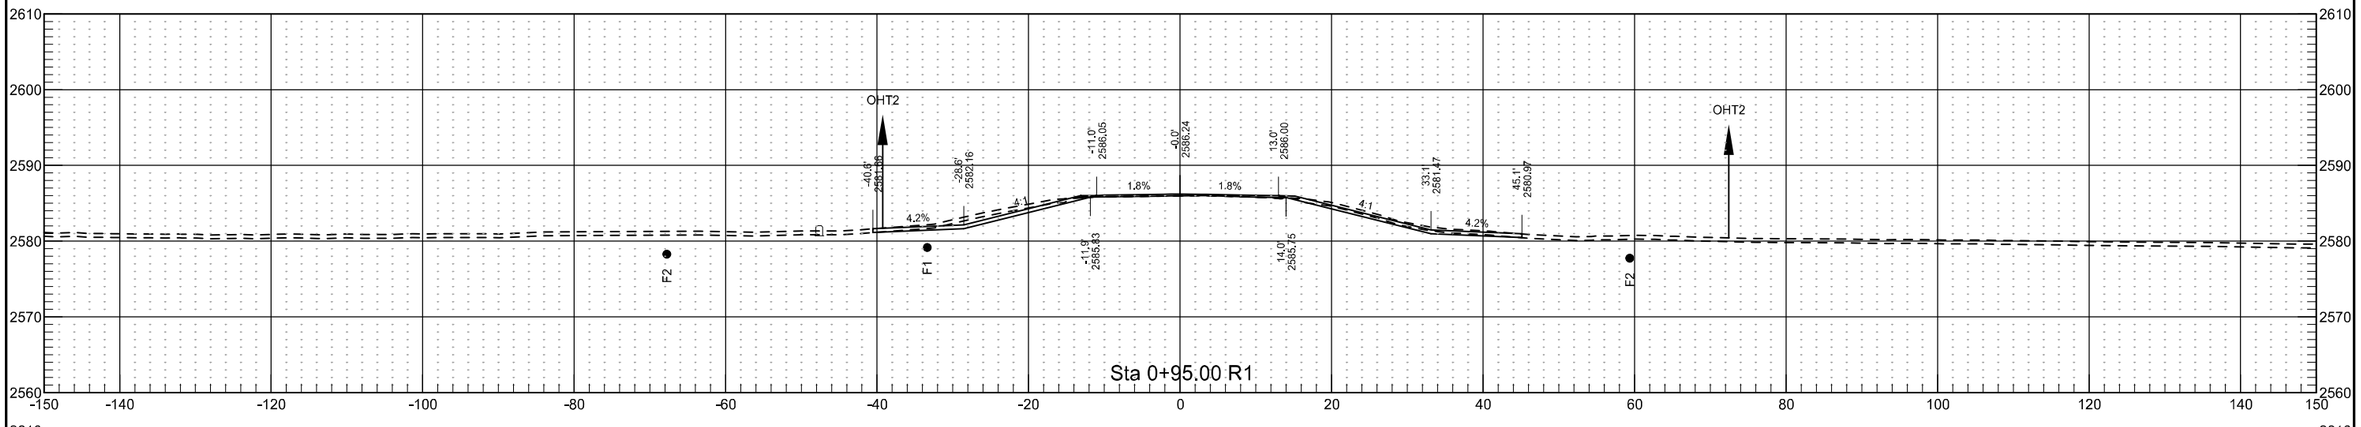

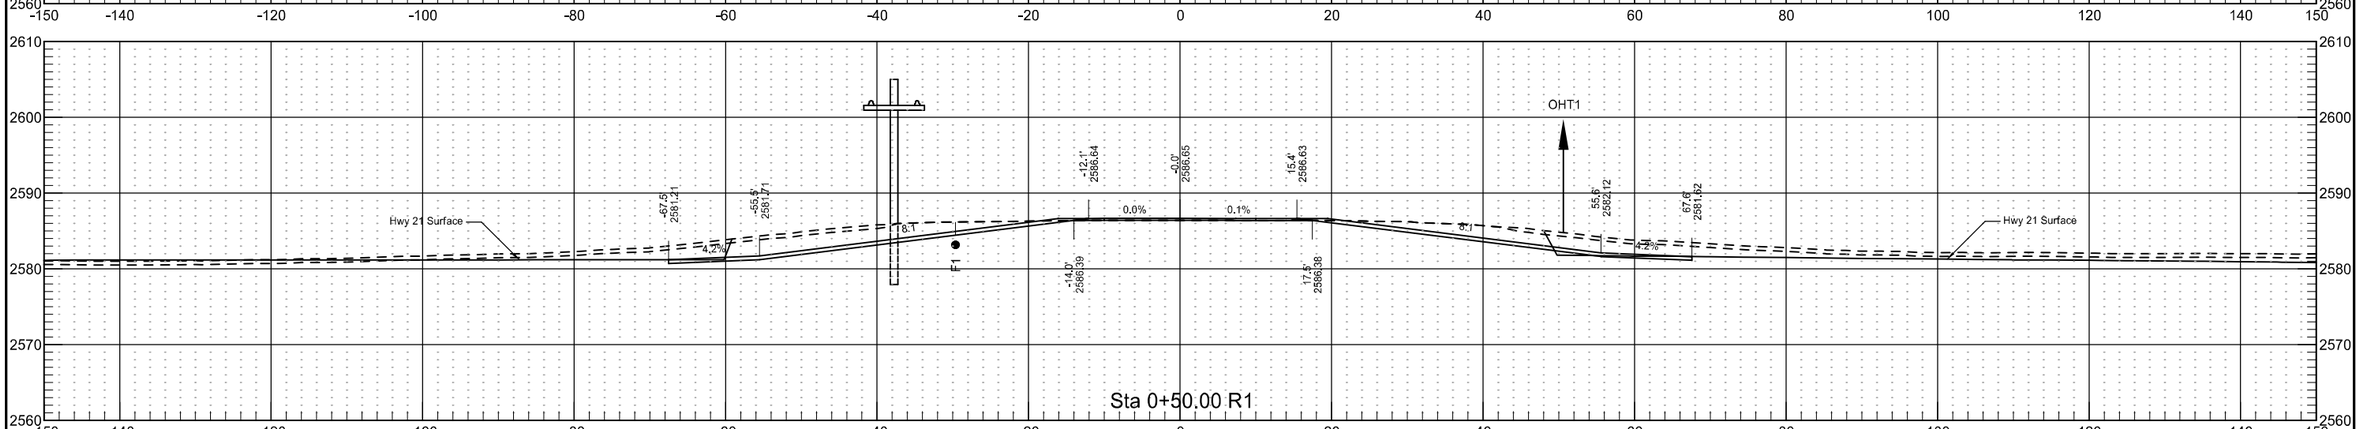

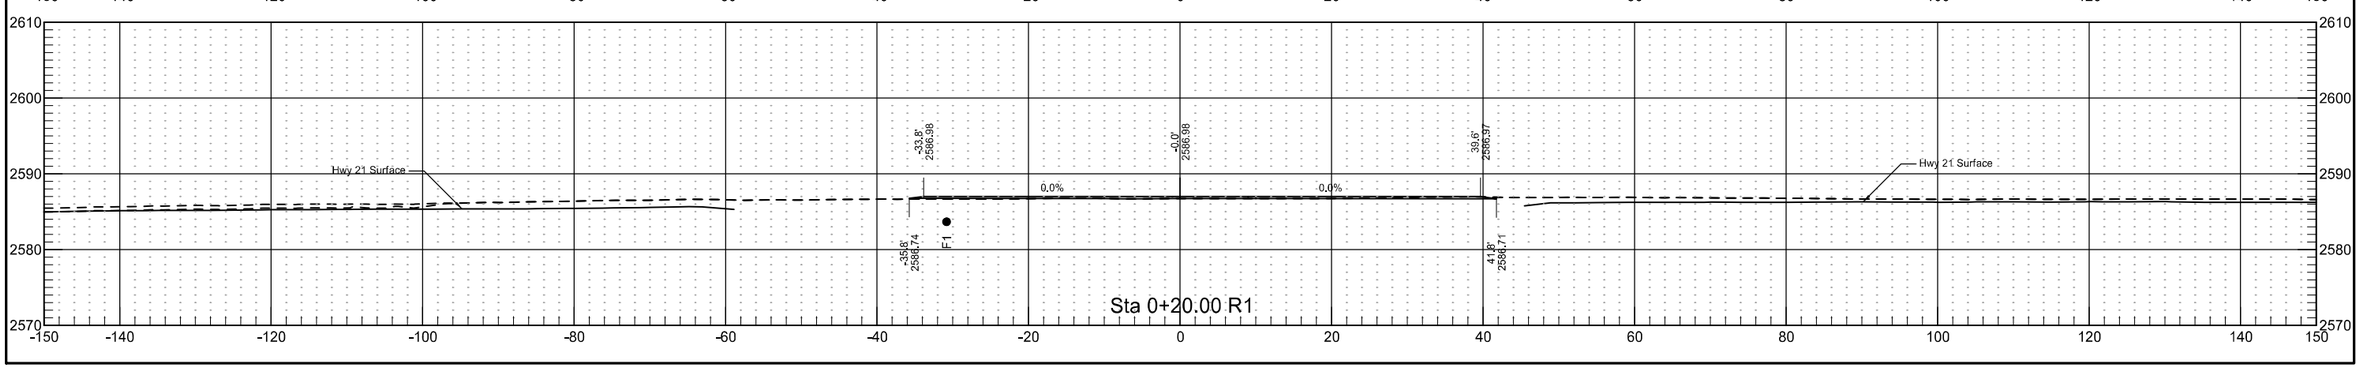


10/29/2019 8:44:47 AM kory.Kleinknecht G:\2018\18.00676\50021000.016\Design\Base\Xsec_011_Approaches.dgn

Temporary Bypass 1

	STATE	PROJECT NO.	SECTION NO.	SHEET NO.
	ND	NH-5-021(016)000	200	319

Temporary Bypass 1

	STATE	PROJECT NO.	SECTION NO.	SHEET NO.
	ND	NH-5-021(016)000	200	320

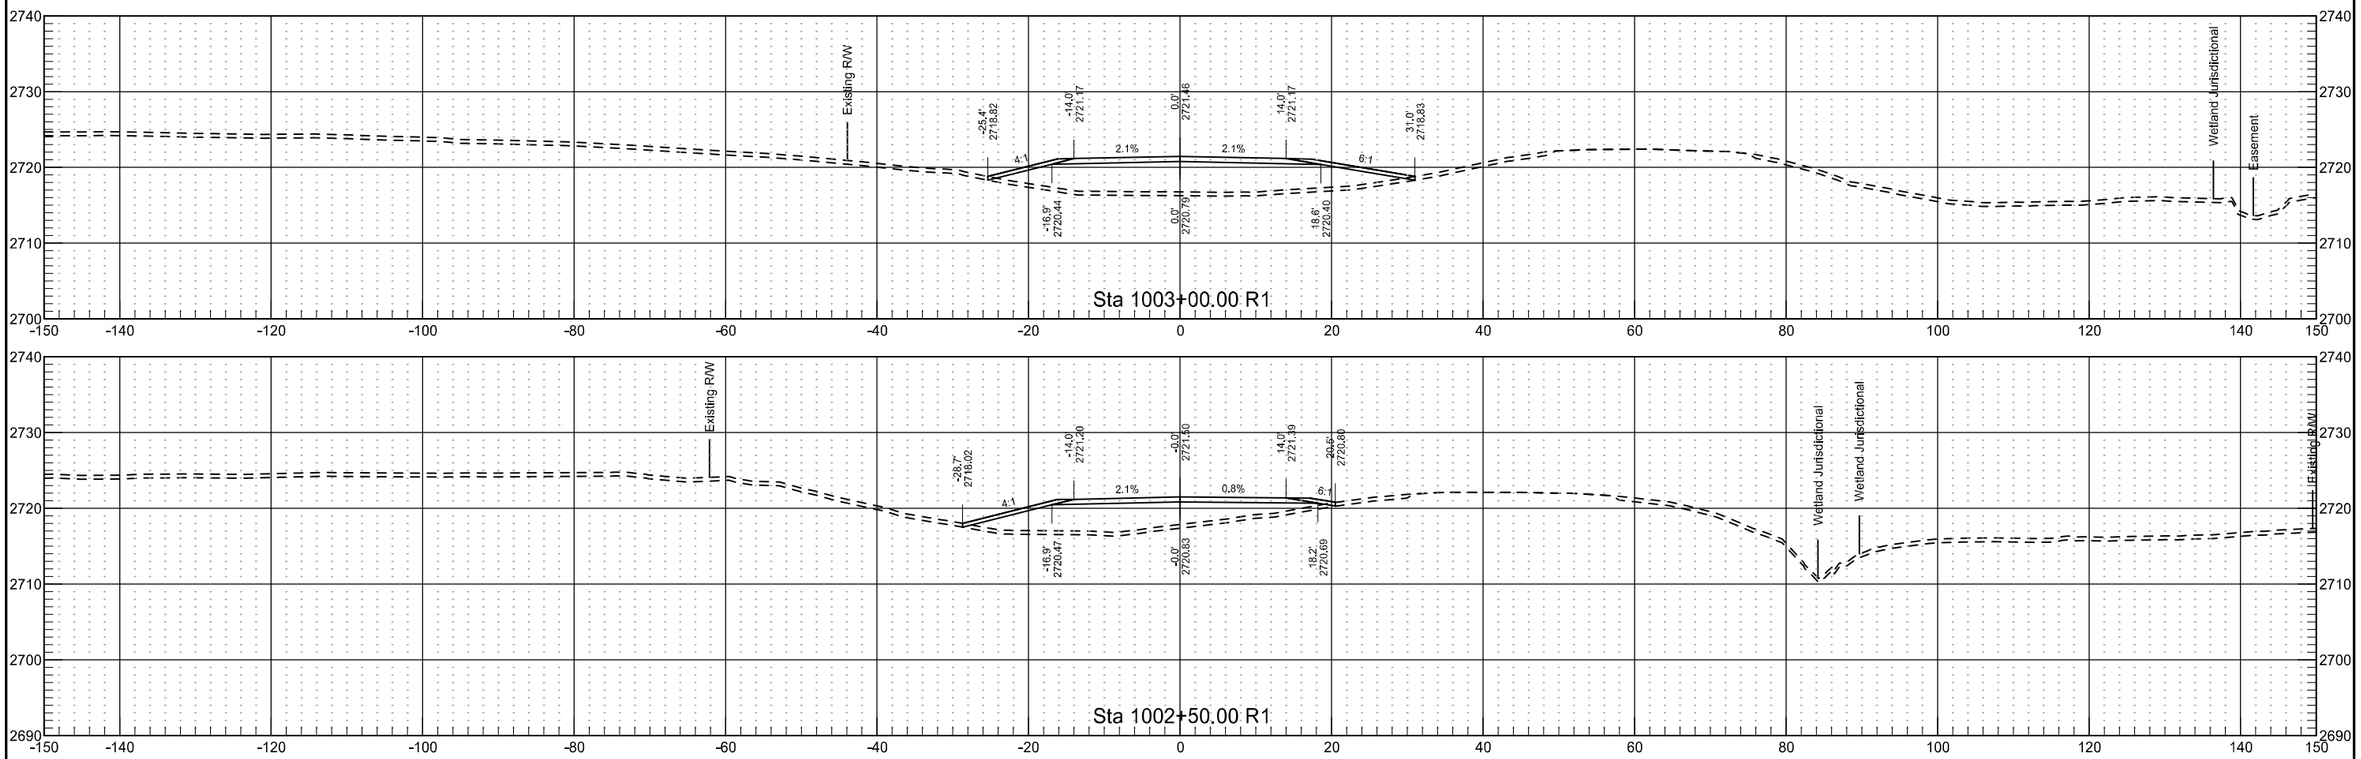


10/29/2019 8:44:49 AM kory.Kleinknecht G:\2018\18.00676\50021000.016\Design\Base\Xsec_012_Bypass.dgn


Temporary Bypass 1


	STATE	PROJECT NO.	SECTION NO.	SHEET NO.
	ND	NH-5-021(016)000	200	321

Temporary Bypass 1

	STATE	PROJECT NO.	SECTION NO.	SHEET NO.
	ND	NH-5-021(016)000	200	322

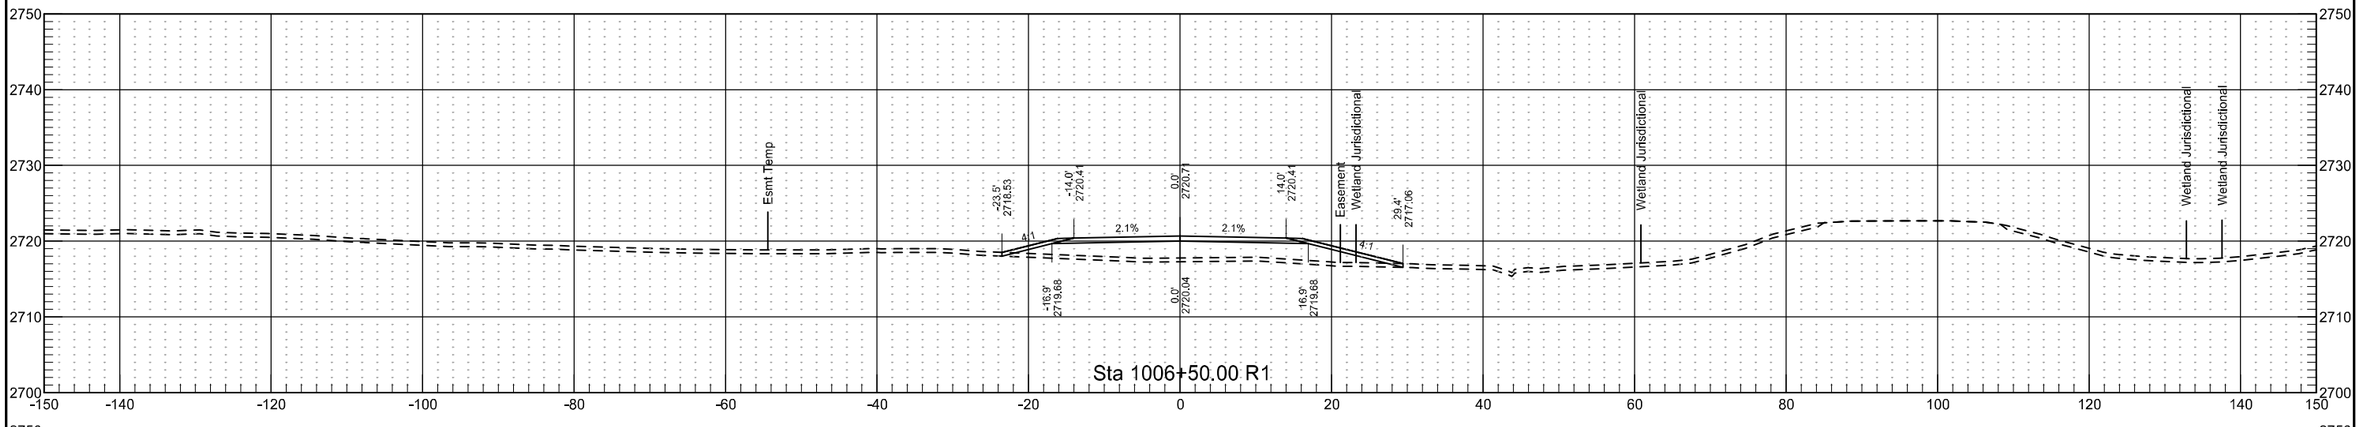


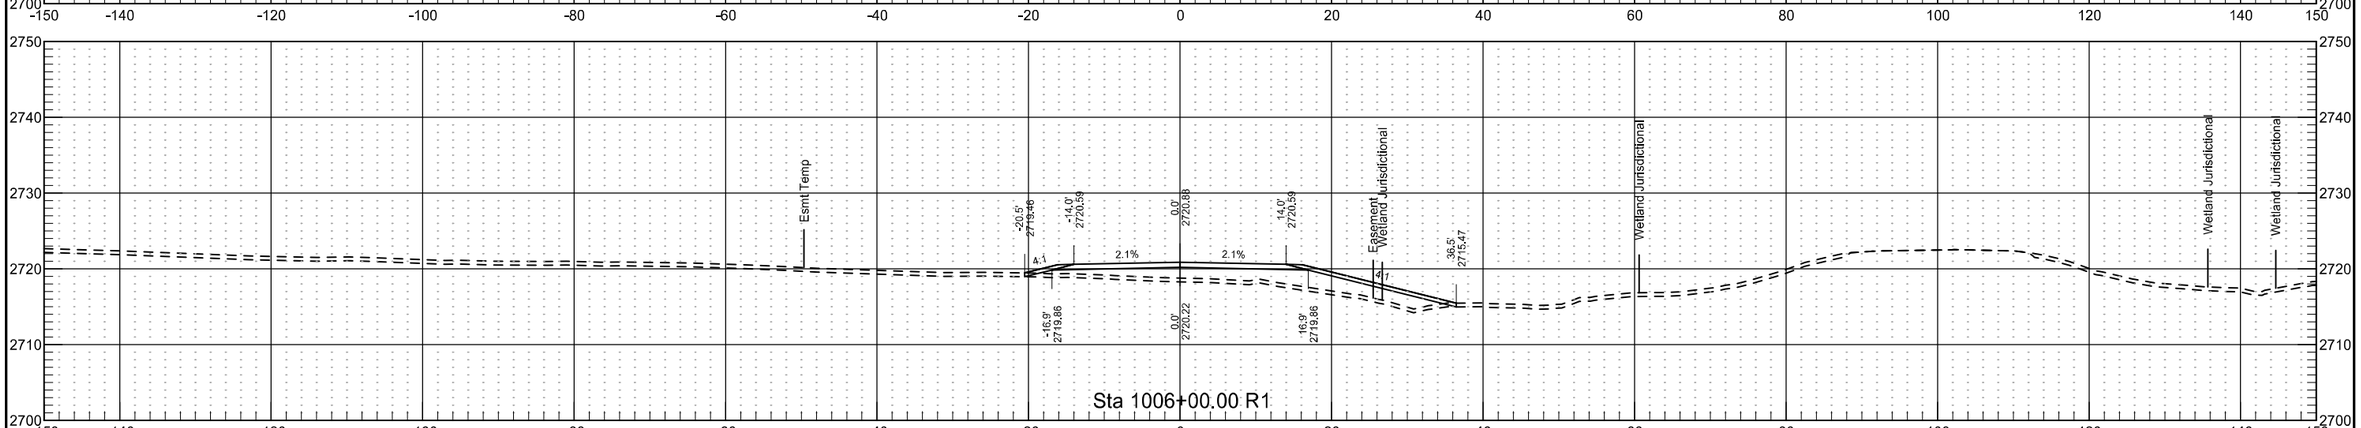


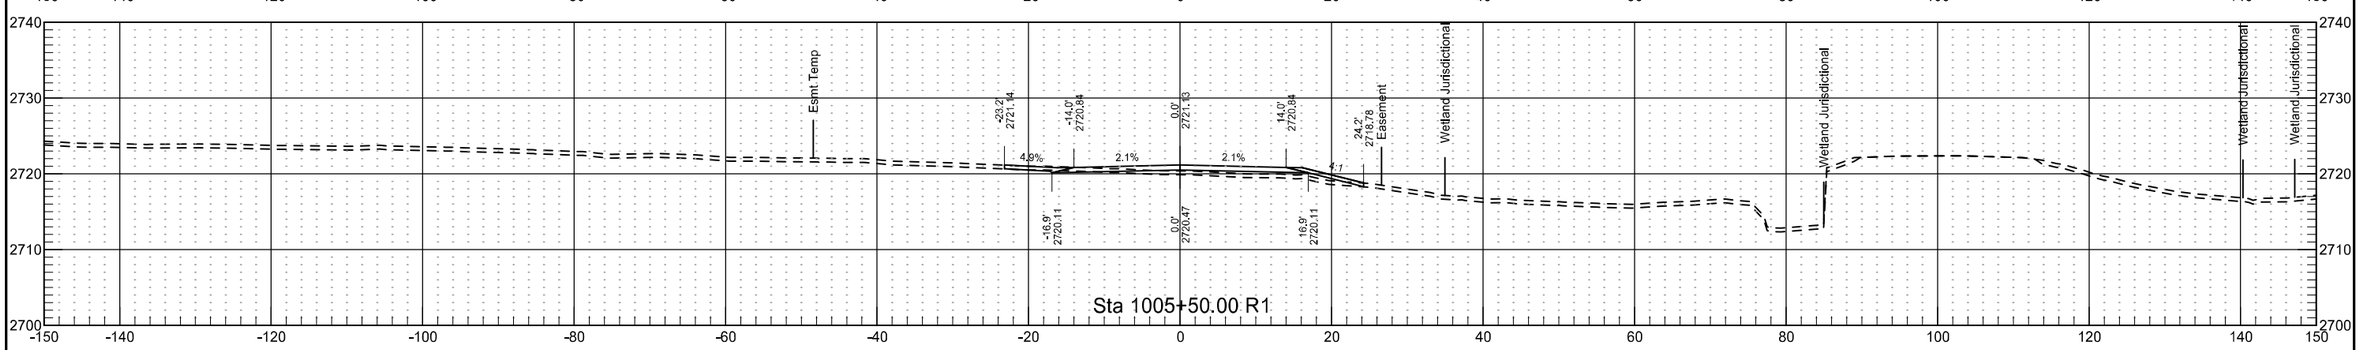


Temporary Bypass 1

	STATE	PROJECT NO.	SECTION NO.	SHEET NO.
	ND	NH-5-021(016)000	200	323

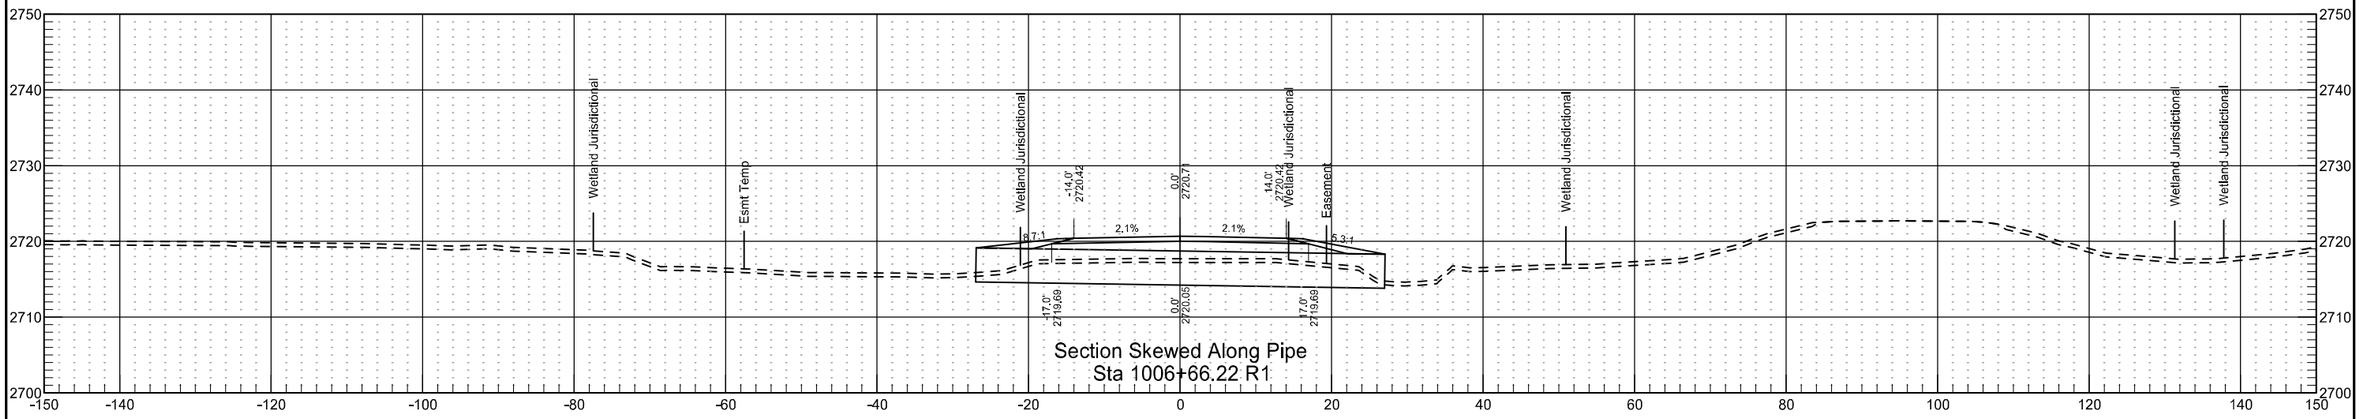


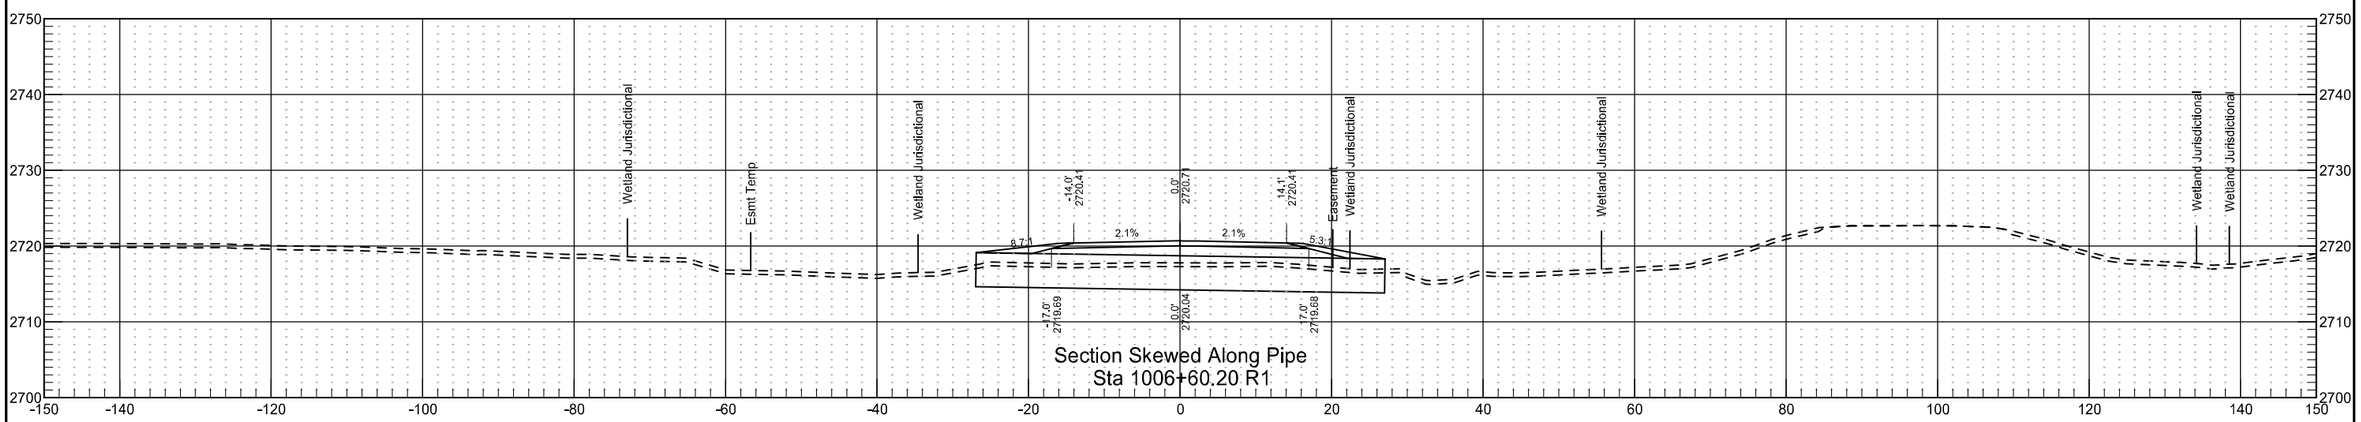


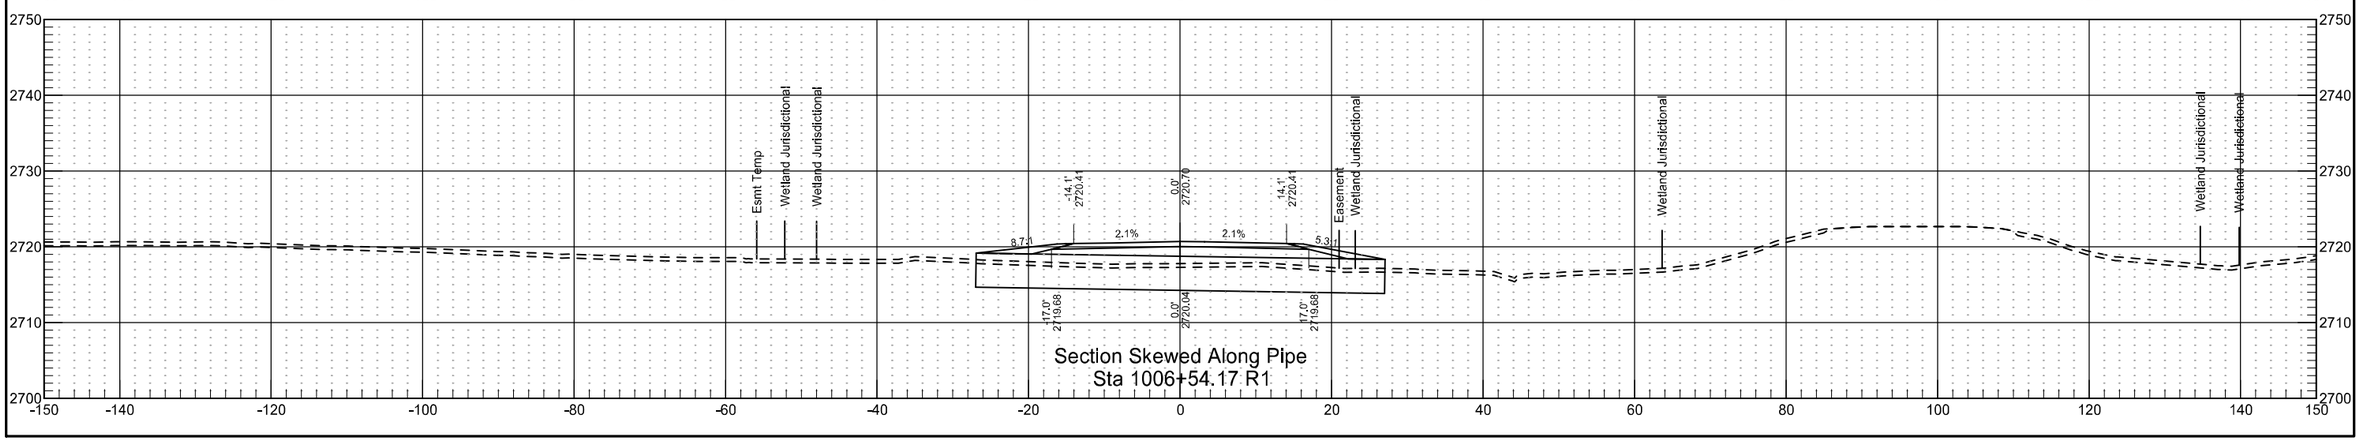


Temporary Bypass 1

	STATE	PROJECT NO.	SECTION NO.	SHEET NO.
	ND	NH-5-021(016)000	200	324

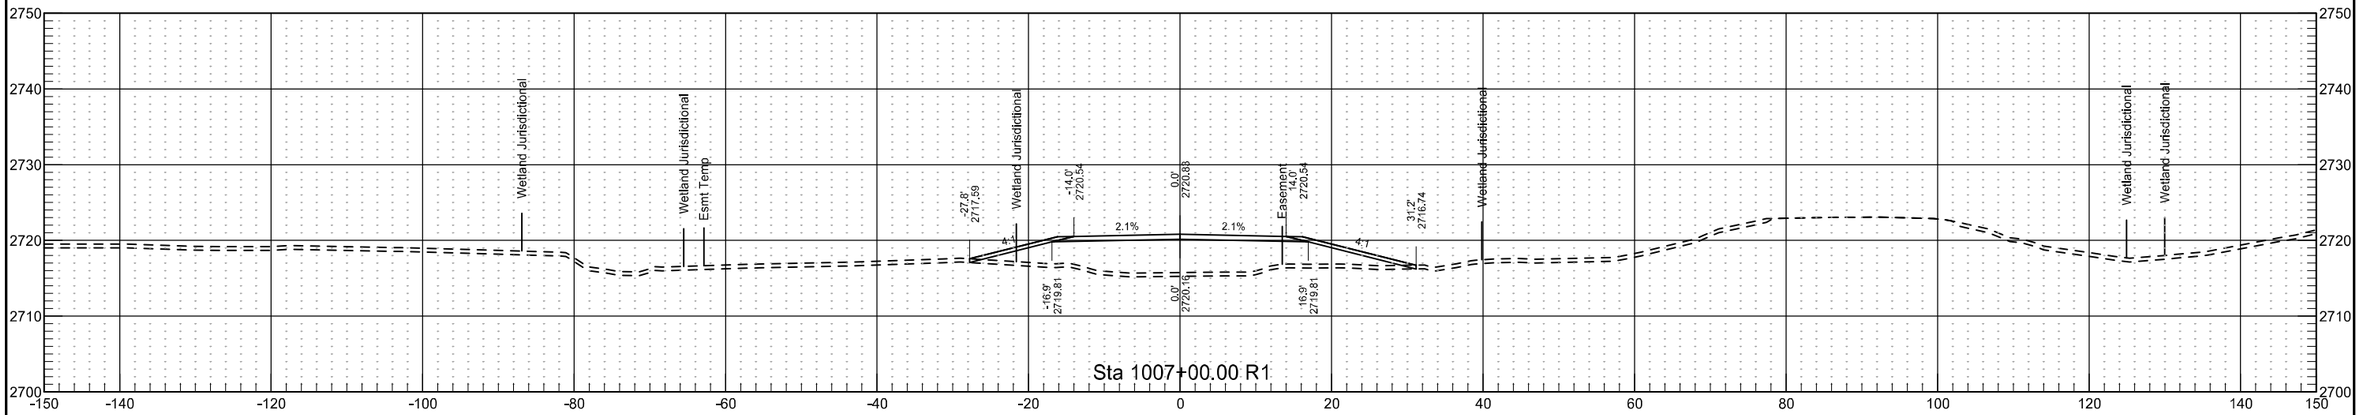


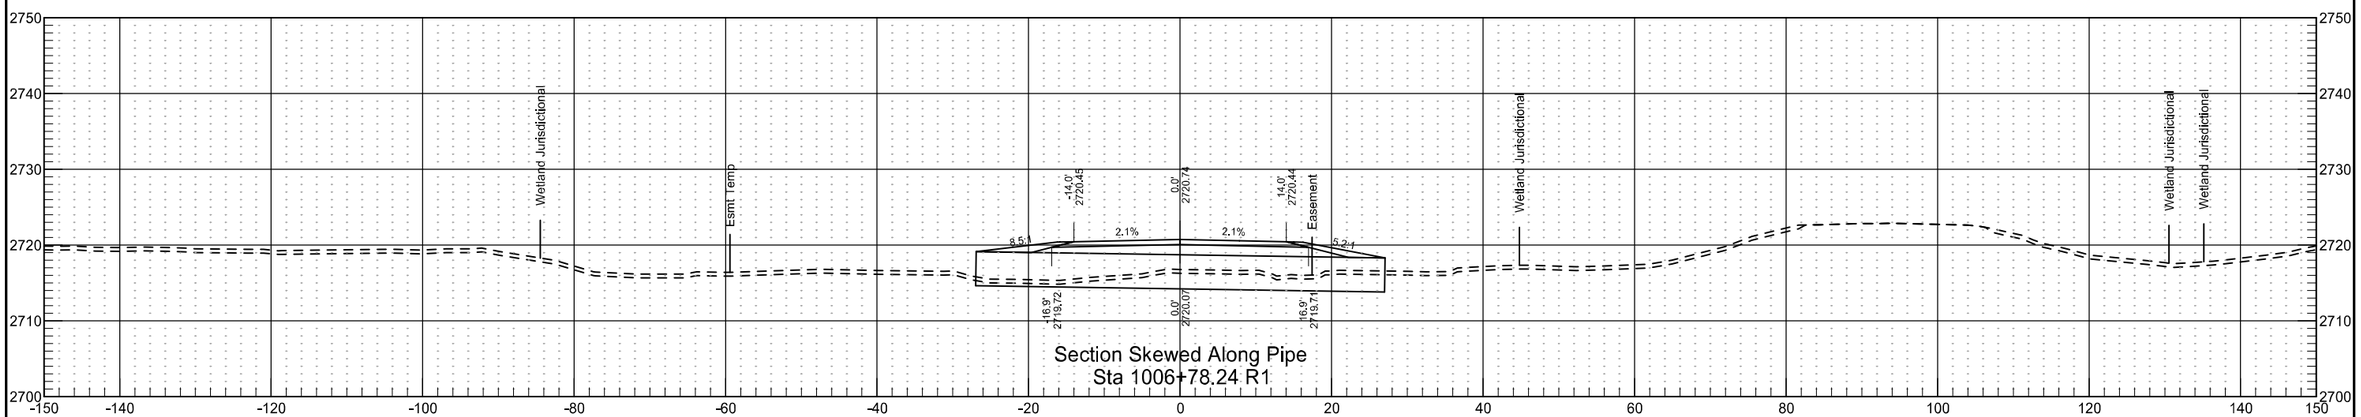


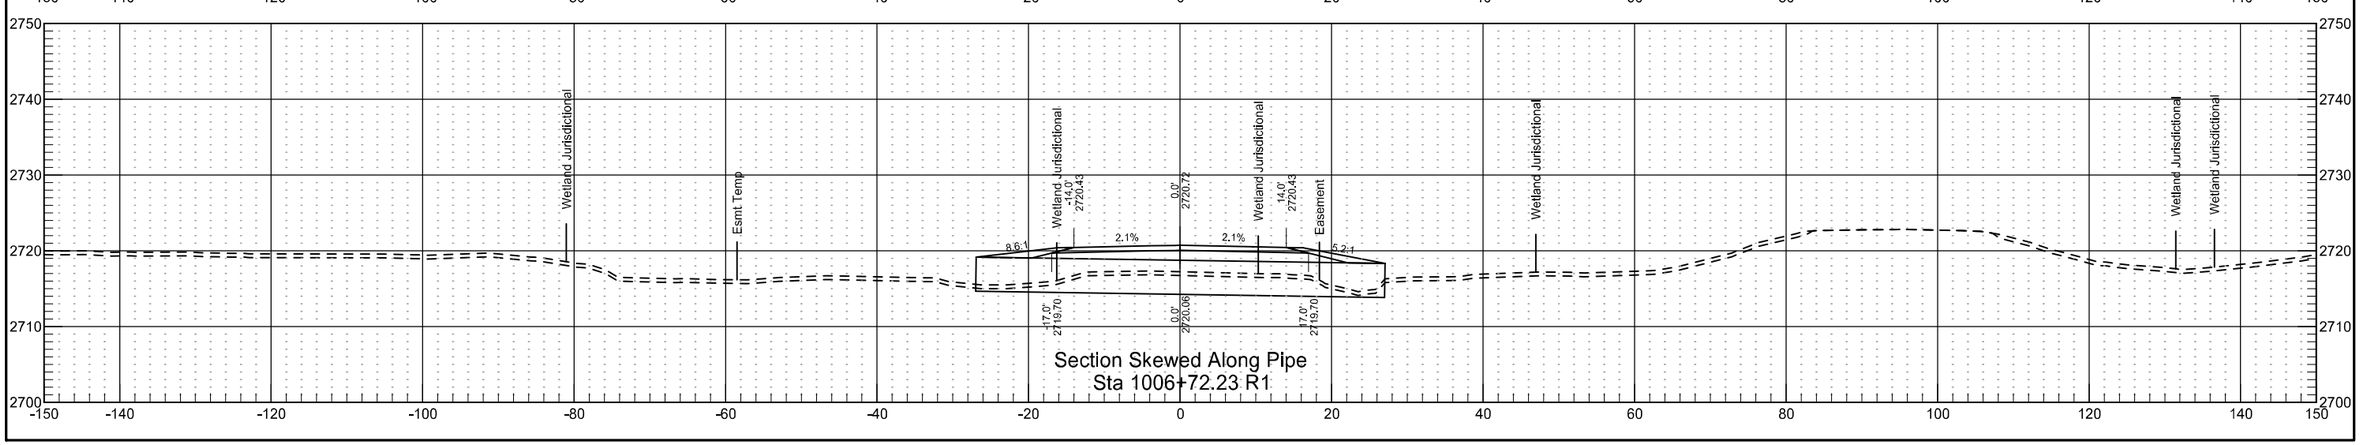


Temporary Bypass 1

	STATE	PROJECT NO.	SECTION NO.	SHEET NO.
	ND	NH-5-021(016)000	200	325

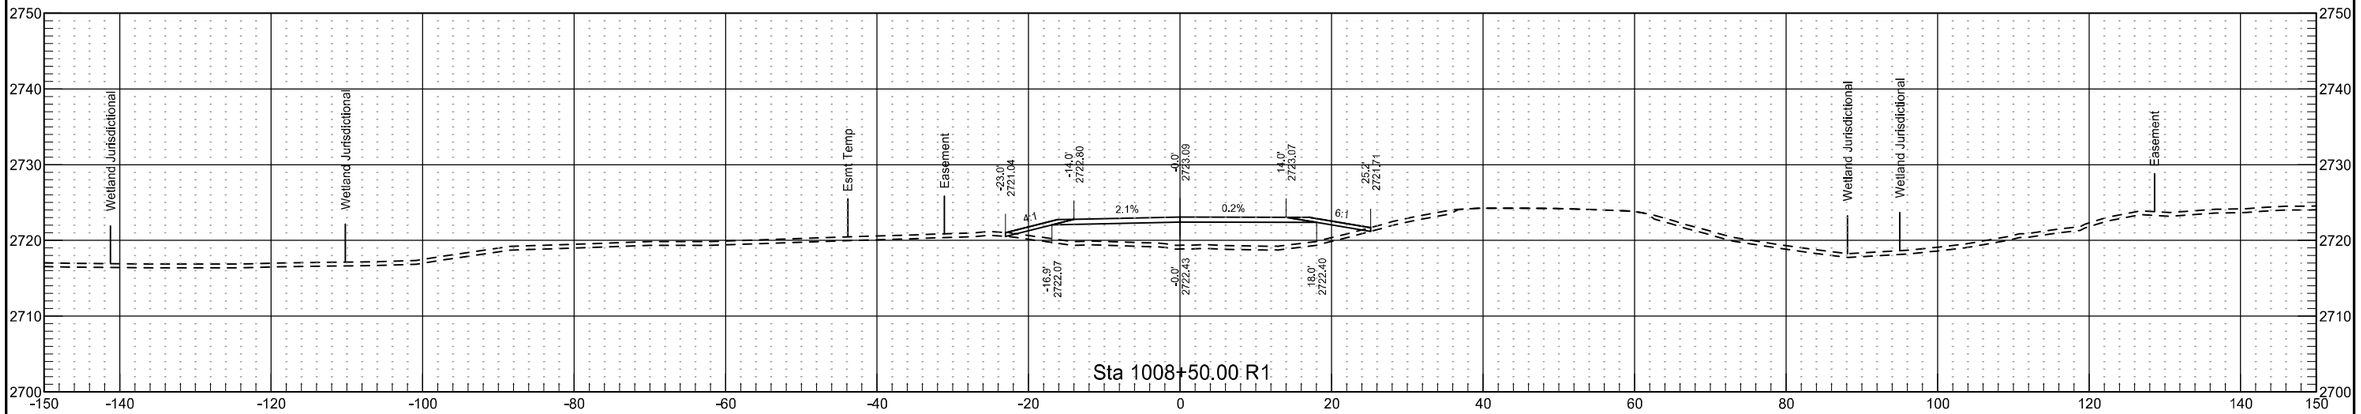


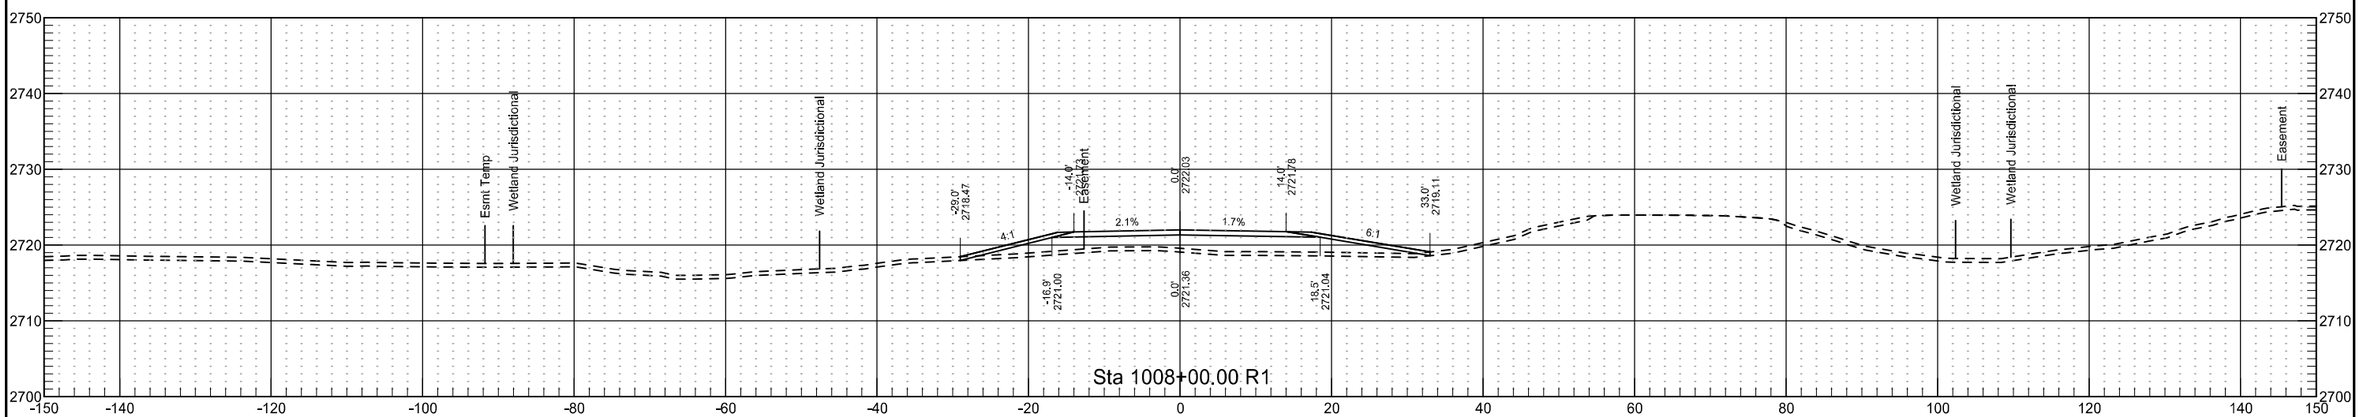

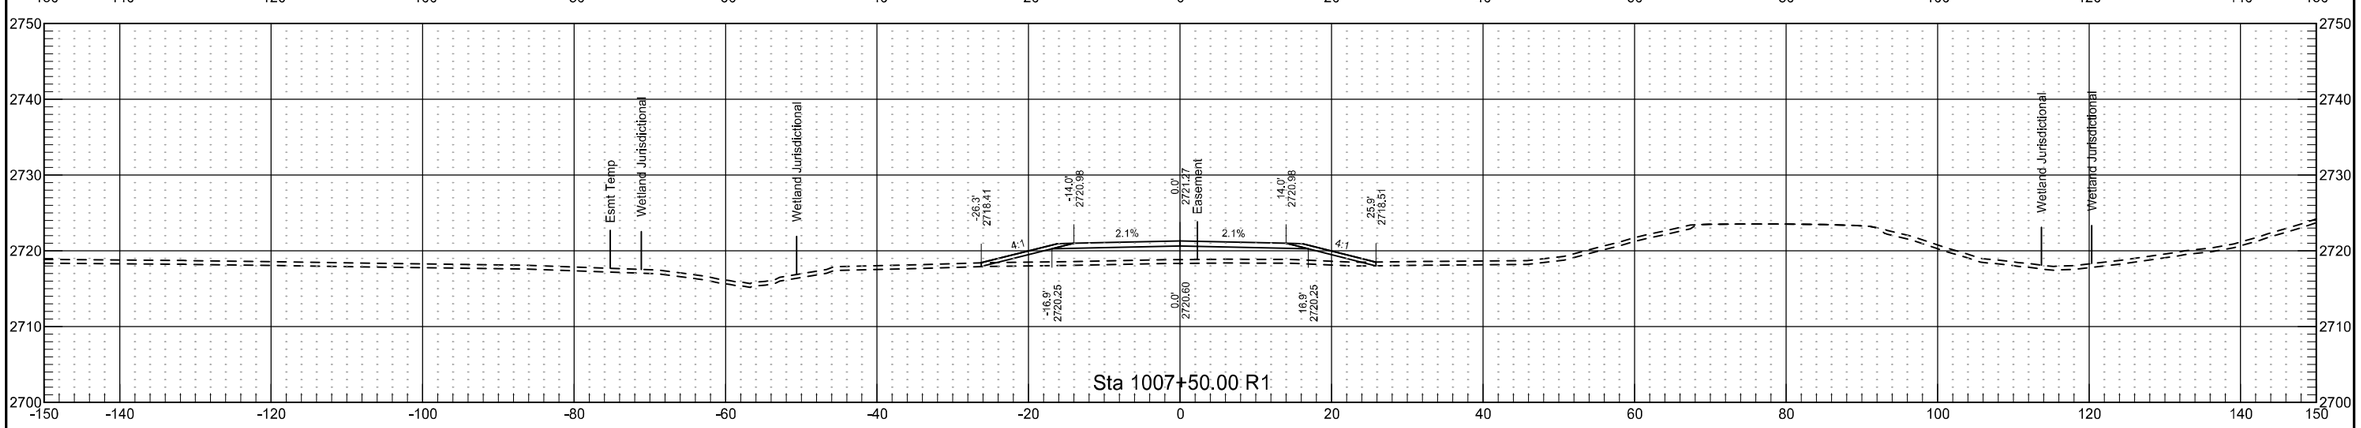

Temporary Bypass 1


	STATE	PROJECT NO.	SECTION NO.	SHEET NO.
	ND	NH-5-021(016)000	200	326

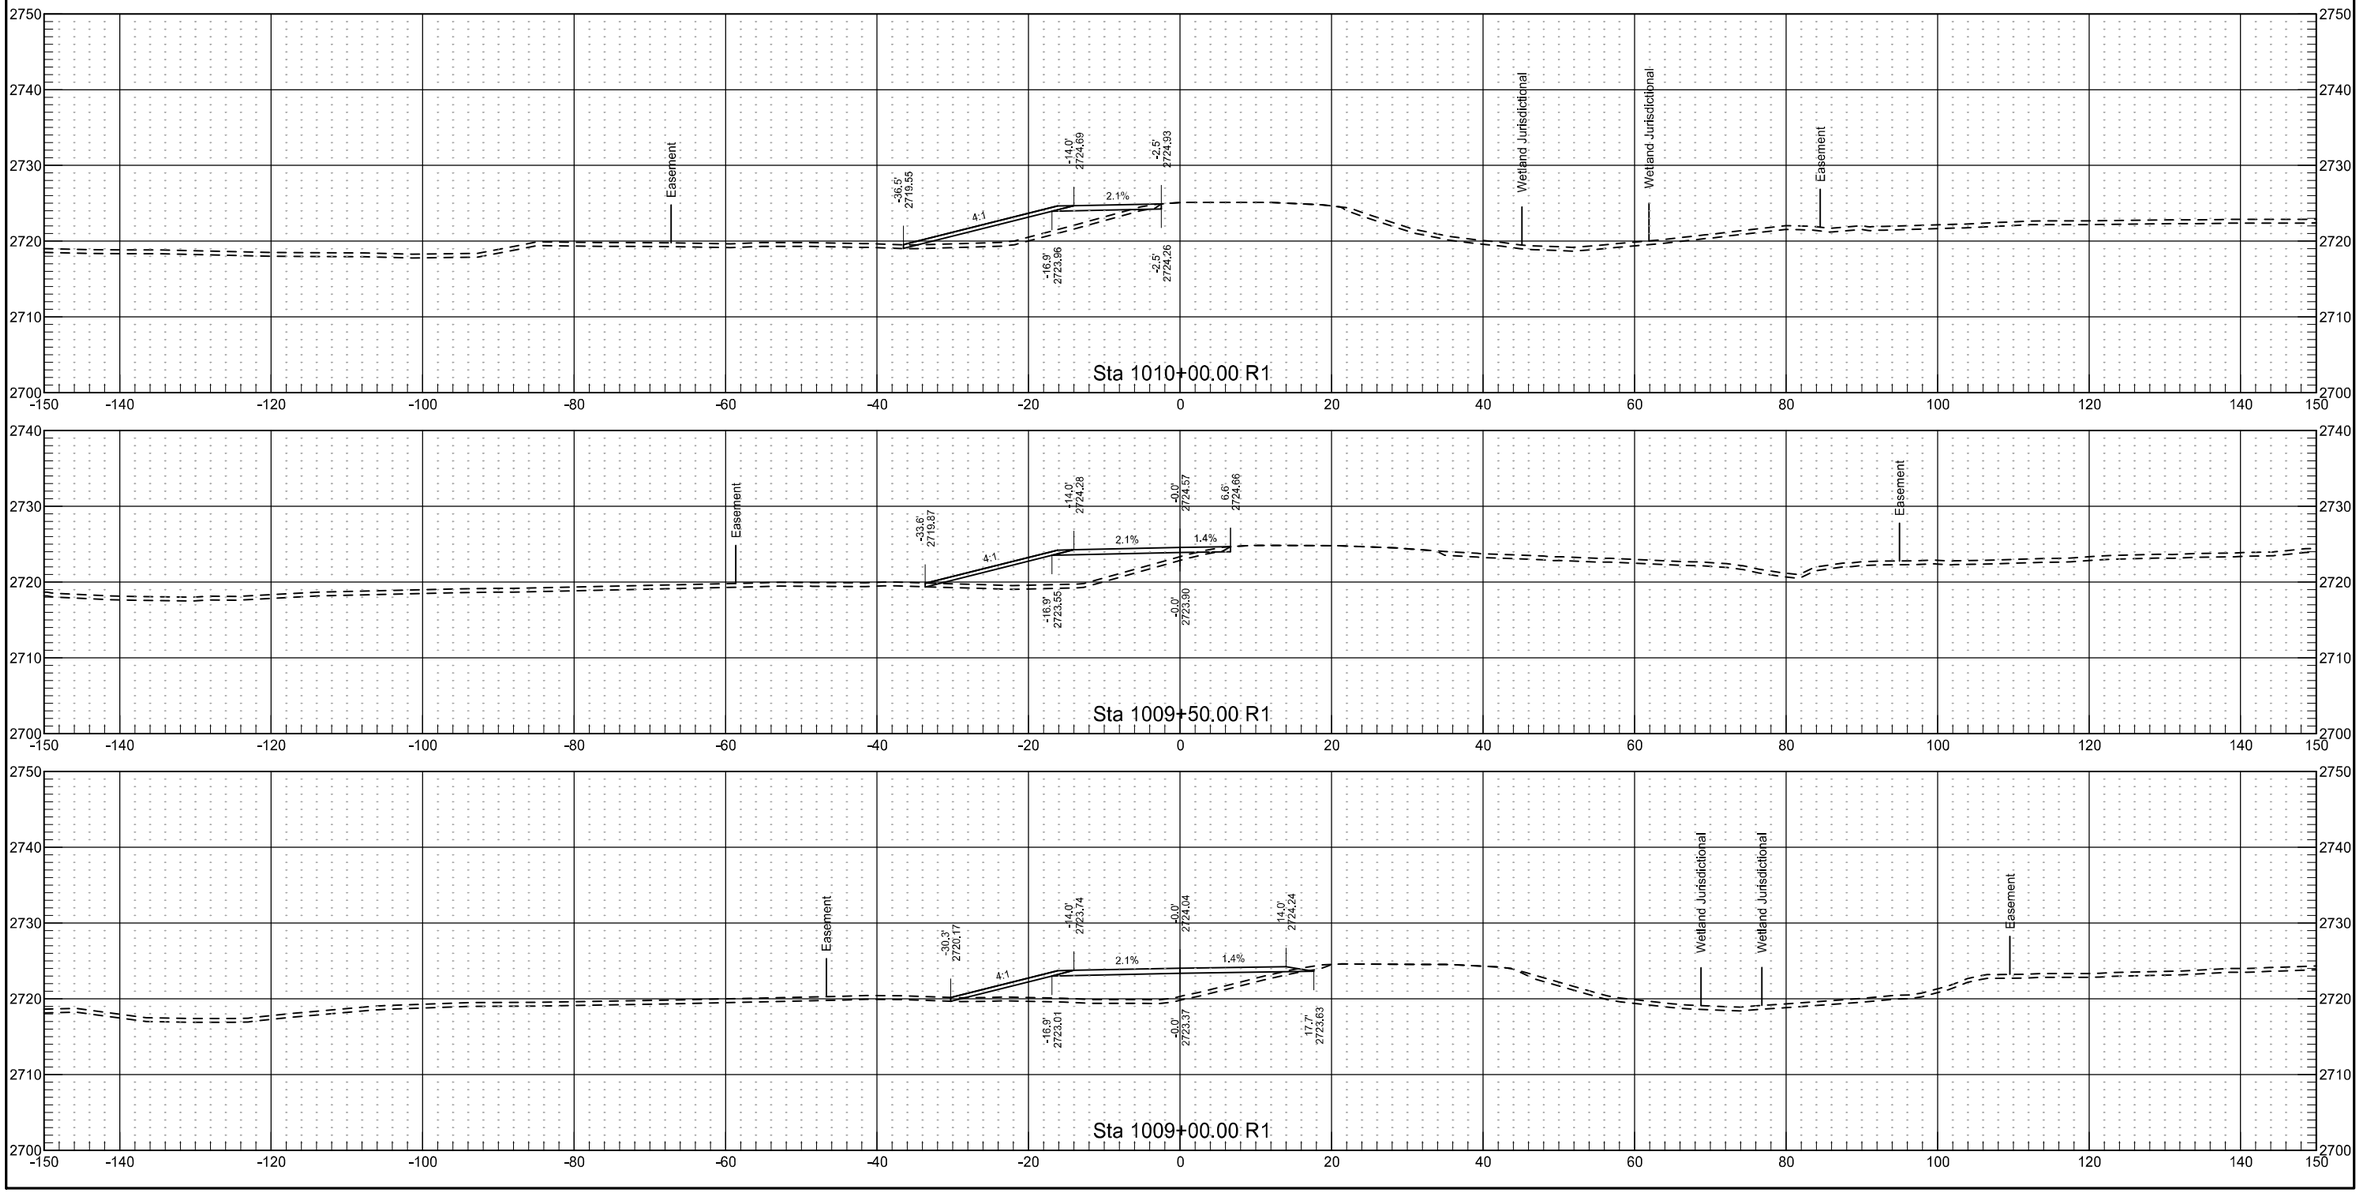

10/29/2019 8:44:54 AM kory.Kleinknecht G:\2018\18.00676\50021000.016\Design\Base\Xsec_012_Bypass.dgn


Temporary Bypass 1

	STATE	PROJECT NO.	SECTION NO.	SHEET NO.
	ND	NH-5-021(016)000	200	327

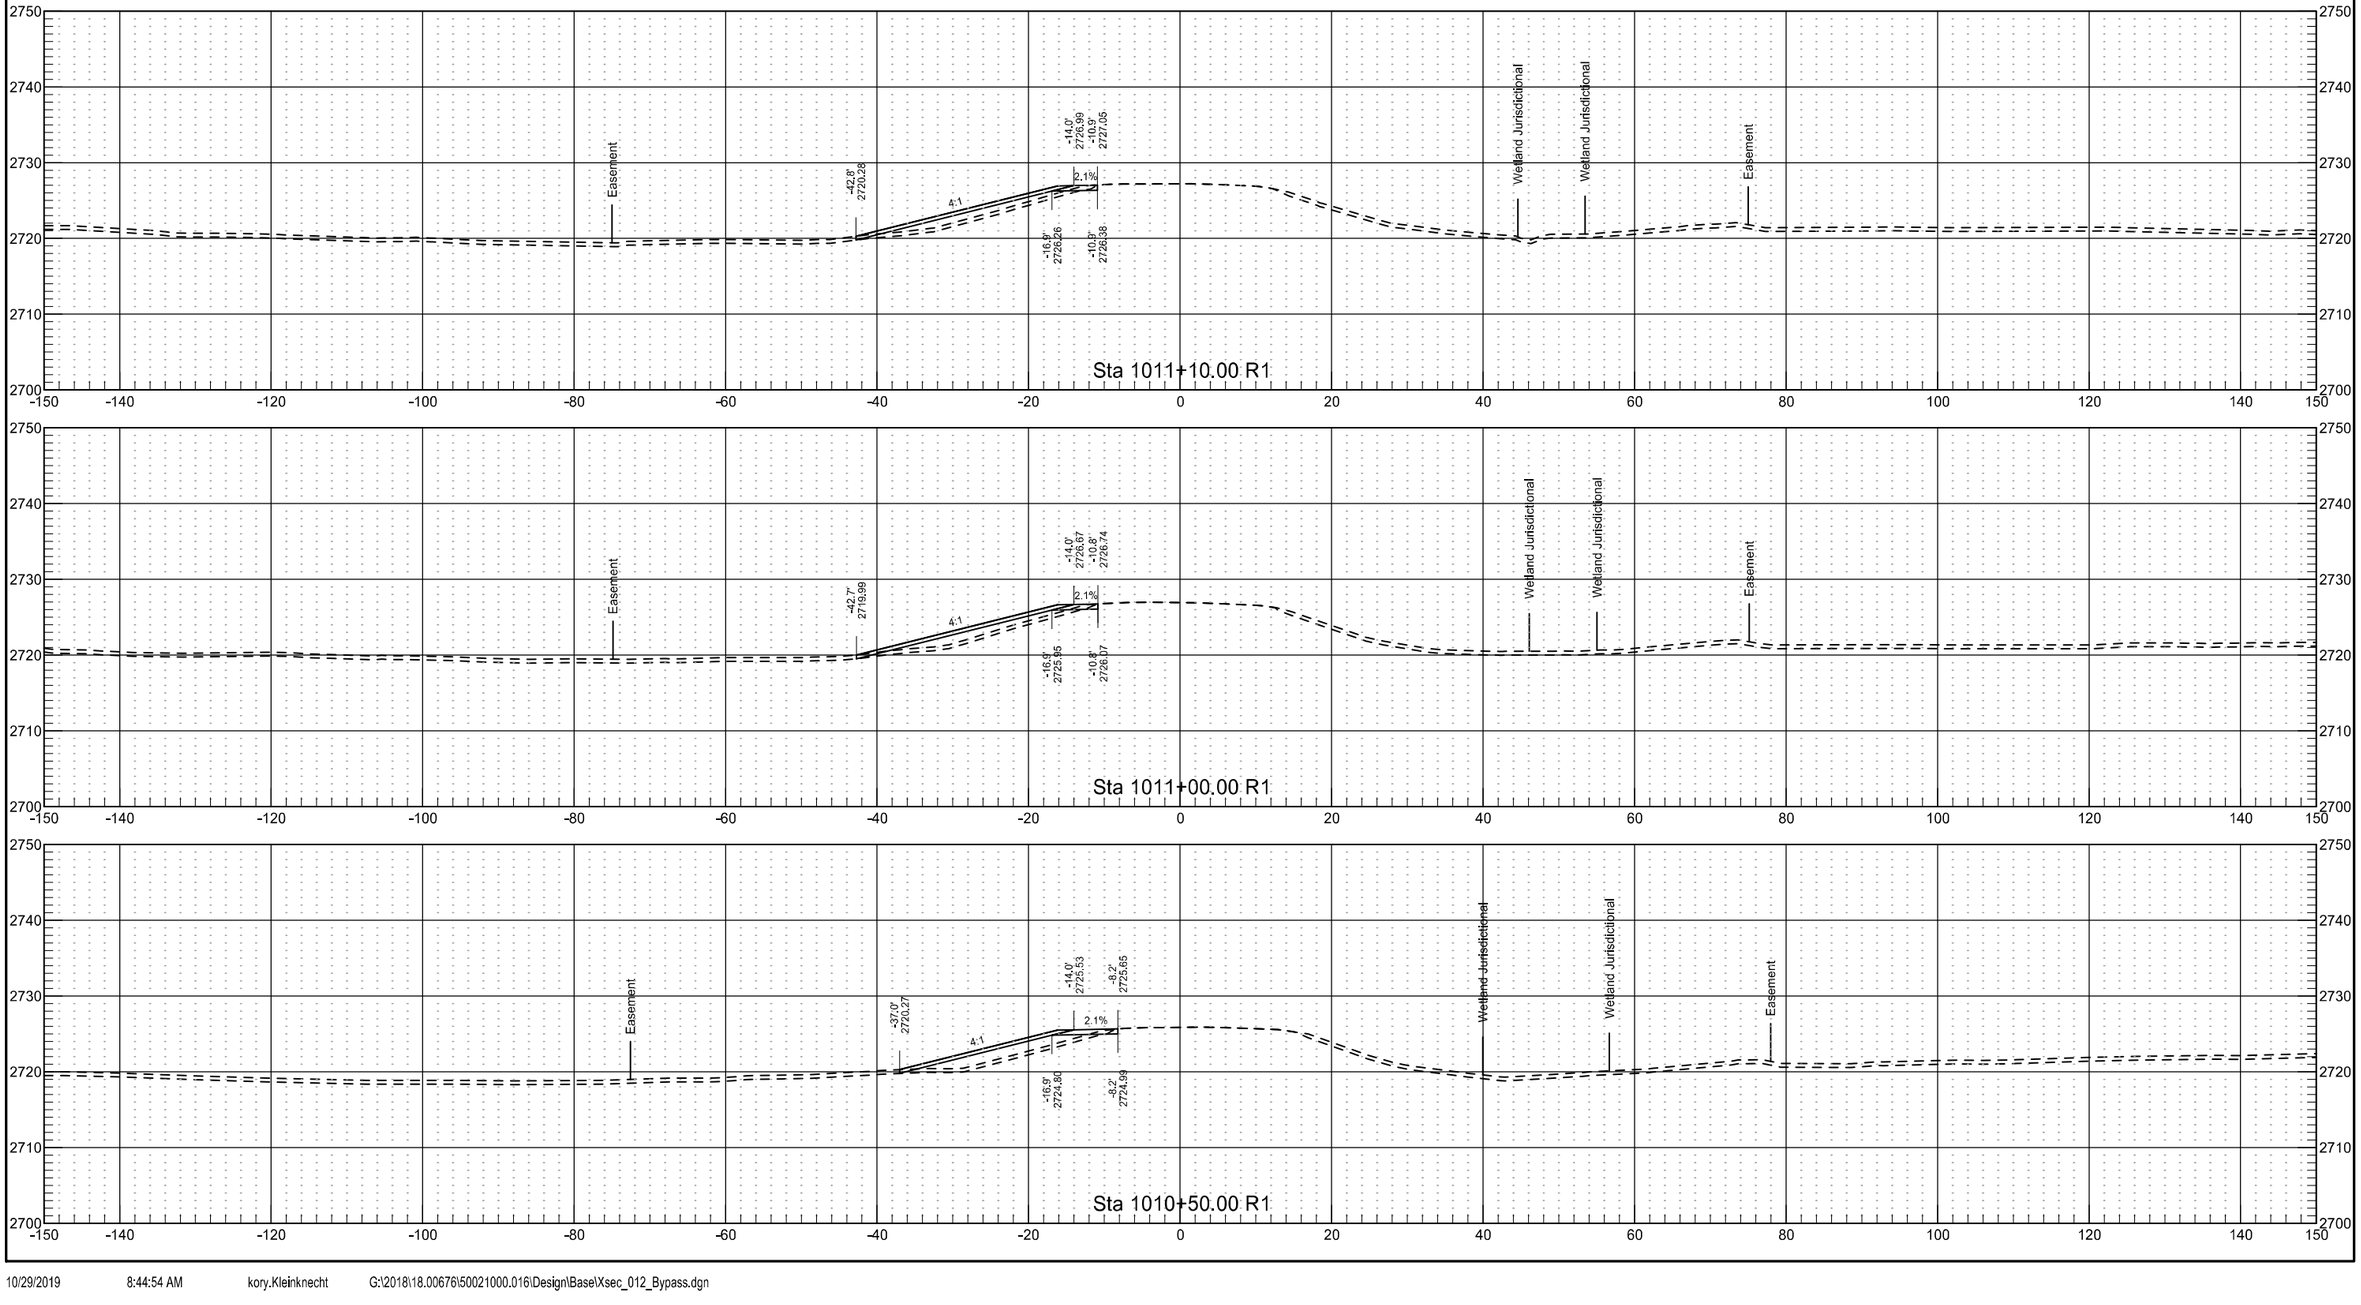

Temporary Bypass 2

	STATE	PROJECT NO.	SECTION NO.	SHEET NO.
	ND	NH-5-021(016)000	200	328

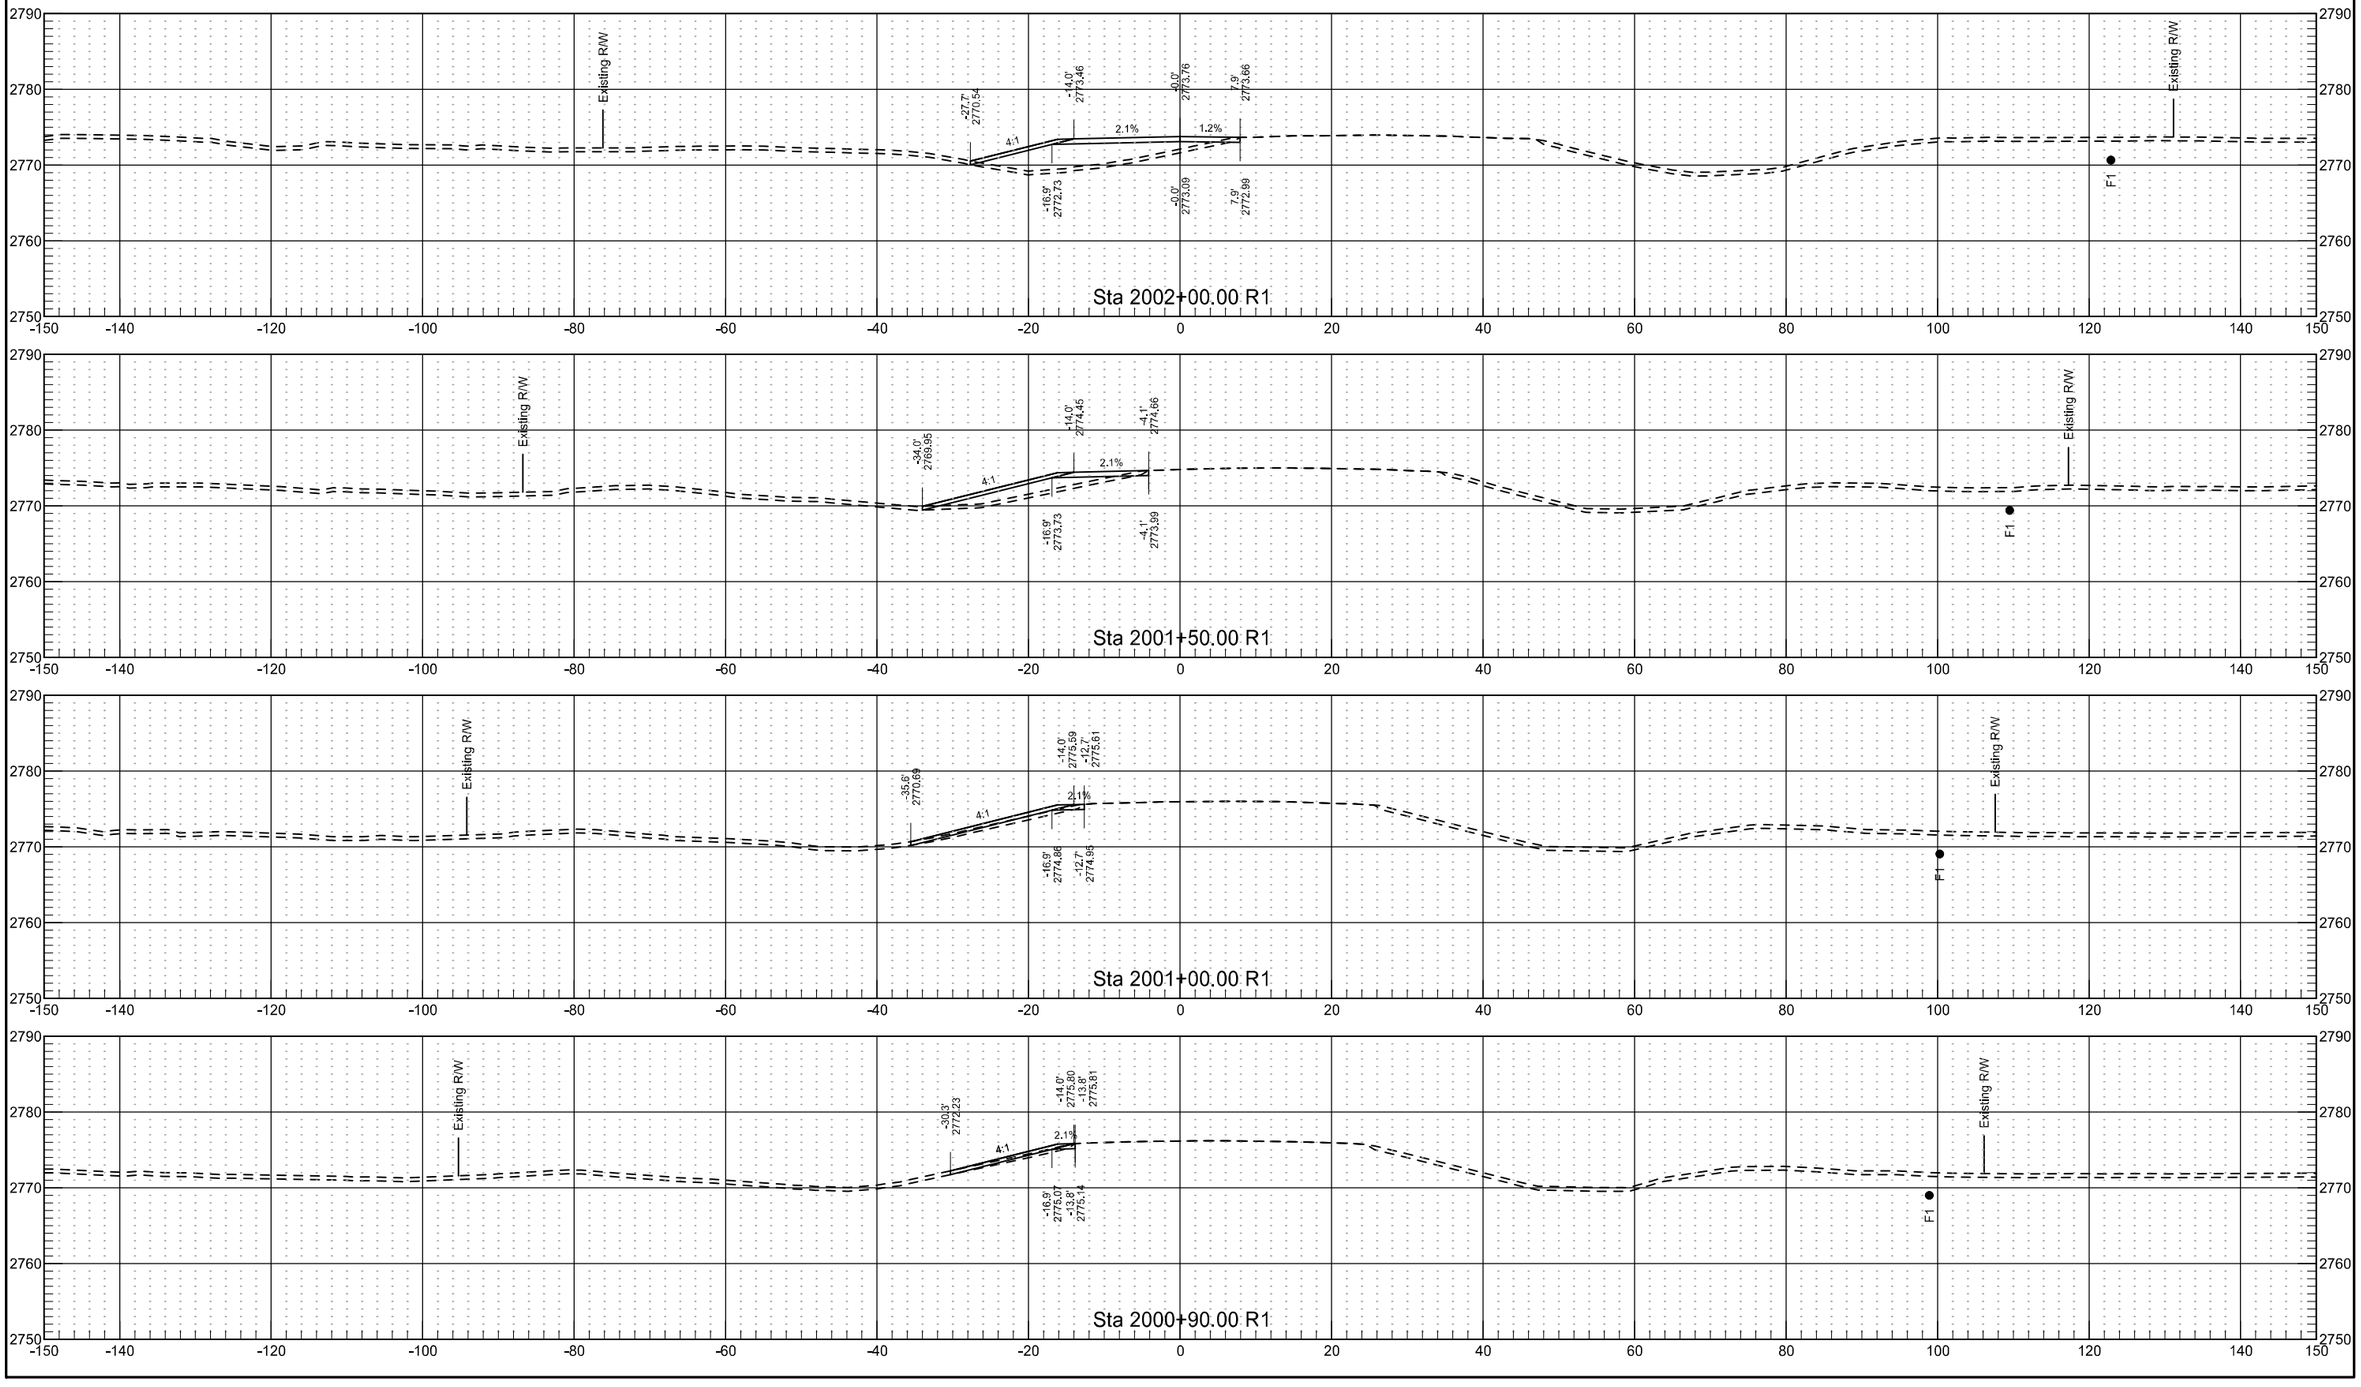



Temporary Bypass 2


	STATE	PROJECT NO.	SECTION NO.	SHEET NO.
	ND	NH-5-021(016)000	200	329

Temporary Bypass 2

	STATE	PROJECT NO.	SECTION NO.	SHEET NO.
	ND	NH-5-021(016)000	200	330

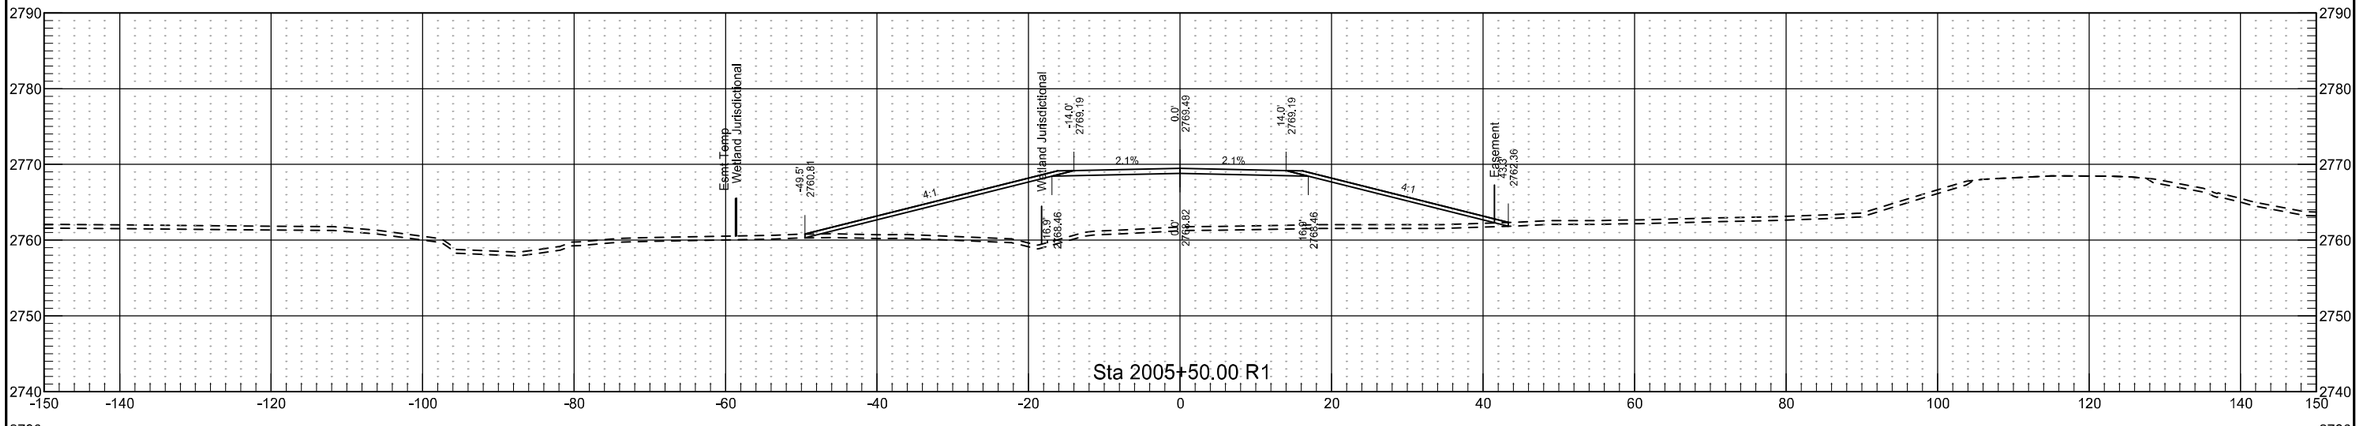


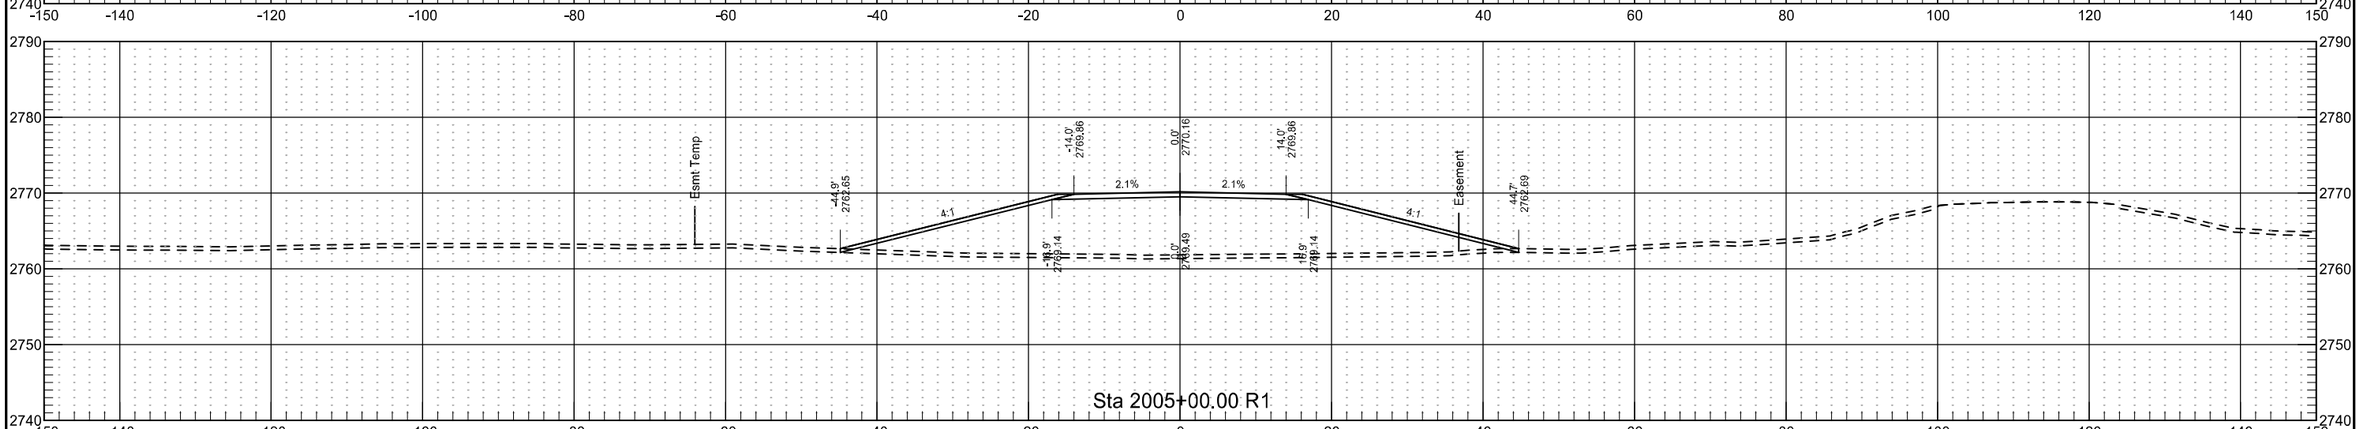


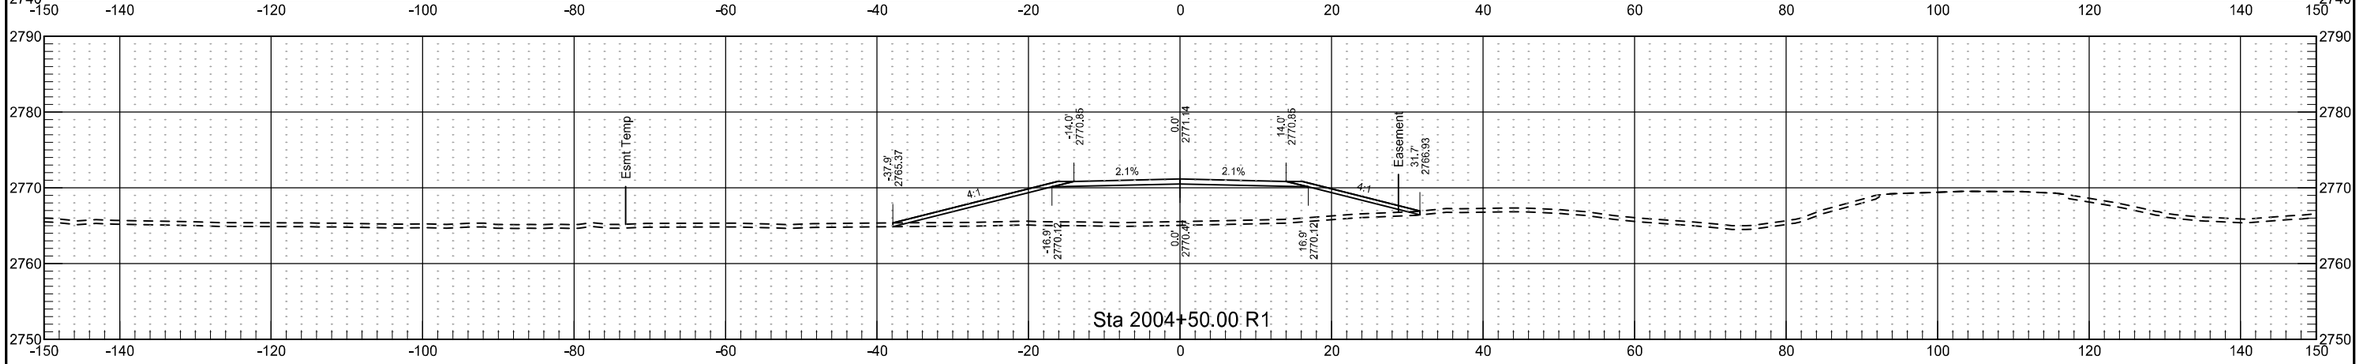


Temporary Bypass 2

	STATE	PROJECT NO.	SECTION NO.	SHEET NO.
	ND	NH-5-021(016)000	200	331

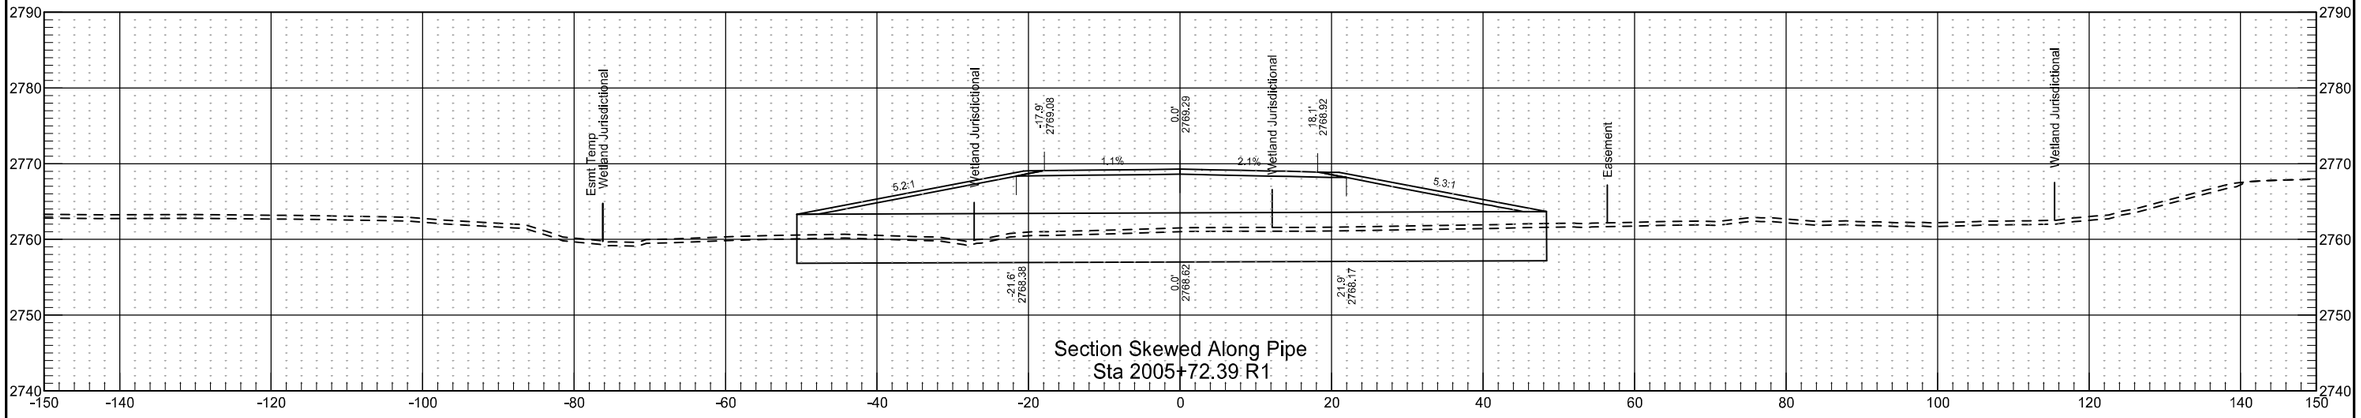


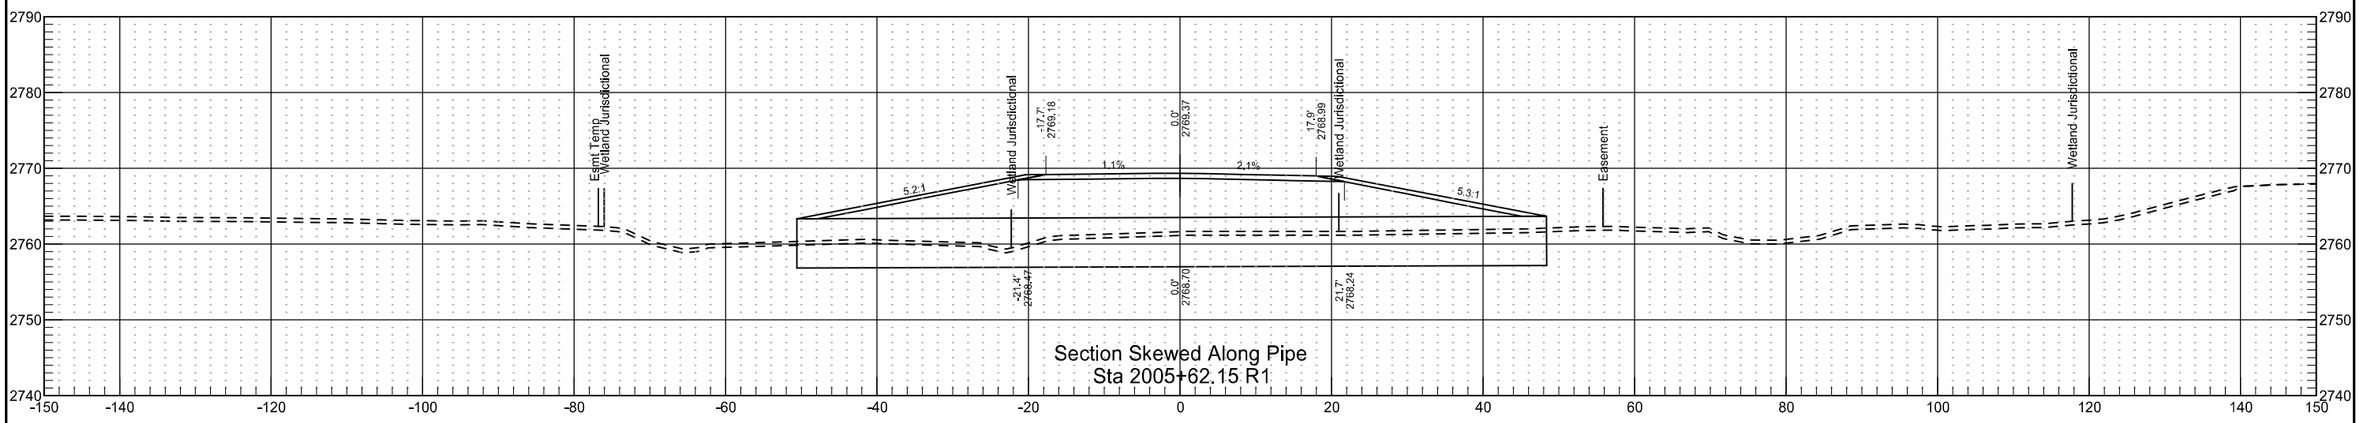


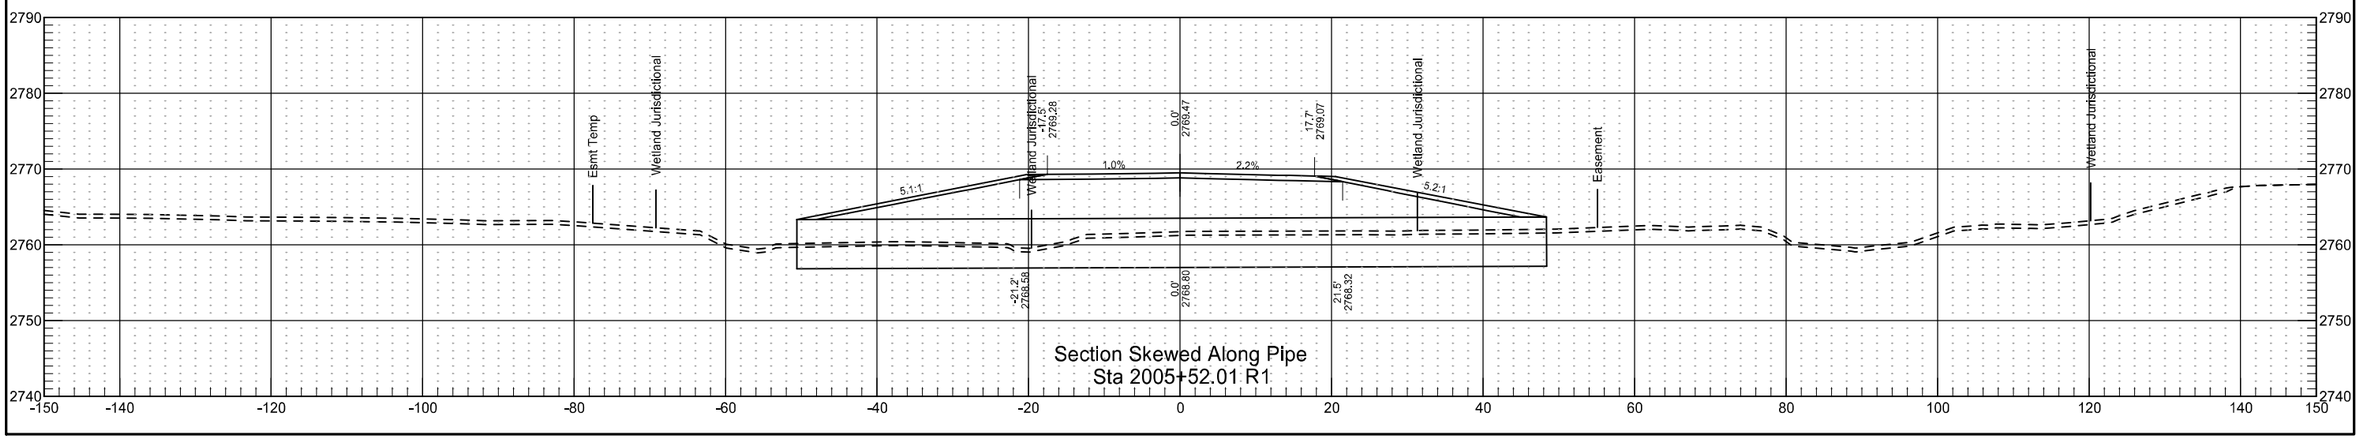


Temporary Bypass 2

	STATE	PROJECT NO.	SECTION NO.	SHEET NO.
	ND	NH-5-021(016)000	200	332

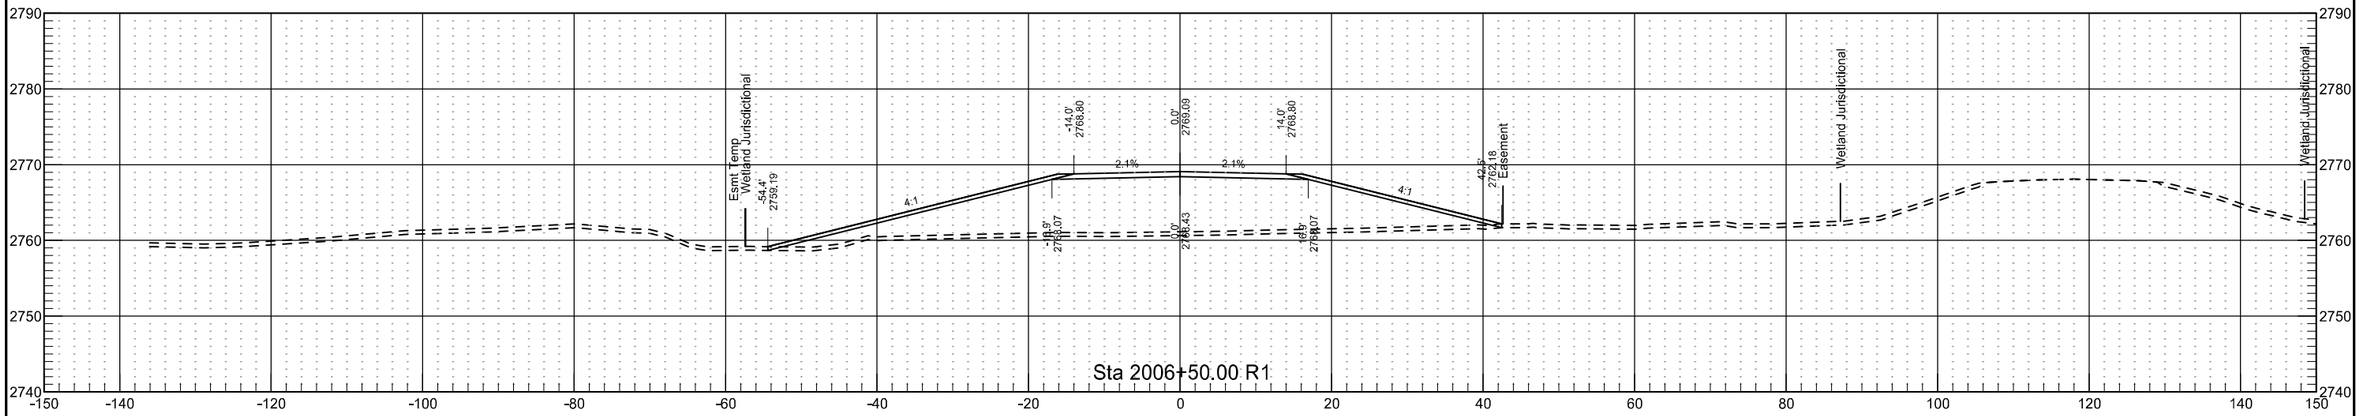


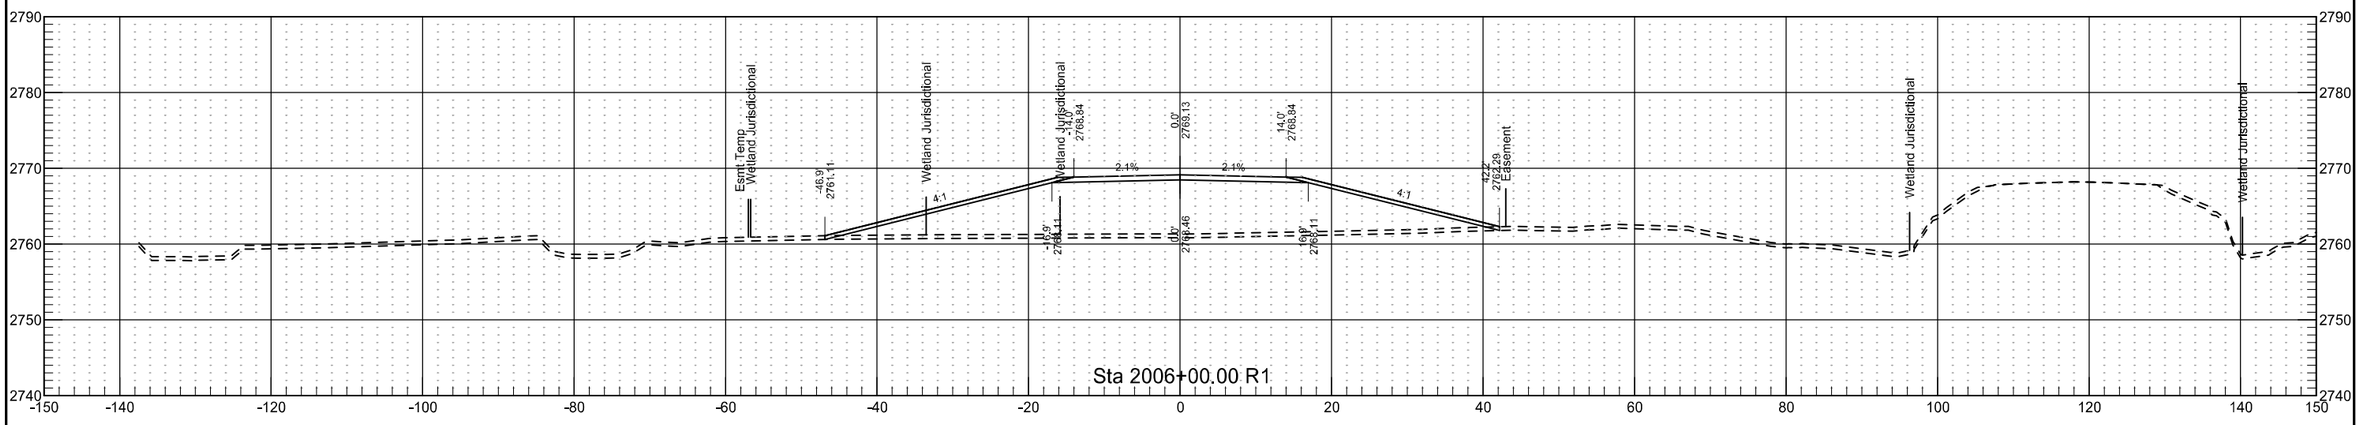


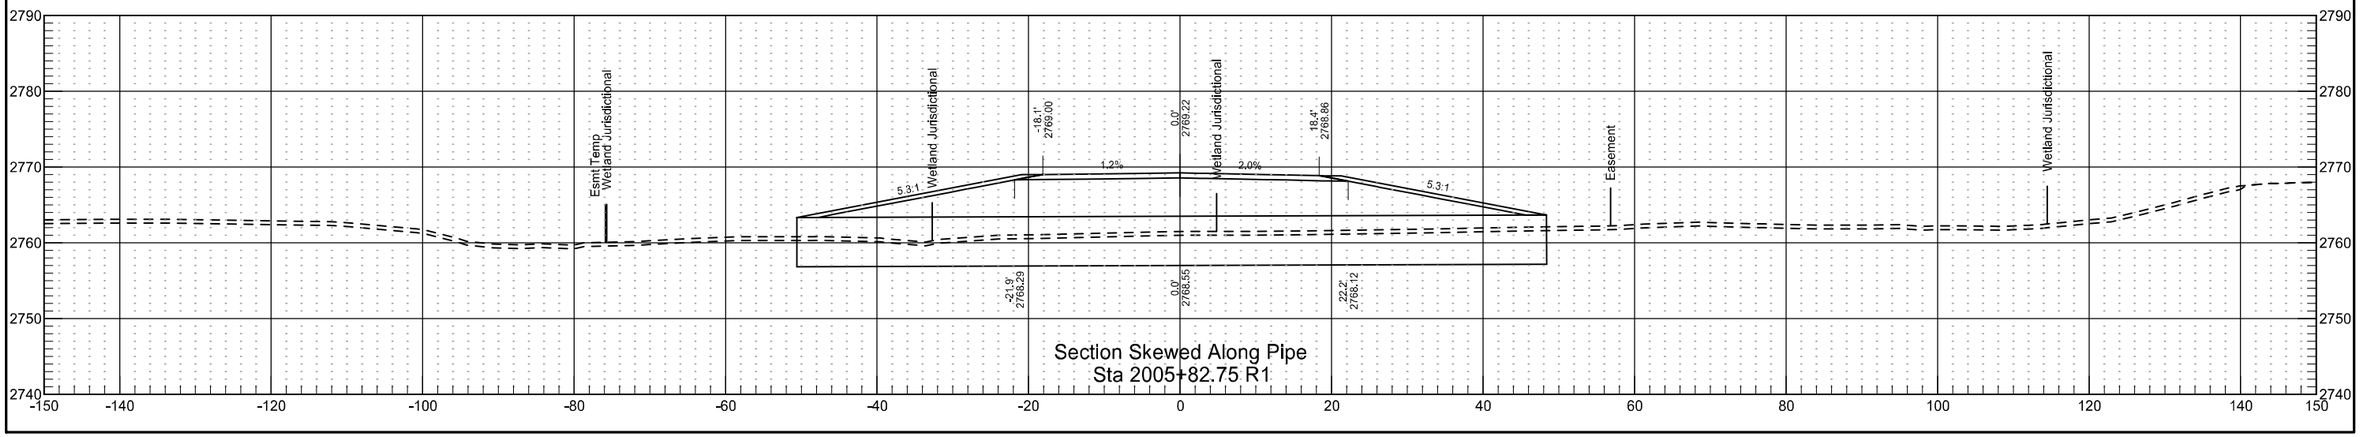


Temporary Bypass 2

	STATE	PROJECT NO.	SECTION NO.	SHEET NO.
	ND	NH-5-021(016)000	200	333

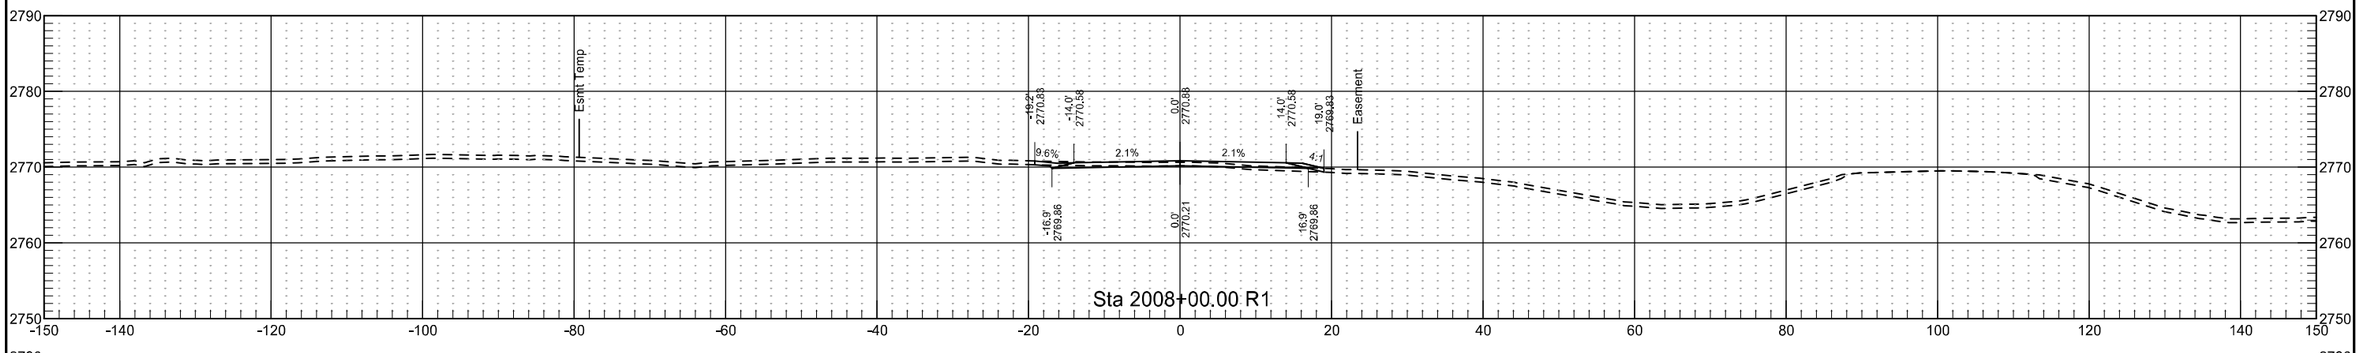

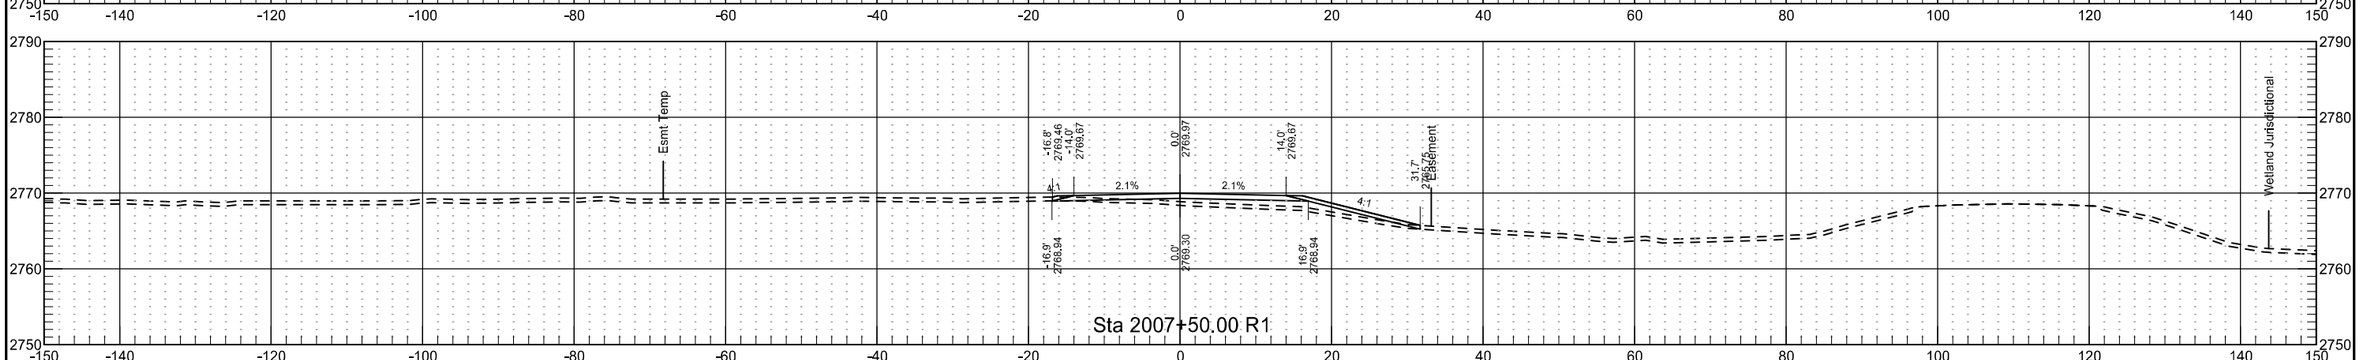

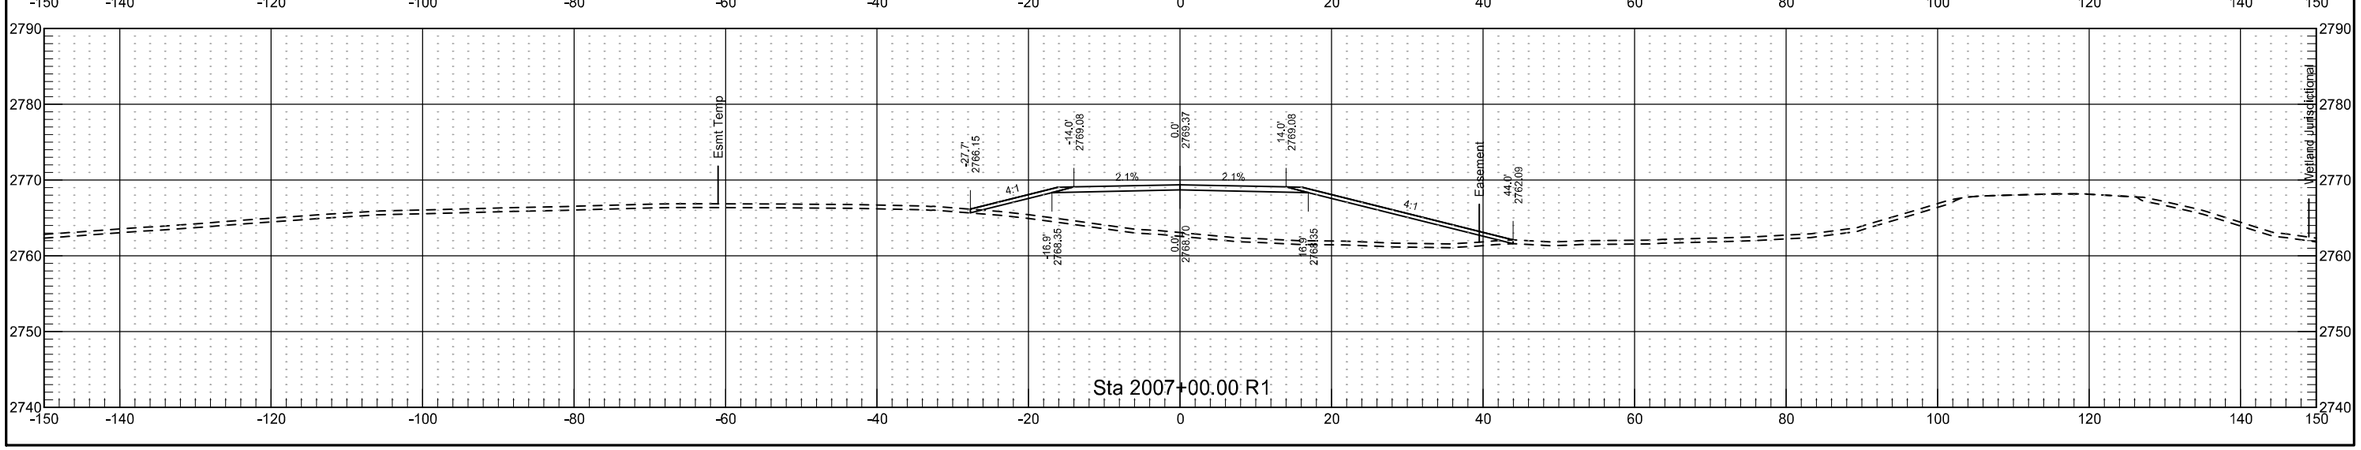



Temporary Bypass 2


	STATE	PROJECT NO.	SECTION NO.	SHEET NO.
	ND	NH-5-021(016)000	200	334

Temporary Bypass 2

	STATE	PROJECT NO.	SECTION NO.	SHEET NO.
	ND	NH-5-021(016)000	200	335

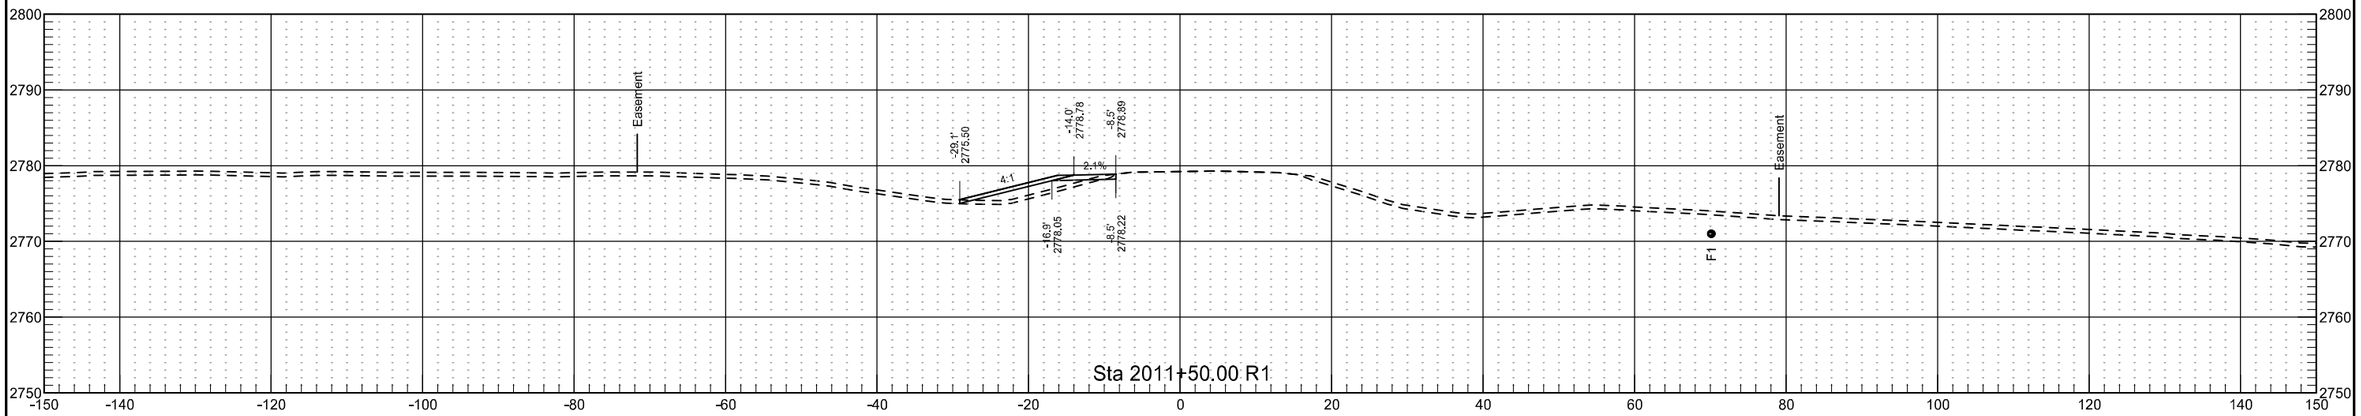


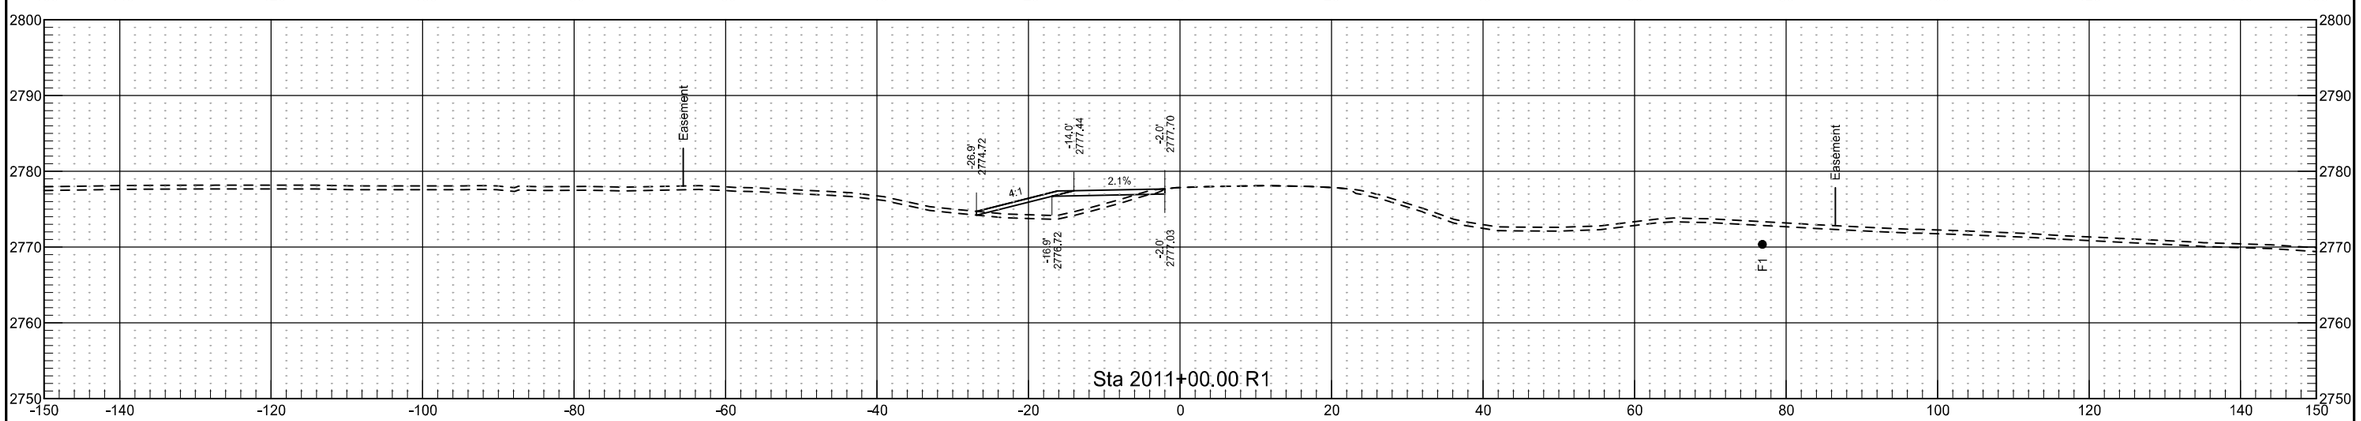

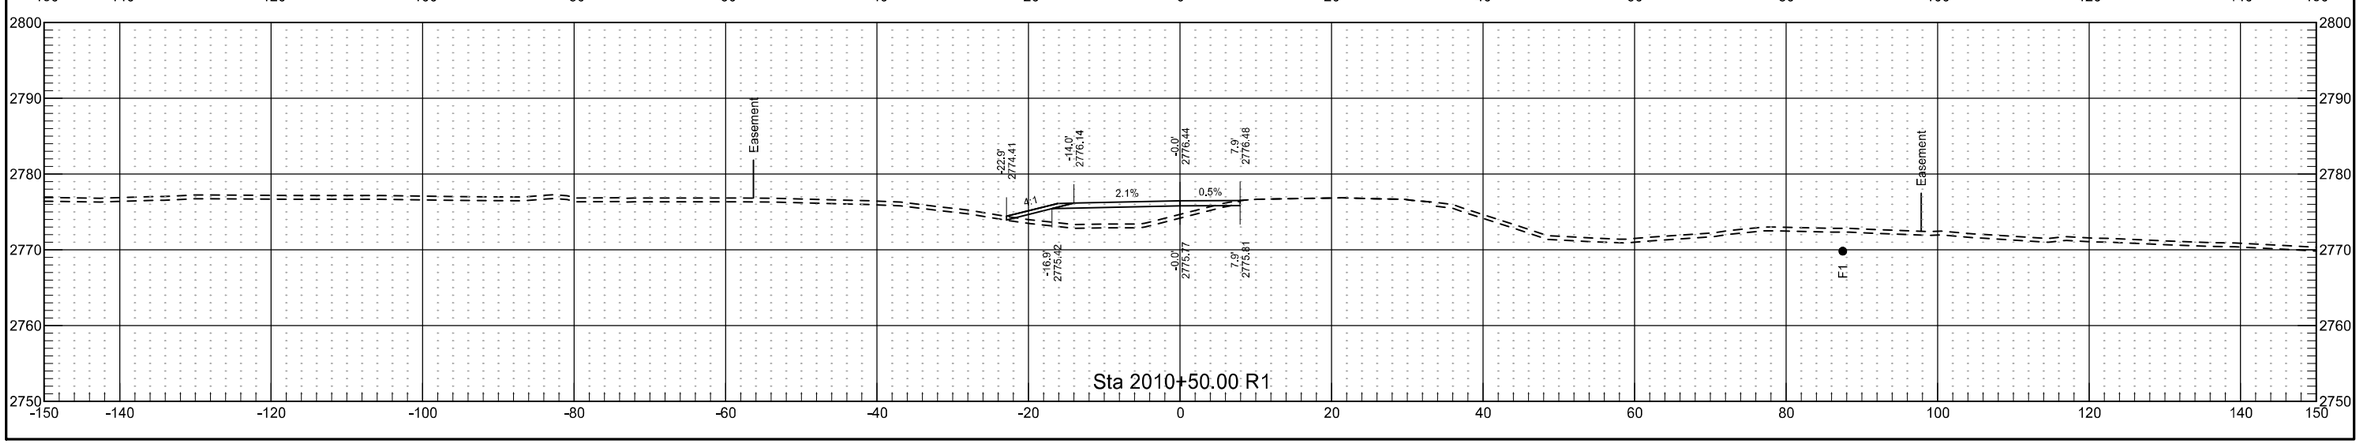

Temporary Bypass 2


	STATE	PROJECT NO.	SECTION NO.	SHEET NO.
	ND	NH-5-021(016)000	200	336

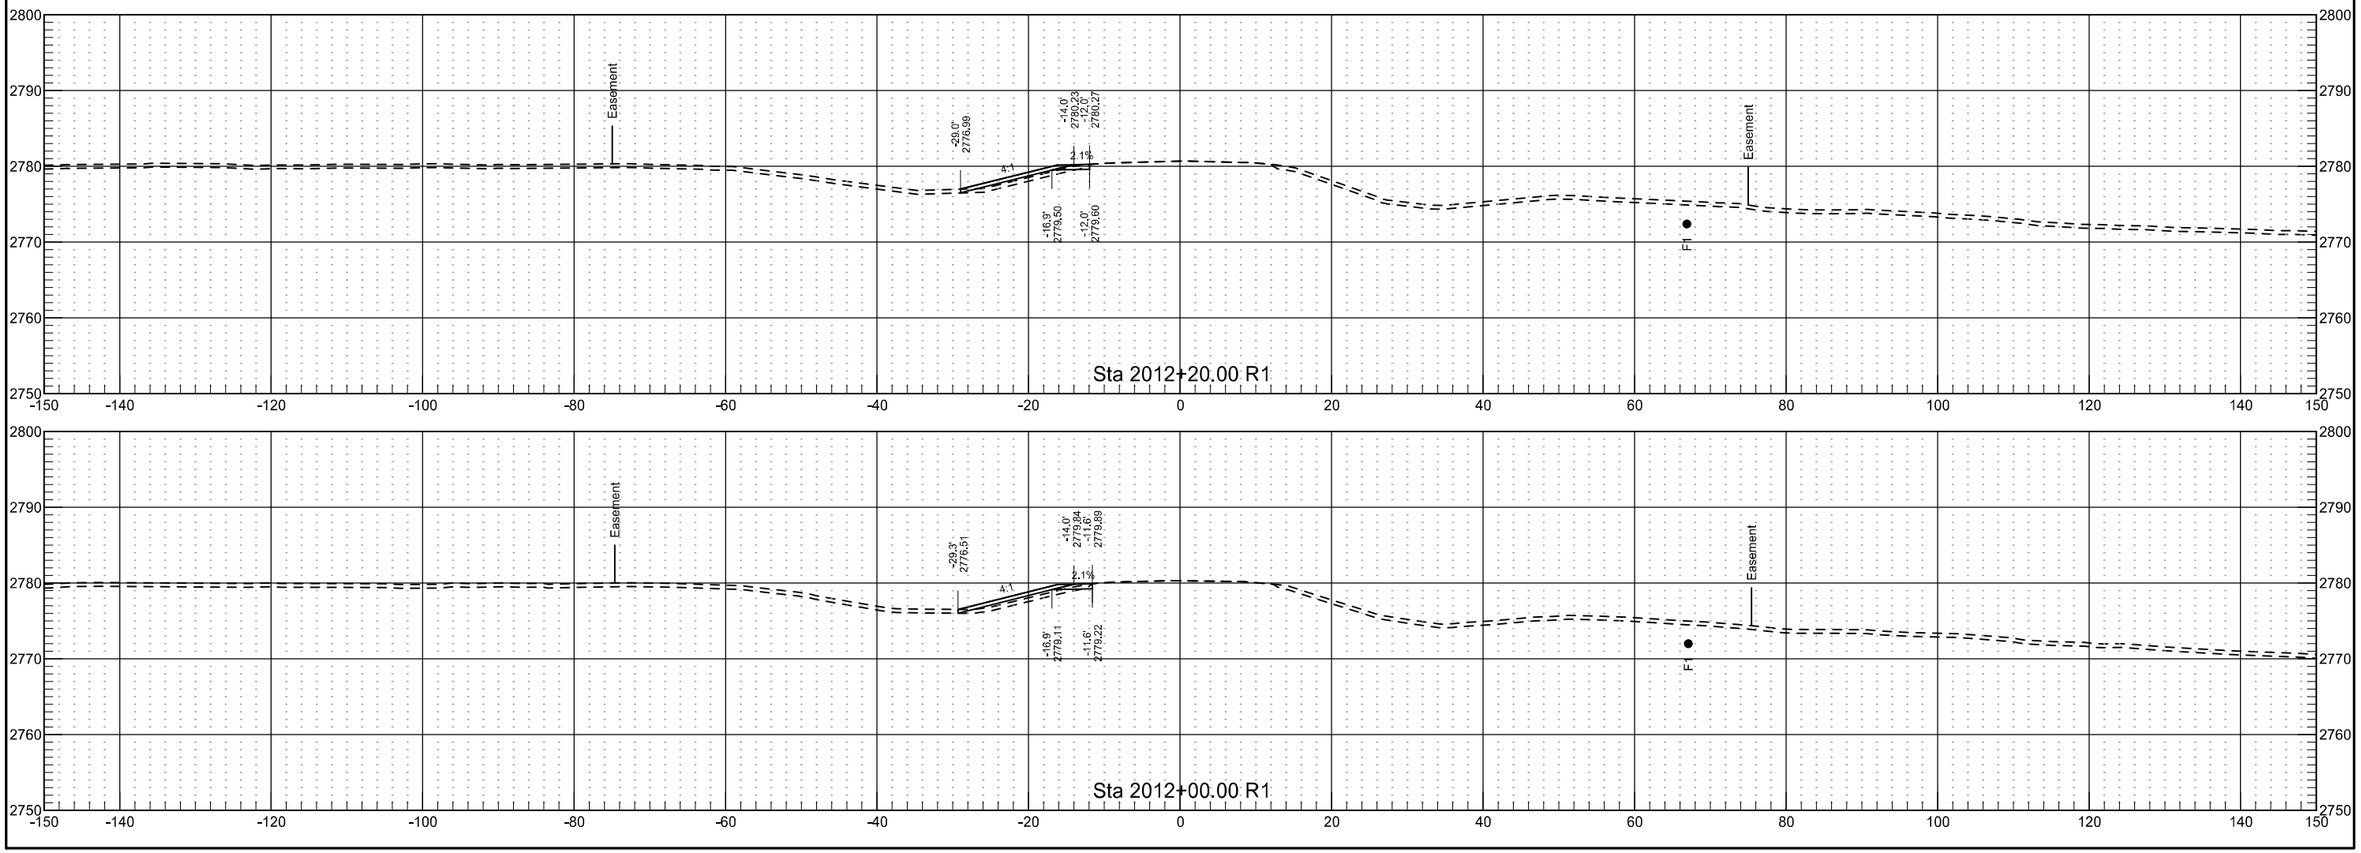

10/29/2019 8:45:01 AM kory.Kleinknecht G:\2018\18.00676\50021000.016\Design\Base\Xsec_012_Bypass.dgn


Temporary Bypass 4

	STATE	PROJECT NO.	SECTION NO.	SHEET NO.
	ND	NH-5-021(016)000	200	337

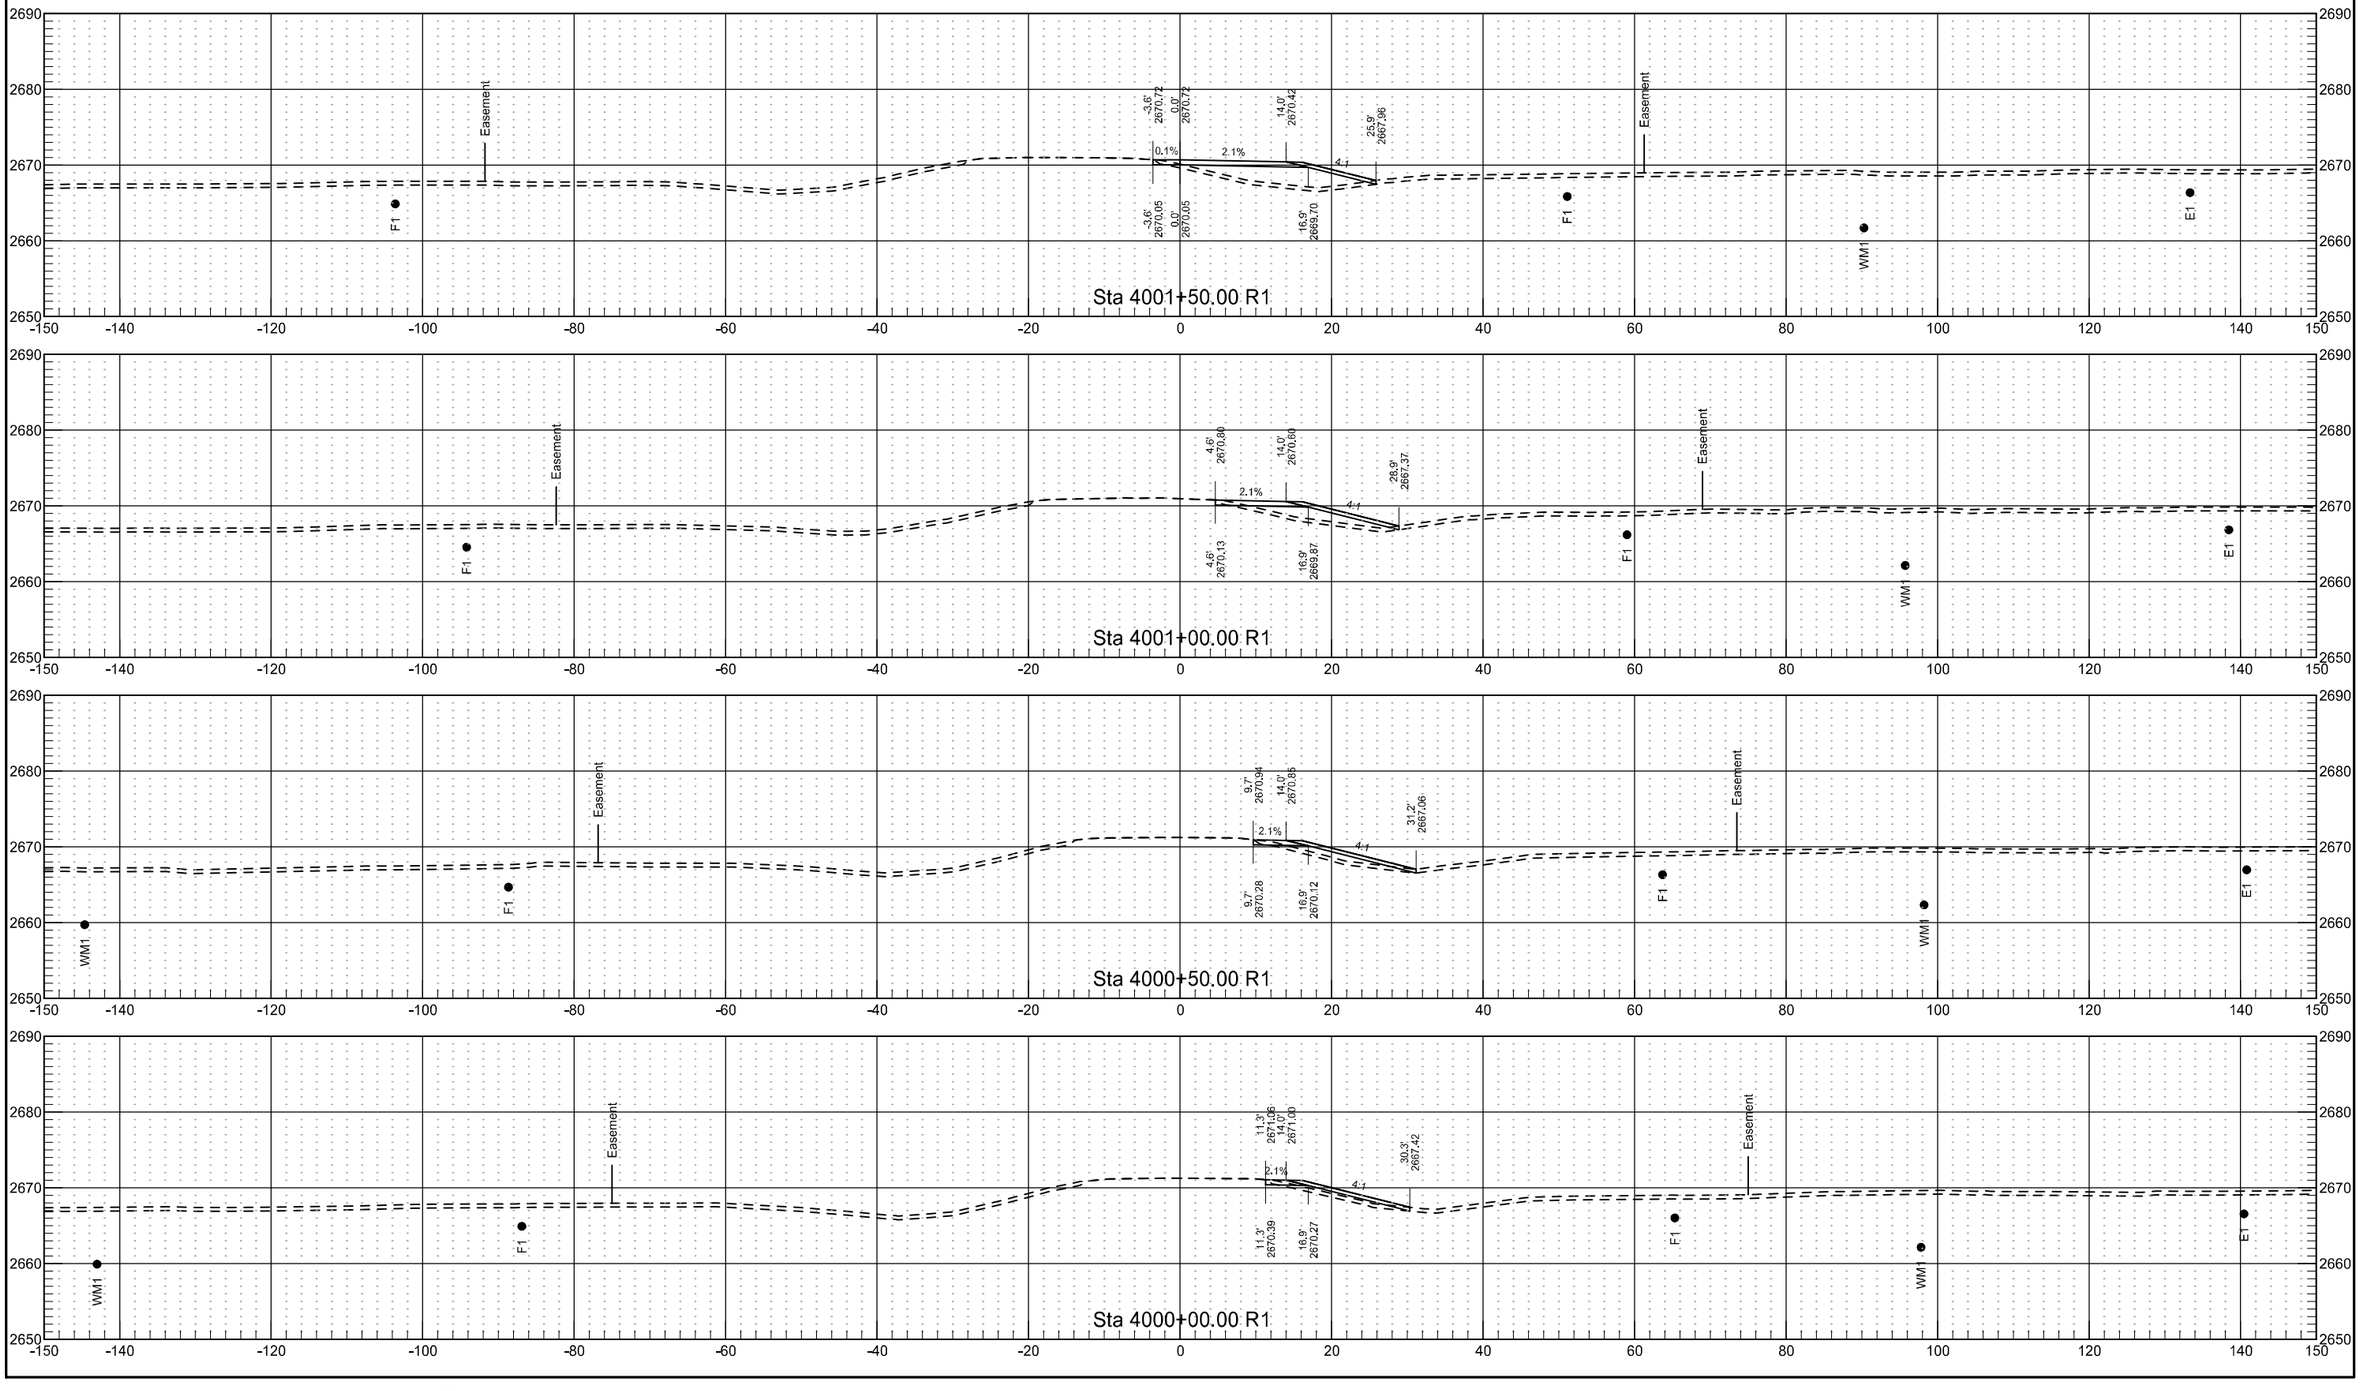


Temporary Bypass 4

	STATE	PROJECT NO.	SECTION NO.	SHEET NO.
	ND	NH-5-021(016)000	200	338

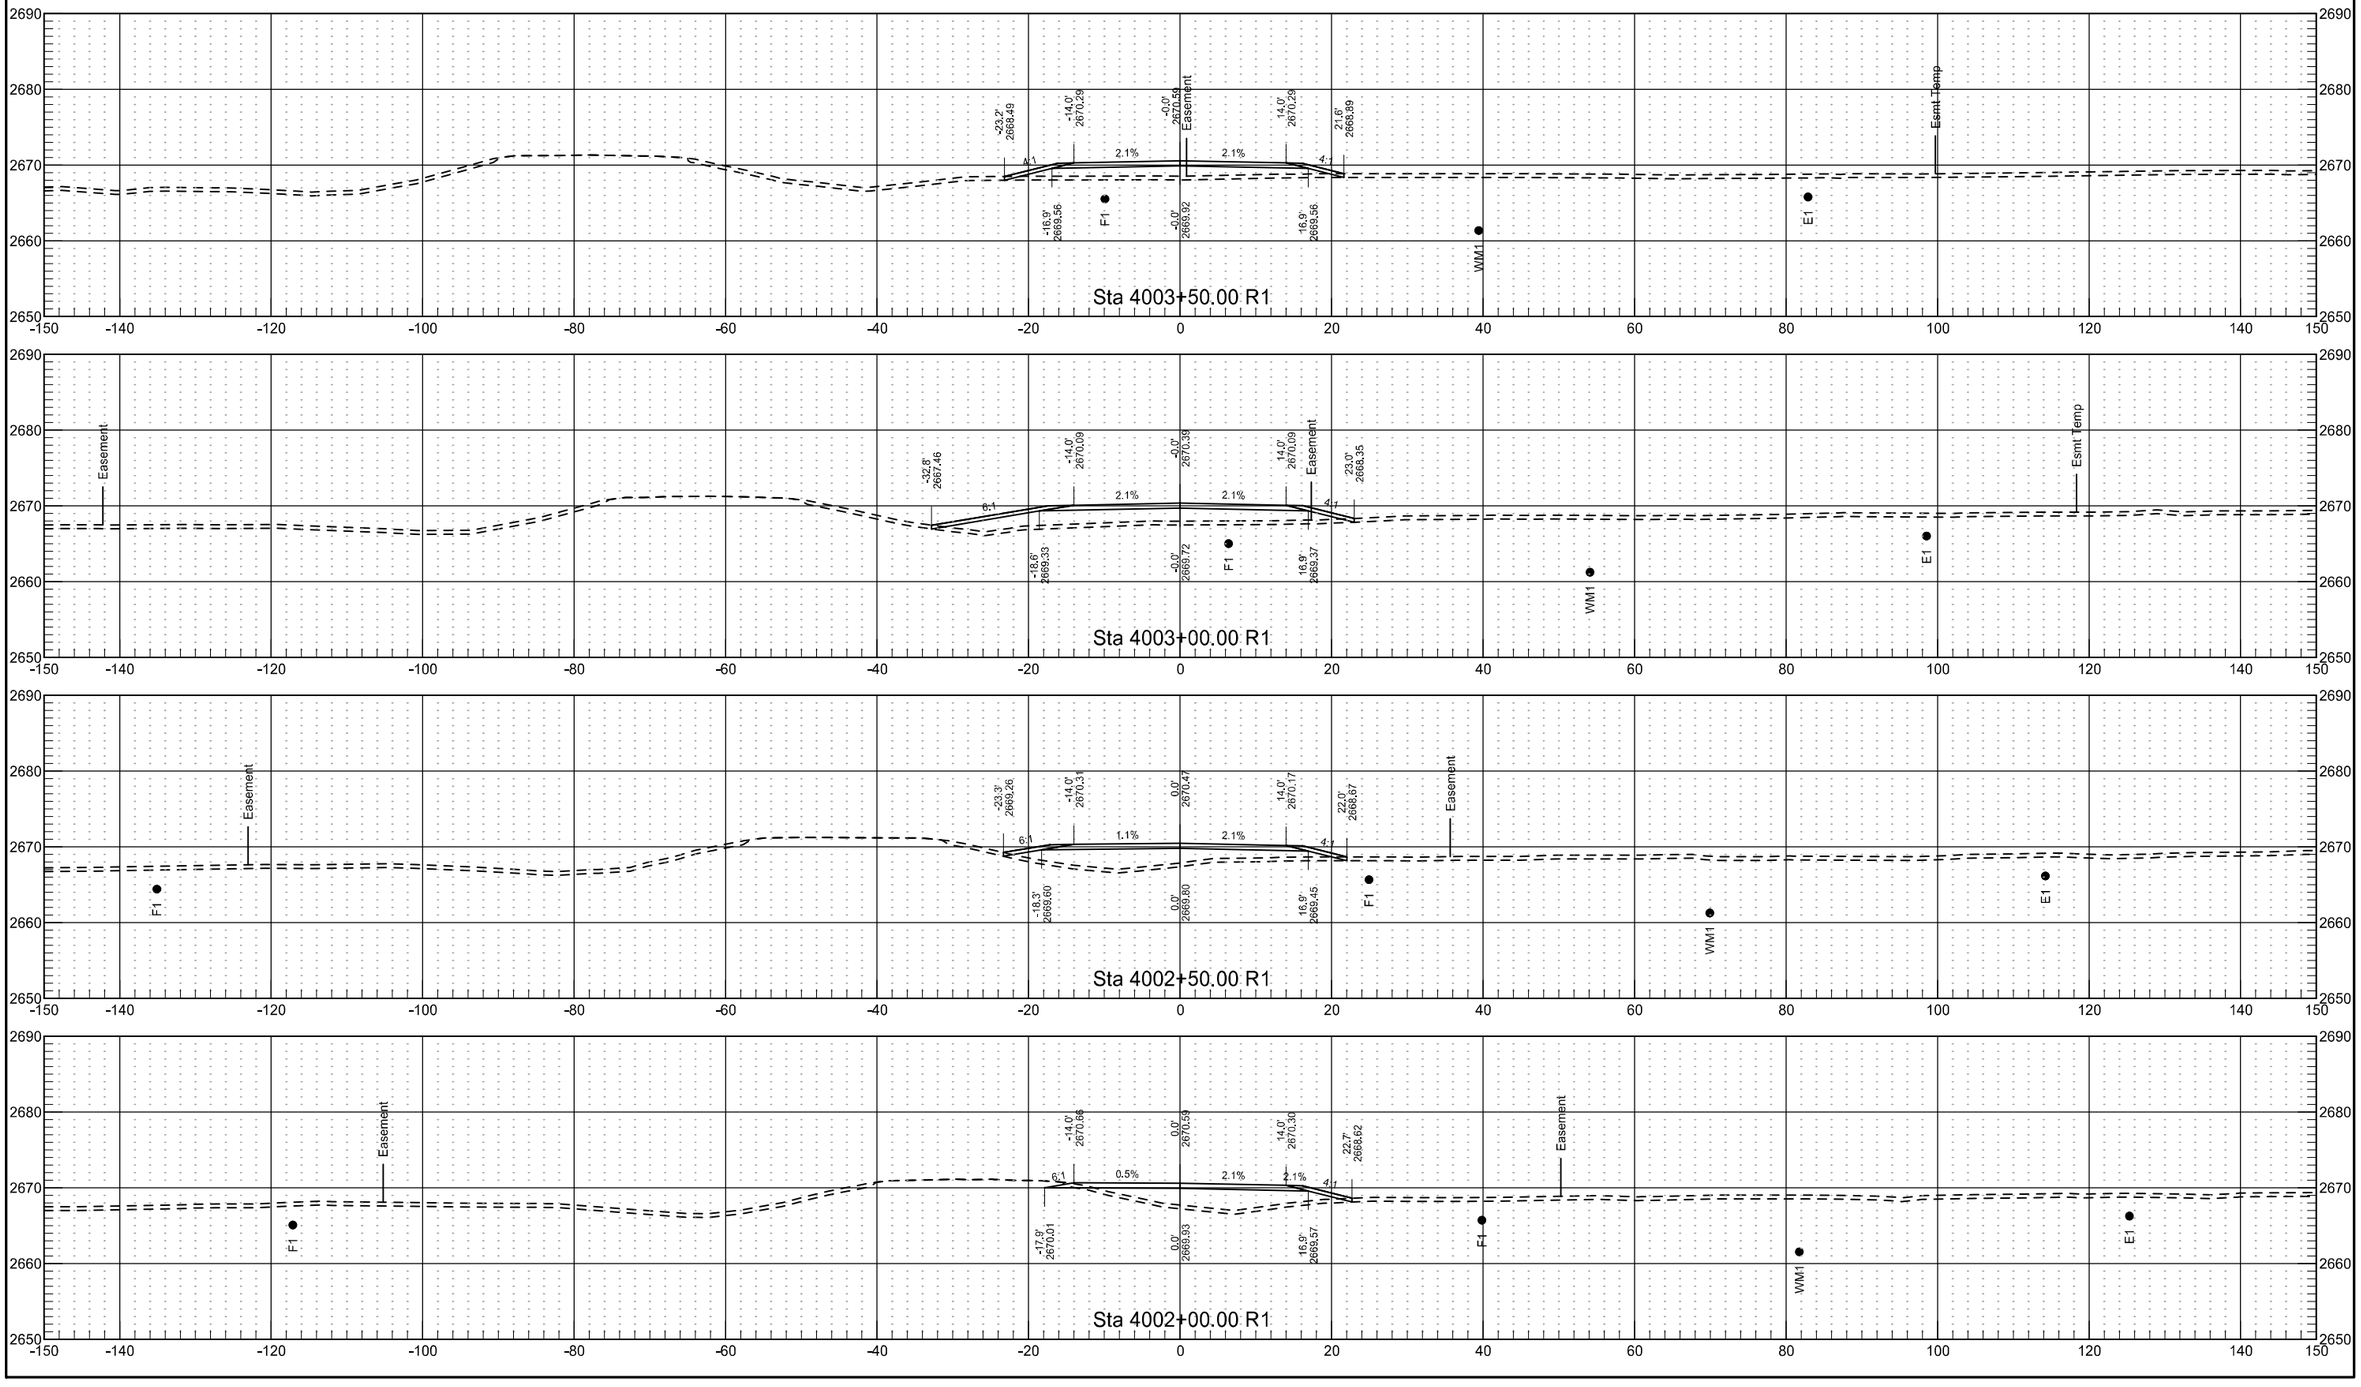


Temporary Bypass 4


	STATE	PROJECT NO.	SECTION NO.	SHEET NO.
	ND	NH-5-021(016)000	200	339

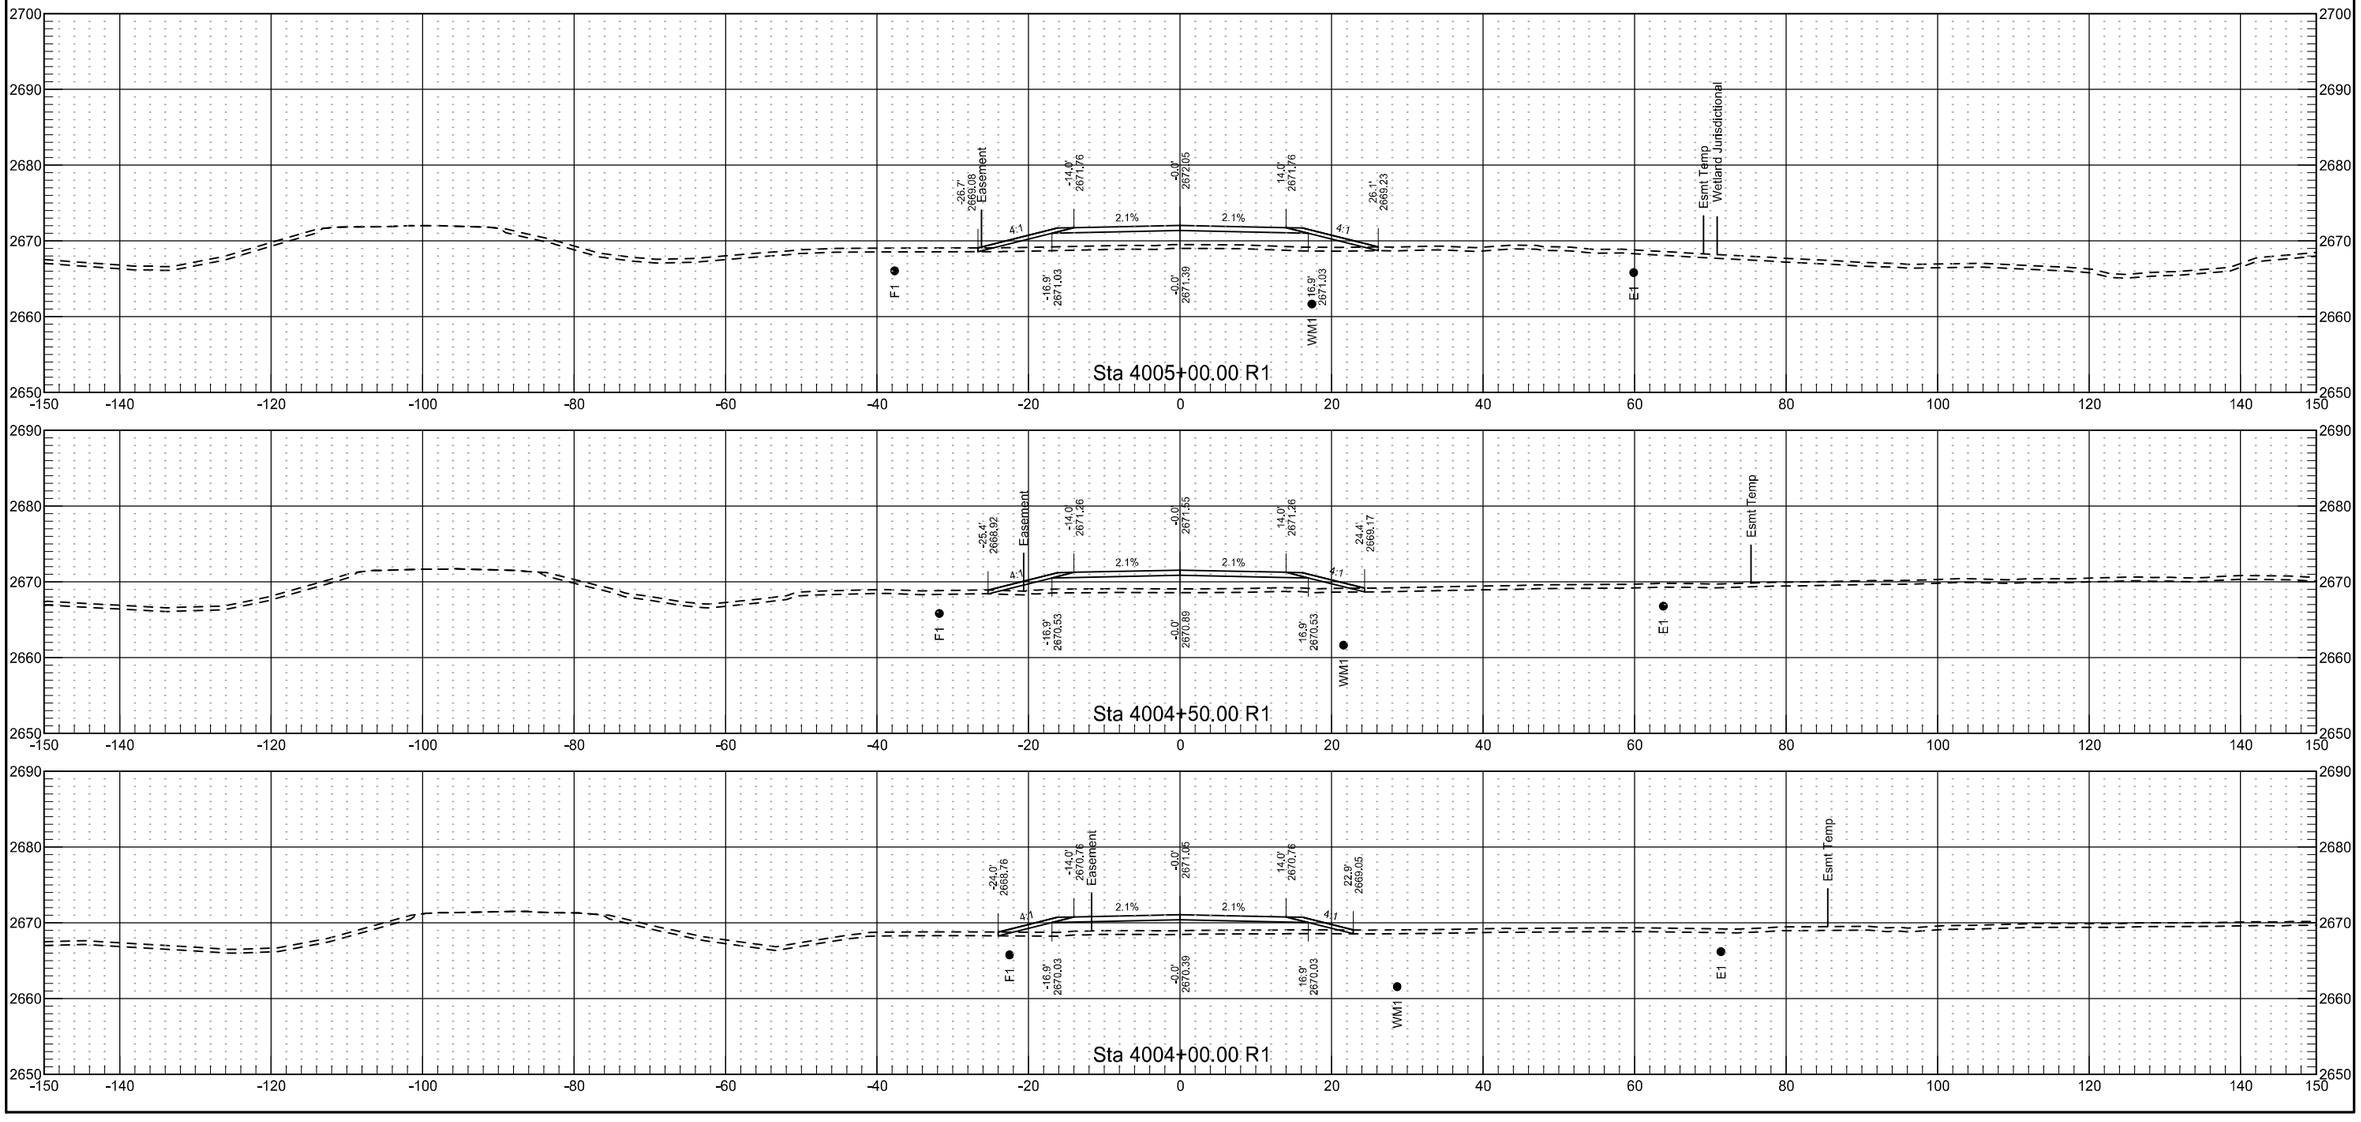


Temporary Bypass 4

	STATE	PROJECT NO.	SECTION NO.	SHEET NO.
	ND	NH-5-021(016)000	200	340

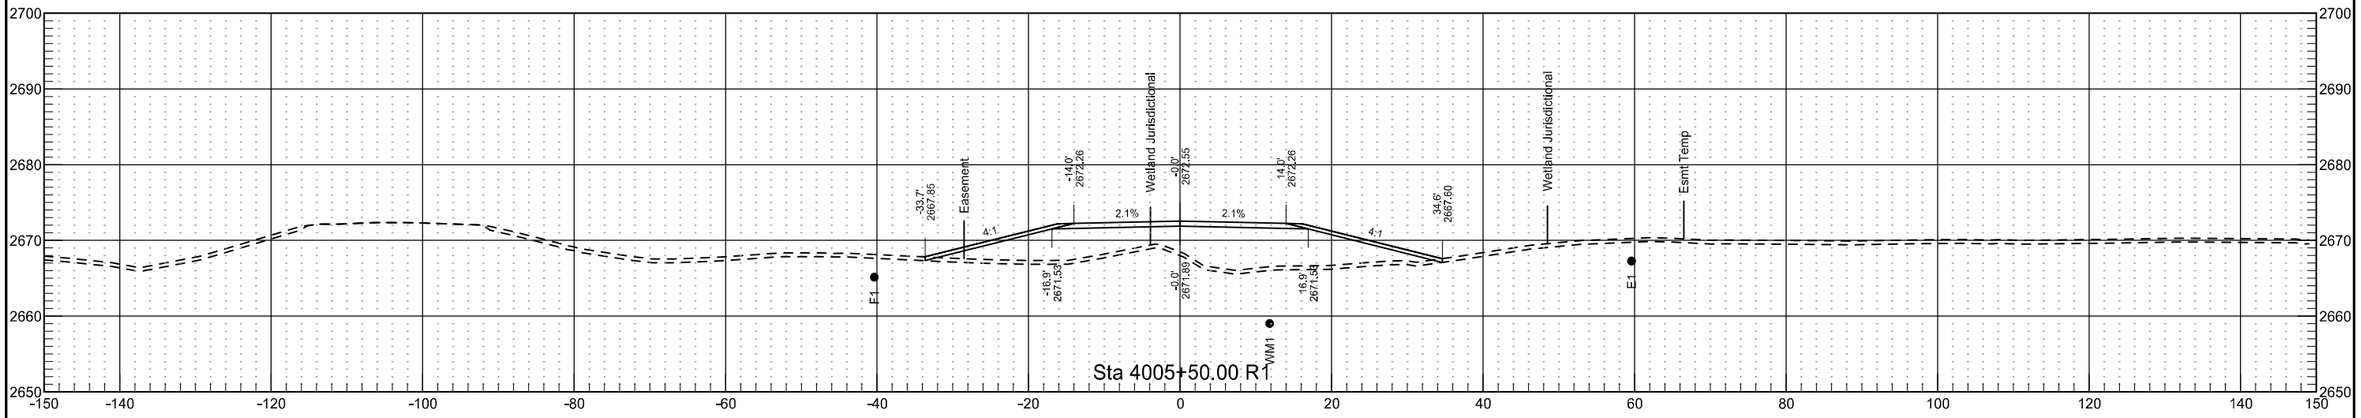


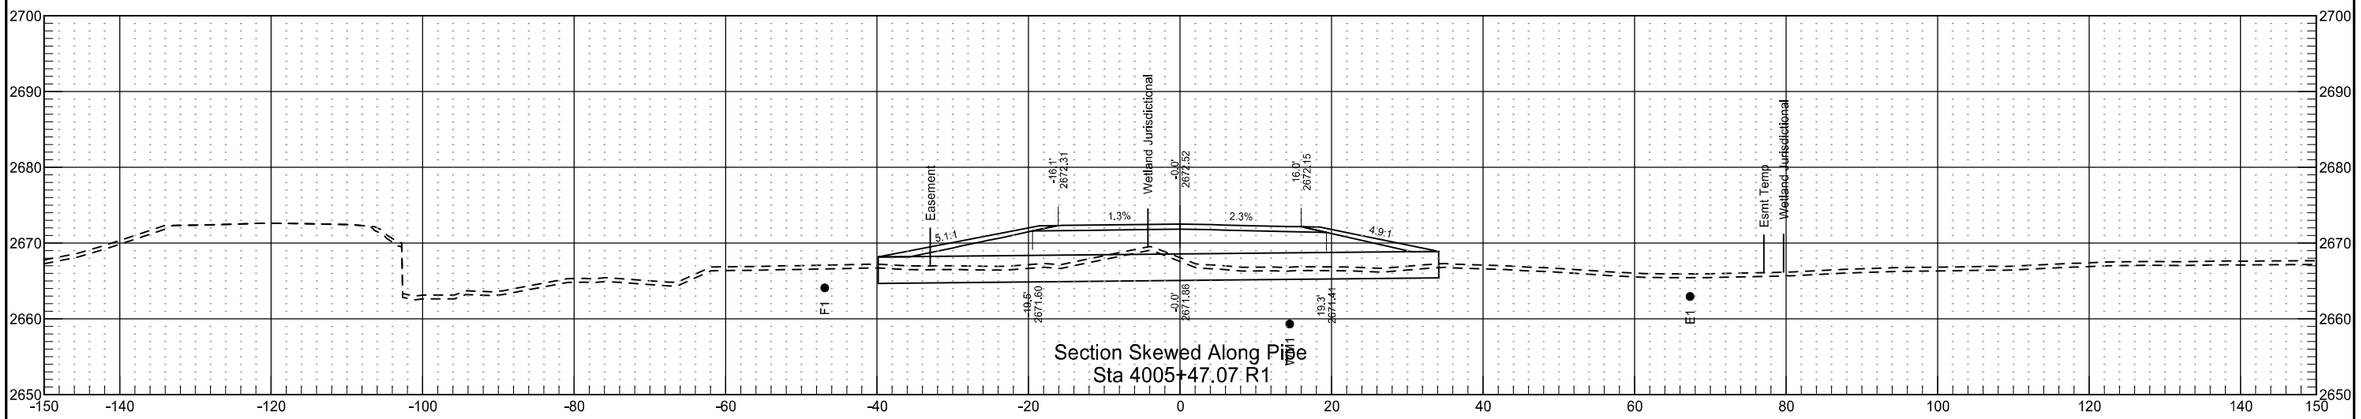


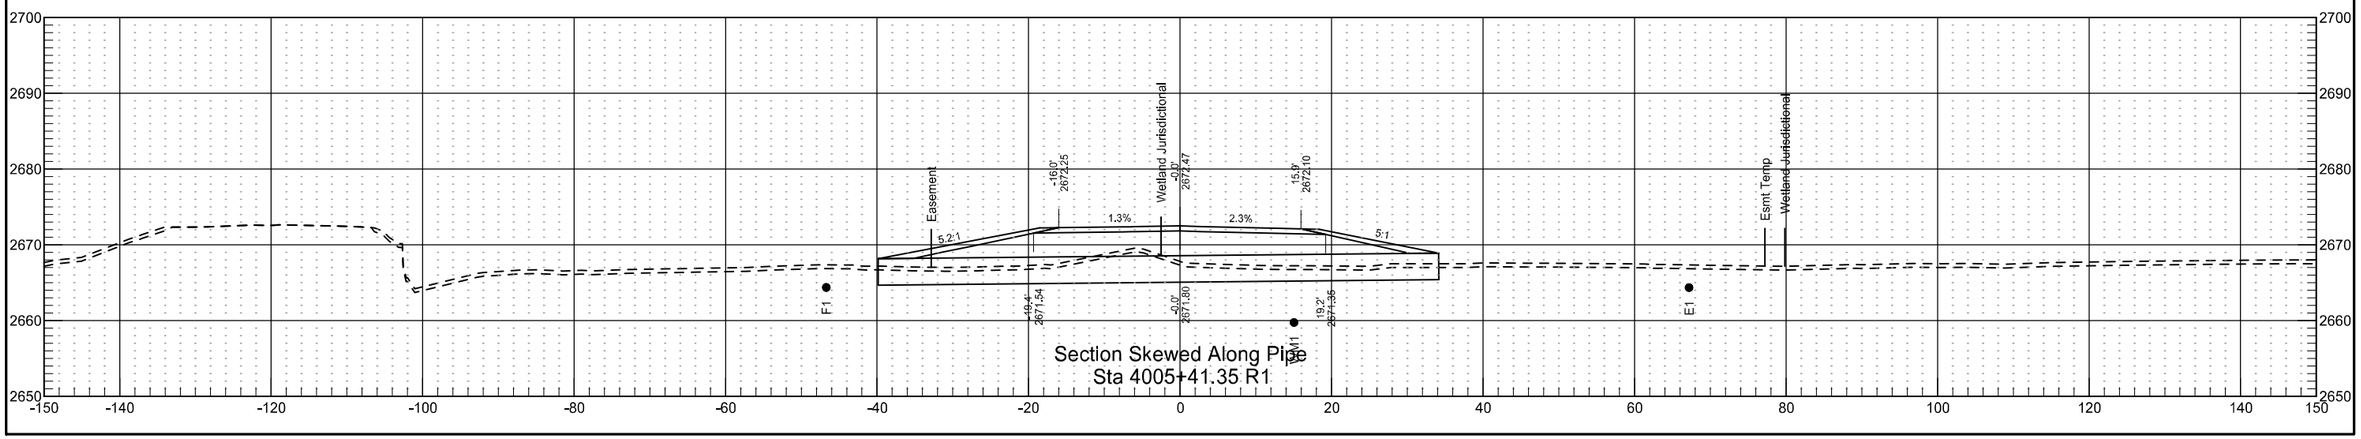


Temporary Bypass 4

	STATE	PROJECT NO.	SECTION NO.	SHEET NO.
	ND	NH-5-021(016)000	200	341

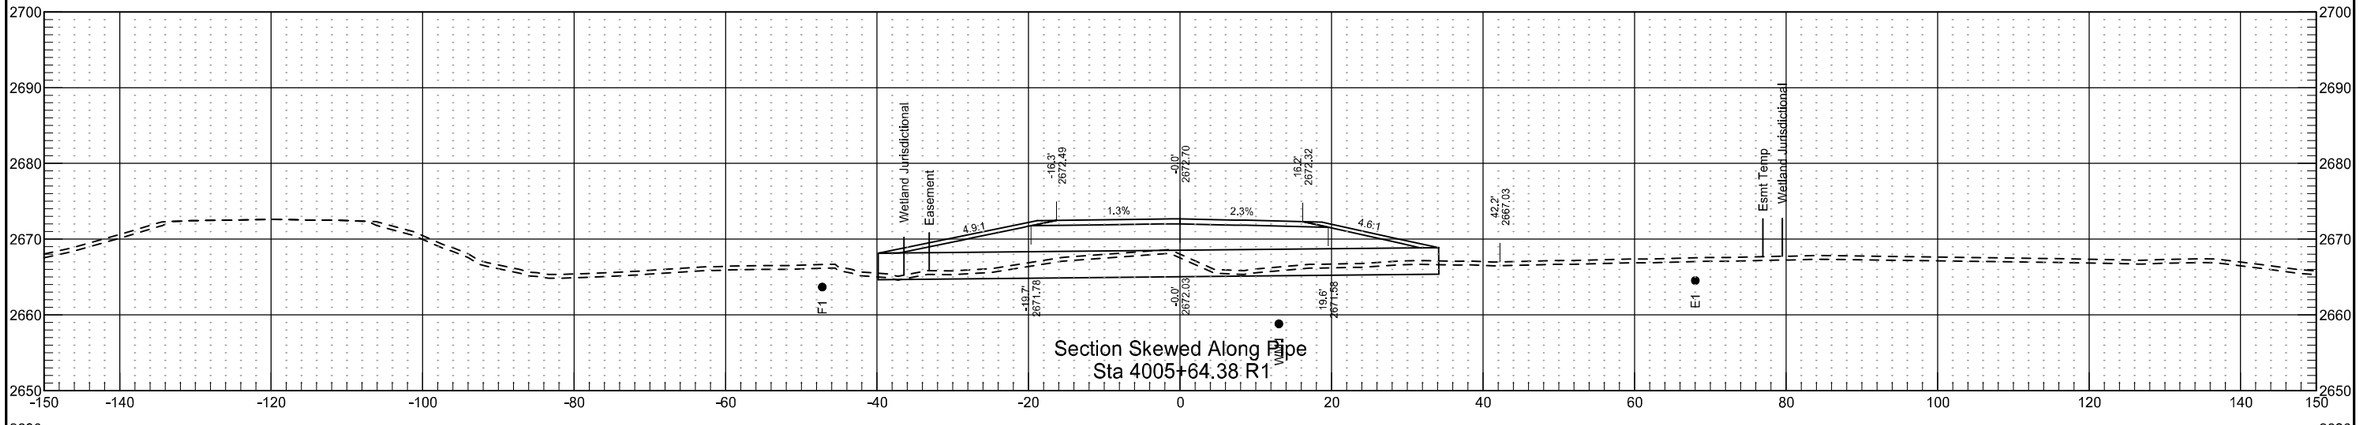


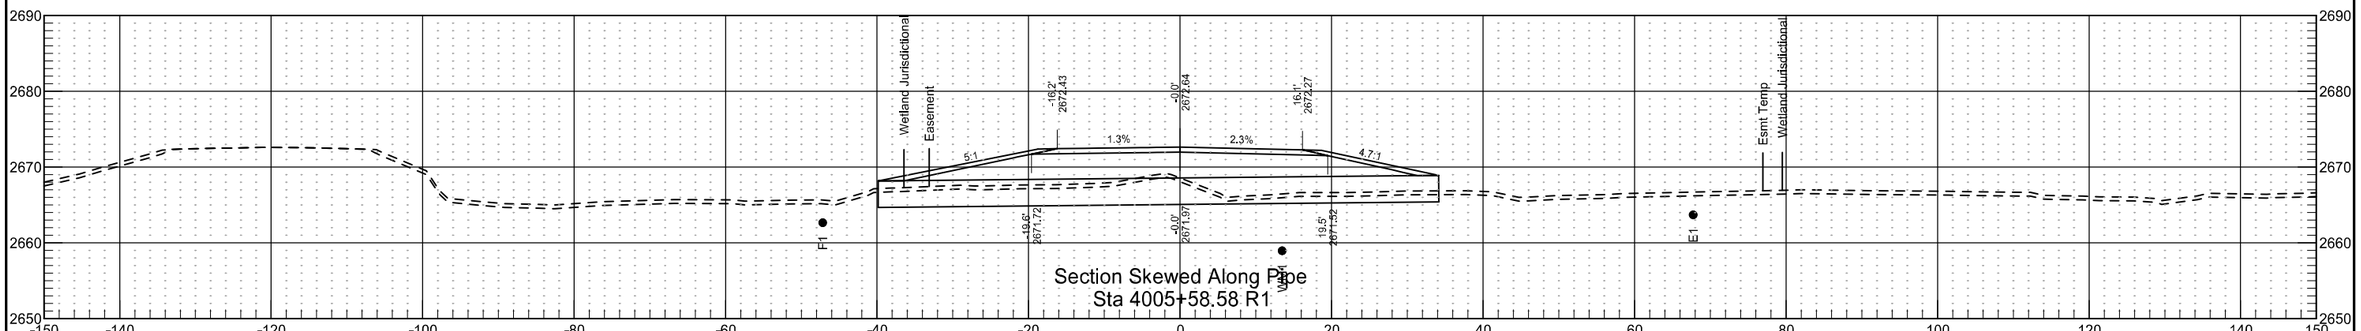


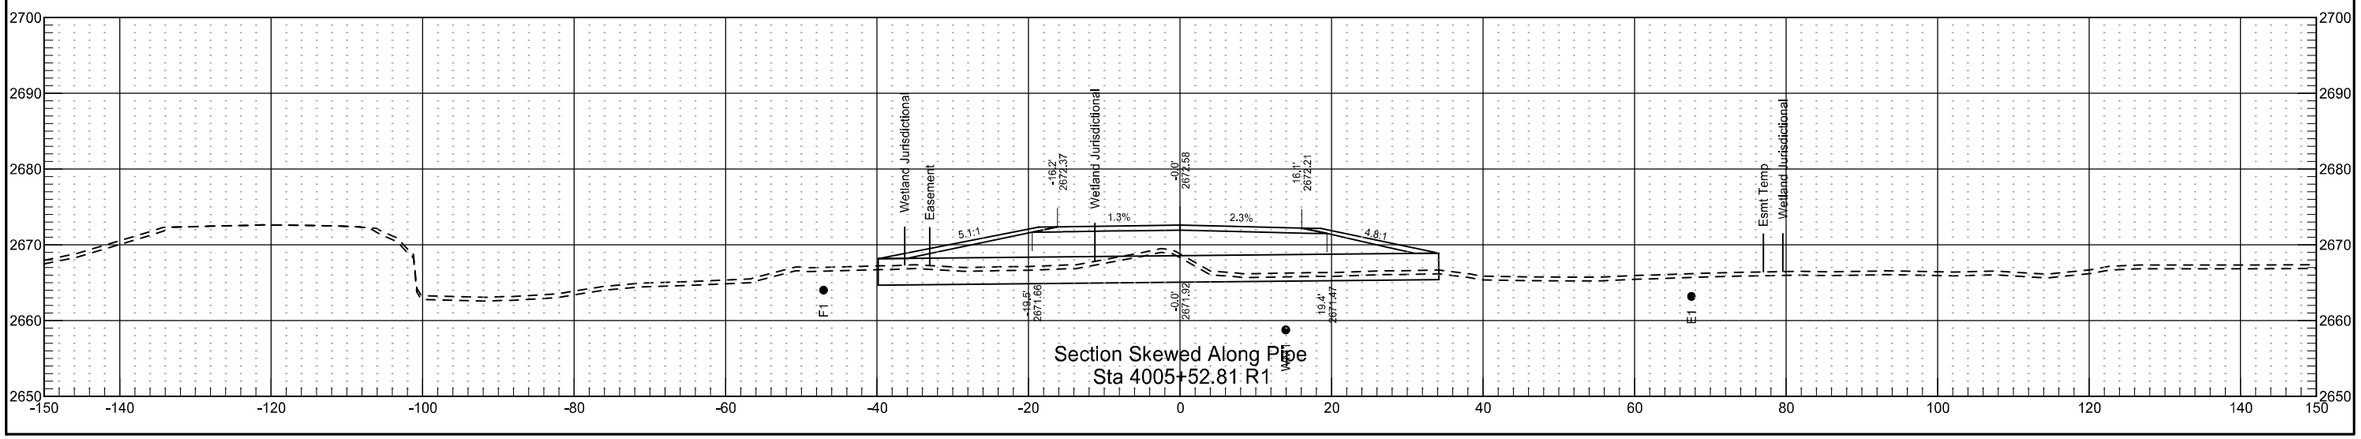


Temporary Bypass 4

	STATE	PROJECT NO.	SECTION NO.	SHEET NO.
	ND	NH-5-021(016)000	200	342

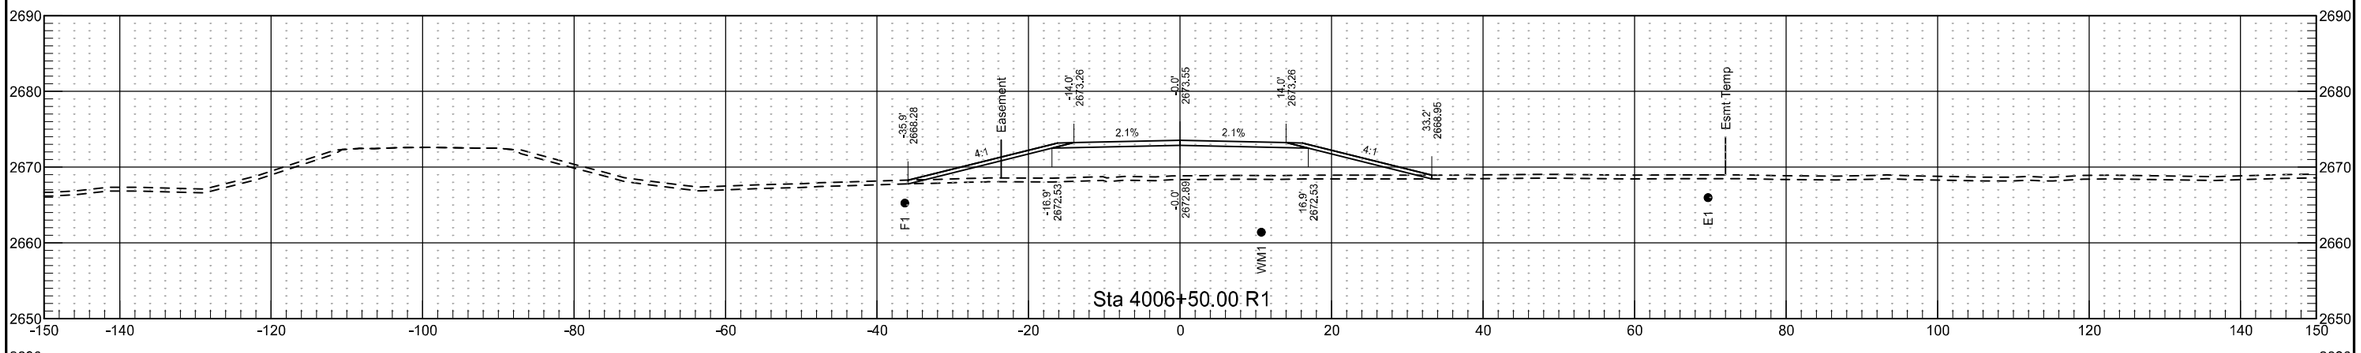


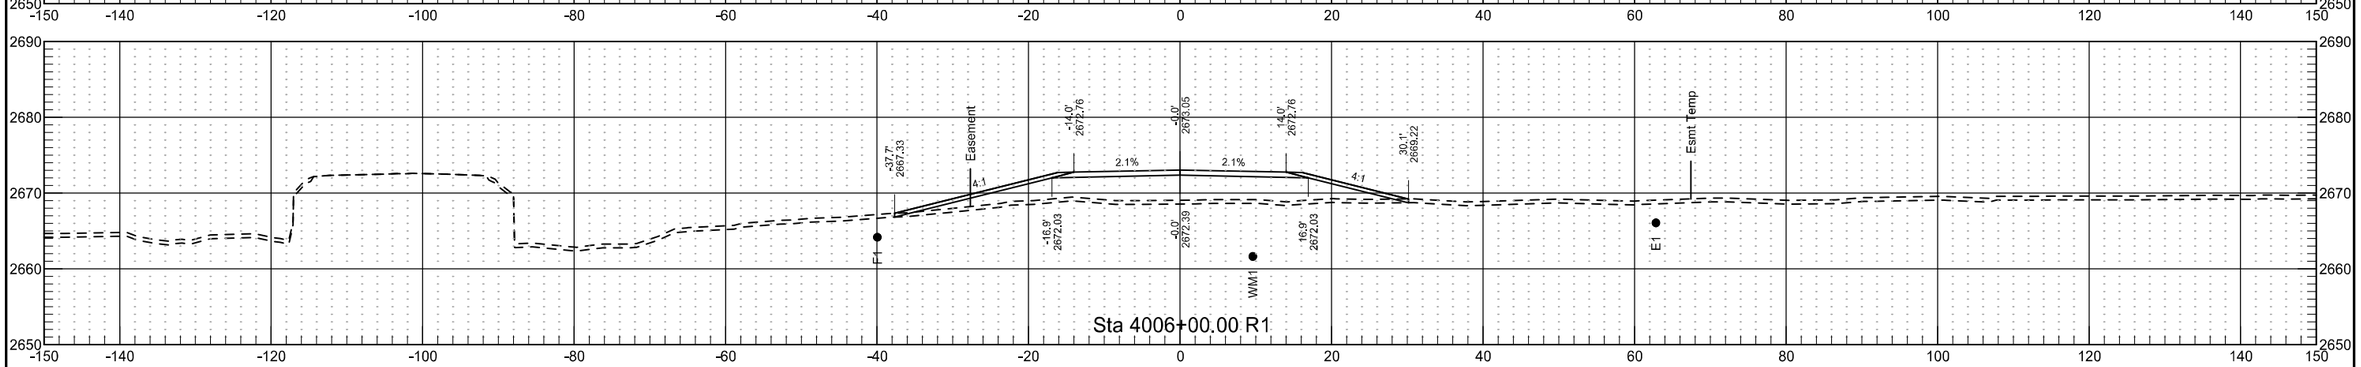

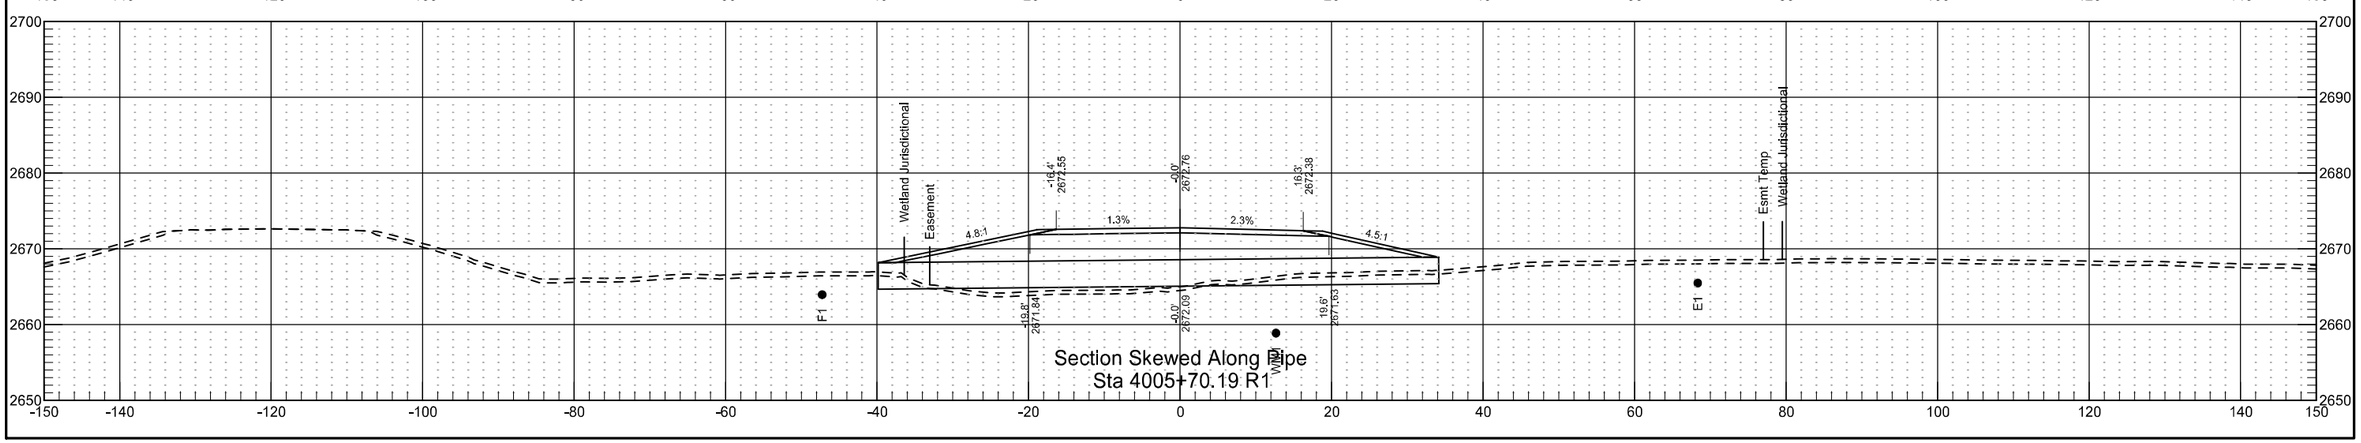


Temporary Bypass 4


	STATE	PROJECT NO.	SECTION NO.	SHEET NO.
	ND	NH-5-021(016)000	200	343

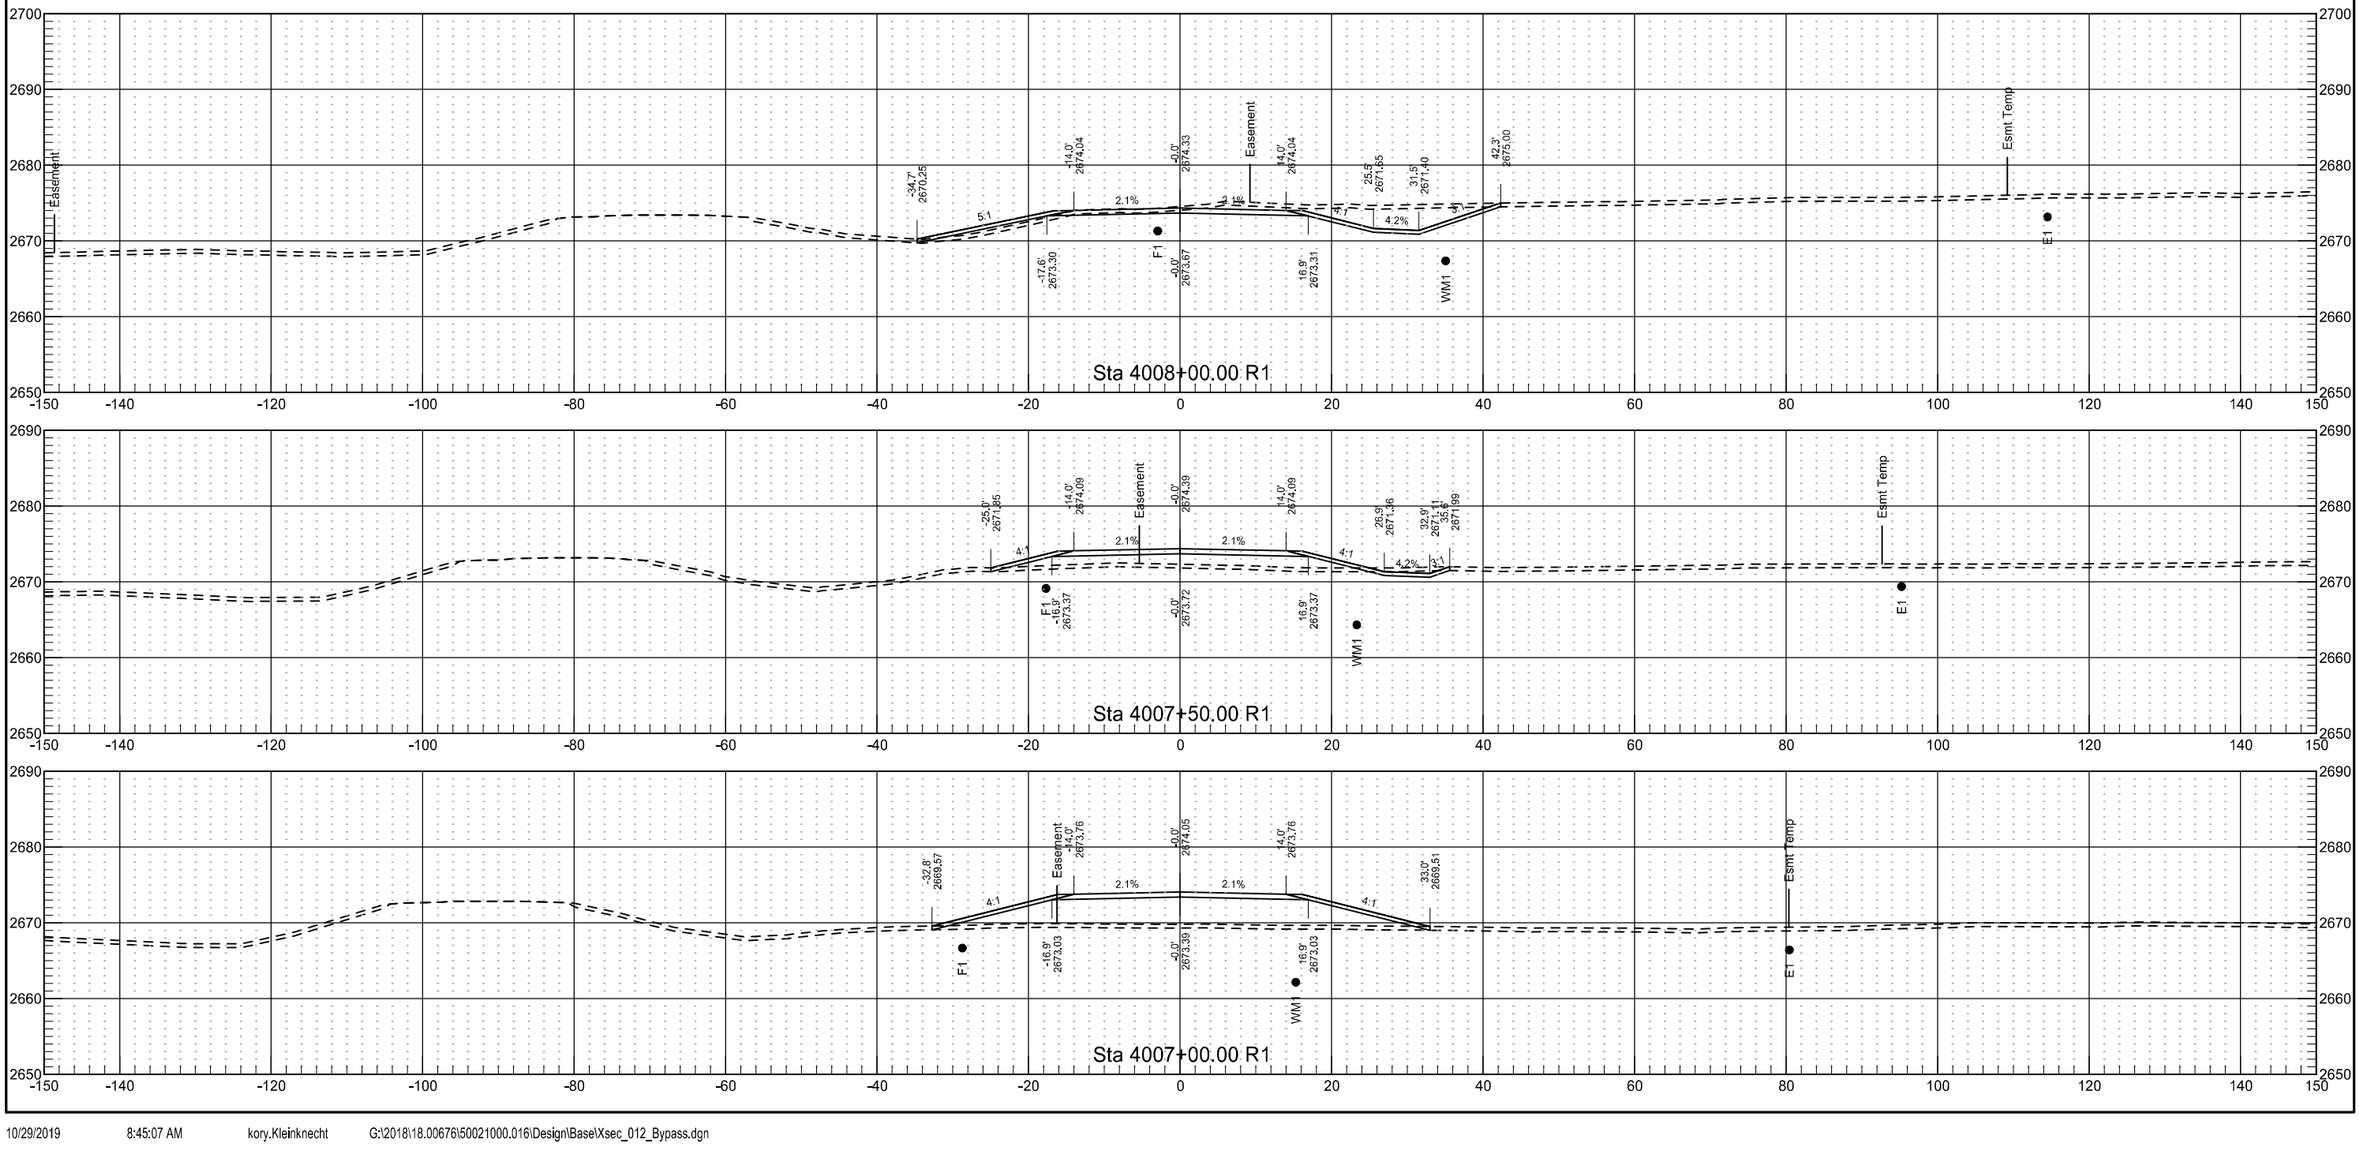


Temporary Bypass 4

	STATE	PROJECT NO.	SECTION NO.	SHEET NO.
	ND	NH-5-021(016)000	200	344

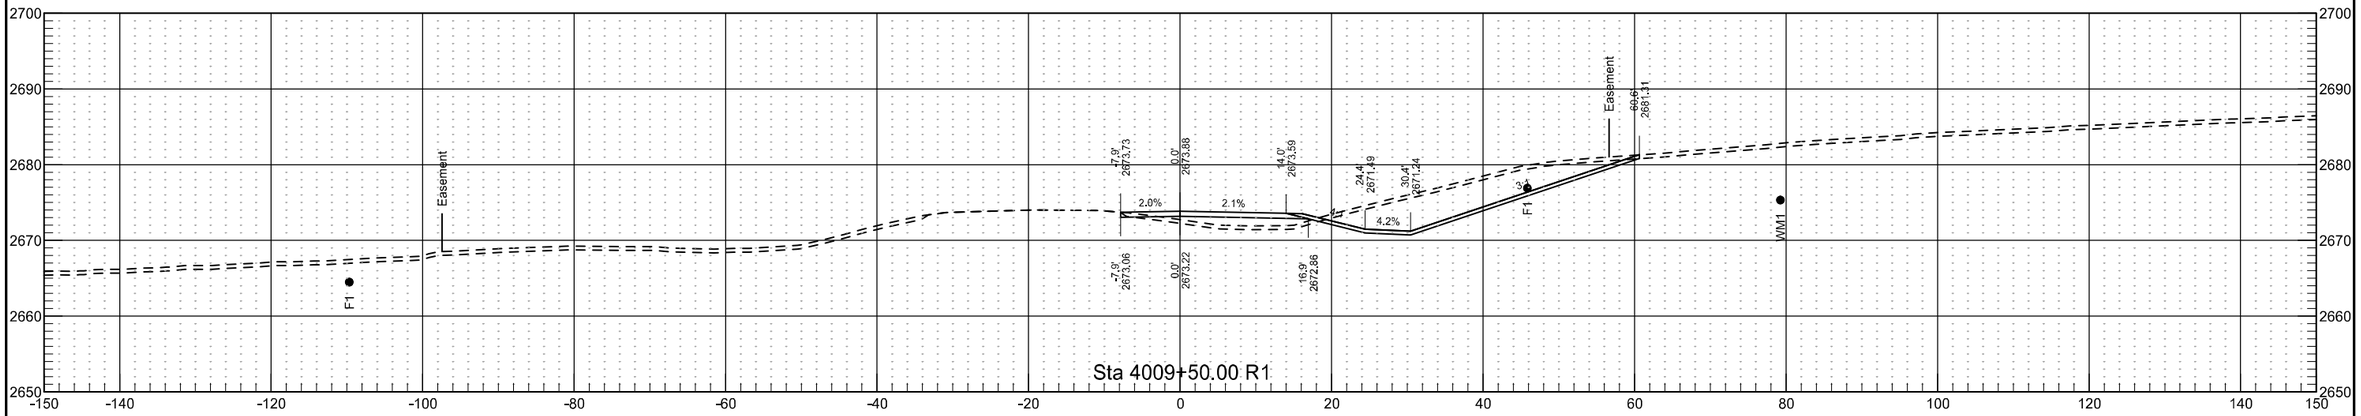


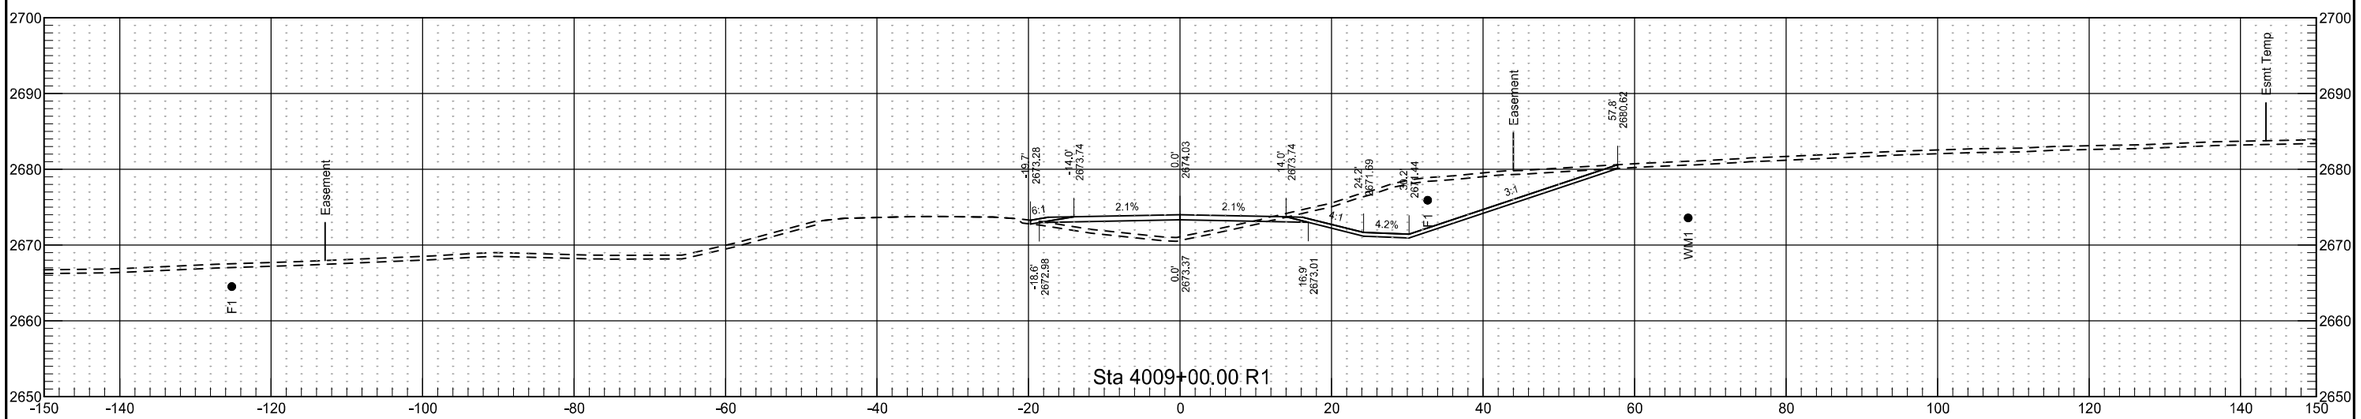

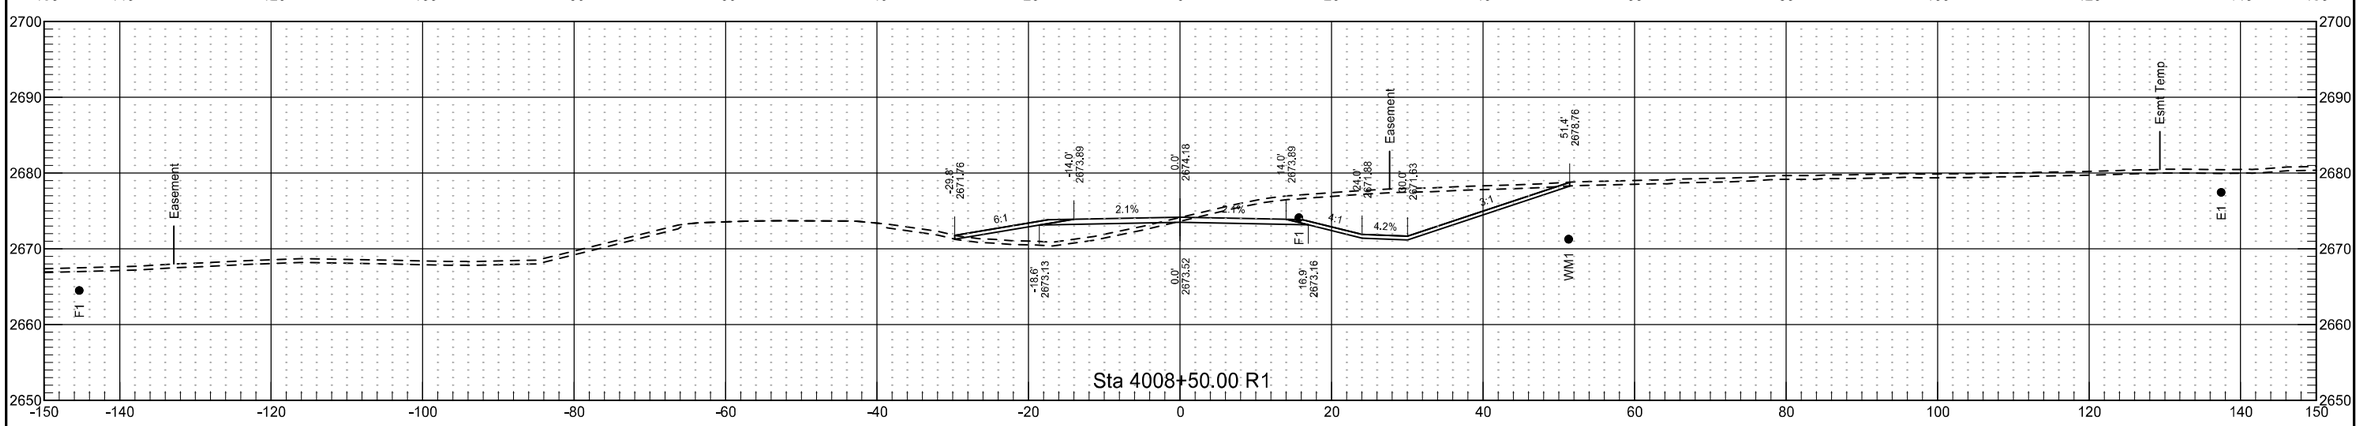

Temporary Bypass 4


	STATE	PROJECT NO.	SECTION NO.	SHEET NO.
	ND	NH-5-021(016)000	200	345

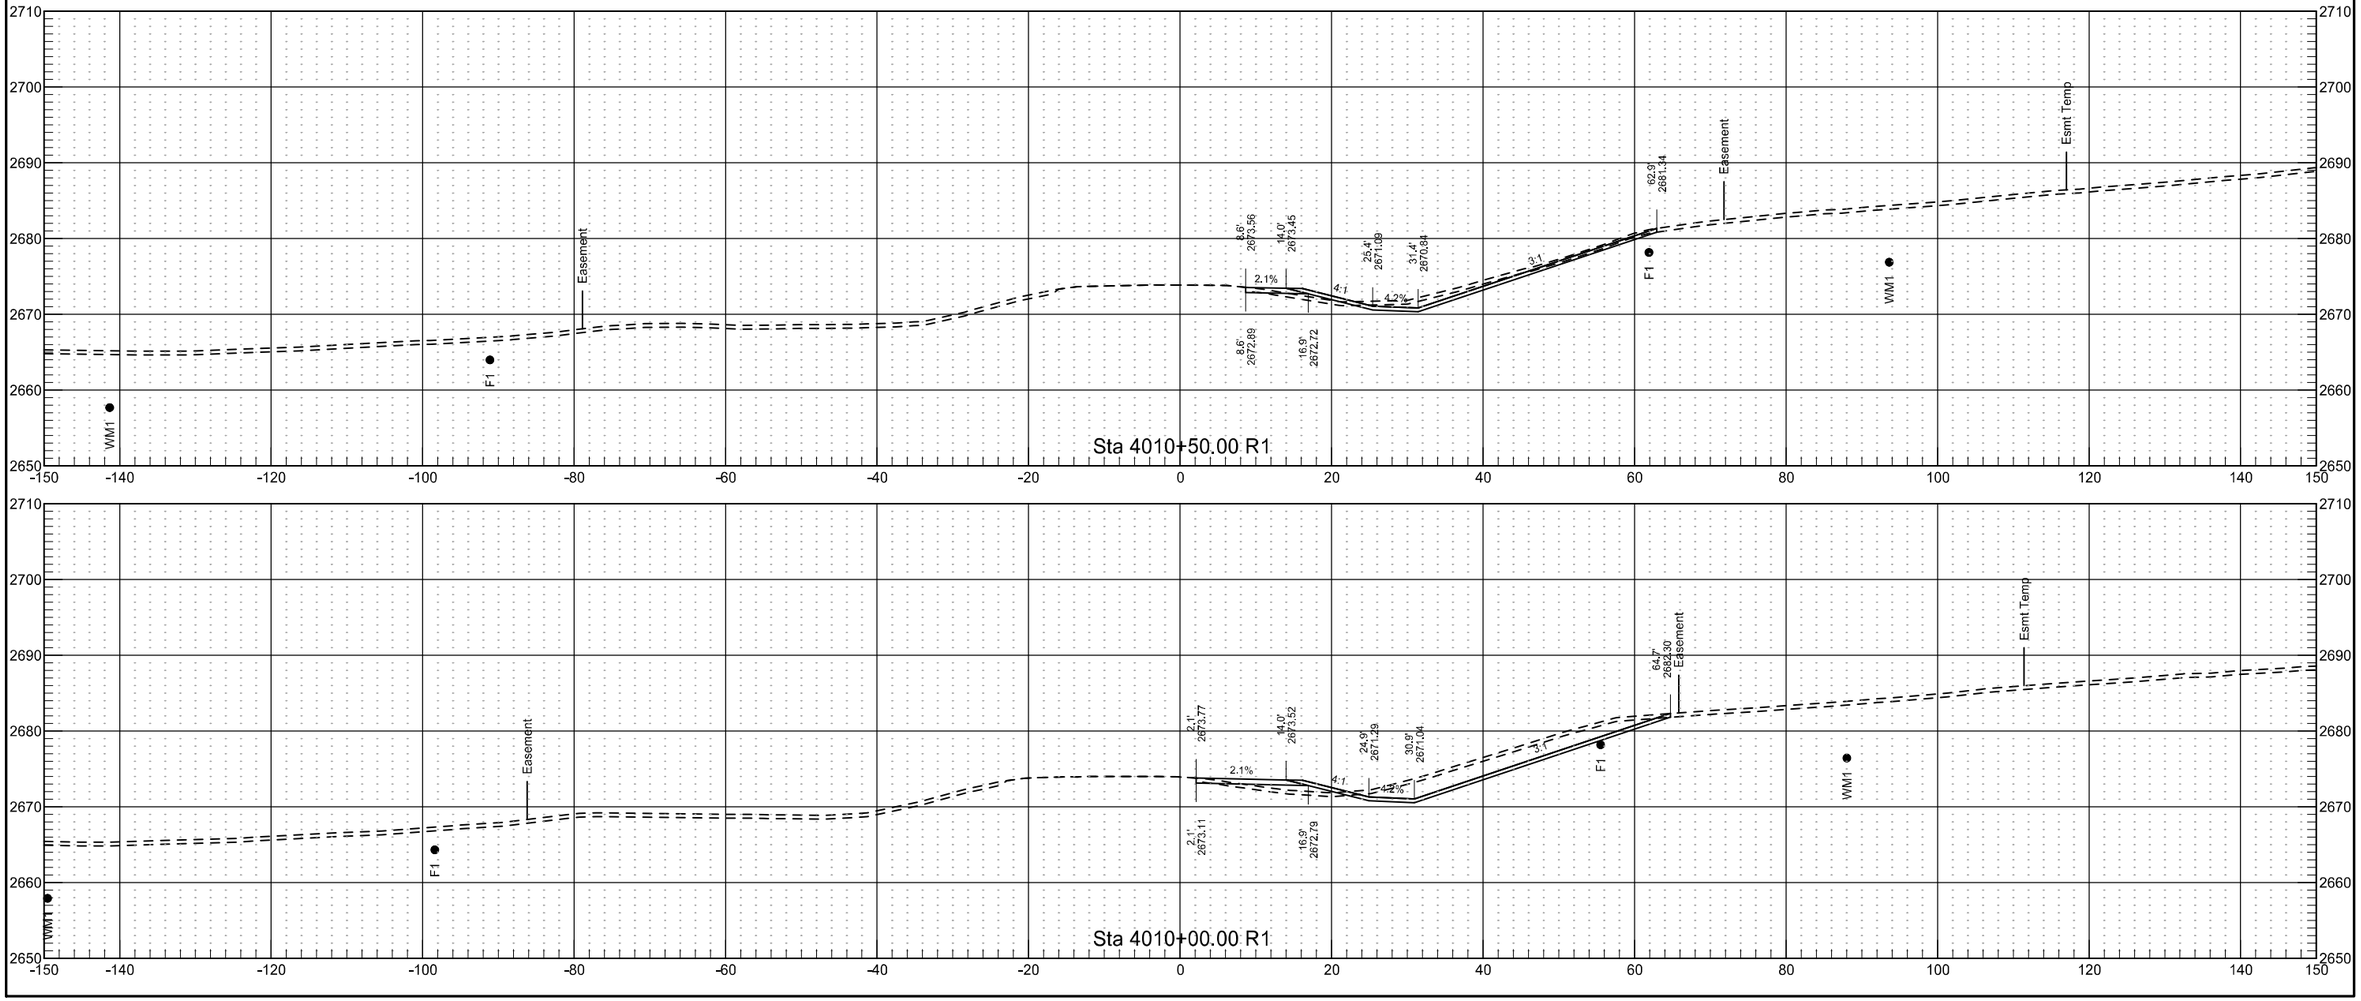

10/29/2019 8:45:08 AM kory.Kleinknecht G:\2018\18.00676\50021000.016\Design\Base\Xsec_012_Bypass.dgn

Temporary Bypass 4


	STATE	PROJECT NO.	SECTION NO.	SHEET NO.
	ND	NH-5-021(016)000	200	346

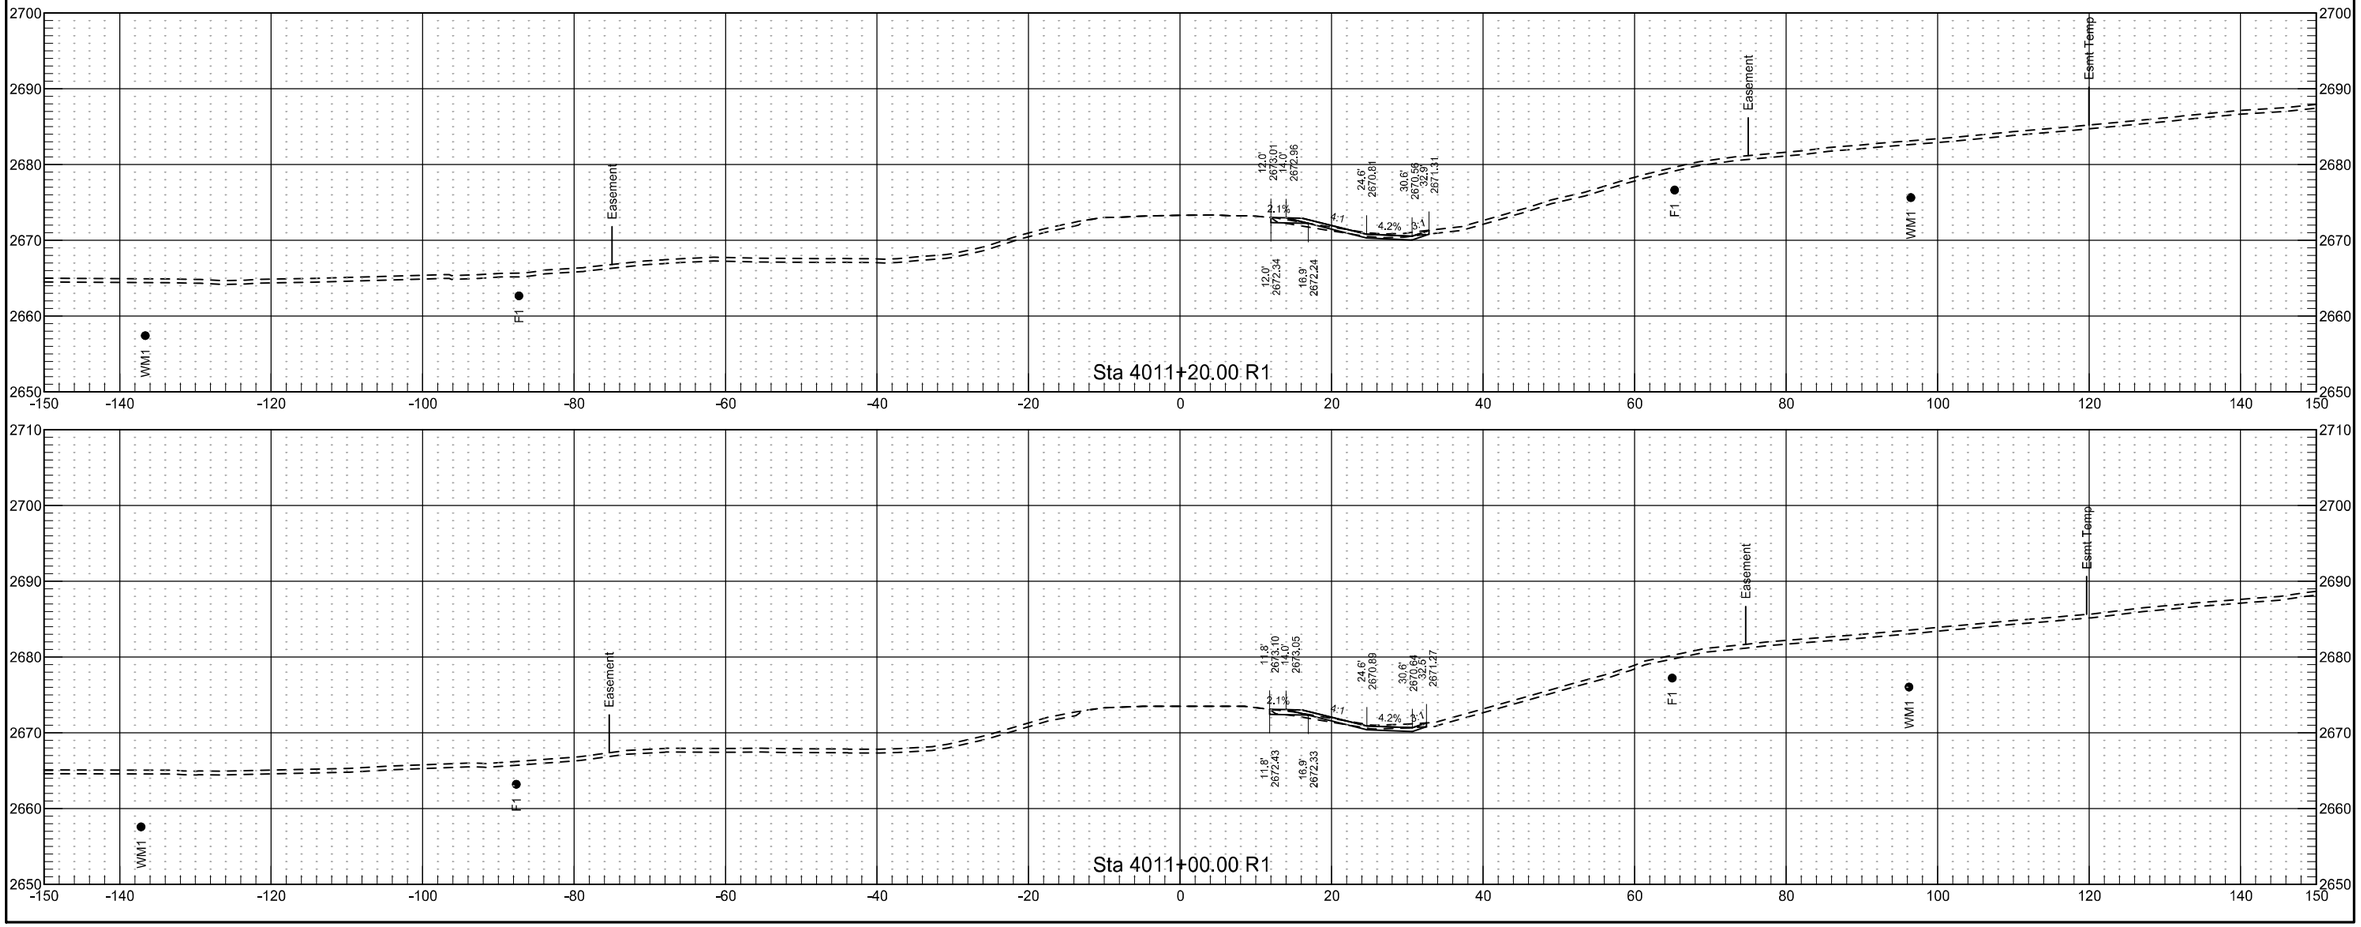



10/29/2019 8:45:09 AM kory.Kleinknecht G:\2018\18.00676\50021000.016\Design\Base\Xsec_012_Bypass.dgn

Temporary Bypass 5

	STATE	PROJECT NO.	SECTION NO.	SHEET NO.
	ND	NH-5-021(016)000	200	347

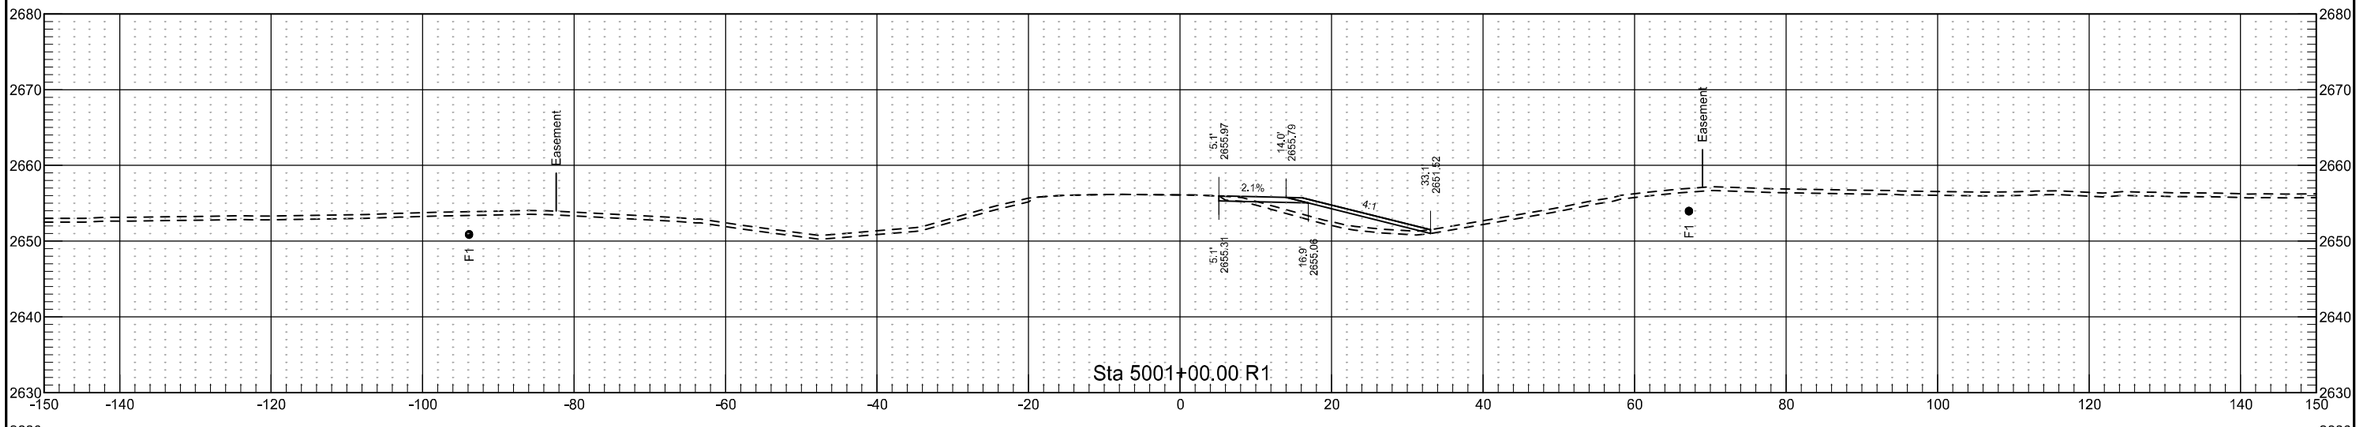

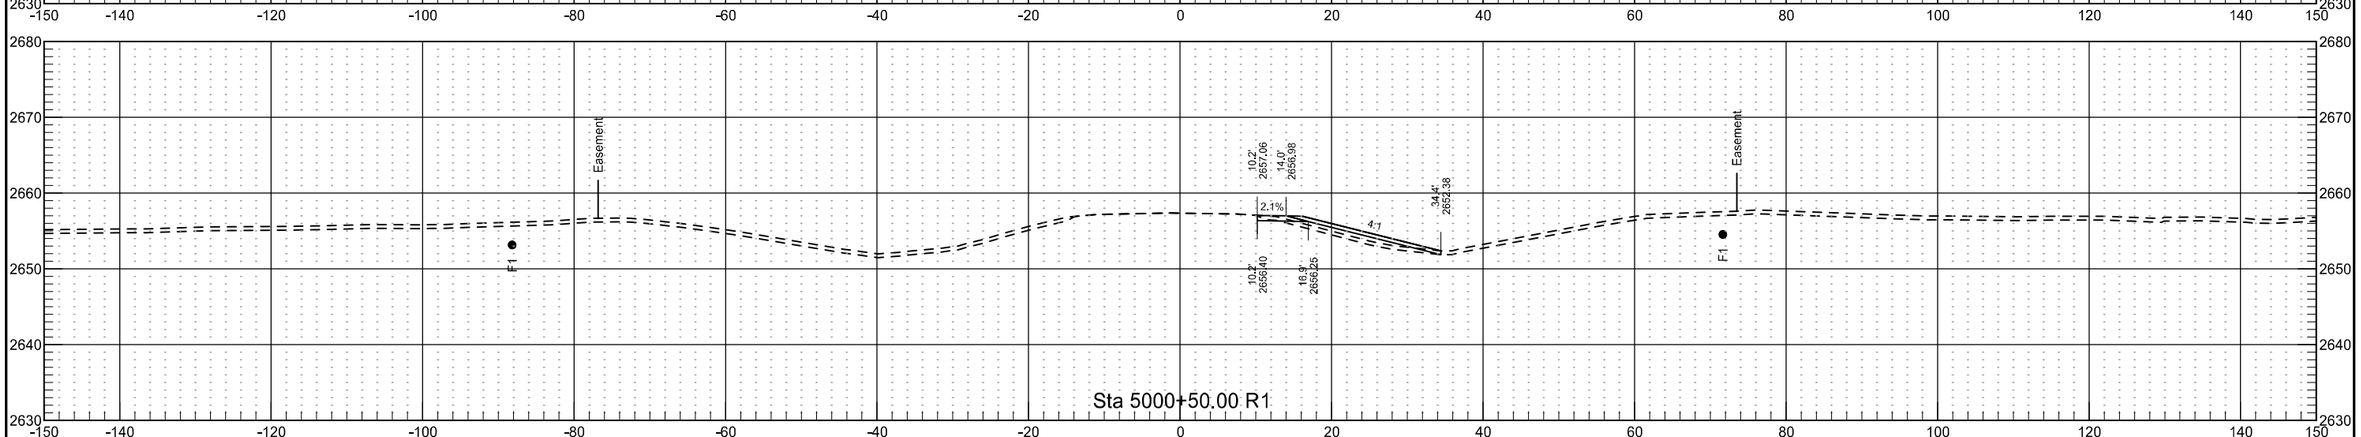


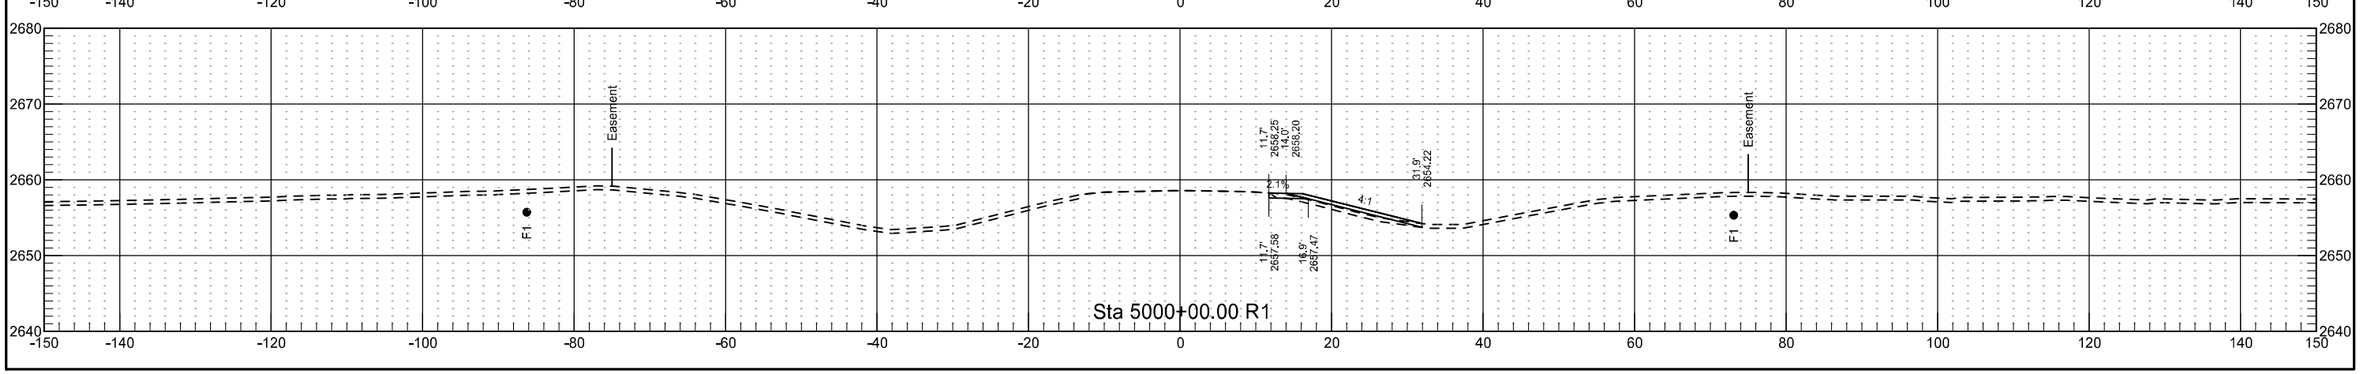

10/29/2019 8:45:10 AM kory.Kleinknecht G:\2018\18.00676\50021000.016\Design\Base\Xsec_012_Bypass.dgn


Temporary Bypass 5


	STATE	PROJECT NO.	SECTION NO.	SHEET NO.
	ND	NH-5-021(016)000	200	348

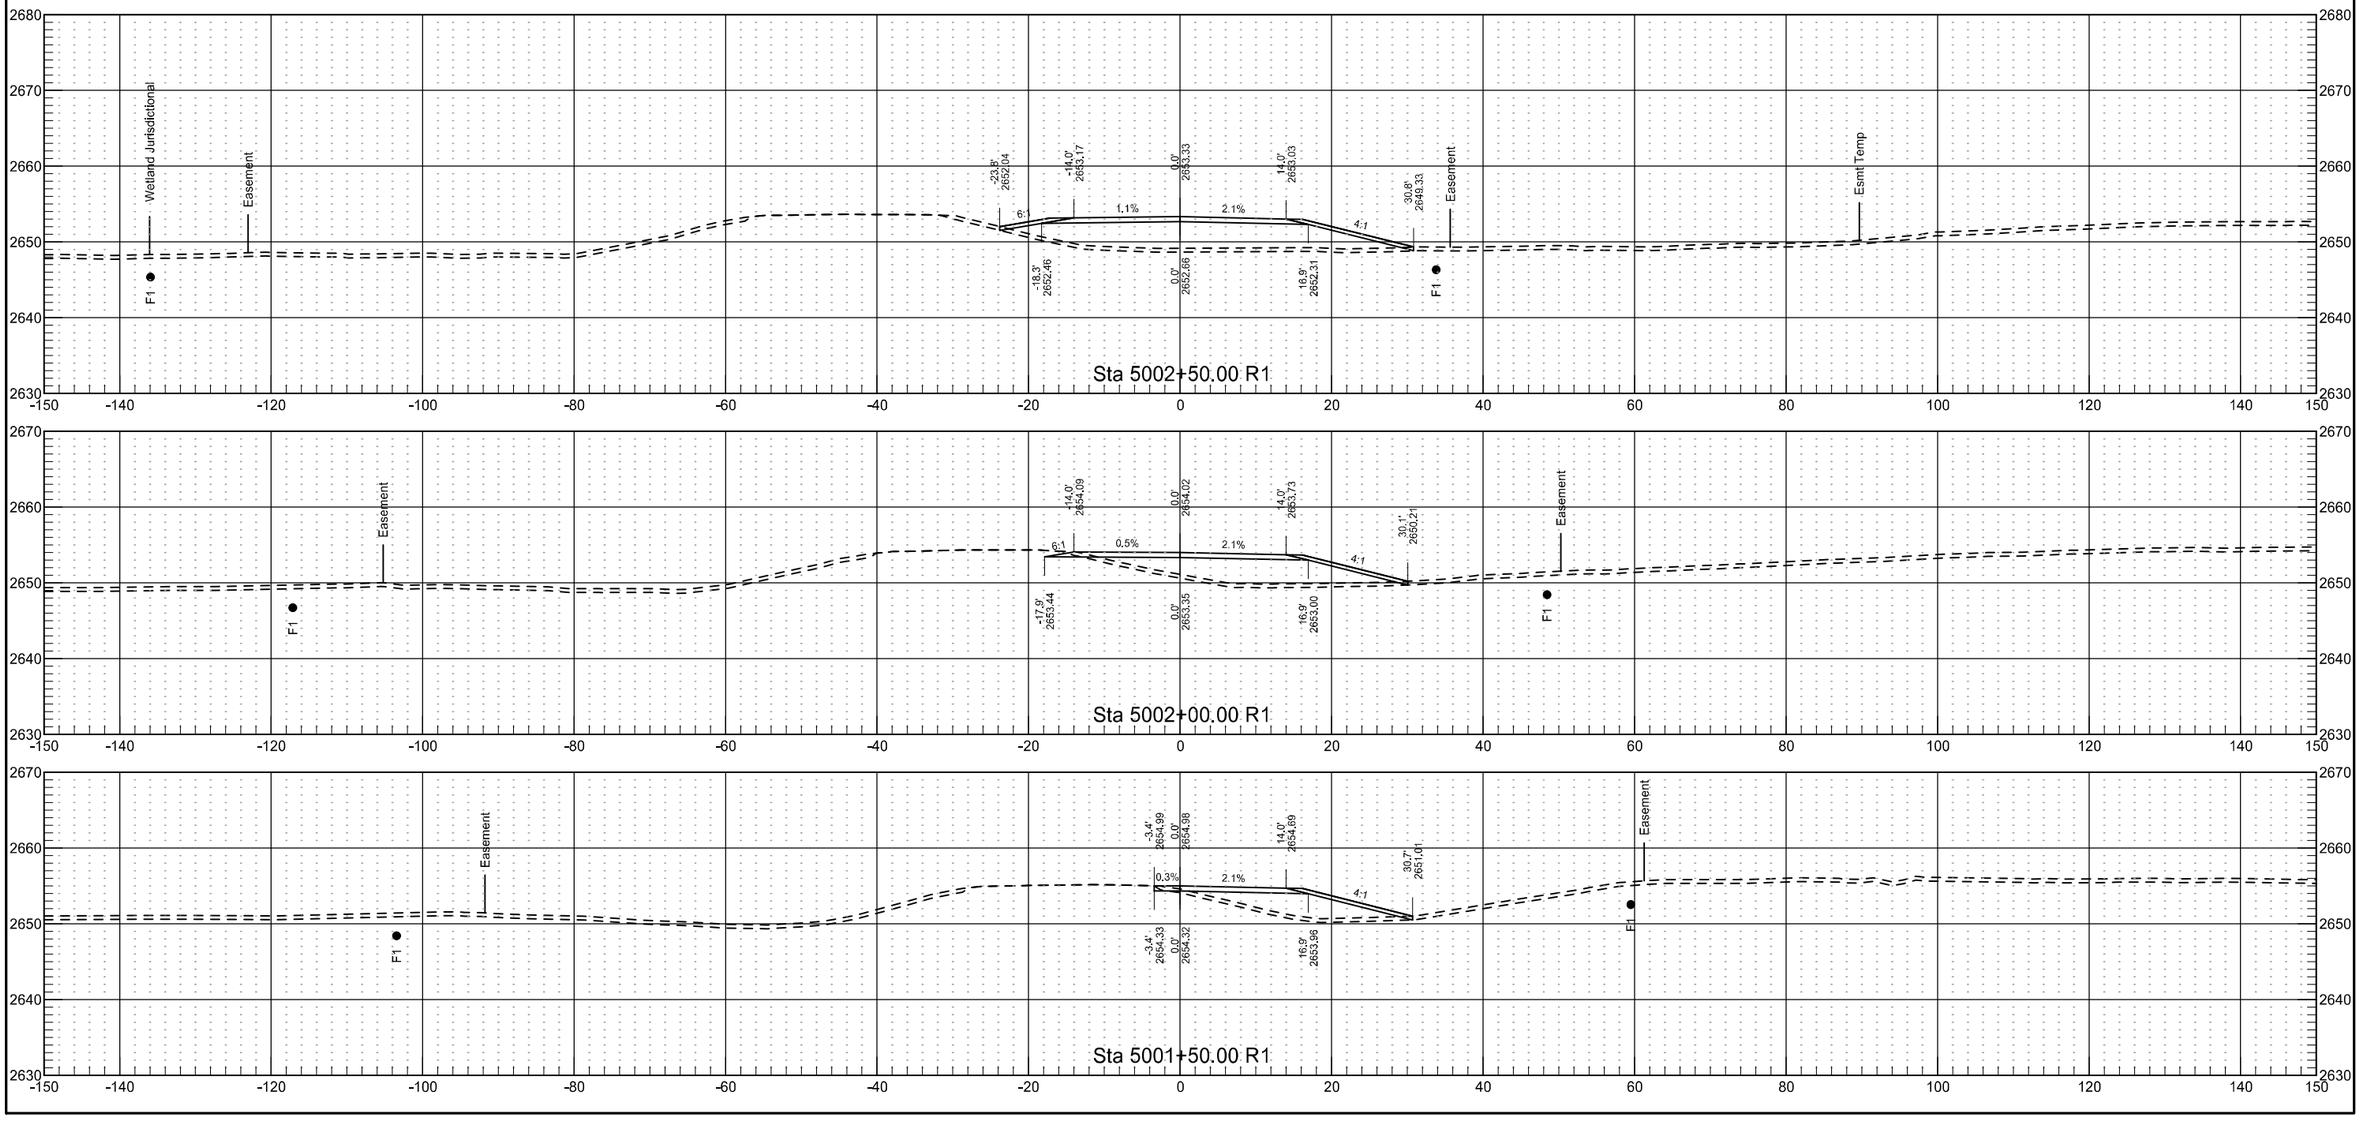


Temporary Bypass 5

	STATE	PROJECT NO.	SECTION NO.	SHEET NO.
	ND	NH-5-021(016)000	200	349

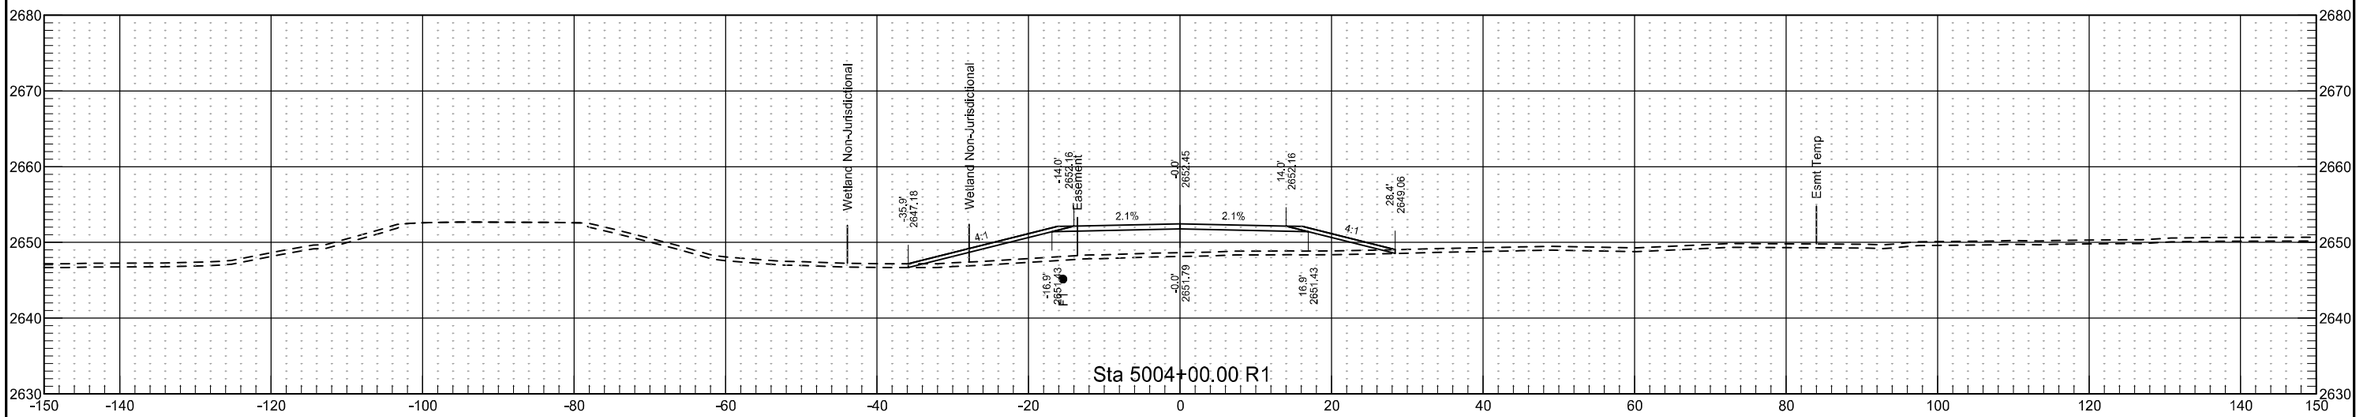


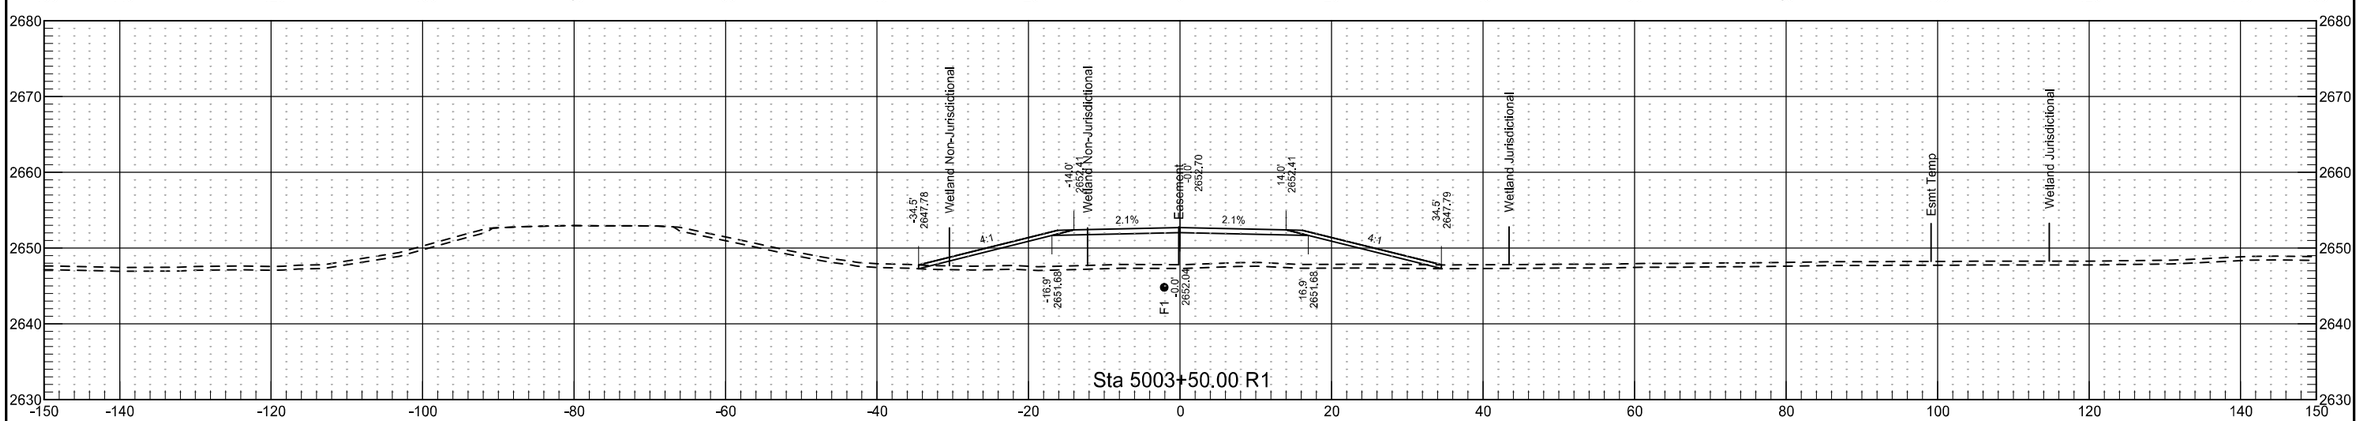


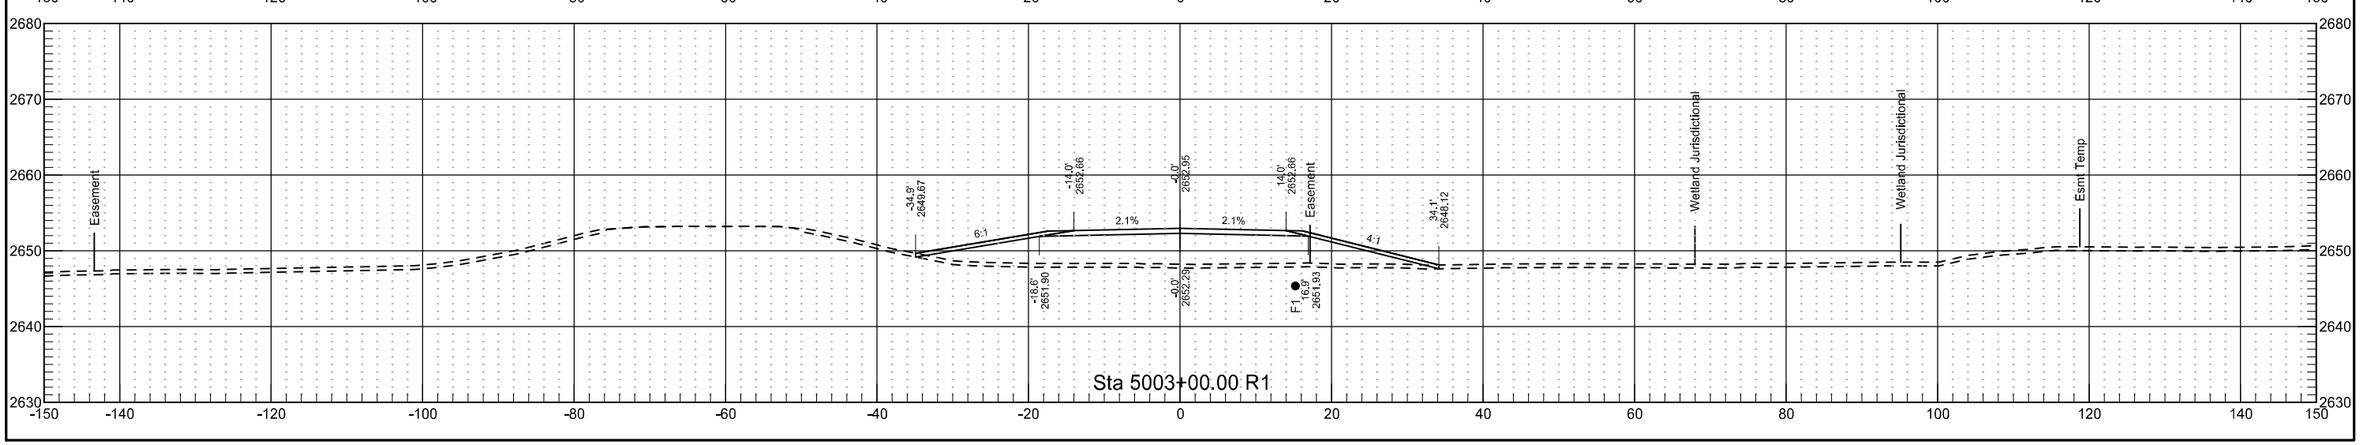


Temporary Bypass 5

	STATE	PROJECT NO.	SECTION NO.	SHEET NO.
	ND	NH-5-021(016)000	200	350

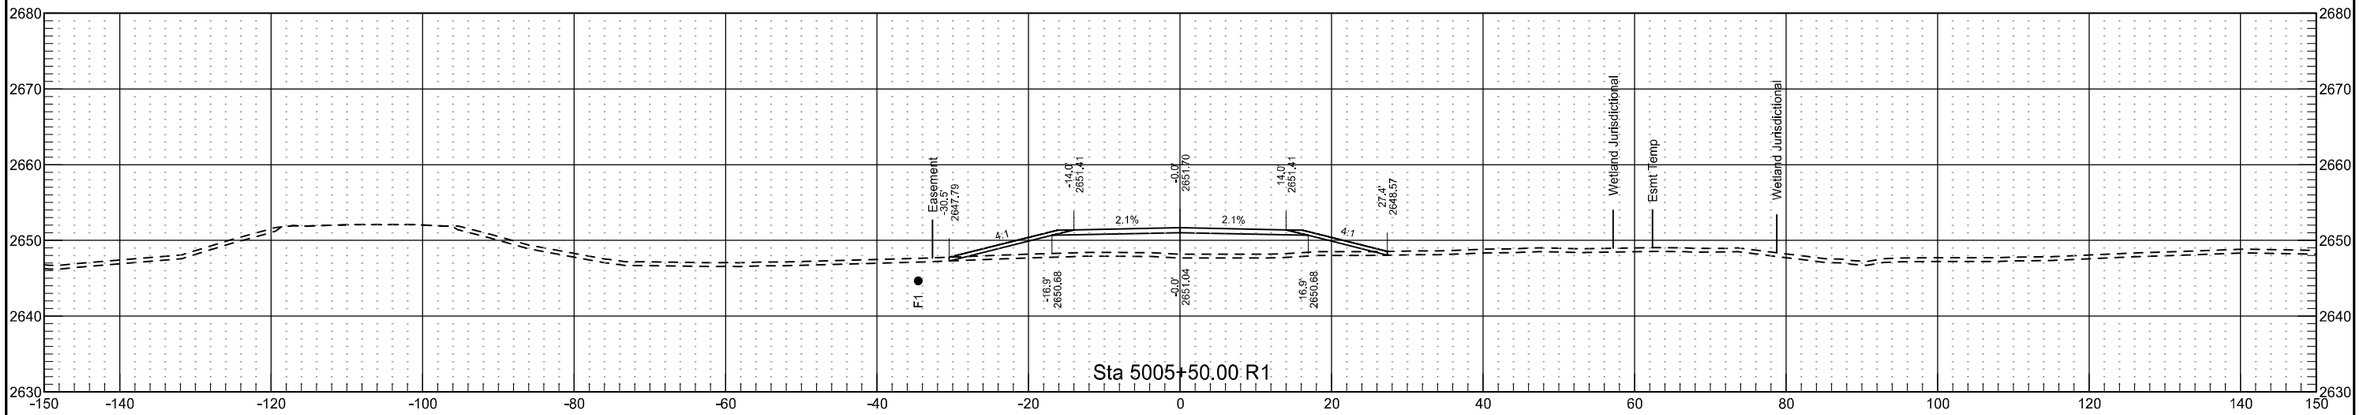


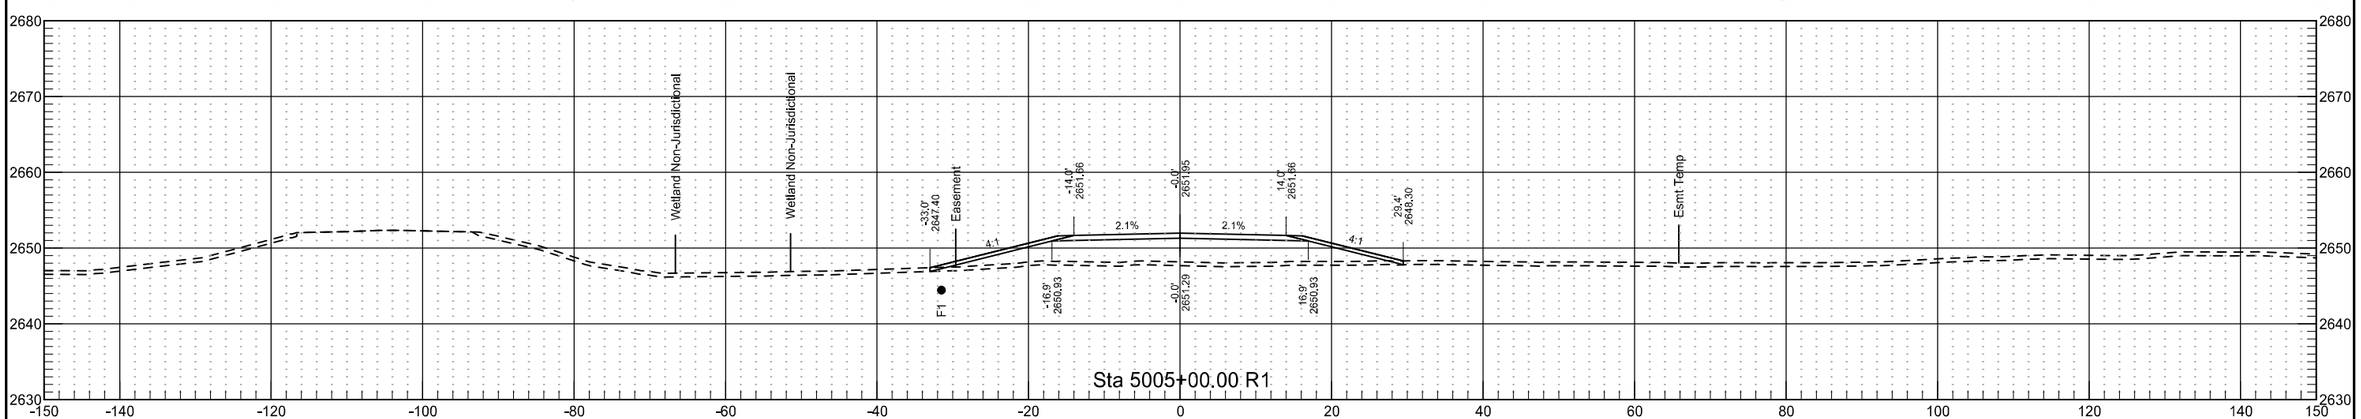

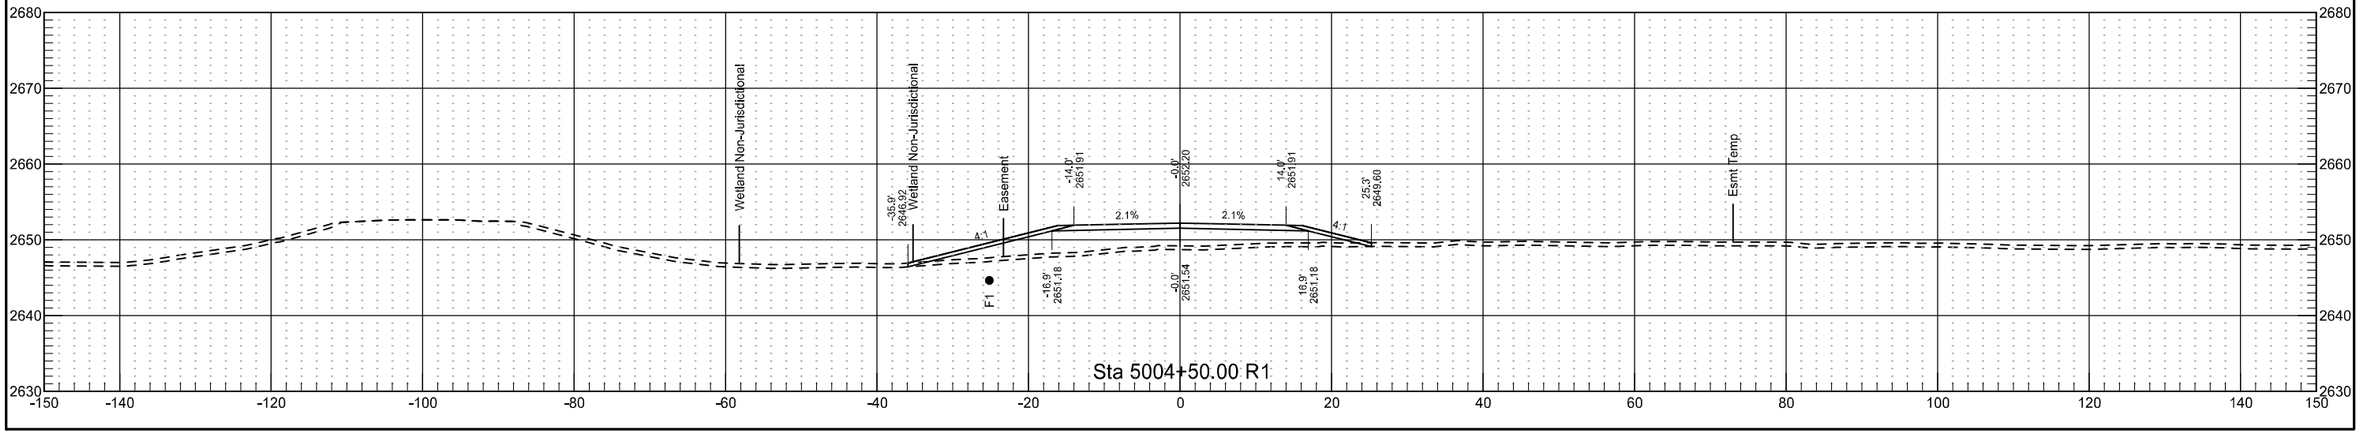


Temporary Bypass 5


	STATE	PROJECT NO.	SECTION NO.	SHEET NO.
	ND	NH-5-021(016)000	200	351

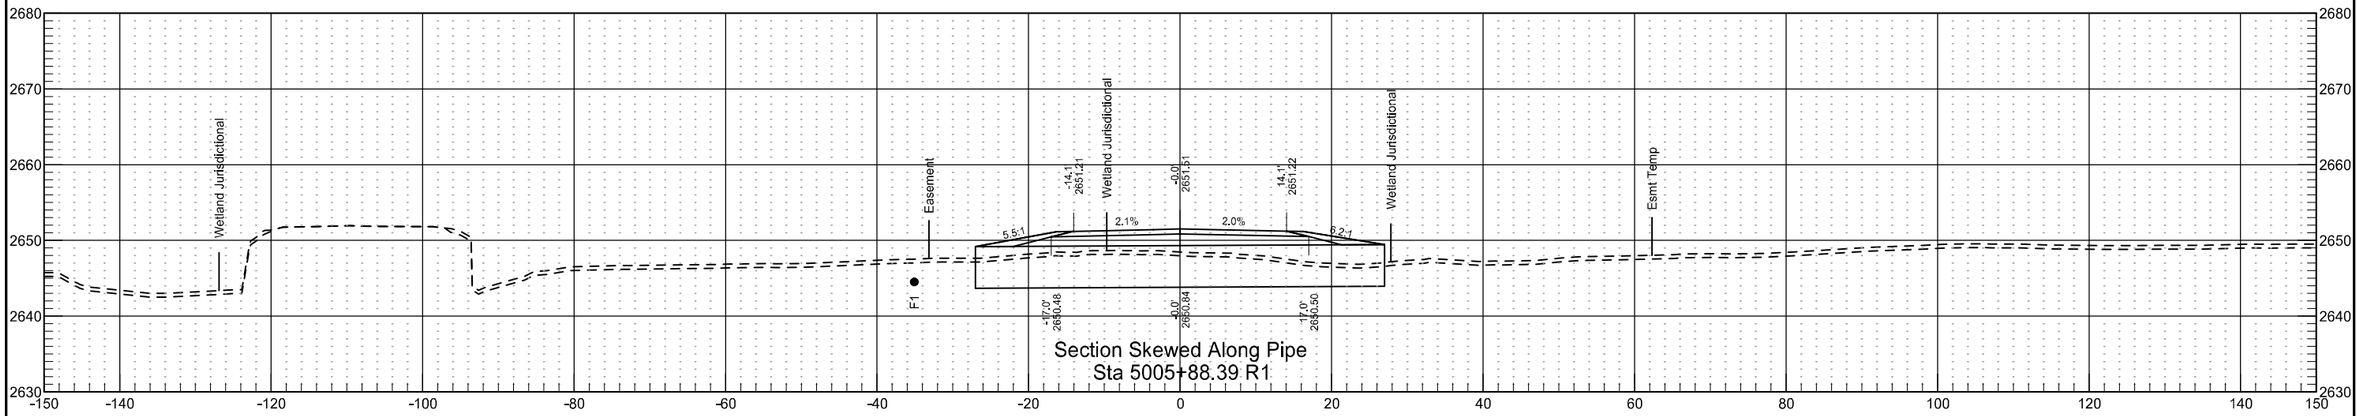

Section Skewed Along Pipe
Sta 5005+88.39 R1

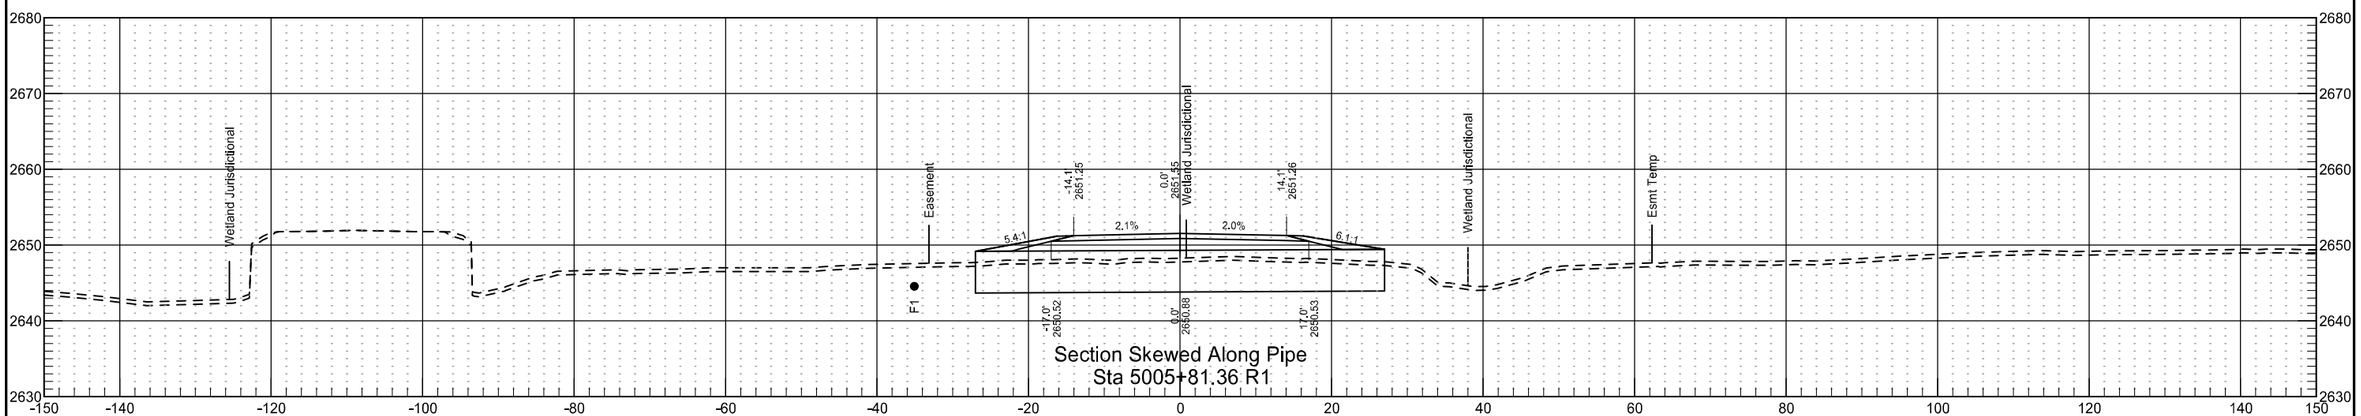


Section Skewed Along Pipe
Sta 5005+81.36 R1

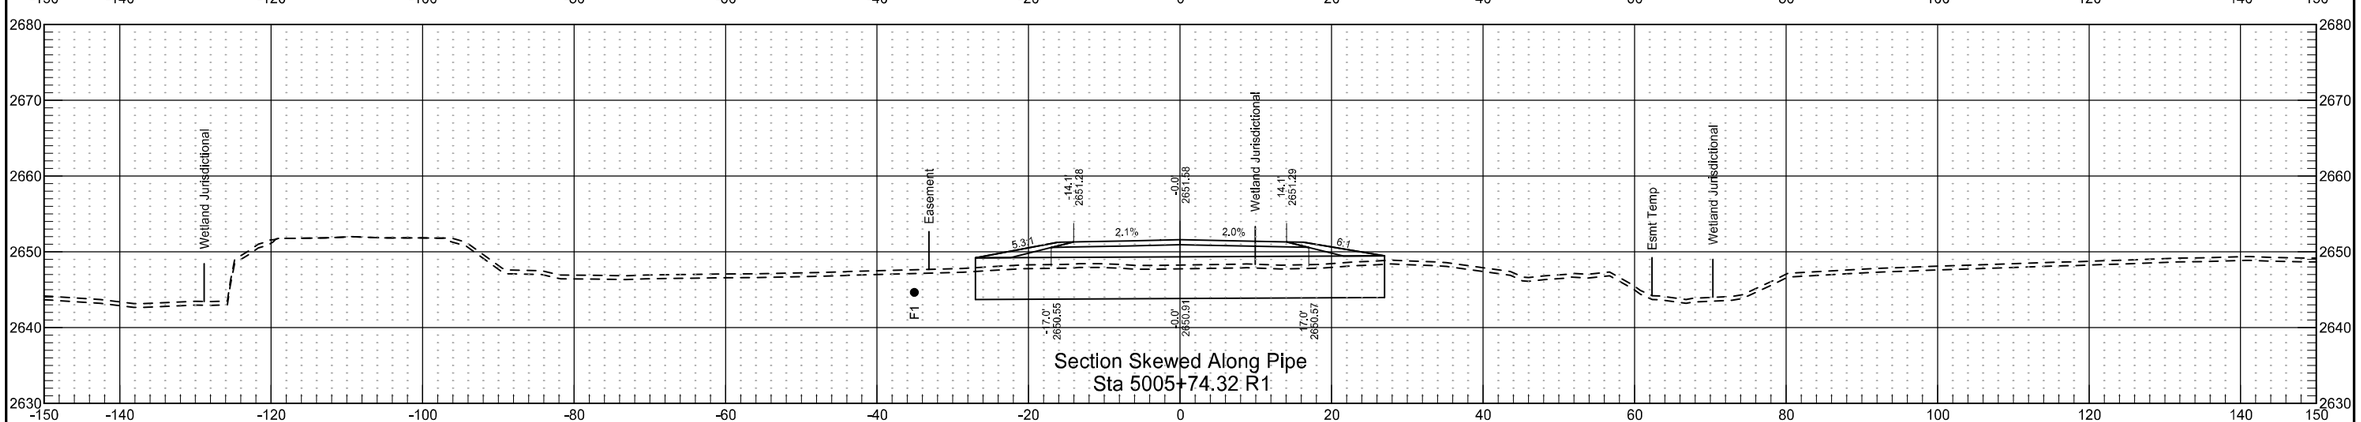



Section Skewed Along Pipe
Sta 5005+74.32 R1

Temporary Bypass 5

	STATE	PROJECT NO.	SECTION NO.	SHEET NO.
	ND	NH-5-021(016)000	200	352

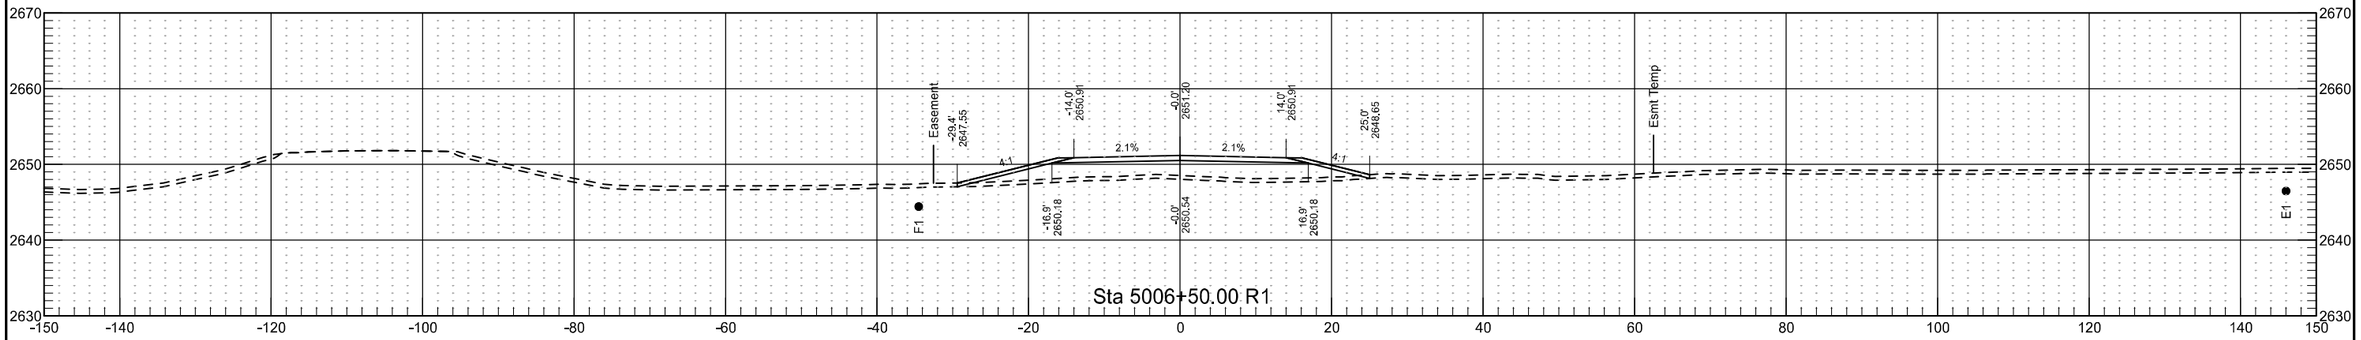


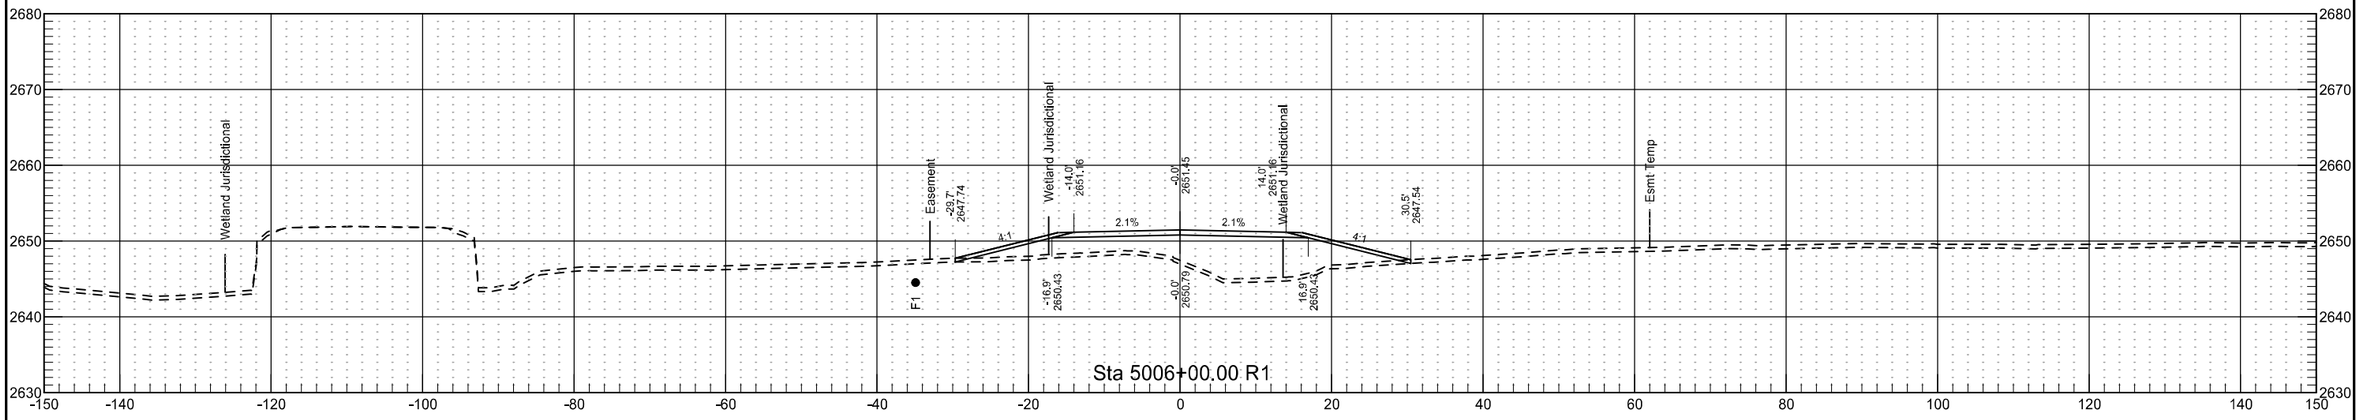

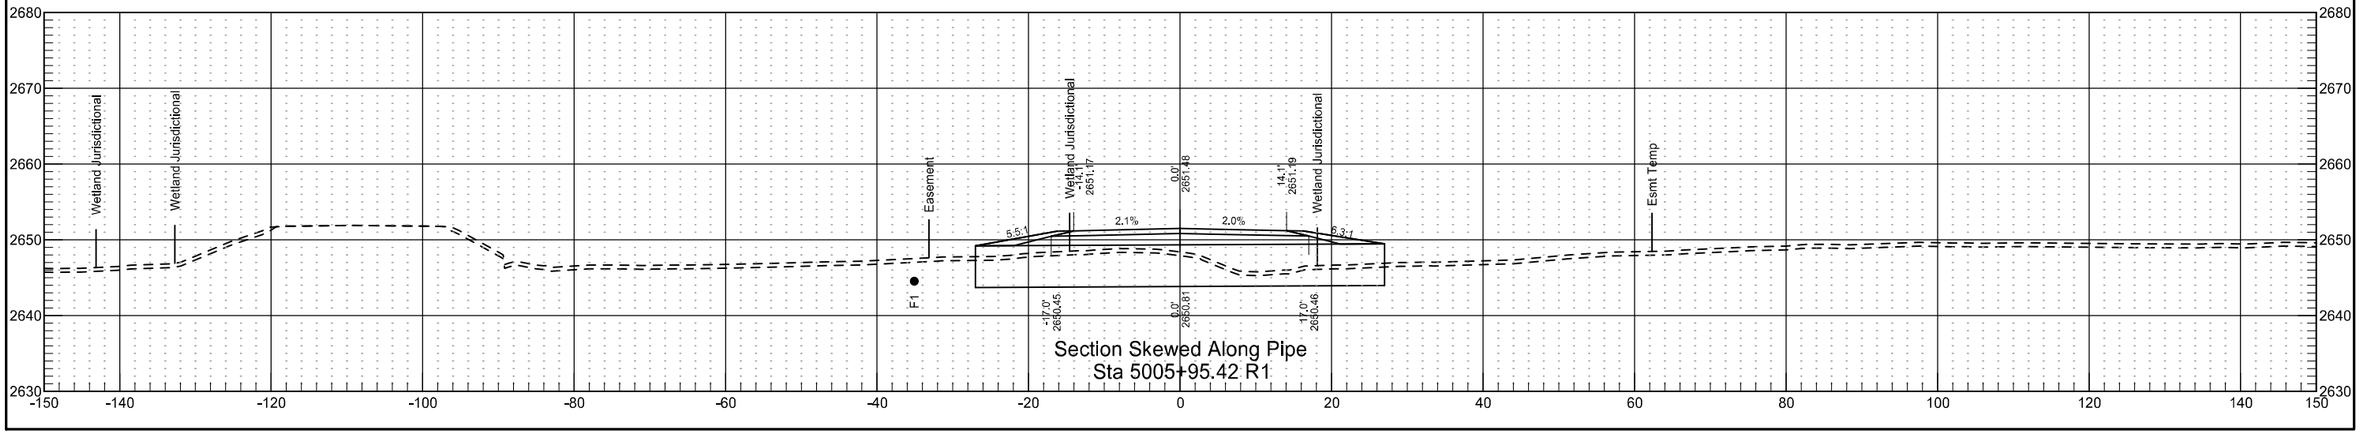


Temporary Bypass 5


	STATE	PROJECT NO.	SECTION NO.	SHEET NO.
	ND	NH-5-021(016)000	200	353

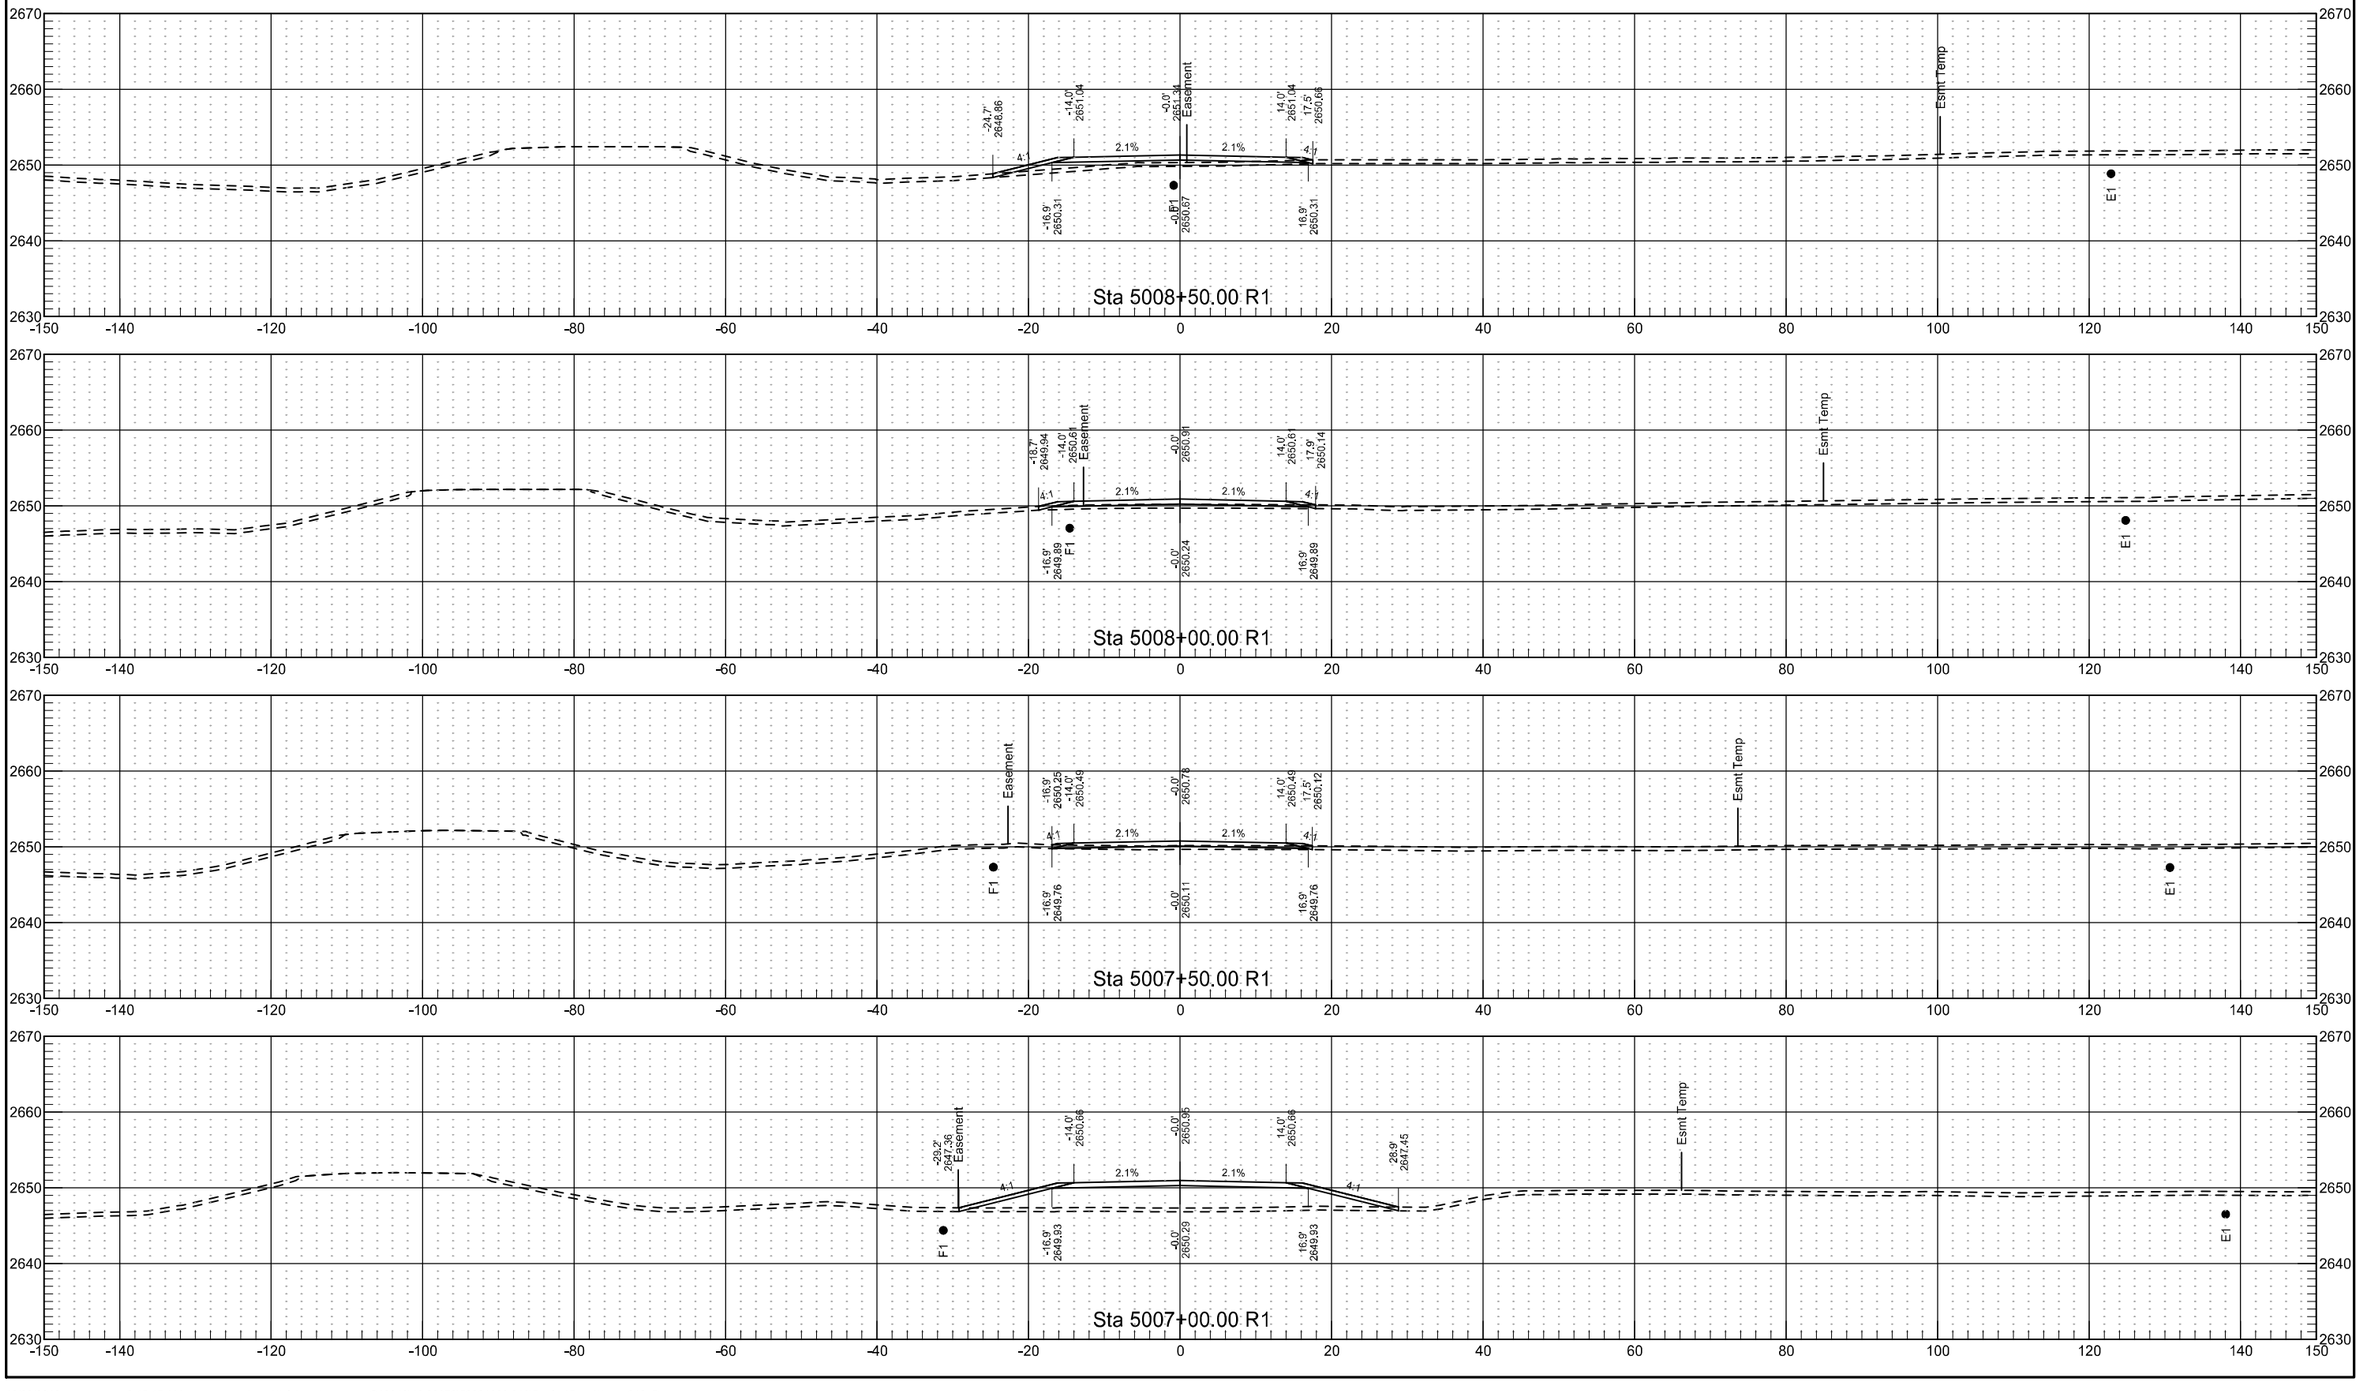



Temporary Bypass 5

	STATE	PROJECT NO.	SECTION NO.	SHEET NO.
	ND	NH-5-021(016)000	200	354

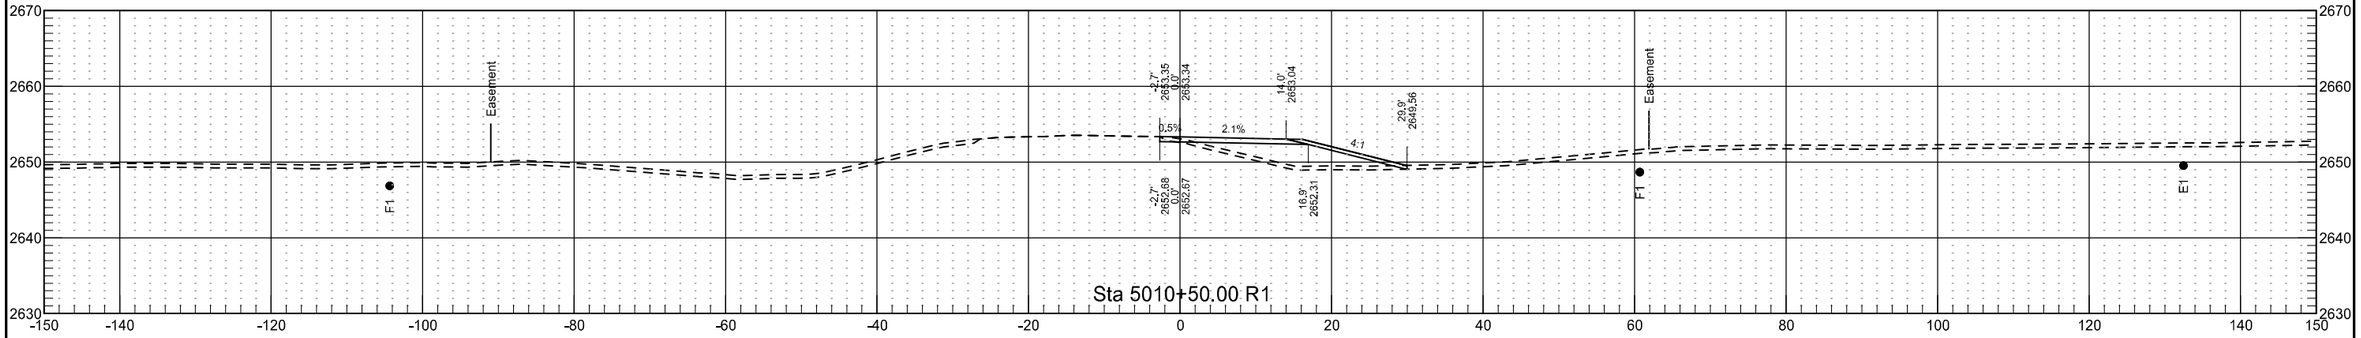

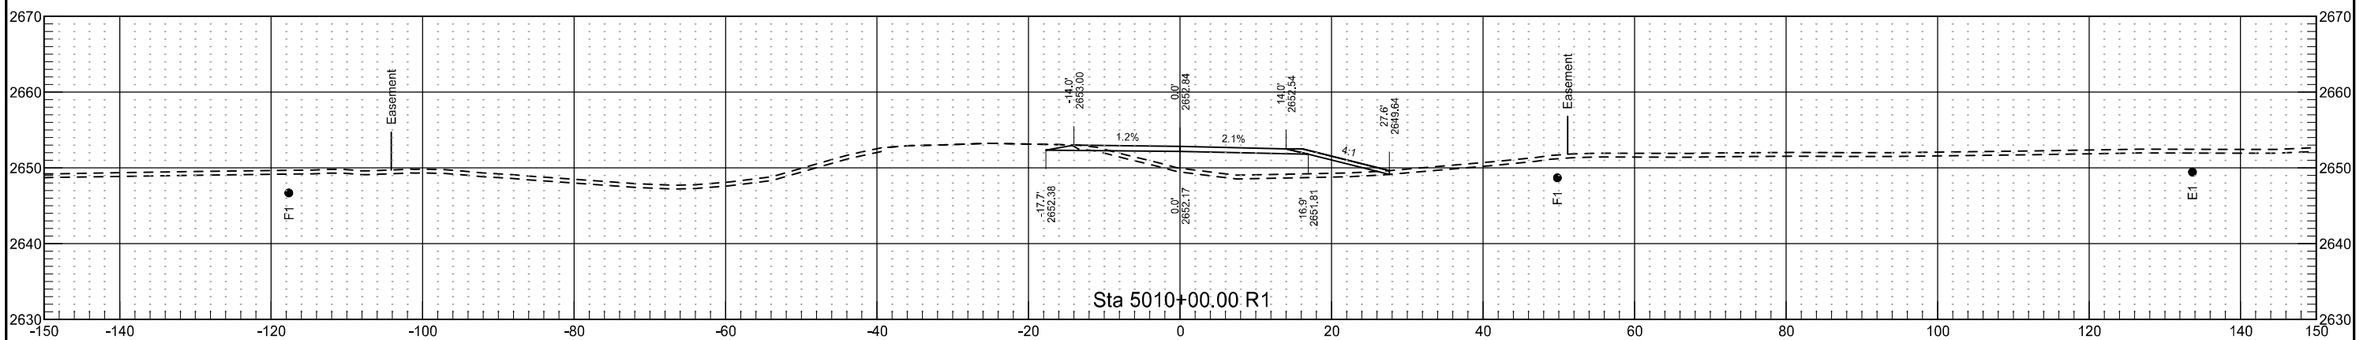

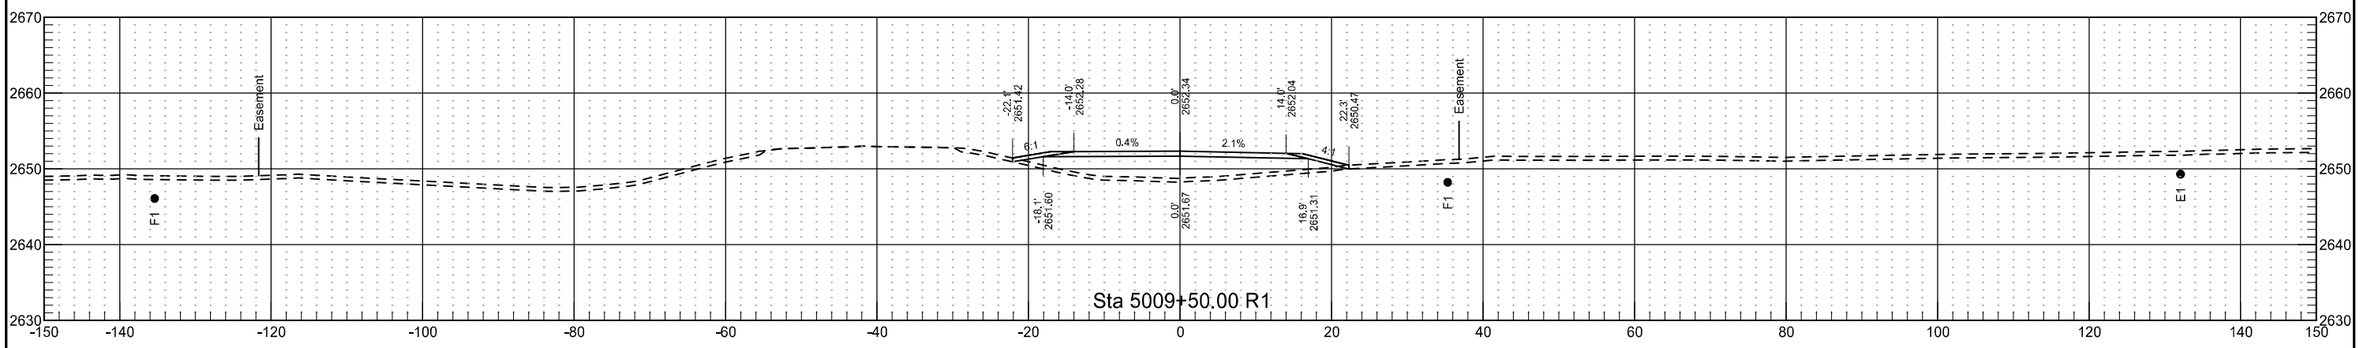

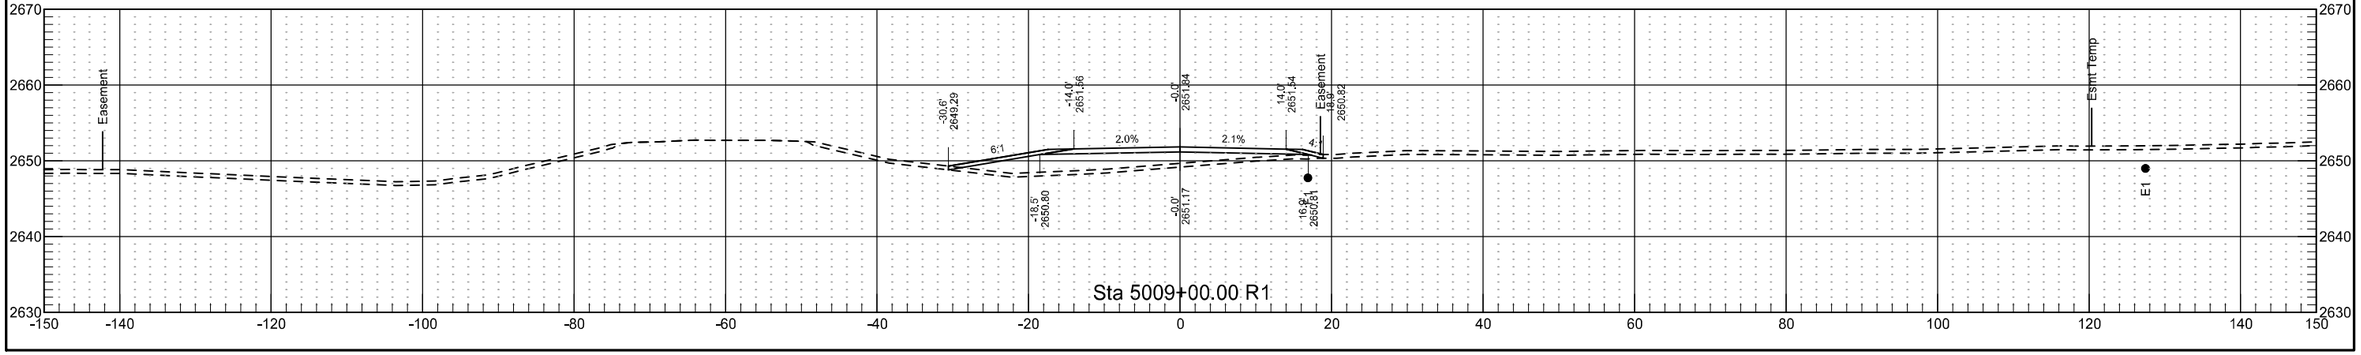

Temporary Bypass 5

	STATE	PROJECT NO.	SECTION NO.	SHEET NO.
	ND	NH-5-021(016)000	200	355

