



	STATE	PROJECT NO.	SECTION NO.	SHEET NO.
	ND	NHU-5-094(114)907	200	1

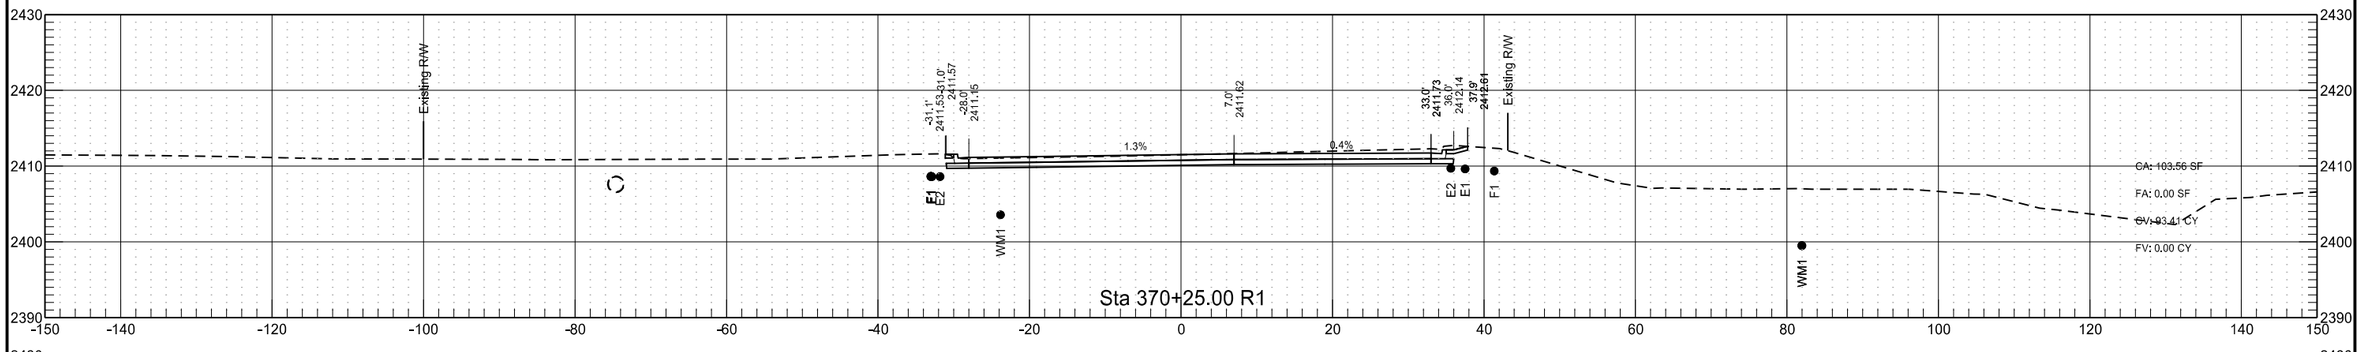

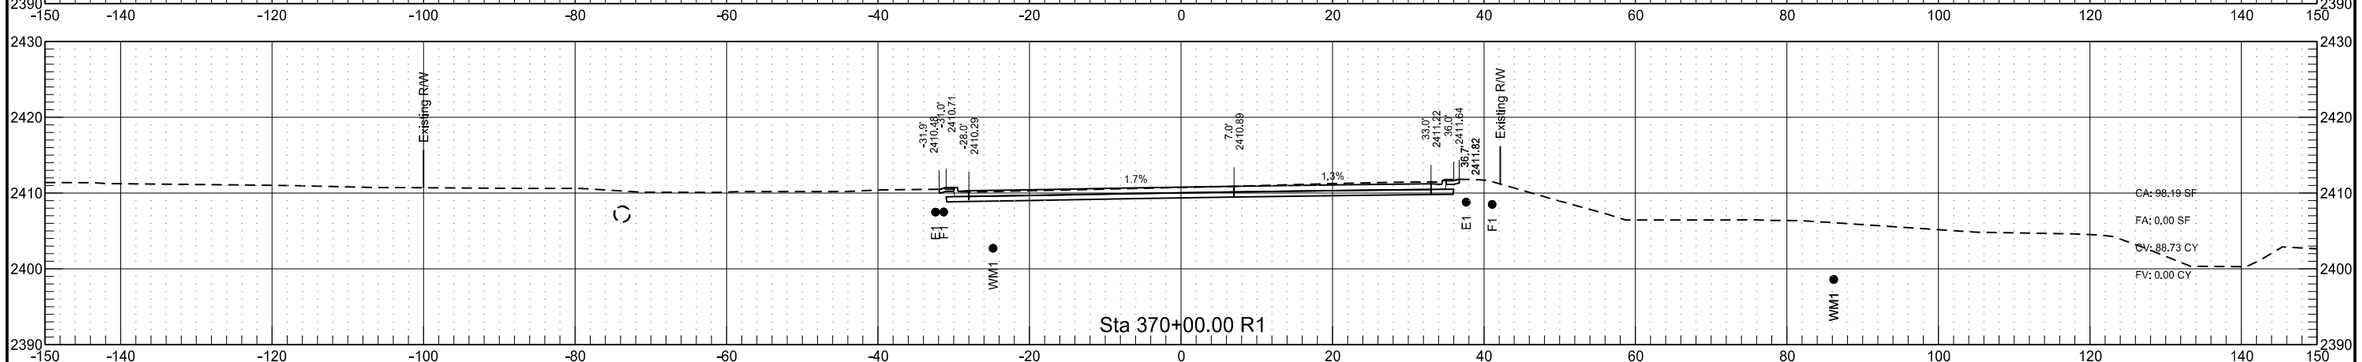


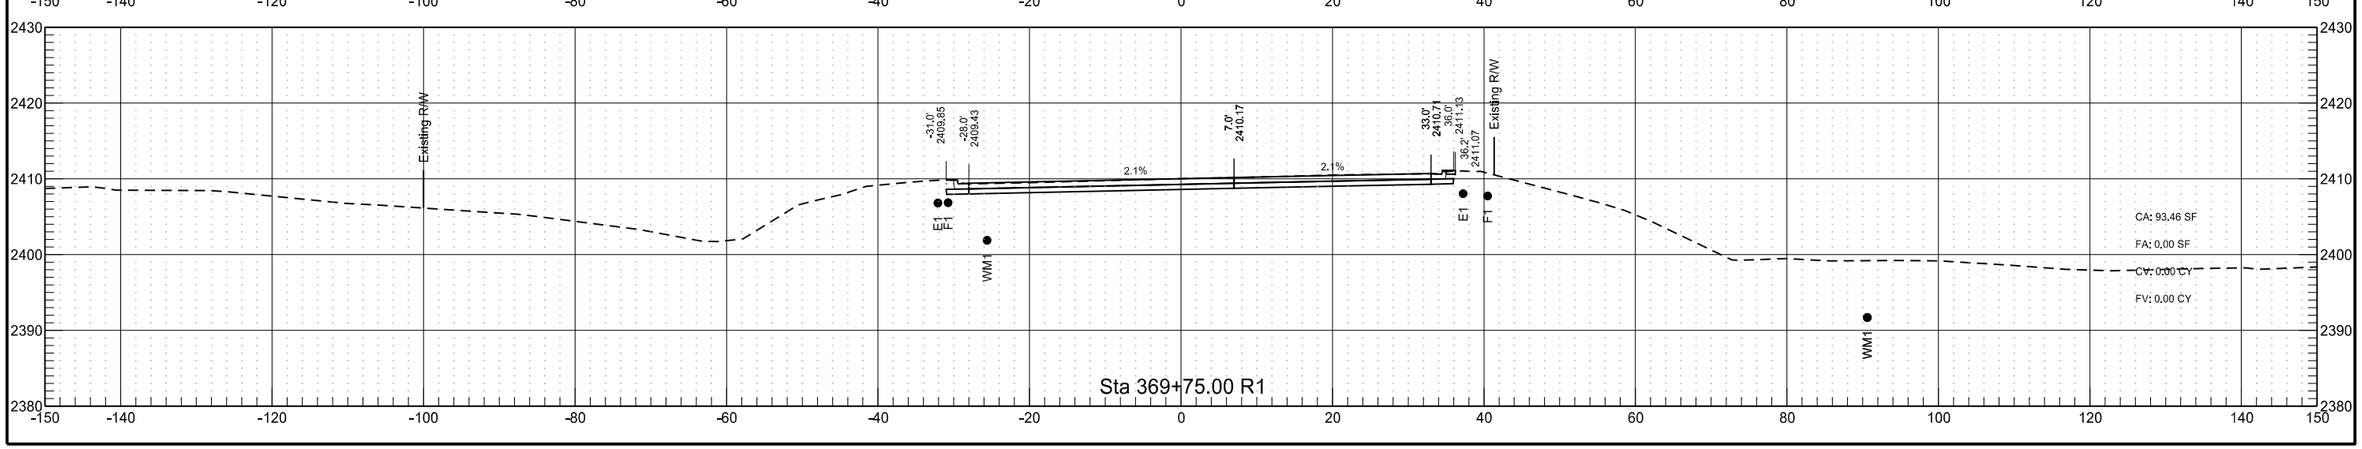


	STATE	PROJECT NO.	SECTION NO.	SHEET NO.
	ND	NHU-5-094(114)907	200	2

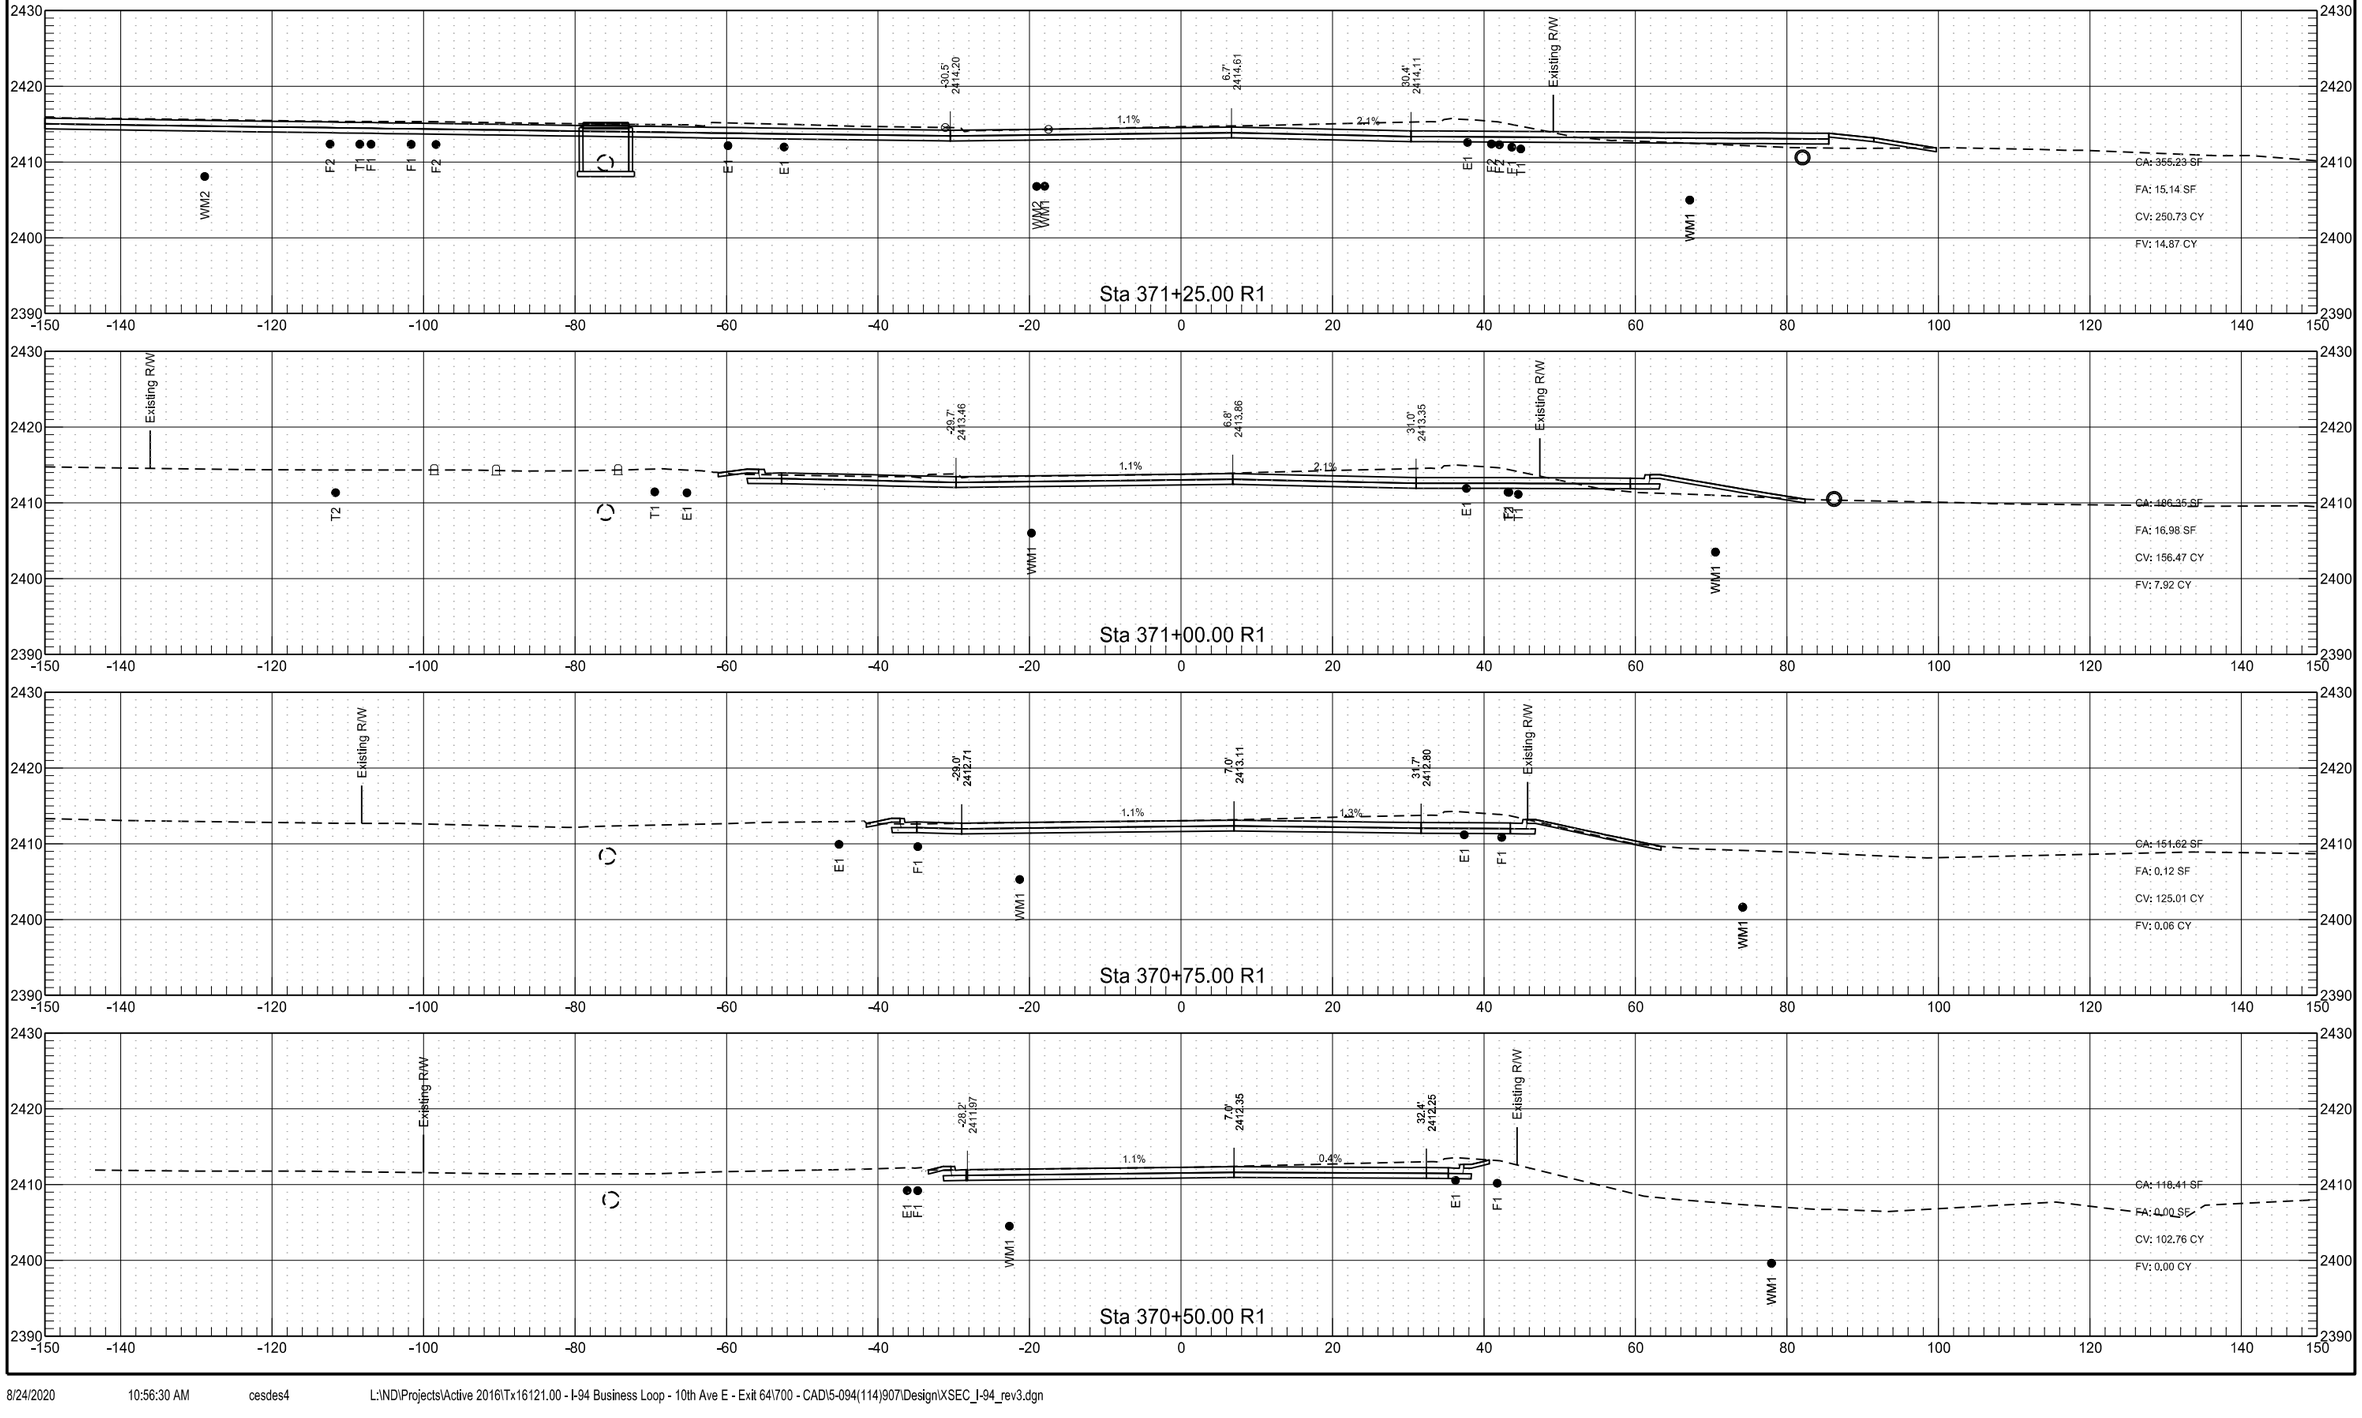


	STATE	PROJECT NO.	SECTION NO.	SHEET NO.
	ND	NHU-5-094(114)907	200	3

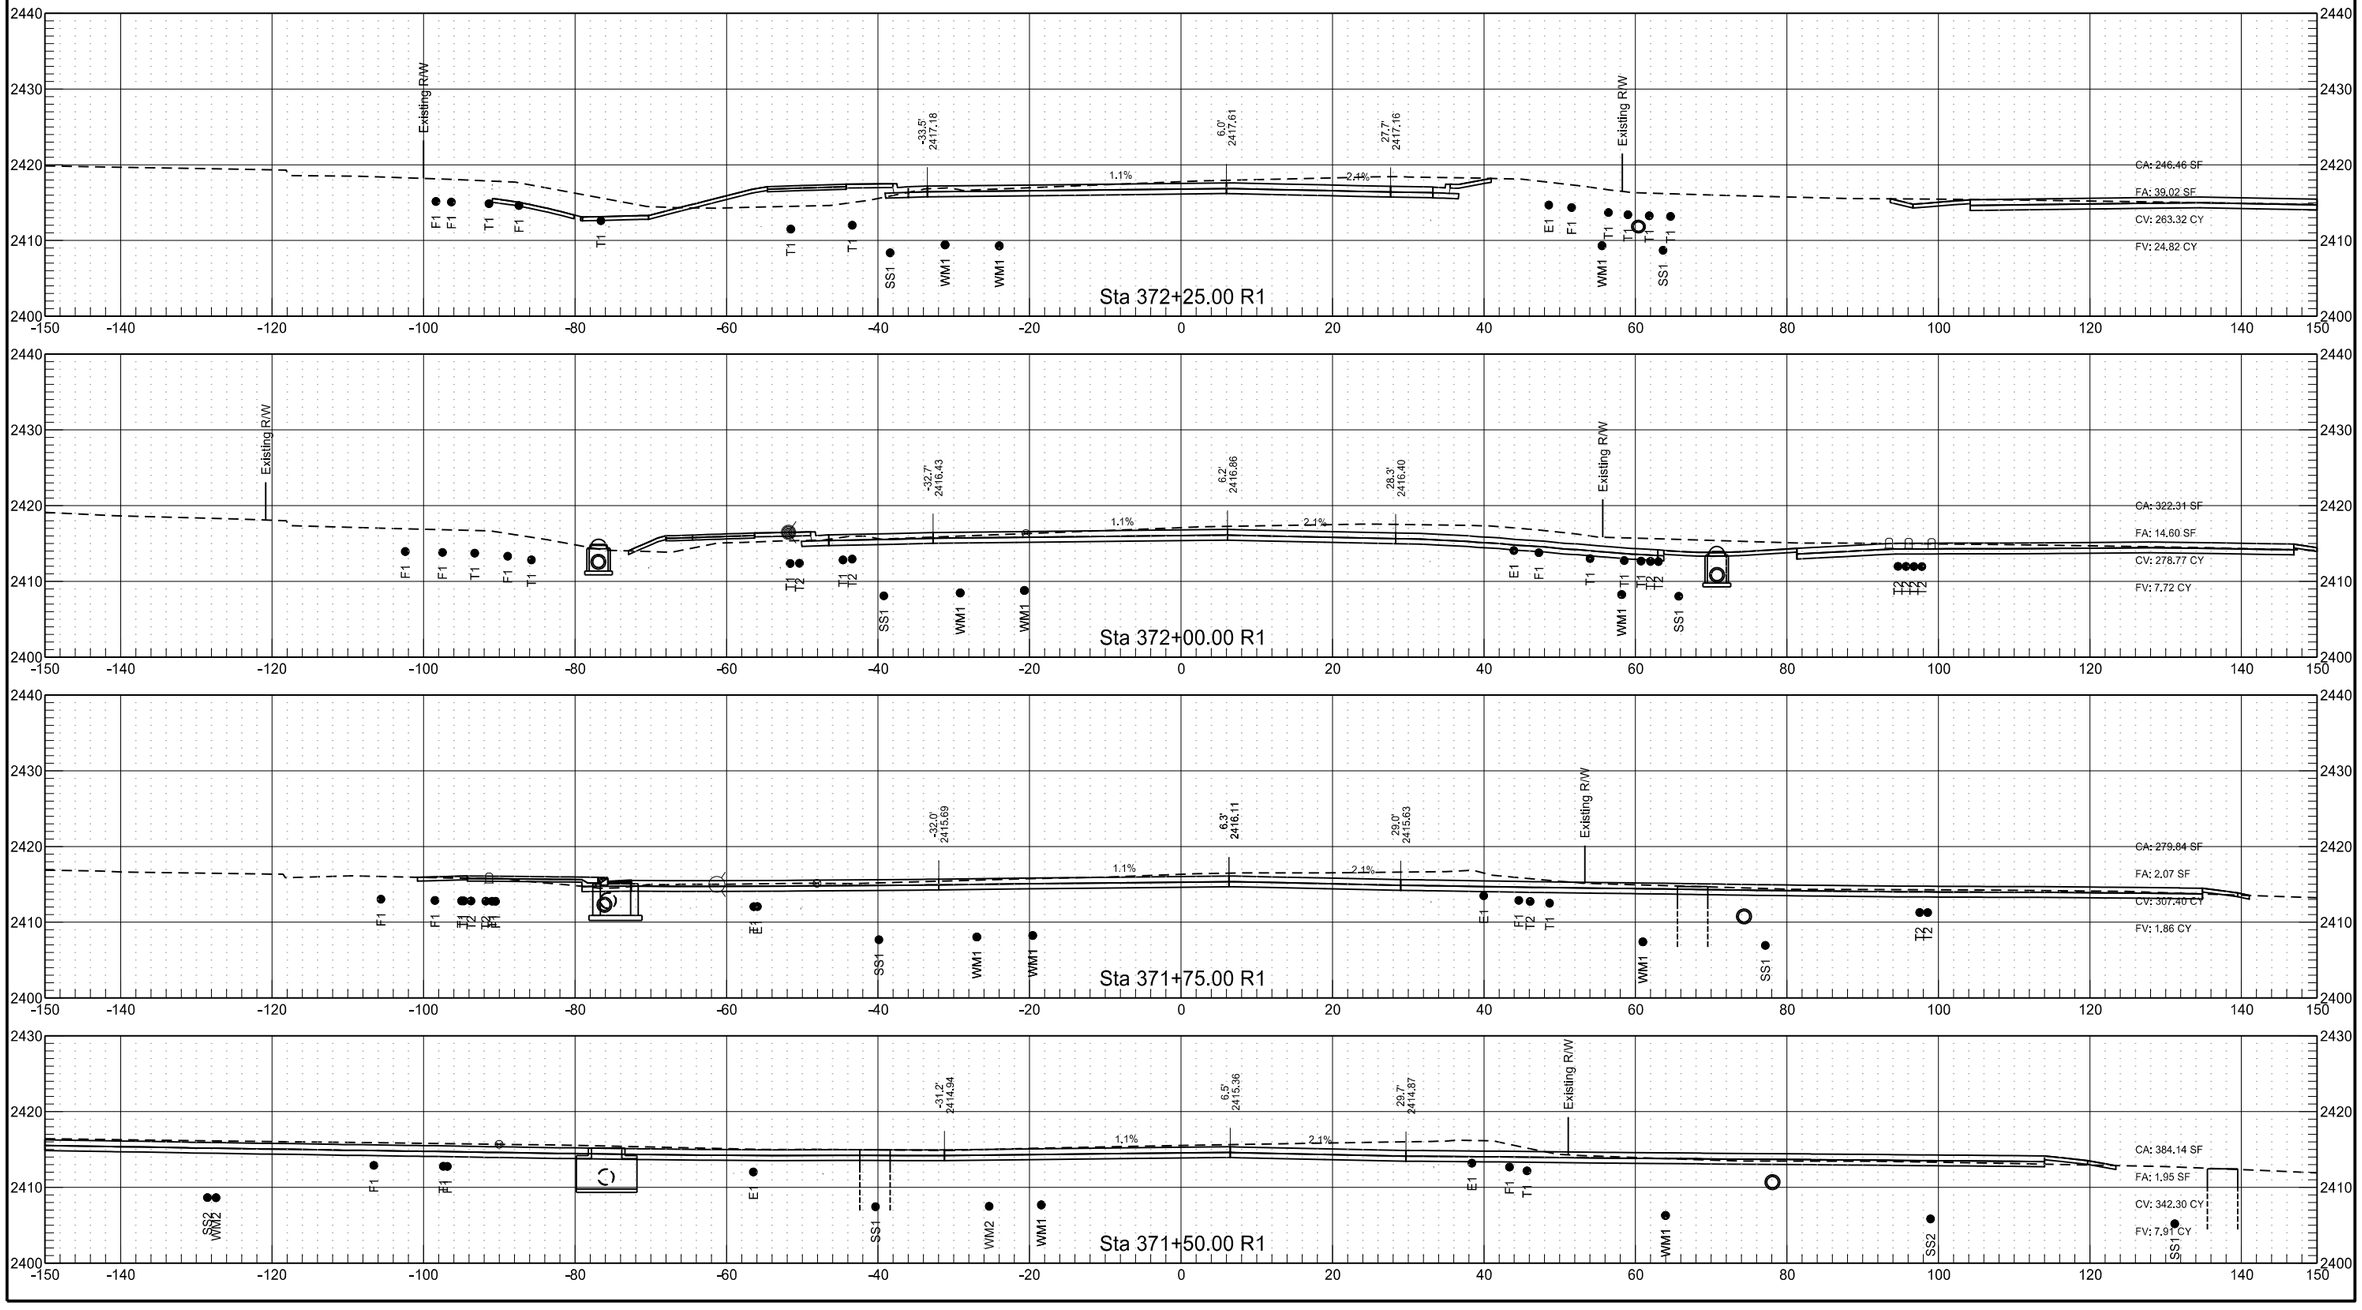


	STATE	PROJECT NO.	SECTION NO.	SHEET NO.
	ND	NHU-5-094(114)907	200	4

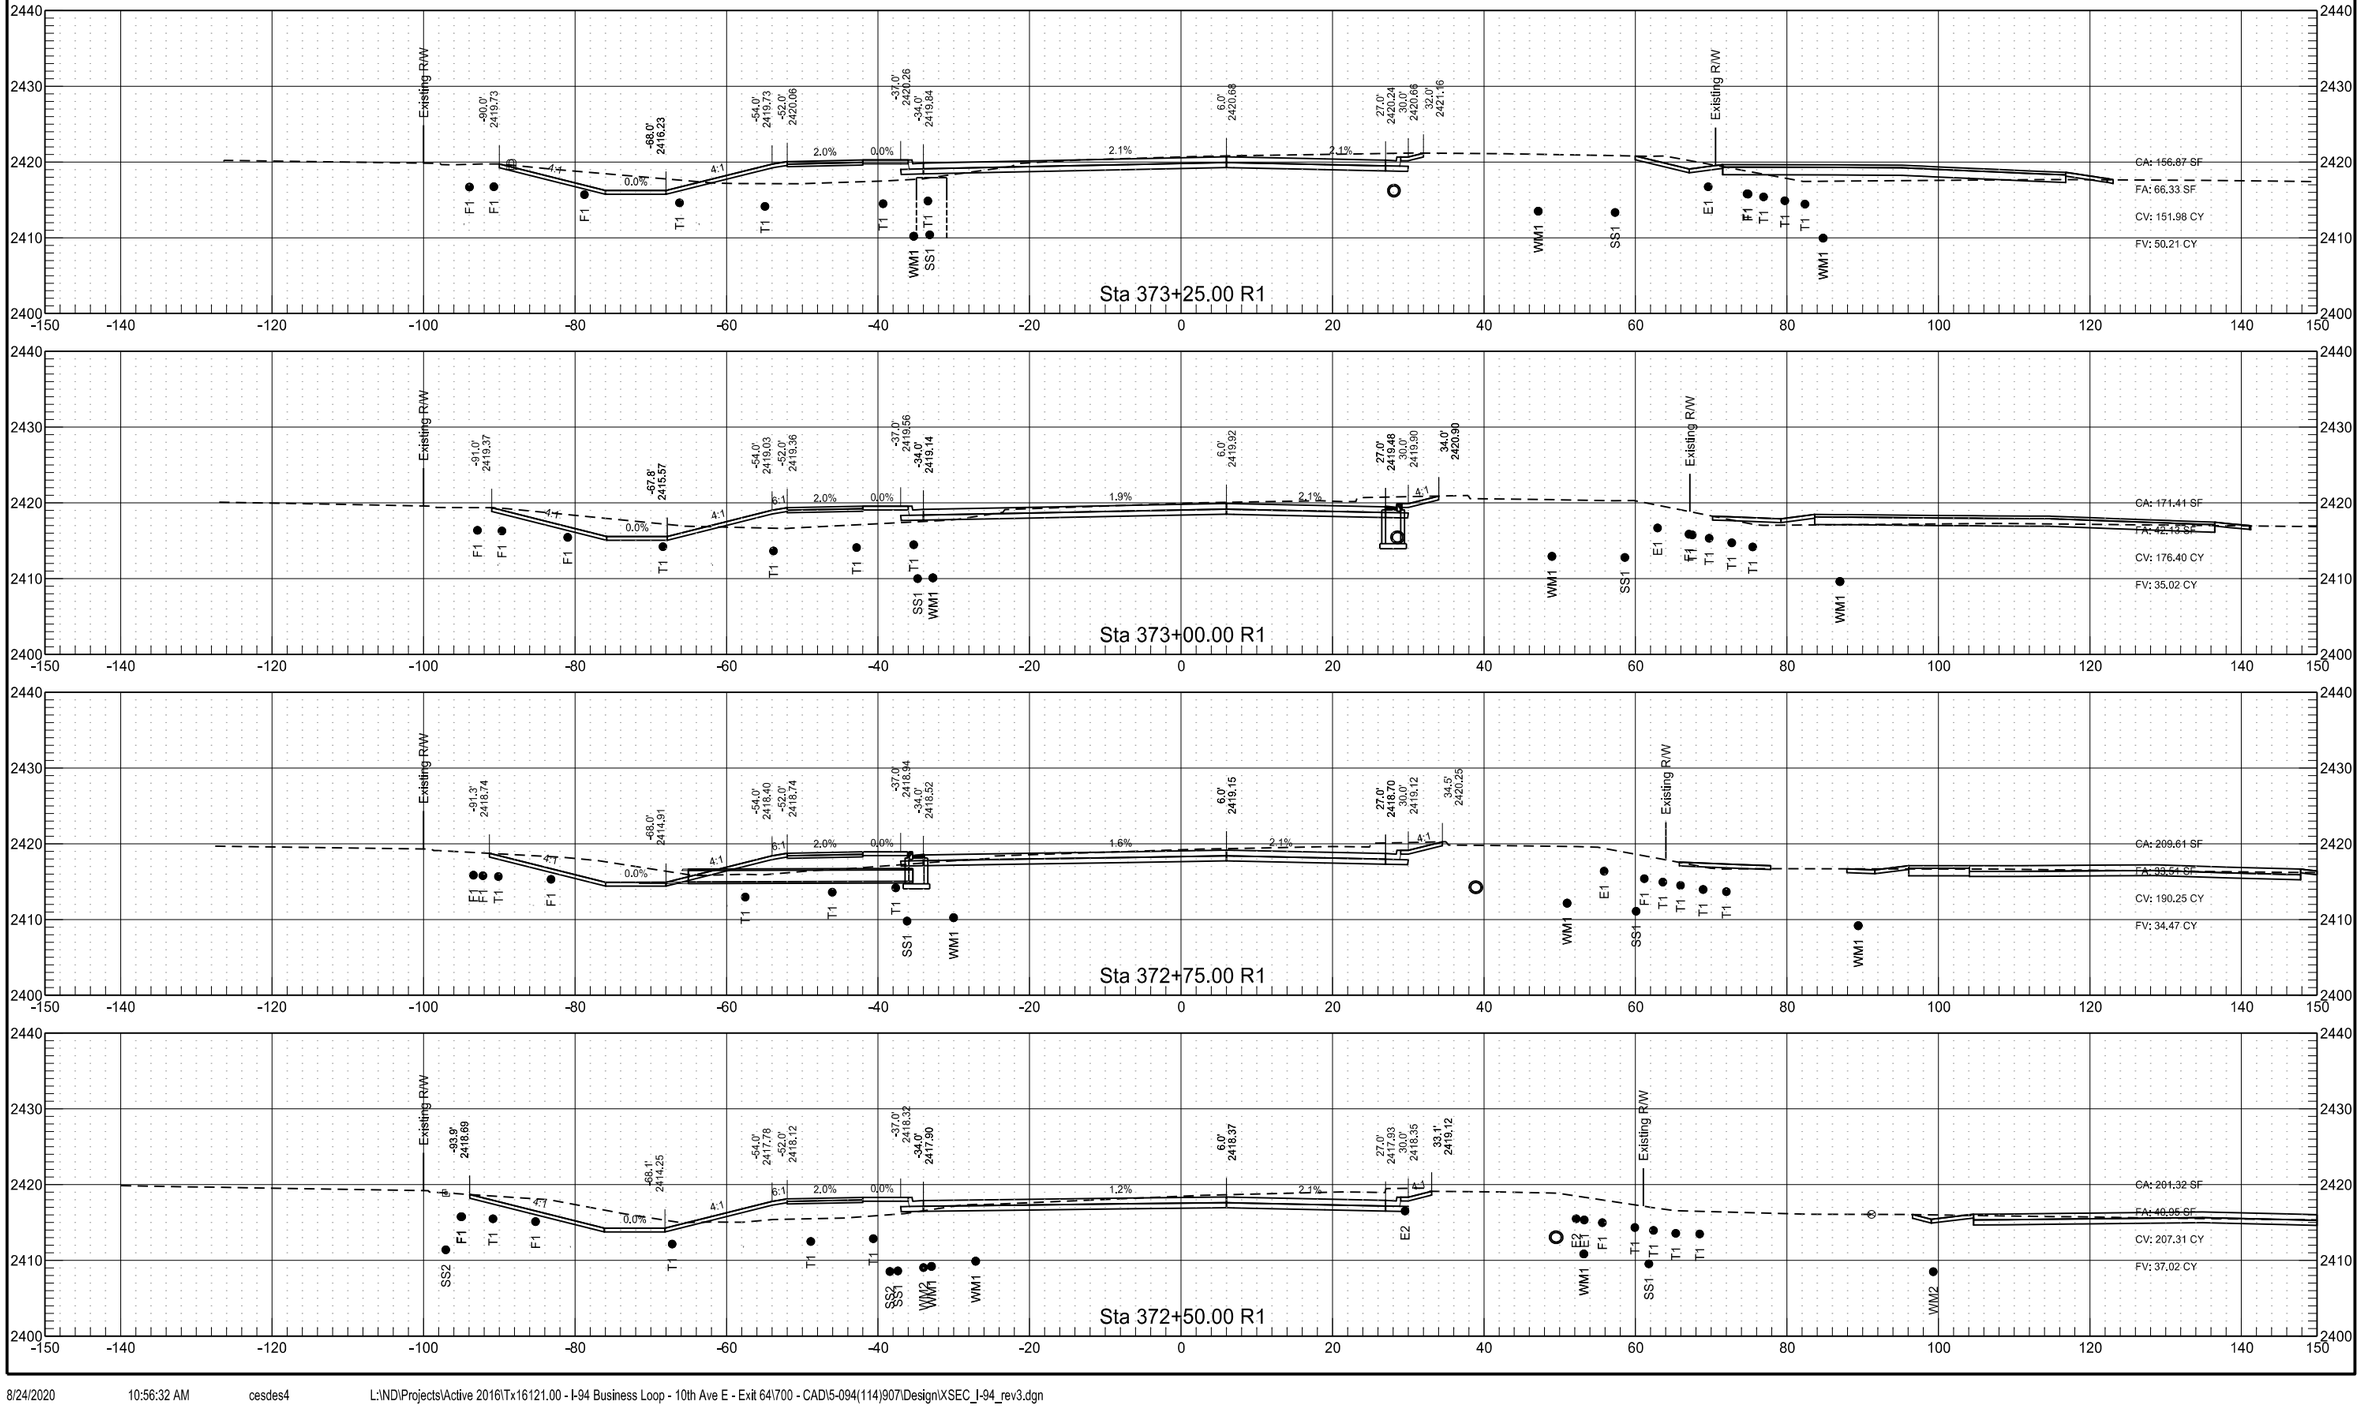



	STATE	PROJECT NO.	SECTION NO.	SHEET NO.
	ND	NHU-5-094(114)907	200	5

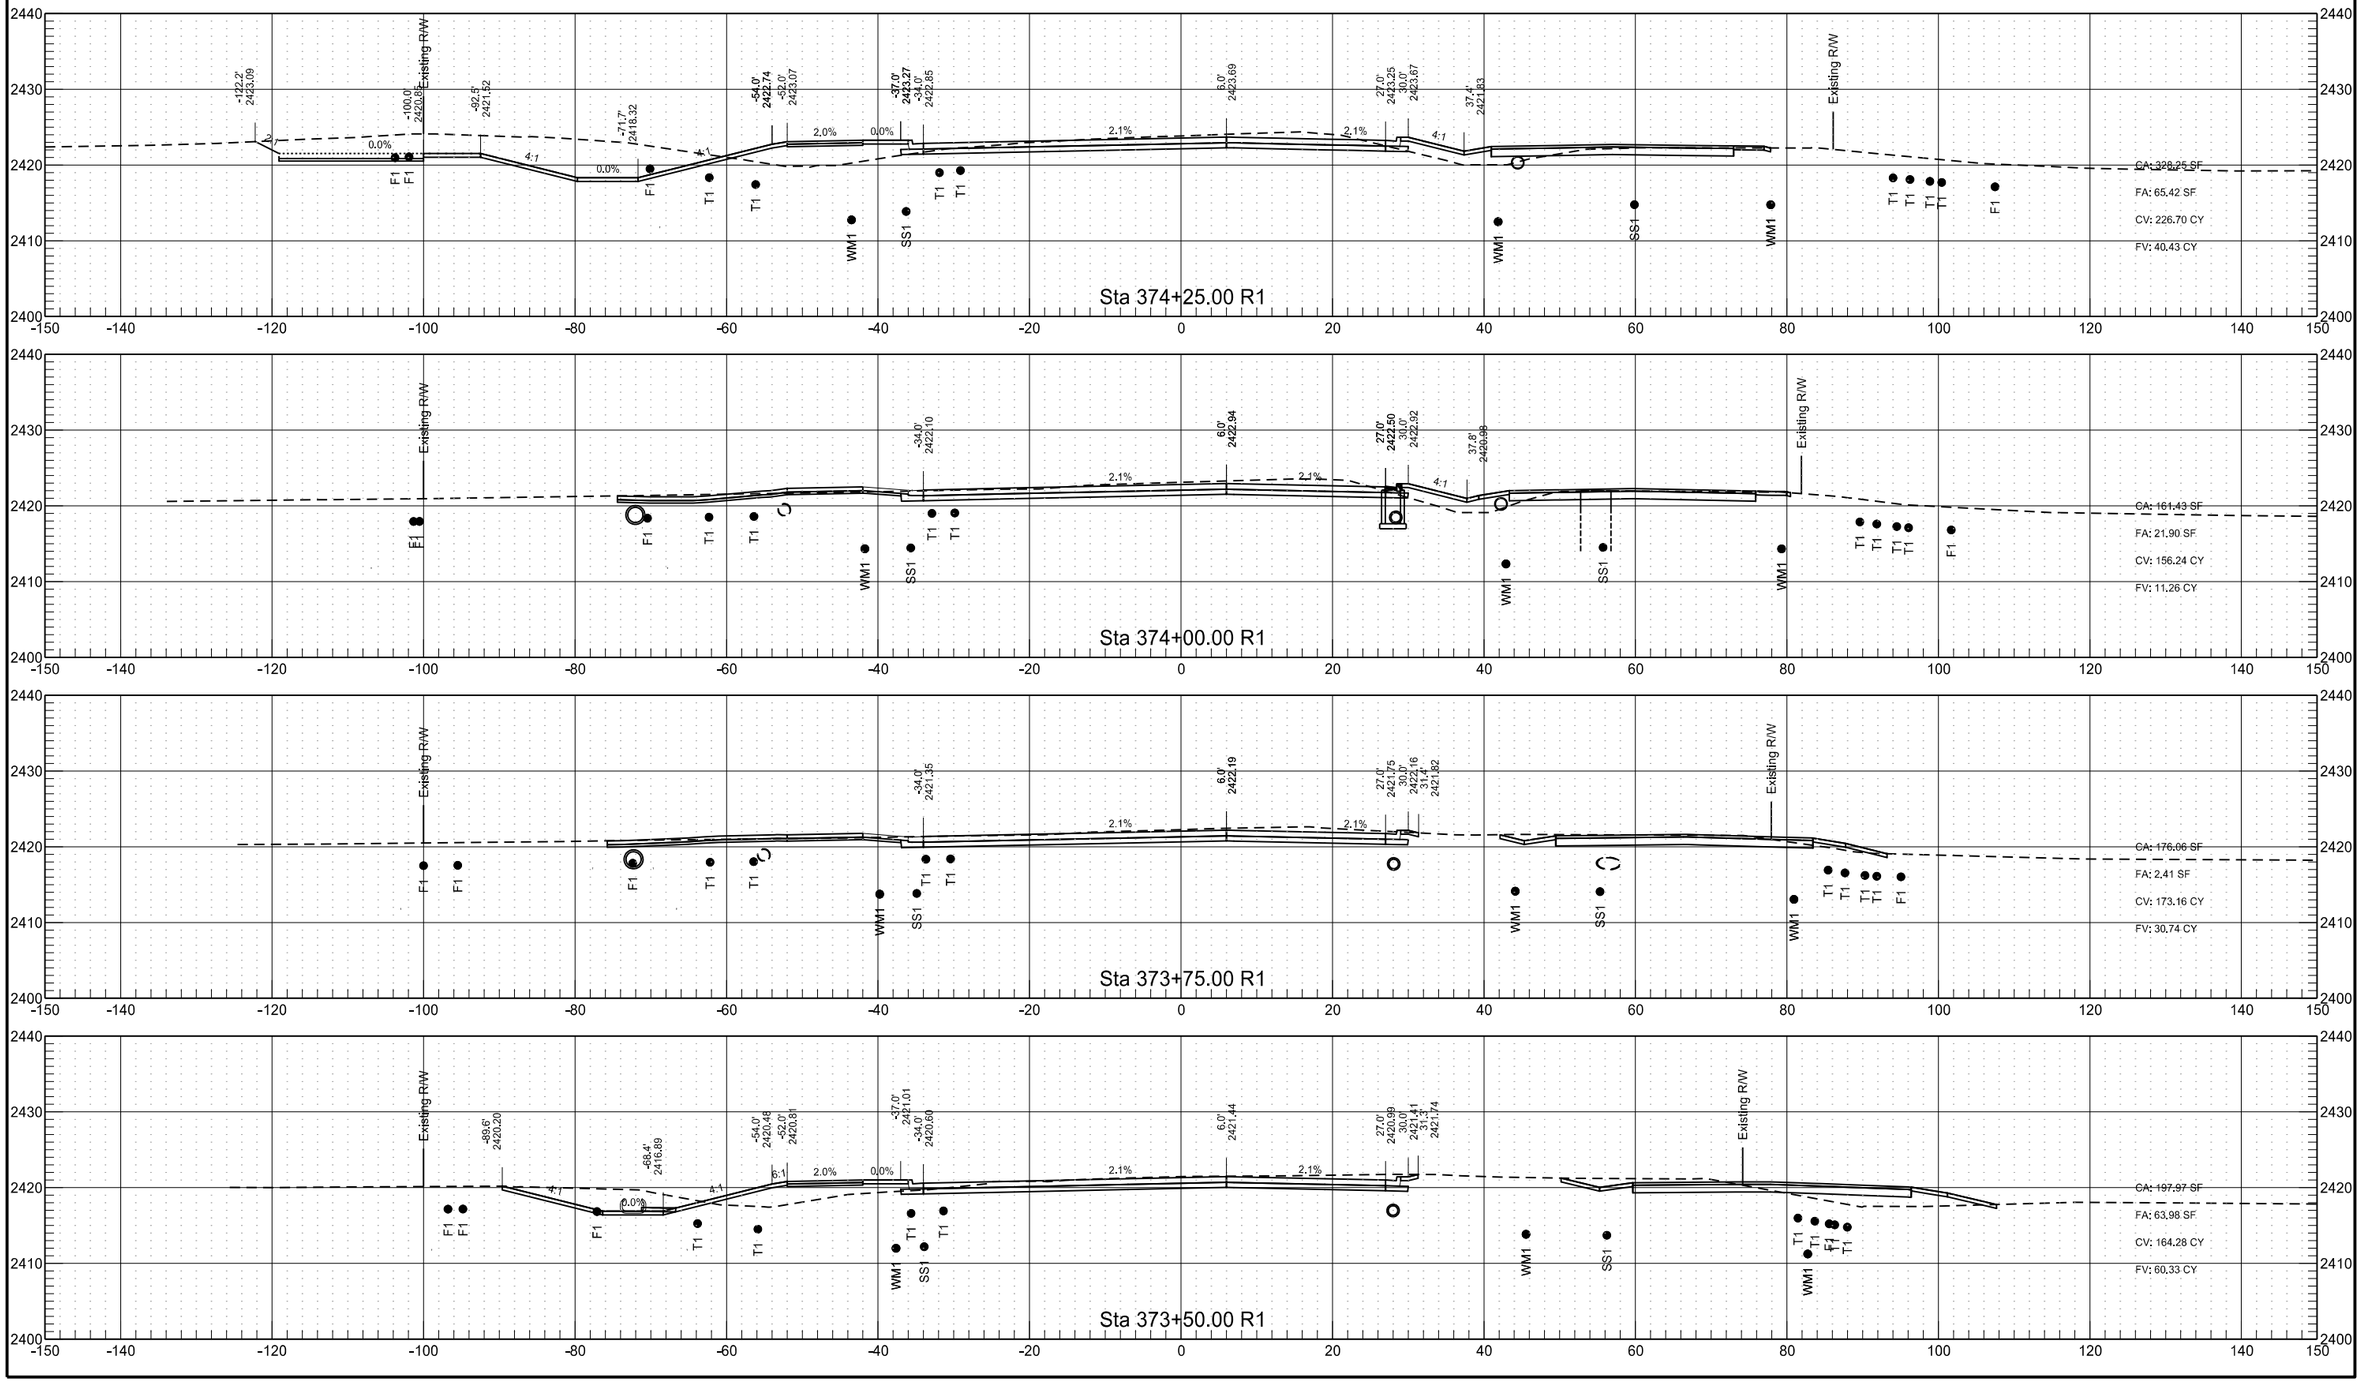


	STATE	PROJECT NO.	SECTION NO.	SHEET NO.
	ND	NHU-5-094(114)907	200	6

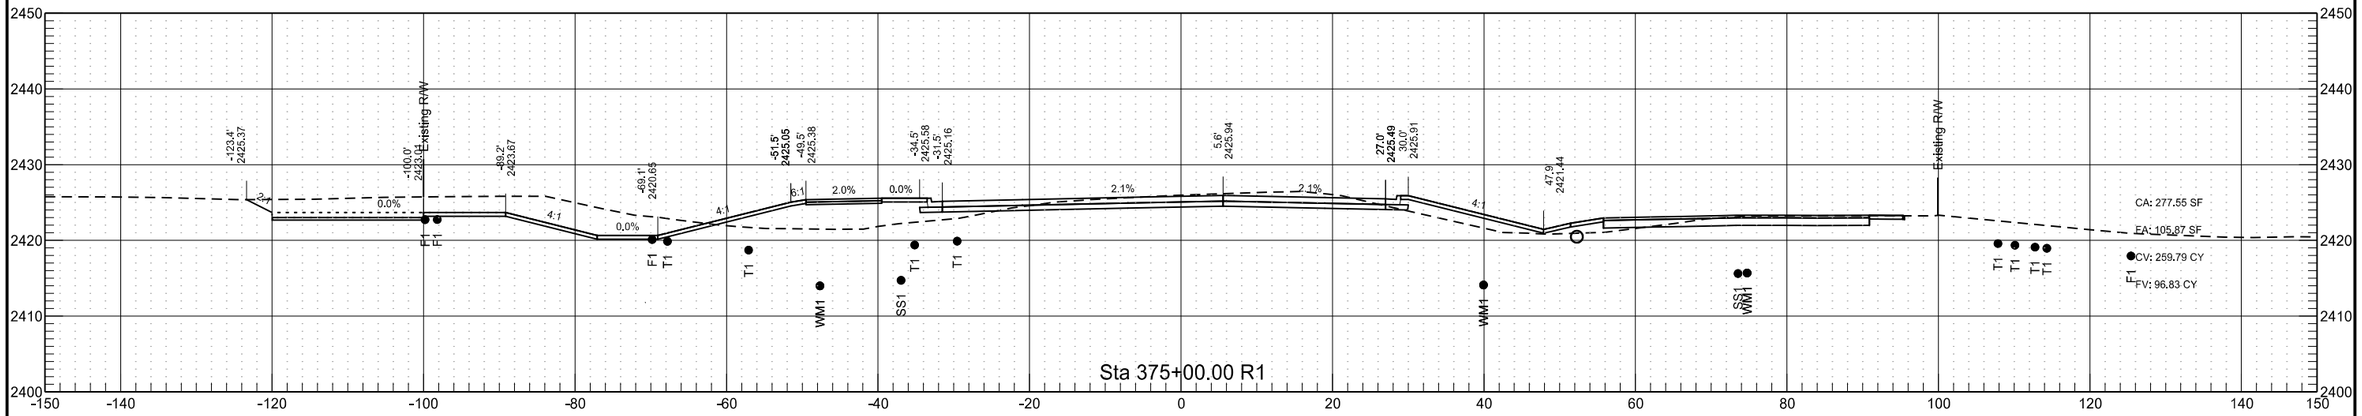


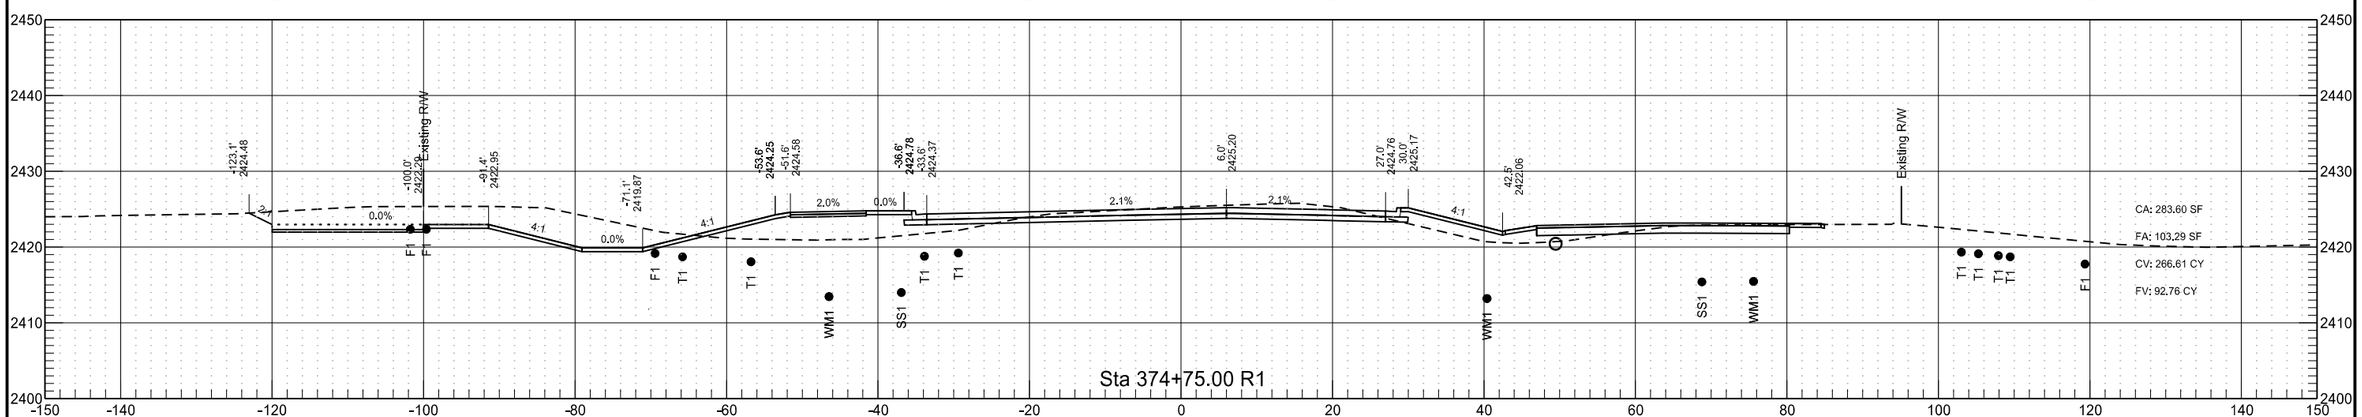


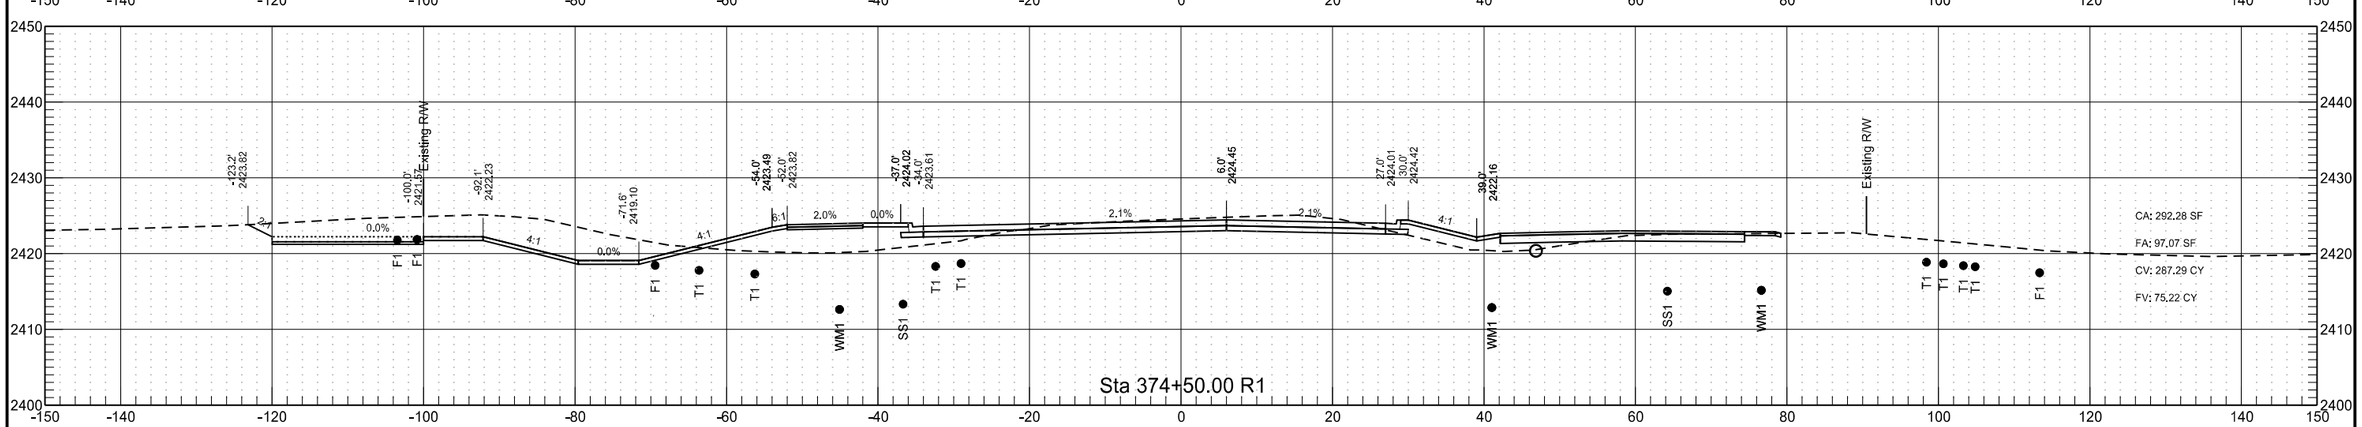


	STATE	PROJECT NO.	SECTION NO.	SHEET NO.
	ND	NHU-5-094(114)907	200	7

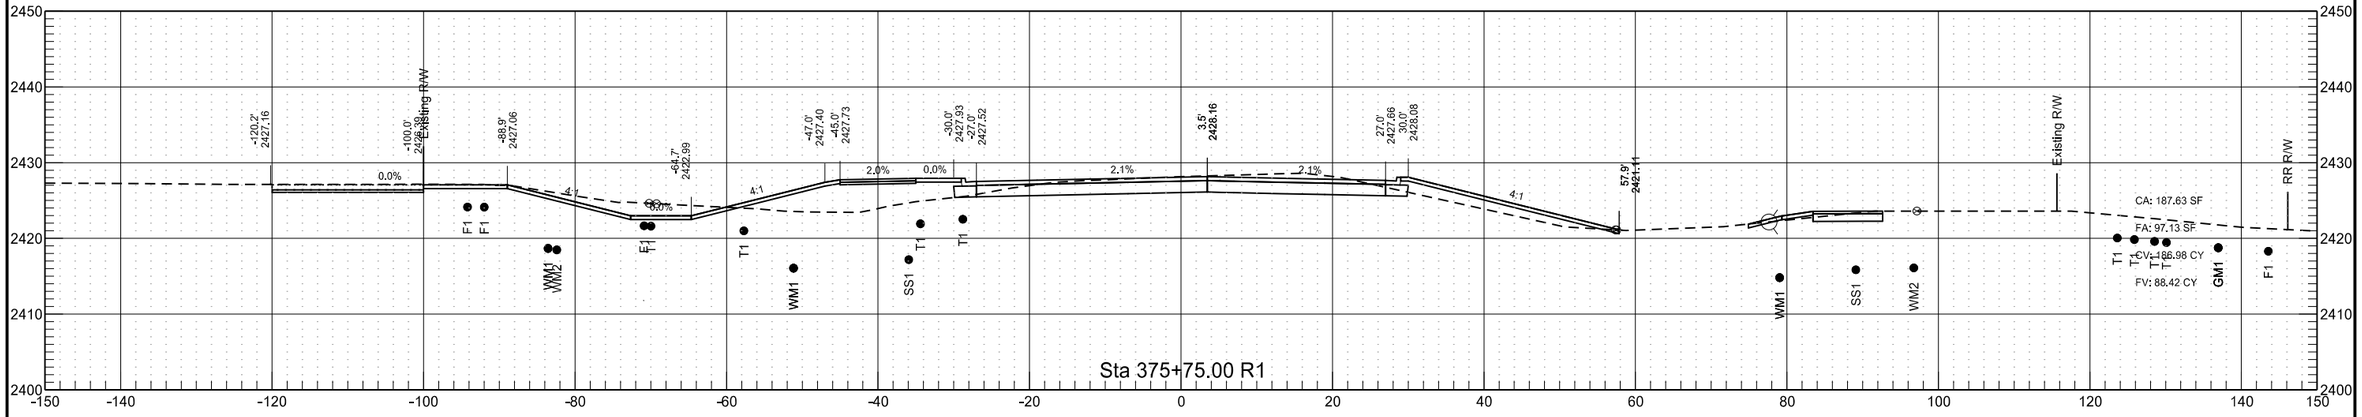


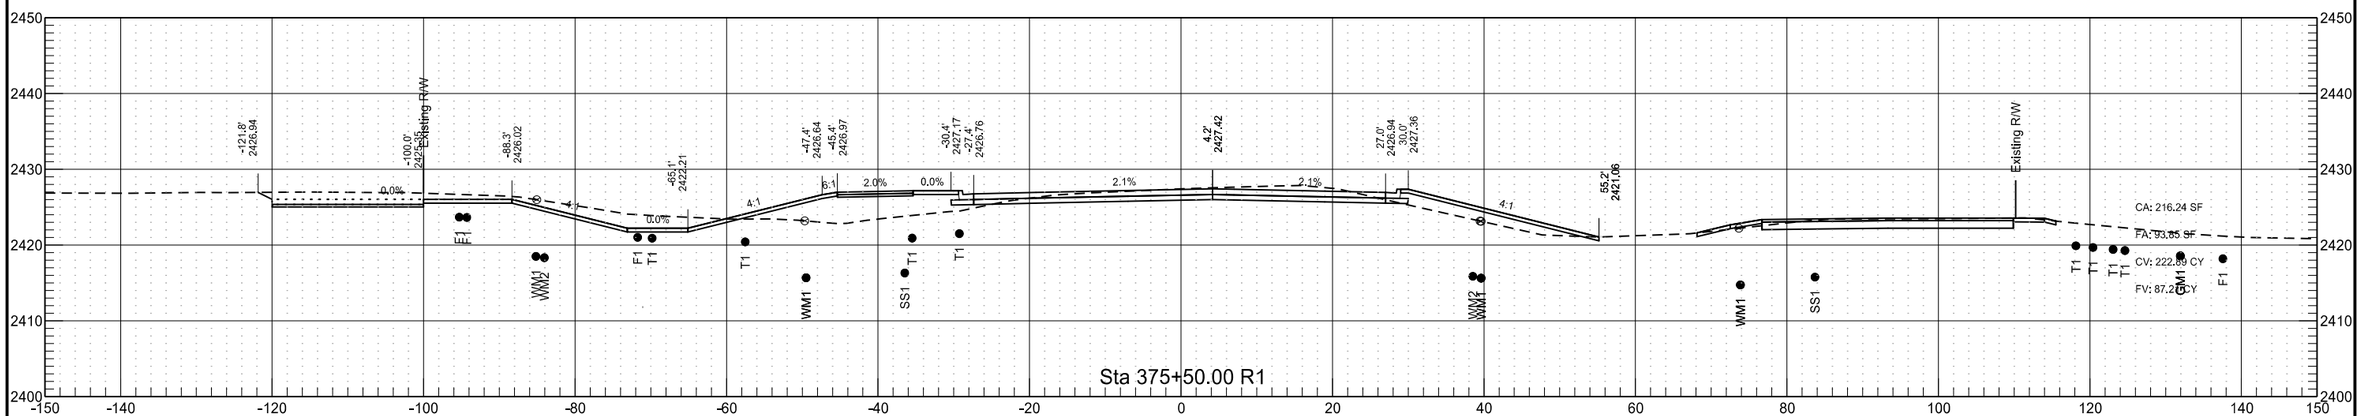


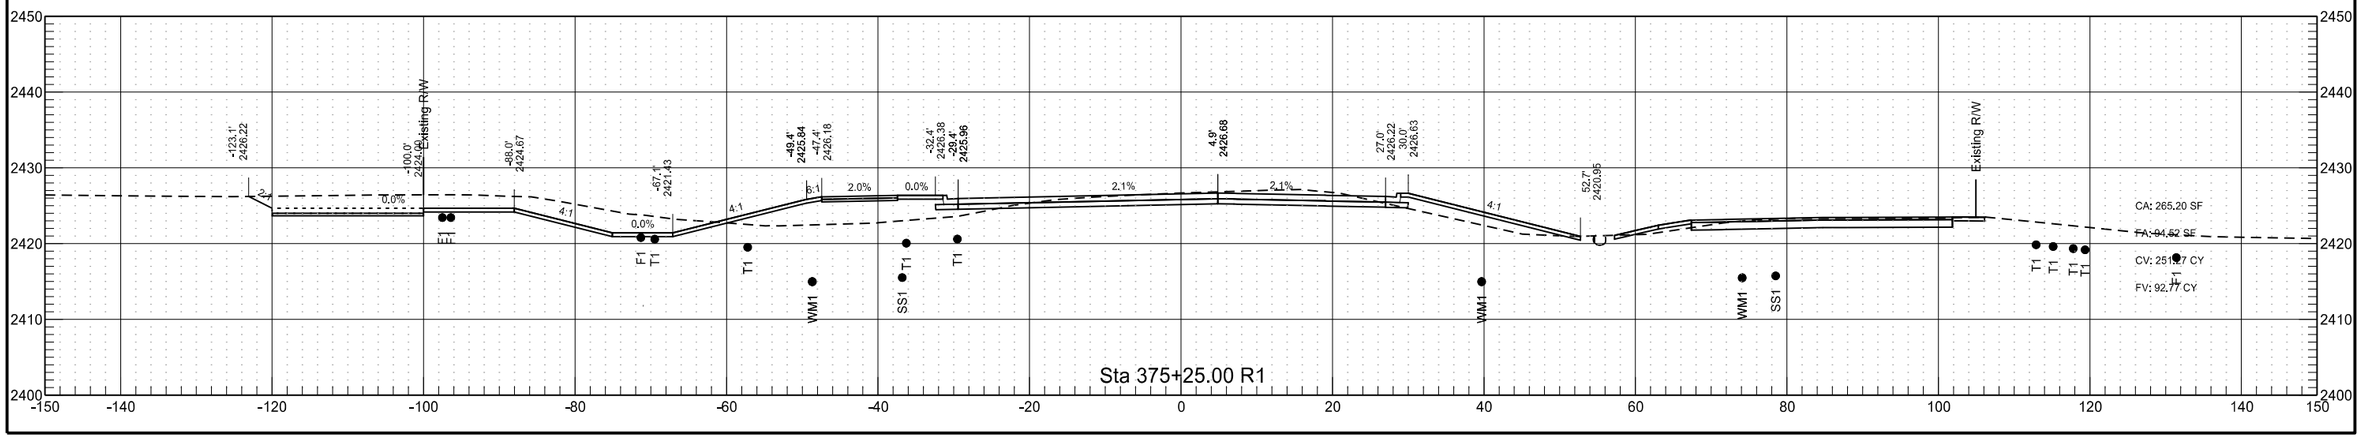


	STATE	PROJECT NO.	SECTION NO.	SHEET NO.
	ND	NHU-5-094(114)907	200	8

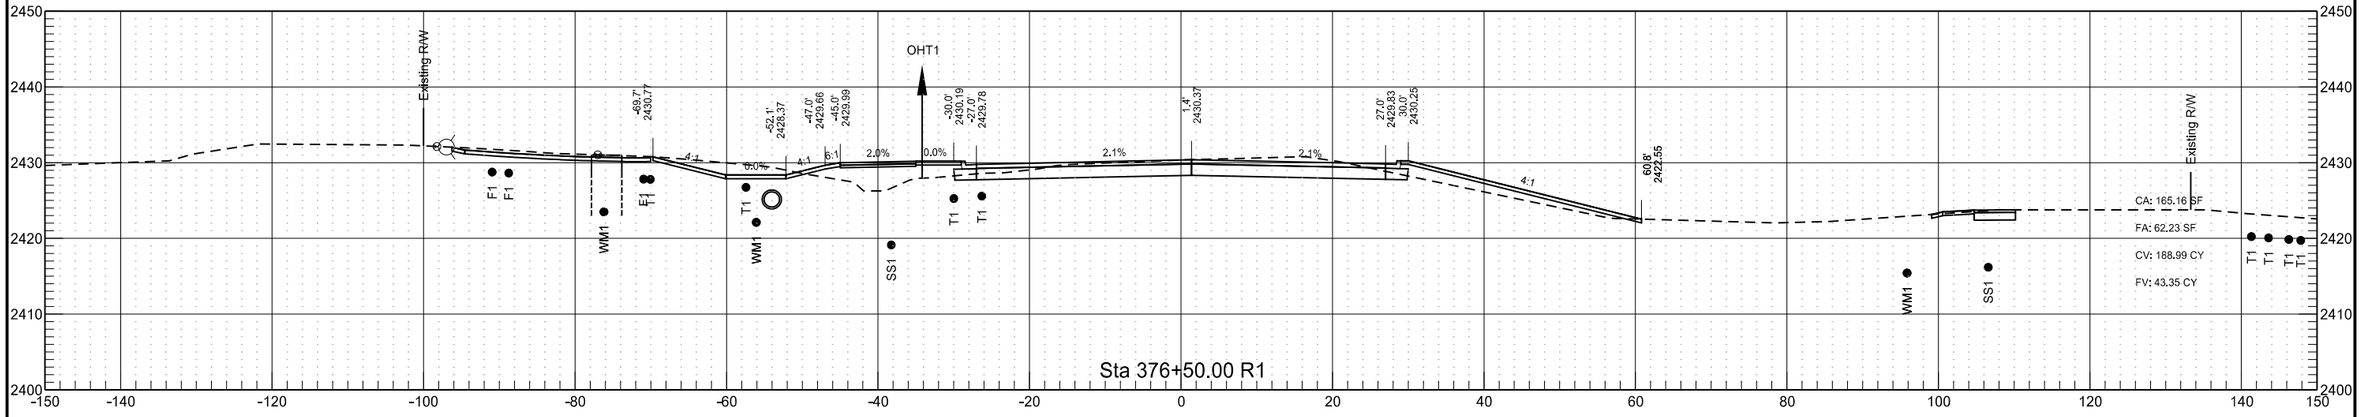


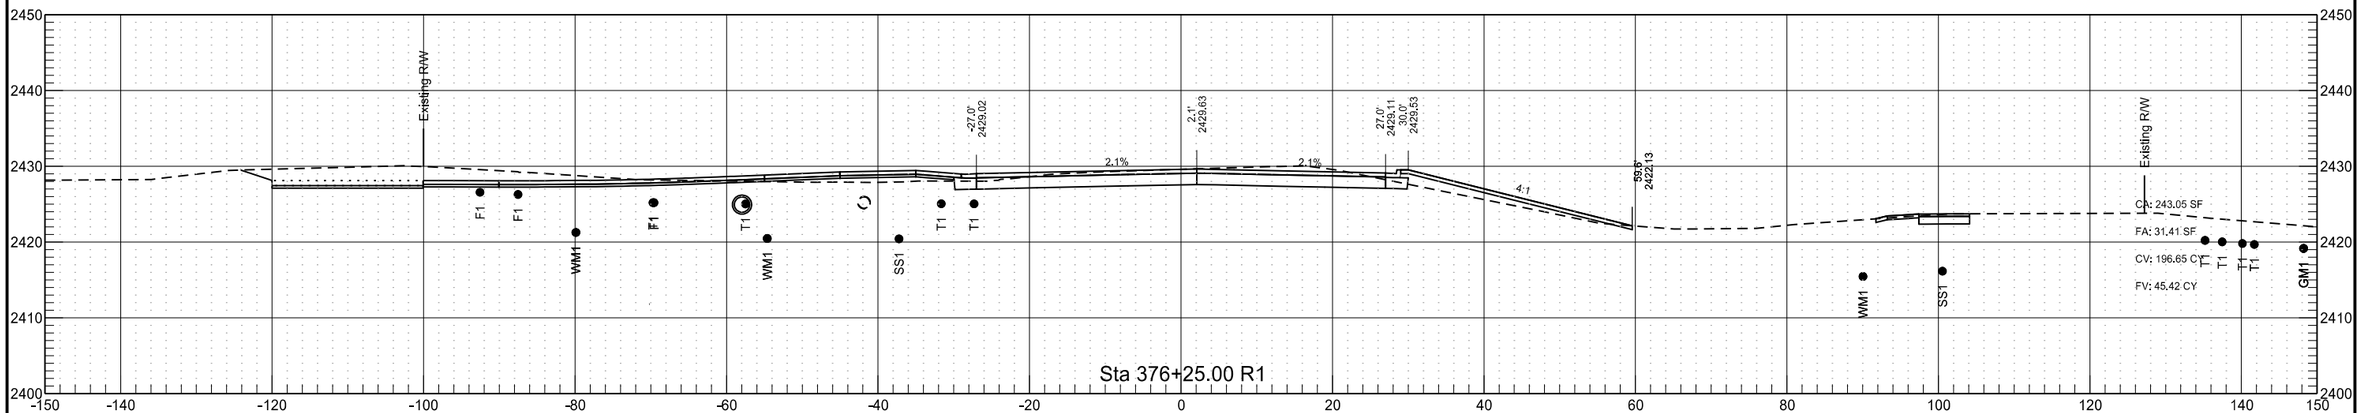


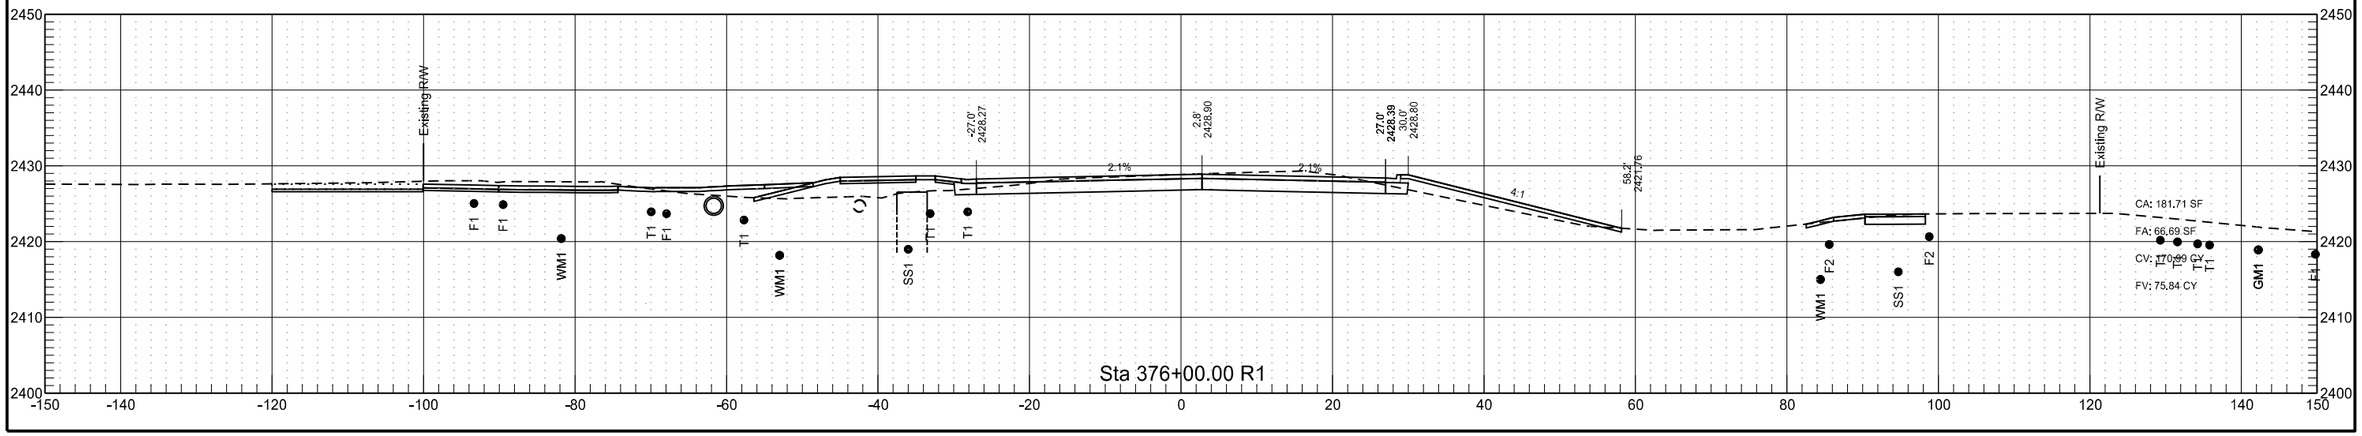


	STATE	PROJECT NO.	SECTION NO.	SHEET NO.
	ND	NHU-5-094(114)907	200	9

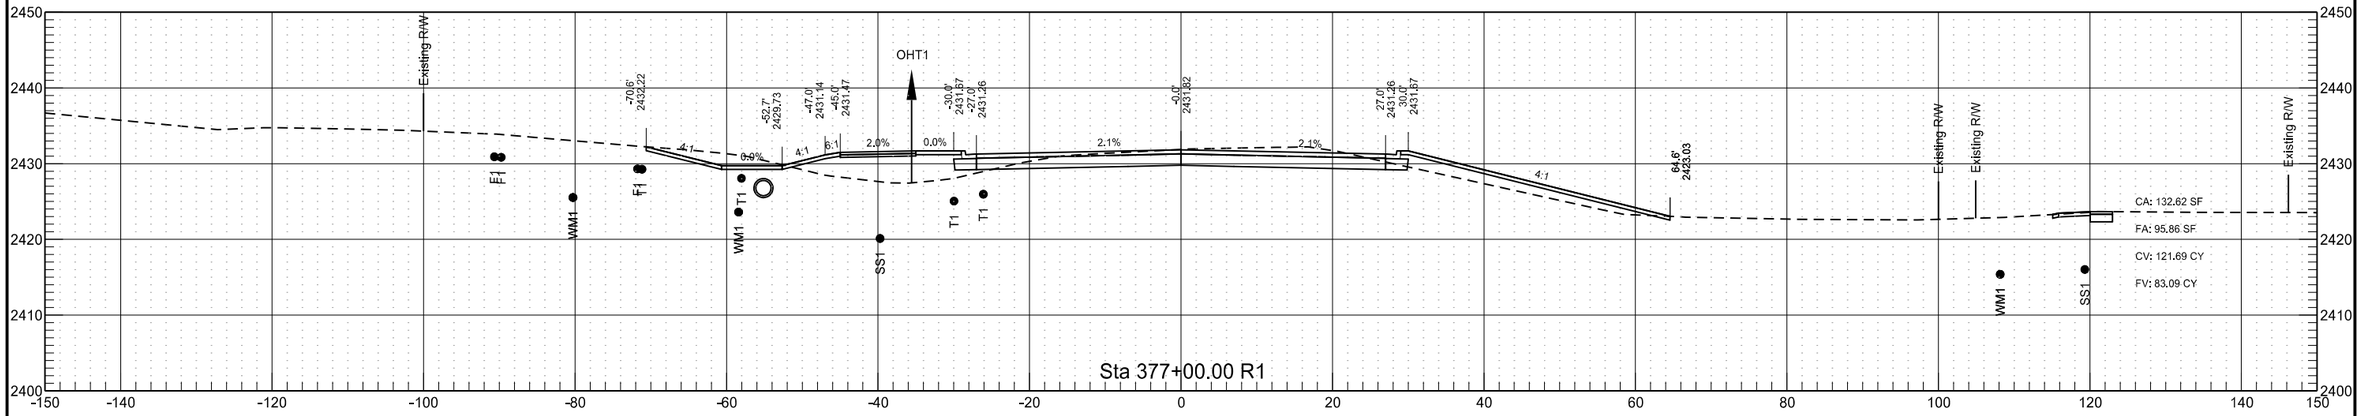


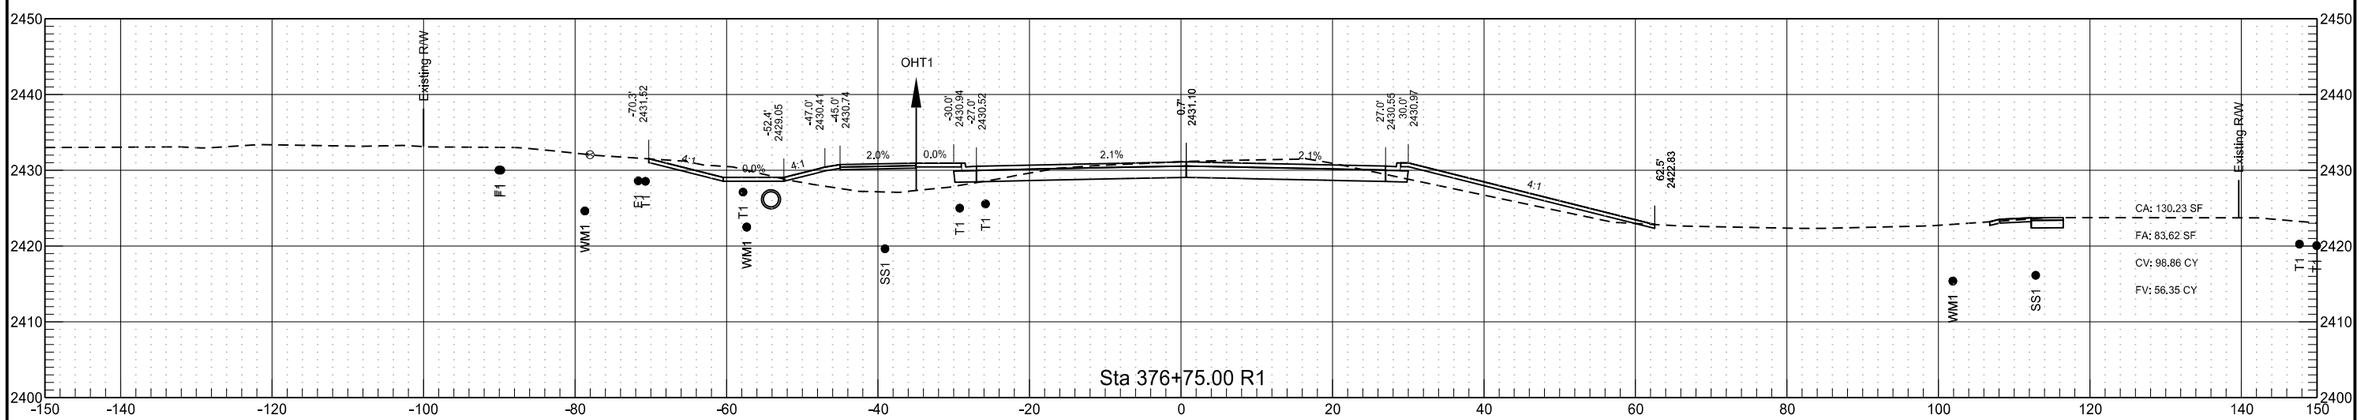


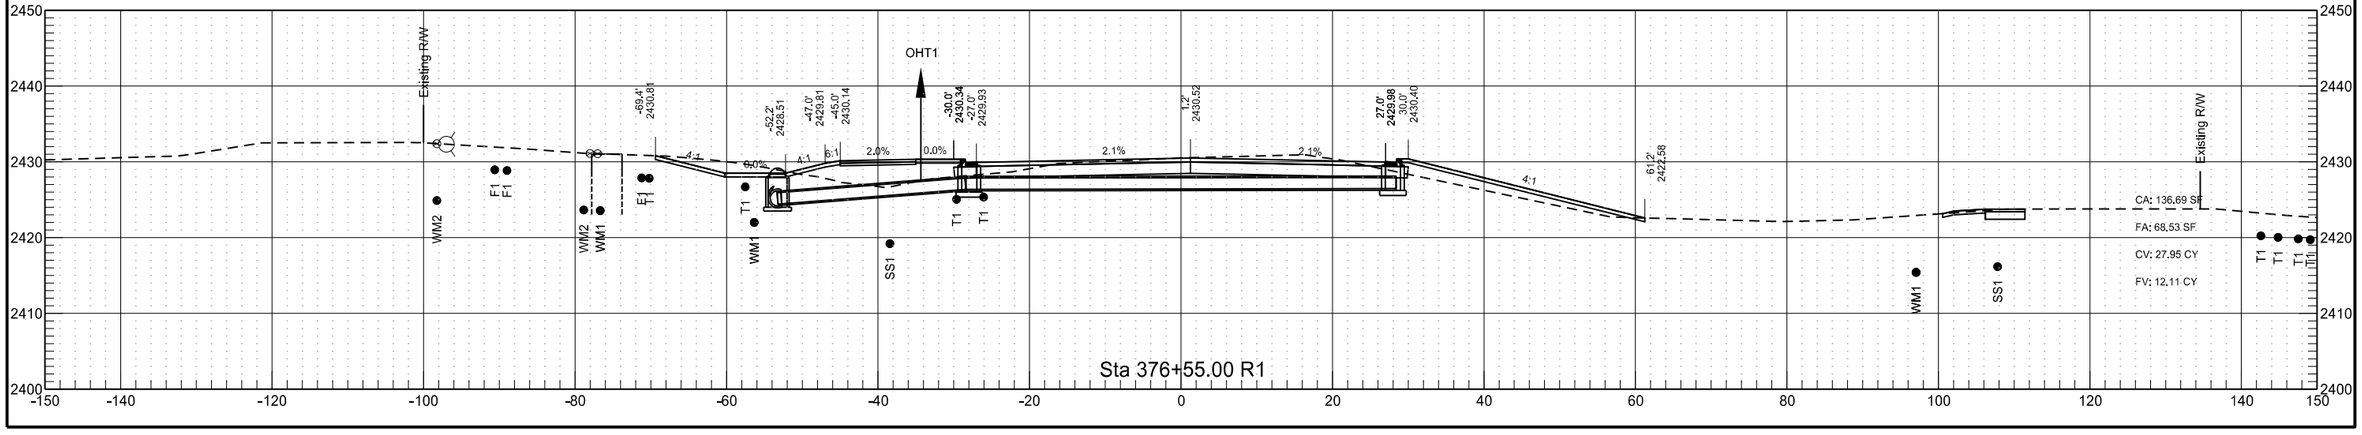


	STATE	PROJECT NO.	SECTION NO.	SHEET NO.
	ND	NHU-5-094(114)907	200	10

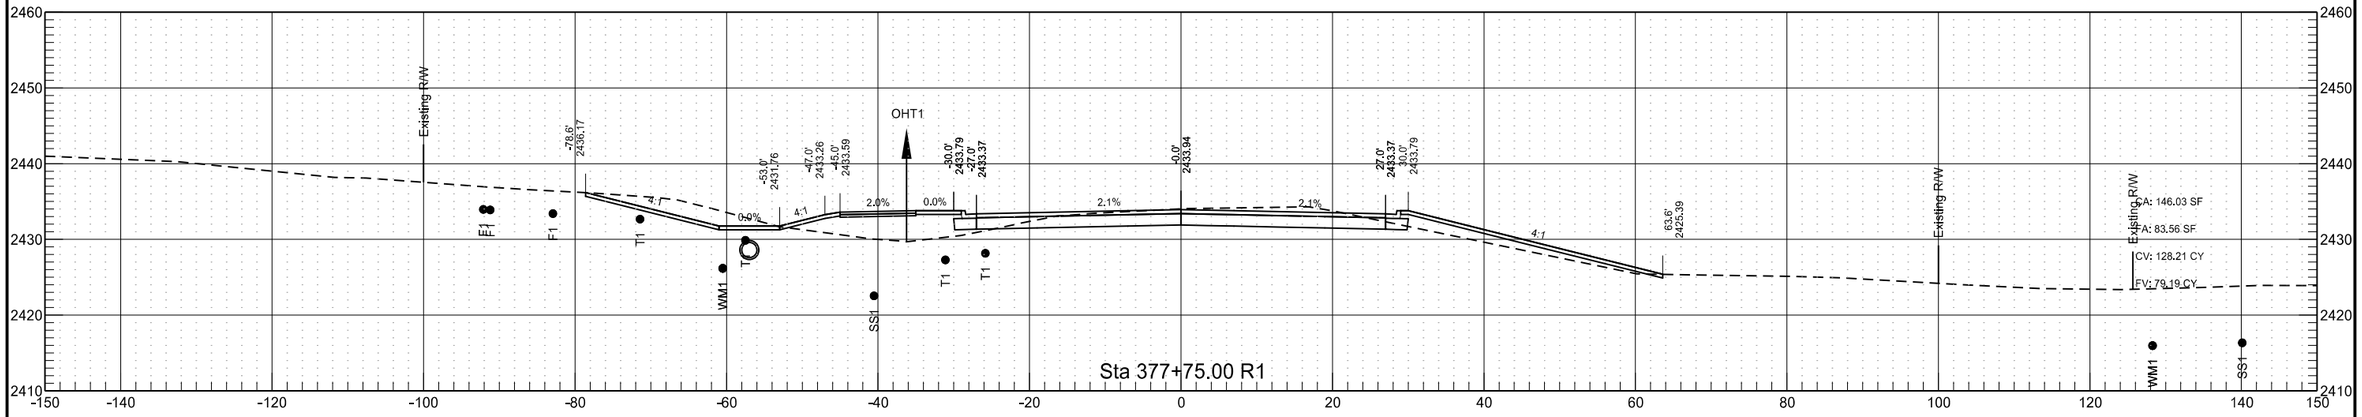


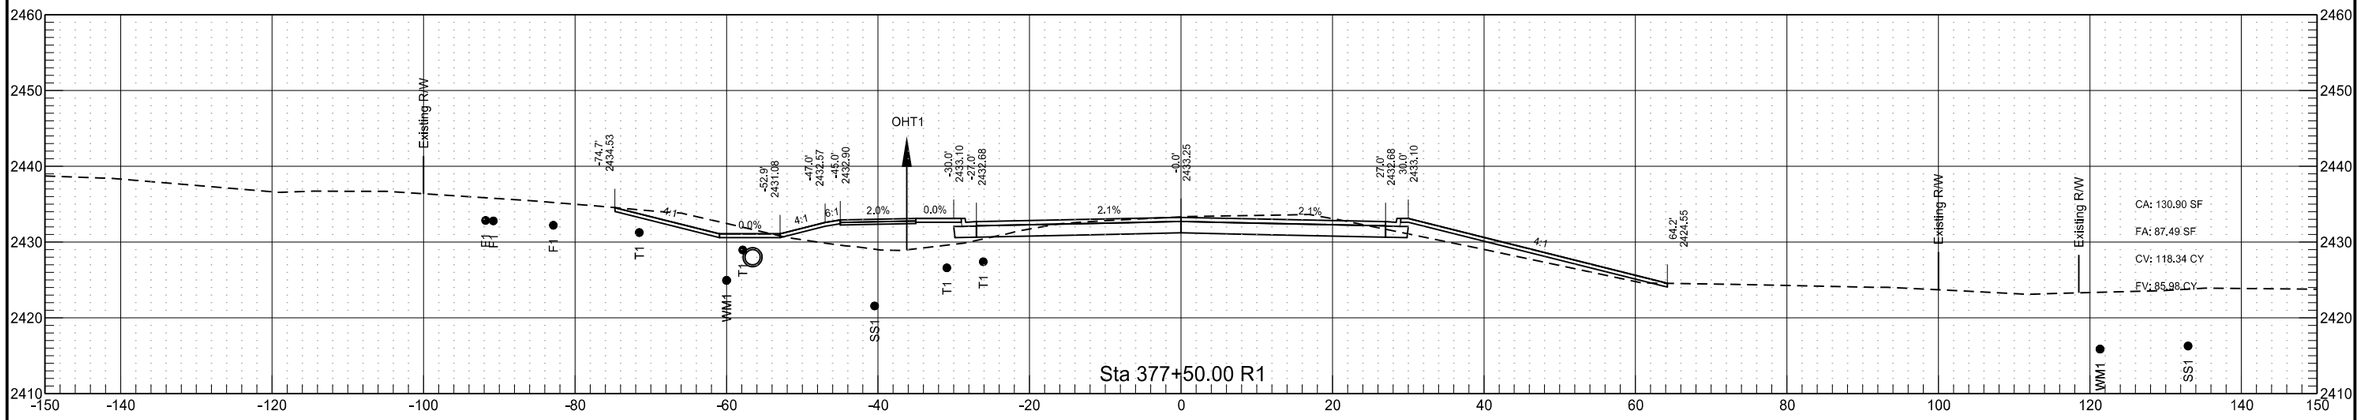


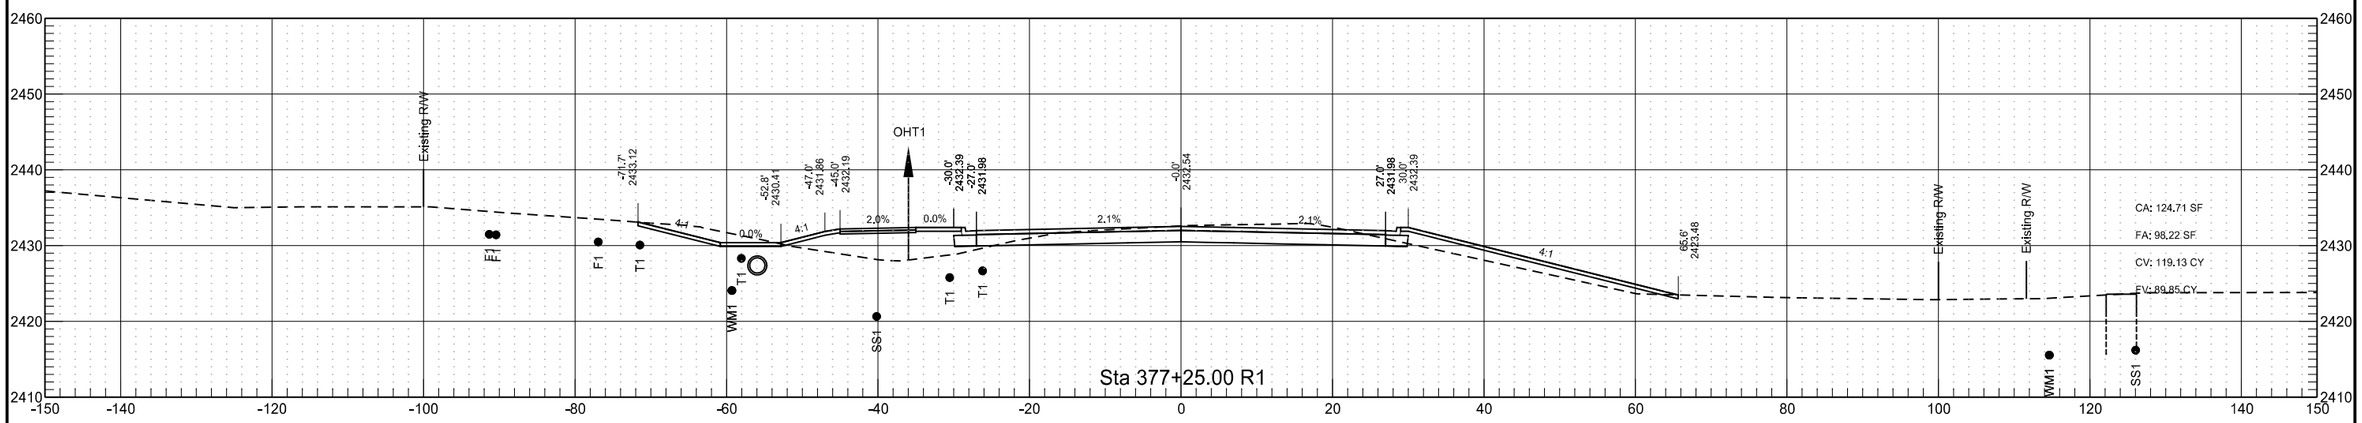

	STATE	PROJECT NO.	SECTION NO.	SHEET NO.
	ND	NHU-5-094(114)907	200	11

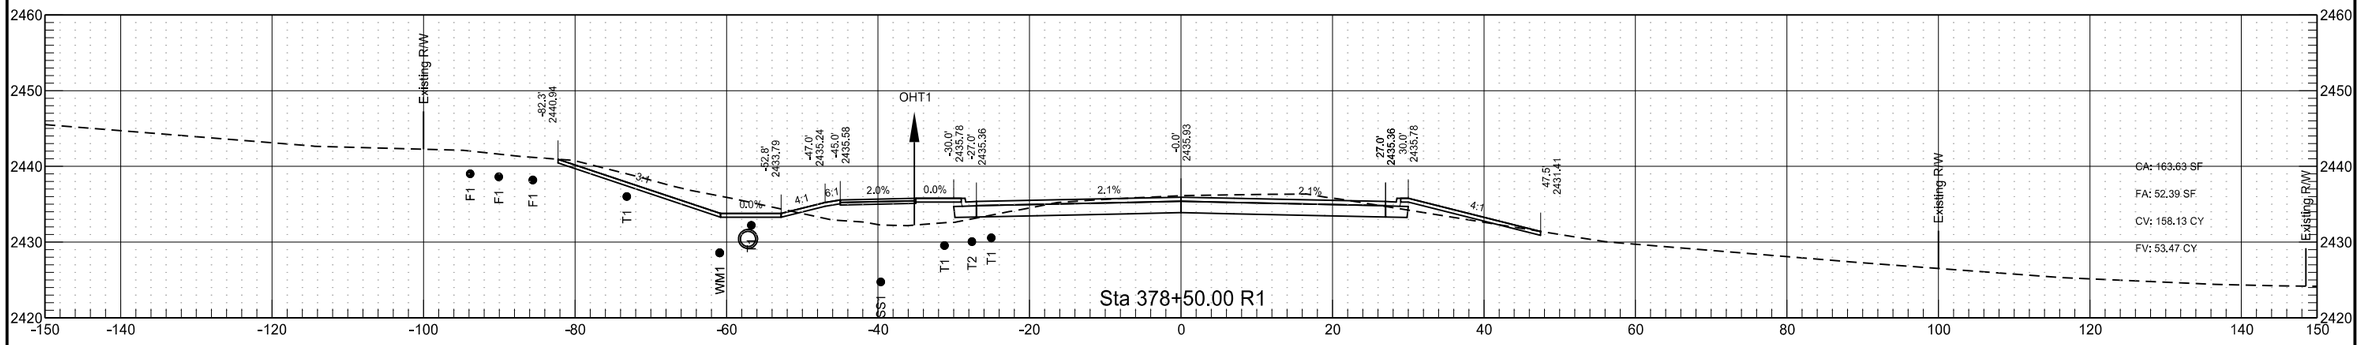


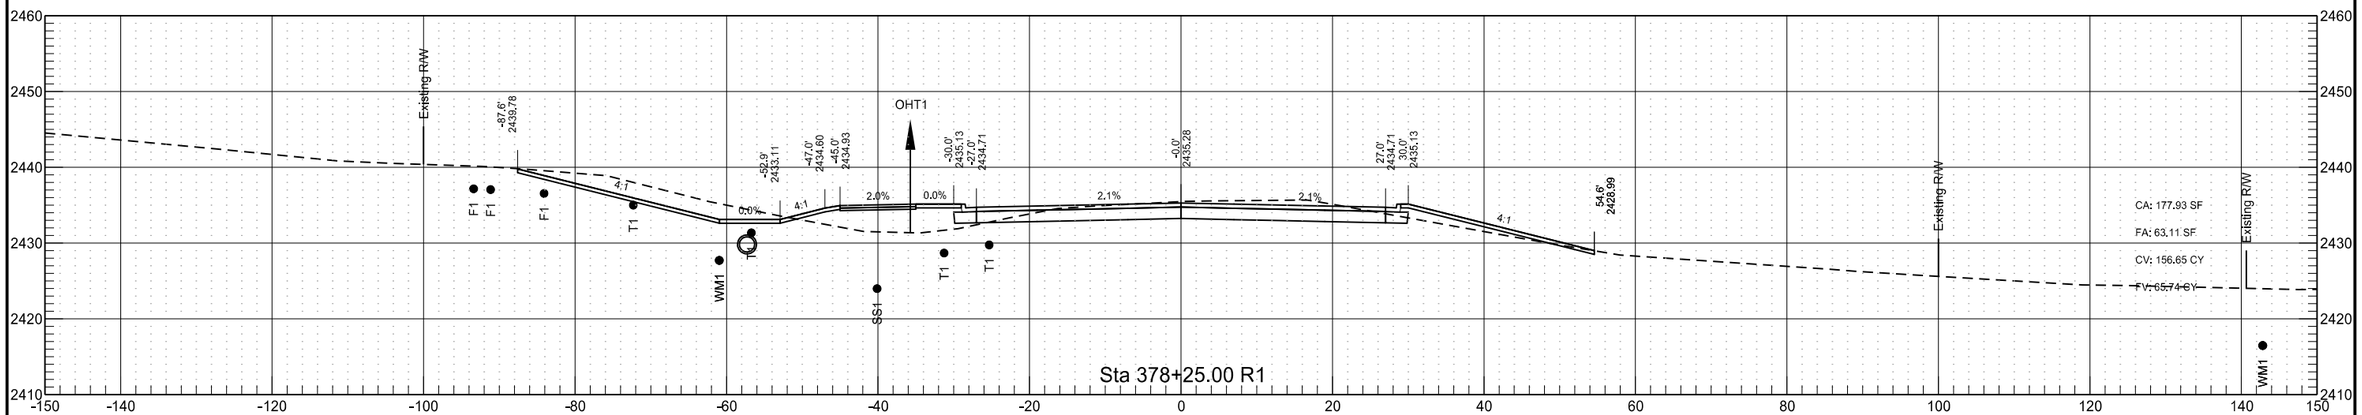


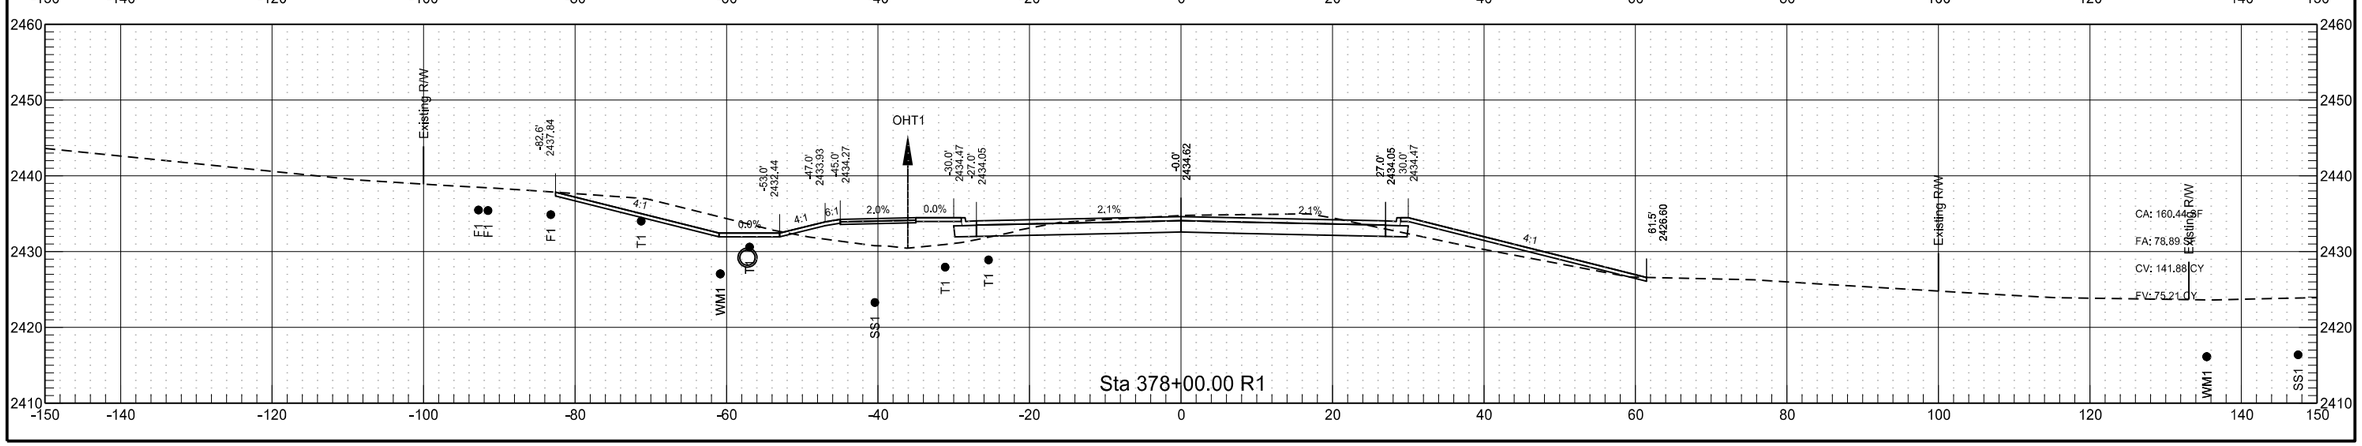


	STATE	PROJECT NO.	SECTION NO.	SHEET NO.
	ND	NHU-5-094(114)907	200	12


	STATE	PROJECT NO.	SECTION NO.	SHEET NO.
	ND	NHU-5-094(114)907	200	13

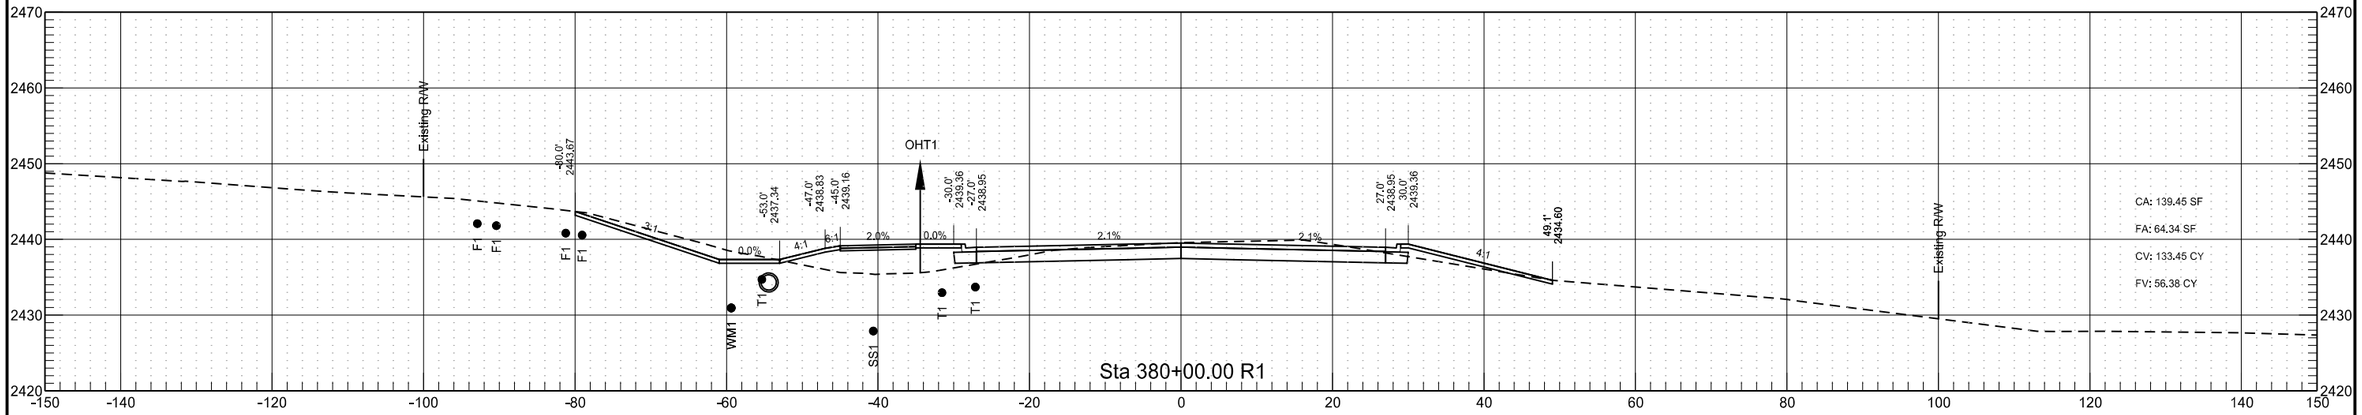


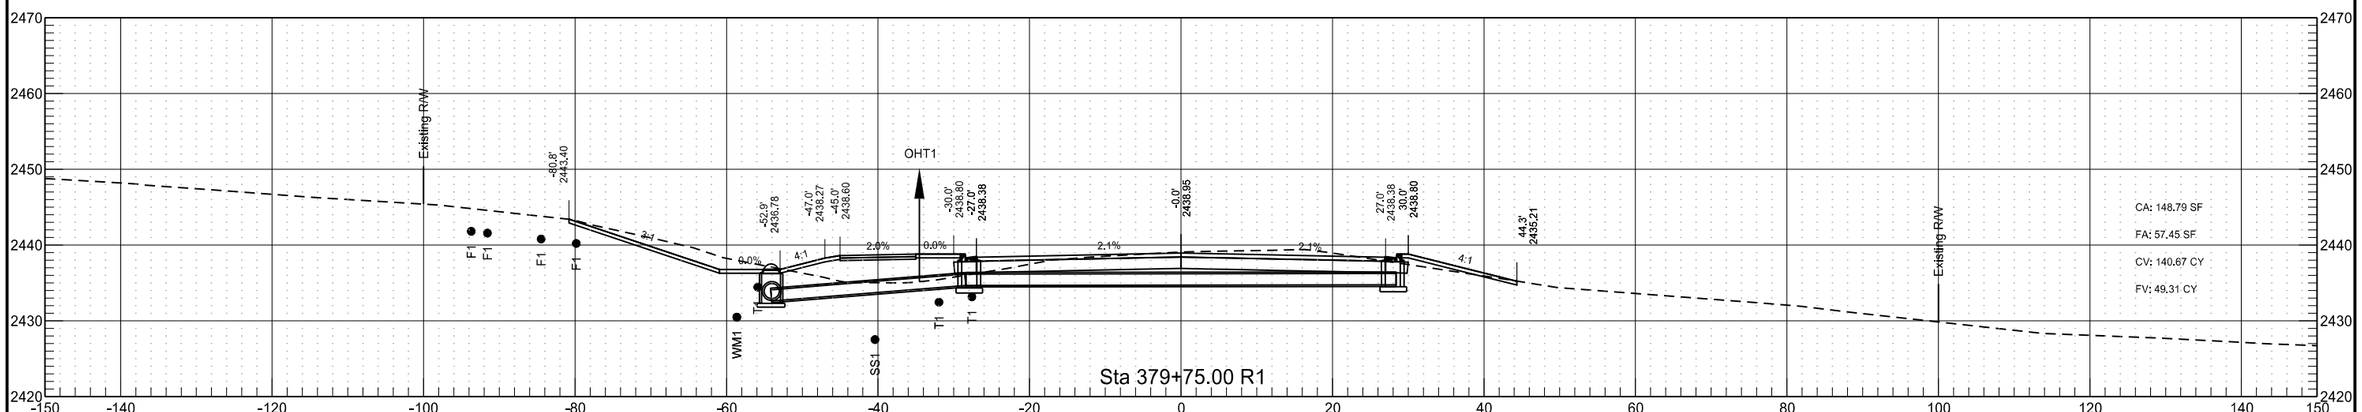


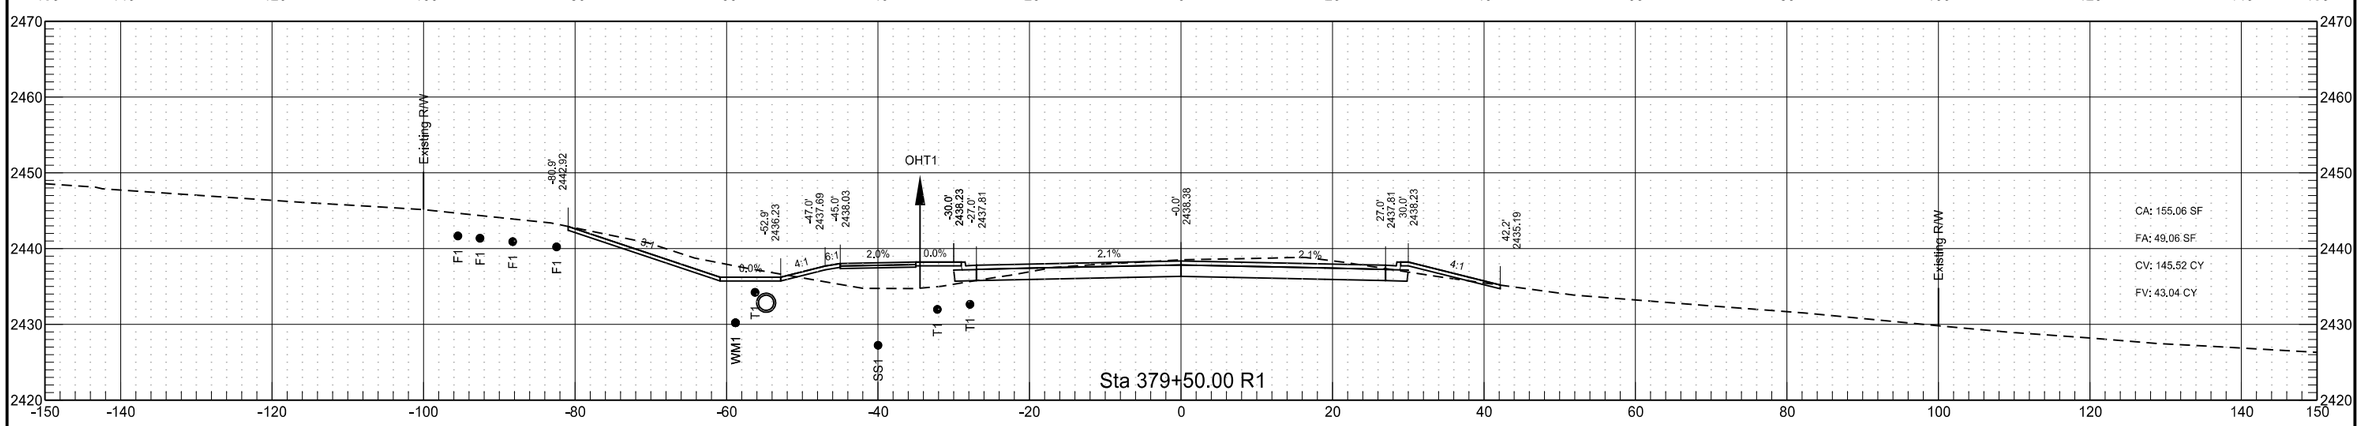


	STATE	PROJECT NO.	SECTION NO.	SHEET NO.
	ND	NHU-5-094(114)907	200	14

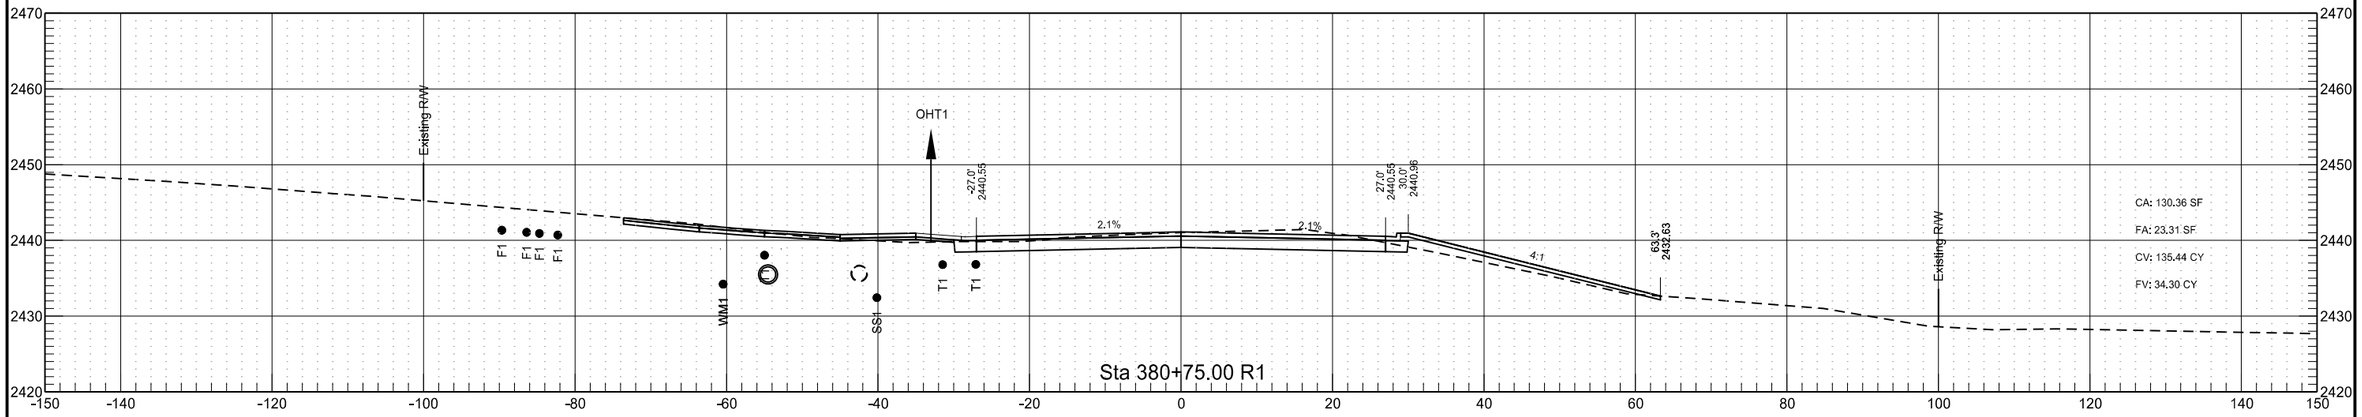


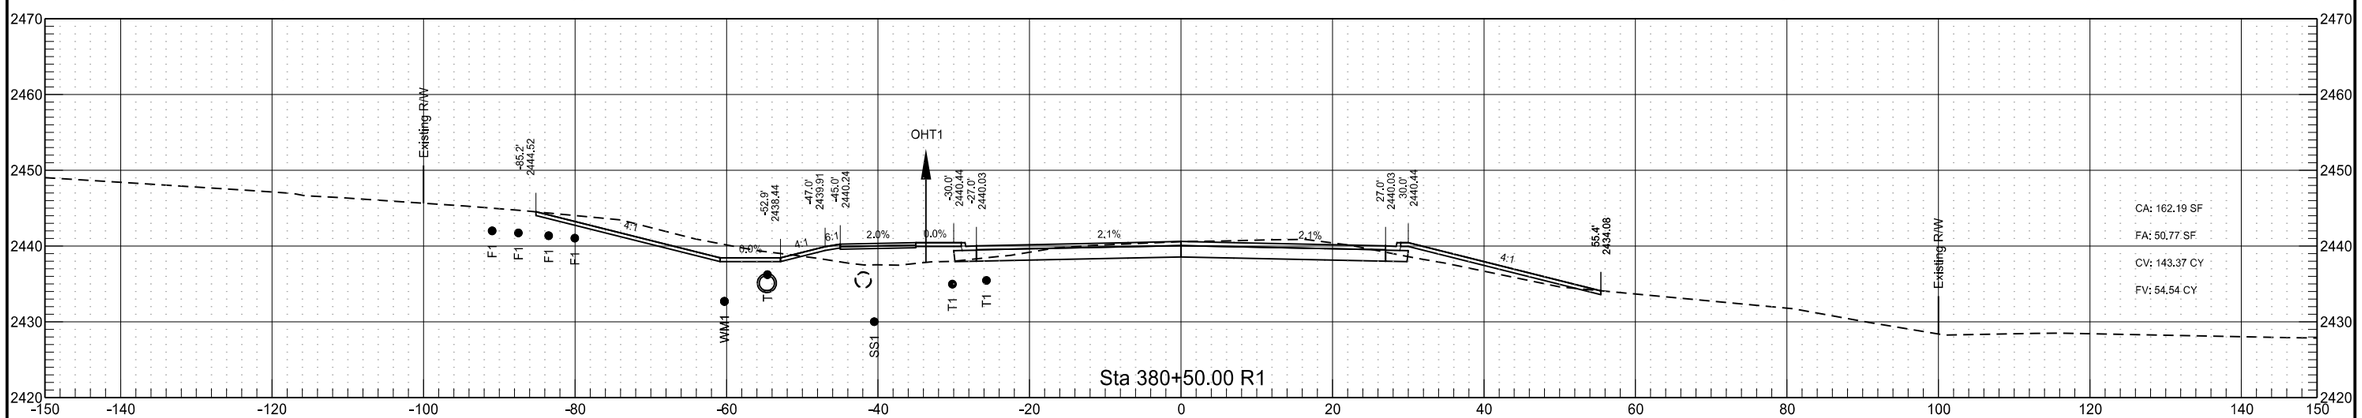


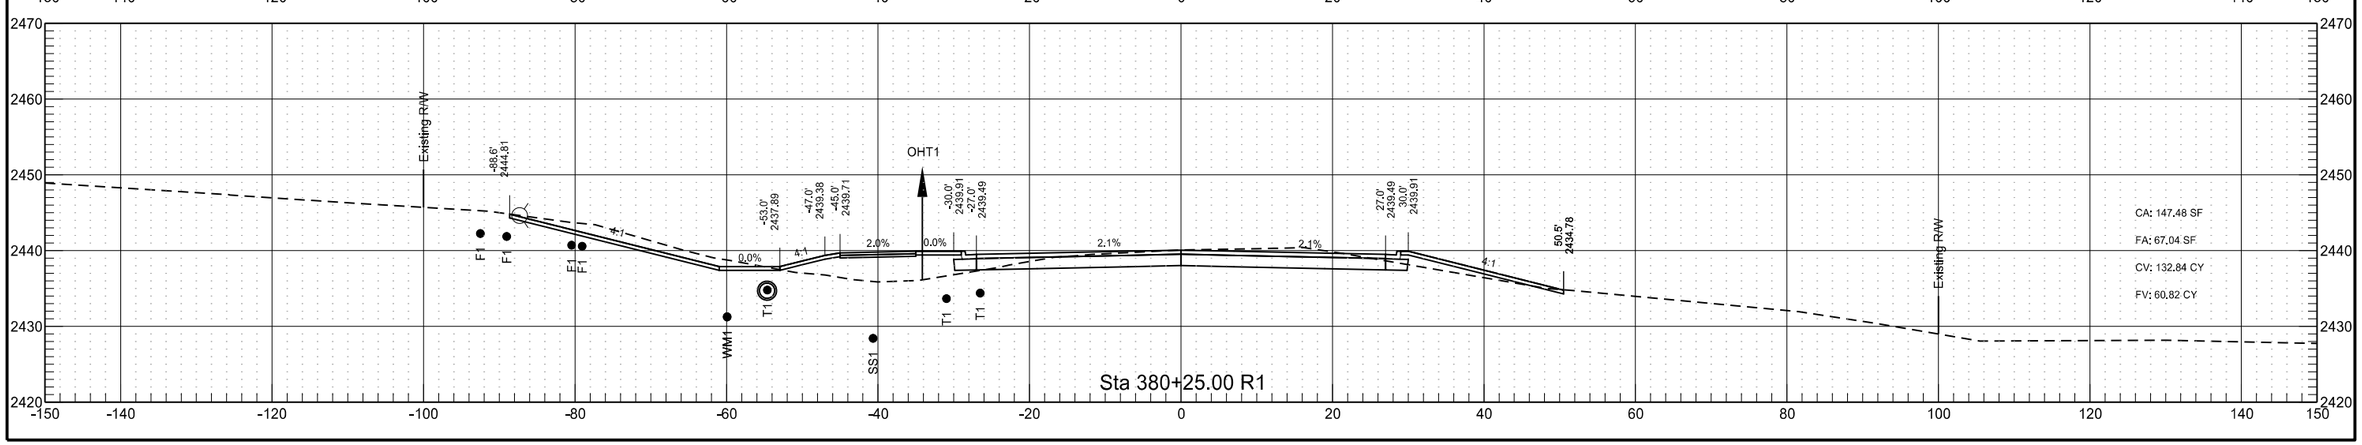


	STATE	PROJECT NO.	SECTION NO.	SHEET NO.
	ND	NHU-5-094(114)907	200	15

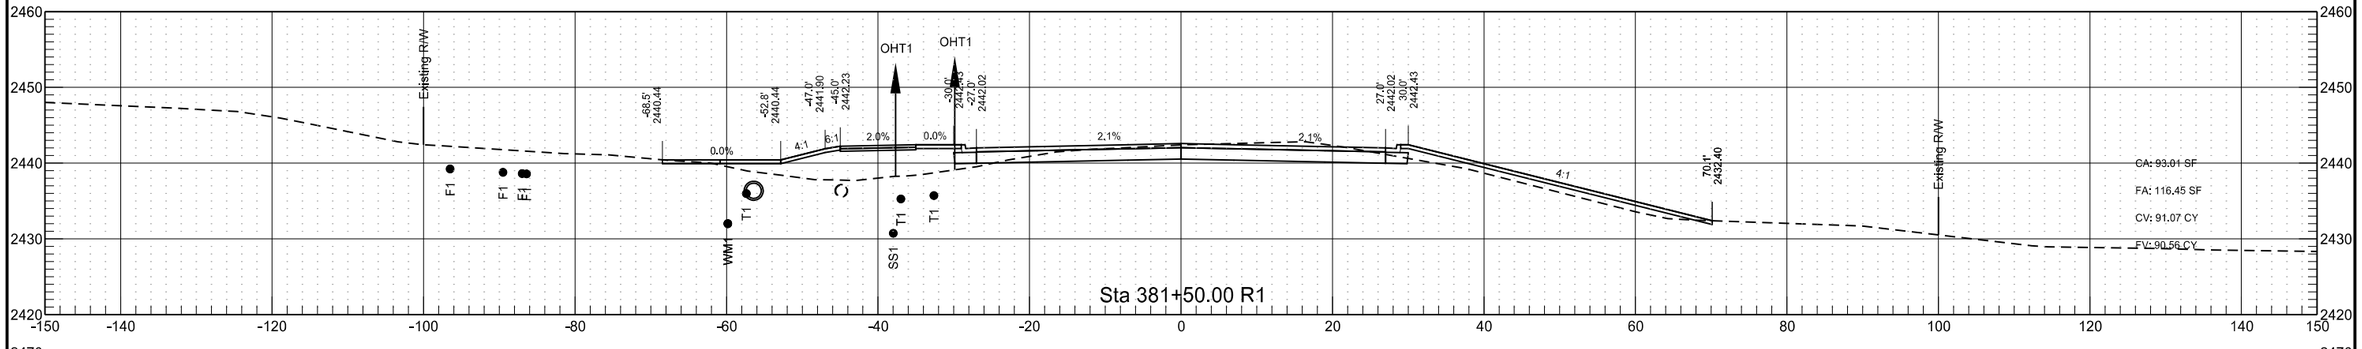


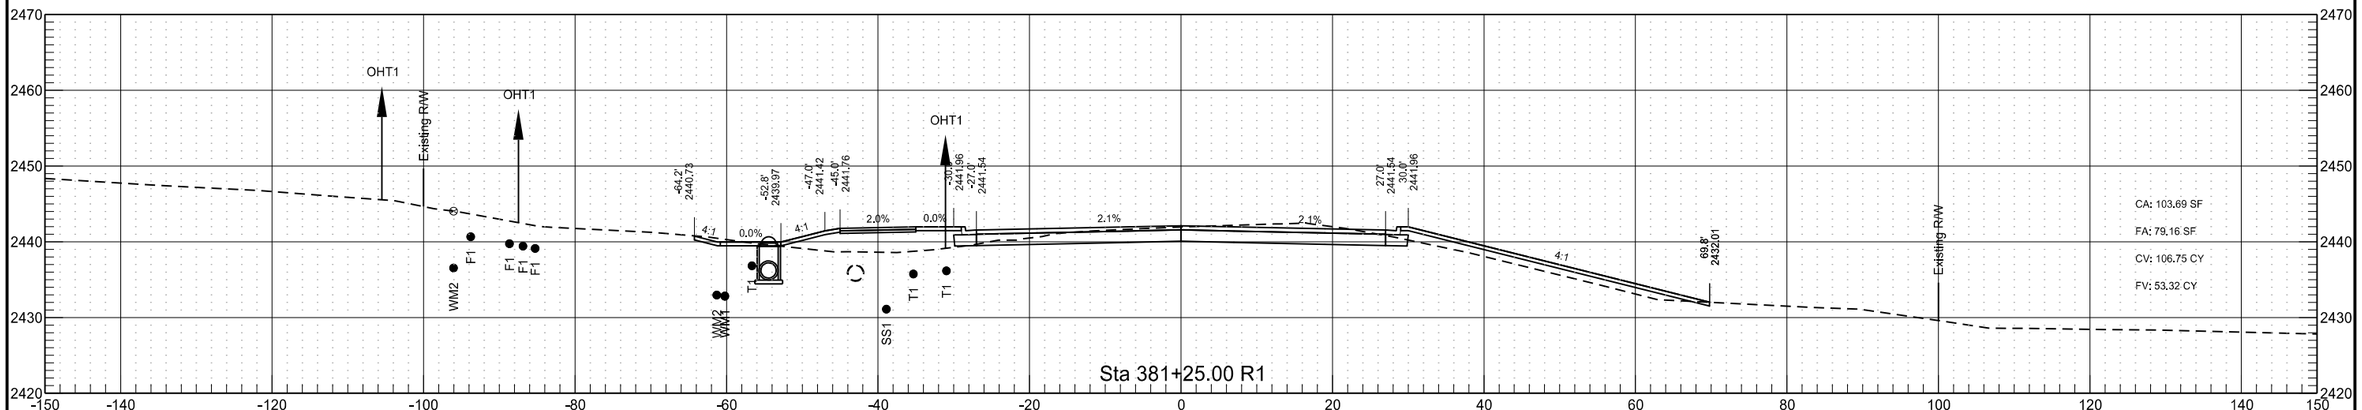


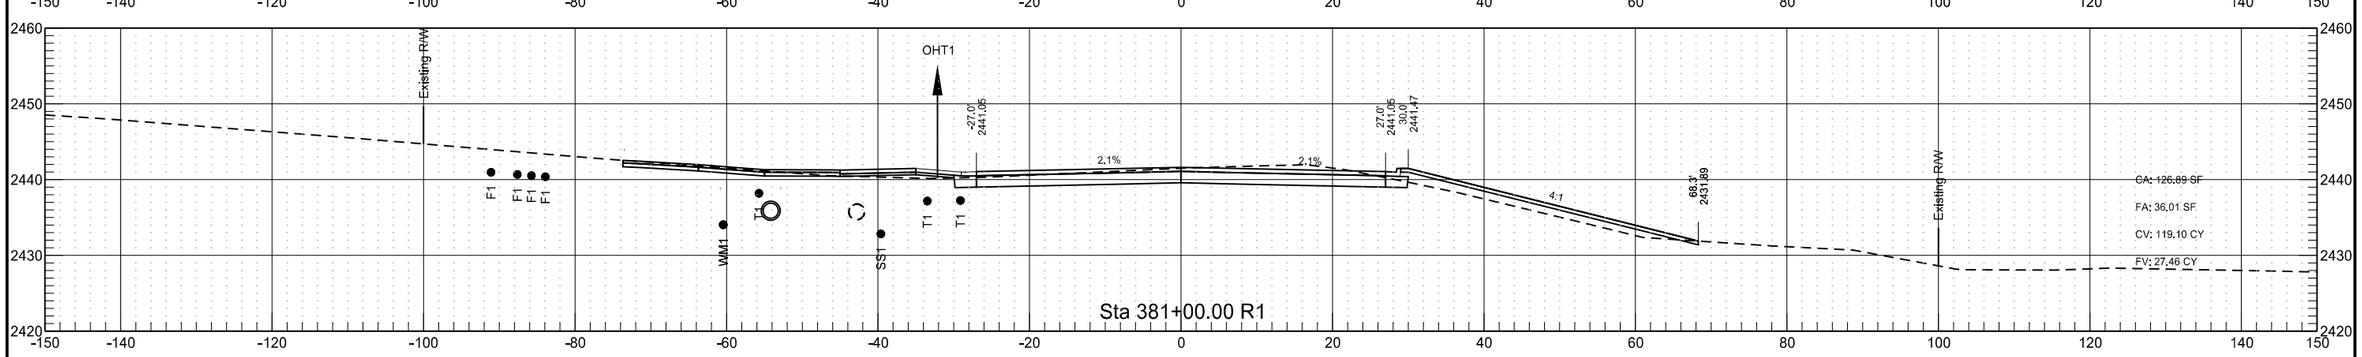


	STATE	PROJECT NO.	SECTION NO.	SHEET NO.
	ND	NHU-5-094(114)907	200	16

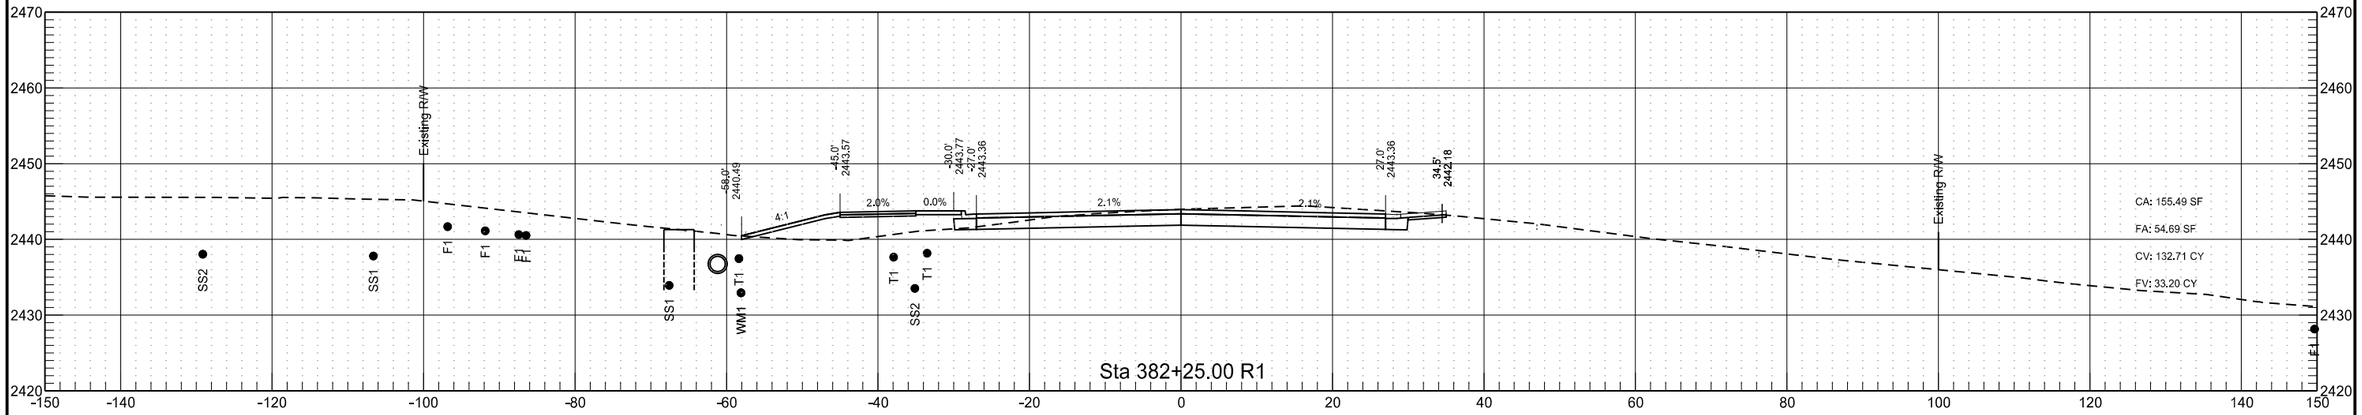


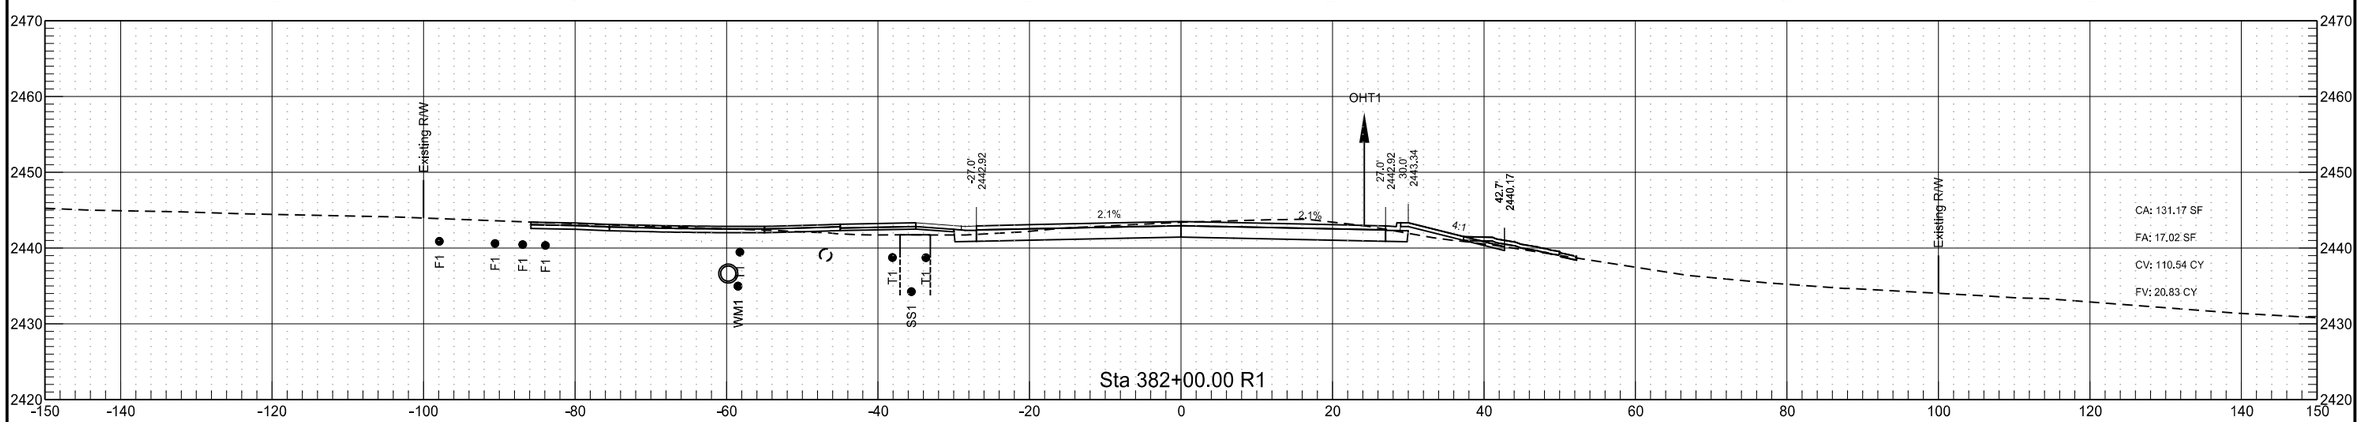


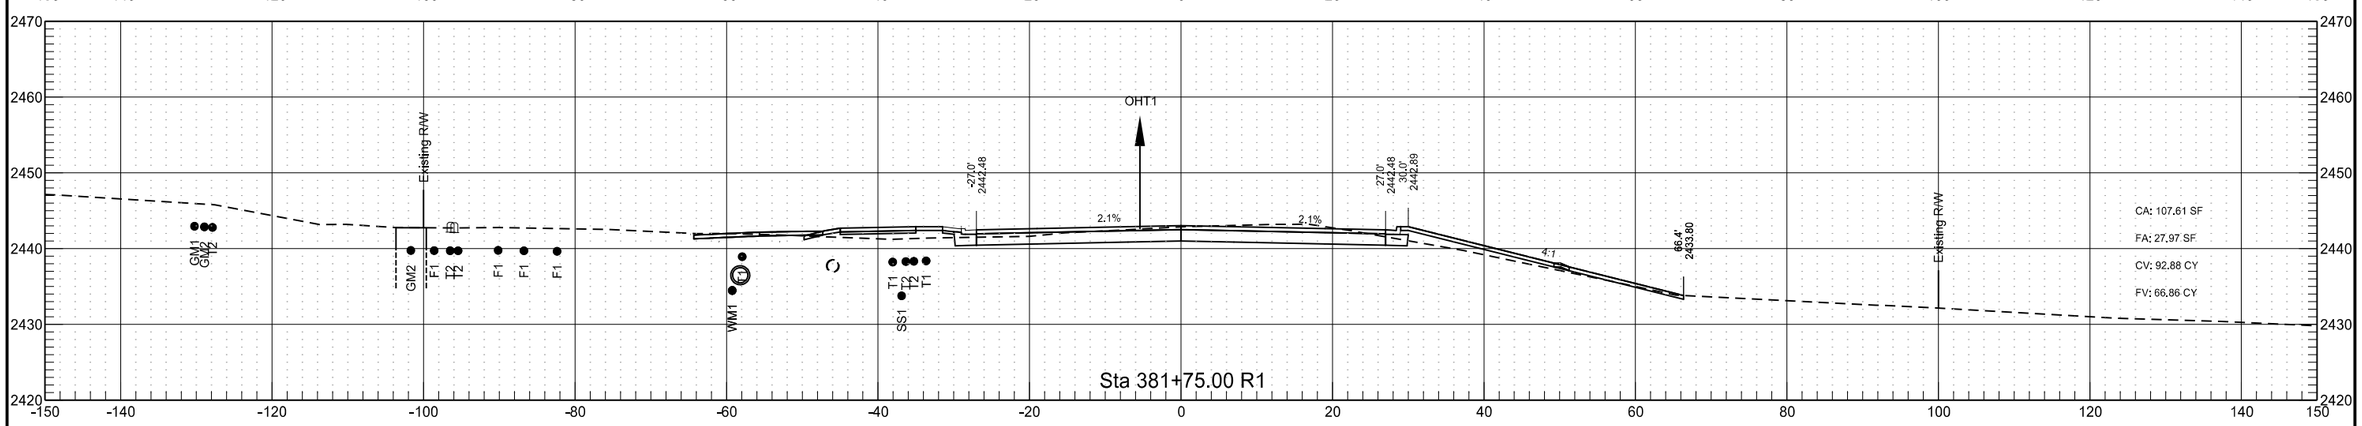


	STATE	PROJECT NO.	SECTION NO.	SHEET NO.
	ND	NHU-5-094(114)907	200	17

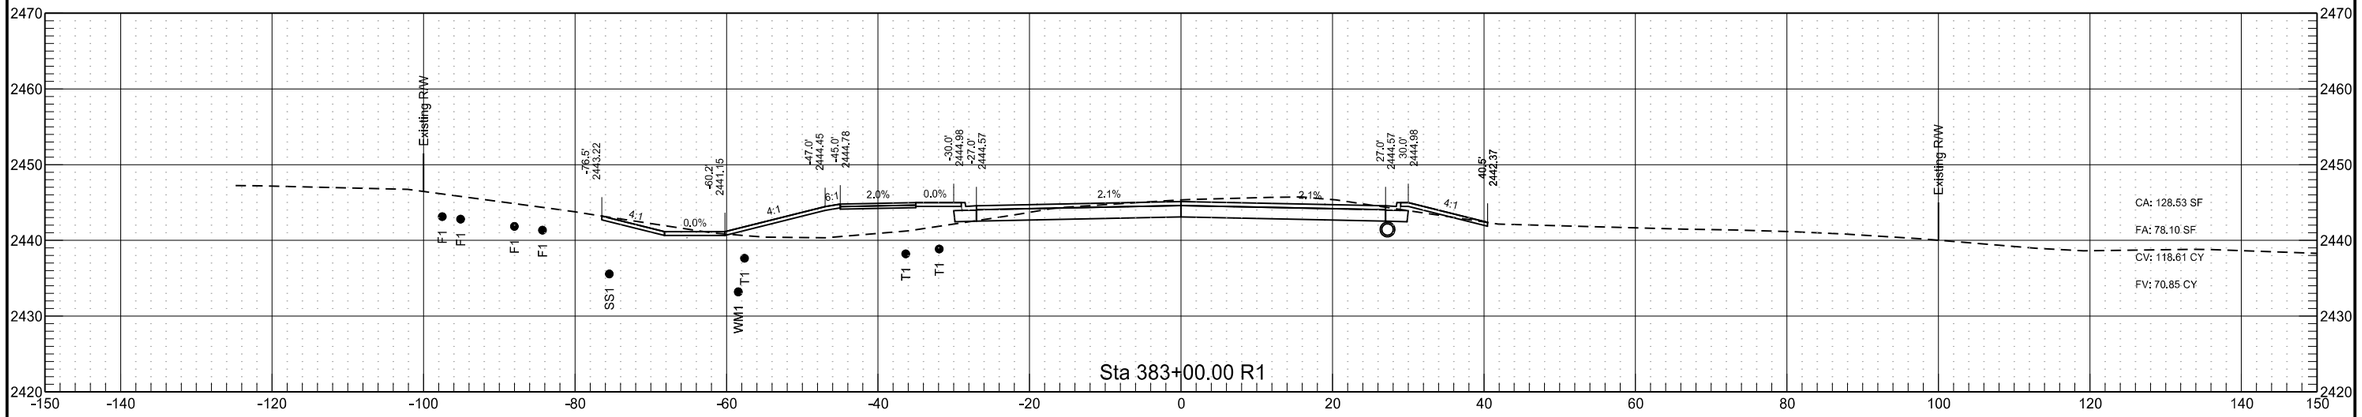

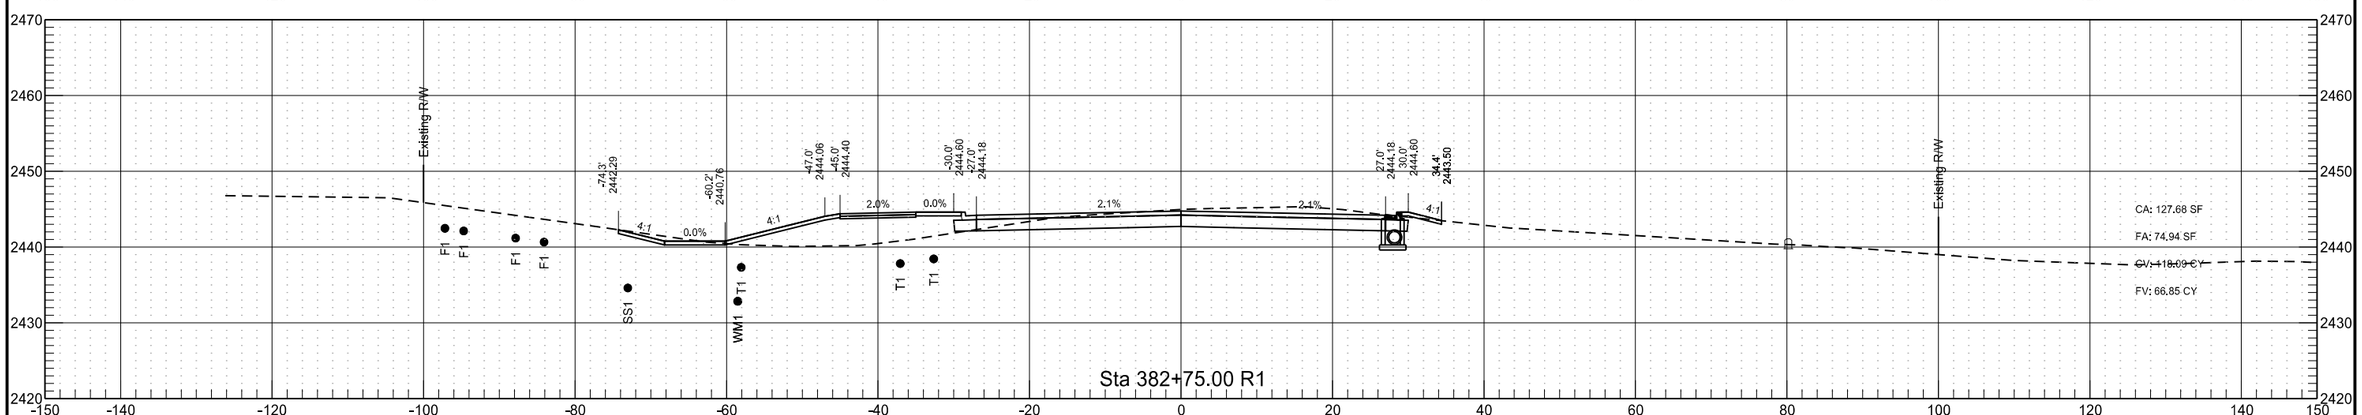


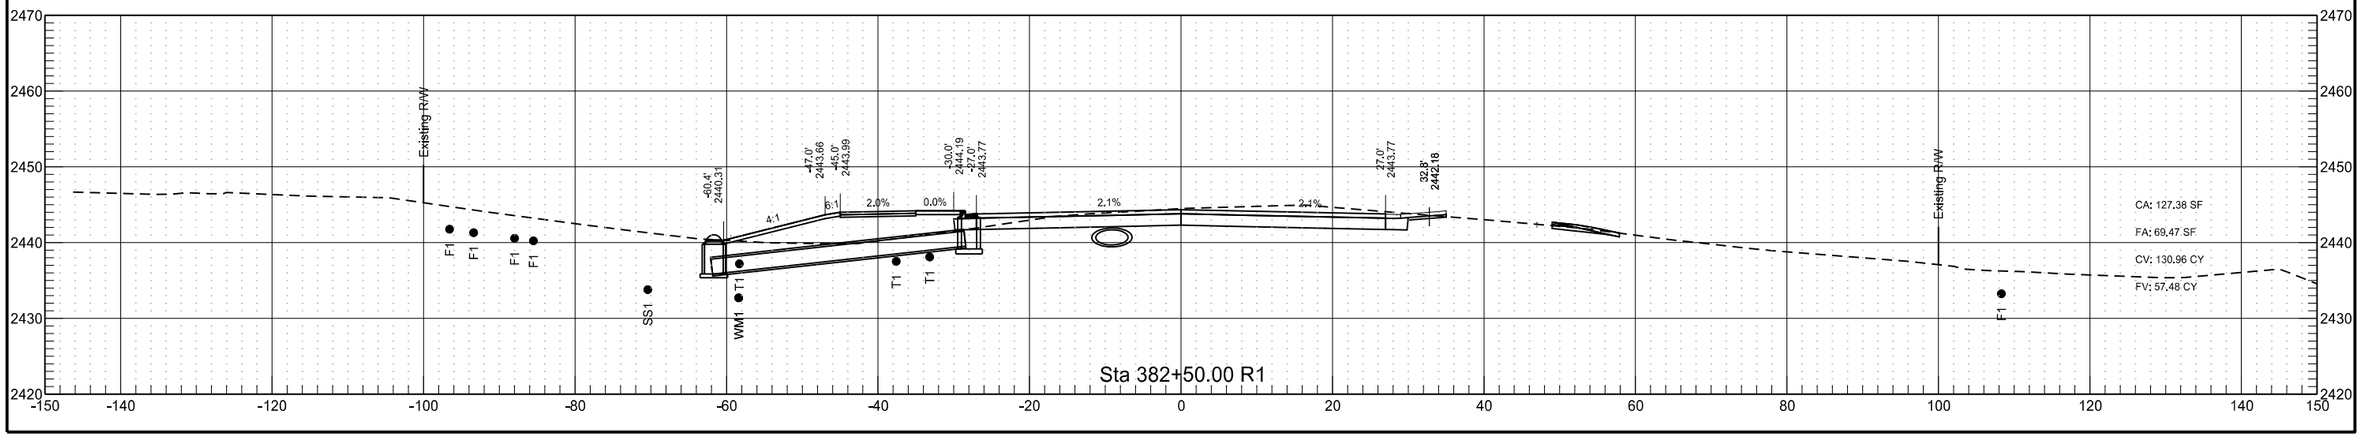


	STATE	PROJECT NO.	SECTION NO.	SHEET NO.
	ND	NHU-5-094(114)907	200	18

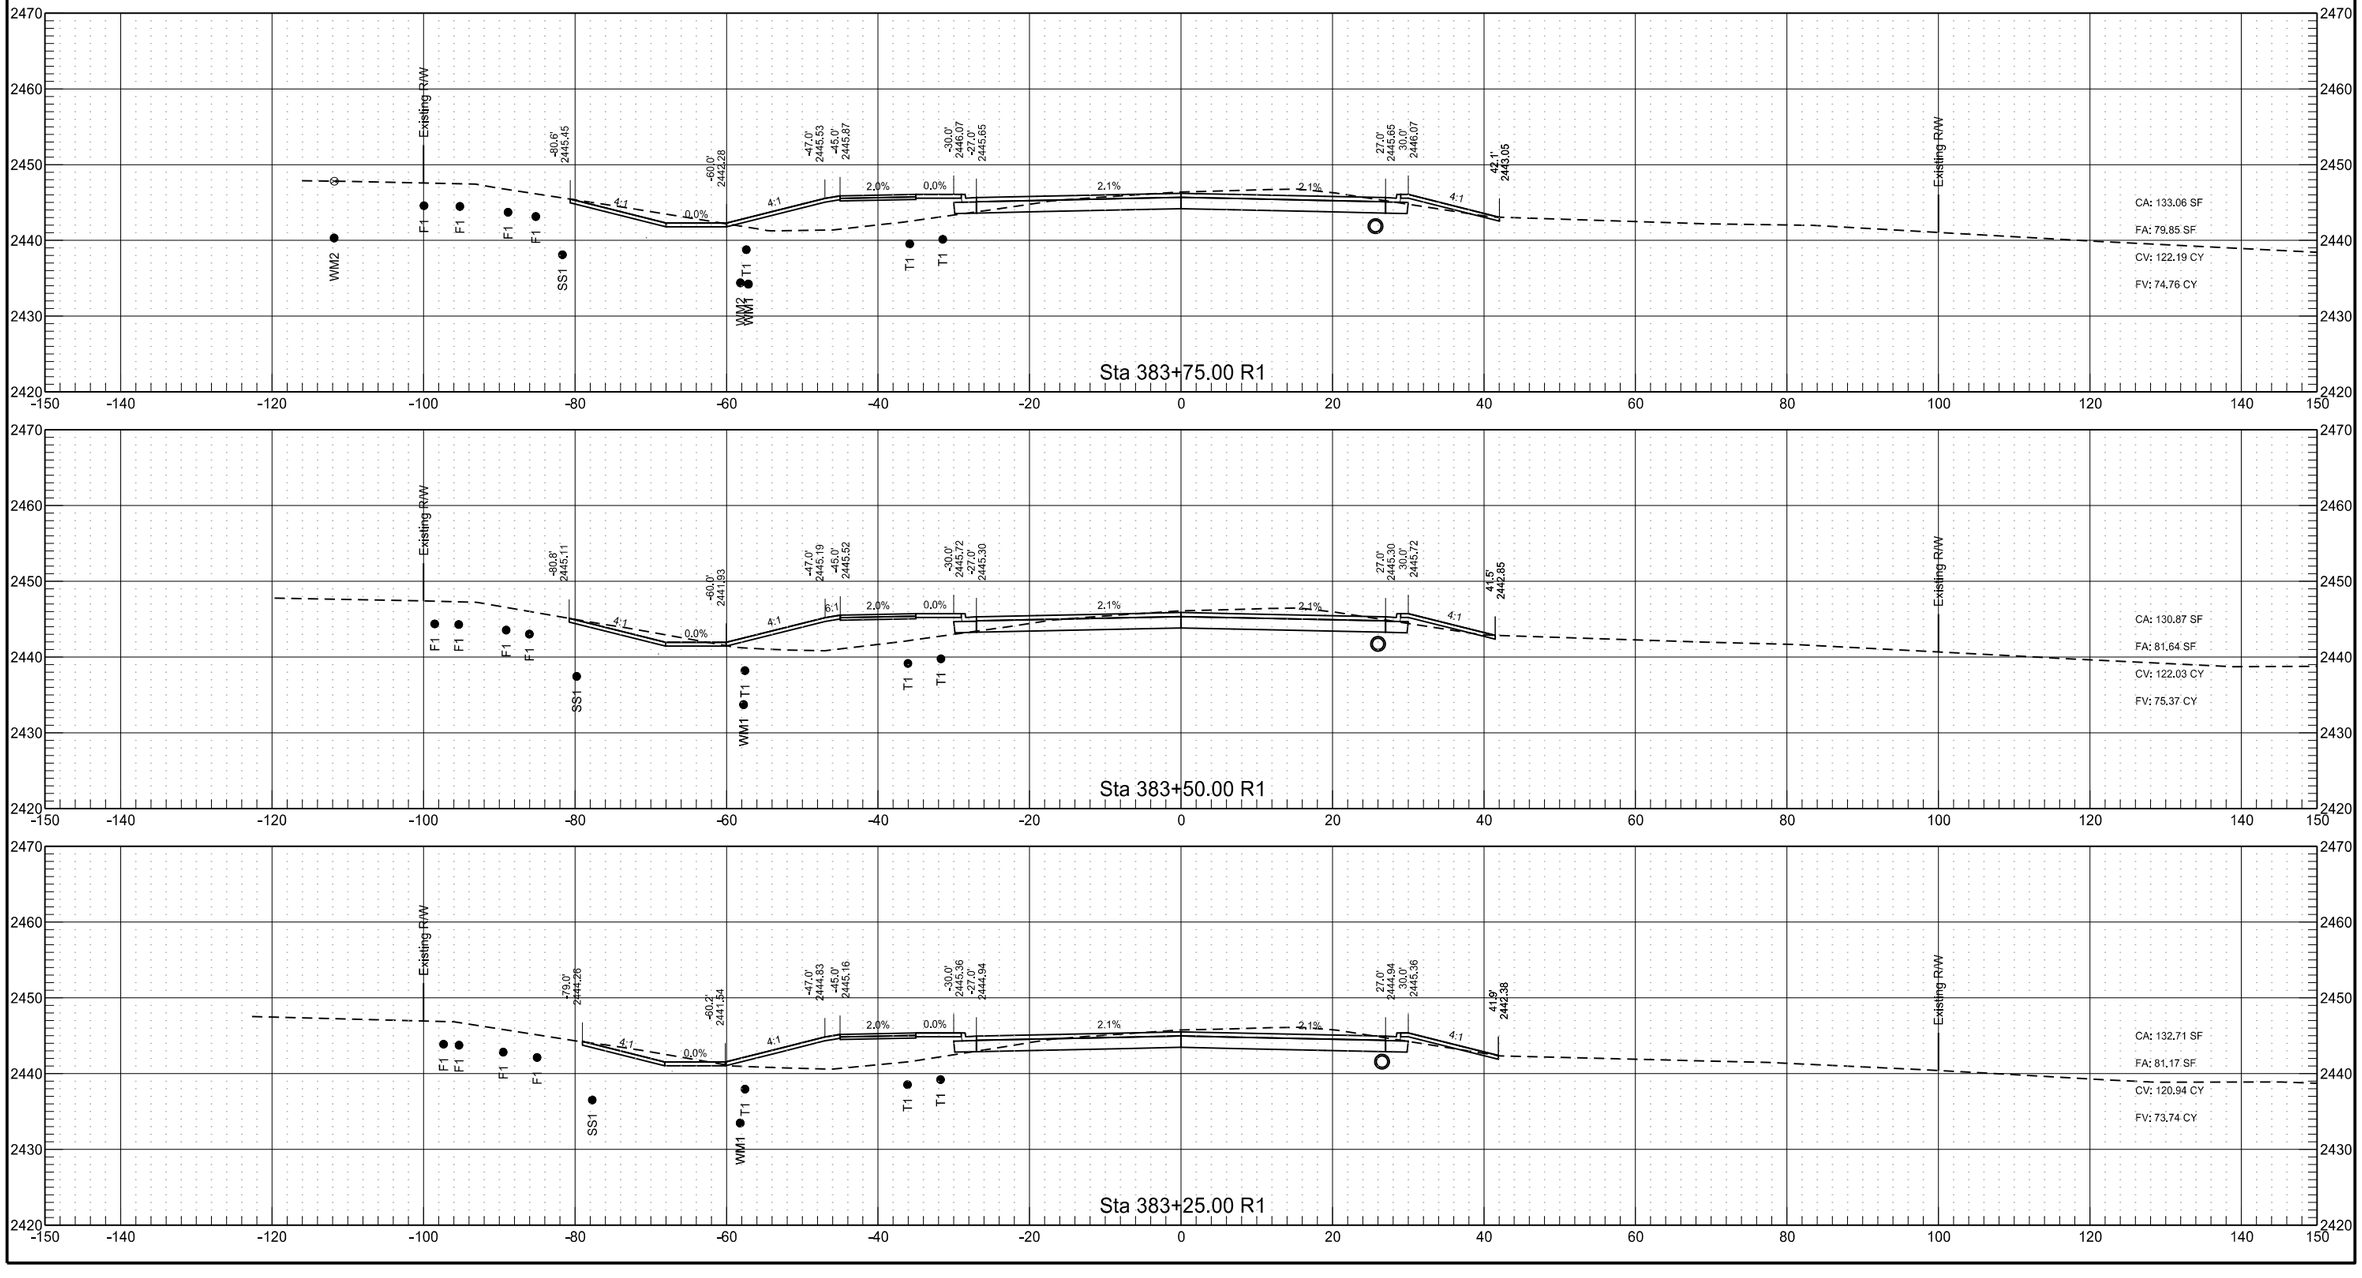



	STATE	PROJECT NO.	SECTION NO.	SHEET NO.
	ND	NHU-5-094(114)907	200	19

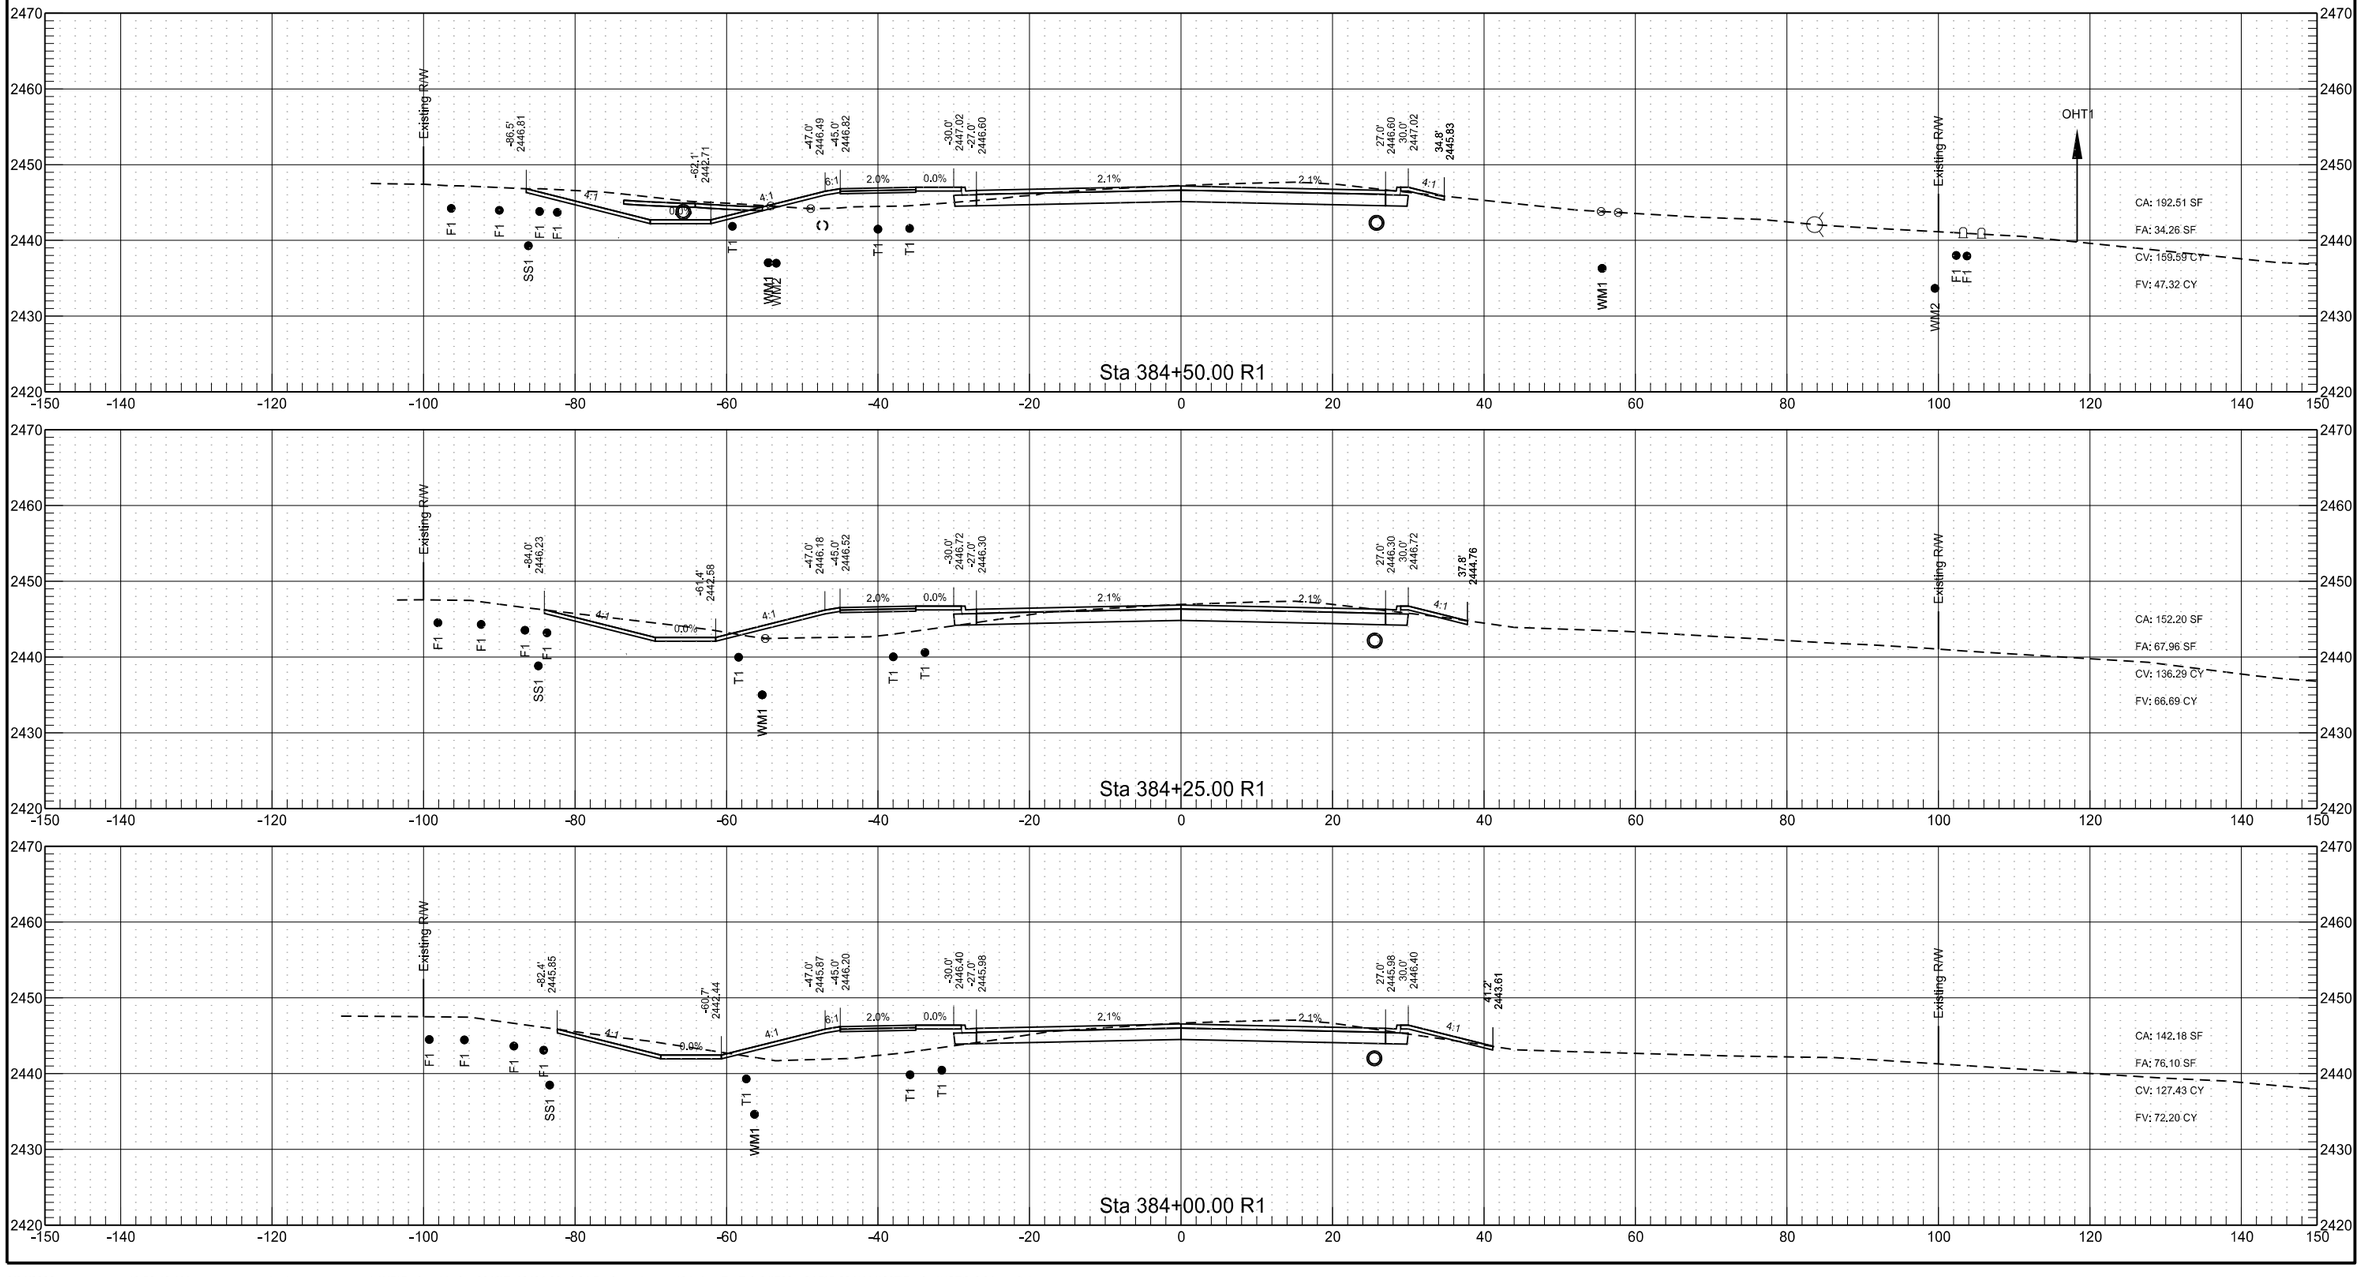


	STATE	PROJECT NO.	SECTION NO.	SHEET NO.
	ND	NHU-5-094(114)907	200	20

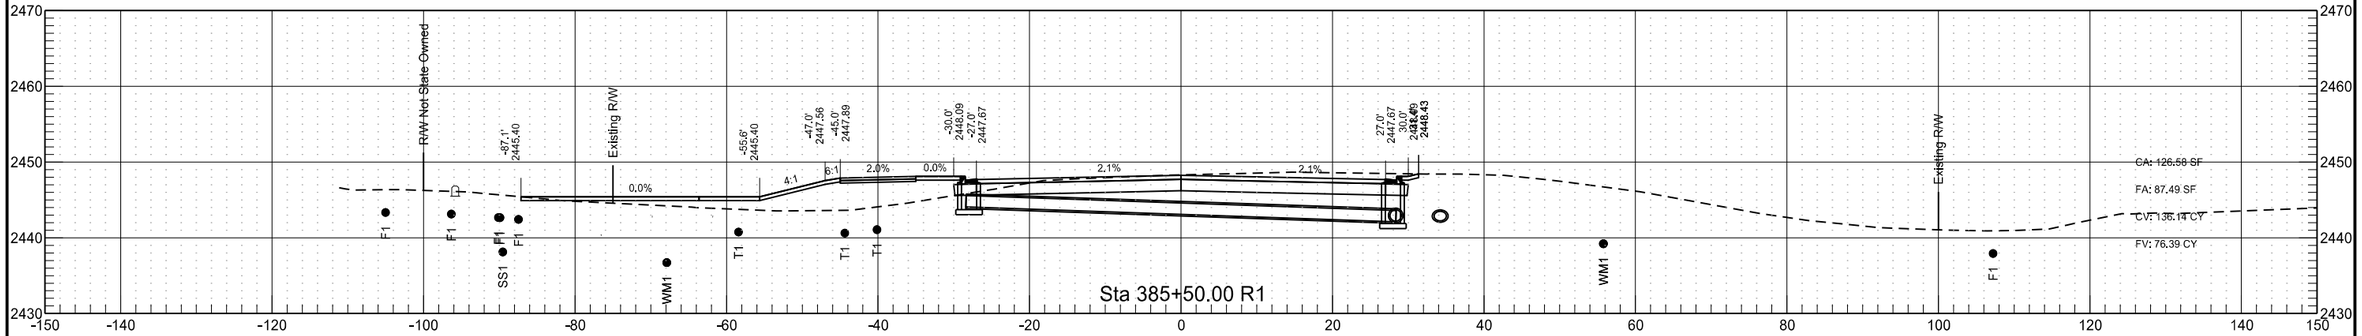


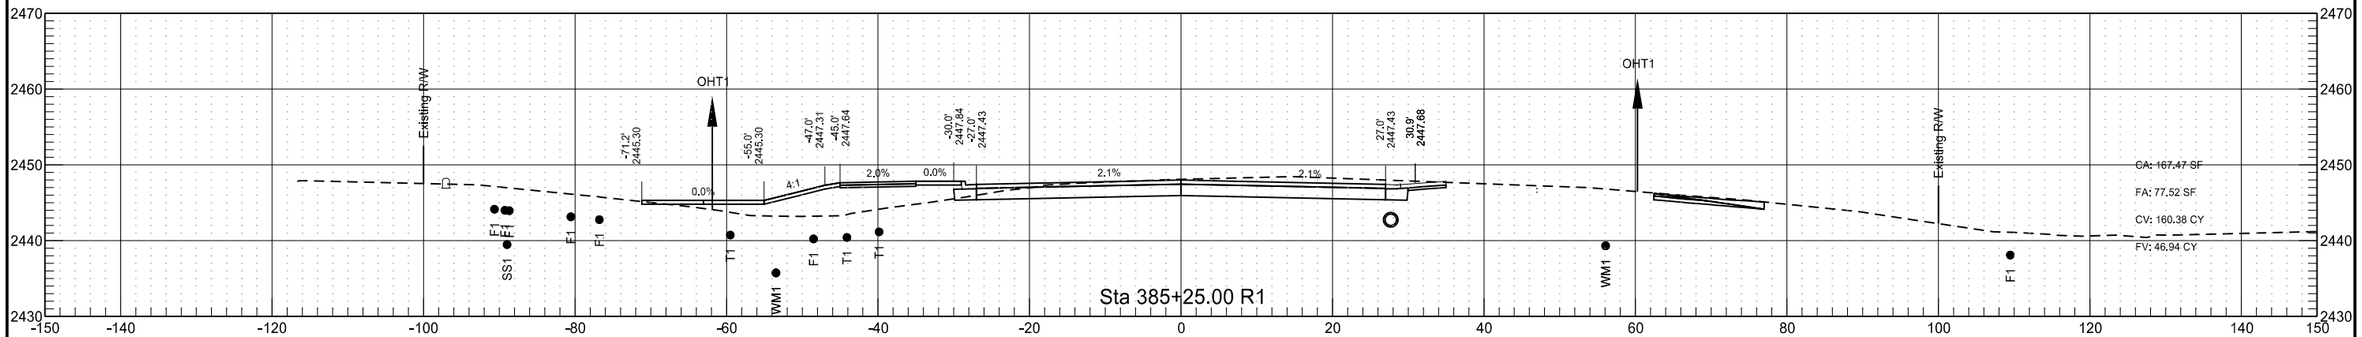

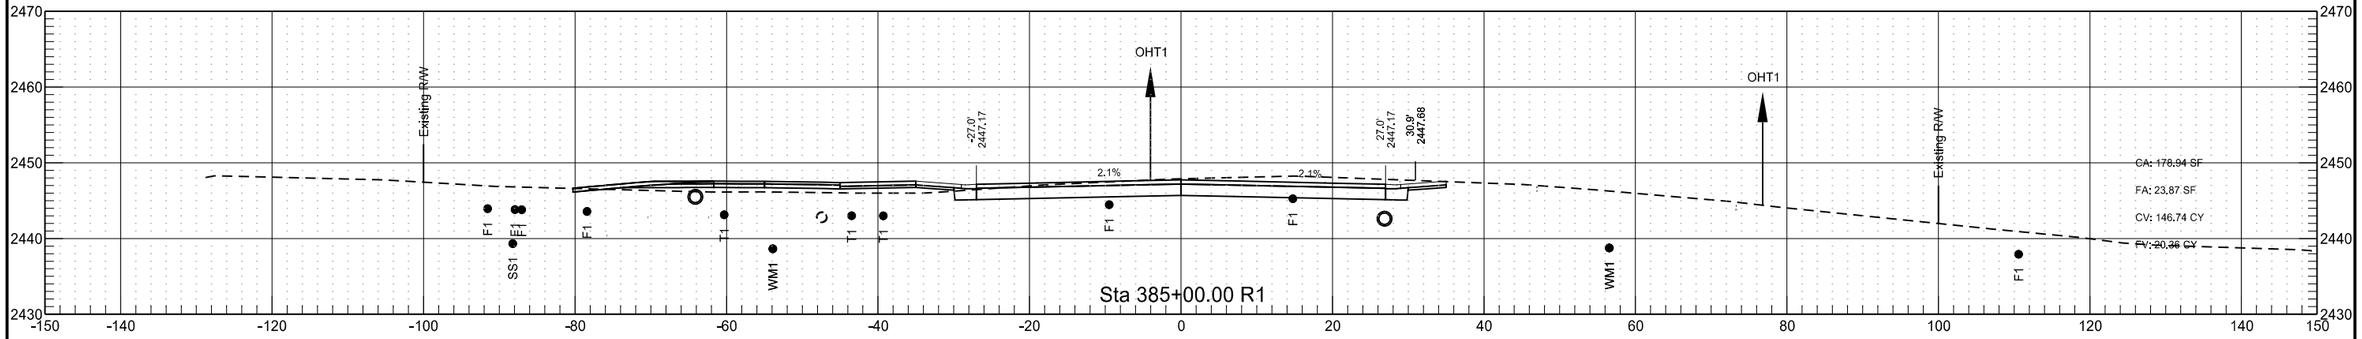


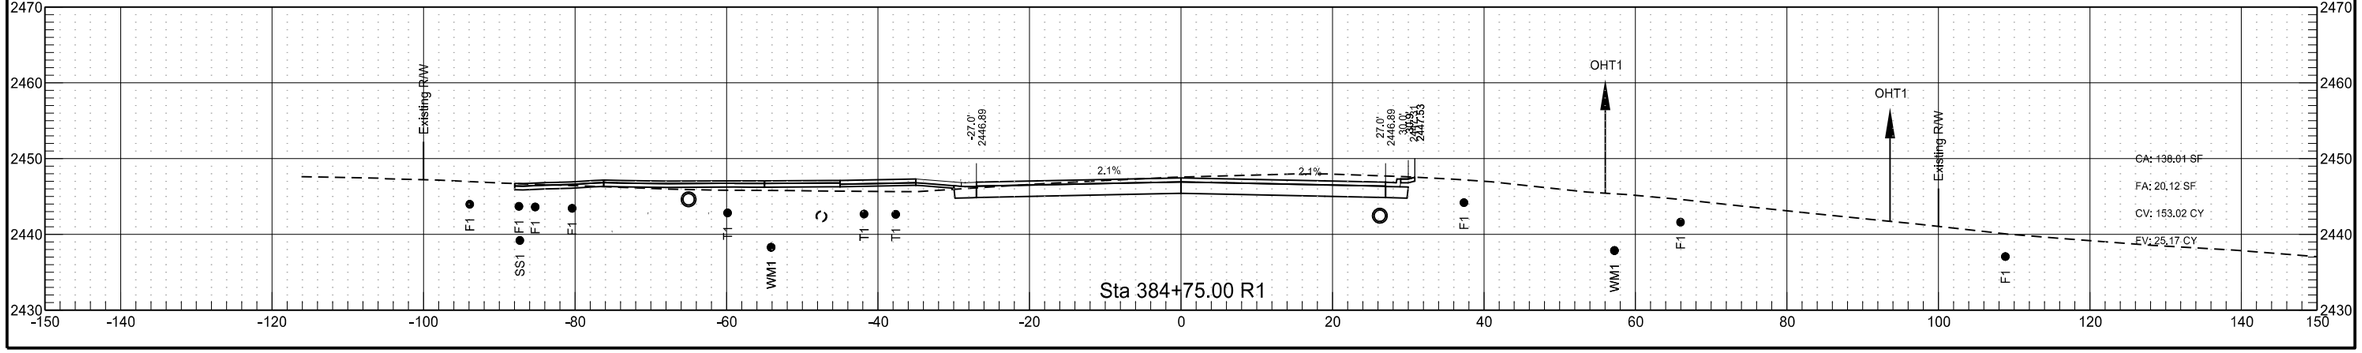


	STATE	PROJECT NO.	SECTION NO.	SHEET NO.
	ND	NHU-5-094(114)907	200	21

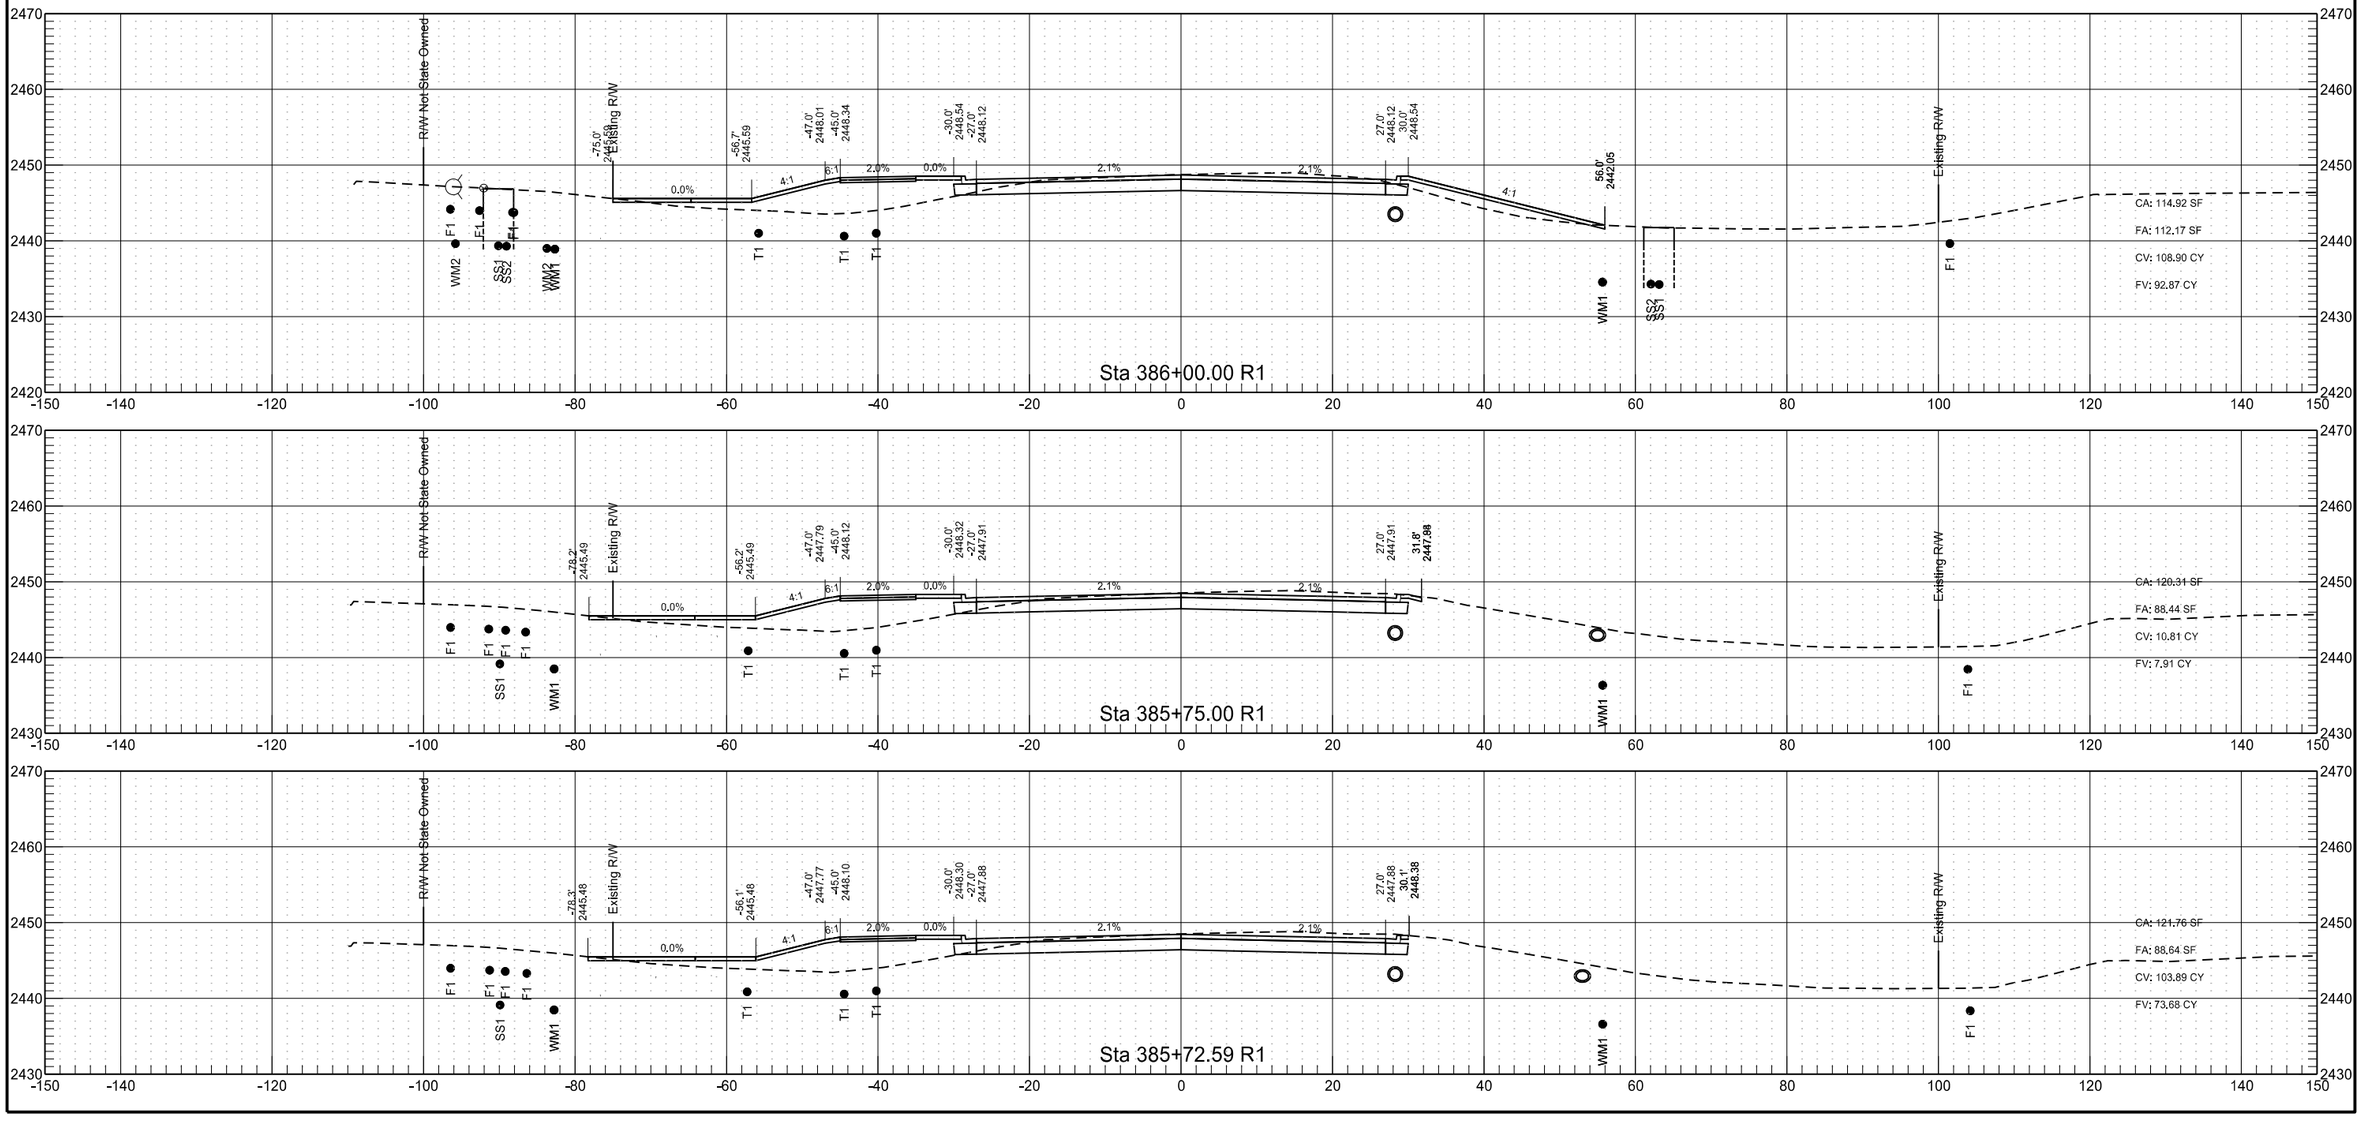


	STATE	PROJECT NO.	SECTION NO.	SHEET NO.
	ND	NHU-5-094(114)907	200	22

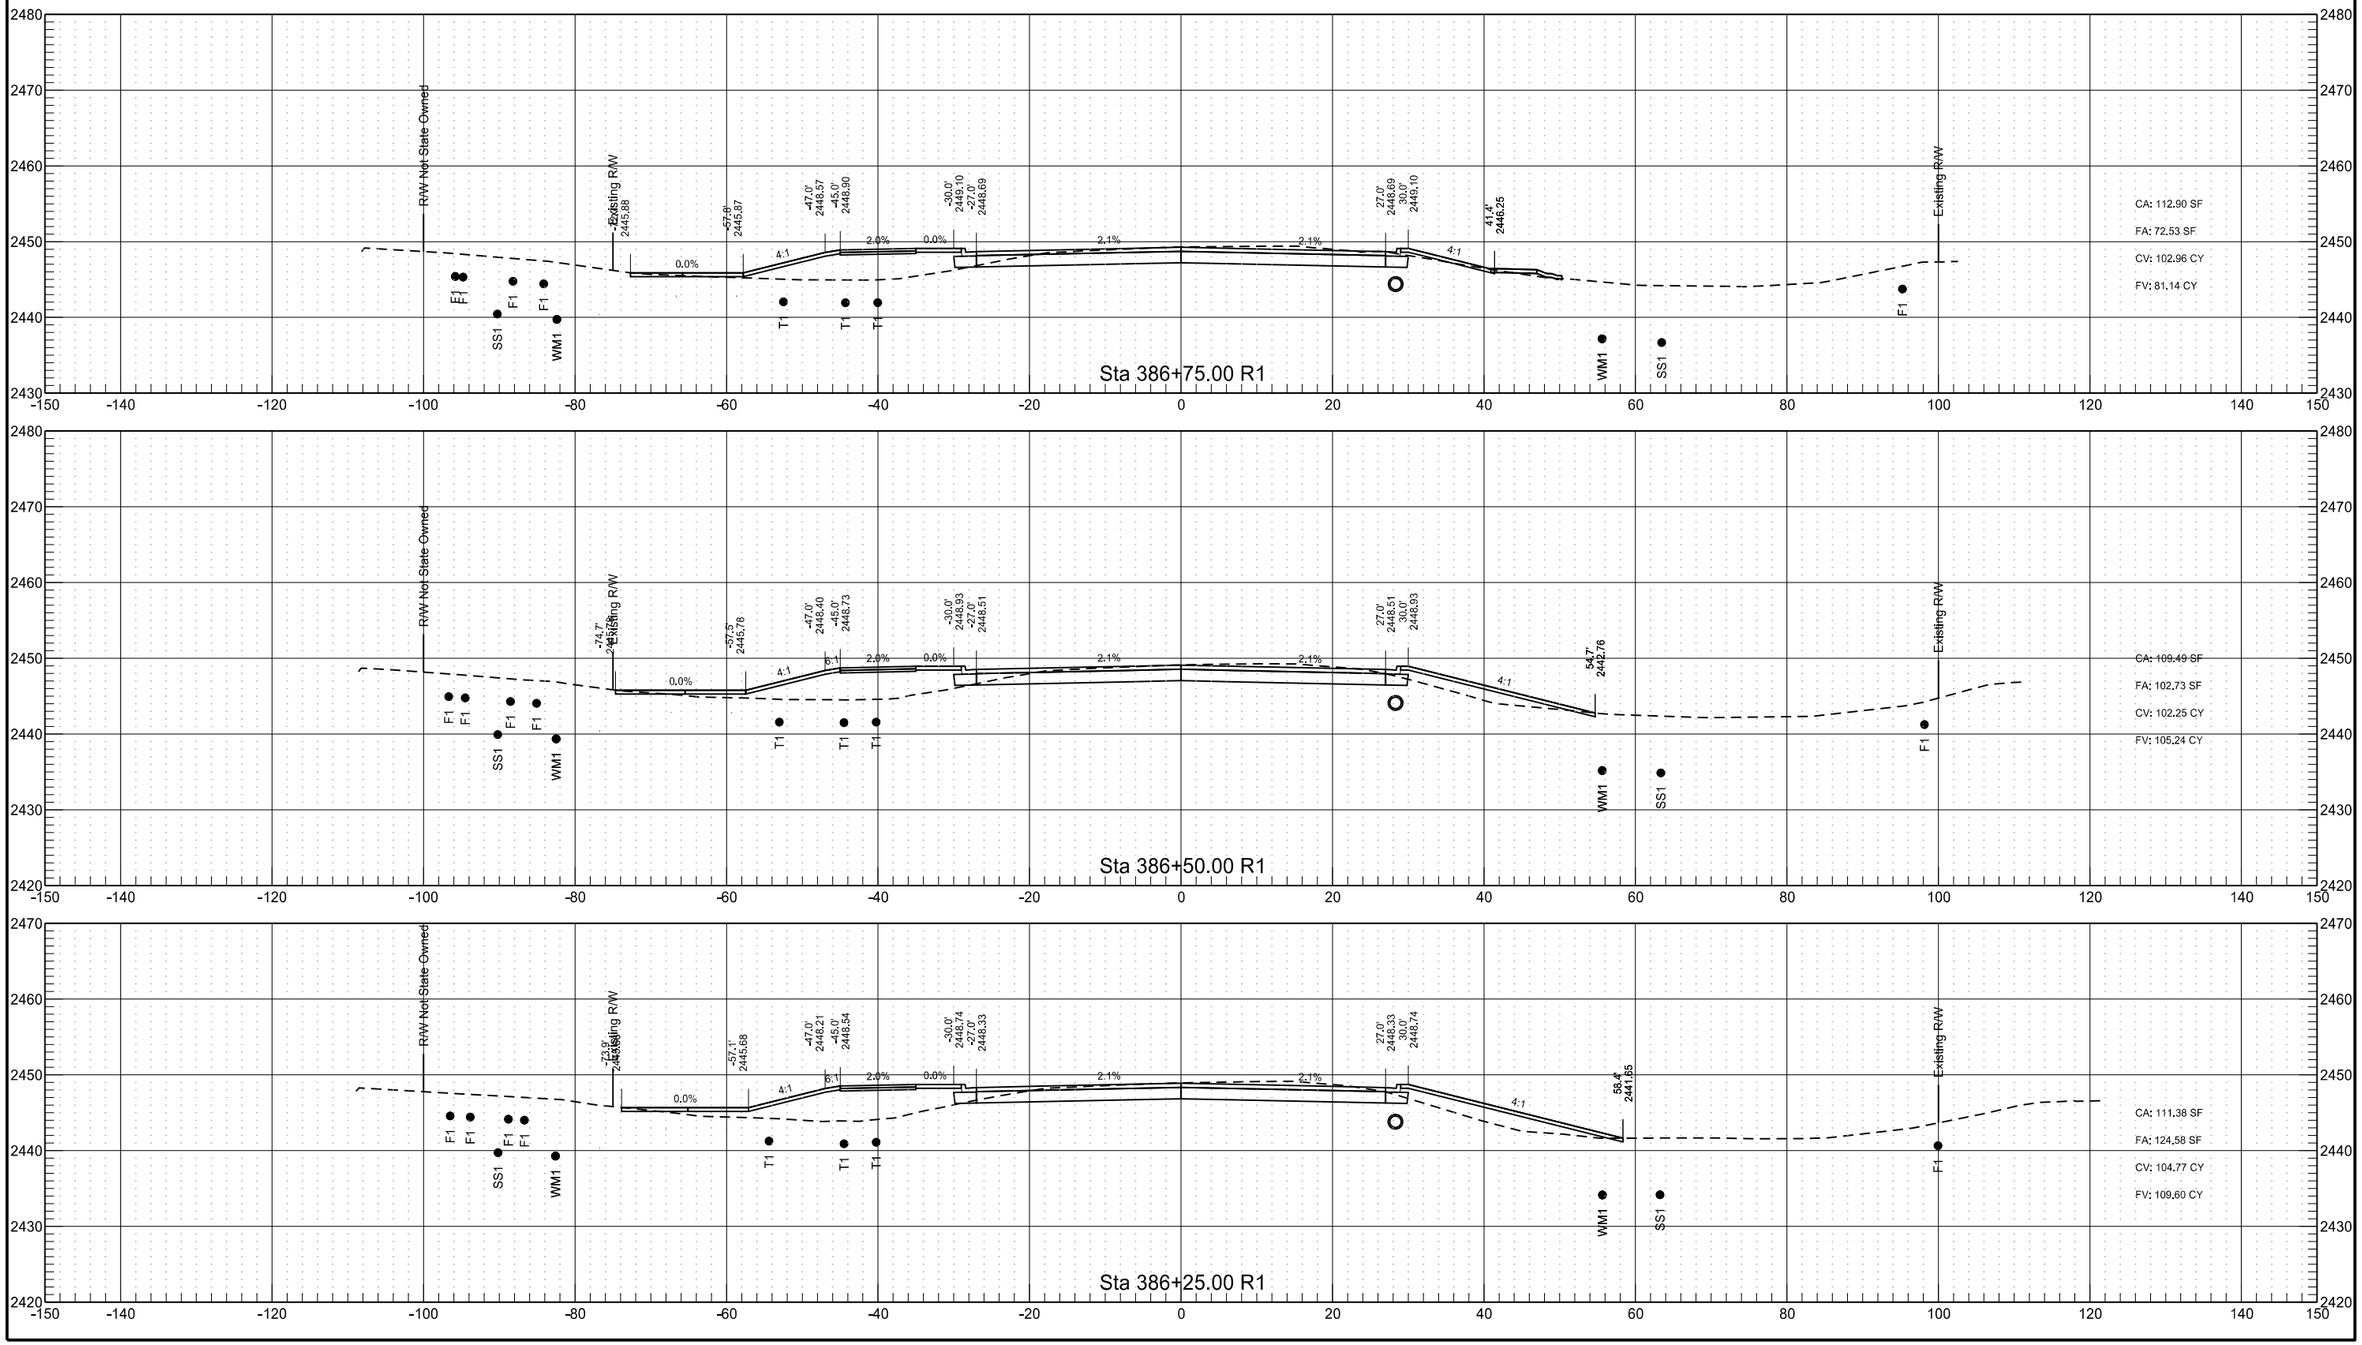


	STATE	PROJECT NO.	SECTION NO.	SHEET NO.
	ND	NHU-5-094(114)907	200	23

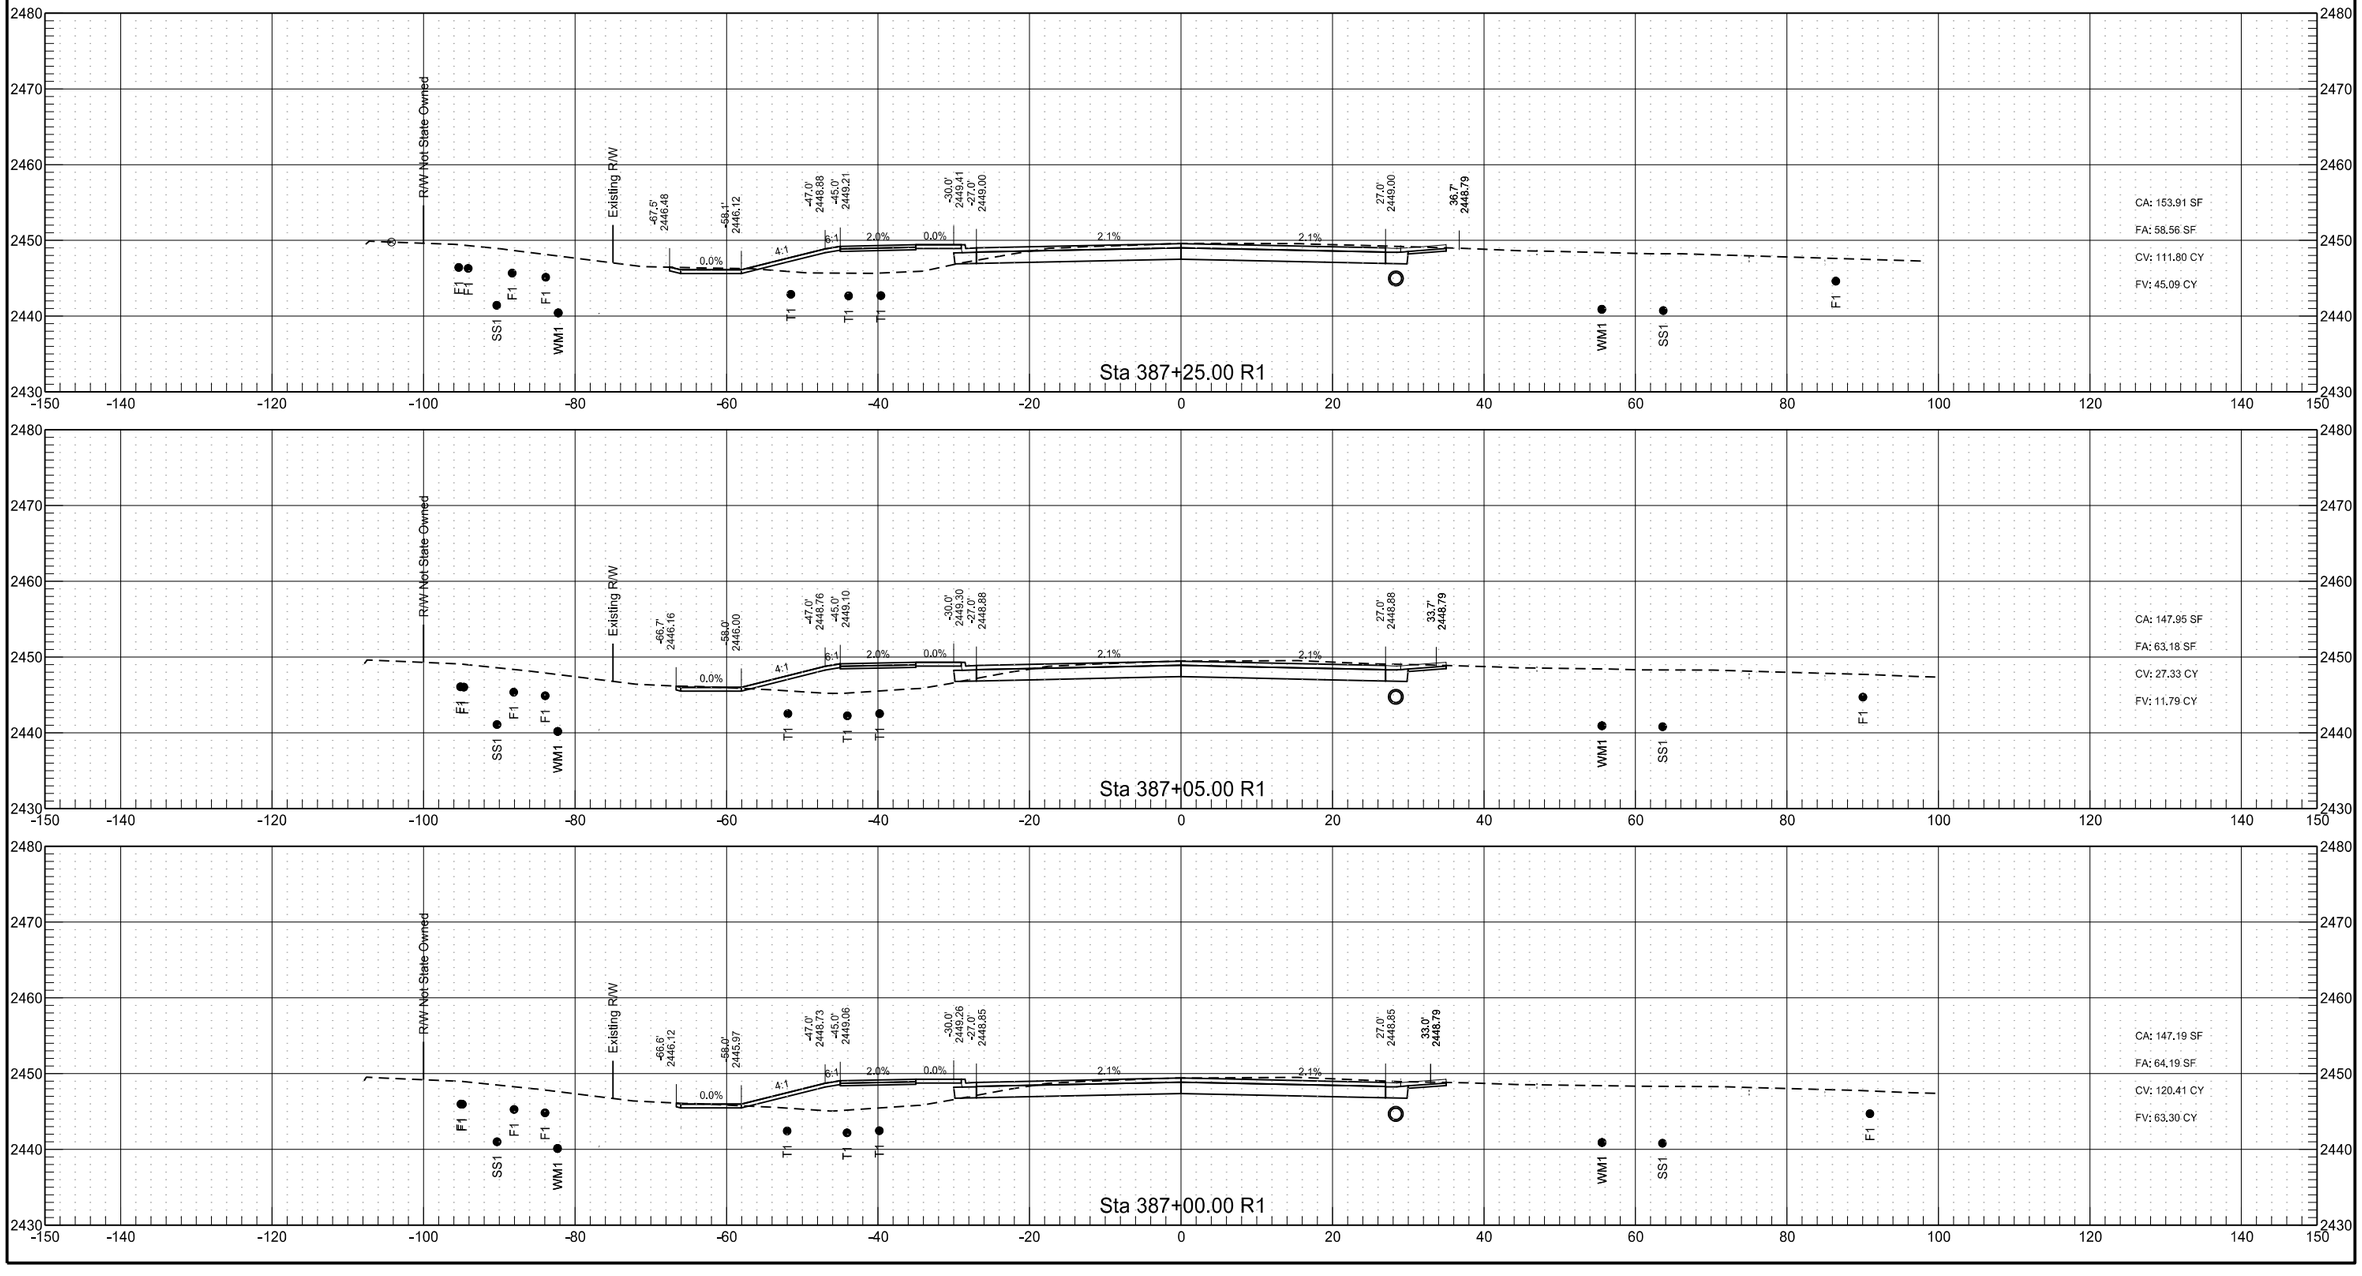


	STATE	PROJECT NO.	SECTION NO.	SHEET NO.
	ND	NHU-5-094(114)907	200	24

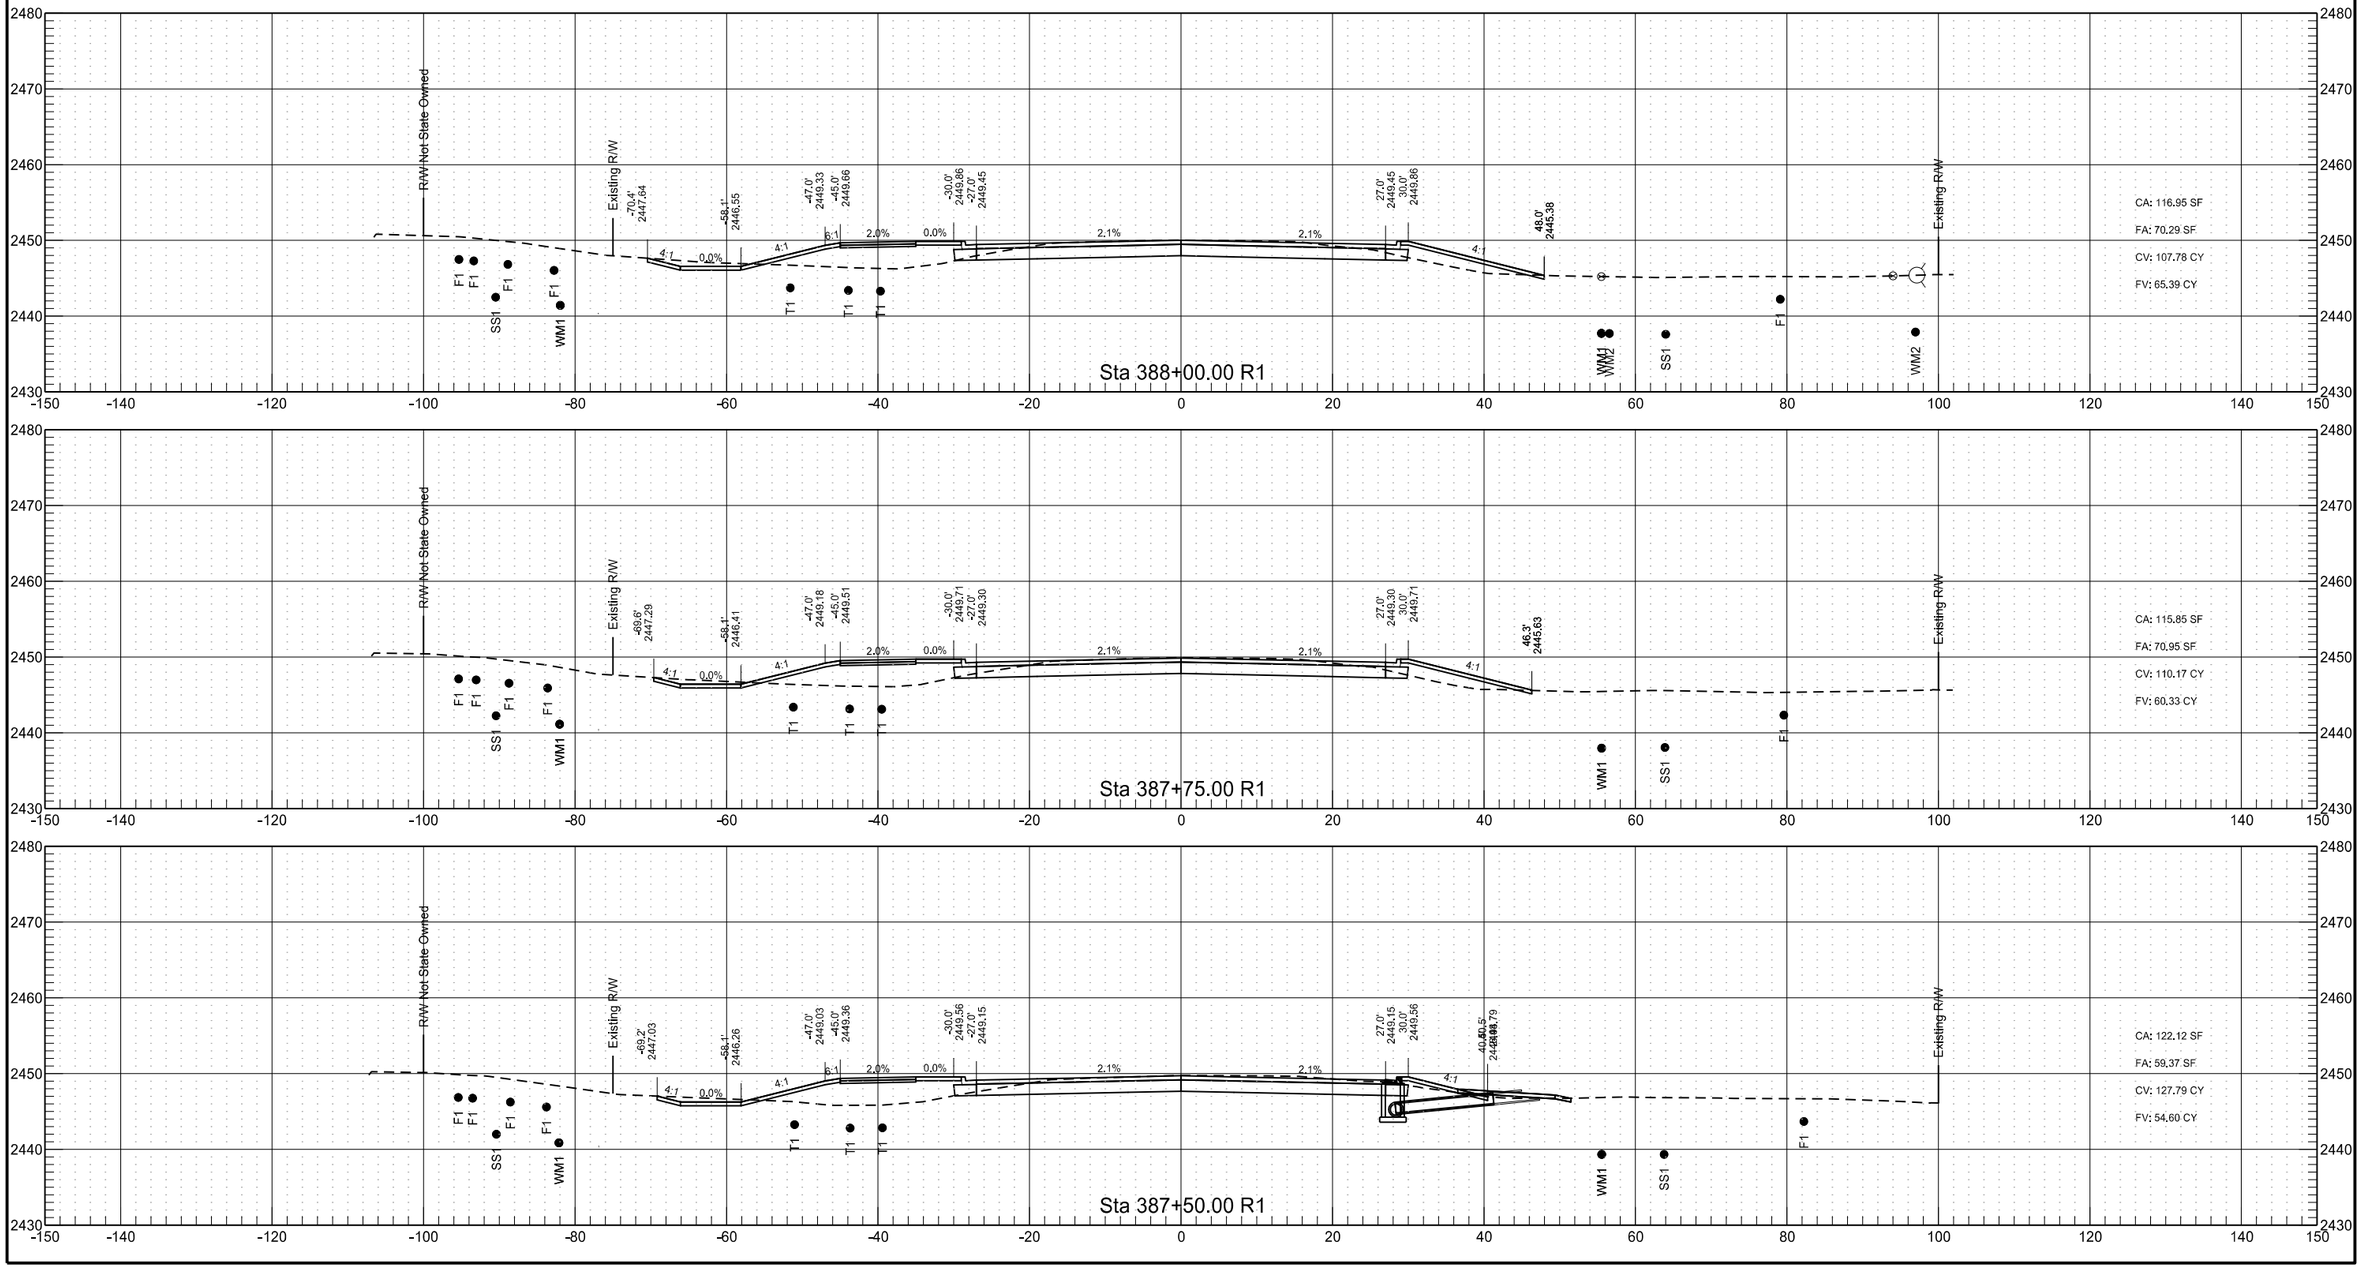



	STATE	PROJECT NO.	SECTION NO.	SHEET NO.
	ND	NHU-5-094(114)907	200	25

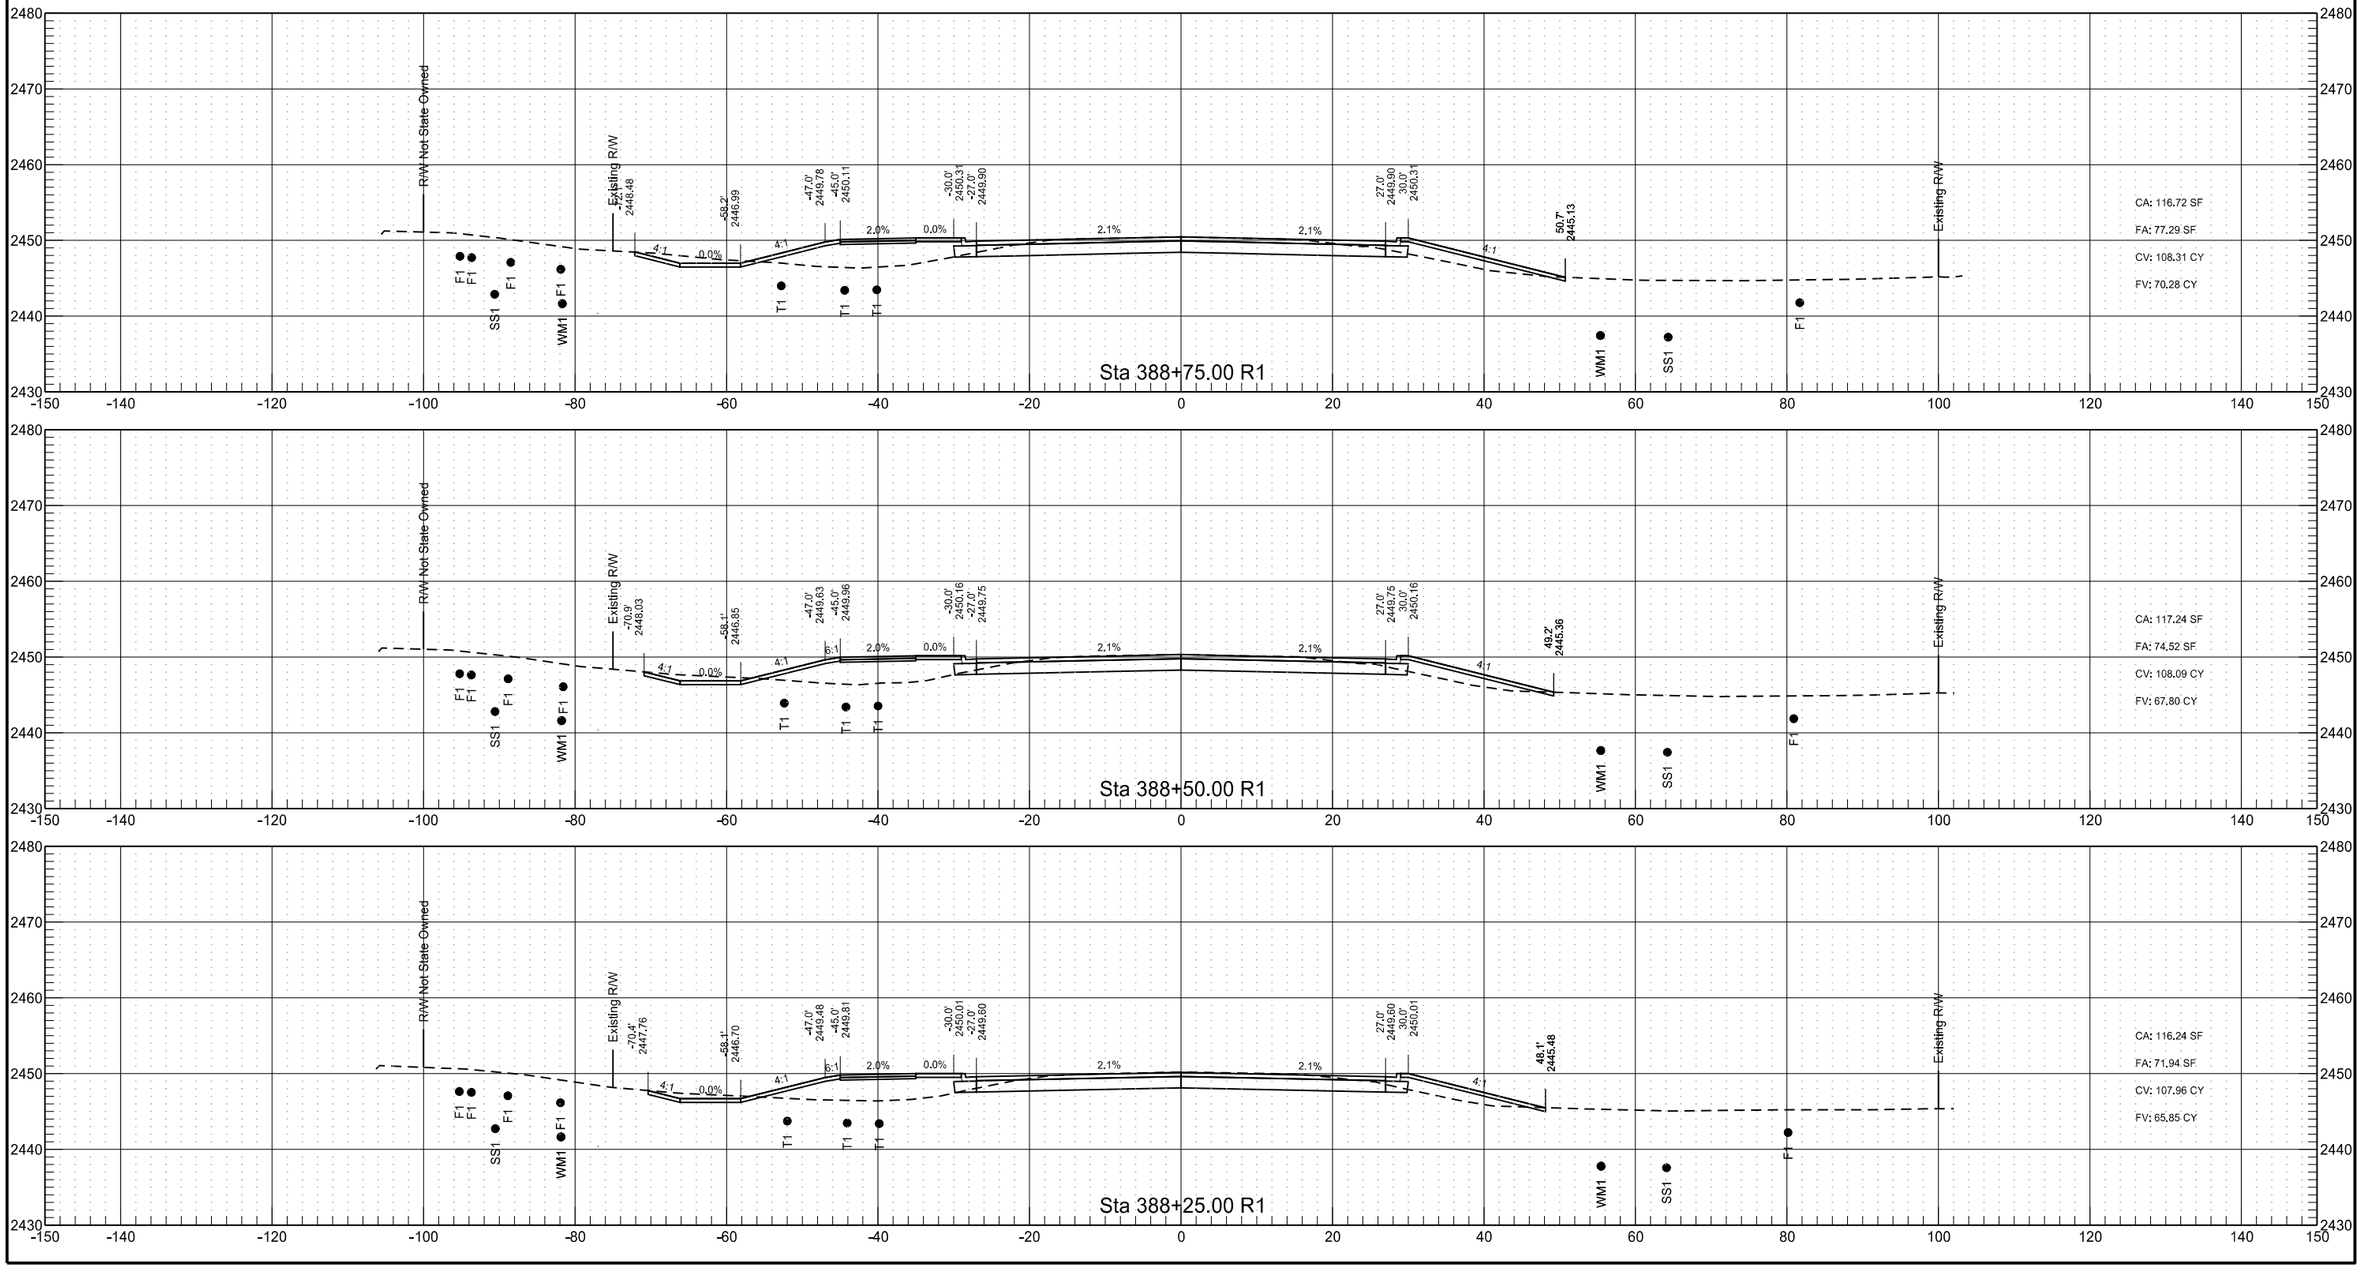


	STATE	PROJECT NO.	SECTION NO.	SHEET NO.
	ND	NHU-5-094(114)907	200	26

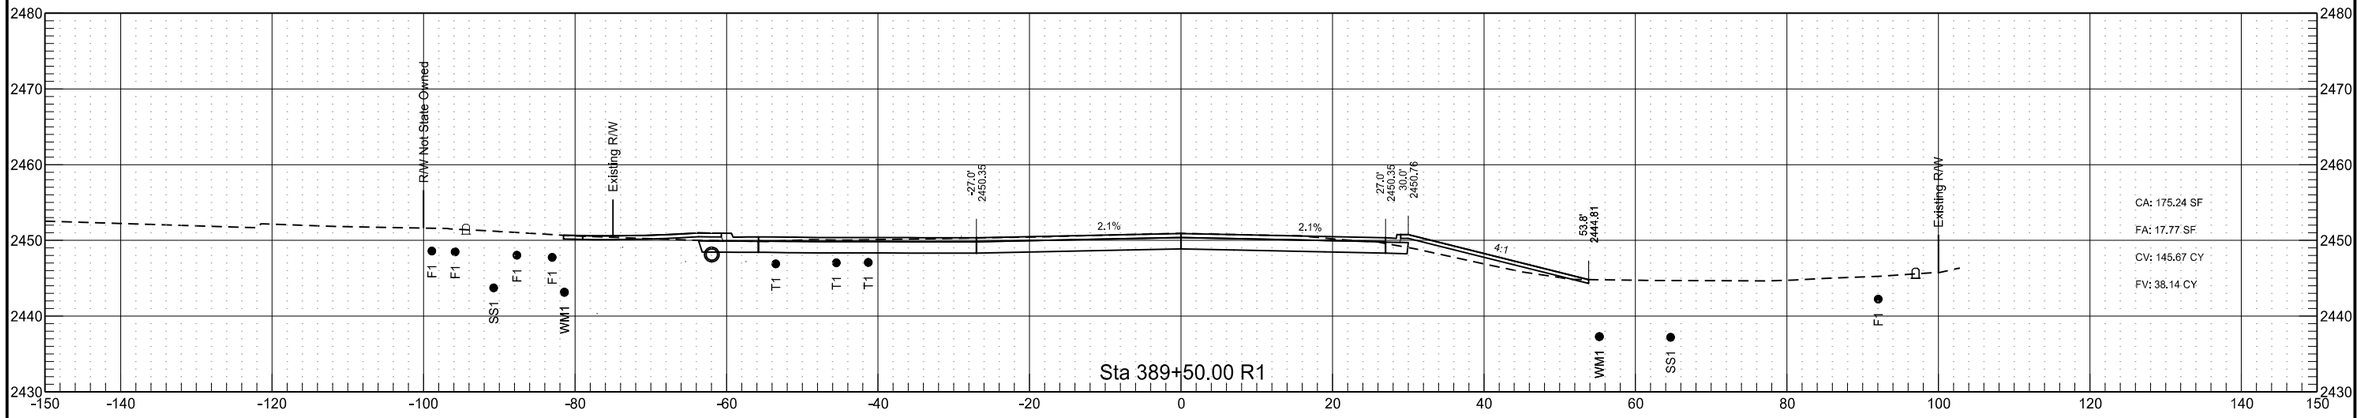


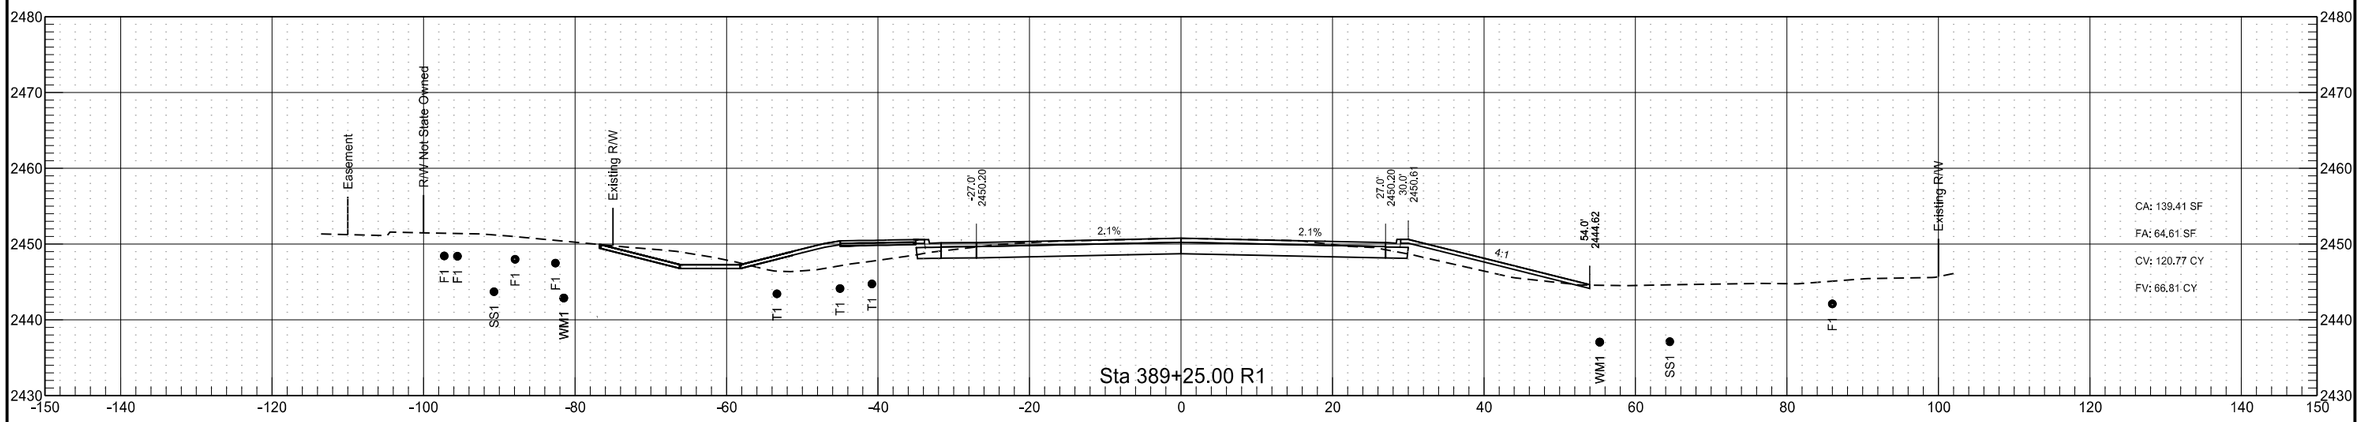


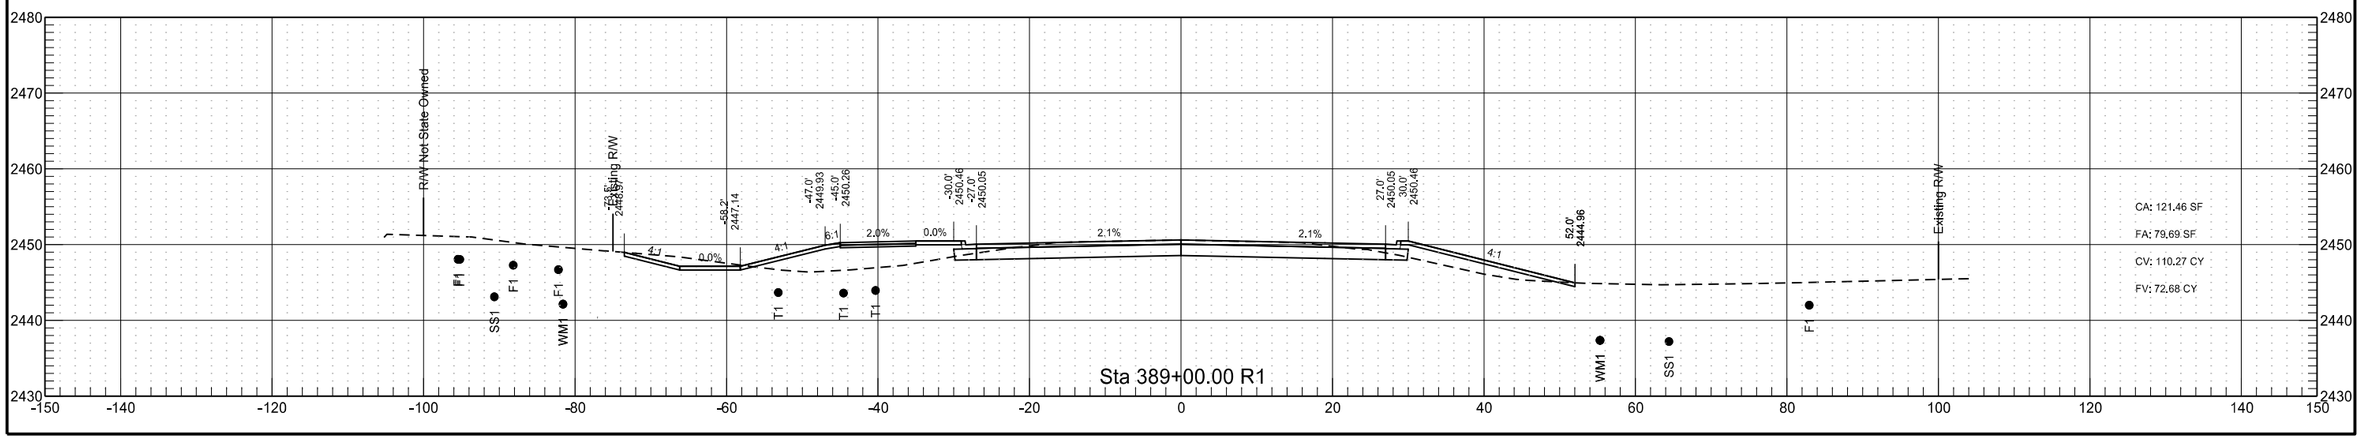


	STATE	PROJECT NO.	SECTION NO.	SHEET NO.
	ND	NHU-5-094(114)907	200	27

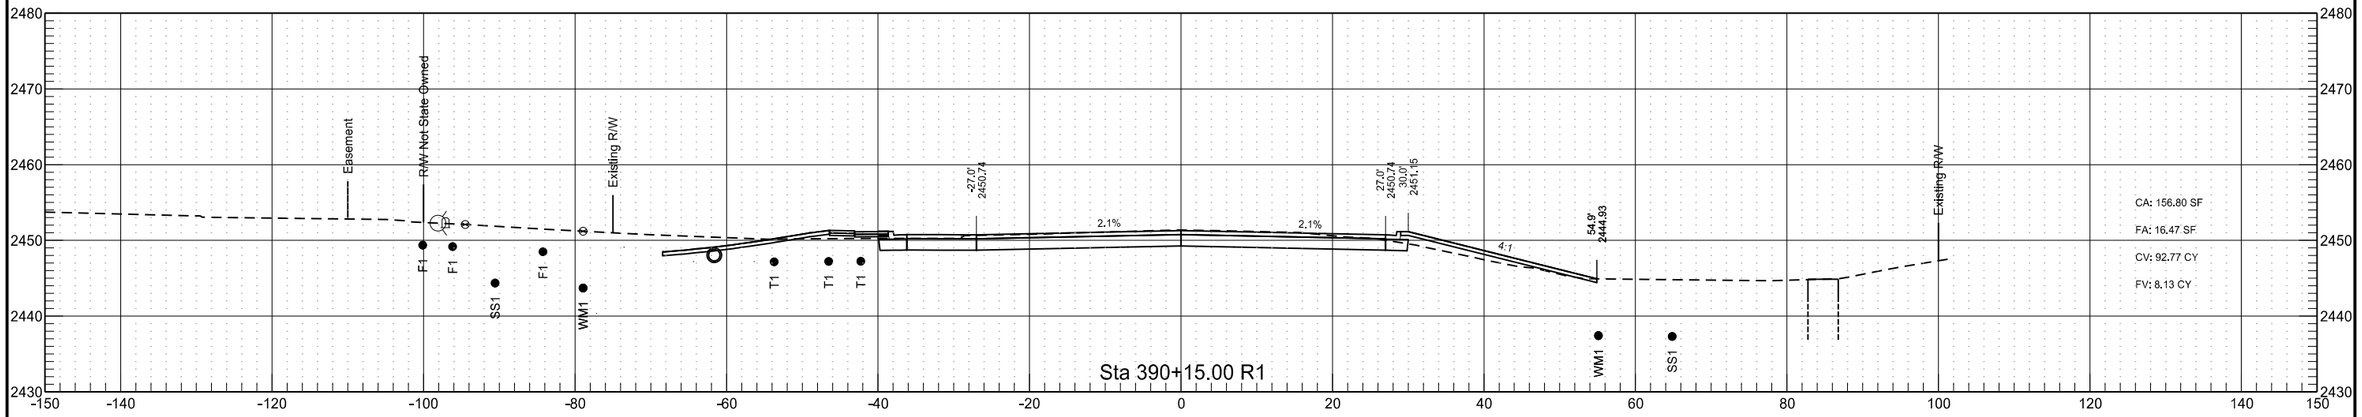

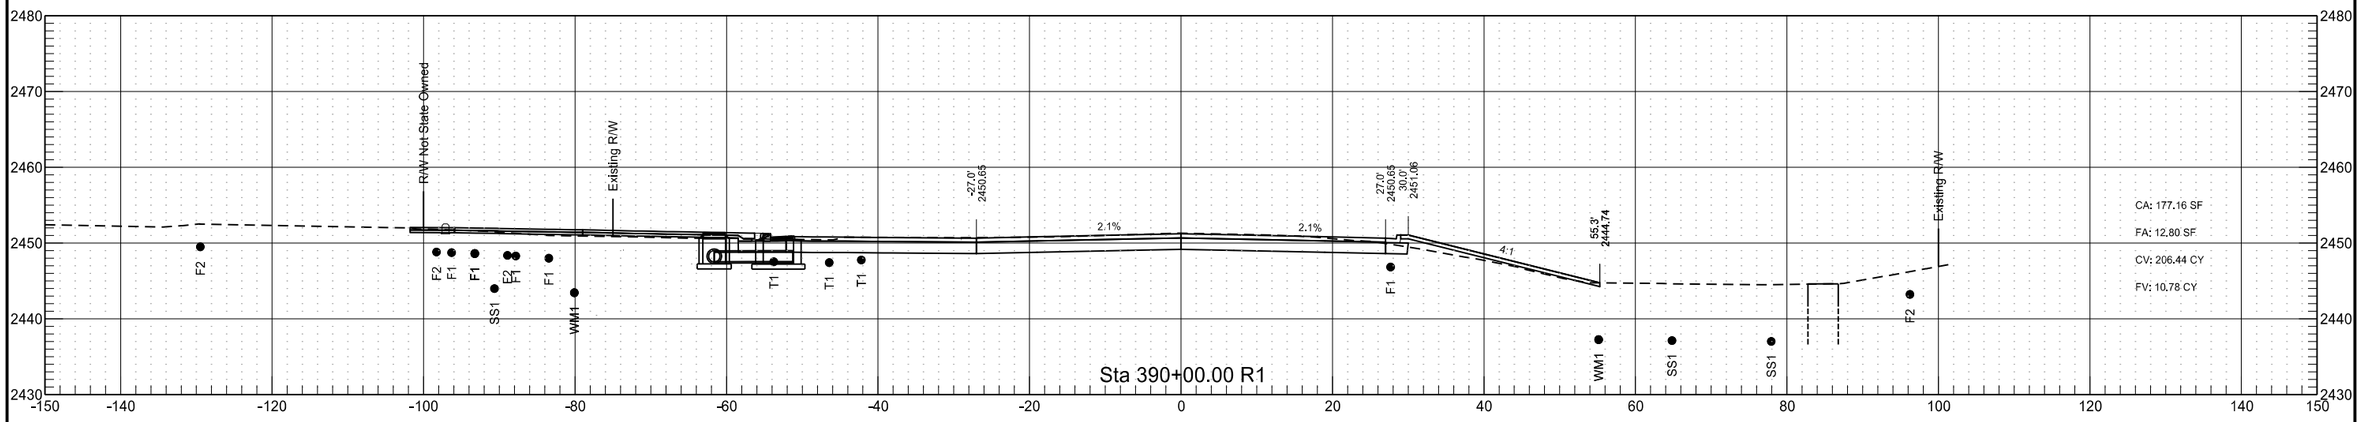


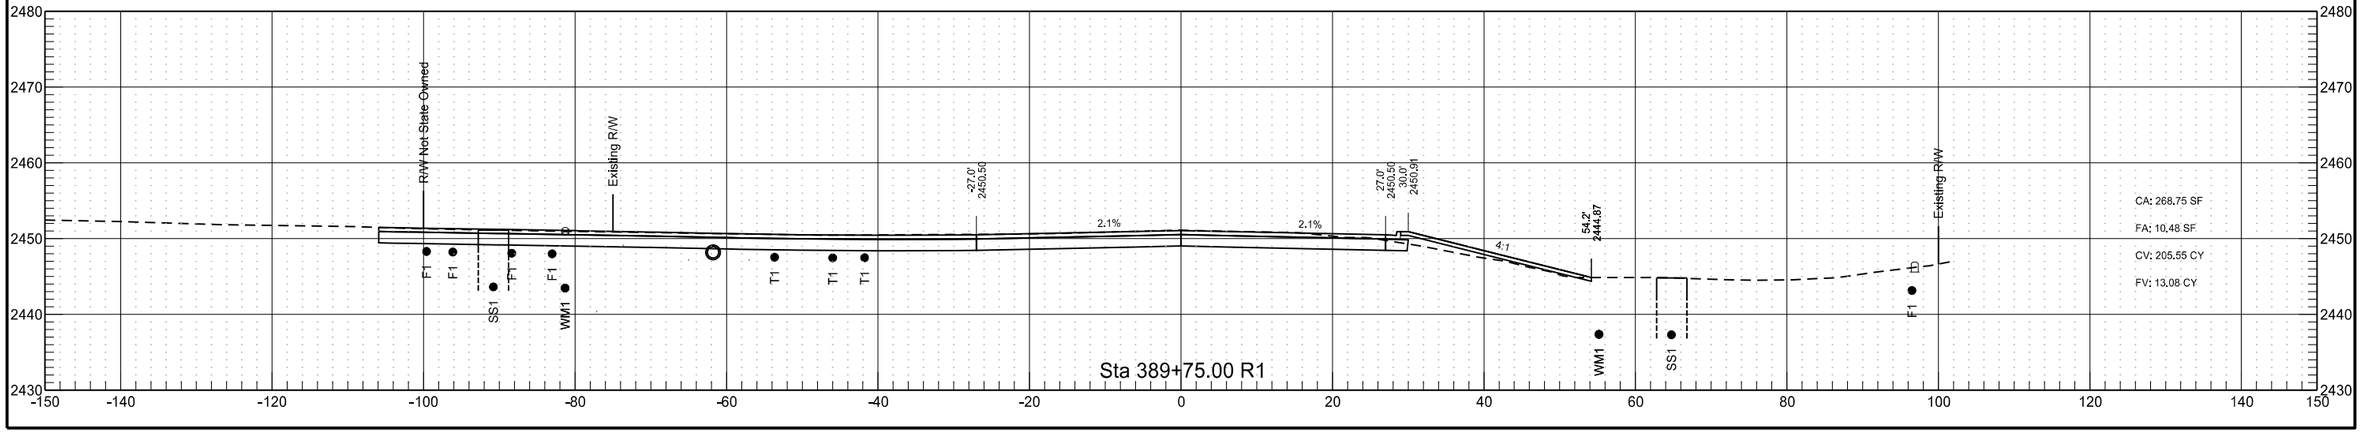



	STATE	PROJECT NO.	SECTION NO.	SHEET NO.
	ND	NHU-5-094(114)907	200	28

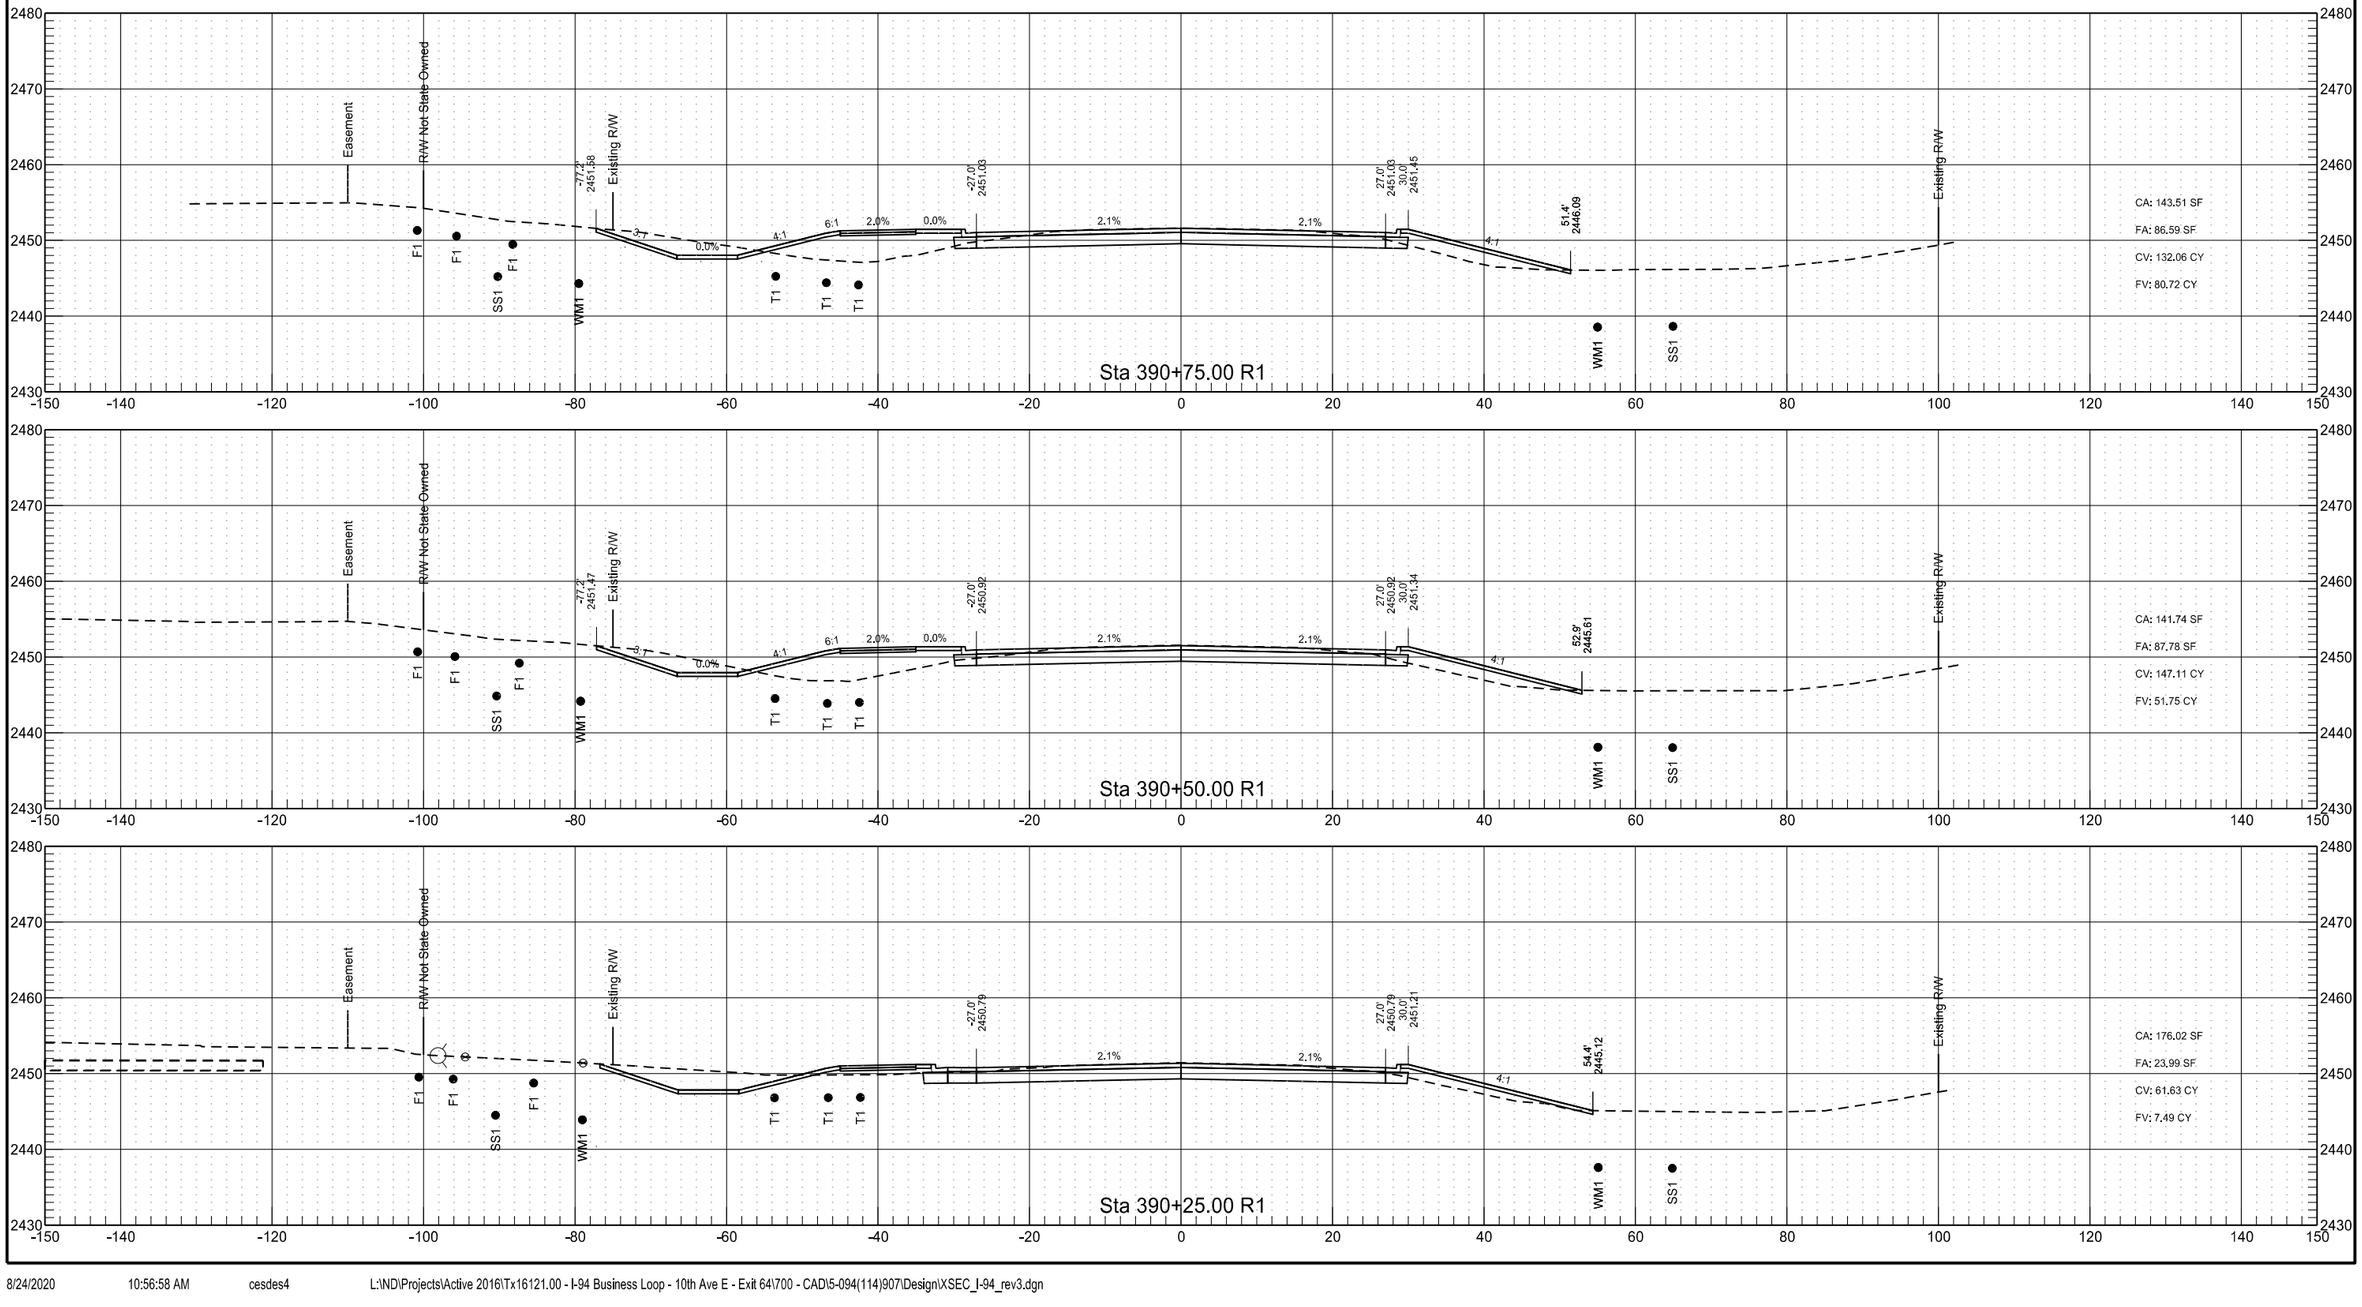


	STATE	PROJECT NO.	SECTION NO.	SHEET NO.
	ND	NHU-5-094(114)907	200	29

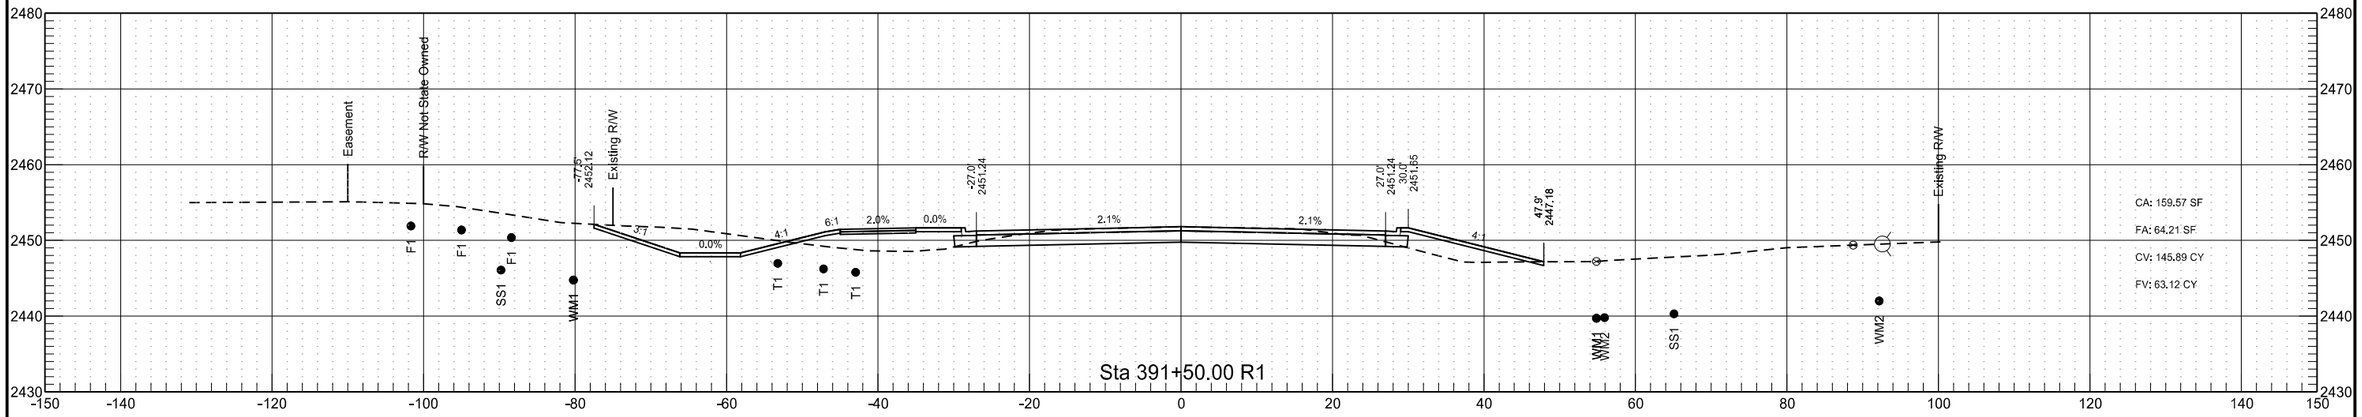


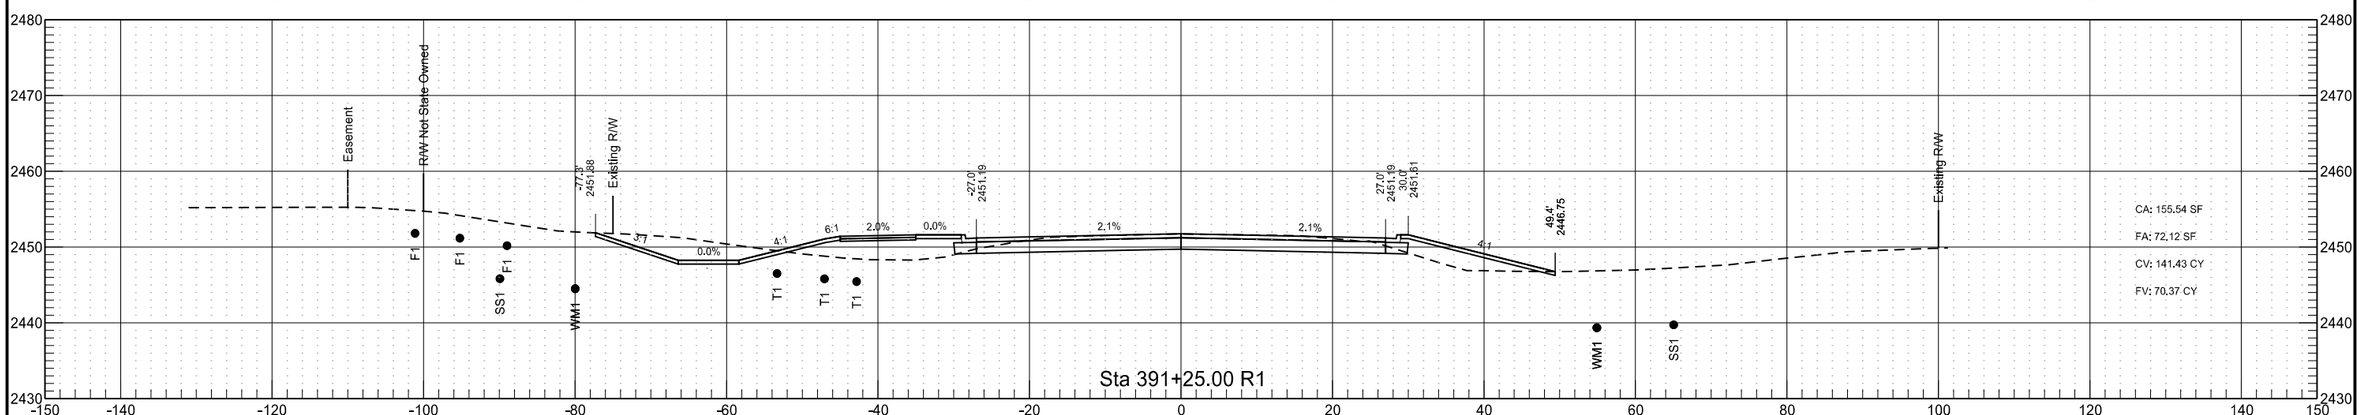


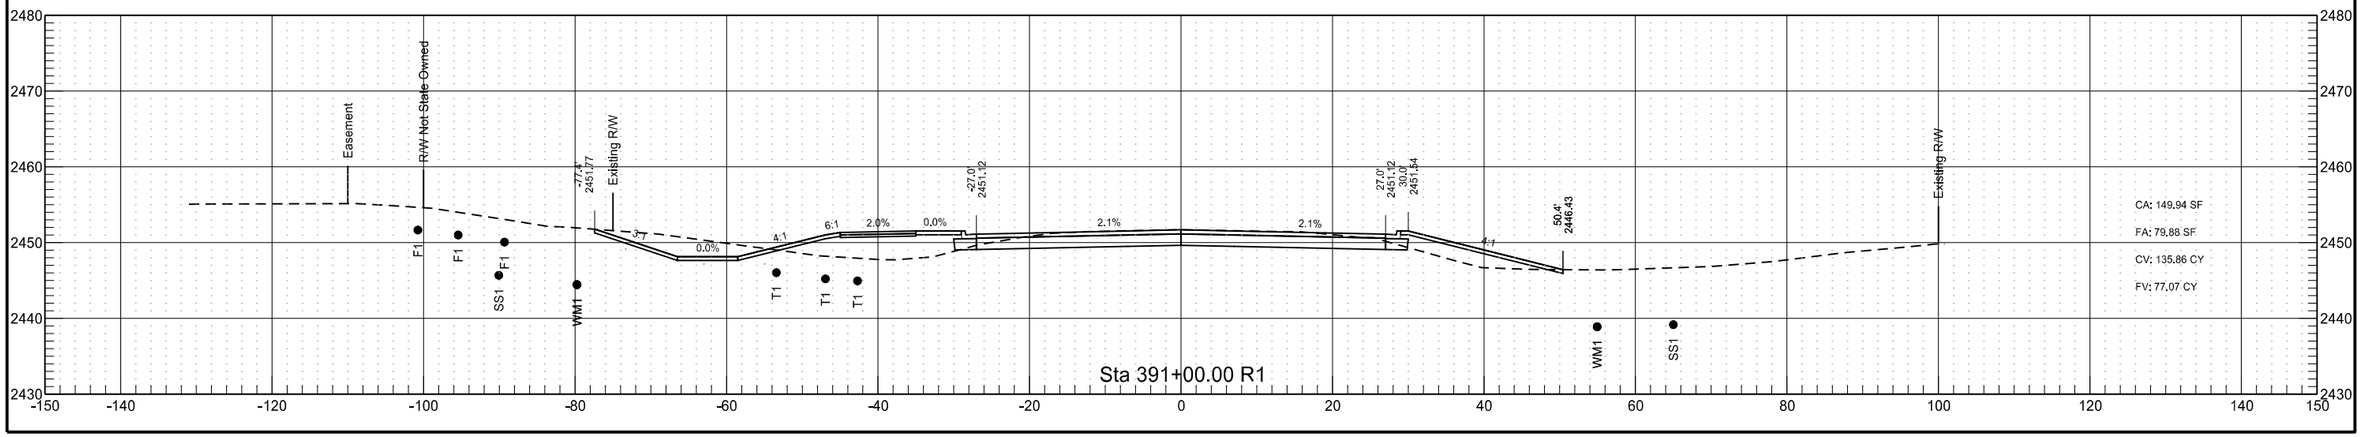


	STATE	PROJECT NO.	SECTION NO.	SHEET NO.
	ND	NHU-5-094(114)907	200	30

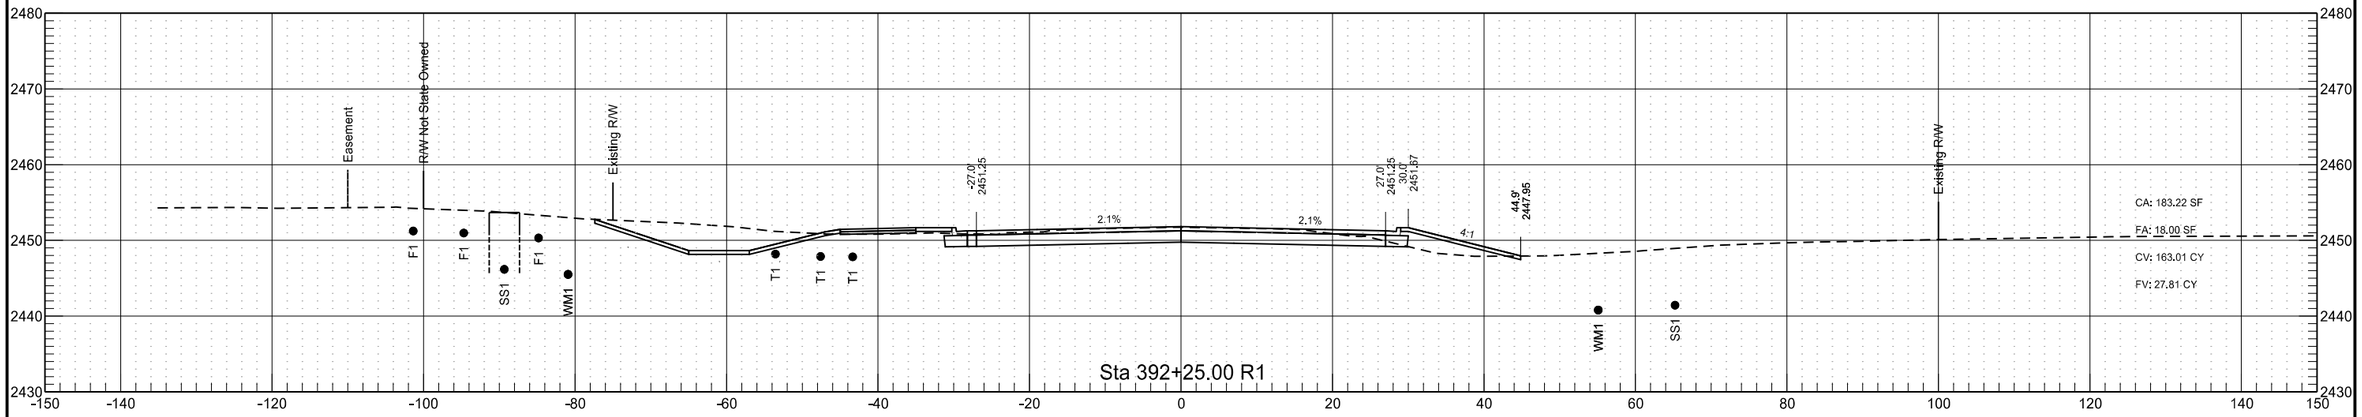


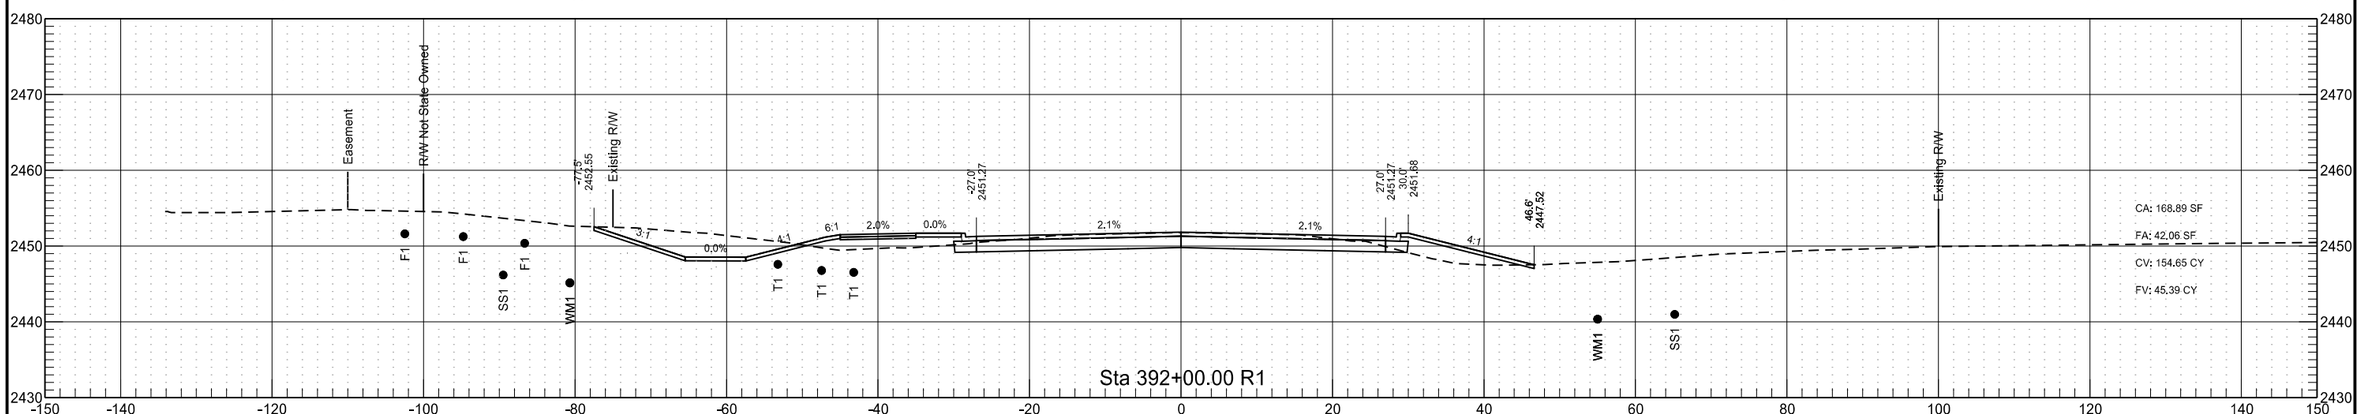


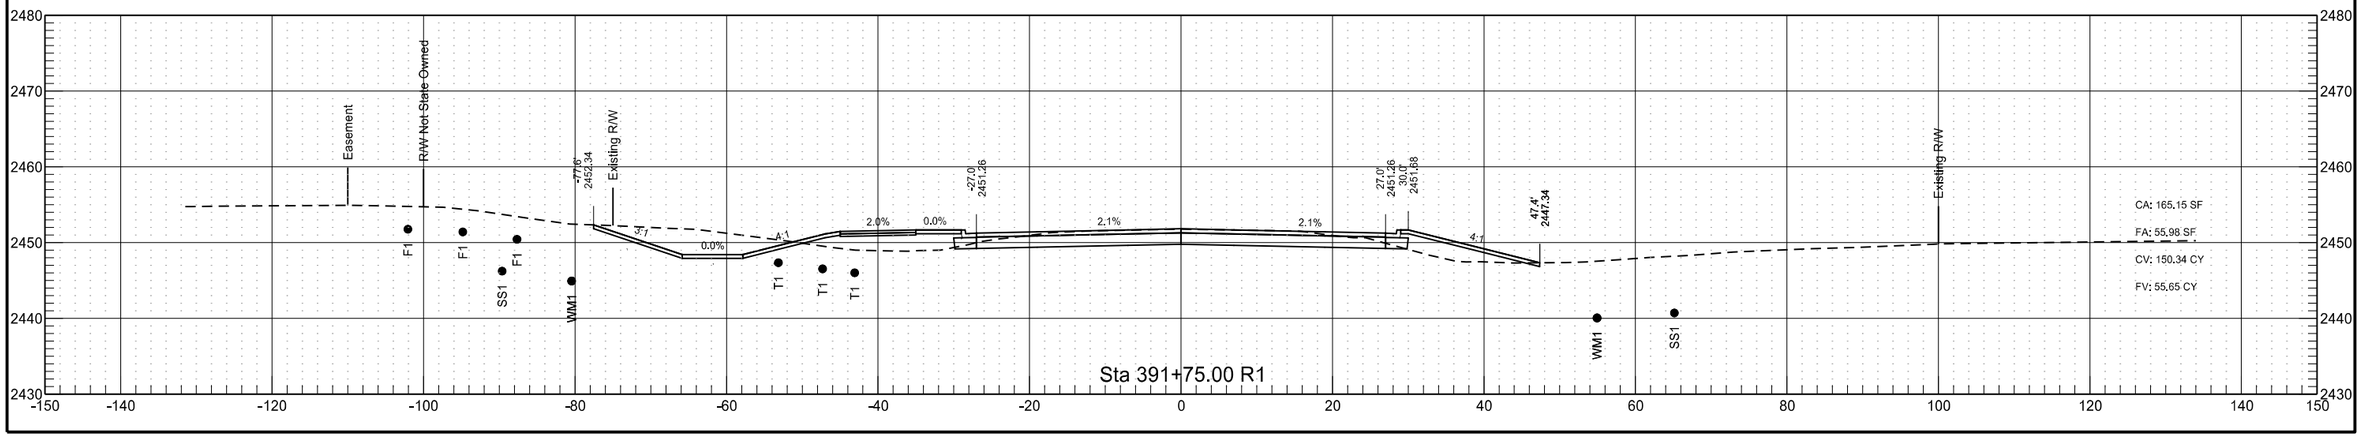


	STATE	PROJECT NO.	SECTION NO.	SHEET NO.
	ND	NHU-5-094(114)907	200	31

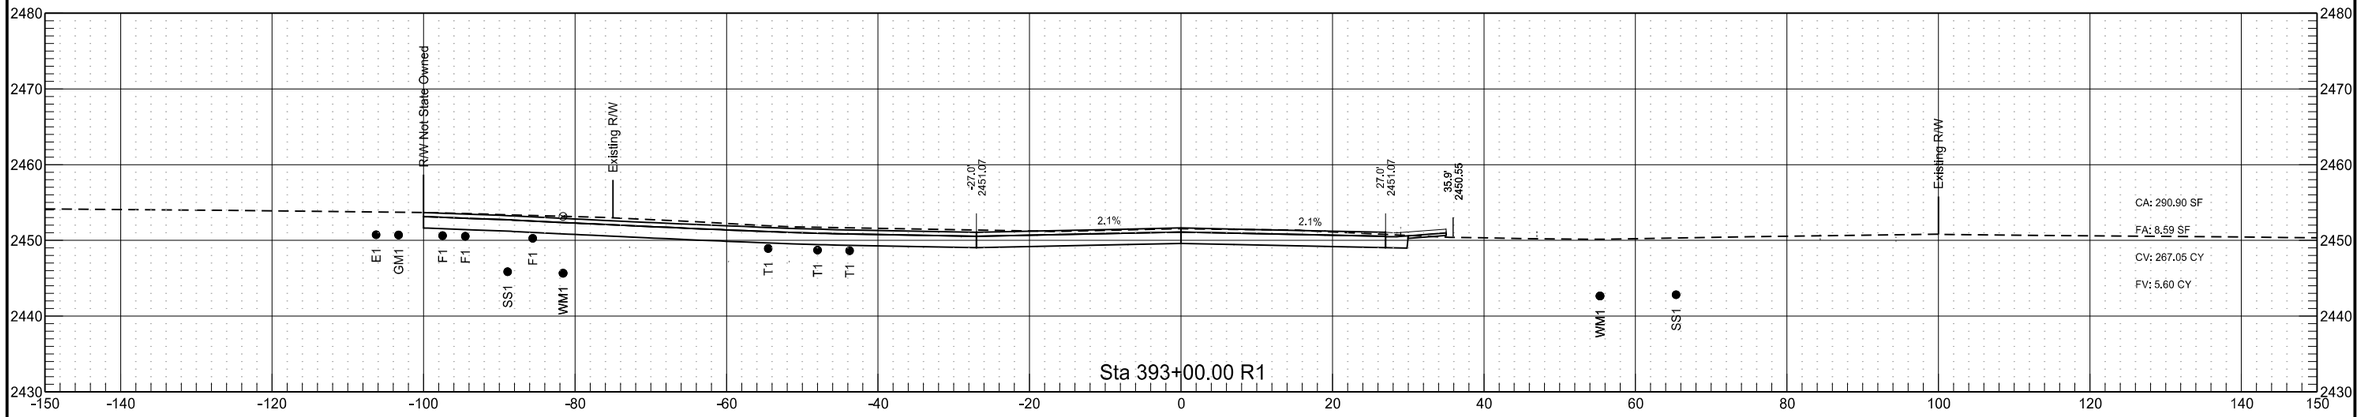


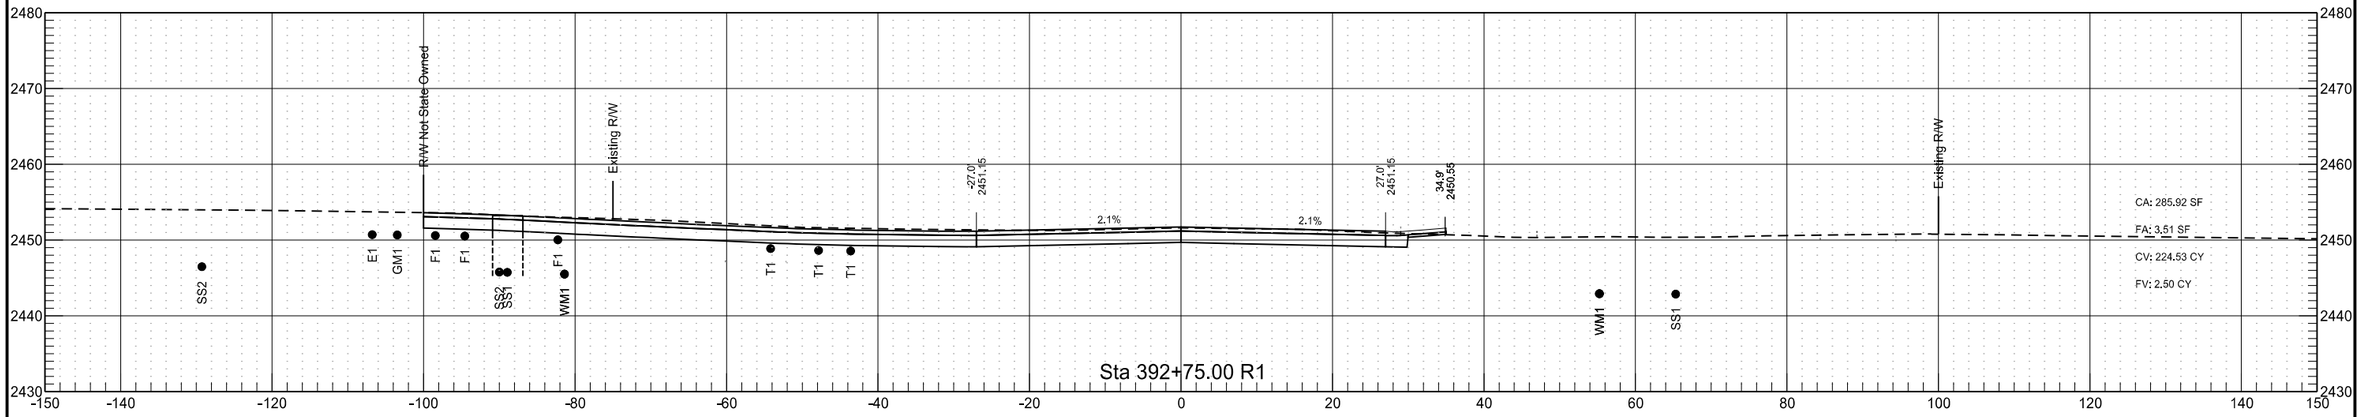


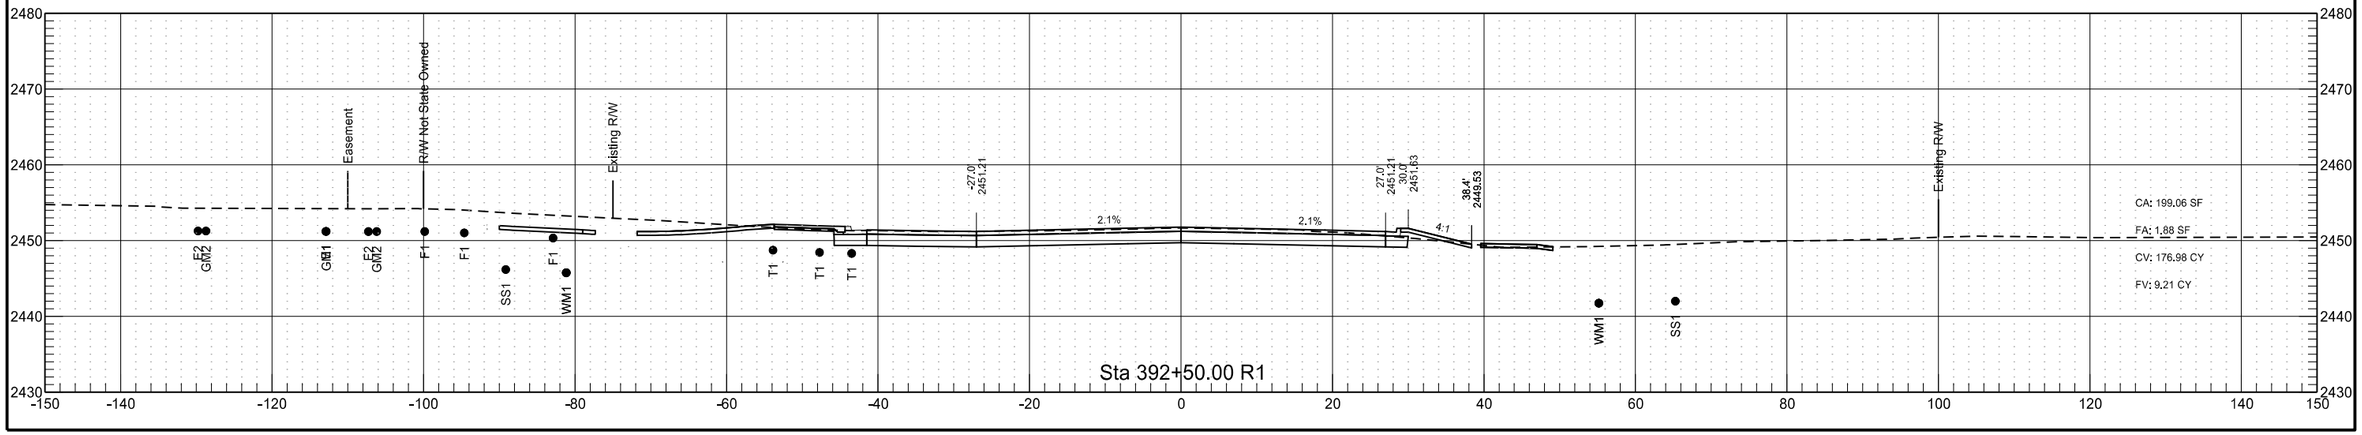


	STATE	PROJECT NO.	SECTION NO.	SHEET NO.
	ND	NHU-5-094(114)907	200	32

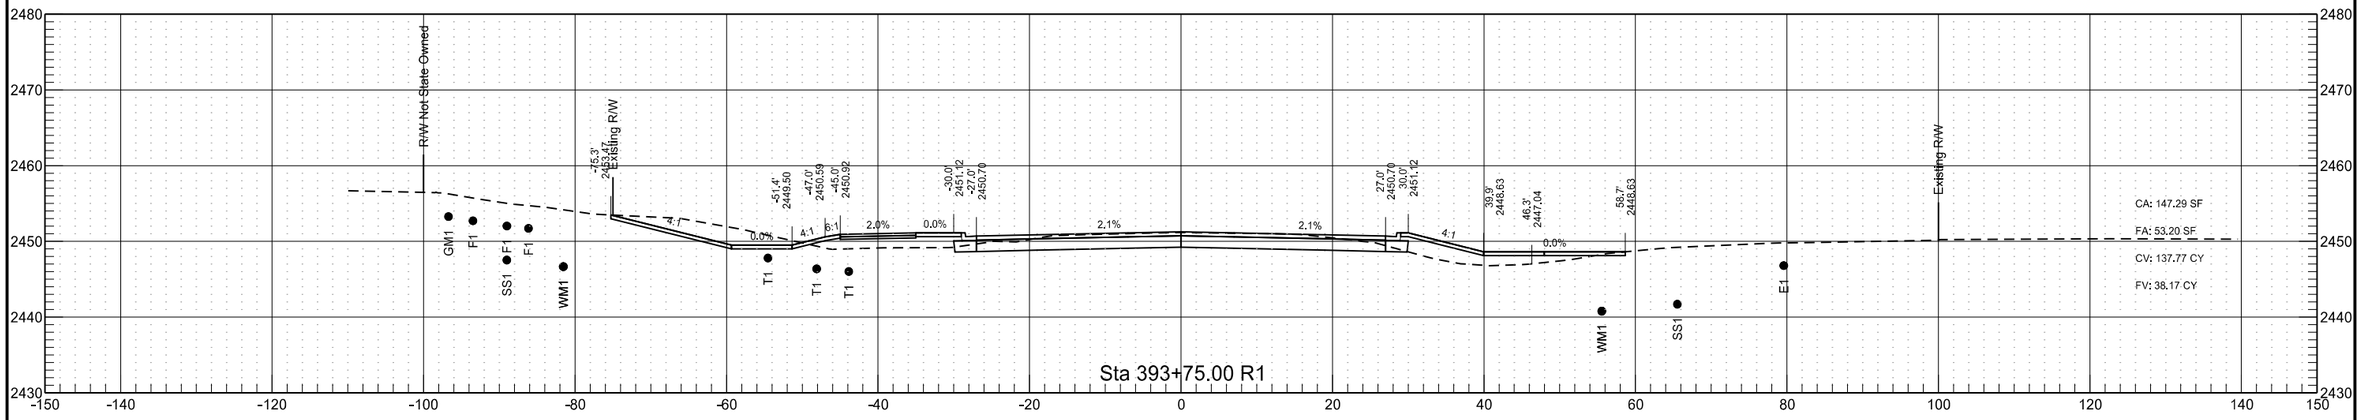


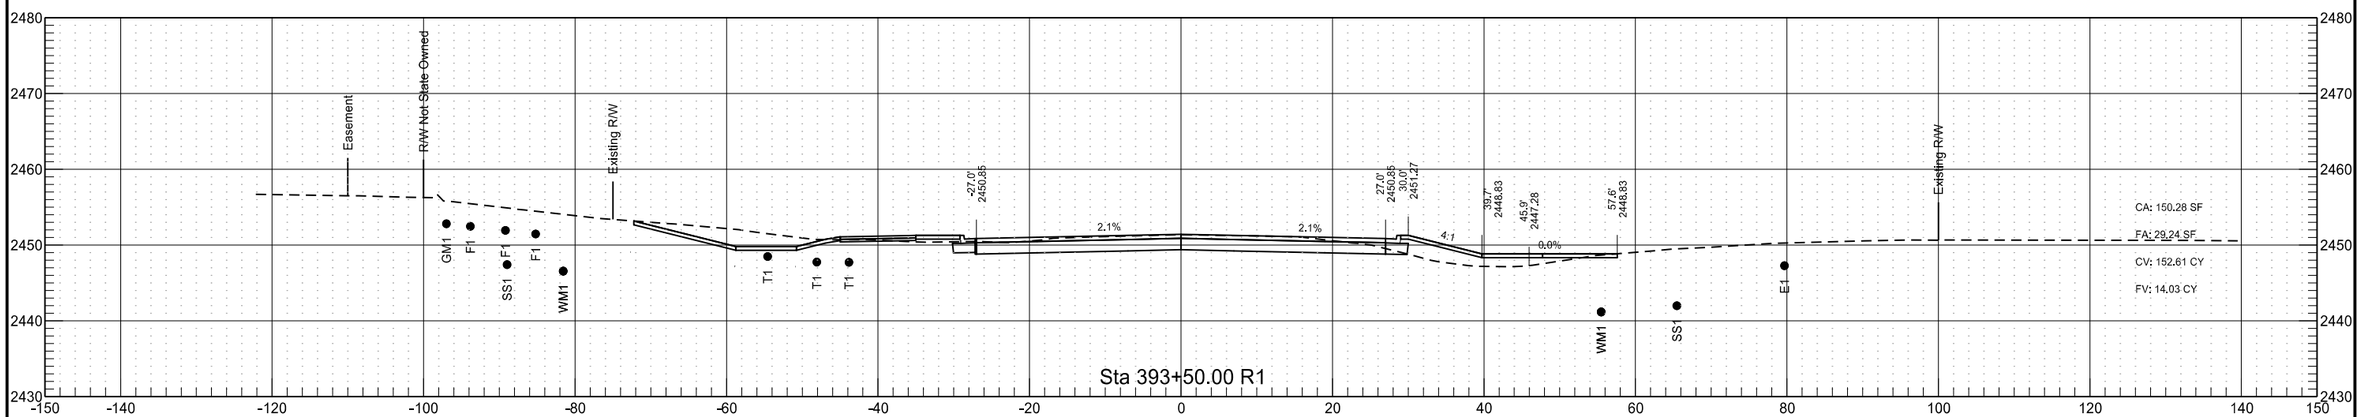


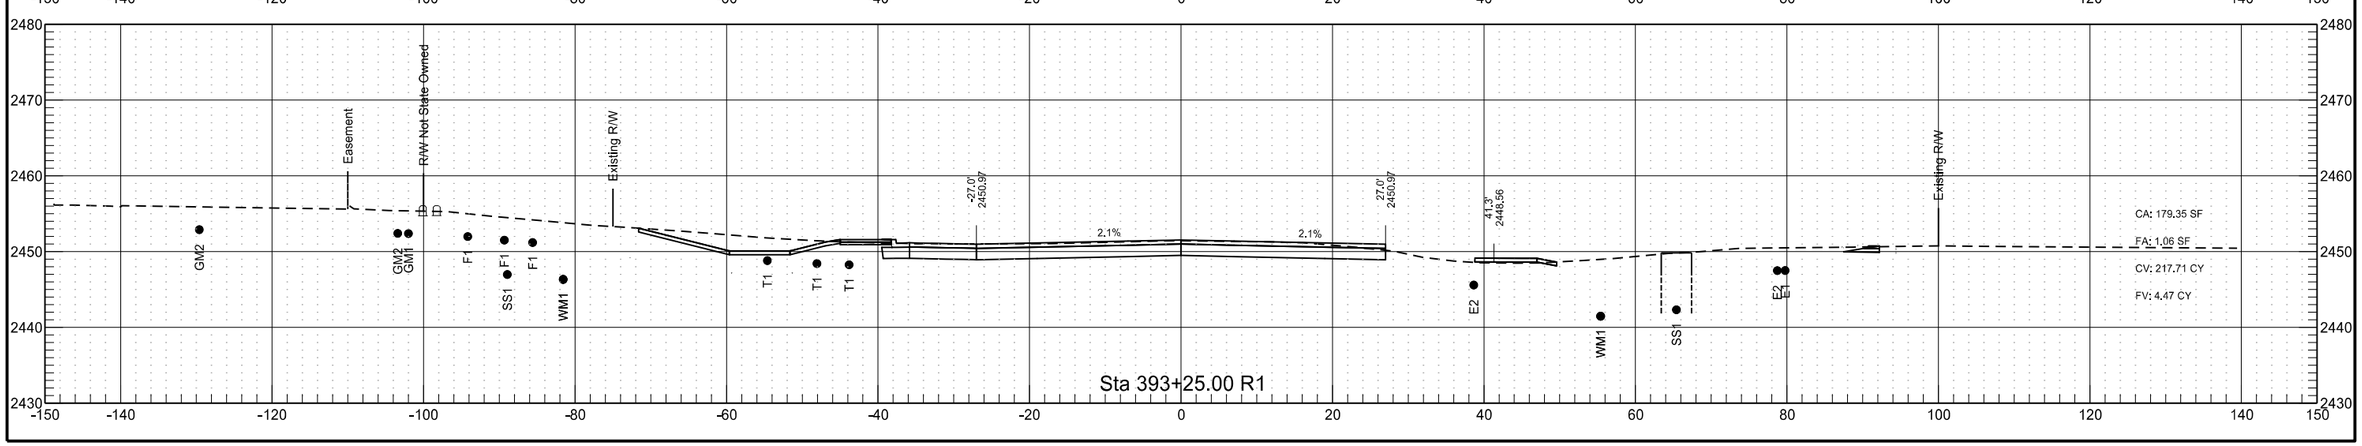


	STATE	PROJECT NO.	SECTION NO.	SHEET NO.
	ND	NHU-5-094(114)907	200	33

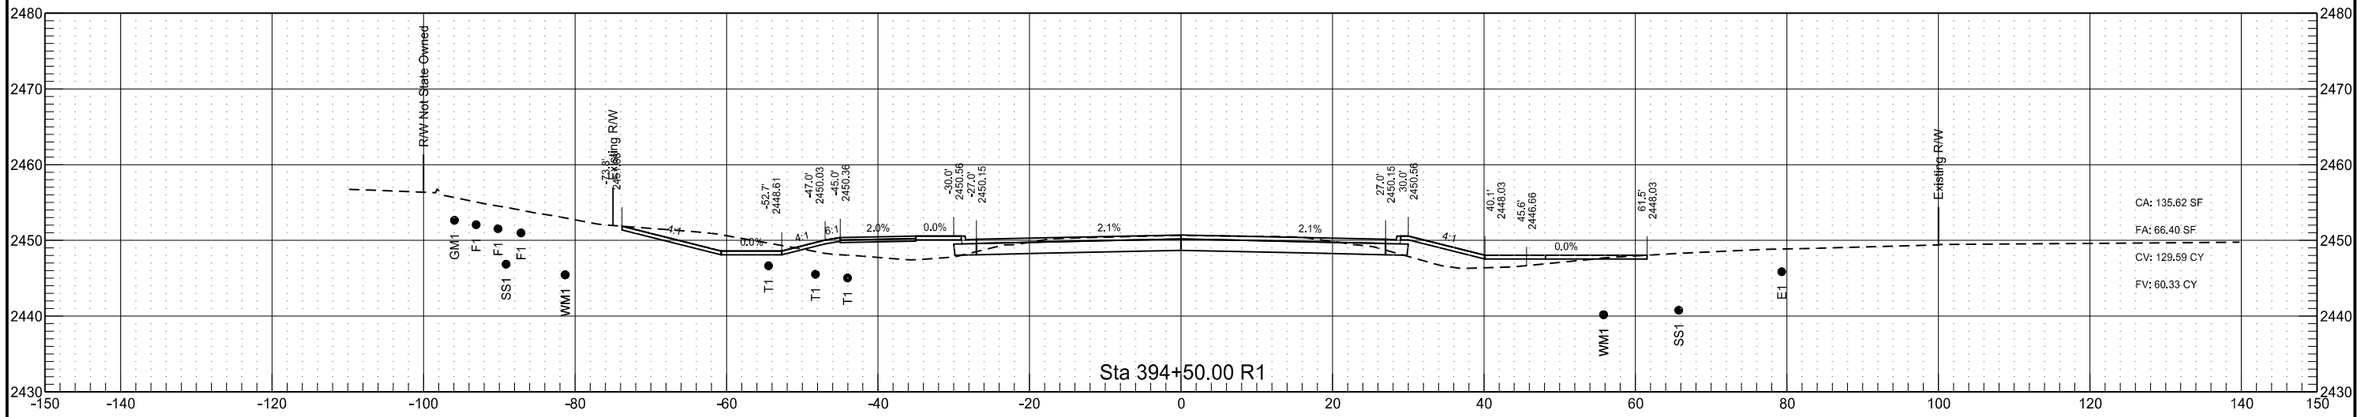

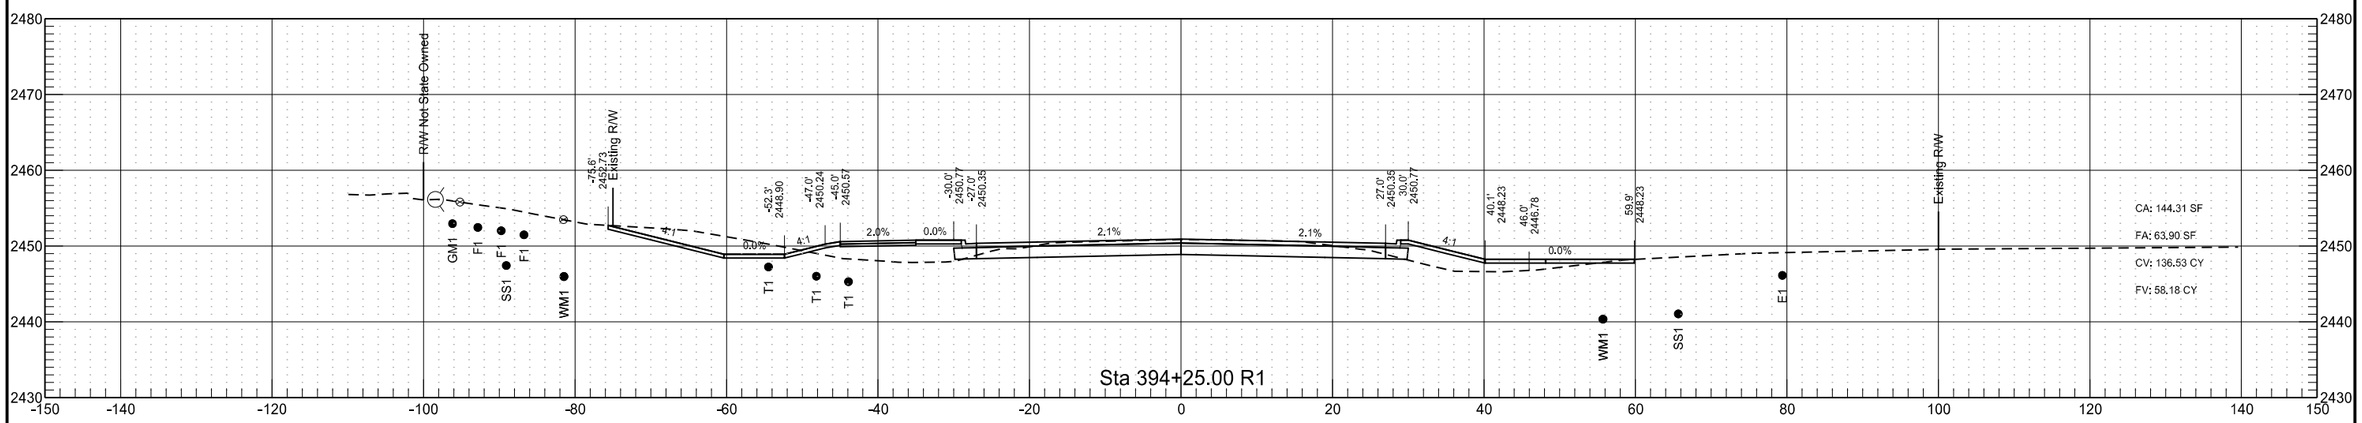


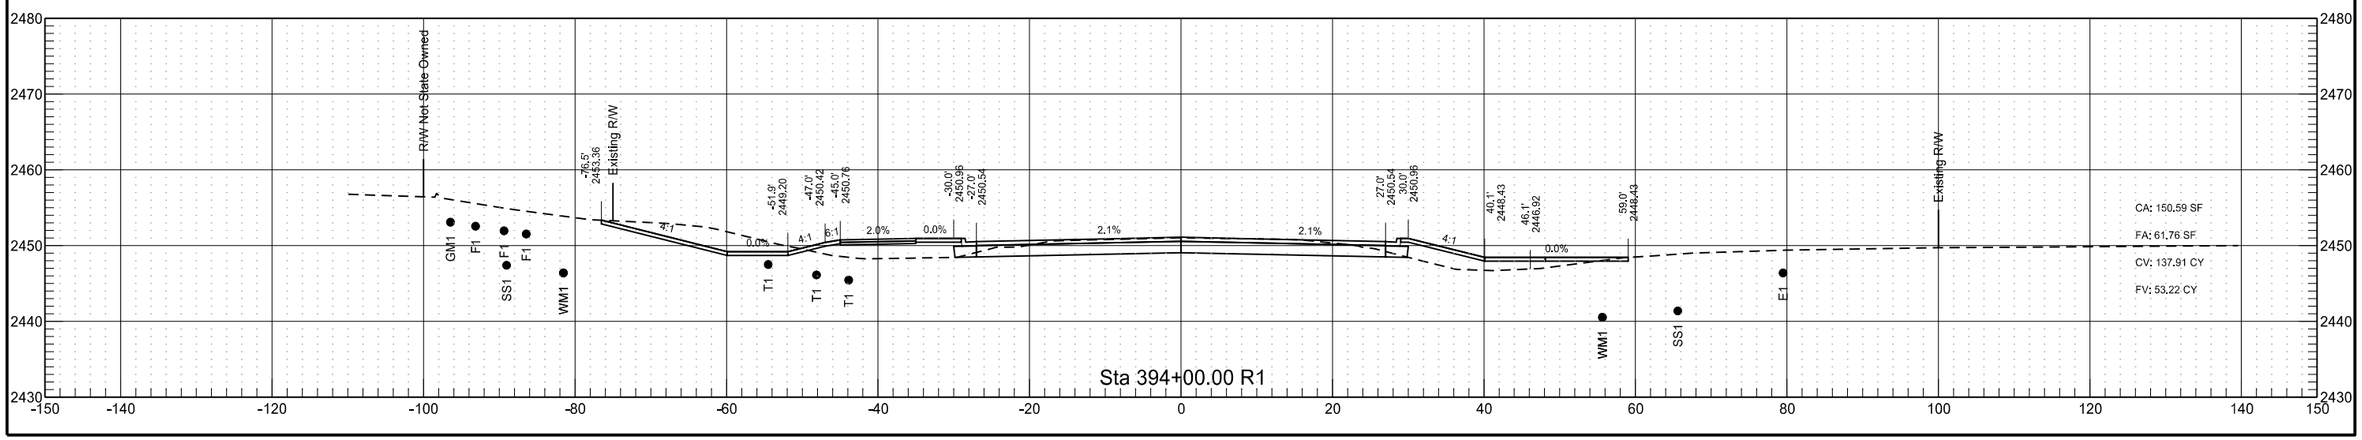



	STATE	PROJECT NO.	SECTION NO.	SHEET NO.
	ND	NHU-5-094(114)907	200	34

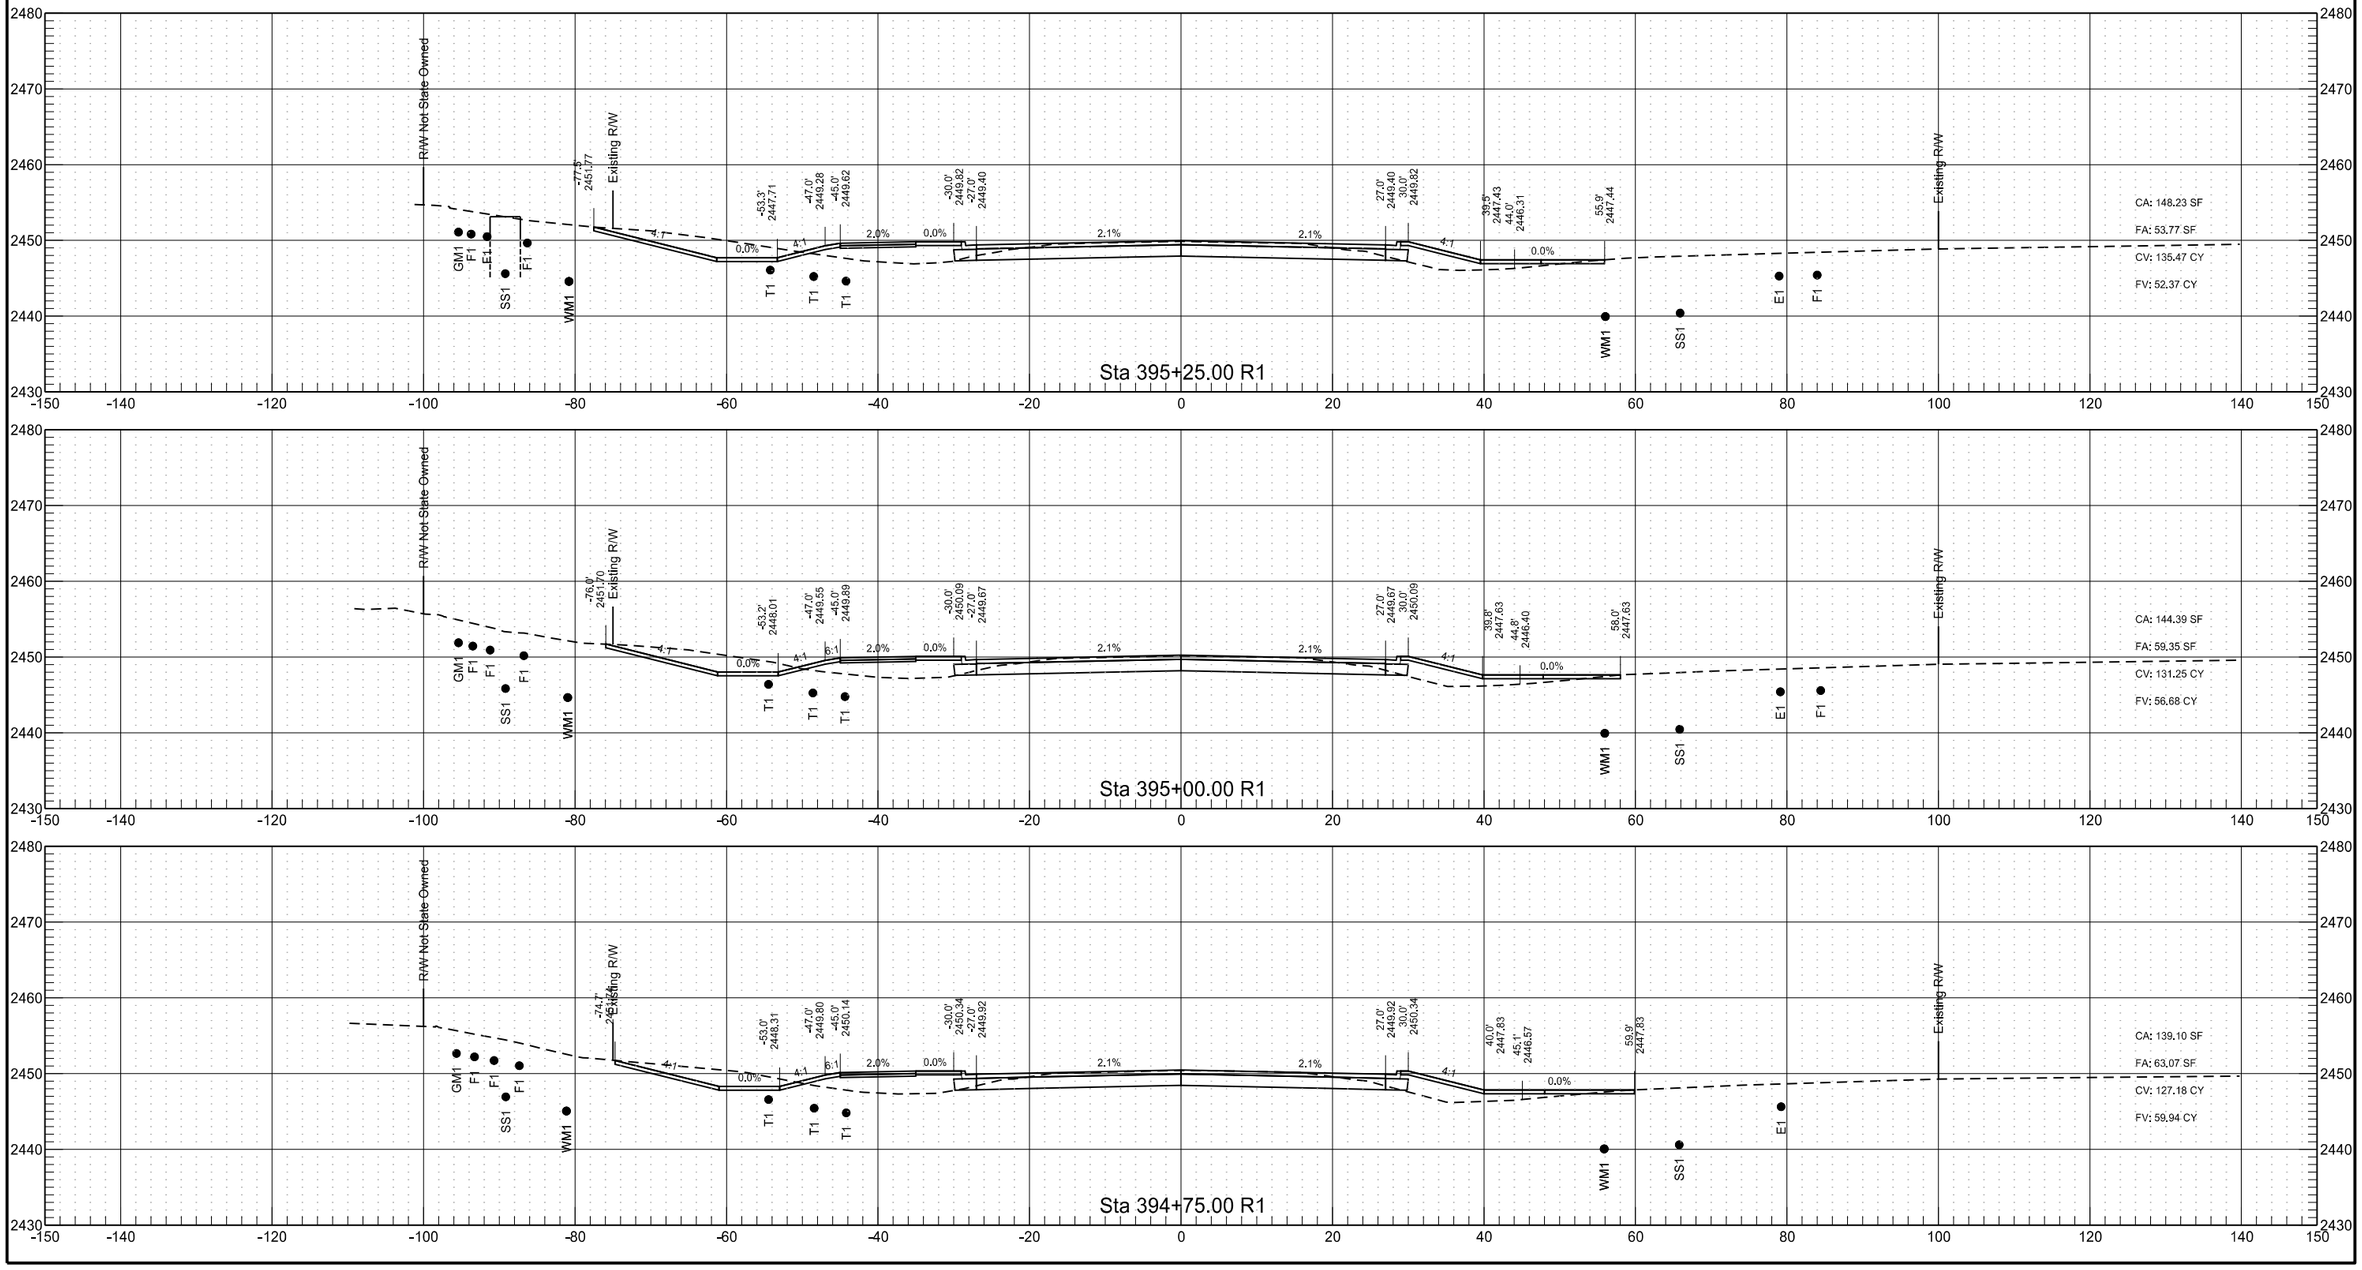


	STATE	PROJECT NO.	SECTION NO.	SHEET NO.
	ND	NHU-5-094(114)907	200	35

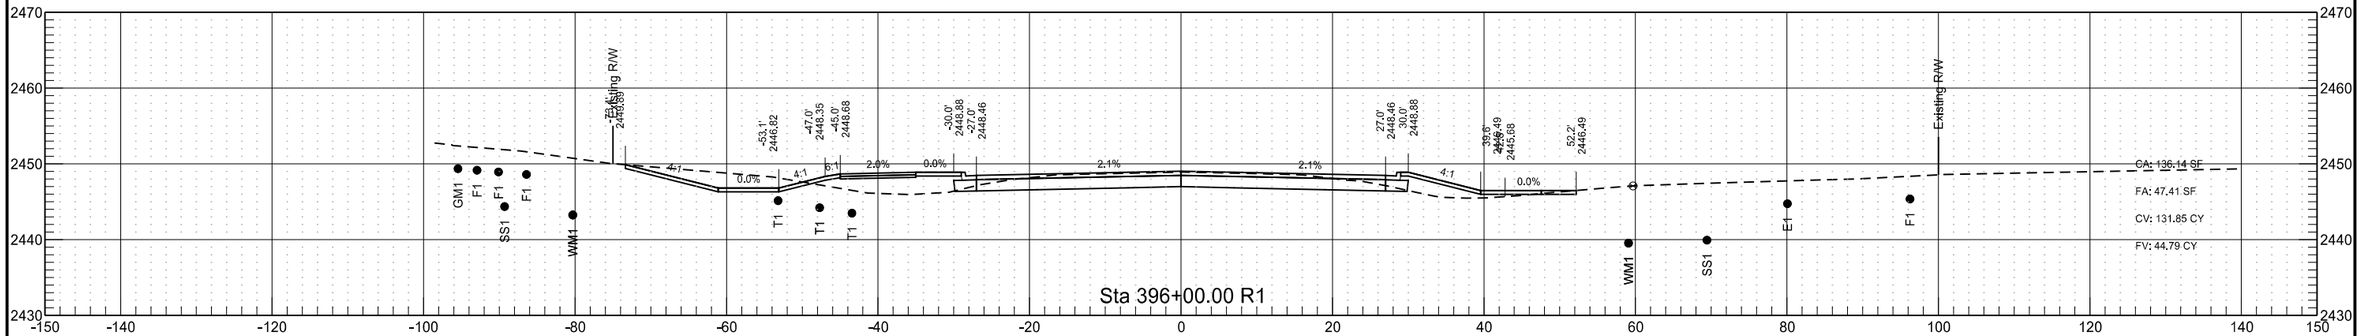


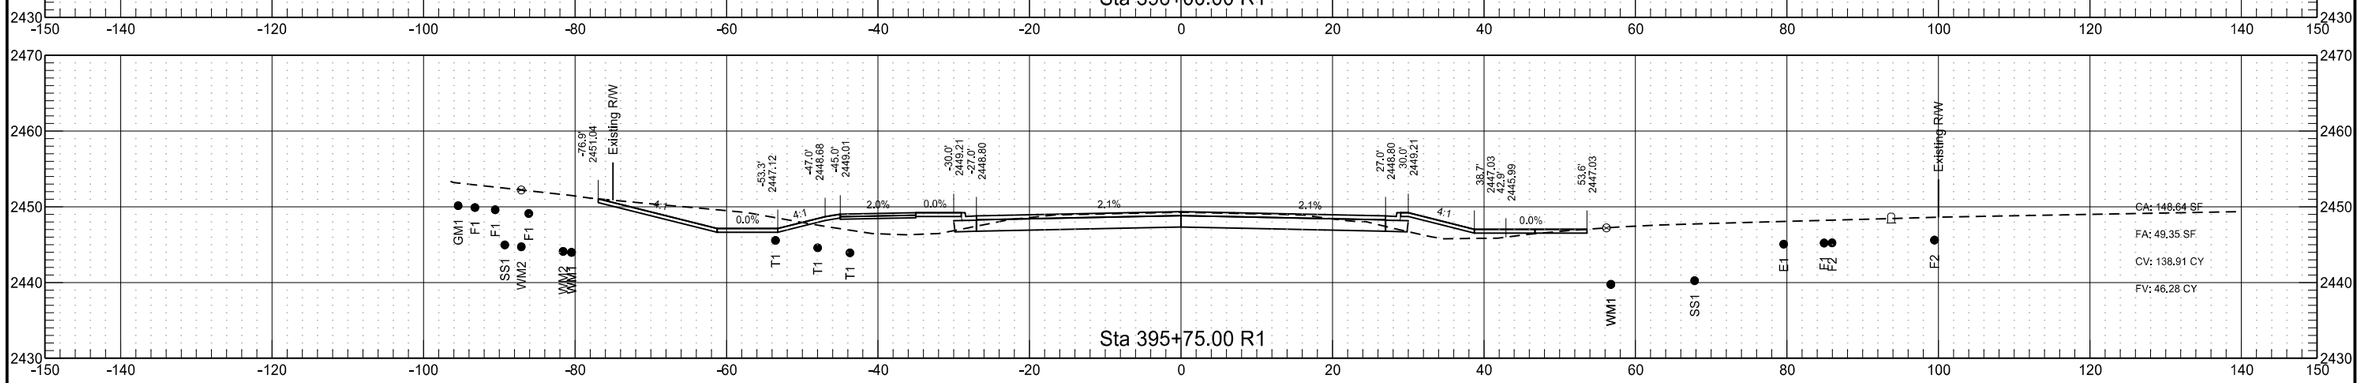


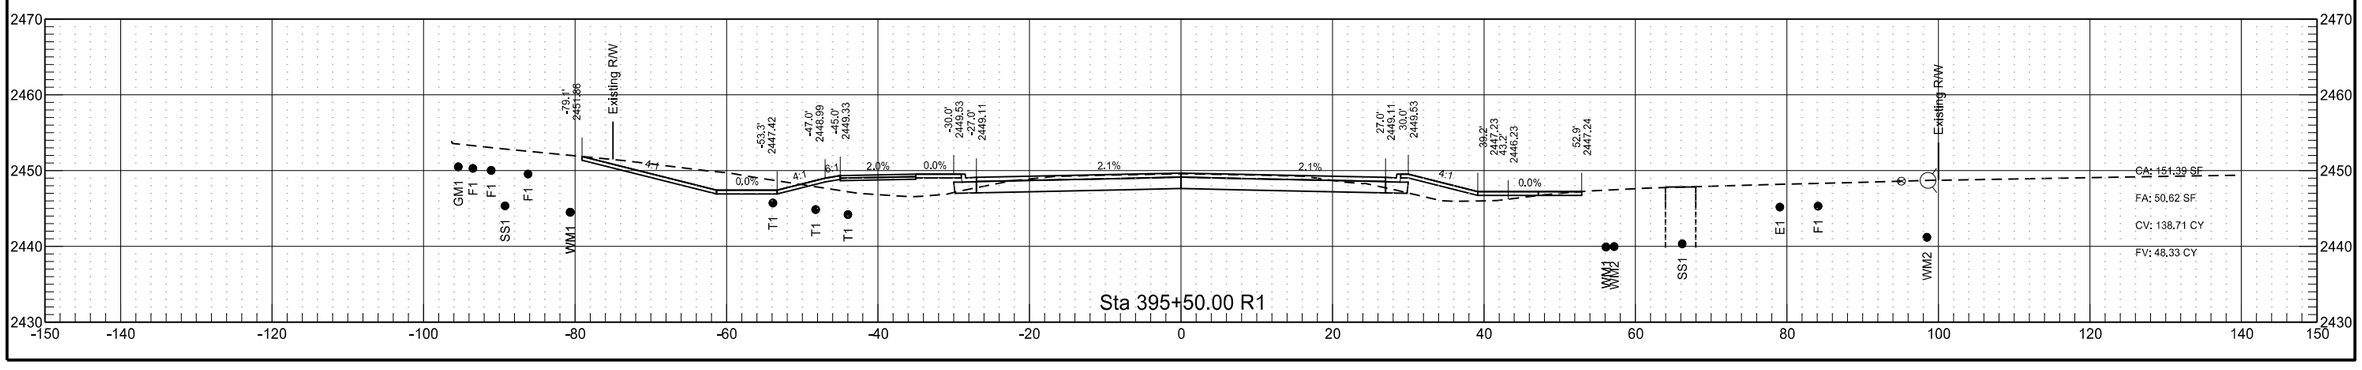


	STATE	PROJECT NO.	SECTION NO.	SHEET NO.
	ND	NHU-5-094(114)907	200	36

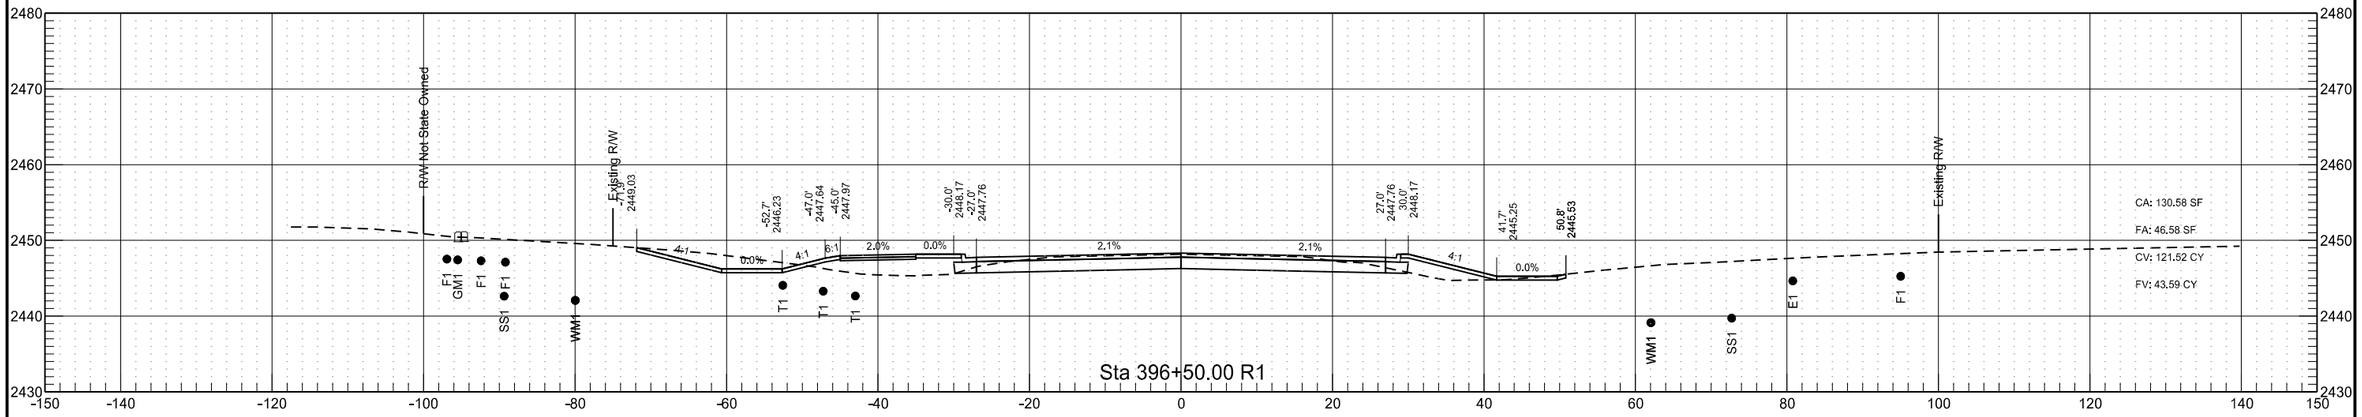

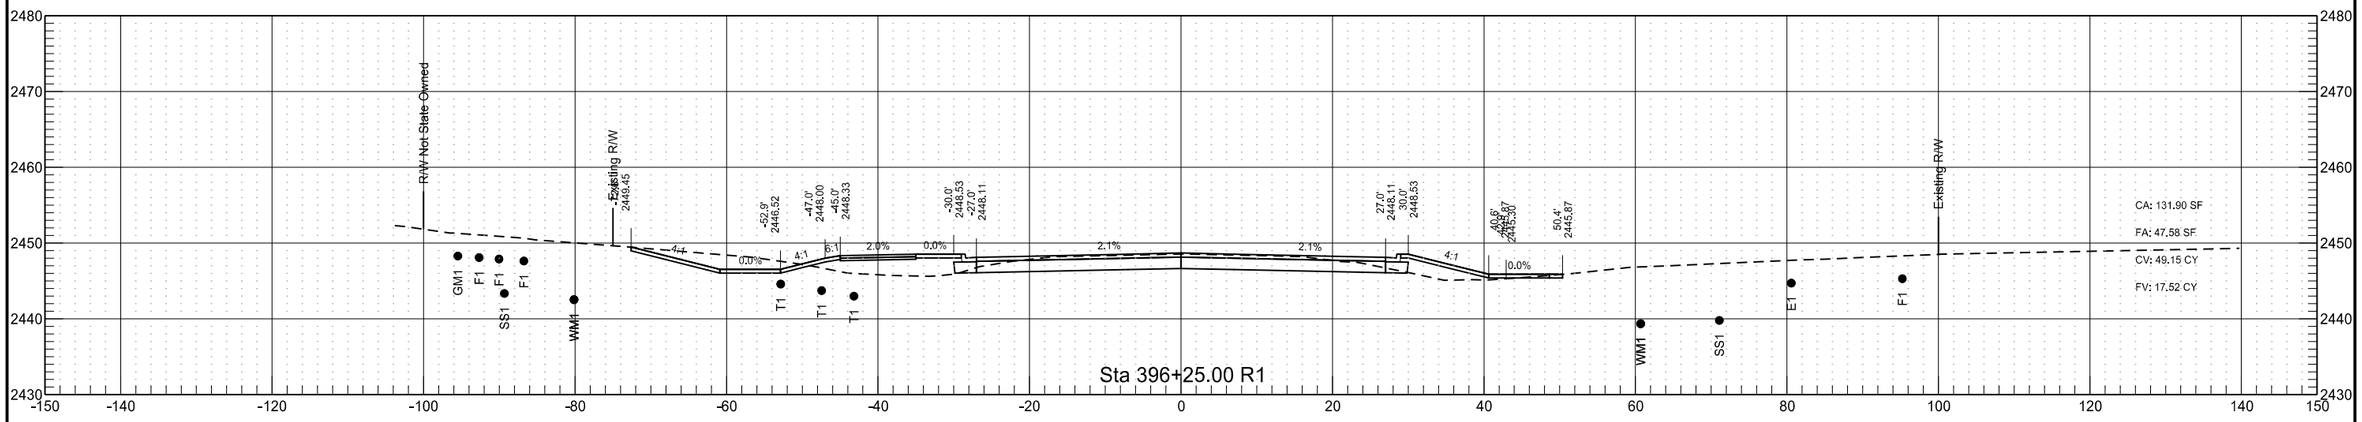


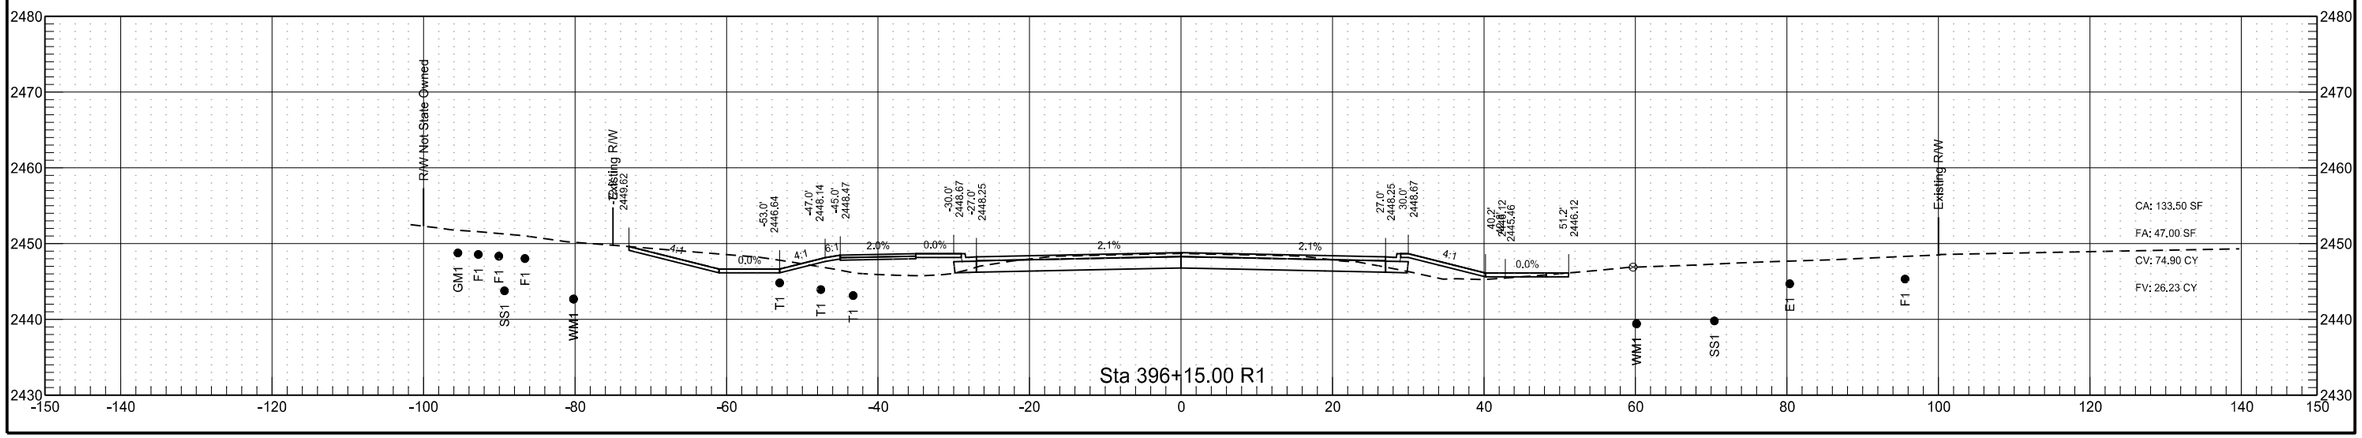



	STATE	PROJECT NO.	SECTION NO.	SHEET NO.
	ND	NHU-5-094(114)907	200	37

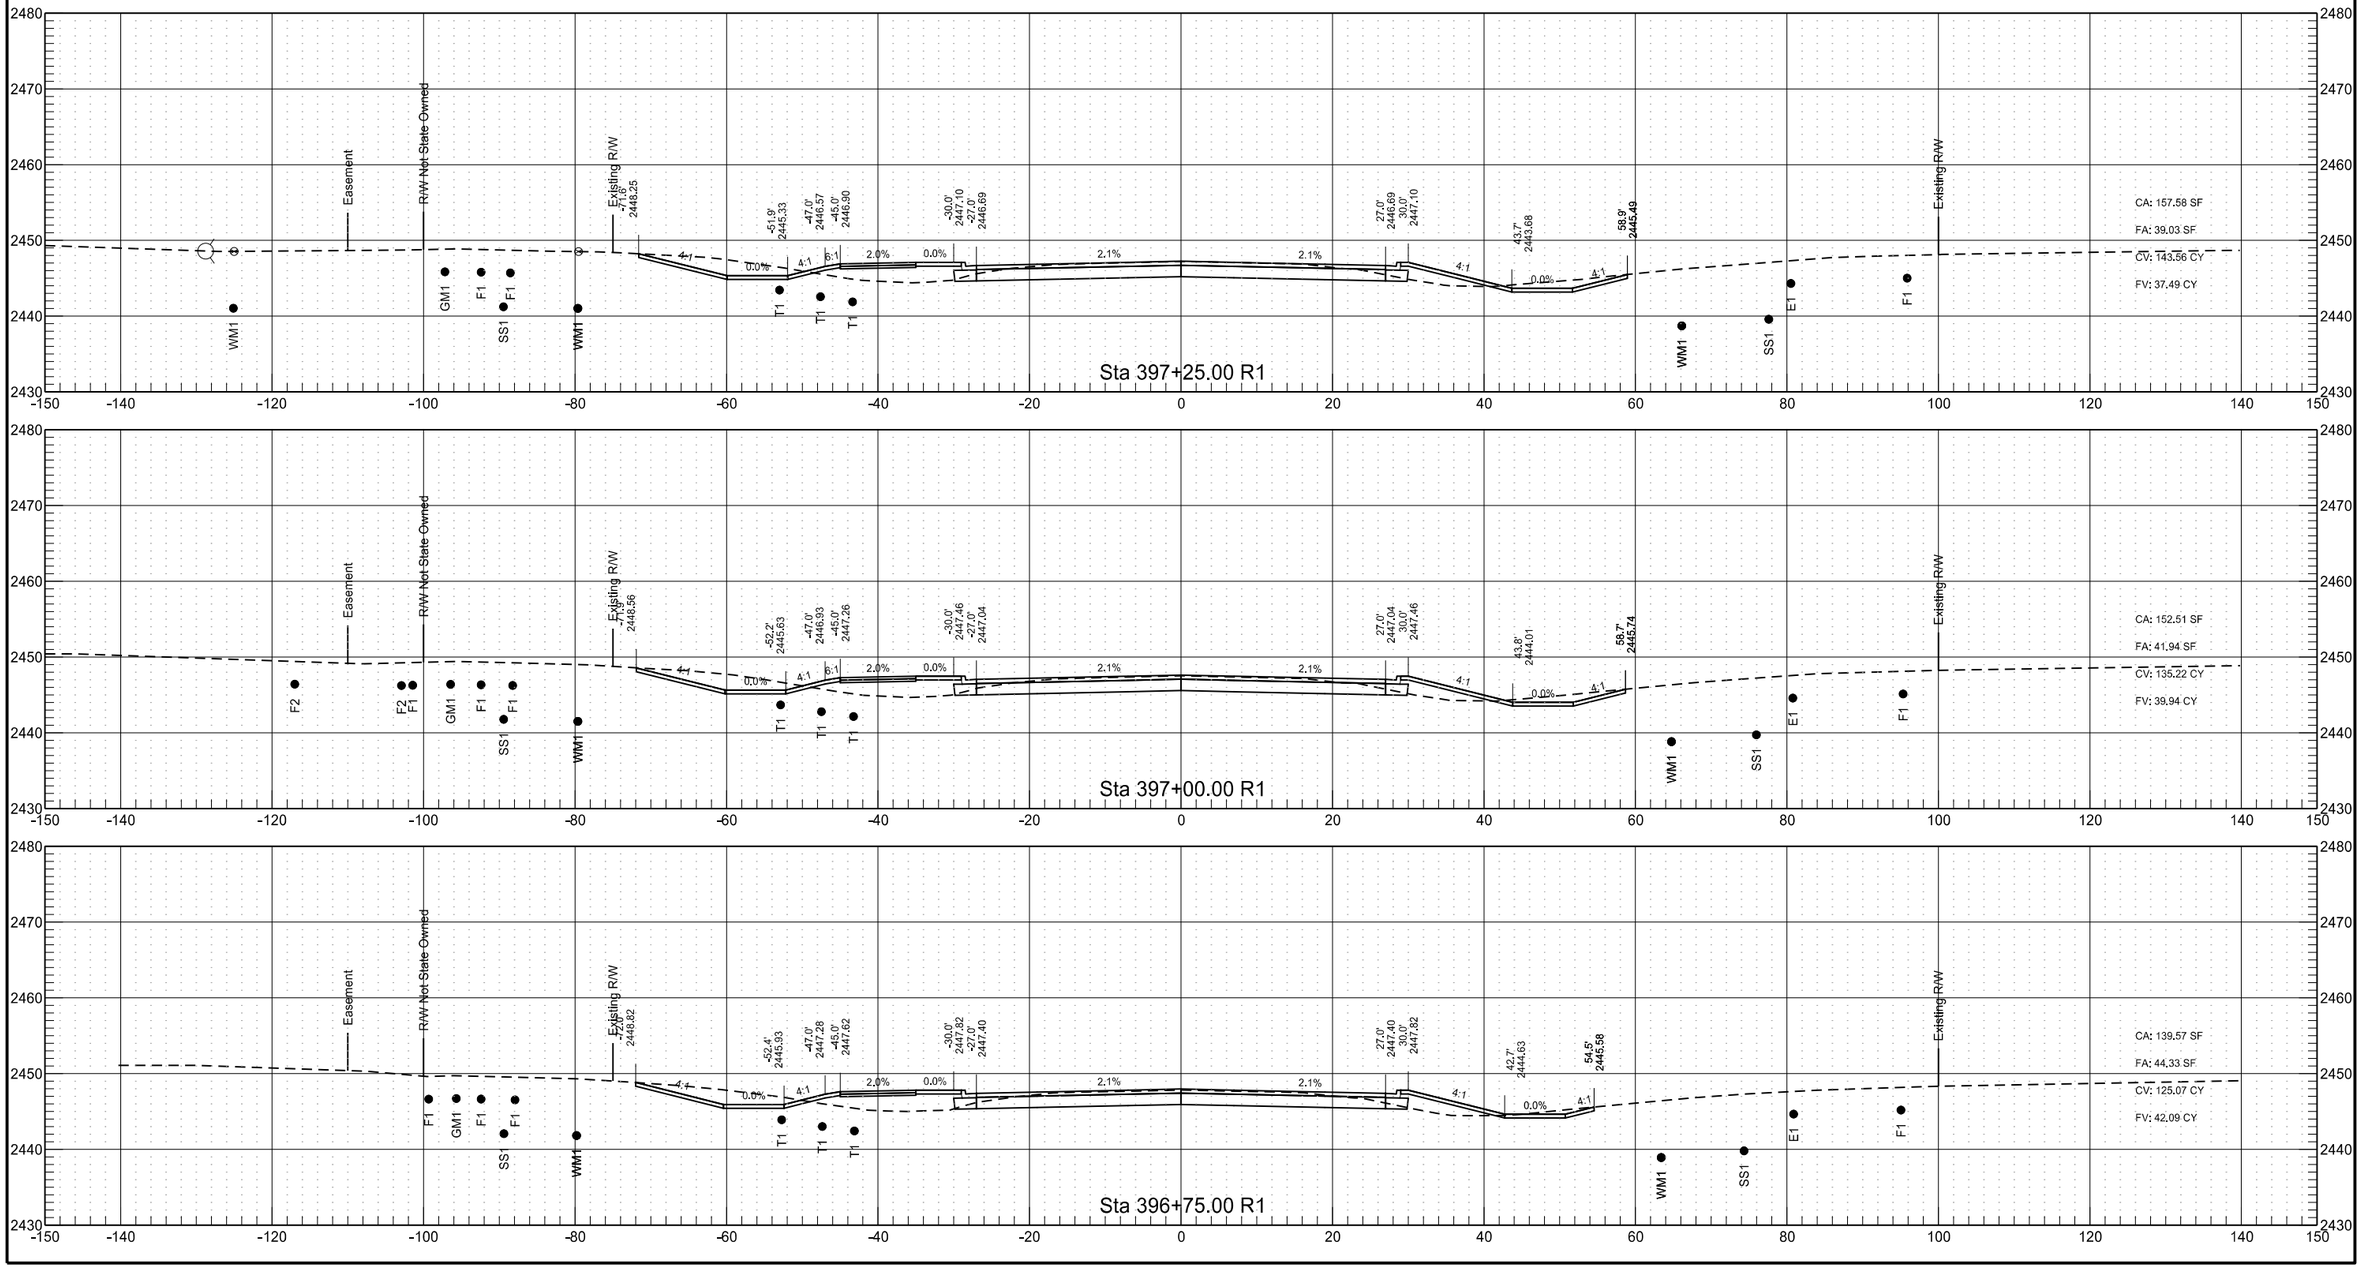


	STATE	PROJECT NO.	SECTION NO.	SHEET NO.
	ND	NHU-5-094(114)907	200	38

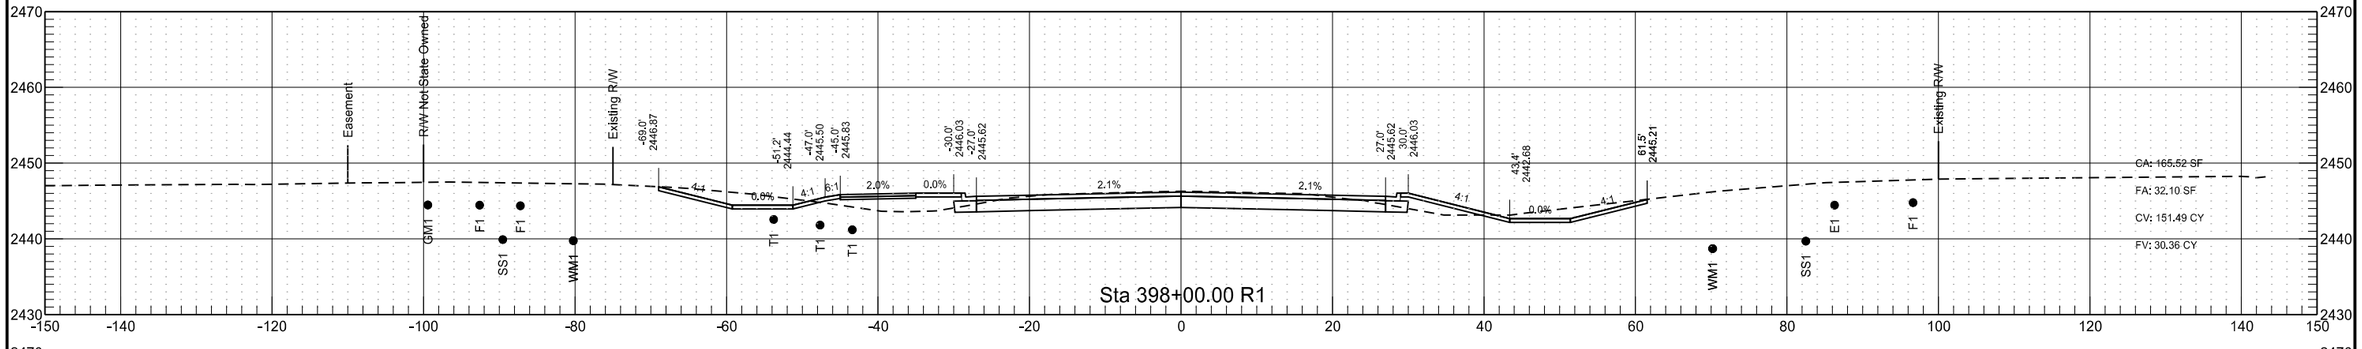

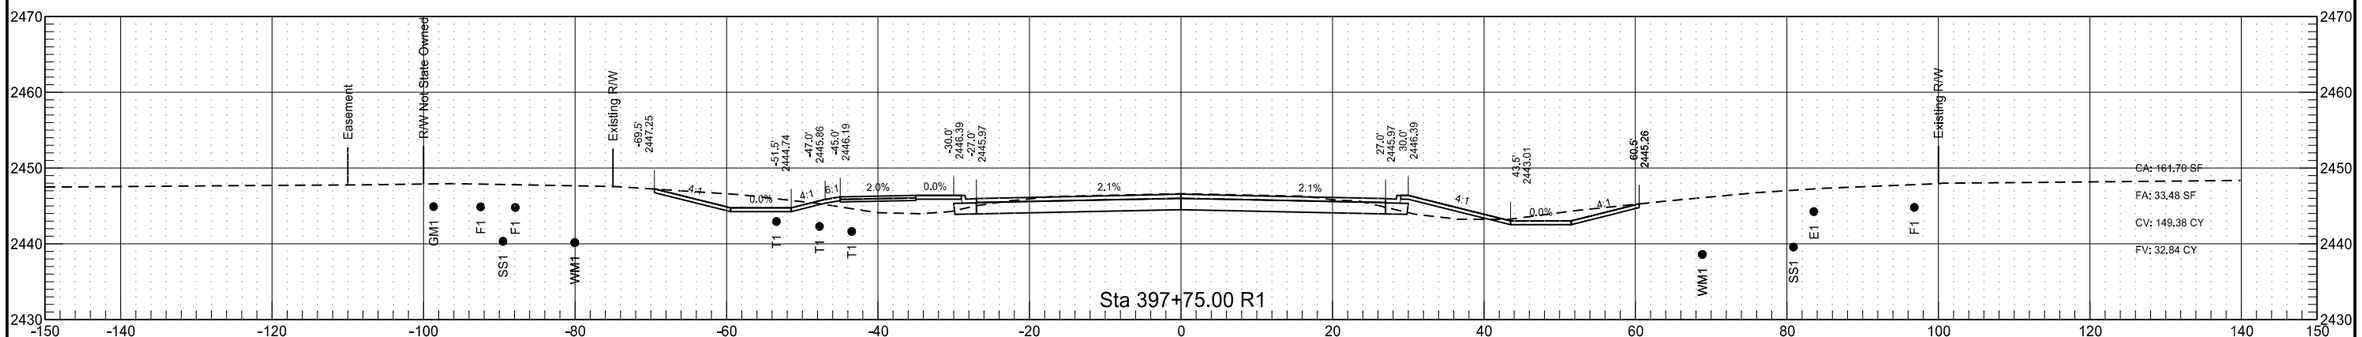


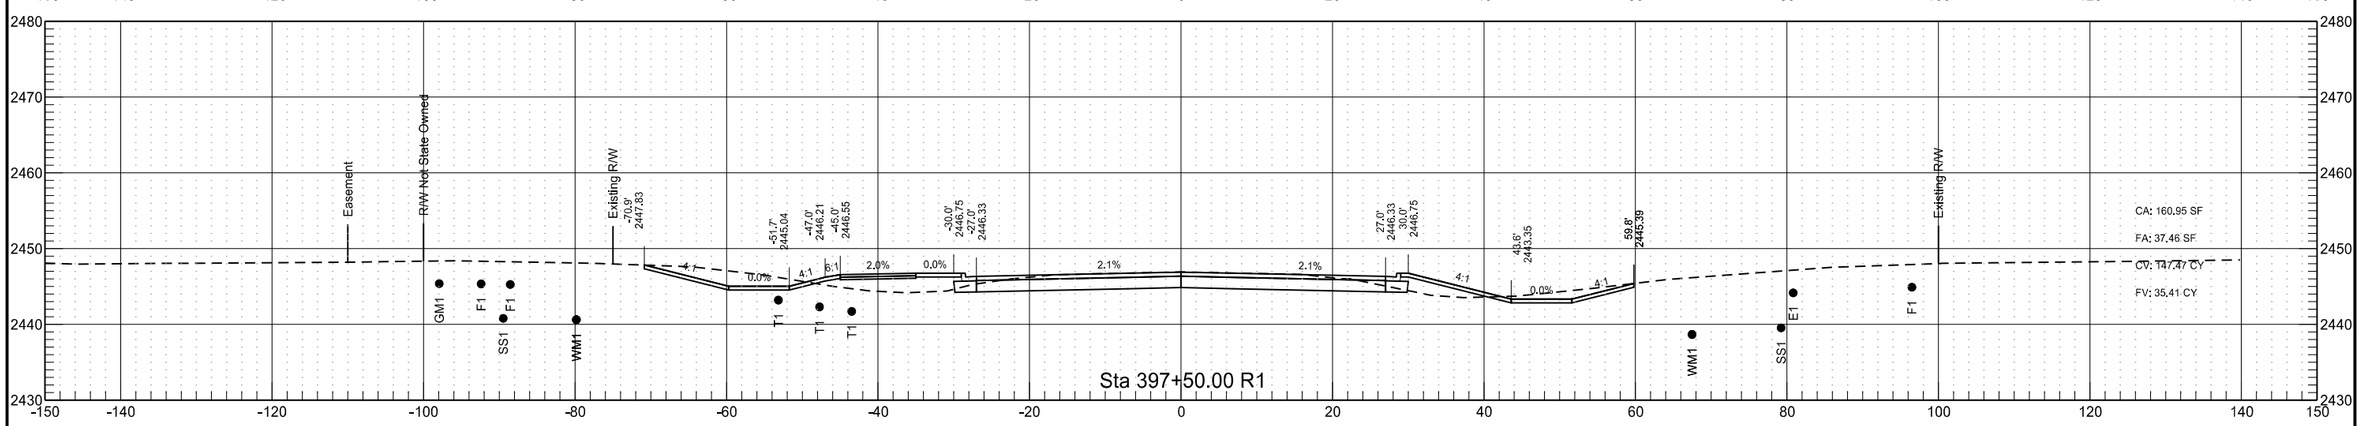


	STATE	PROJECT NO.	SECTION NO.	SHEET NO.
	ND	NHU-5-094(114)907	200	39

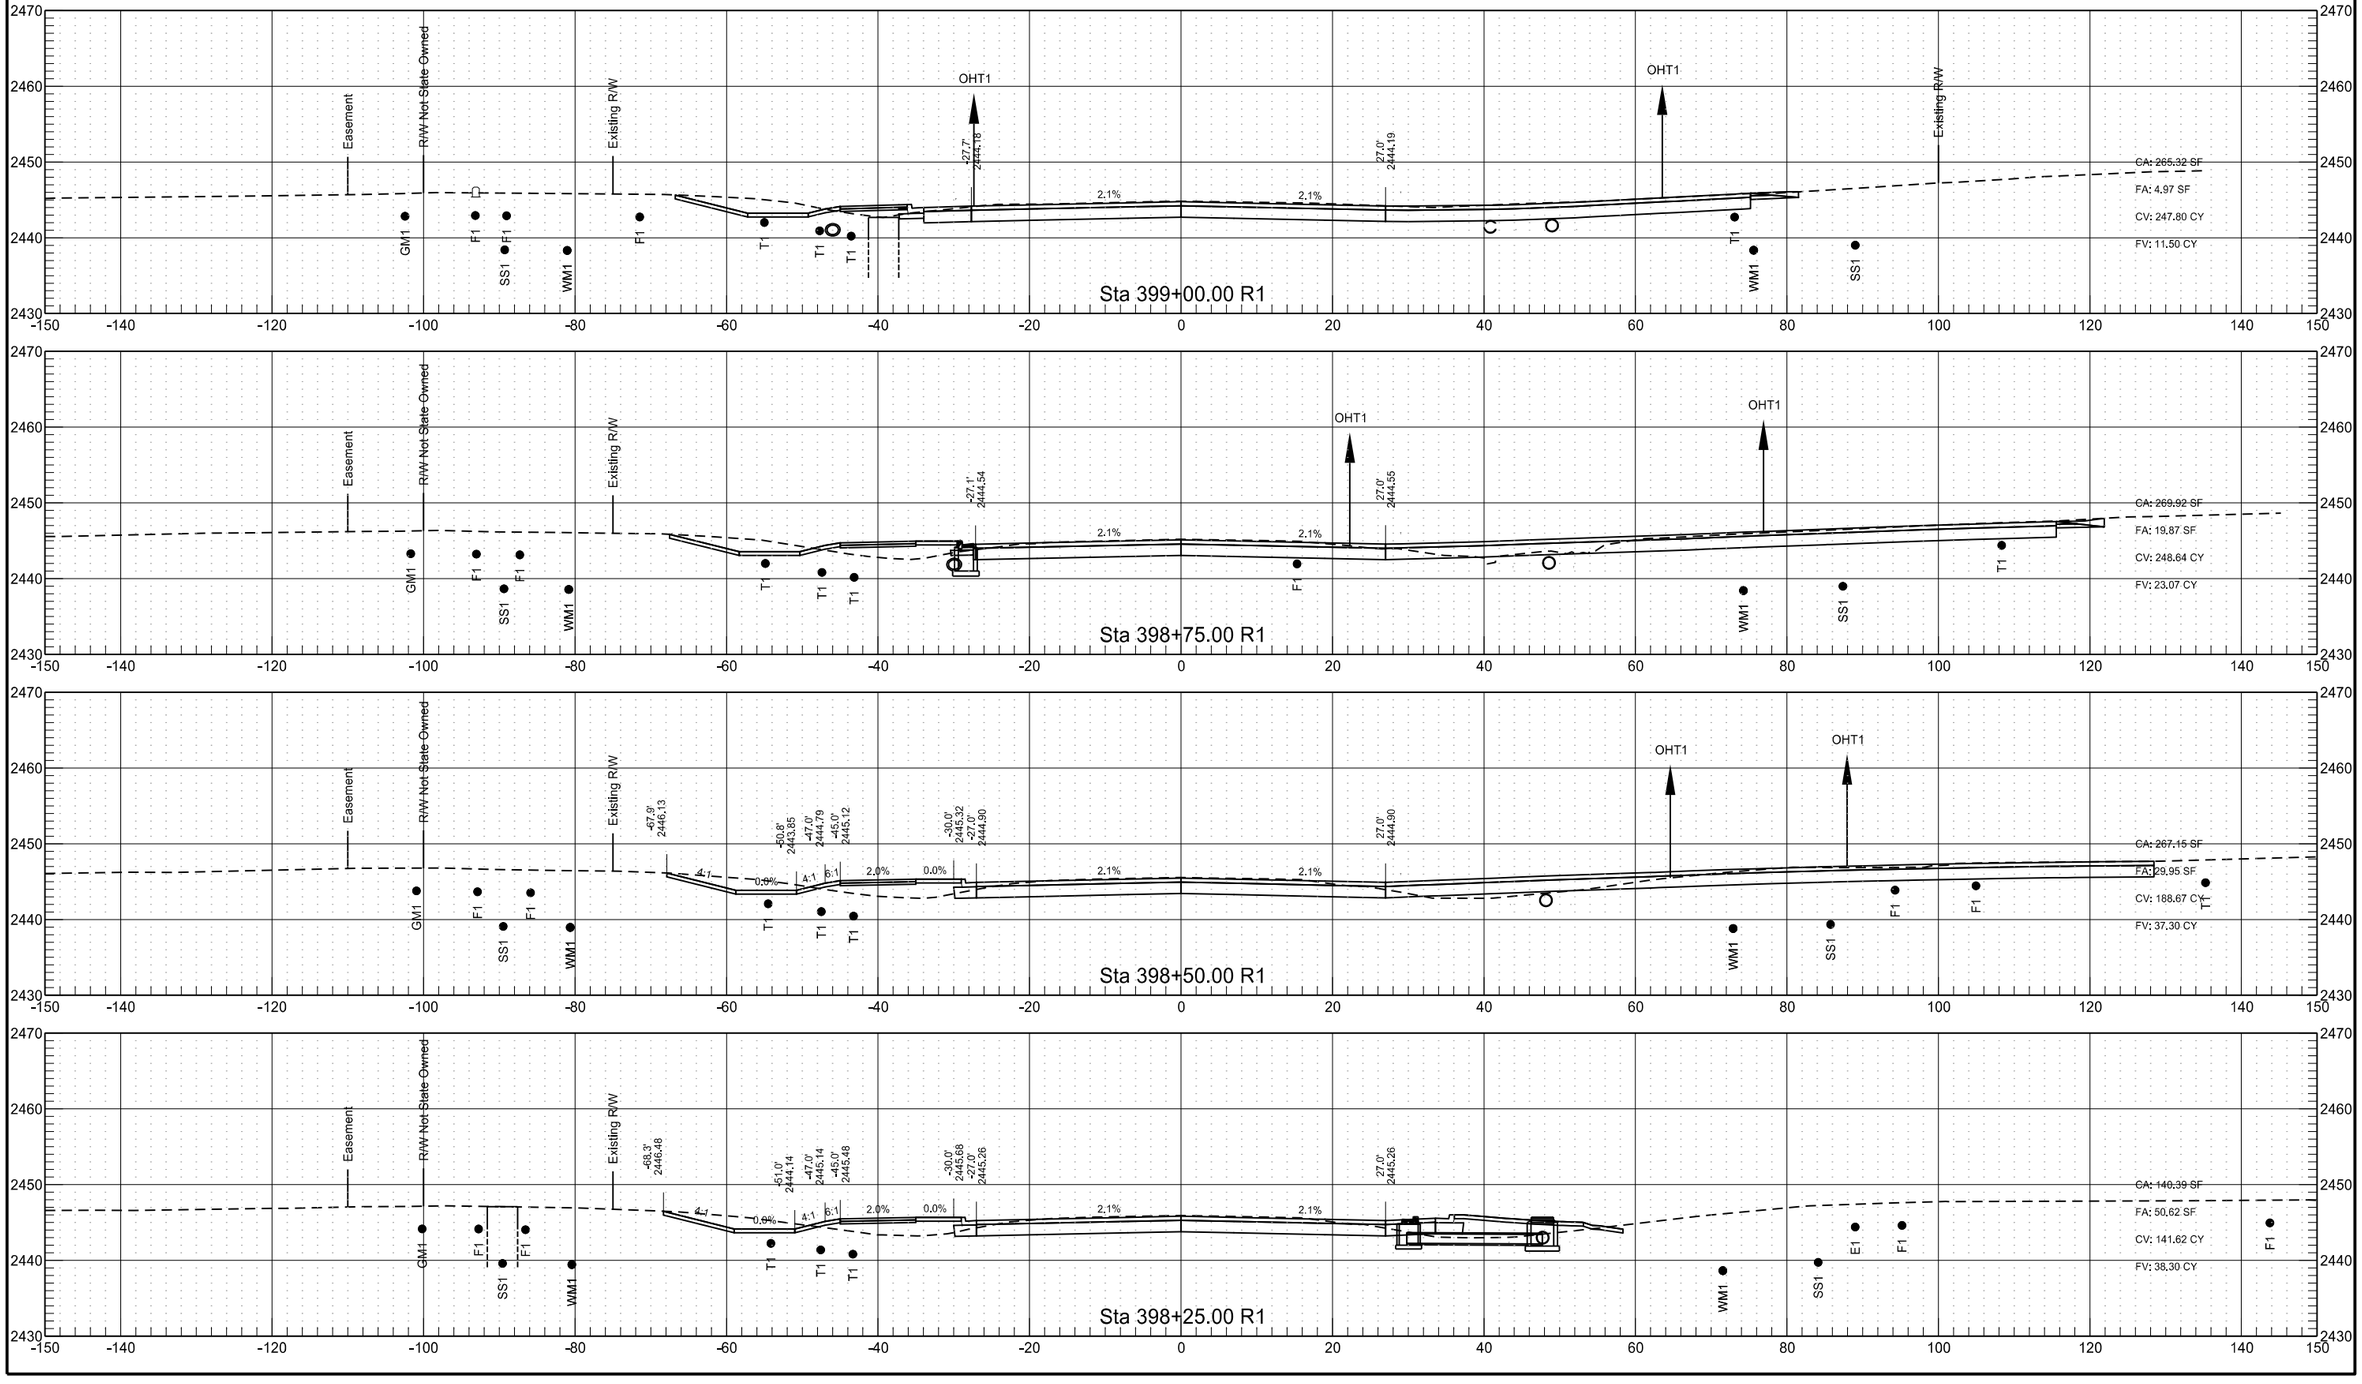



	STATE	PROJECT NO.	SECTION NO.	SHEET NO.
	ND	NHU-5-094(114)907	200	40

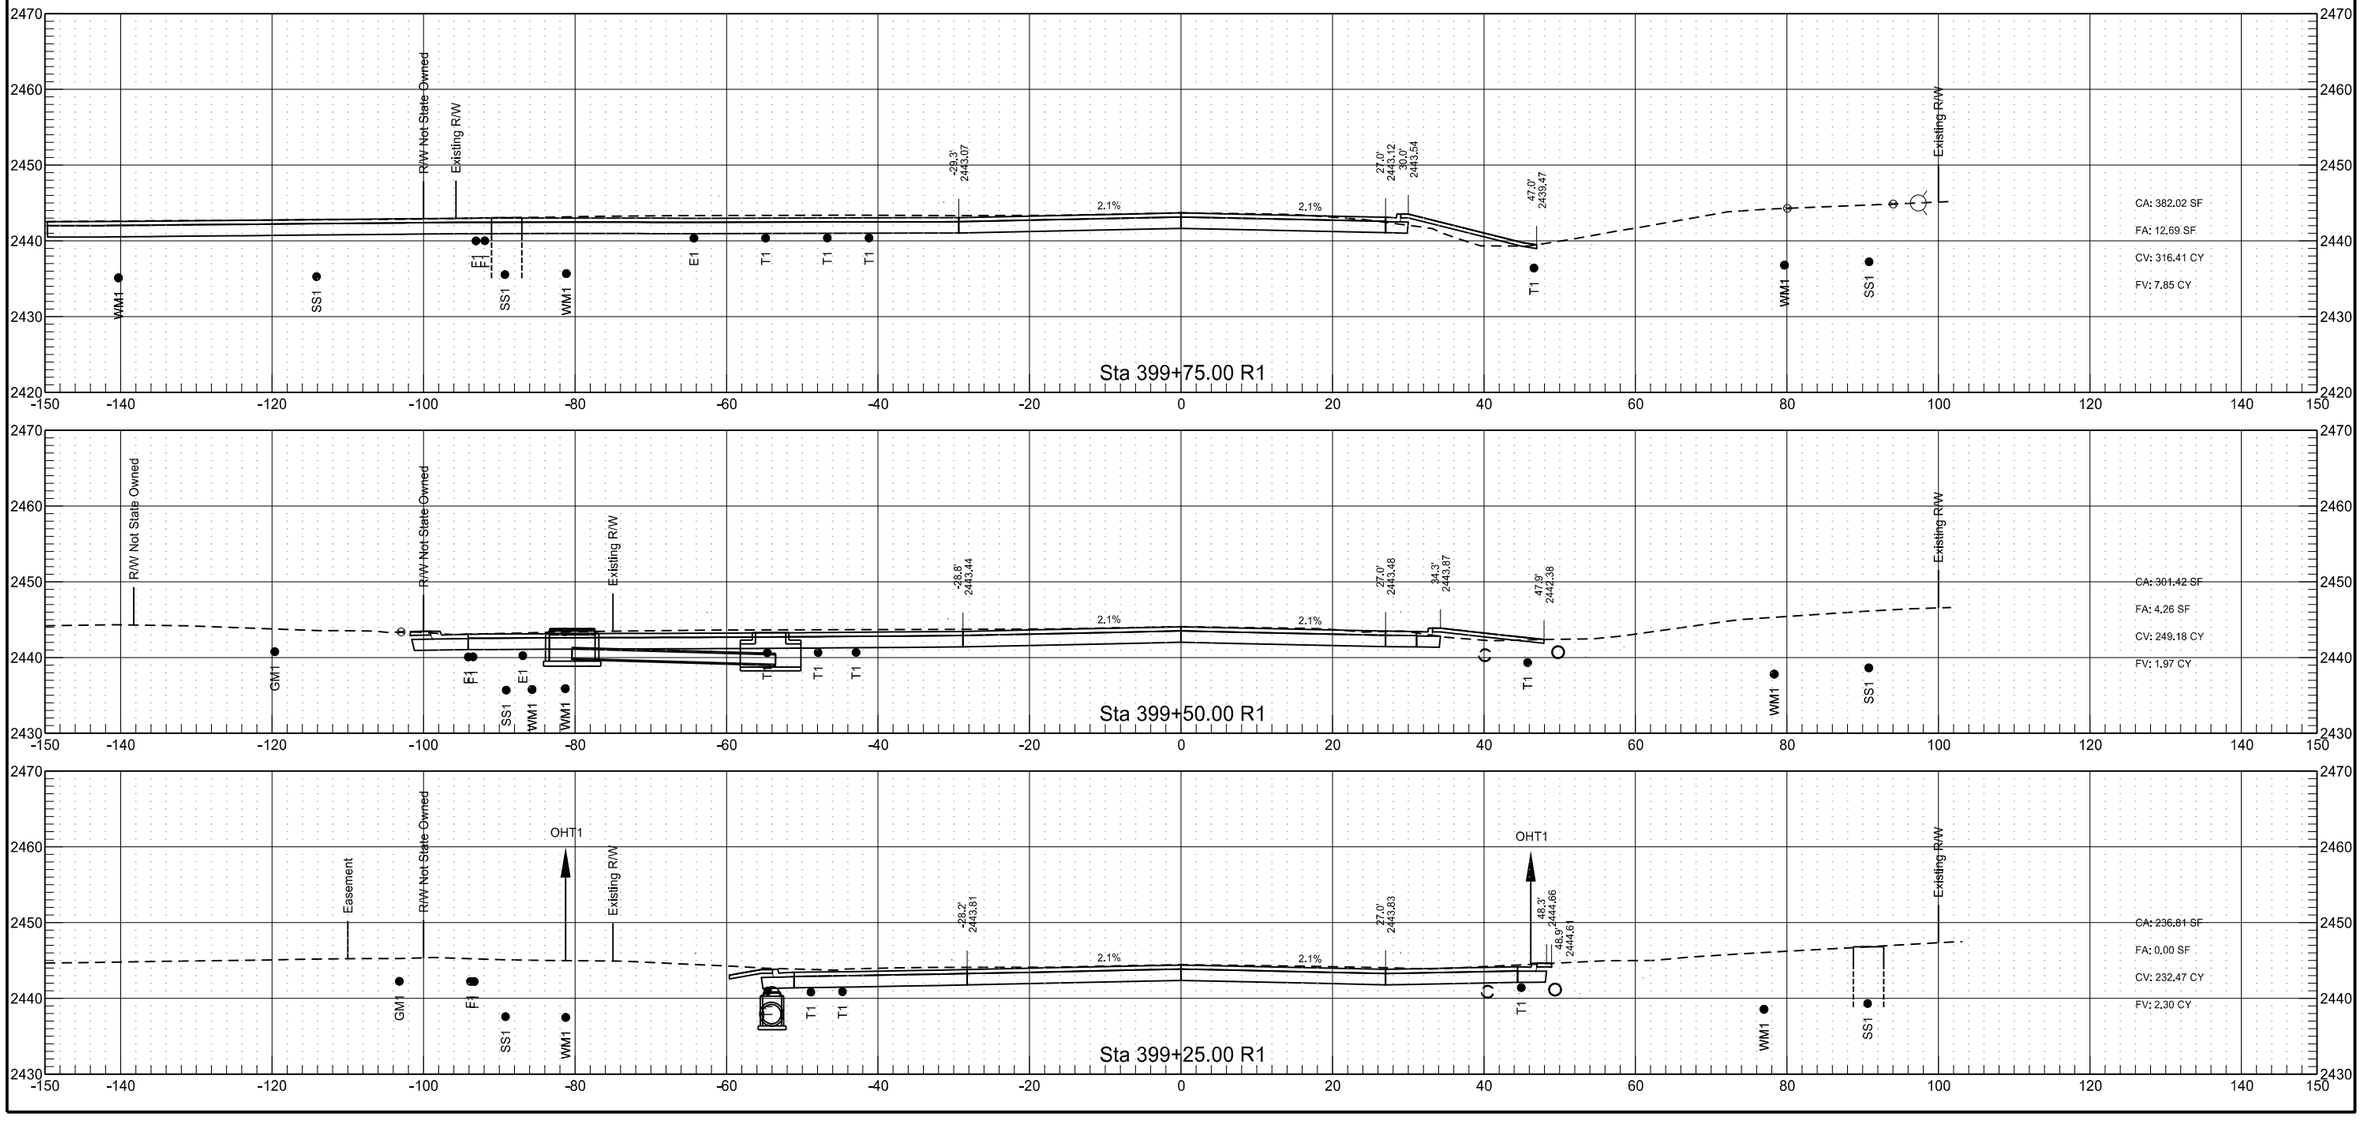


	STATE	PROJECT NO.	SECTION NO.	SHEET NO.
	ND	NHU-5-094(114)907	200	41

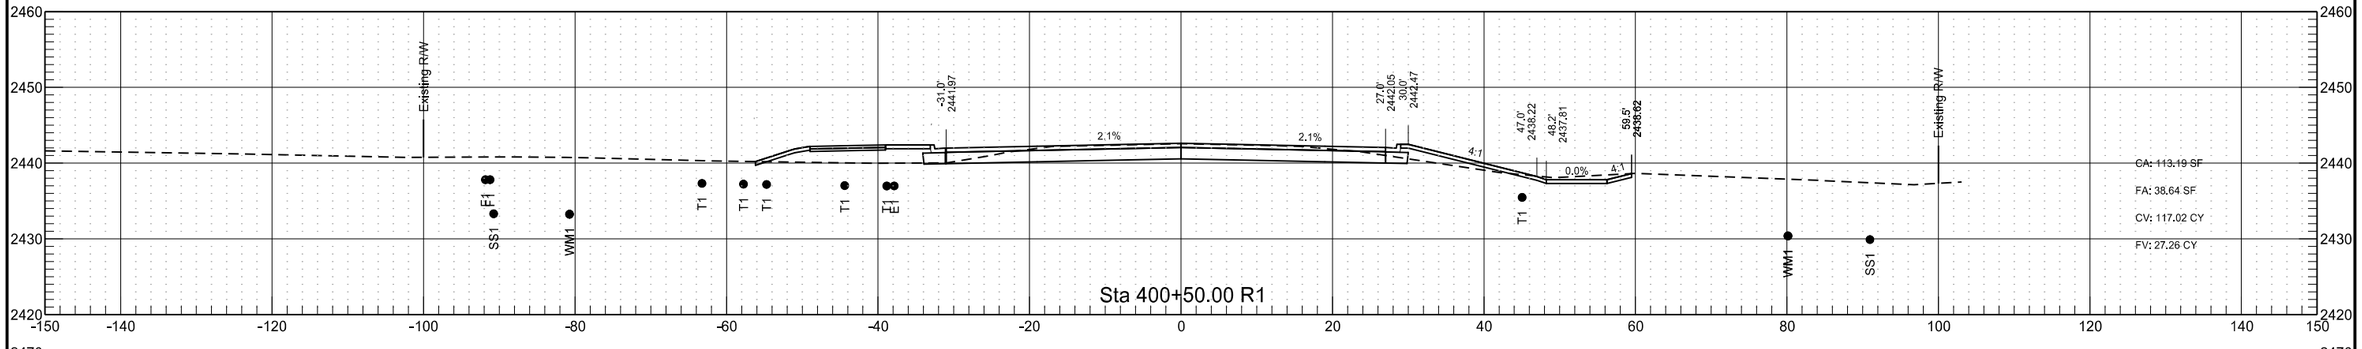

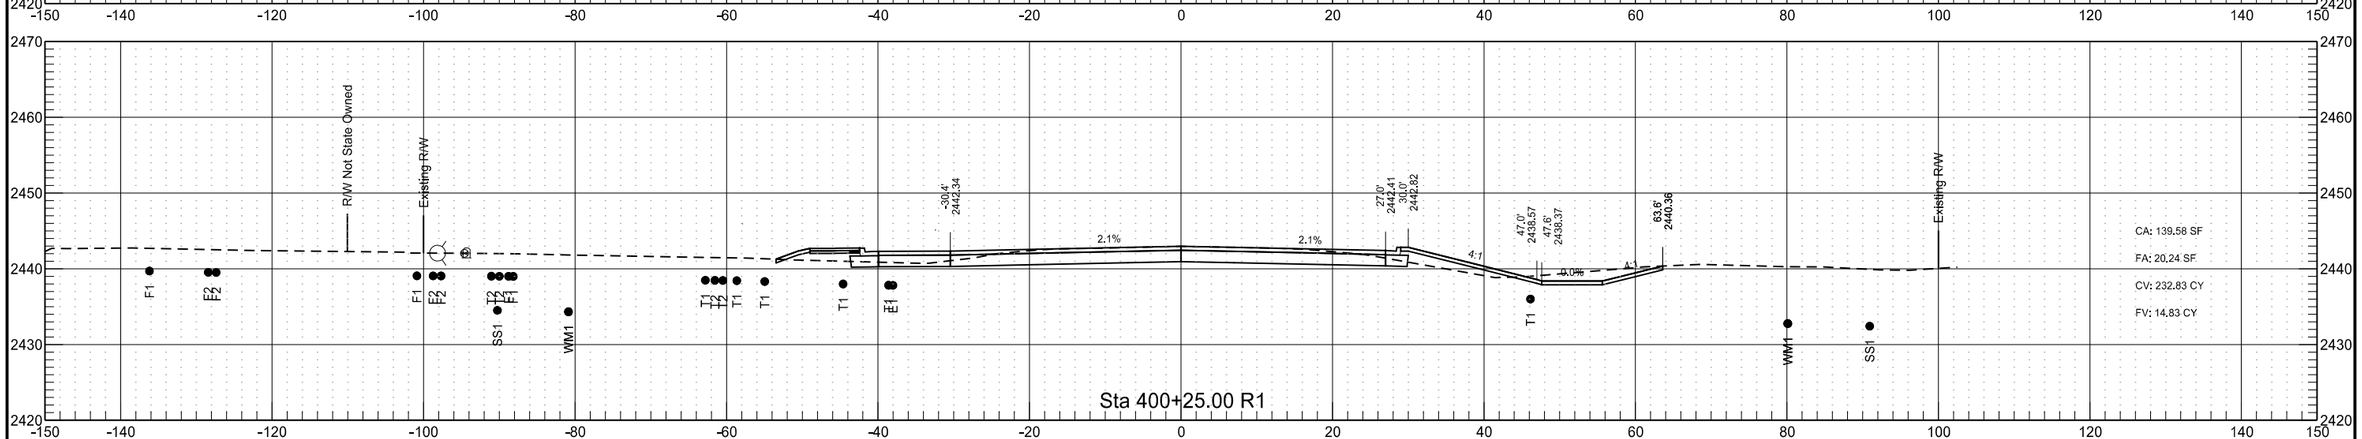


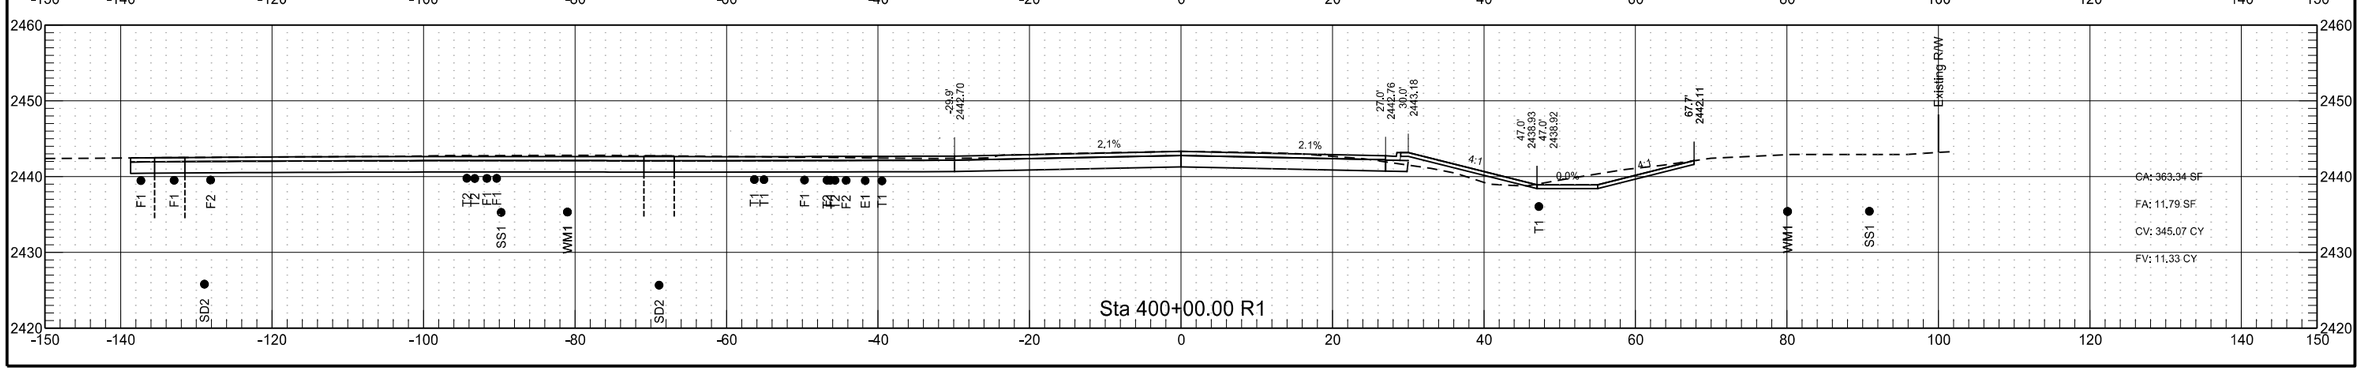



	STATE	PROJECT NO.	SECTION NO.	SHEET NO.
	ND	NHU-5-094(114)907	200	42

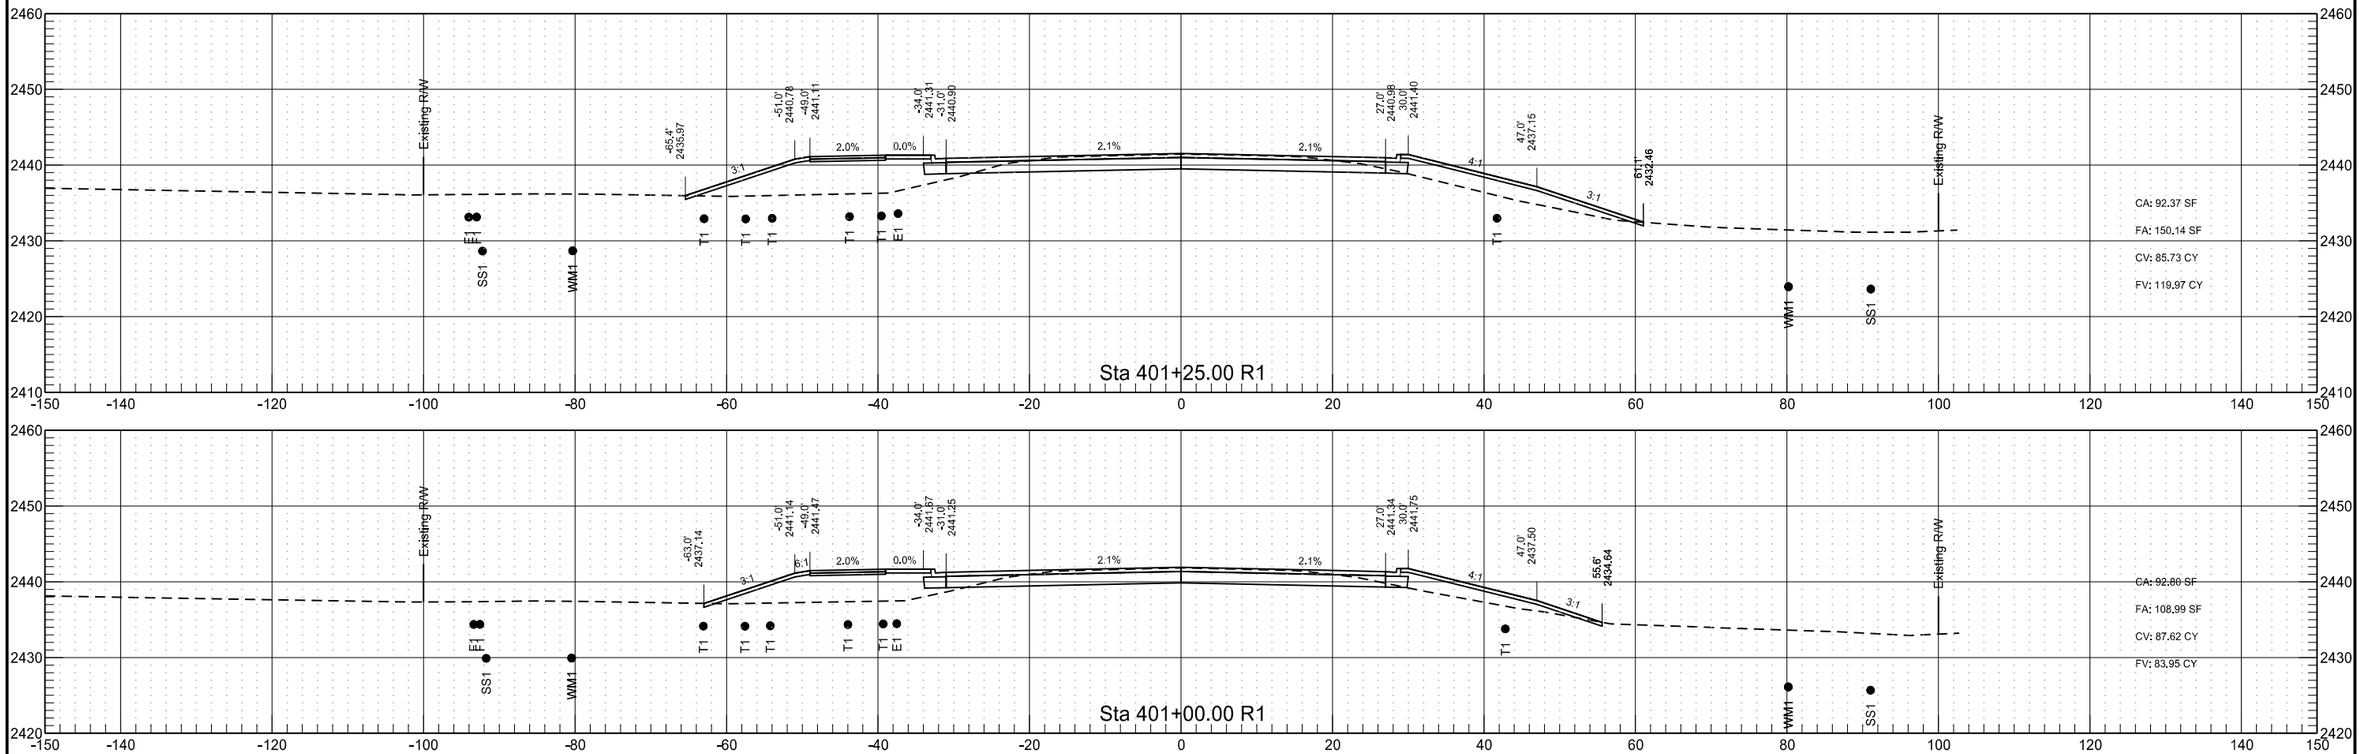


	STATE	PROJECT NO.	SECTION NO.	SHEET NO.
	ND	NHU-5-094(114)907	200	43

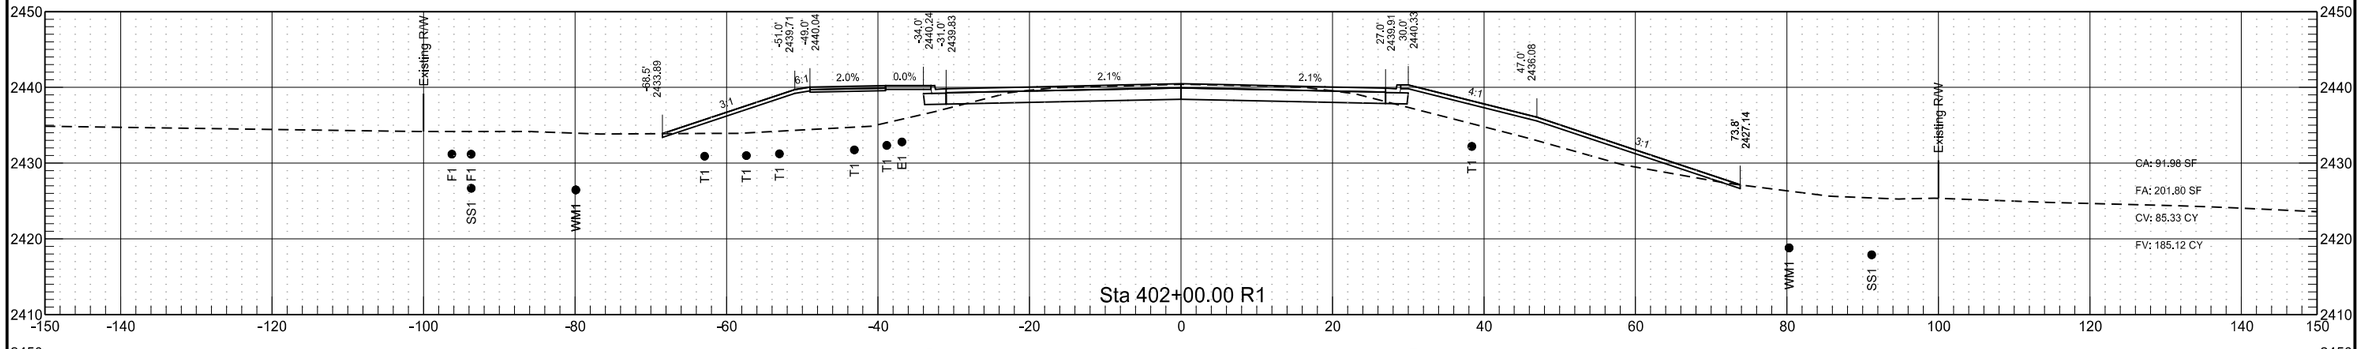

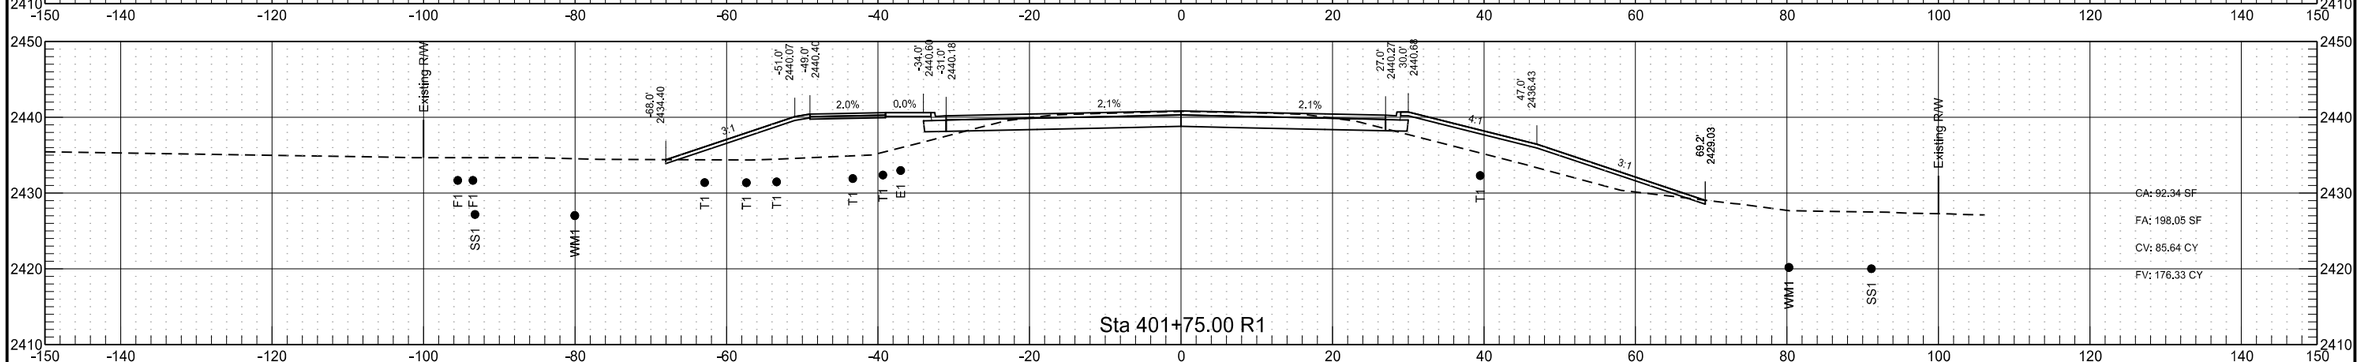


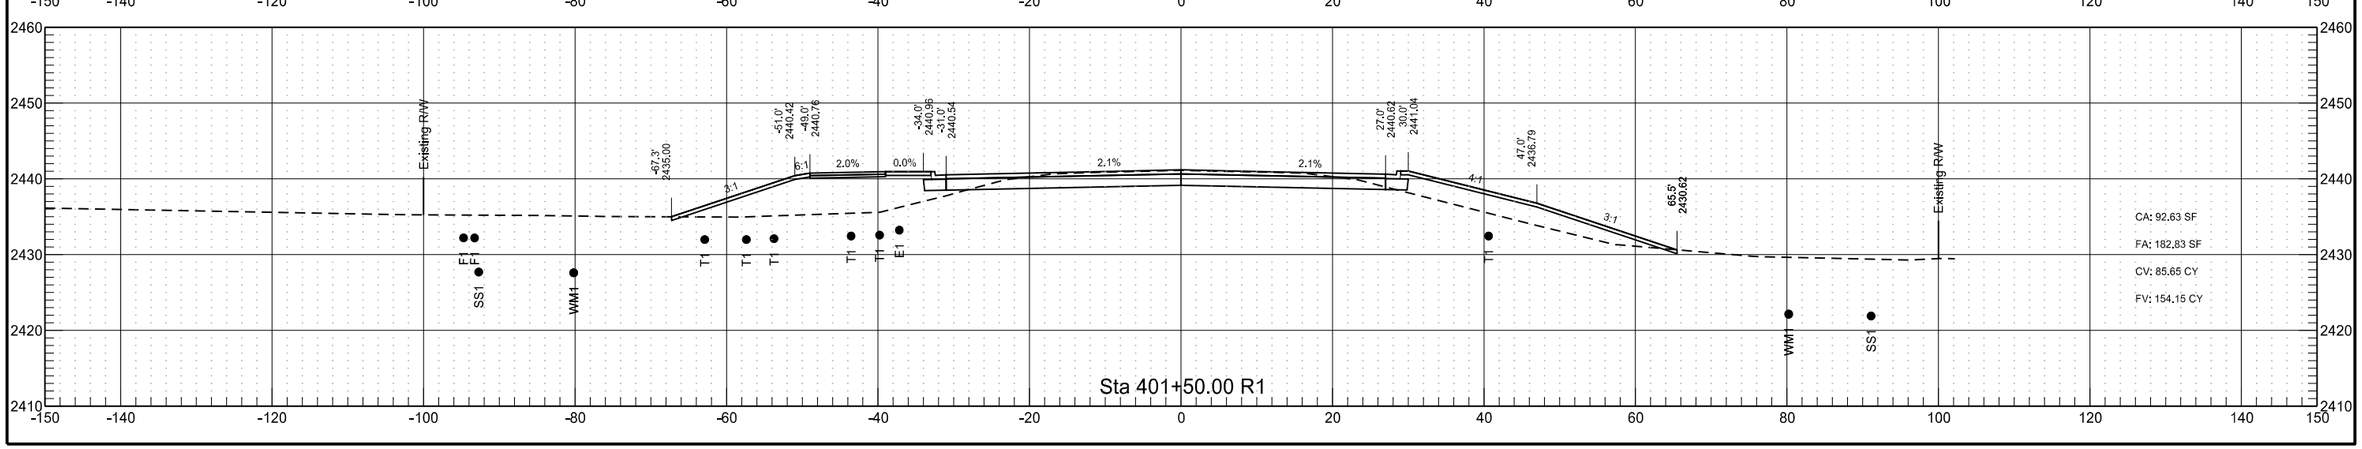


	STATE	PROJECT NO.	SECTION NO.	SHEET NO.
	ND	NHU-5-094(114)907	200	44

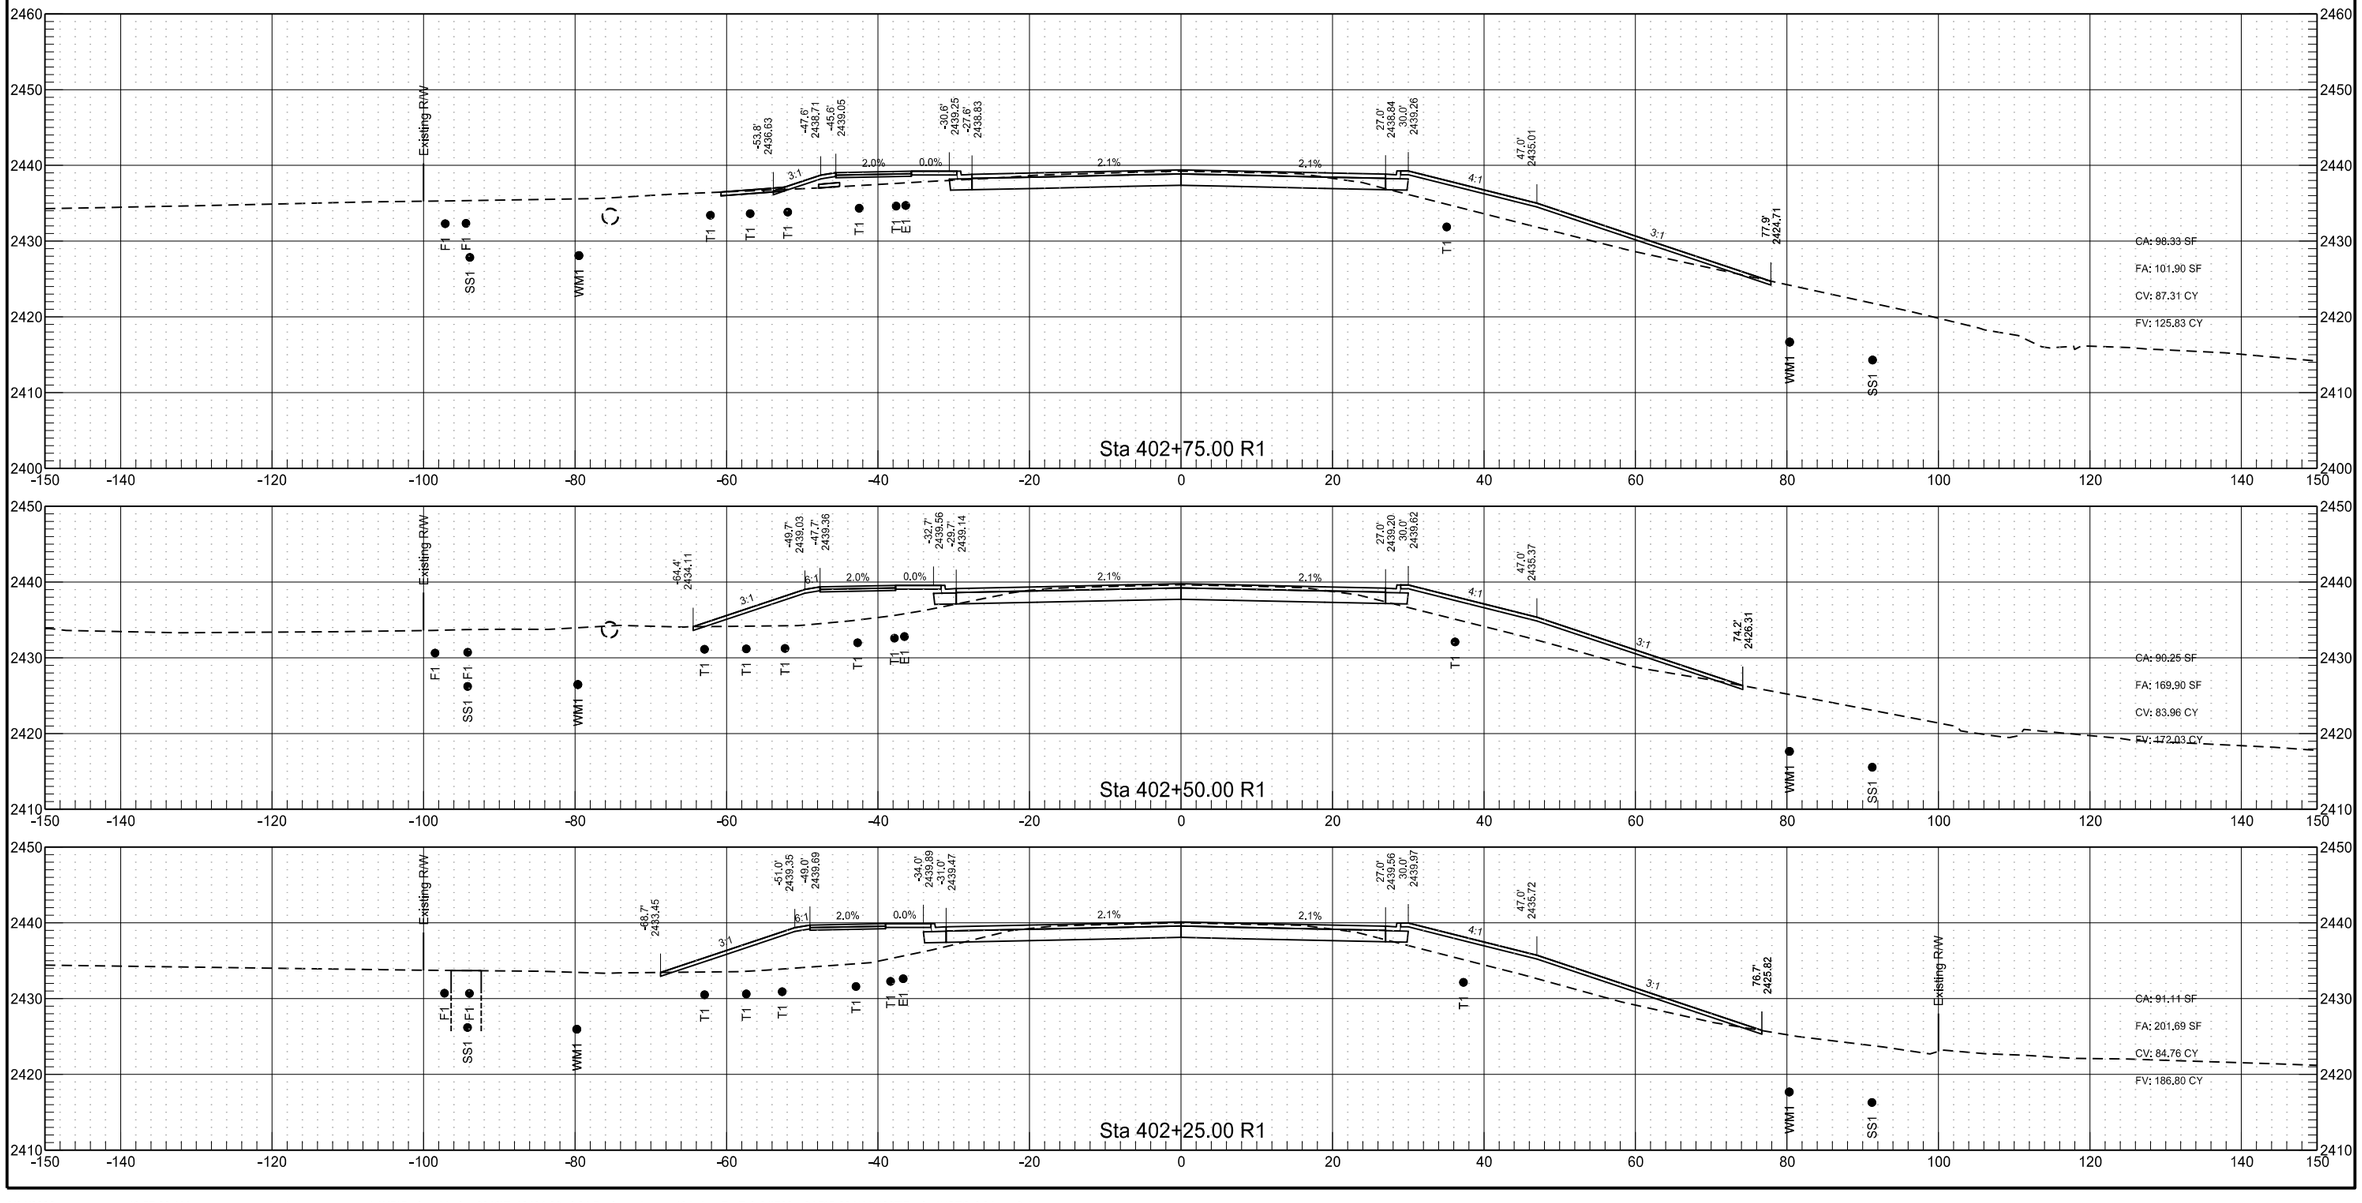


	STATE	PROJECT NO.	SECTION NO.	SHEET NO.
	ND	NHU-5-094(114)907	200	45

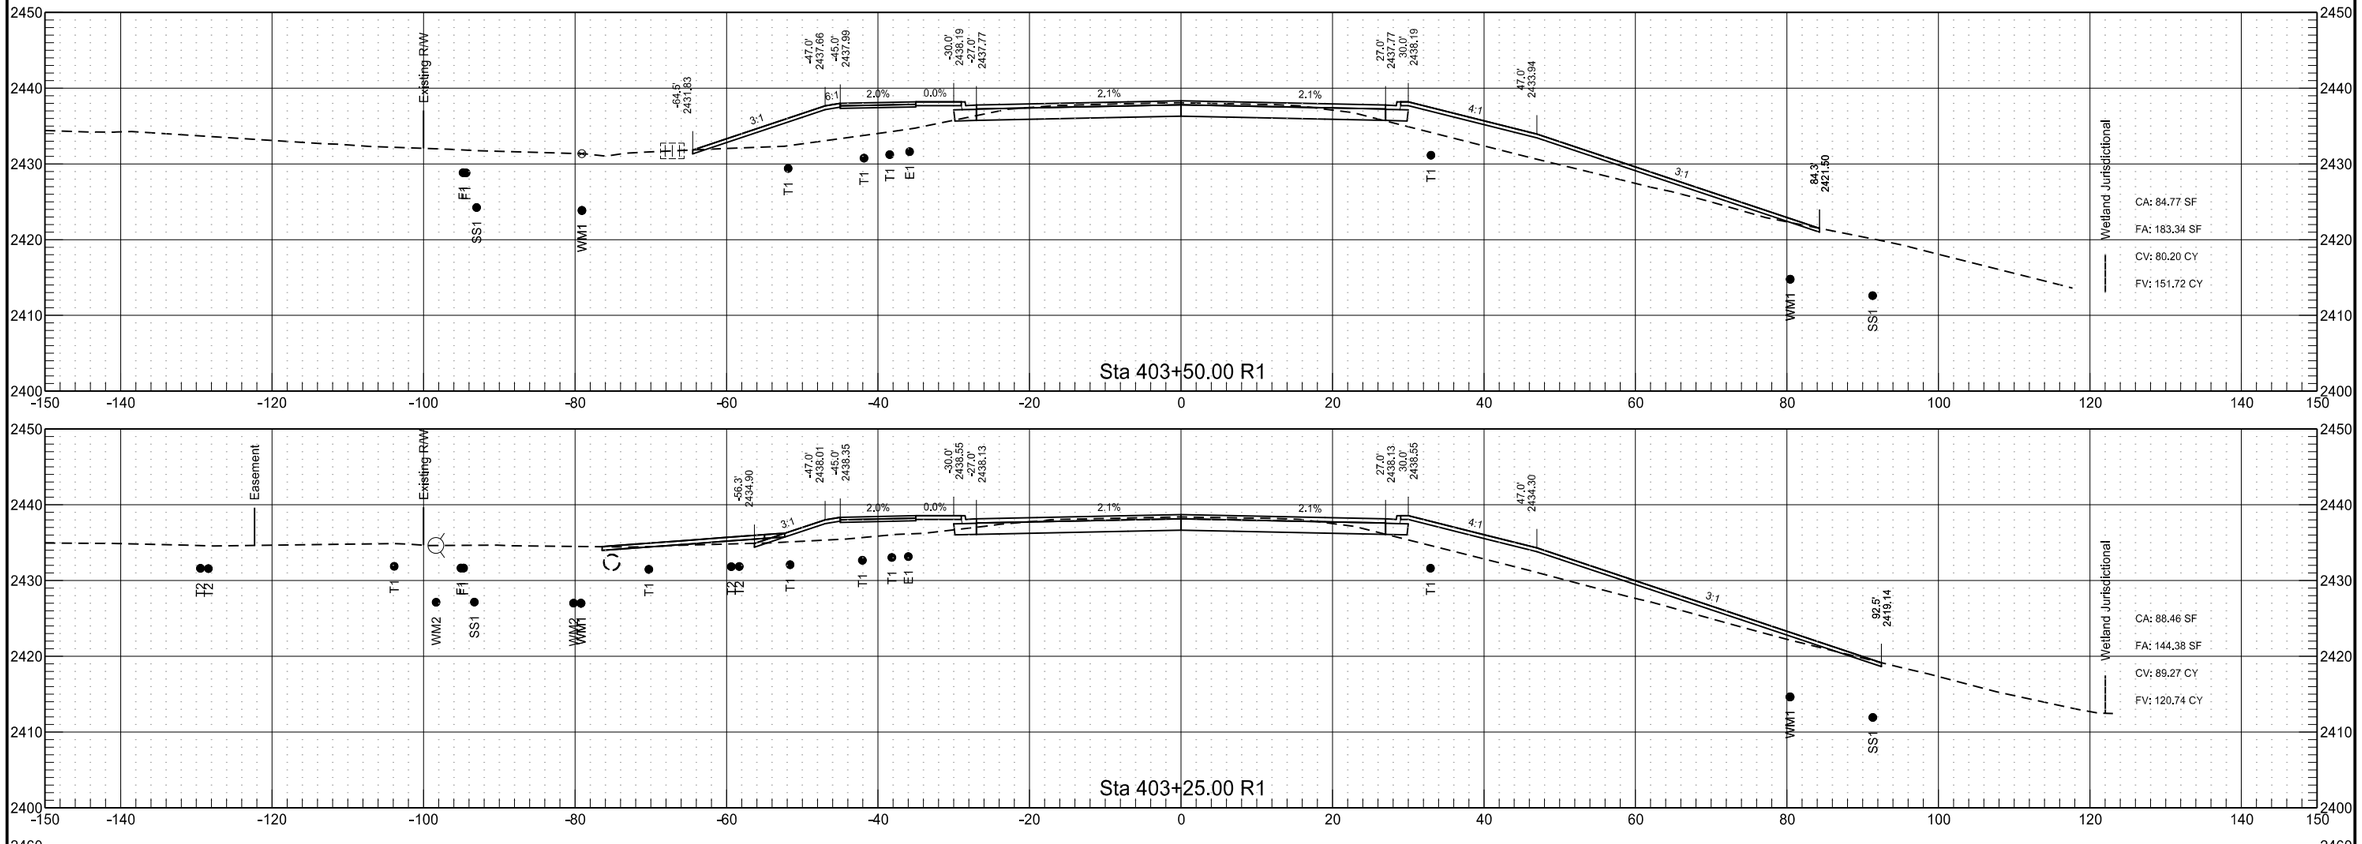

	STATE	PROJECT NO.	SECTION NO.	SHEET NO.
	ND	NHU-5-094(114)907	200	46

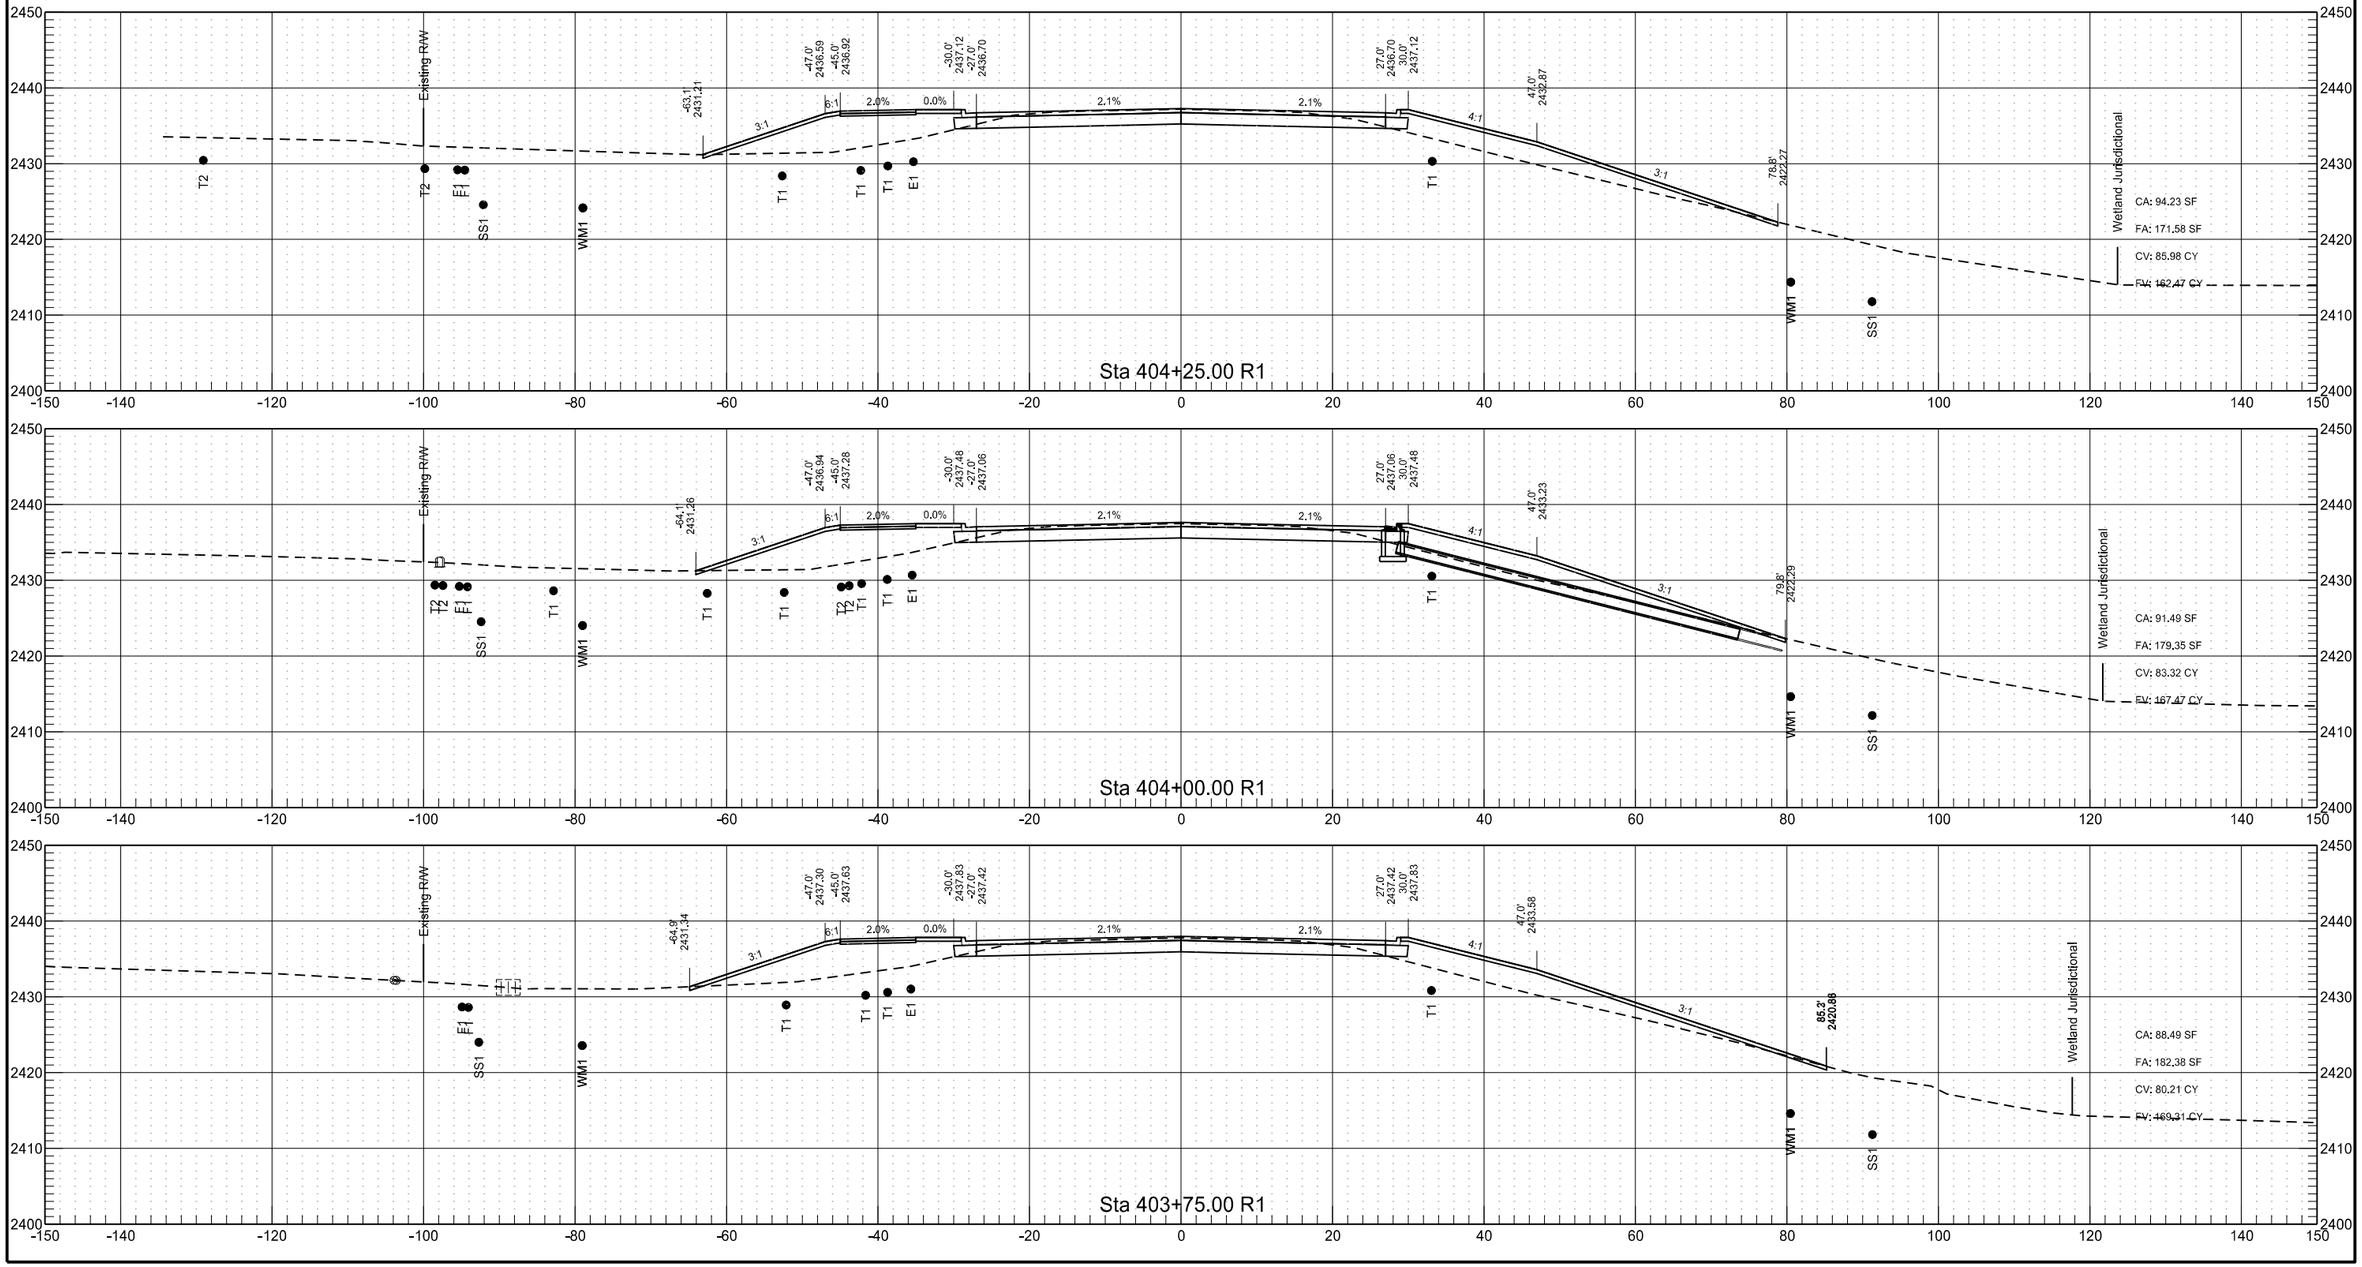


	STATE	PROJECT NO.	SECTION NO.	SHEET NO.
	ND	NHU-5-094(114)907	200	47

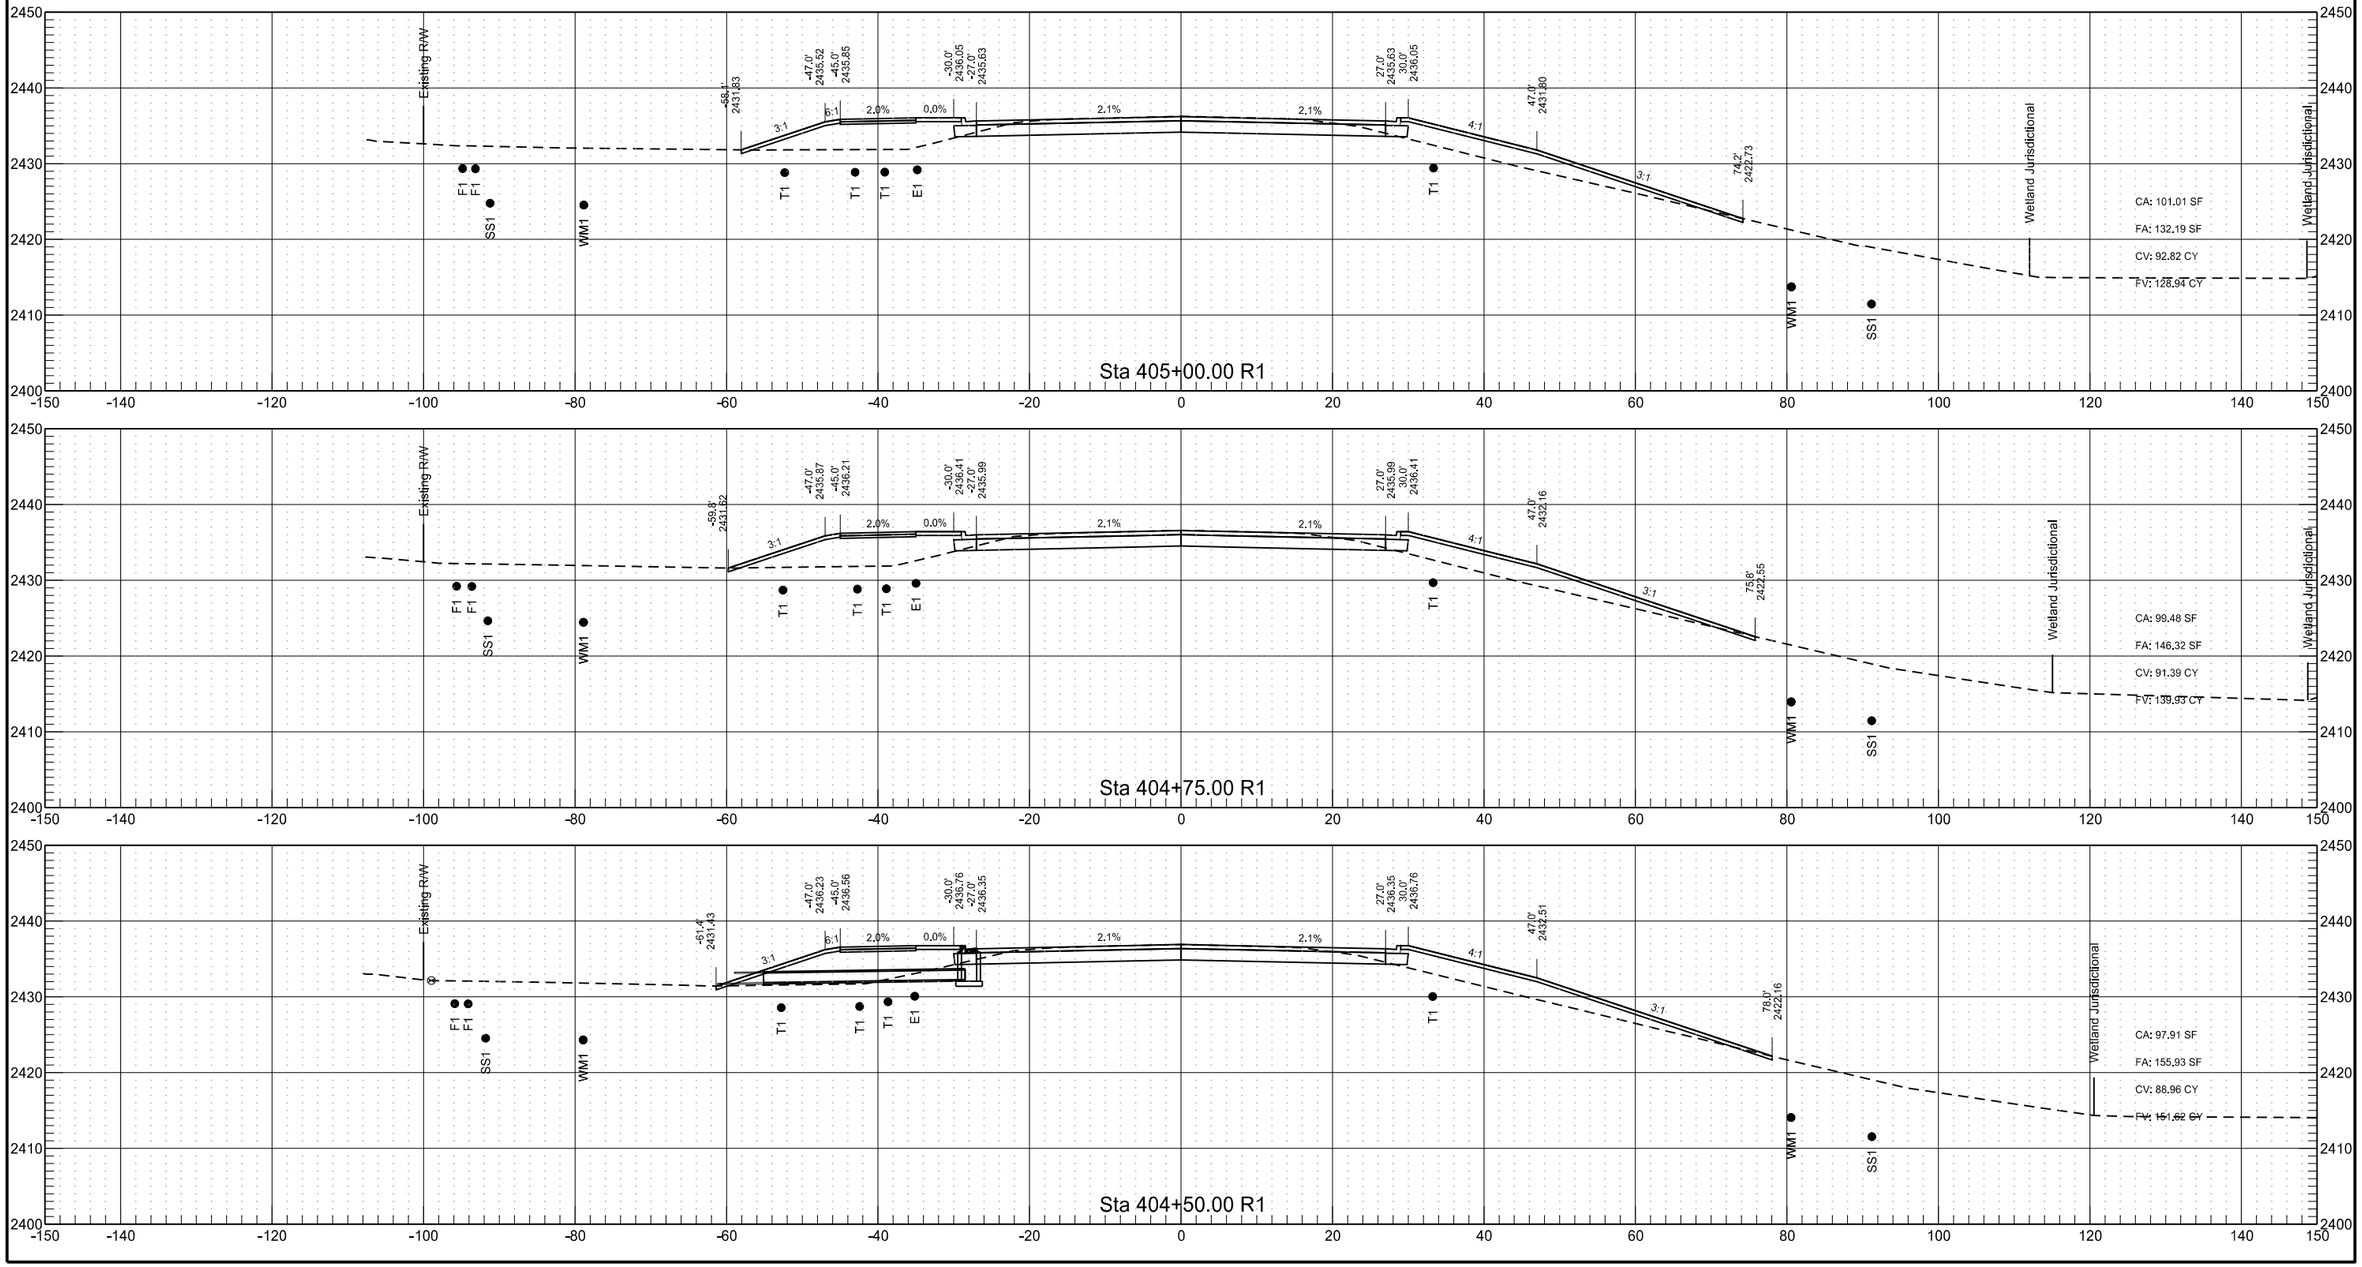


	STATE	PROJECT NO.	SECTION NO.	SHEET NO.
	ND	NHU-5-094(114)907	200	48

	STATE	PROJECT NO.	SECTION NO.	SHEET NO.
	ND	NHU-5-094(114)907	200	49

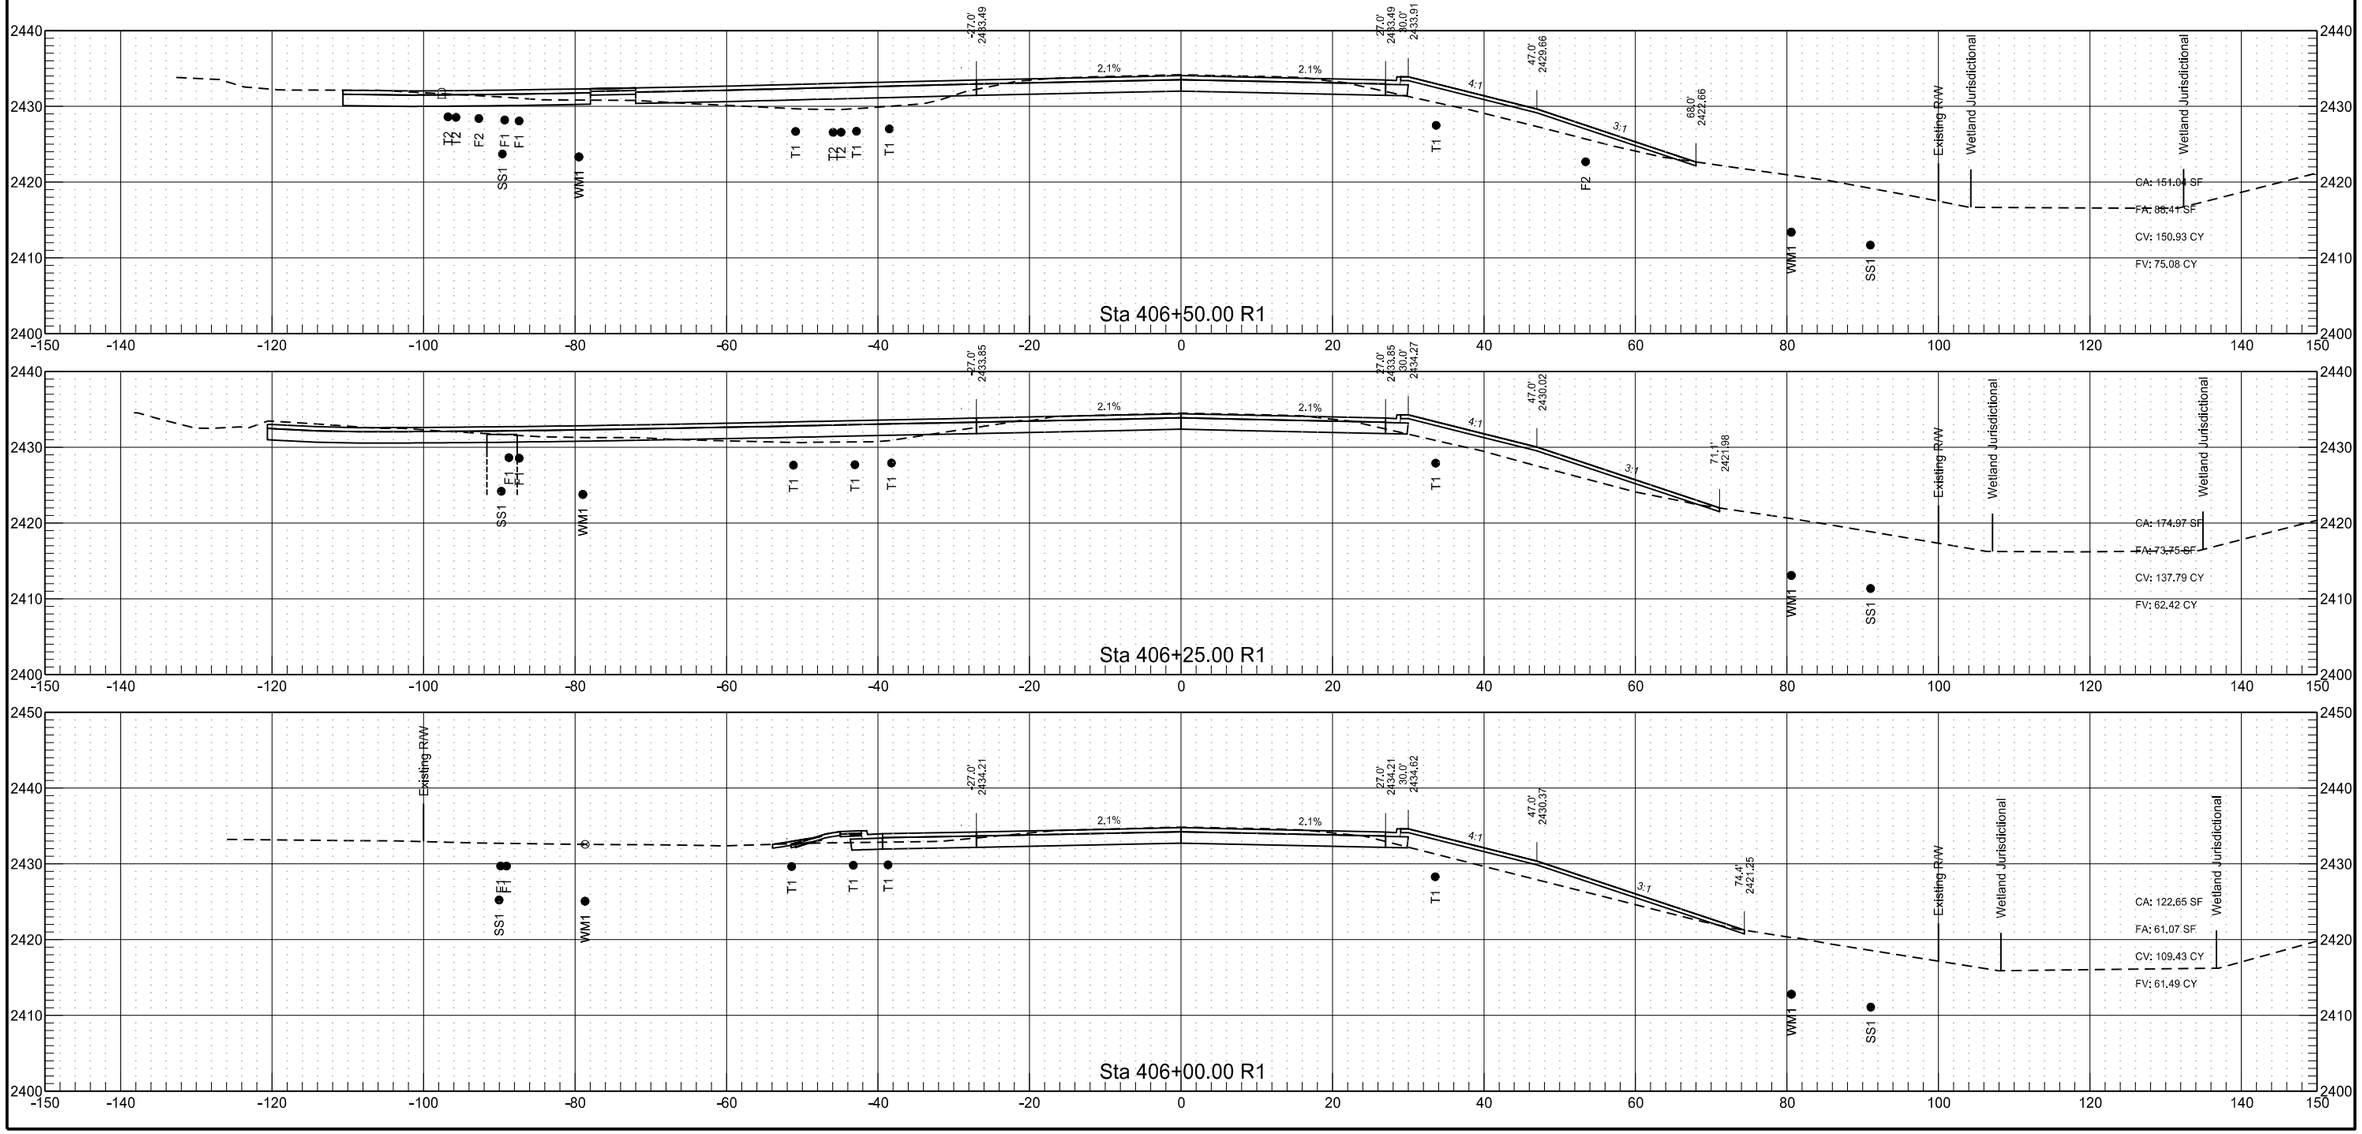


8/24/2020 10:57:45 AM cesdes4 L:\ND\Projects\Active 2016\Tx16121.00 - I-94 Business Loop - 10th Ave E - Exit 64\700 - CAD\5-094(114)907\Design\XSEC_I-94_rev3.dgn


	STATE	PROJECT NO.	SECTION NO.	SHEET NO.
	ND	NHU-5-094(114)907	200	50

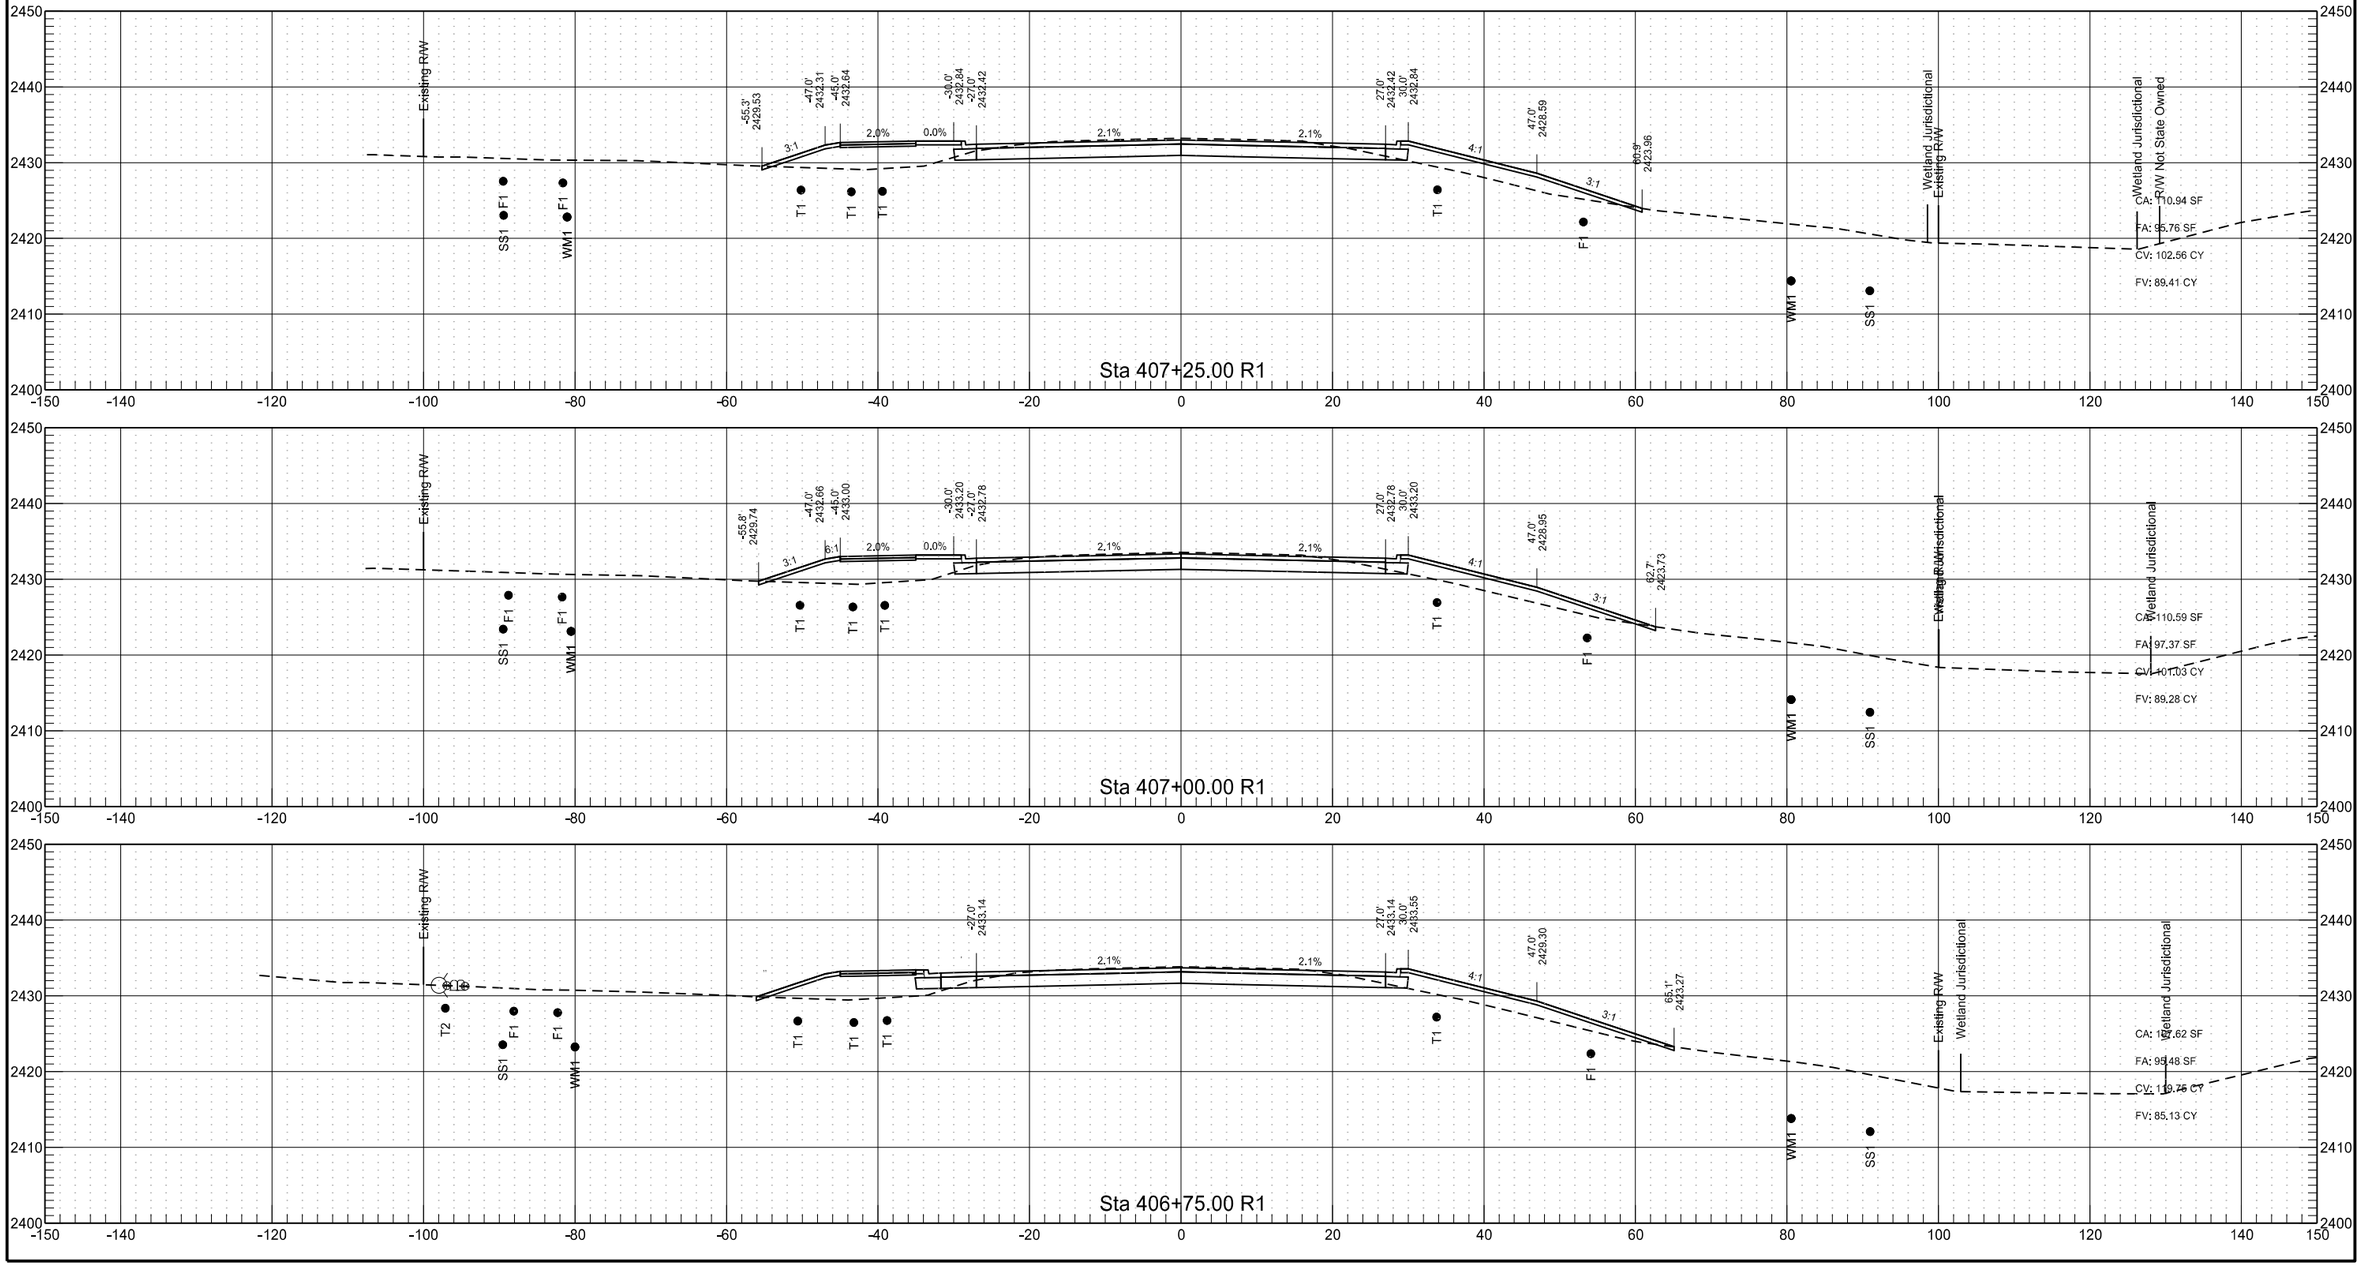


	STATE	PROJECT NO.	SECTION NO.	SHEET NO.
	ND	NHU-5-094(114)907	200	51

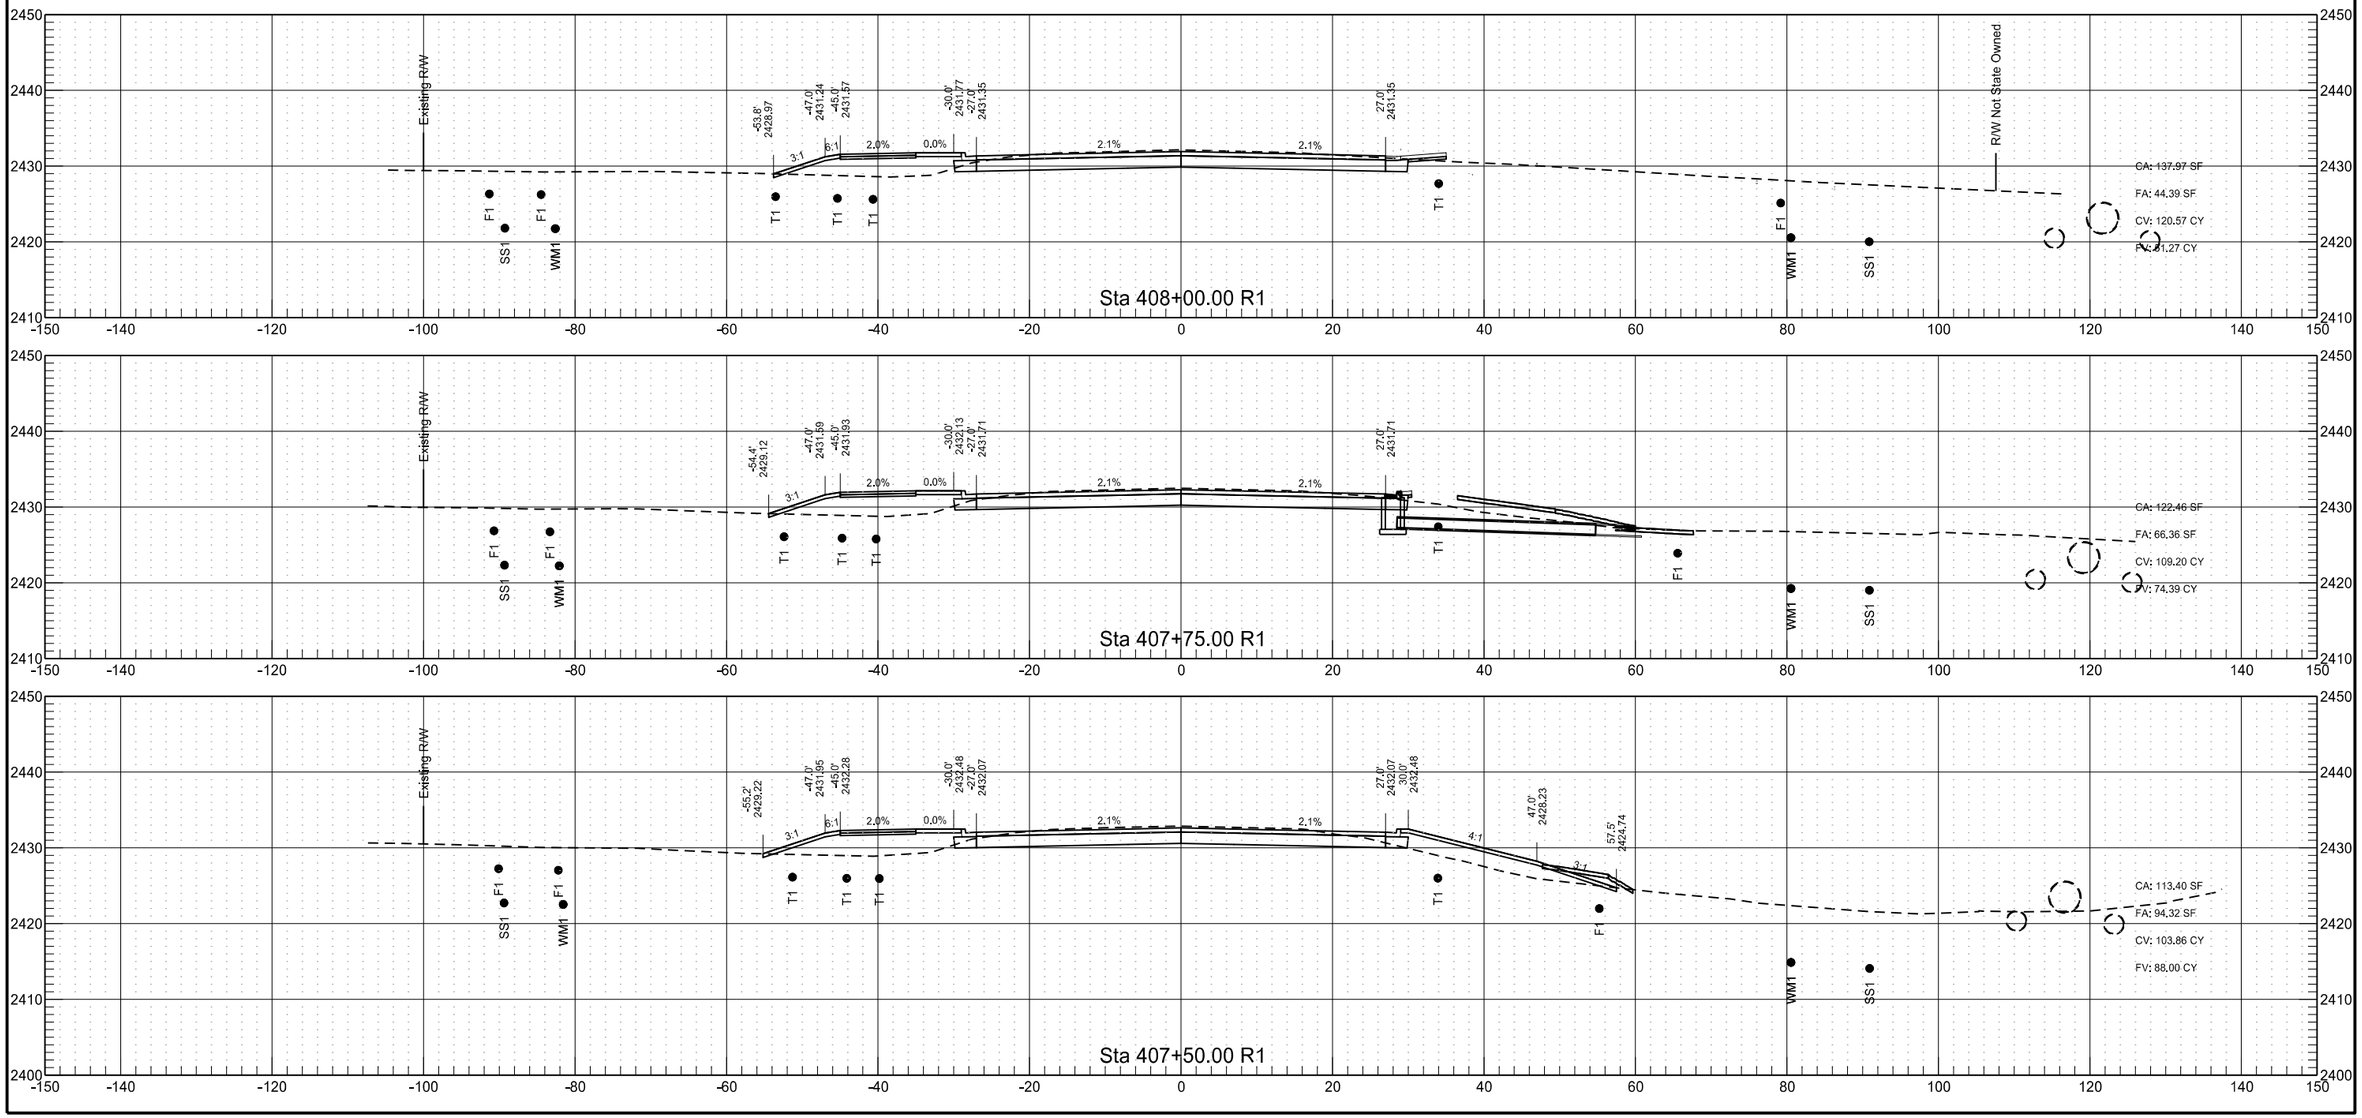


	STATE	PROJECT NO.	SECTION NO.	SHEET NO.
	ND	NHU-5-094(114)907	200	52

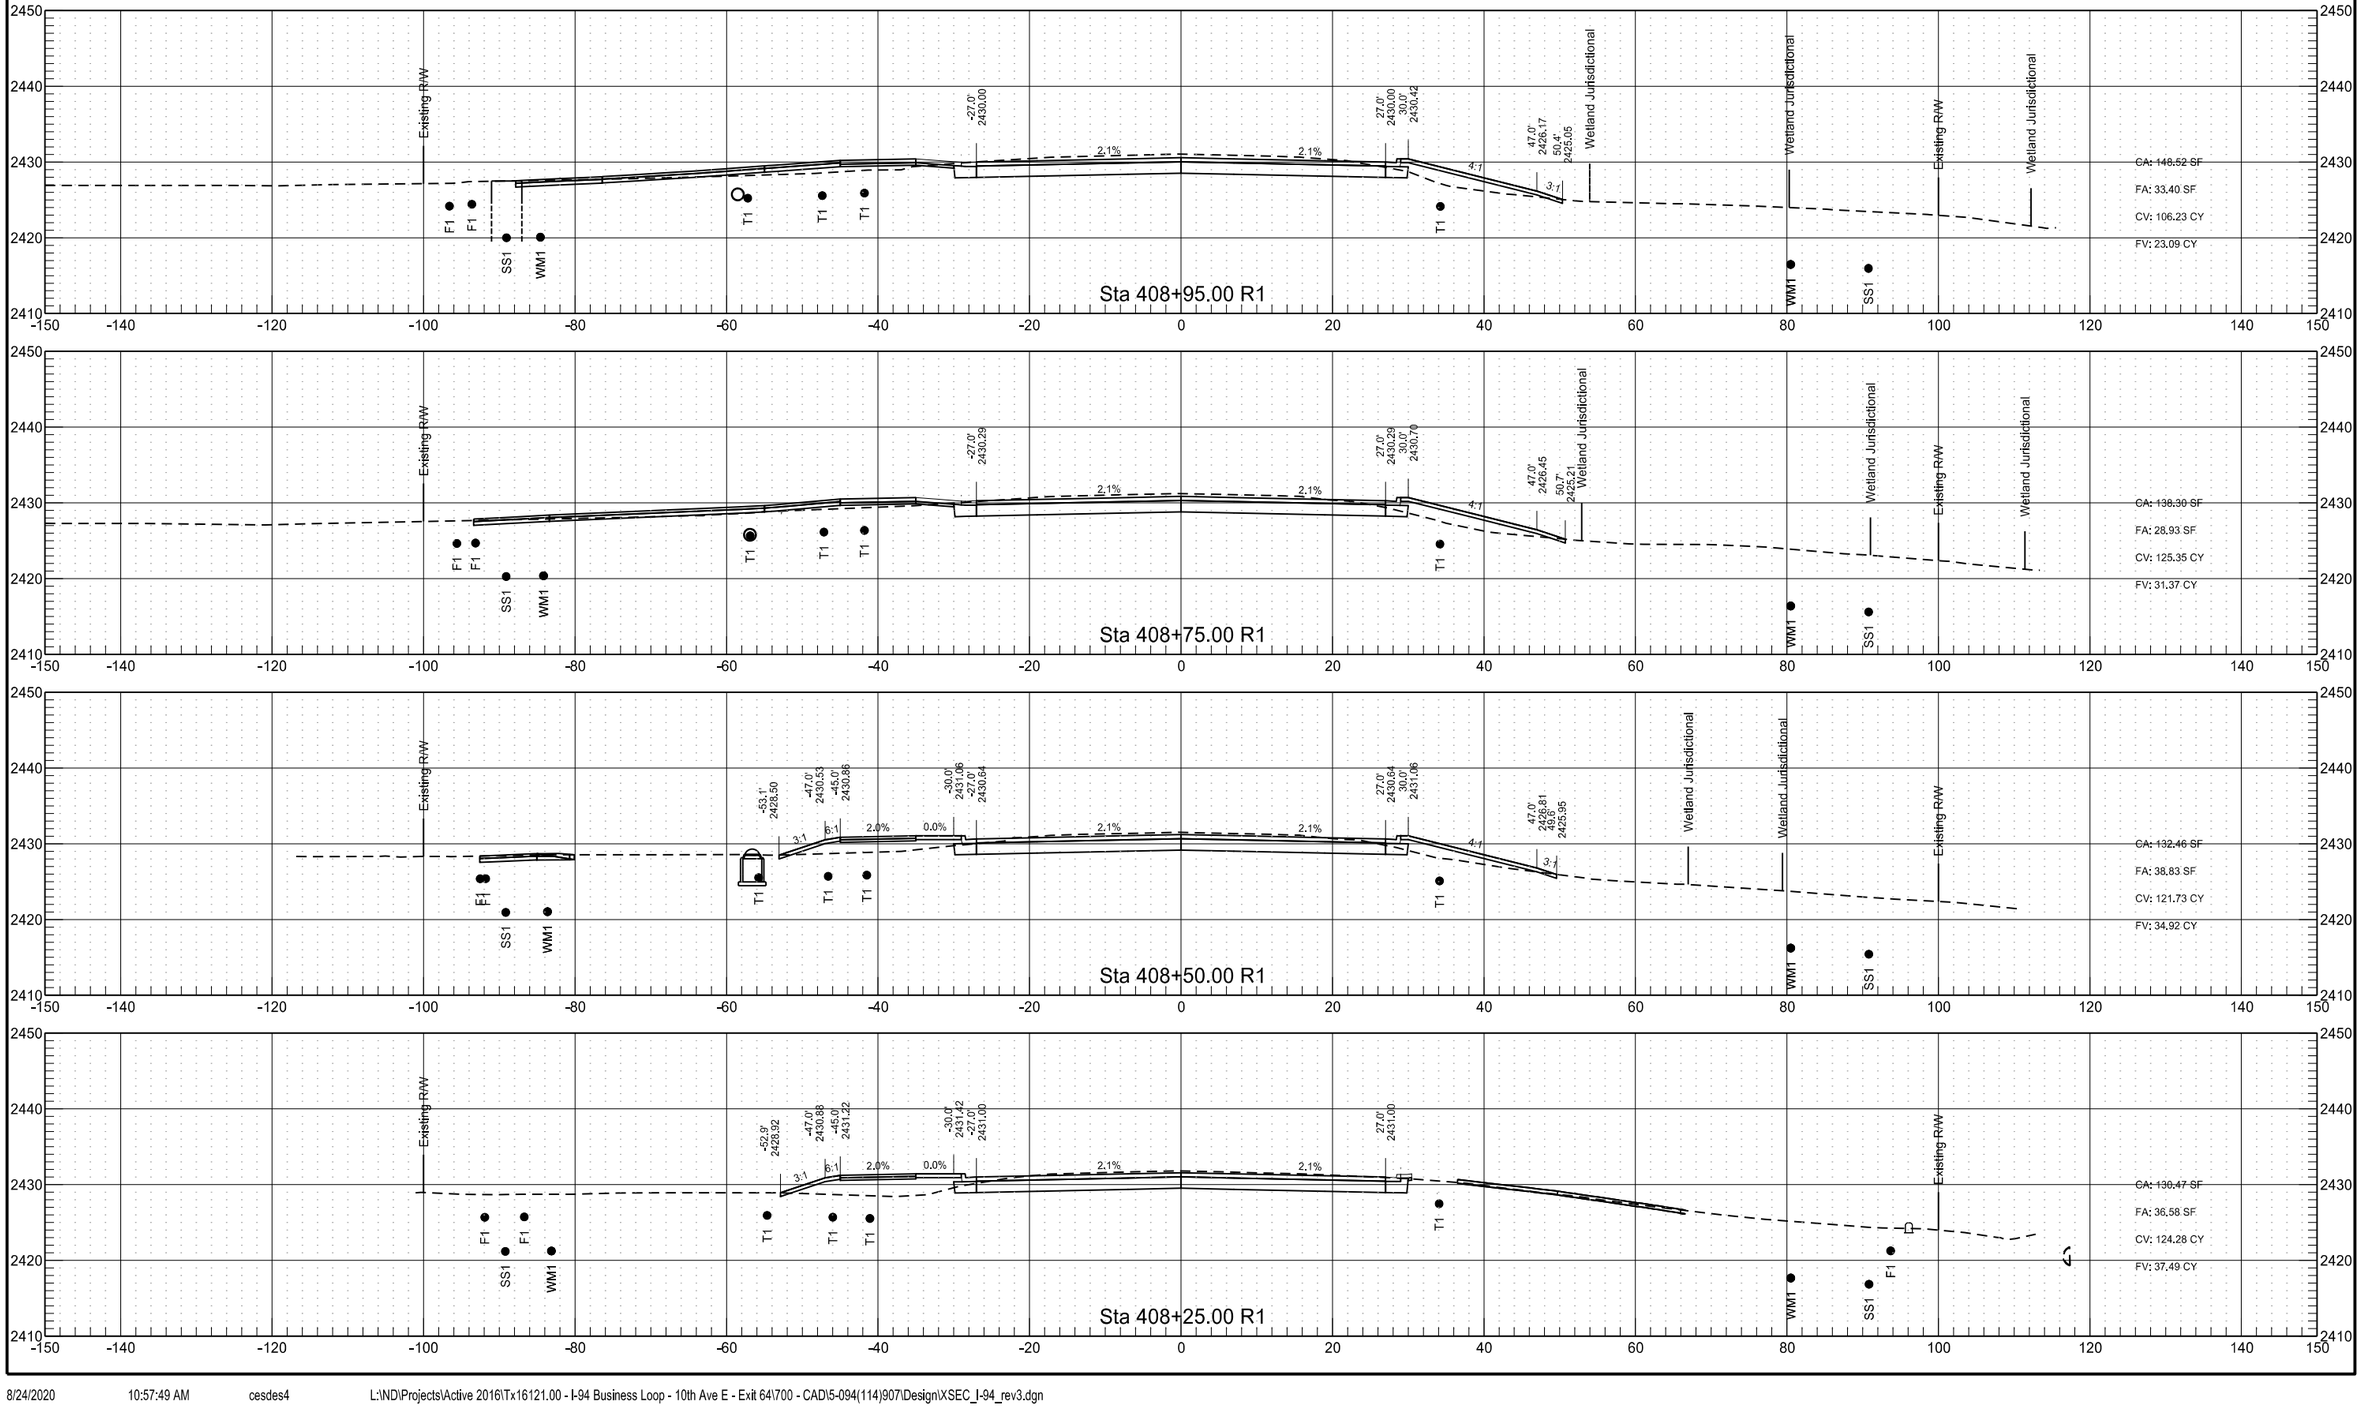


	STATE	PROJECT NO.	SECTION NO.	SHEET NO.
	ND	NHU-5-094(114)907	200	53

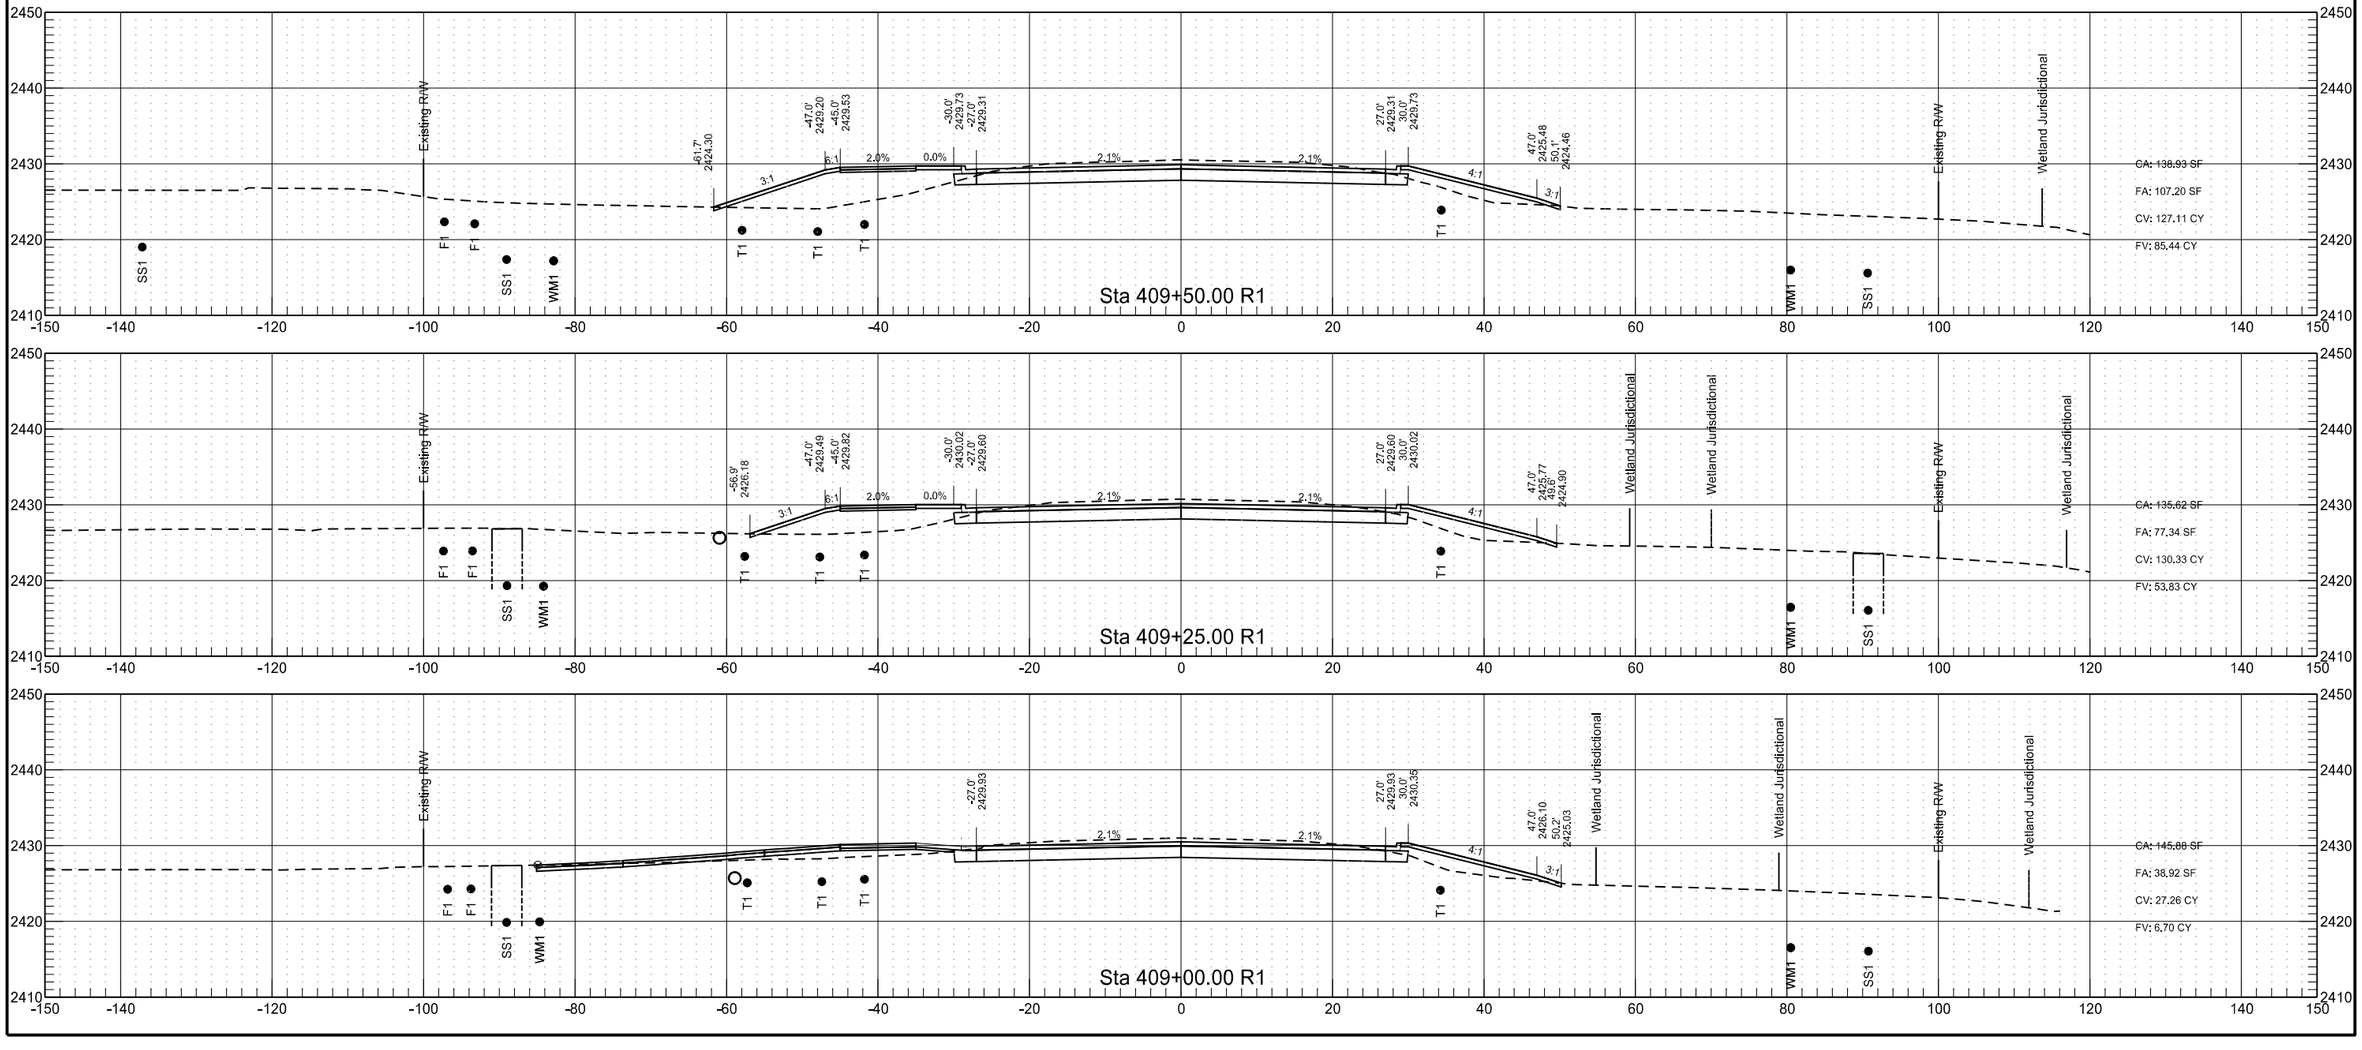


	STATE	PROJECT NO.	SECTION NO.	SHEET NO.
	ND	NHU-5-094(114)907	200	54

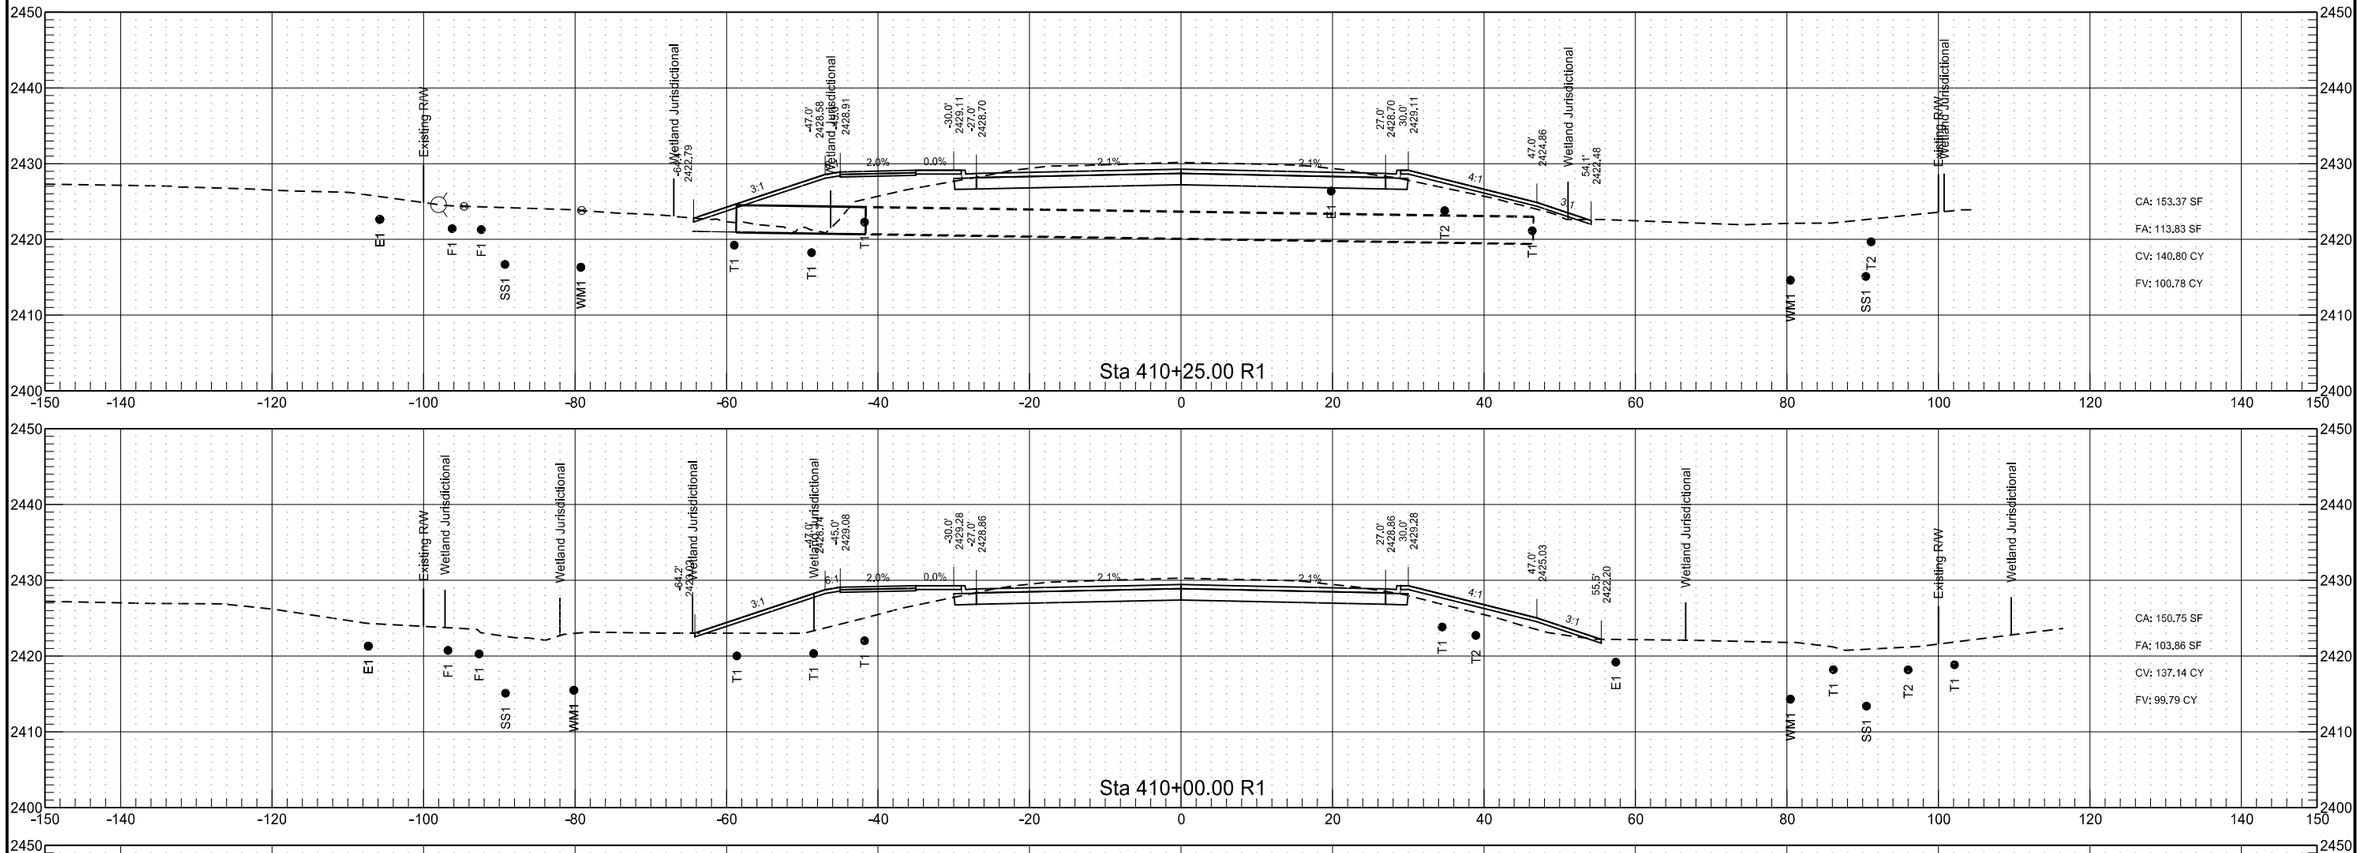


	STATE	PROJECT NO.	SECTION NO.	SHEET NO.
	ND	NHU-5-094(114)907	200	55

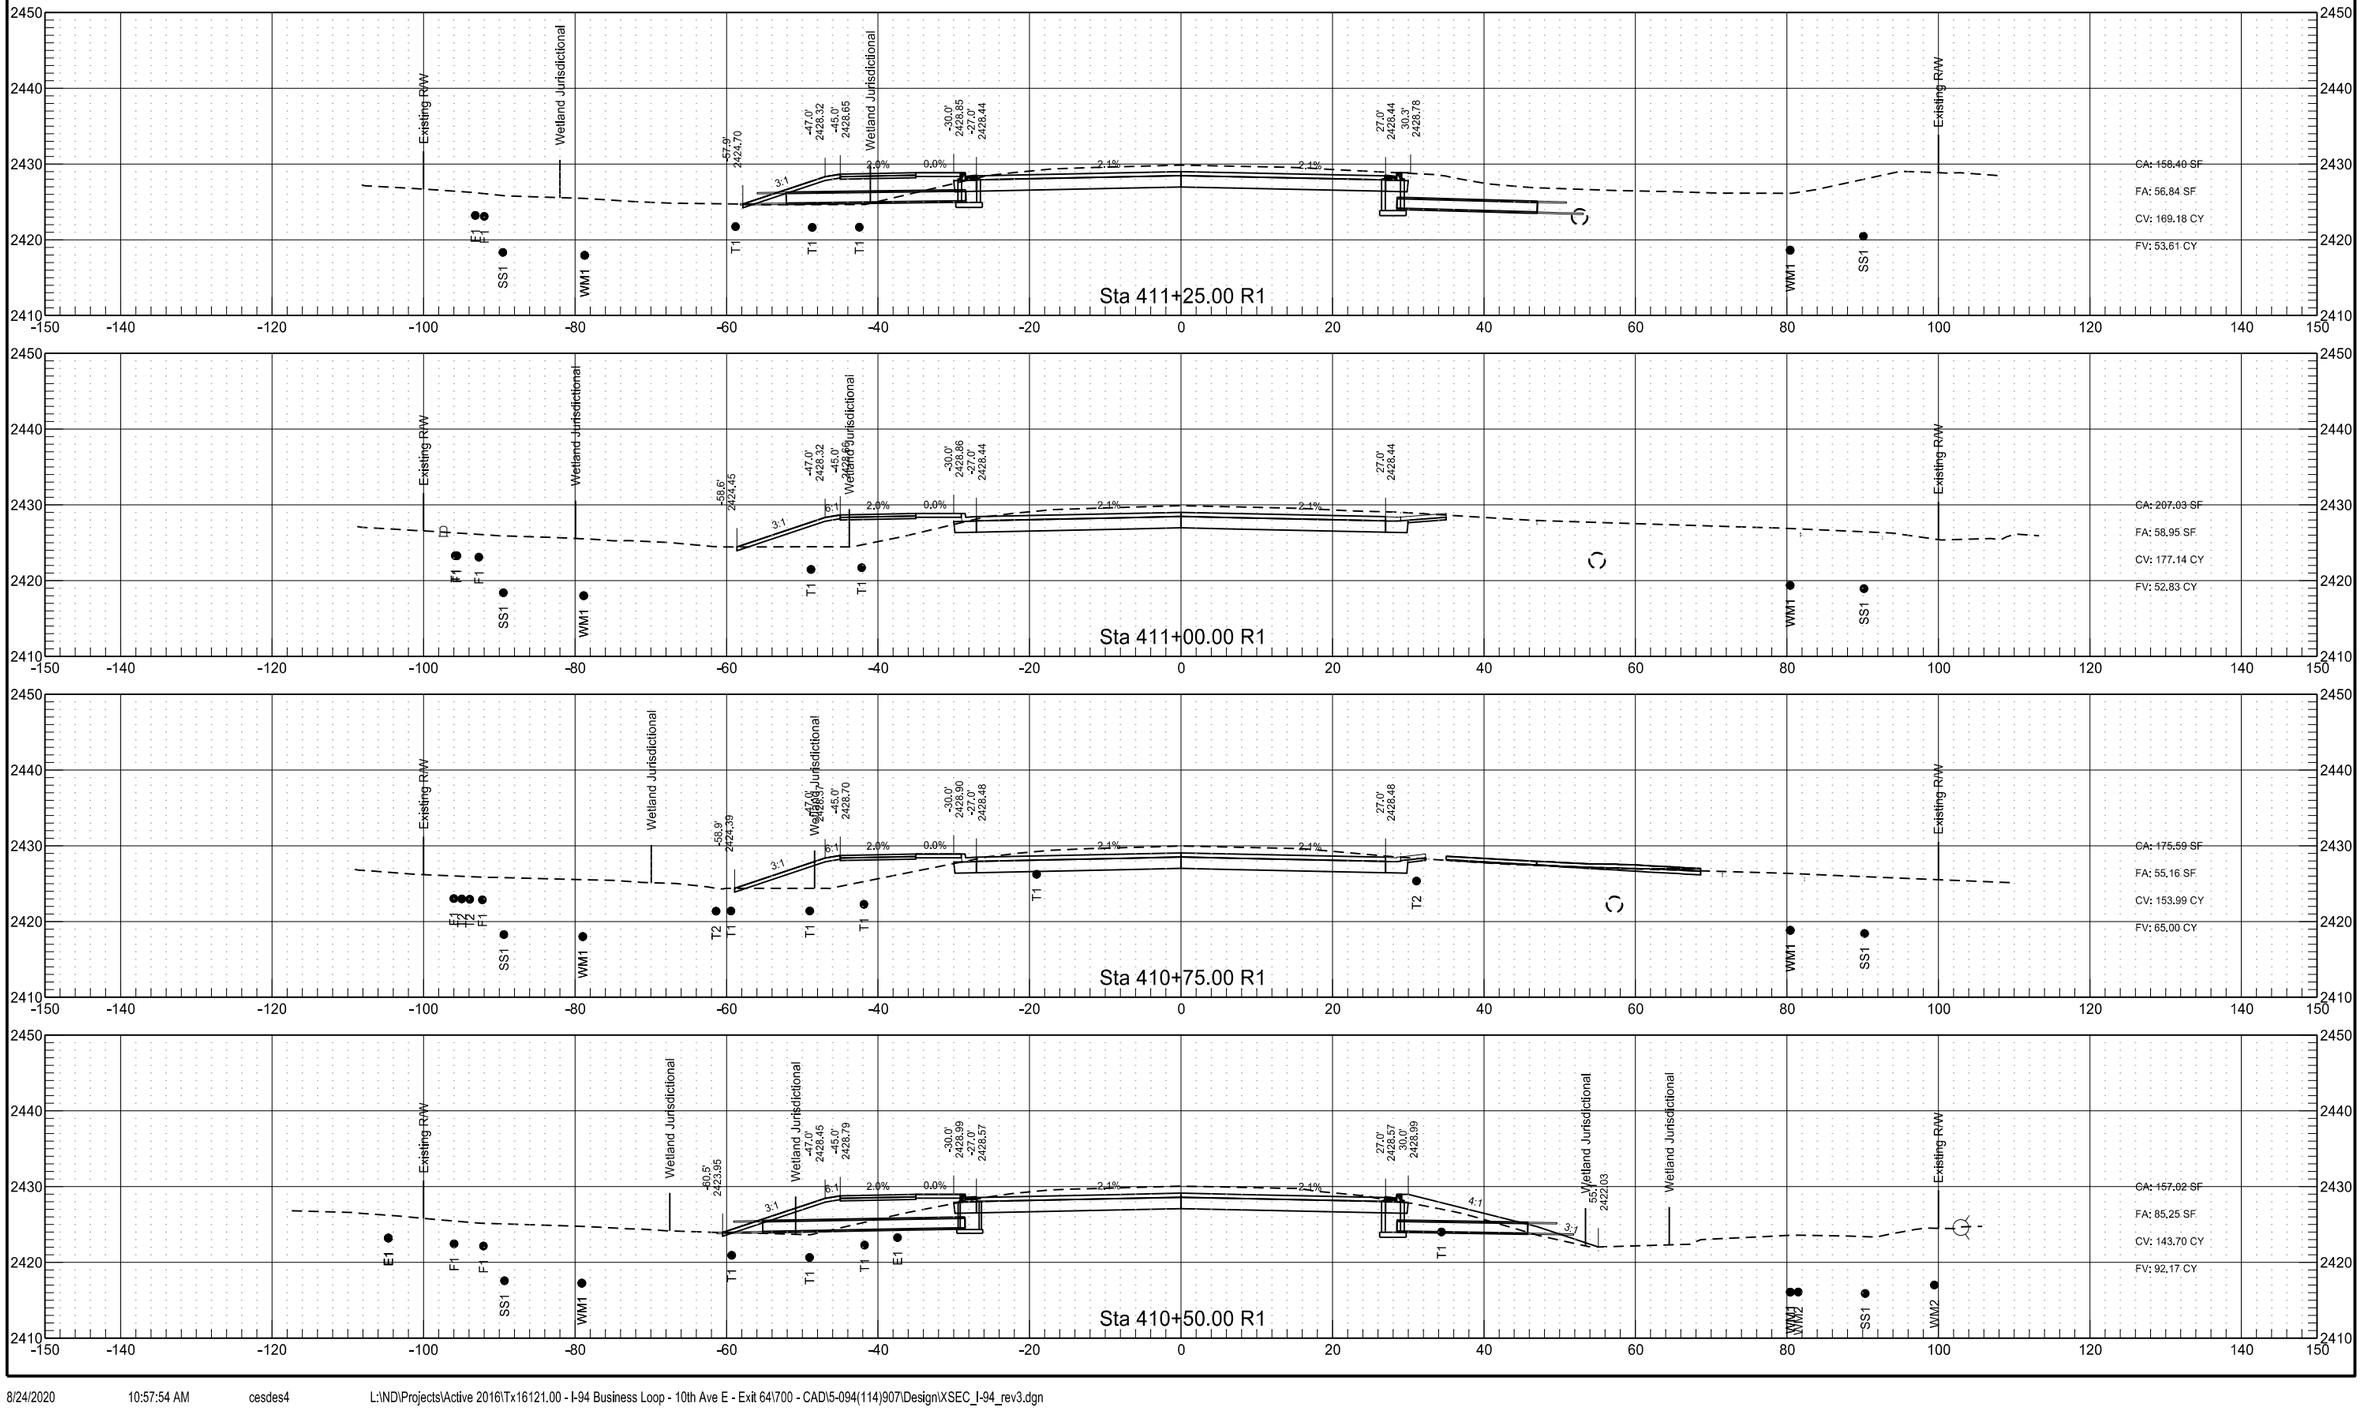


	STATE	PROJECT NO.	SECTION NO.	SHEET NO.
	ND	NHU-5-094(114)907	200	56

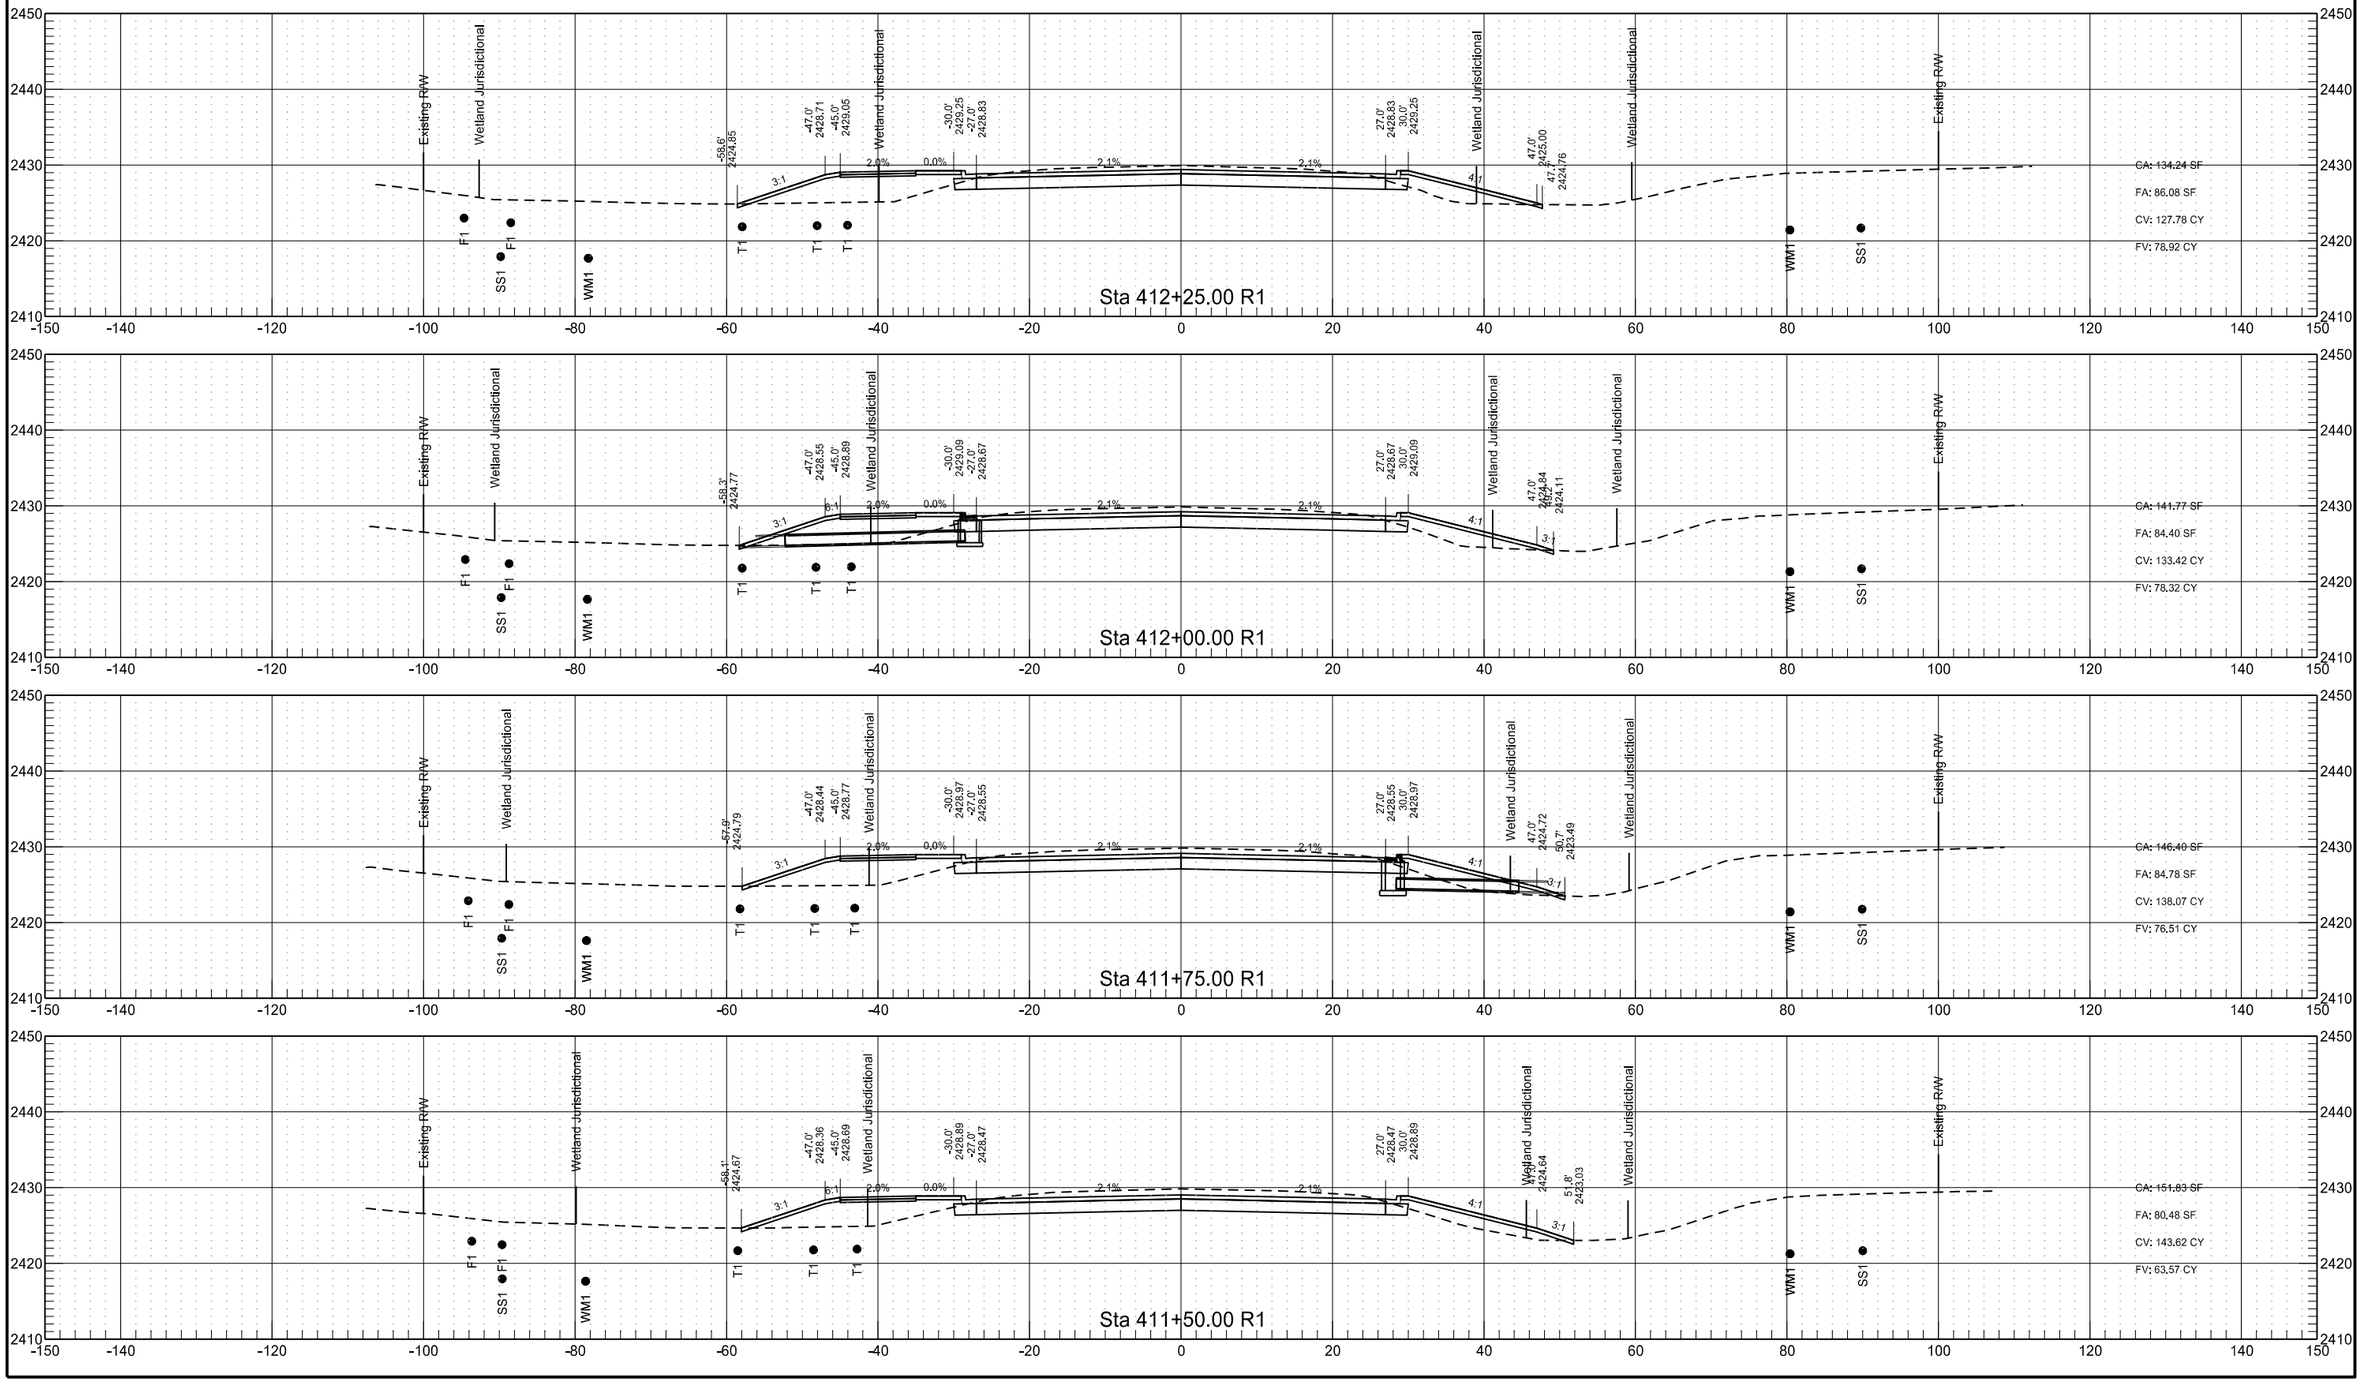



	STATE	PROJECT NO.	SECTION NO.	SHEET NO.
	ND	NHU-5-094(114)907	200	57

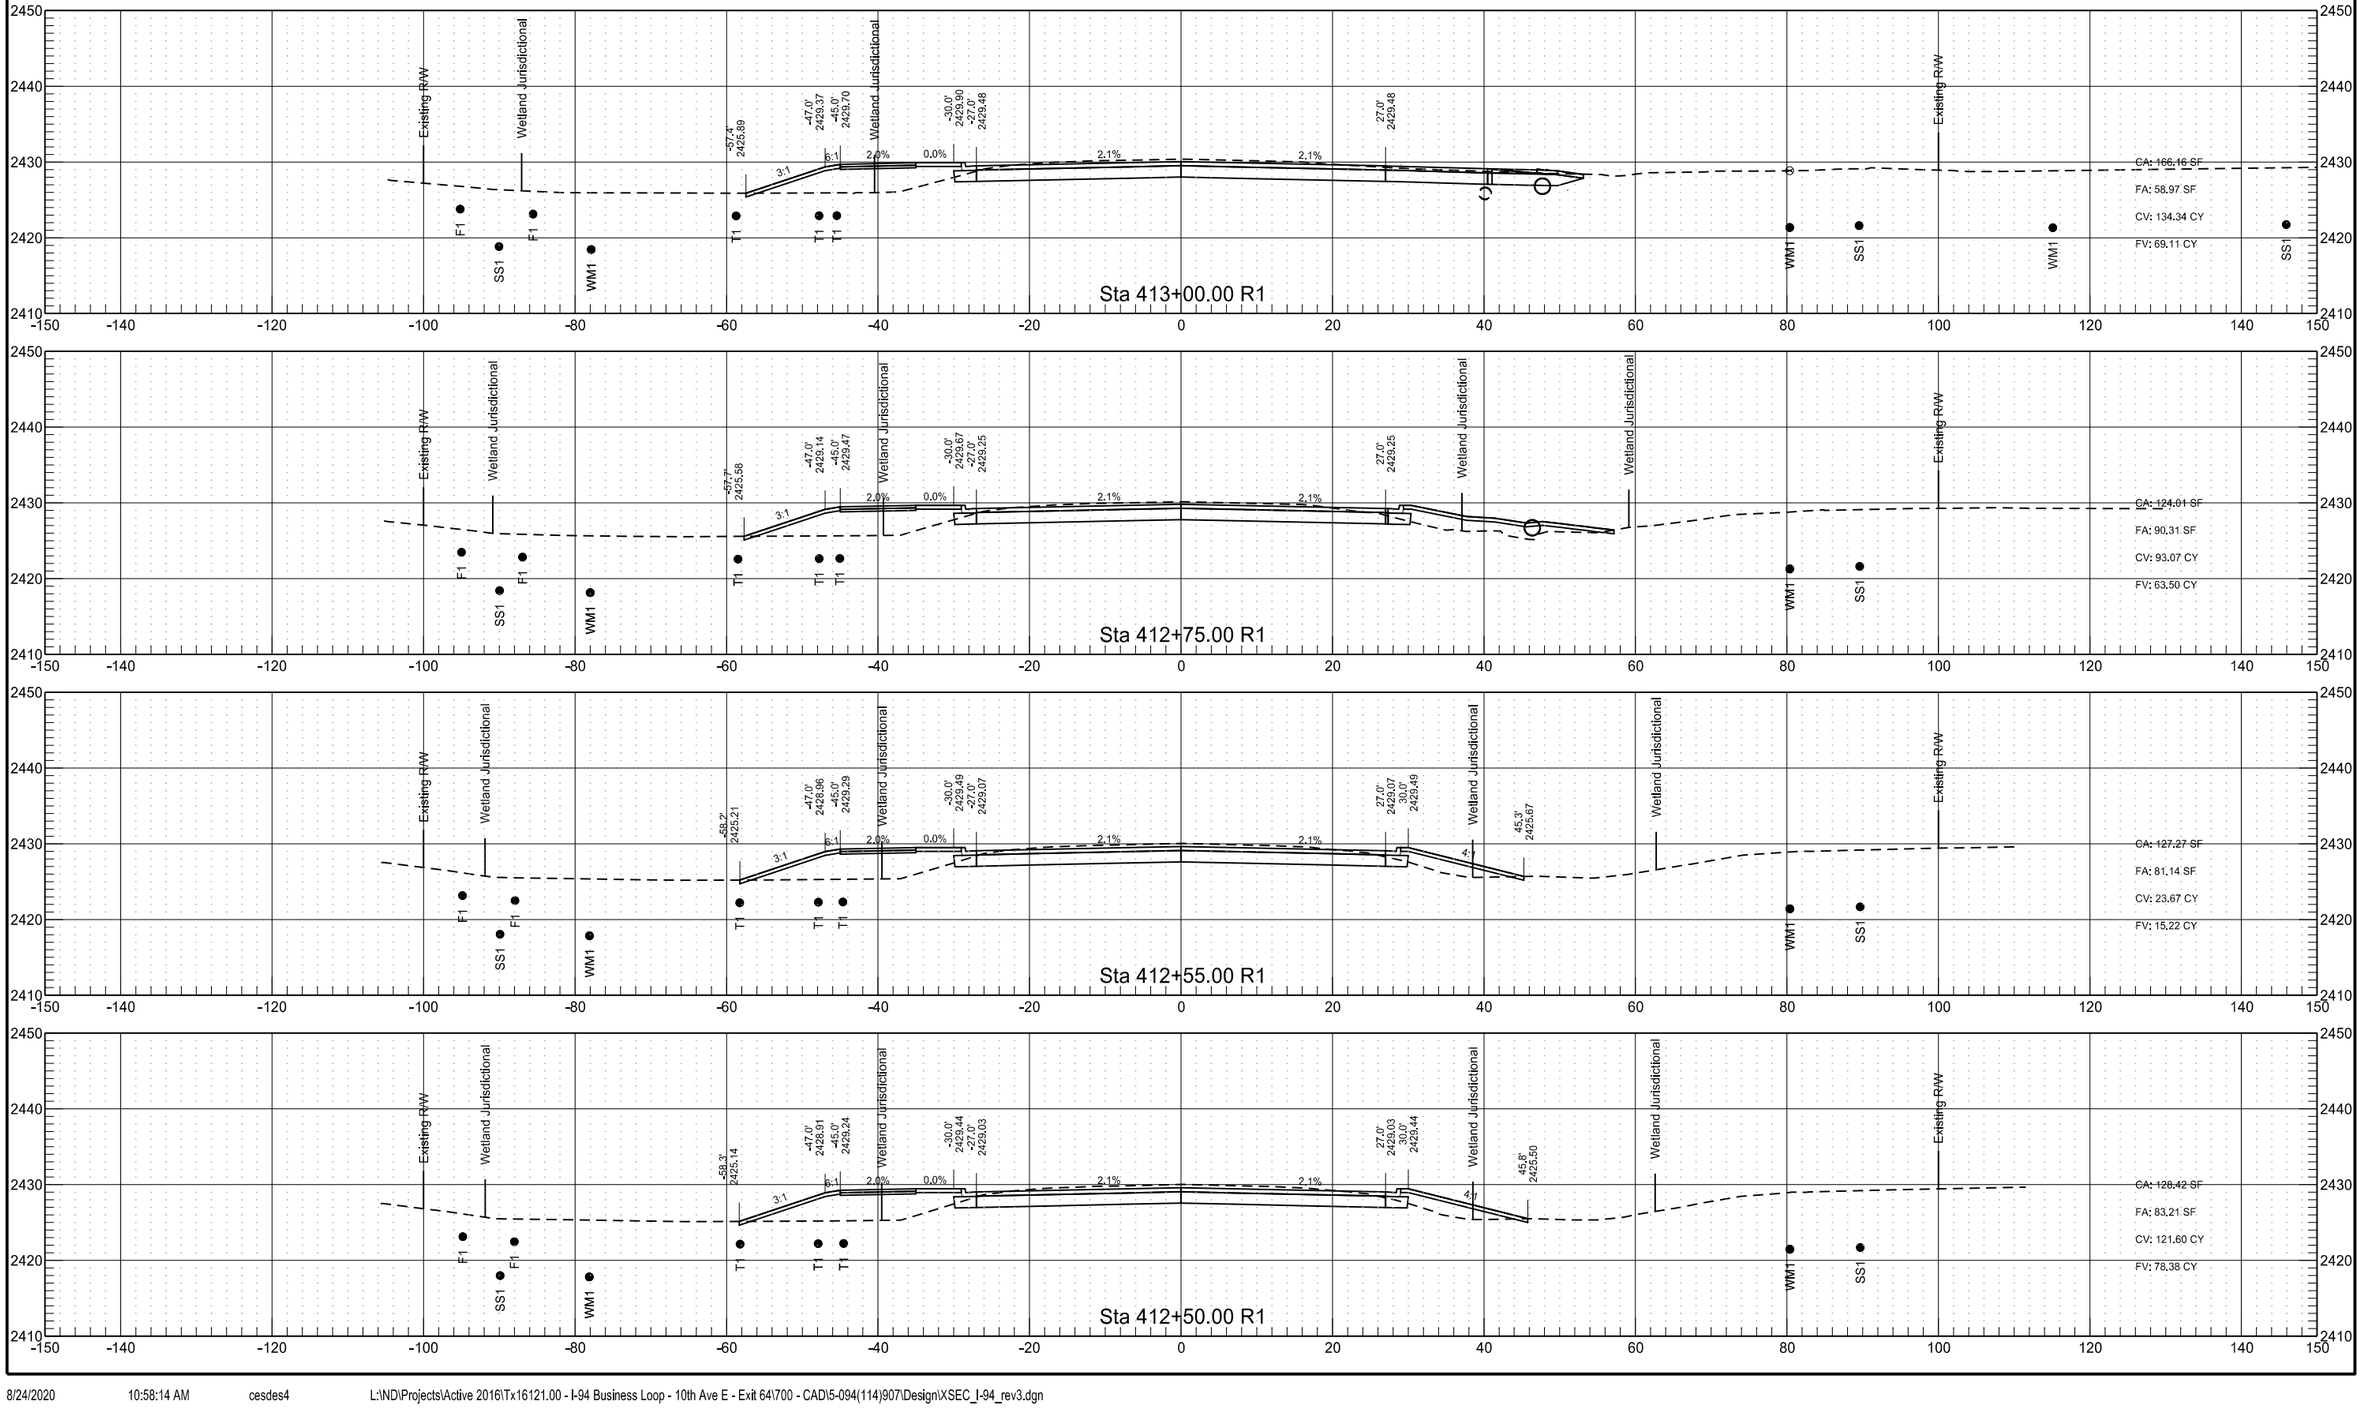


	STATE	PROJECT NO.	SECTION NO.	SHEET NO.
	ND	NHU-5-094(114)907	200	58

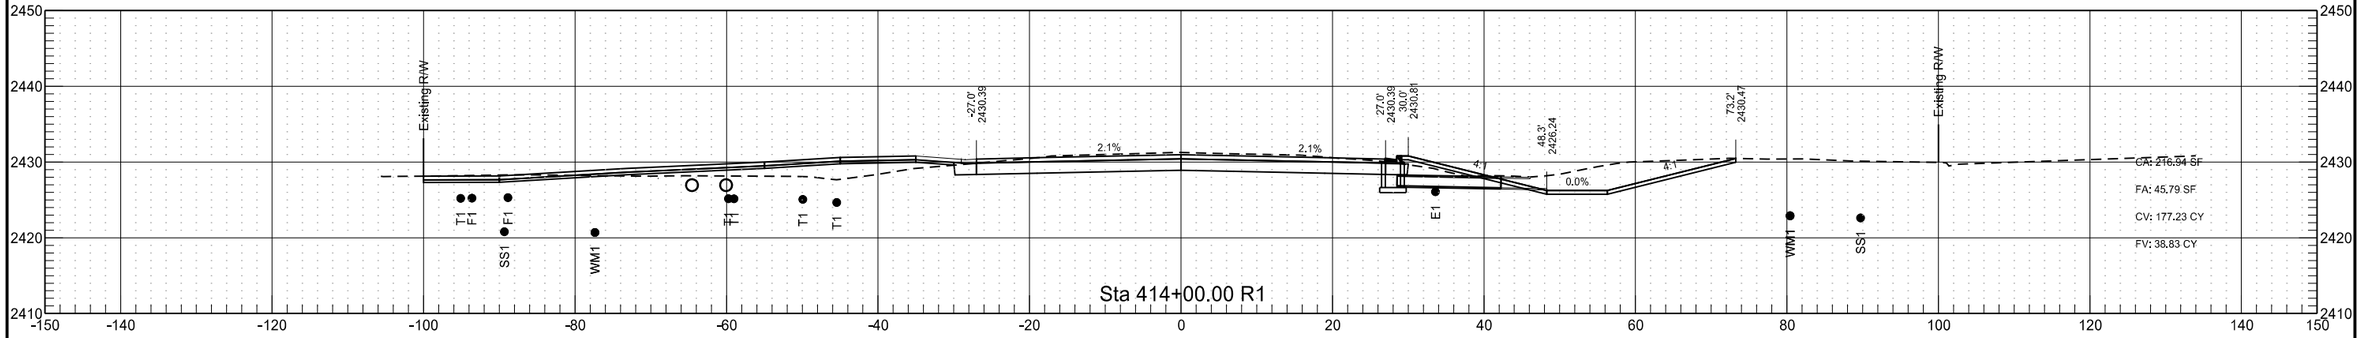


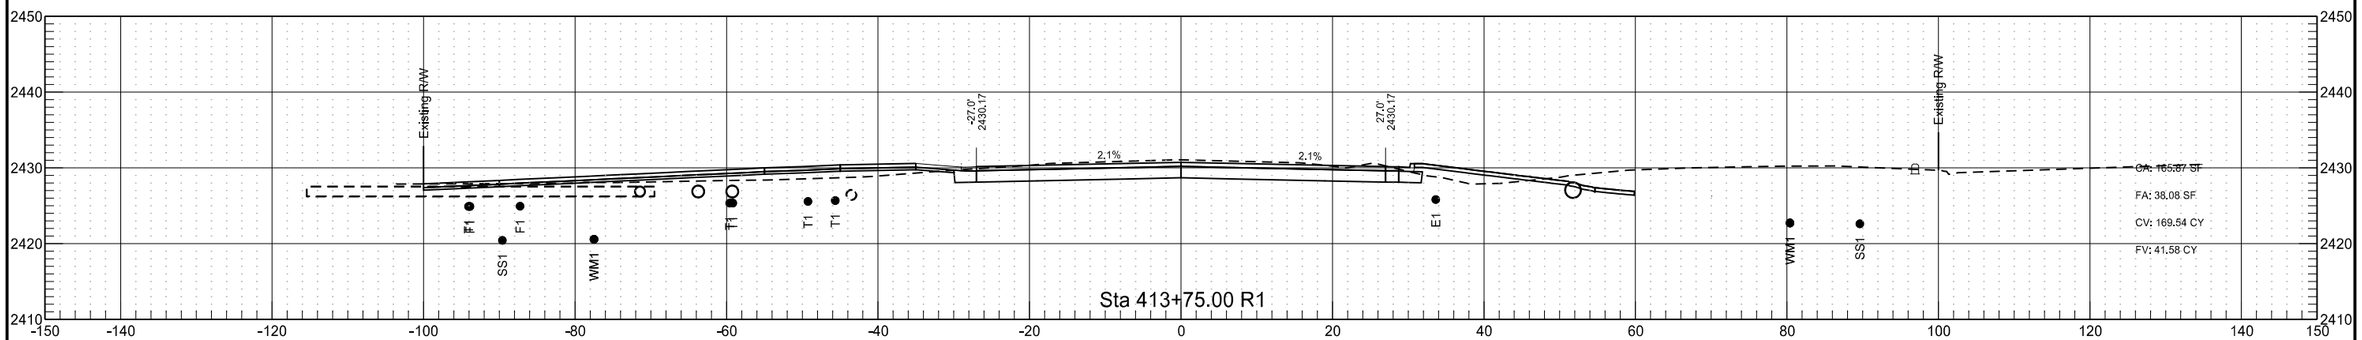


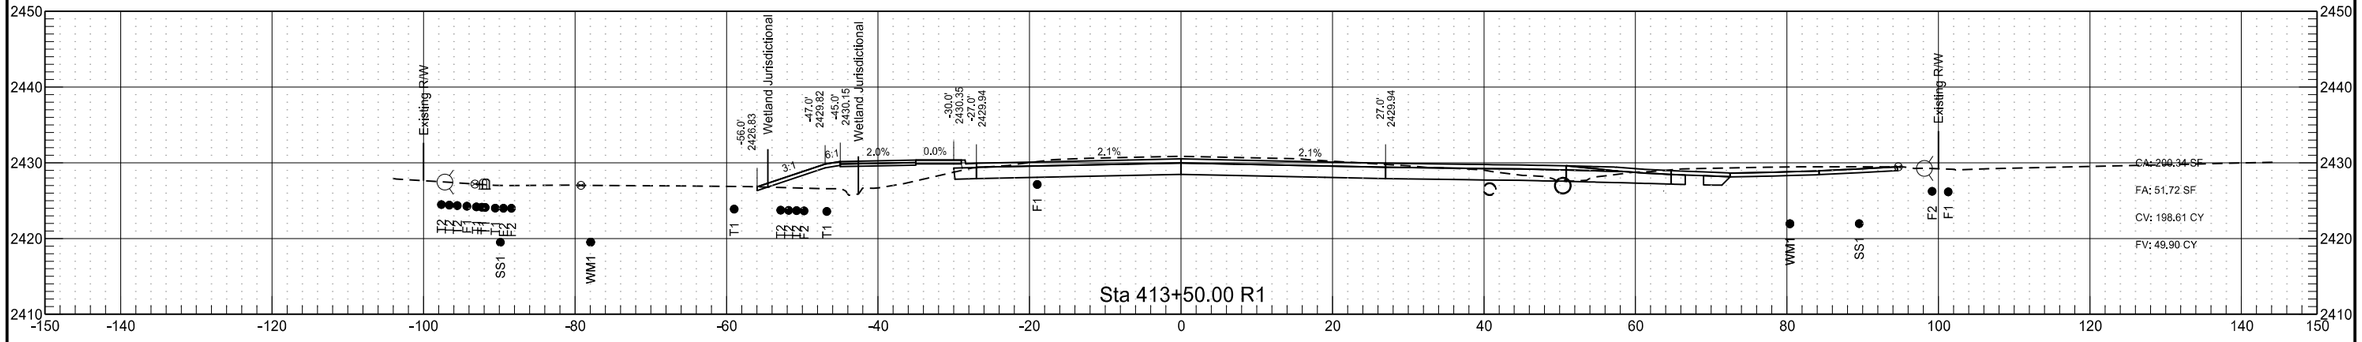


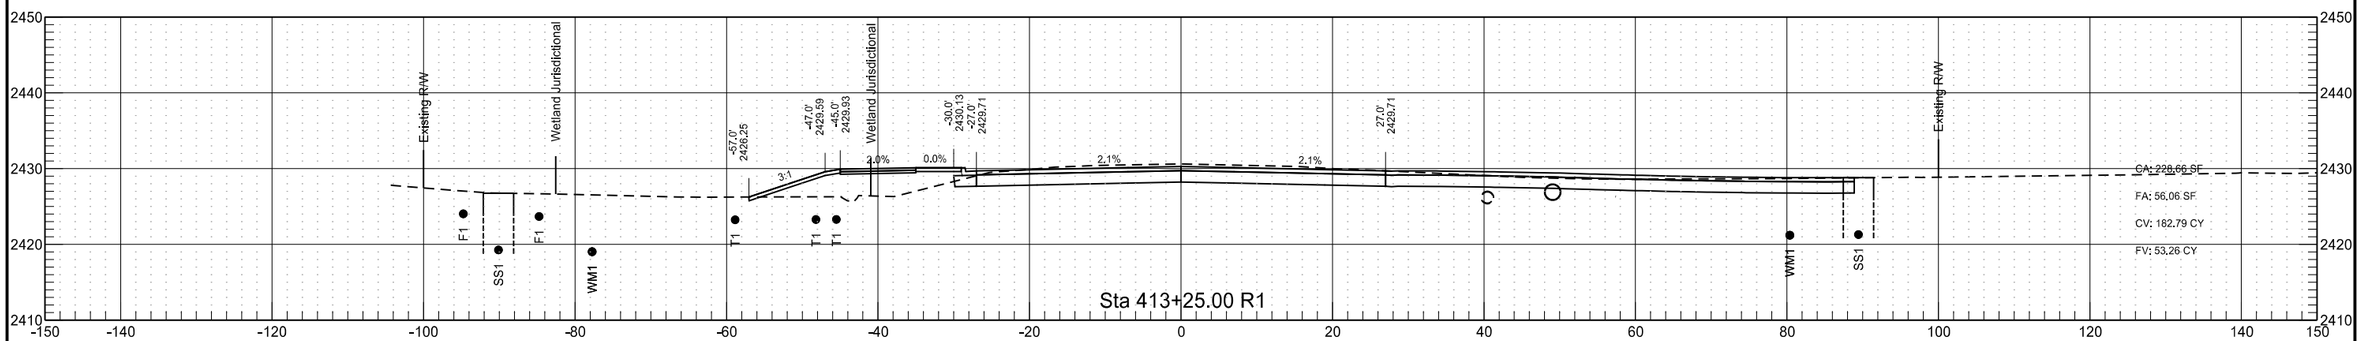


	STATE	PROJECT NO.	SECTION NO.	SHEET NO.
	ND	NHU-5-094(114)907	200	59

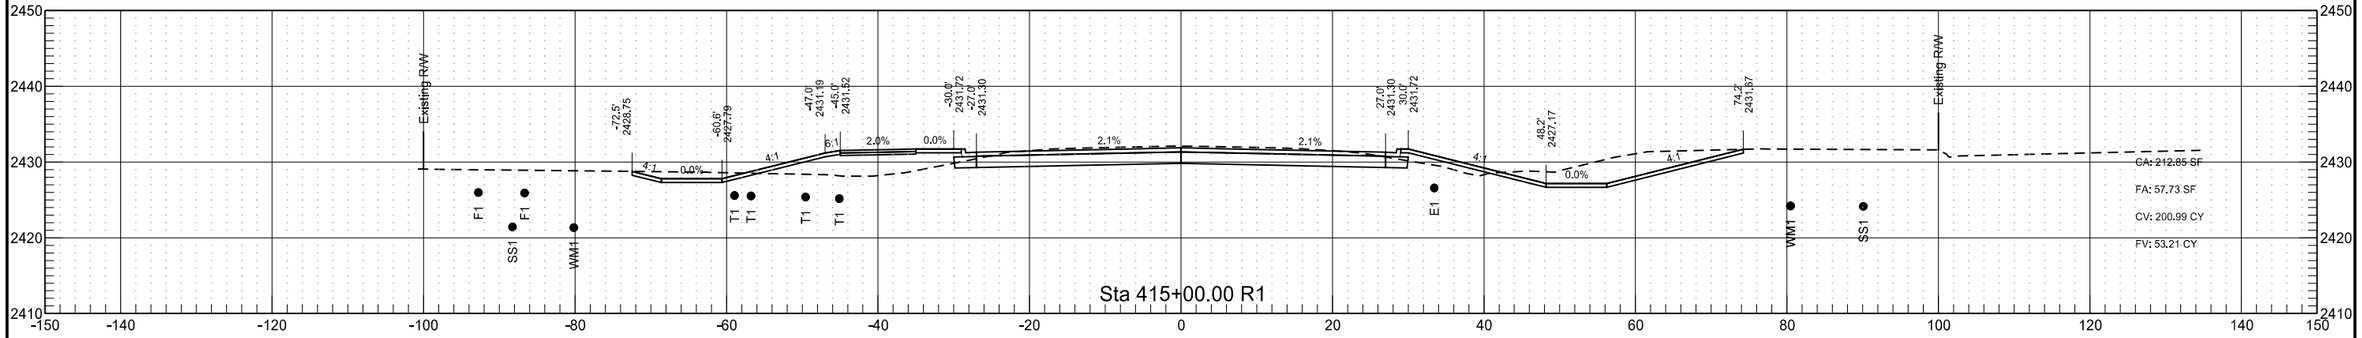


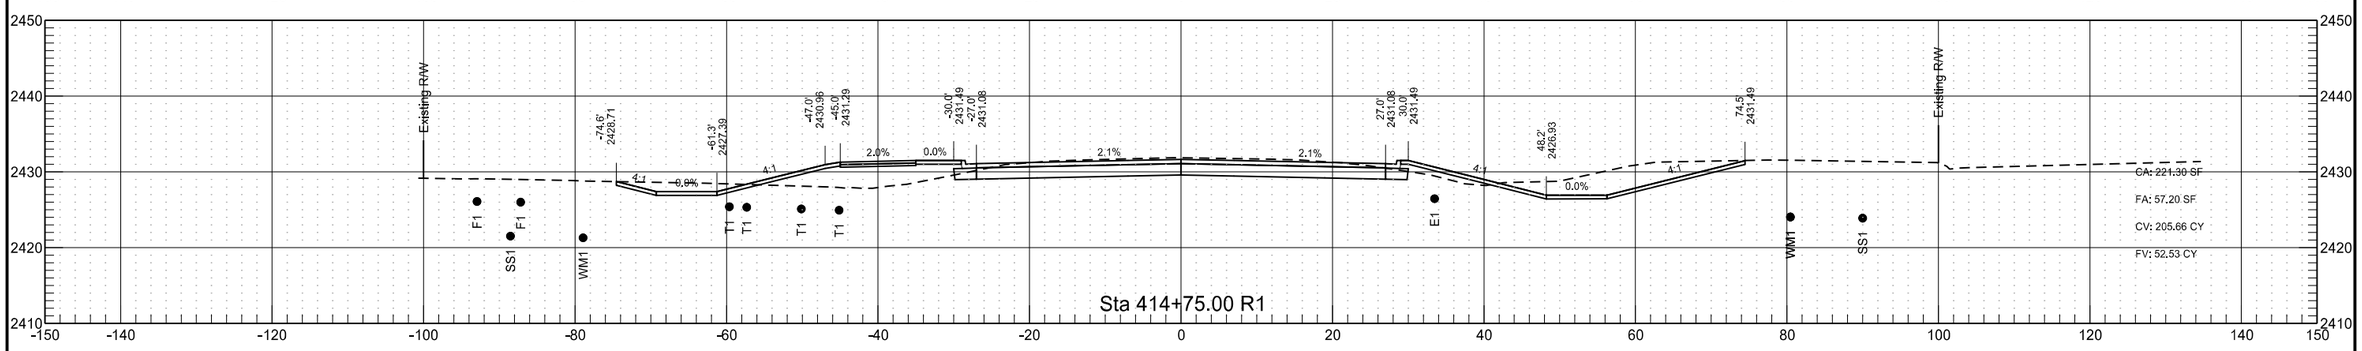

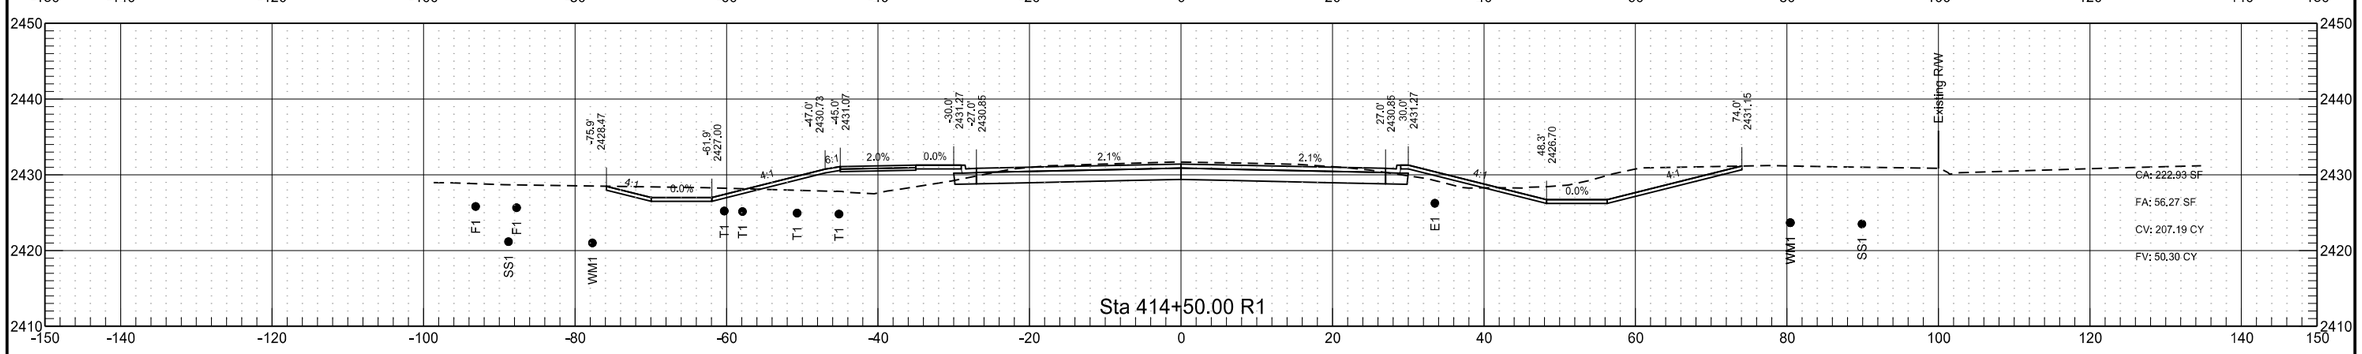


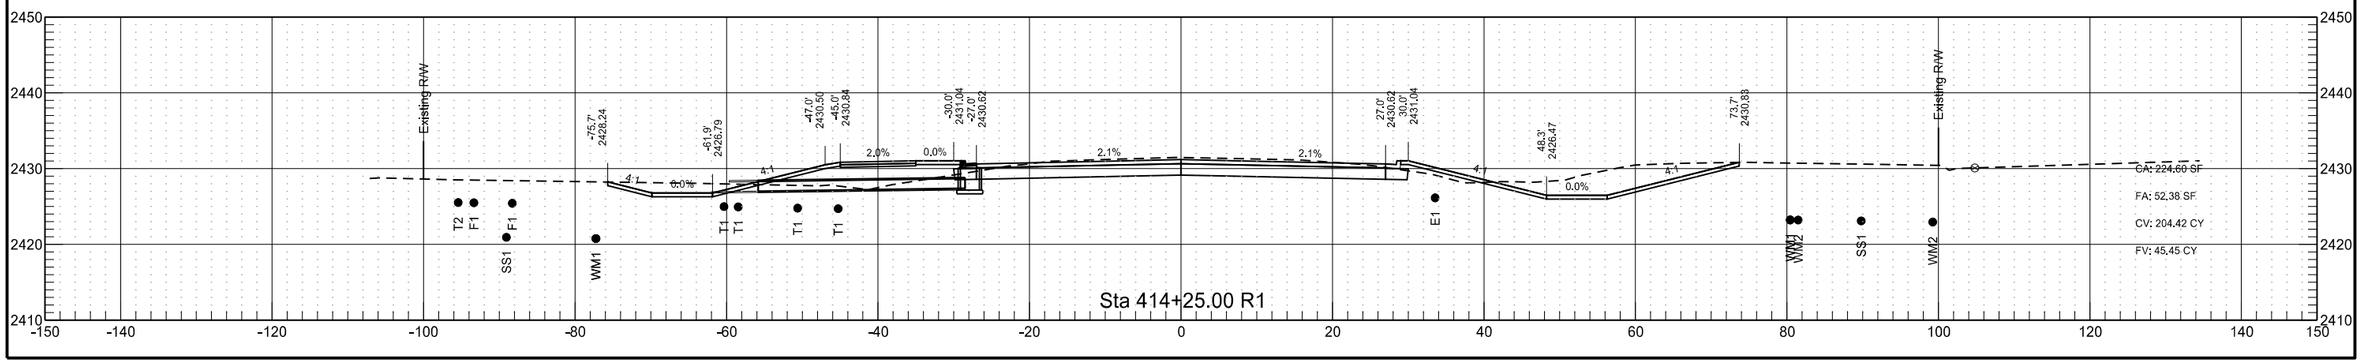



	STATE	PROJECT NO.	SECTION NO.	SHEET NO.
	ND	NHU-5-094(114)907	200	60

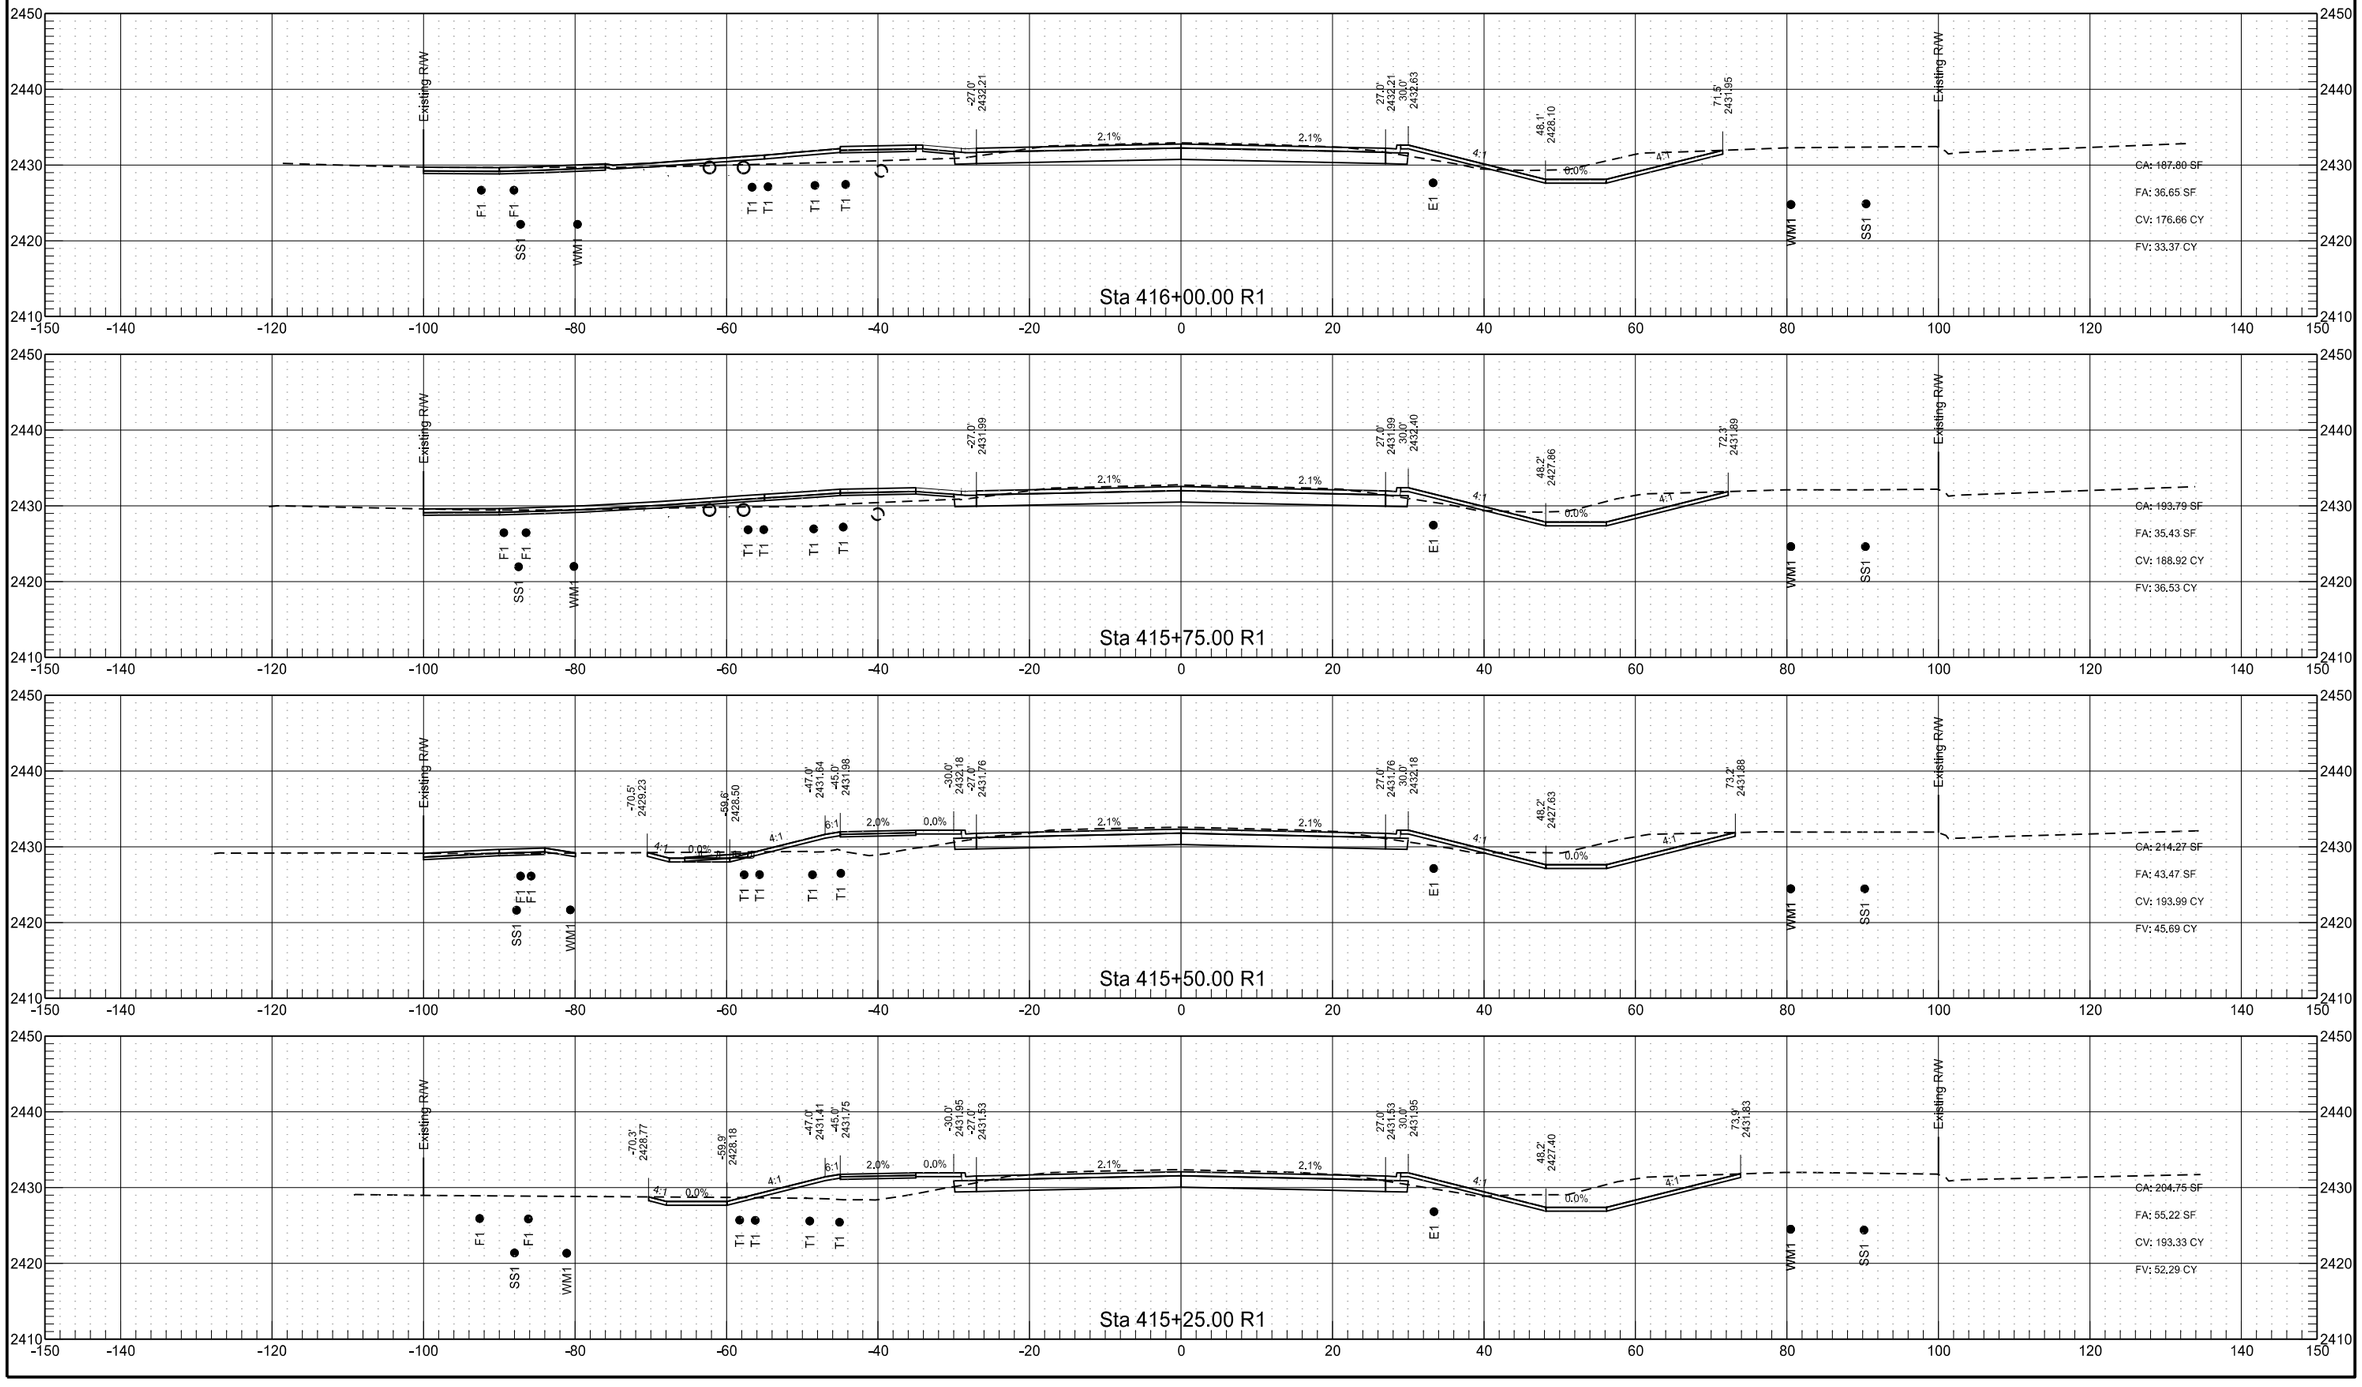


	STATE	PROJECT NO.	SECTION NO.	SHEET NO.
	ND	NHU-5-094(114)907	200	61

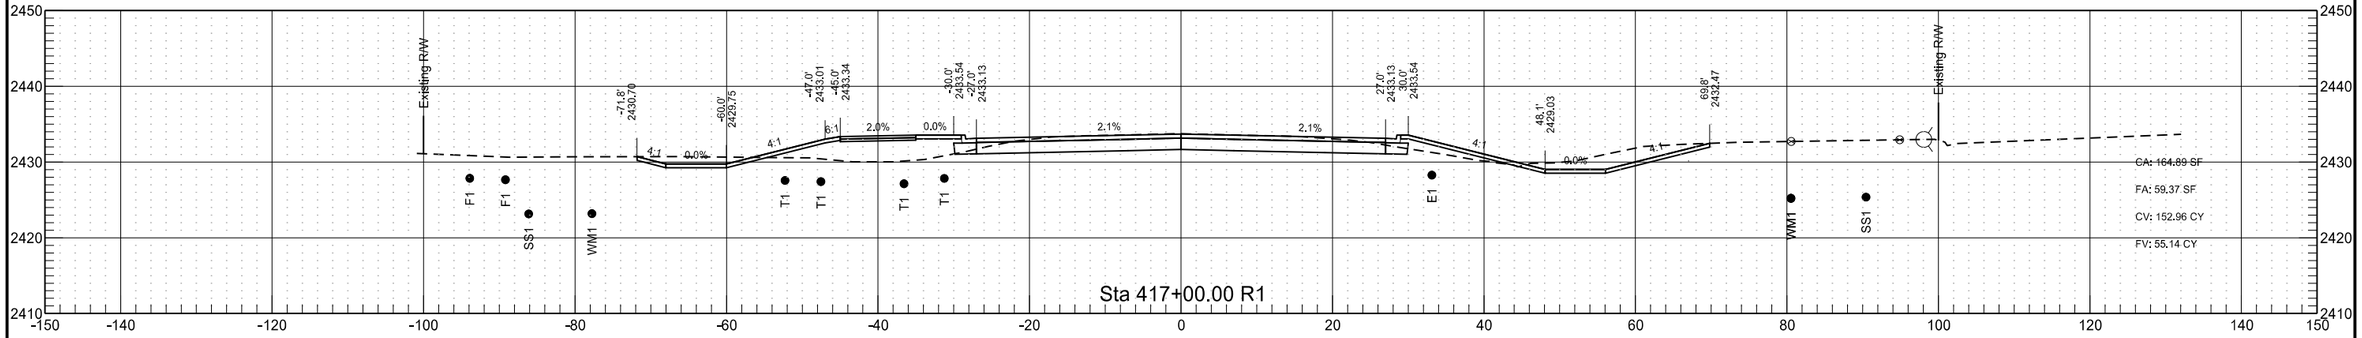


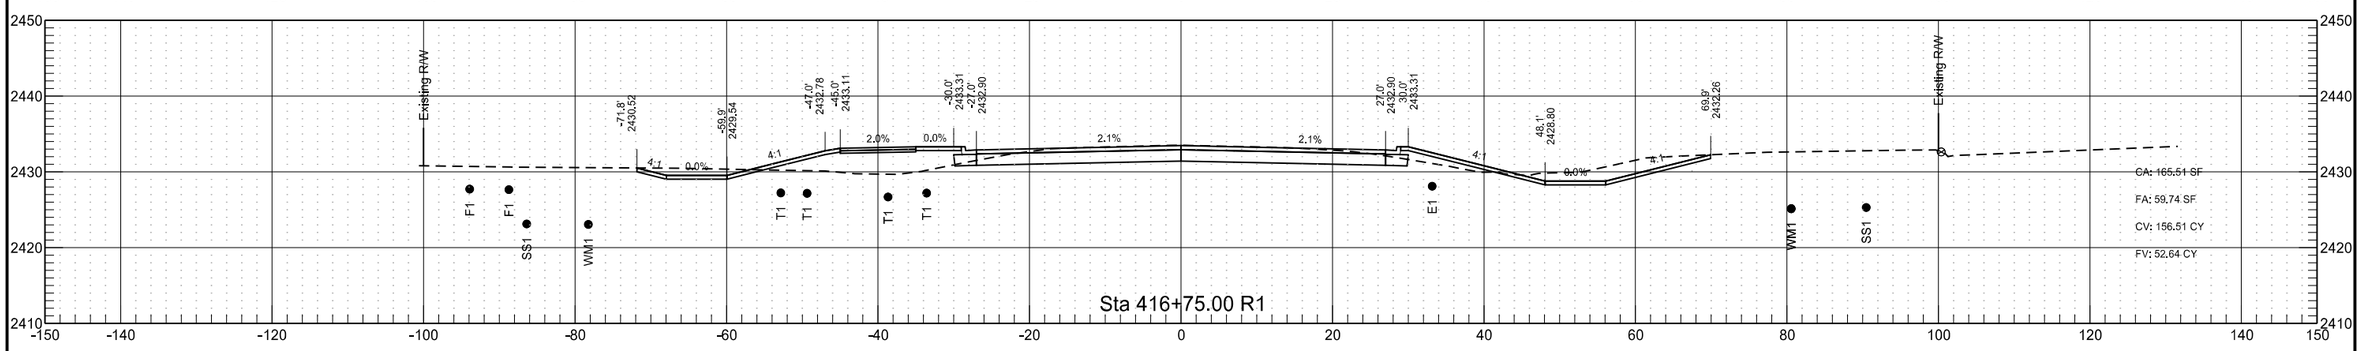


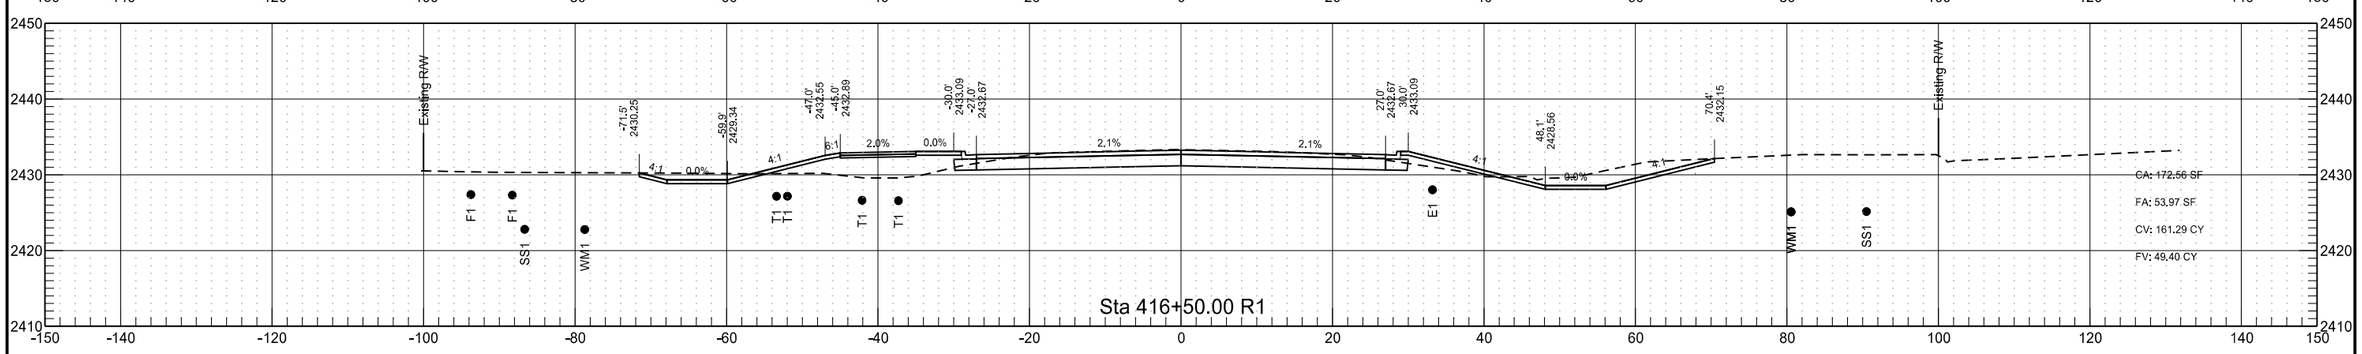


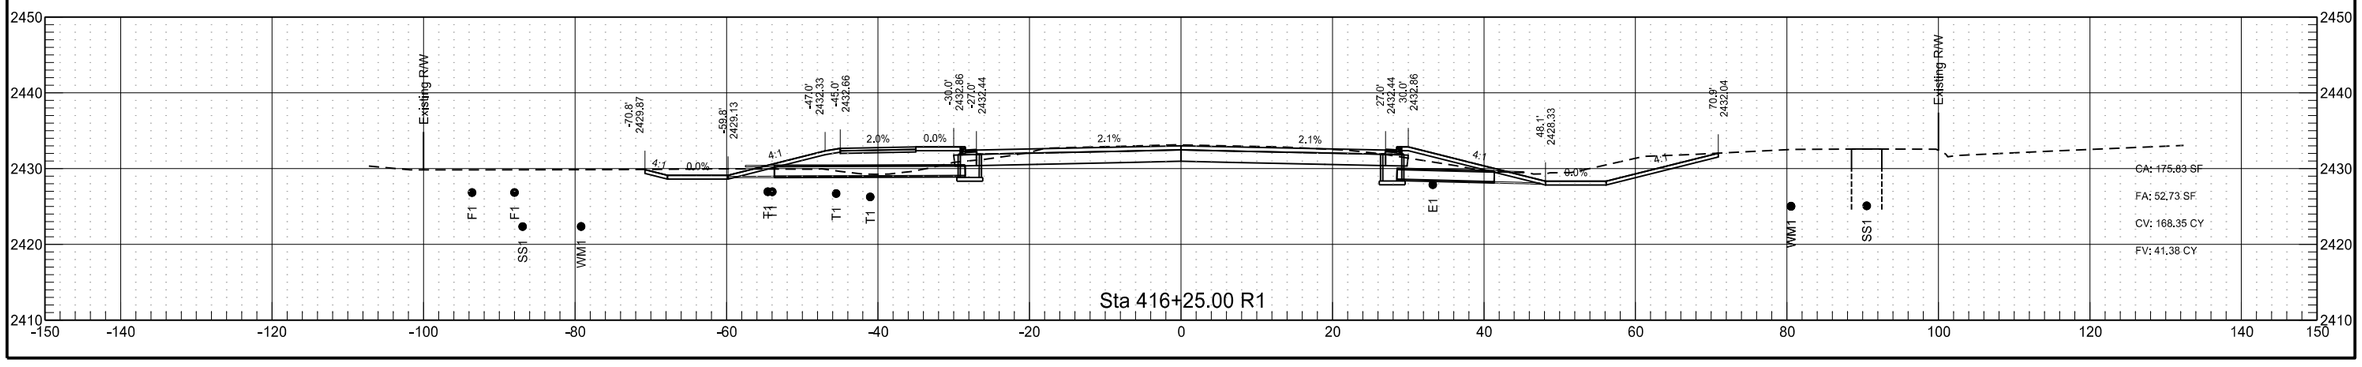


	STATE	PROJECT NO.	SECTION NO.	SHEET NO.
	ND	NHU-5-094(114)907	200	62

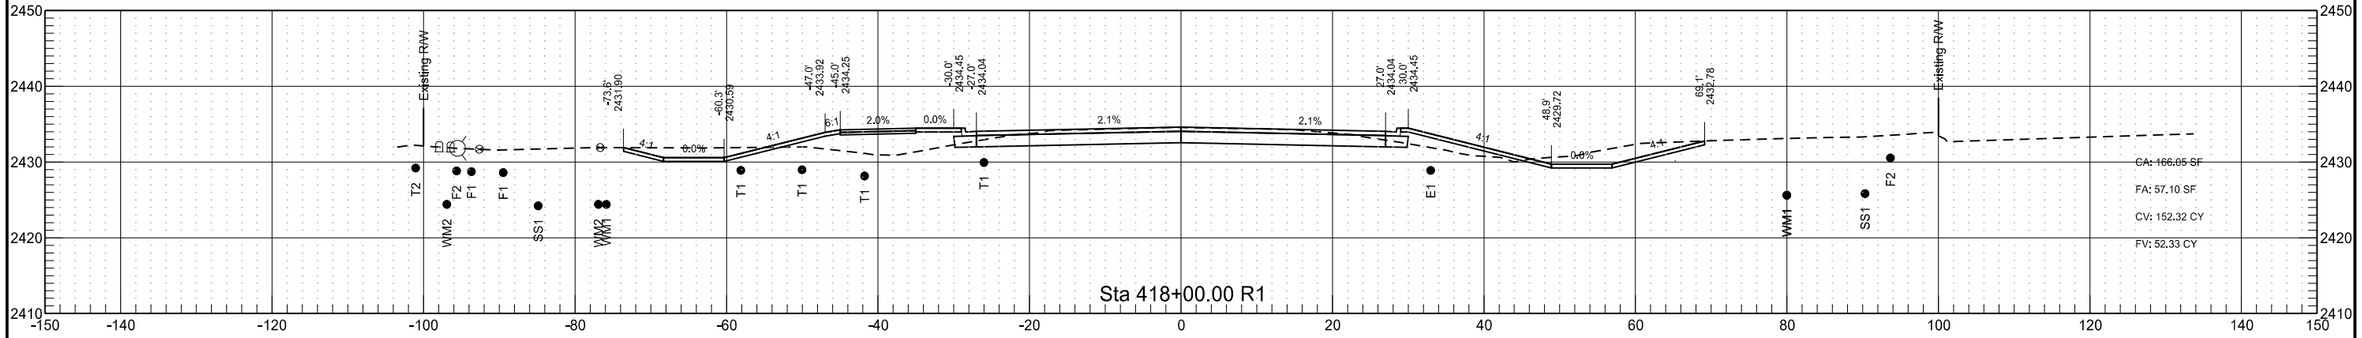


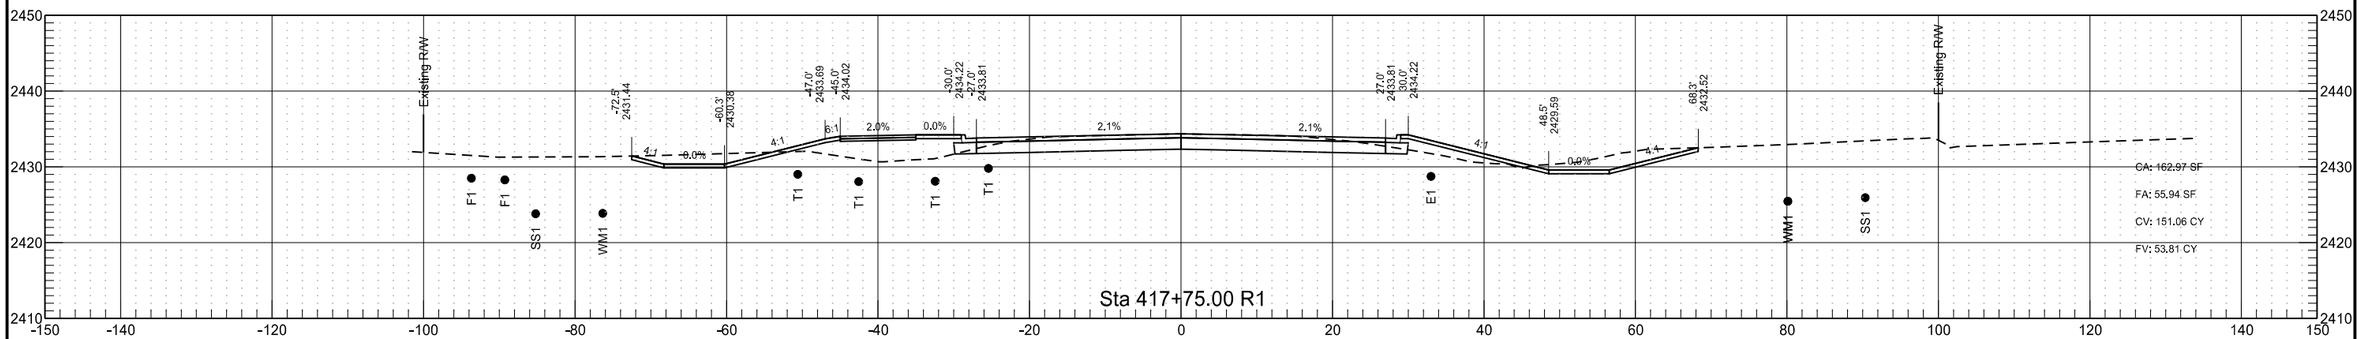


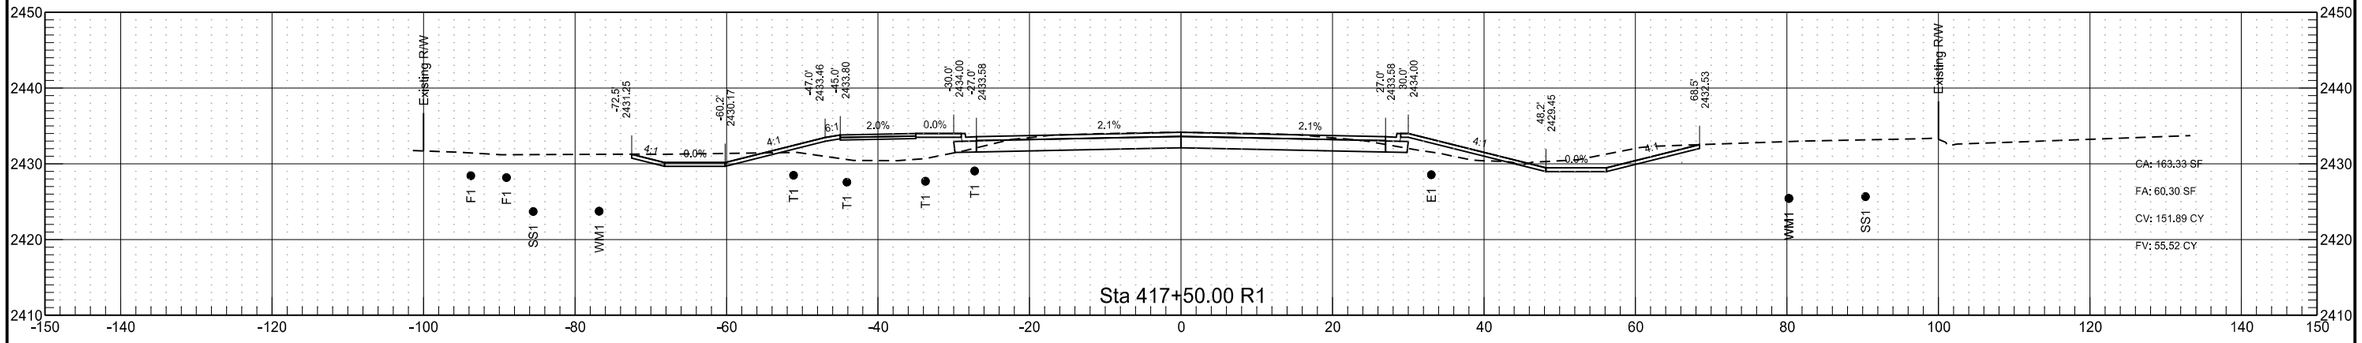


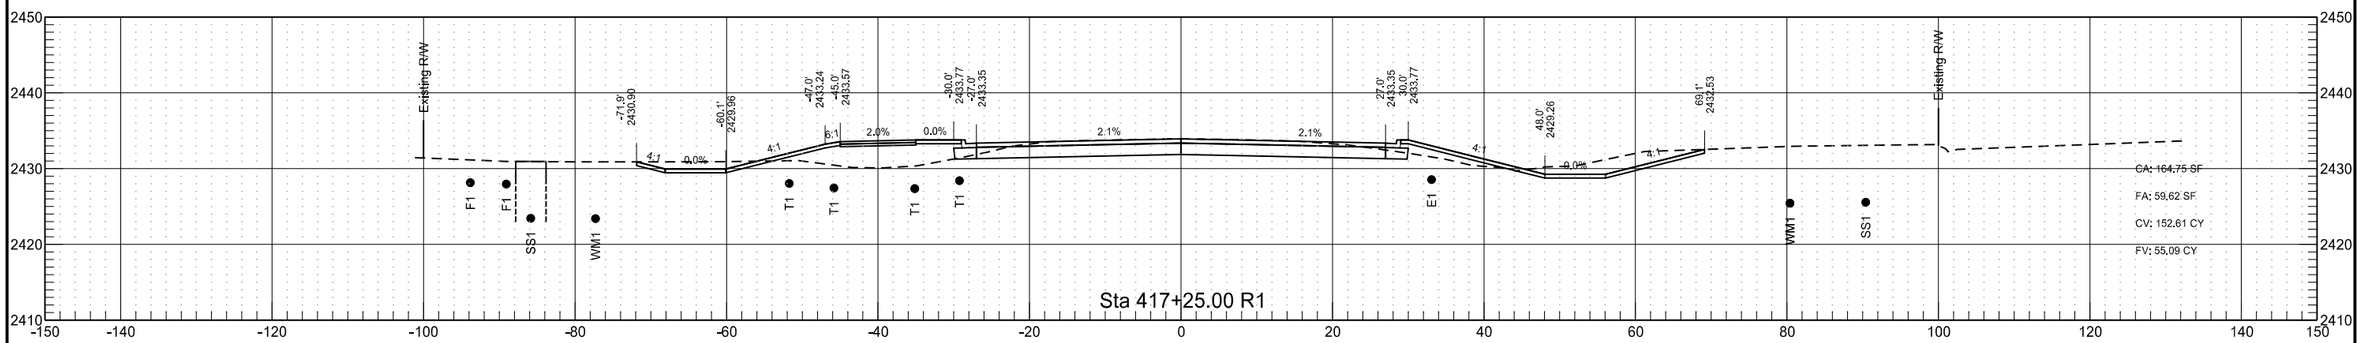


	STATE	PROJECT NO.	SECTION NO.	SHEET NO.
	ND	NHU-5-094(114)907	200	63

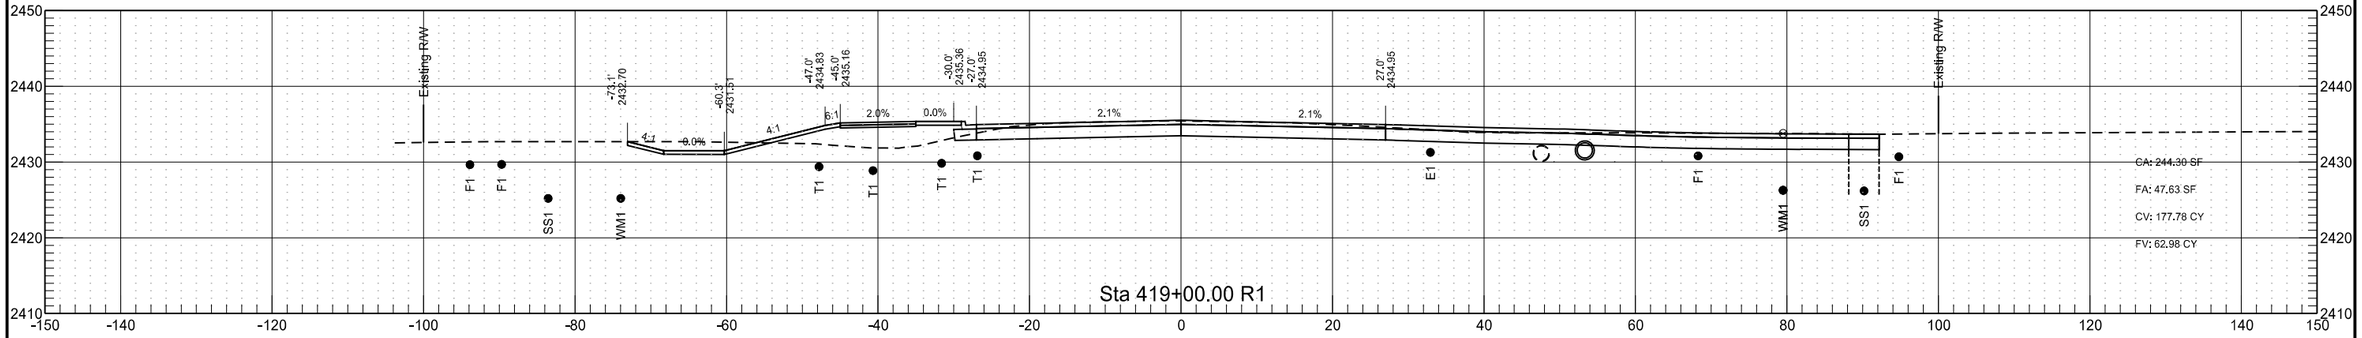


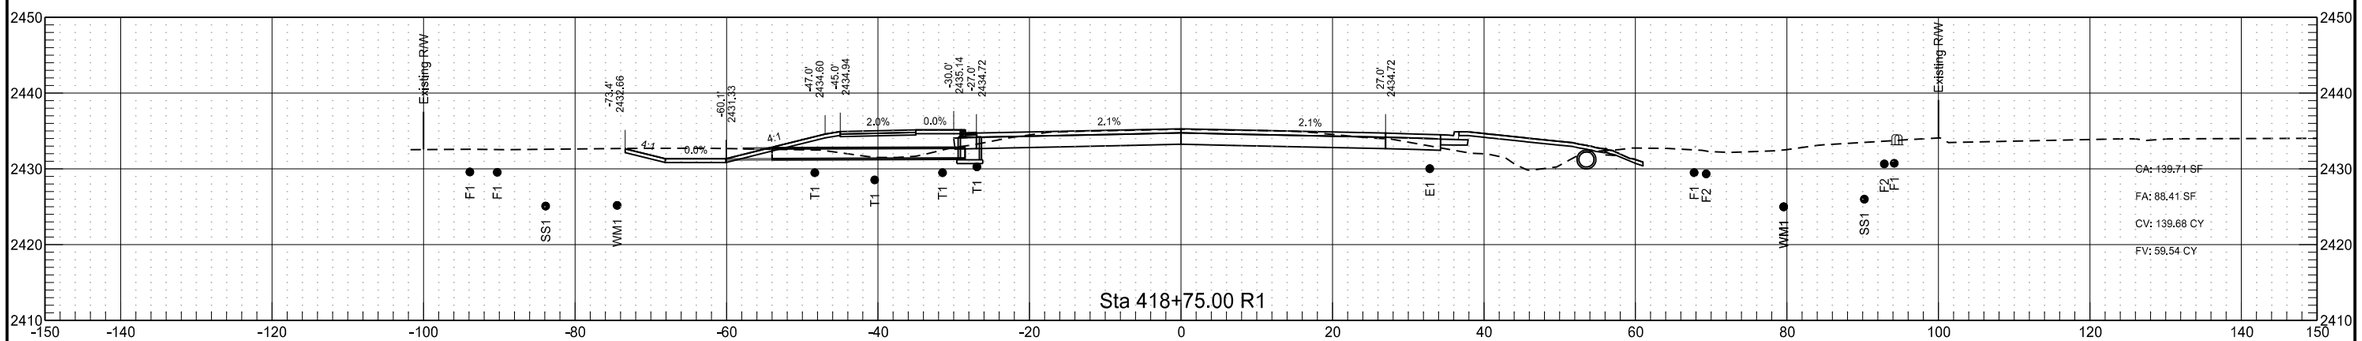

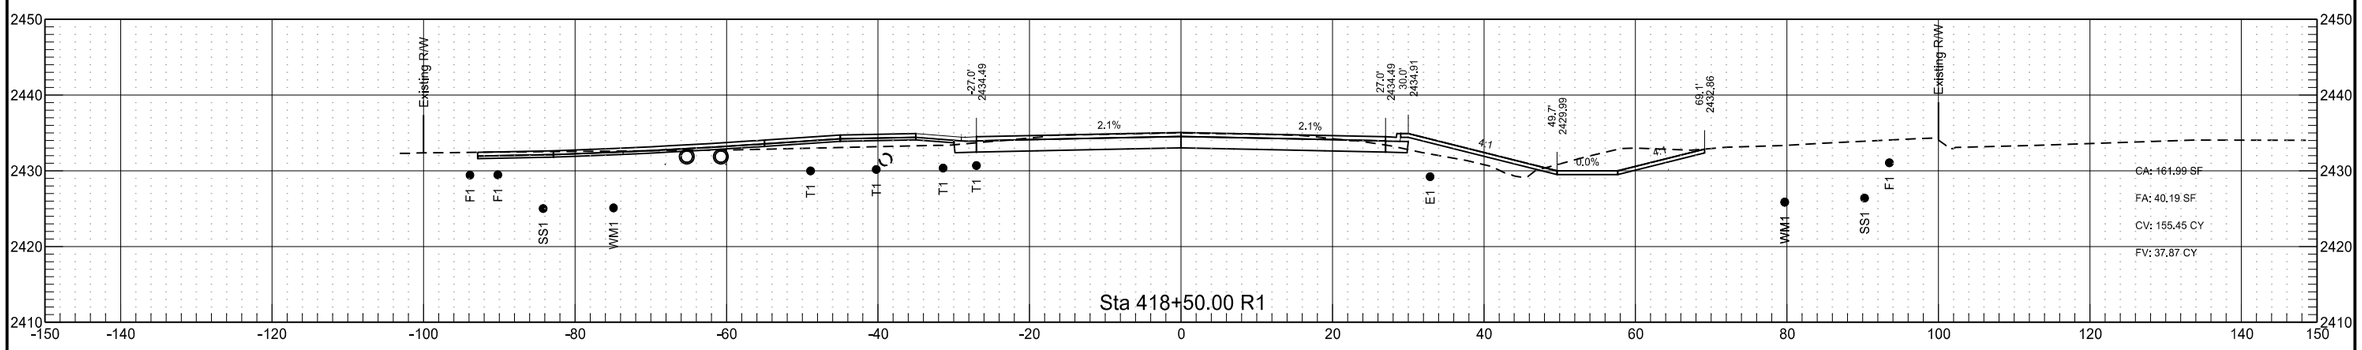


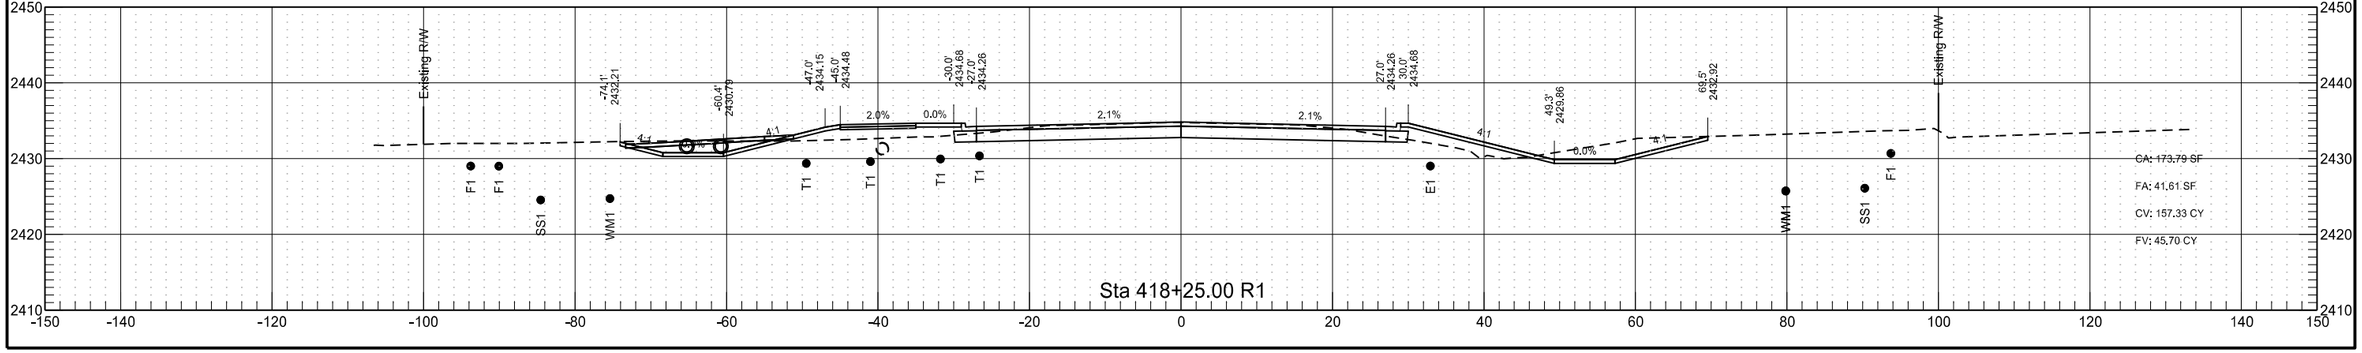



	STATE	PROJECT NO.	SECTION NO.	SHEET NO.
	ND	NHU-5-094(114)907	200	64

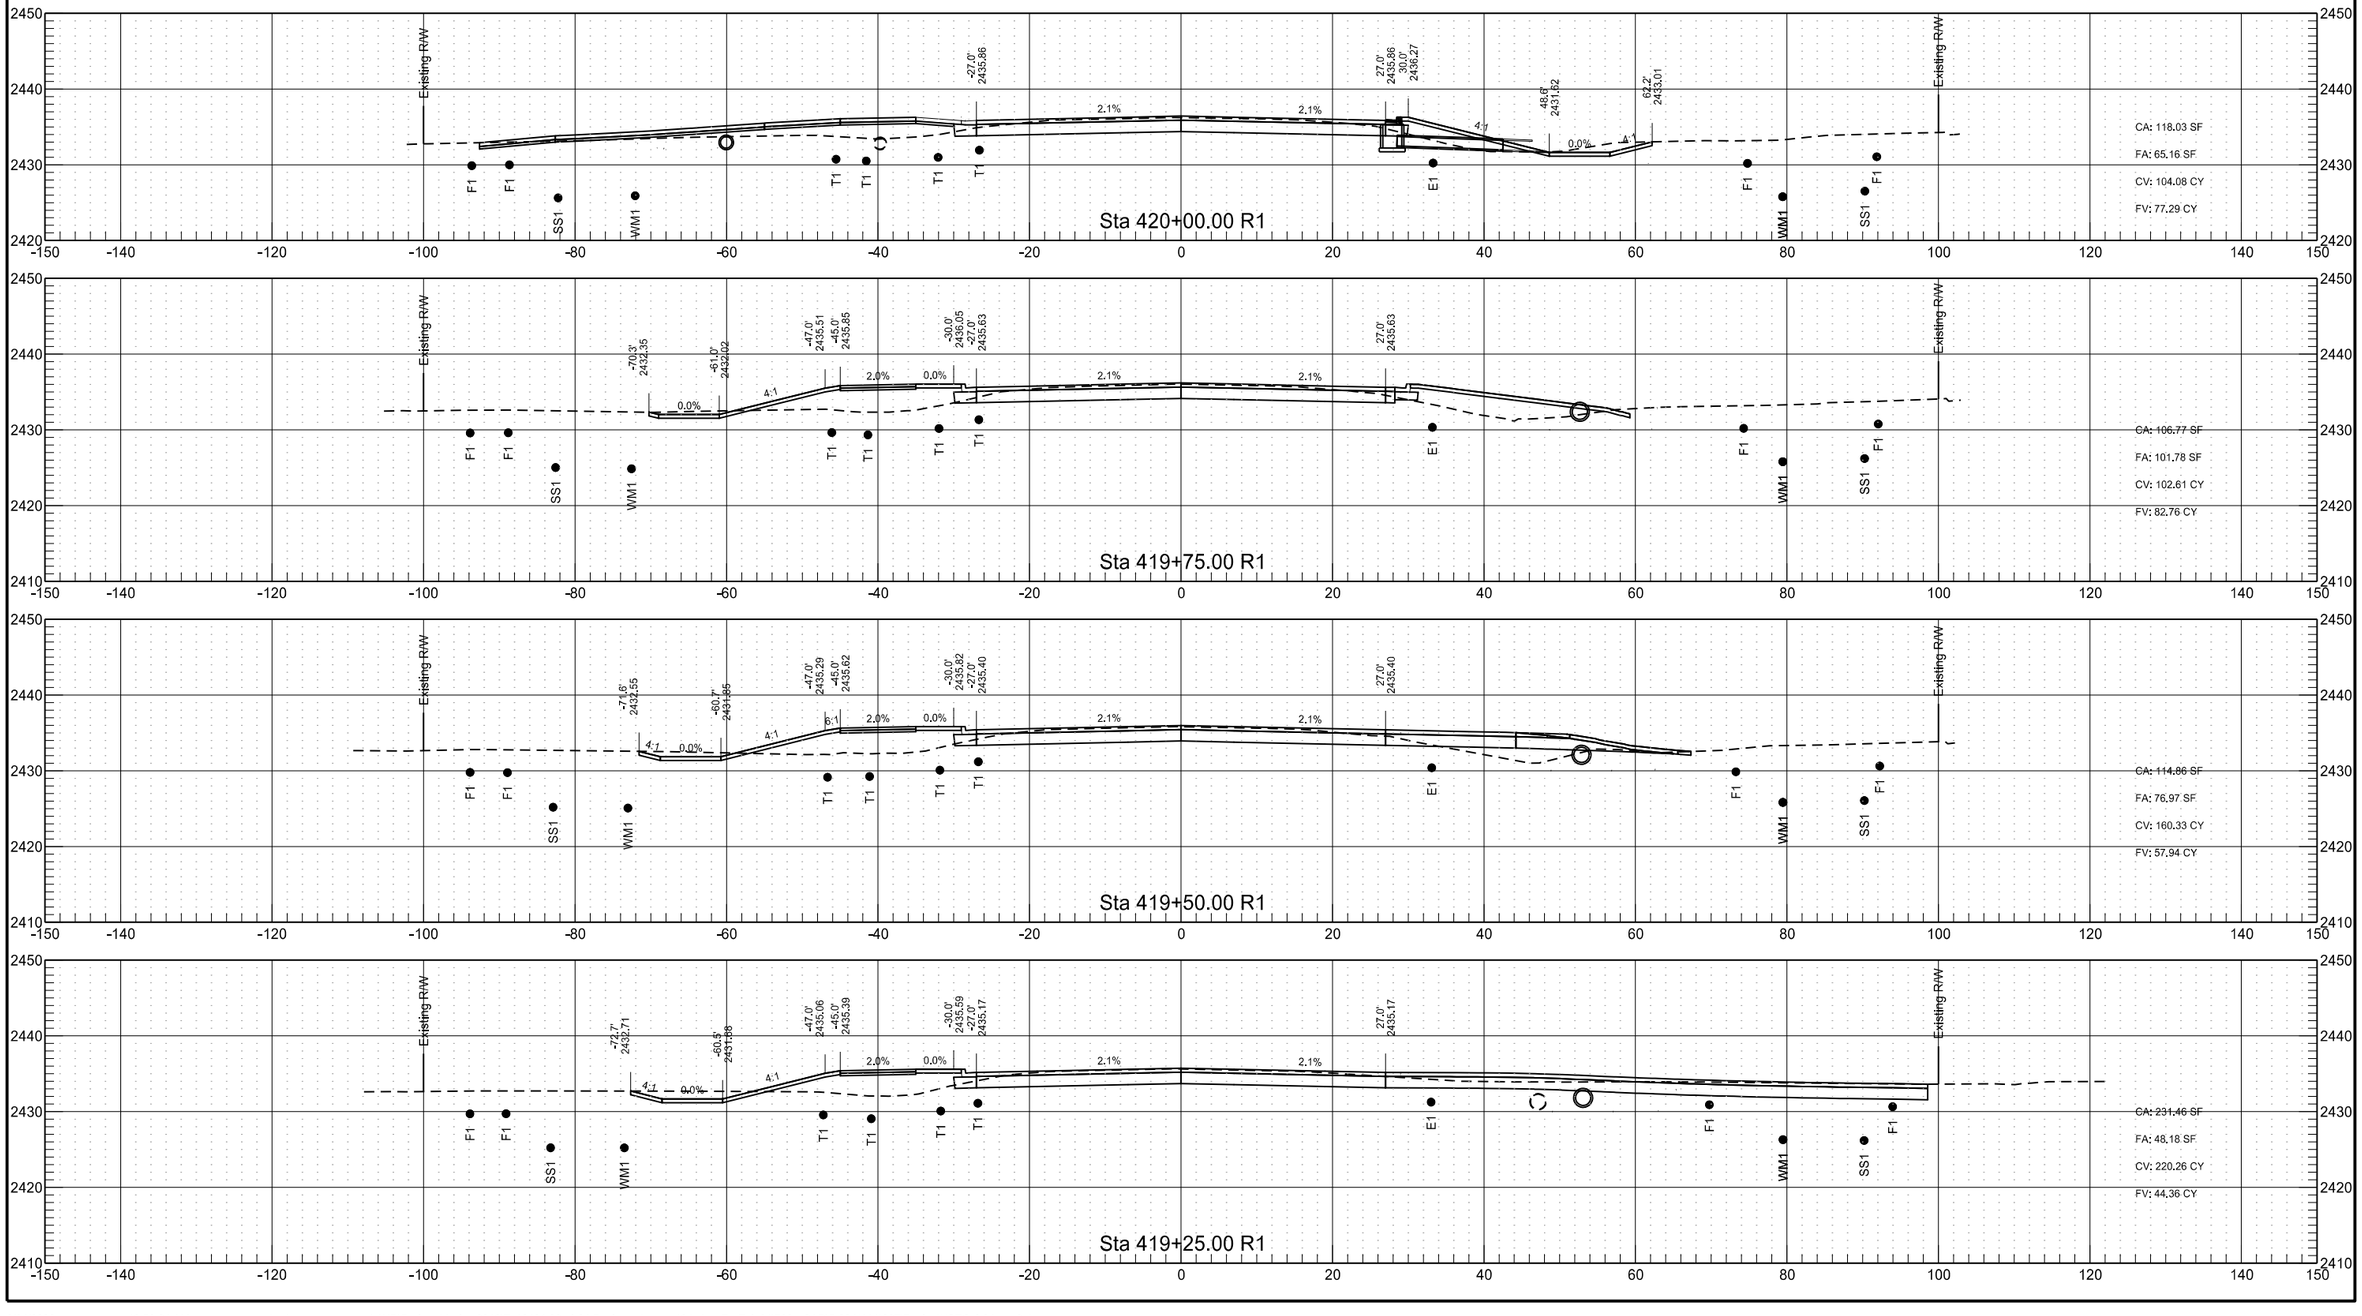



	STATE	PROJECT NO.	SECTION NO.	SHEET NO.
	ND	NHU-5-094(114)907	200	65

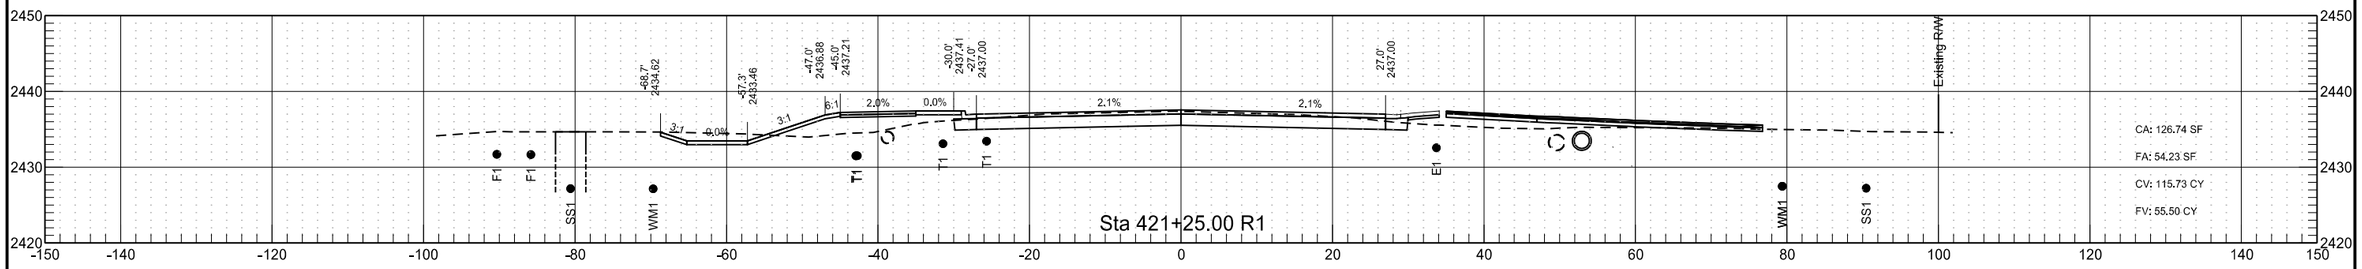

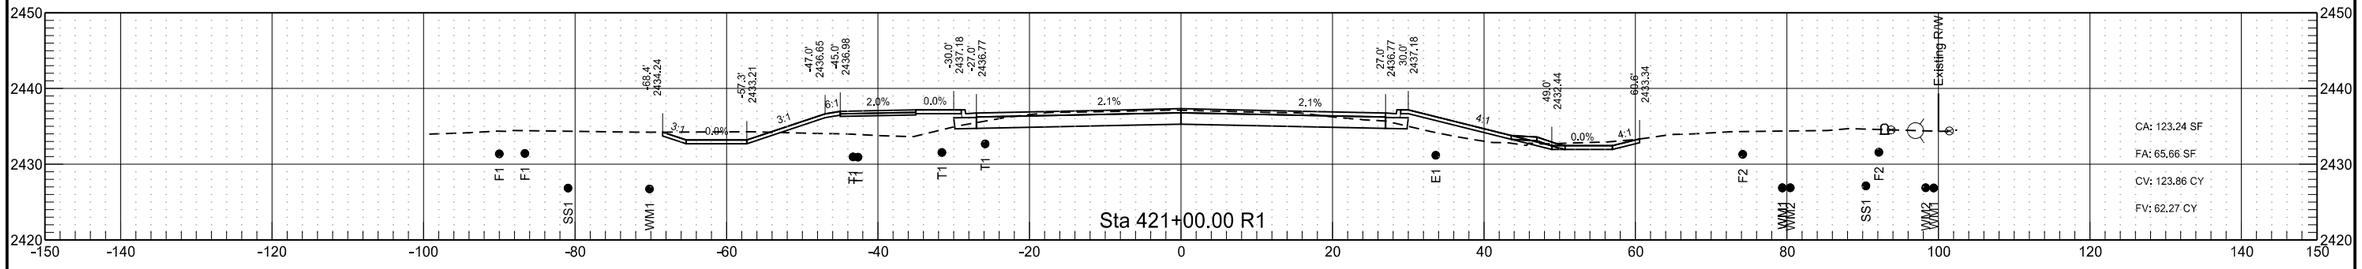


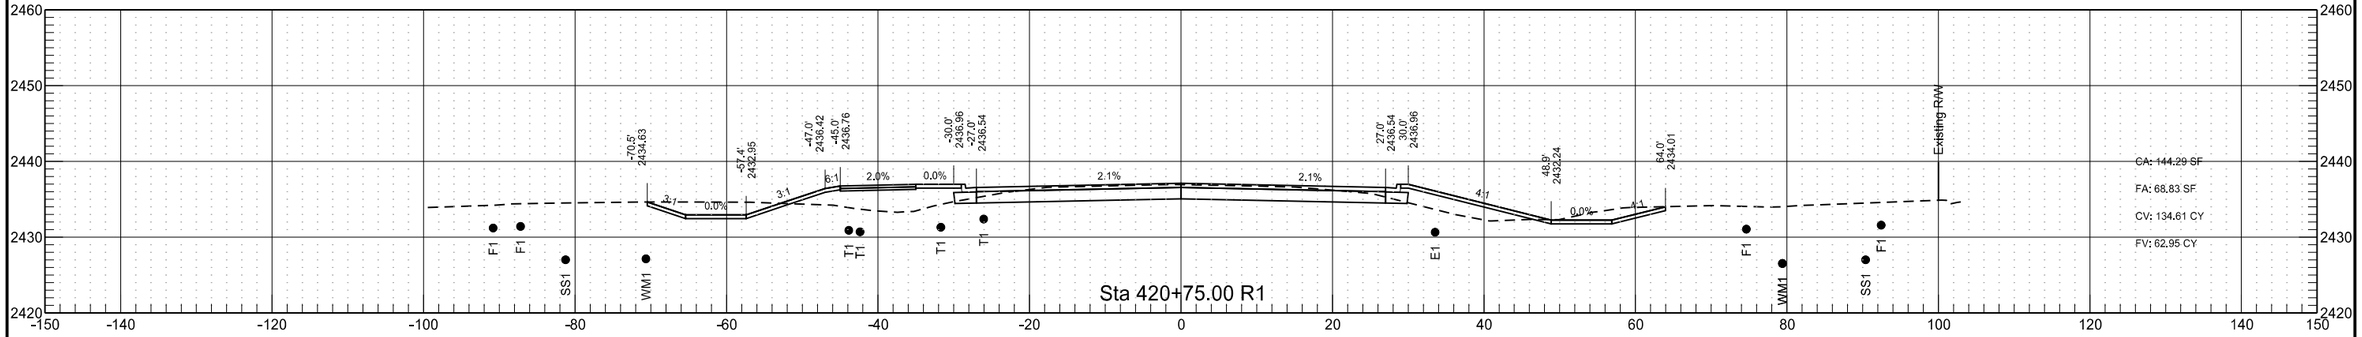


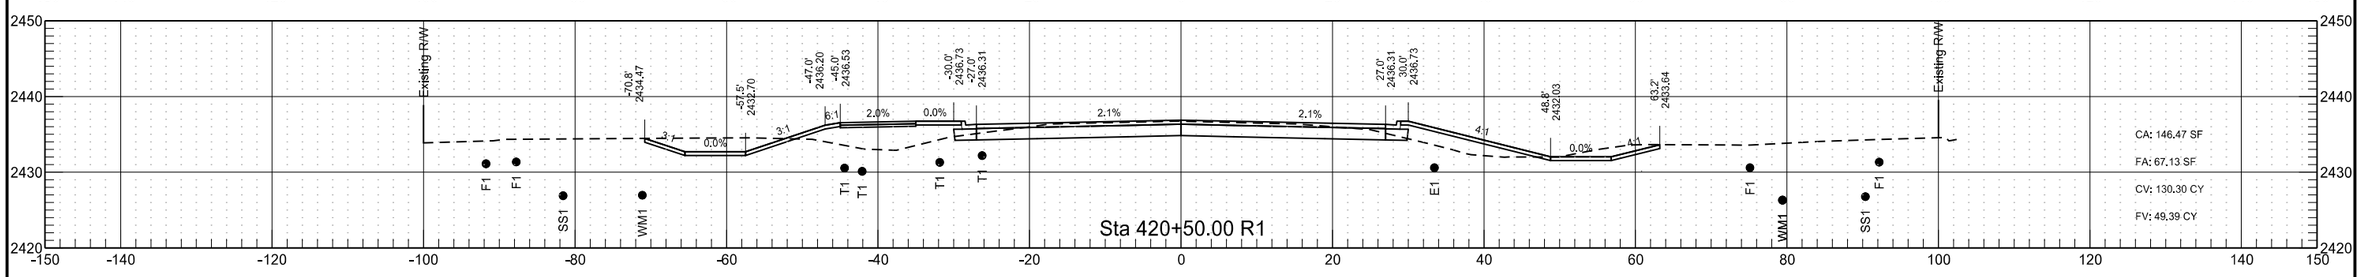


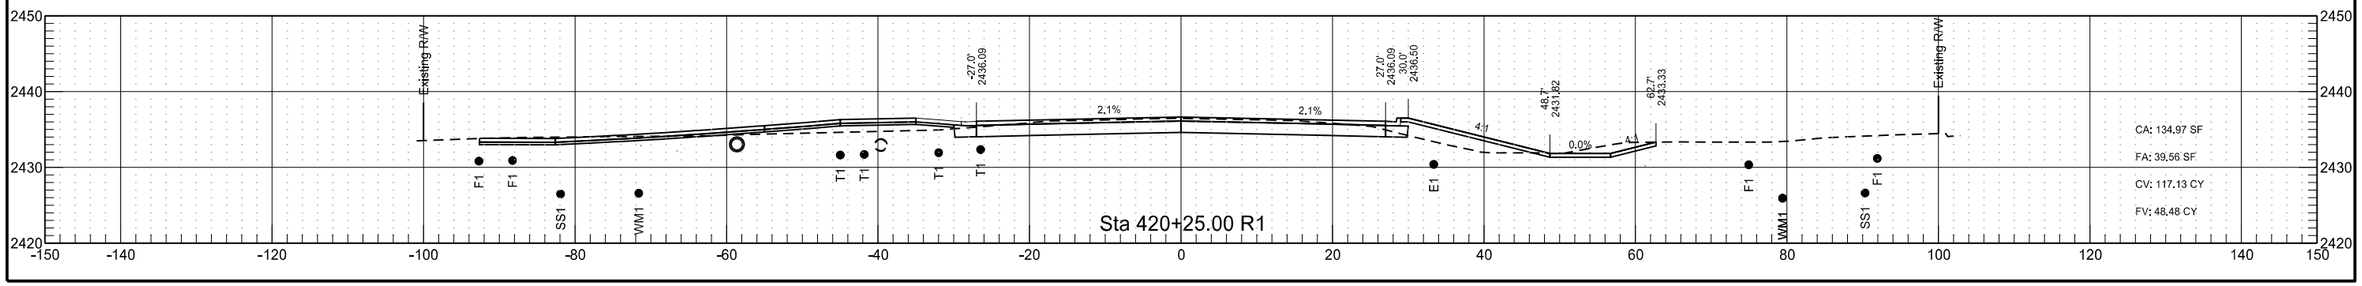


	STATE	PROJECT NO.	SECTION NO.	SHEET NO.
	ND	NHU-5-094(114)907	200	66

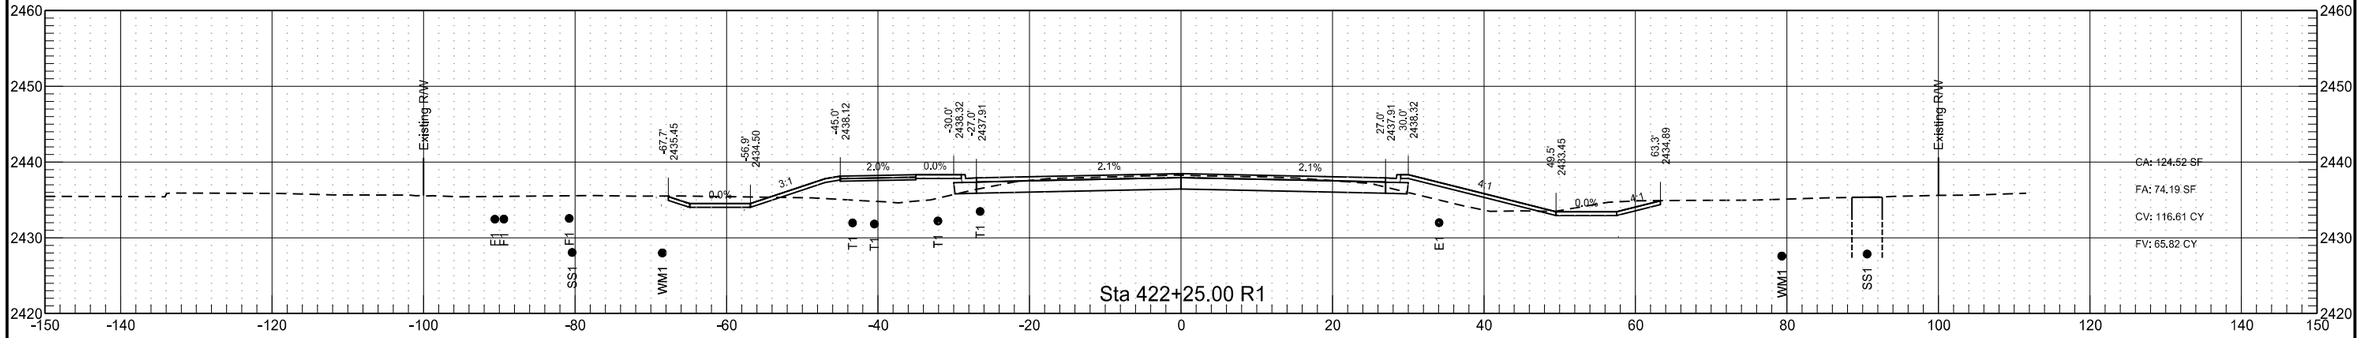


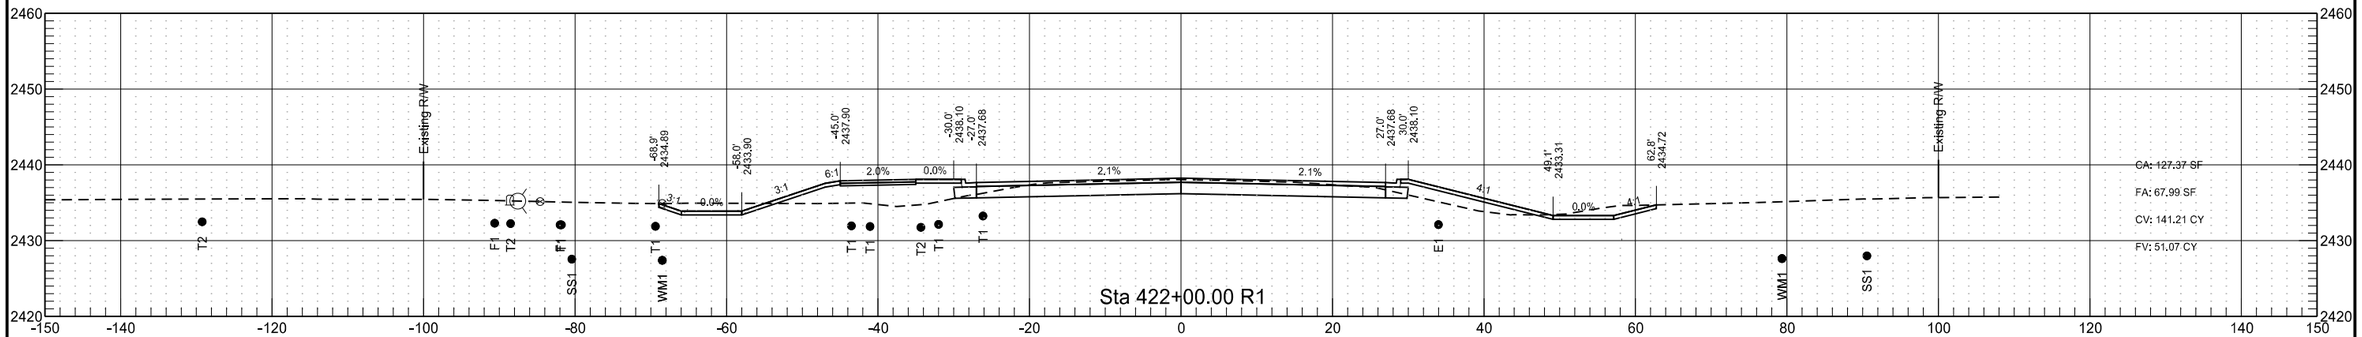

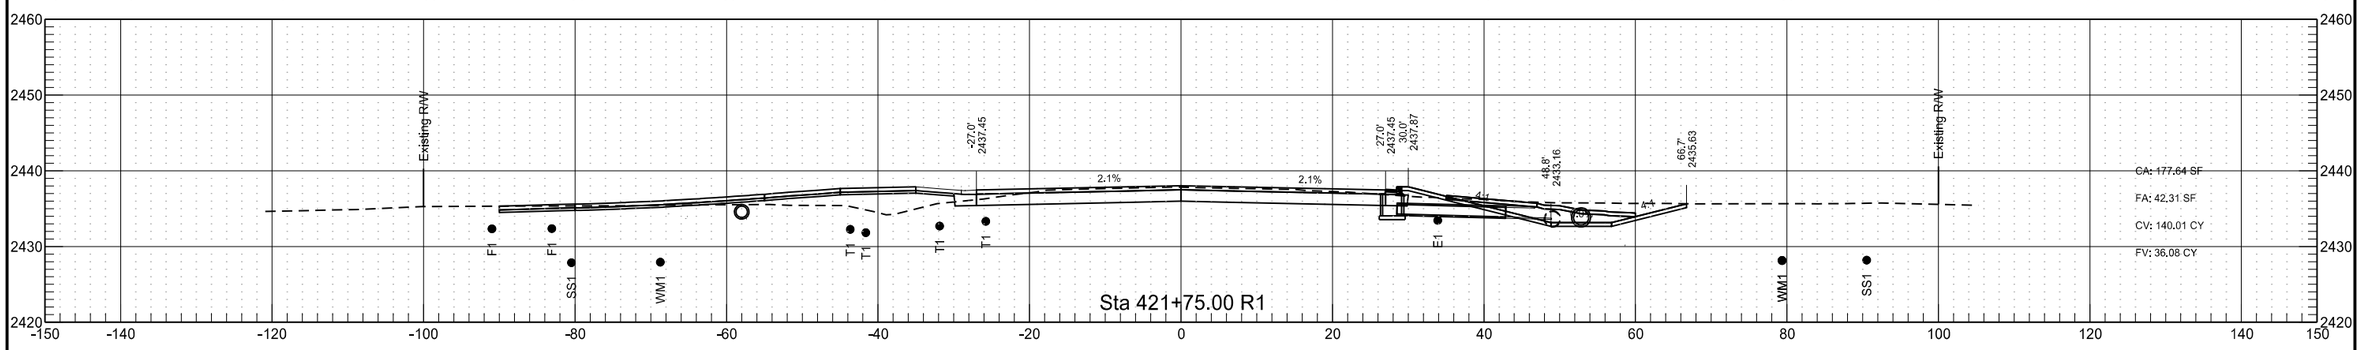


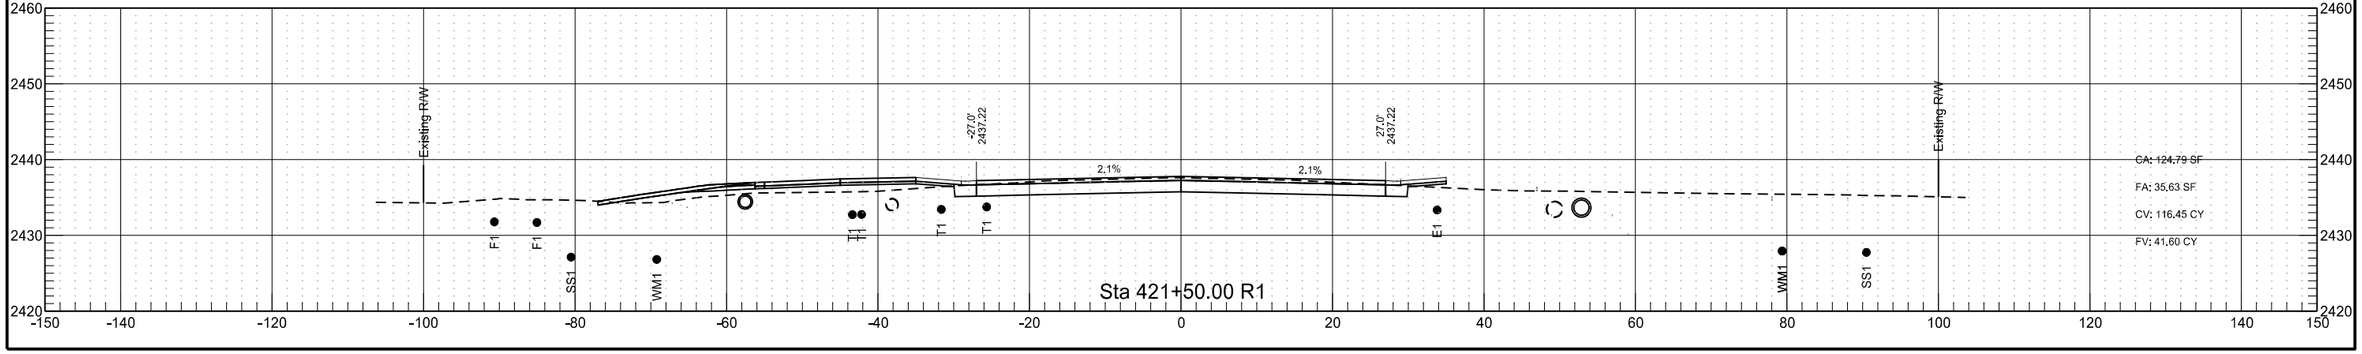


	STATE	PROJECT NO.	SECTION NO.	SHEET NO.
	ND	NHU-5-094(114)907	200	67

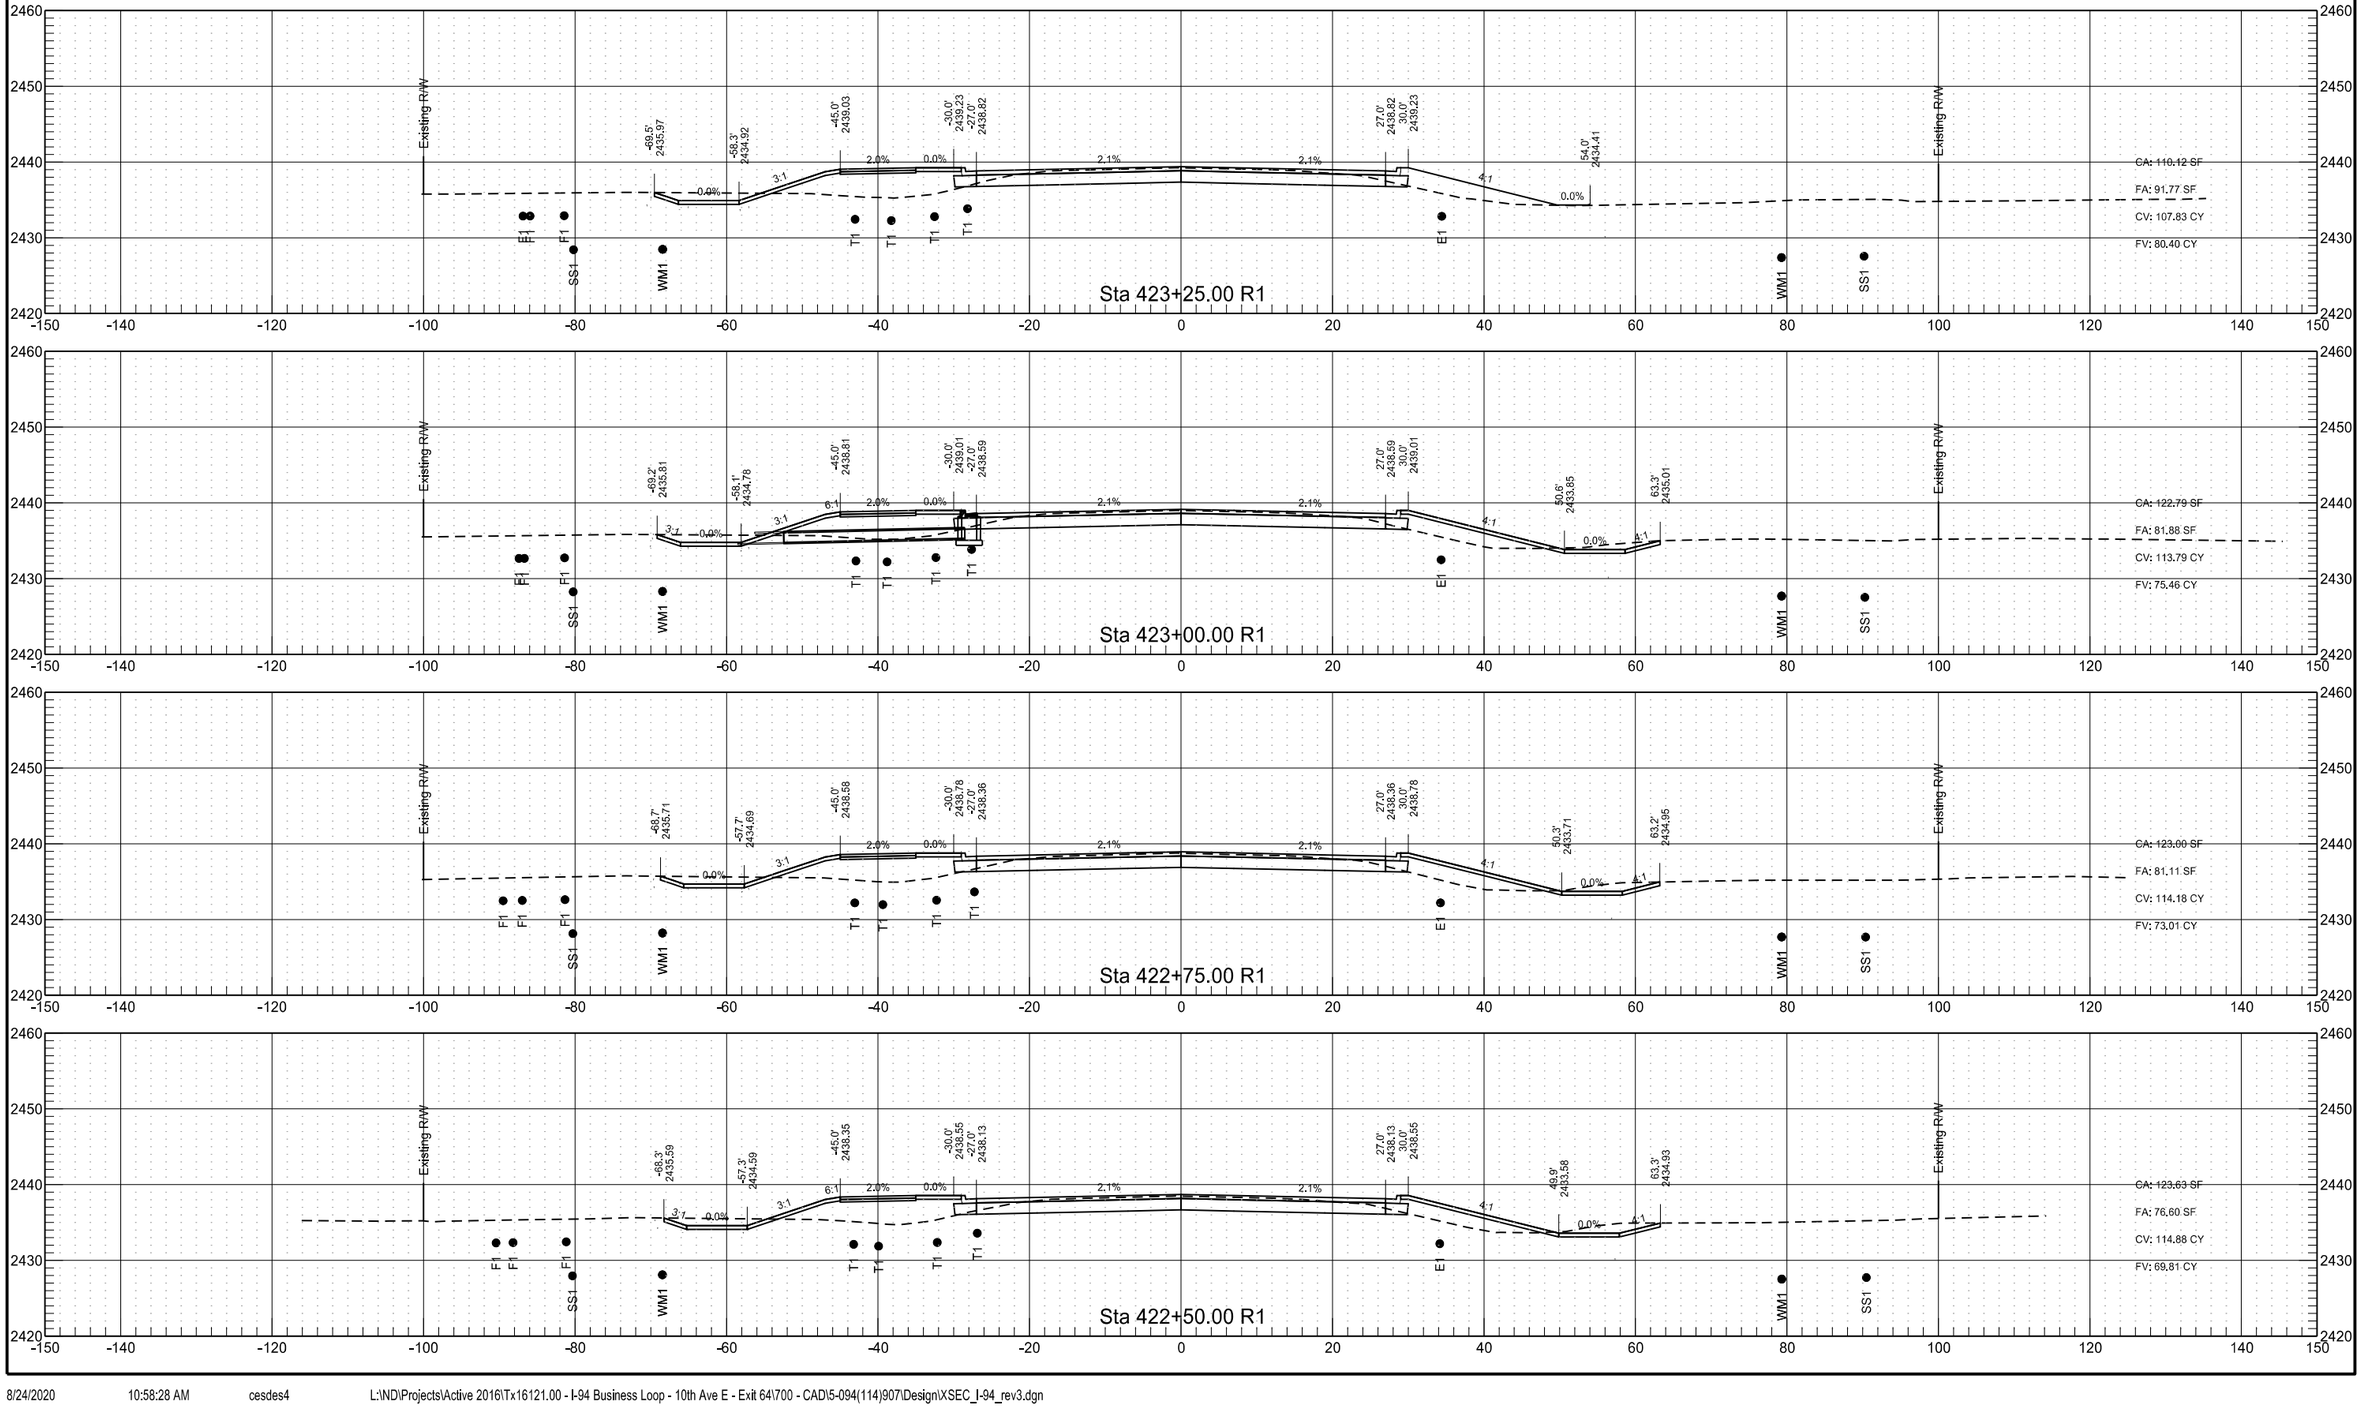



	STATE	PROJECT NO.	SECTION NO.	SHEET NO.
	ND	NHU-5-094(114)907	200	68

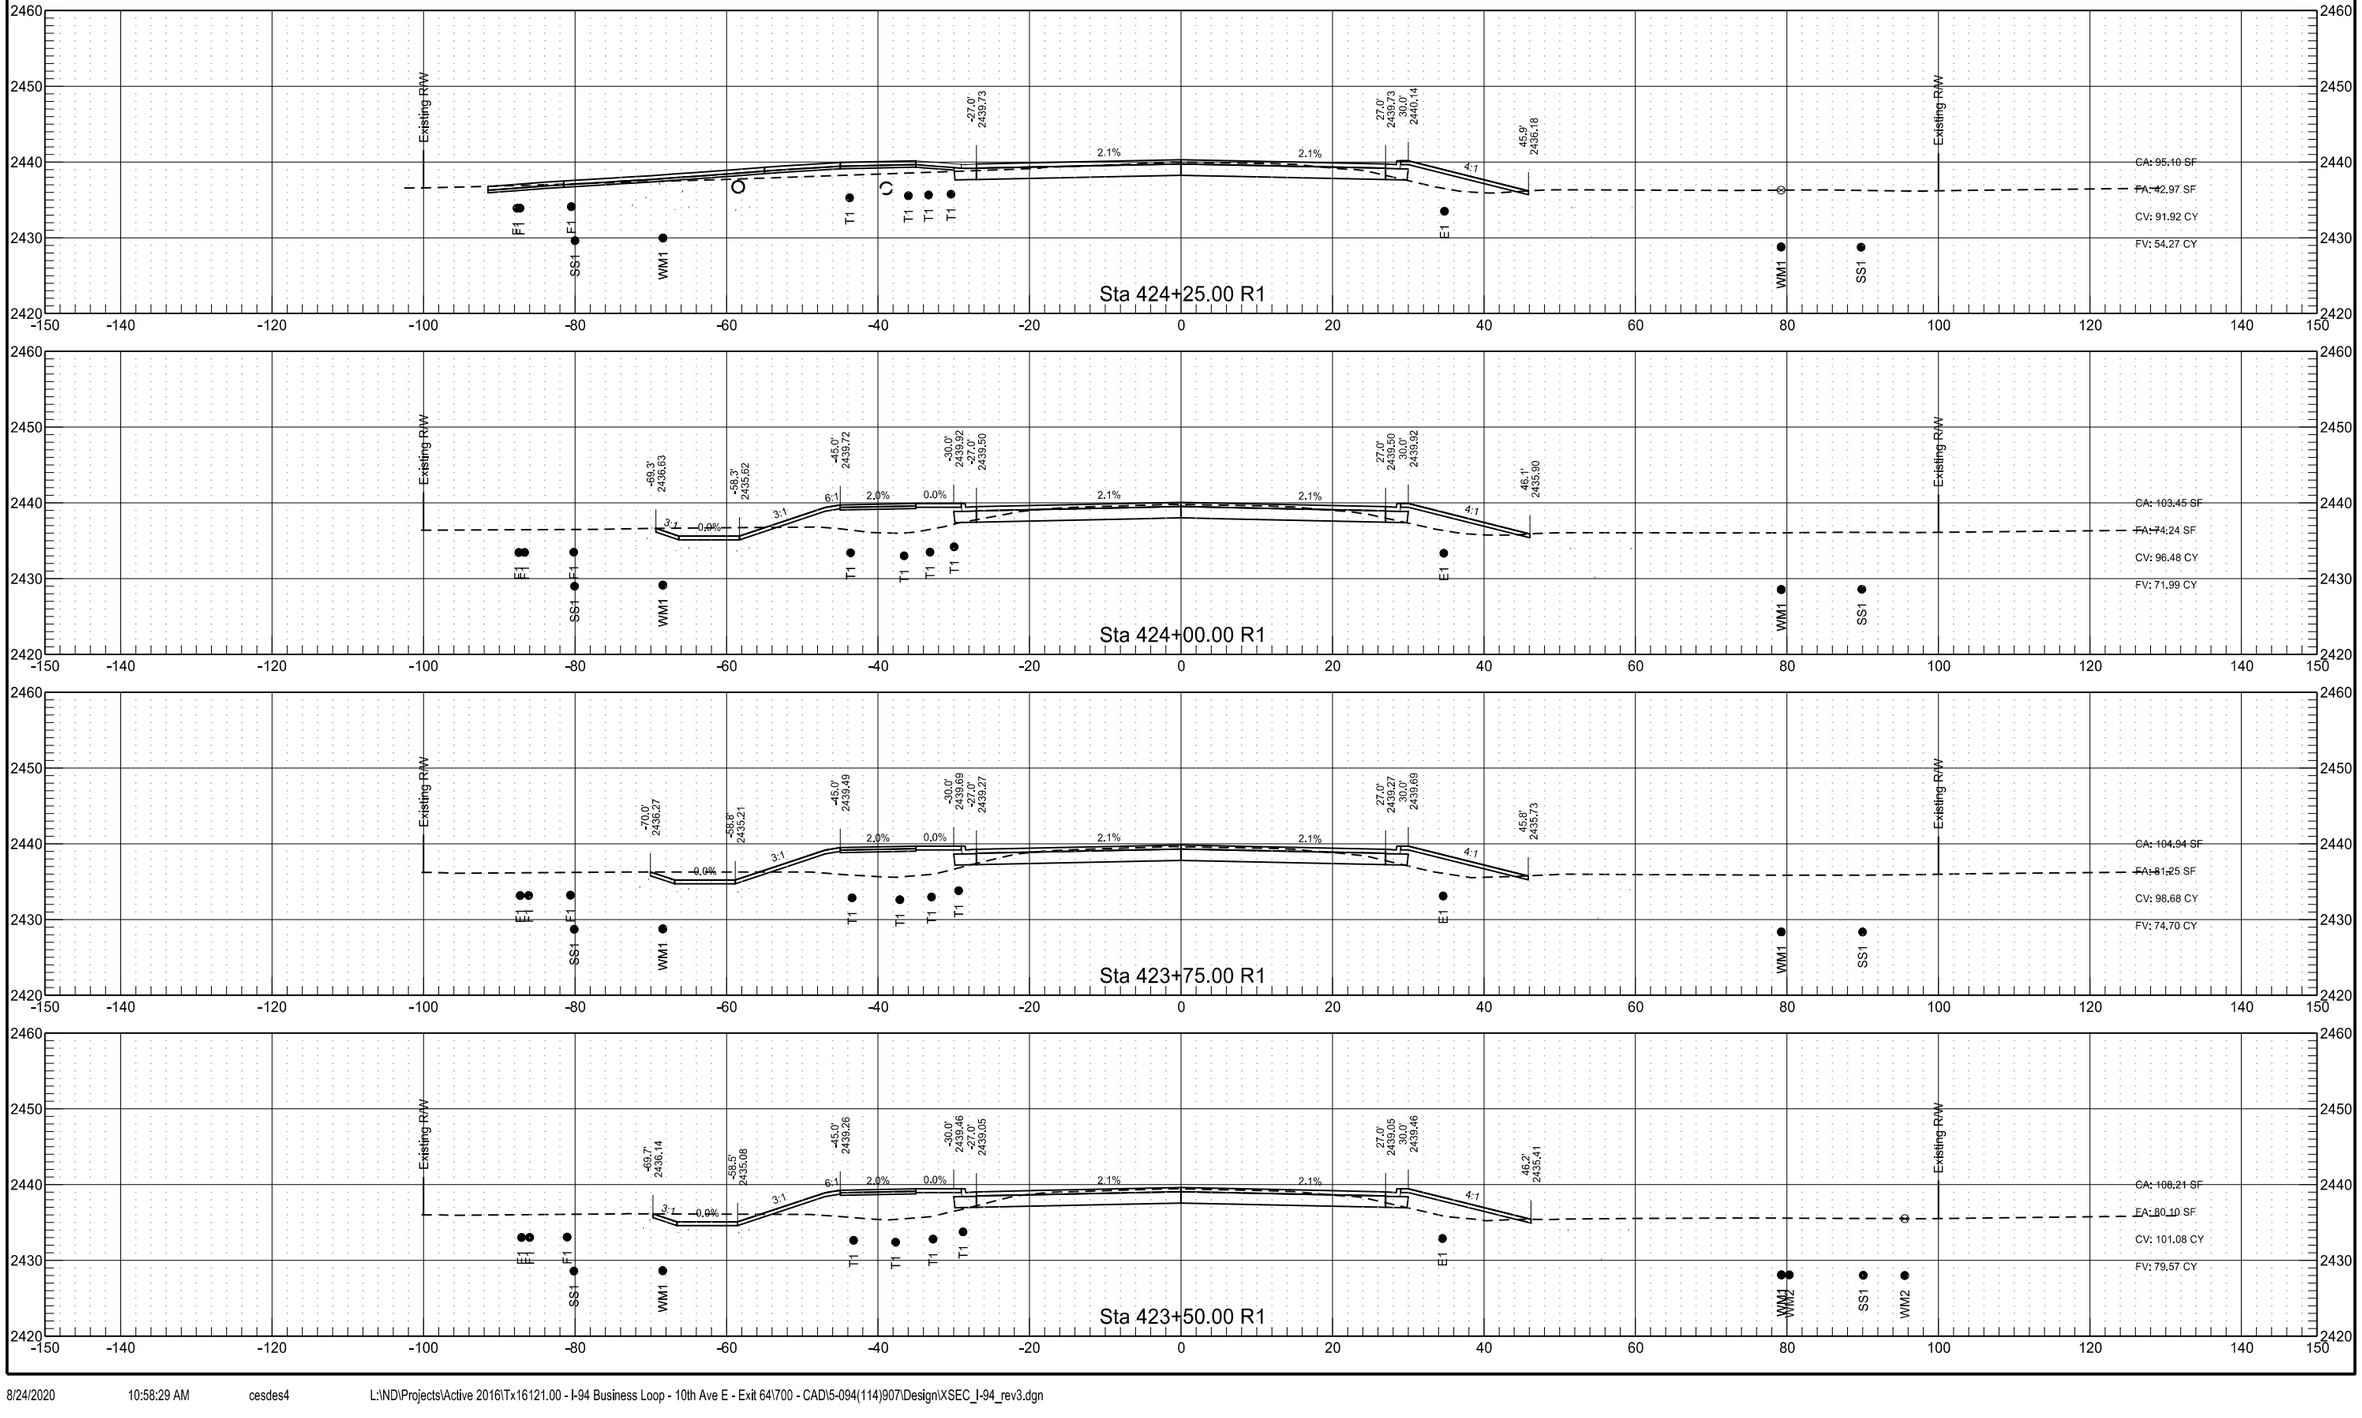


	STATE	PROJECT NO.	SECTION NO.	SHEET NO.
	ND	NHU-5-094(114)907	200	69

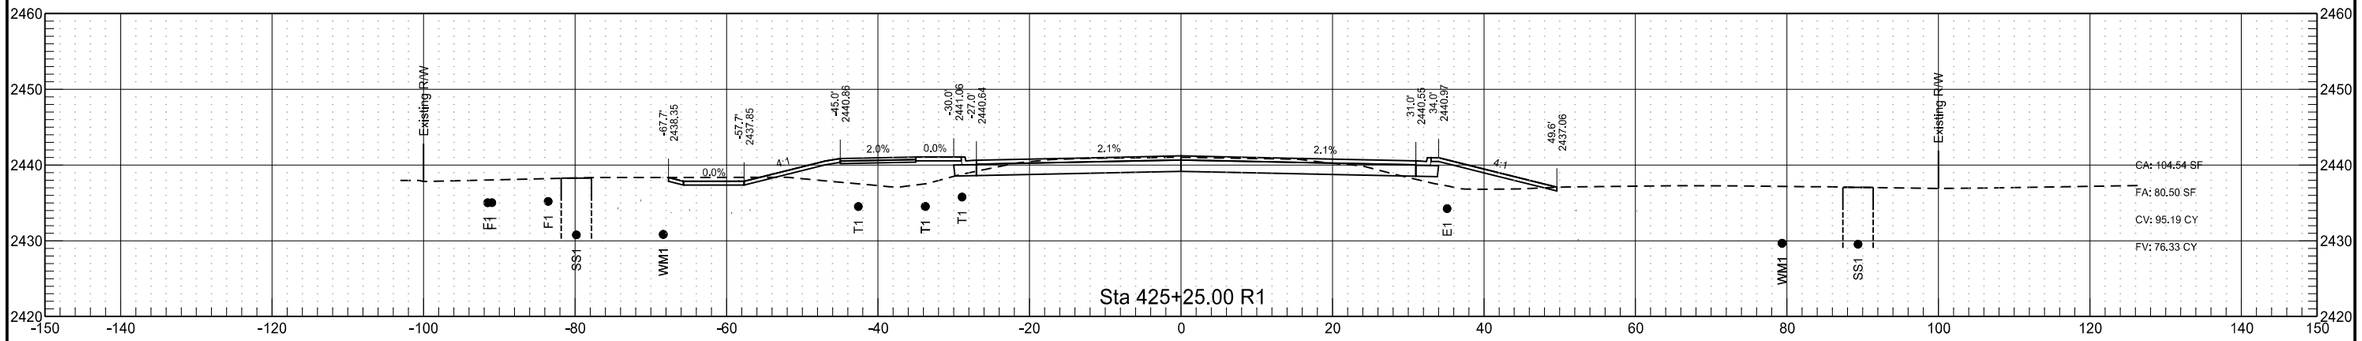


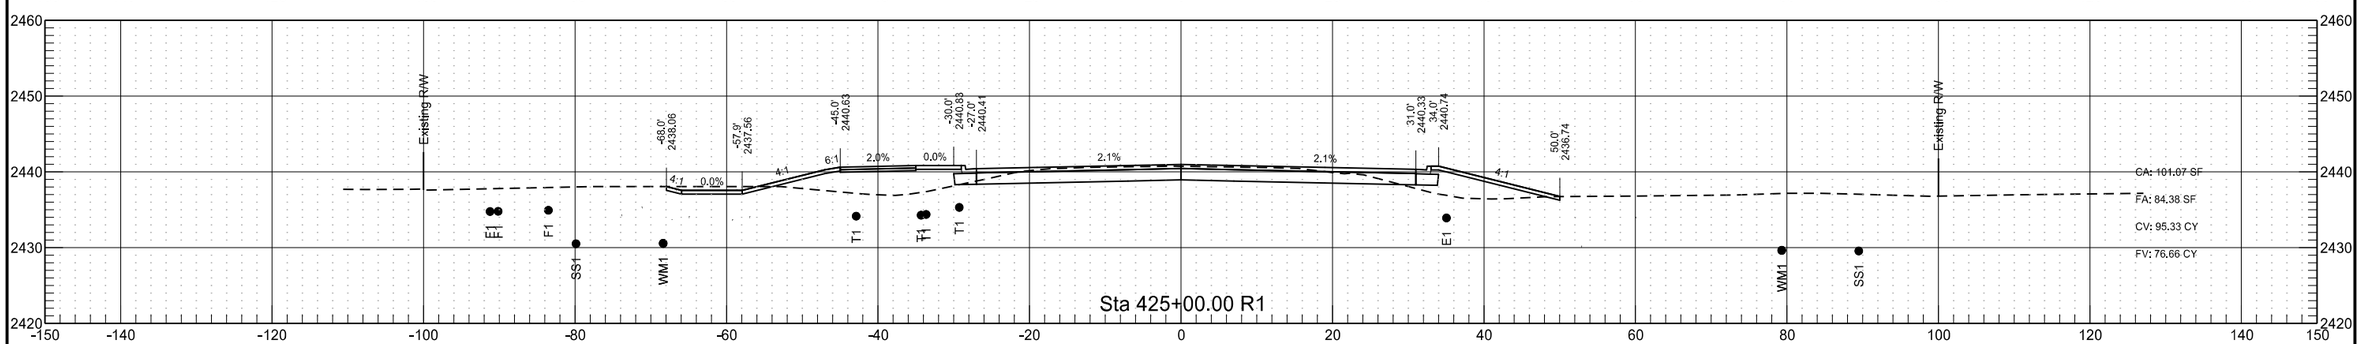


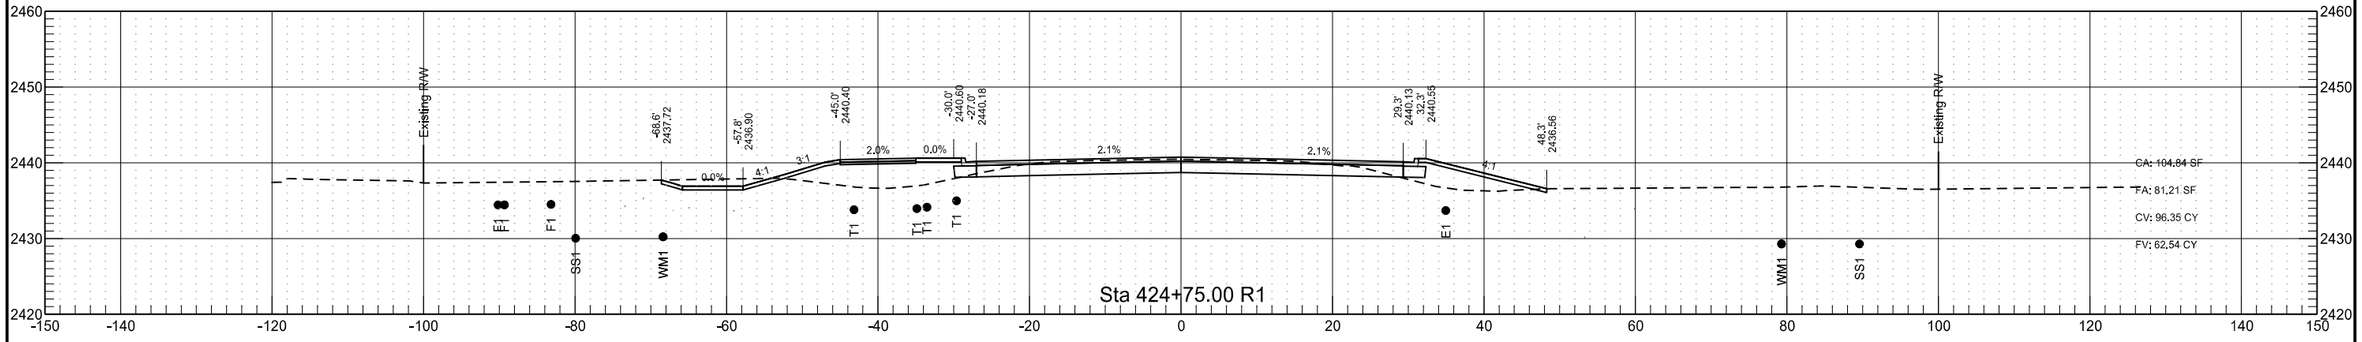


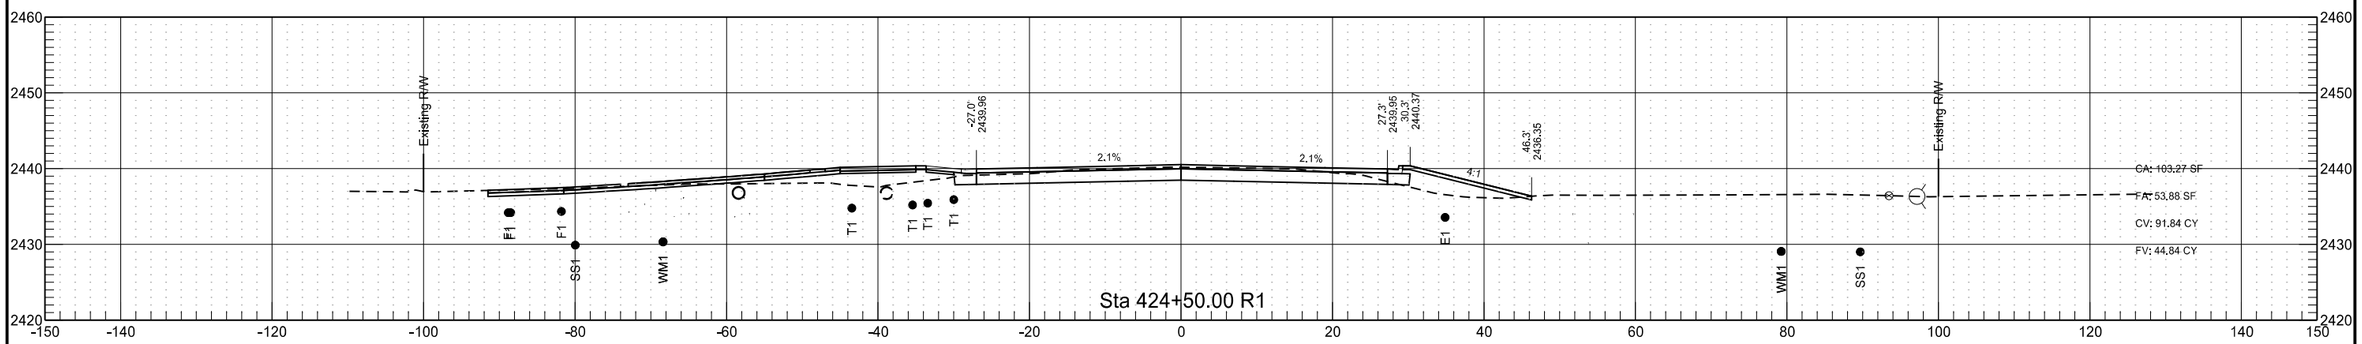


	STATE	PROJECT NO.	SECTION NO.	SHEET NO.
	ND	NHU-5-094(114)907	200	70

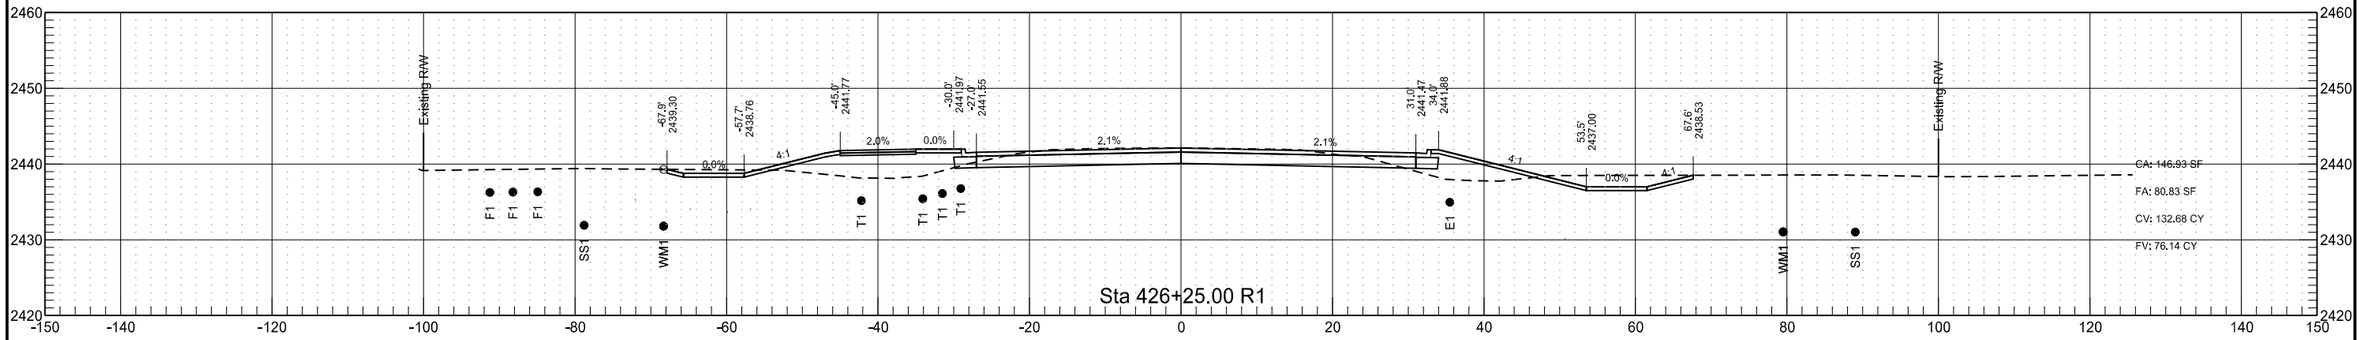


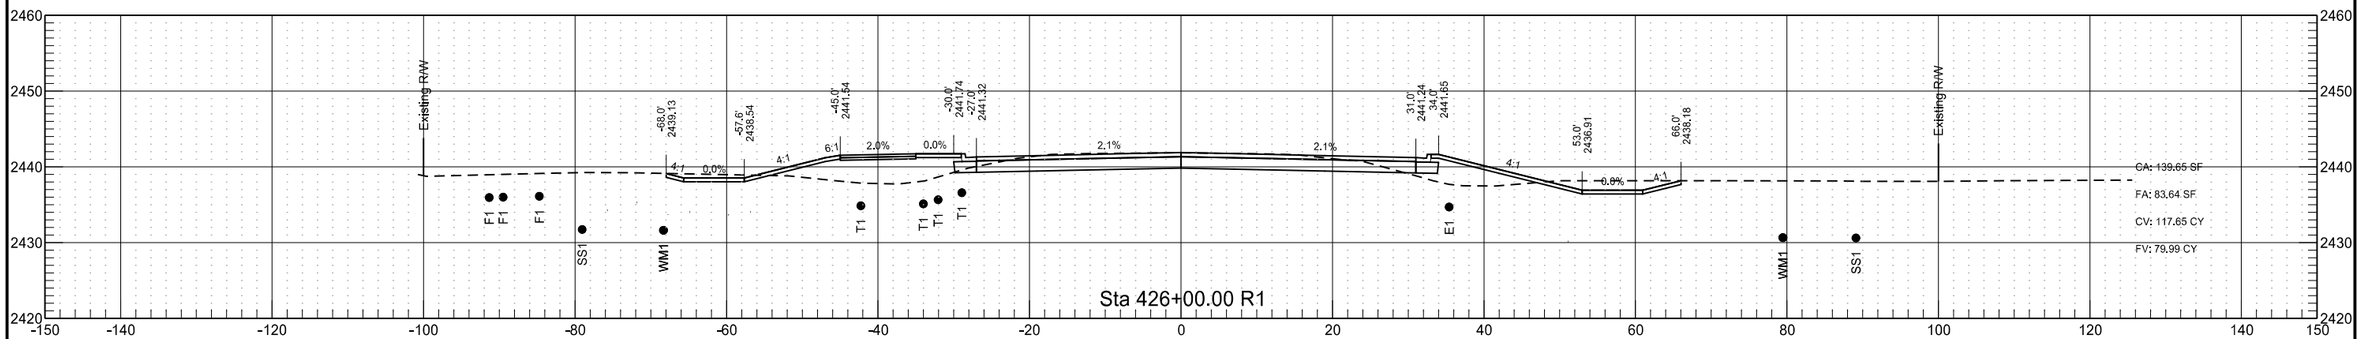


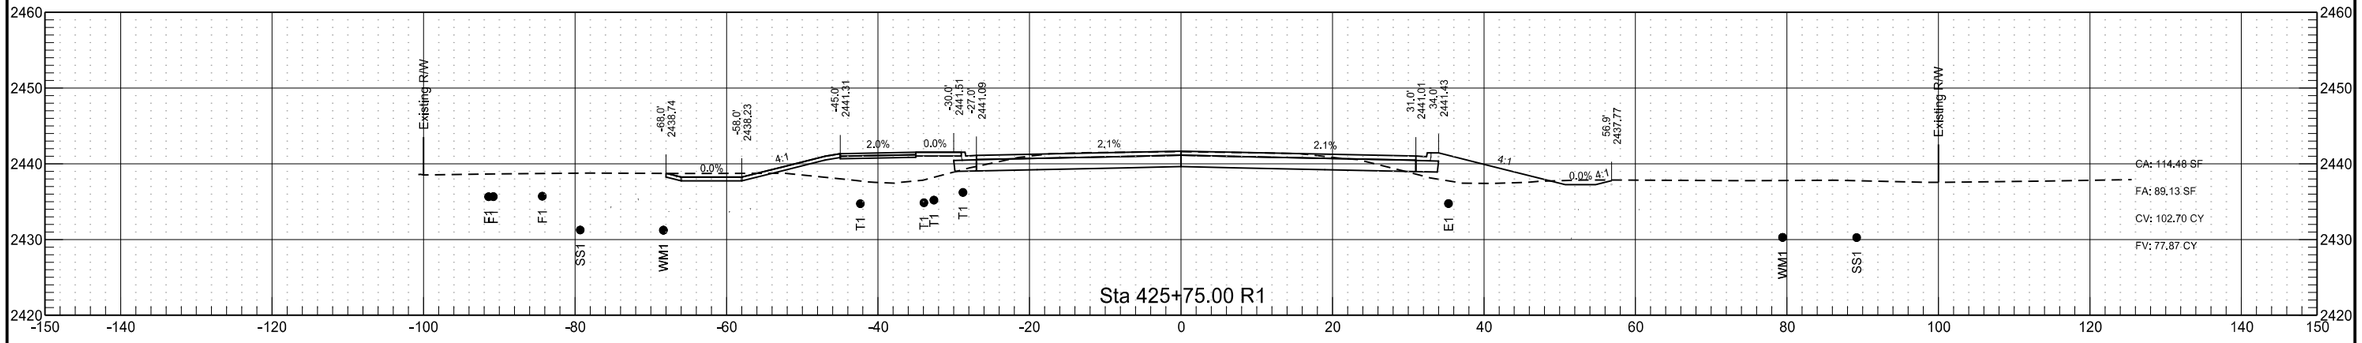


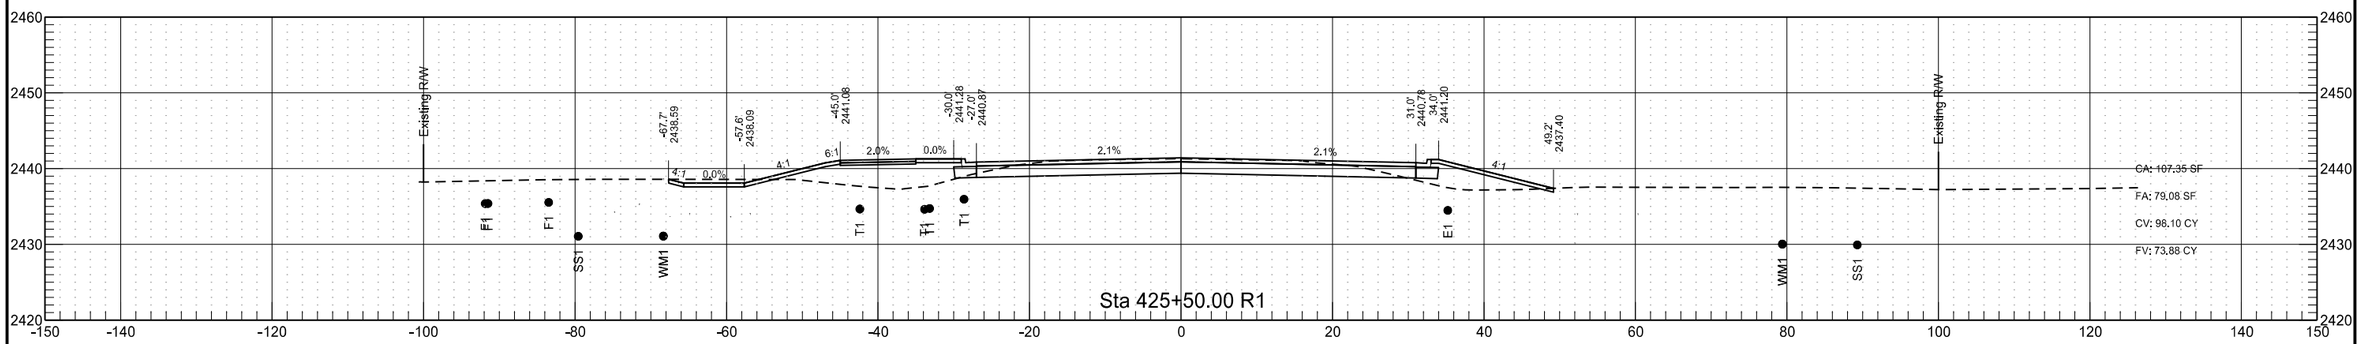


	STATE	PROJECT NO.	SECTION NO.	SHEET NO.
	ND	NHU-5-094(114)907	200	71

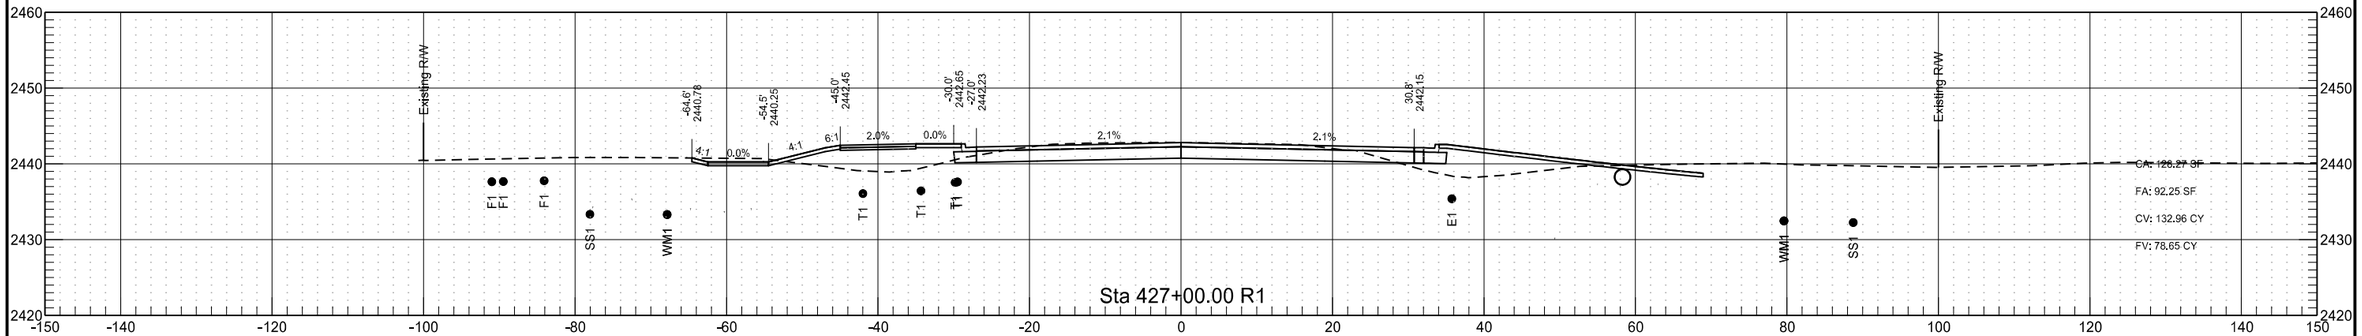


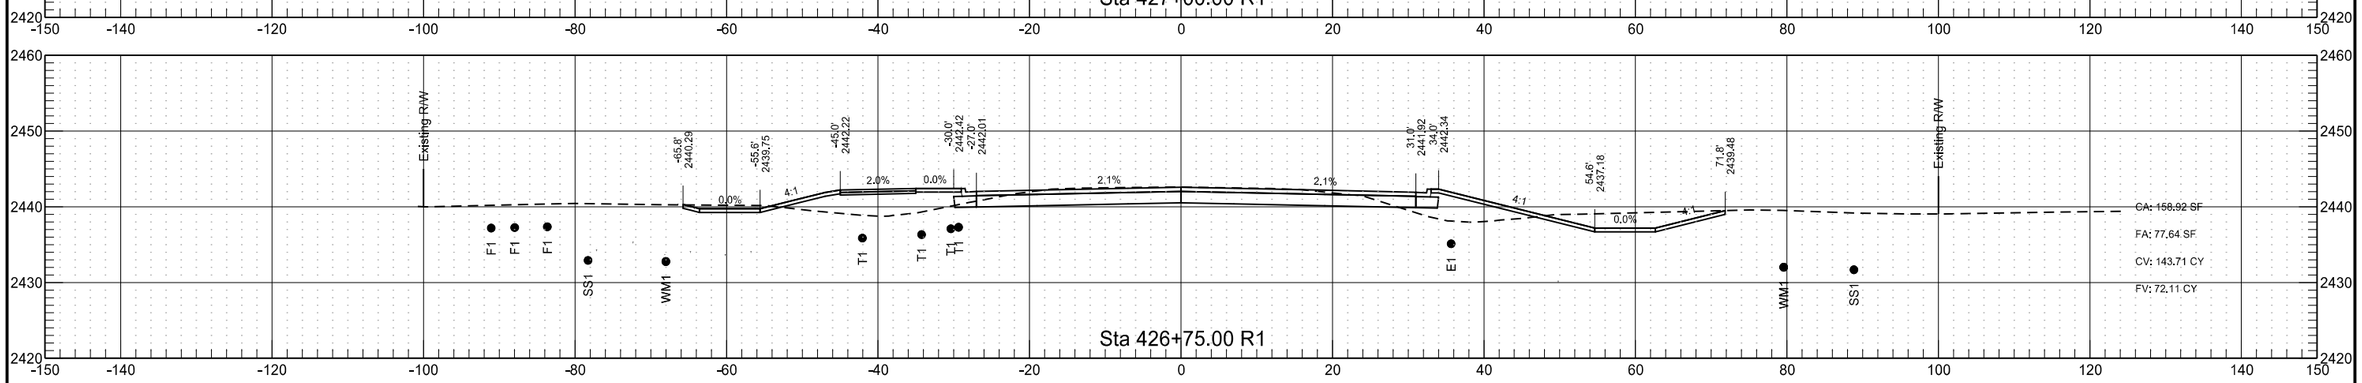

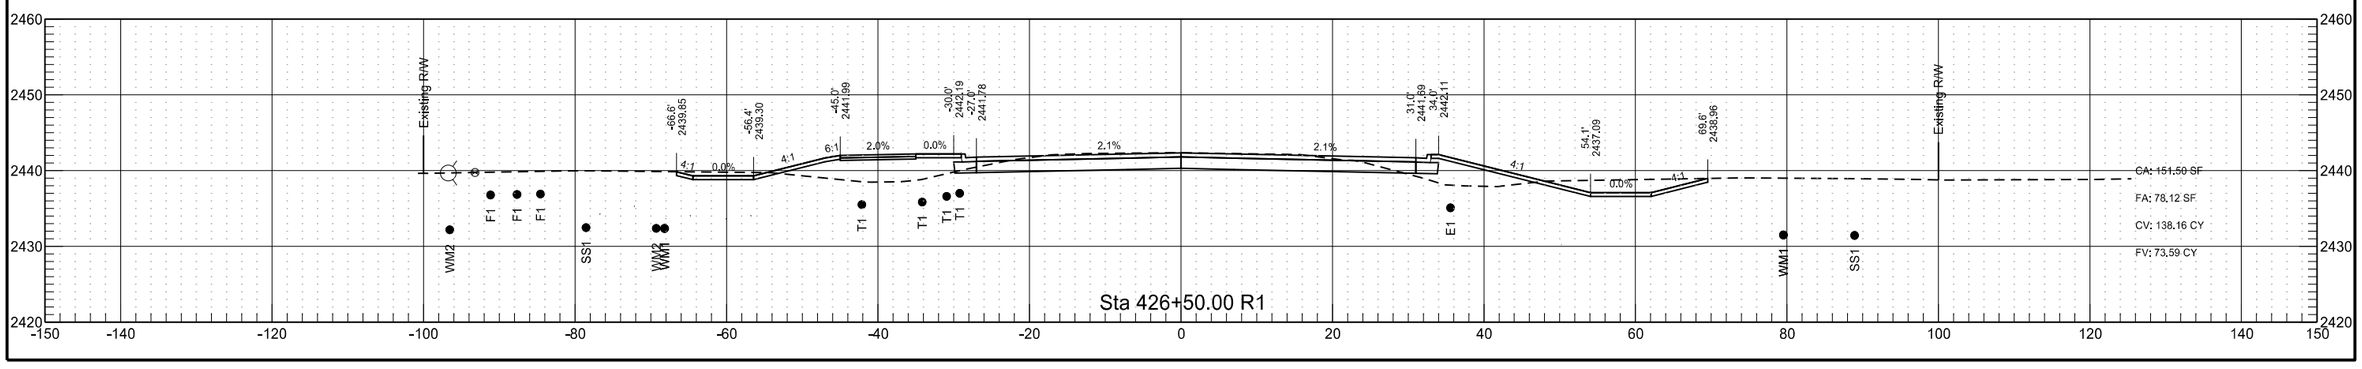



	STATE	PROJECT NO.	SECTION NO.	SHEET NO.
	ND	NHU-5-094(114)907	200	72

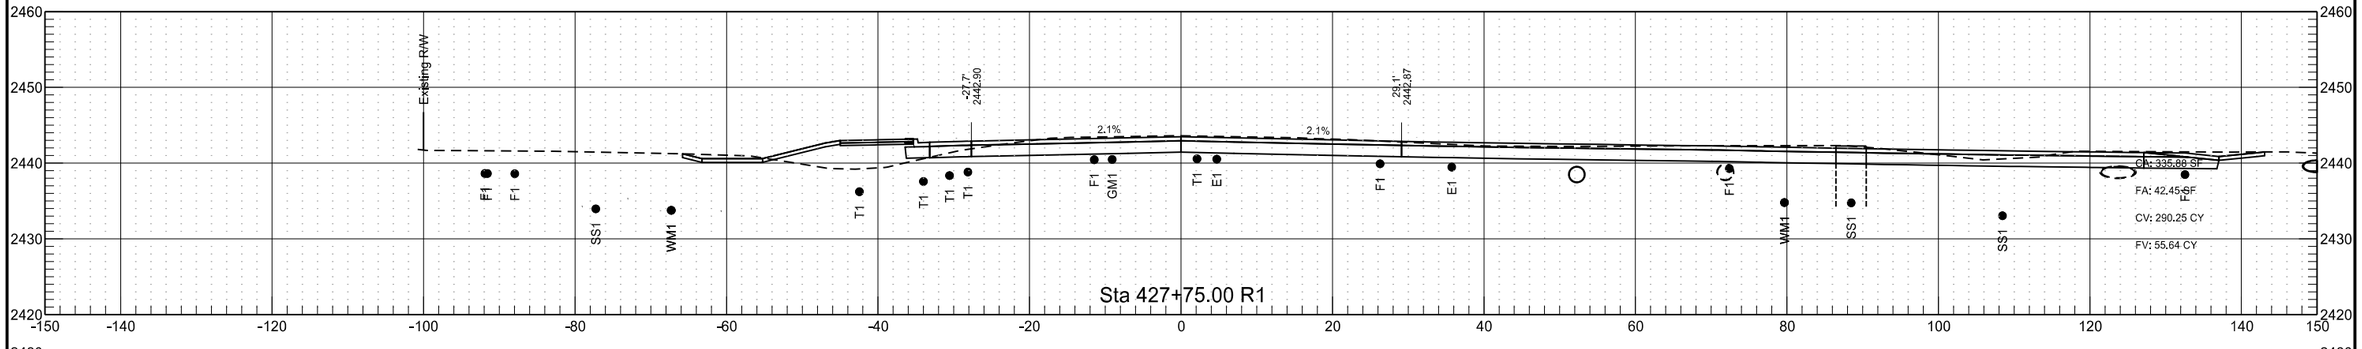


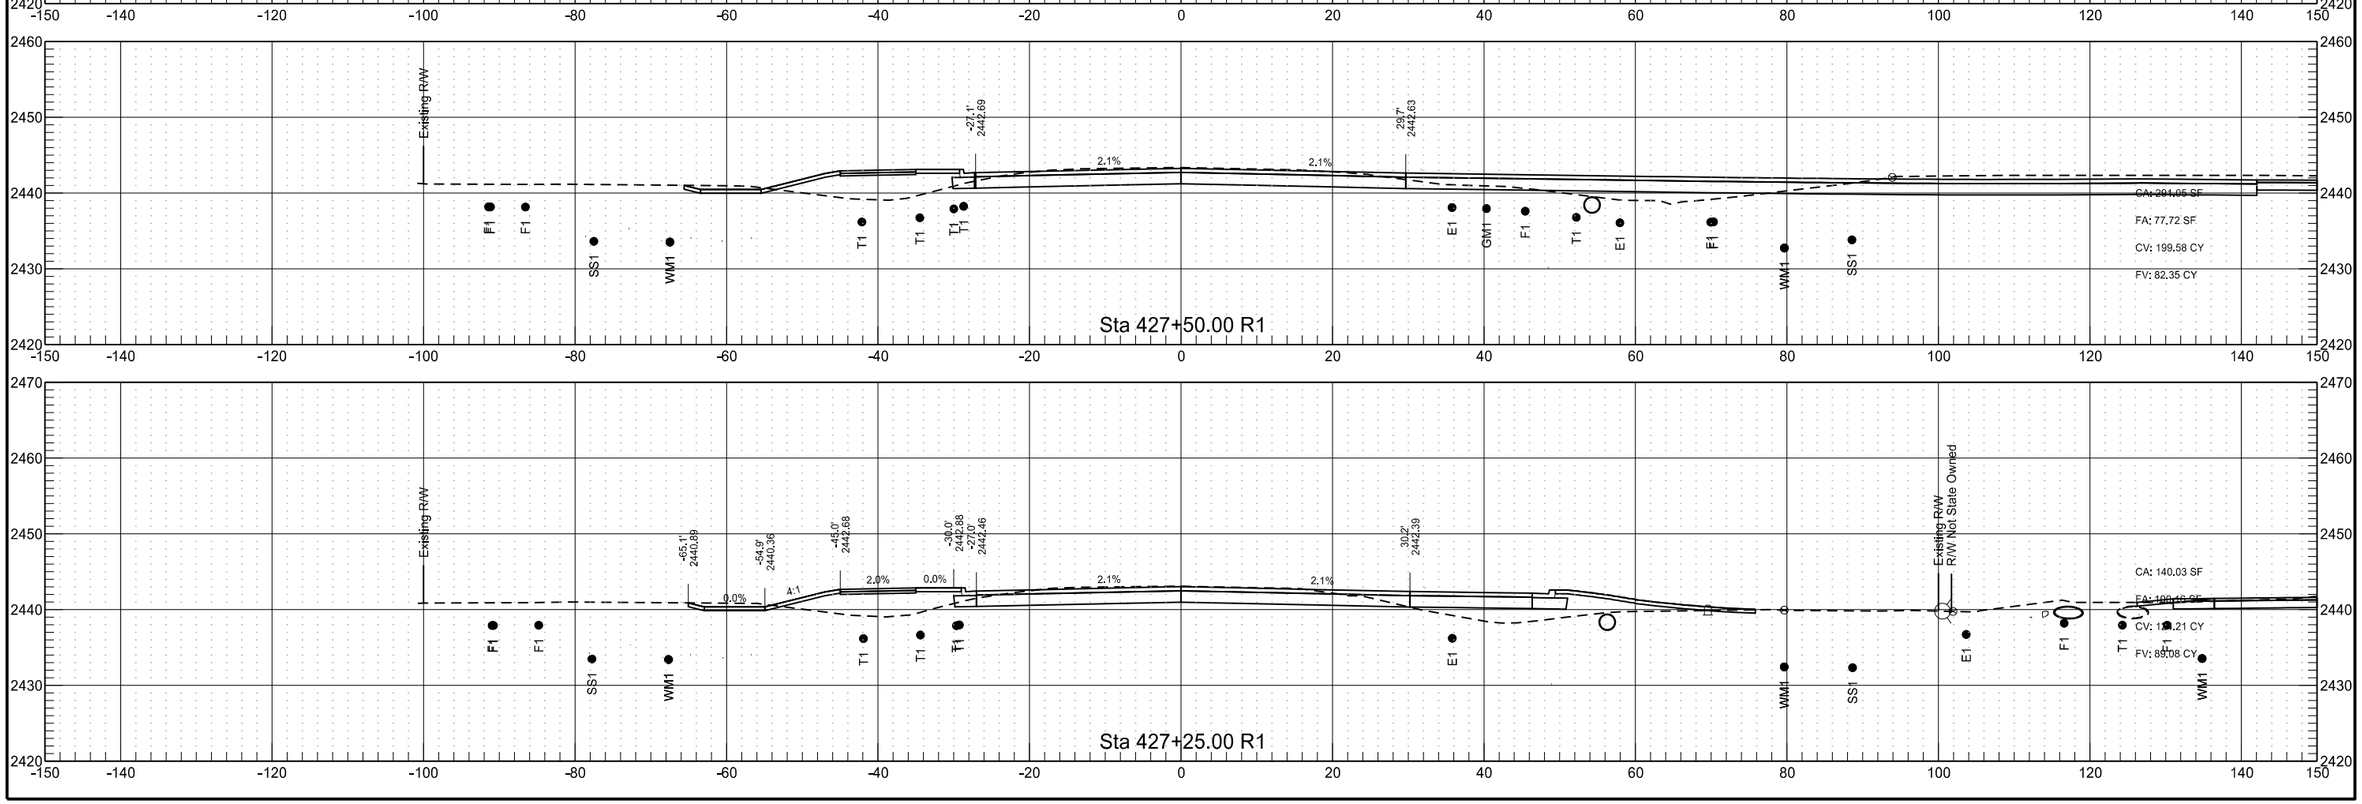


	STATE	PROJECT NO.	SECTION NO.	SHEET NO.
	ND	NHU-5-094(114)907	200	73

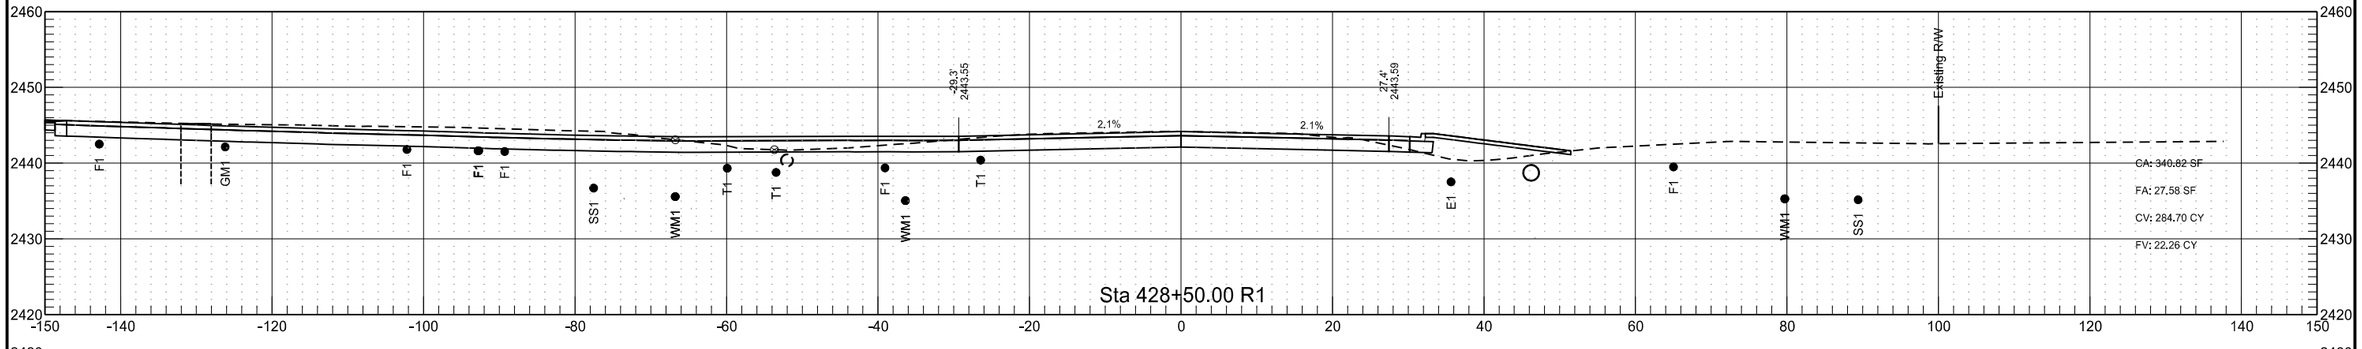

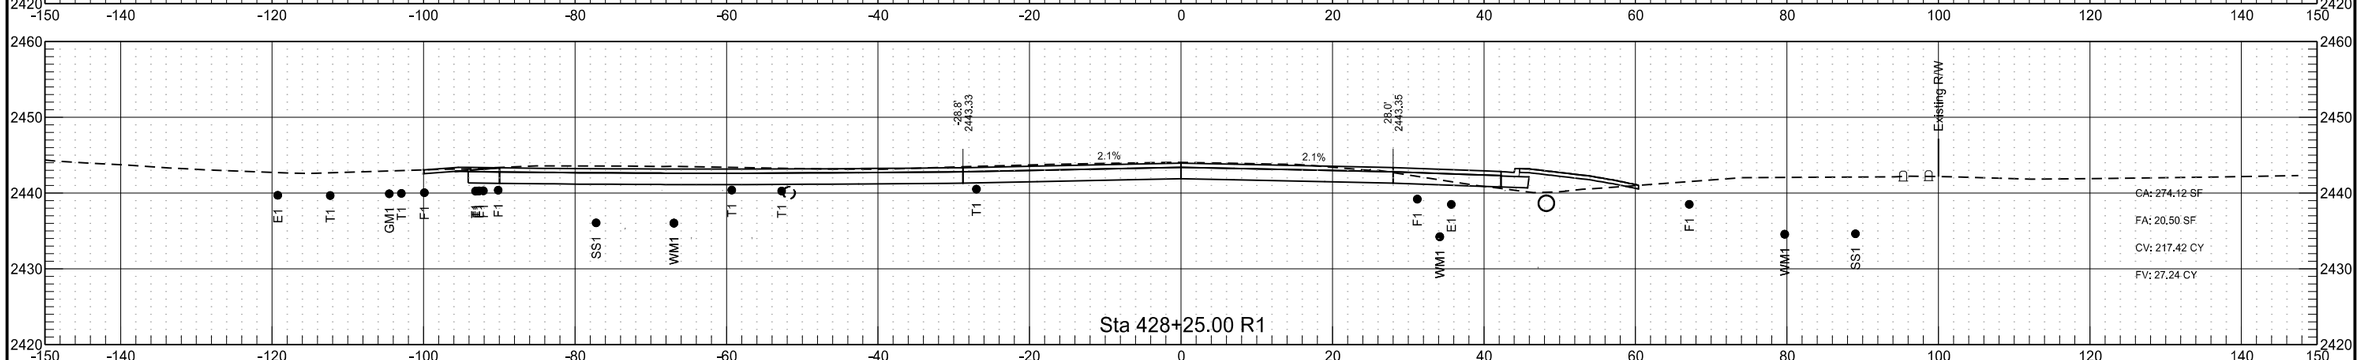


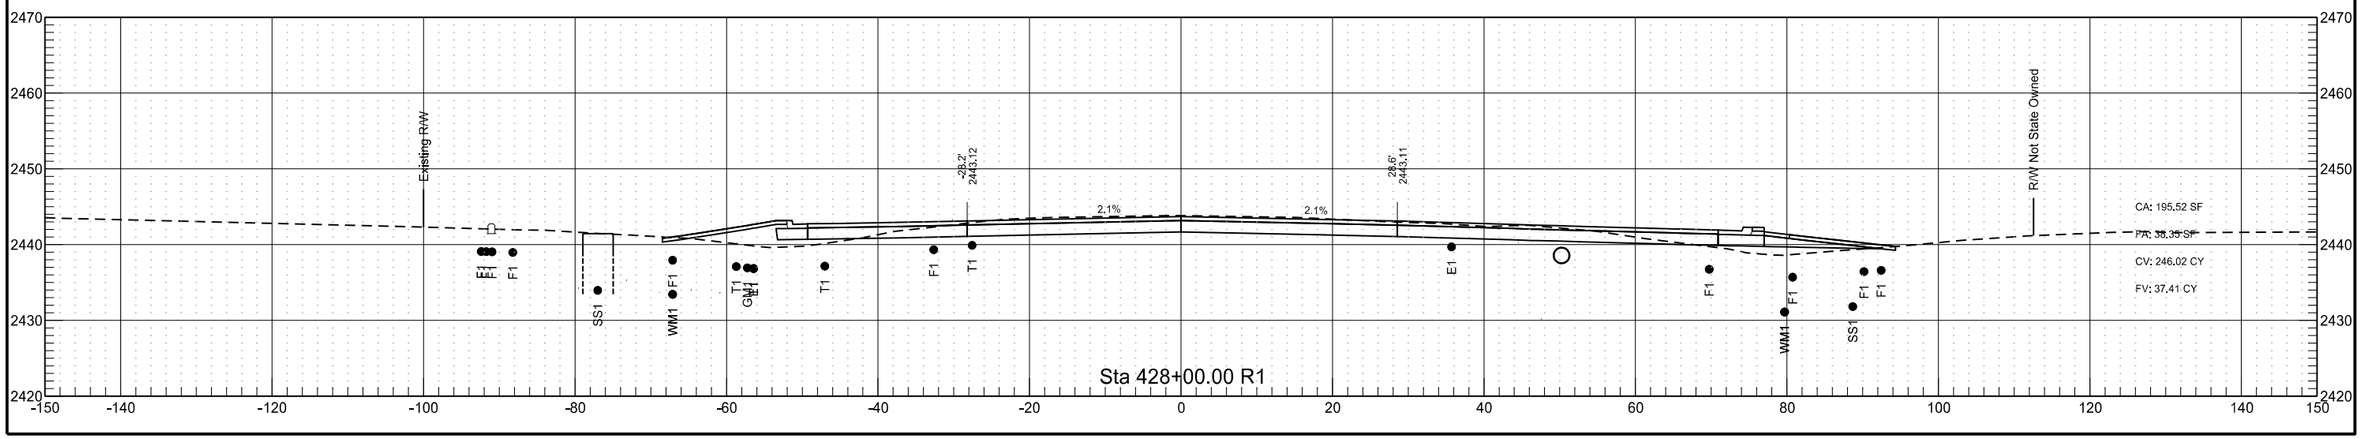


	STATE	PROJECT NO.	SECTION NO.	SHEET NO.
	ND	NHU-5-094(114)907	200	74

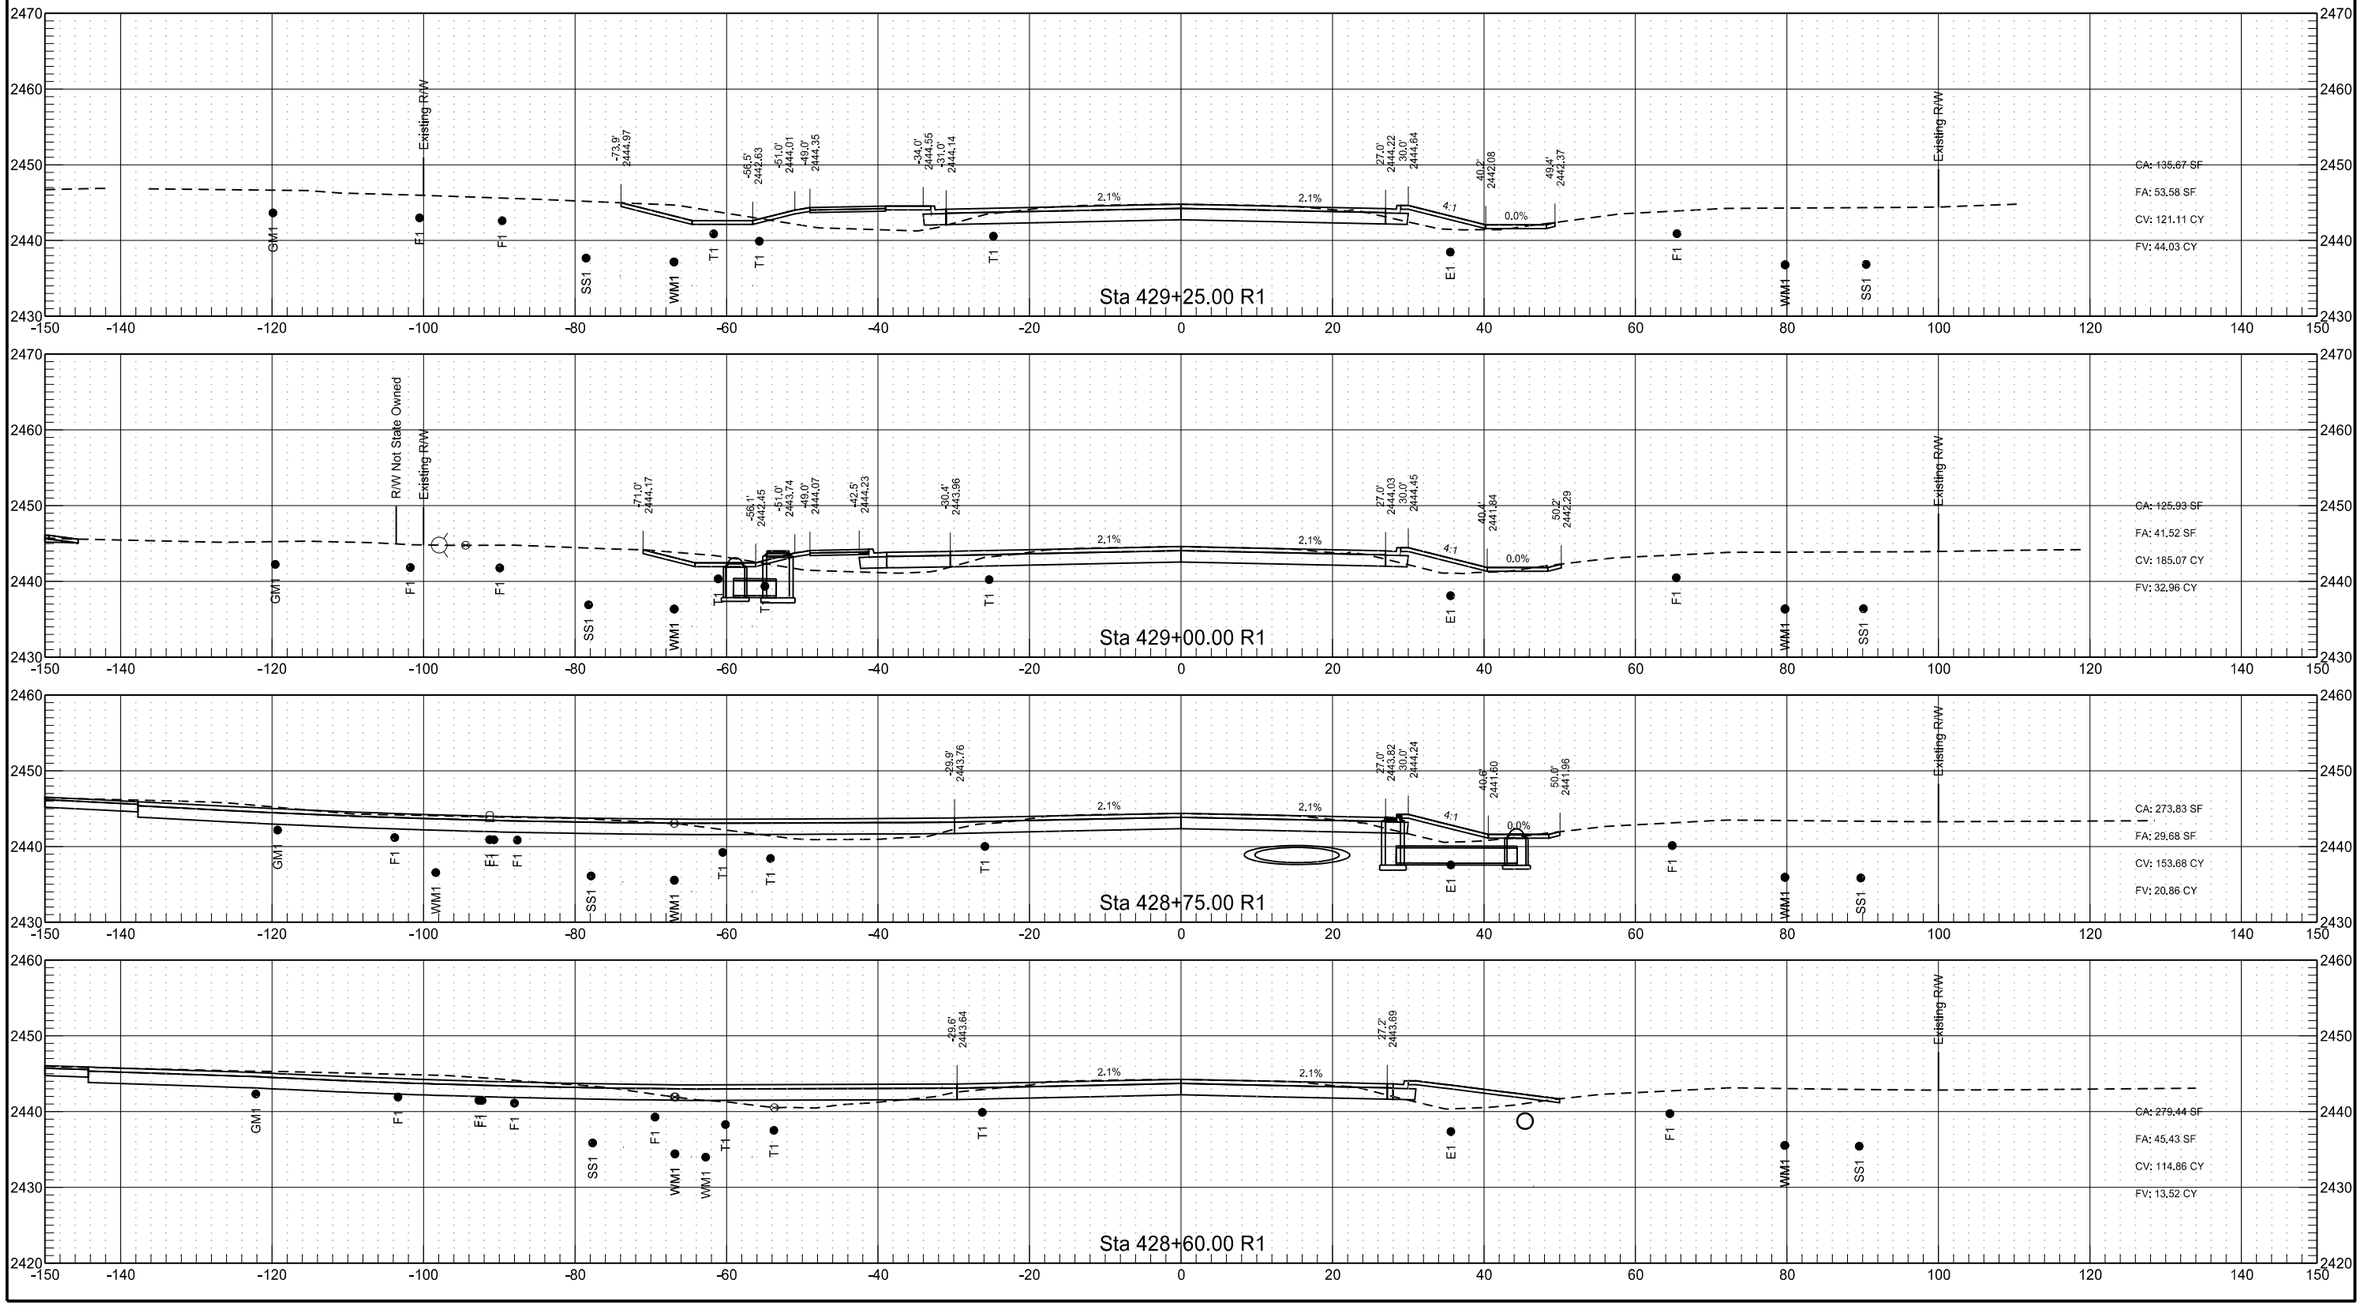



	STATE	PROJECT NO.	SECTION NO.	SHEET NO.
	ND	NHU-5-094(114)907	200	75

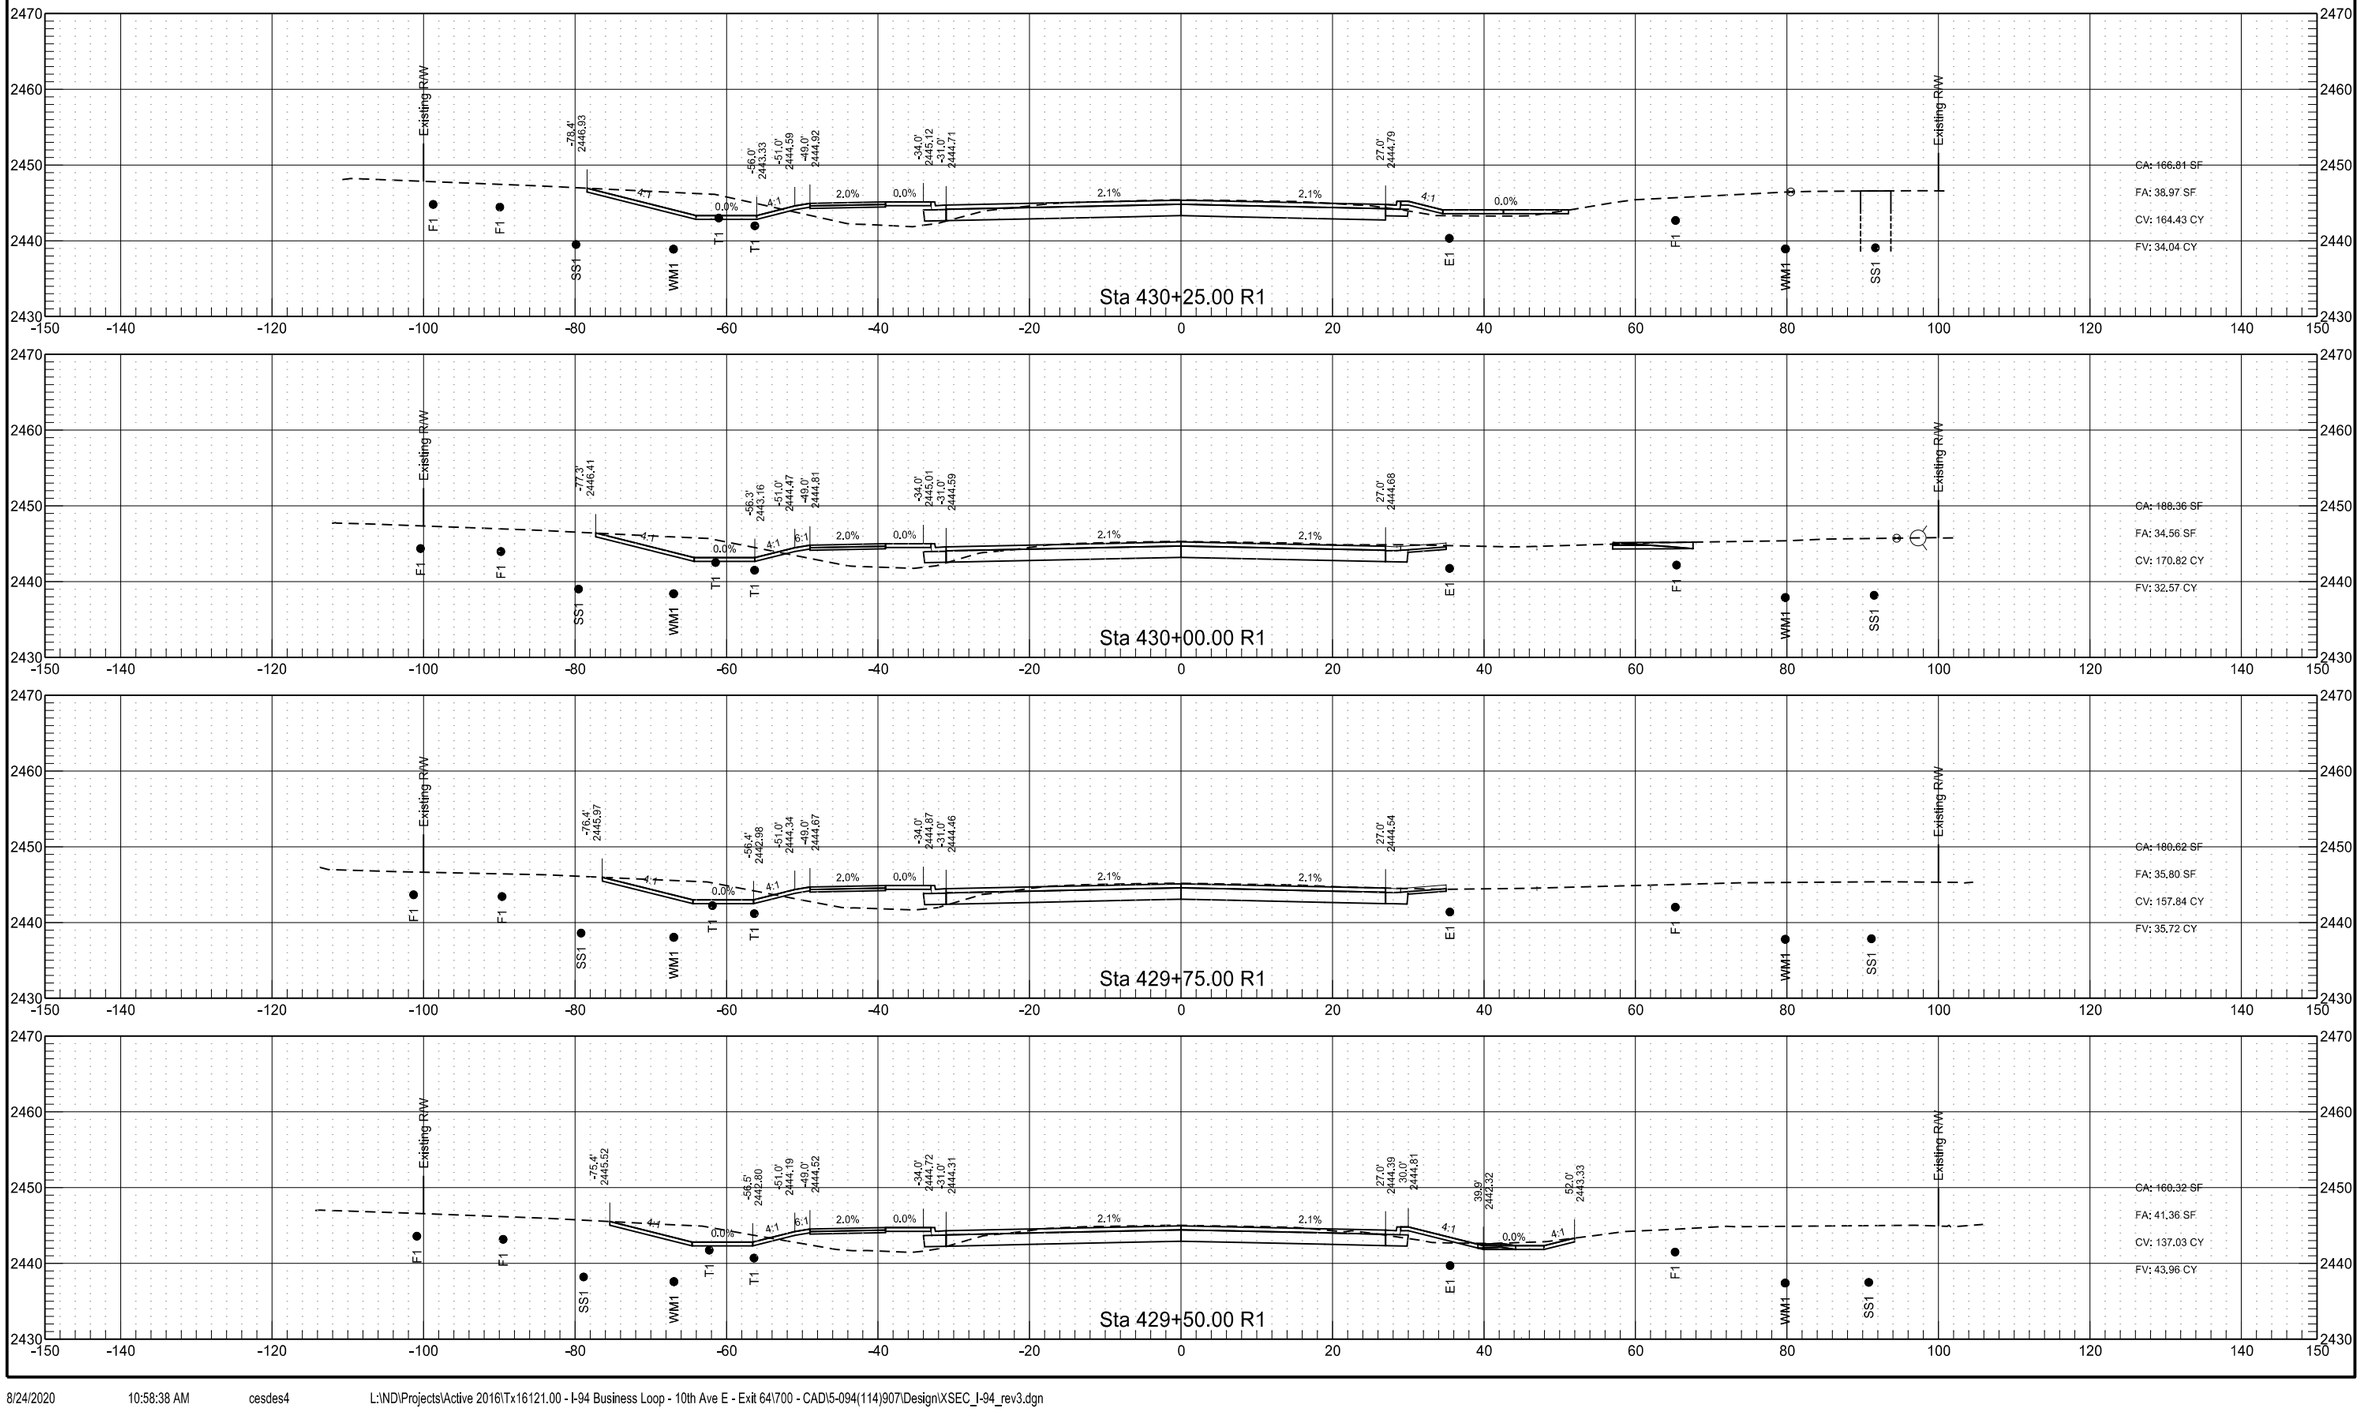


	STATE	PROJECT NO.	SECTION NO.	SHEET NO.
	ND	NHU-5-094(114)907	200	76

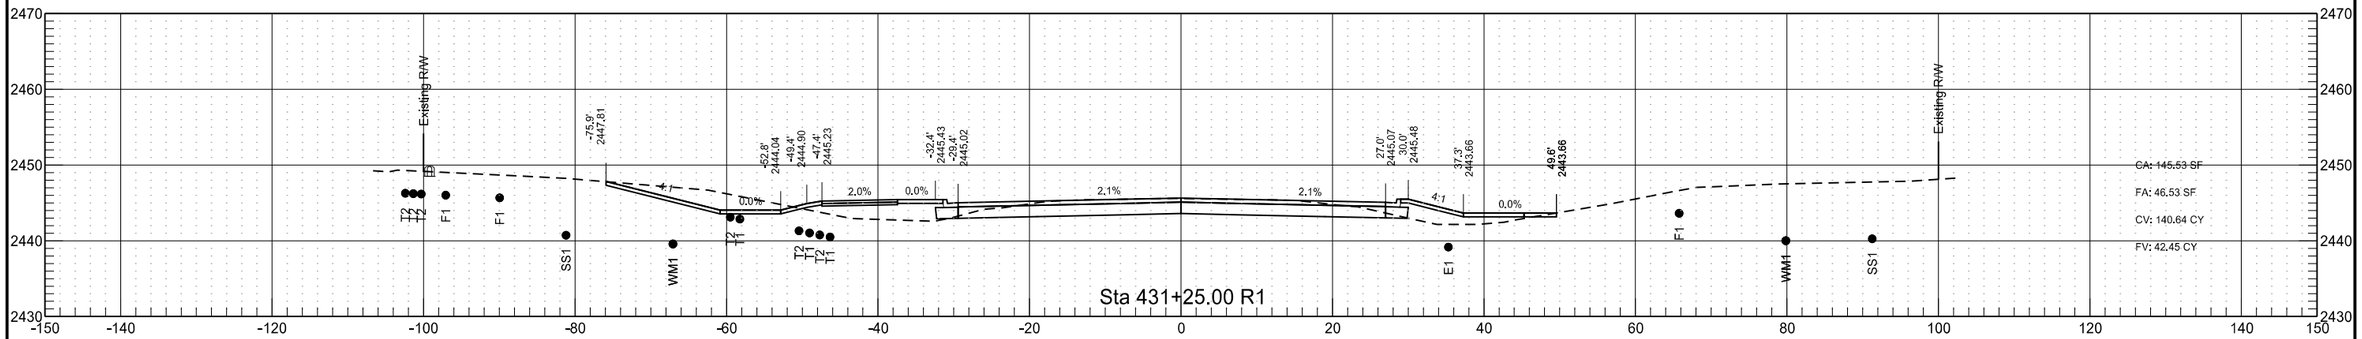


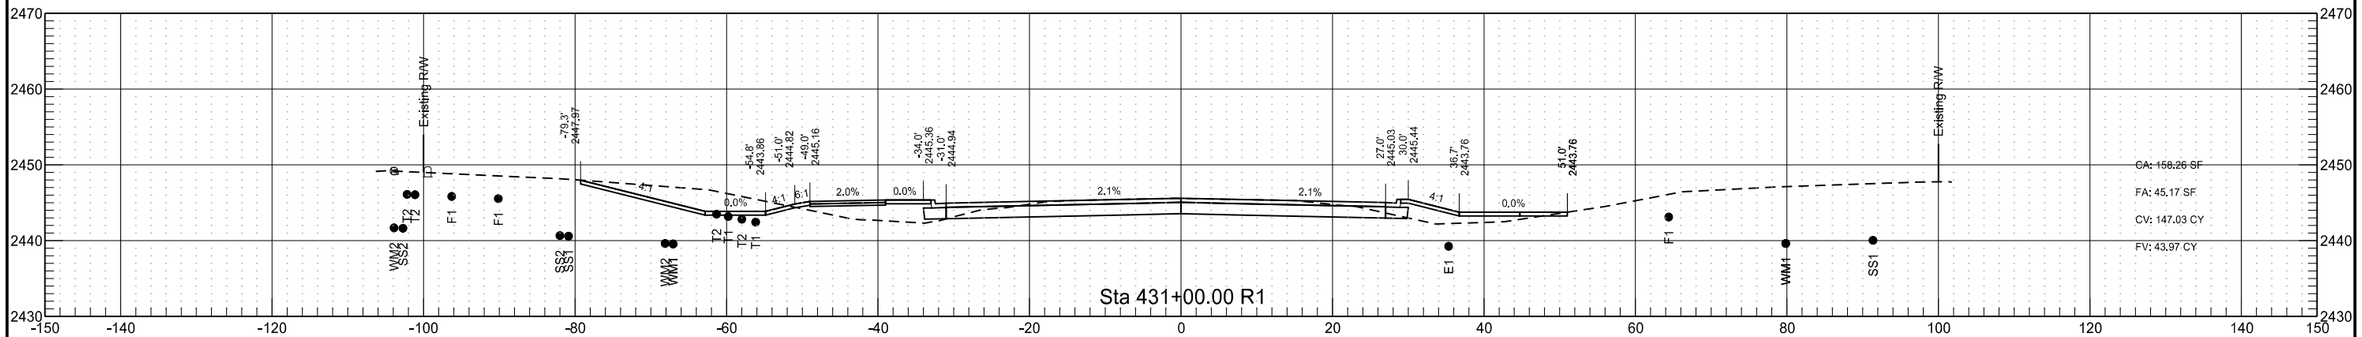

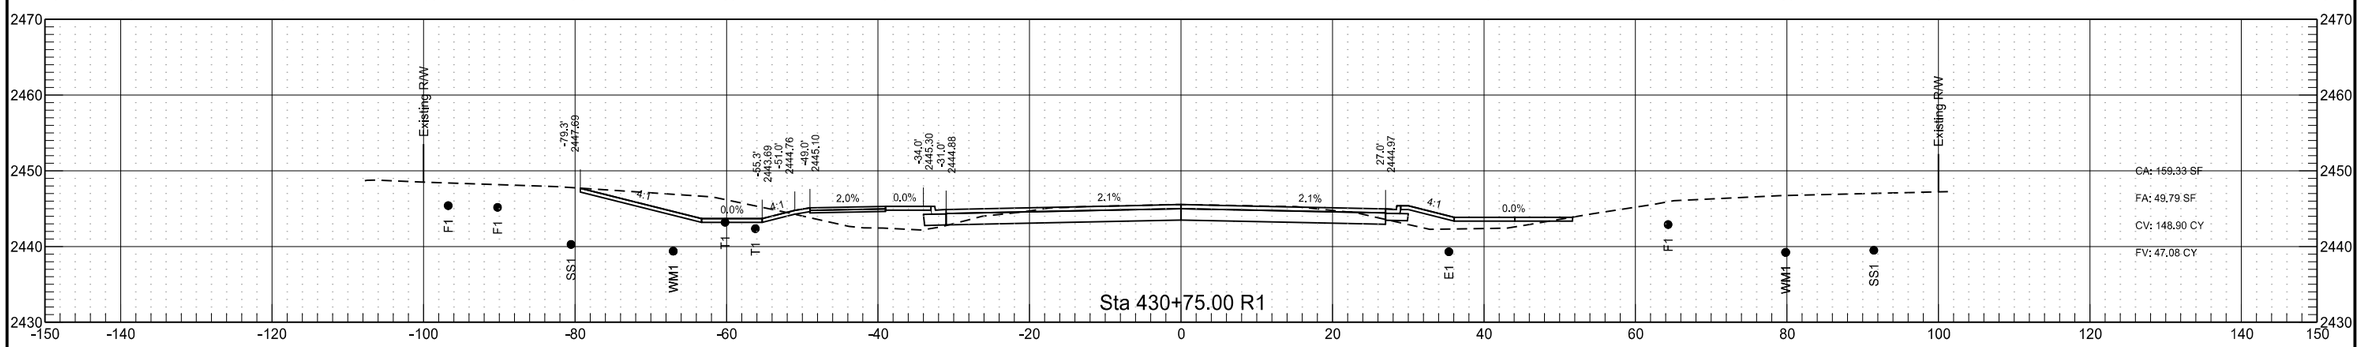


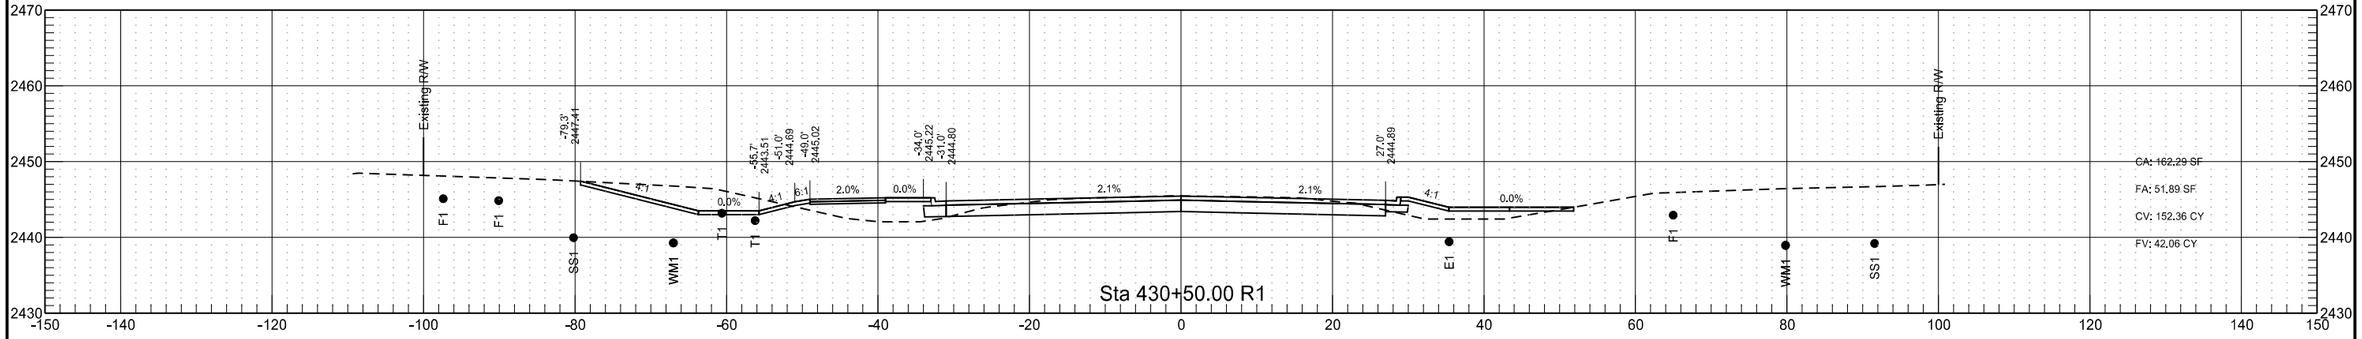



	STATE	PROJECT NO.	SECTION NO.	SHEET NO.
	ND	NHU-5-094(114)907	200	77

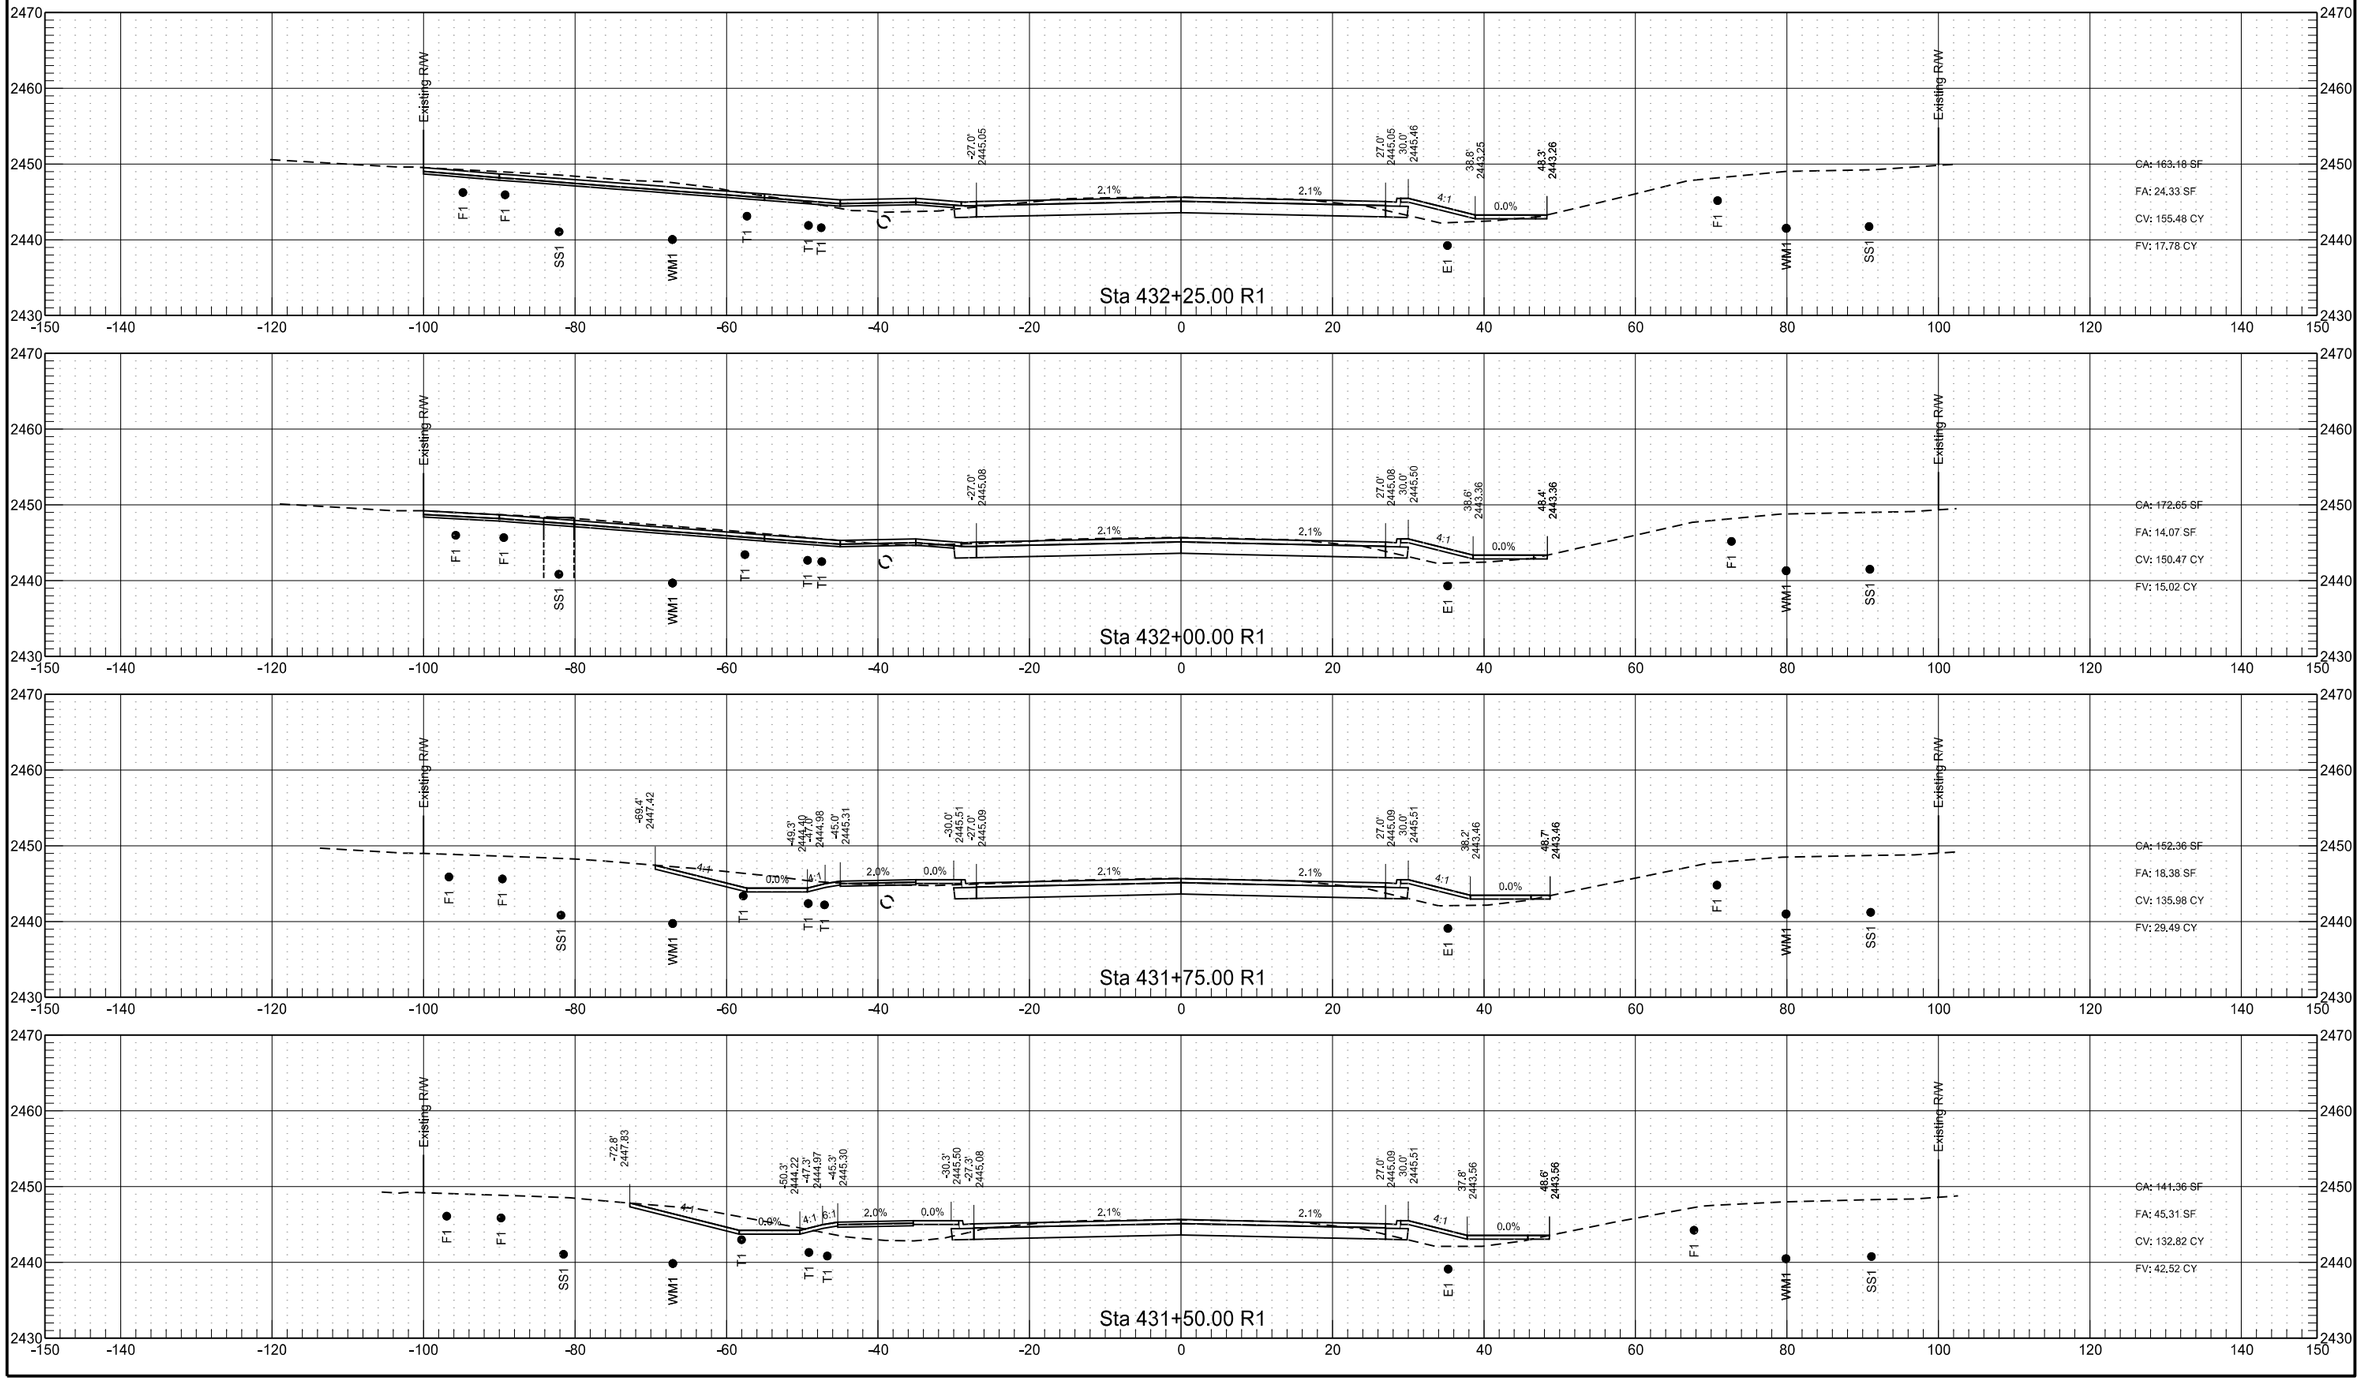


	STATE	PROJECT NO.	SECTION NO.	SHEET NO.
	ND	NHU-5-094(114)907	200	78

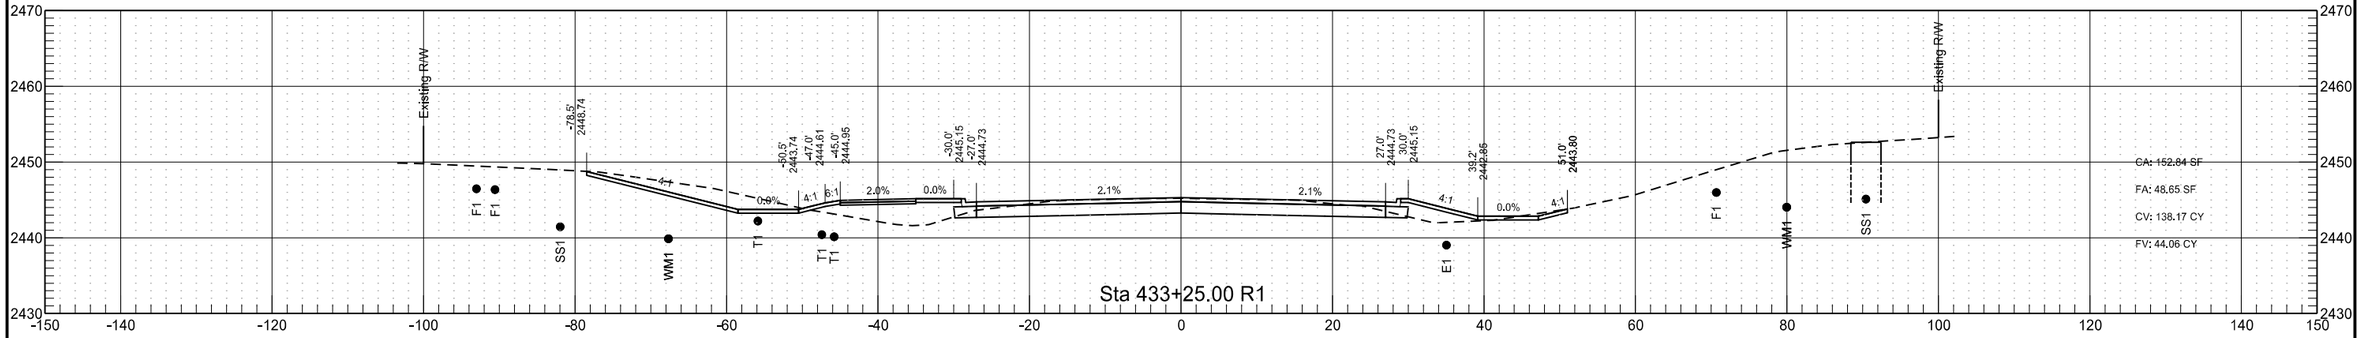


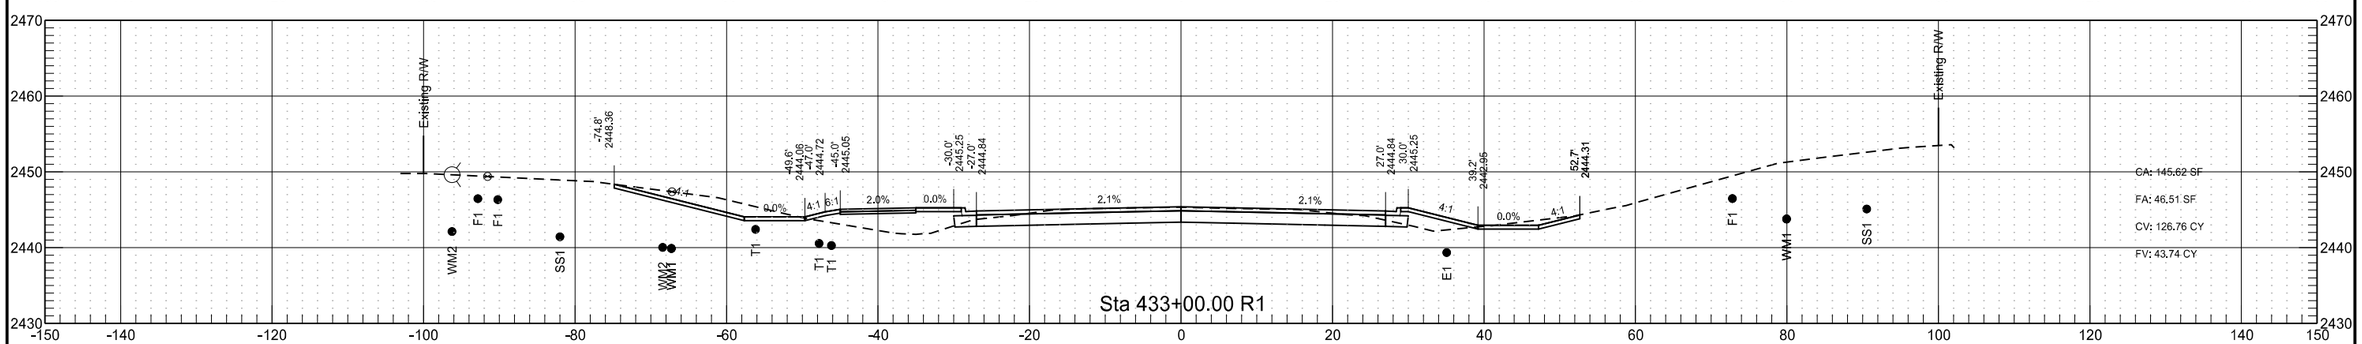

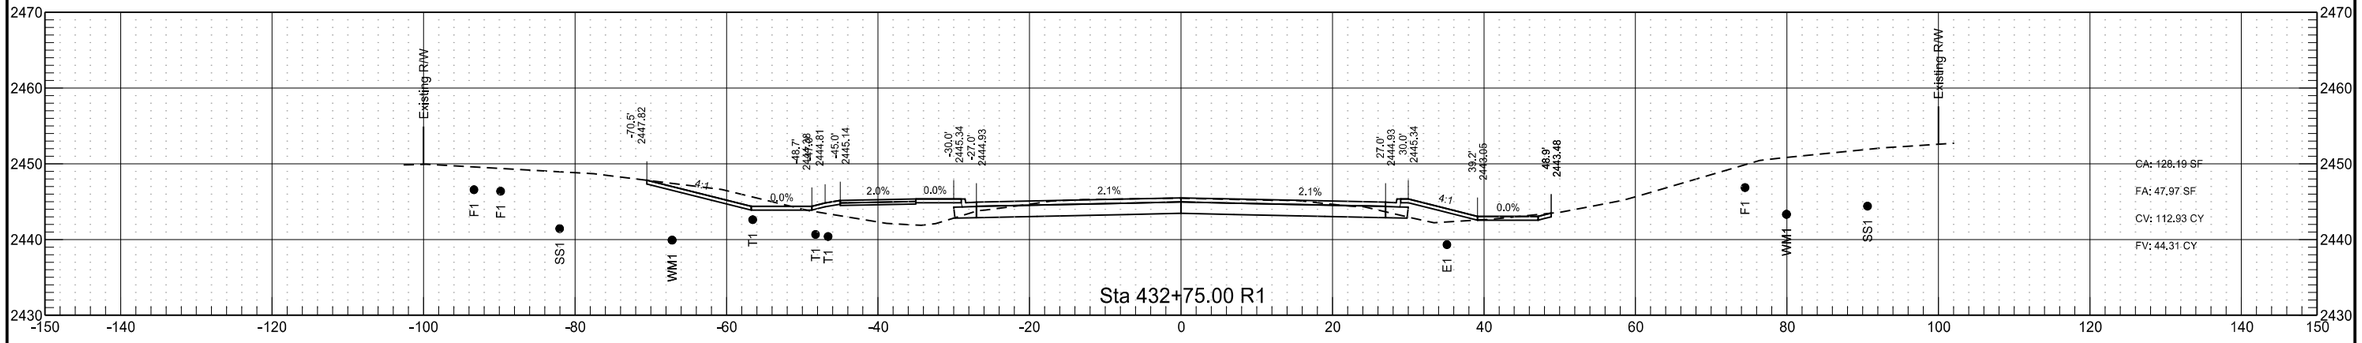


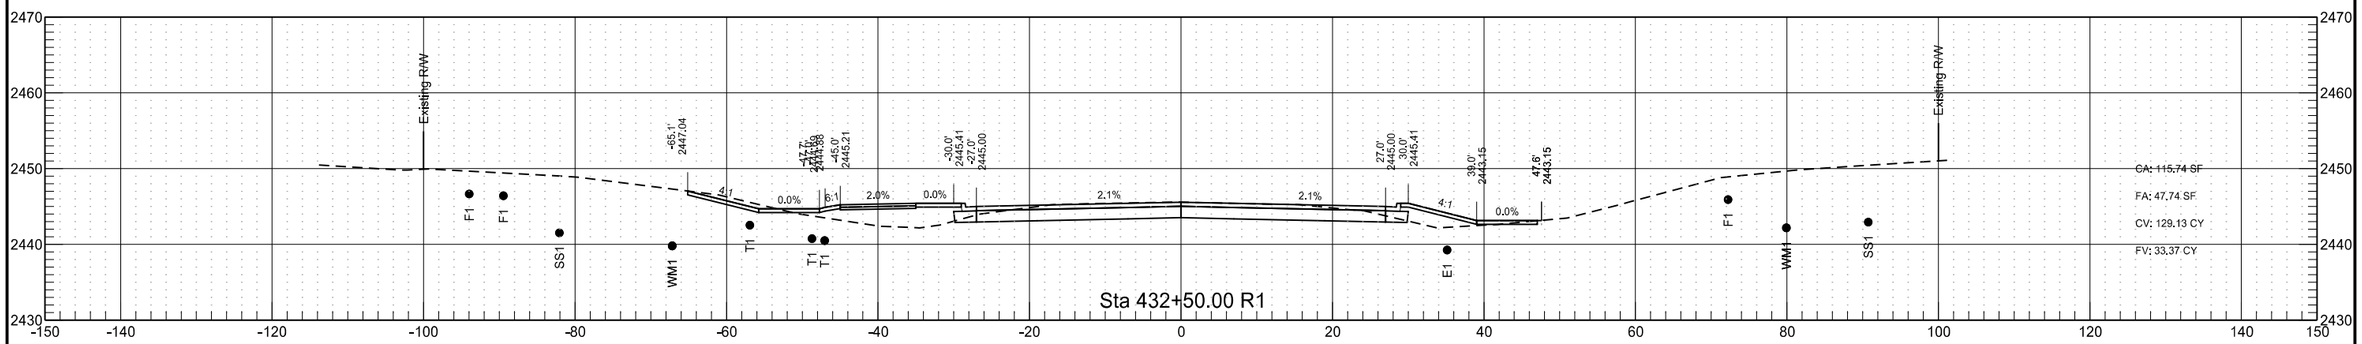


	STATE	PROJECT NO.	SECTION NO.	SHEET NO.
	ND	NHU-5-094(114)907	200	79

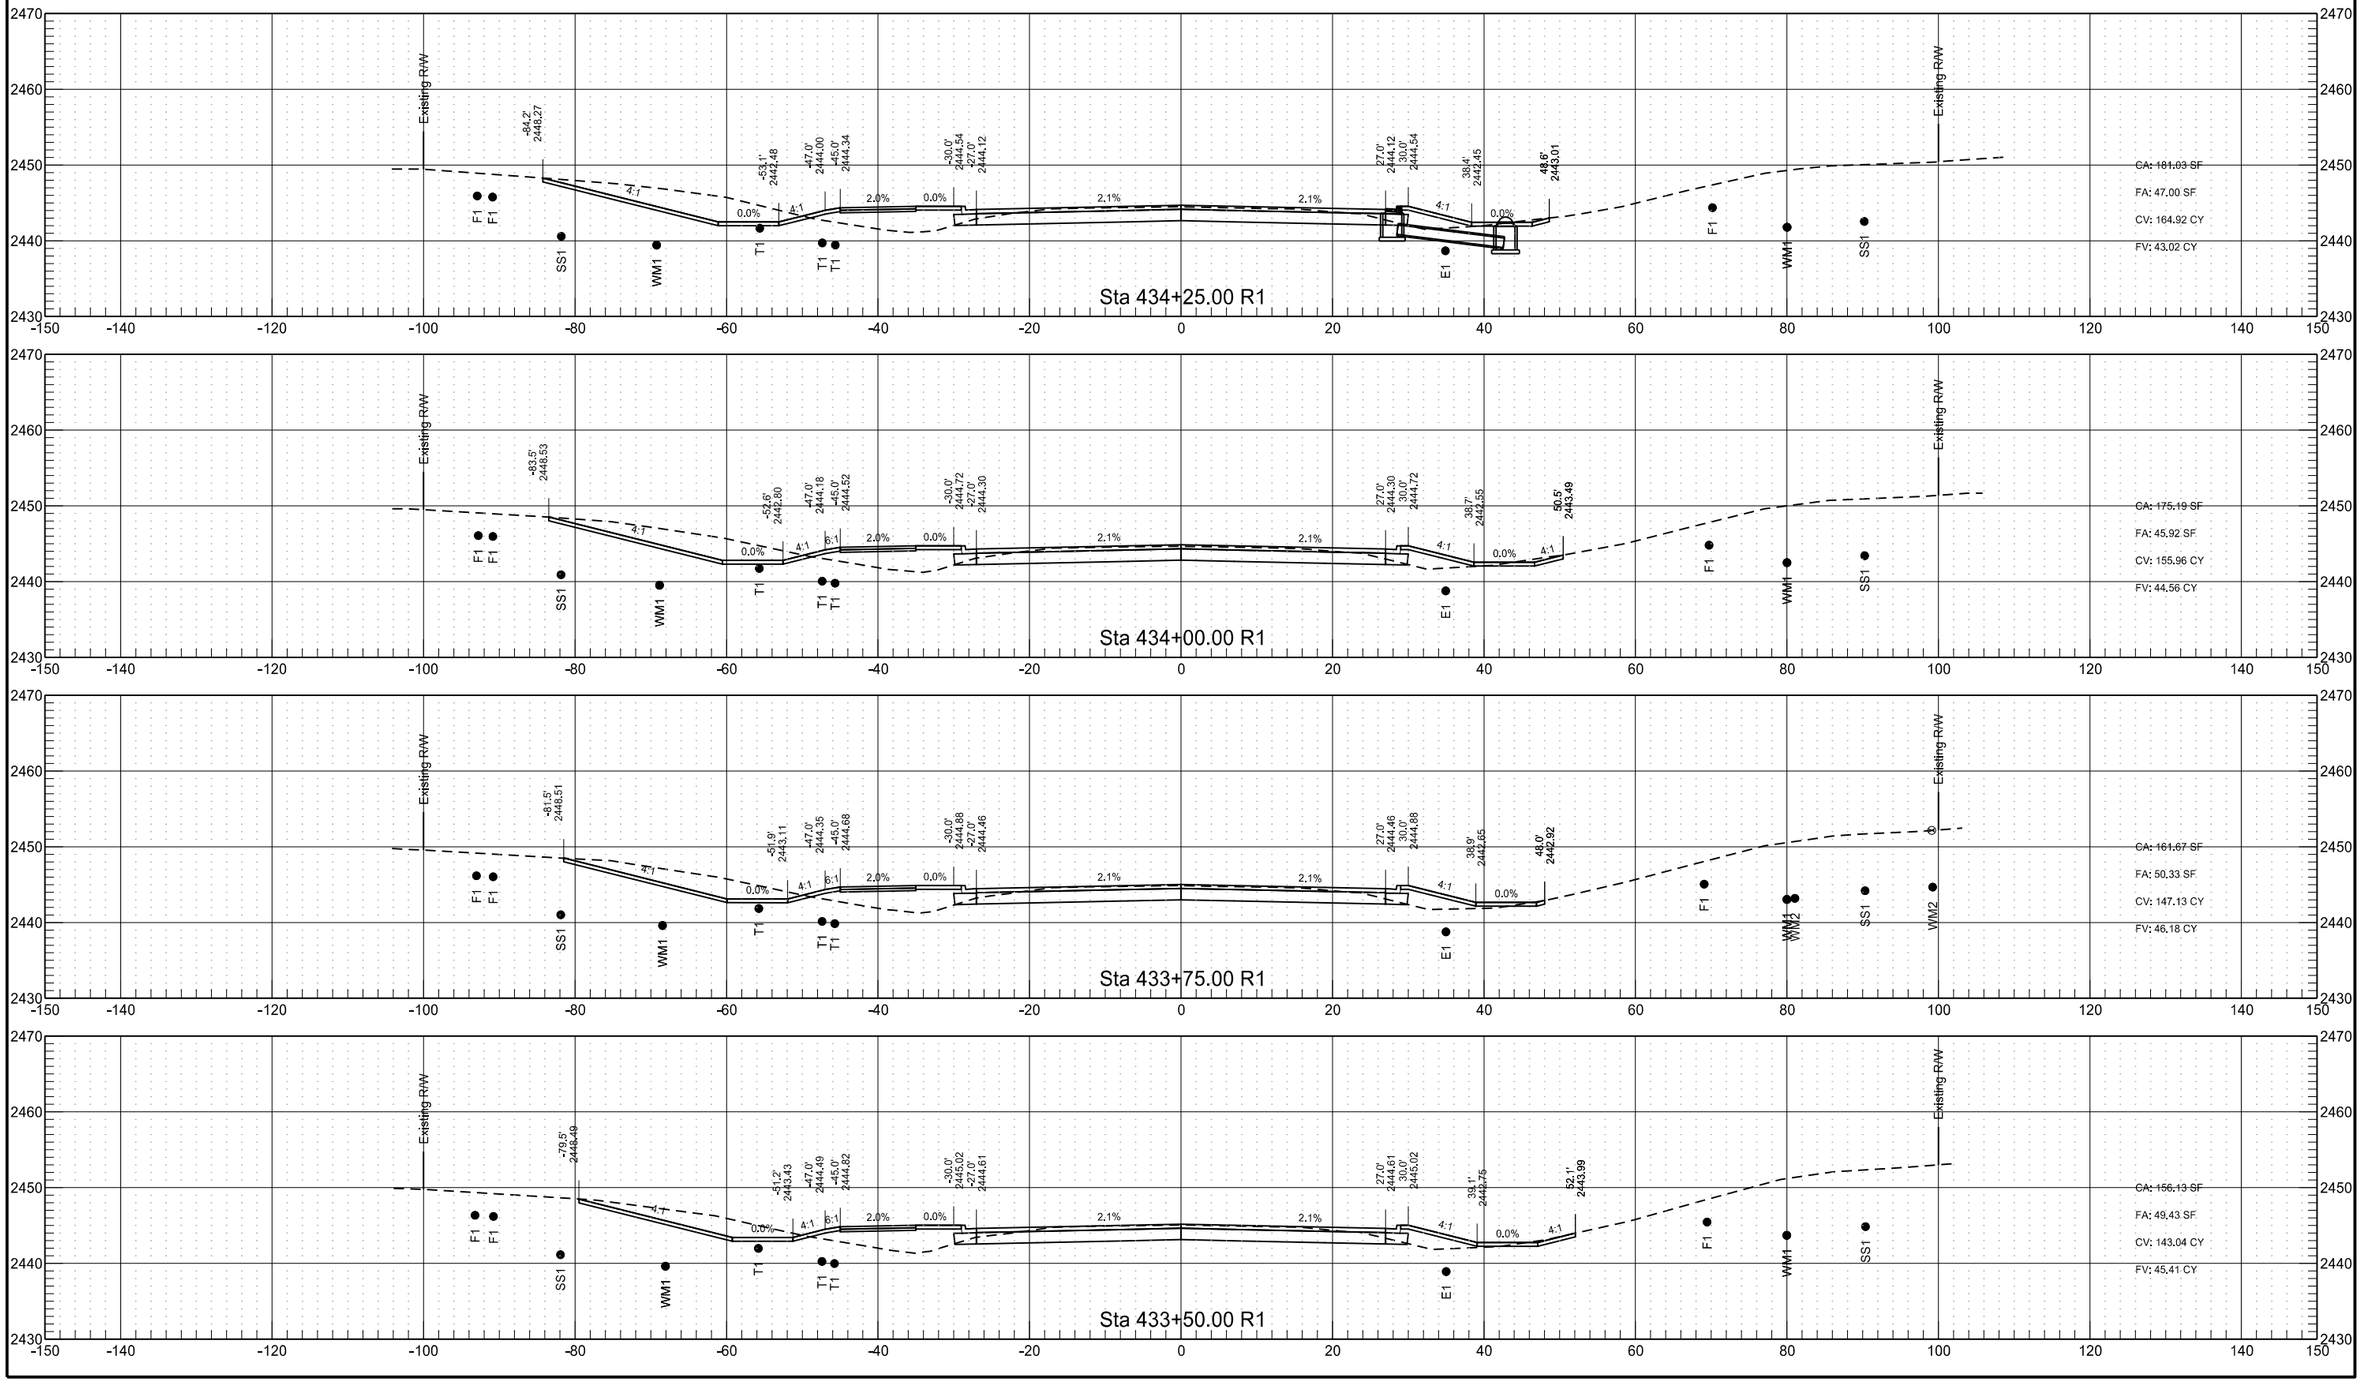



	STATE	PROJECT NO.	SECTION NO.	SHEET NO.
	ND	NHU-5-094(114)907	200	80

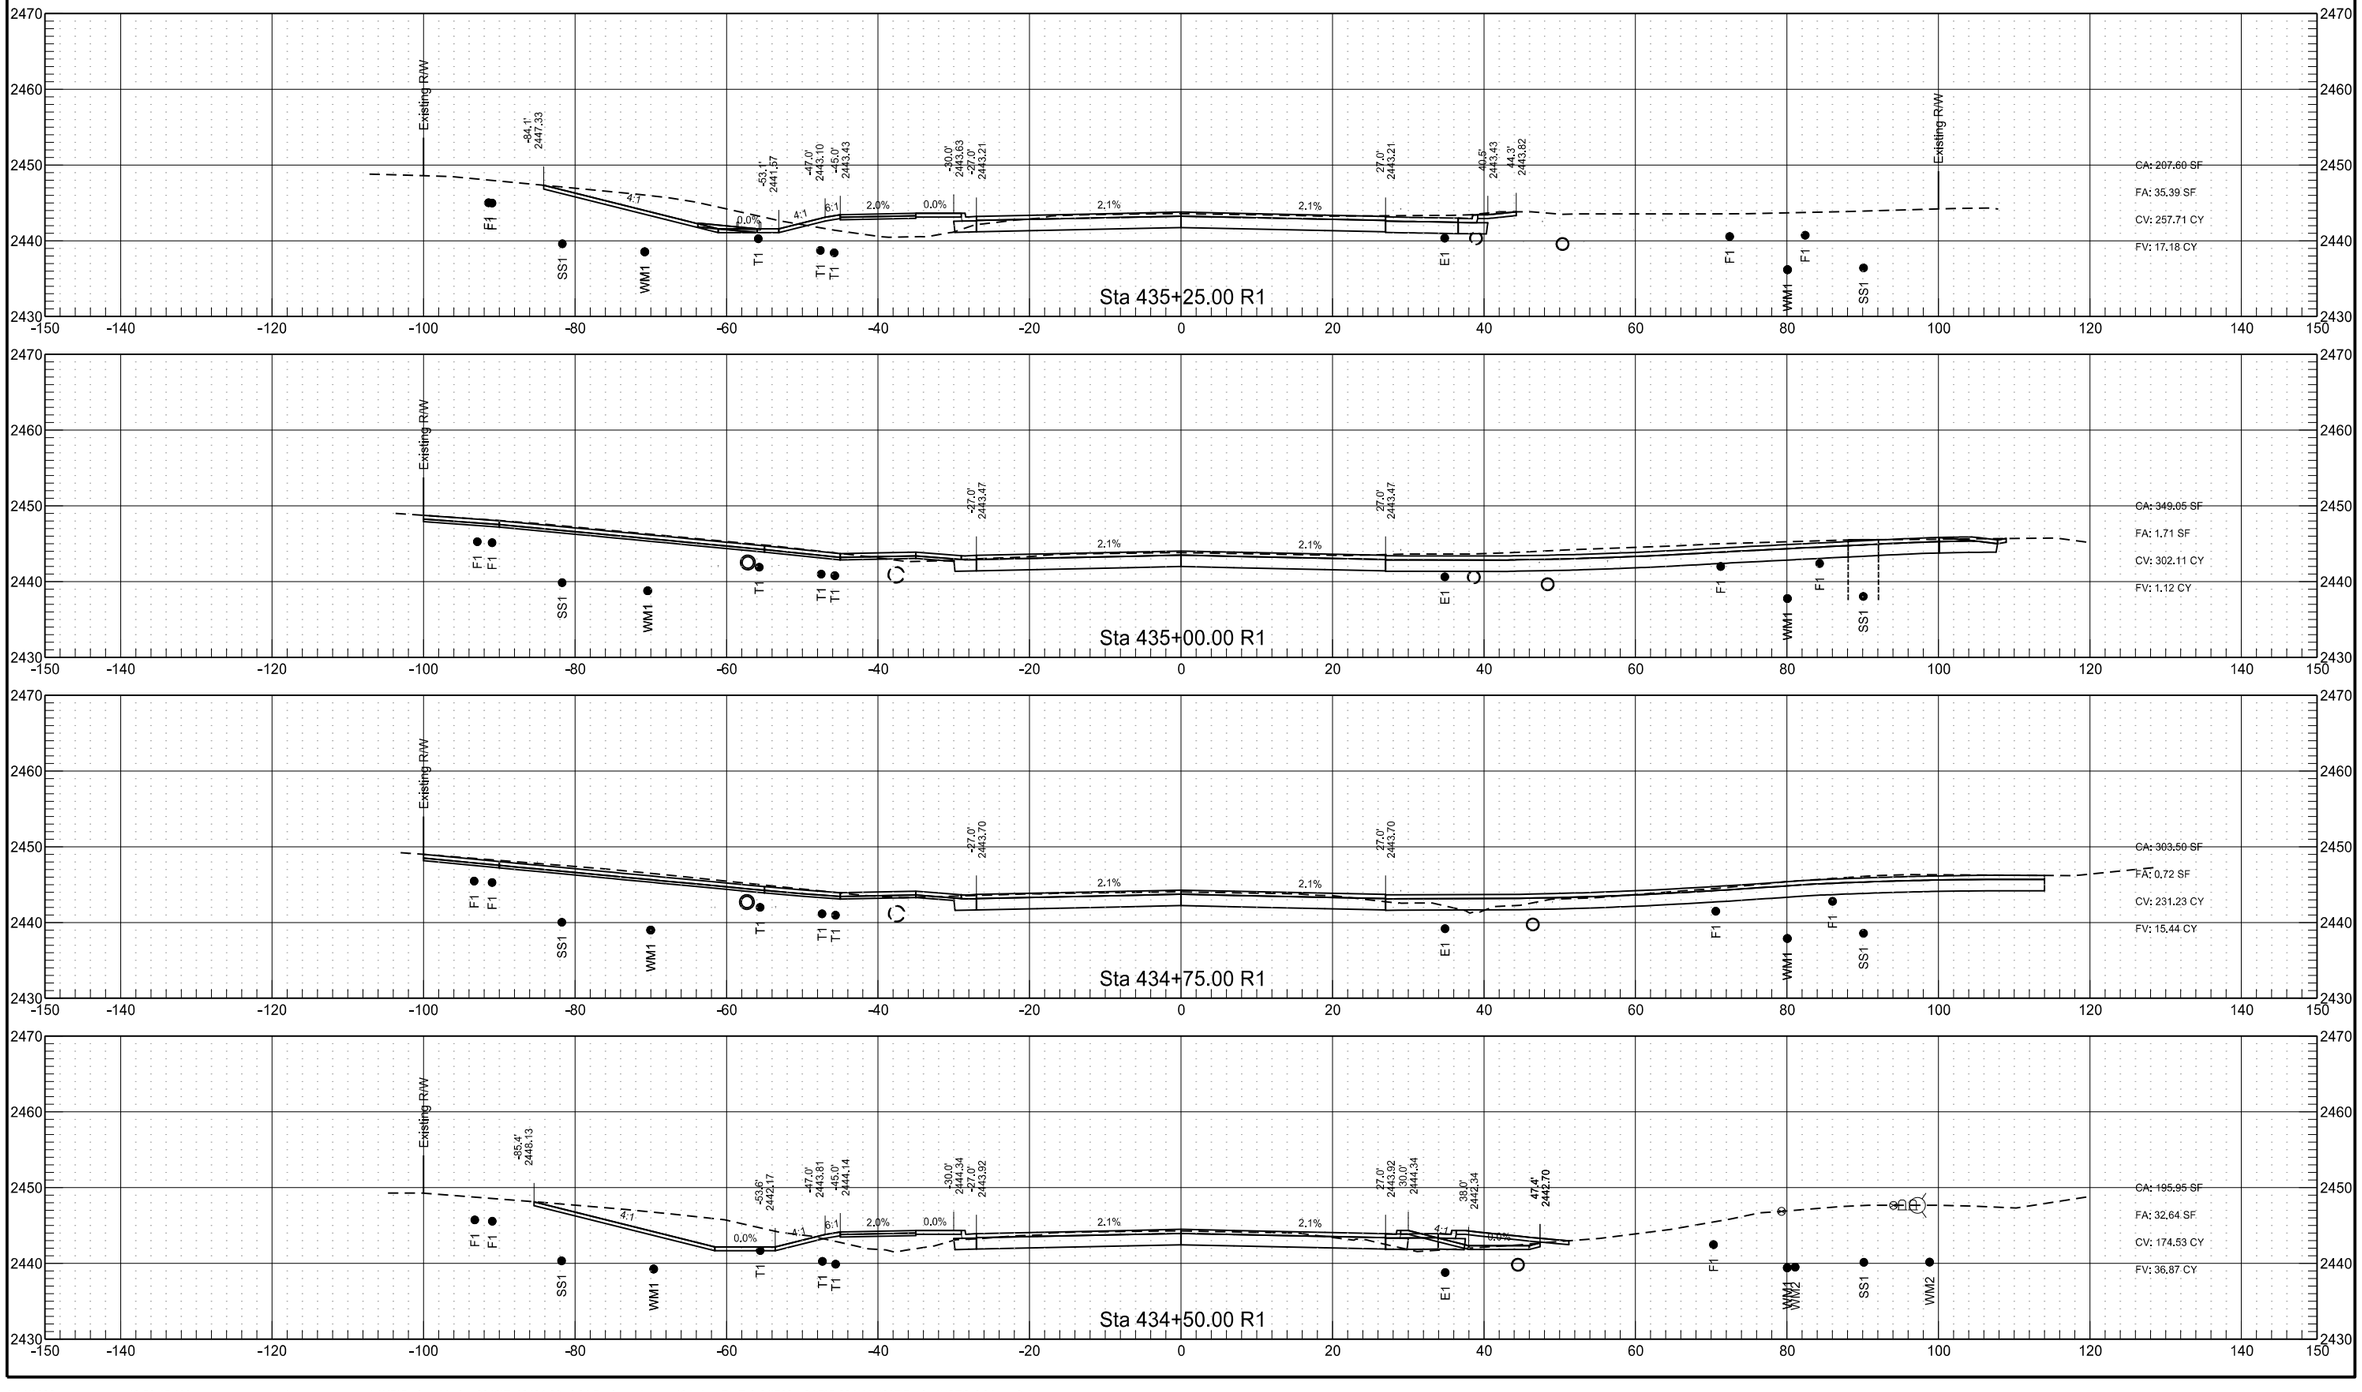

	STATE	PROJECT NO.	SECTION NO.	SHEET NO.
	ND	NHU-5-094(114)907	200	81

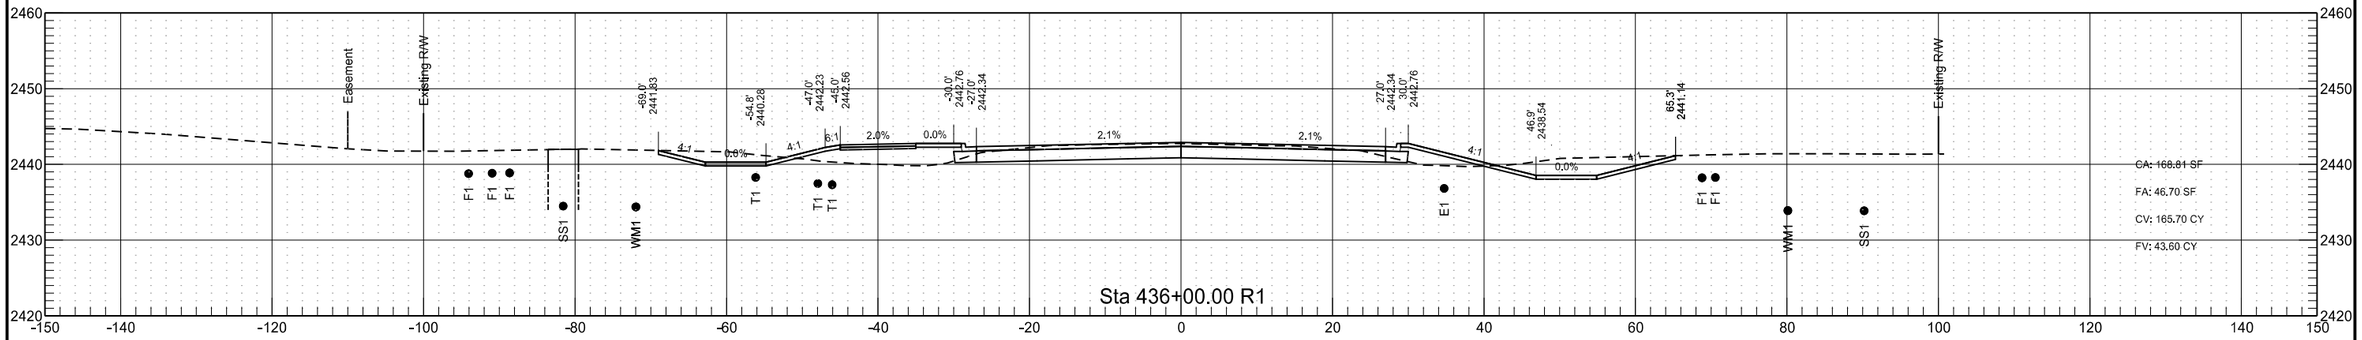


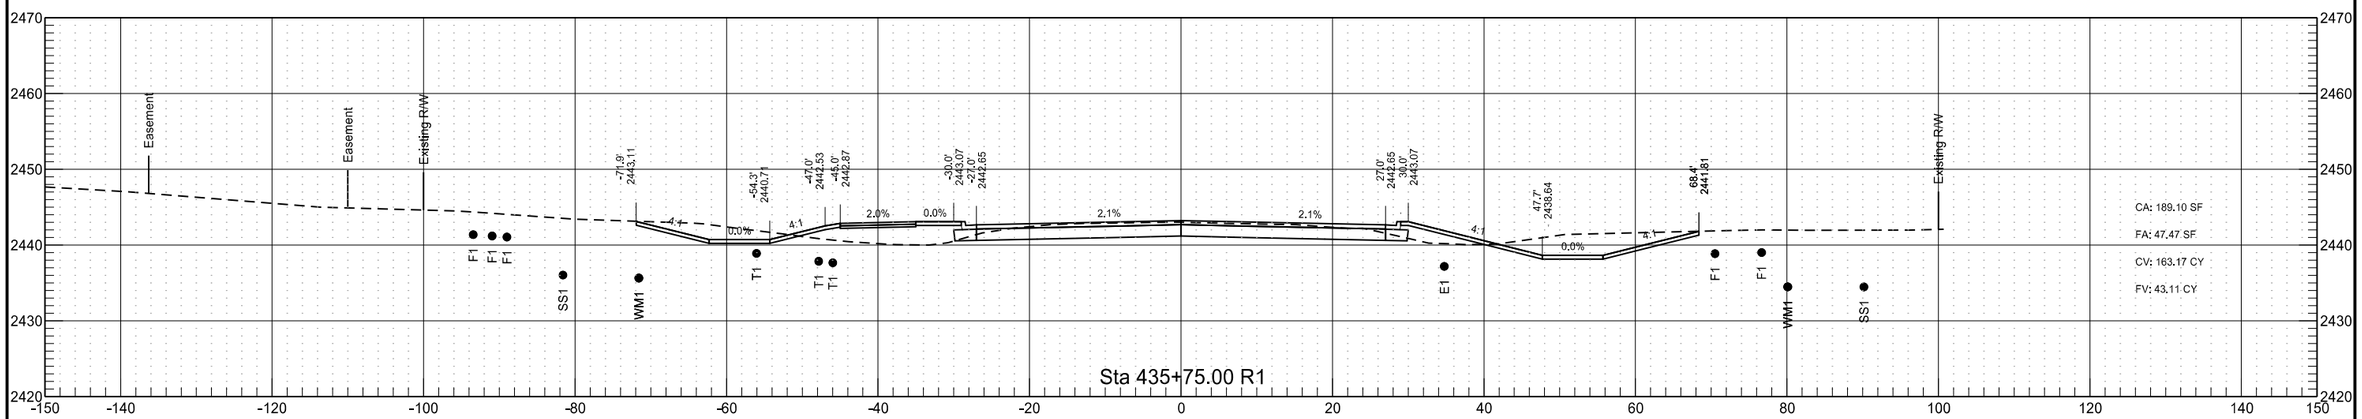


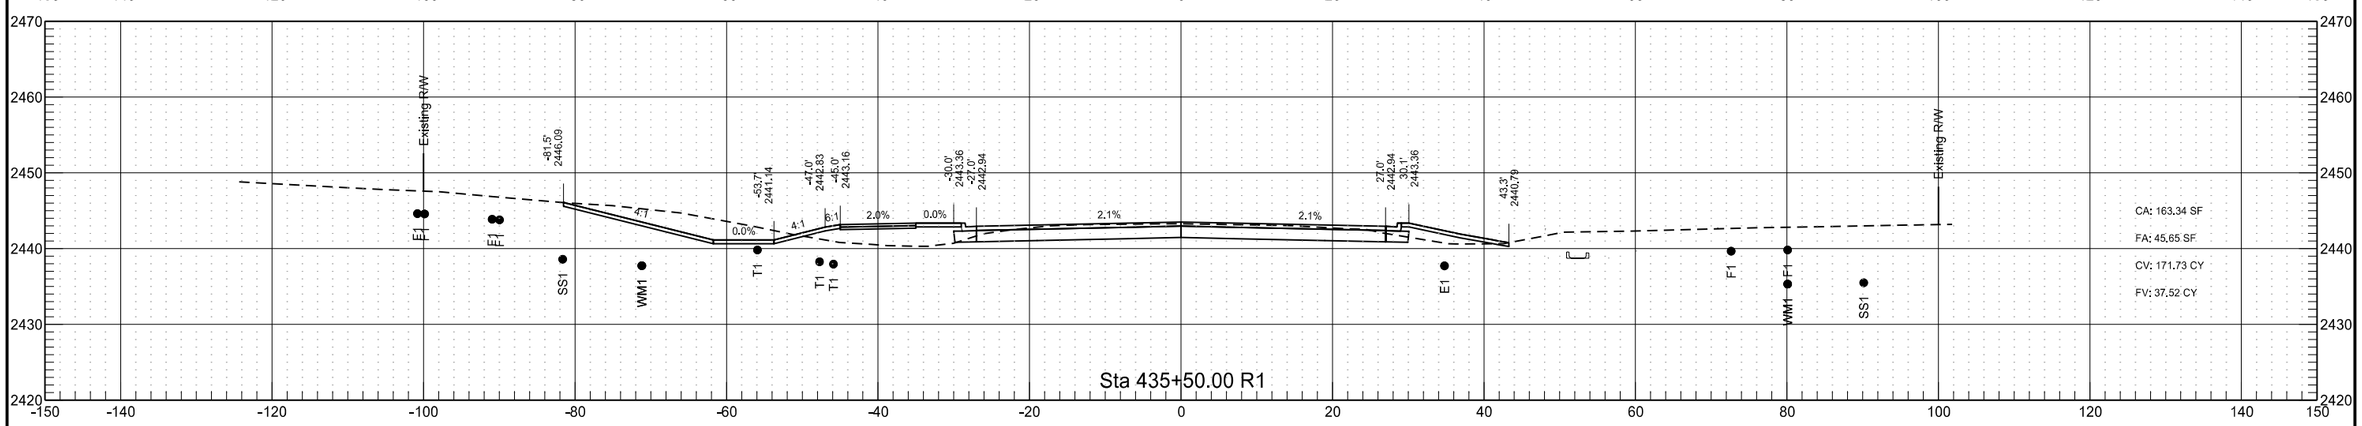



	STATE	PROJECT NO.	SECTION NO.	SHEET NO.
	ND	NHU-5-094(114)907	200	82

	STATE	PROJECT NO.	SECTION NO.	SHEET NO.
	ND	NHU-5-094(114)907	200	83

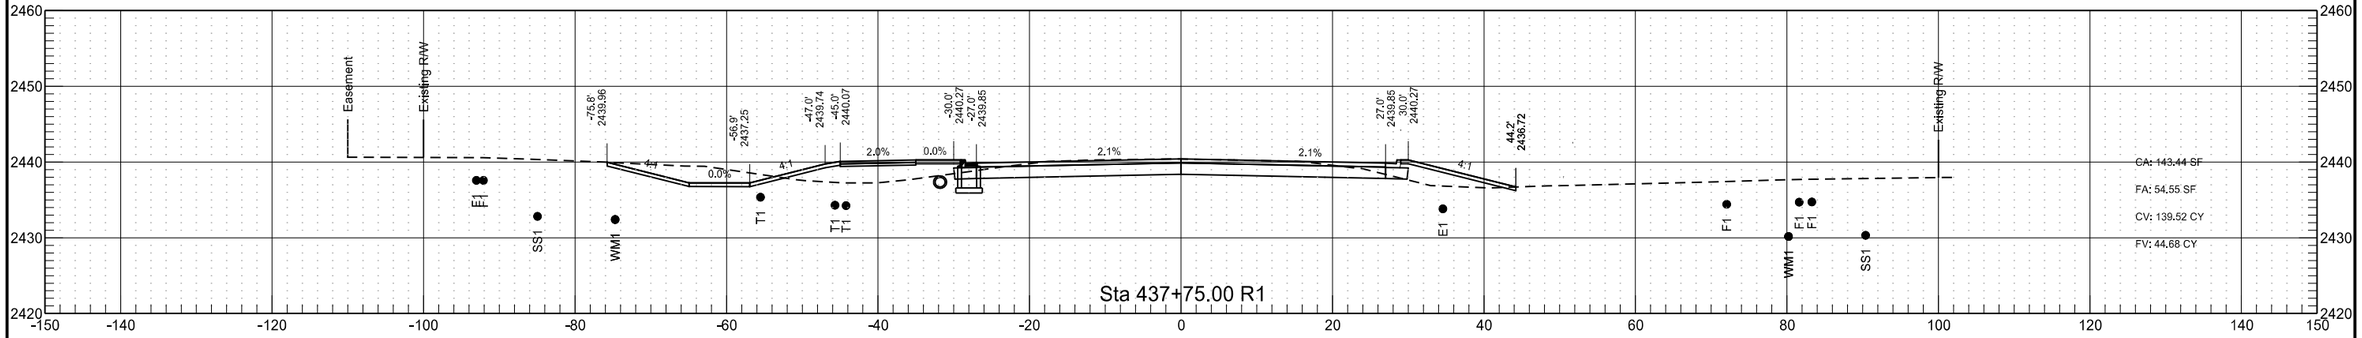


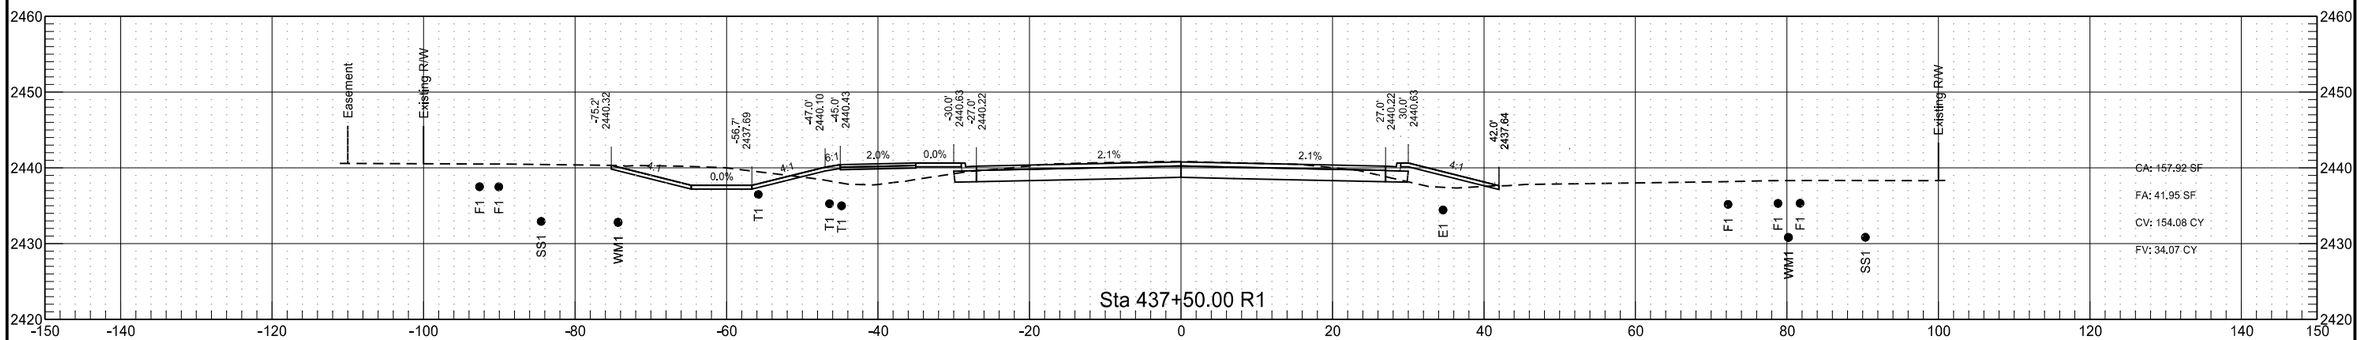

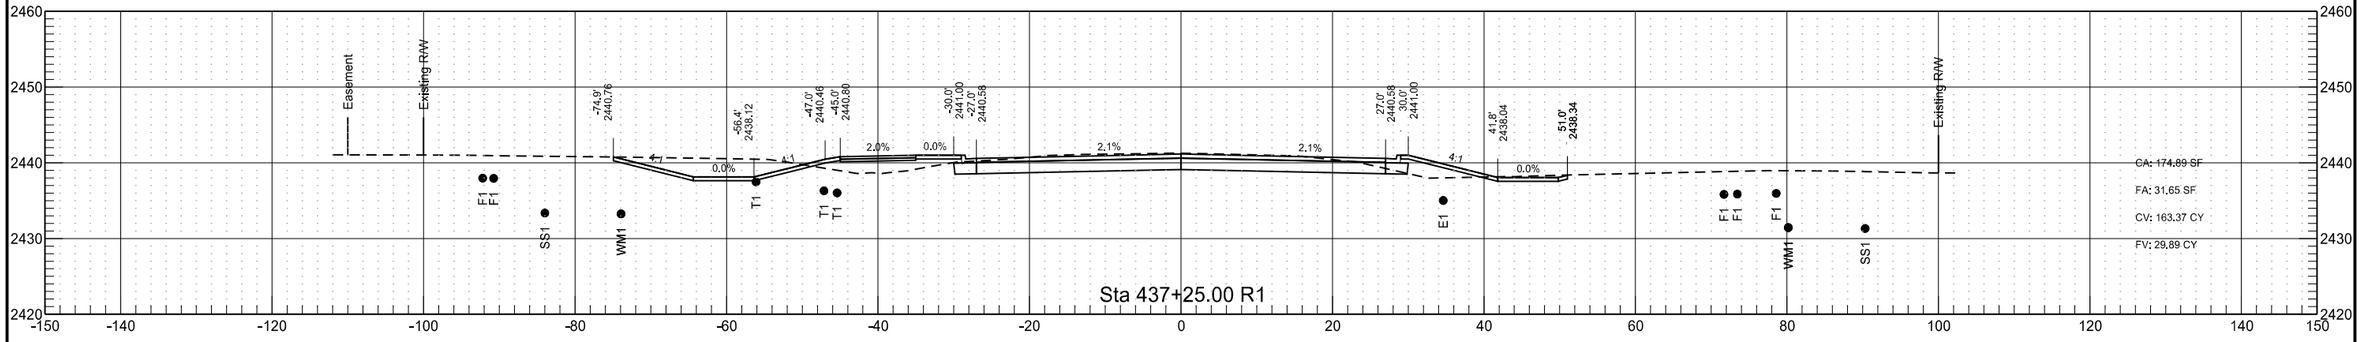


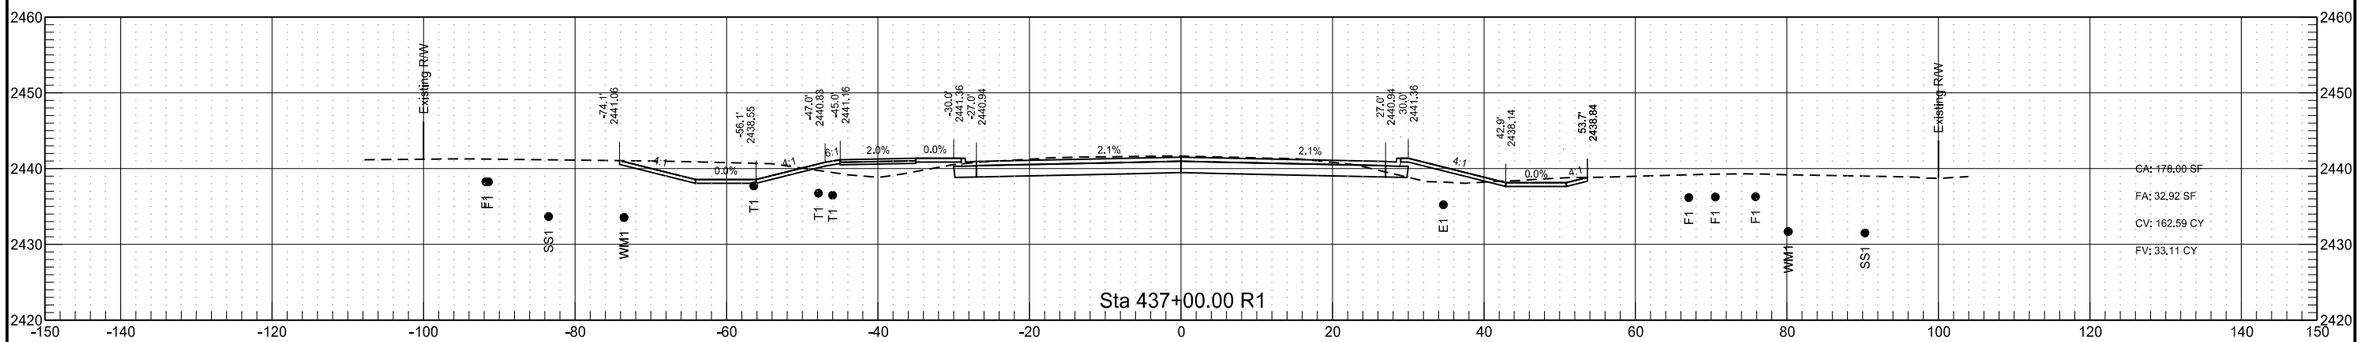



	STATE	PROJECT NO.	SECTION NO.	SHEET NO.
	ND	NHU-5-094(114)907	200	84

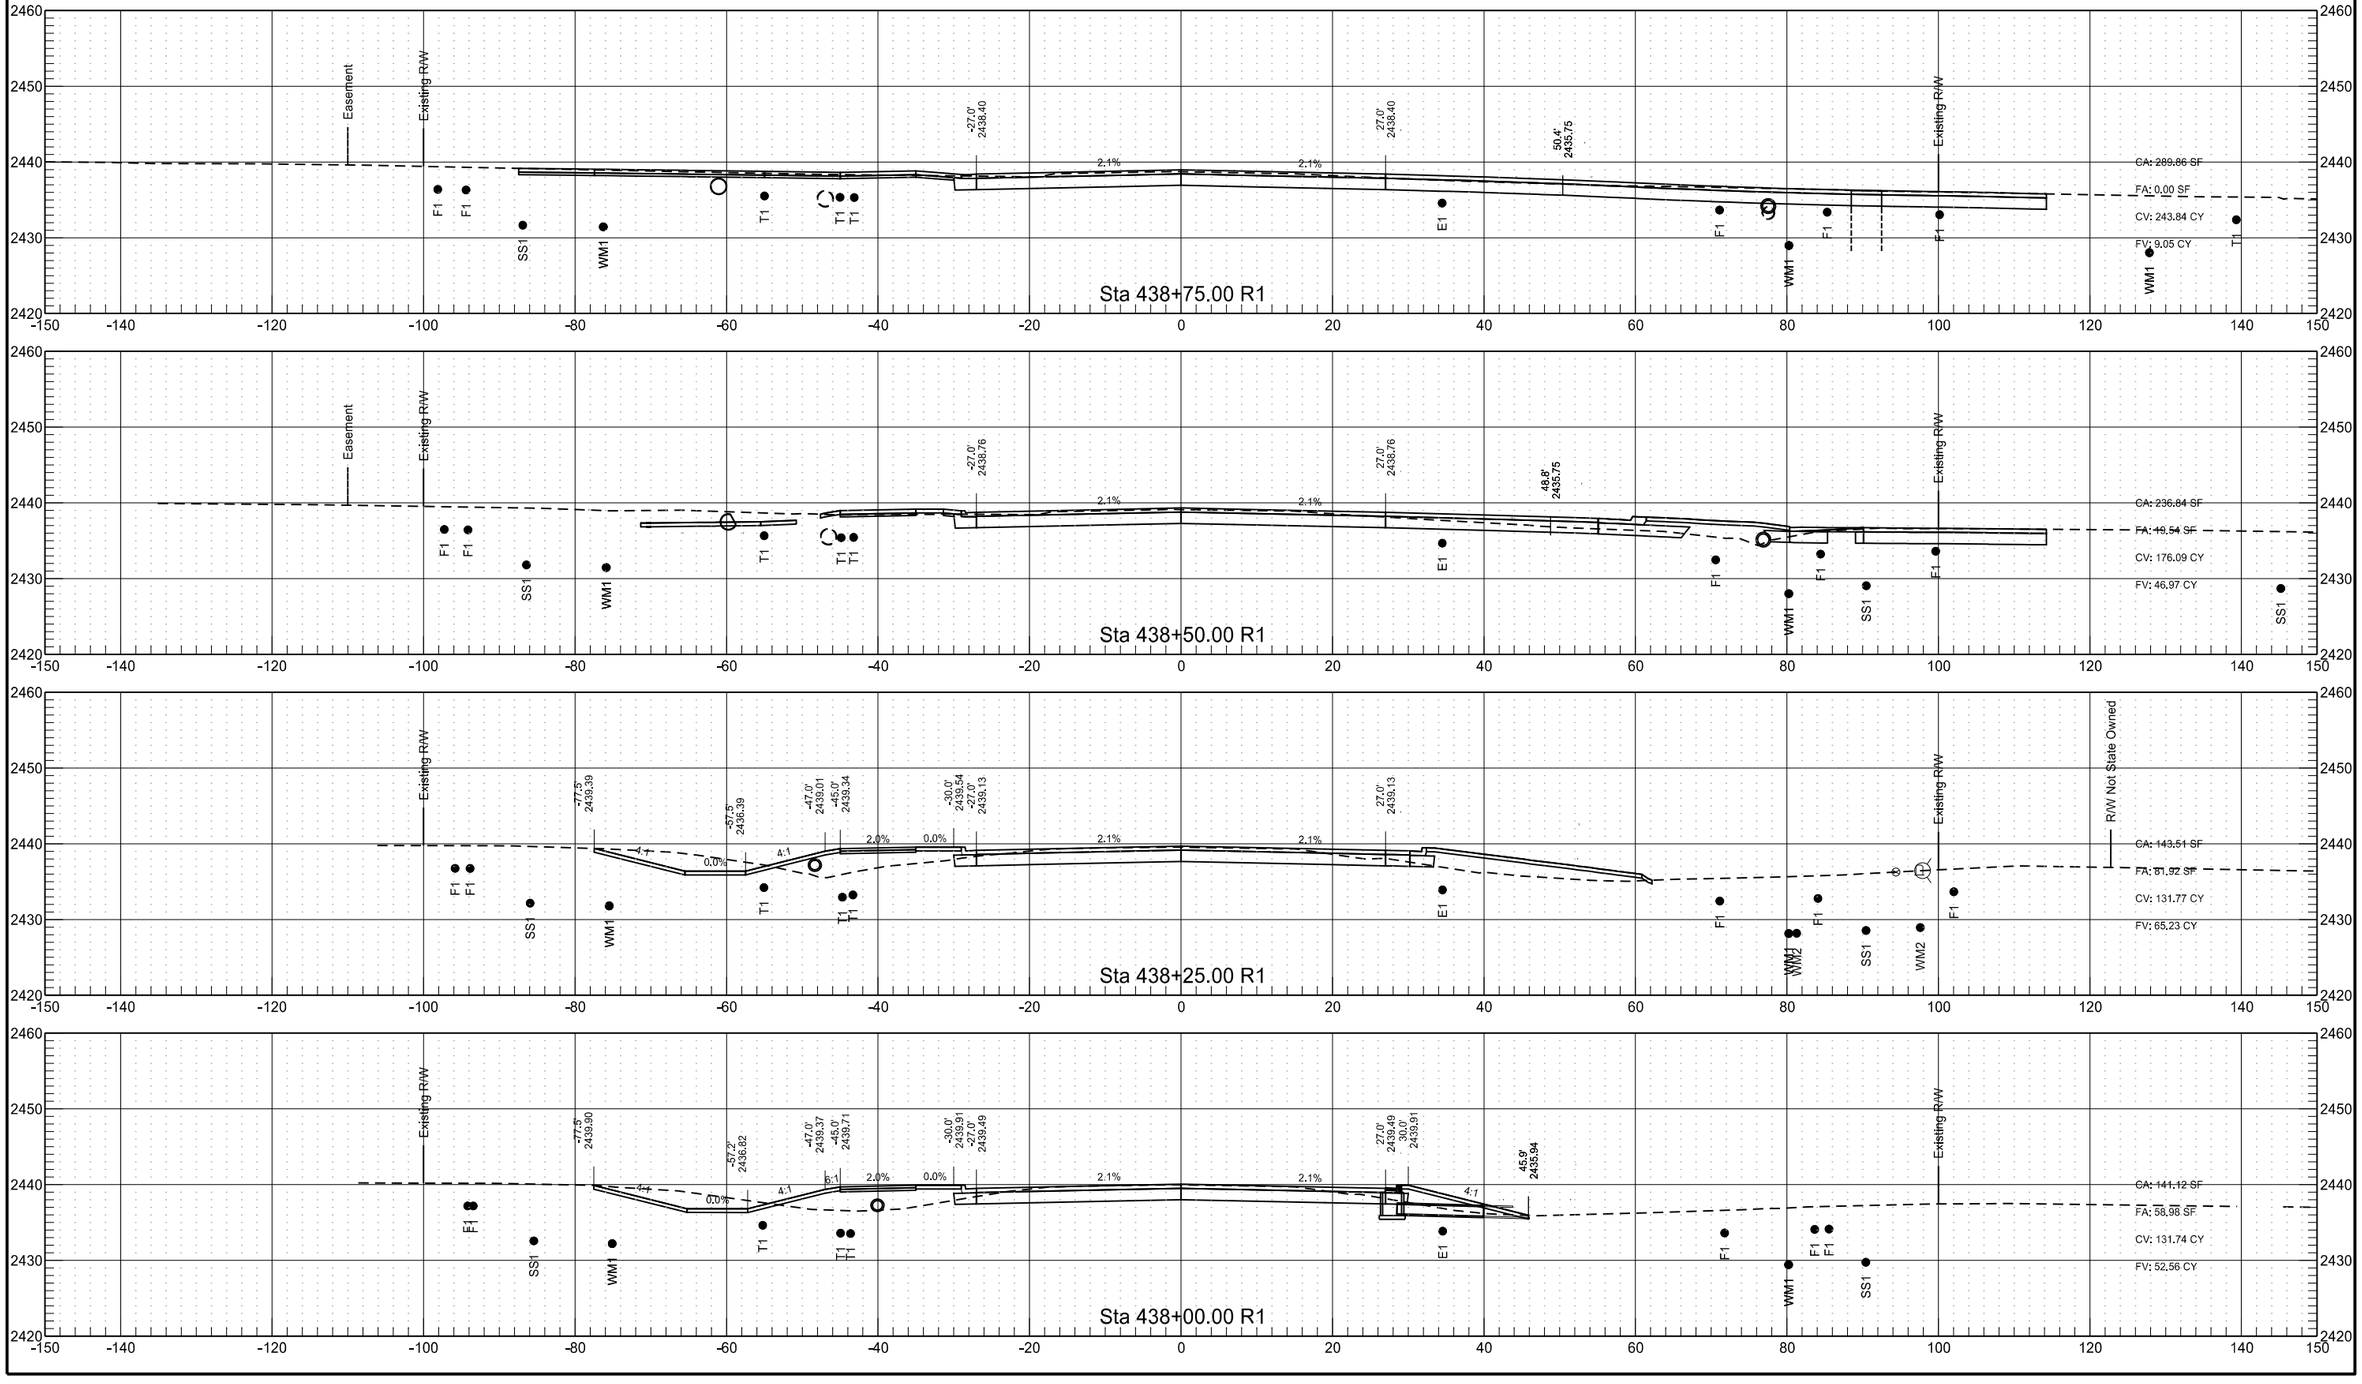


	STATE	PROJECT NO.	SECTION NO.	SHEET NO.
	ND	NHU-5-094(114)907	200	85

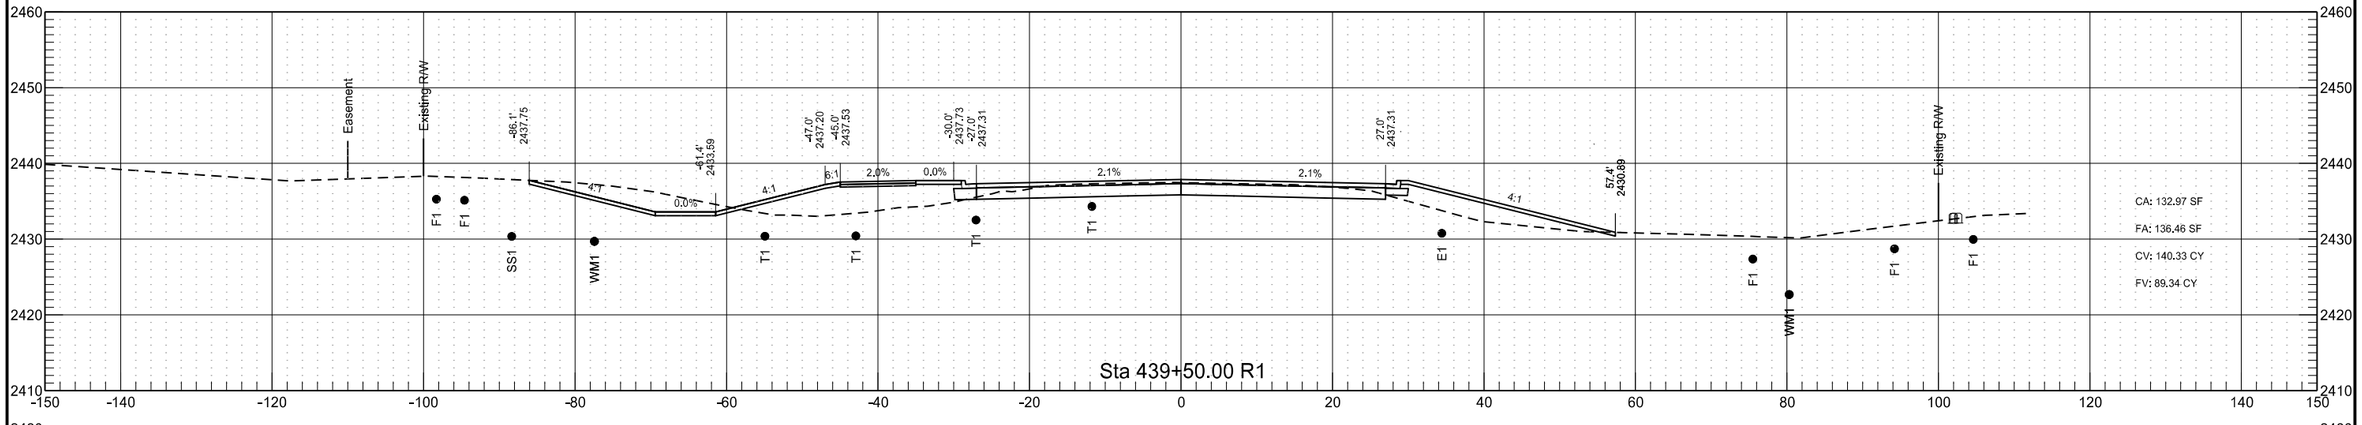


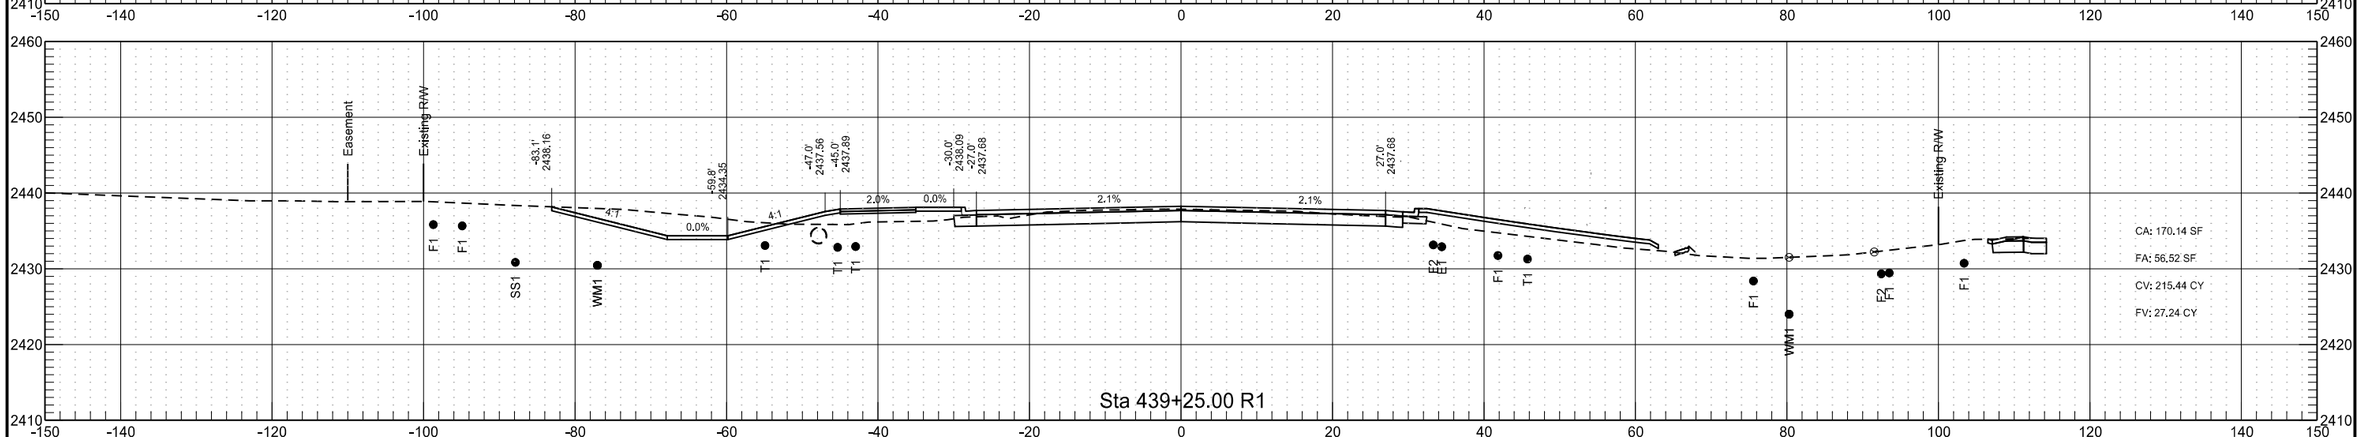


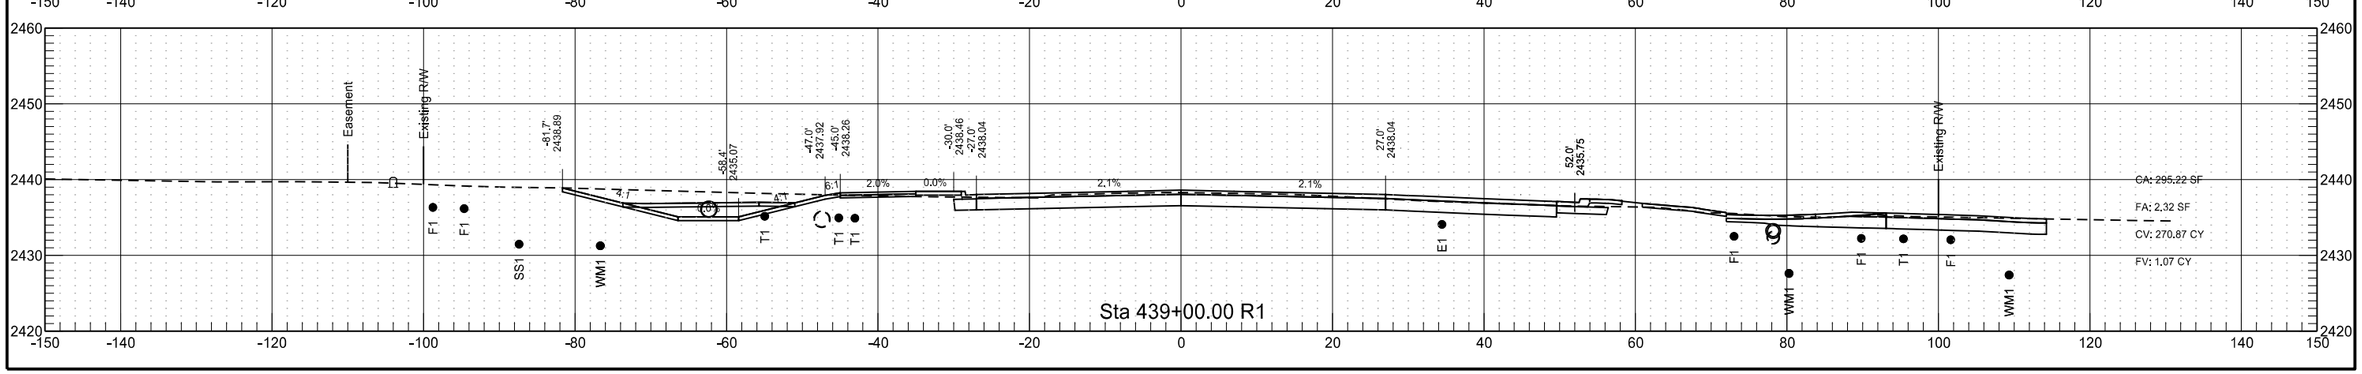


	STATE	PROJECT NO.	SECTION NO.	SHEET NO.
	ND	NHU-5-094(114)907	200	86

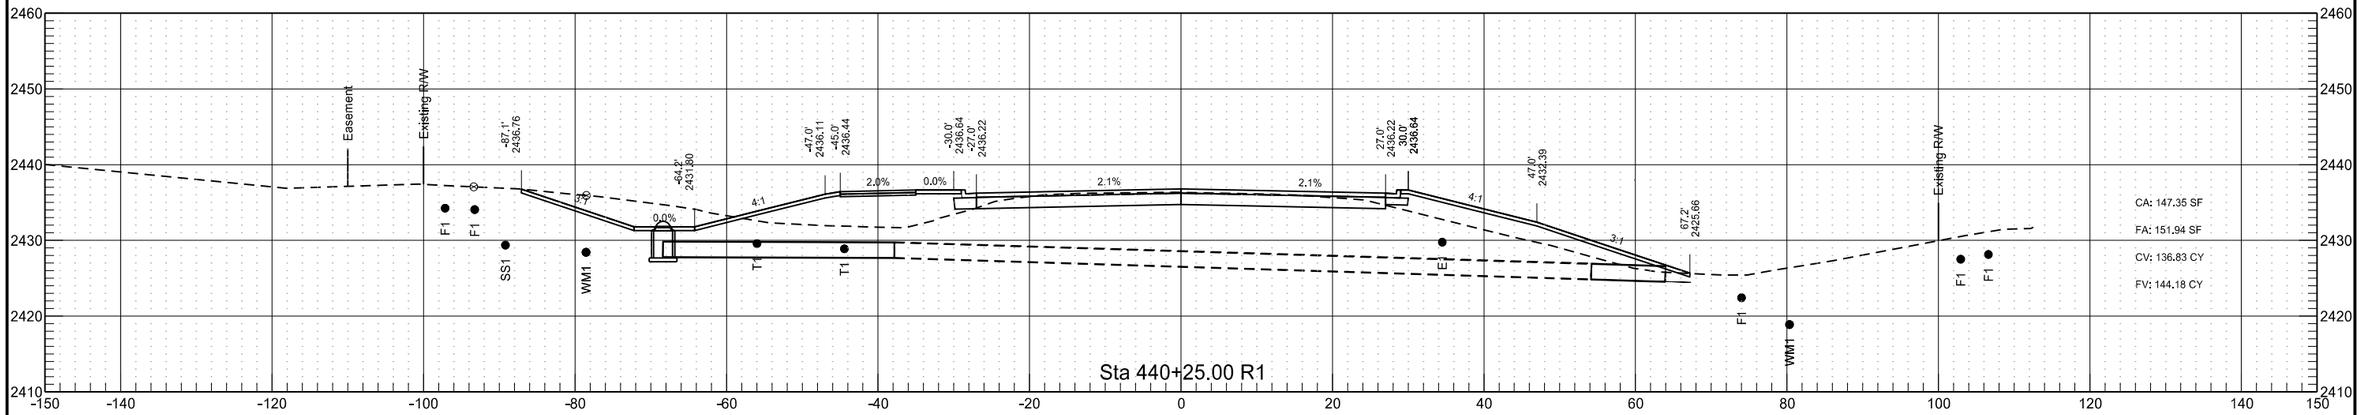

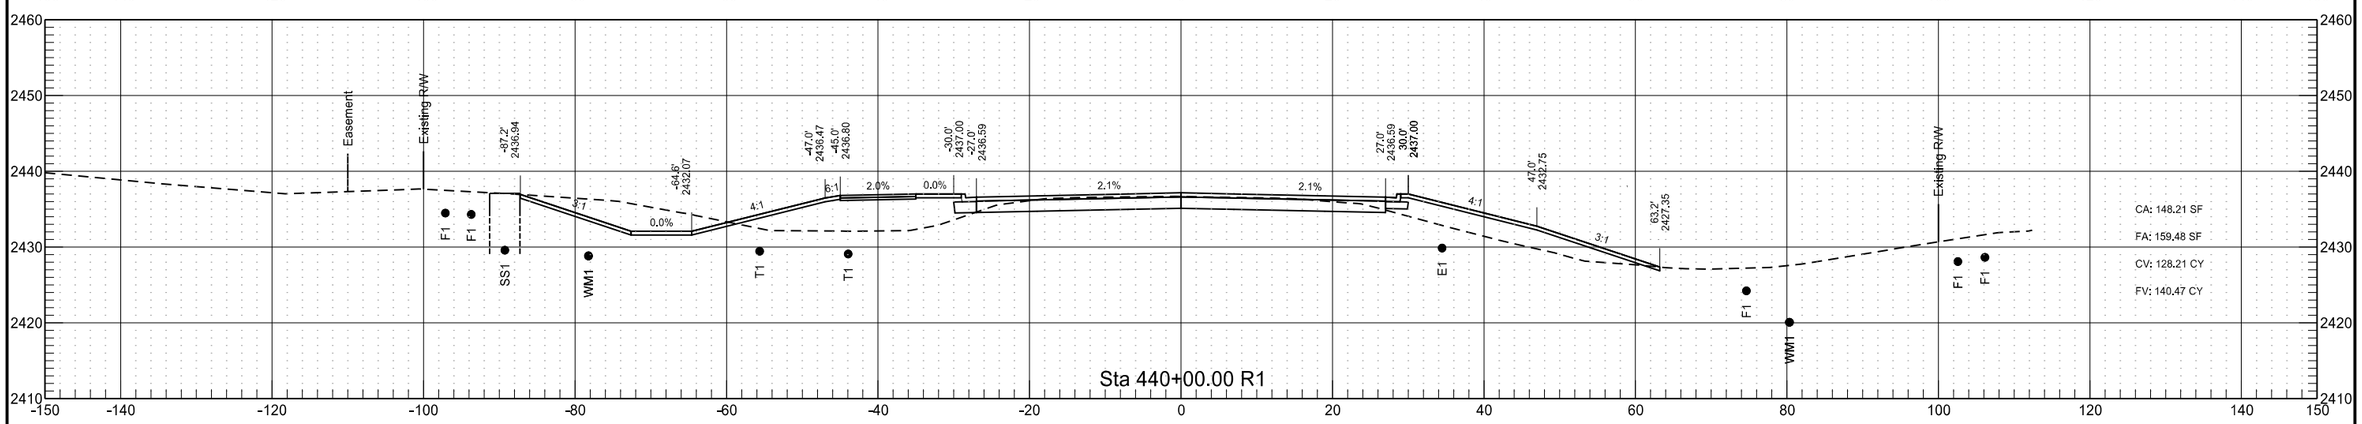


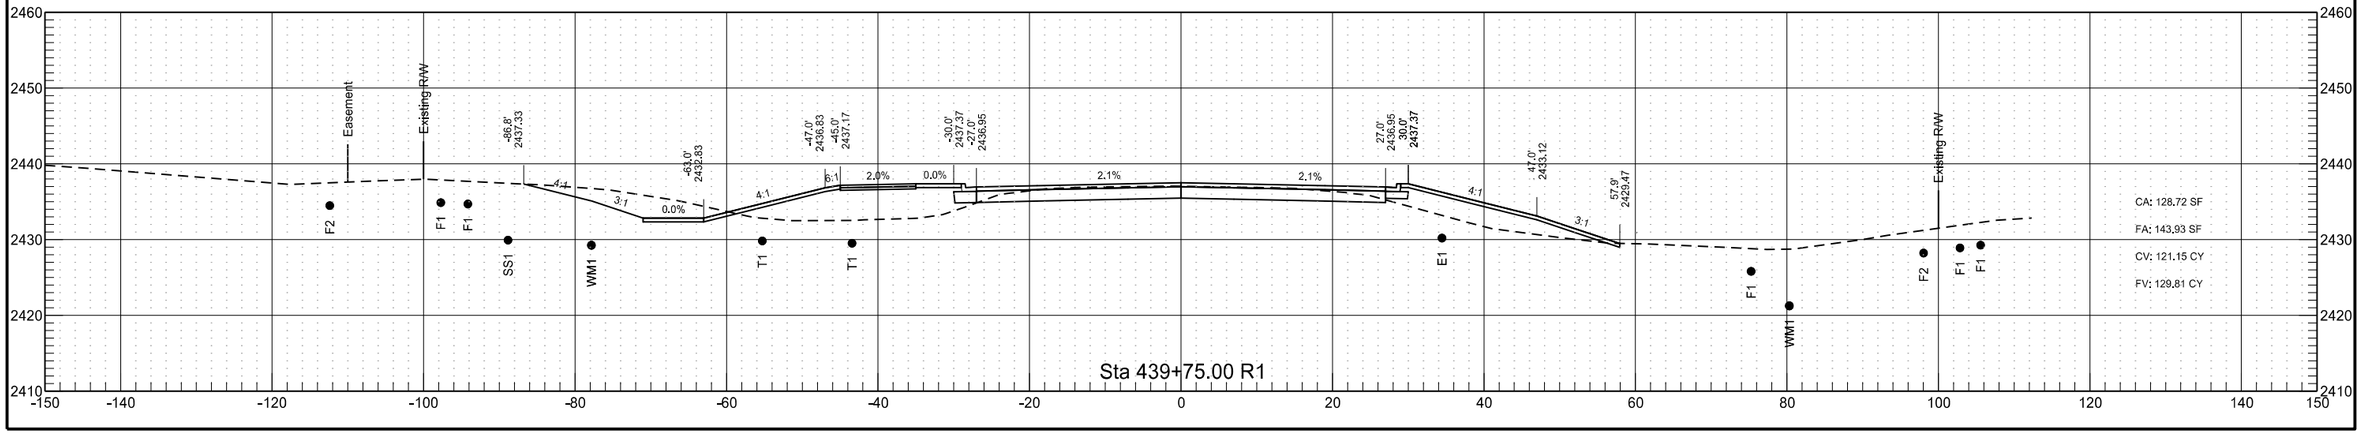



	STATE	PROJECT NO.	SECTION NO.	SHEET NO.
	ND	NHU-5-094(114)907	200	87

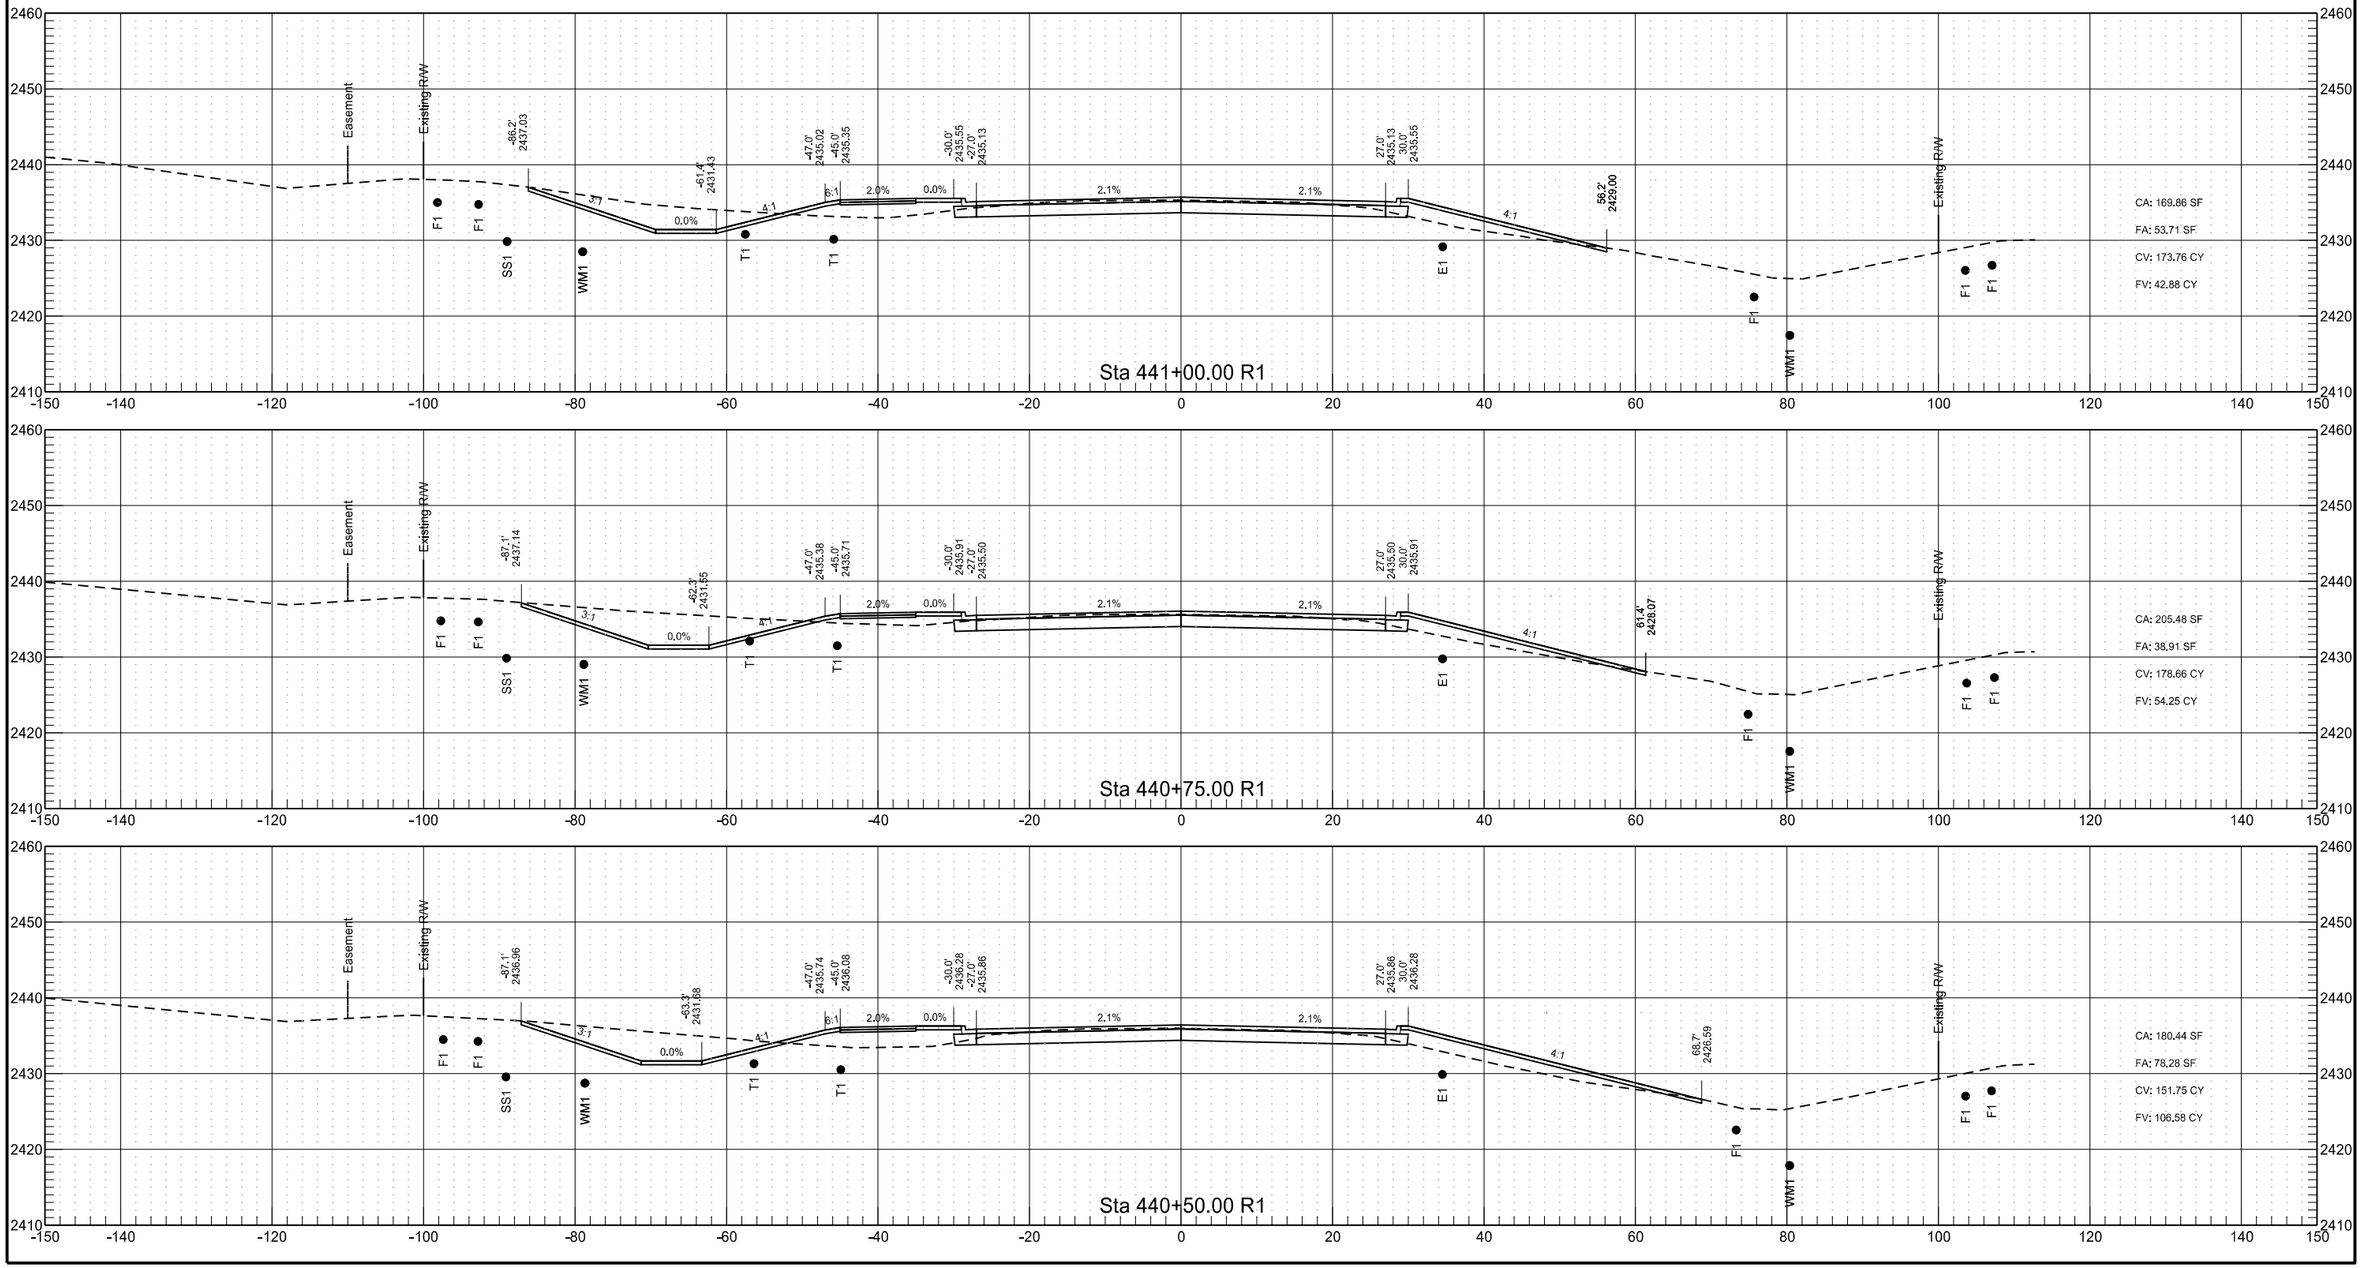


	STATE	PROJECT NO.	SECTION NO.	SHEET NO.
	ND	NHU-5-094(114)907	200	88

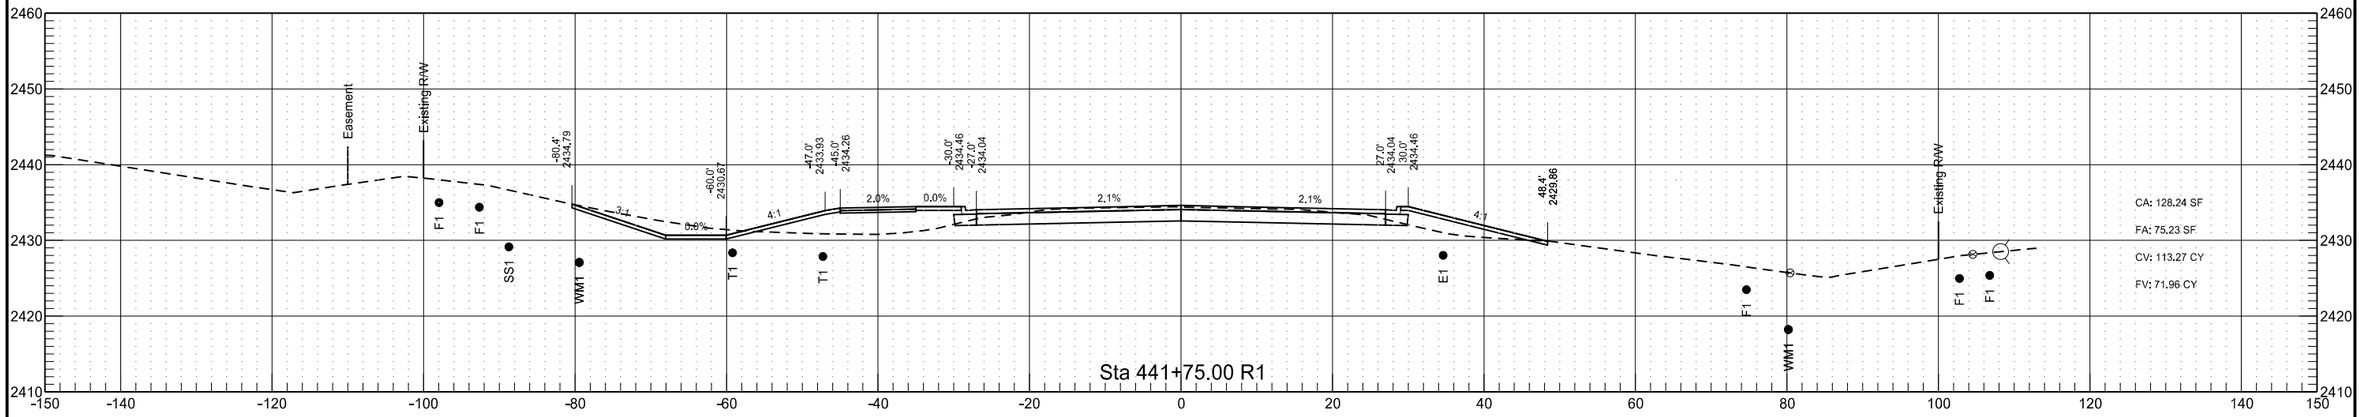

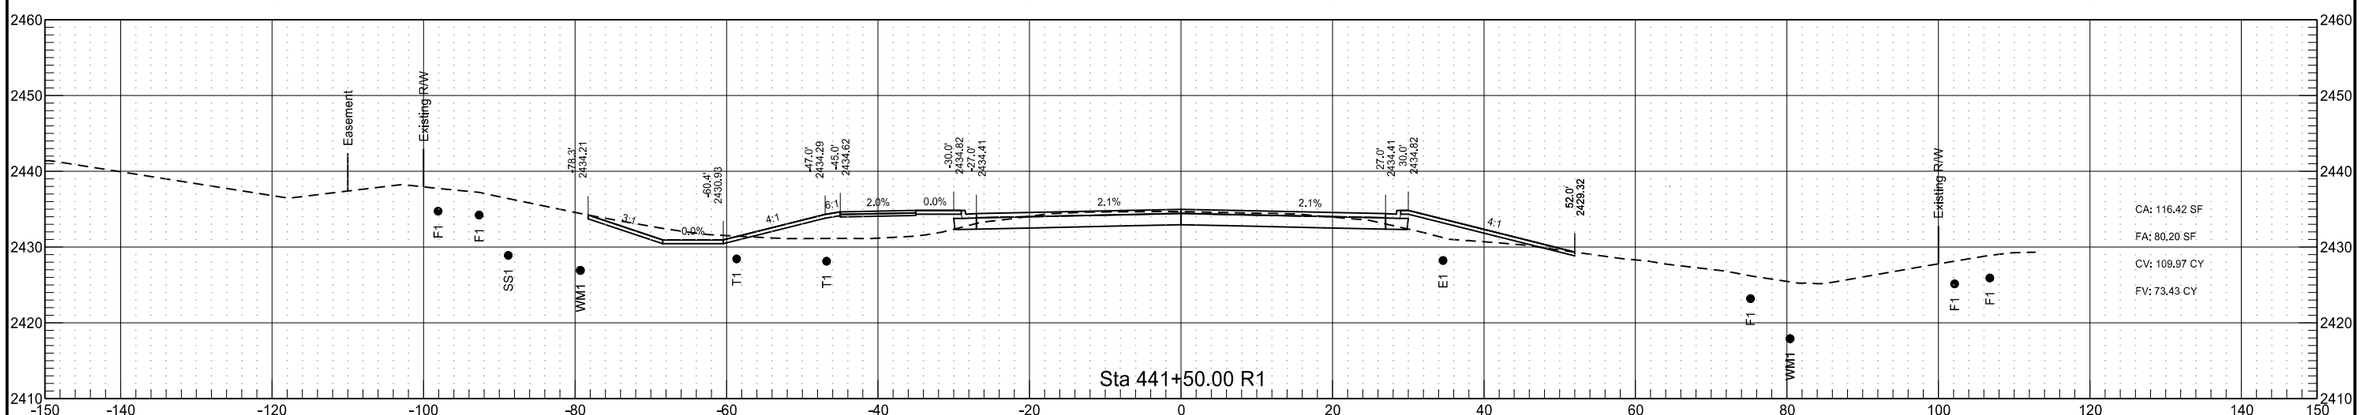

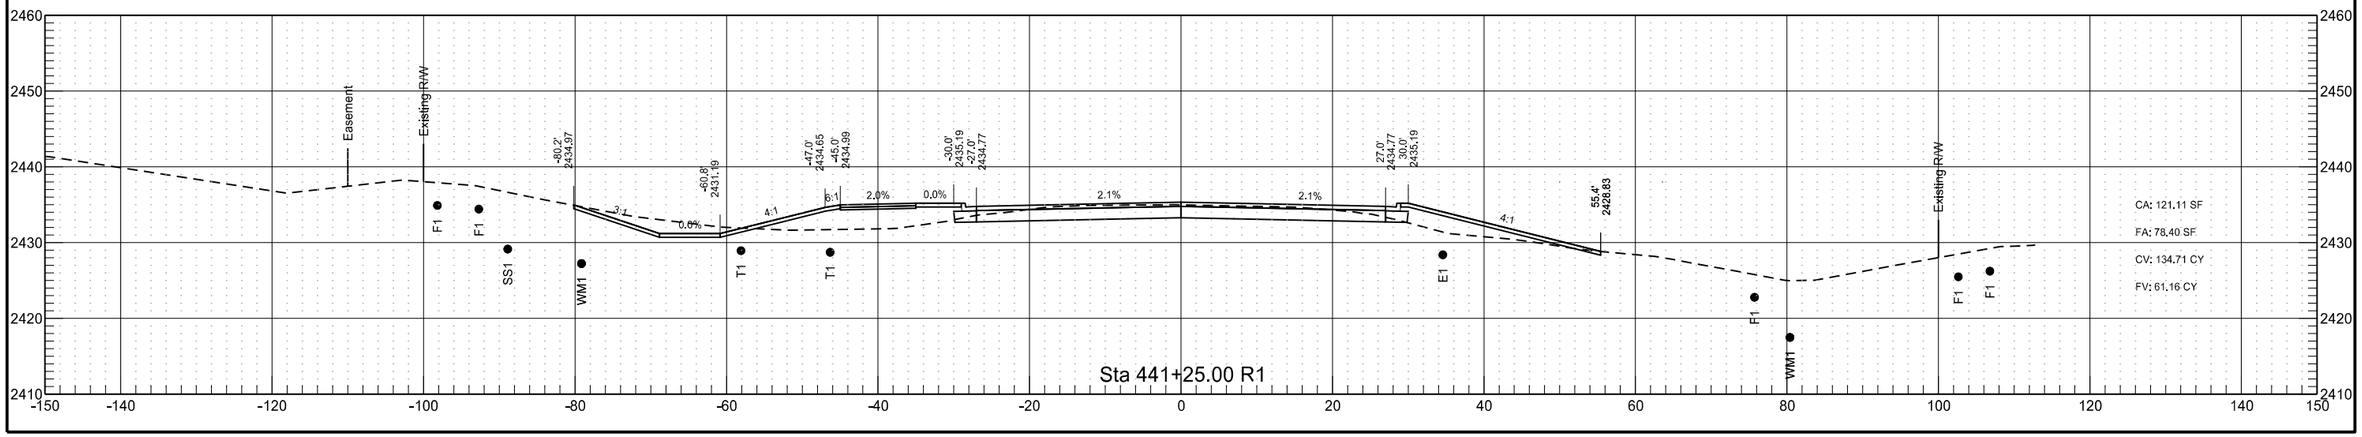


	STATE	PROJECT NO.	SECTION NO.	SHEET NO.
	ND	NHU-5-094(114)907	200	89

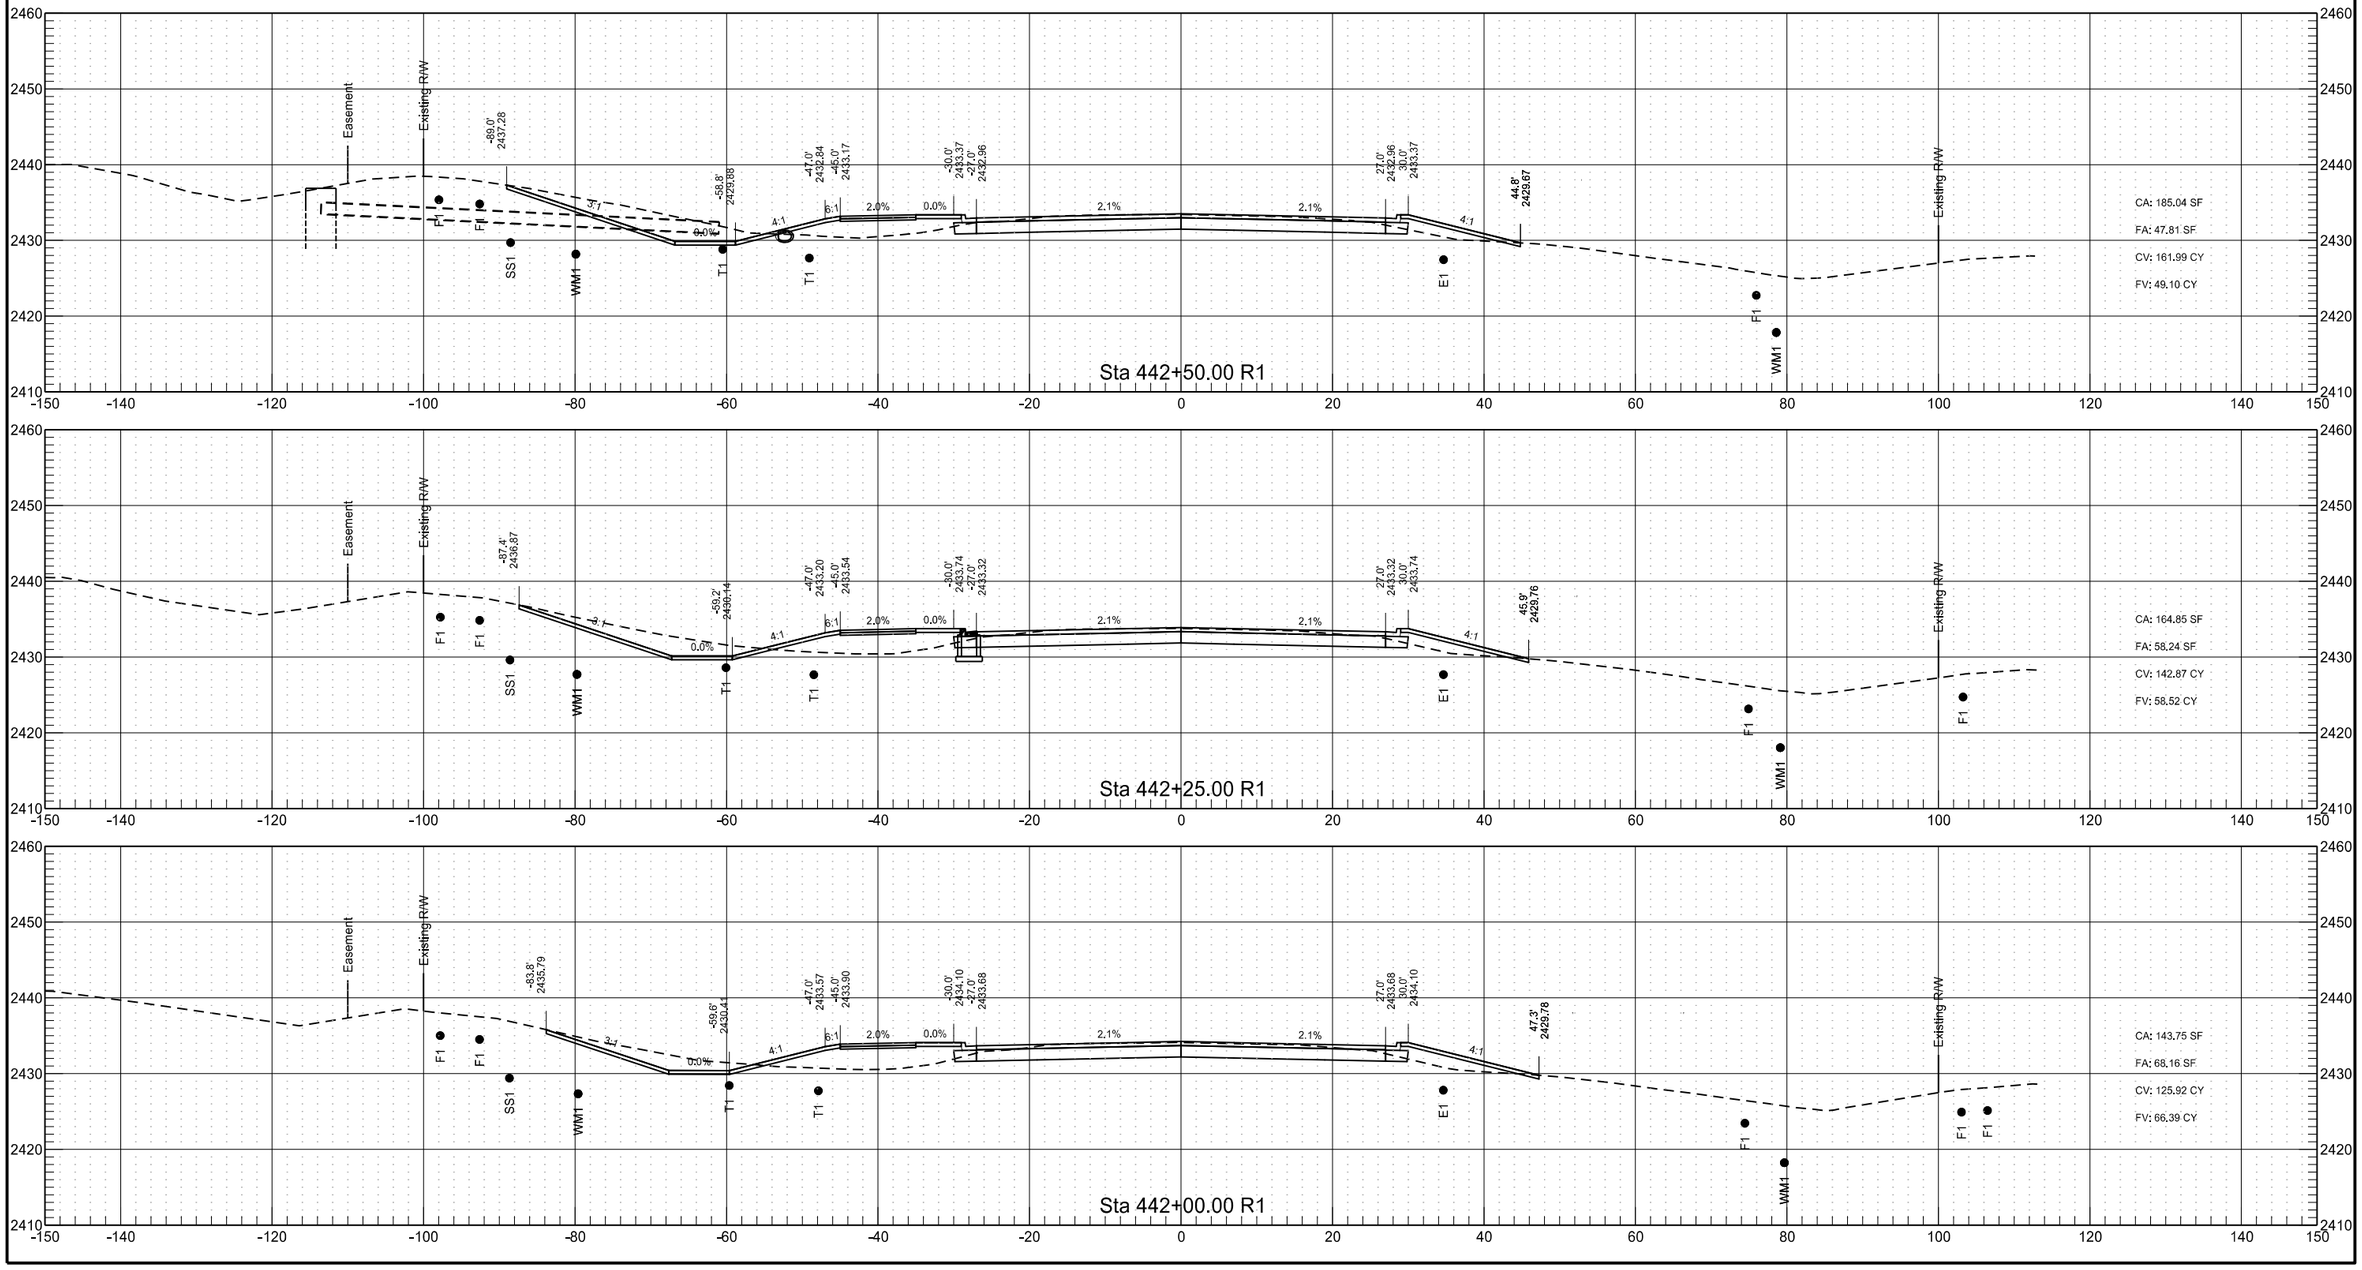



8/24/2020 10:58:56 AM cesdes4 L:\ND\Projects\Active 2016\Tx16121.00 - I-94 Business Loop - 10th Ave E - Exit 64\700 - CAD\5-094(114)907\Design\XSEC_I-94_rev3.dgn

	STATE	PROJECT NO.	SECTION NO.	SHEET NO.
	ND	NHU-5-094(114)907	200	90


	STATE	PROJECT NO.	SECTION NO.	SHEET NO.
	ND	NHU-5-094(114)907	200	91

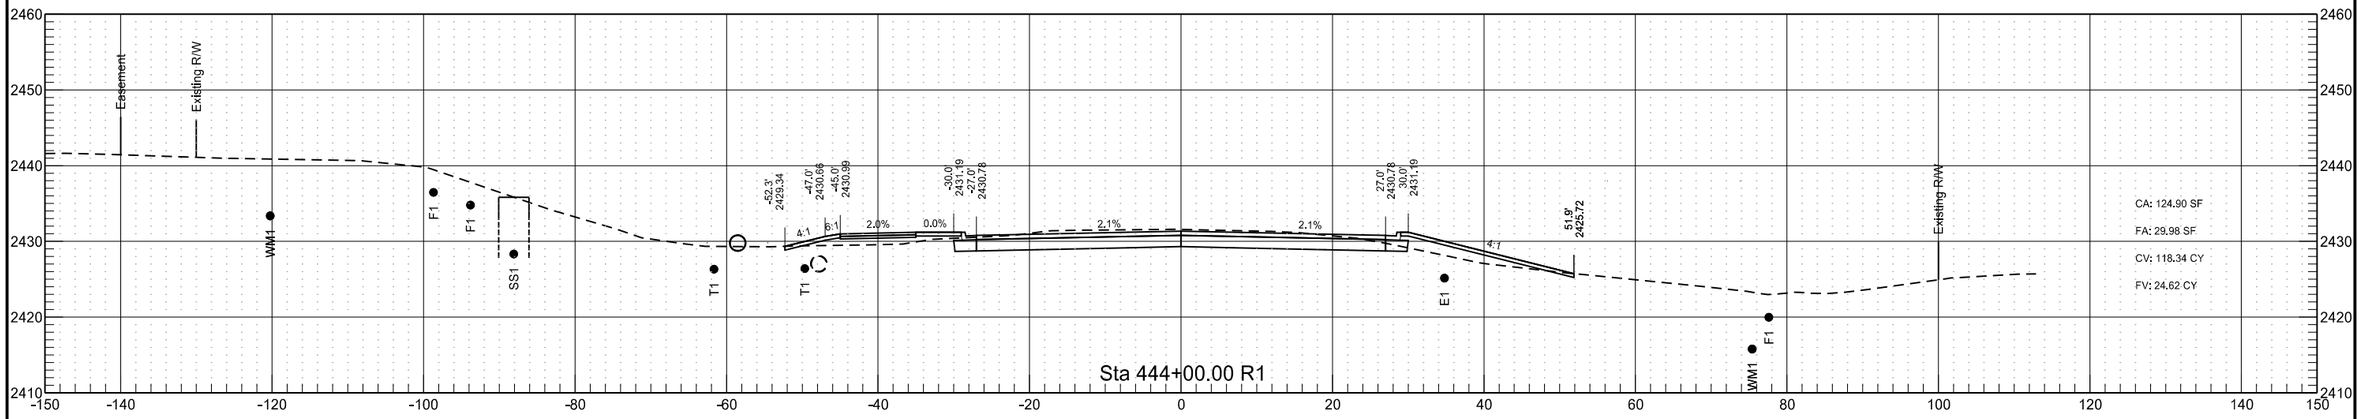


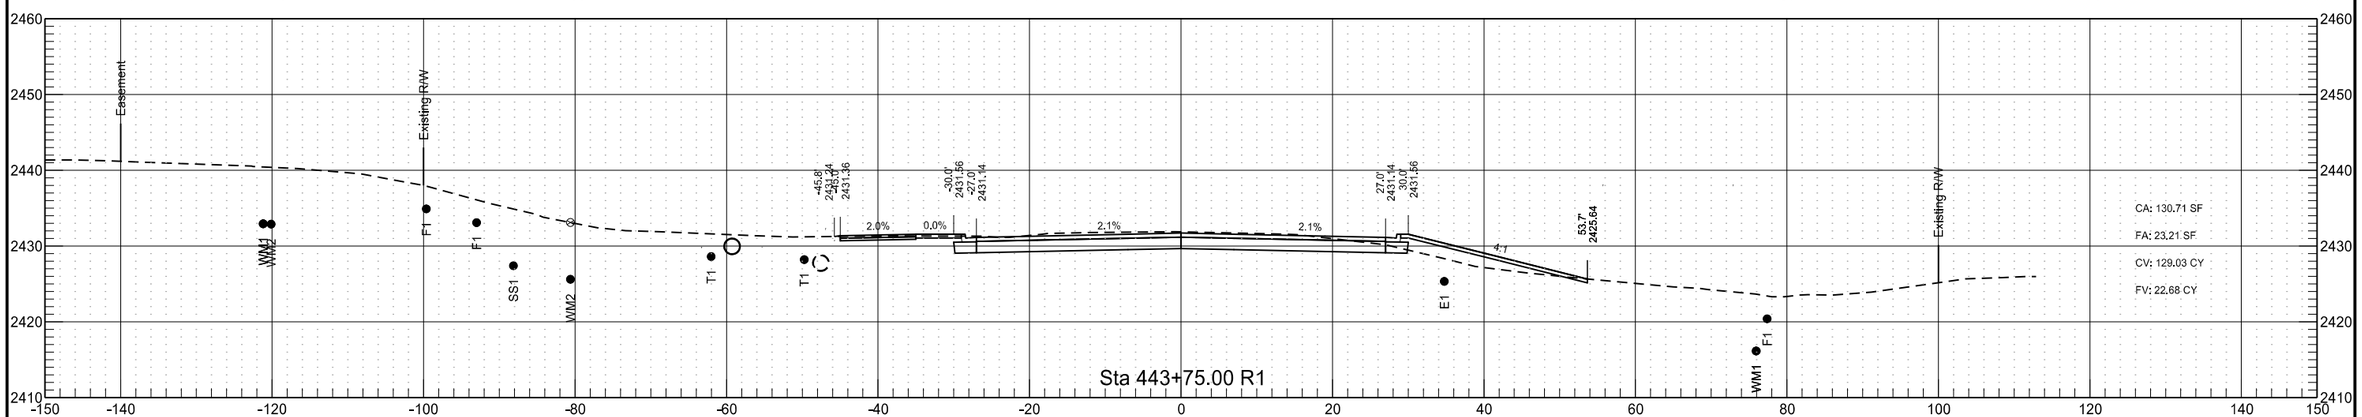


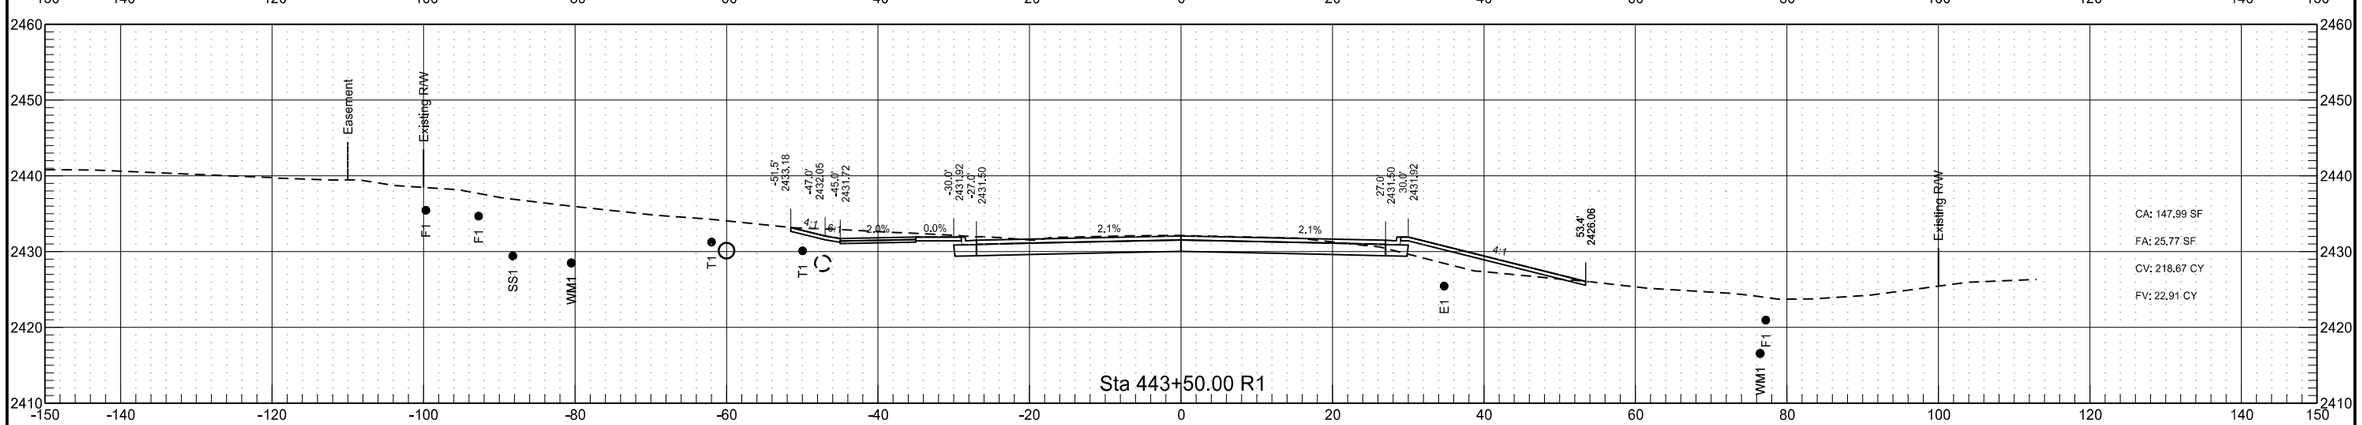


	STATE	PROJECT NO.	SECTION NO.	SHEET NO.
	ND	NHU-5-094(114)907	200	92

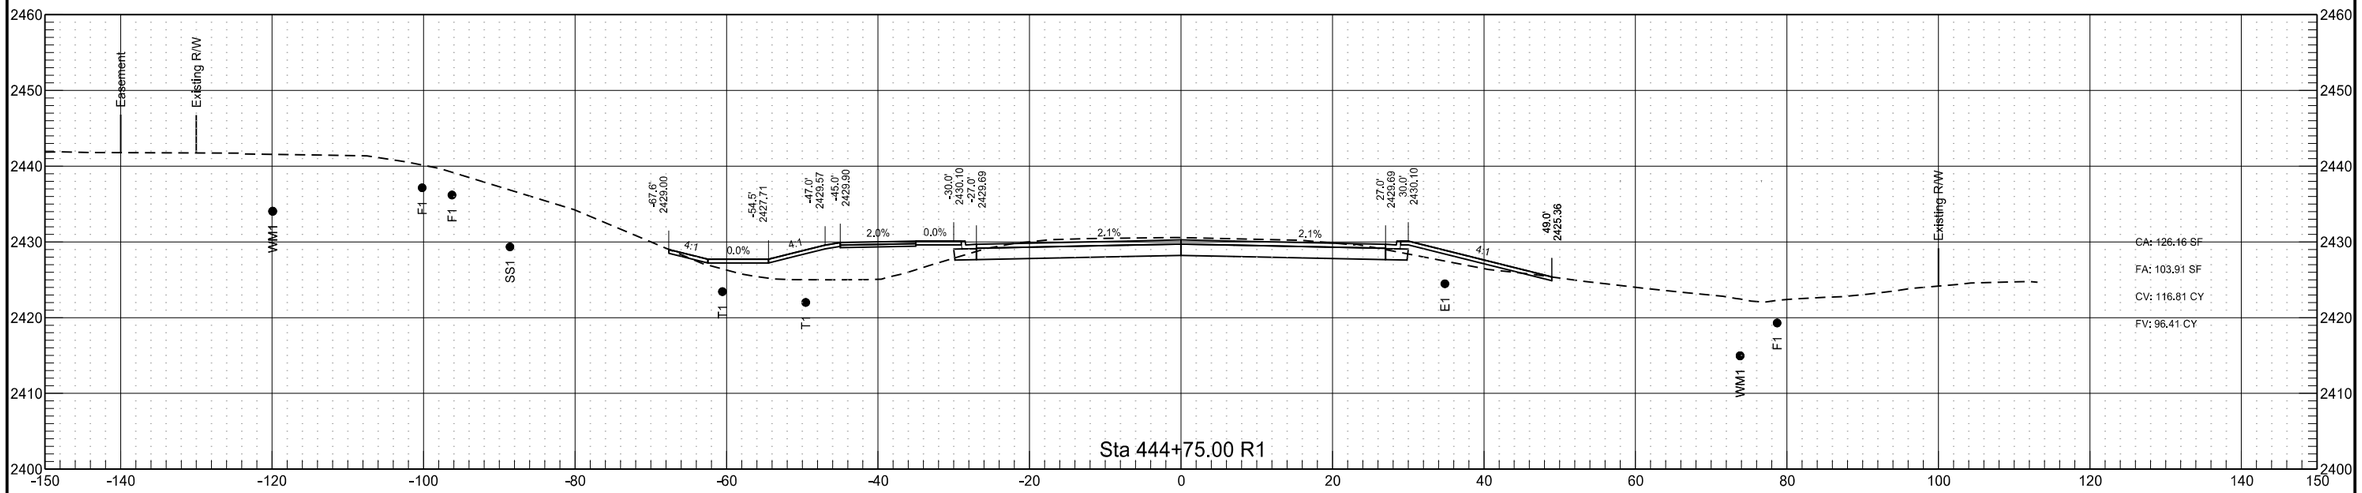

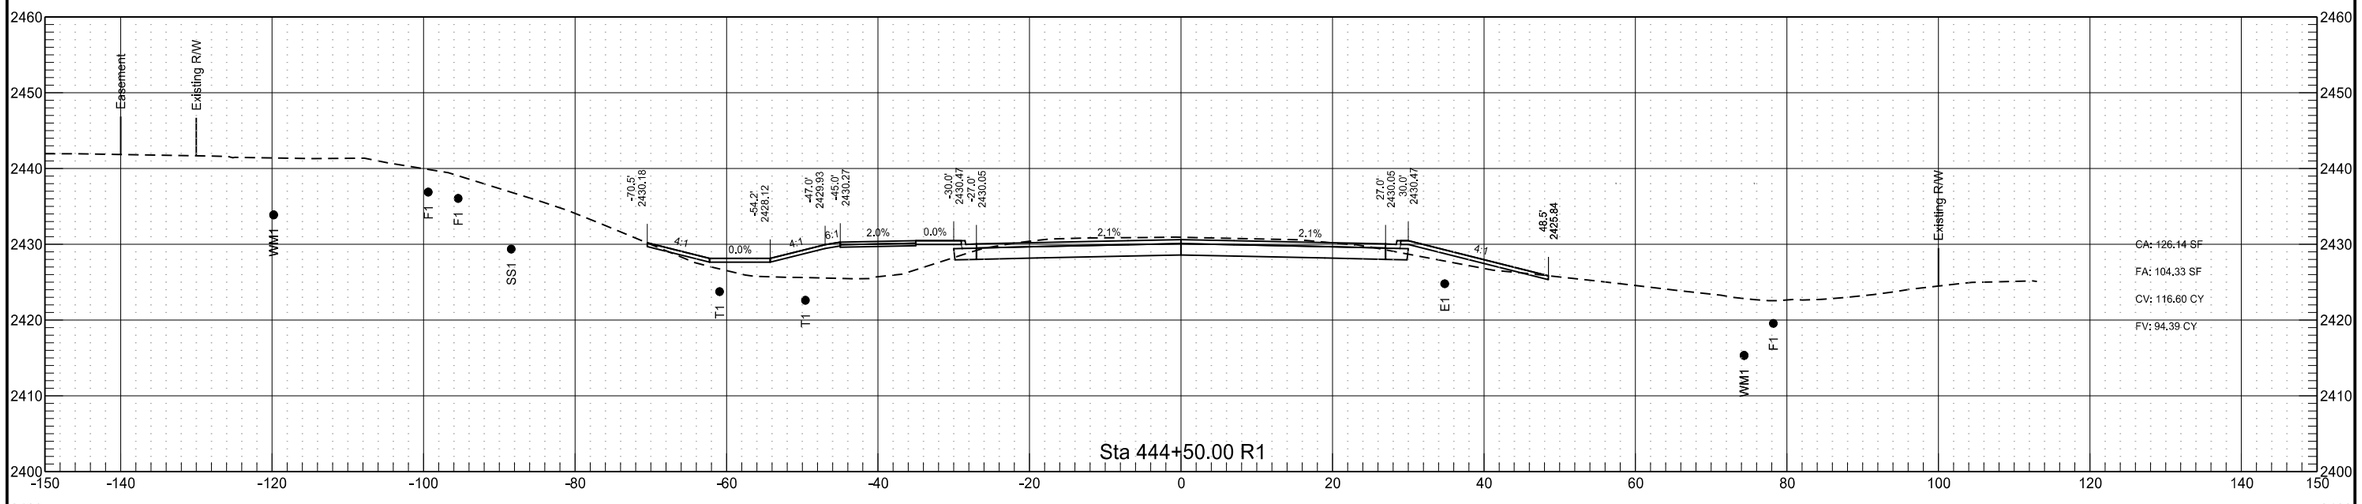


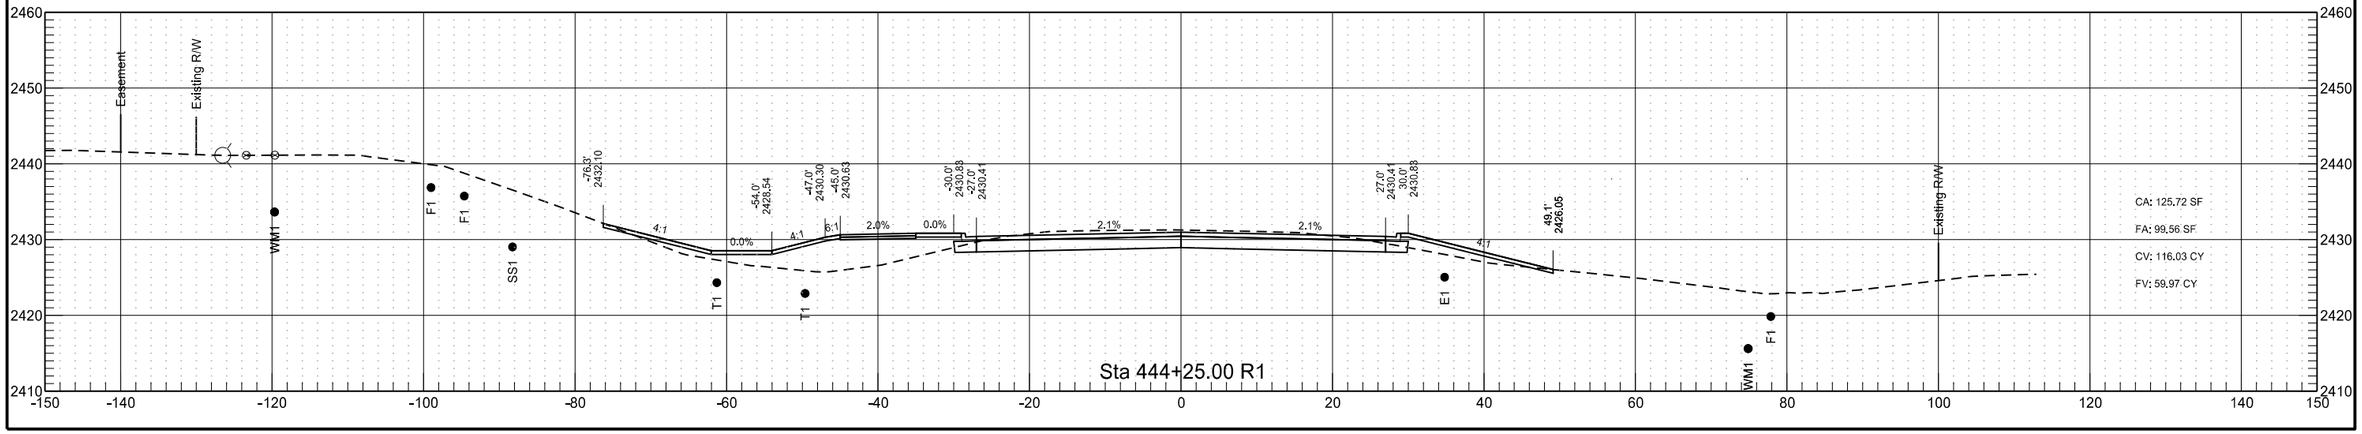


	STATE	PROJECT NO.	SECTION NO.	SHEET NO.
	ND	NHU-5-094(114)907	200	93

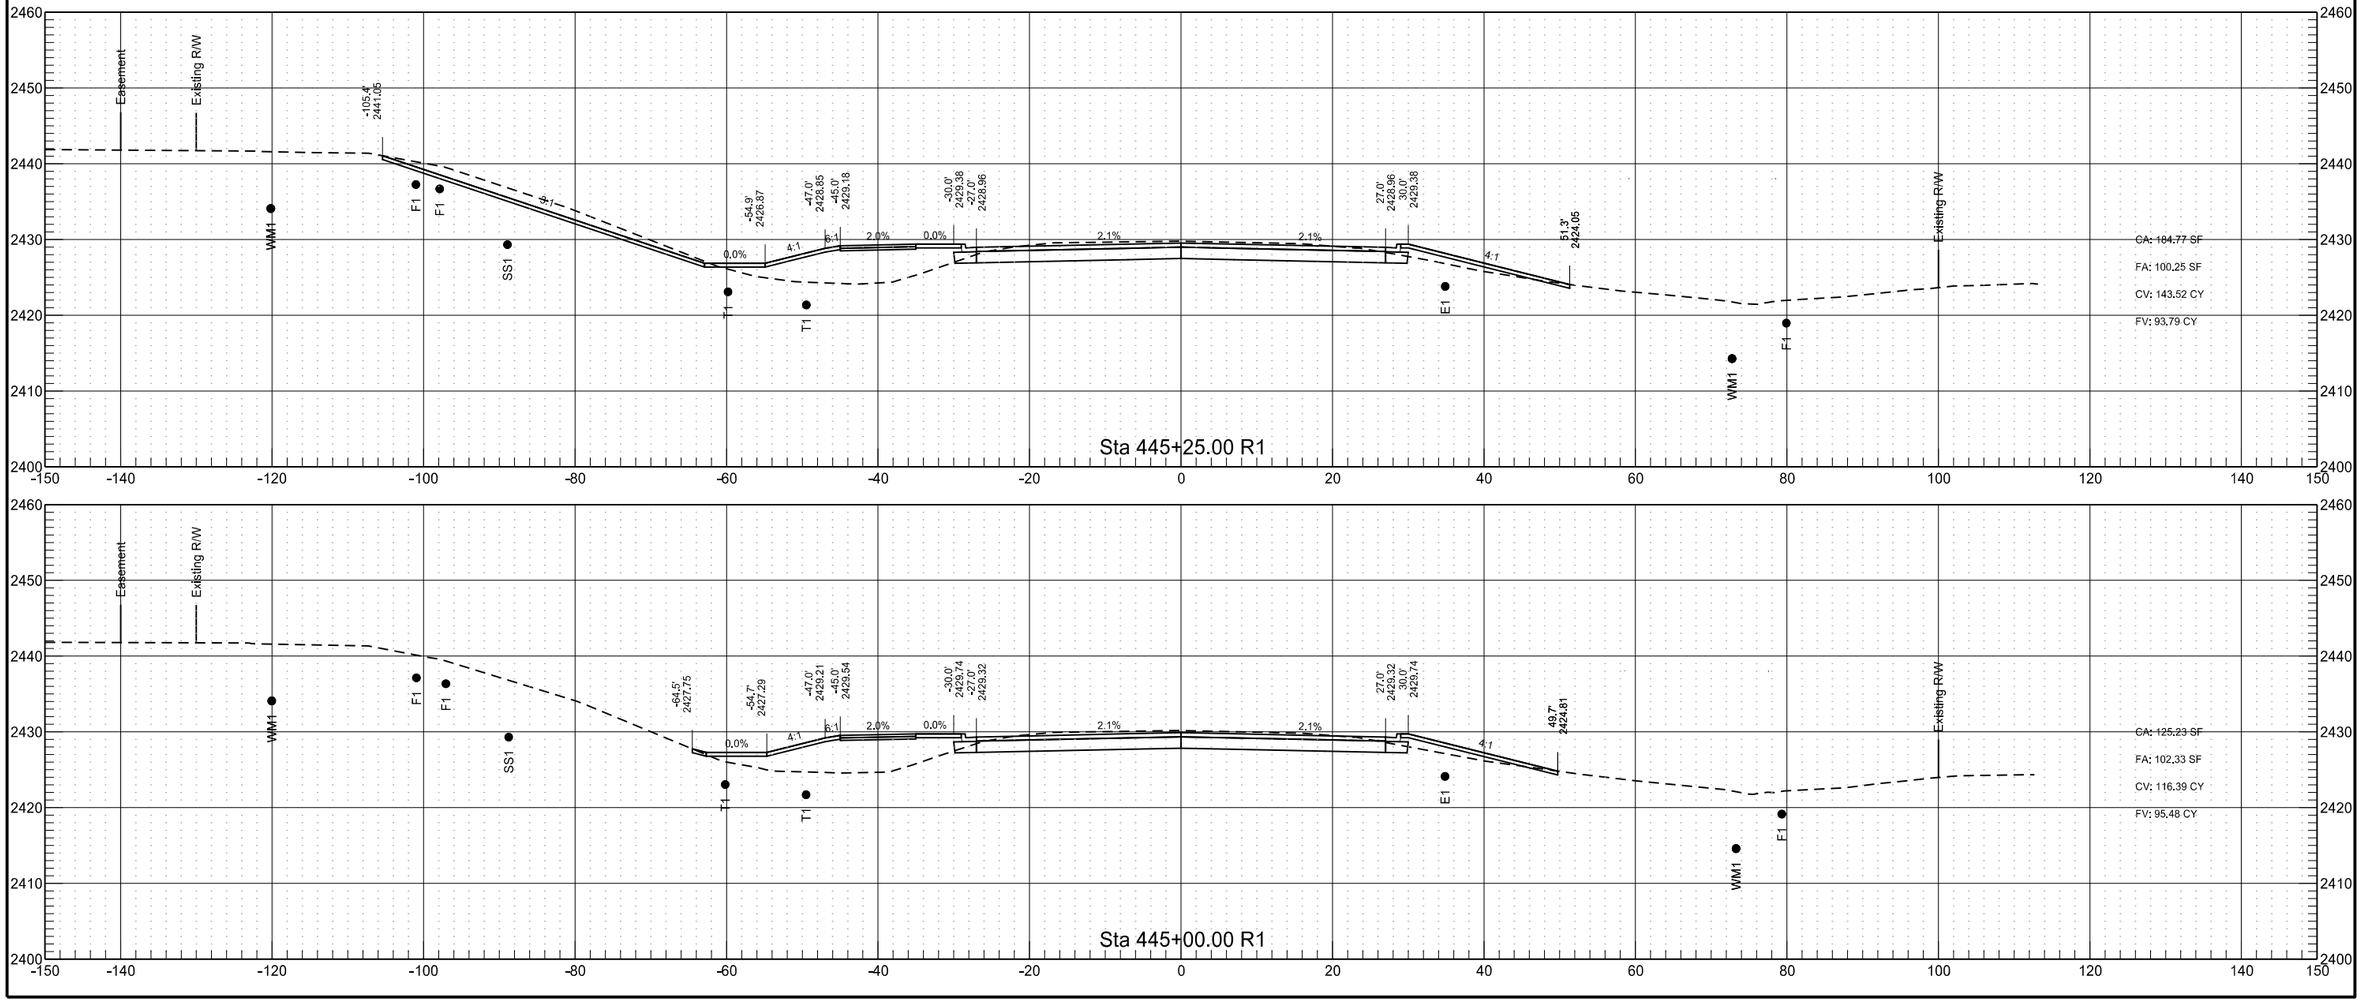



	STATE	PROJECT NO.	SECTION NO.	SHEET NO.
	ND	NHU-5-094(114)907	200	94

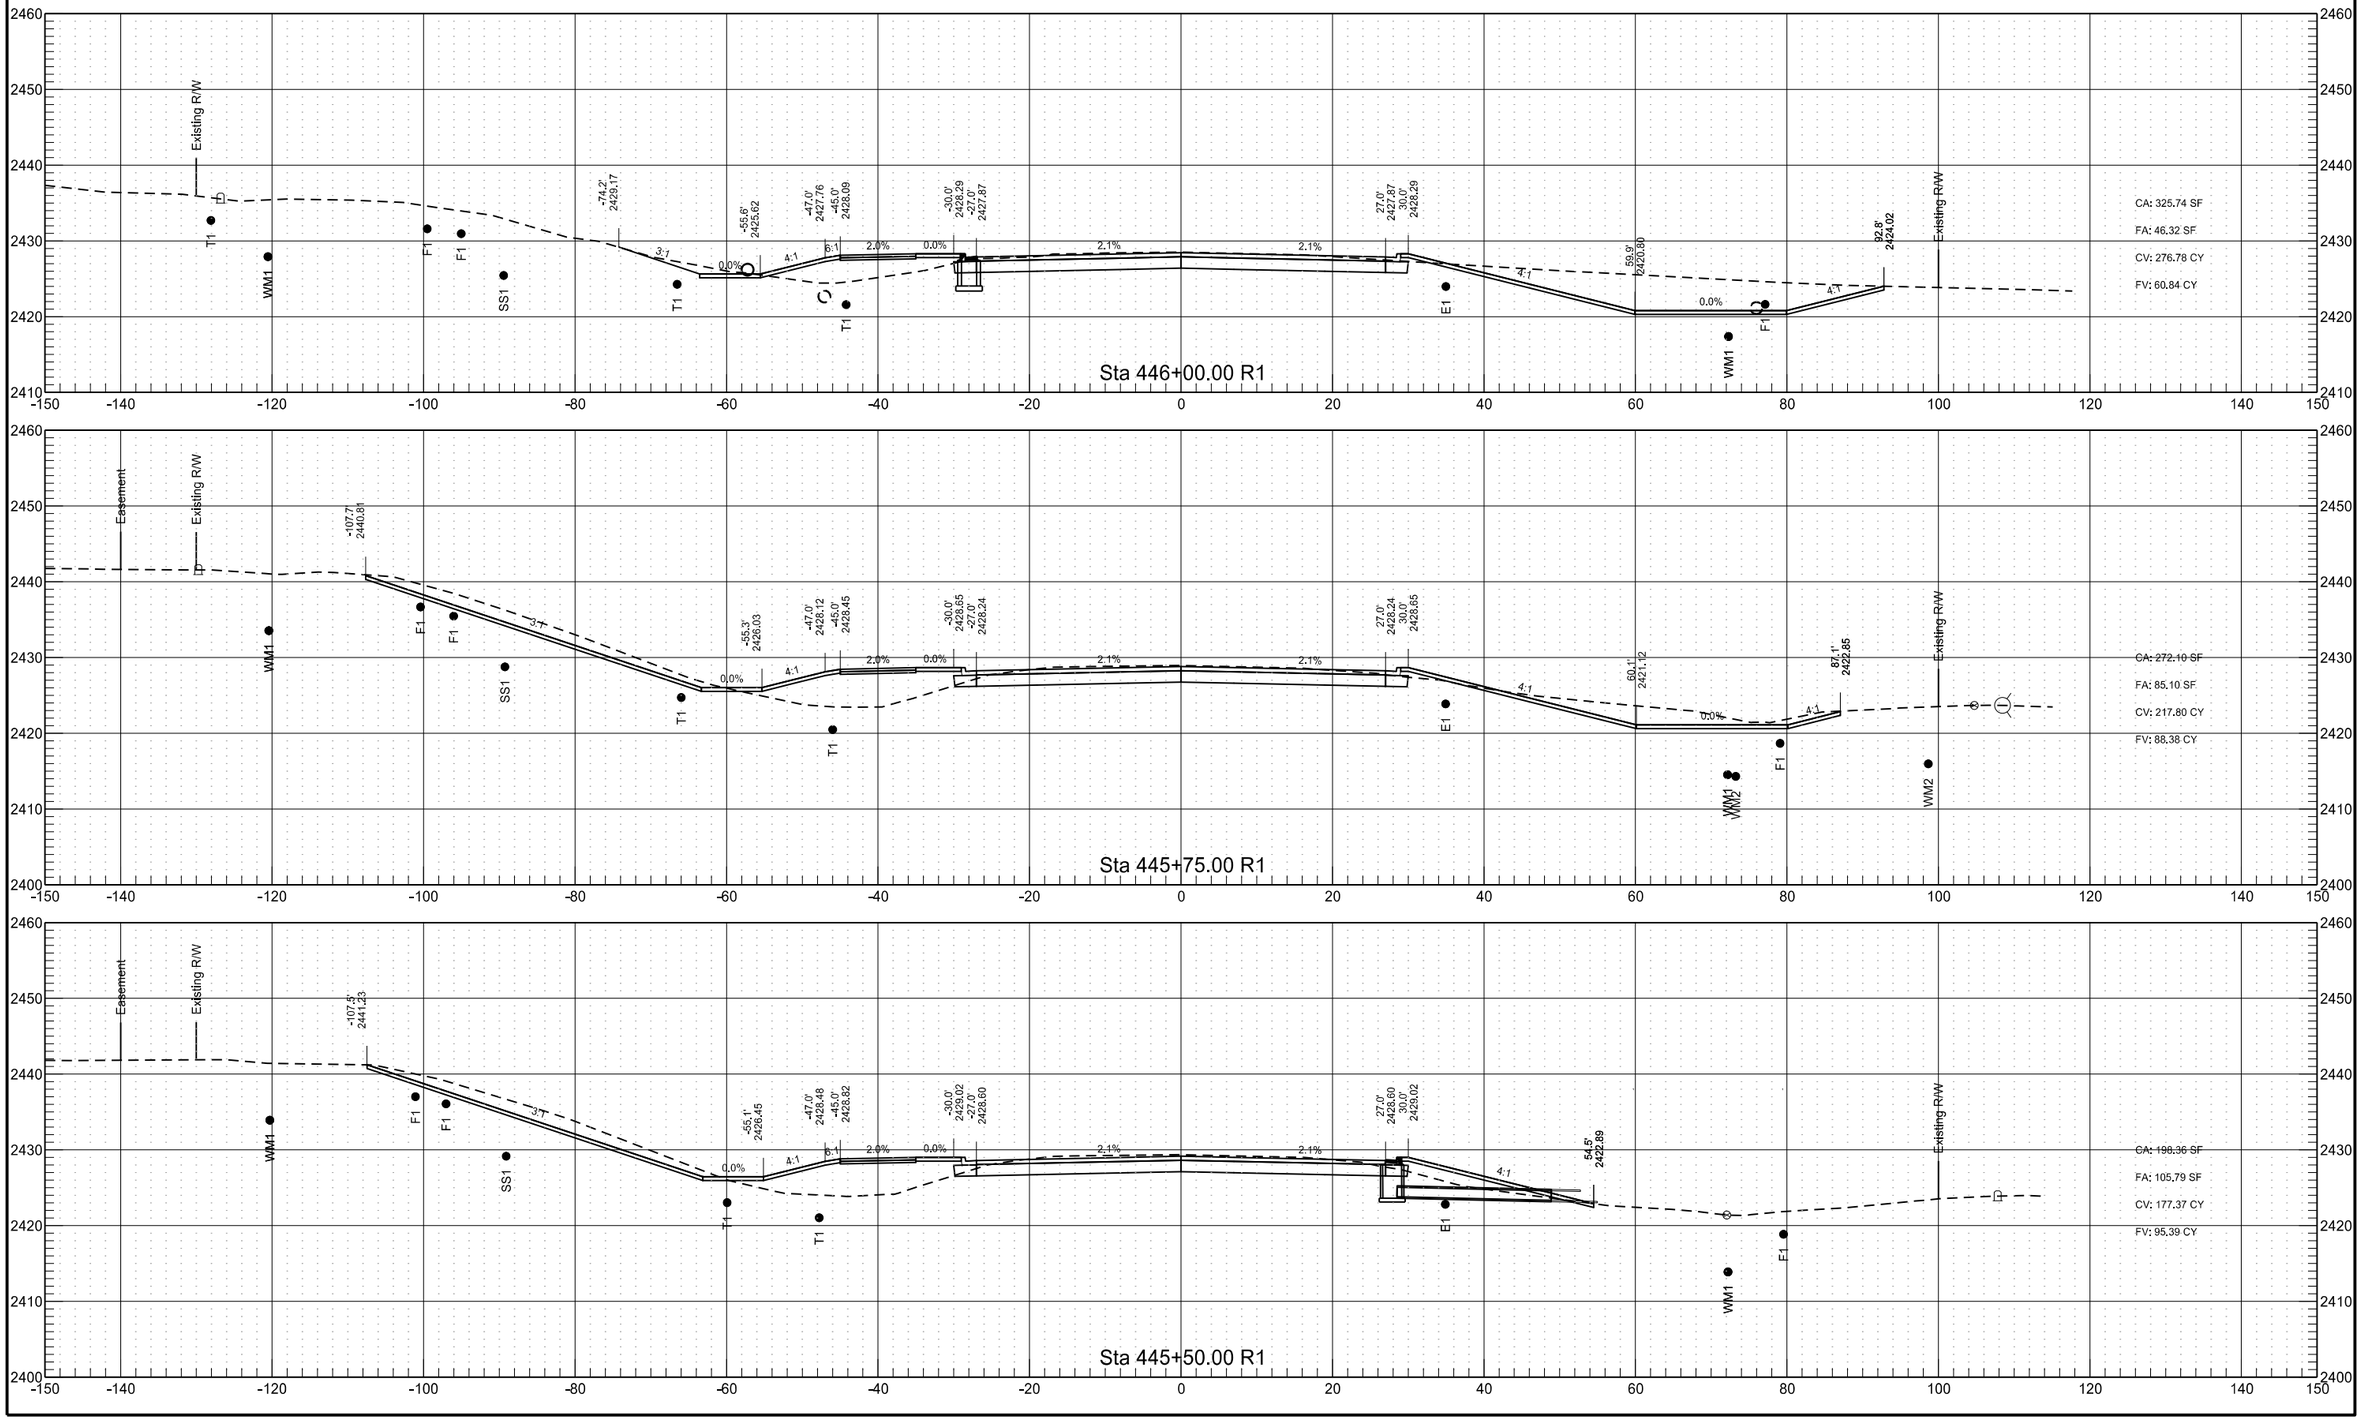


	STATE	PROJECT NO.	SECTION NO.	SHEET NO.
	ND	NHU-5-094(114)907	200	95

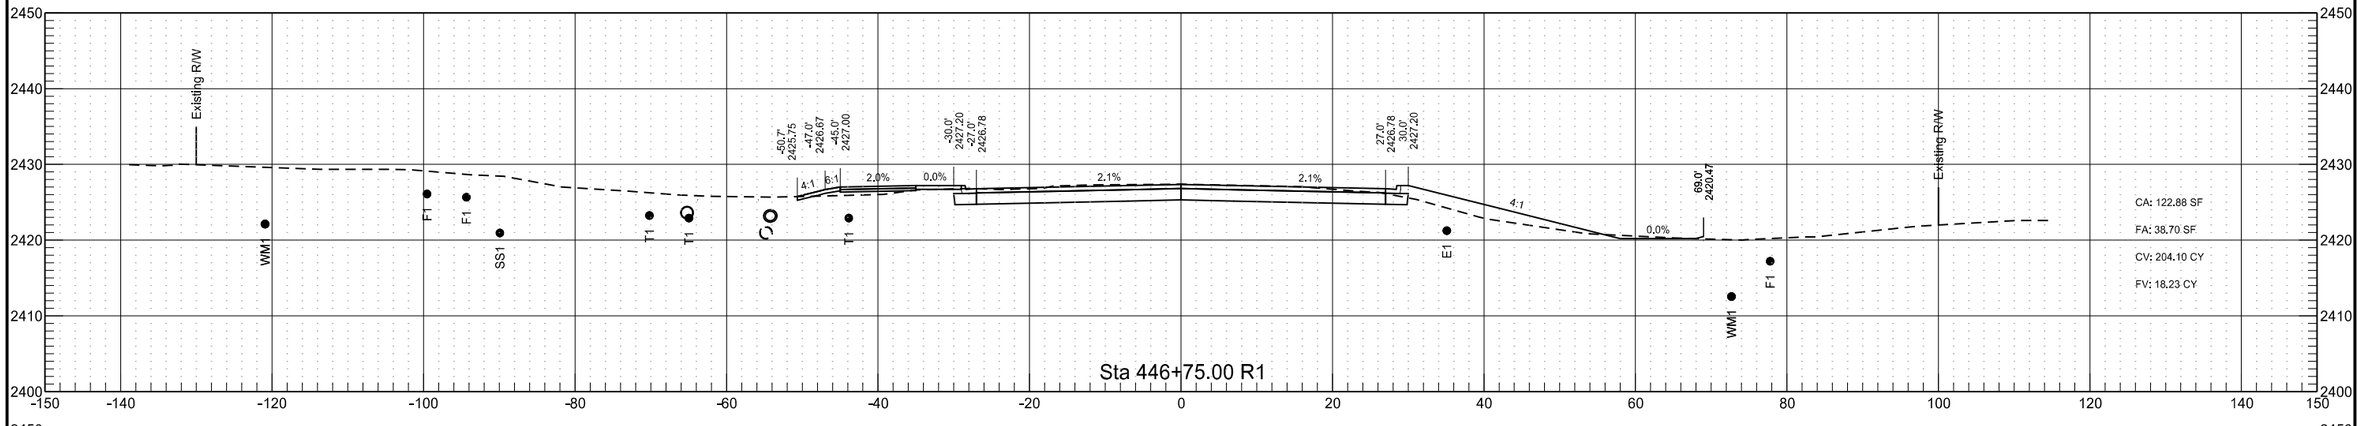

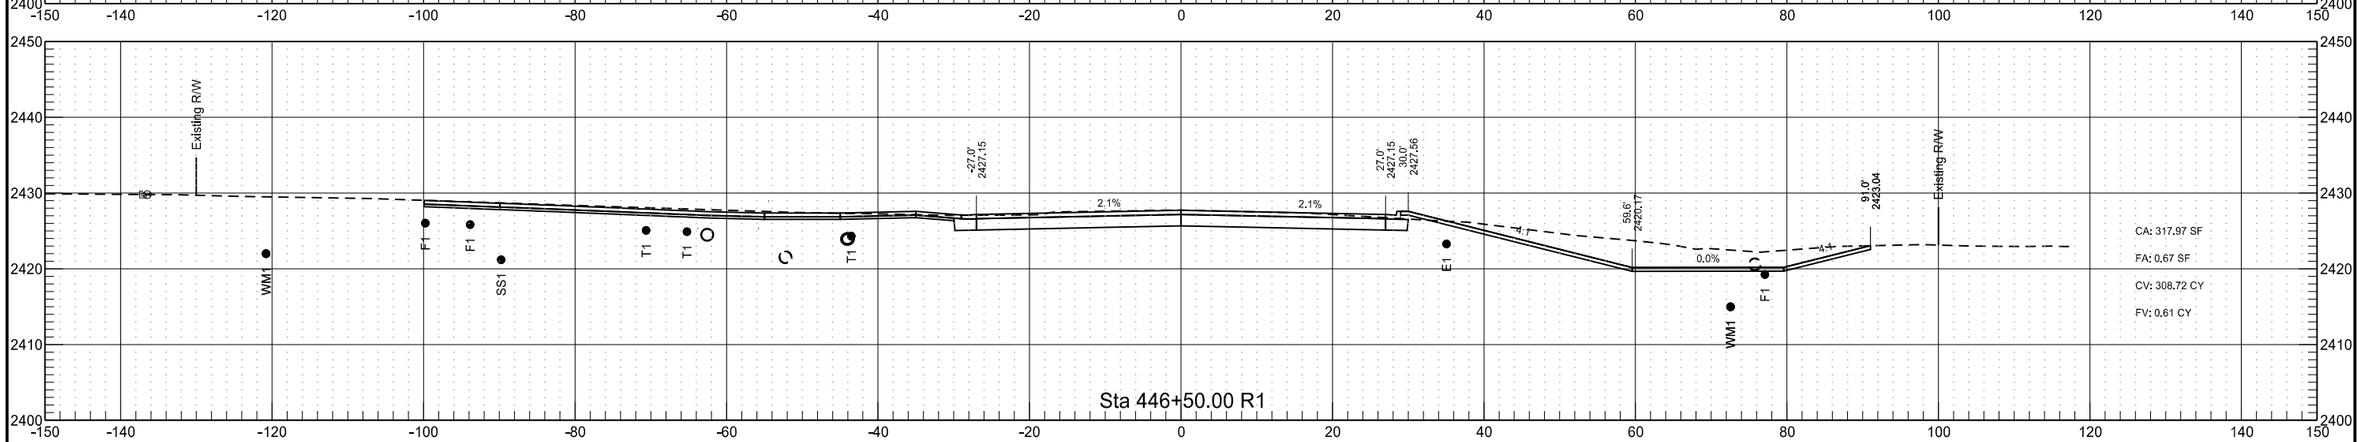


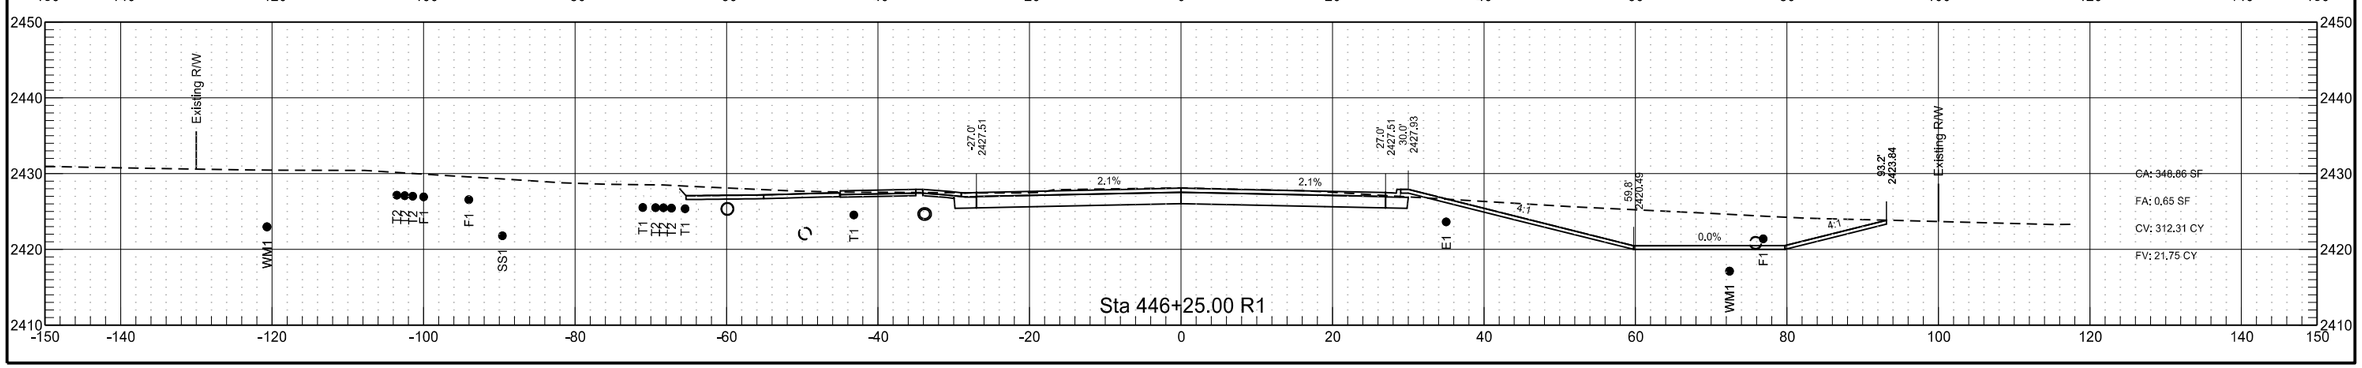


	STATE	PROJECT NO.	SECTION NO.	SHEET NO.
	ND	NHU-5-094(114)907	200	96

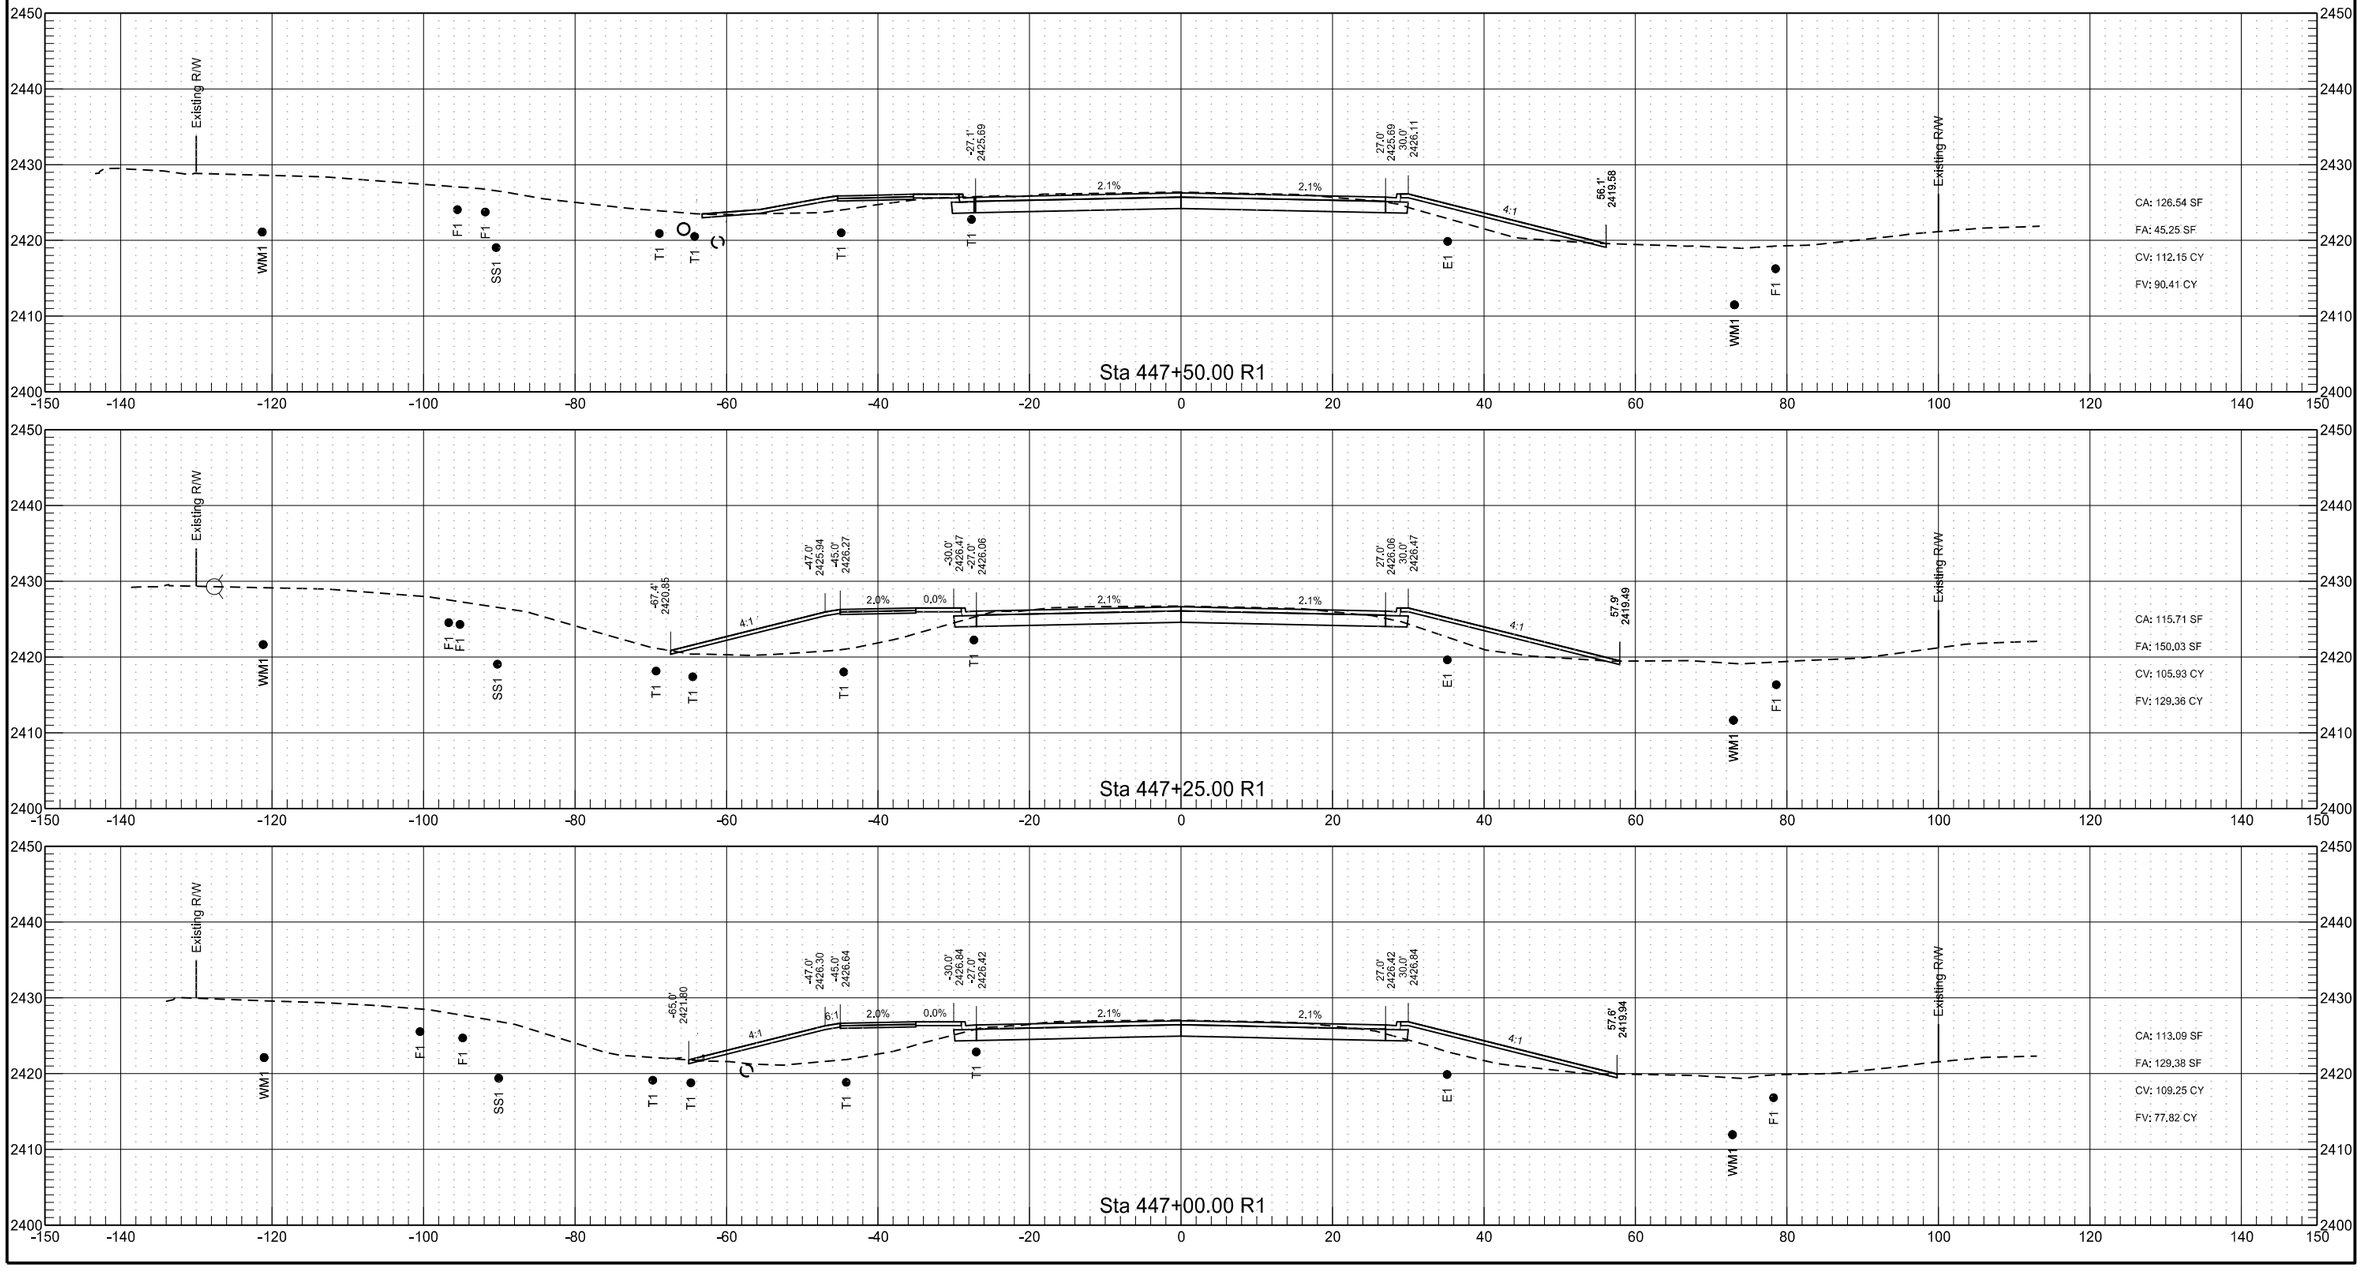


	STATE	PROJECT NO.	SECTION NO.	SHEET NO.
	ND	NHU-5-094(114)907	200	97

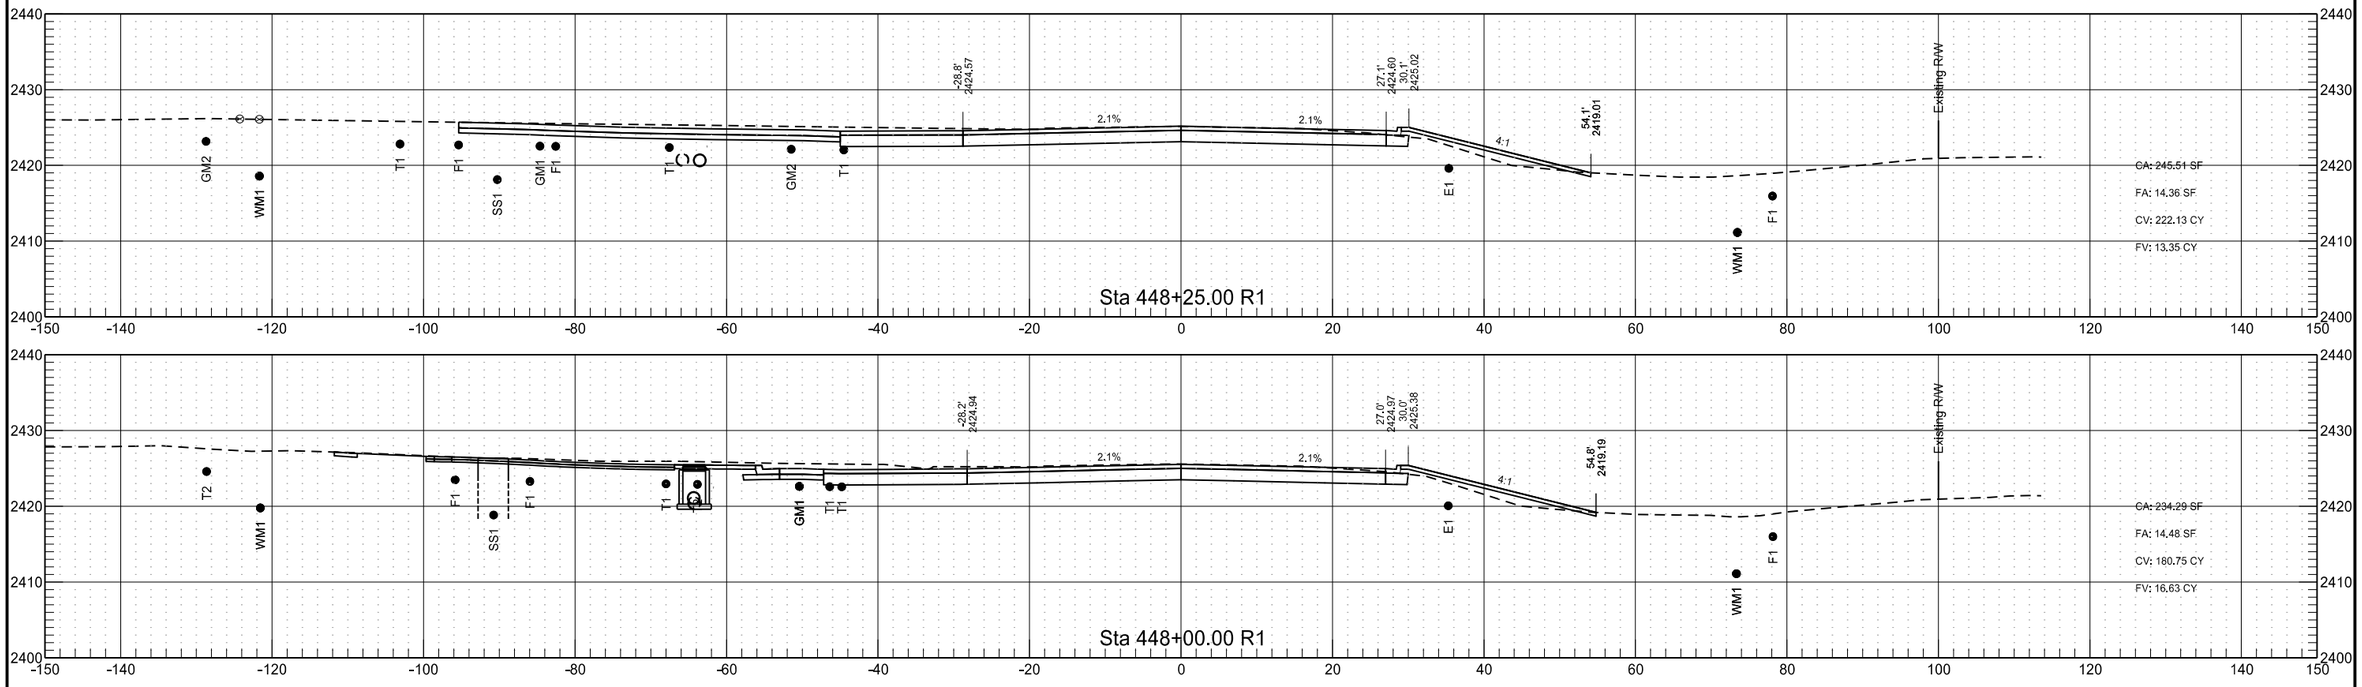

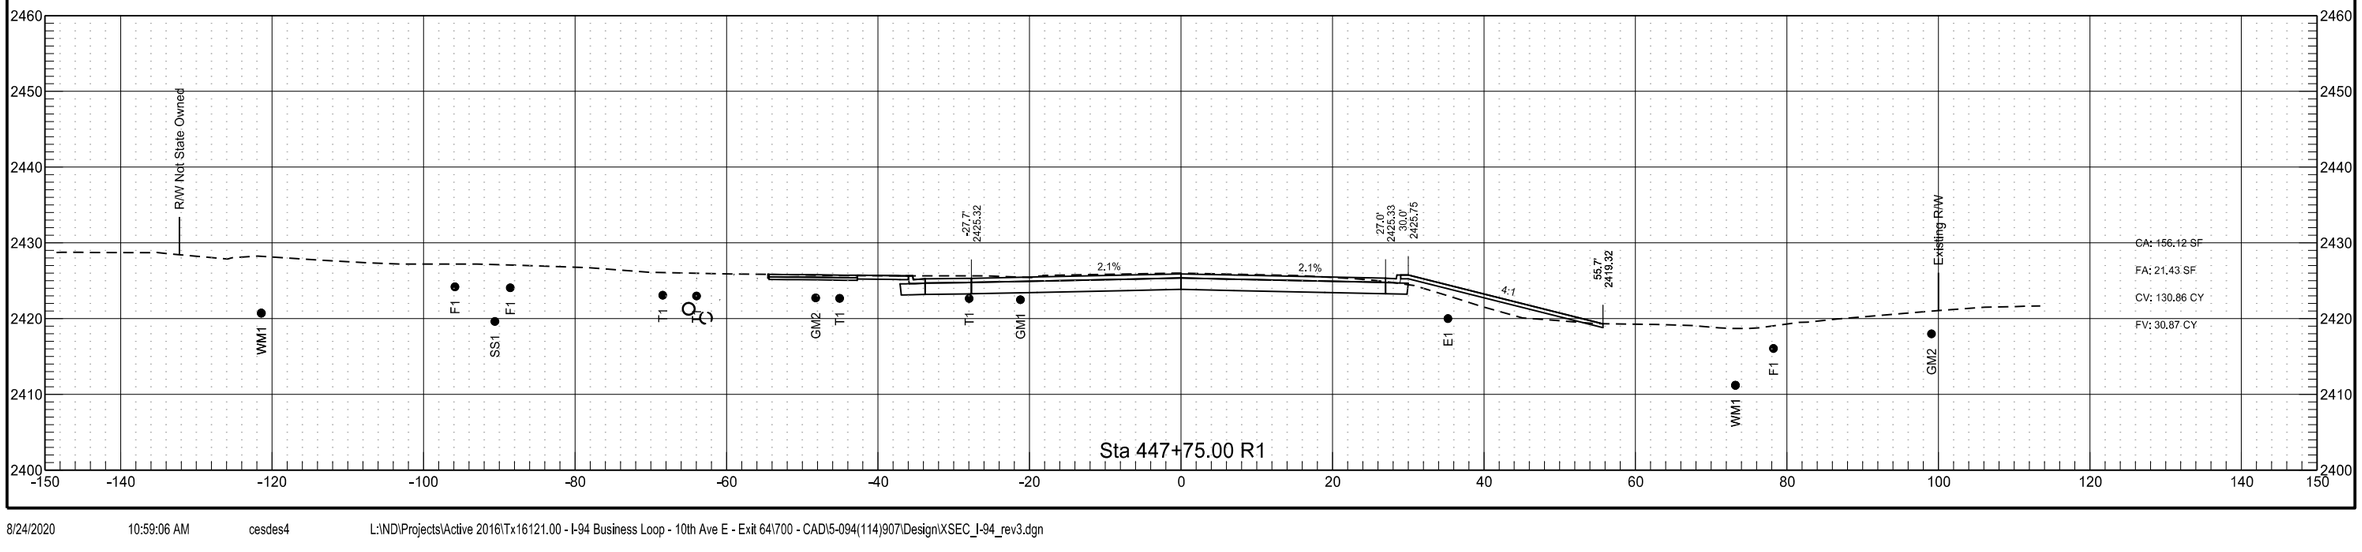


	STATE	PROJECT NO.	SECTION NO.	SHEET NO.
	ND	NHU-5-094(114)907	200	98

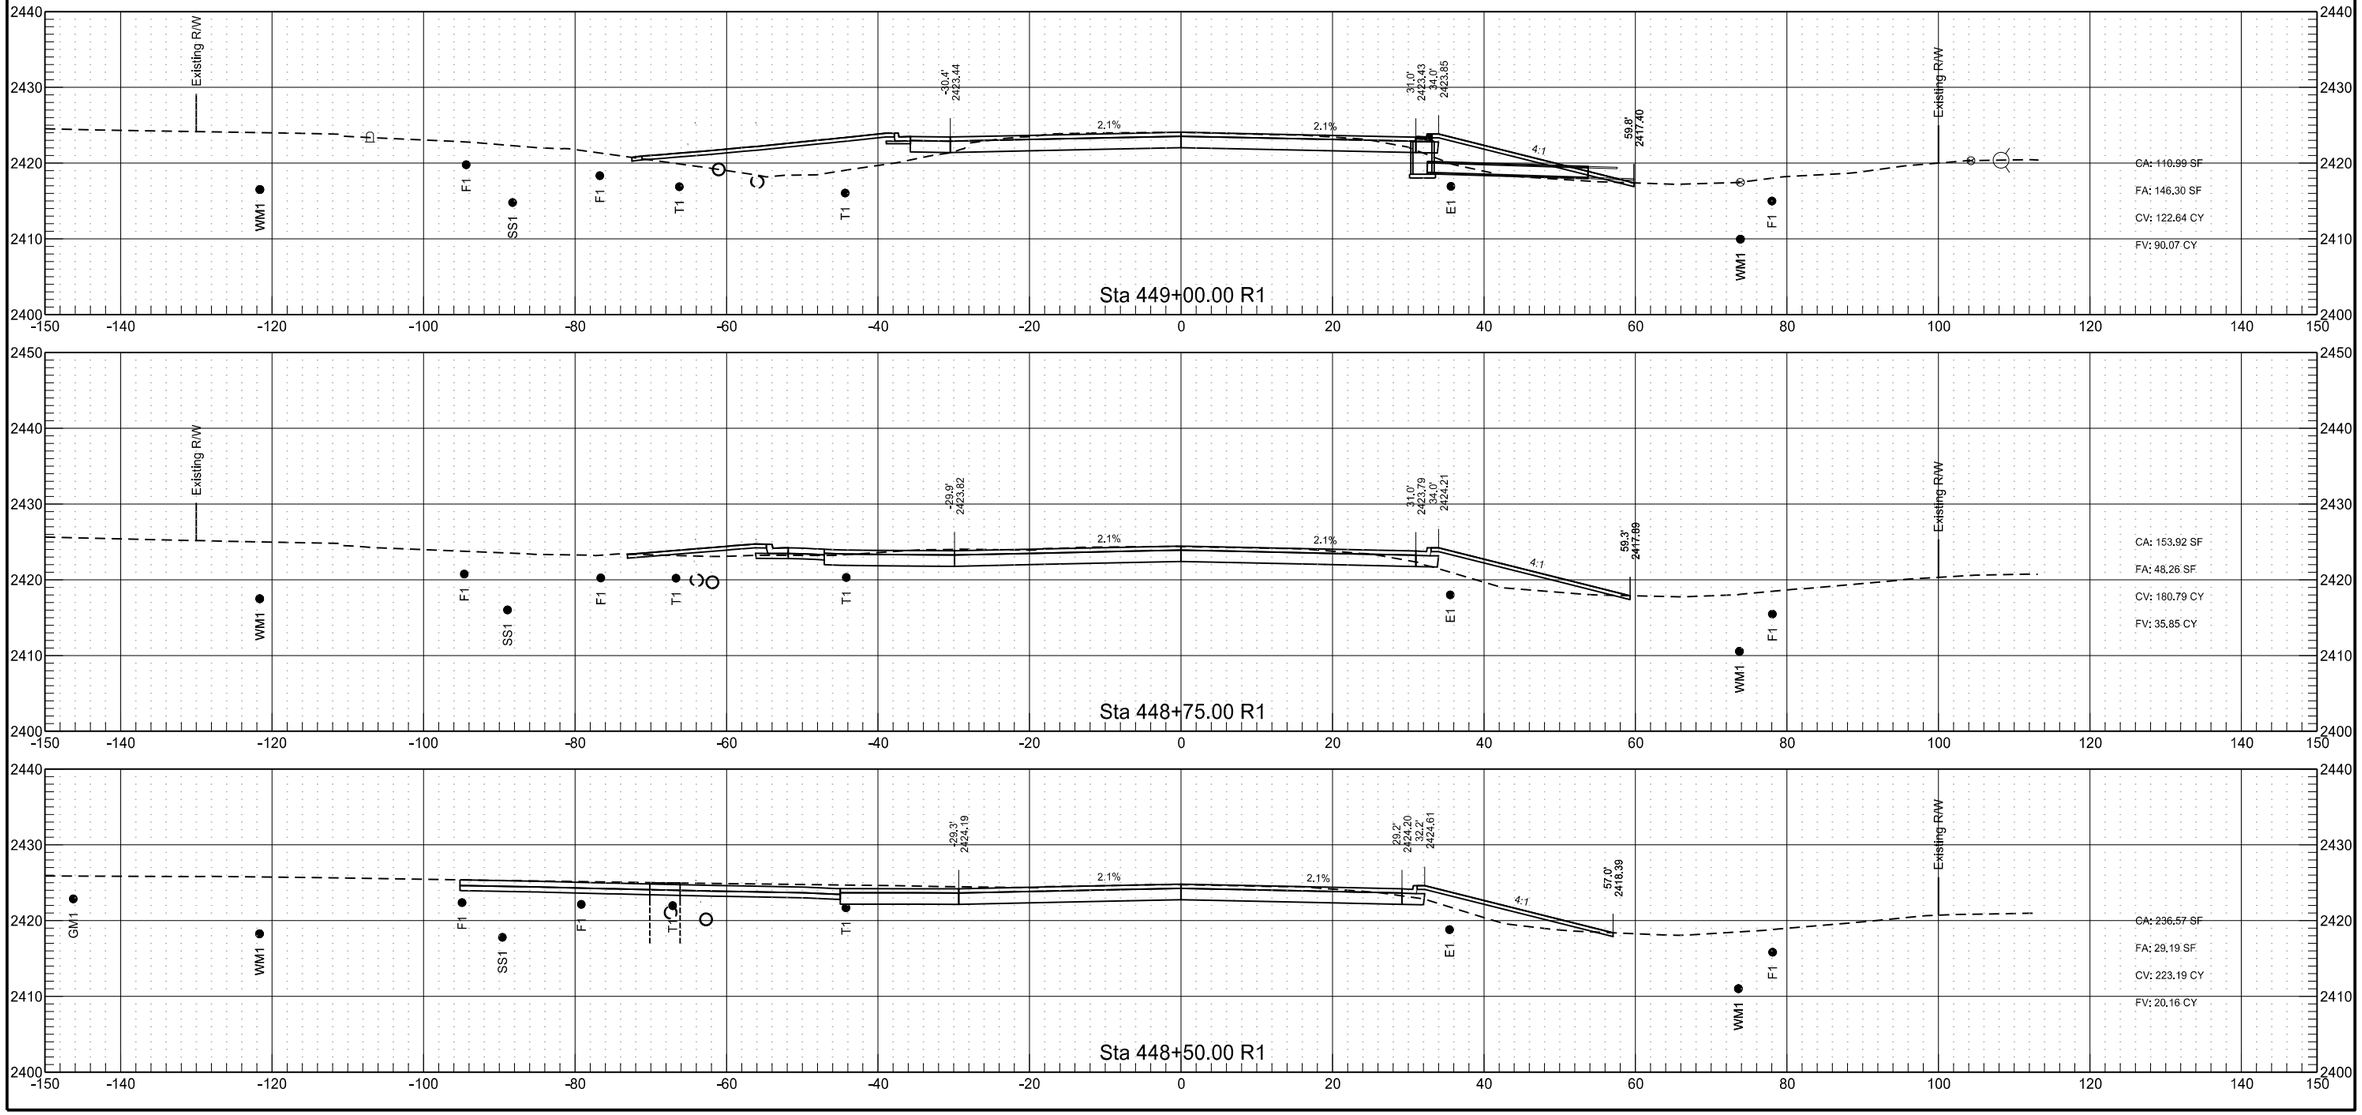


	STATE	PROJECT NO.	SECTION NO.	SHEET NO.
	ND	NHU-5-094(114)907	200	99


	STATE	PROJECT NO.	SECTION NO.	SHEET NO.
	ND	NHU-5-094(114)907	200	100

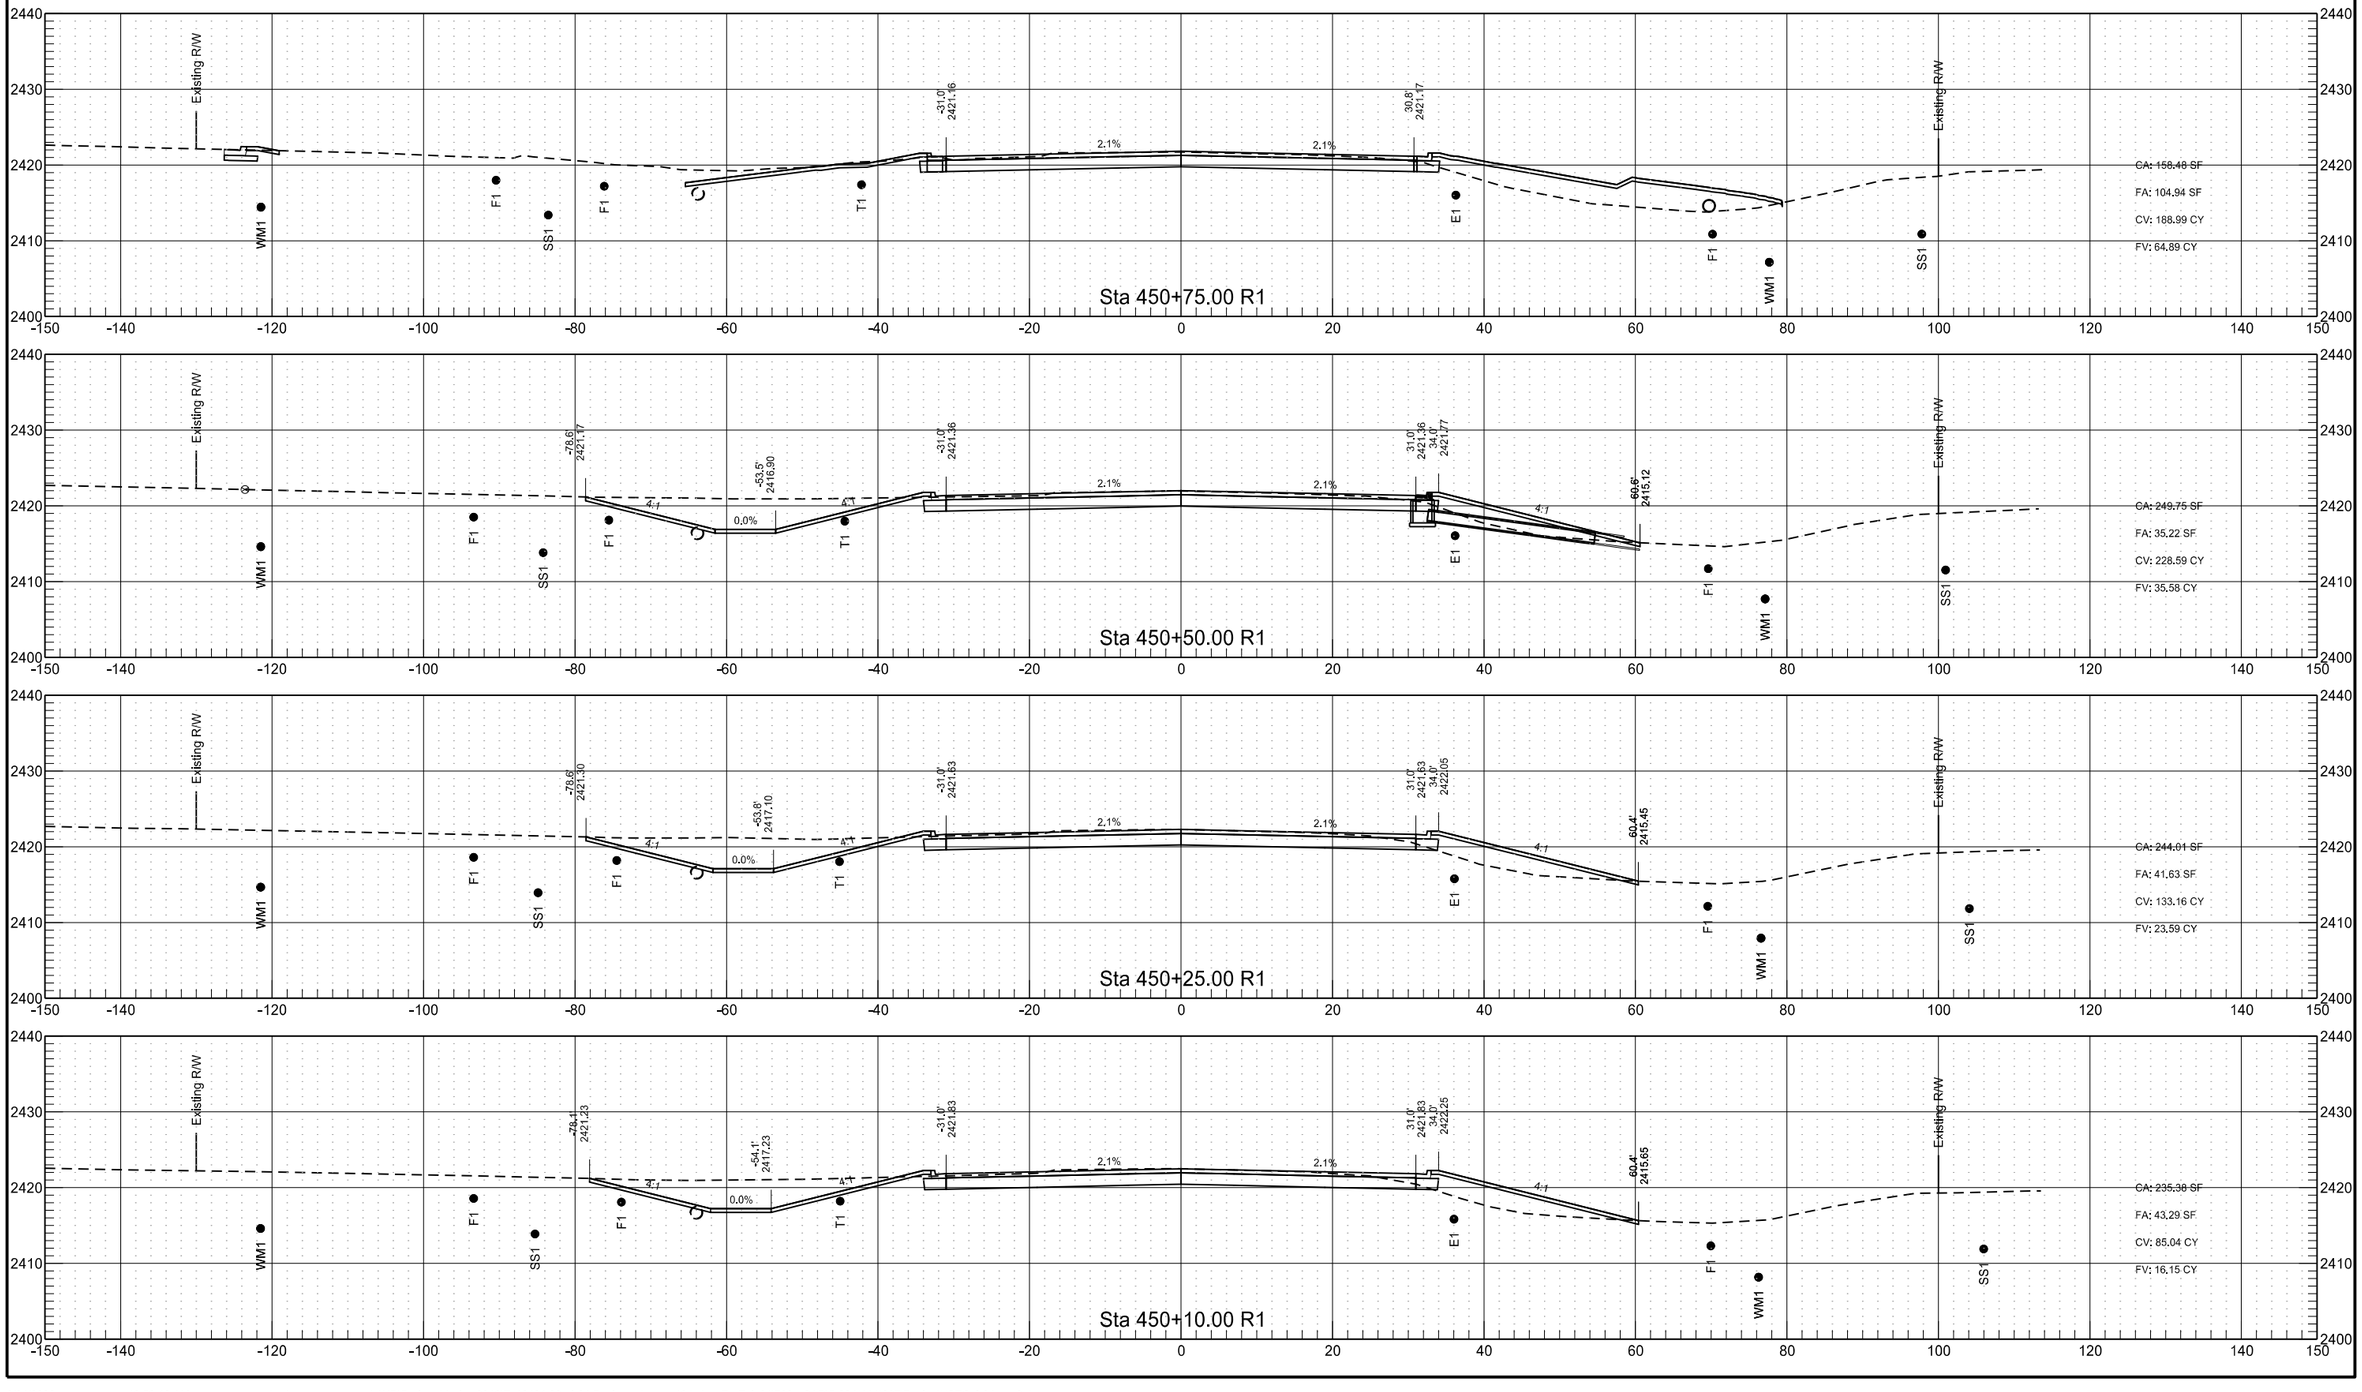


	STATE	PROJECT NO.	SECTION NO.	SHEET NO.
	ND	NHU-5-094(114)907	200	101

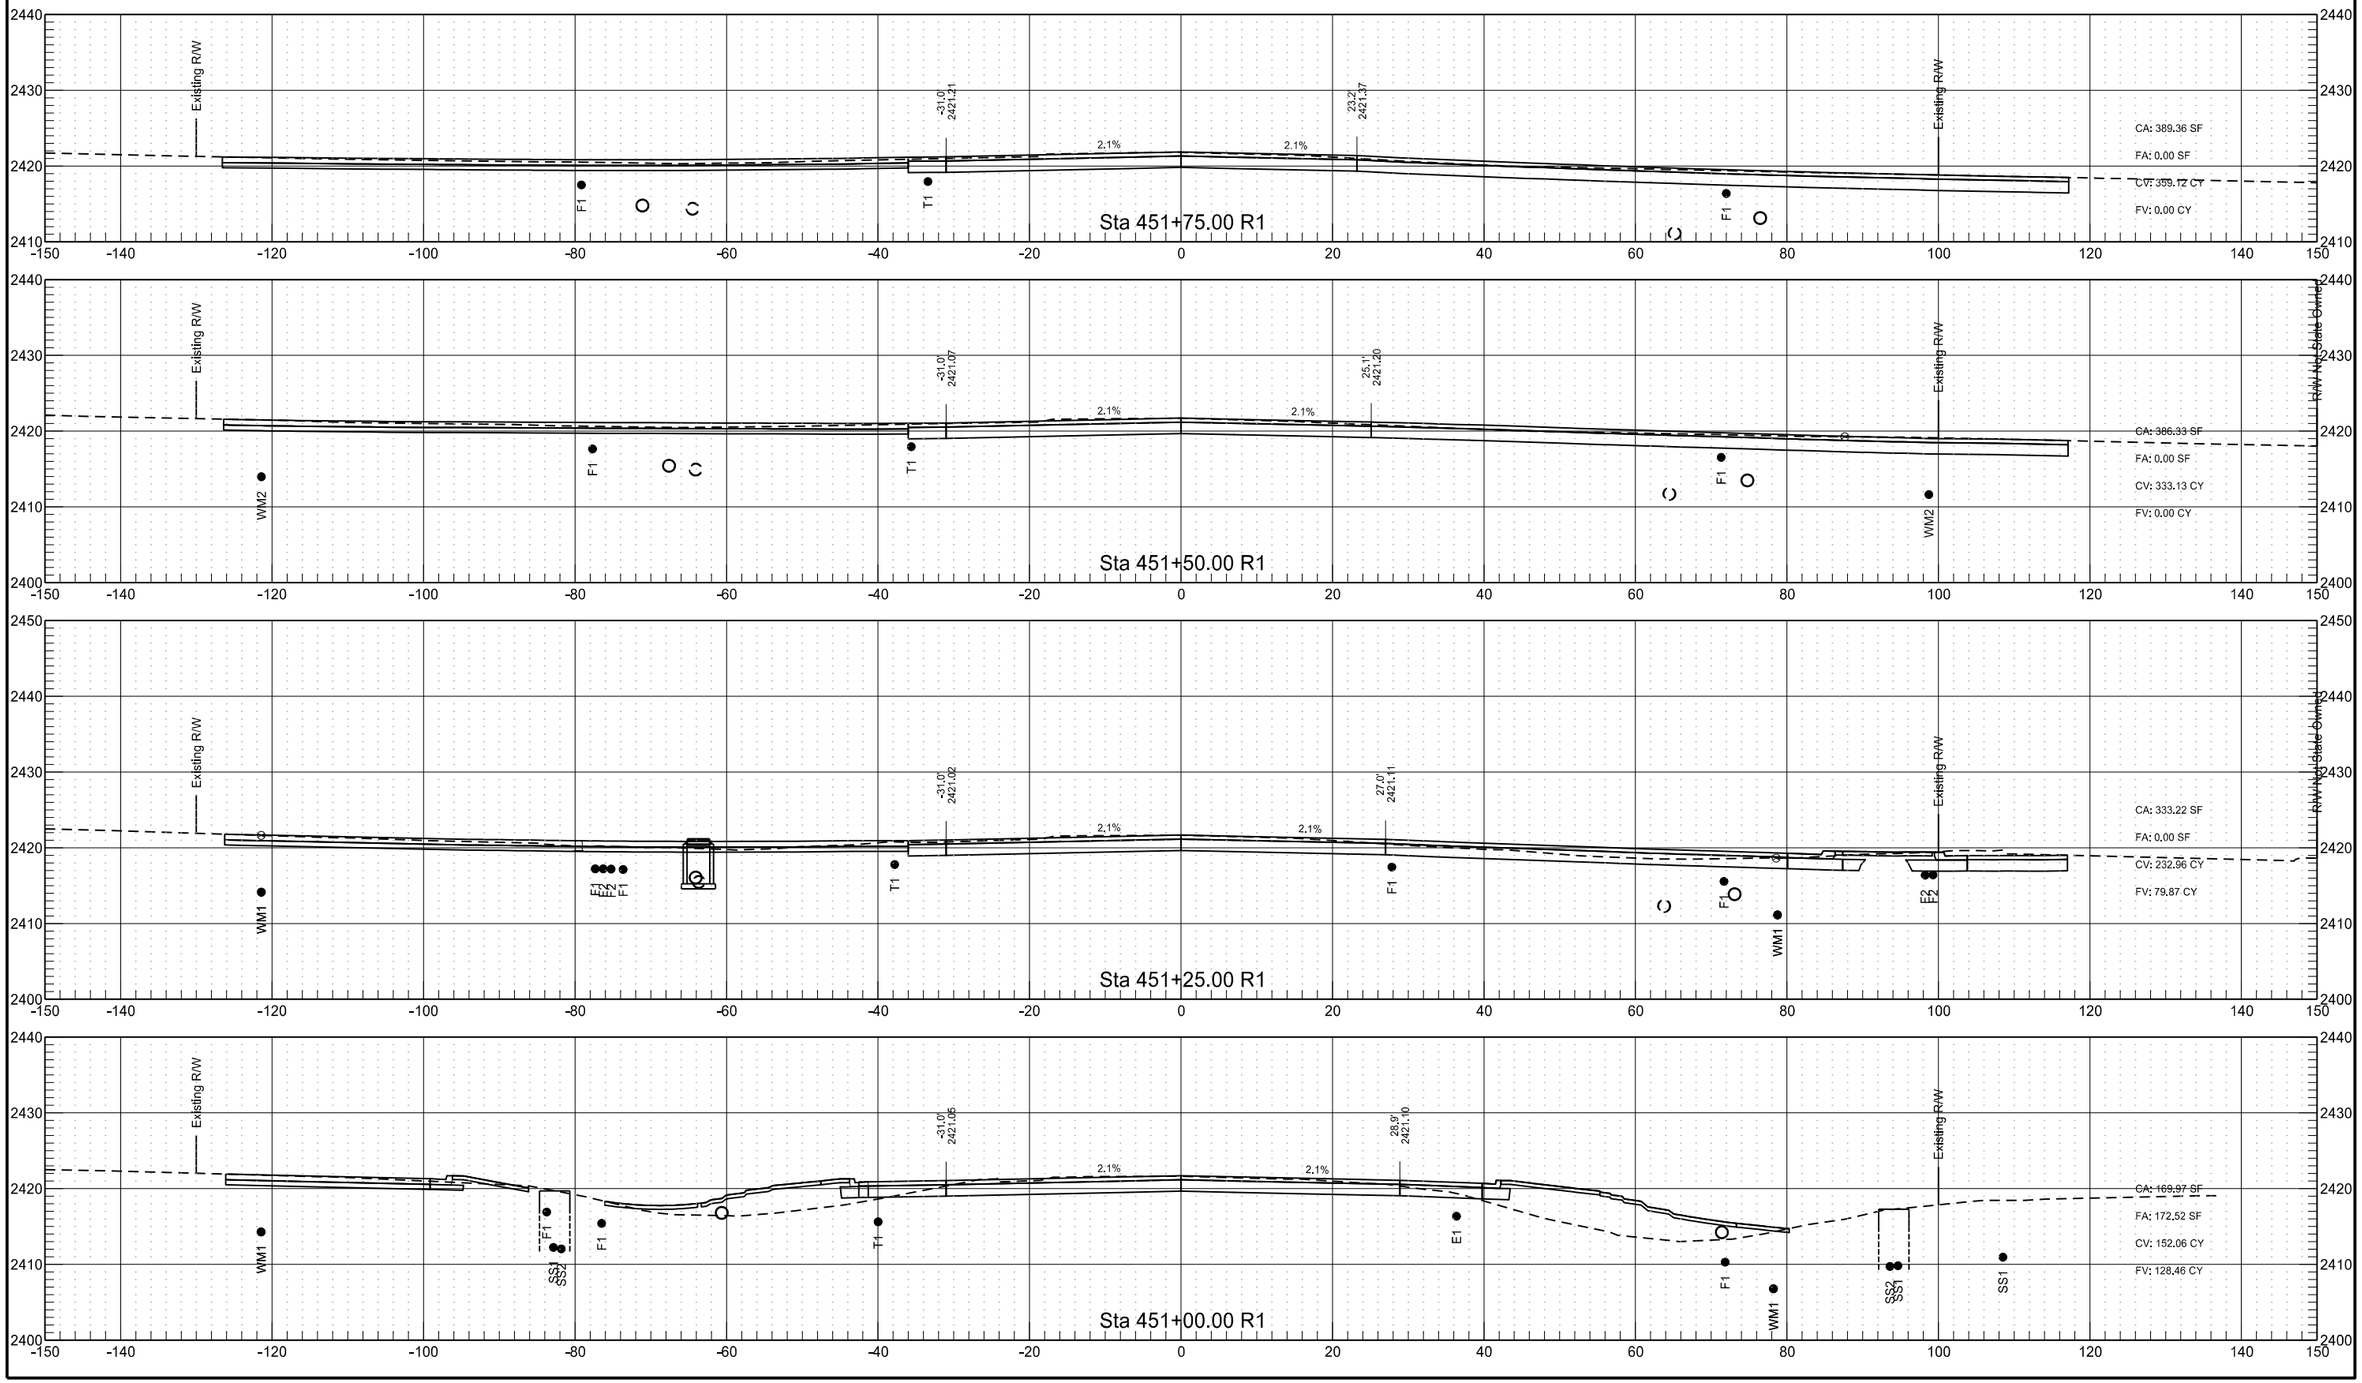



	STATE	PROJECT NO.	SECTION NO.	SHEET NO.
	ND	NHU-5-094(114)907	200	102

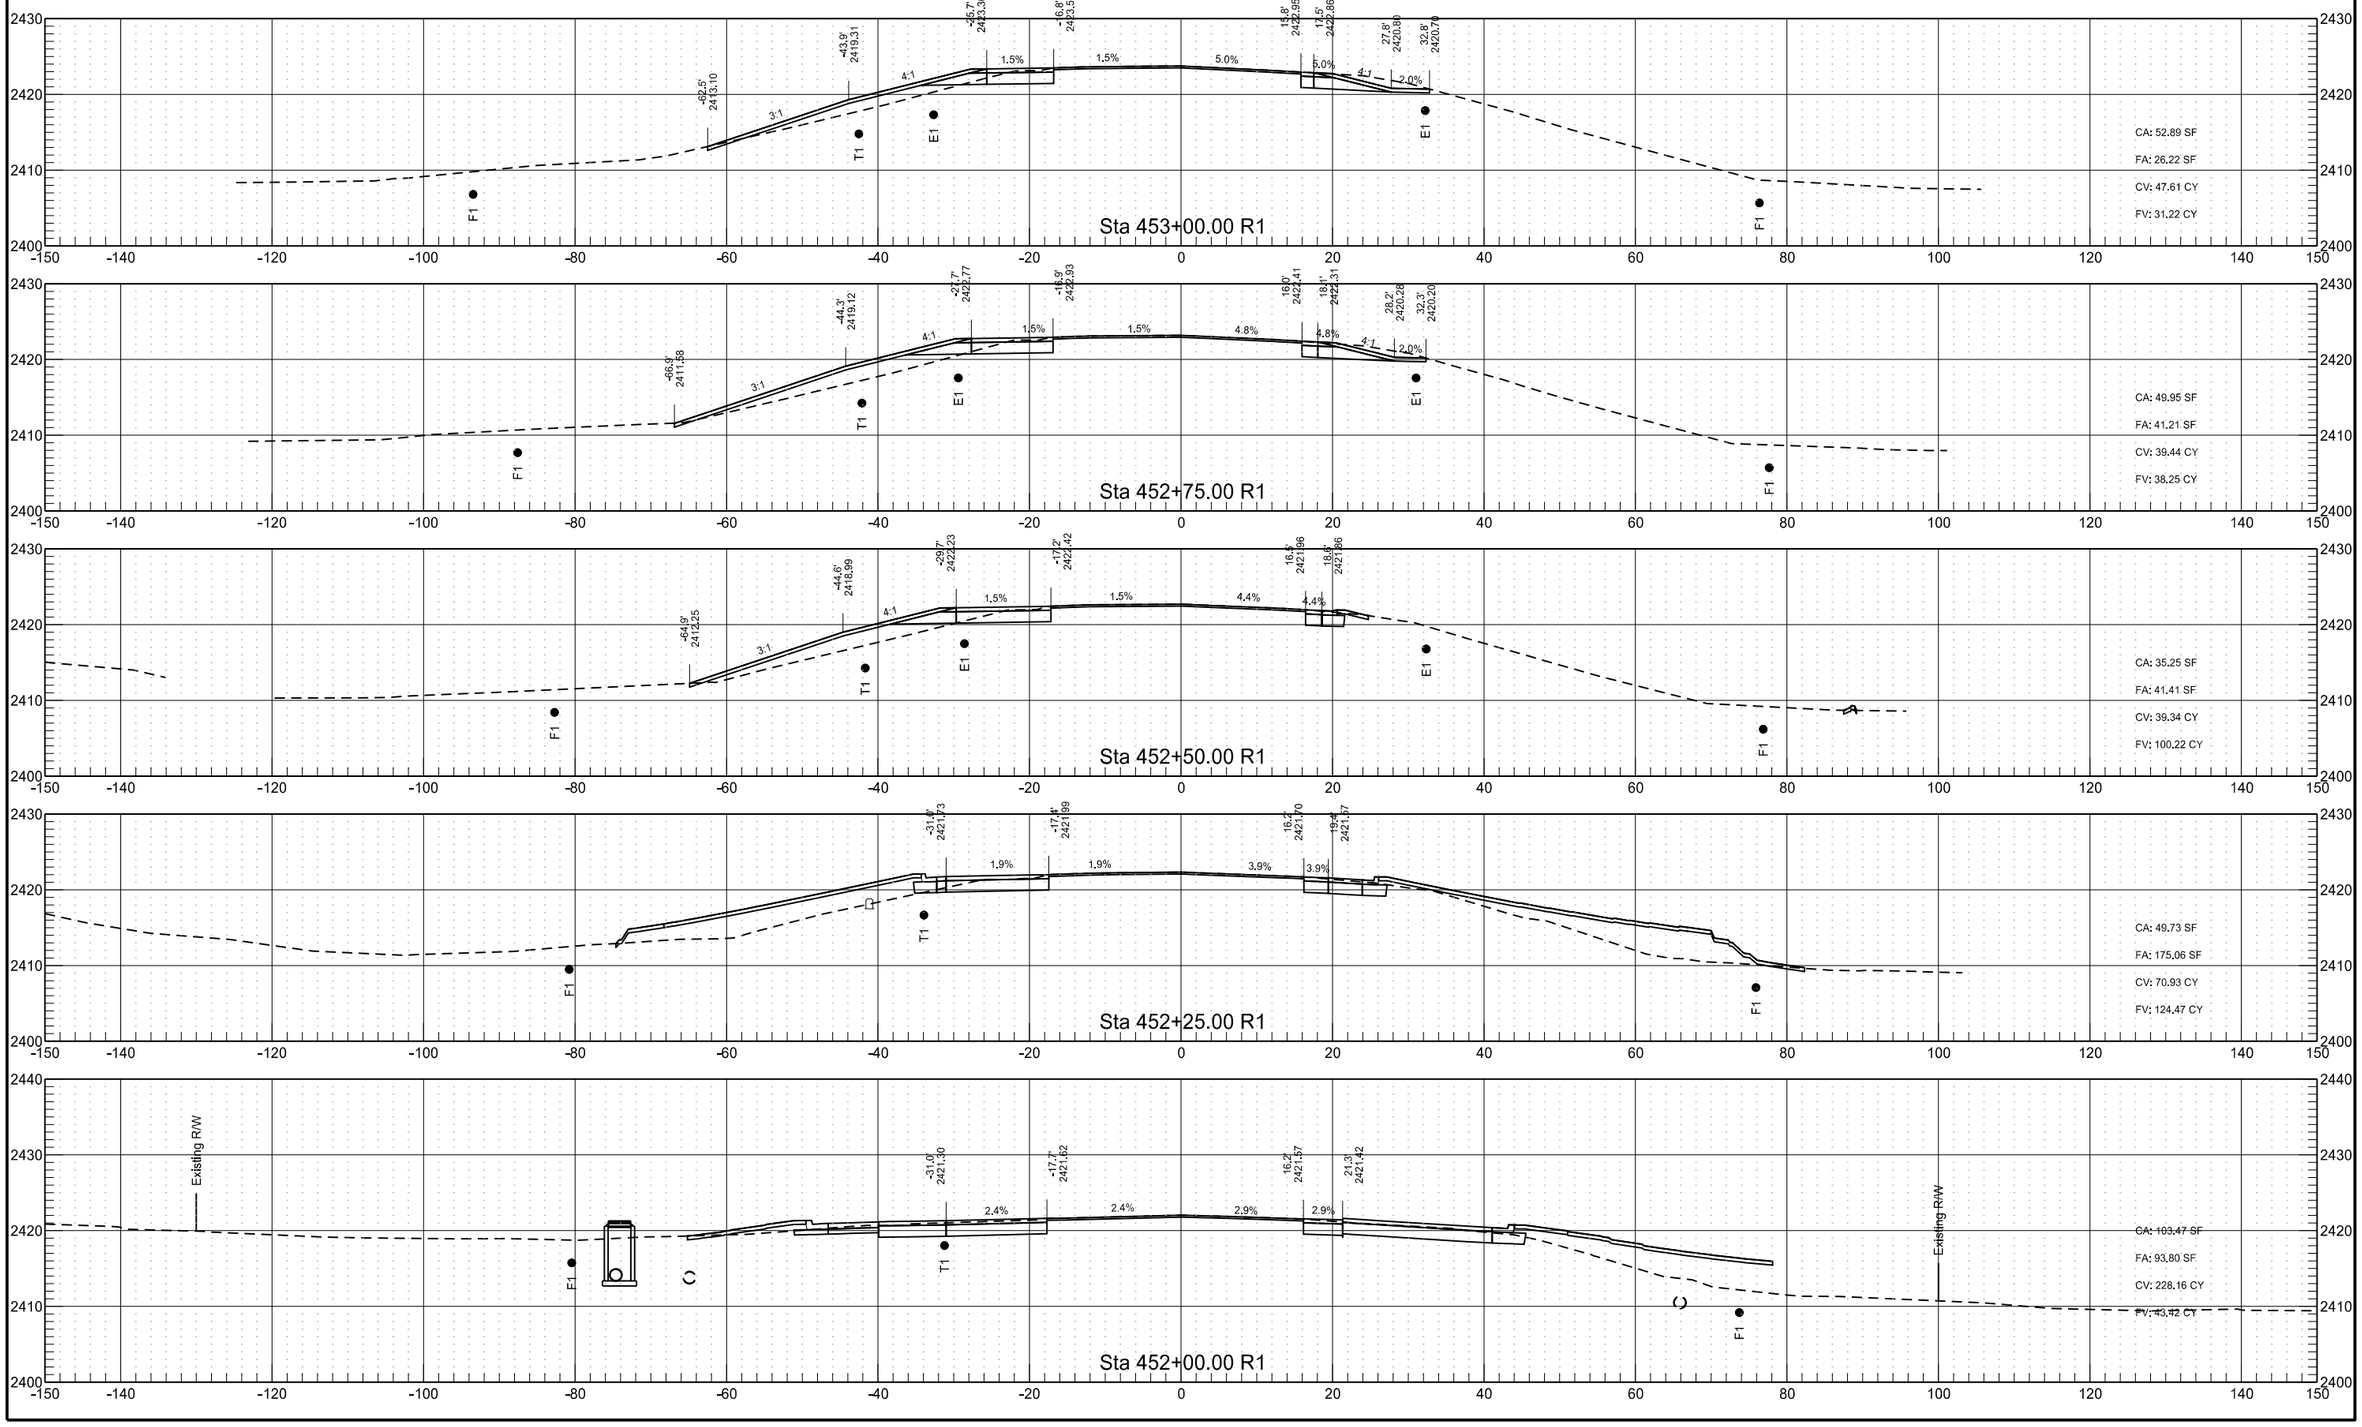


	STATE	PROJECT NO.	SECTION NO.	SHEET NO.
	ND	NHU-5-094(114)907	200	103

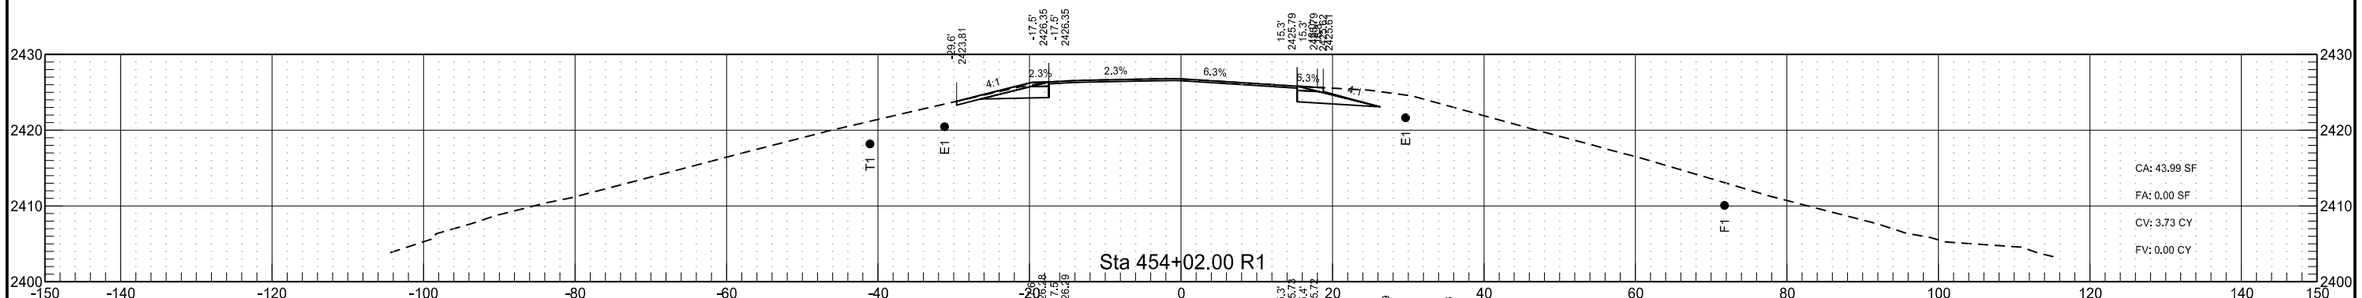

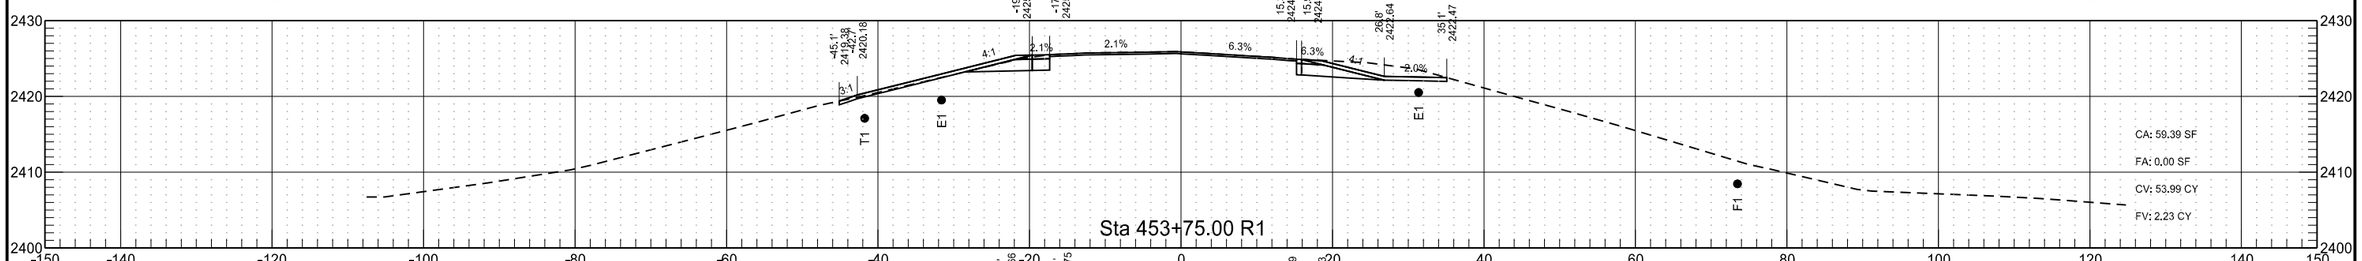


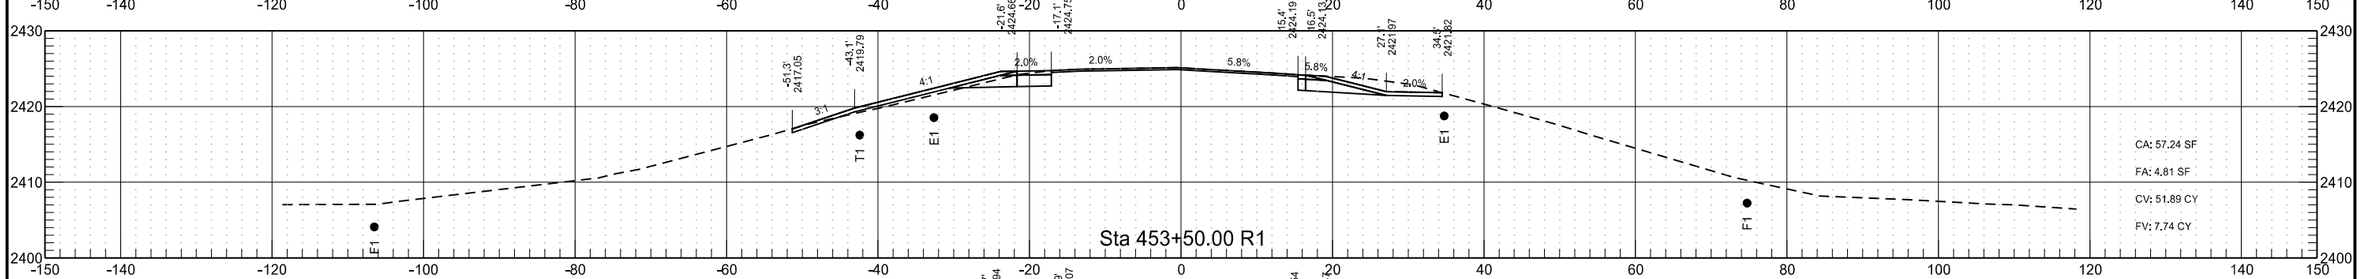

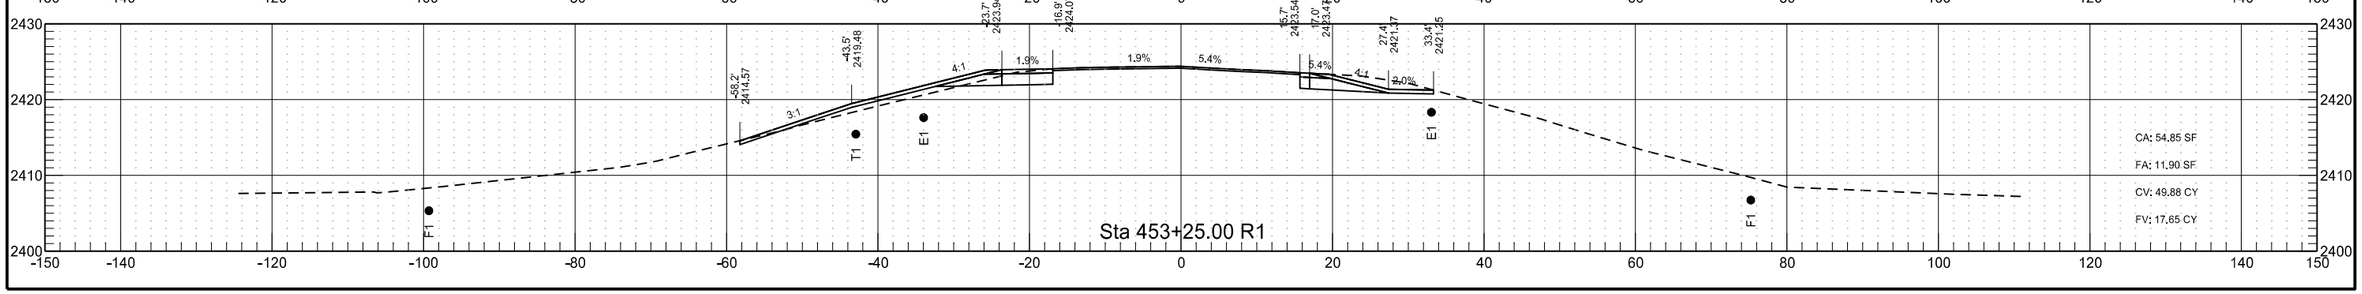

10th Ave E


	STATE	PROJECT NO.	SECTION NO.	SHEET NO.
	ND	NHU-5-094(114)907	200	104

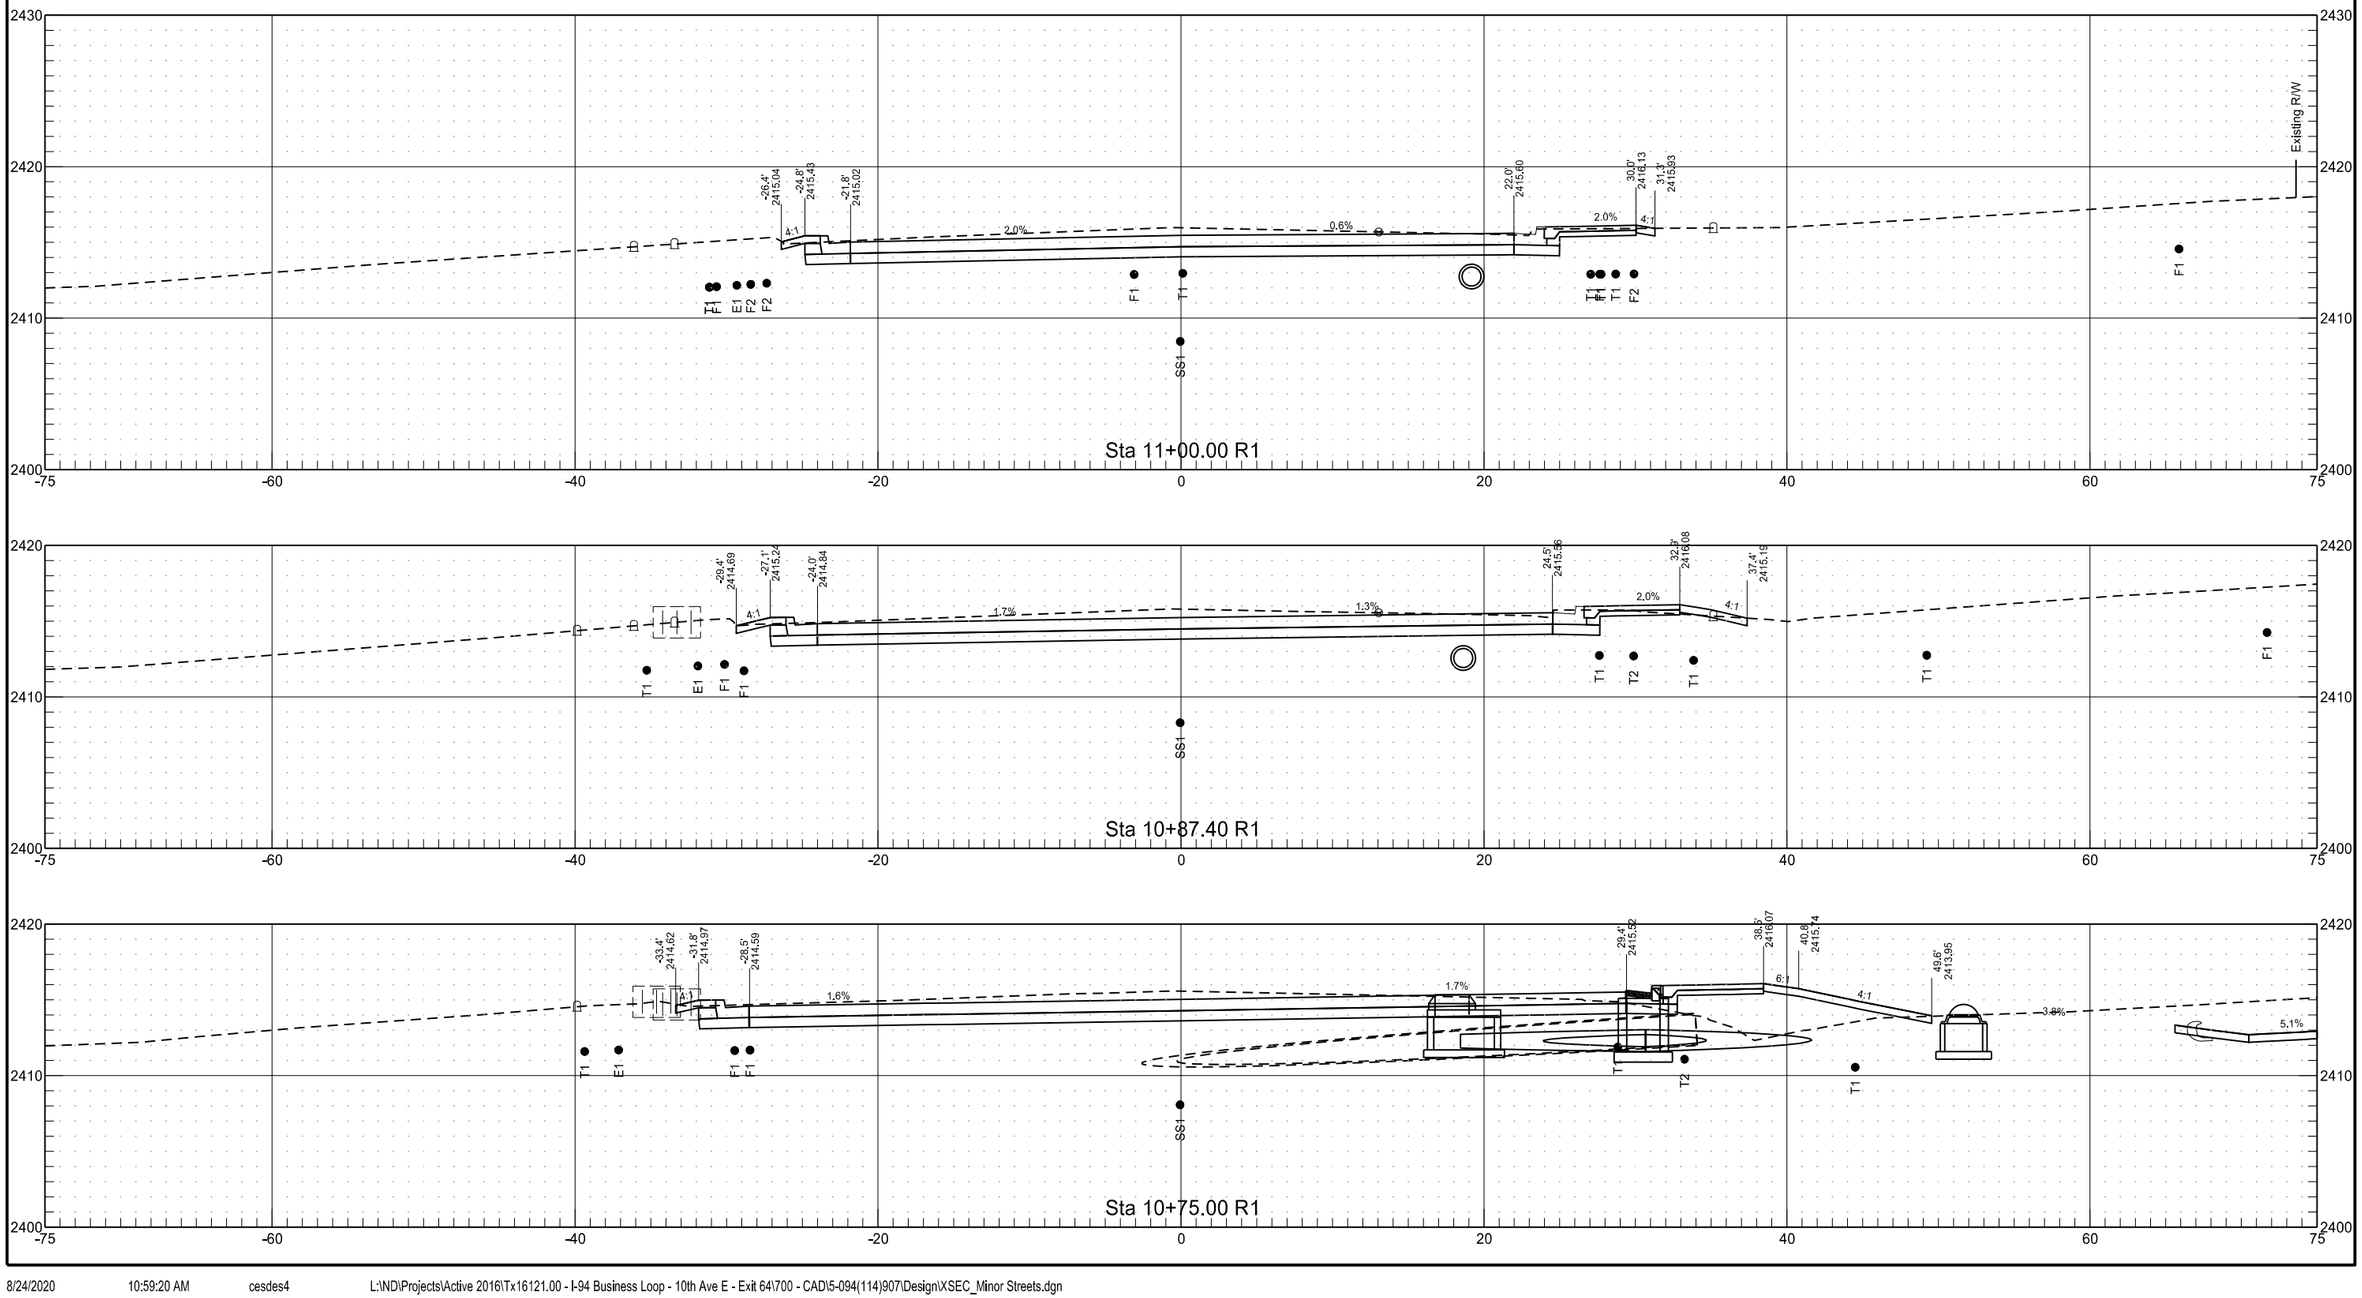


8/24/2020 10:59:20 AM cesdes4 L:\ND\Projects\Active 2016\Tx16121.00 - I-94 Business Loop - 10th Ave E - Exit 64\700 - CAD\5-094(114)907\Design\XSEC_Minor Streets.dgn

10th Ave E


	STATE	PROJECT NO.	SECTION NO.	SHEET NO.
	ND	NHU-5-094(114)907	200	105

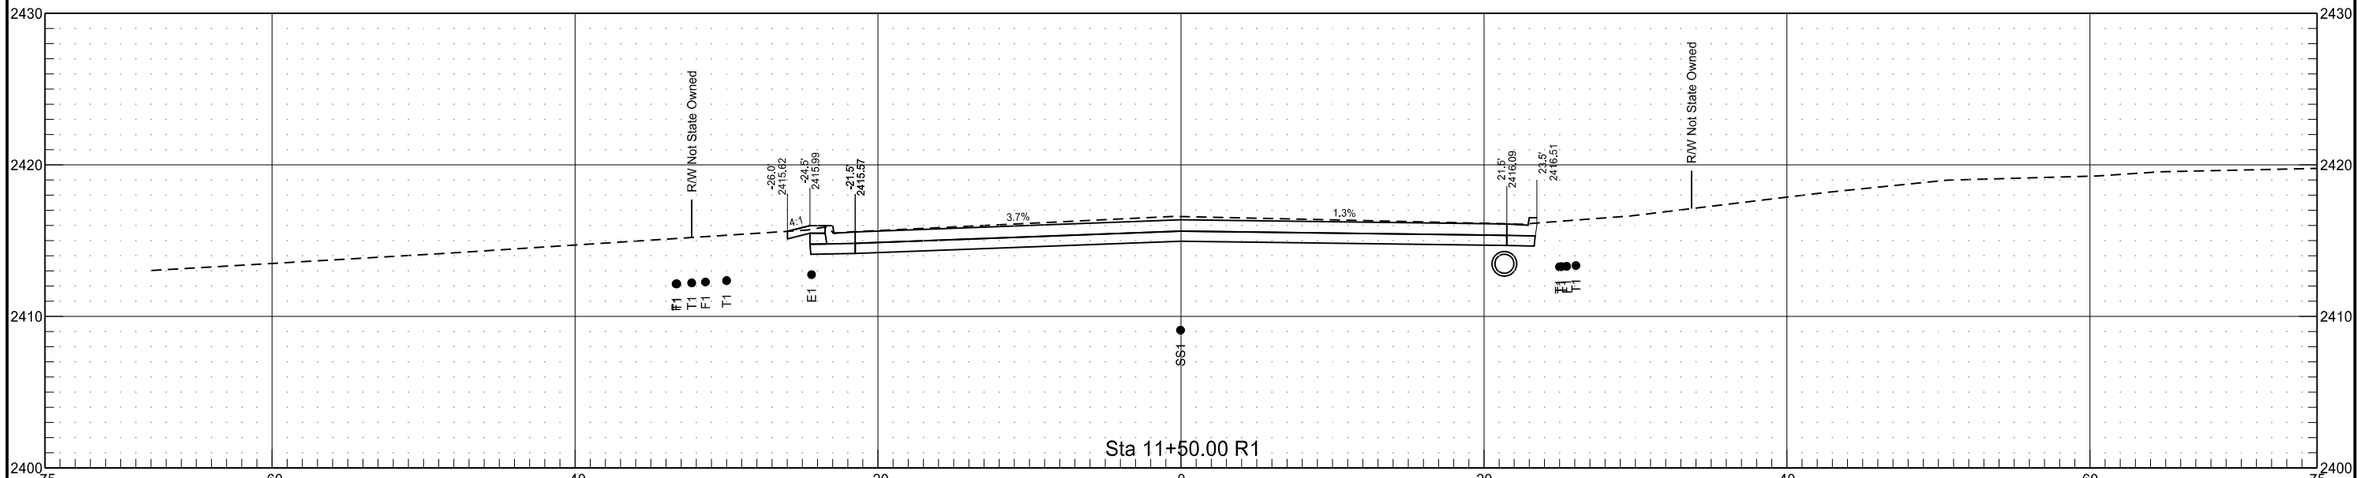


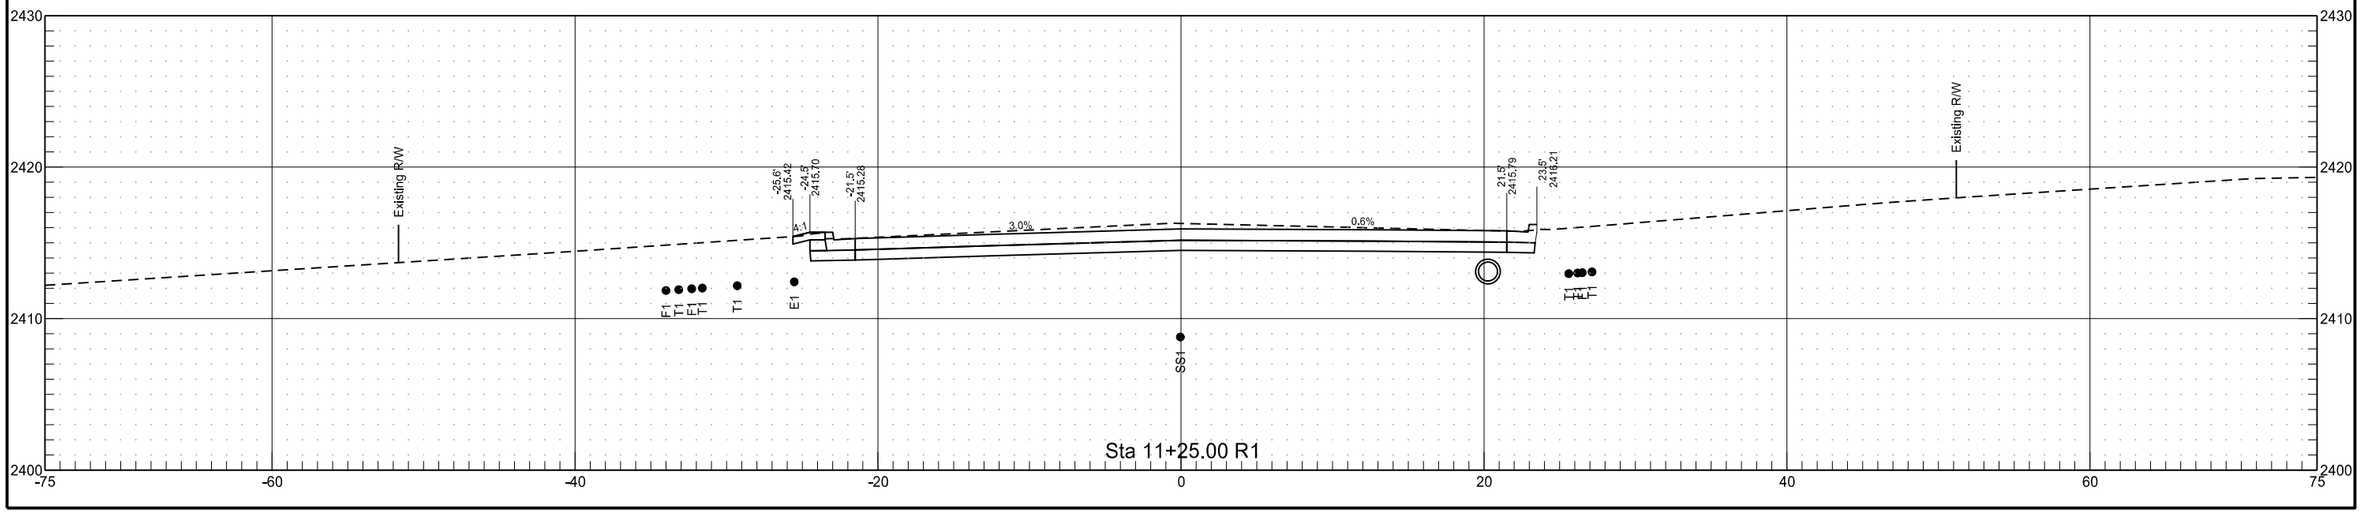

10th Ave E


	STATE	PROJECT NO.	SECTION NO.	SHEET NO.
	ND	NHU-5-094(114)907	200	106

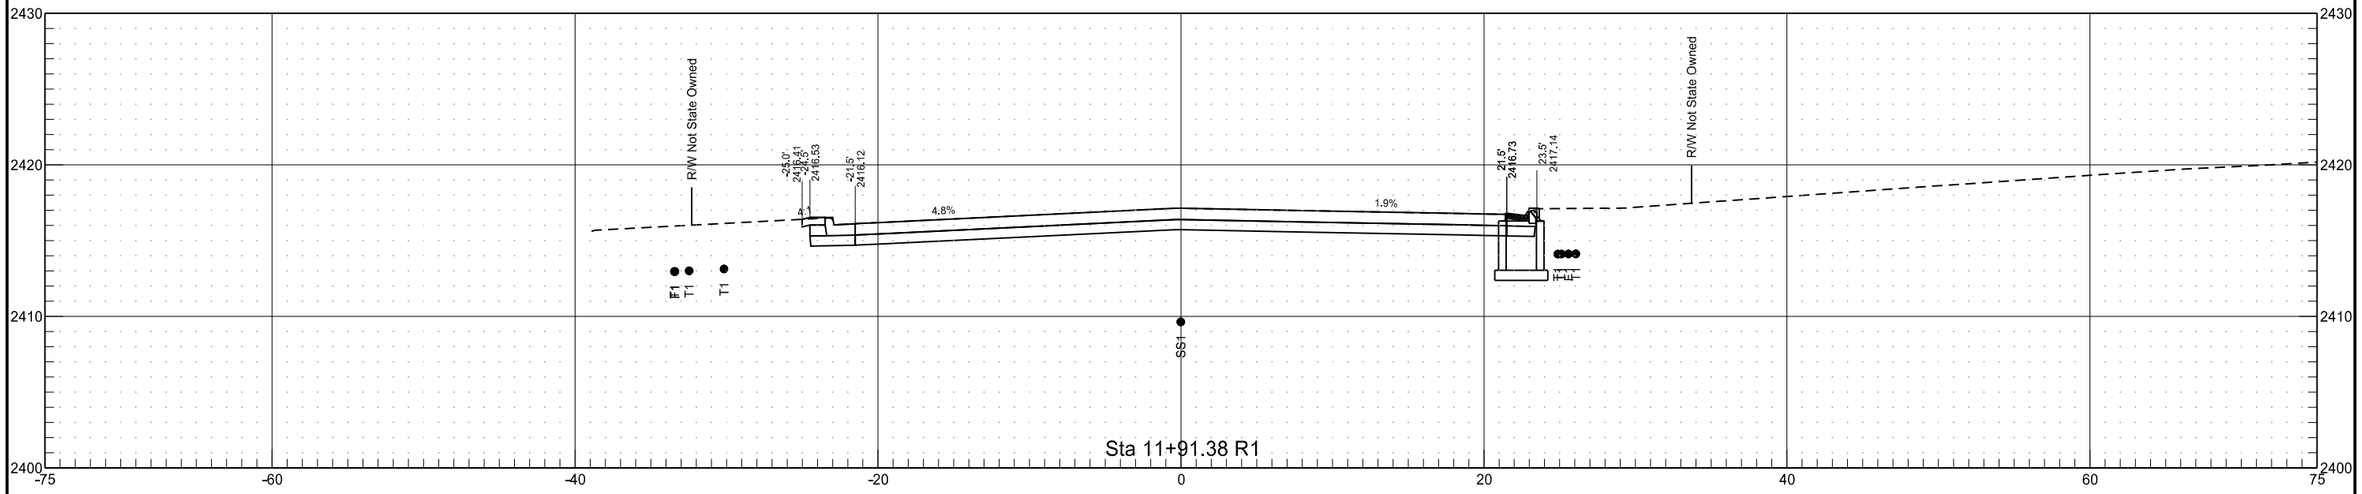


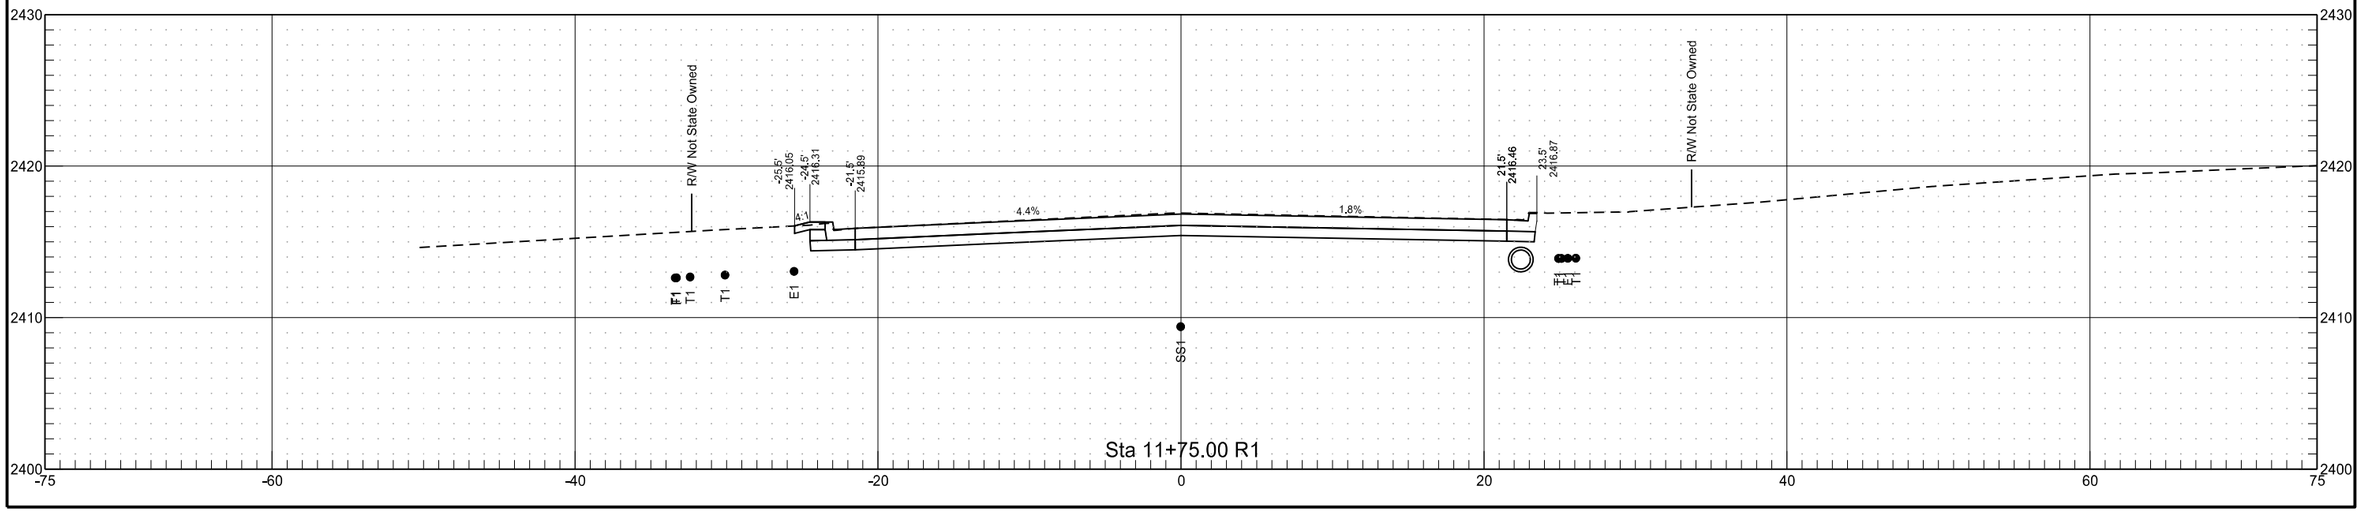

E Villard Street


	STATE	PROJECT NO.	SECTION NO.	SHEET NO.
	ND	NHU-5-094(114)907	200	107

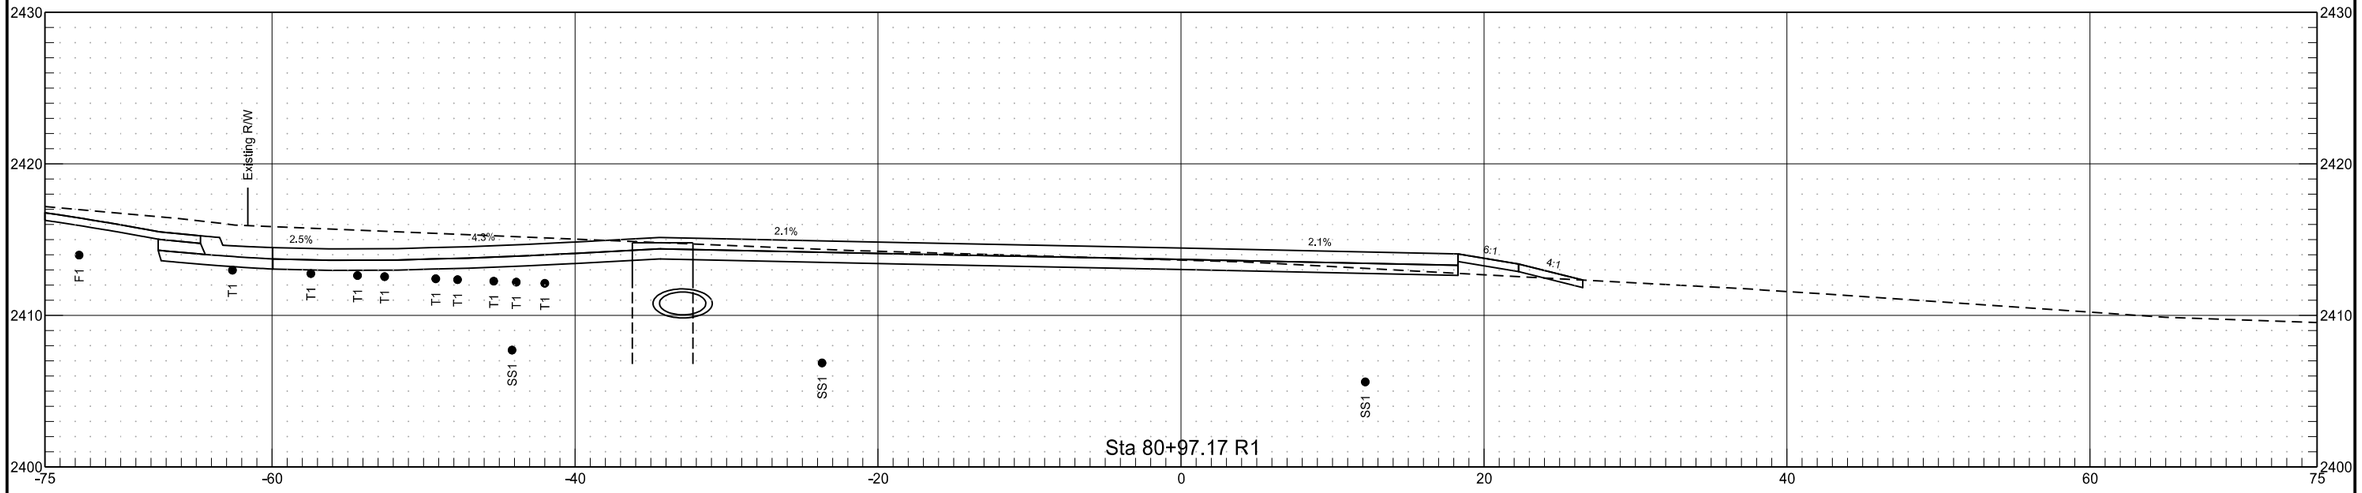

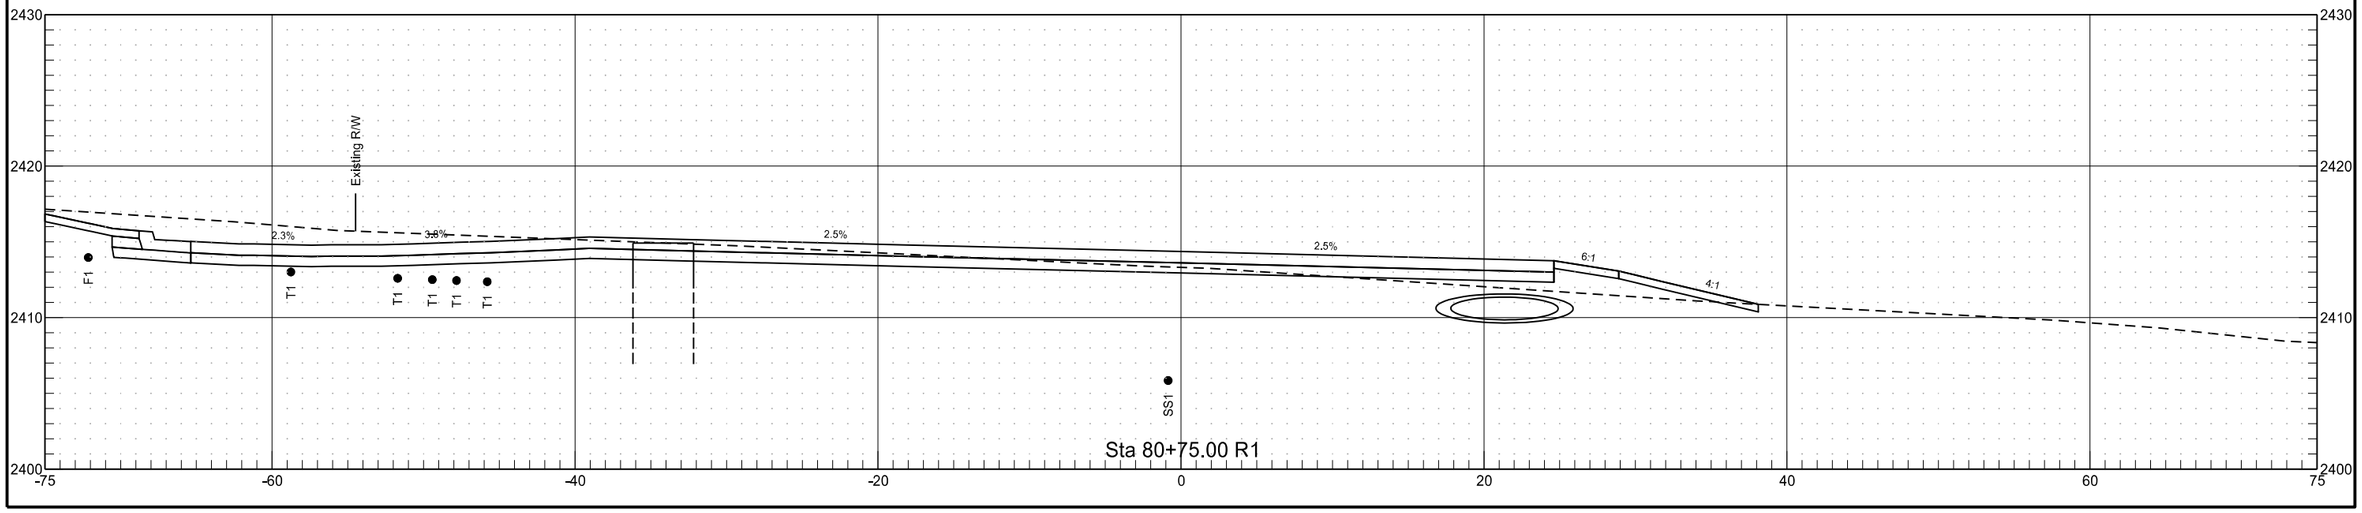


E Villard Street


	STATE	PROJECT NO.	SECTION NO.	SHEET NO.
	ND	NHU-5-094(114)907	200	108

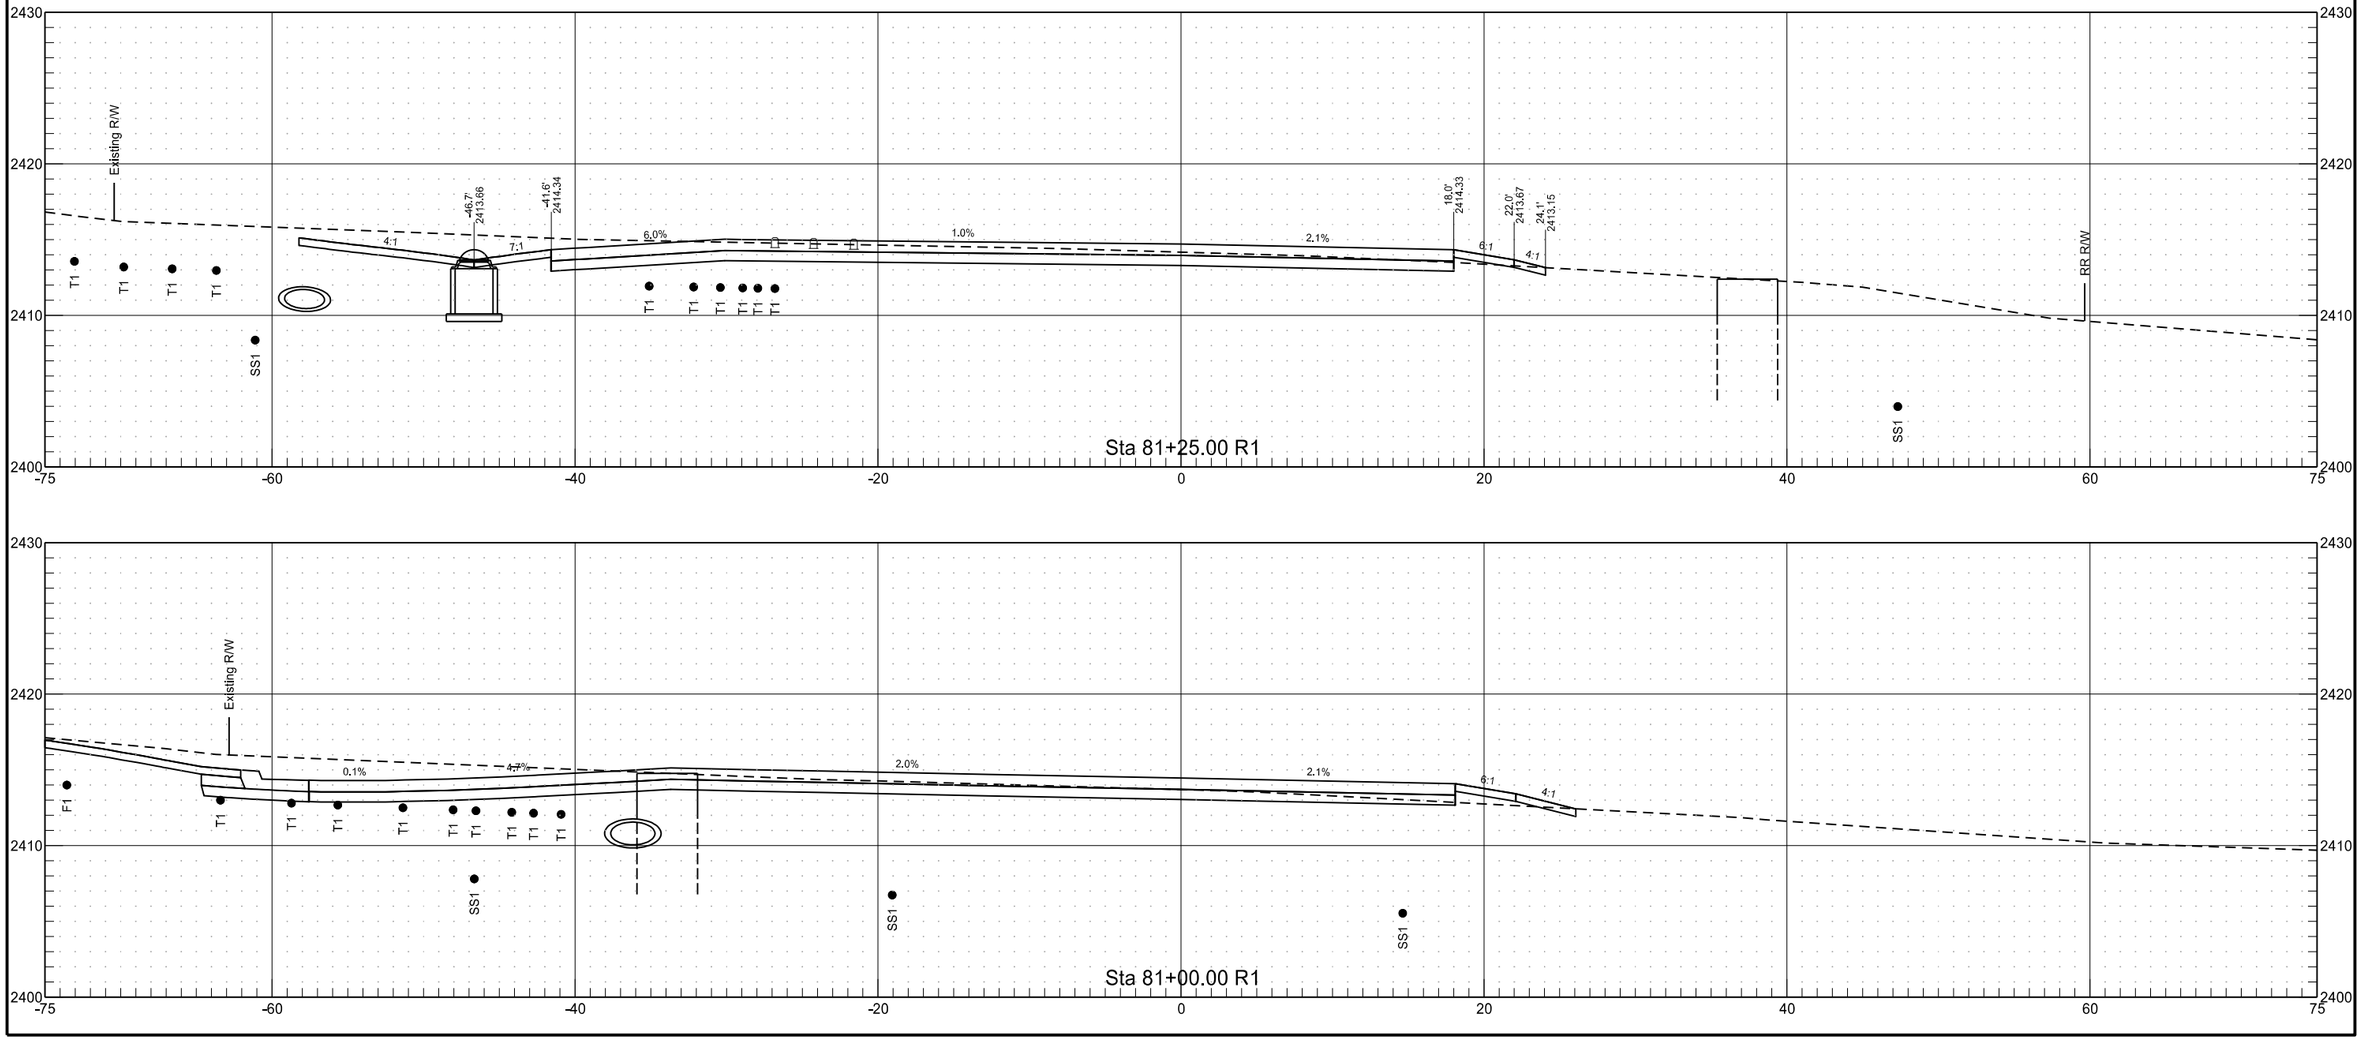


E Villard Street

	STATE	PROJECT NO.	SECTION NO.	SHEET NO.
	ND	NHU-5-094(114)907	200	109

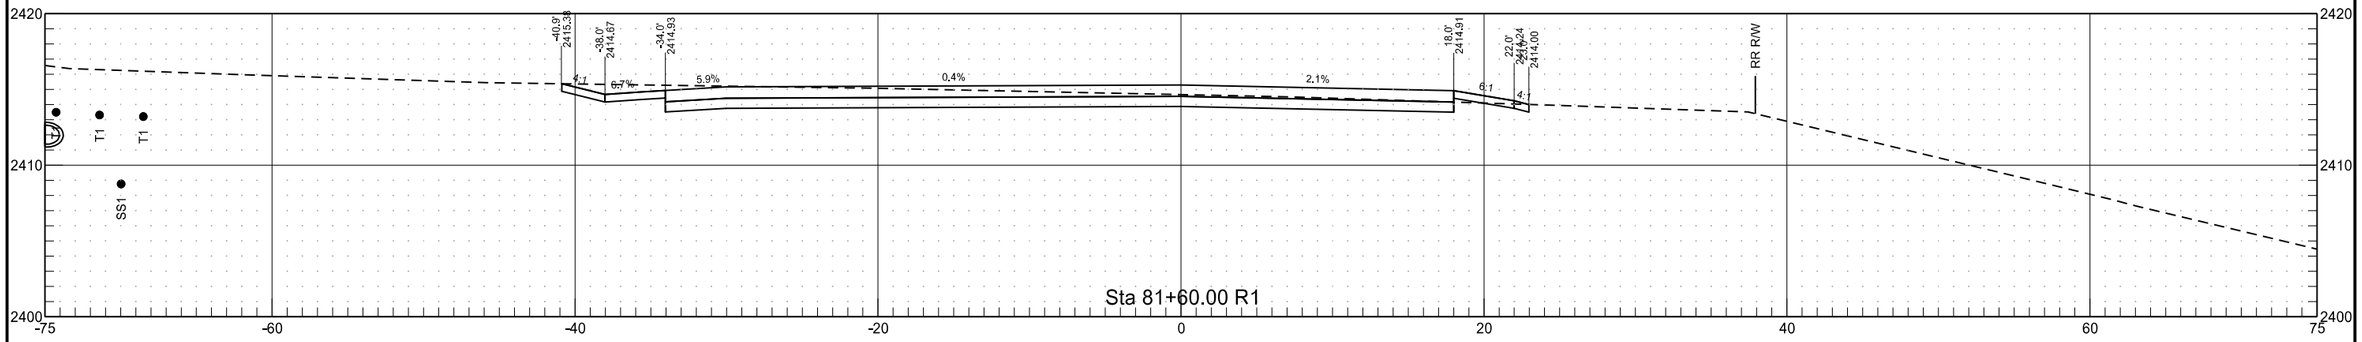


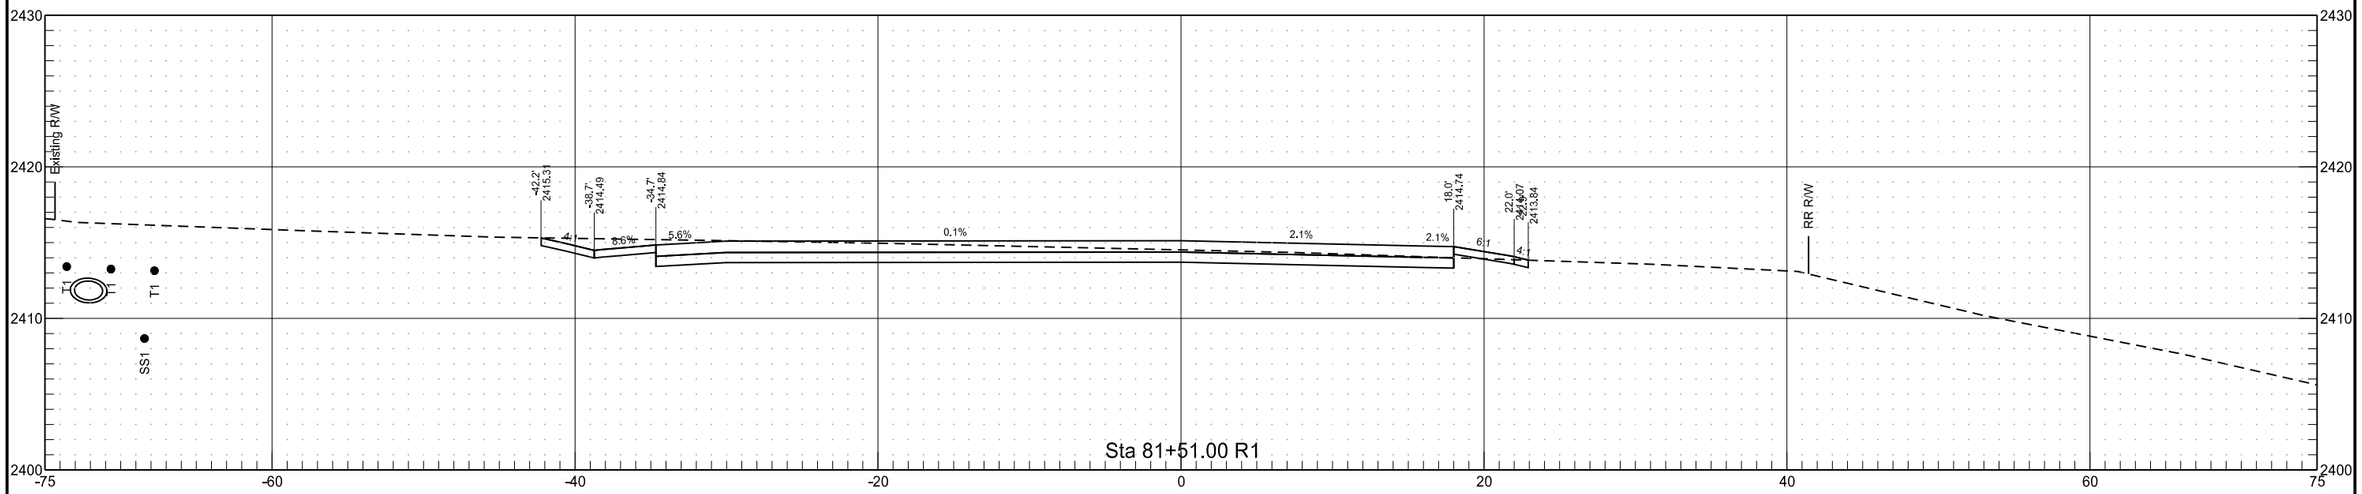

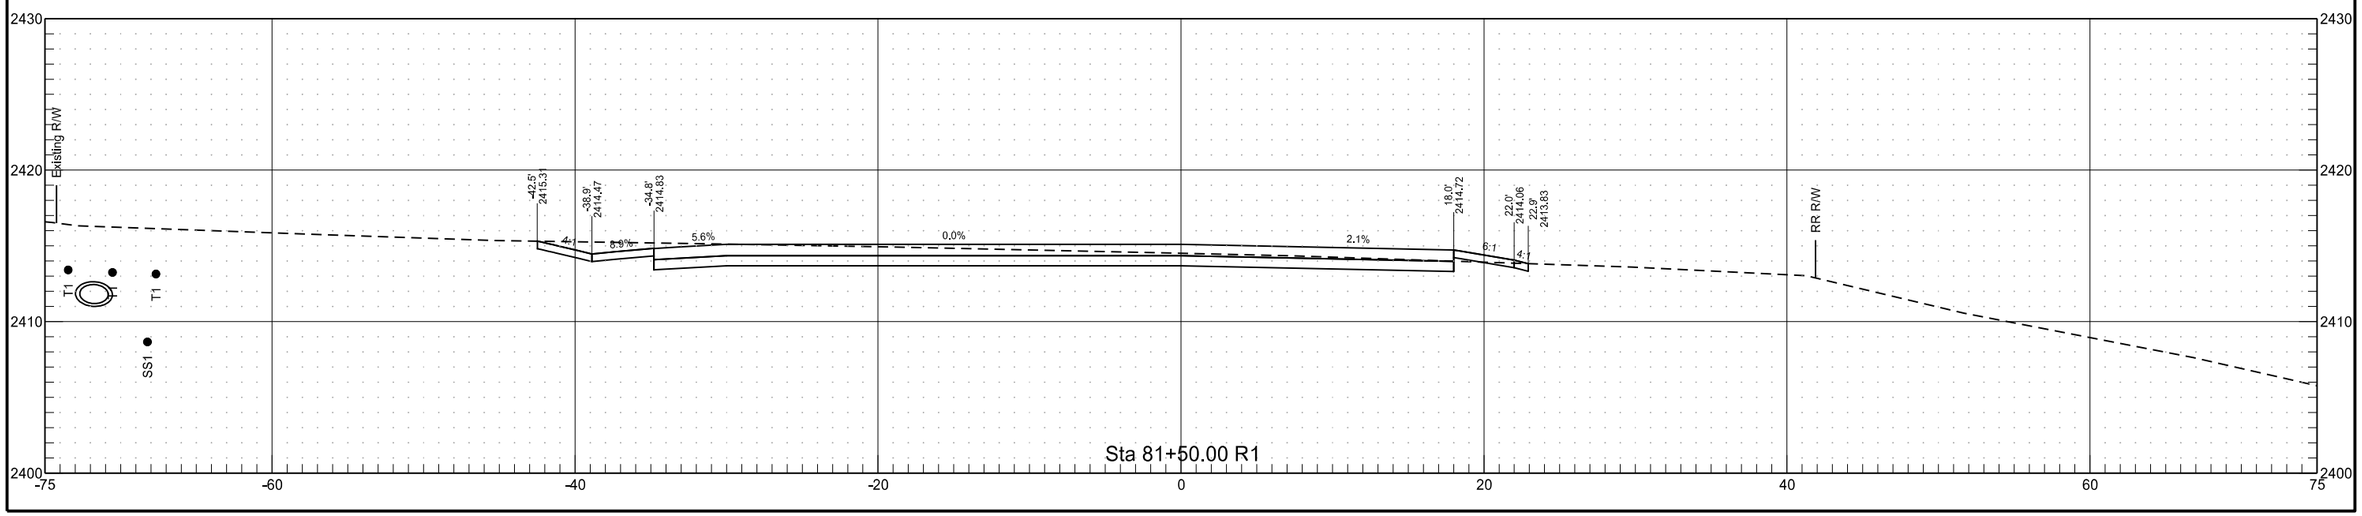


E Villard Street


	STATE	PROJECT NO.	SECTION NO.	SHEET NO.
	ND	NHU-5-094(114)907	200	110

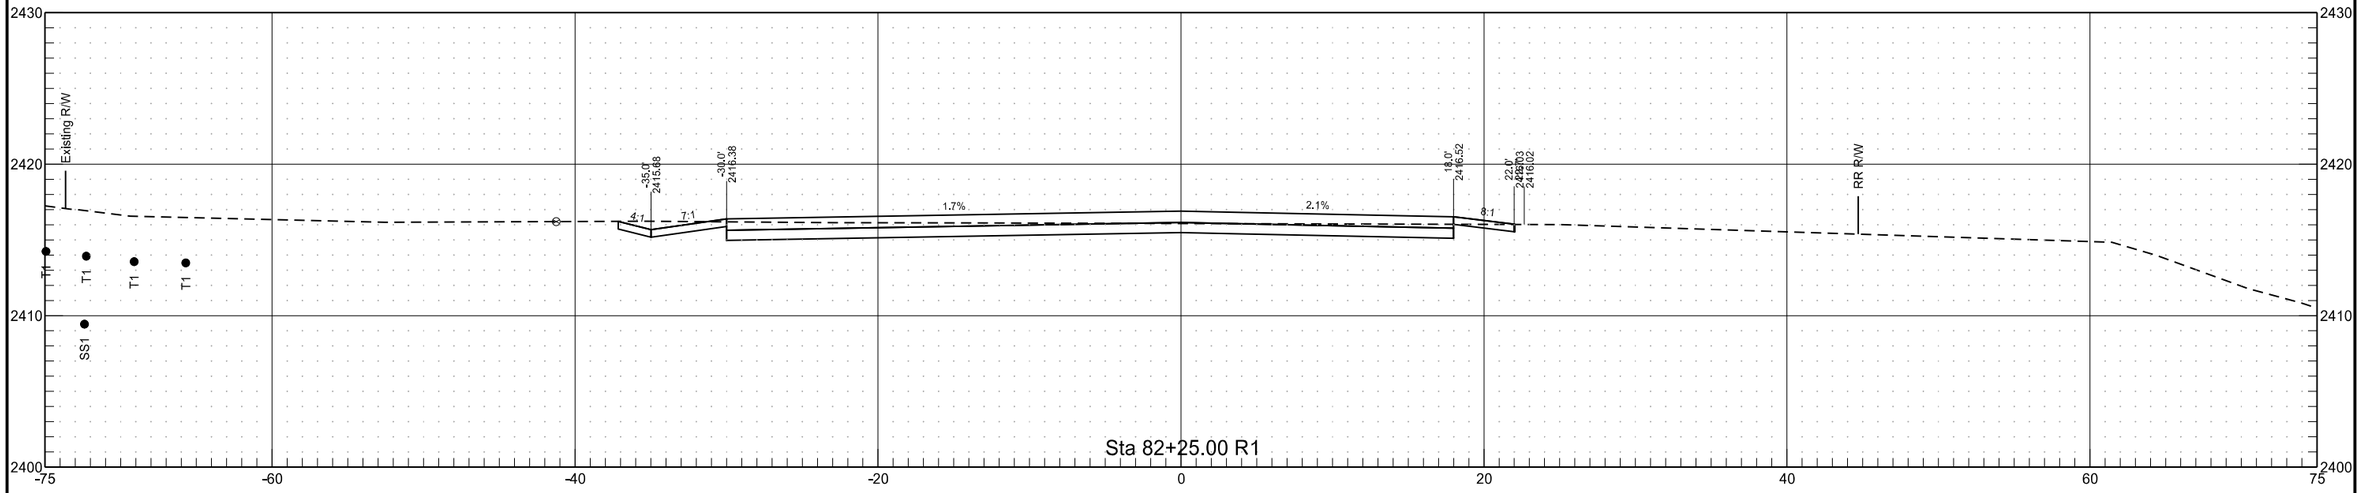

Sta 82+25.00 R1

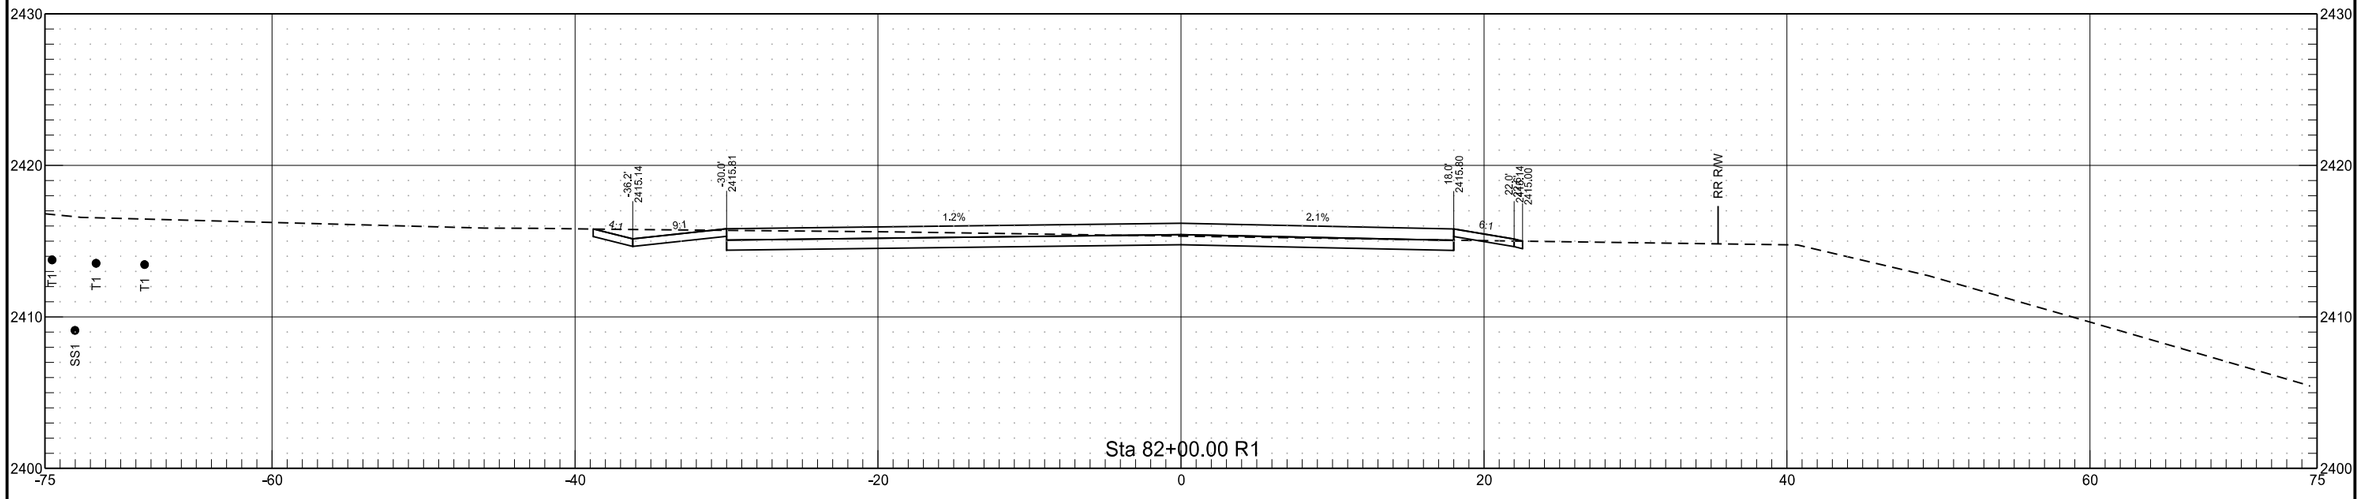


Sta 82+00.00 R1

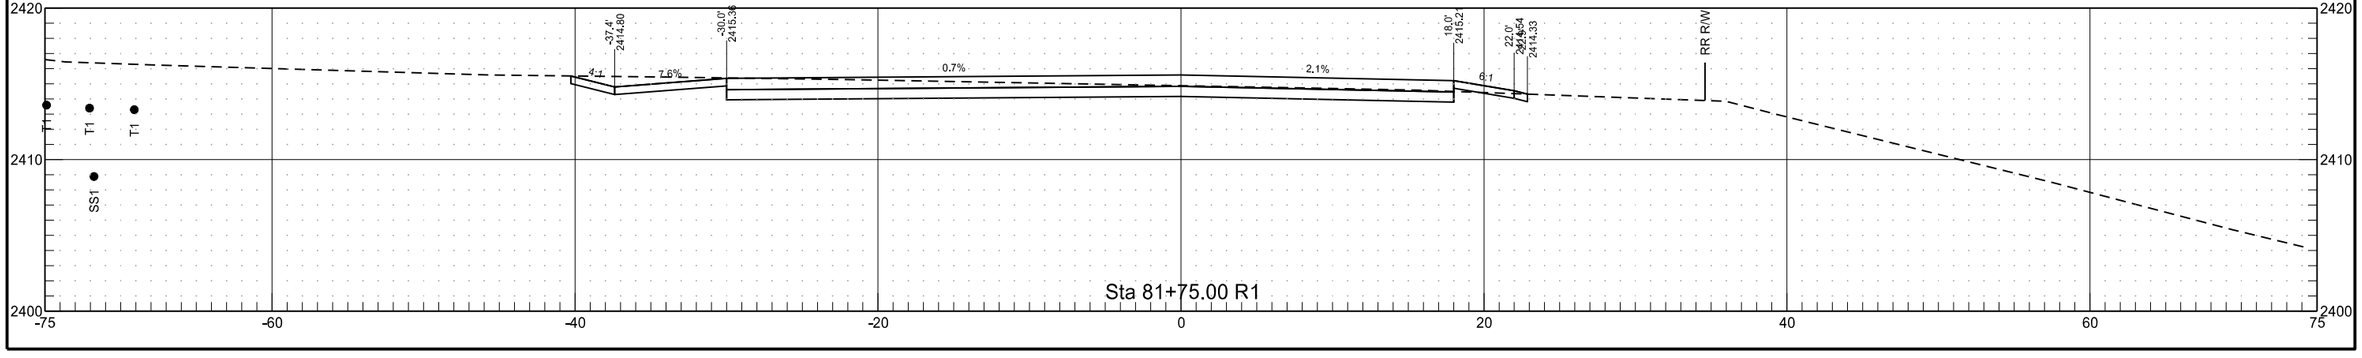

Sta 81+75.00 R1


E Villard Street


	STATE	PROJECT NO.	SECTION NO.	SHEET NO.
	ND	NHU-5-094(114)907	200	111

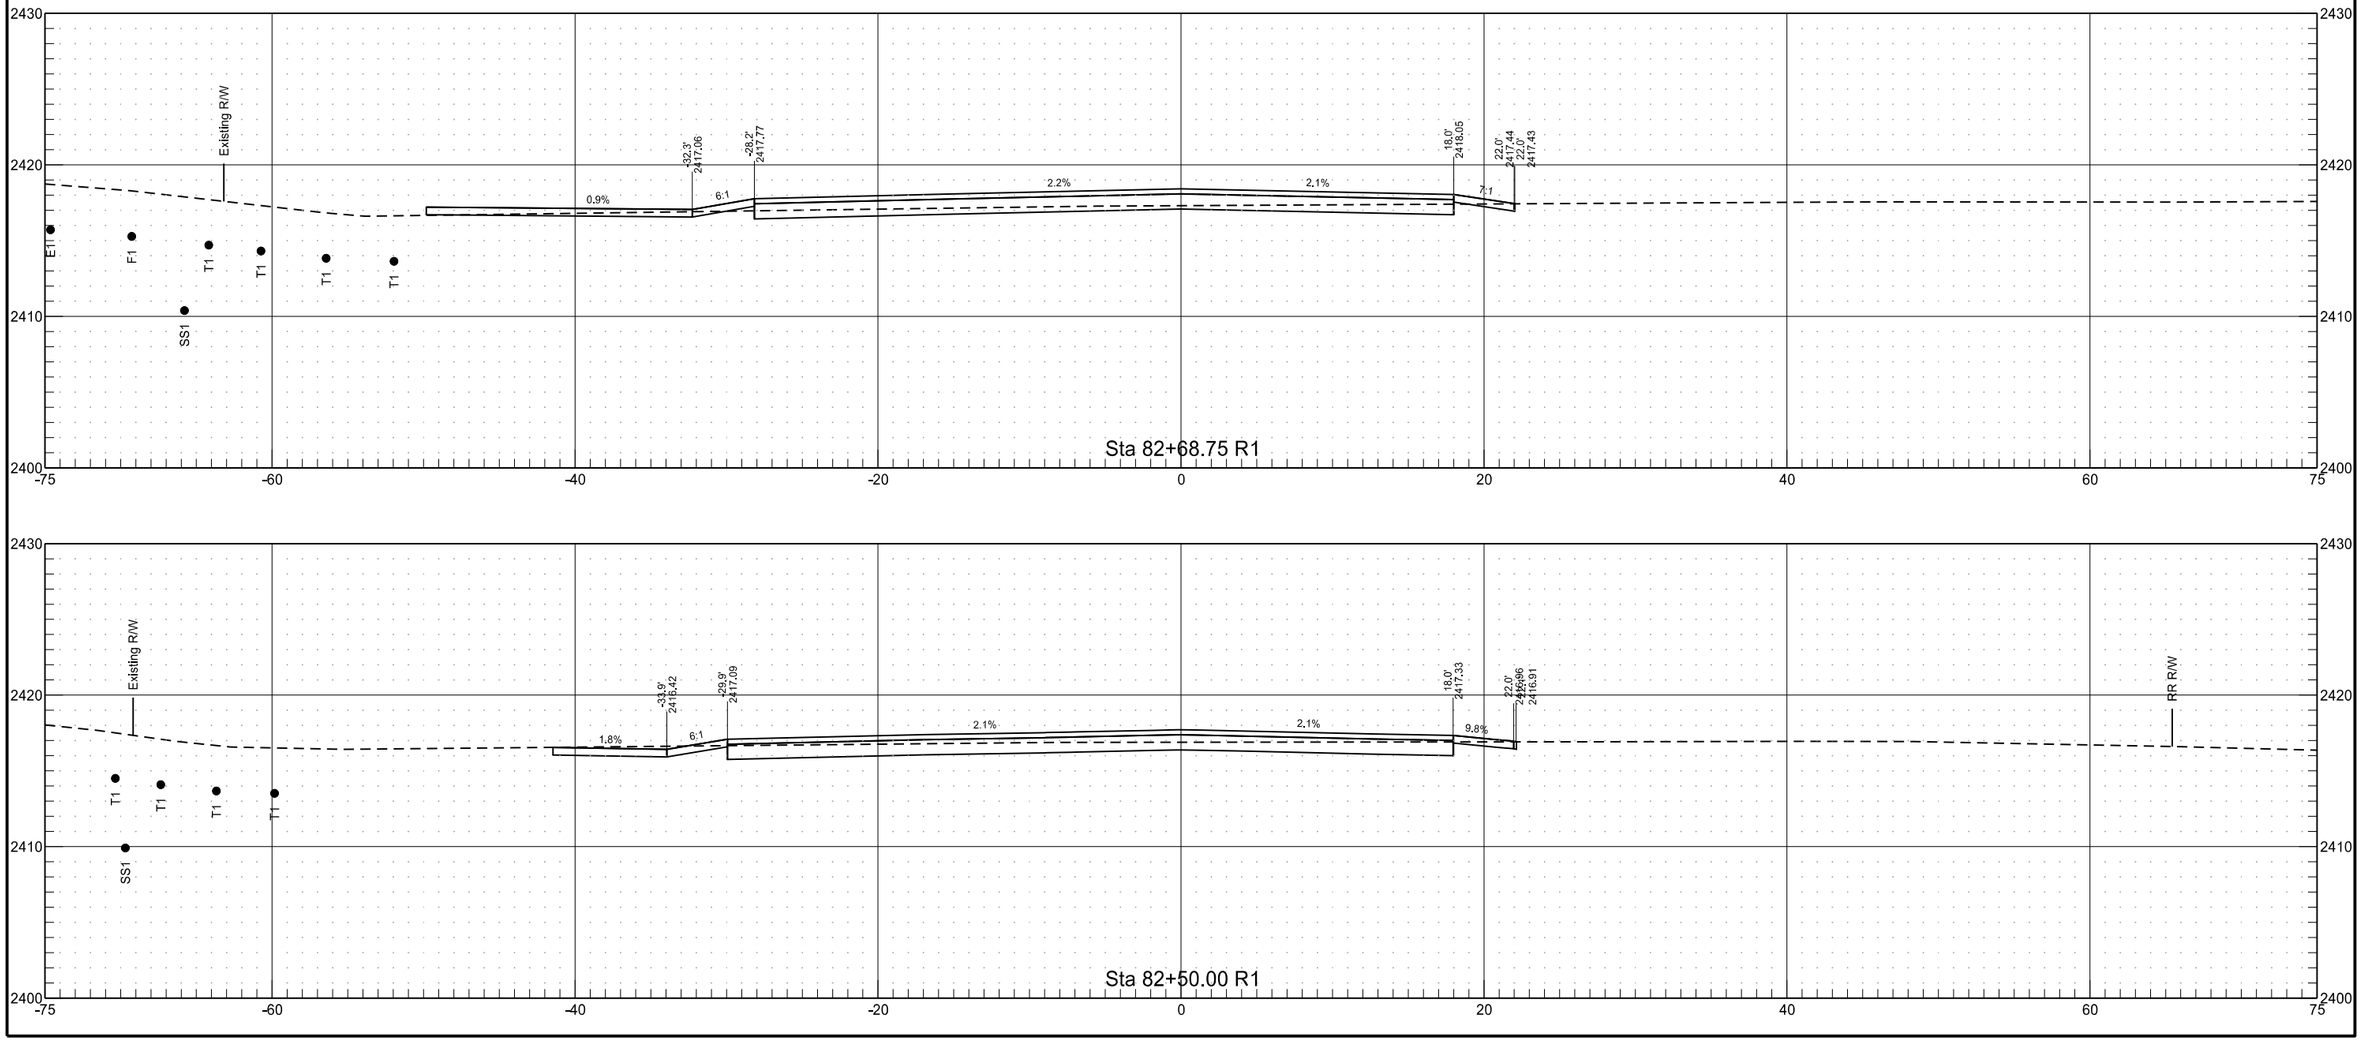


E Villard Street

	STATE	PROJECT NO.	SECTION NO.	SHEET NO.
	ND	NHU-5-094(114)907	200	112

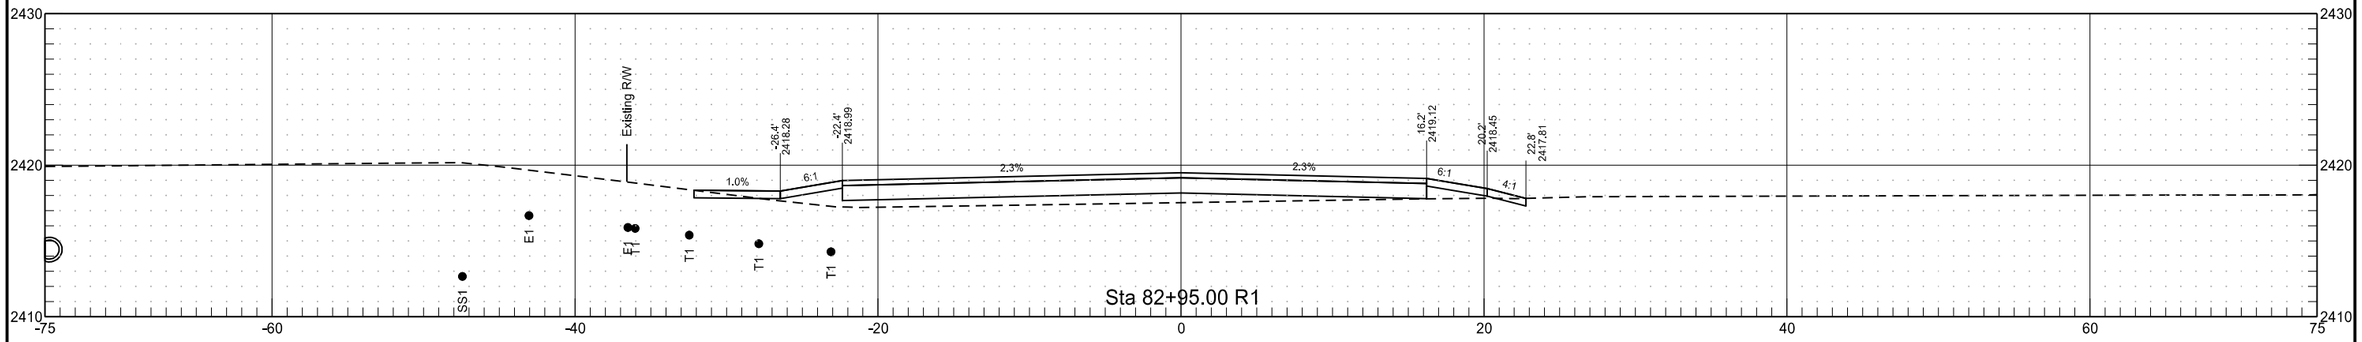


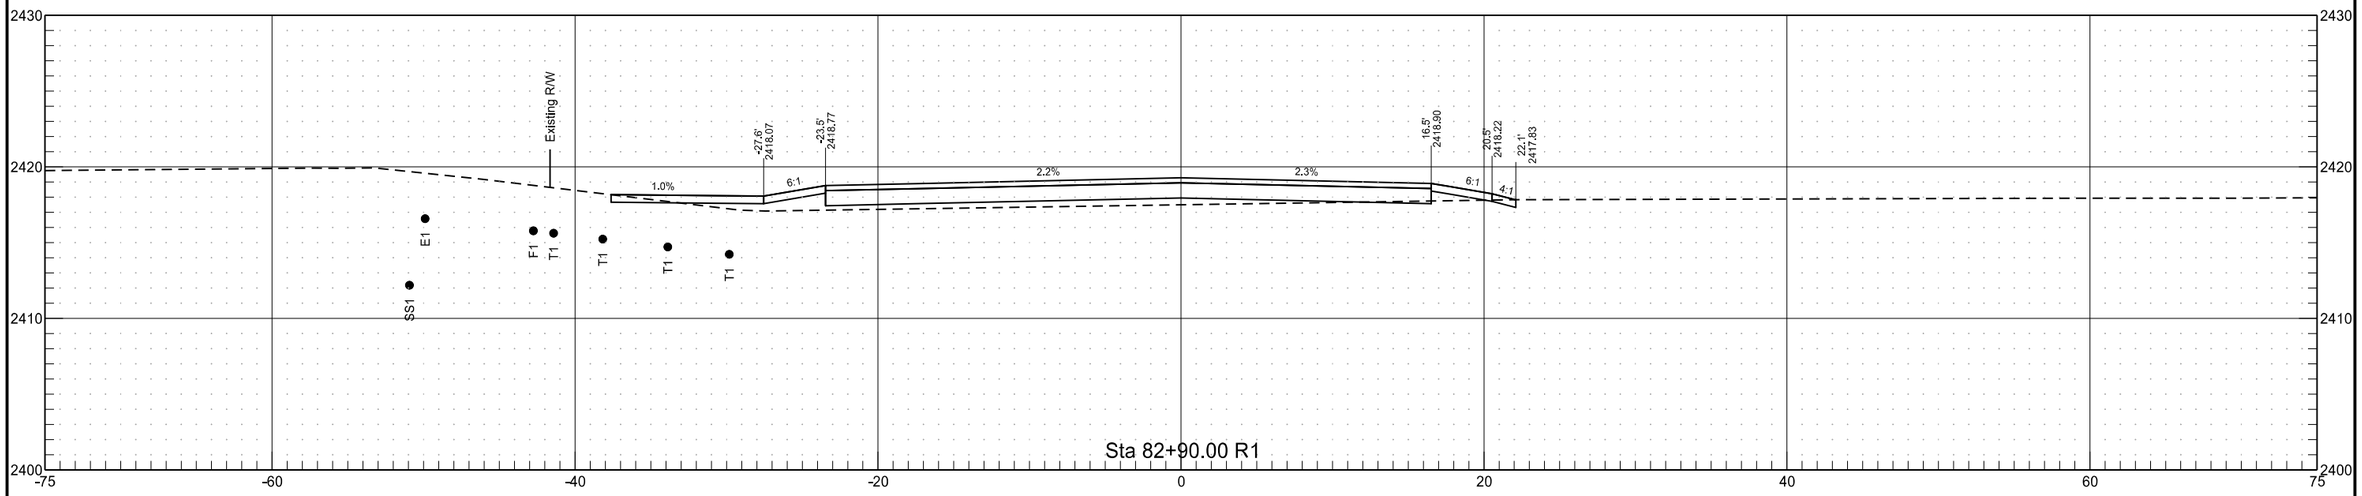


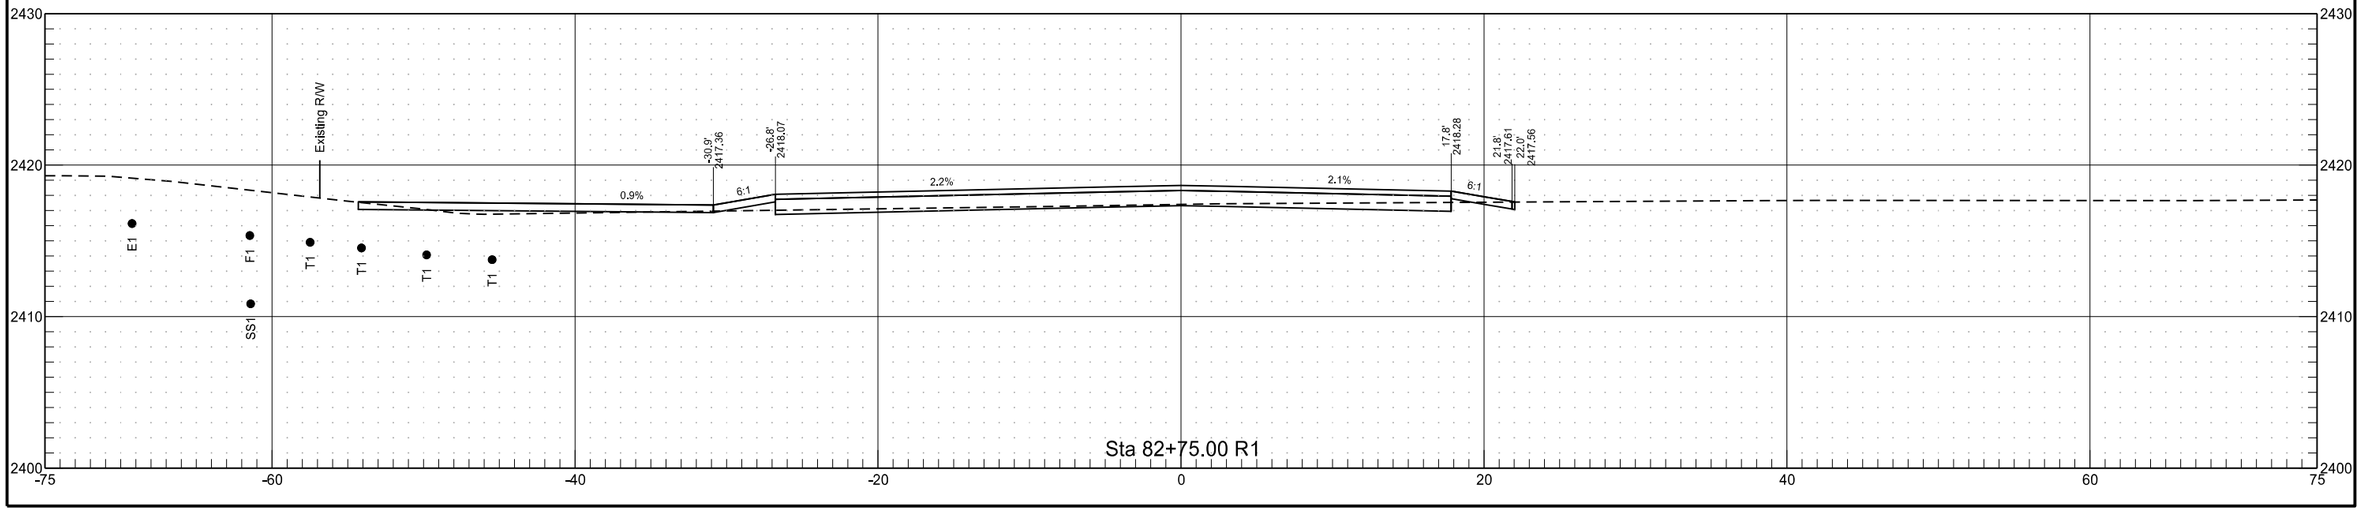


E Villard Street

	STATE	PROJECT NO.	SECTION NO.	SHEET NO.
	ND	NHU-5-094(114)907	200	113

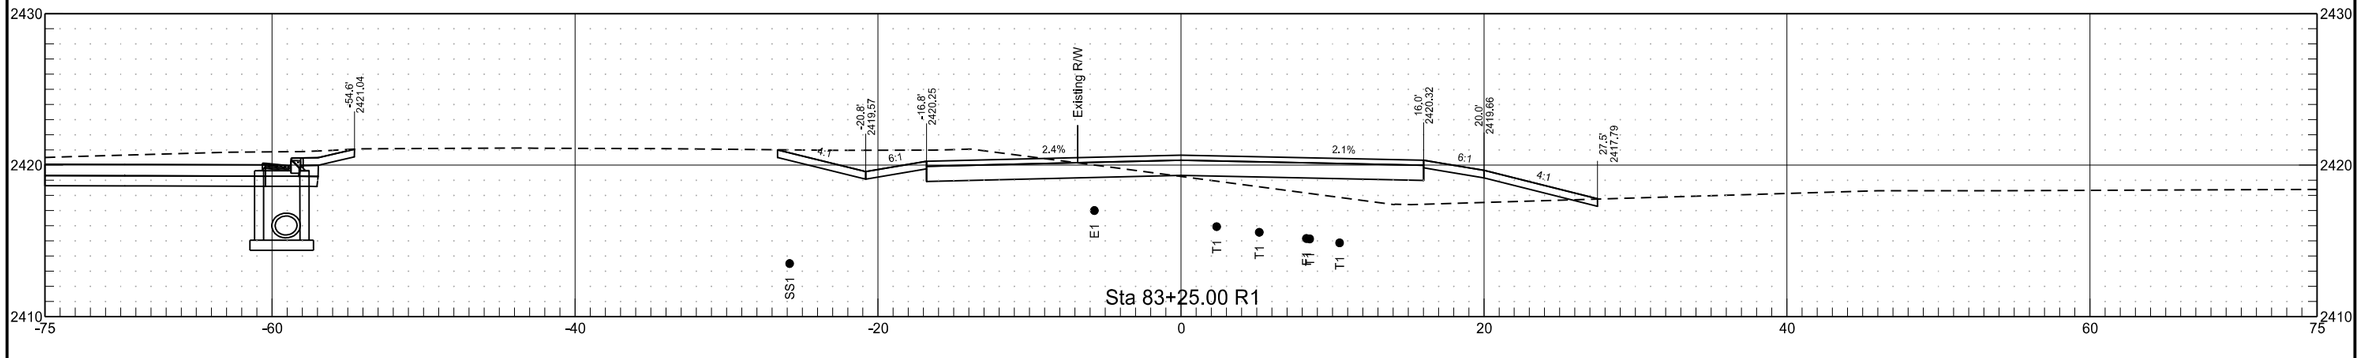


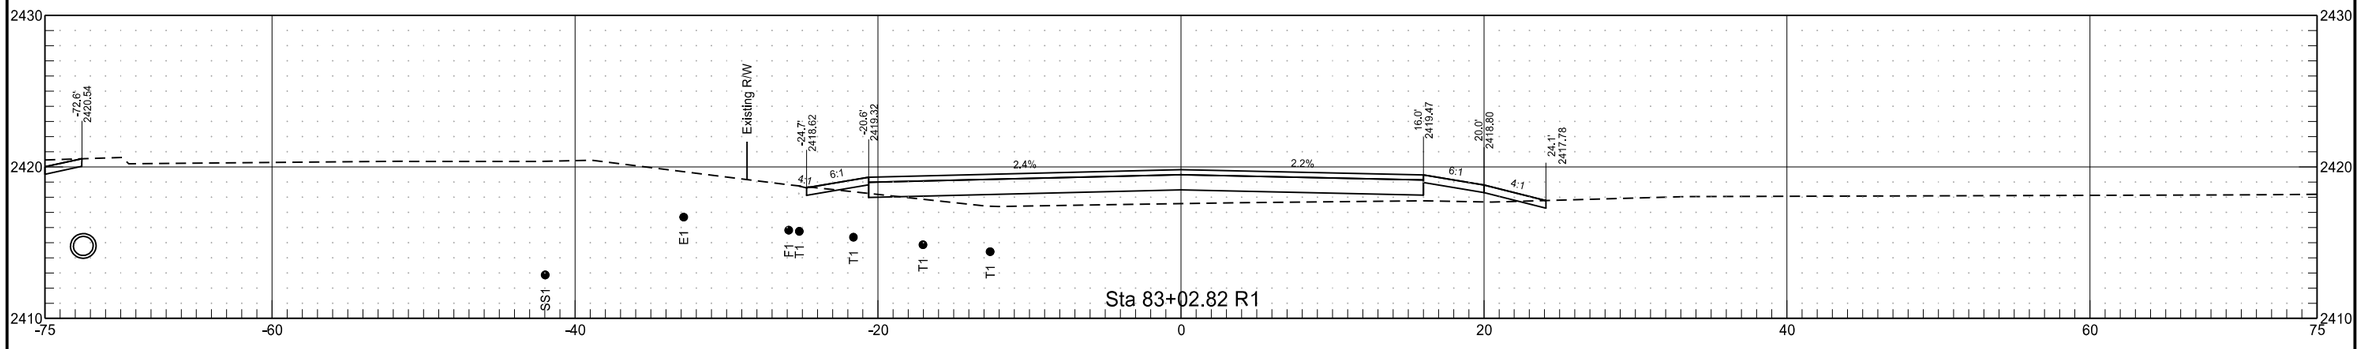


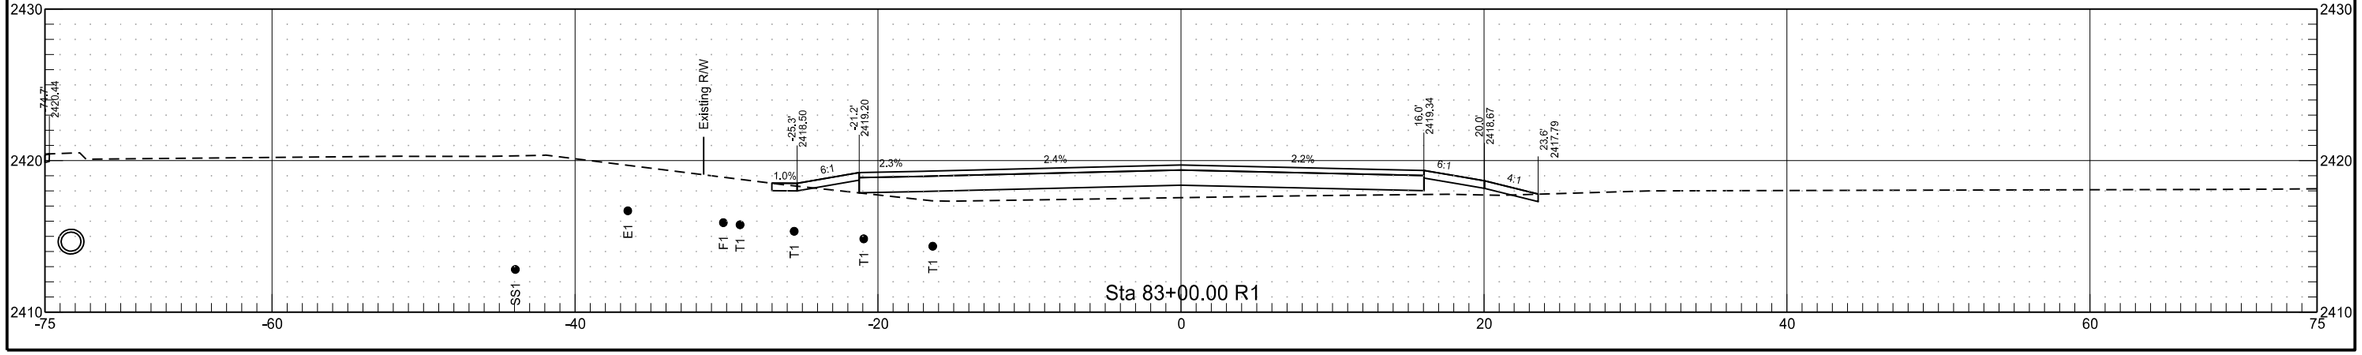


E Villard Street

	STATE	PROJECT NO.	SECTION NO.	SHEET NO.
	ND	NHU-5-094(114)907	200	114

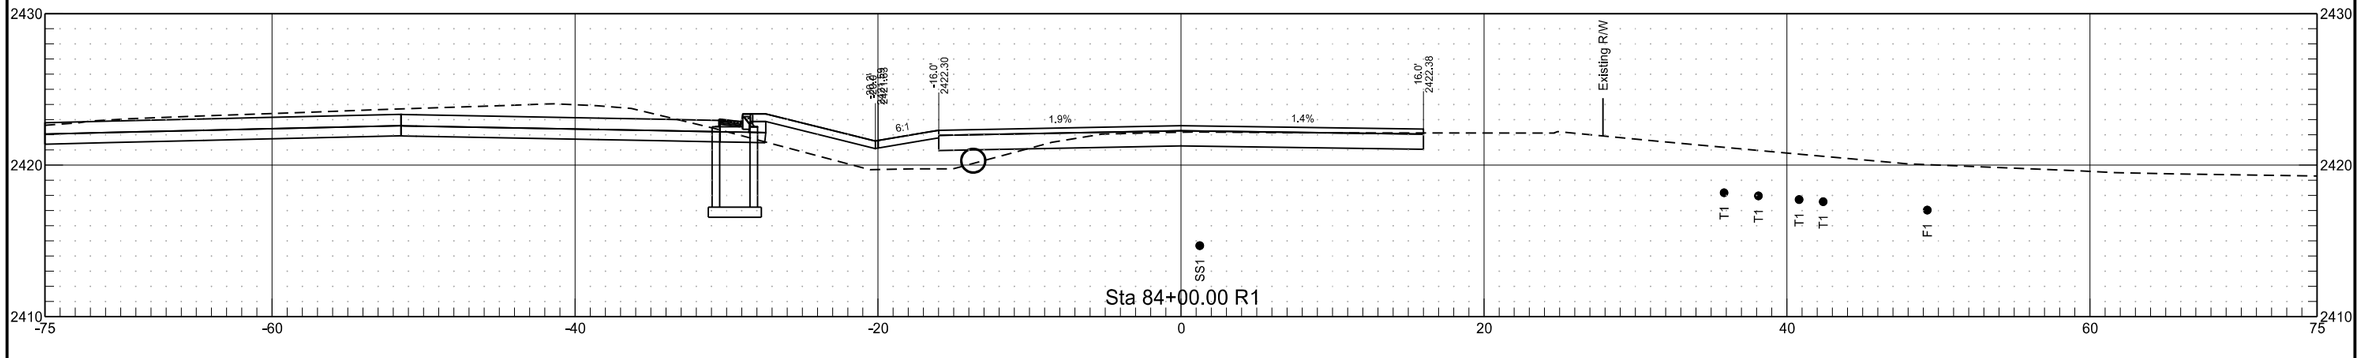


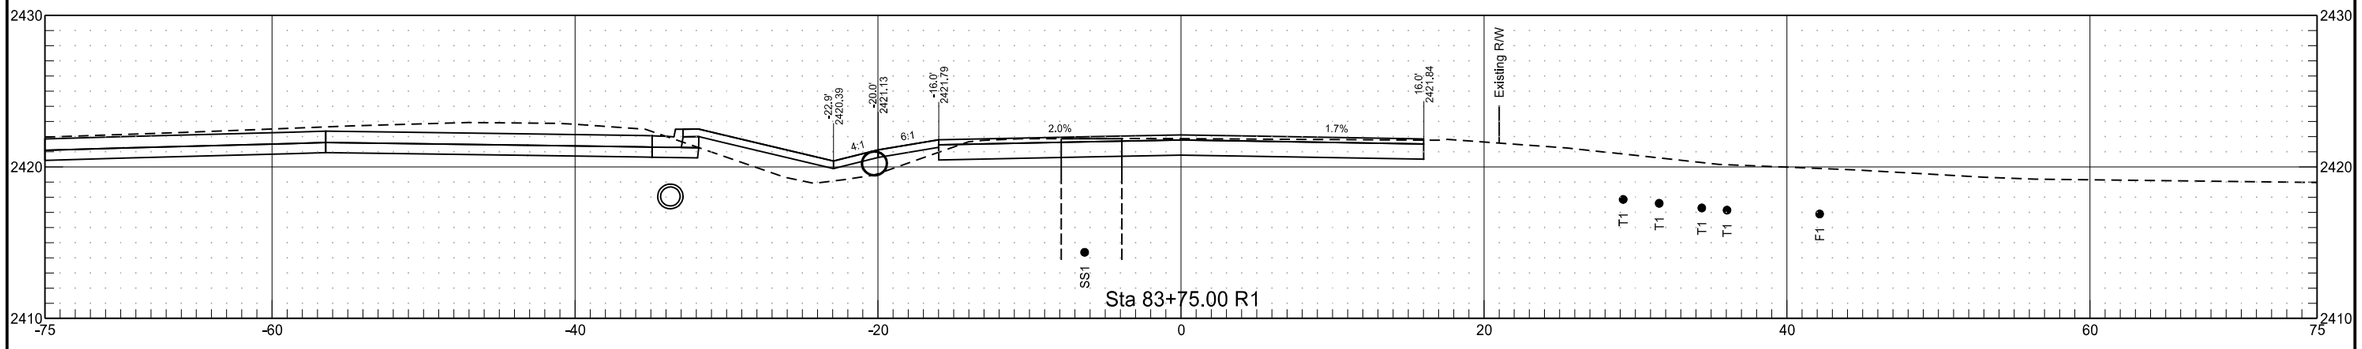

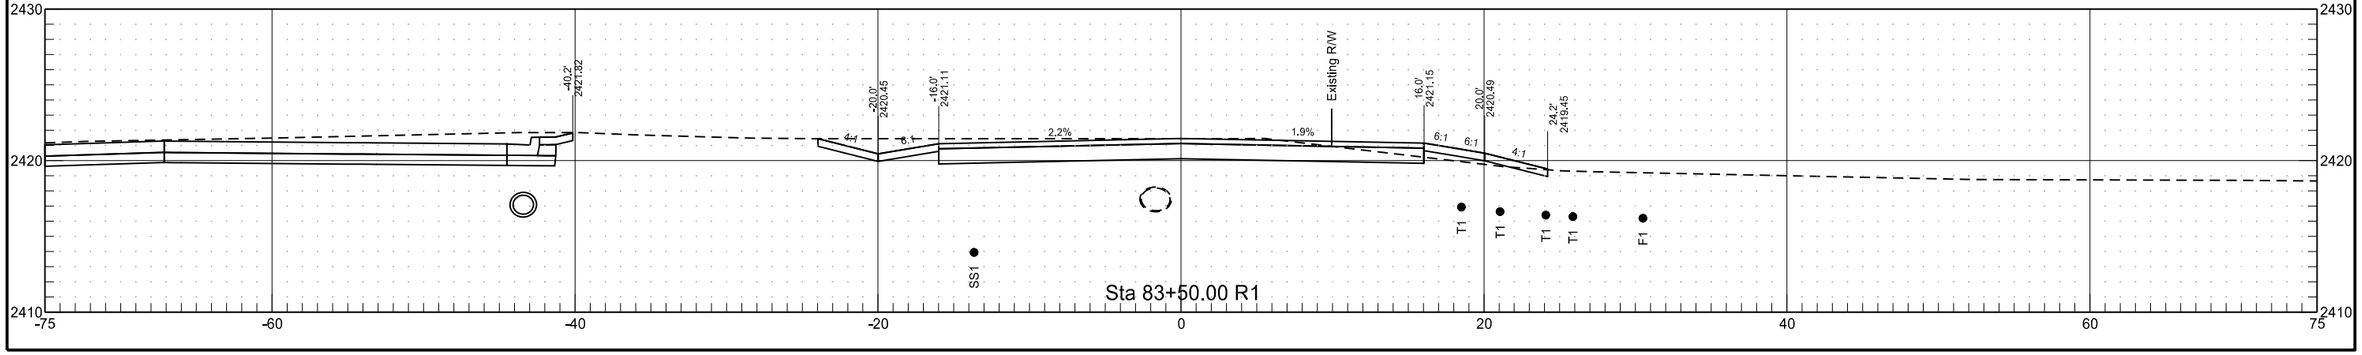


E Villard Street


	STATE	PROJECT NO.	SECTION NO.	SHEET NO.
	ND	NHU-5-094(114)907	200	115

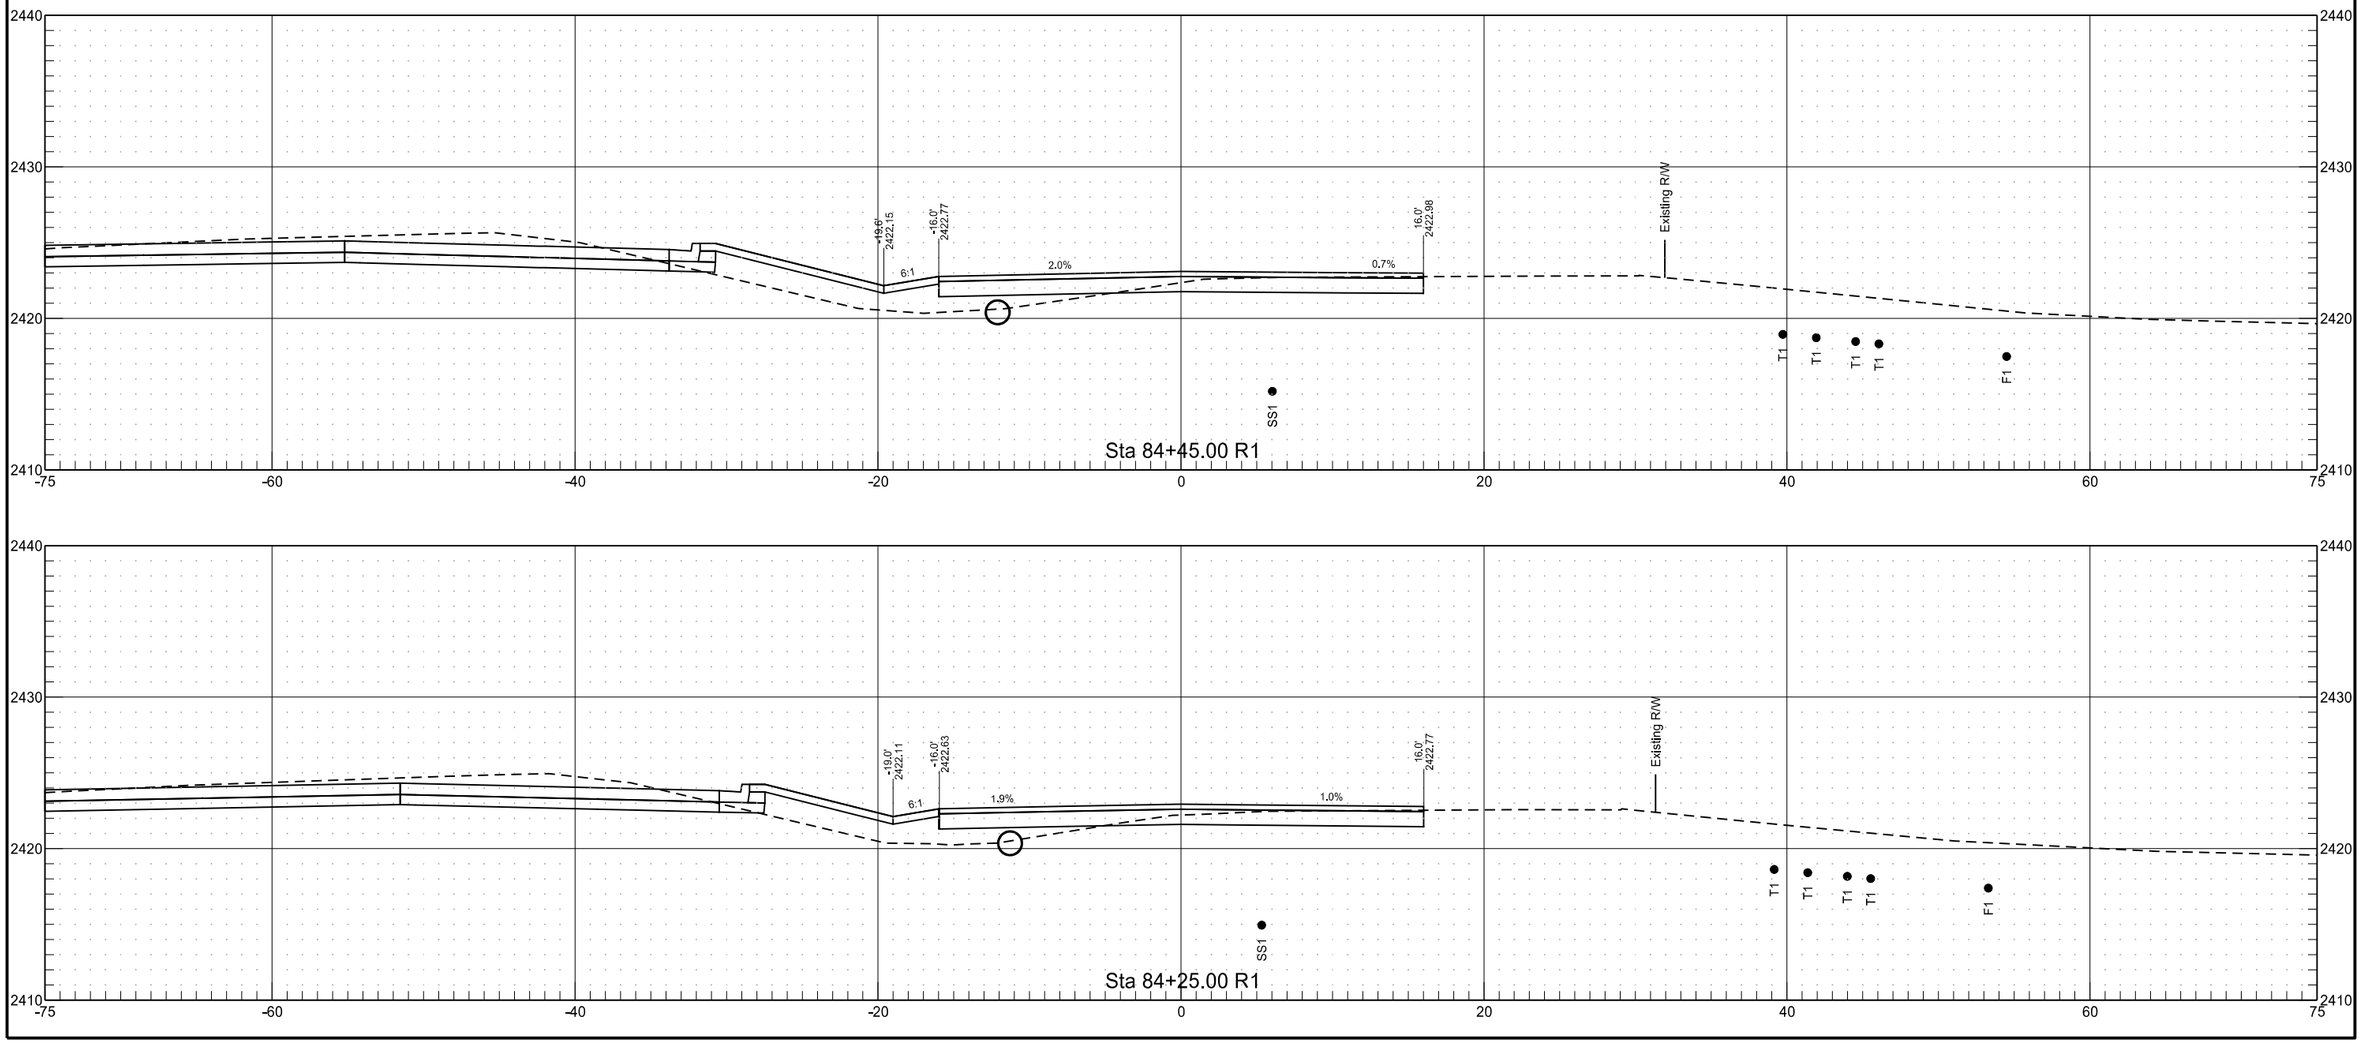

E Villard Street


	STATE	PROJECT NO.	SECTION NO.	SHEET NO.
	ND	NHU-5-094(114)907	200	116

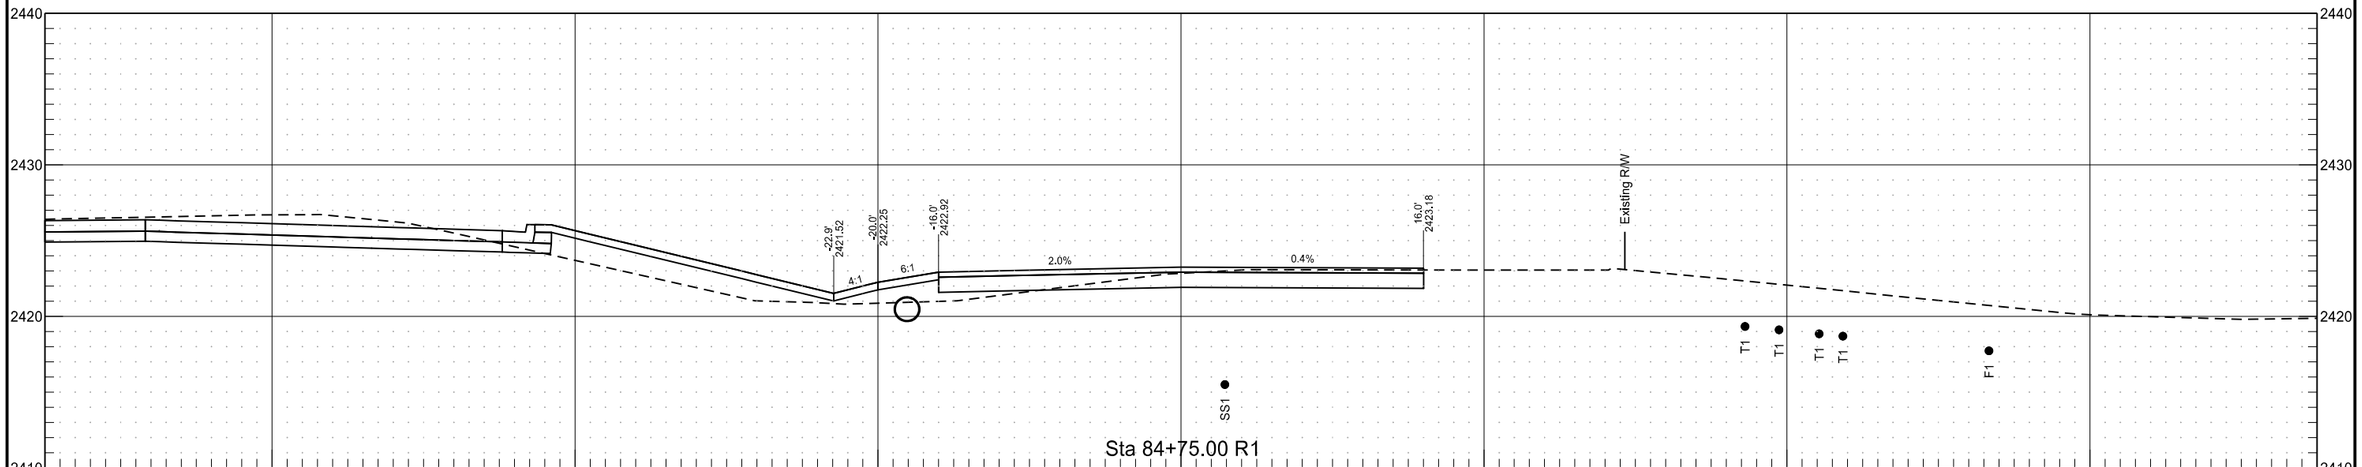

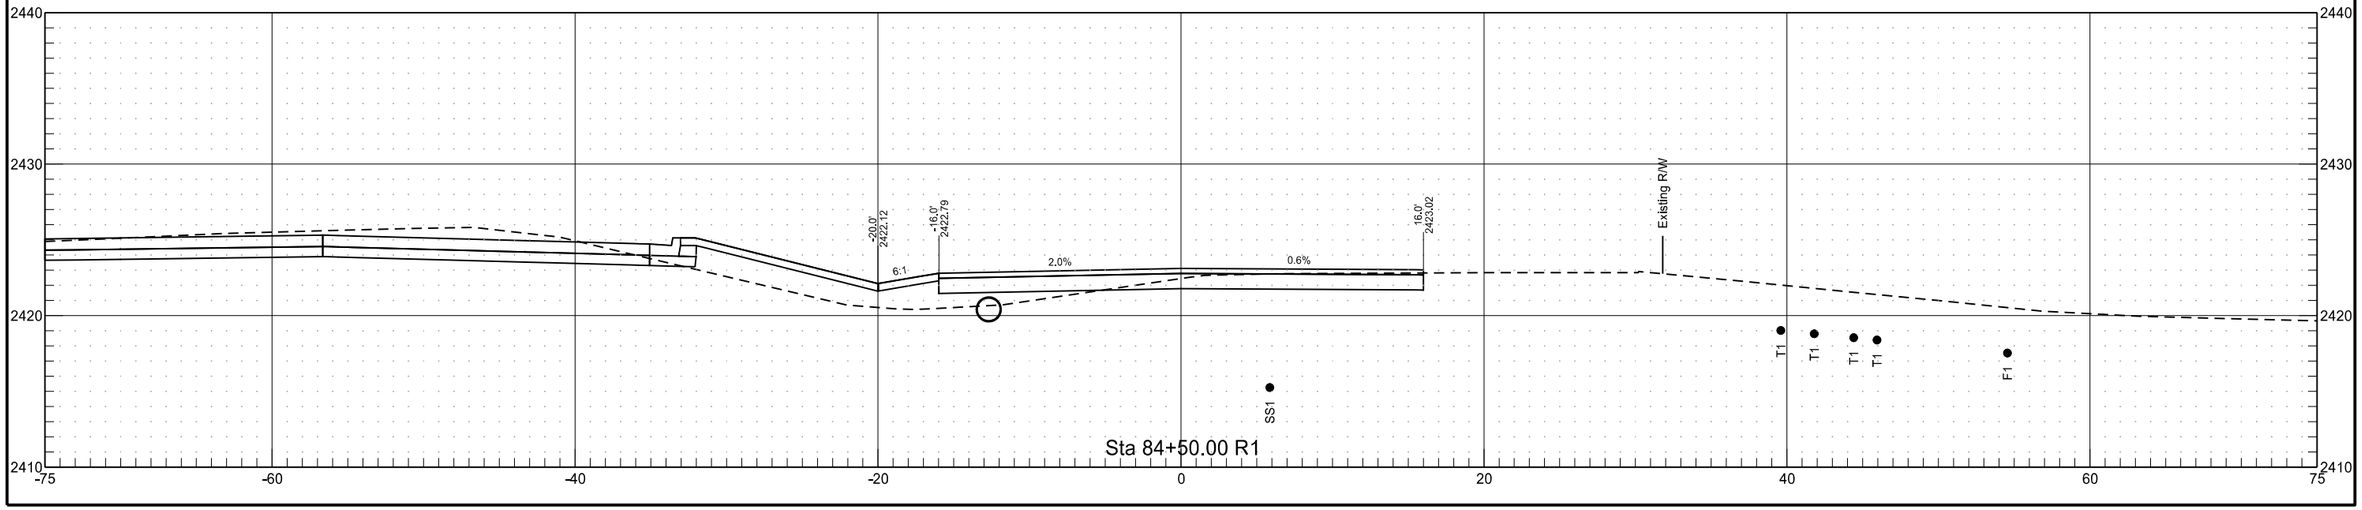


E Villard Street

	STATE	PROJECT NO.	SECTION NO.	SHEET NO.
	ND	NHU-5-094(114)907	200	117

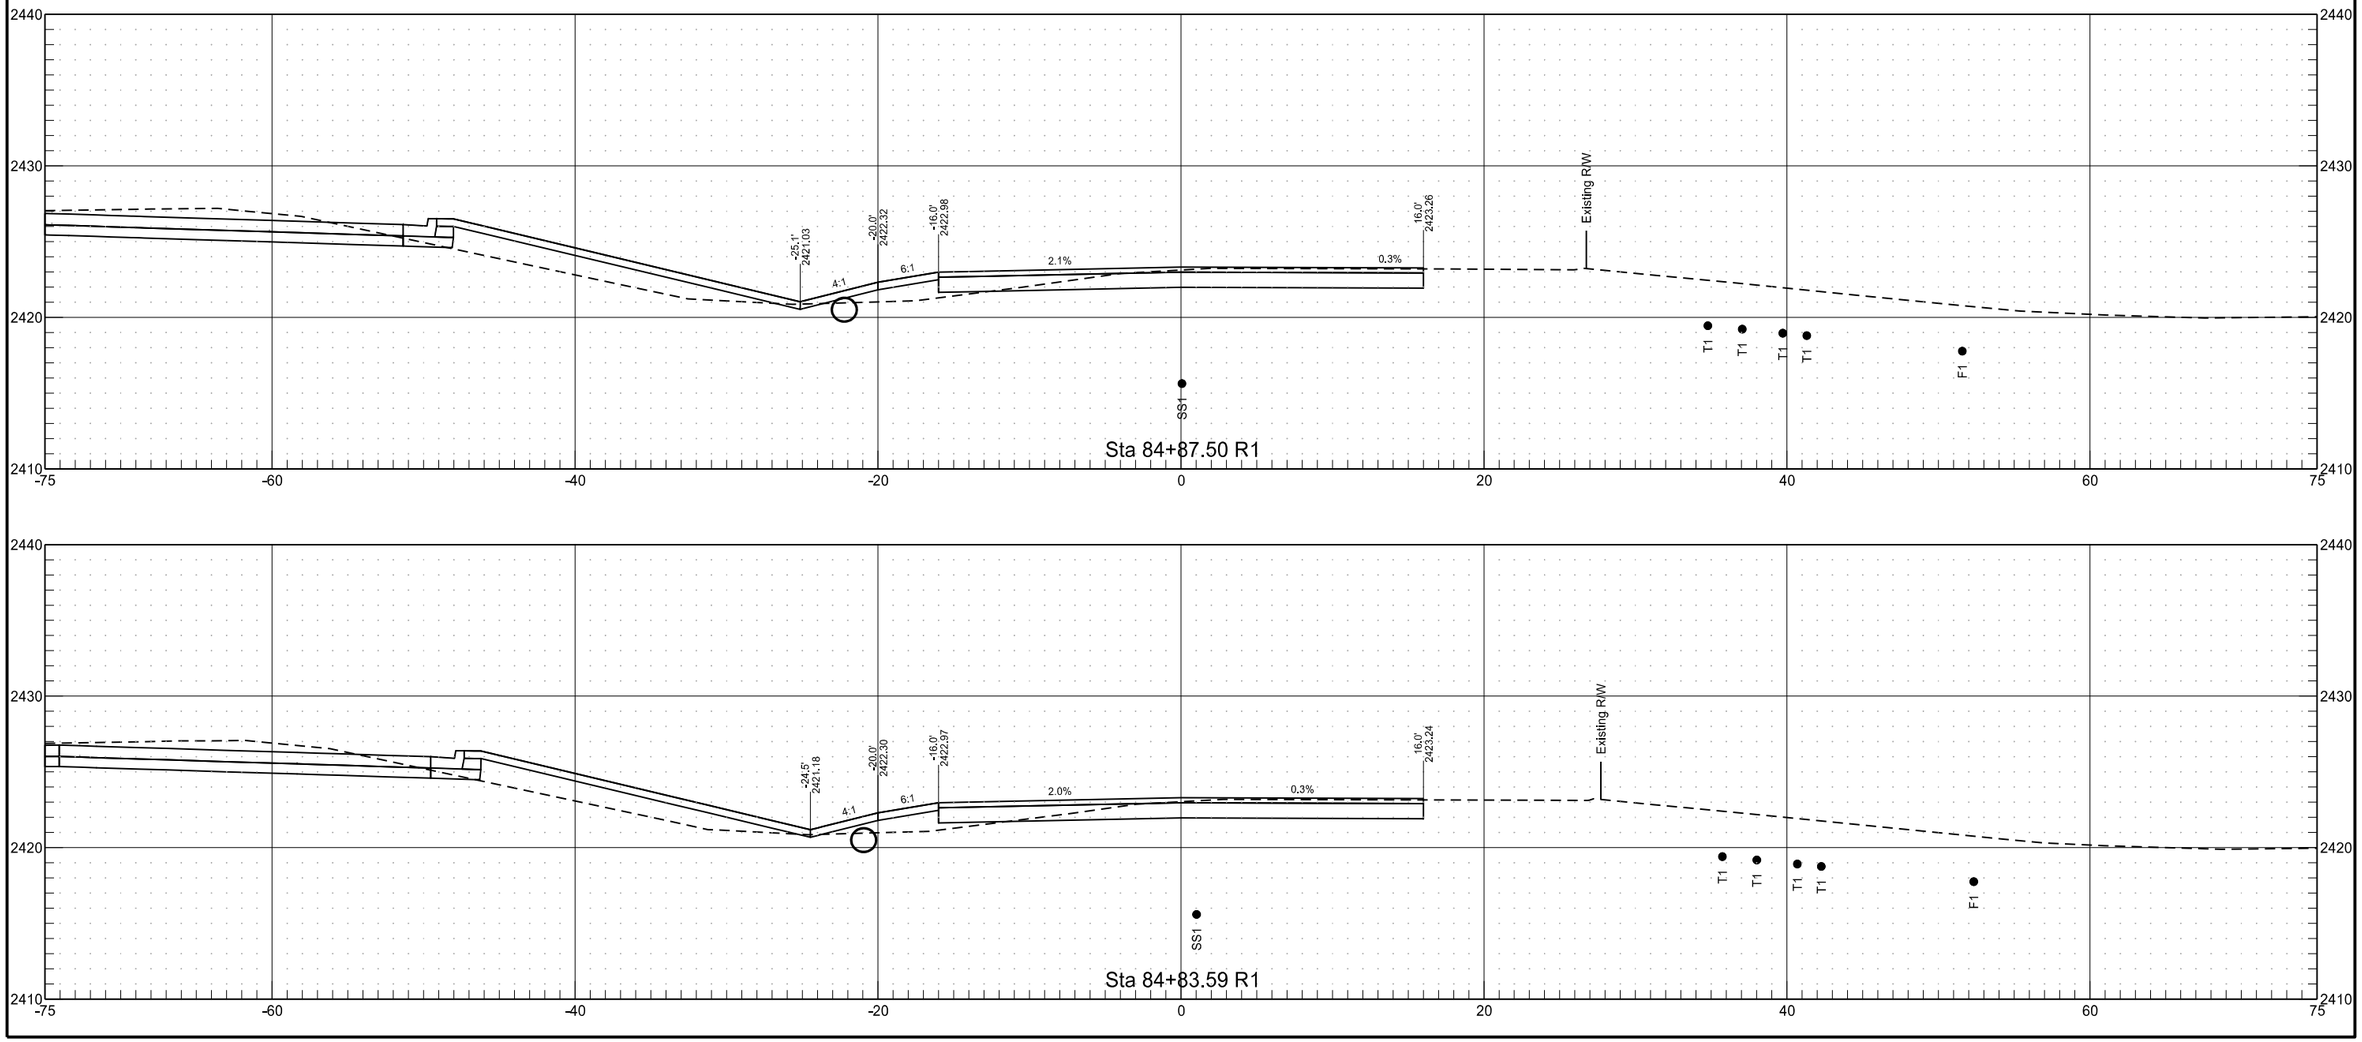


E Villard Street

	STATE	PROJECT NO.	SECTION NO.	SHEET NO.
	ND	NHU-5-094(114)907	200	118

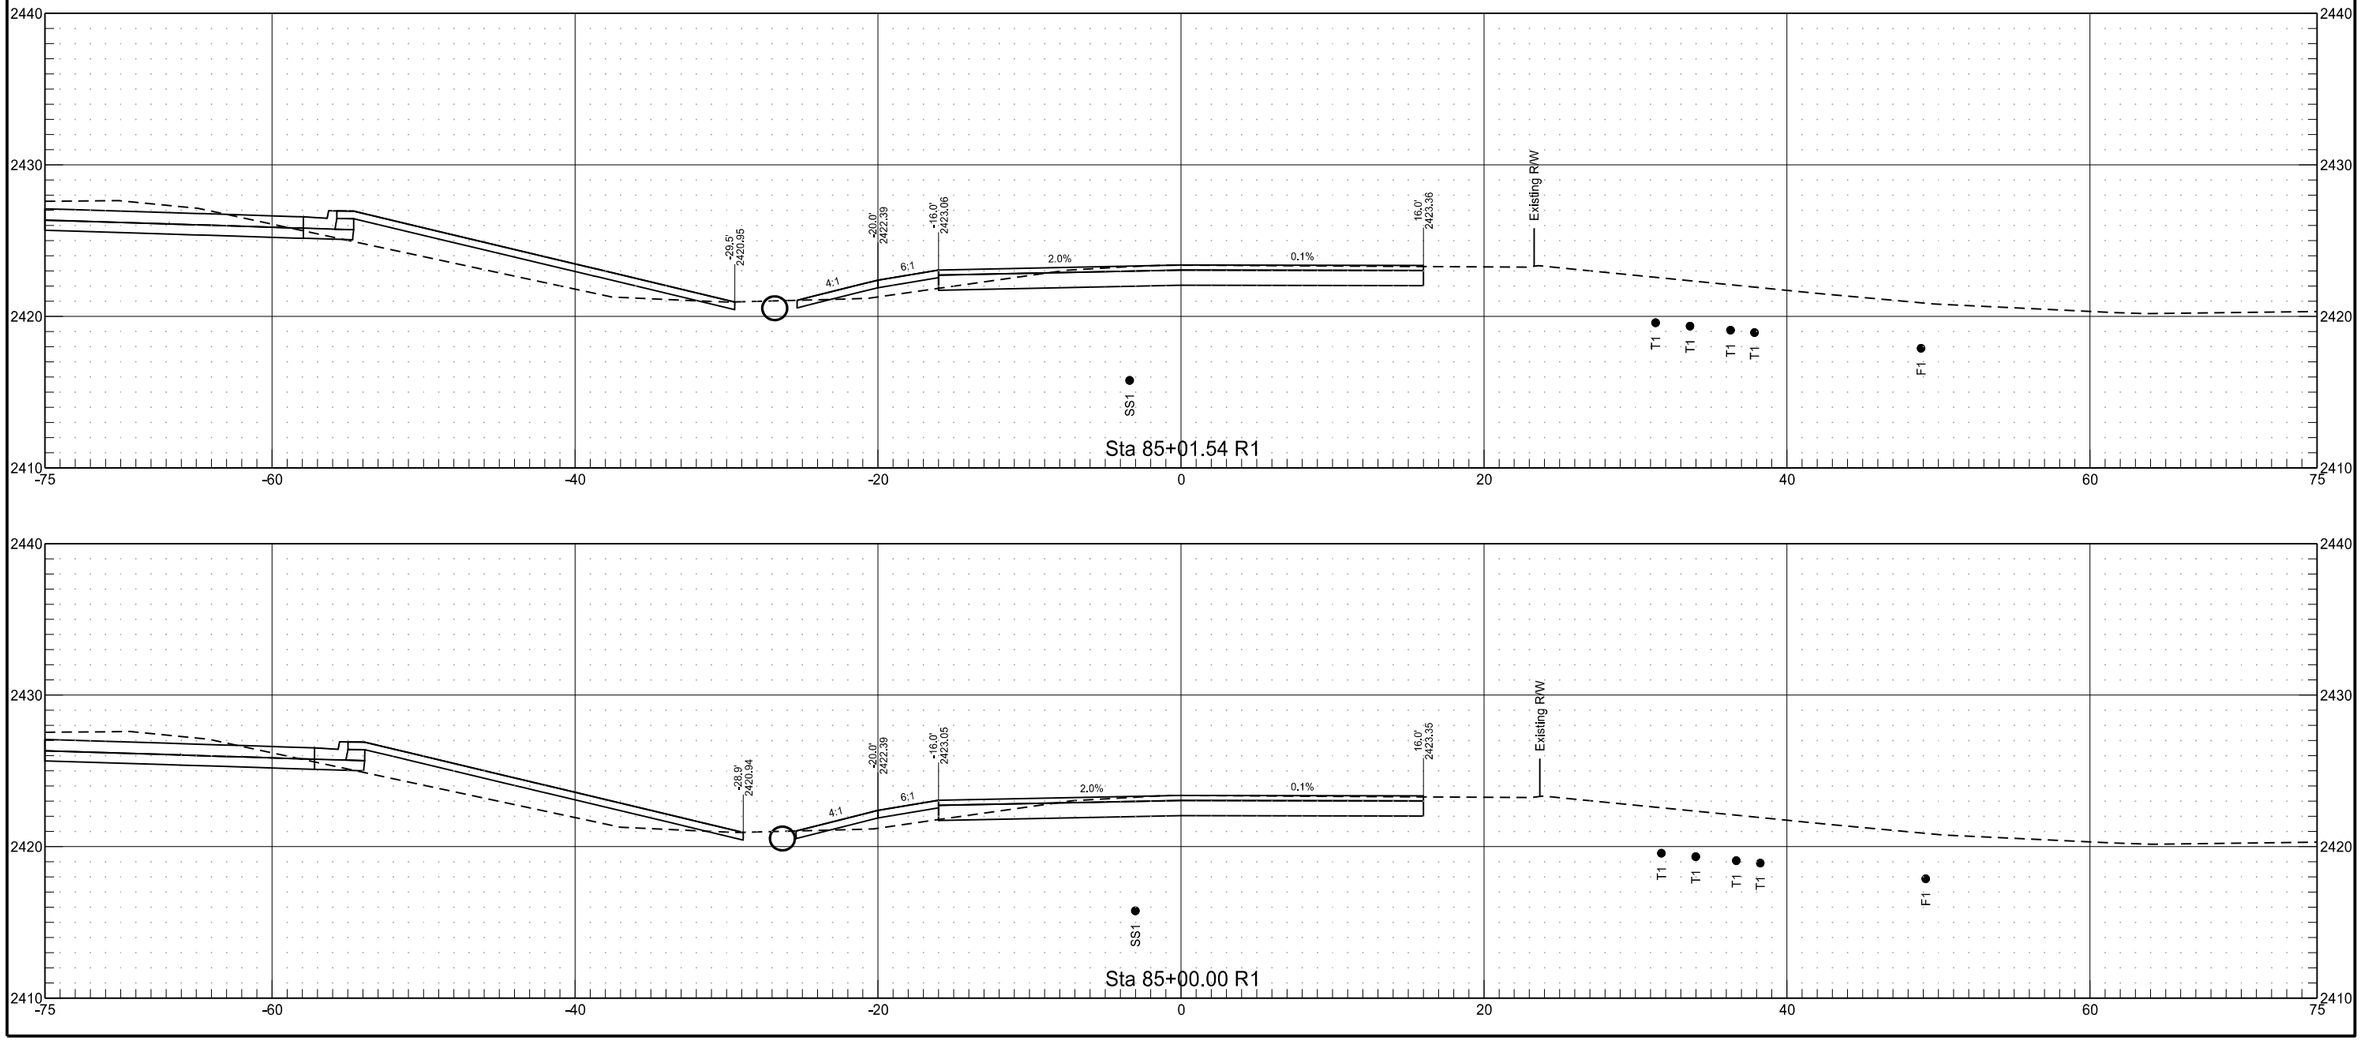


E Villard Street

	STATE	PROJECT NO.	SECTION NO.	SHEET NO.
	ND	NHU-5-094(114)907	200	119

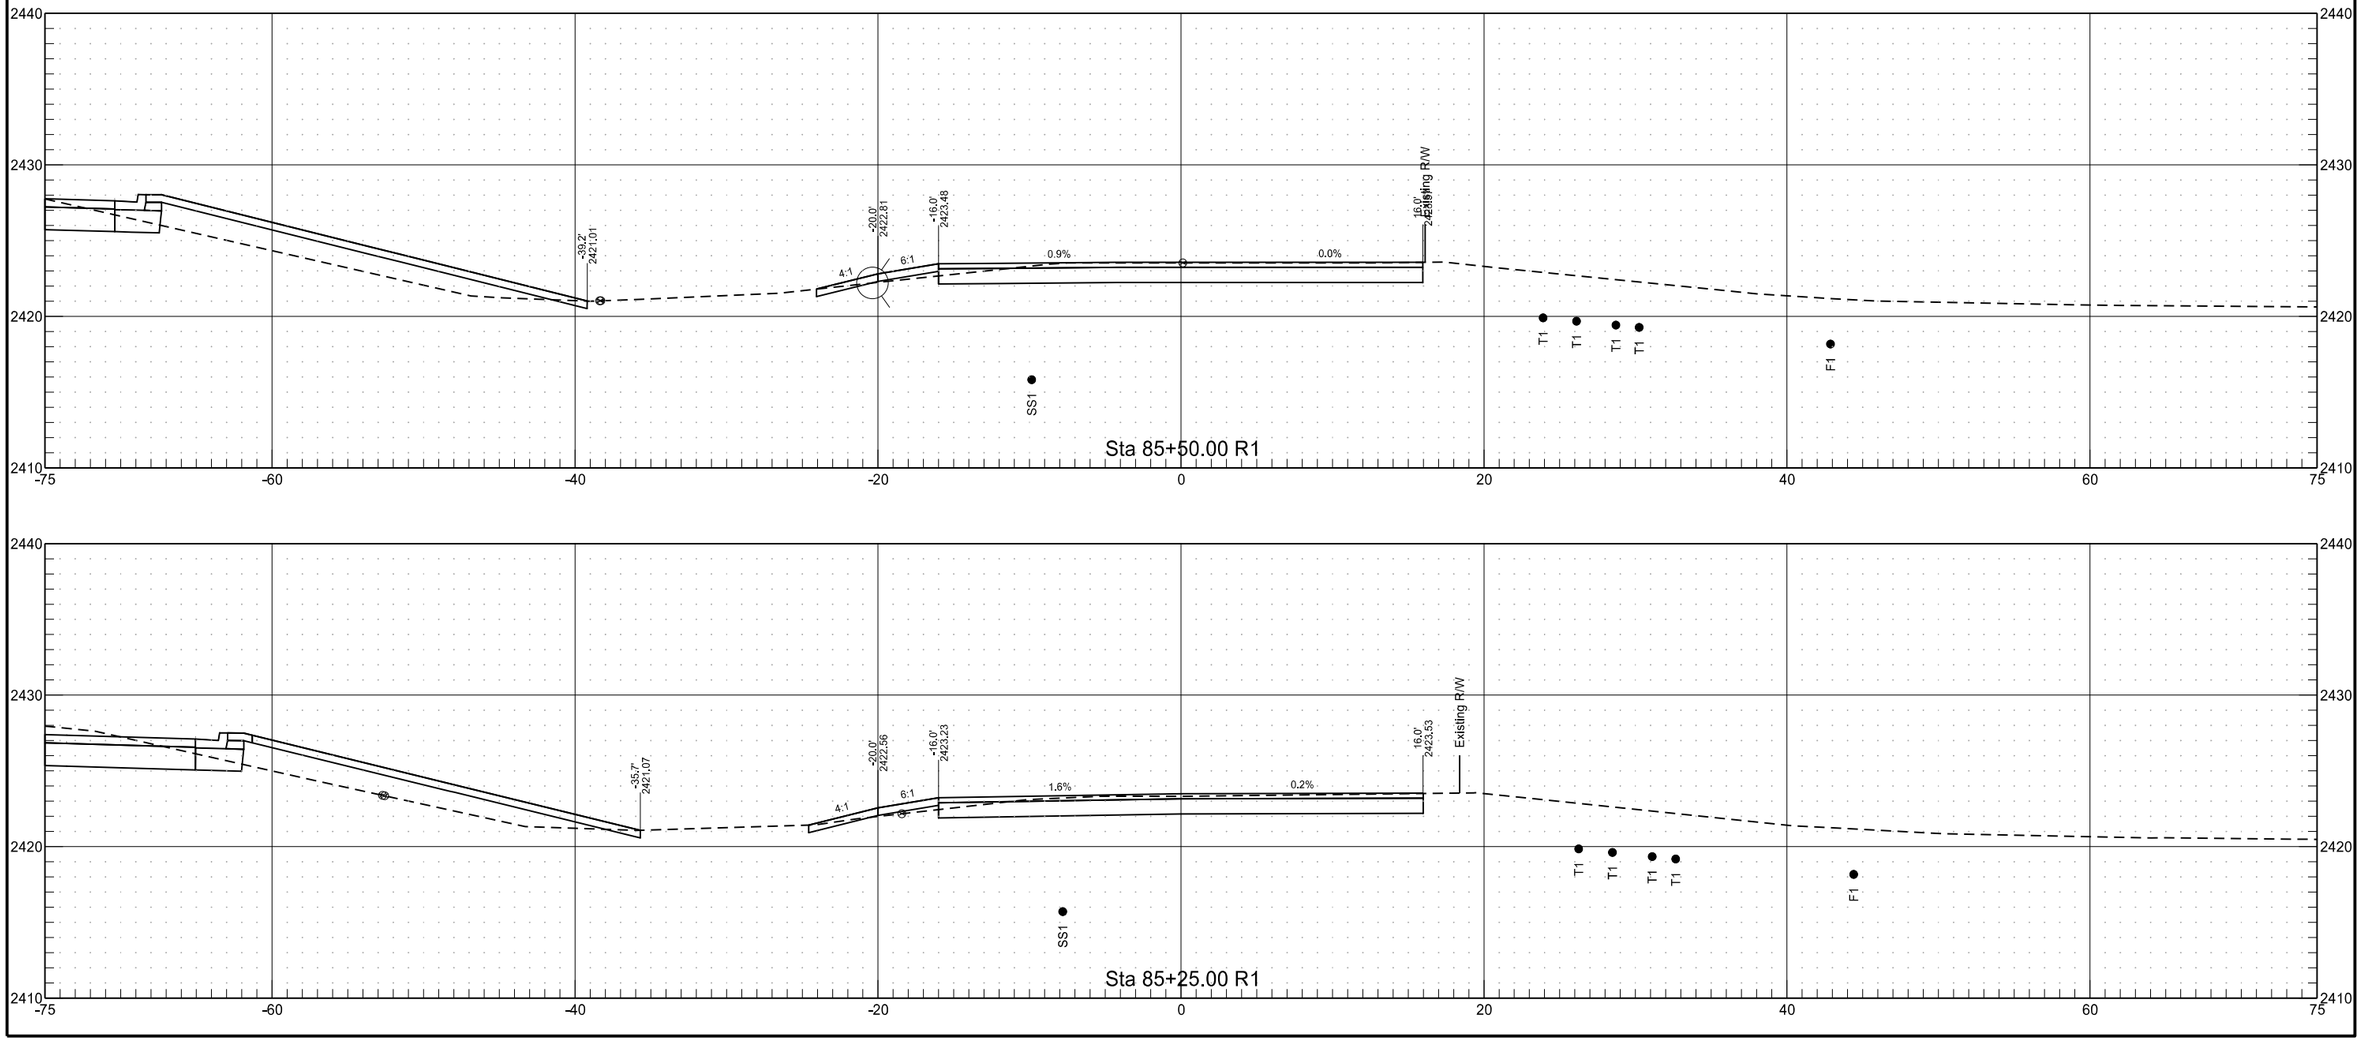


E Villard Street

	STATE	PROJECT NO.	SECTION NO.	SHEET NO.
	ND	NHU-5-094(114)907	200	120

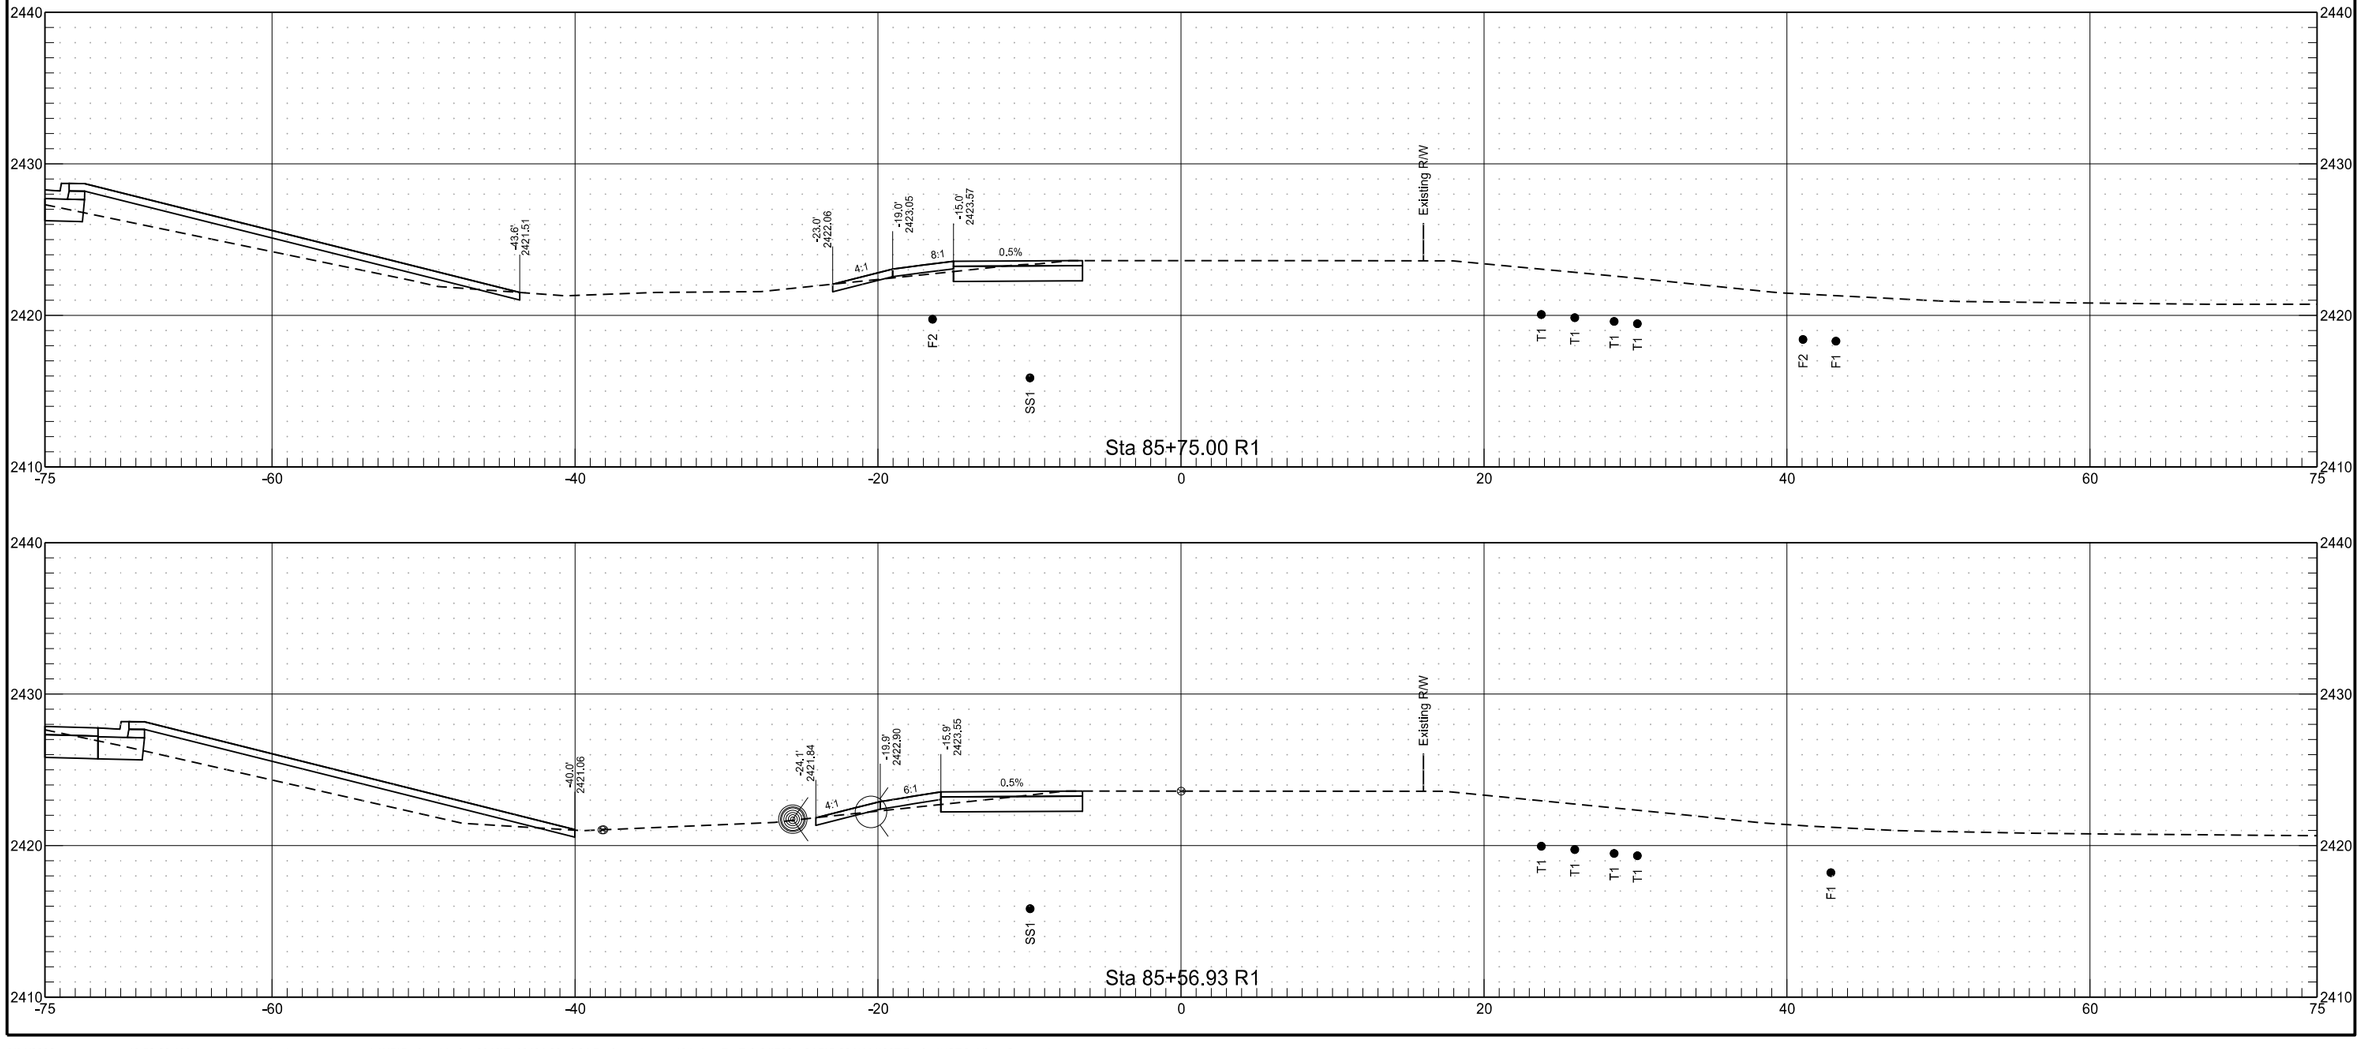


E Villard Street

	STATE	PROJECT NO.	SECTION NO.	SHEET NO.
	ND	NHU-5-094(114)907	200	121

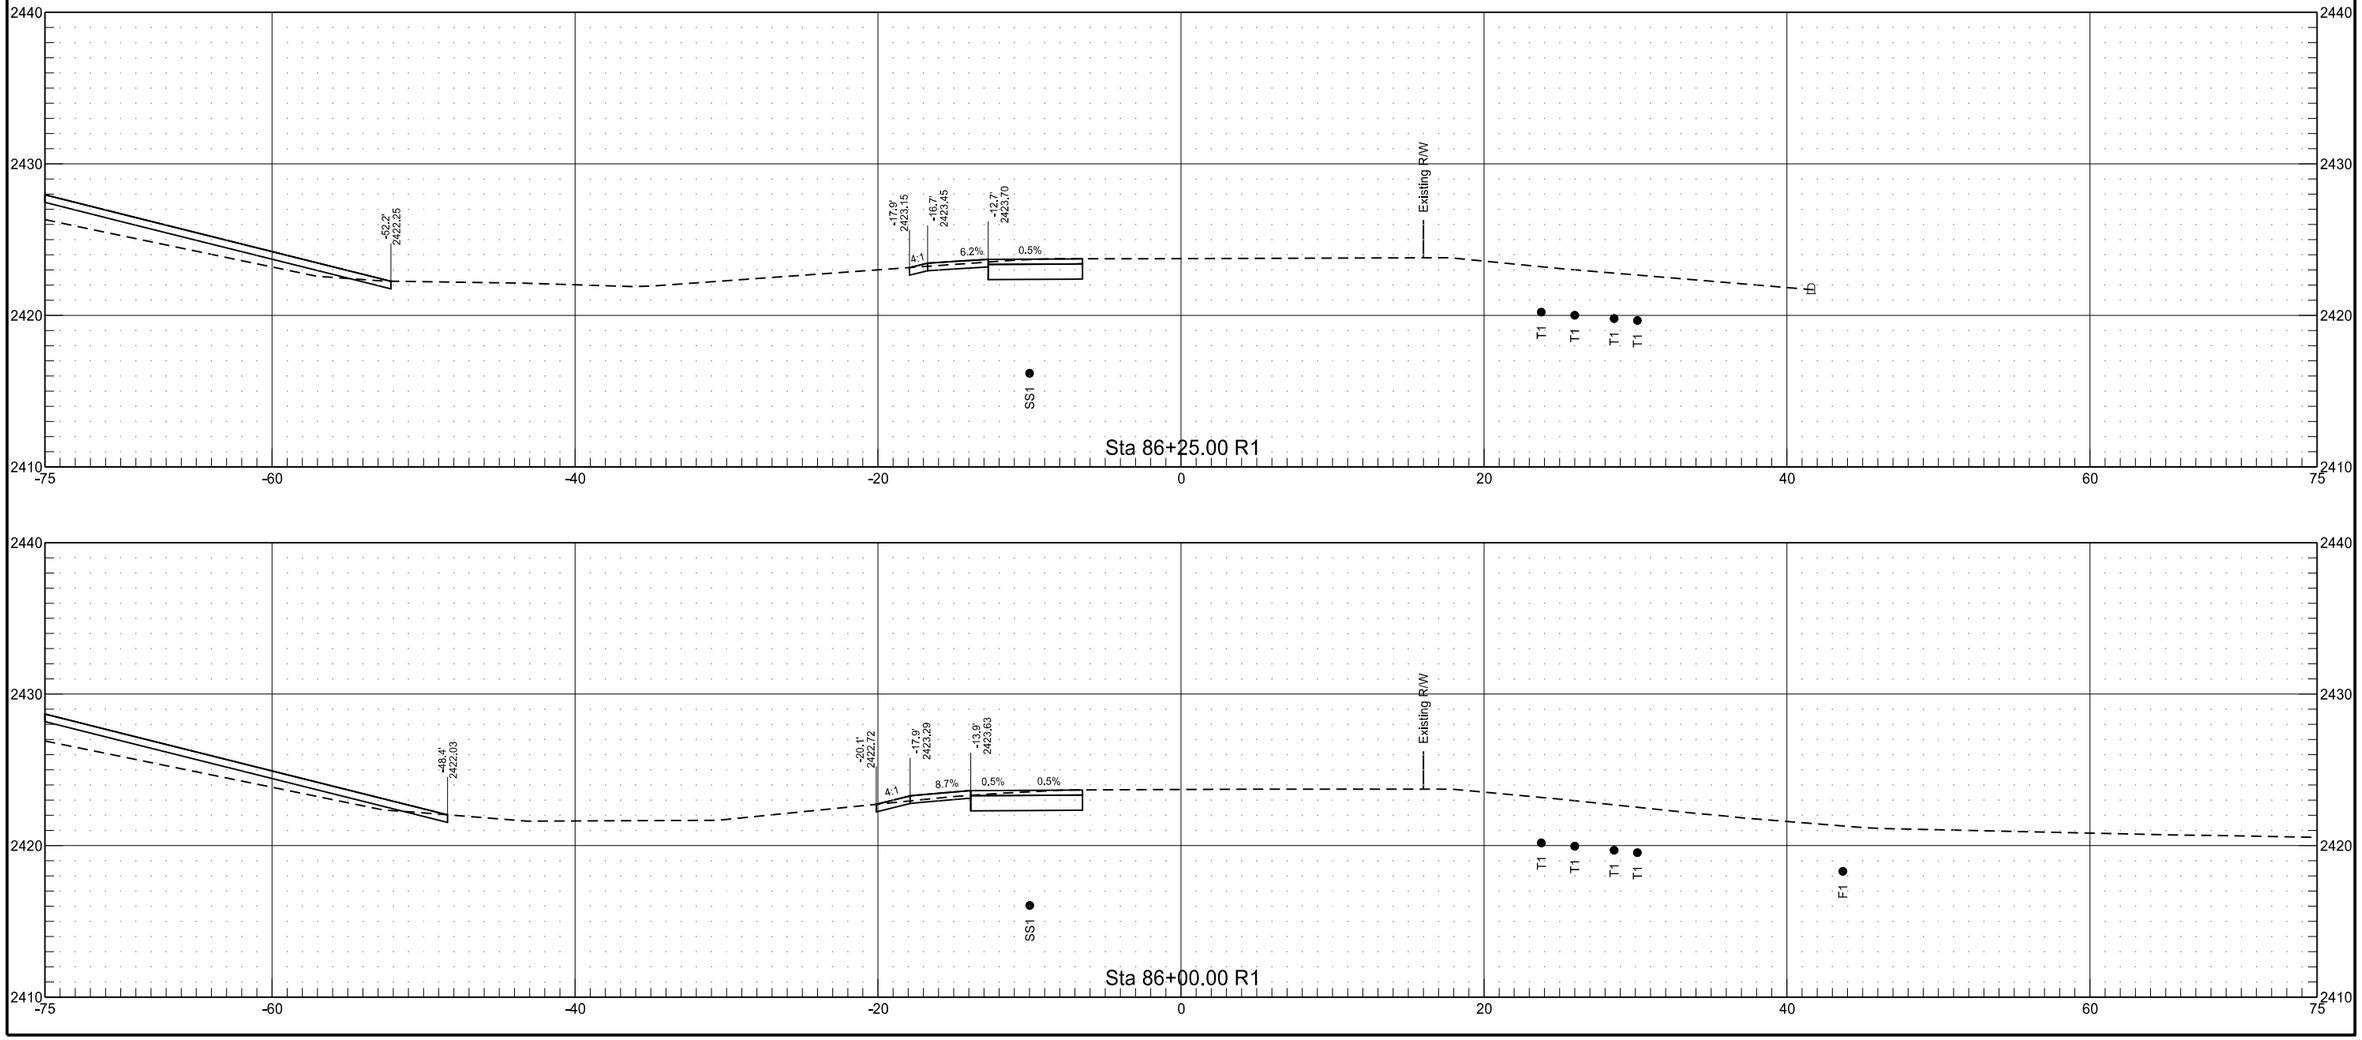


E Villard Street

	STATE	PROJECT NO.	SECTION NO.	SHEET NO.
	ND	NHU-5-094(114)907	200	122

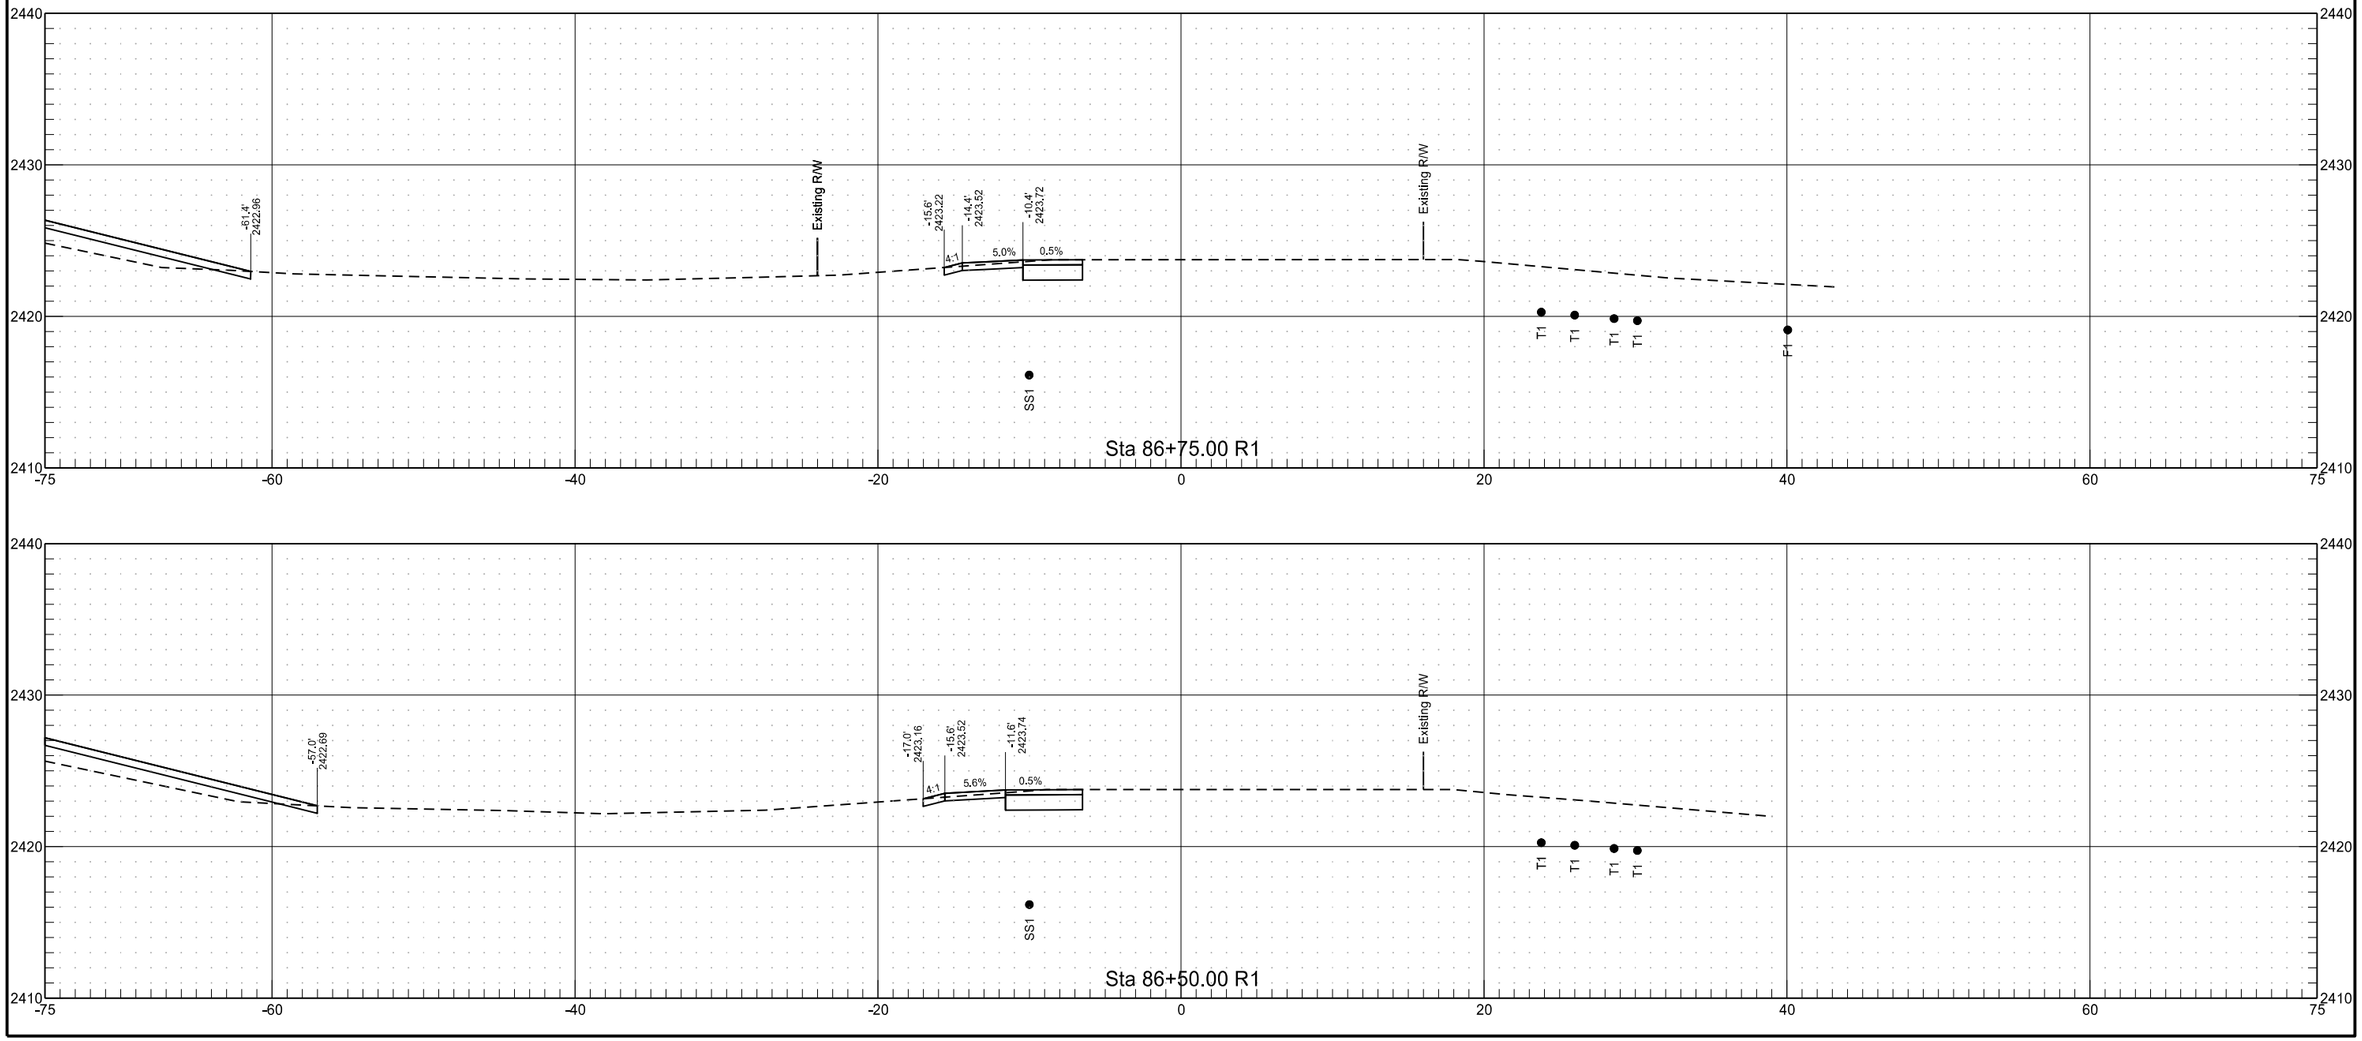

E Villard Street


	STATE	PROJECT NO.	SECTION NO.	SHEET NO.
	ND	NHU-5-094(114)907	200	123

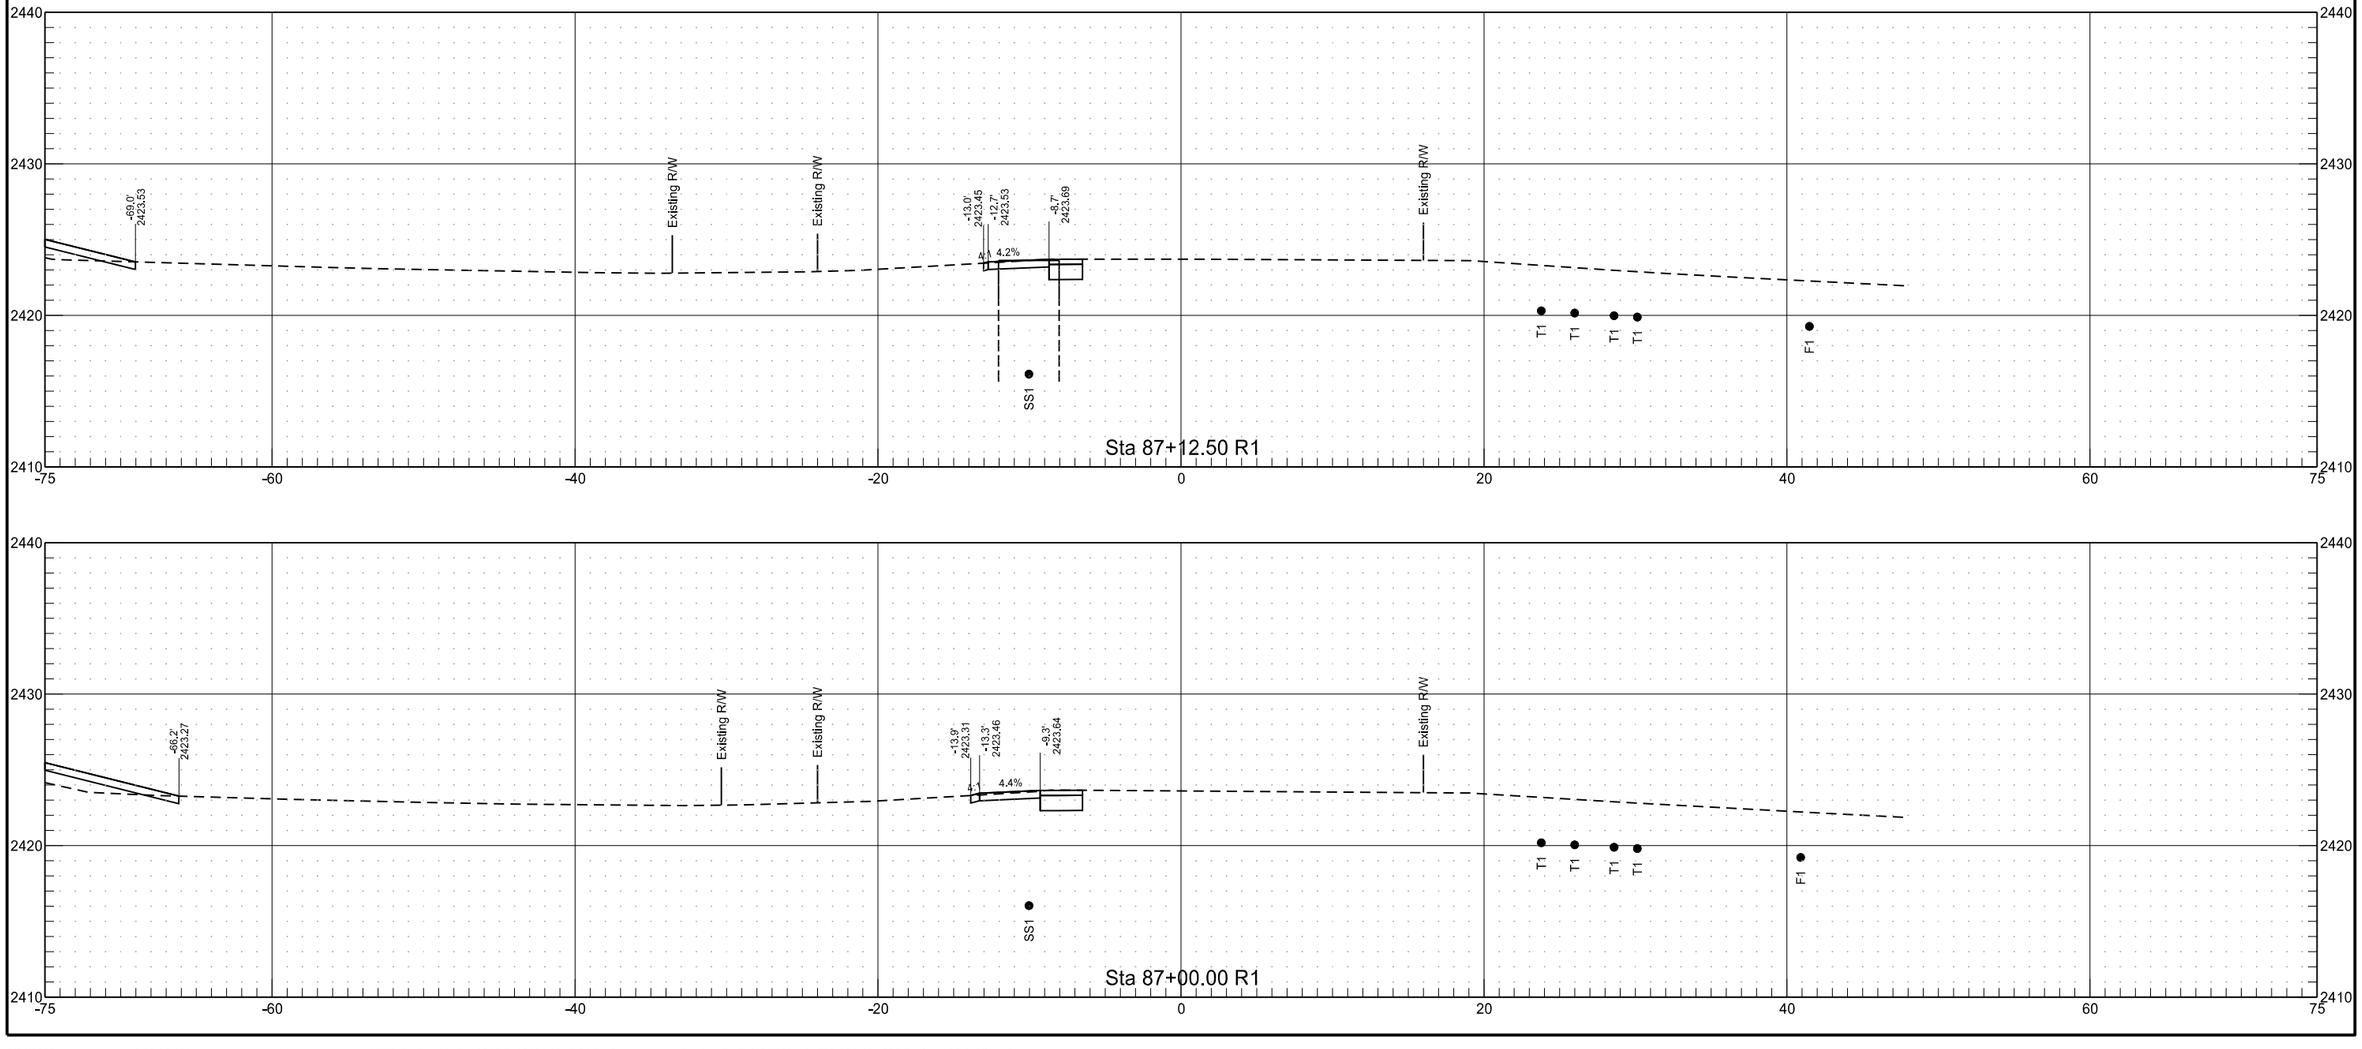

8/24/2020 10:59:35 AM cesdes4 L:\IND\Projects\Active 2016\Tx16121.00 - I-94 Business Loop - 10th Ave E - Exit 64\700 - CAD\5-094(114)907\Design\XSEC_Minor Streets.dgn


E Villard Street


	STATE	PROJECT NO.	SECTION NO.	SHEET NO.
	ND	NHU-5-094(114)907	200	124

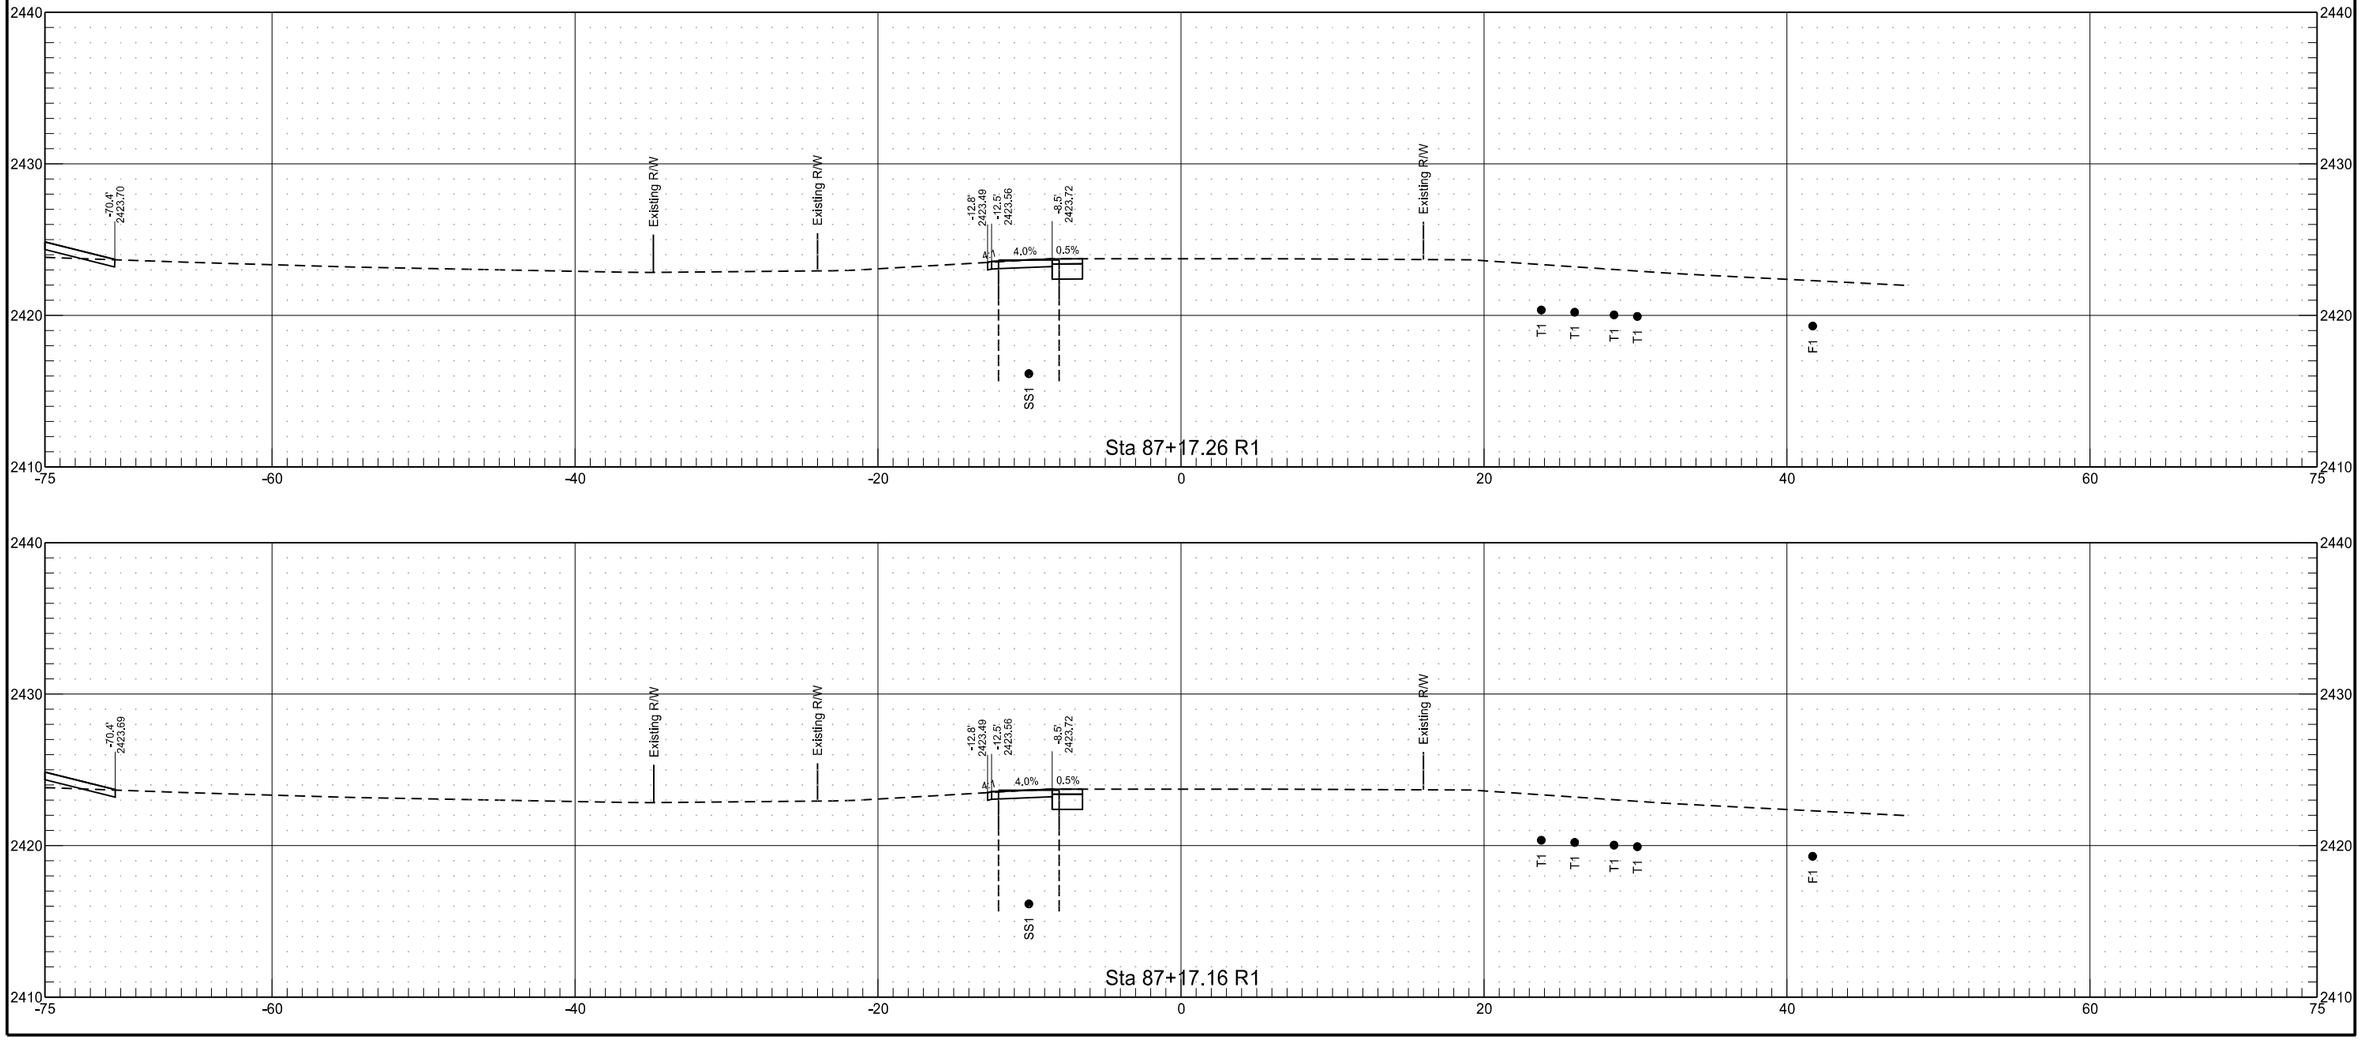

25th Ave E


	STATE	PROJECT NO.	SECTION NO.	SHEET NO.
	ND	NHU-5-094(114)907	200	125

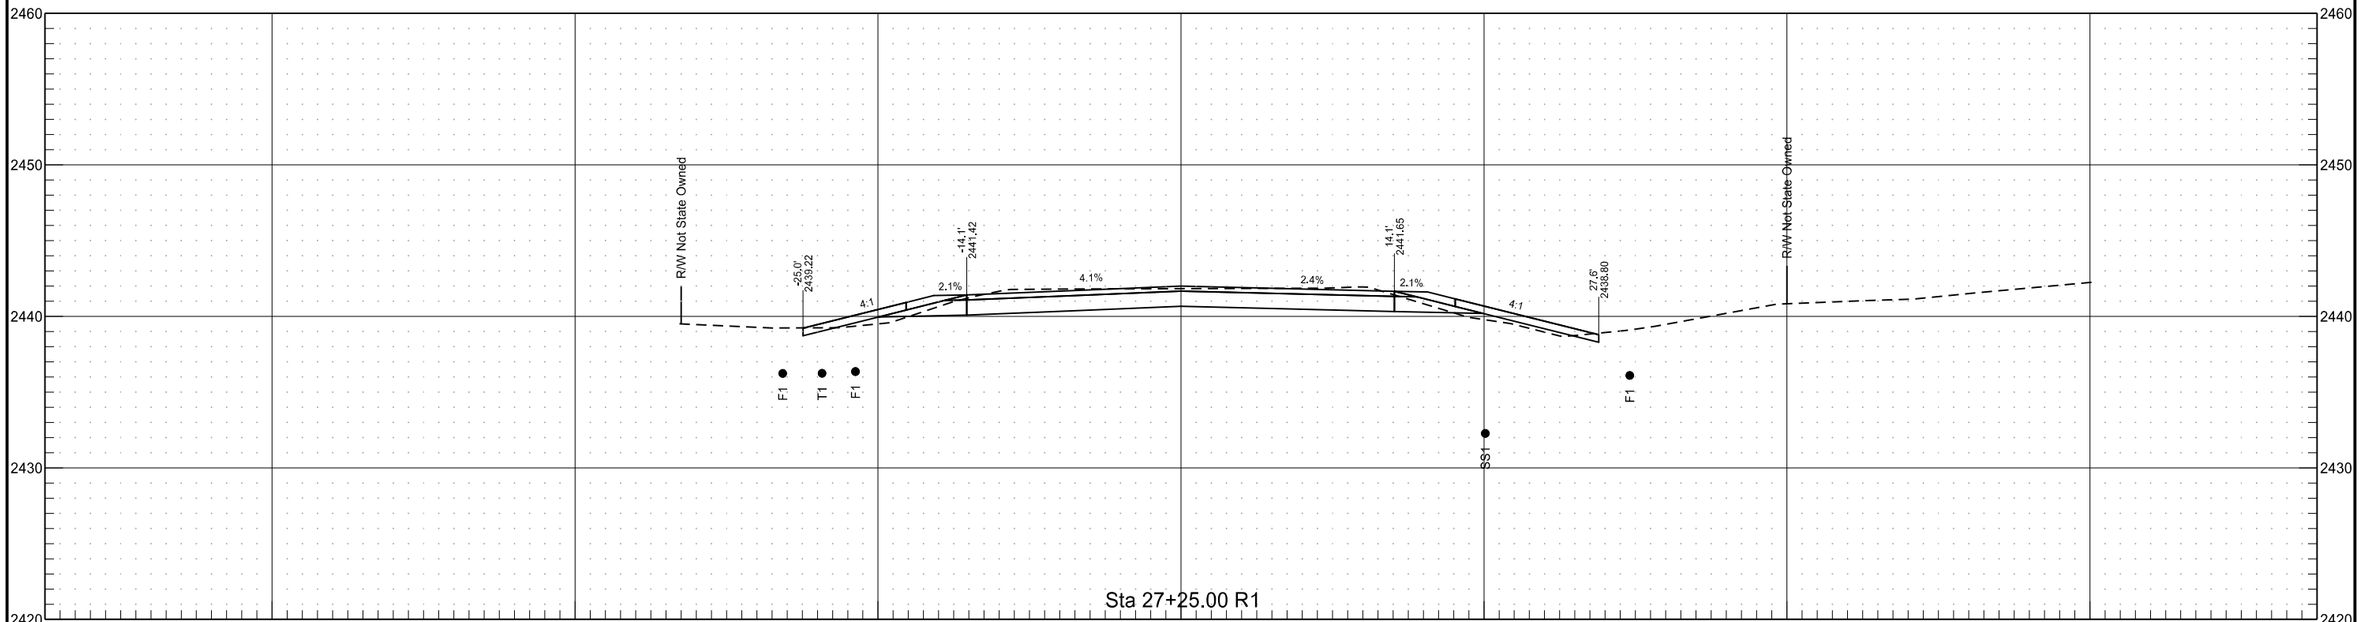

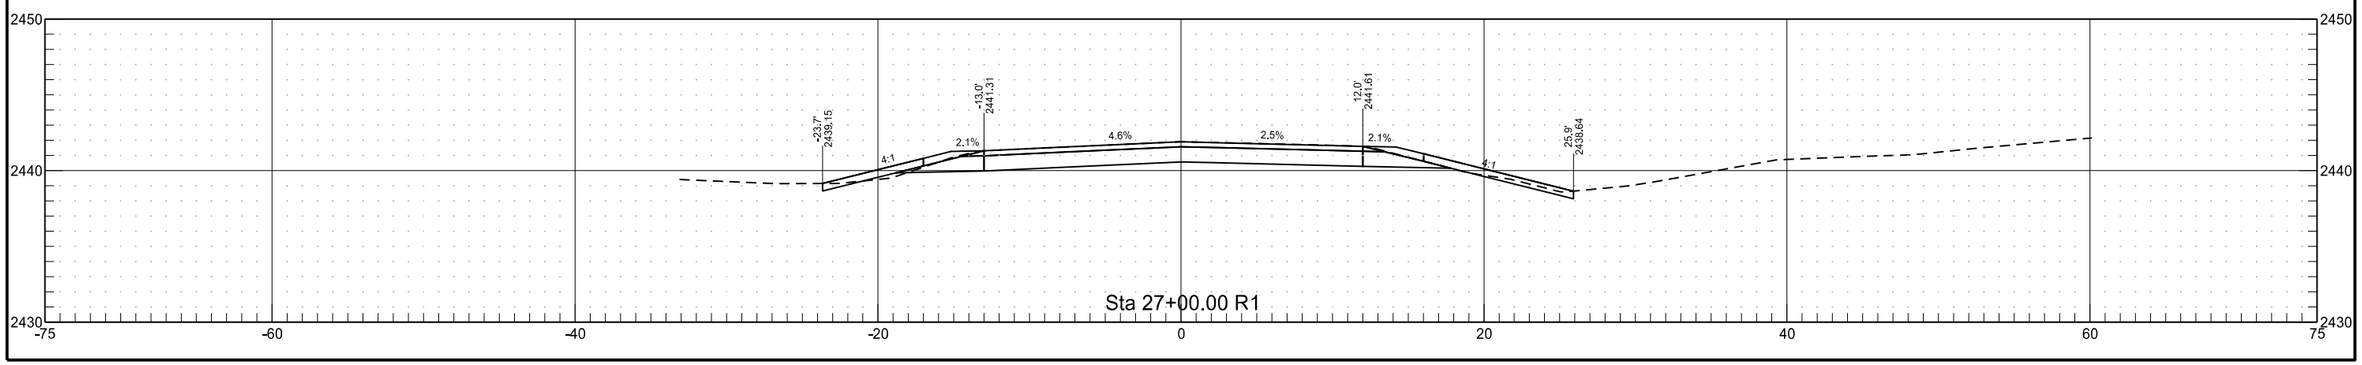


25th Ave E


	STATE	PROJECT NO.	SECTION NO.	SHEET NO.
	ND	NHU-5-094(114)907	200	126

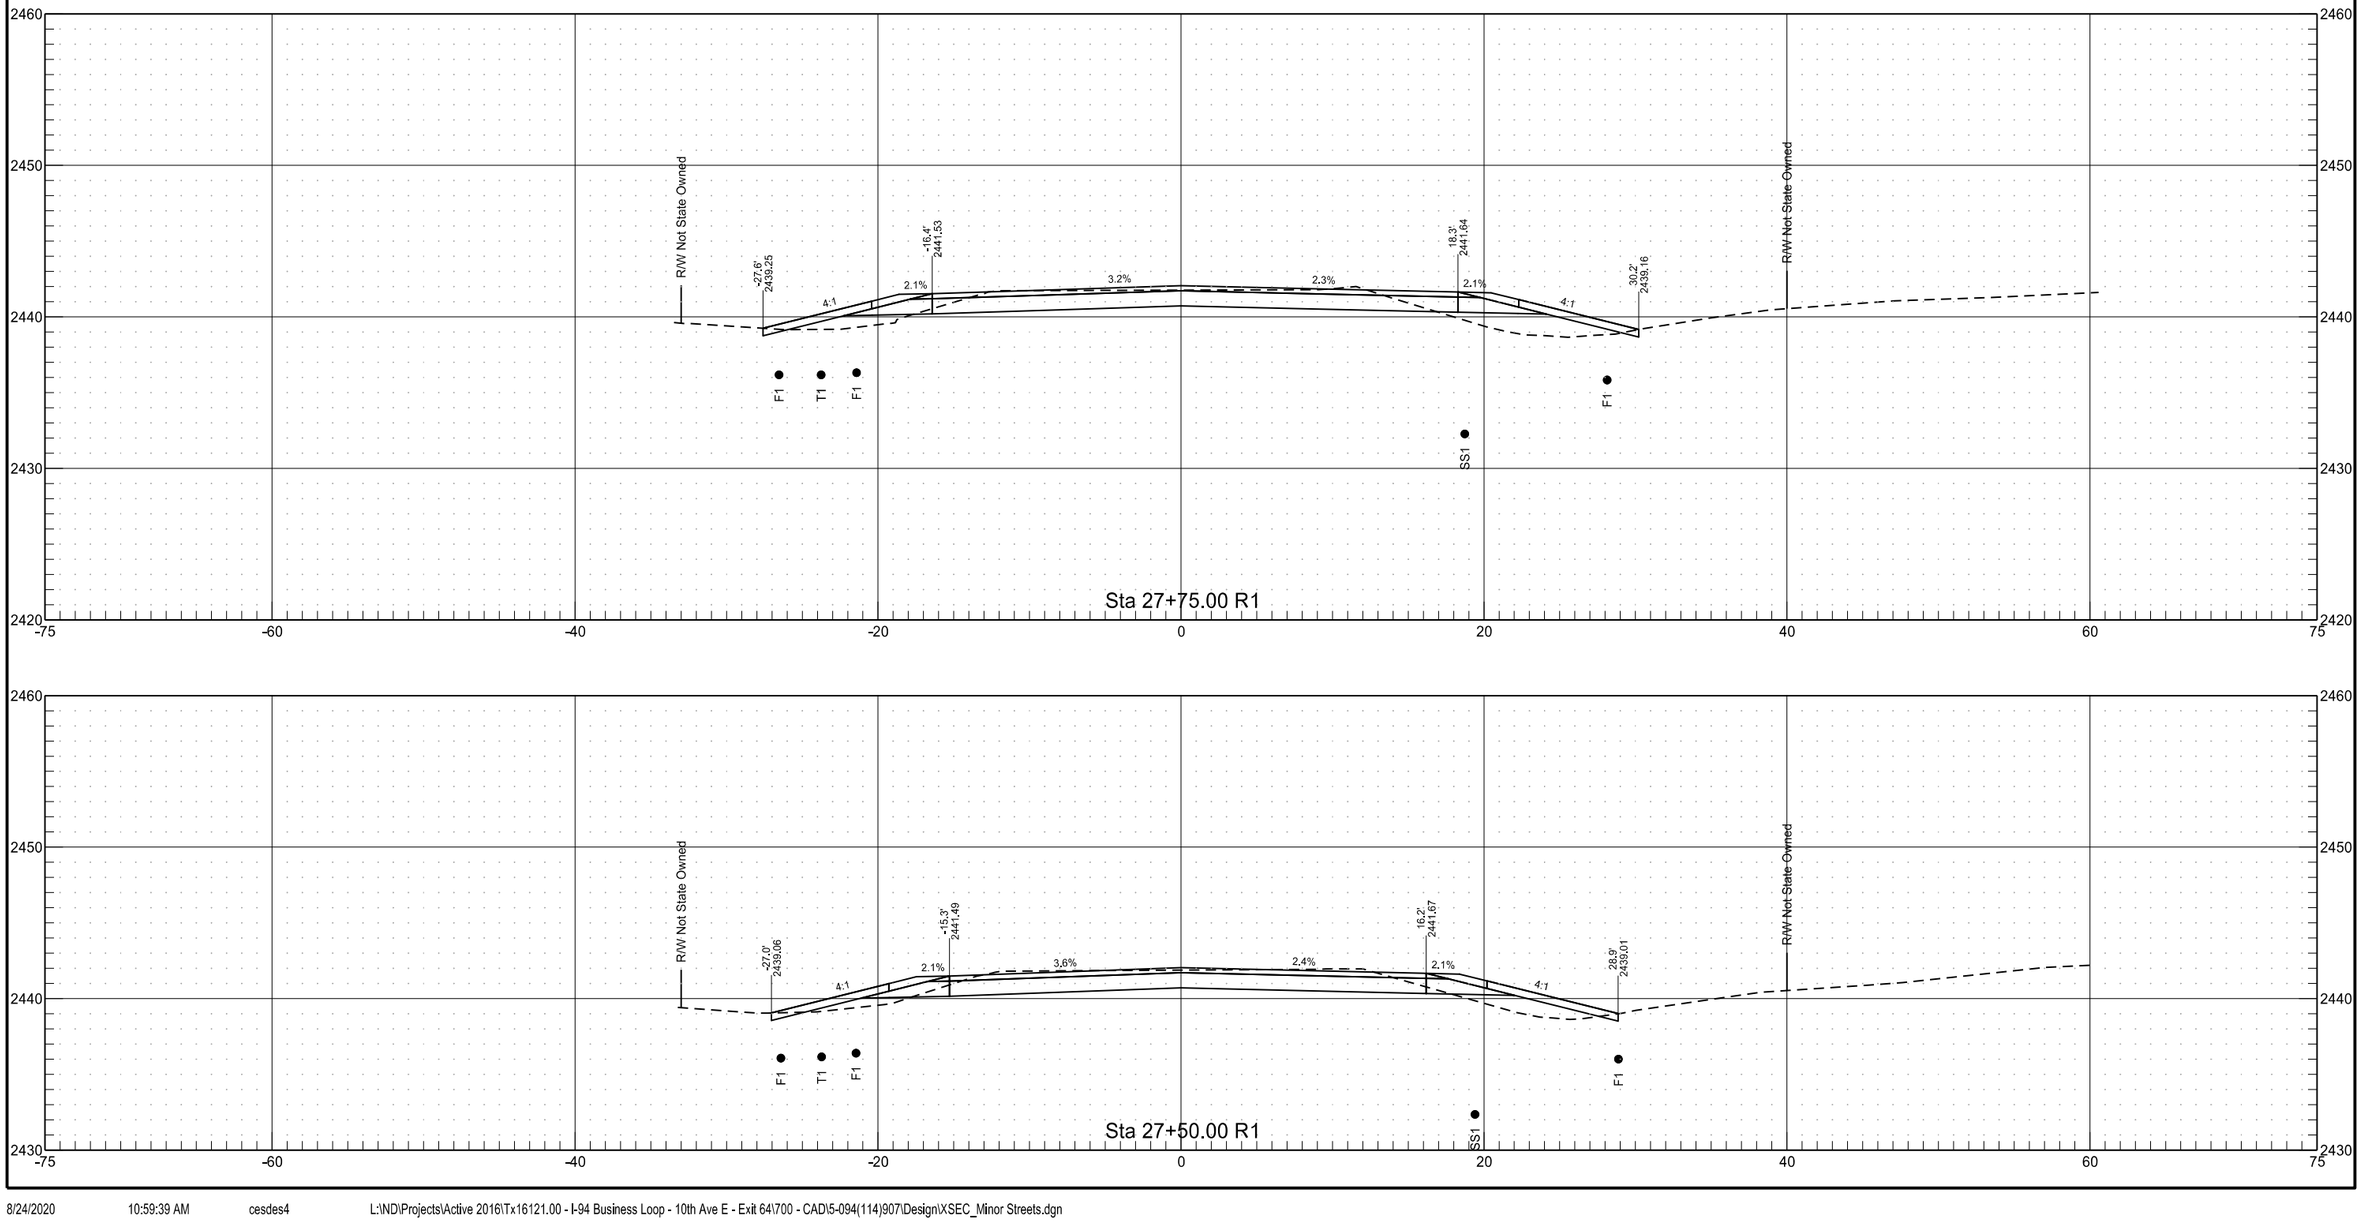

25th Ave E


	STATE	PROJECT NO.	SECTION NO.	SHEET NO.
	ND	NHU-5-094(114)907	200	127

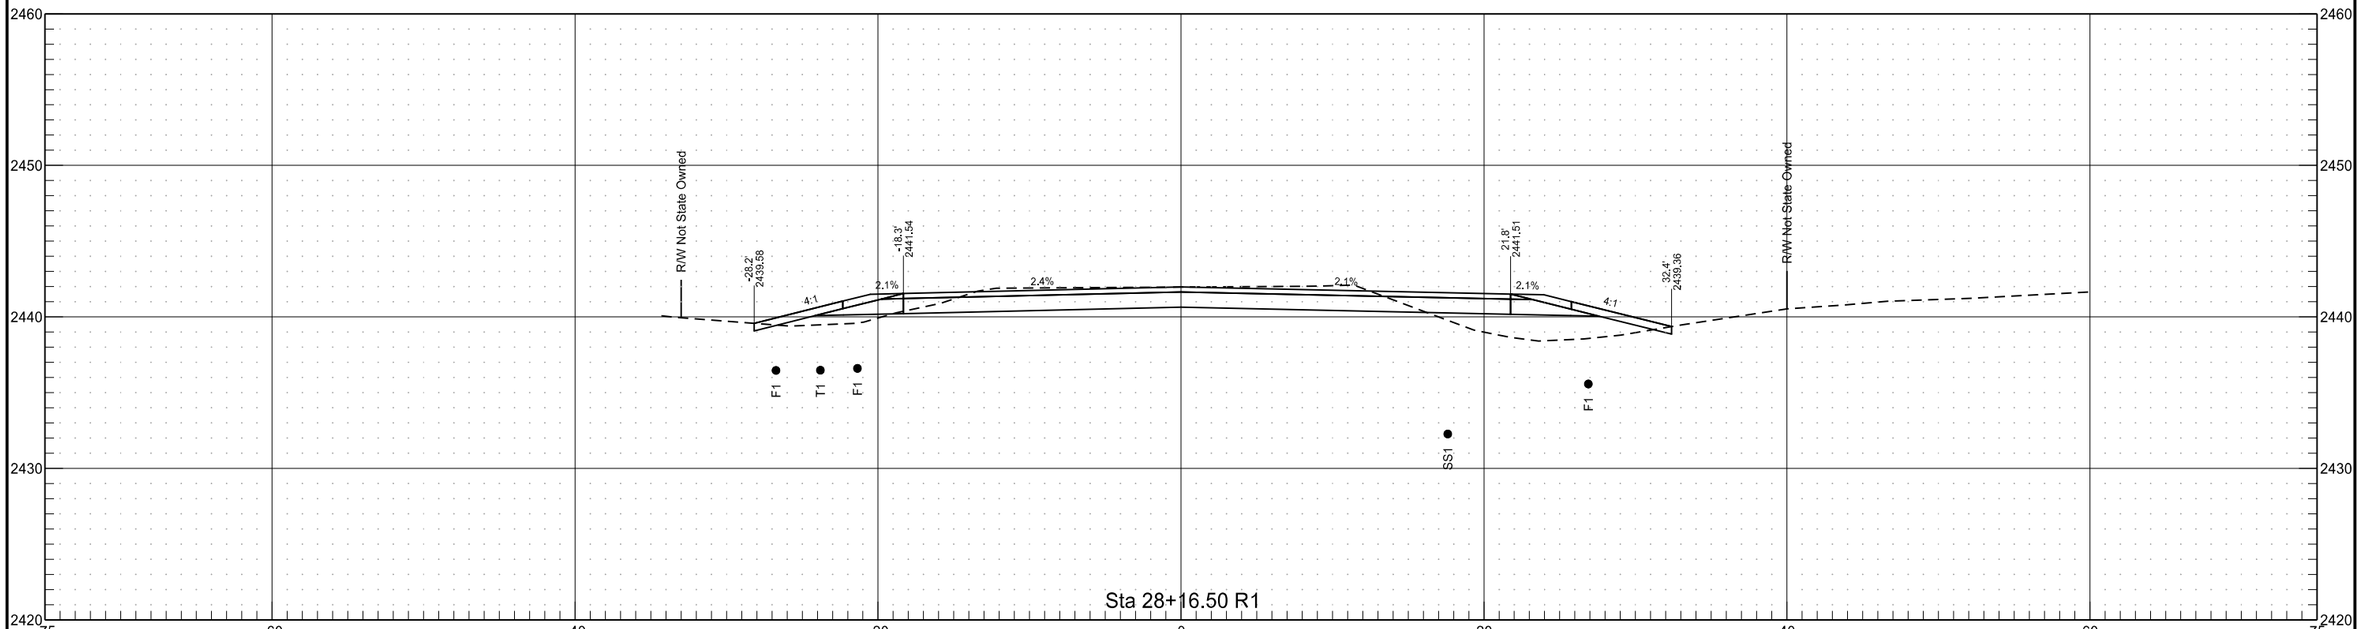

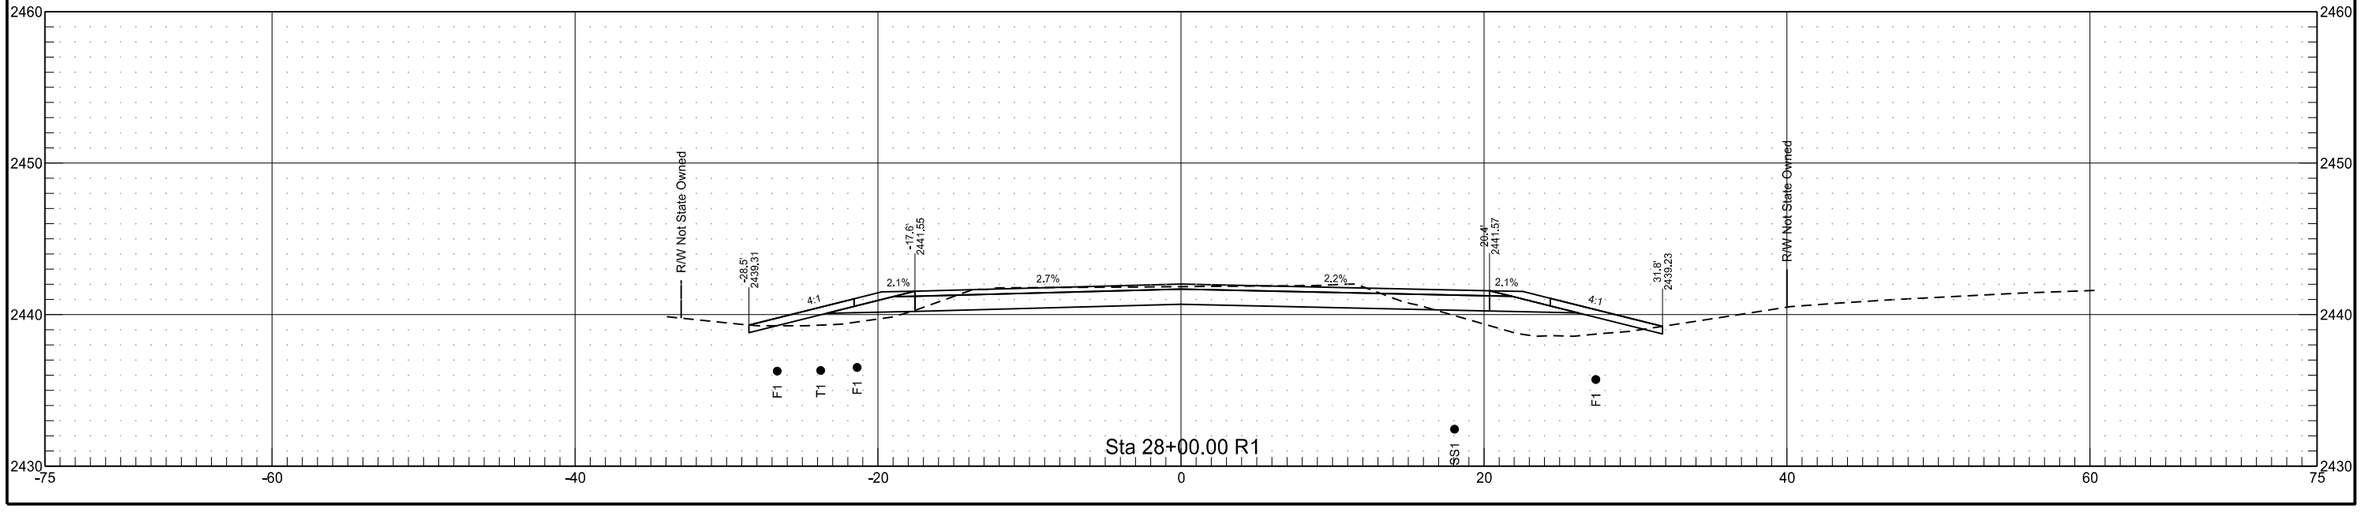


25th Ave E

	STATE	PROJECT NO.	SECTION NO.	SHEET NO.
	ND	NHU-5-094(114)907	200	128

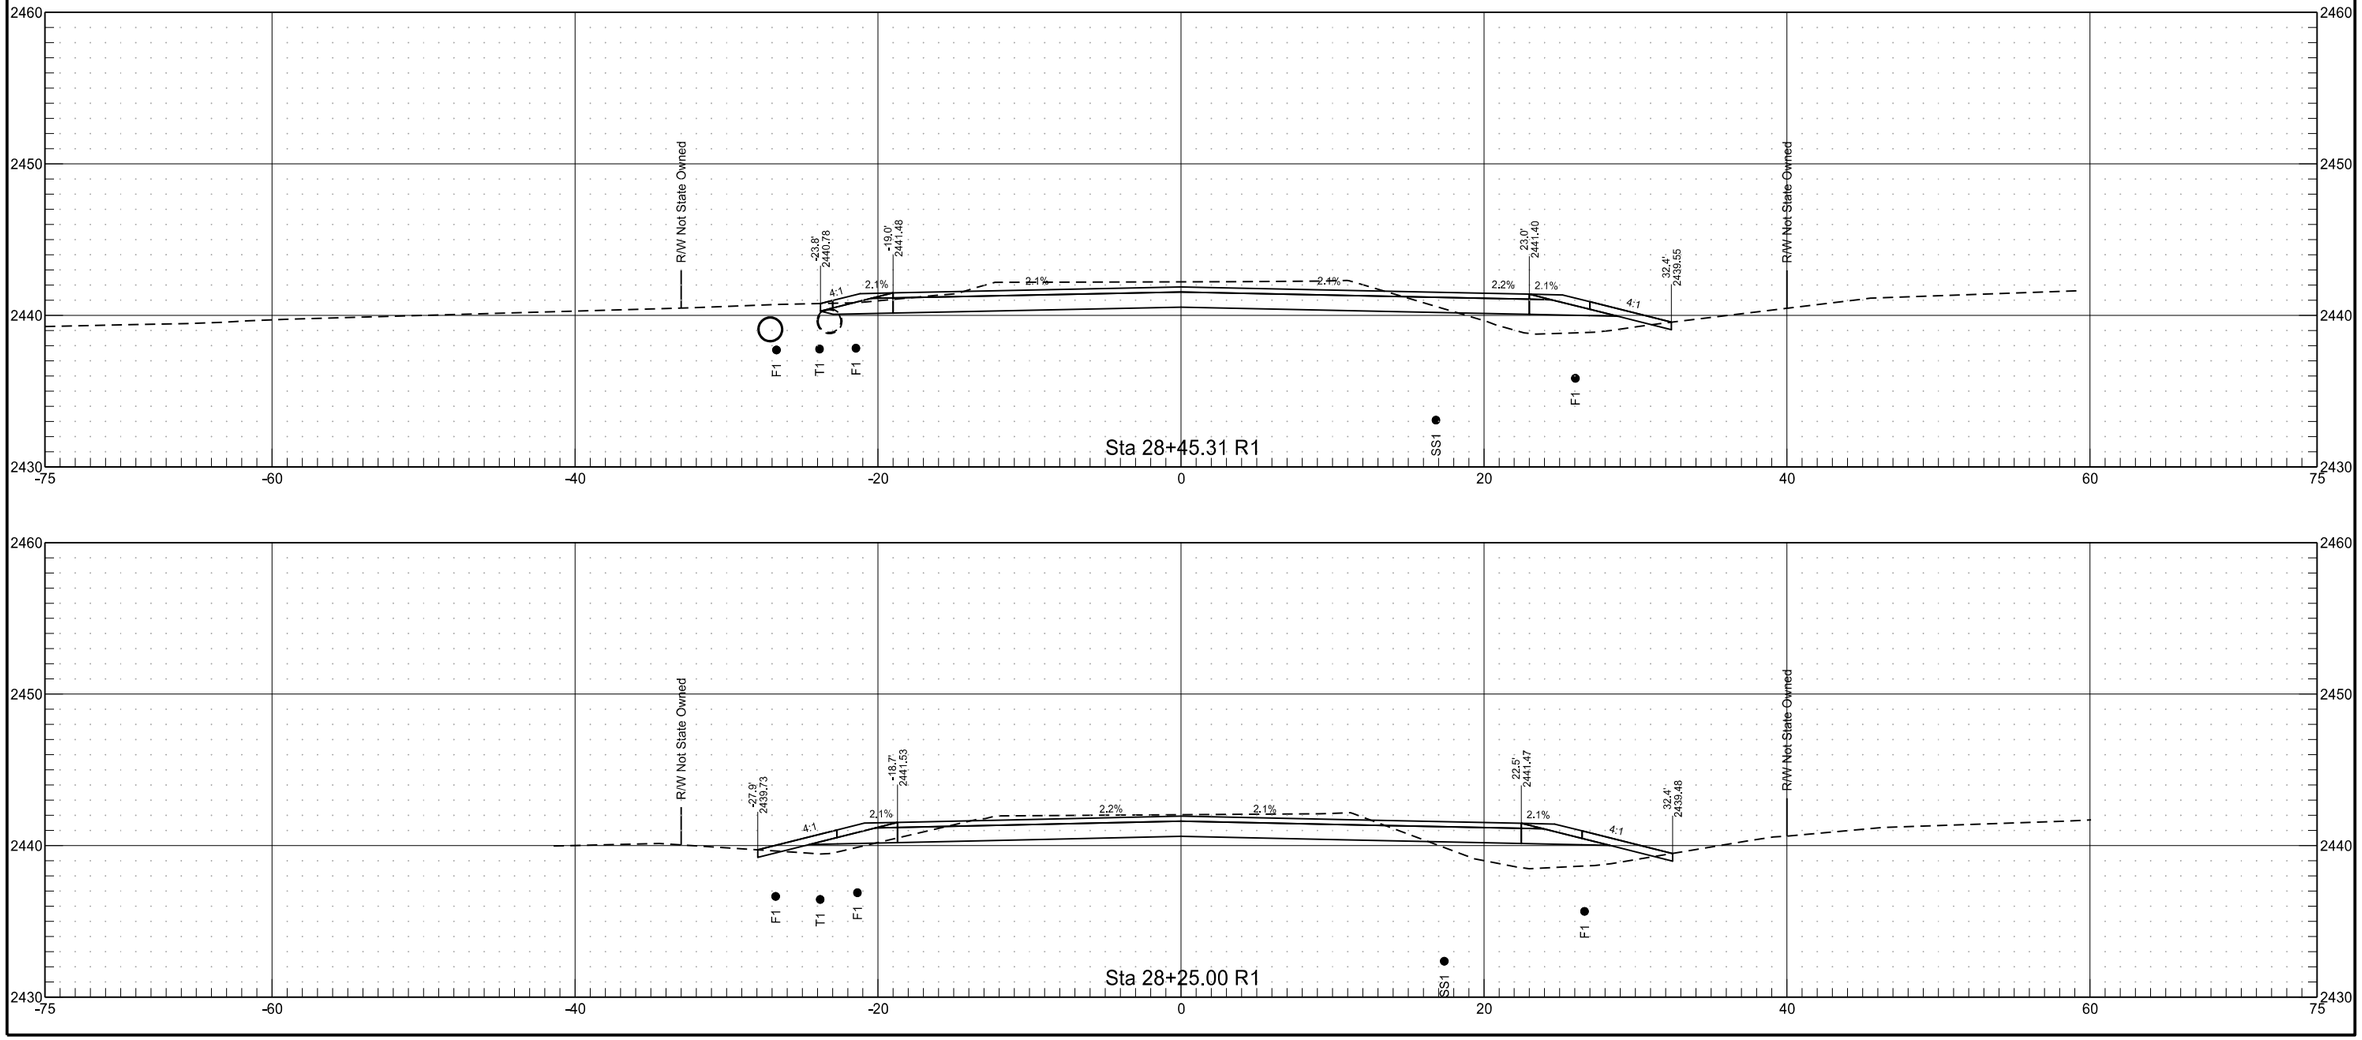

25th Ave E


	STATE	PROJECT NO.	SECTION NO.	SHEET NO.
	ND	NHU-5-094(114)907	200	129

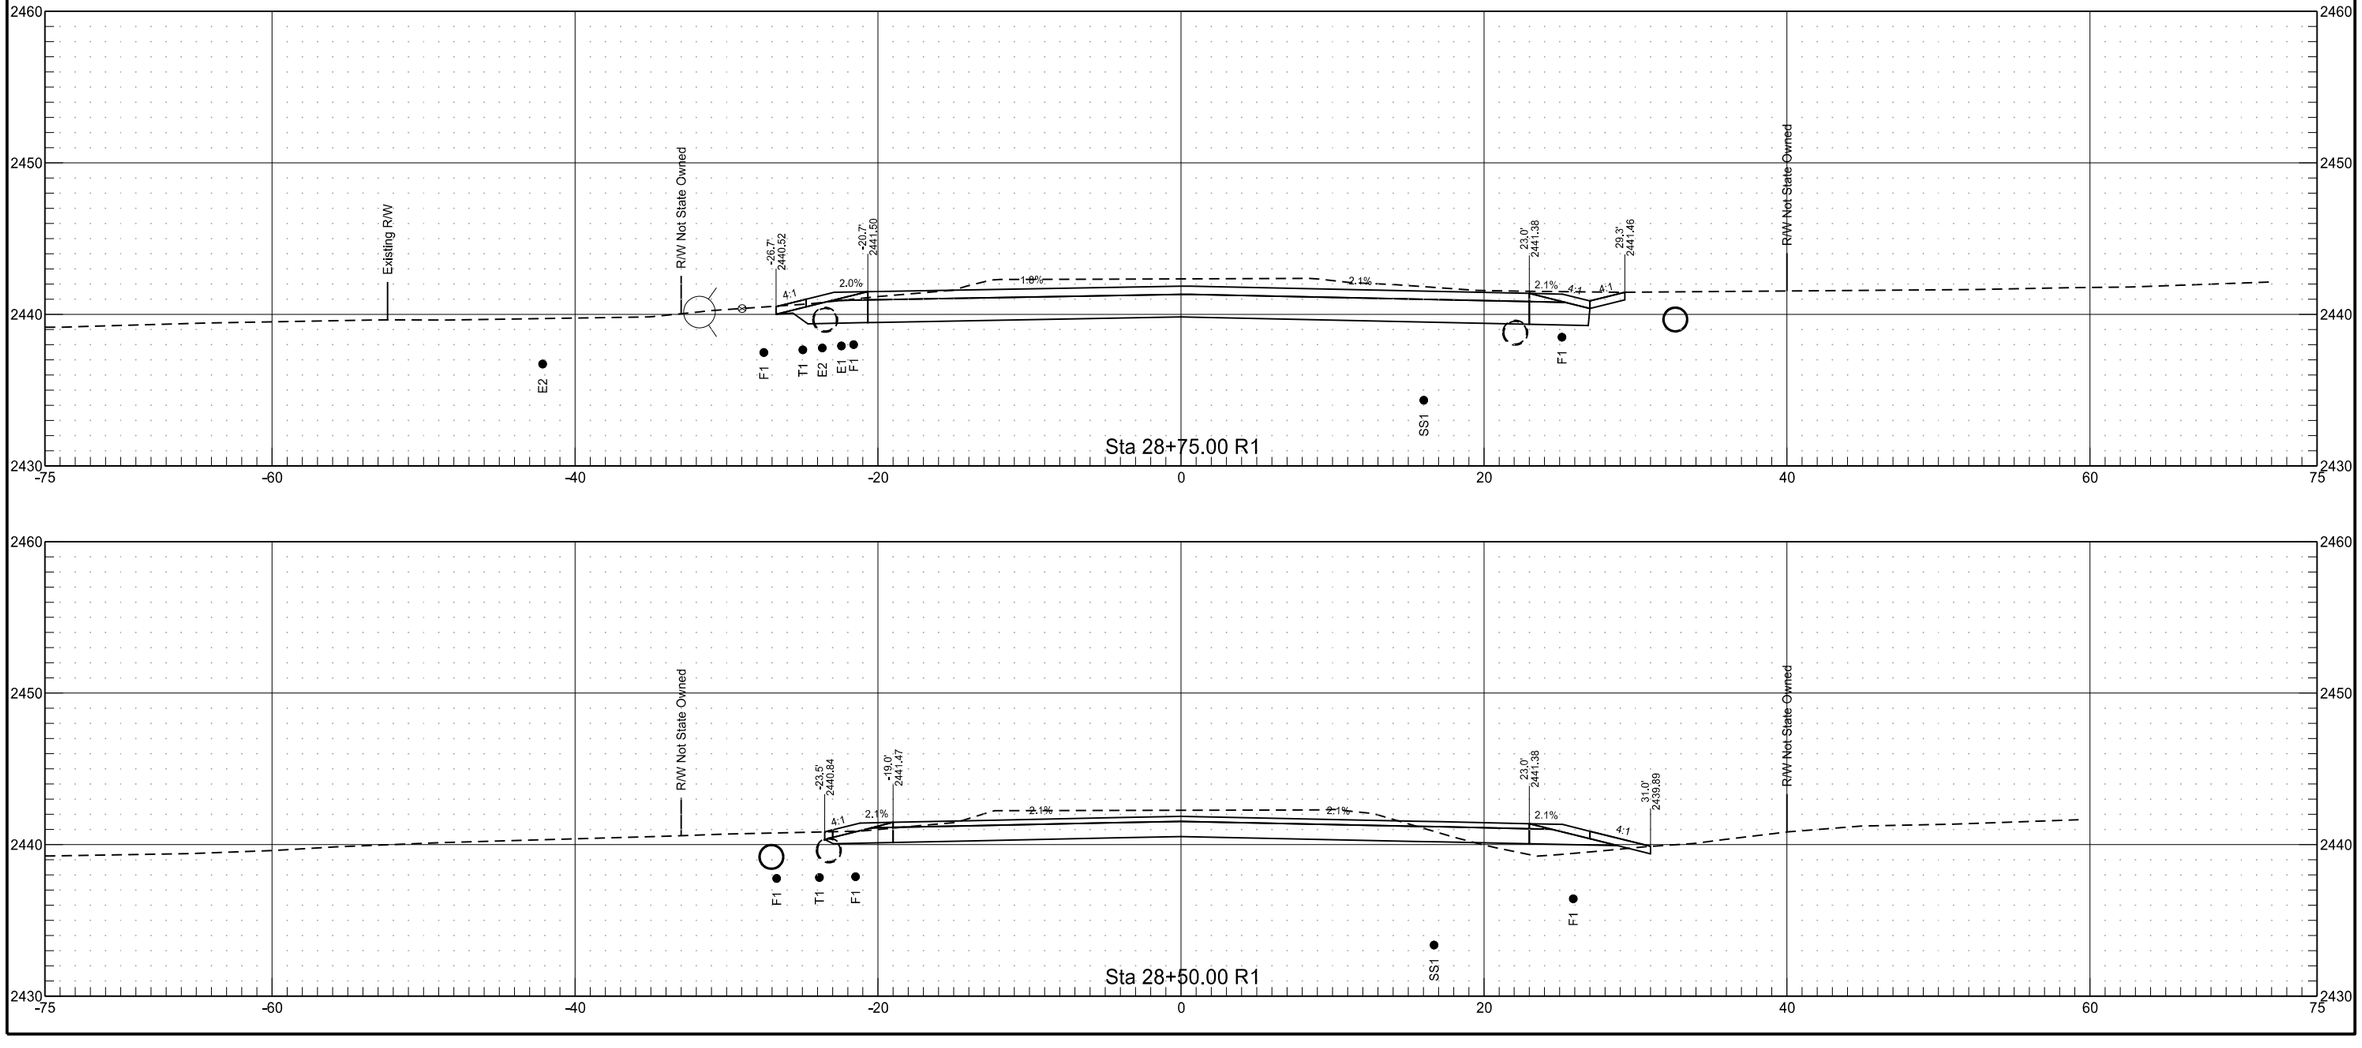

8/24/2020 10:59:41 AM cesdes4 L:\ND\Projects\Active 2016\Tx16121.00 - I-94 Business Loop - 10th Ave E - Exit 64\700 - CAD\5-094(114)907\Design\XSEC_Minor Streets.dgn

25th Ave E


	STATE	PROJECT NO.	SECTION NO.	SHEET NO.
	ND	NHU-5-094(114)907	200	130

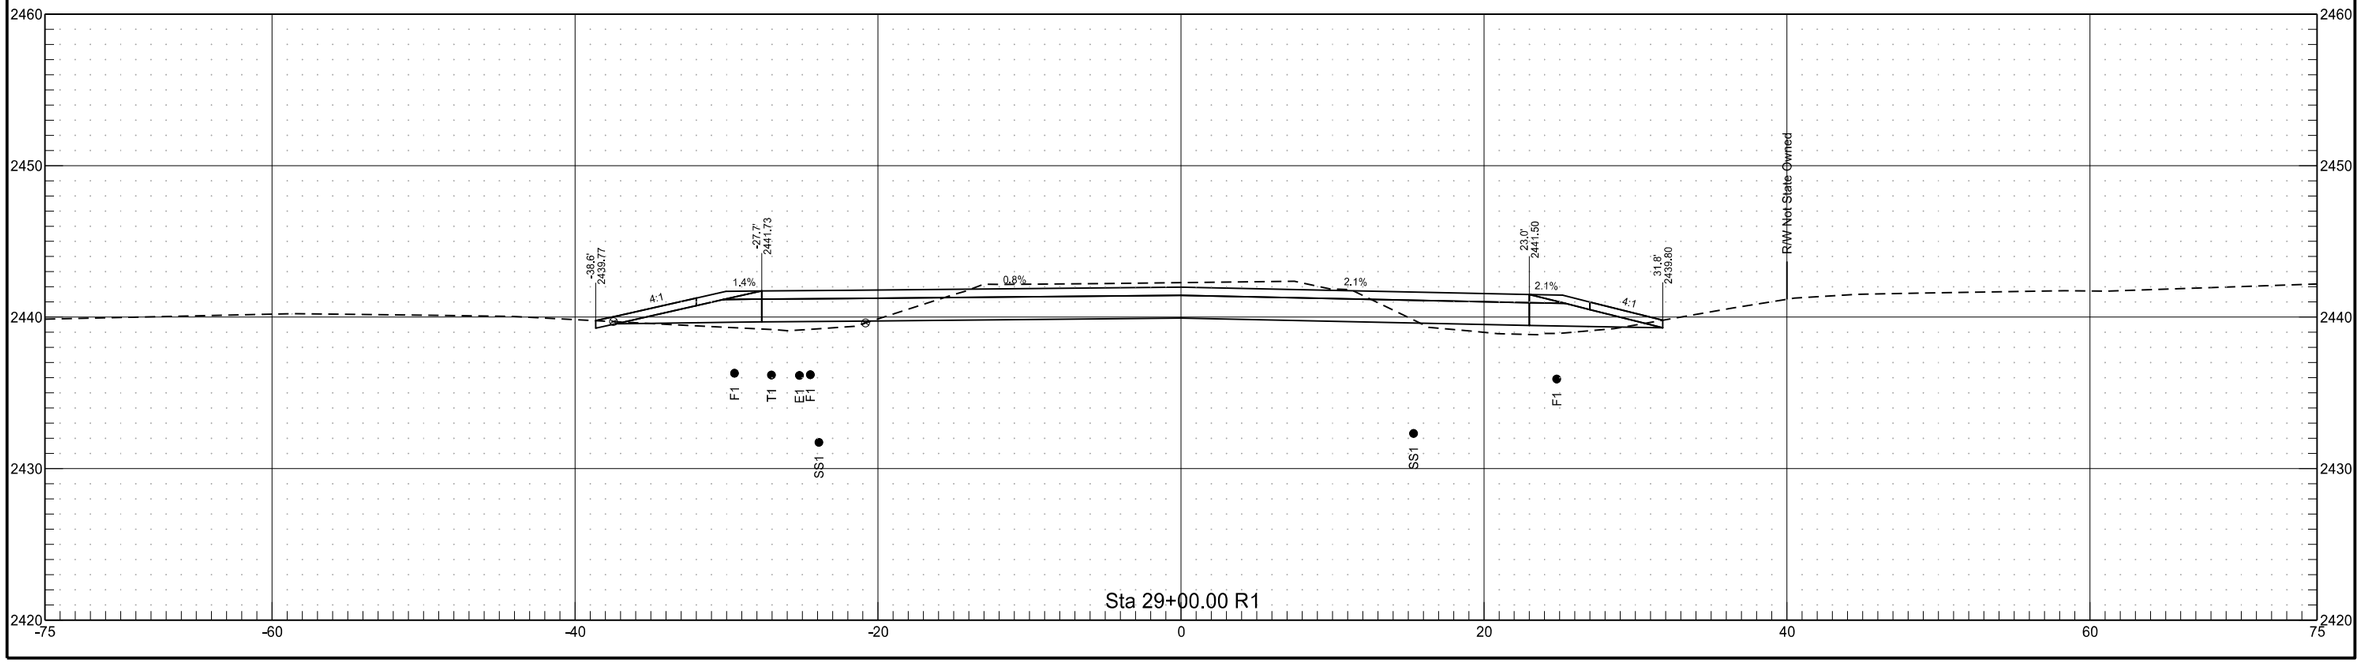



8/24/2020 10:59:41 AM cesdes4 L:\ND\Projects\Active 2016\Tx16121.00 - I-94 Business Loop - 10th Ave E - Exit 64\700 - CAD\5-094(114)907\Design\XSEC_Minor Streets.dgn

25th Ave E

	STATE	PROJECT NO.	SECTION NO.	SHEET NO.
	ND	NHU-5-094(114)907	200	131

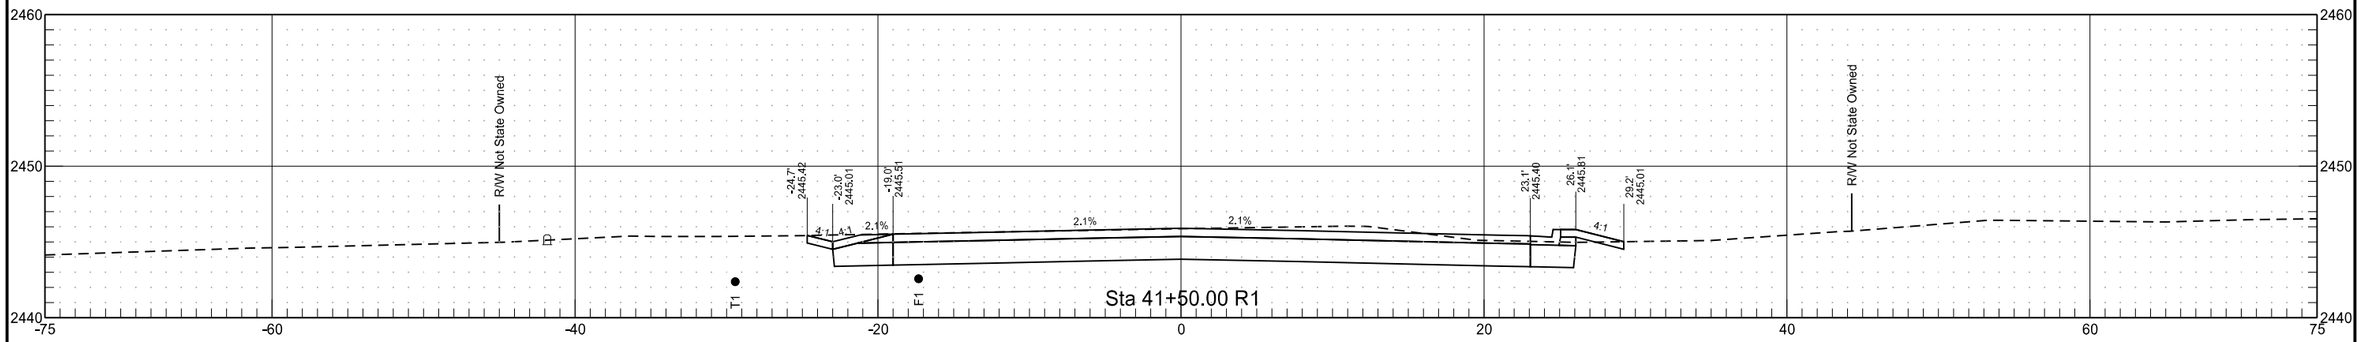


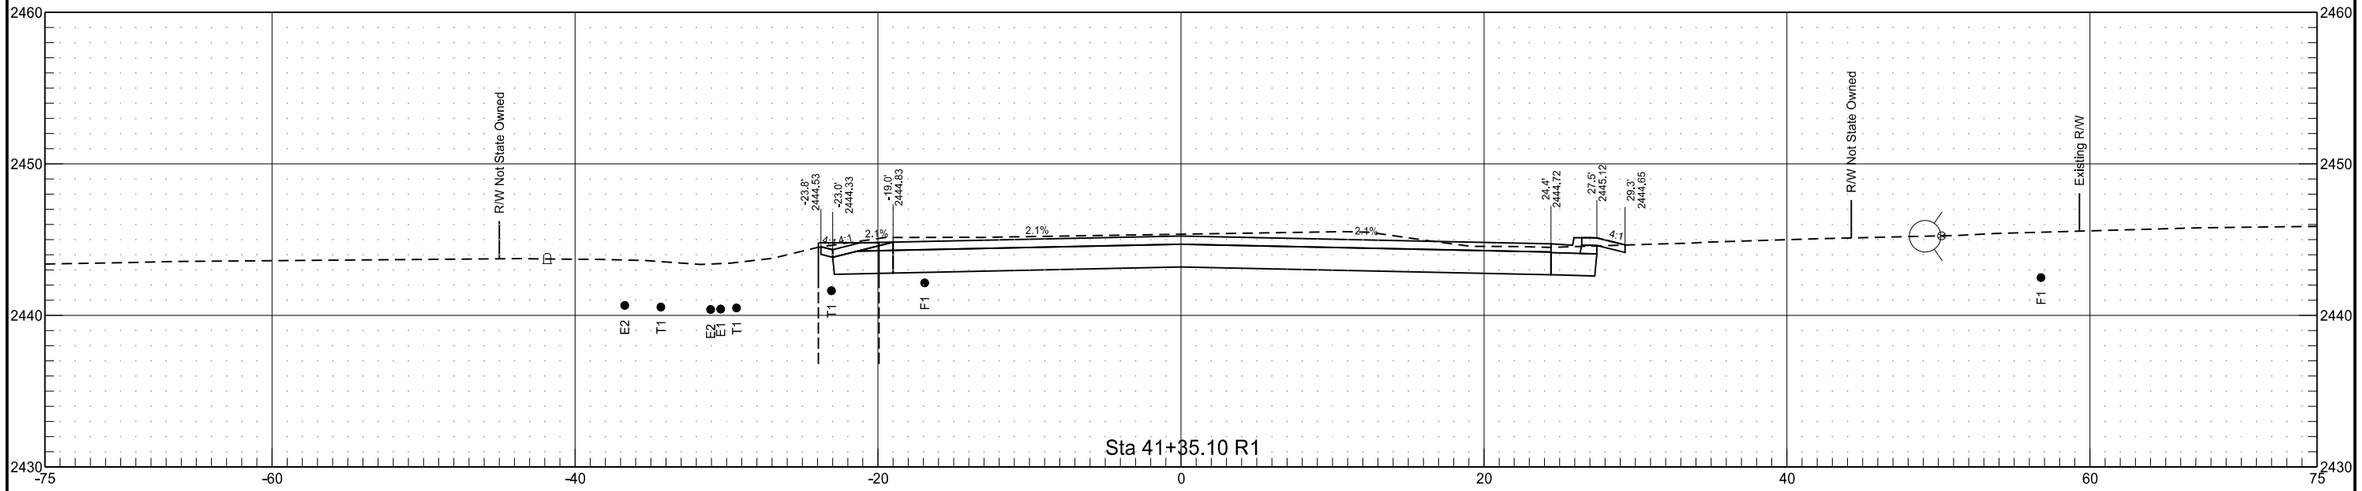

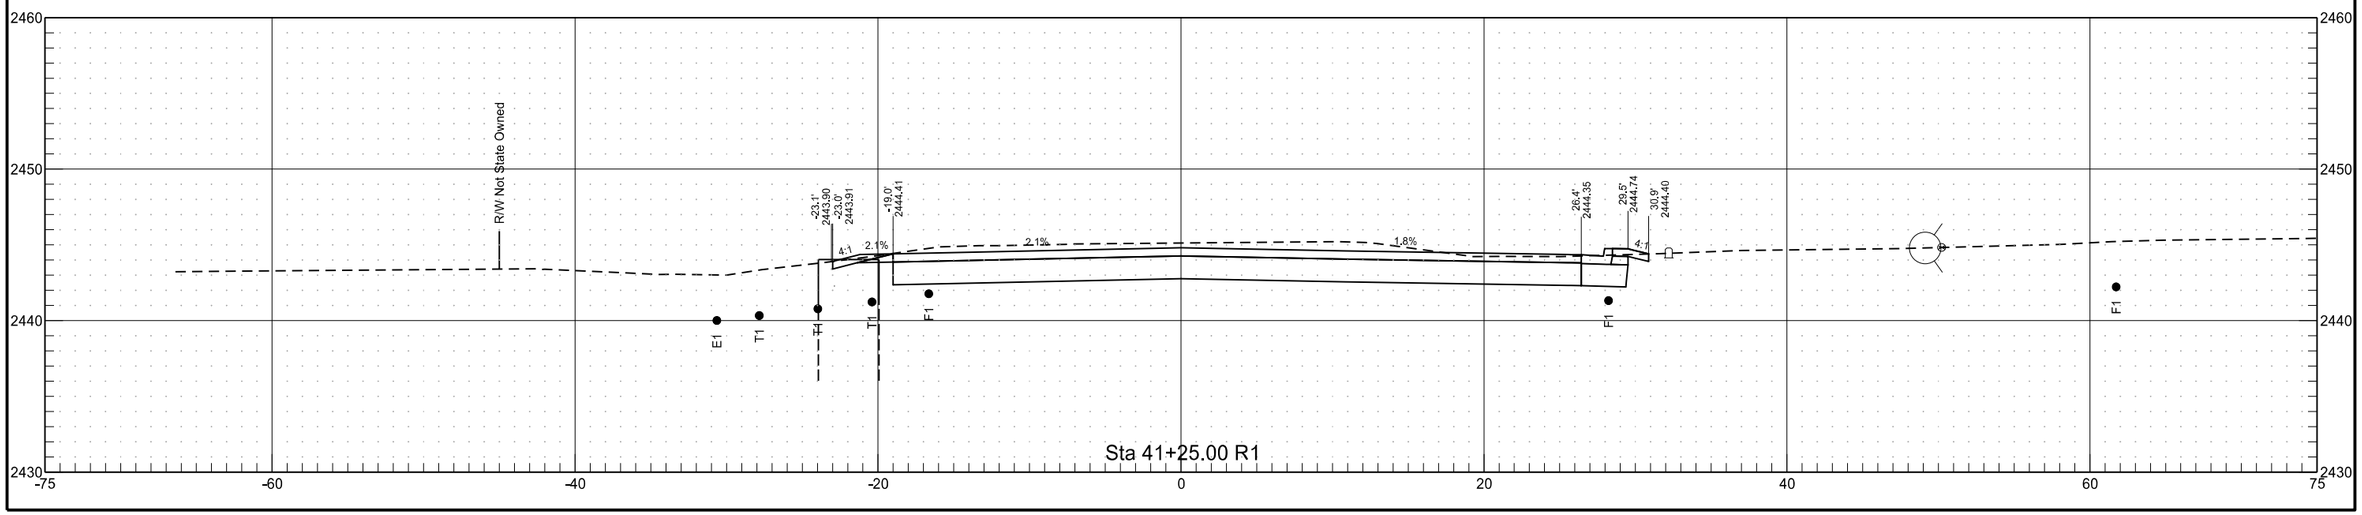


25th Ave E

	STATE	PROJECT NO.	SECTION NO.	SHEET NO.
	ND	NHU-5-094(114)907	200	132

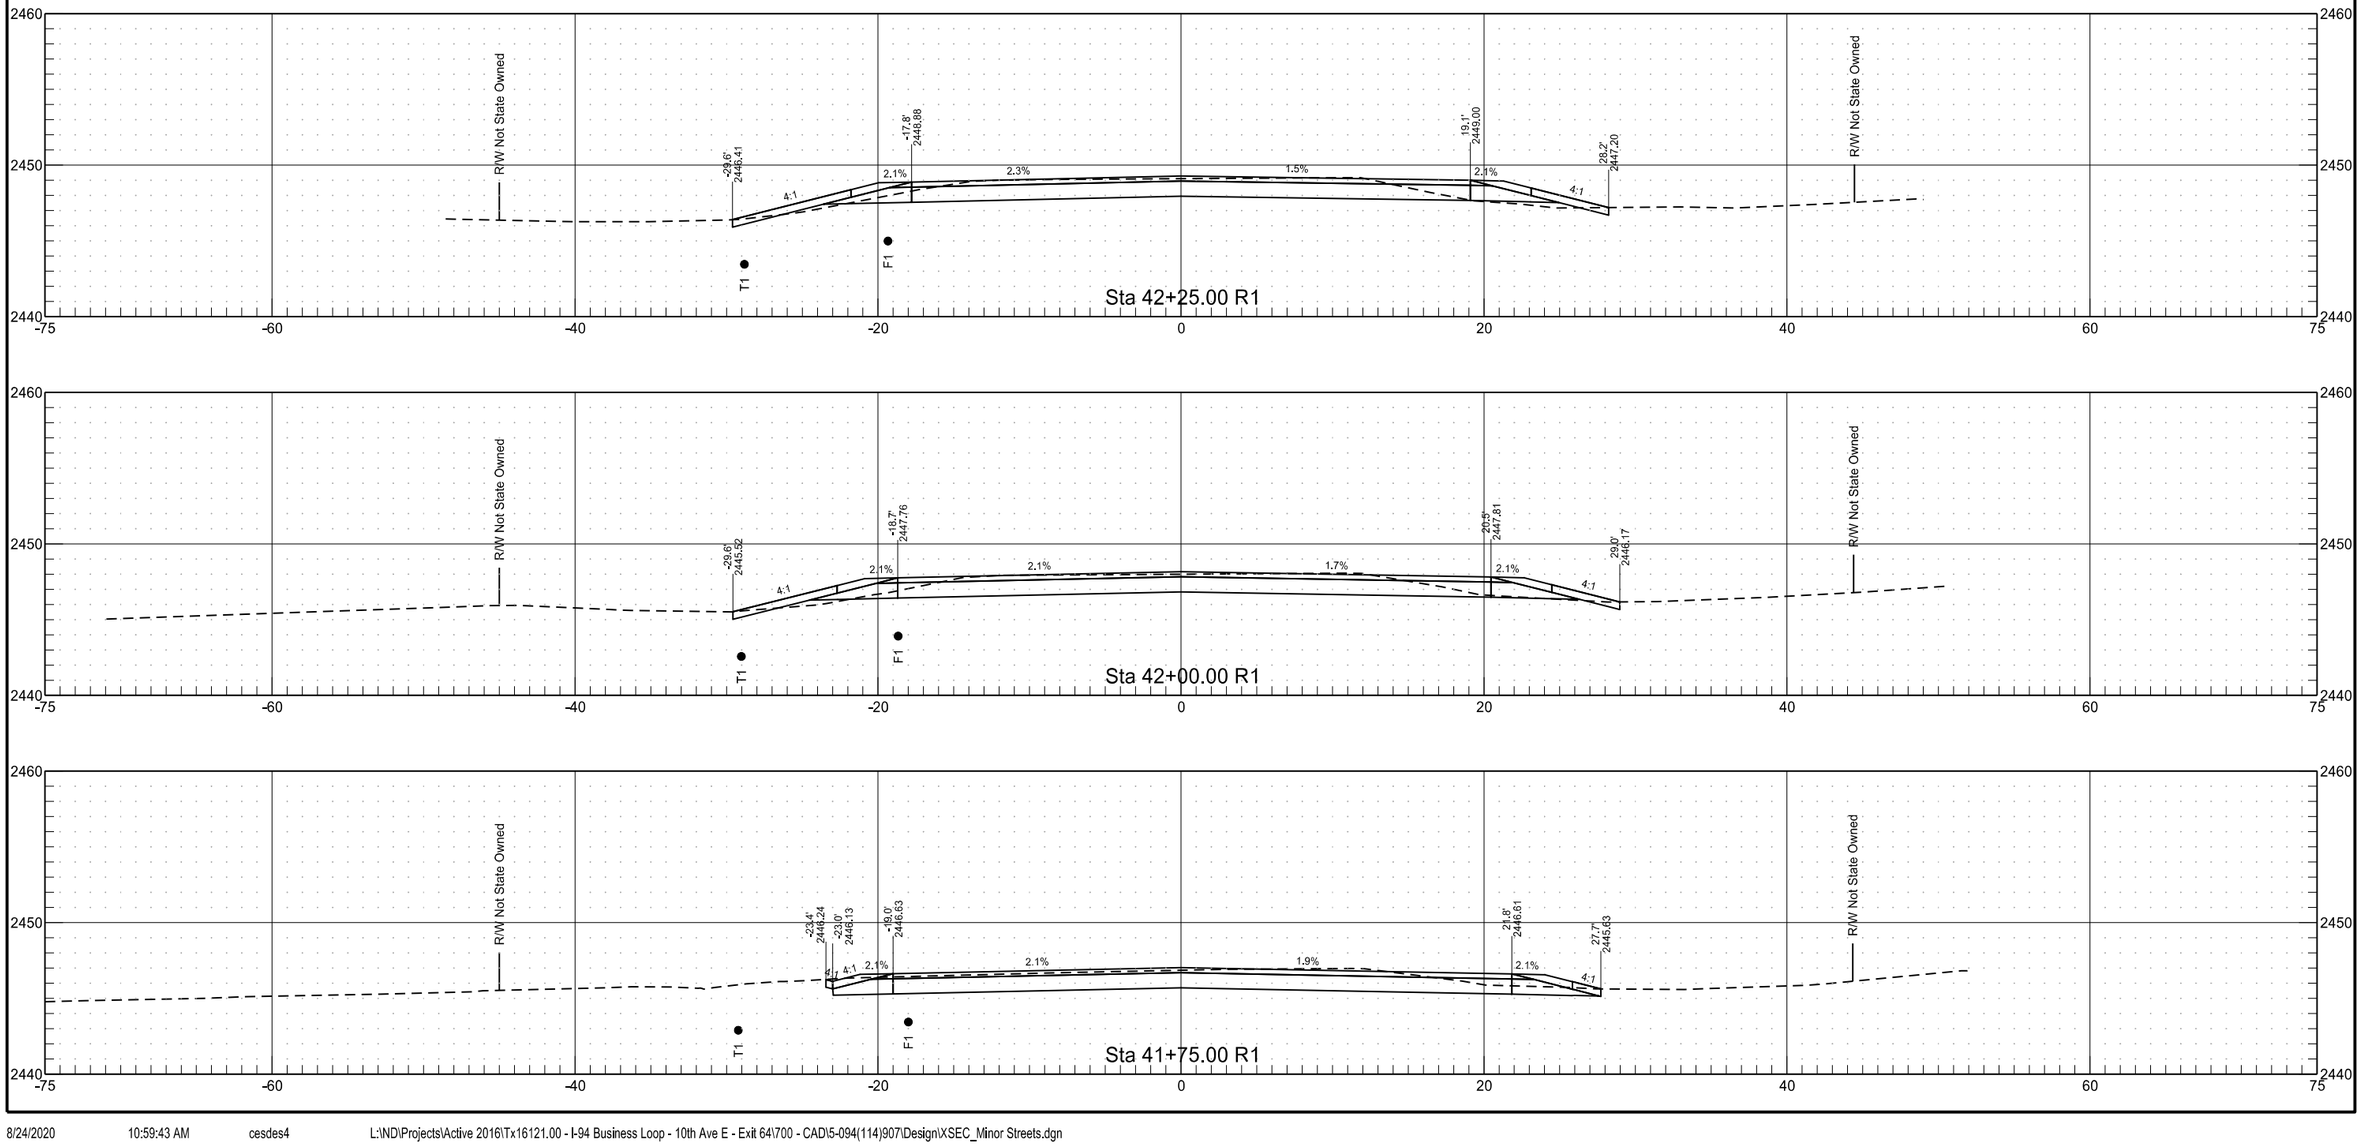

25th Ave E

	STATE	PROJECT NO.	SECTION NO.	SHEET NO.
	ND	NHU-5-094(114)907	200	133

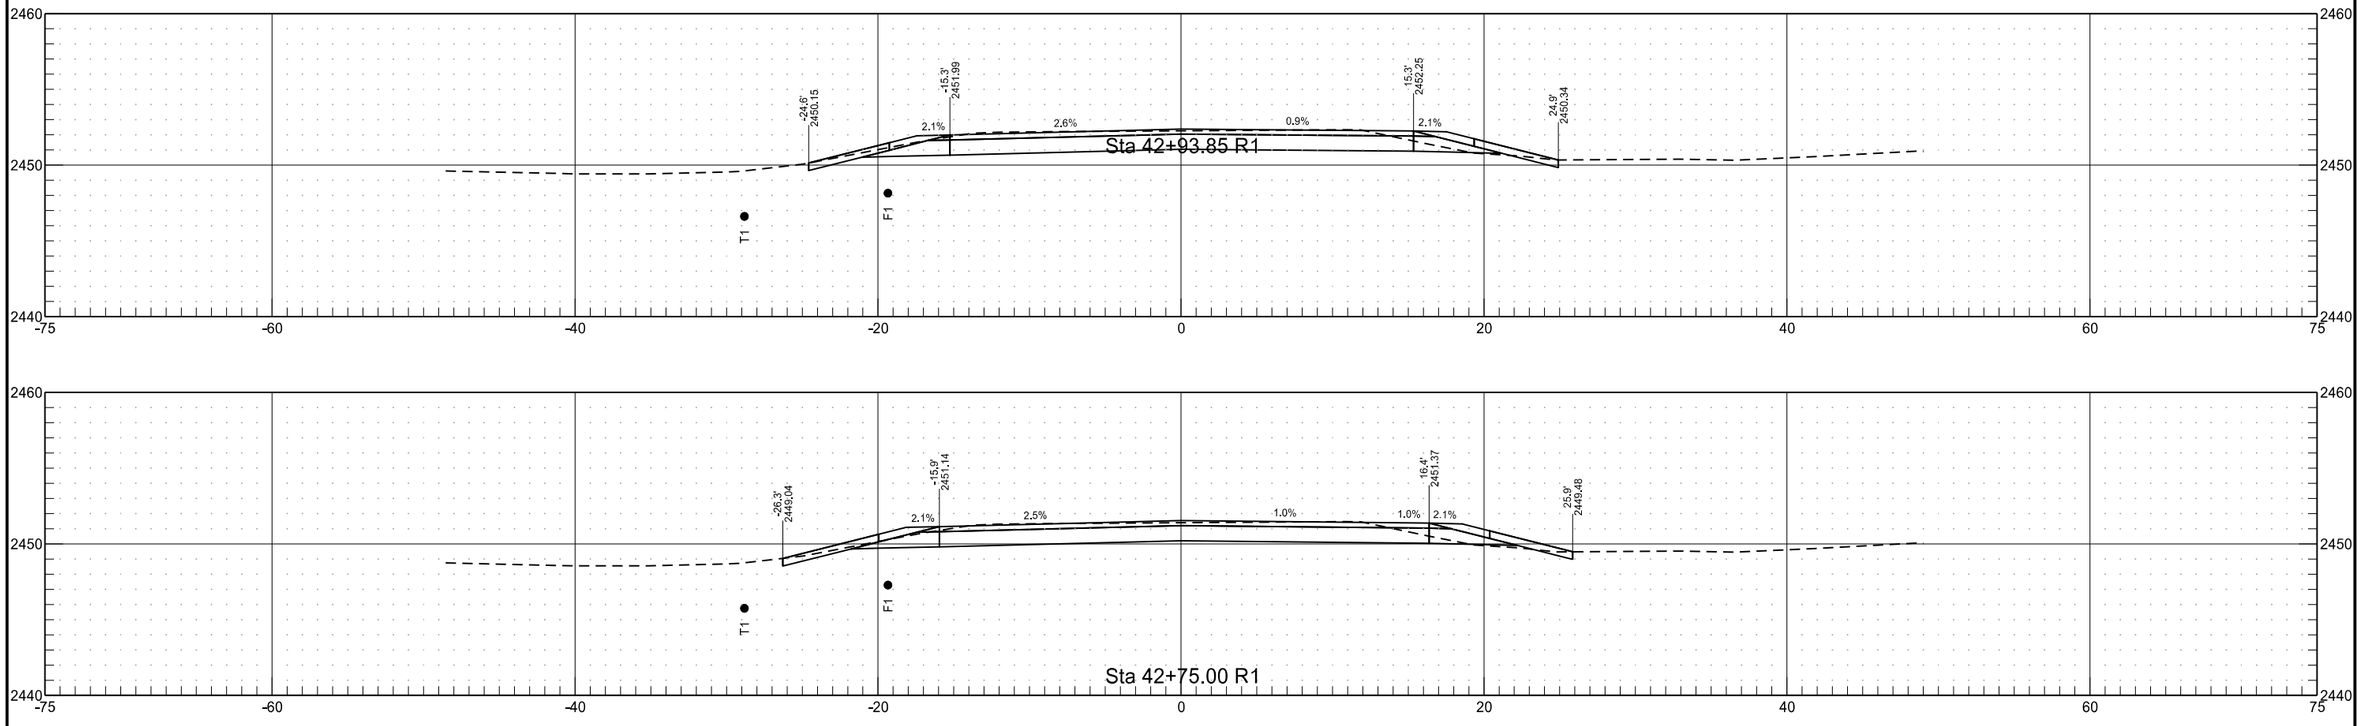

25th Ave E

	STATE	PROJECT NO.	SECTION NO.	SHEET NO.
	ND	NHU-5-094(114)907	200	134

25th Ave E

	STATE	PROJECT NO.	SECTION NO.	SHEET NO.
	ND	NHU-5-094(114)907	200	135

