
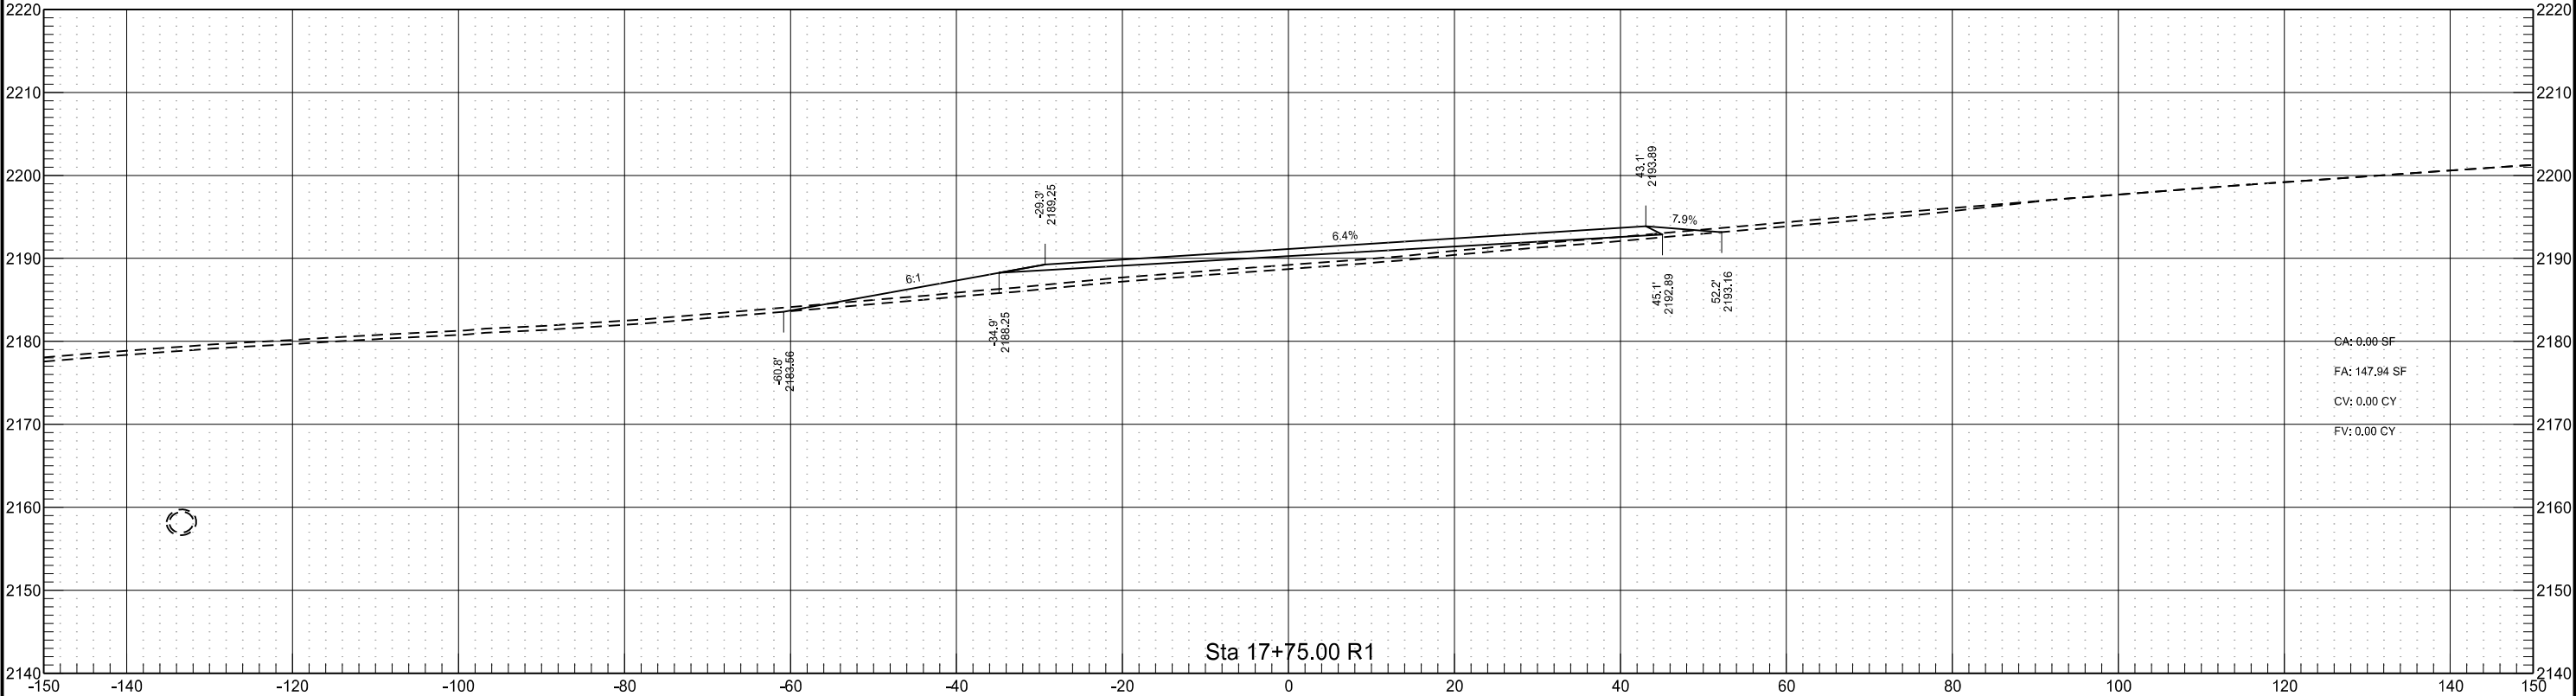




Phase 1

	STATE	PROJECT NO.	SECTION NO.	SHEET NO.
	ND	SOIB-NH-7-085(110)127	200	1

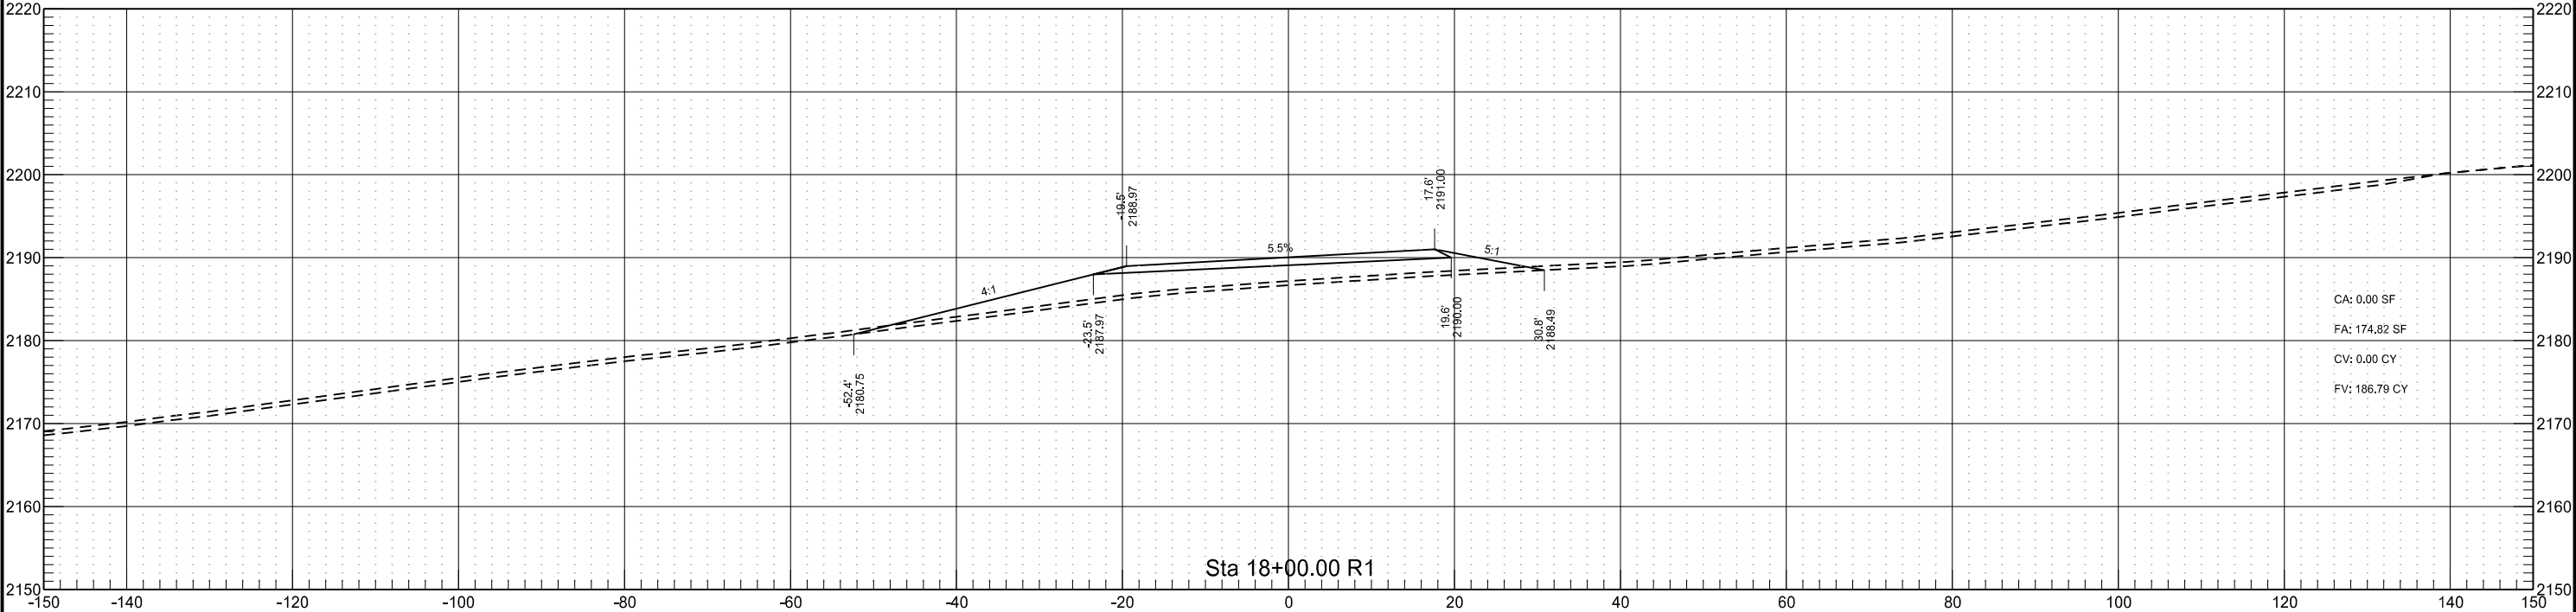



Phase 1

	STATE	PROJECT NO.	SECTION NO.	SHEET NO.
	ND	SOIB-NH-7-085(110)127	200	2

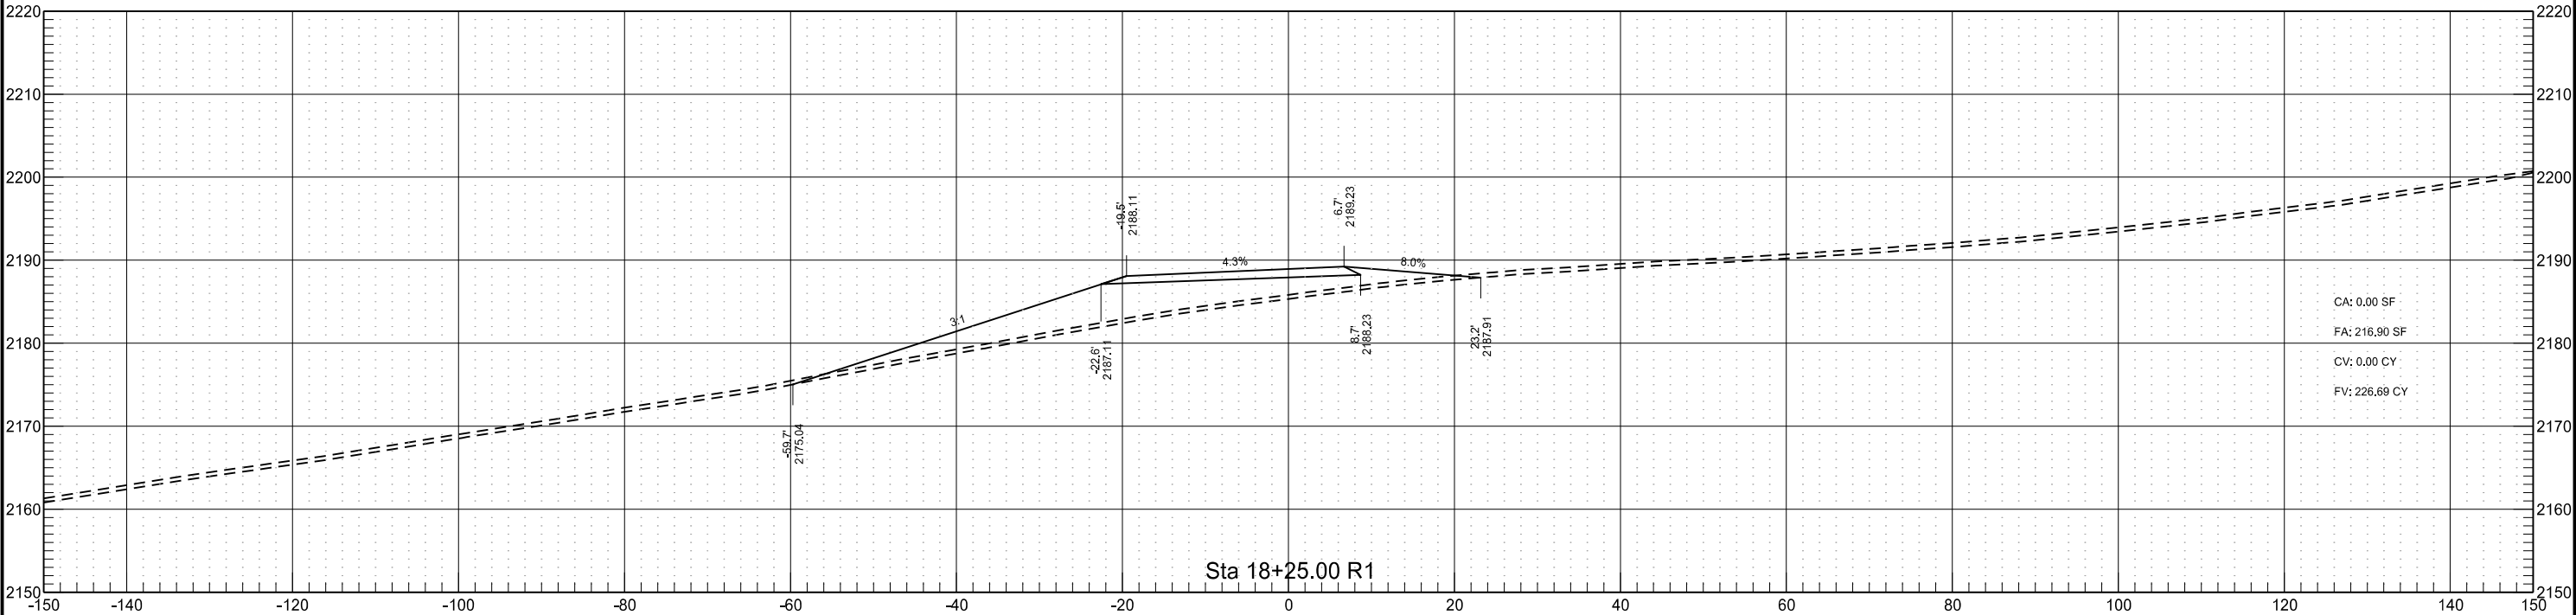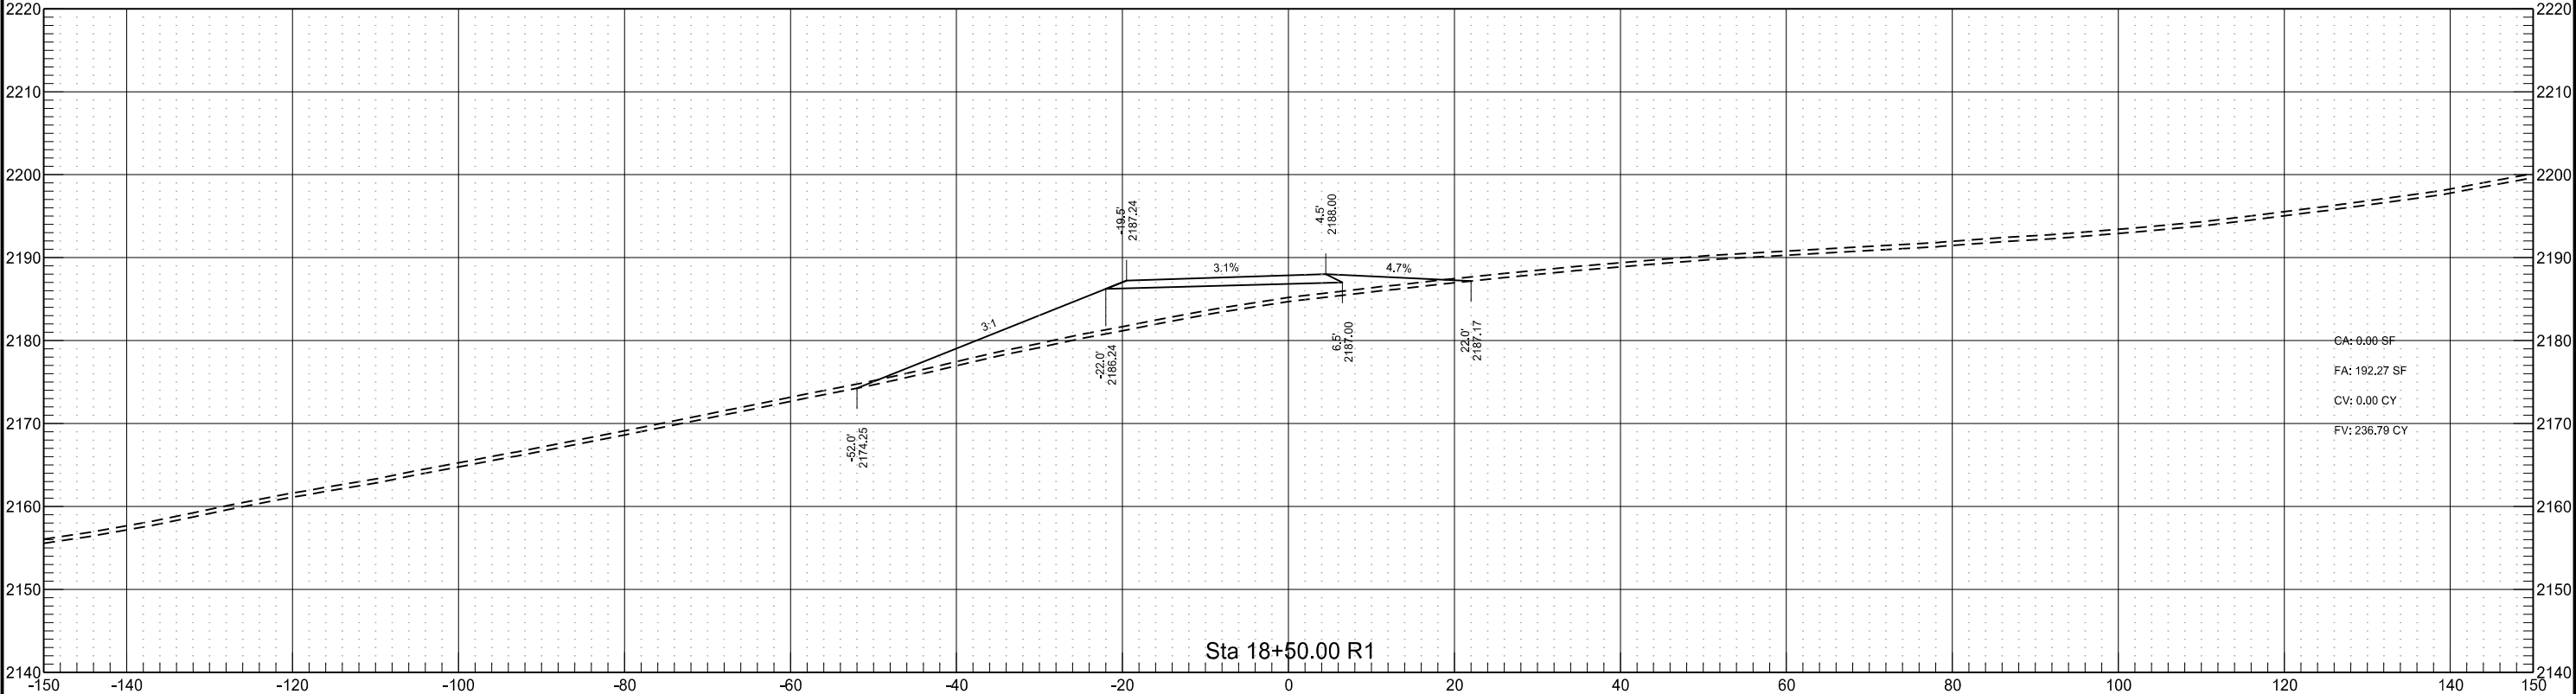



Phase 1

	STATE	PROJECT NO.	SECTION NO.	SHEET NO.
	ND	SOIB-NH-7-085(110)127	200	3

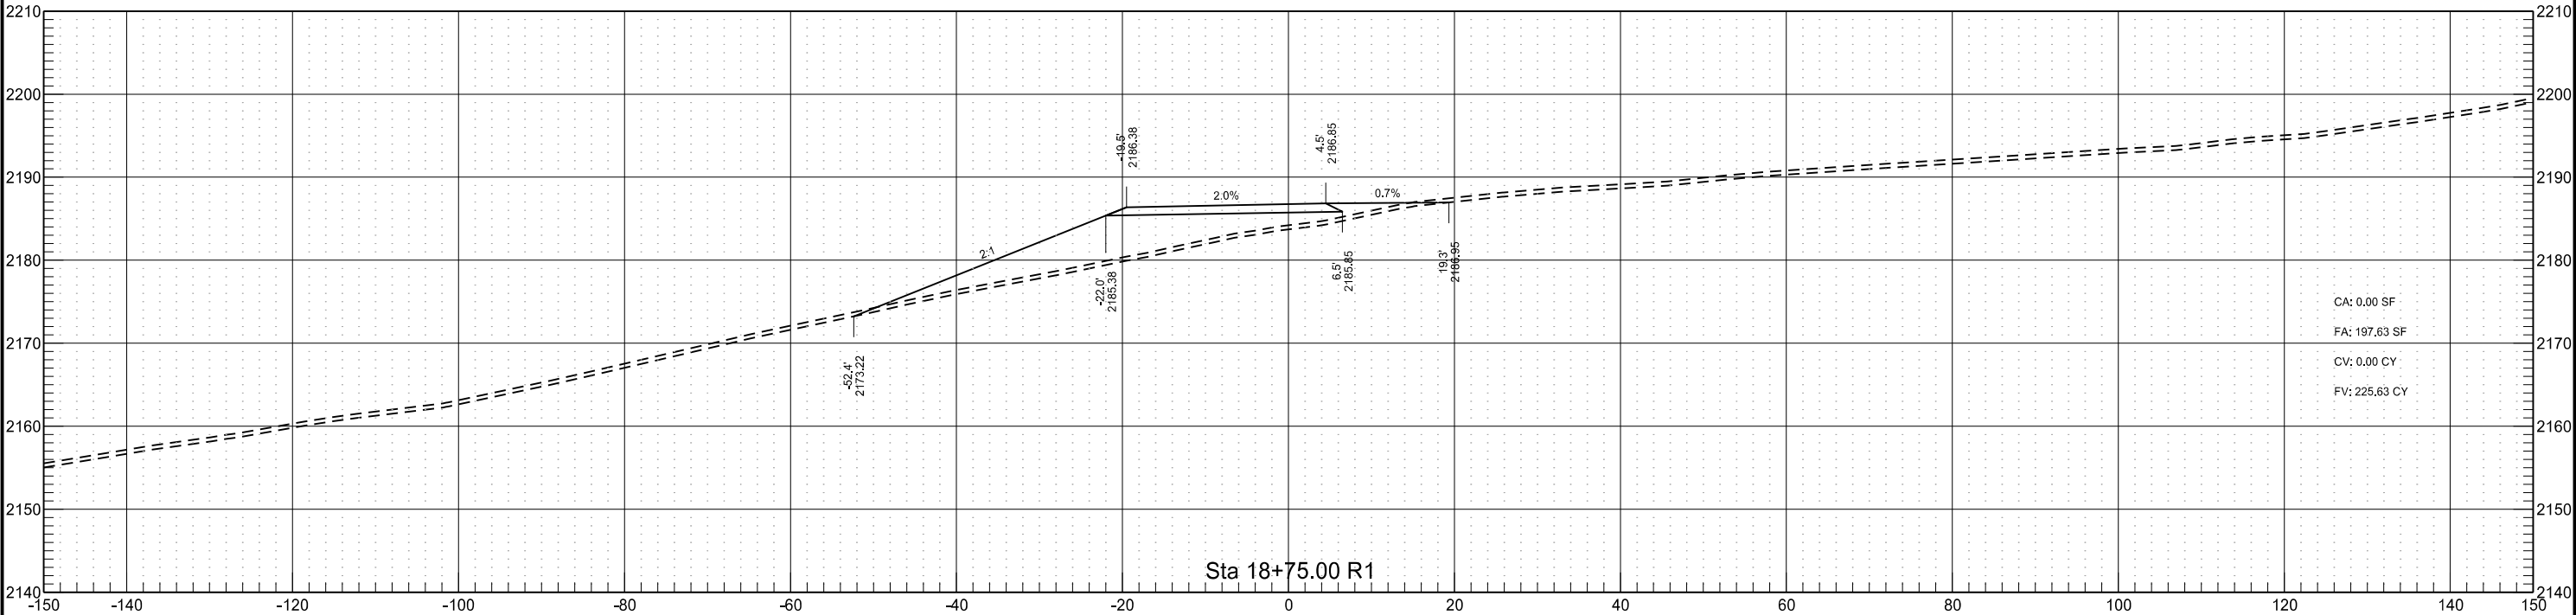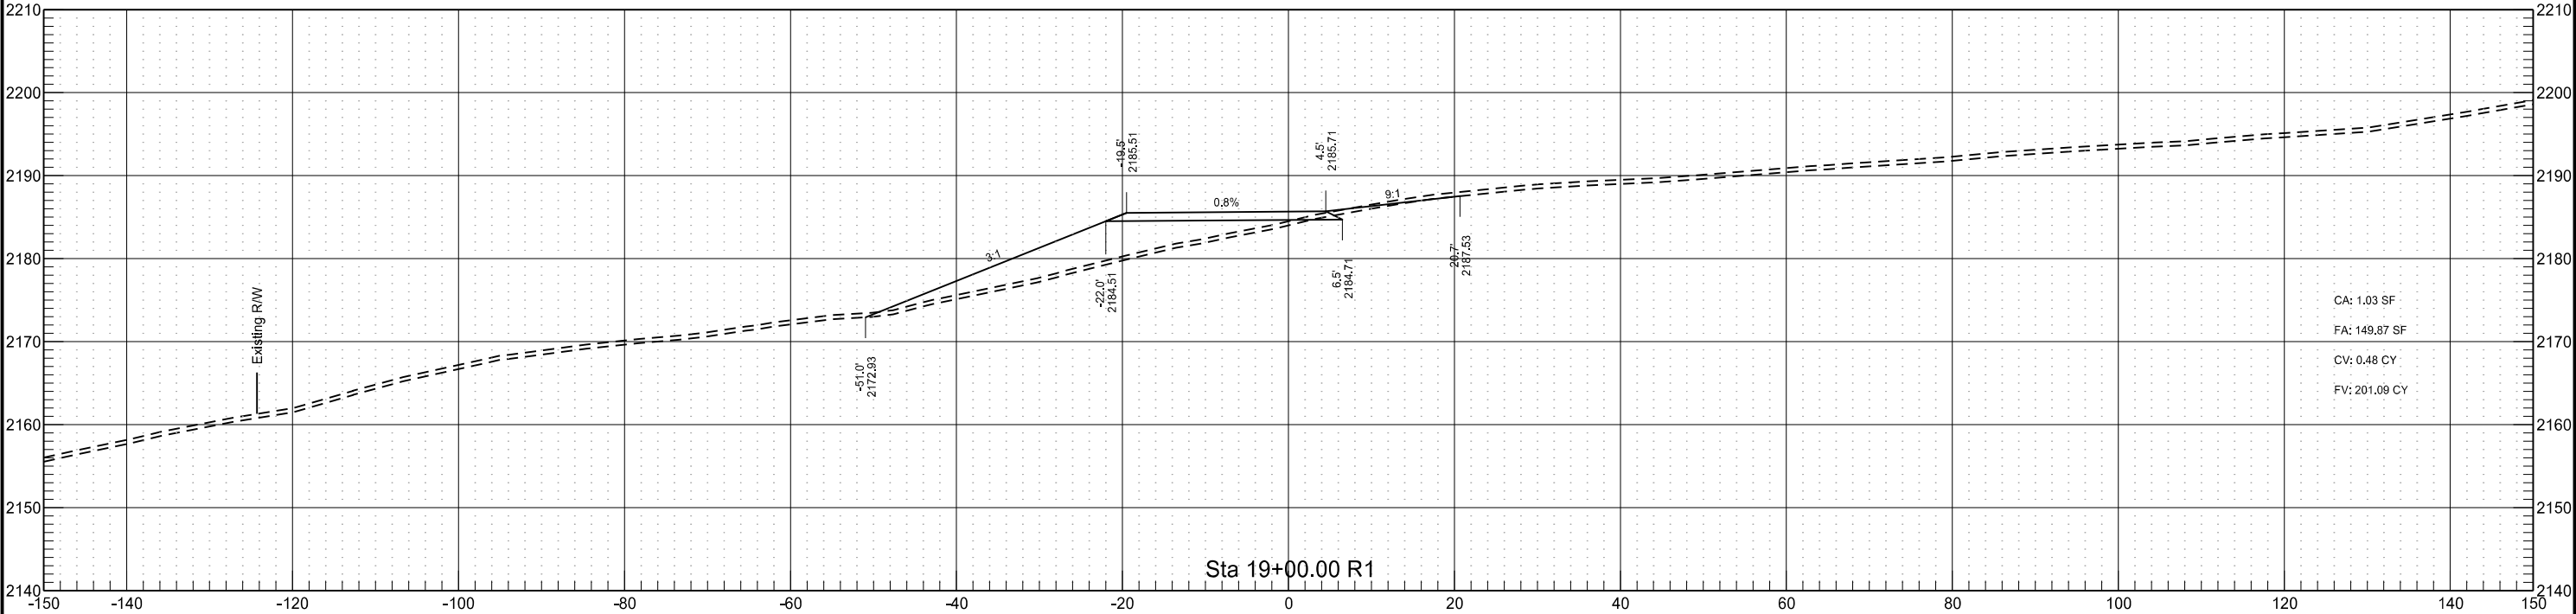



Phase 1

	STATE	PROJECT NO.	SECTION NO.	SHEET NO.
	ND	SOIB-NH-7-085(110)127	200	4

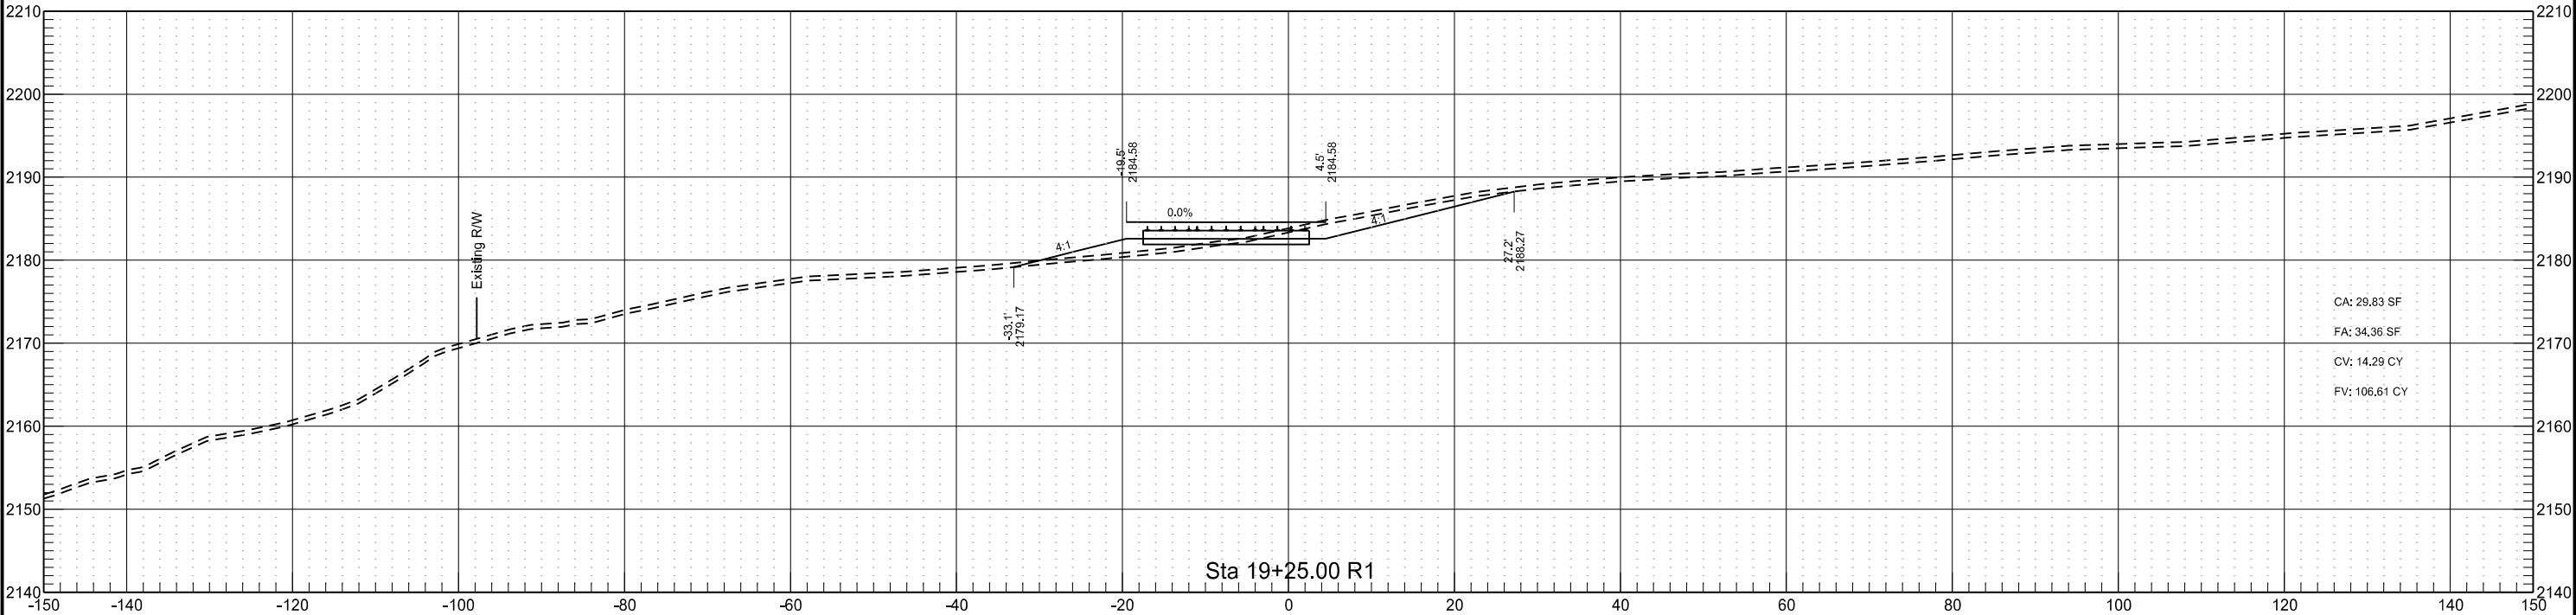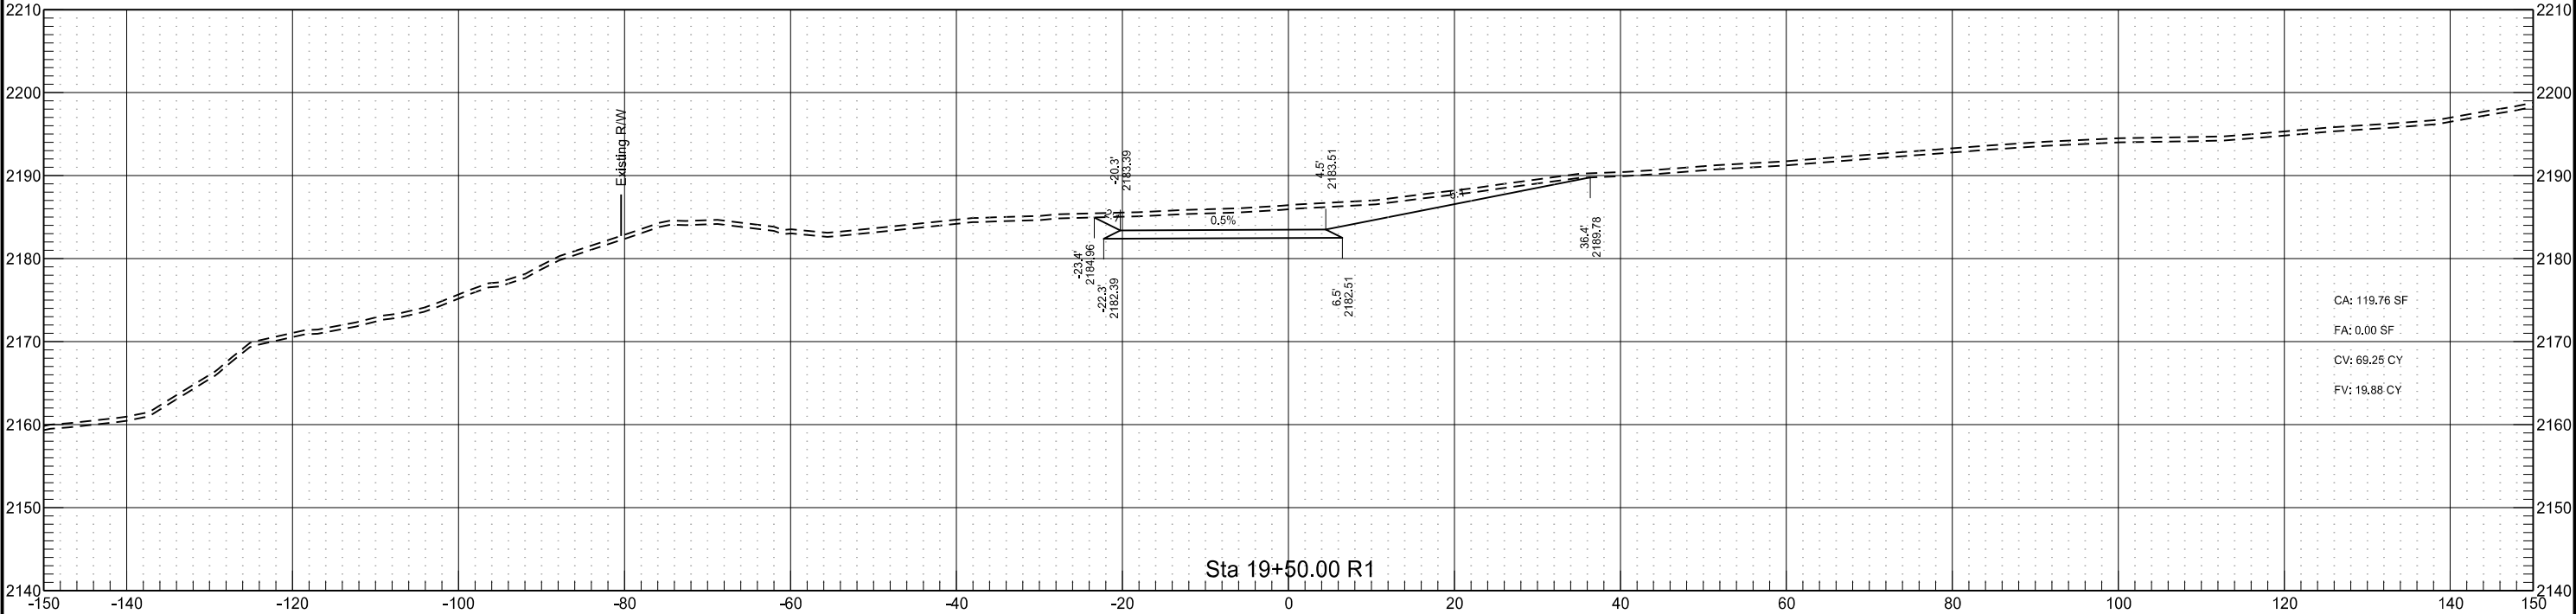



Phase 1

	STATE	PROJECT NO.	SECTION NO.	SHEET NO.
	ND	SOIB-NH-7-085(110)127	200	5

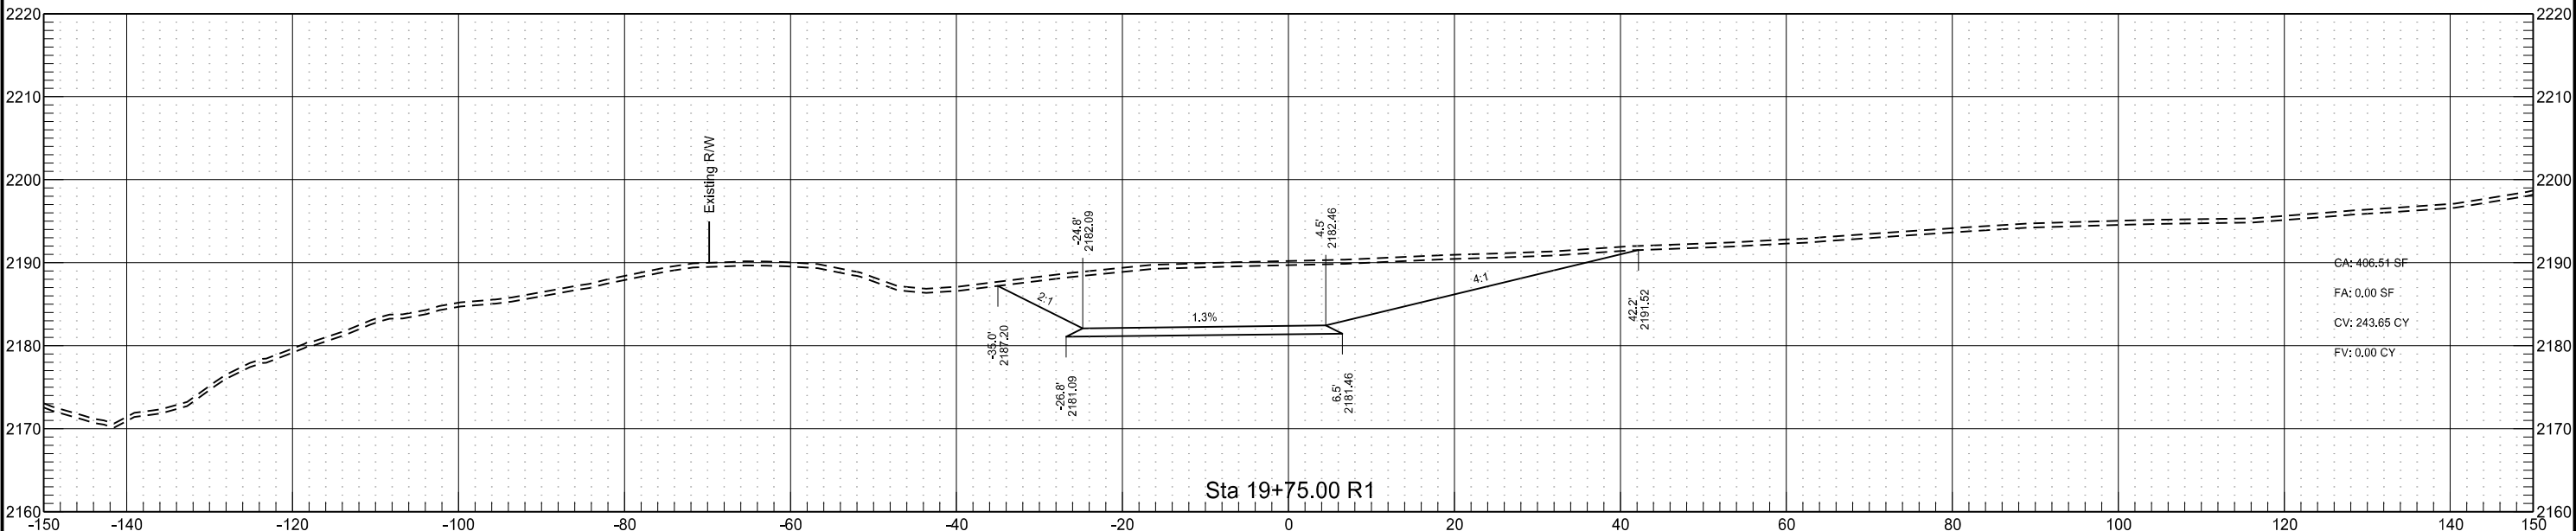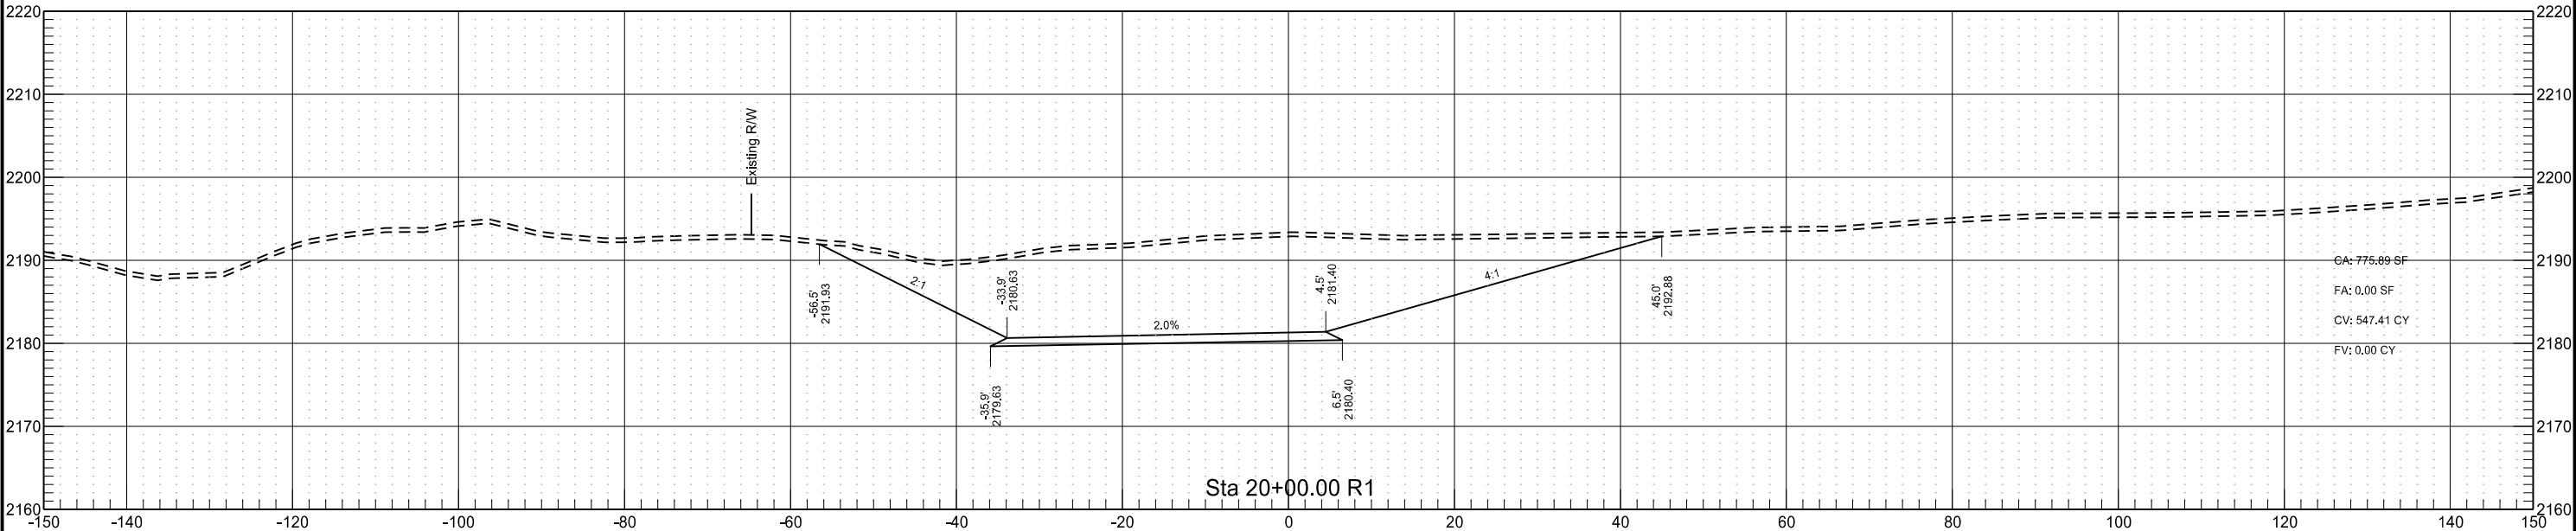



Phase 1


	STATE	PROJECT NO.	SECTION NO.	SHEET NO.
	ND	SOIB-NH-7-085(110)127	200	6

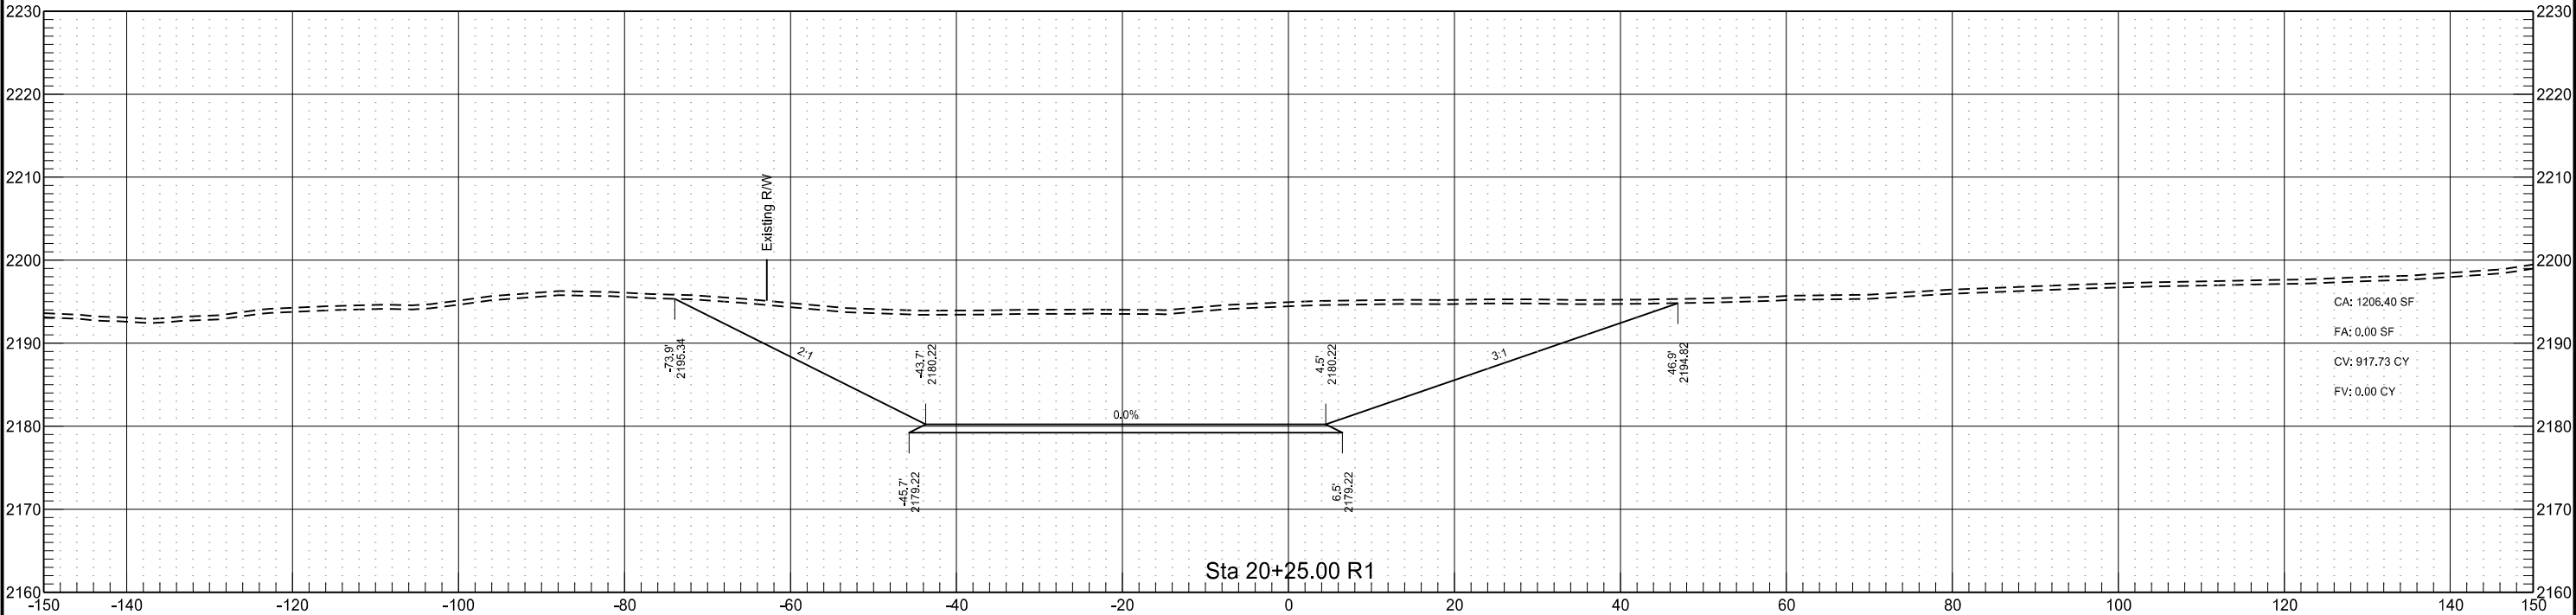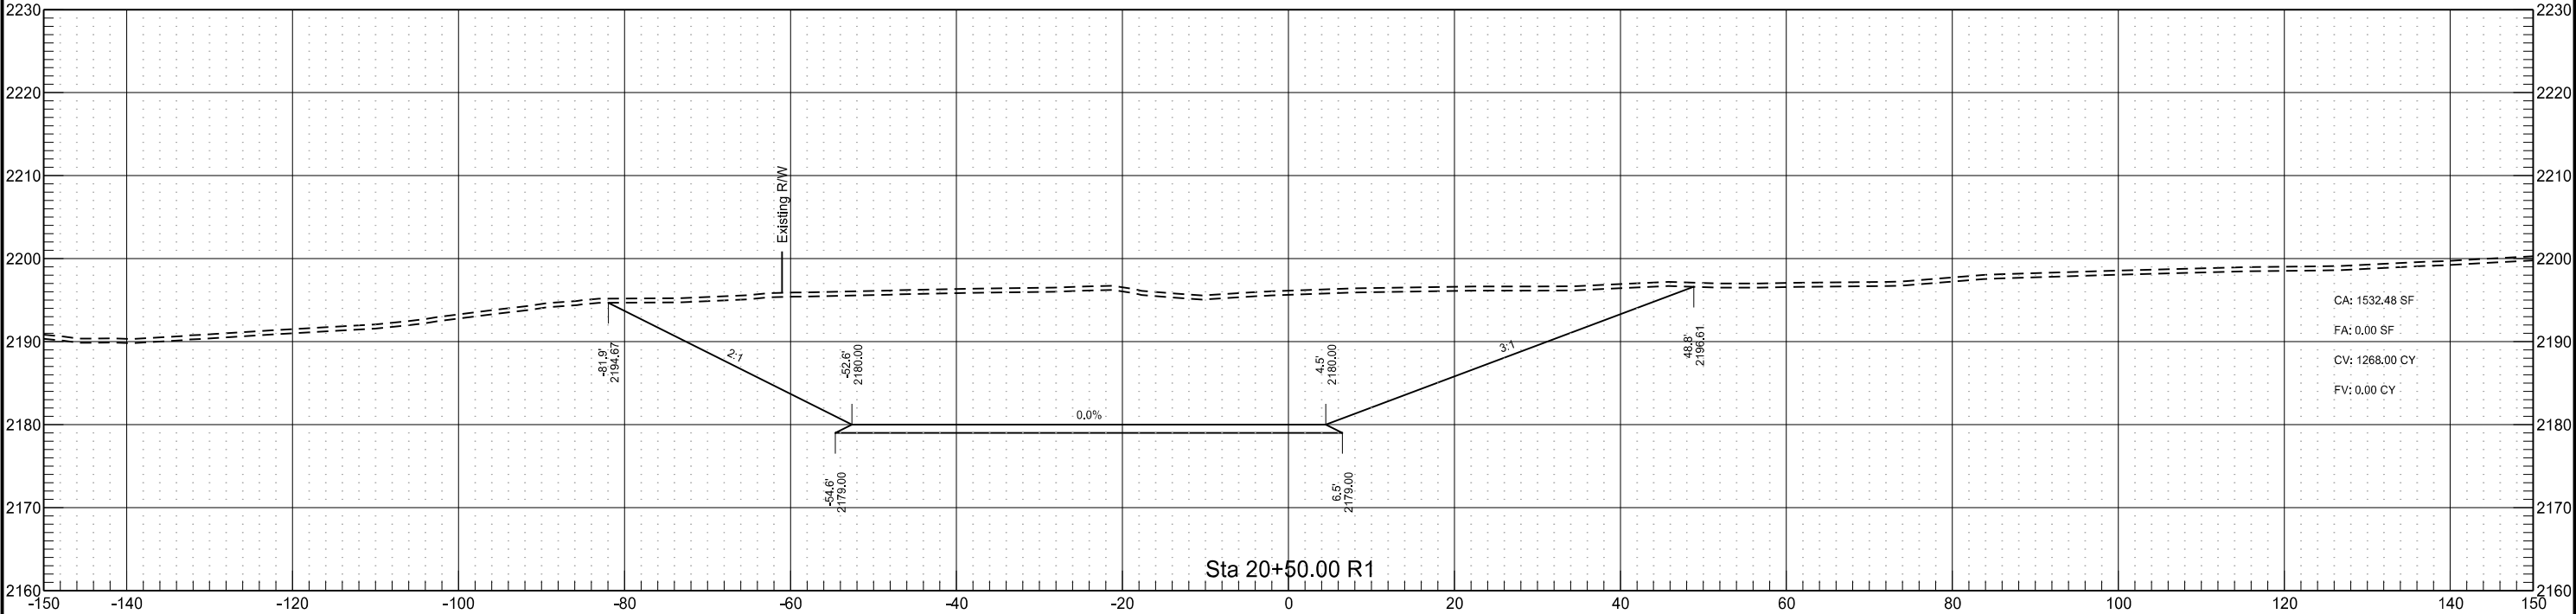

Phase 1


STATE	PROJECT NO.	SECTION NO.	SHEET NO.
ND	SOIB-NH-7-085(110)127	200	7

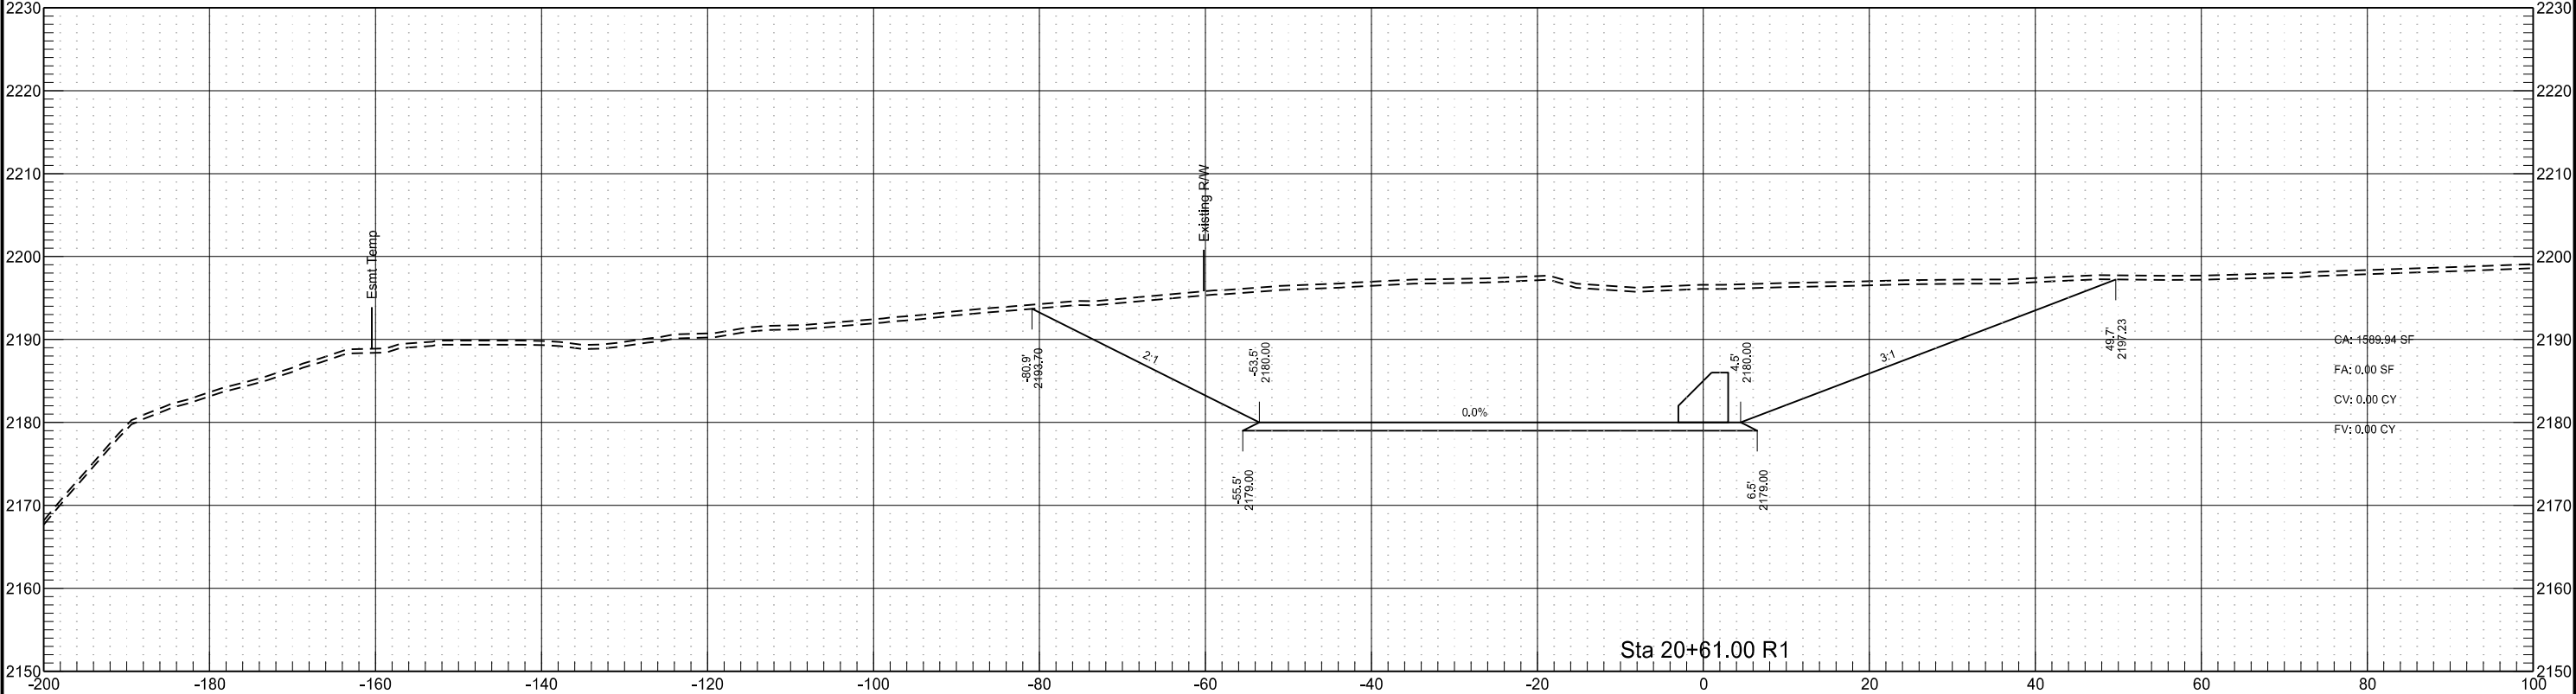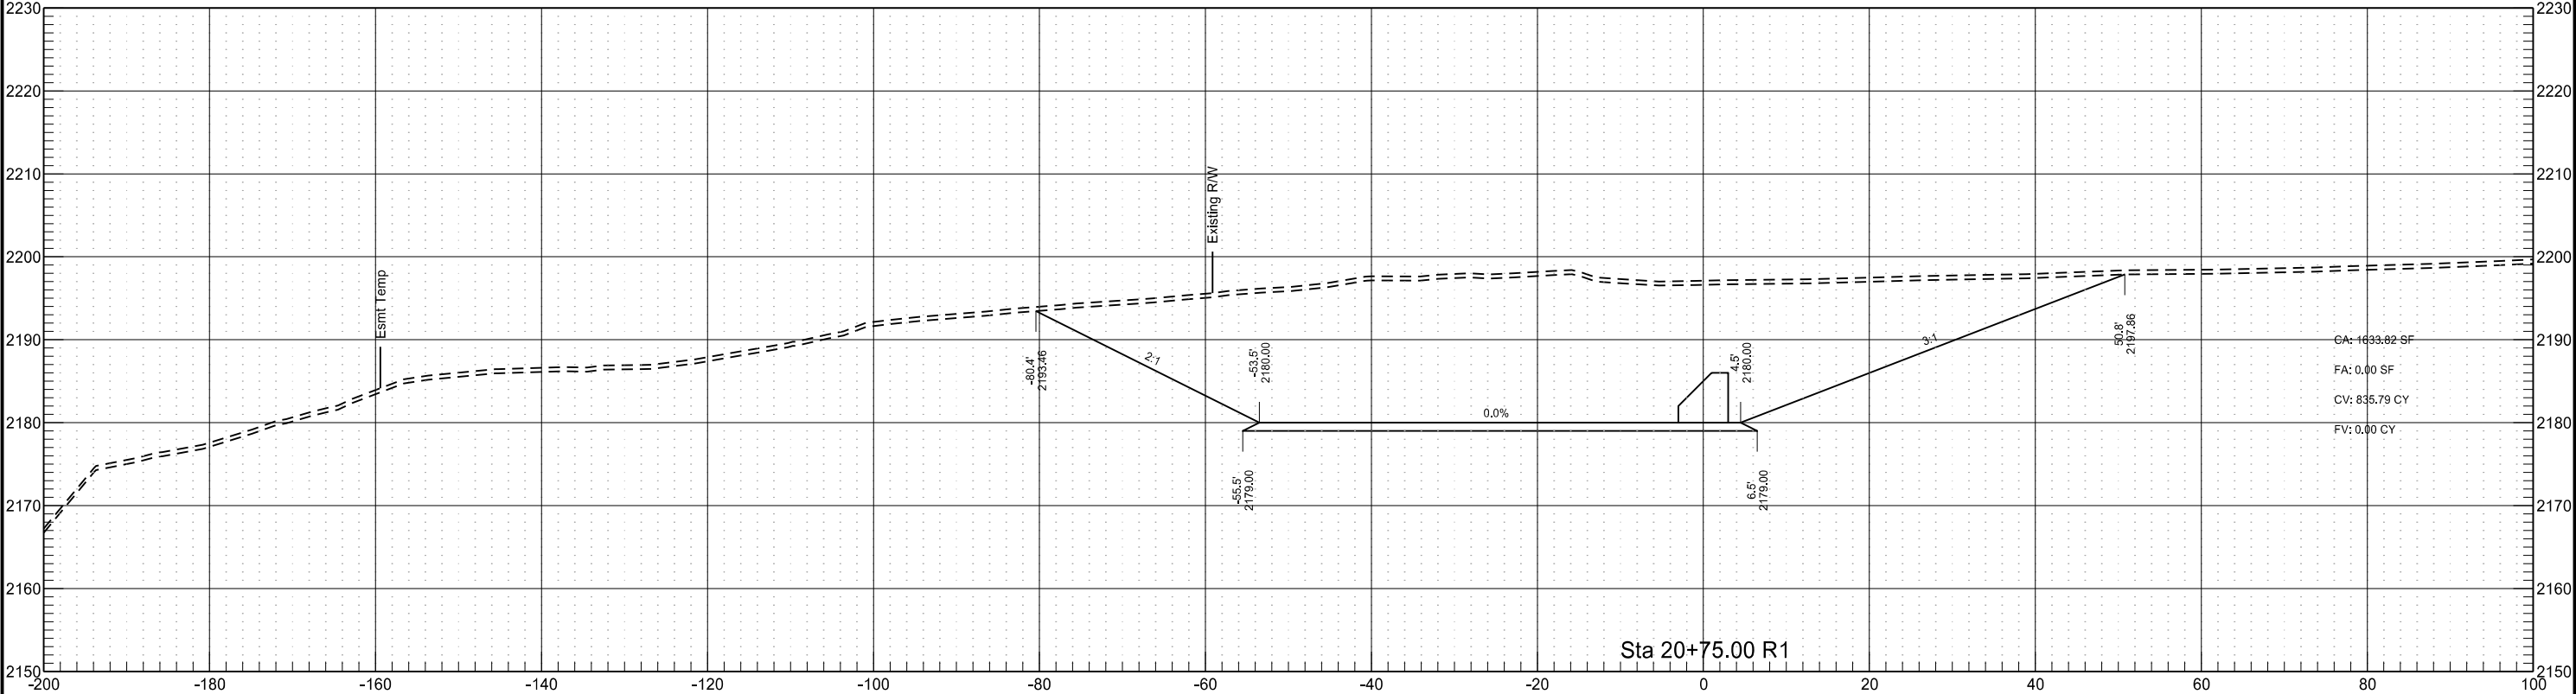

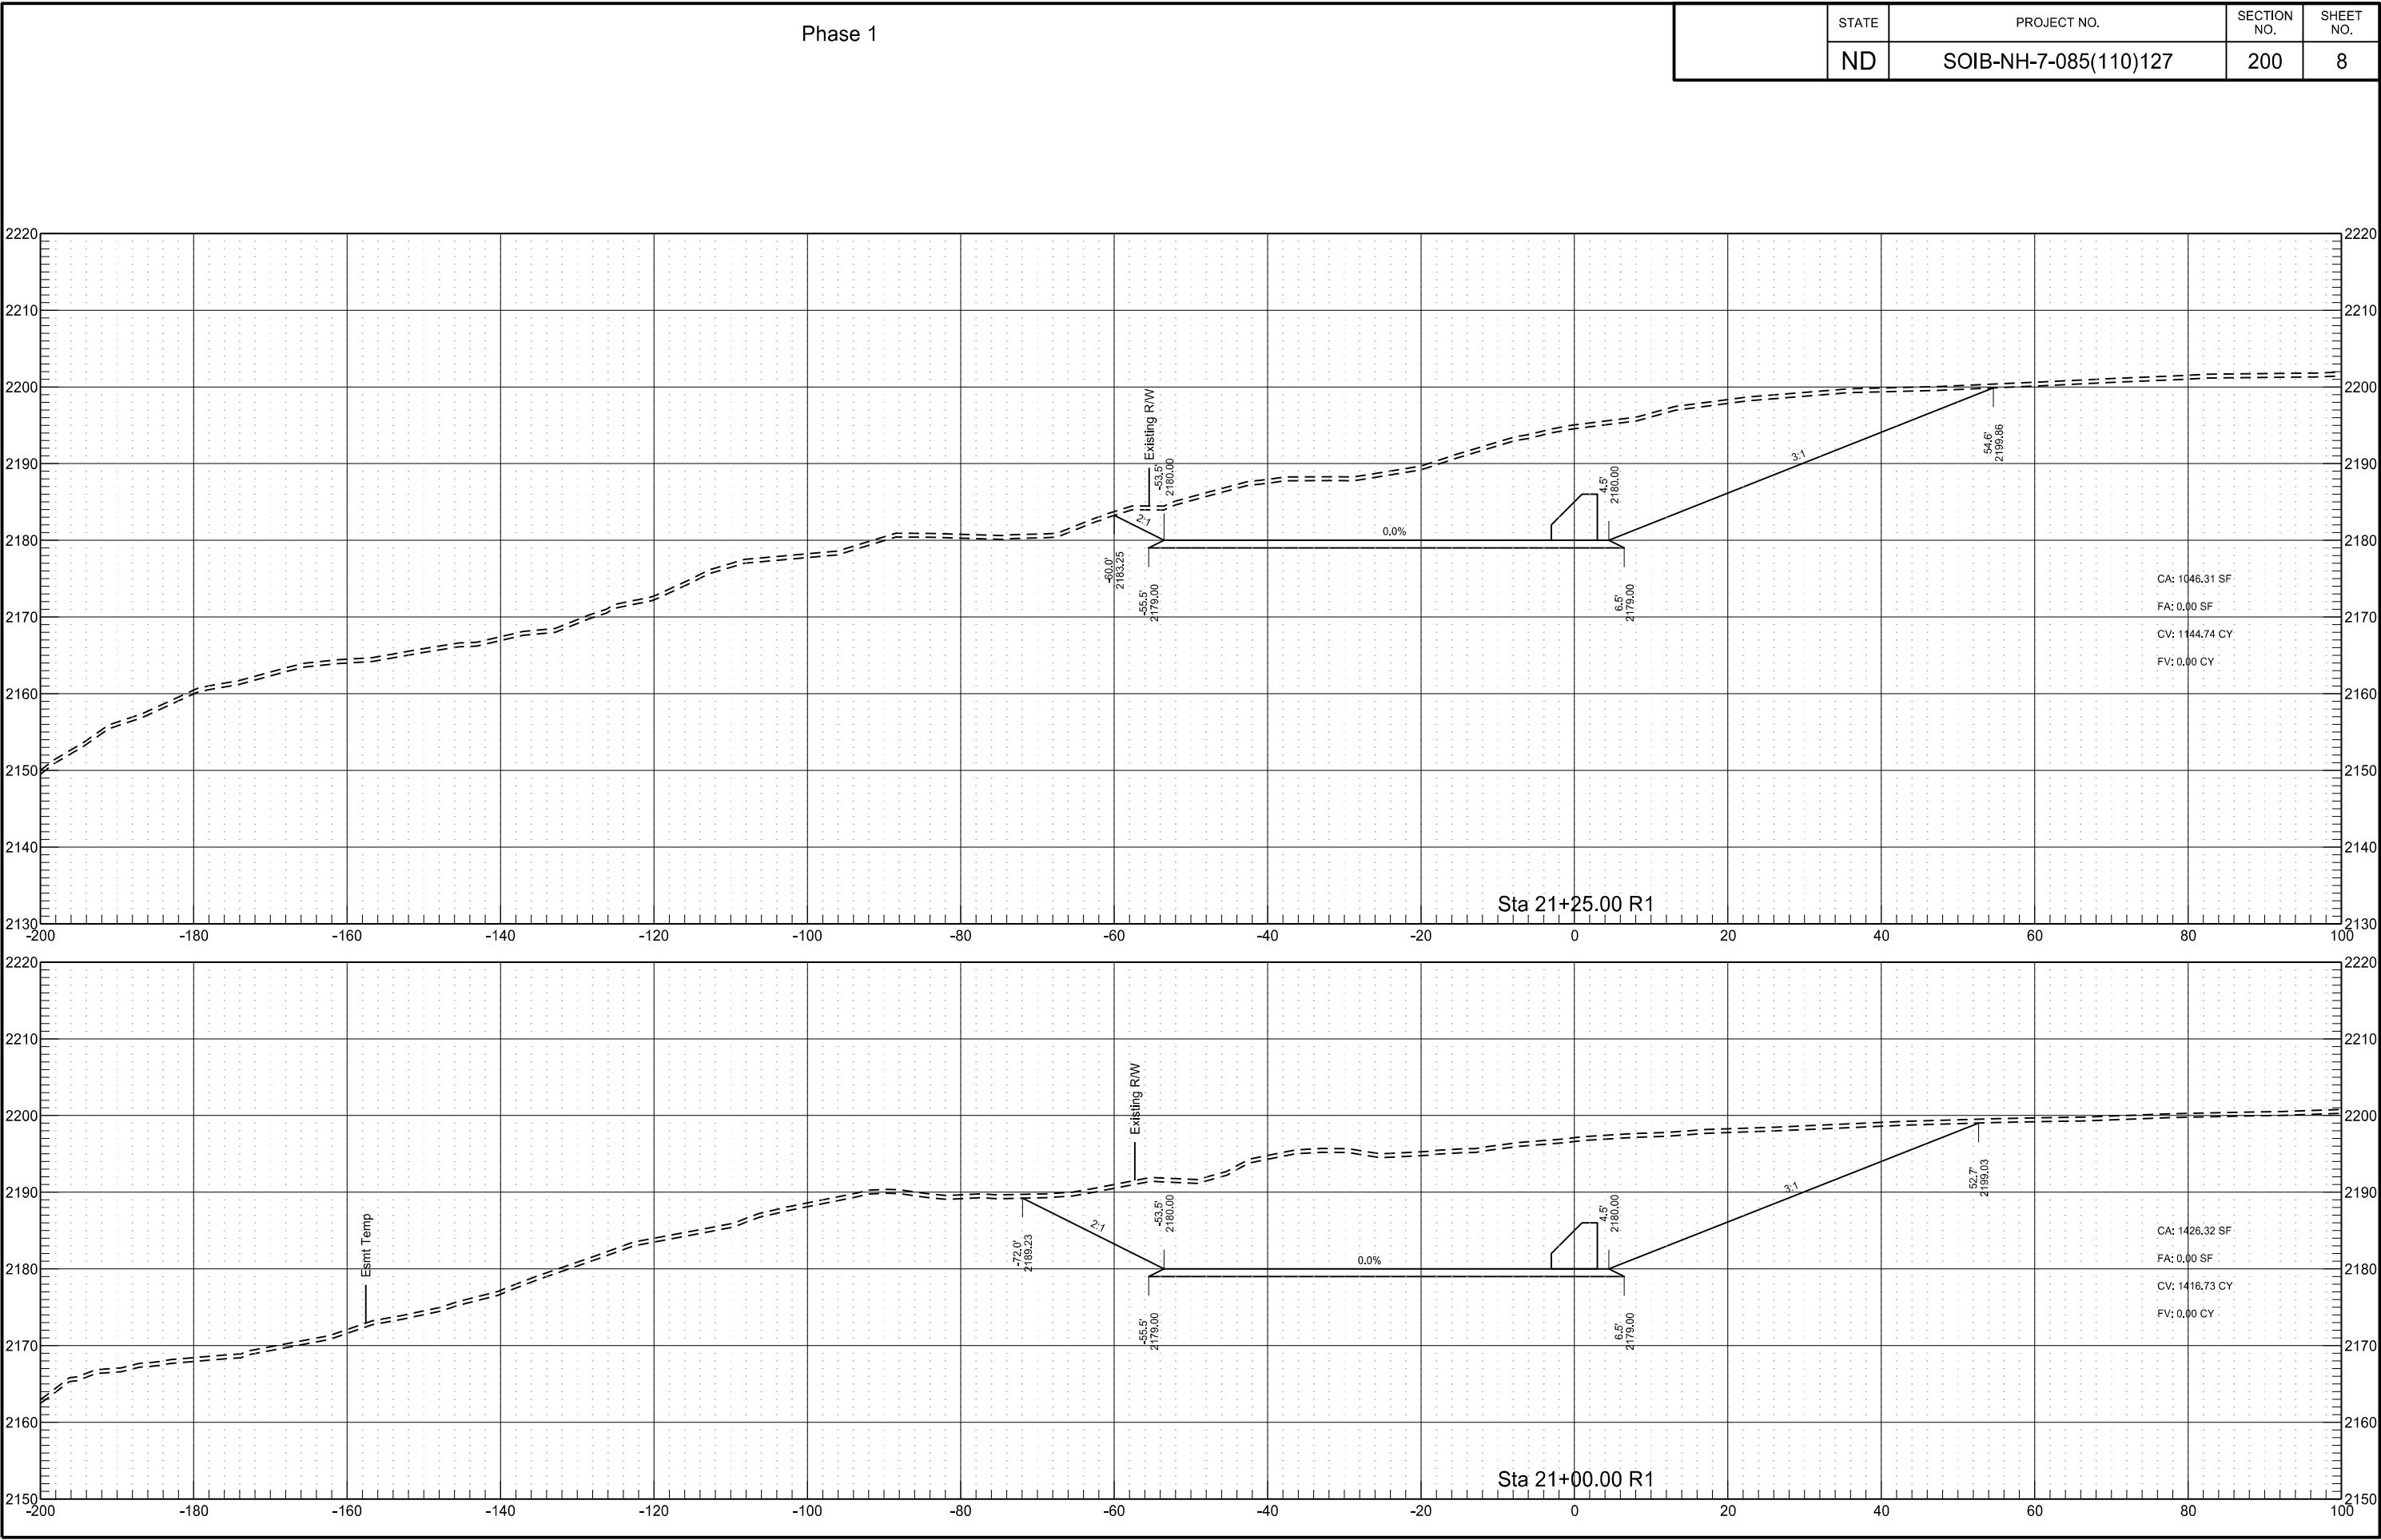


Phase 1

	STATE	PROJECT NO.	SECTION NO.	SHEET NO.
	ND	SOIB-NH-7-085(110)127	200	9

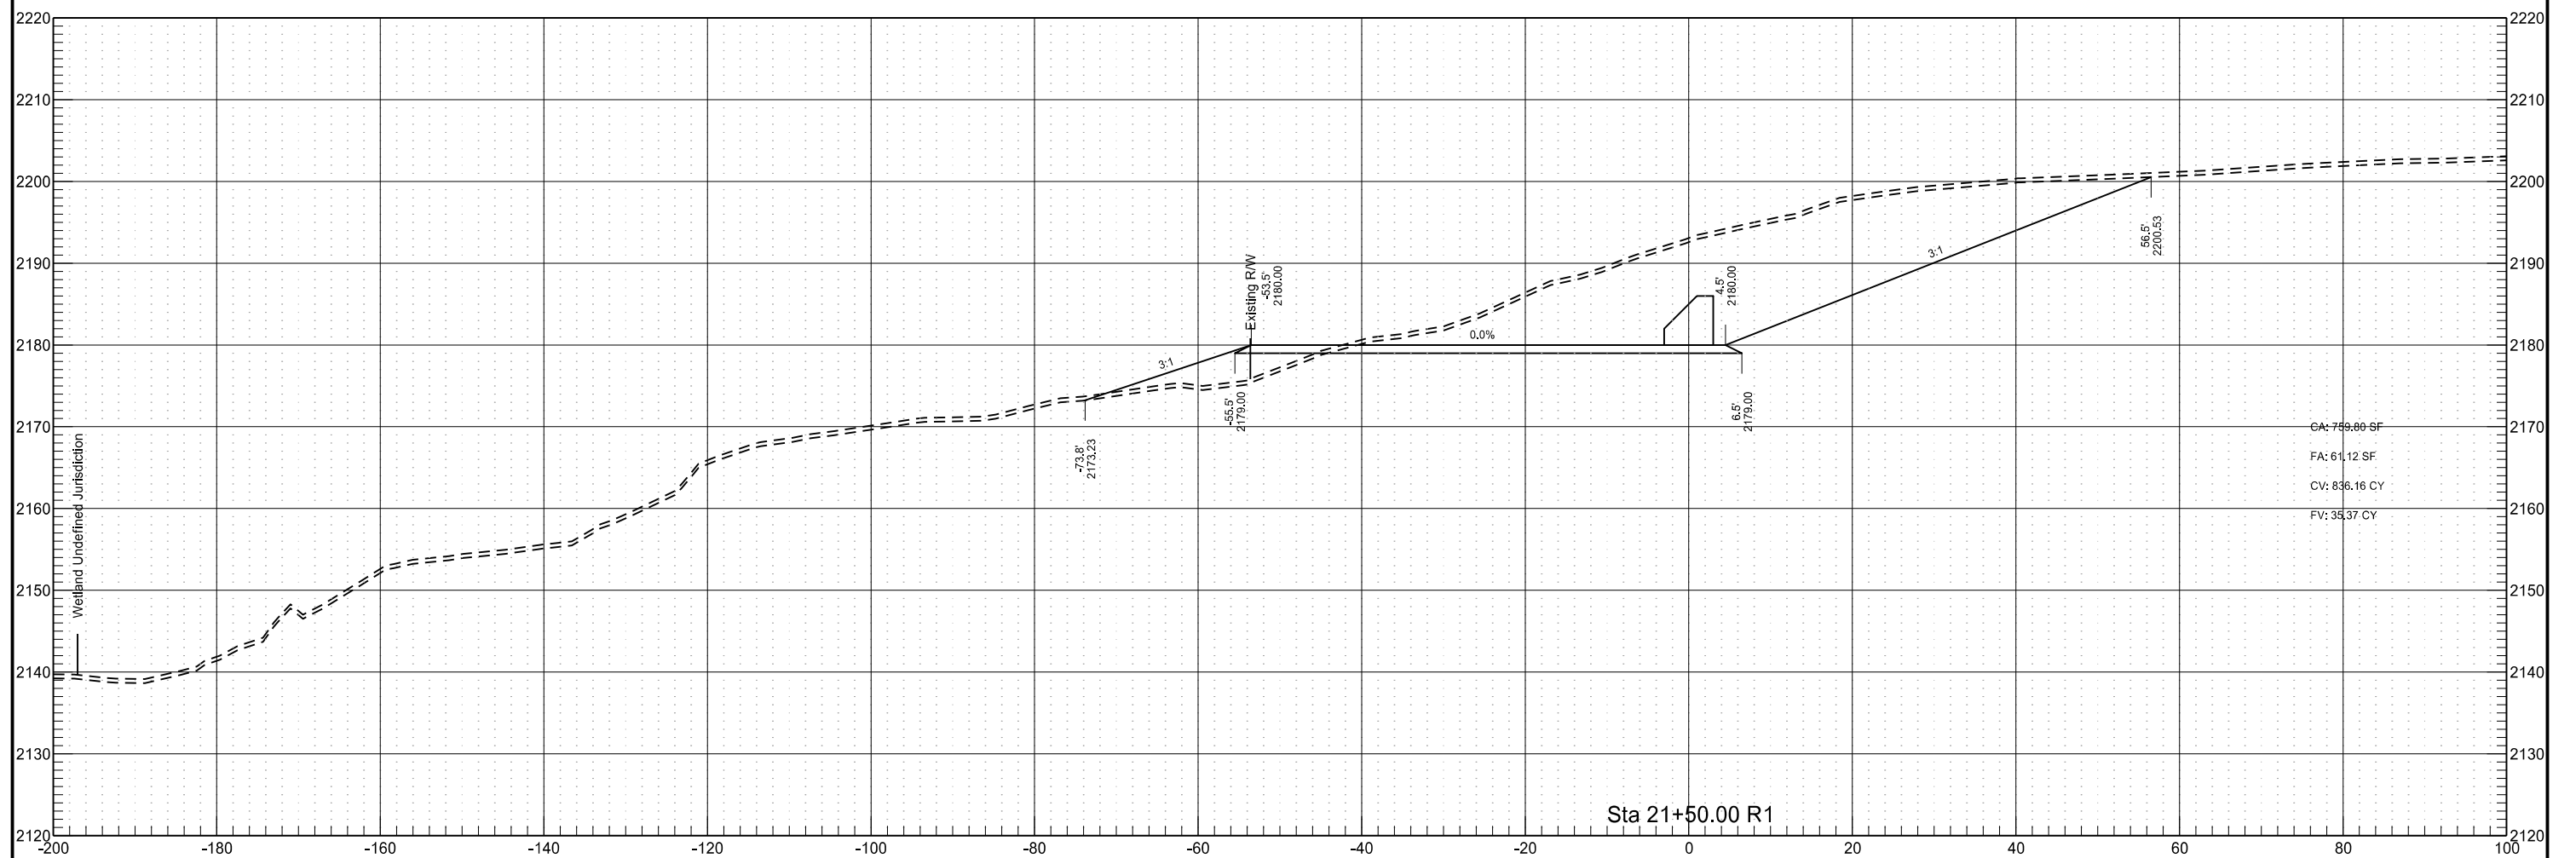


Phase 1

	STATE	PROJECT NO.	SECTION NO.	SHEET NO.
	ND	SOIB-NH-7-085(110)127	200	10

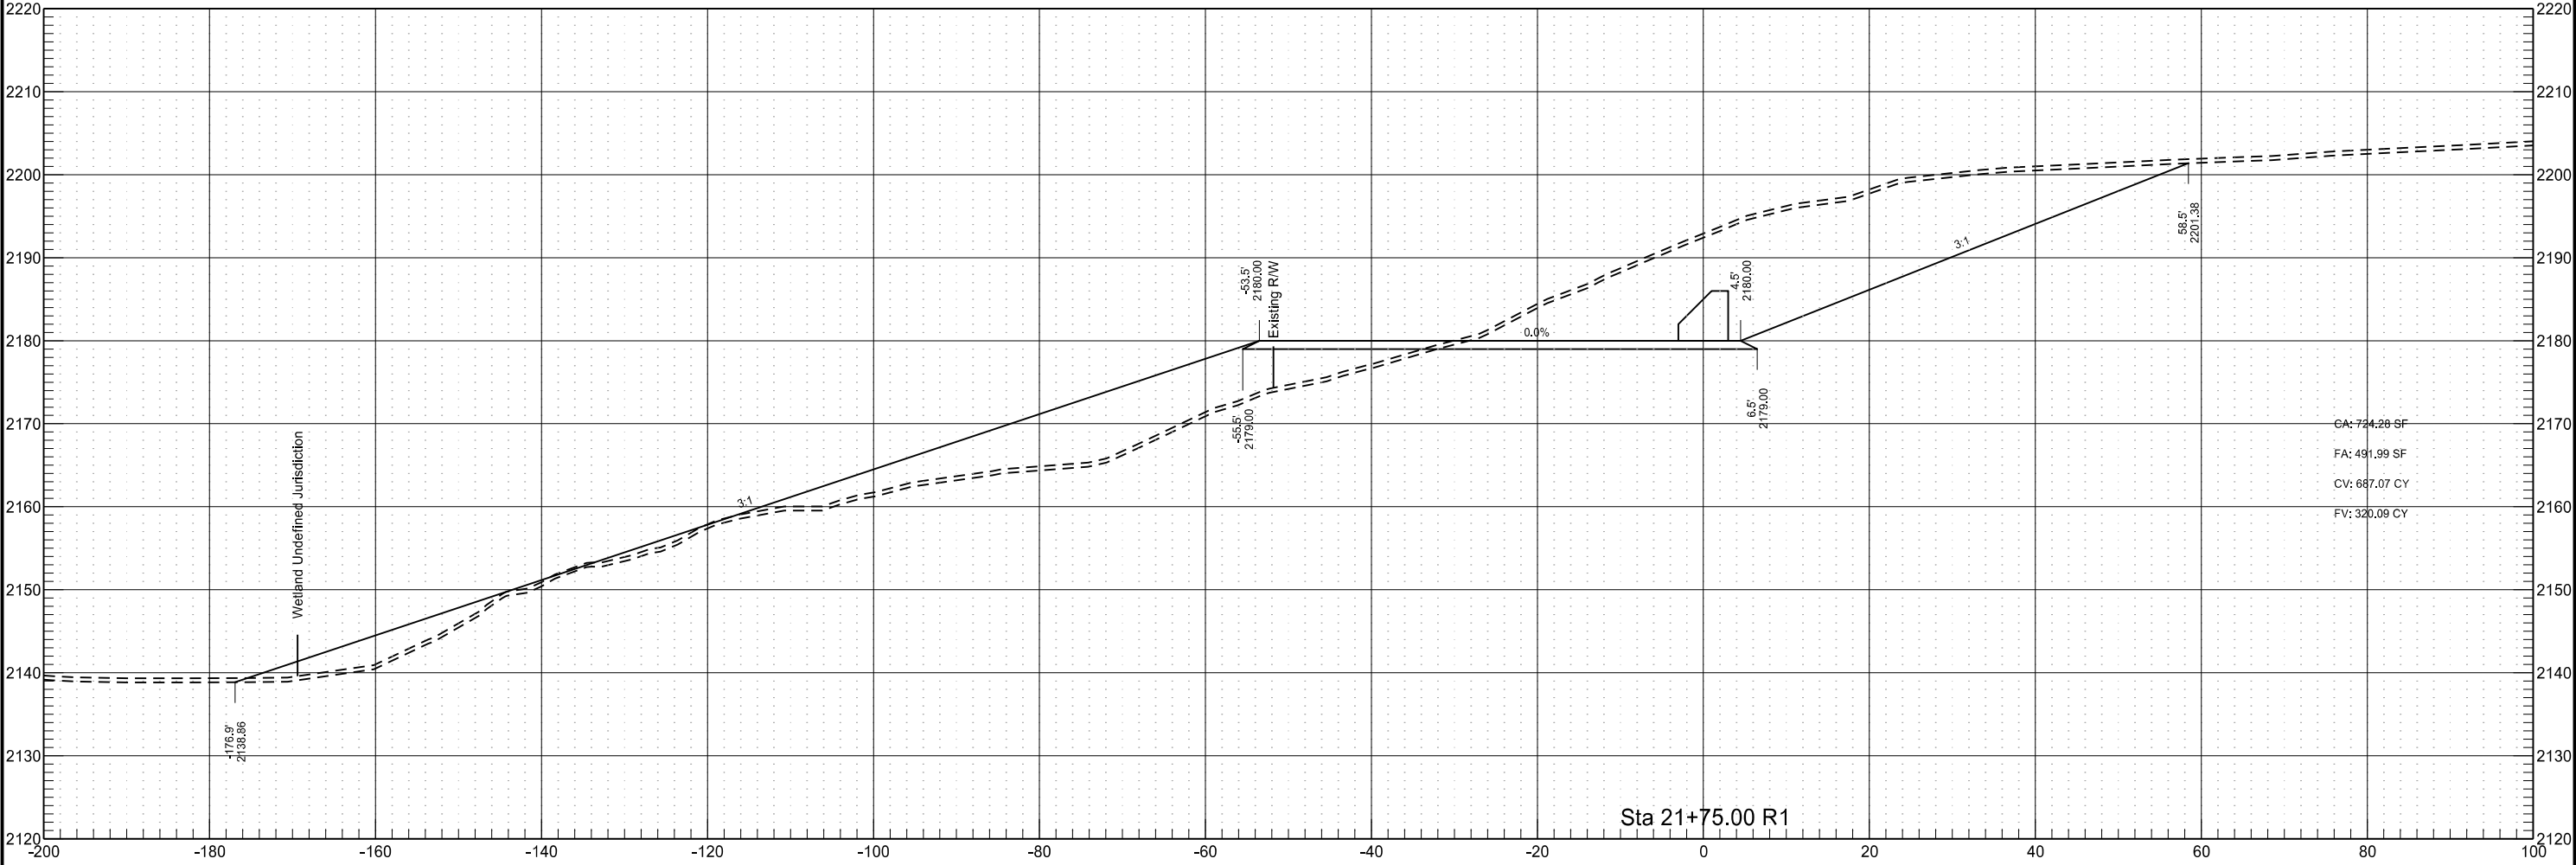


Phase 1

	STATE	PROJECT NO.	SECTION NO.	SHEET NO.
	ND	SOIB-NH-7-085(110)127	200	11

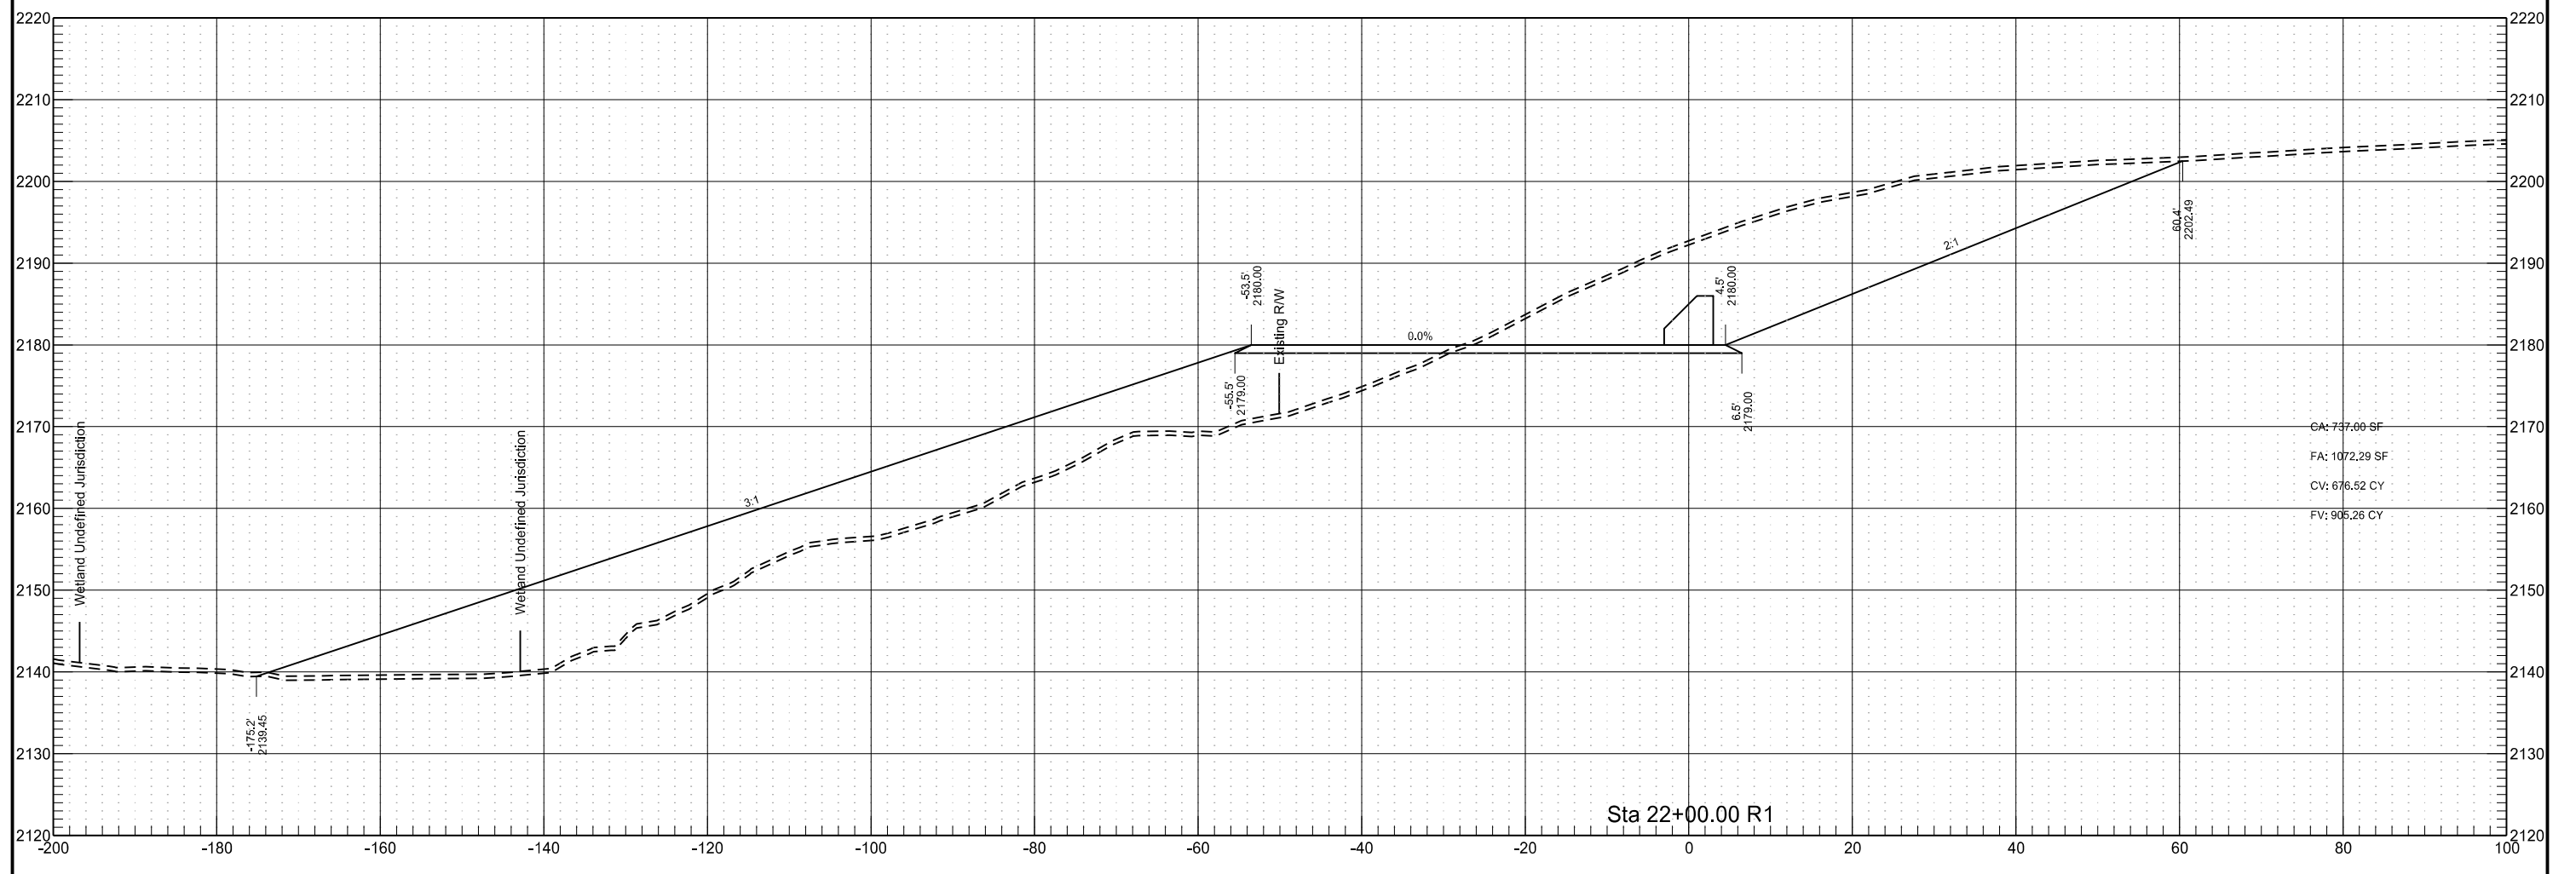


Phase 1

	STATE	PROJECT NO.	SECTION NO.	SHEET NO.
	ND	SOIB-NH-7-085(110)127	200	12

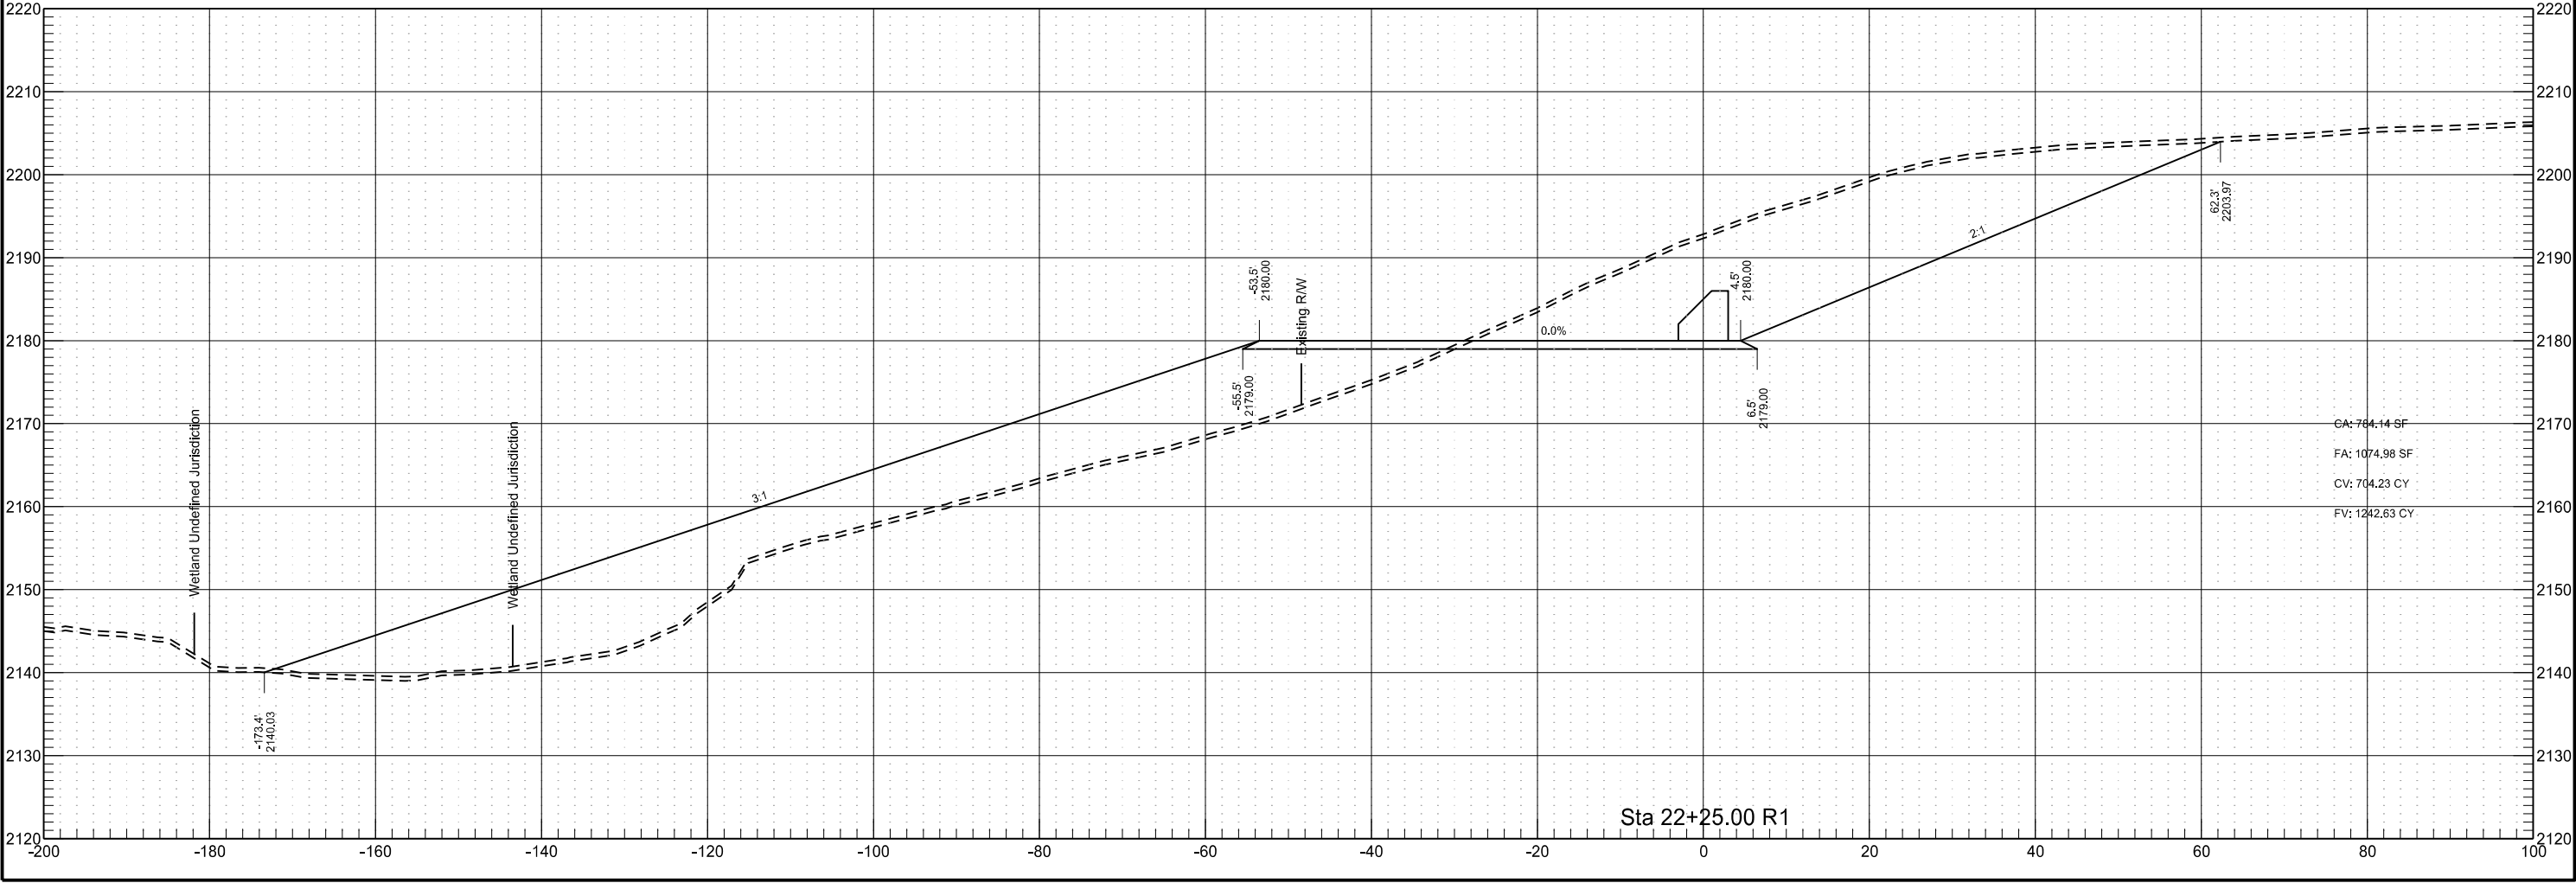


Phase 1

	STATE	PROJECT NO.	SECTION NO.	SHEET NO.
	ND	SOIB-NH-7-085(110)127	200	13

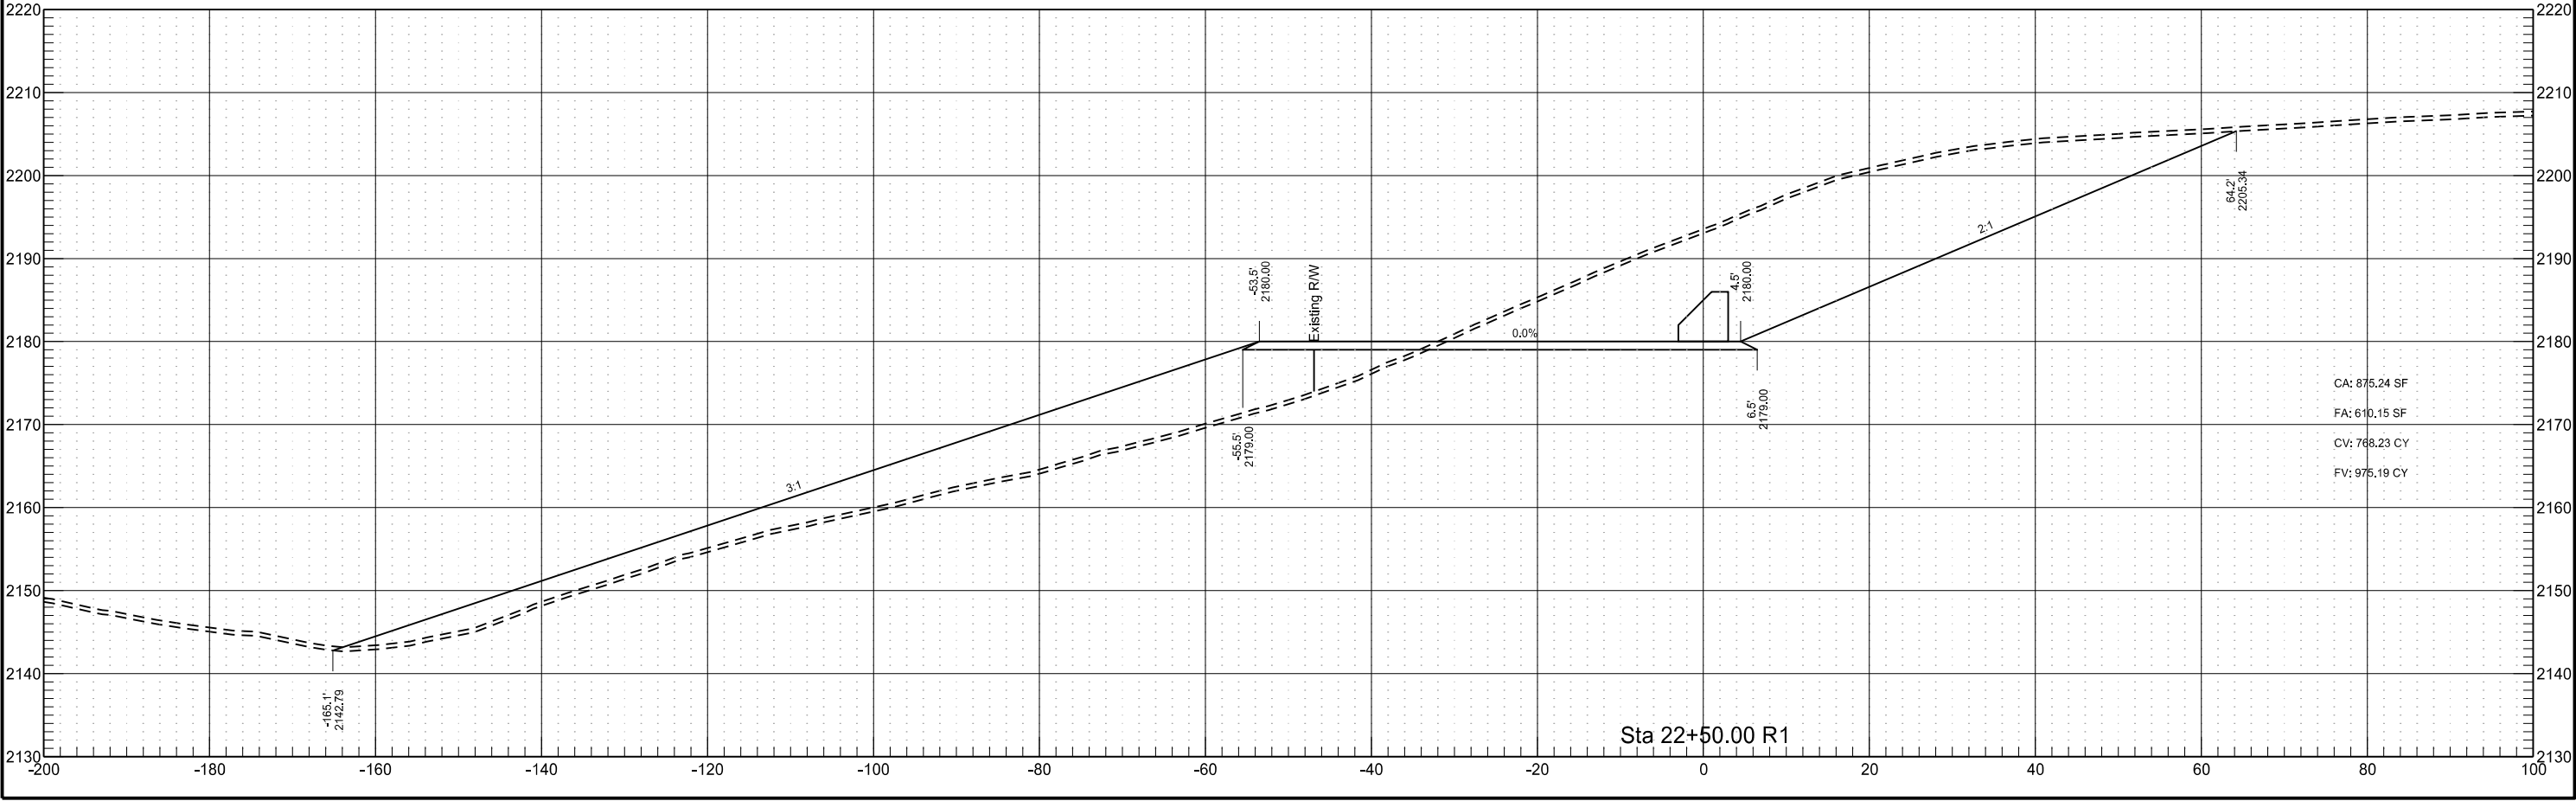


Phase 1

	STATE	PROJECT NO.	SECTION NO.	SHEET NO.
	ND	SOIB-NH-7-085(110)127	200	14

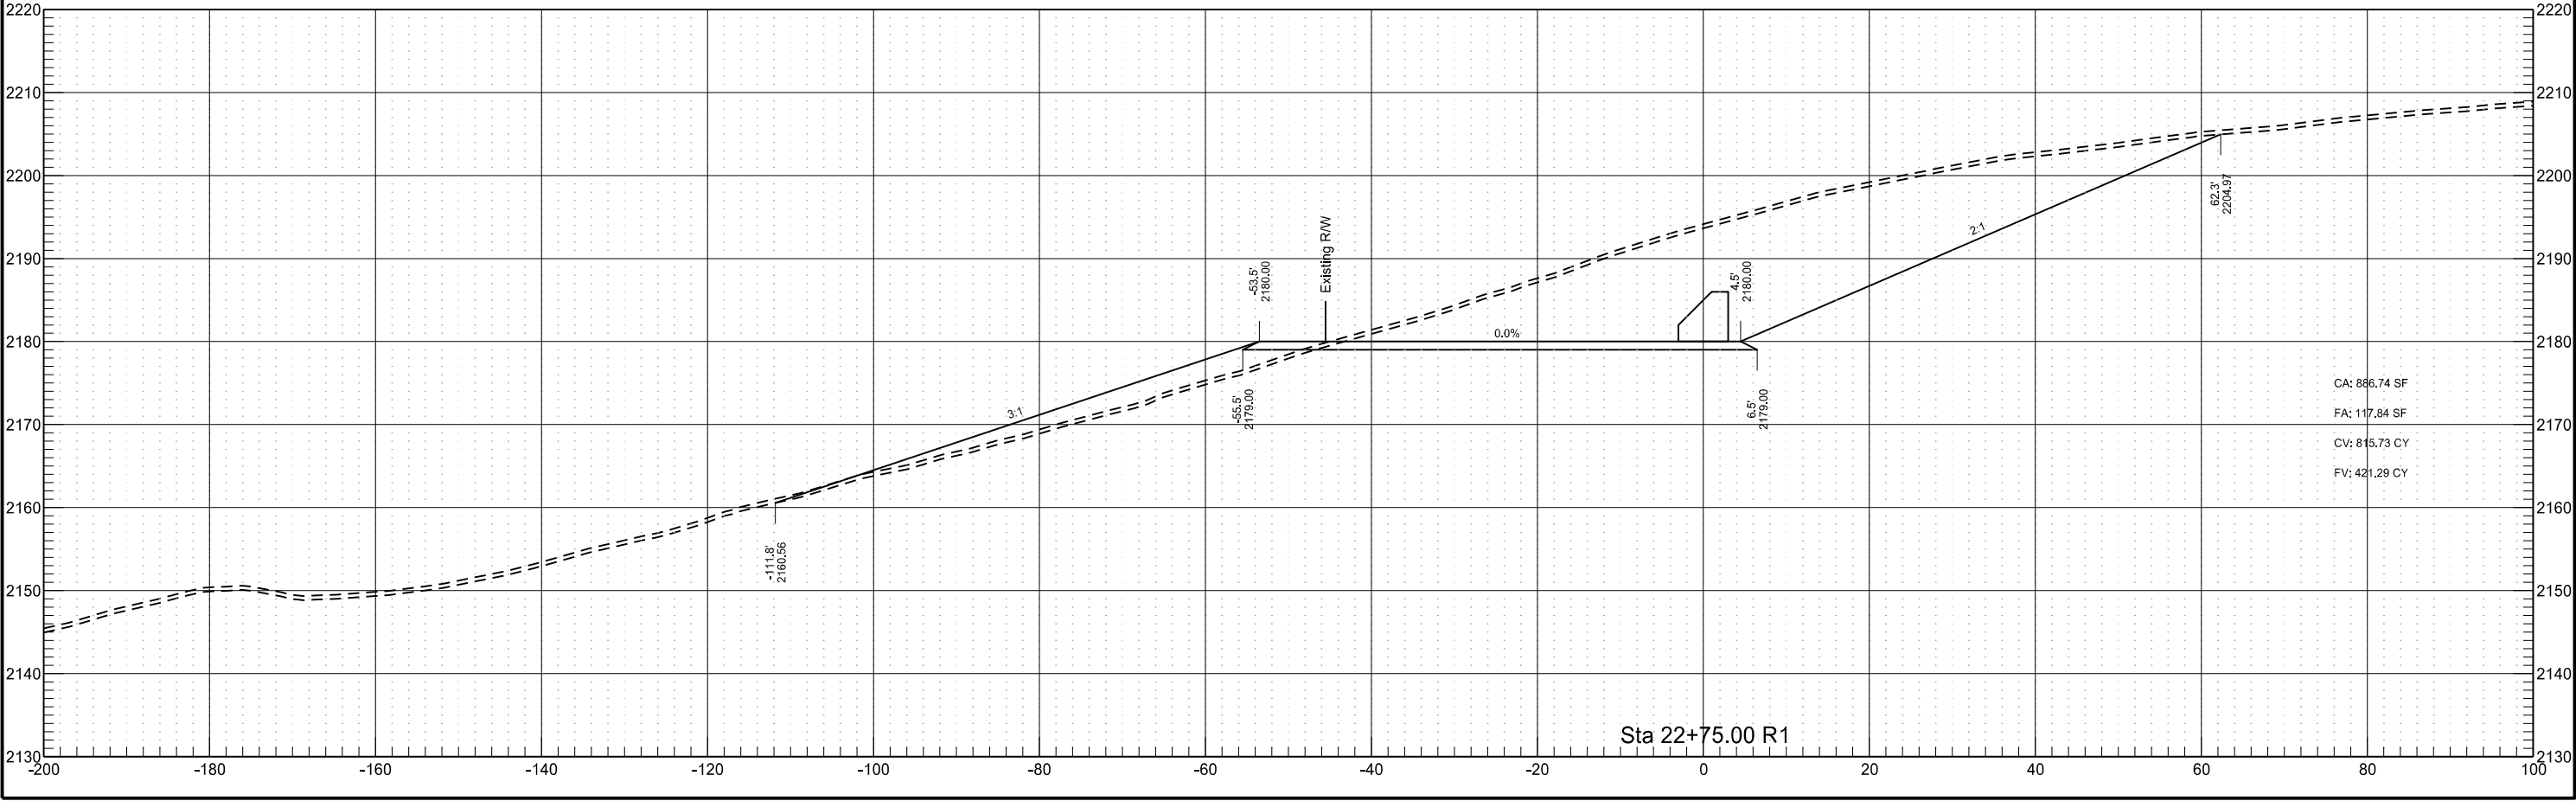


Phase 1

	STATE	PROJECT NO.	SECTION NO.	SHEET NO.
	ND	SOIB-NH-7-085(110)127	200	15

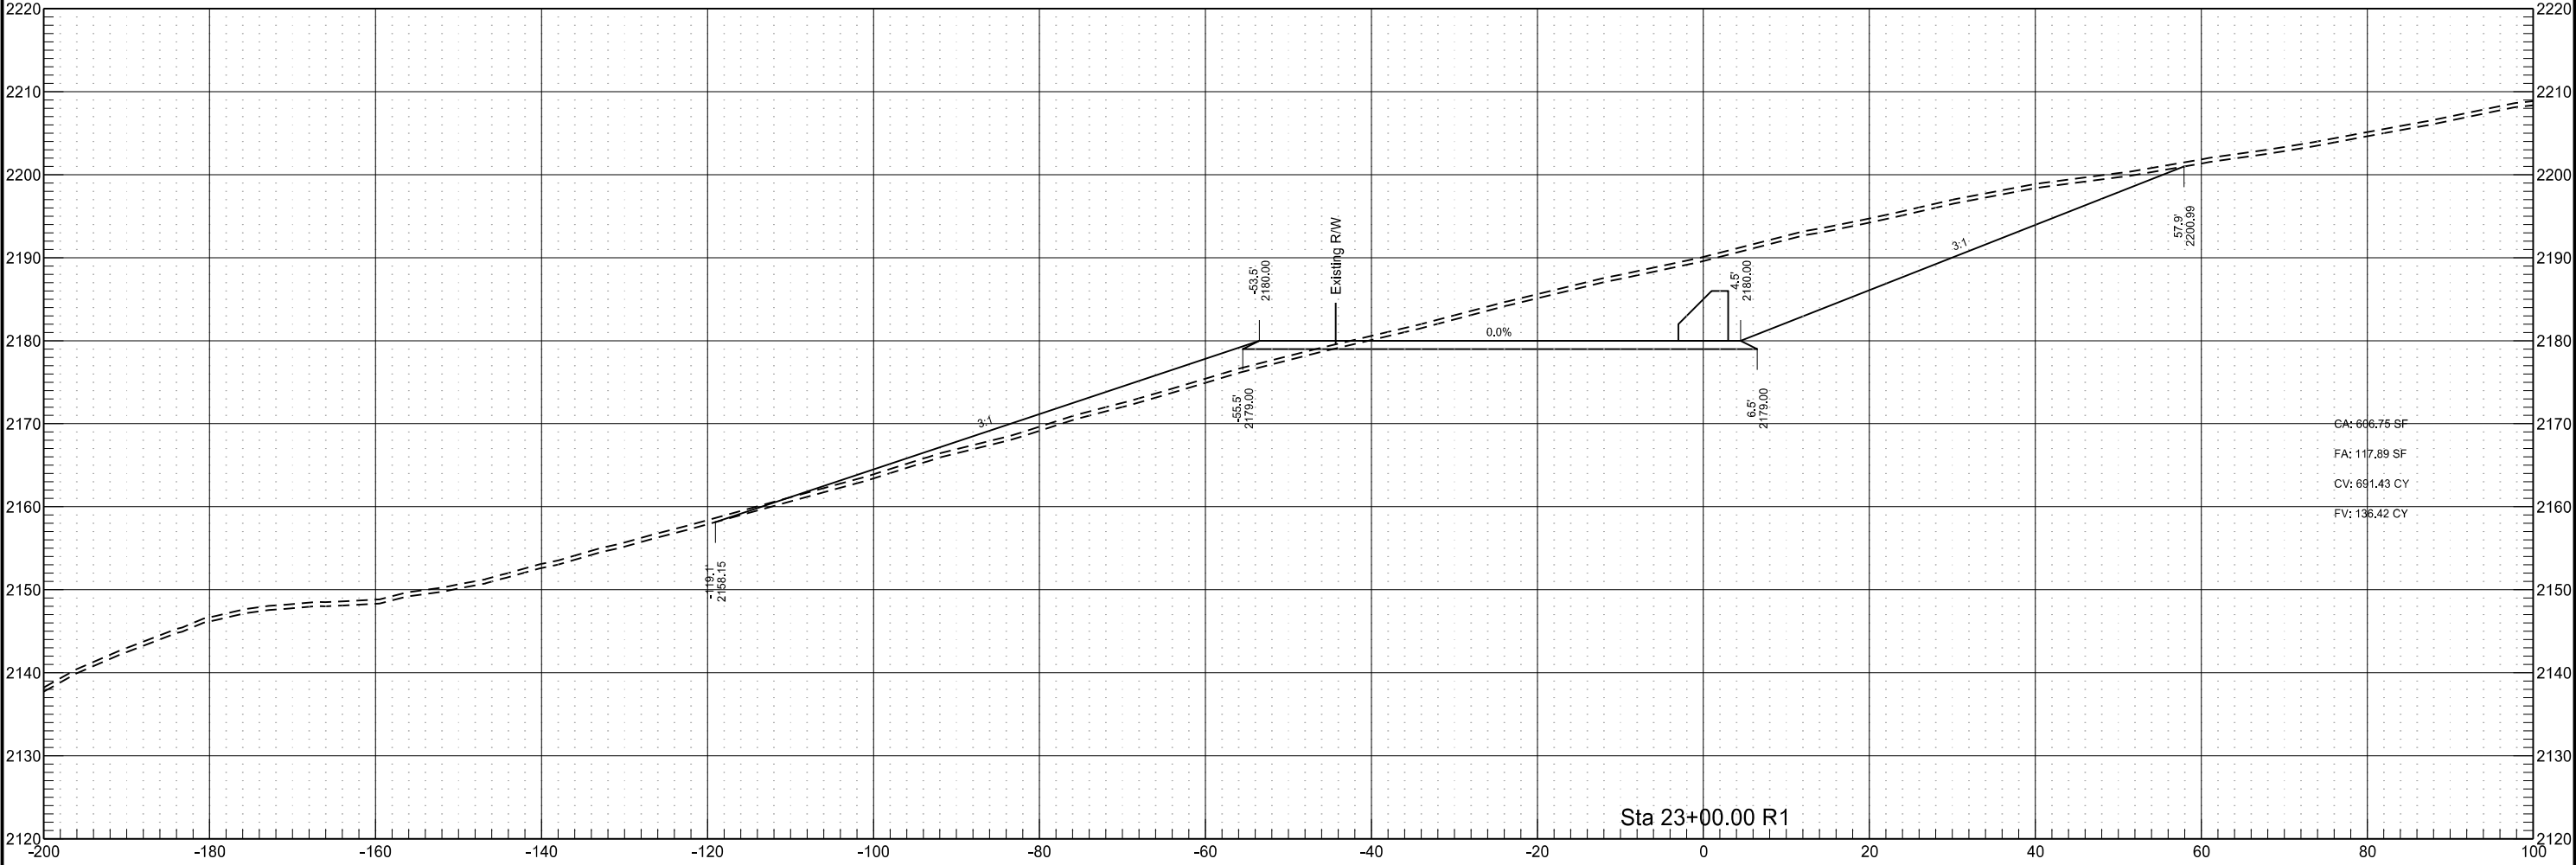


Phase 1

	STATE	PROJECT NO.	SECTION NO.	SHEET NO.
	ND	SOIB-NH-7-085(110)127	200	16

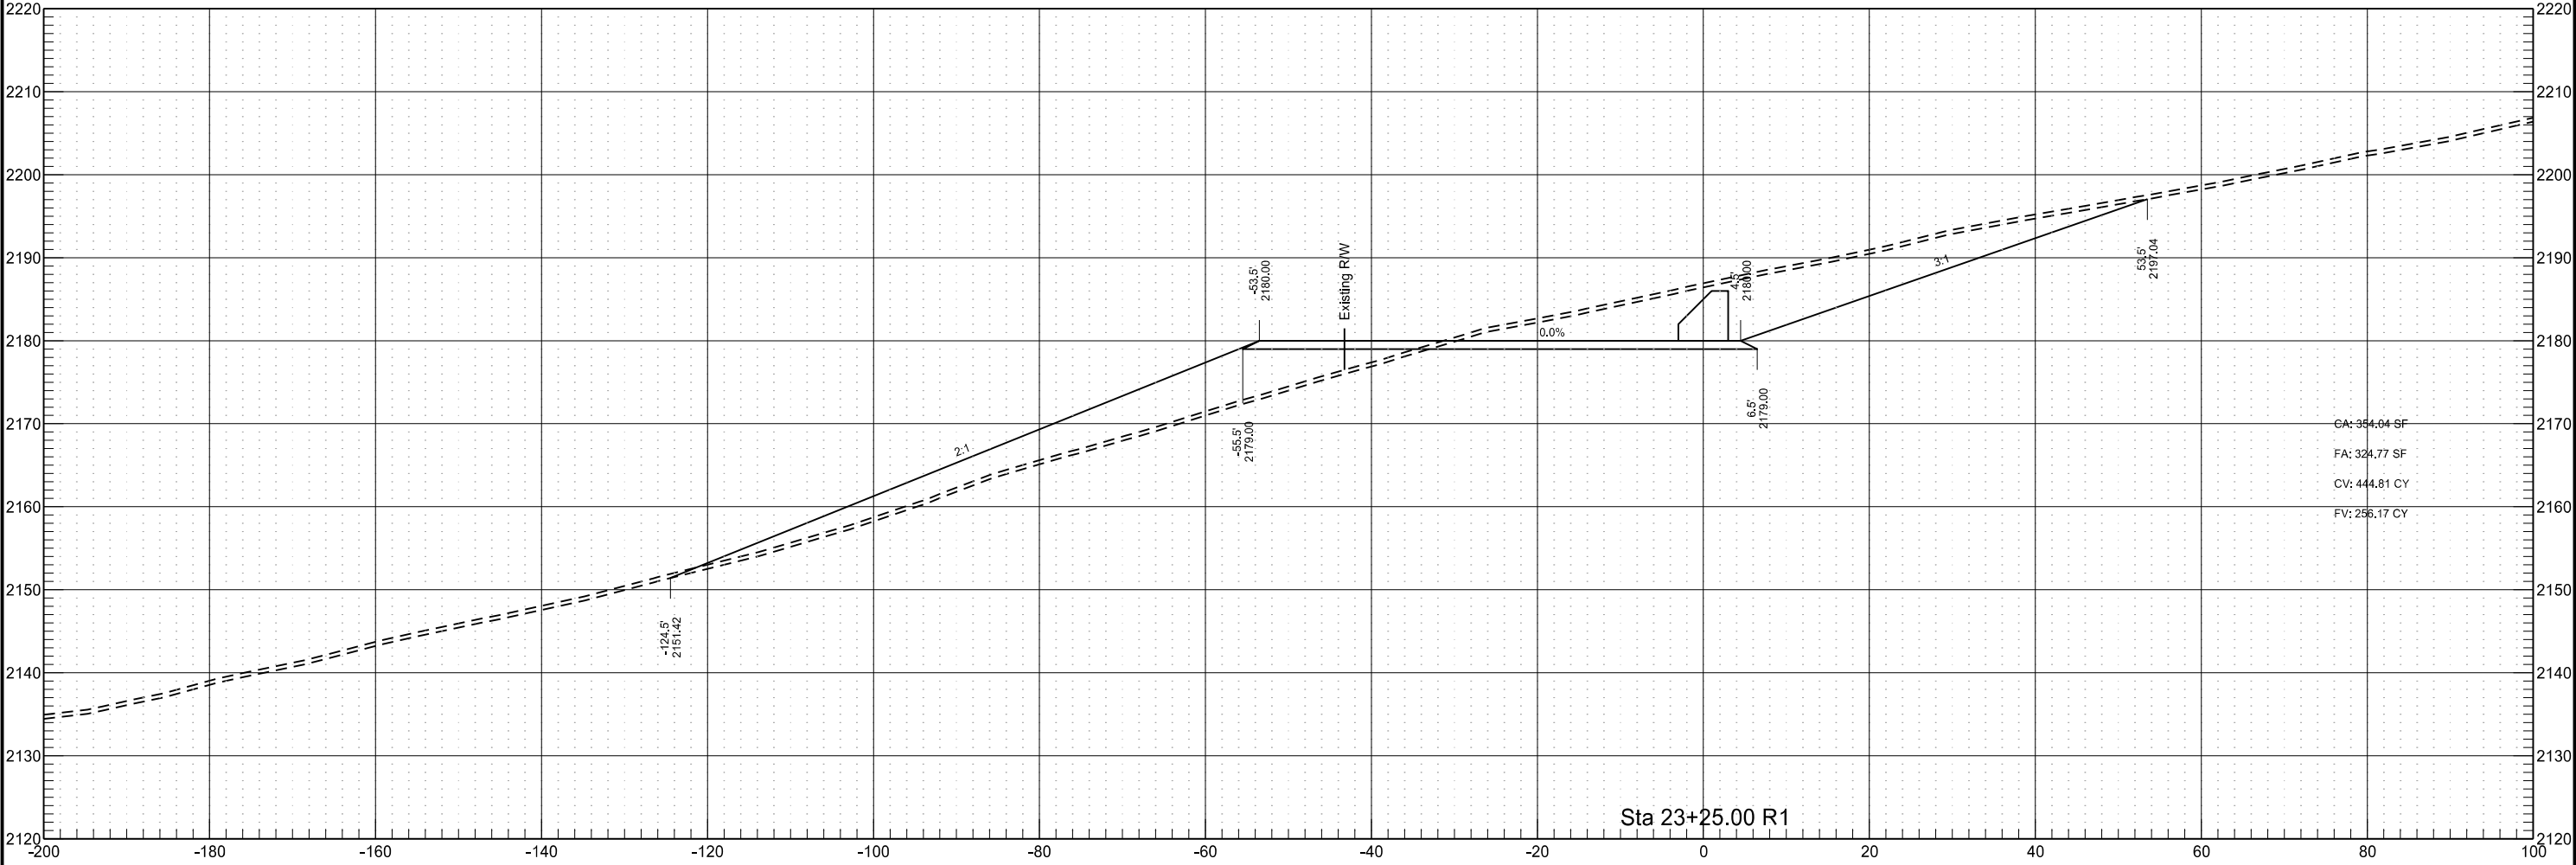


Phase 1

	STATE	PROJECT NO.	SECTION NO.	SHEET NO.
	ND	SOIB-NH-7-085(110)127	200	17

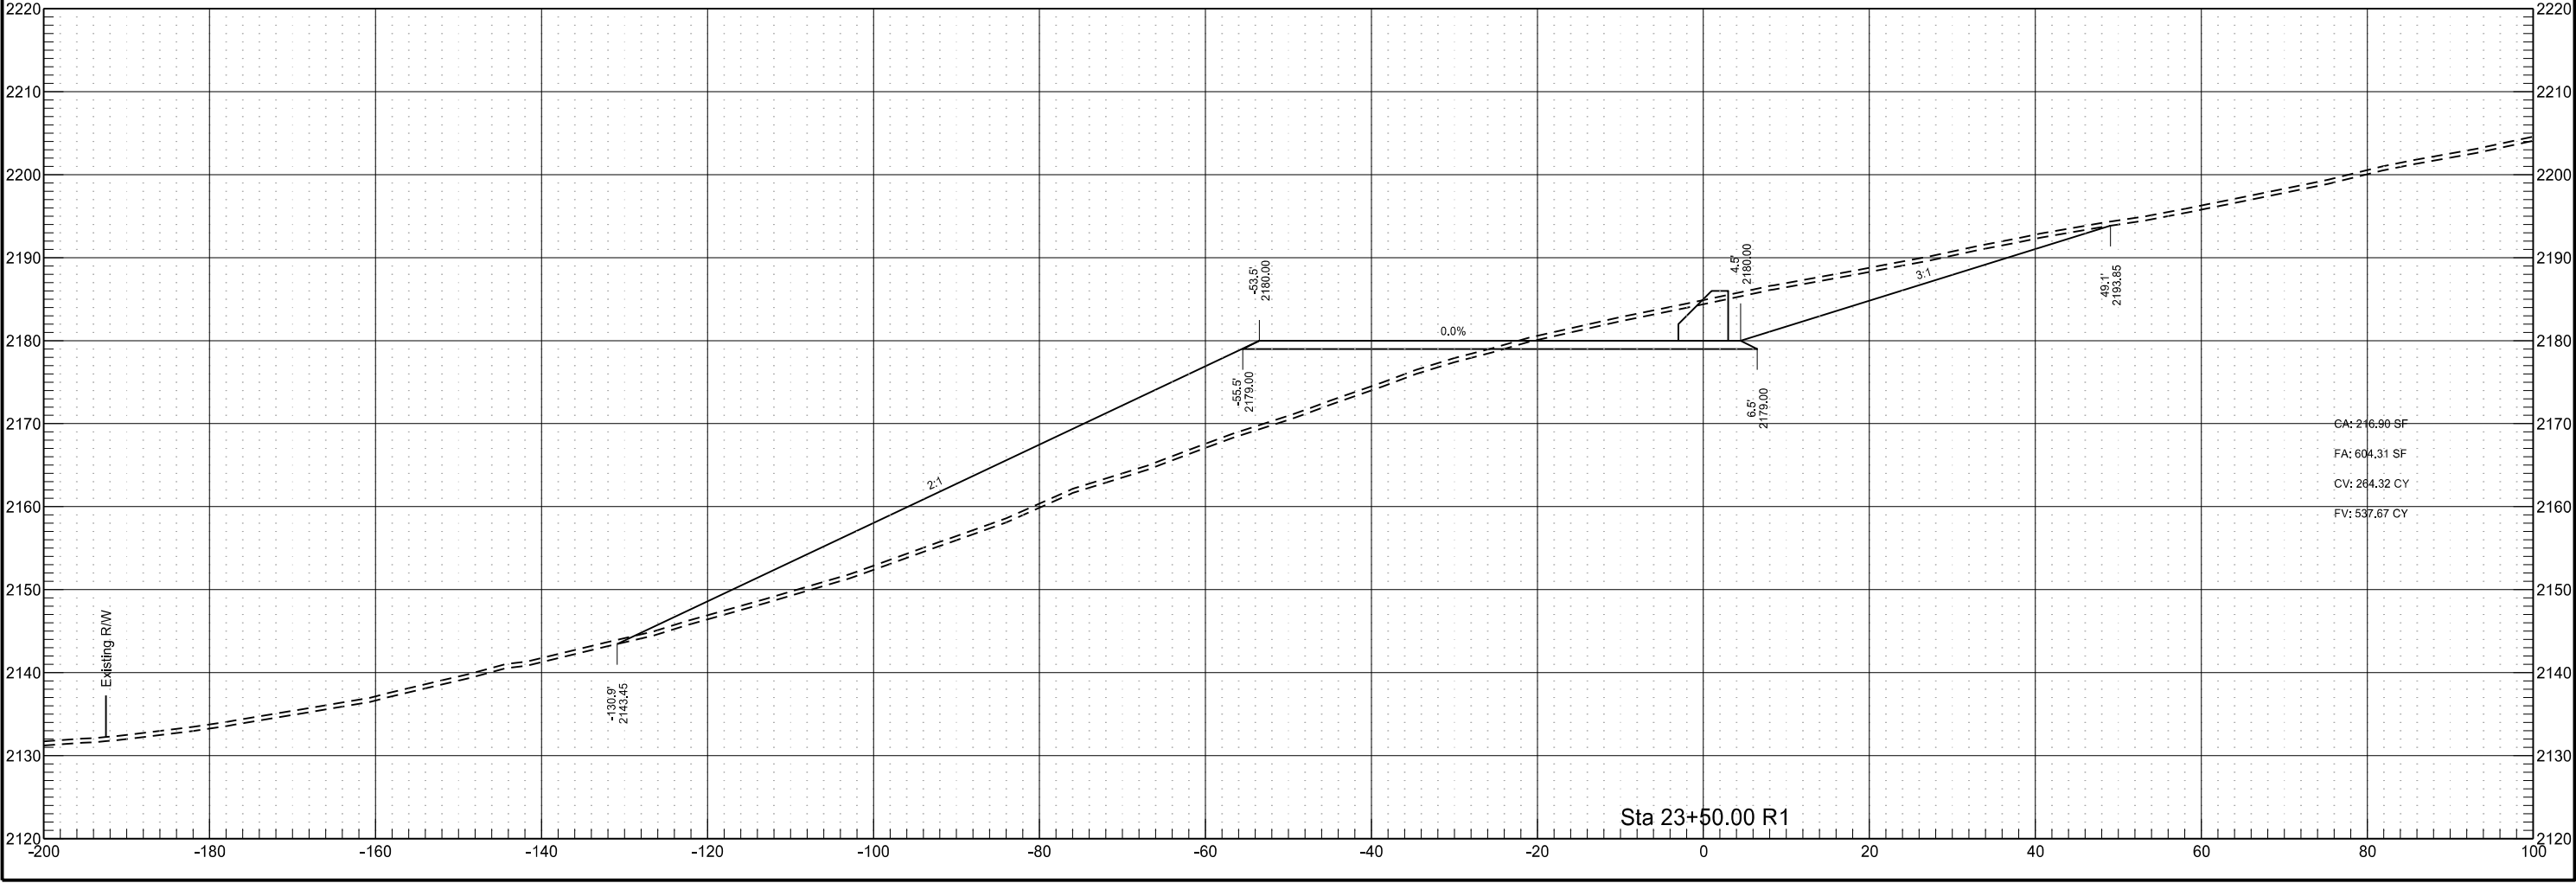


Phase 1

	STATE	PROJECT NO.	SECTION NO.	SHEET NO.
	ND	SOIB-NH-7-085(110)127	200	18

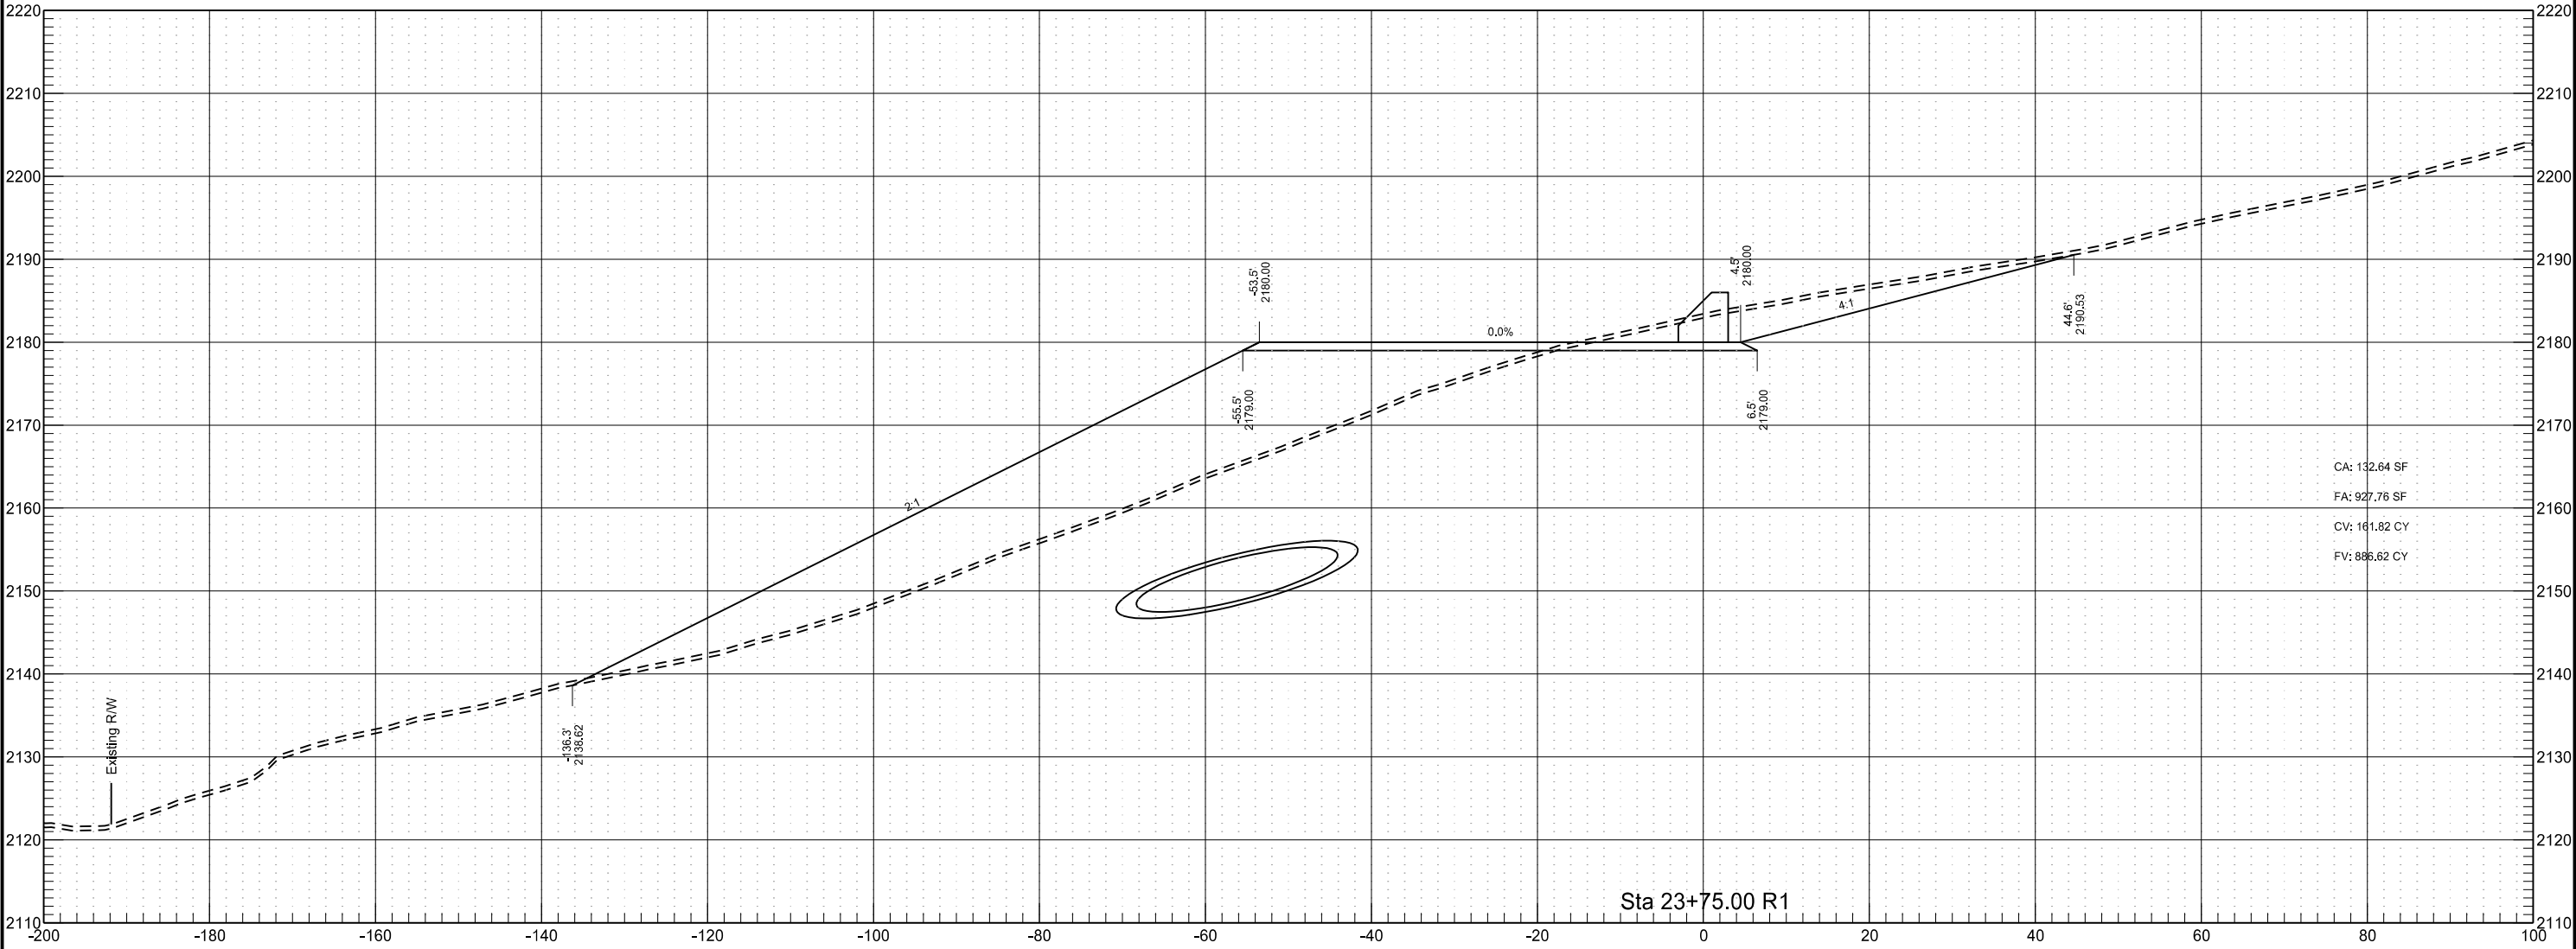


Phase 1

	STATE	PROJECT NO.	SECTION NO.	SHEET NO.
	ND	SOIB-NH-7-085(110)127	200	19

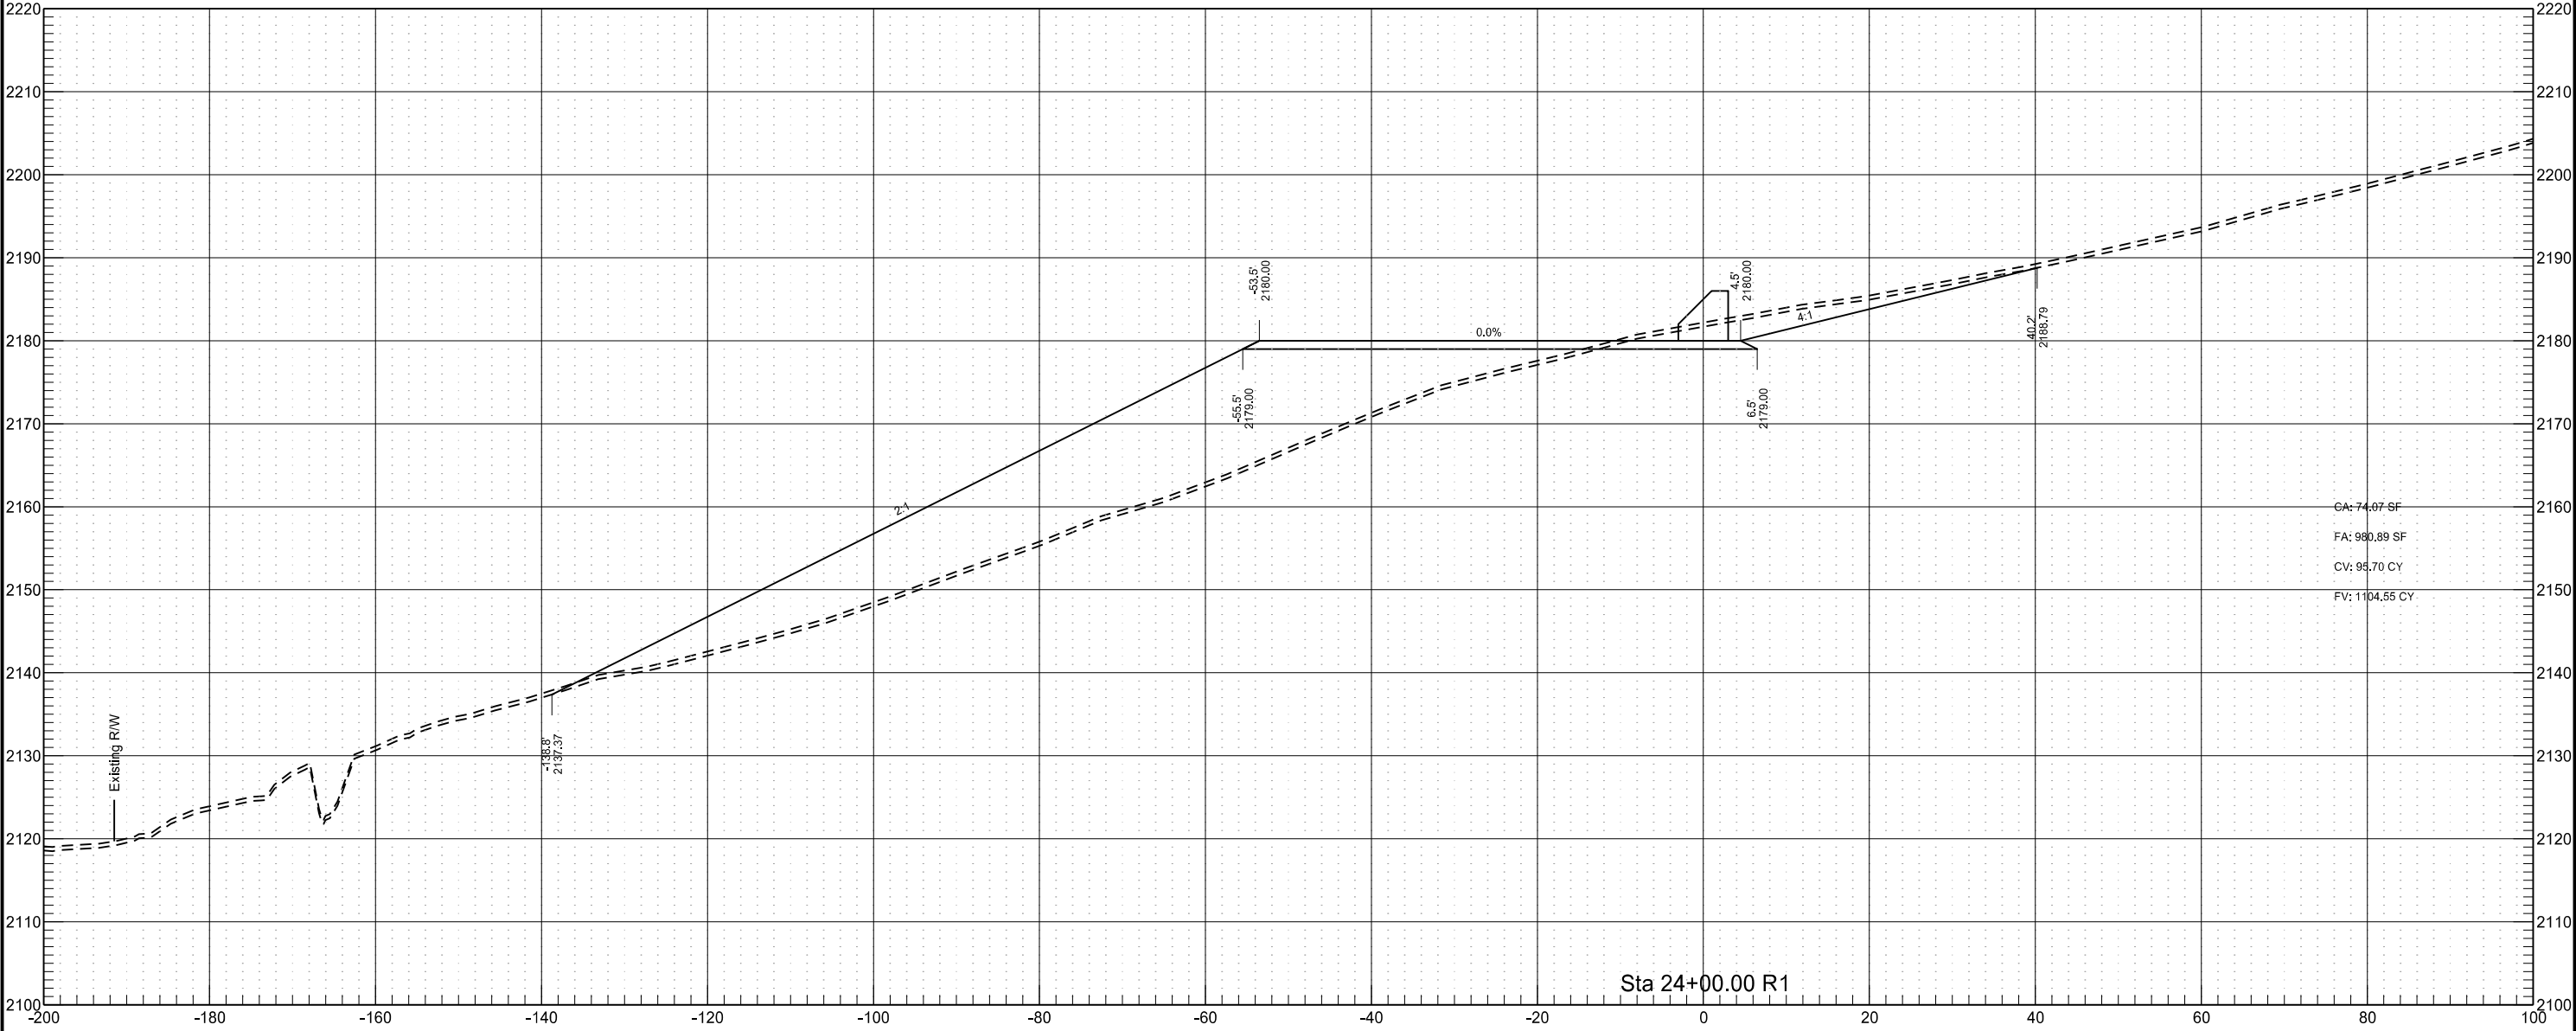


Phase 1

	STATE	PROJECT NO.	SECTION NO.	SHEET NO.
	ND	SOIB-NH-7-085(110)127	200	20

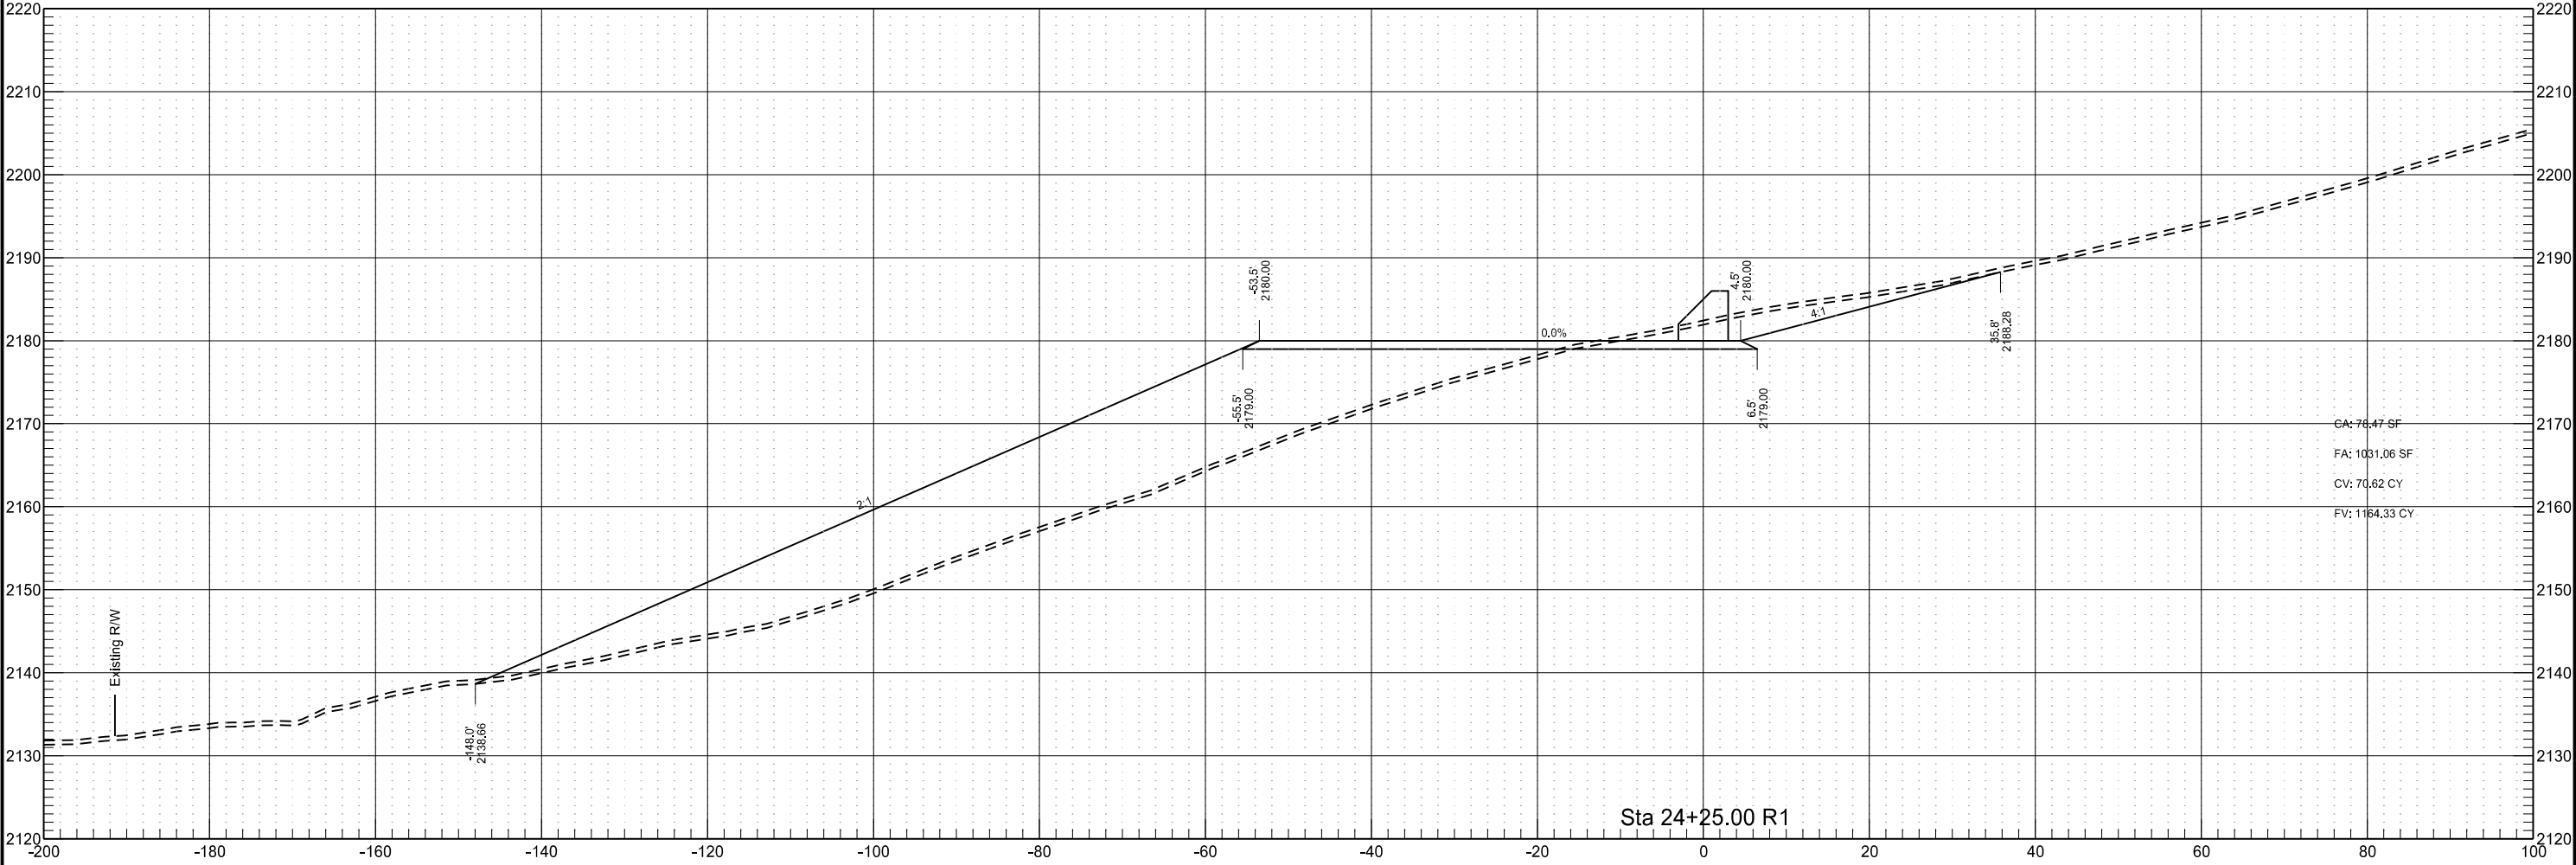


Phase 1

	STATE	PROJECT NO.	SECTION NO.	SHEET NO.
	ND	SOIB-NH-7-085(110)127	200	21

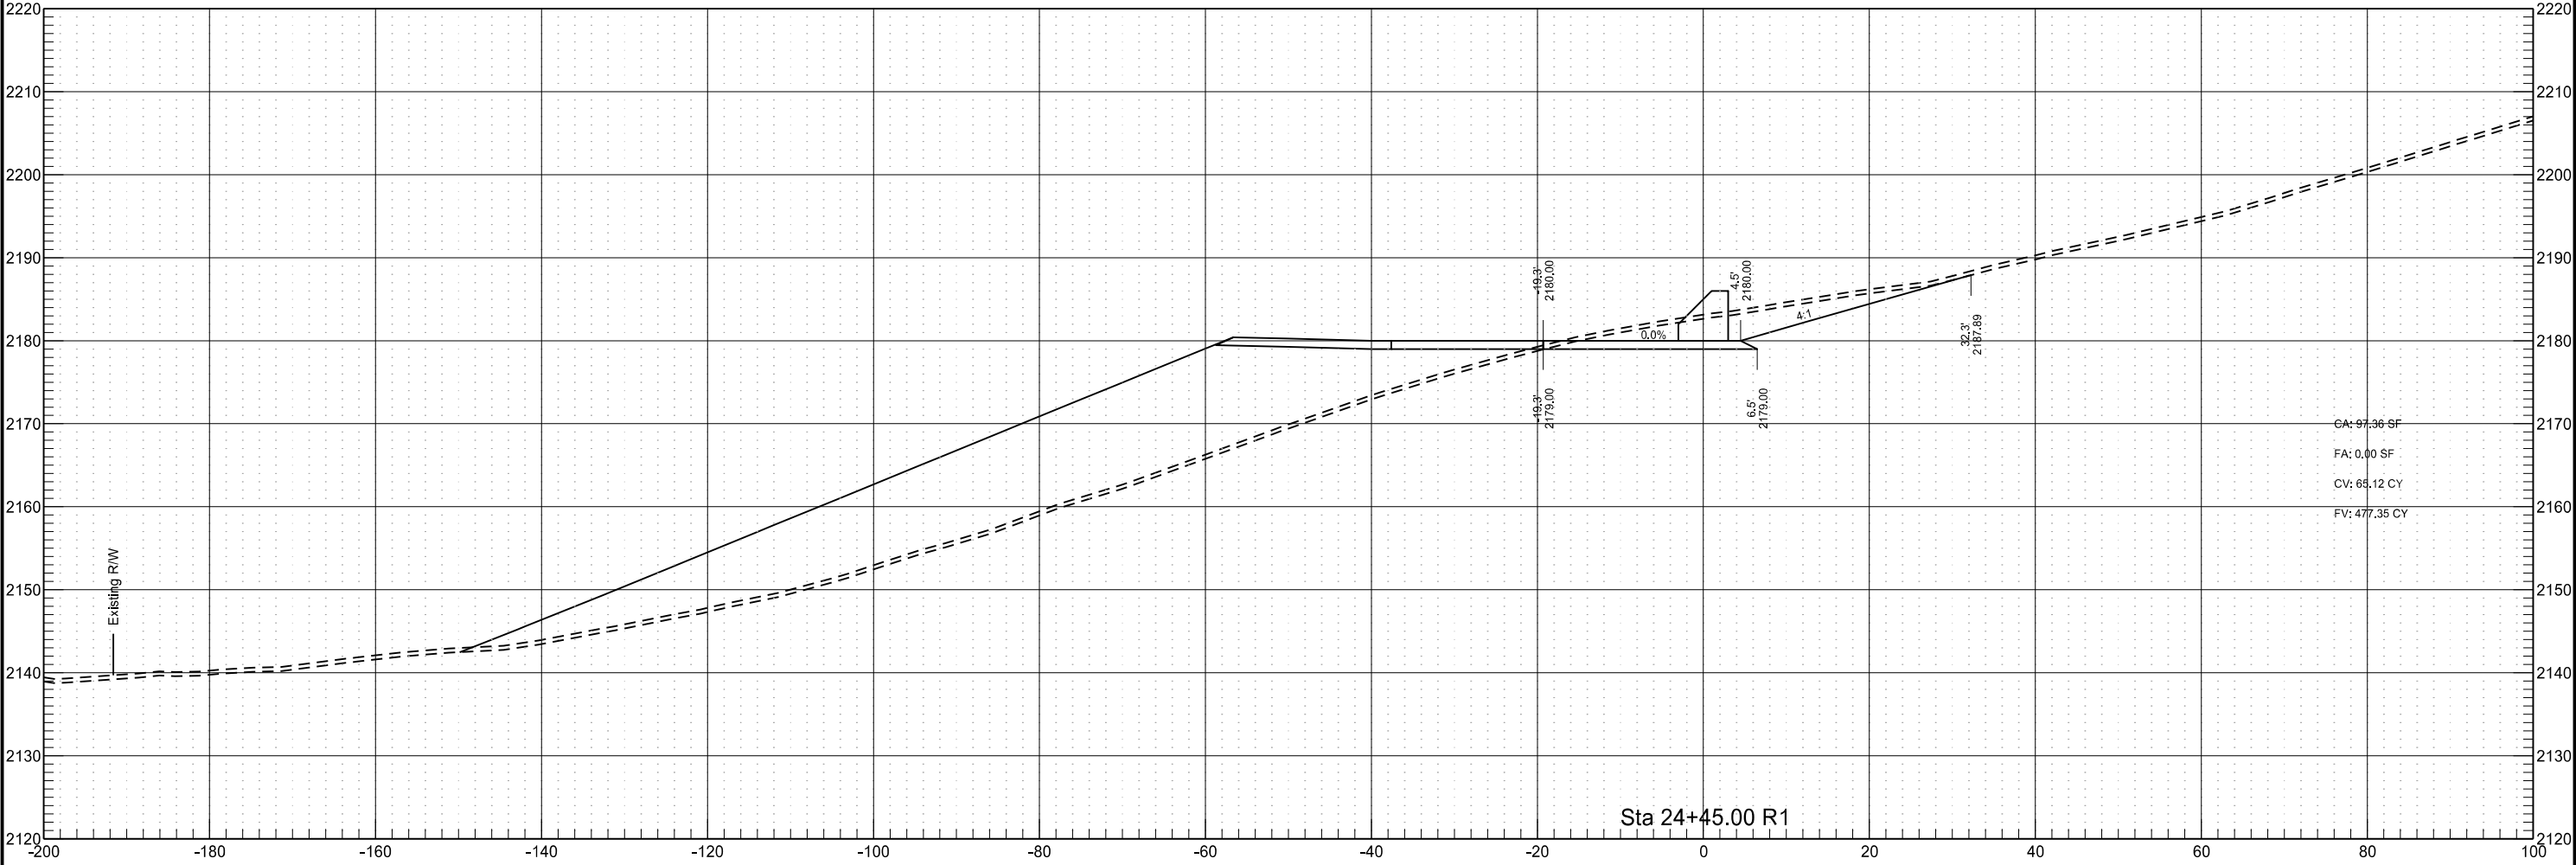


Phase 1

	STATE	PROJECT NO.	SECTION NO.	SHEET NO.
	ND	SOIB-NH-7-085(110)127	200	22

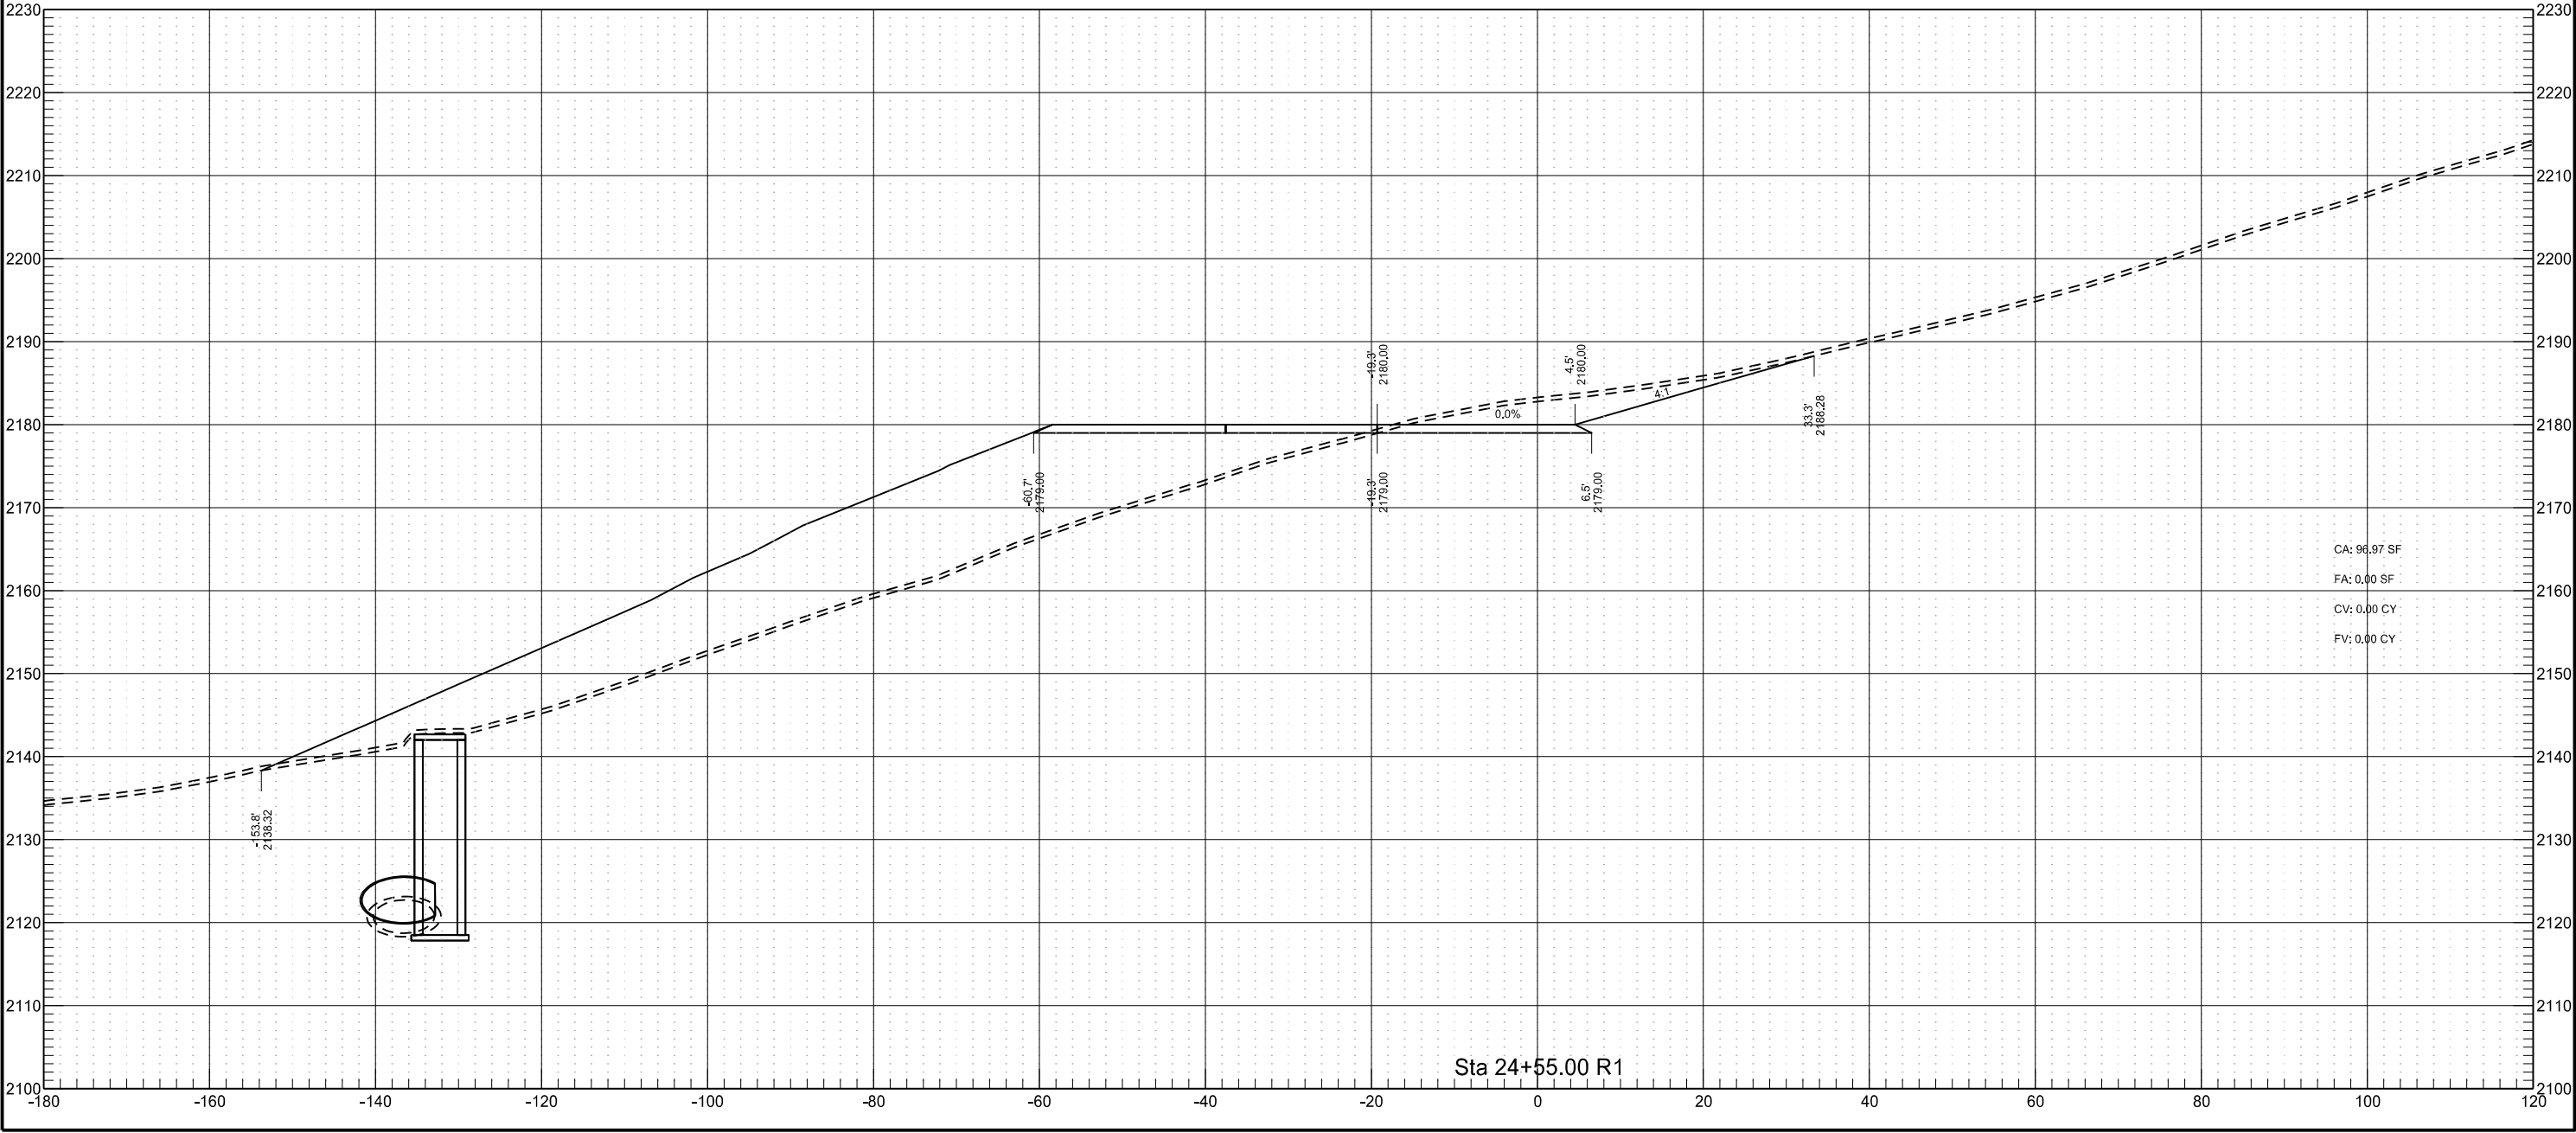


Phase 1

	STATE	PROJECT NO.	SECTION NO.	SHEET NO.
	ND	SOIB-NH-7-085(110)127	200	23

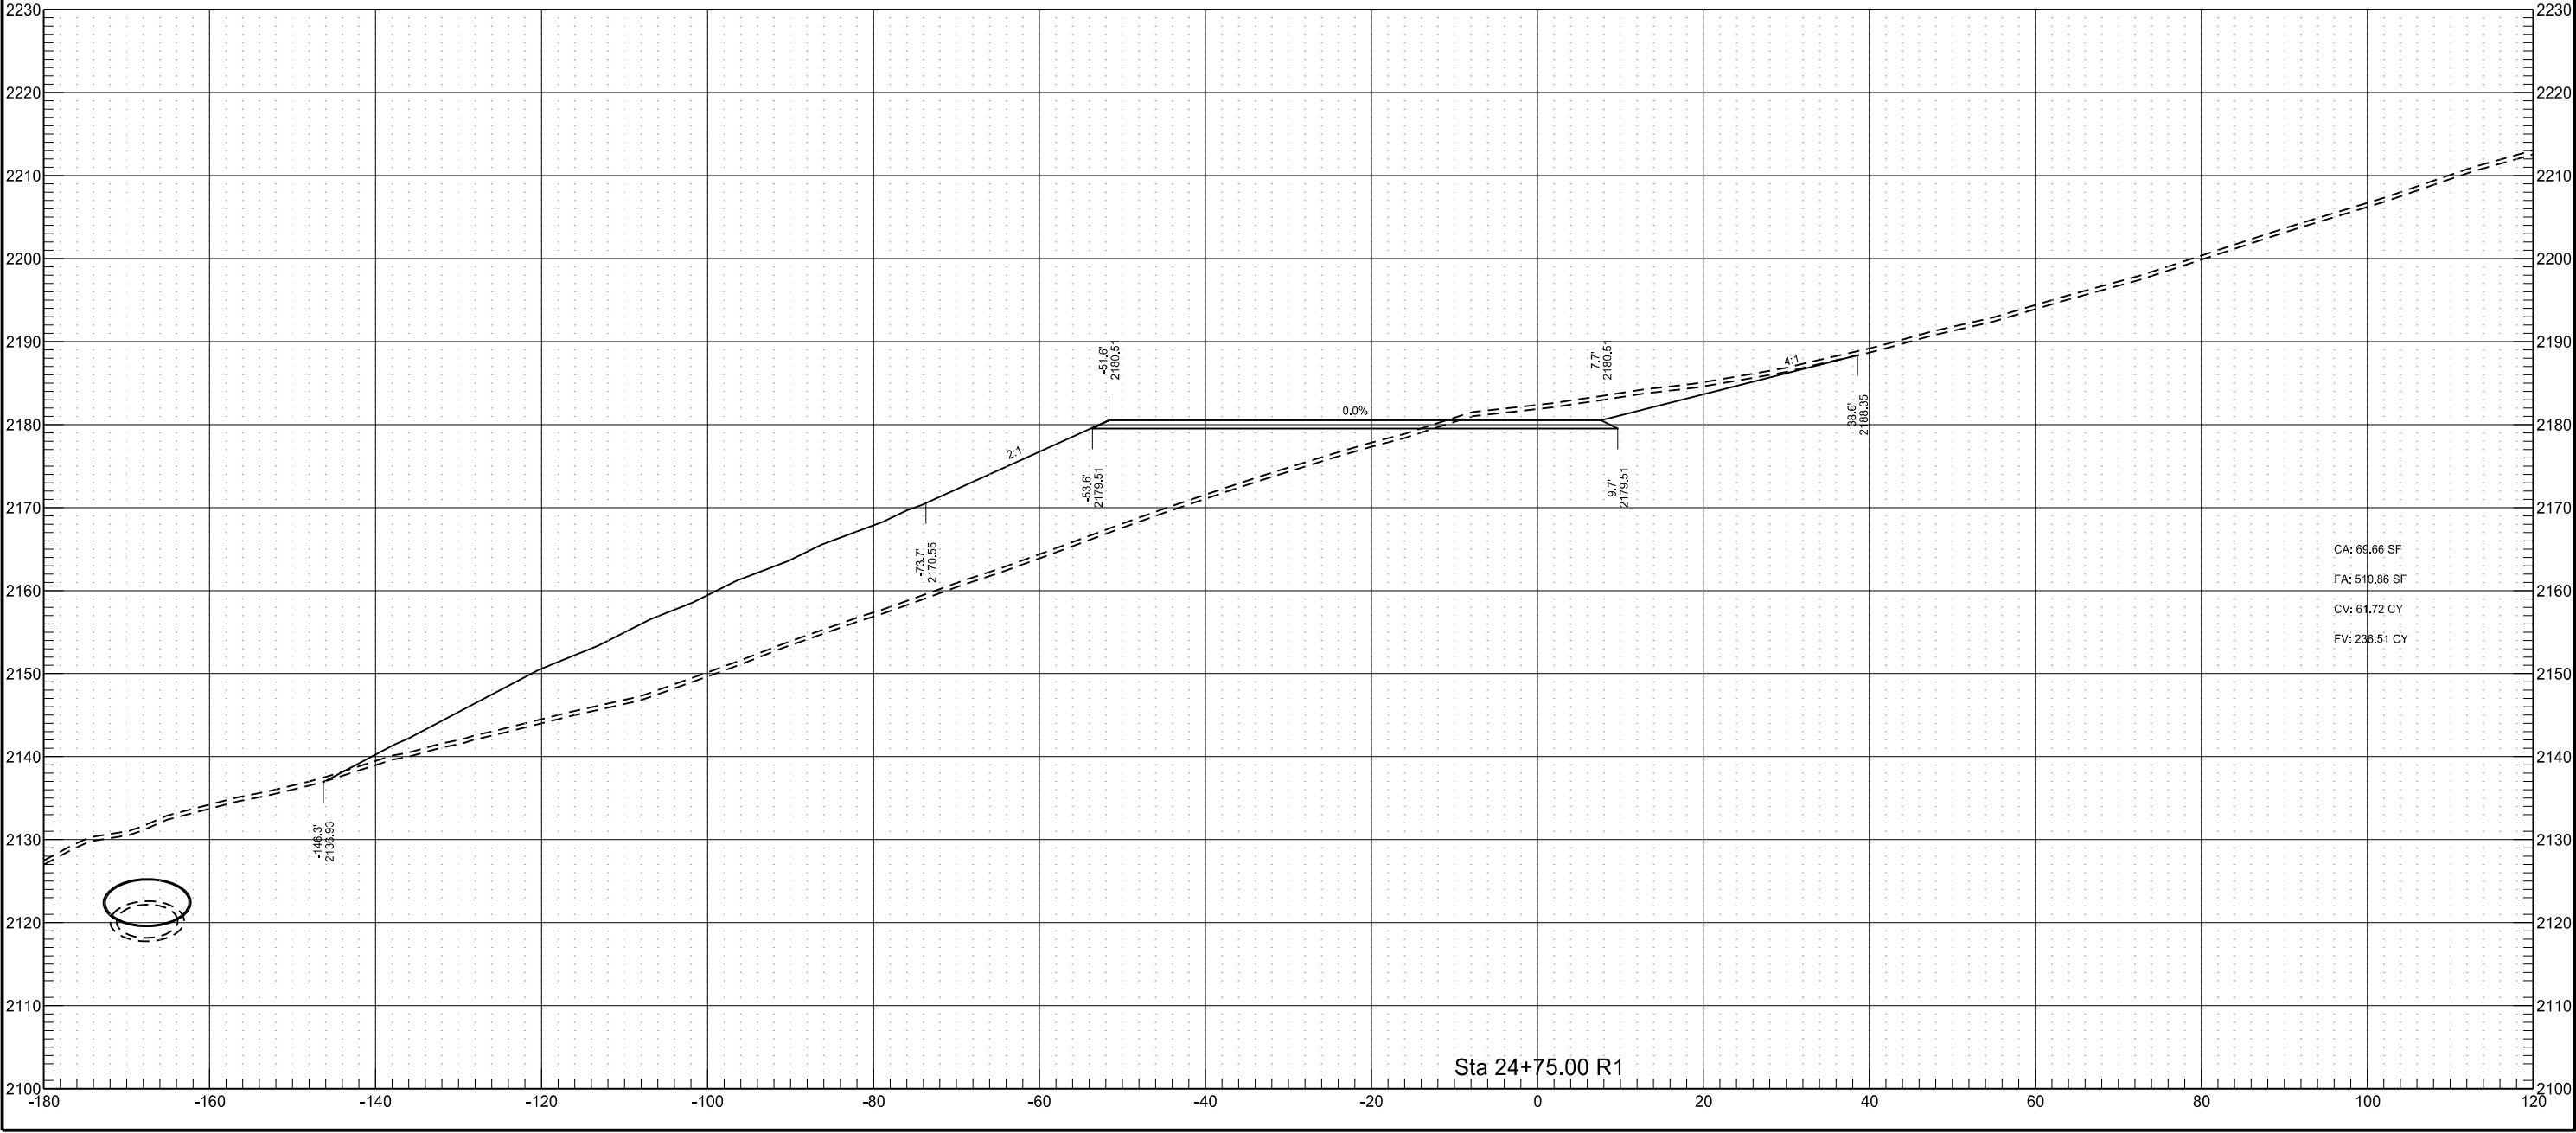


Phase 1

	STATE	PROJECT NO.	SECTION NO.	SHEET NO.
	ND	SOIB-NH-7-085(110)127	200	24

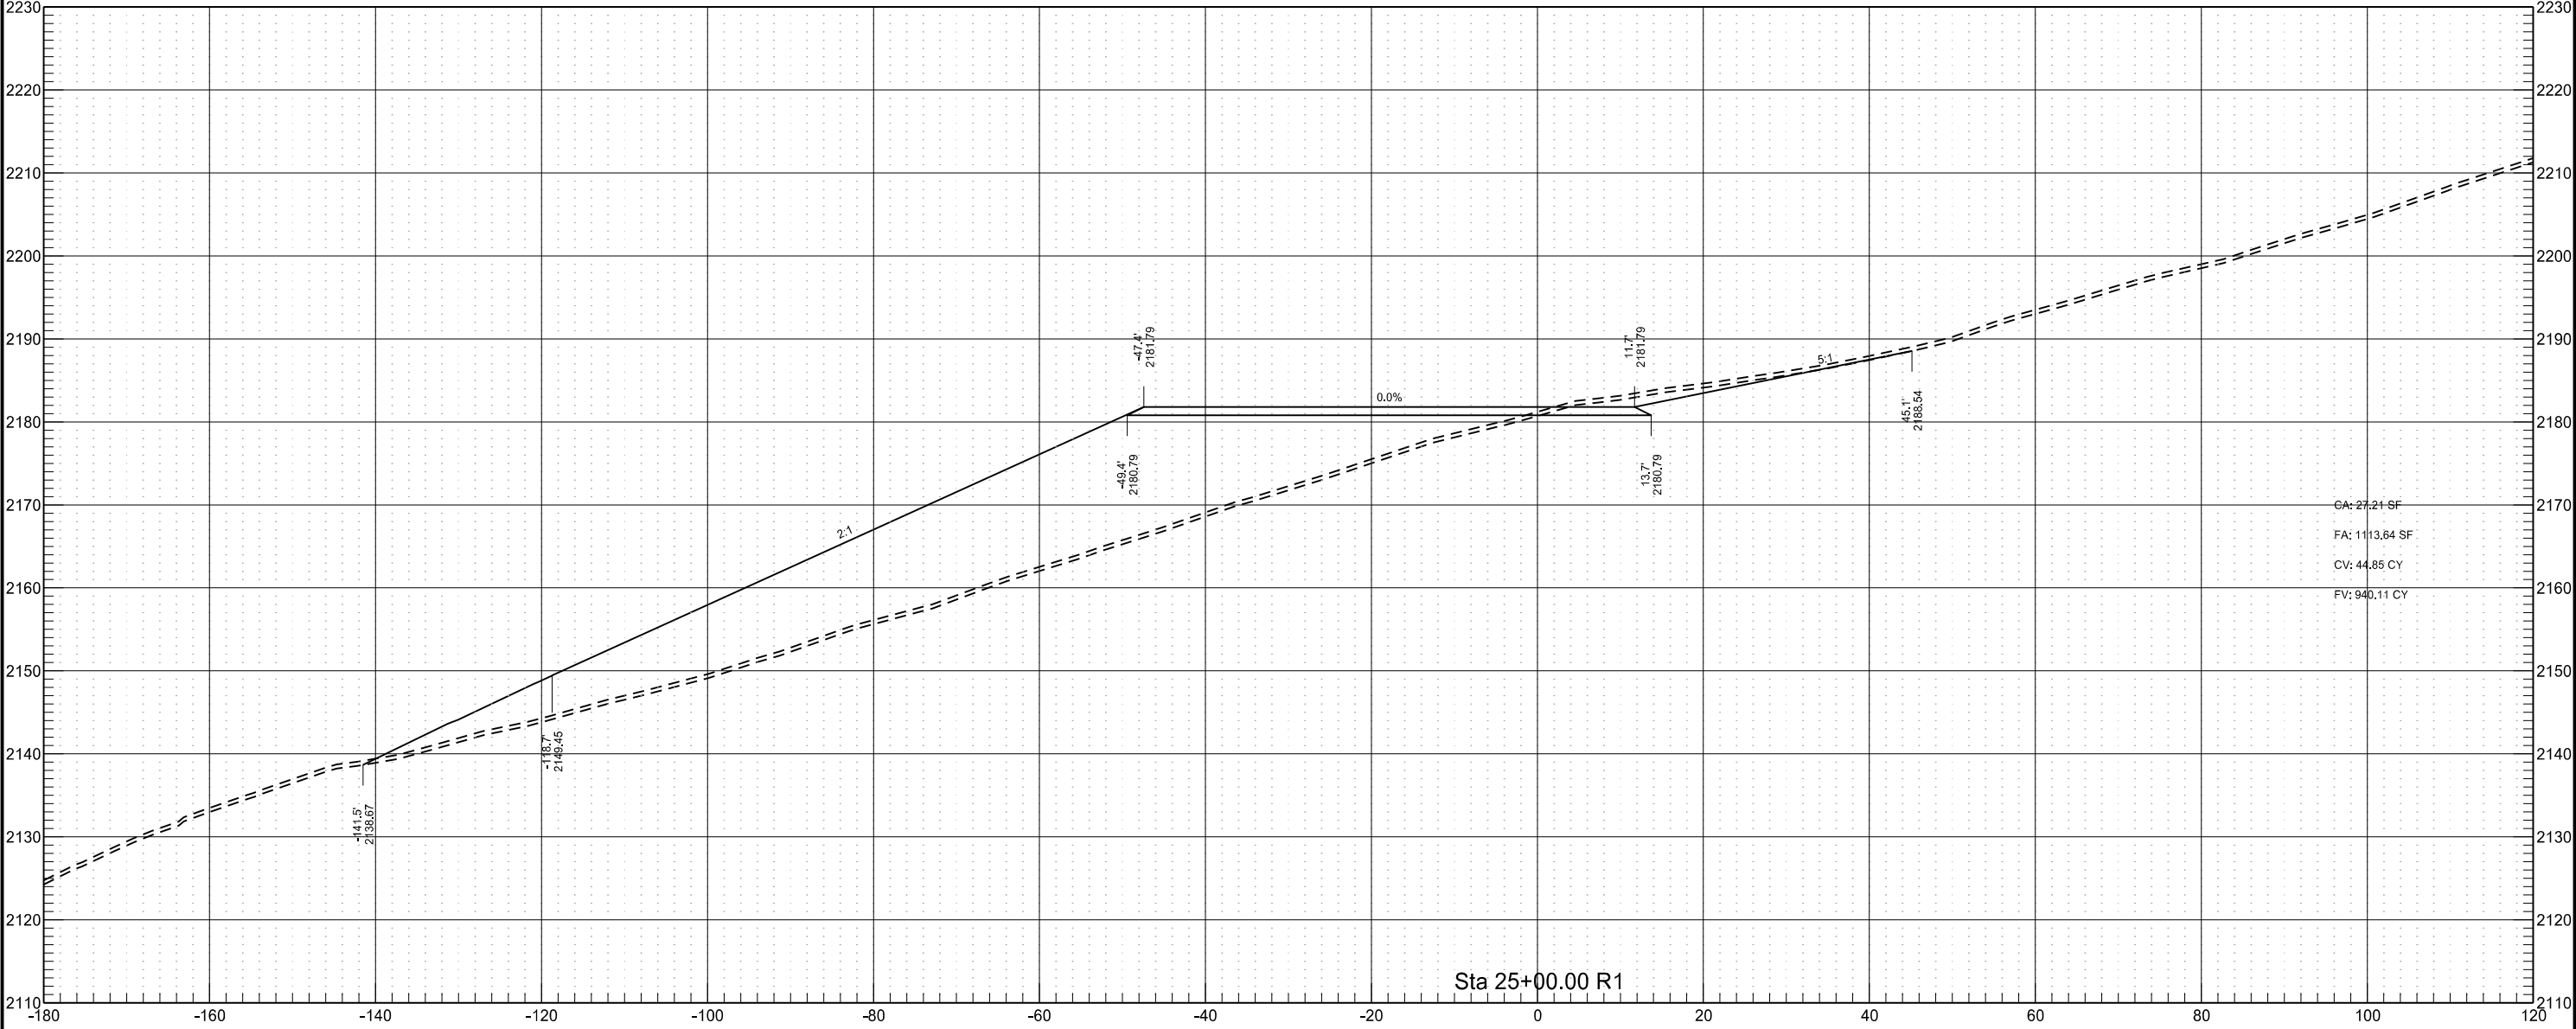


Phase 1

	STATE	PROJECT NO.	SECTION NO.	SHEET NO.
	ND	SOIB-NH-7-085(110)127	200	25

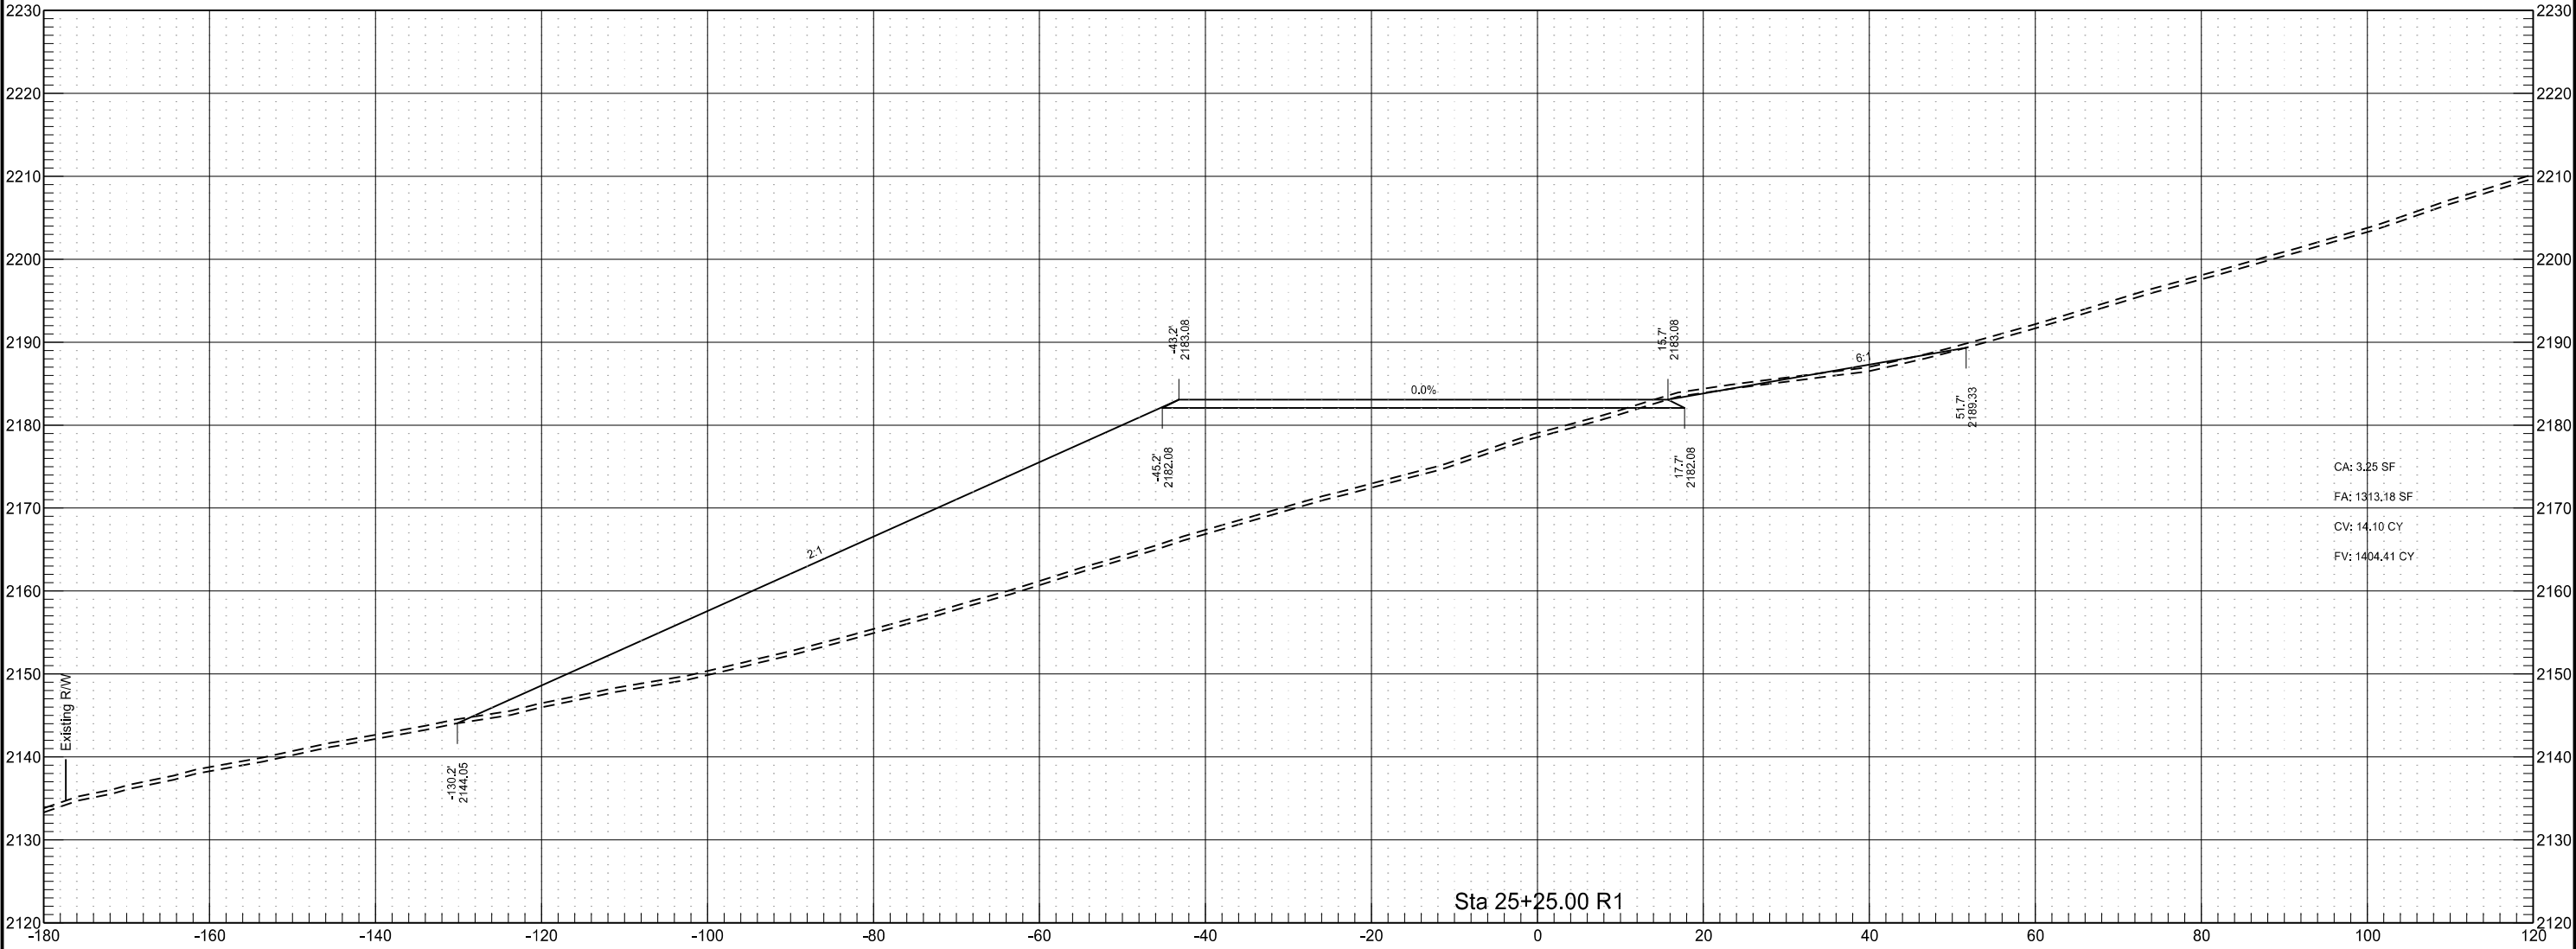


Phase 1

	STATE	PROJECT NO.	SECTION NO.	SHEET NO.
	ND	SOIB-NH-7-085(110)127	200	26

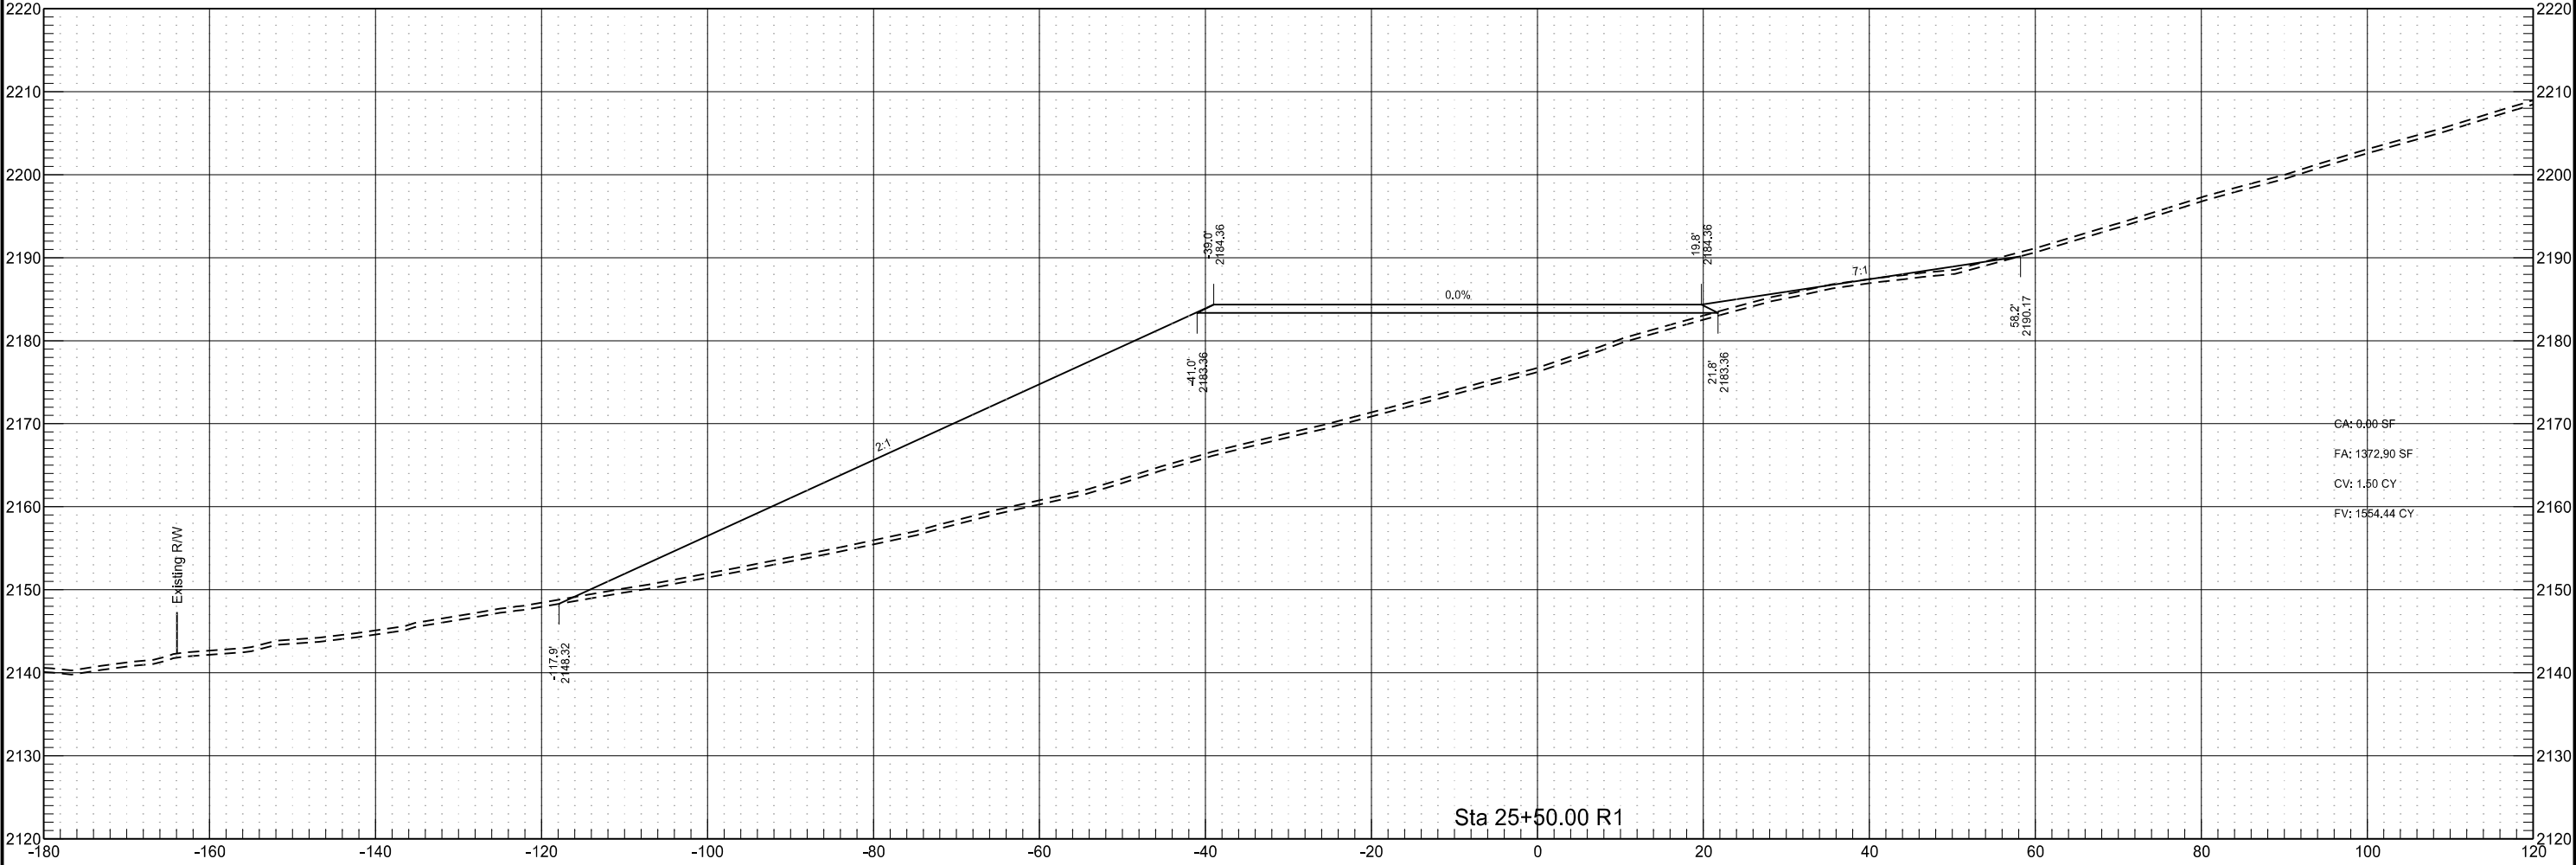


Phase 1

	STATE	PROJECT NO.	SECTION NO.	SHEET NO.
	ND	SOIB-NH-7-085(110)127	200	27

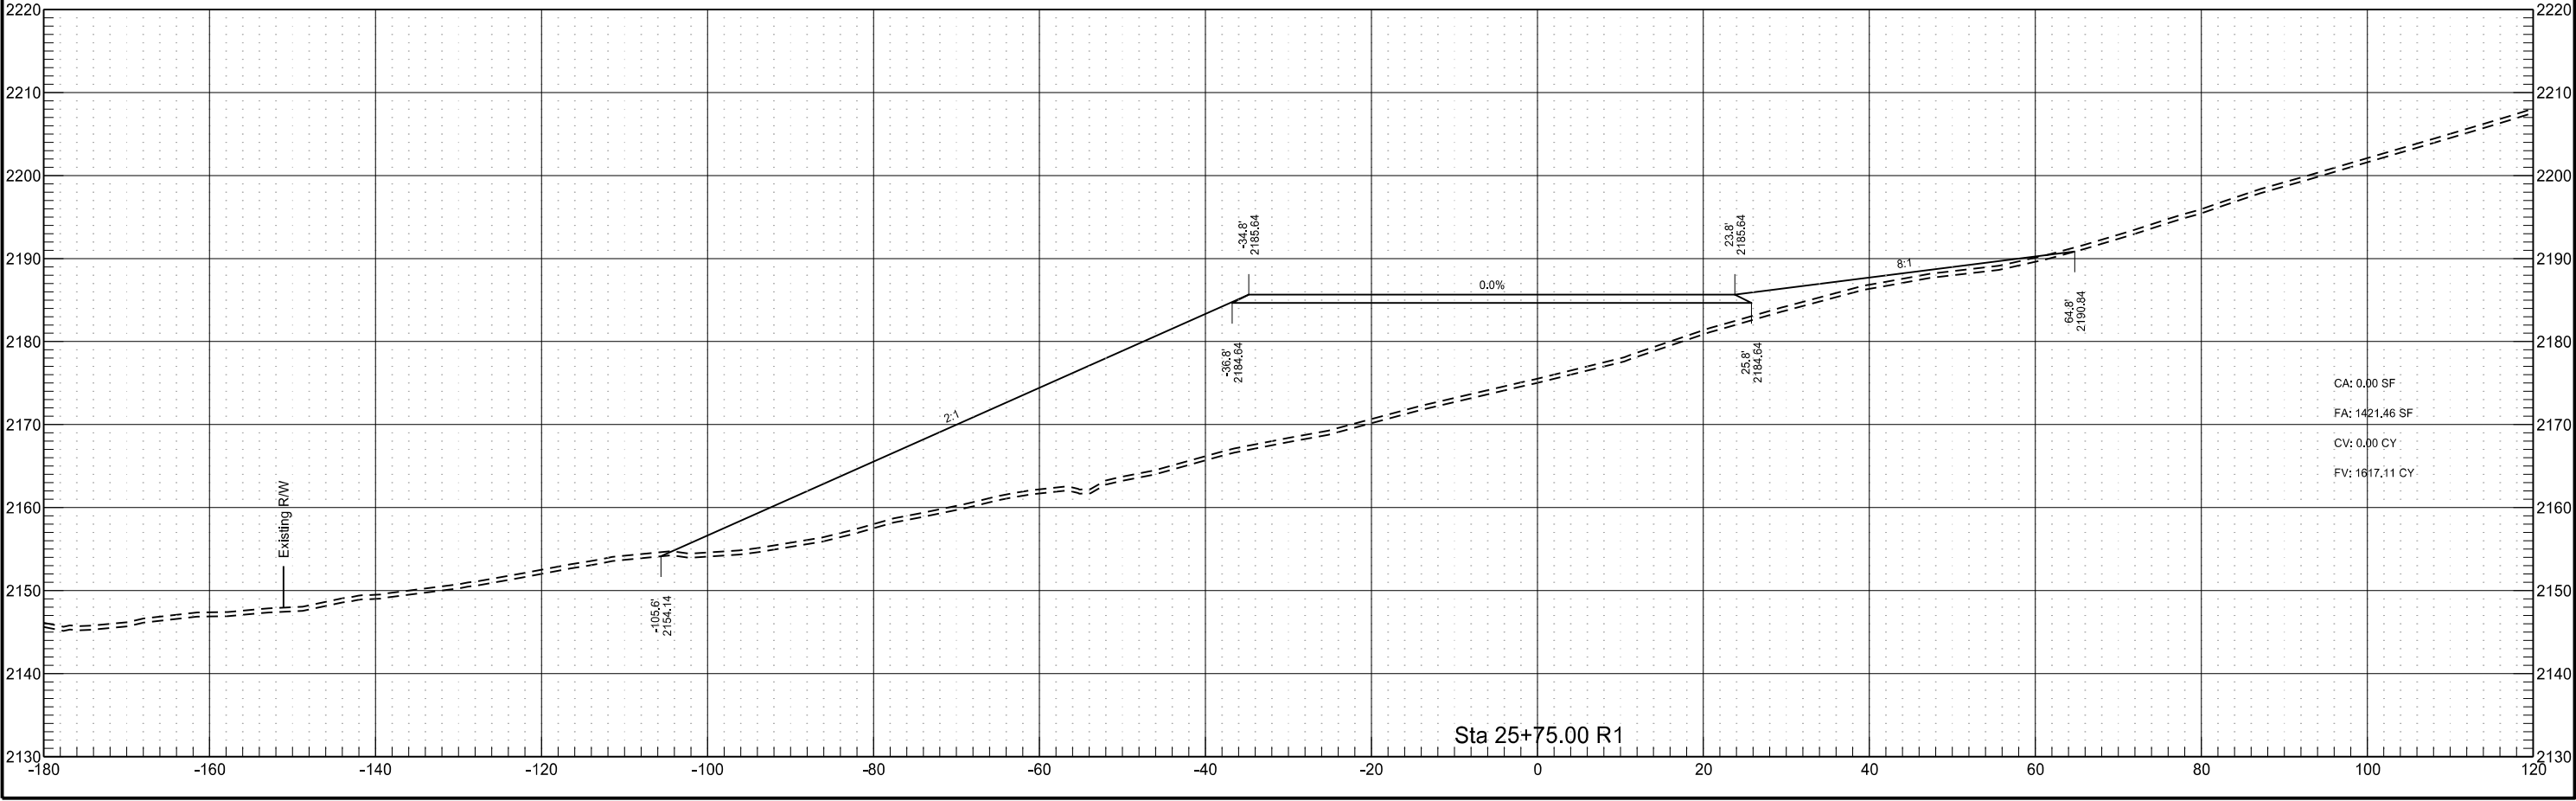


Phase 1

	STATE	PROJECT NO.	SECTION NO.	SHEET NO.
	ND	SOIB-NH-7-085(110)127	200	28

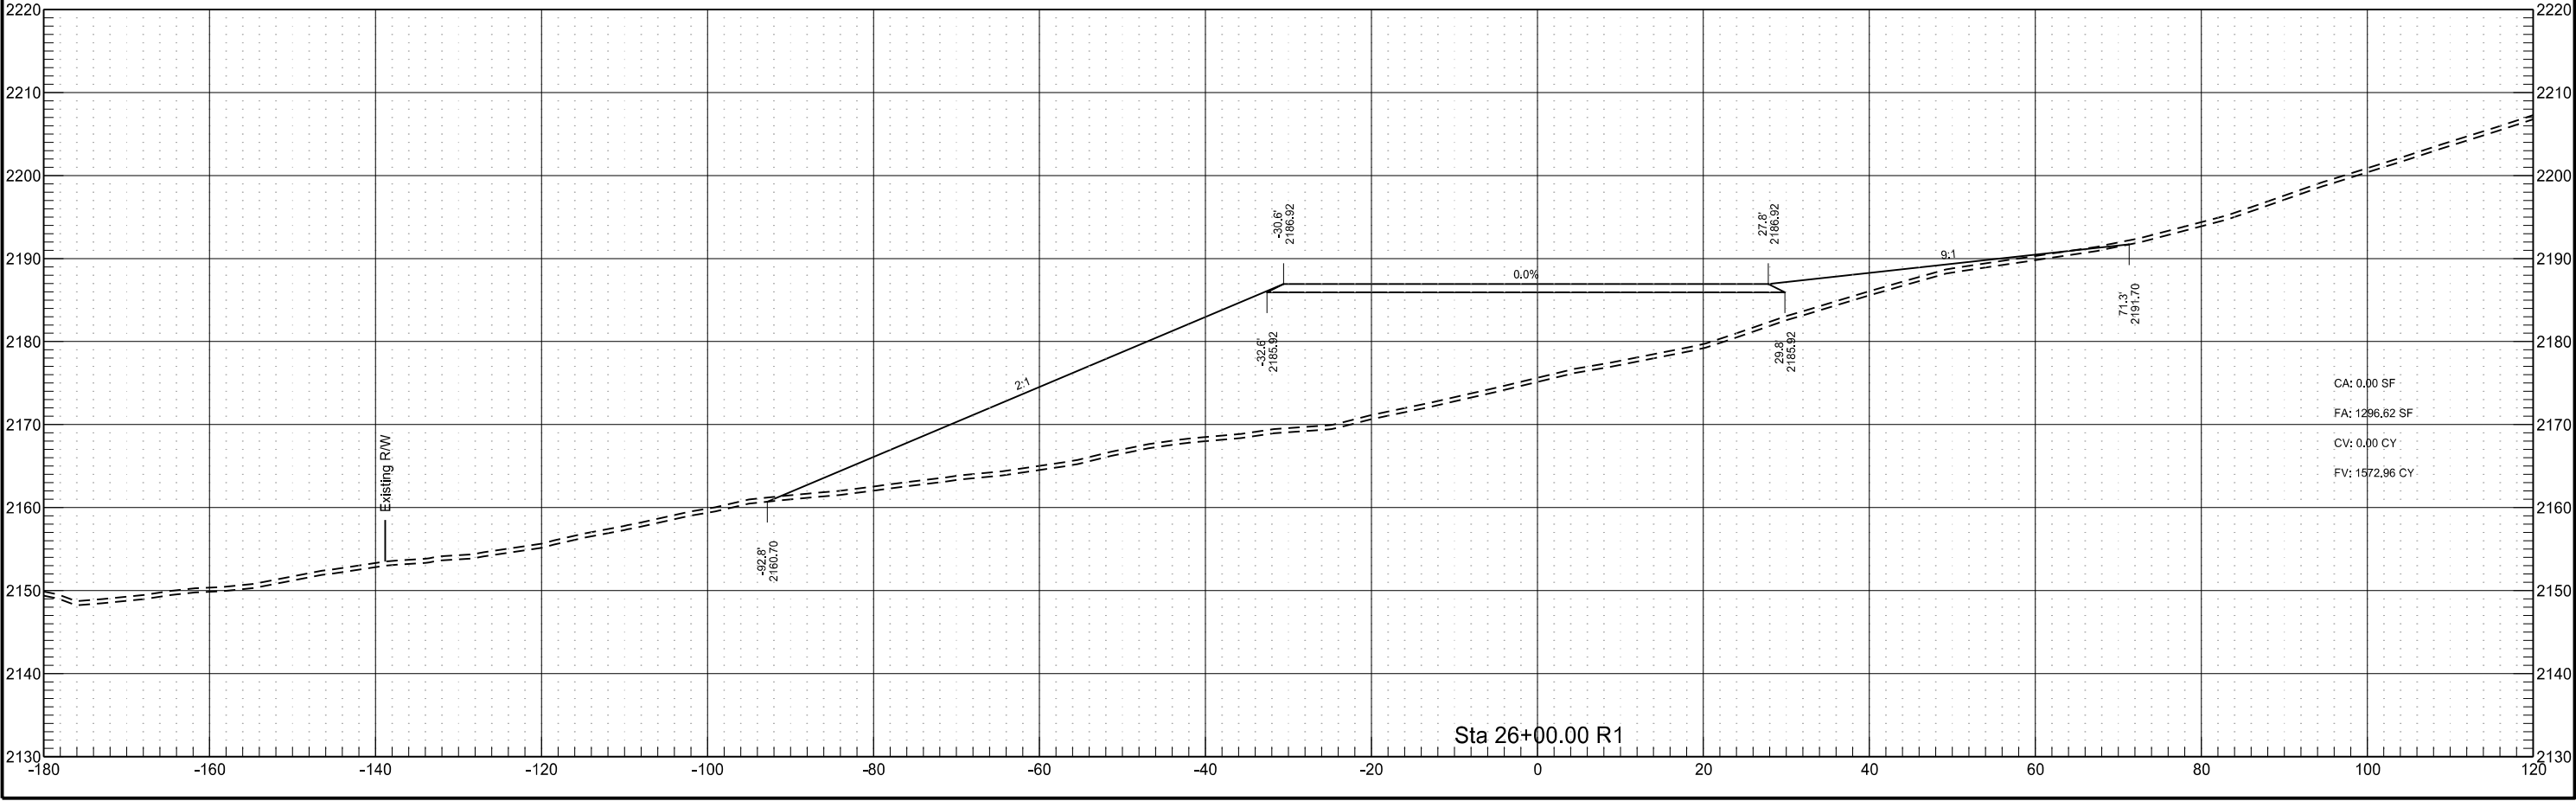


Phase 1

	STATE	PROJECT NO.	SECTION NO.	SHEET NO.
	ND	SOIB-NH-7-085(110)127	200	29

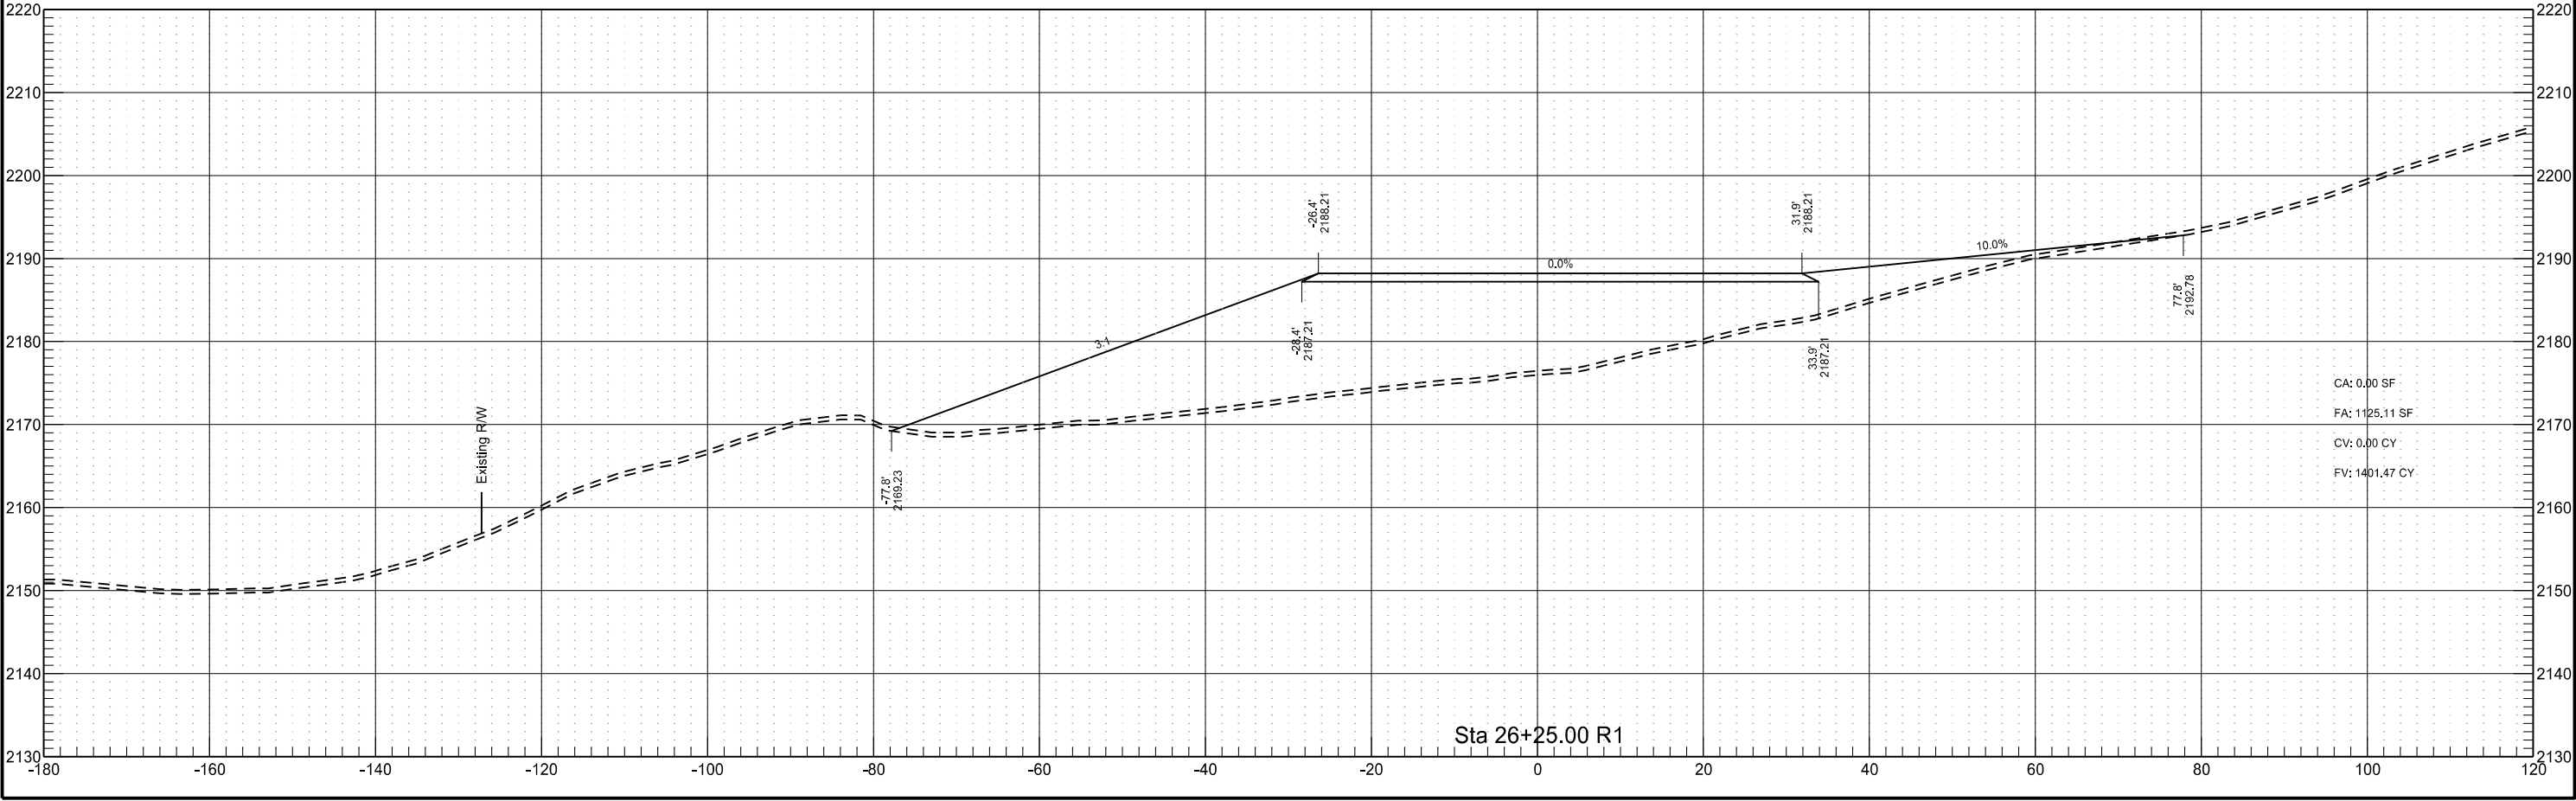


Phase 1

	STATE	PROJECT NO.	SECTION NO.	SHEET NO.
	ND	SOIB-NH-7-085(110)127	200	30

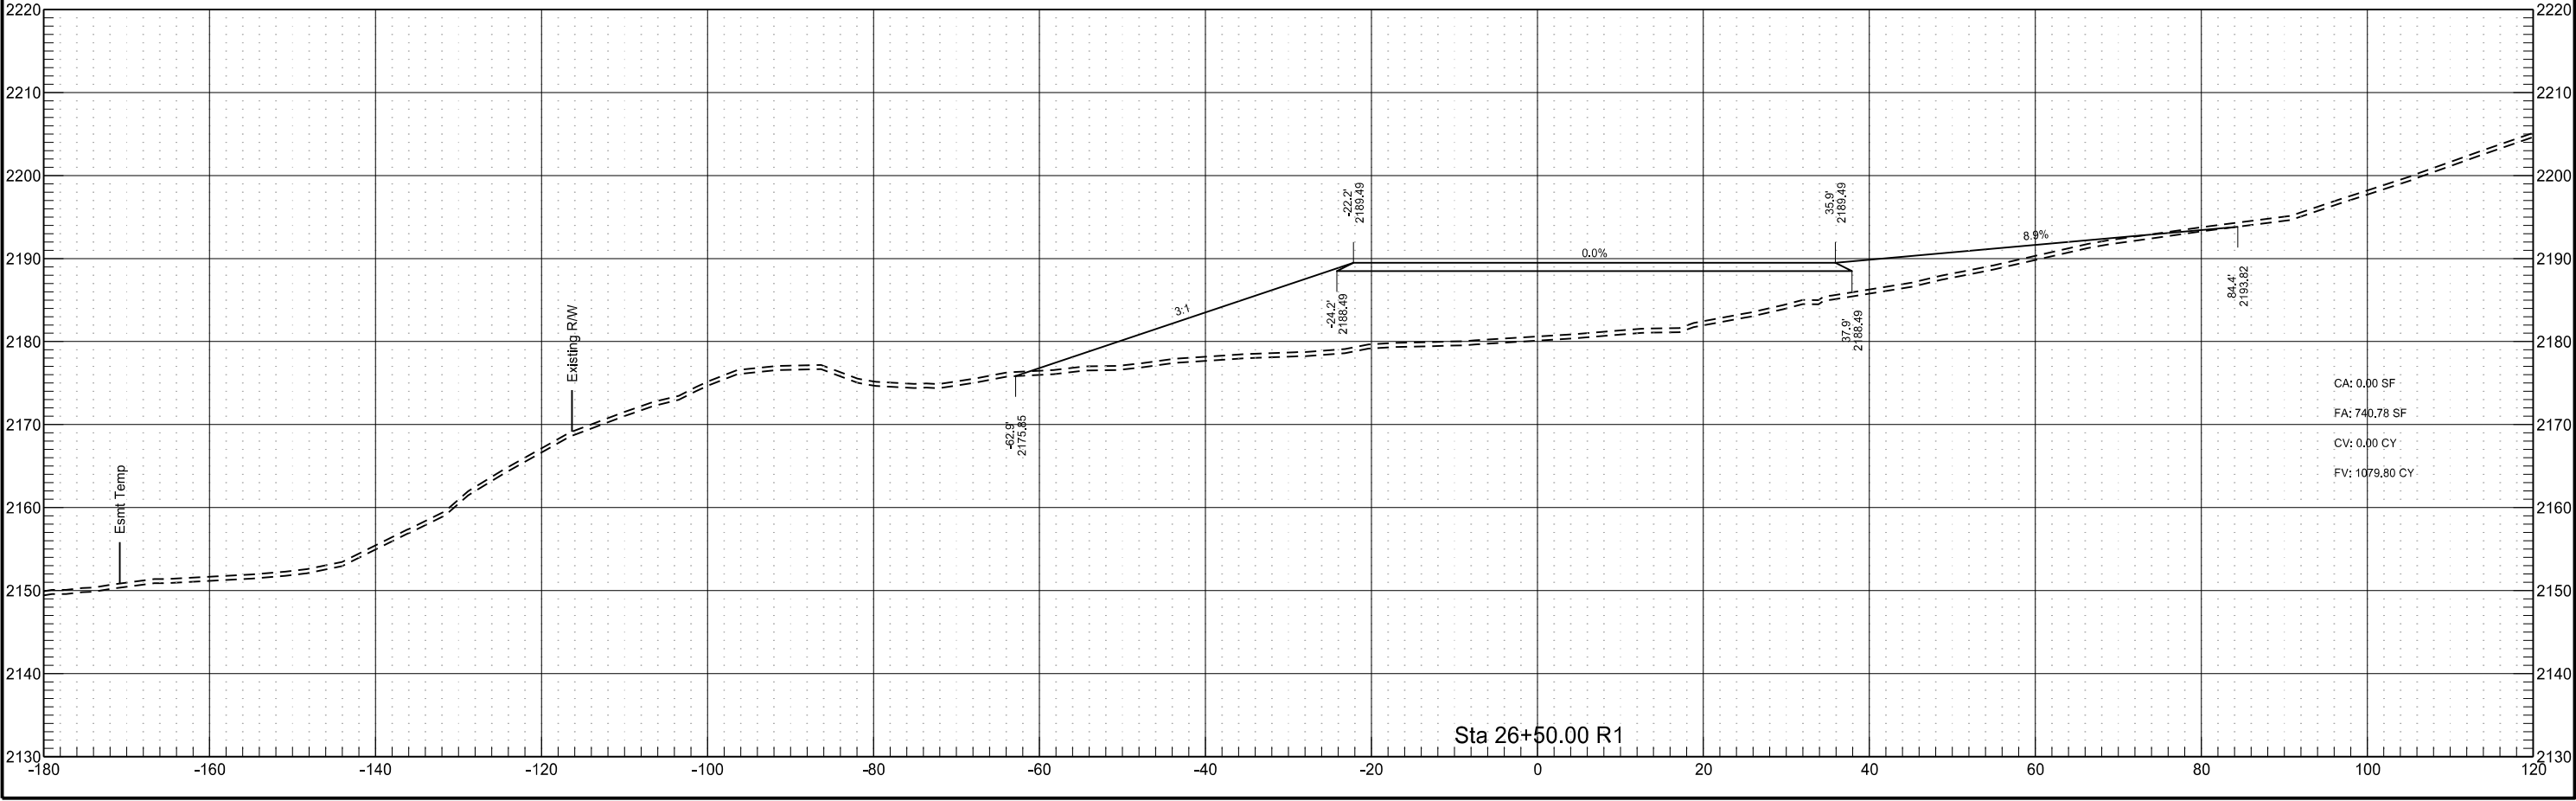



Phase 1

	STATE	PROJECT NO.	SECTION NO.	SHEET NO.
	ND	SOIB-NH-7-085(110)127	200	31

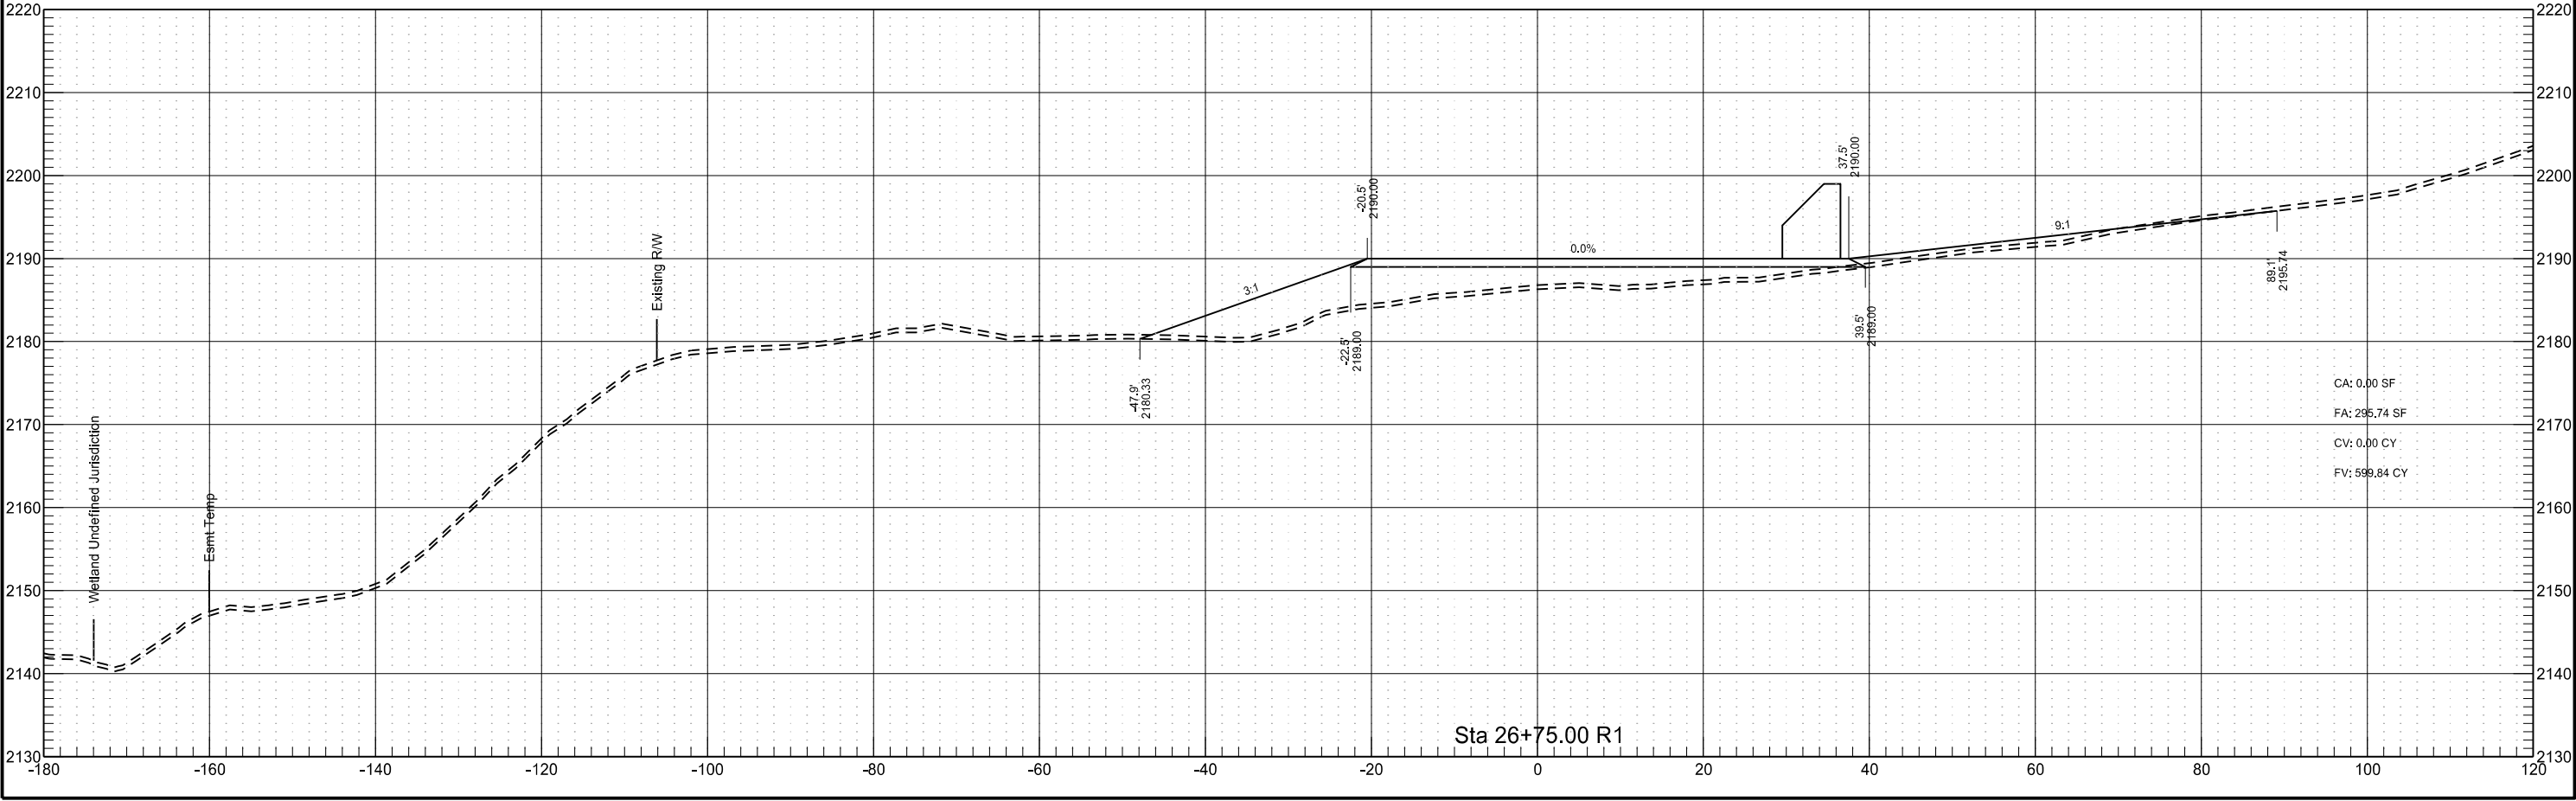



Phase 1

	STATE	PROJECT NO.	SECTION NO.	SHEET NO.
	ND	SOIB-NH-7-085(110)127	200	32

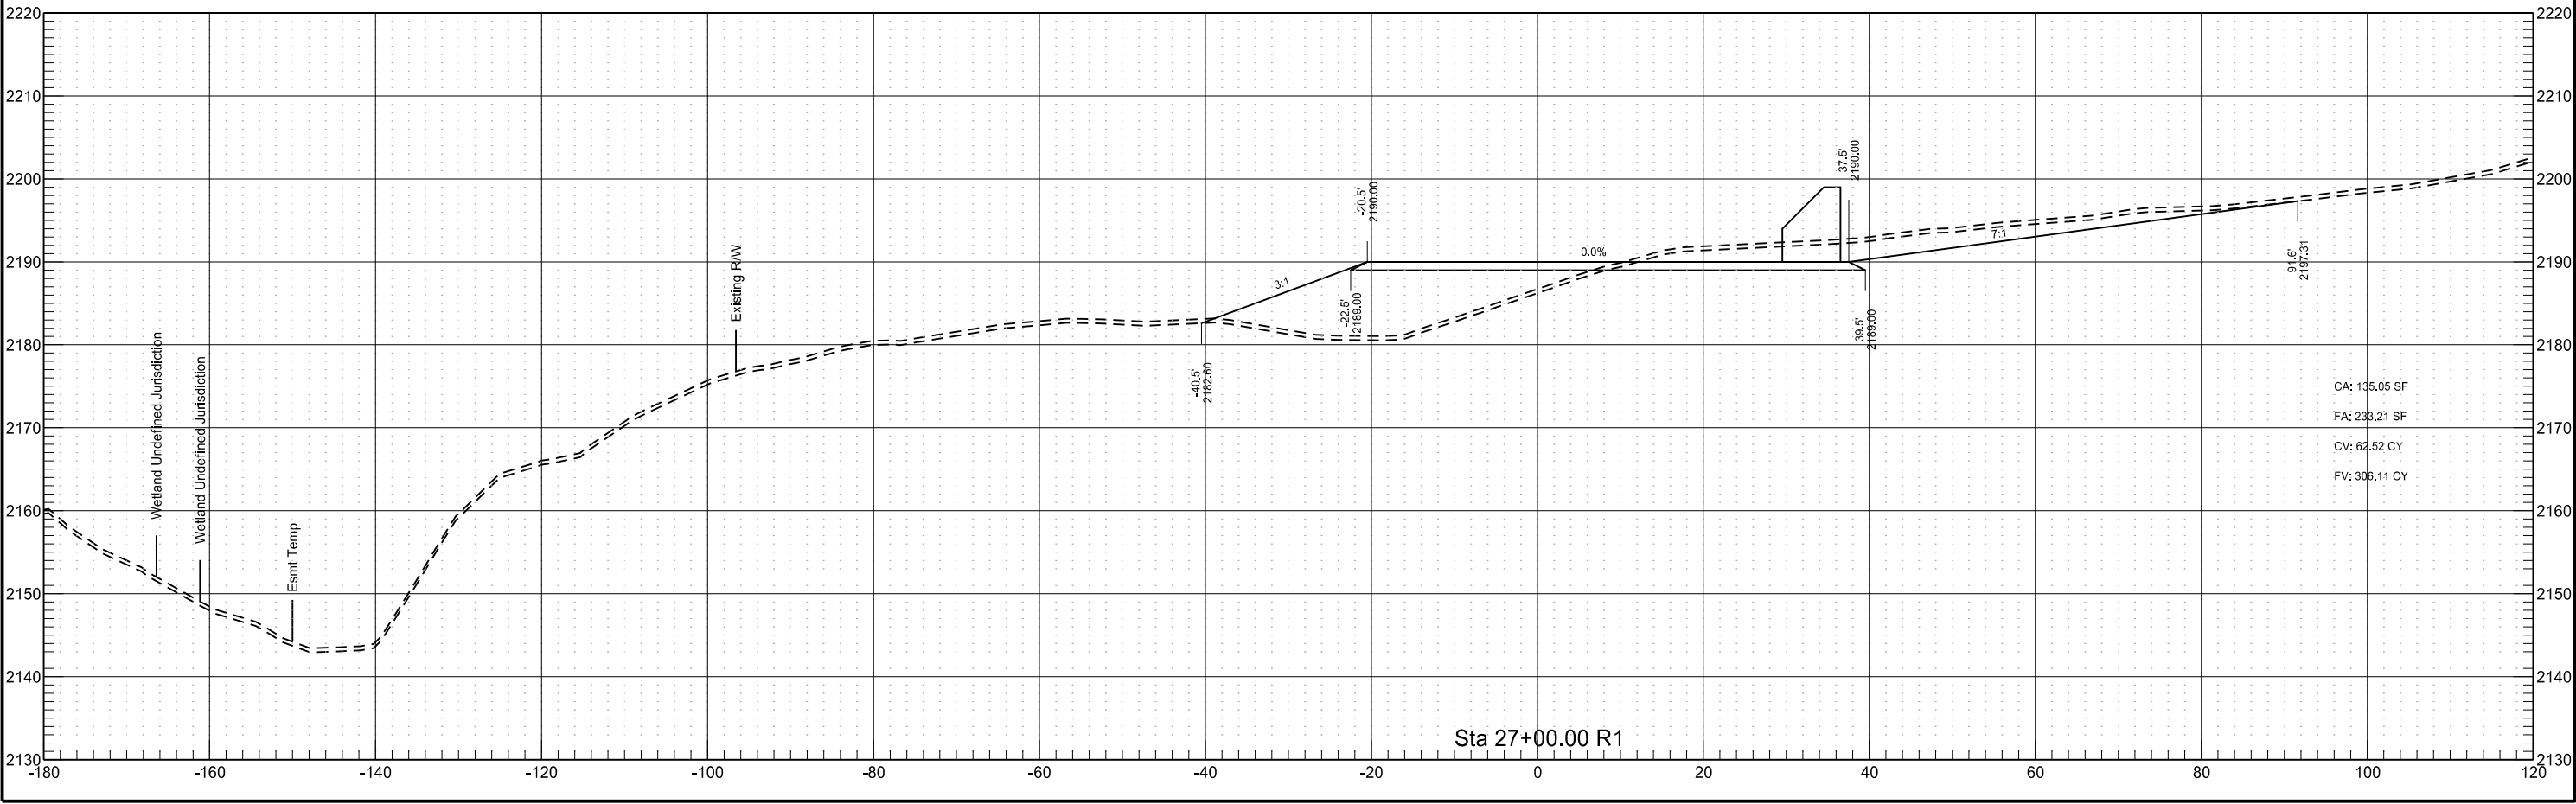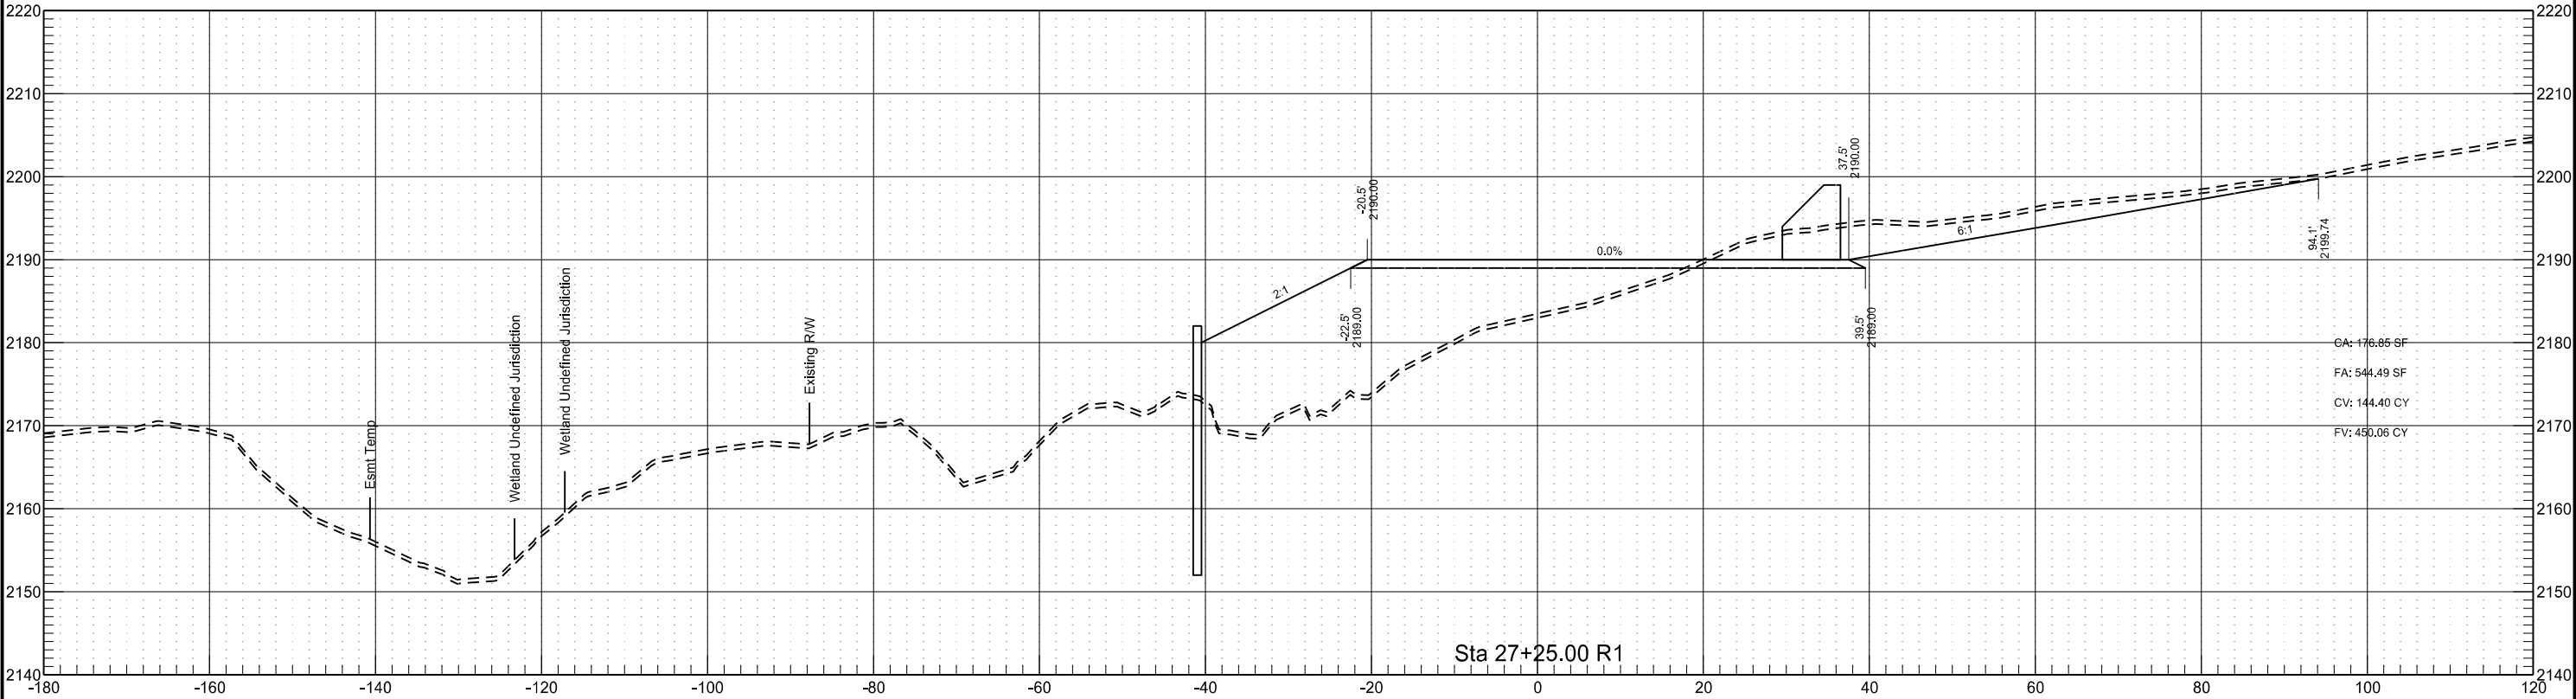



Phase 1

STATE	PROJECT NO.	SECTION NO.	SHEET NO.
ND	SOIB-NH-7-085(110)127	200	33

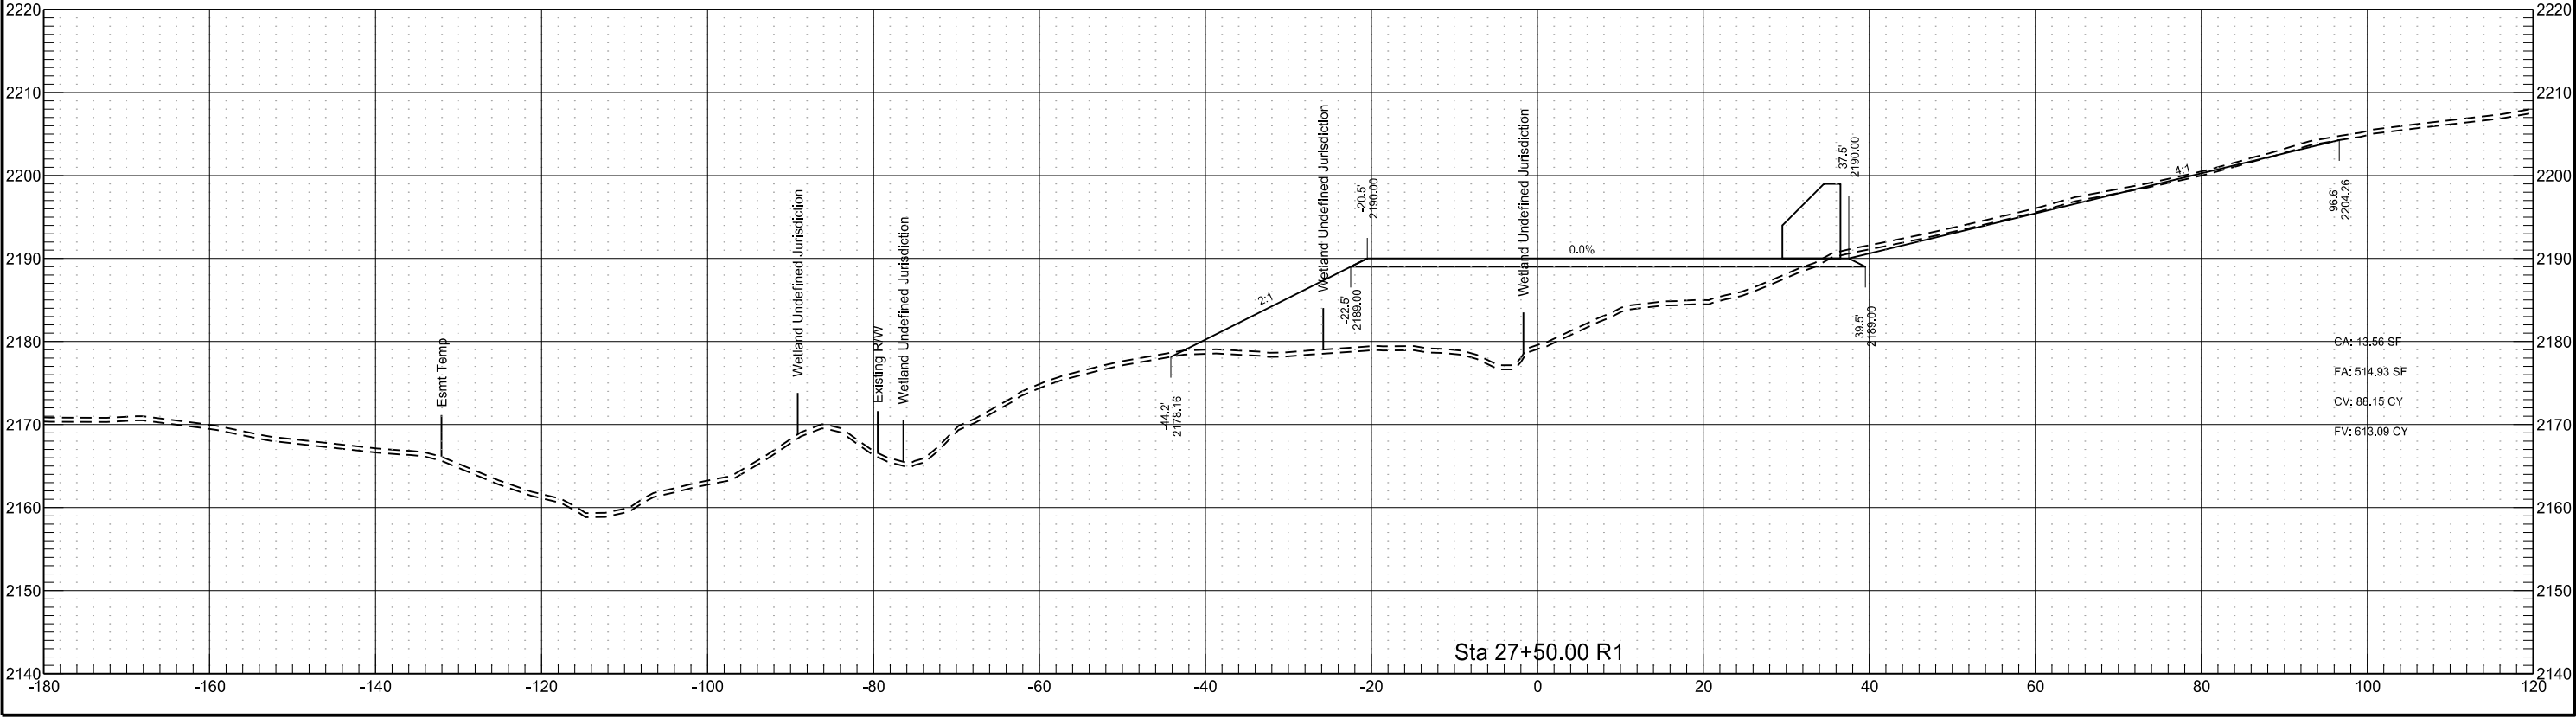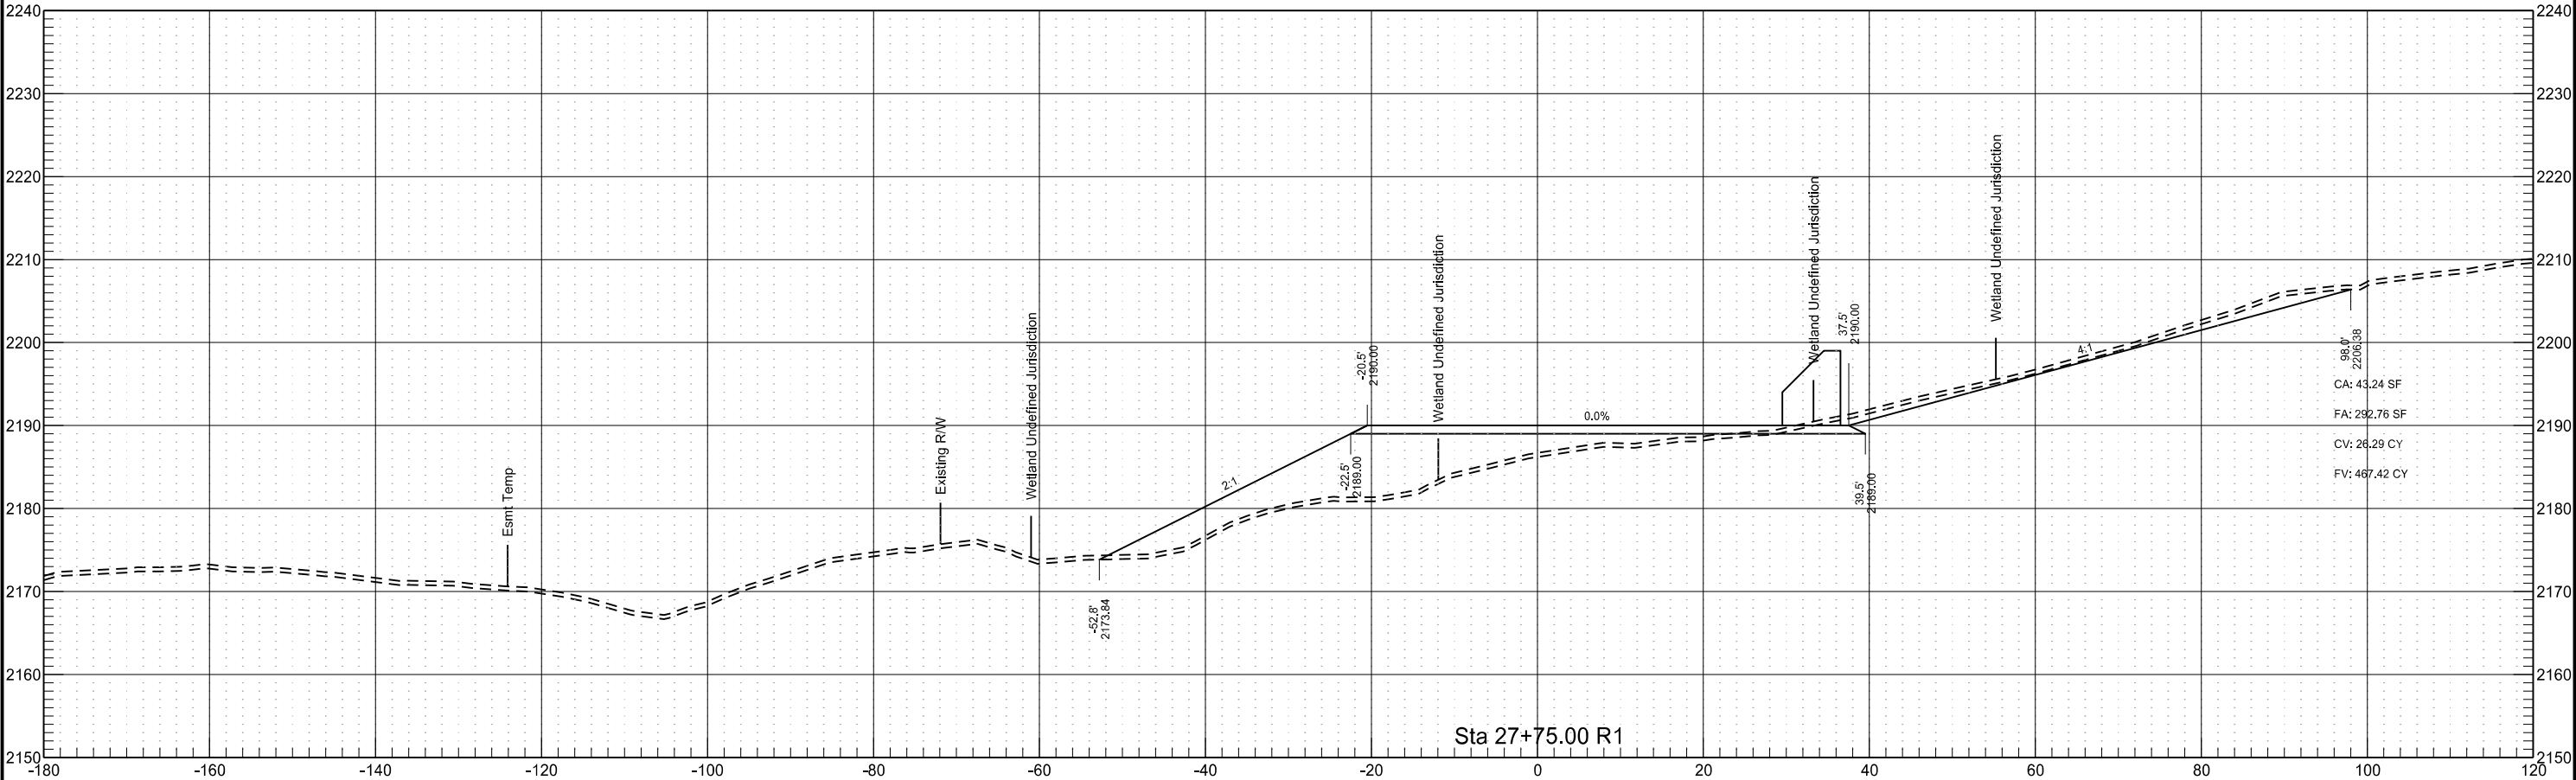


Phase 1

	STATE	PROJECT NO.	SECTION NO.	SHEET NO.
	ND	SOIB-NH-7-085(110)127	200	34

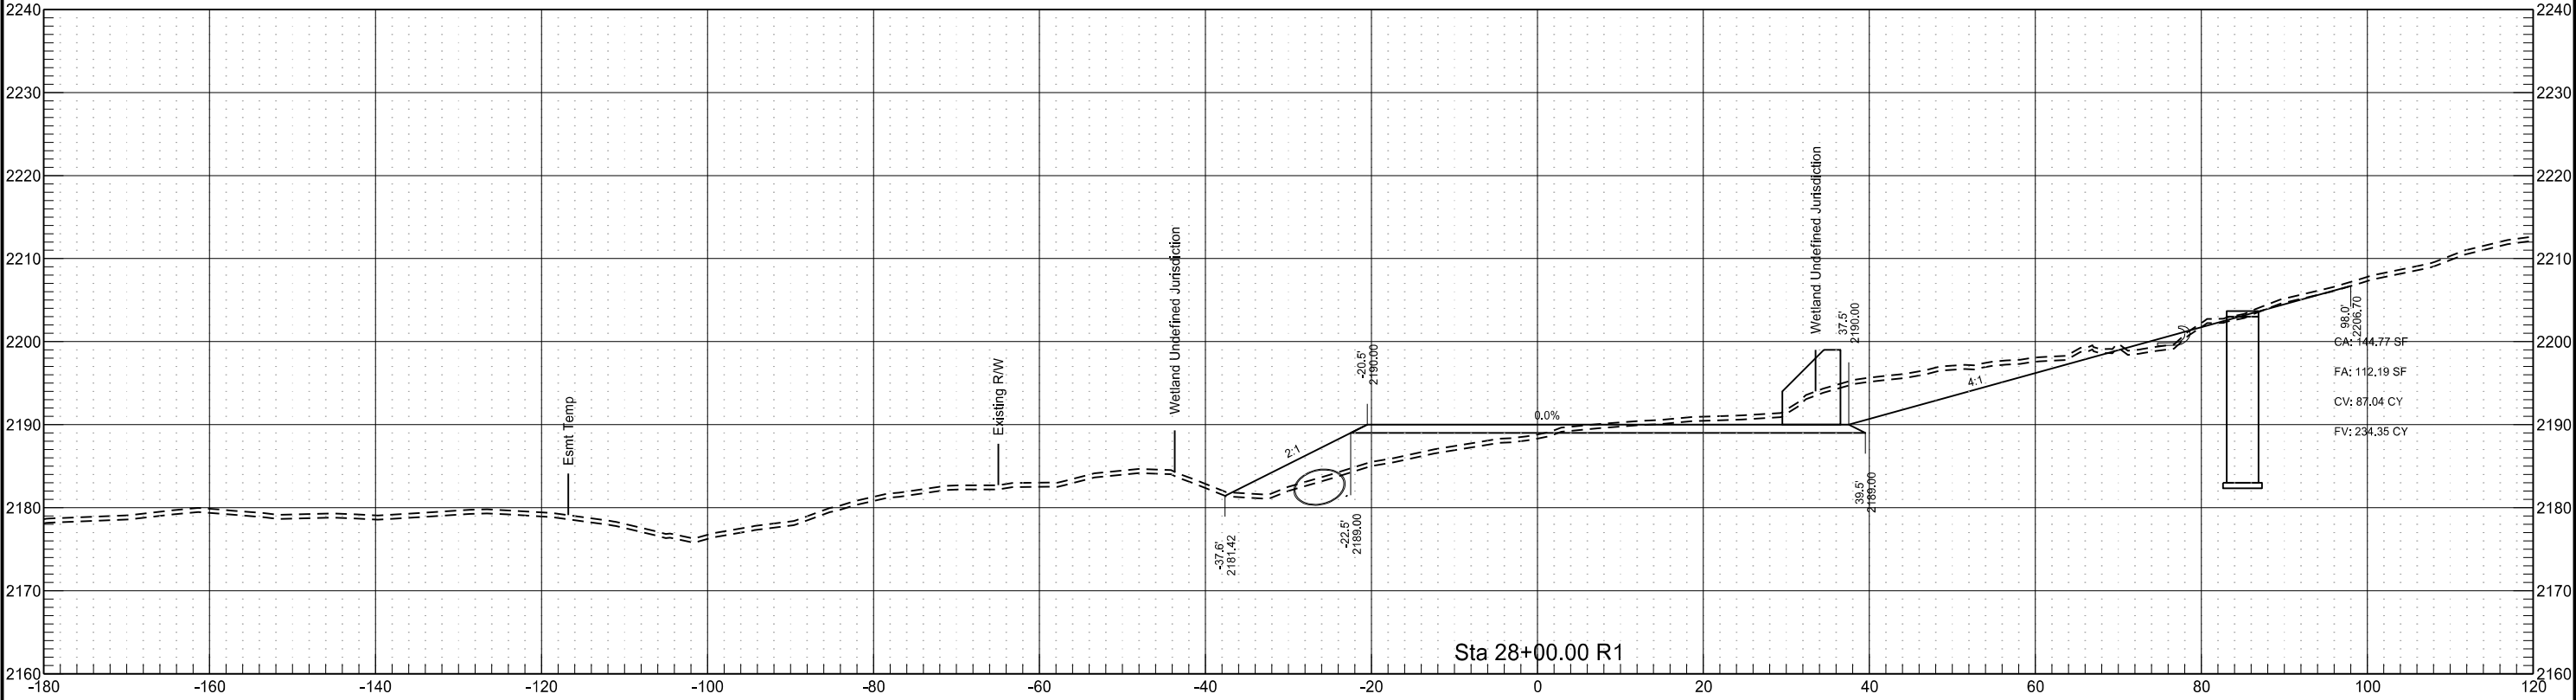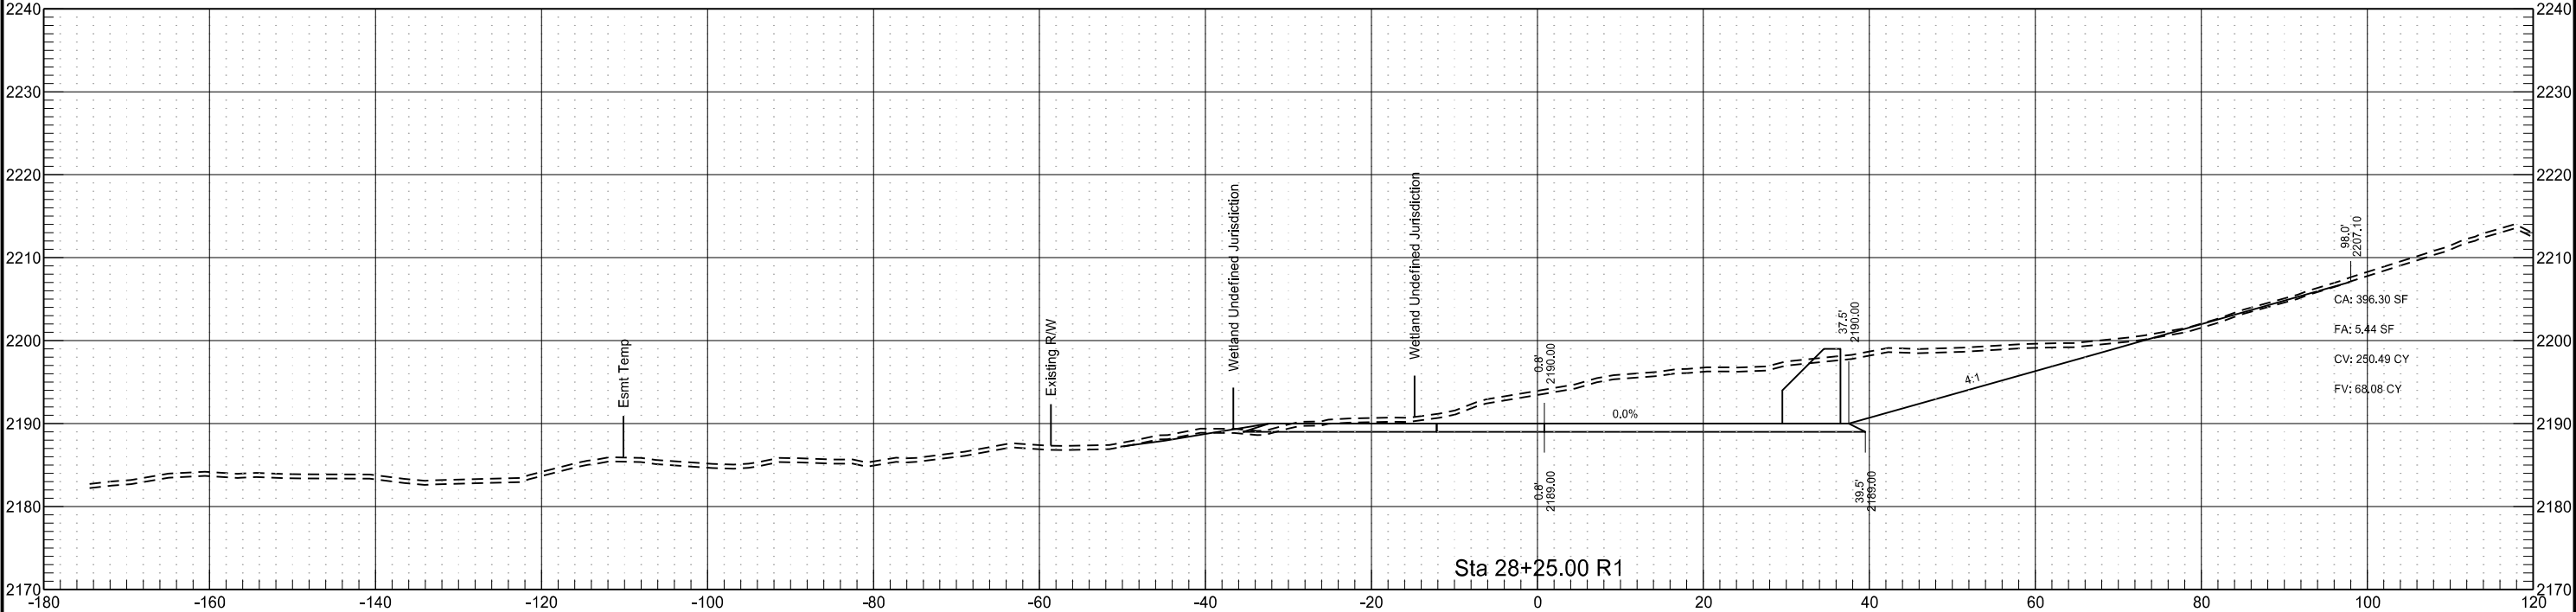


Phase 1

STATE	PROJECT NO.	SECTION NO.	SHEET NO.
ND	SOIB-NH-7-085(110)127	200	35

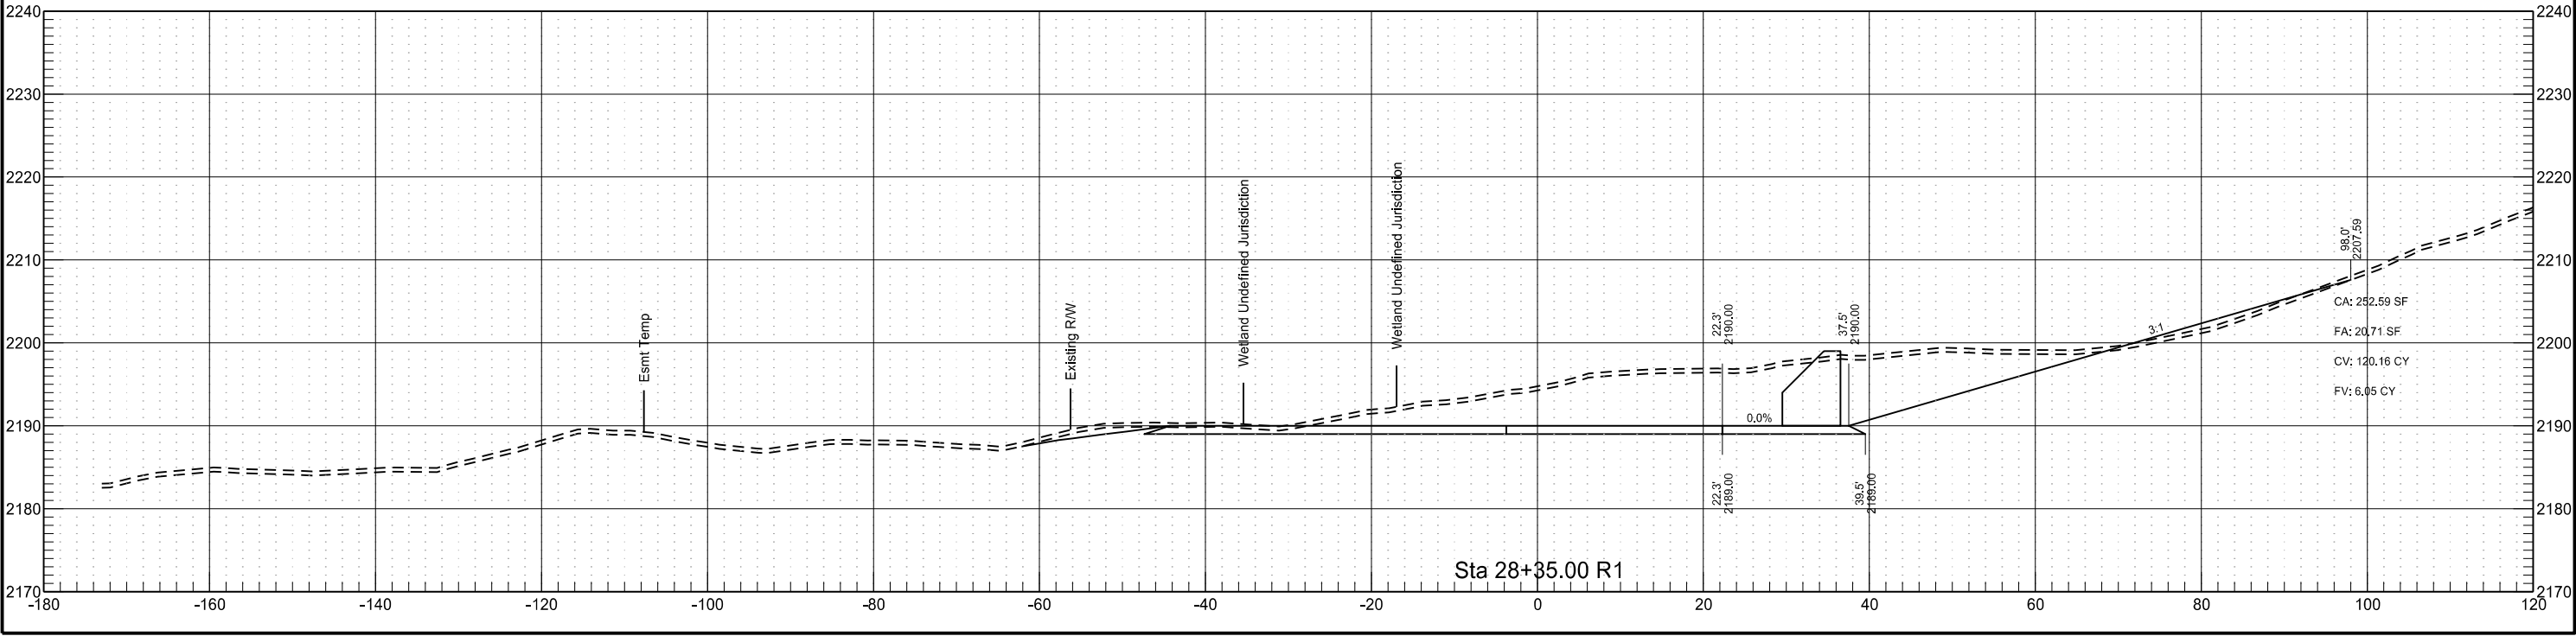


Phase 1

	STATE	PROJECT NO.	SECTION NO.	SHEET NO.
	ND	SOIB-NH-7-085(110)127	200	36

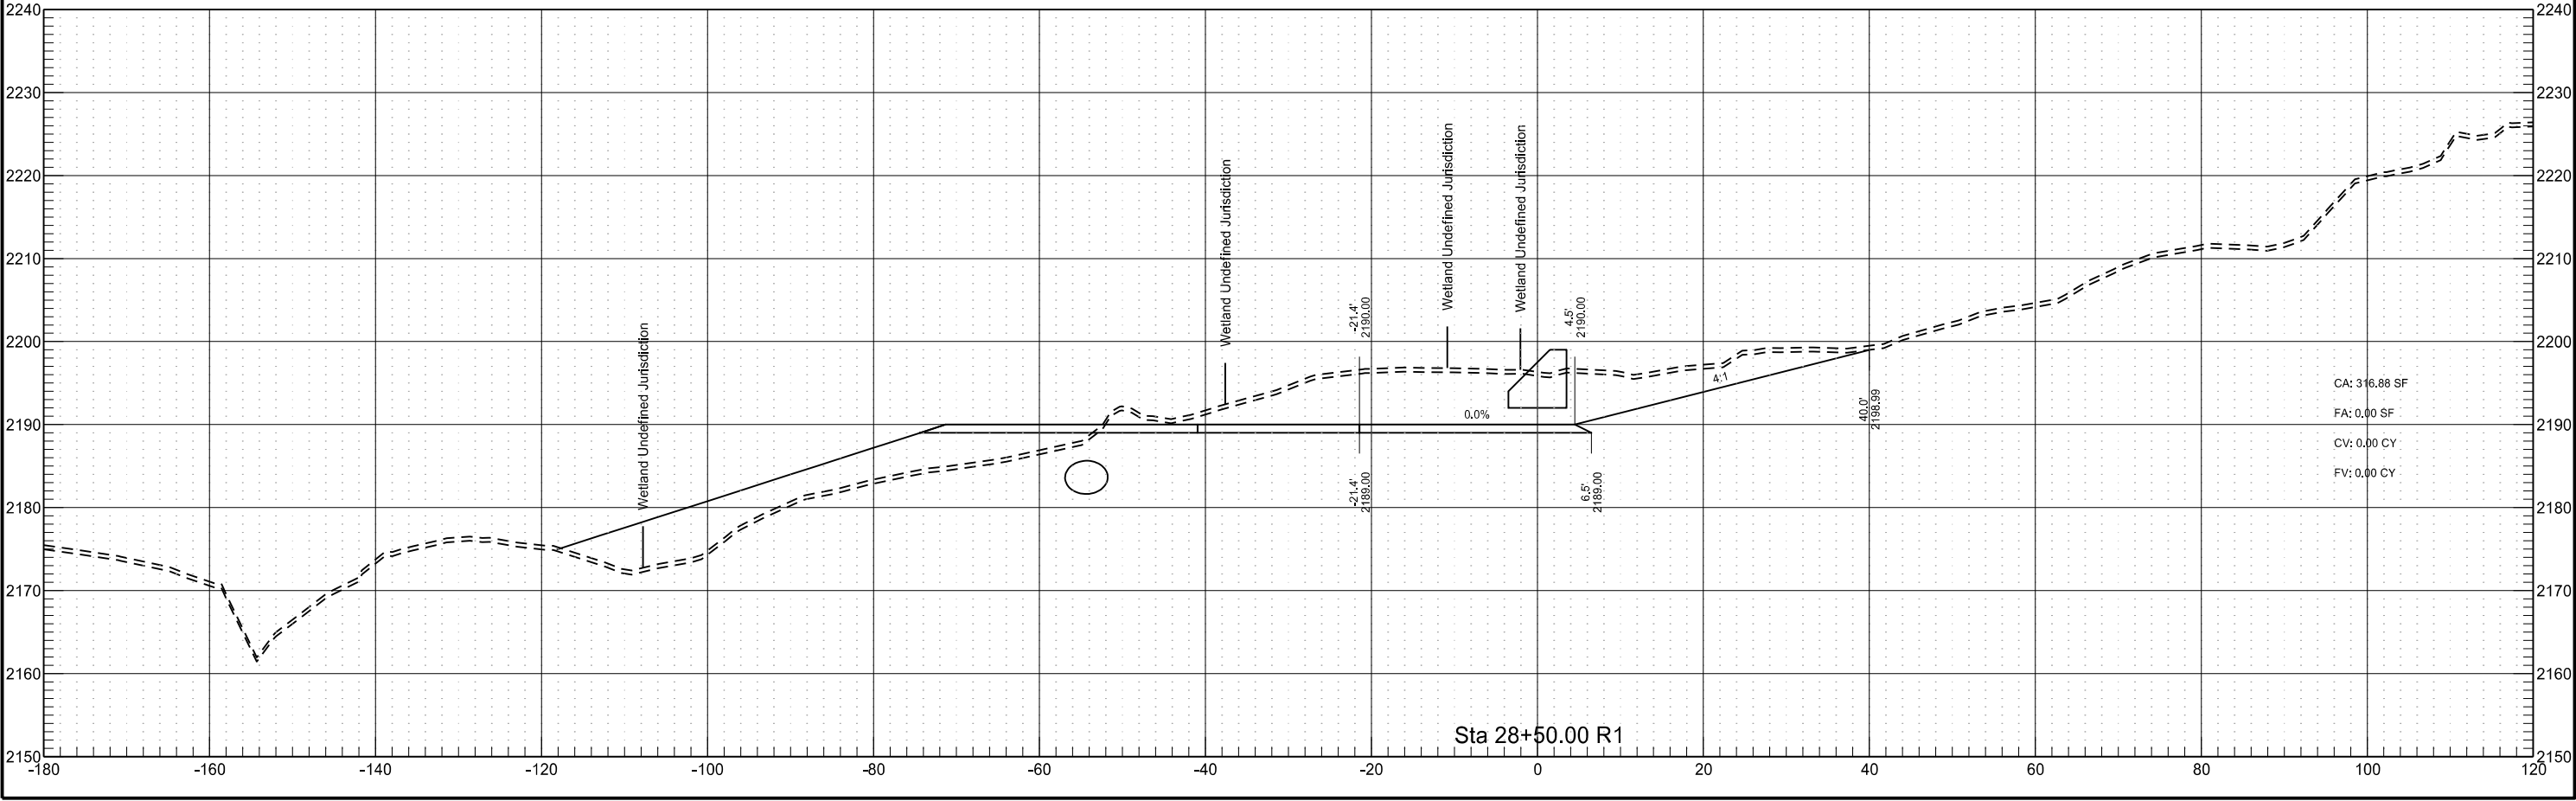


Phase 1

	STATE	PROJECT NO.	SECTION NO.	SHEET NO.
	ND	SOIB-NH-7-085(110)127	200	38

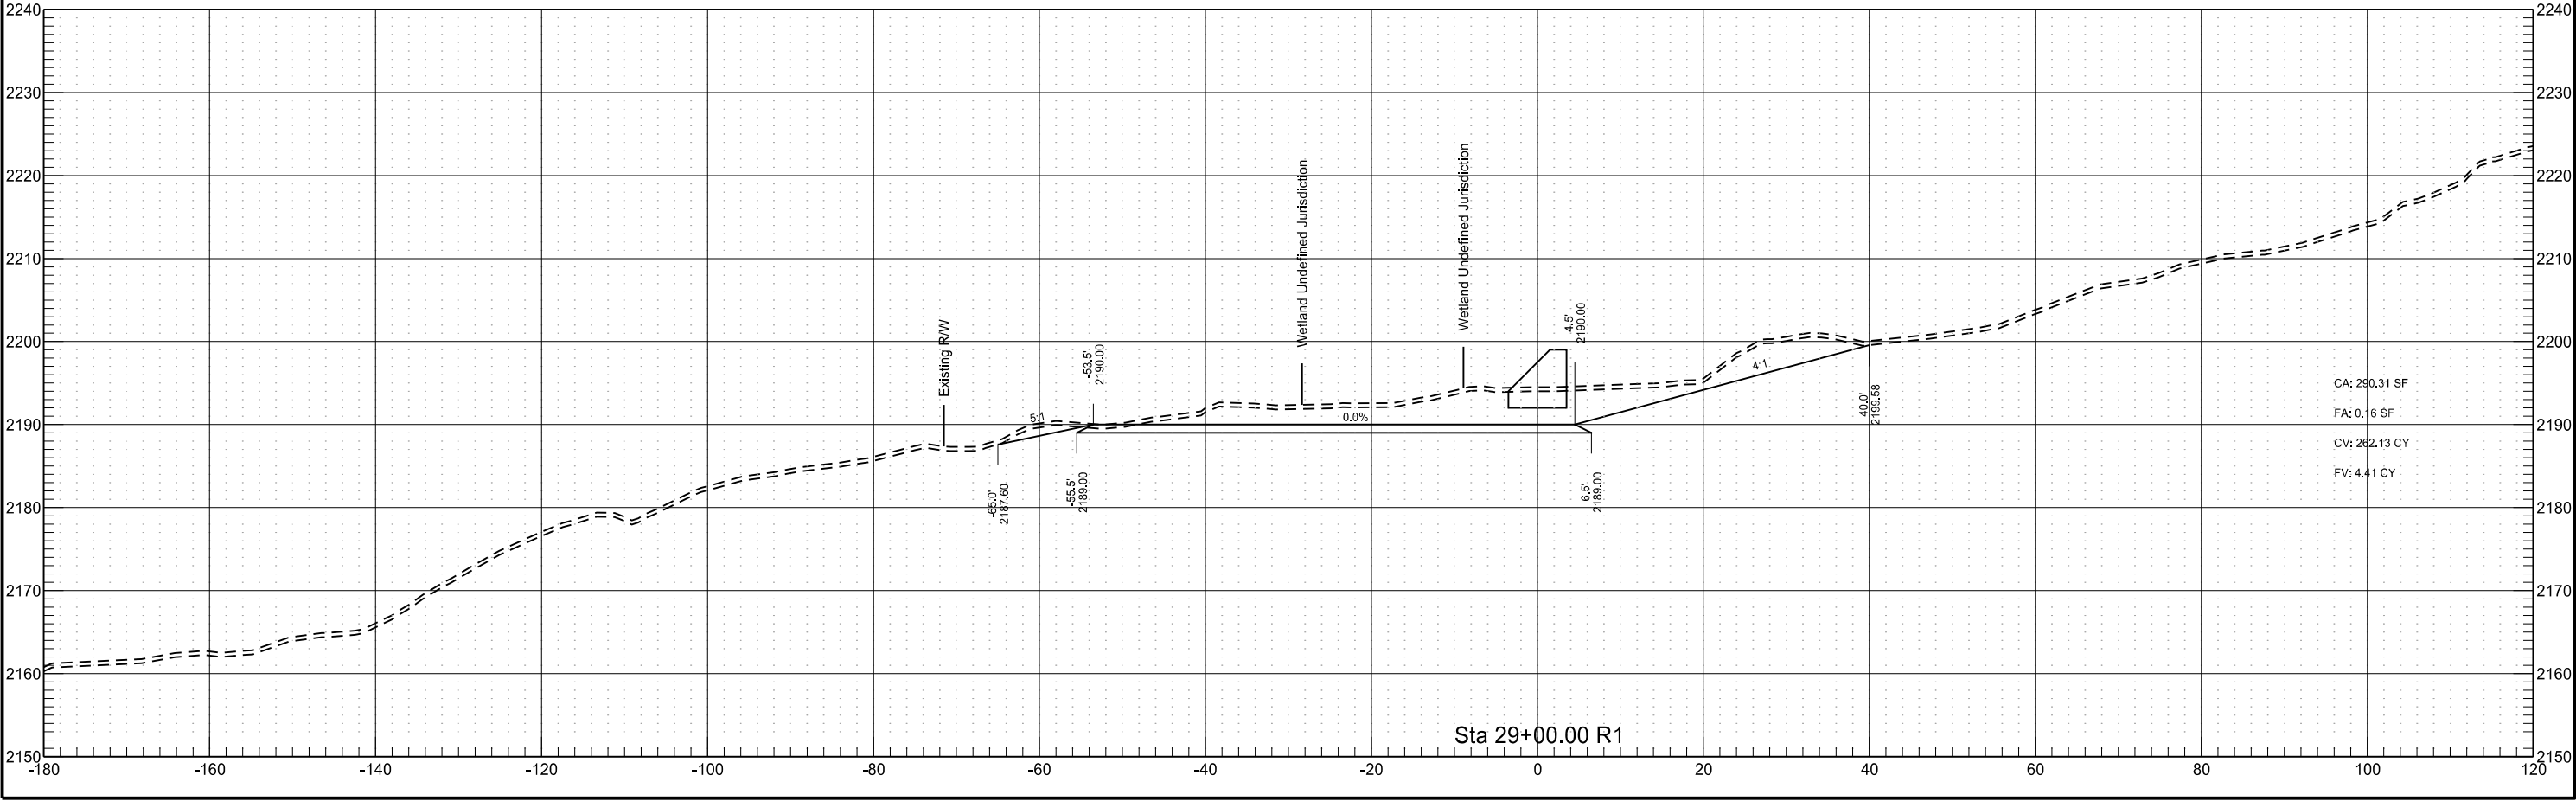


Phase 1

	STATE	PROJECT NO.	SECTION NO.	SHEET NO.
	ND	SOIB-NH-7-085(110)127	200	39

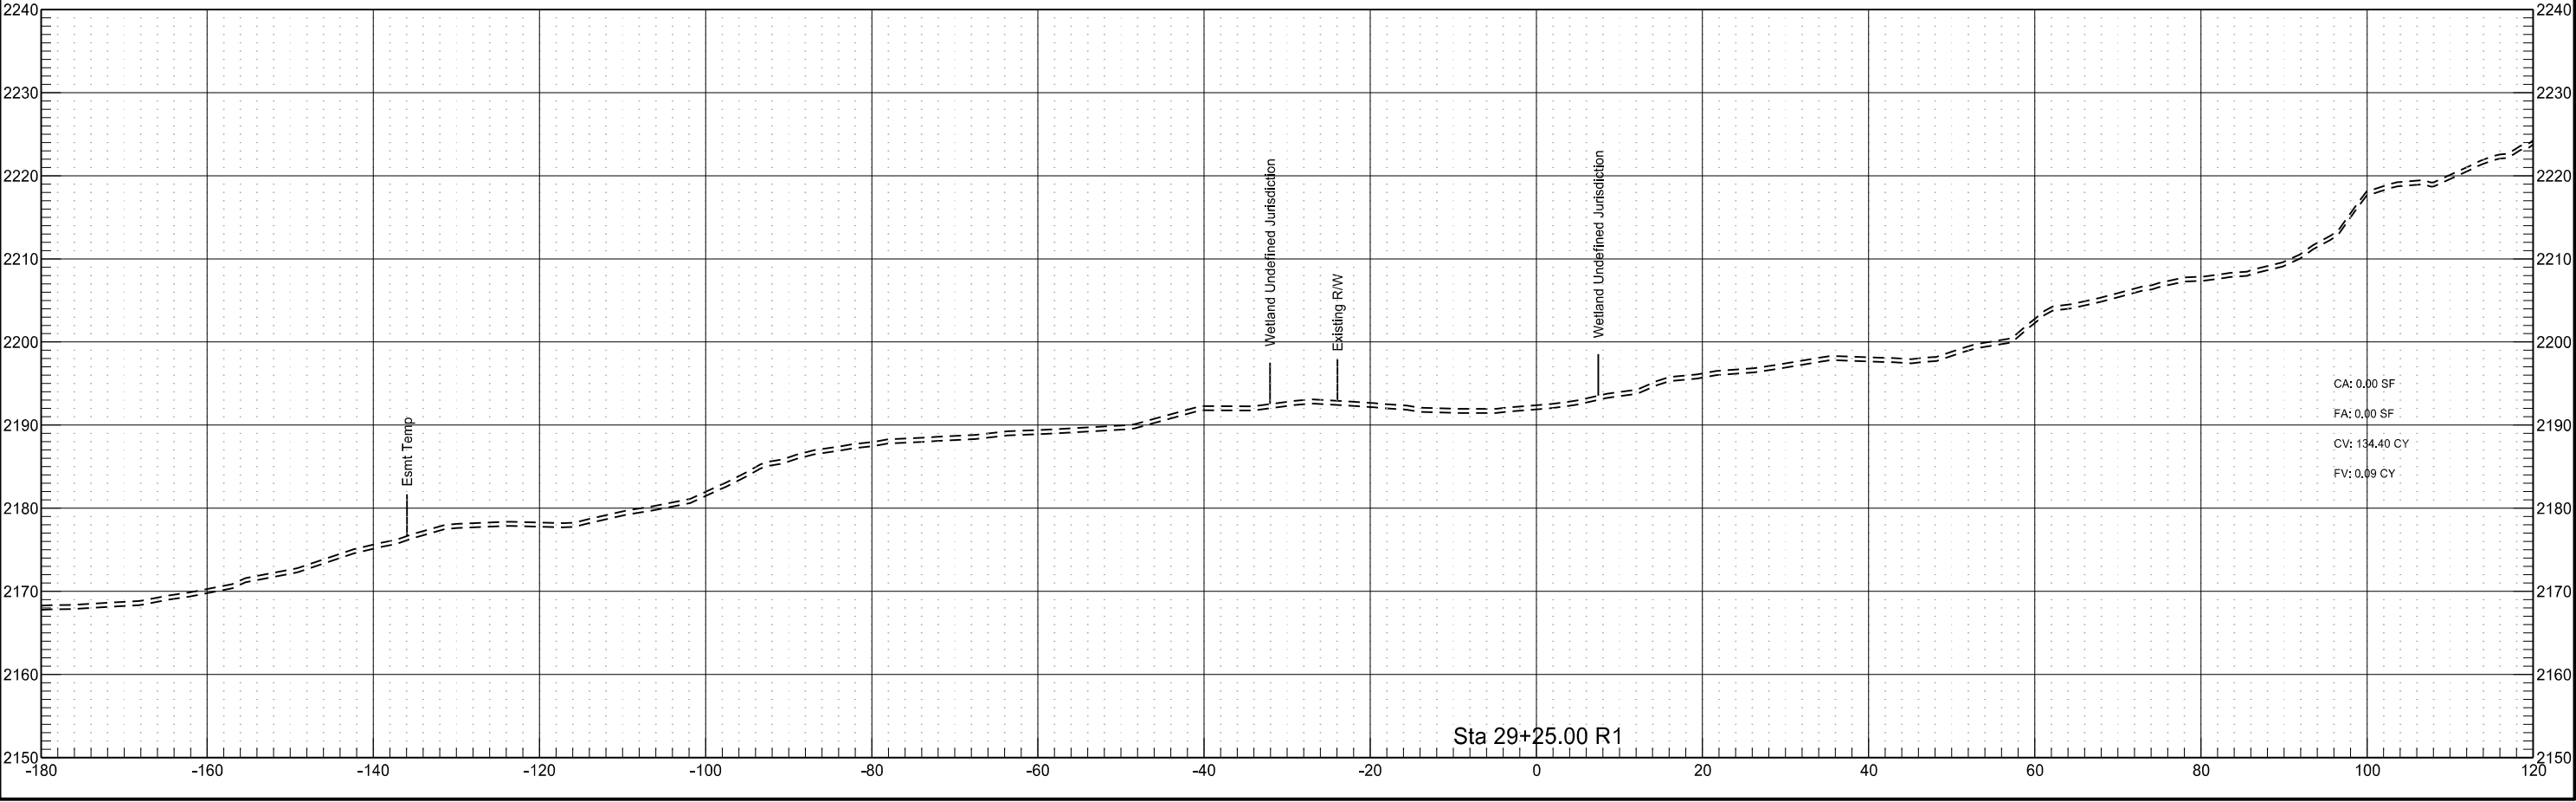


Phase 2

	STATE	PROJECT NO.	SECTION NO.	SHEET NO.
	ND	SOIB-NH-7-085(110)127	200	40

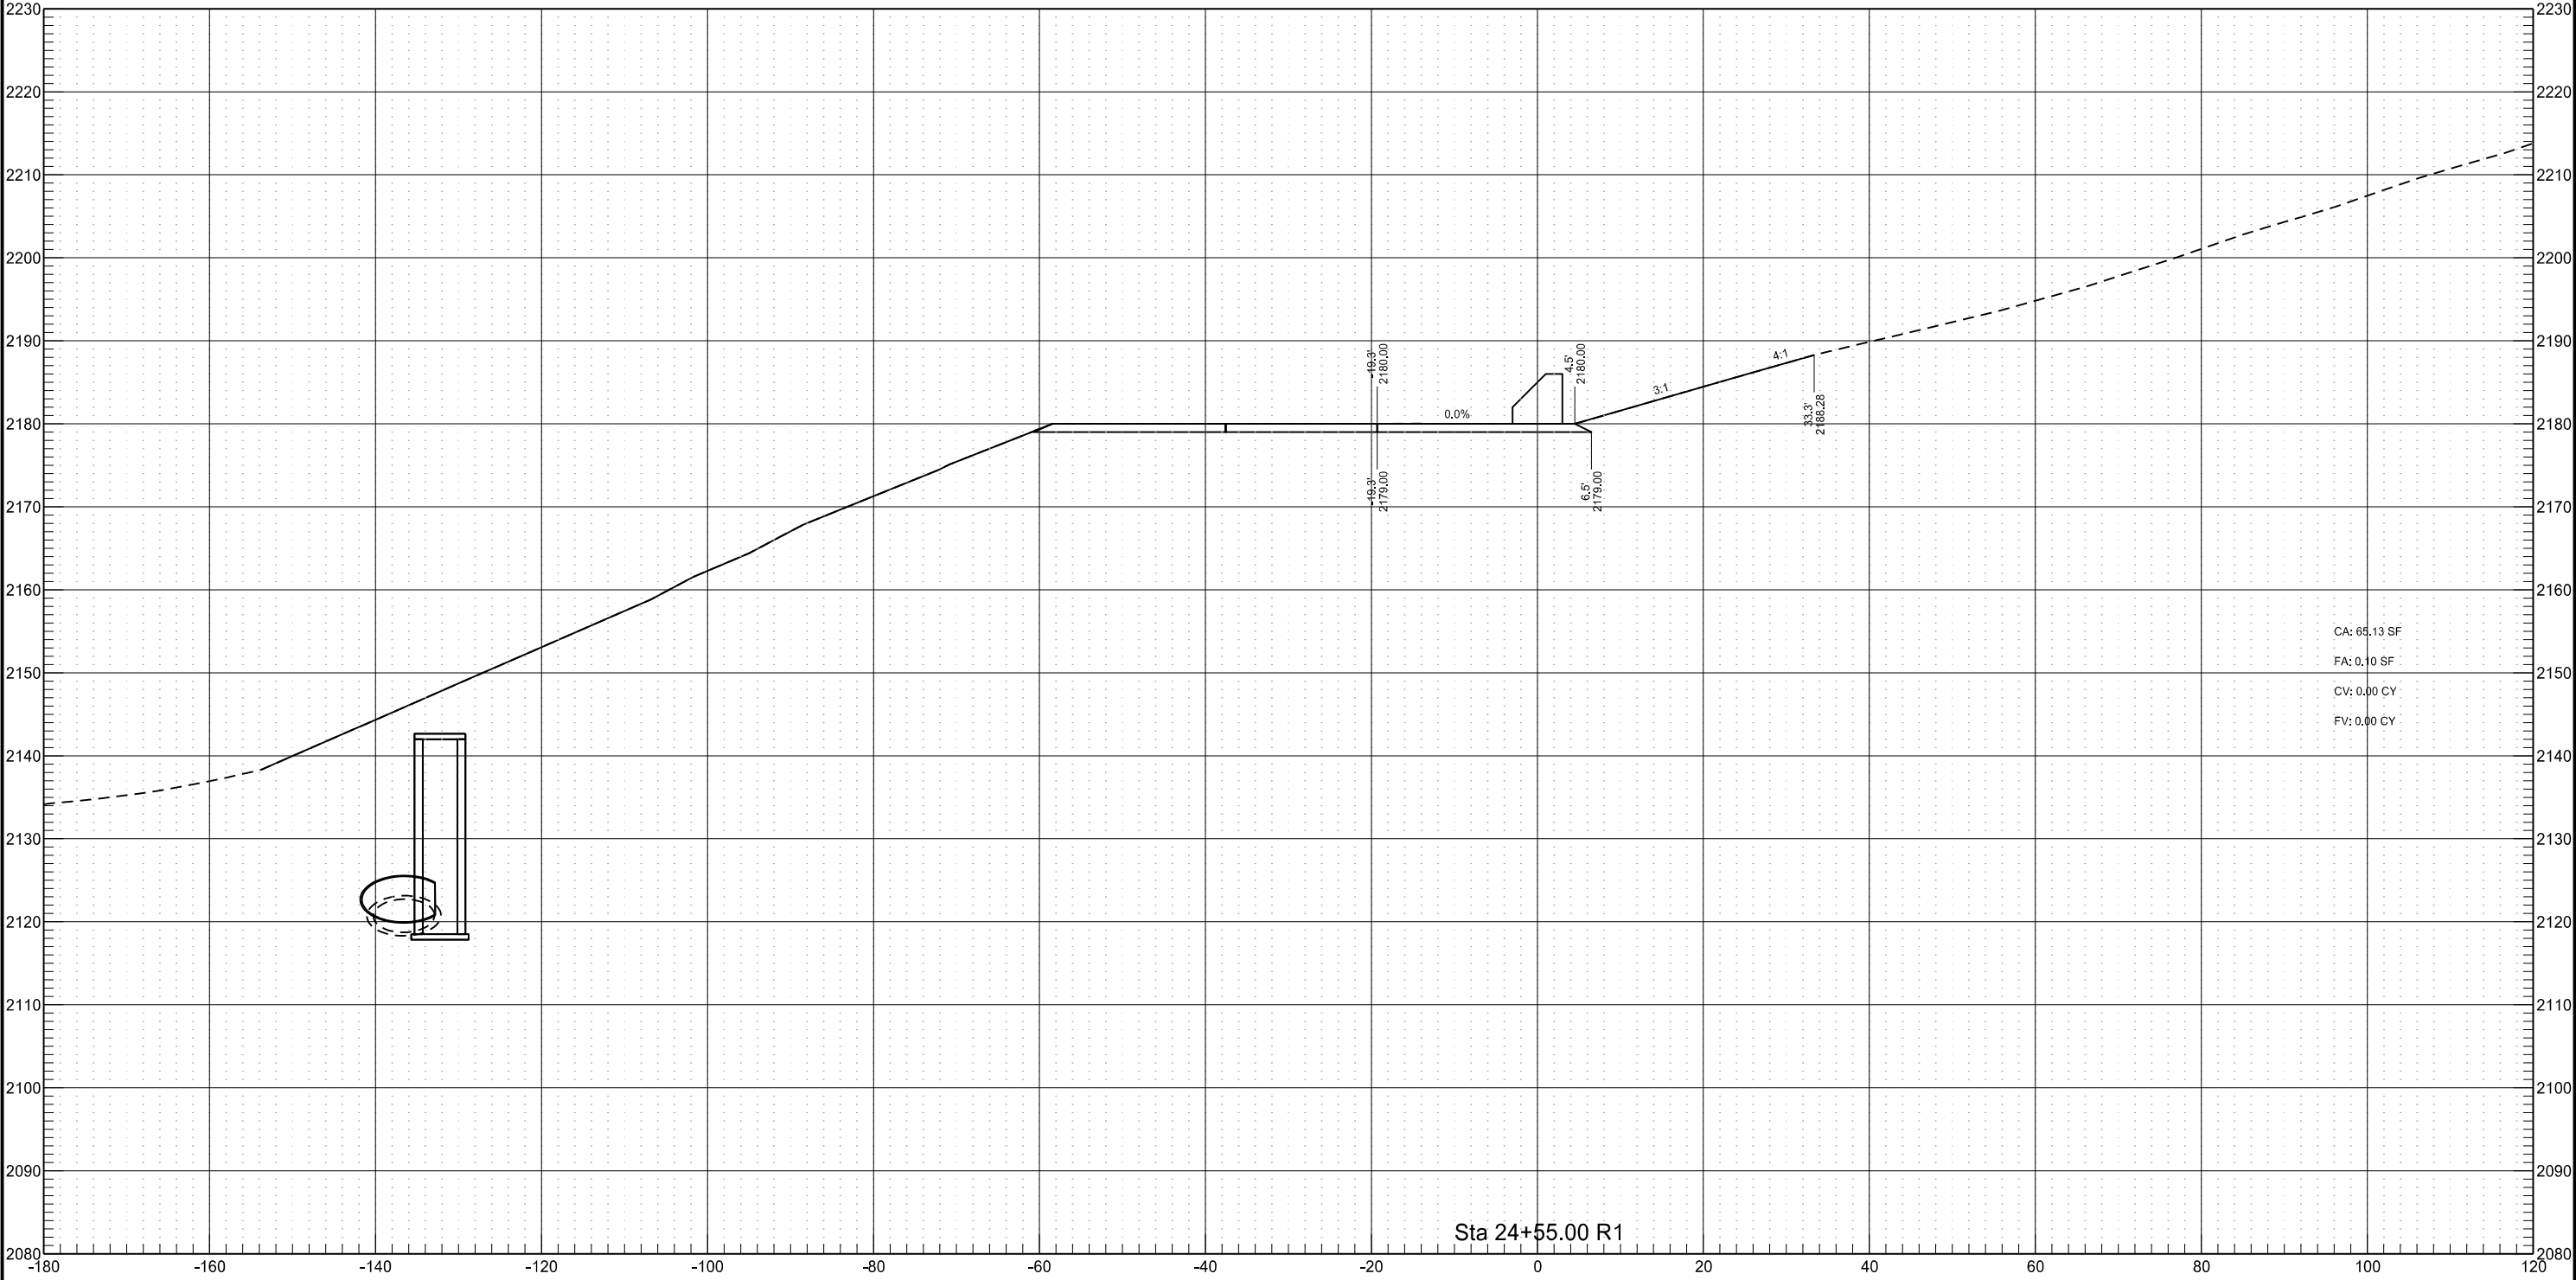


Phase 2

	STATE	PROJECT NO.	SECTION NO.	SHEET NO.
	ND	SOIB-NH-7-085(110)127	200	41

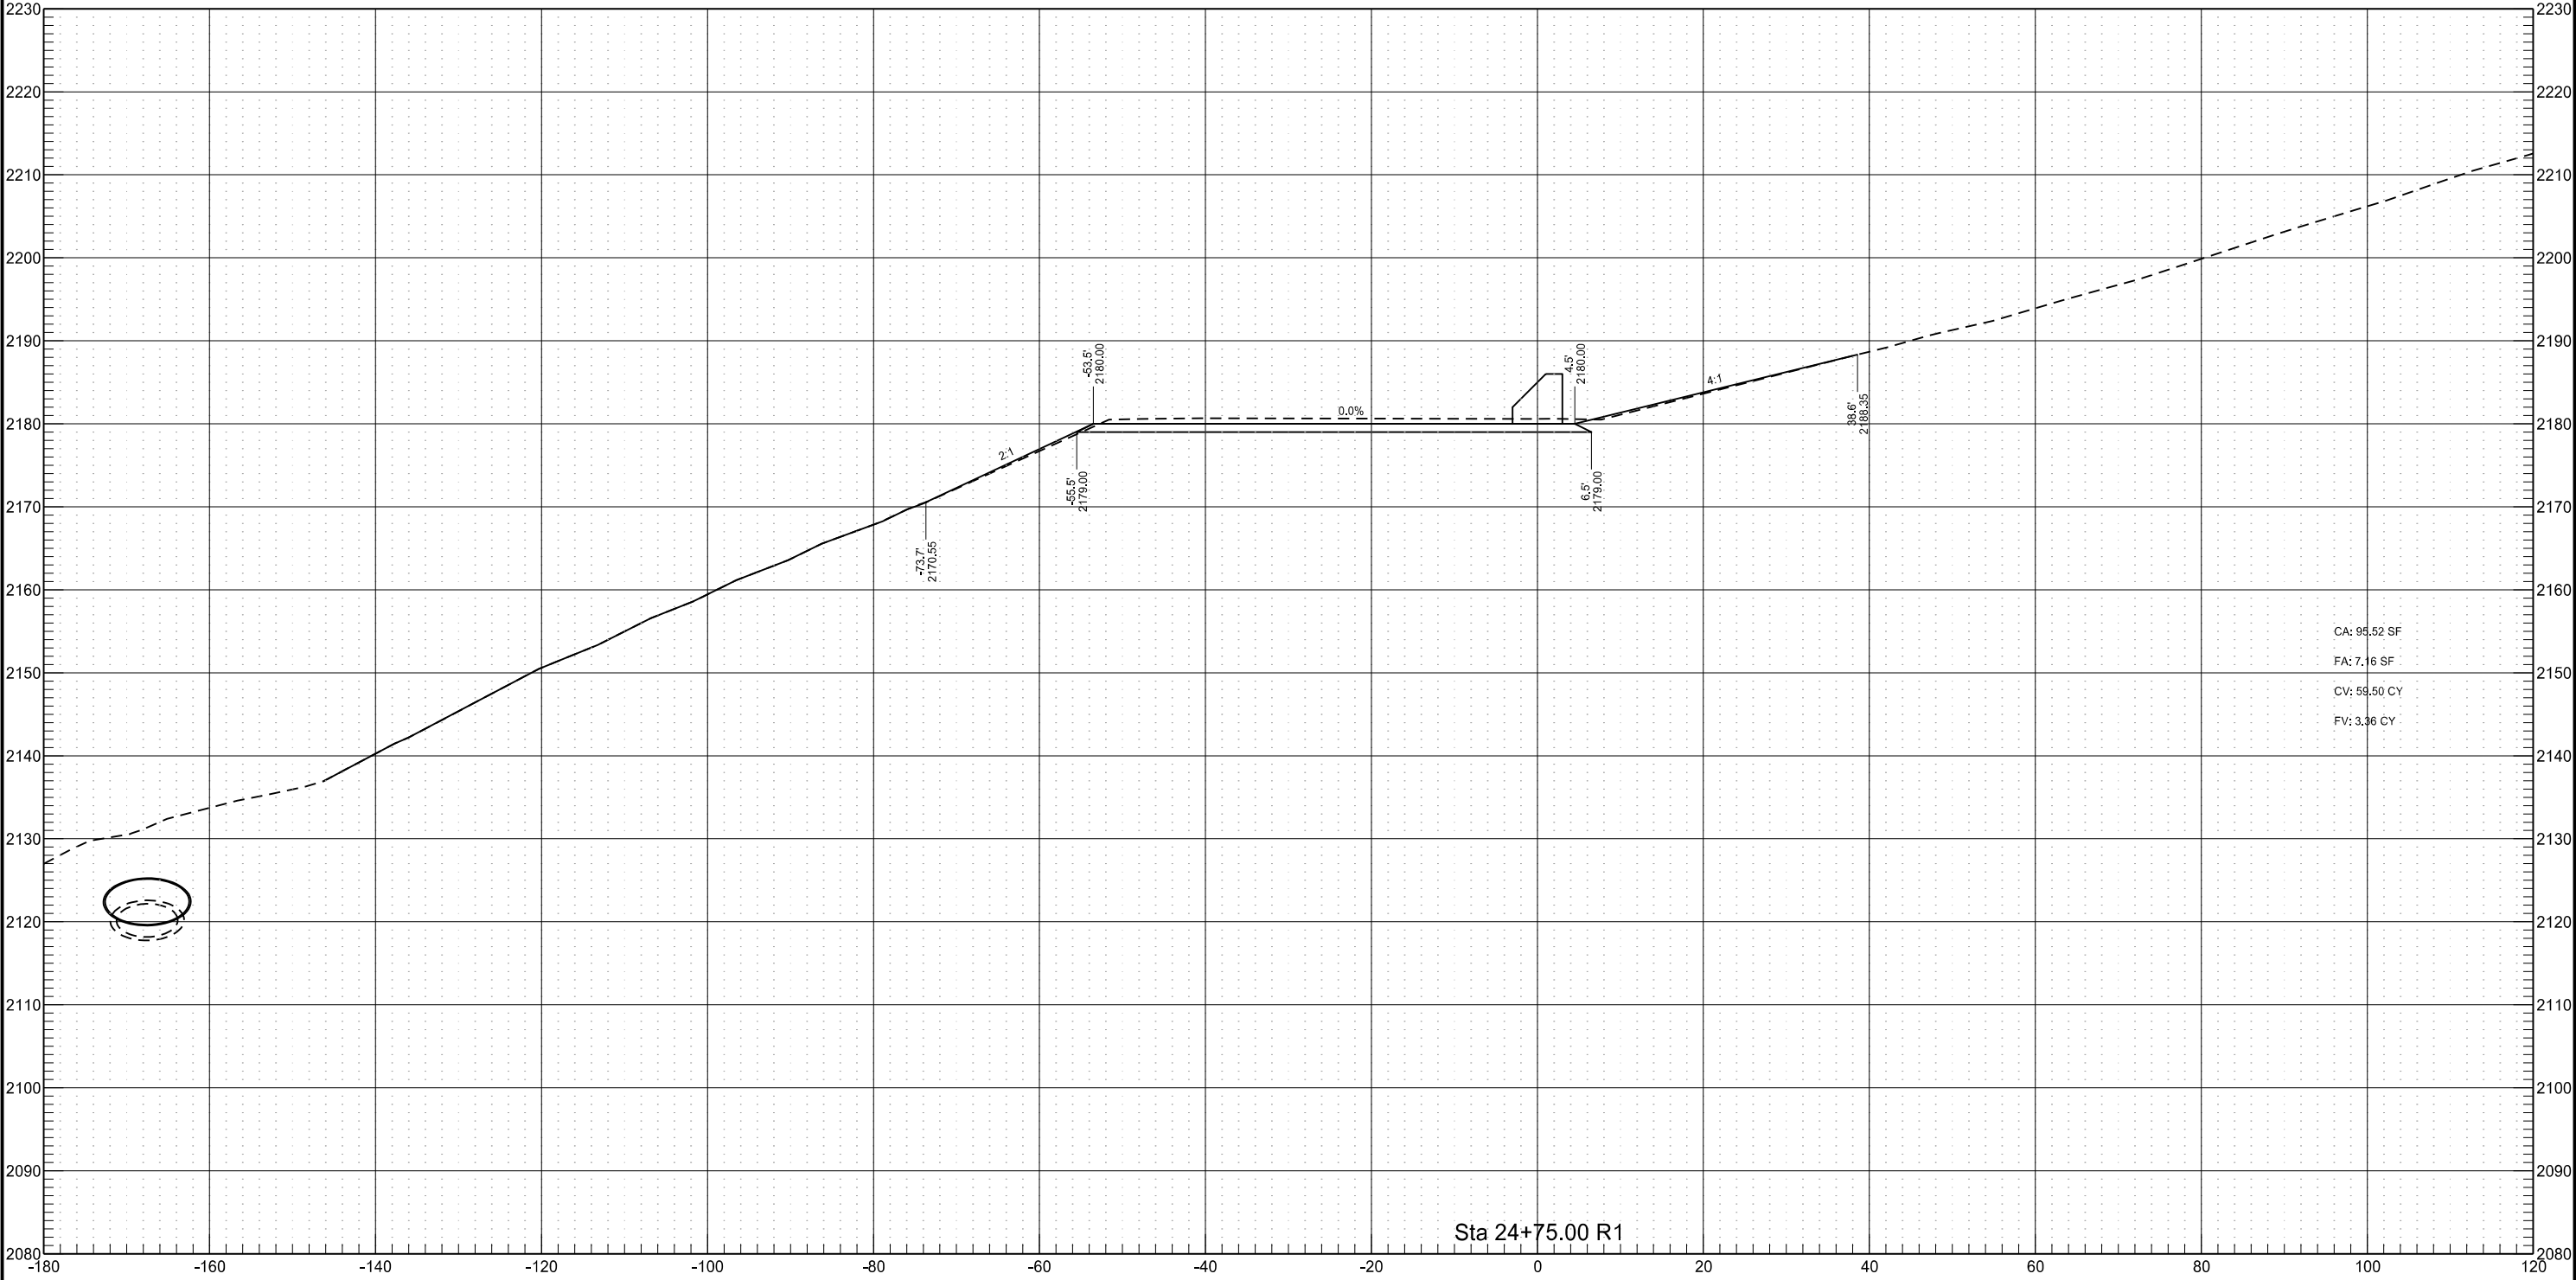


Phase 2

	STATE	PROJECT NO.	SECTION NO.	SHEET NO.
	ND	SOIB-NH-7-085(110)127	200	42

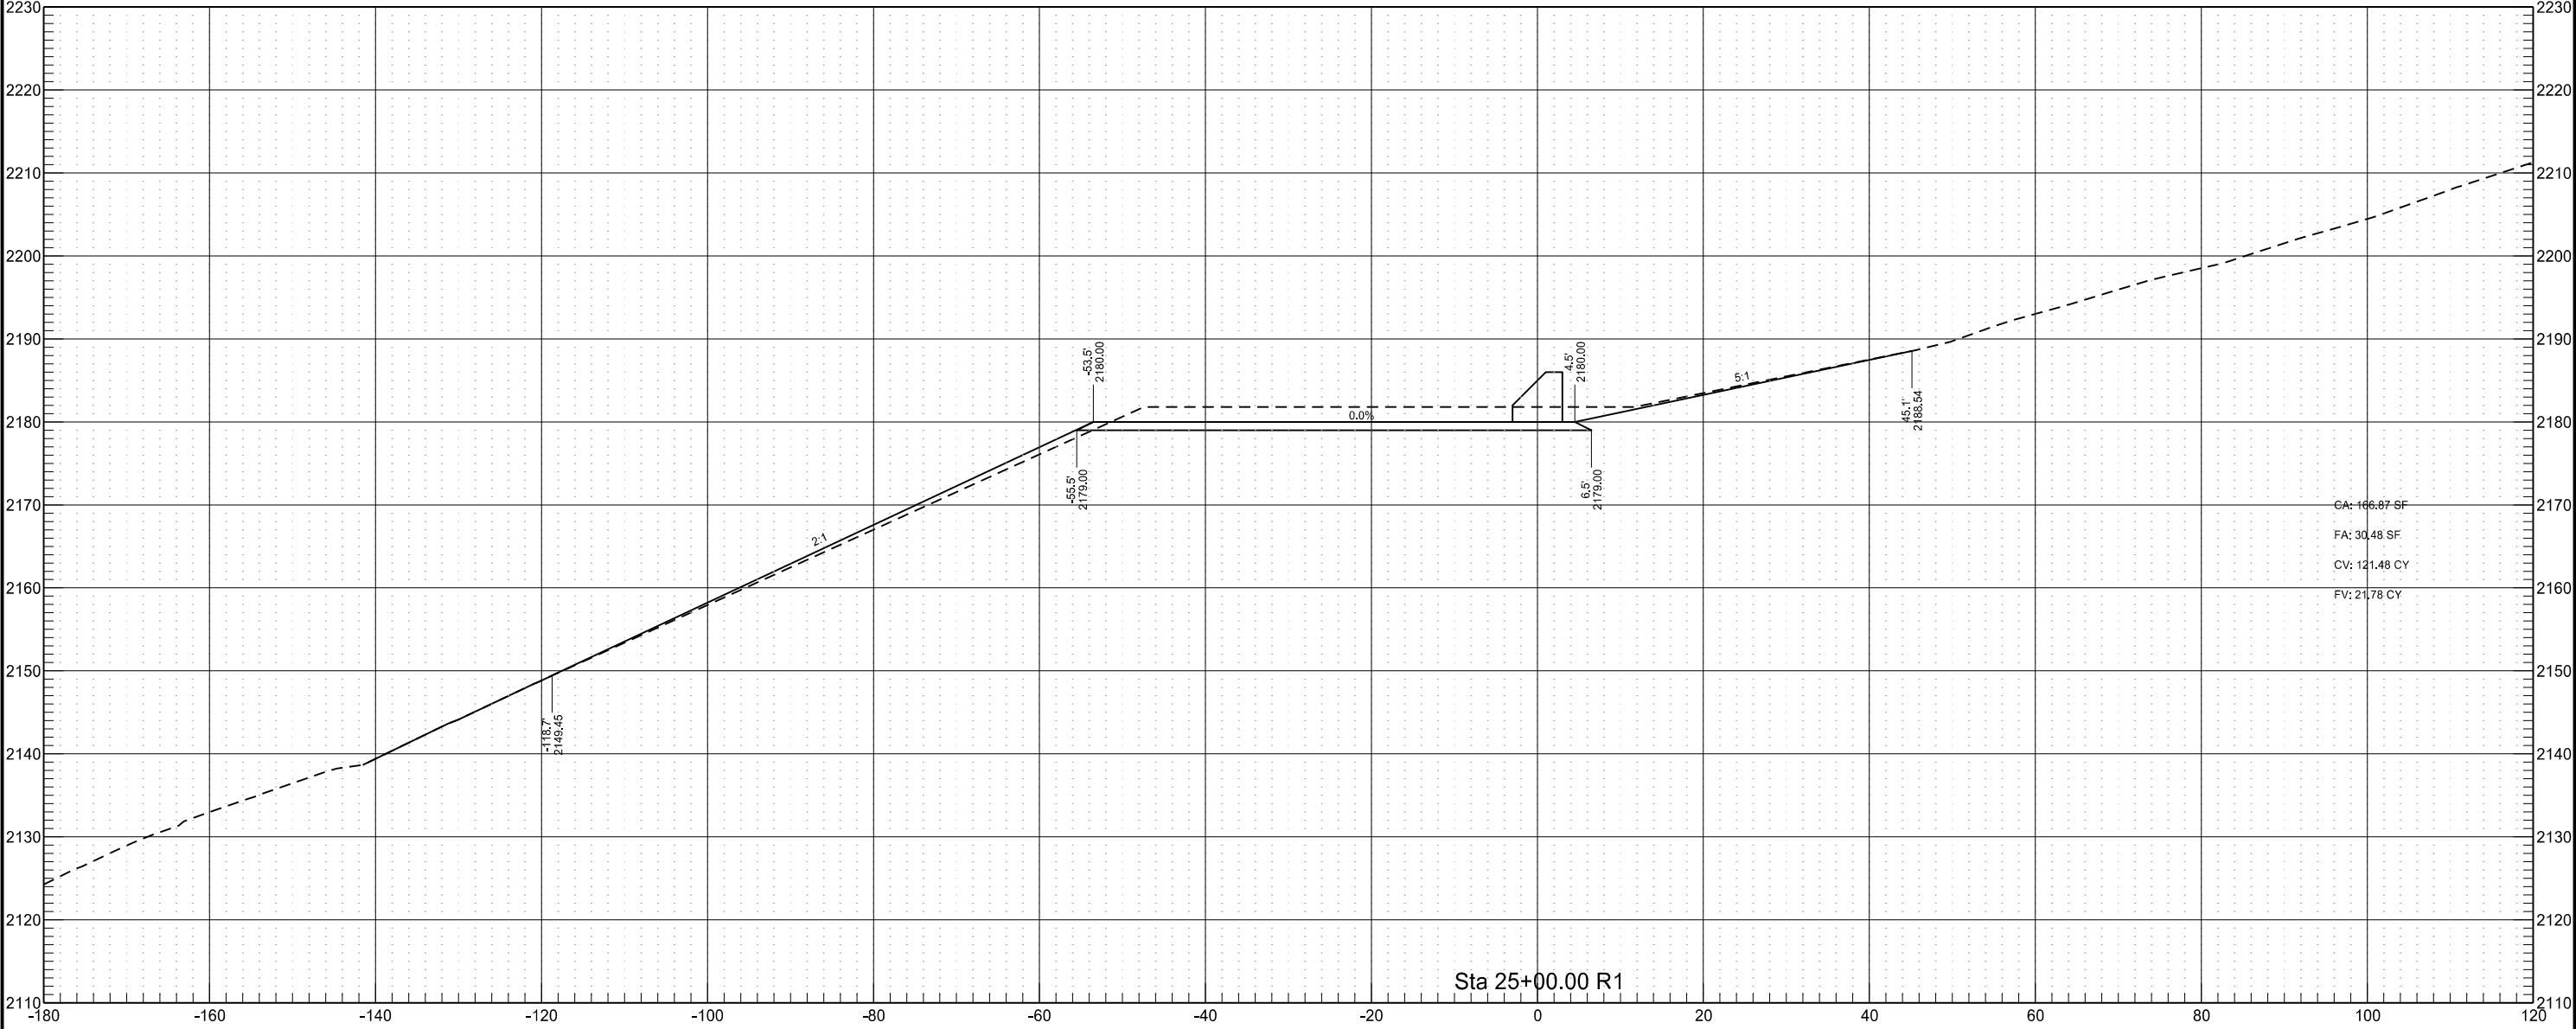


Phase 2

	STATE	PROJECT NO.	SECTION NO.	SHEET NO.
	ND	SOIB-NH-7-085(110)127	200	43

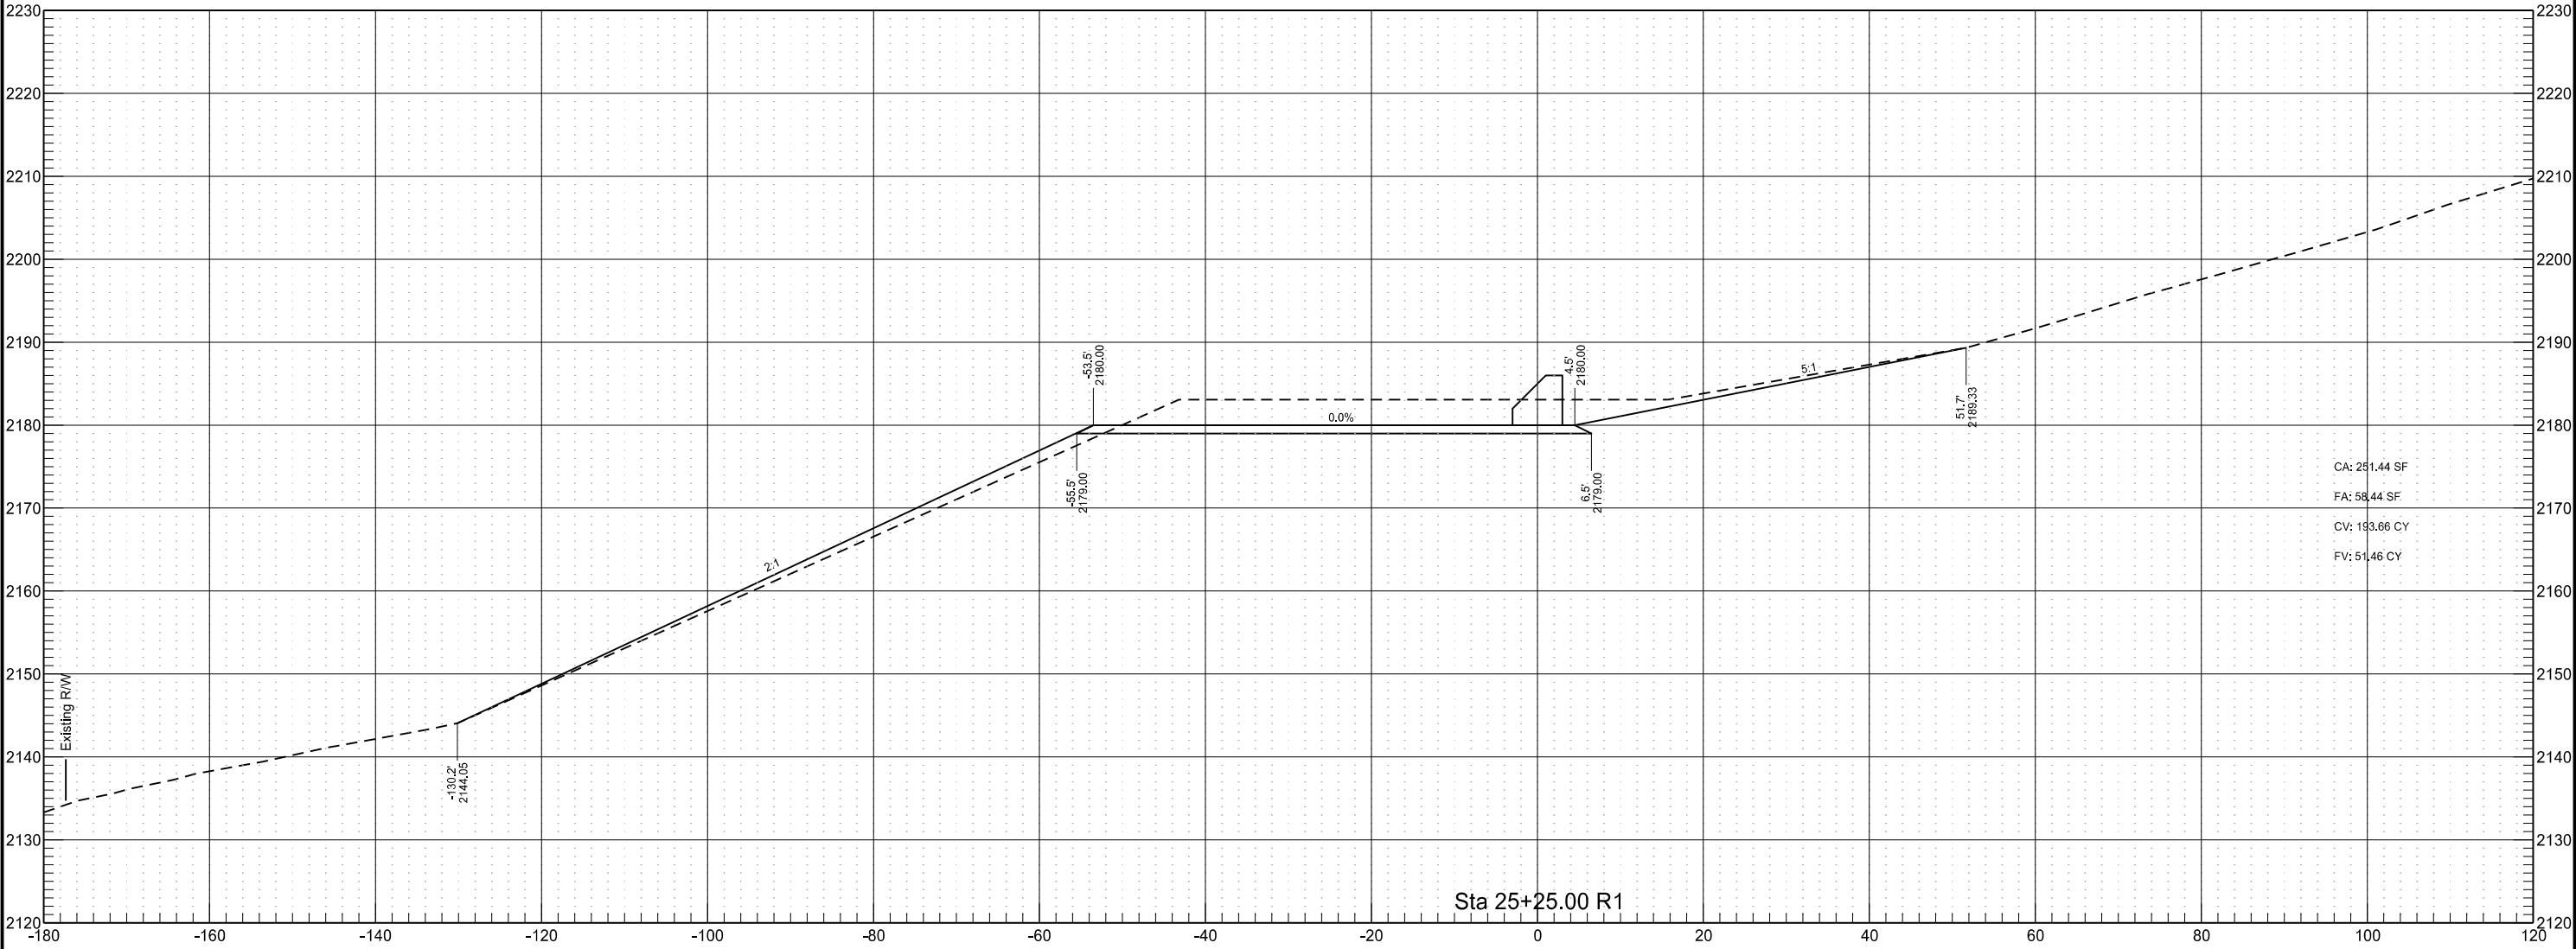


Phase 2

	STATE	PROJECT NO.	SECTION NO.	SHEET NO.
	ND	SOIB-NH-7-085(110)127	200	44

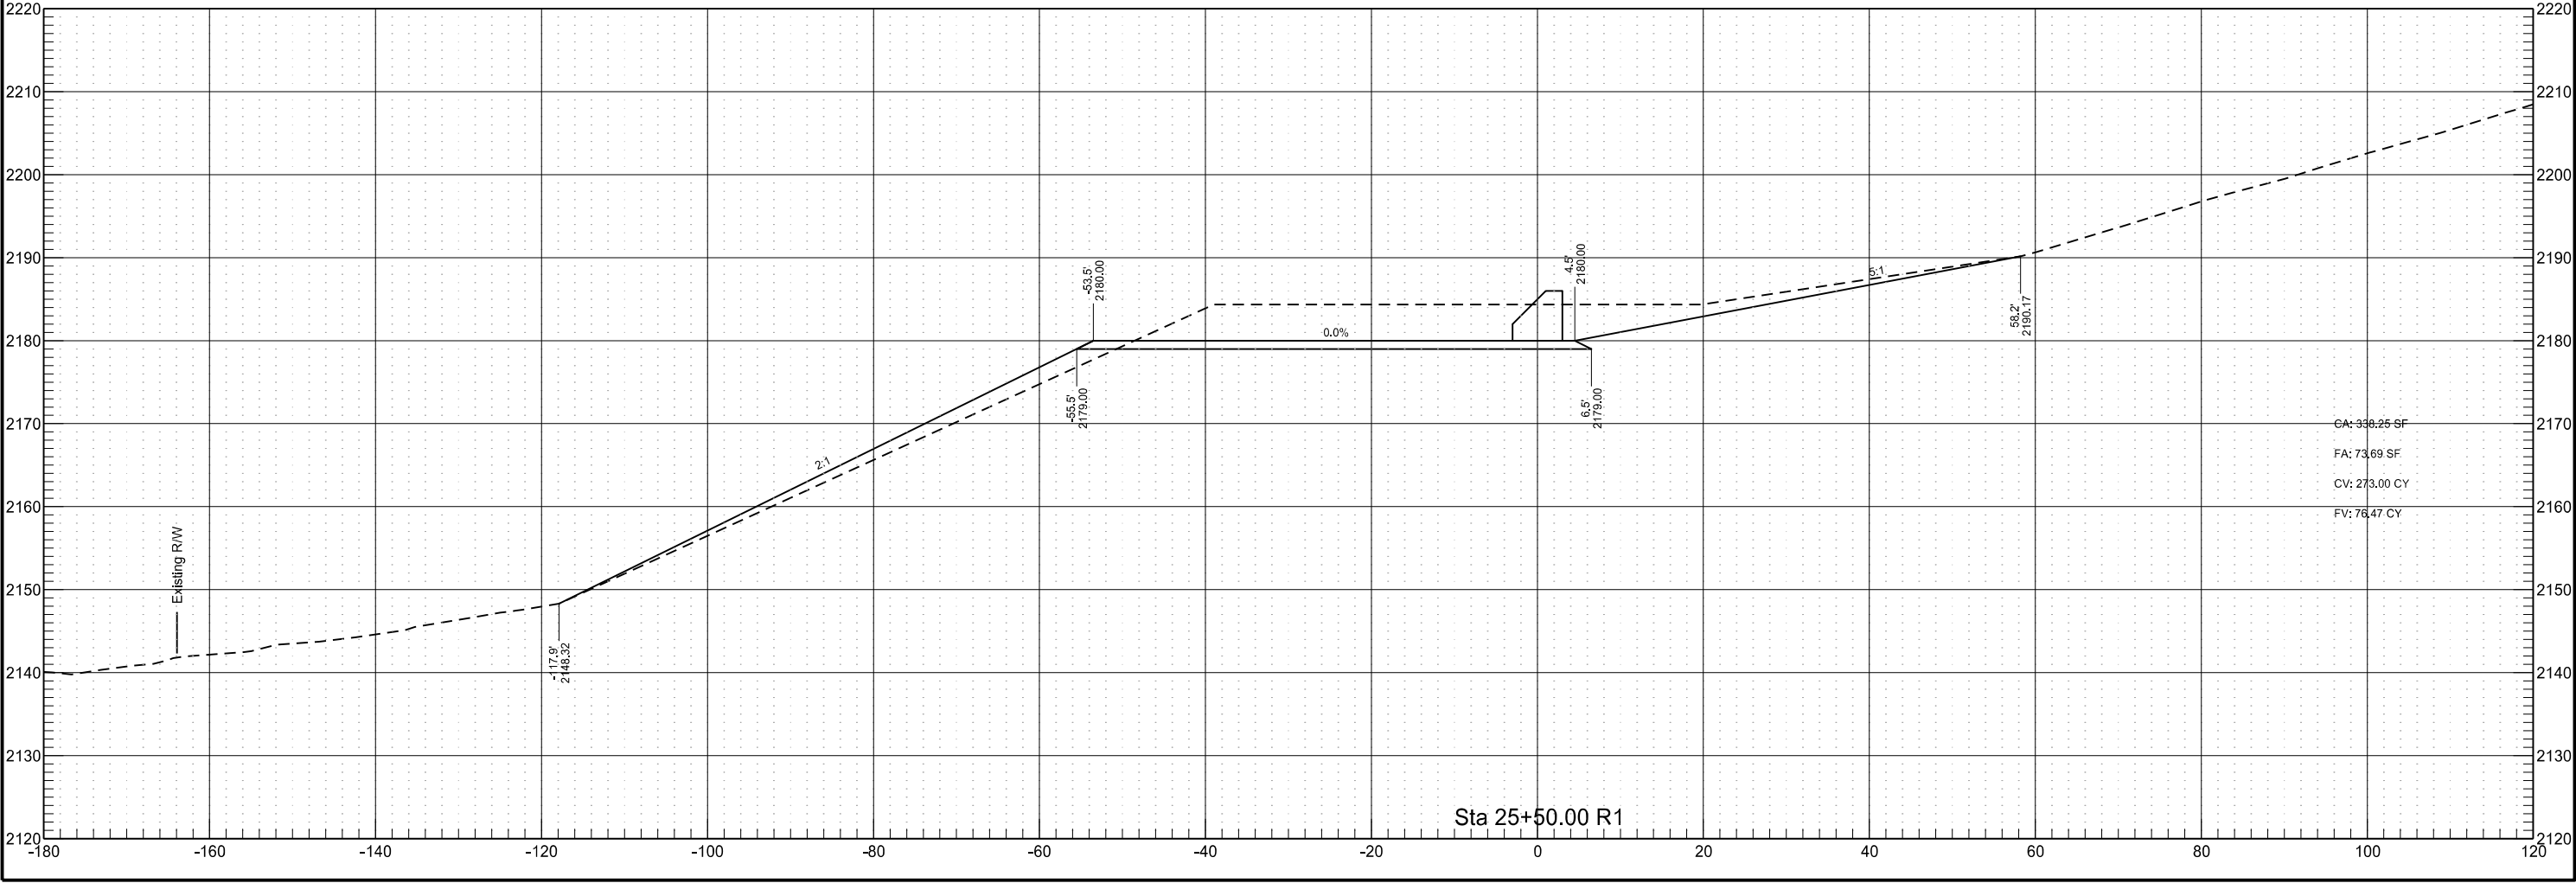


Phase 2

	STATE	PROJECT NO.	SECTION NO.	SHEET NO.
	ND	SOIB-NH-7-085(110)127	200	45

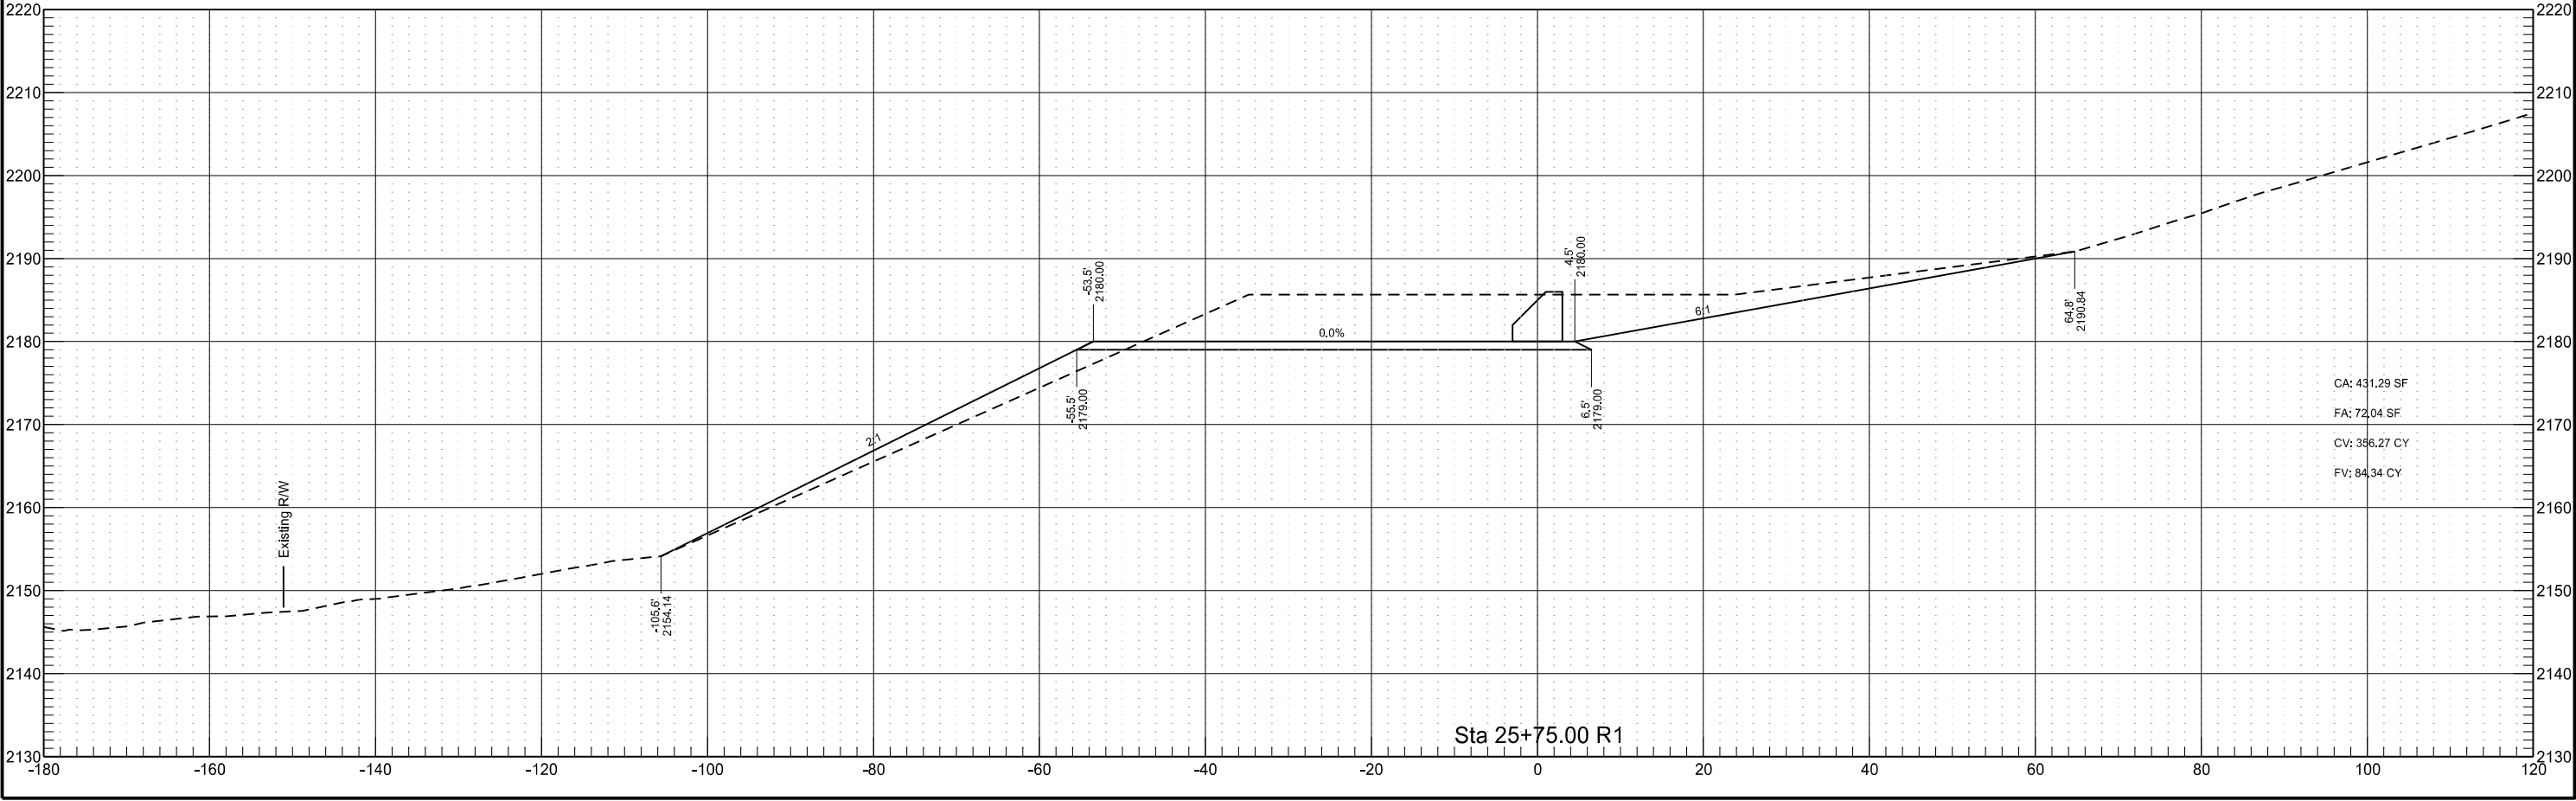


Phase 2

	STATE	PROJECT NO.	SECTION NO.	SHEET NO.
	ND	SOIB-NH-7-085(110)127	200	46

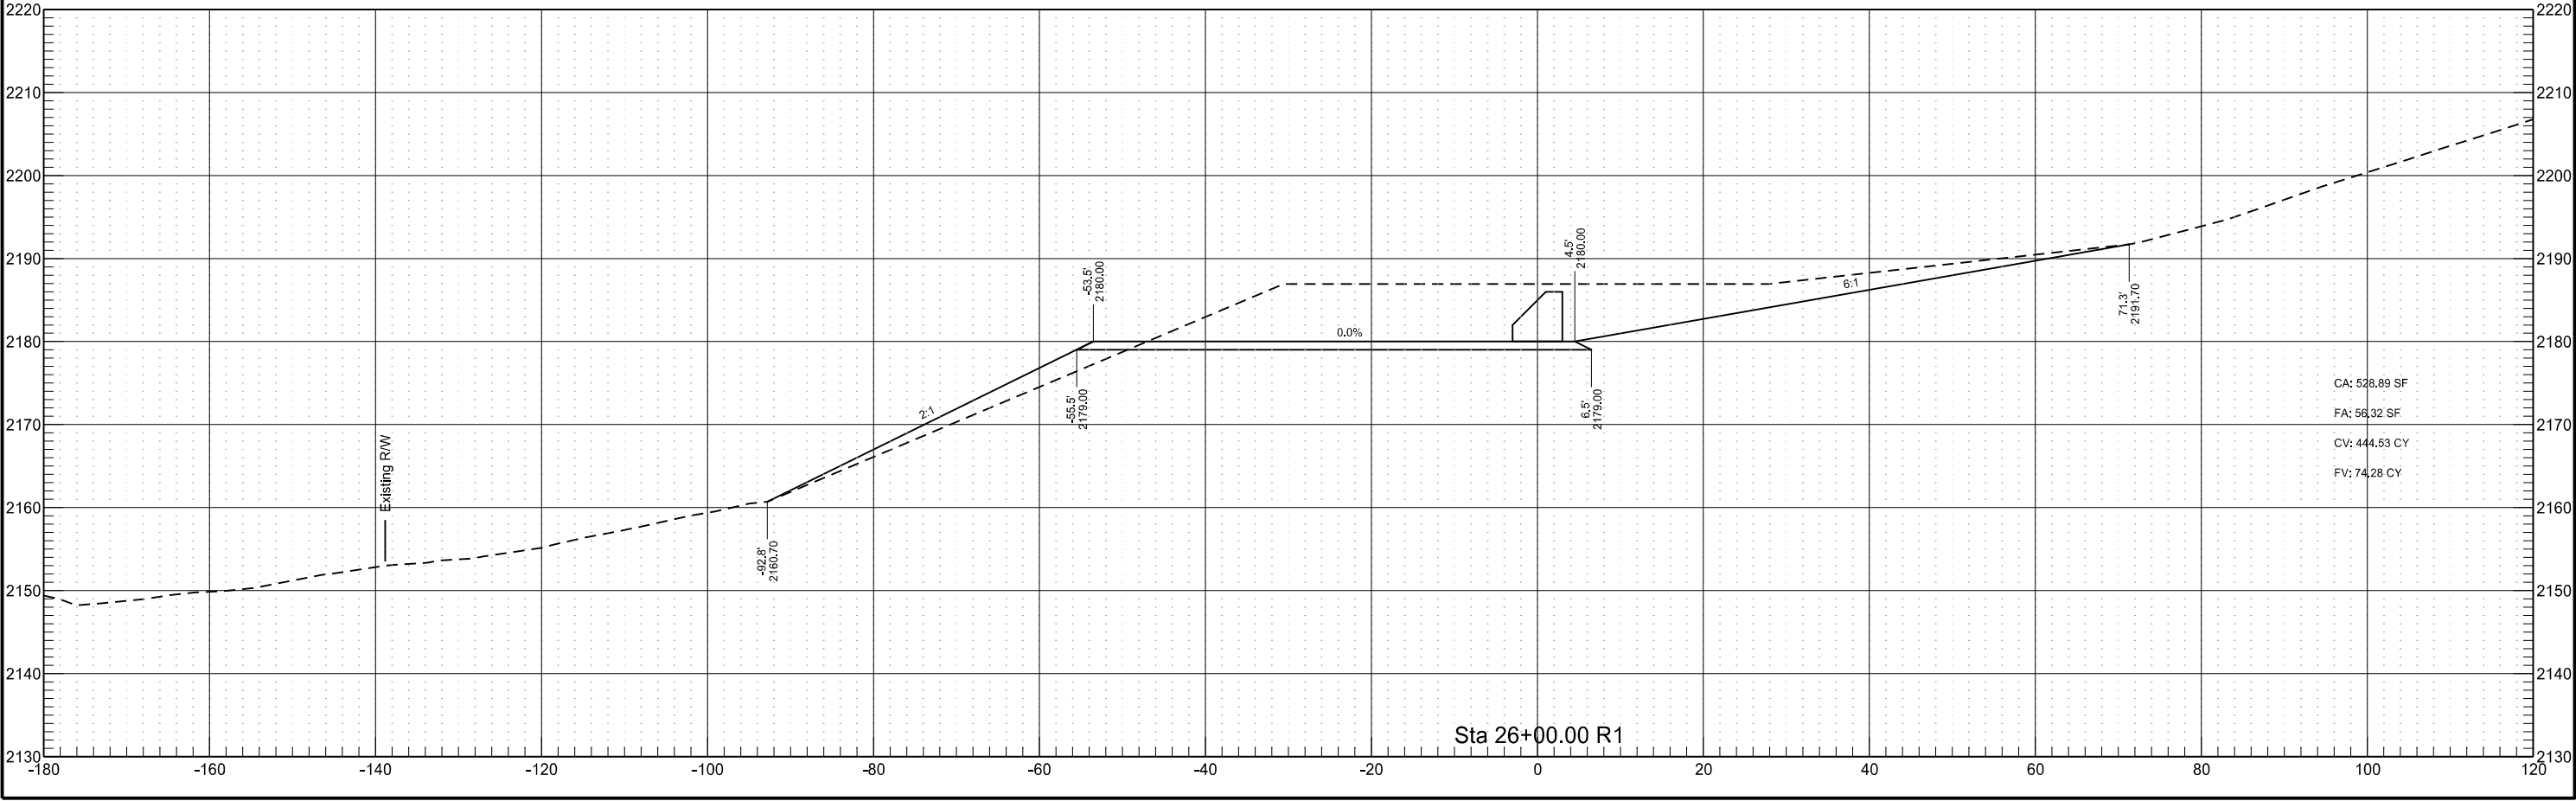


Phase 2

	STATE	PROJECT NO.	SECTION NO.	SHEET NO.
	ND	SOIB-NH-7-085(110)127	200	47

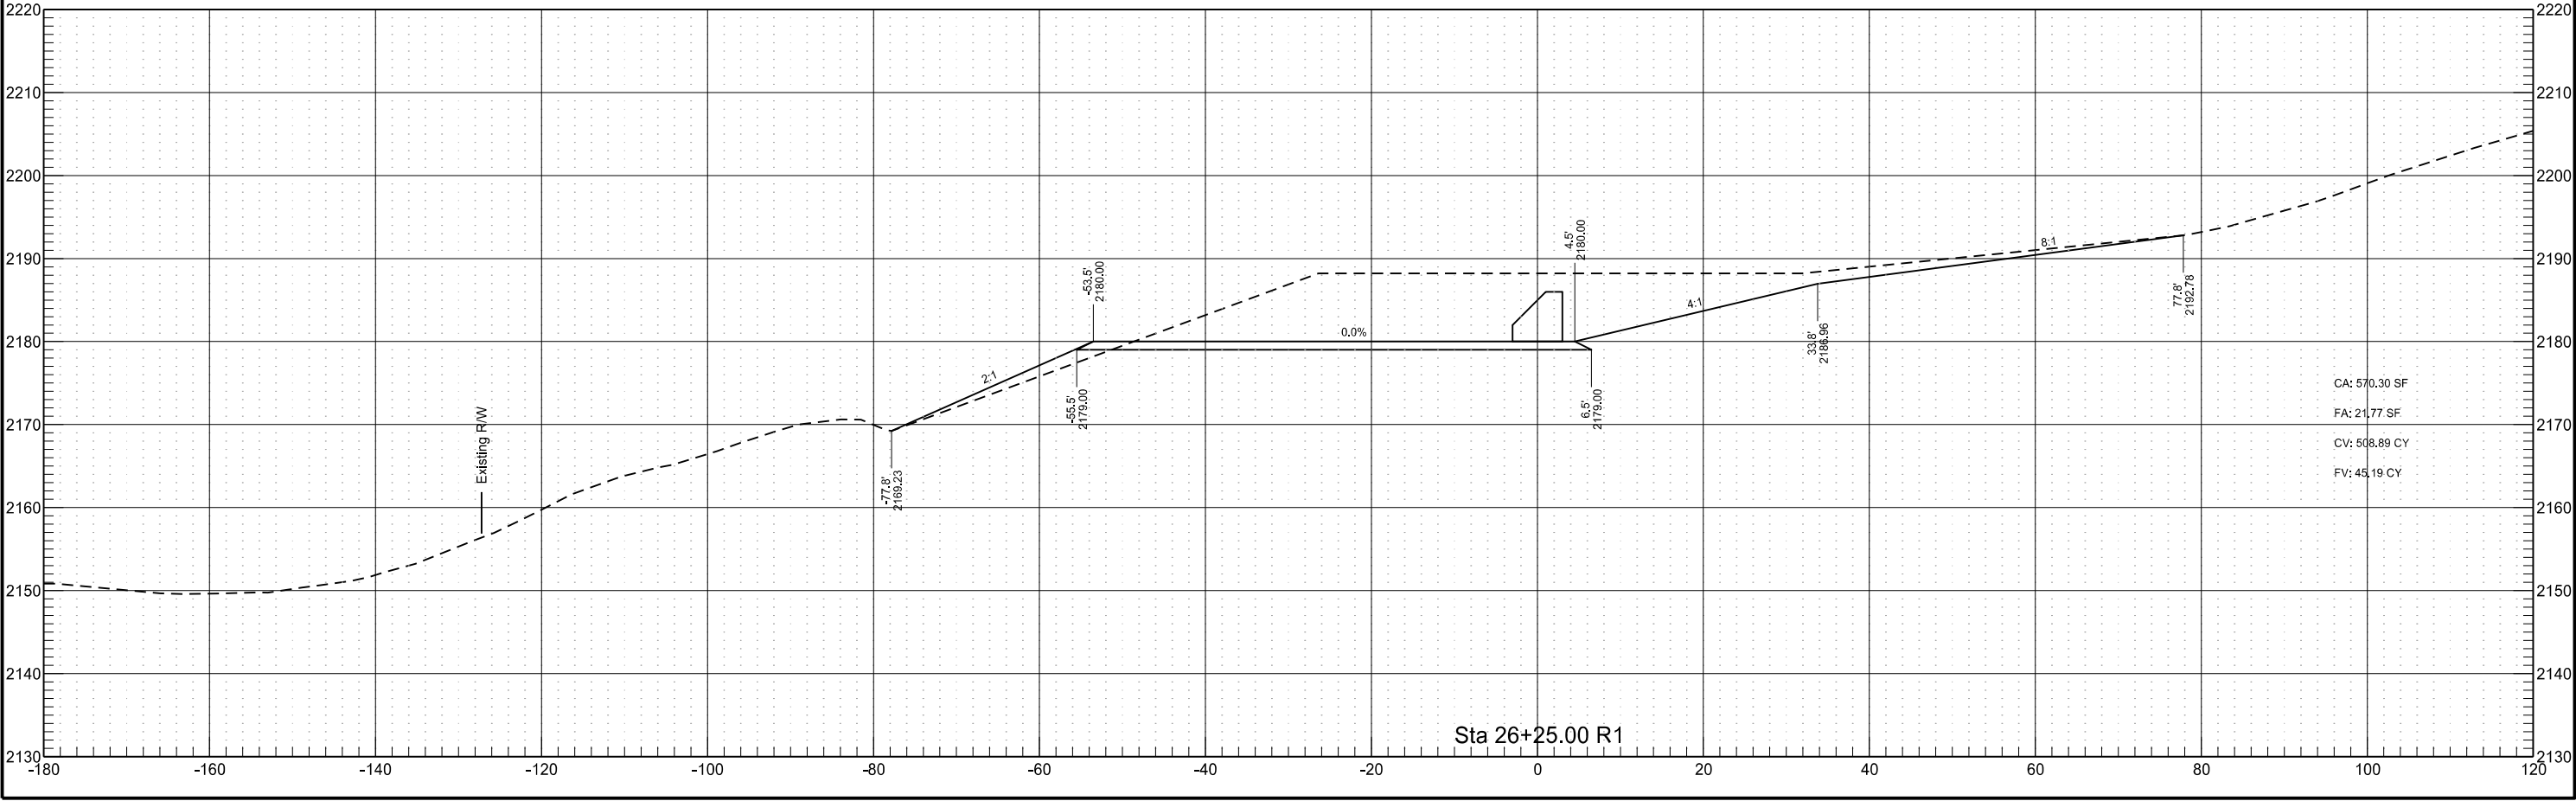


Phase 2

	STATE	PROJECT NO.	SECTION NO.	SHEET NO.
	ND	SOIB-NH-7-085(110)127	200	48

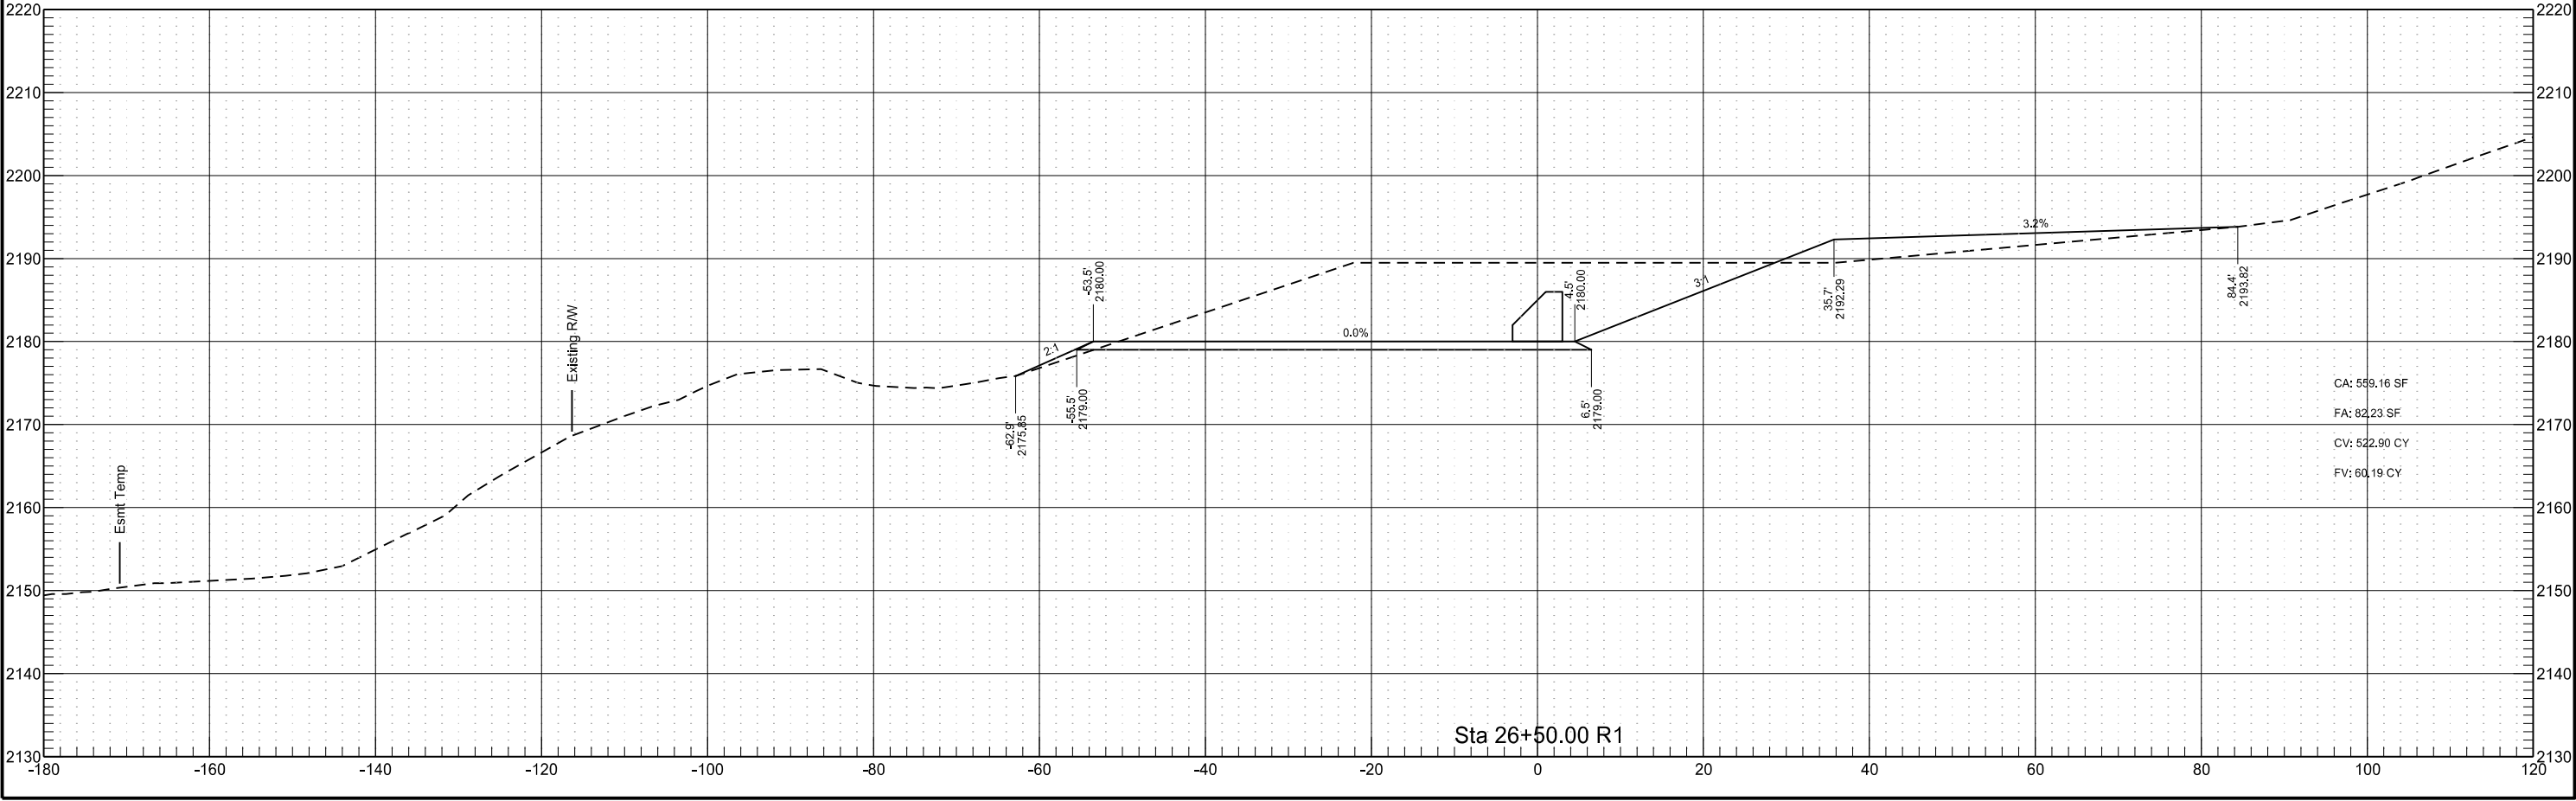

Phase 2

	STATE	PROJECT NO.	SECTION NO.	SHEET NO.
	ND	SOIB-NH-7-085(110)127	200	49

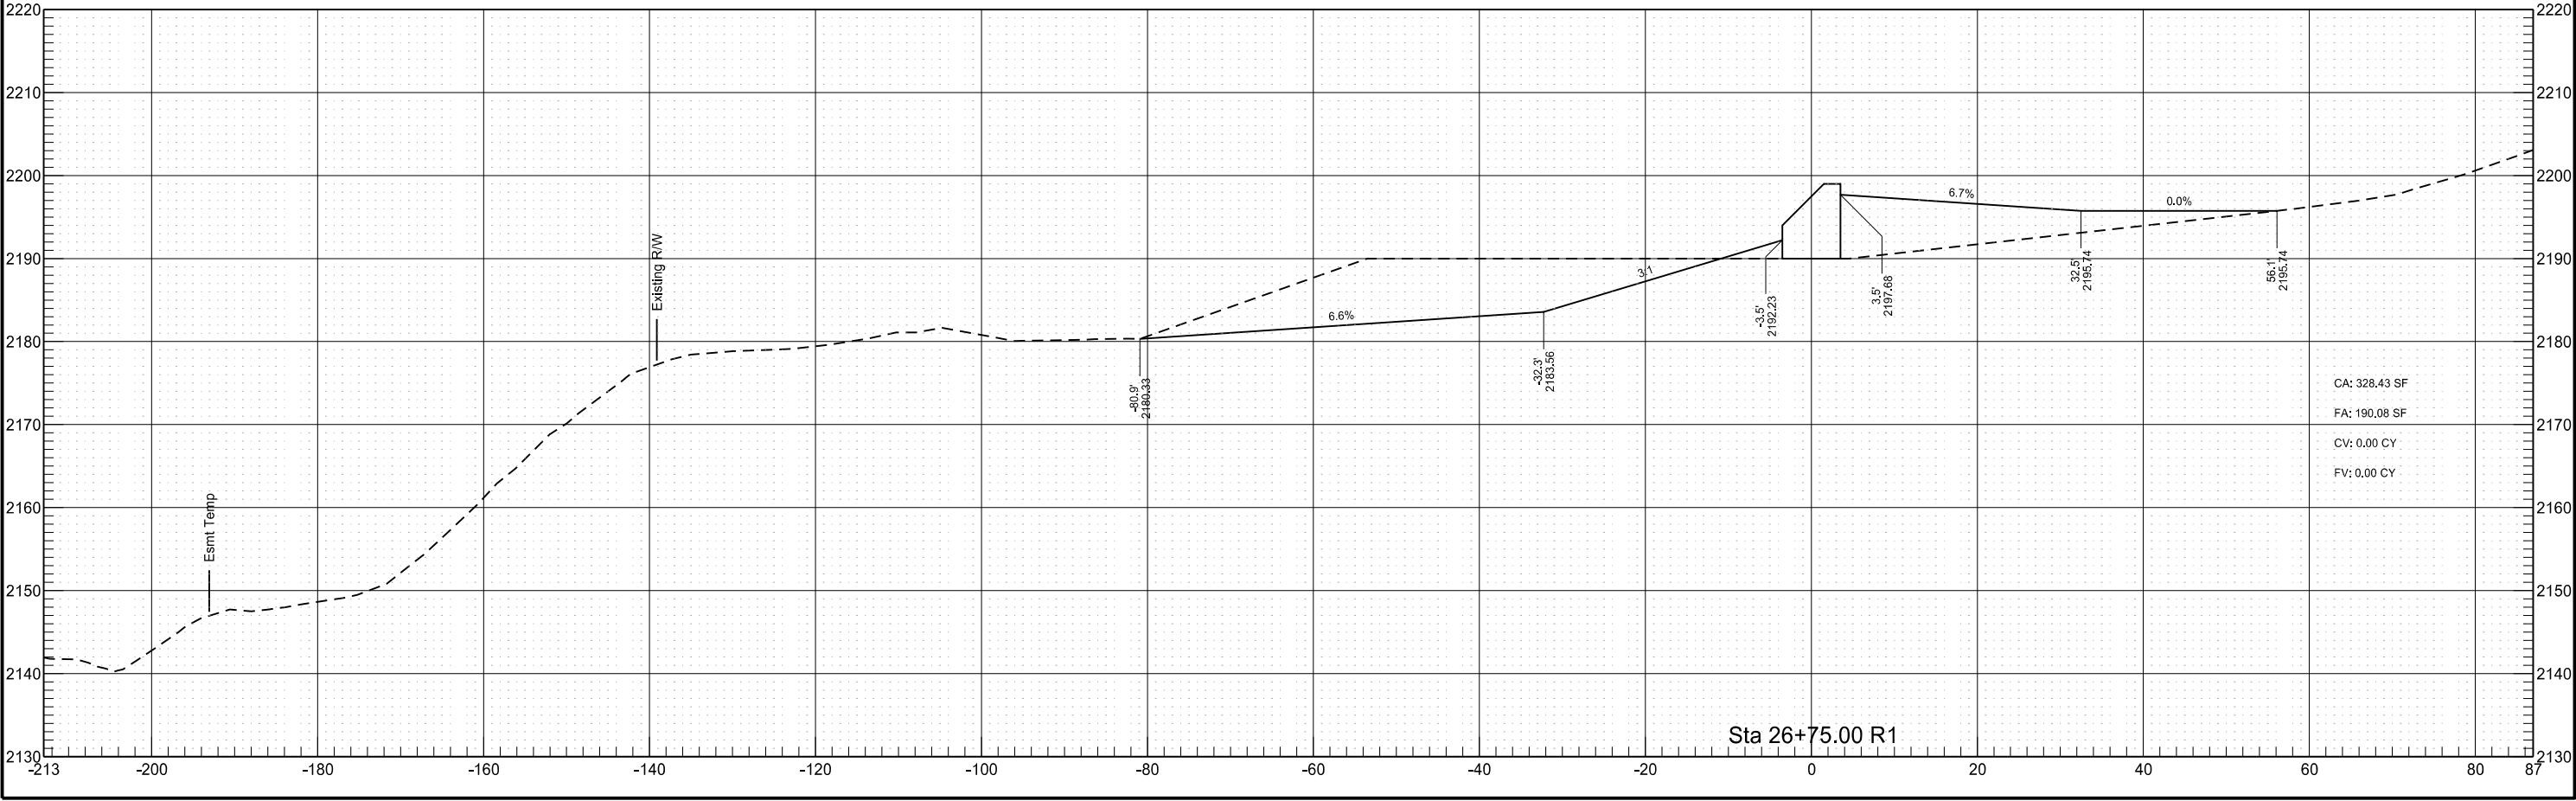

Phase 2

STATE

PROJECT NO.

SECTION
NO.



SHEET
NO.

ND

SOIB-NH-7-085(110)127

200

50

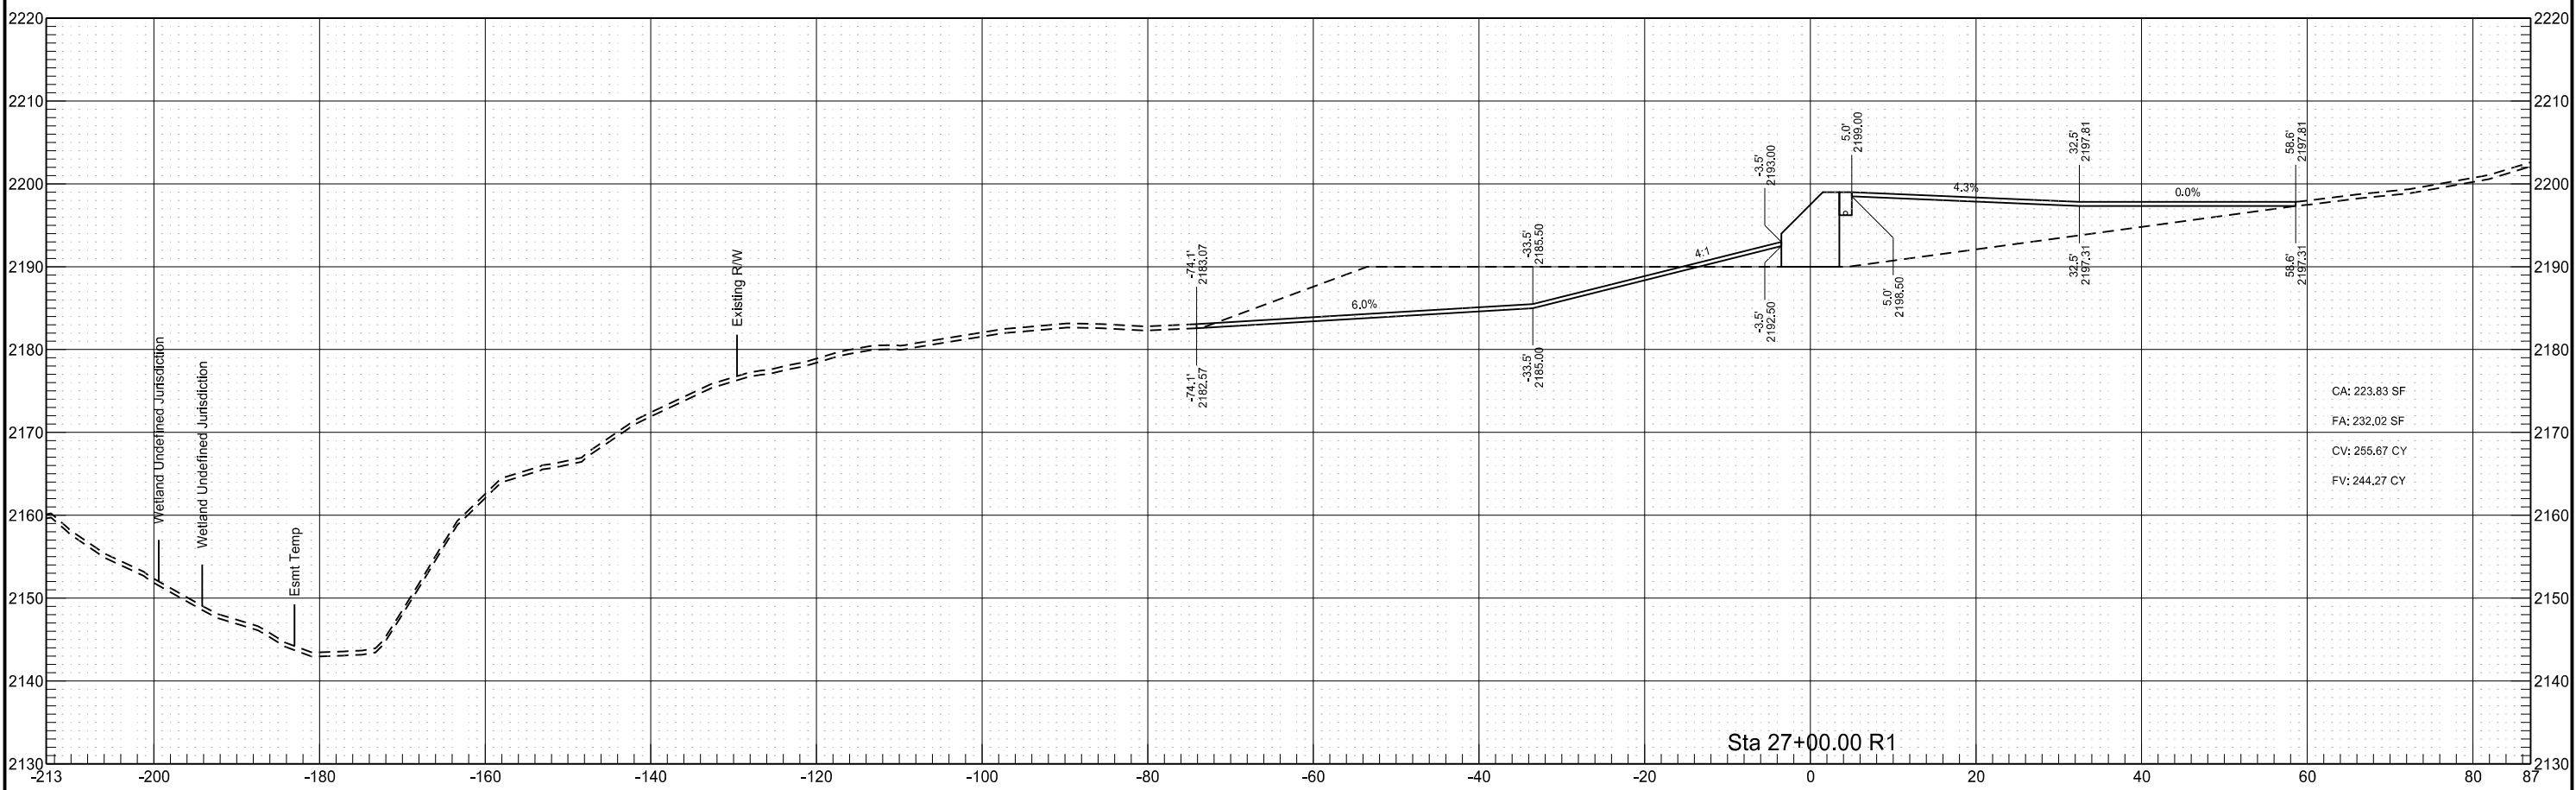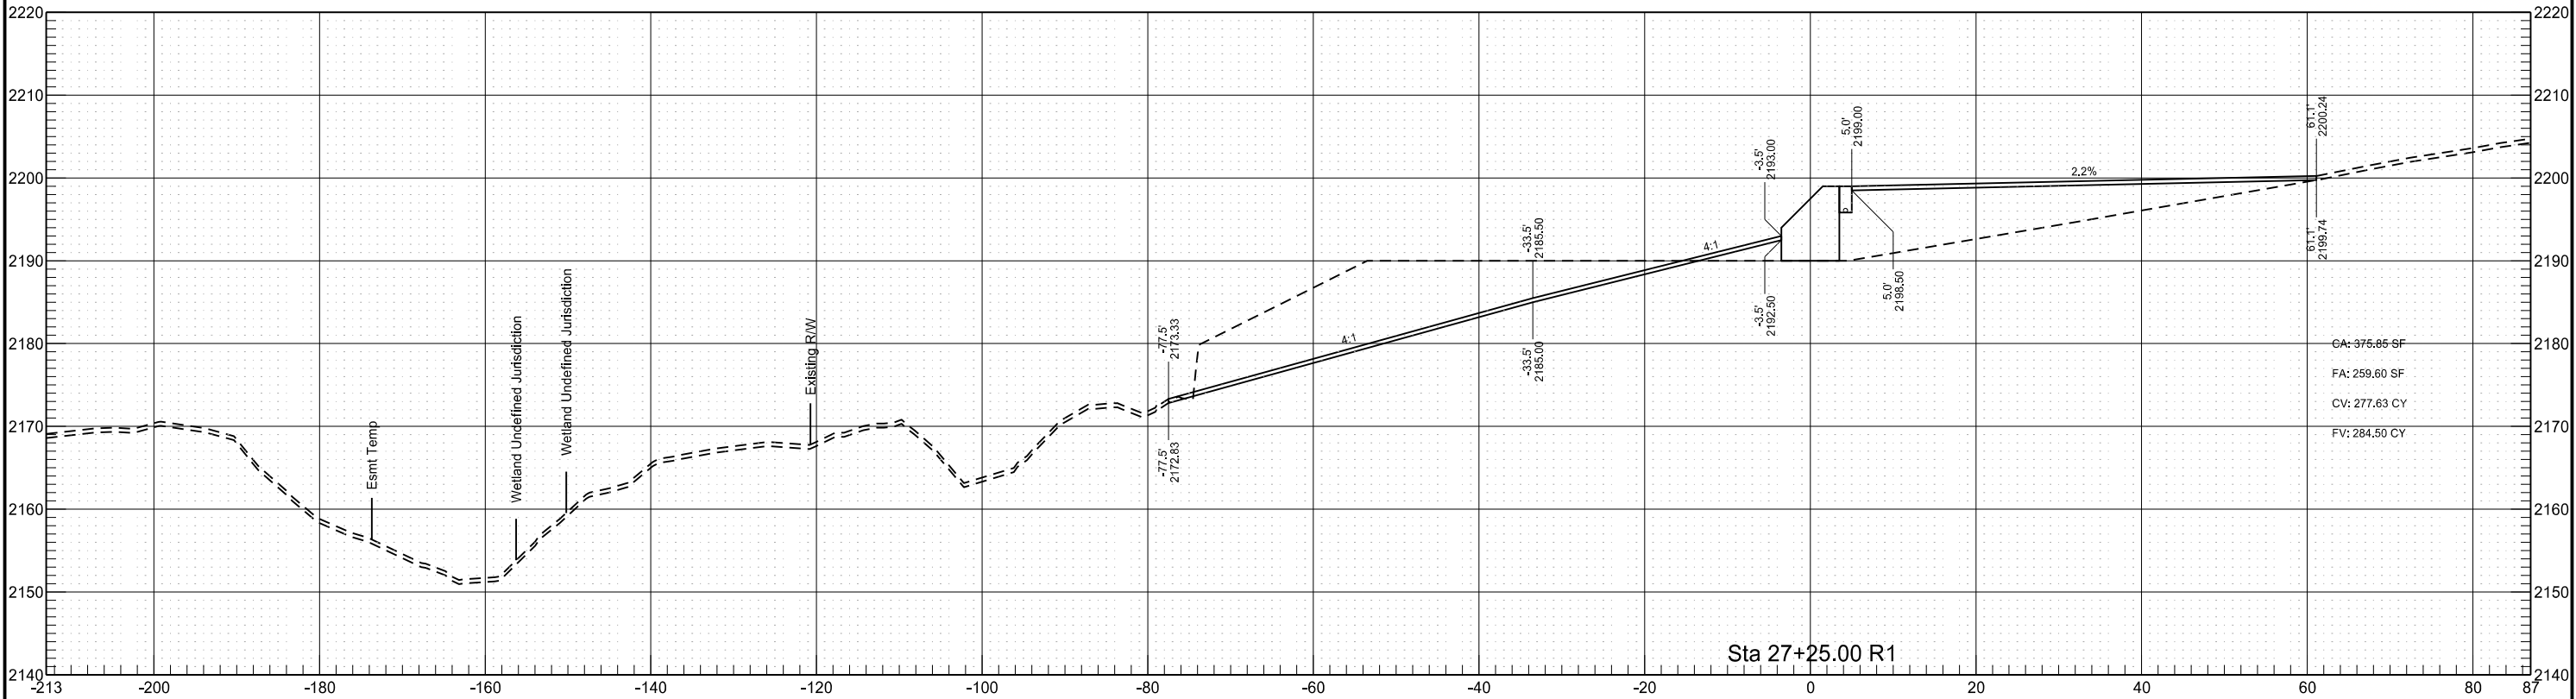

Phase 2

STATE

PROJECT NO.

SECTION NO.



SHEET NO.

ND

SOIB-NH-7-085(110)127



200

51

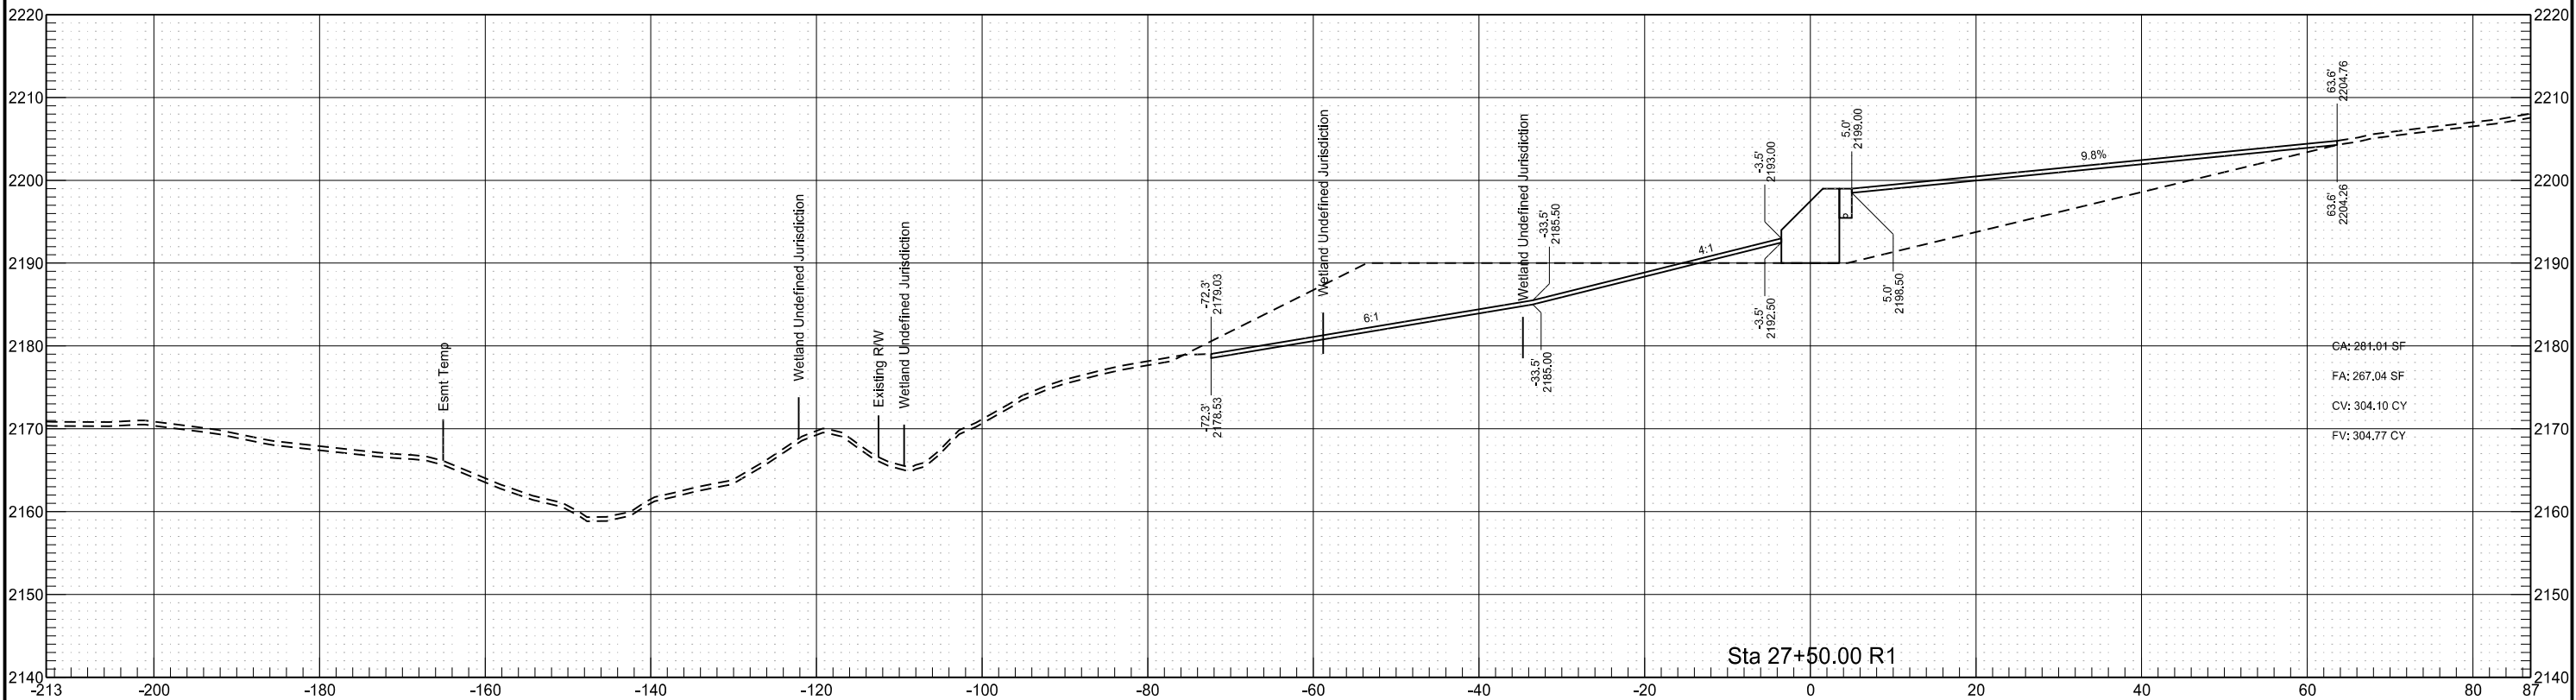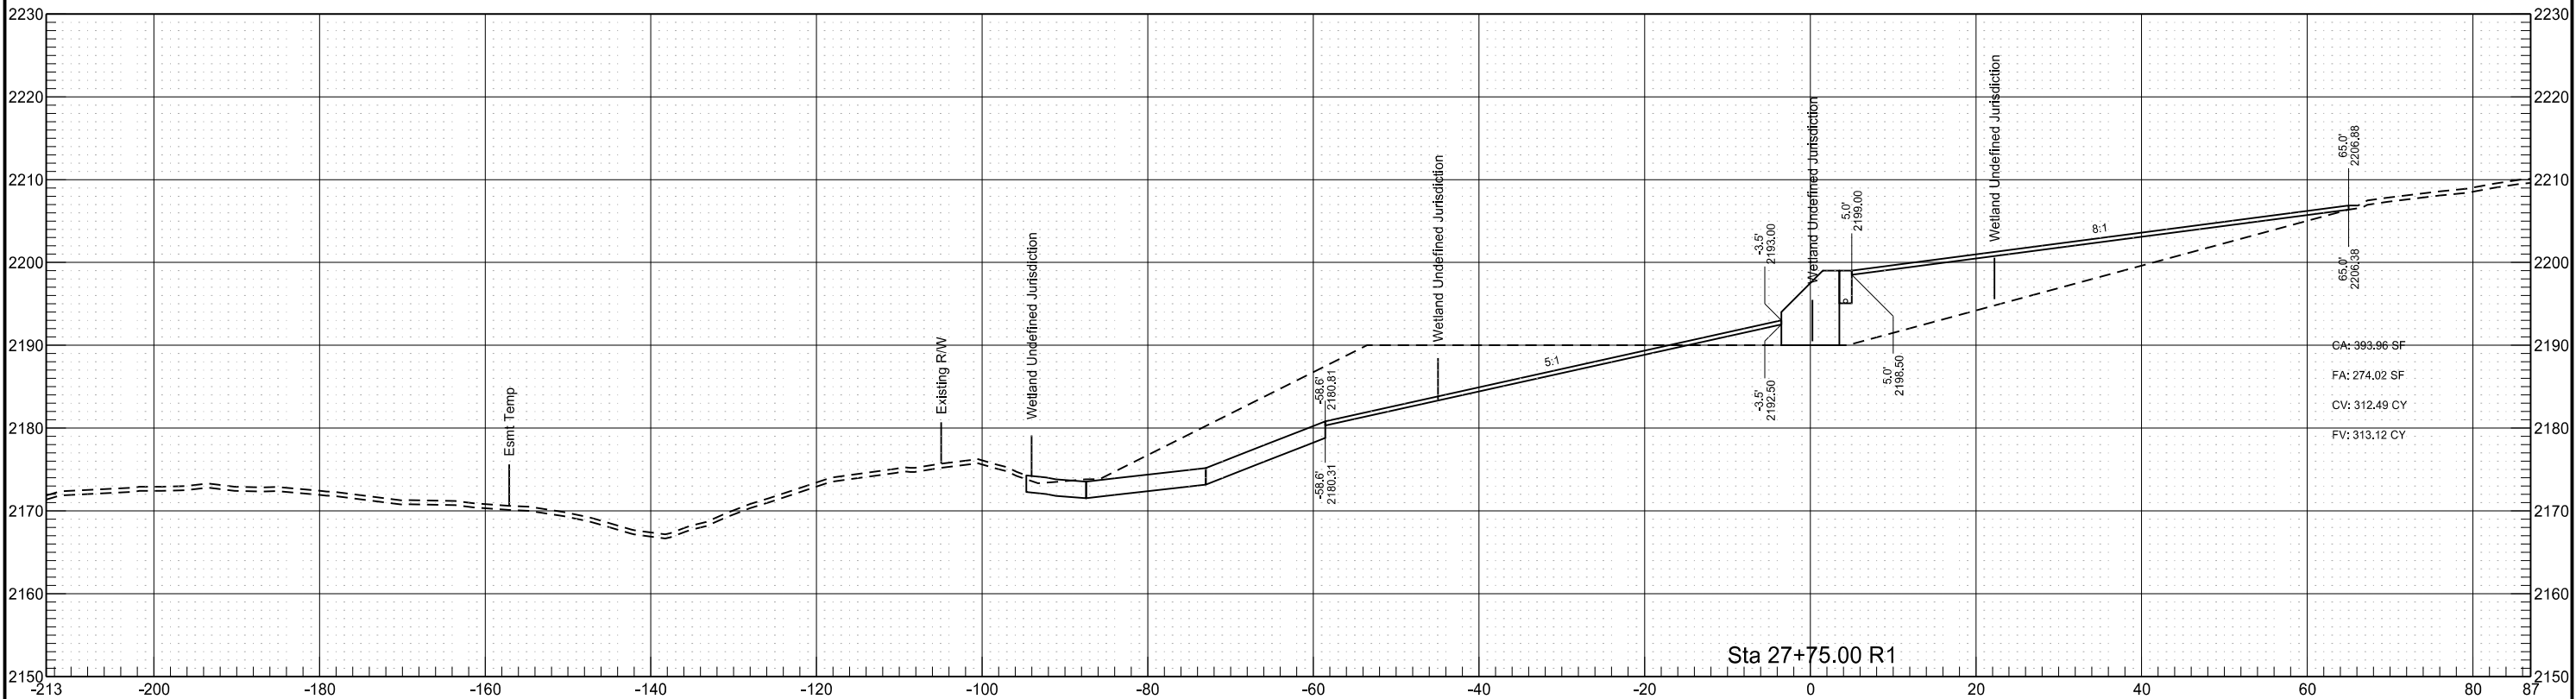


Phase 2

STATE	PROJECT NO.	SECTION NO.	SHEET NO.
ND	SOIB-NH-7-085(110)127	200	52

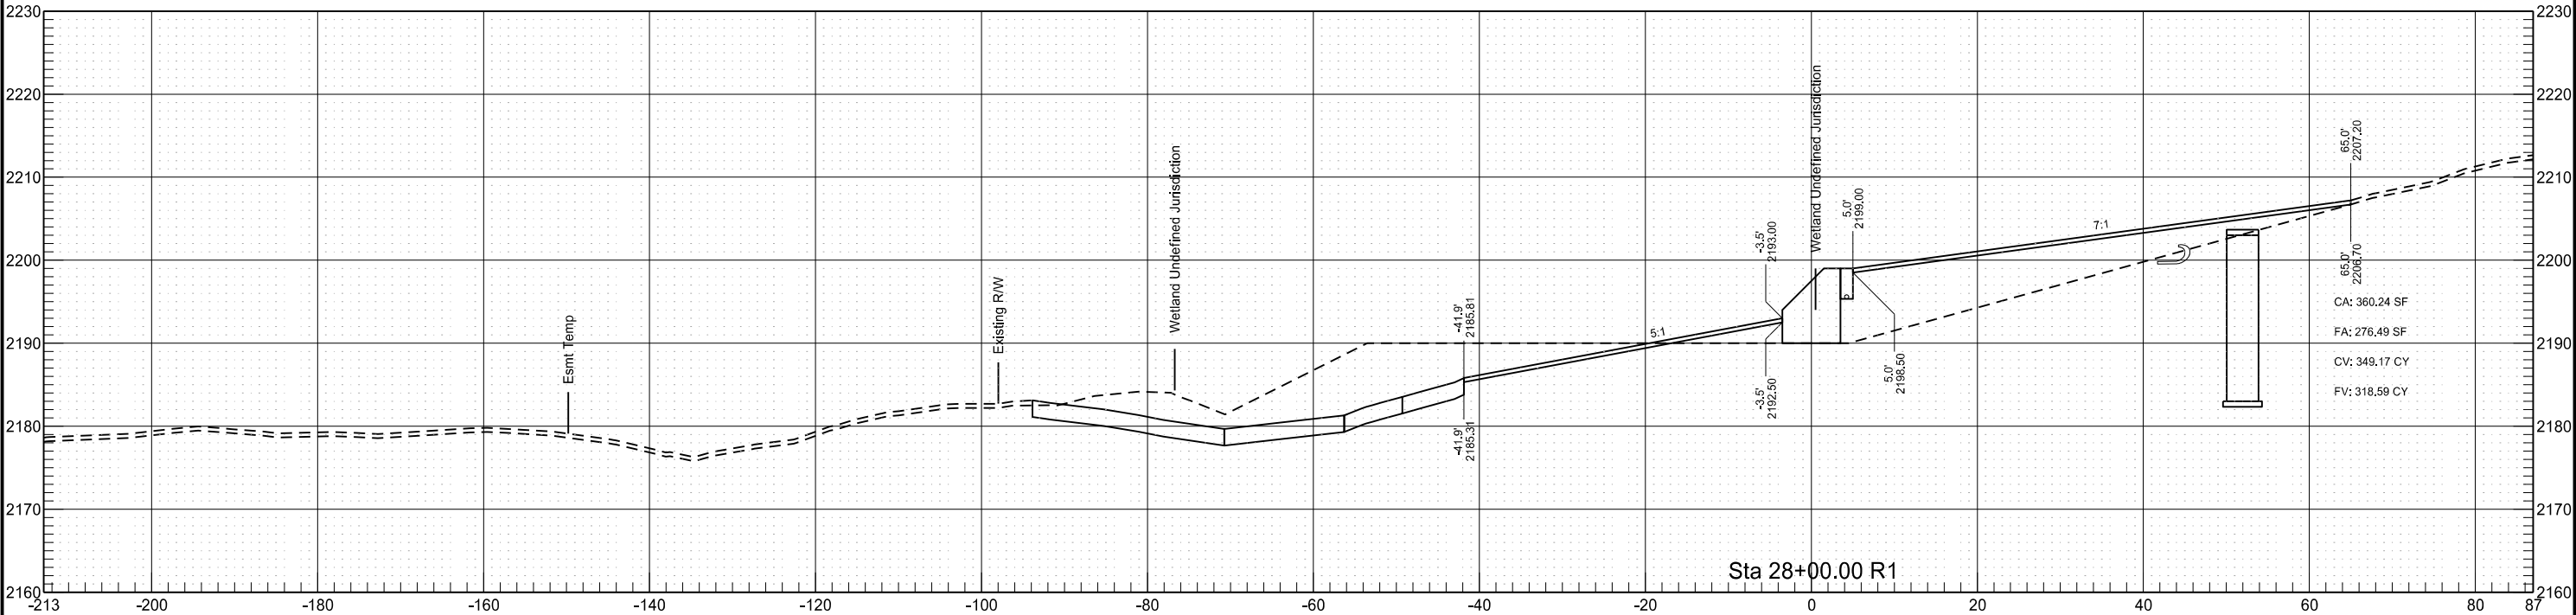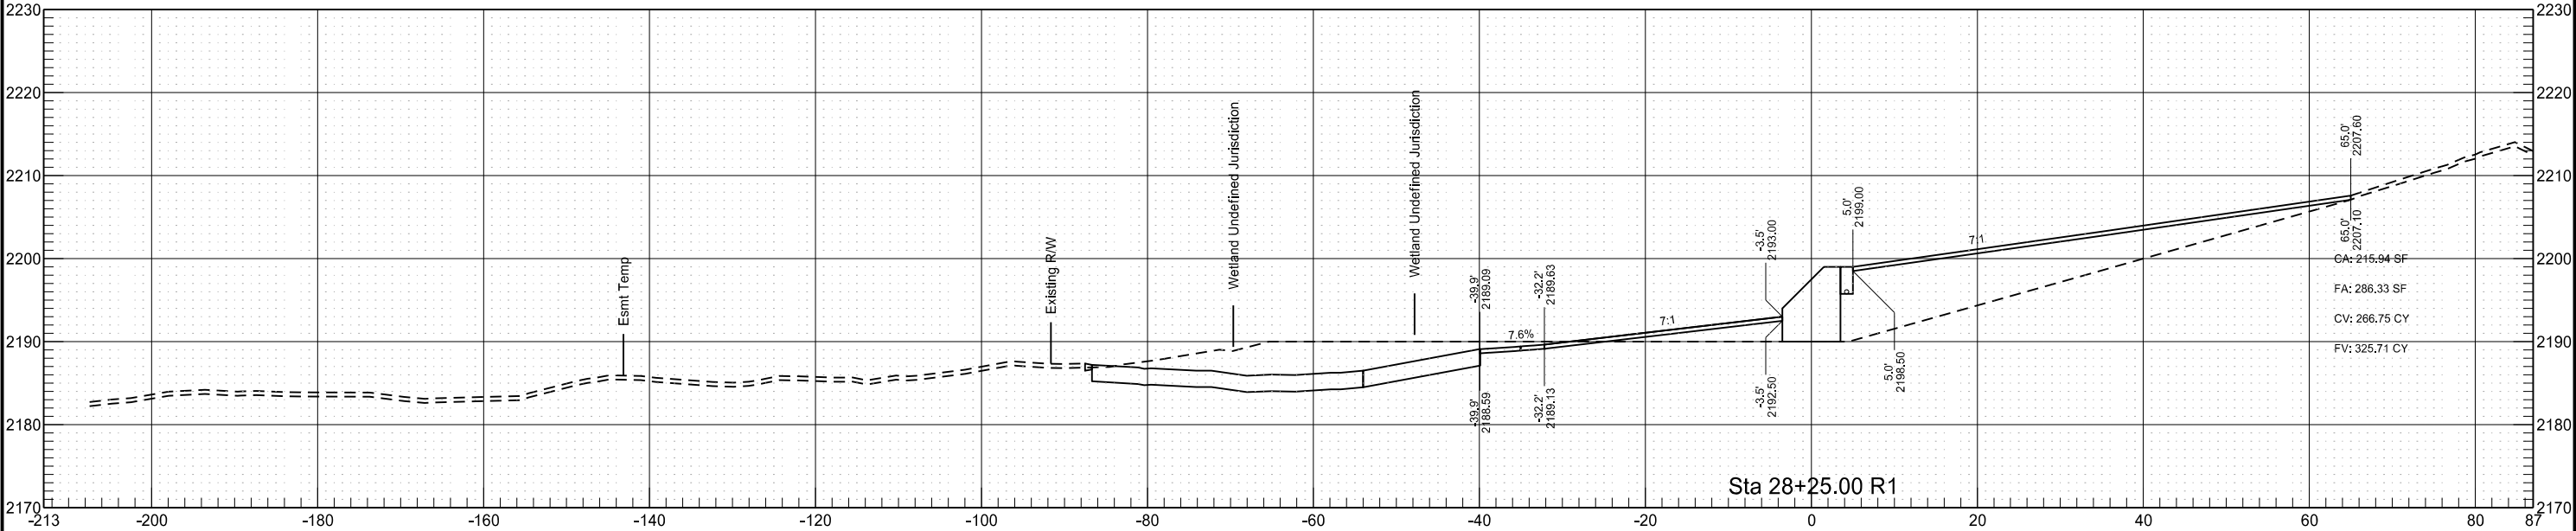


Phase 2

	STATE	PROJECT NO.	SECTION NO.	SHEET NO.
	ND	SOIB-NH-7-085(110)127	200	53

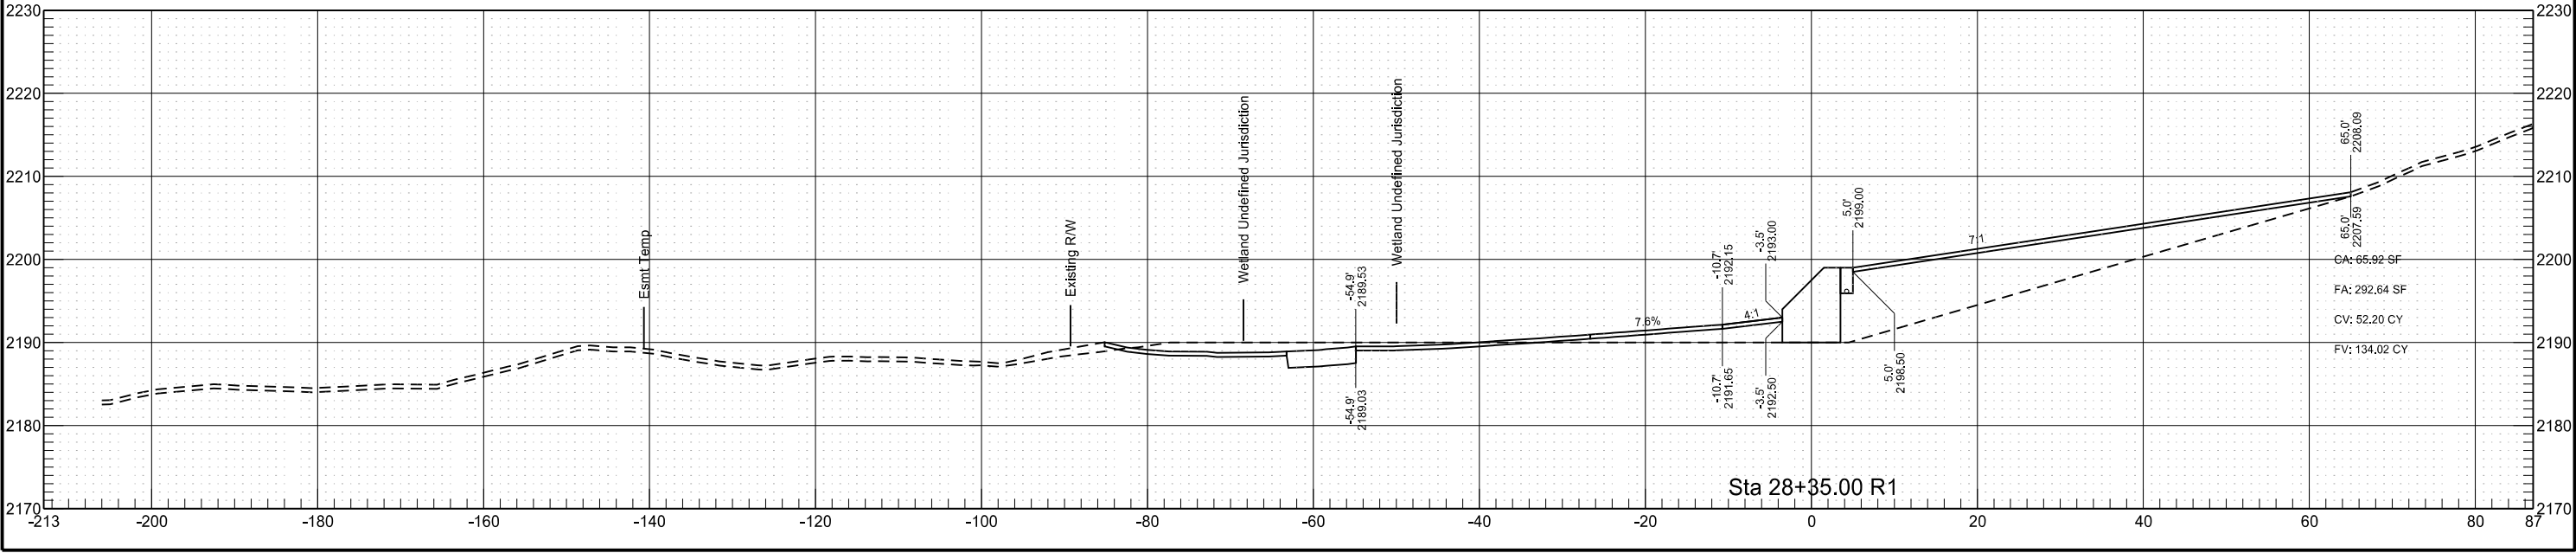


Phase 2

STATE	PROJECT NO.	SECTION NO.	SHEET NO.
ND	SOIB-NH-7-085(110)127	200	54

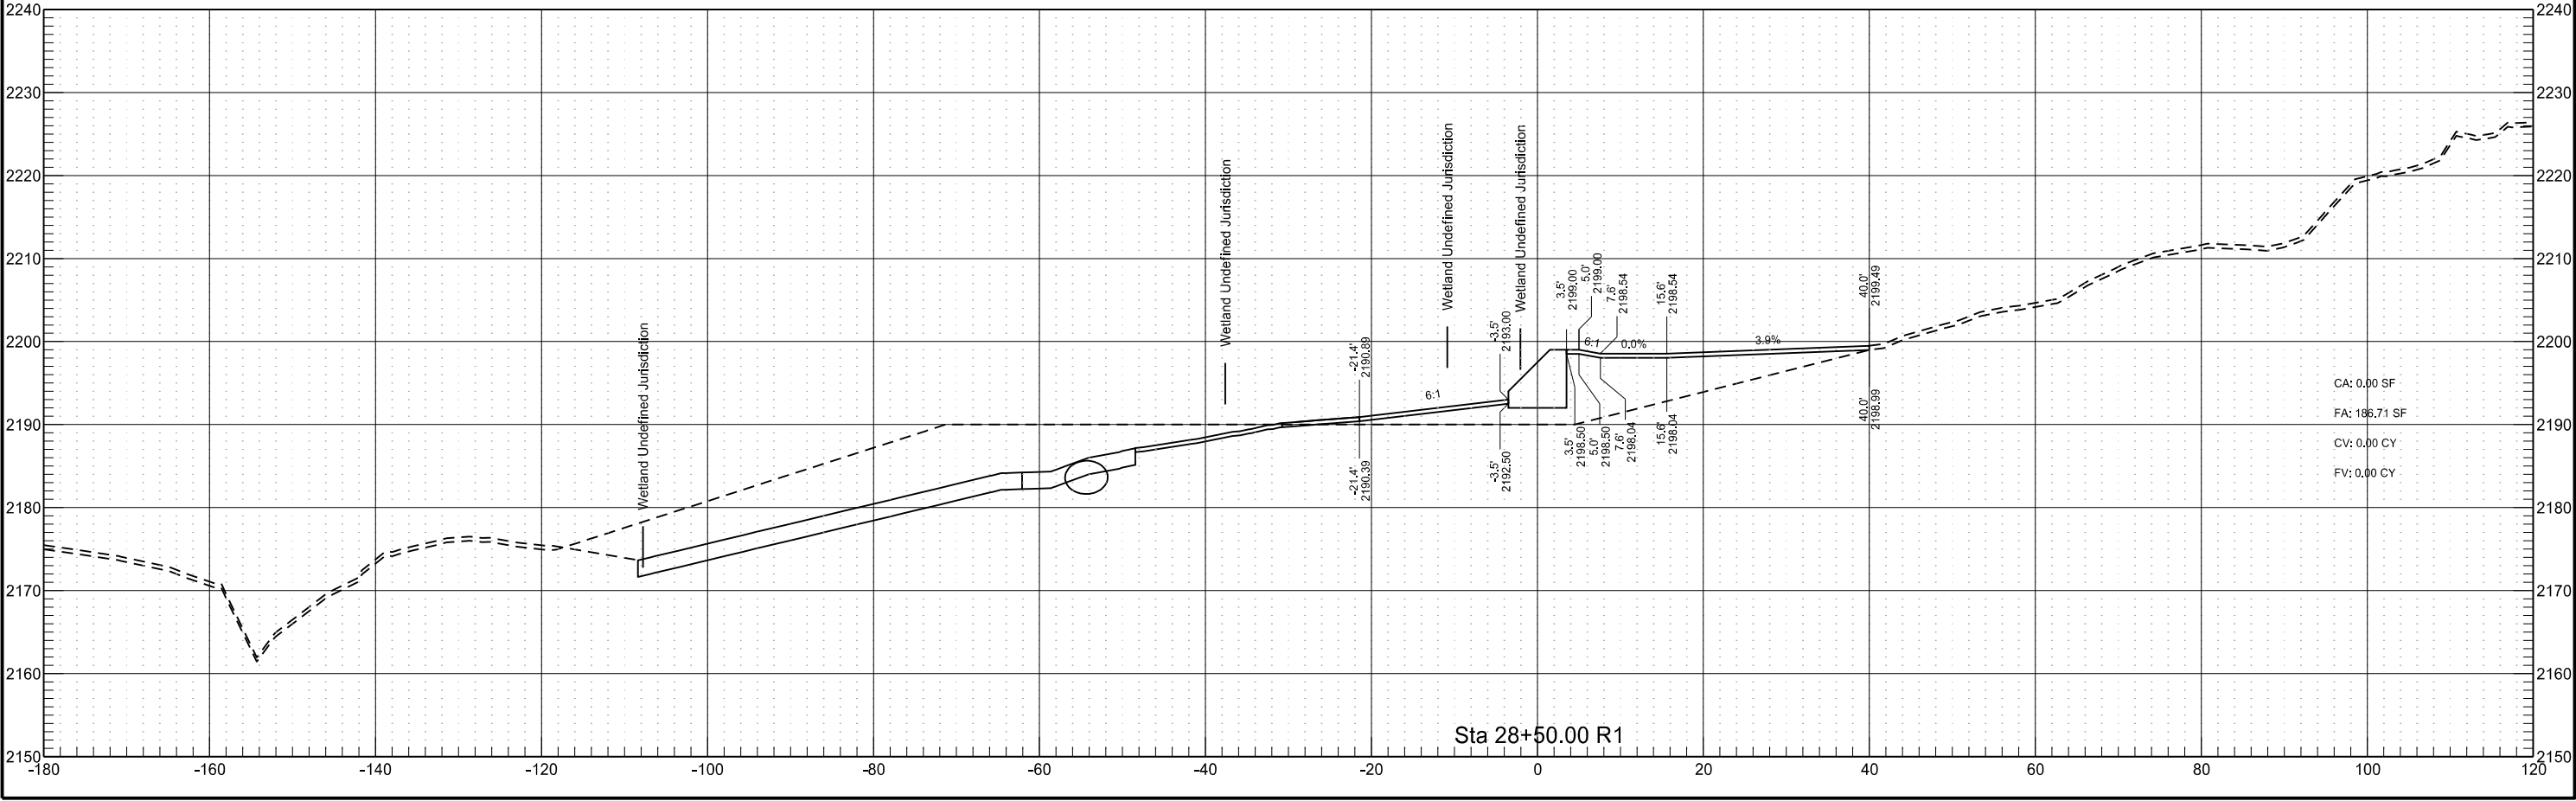



Phase 2

STATE	PROJECT NO.	SECTION NO.	SHEET NO.
ND	SOIB-NH-7-085(110)127	200	56

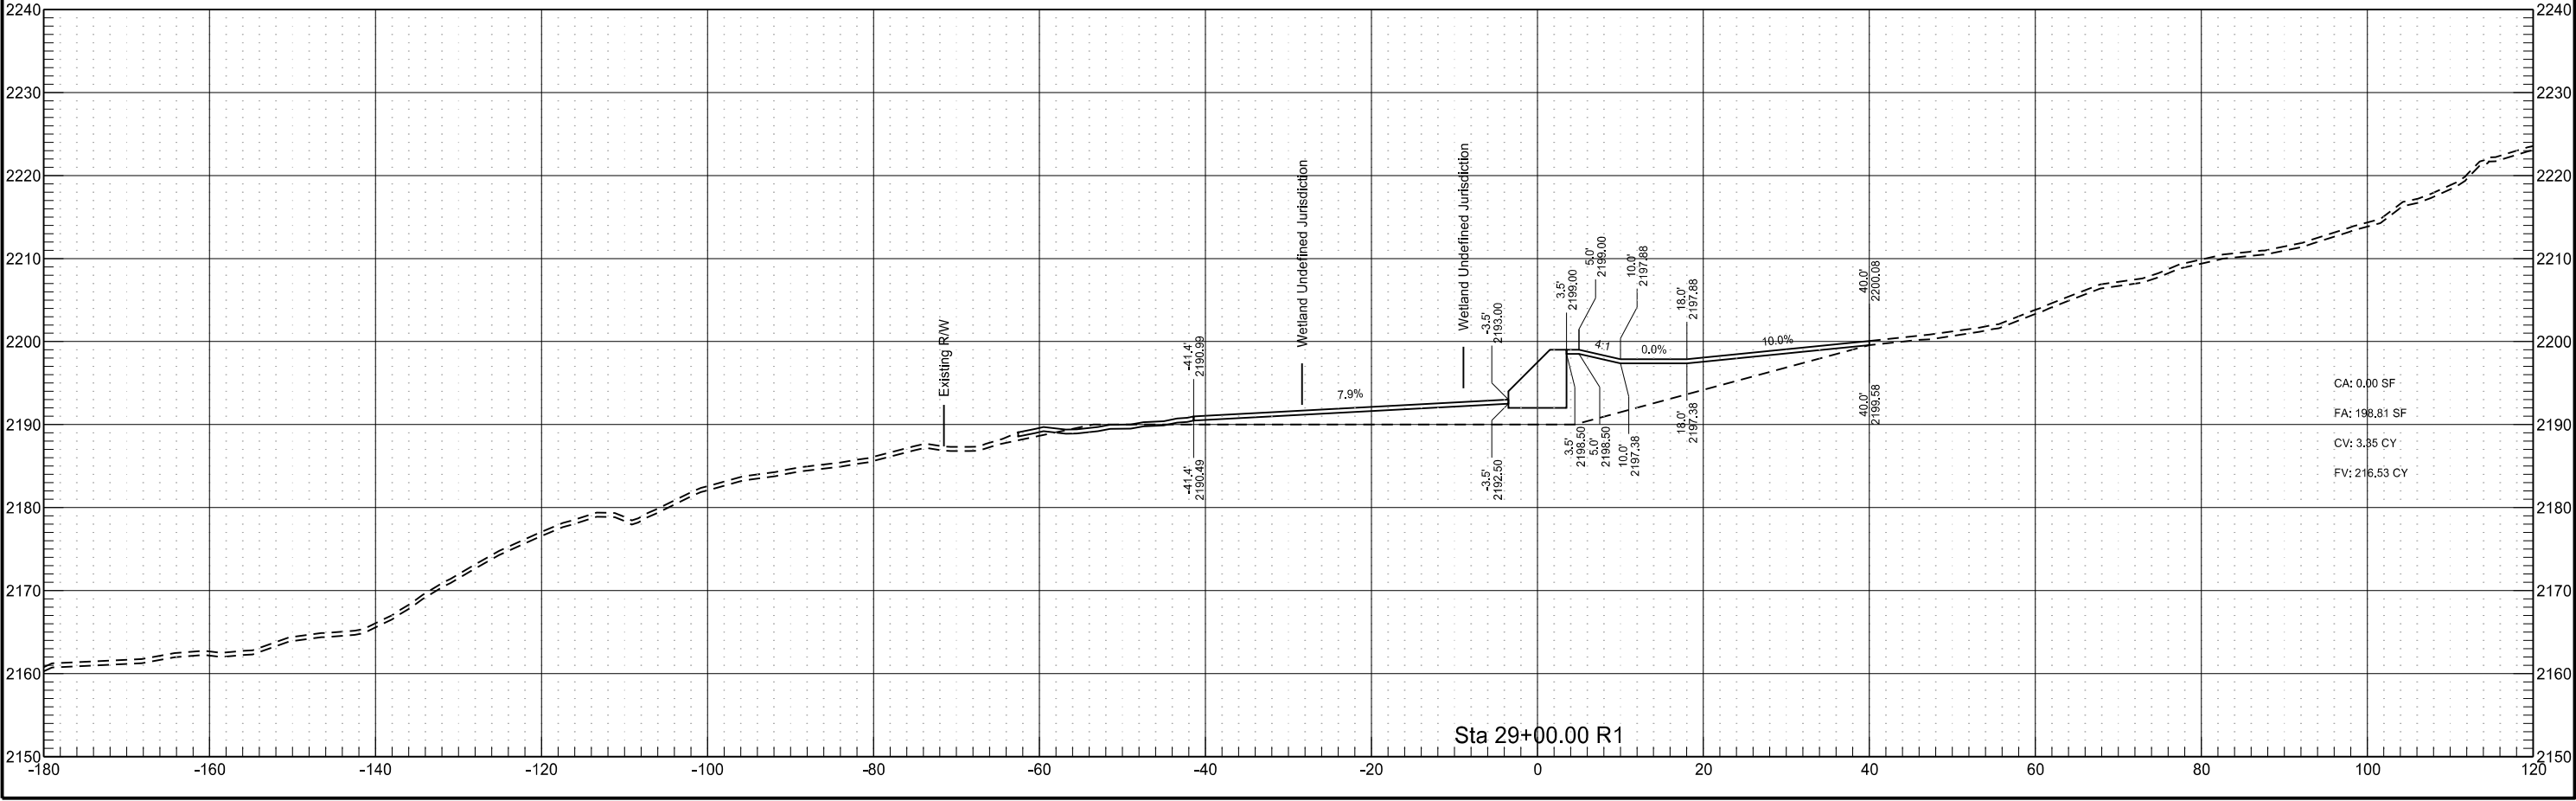



Finished Grading

	STATE	PROJECT NO.	SECTION NO.	SHEET NO.
	ND	SOIB-NH-7-085(110)127	200	58

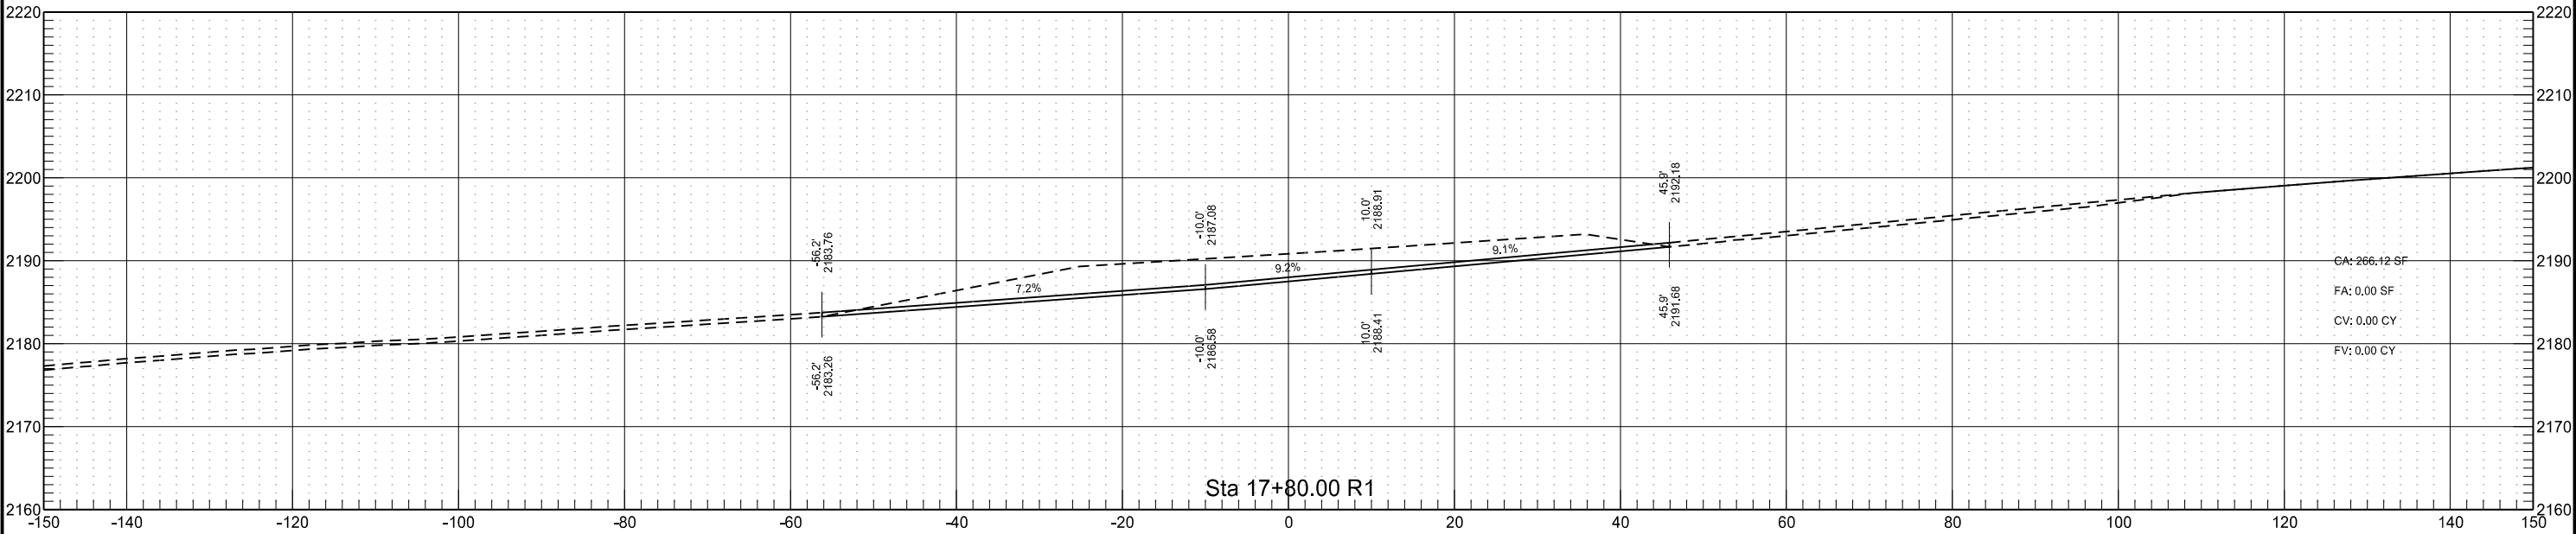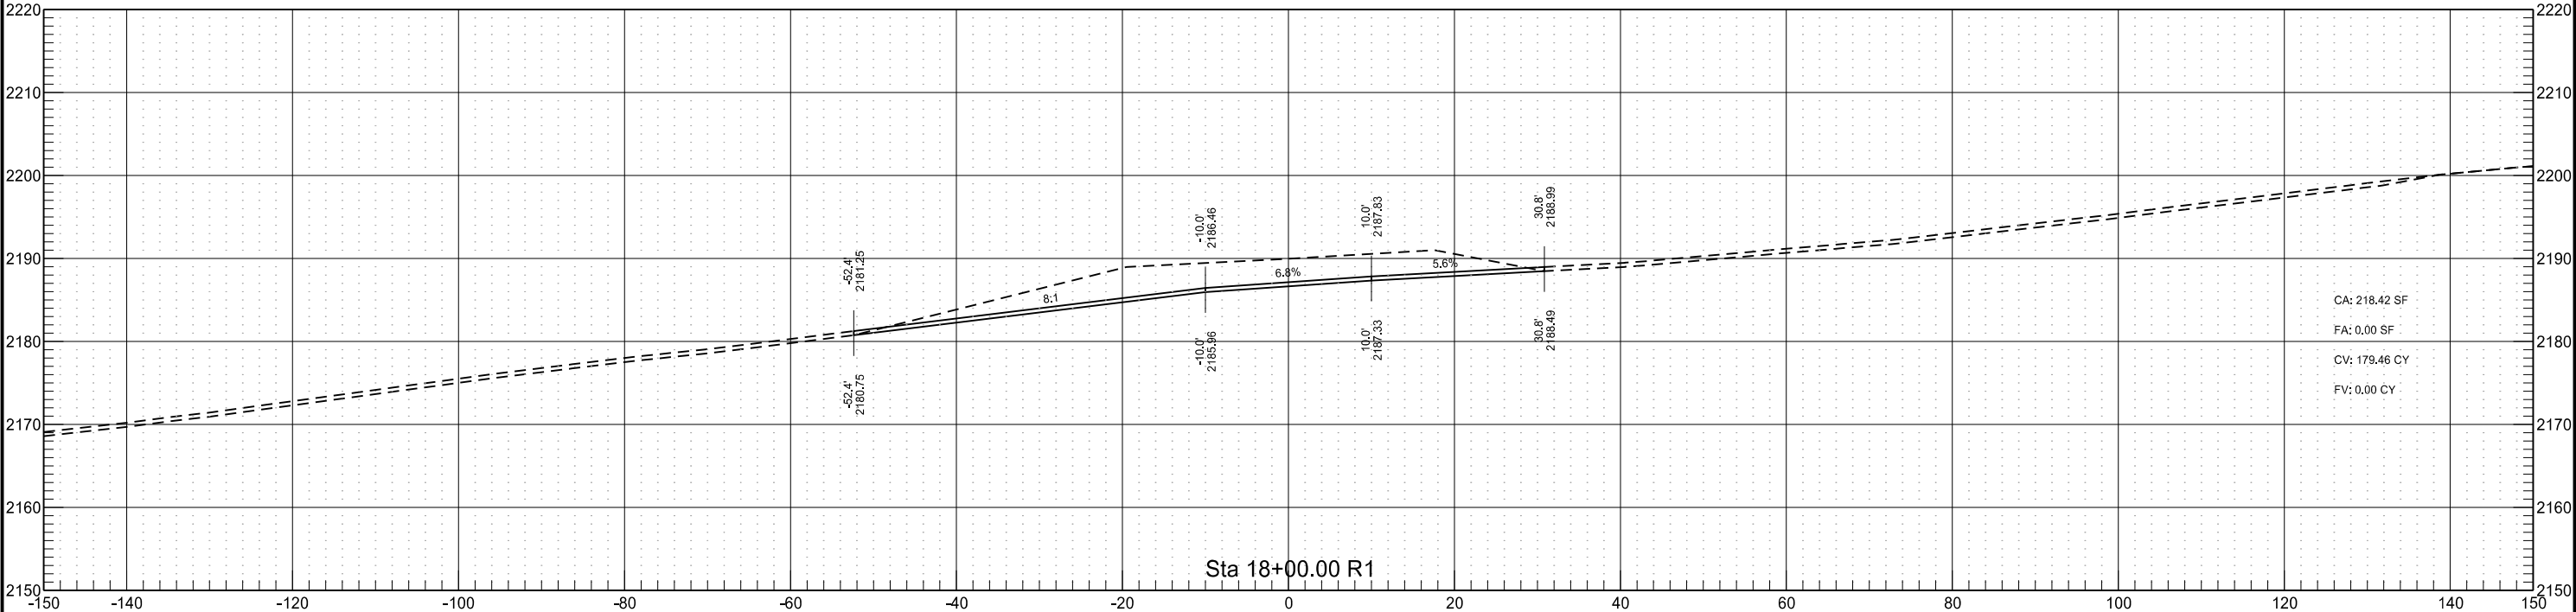



Finished Grading

	STATE	PROJECT NO.	SECTION NO.	SHEET NO.
	ND	SOIB-NH-7-085(110)127	200	59

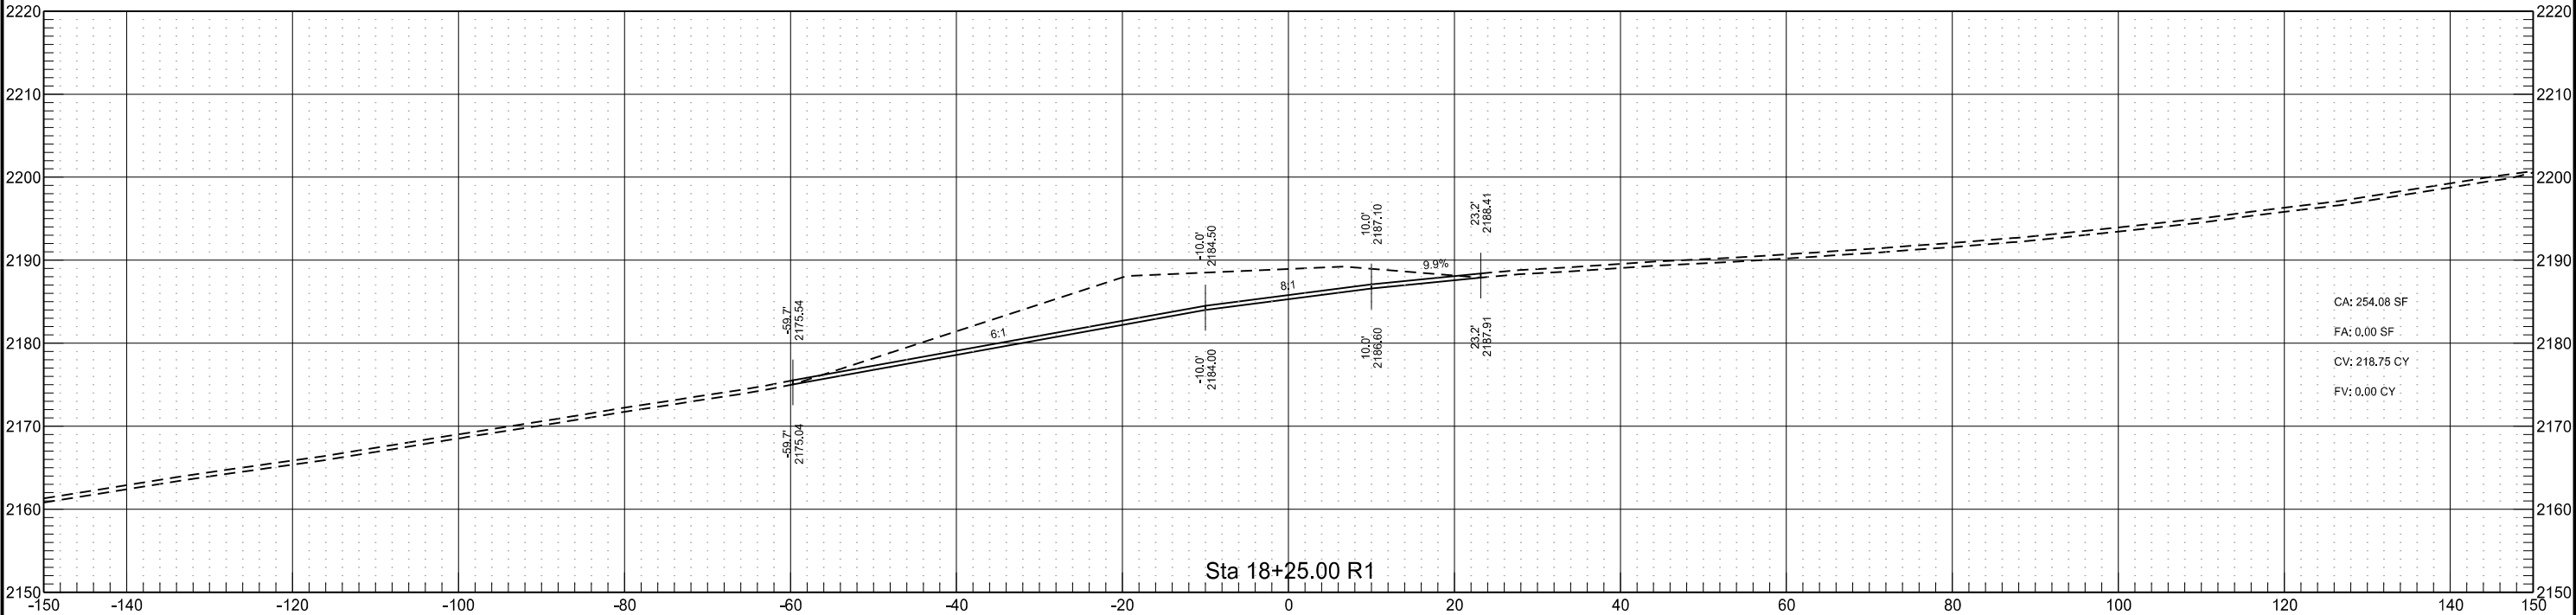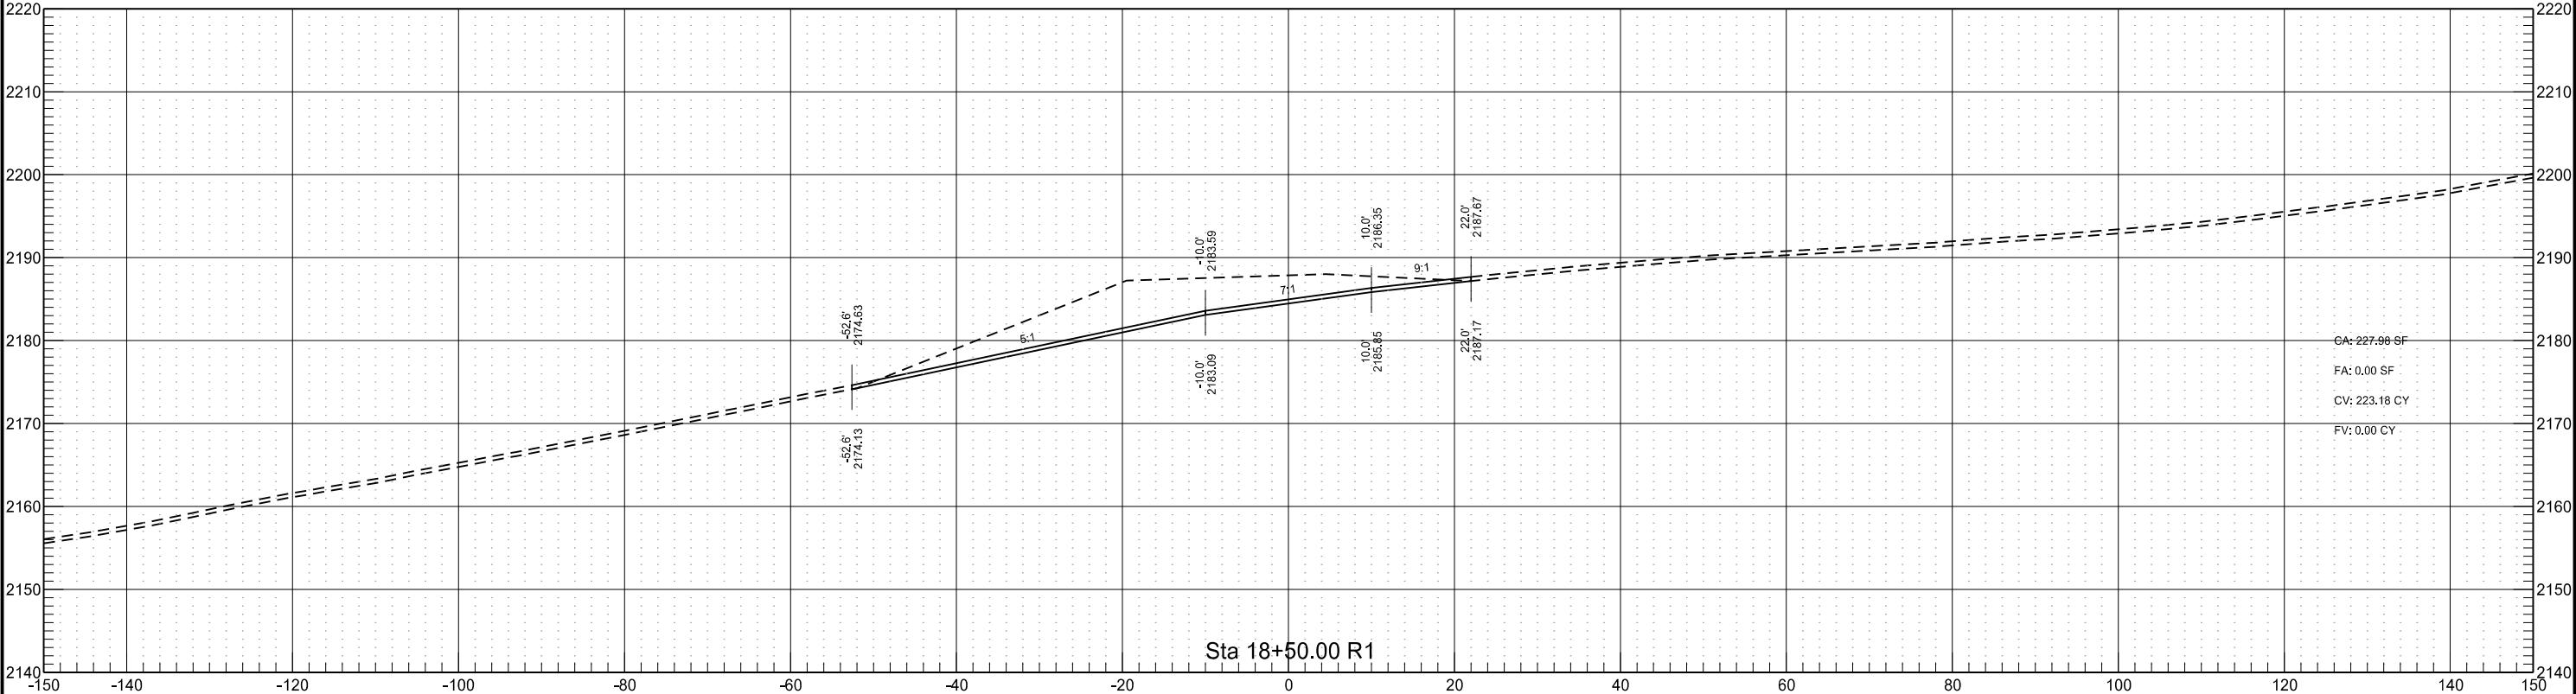


Finished Grading

	STATE	PROJECT NO.	SECTION NO.	SHEET NO.
	ND	SOIB-NH-7-085(110)127	200	60

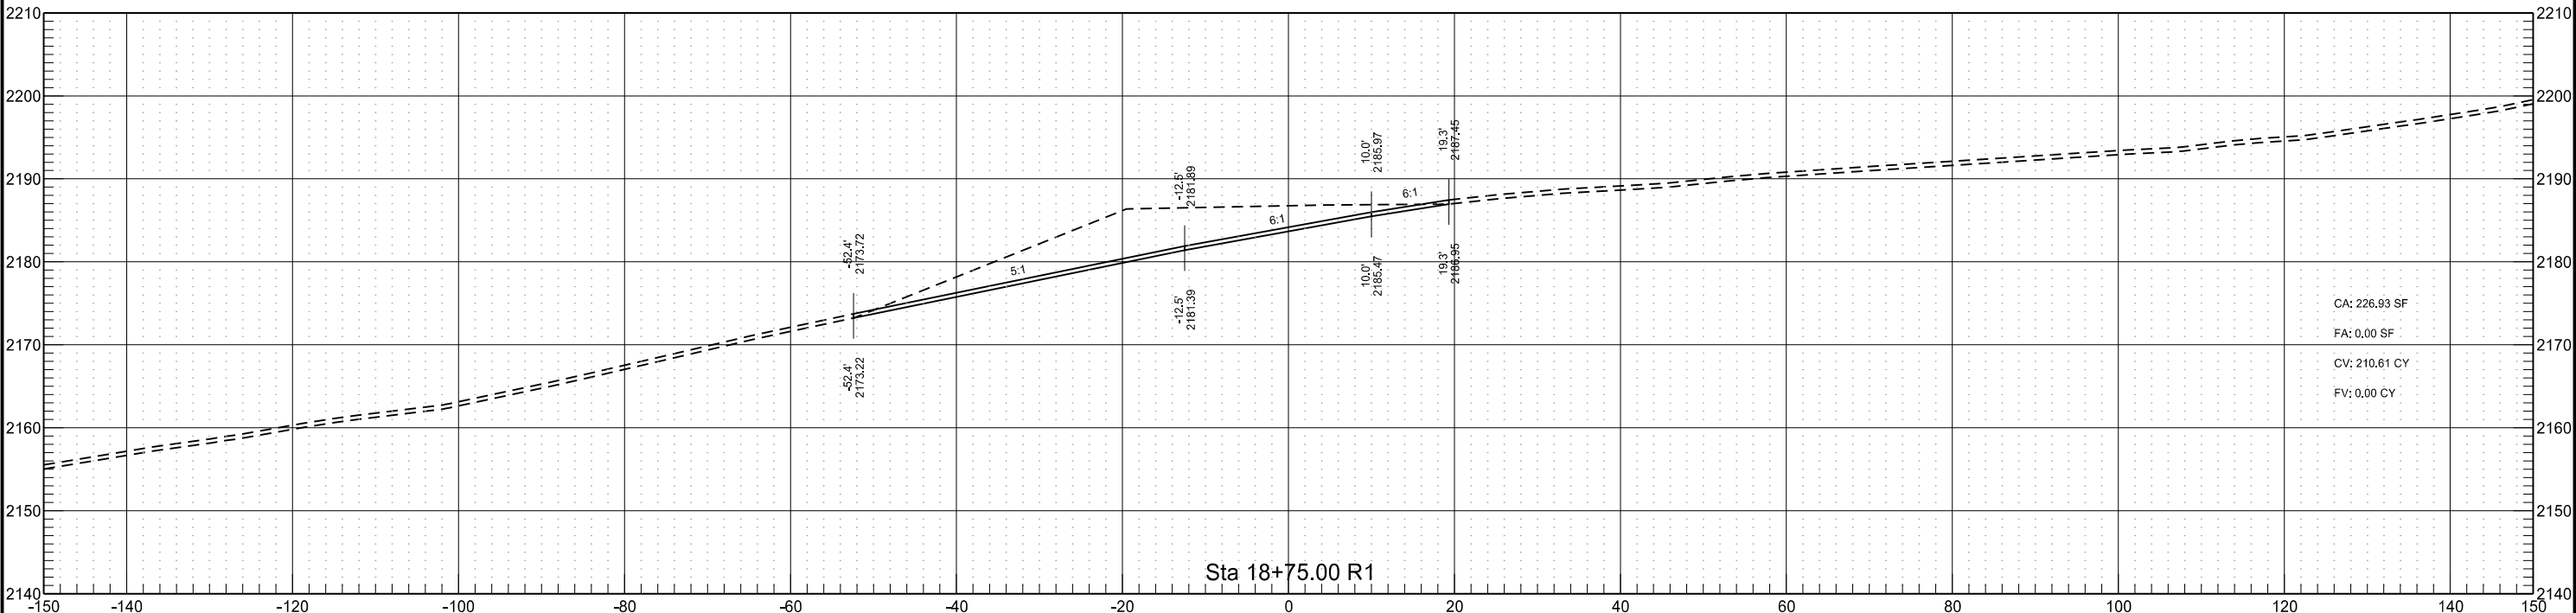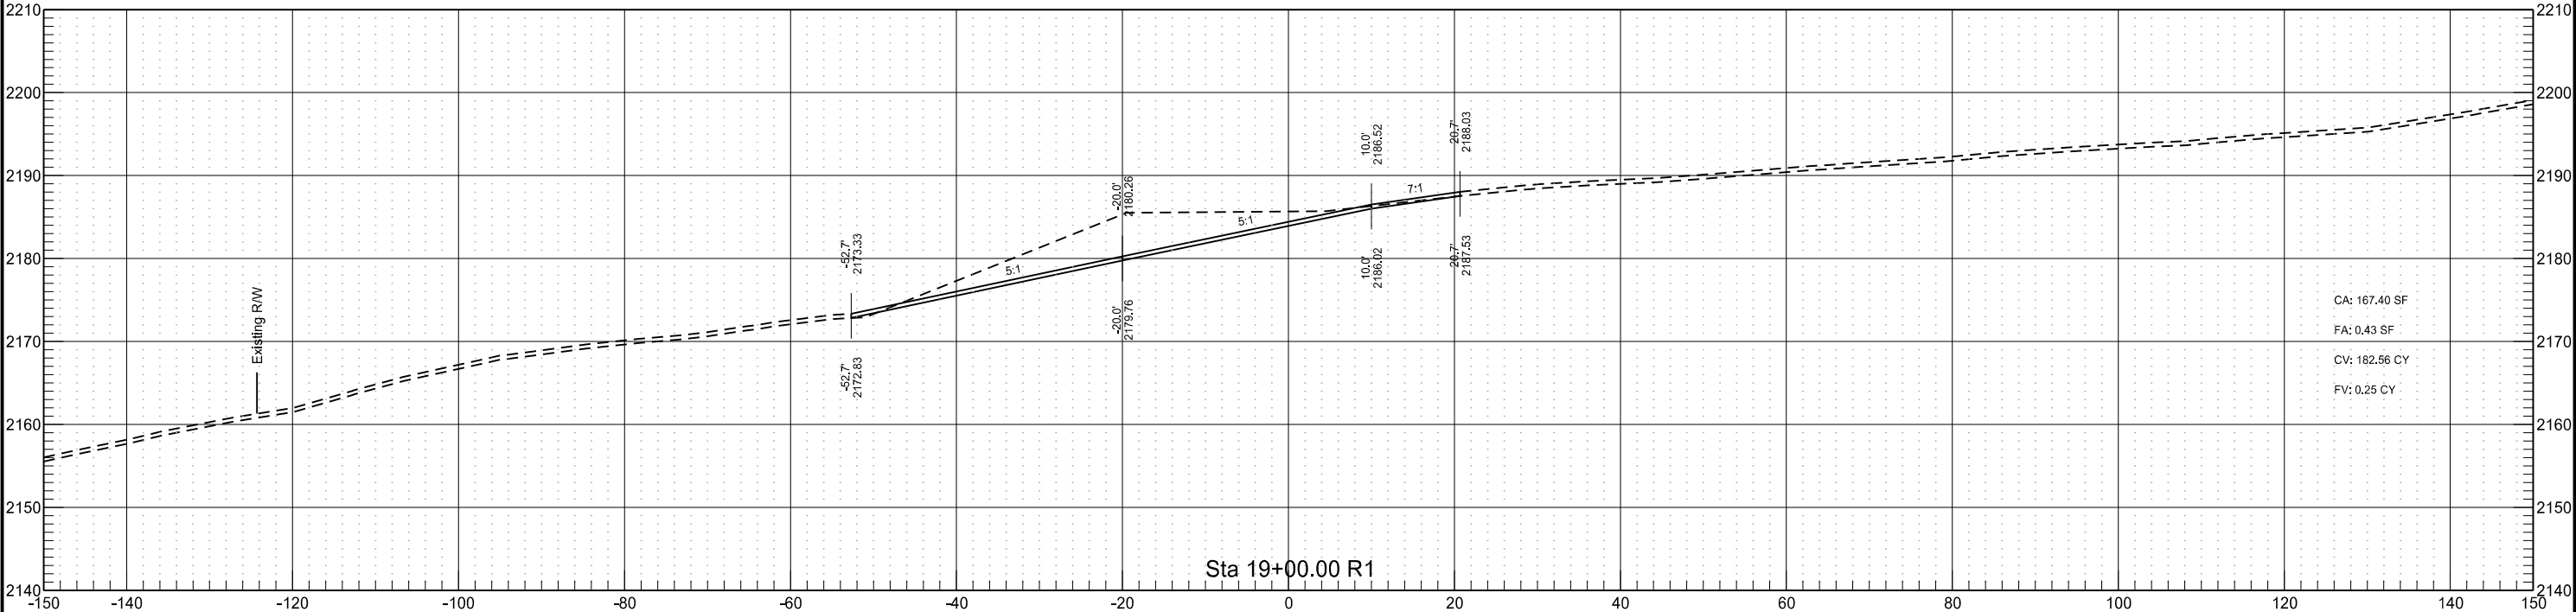



Finished Grading


	STATE	PROJECT NO.	SECTION NO.	SHEET NO.
	ND	SOIB-NH-7-085(110)127	200	61

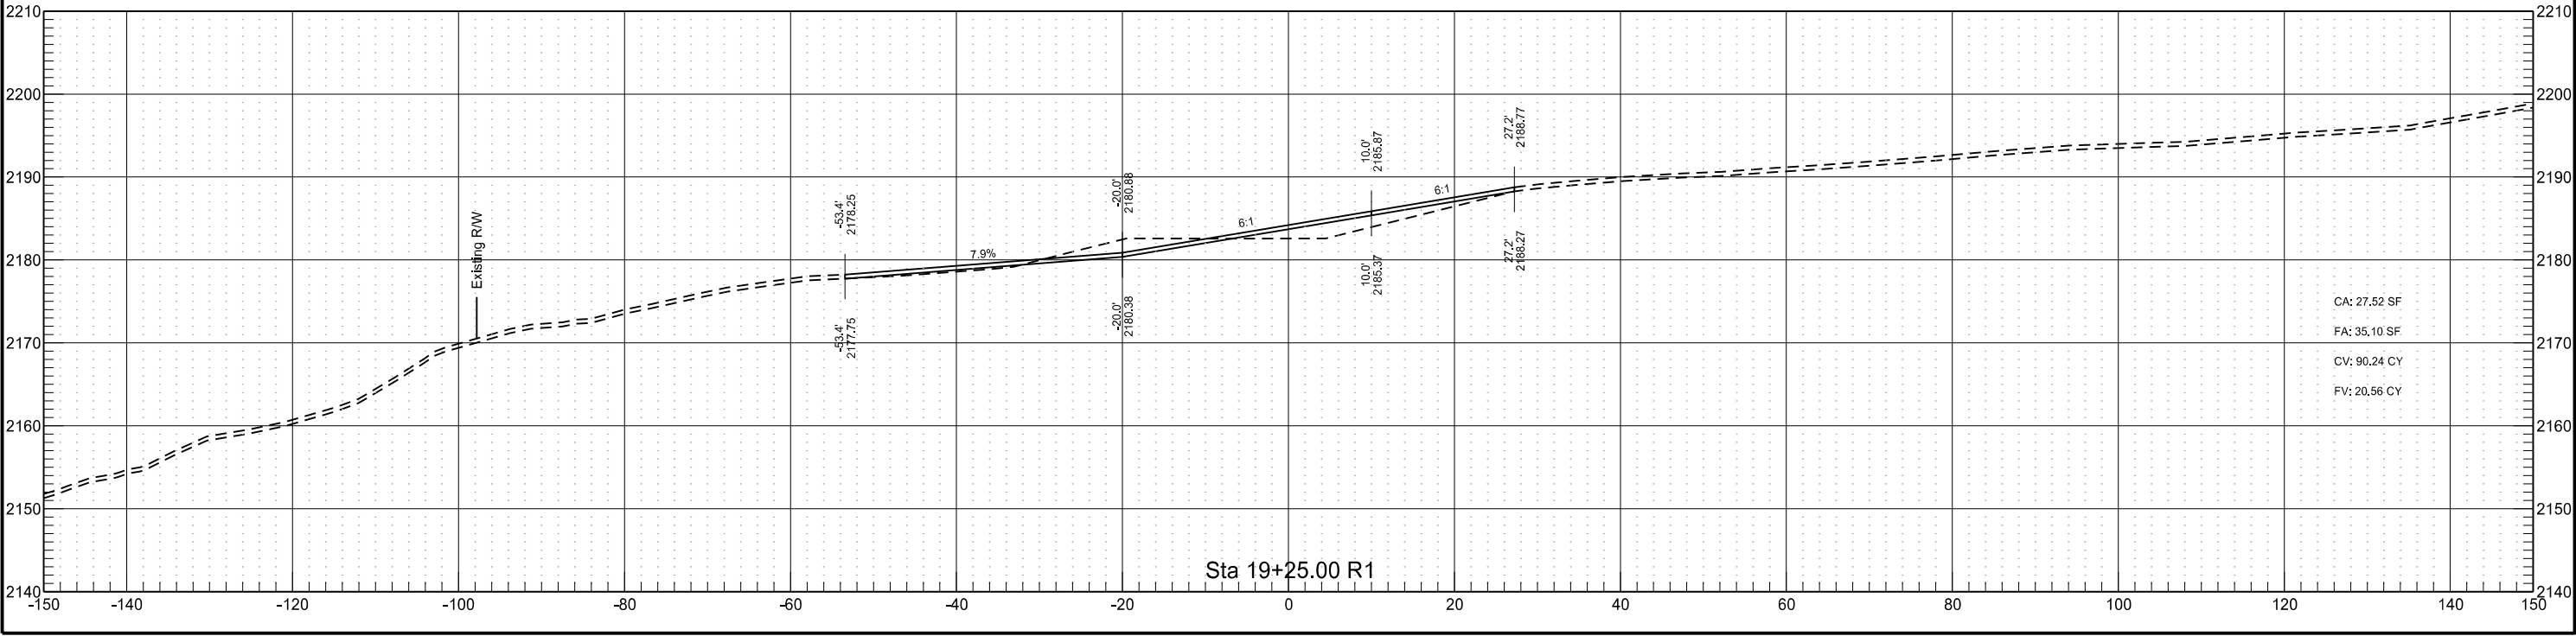

Finished Grading

	STATE	PROJECT NO.	SECTION NO.	SHEET NO.
	ND	SOIB-NH-7-085(110)127	200	62

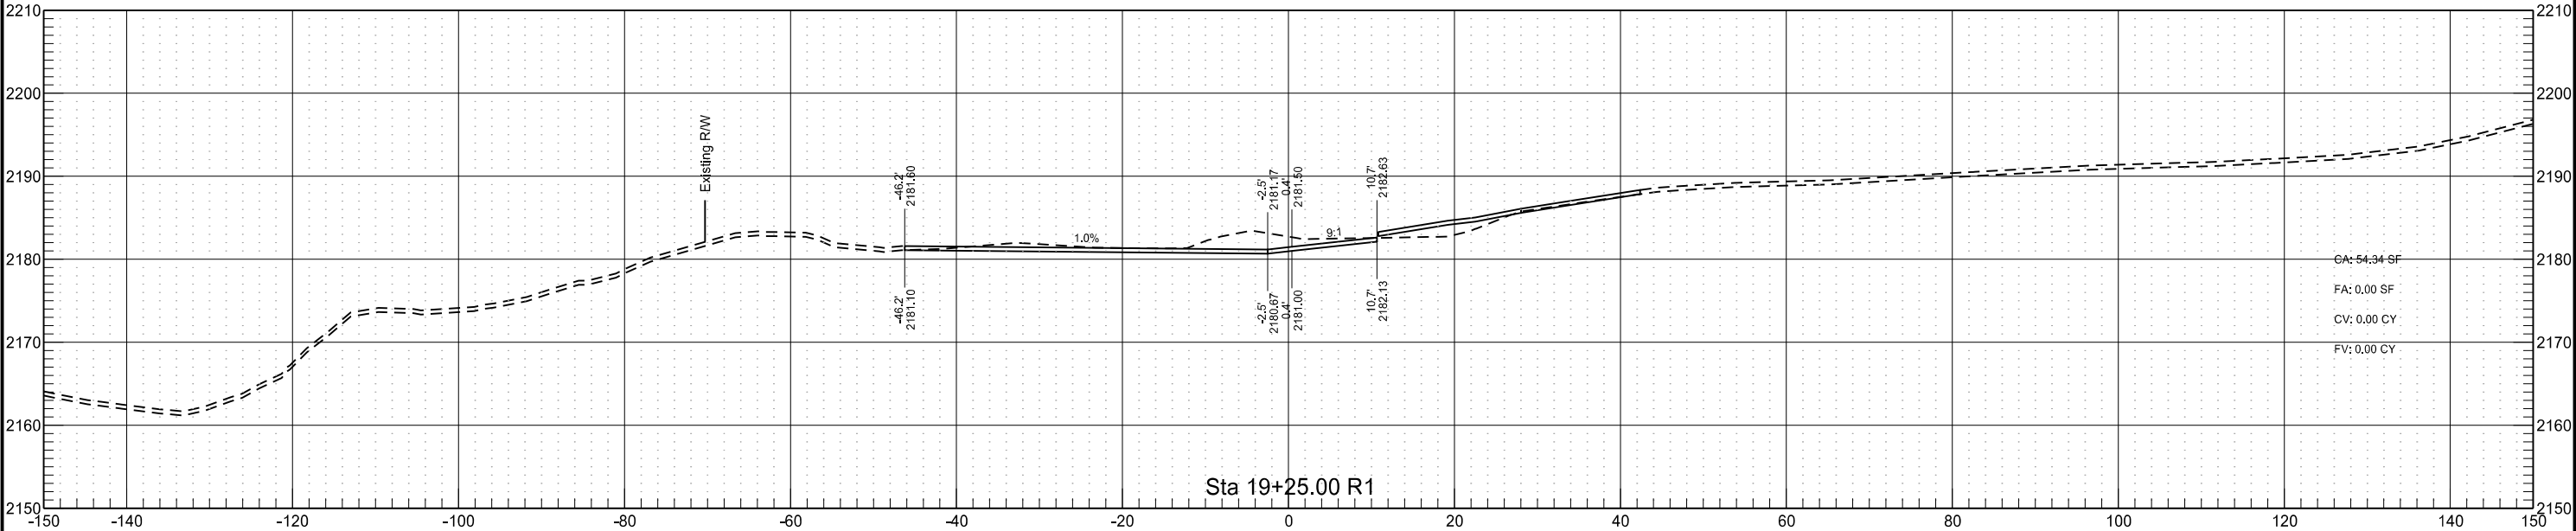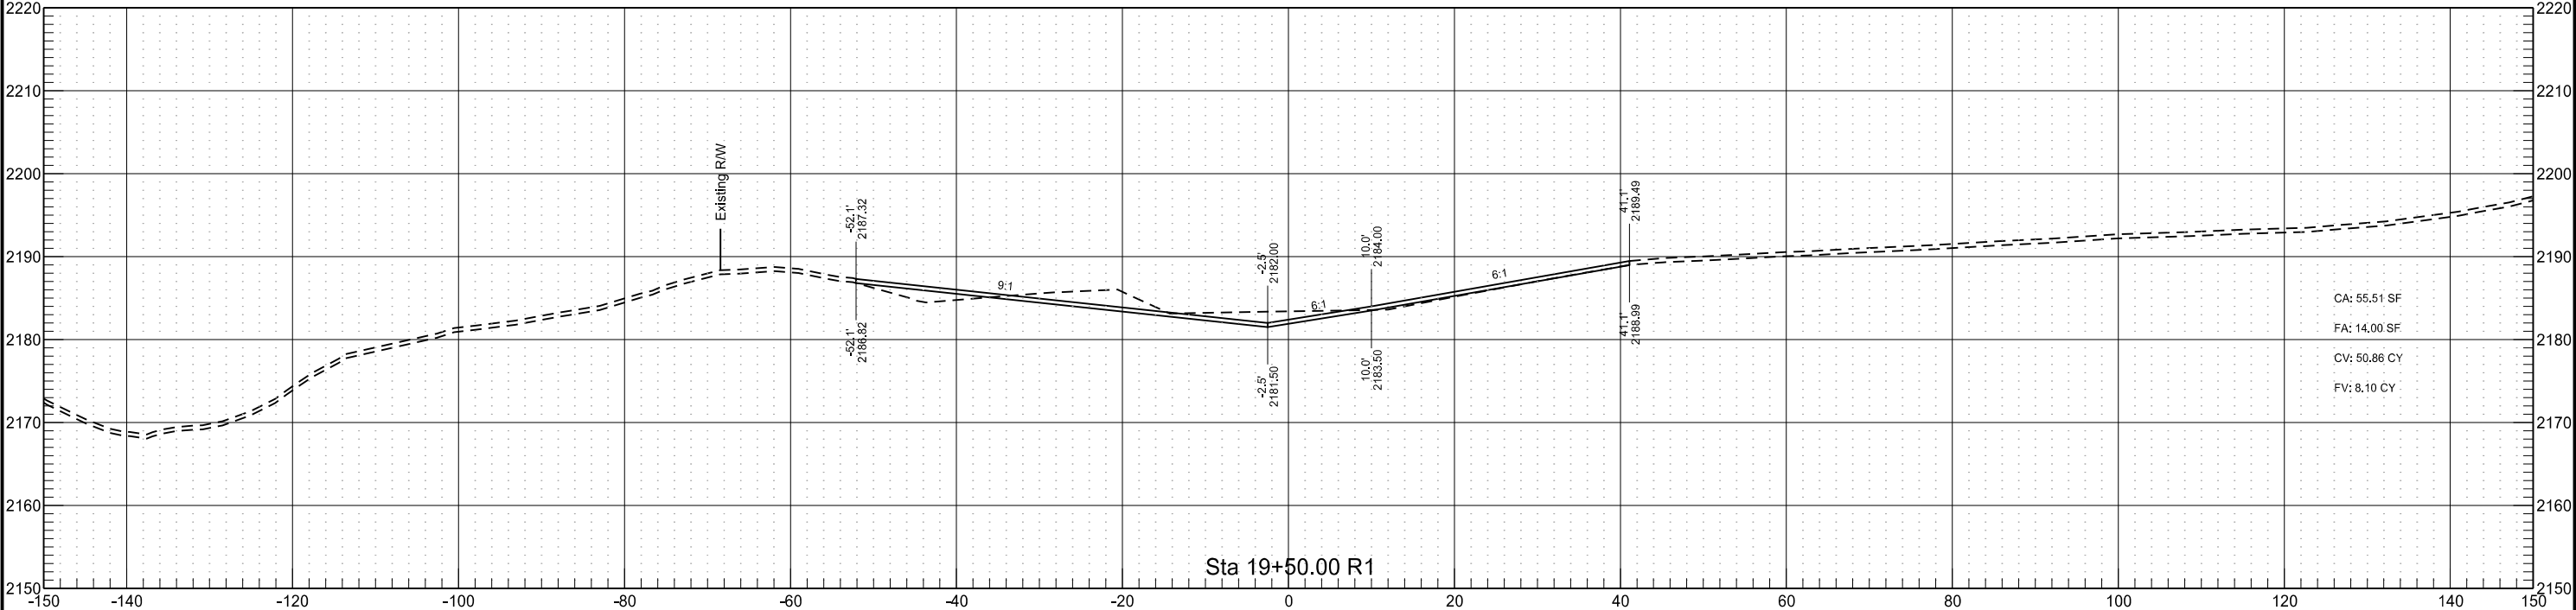

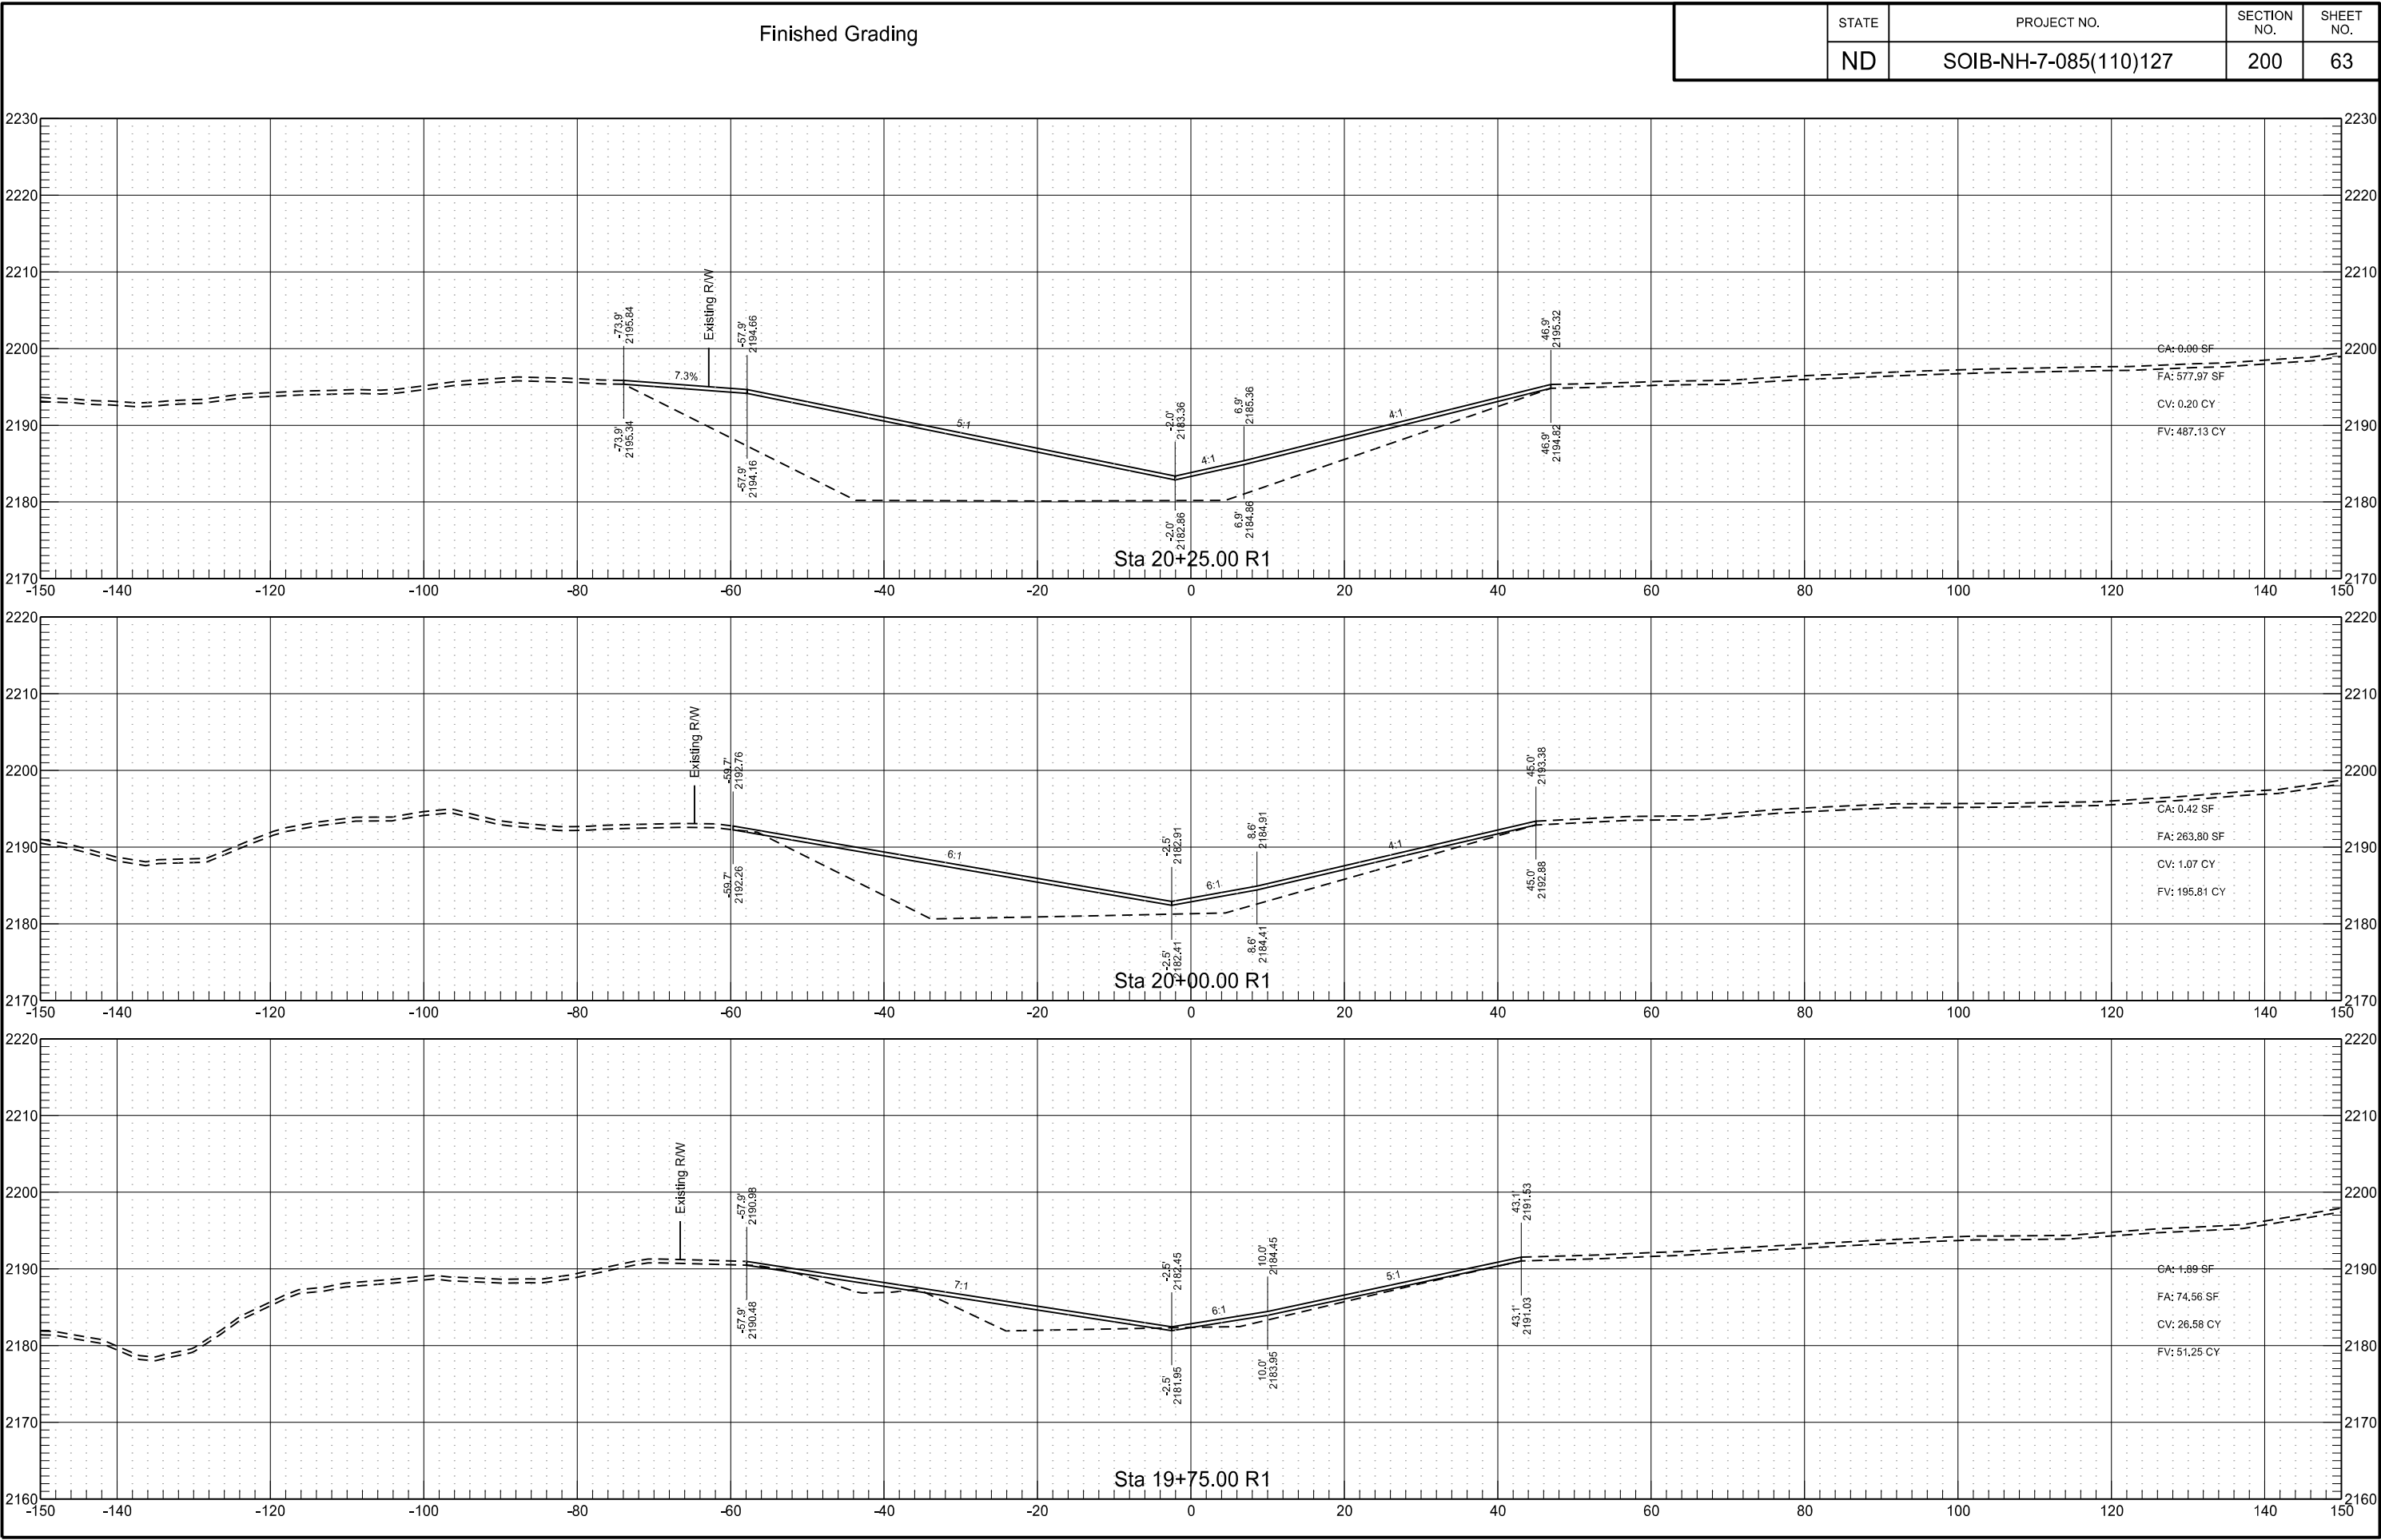

Finished Grading

STATE

PROJECT NO.

SECTION NO.



SHEET NO.

ND

SOIB-NH-7-085(110)127

200

64

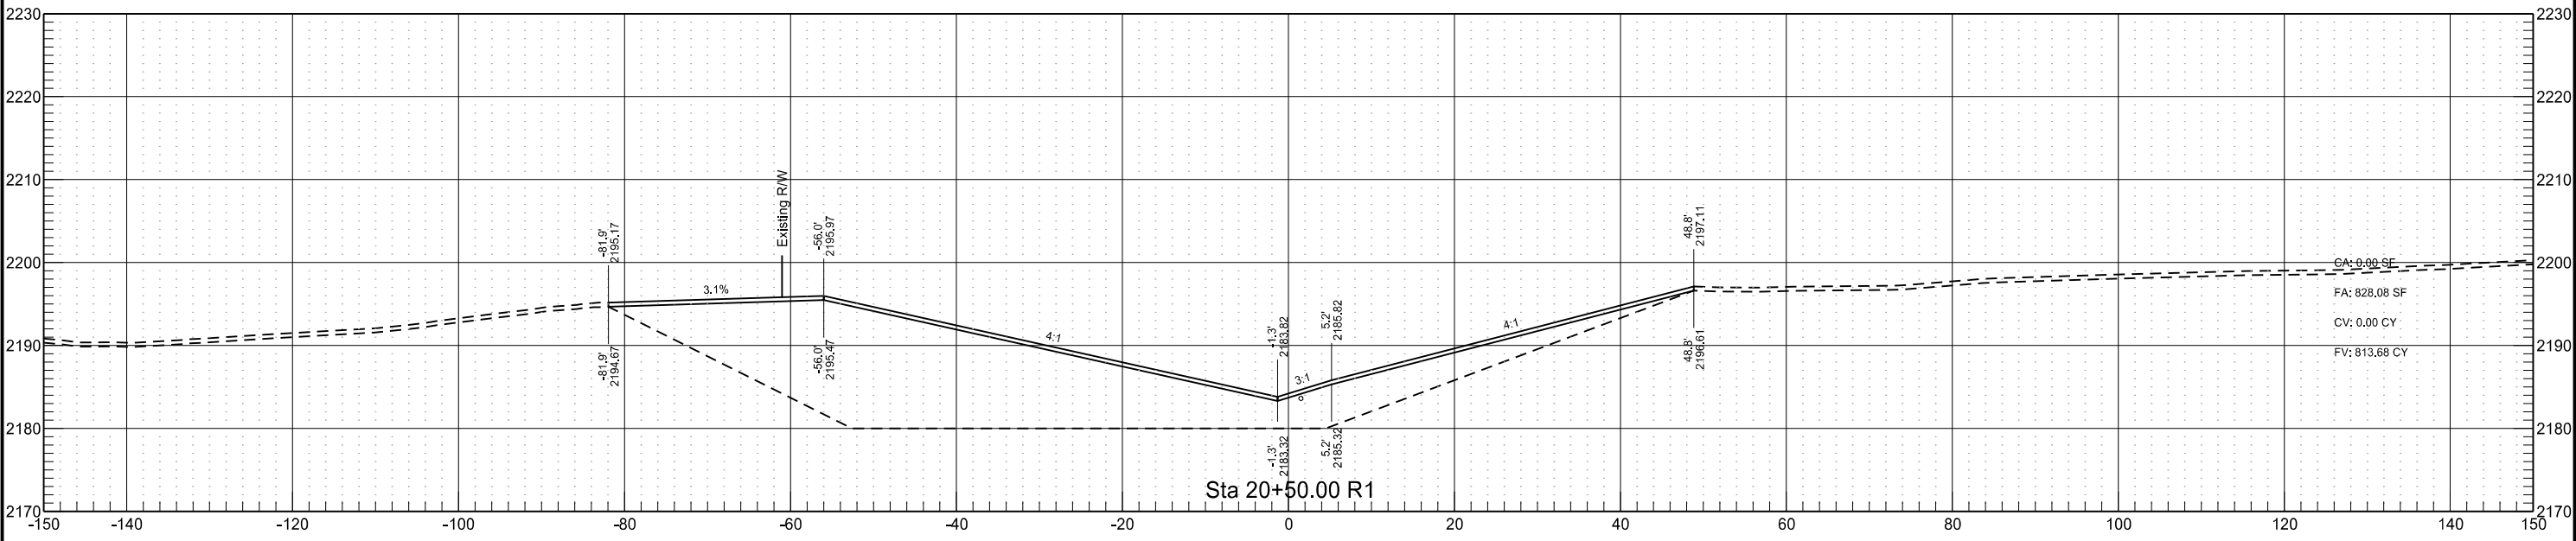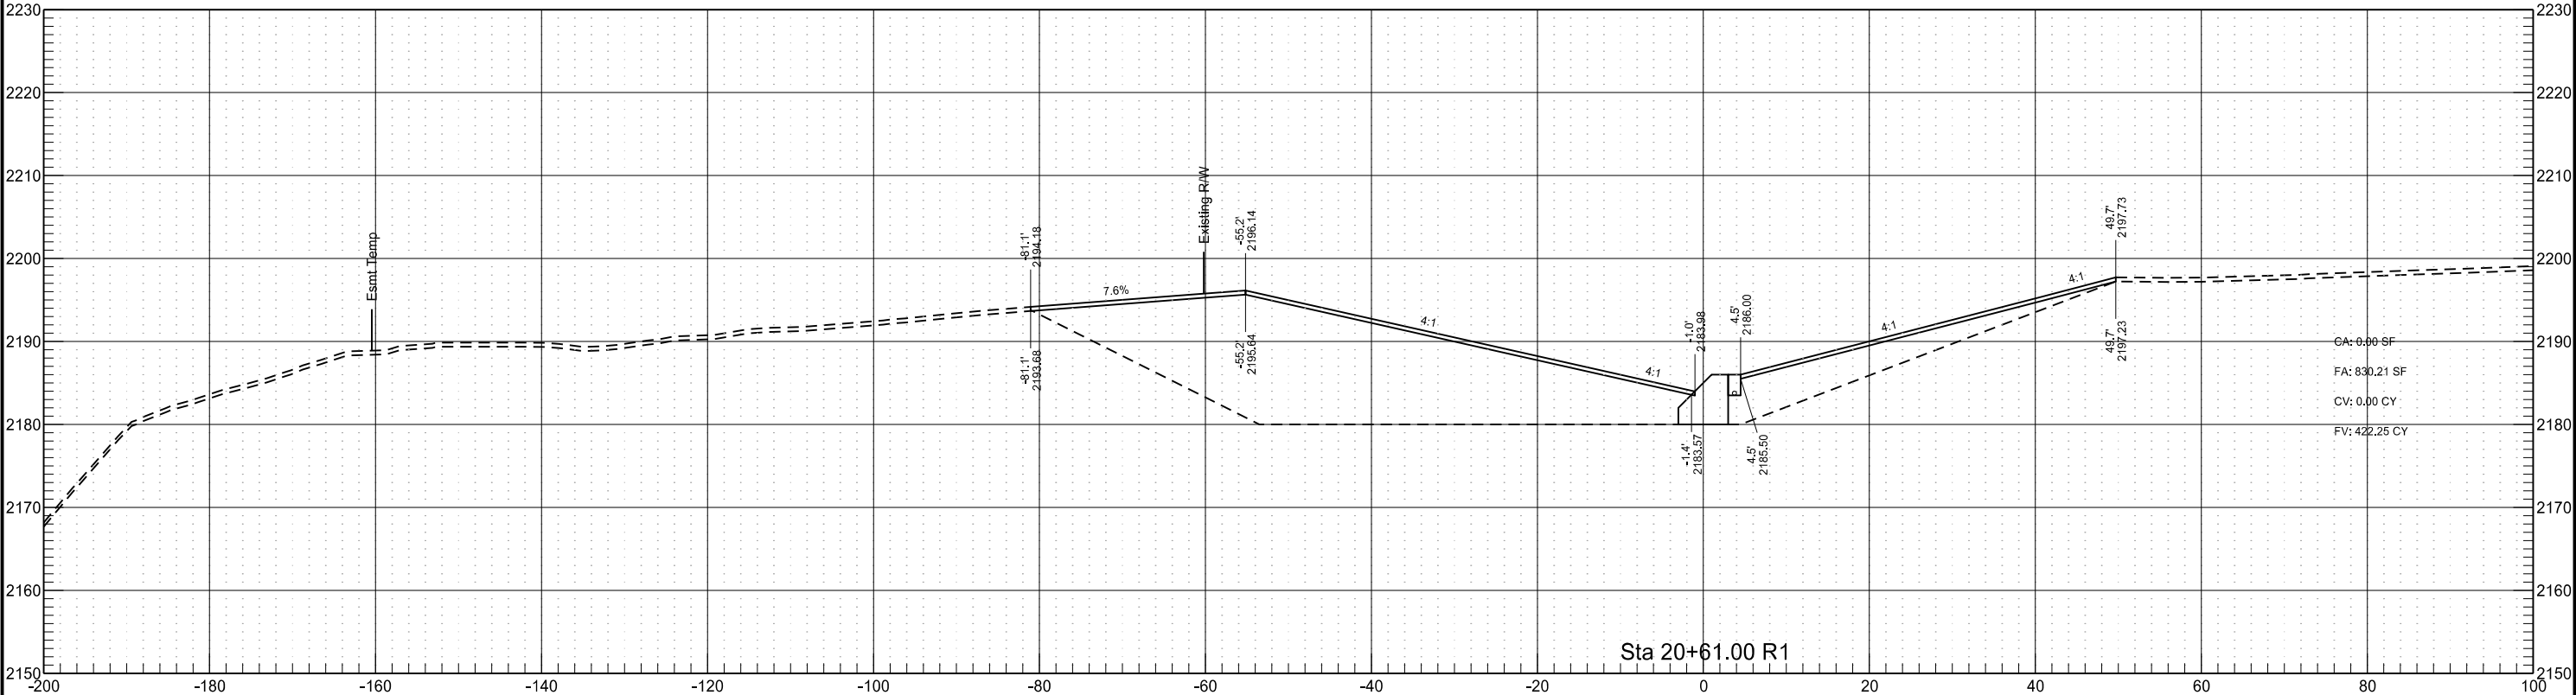

Finished Grading

STATE

PROJECT NO.

SECTION NO.



SHEET NO.

ND

SOIB-NH-7-085(110)127


200

65

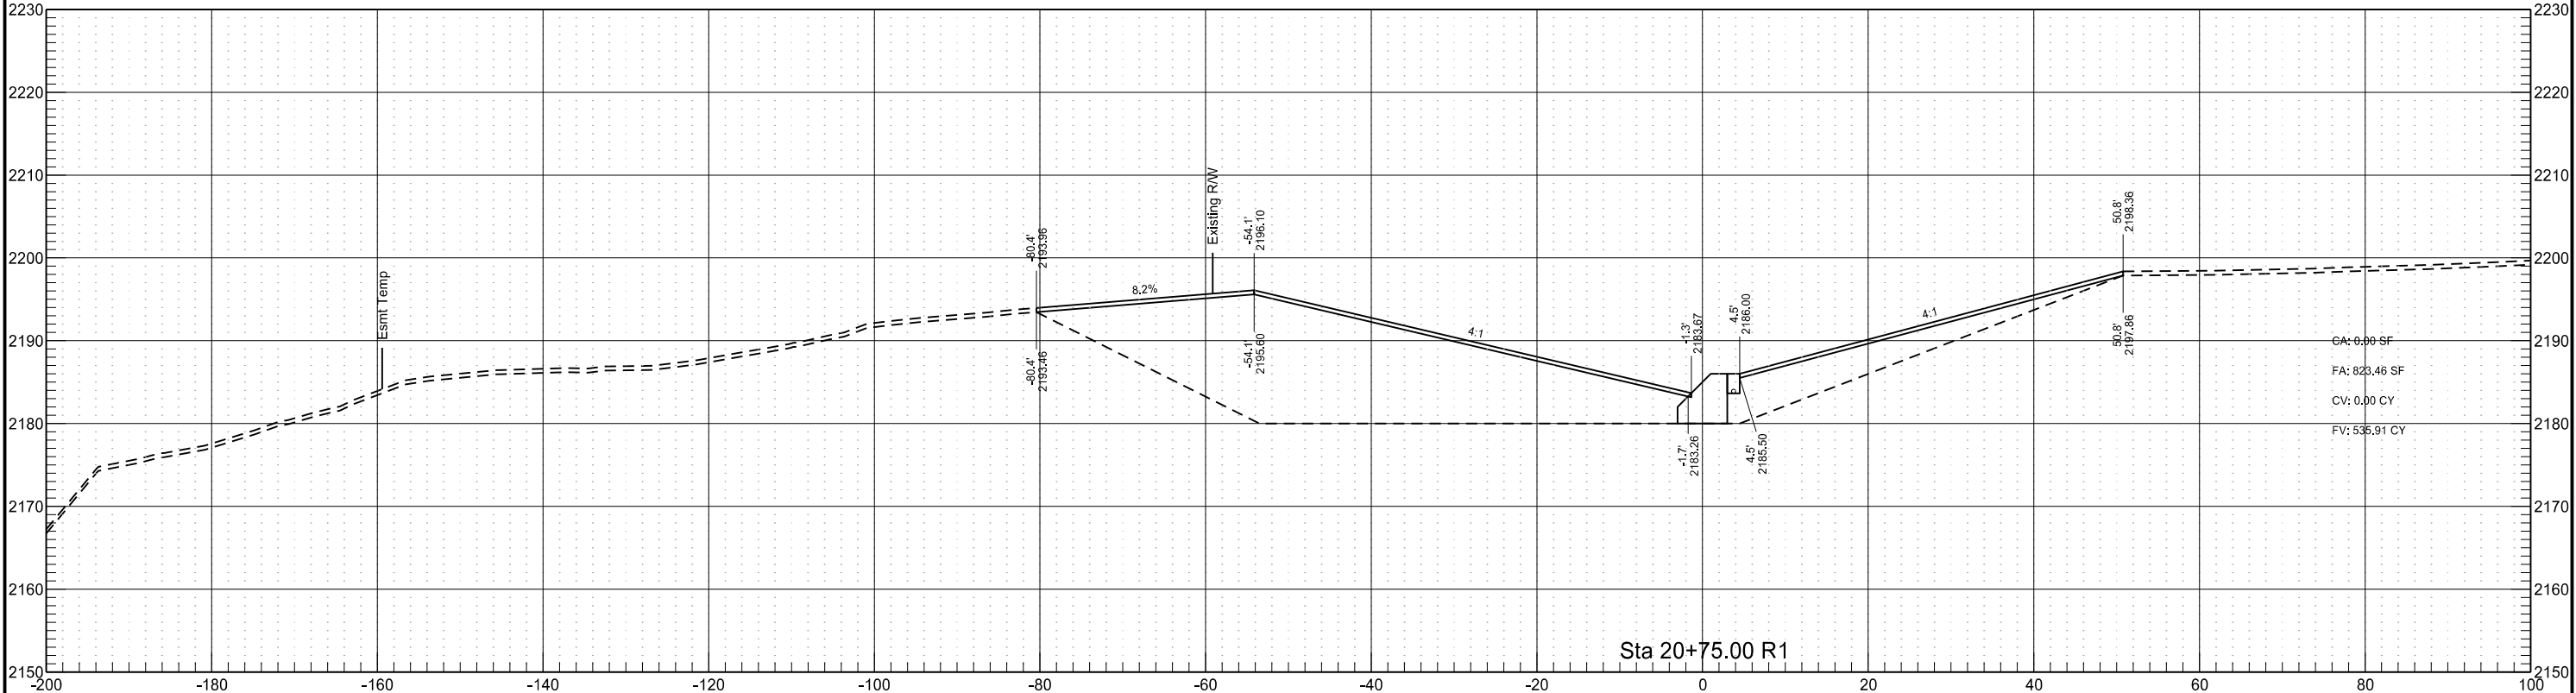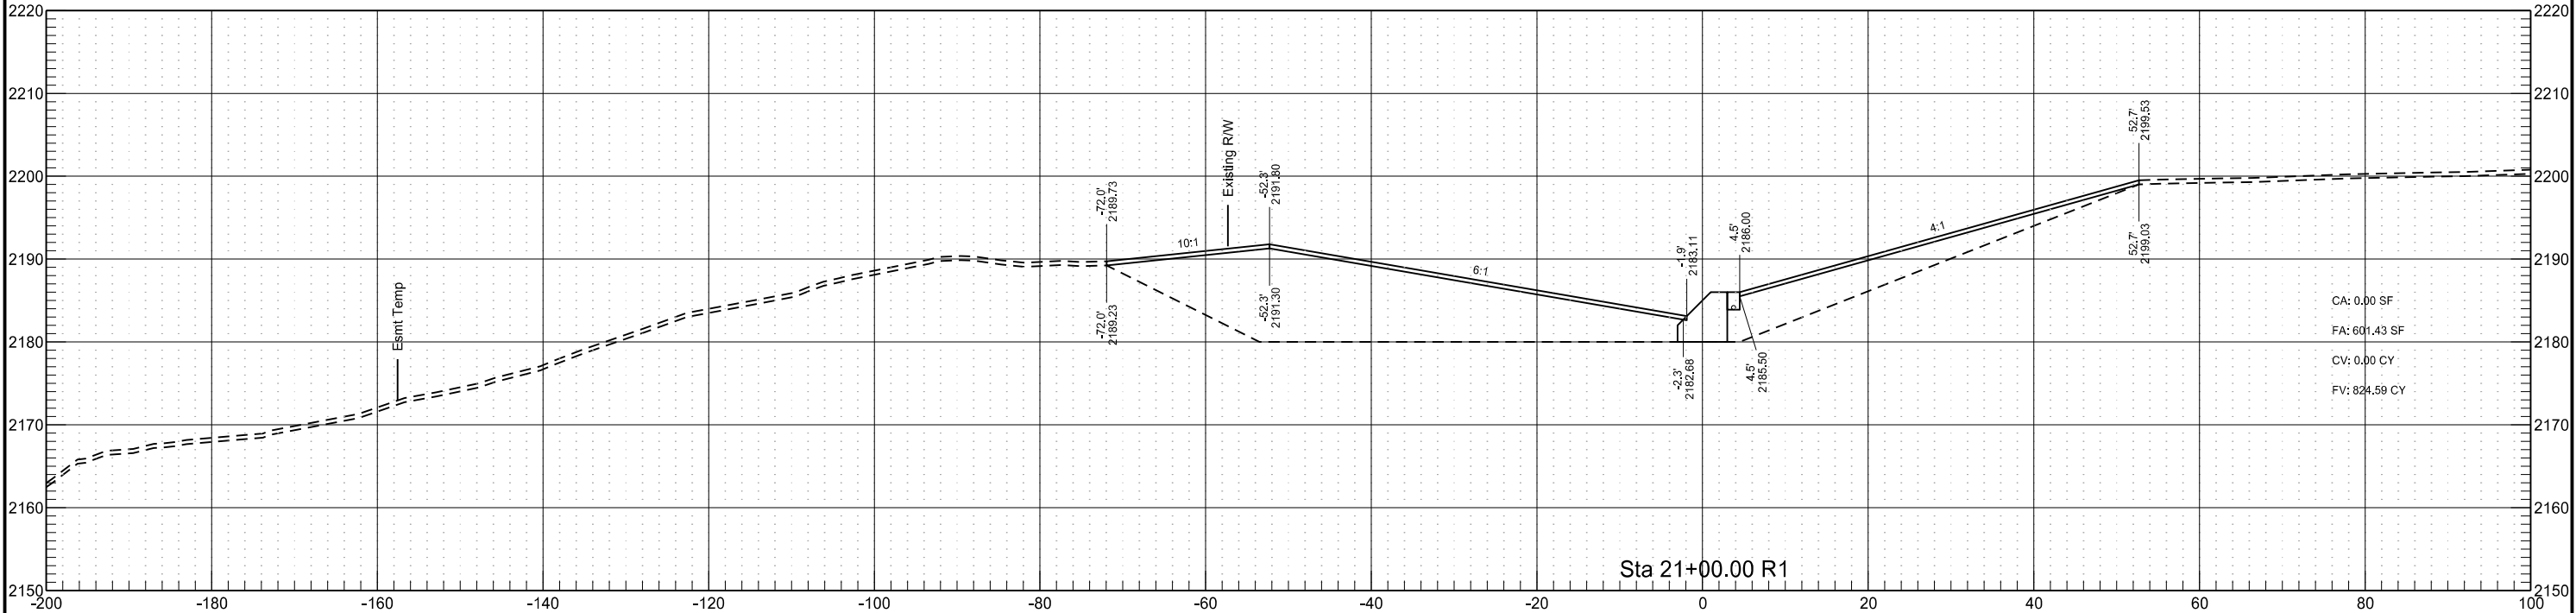

Finished Grading


	STATE	PROJECT NO.	SECTION NO.	SHEET NO.
	ND	SOIB-NH-7-085(110)127	200	66

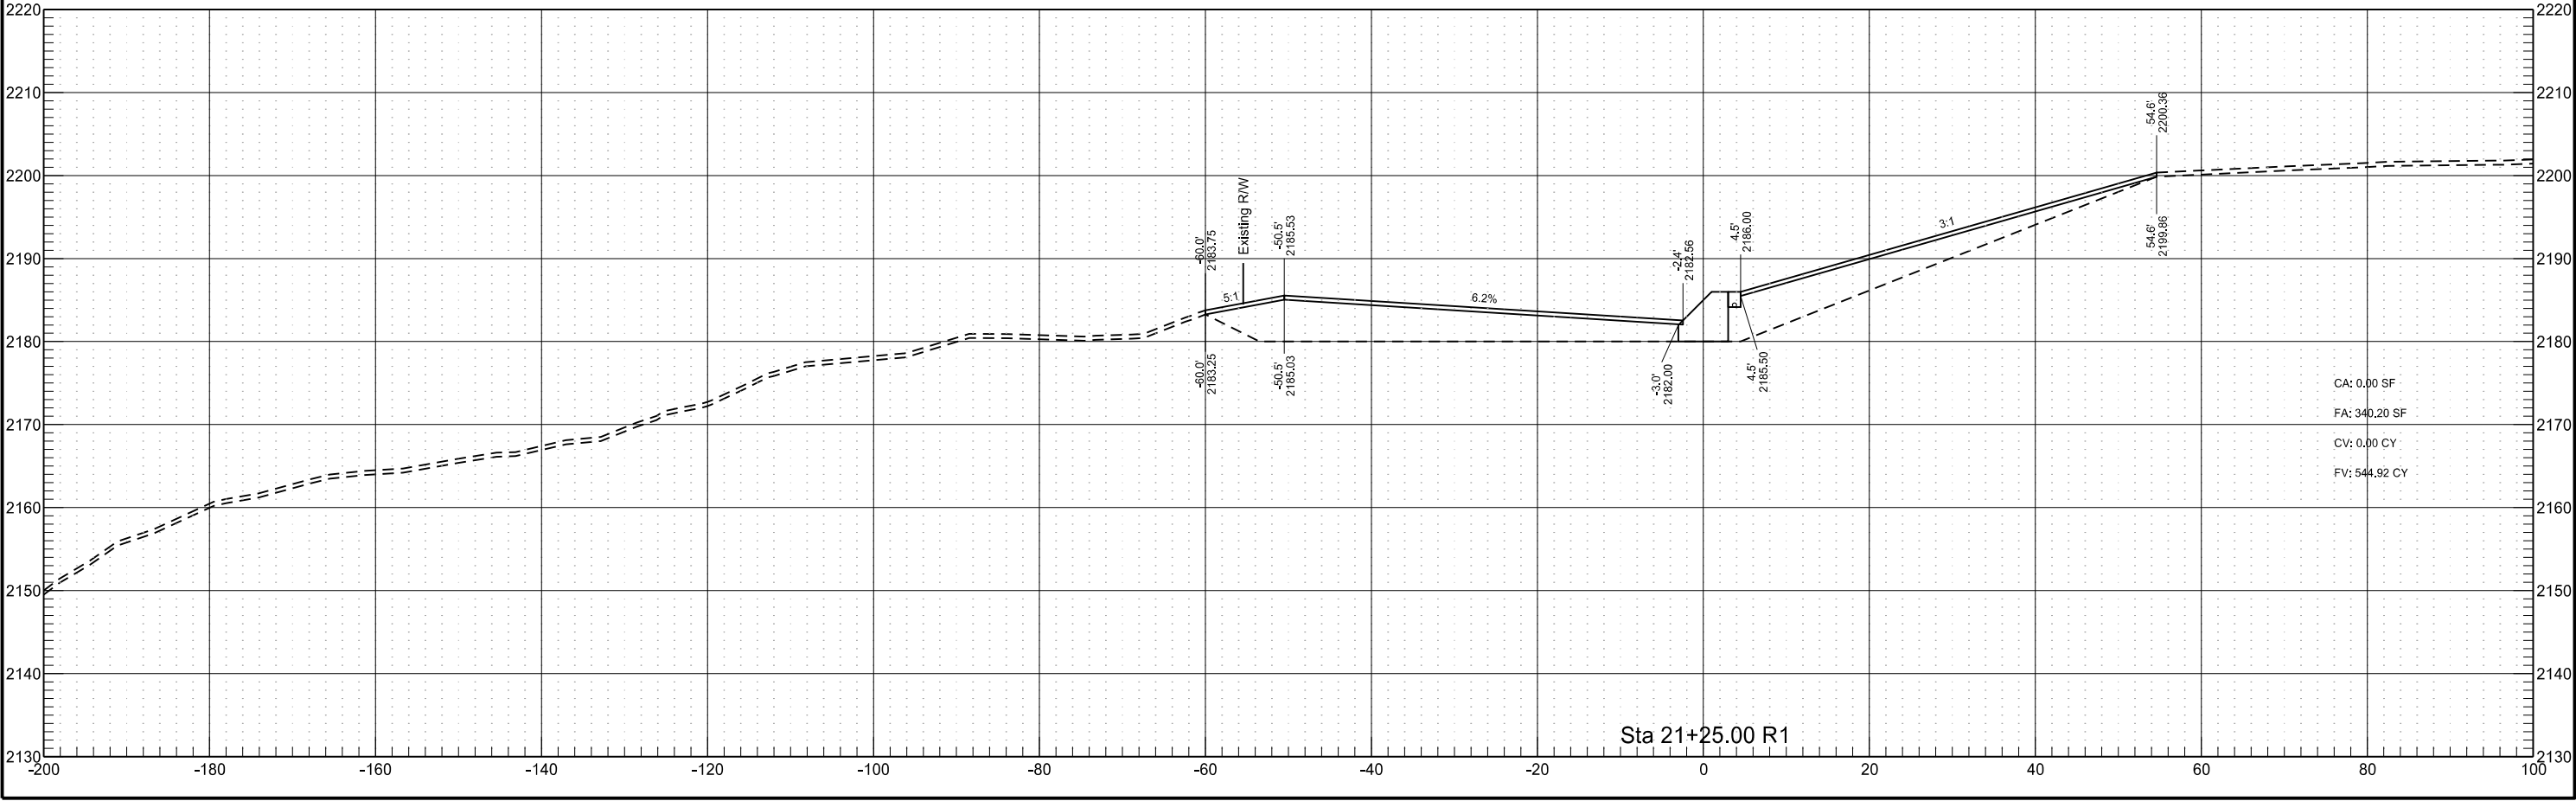

CA: 0.00 SF
FA: 340.20 SF
CV: 0.00 CY
FV: 544.92 CY


Finished Grading

	STATE	PROJECT NO.	SECTION NO.	SHEET NO.
	ND	SOIB-NH-7-085(110)127	200	67

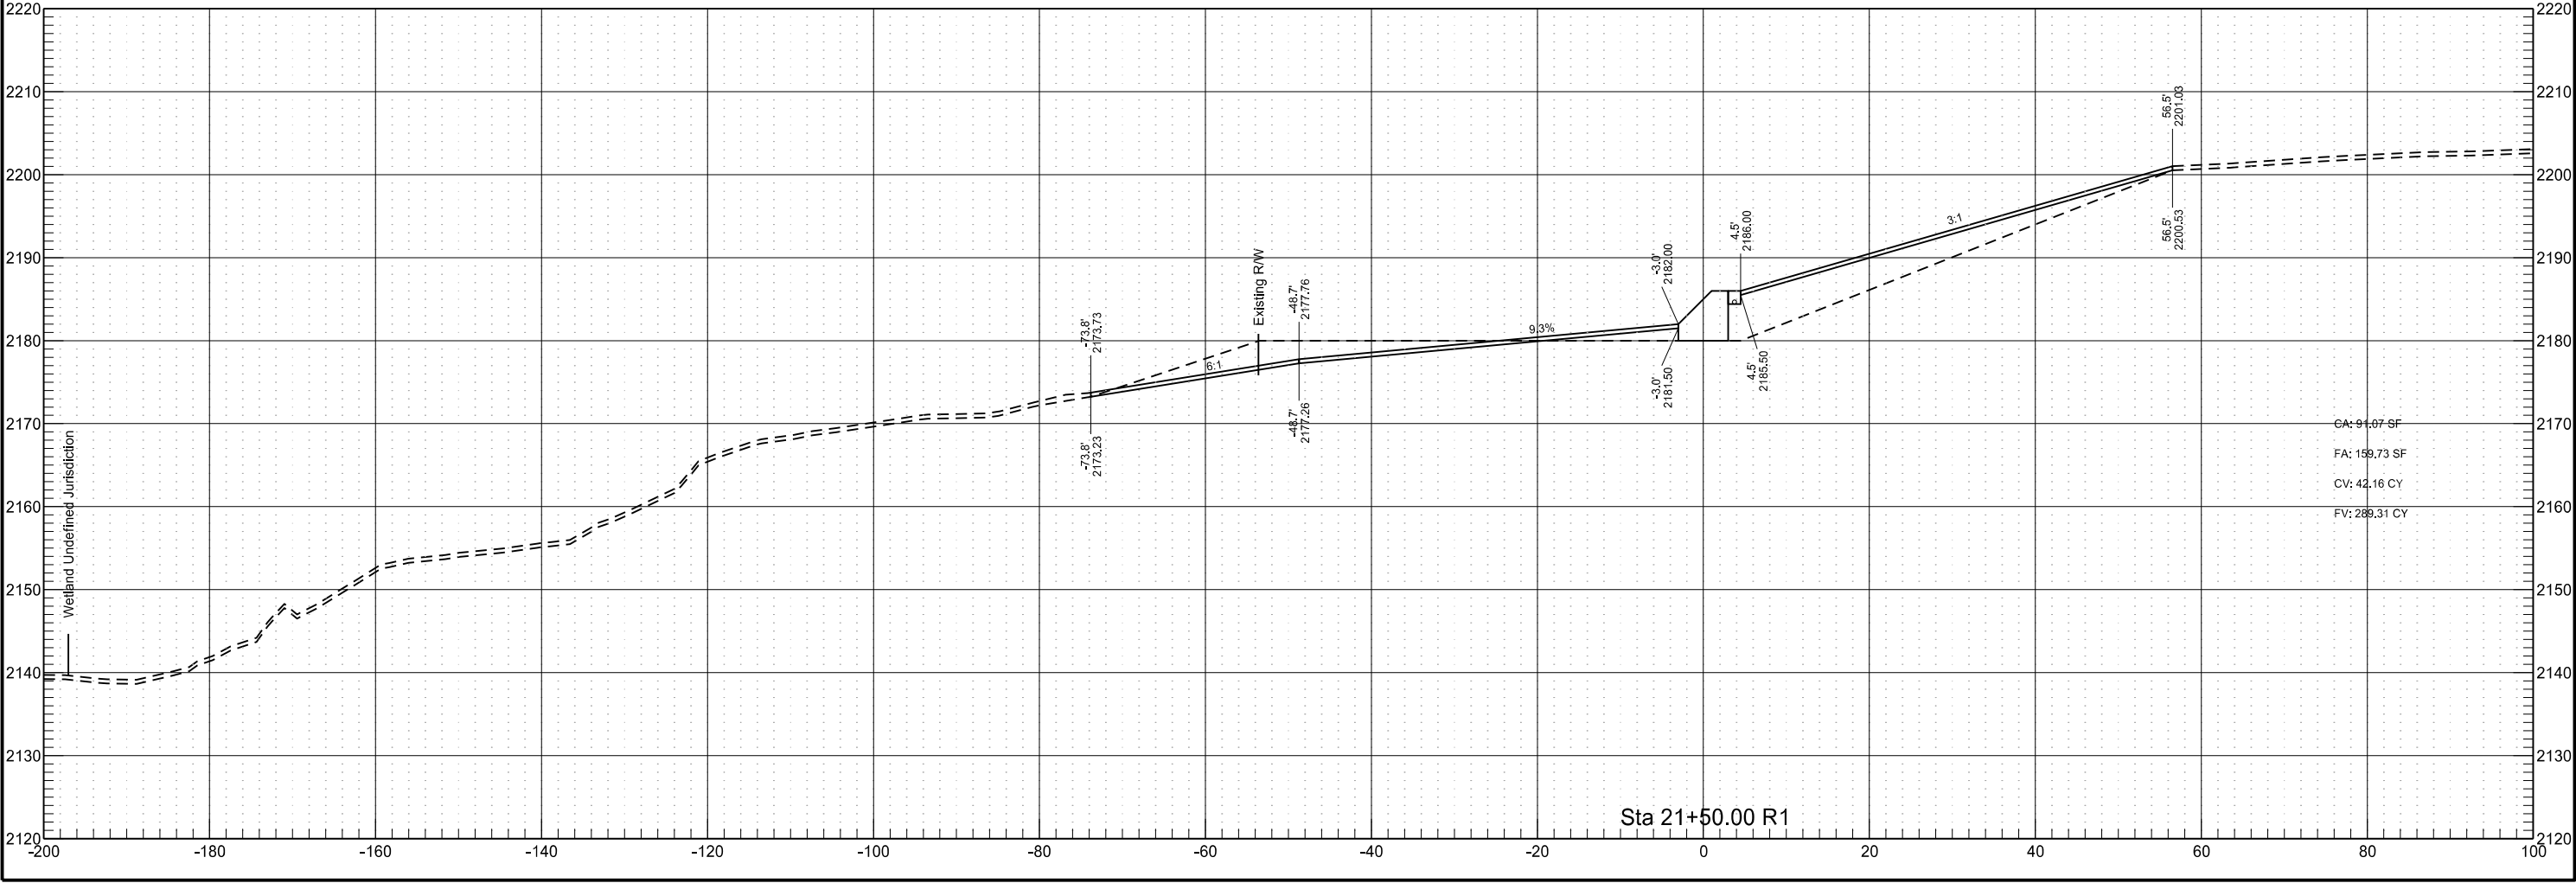


Finished Grading

	STATE	PROJECT NO.	SECTION NO.	SHEET NO.
	ND	SOIB-NH-7-085(110)127	200	68

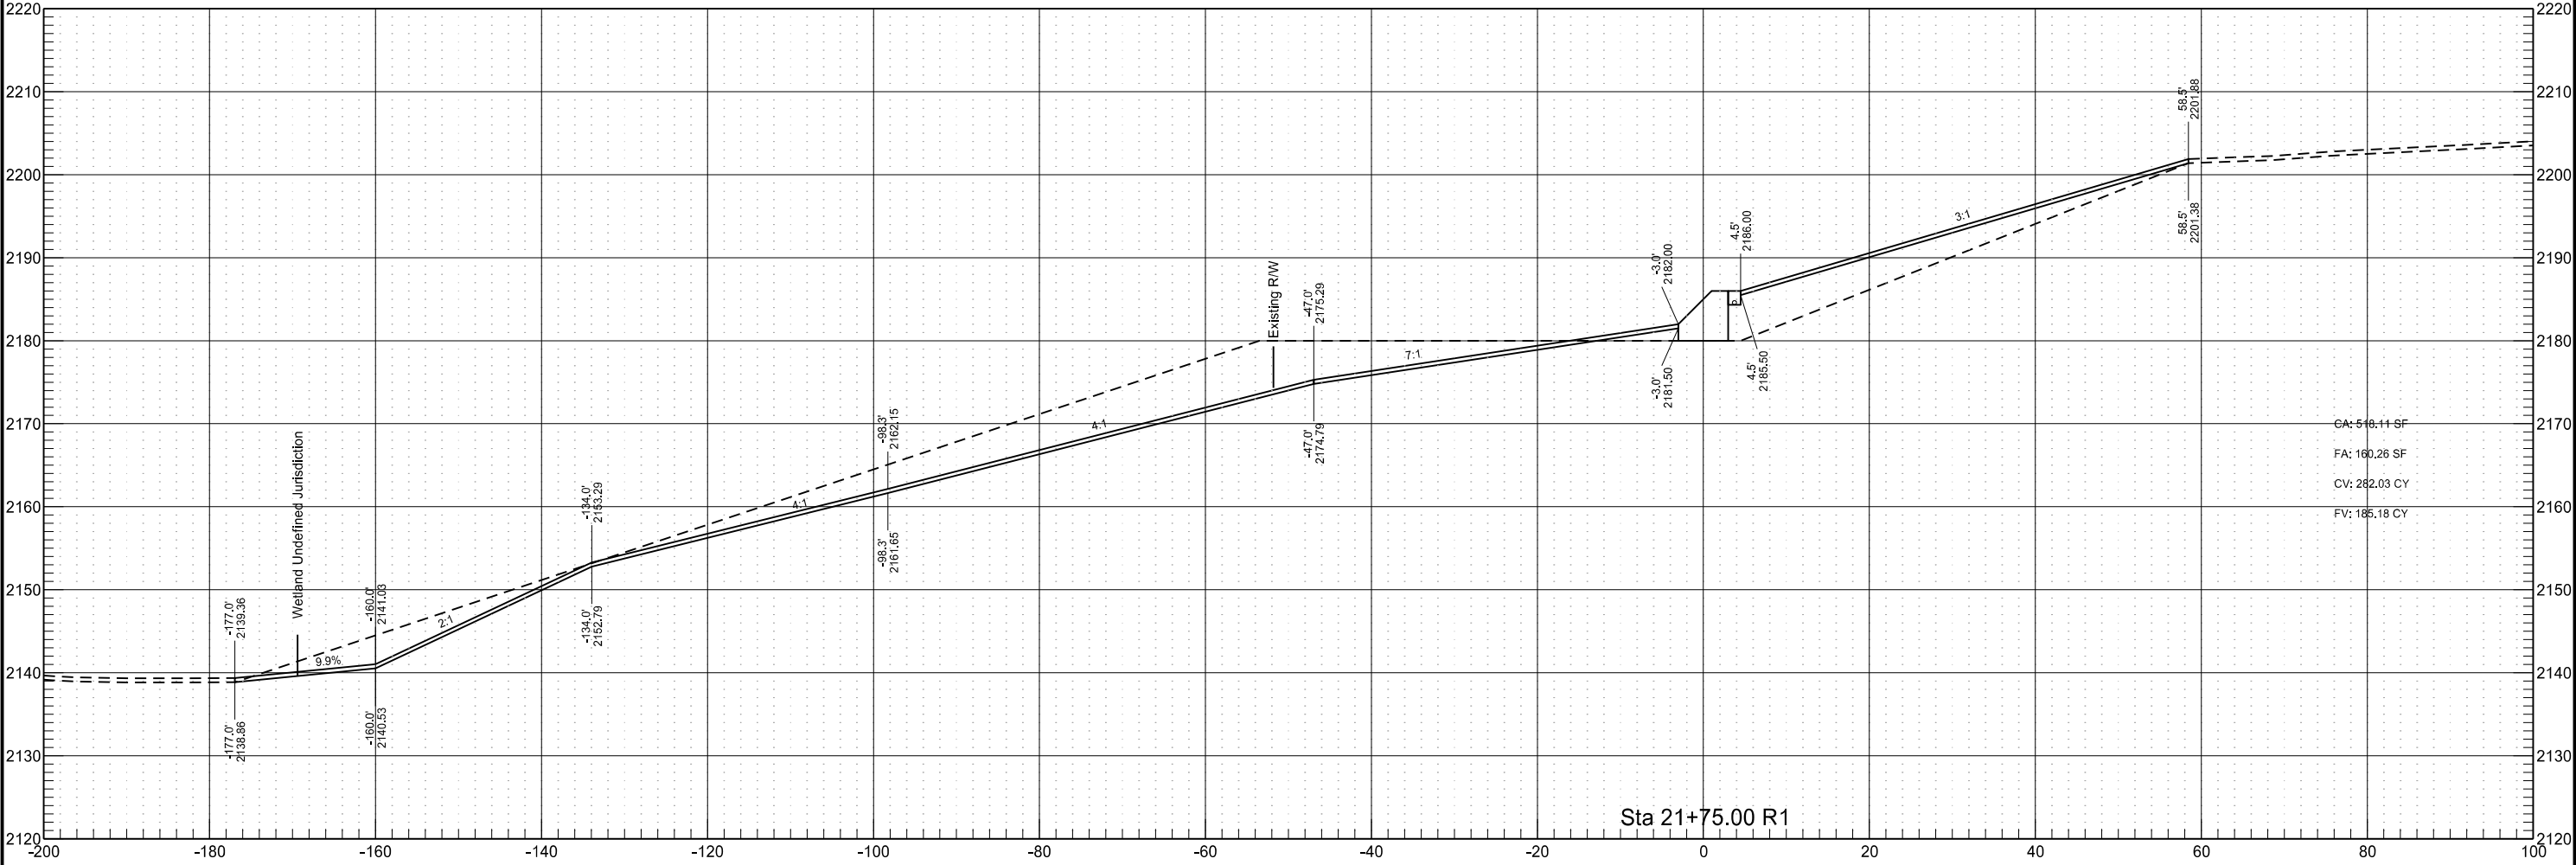


Finished Grading

	STATE	PROJECT NO.	SECTION NO.	SHEET NO.
	ND	SOIB-NH-7-085(110)127	200	69

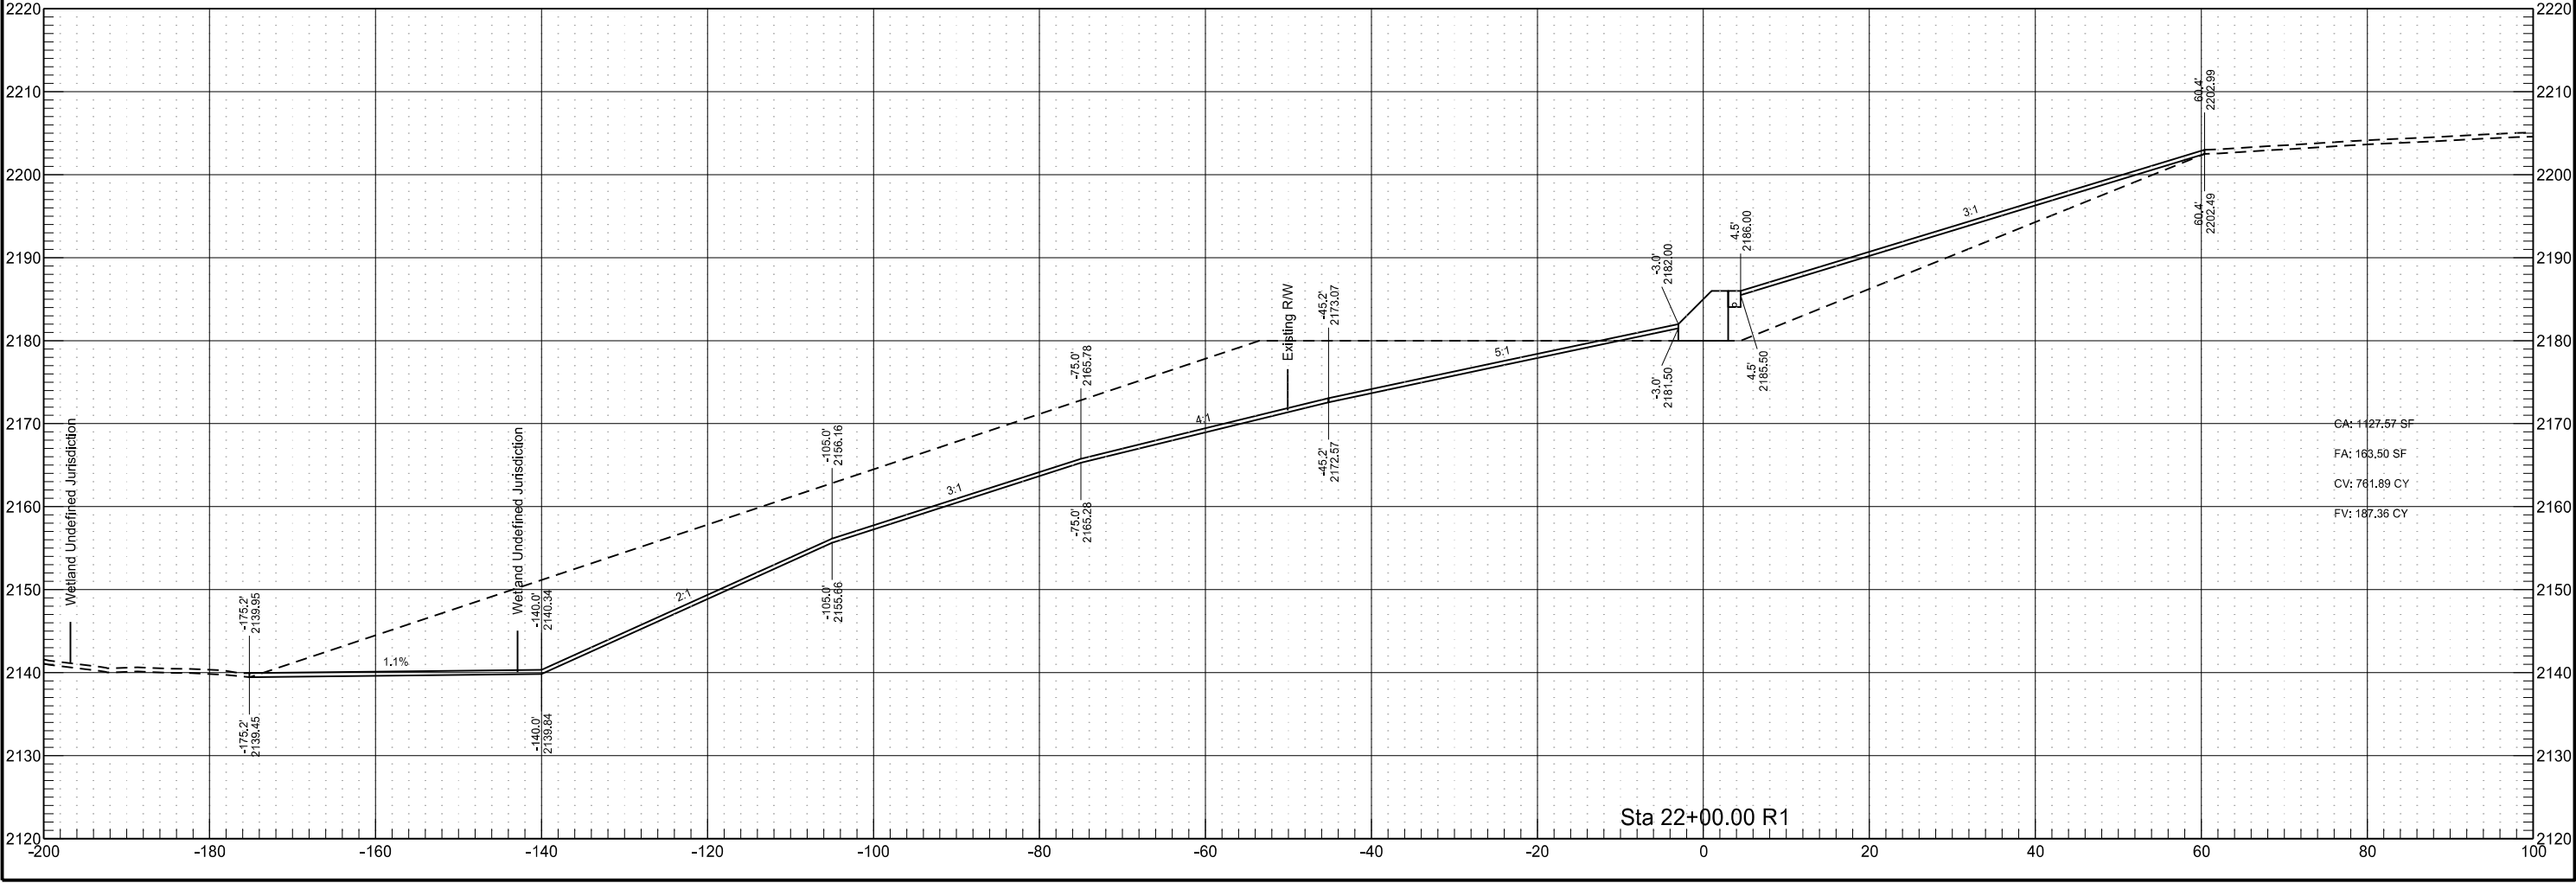


Finished Grading

	STATE	PROJECT NO.	SECTION NO.	SHEET NO.
	ND	SOIB-NH-7-085(110)127	200	70

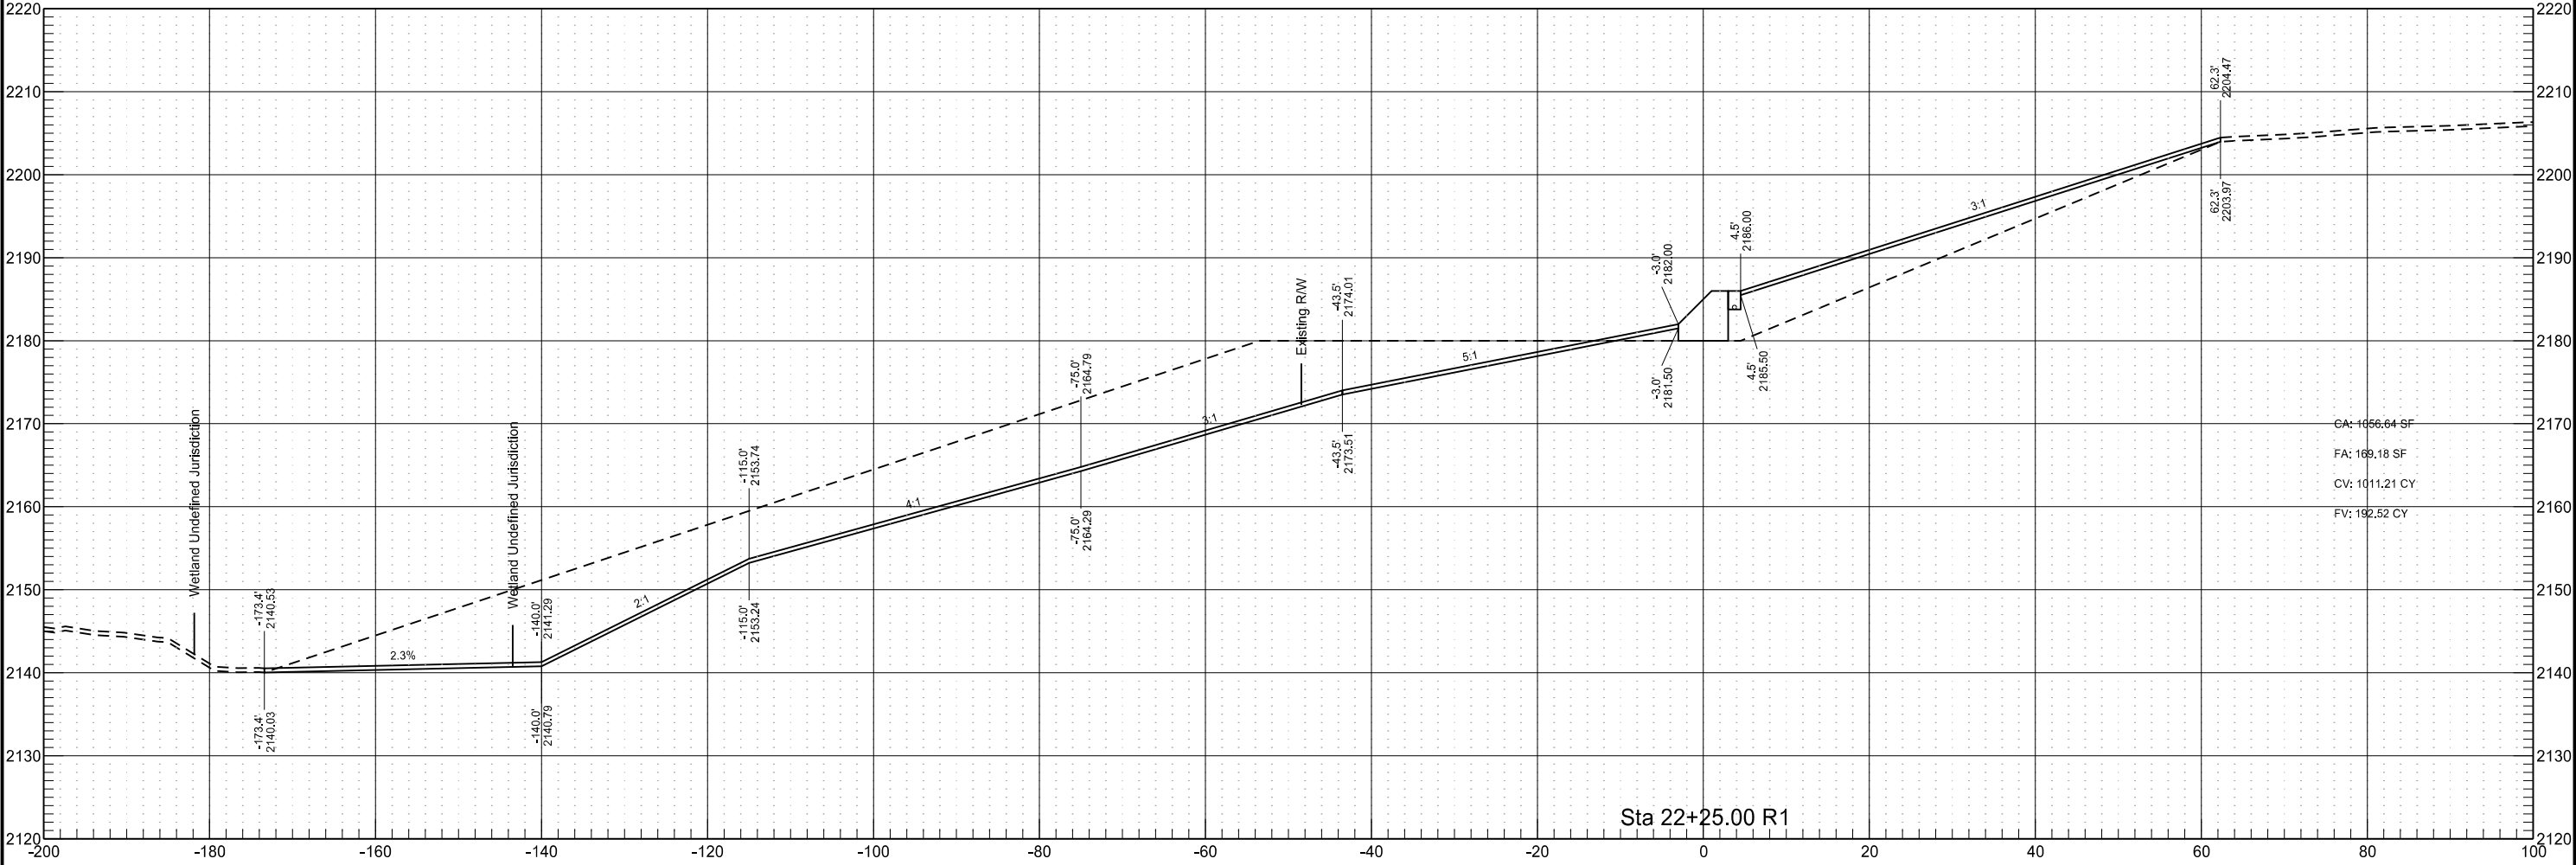


Finished Grading

	STATE	PROJECT NO.	SECTION NO.	SHEET NO.
	ND	SOIB-NH-7-085(110)127	200	71

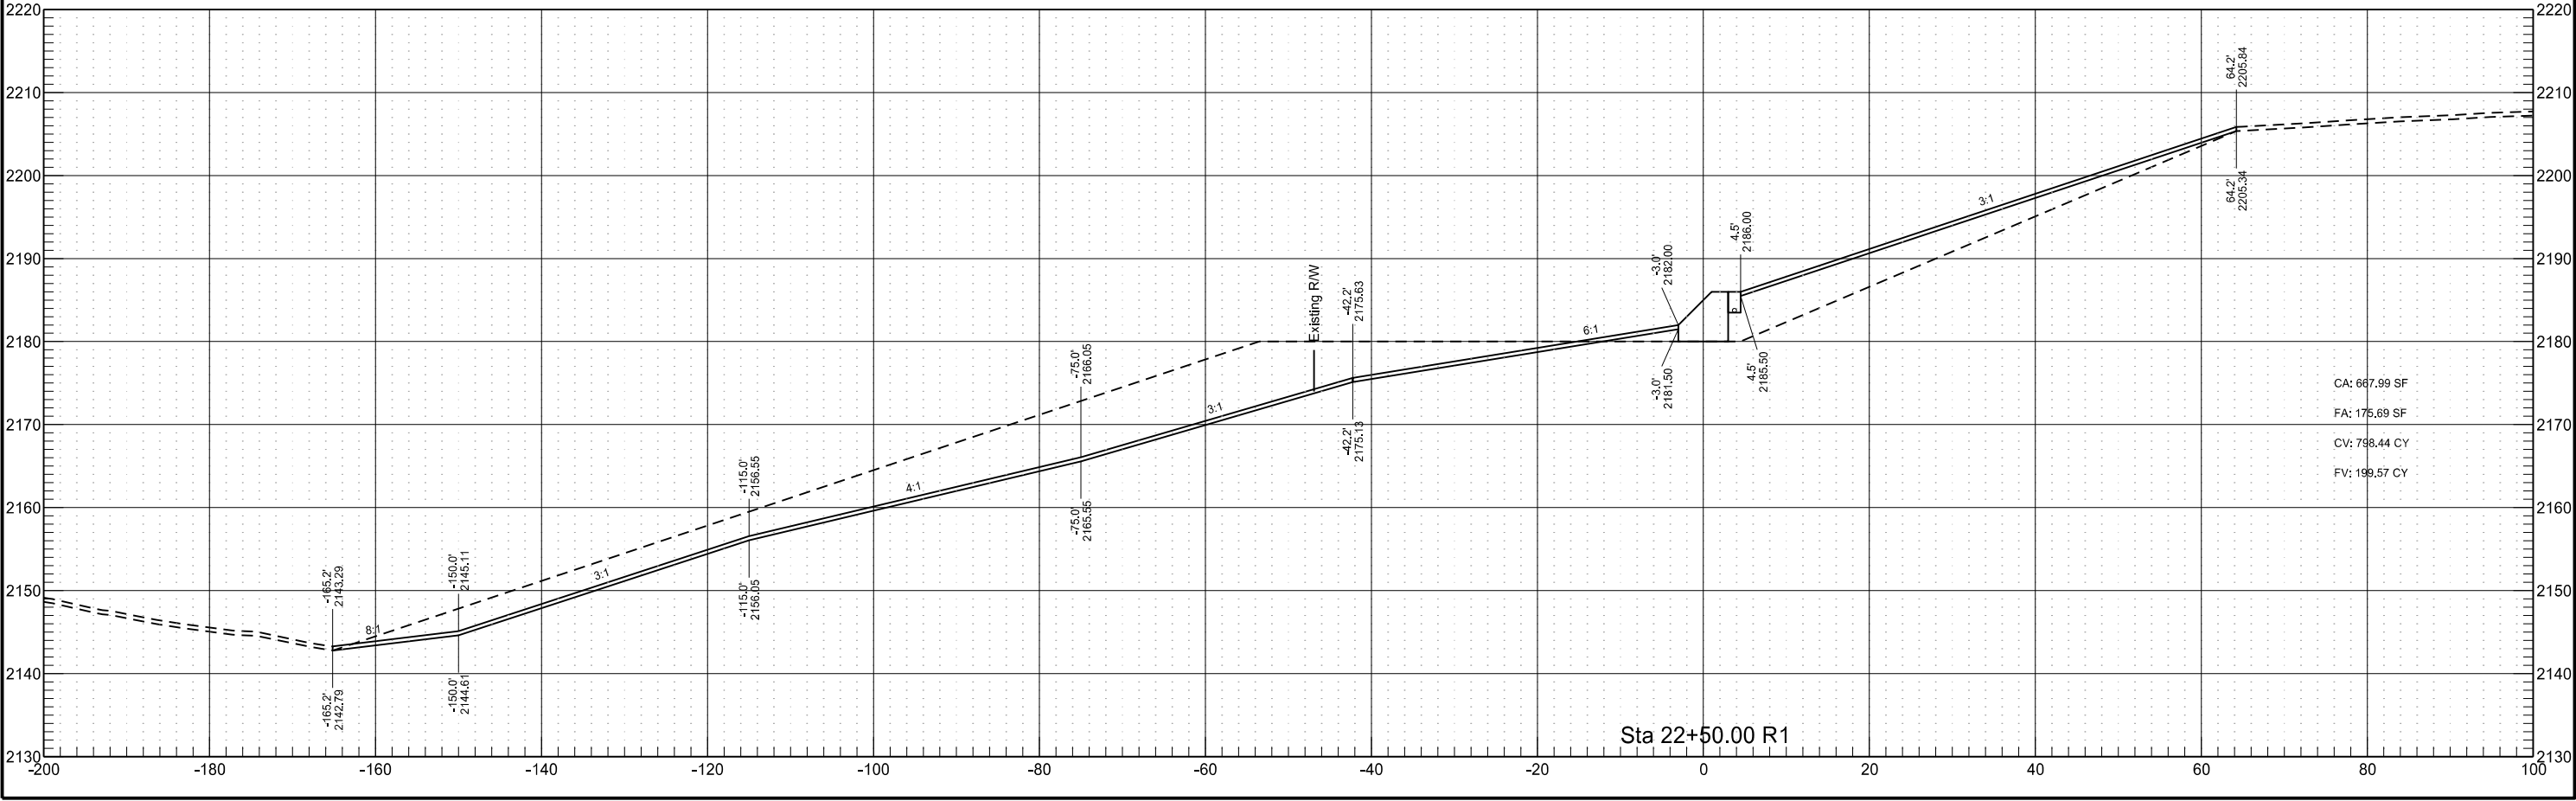


Finished Grading

	STATE	PROJECT NO.	SECTION NO.	SHEET NO.
	ND	SOIB-NH-7-085(110)127	200	72

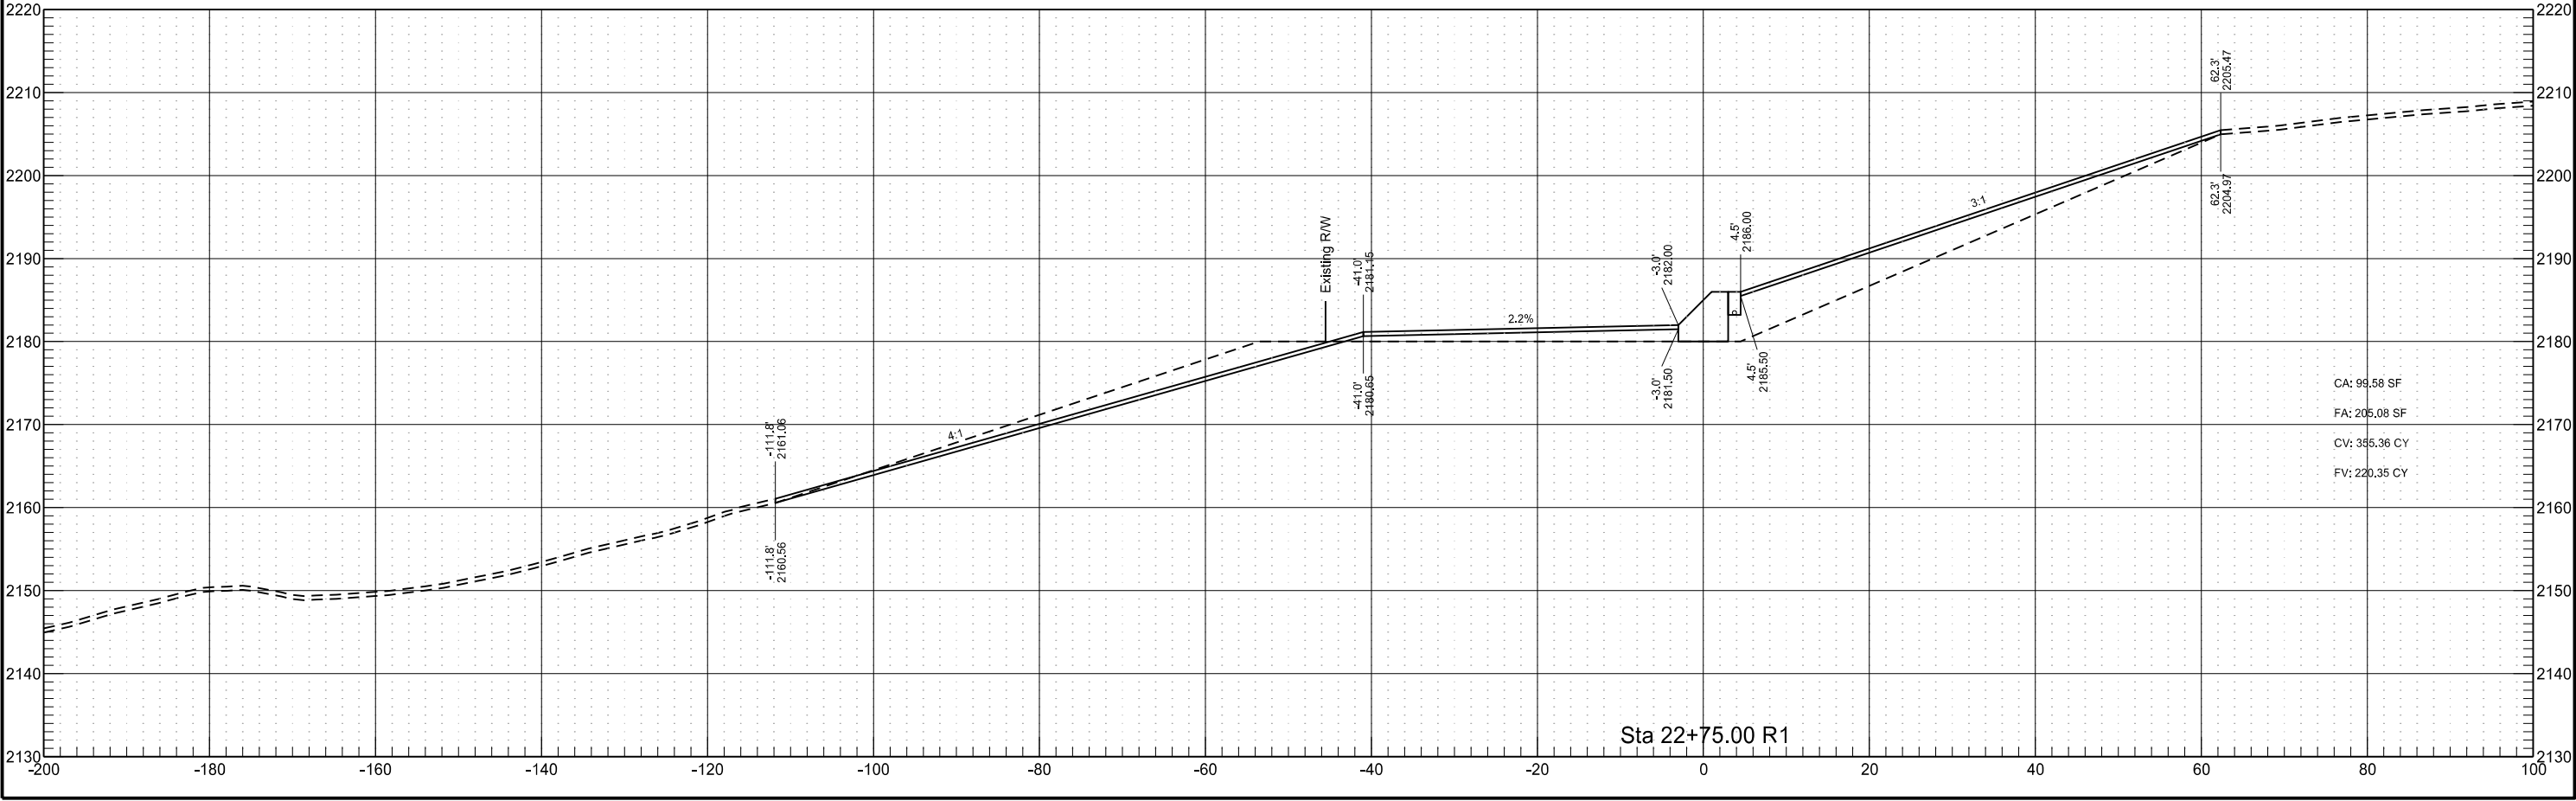

Finished Grading


	STATE	PROJECT NO.	SECTION NO.	SHEET NO.
	ND	SOIB-NH-7-085(110)127	200	73

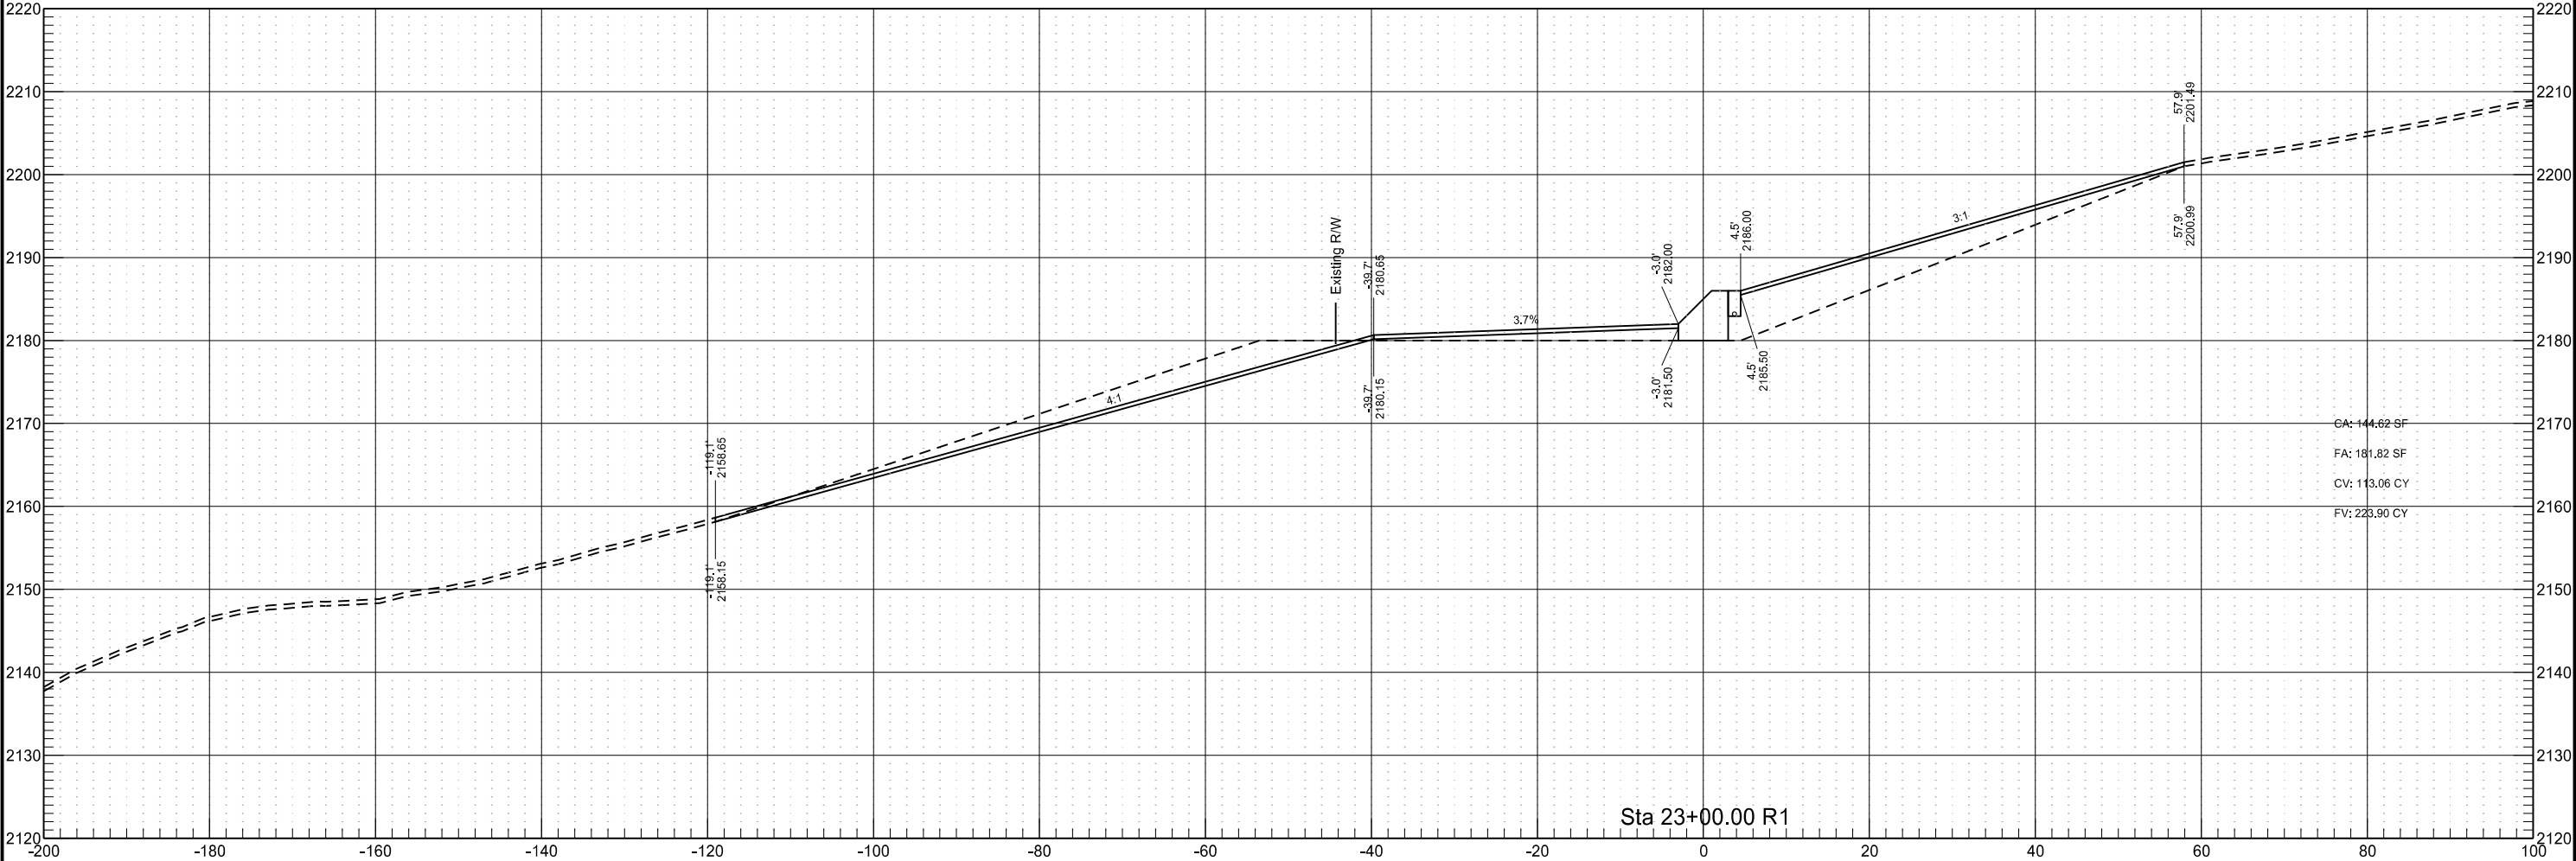

GA: 144.62 SF
FA: 181.82 SF
CV: 113.06 CY
FV: 223.90 CY


Finished Grading

	STATE	PROJECT NO.	SECTION NO.	SHEET NO.
	ND	SOIB-NH-7-085(110)127	200	74

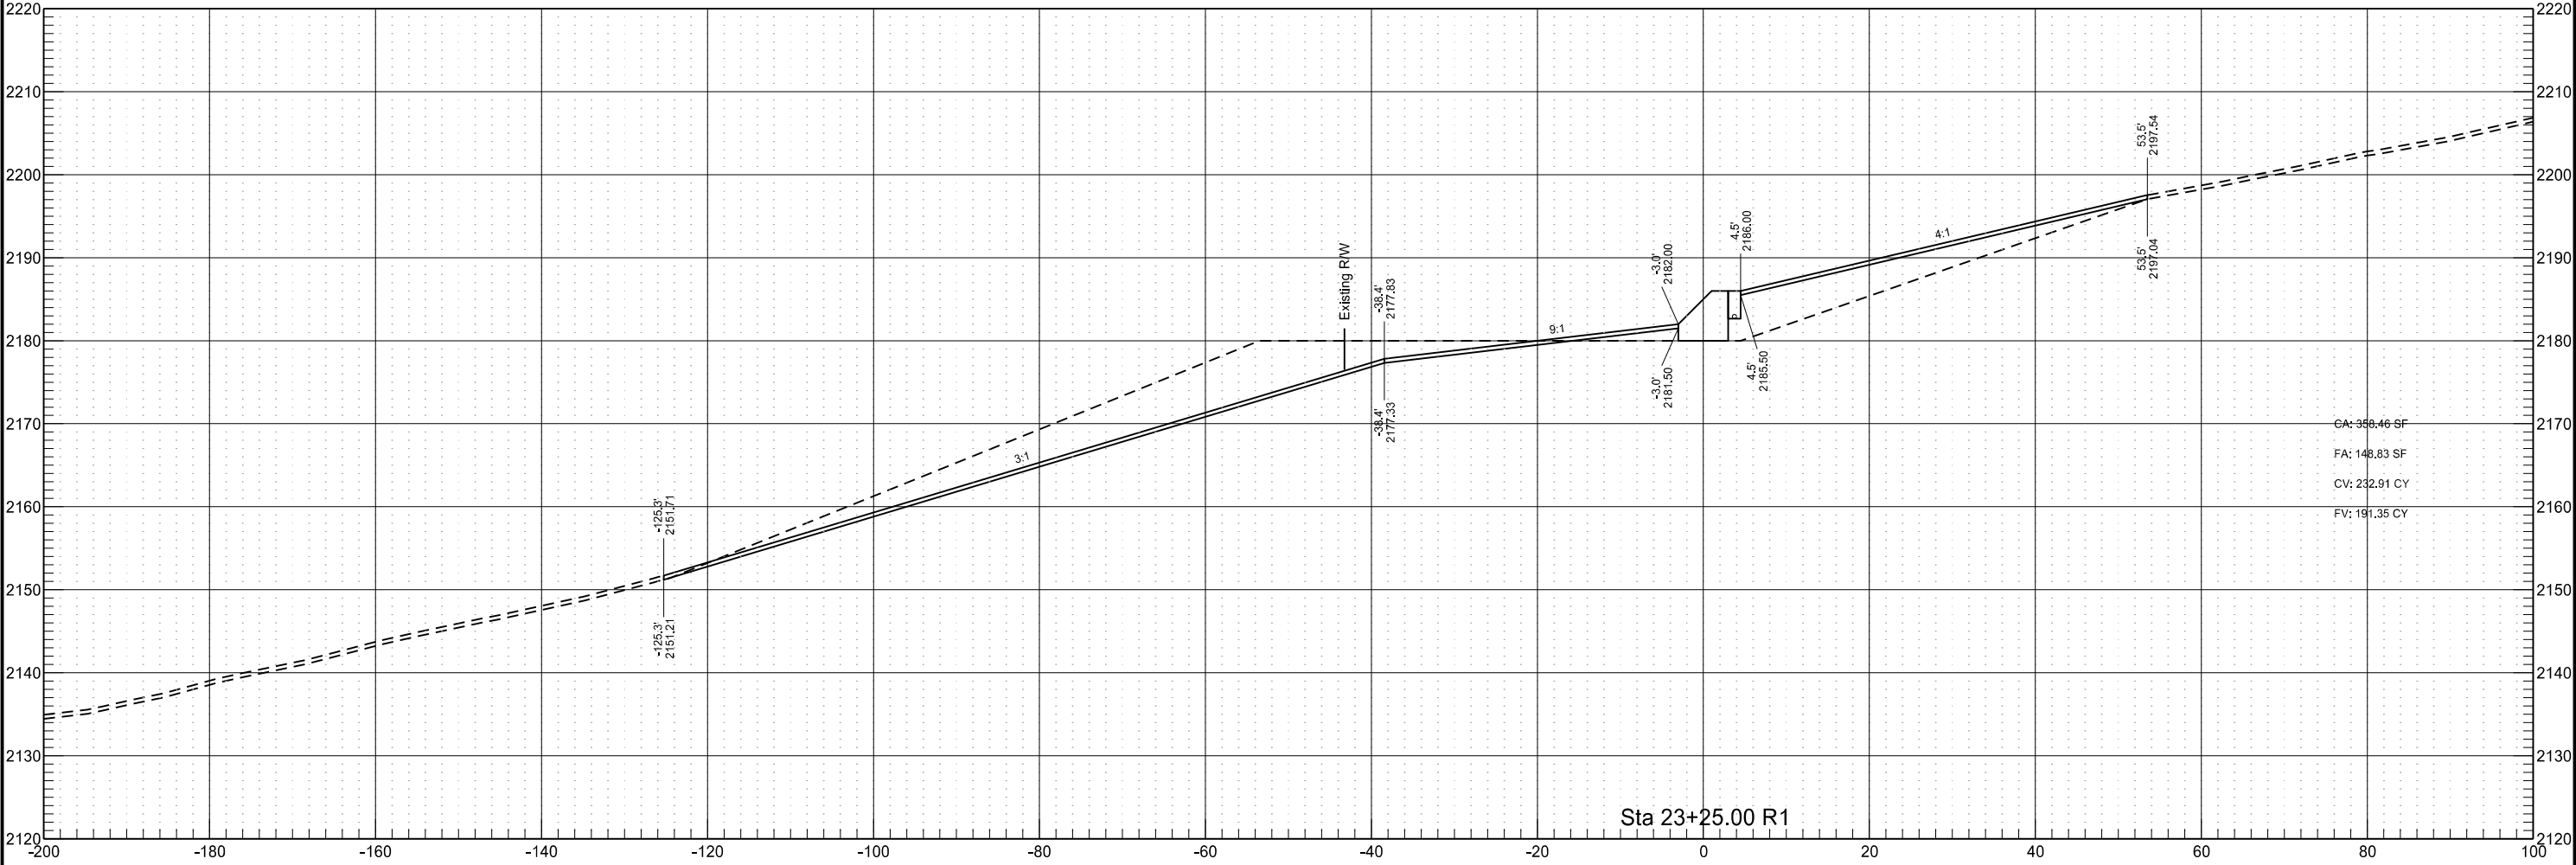


Finished Grading

	STATE	PROJECT NO.	SECTION NO.	SHEET NO.
	ND	SOIB-NH-7-085(110)127	200	75

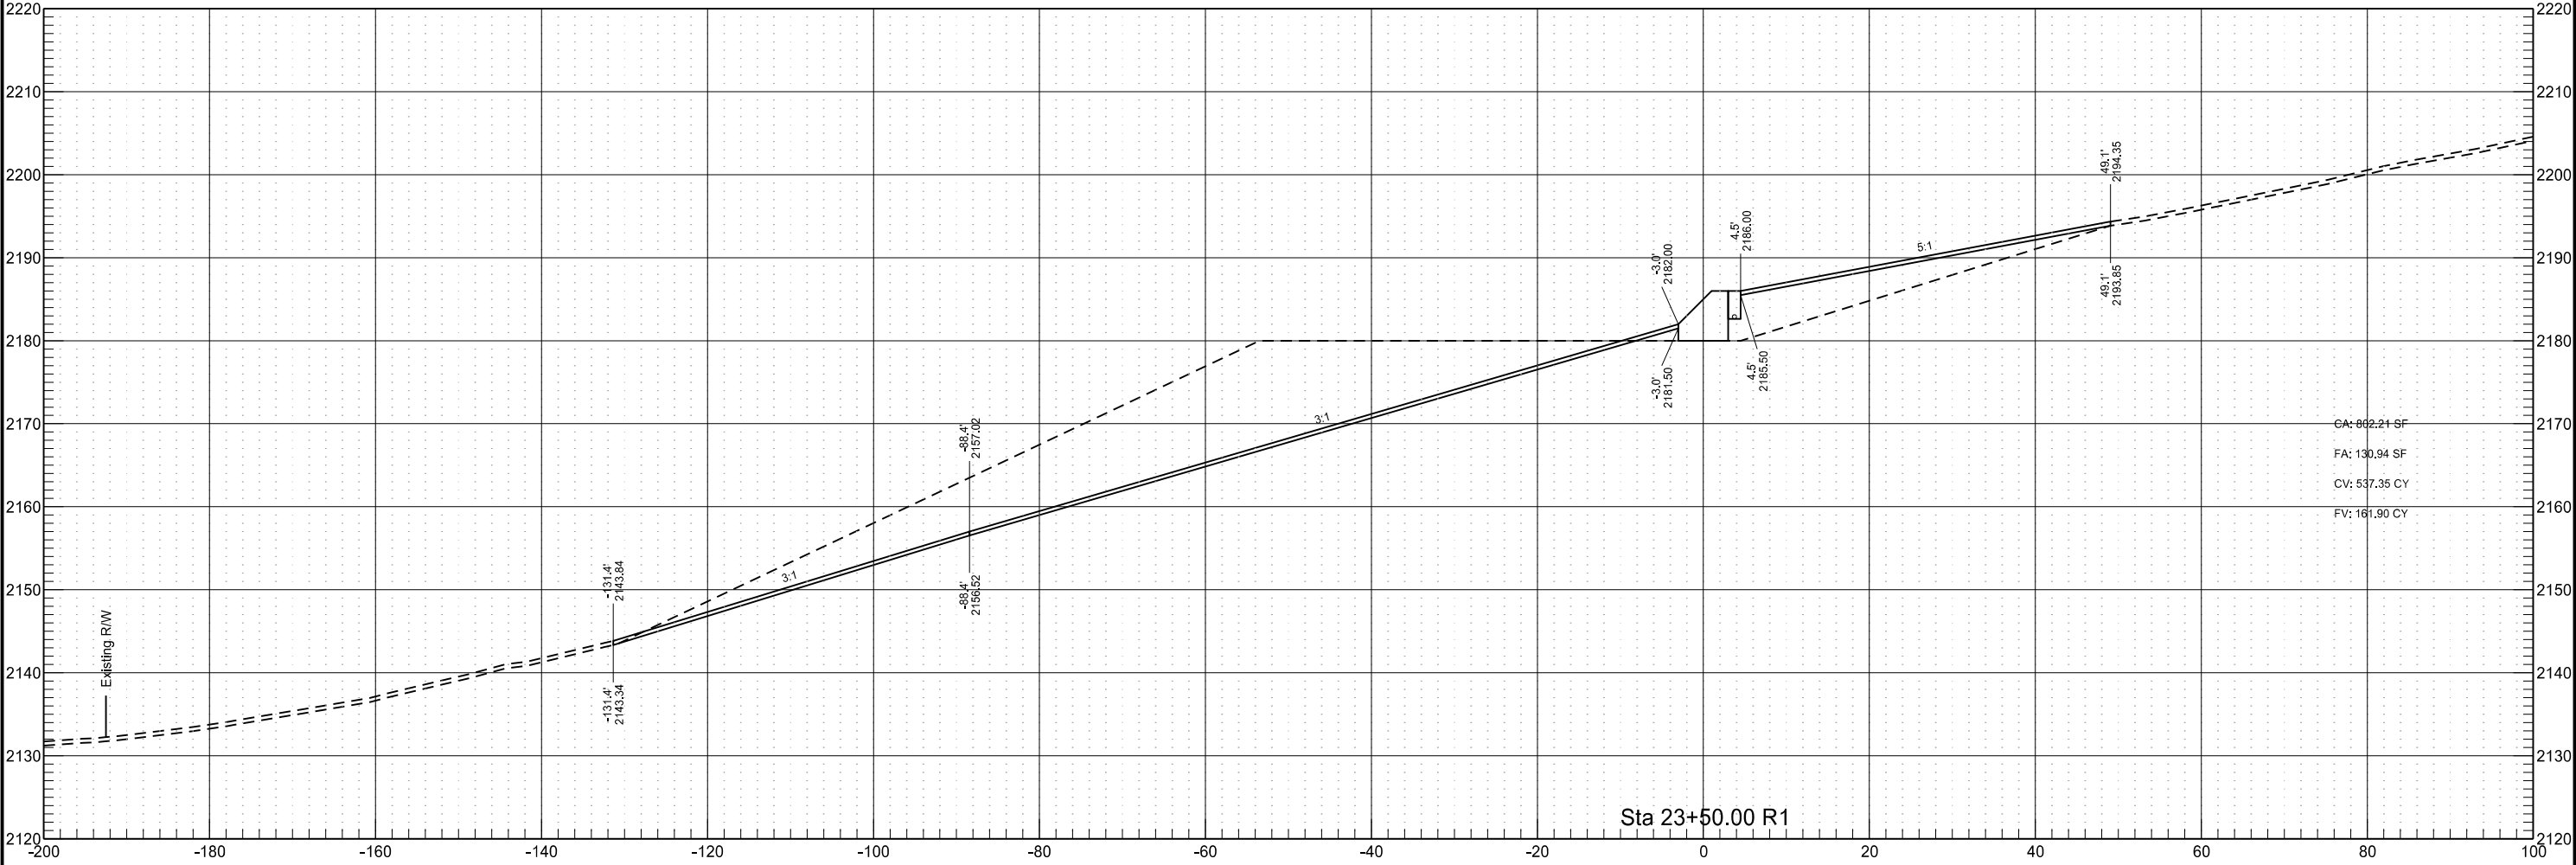


Finished Grading

	STATE	PROJECT NO.	SECTION NO.	SHEET NO.
	ND	SOIB-NH-7-085(110)127	200	76

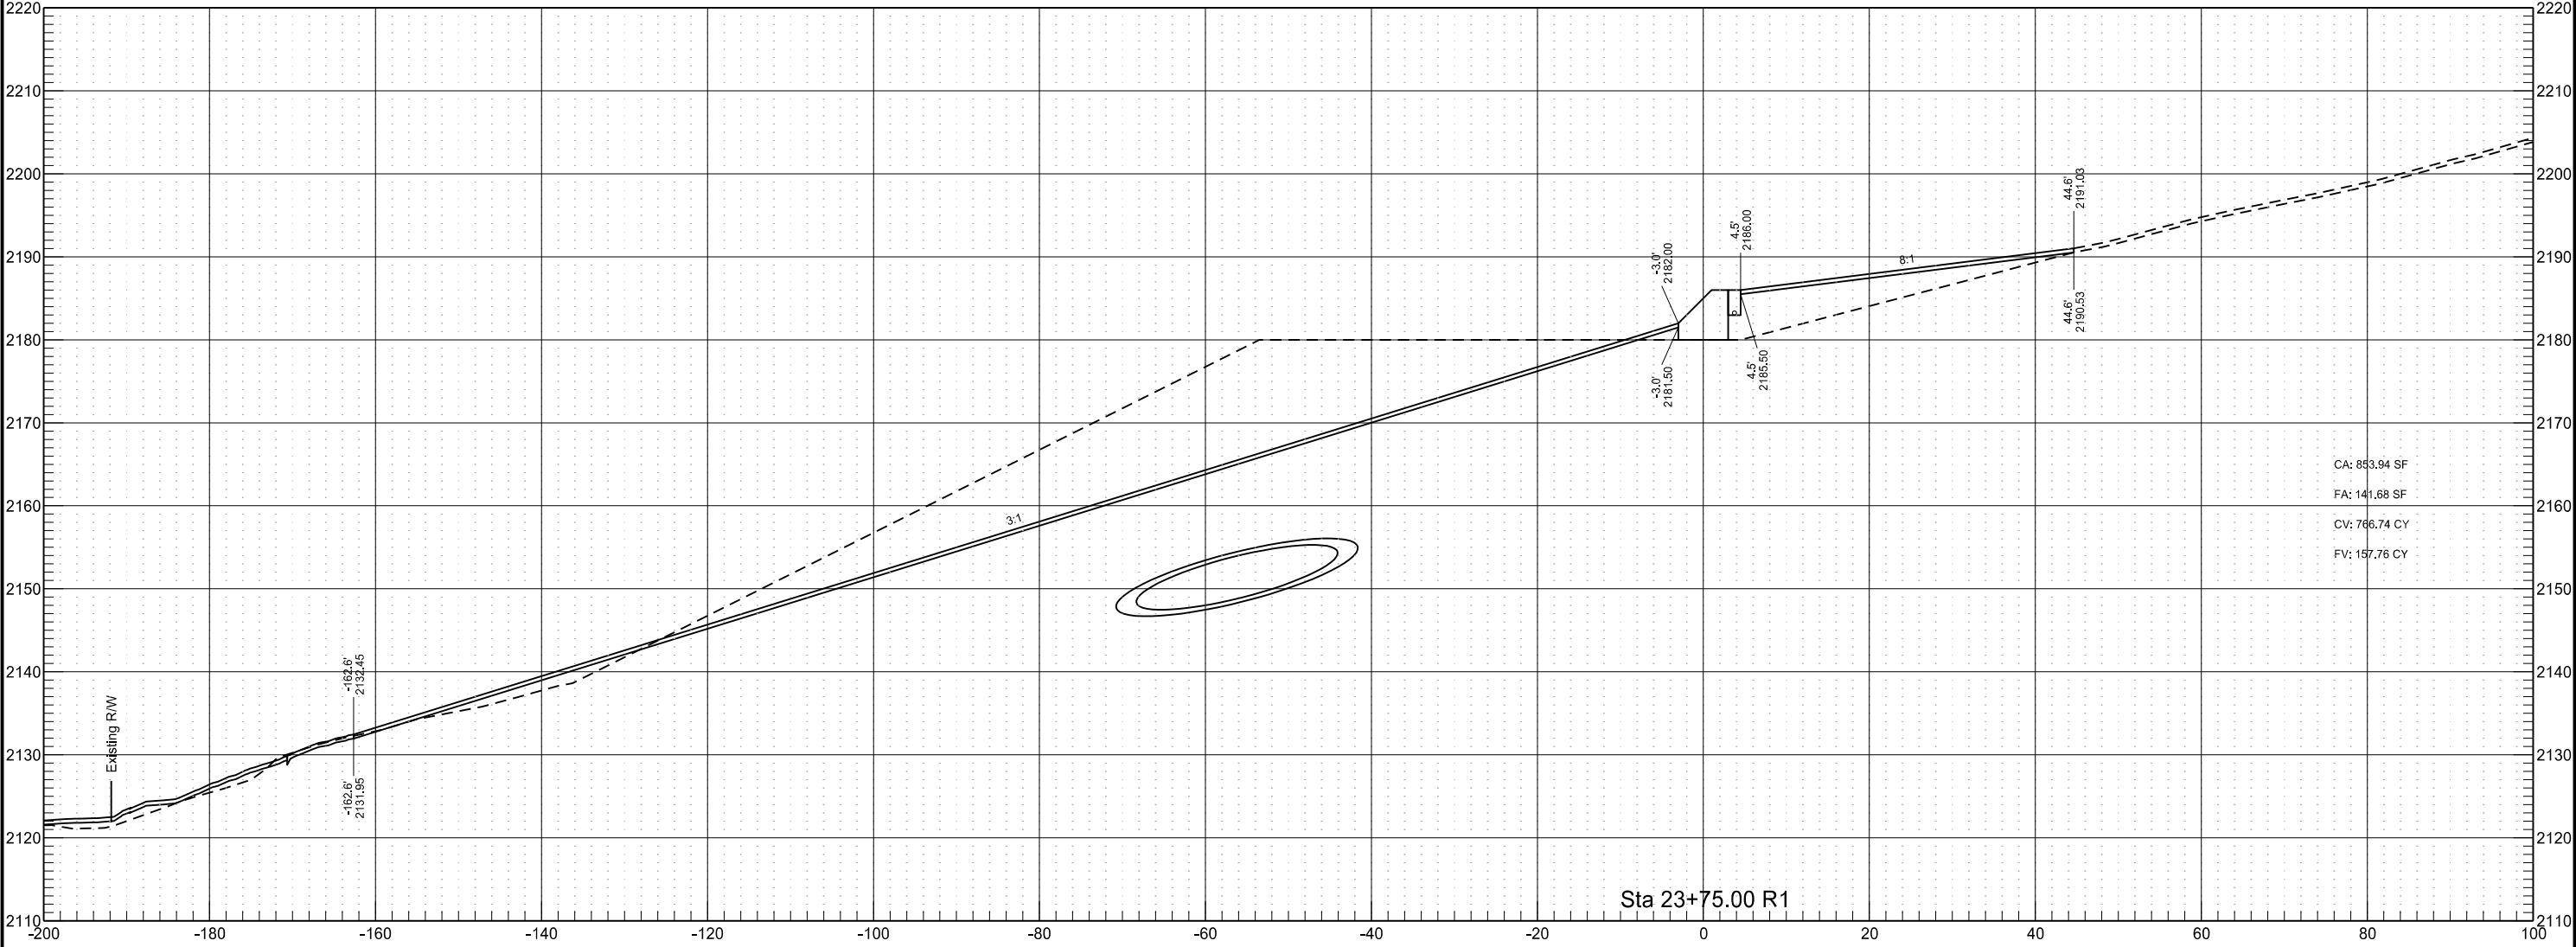


Finished Grading

	STATE	PROJECT NO.	SECTION NO.	SHEET NO.
	ND	SOIB-NH-7-085(110)127	200	77

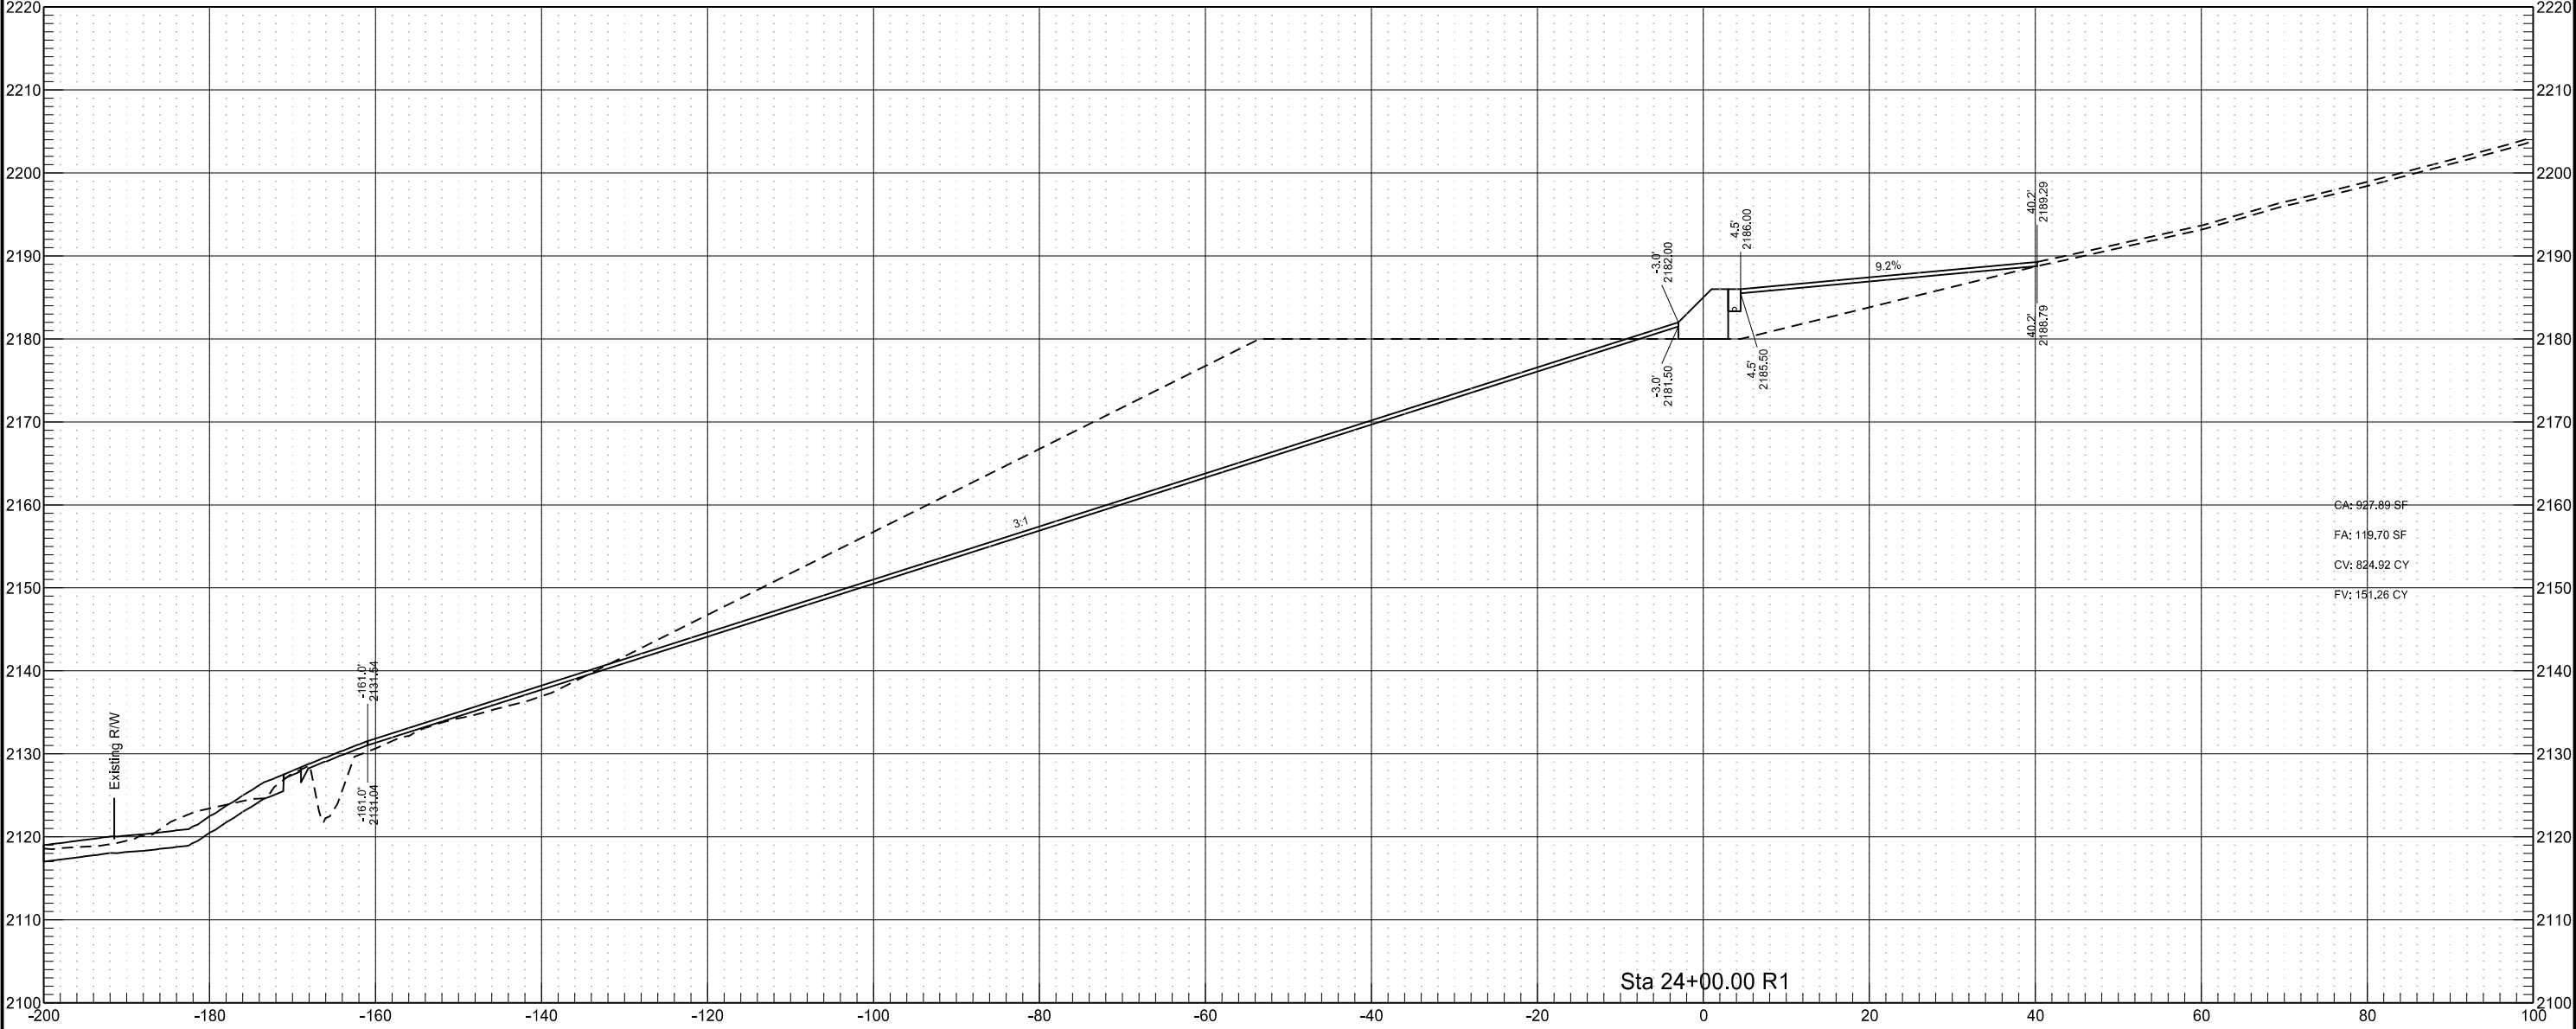


Finished Grading

STATE	PROJECT NO.	SECTION NO.	SHEET NO.
ND	SOIB-NH-7-085(110)127	200	78

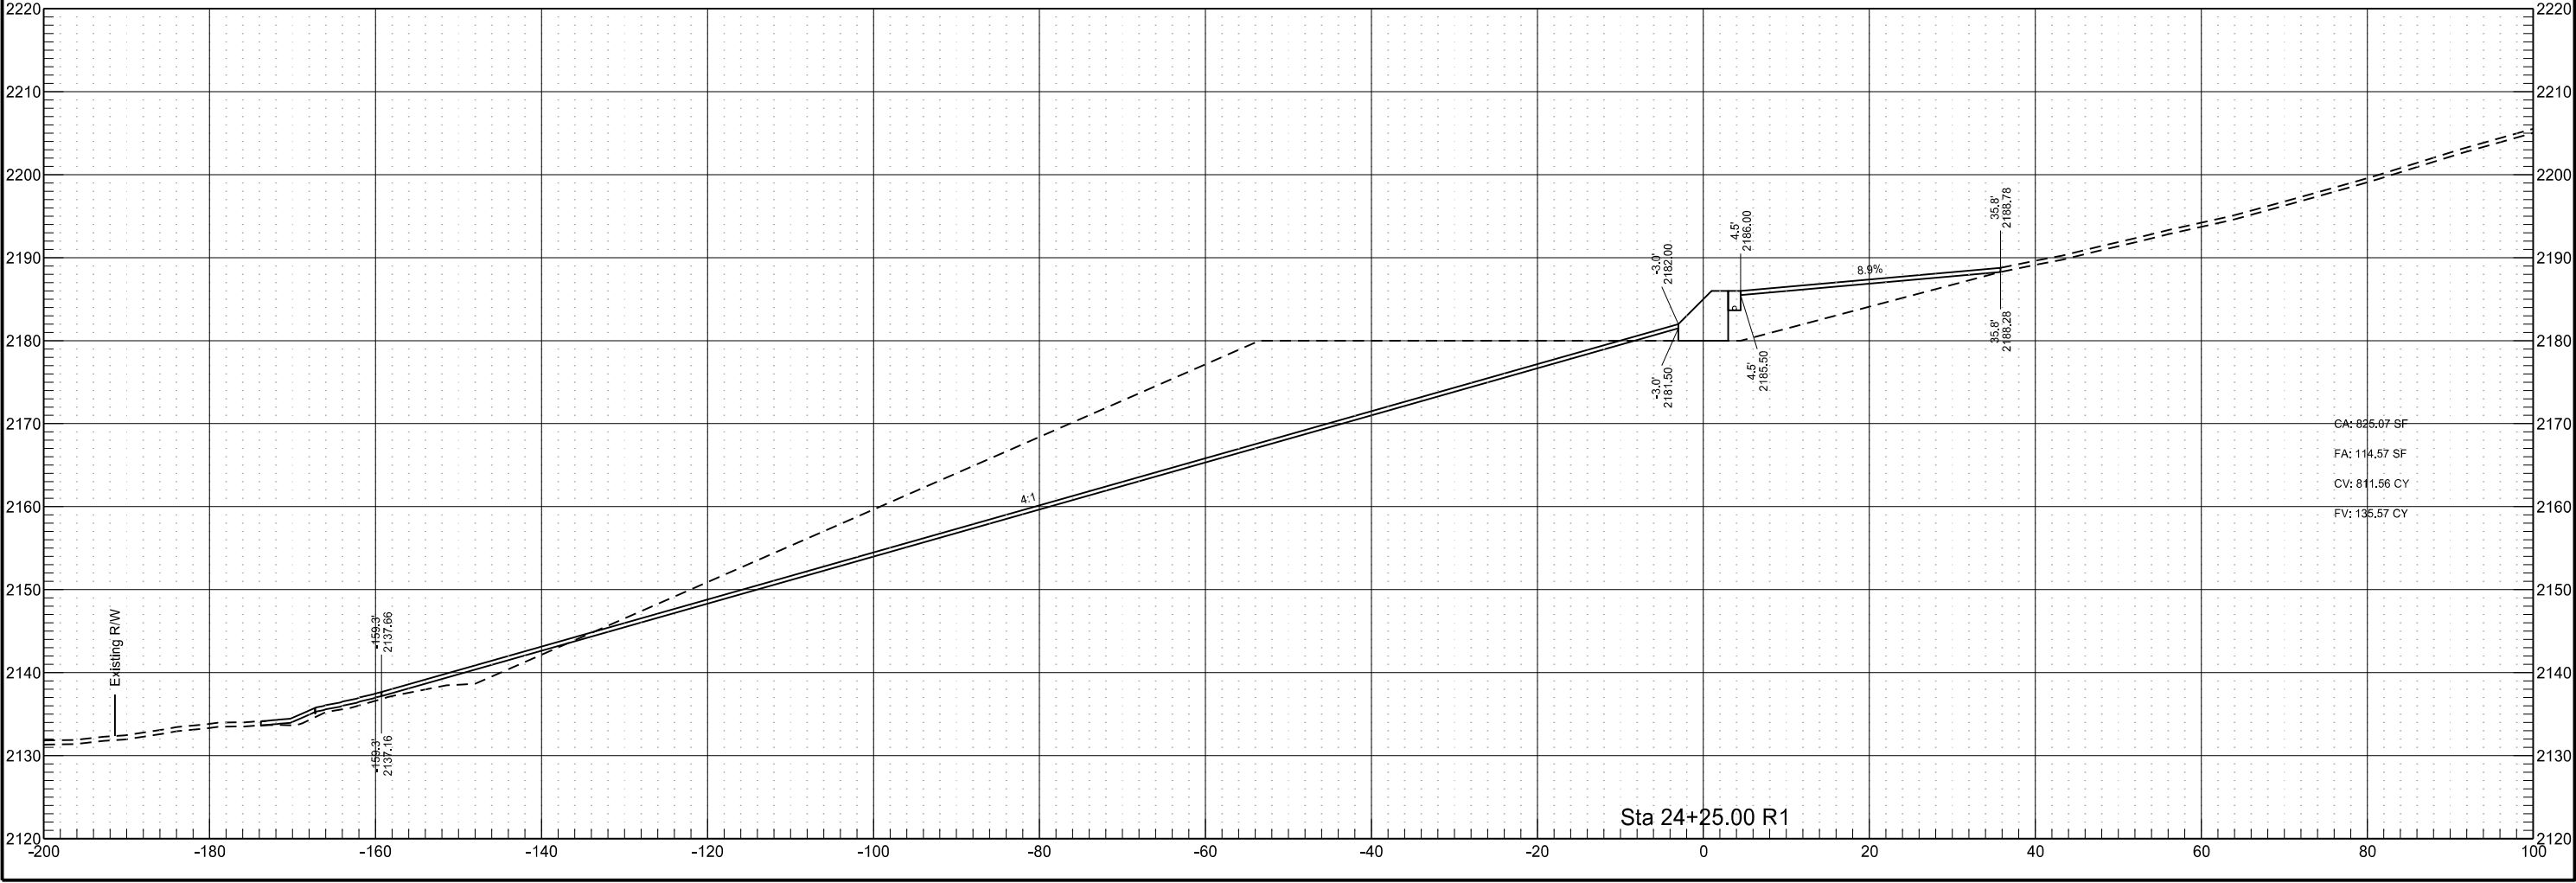


Finished Grading

	STATE	PROJECT NO.	SECTION NO.	SHEET NO.
	ND	SOIB-NH-7-085(110)127	200	79

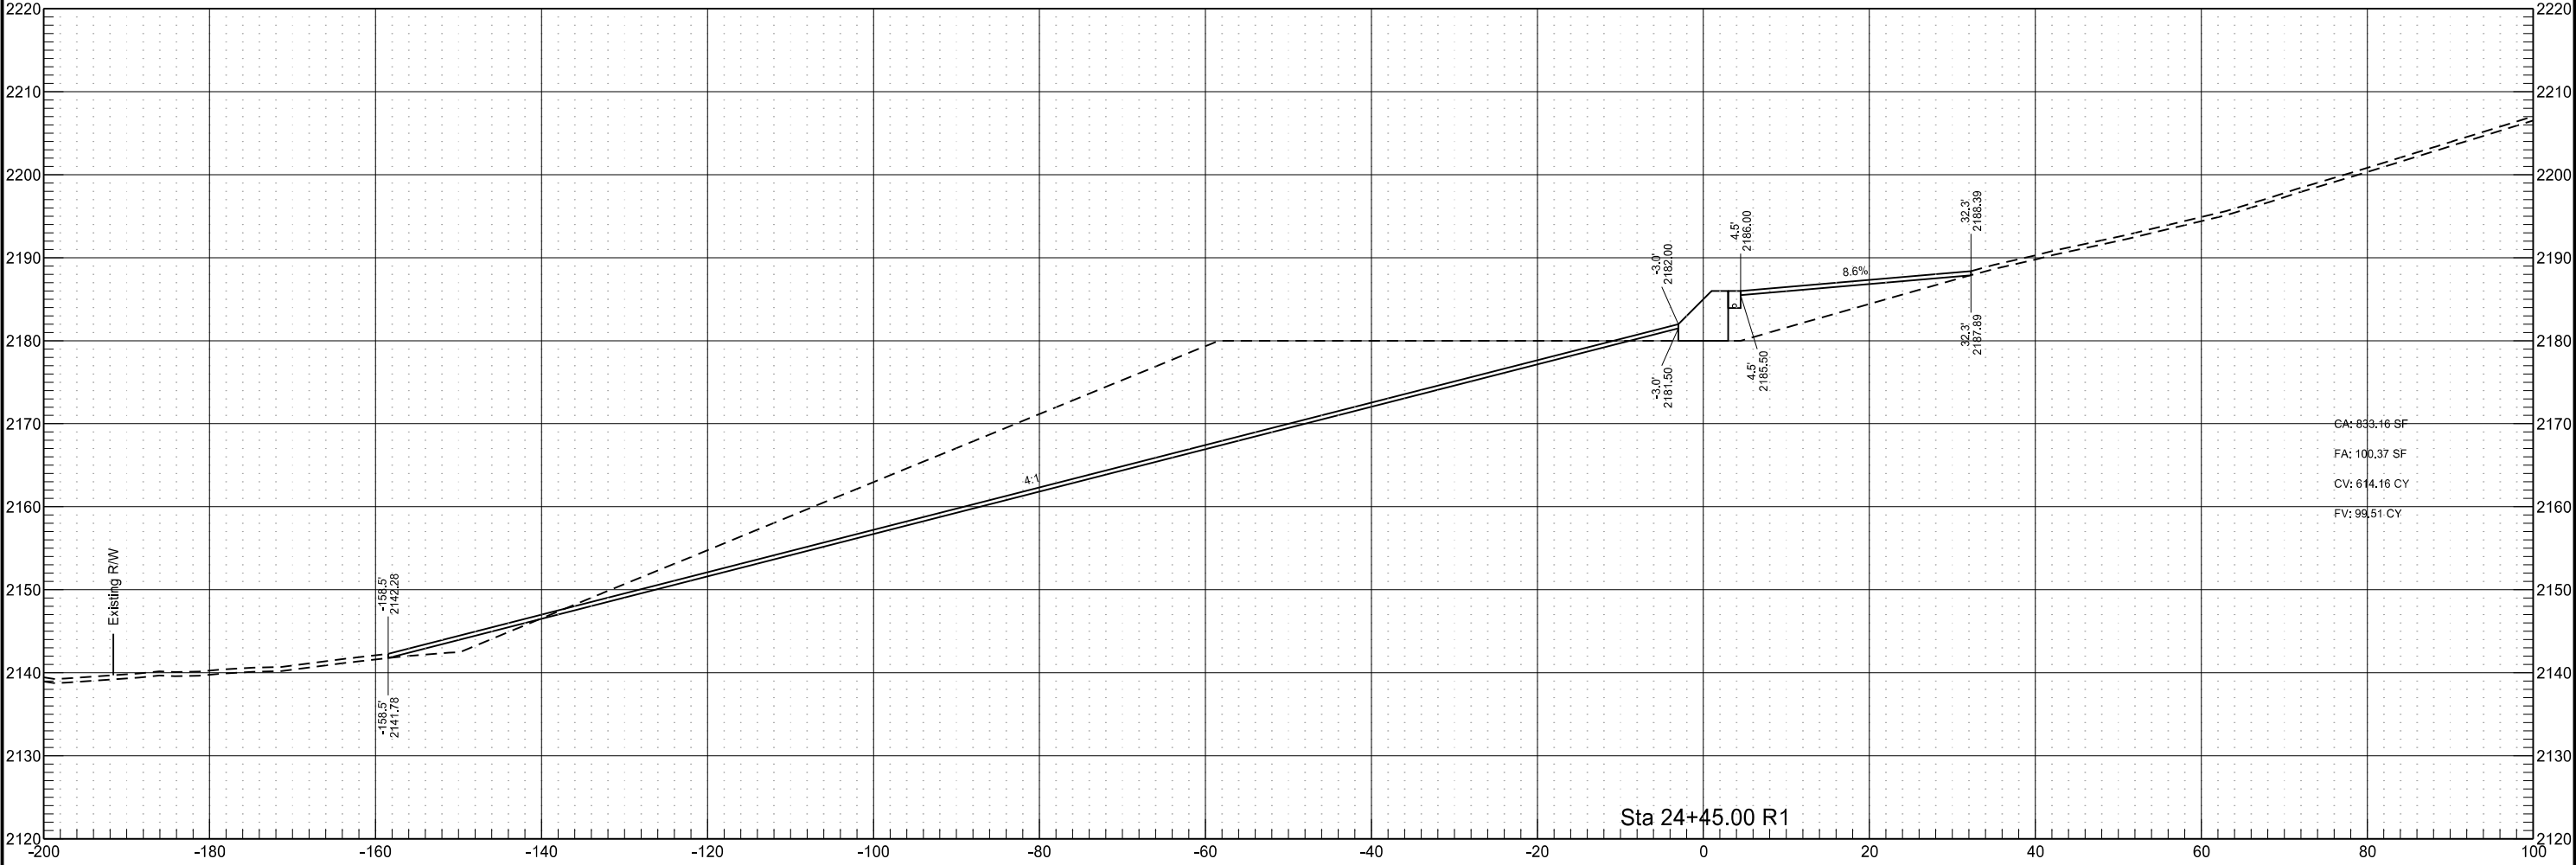


Finished Grading

	STATE	PROJECT NO.	SECTION NO.	SHEET NO.
	ND	SOIB-NH-7-085(110)127	200	80

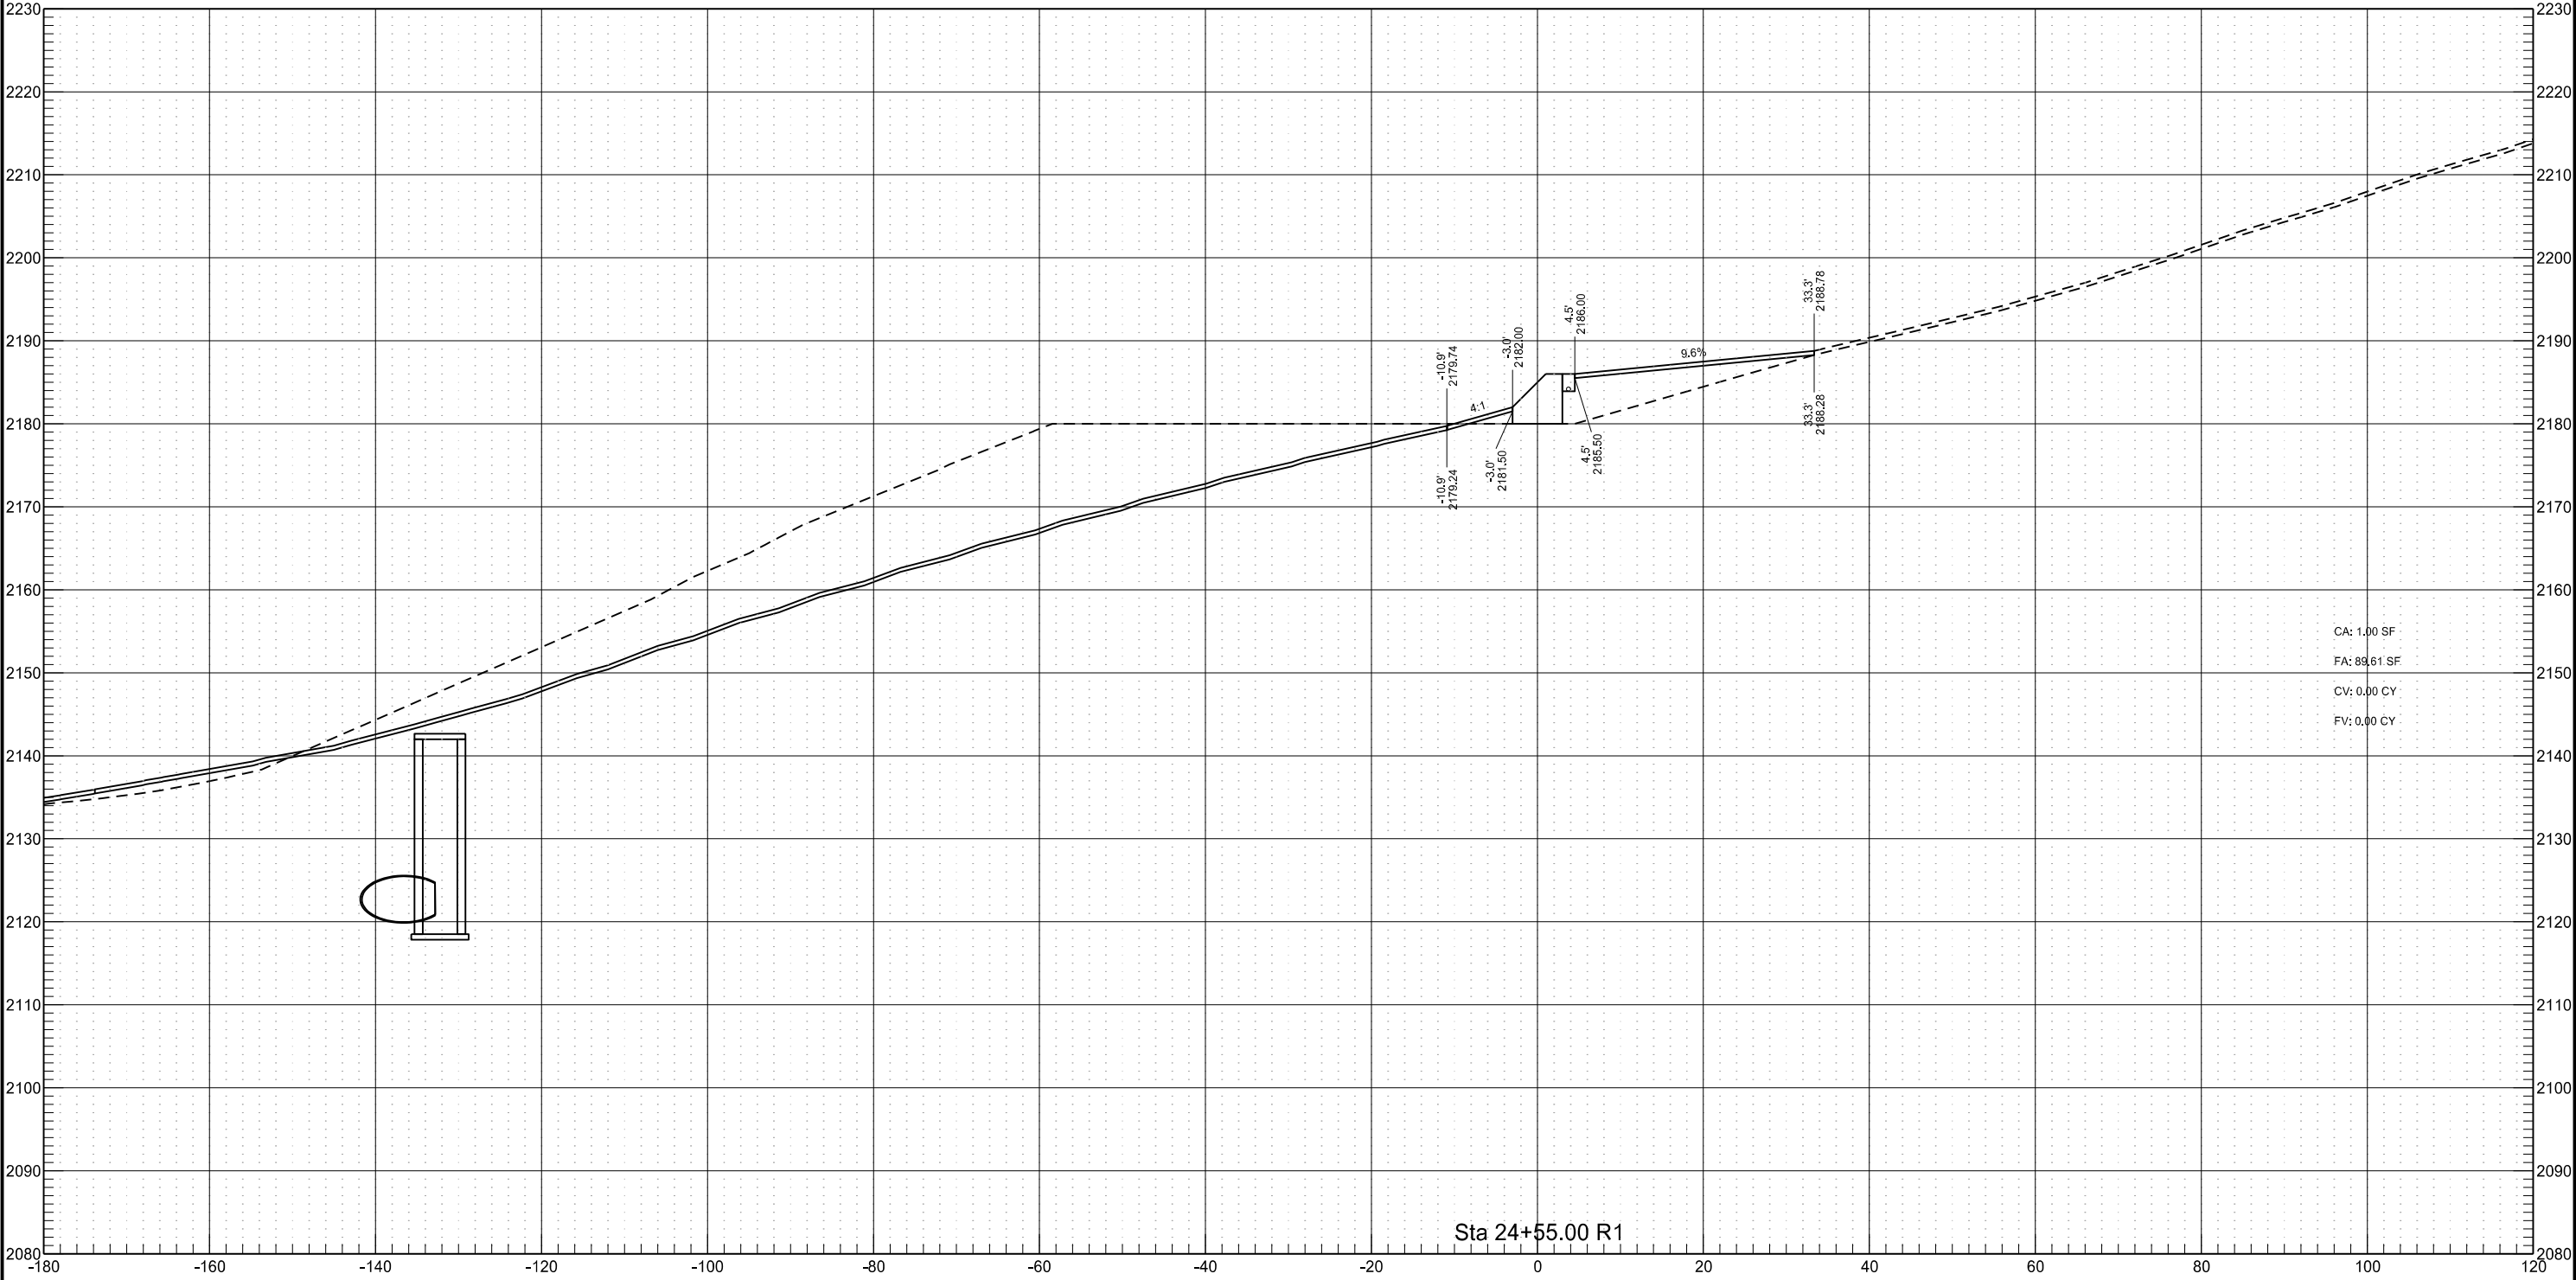


Finished Grading

	STATE	PROJECT NO.	SECTION NO.	SHEET NO.
	ND	SOIB-NH-7-085(110)127	200	81

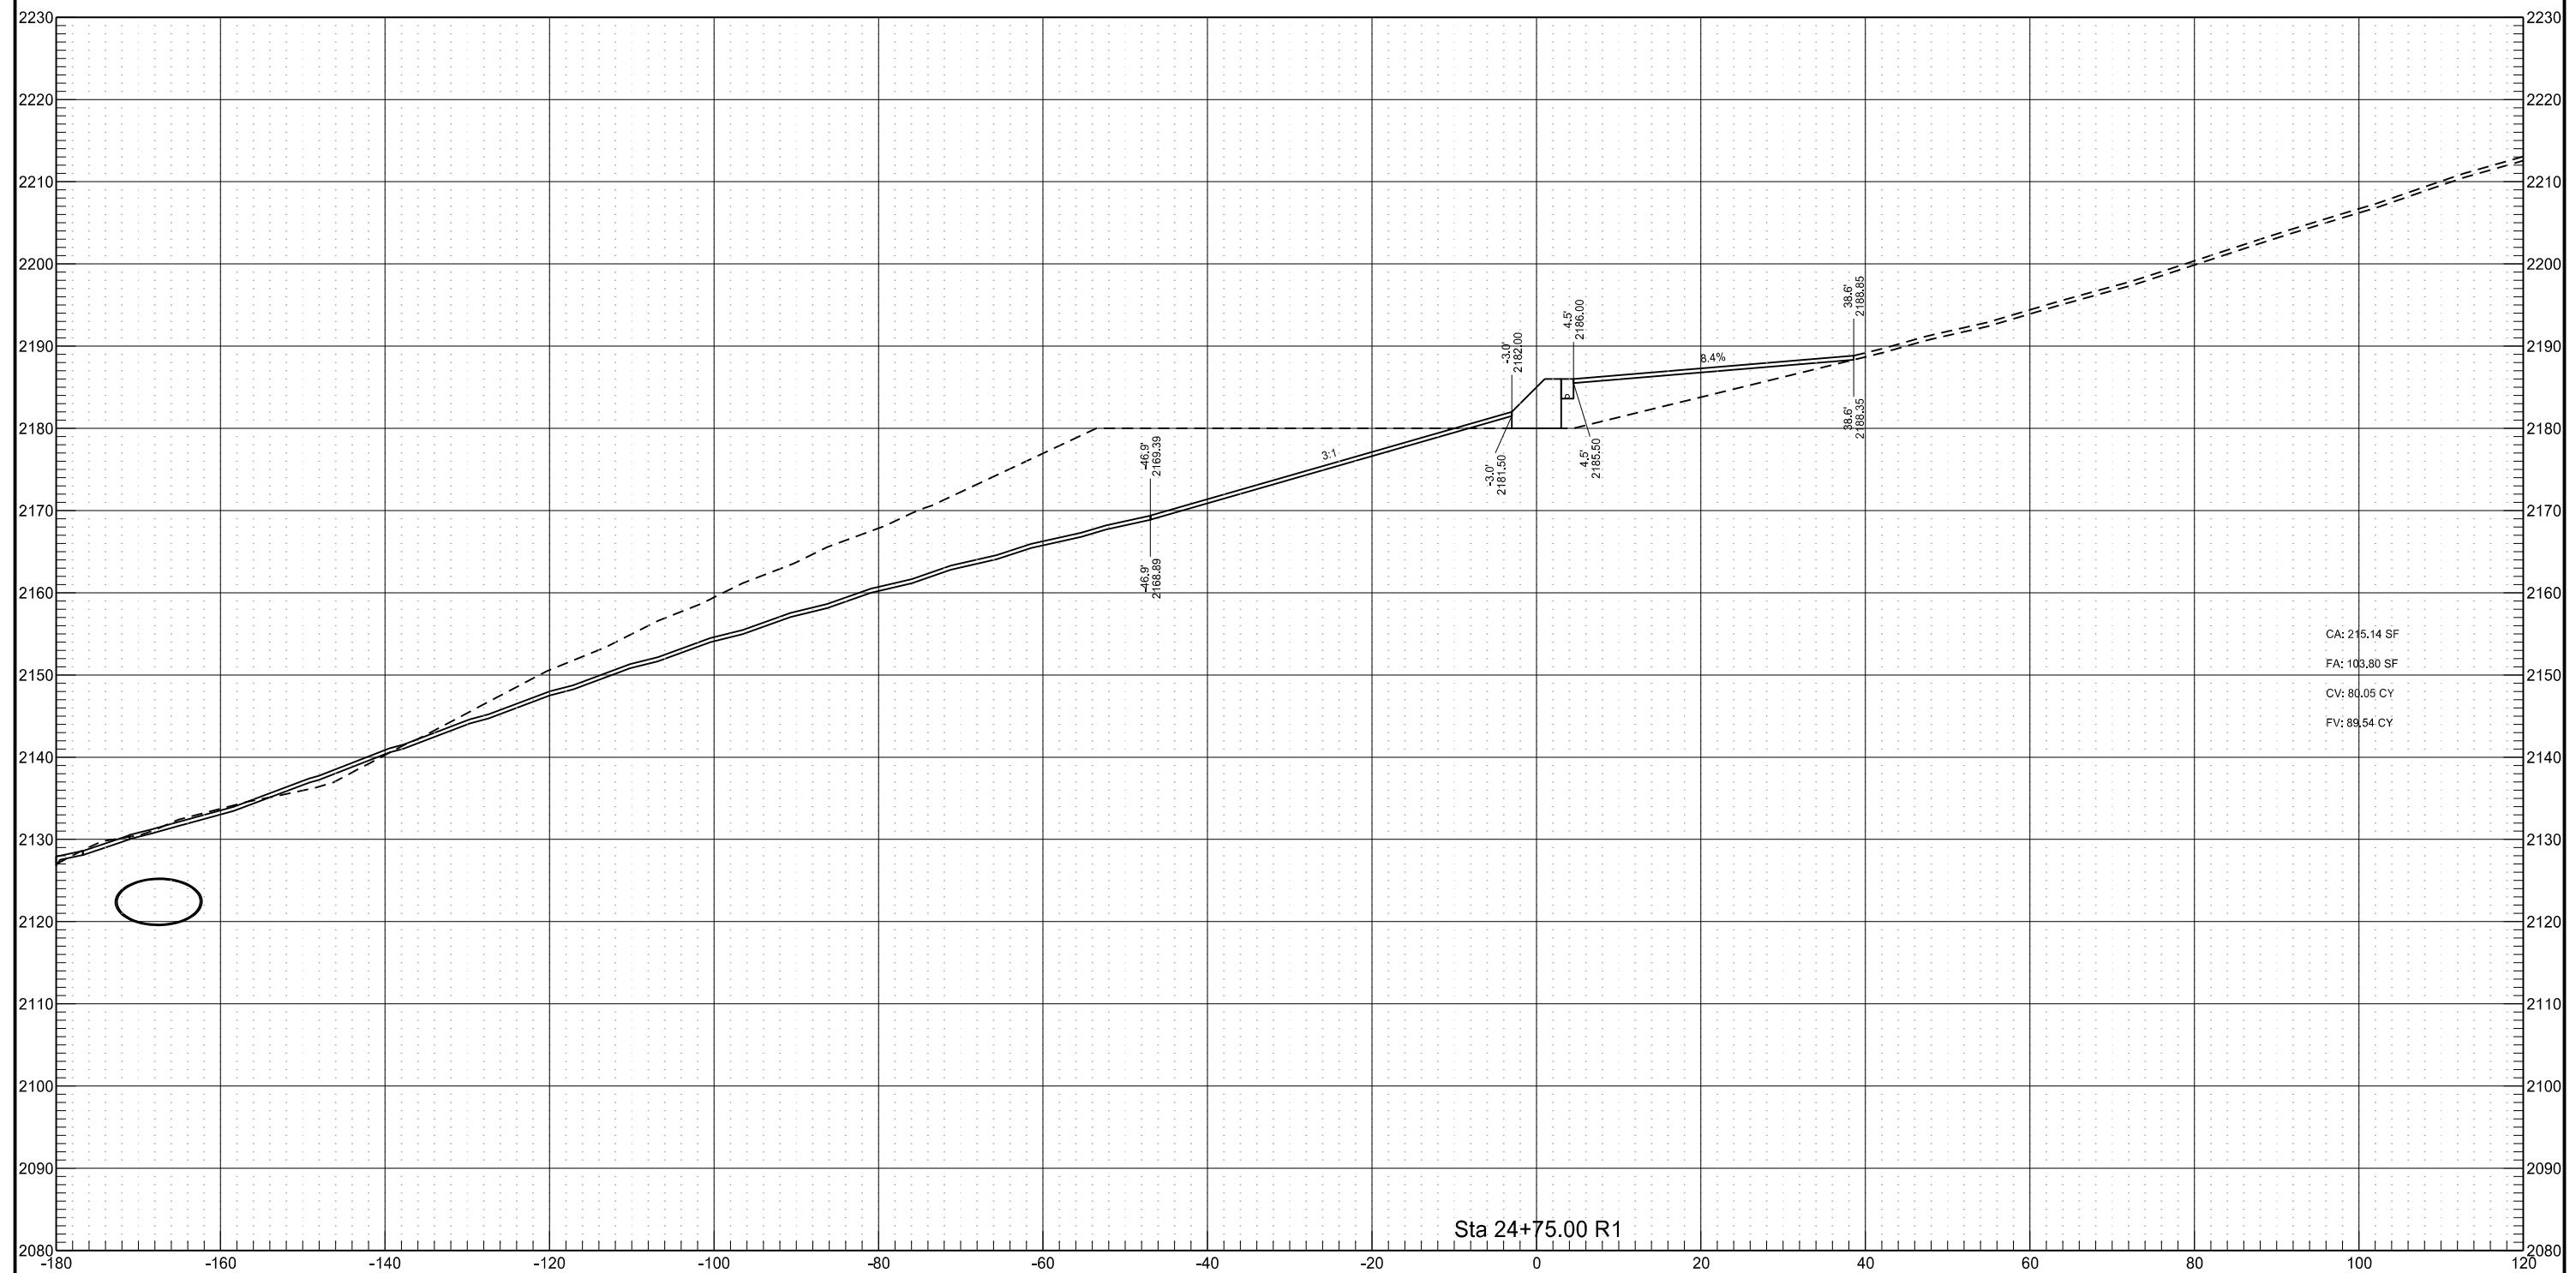


Finished Grading

STATE	PROJECT NO.	SECTION NO.	SHEET NO.
ND	SOIB-NH-7-085(110)127	200	82

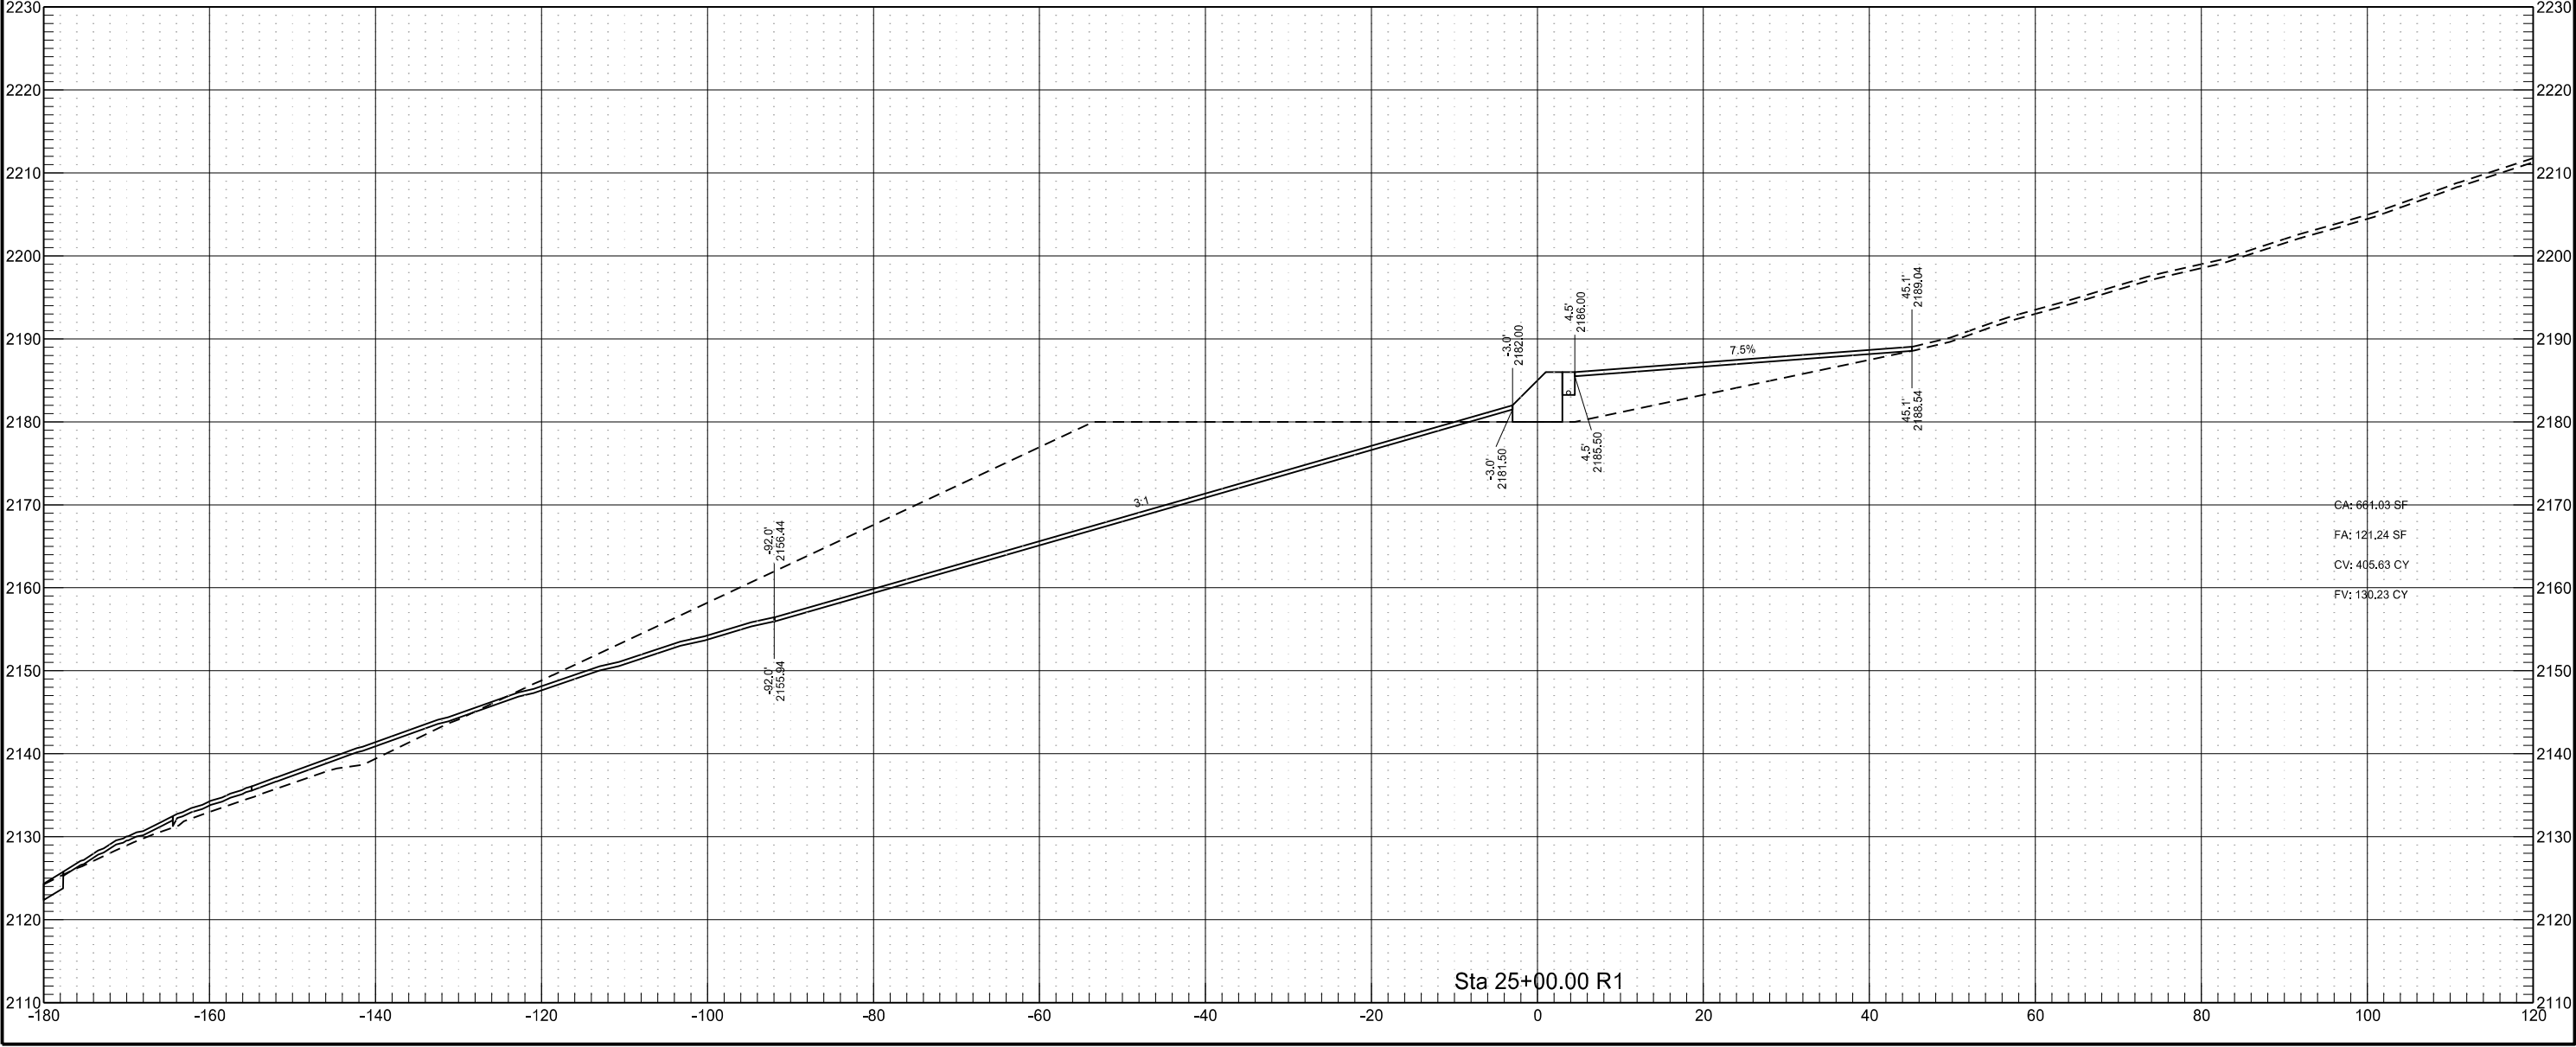


Finished Grading

	STATE	PROJECT NO.	SECTION NO.	SHEET NO.
	ND	SOIB-NH-7-085(110)127	200	83

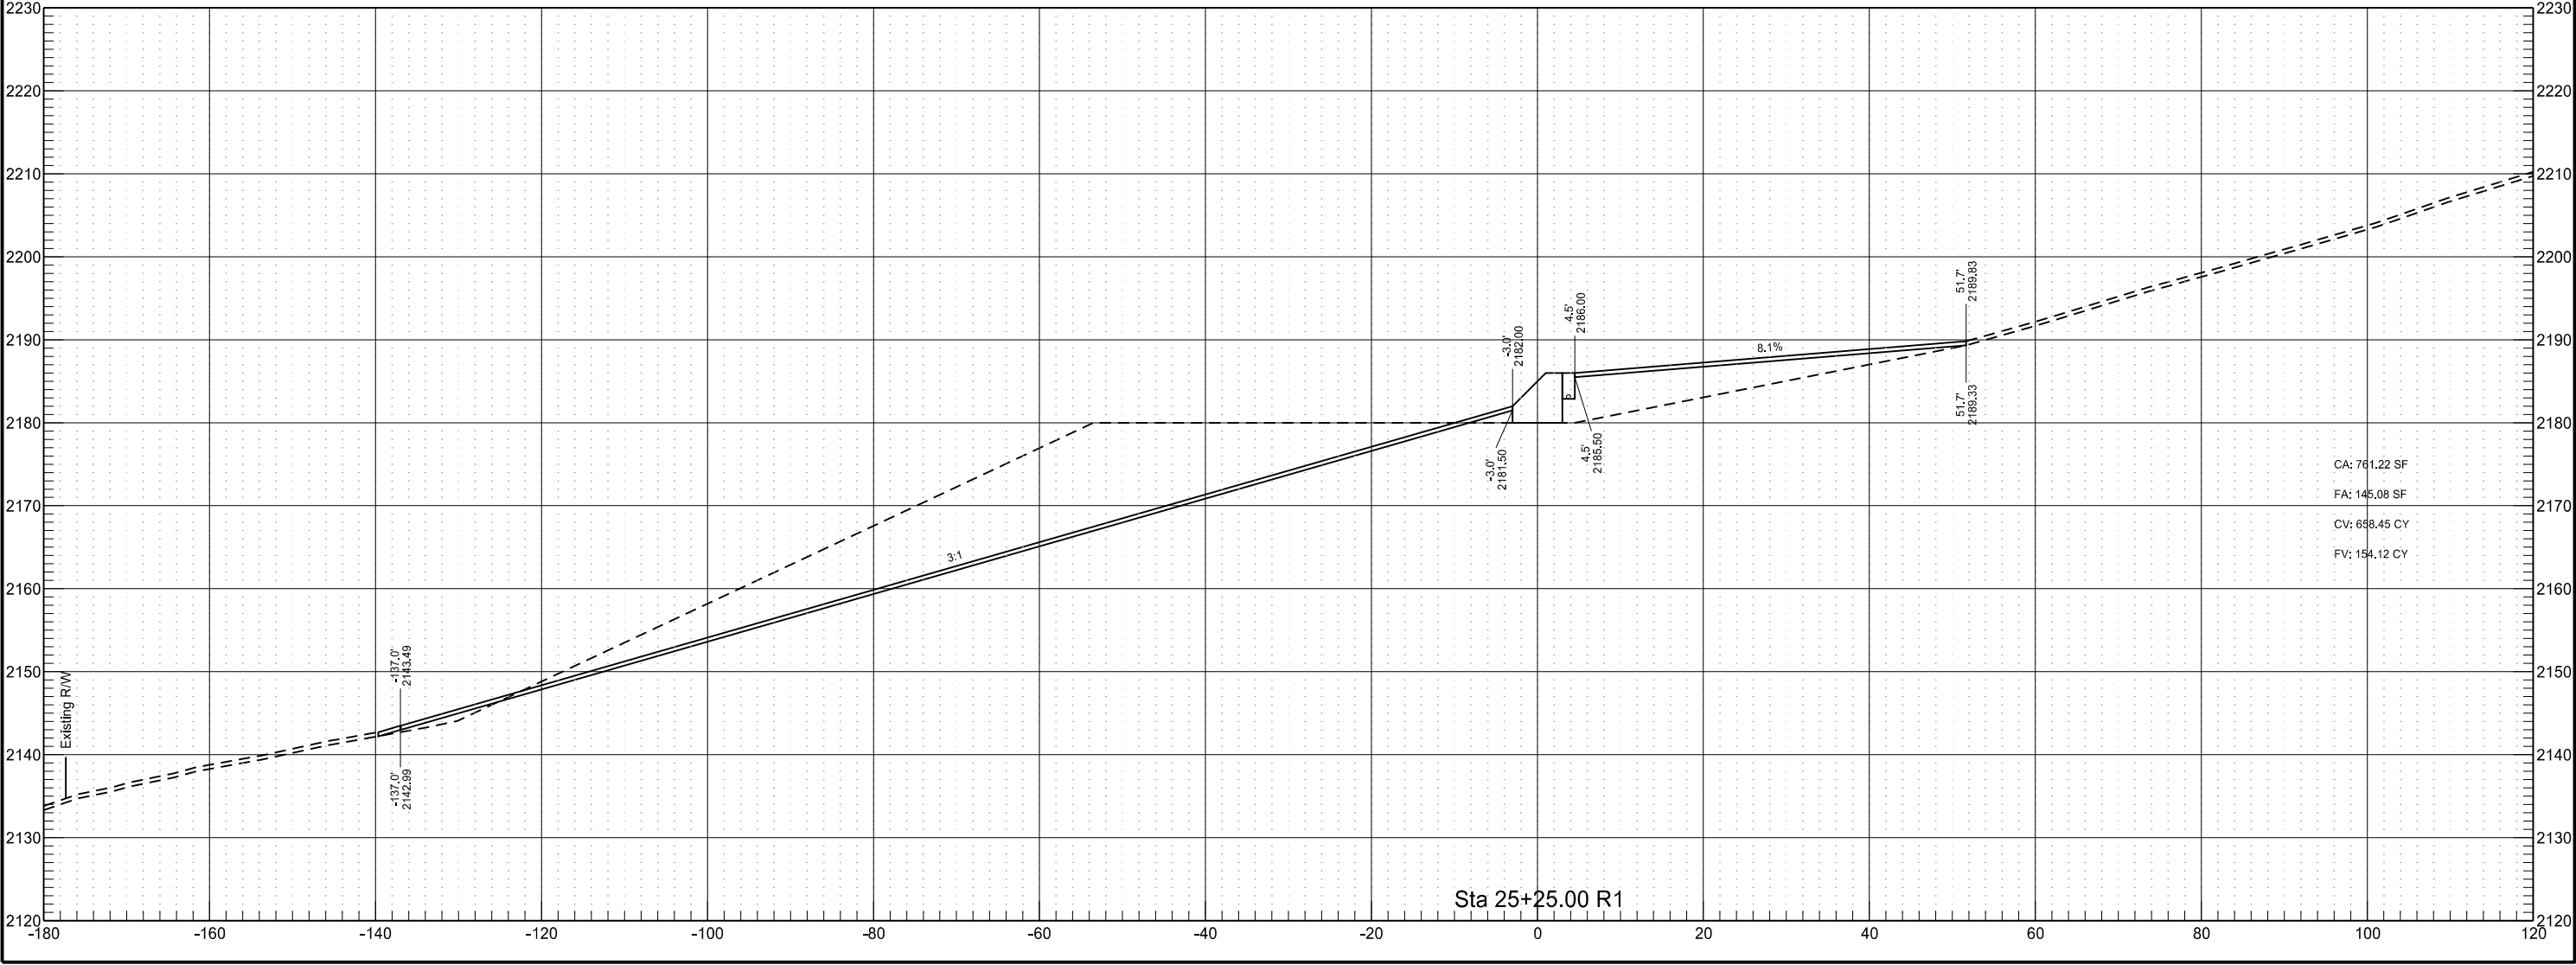


Finished Grading

	STATE	PROJECT NO.	SECTION NO.	SHEET NO.
	ND	SOIB-NH-7-085(110)127	200	84

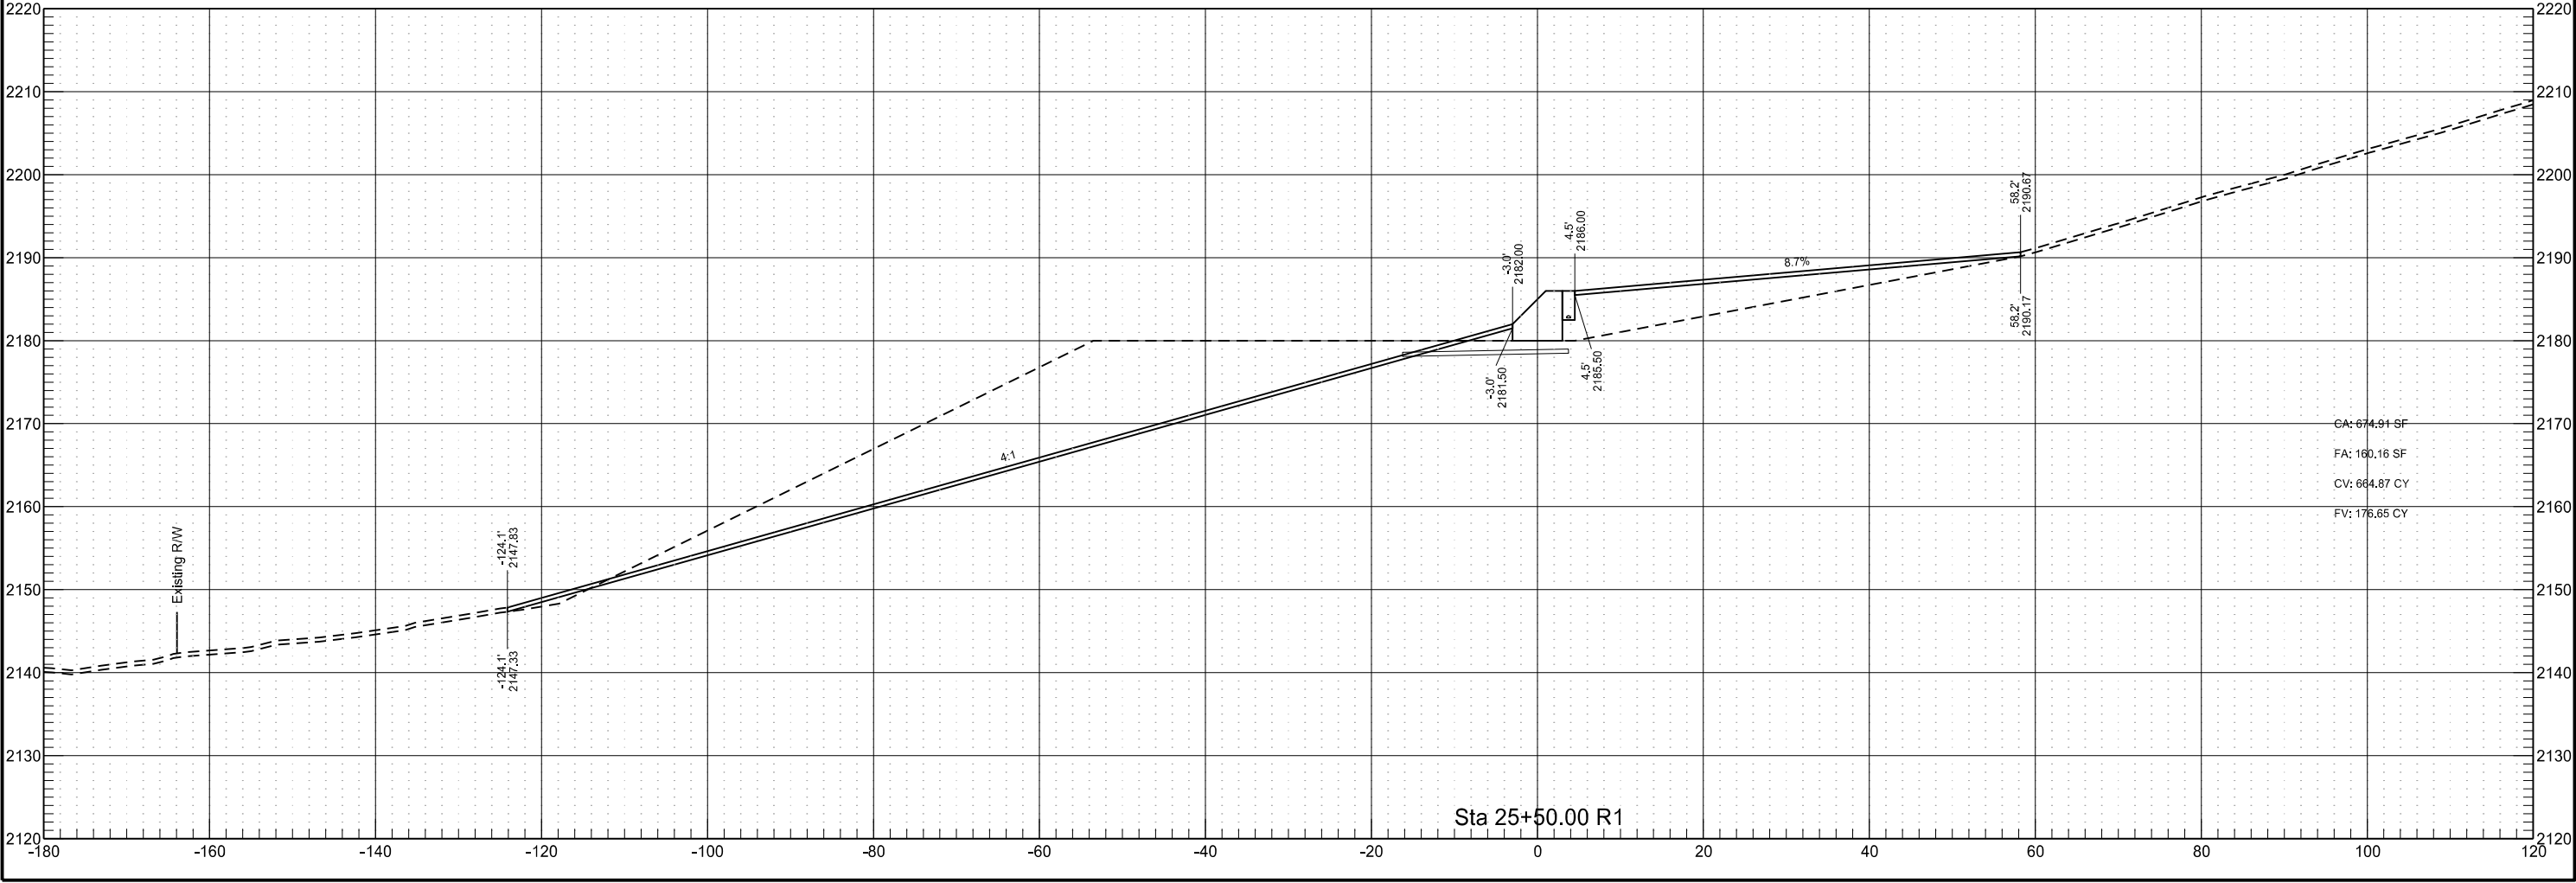


Finished Grading

	STATE	PROJECT NO.	SECTION NO.	SHEET NO.
	ND	SOIB-NH-7-085(110)127	200	85

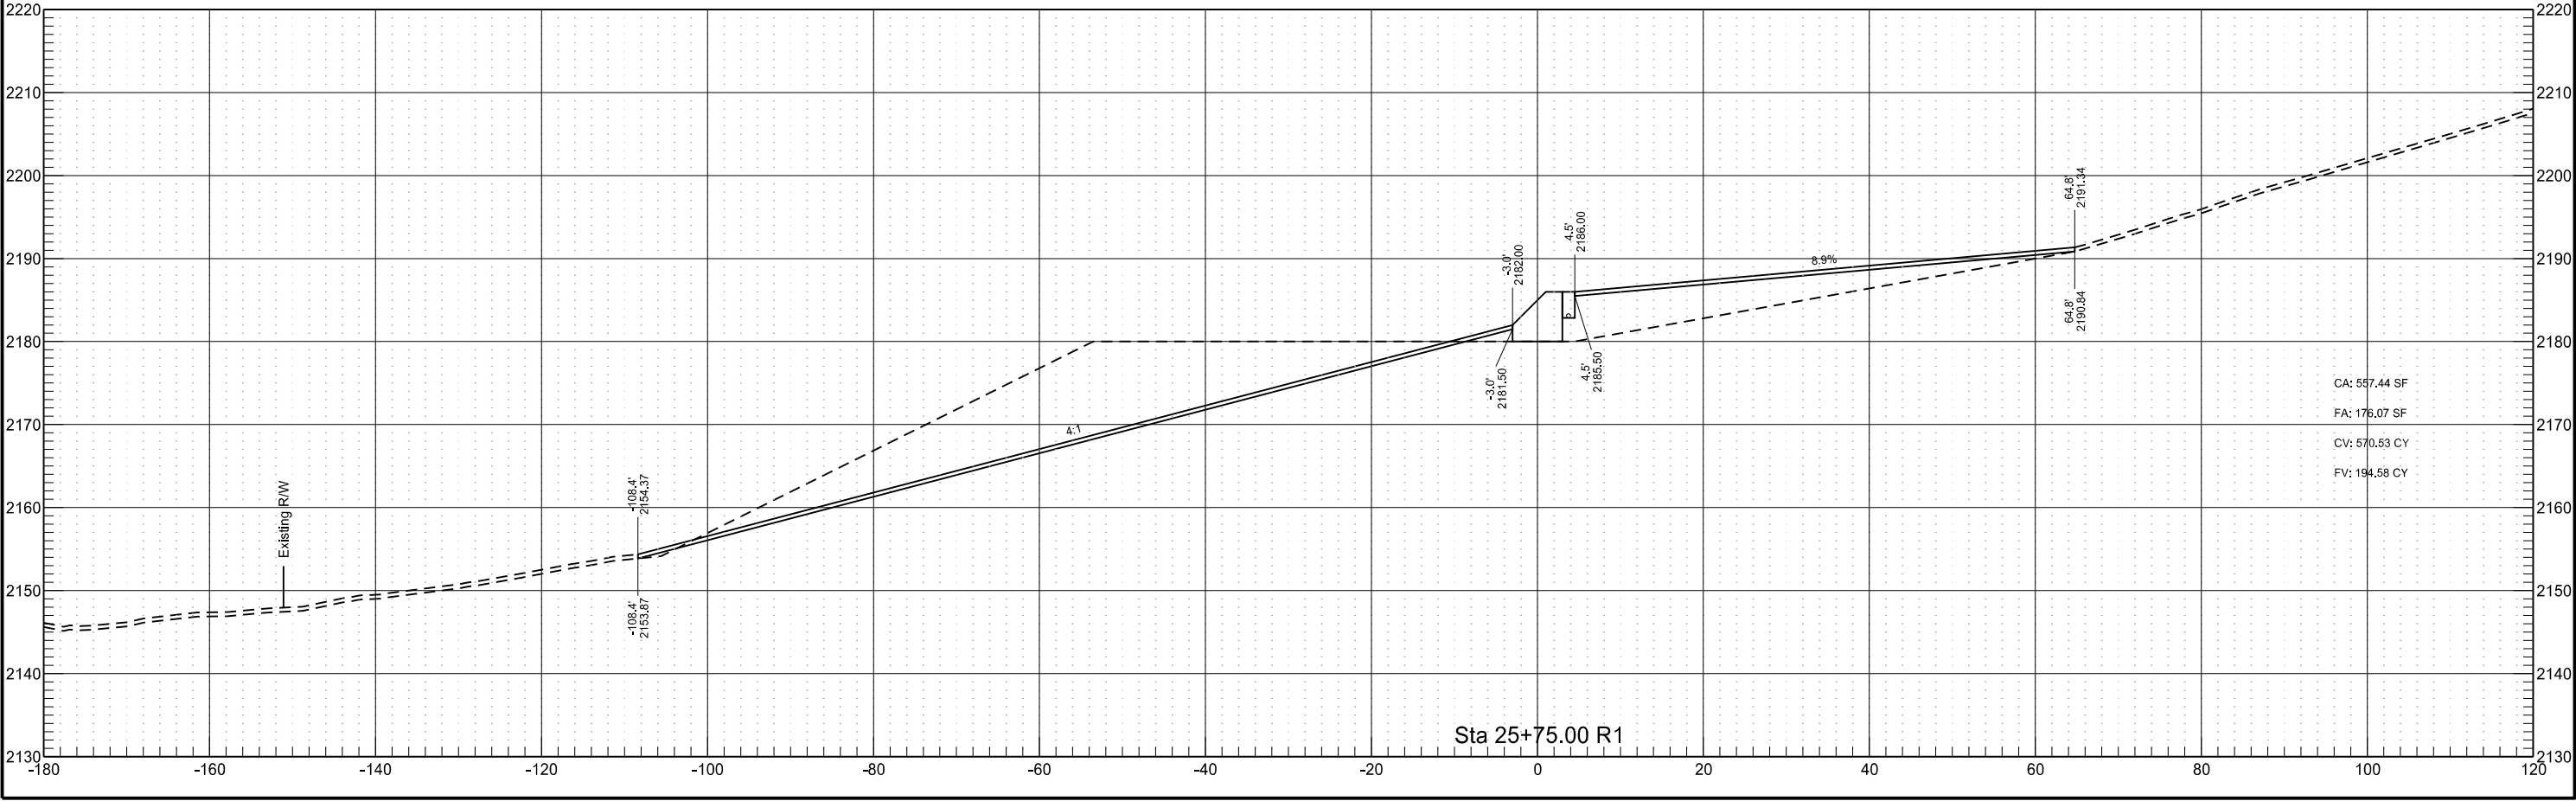


Finished Grading

	STATE	PROJECT NO.	SECTION NO.	SHEET NO.
	ND	SOIB-NH-7-085(110)127	200	86

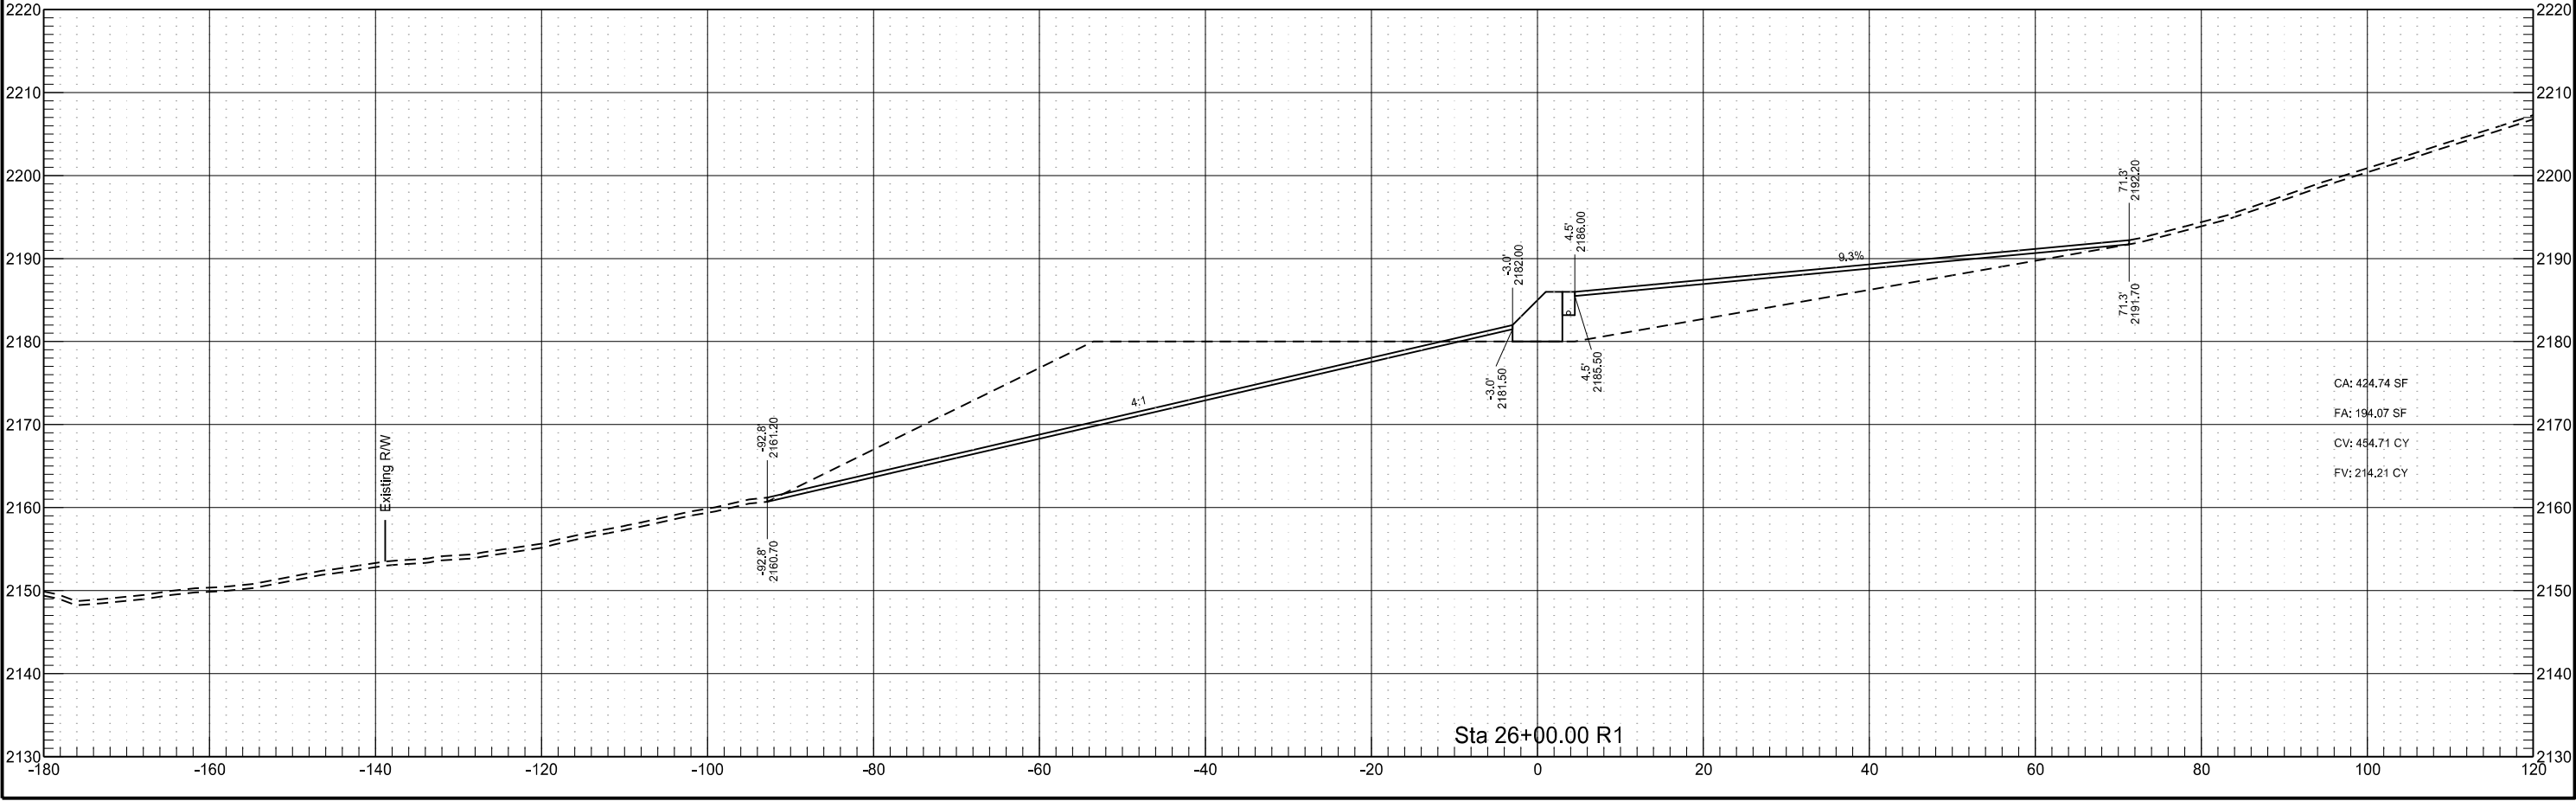


Finished Grading

	STATE	PROJECT NO.	SECTION NO.	SHEET NO.
	ND	SOIB-NH-7-085(110)127	200	87

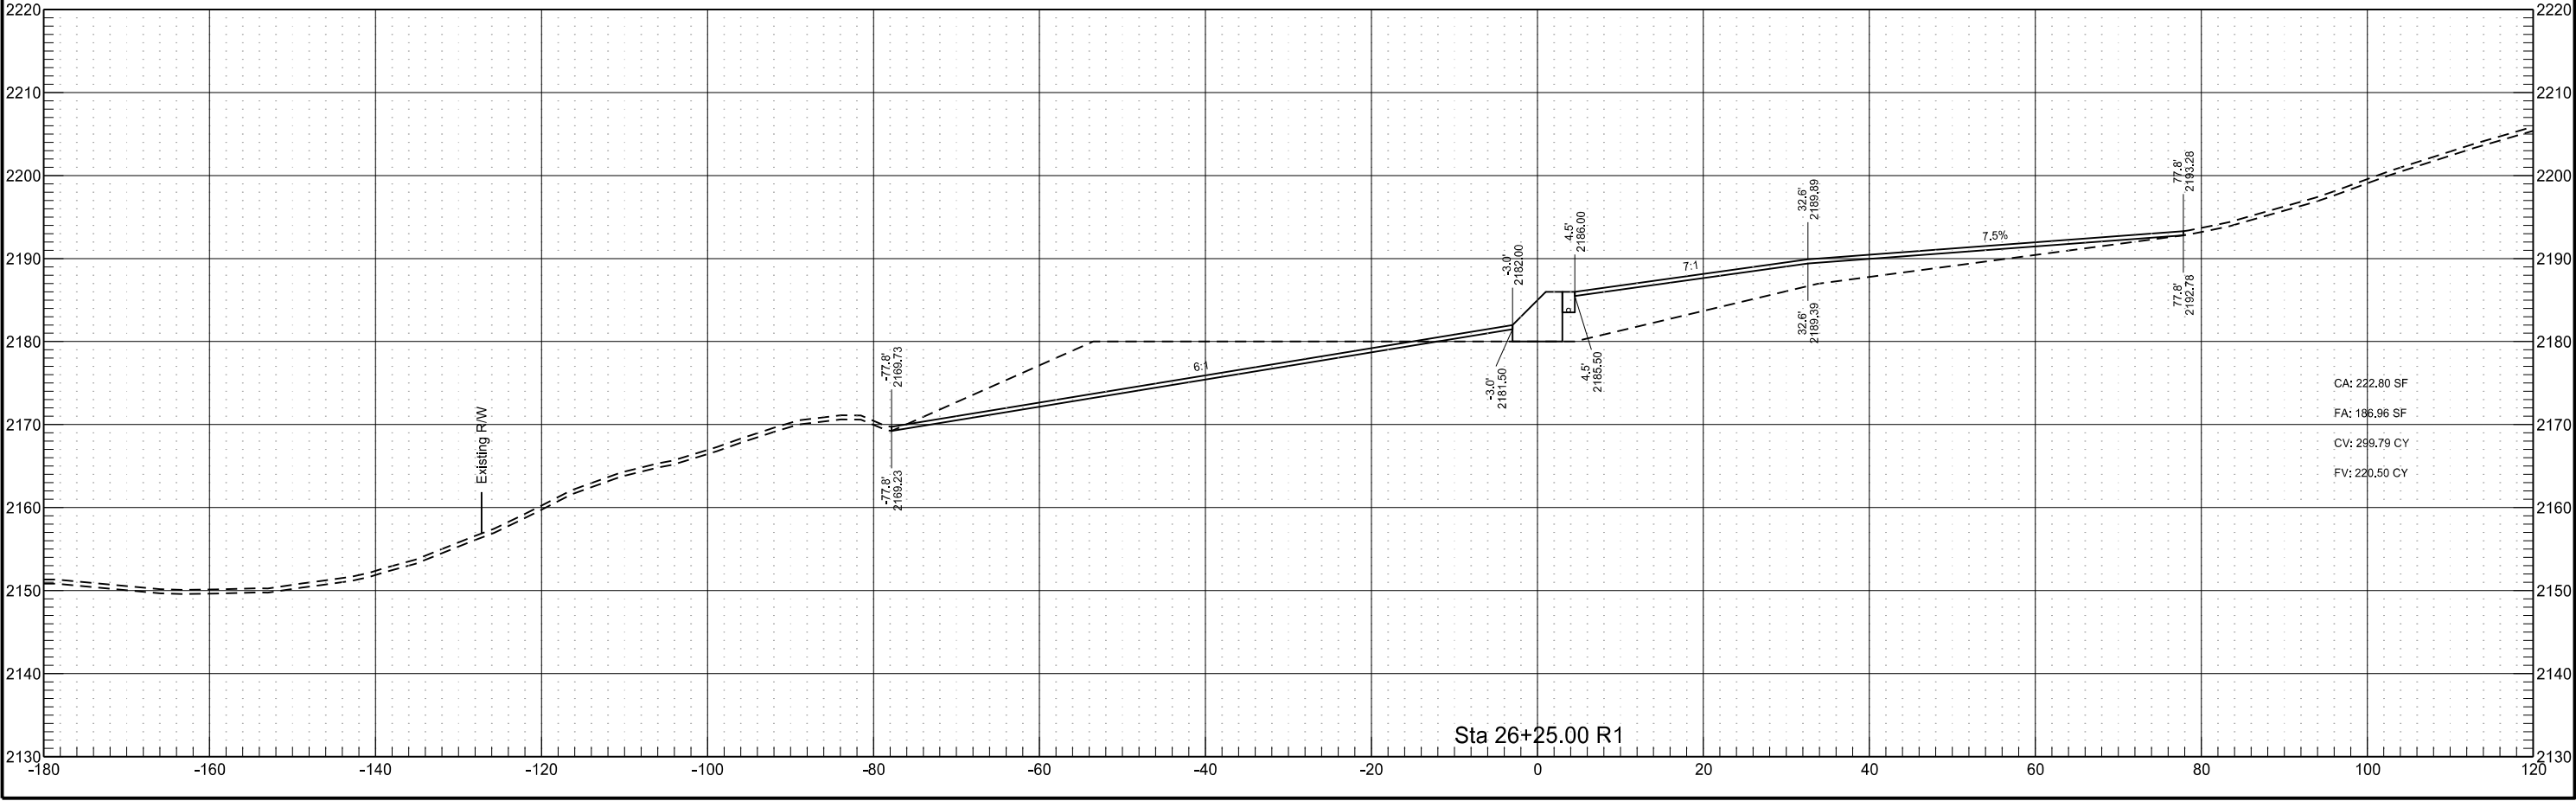


Finished Grading

	STATE	PROJECT NO.	SECTION NO.	SHEET NO.
	ND	SOIB-NH-7-085(110)127	200	88

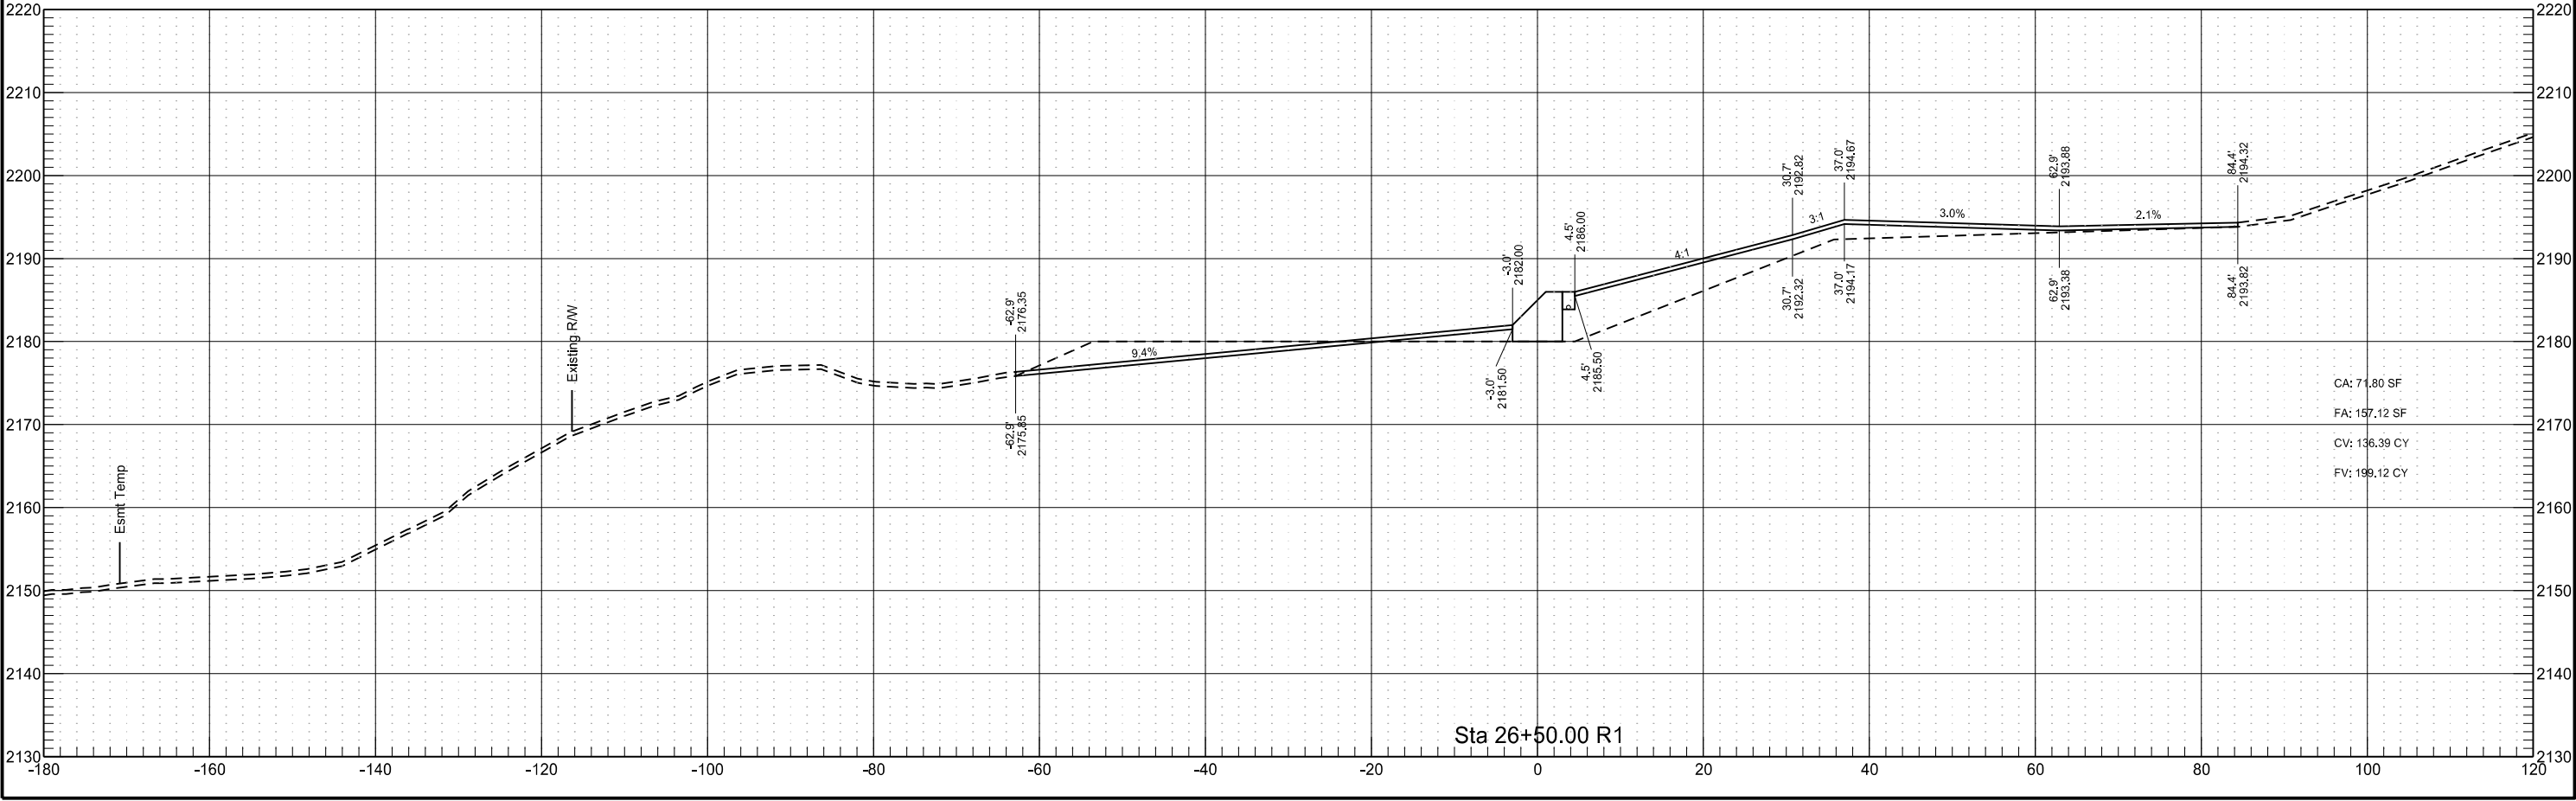



Finished Grading

	STATE	PROJECT NO.	SECTION NO.	SHEET NO.
	ND	SOIB-NH-7-085(110)127	200	89

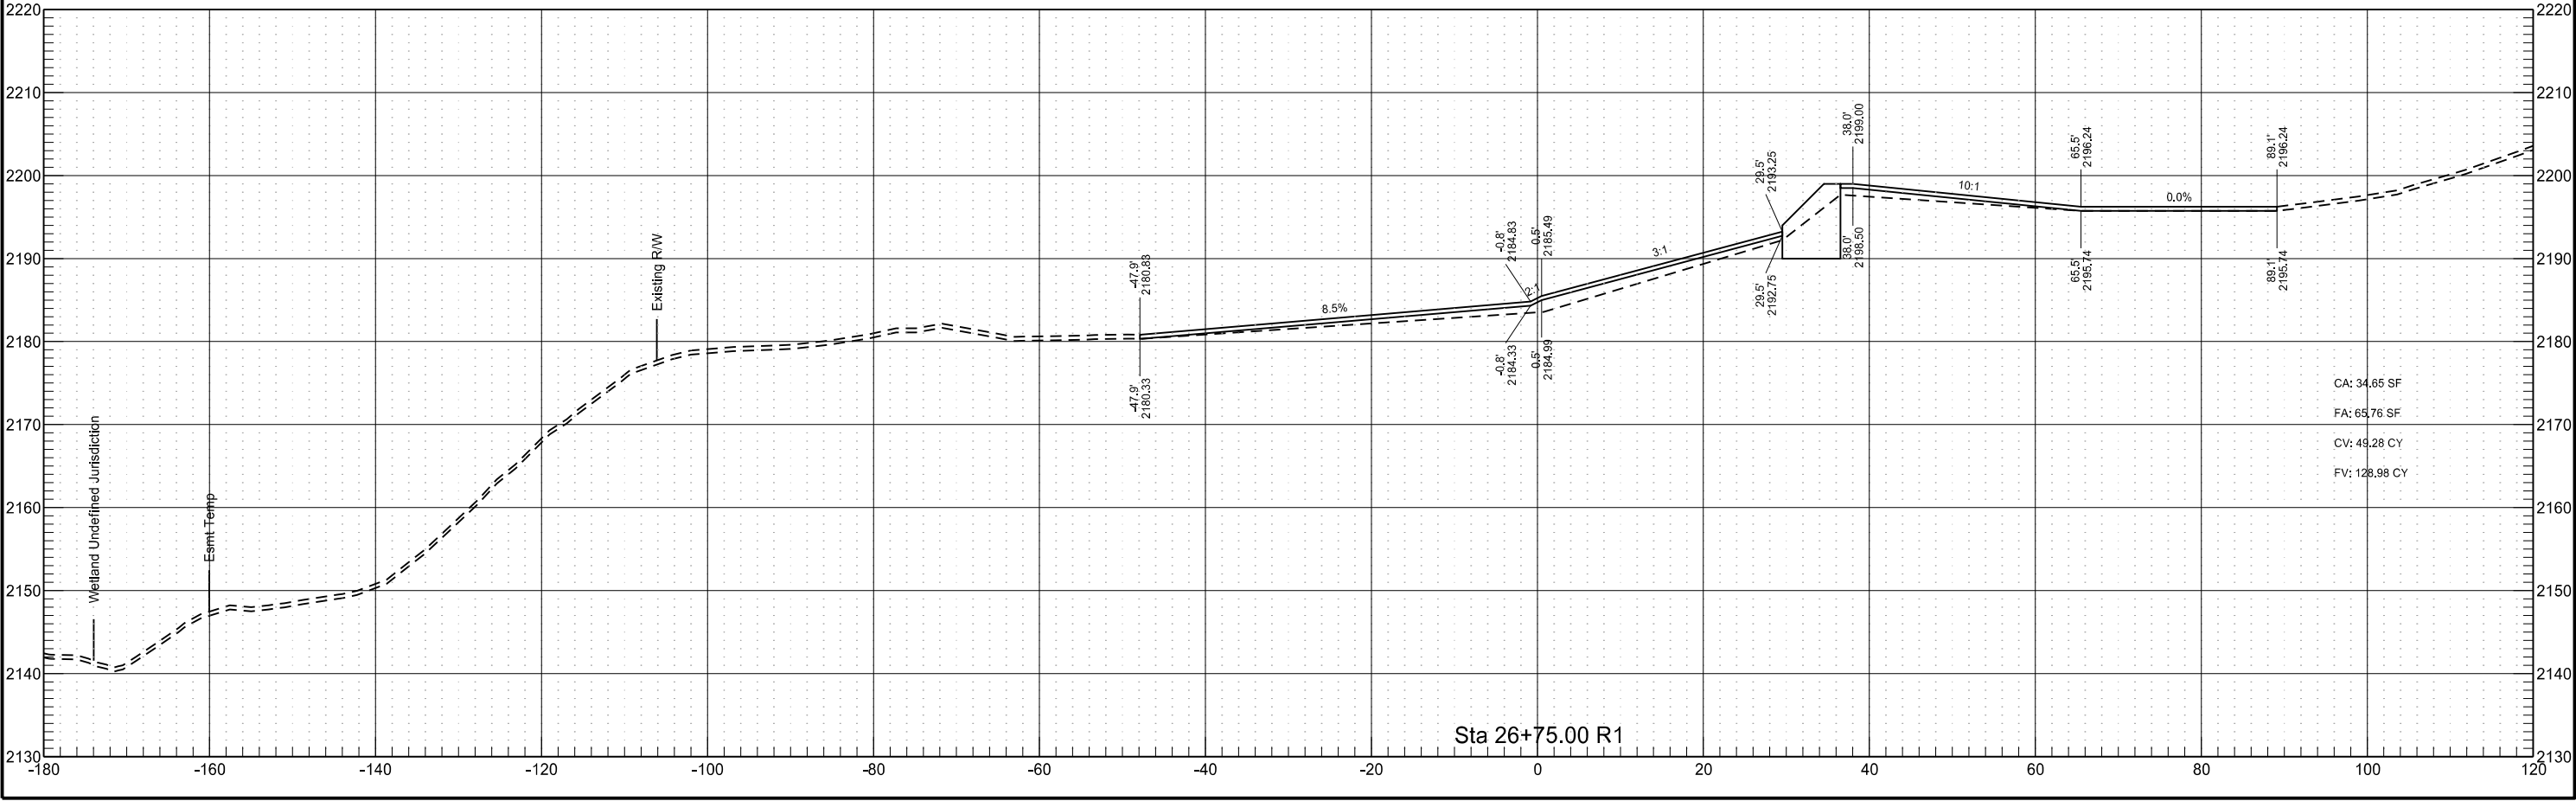



North Channel Riprap

STATE	PROJECT NO.	SECTION NO.	SHEET NO.
ND	SOIB-NH-7-085(110)127	200	90

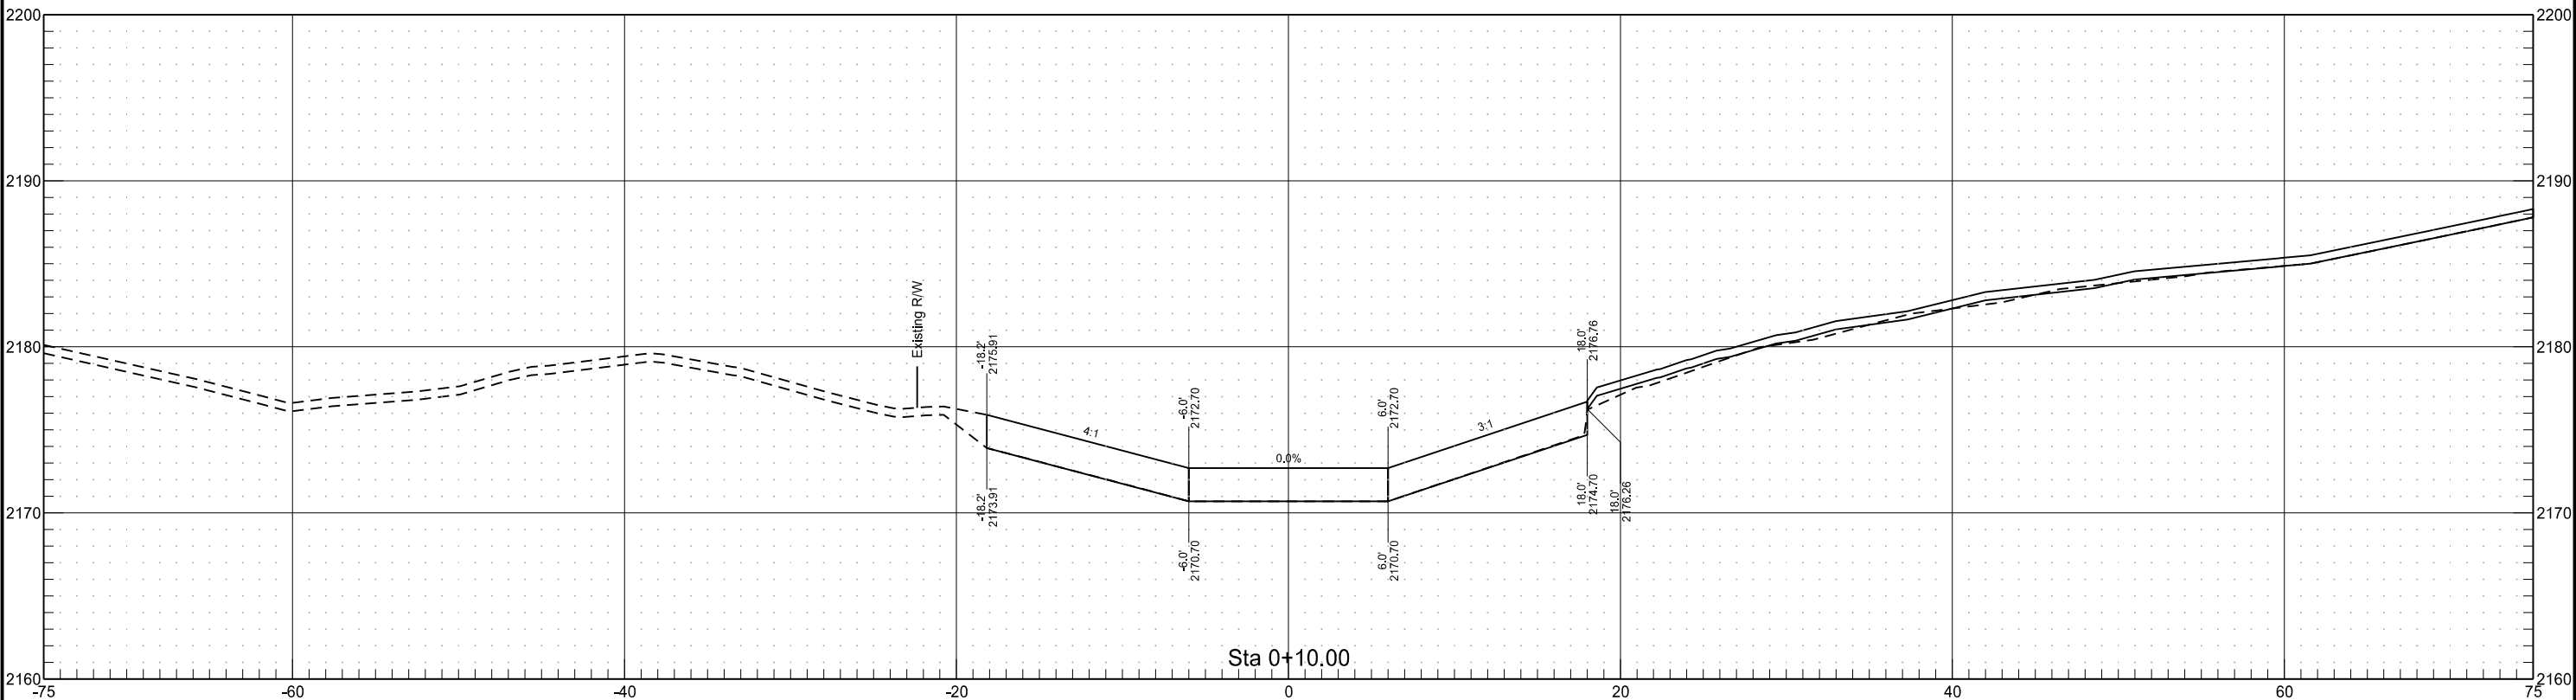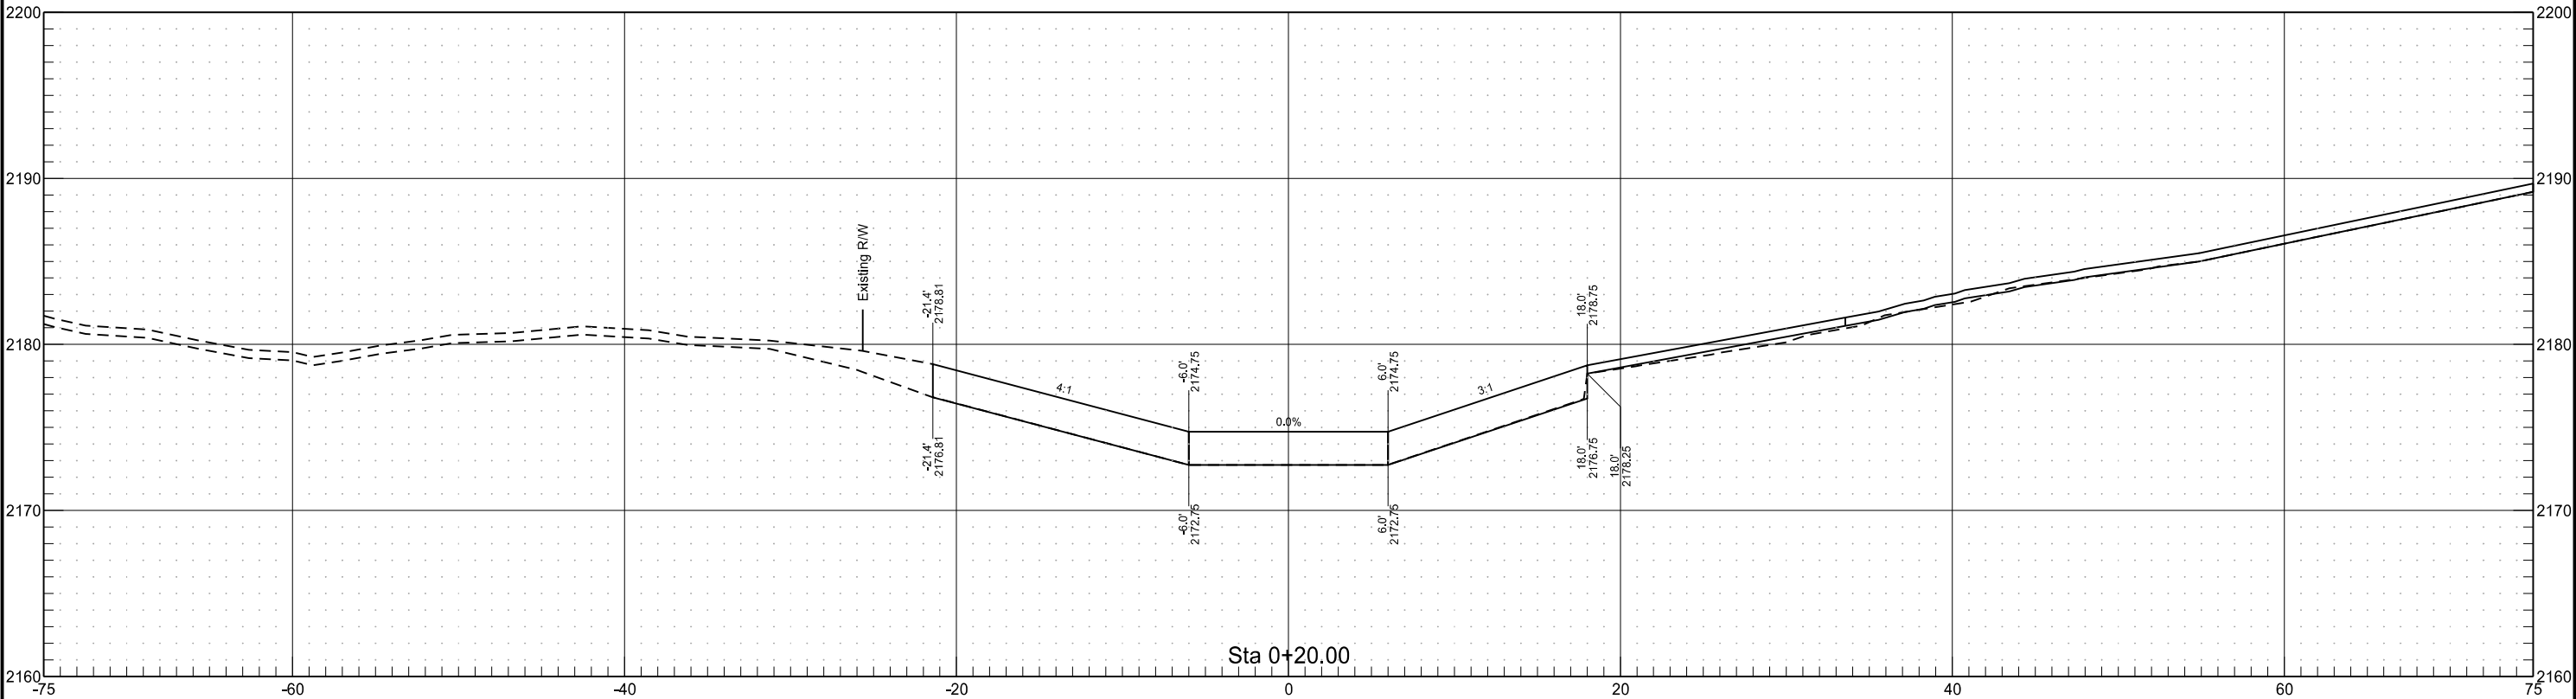

North Channel Riprap

	STATE	PROJECT NO.	SECTION NO.	SHEET NO.
	ND	SOIB-NH-7-085(110)127	200	91

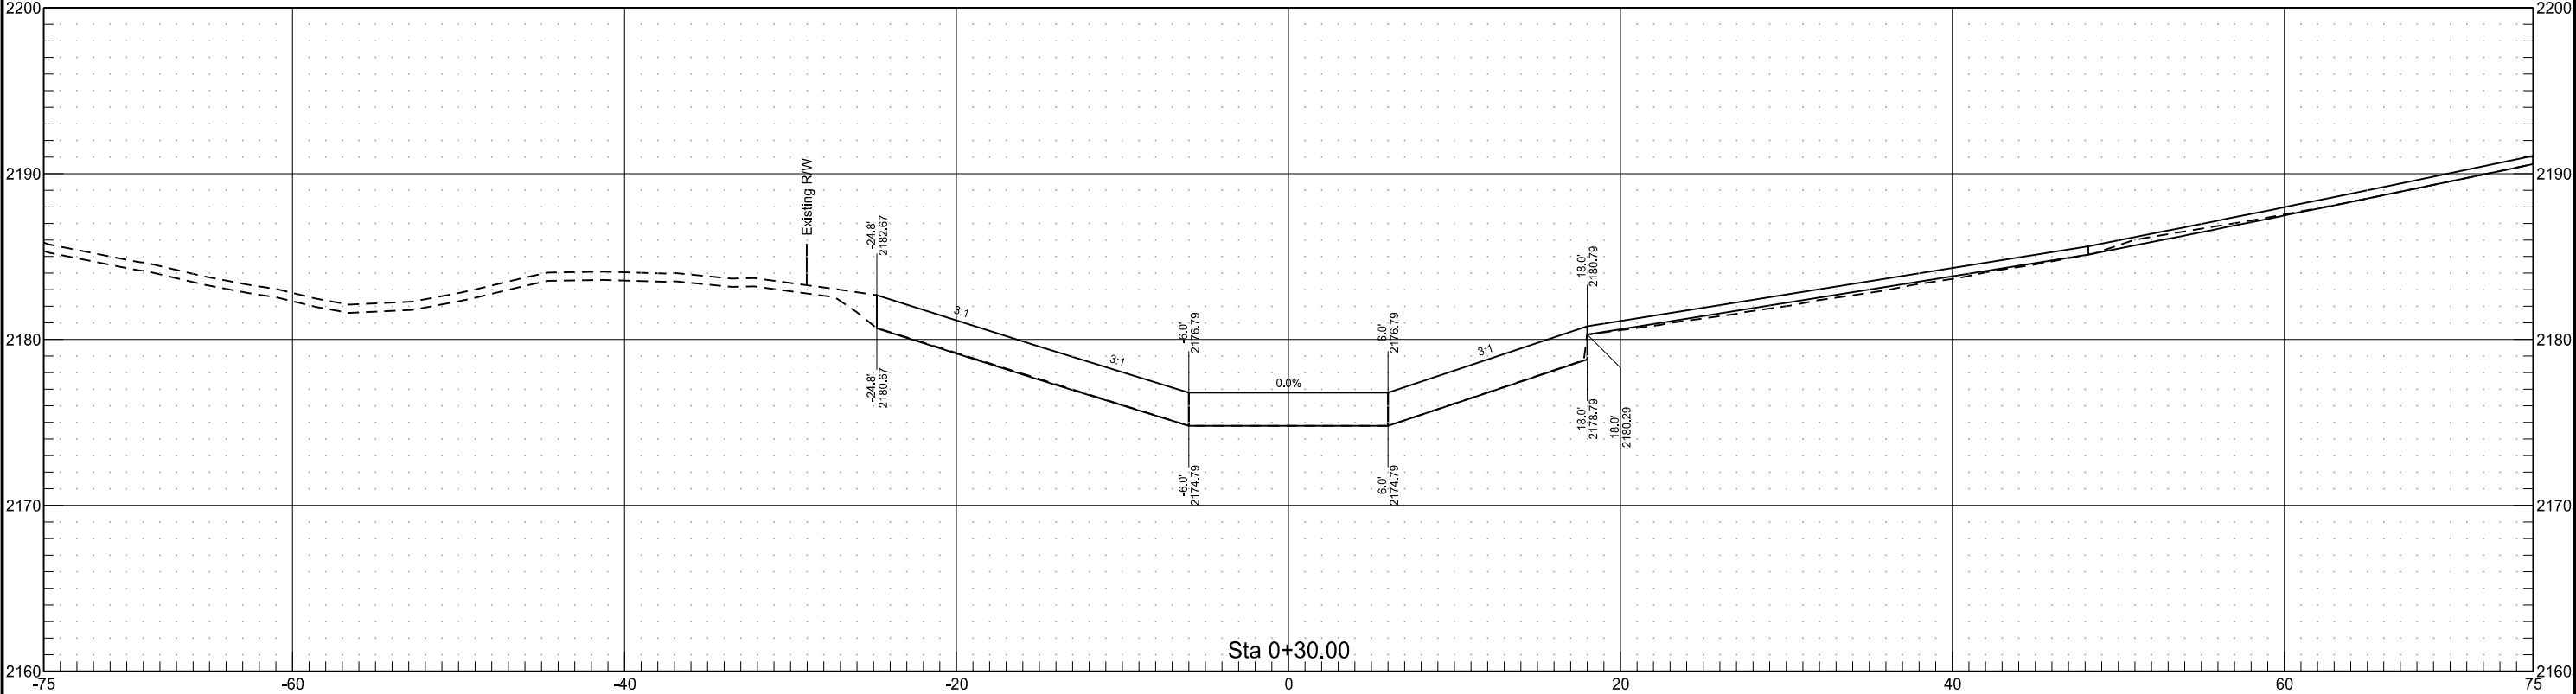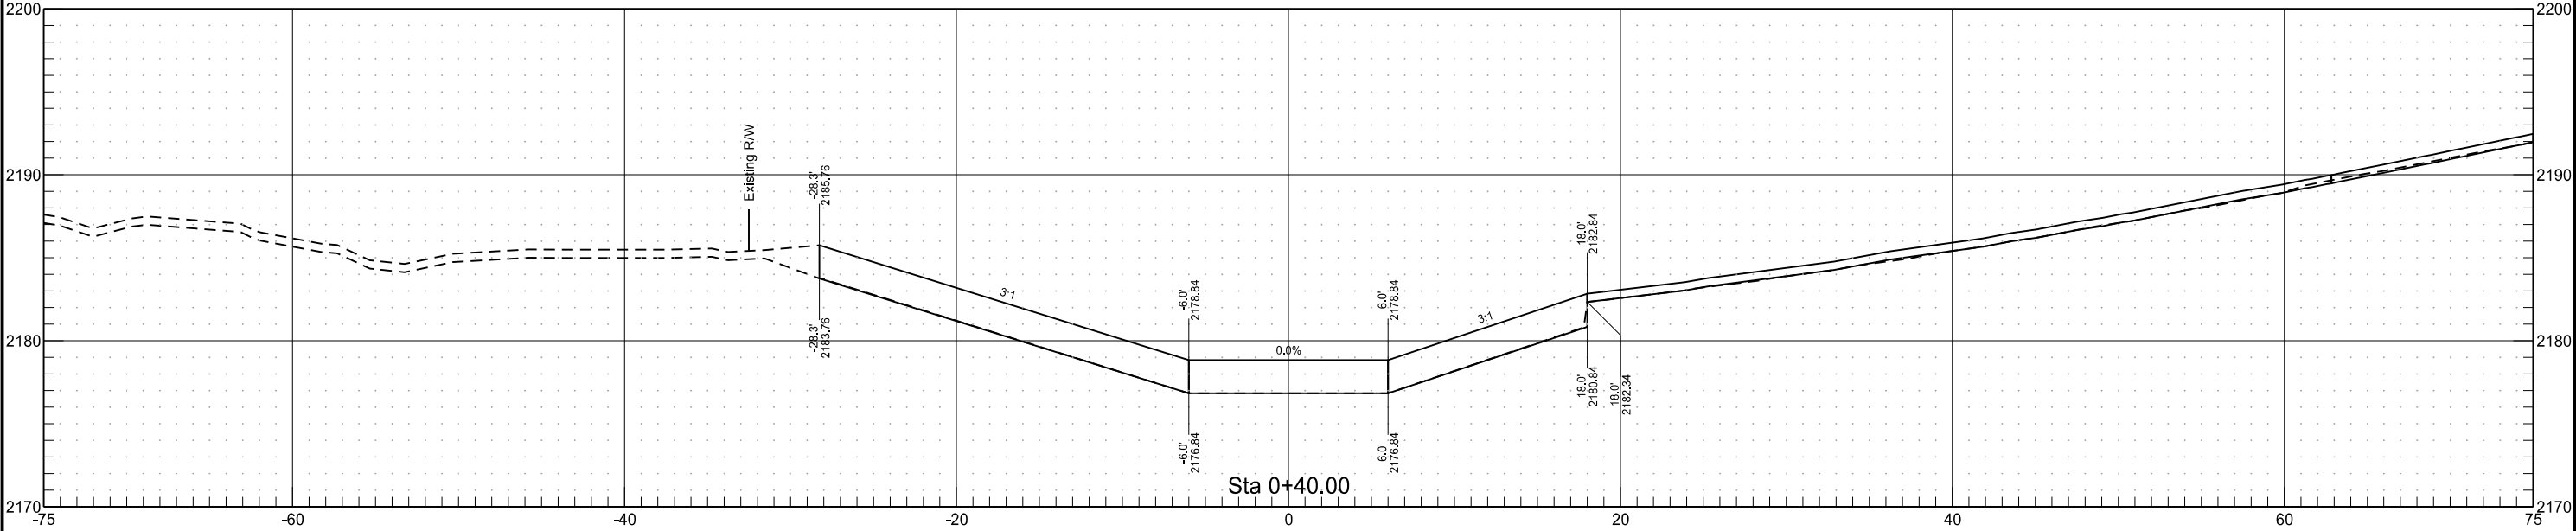

North Channel Riprap

STATE

PROJECT NO.

SECTION NO.



SHEET NO.

ND

SOIB-NH-7-085(110)127



200

92

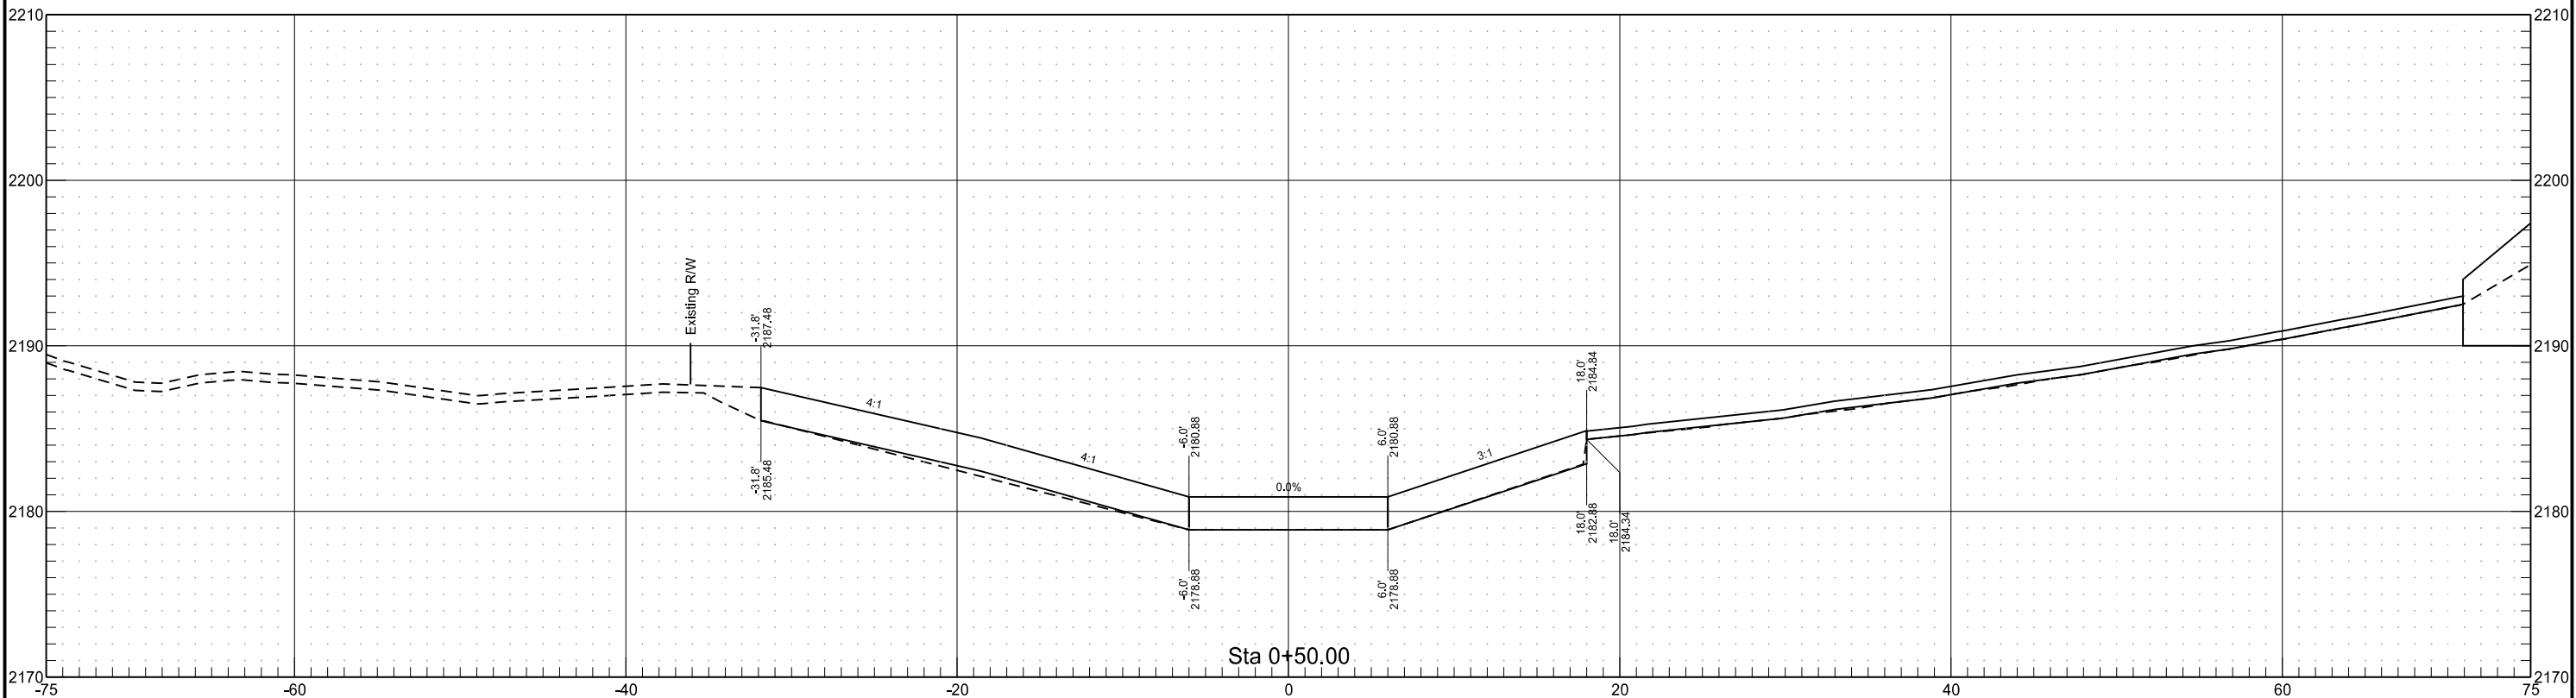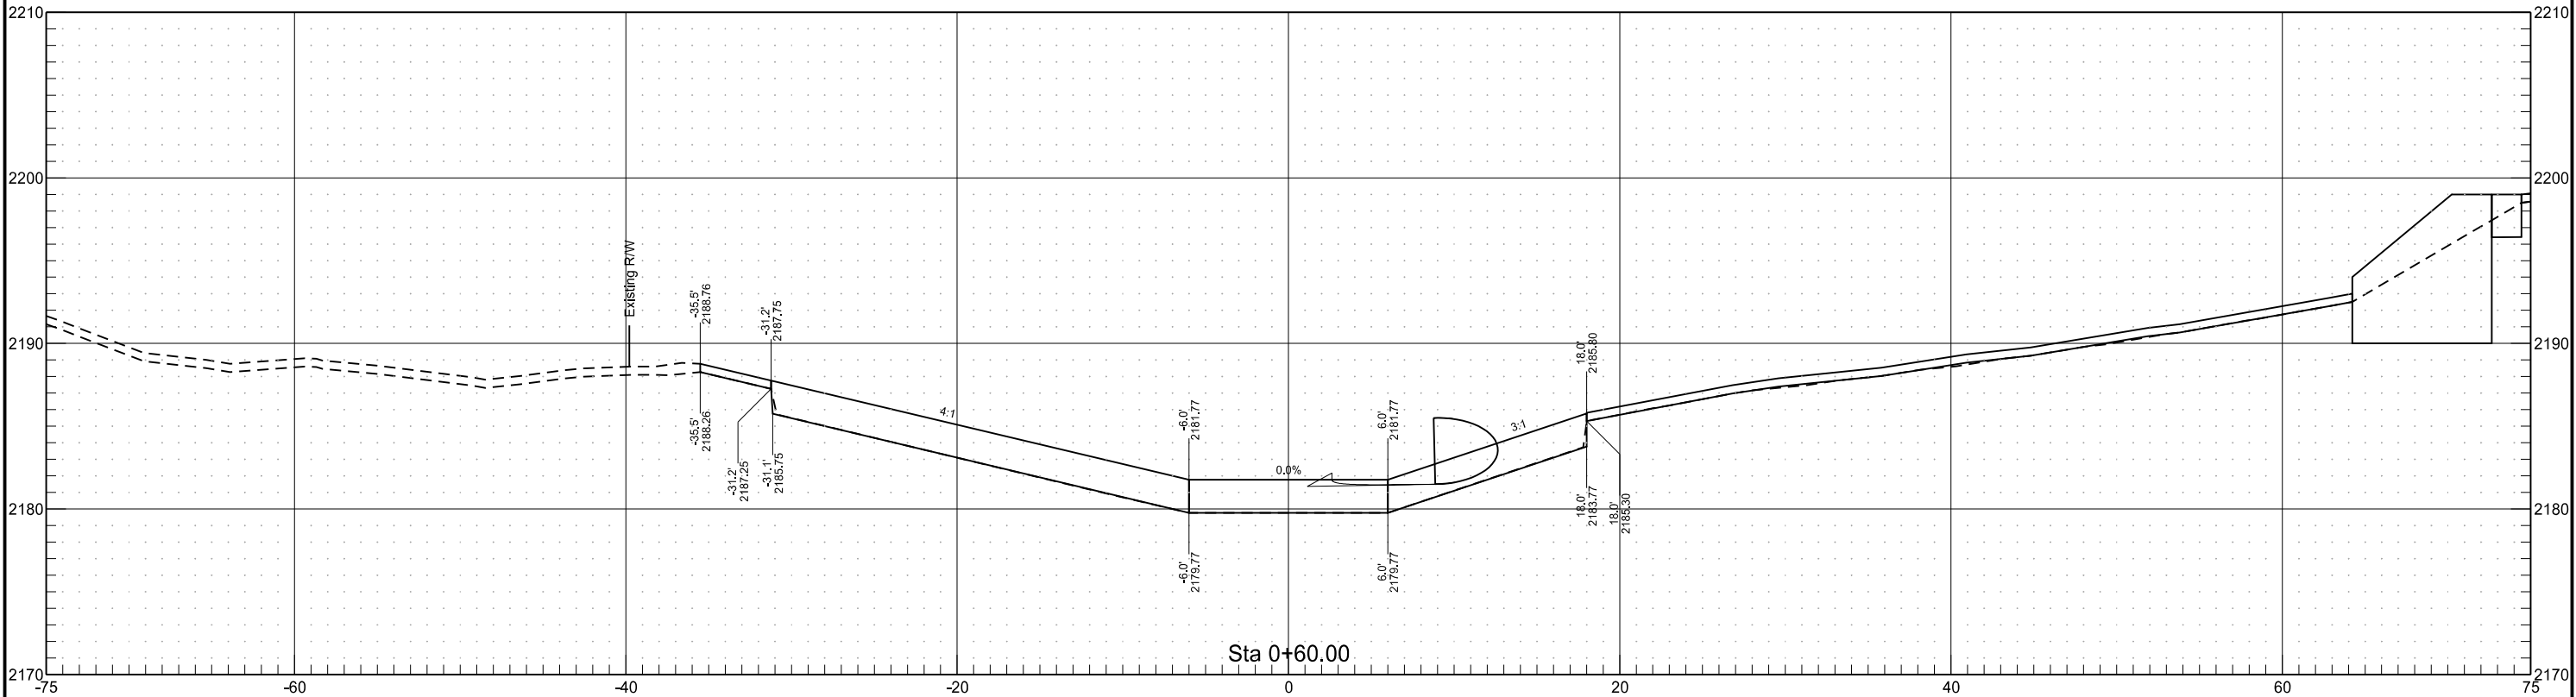


North Channel Riprap

	STATE	PROJECT NO.	SECTION NO.	SHEET NO.
	ND	SOIB-NH-7-085(110)127	200	93

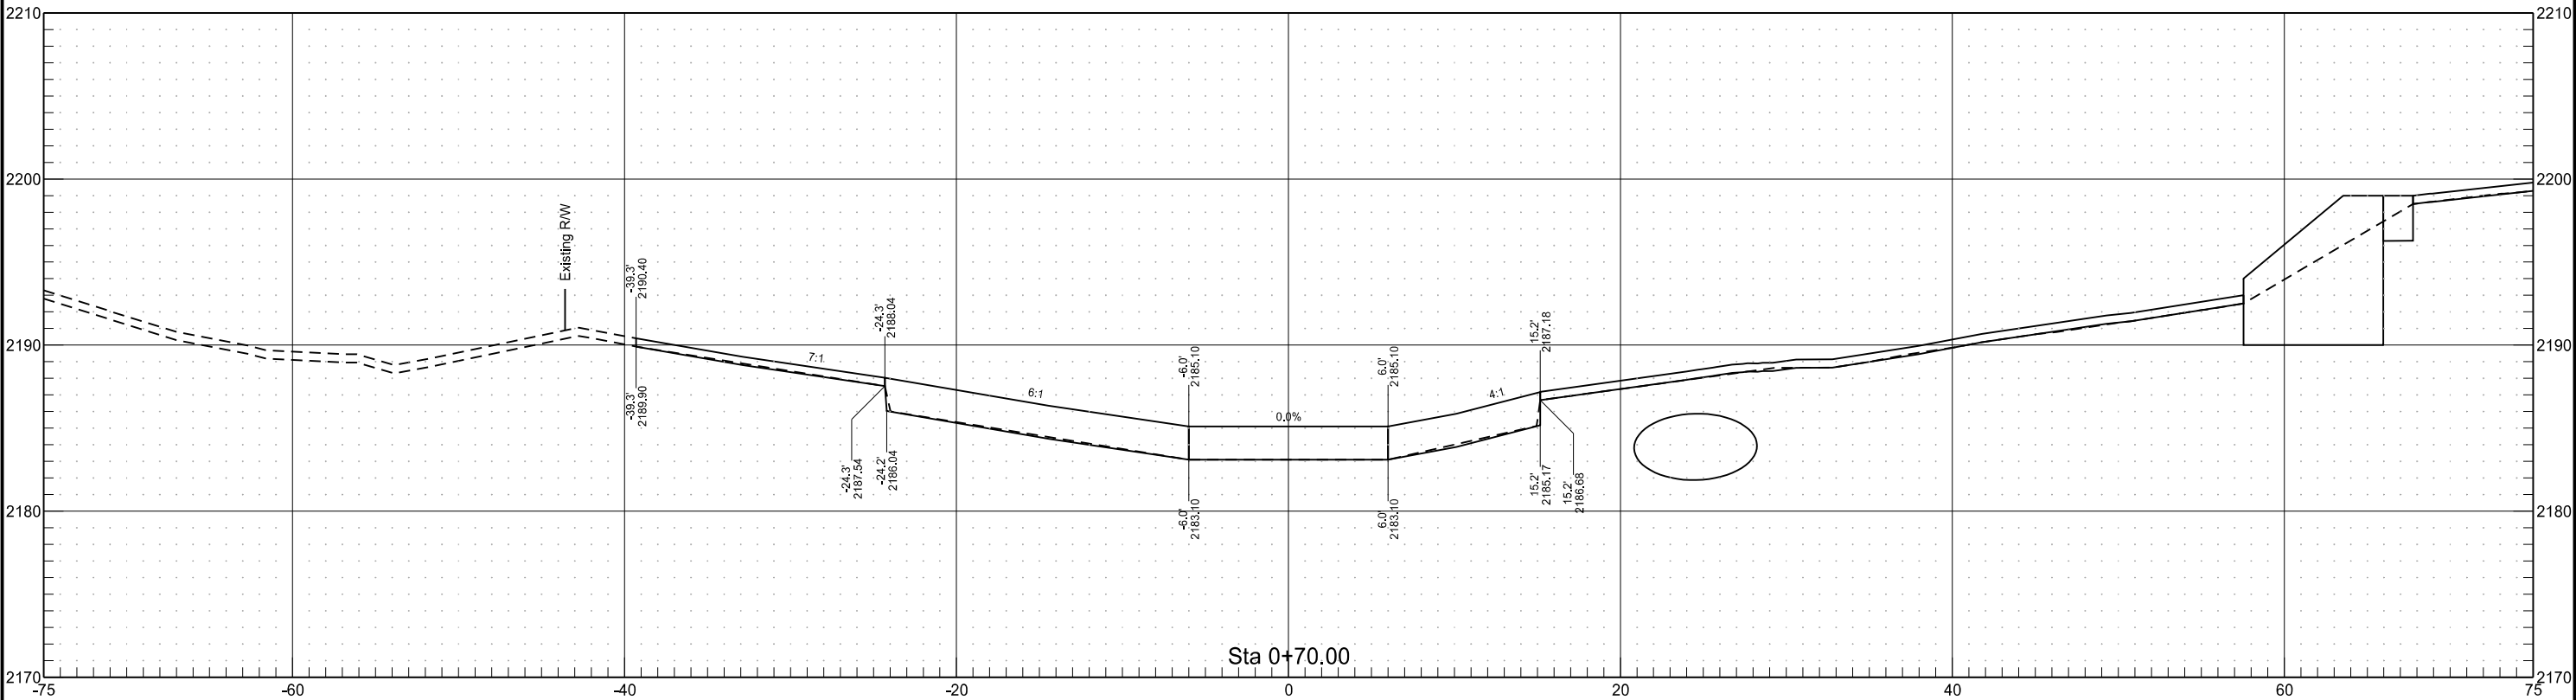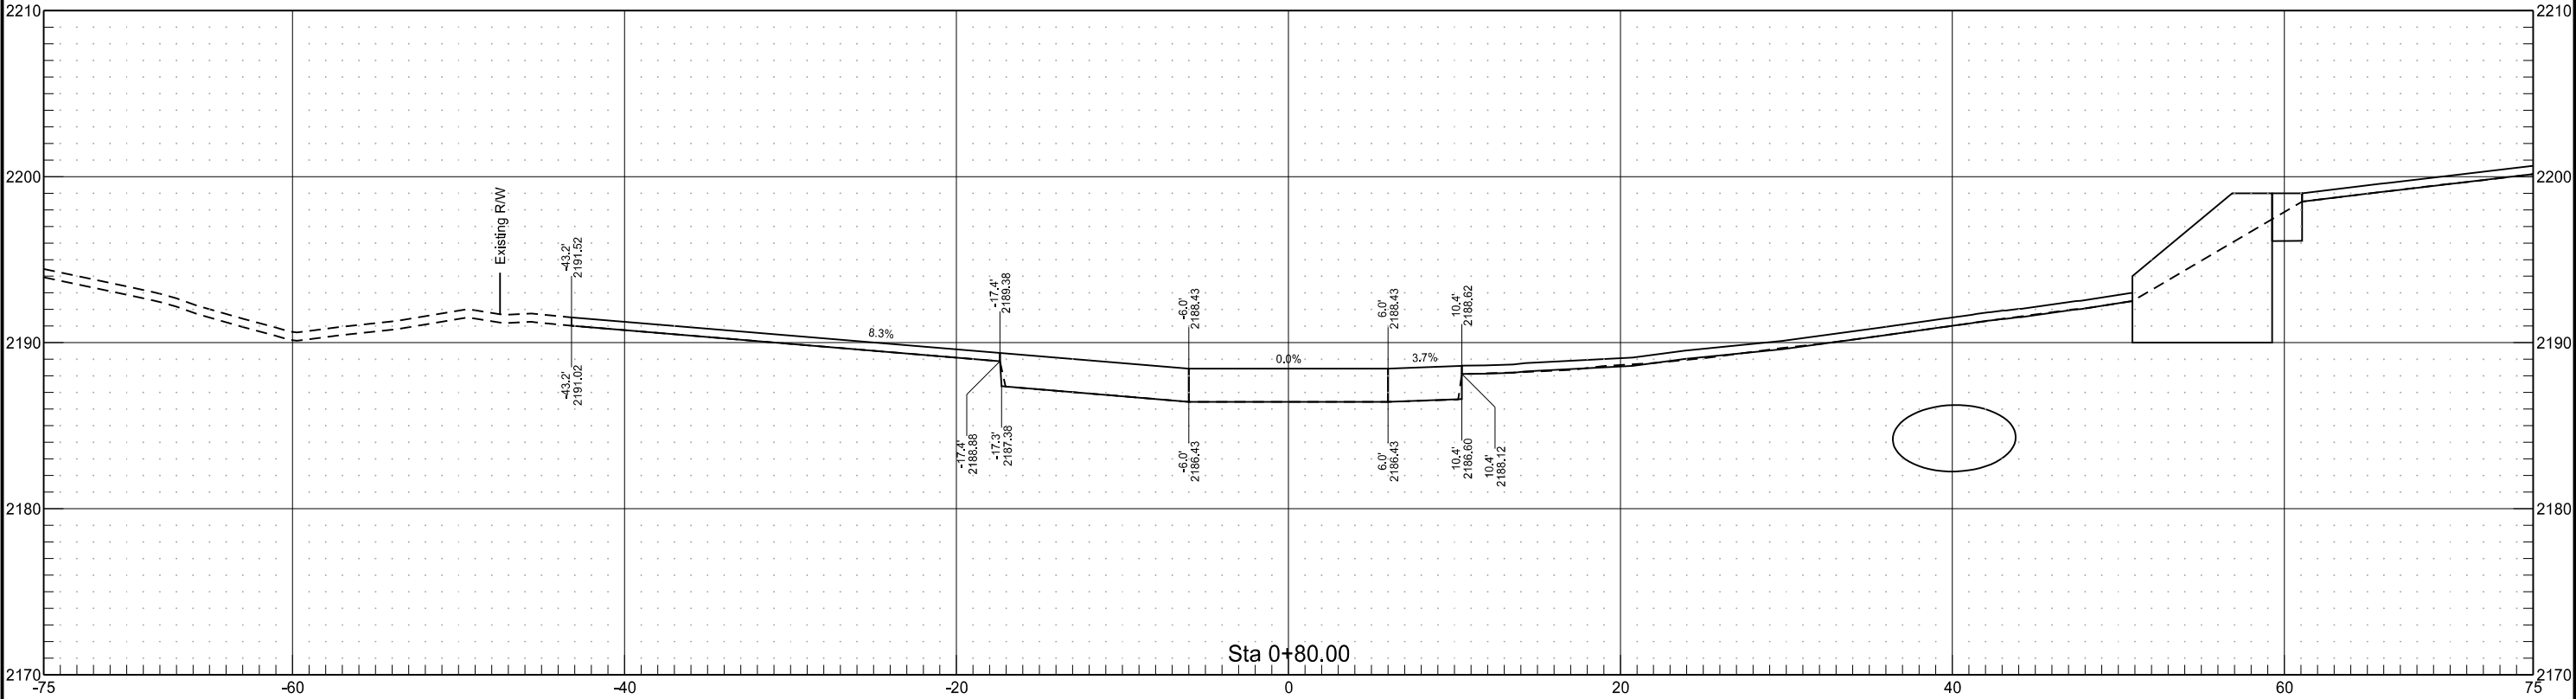


South Channel Riprap

	STATE	PROJECT NO.	SECTION NO.	SHEET NO.
	ND	SOIB-NH-7-085(110)127	200	94

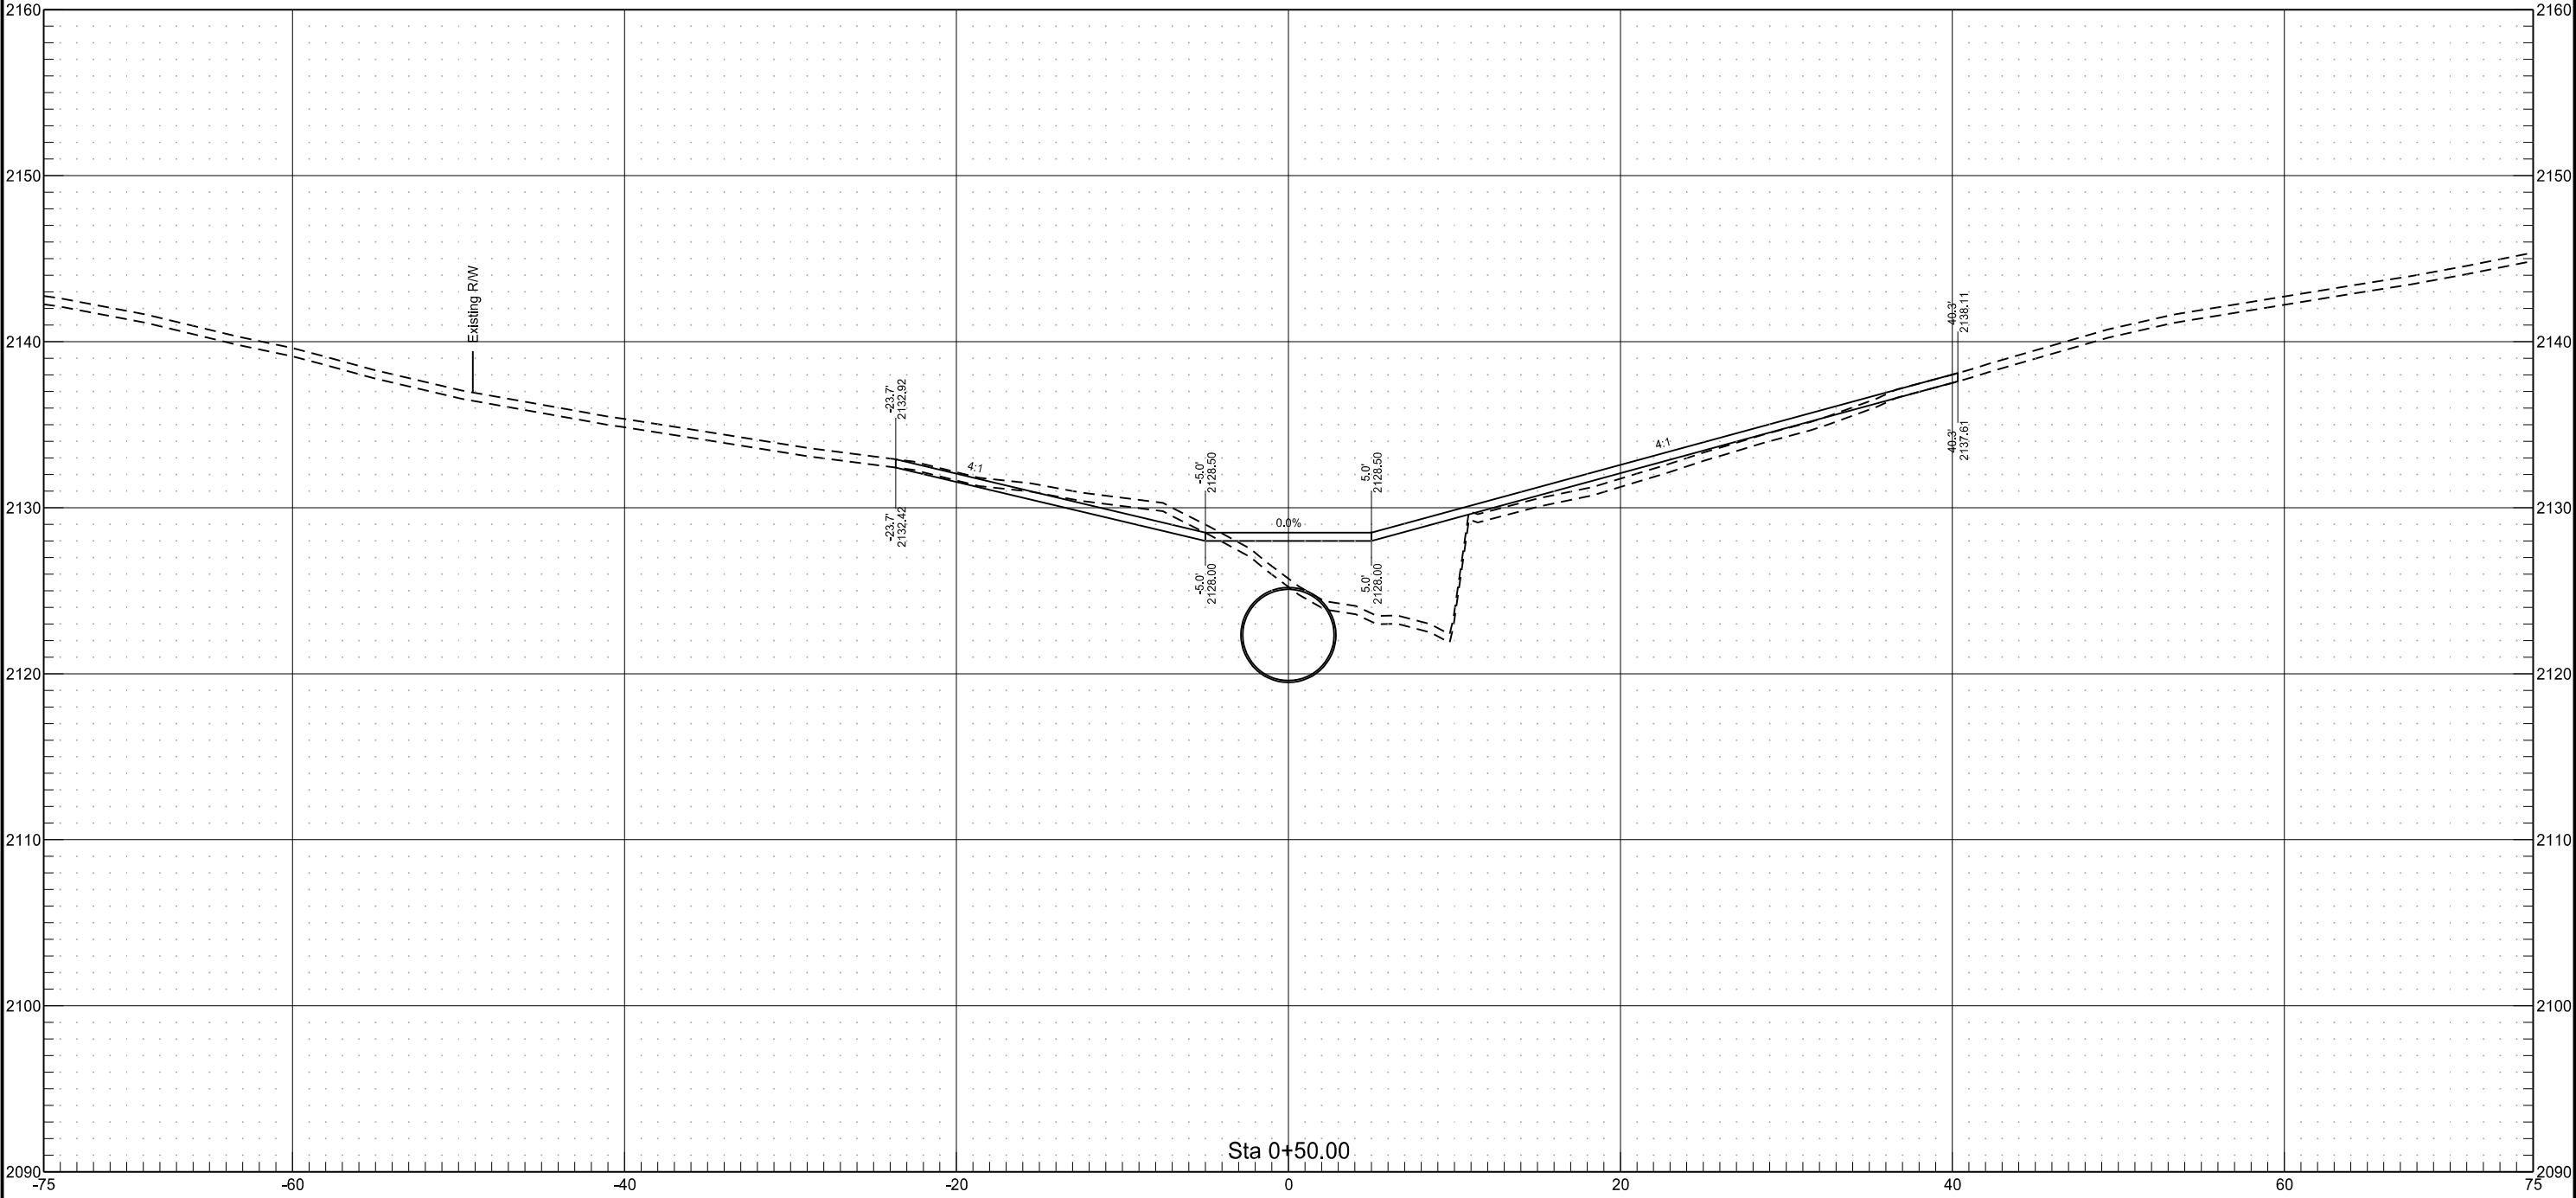


South Channel Riprap

	STATE	PROJECT NO.	SECTION NO.	SHEET NO.
	ND	SOIB-NH-7-085(110)127	200	95

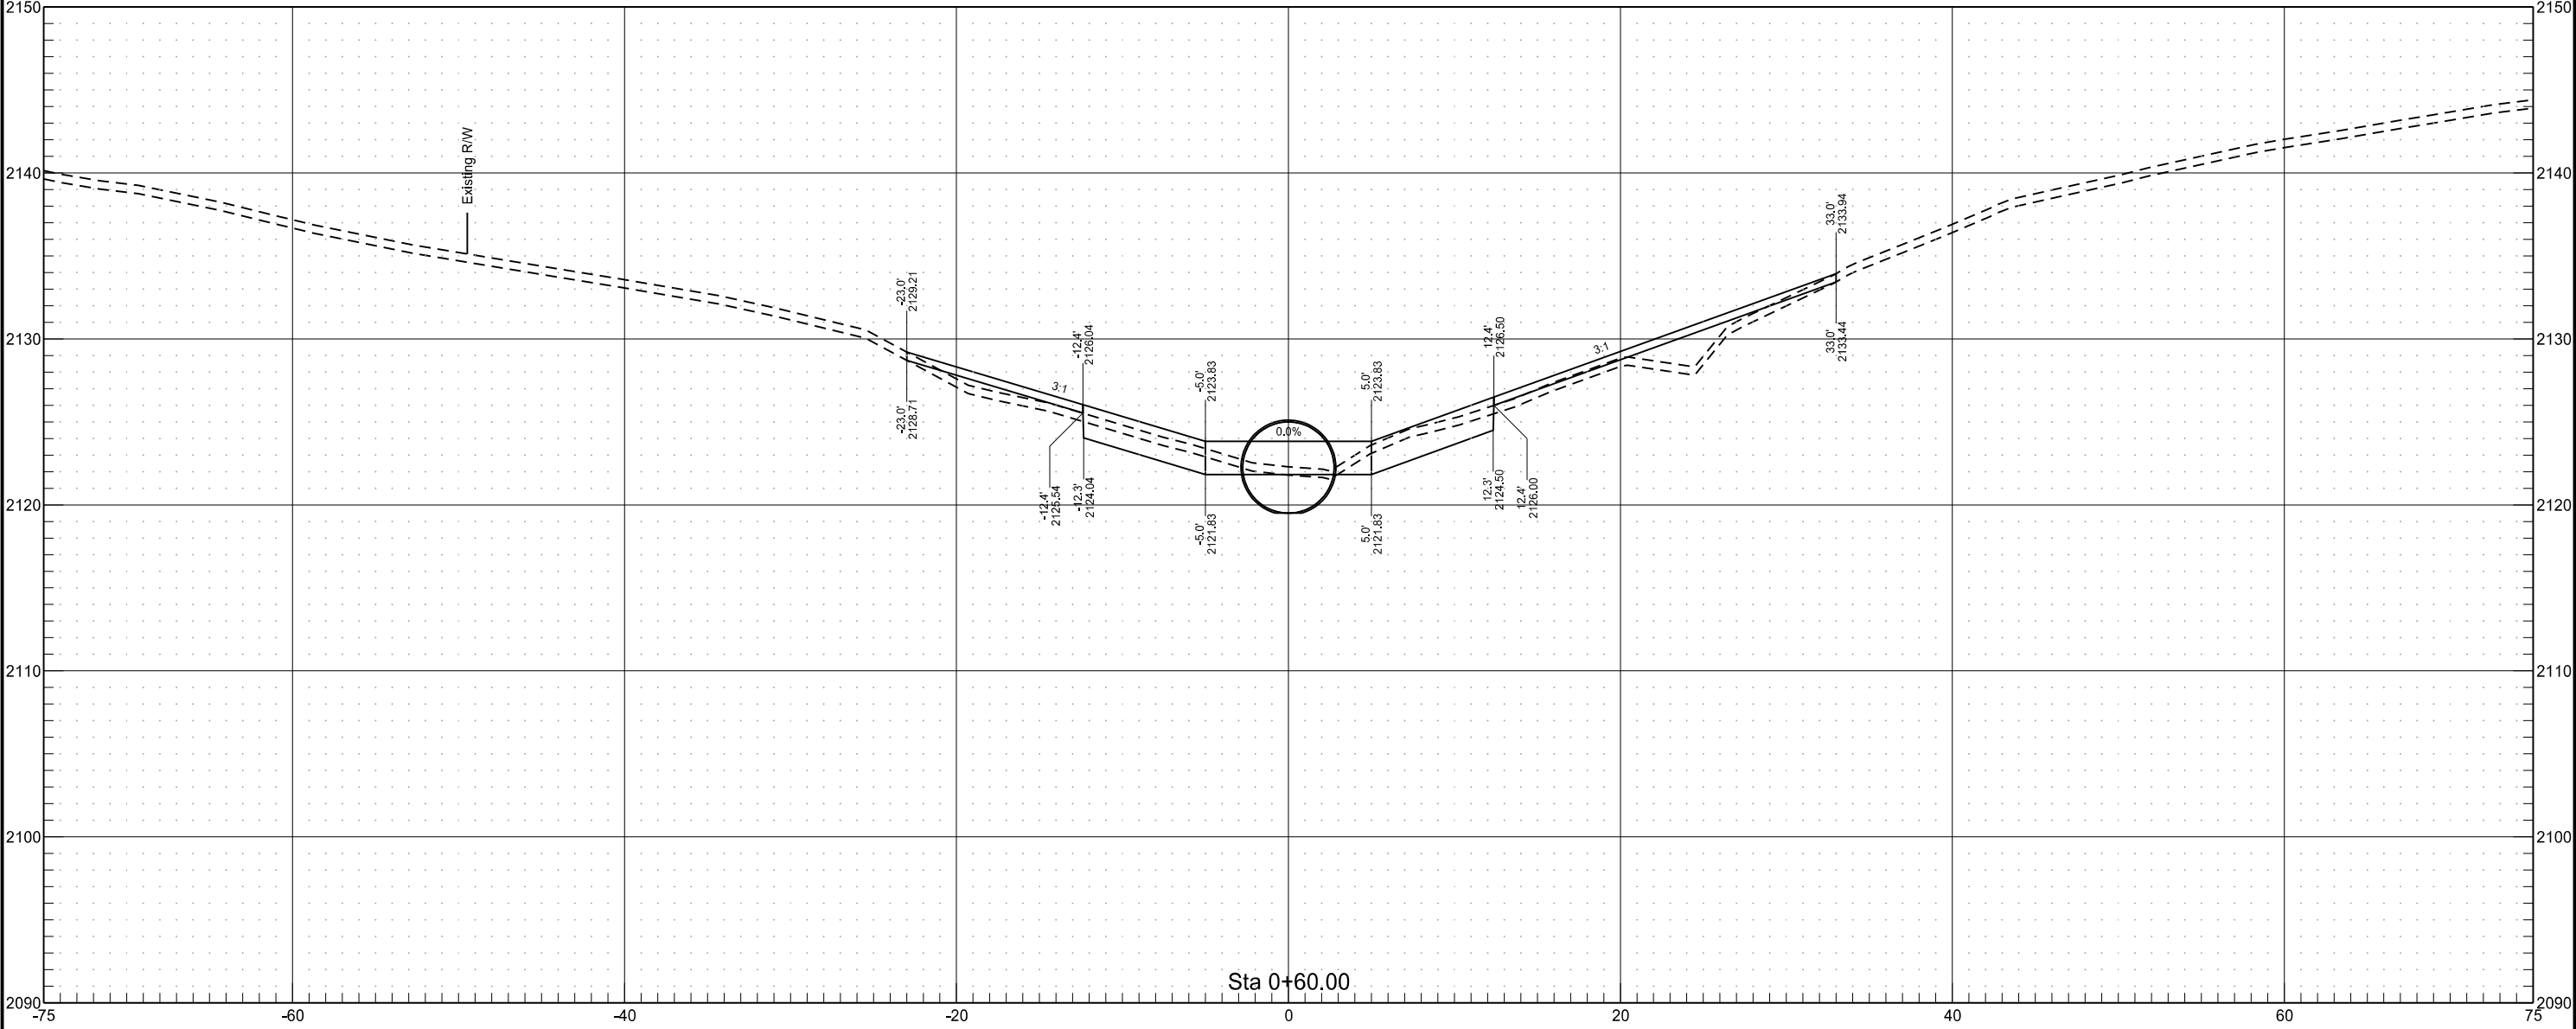


South Channel Riprap

	STATE	PROJECT NO.	SECTION NO.	SHEET NO.
	ND	SOIB-NH-7-085(110)127	200	96

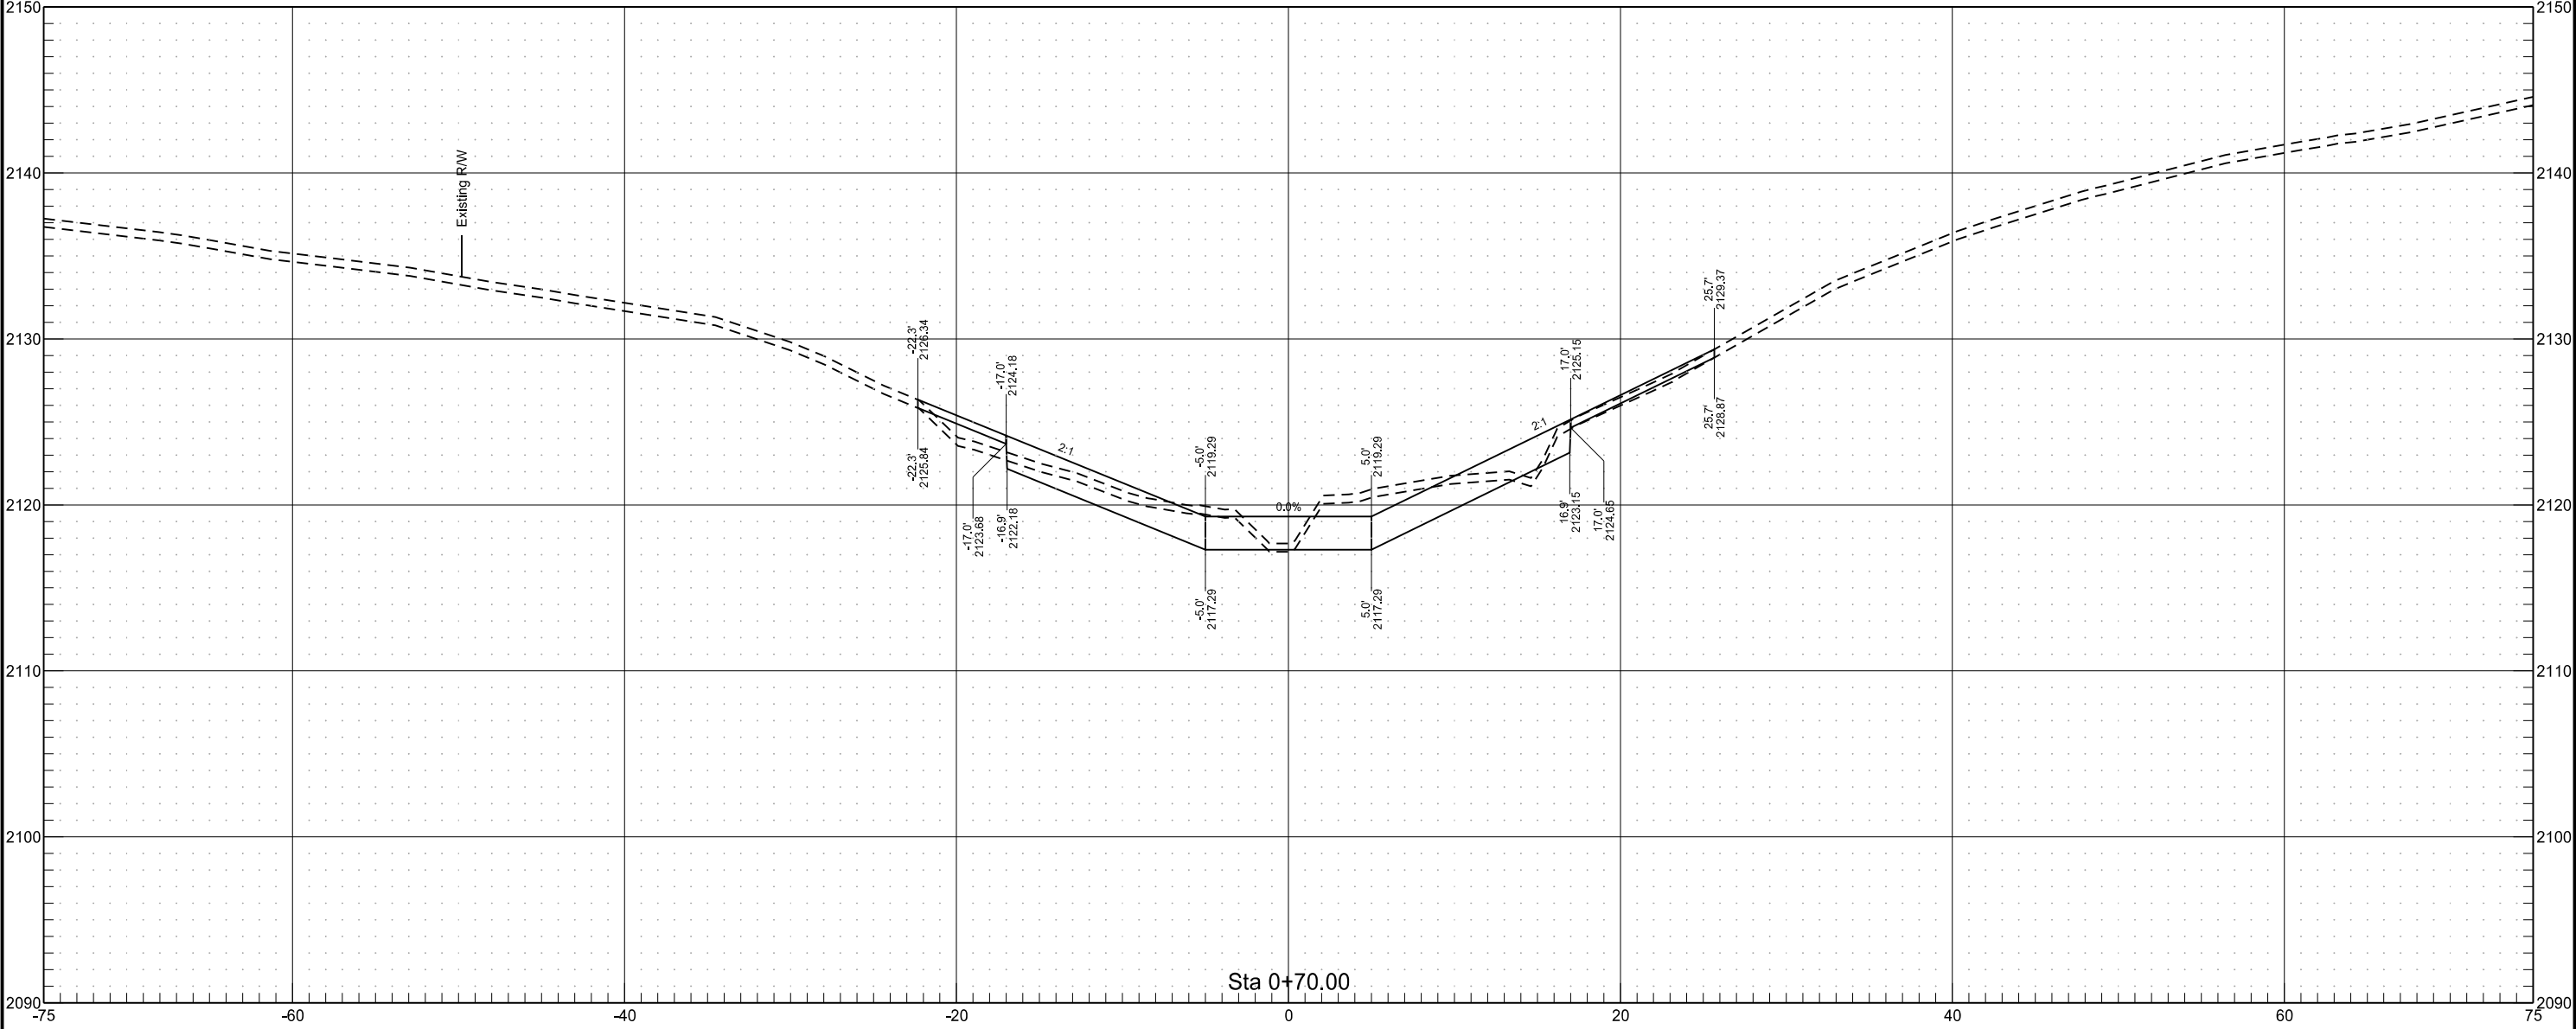


South Channel Riprap

	STATE	PROJECT NO.	SECTION NO.	SHEET NO.
	ND	SOIB-NH-7-085(110)127	200	97

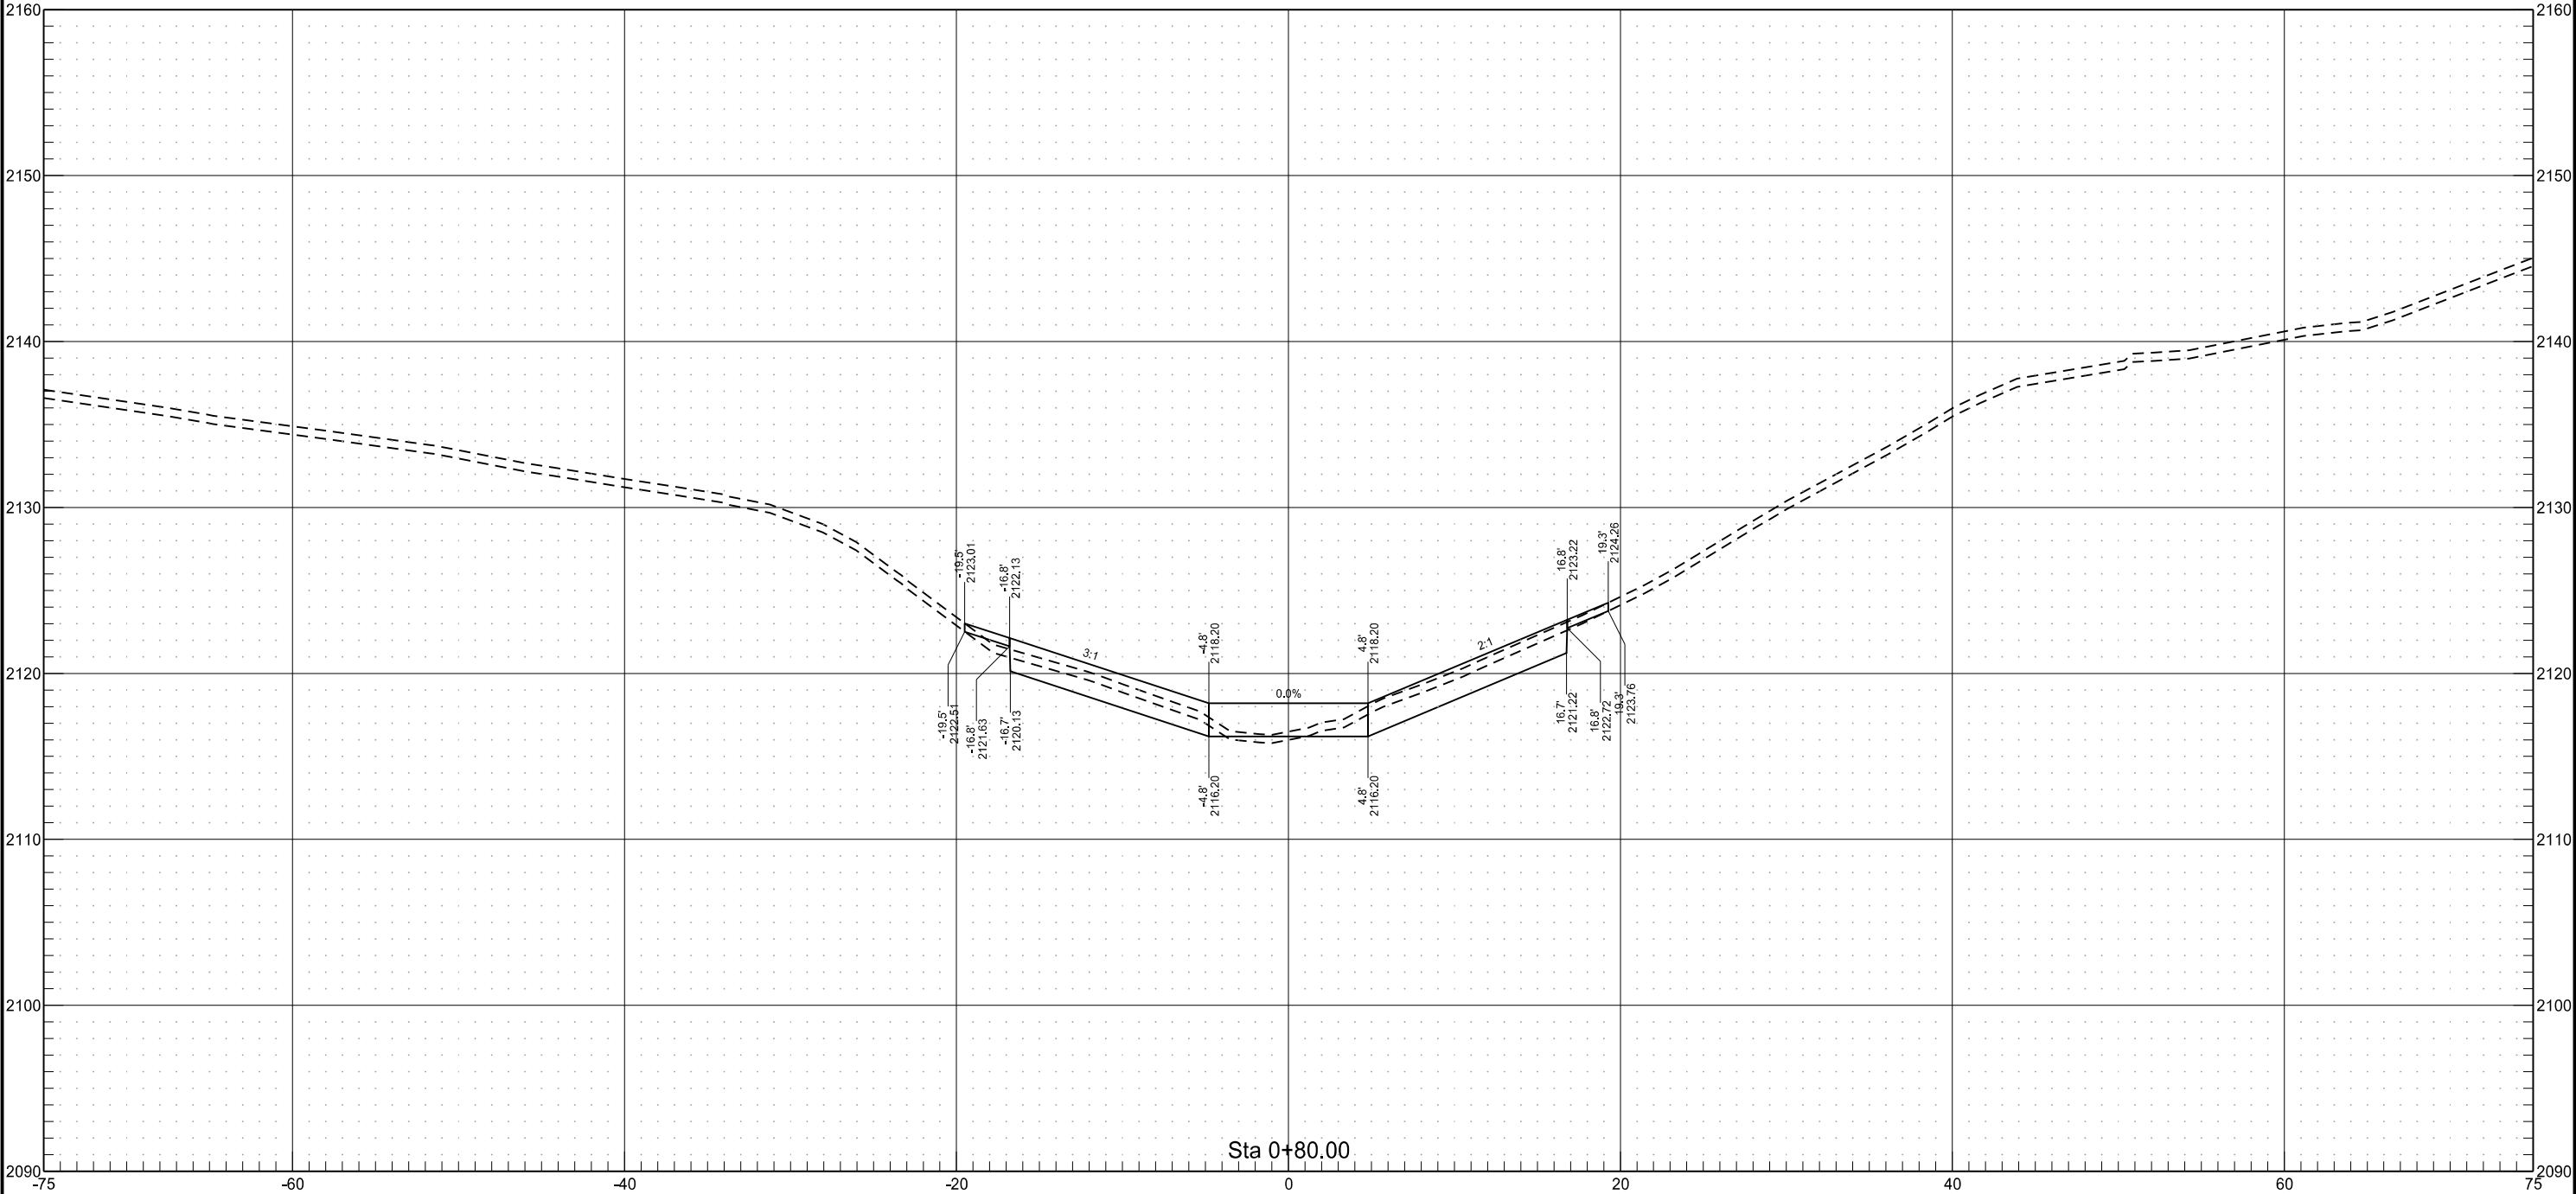


South Channel Riprap

	STATE	PROJECT NO.	SECTION NO.	SHEET NO.
	ND	SOIB-NH-7-085(110)127	200	98

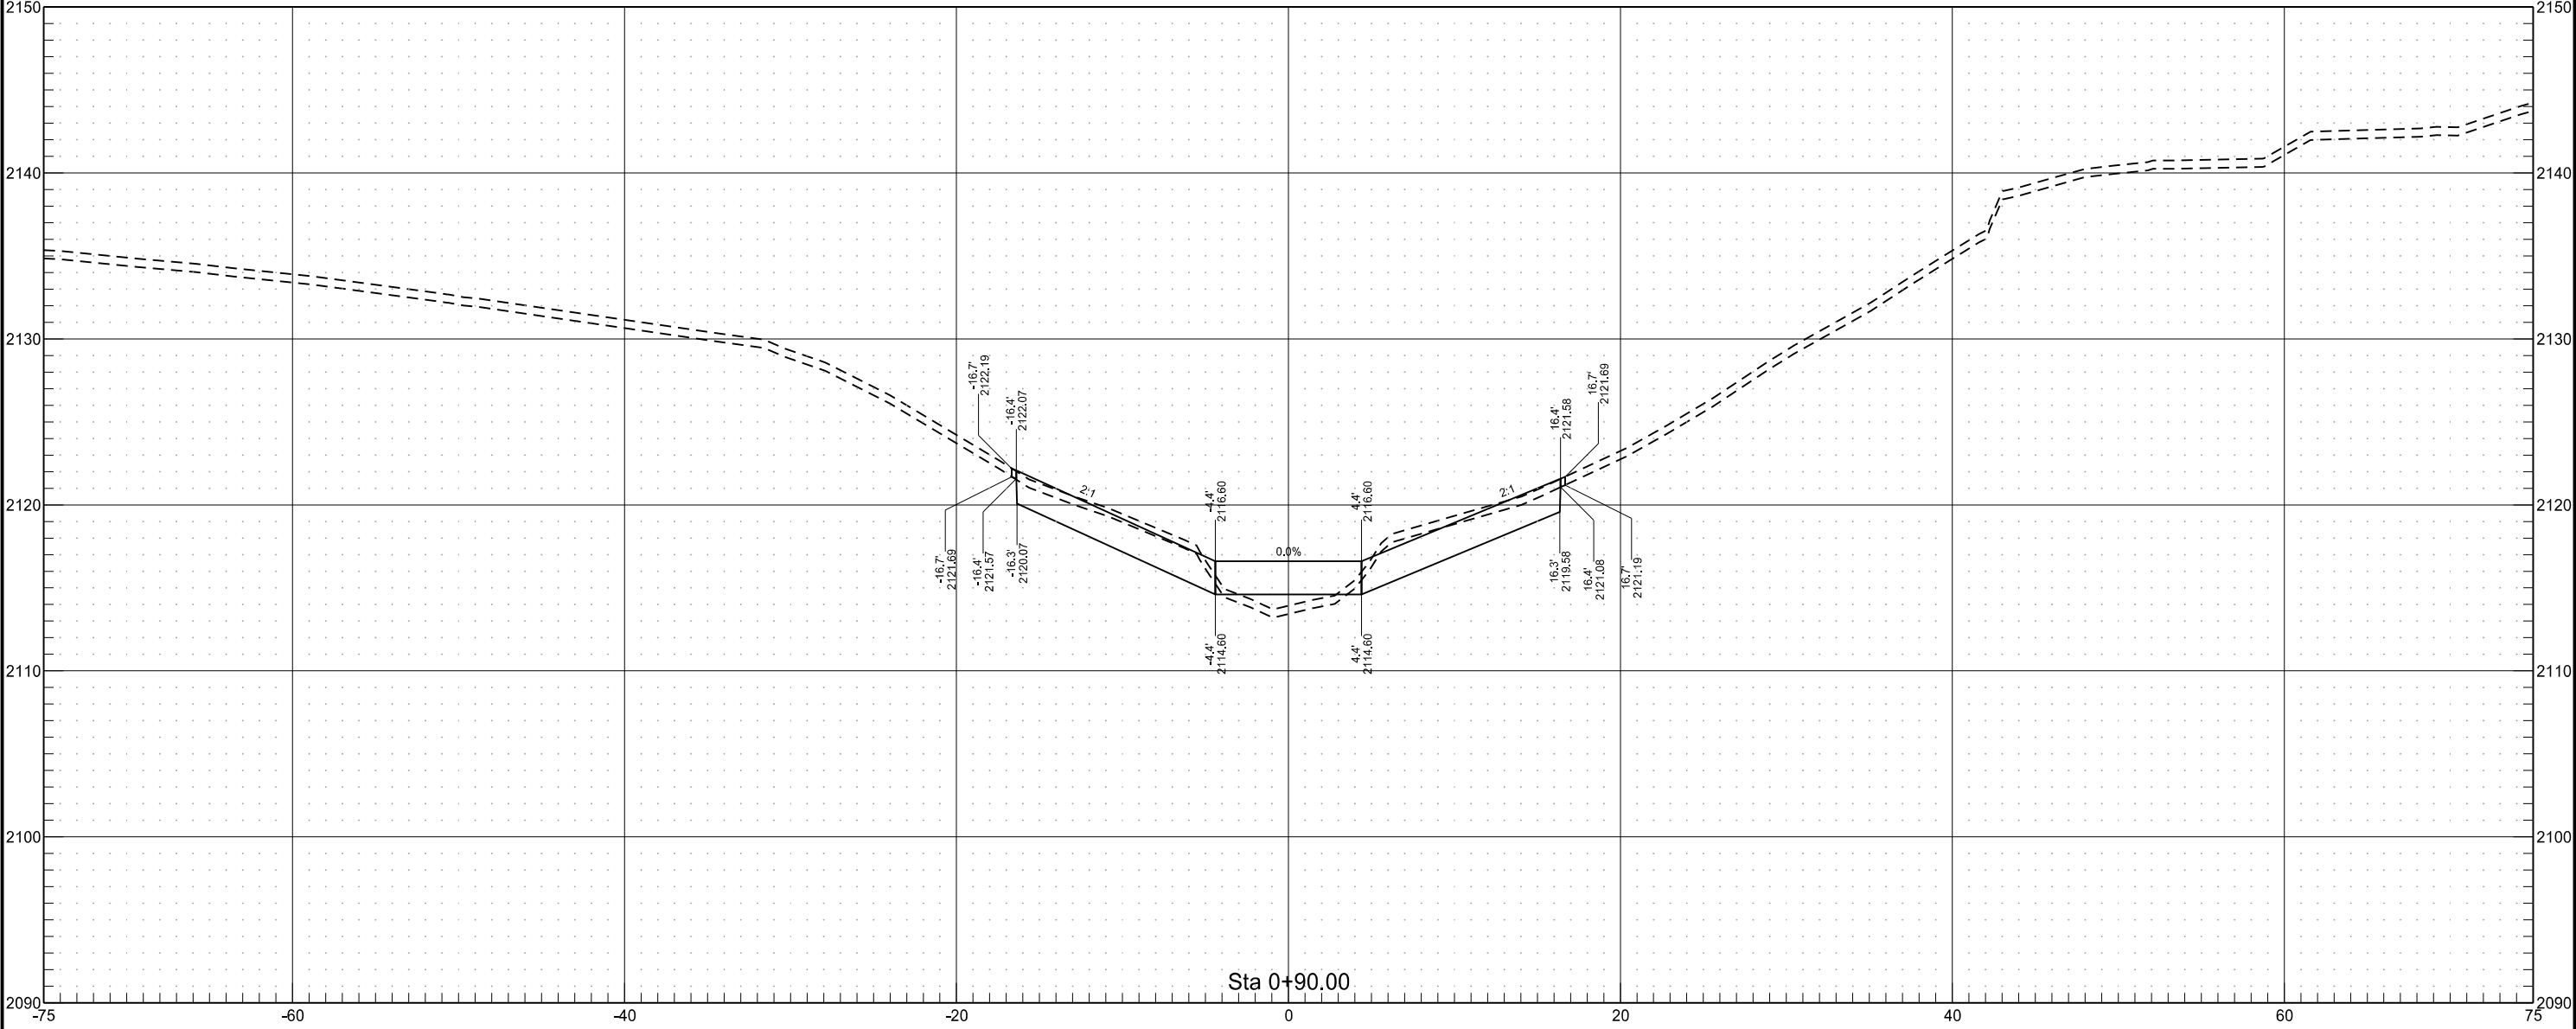


South Channel Riprap

	STATE	PROJECT NO.	SECTION NO.	SHEET NO.
	ND	SOIB-NH-7-085(110)127	200	99

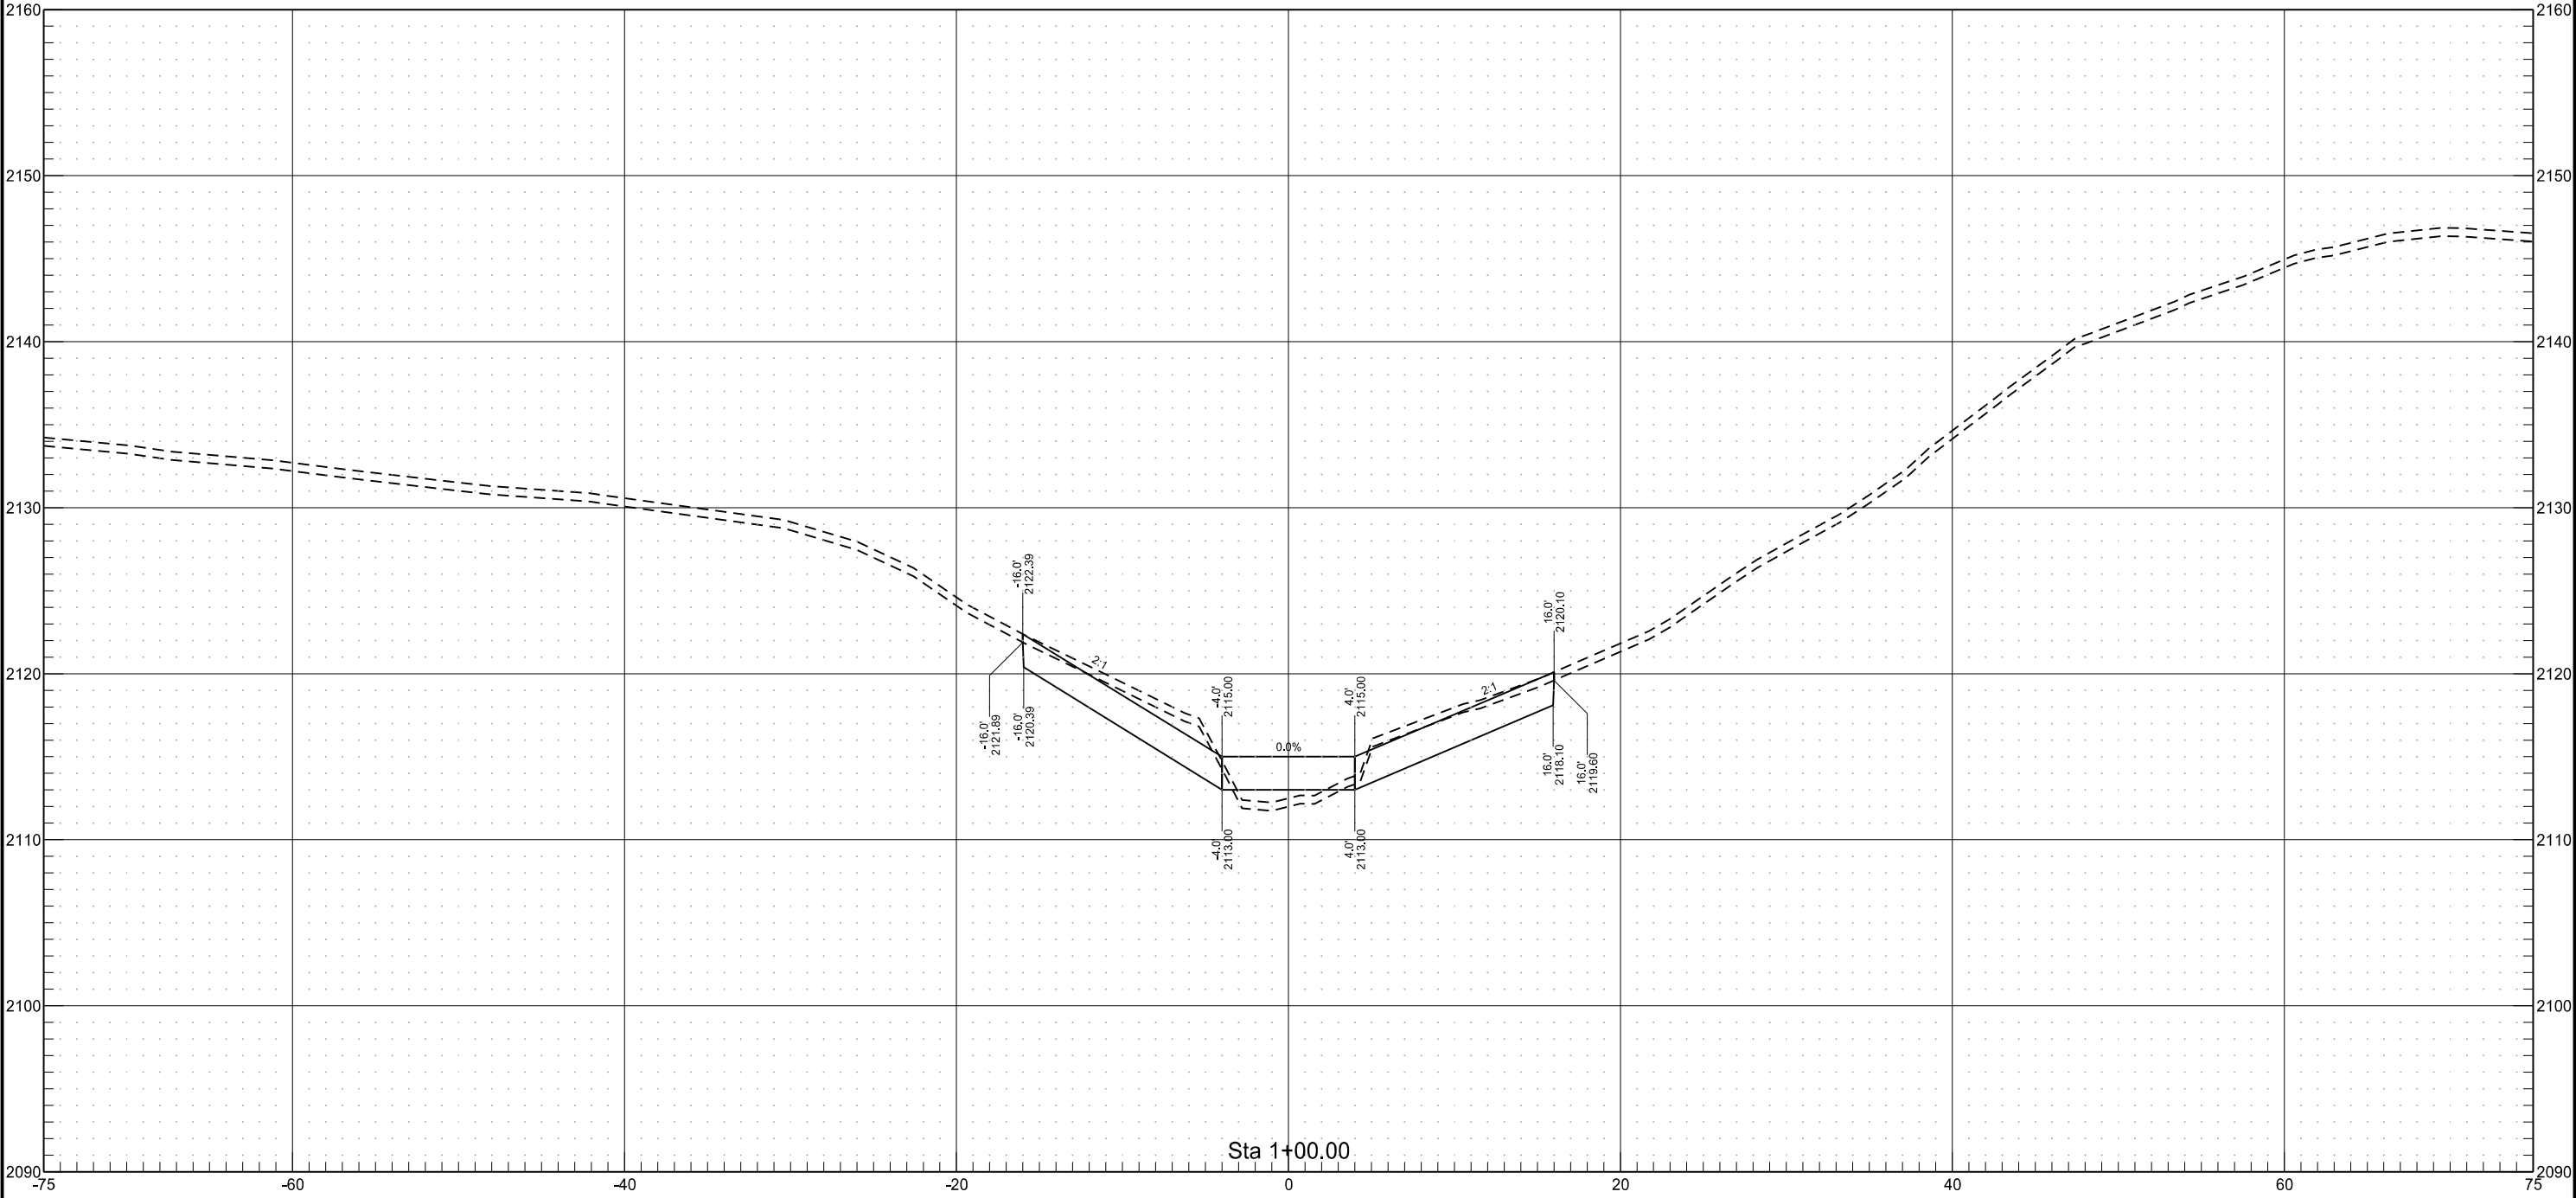


US 85 Ditch Regrading

	STATE	PROJECT NO.	SECTION NO.	SHEET NO.
	ND	SOIB-NH-7-085(110)127	200	100

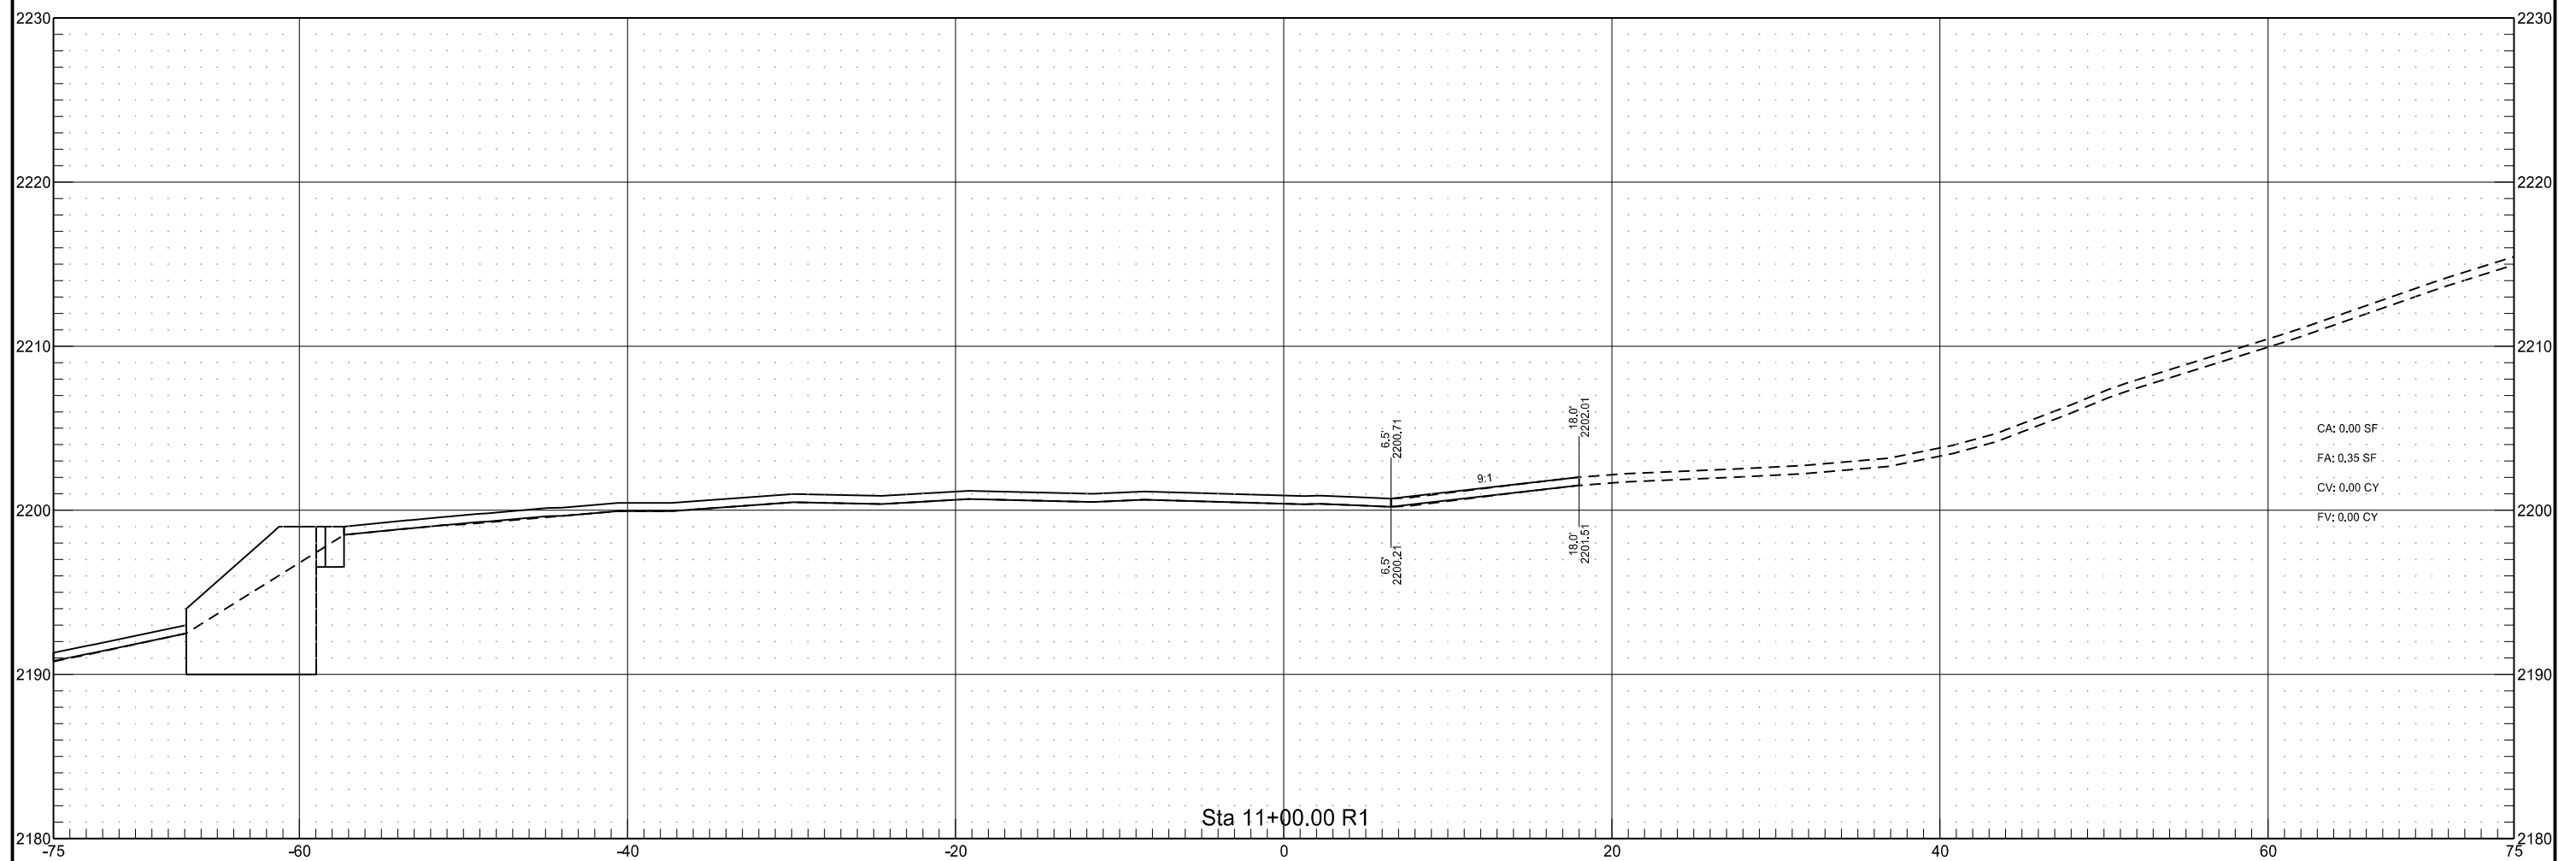


US 85 Ditch Regrading

	STATE	PROJECT NO.	SECTION NO.	SHEET NO.
	ND	SOIB-NH-7-085(110)127	200	101

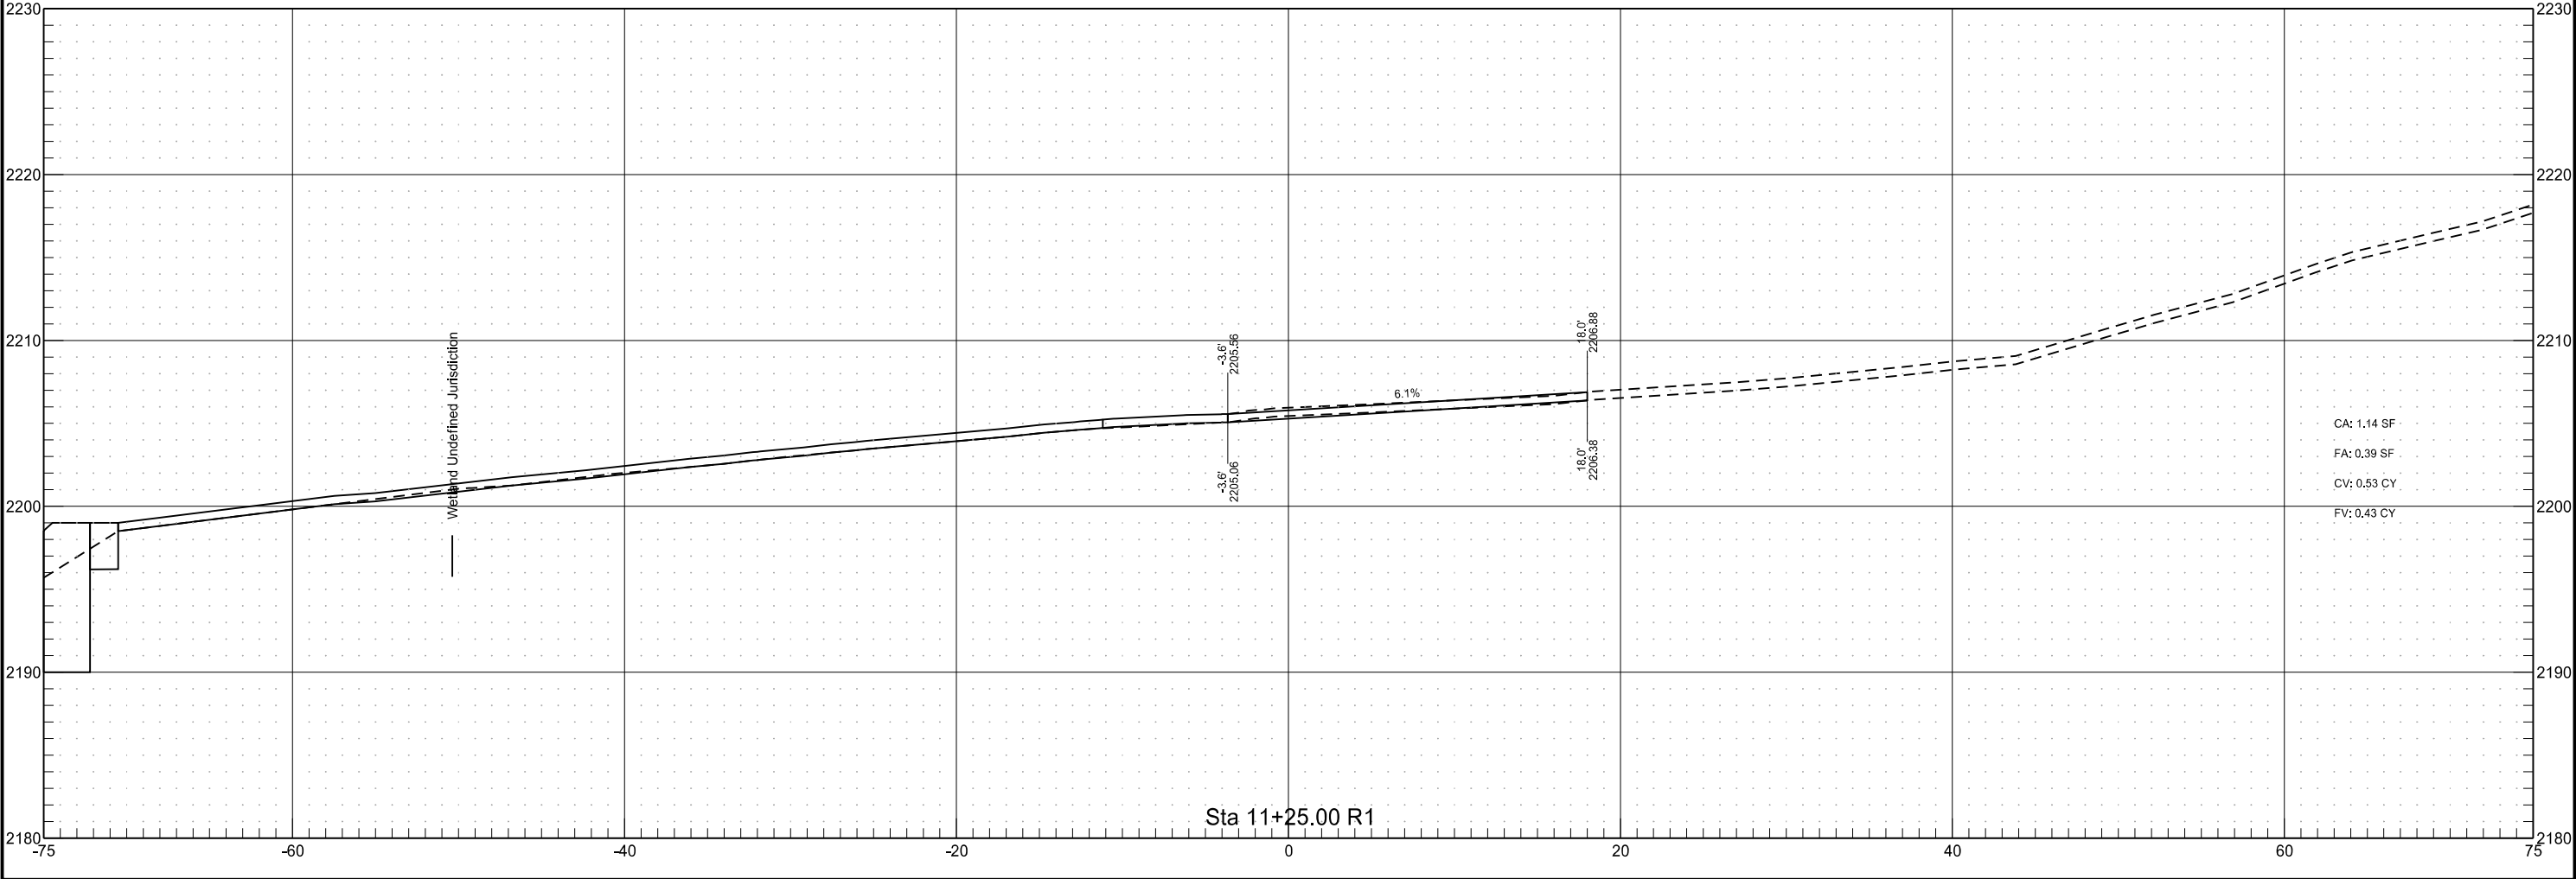


US 85 Ditch Regrading

	STATE	PROJECT NO.	SECTION NO.	SHEET NO.
	ND	SOIB-NH-7-085(110)127	200	102

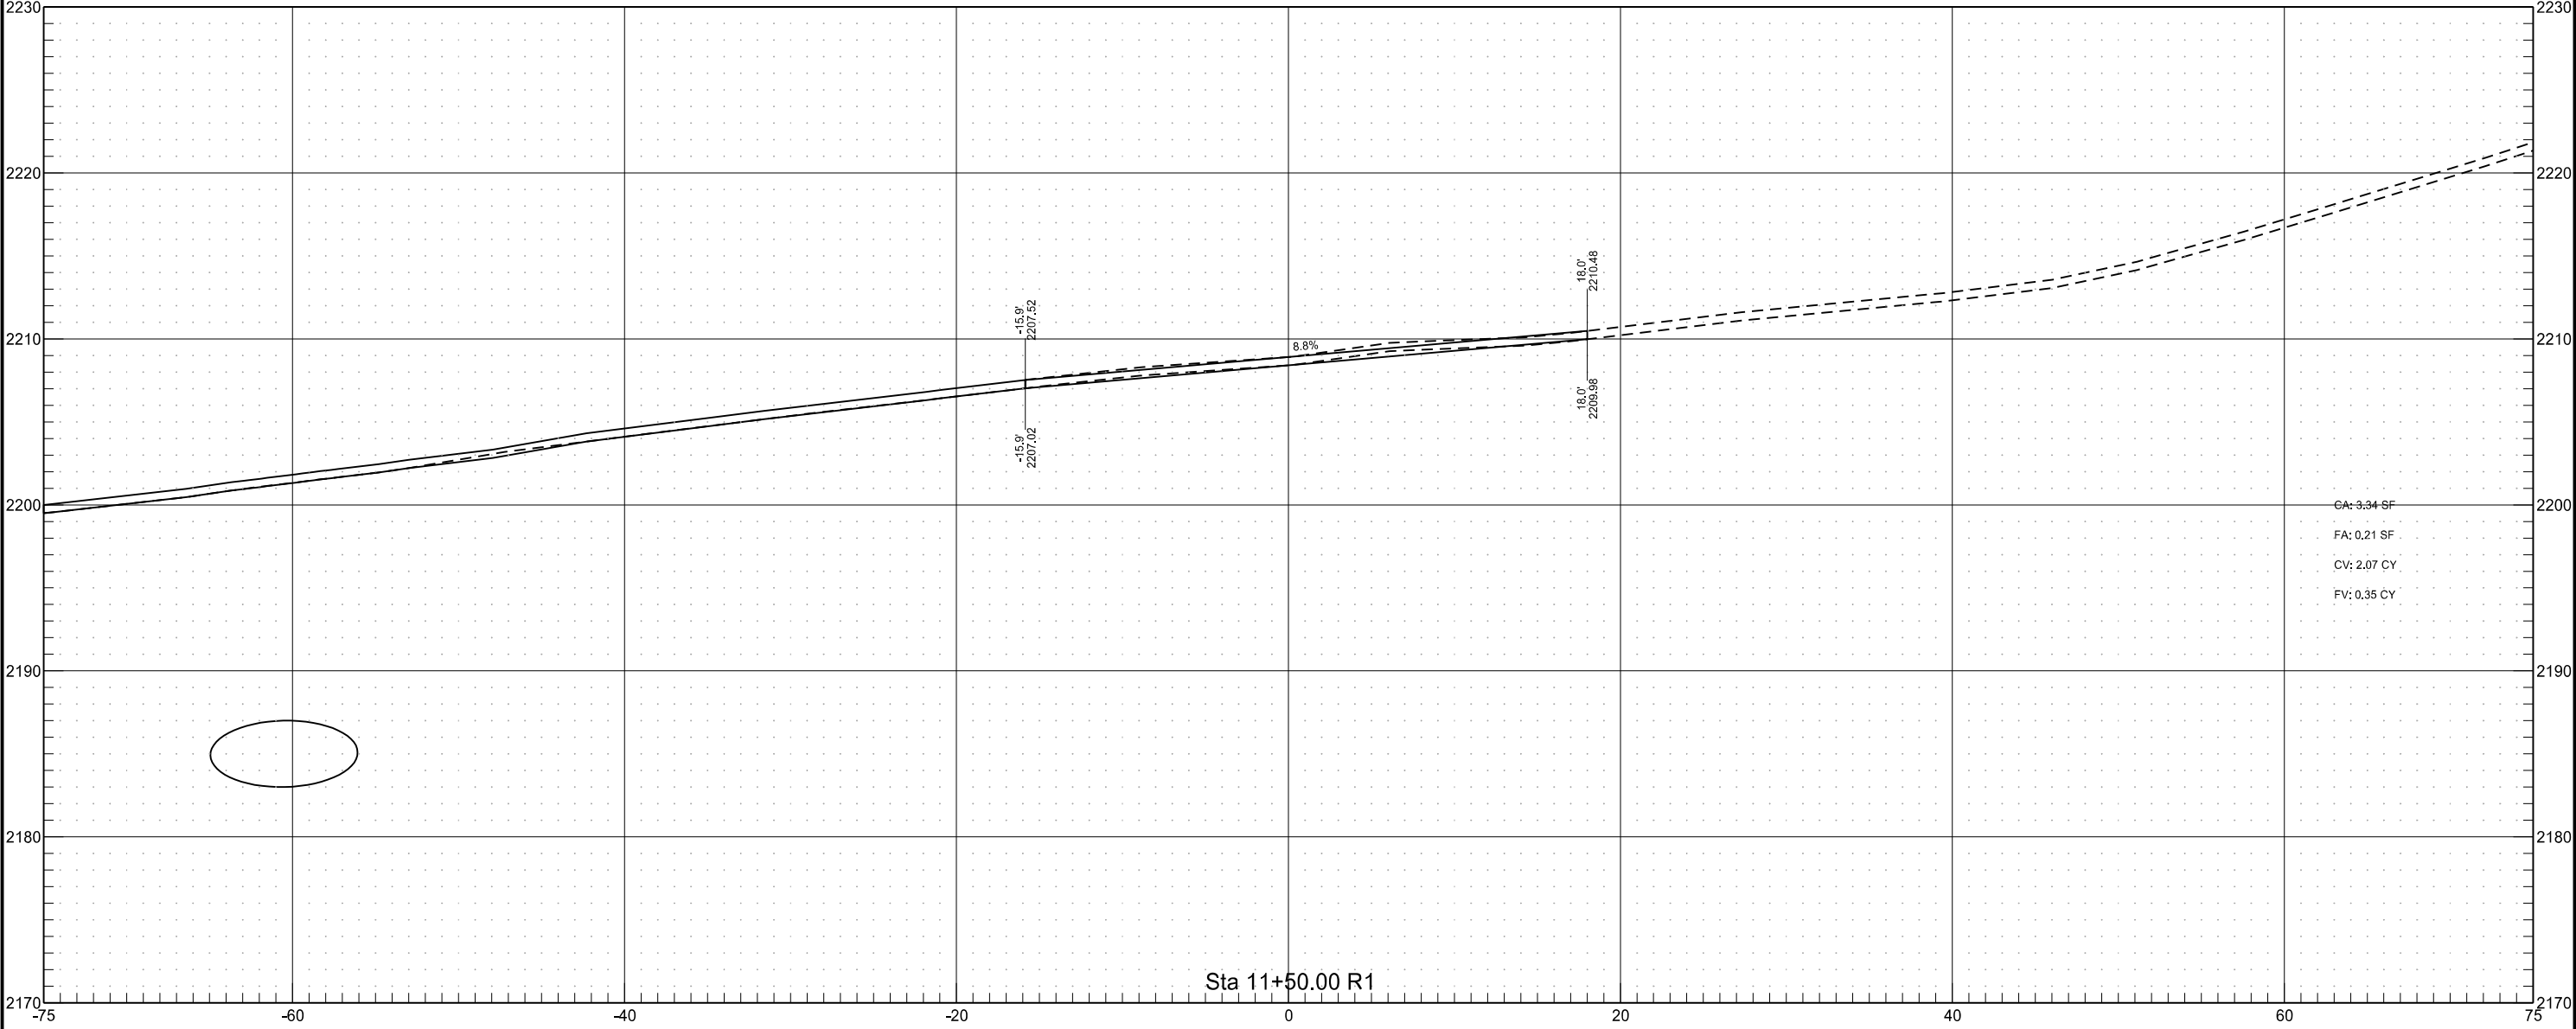


US 85 Ditch Regrading

	STATE	PROJECT NO.	SECTION NO.	SHEET NO.
	ND	SOIB-NH-7-085(110)127	200	103

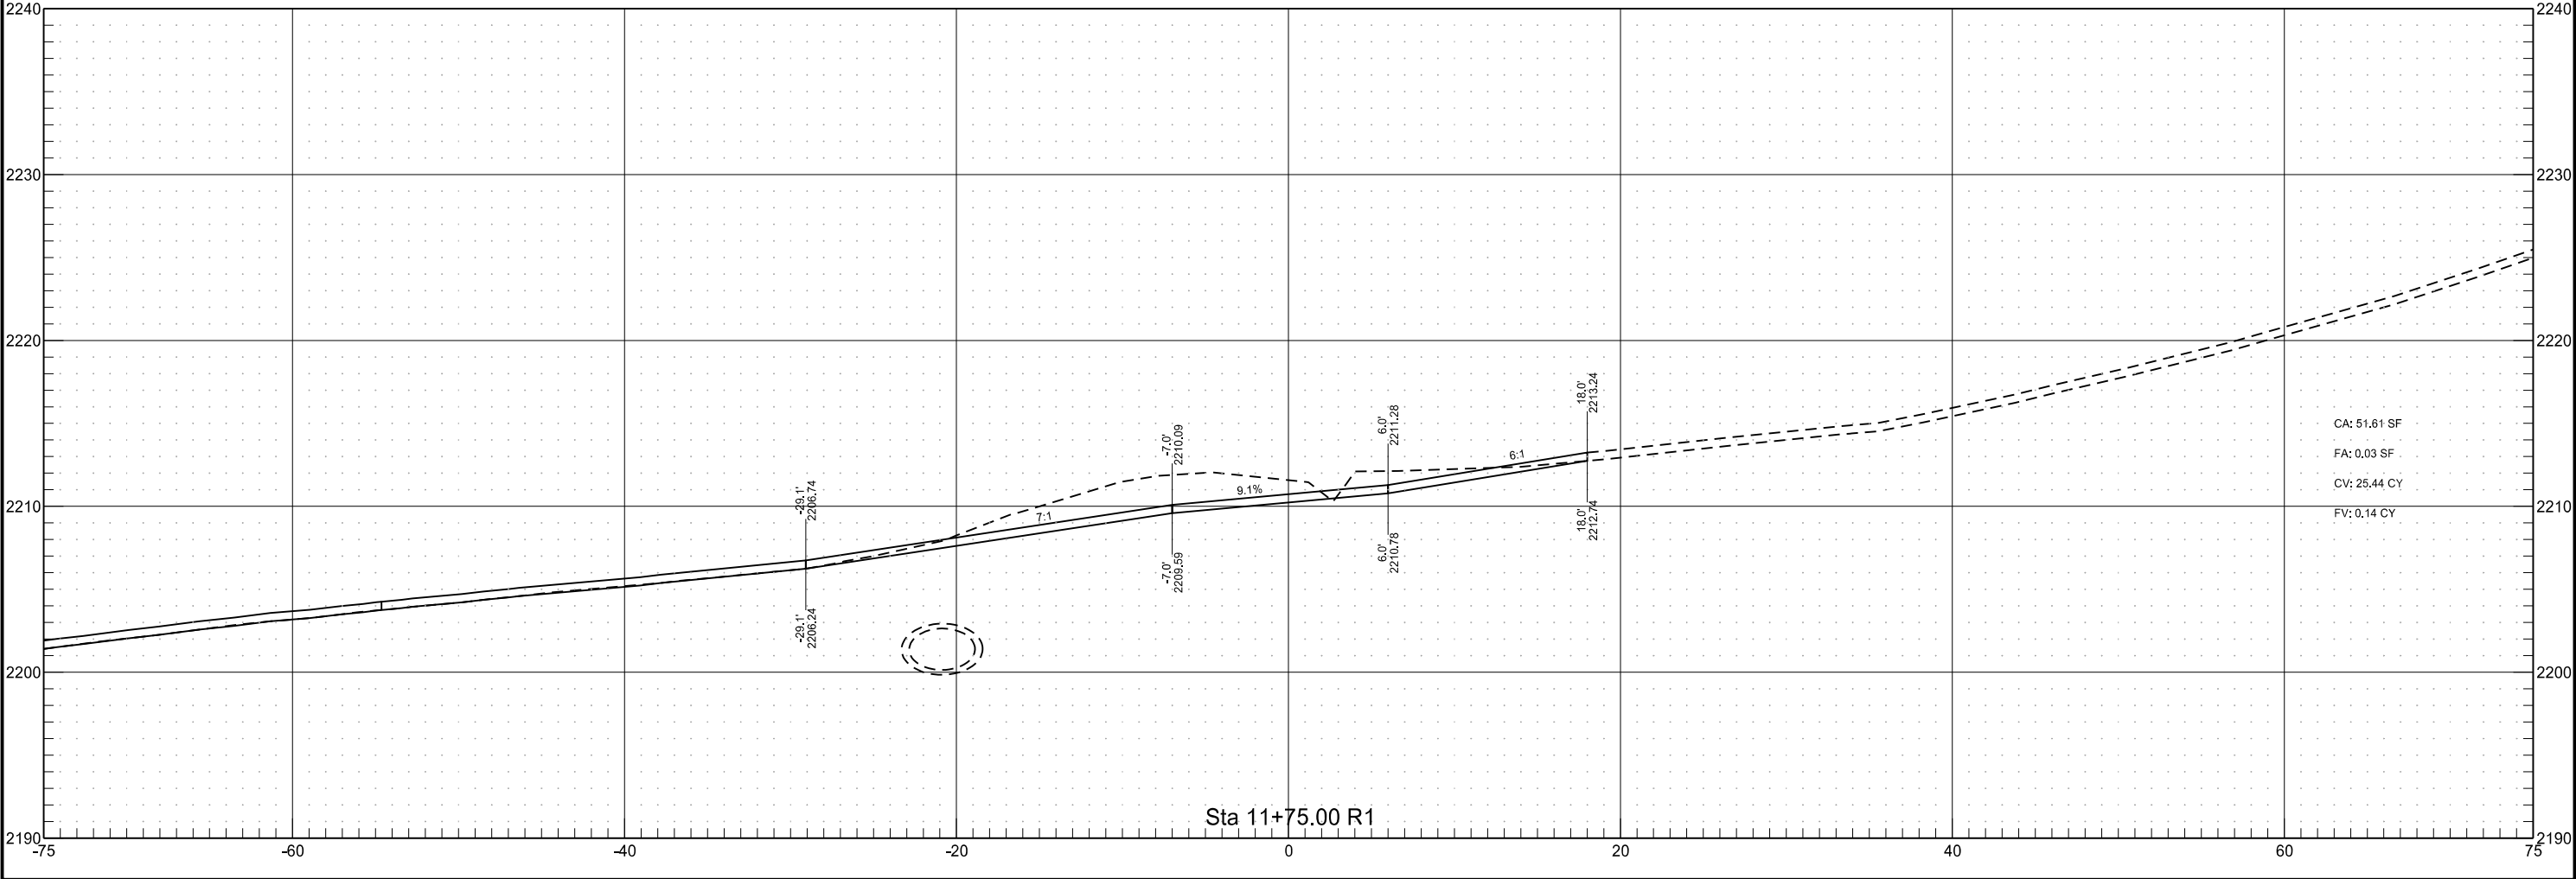


US 85 Ditch Regrading

	STATE	PROJECT NO.	SECTION NO.	SHEET NO.
	ND	SOIB-NH-7-085(110)127	200	104

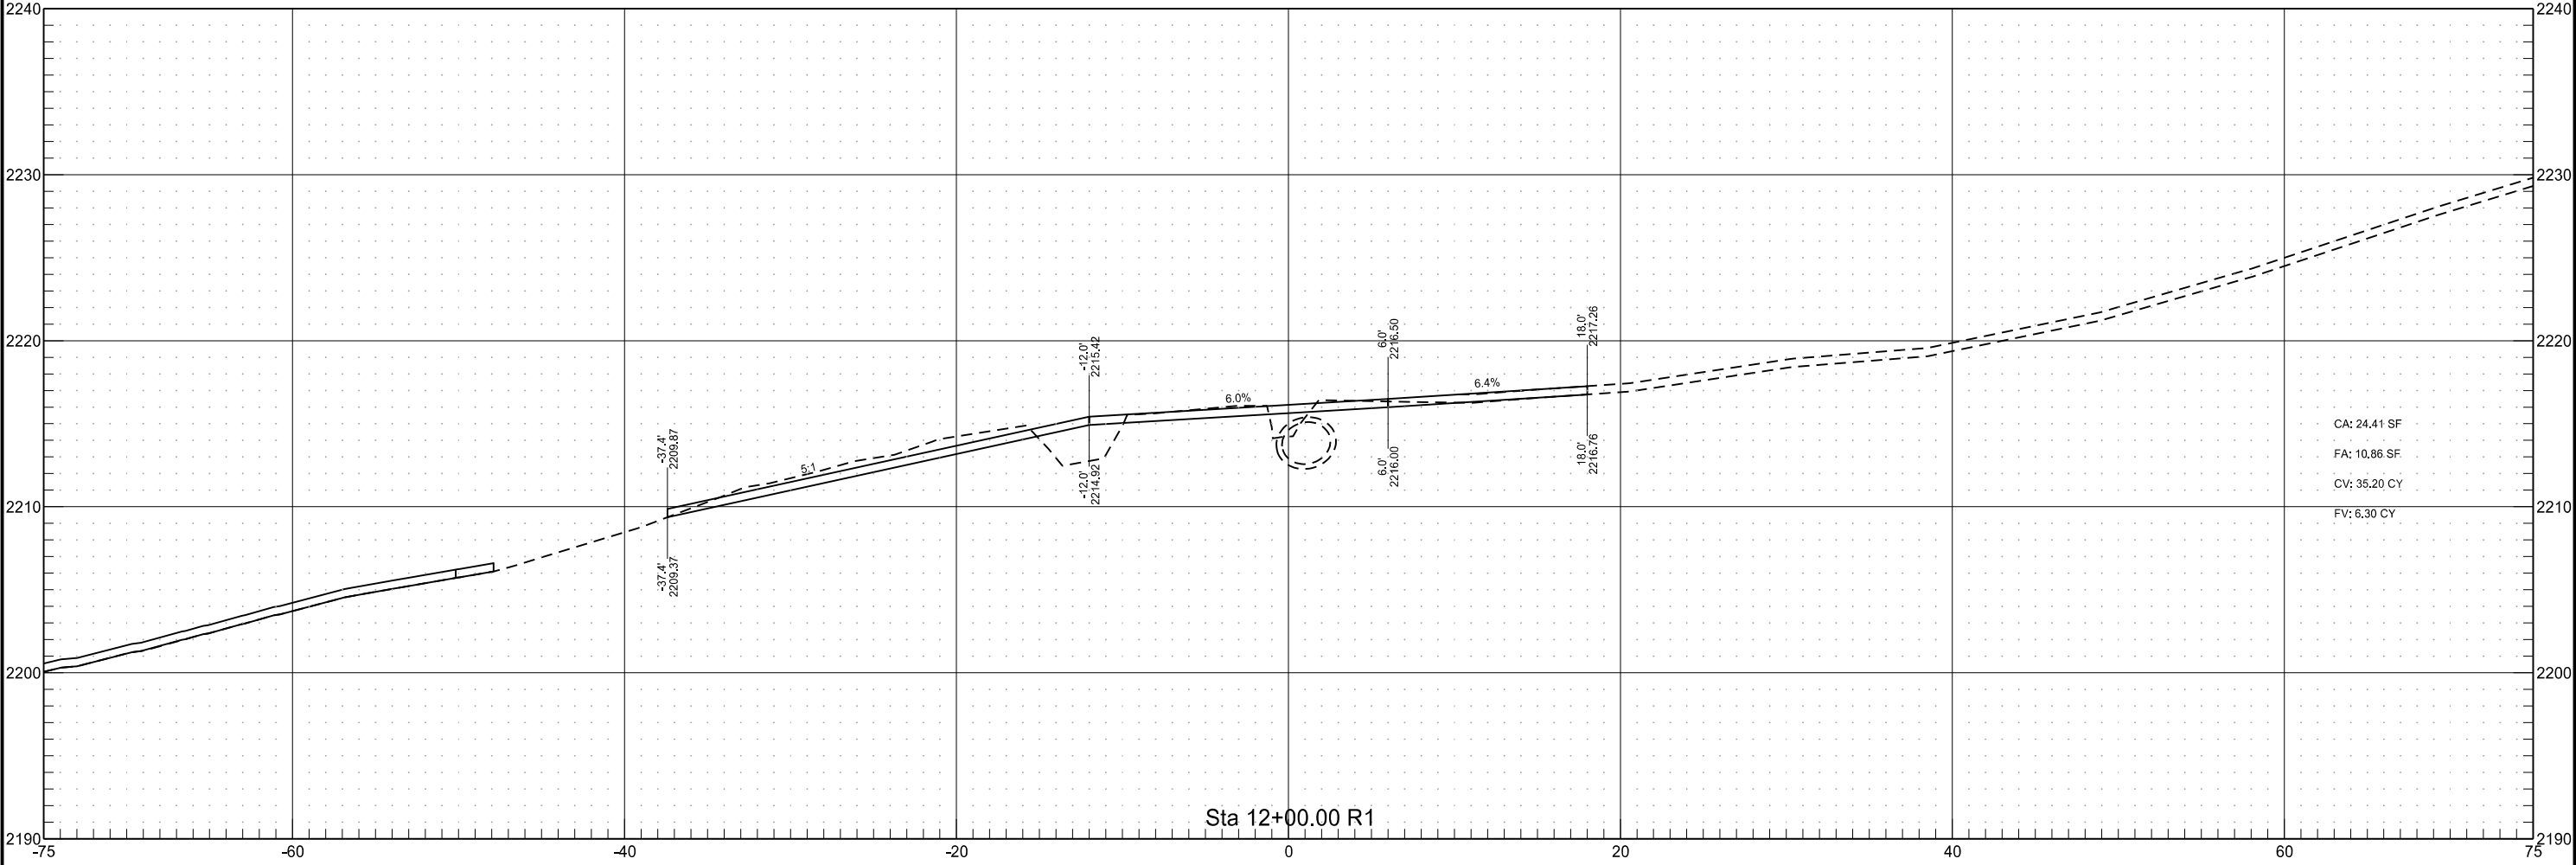


US 85 Ditch Regrading

	STATE	PROJECT NO.	SECTION NO.	SHEET NO.
	ND	SOIB-NH-7-085(110)127	200	105

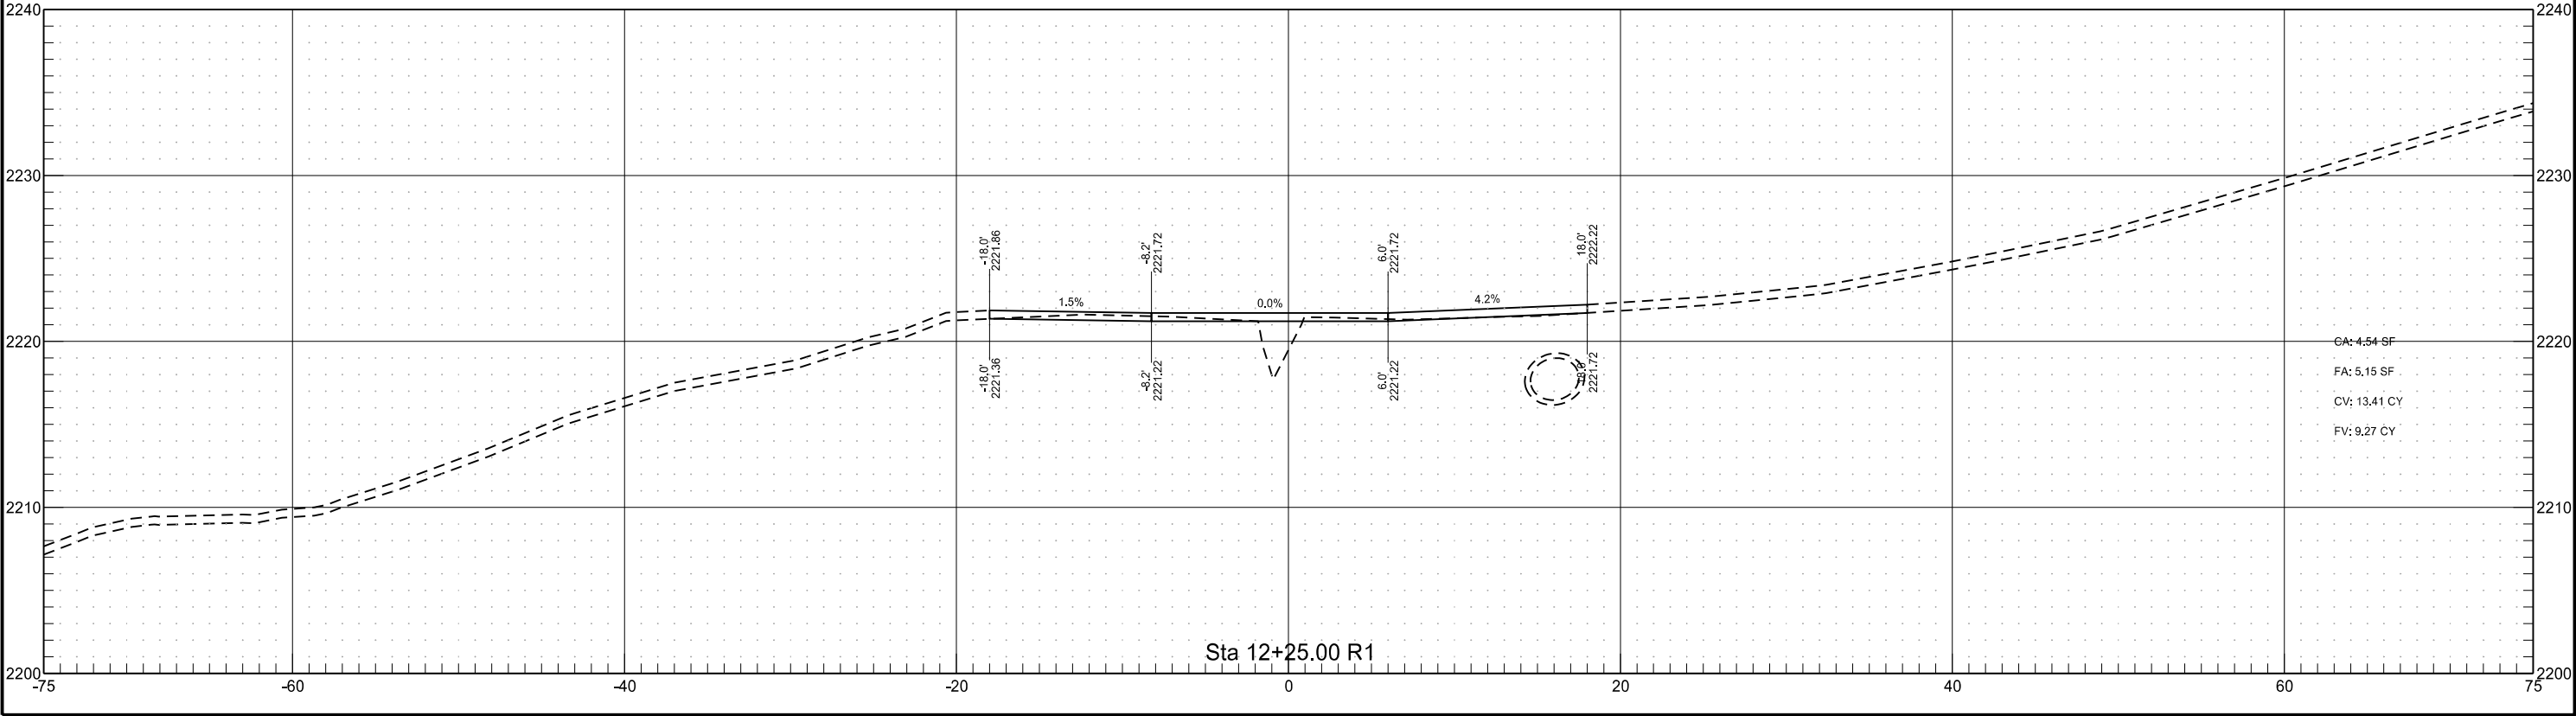


US 85 Ditch Regrading

	STATE	PROJECT NO.	SECTION NO.	SHEET NO.
	ND	SOIB-NH-7-085(110)127	200	107

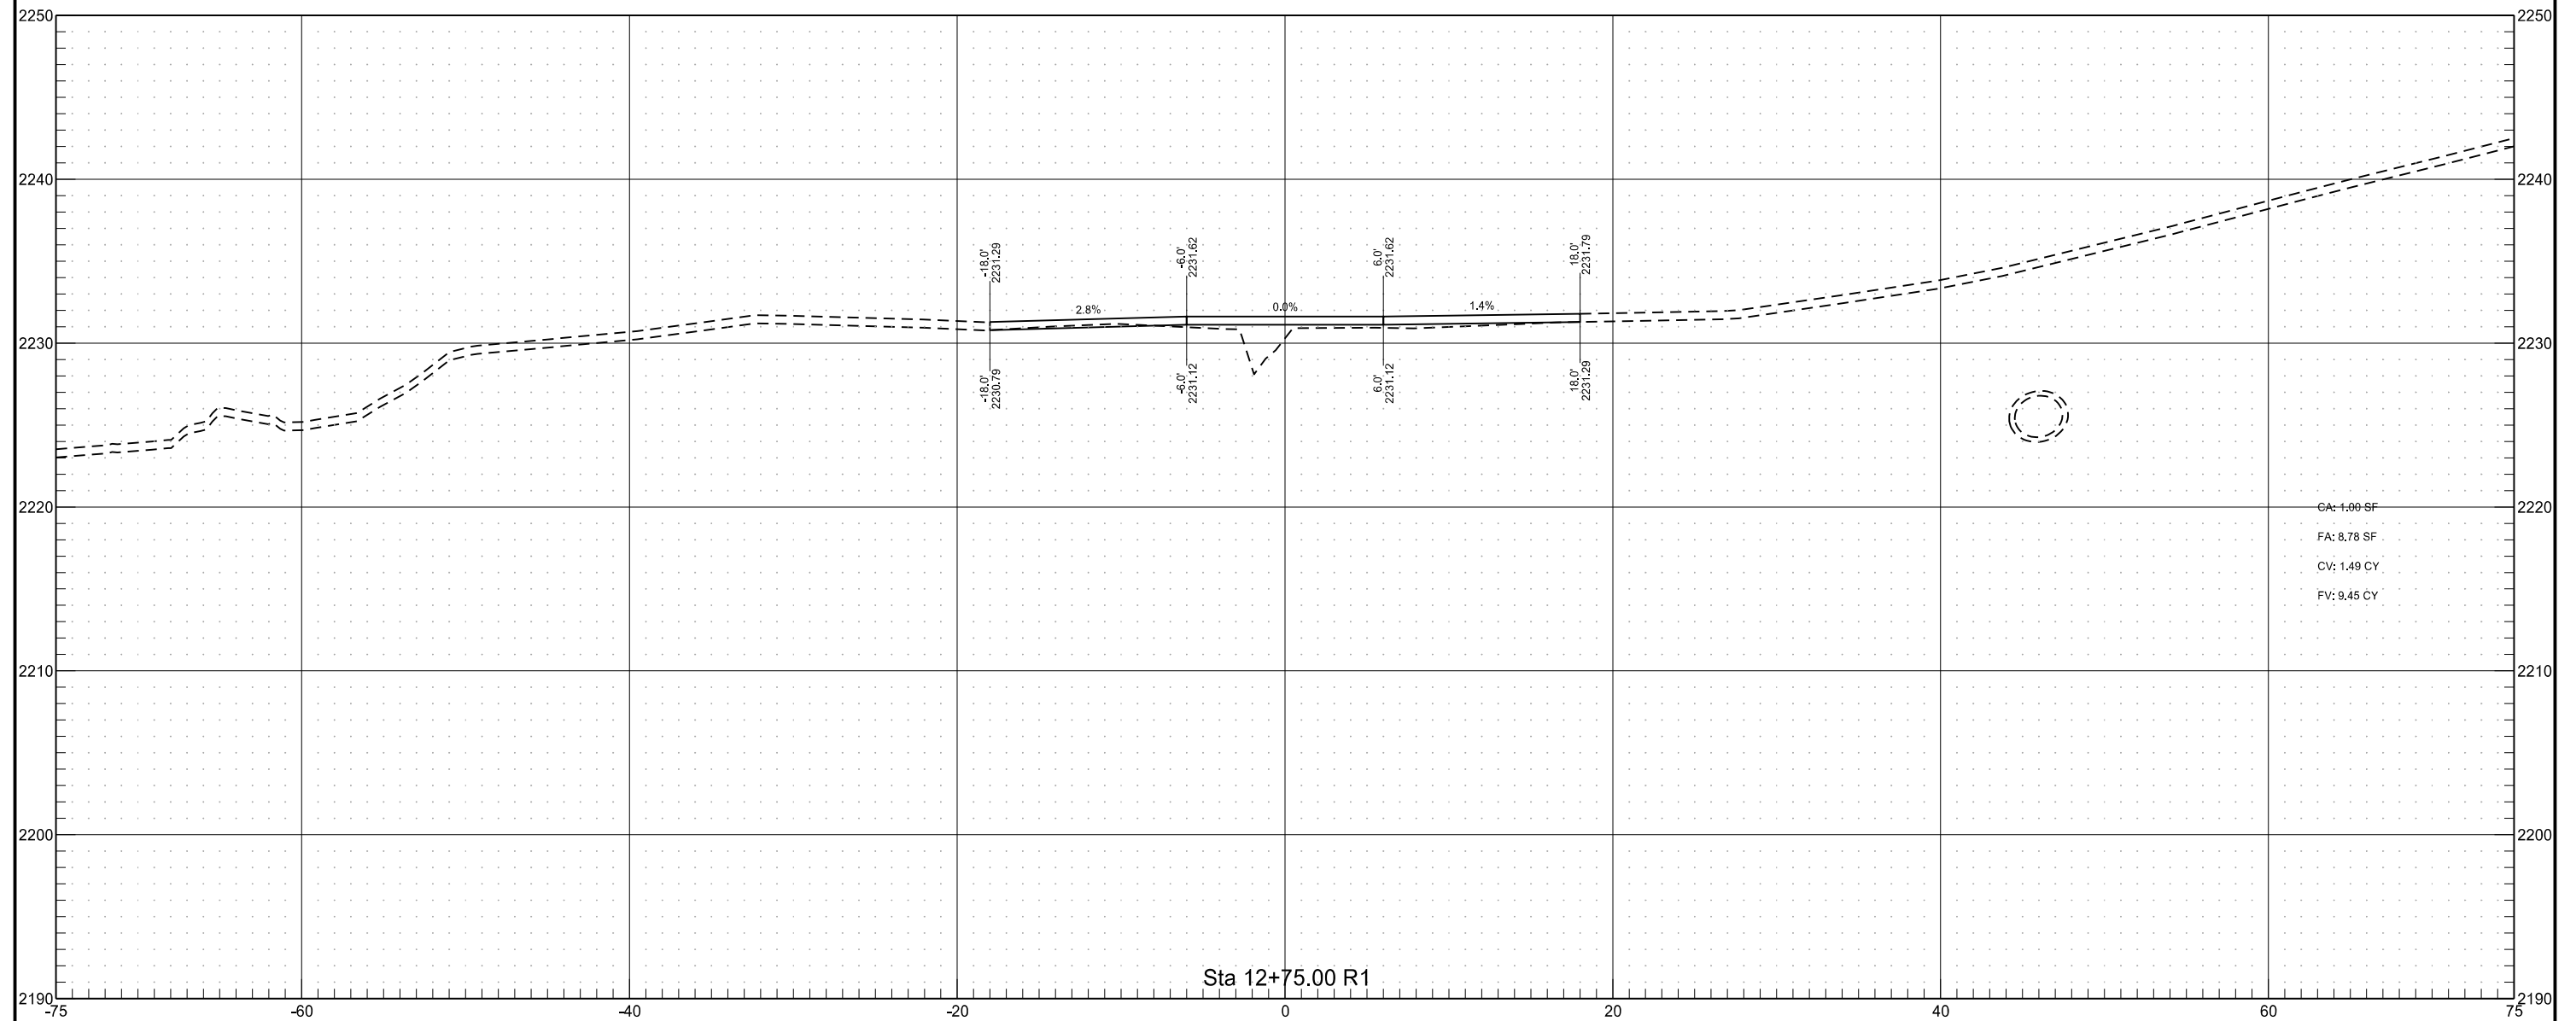


US 85 Ditch Regrading

	STATE	PROJECT NO.	SECTION NO.	SHEET NO.
	ND	SOIB-NH-7-085(110)127	200	108

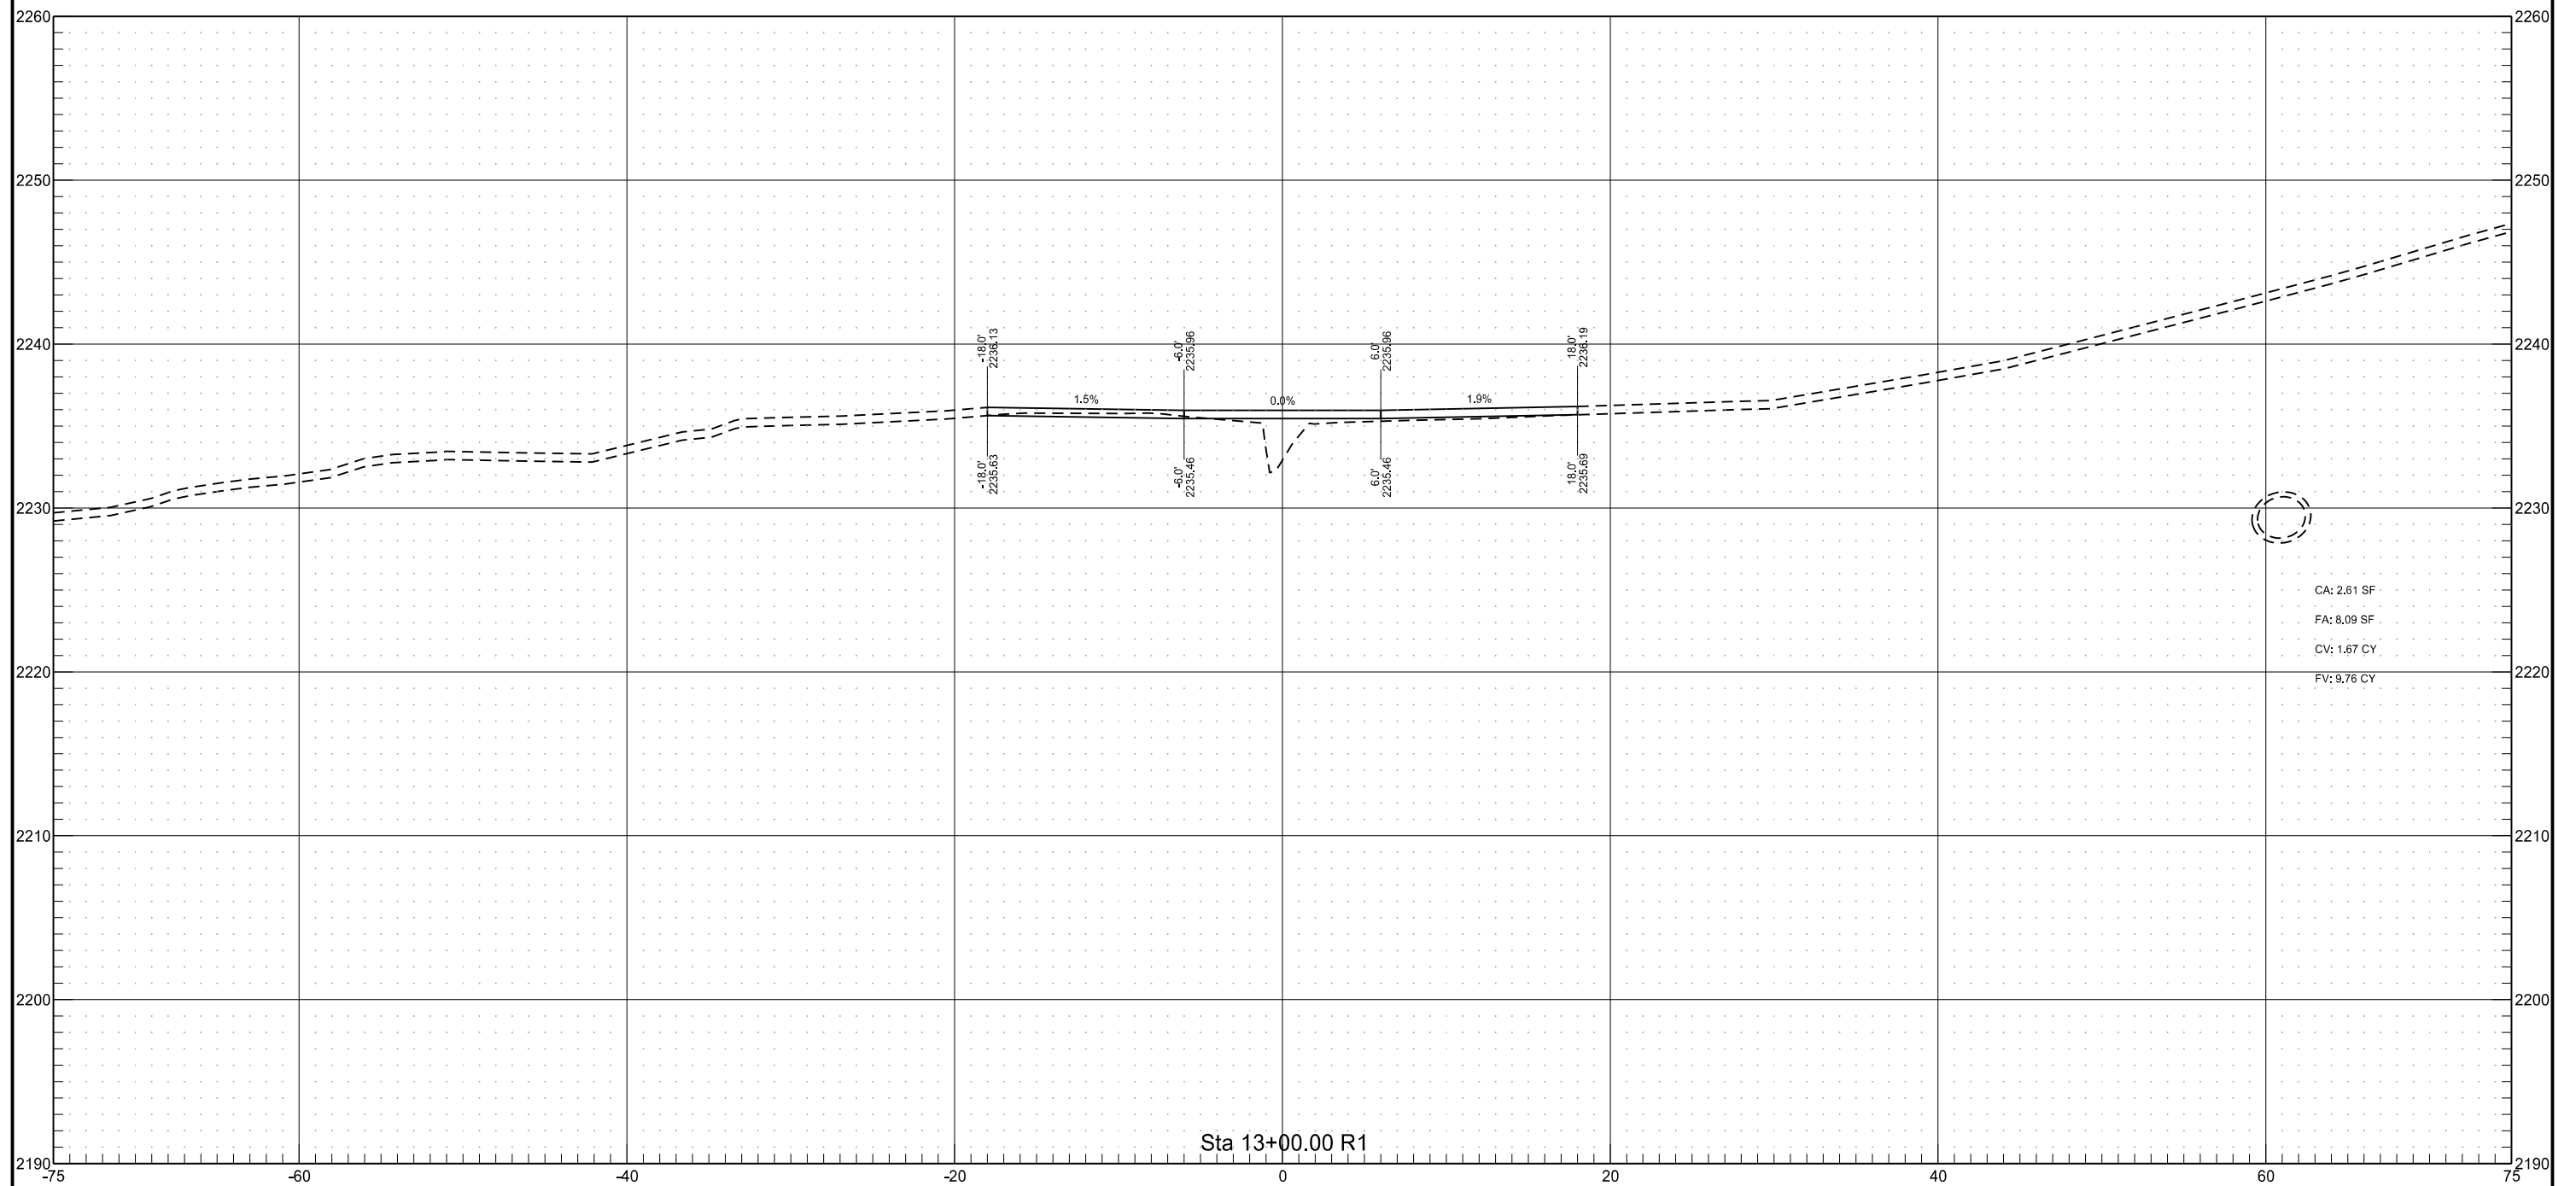


US 85 Ditch Regrading

	STATE	PROJECT NO.	SECTION NO.	SHEET NO.
	ND	SOIB-NH-7-085(110)127	200	109

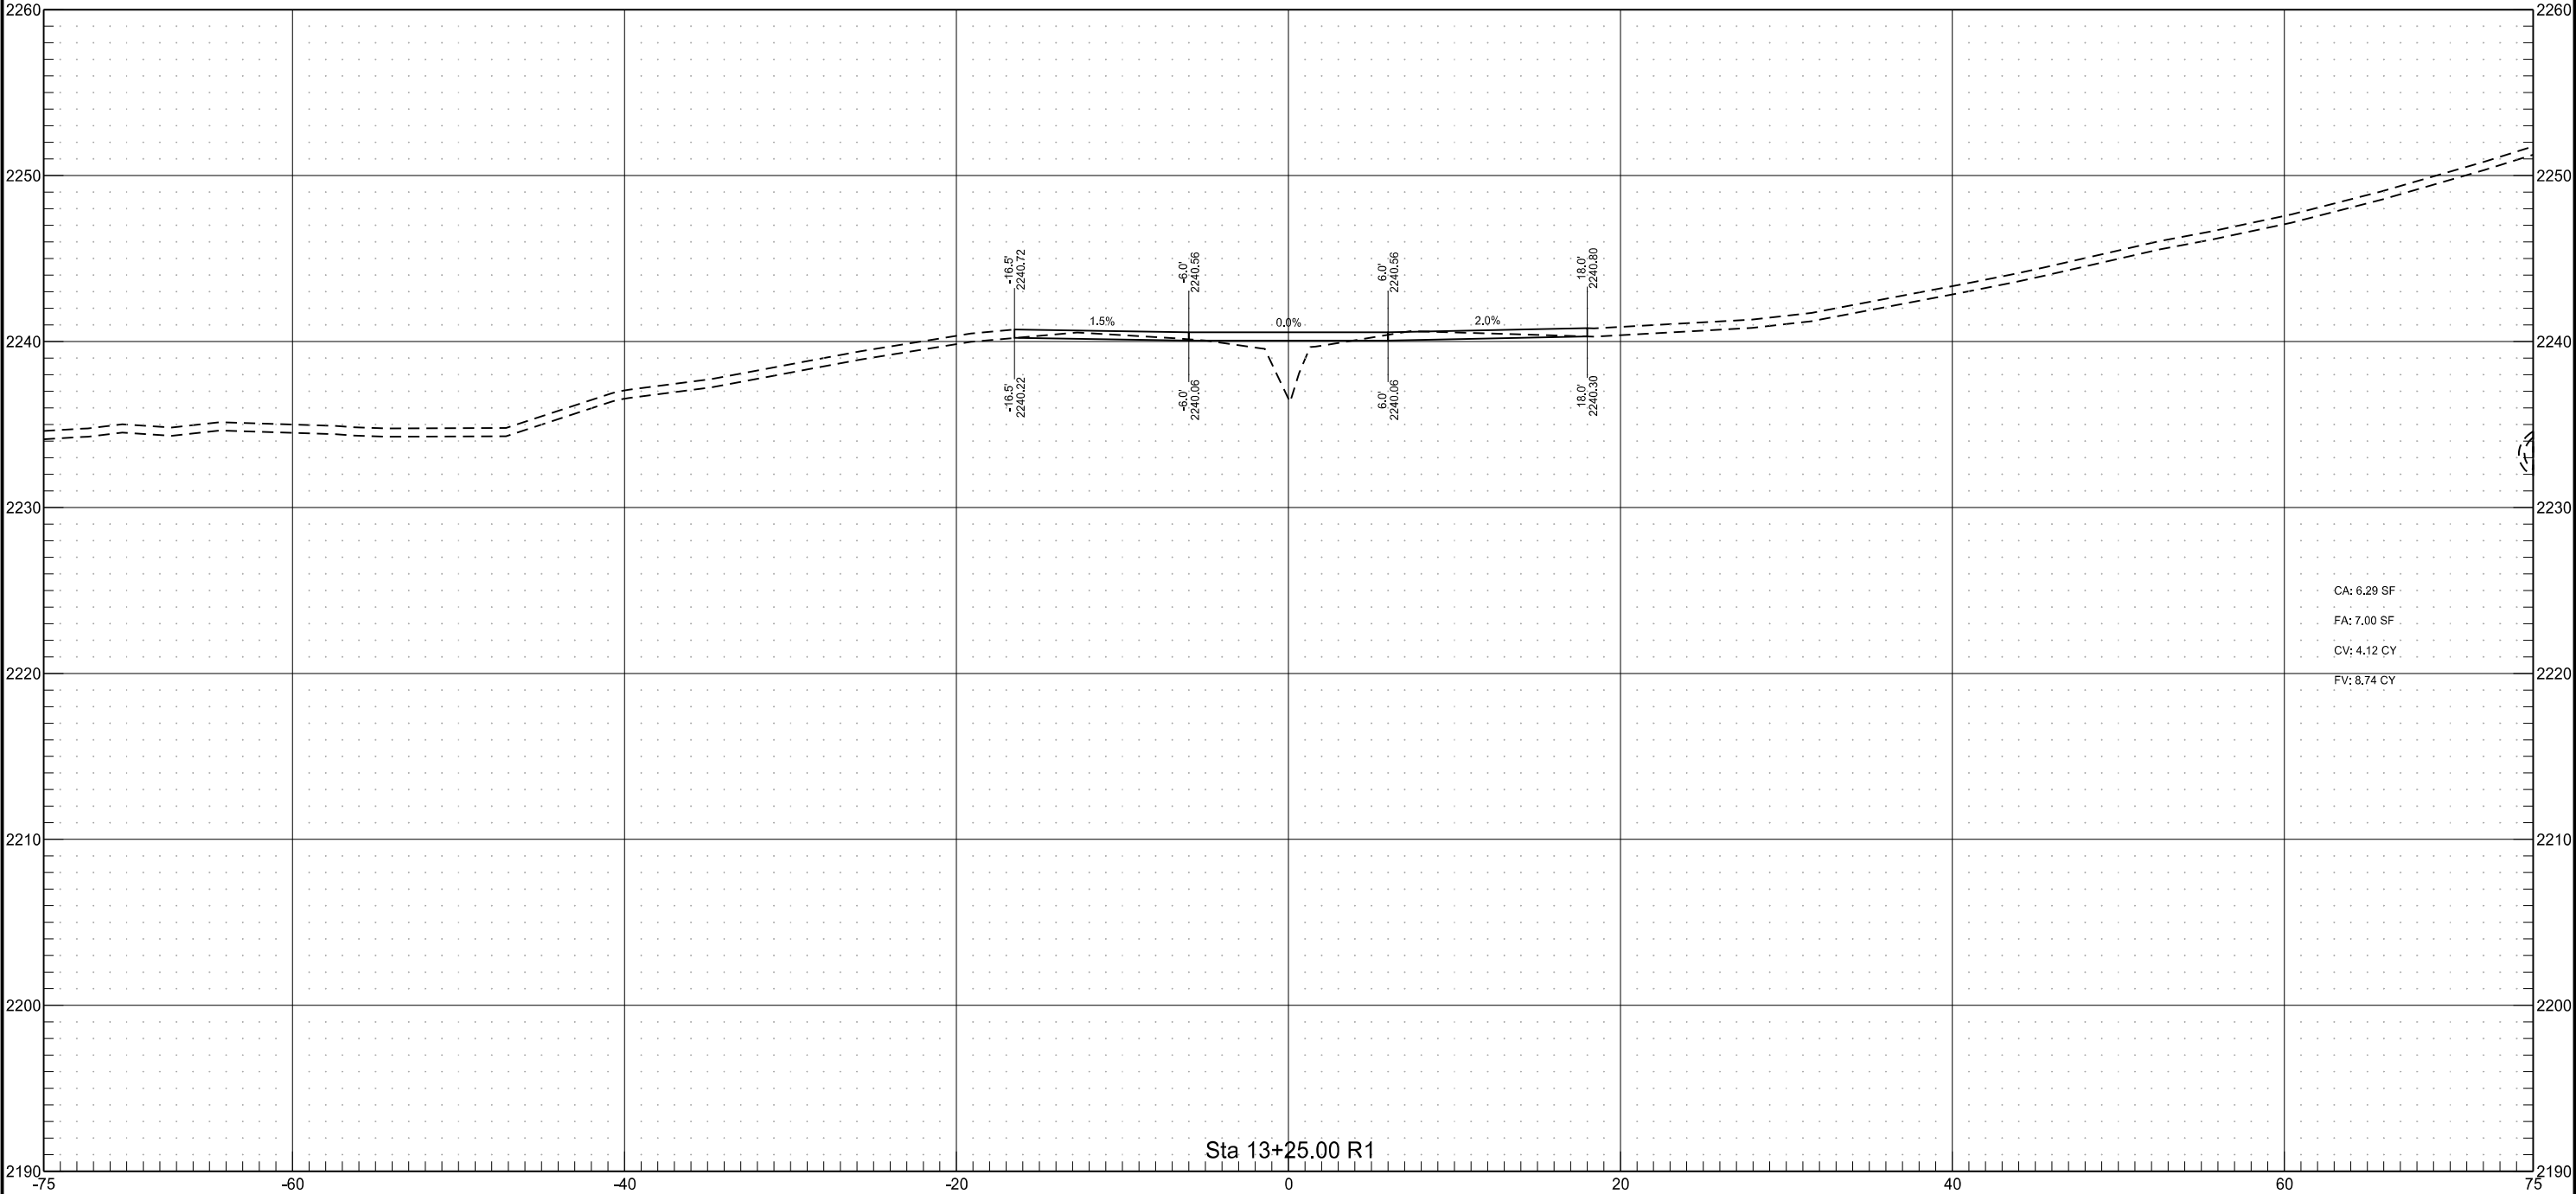



US 85 Ditch Regrading

	STATE	PROJECT NO.	SECTION NO.	SHEET NO.
	ND	SOIB-NH-7-085(110)127	200	110

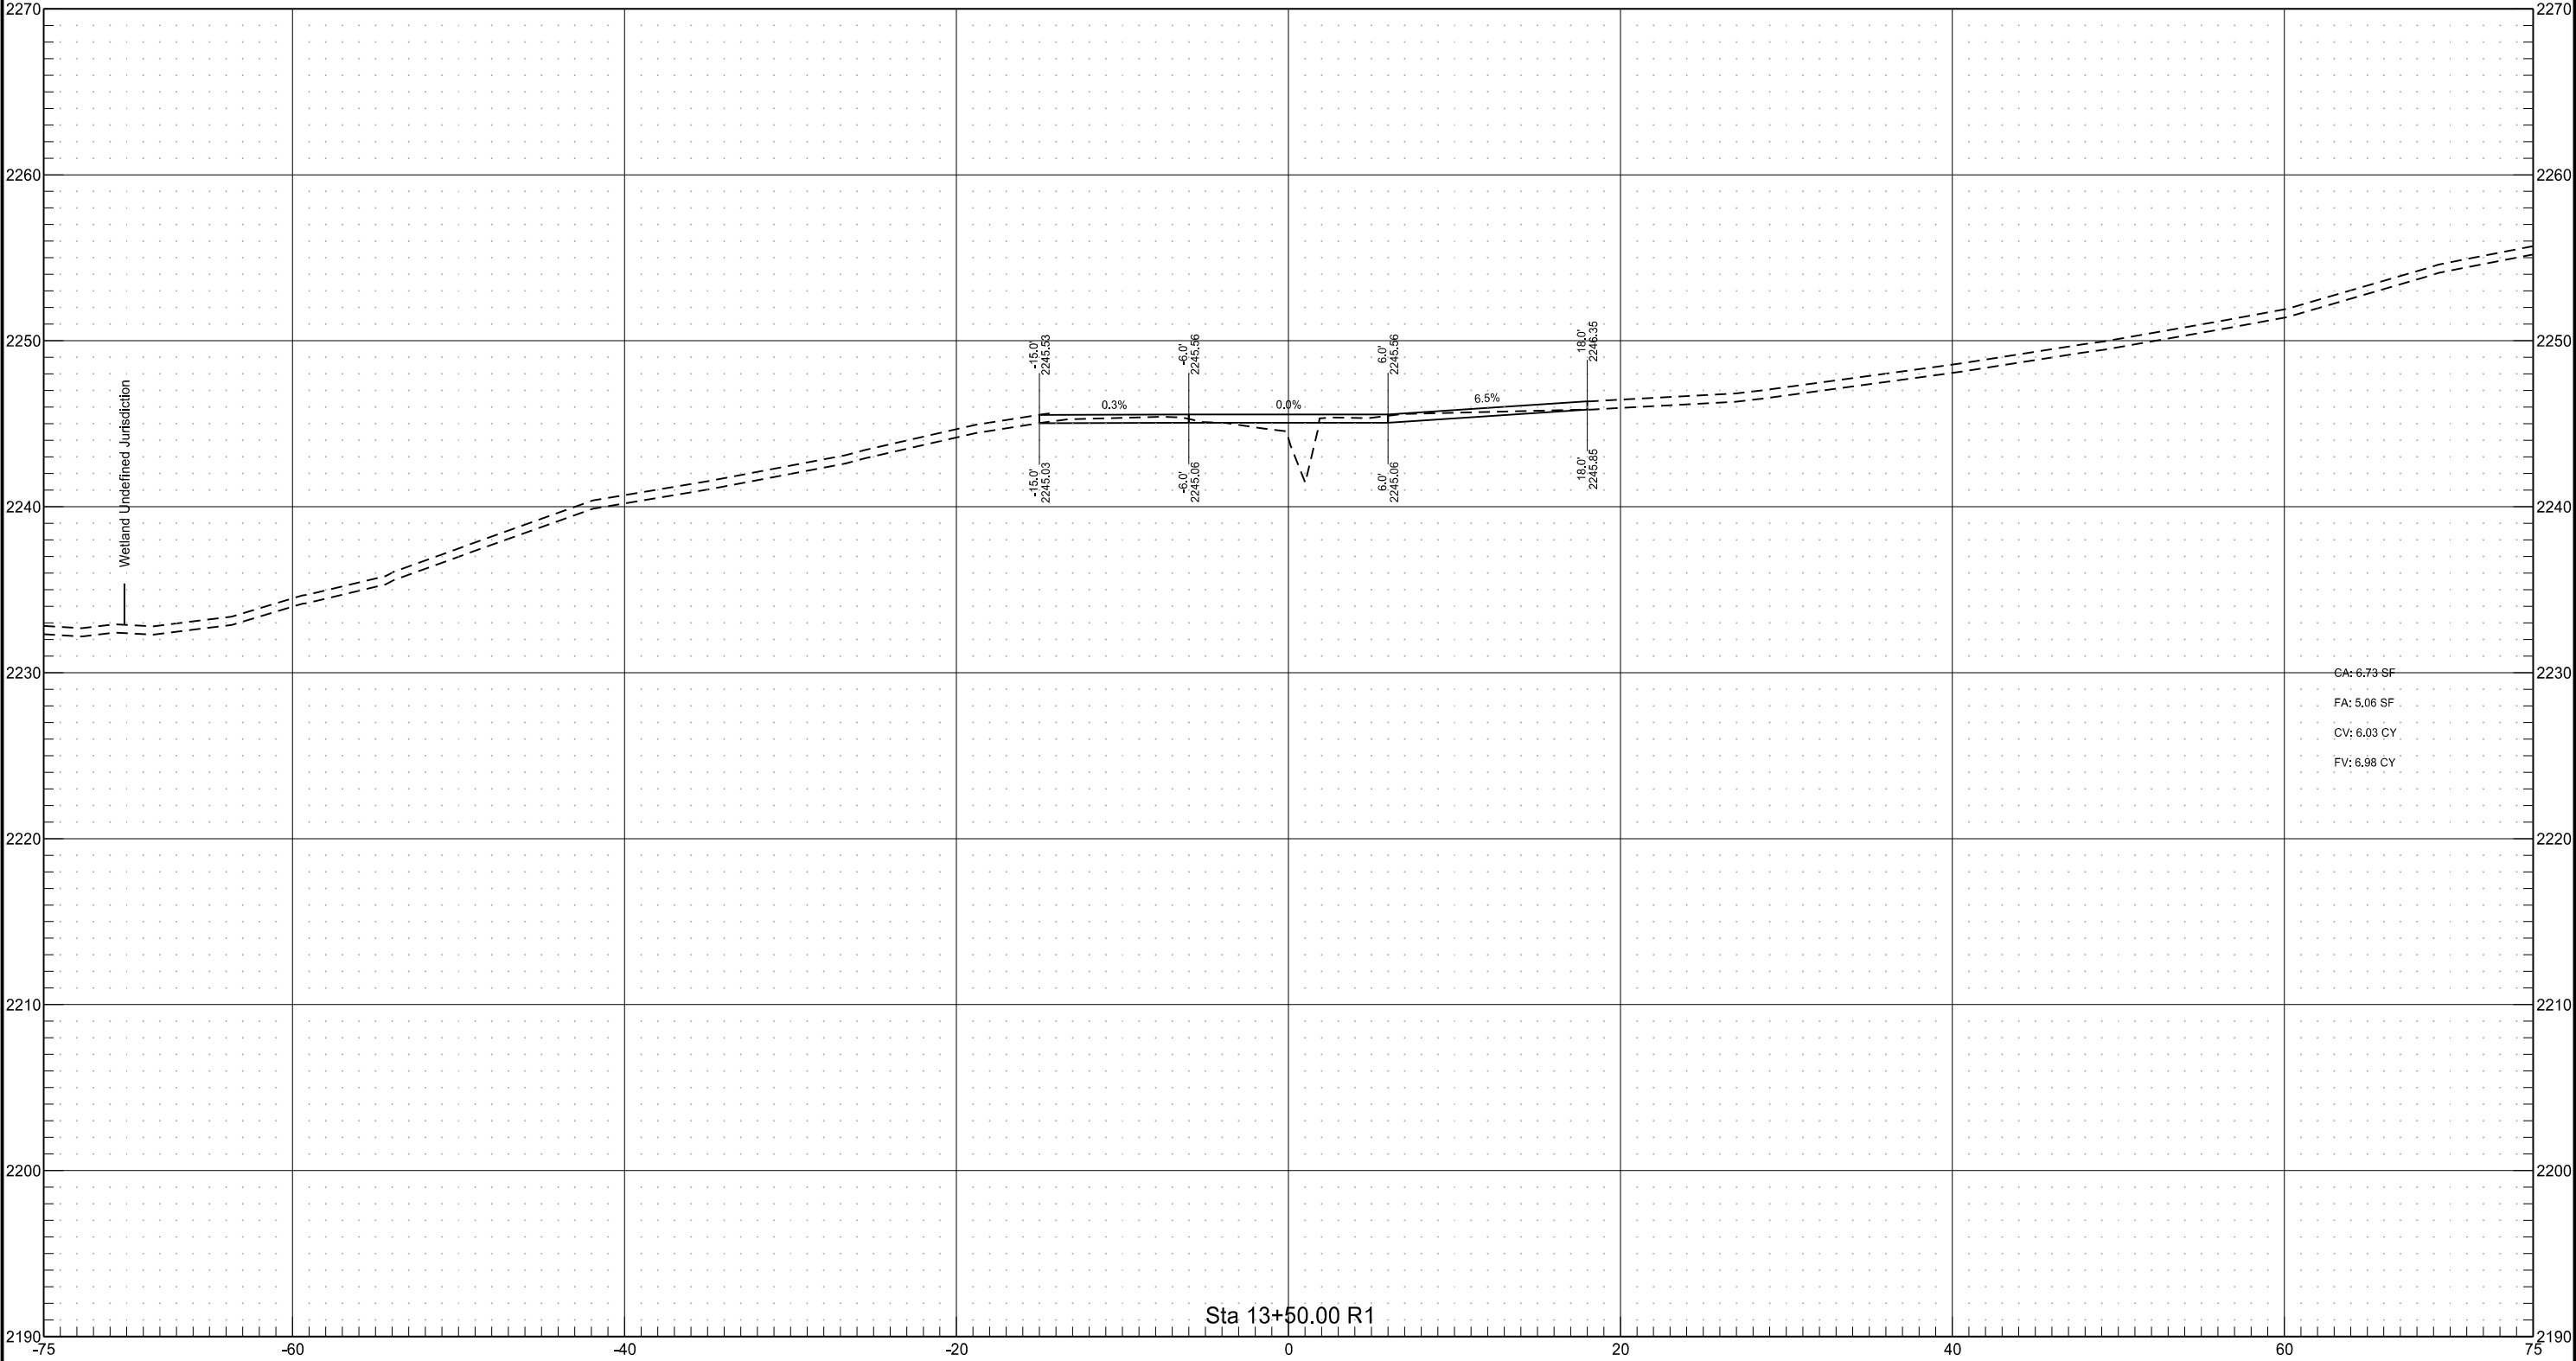



US 85 Ditch Regrading

	STATE	PROJECT NO.	SECTION NO.	SHEET NO.
	ND	SOIB-NH-7-085(110)127	200	111

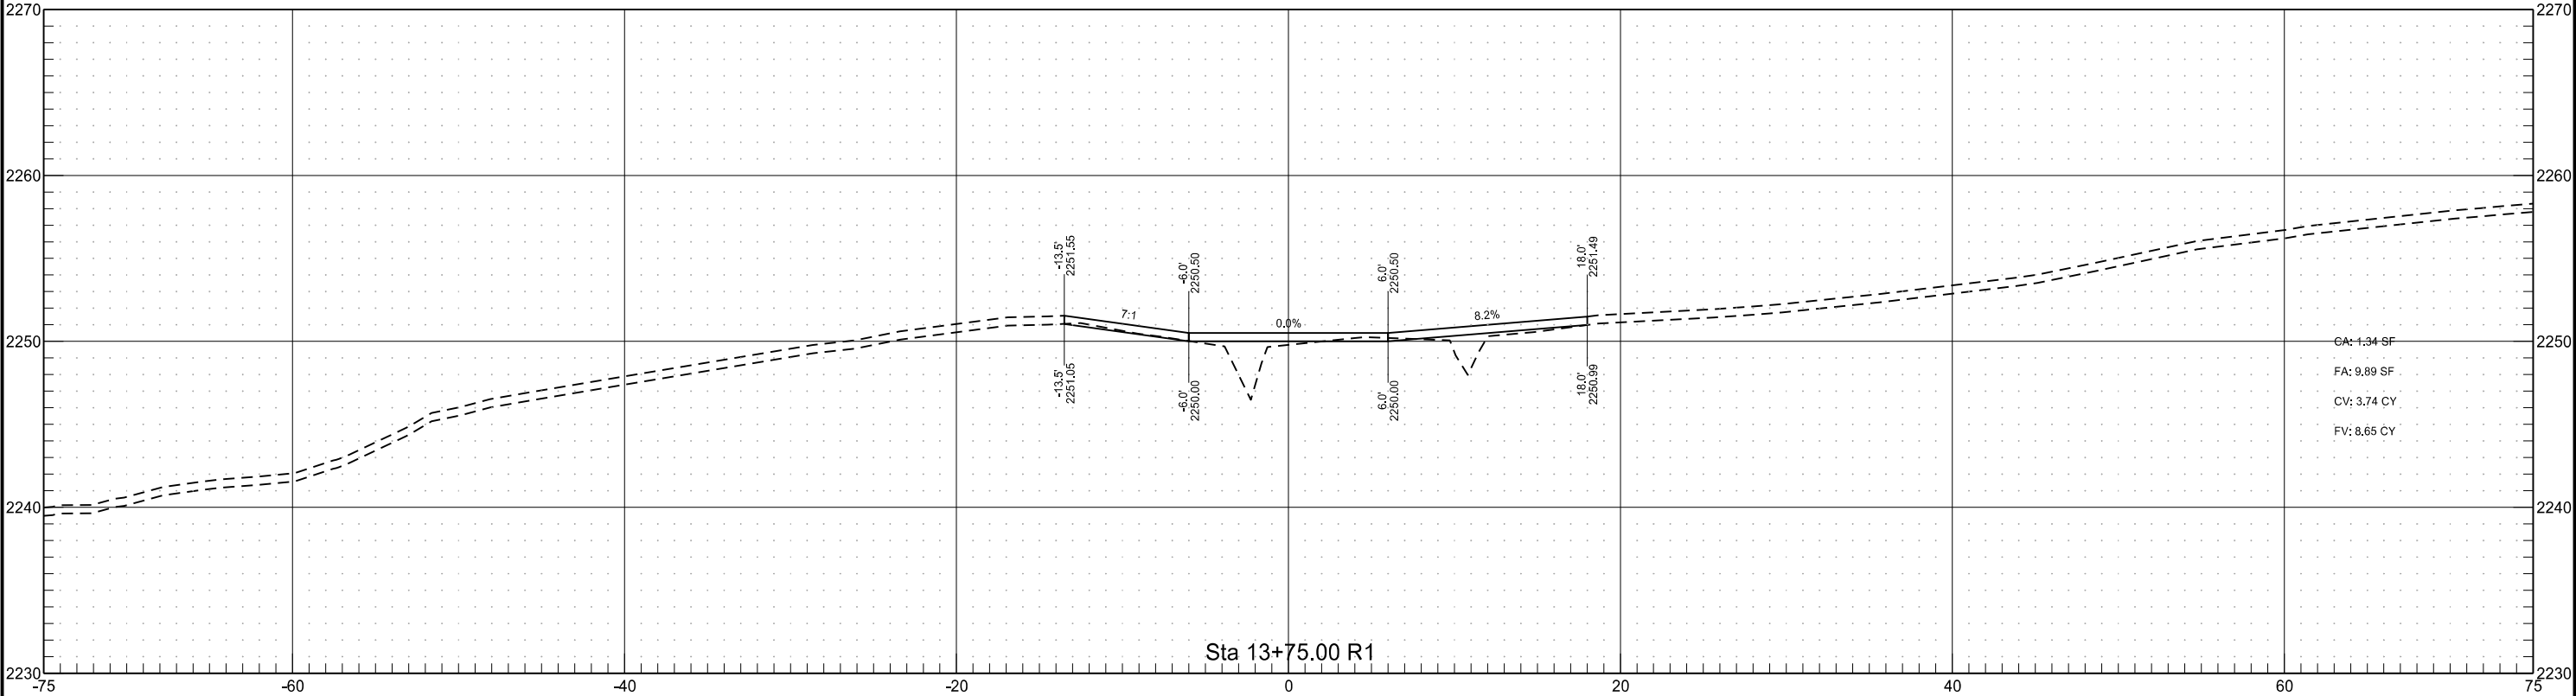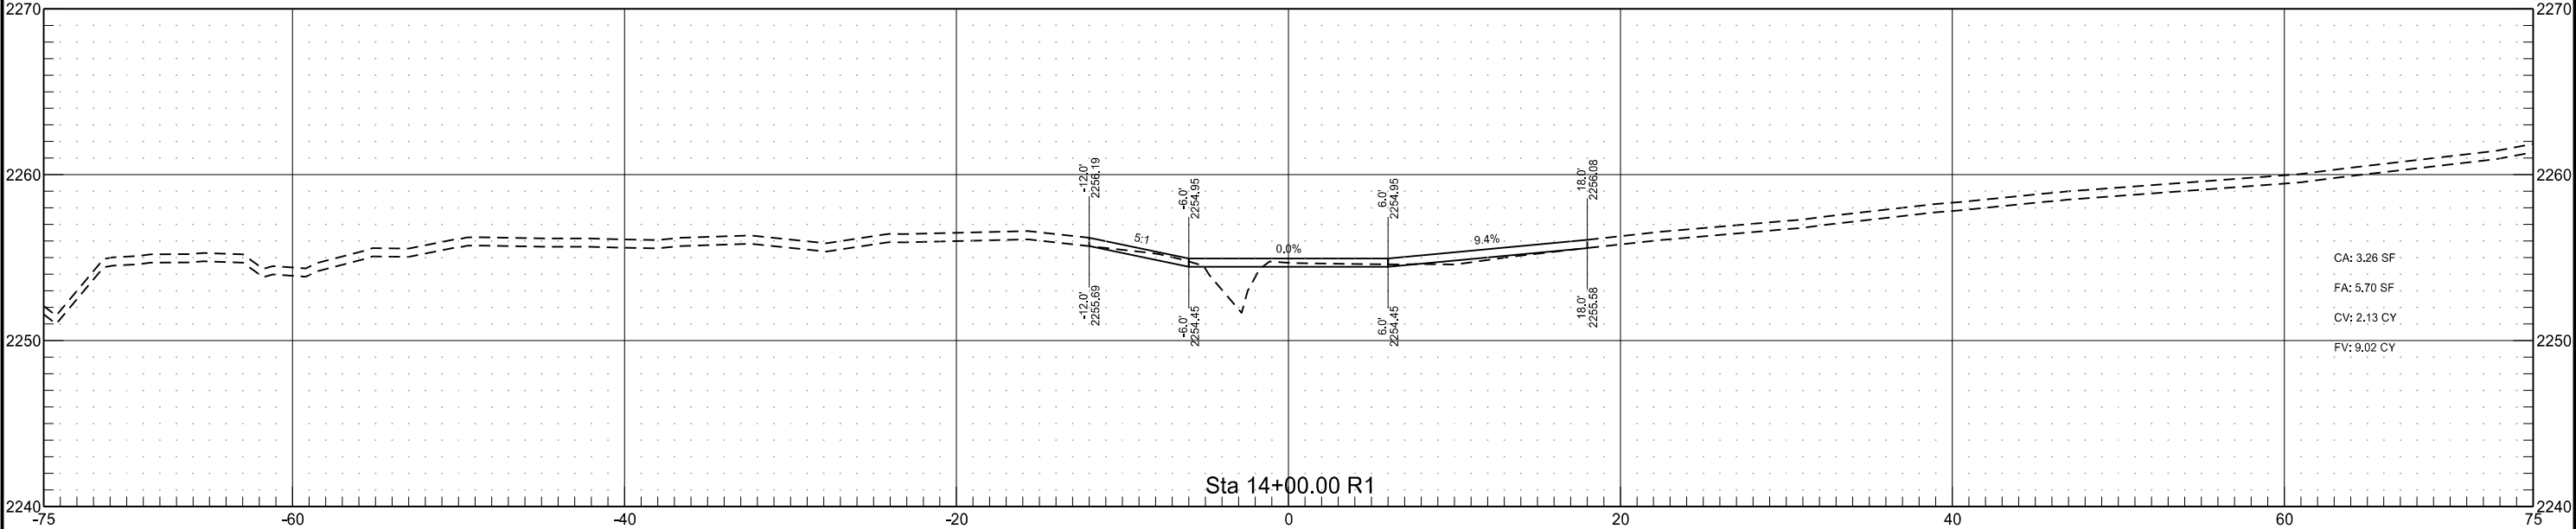



US 85 Ditch Regrading

	STATE	PROJECT NO.	SECTION NO.	SHEET NO.
	ND	SOIB-NH-7-085(110)127	200	112

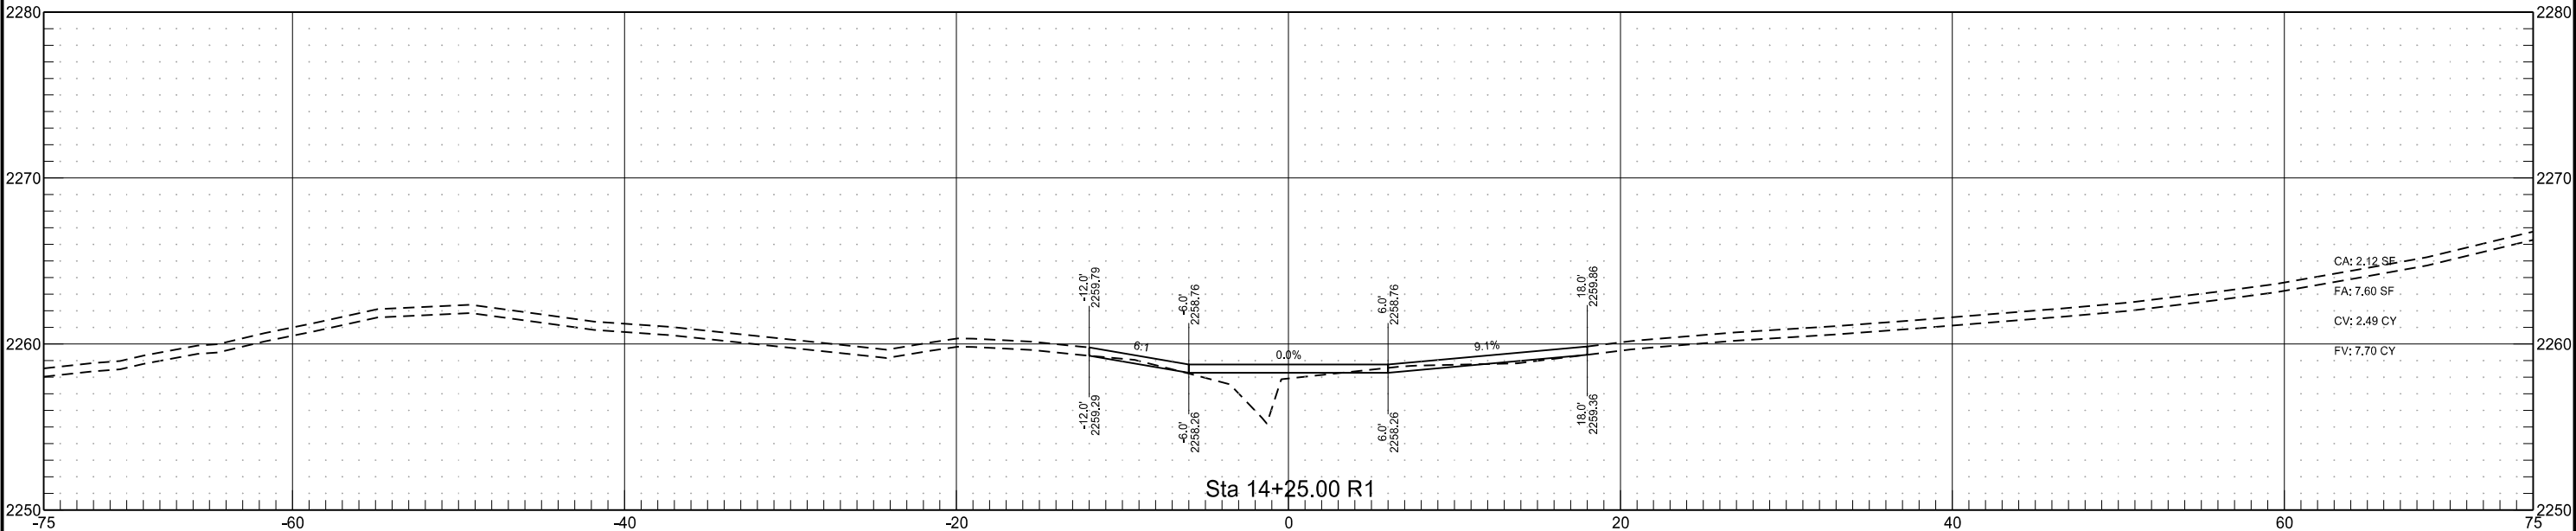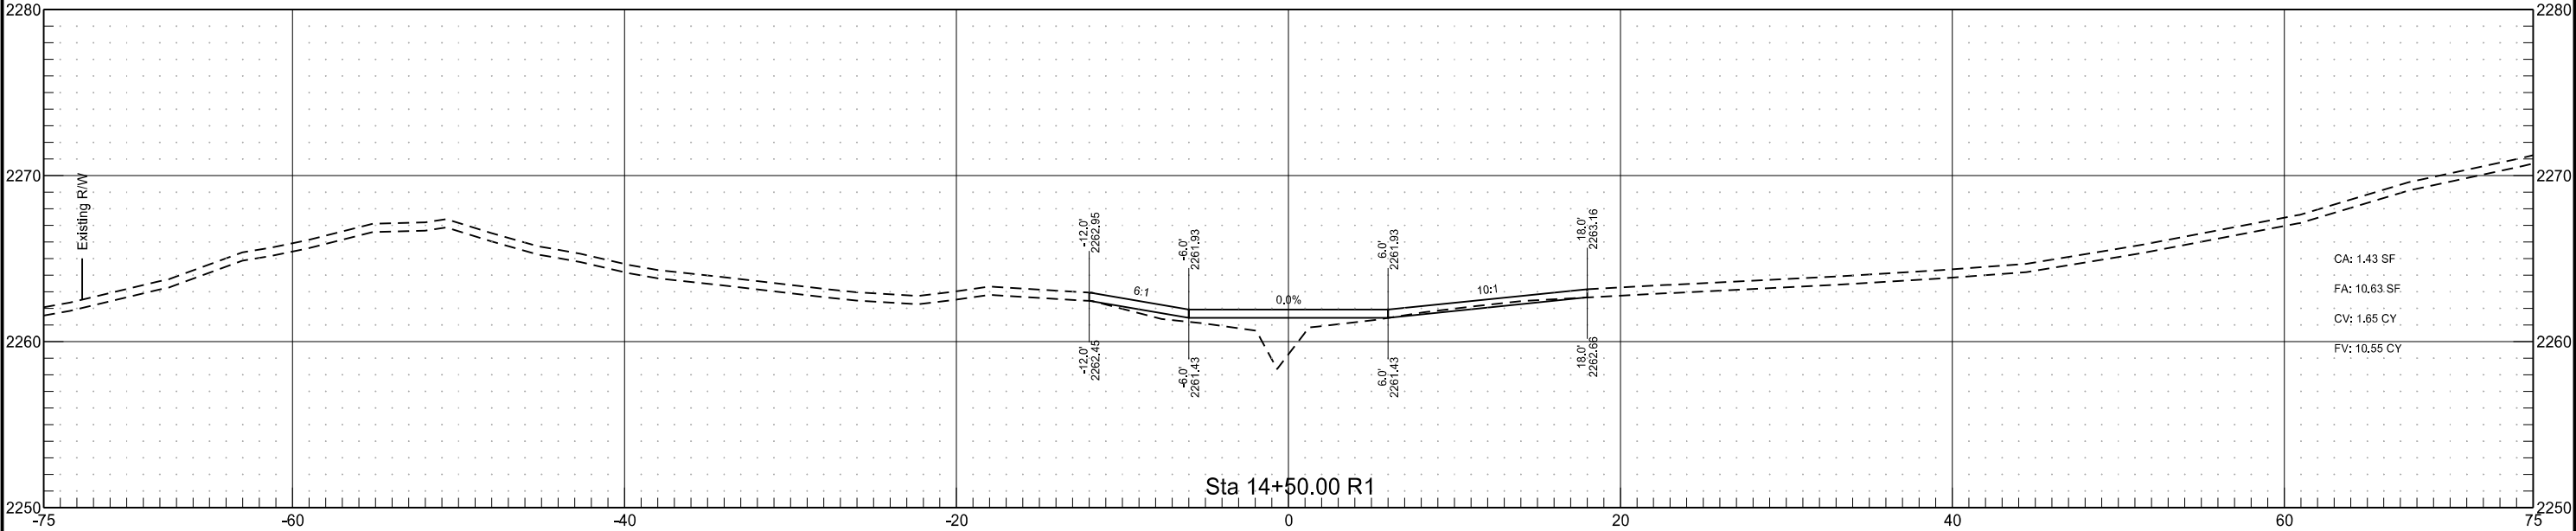

US 85 Ditch Regrading

	STATE	PROJECT NO.	SECTION NO.	SHEET NO.
	ND	SOIB-NH-7-085(110)127	200	113

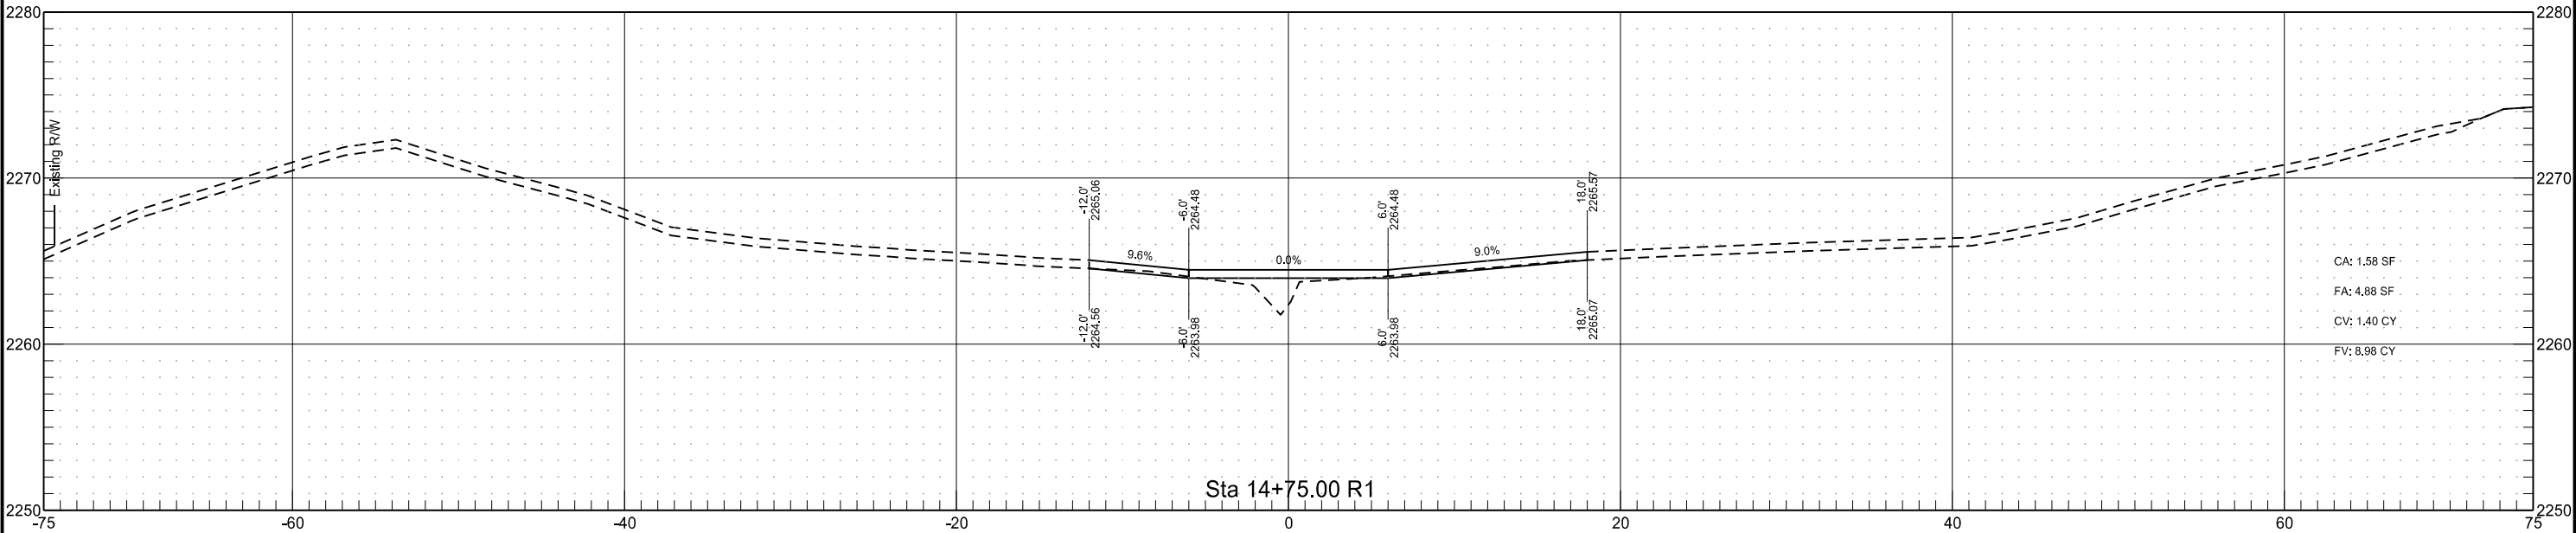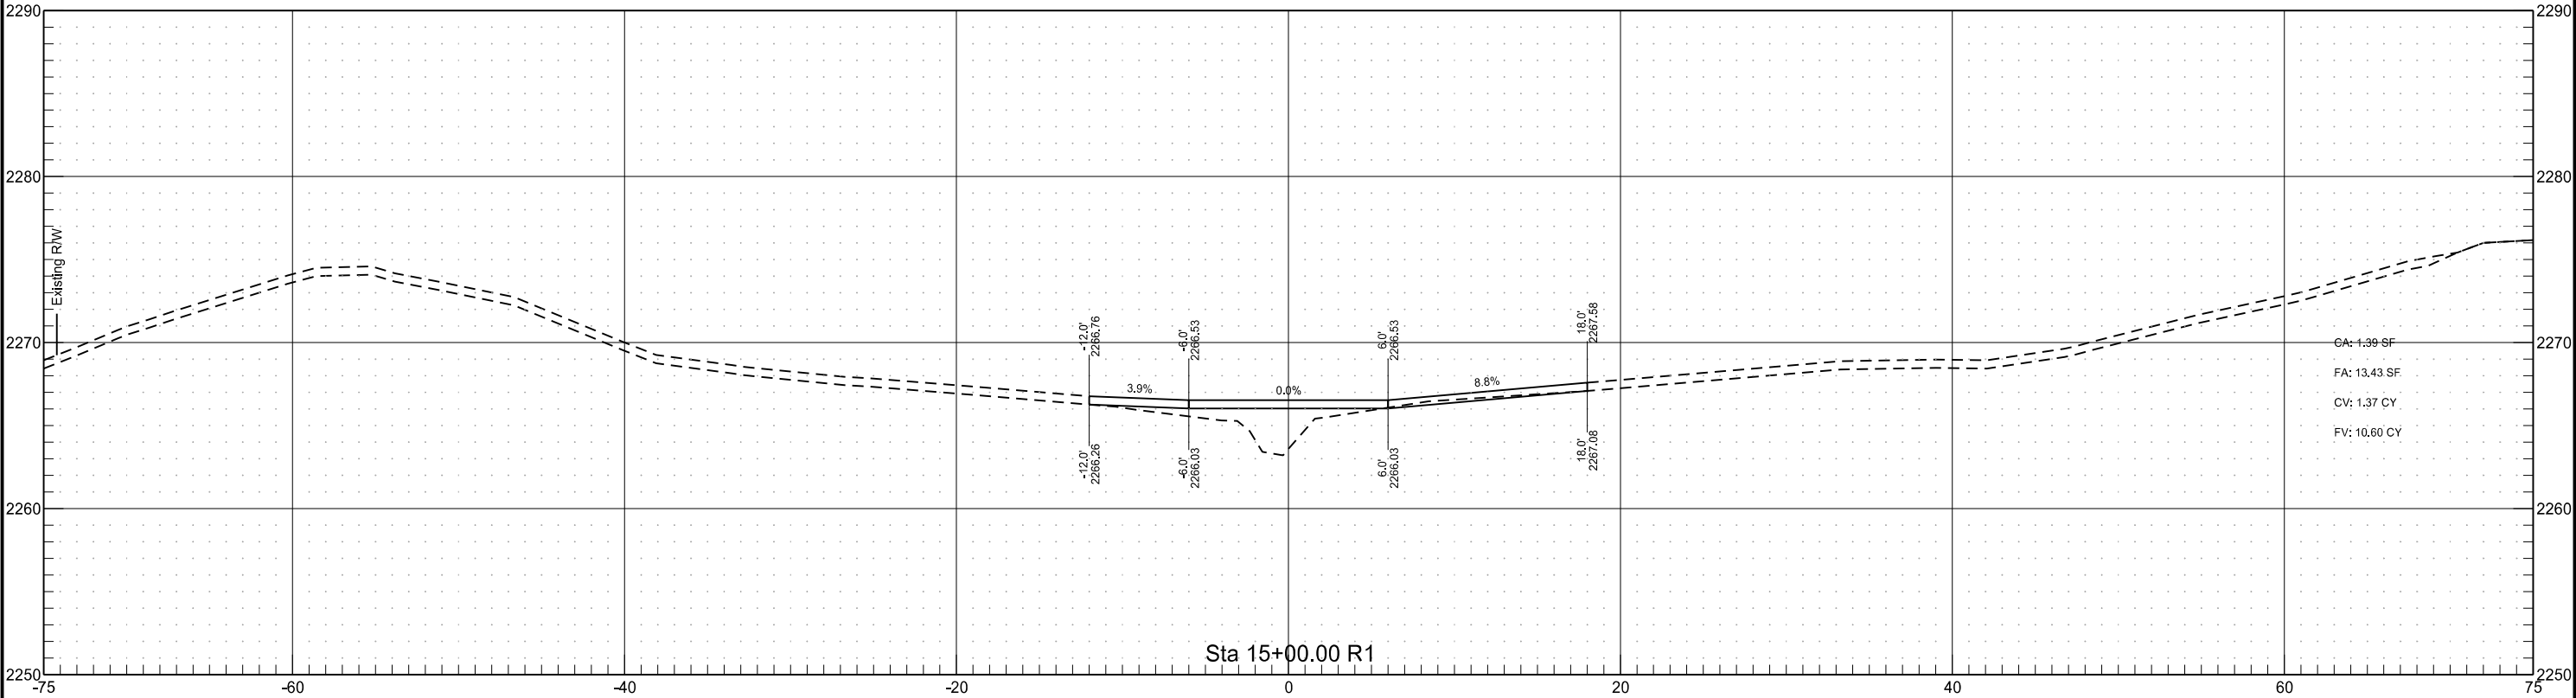

US 85 Ditch Regrading

	STATE	PROJECT NO.	SECTION NO.	SHEET NO.
	ND	SOIB-NH-7-085(110)127	200	115

