


	STATE	PROJECT NO.	SECTION NO.	SHEET NO.
	ND	HEN-7-052(034)000	200	1

Passing Lane #1

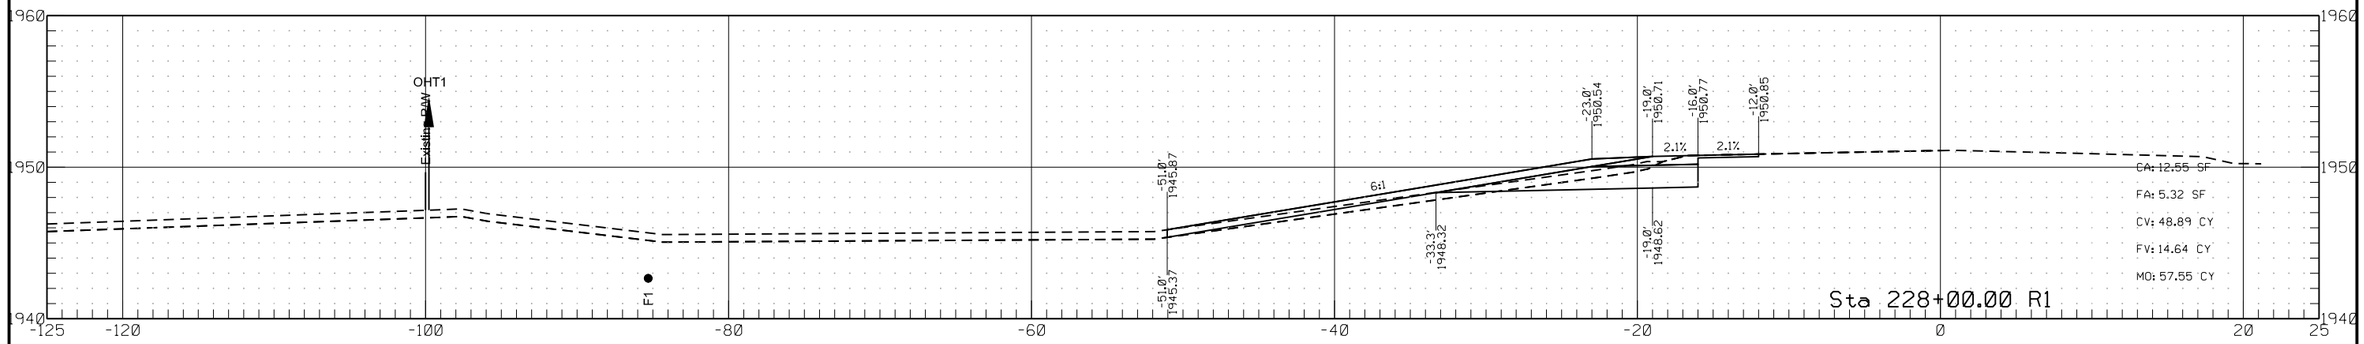


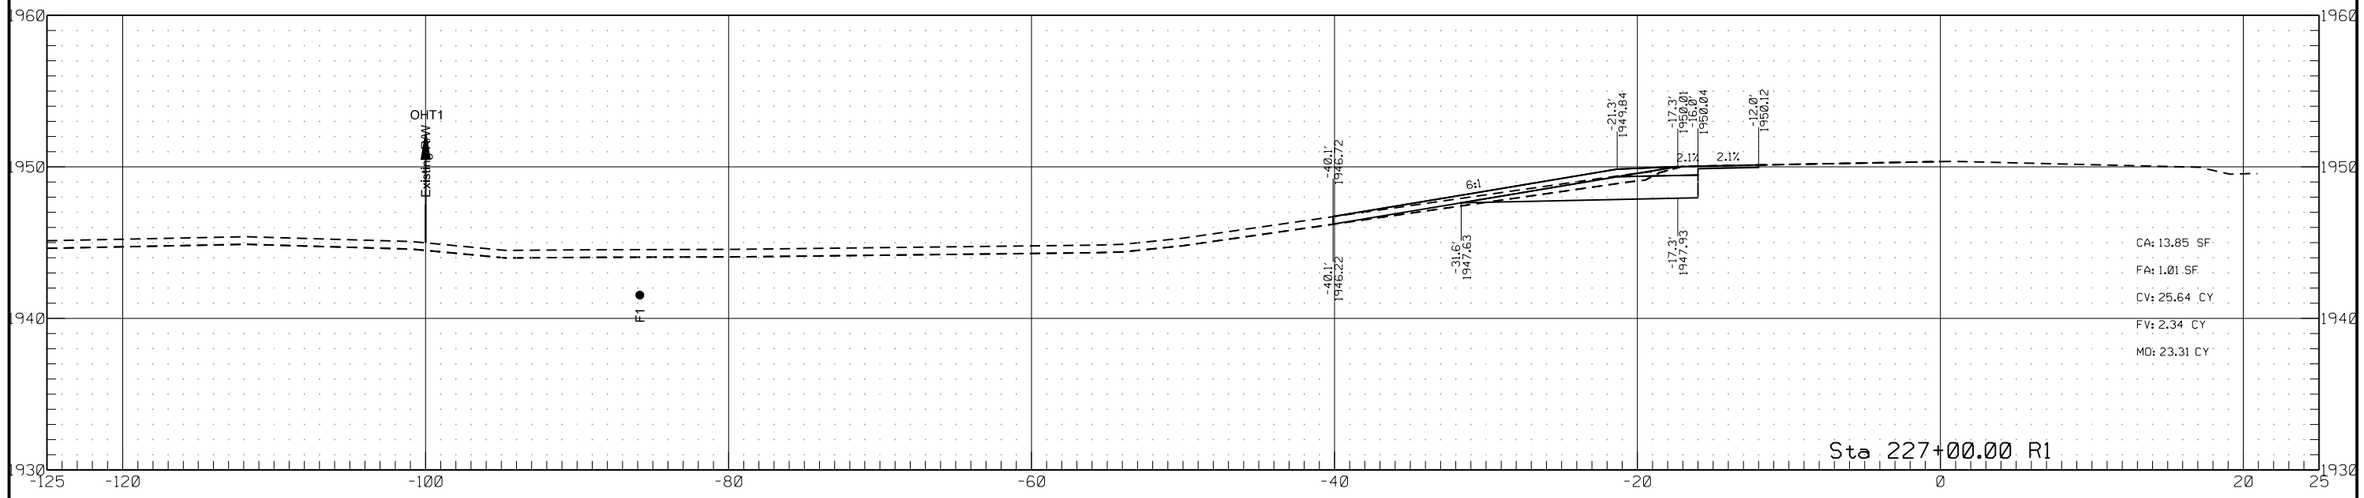


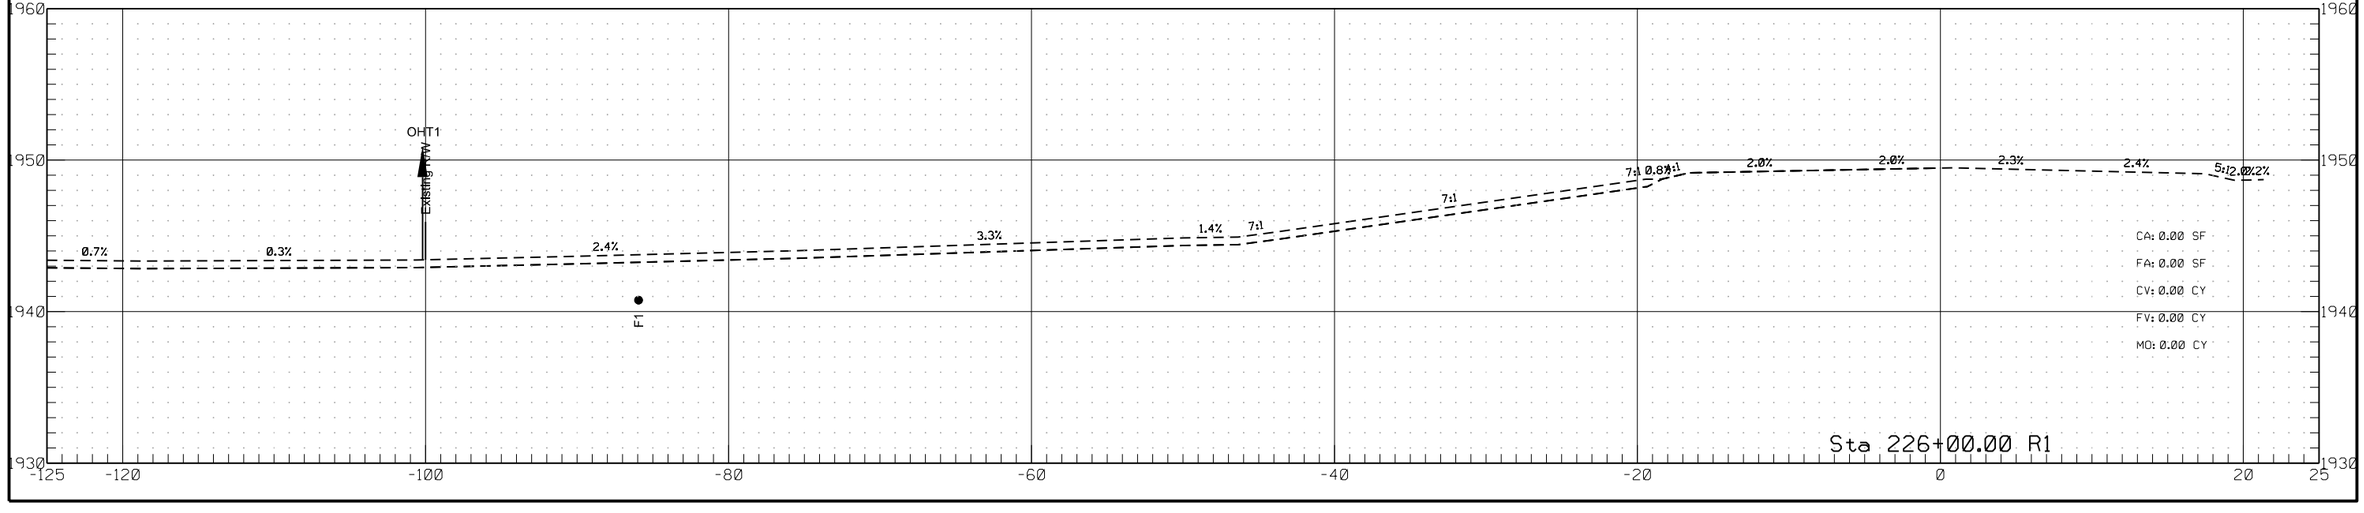


	STATE	PROJECT NO.	SECTION NO.	SHEET NO.
	ND	HEN-7-052(034)000	200	2

Passing Lane #1

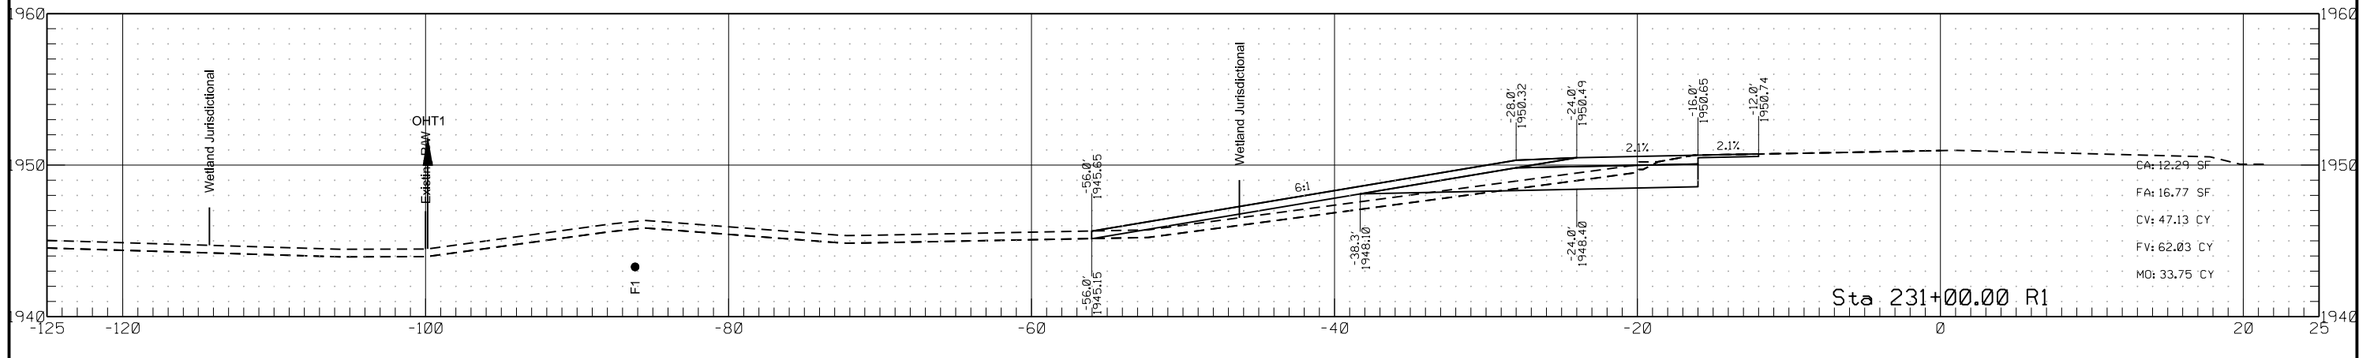

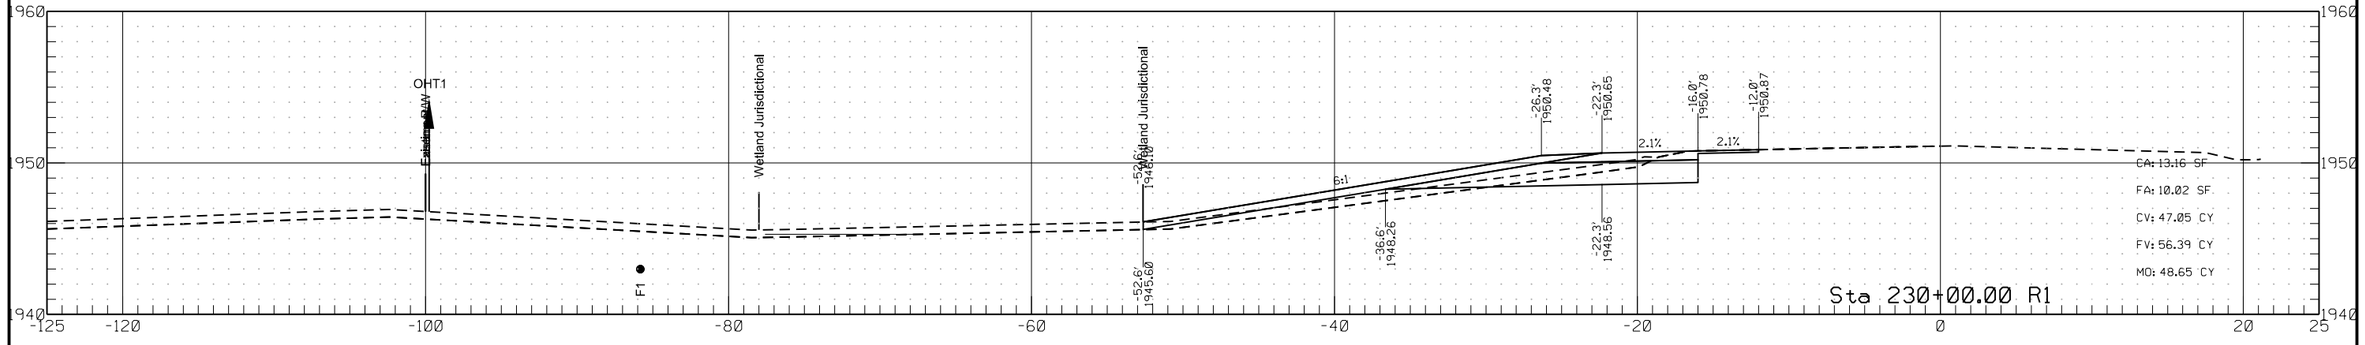

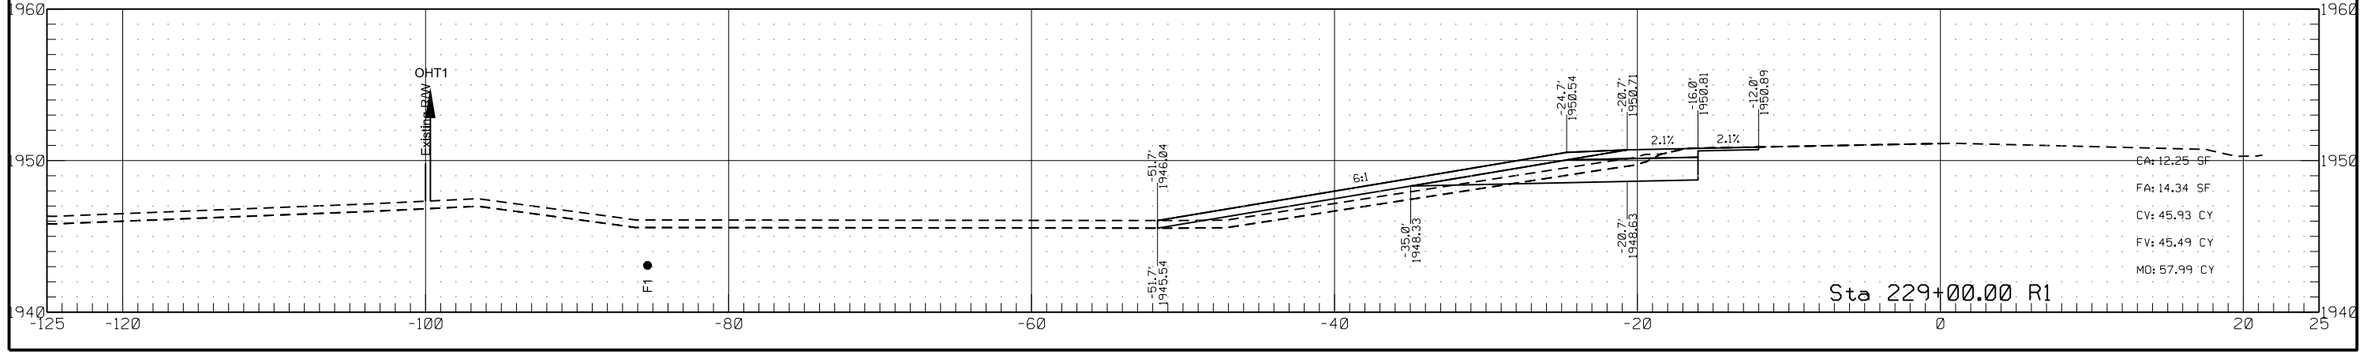


	STATE	PROJECT NO.	SECTION NO.	SHEET NO.
	ND	HEN-7-052(034)000	200	3

Passing Lane #1


	STATE	PROJECT NO.	SECTION NO.	SHEET NO.
	ND	HEN-7-052(034)000	200	4


Passing Lane #1

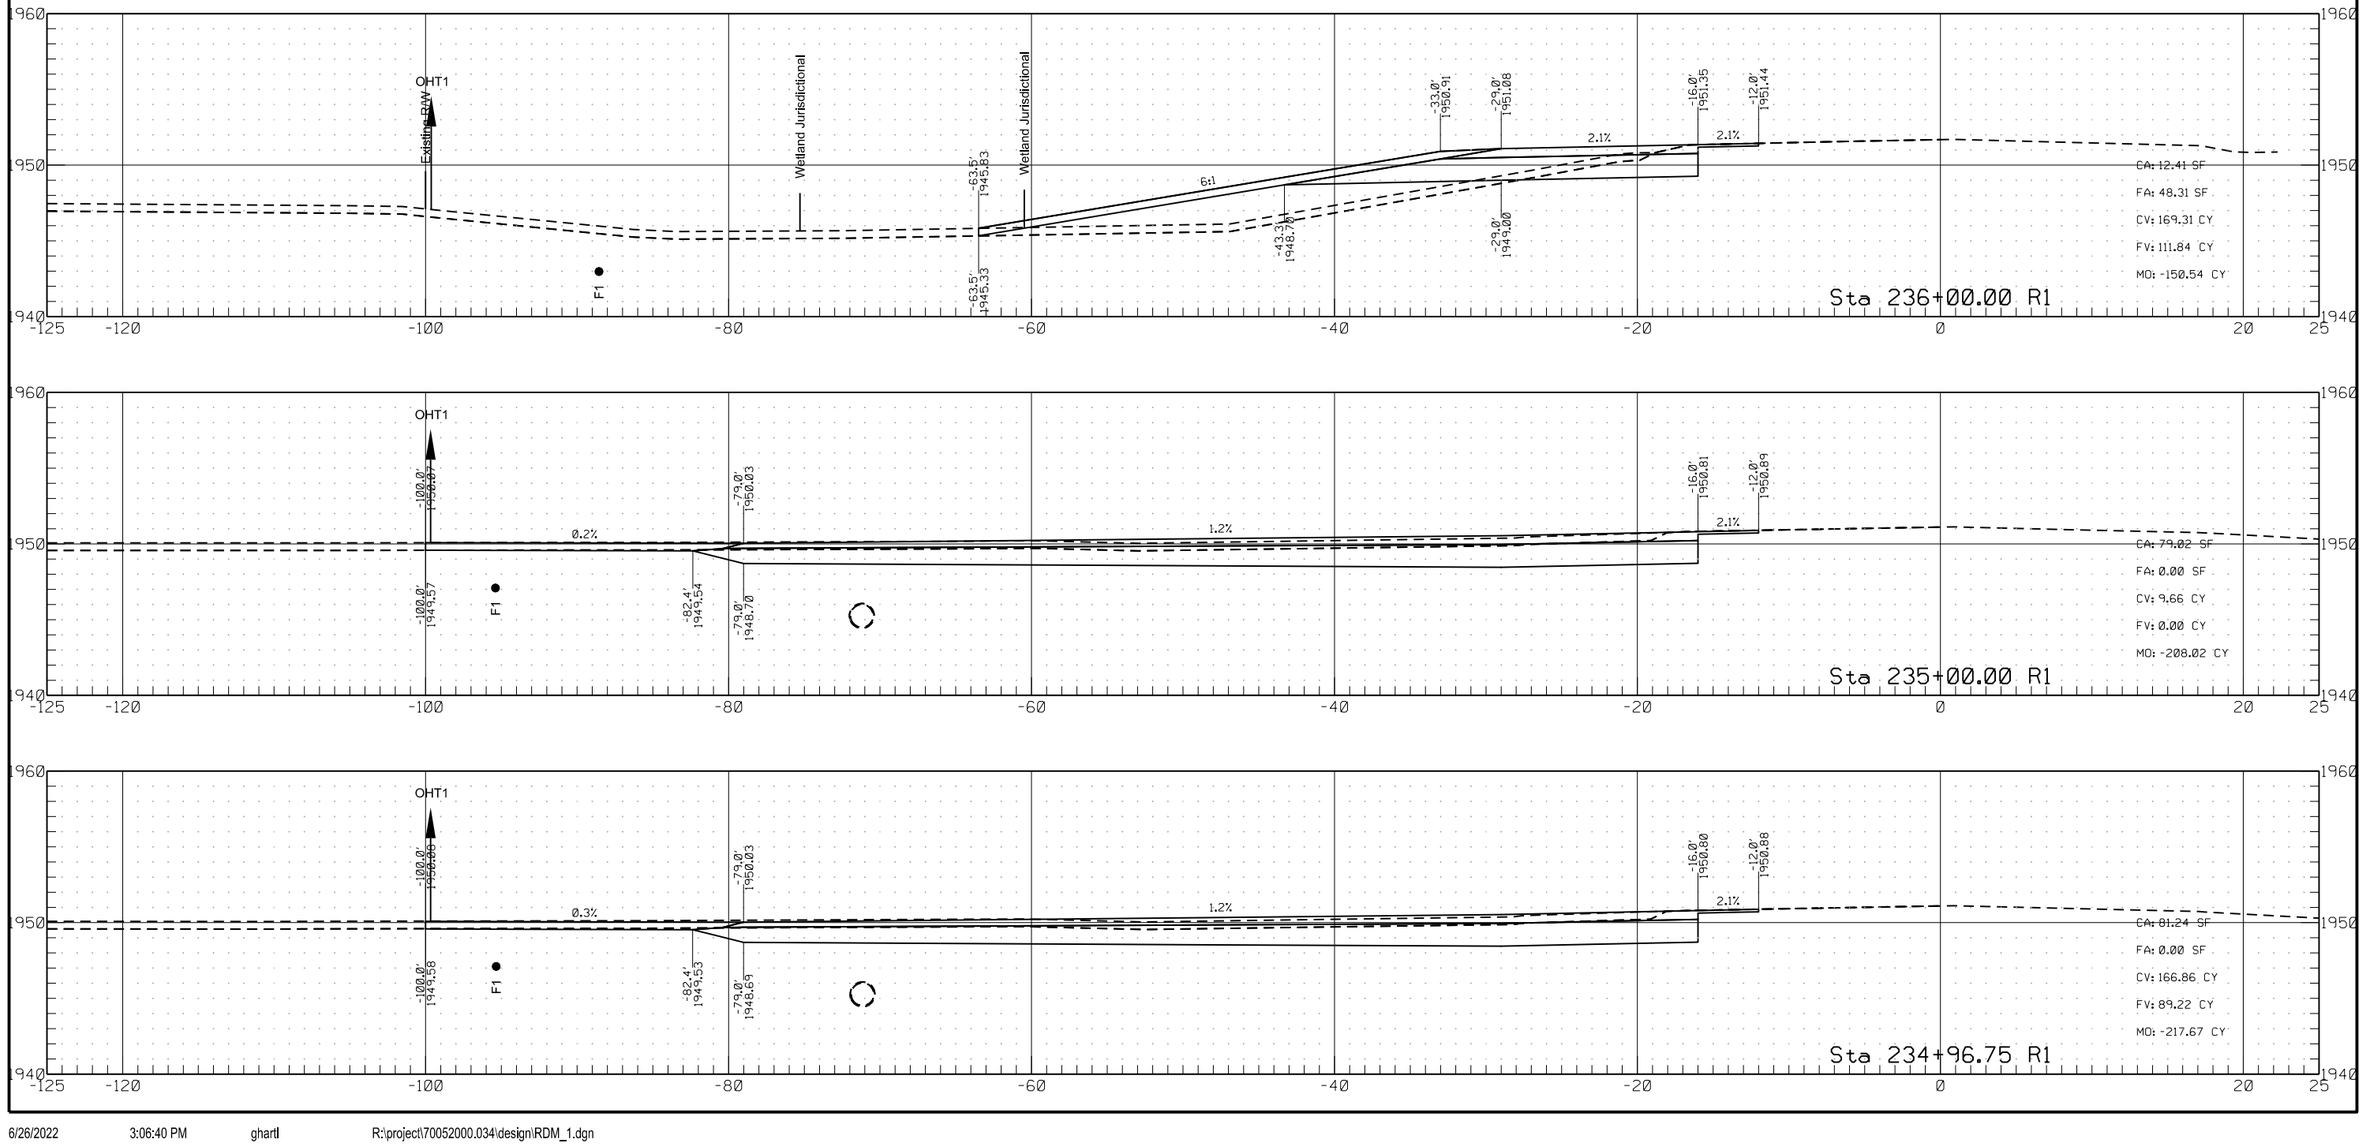


	STATE	PROJECT NO.	SECTION NO.	SHEET NO.
	ND	HEN-7-052(034)000	200	5

Passing Lane #1

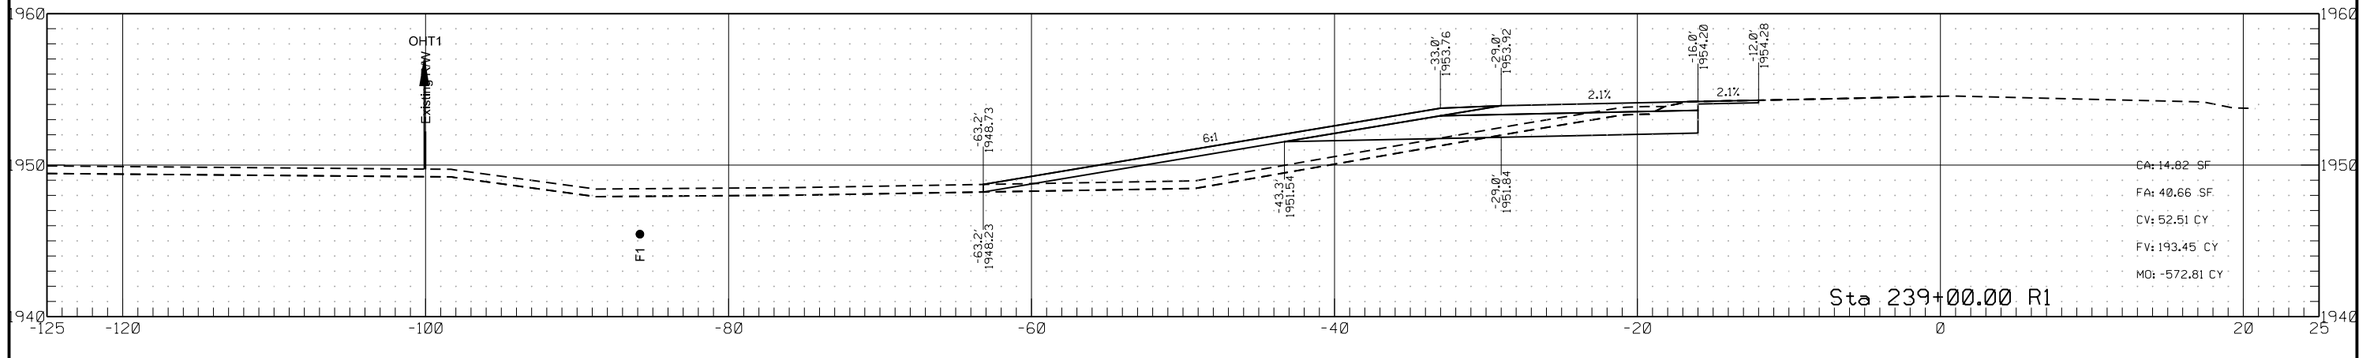


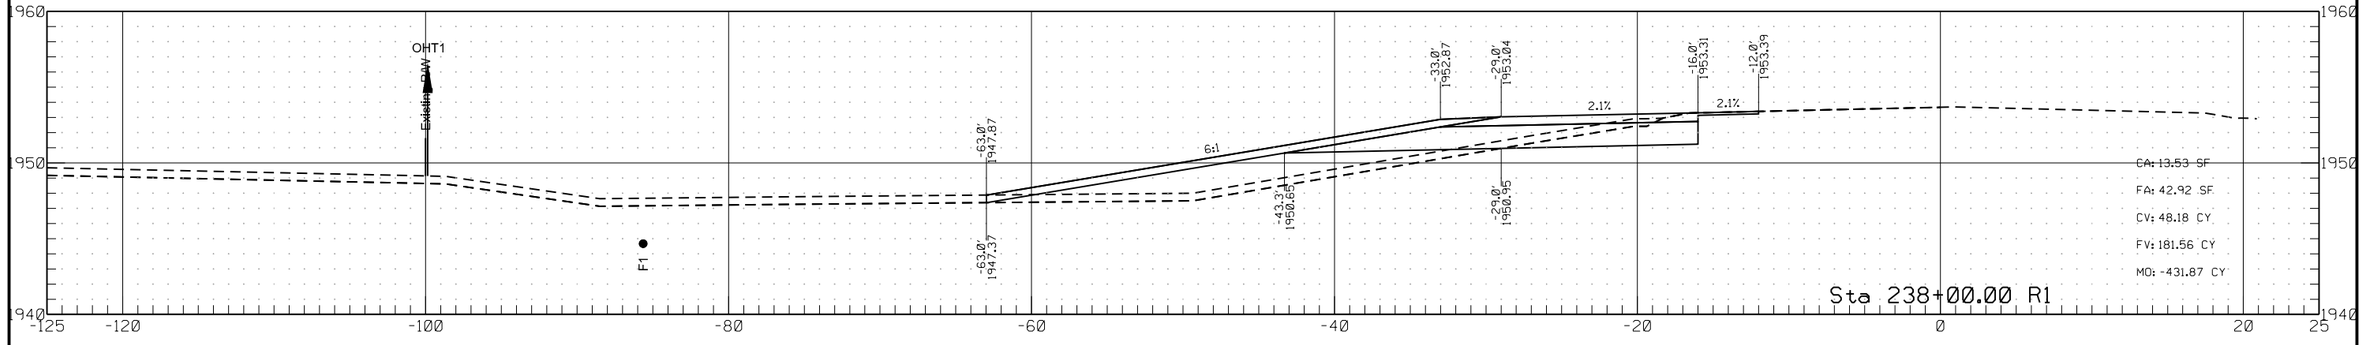


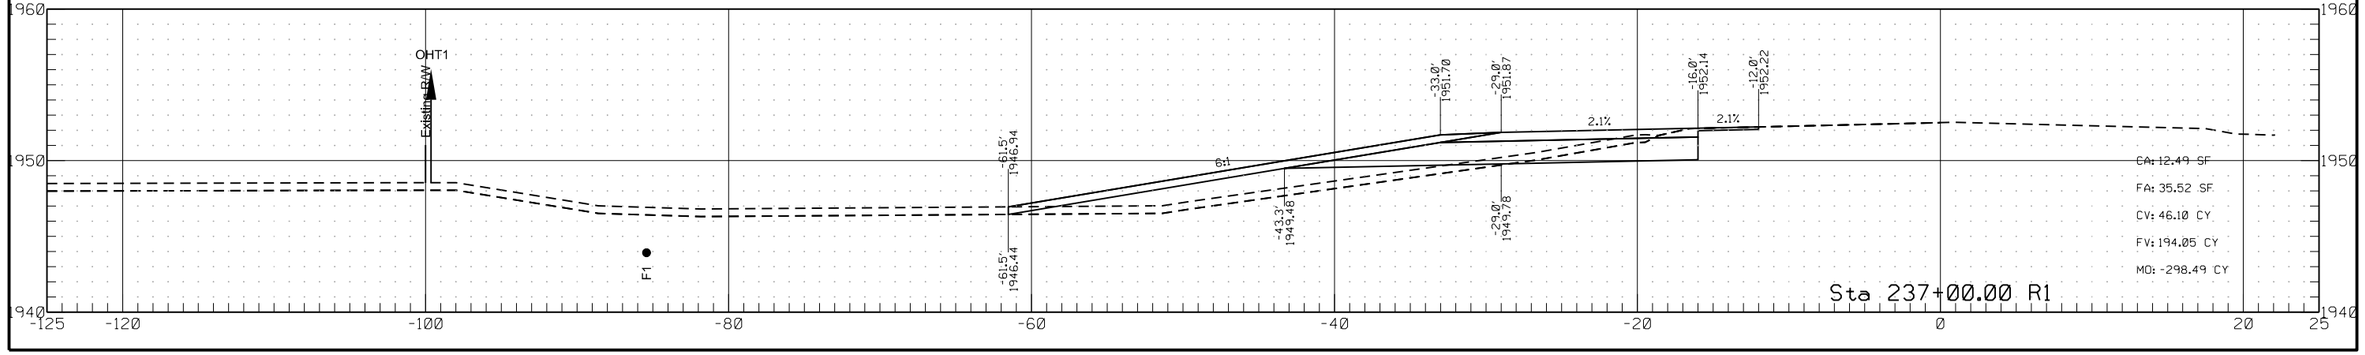


	STATE	PROJECT NO.	SECTION NO.	SHEET NO.
	ND	HEN-7-052(034)000	200	6

Passing Lane #1

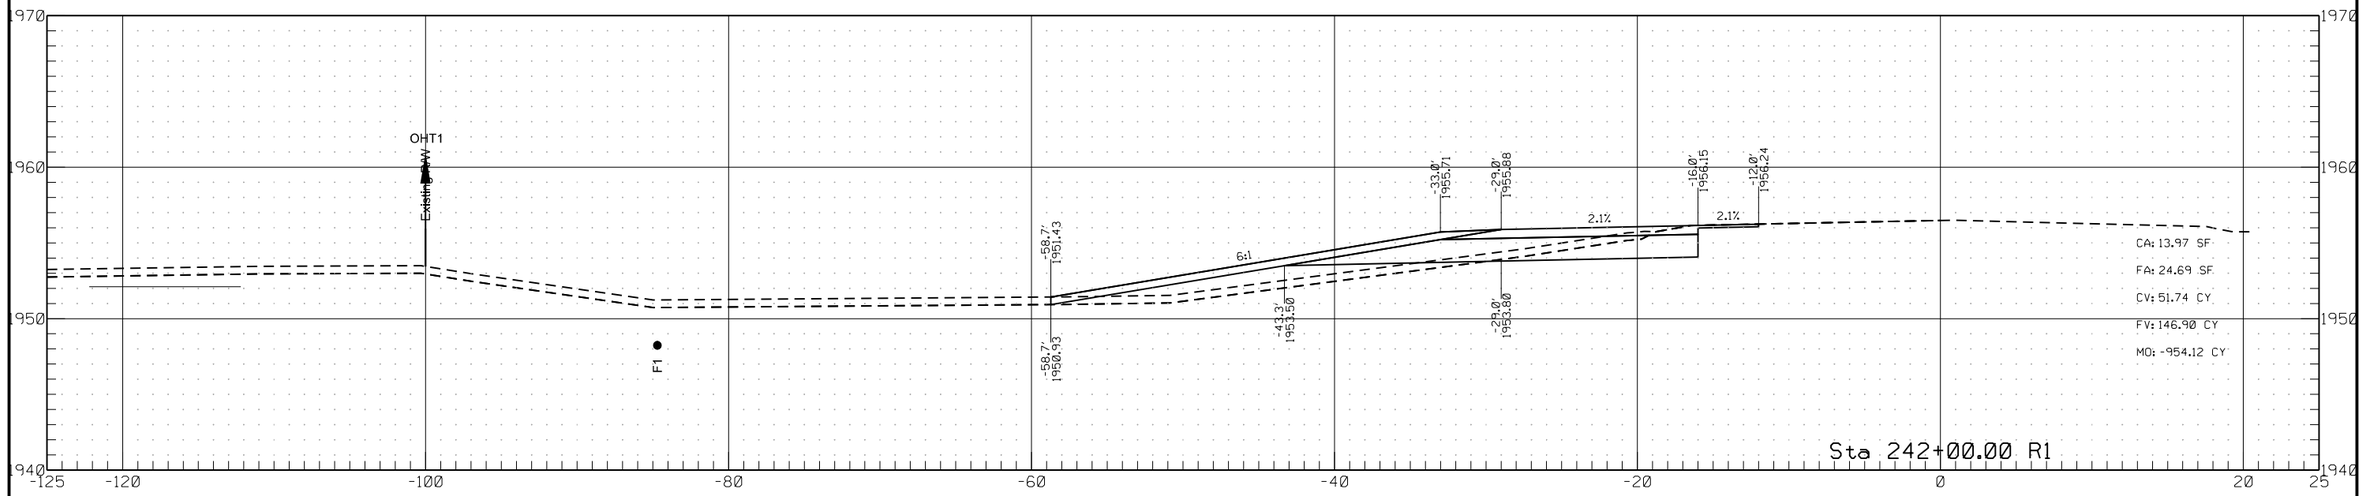


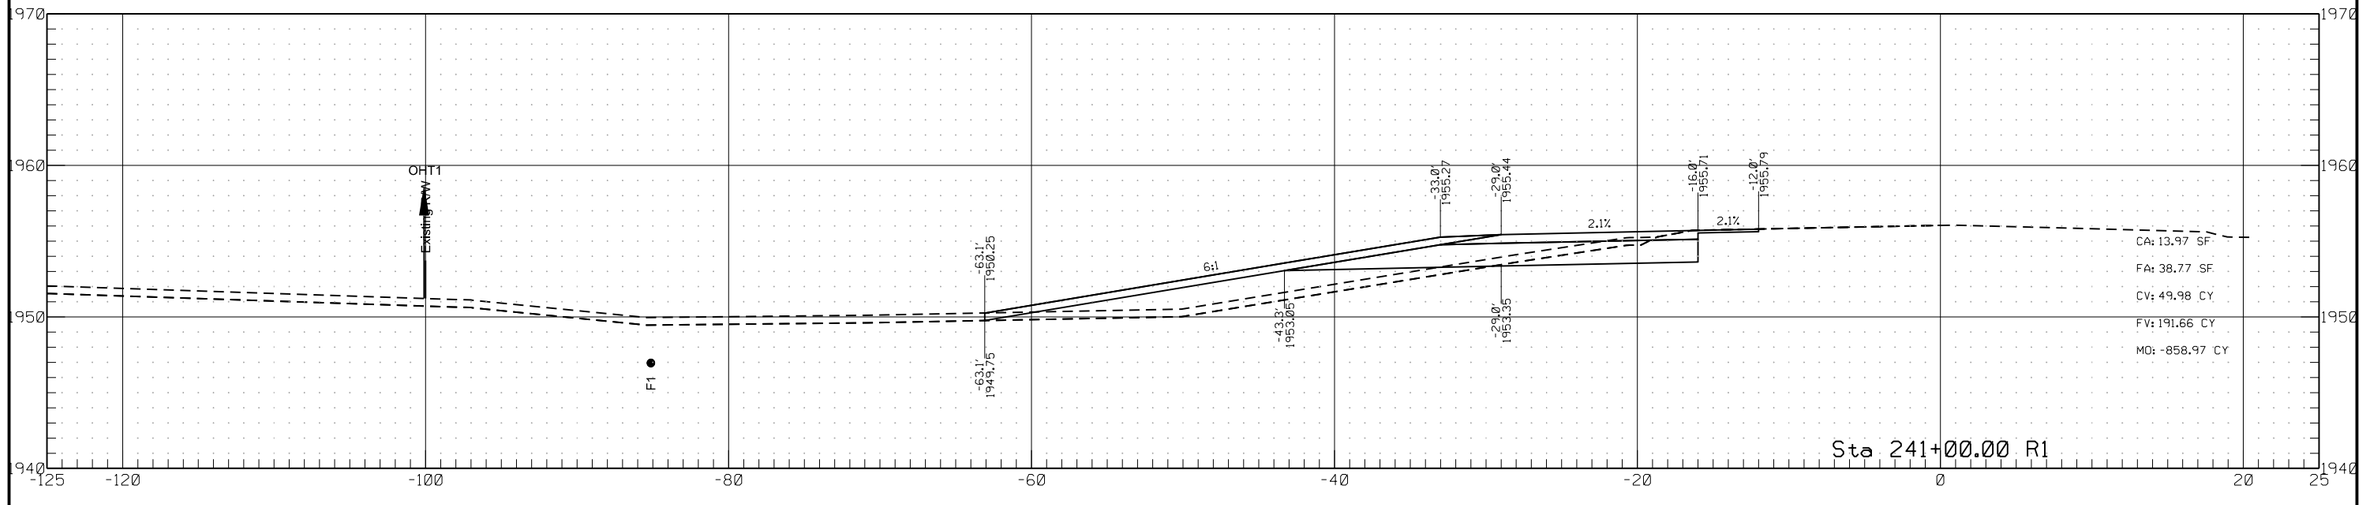


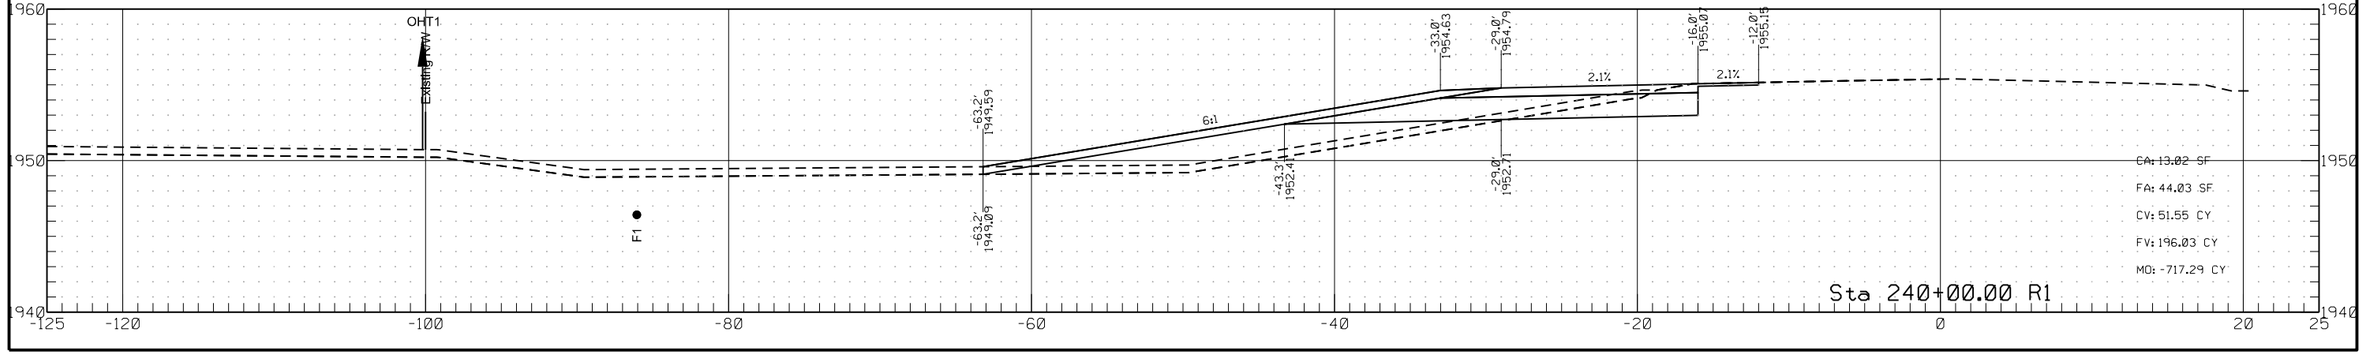

	STATE	PROJECT NO.	SECTION NO.	SHEET NO.
	ND	HEN-7-052(034)000	200	7


Passing Lane #1

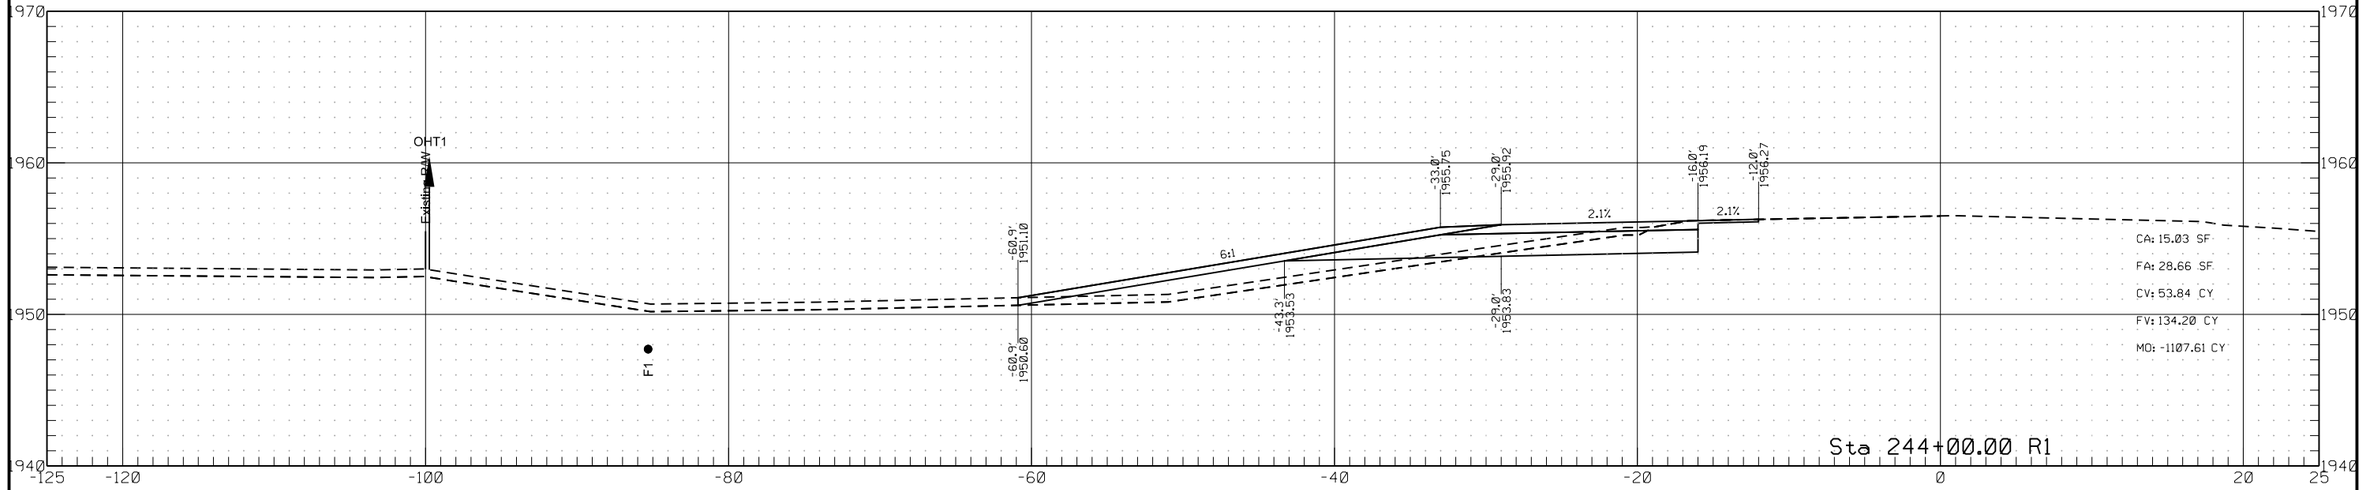


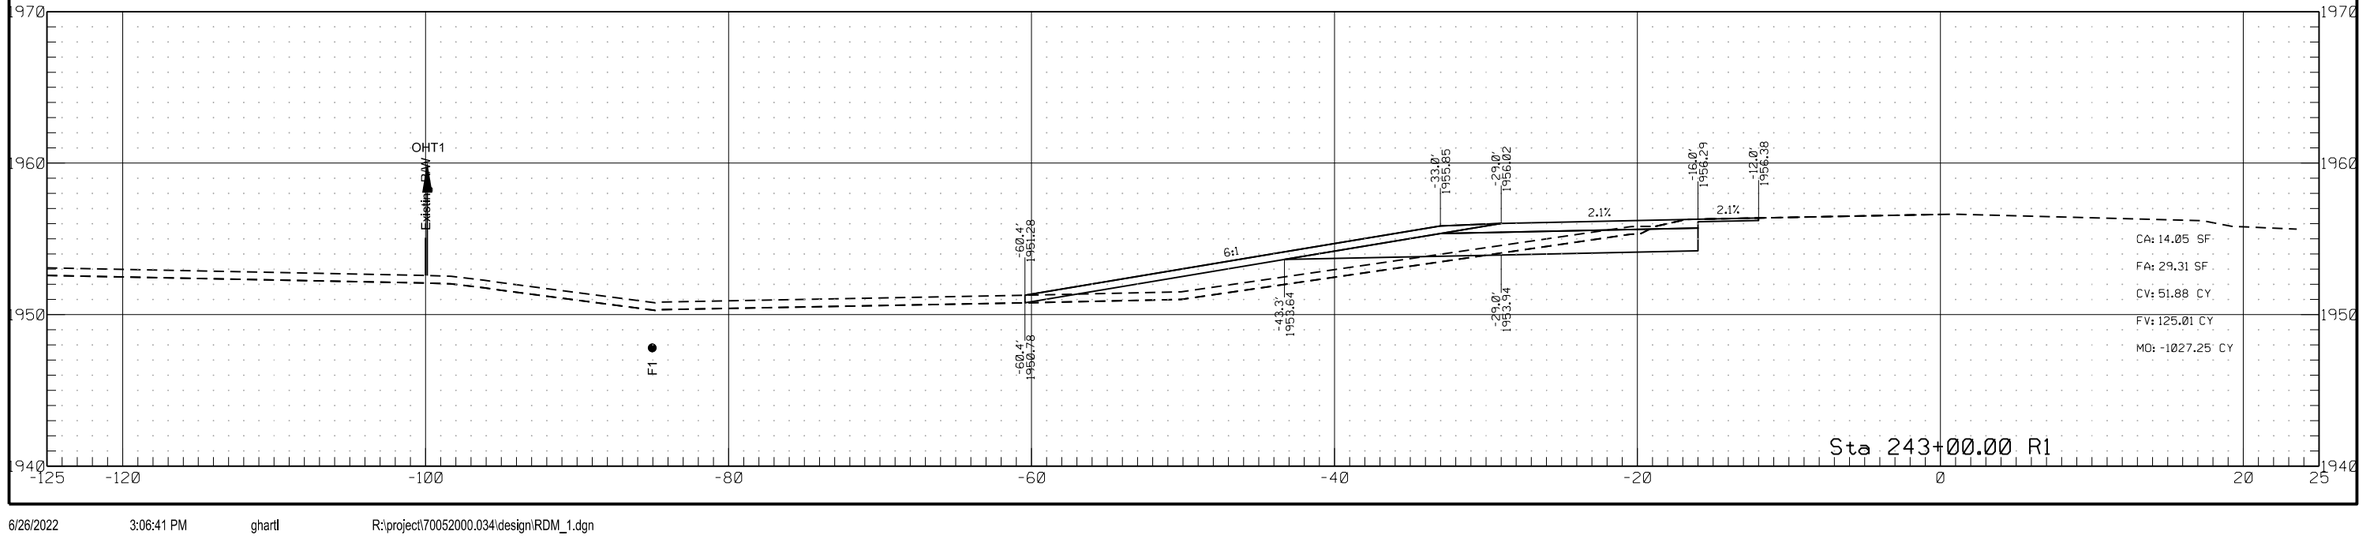


	STATE	PROJECT NO.	SECTION NO.	SHEET NO.
	ND	HEN-7-052(034)000	200	8

Passing Lane #1

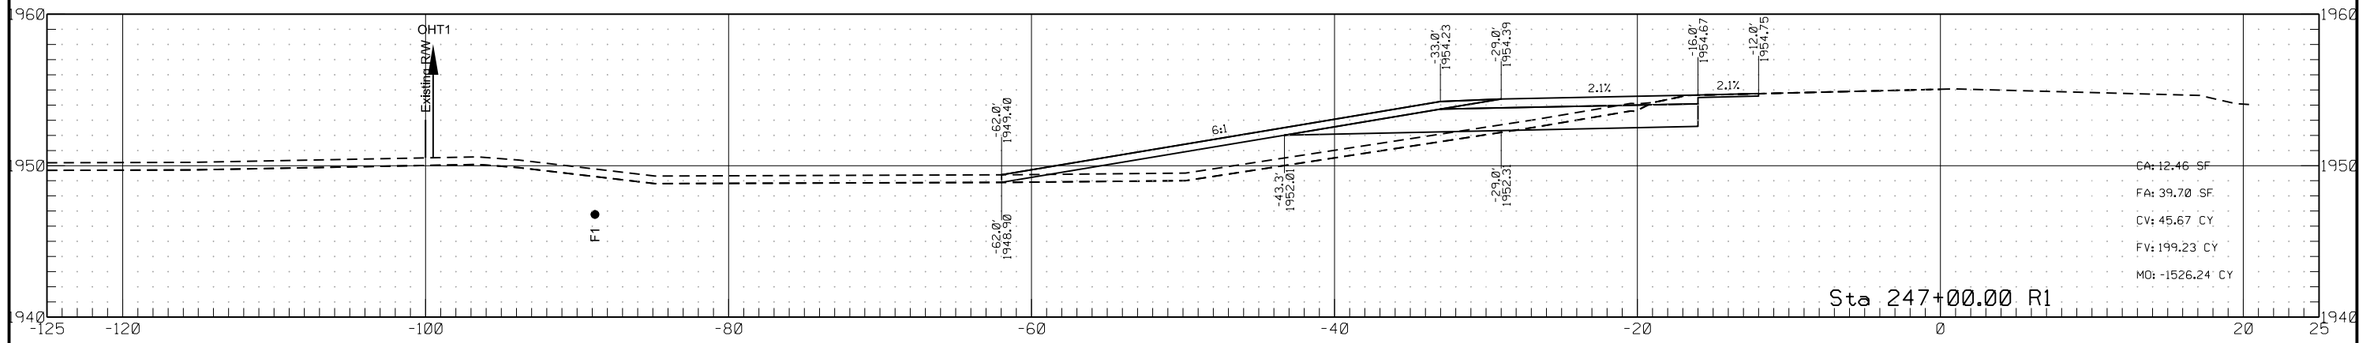


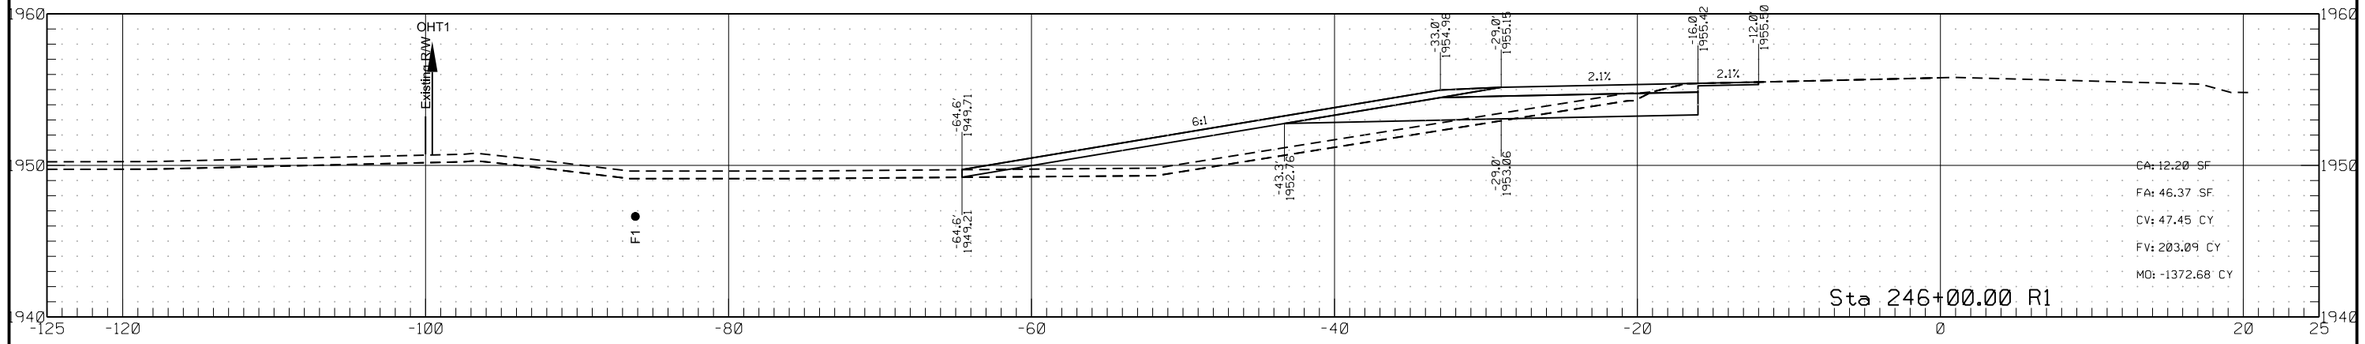


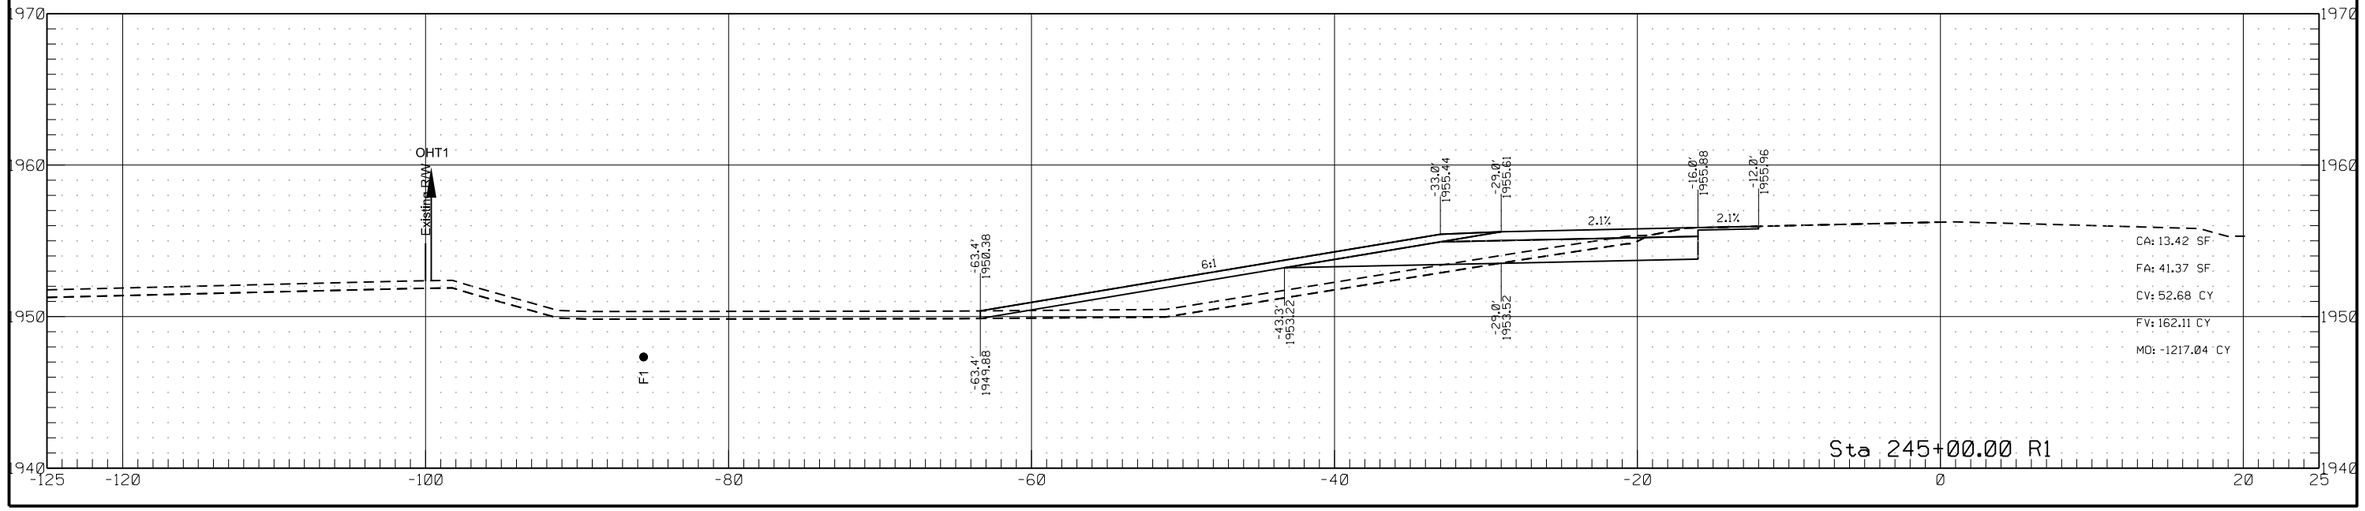


	STATE	PROJECT NO.	SECTION NO.	SHEET NO.
	ND	HEN-7-052(034)000	200	9

Passing Lane #1

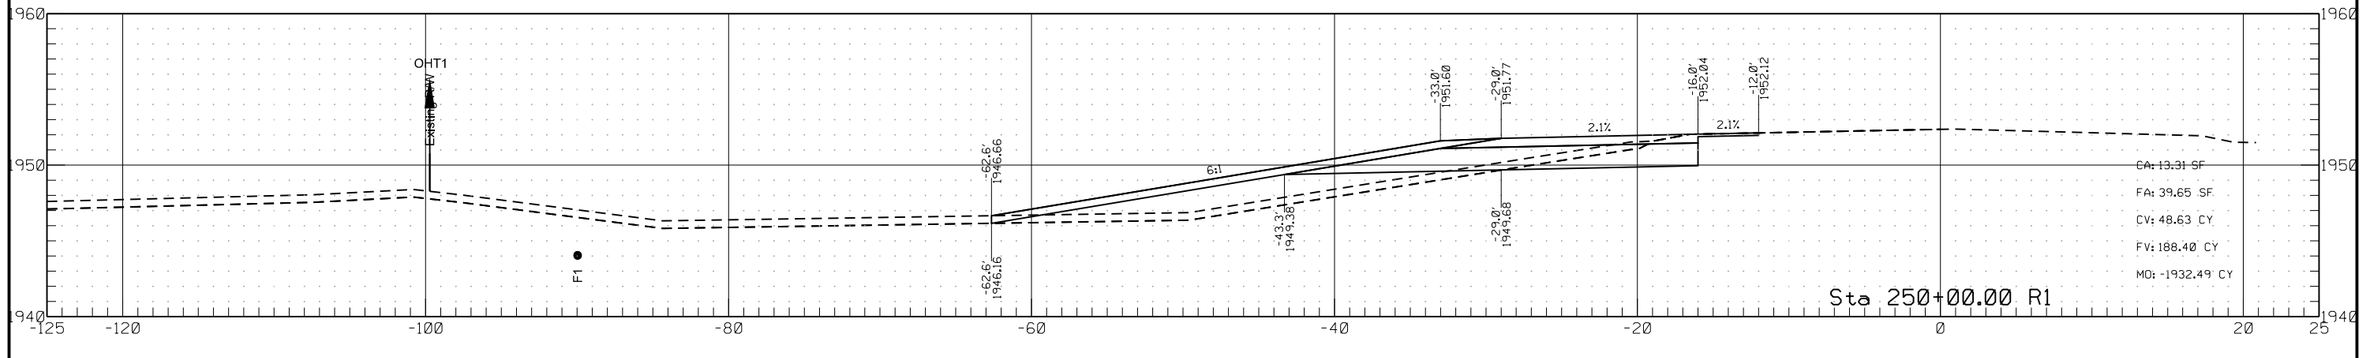


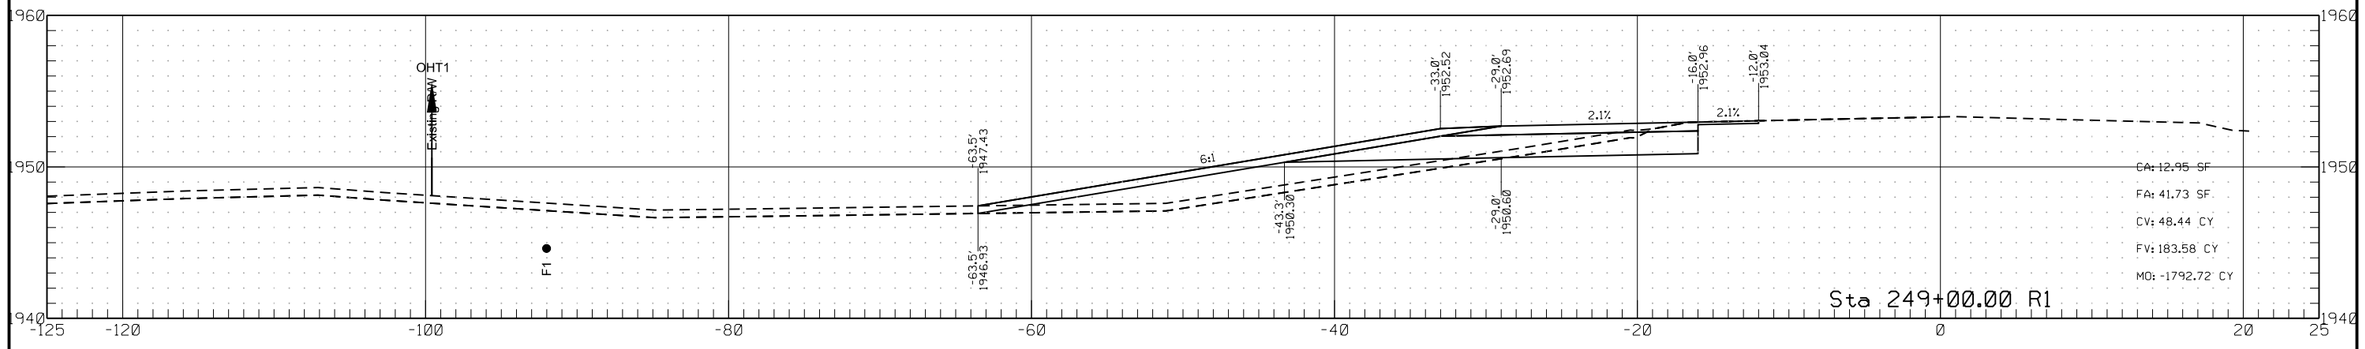


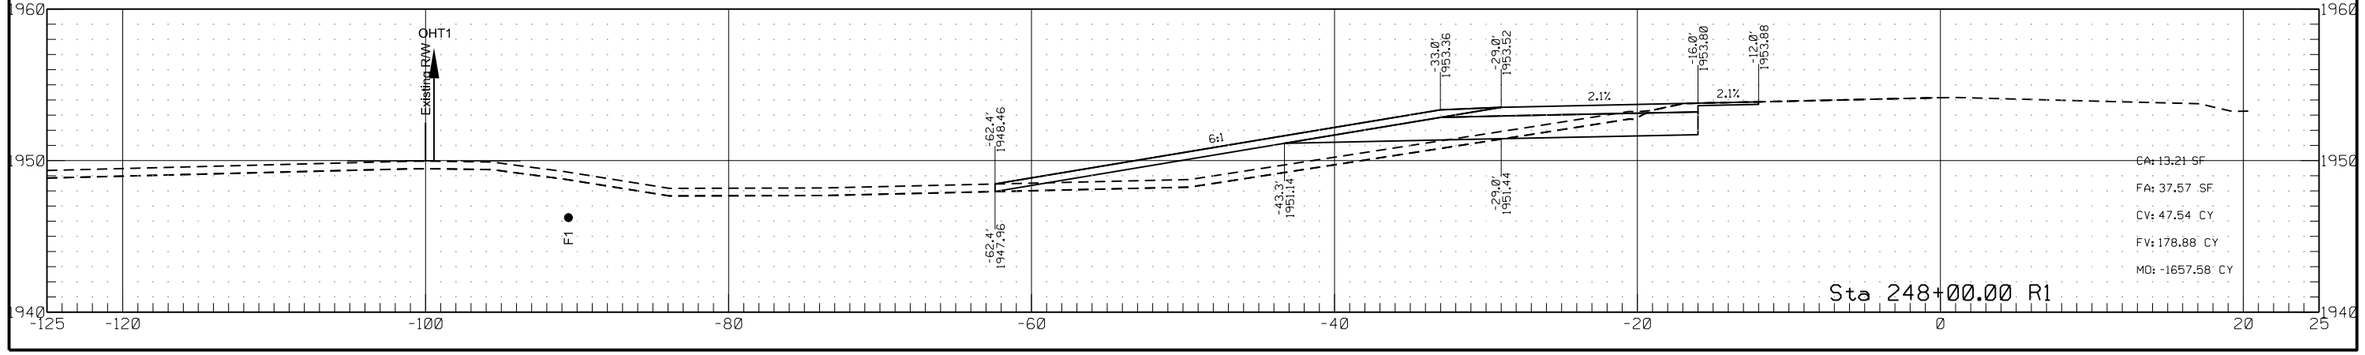


	STATE	PROJECT NO.	SECTION NO.	SHEET NO.
	ND	HEN-7-052(034)000	200	10

Passing Lane #1

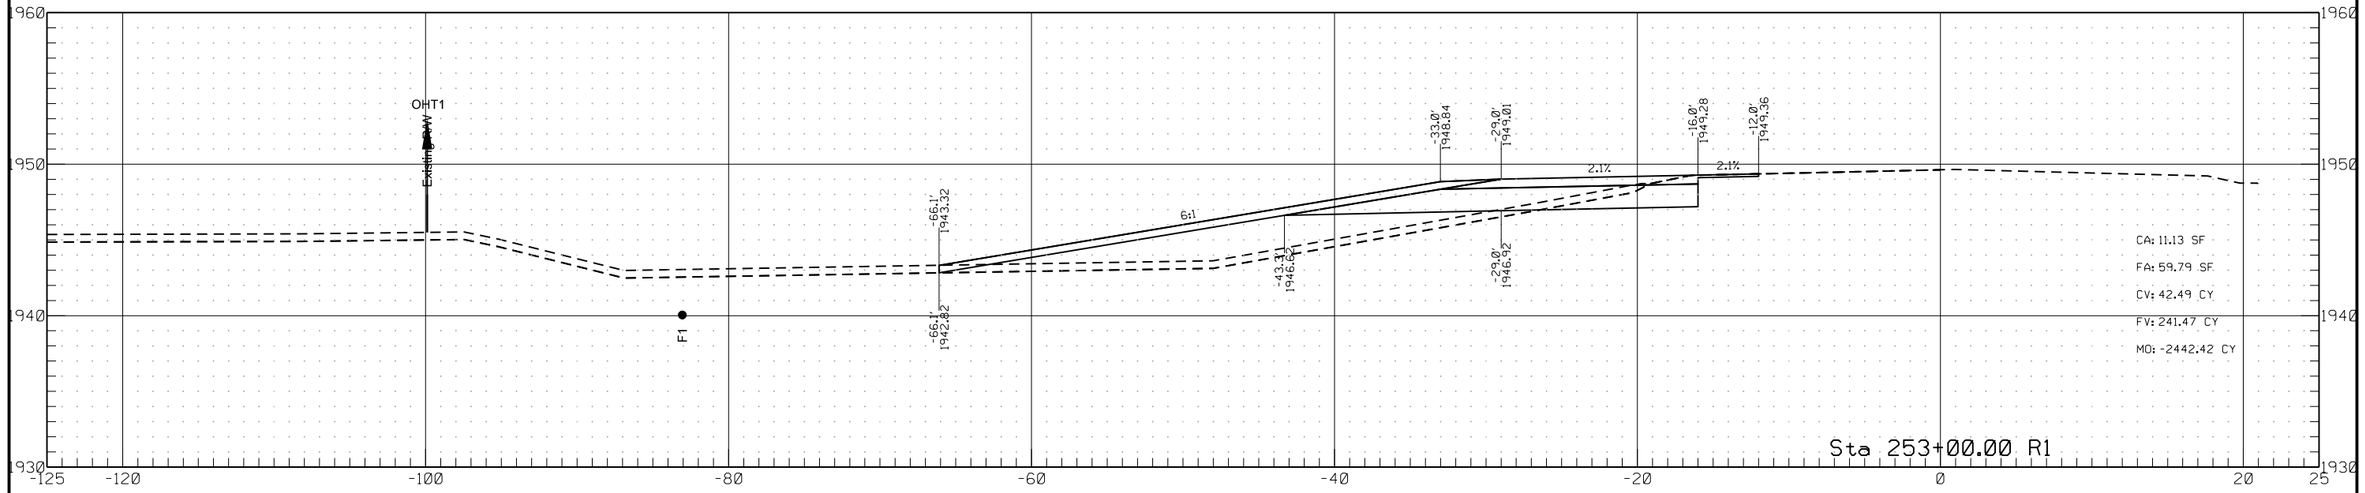


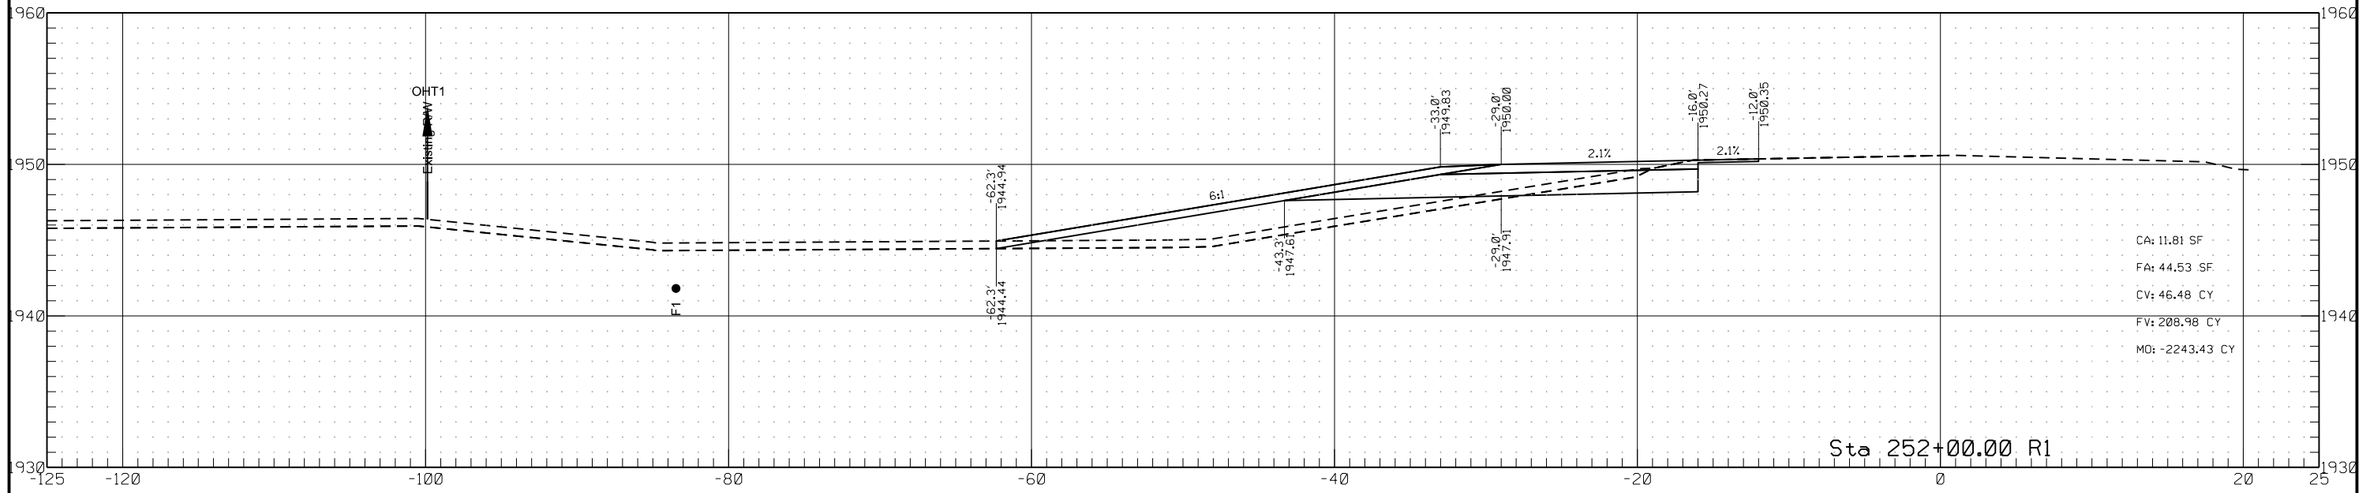


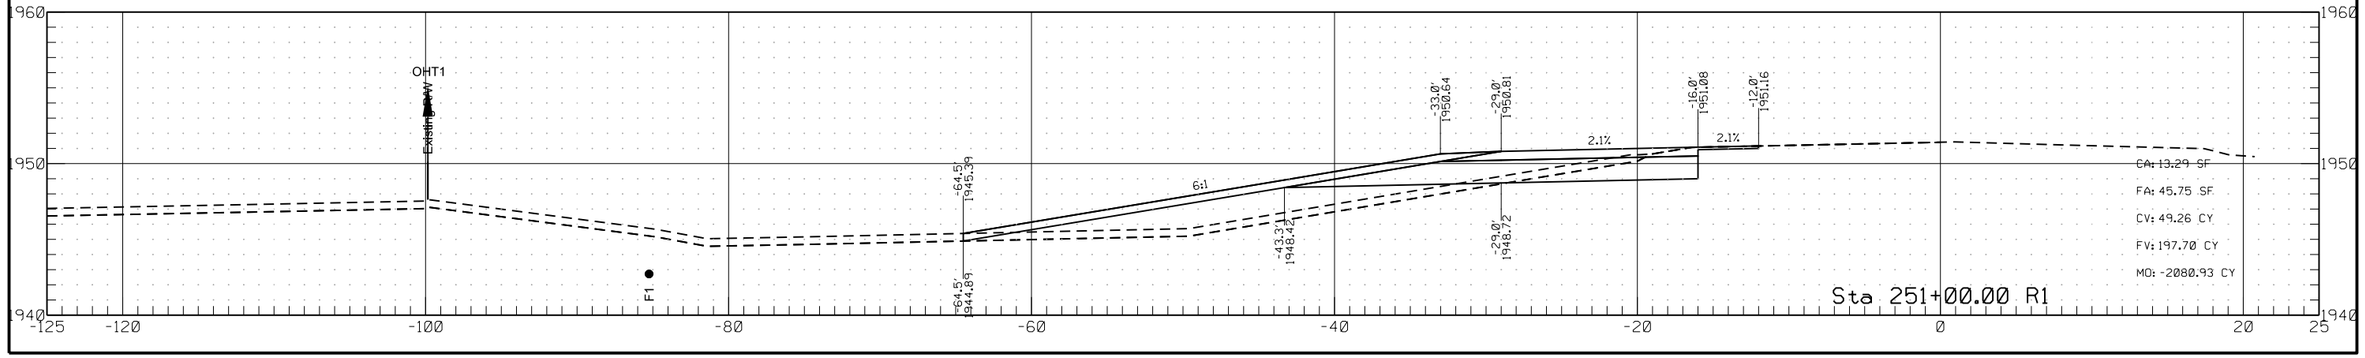

	STATE	PROJECT NO.	SECTION NO.	SHEET NO.
	ND	HEN-7-052(034)000	200	11

Passing Lane #1

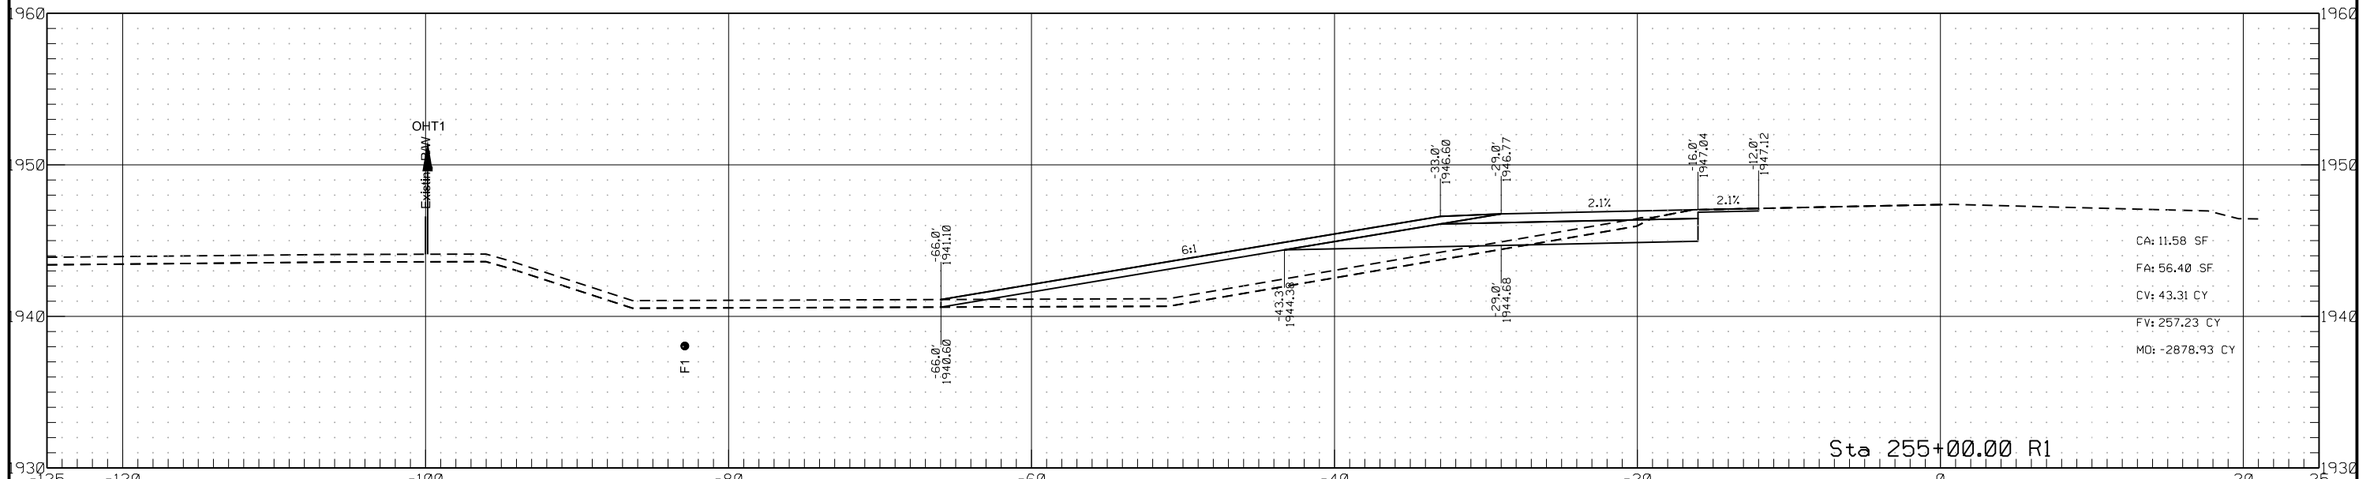


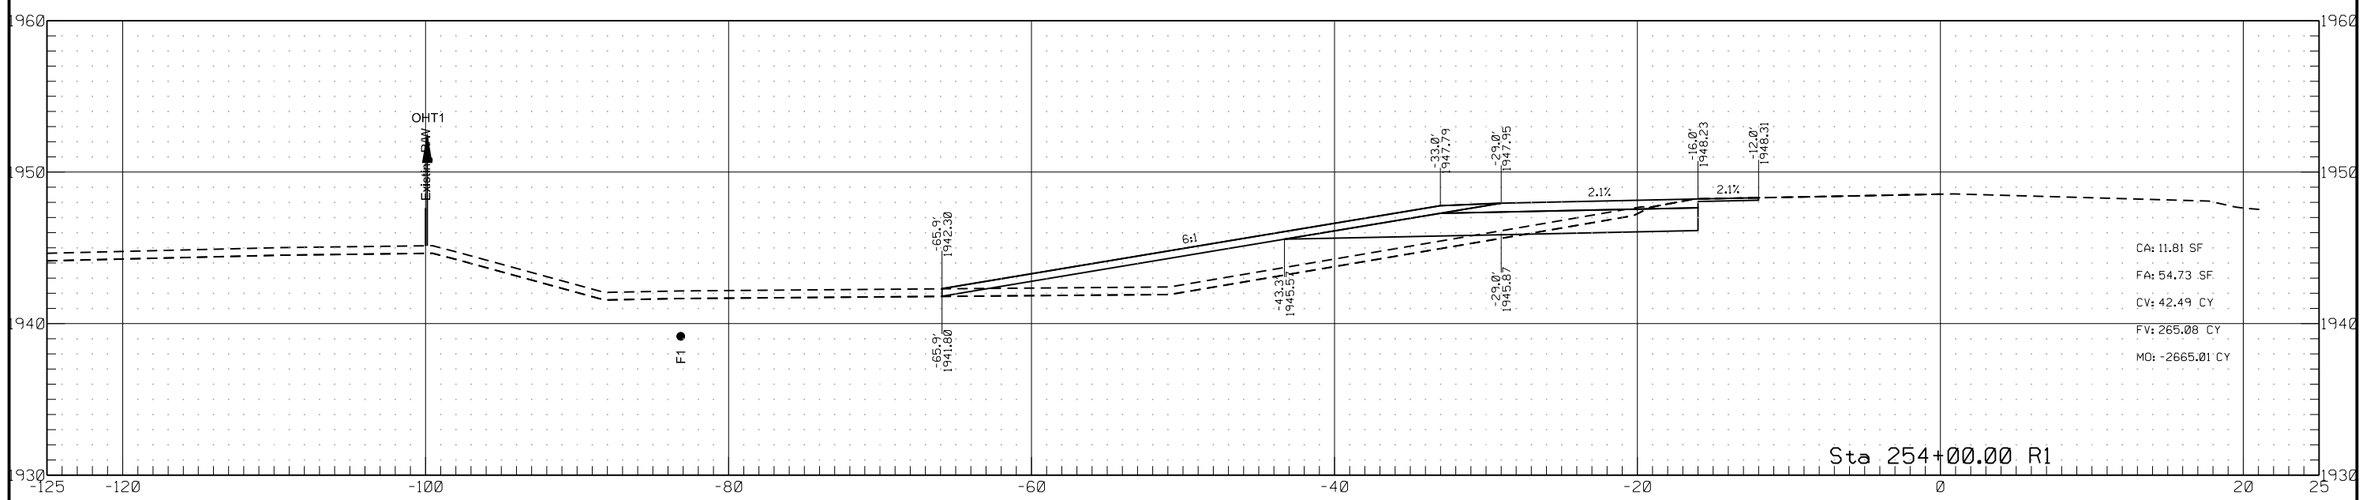

6/26/2022 3:07:05 PM ghartl R:\project\70052000.034\design\RDM_1.dgn


	STATE	PROJECT NO.	SECTION NO.	SHEET NO.
	ND	HEN-7-052(034)000	200	12


Passing Lane #1

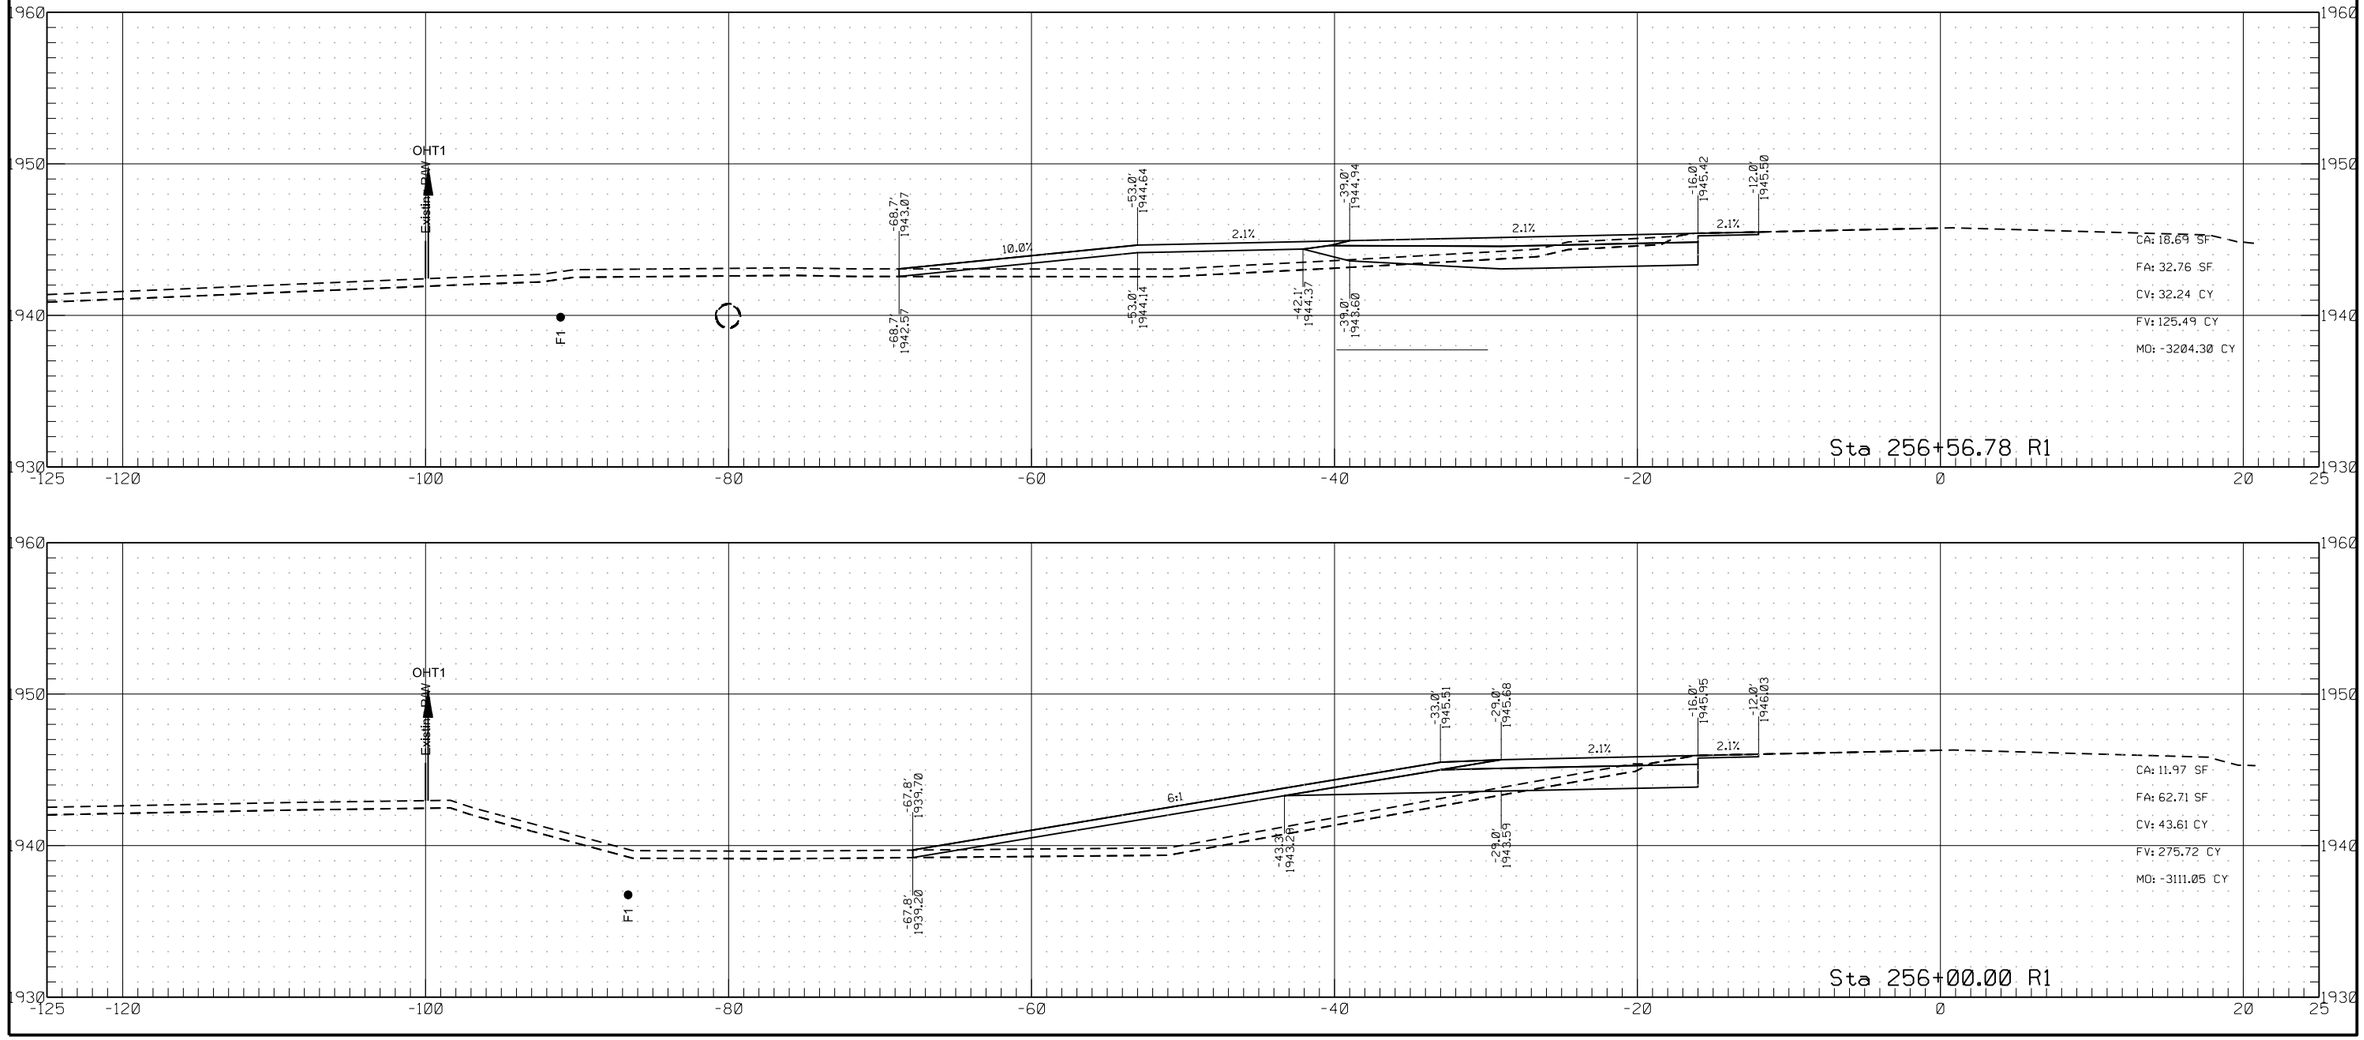

	STATE	PROJECT NO.	SECTION NO.	SHEET NO.
	ND	HEN-7-052(034)000	200	13


Passing Lane #1

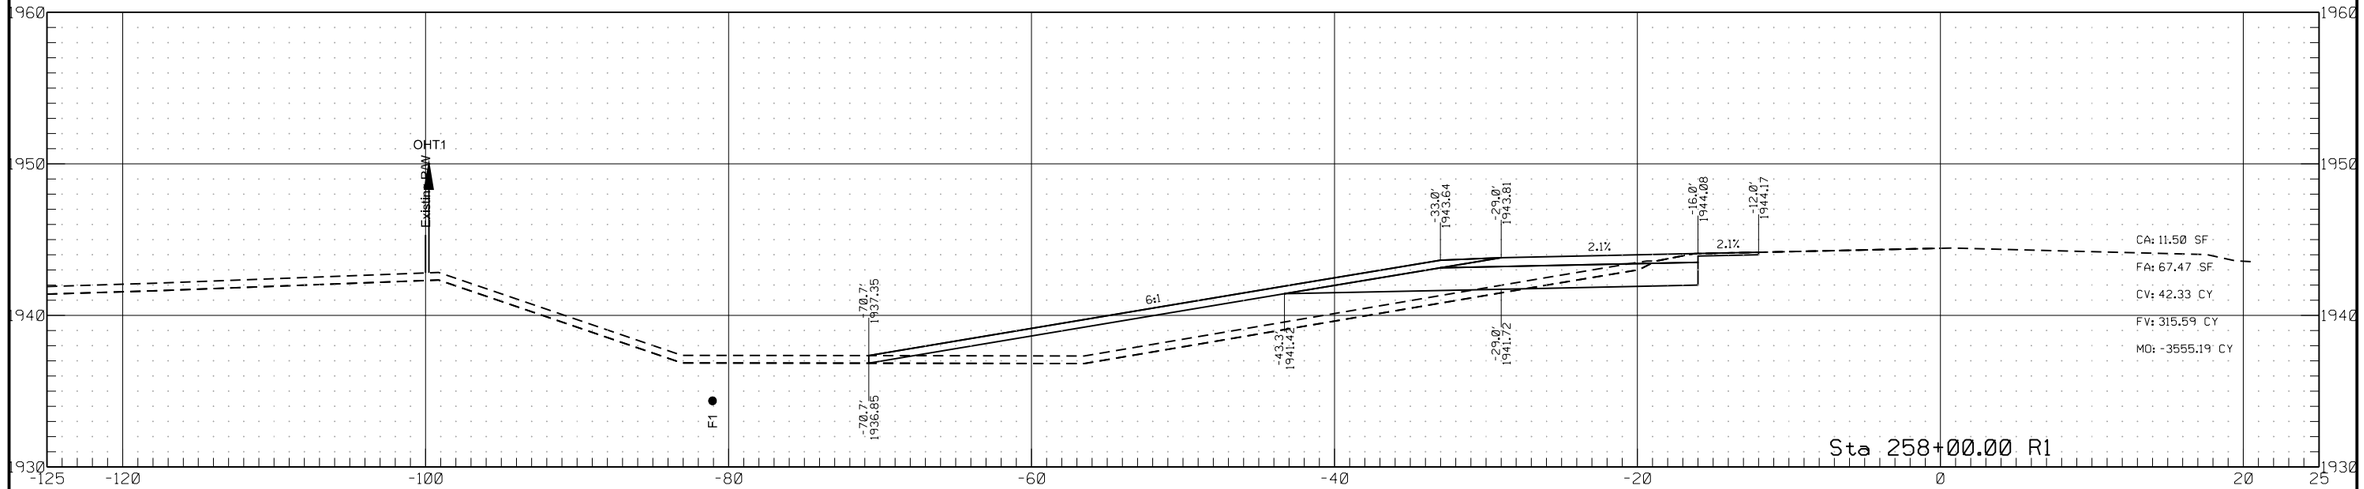


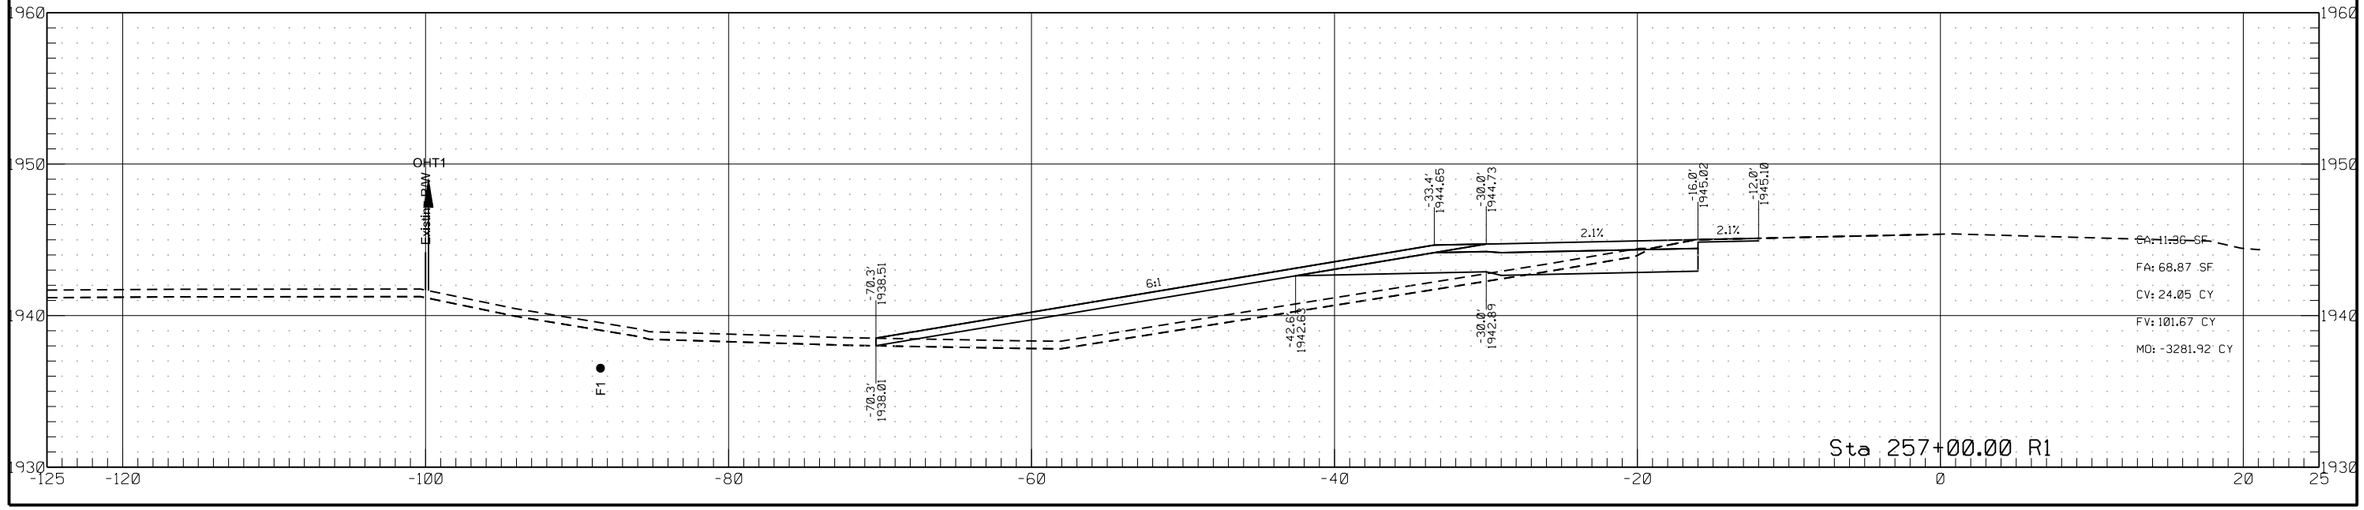


	STATE	PROJECT NO.	SECTION NO.	SHEET NO.
	ND	HEN-7-052(034)000	200	14

Passing Lane #1

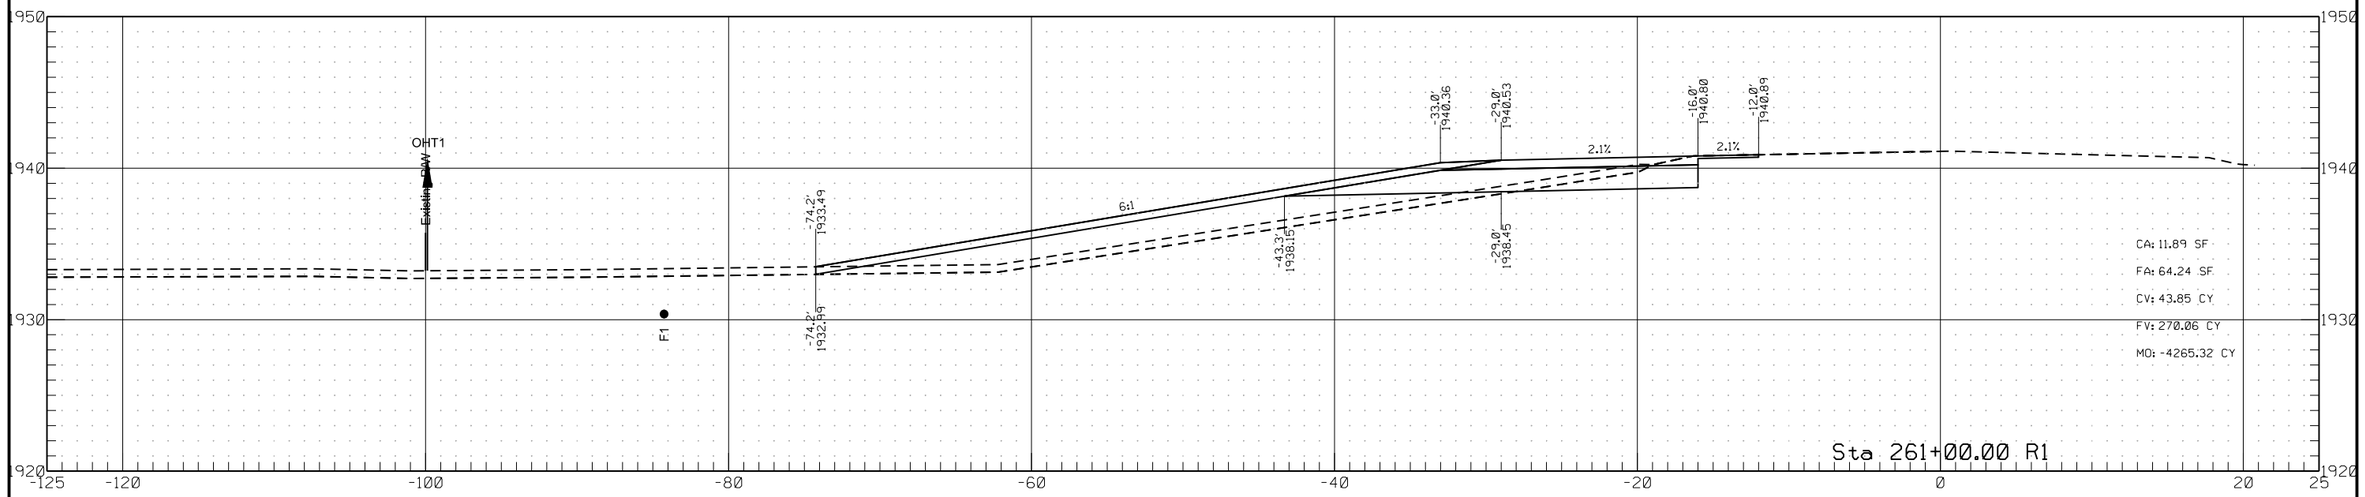


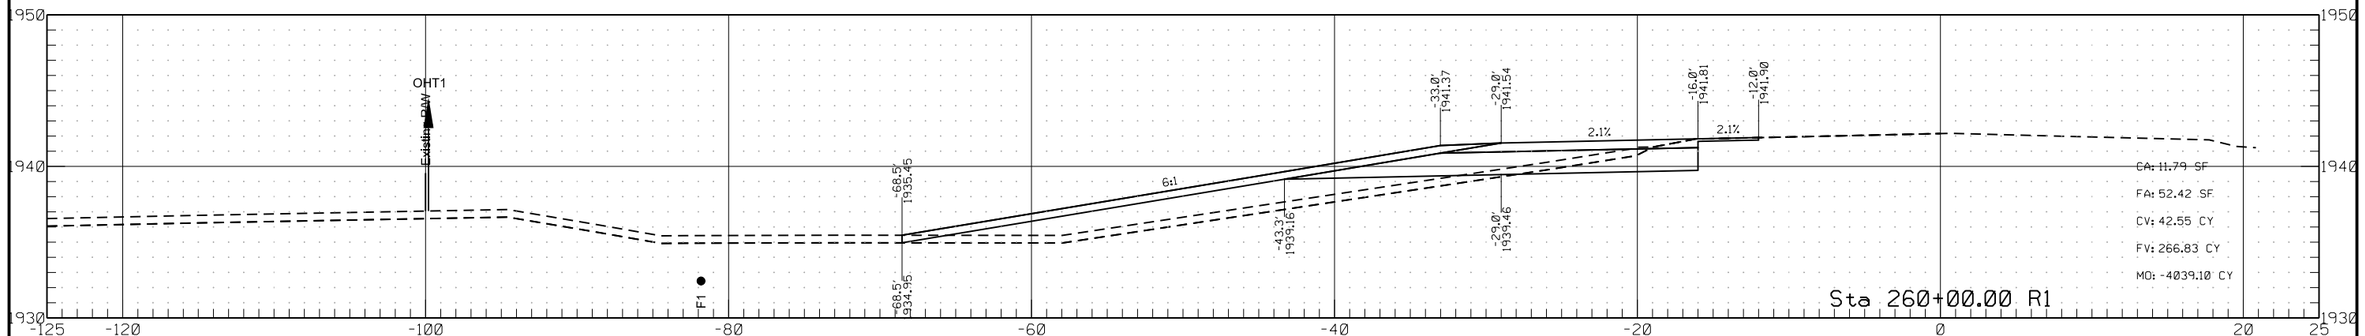


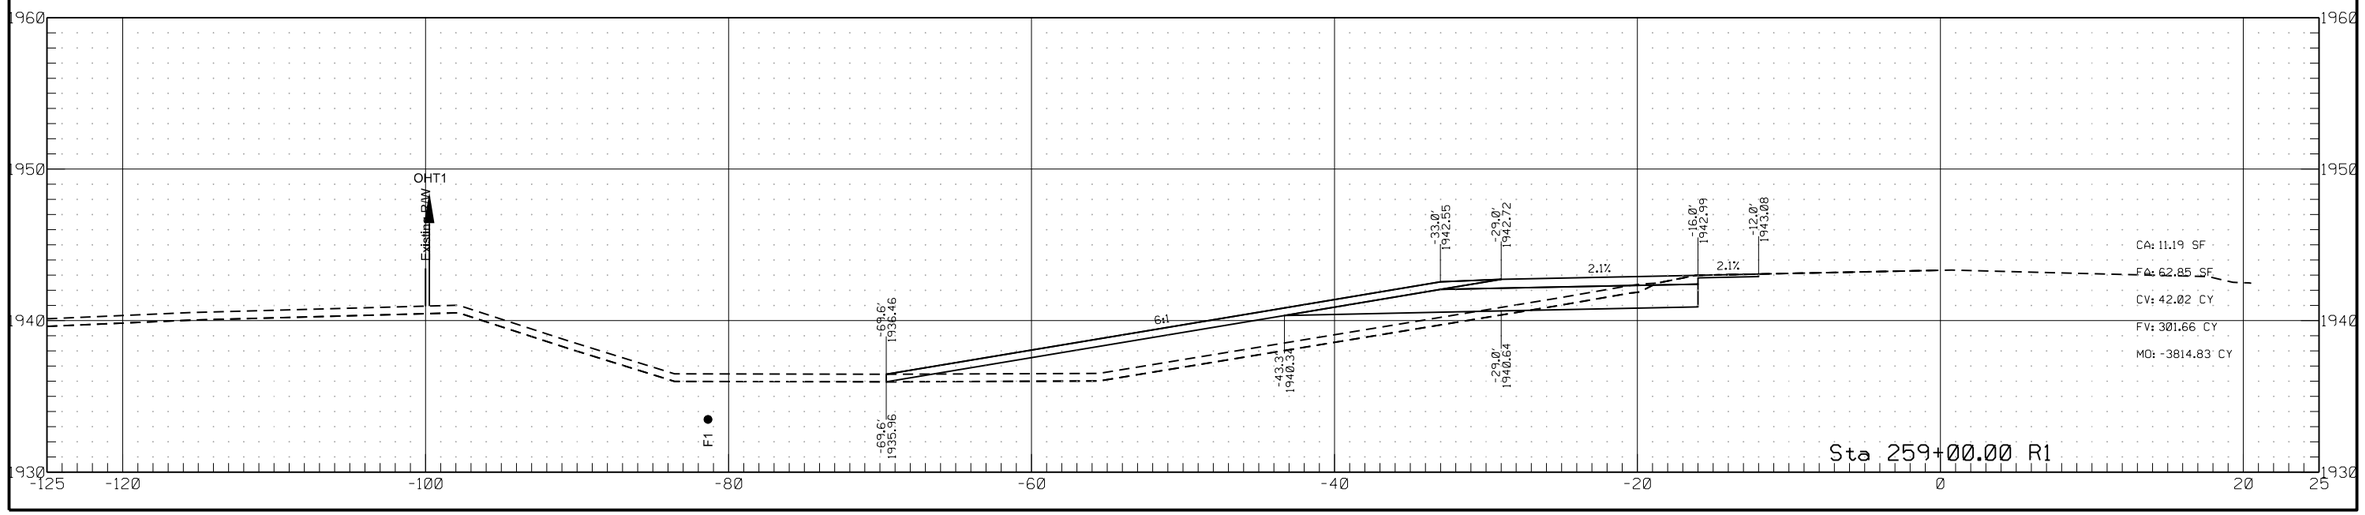


	STATE	PROJECT NO.	SECTION NO.	SHEET NO.
	ND	HEN-7-052(034)000	200	15

Passing Lane #1

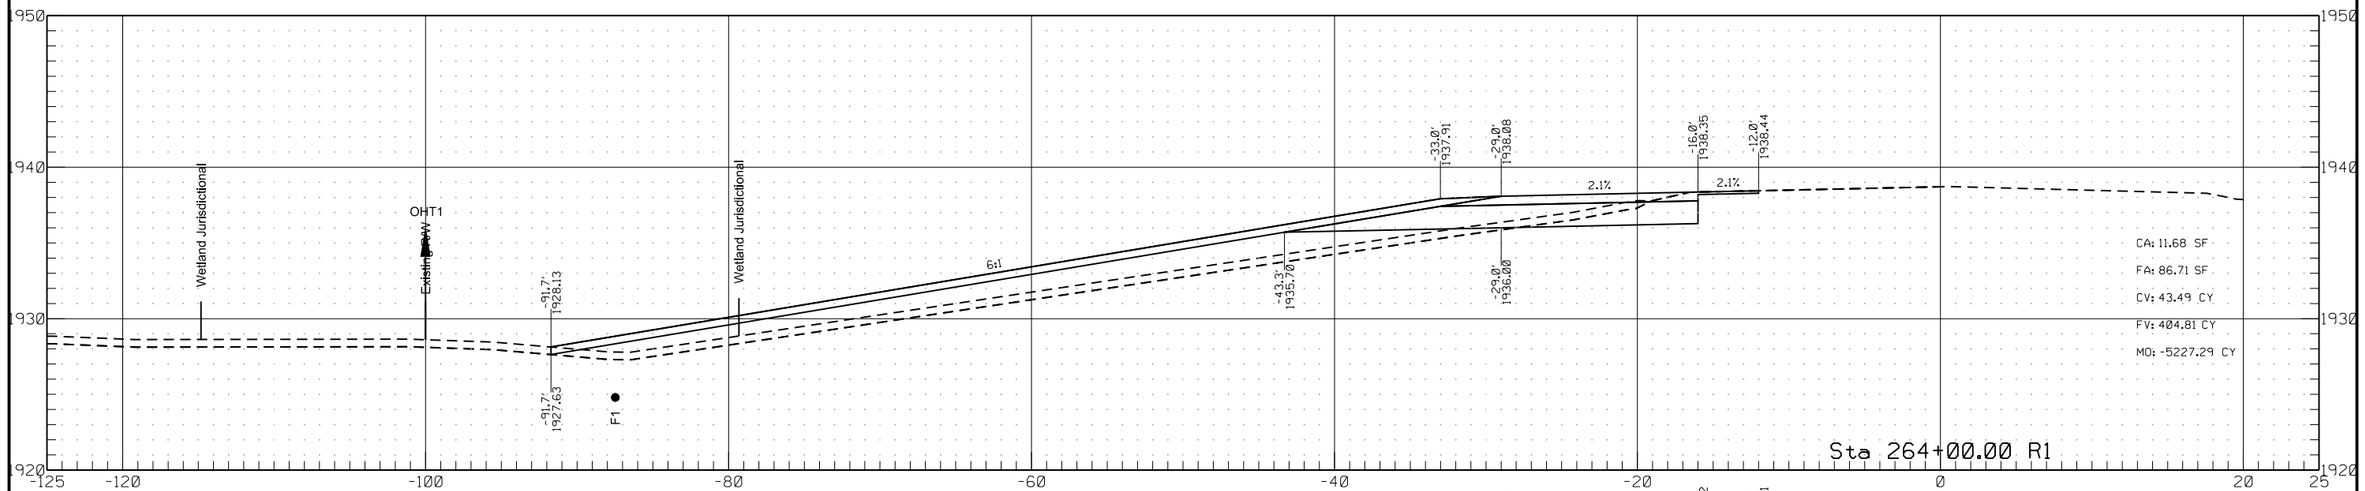


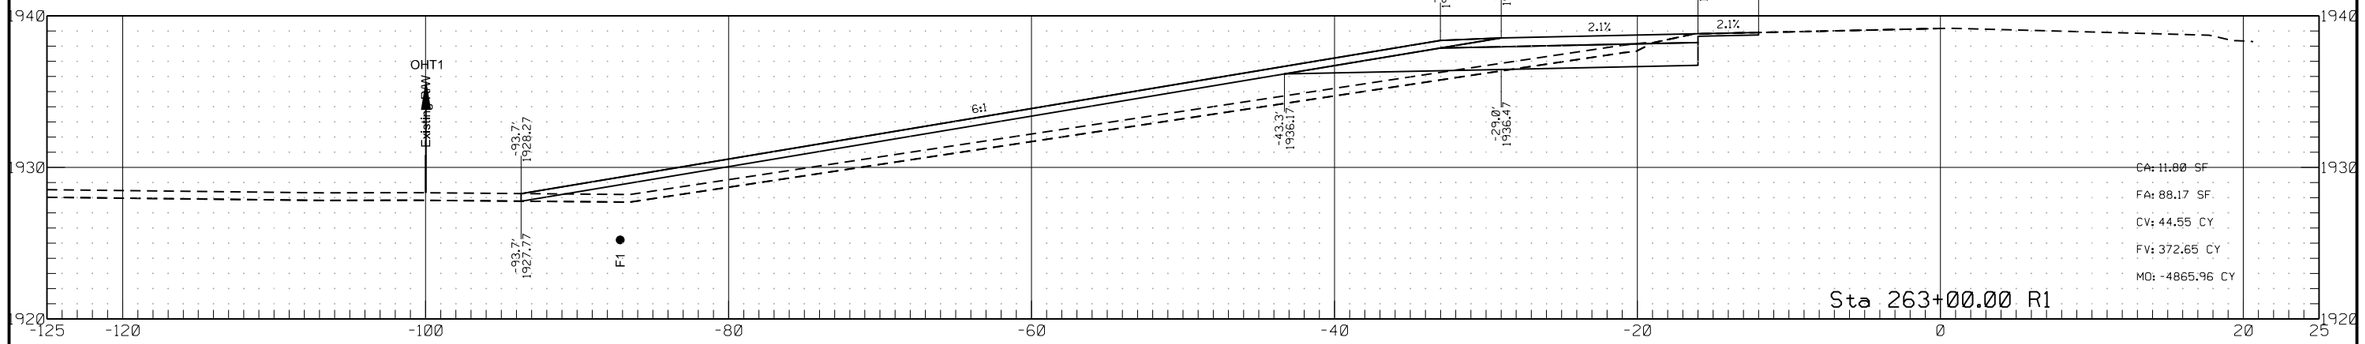


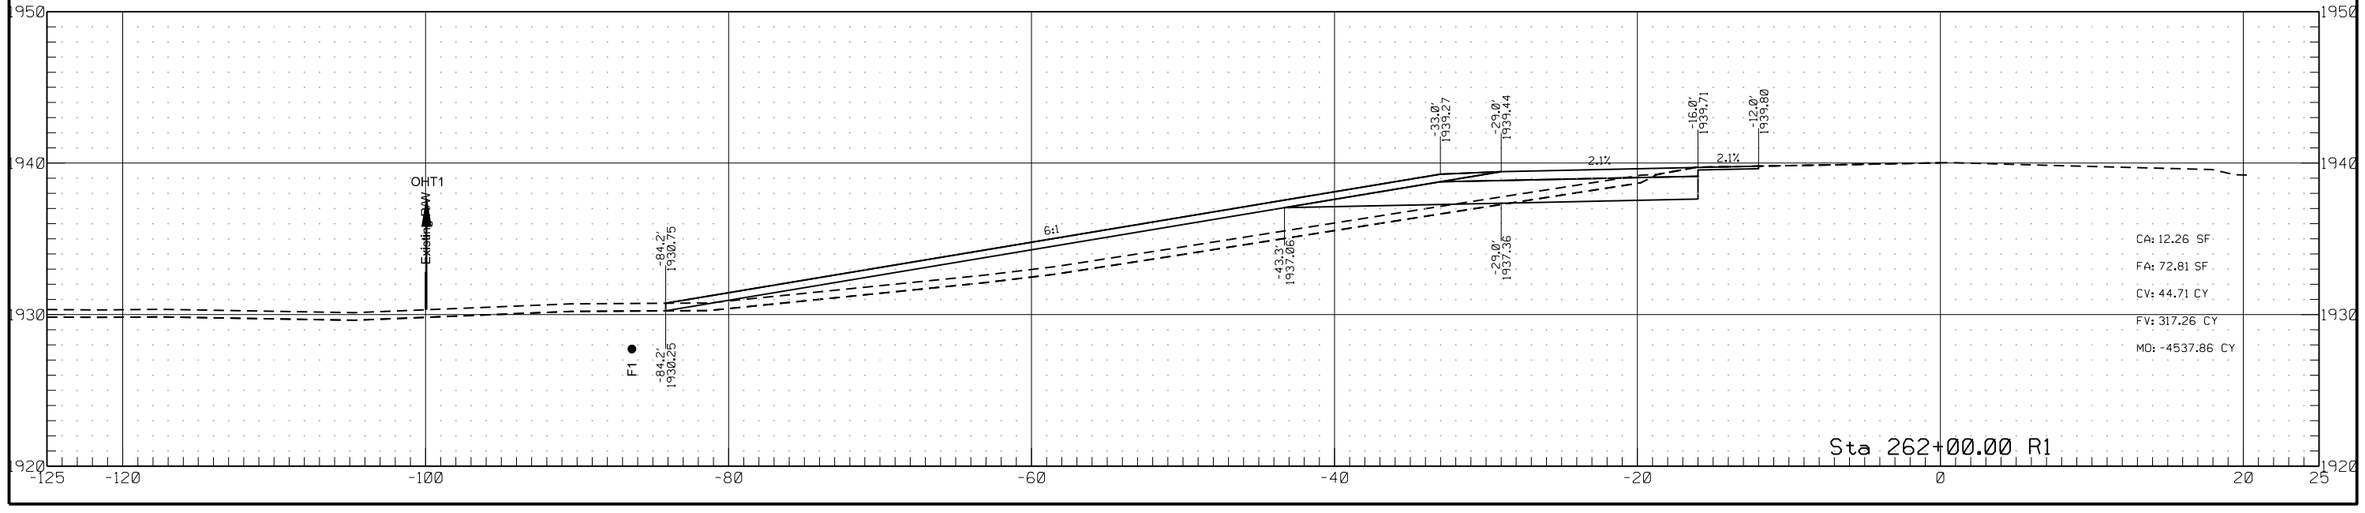


	STATE	PROJECT NO.	SECTION NO.	SHEET NO.
	ND	HEN-7-052(034)000	200	16

Passing Lane #1

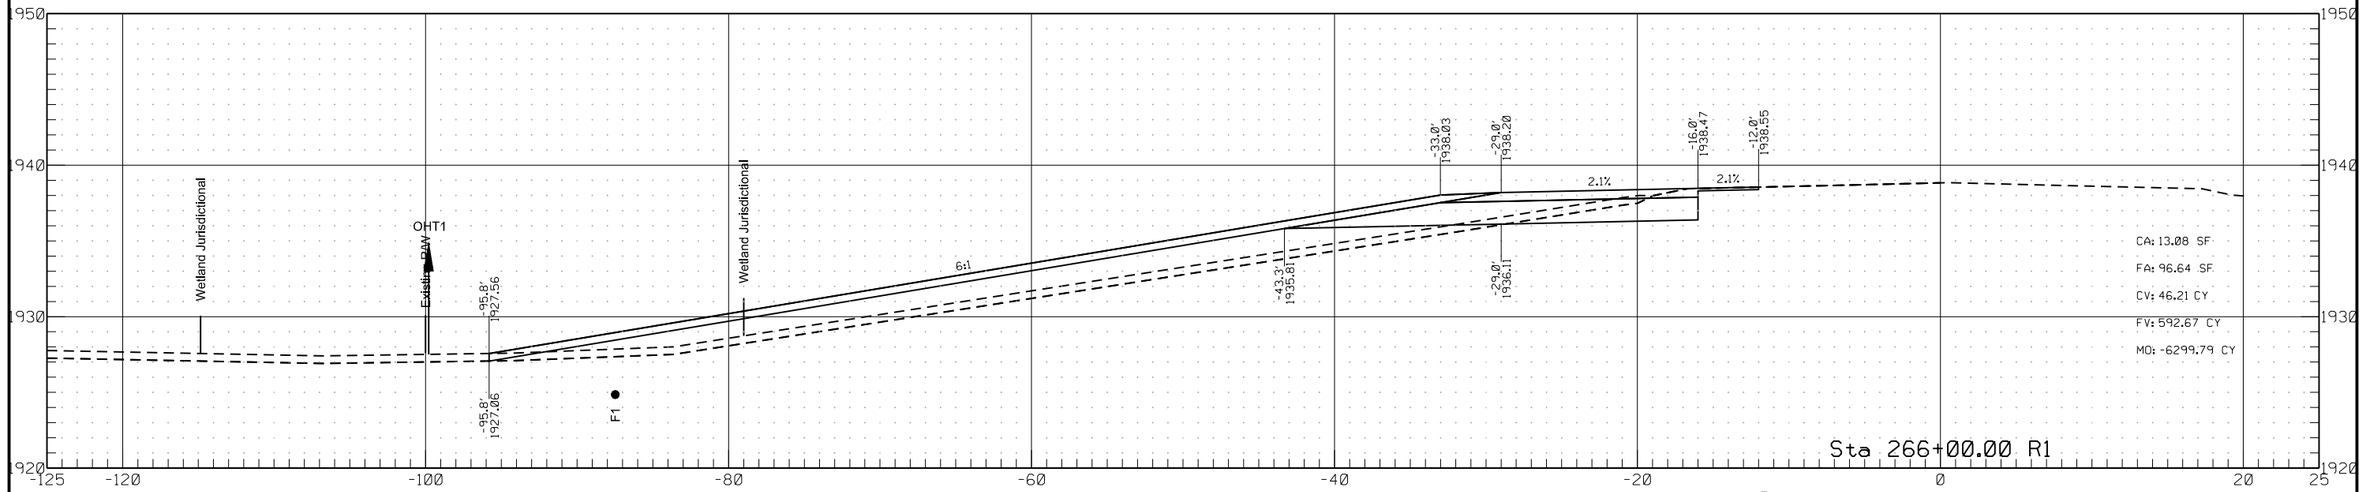


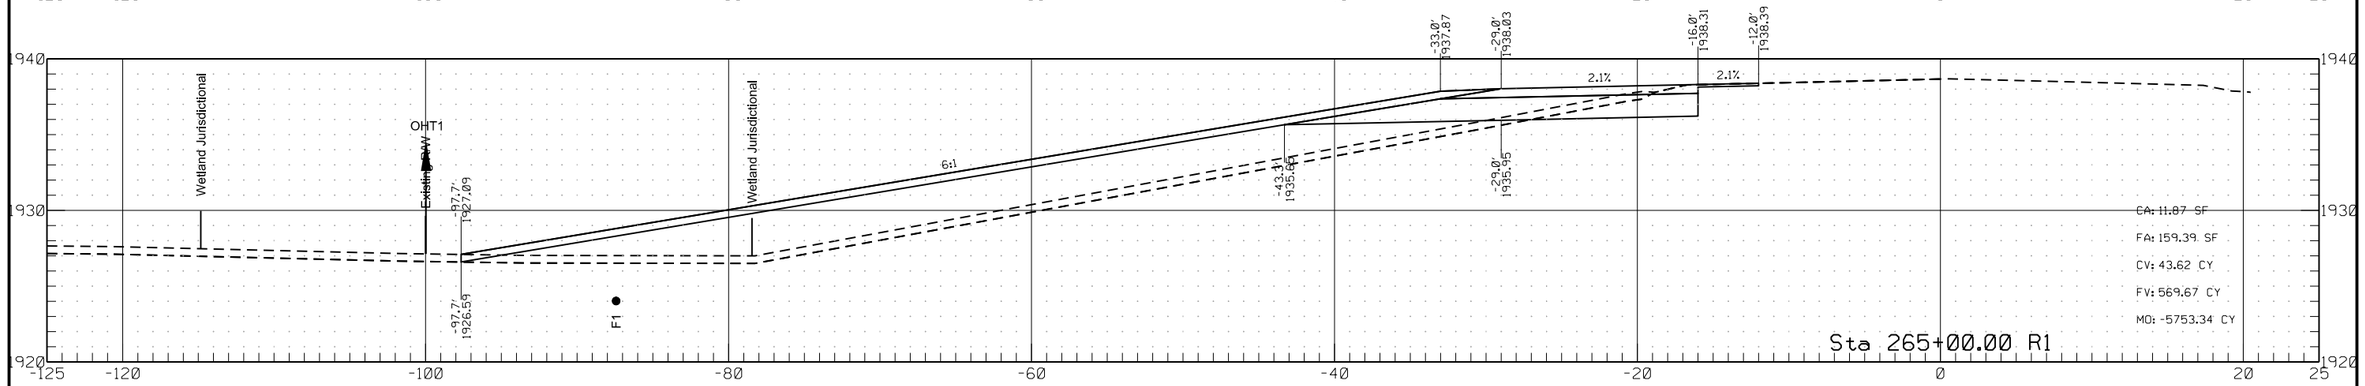


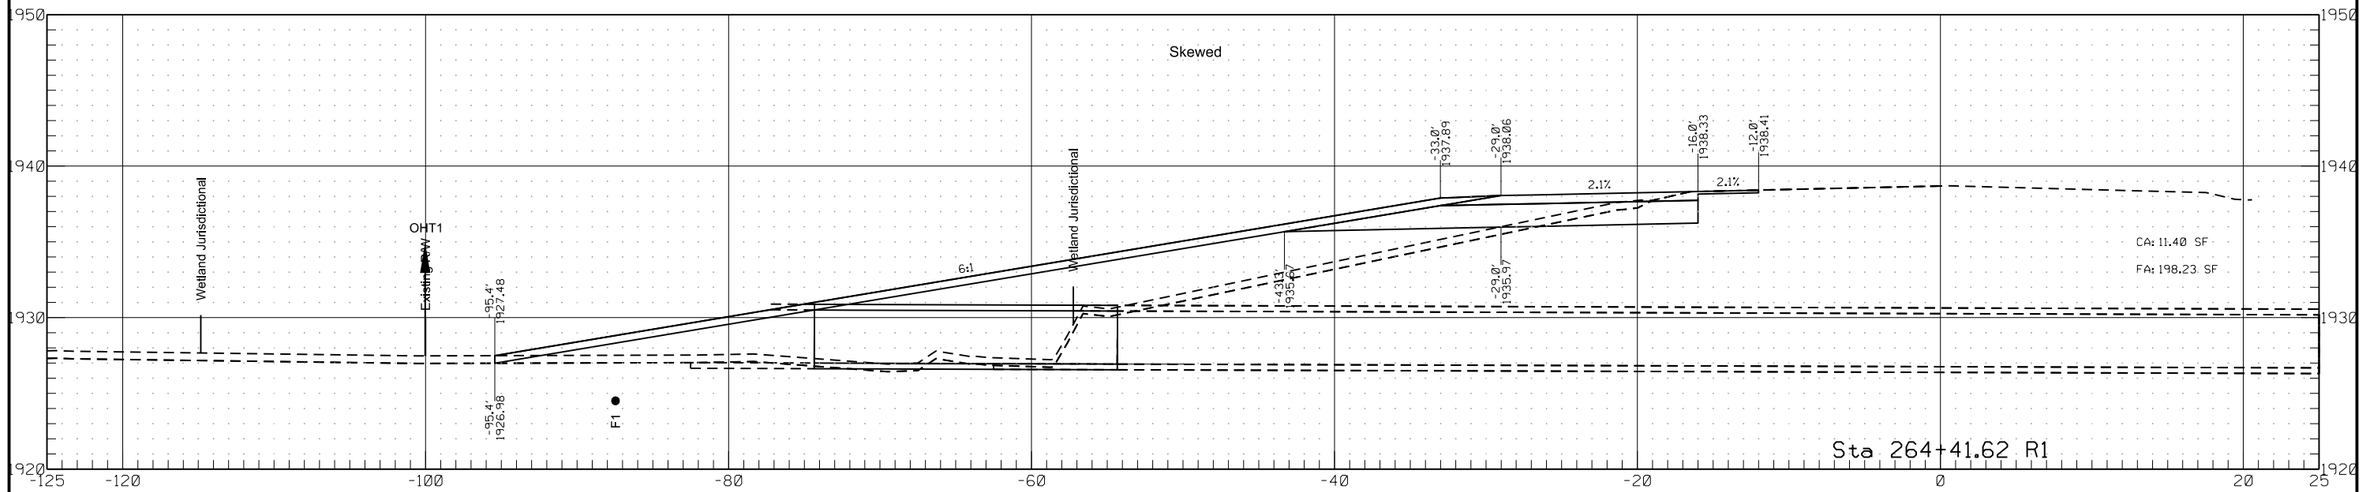


	STATE	PROJECT NO.	SECTION NO.	SHEET NO.
	ND	HEN-7-052(034)000	200	17

Passing Lane #1

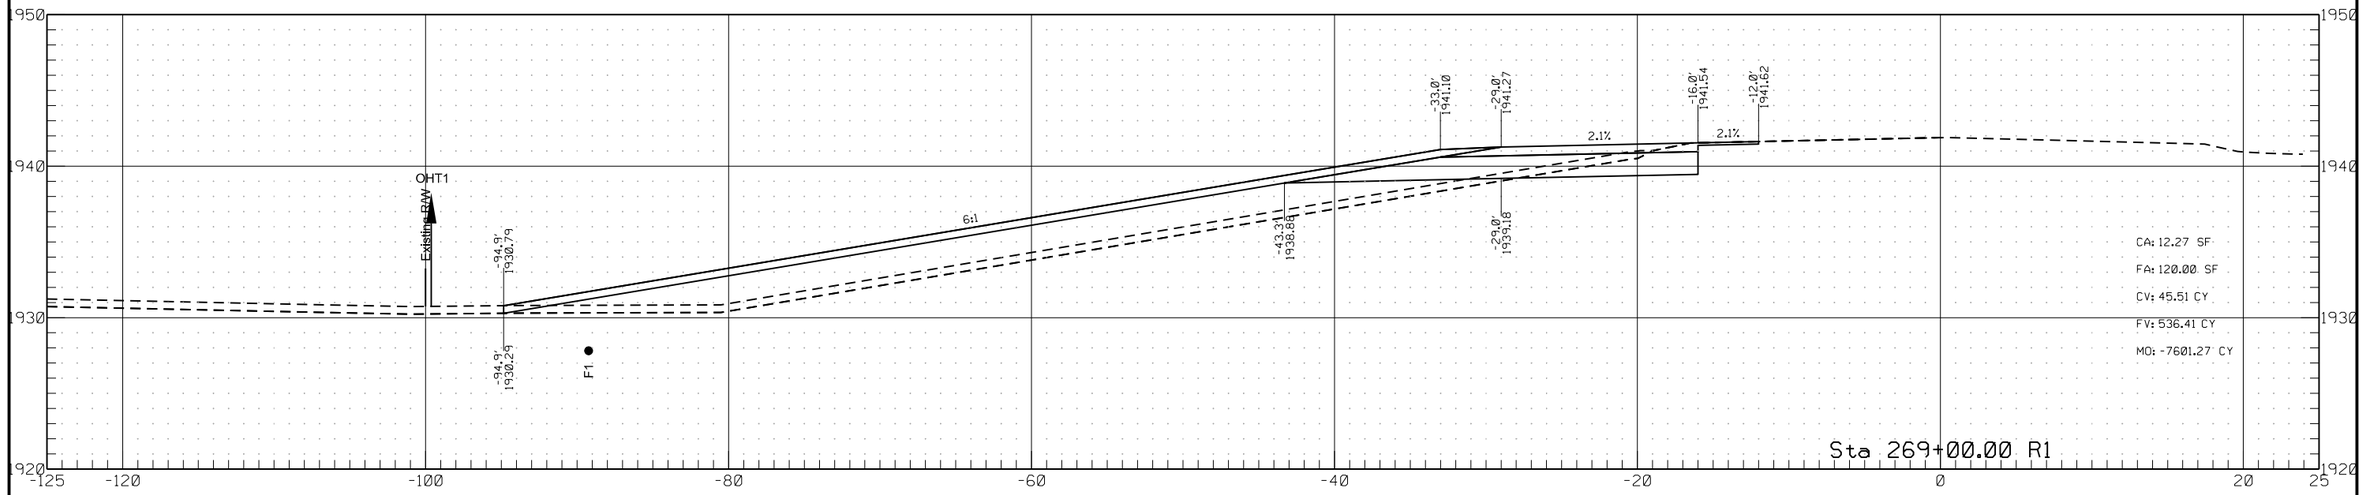


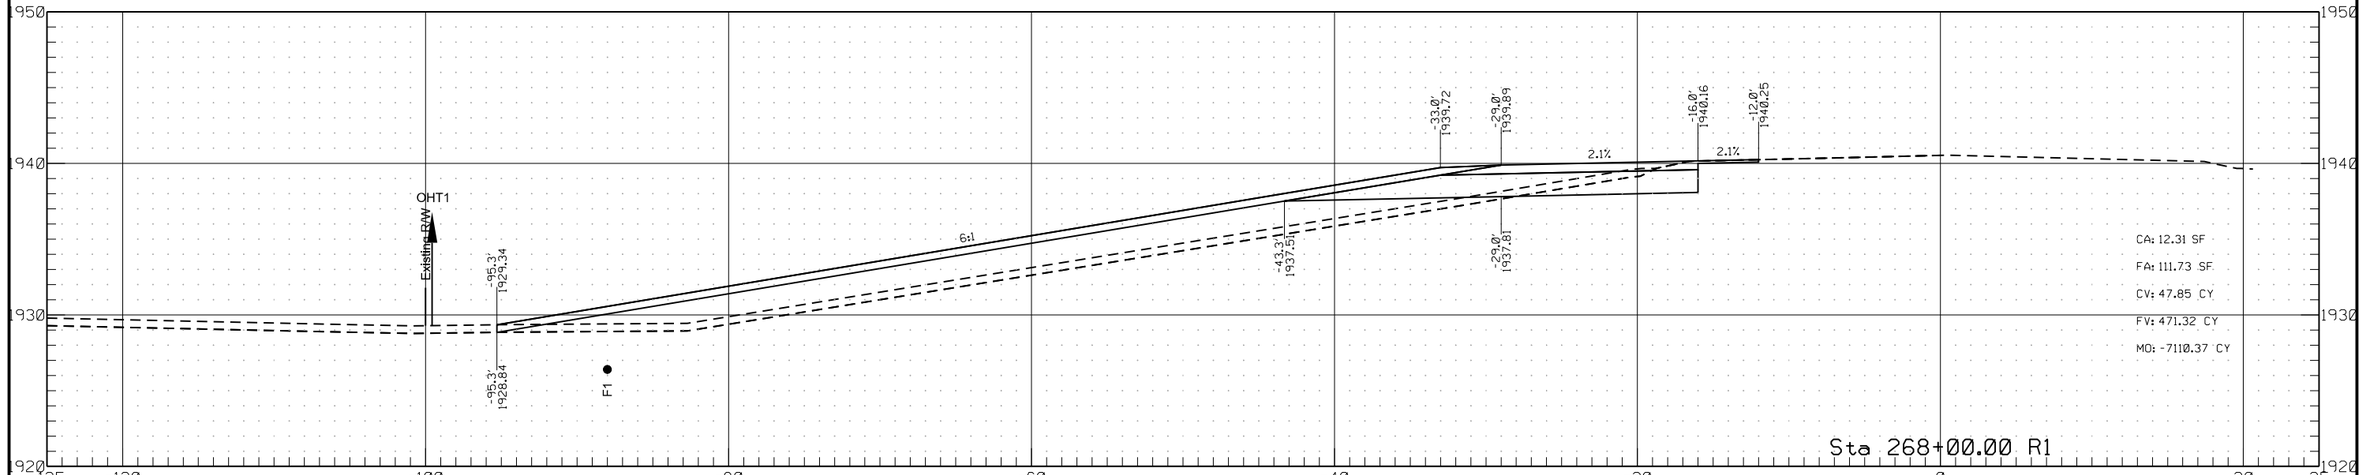


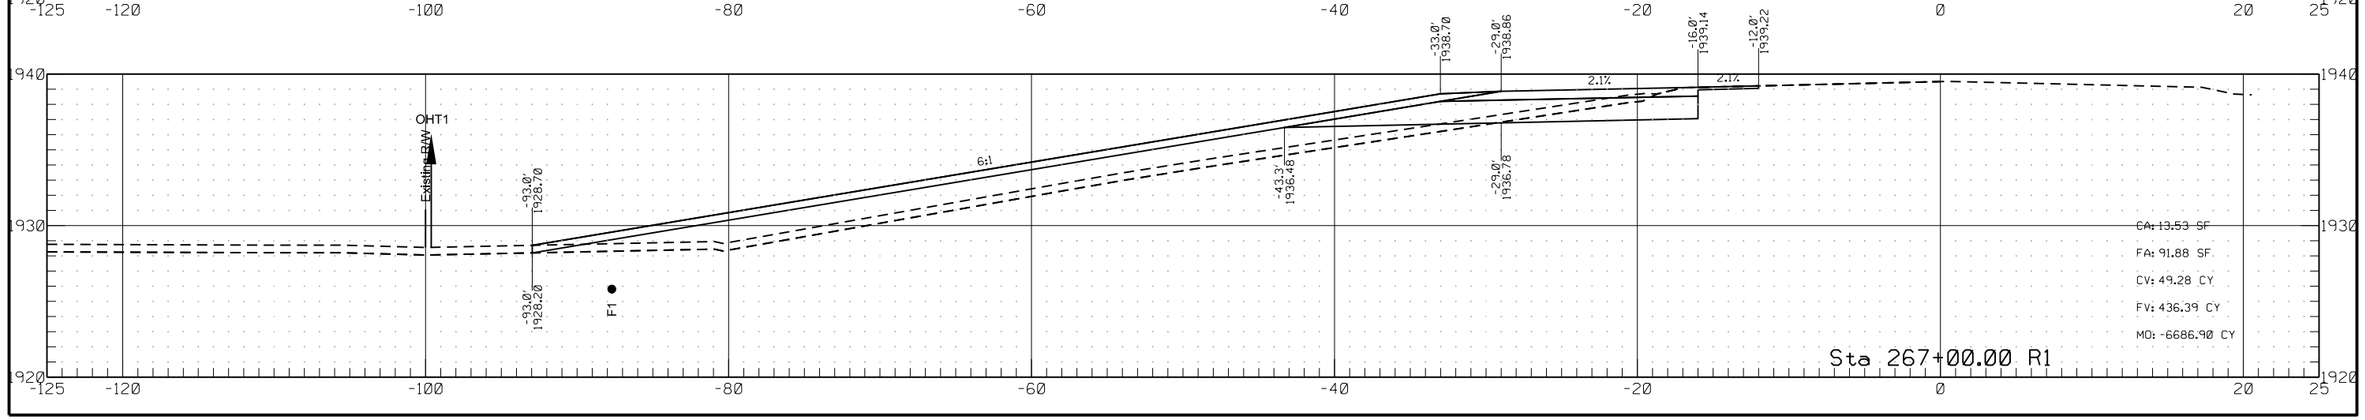


	STATE	PROJECT NO.	SECTION NO.	SHEET NO.
	ND	HEN-7-052(034)000	200	18

Passing Lane #1

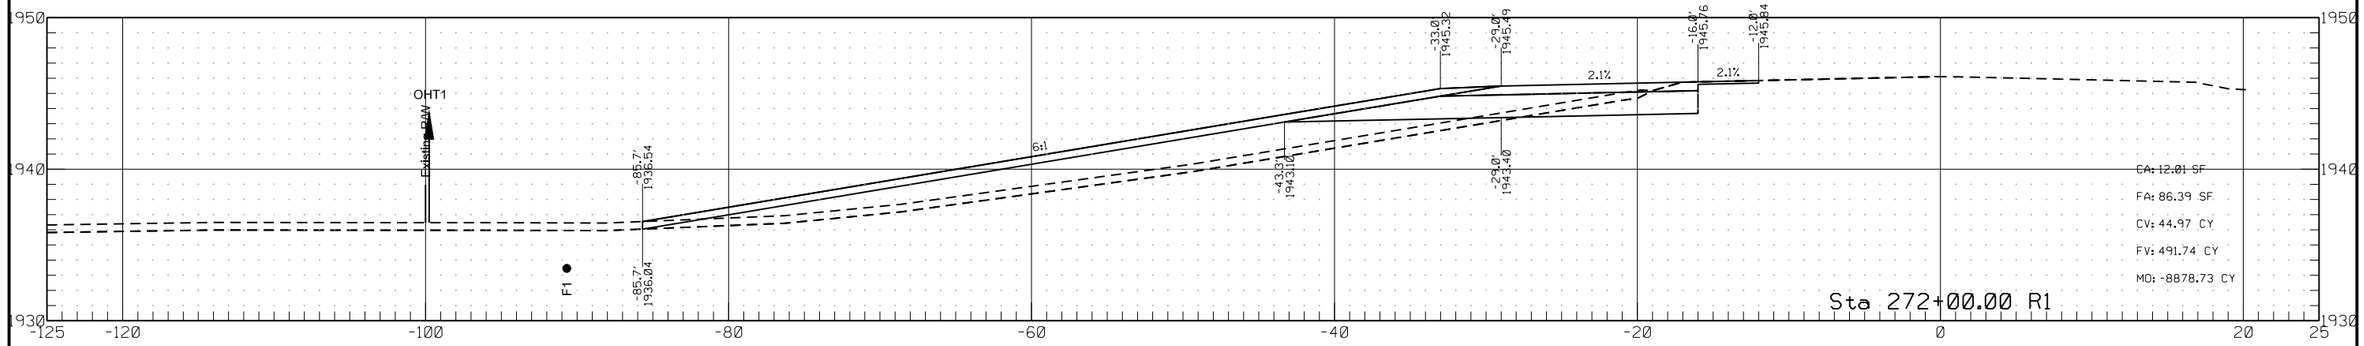


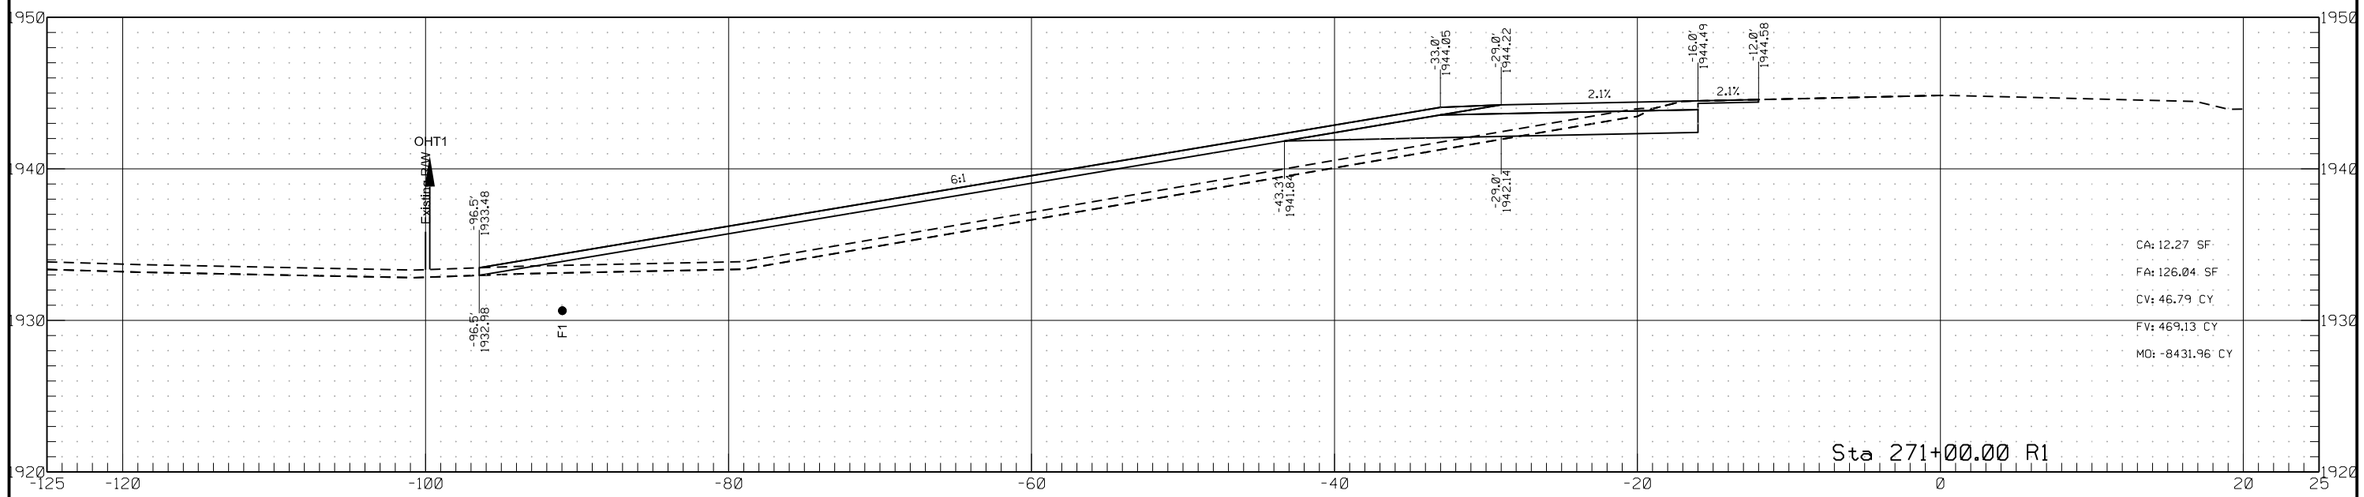


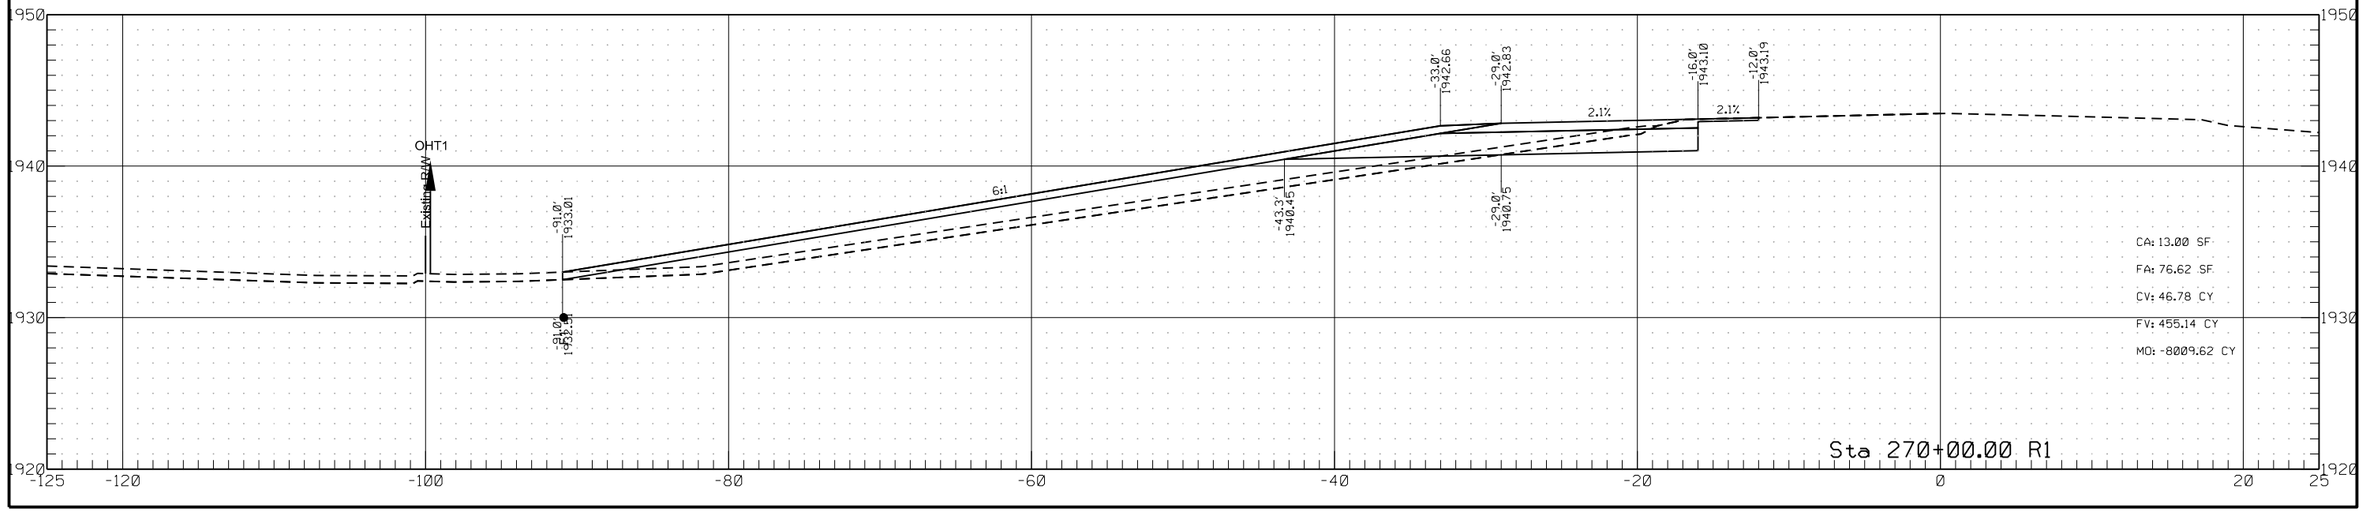


	STATE	PROJECT NO.	SECTION NO.	SHEET NO.
	ND	HEN-7-052(034)000	200	19

Passing Lane #1

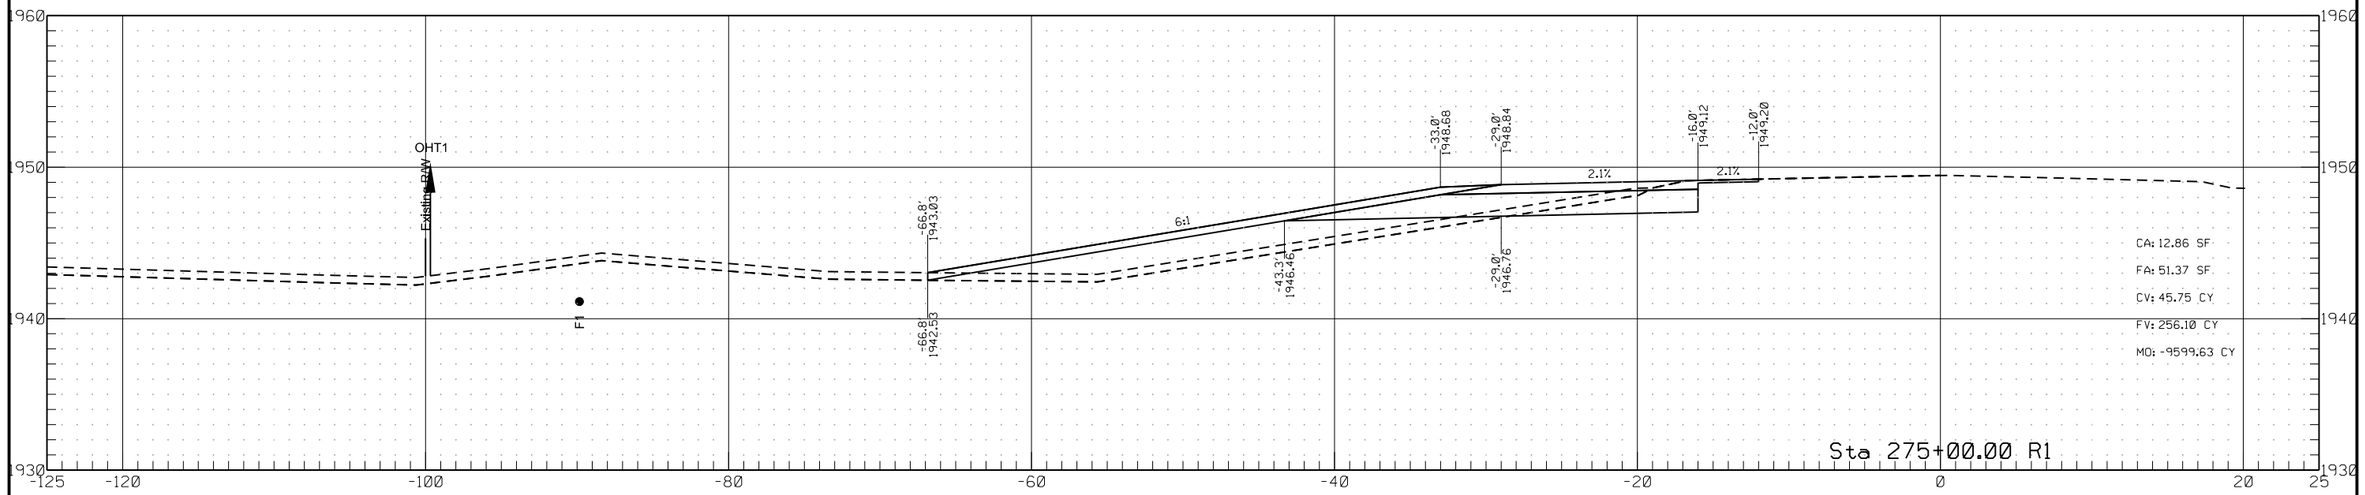


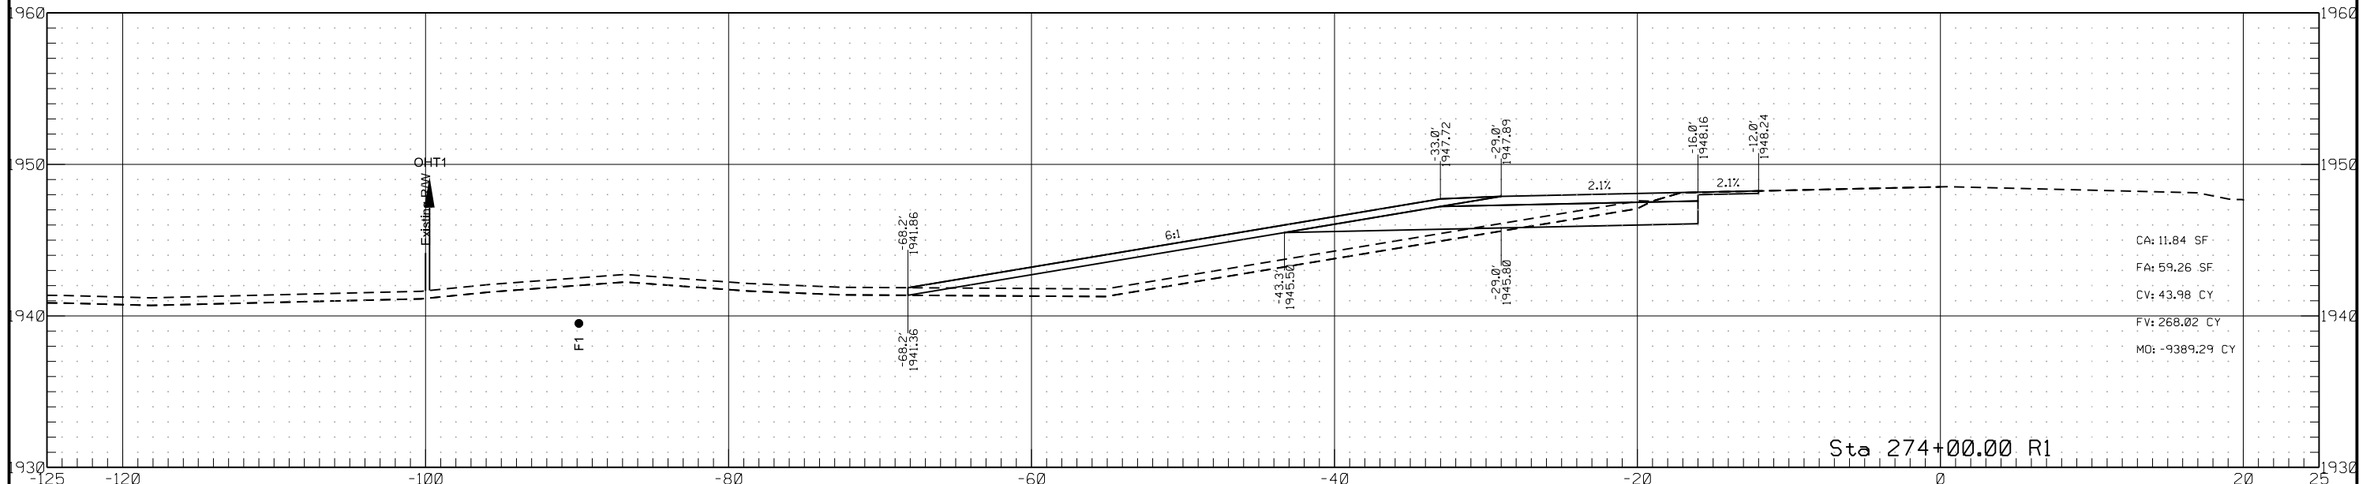


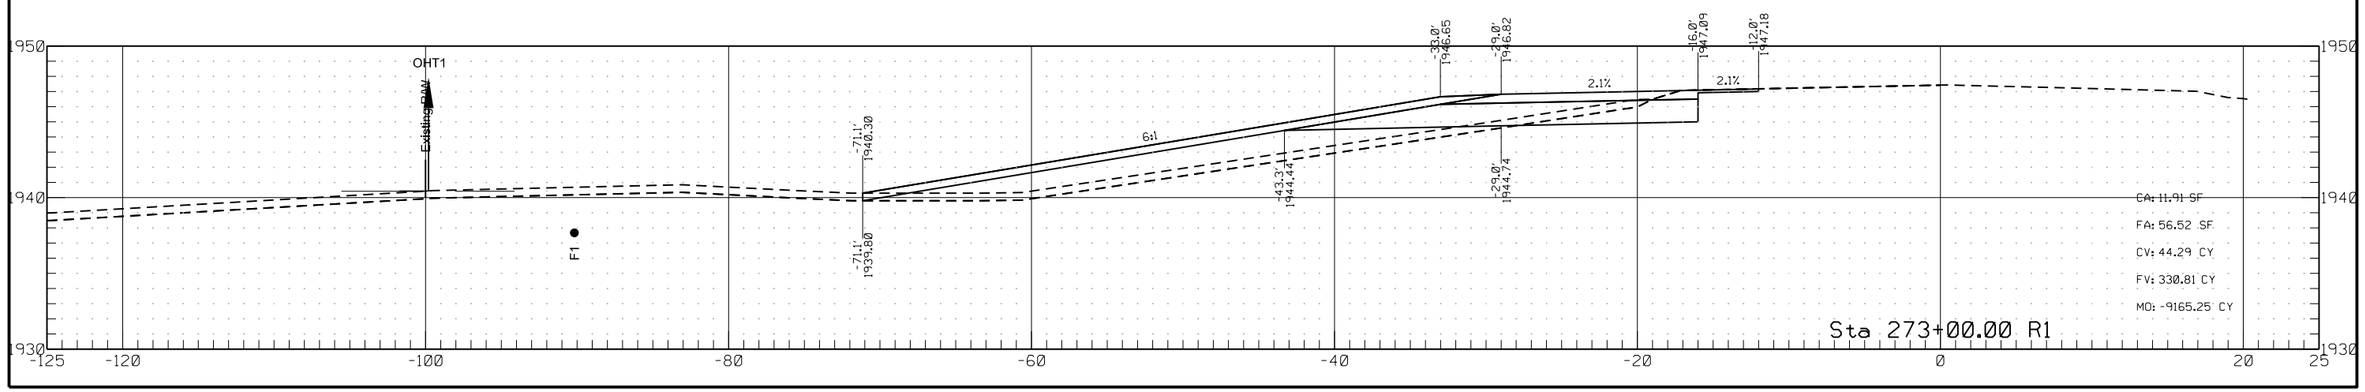


	STATE	PROJECT NO.	SECTION NO.	SHEET NO.
	ND	HEN-7-052(034)000	200	20

Passing Lane #1

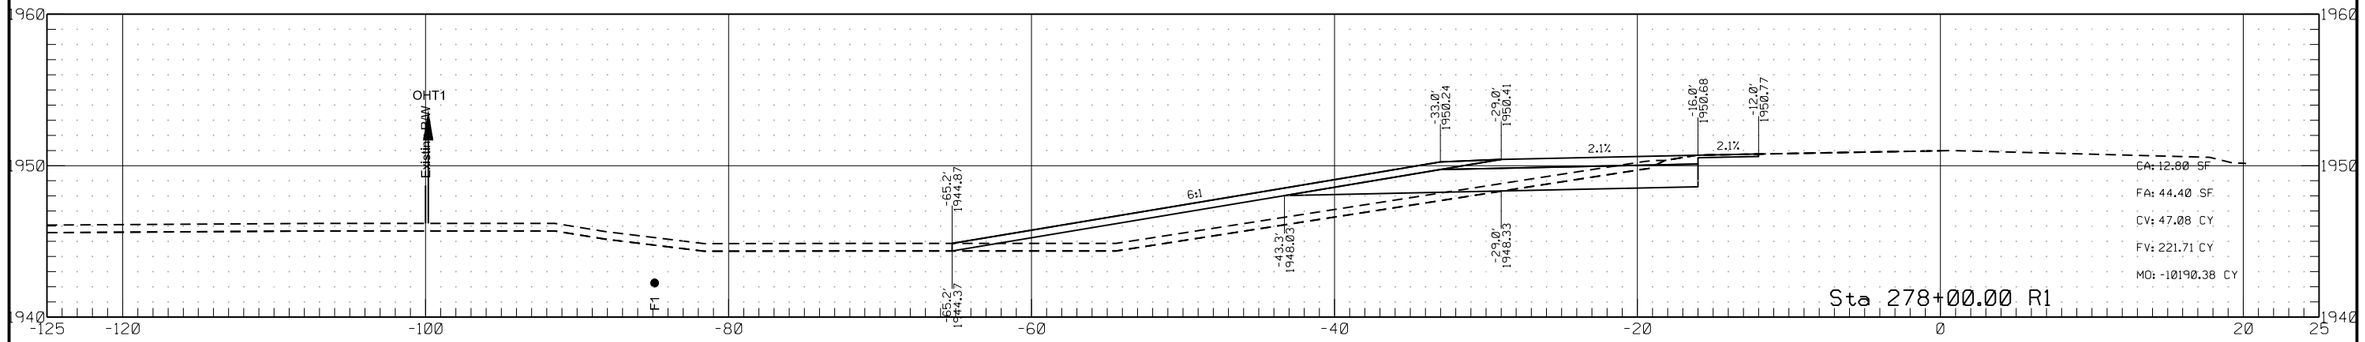


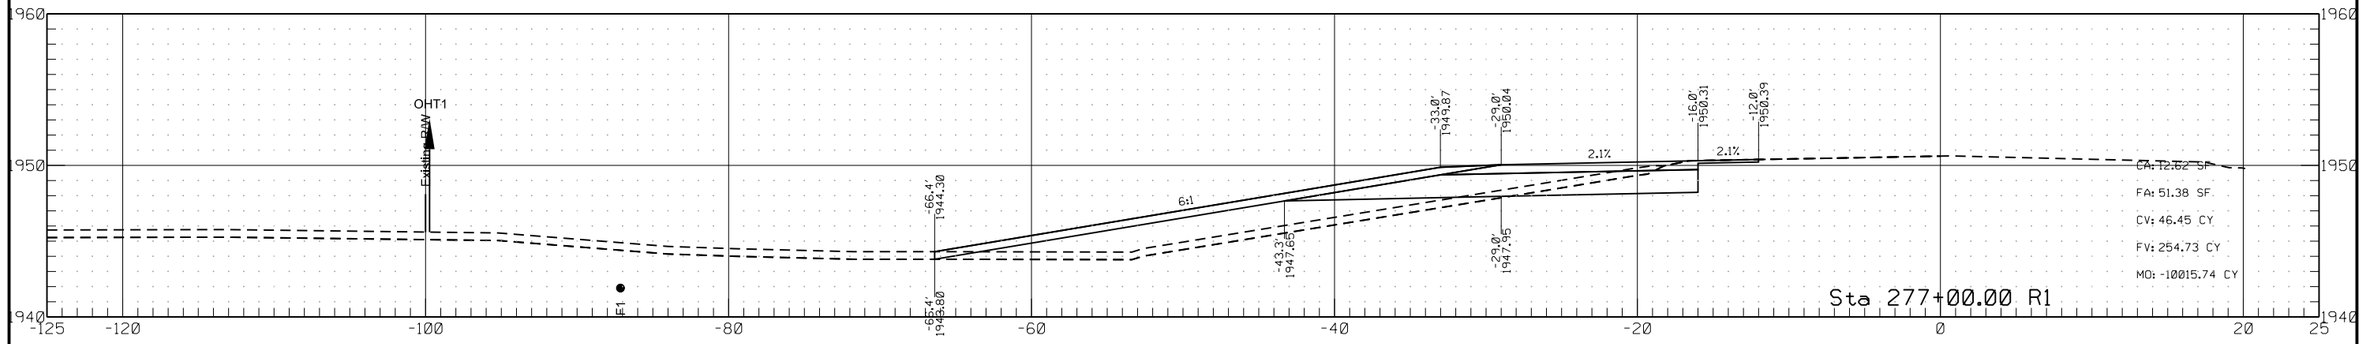


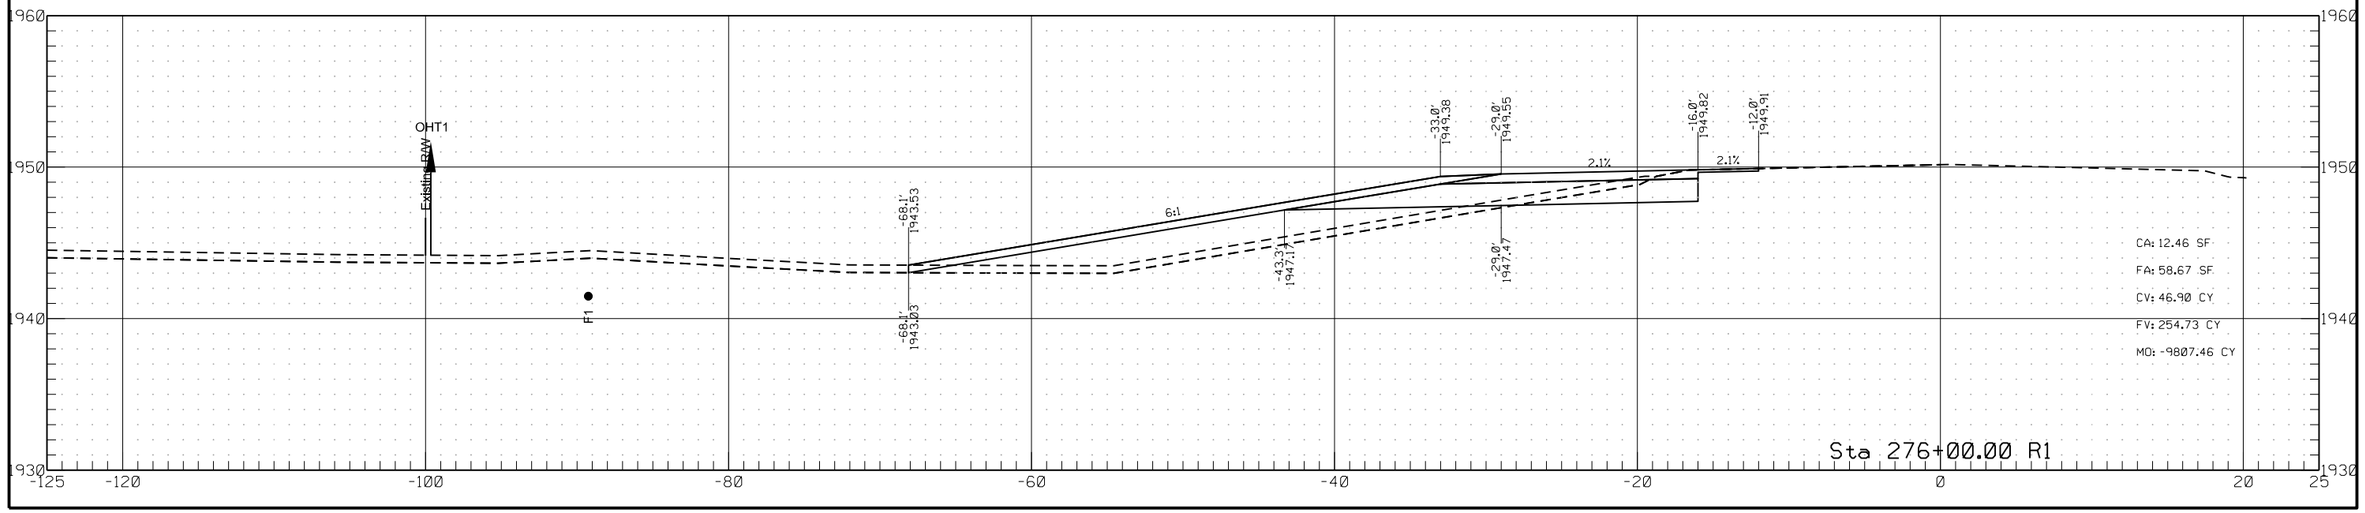


	STATE	PROJECT NO.	SECTION NO.	SHEET NO.
	ND	HEN-7-052(034)000	200	21

Passing Lane #1

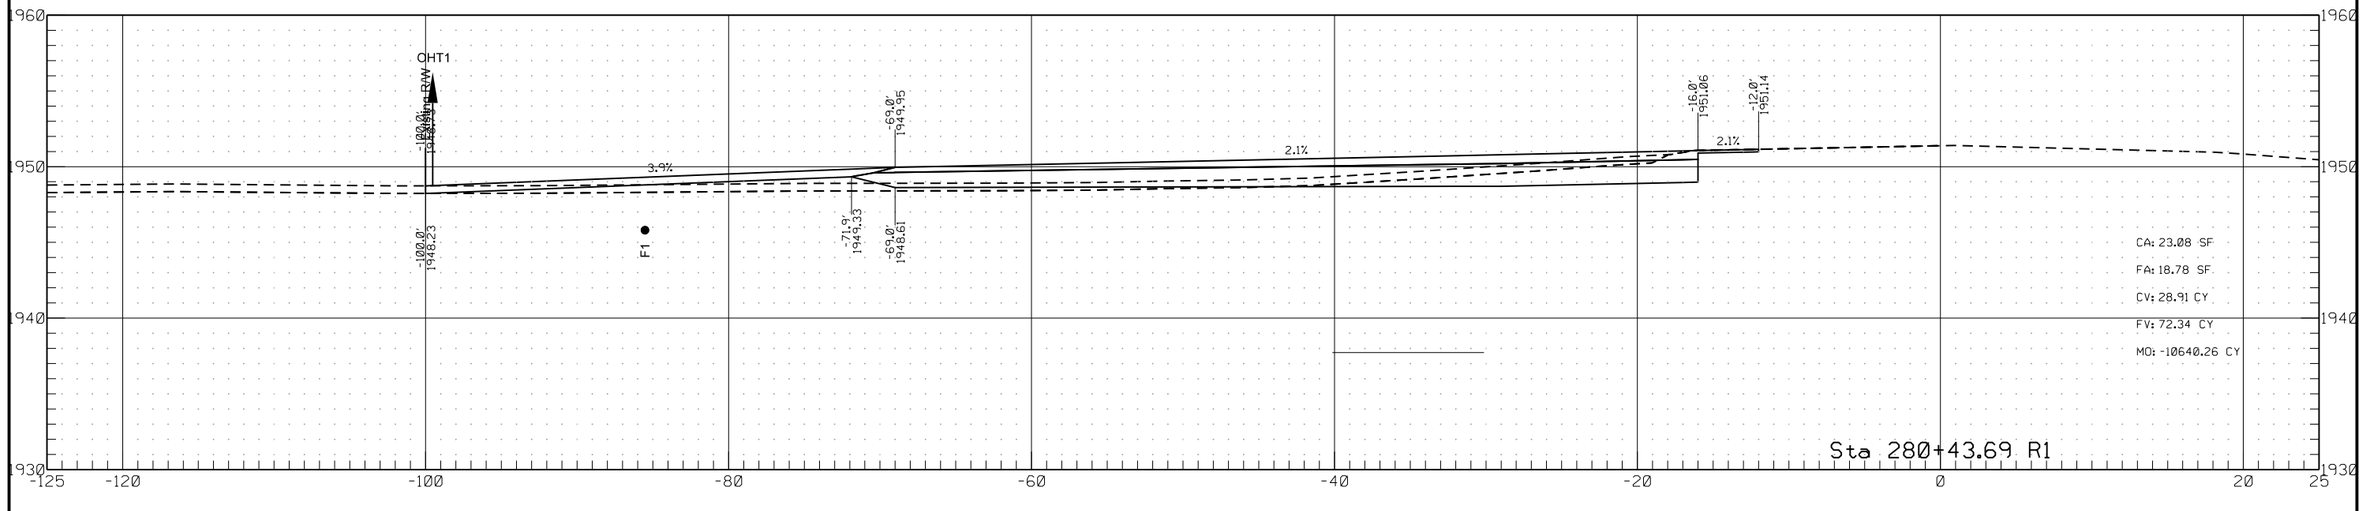


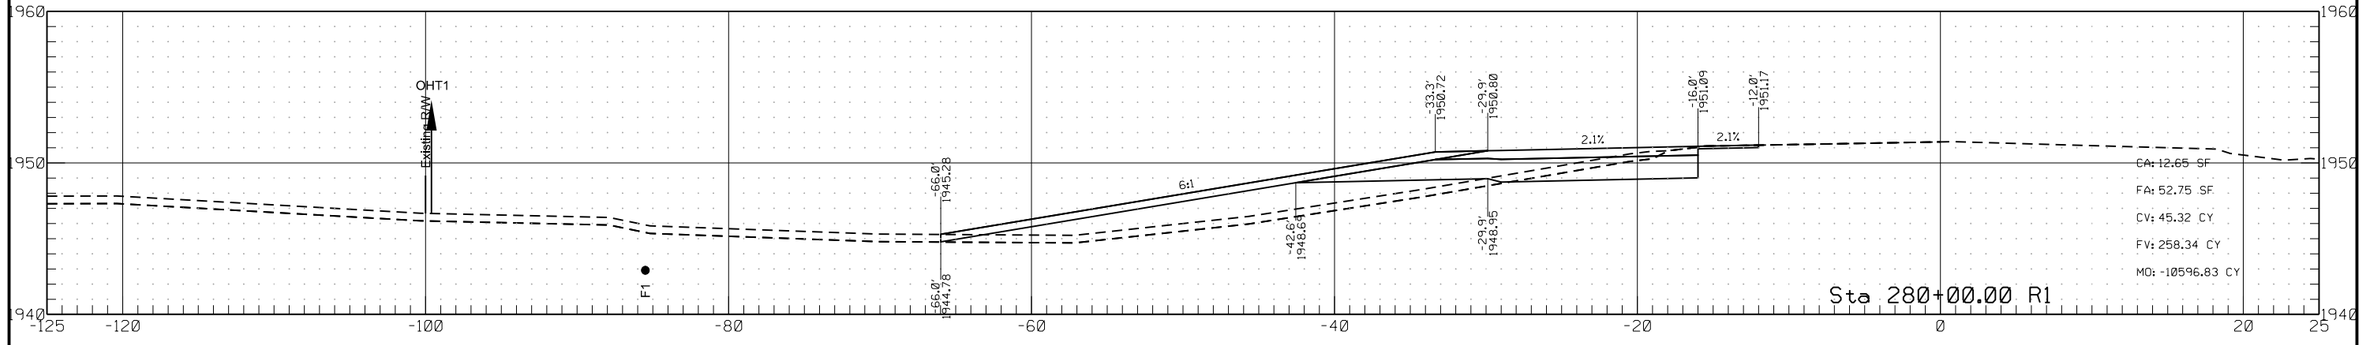


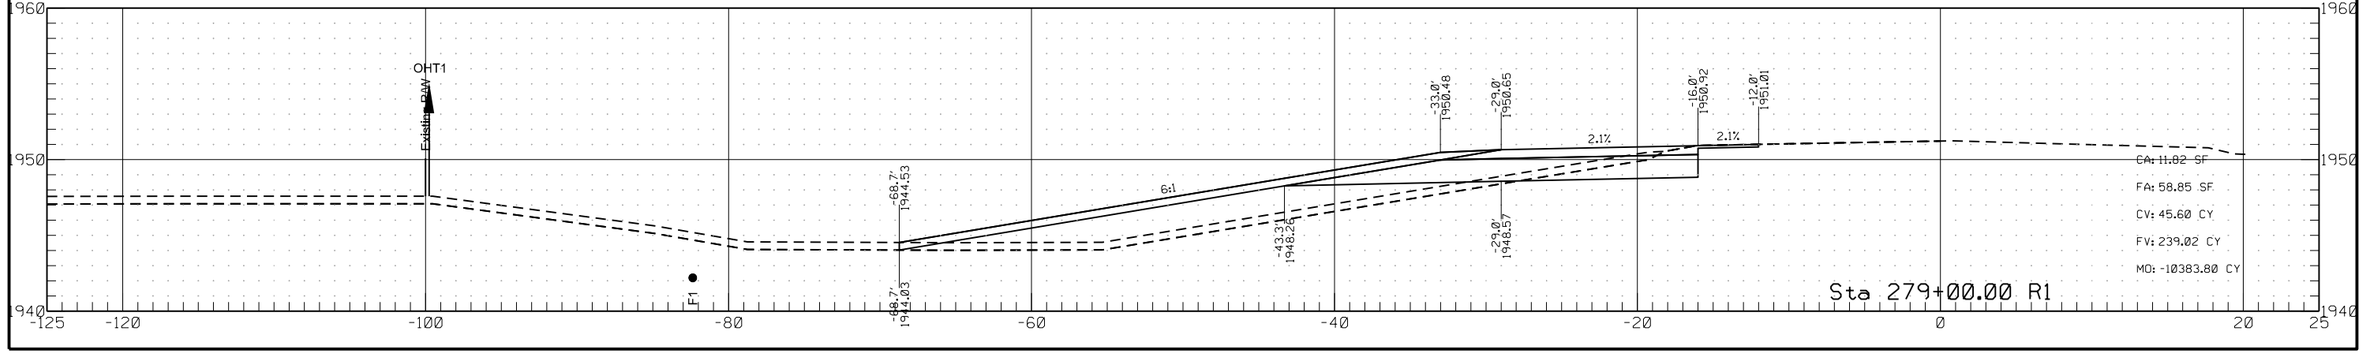


	STATE	PROJECT NO.	SECTION NO.	SHEET NO.
	ND	HEN-7-052(034)000	200	22

Passing Lane #1

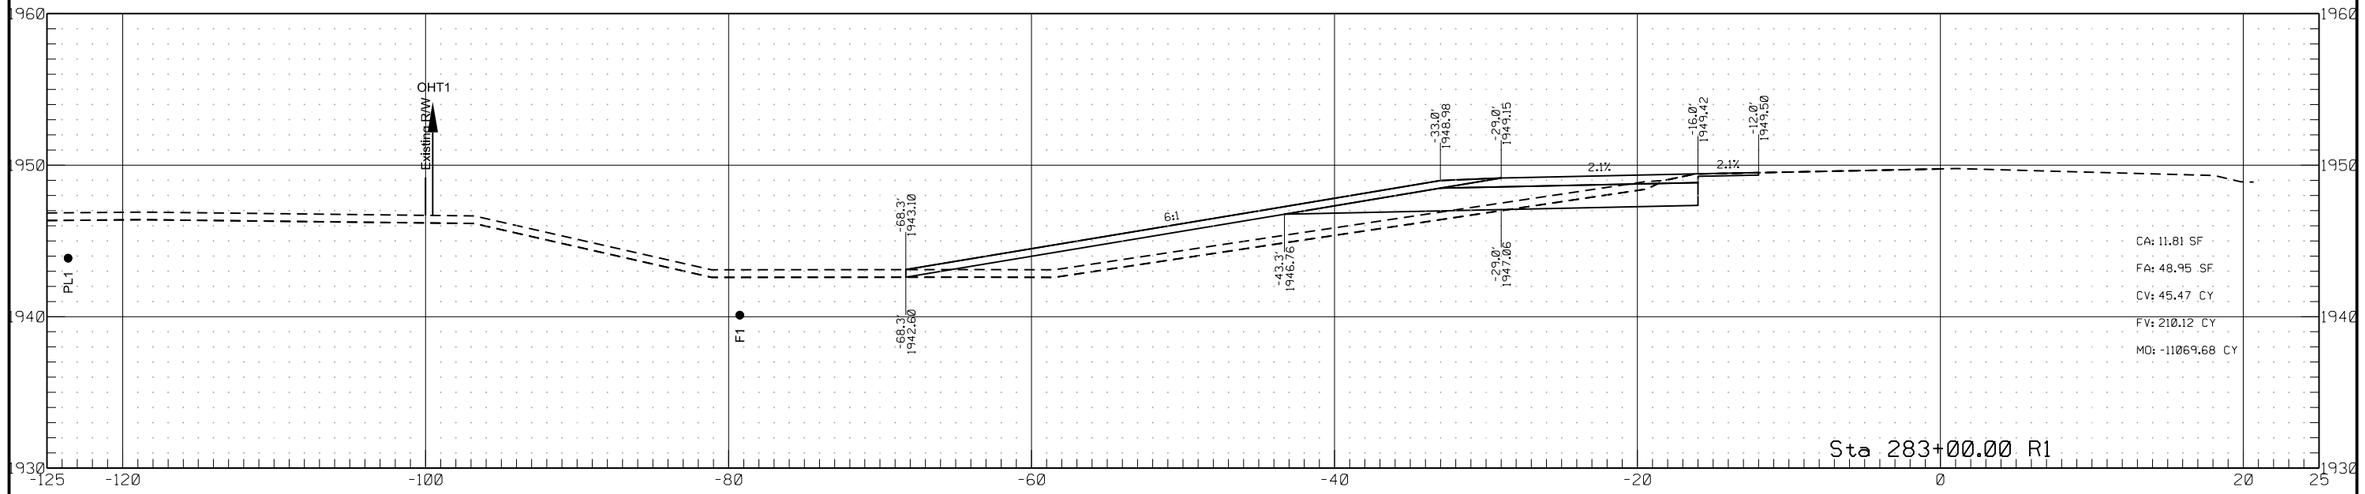


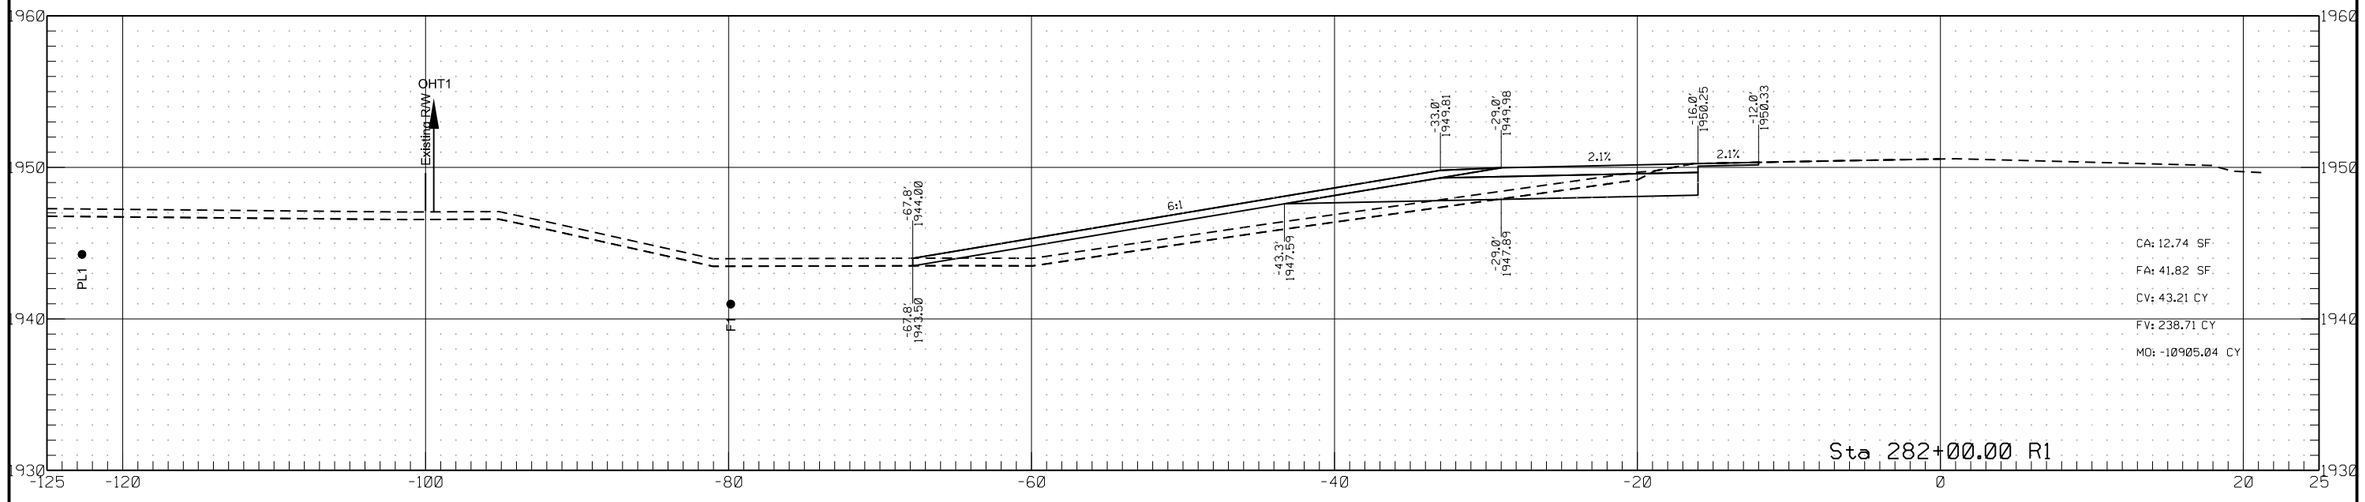


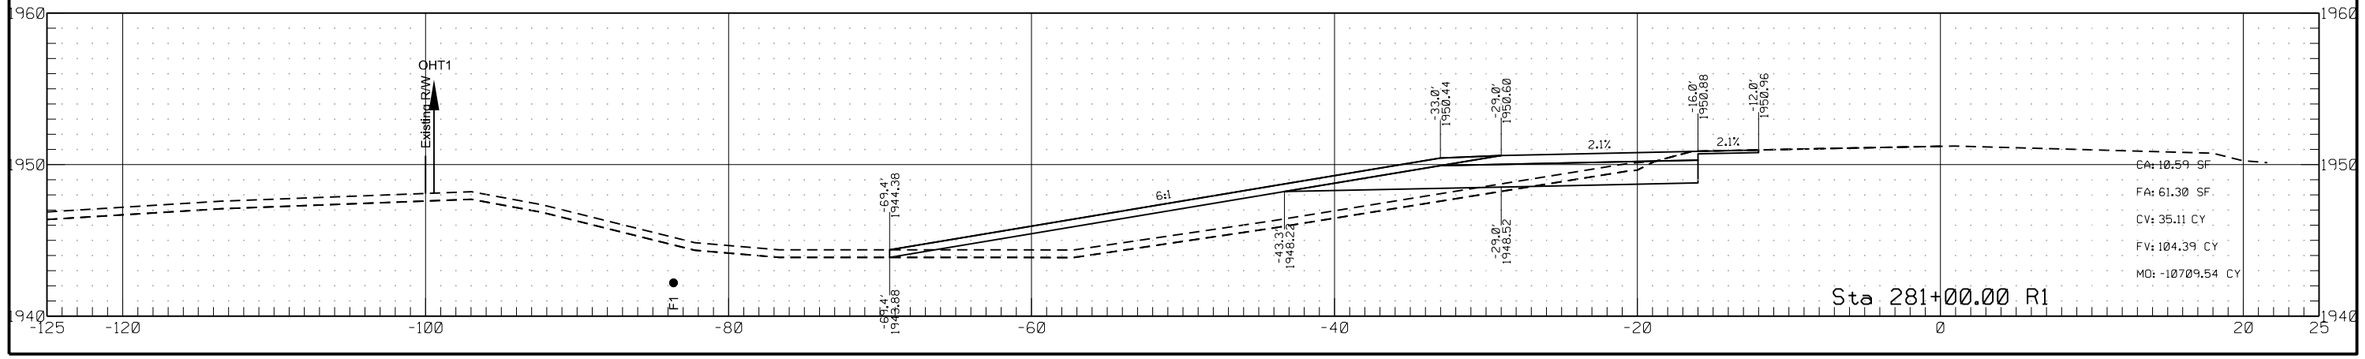

	STATE	PROJECT NO.	SECTION NO.	SHEET NO.
	ND	HEN-7-052(034)000	200	23


Passing Lane #1

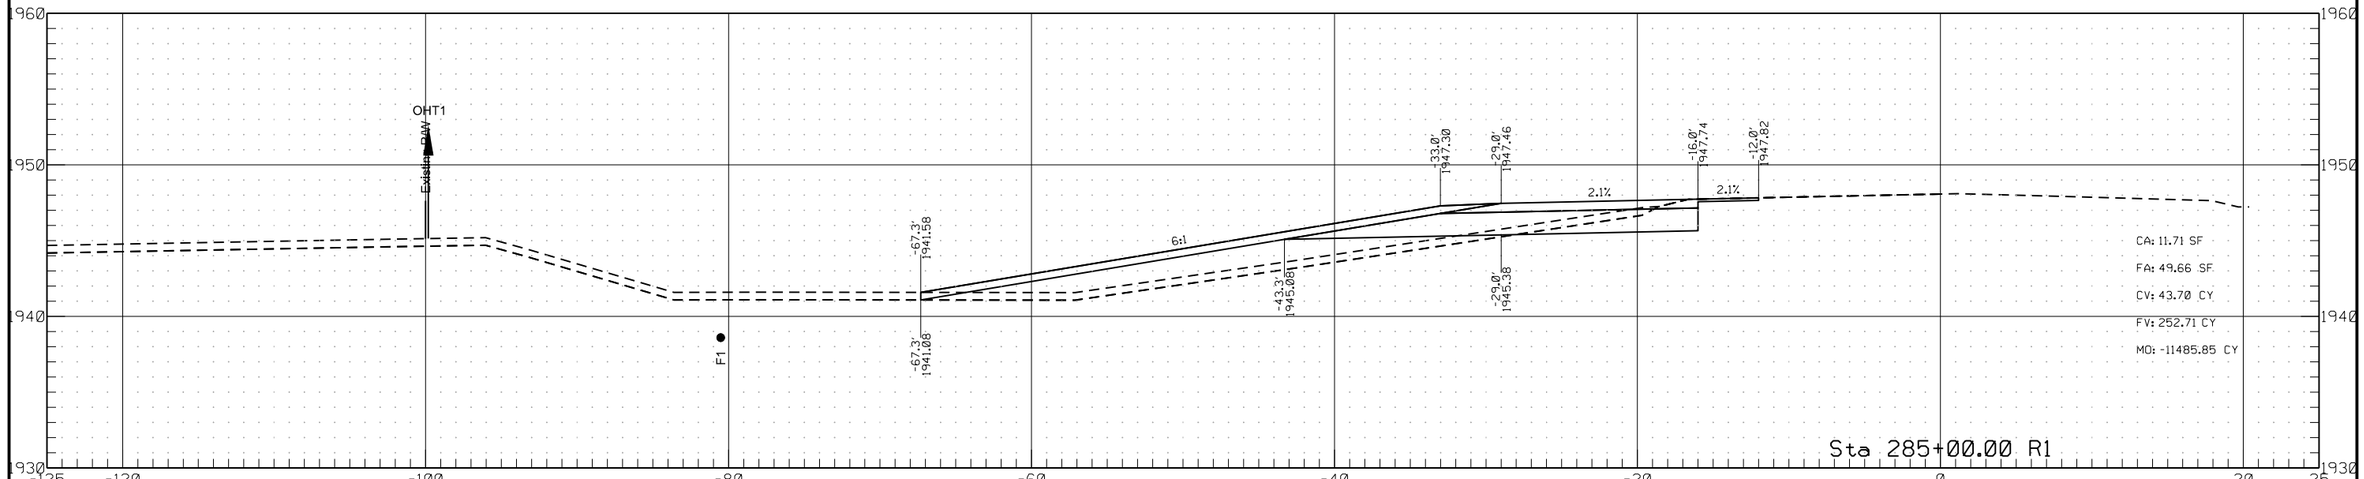


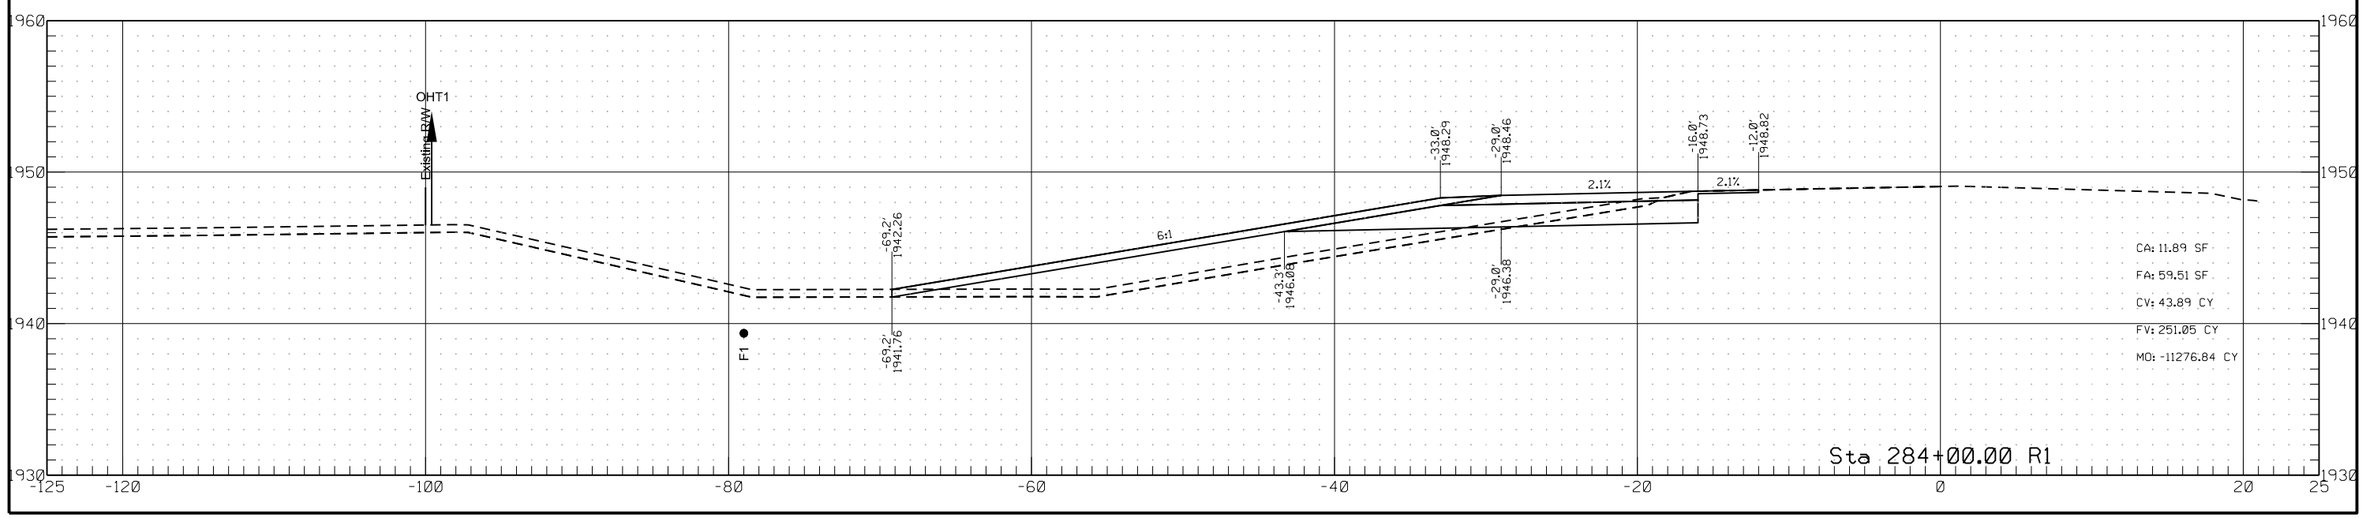


	STATE	PROJECT NO.	SECTION NO.	SHEET NO.
	ND	HEN-7-052(034)000	200	24

Passing Lane #1

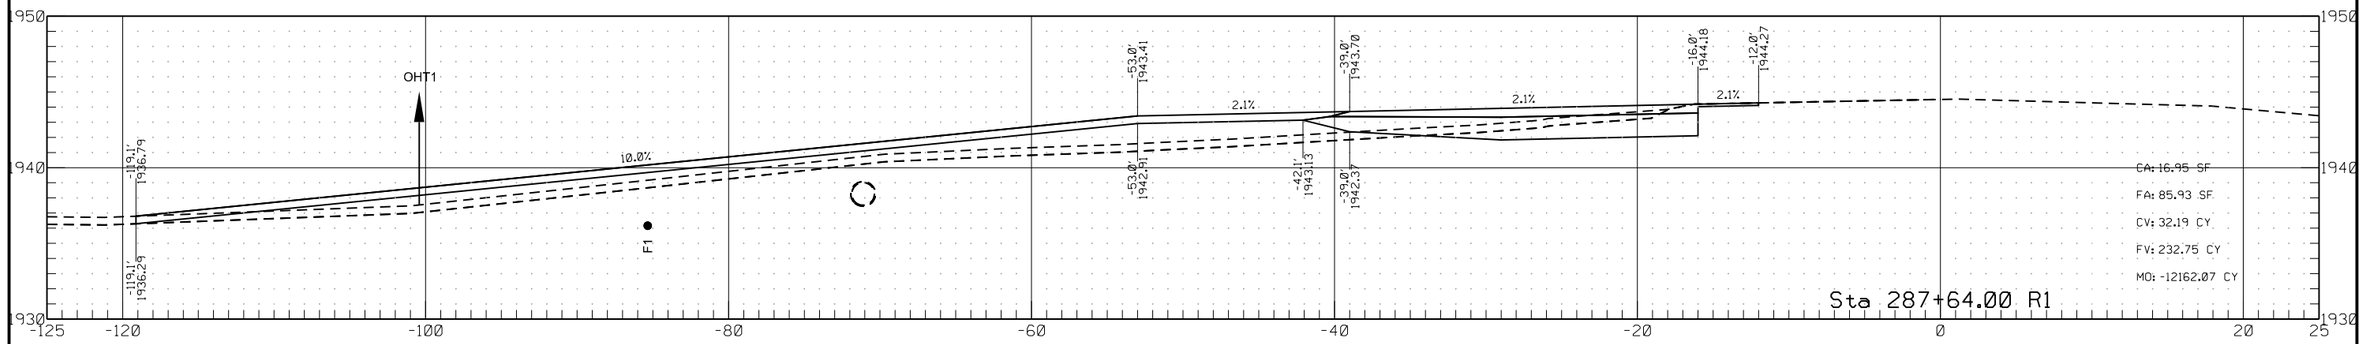


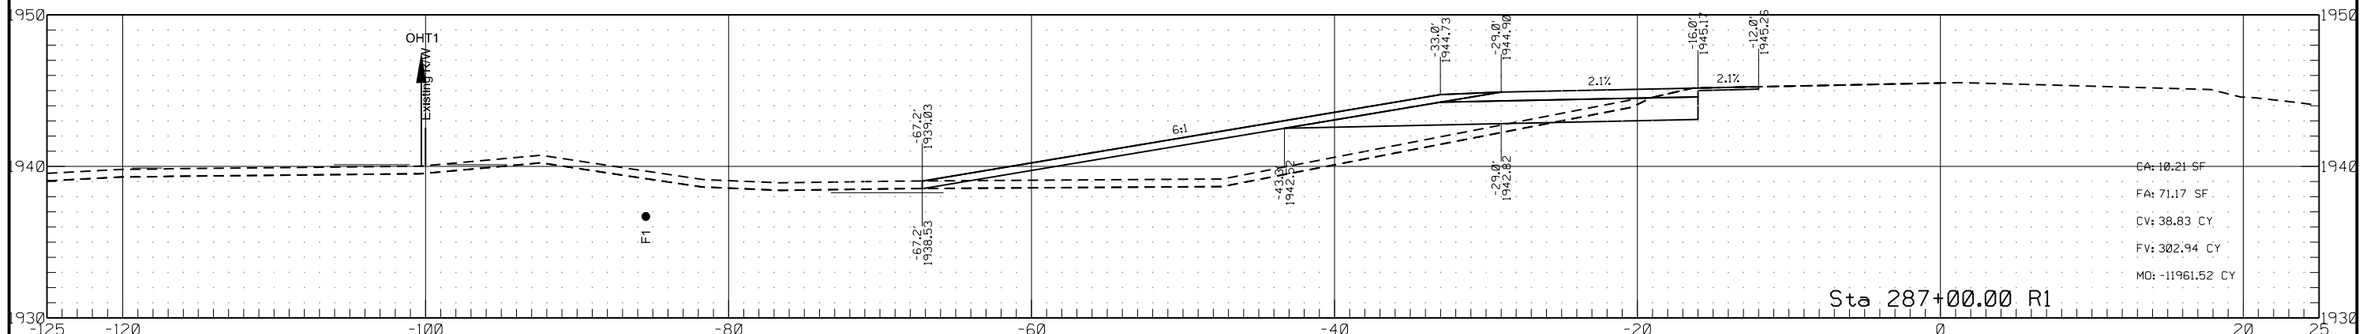


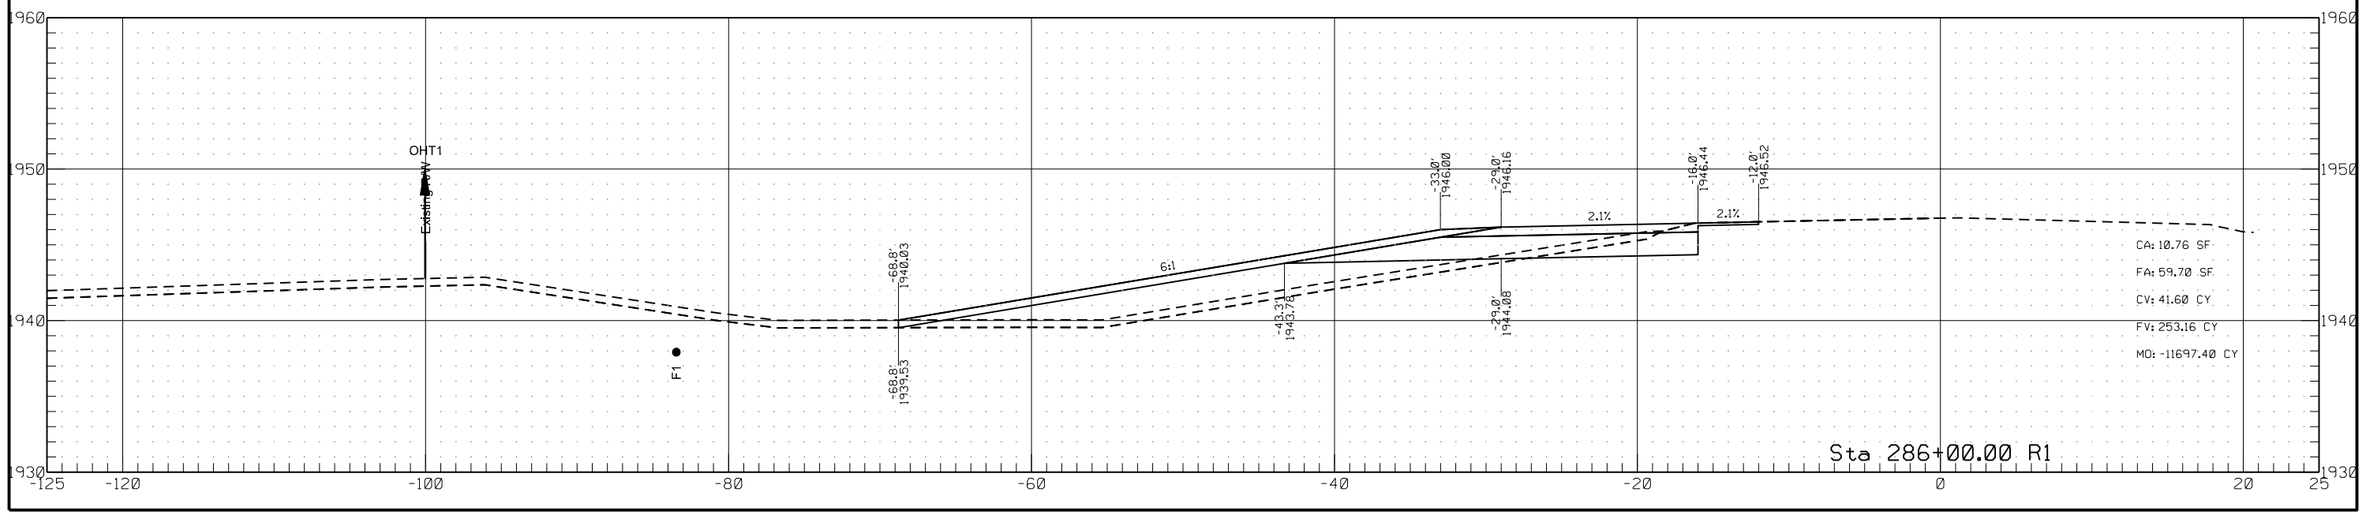


	STATE	PROJECT NO.	SECTION NO.	SHEET NO.
	ND	HEN-7-052(034)000	200	25

Passing Lane #1

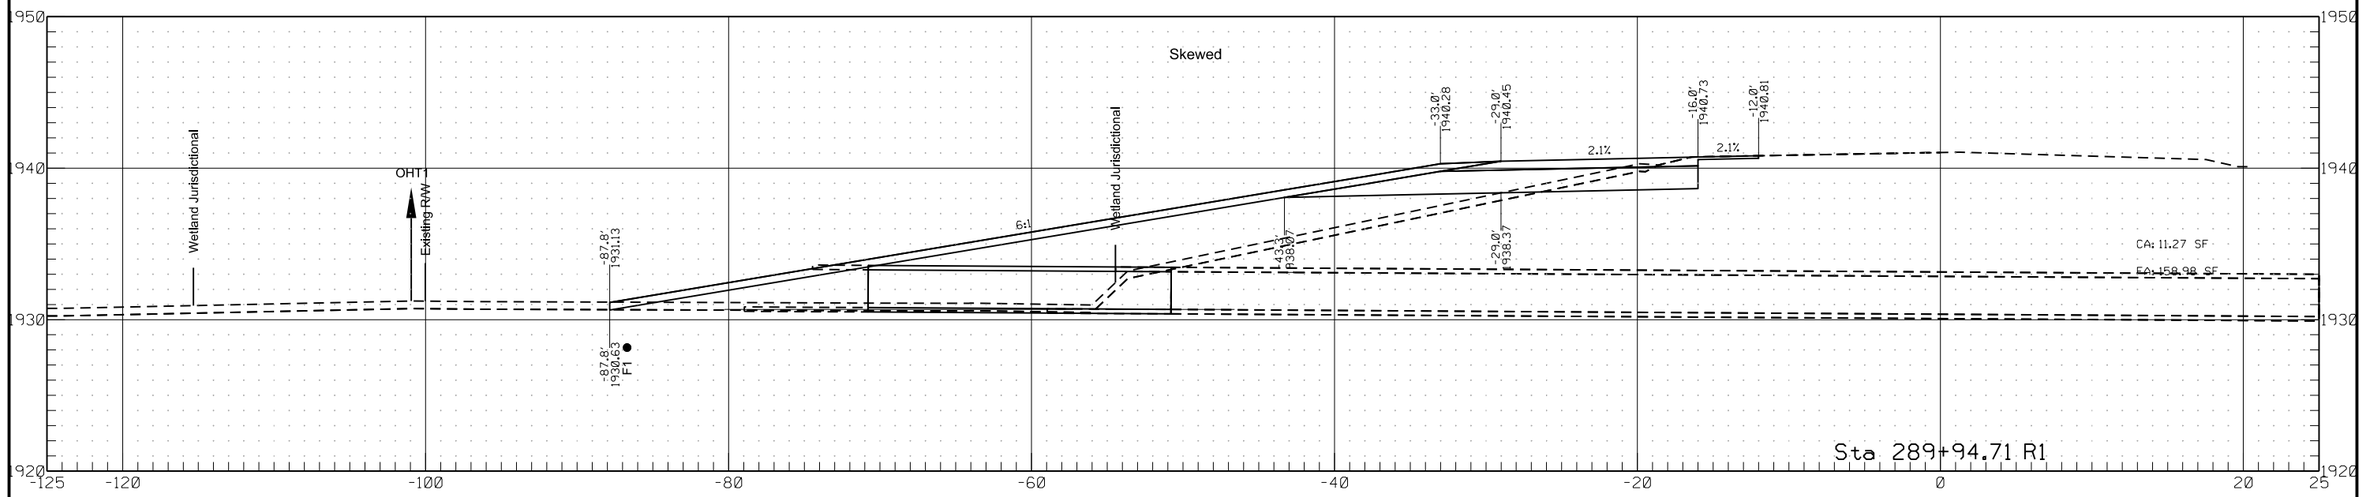


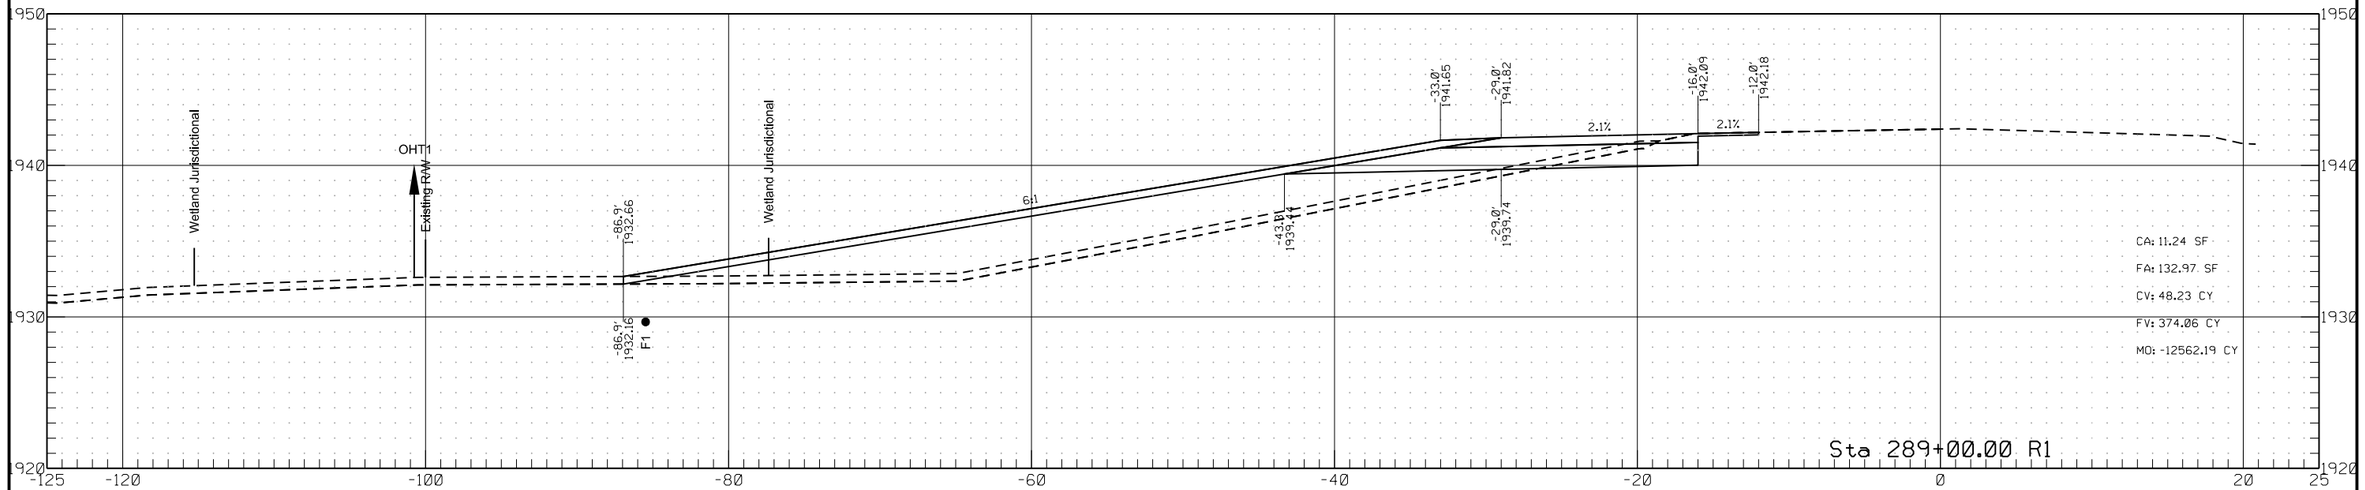

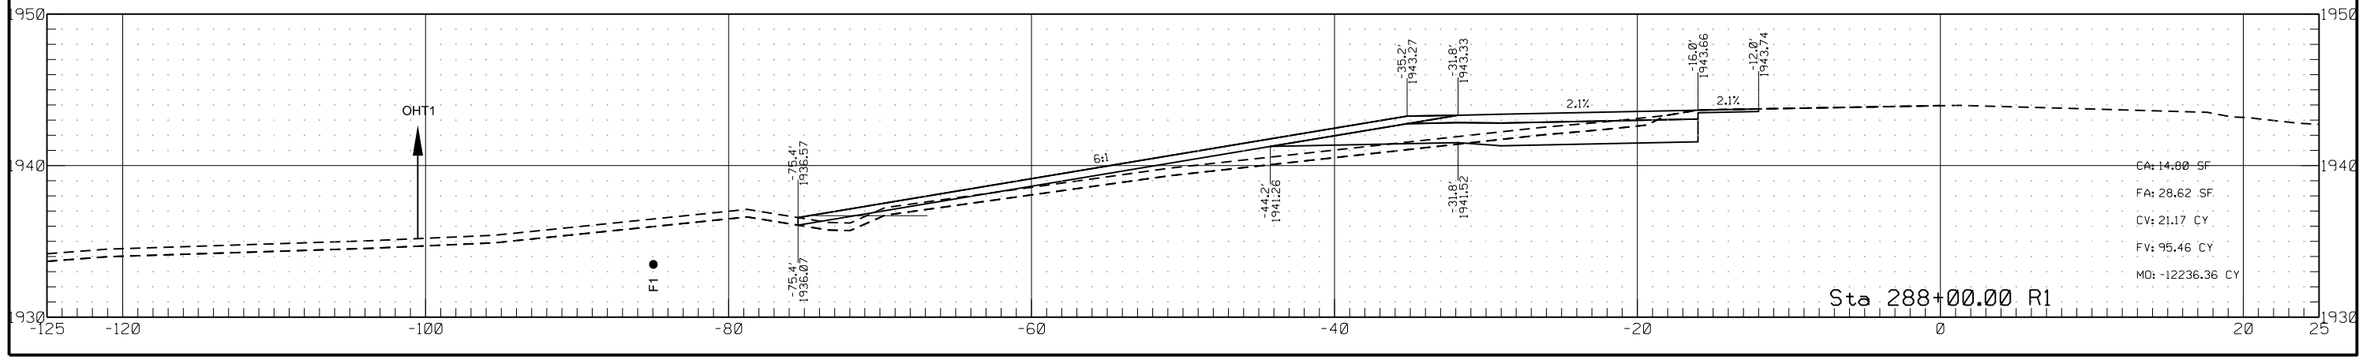


	STATE	PROJECT NO.	SECTION NO.	SHEET NO.
	ND	HEN-7-052(034)000	200	26


Passing Lane #1

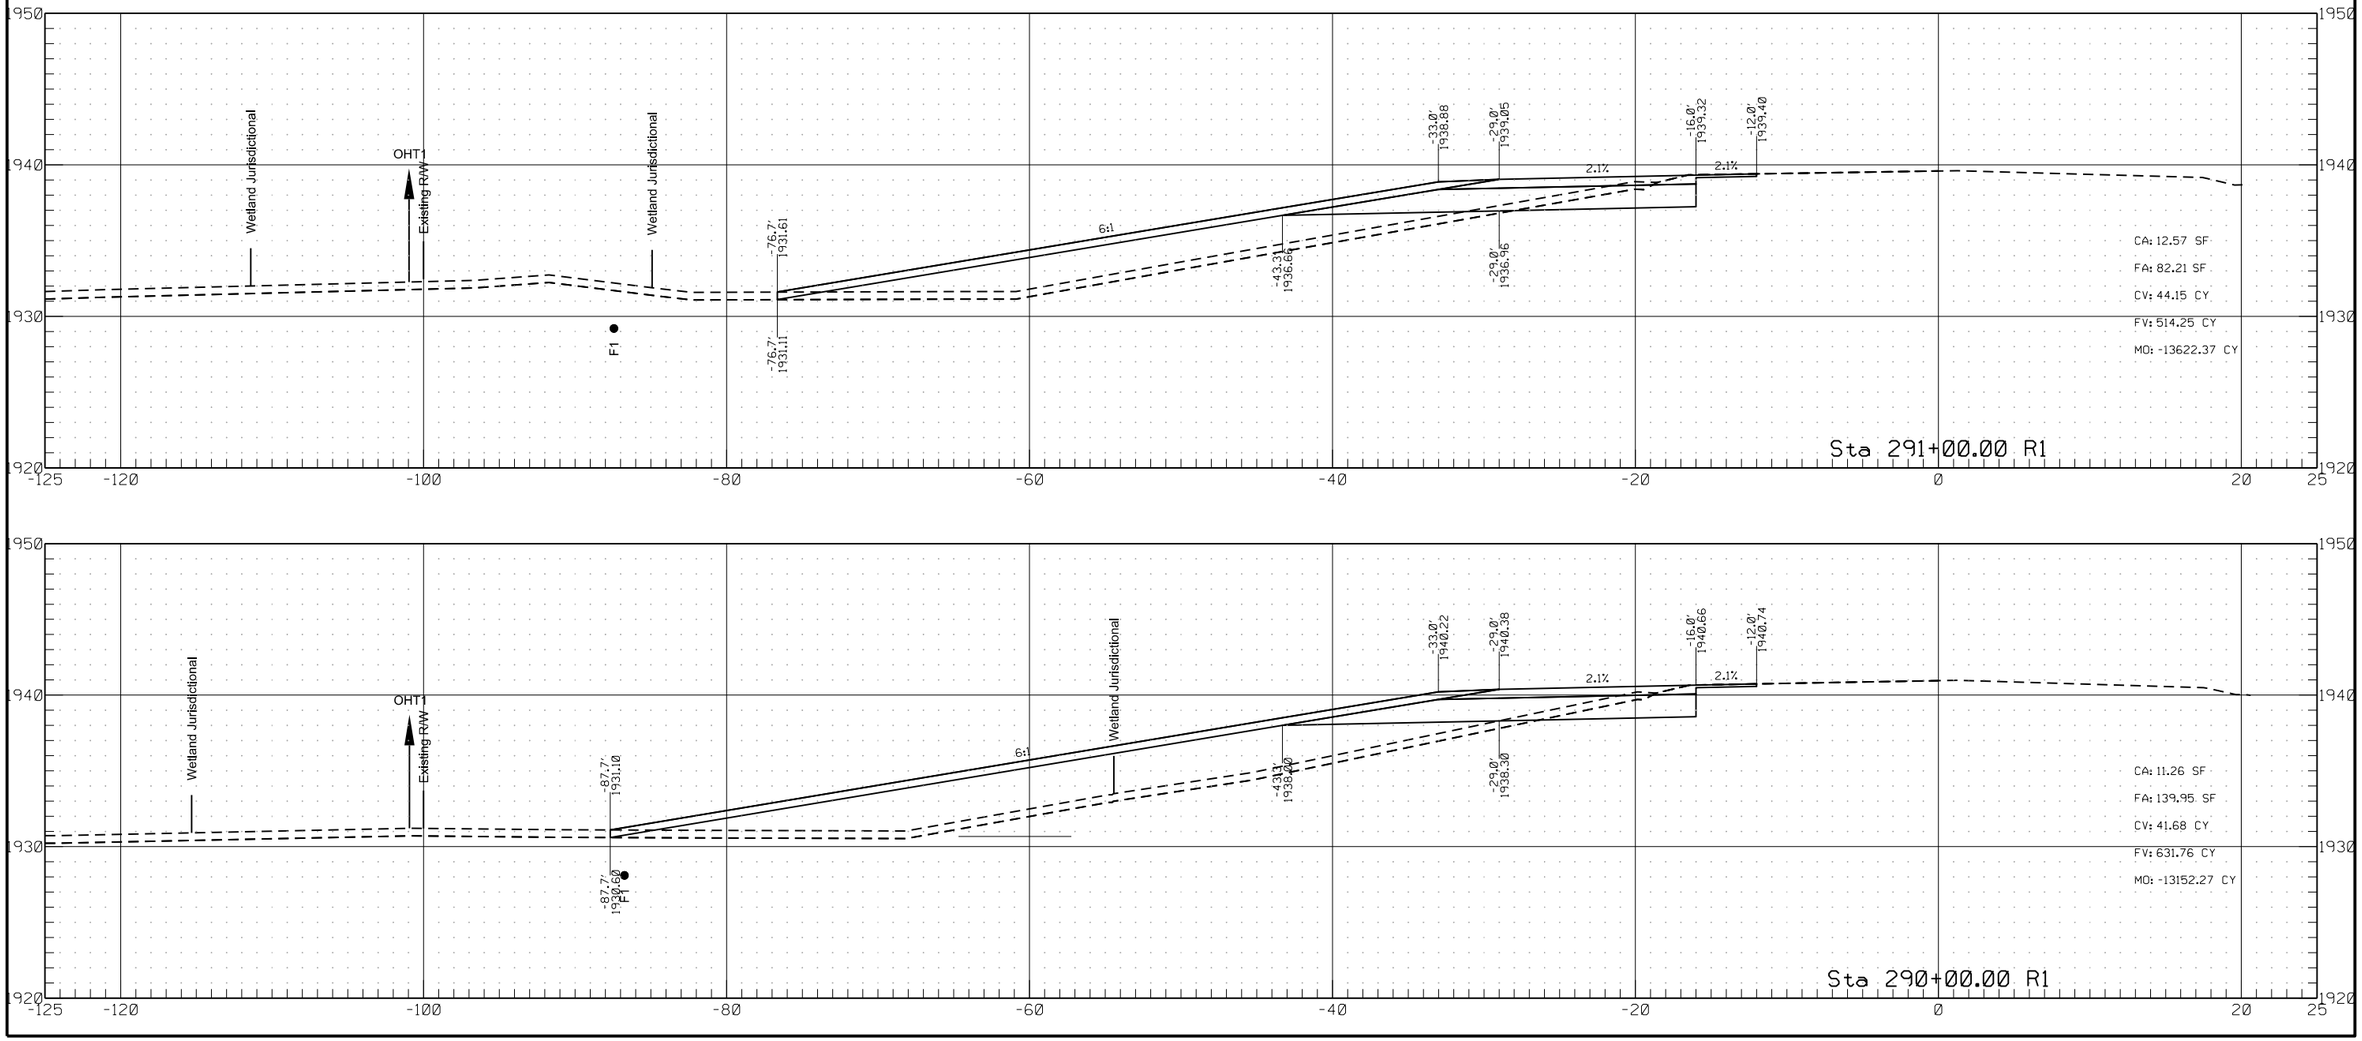

	STATE	PROJECT NO.	SECTION NO.	SHEET NO.
	ND	HEN-7-052(034)000	200	27


Passing Lane #1

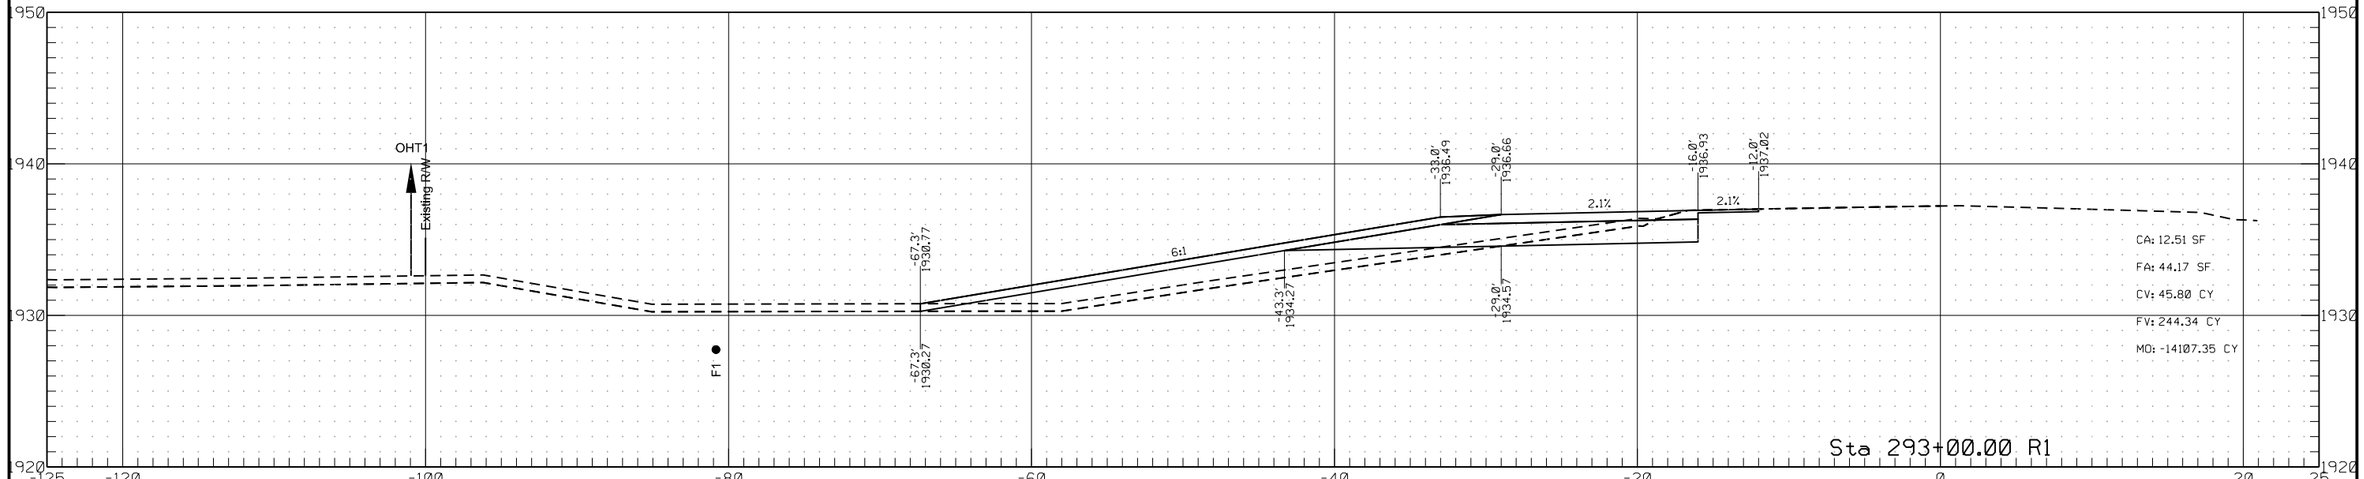


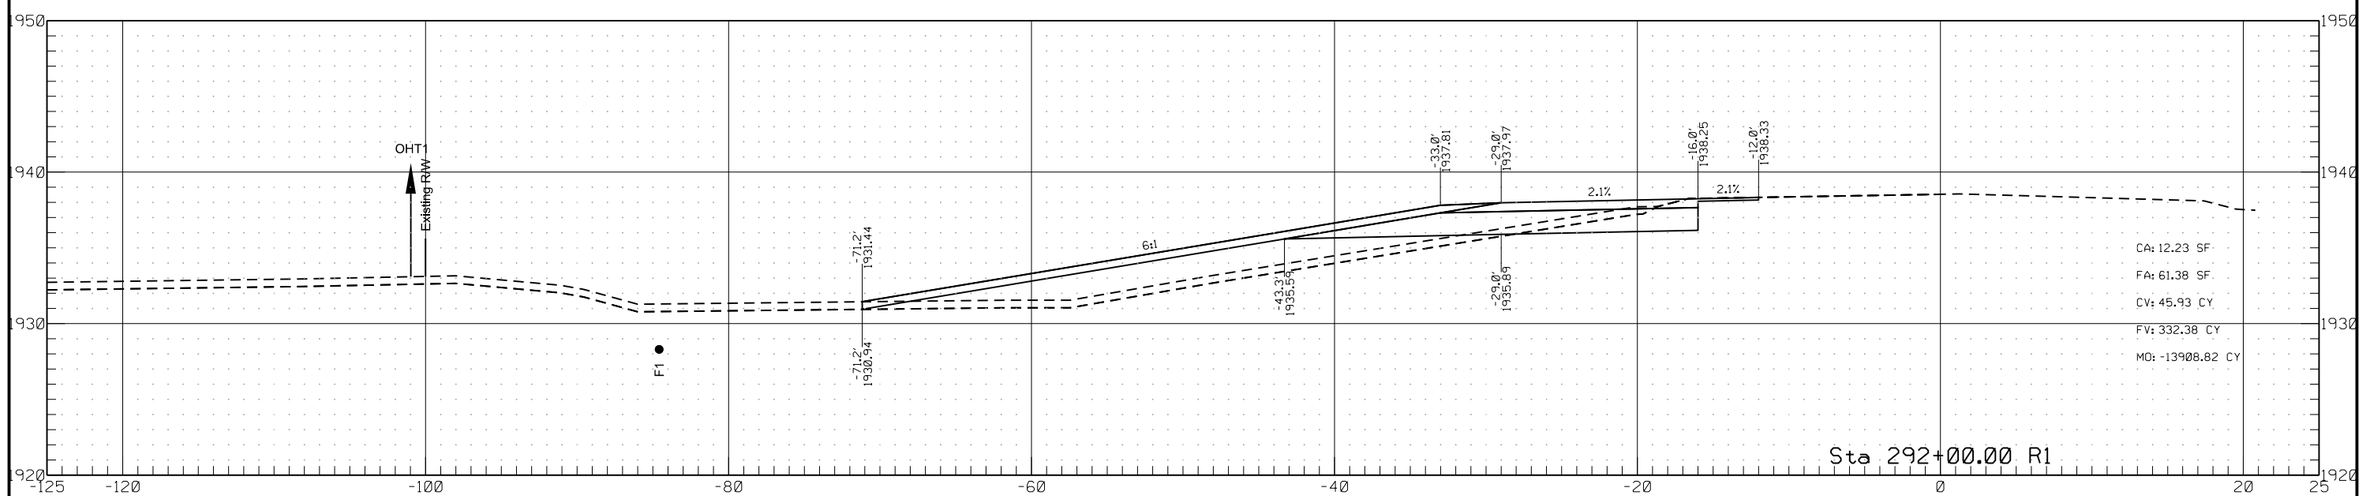


	STATE	PROJECT NO.	SECTION NO.	SHEET NO.
	ND	HEN-7-052(034)000	200	28

Passing Lane #1

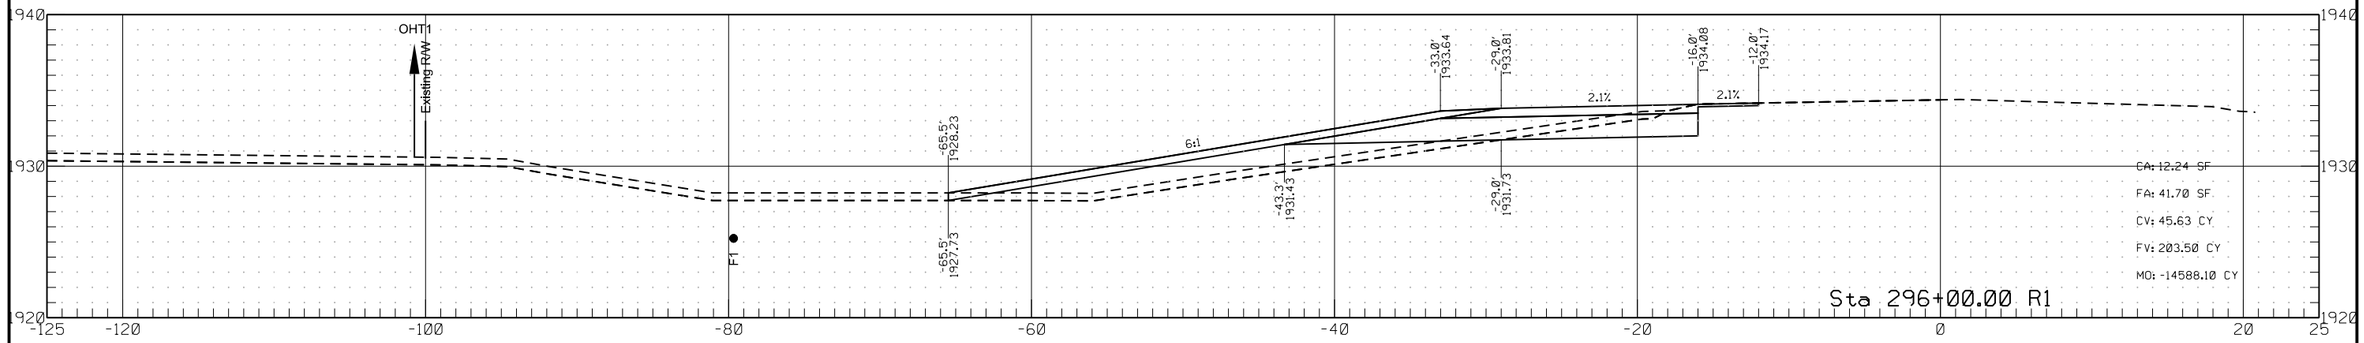


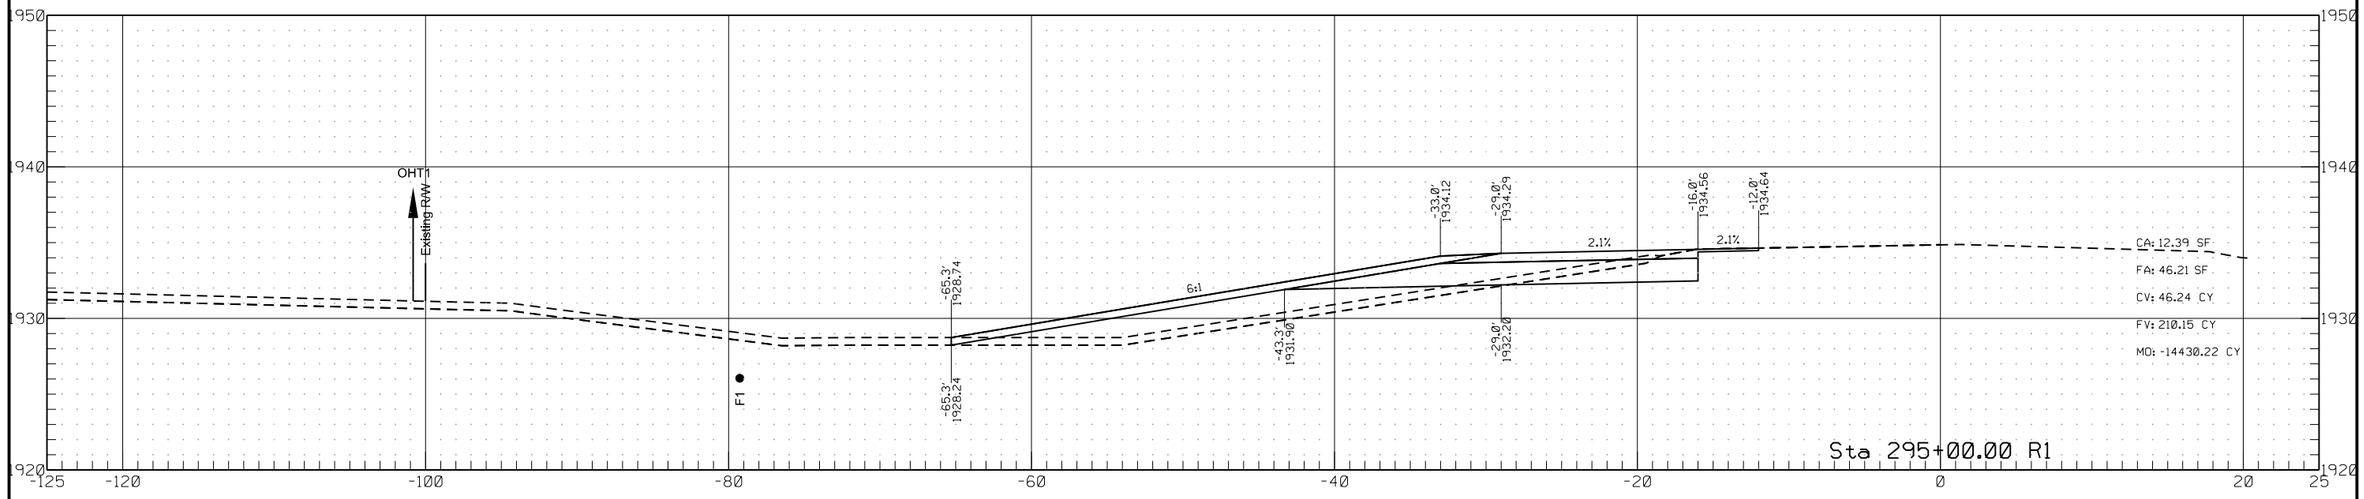


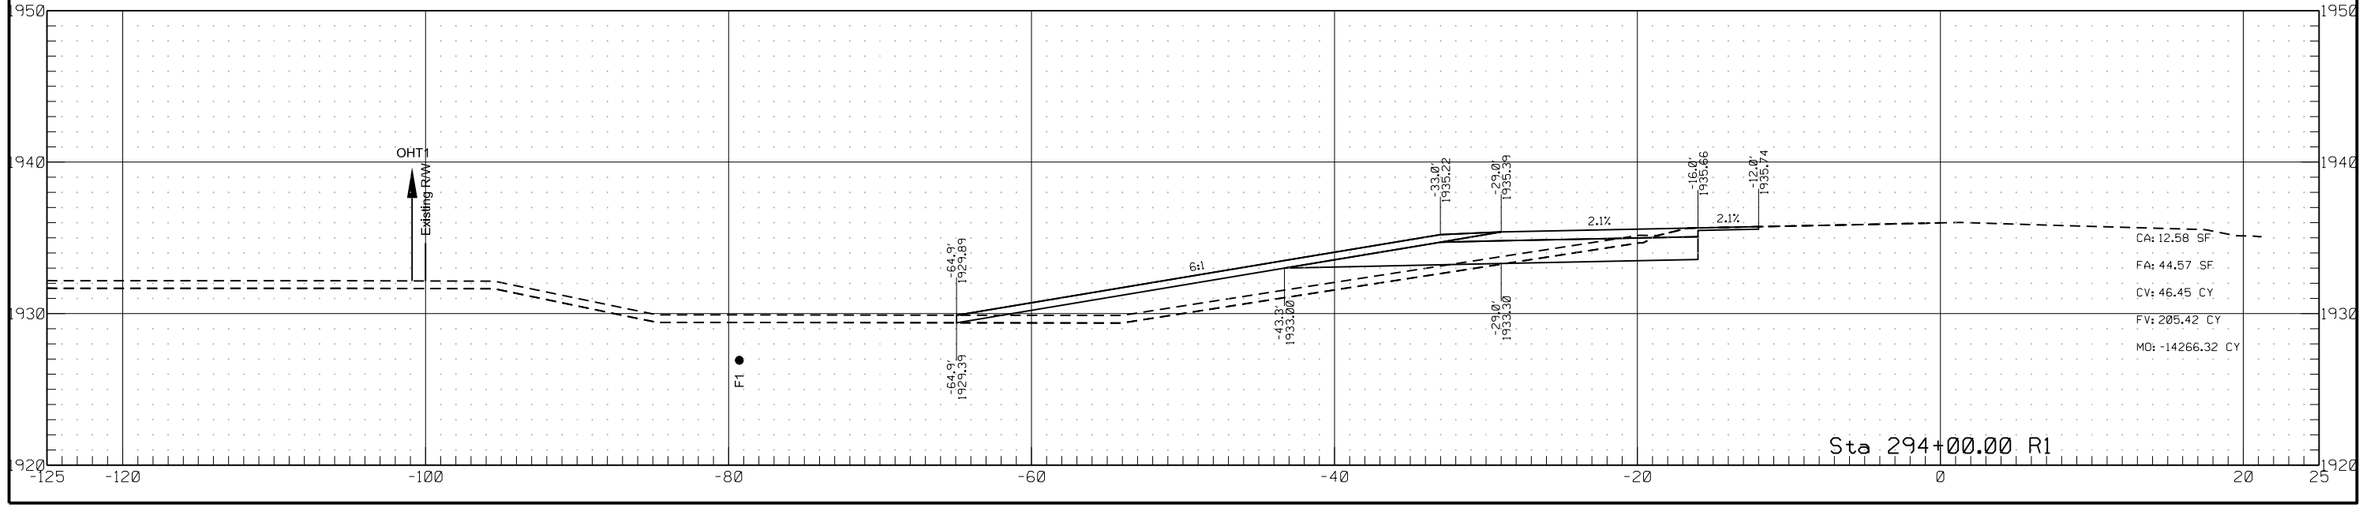


	STATE	PROJECT NO.	SECTION NO.	SHEET NO.
	ND	HEN-7-052(034)000	200	29

Passing Lane #1

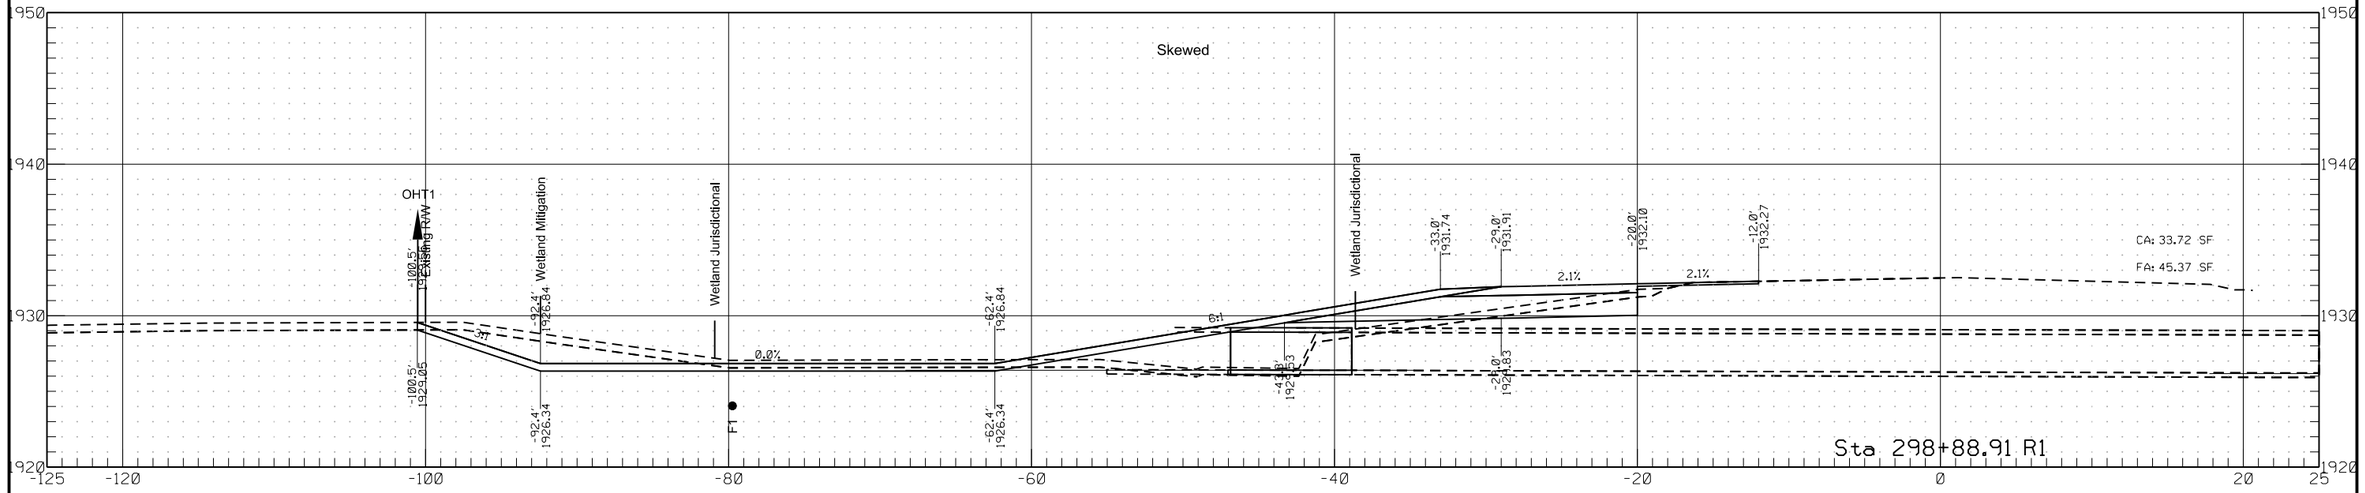


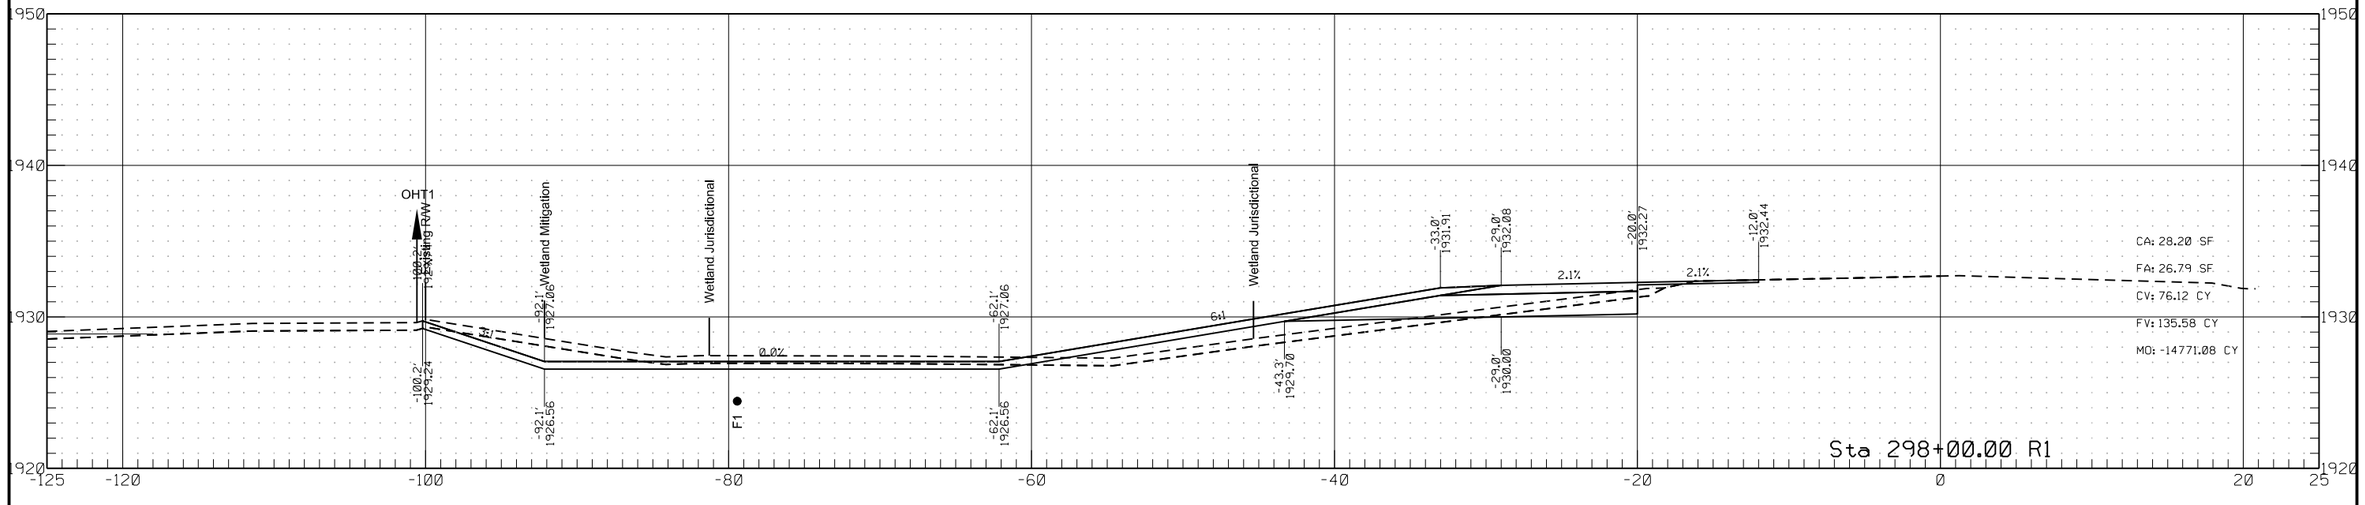

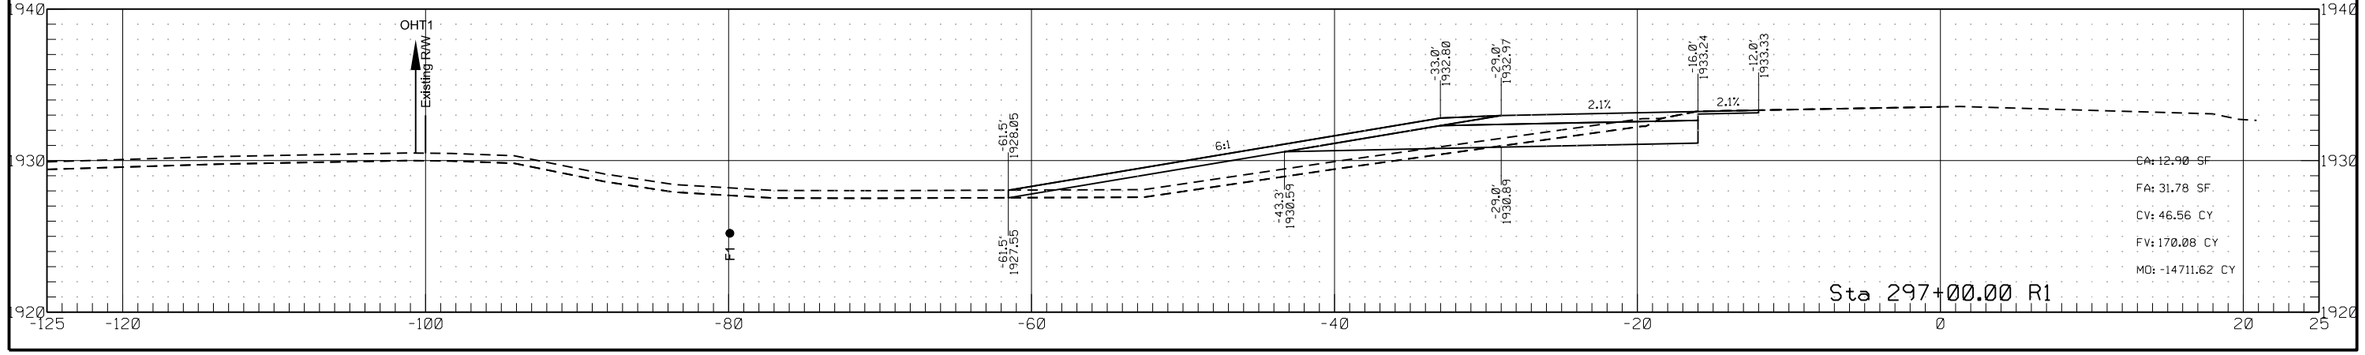


	STATE	PROJECT NO.	SECTION NO.	SHEET NO.
	ND	HEN-7-052(034)000	200	30


Passing Lane #1

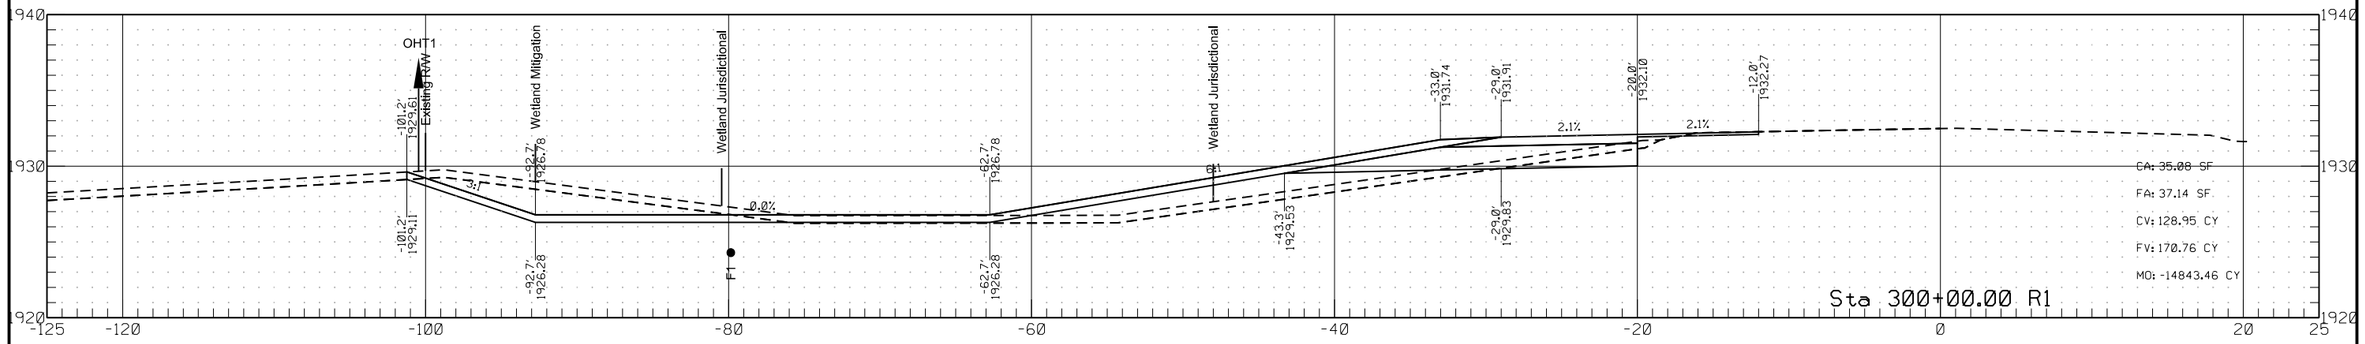

Skewed

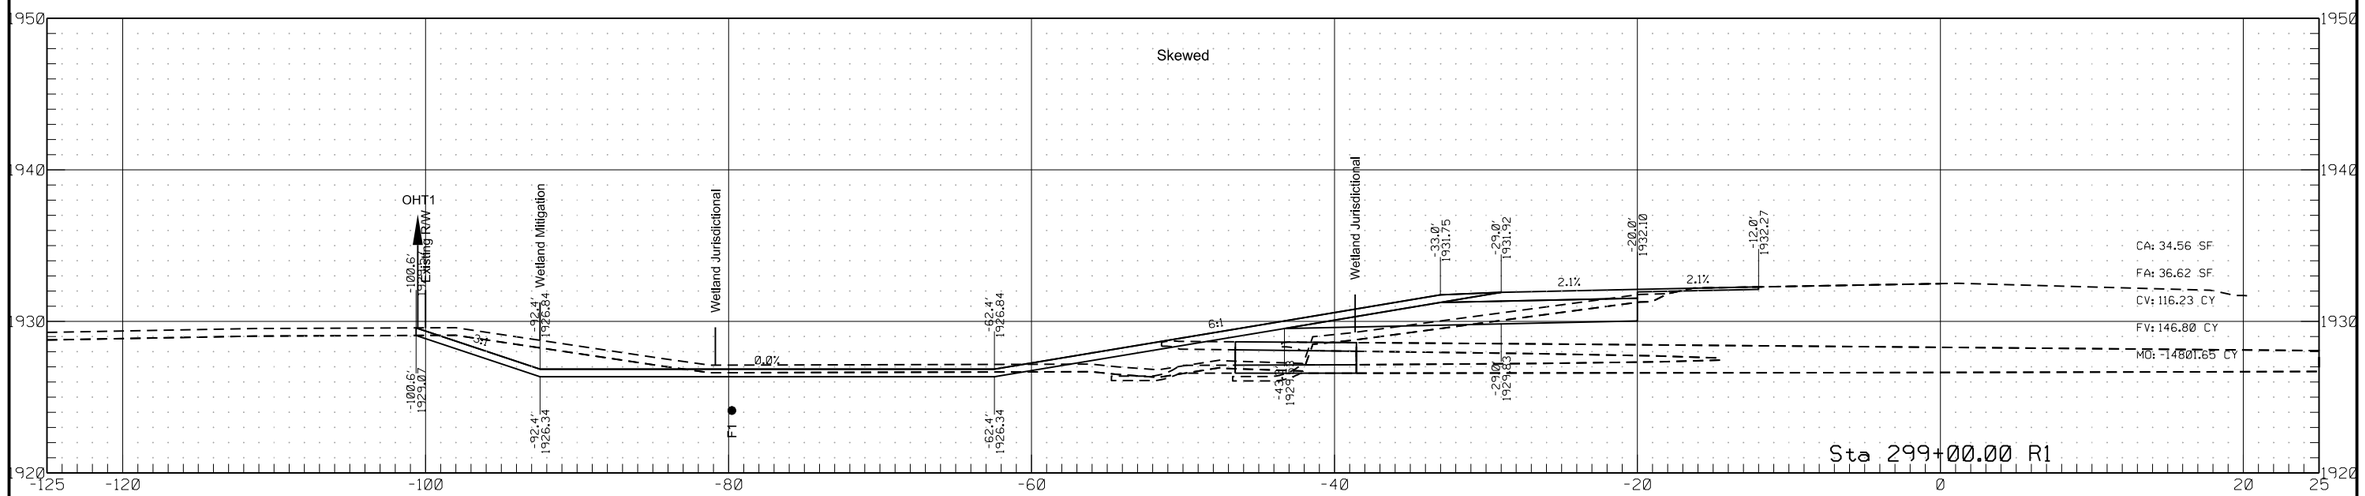



Skewed

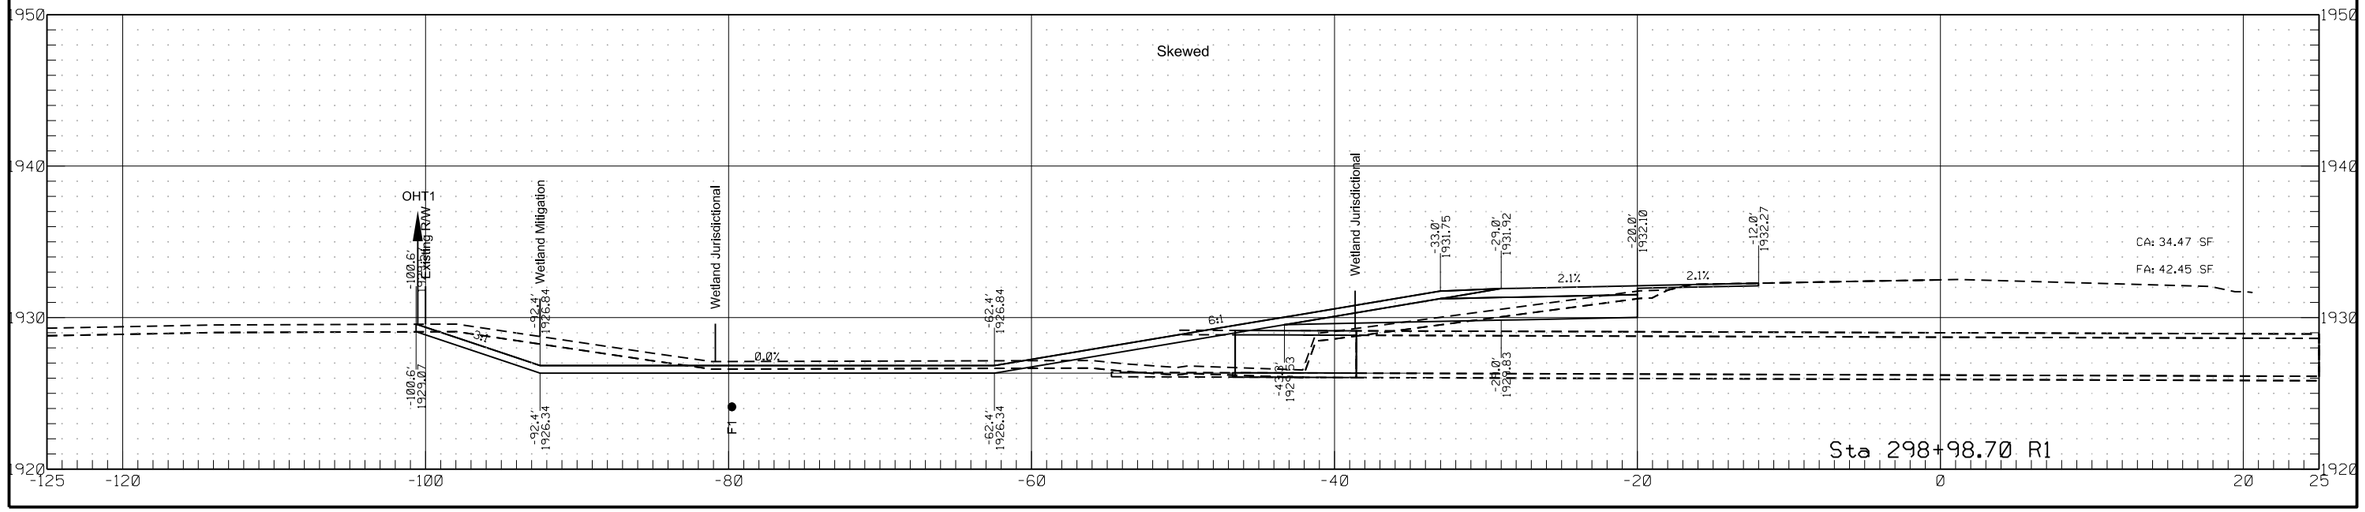

	STATE	PROJECT NO.	SECTION NO.	SHEET NO.
	ND	HEN-7-052(034)000	200	31


Passing Lane #1

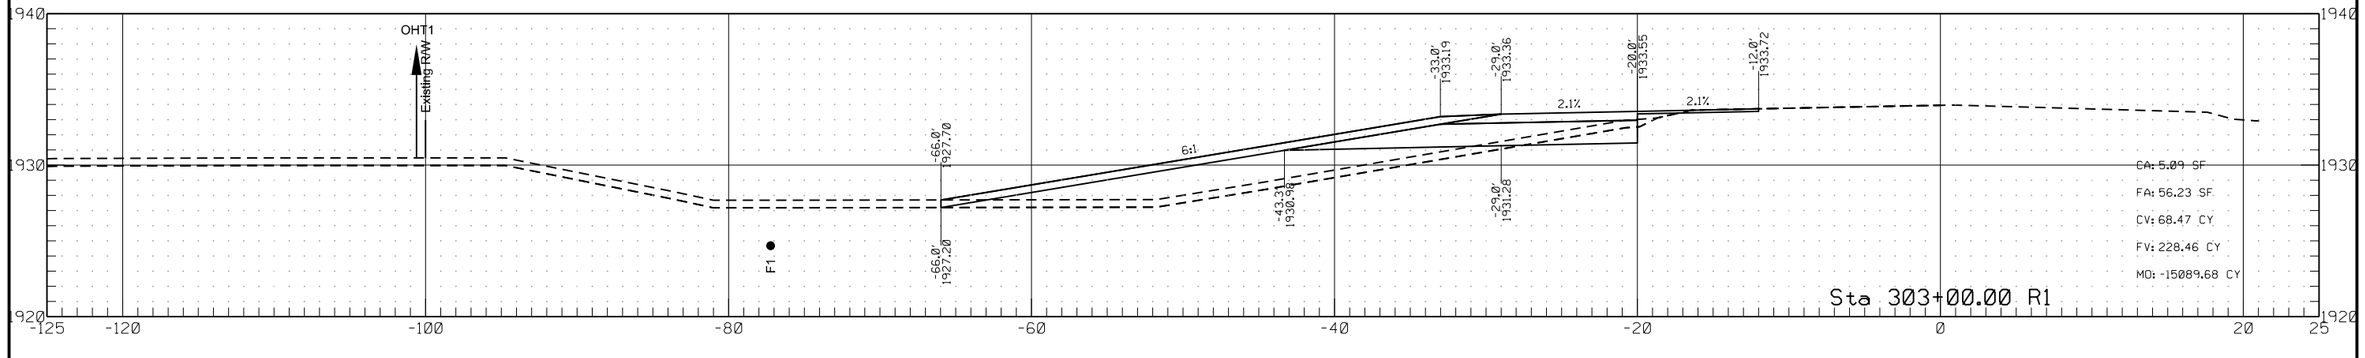

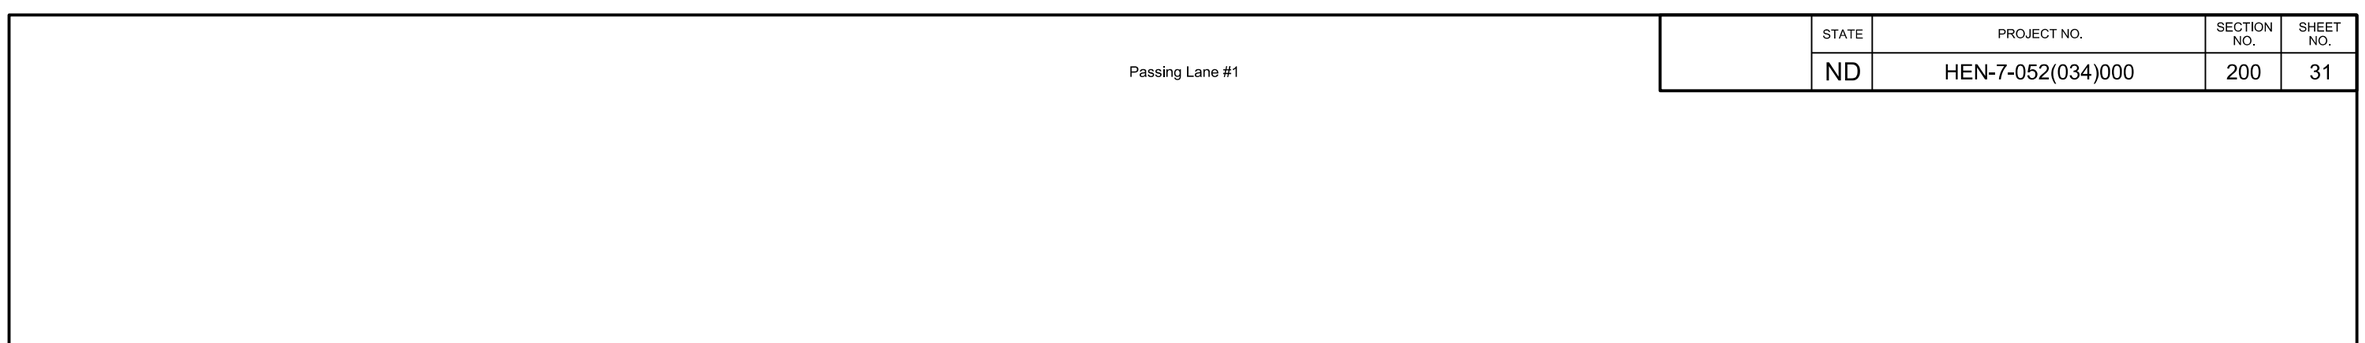


	STATE	PROJECT NO.	SECTION NO.	SHEET NO.
	ND	HEN-7-052(034)000	200	32


Passing Lane #1

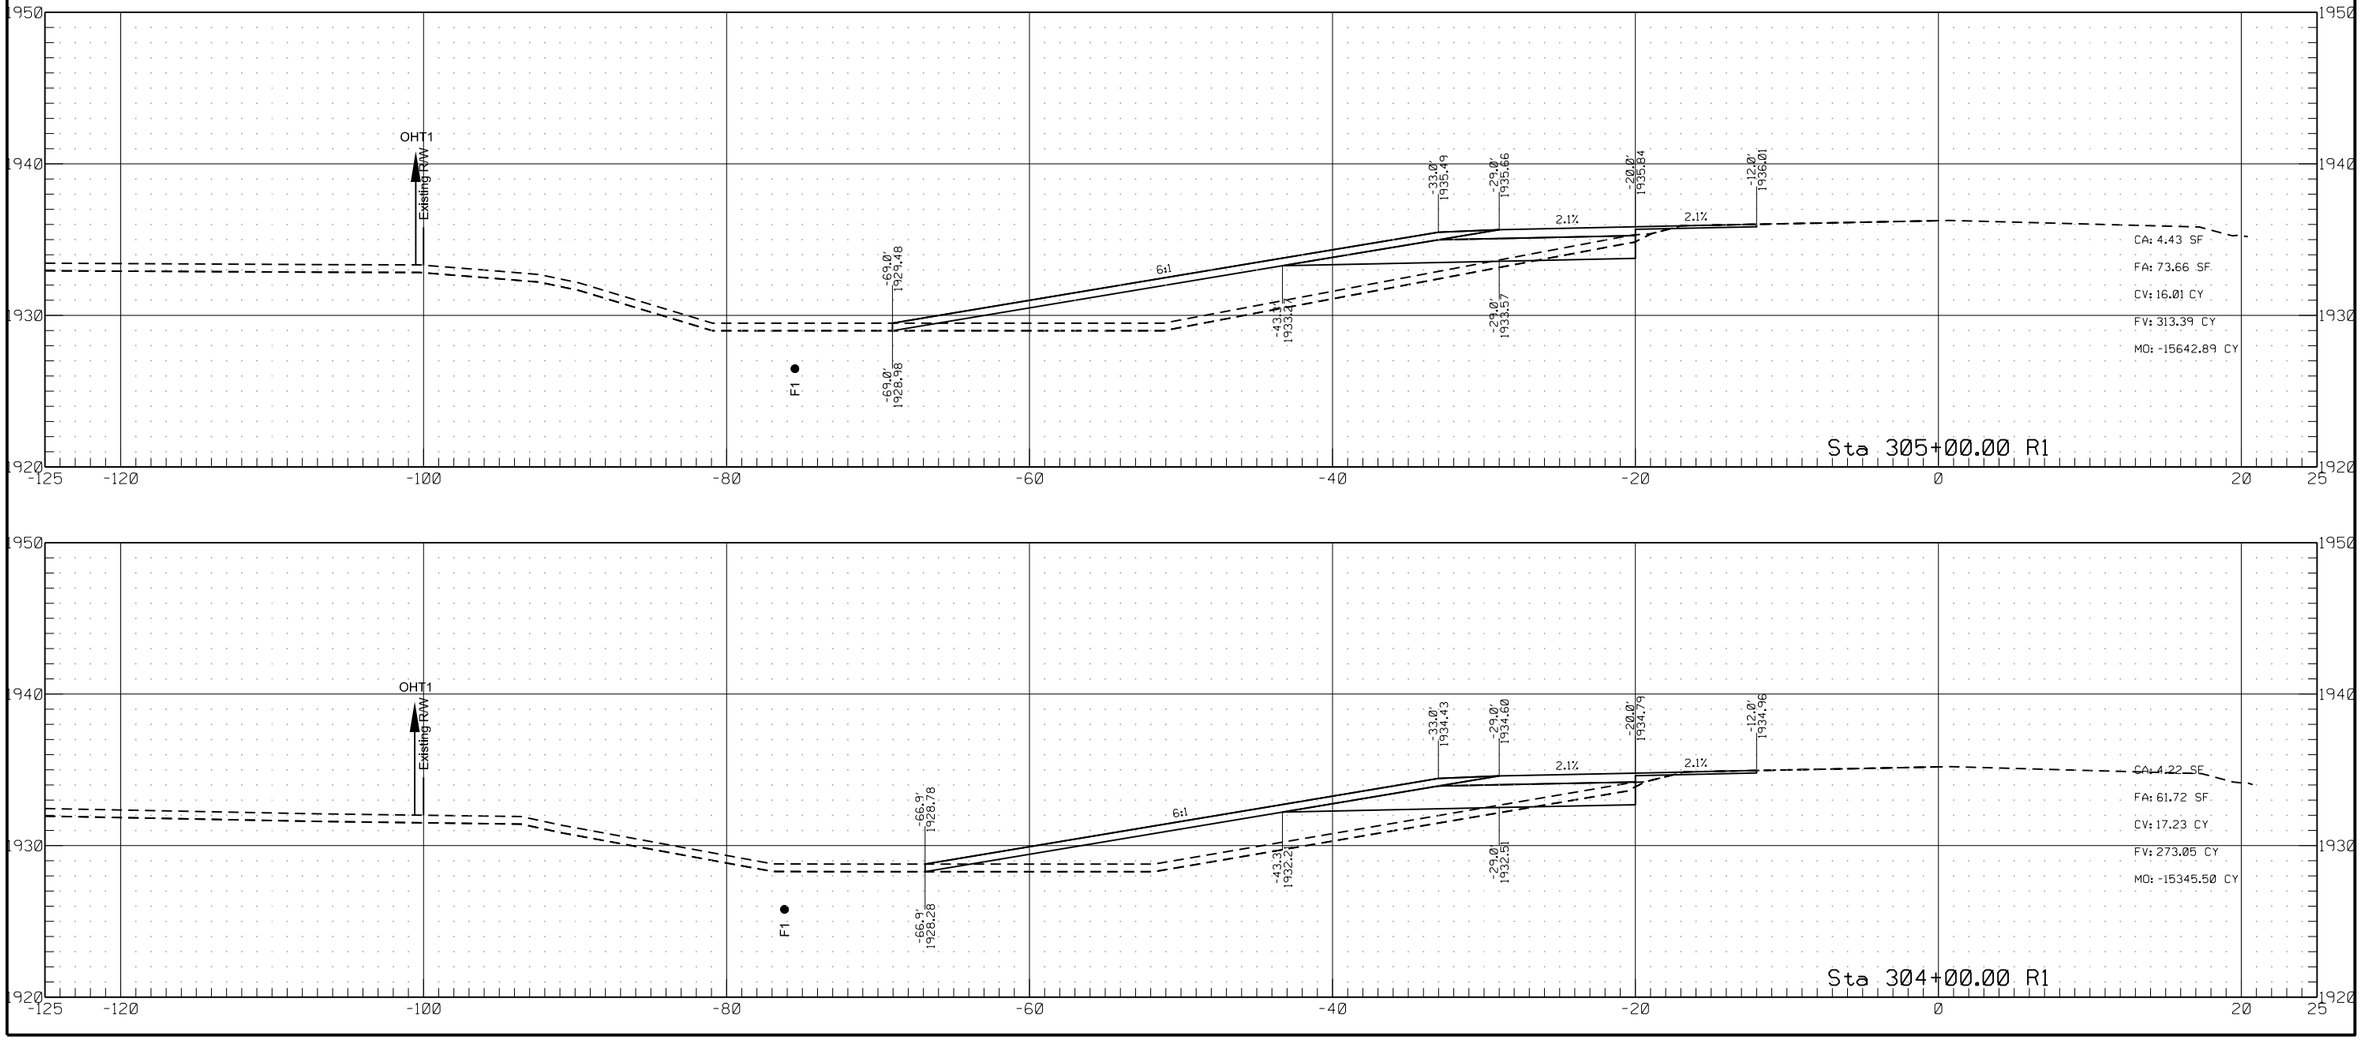

	STATE	PROJECT NO.	SECTION NO.	SHEET NO.
	ND	HEN-7-052(034)000	200	33


Passing Lane #1

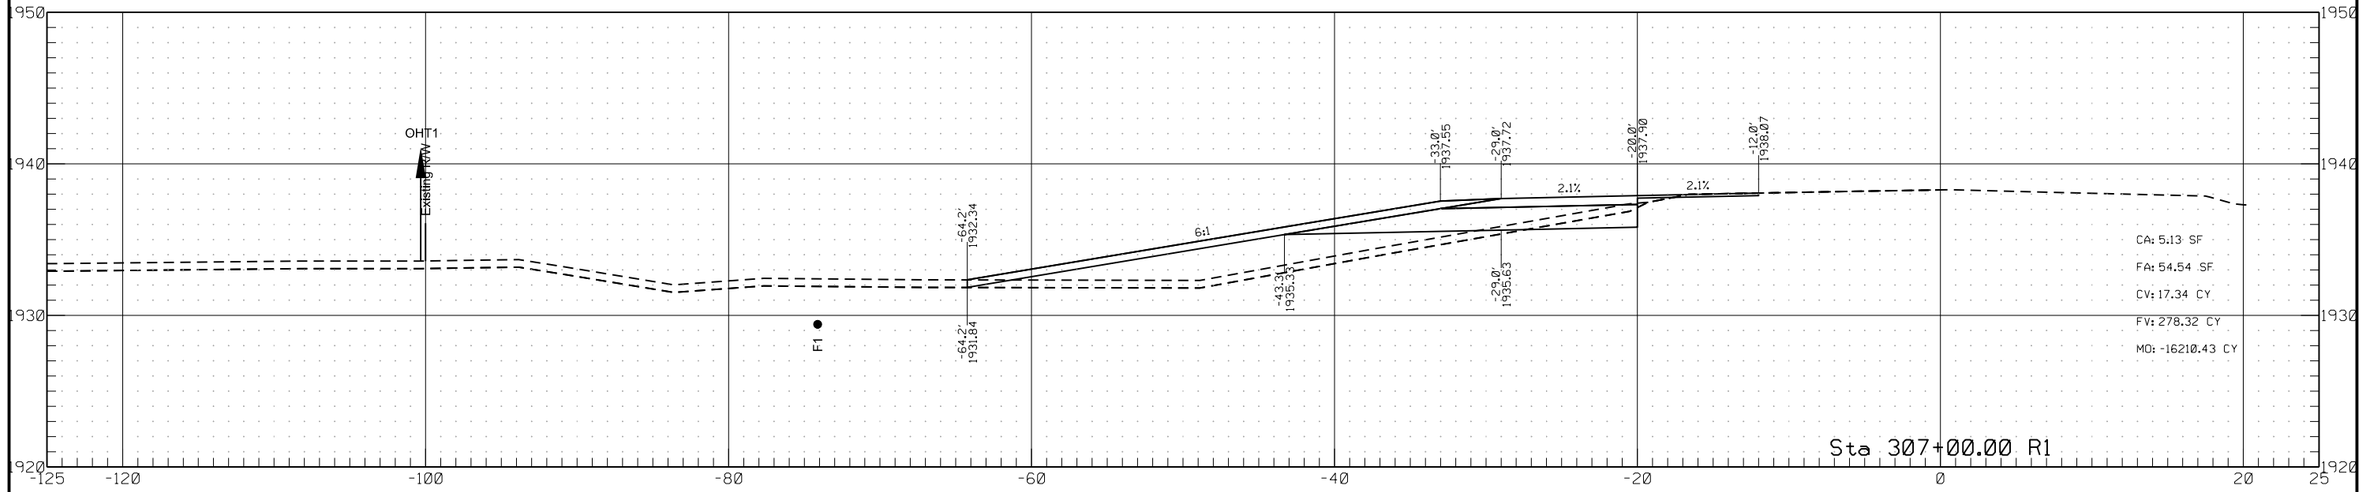

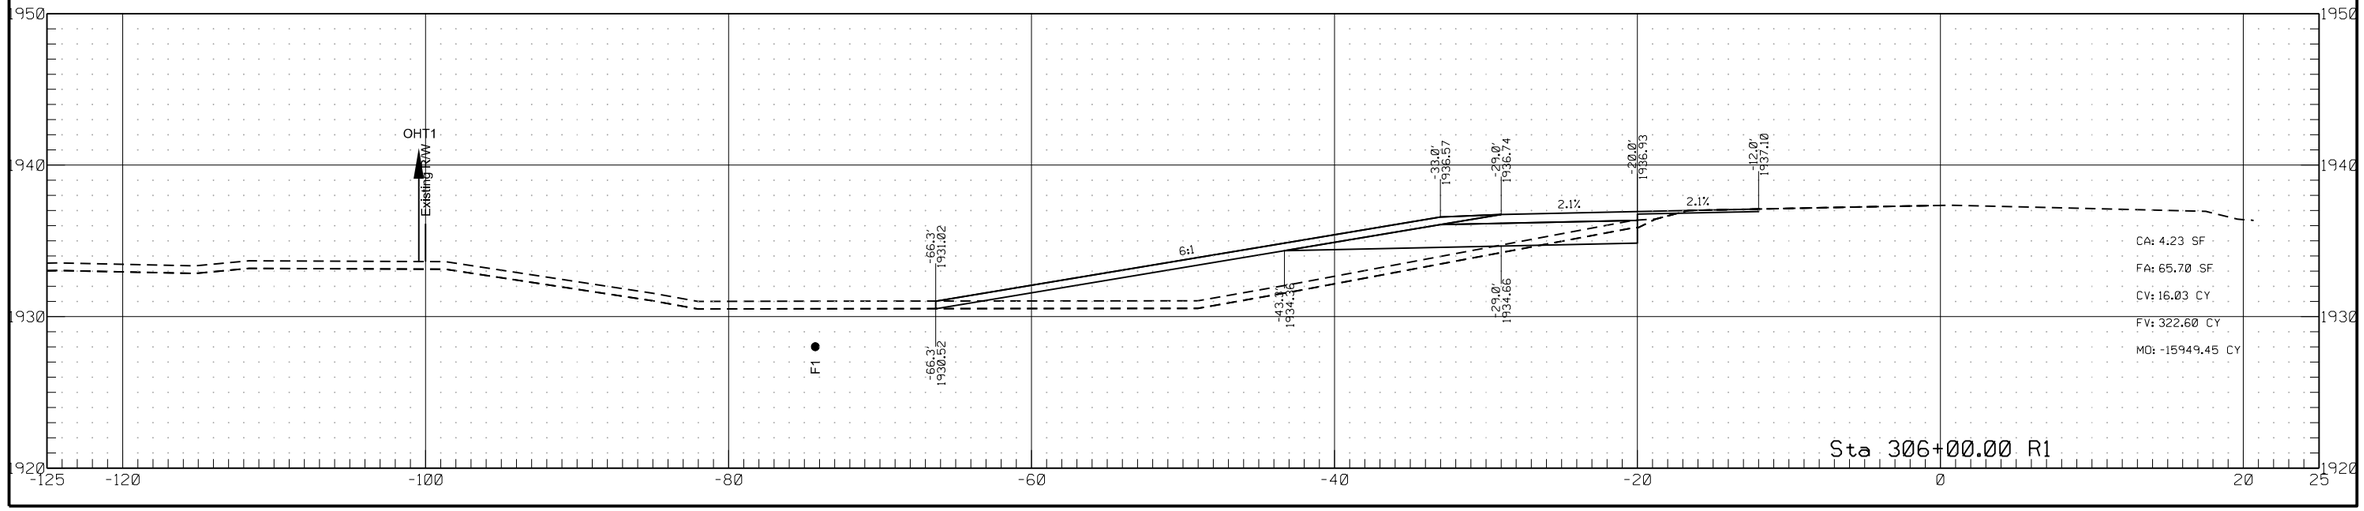

	STATE	PROJECT NO.	SECTION NO.	SHEET NO.
	ND	HEN-7-052(034)000	200	34


Passing Lane #1

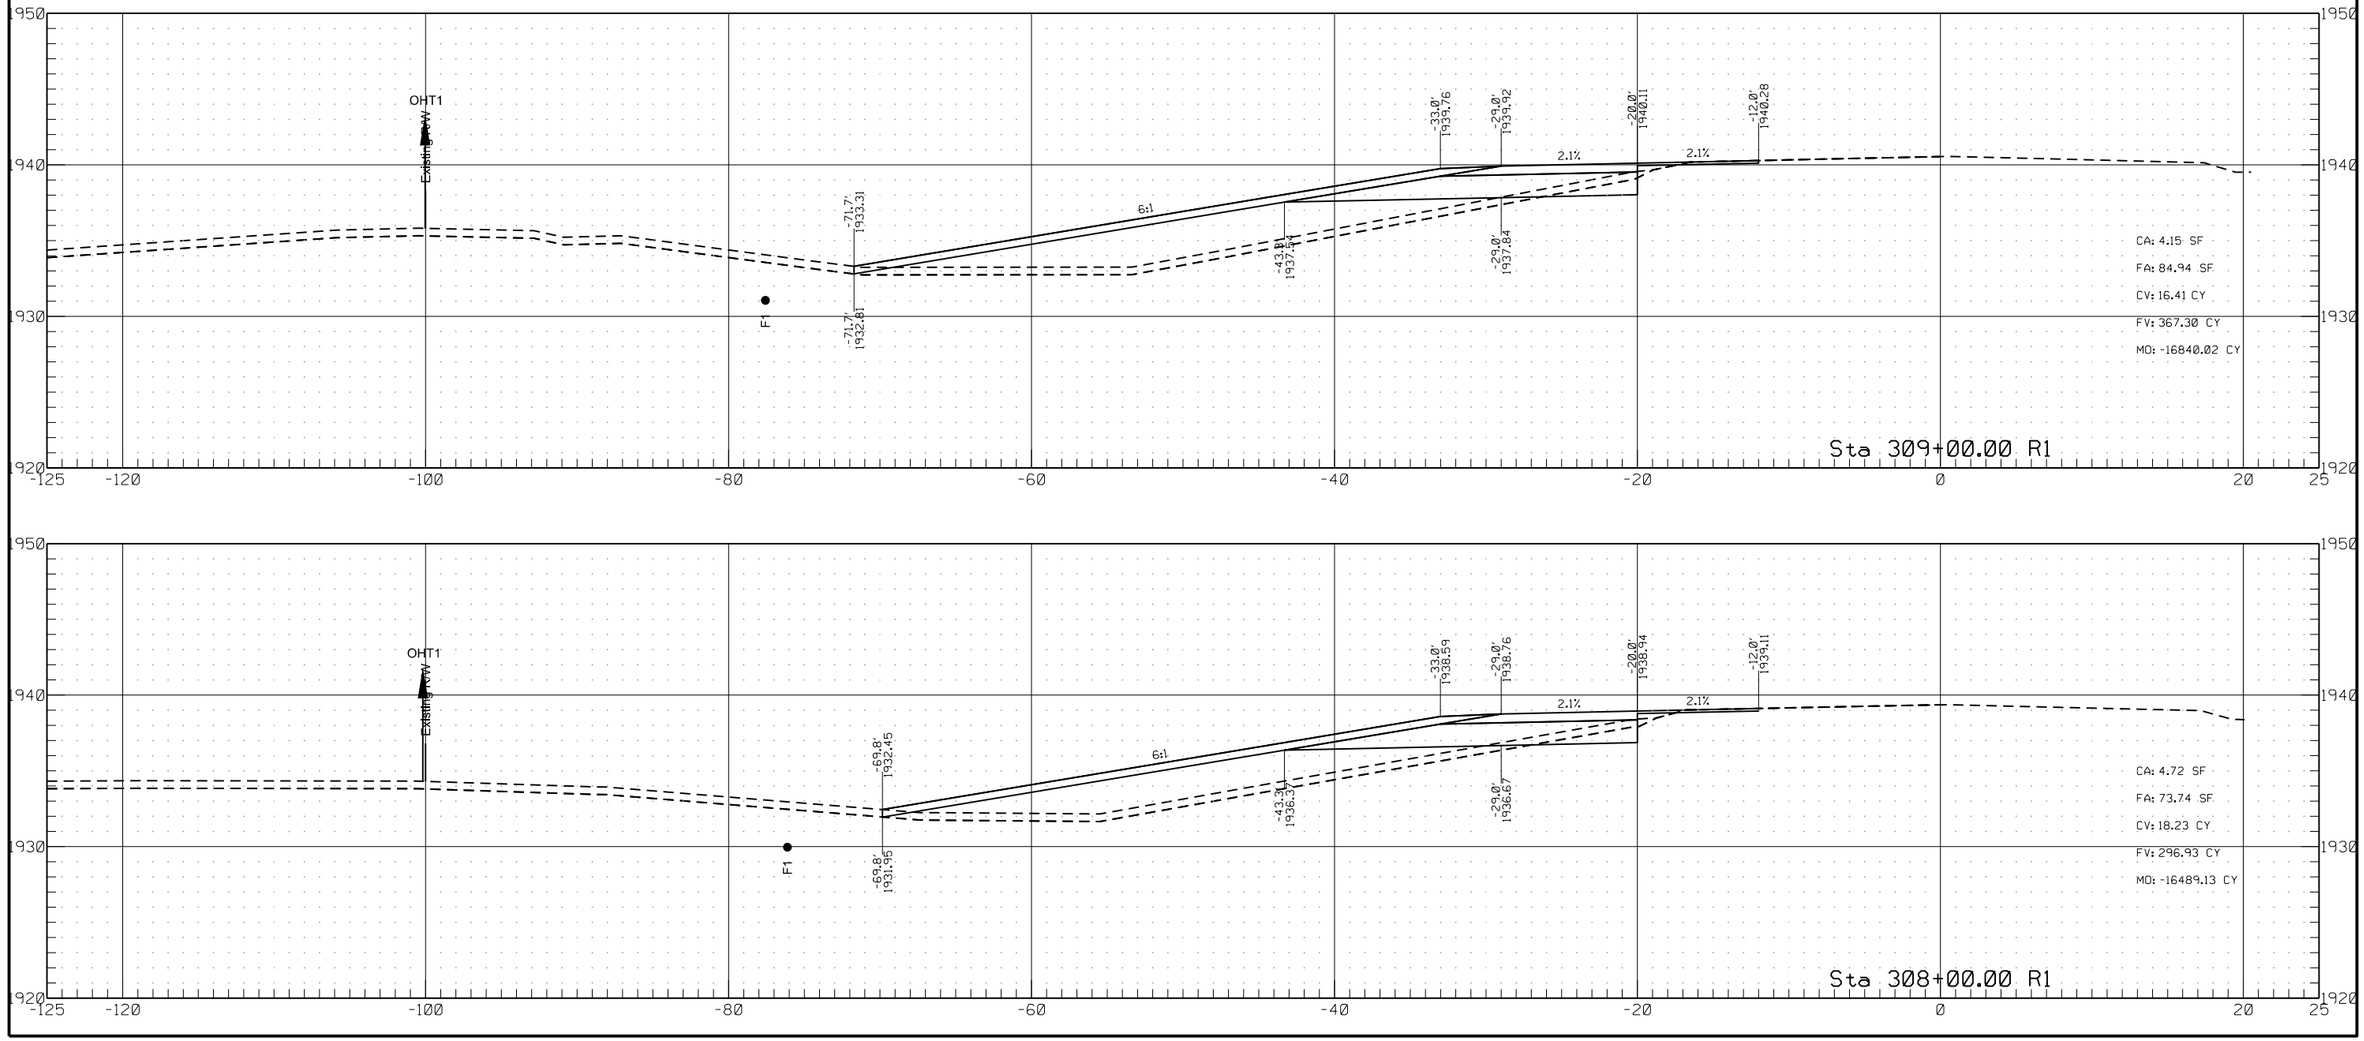


6/26/2022 3:07:16 PM ghartl R:\project\70052000.034\design\RDM_1.dgn

	STATE	PROJECT NO.	SECTION NO.	SHEET NO.
	ND	HEN-7-052(034)000	200	35

Passing Lane #1

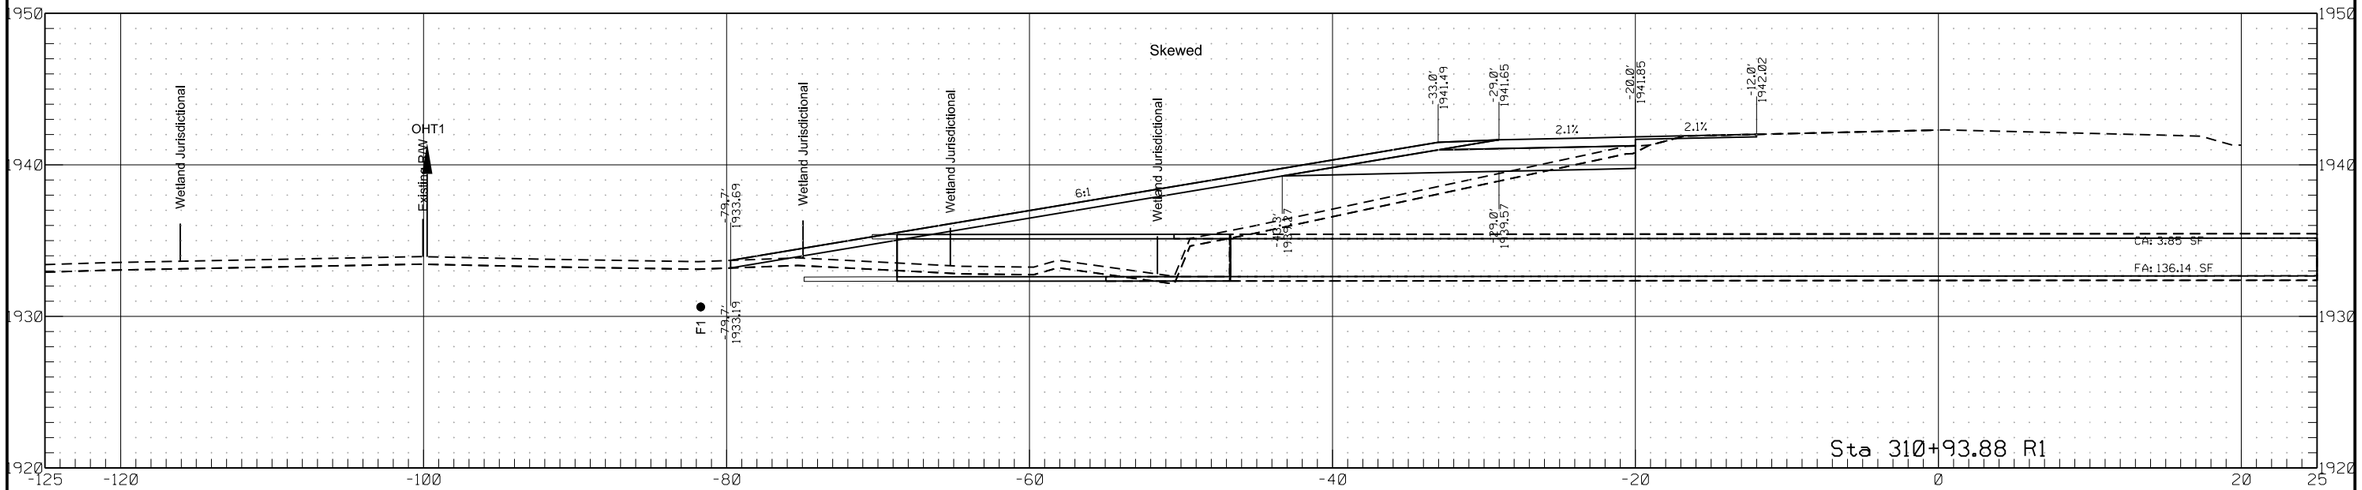


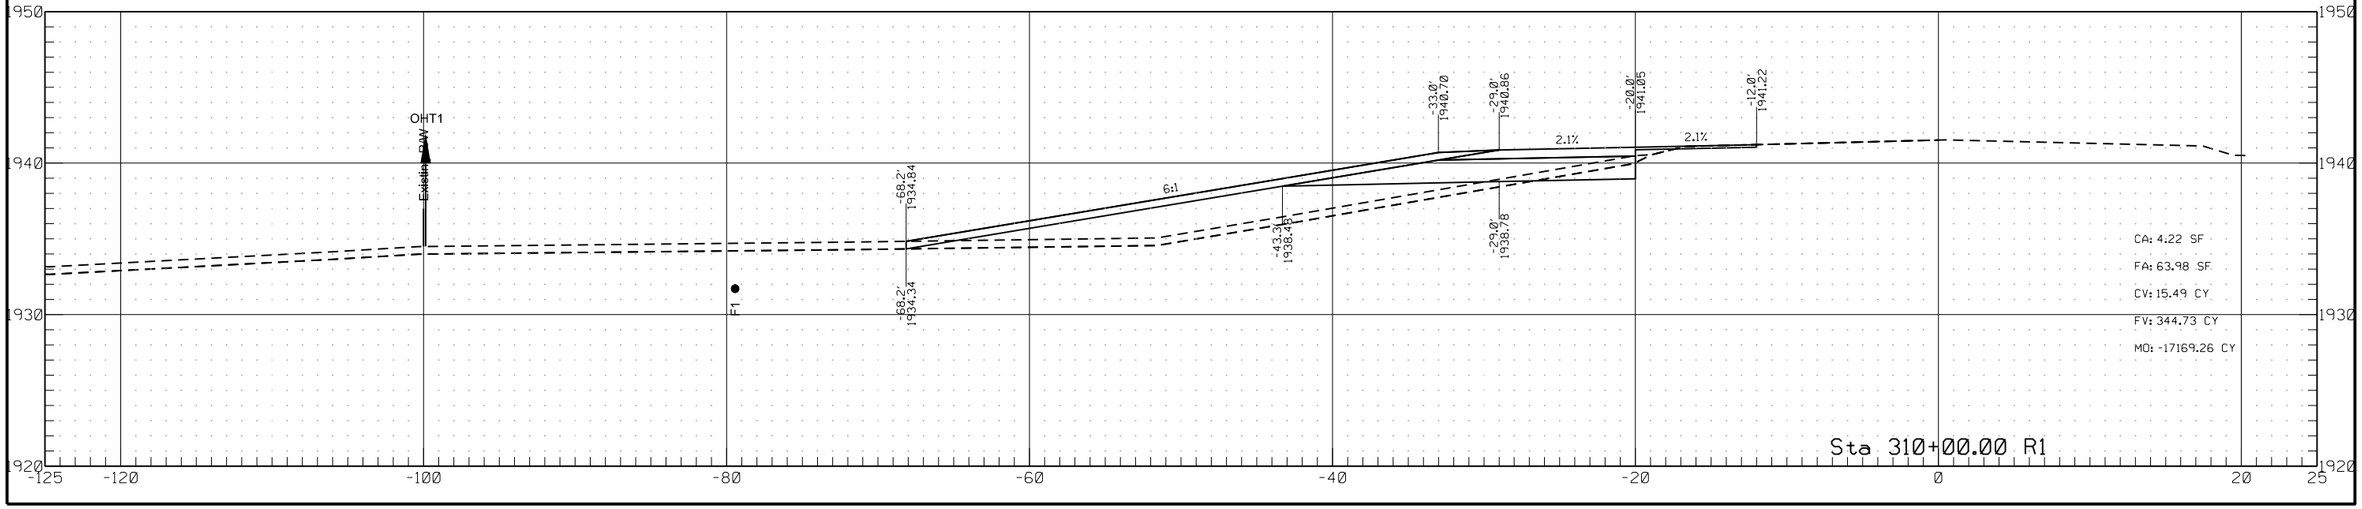



6/26/2022 3:07:17 PM ghartl R:\project\70052000.034\design\RDM_1.dgn

	STATE	PROJECT NO.	SECTION NO.	SHEET NO.
	ND	HEN-7-052(034)000	200	36

Passing Lane #1

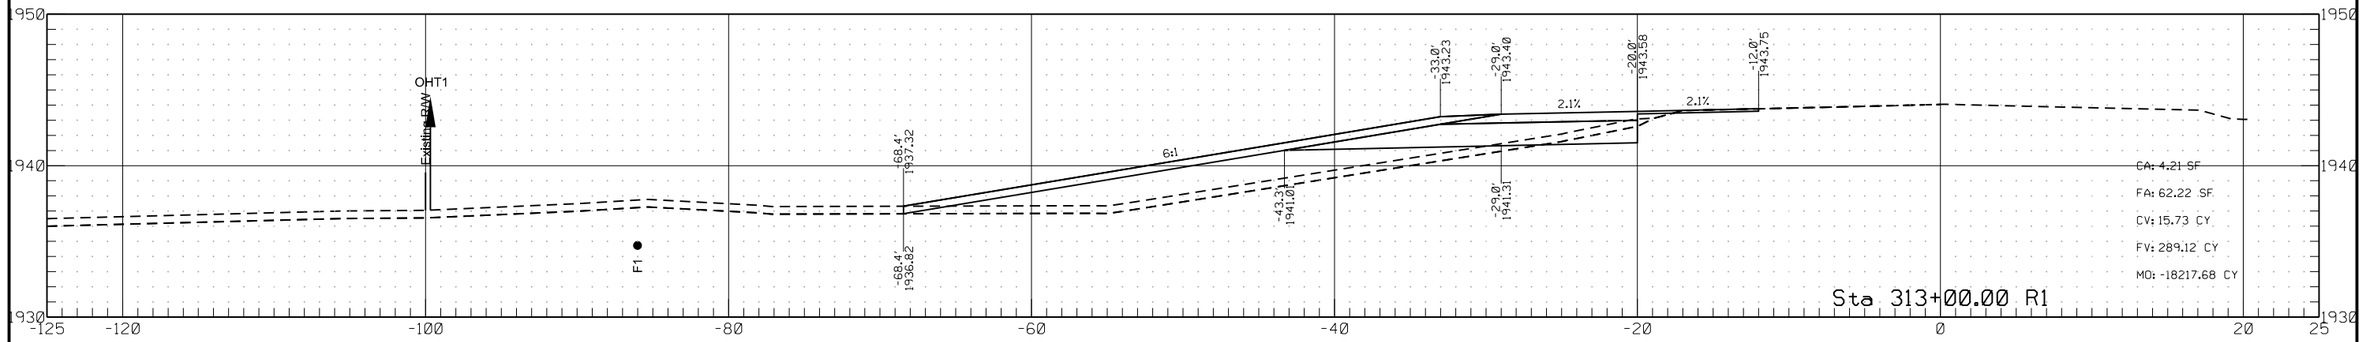


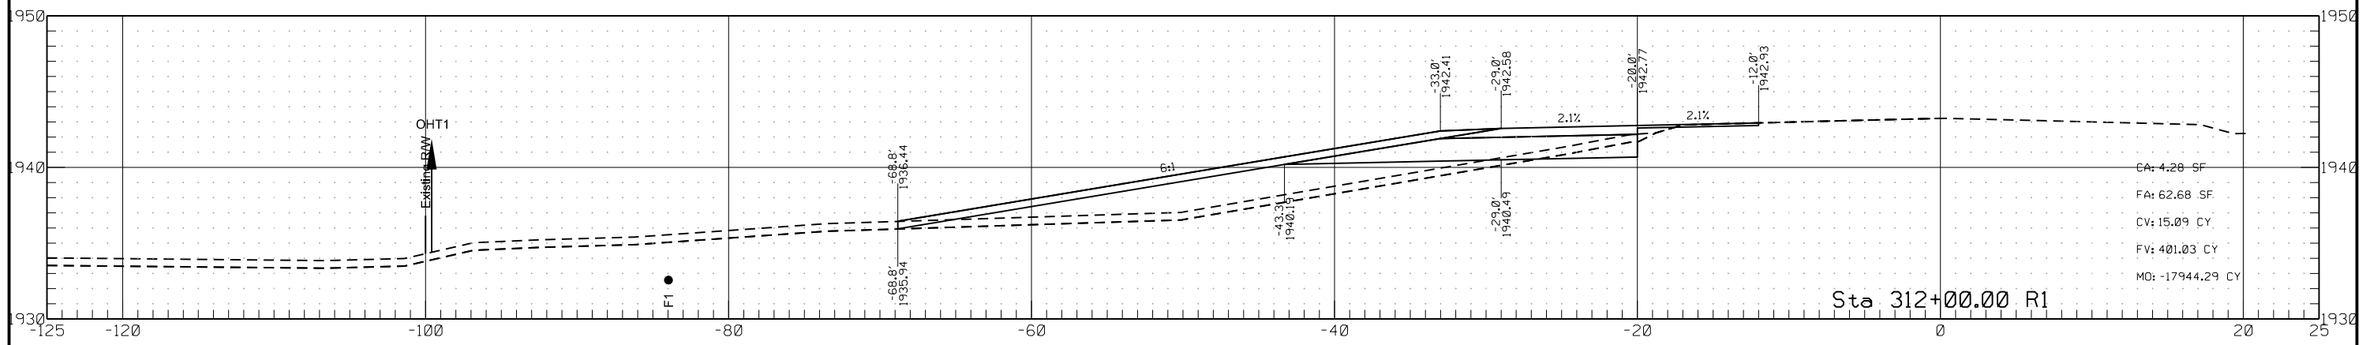


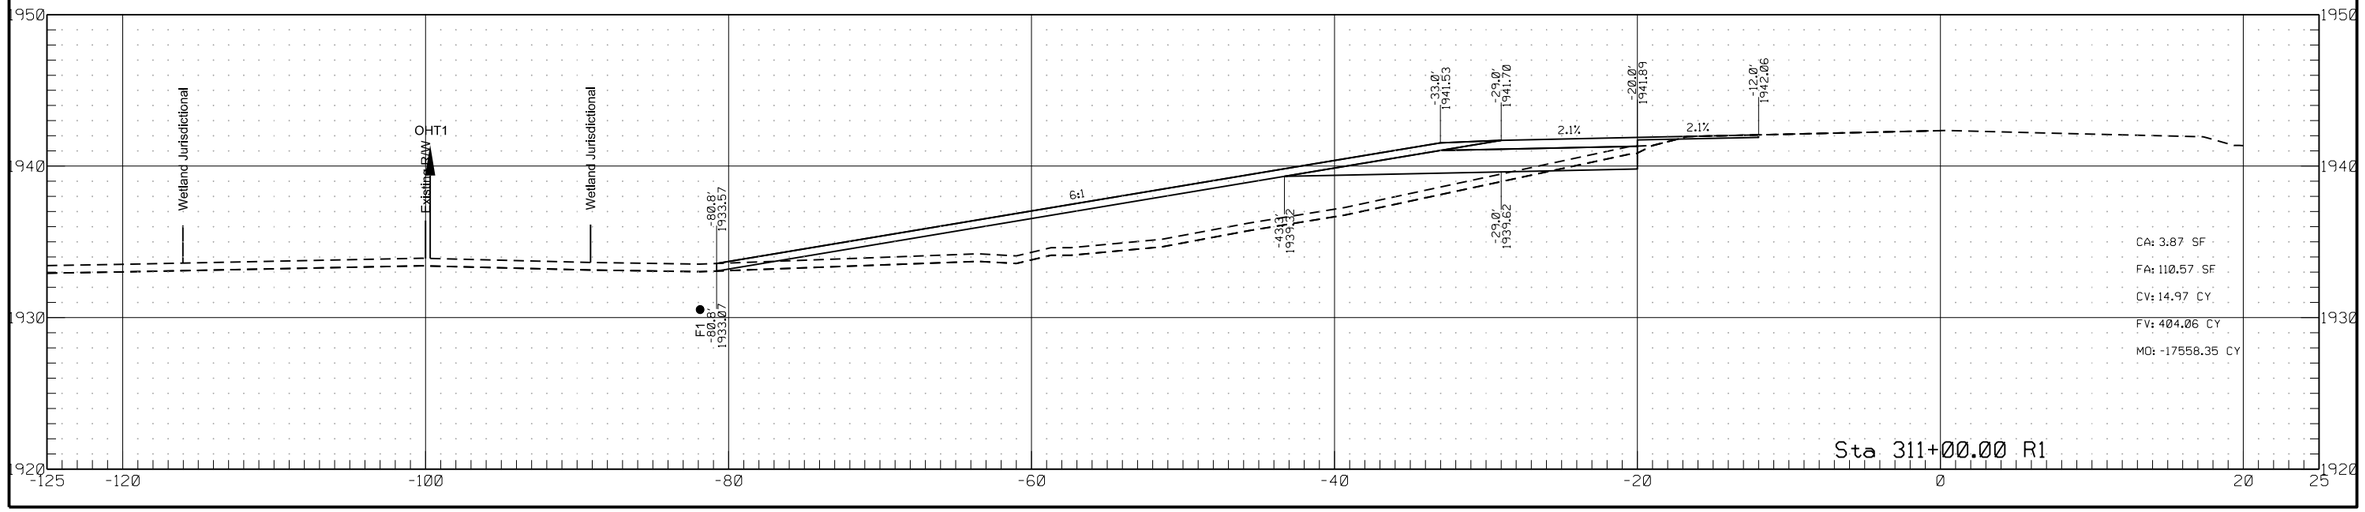

	STATE	PROJECT NO.	SECTION NO.	SHEET NO.
	ND	HEN-7-052(034)000	200	37


Passing Lane #1

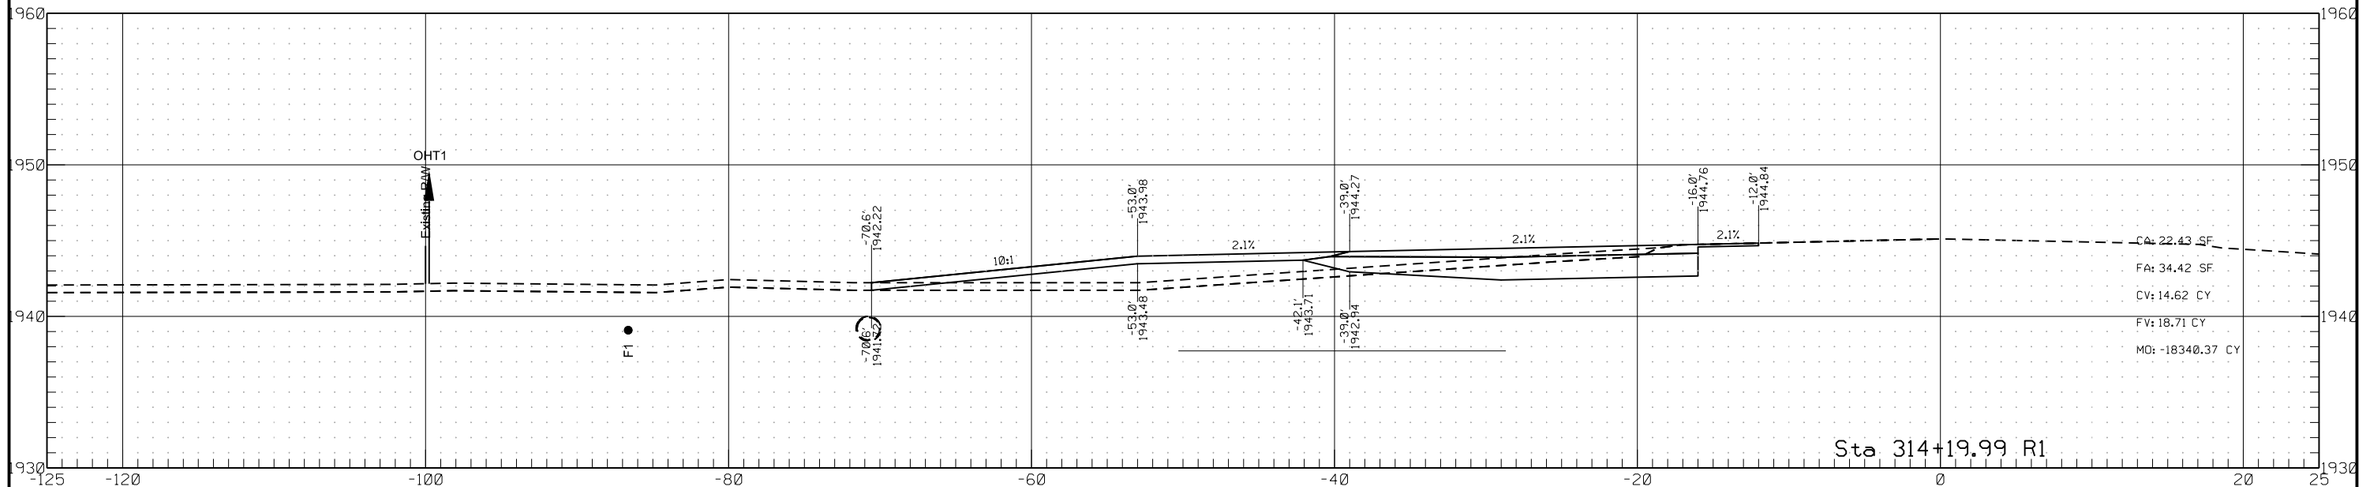


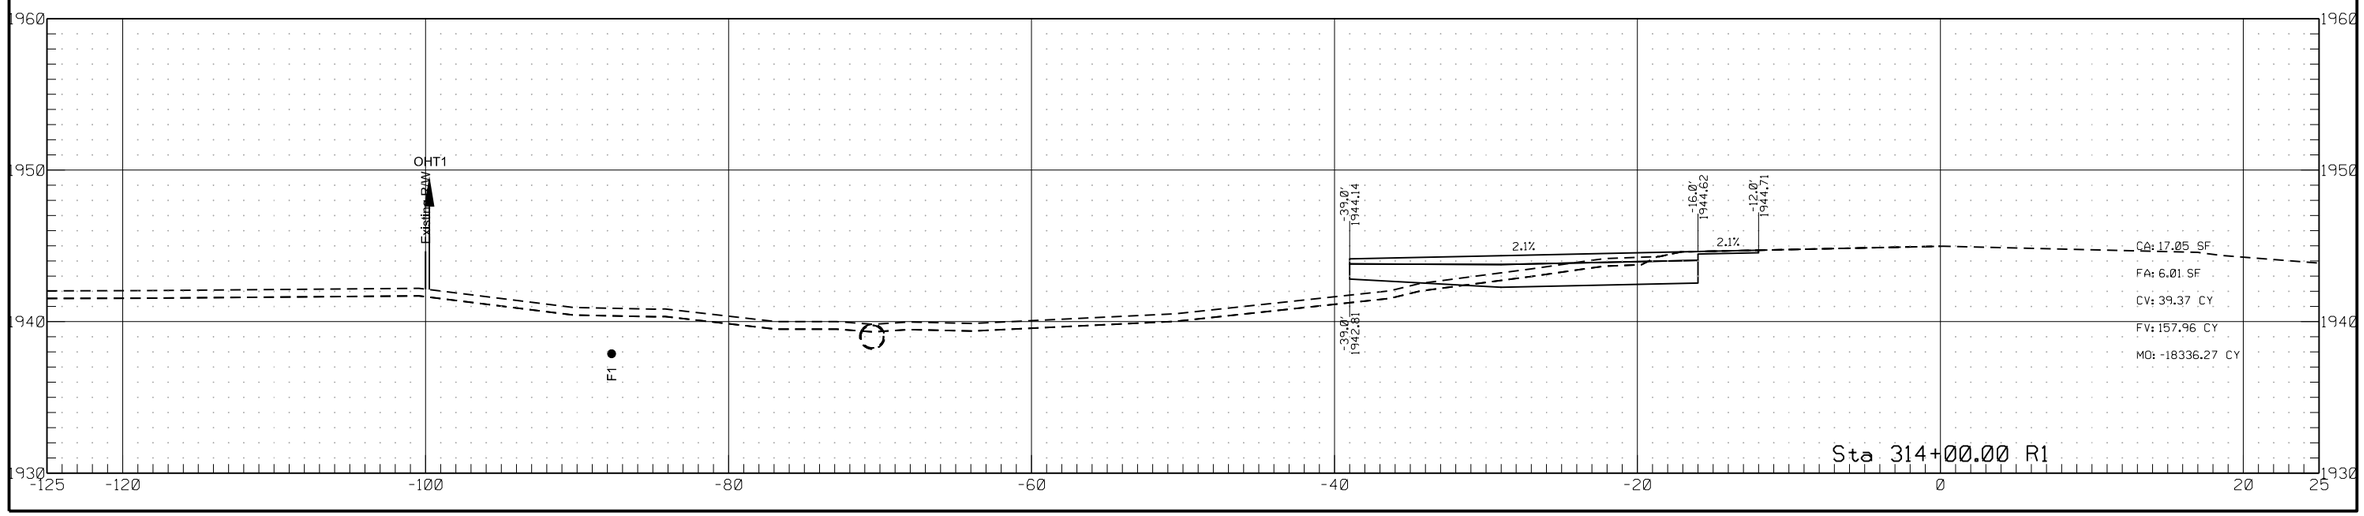

	STATE	PROJECT NO.	SECTION NO.	SHEET NO.
	ND	HEN-7-052(034)000	200	38

Passing Lane #1

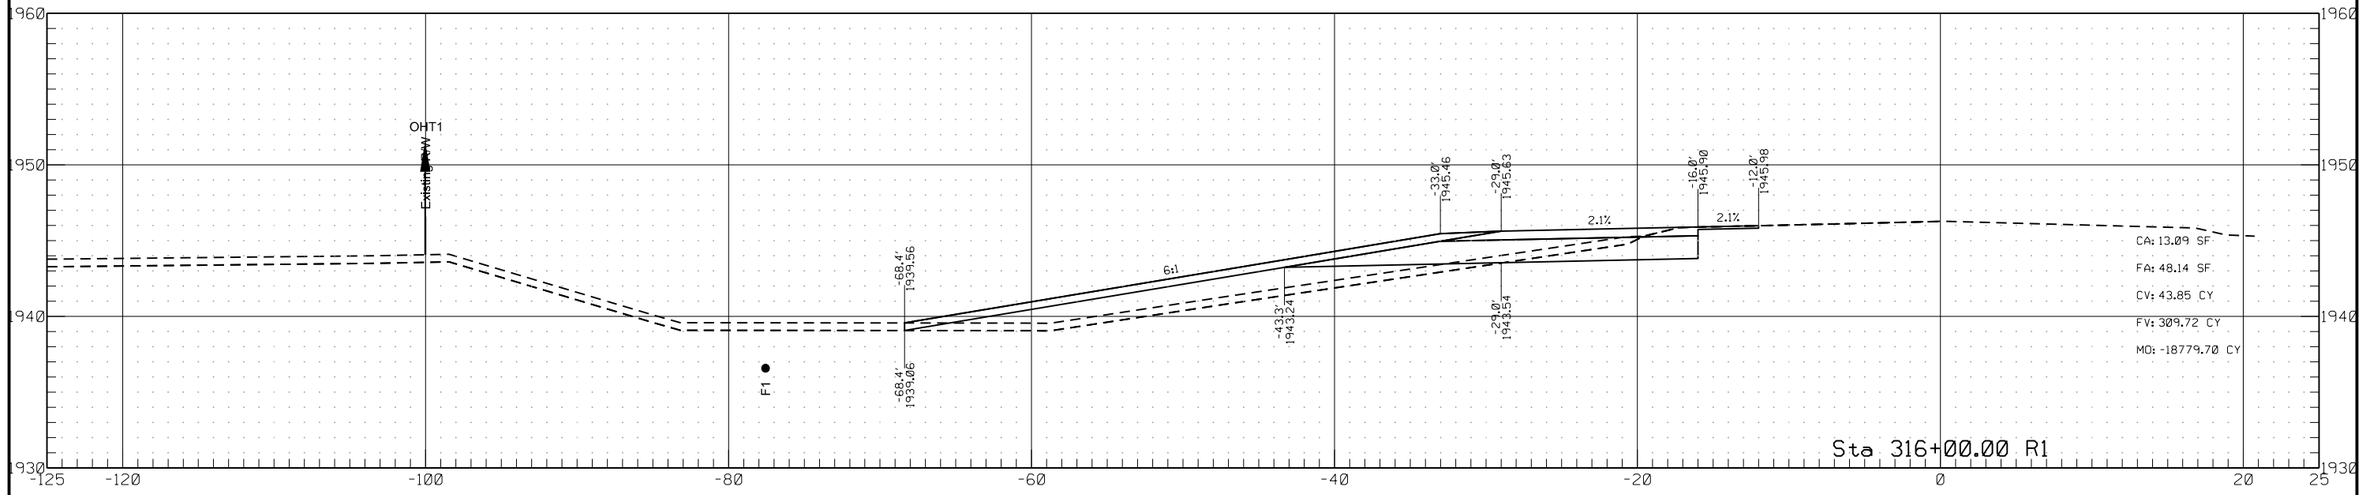


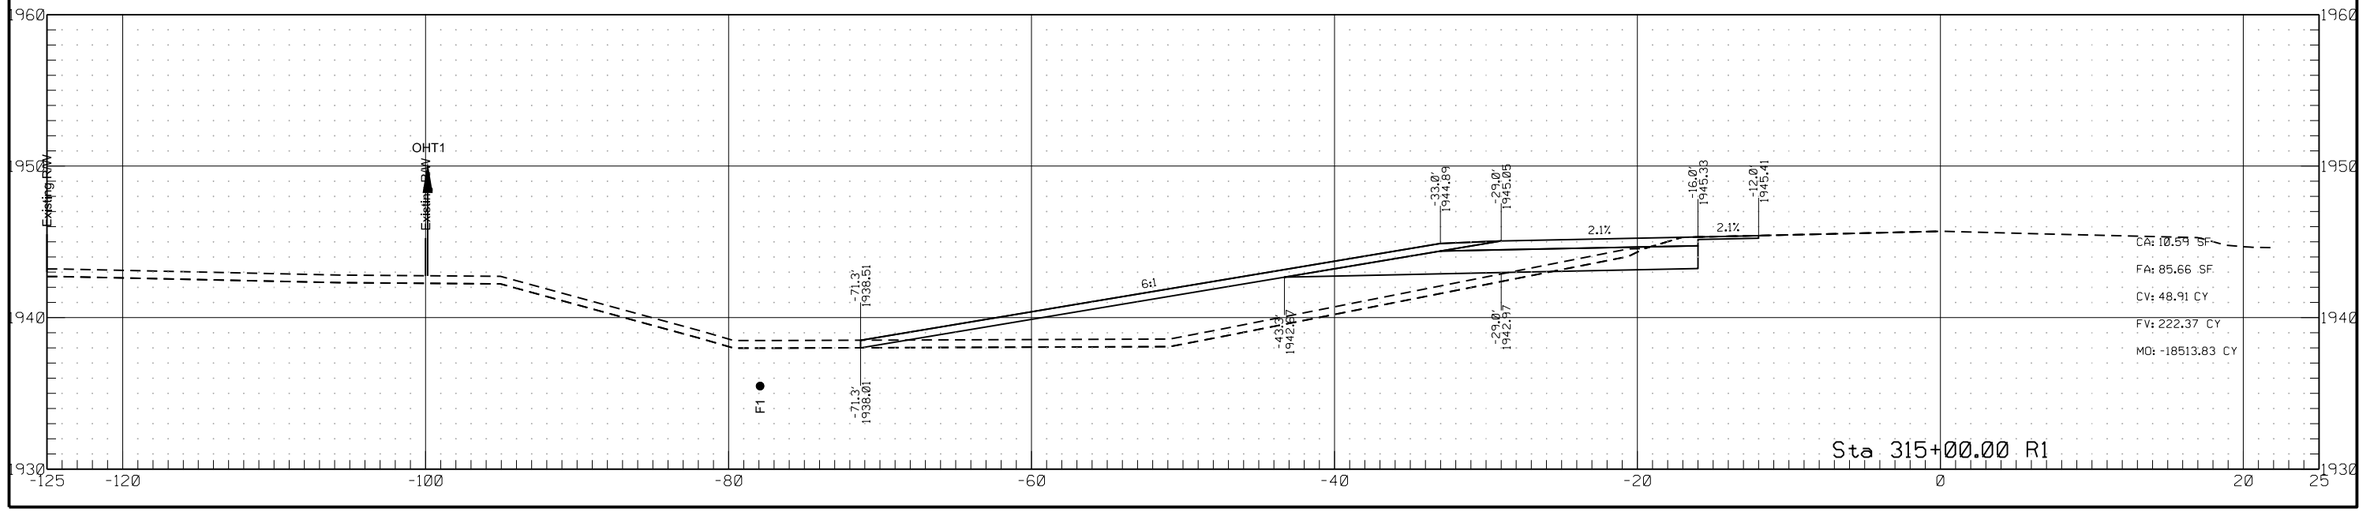


6/26/2022 3:07:18 PM ghartl R:\project\70052000.034\design\RDM_1.dgn

	STATE	PROJECT NO.	SECTION NO.	SHEET NO.
	ND	HEN-7-052(034)000	200	39


Passing Lane #1

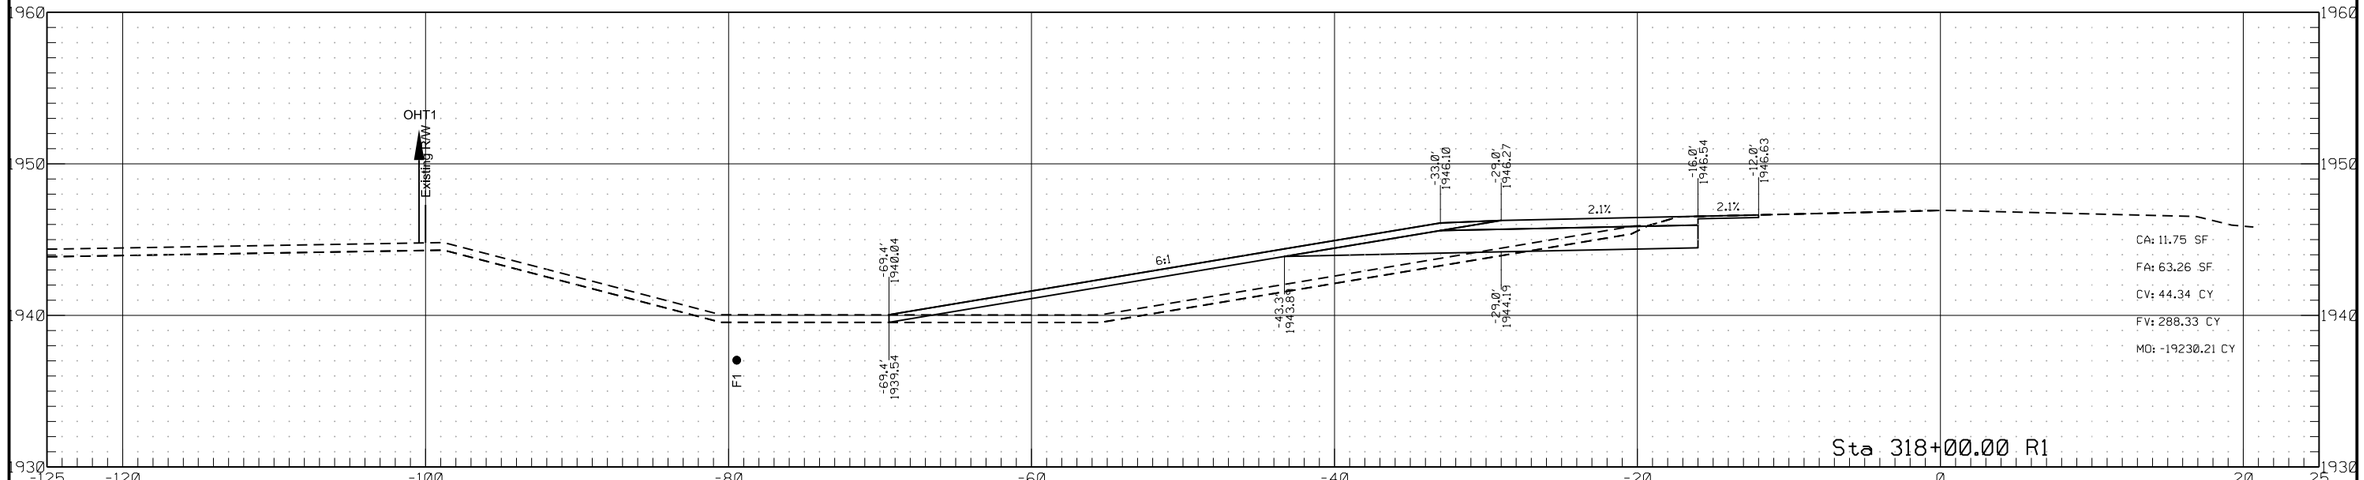


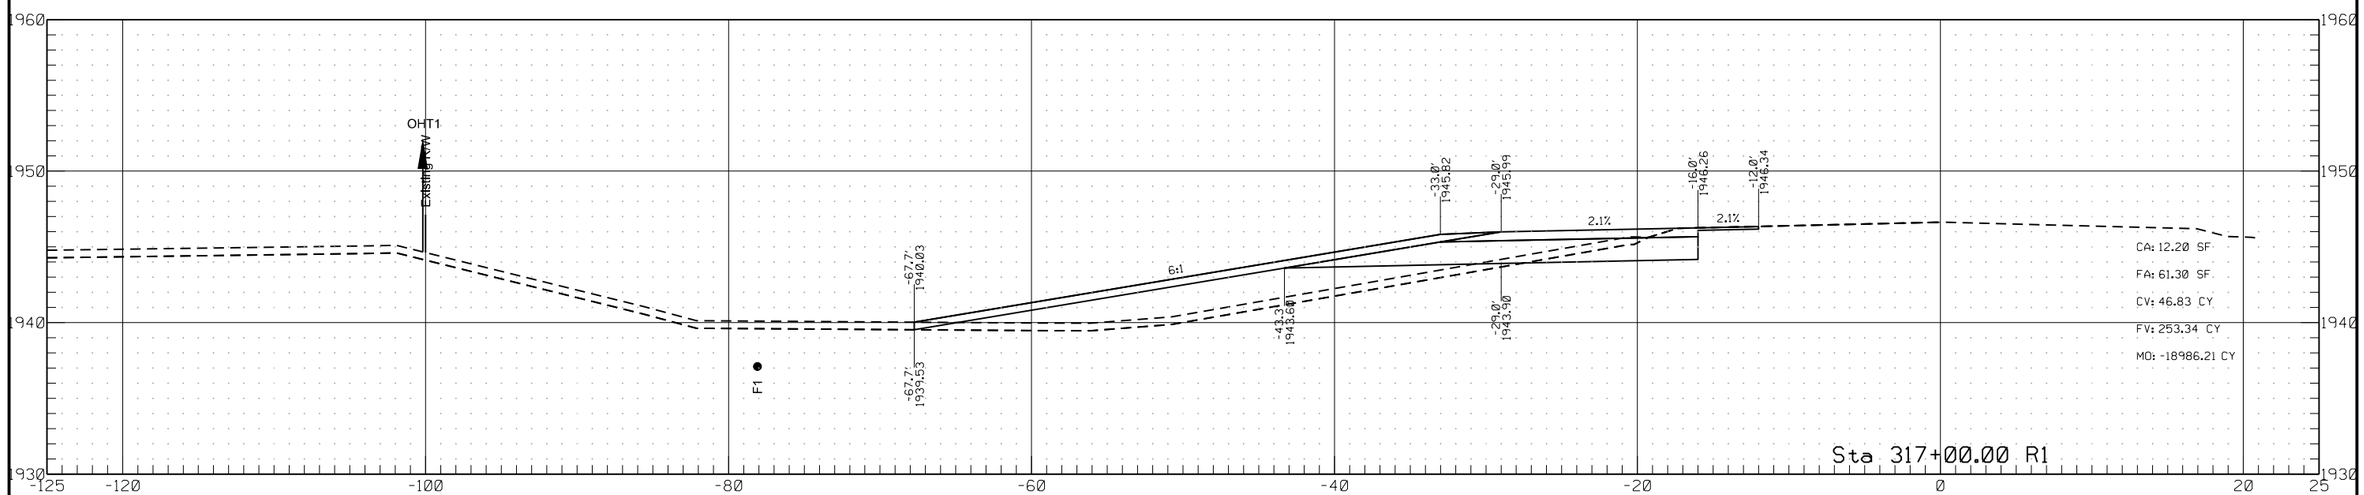

	STATE	PROJECT NO.	SECTION NO.	SHEET NO.
	ND	HEN-7-052(034)000	200	40


Passing Lane #1

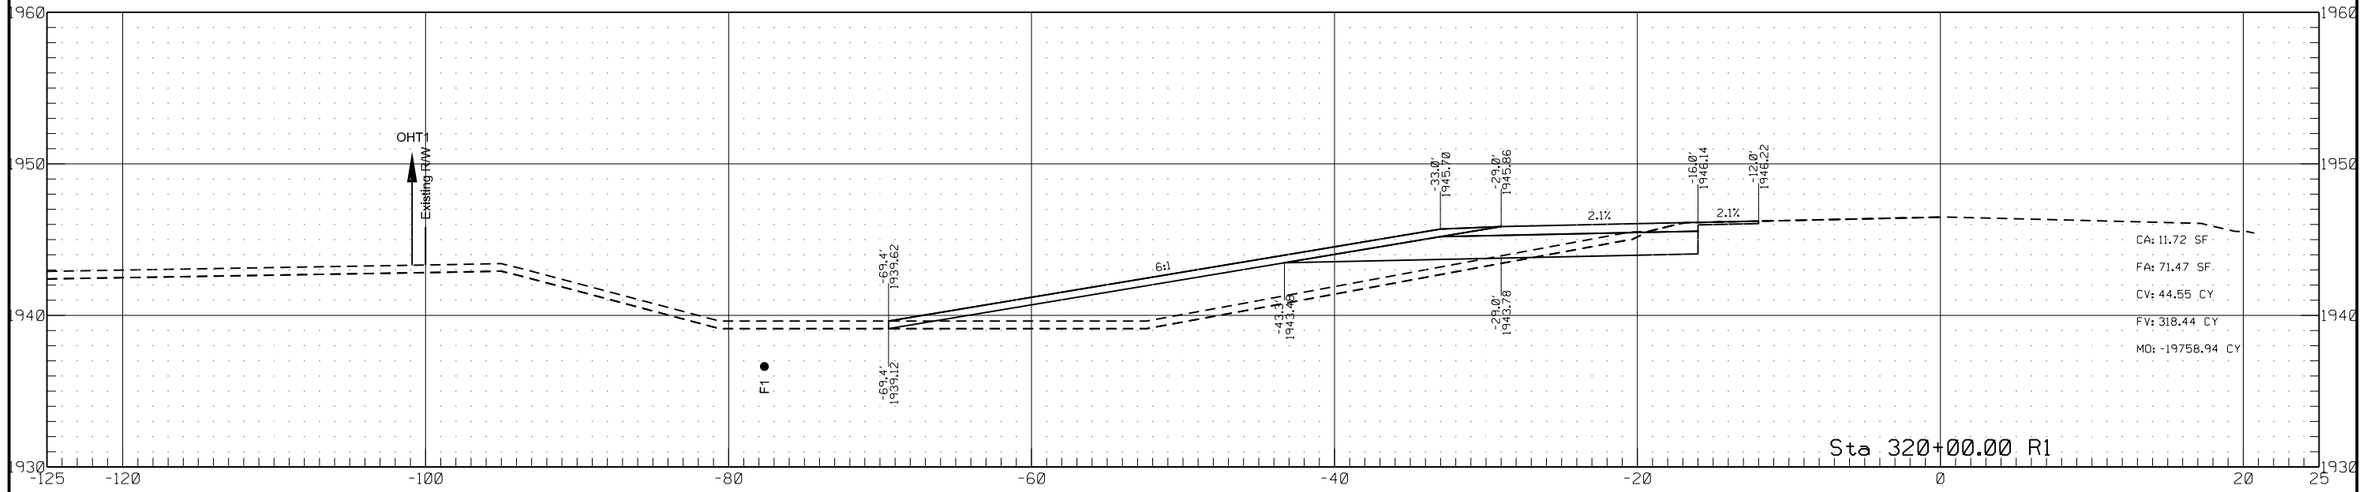


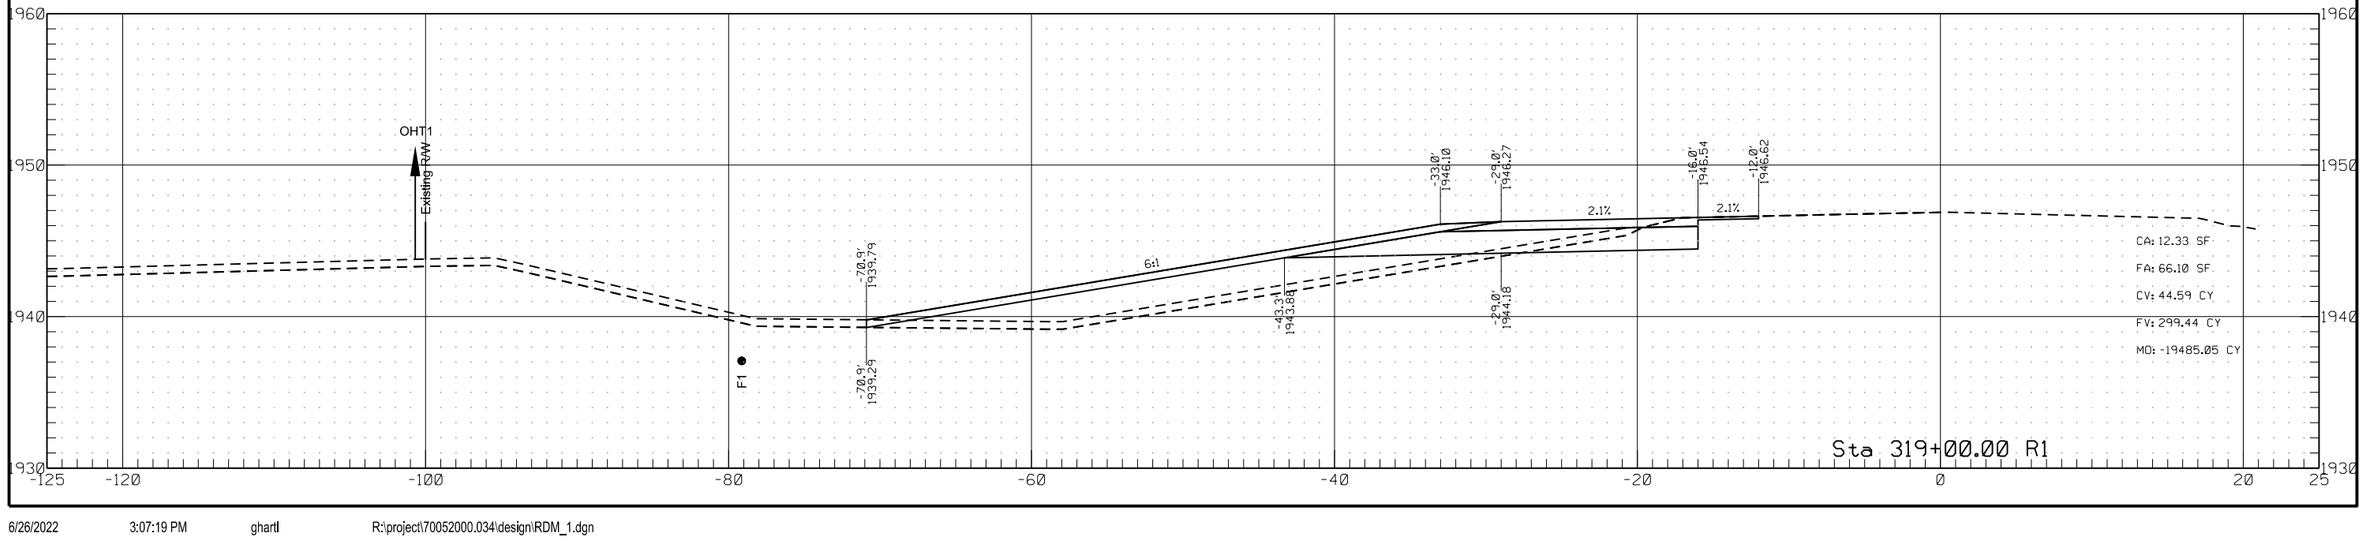

	STATE	PROJECT NO.	SECTION NO.	SHEET NO.
	ND	HEN-7-052(034)000	200	41


Passing Lane #1

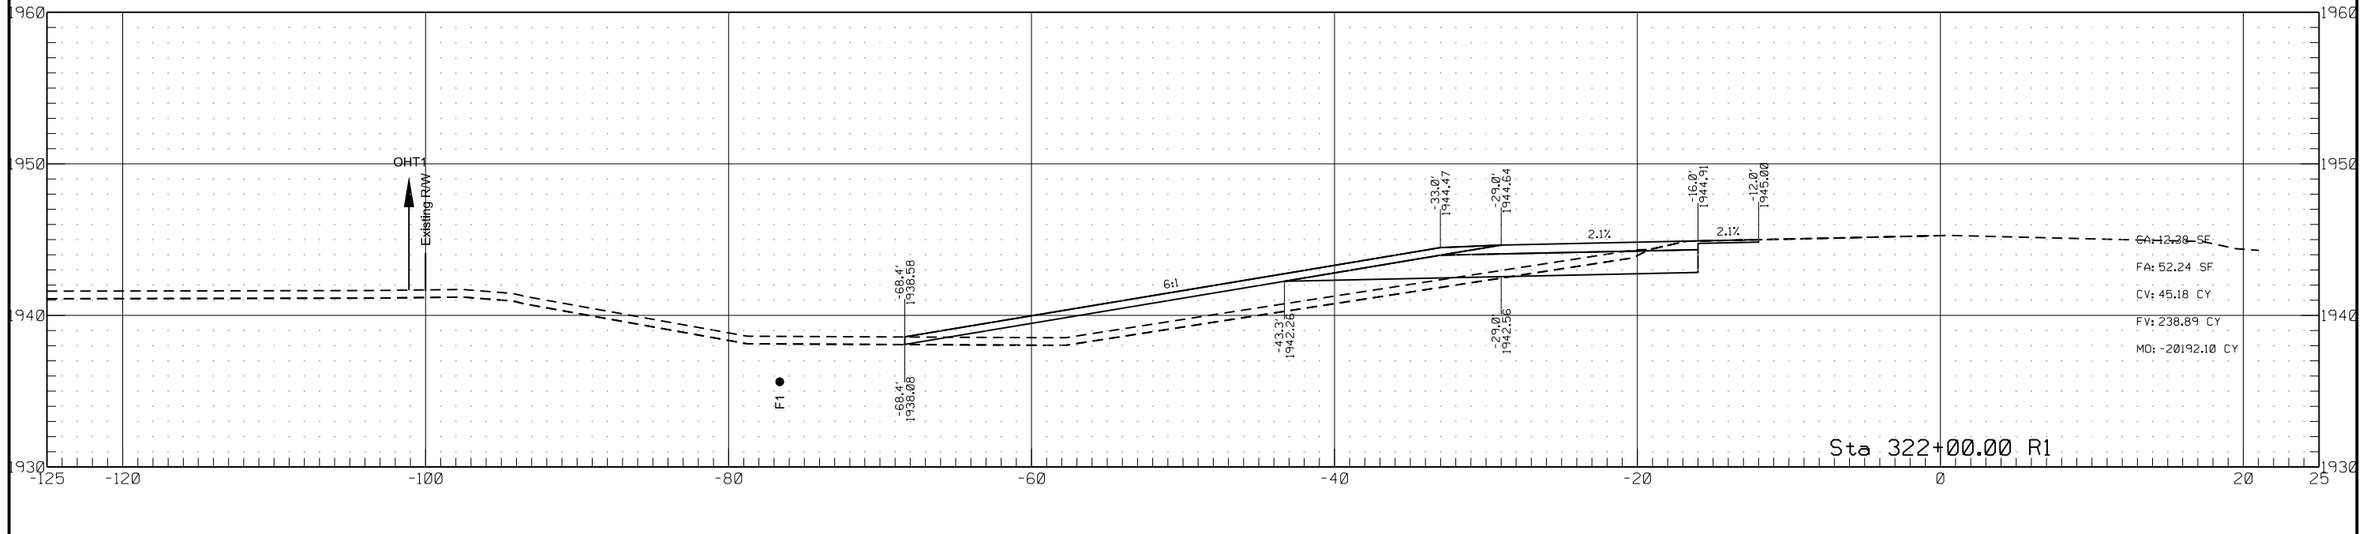


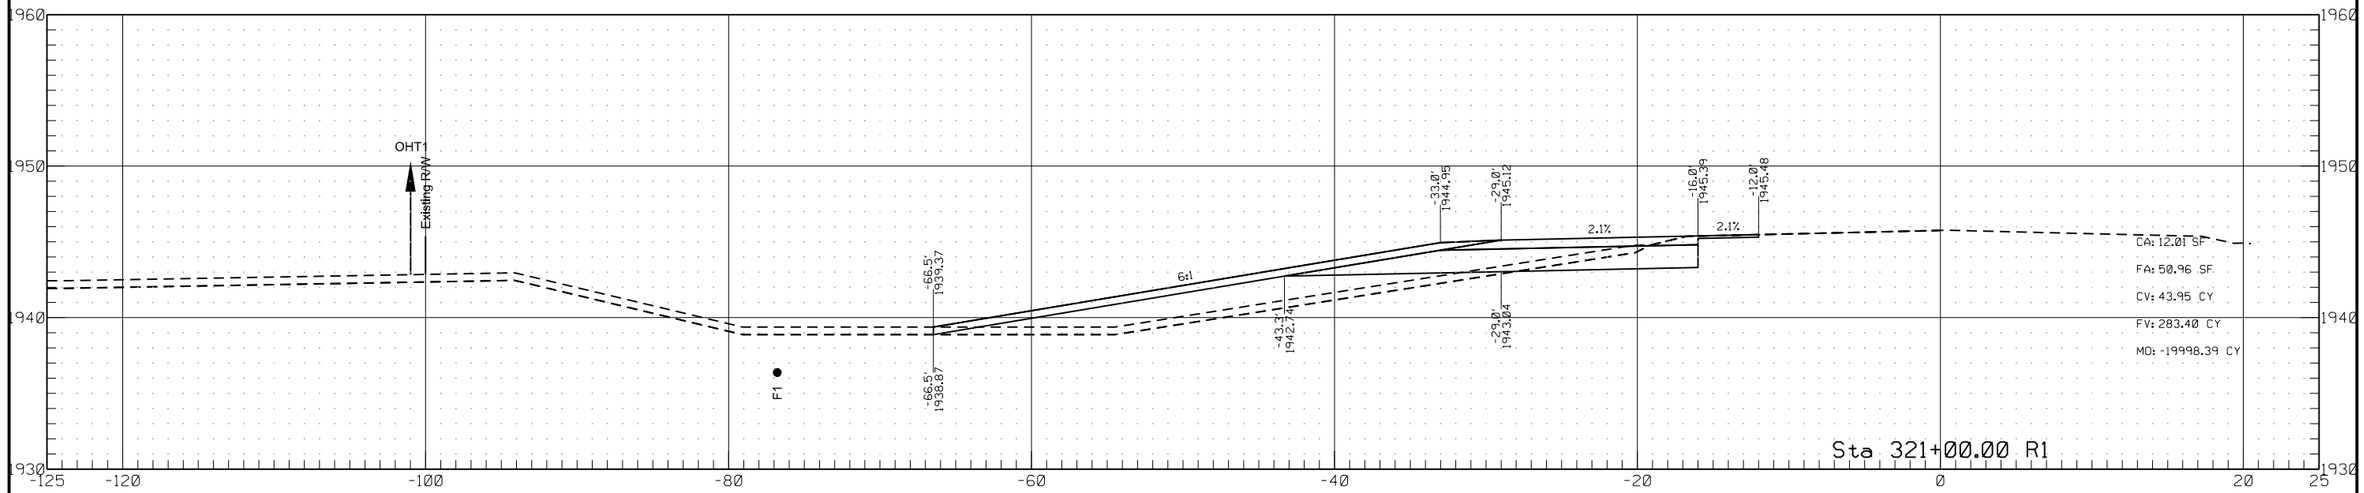

	STATE	PROJECT NO.	SECTION NO.	SHEET NO.
	ND	HEN-7-052(034)000	200	42

Passing Lane #1

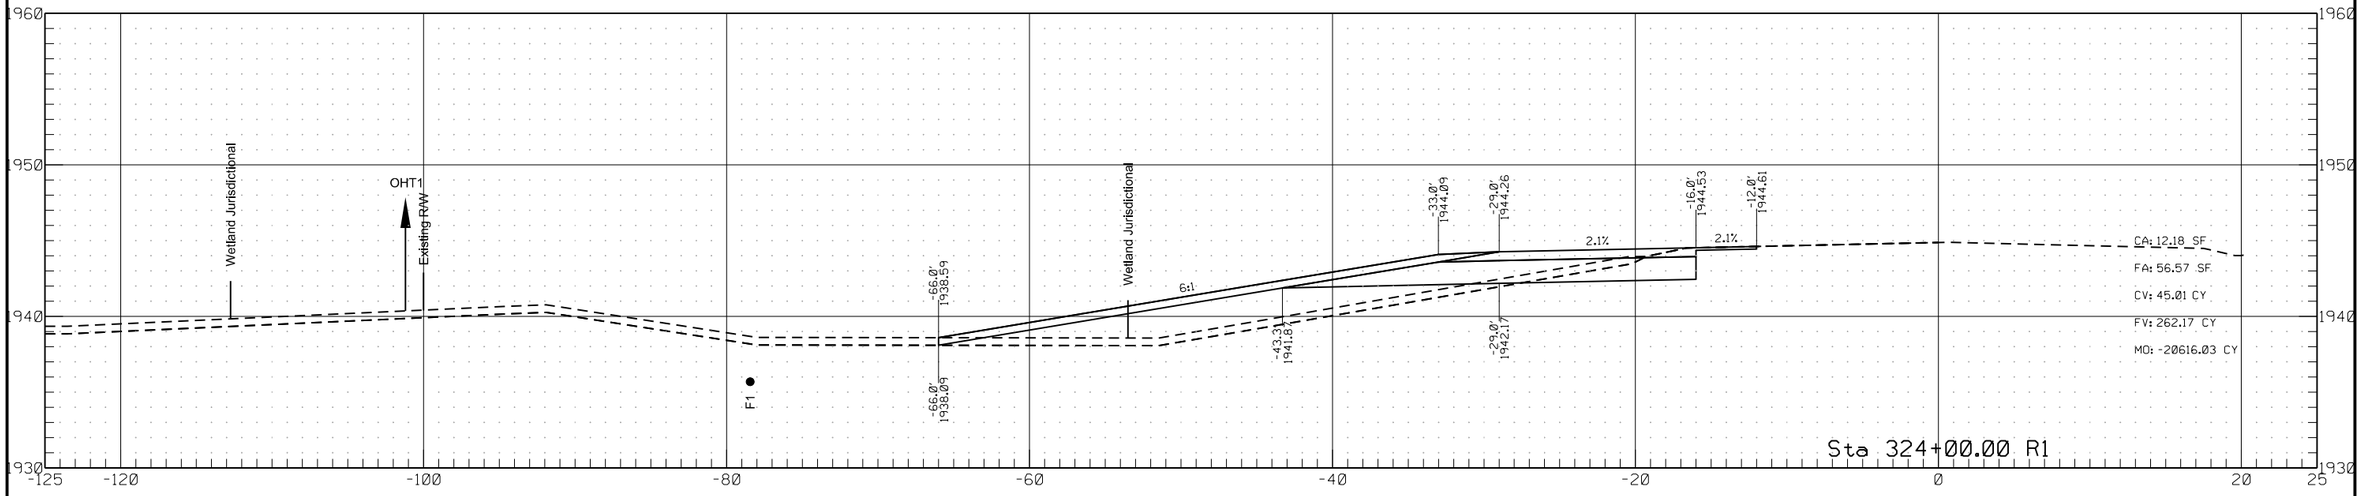


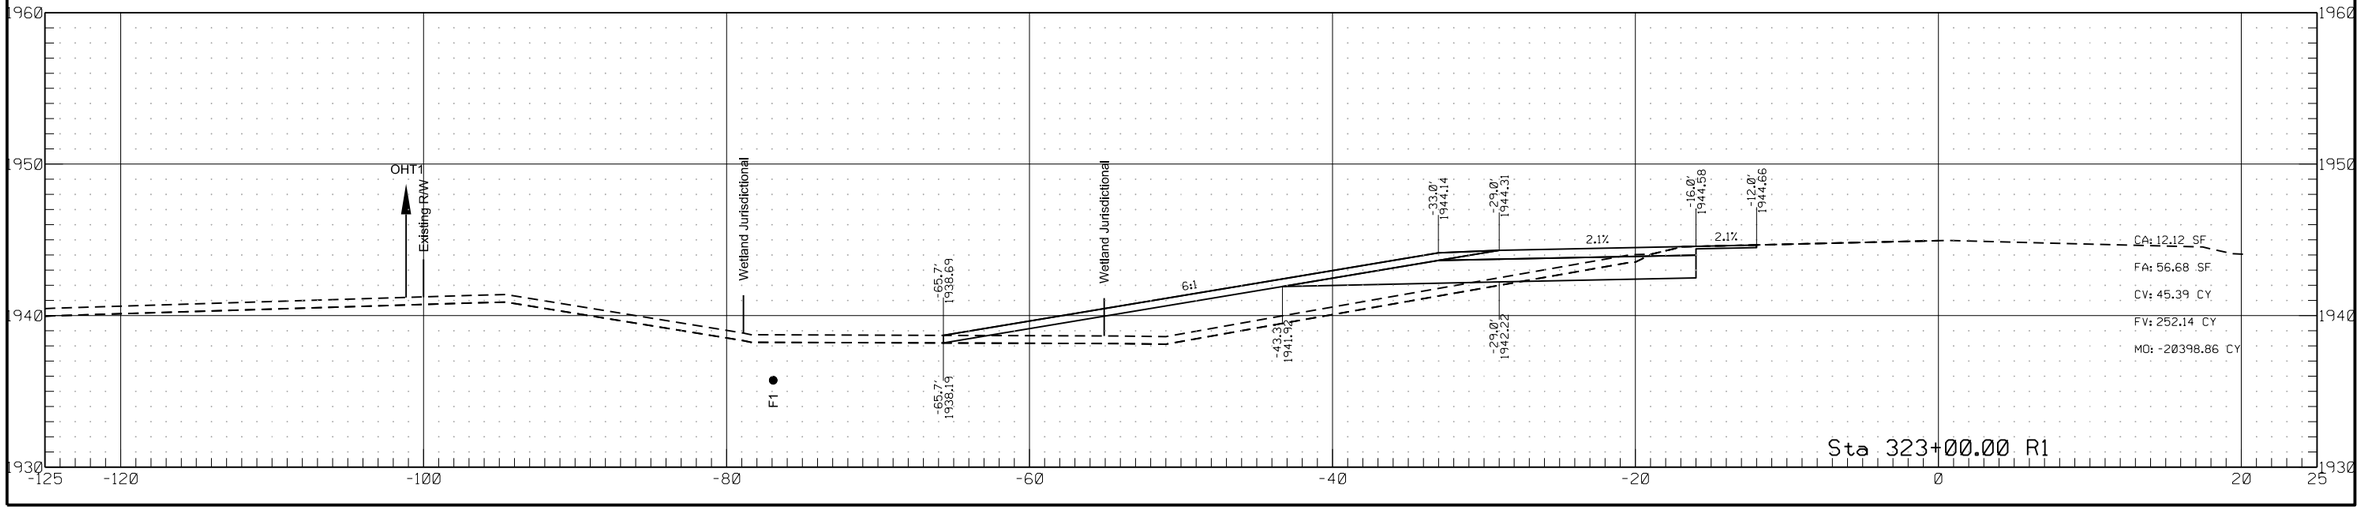


6/26/2022 3:07:20 PM ghartl R:\project\70052000.034\design\RDM_1.dgn

	STATE	PROJECT NO.	SECTION NO.	SHEET NO.
	ND	HEN-7-052(034)000	200	43


Passing Lane #1

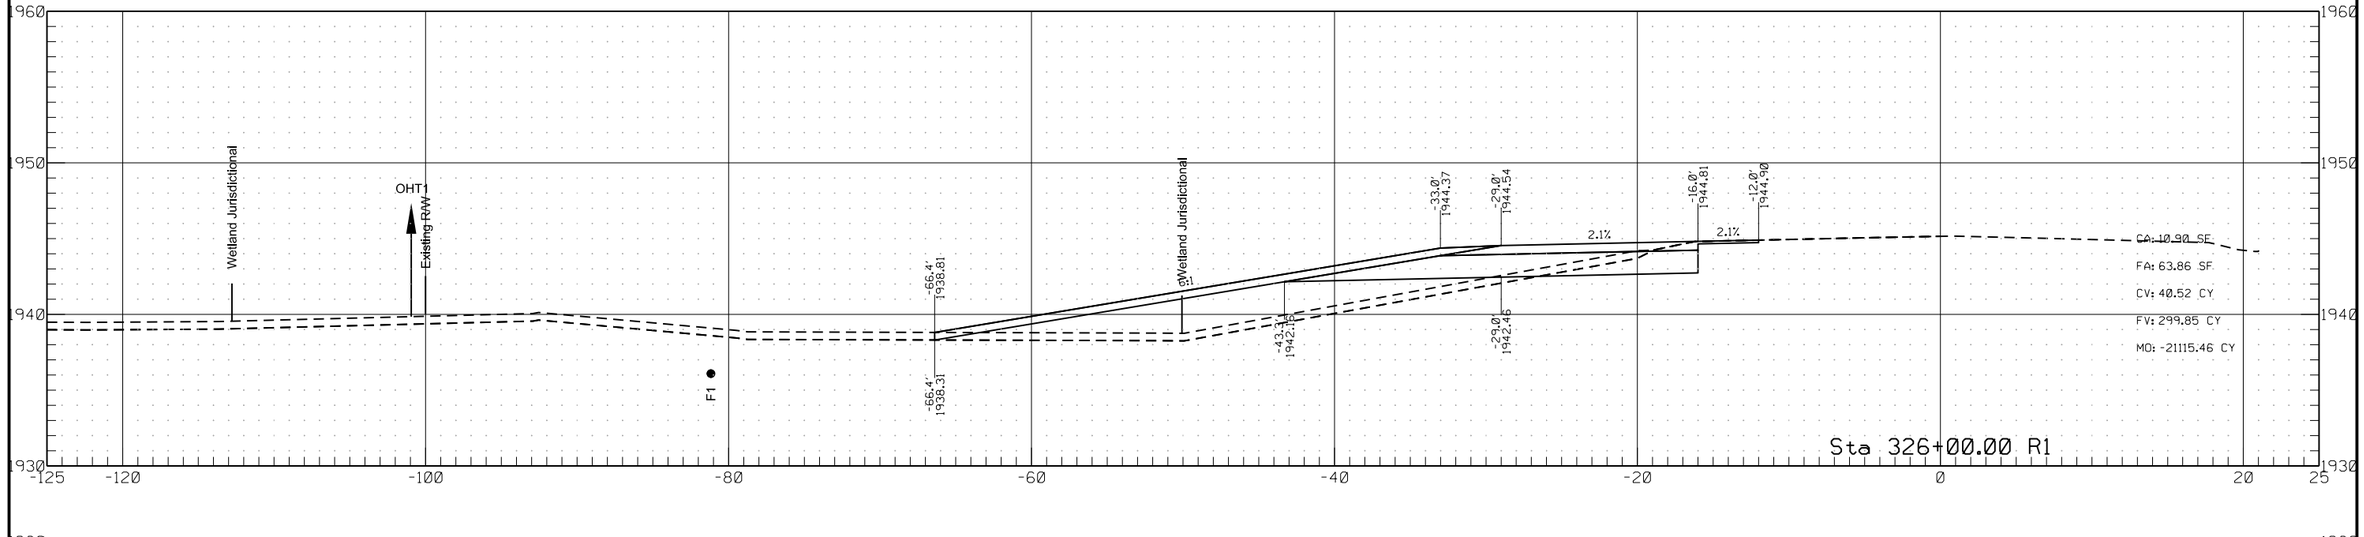


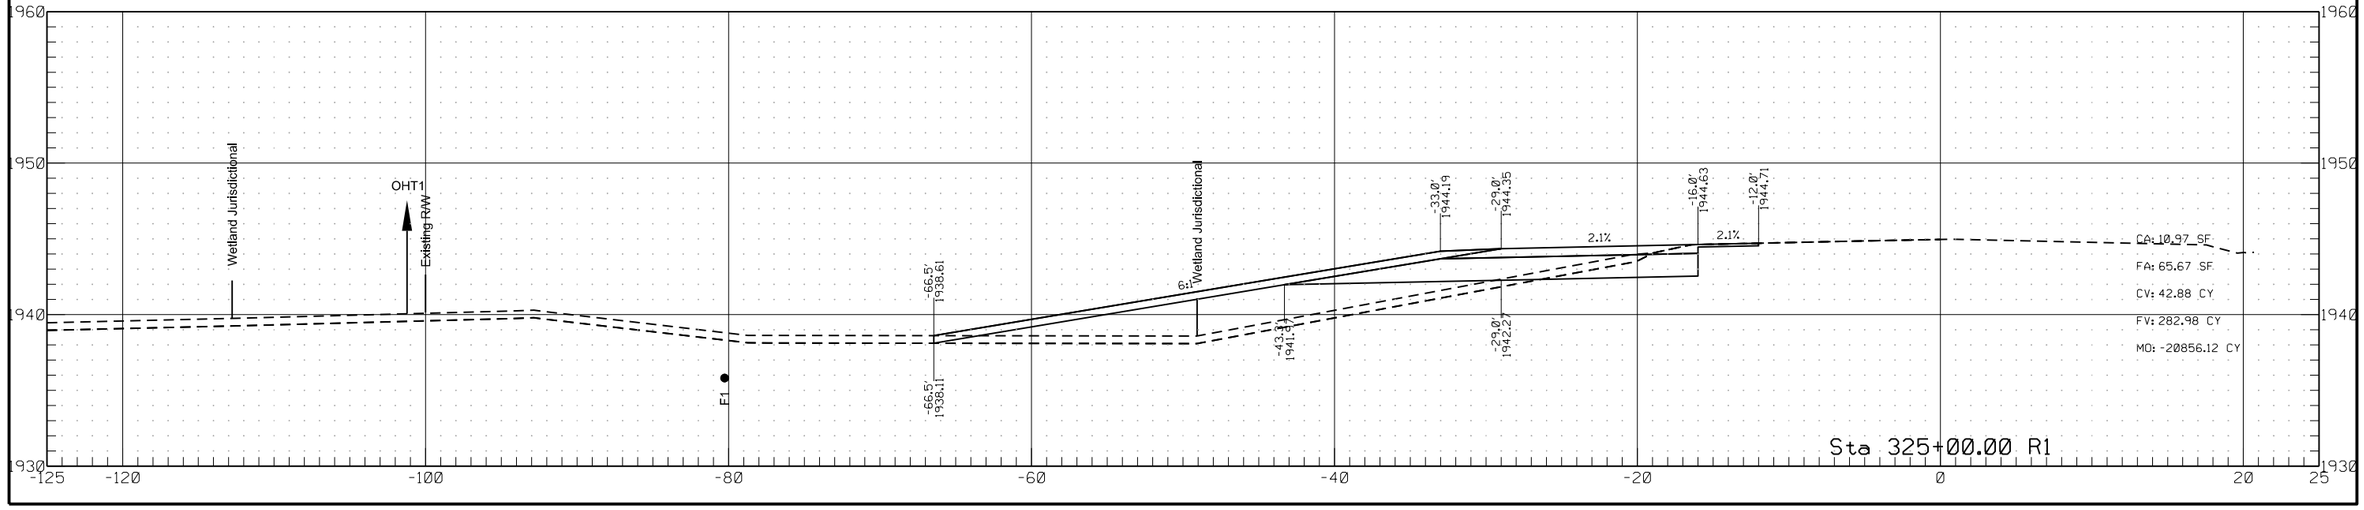

	STATE	PROJECT NO.	SECTION NO.	SHEET NO.
	ND	HEN-7-052(034)000	200	44


Passing Lane #1

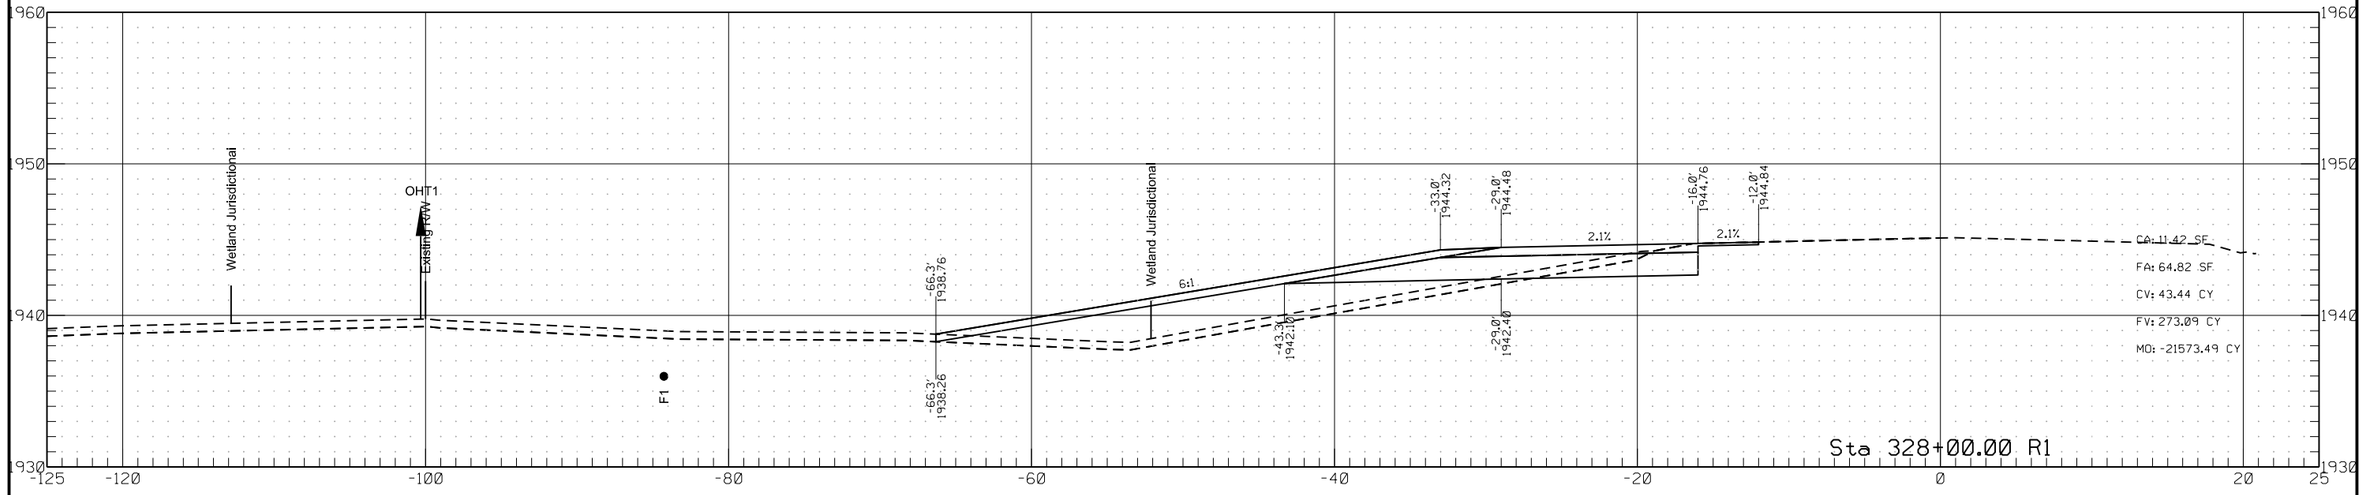


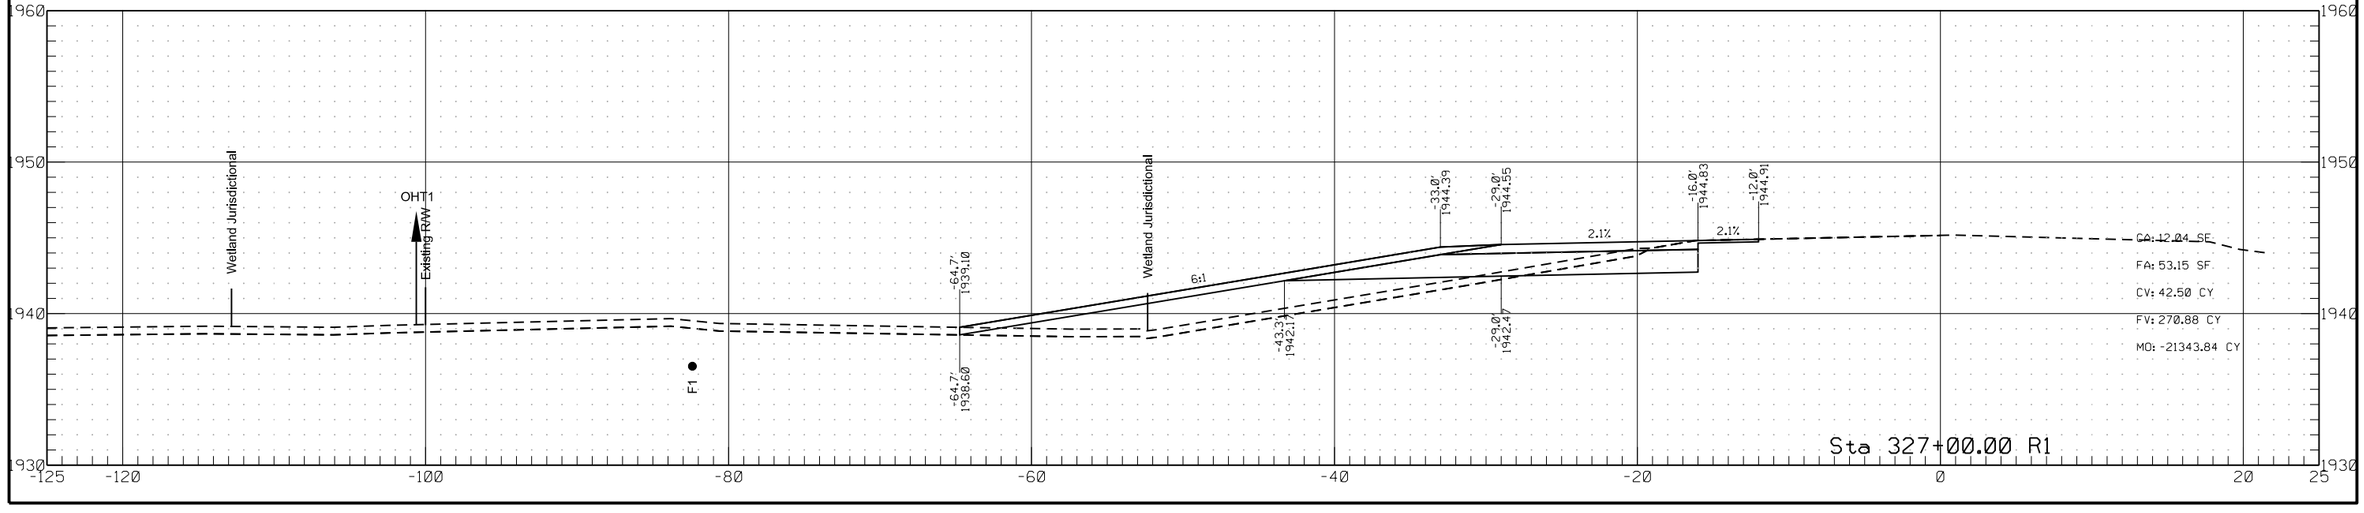


	STATE	PROJECT NO.	SECTION NO.	SHEET NO.
	ND	HEN-7-052(034)000	200	45

Passing Lane #1

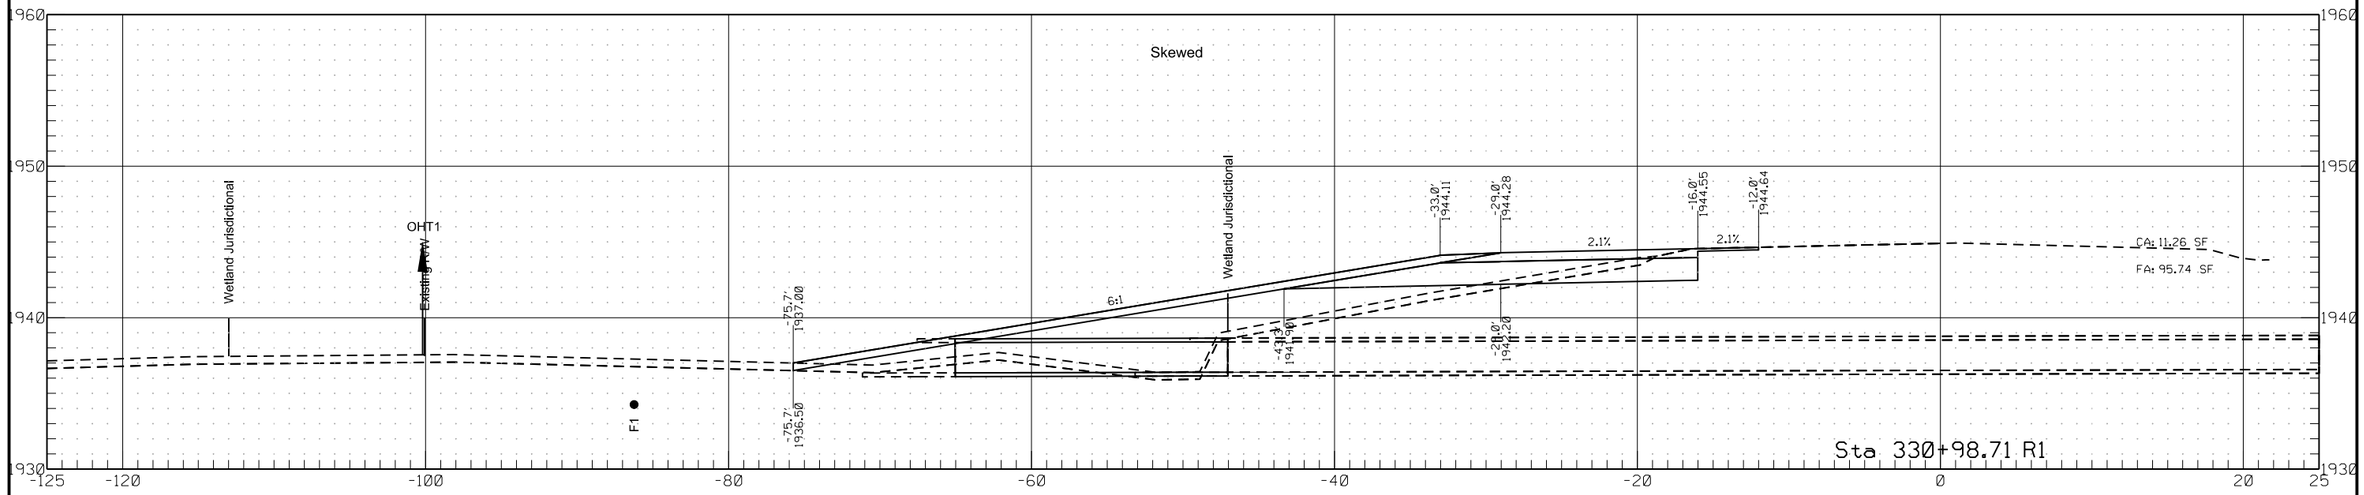


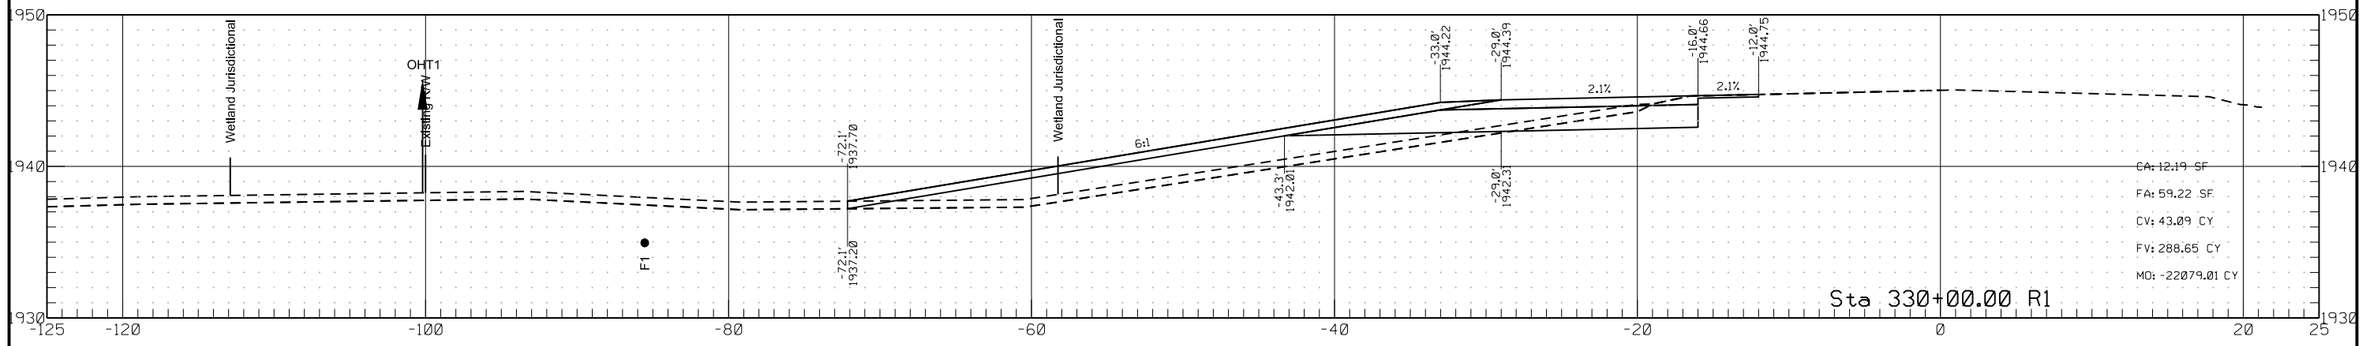

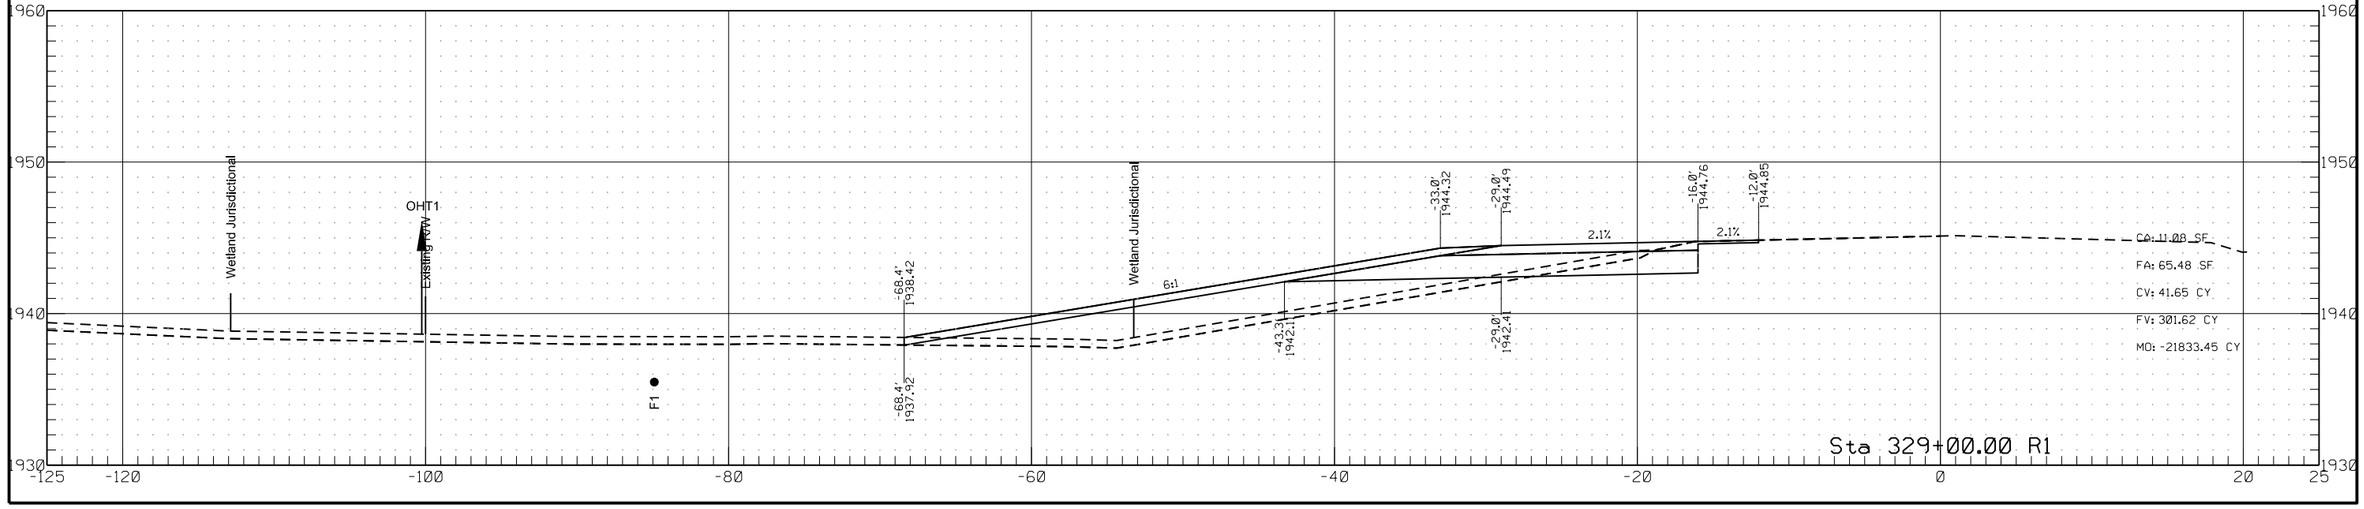


	STATE	PROJECT NO.	SECTION NO.	SHEET NO.
	ND	HEN-7-052(034)000	200	46


Passing Lane #1

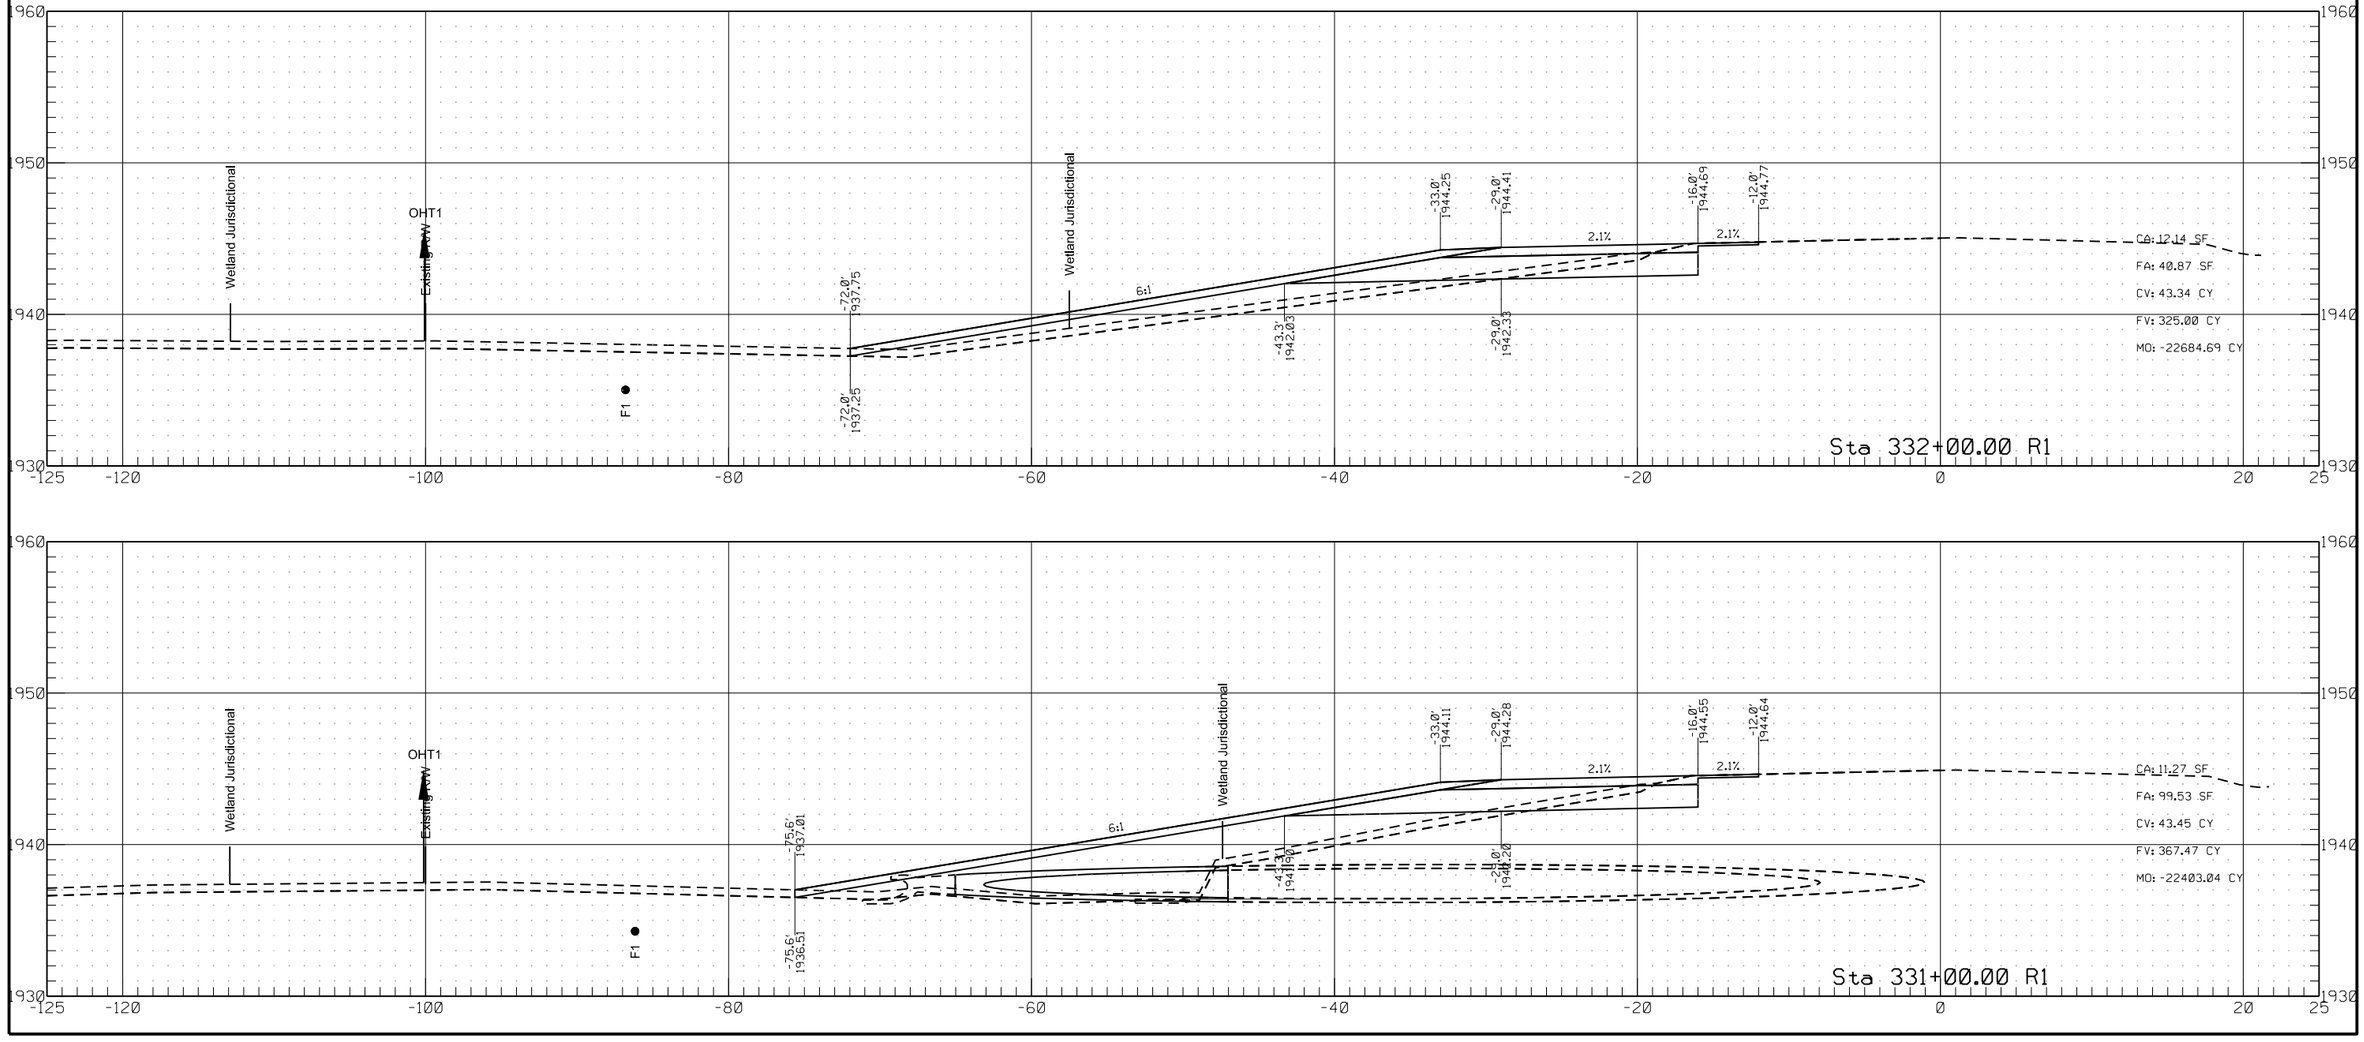

	STATE	PROJECT NO.	SECTION NO.	SHEET NO.
	ND	HEN-7-052(034)000	200	47


Passing Lane #1

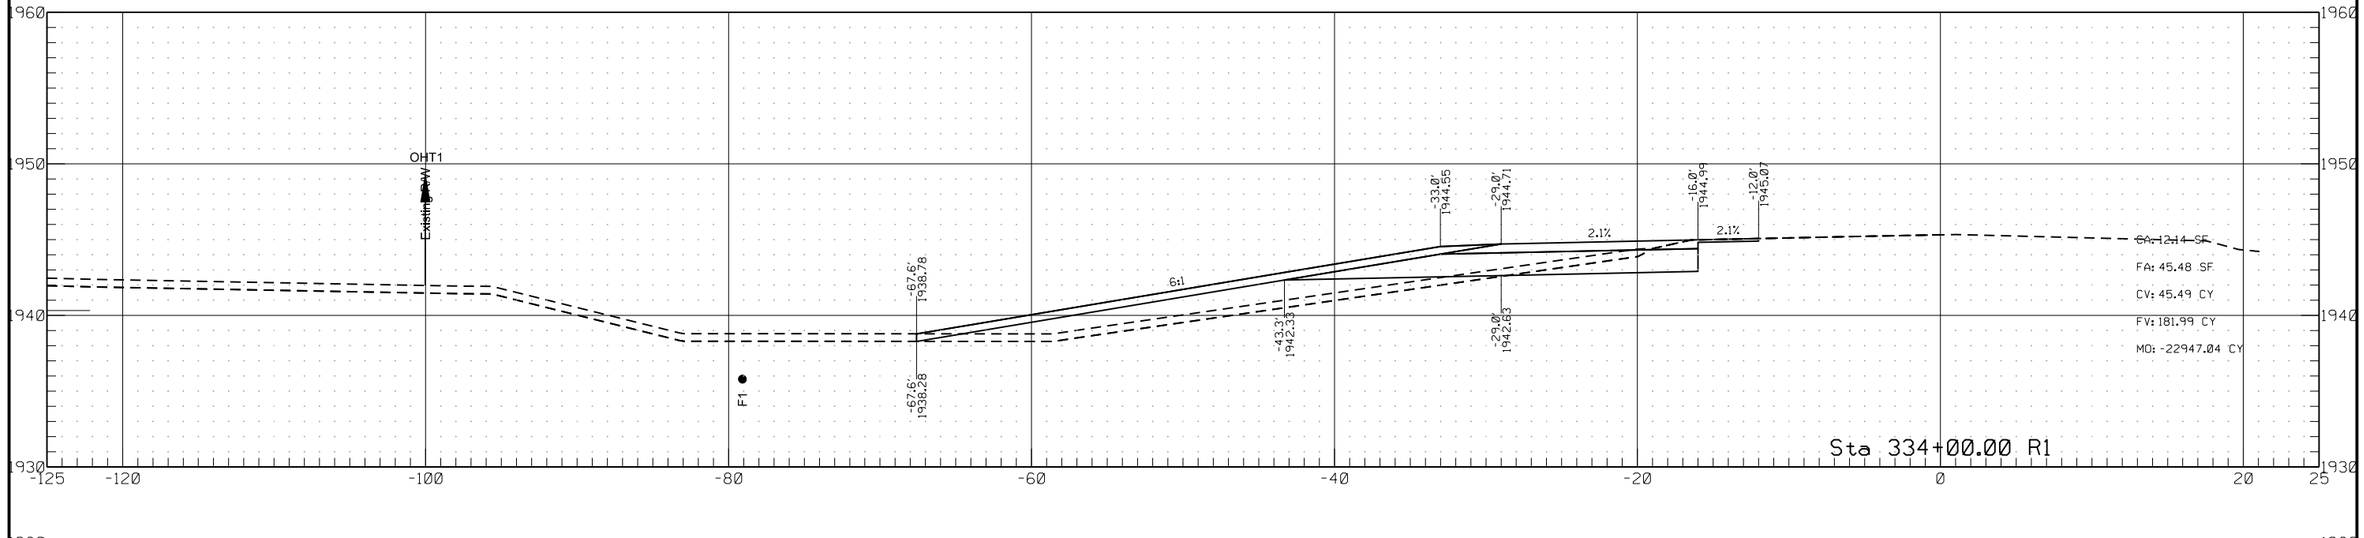


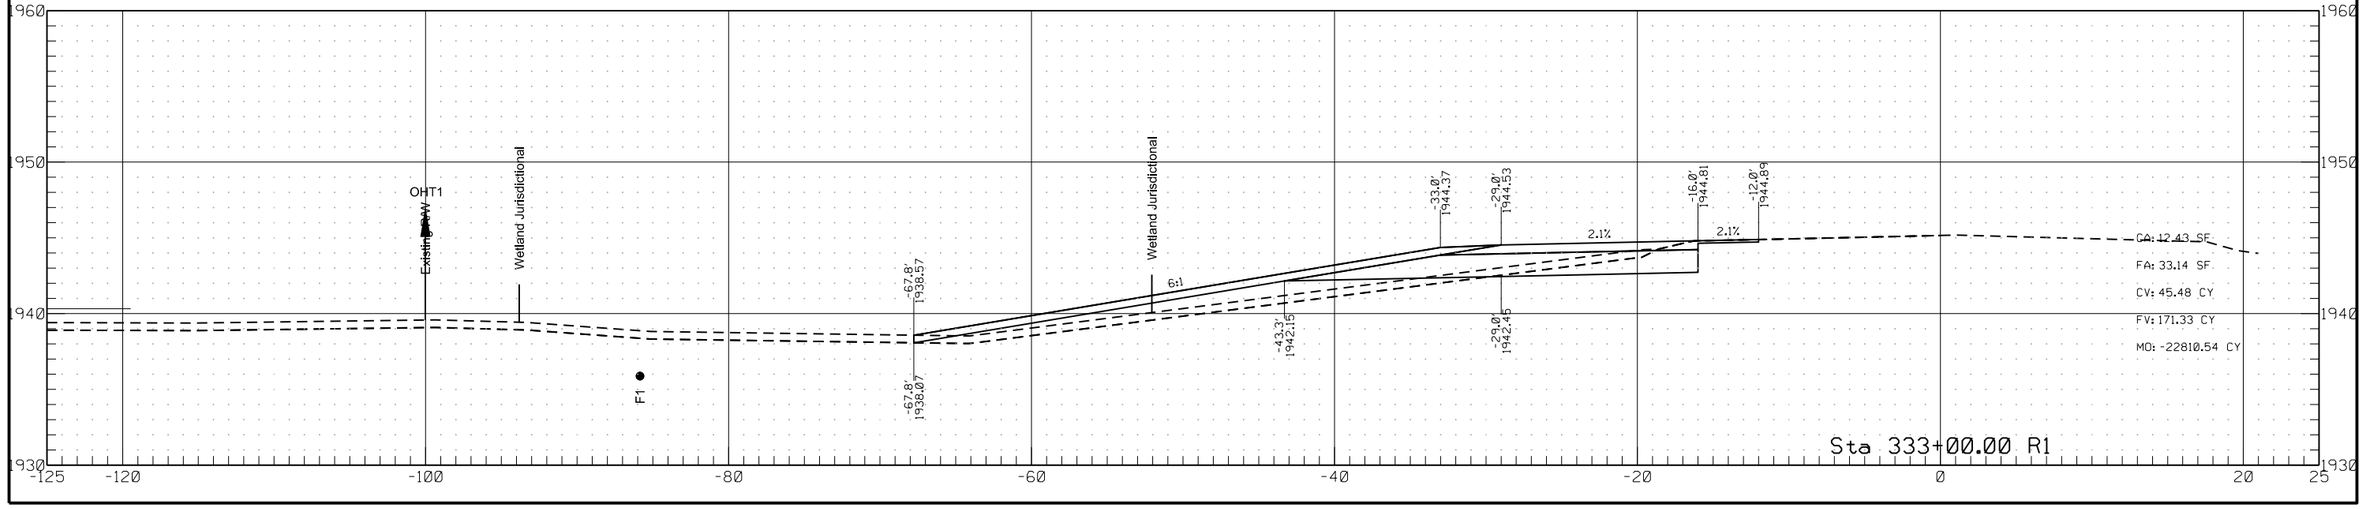

	STATE	PROJECT NO.	SECTION NO.	SHEET NO.
	ND	HEN-7-052(034)000	200	48


Passing Lane #1

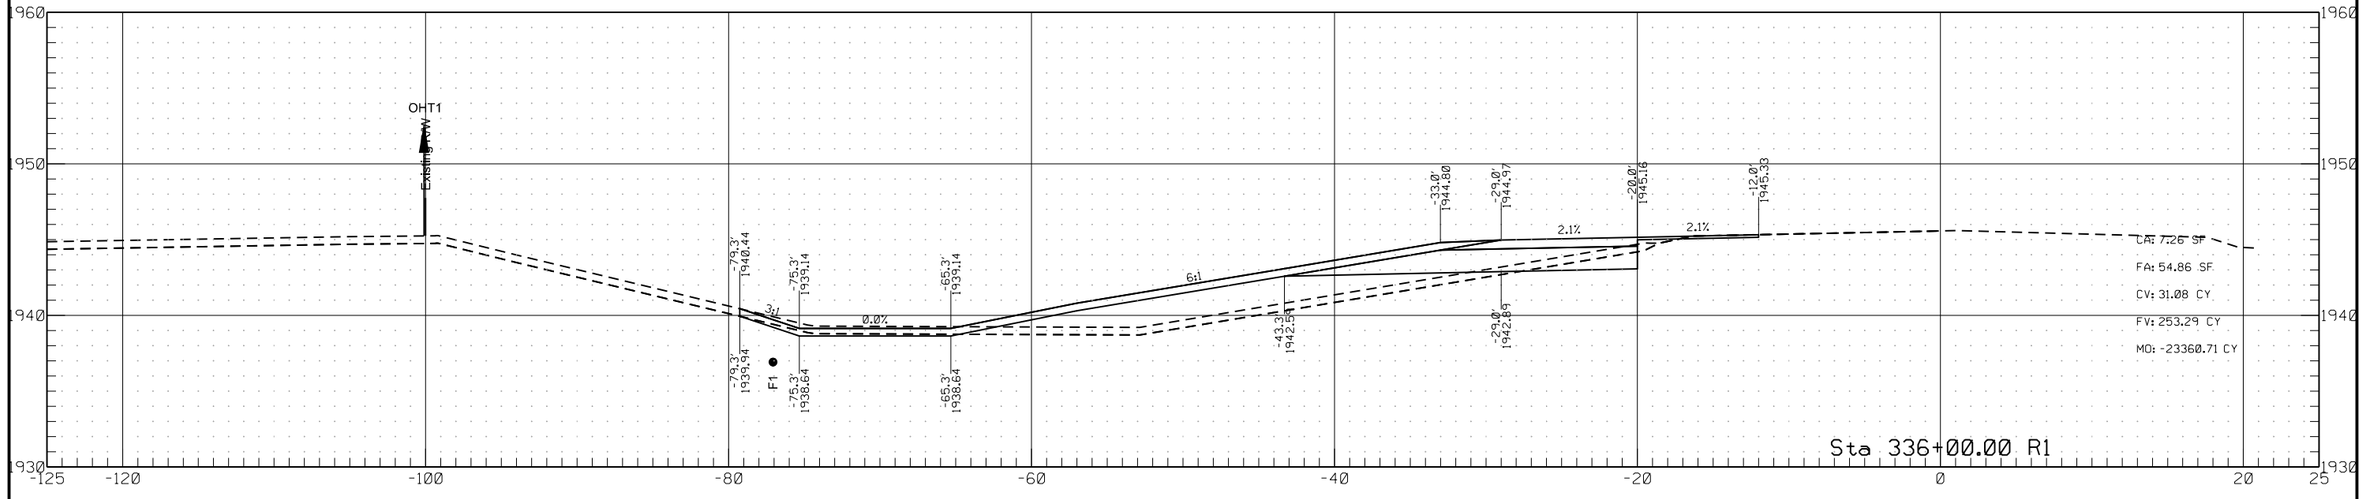


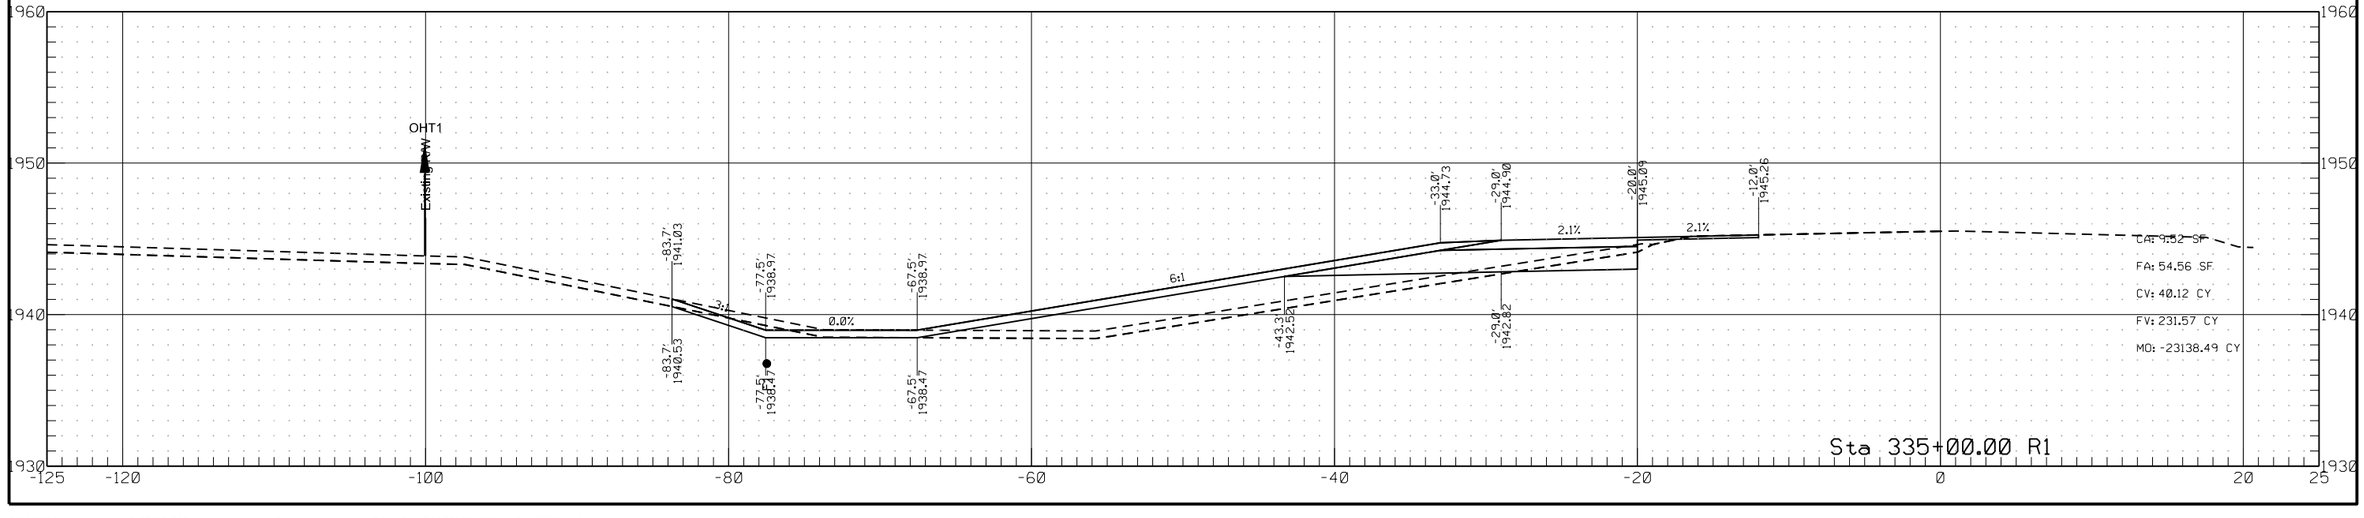

	STATE	PROJECT NO.	SECTION NO.	SHEET NO.
	ND	HEN-7-052(034)000	200	49


Passing Lane #1

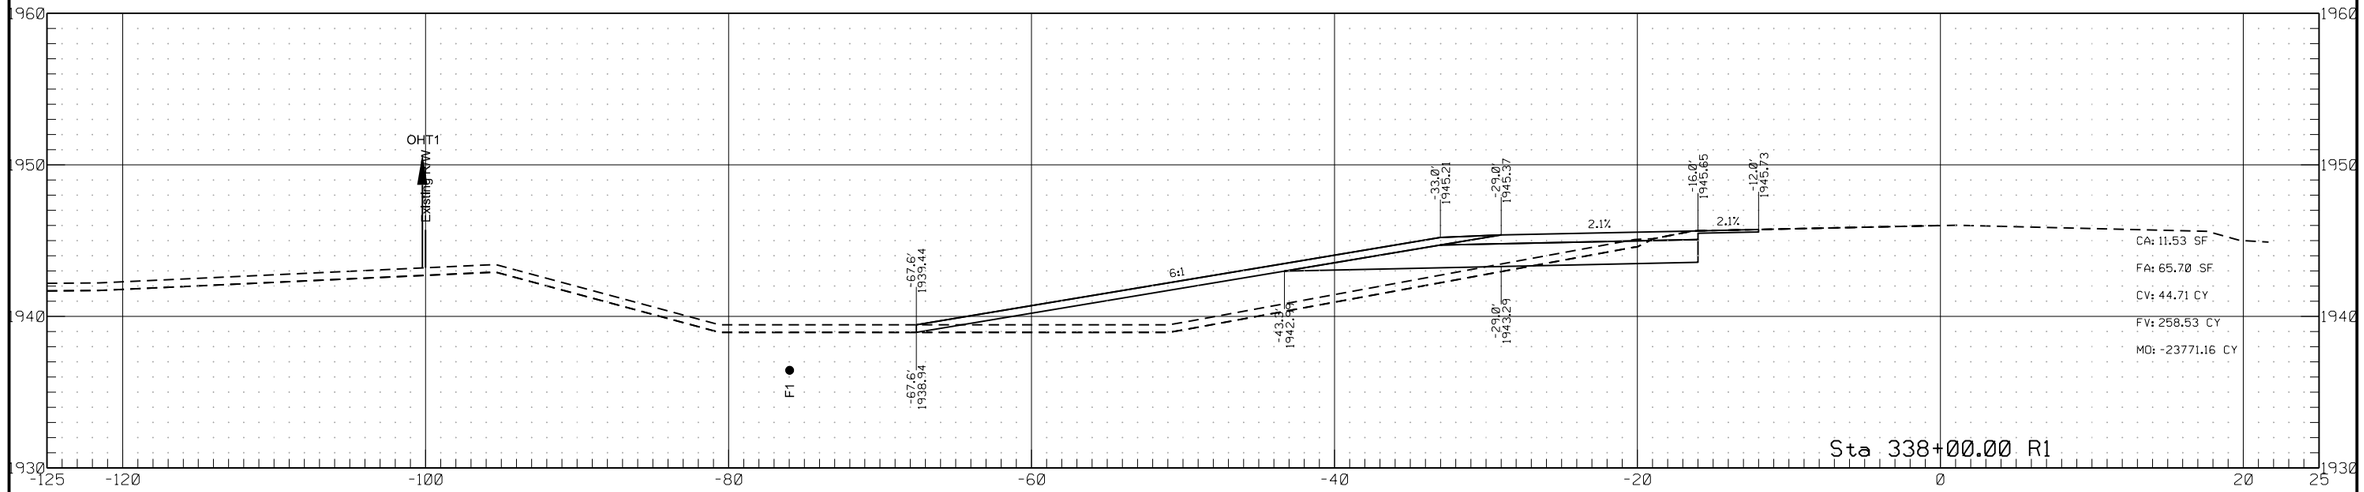

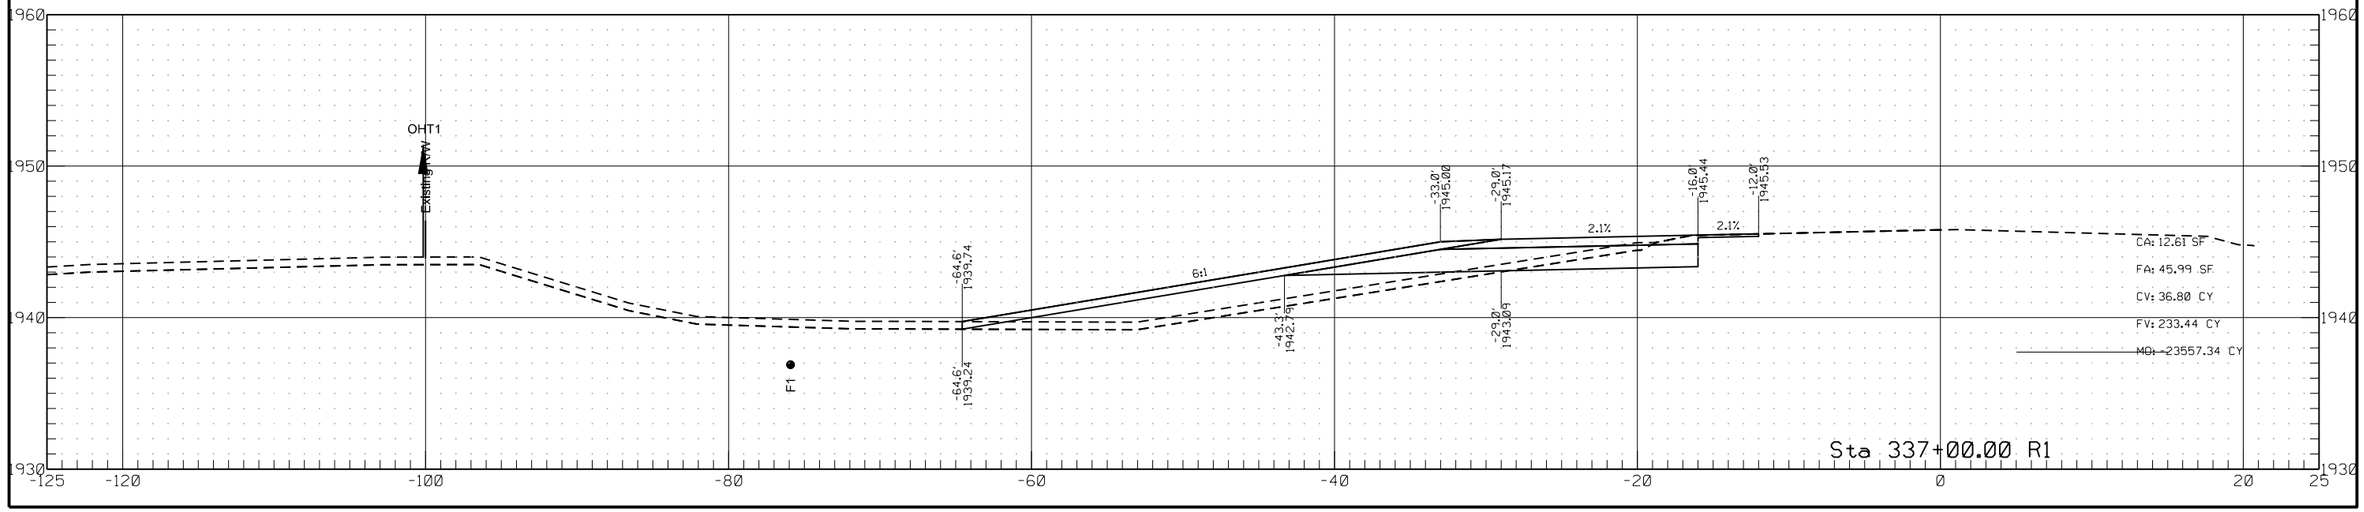

	STATE	PROJECT NO.	SECTION NO.	SHEET NO.
	ND	HEN-7-052(034)000	200	50


Passing Lane #1

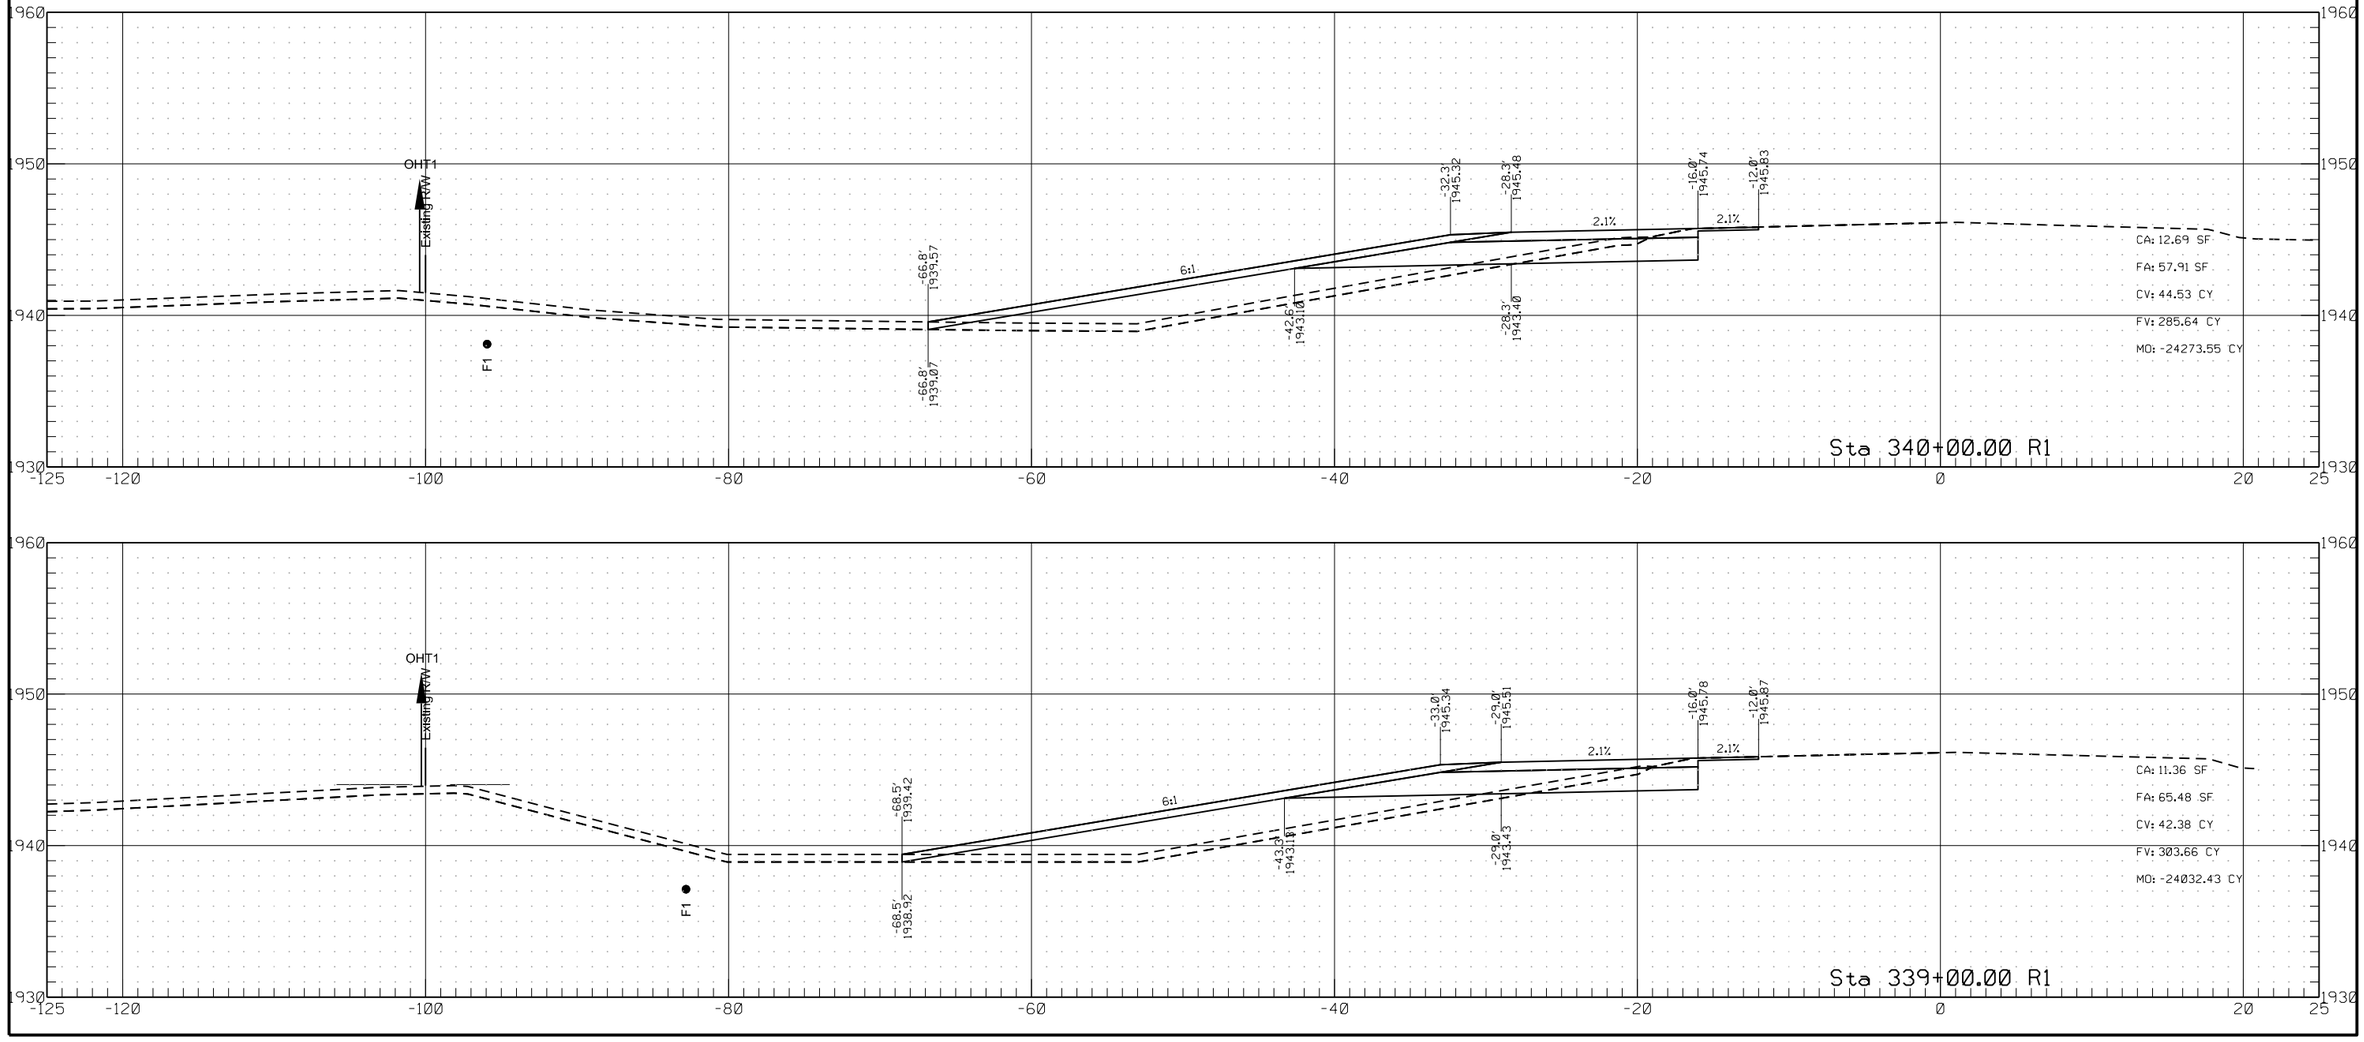



6/26/2022 3:07:23 PM ghartl R:\project\70052000.034\design\RDM_1.dgn

	STATE	PROJECT NO.	SECTION NO.	SHEET NO.
	ND	HEN-7-052(034)000	200	51

Passing Lane #1

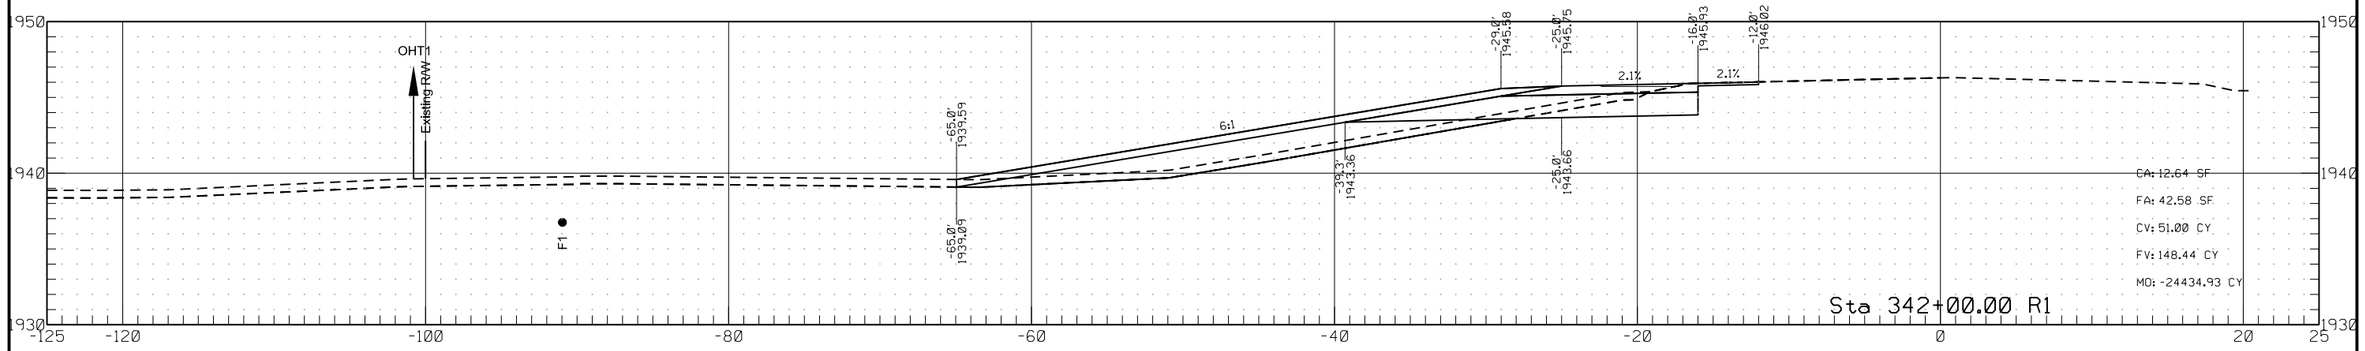


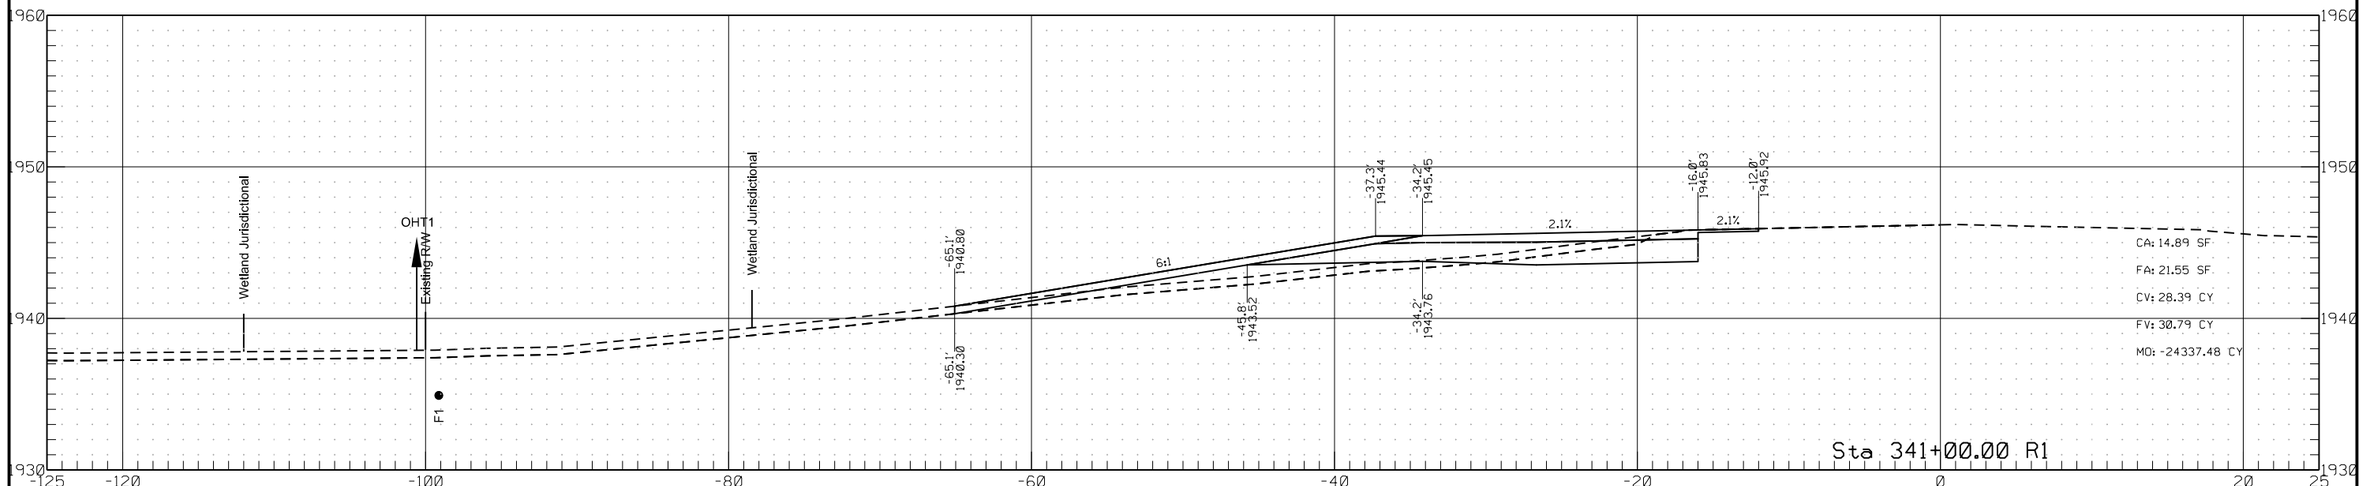


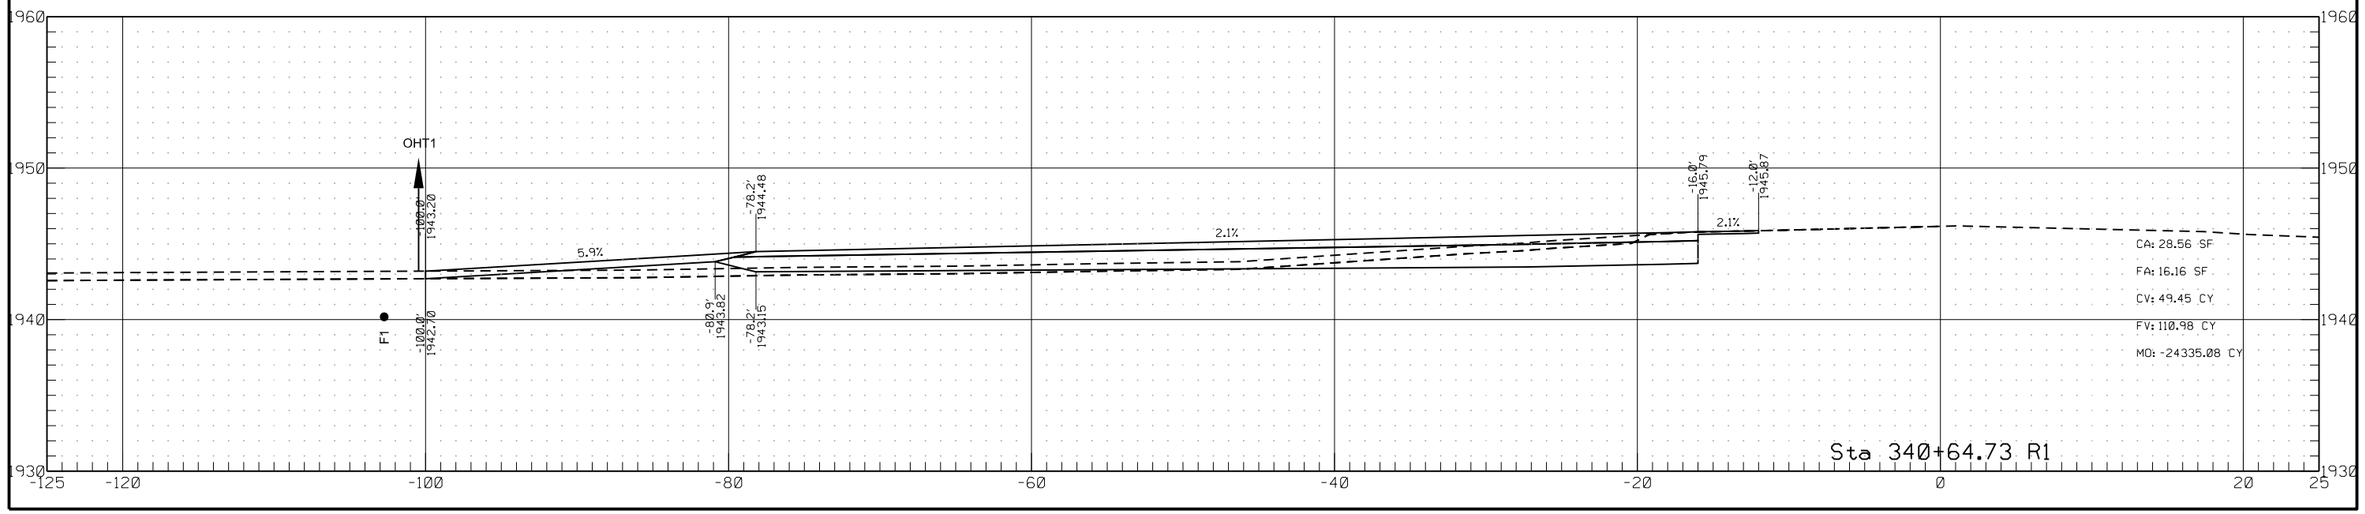

	STATE	PROJECT NO.	SECTION NO.	SHEET NO.
	ND	HEN-7-052(034)000	200	52


Passing Lane #1

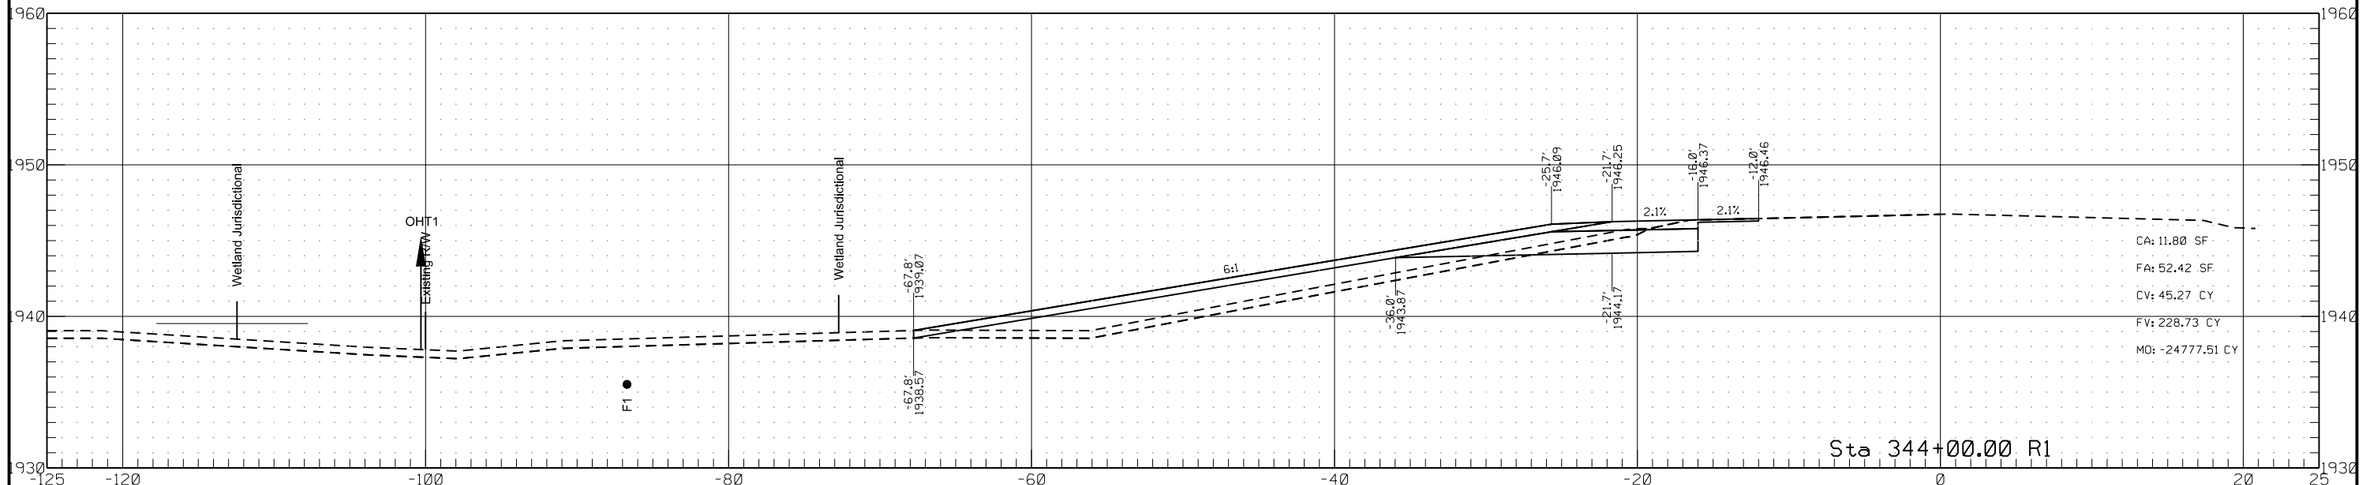

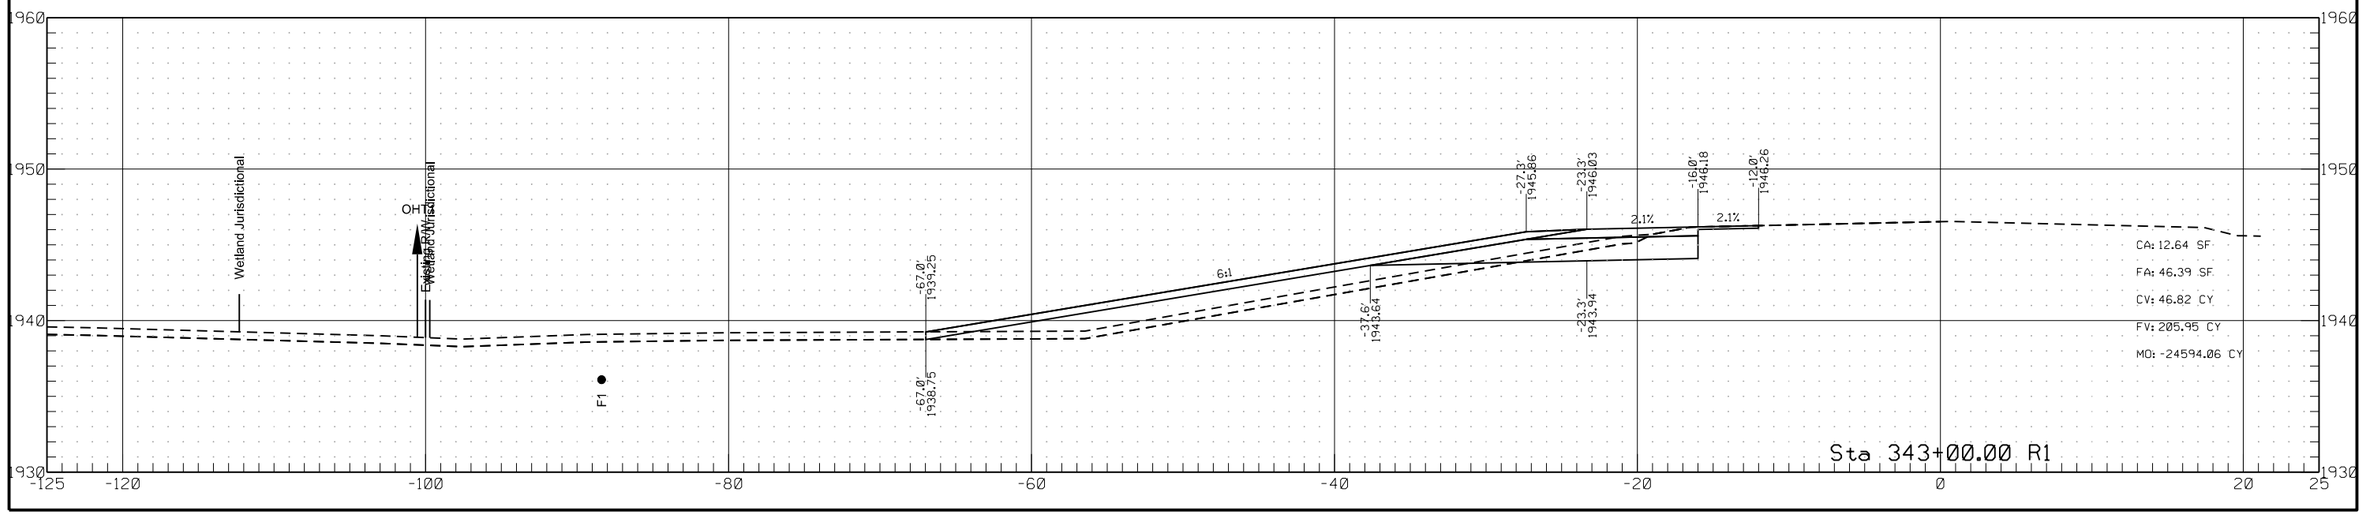


	STATE	PROJECT NO.	SECTION NO.	SHEET NO.
	ND	HEN-7-052(034)000	200	53


Passing Lane #1

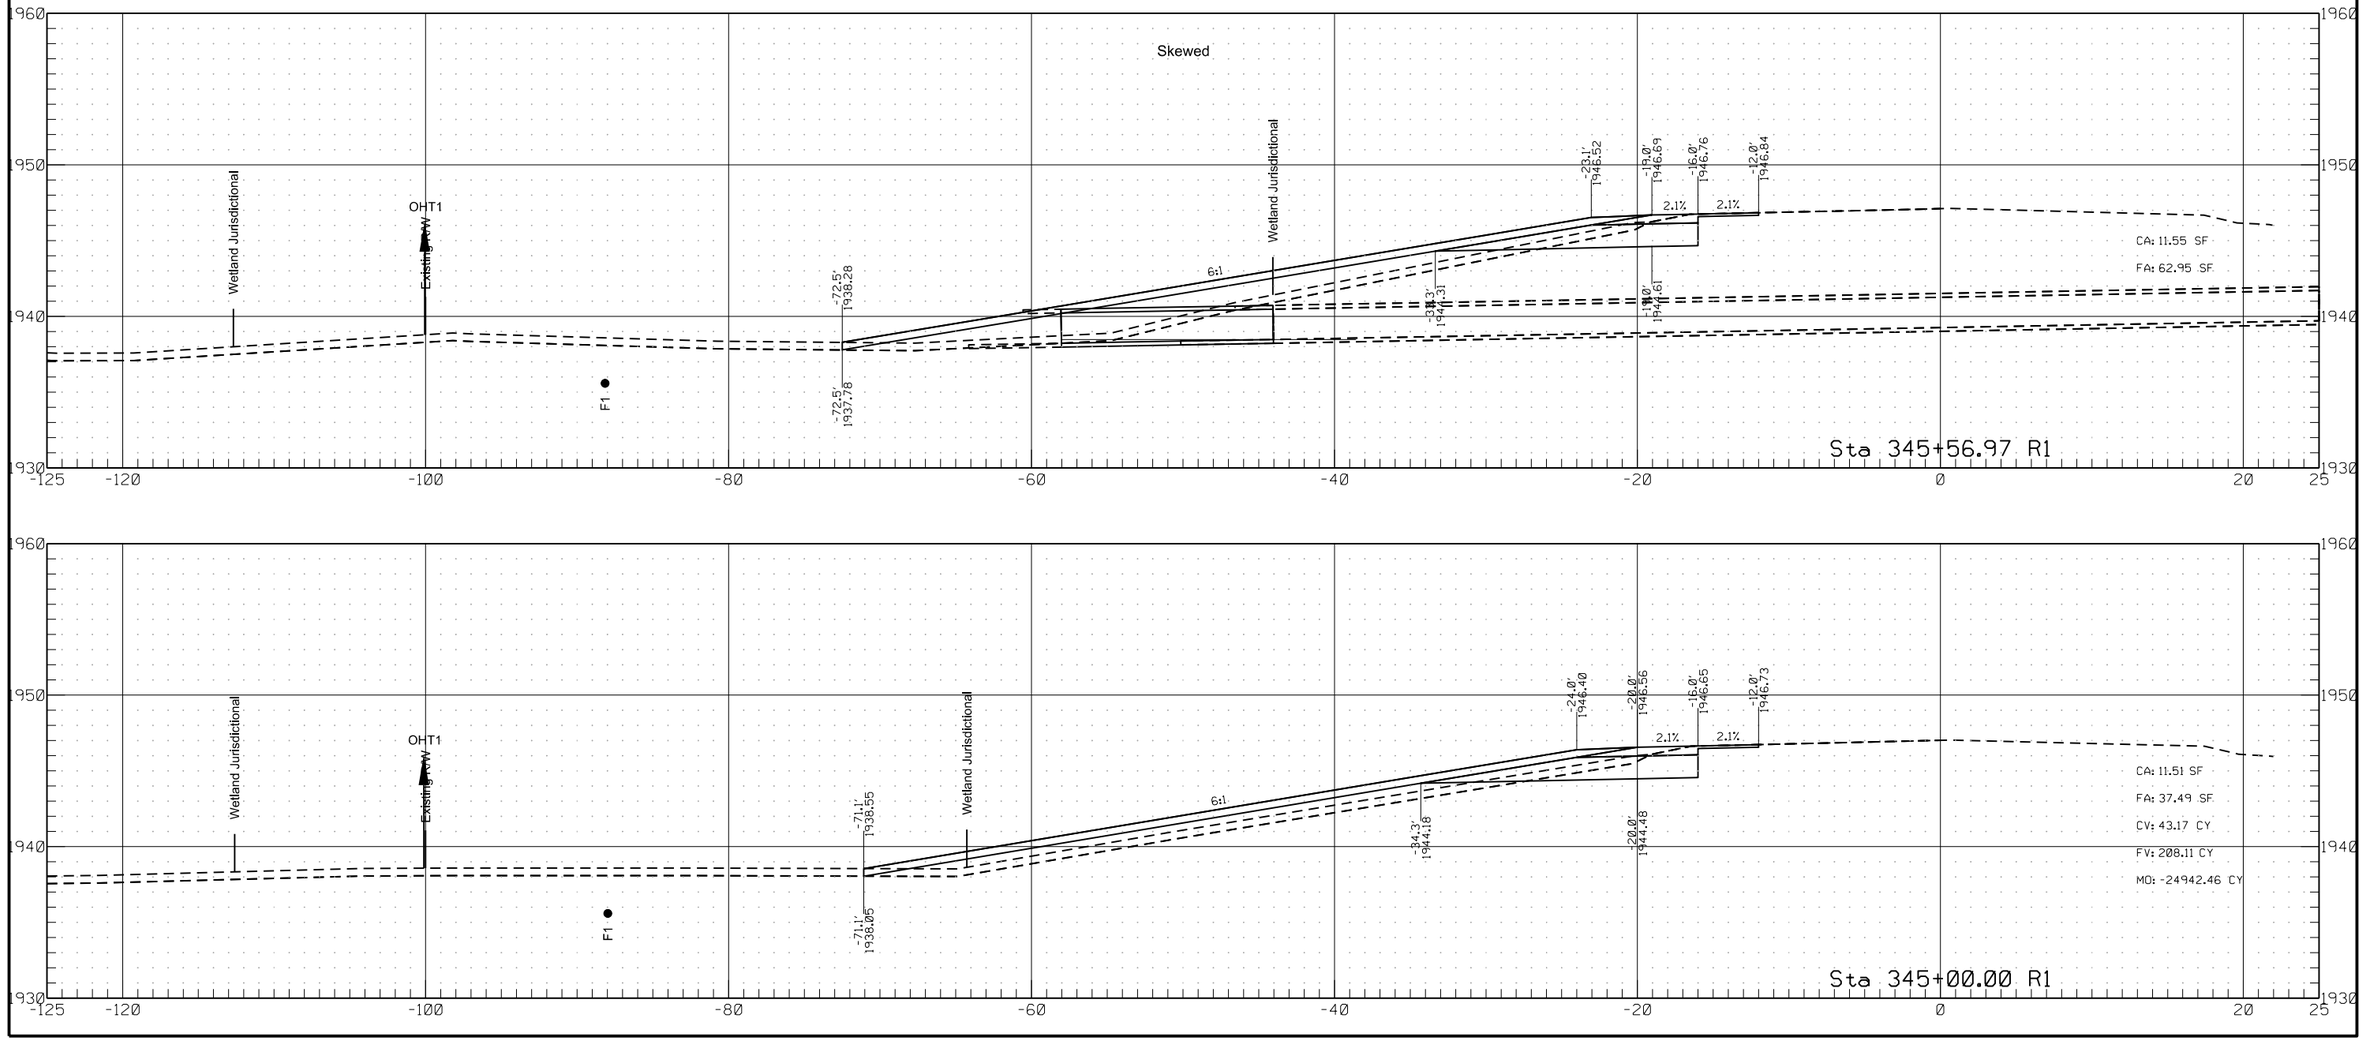


	STATE	PROJECT NO.	SECTION NO.	SHEET NO.
	ND	HEN-7-052(034)000	200	54

Passing Lane #1

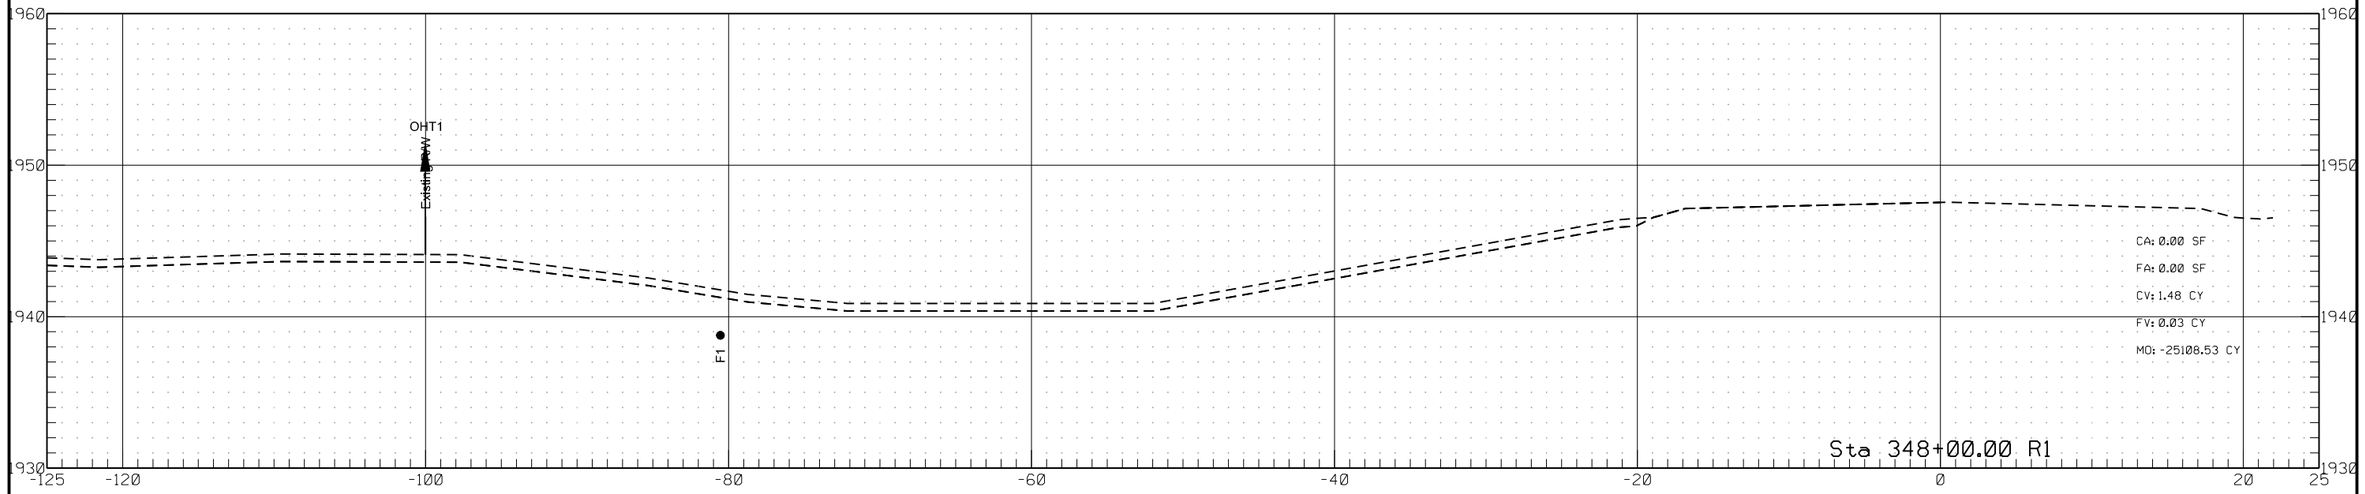


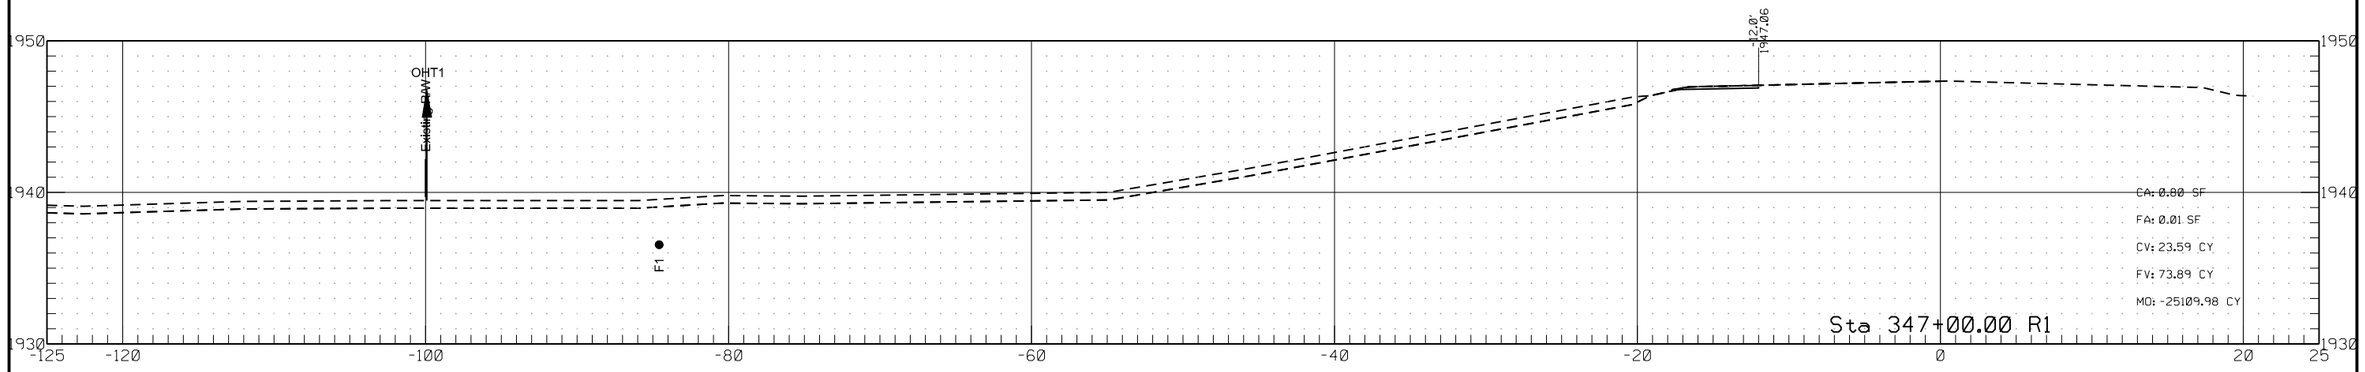

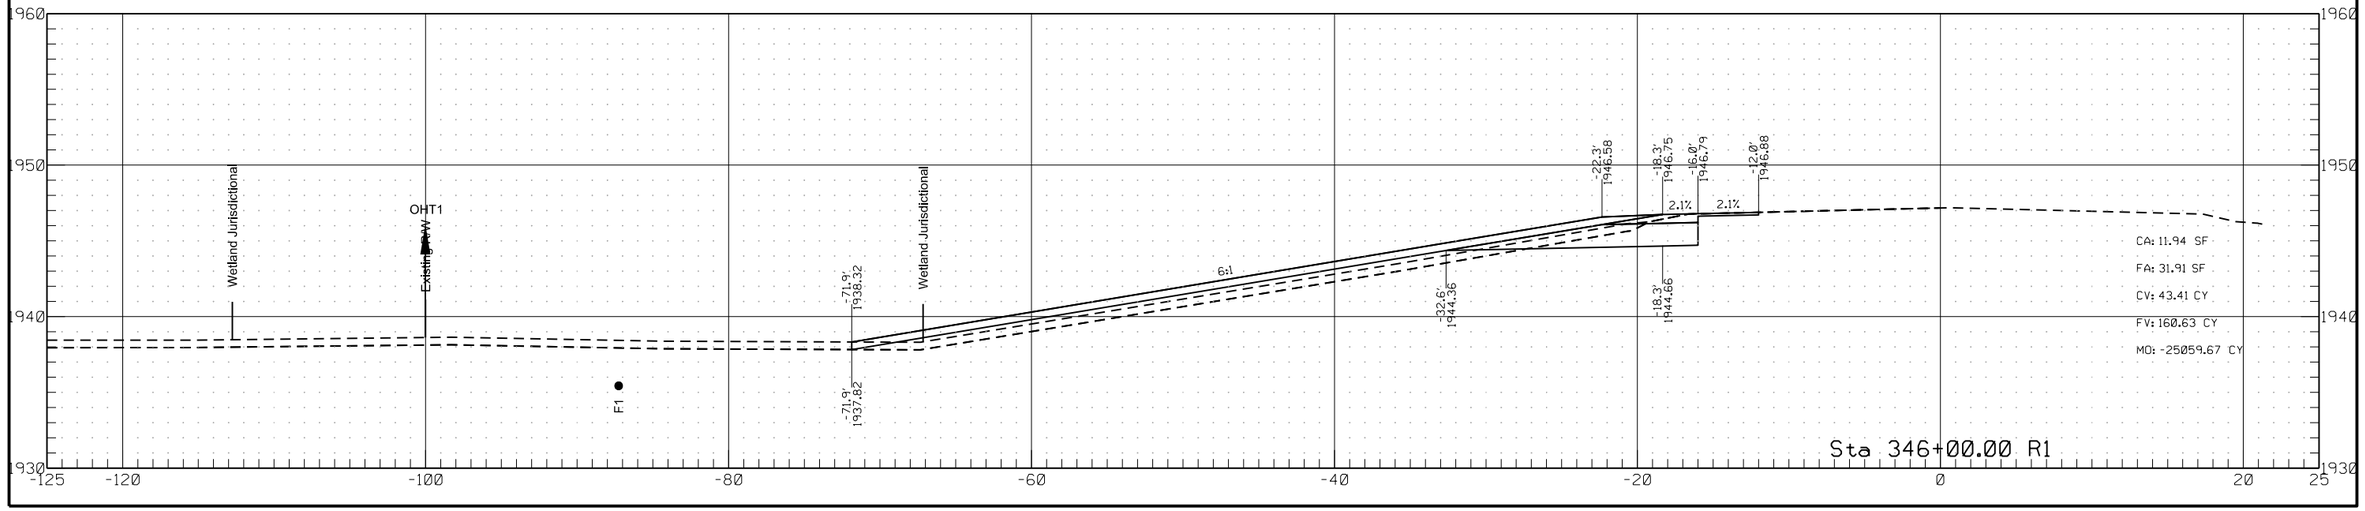


	STATE	PROJECT NO.	SECTION NO.	SHEET NO.
	ND	HEN-7-052(034)000	200	55


Passing Lane #2

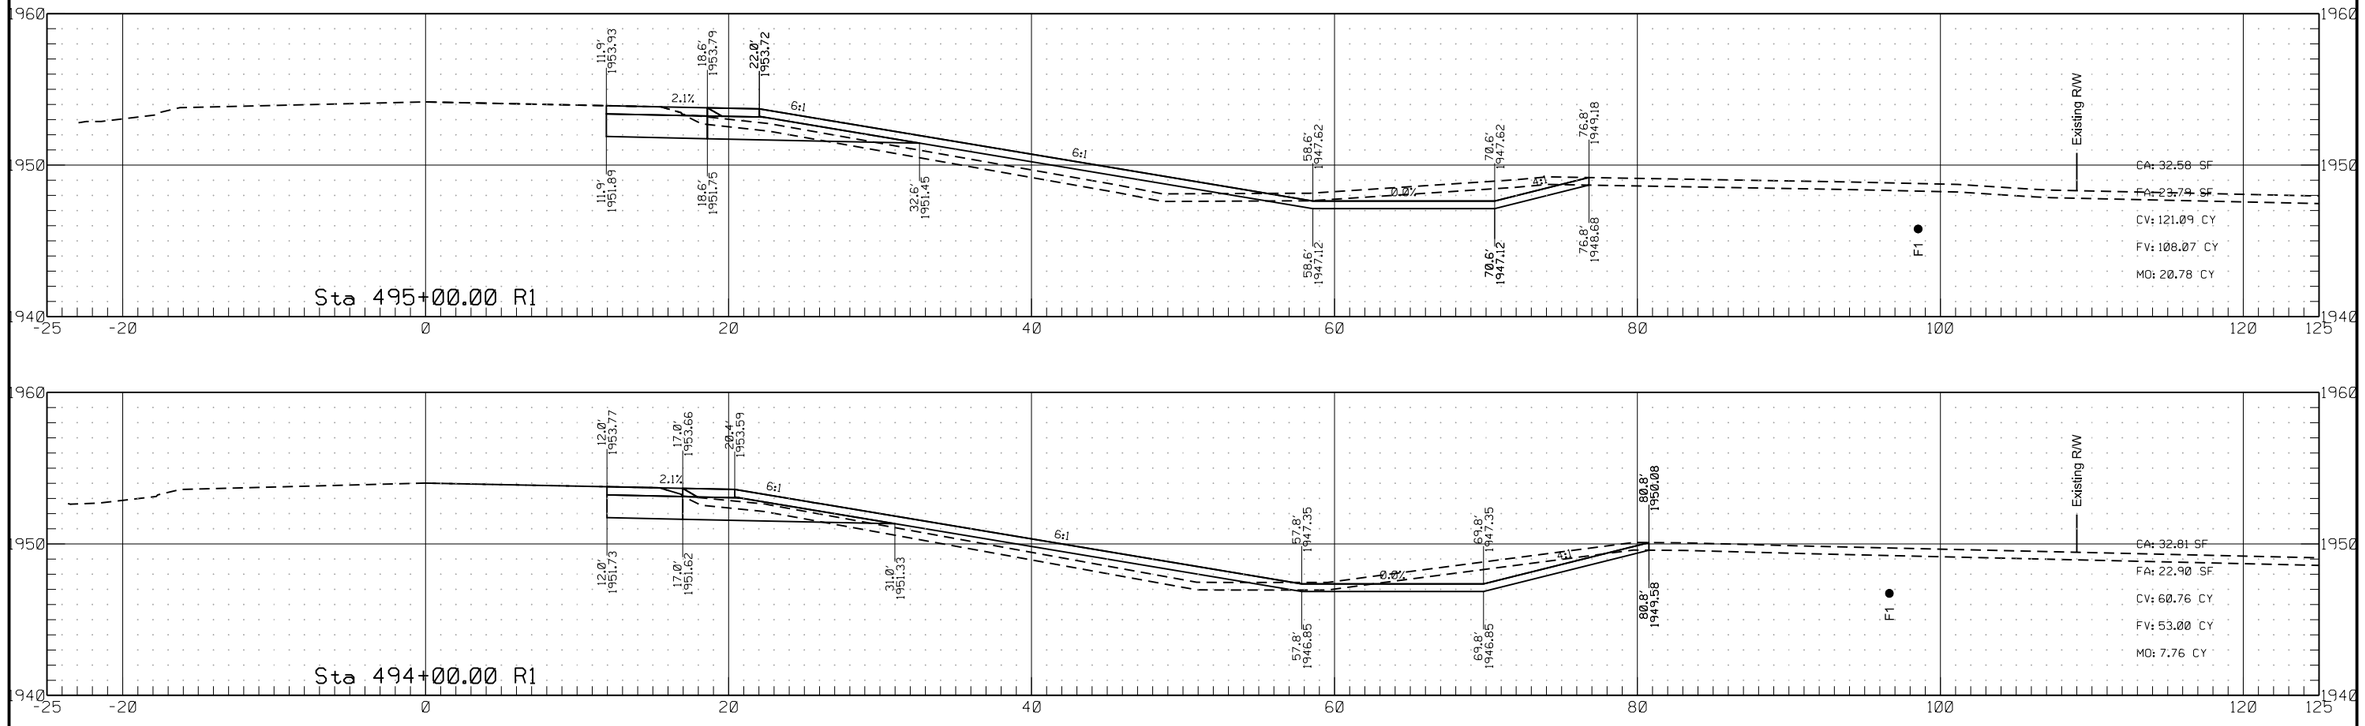


	STATE	PROJECT NO.	SECTION NO.	SHEET NO.
	ND	HEN-7-052(034)000	200	56

Passing Lane #2

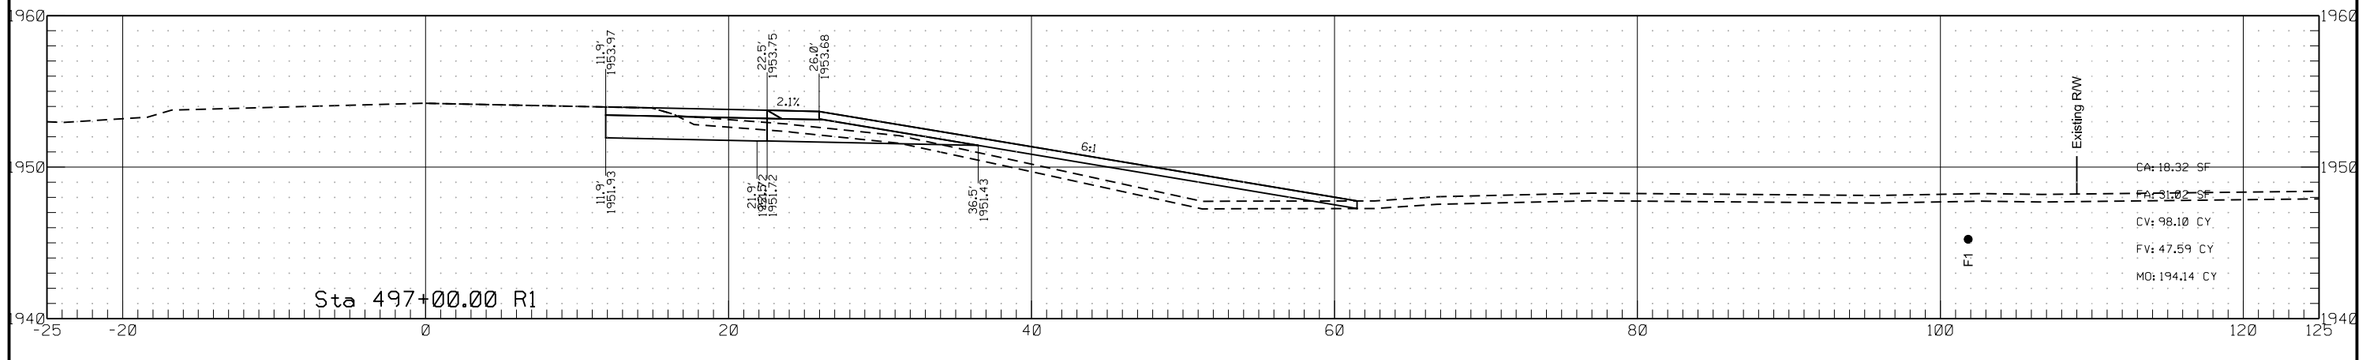


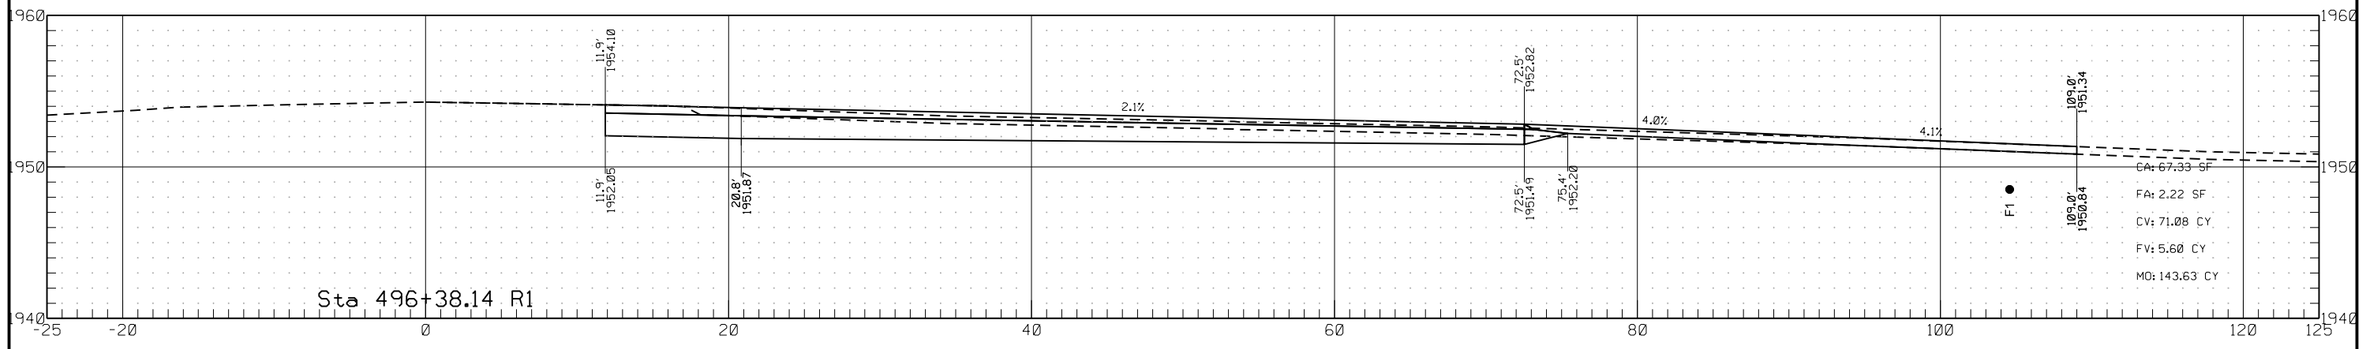


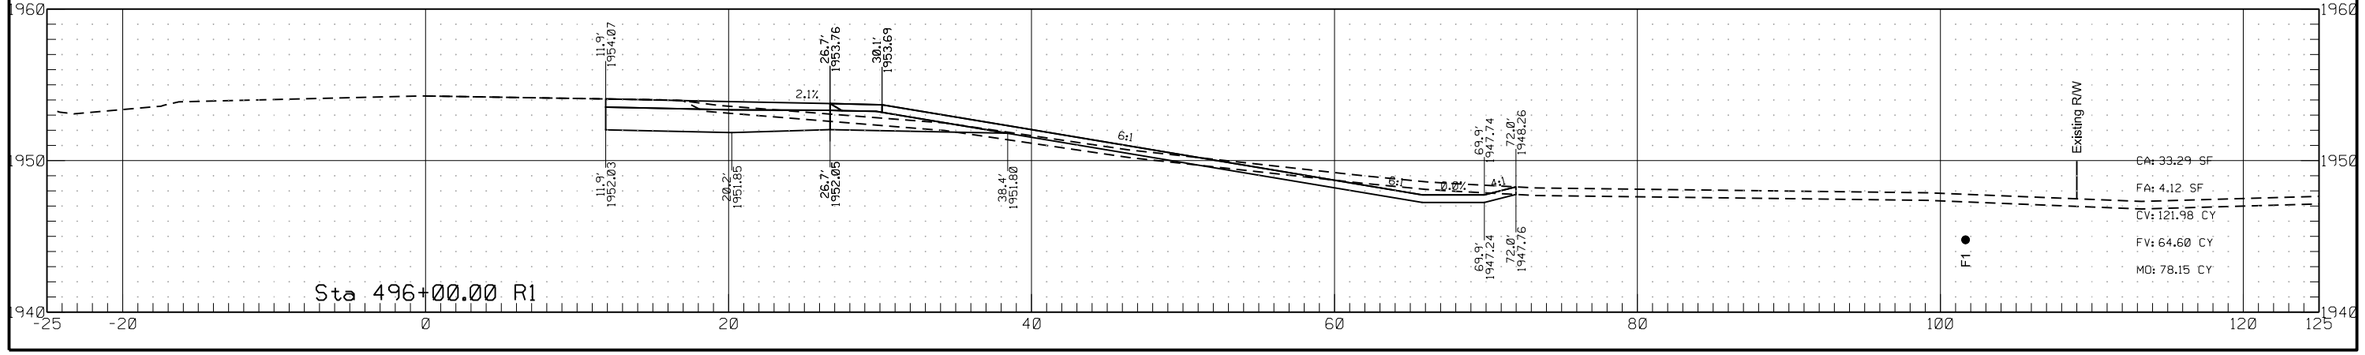


	STATE	PROJECT NO.	SECTION NO.	SHEET NO.
	ND	HEN-7-052(034)000	200	57

Passing Lane #2

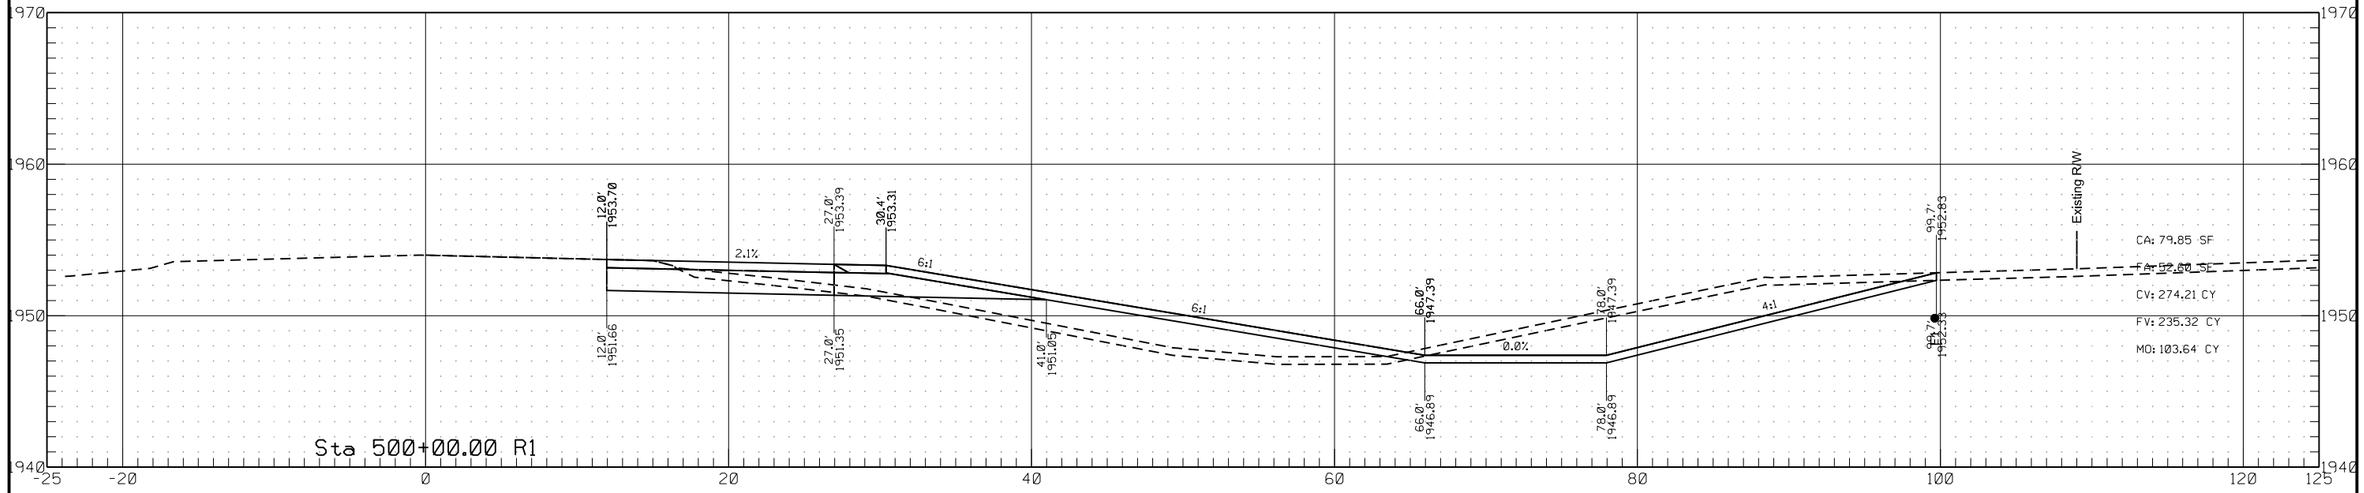


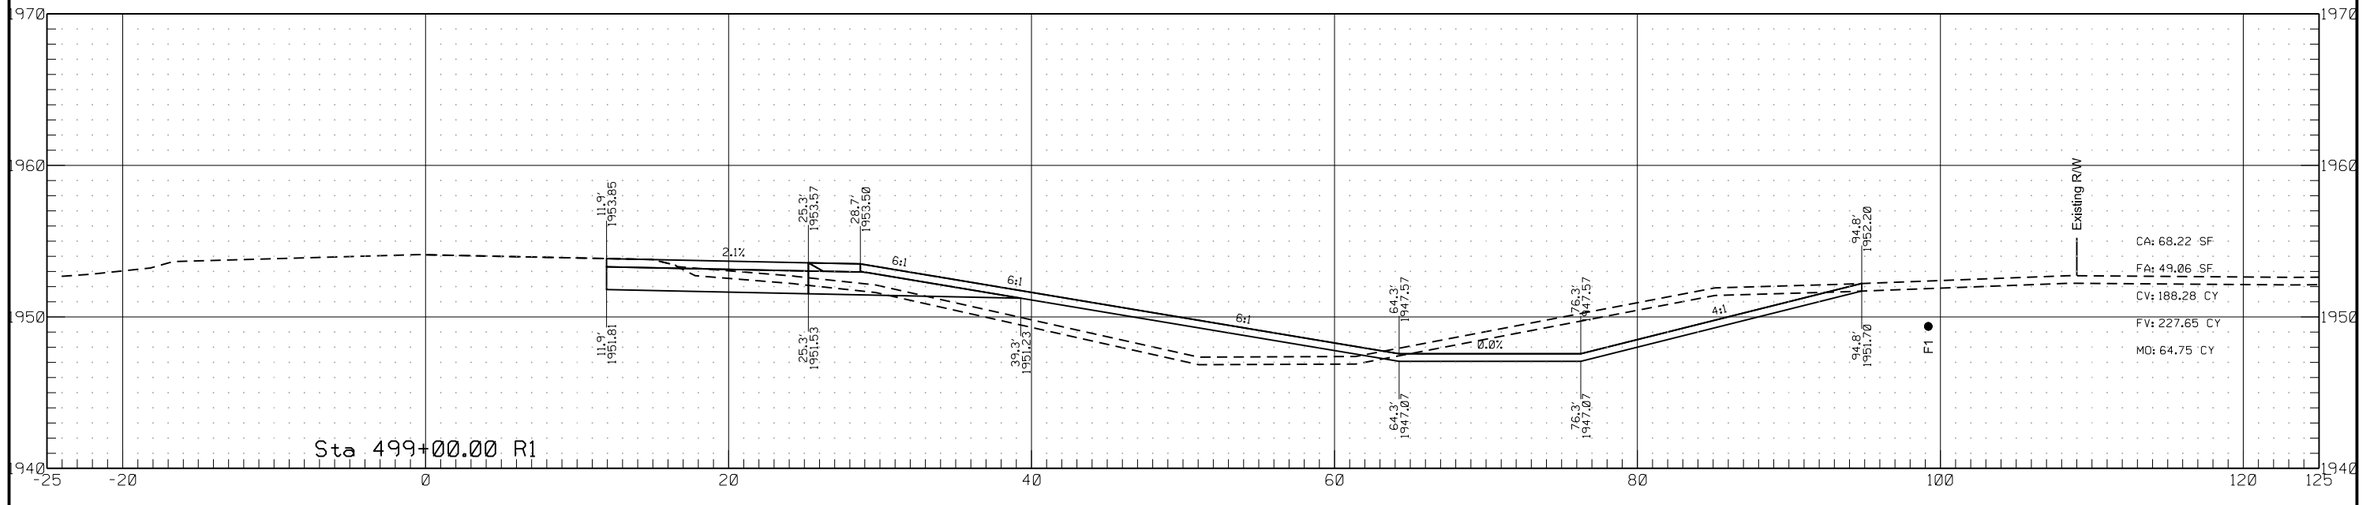


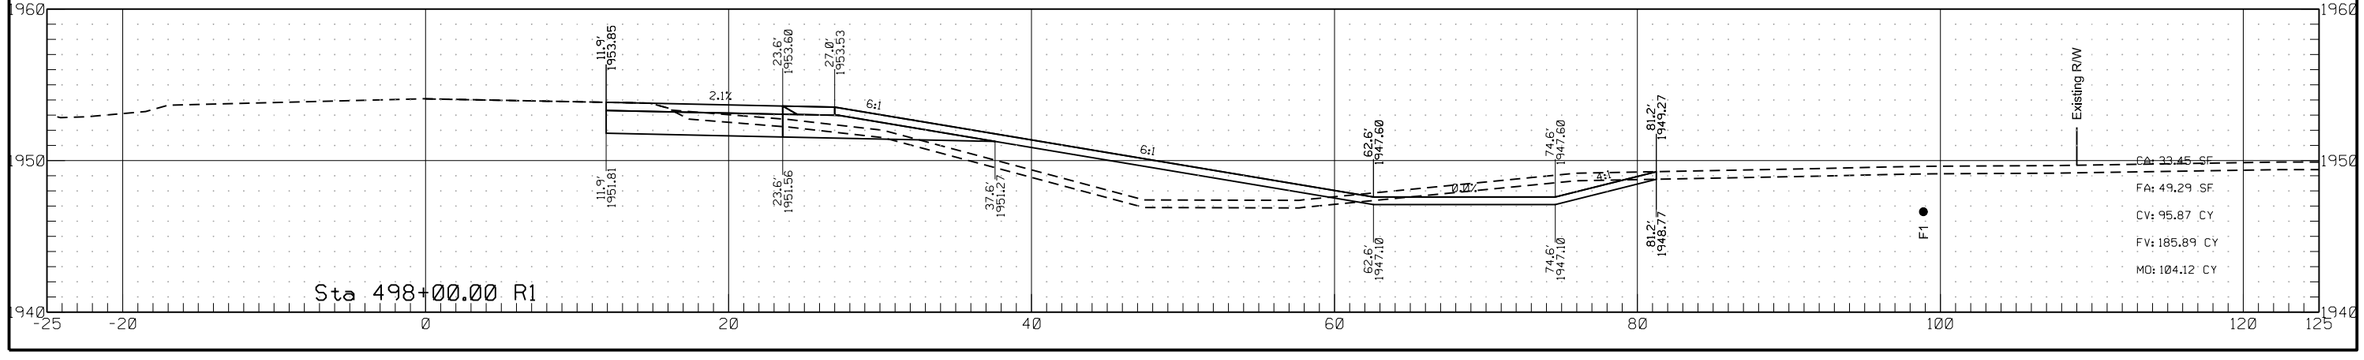


	STATE	PROJECT NO.	SECTION NO.	SHEET NO.
	ND	HEN-7-052(034)000	200	58

Passing Lane #2

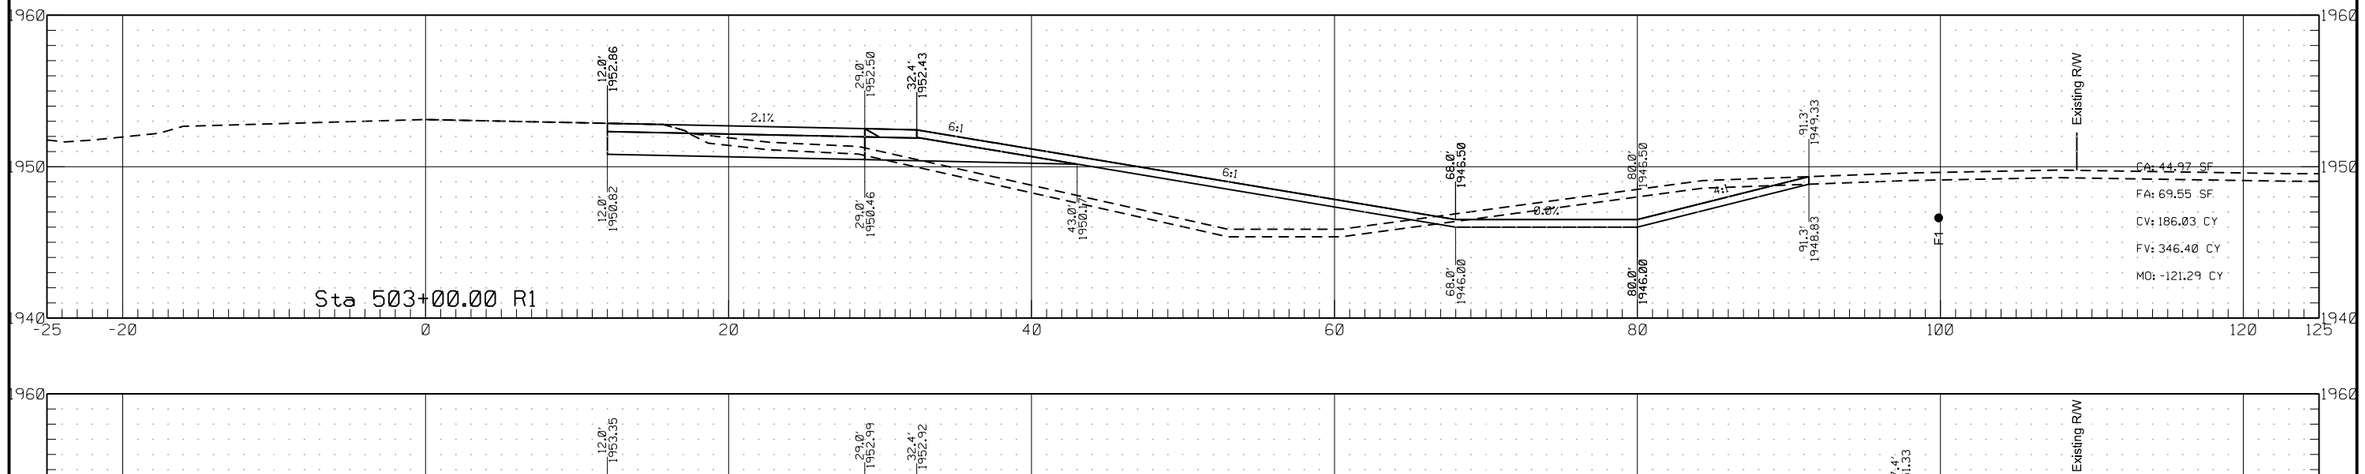


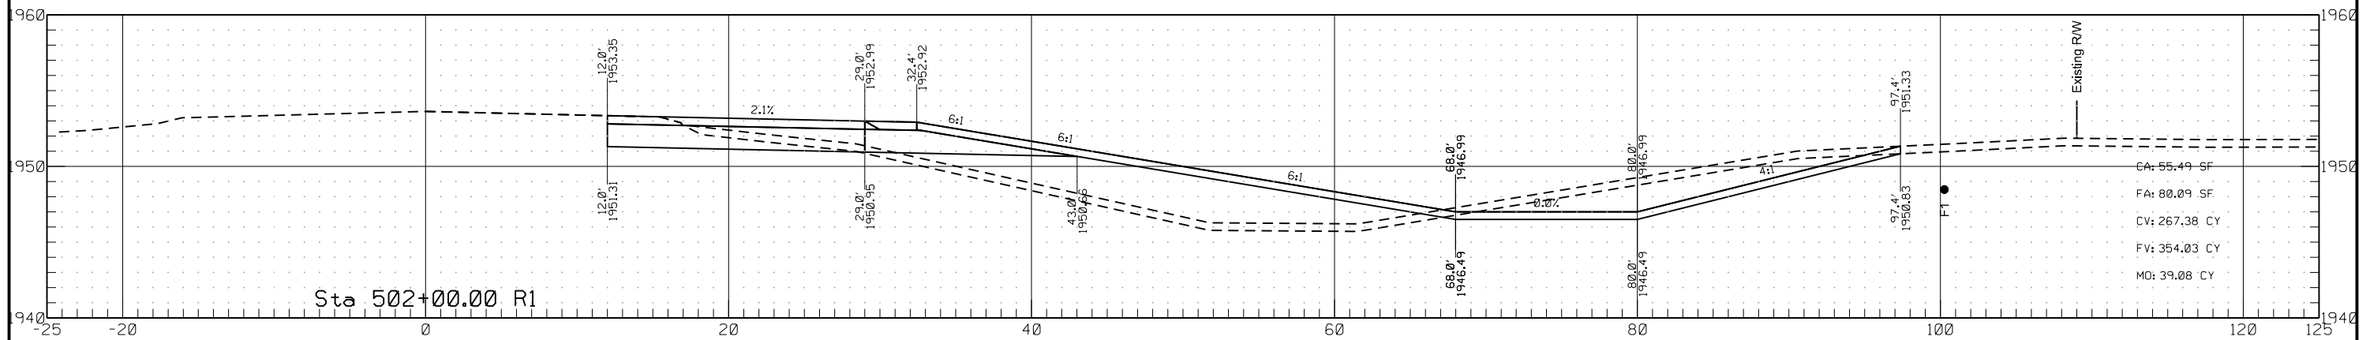


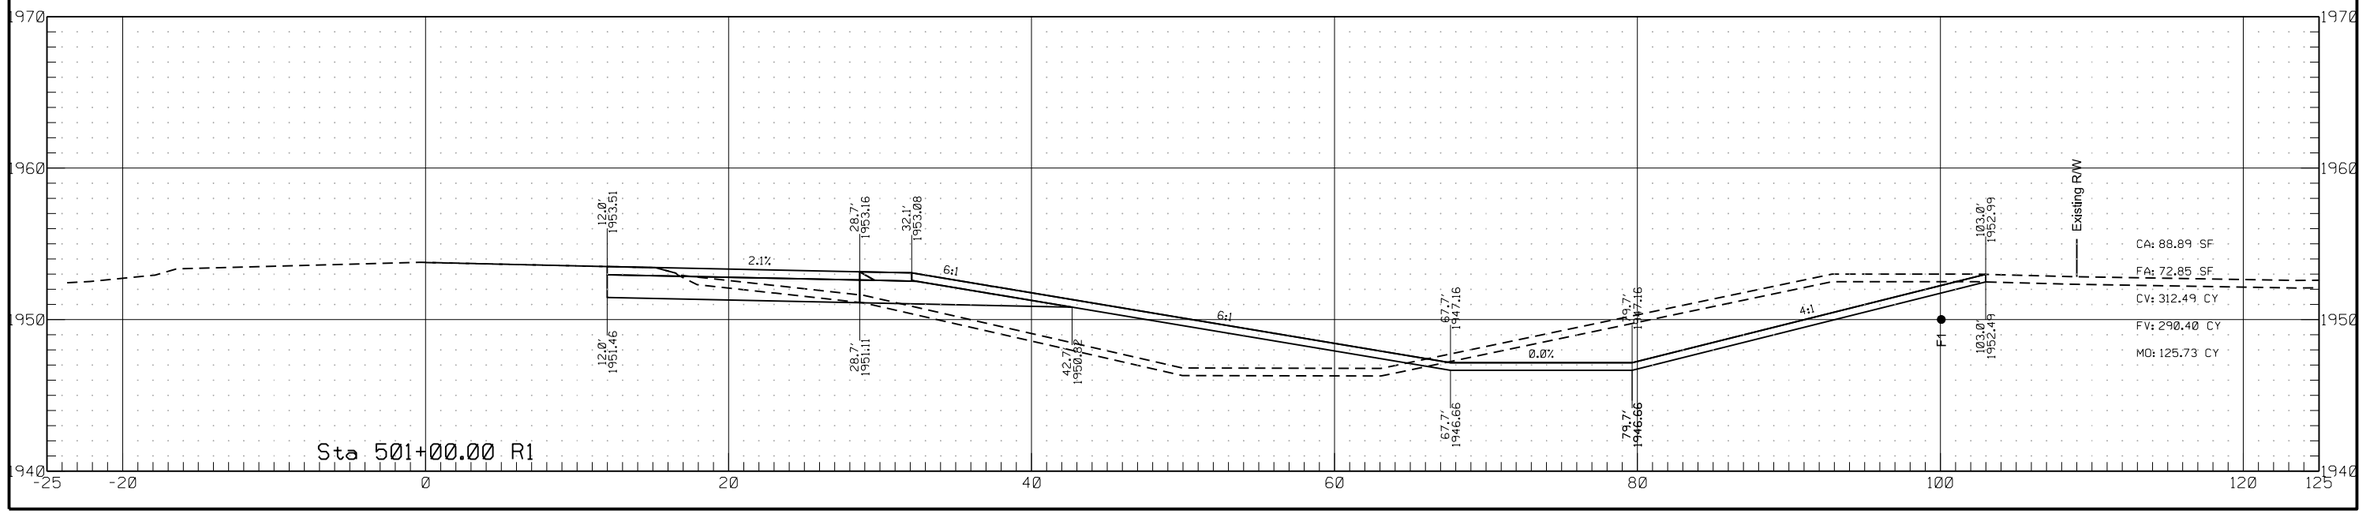


	STATE	PROJECT NO.	SECTION NO.	SHEET NO.
	ND	HEN-7-052(034)000	200	59

Passing Lane #2

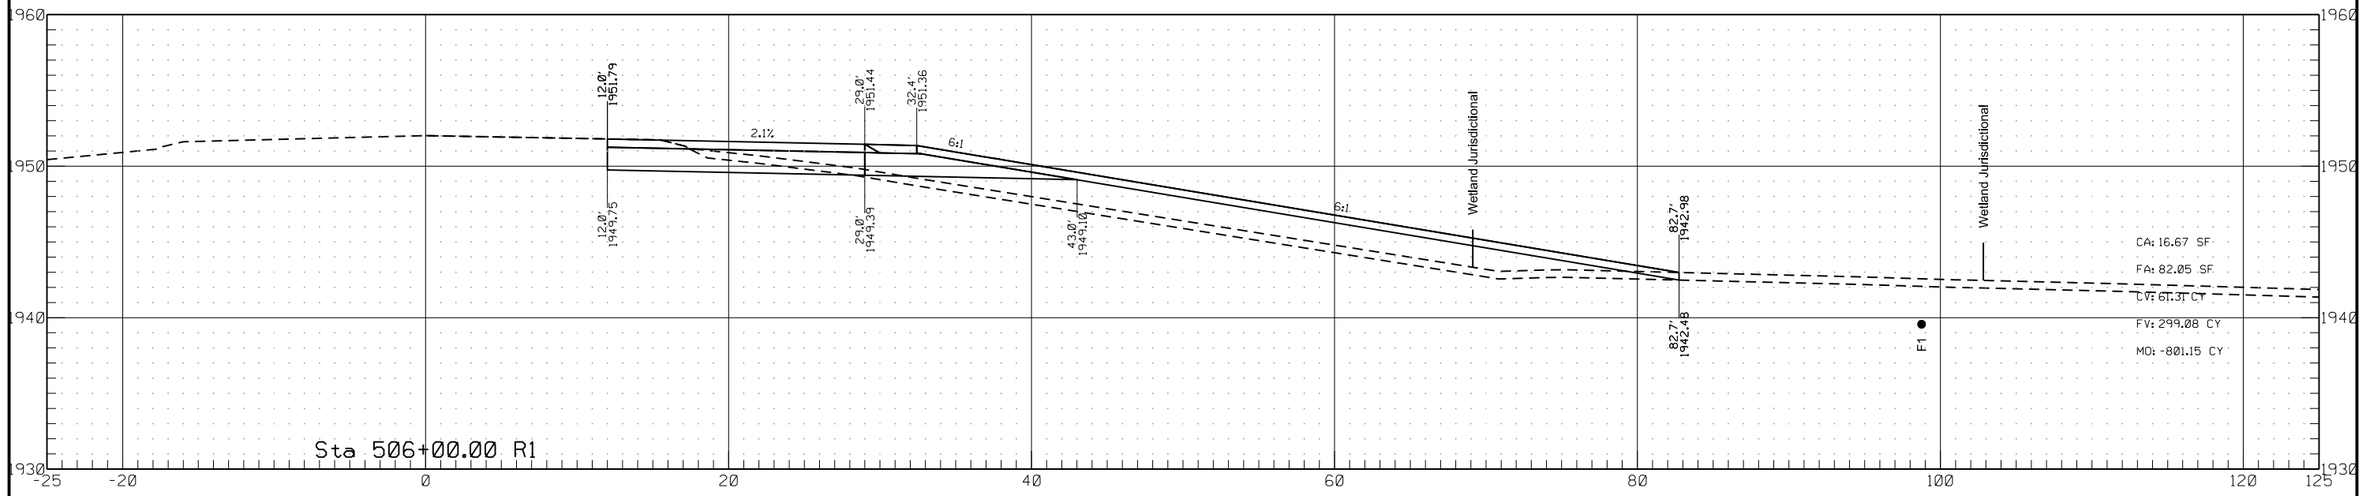


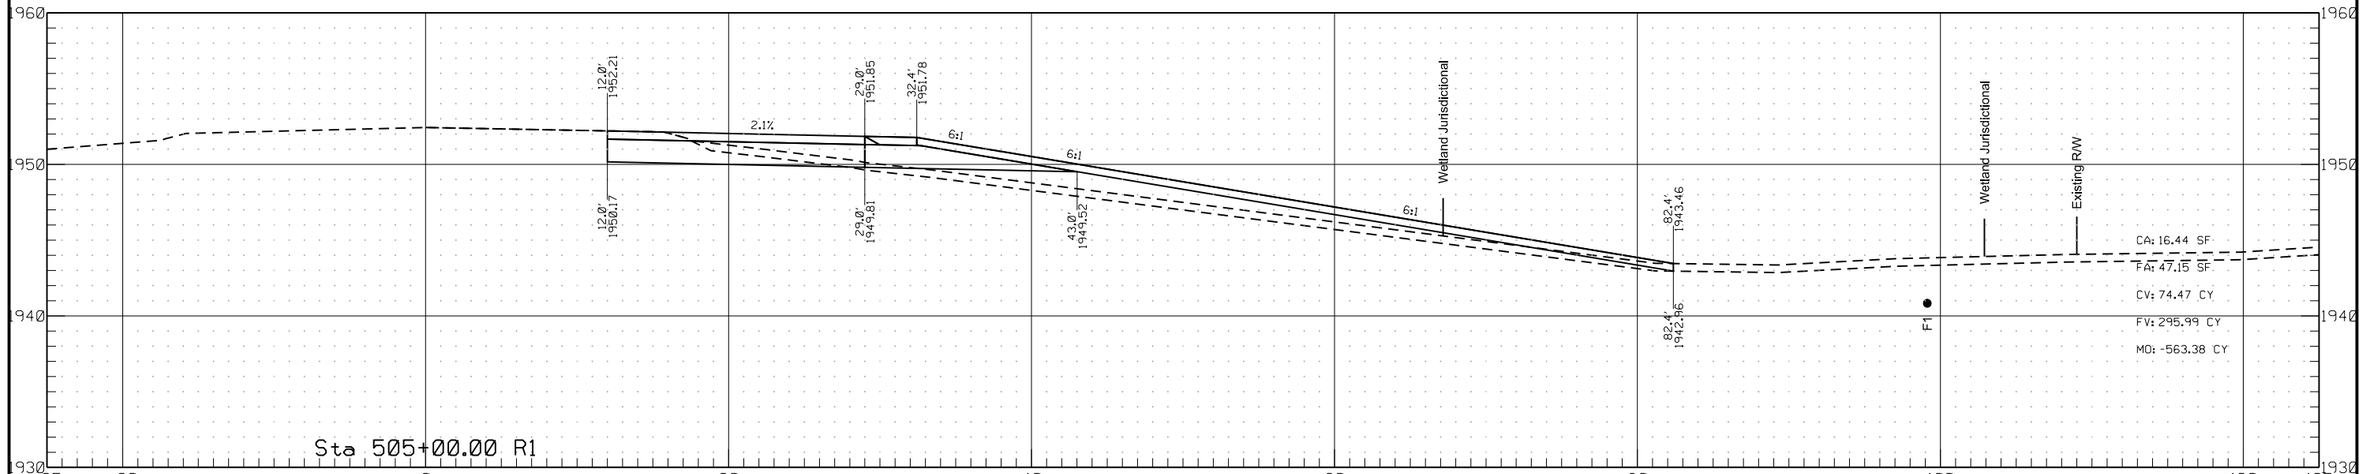

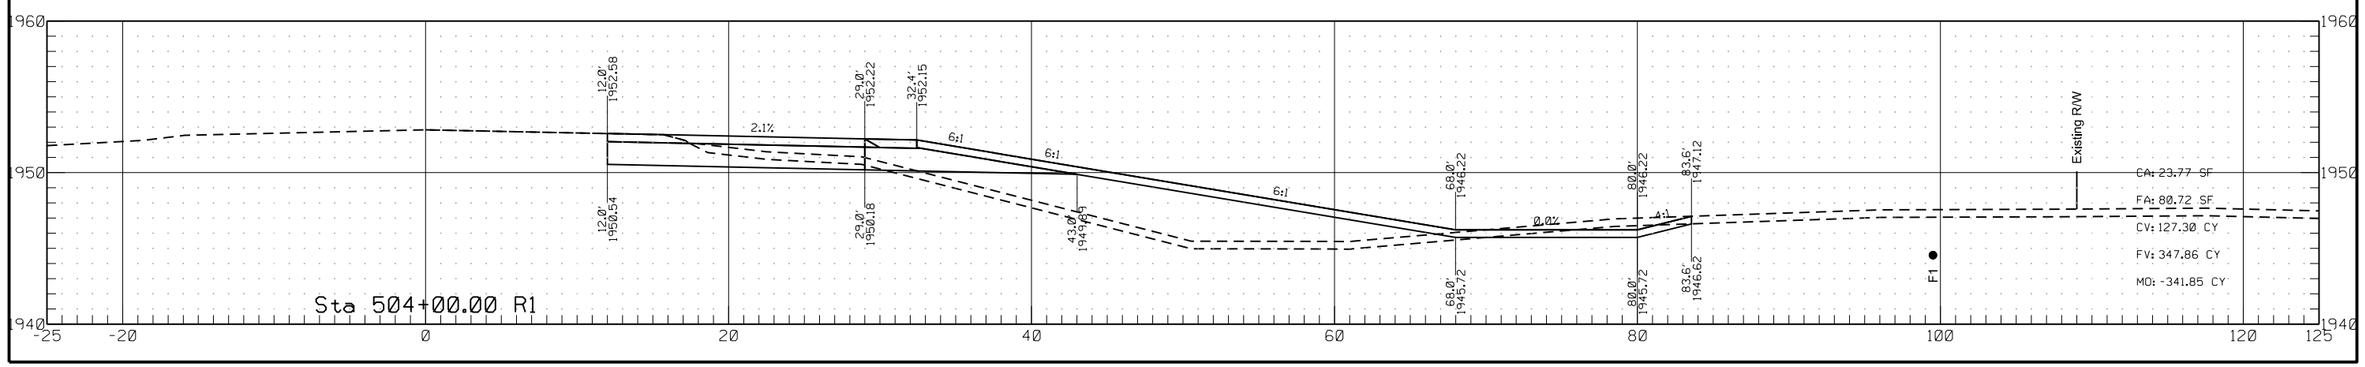

	STATE	PROJECT NO.	SECTION NO.	SHEET NO.
	ND	HEN-7-052(034)000	200	60


Passing Lane #2

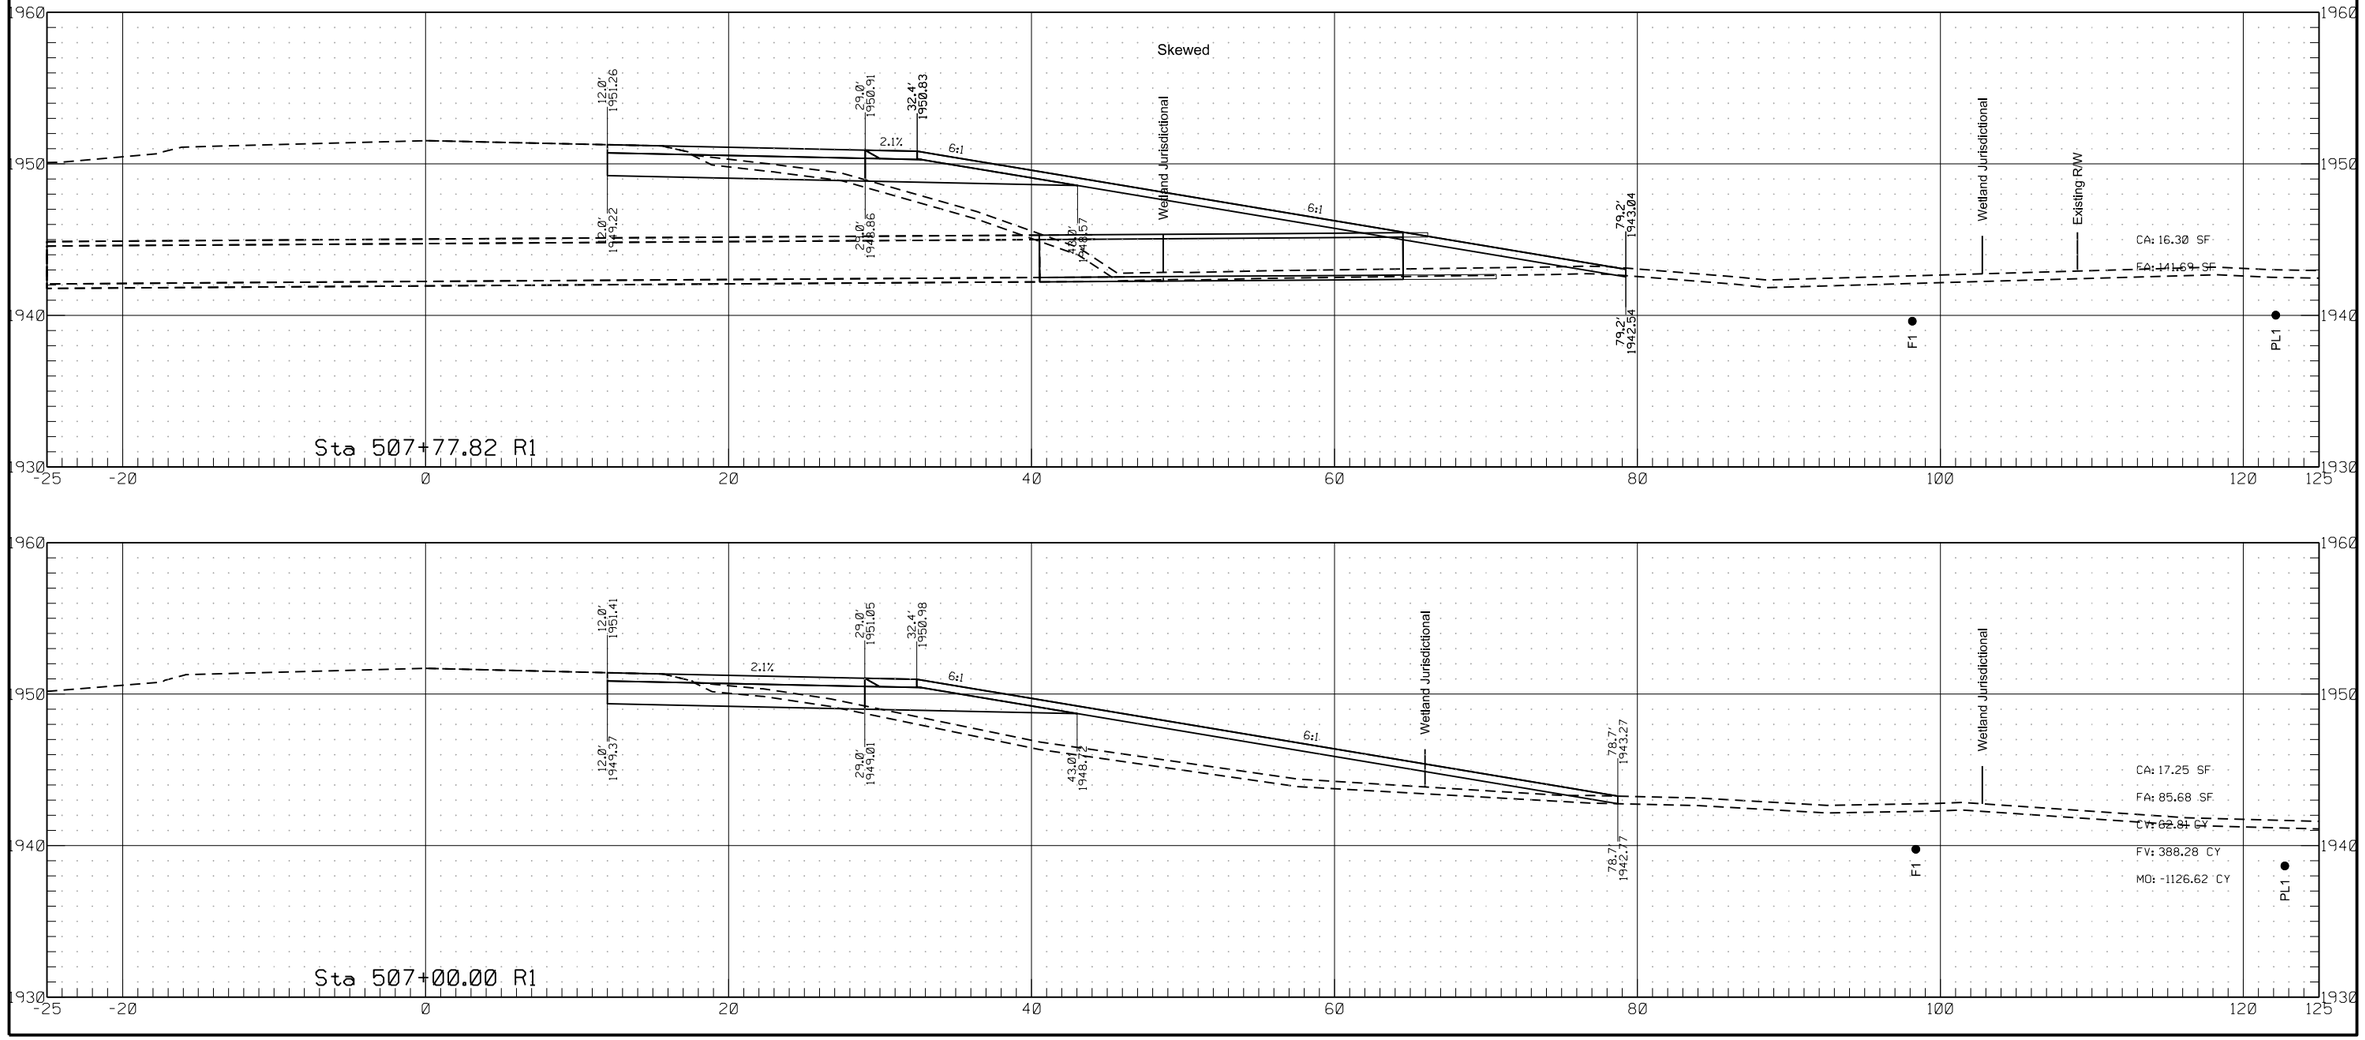

6/26/2022 3:07:44 PM ghartl R:\project\70052000.034\design\RDM_2.dgn


	STATE	PROJECT NO.	SECTION NO.	SHEET NO.
	ND	HEN-7-052(034)000	200	61


Passing Lane #2

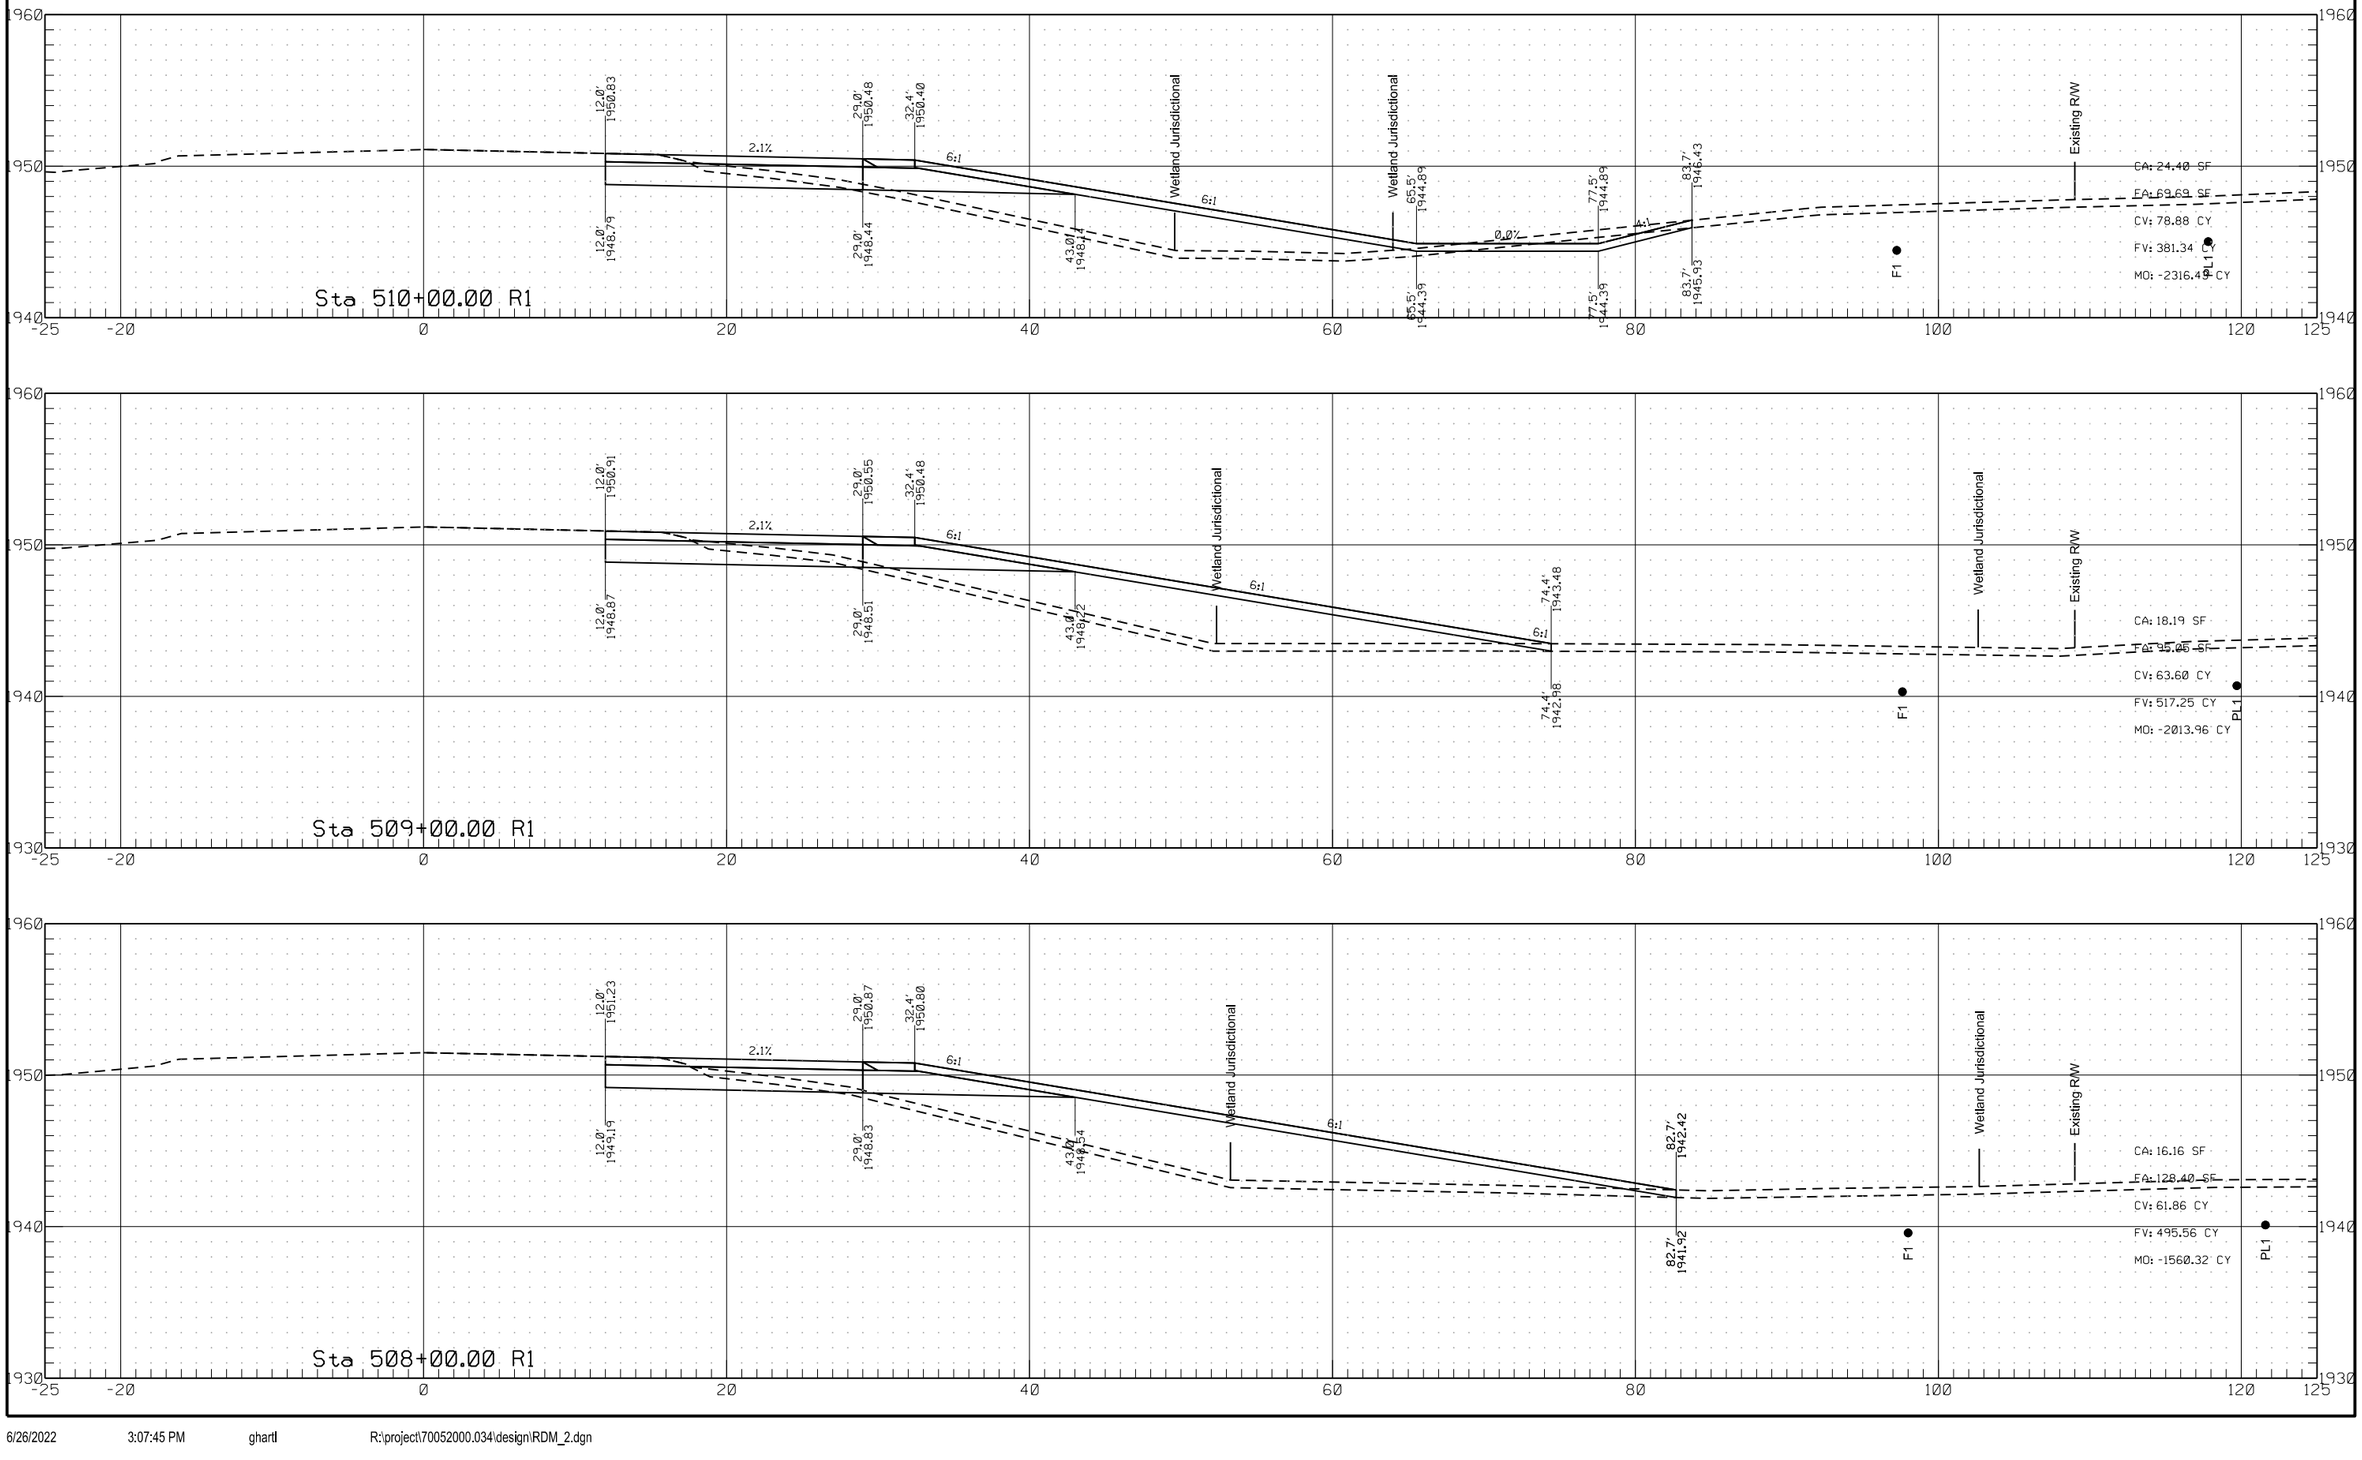


	STATE	PROJECT NO.	SECTION NO.	SHEET NO.
	ND	HEN-7-052(034)000	200	62

Passing Lane #2

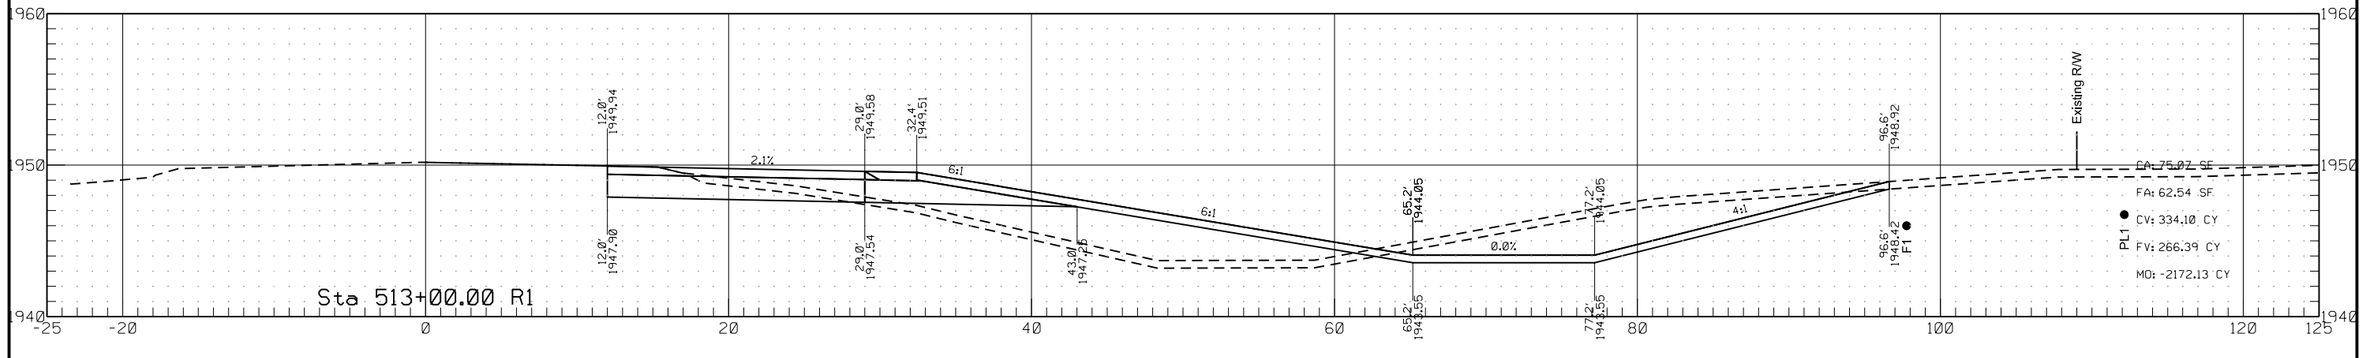


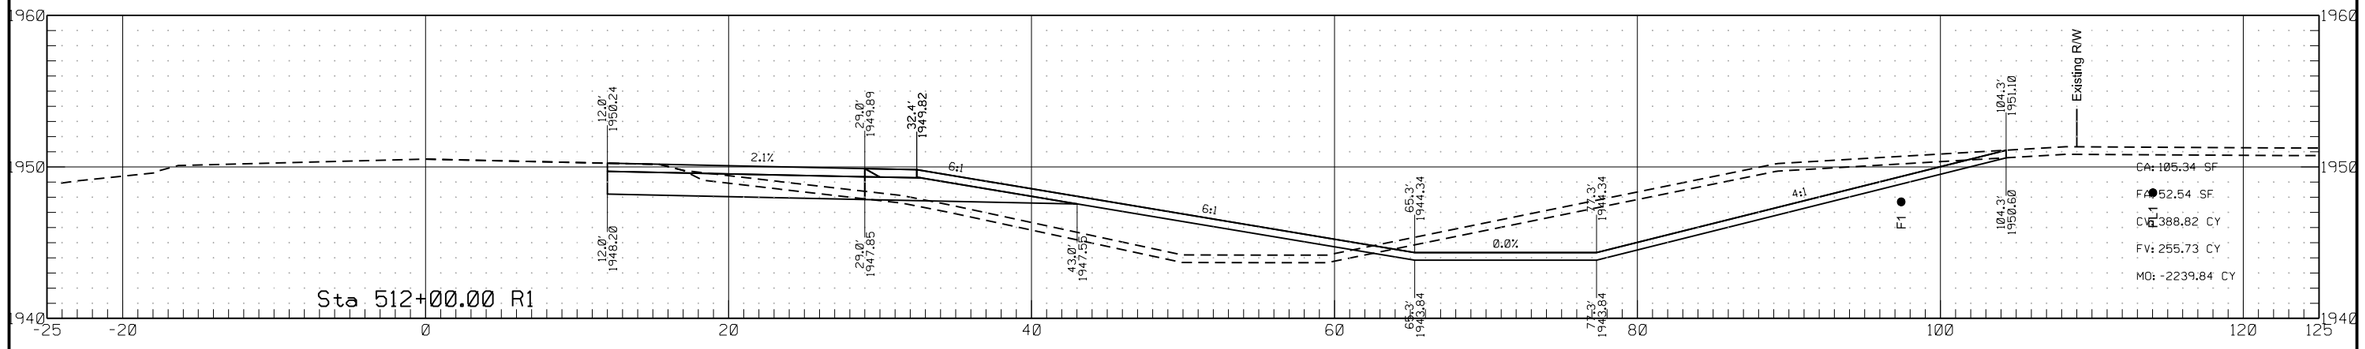

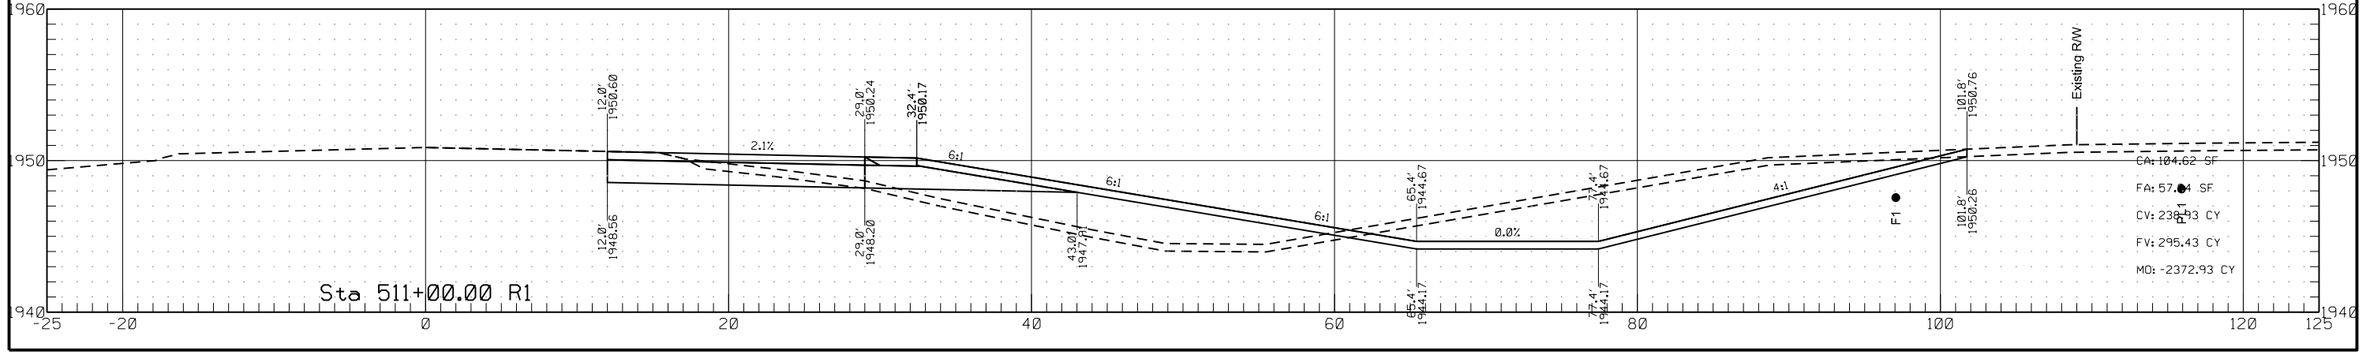


	STATE	PROJECT NO.	SECTION NO.	SHEET NO.
	ND	HEN-7-052(034)000	200	63


Passing Lane #2

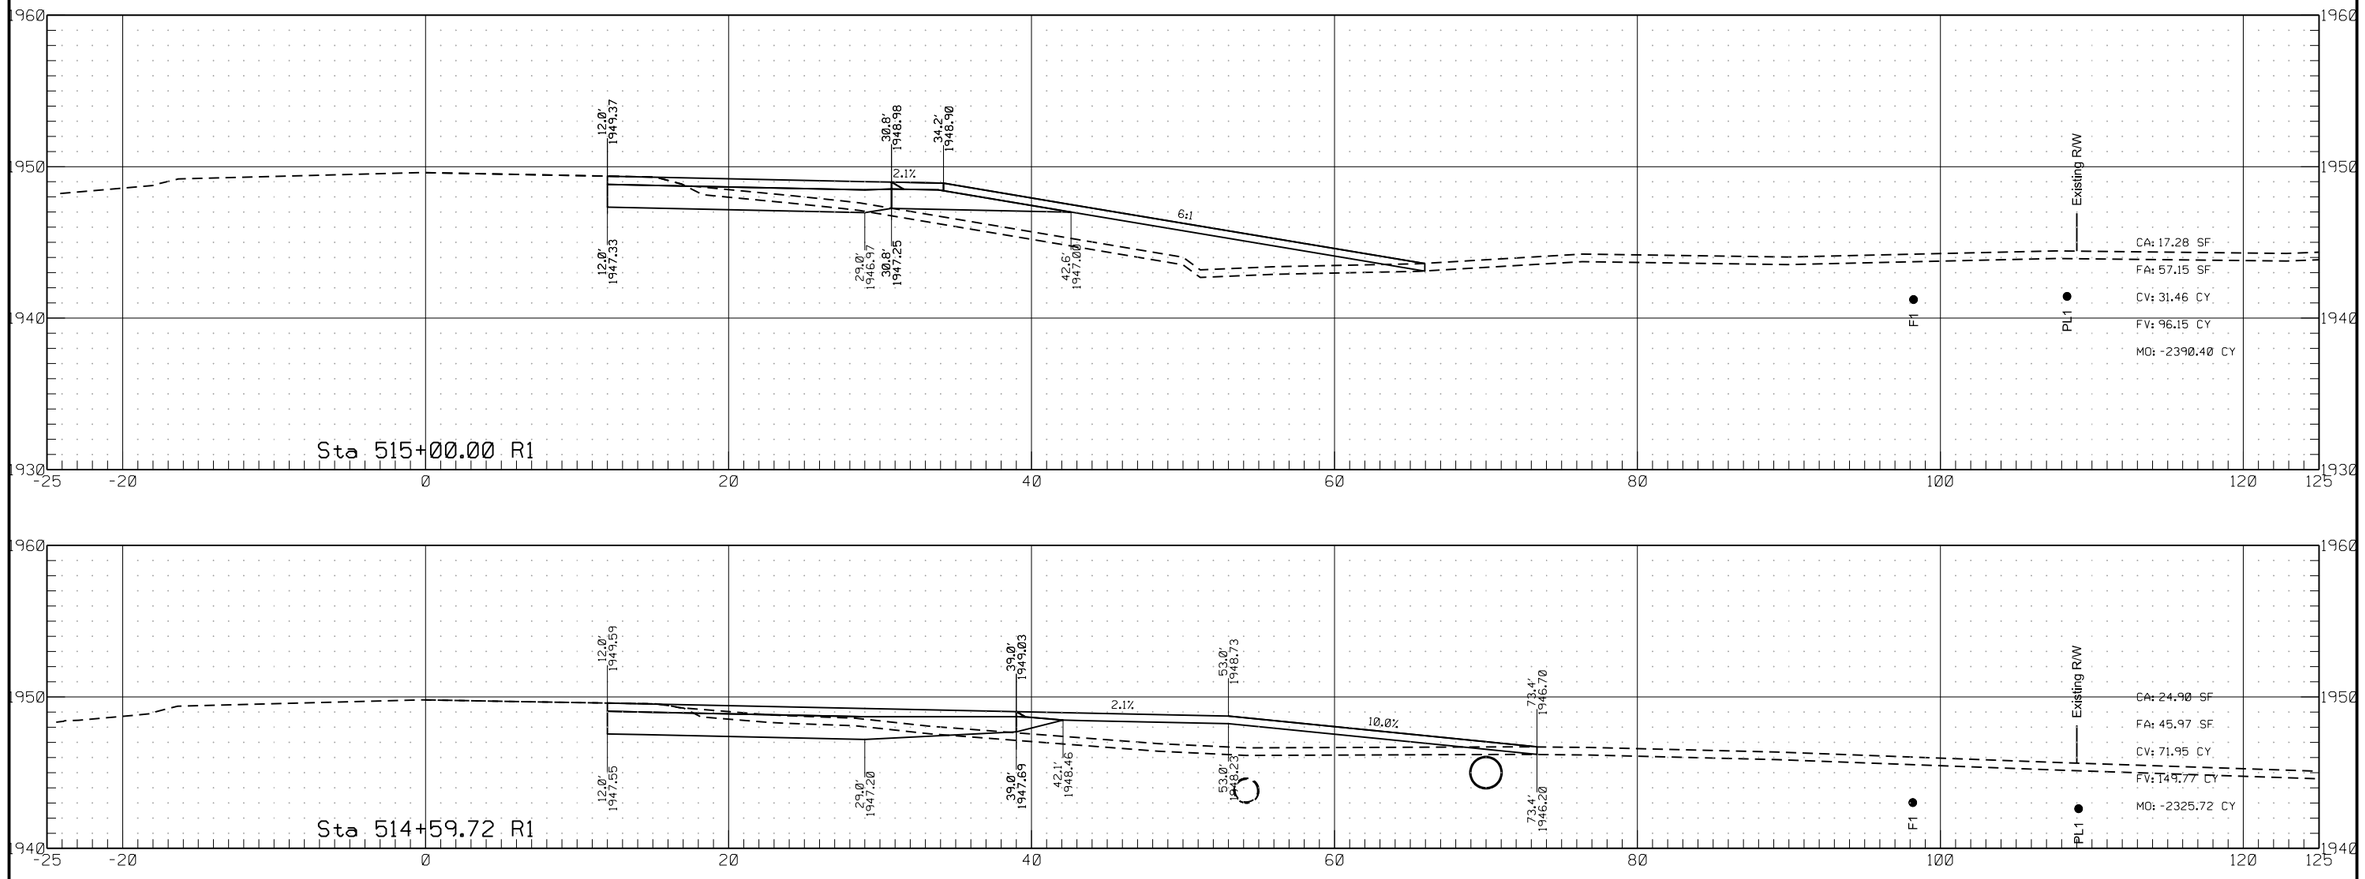


	STATE	PROJECT NO.	SECTION NO.	SHEET NO.
	ND	HEN-7-052(034)000	200	64

Passing Lane #2

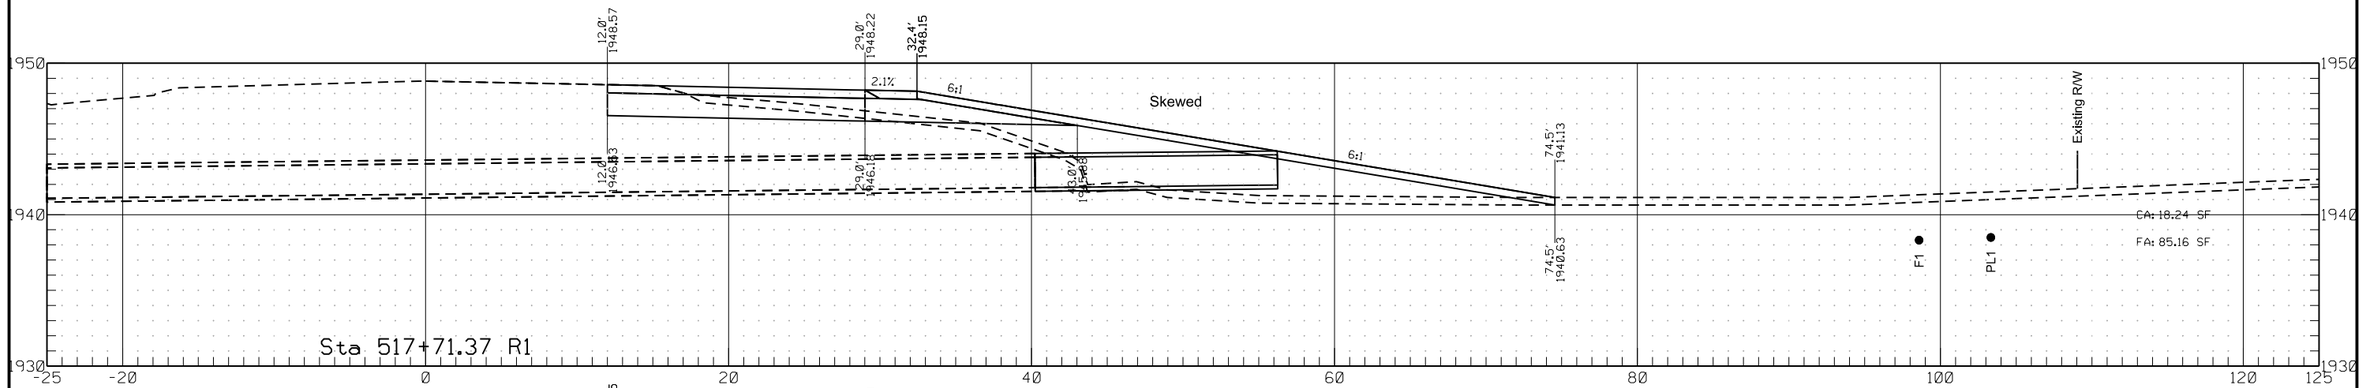


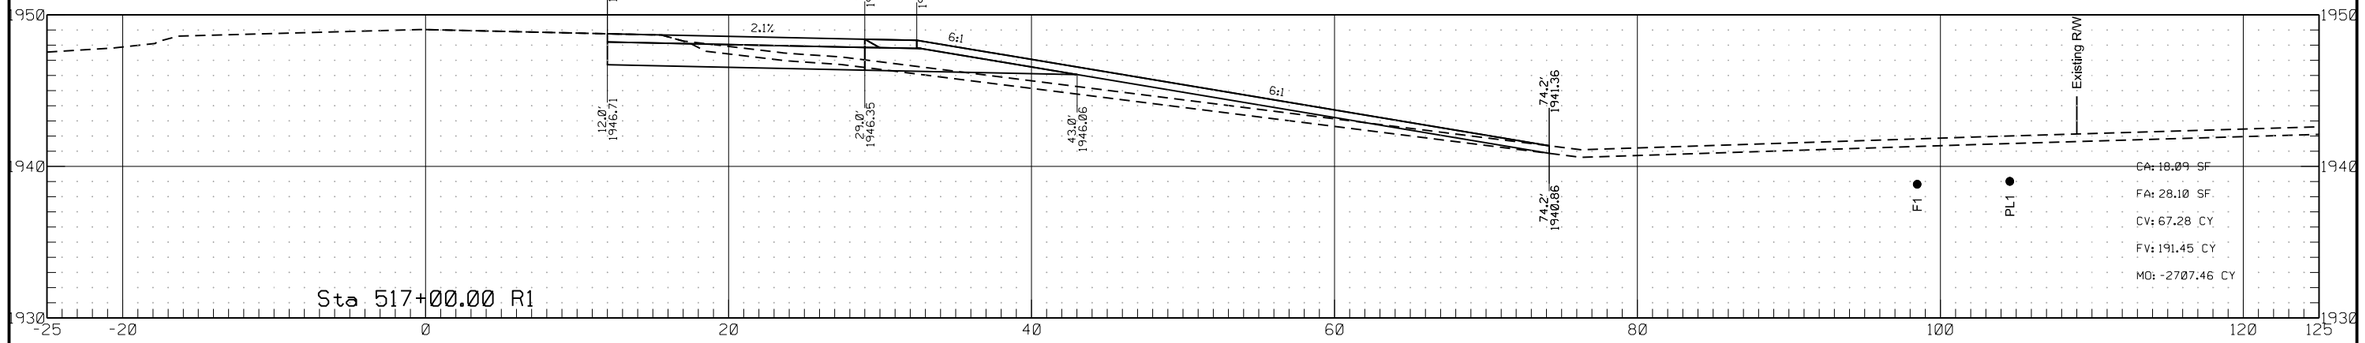

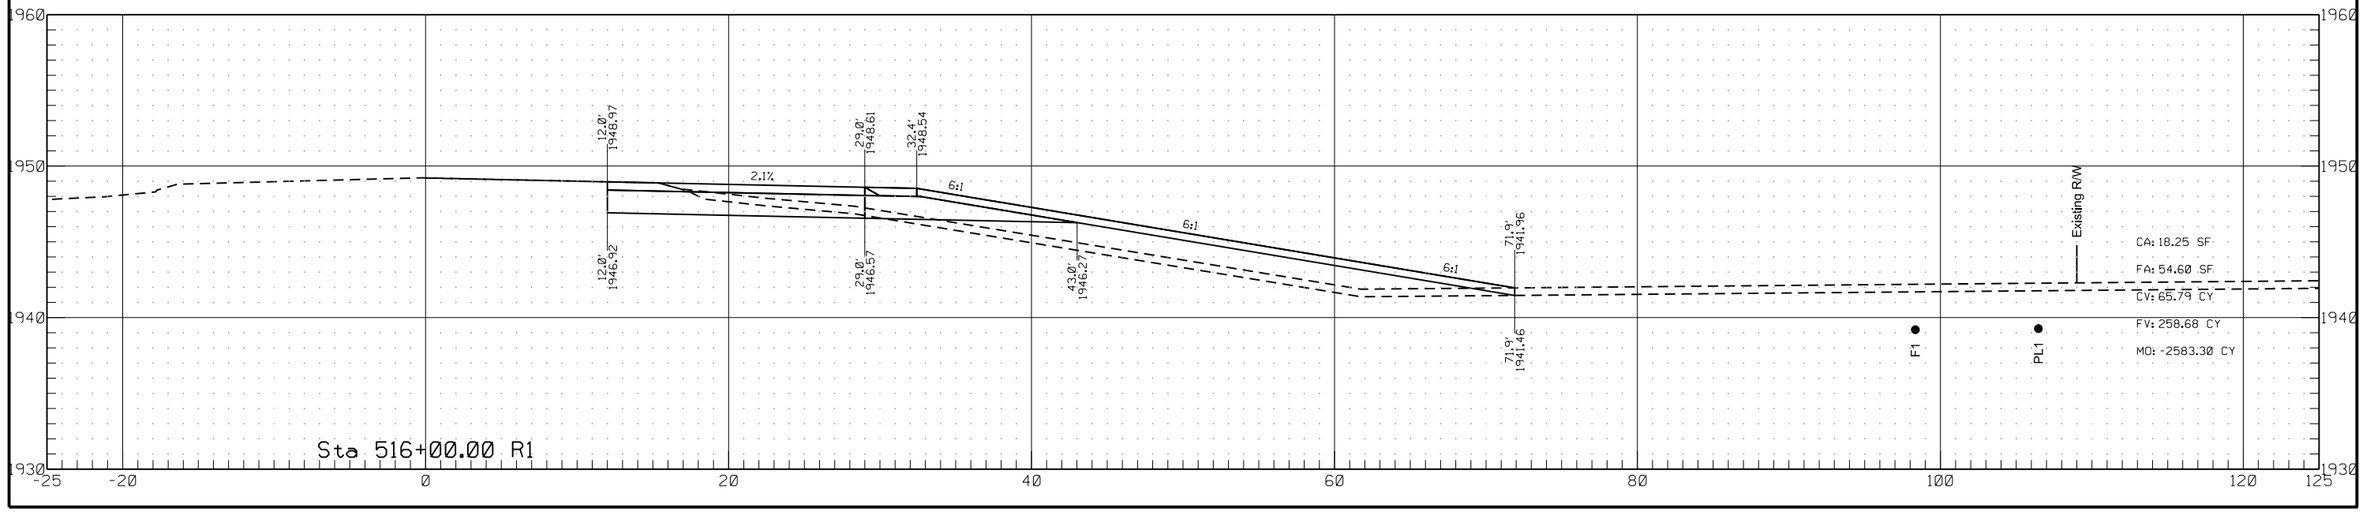


	STATE	PROJECT NO.	SECTION NO.	SHEET NO.
	ND	HEN-7-052(034)000	200	65

Passing Lane #2

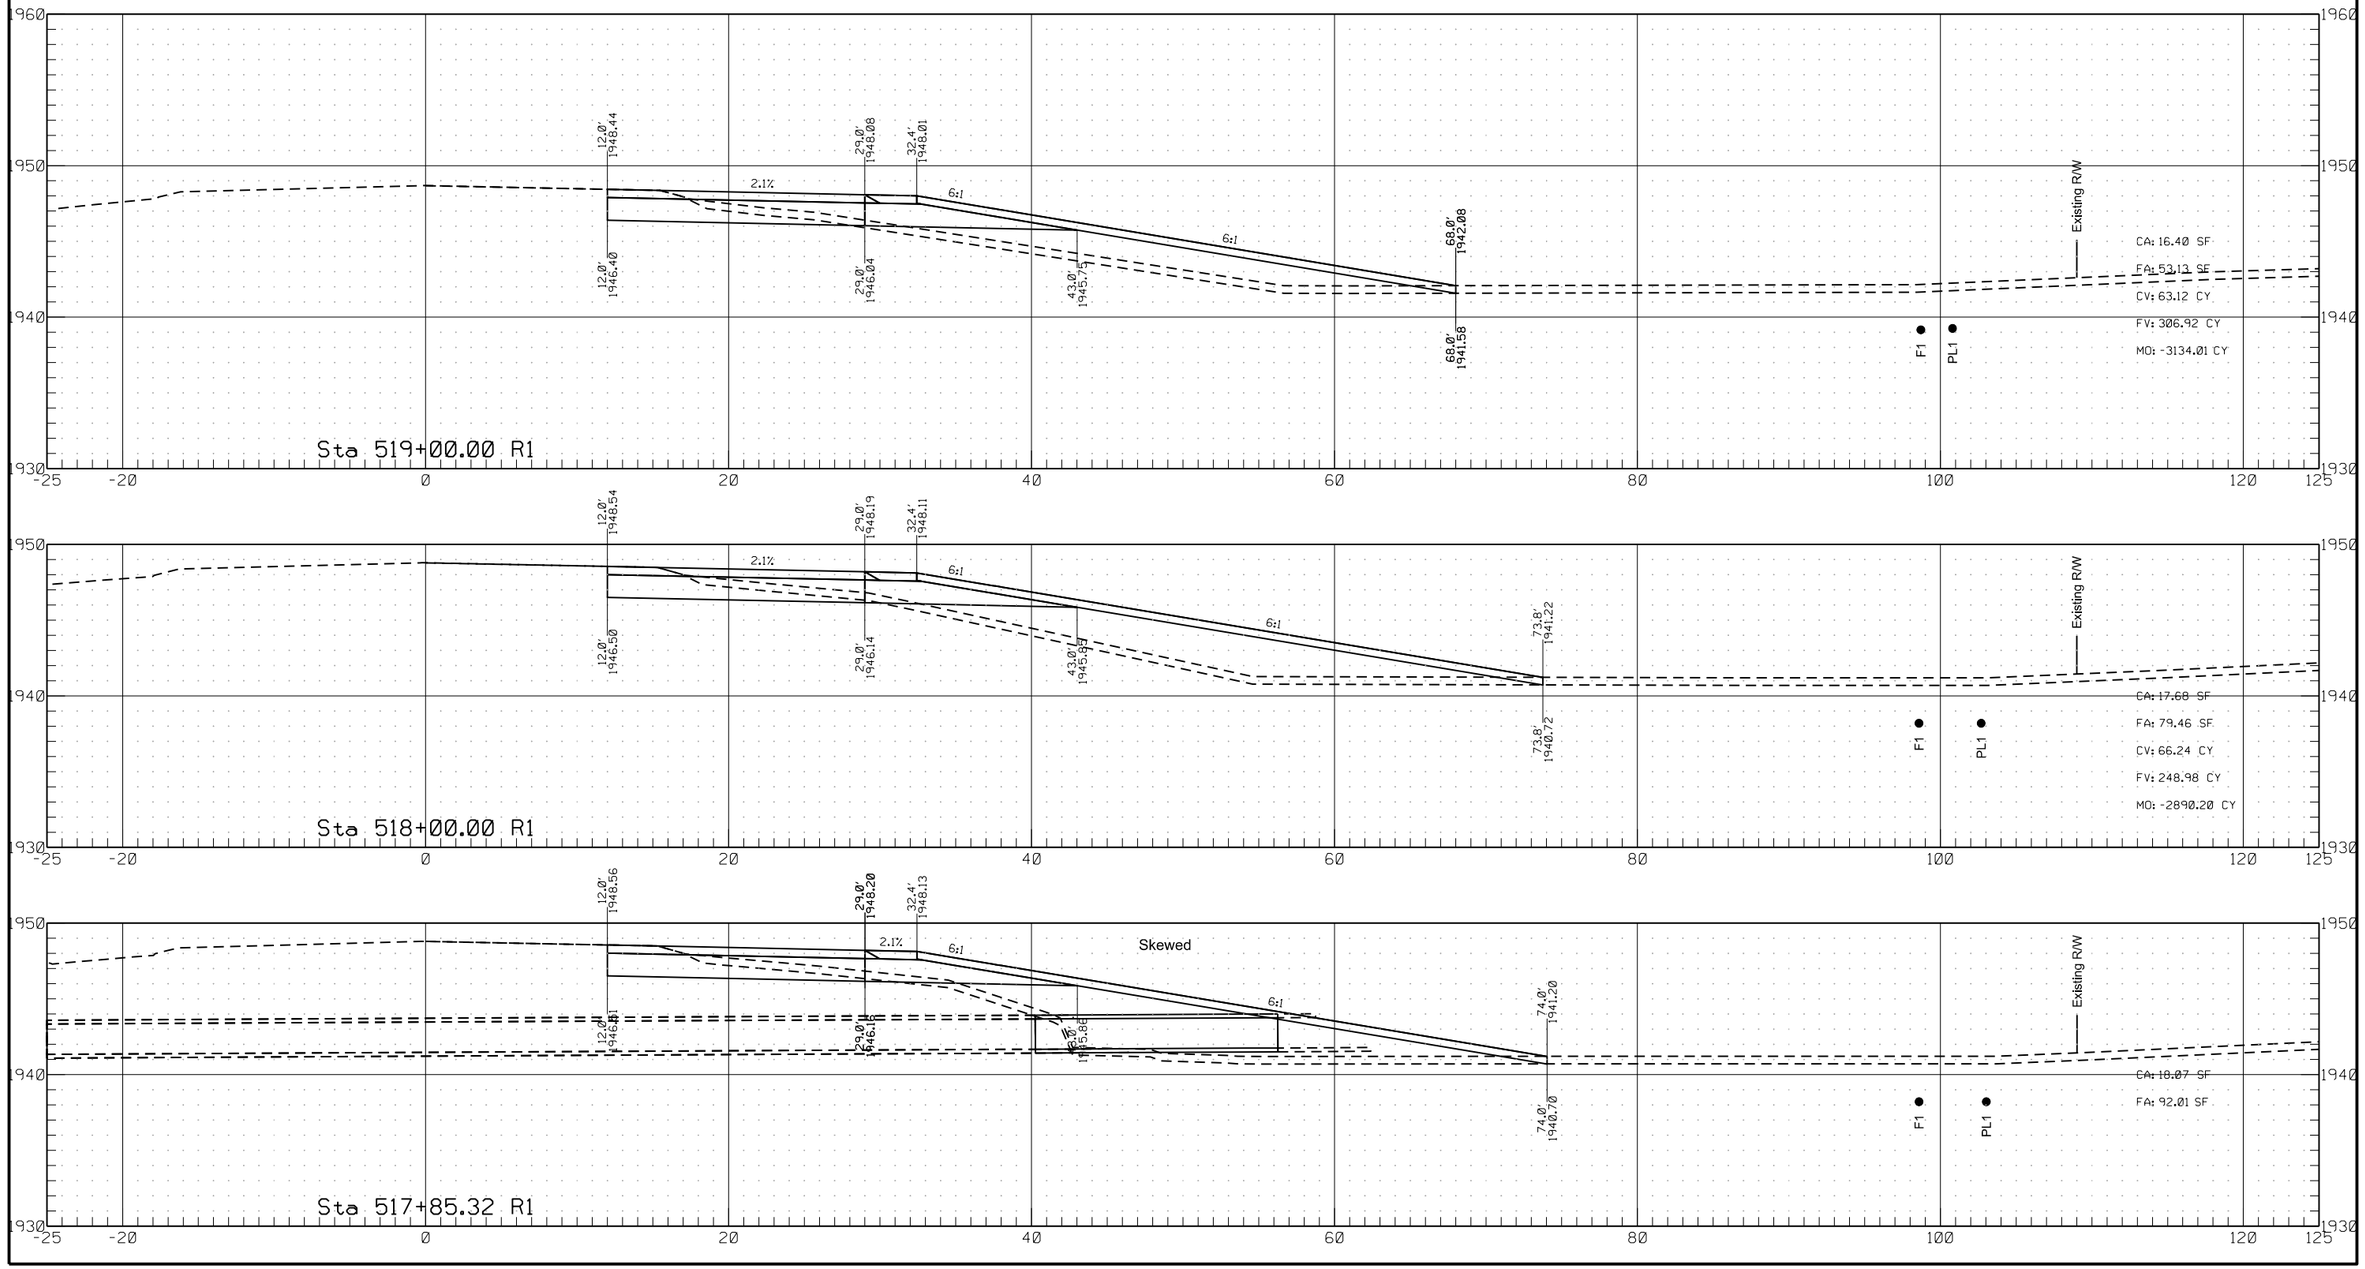


	STATE	PROJECT NO.	SECTION NO.	SHEET NO.
	ND	HEN-7-052(034)000	200	66

Passing Lane #2

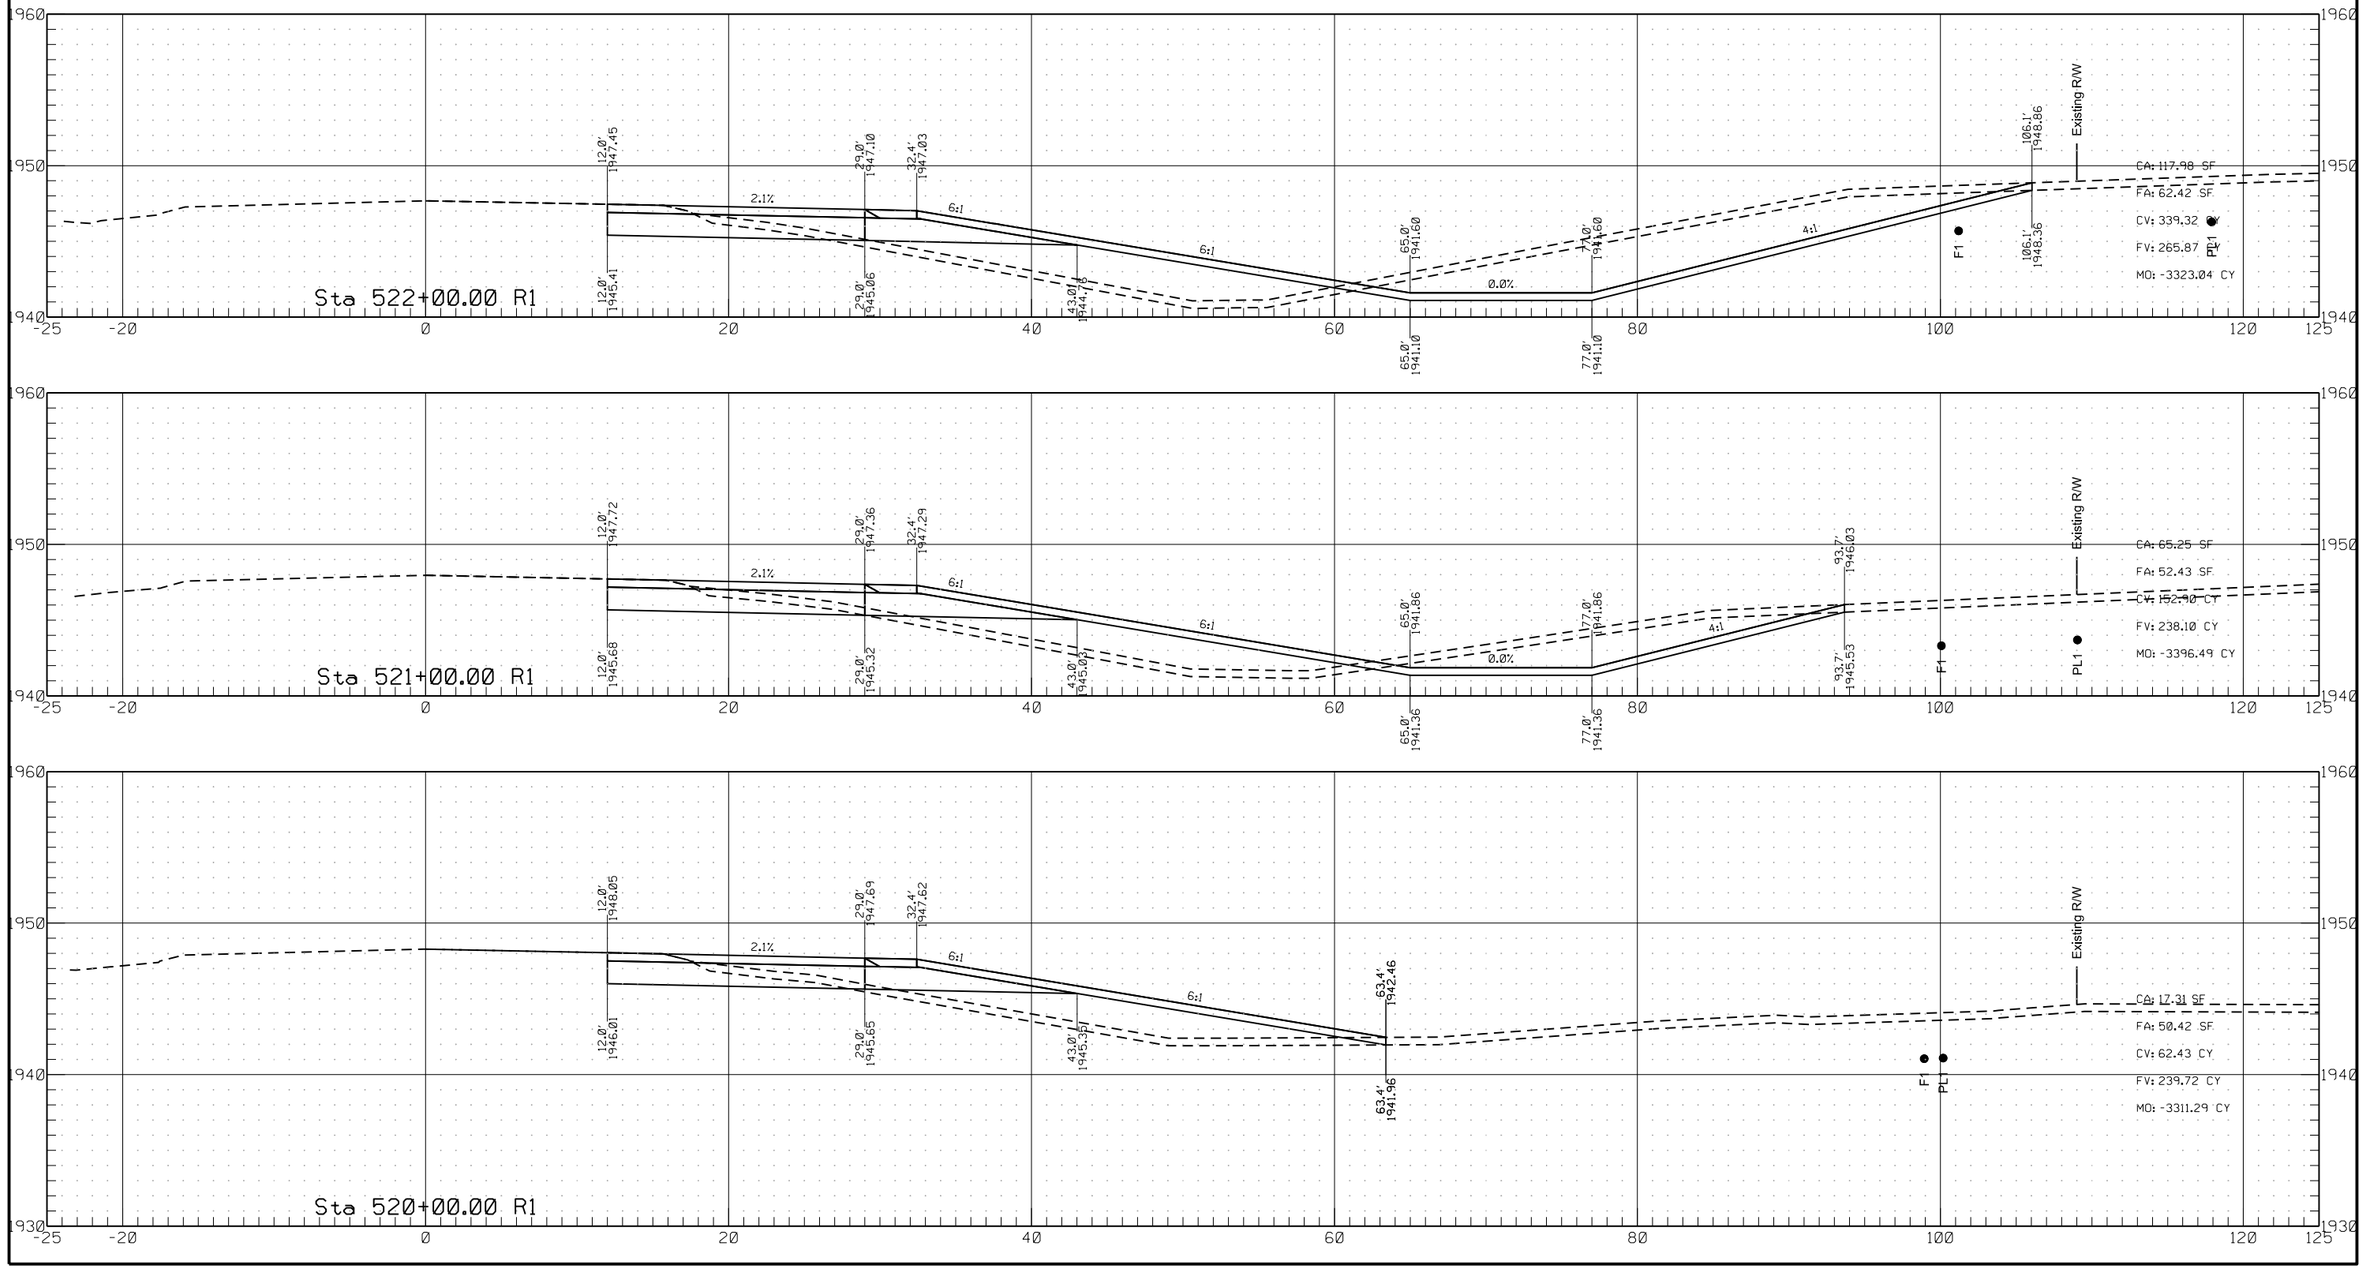


	STATE	PROJECT NO.	SECTION NO.	SHEET NO.
	ND	HEN-7-052(034)000	200	67


Passing Lane #2

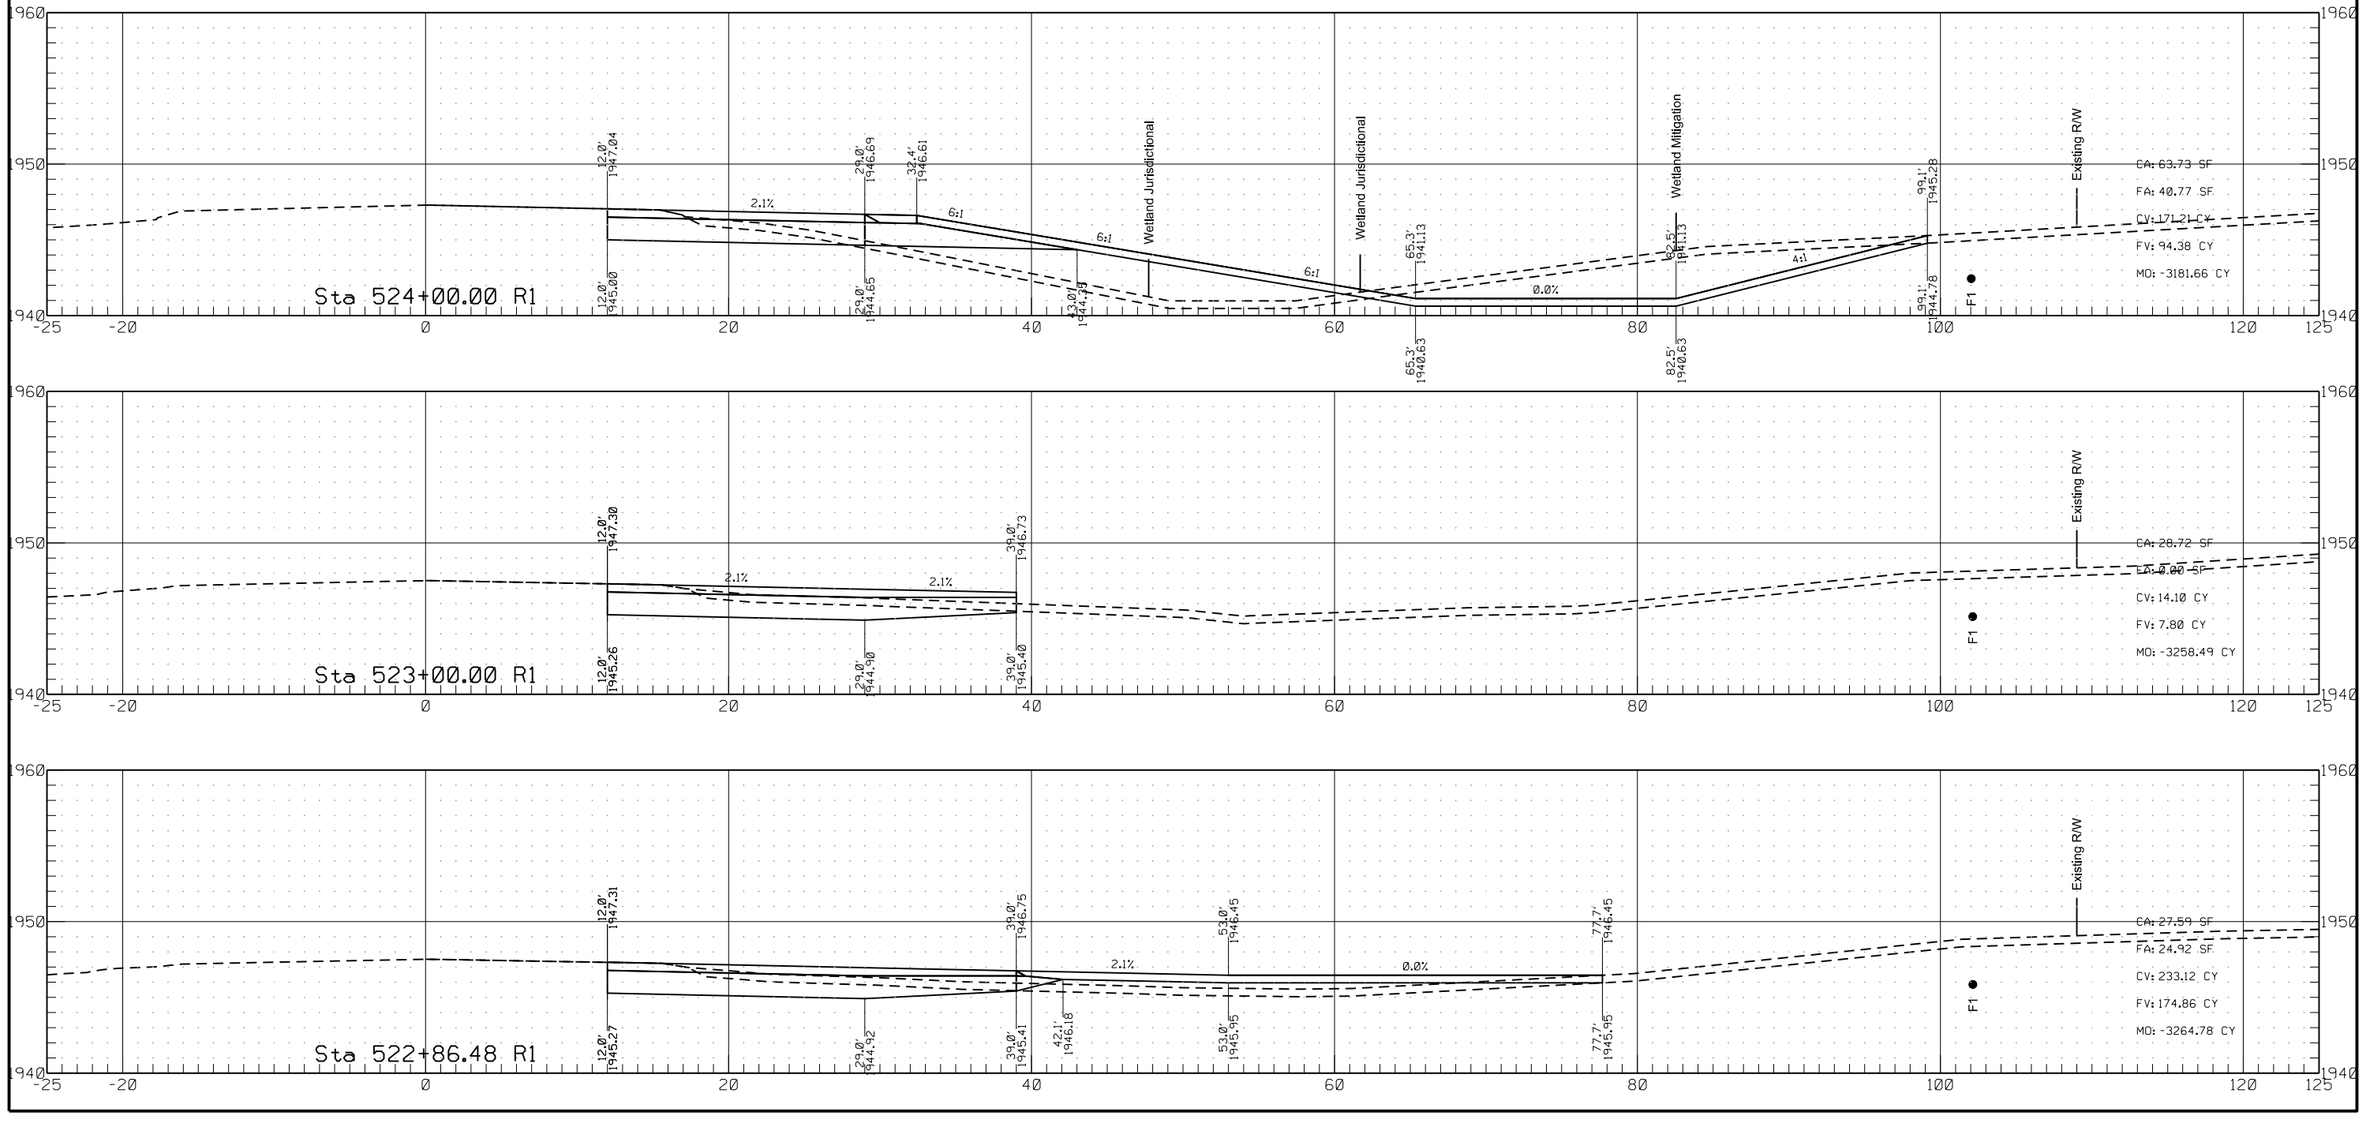


	STATE	PROJECT NO.	SECTION NO.	SHEET NO.
	ND	HEN-7-052(034)000	200	68

Passing Lane #2

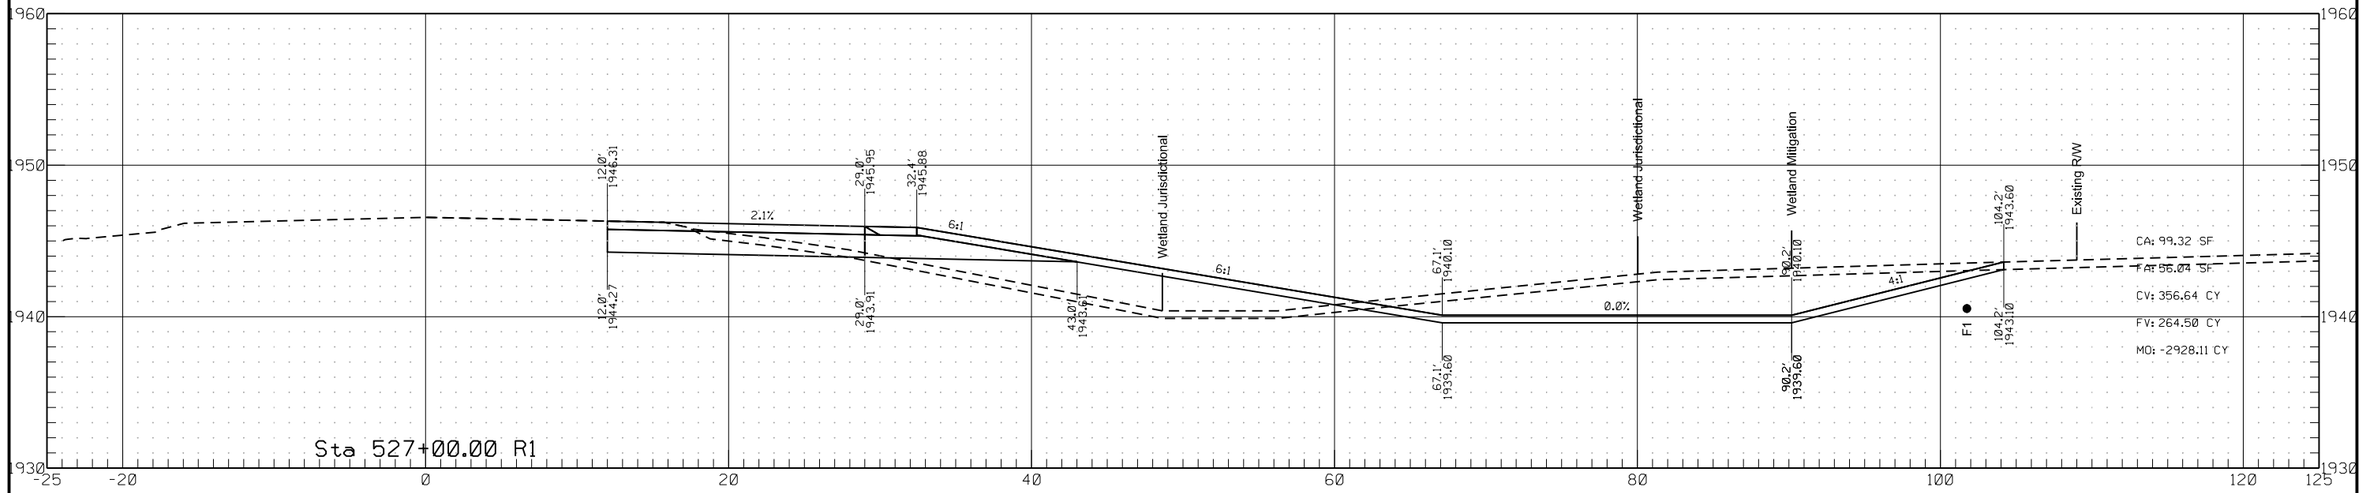


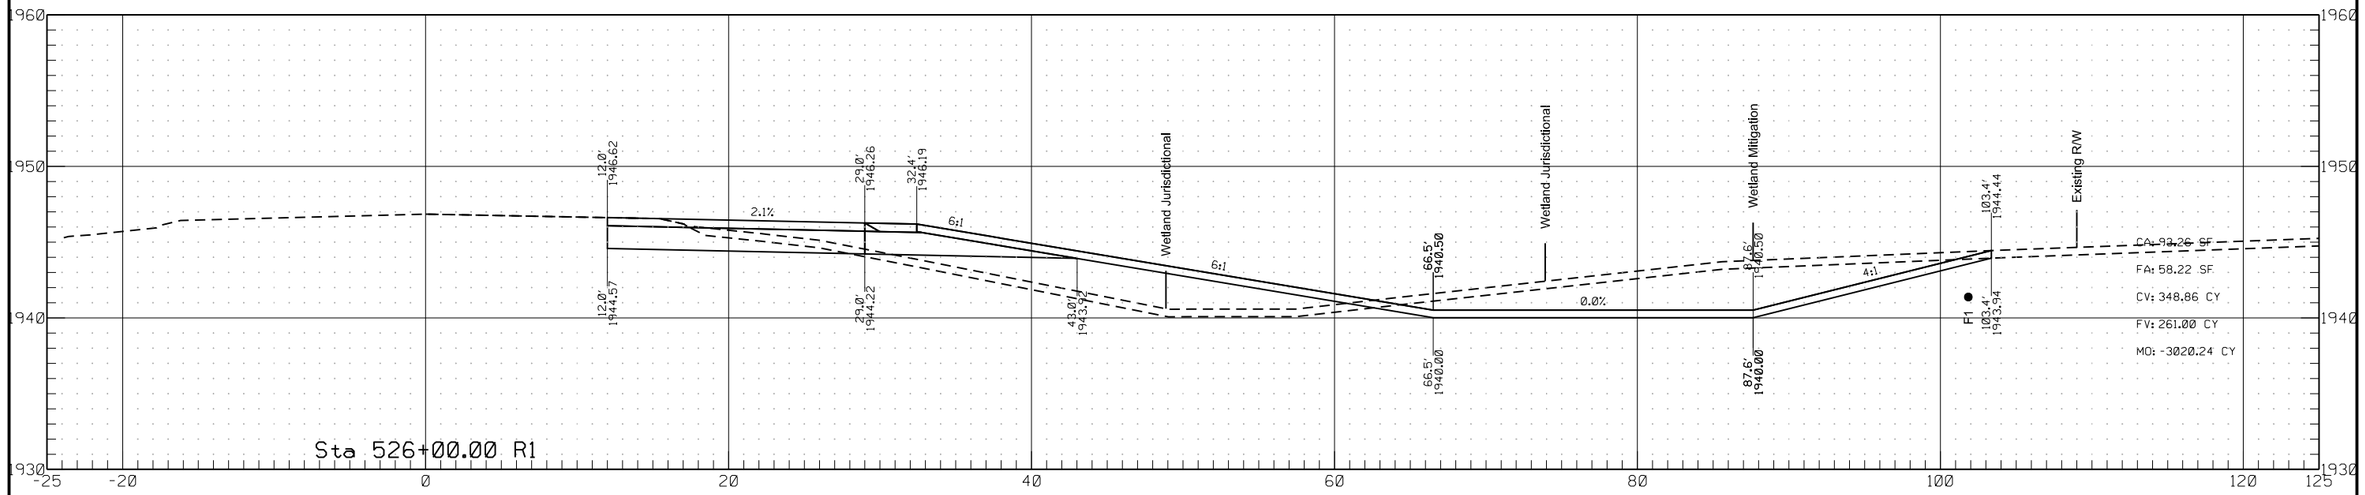

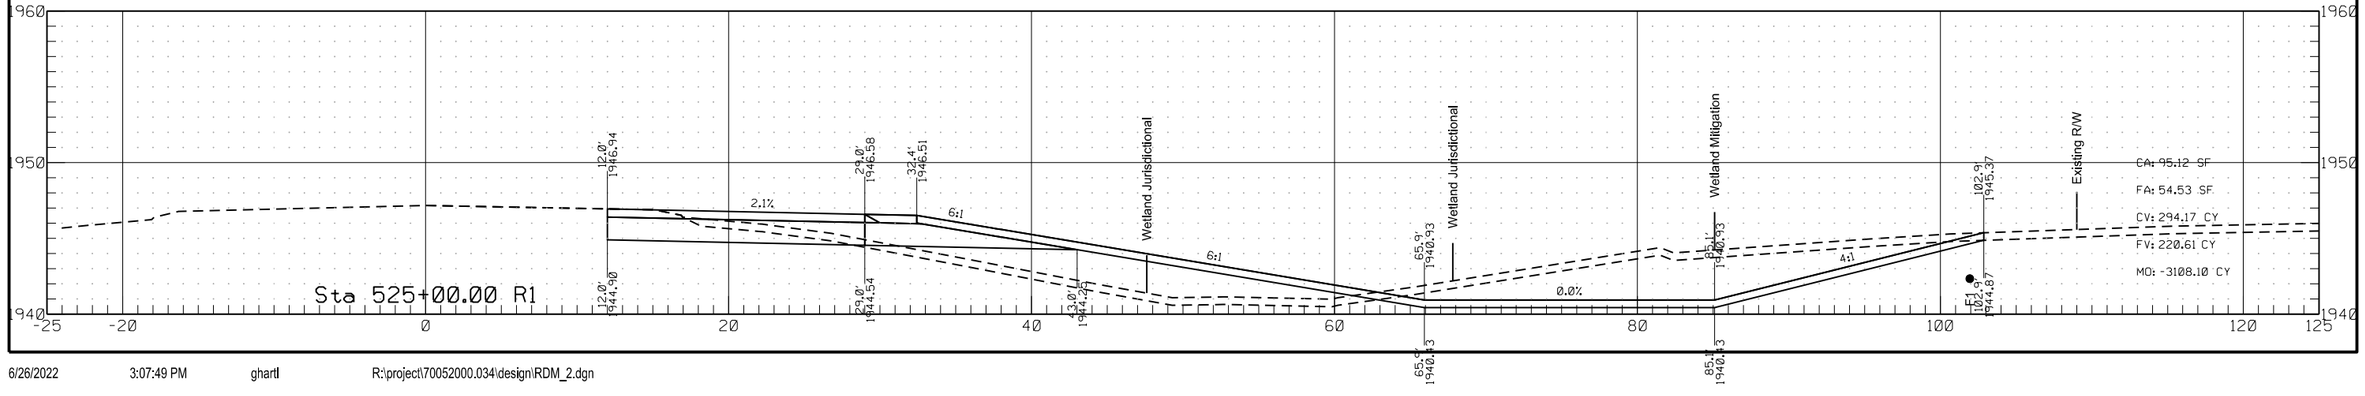

	STATE	PROJECT NO.	SECTION NO.	SHEET NO.
	ND	HEN-7-052(034)000	200	69


Passing Lane #2

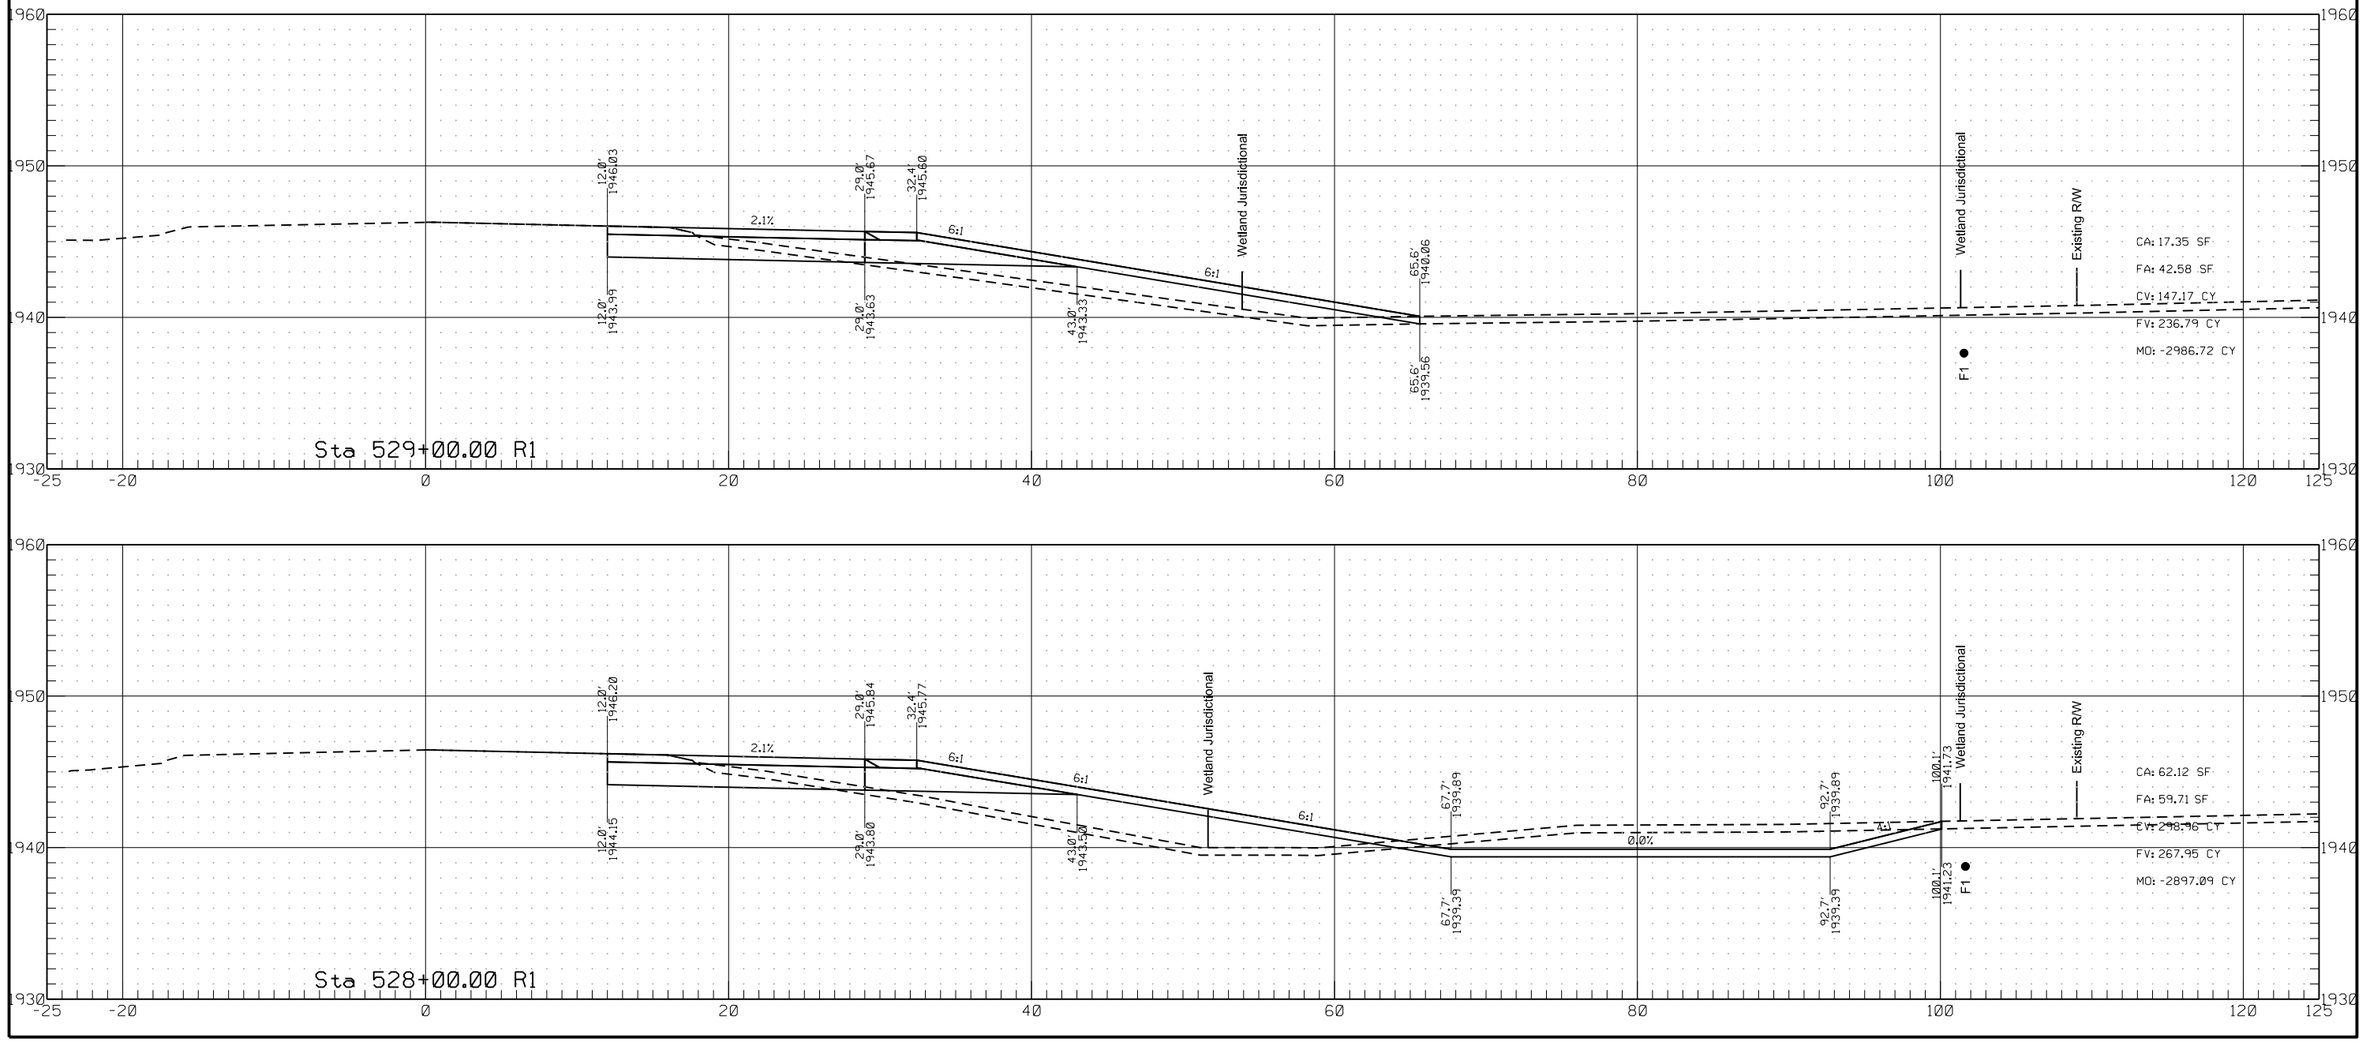


6/26/2022 3:07:50 PM ghartl R:\project\70052000.034\design\RDM_2.dgn

	STATE	PROJECT NO.	SECTION NO.	SHEET NO.
	ND	HEN-7-052(034)000	200	70


Passing Lane #2

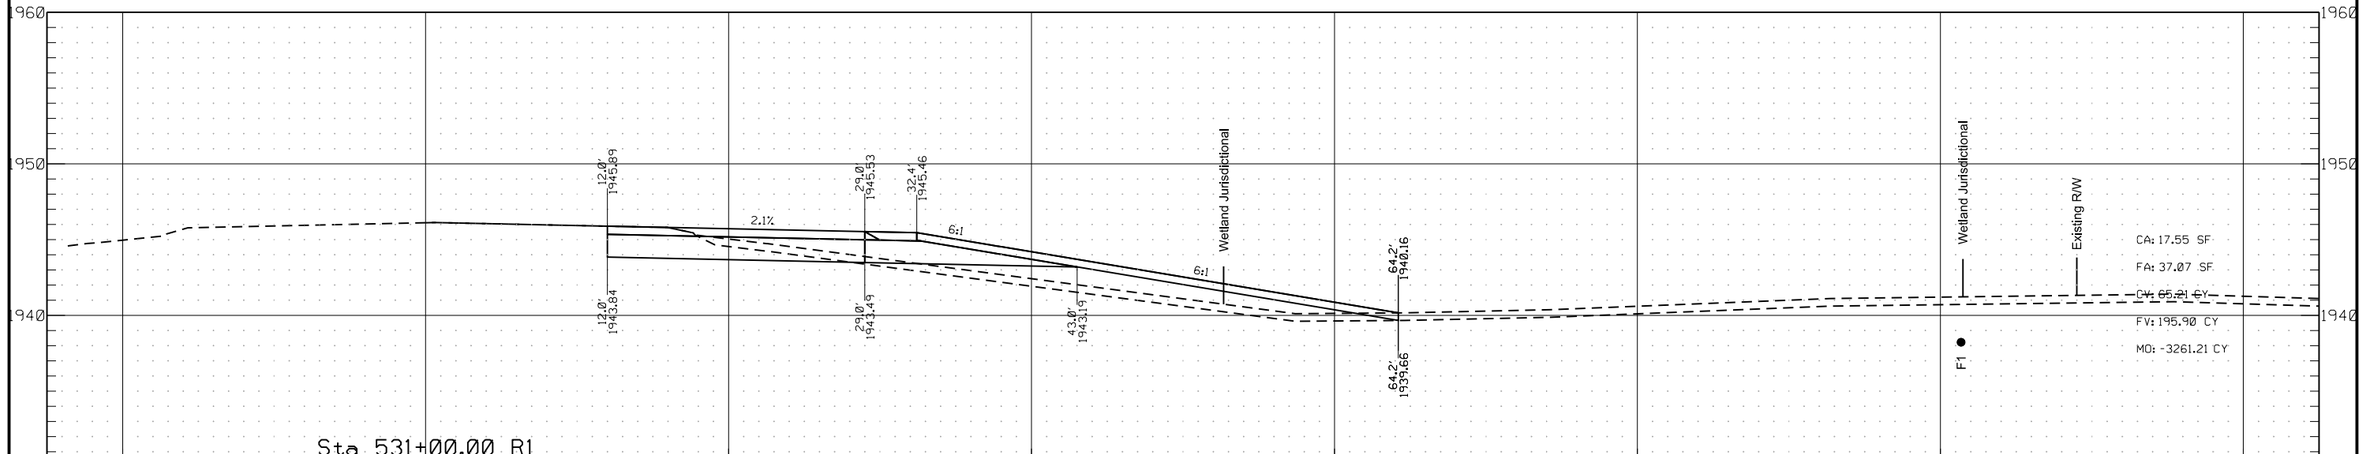

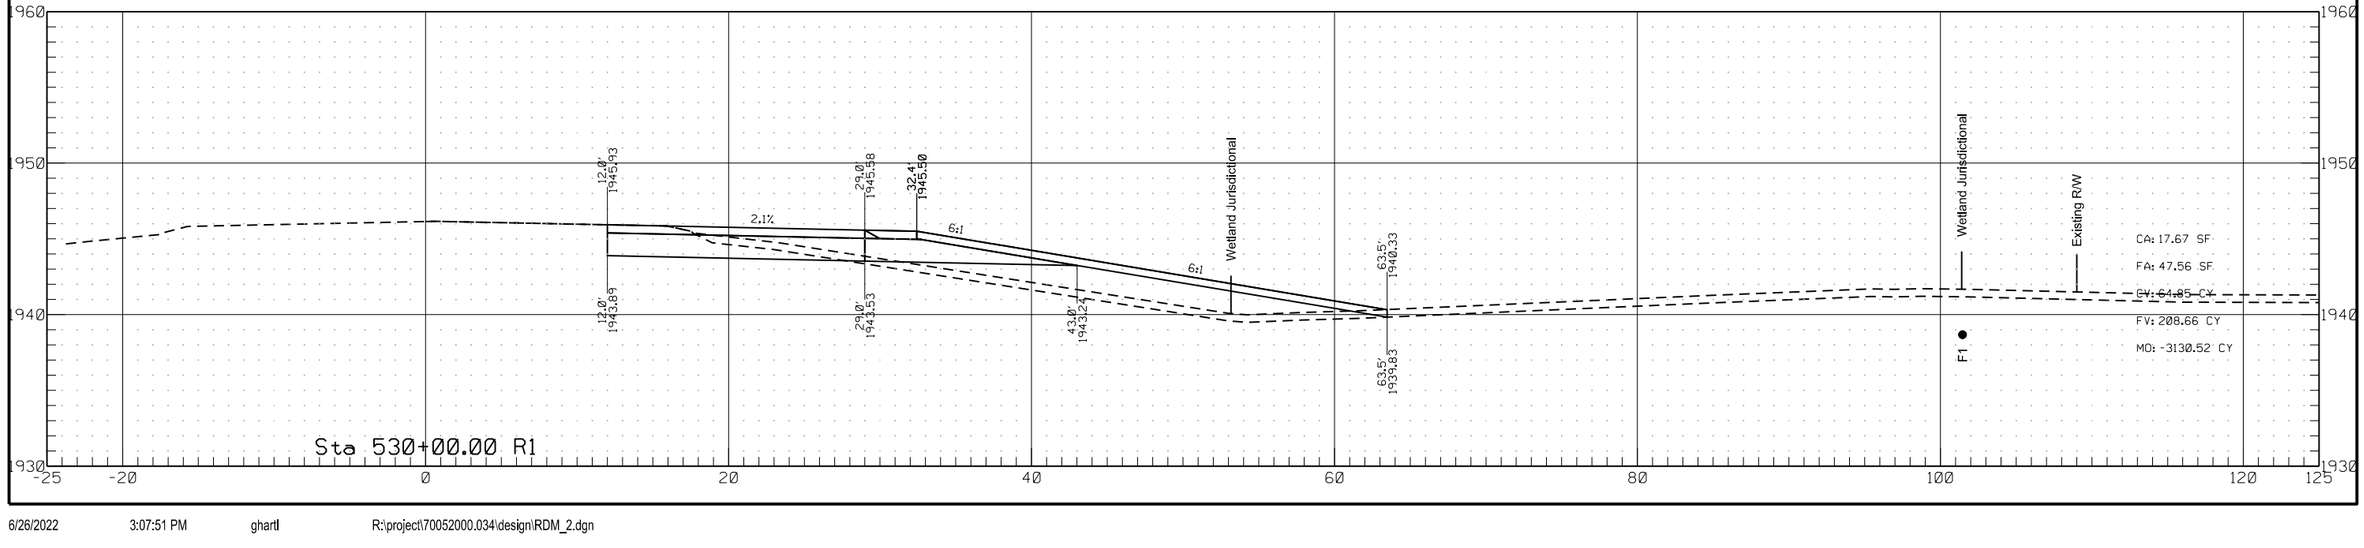

	STATE	PROJECT NO.	SECTION NO.	SHEET NO.
	ND	HEN-7-052(034)000	200	71


Passing Lane #2

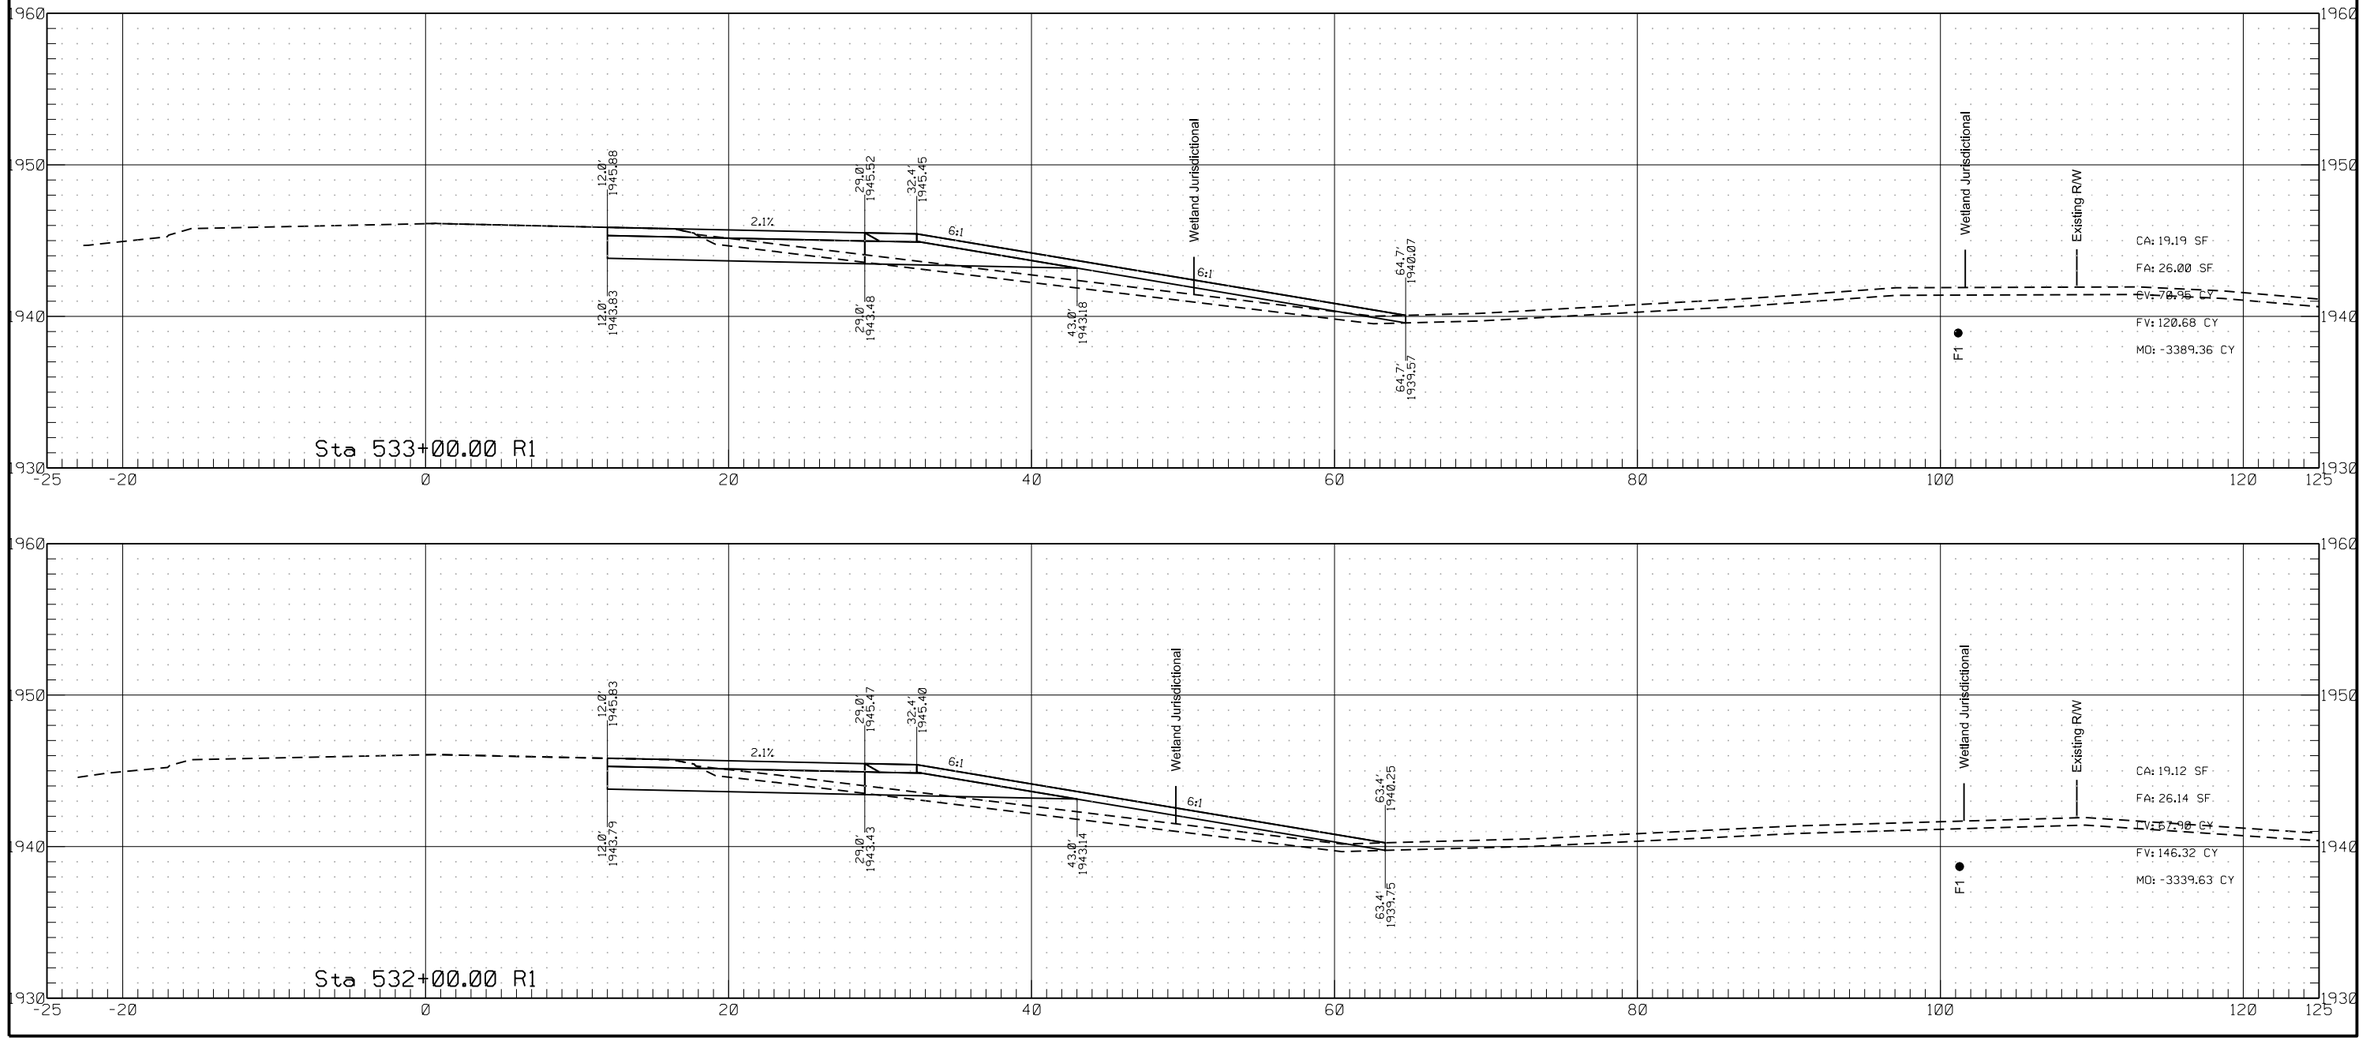

6/26/2022 3:07:52 PM ghartl R:\project\70052000.034\design\RDM_2.dgn


	STATE	PROJECT NO.	SECTION NO.	SHEET NO.
	ND	HEN-7-052(034)000	200	72

Passing Lane #2

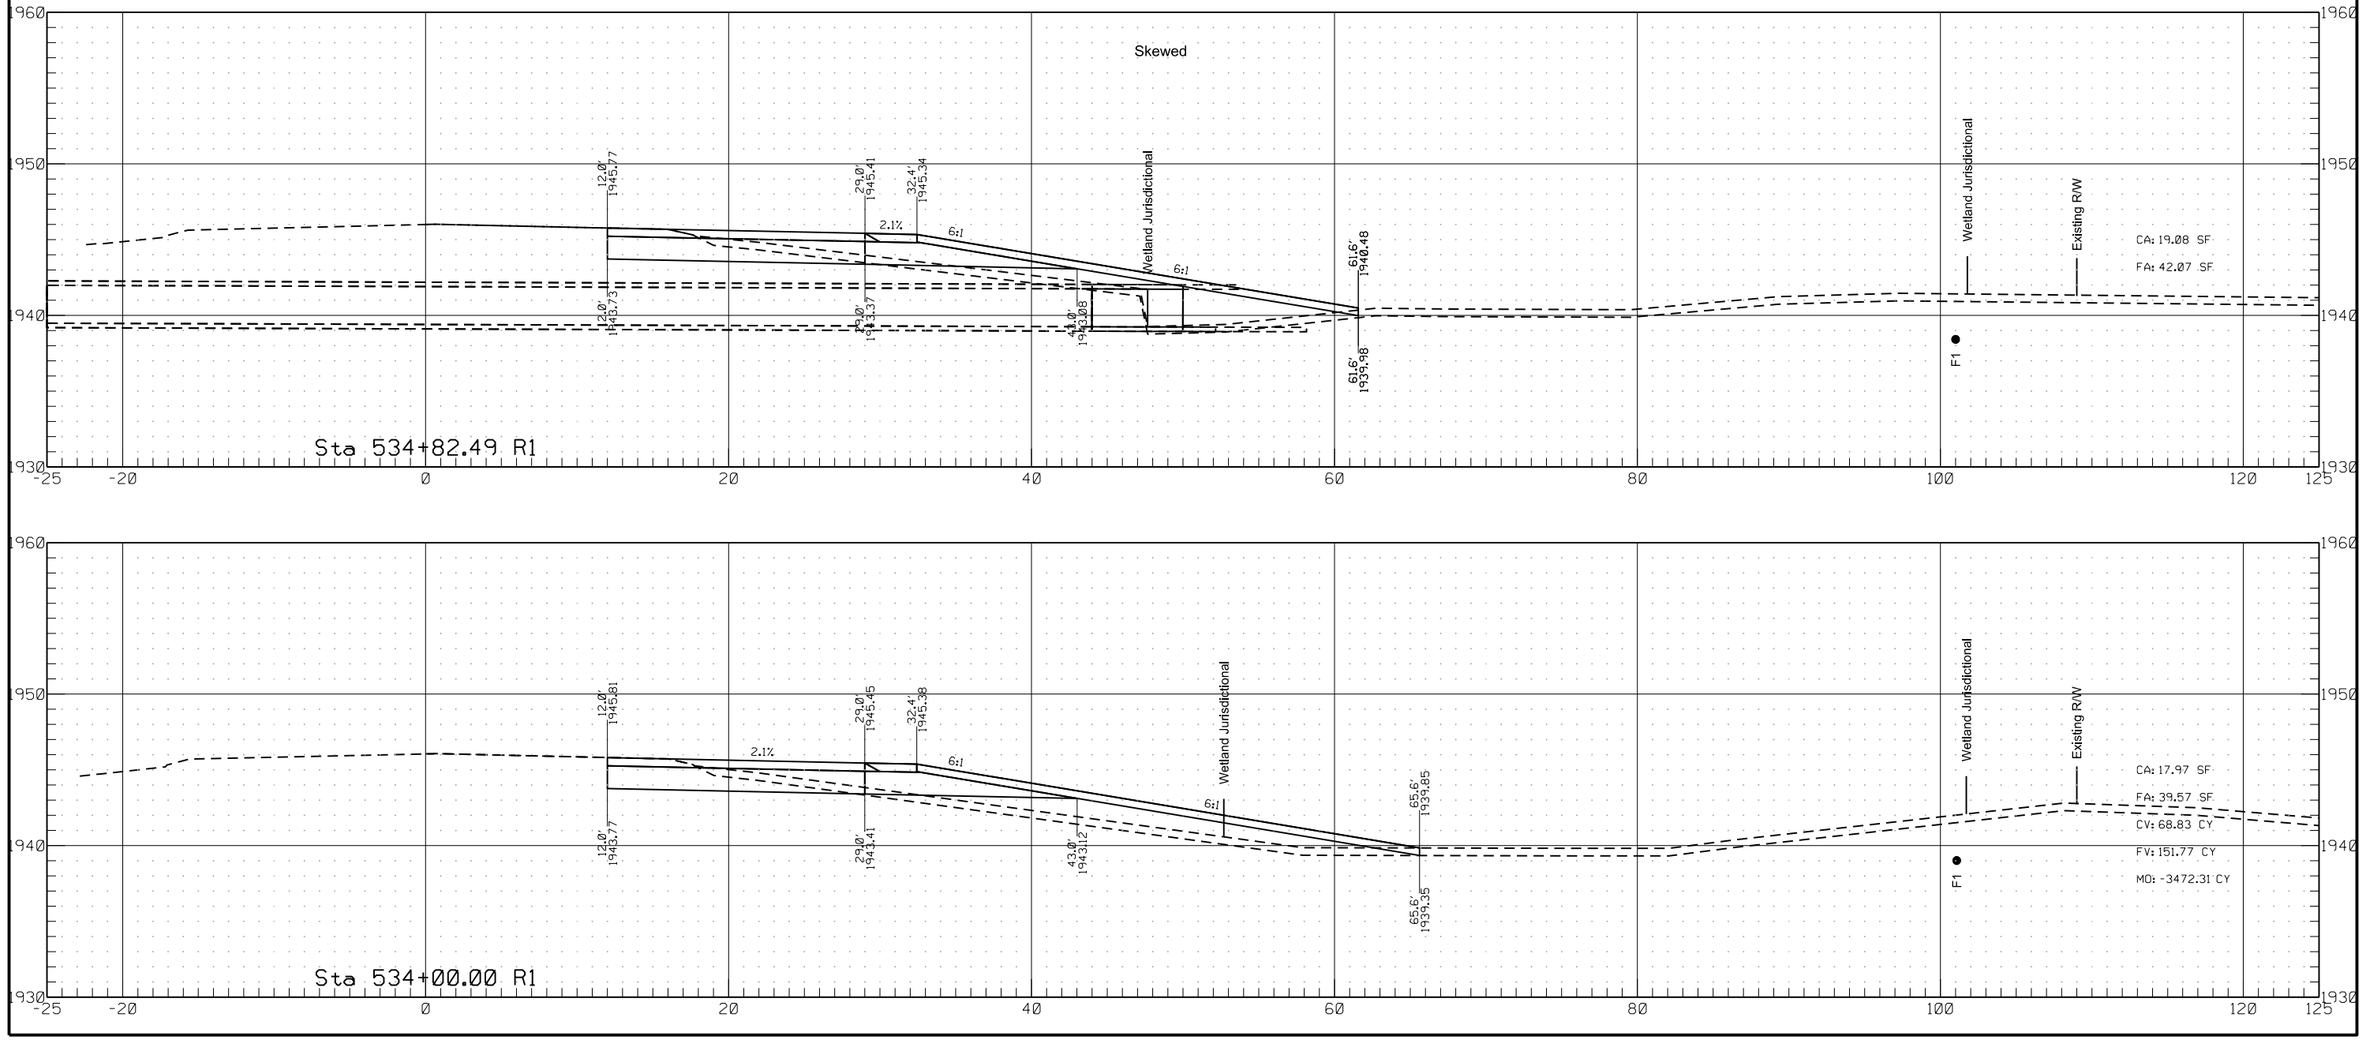

	STATE	PROJECT NO.	SECTION NO.	SHEET NO.
	ND	HEN-7-052(034)000	200	73


Passing Lane #2

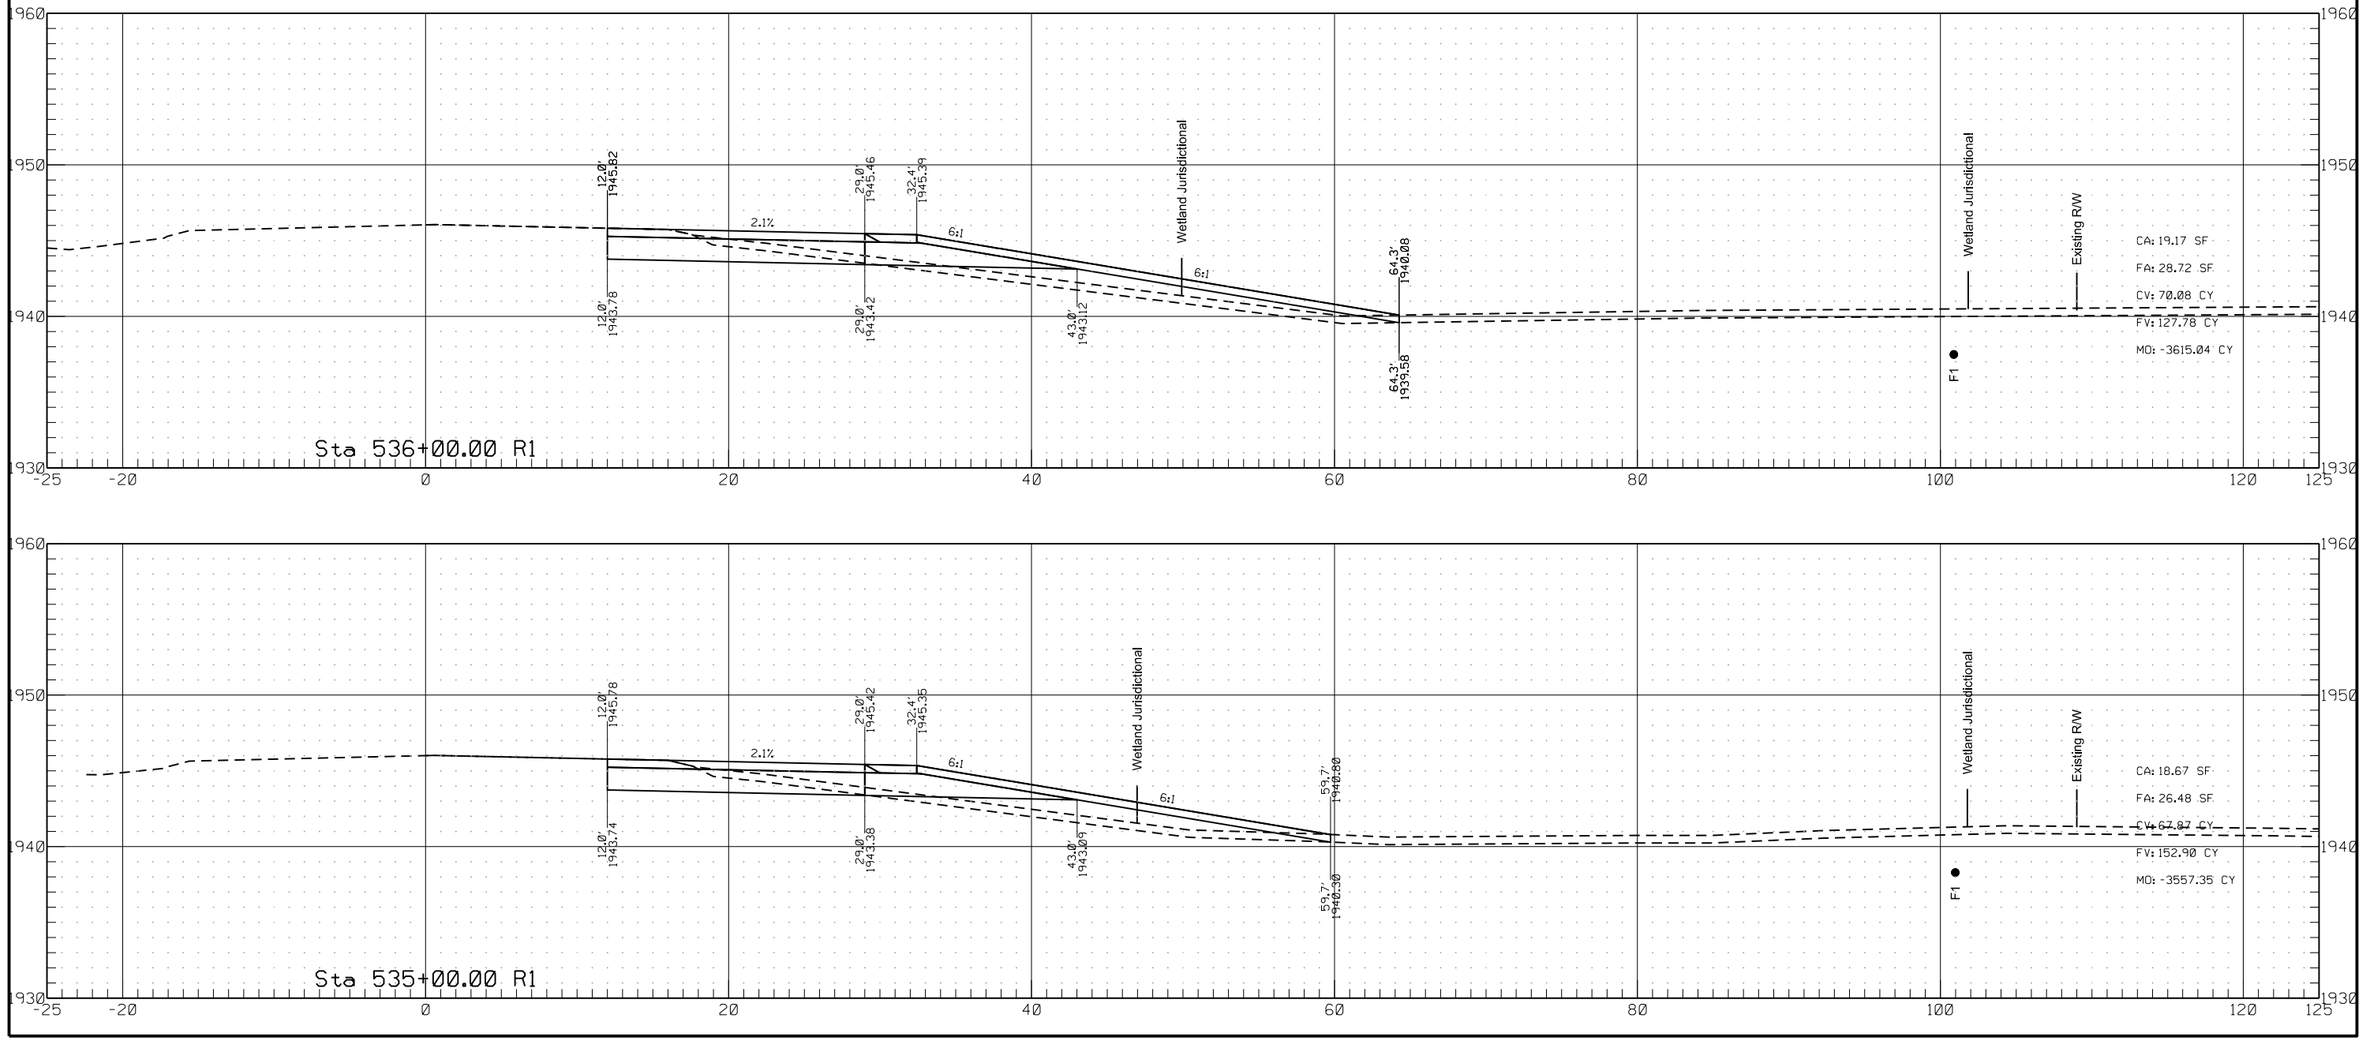


6/26/2022 3:07:53 PM ghartl R:\project\70052000.034\design\RDM_2.dgn

	STATE	PROJECT NO.	SECTION NO.	SHEET NO.
	ND	HEN-7-052(034)000	200	74


Passing Lane #2

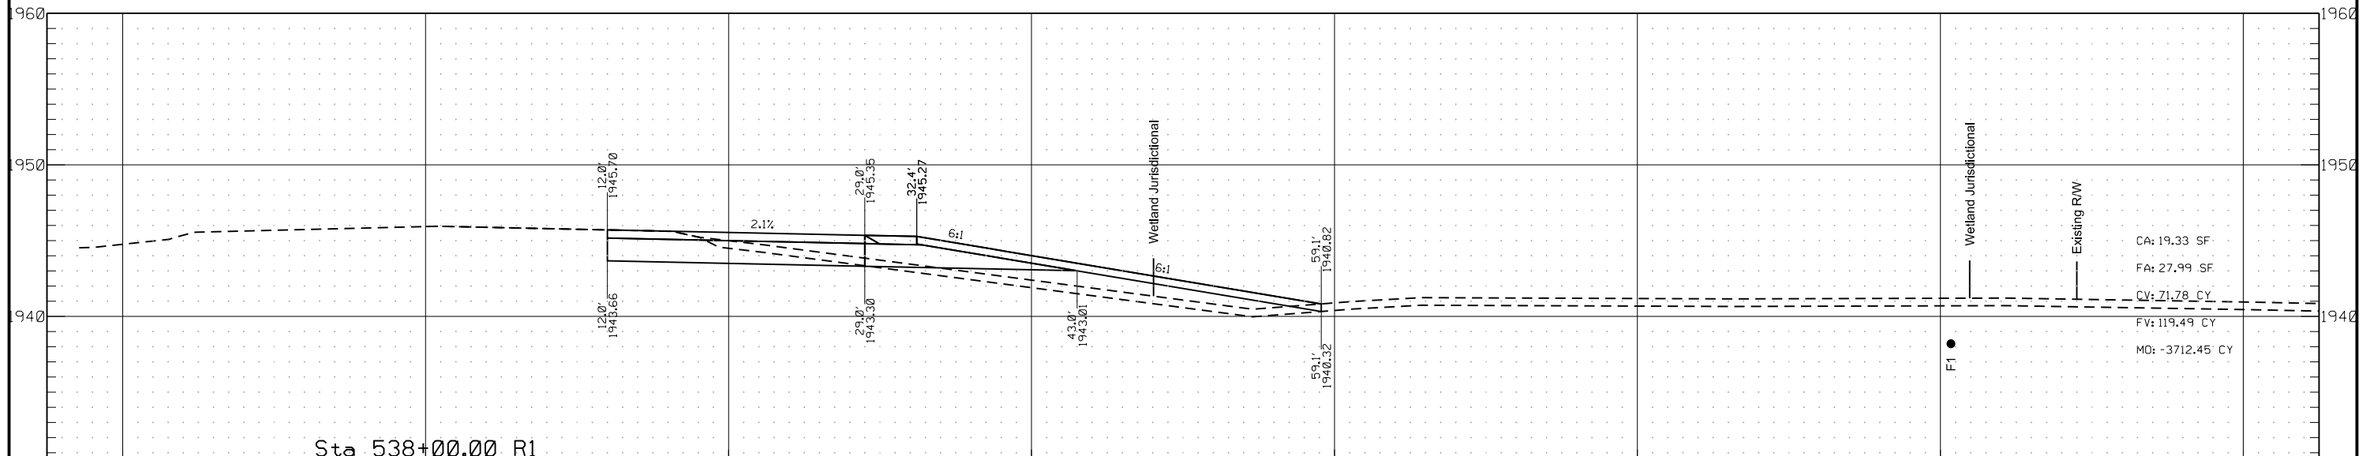

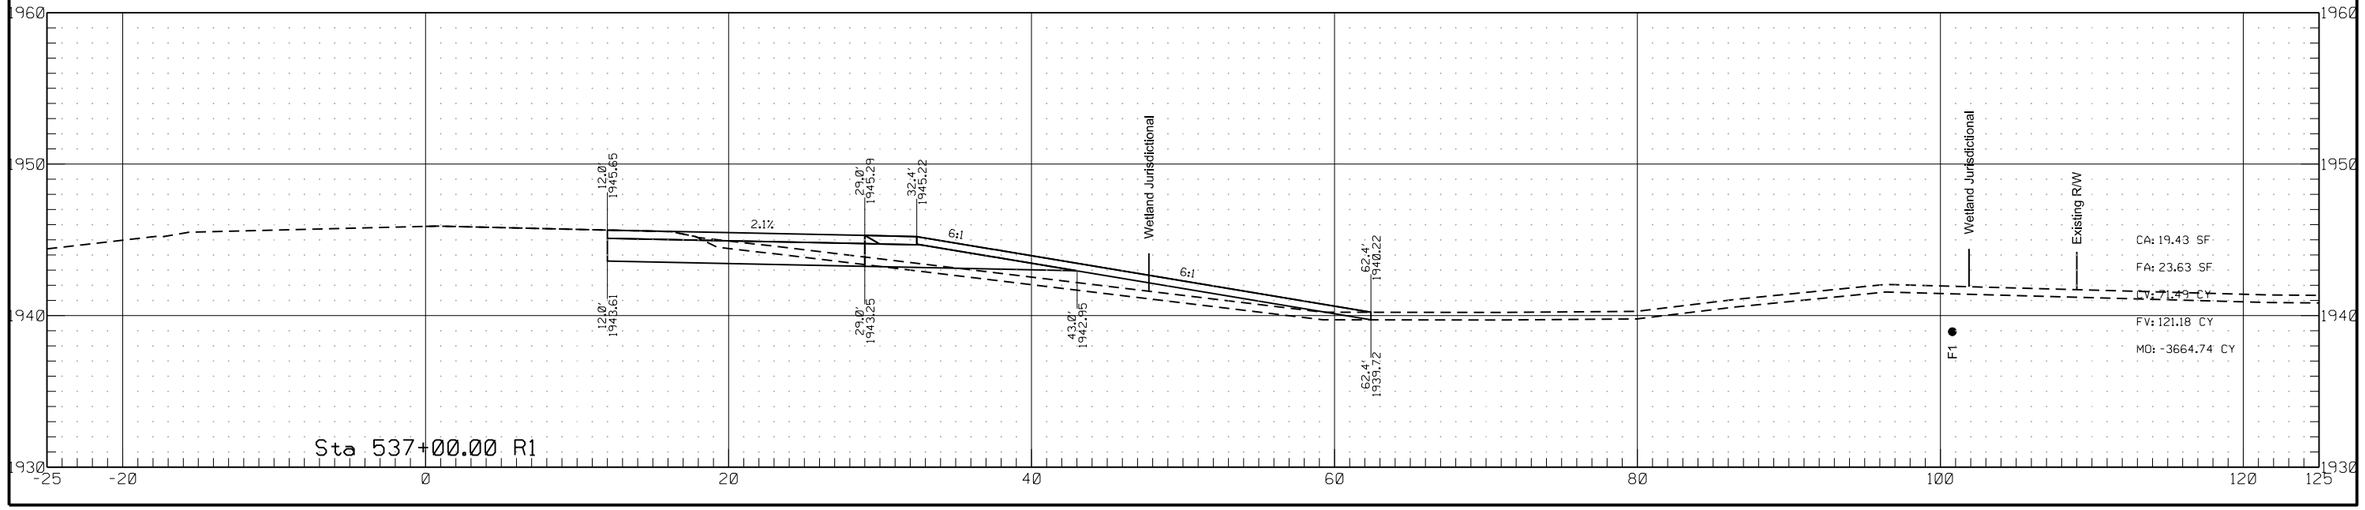


	STATE	PROJECT NO.	SECTION NO.	SHEET NO.
	ND	HEN-7-052(034)000	200	75

Passing Lane #2

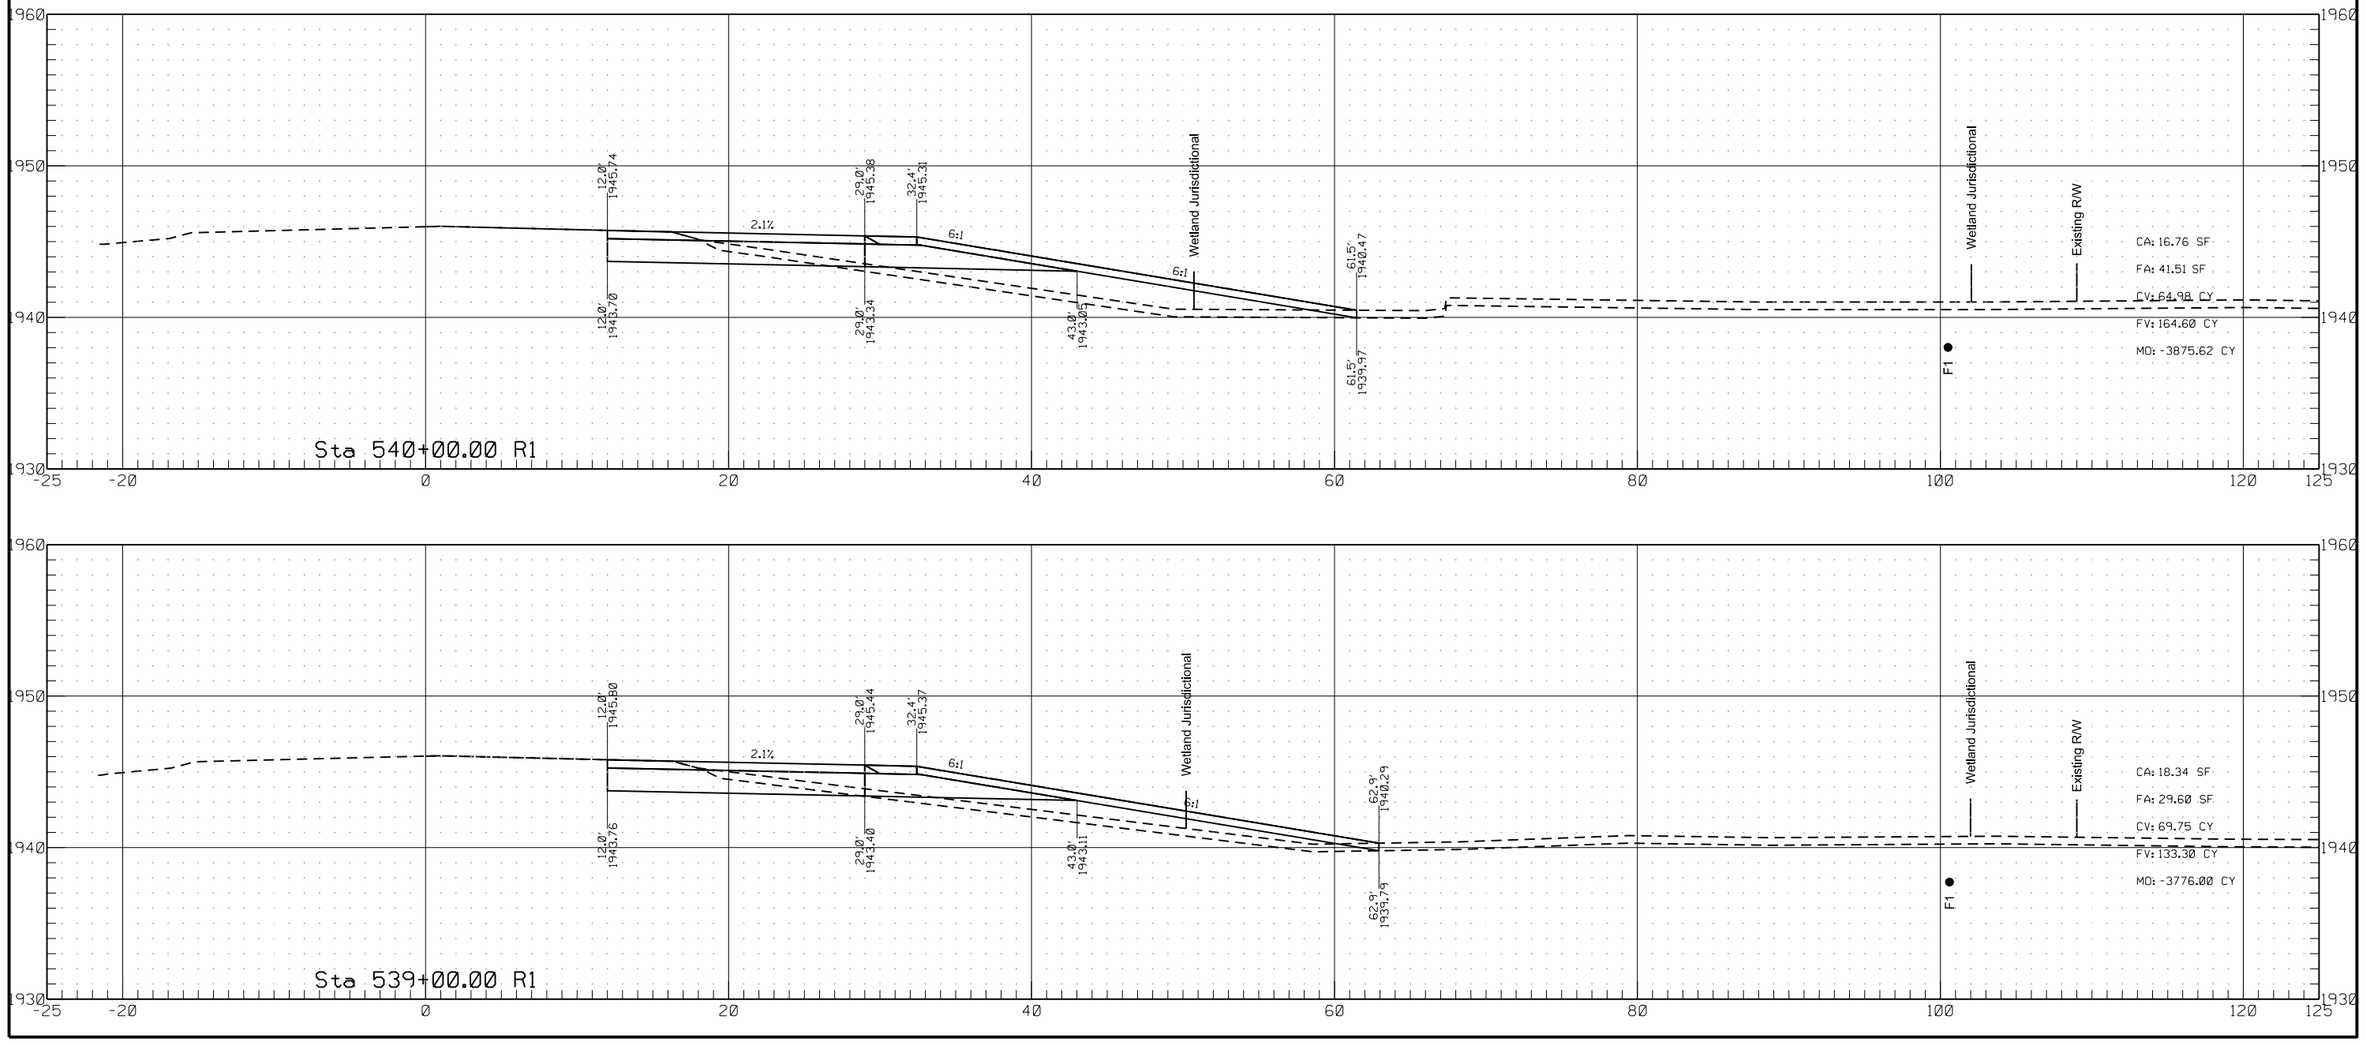

	STATE	PROJECT NO.	SECTION NO.	SHEET NO.
	ND	HEN-7-052(034)000	200	76


Passing Lane #2

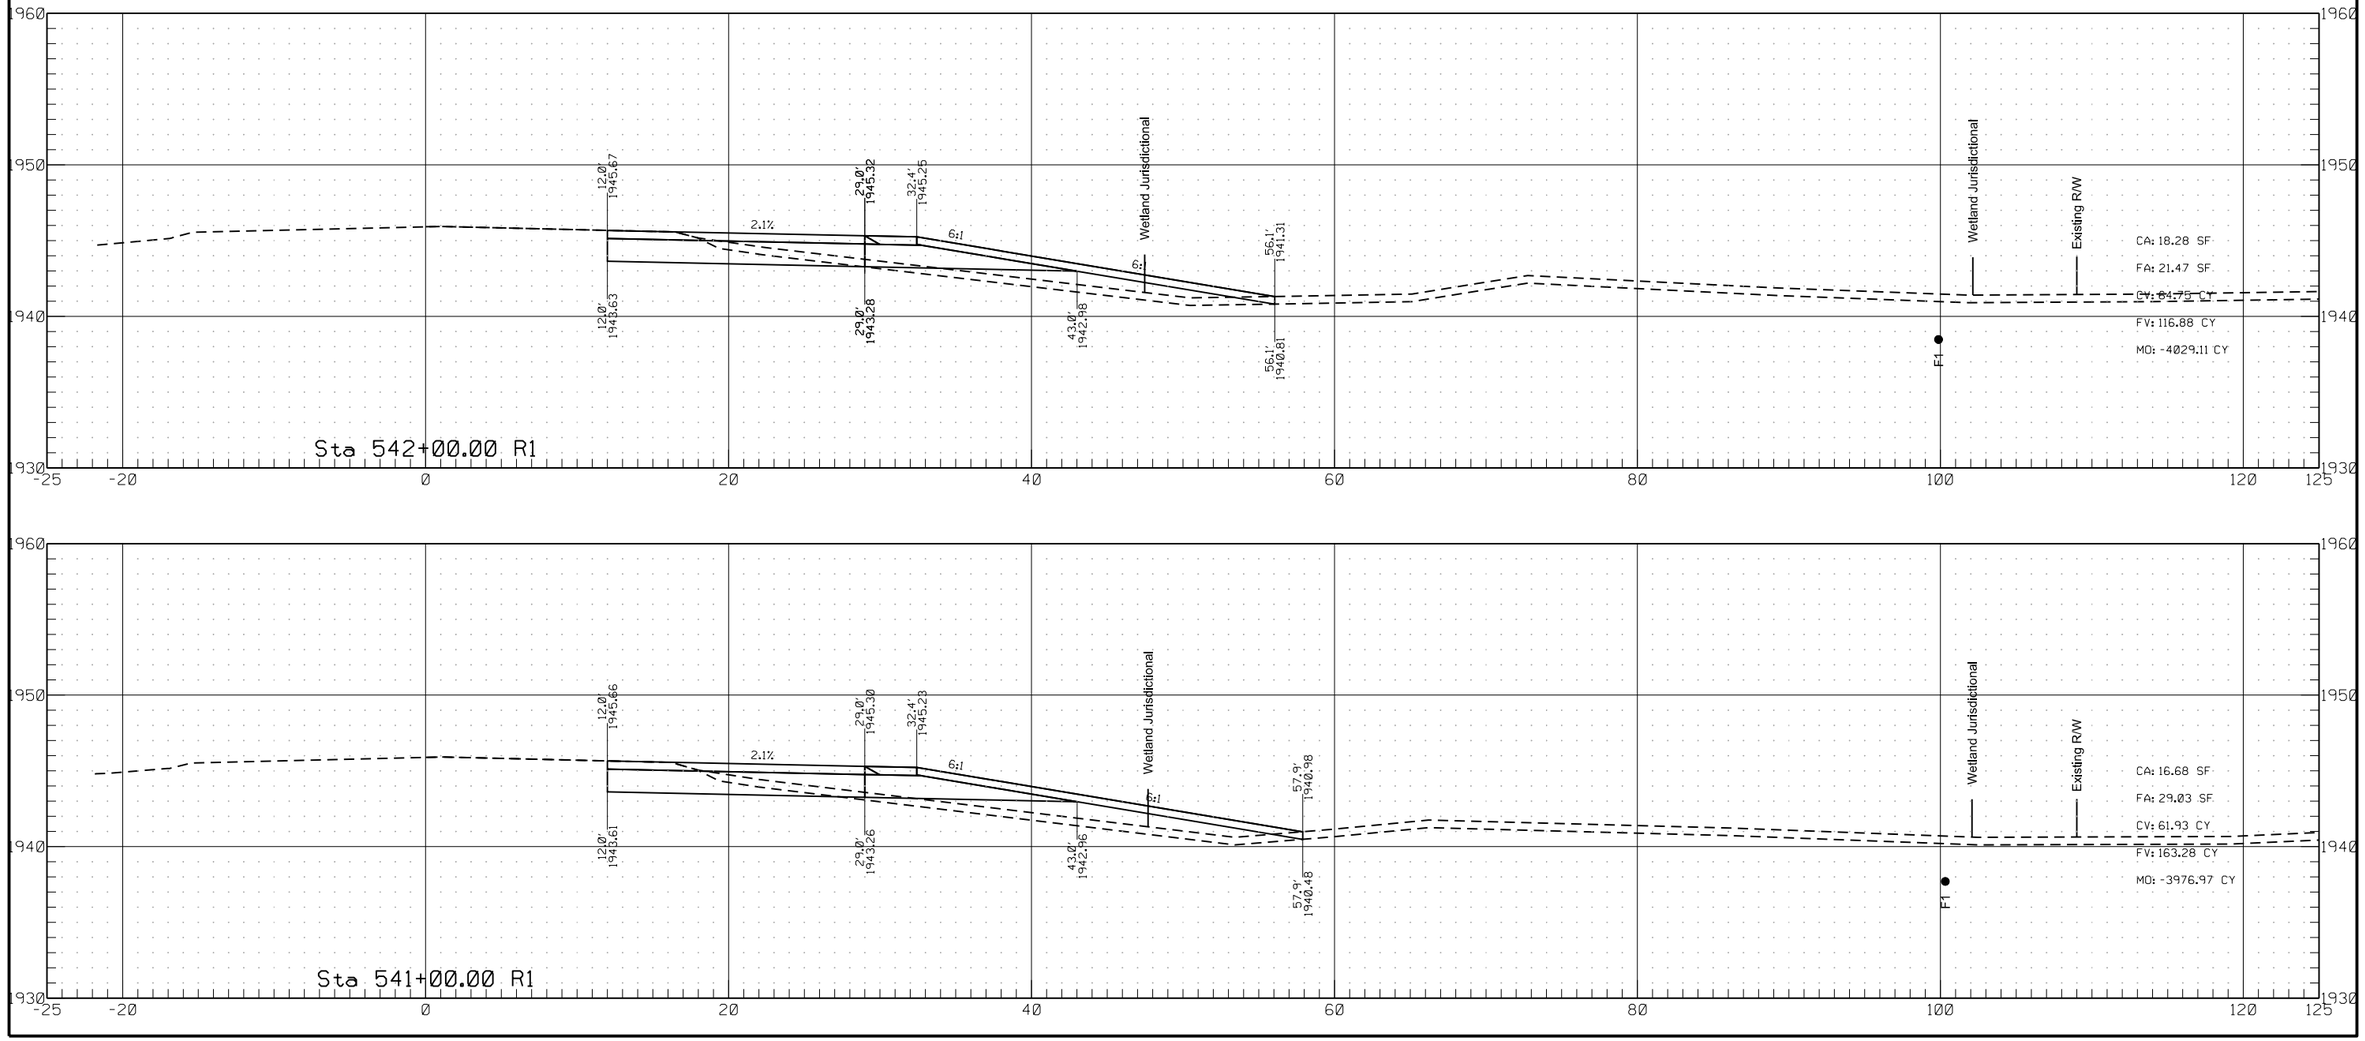

6/26/2022 3:07:55 PM ghartl R:\project\70052000.034\design\RDM_2.dgn


	STATE	PROJECT NO.	SECTION NO.	SHEET NO.
	ND	HEN-7-052(034)000	200	77

Passing Lane #2

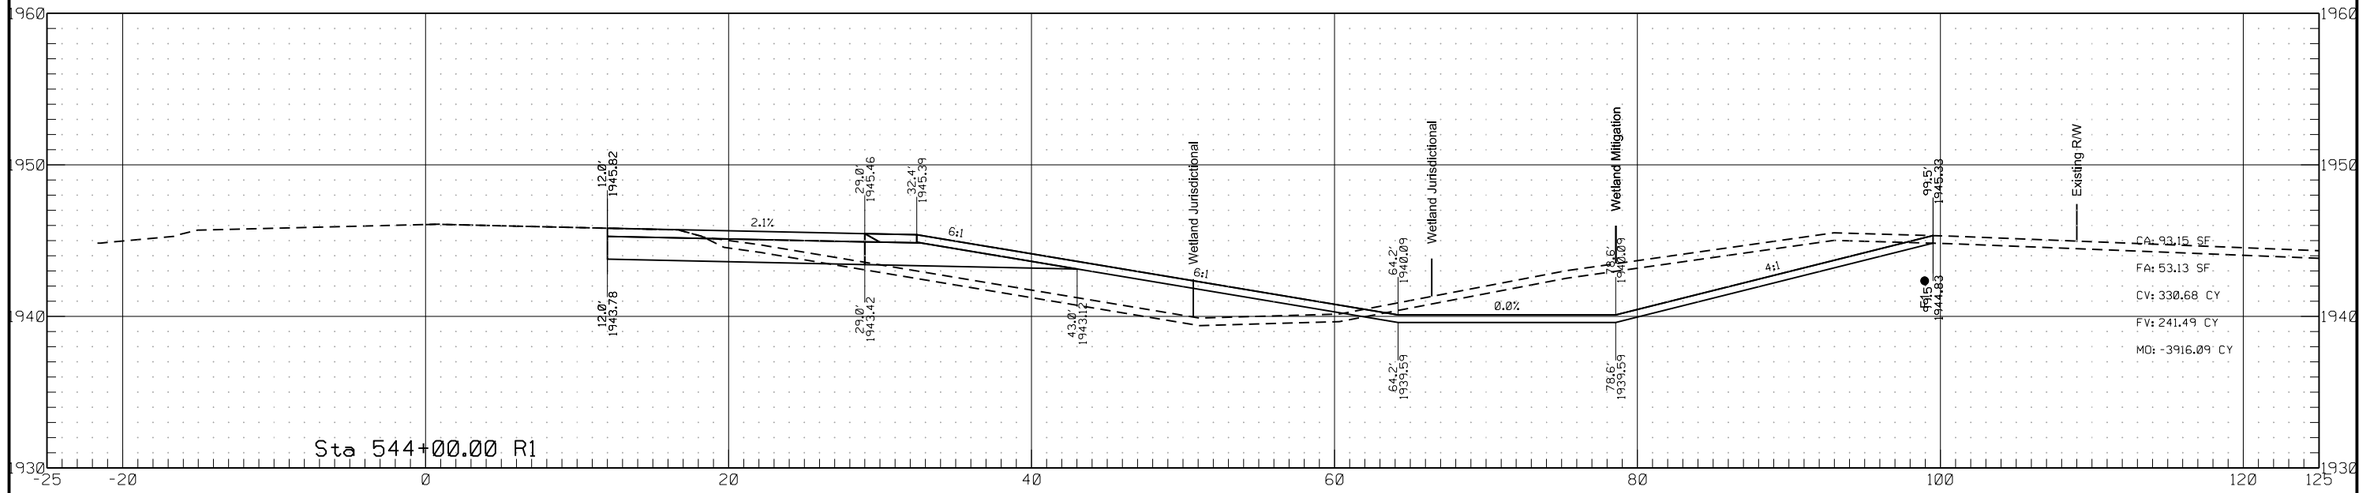


	STATE	PROJECT NO.	SECTION NO.	SHEET NO.
	ND	HEN-7-052(034)000	200	78

Passing Lane #2

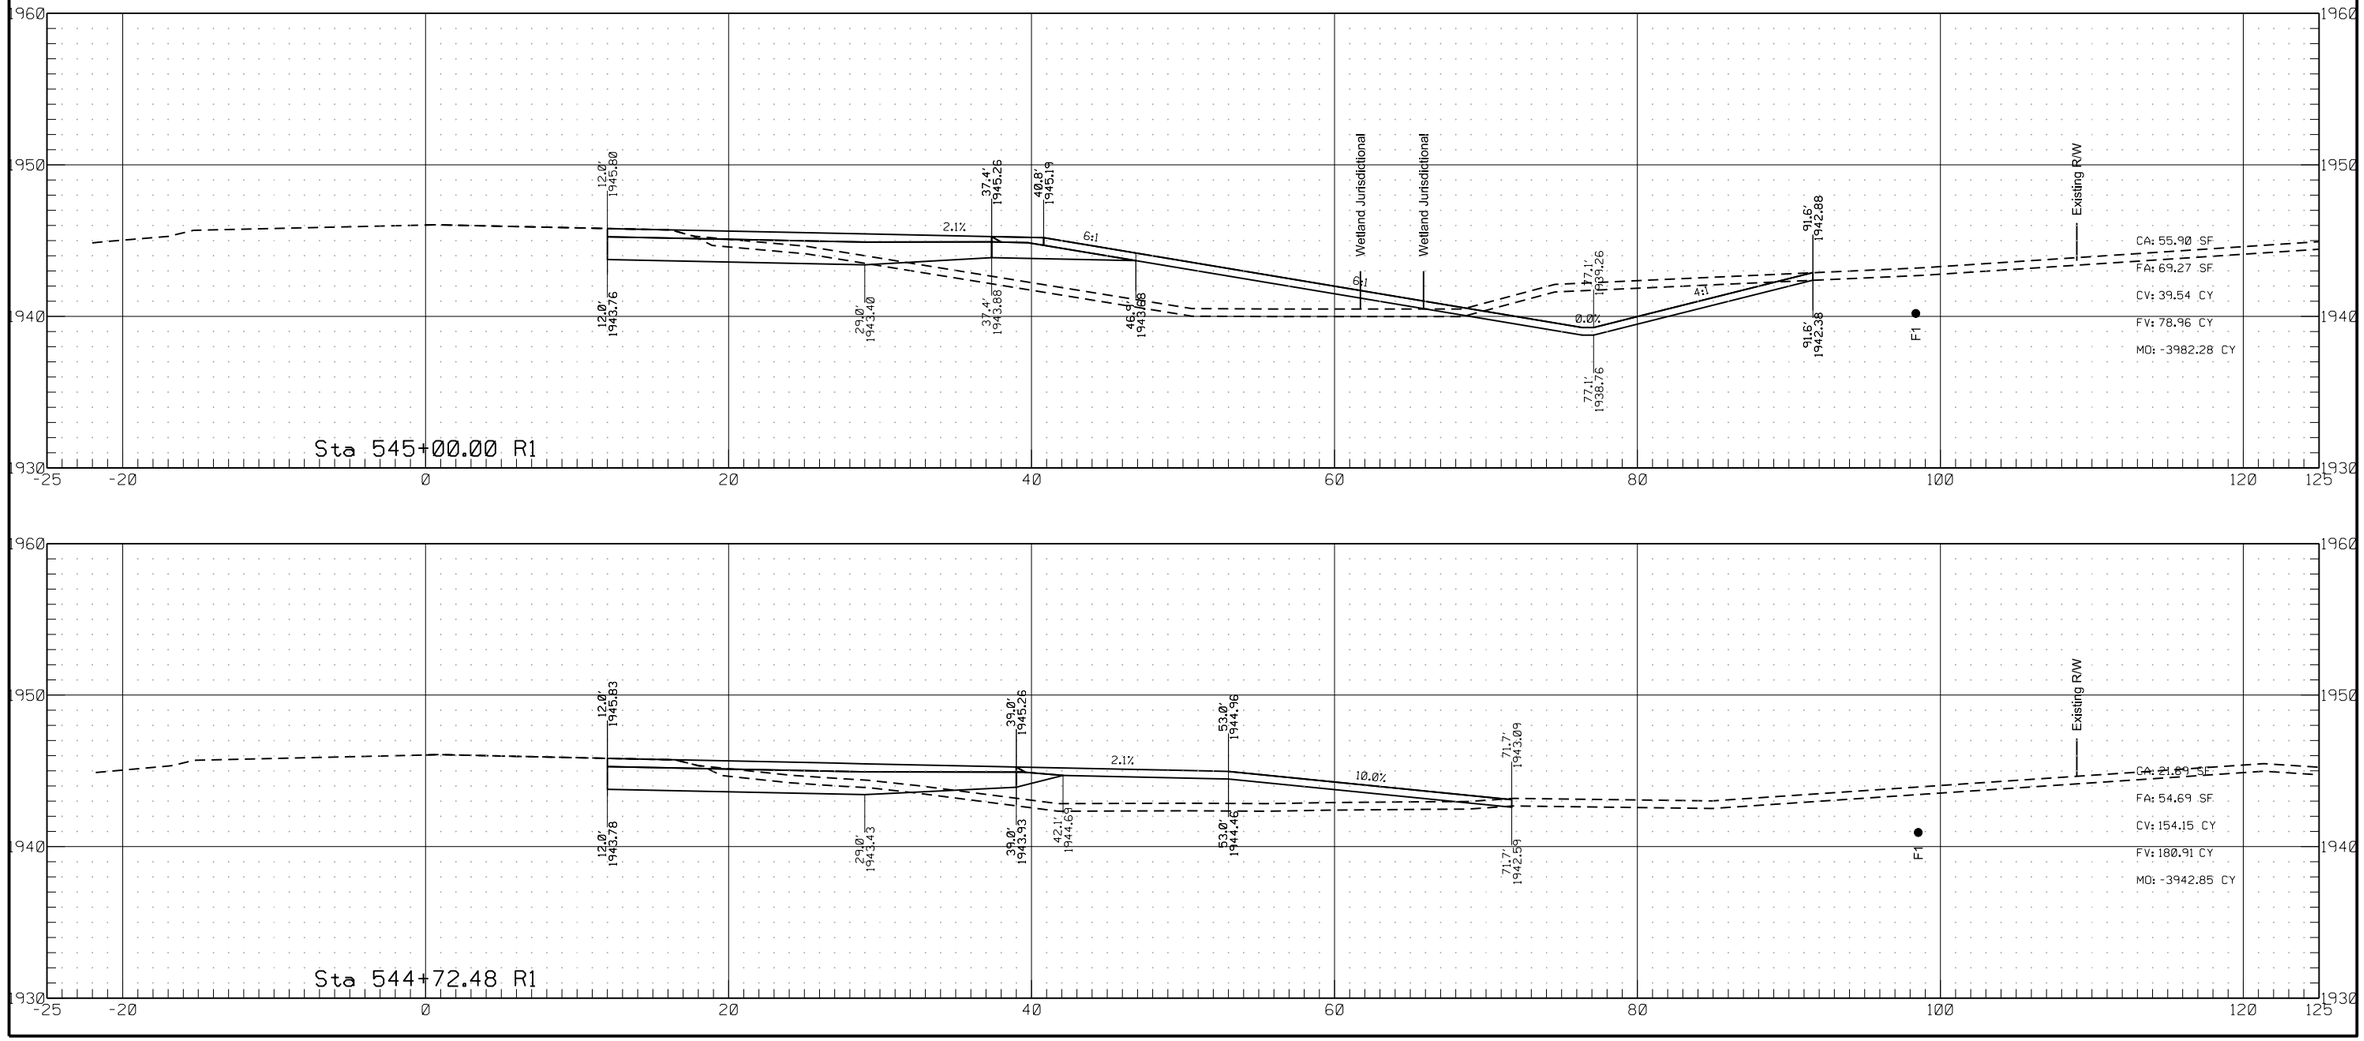


	STATE	PROJECT NO.	SECTION NO.	SHEET NO.
	ND	HEN-7-052(034)000	200	79


Passing Lane #2

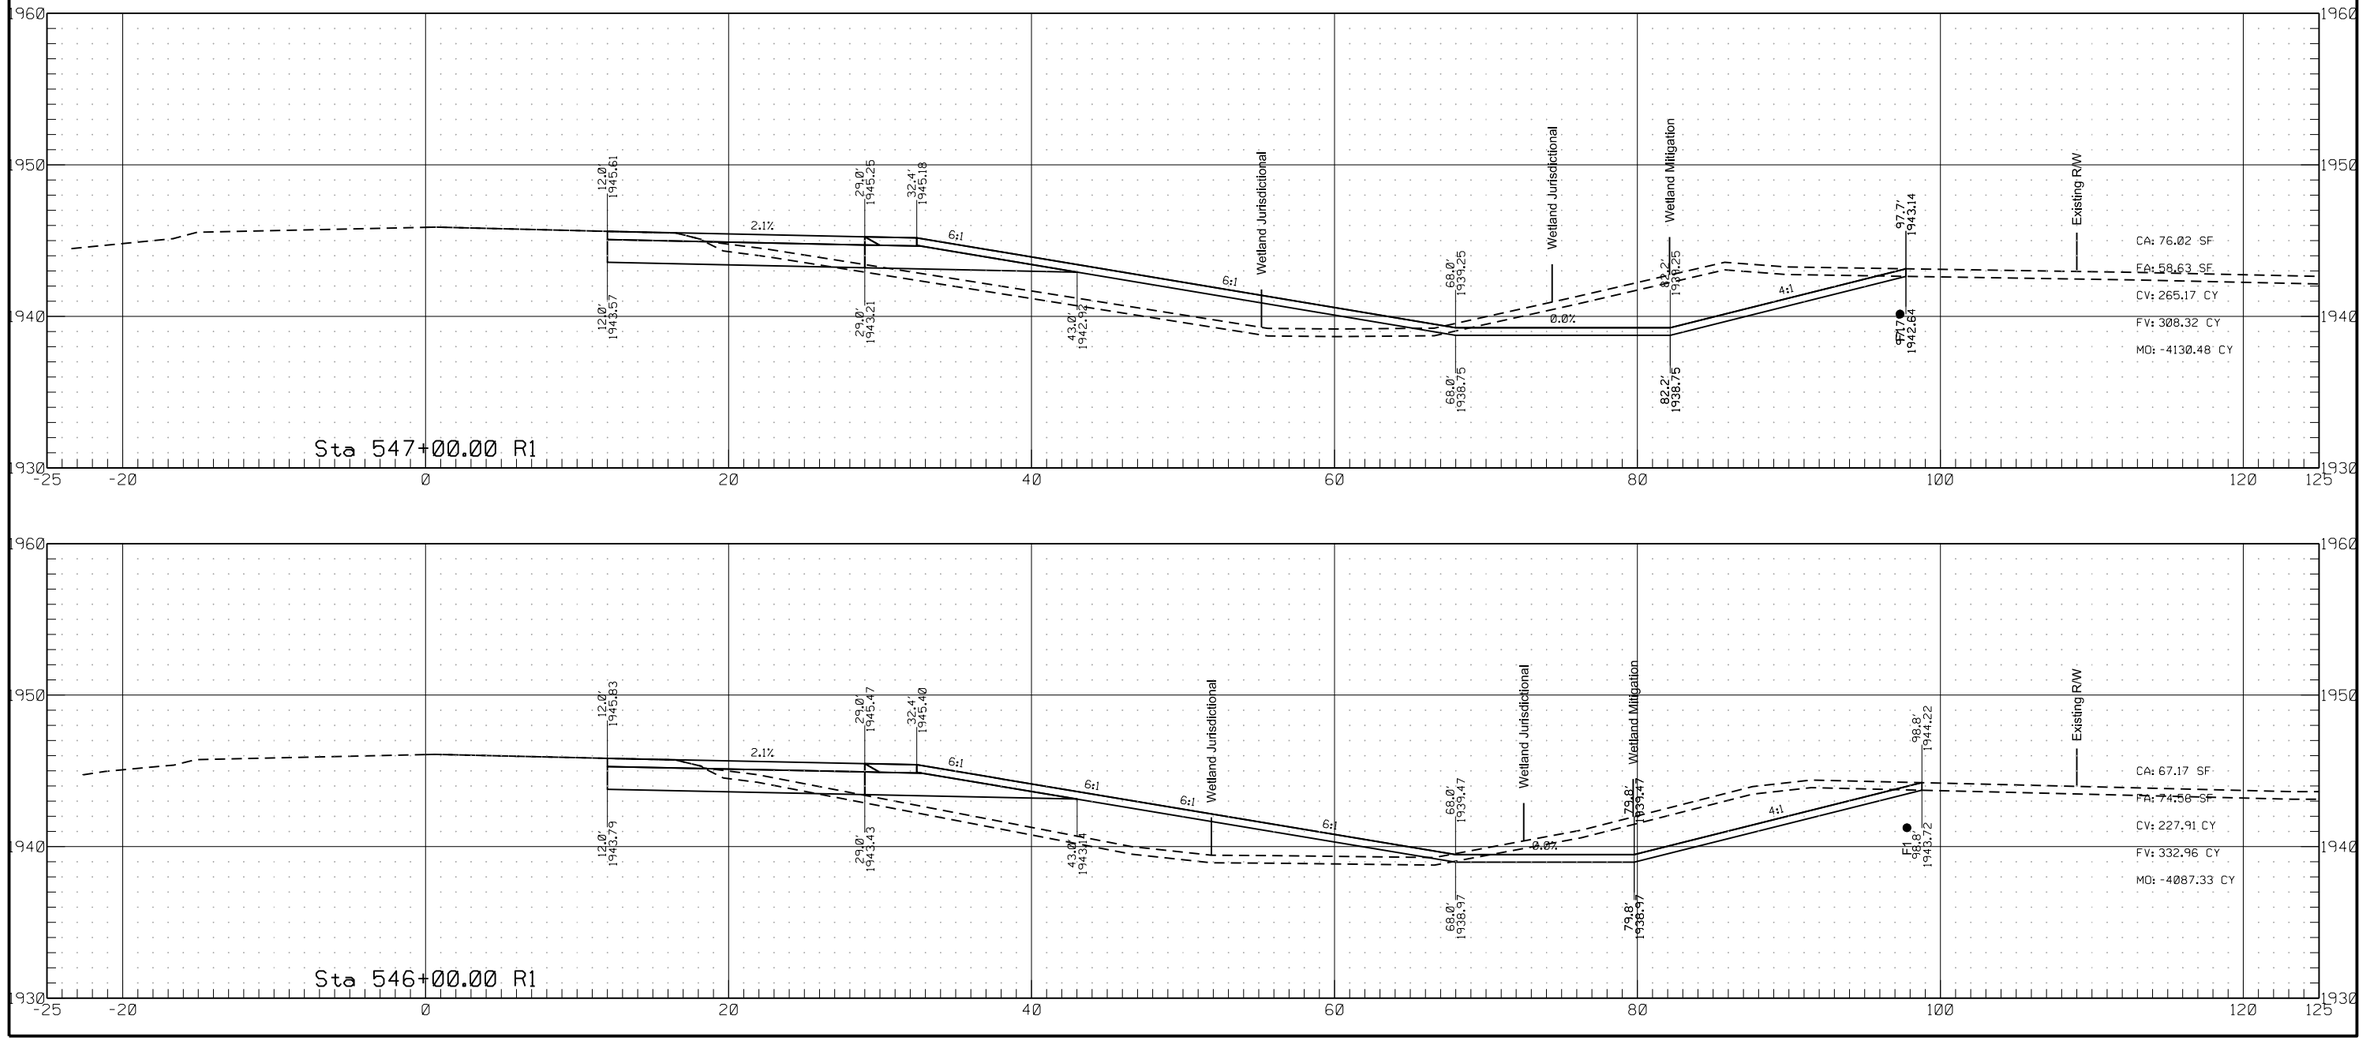


	STATE	PROJECT NO.	SECTION NO.	SHEET NO.
	ND	HEN-7-052(034)000	200	80

Passing Lane #2

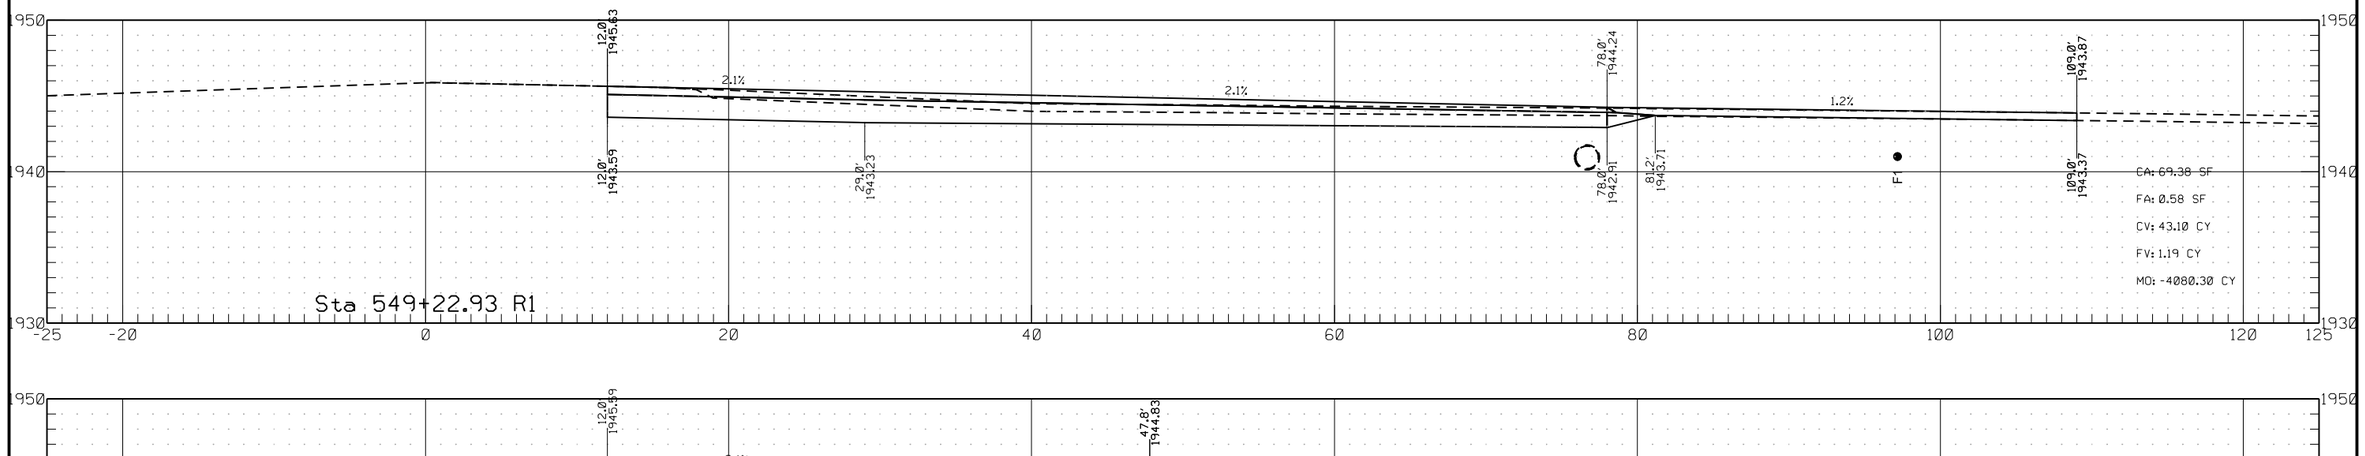


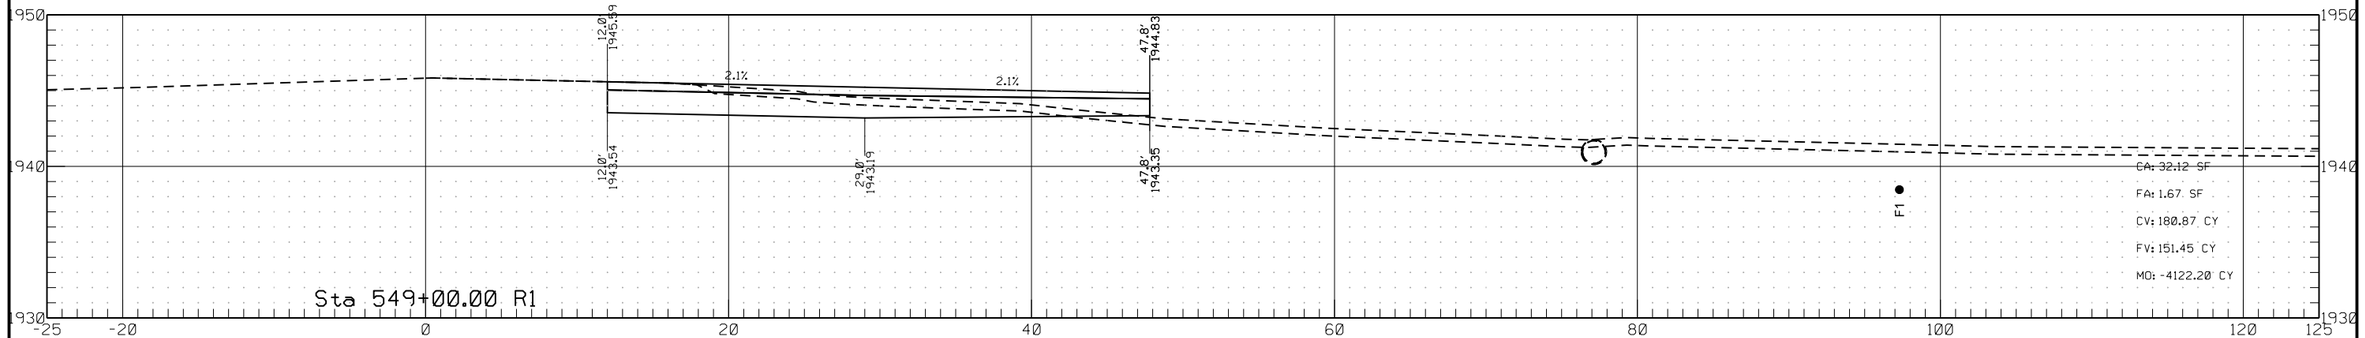


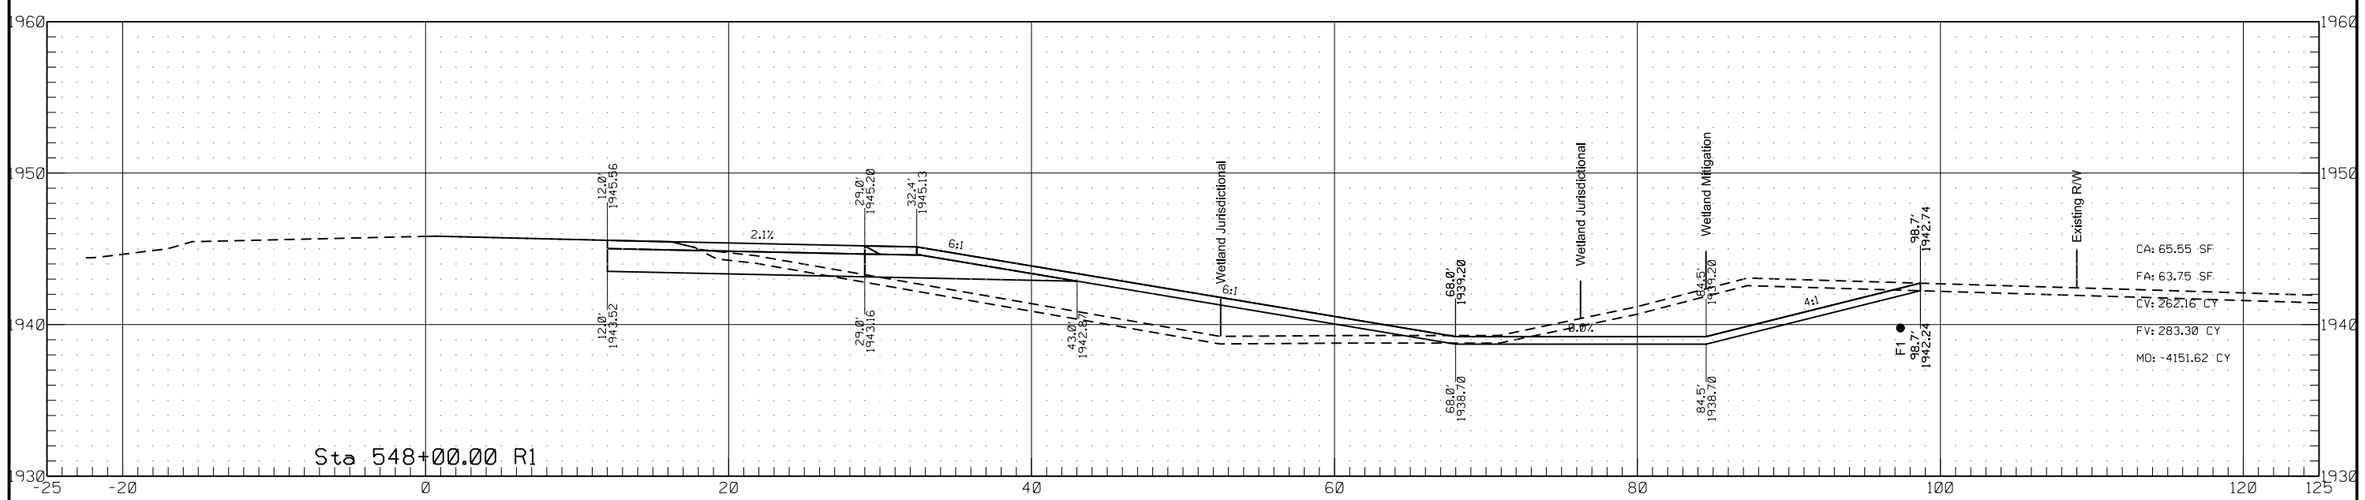


	STATE	PROJECT NO.	SECTION NO.	SHEET NO.
	ND	HEN-7-052(034)000	200	81

Passing Lane #2

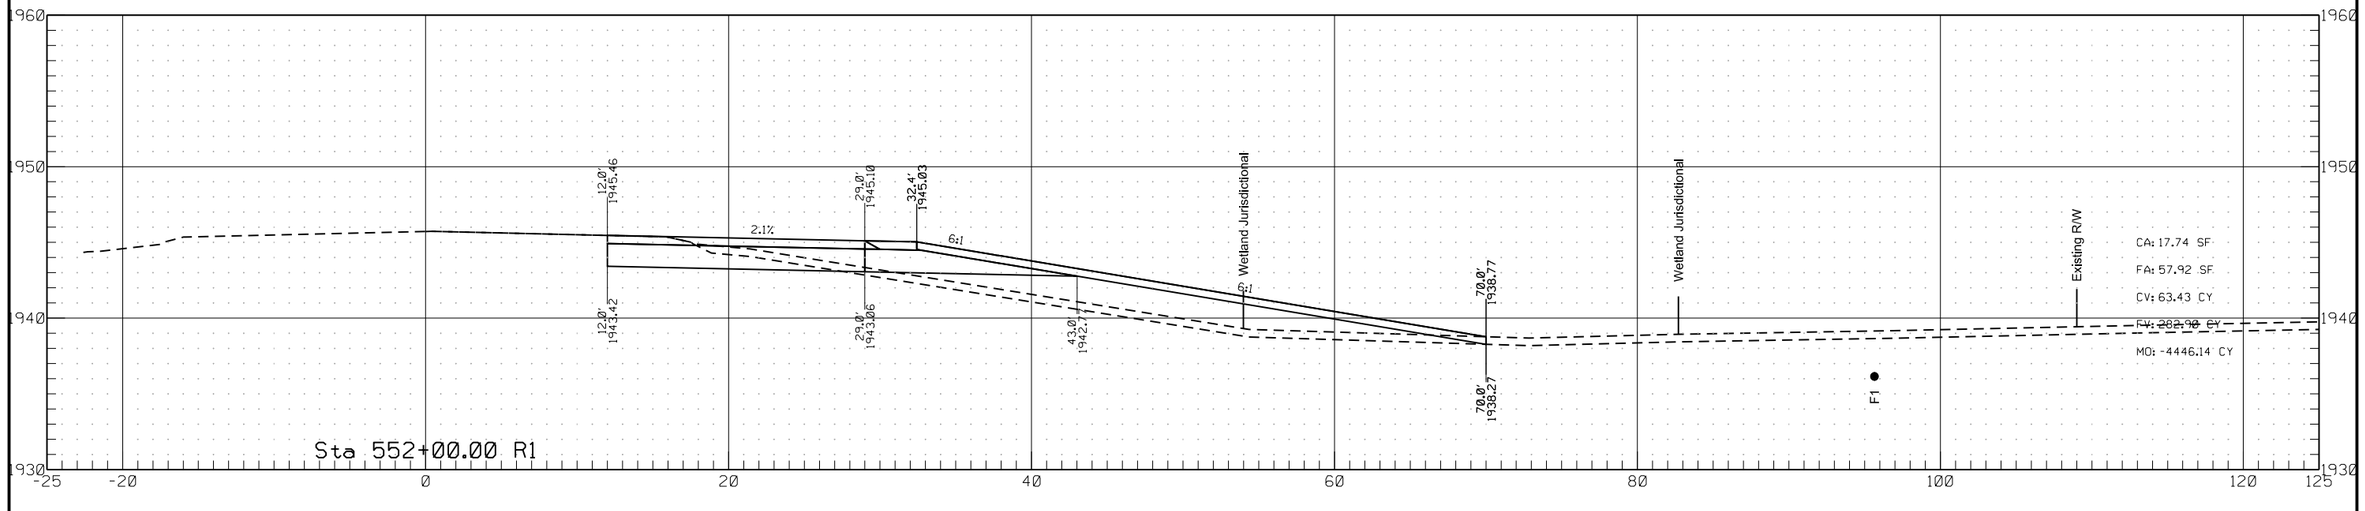


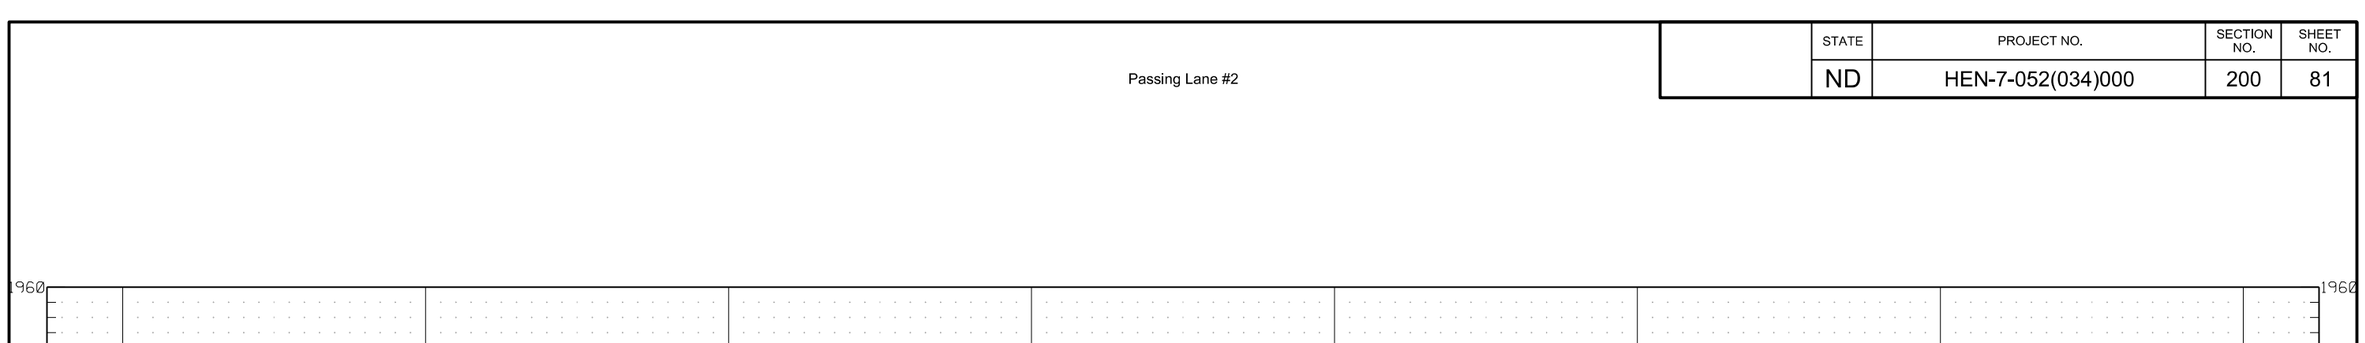

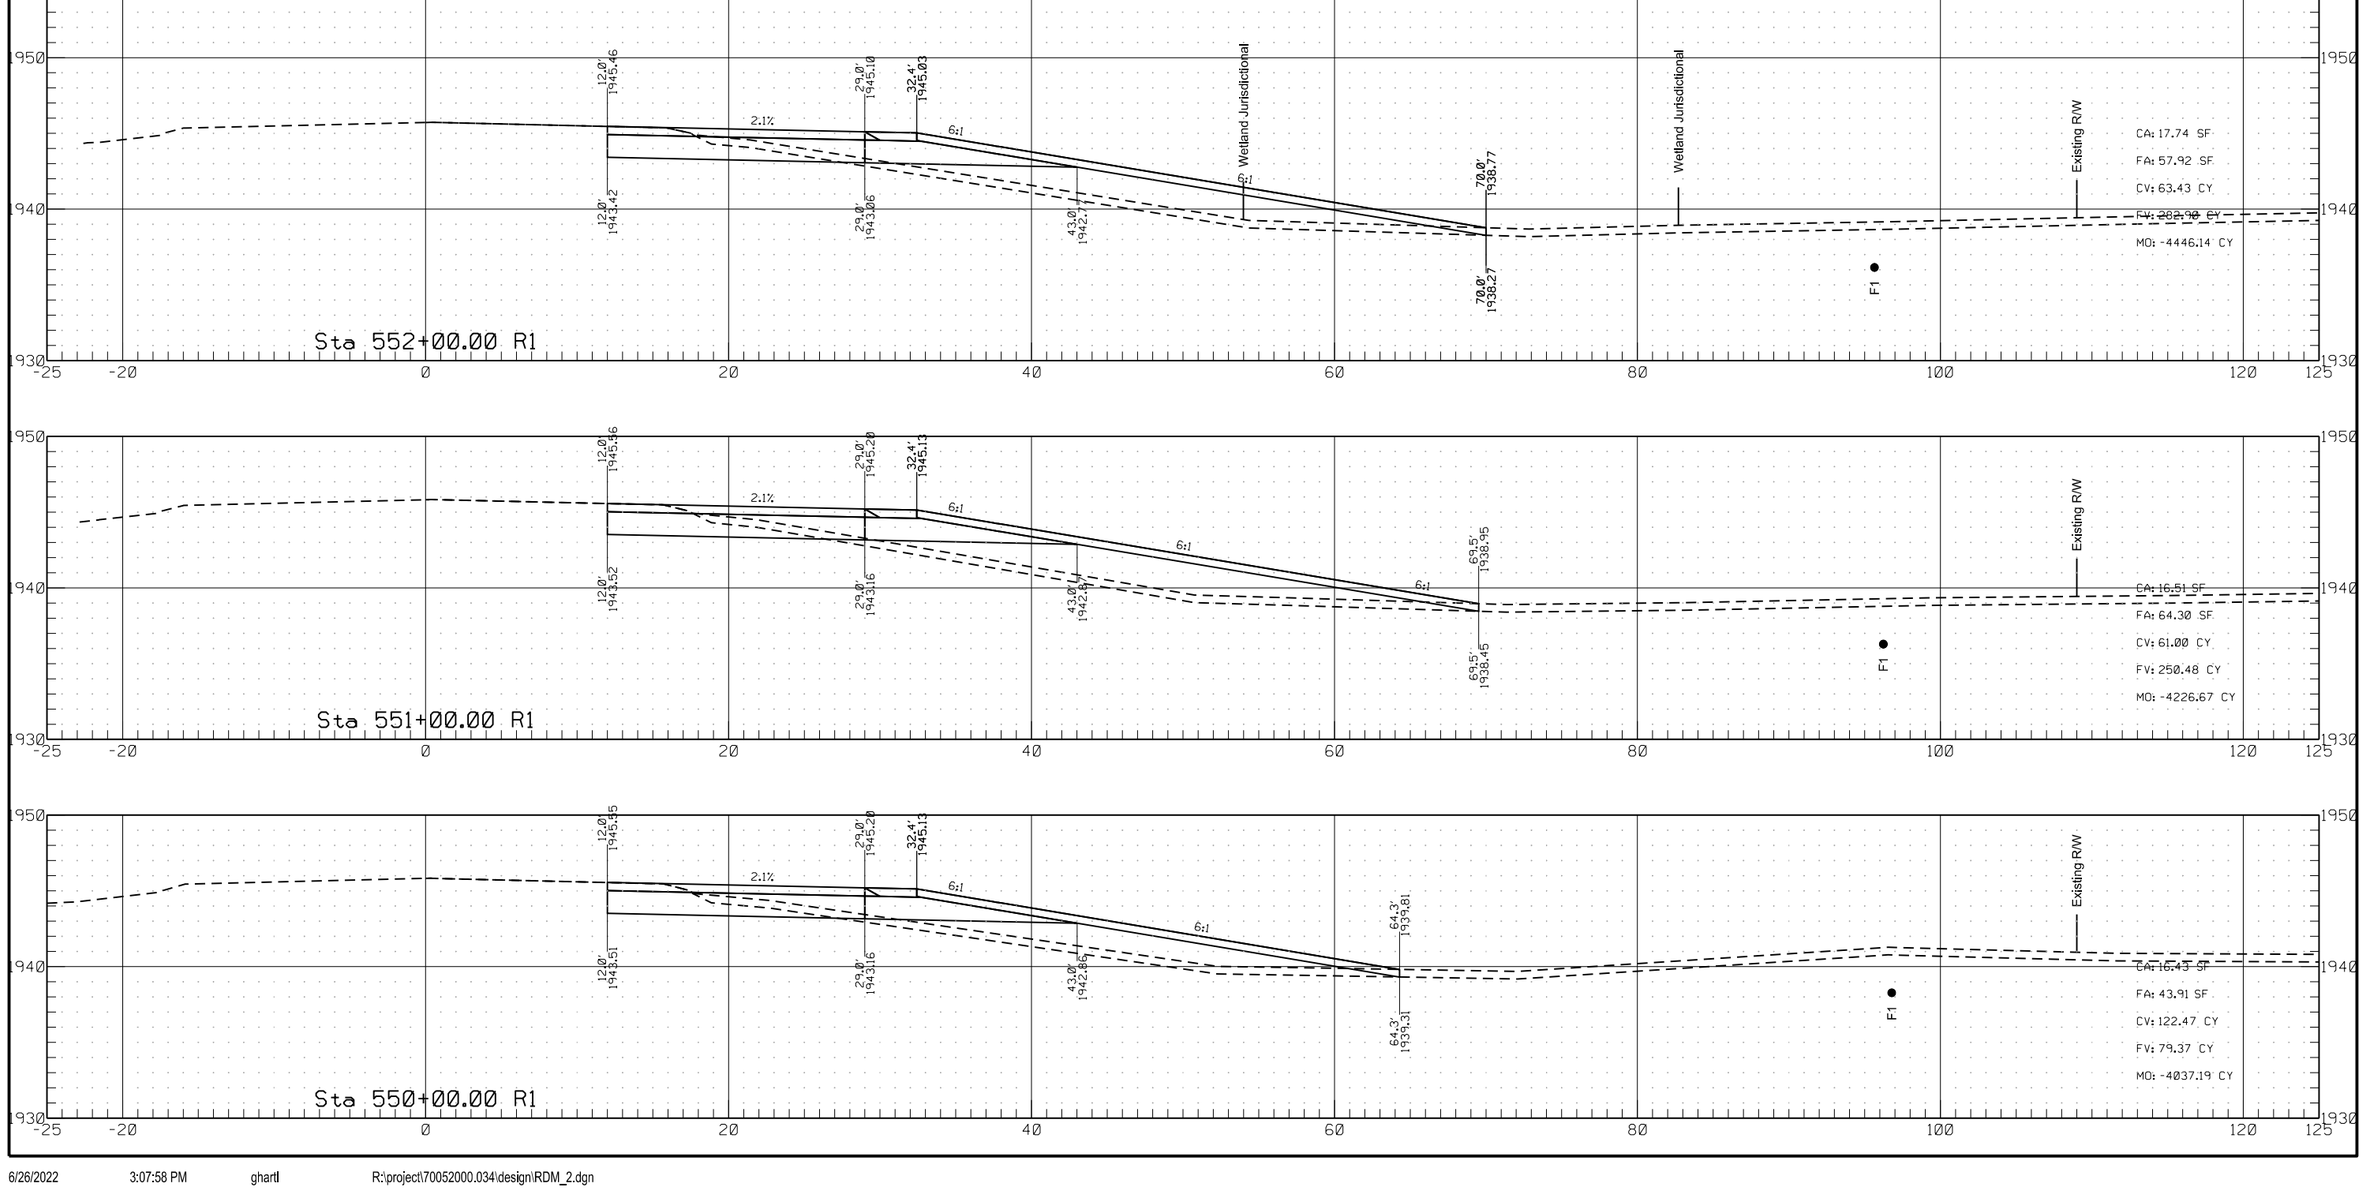

	STATE	PROJECT NO.	SECTION NO.	SHEET NO.
	ND	HEN-7-052(034)000	200	82


Passing Lane #2

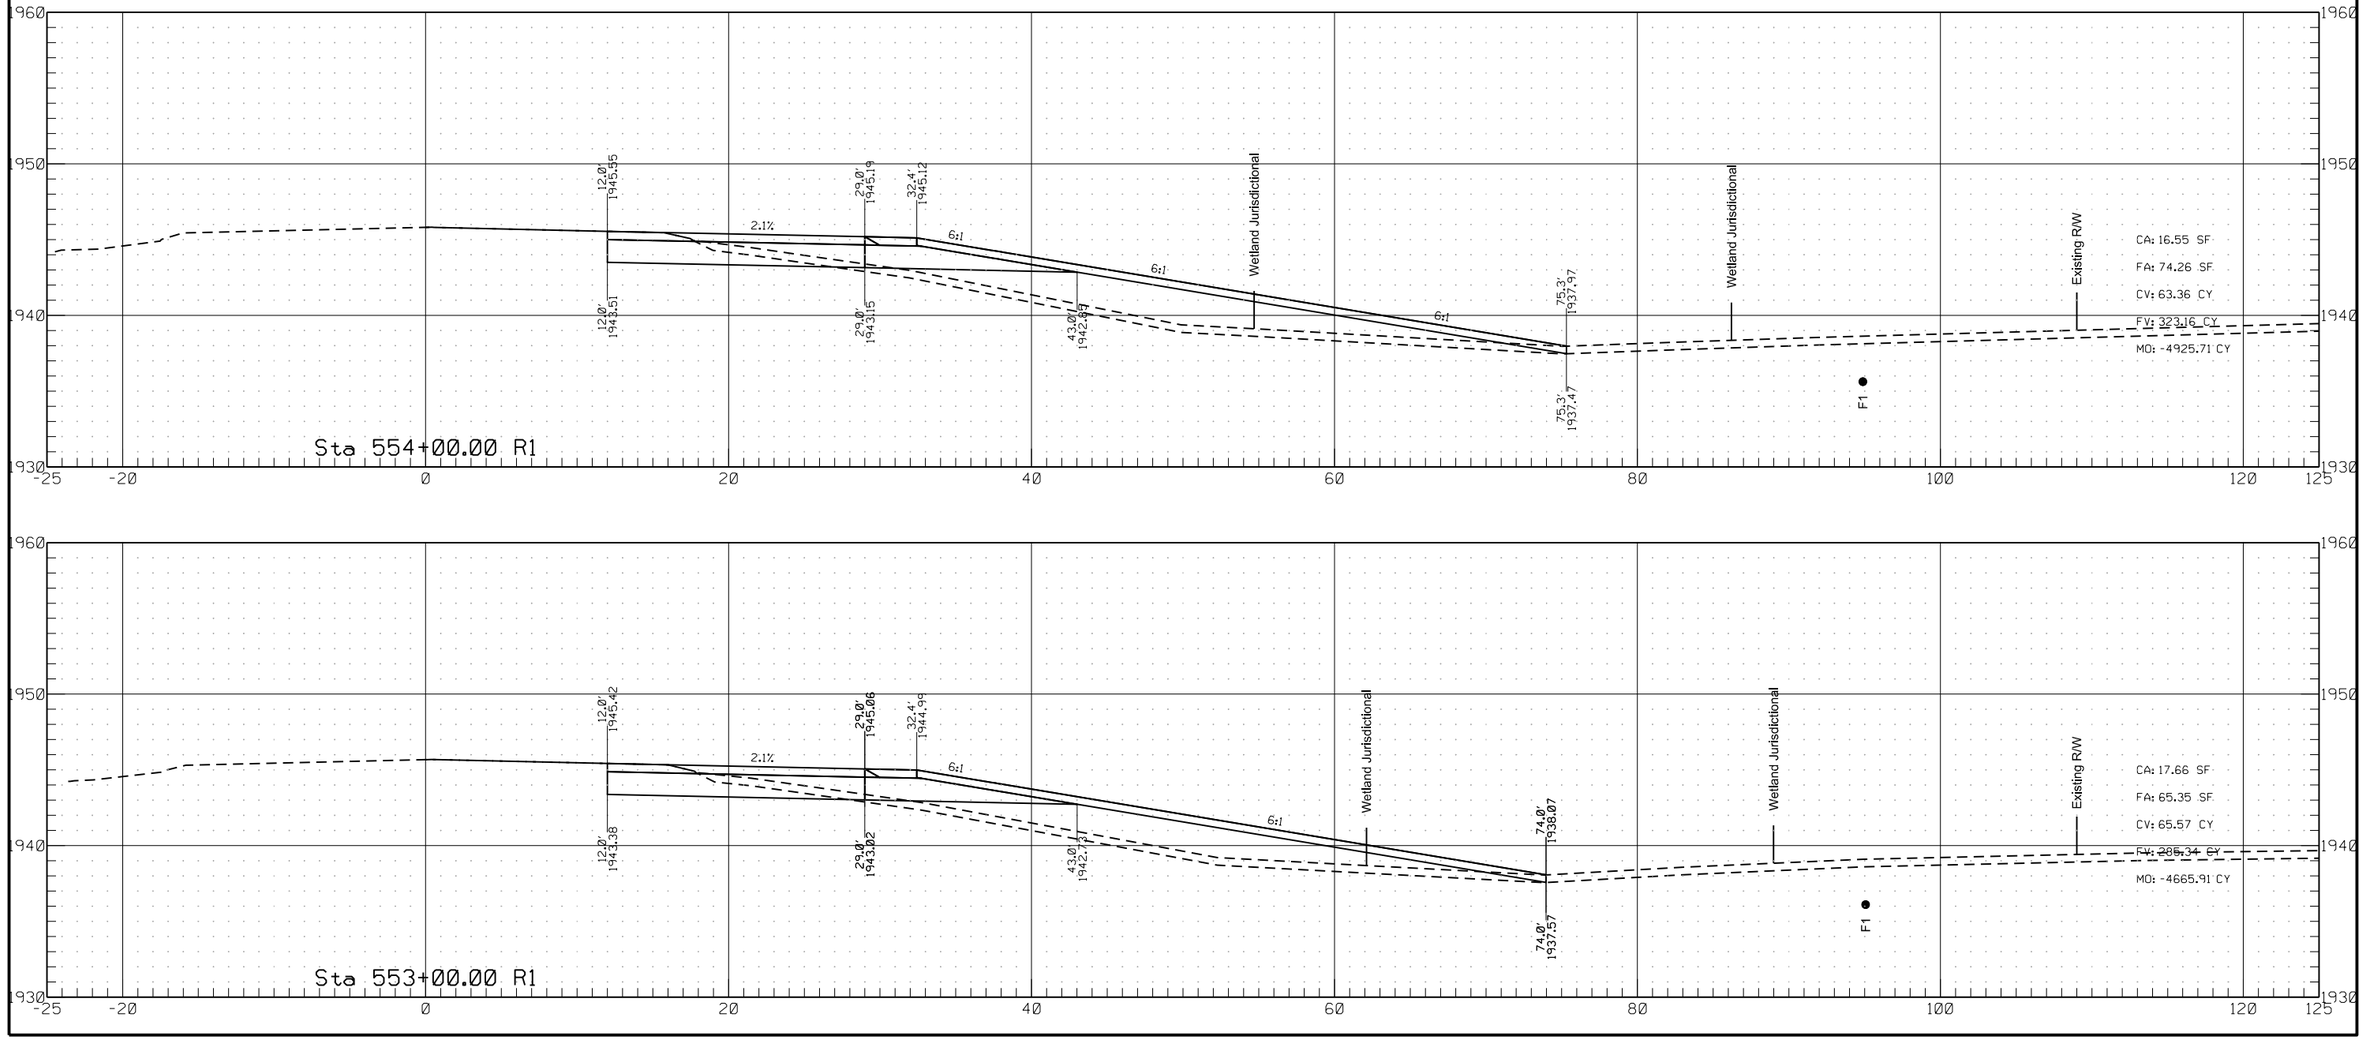

6/26/2022 3:07:59 PM ghartl R:\project\70052000.034\design\RDM_2.dgn

	STATE	PROJECT NO.	SECTION NO.	SHEET NO.
	ND	HEN-7-052(034)000	200	83


Passing Lane #2

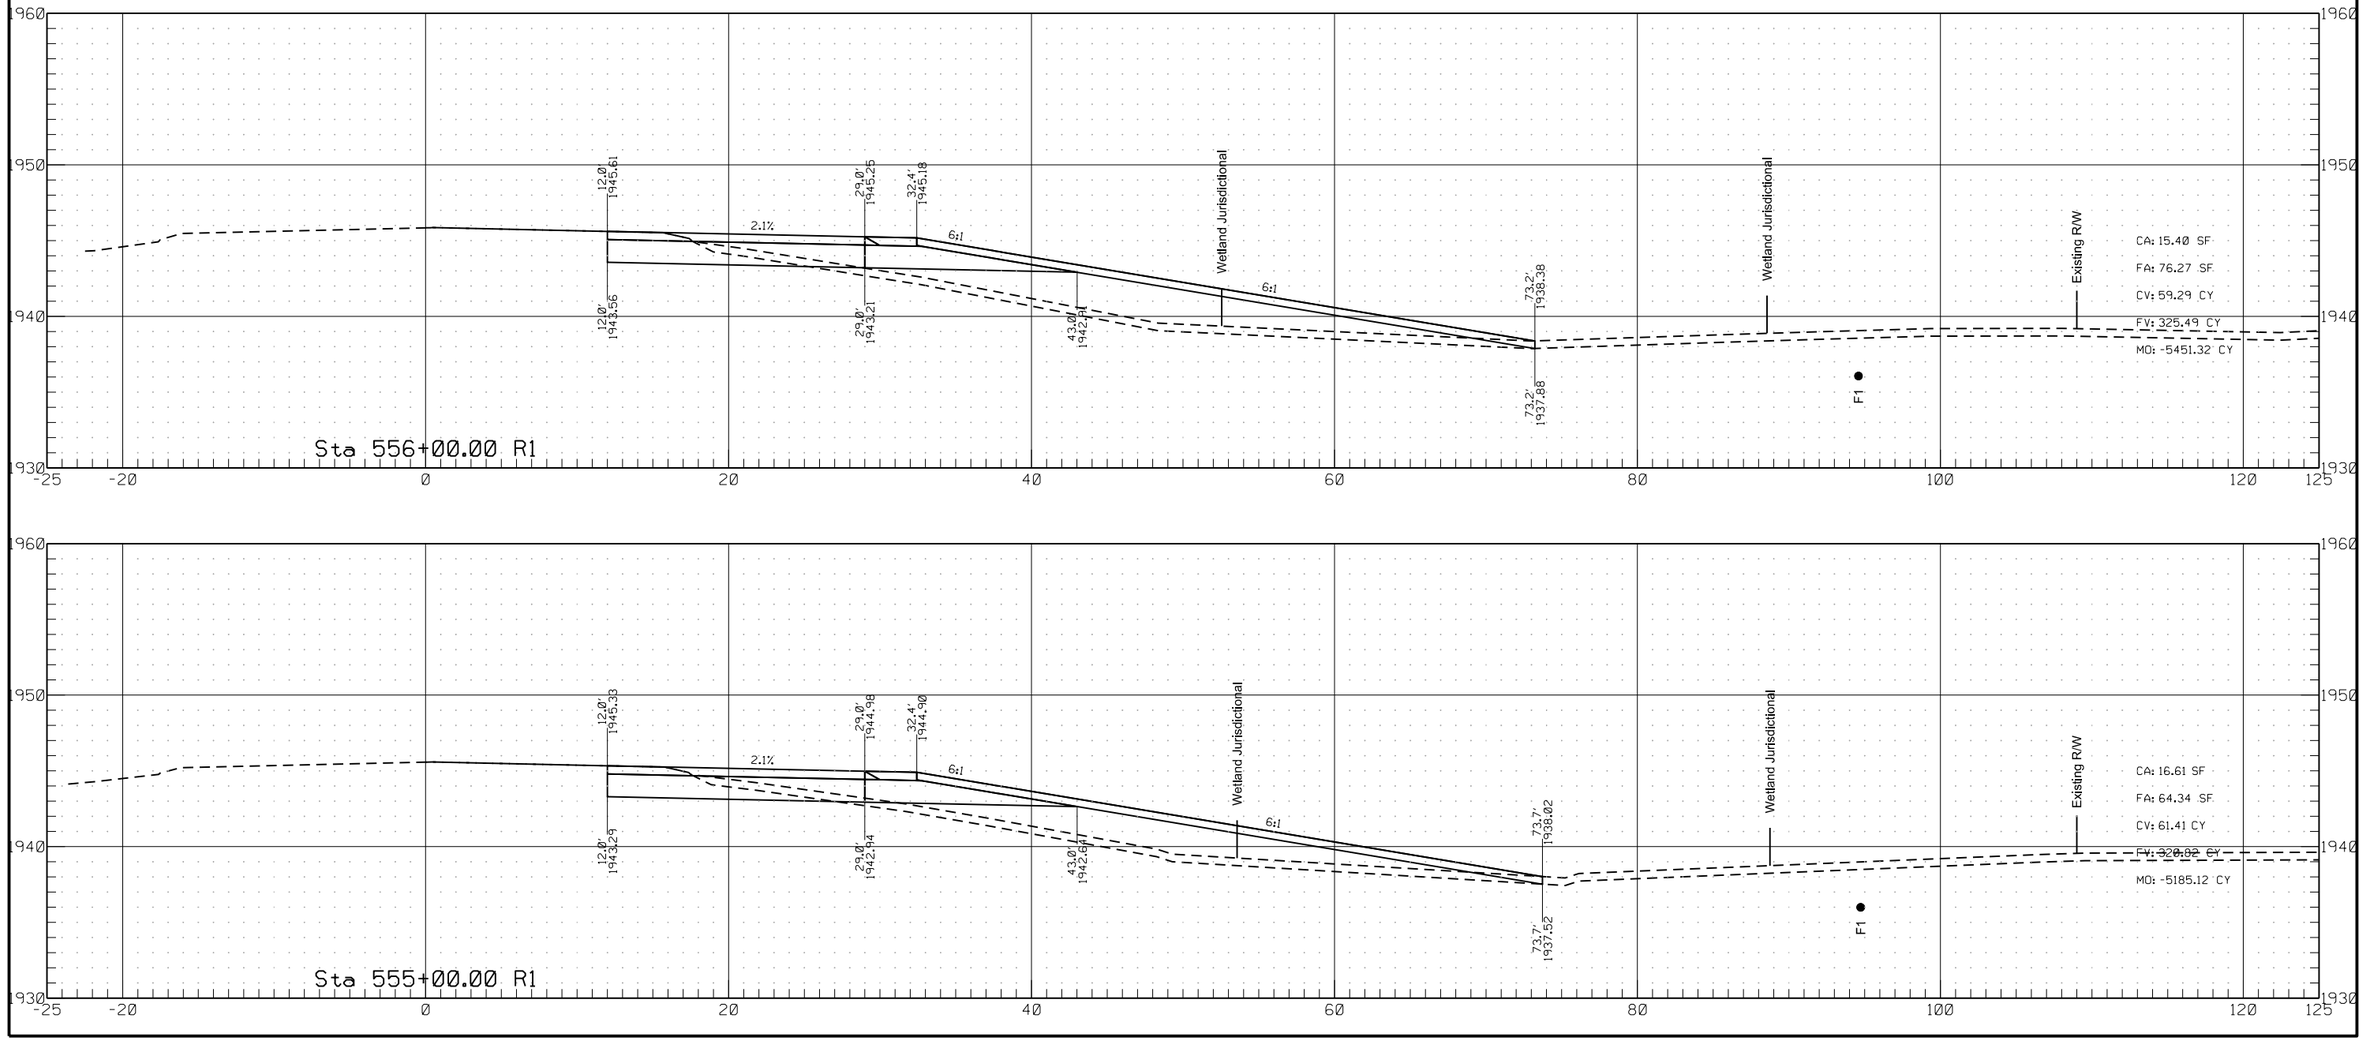

6/26/2022 3:07:59 PM ghartl R:\project\70052000.034\design\RDM_2.dgn

	STATE	PROJECT NO.	SECTION NO.	SHEET NO.
	ND	HEN-7-052(034)000	200	84


Passing Lane #2

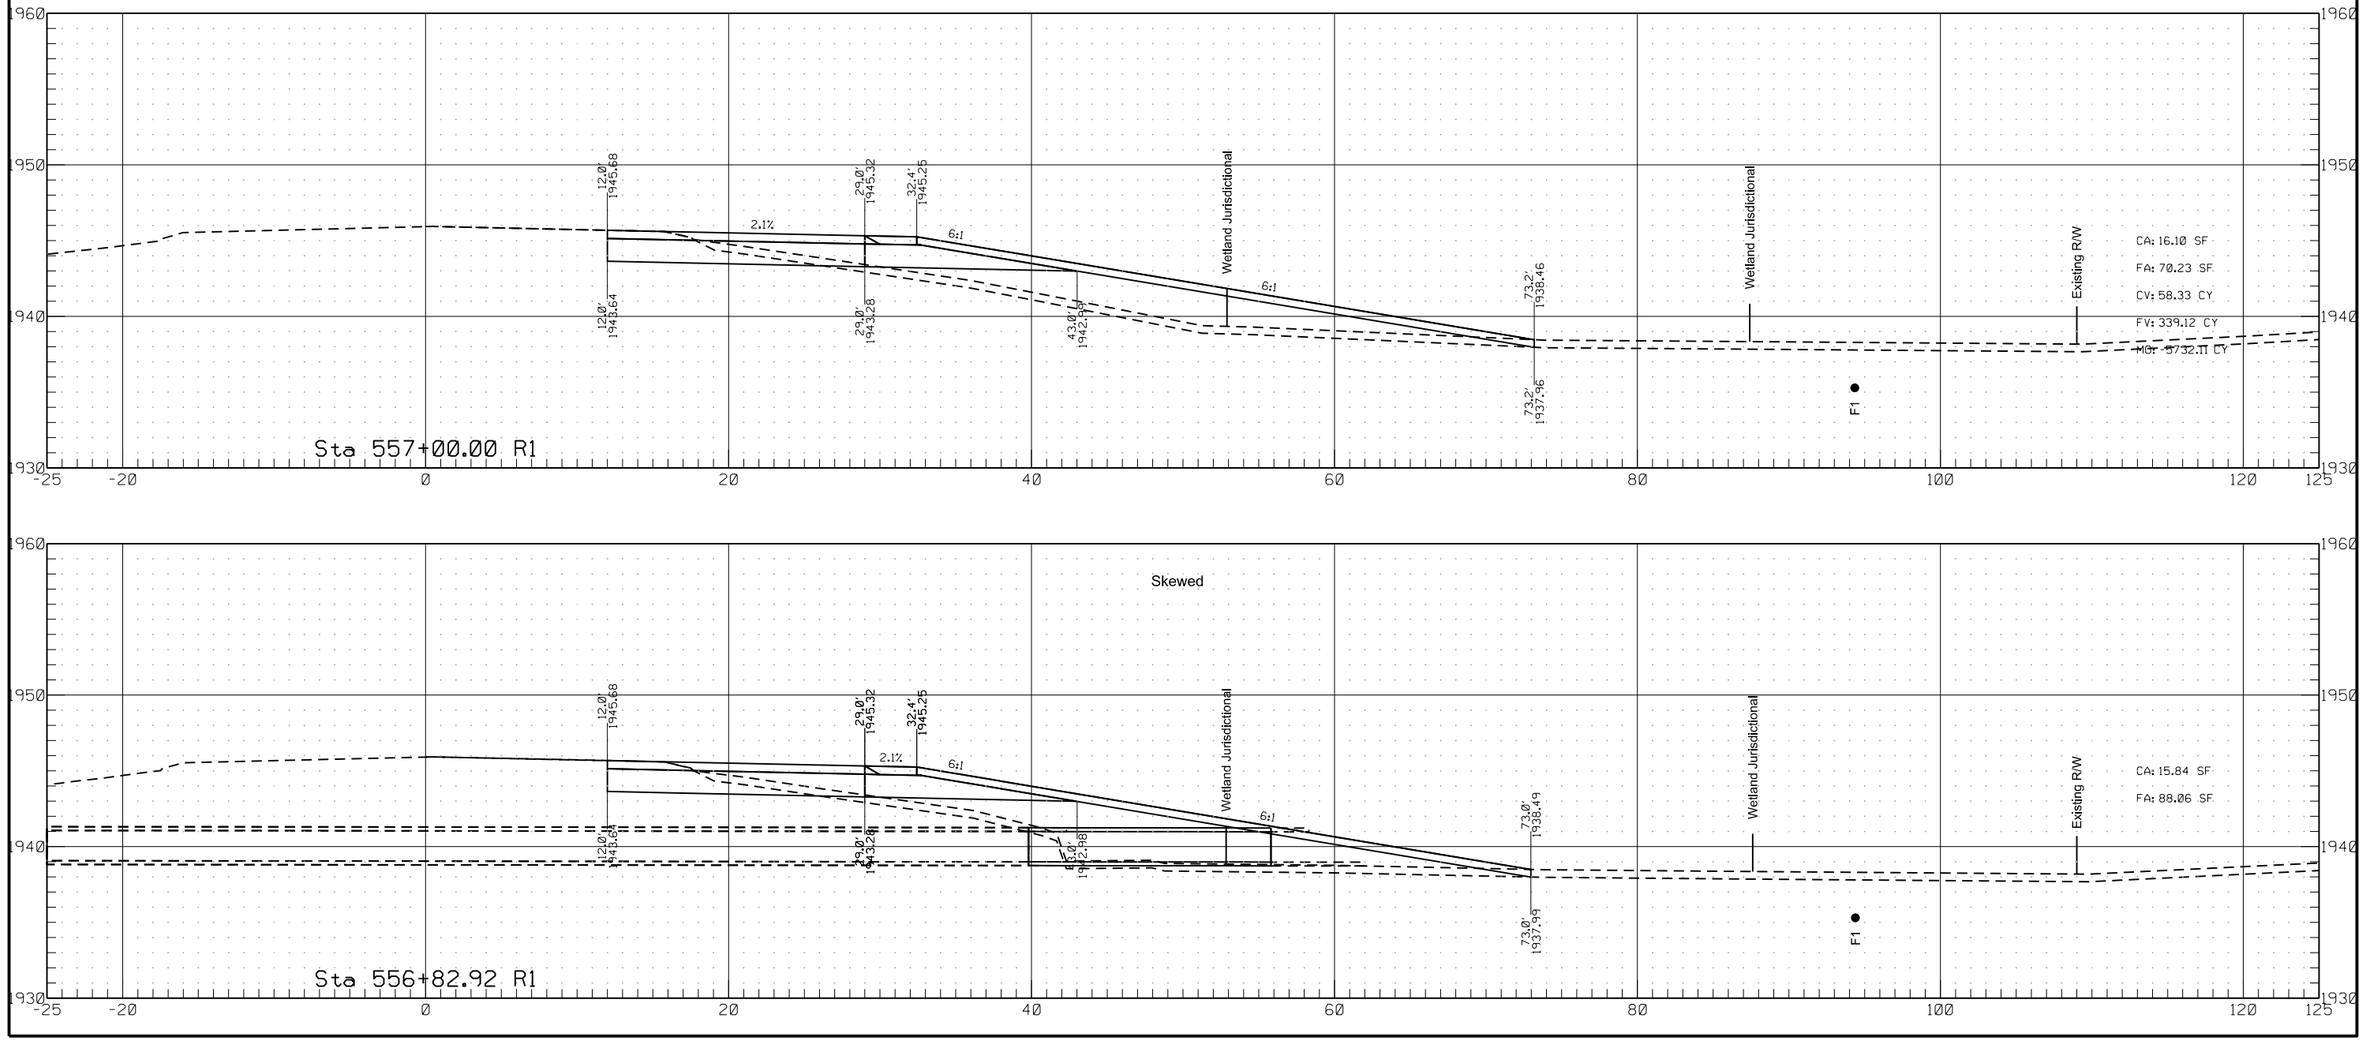

6/26/2022 3:08:00 PM ghartl R:\project\70052000.034\design\RDM_2.dgn

	STATE	PROJECT NO.	SECTION NO.	SHEET NO.
	ND	HEN-7-052(034)000	200	85


Passing Lane #2

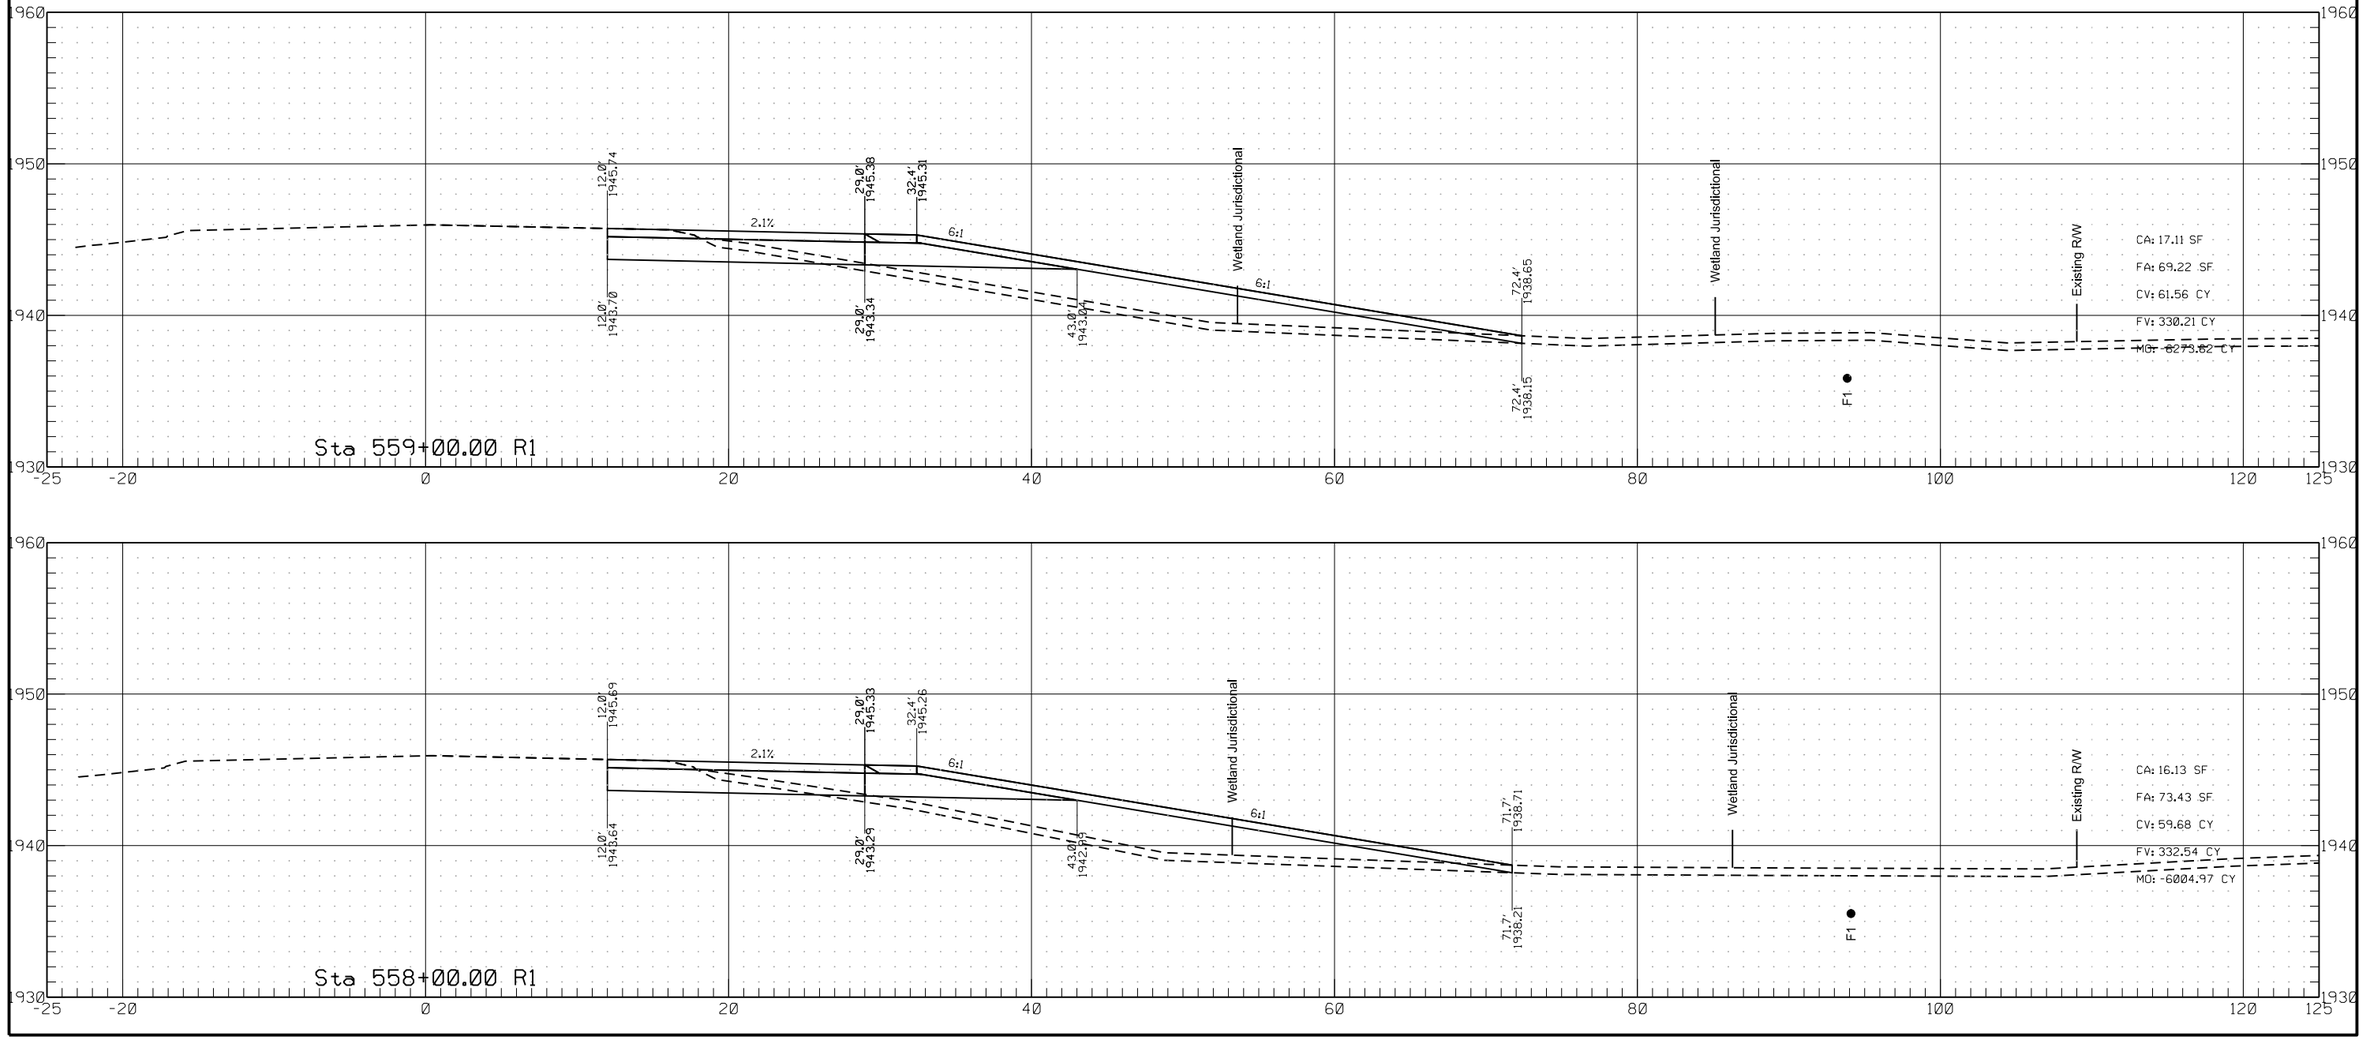

6/26/2022 3:08:01 PM ghartl R:\project\70052000.034\design\RDM_2.dgn


	STATE	PROJECT NO.	SECTION NO.	SHEET NO.
	ND	HEN-7-052(034)000	200	86


Passing Lane #2

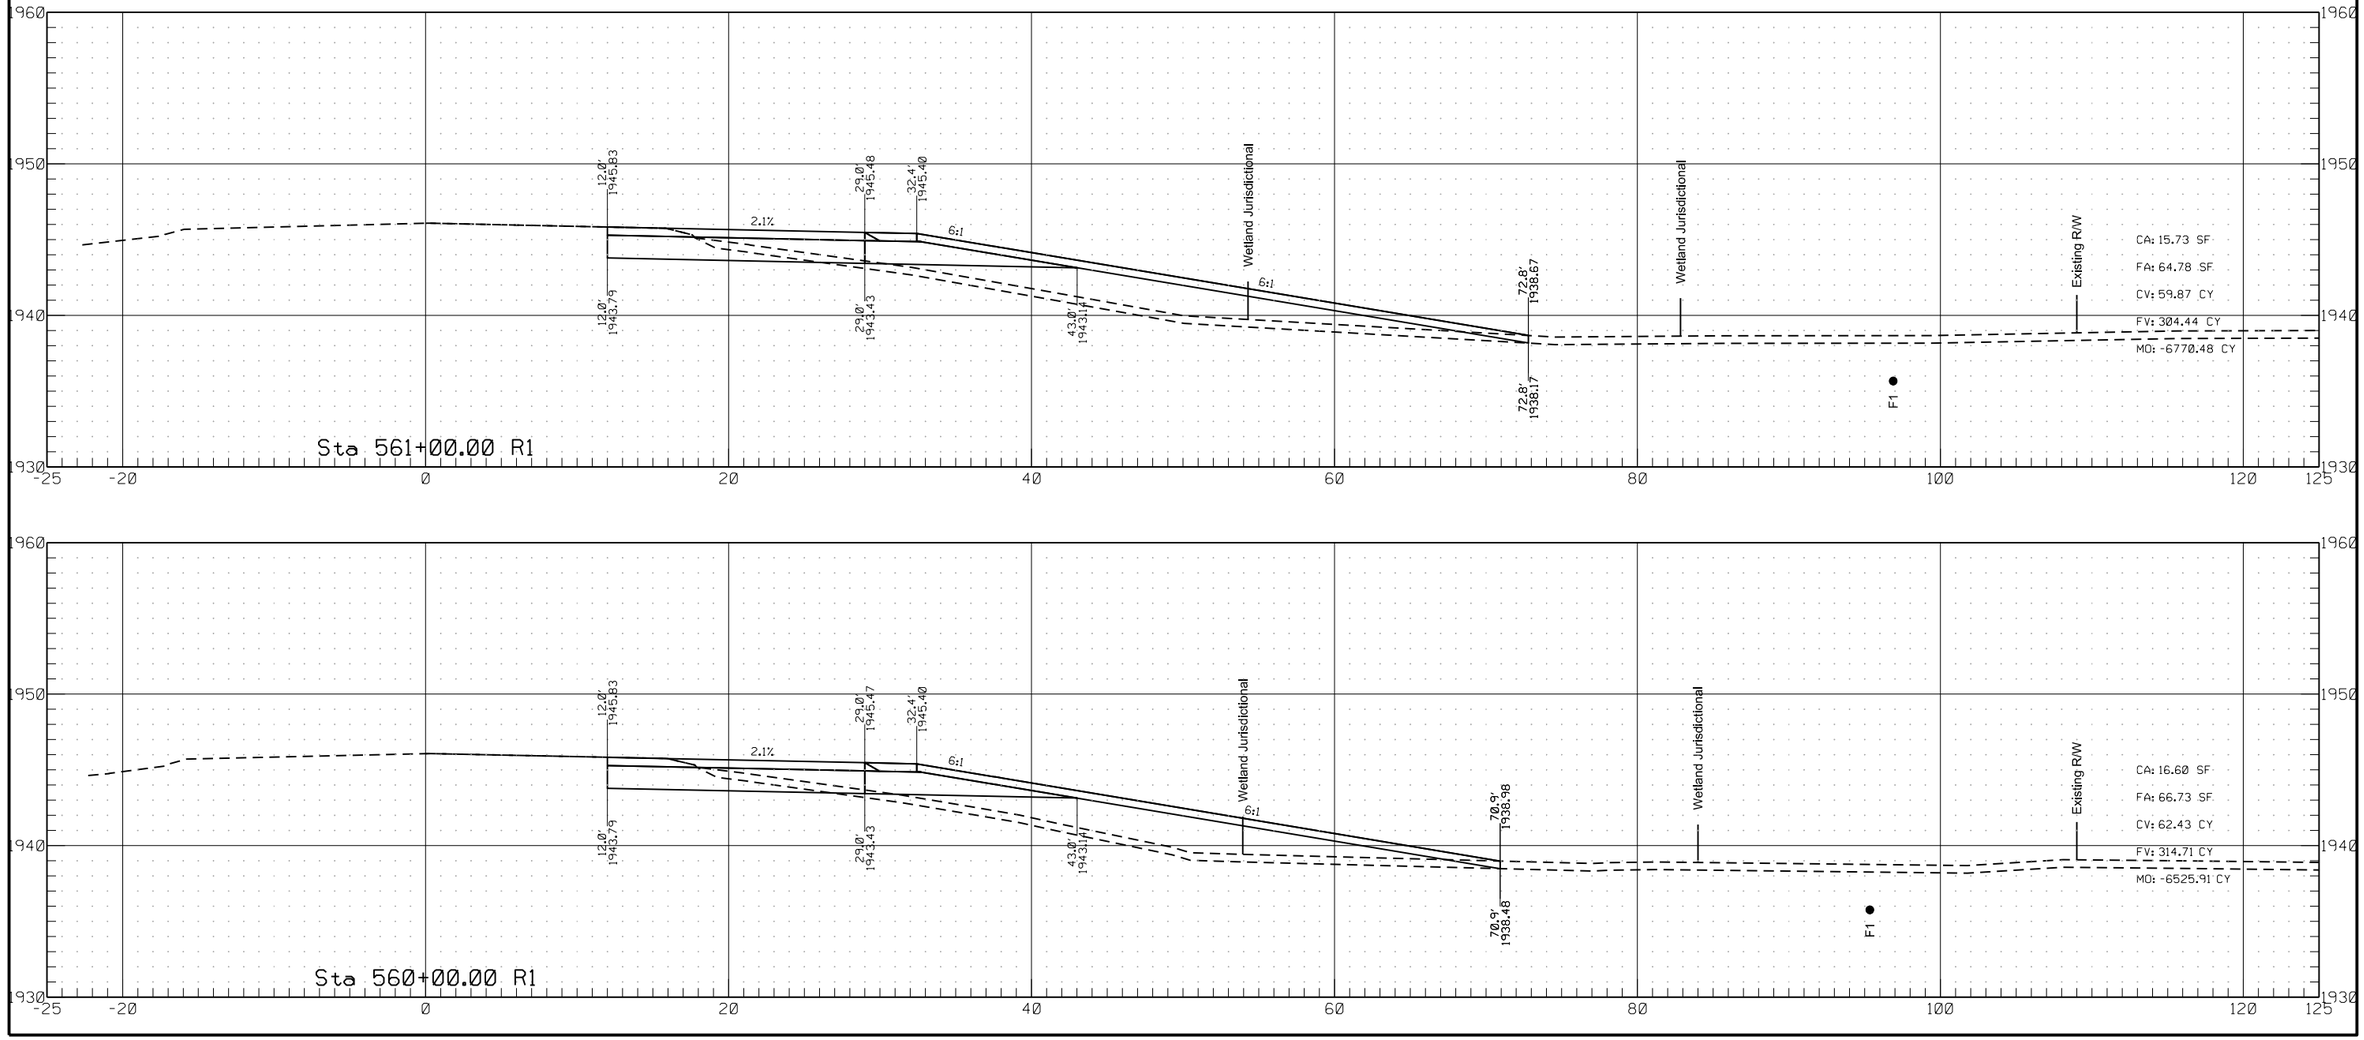


	STATE	PROJECT NO.	SECTION NO.	SHEET NO.
	ND	HEN-7-052(034)000	200	87

Passing Lane #2

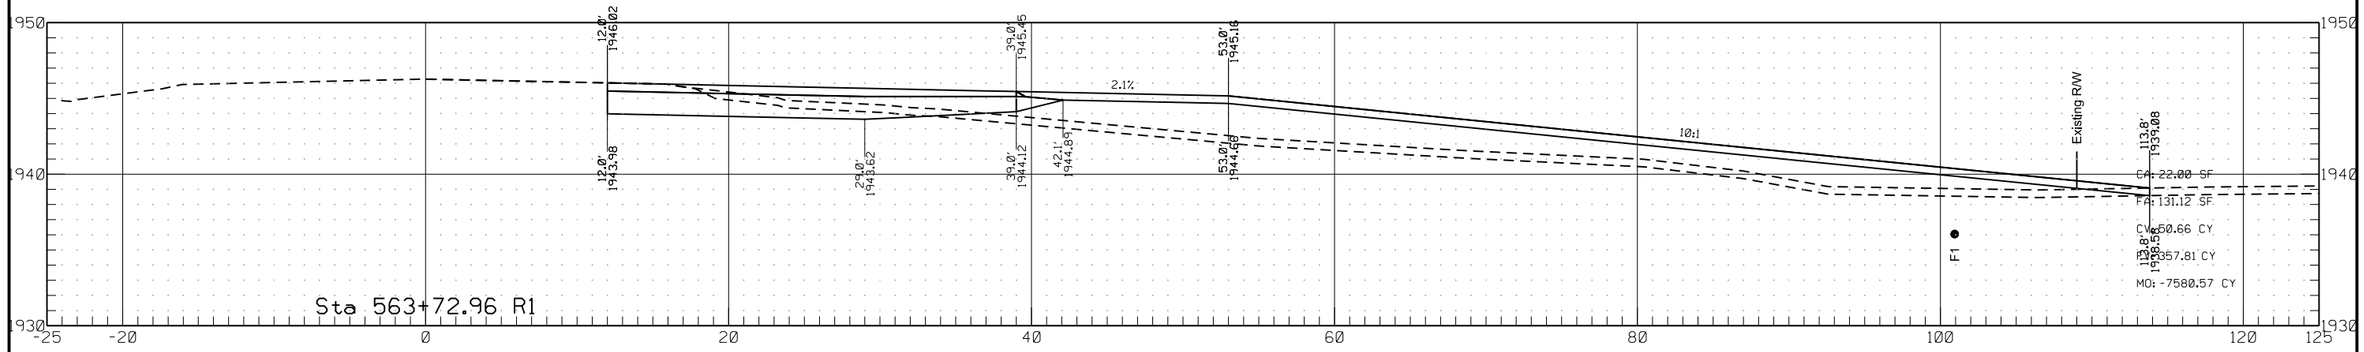


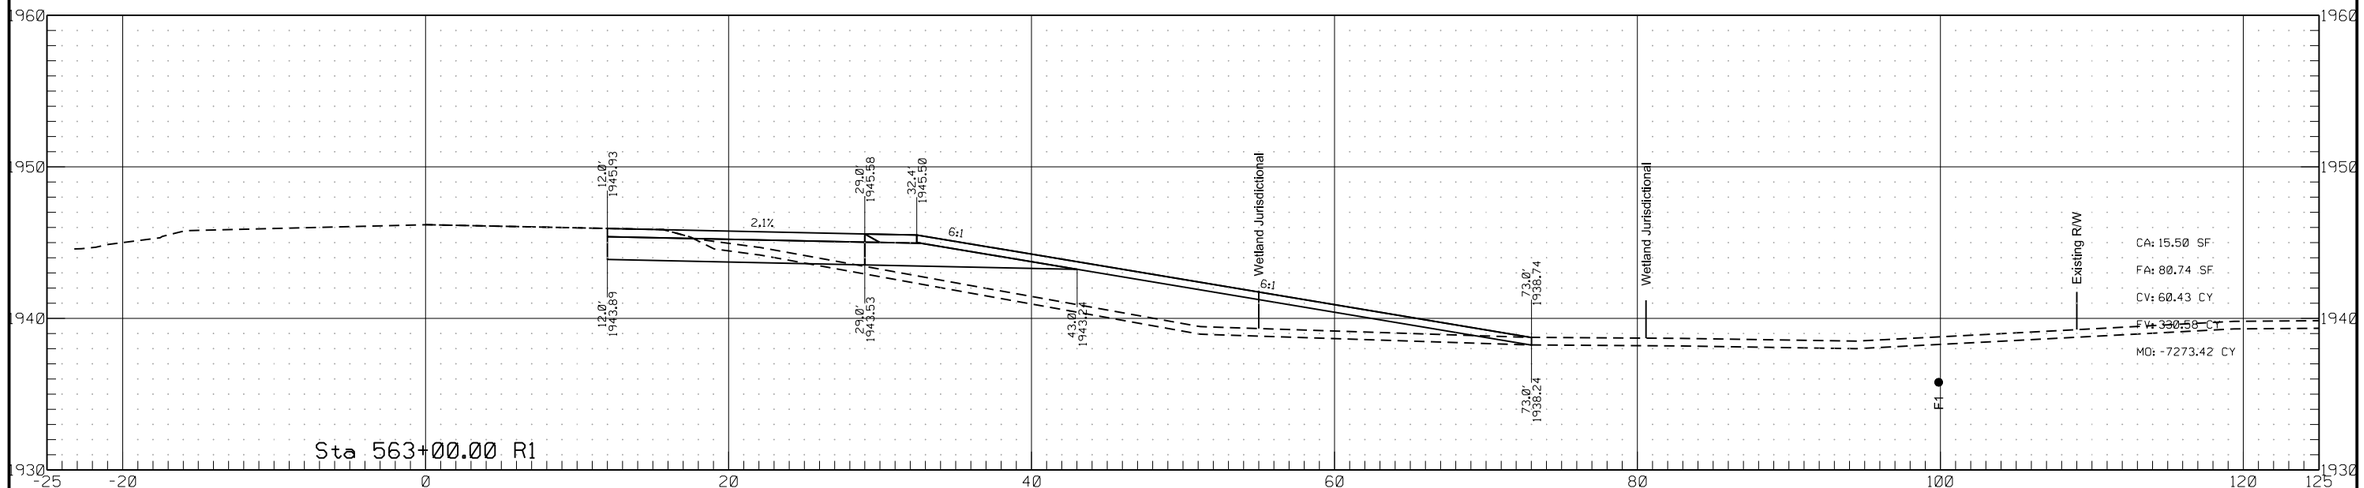

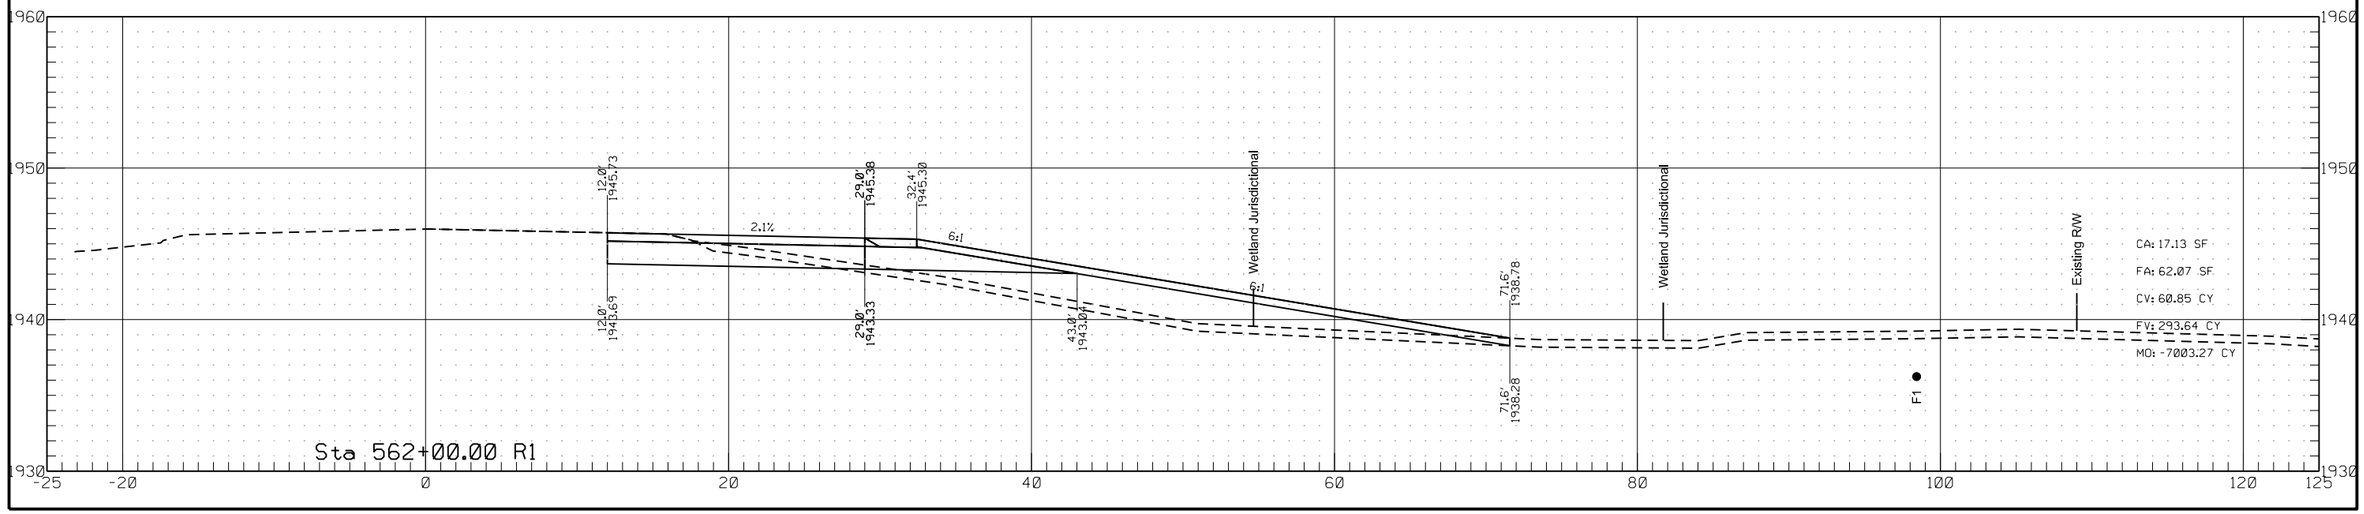

	STATE	PROJECT NO.	SECTION NO.	SHEET NO.
	ND	HEN-7-052(034)000	200	88

Passing Lane #2

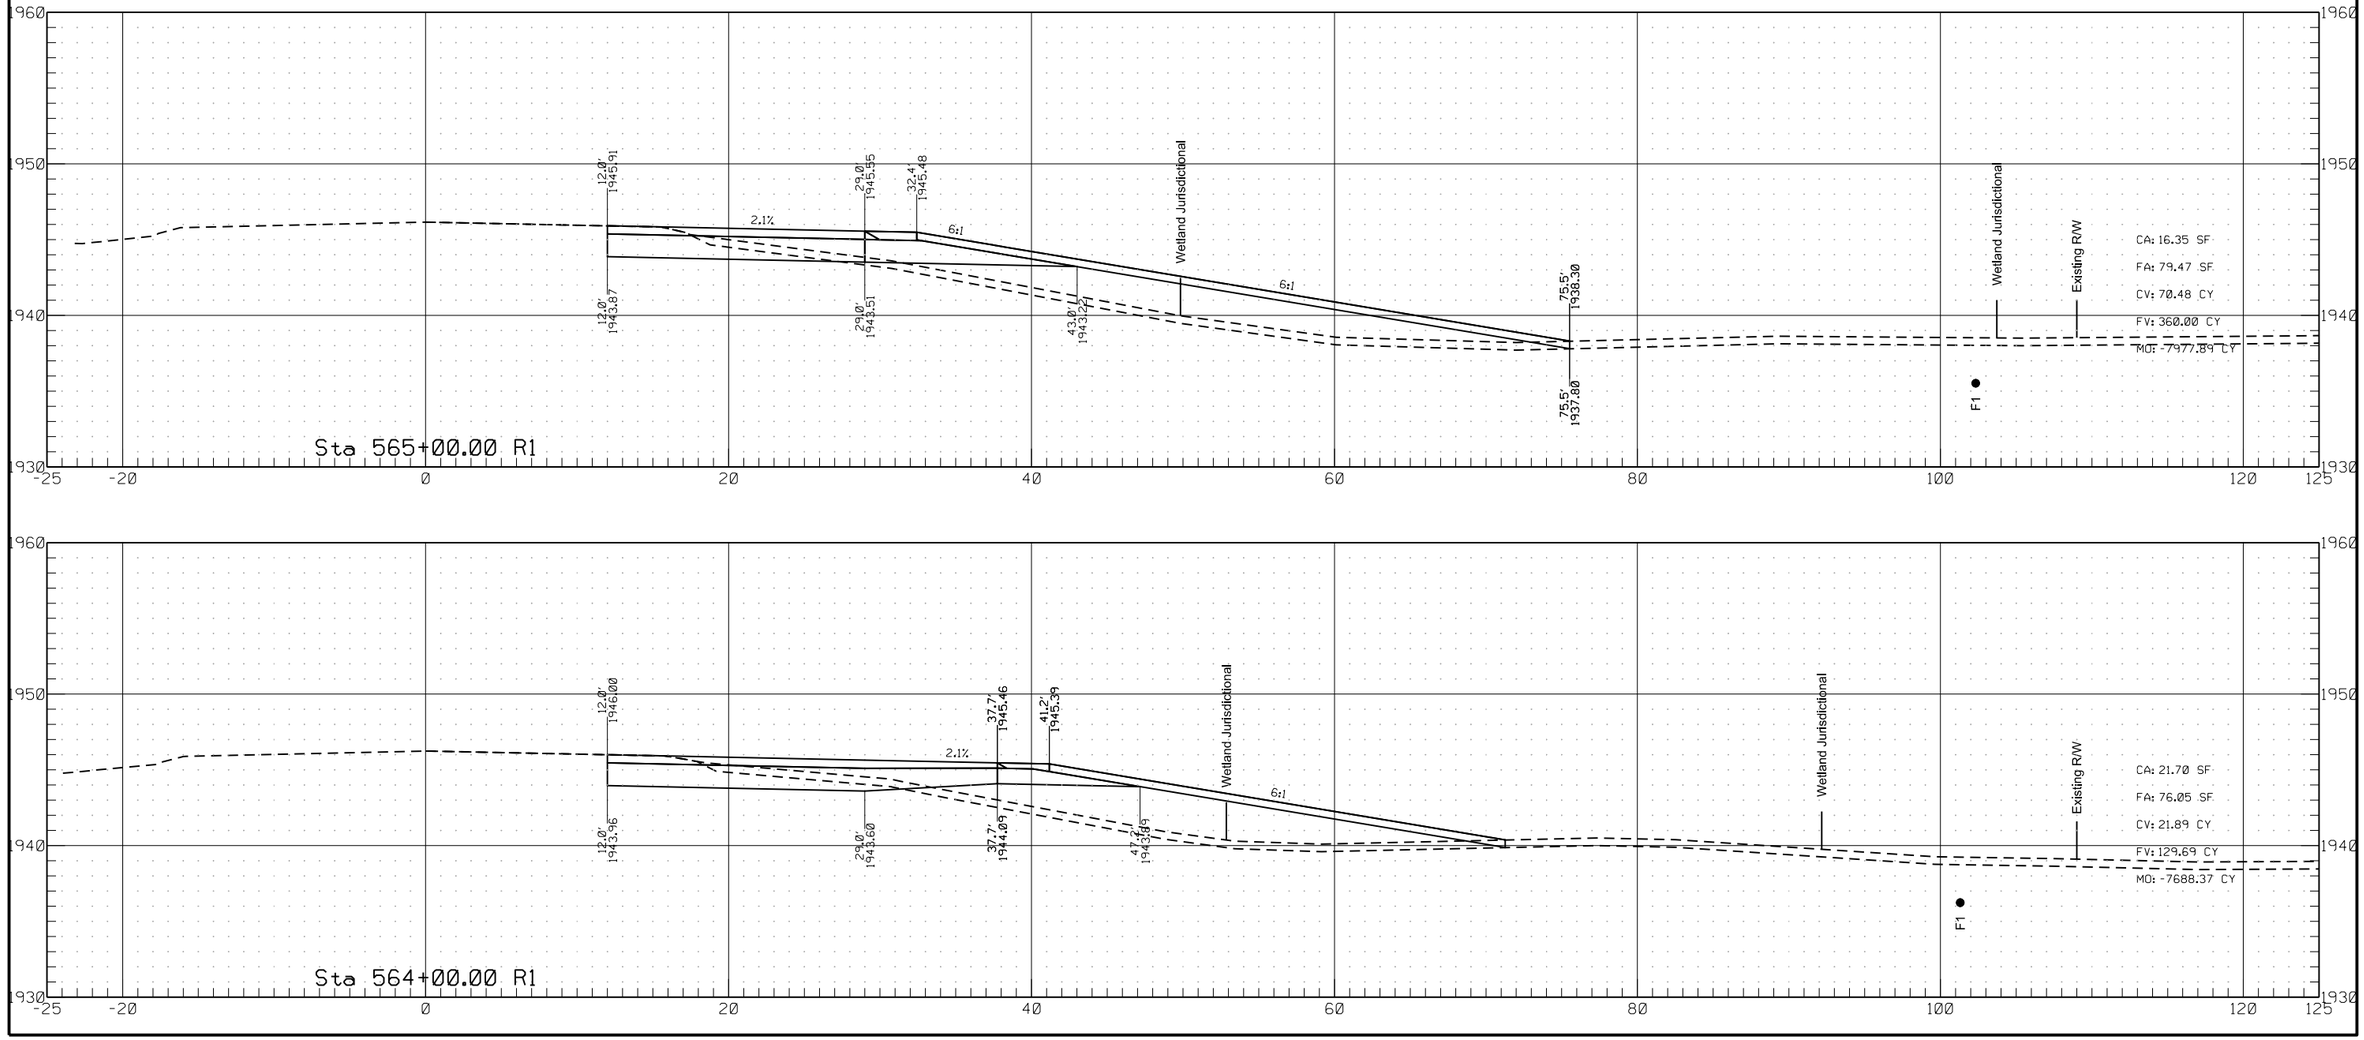



6/26/2022 3:08:03 PM ghartl R:\project\70052000.034\design\RDM_2.dgn

	STATE	PROJECT NO.	SECTION NO.	SHEET NO.
	ND	HEN-7-052(034)000	200	89

Passing Lane #2


Skewed

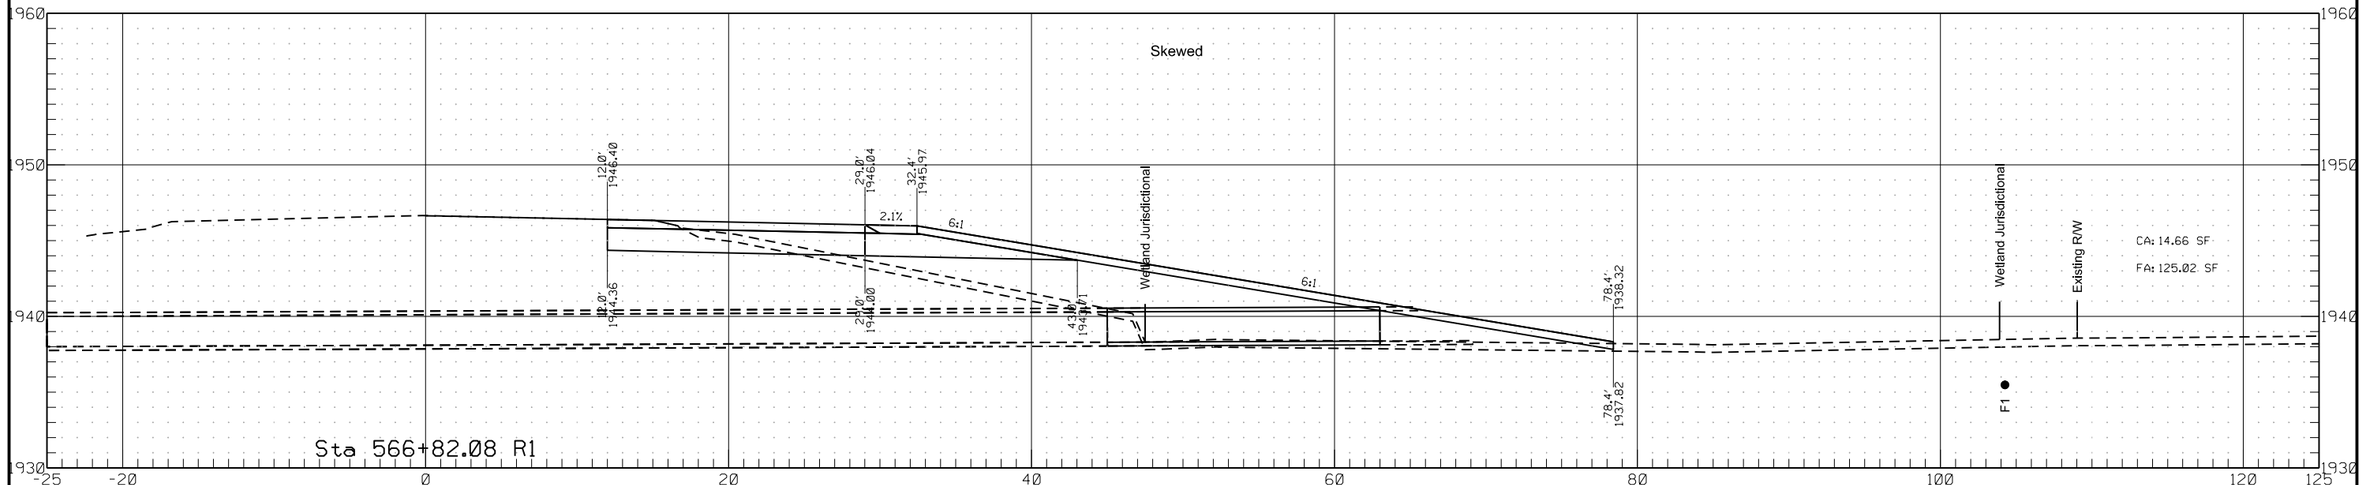

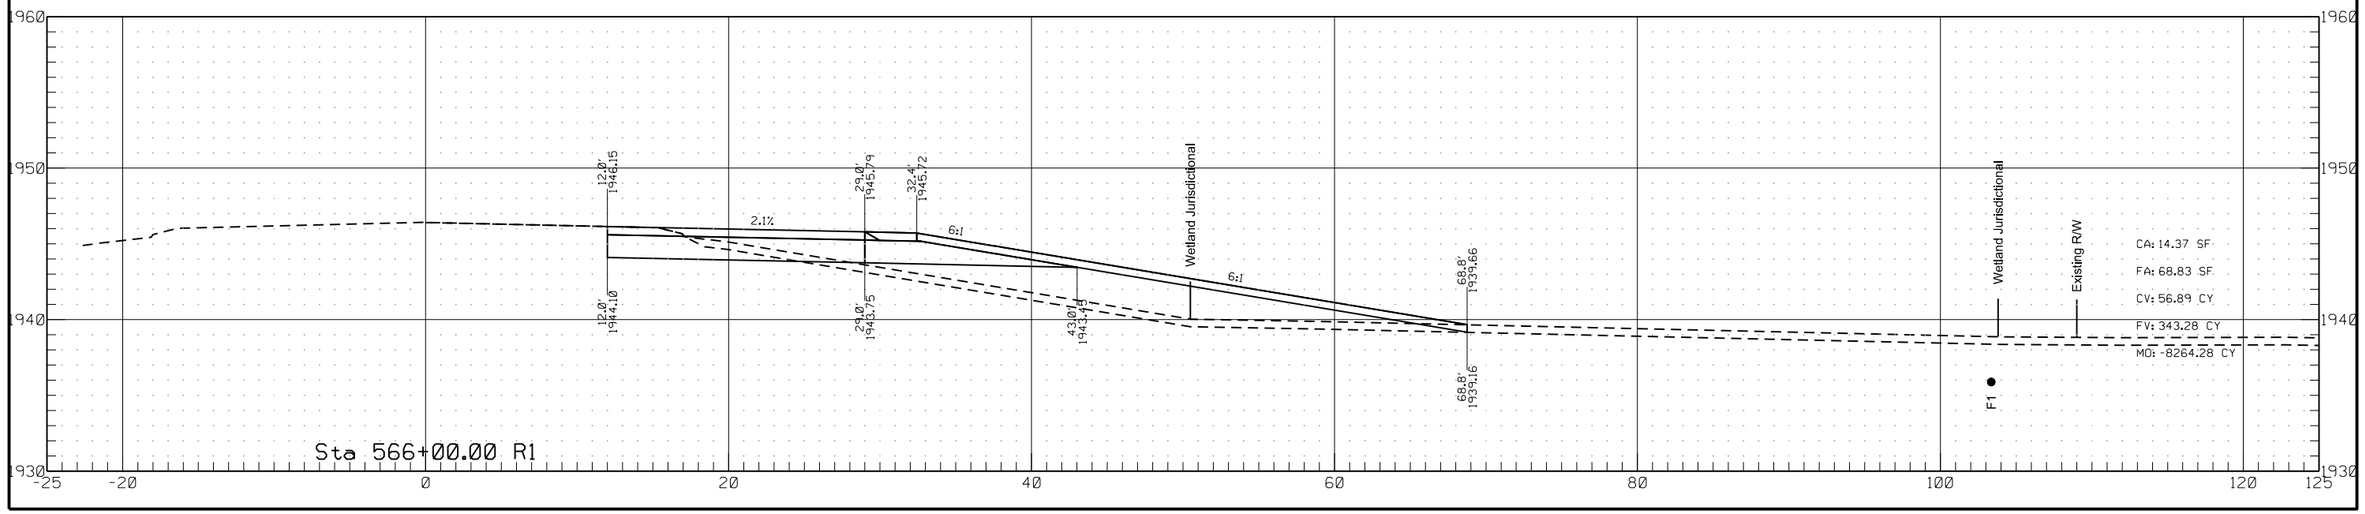

	STATE	PROJECT NO.	SECTION NO.	SHEET NO.
	ND	HEN-7-052(034)000	200	90


Passing Lane #2

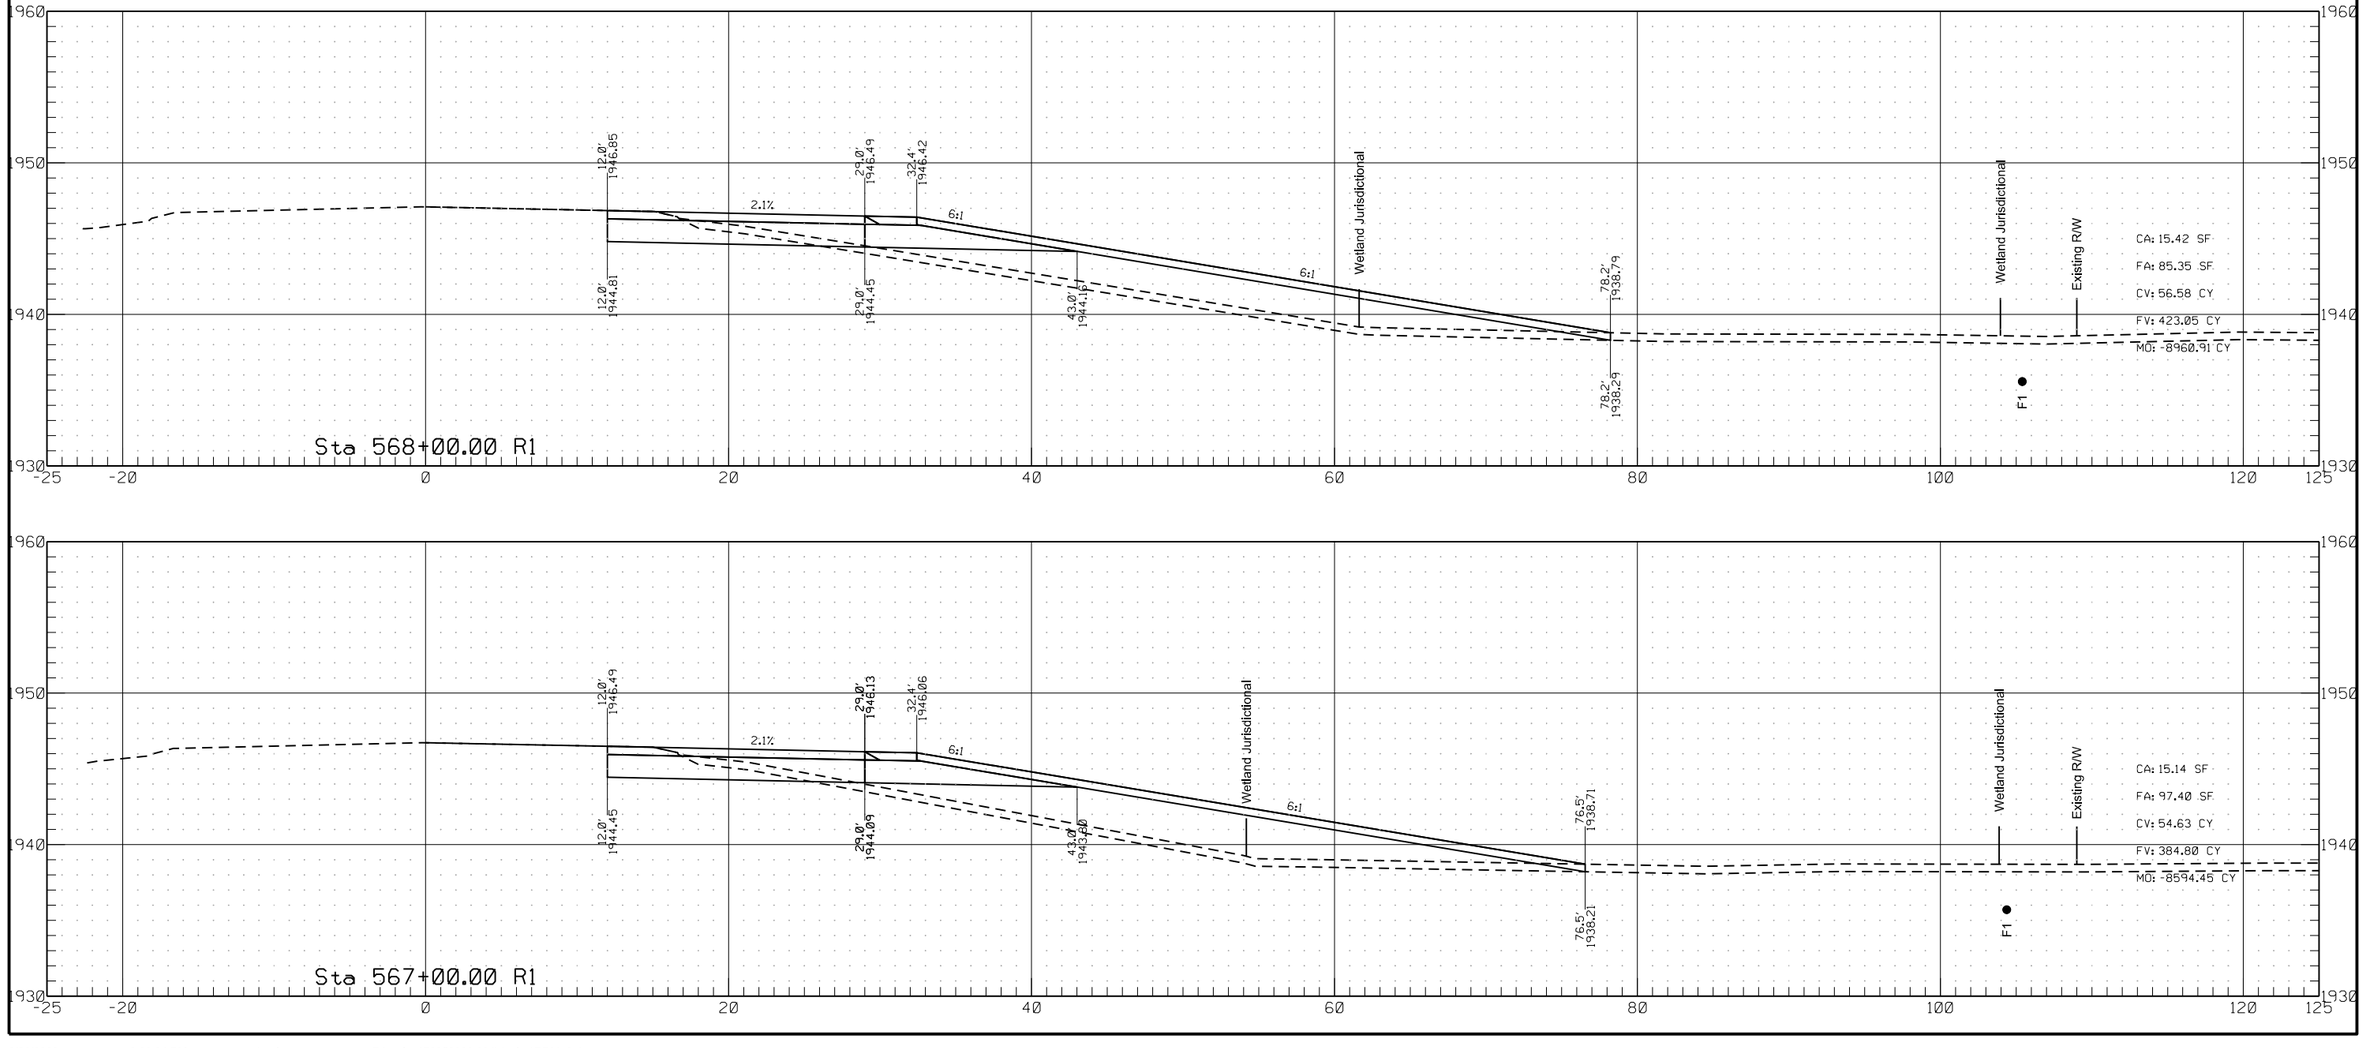

6/26/2022 3:08:04 PM ghartl R:\project\70052000.034\design\RDM_2.dgn

	STATE	PROJECT NO.	SECTION NO.	SHEET NO.
	ND	HEN-7-052(034)000	200	91


Passing Lane #2

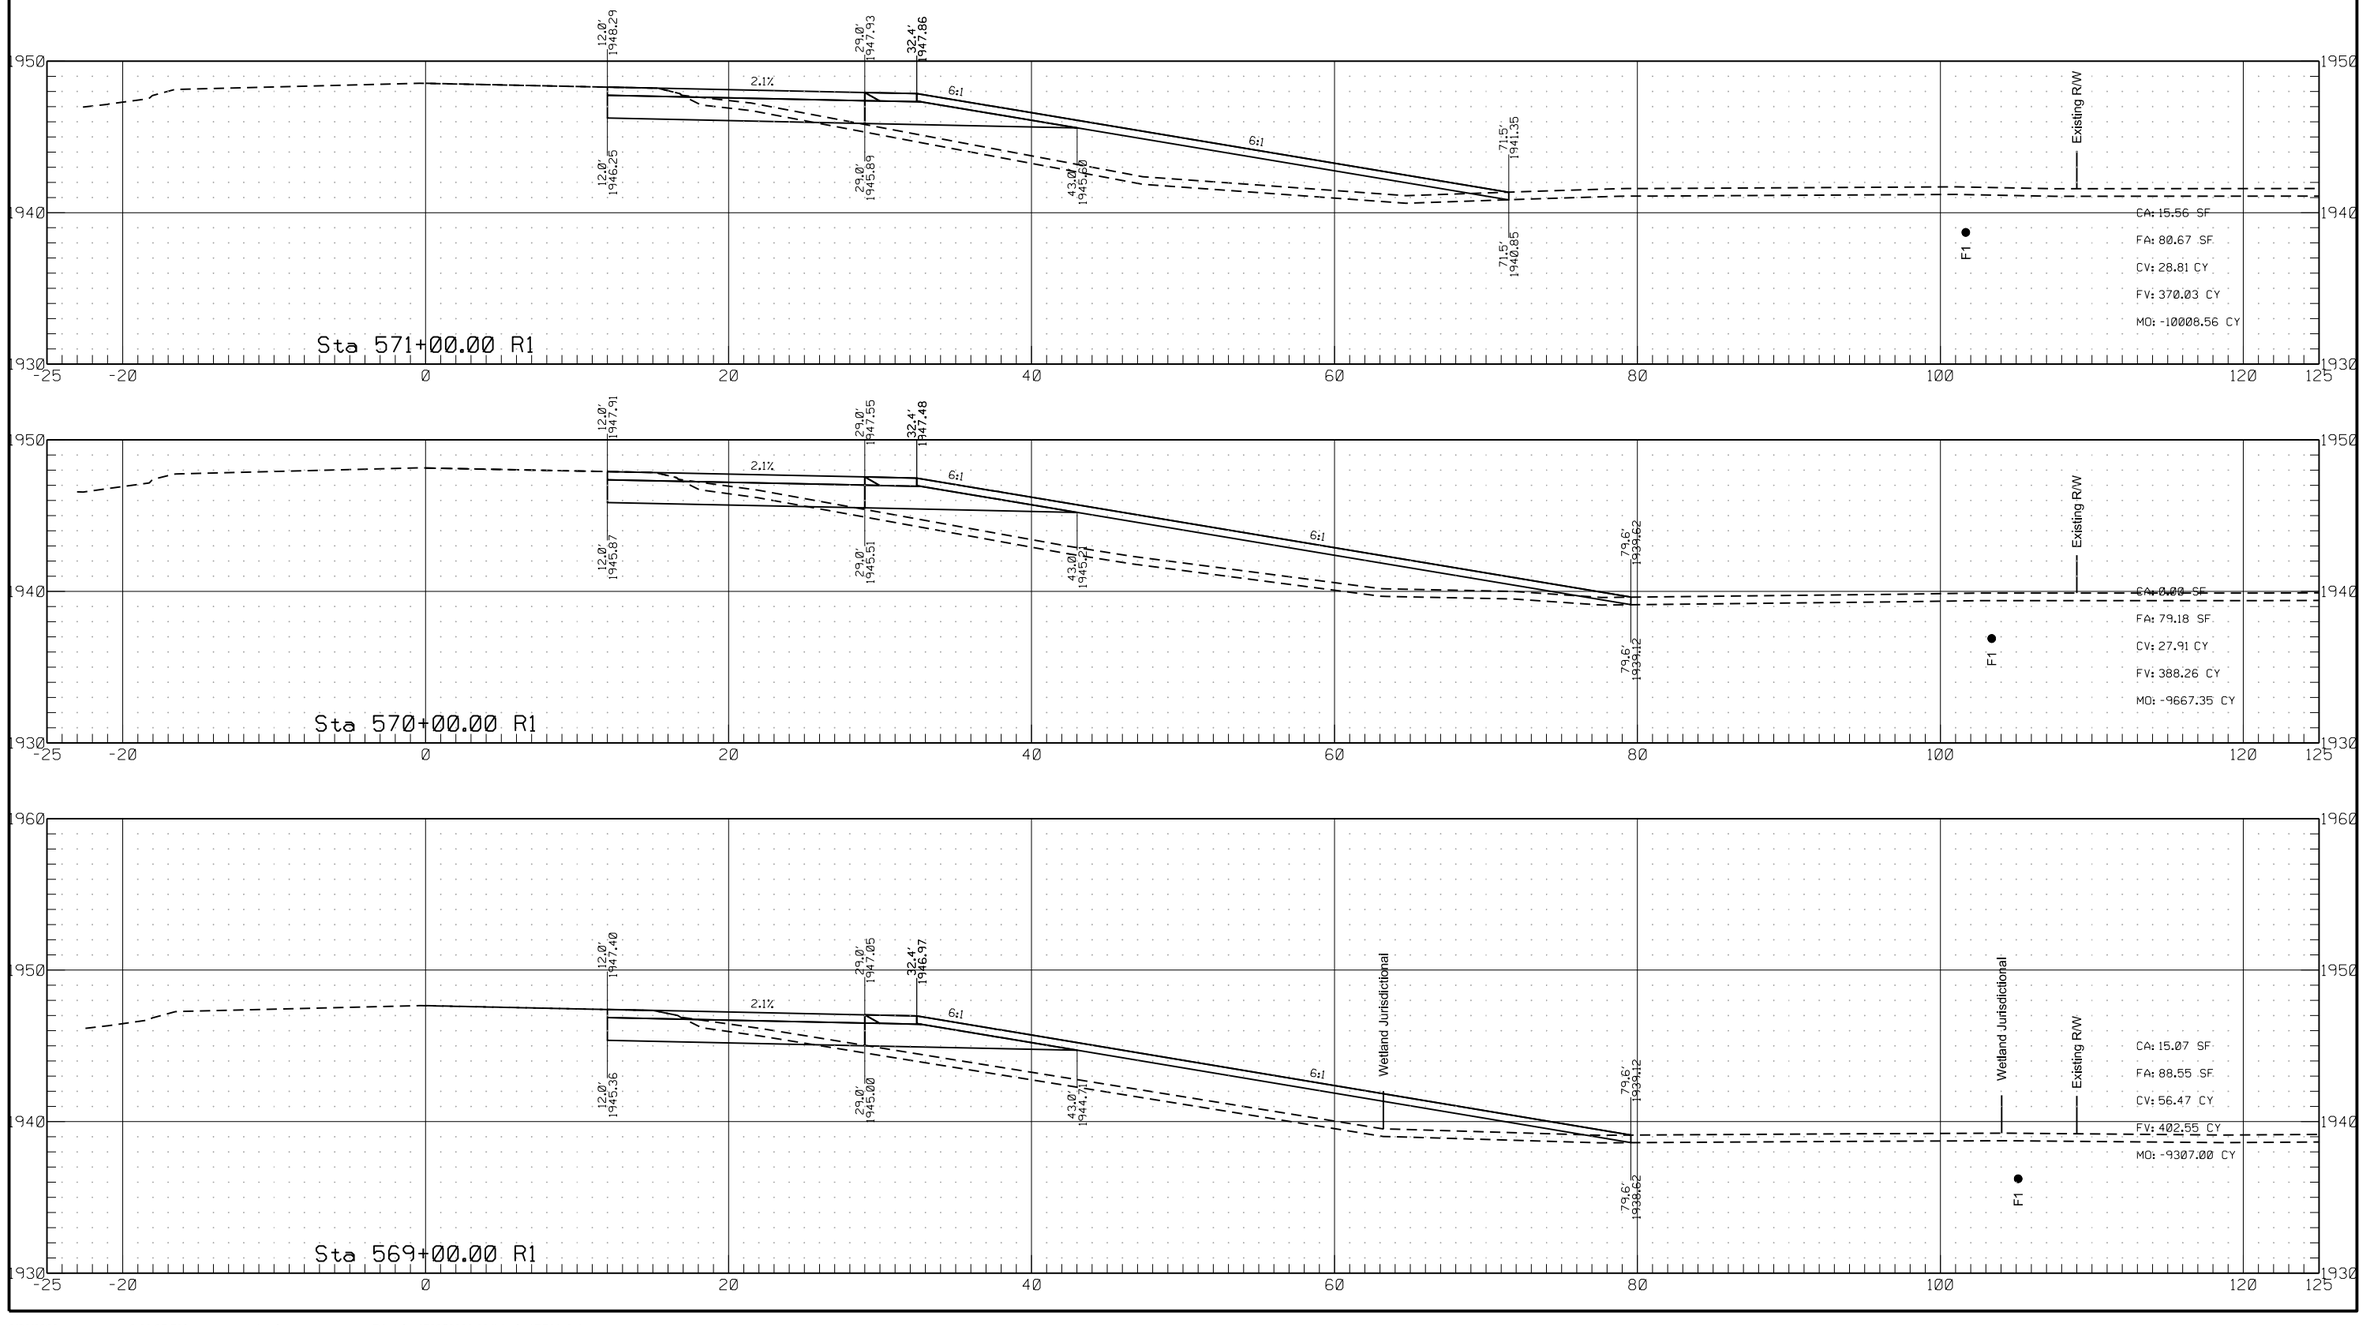

6/26/2022 3:08:05 PM ghartl R:\project\70052000.034\design\RDM_2.dgn


	STATE	PROJECT NO.	SECTION NO.	SHEET NO.
	ND	HEN-7-052(034)000	200	92


Passing Lane #2

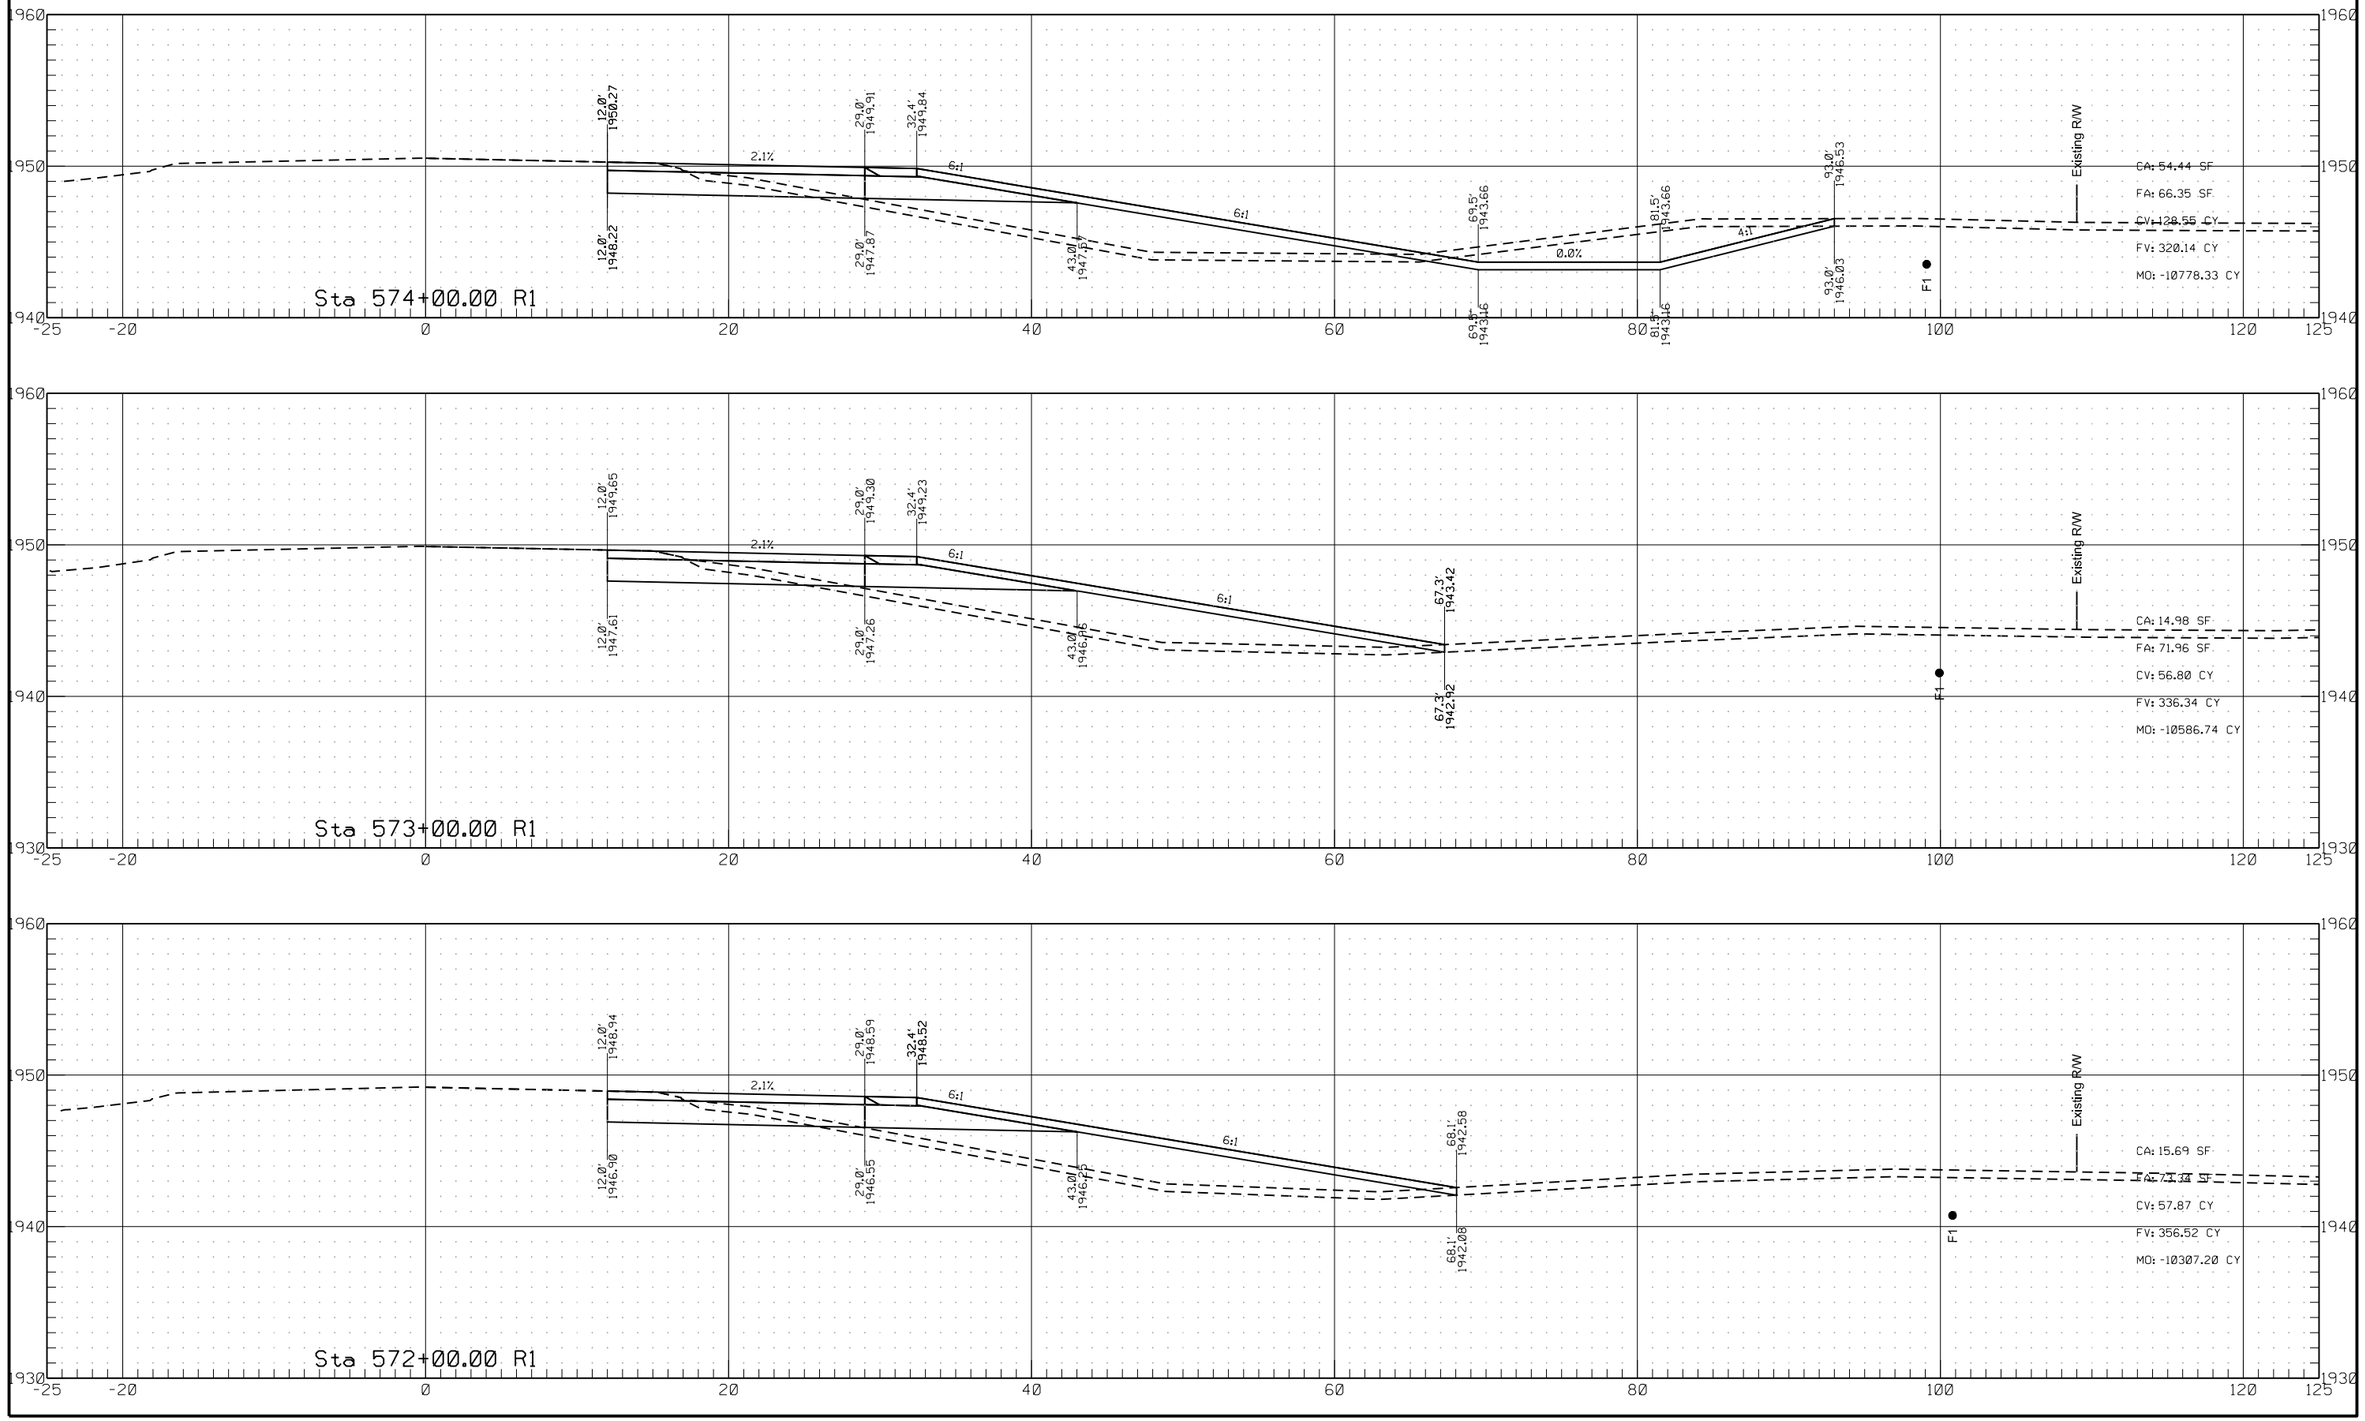


	STATE	PROJECT NO.	SECTION NO.	SHEET NO.
	ND	HEN-7-052(034)000	200	93

Passing Lane #2

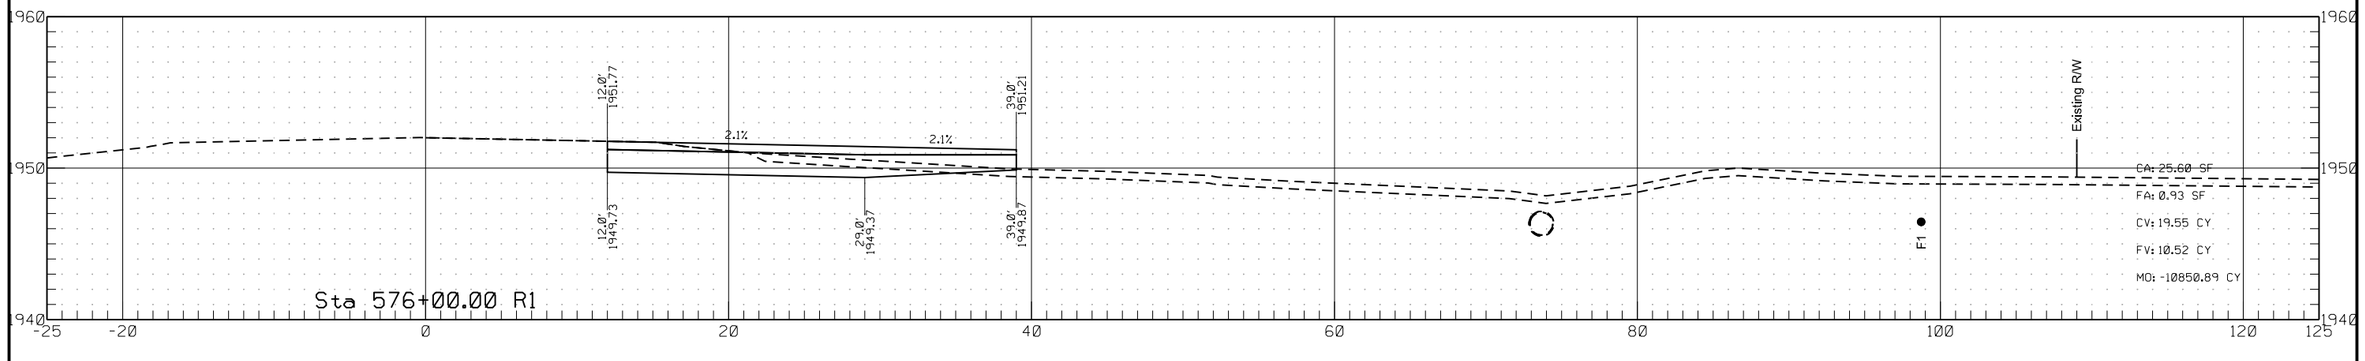


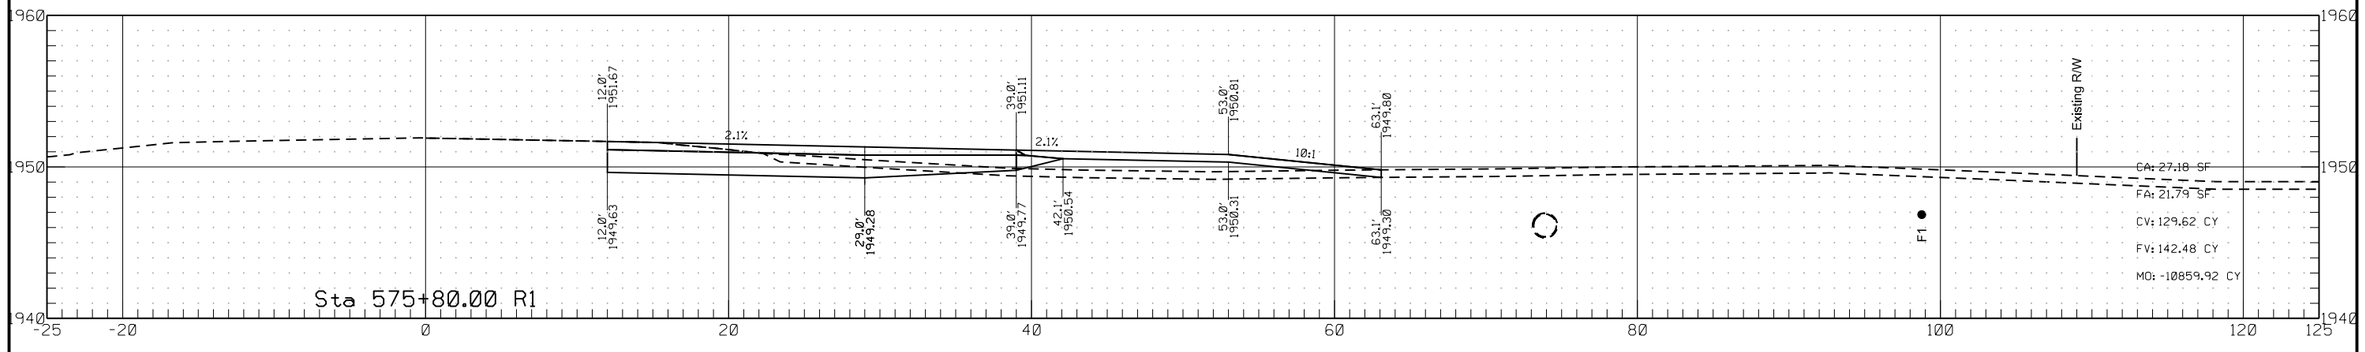


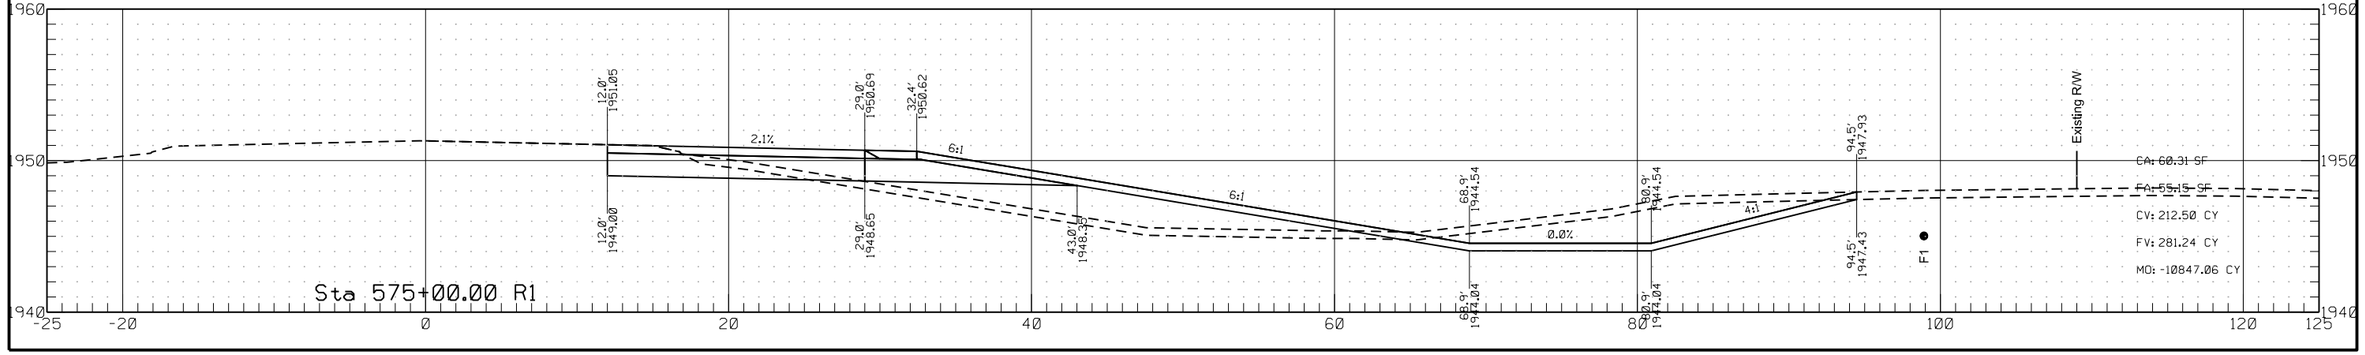


	STATE	PROJECT NO.	SECTION NO.	SHEET NO.
	ND	HEN-7-052(034)000	200	94

Passing Lane #2

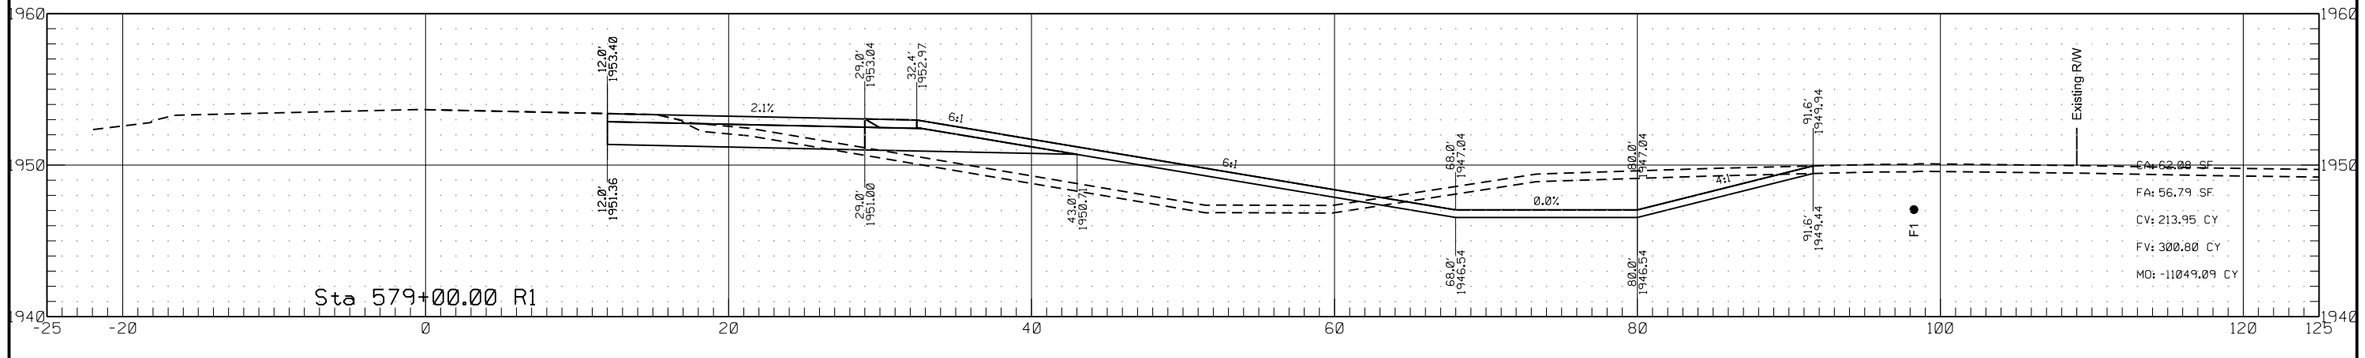


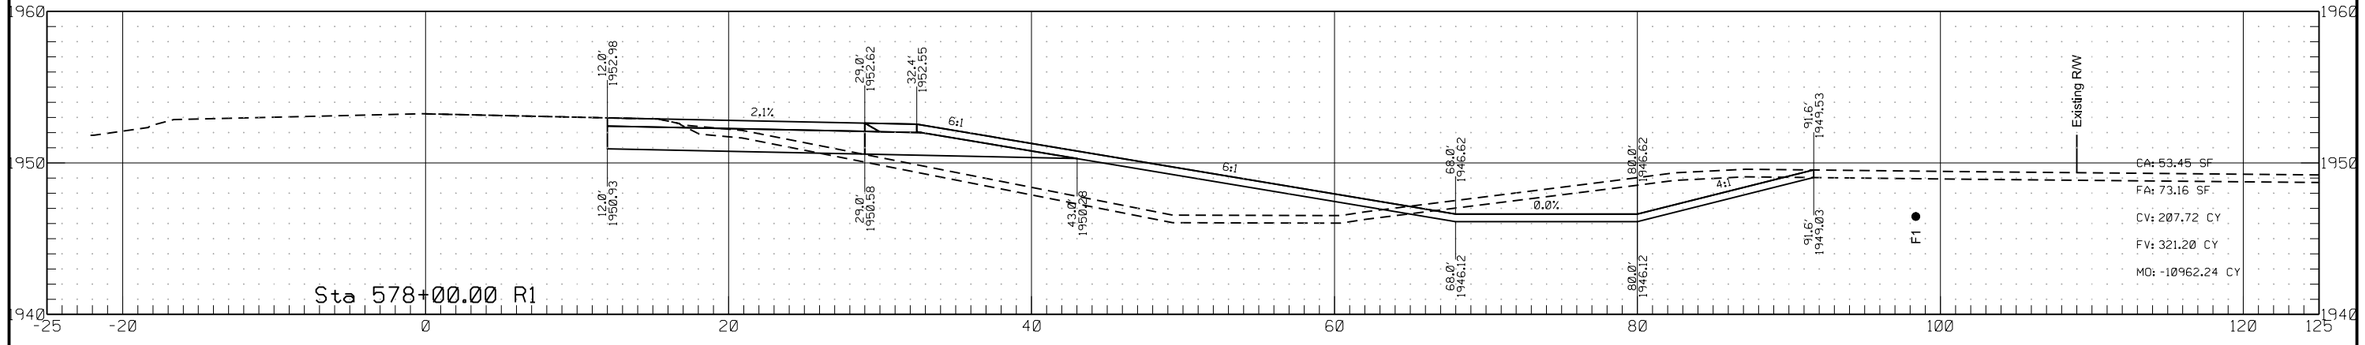


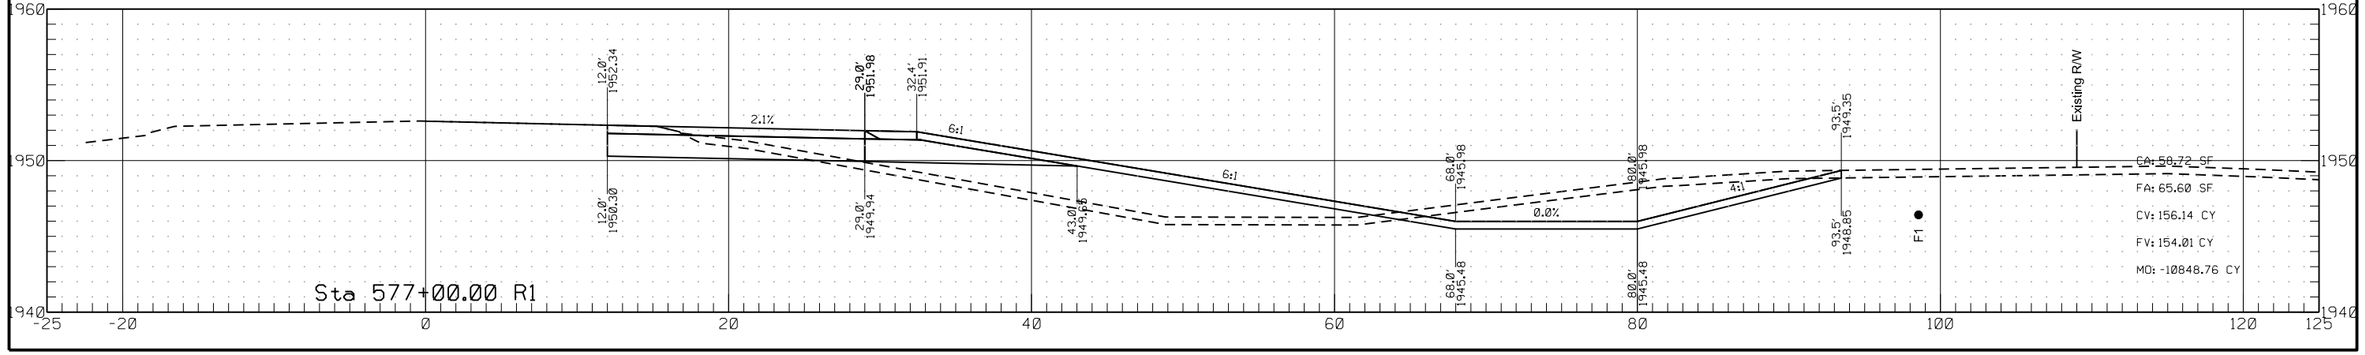


	STATE	PROJECT NO.	SECTION NO.	SHEET NO.
	ND	HEN-7-052(034)000	200	95

Passing Lane #2

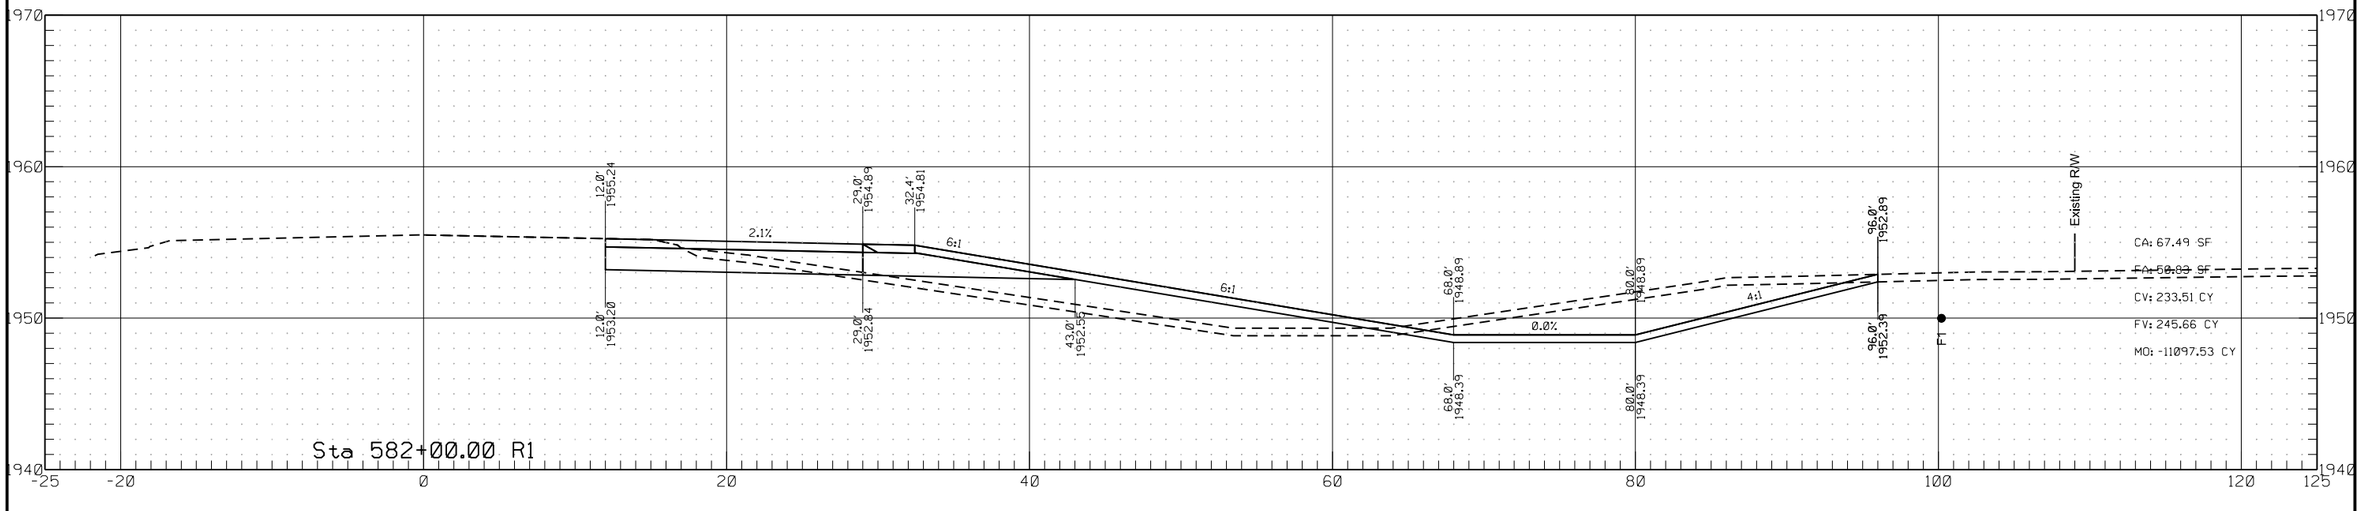


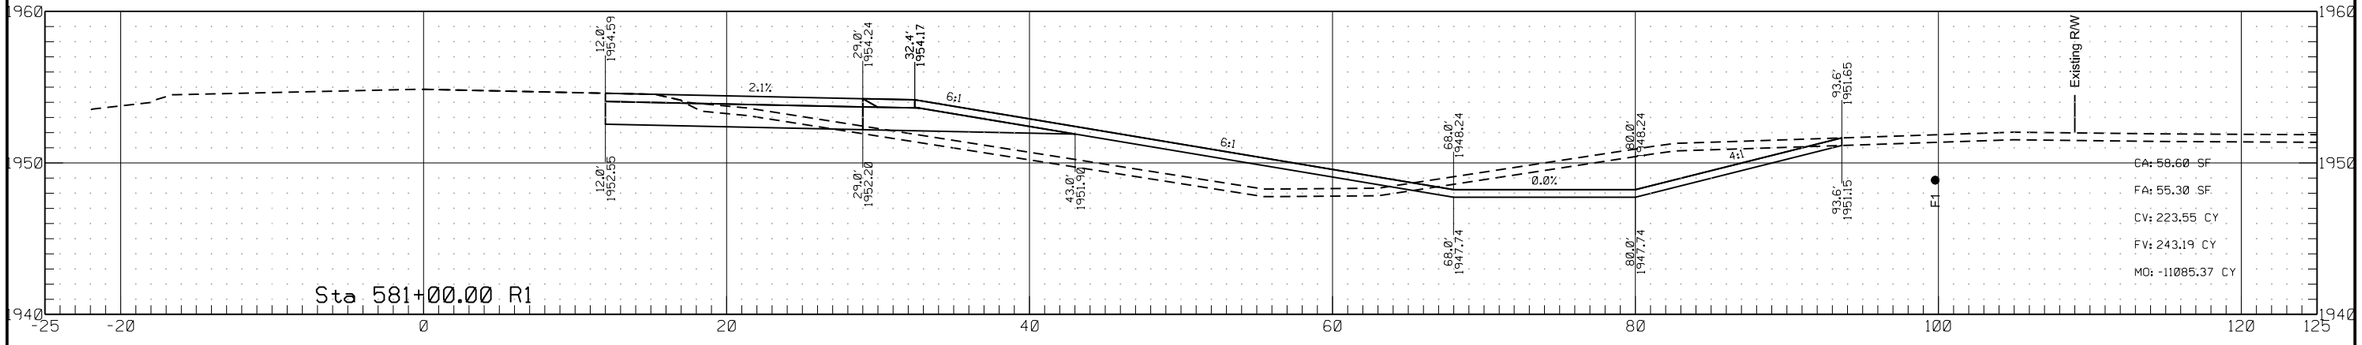


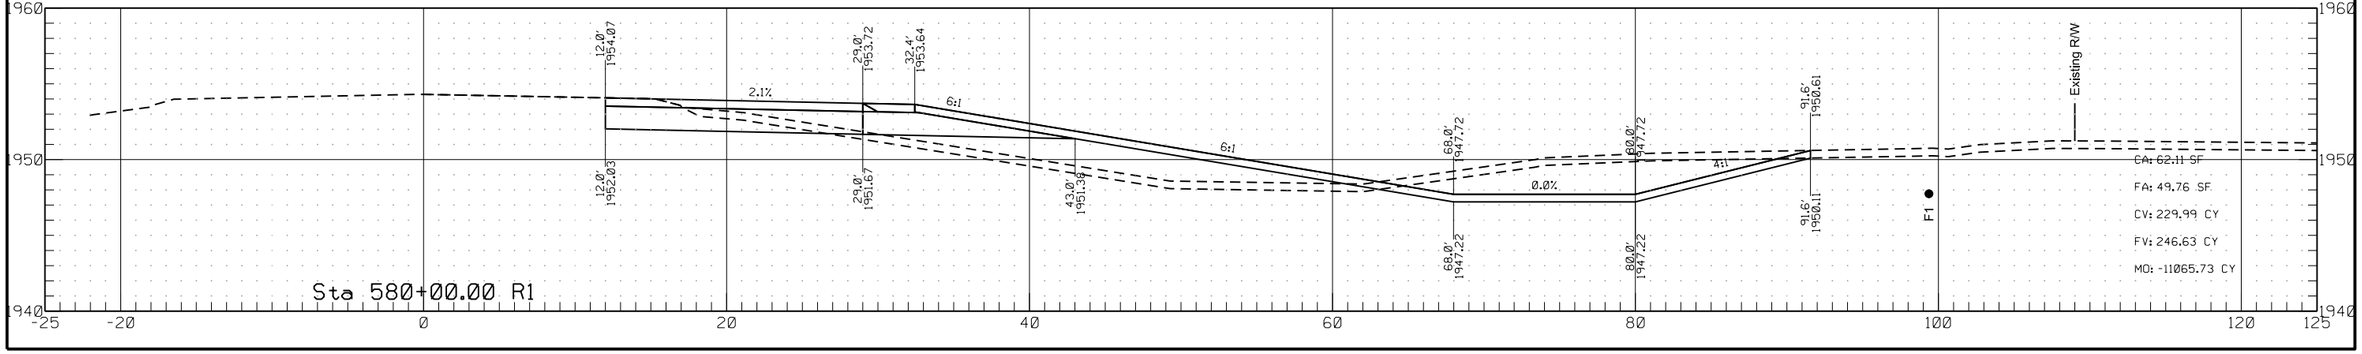

	STATE	PROJECT NO.	SECTION NO.	SHEET NO.
	ND	HEN-7-052(034)000	200	96


Passing Lane #2

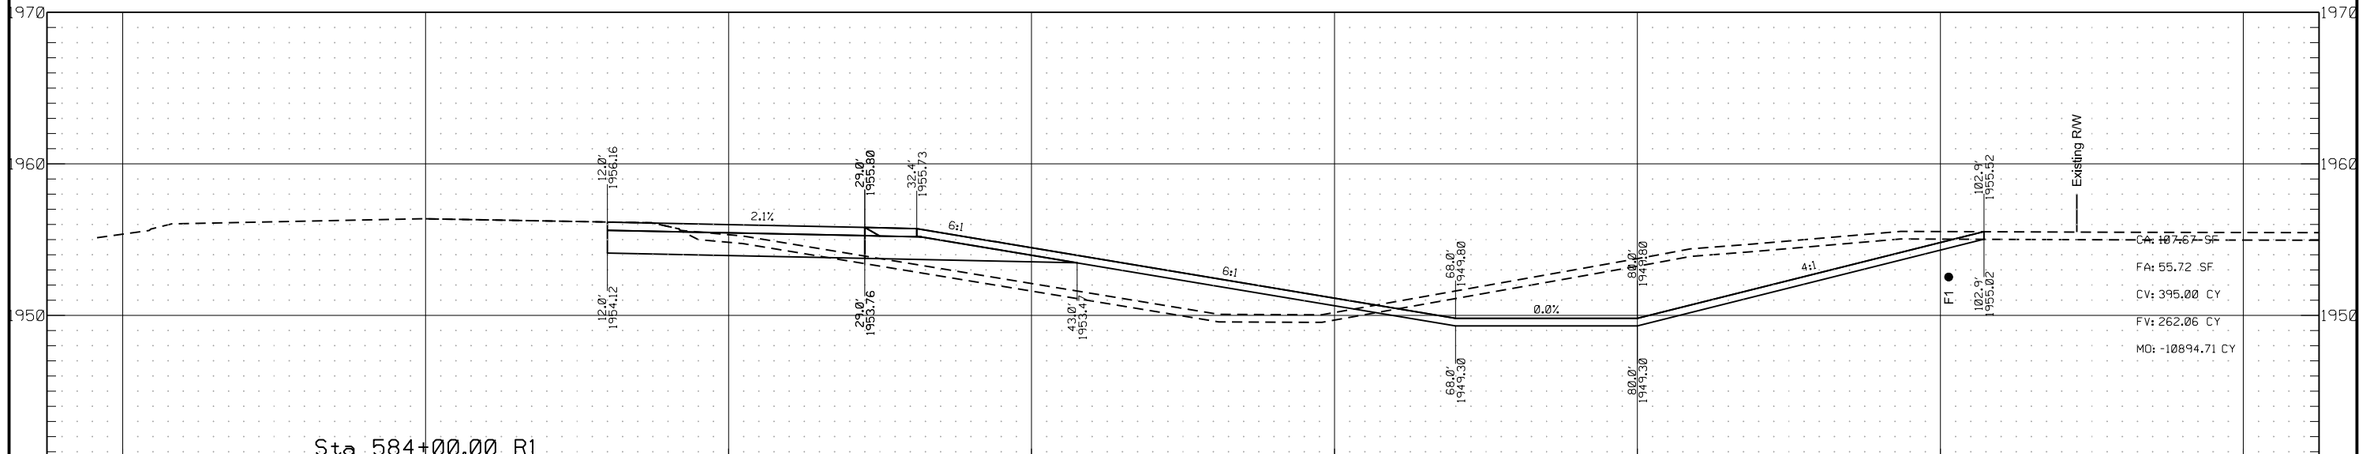

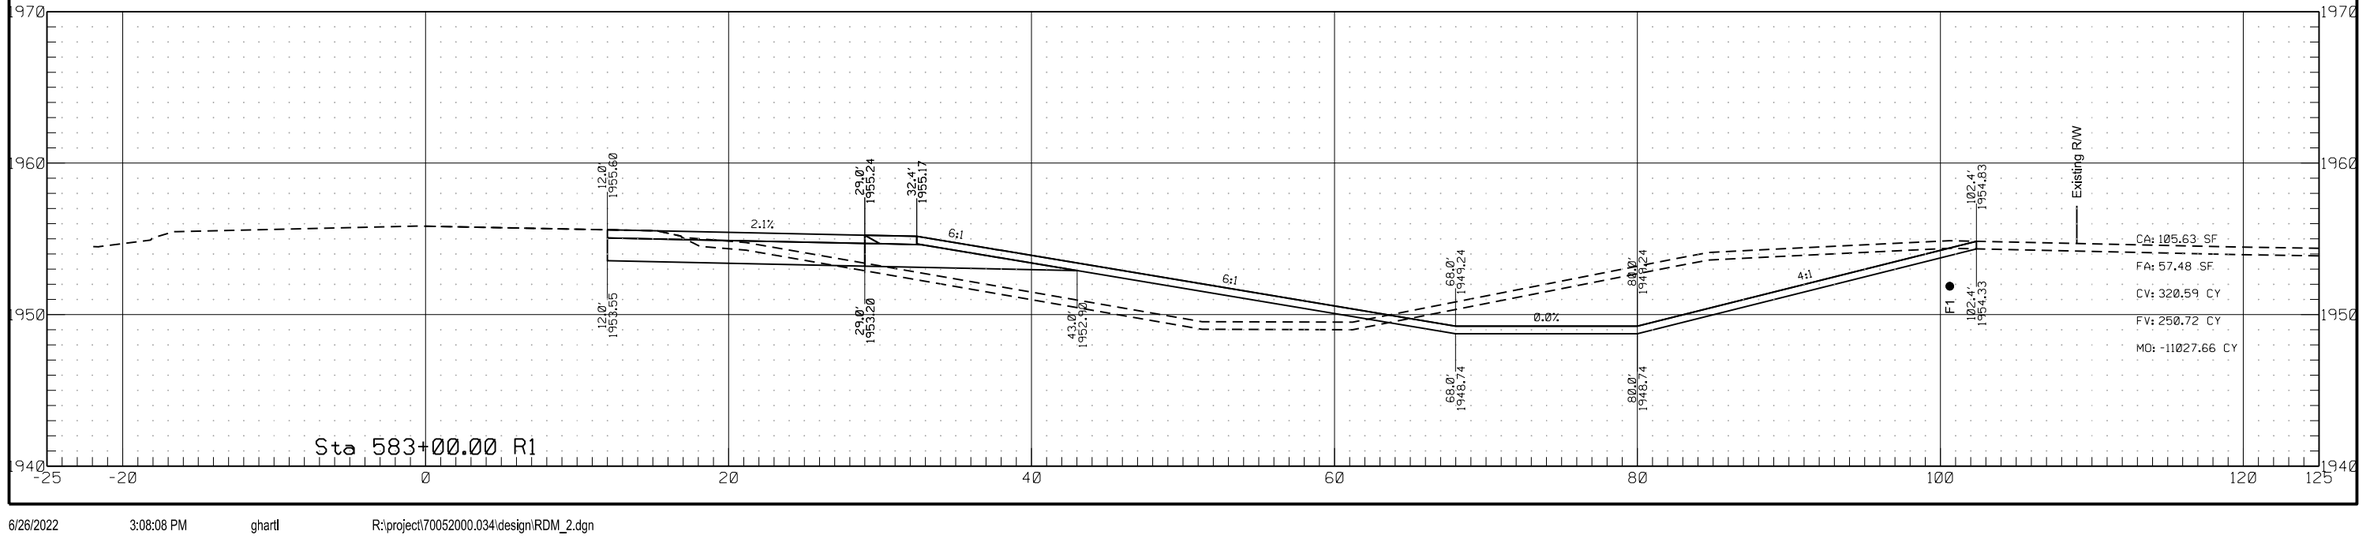

	STATE	PROJECT NO.	SECTION NO.	SHEET NO.
	ND	HEN-7-052(034)000	200	97

Passing Lane #2

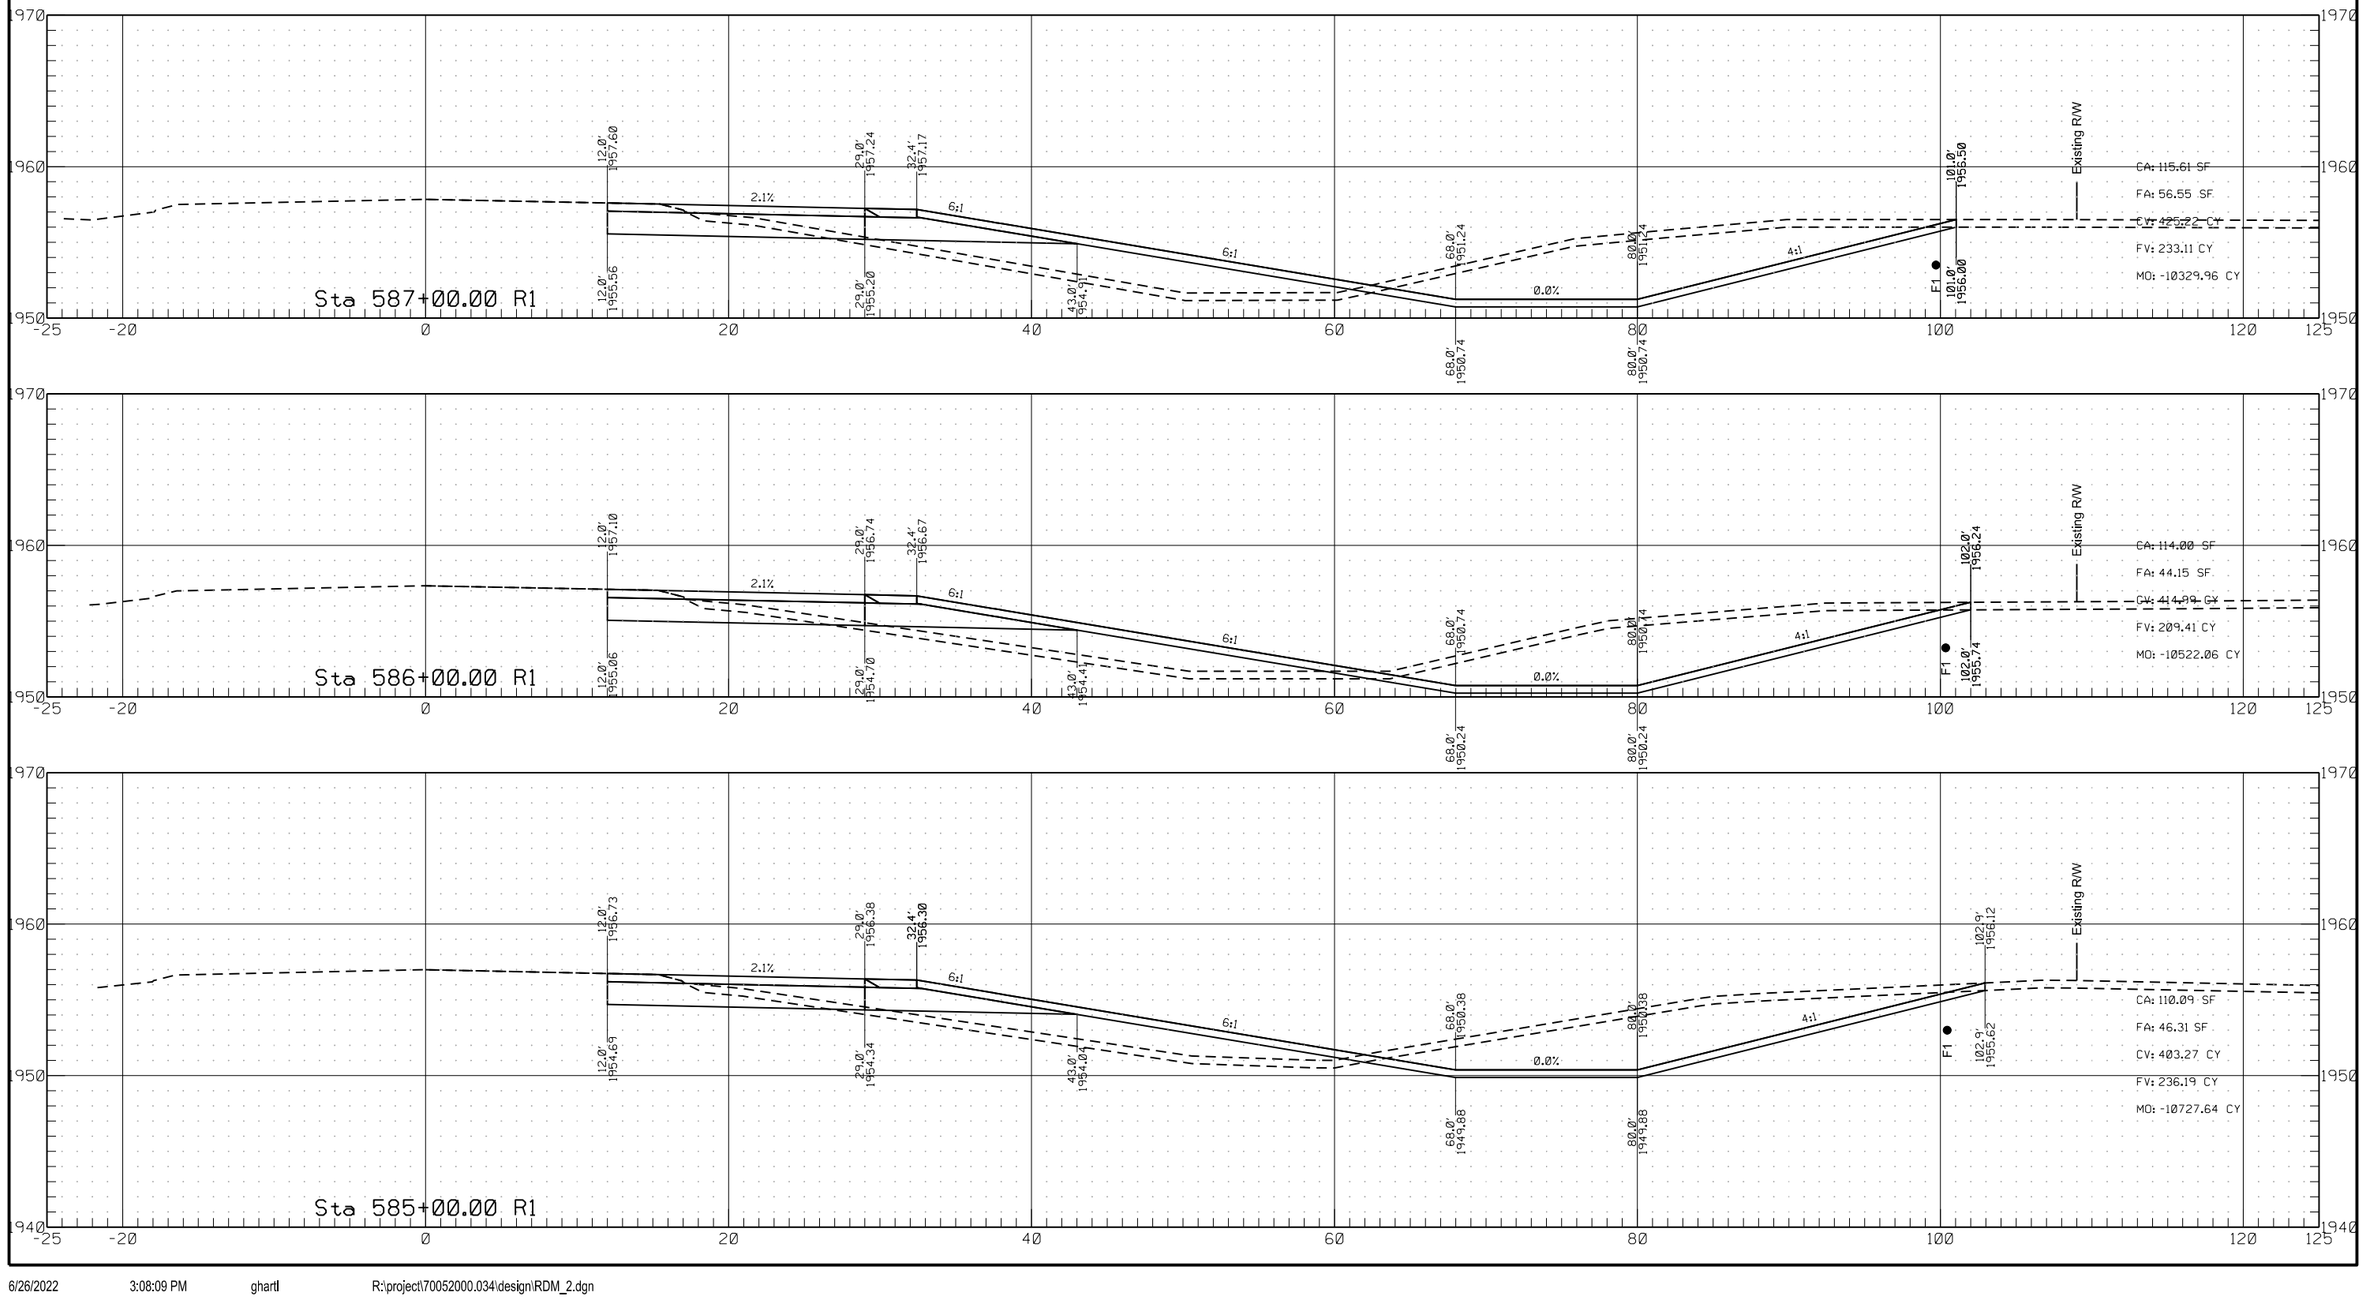


6/26/2022 3:08:09 PM ghartl R:\project\70052000.034\design\RDM_2.dgn


	STATE	PROJECT NO.	SECTION NO.	SHEET NO.
	ND	HEN-7-052(034)000	200	98


Passing Lane #2

	STATE	PROJECT NO.	SECTION NO.	SHEET NO.
	ND	HEN-7-052(034)000	200	99

Passing Lane #2

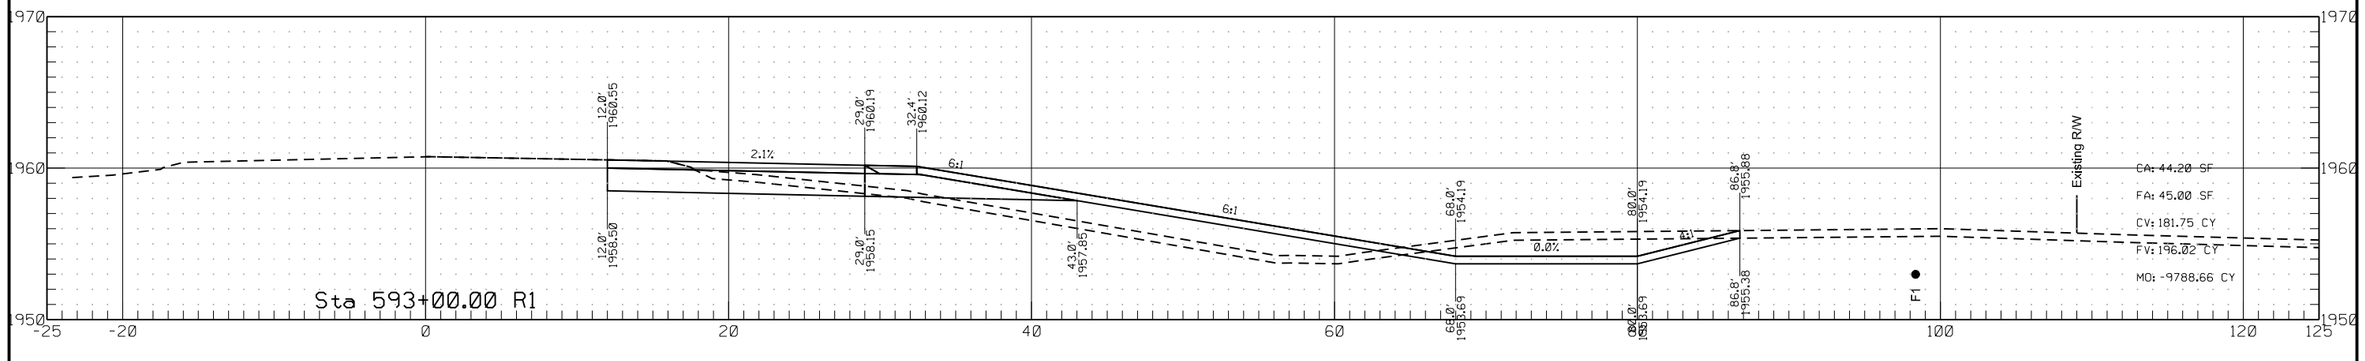


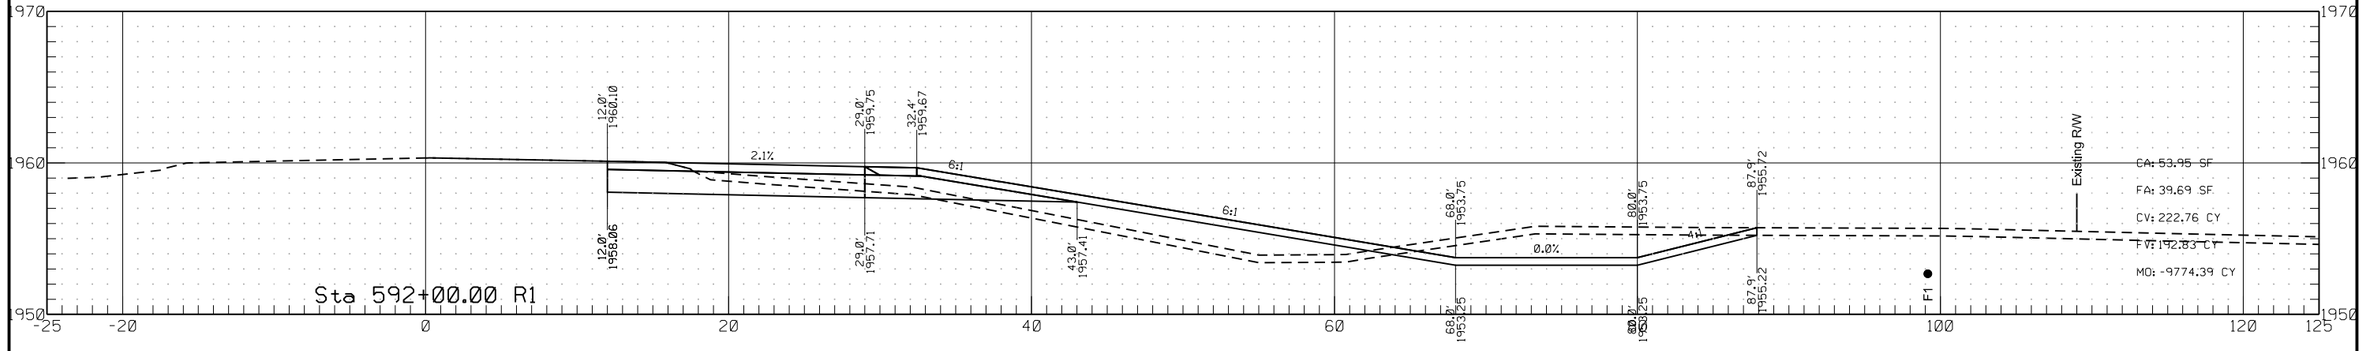

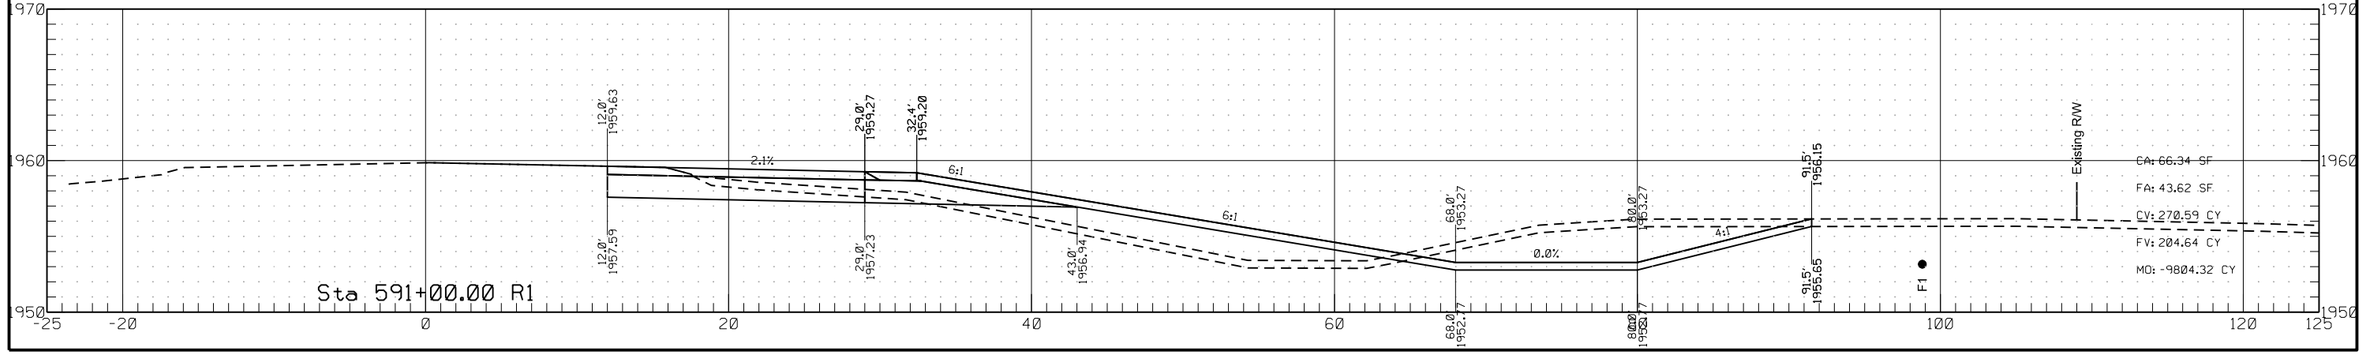


	STATE	PROJECT NO.	SECTION NO.	SHEET NO.
	ND	HEN-7-052(034)000	200	100


Passing Lane #2

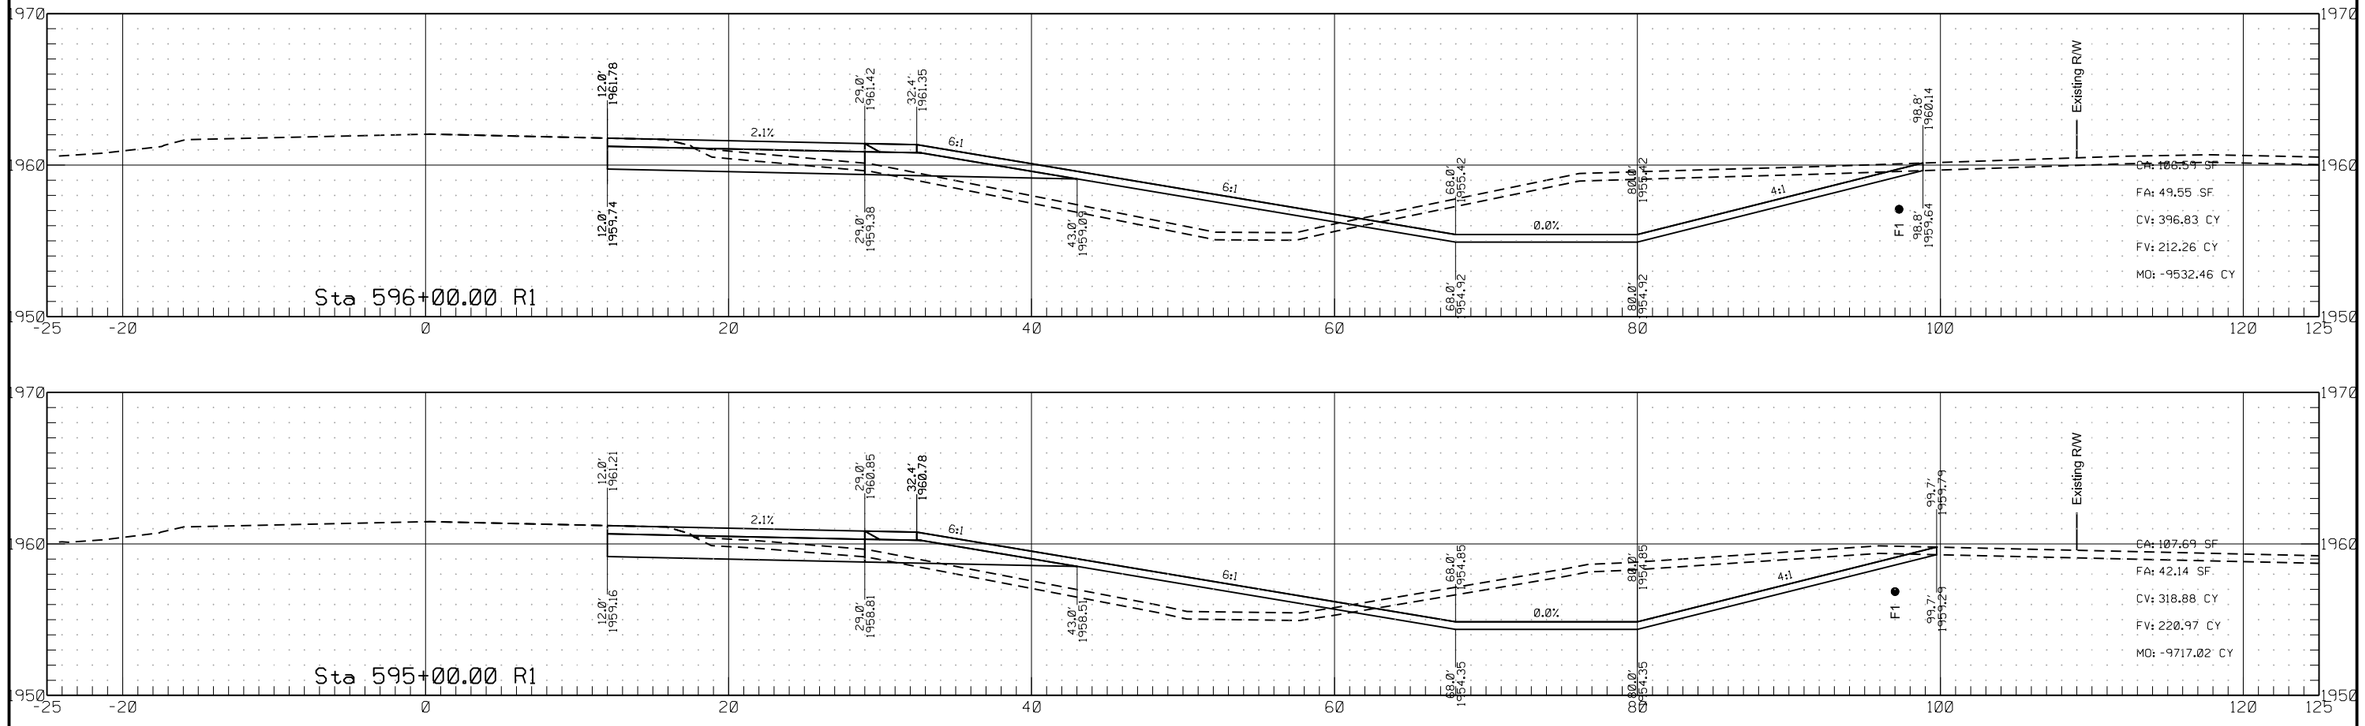


	STATE	PROJECT NO.	SECTION NO.	SHEET NO.
	ND	HEN-7-052(034)000	200	101

Passing Lane #2

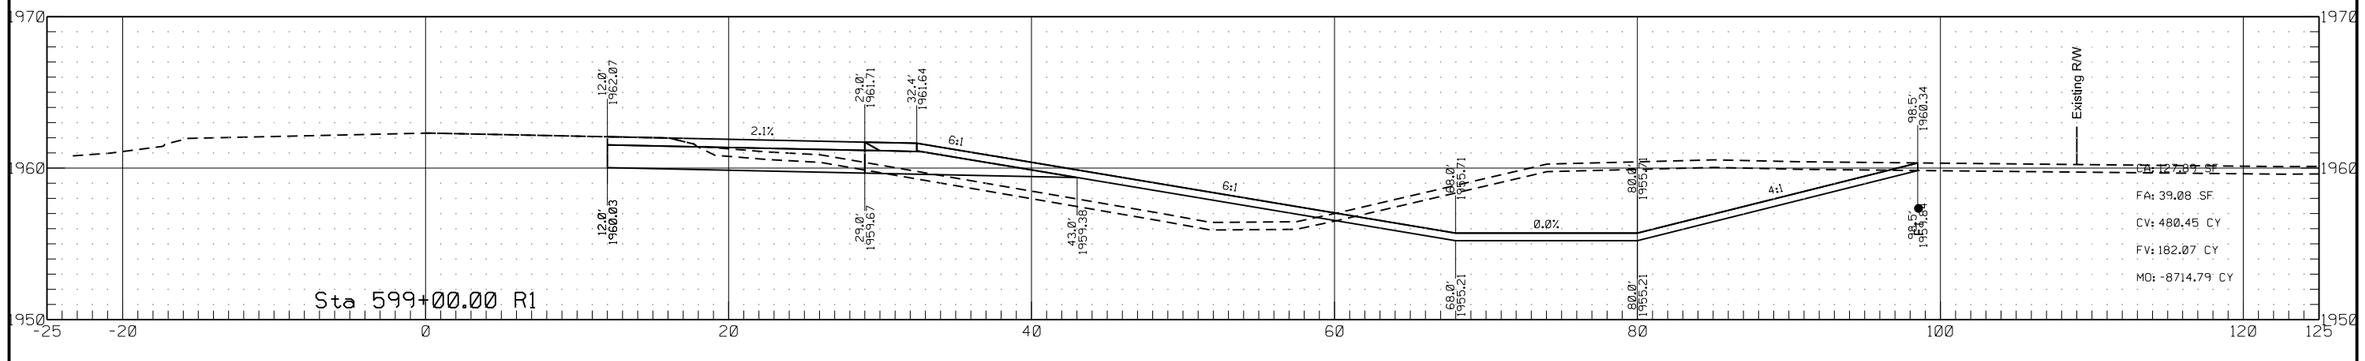


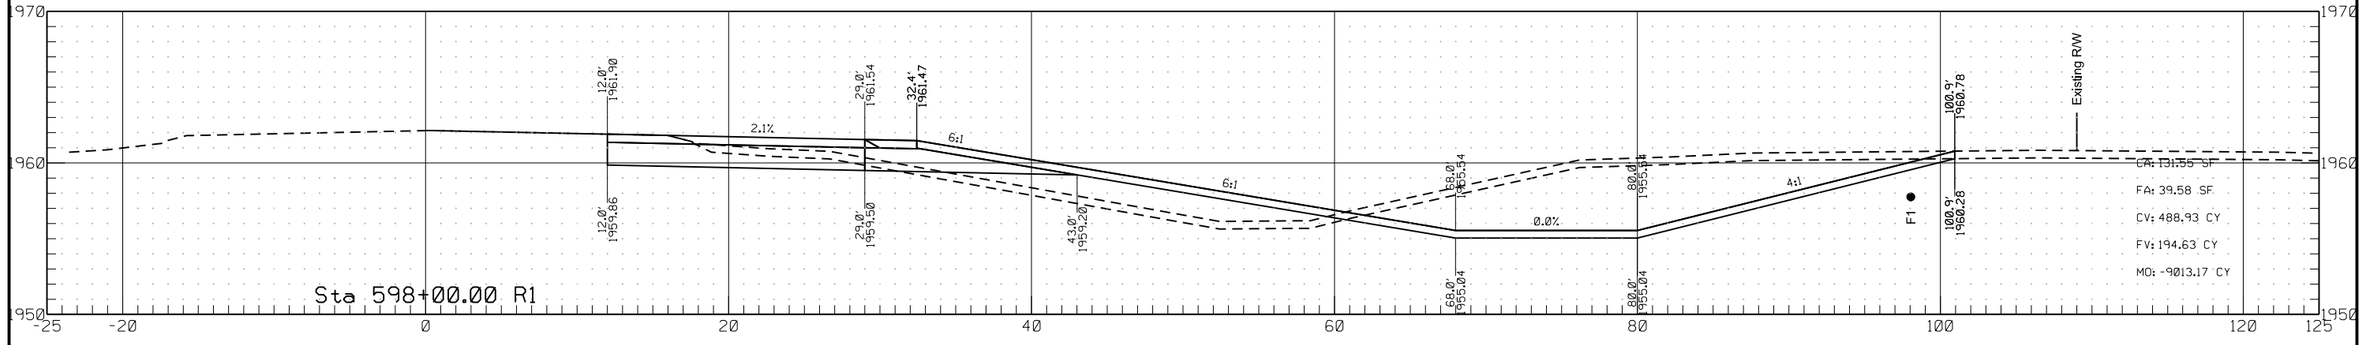


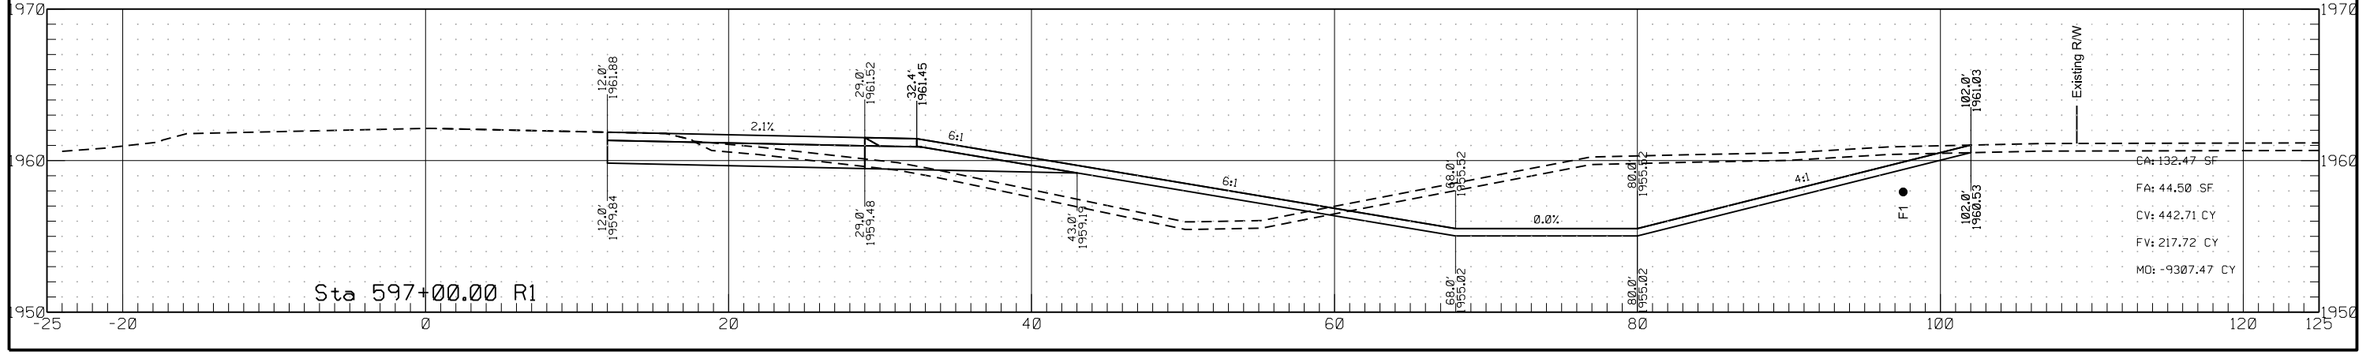


	STATE	PROJECT NO.	SECTION NO.	SHEET NO.
	ND	HEN-7-052(034)000	200	102

Passing Lane #2

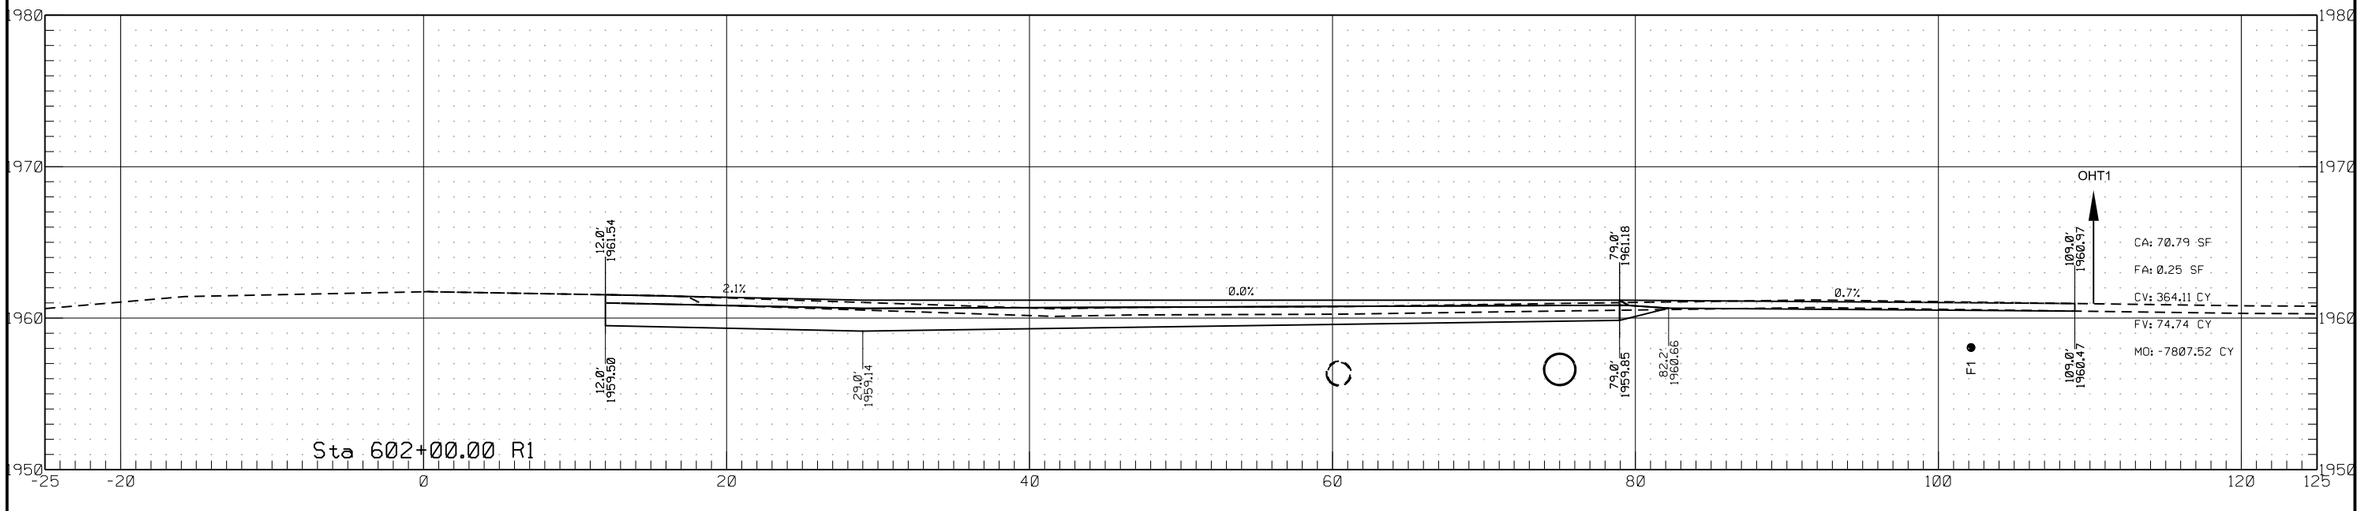


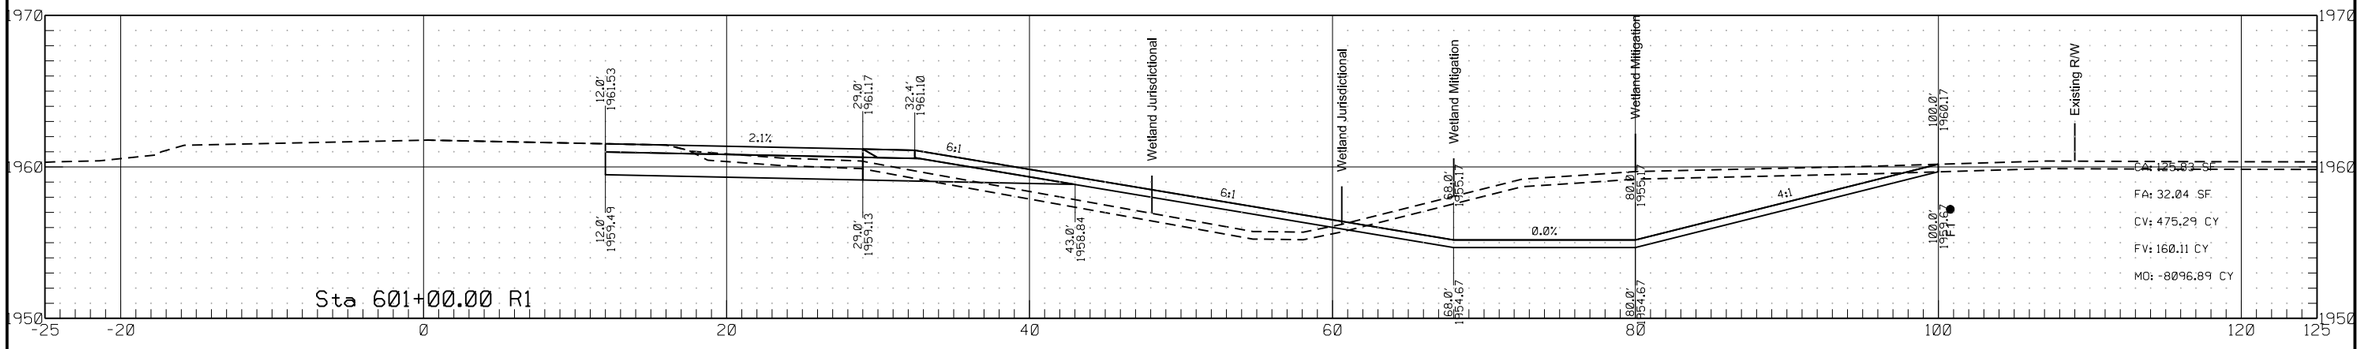


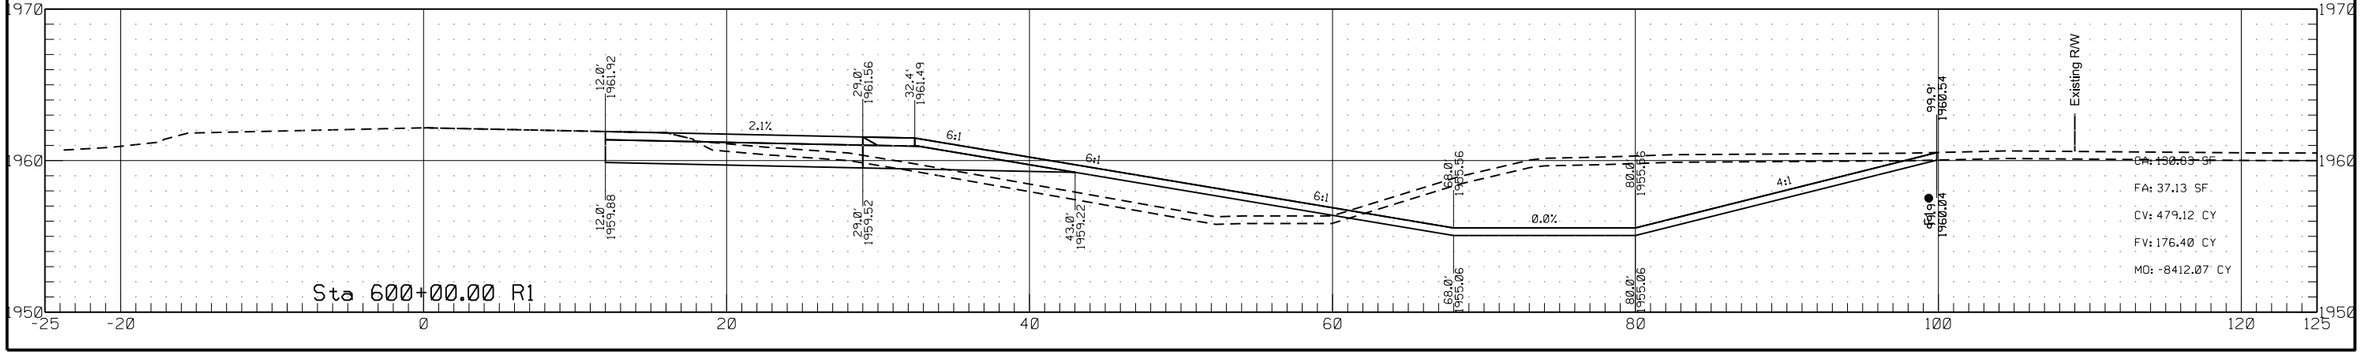


	STATE	PROJECT NO.	SECTION NO.	SHEET NO.
	ND	HEN-7-052(034)000	200	103

Passing Lane #2

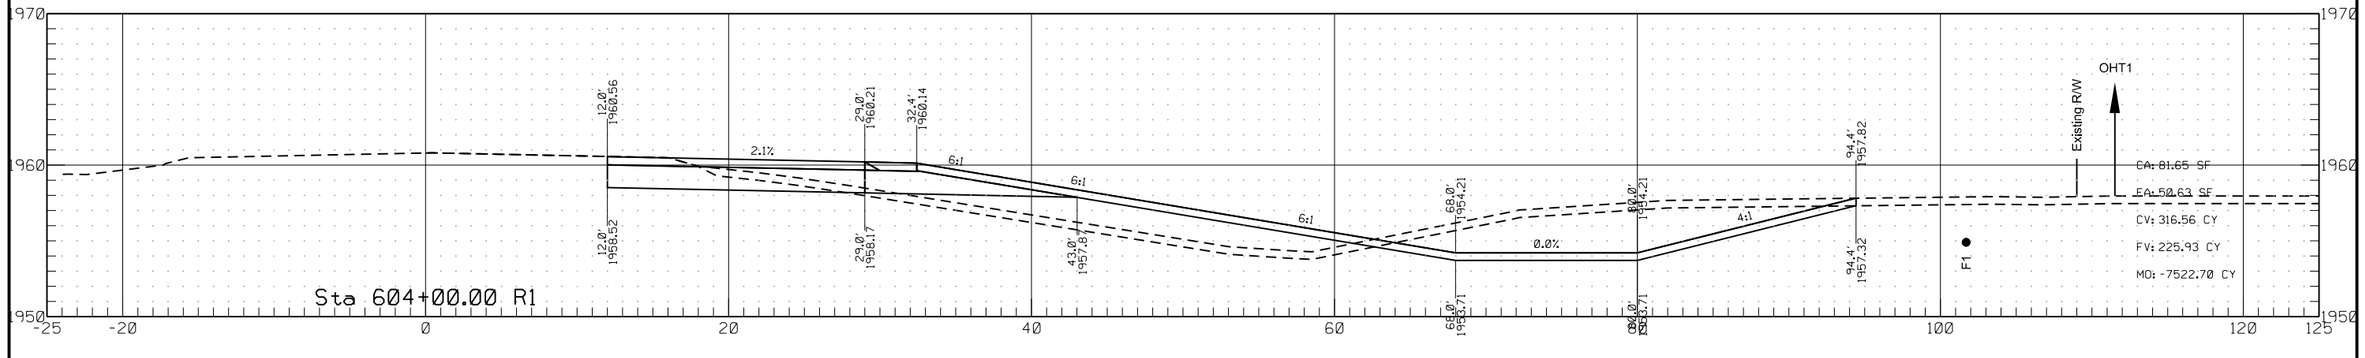


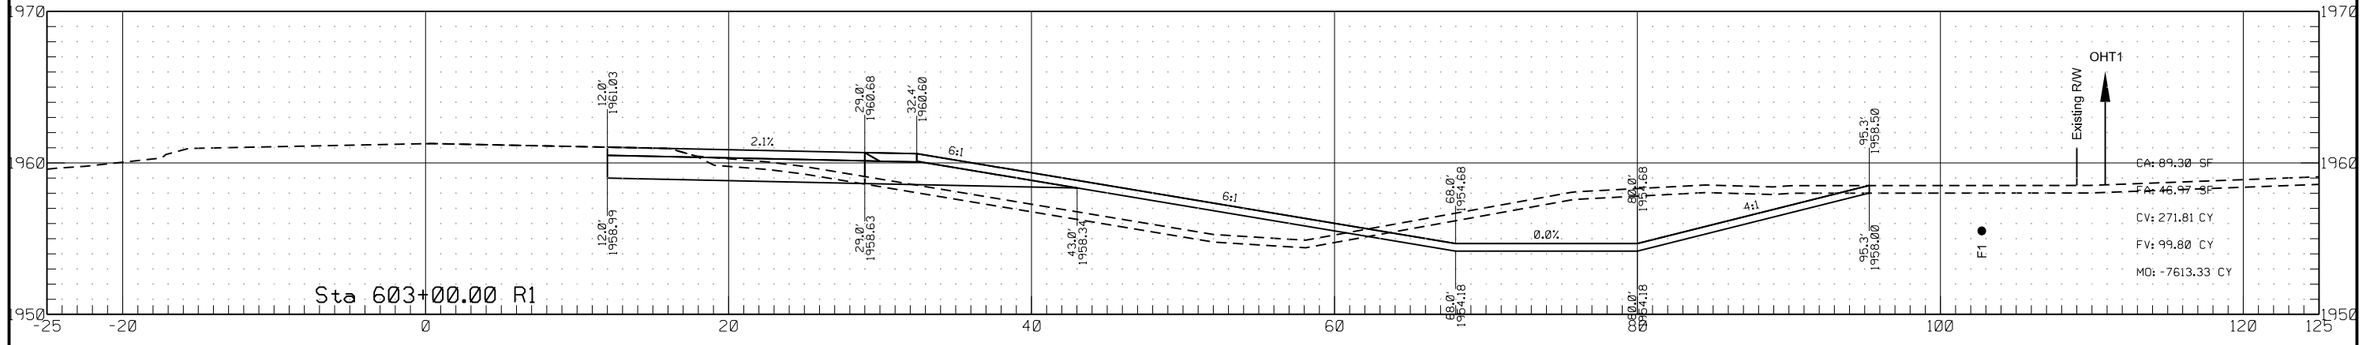


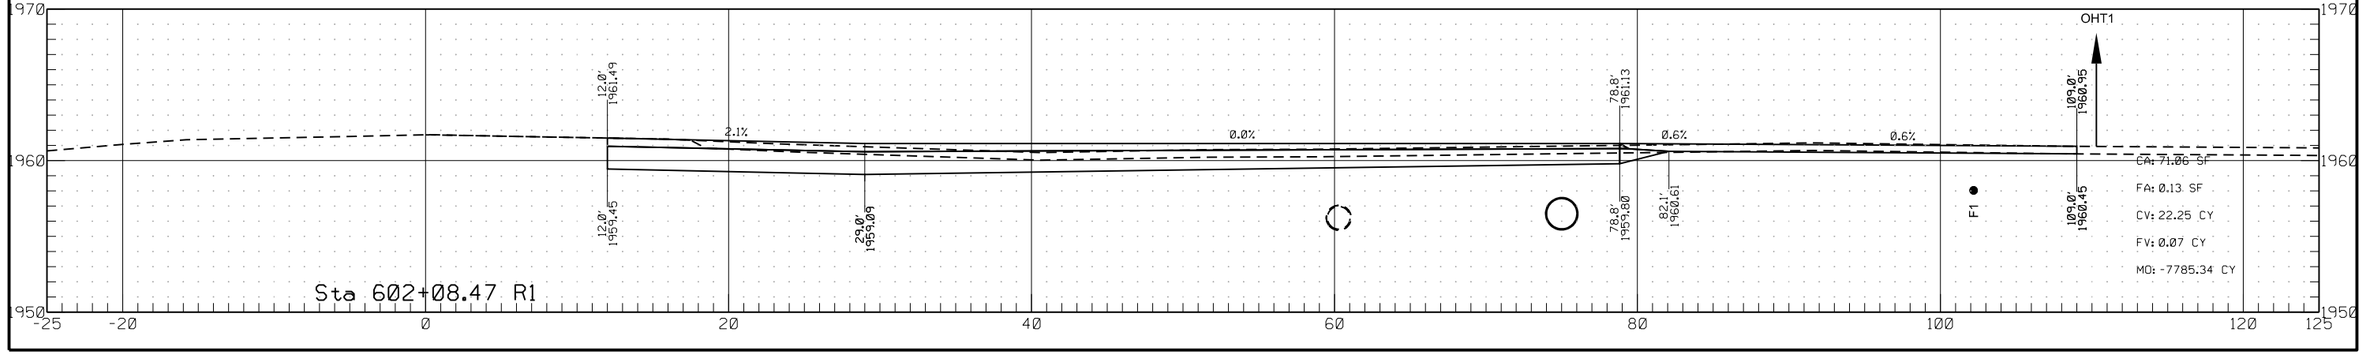


	STATE	PROJECT NO.	SECTION NO.	SHEET NO.
	ND	HEN-7-052(034)000	200	104

Passing Lane #2

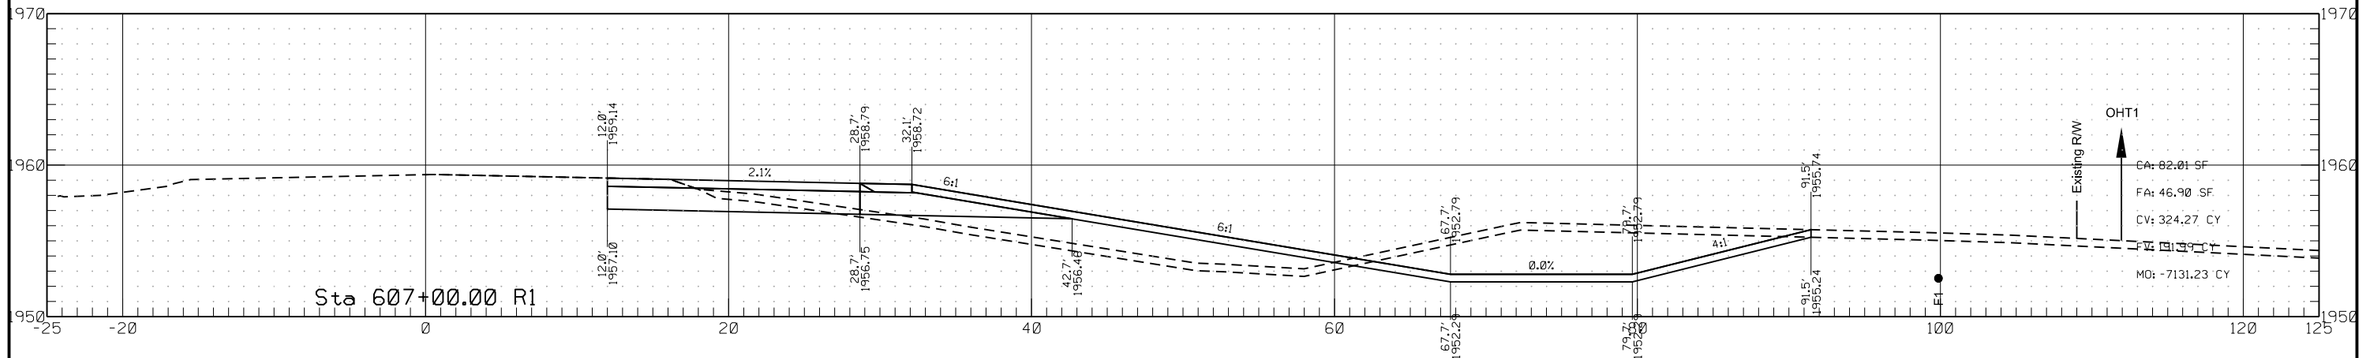


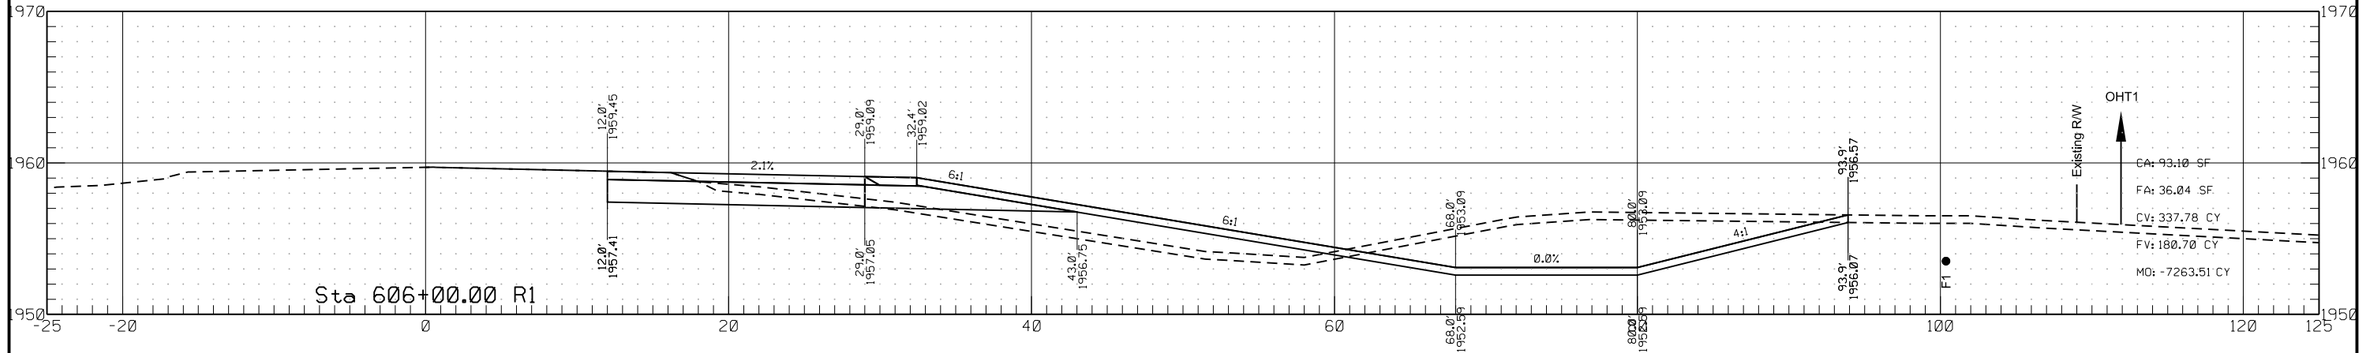

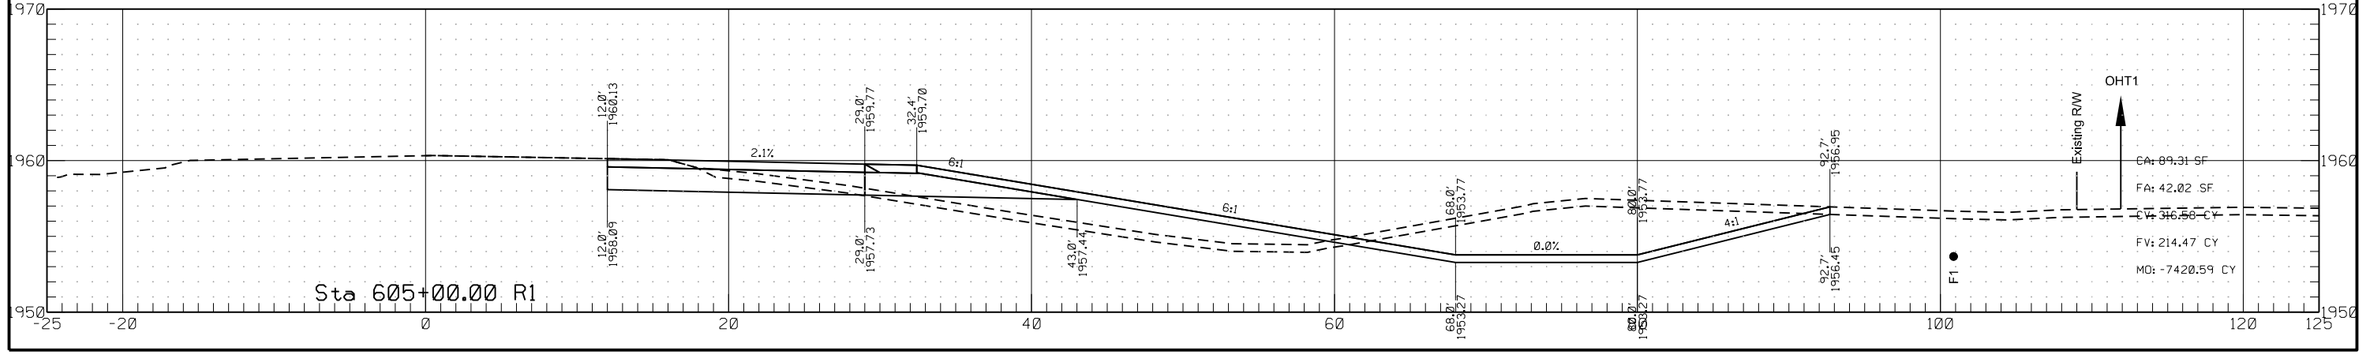

	STATE	PROJECT NO.	SECTION NO.	SHEET NO.
	ND	HEN-7-052(034)000	200	105


Passing Lane #2

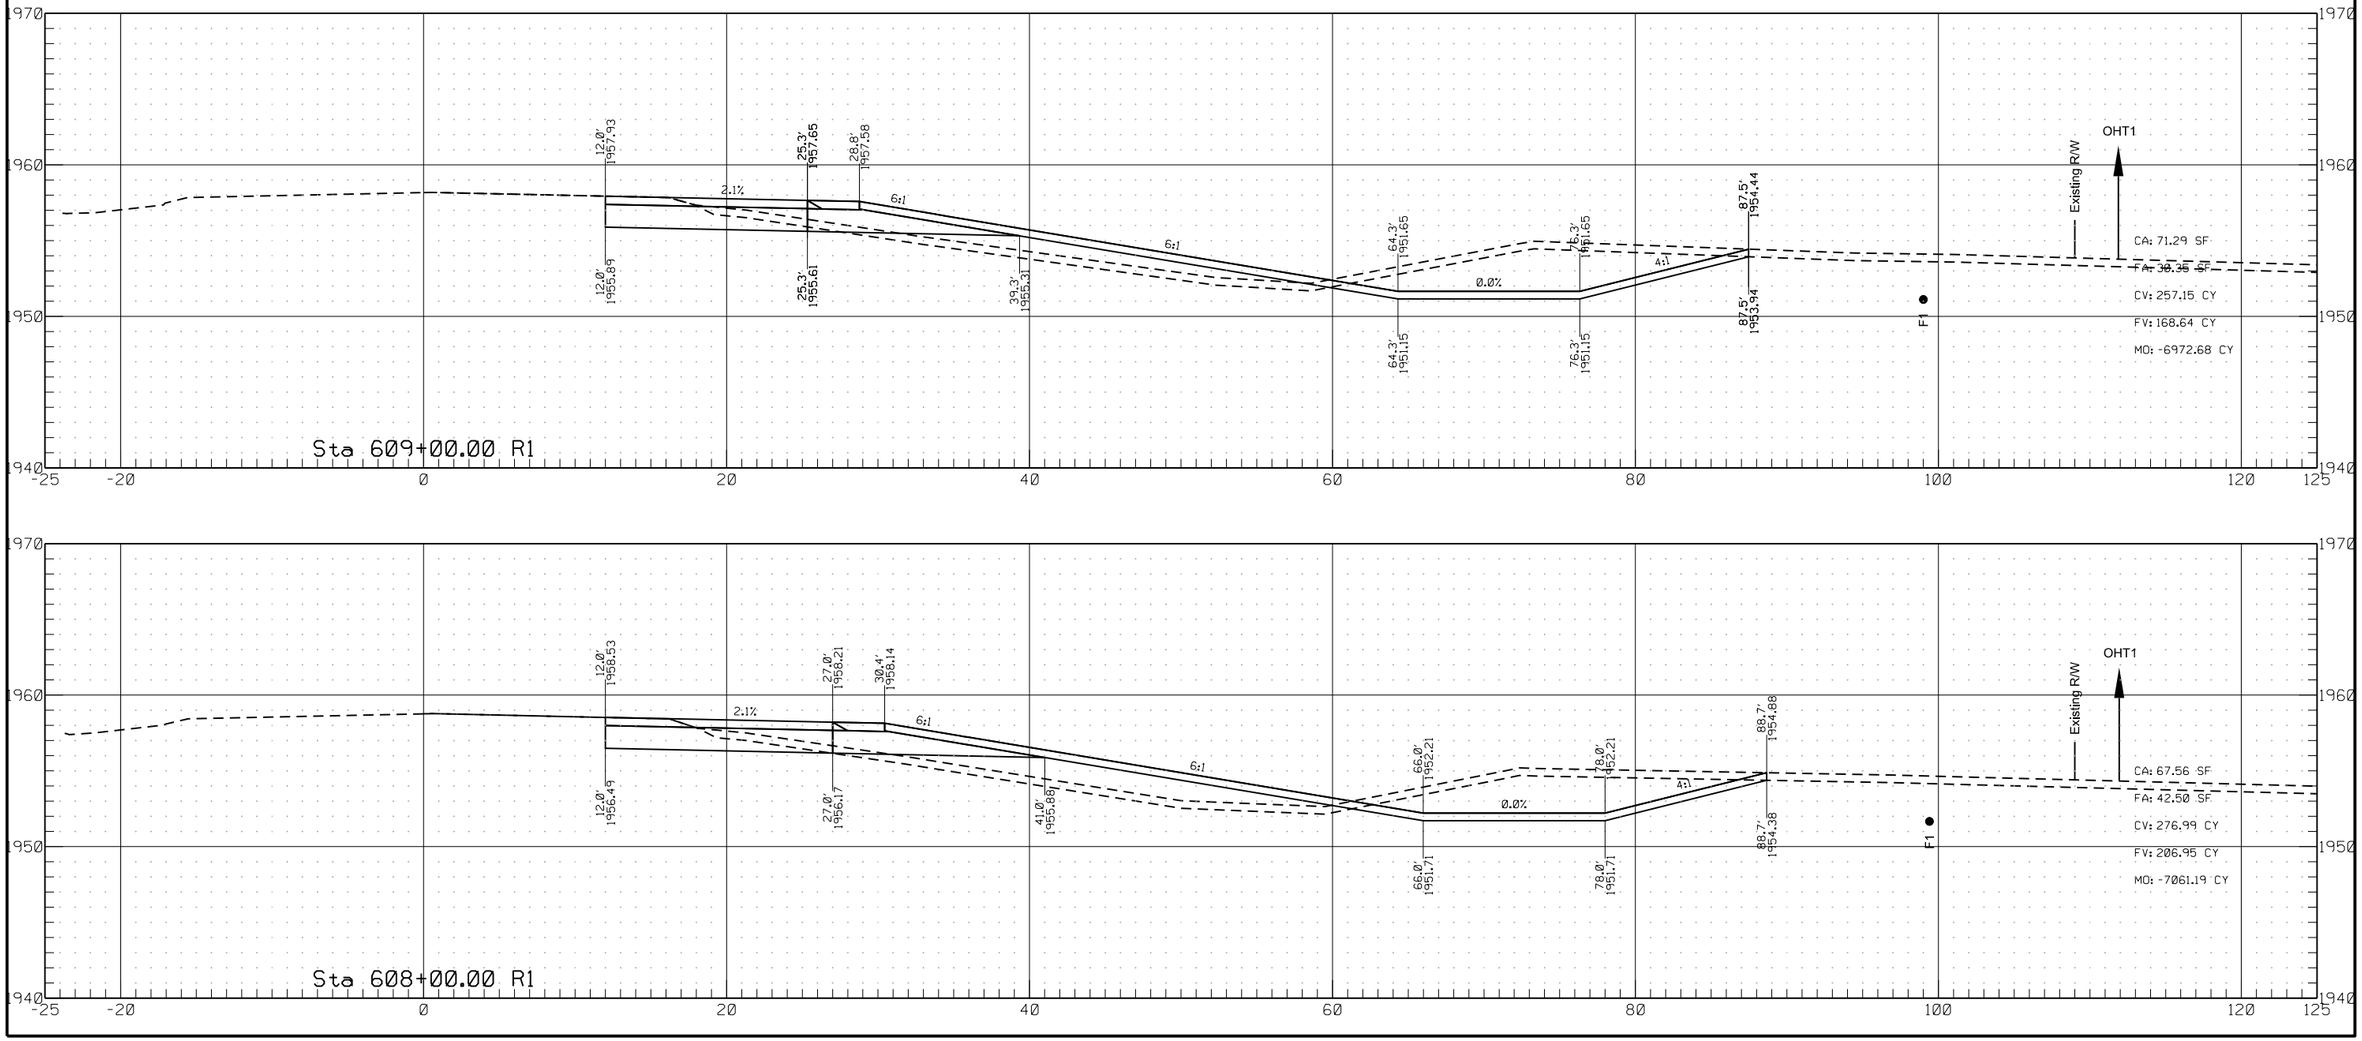



6/26/2022 3:08:14 PM ghartl R:\project\70052000.034\design\RDM_2.dgn

	STATE	PROJECT NO.	SECTION NO.	SHEET NO.
	ND	HEN-7-052(034)000	200	106

Passing Lane #2

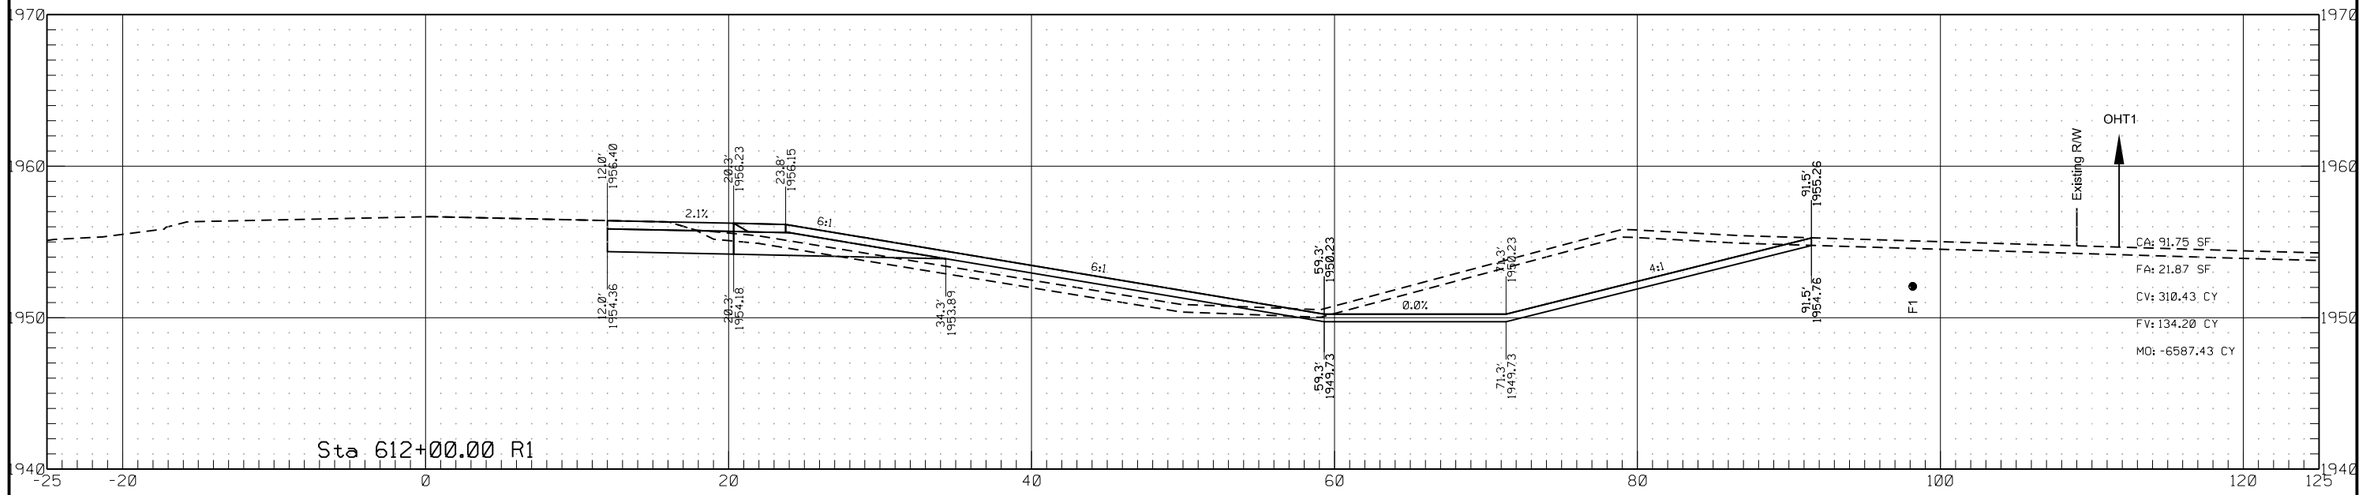


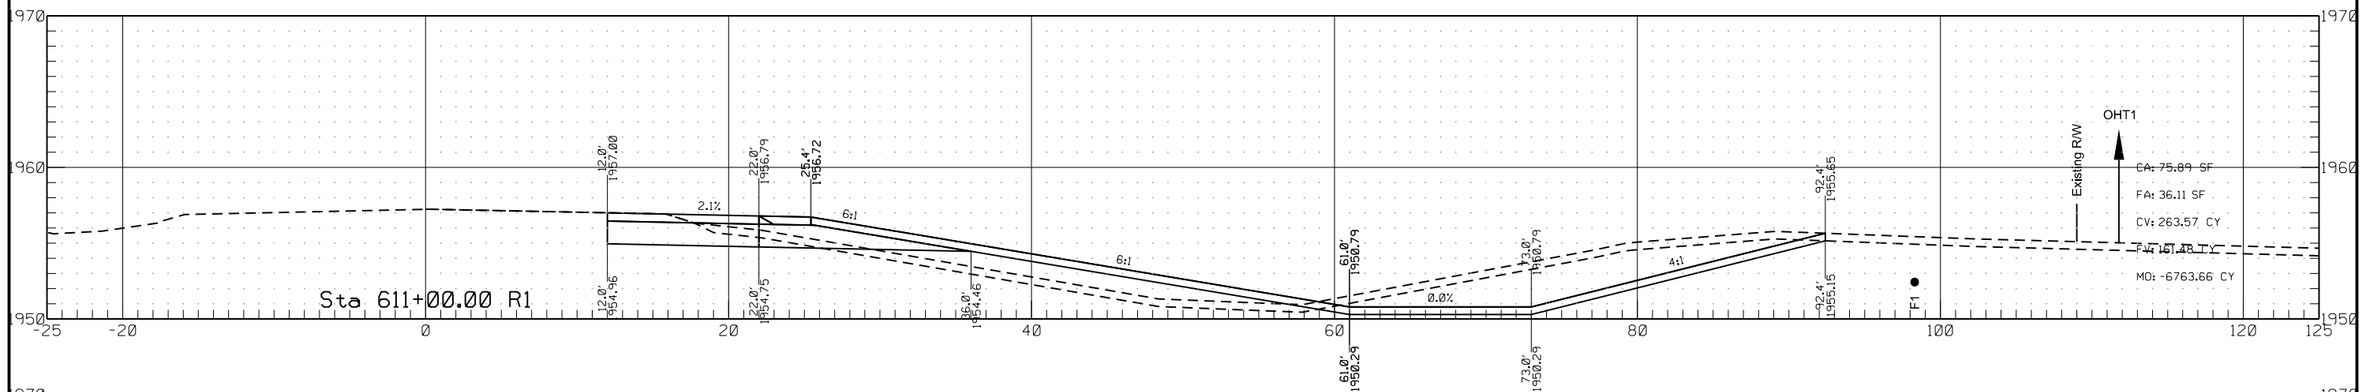


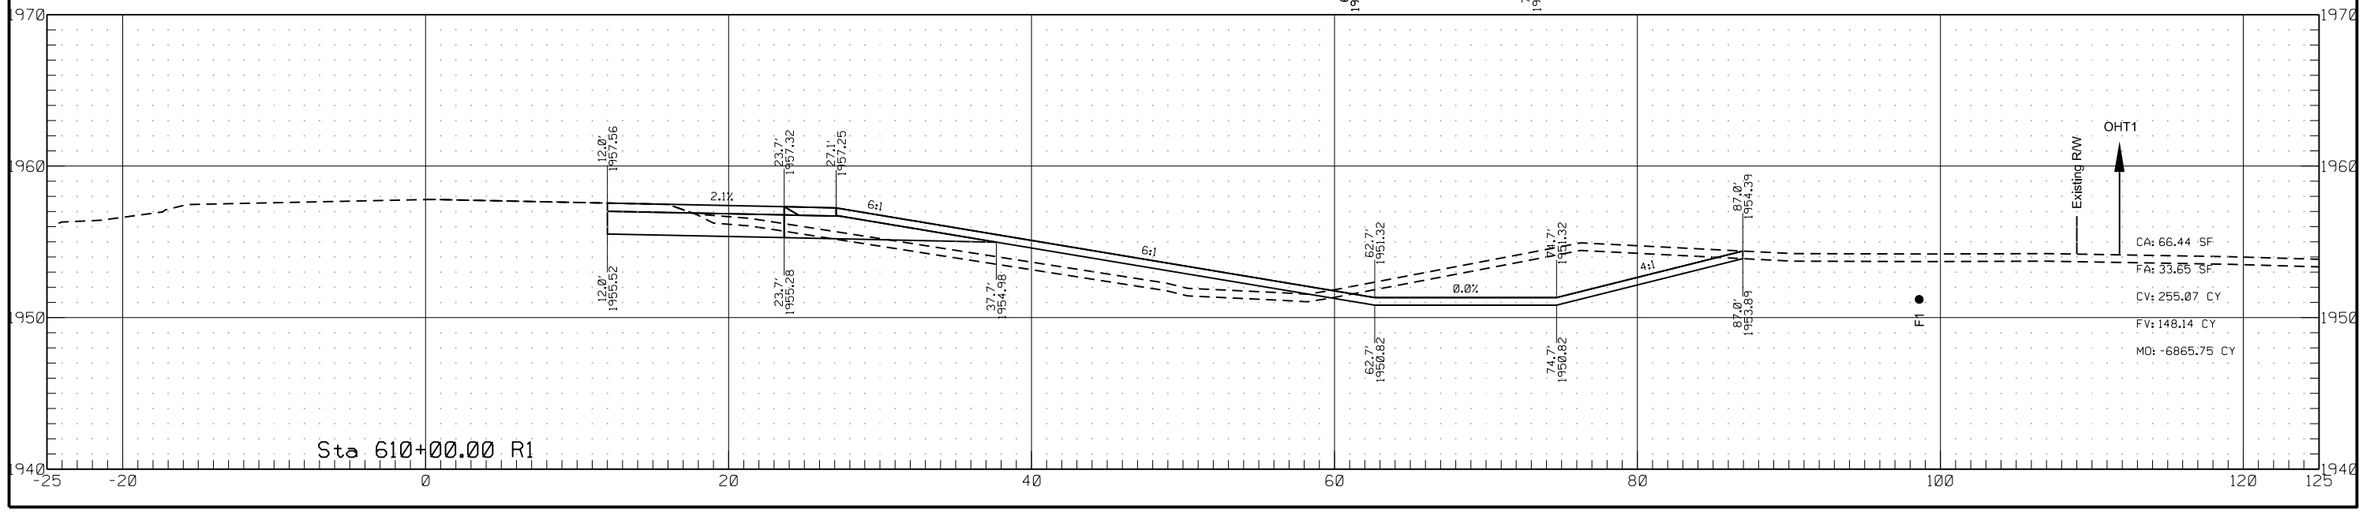


	STATE	PROJECT NO.	SECTION NO.	SHEET NO.
	ND	HEN-7-052(034)000	200	107

Passing Lane #2

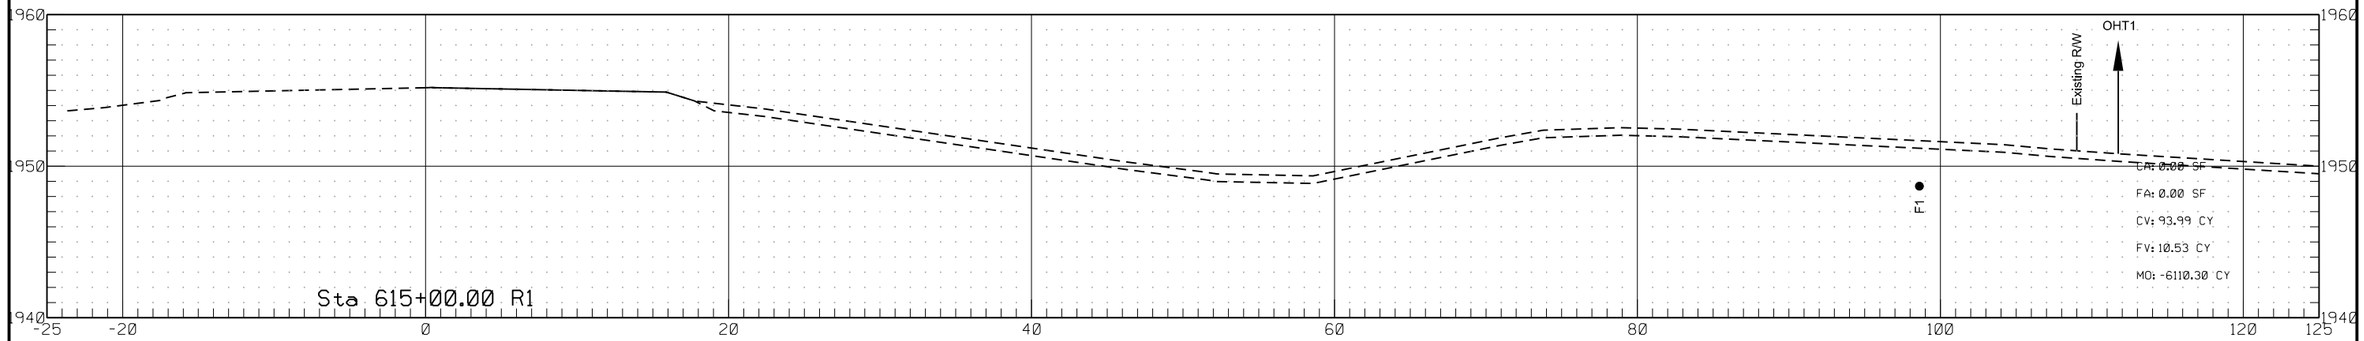


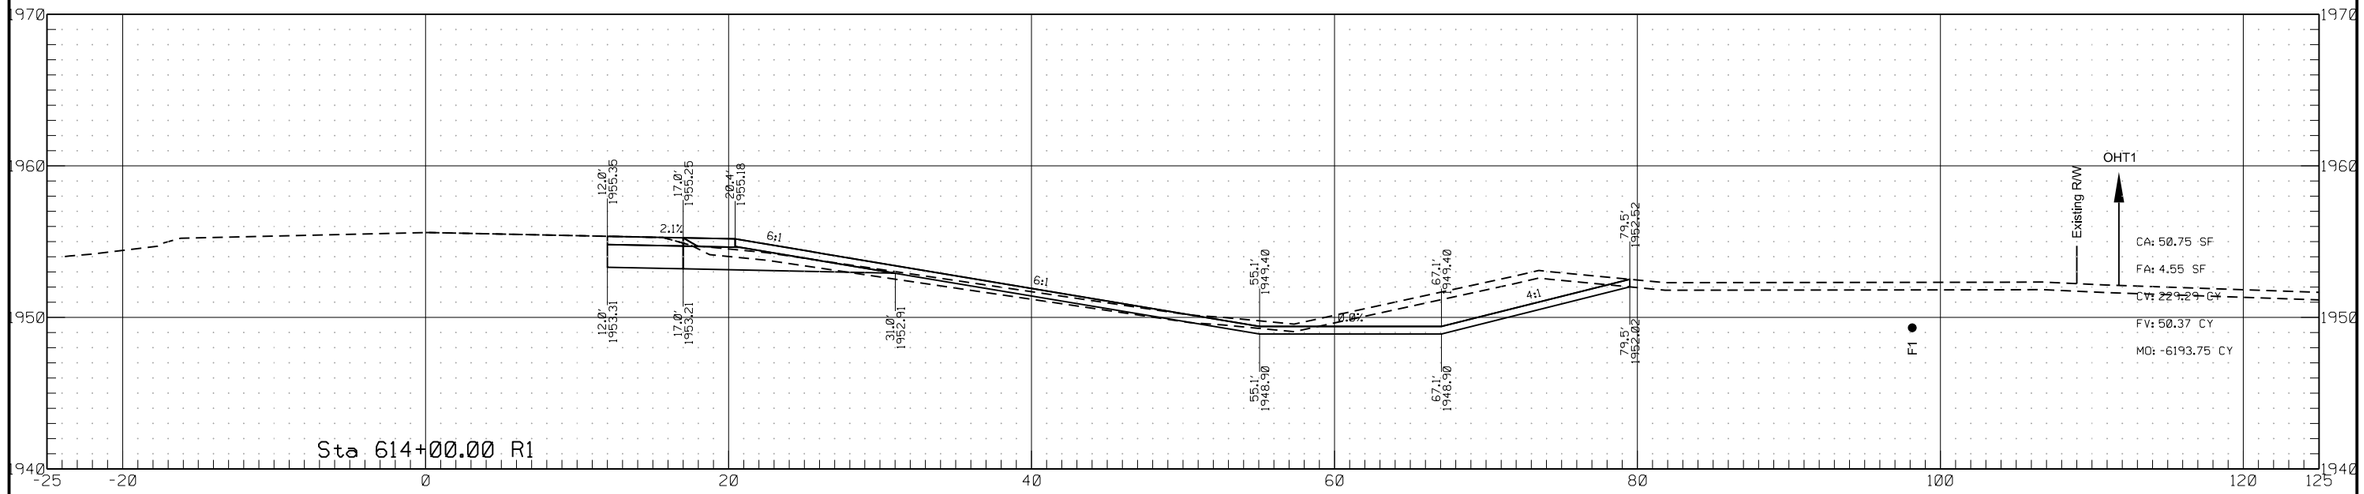


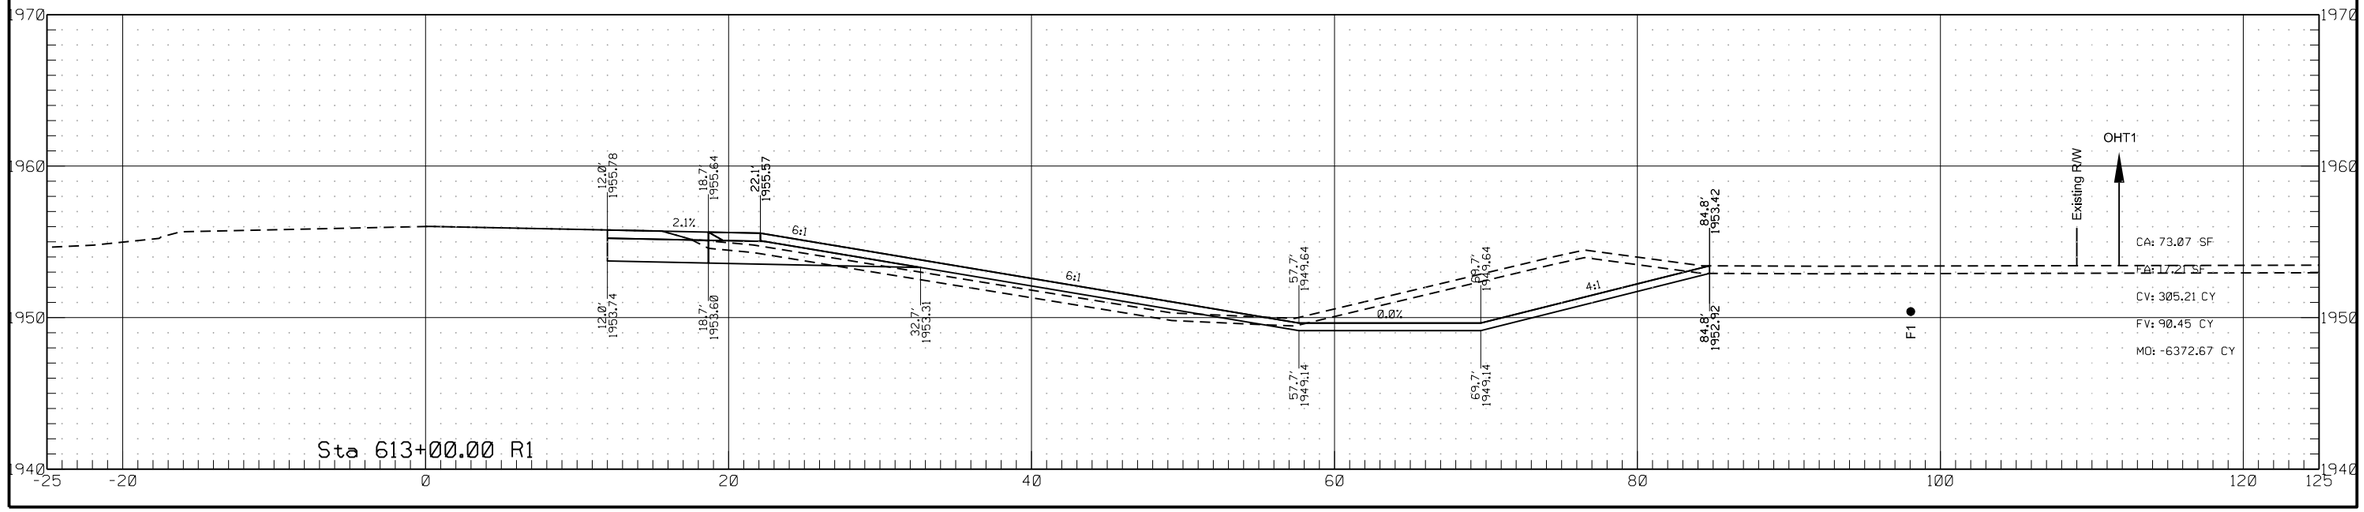


	STATE	PROJECT NO.	SECTION NO.	SHEET NO.
	ND	HEN-7-052(034)000	200	108

Passing Lane #3

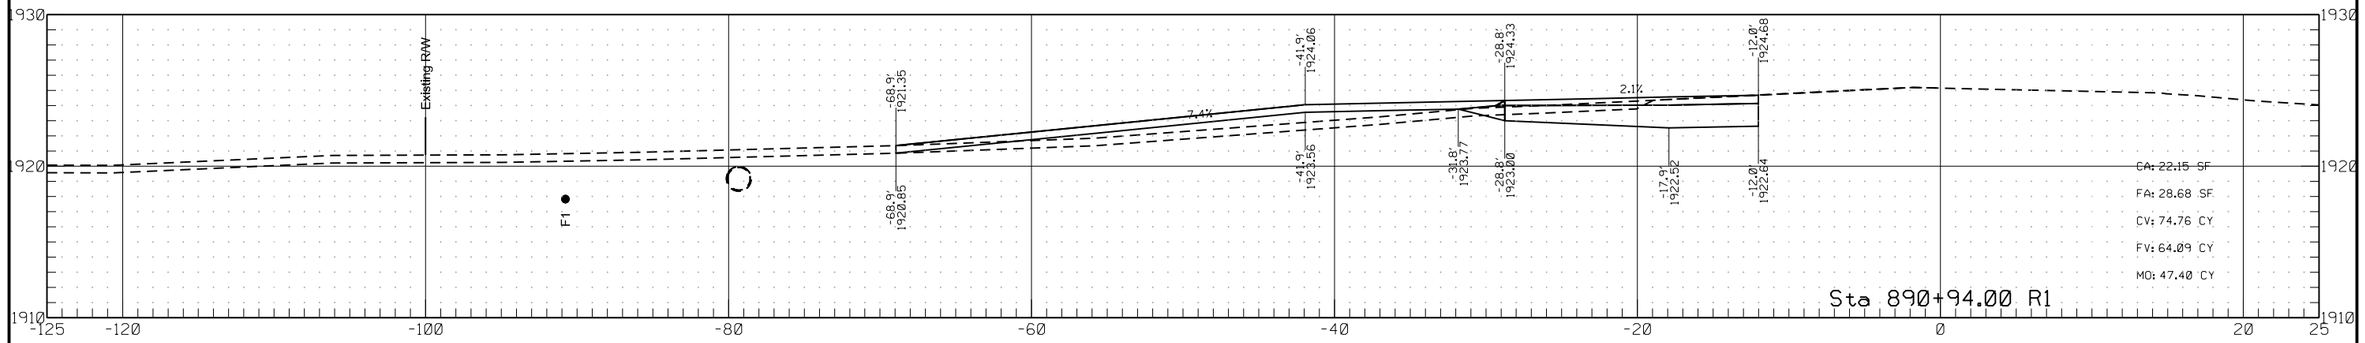


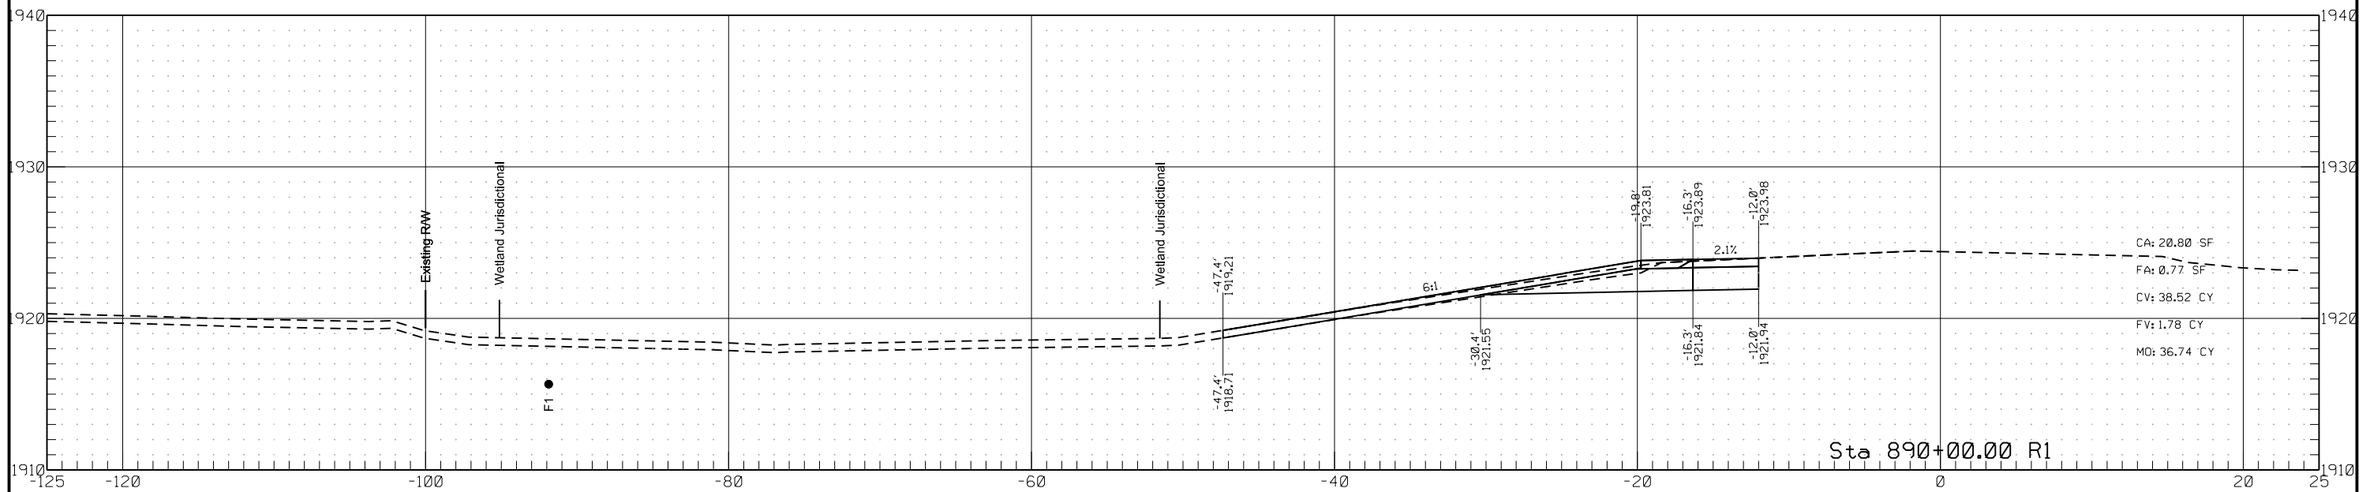


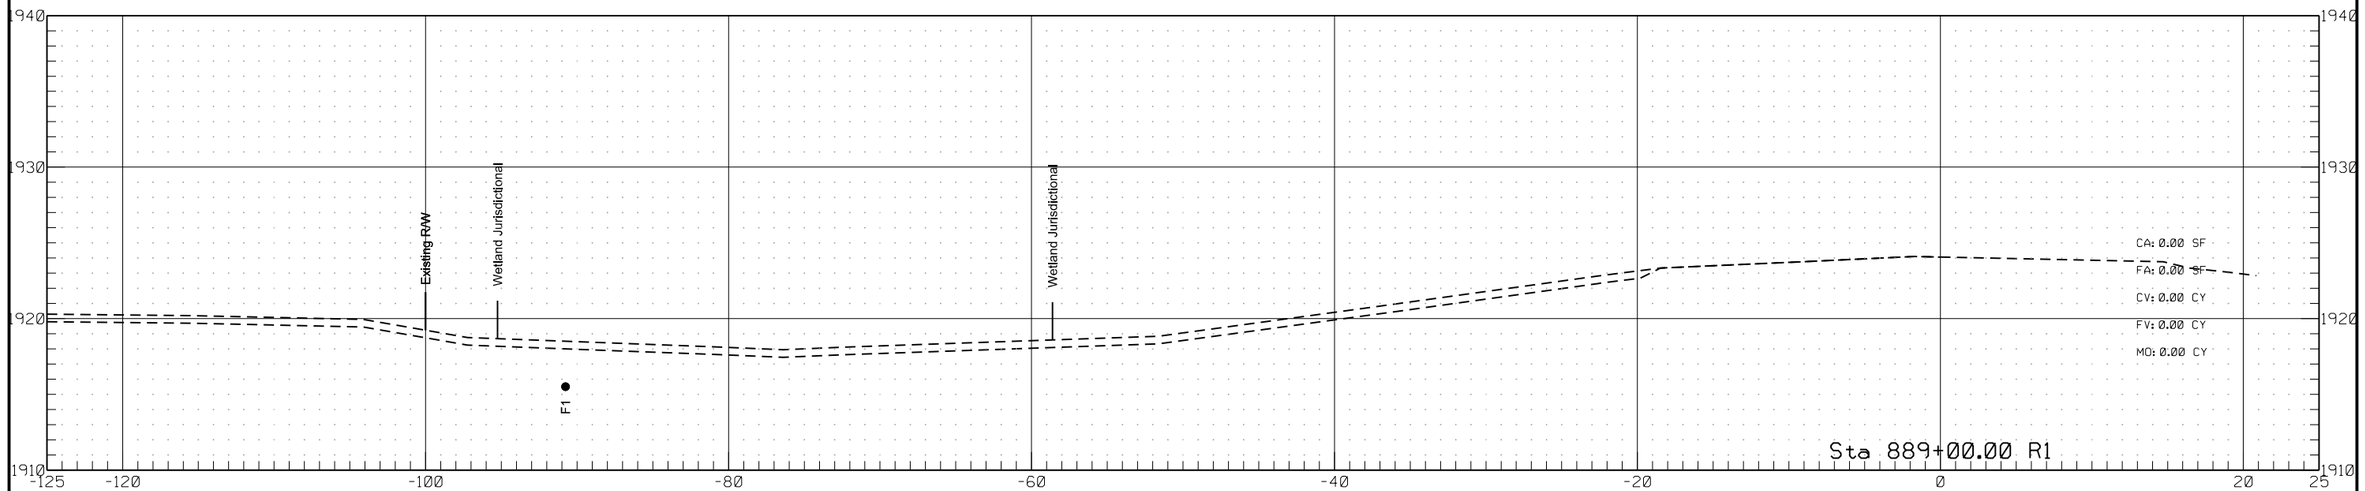


	STATE	PROJECT NO.	SECTION NO.	SHEET NO.
	ND	HEN-7-052(034)000	200	109

Passing Lane #3

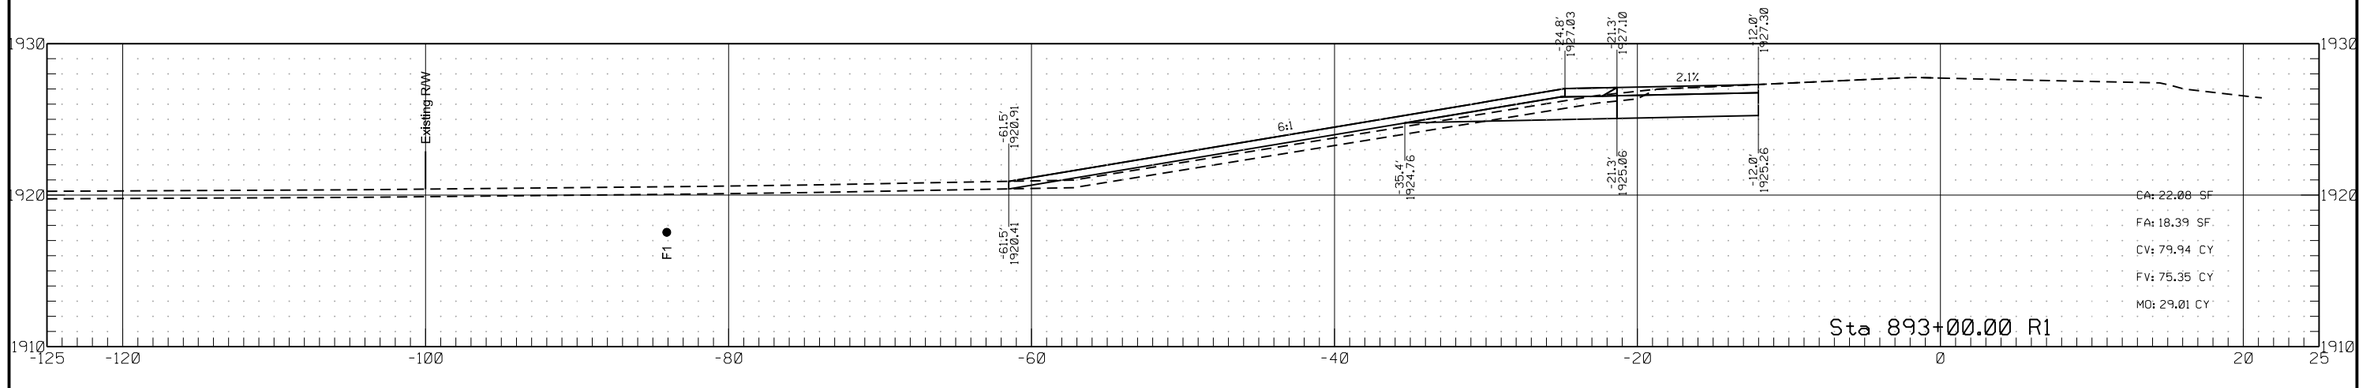


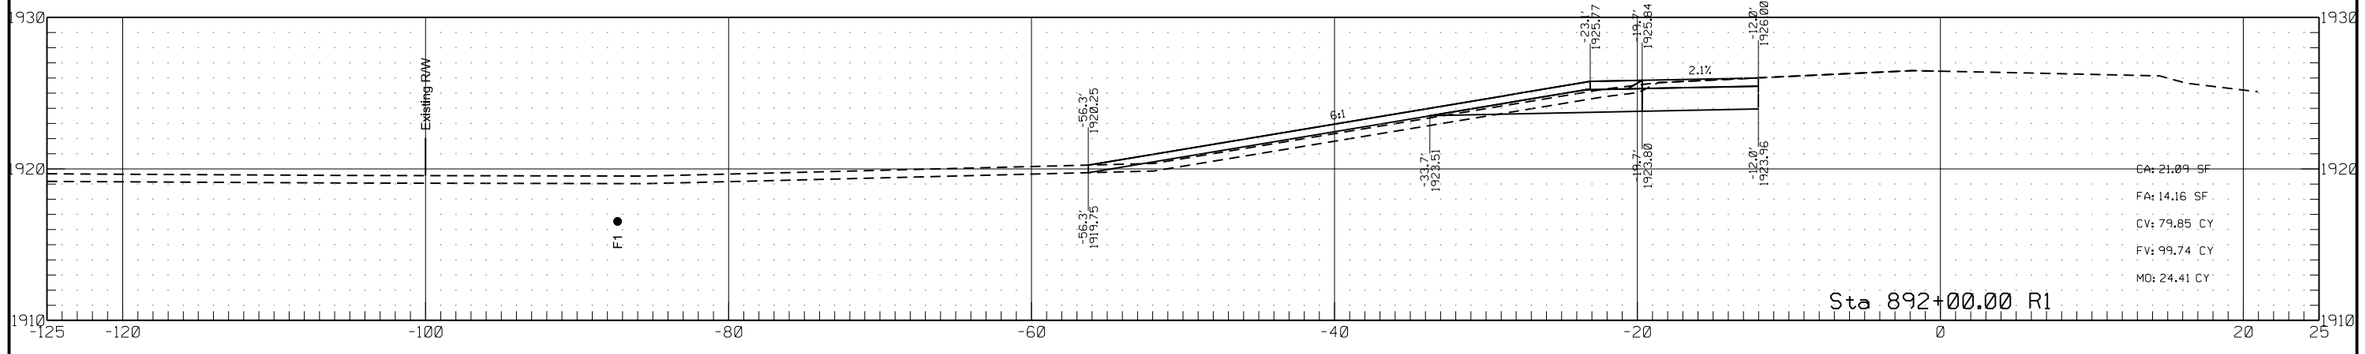

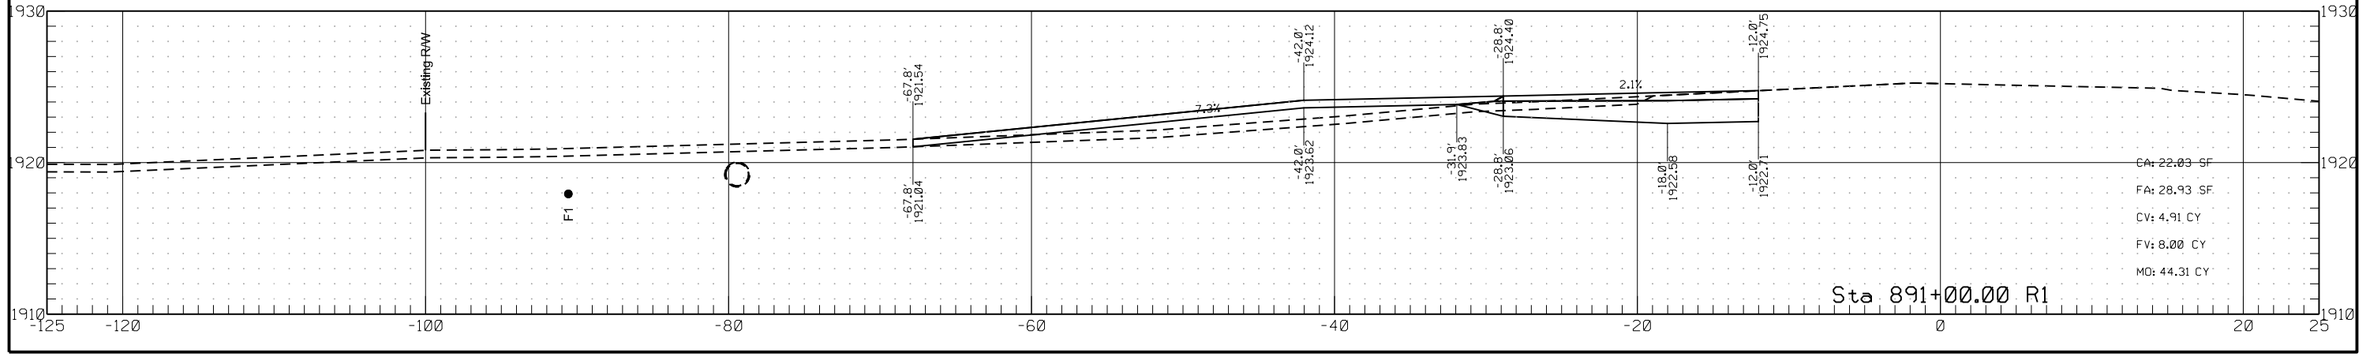


	STATE	PROJECT NO.	SECTION NO.	SHEET NO.
	ND	HEN-7-052(034)000	200	110


Passing Lane #3

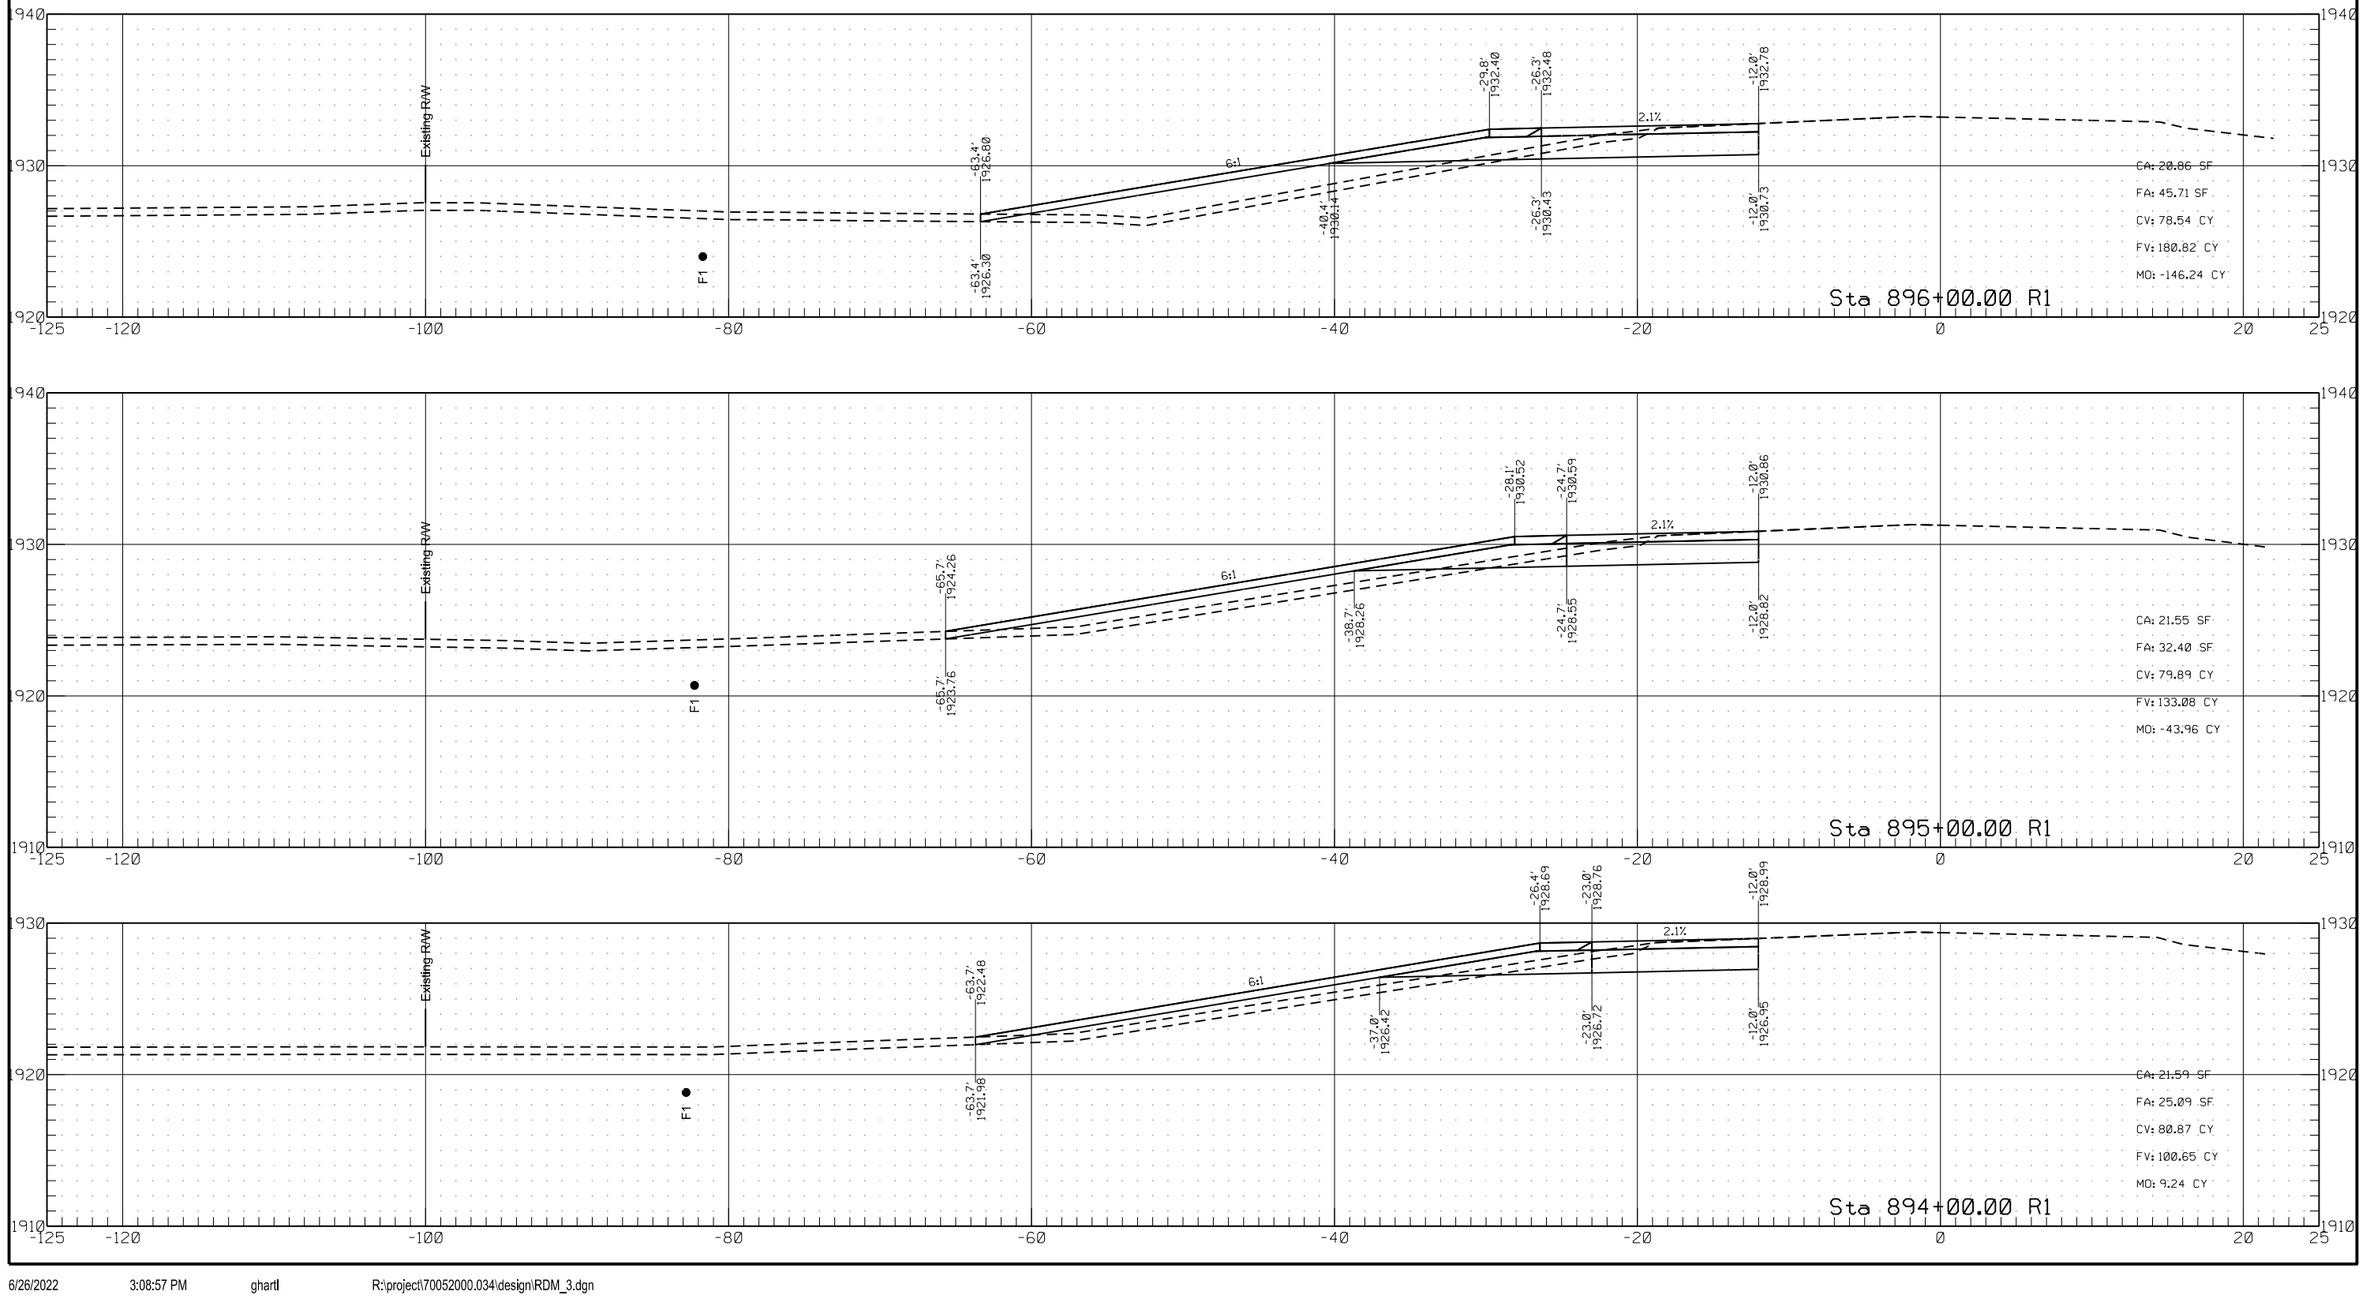


	STATE	PROJECT NO.	SECTION NO.	SHEET NO.
	ND	HEN-7-052(034)000	200	111

Passing Lane #3

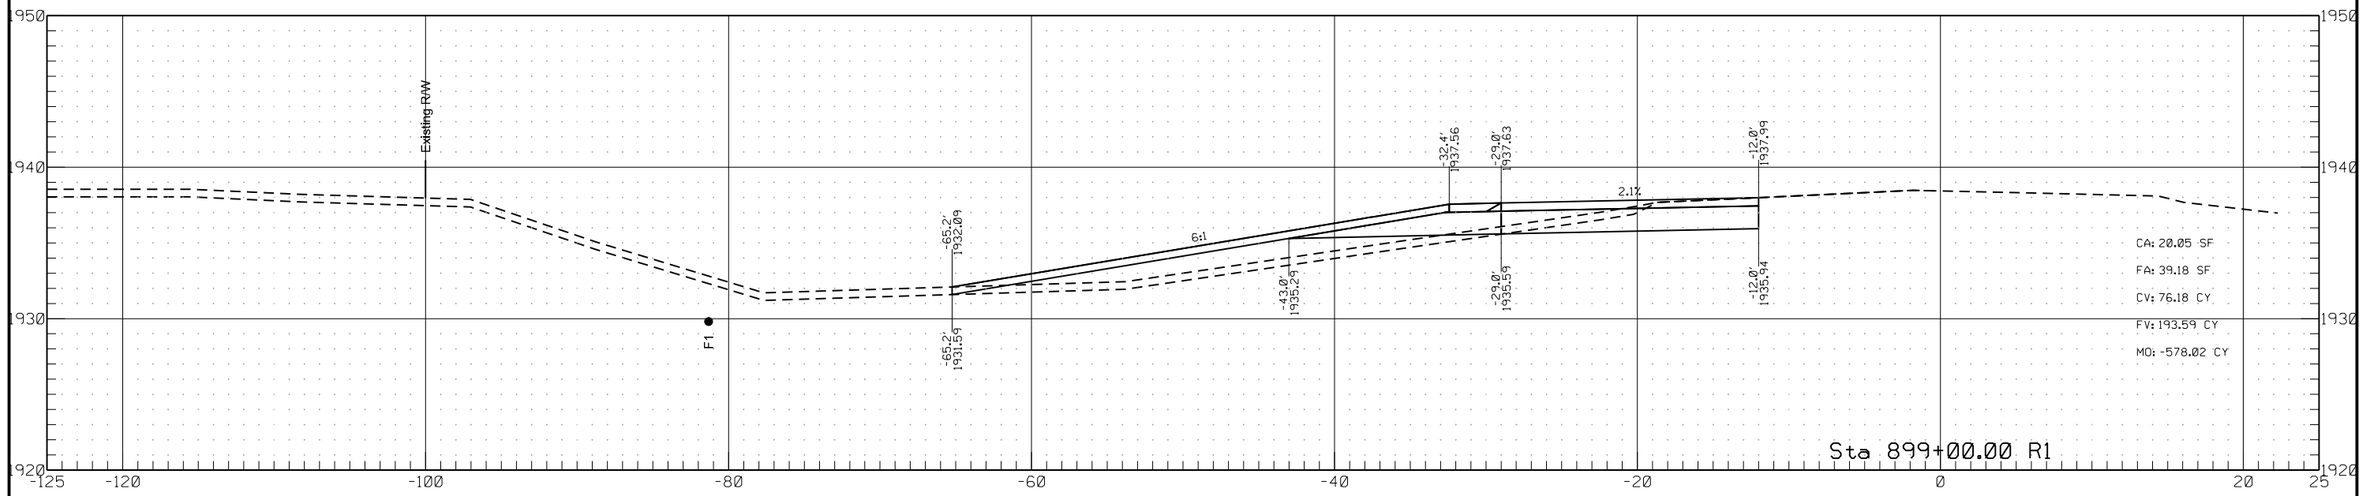


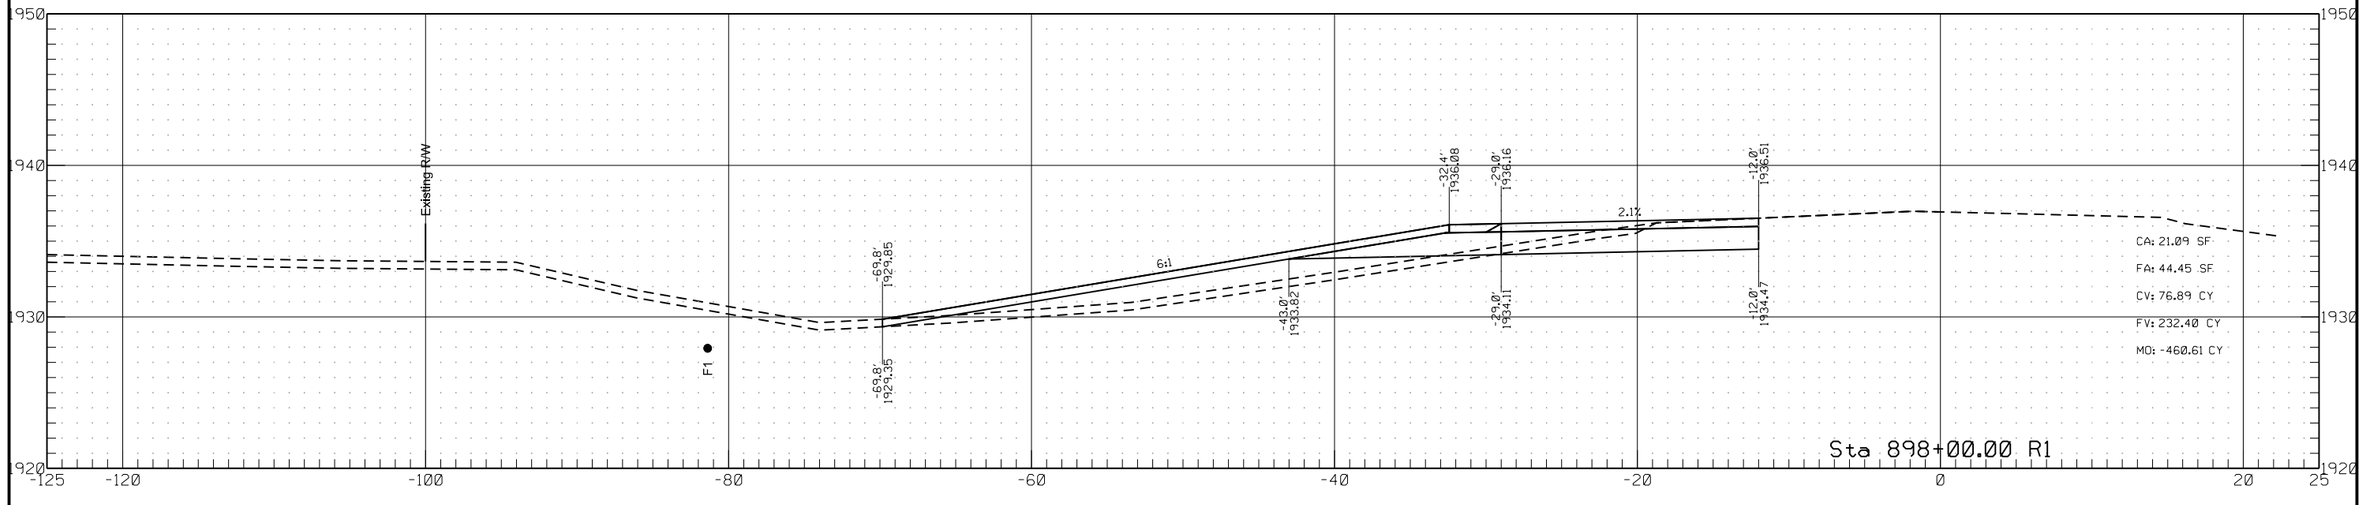


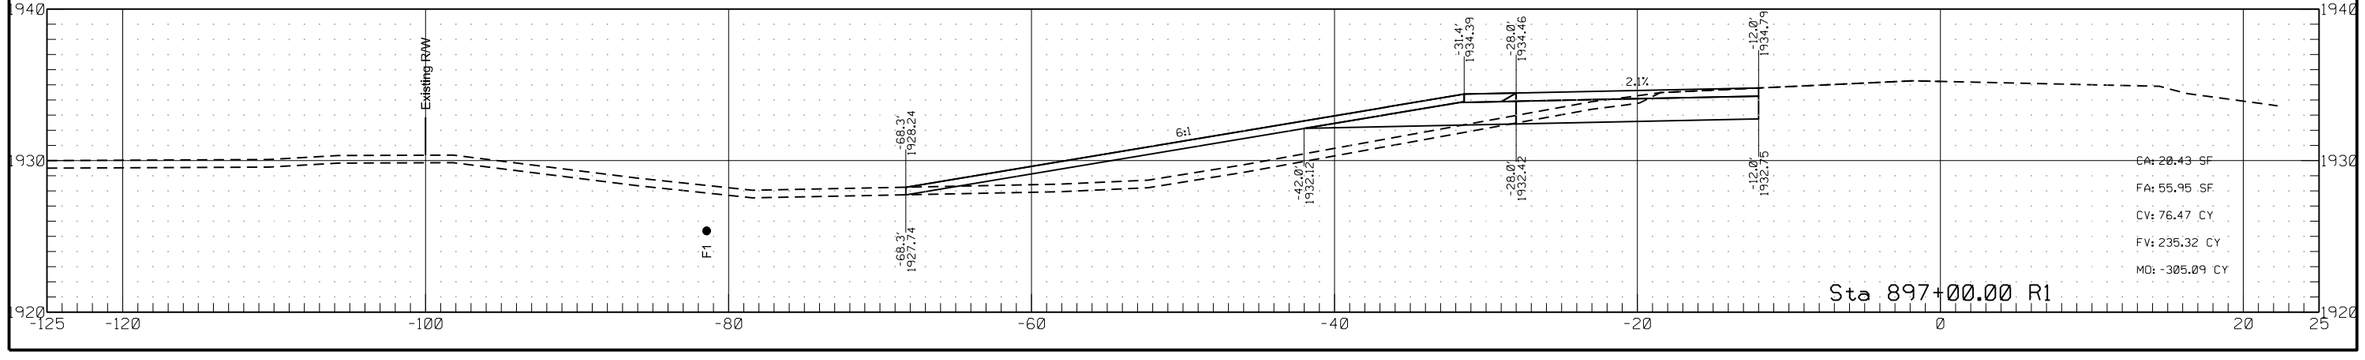


	STATE	PROJECT NO.	SECTION NO.	SHEET NO.
	ND	HEN-7-052(034)000	200	112

Passing Lane #3

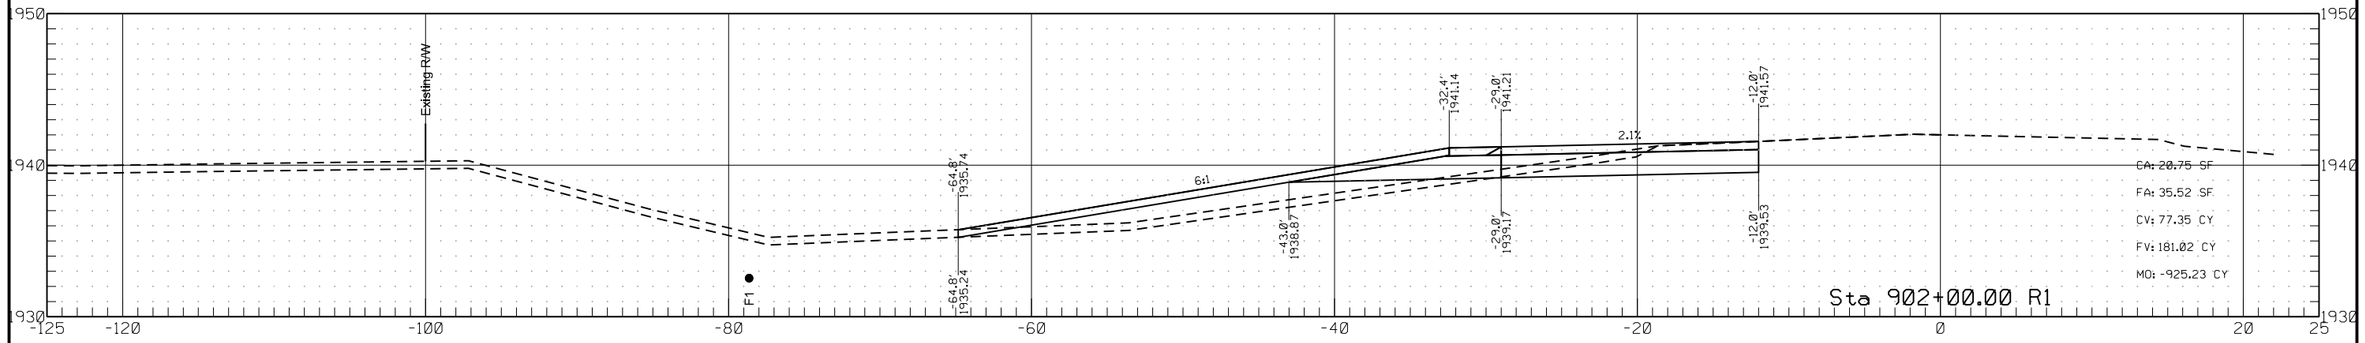


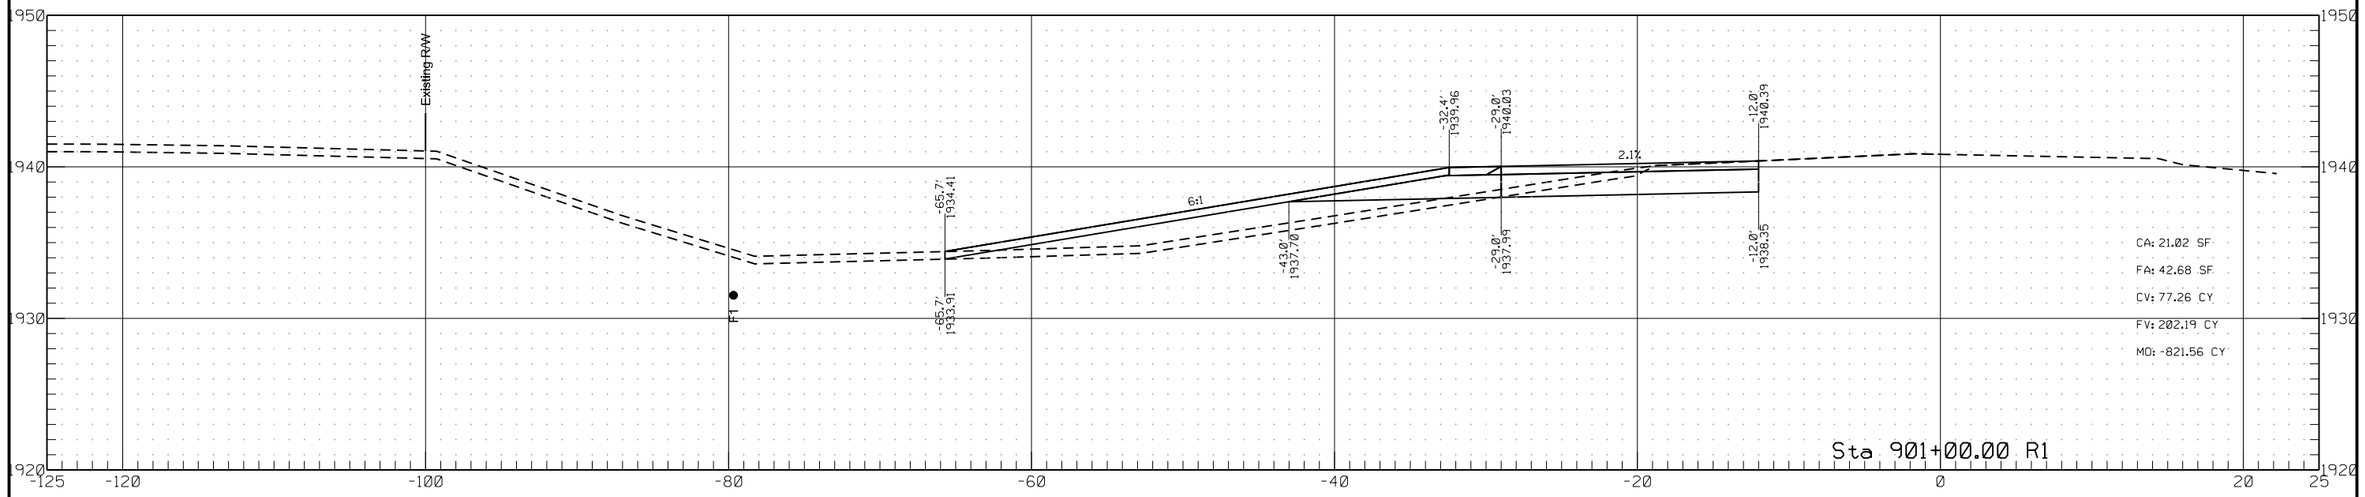


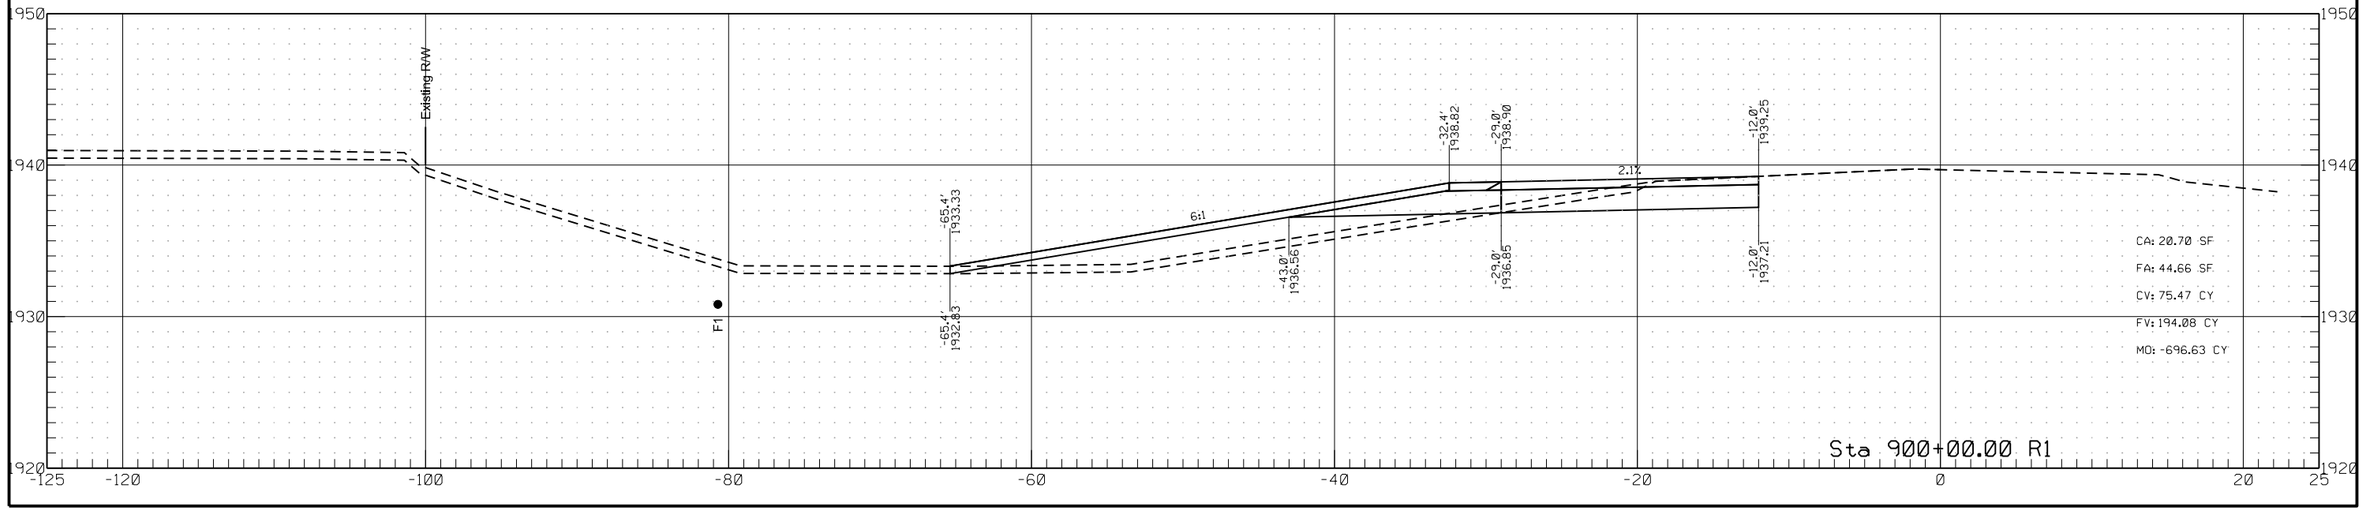


	STATE	PROJECT NO.	SECTION NO.	SHEET NO.
	ND	HEN-7-052(034)000	200	113

Passing Lane #3

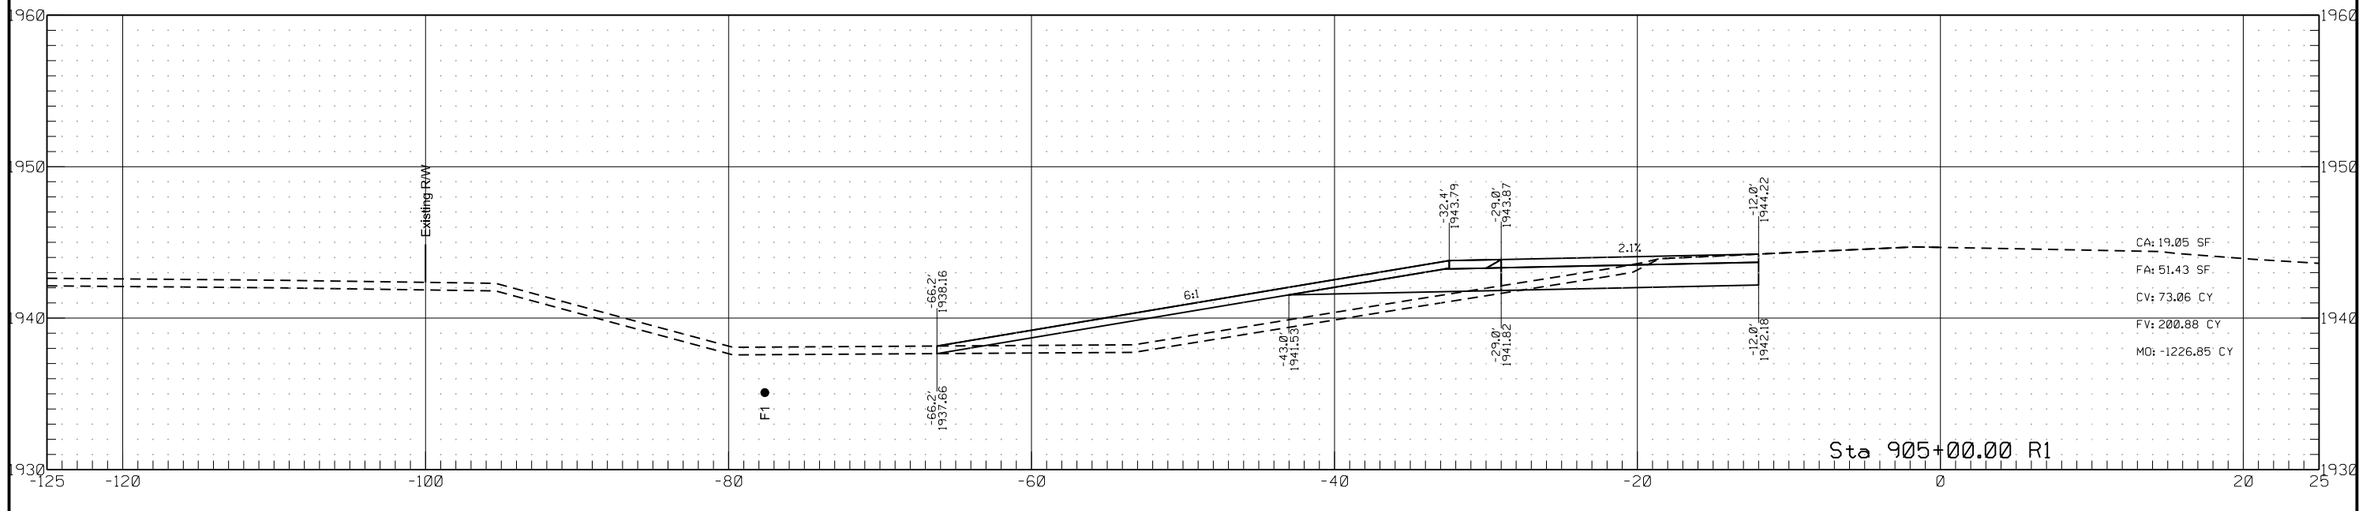


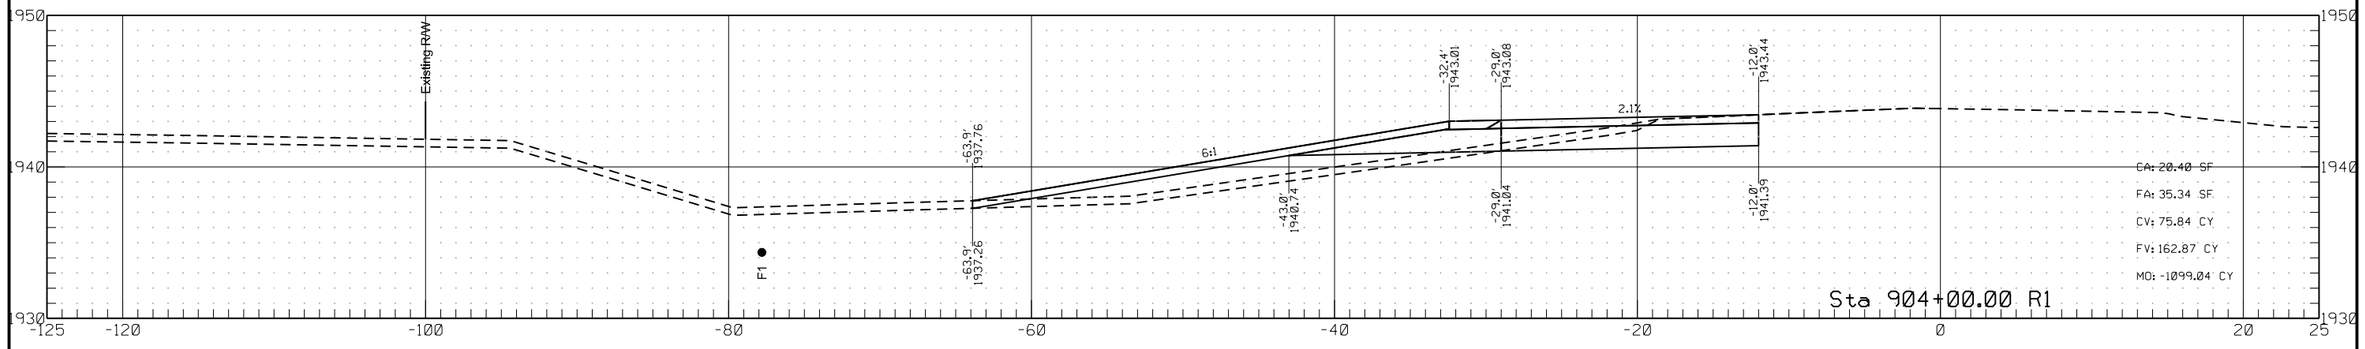


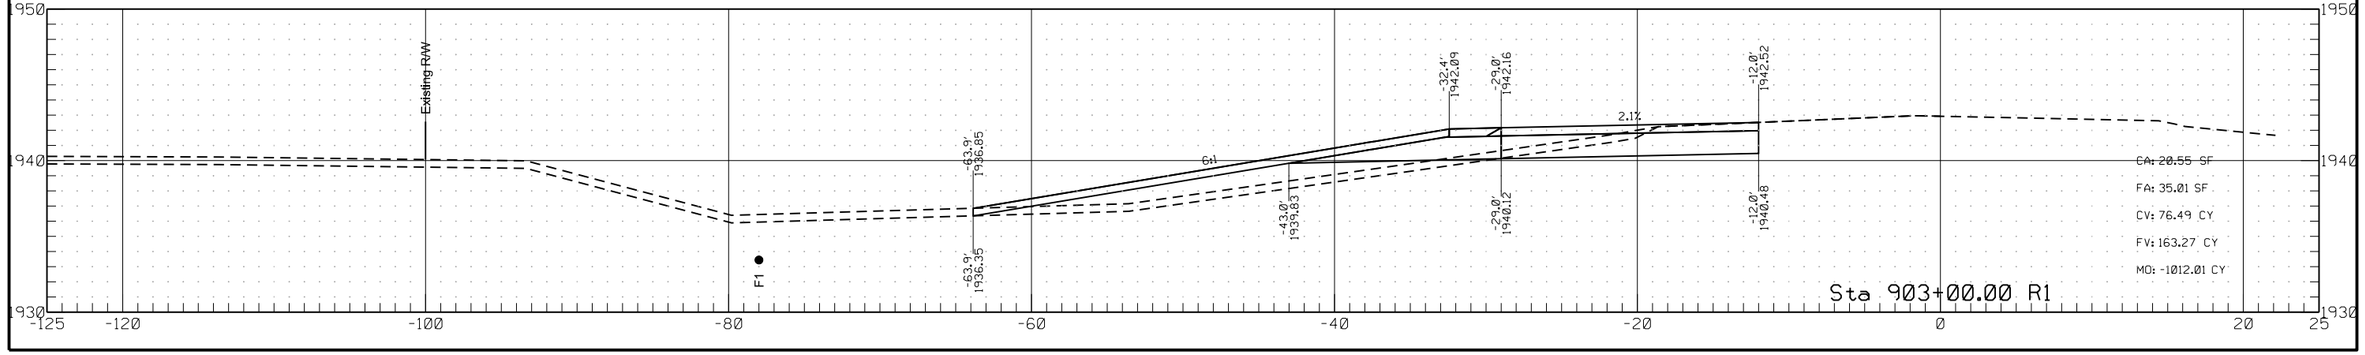

	STATE	PROJECT NO.	SECTION NO.	SHEET NO.
	ND	HEN-7-052(034)000	200	114


Passing Lane #3

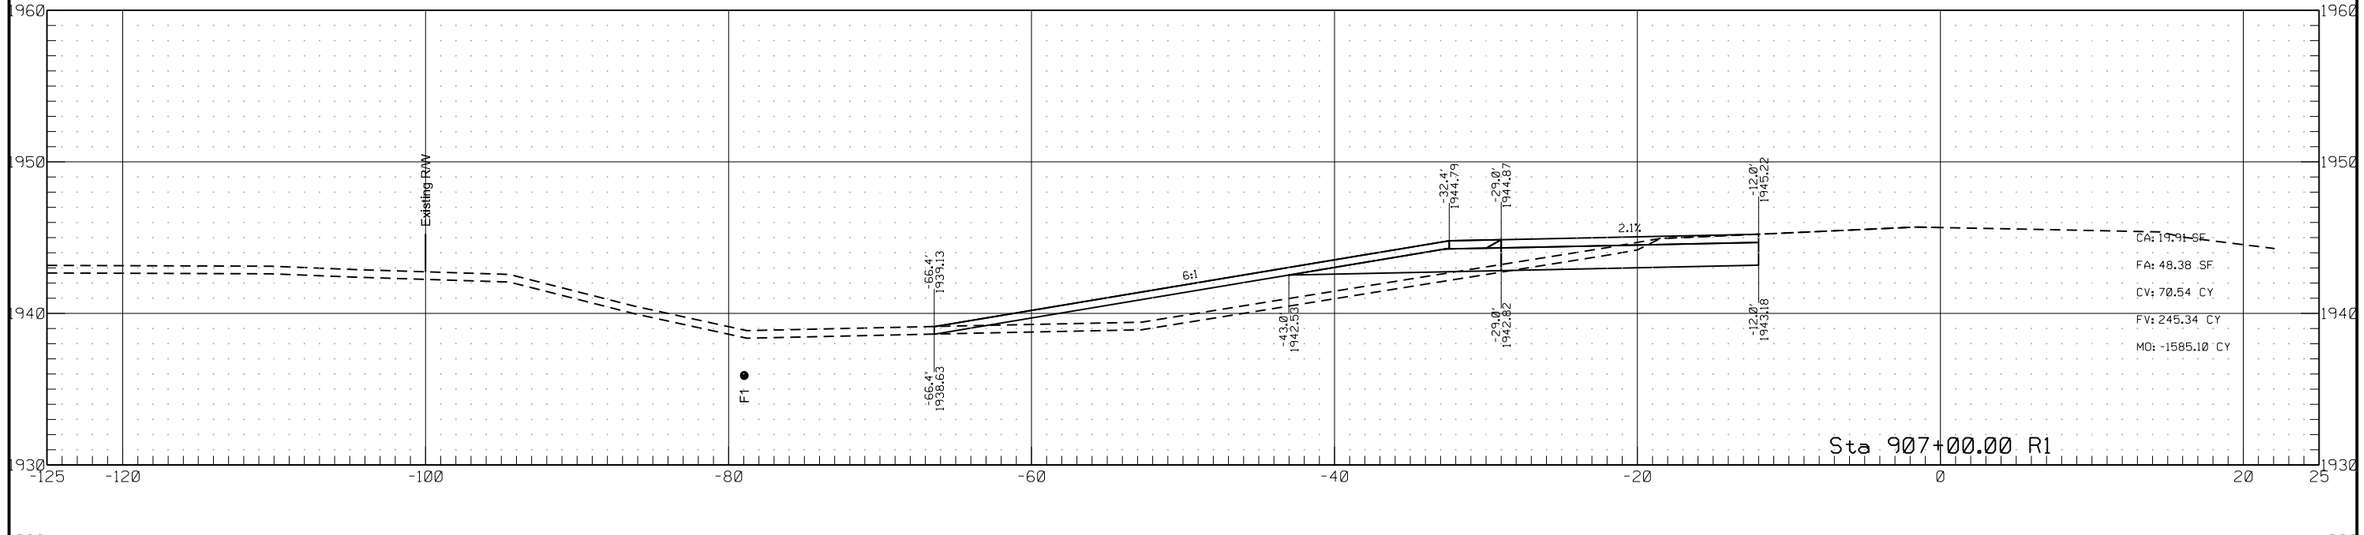


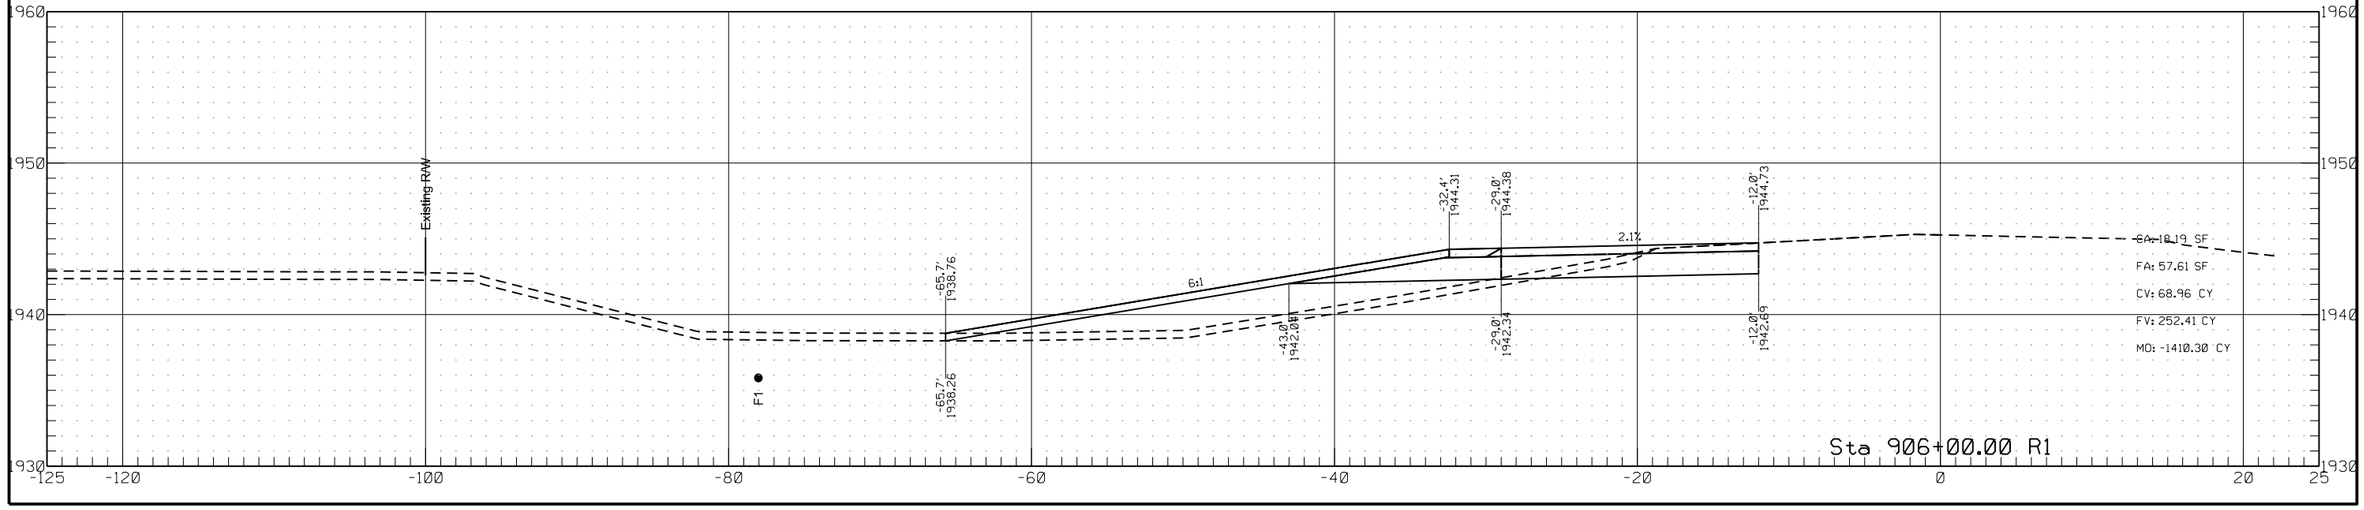

	STATE	PROJECT NO.	SECTION NO.	SHEET NO.
	ND	HEN-7-052(034)000	200	115


Passing Lane #3

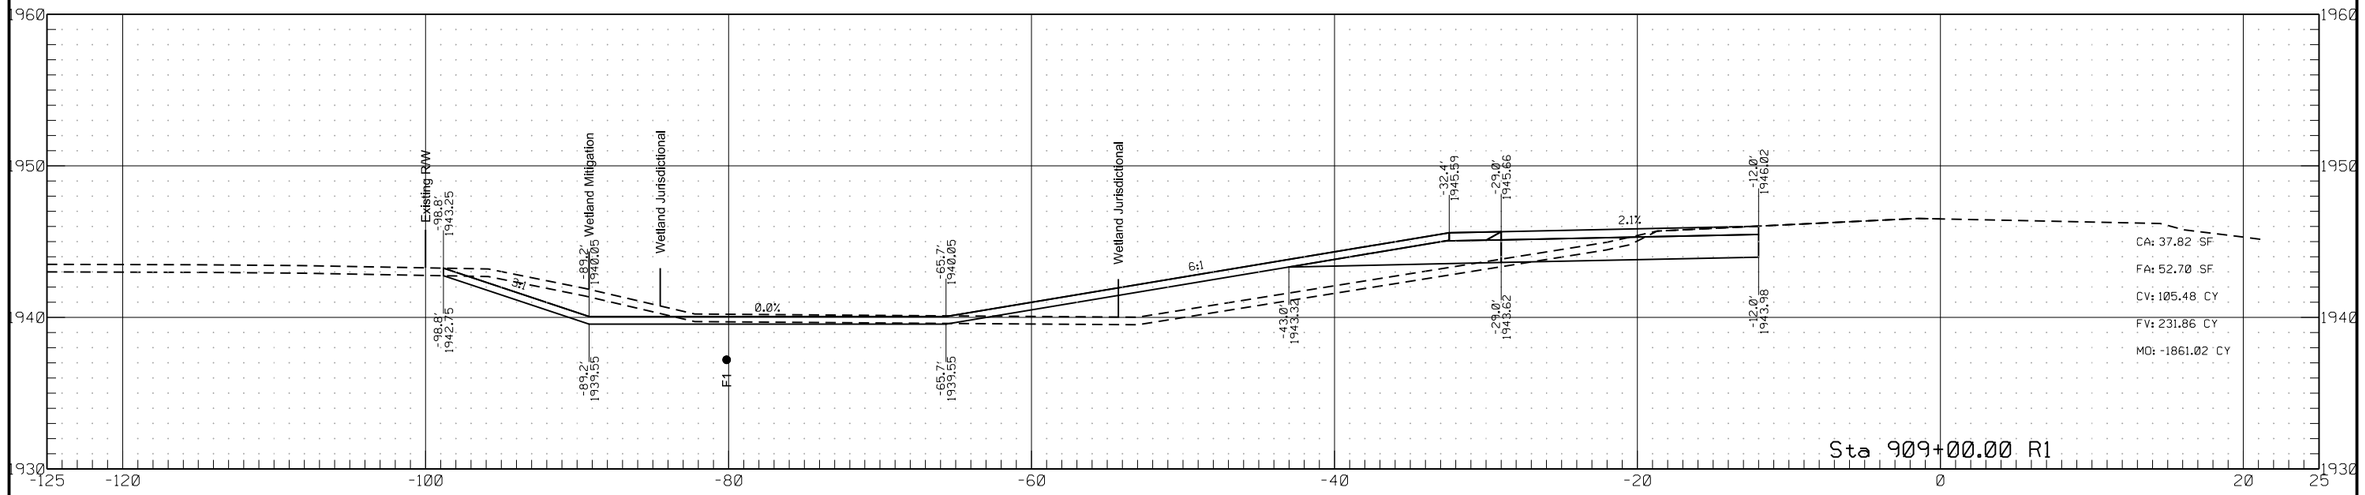


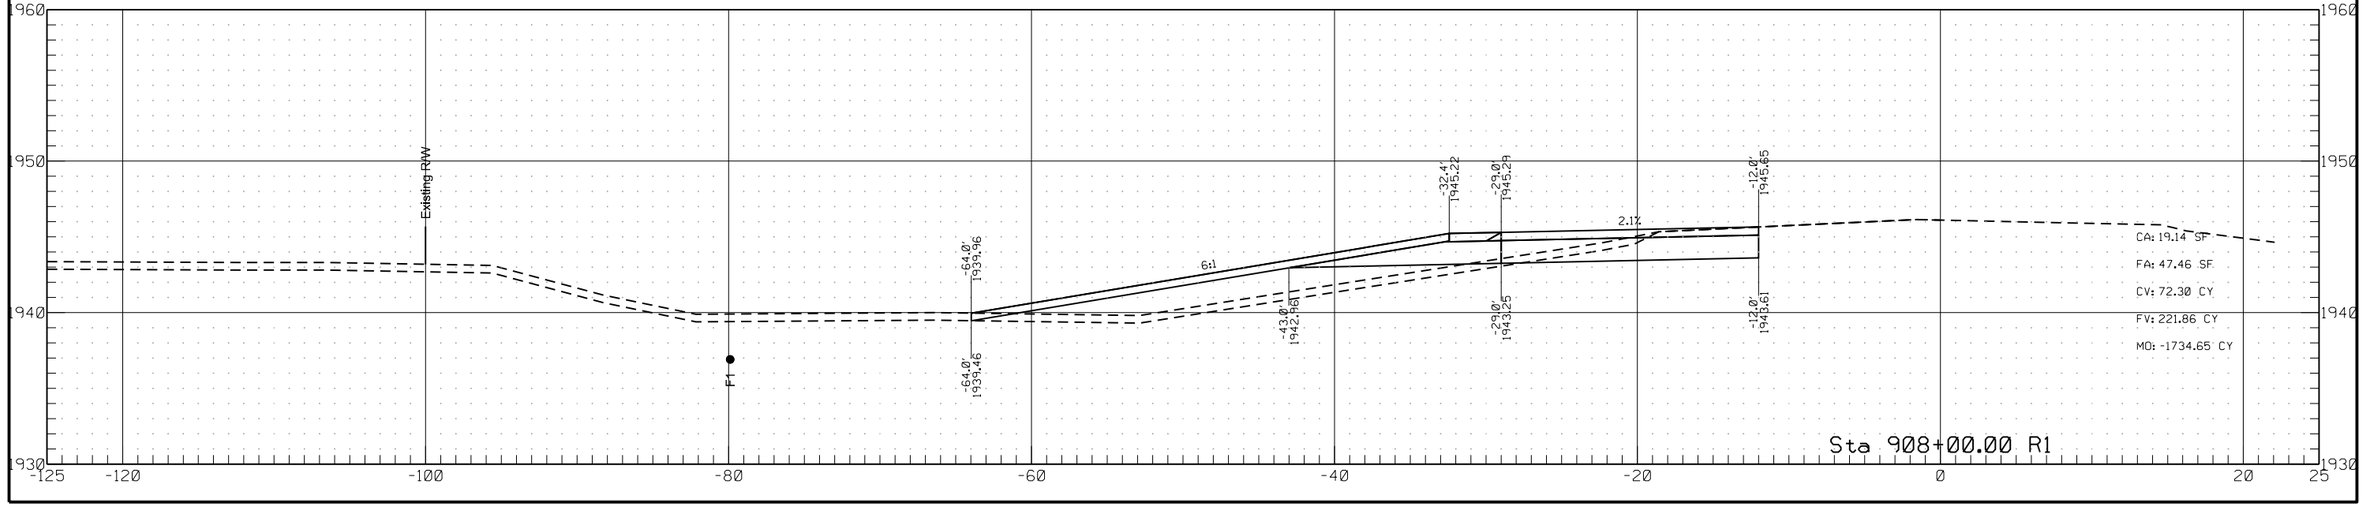

	STATE	PROJECT NO.	SECTION NO.	SHEET NO.
	ND	HEN-7-052(034)000	200	116


Passing Lane #3

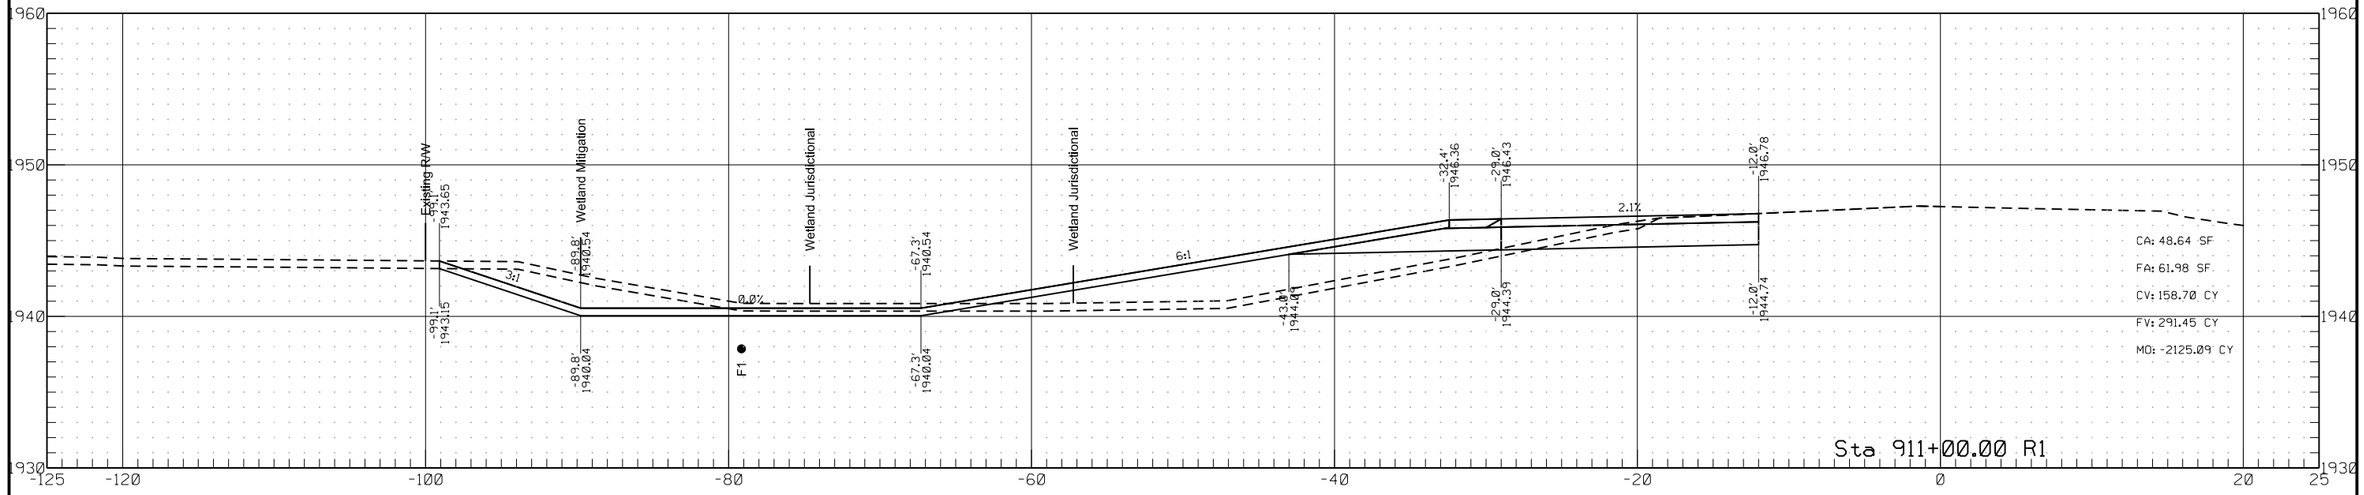

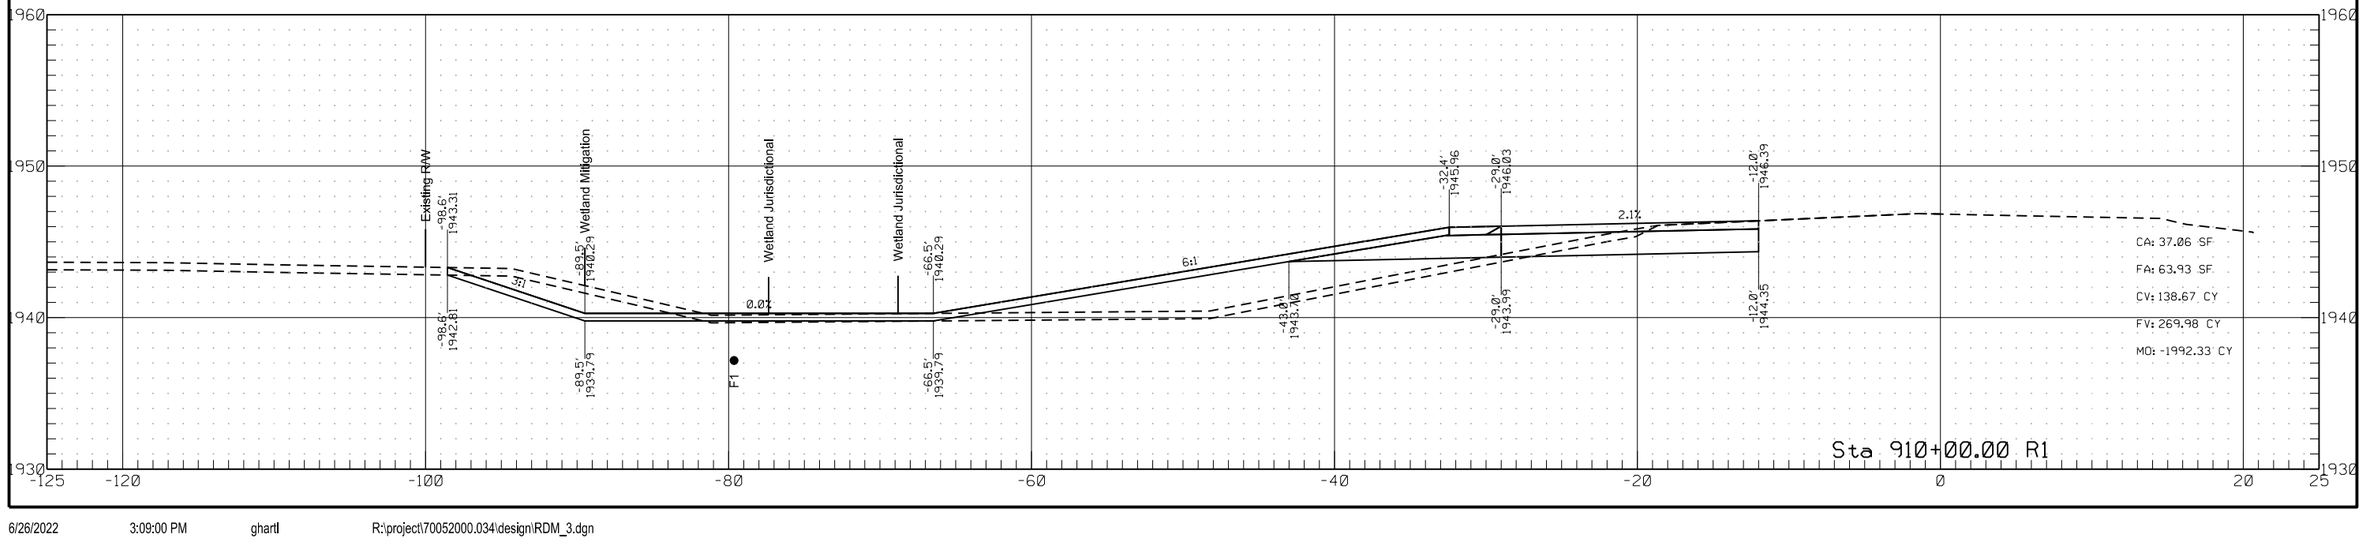


	STATE	PROJECT NO.	SECTION NO.	SHEET NO.
	ND	HEN-7-052(034)000	200	117


Passing Lane #3

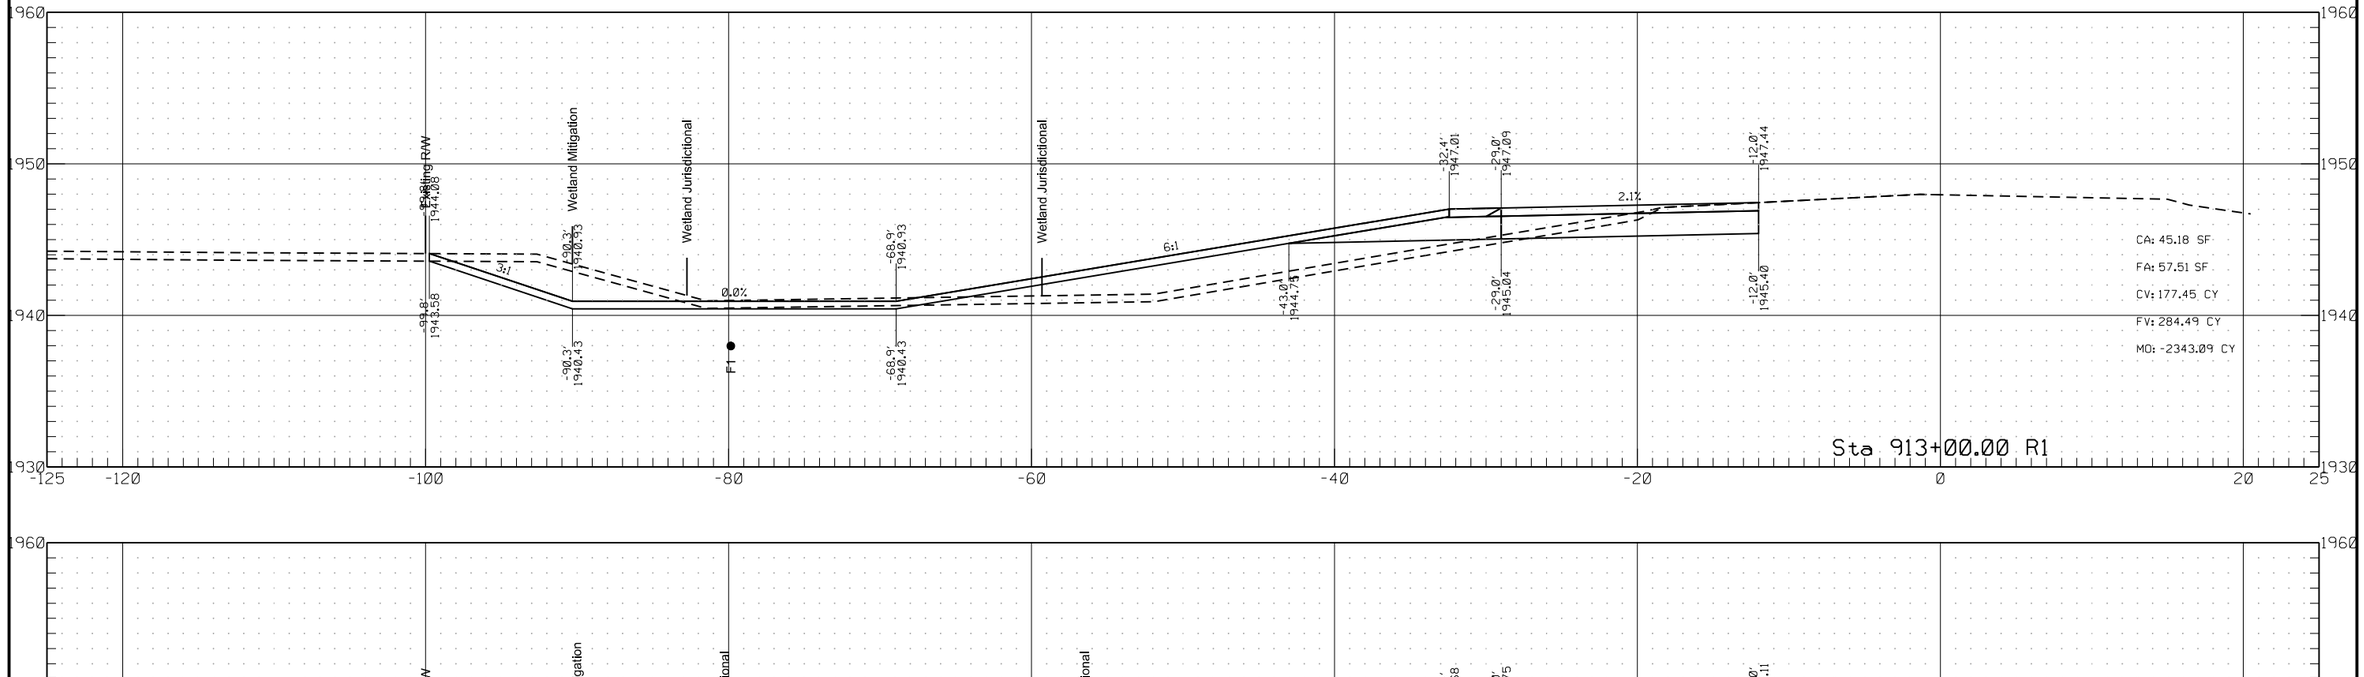

	STATE	PROJECT NO.	SECTION NO.	SHEET NO.
	ND	HEN-7-052(034)000	200	118


Passing Lane #3

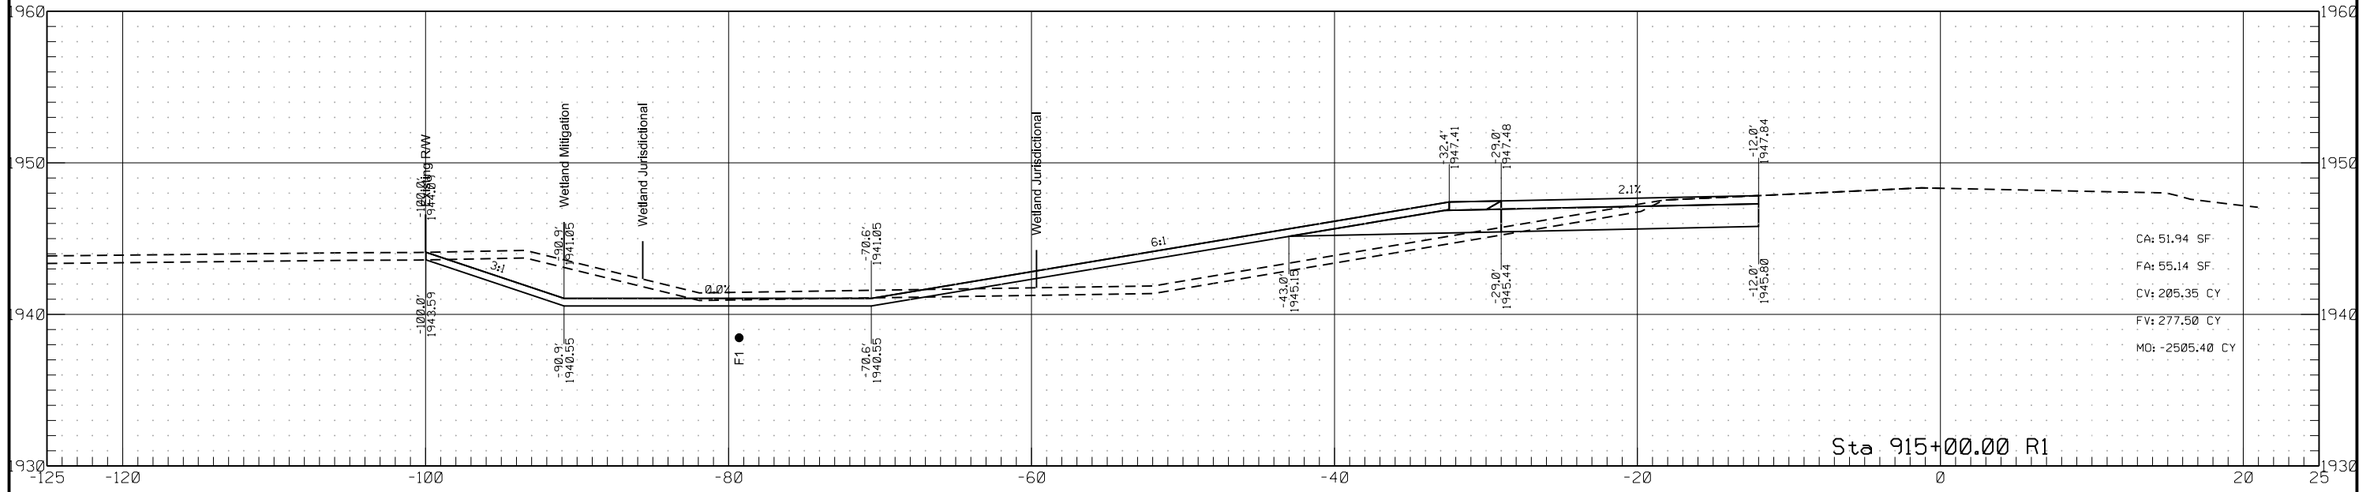


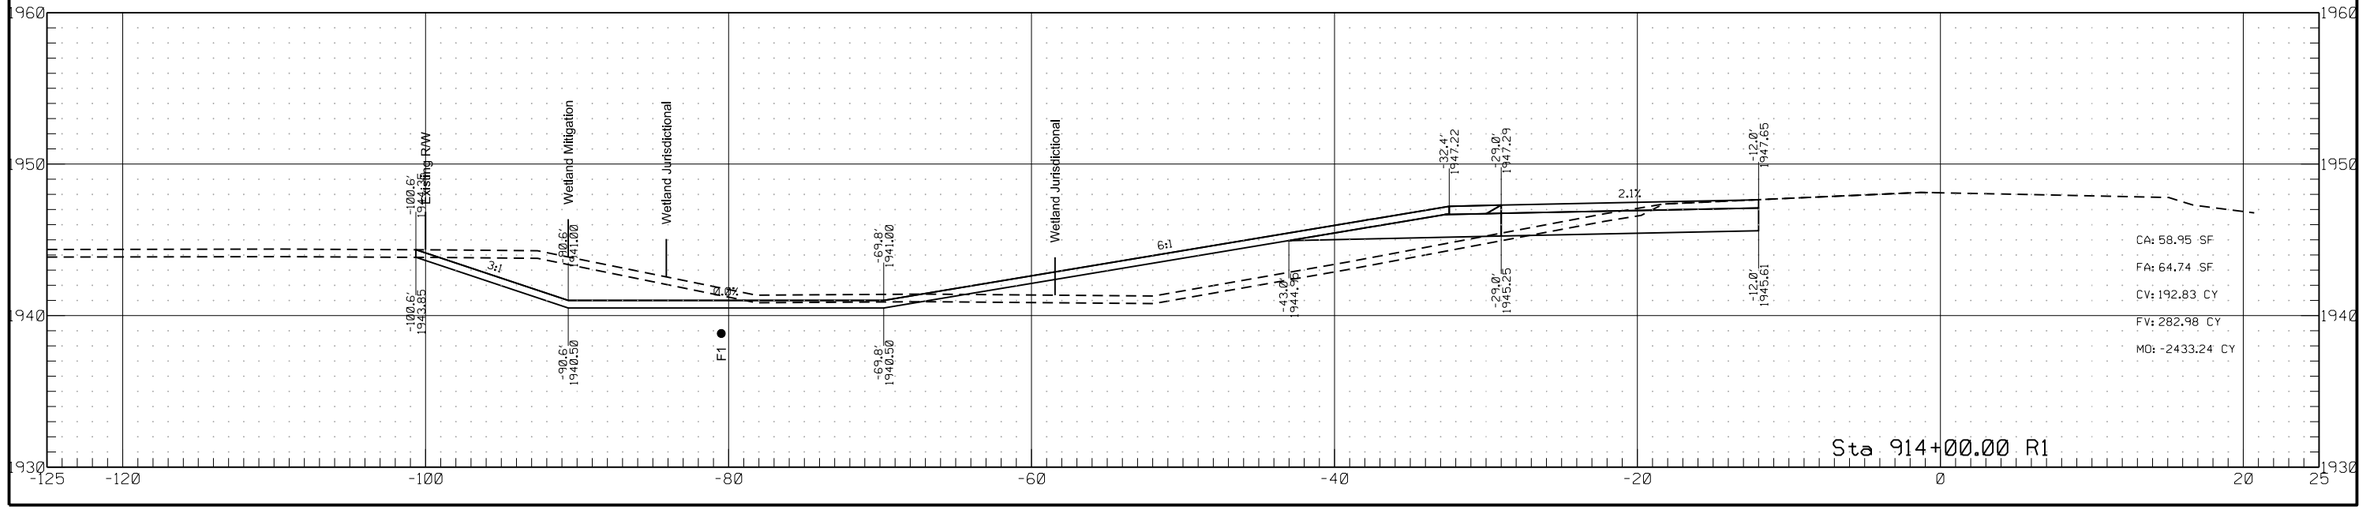


	STATE	PROJECT NO.	SECTION NO.	SHEET NO.
	ND	HEN-7-052(034)000	200	119

Passing Lane #3

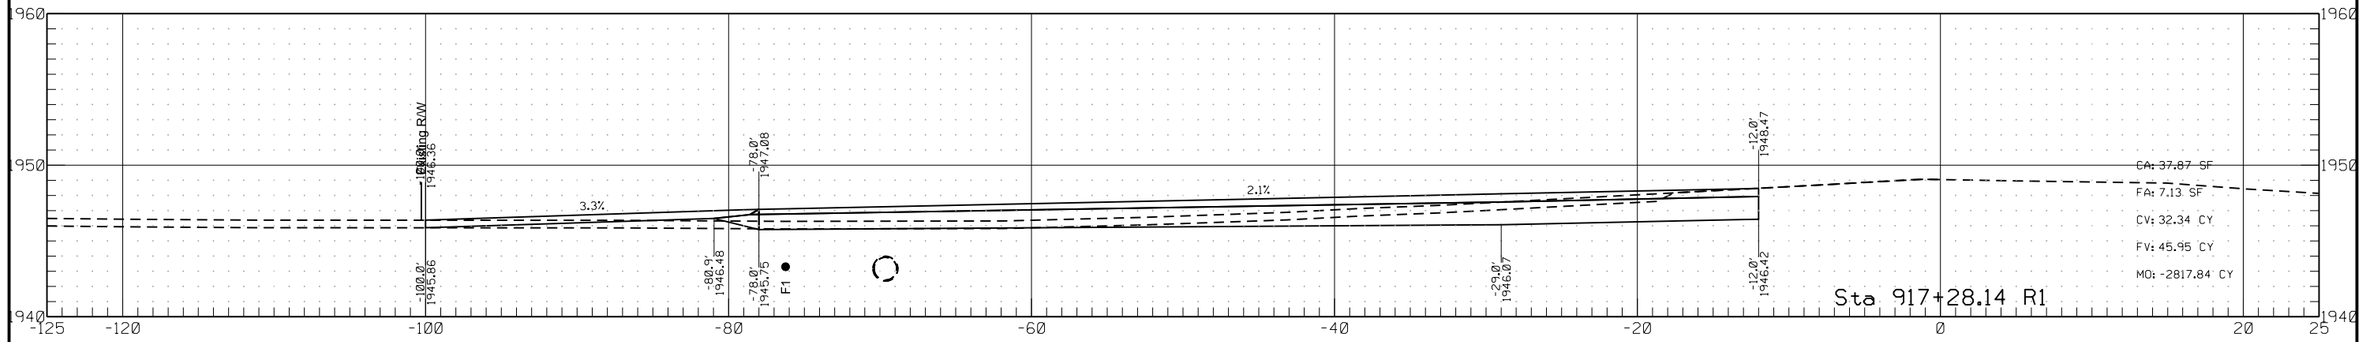


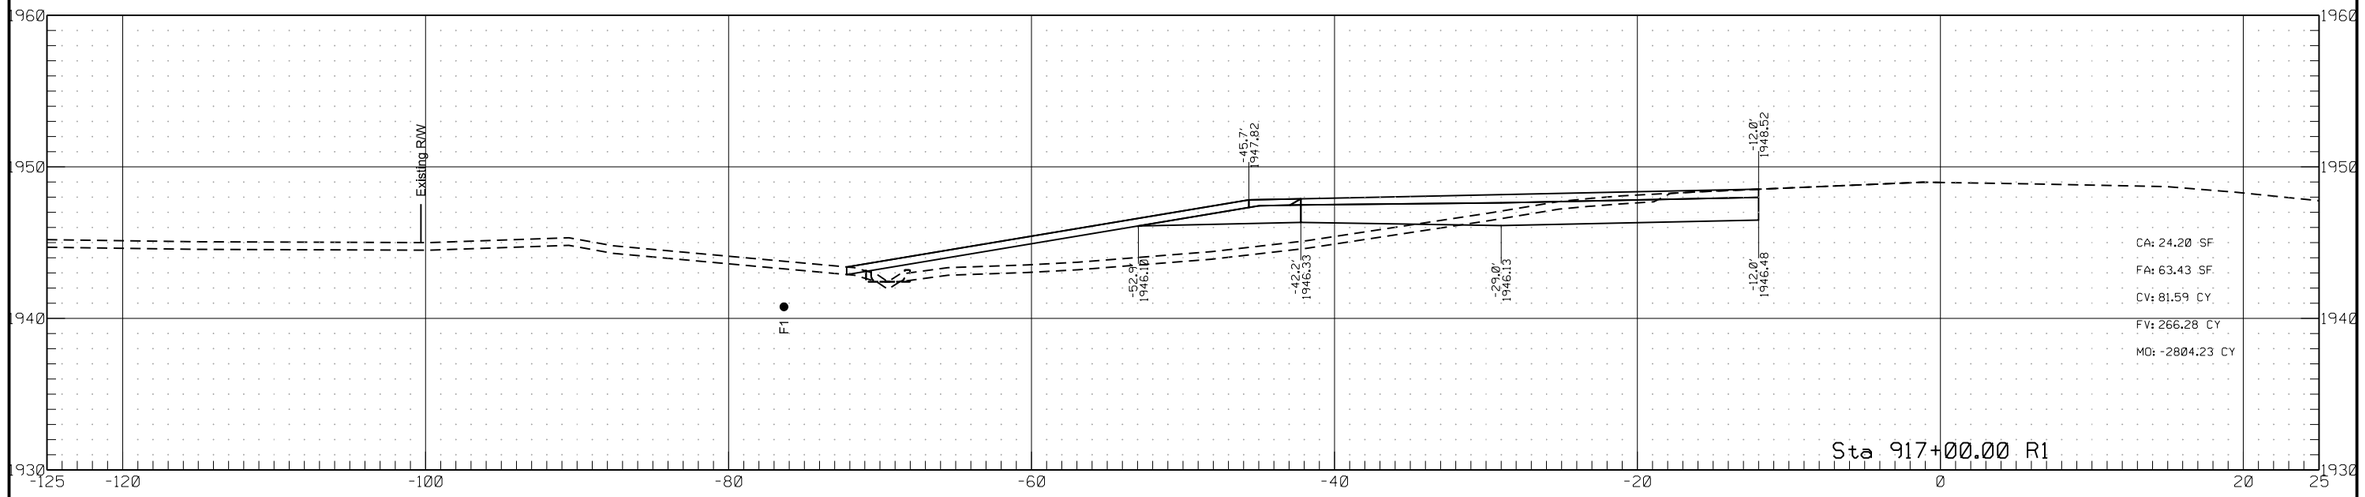

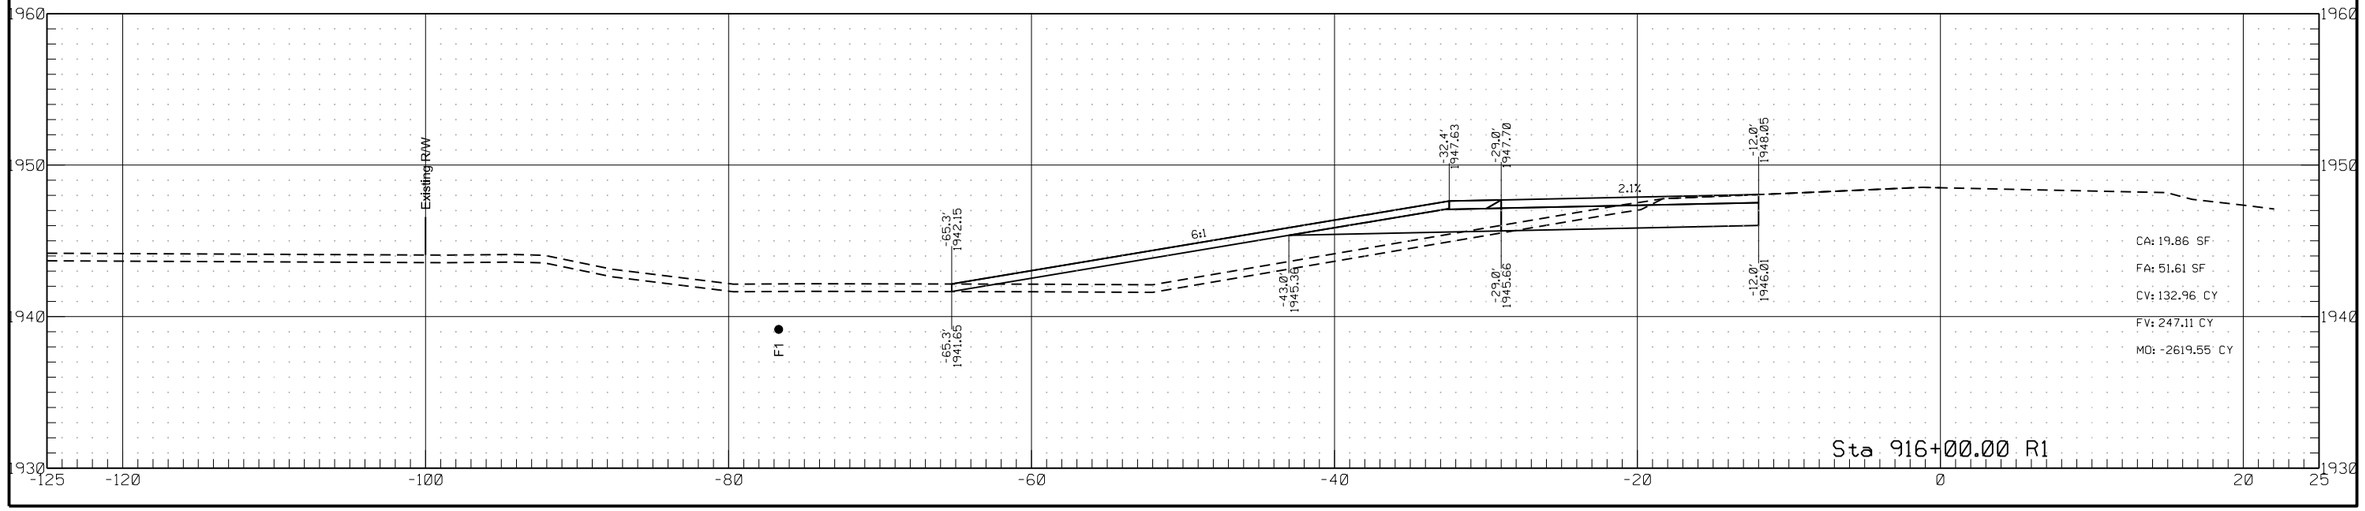

Passing Lane #3


	STATE	PROJECT NO.	SECTION NO.	SHEET NO.
	ND	HEN-7-052(034)000	200	120

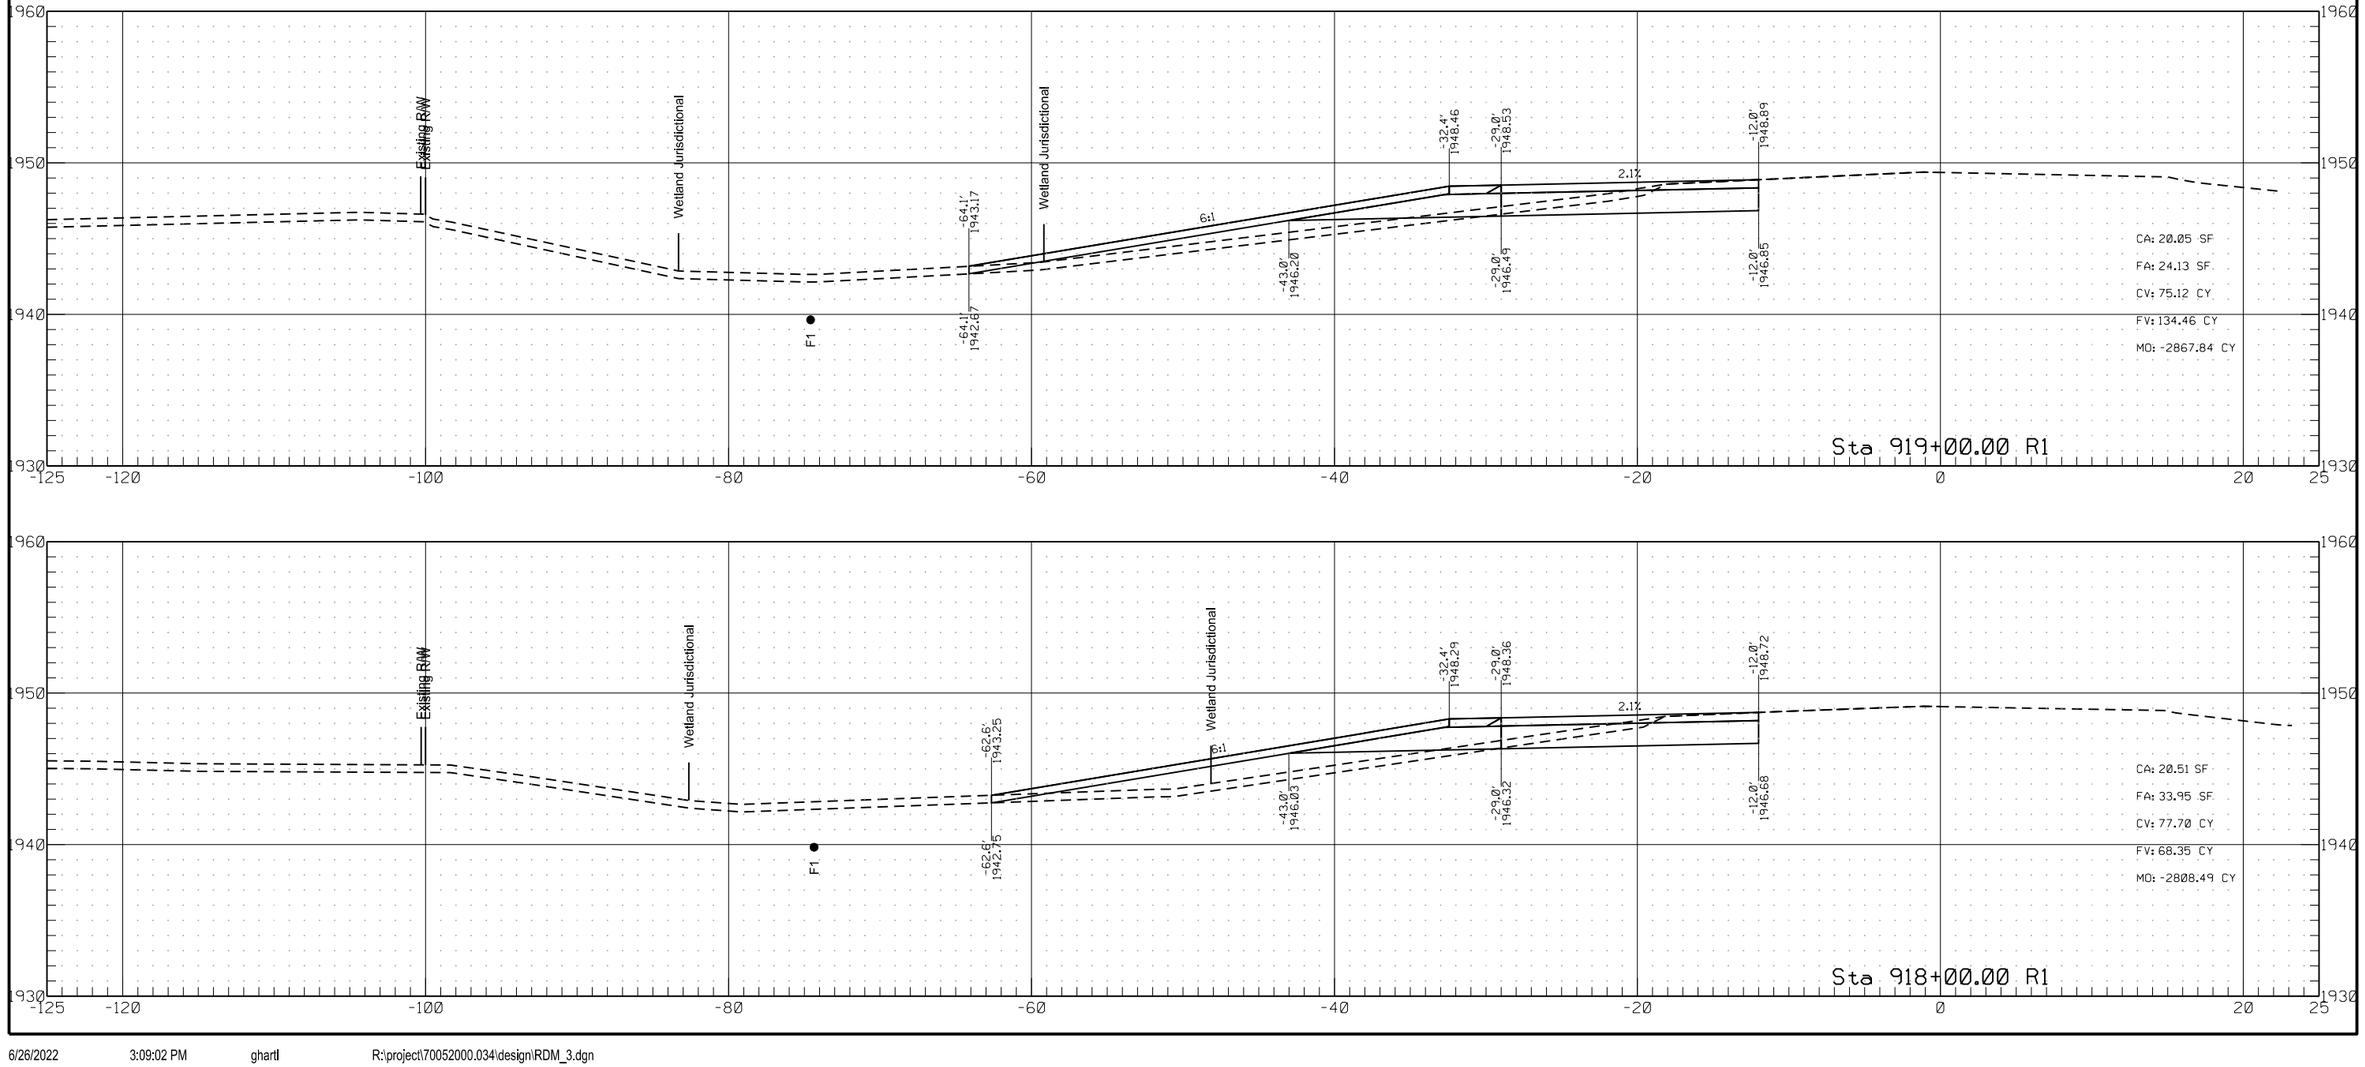


6/26/2022 3:09:02 PM ghartl R:\project\70052000.034\design\RDM_3.dgn

	STATE	PROJECT NO.	SECTION NO.	SHEET NO.
	ND	HEN-7-052(034)000	200	121


Passing Lane #3

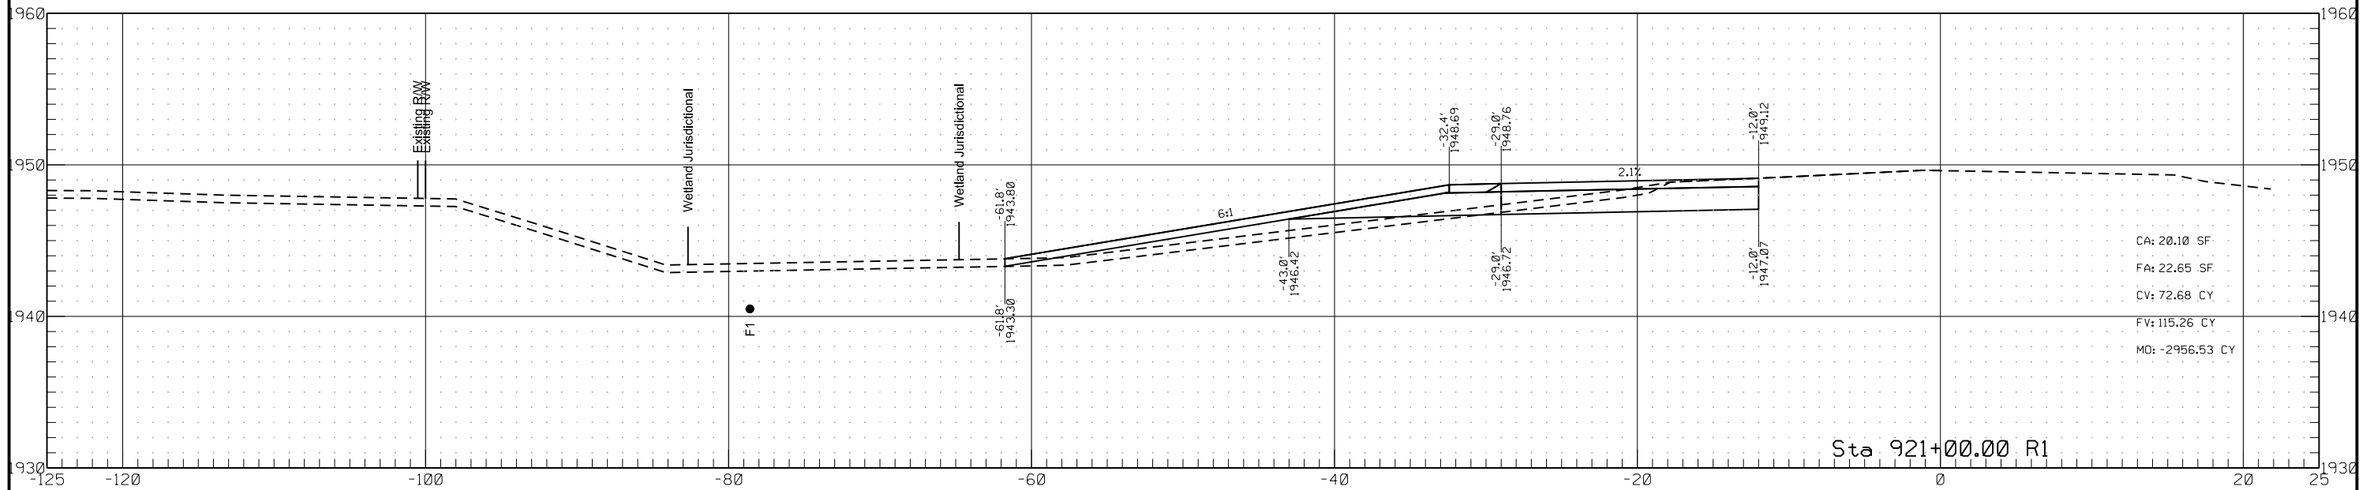

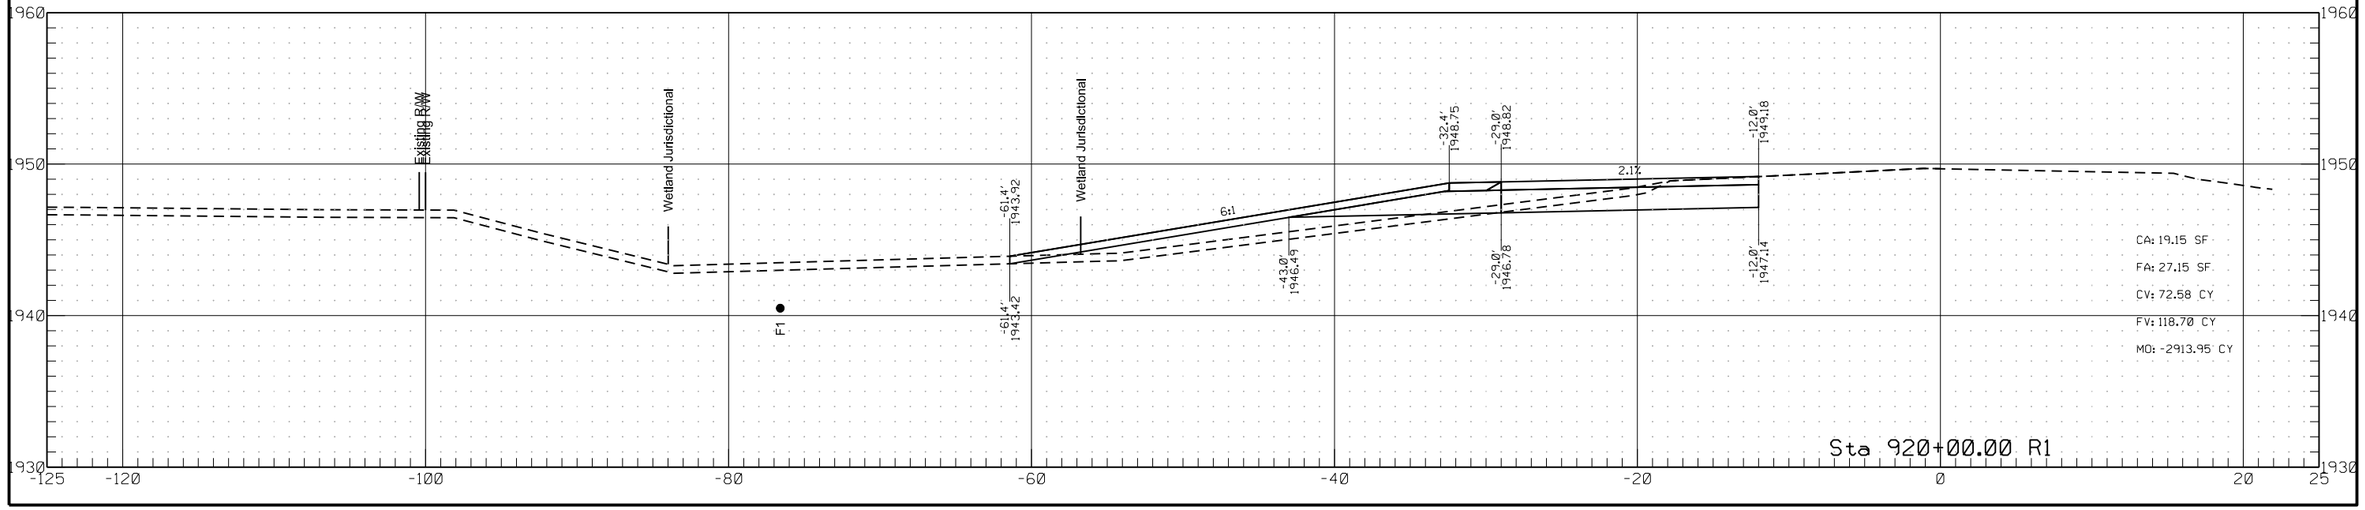


	STATE	PROJECT NO.	SECTION NO.	SHEET NO.
	ND	HEN-7-052(034)000	200	122


Passing Lane #3

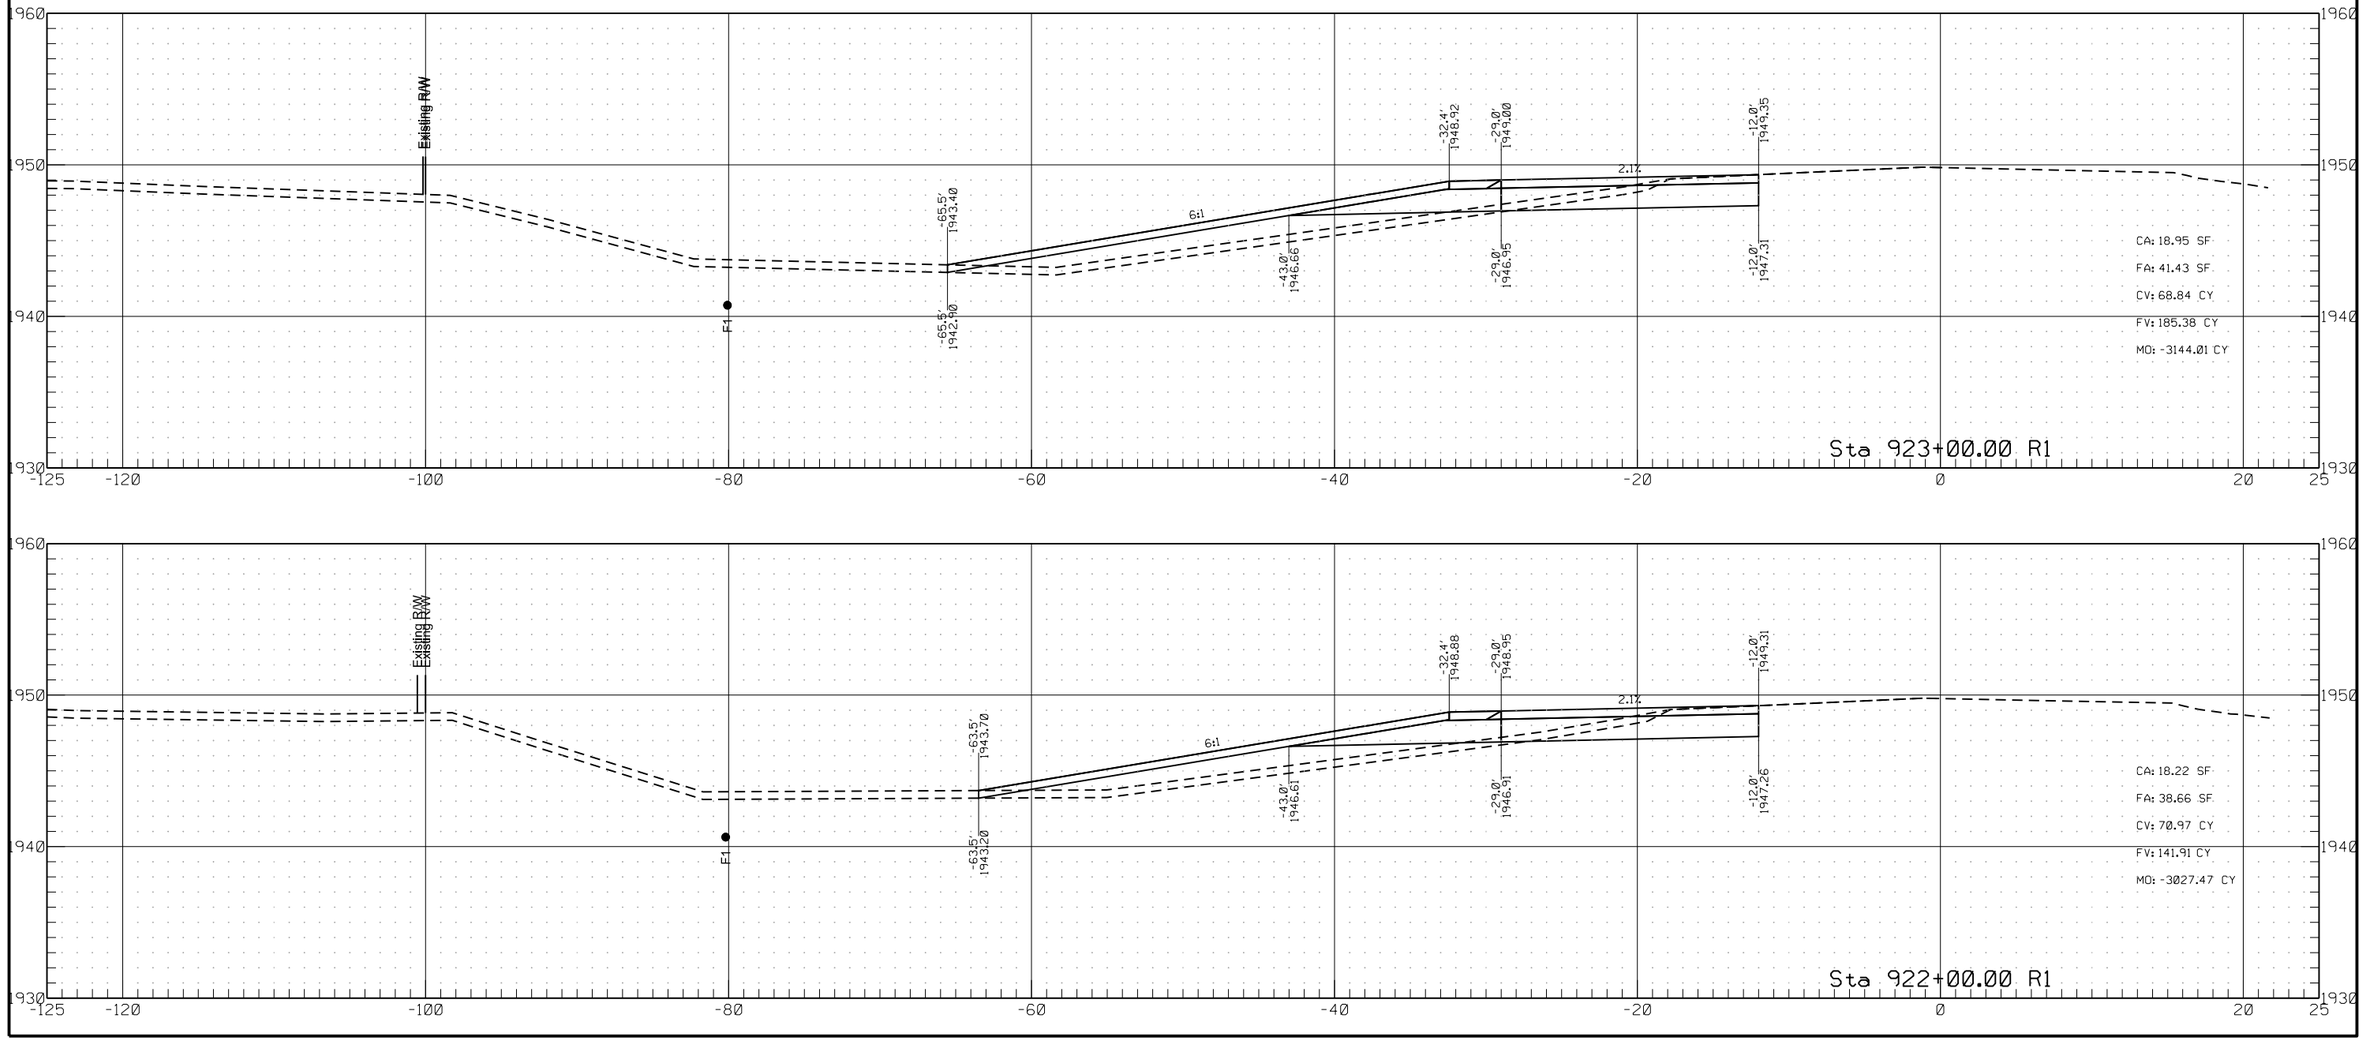

	STATE	PROJECT NO.	SECTION NO.	SHEET NO.
	ND	HEN-7-052(034)000	200	123

Passing Lane #3

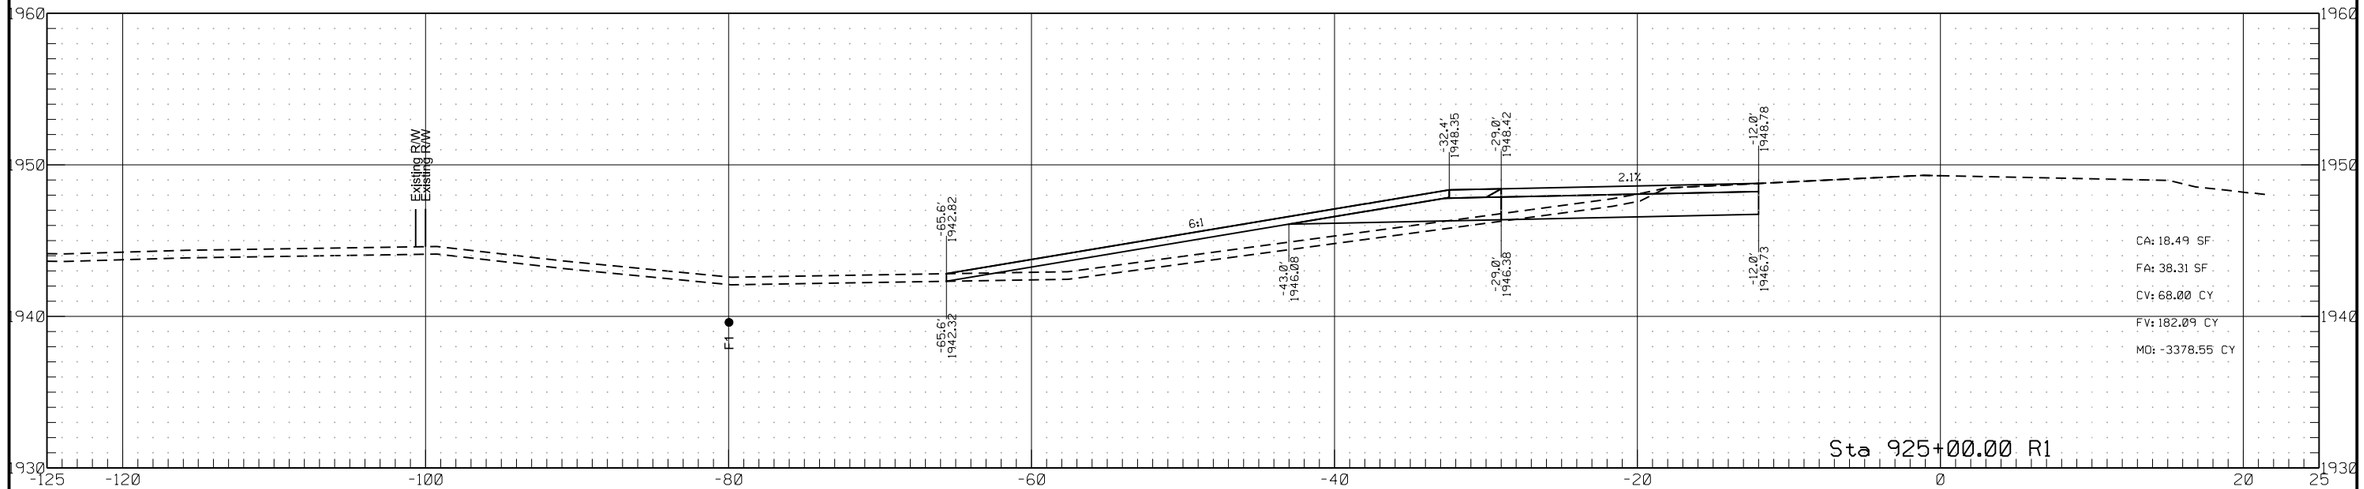


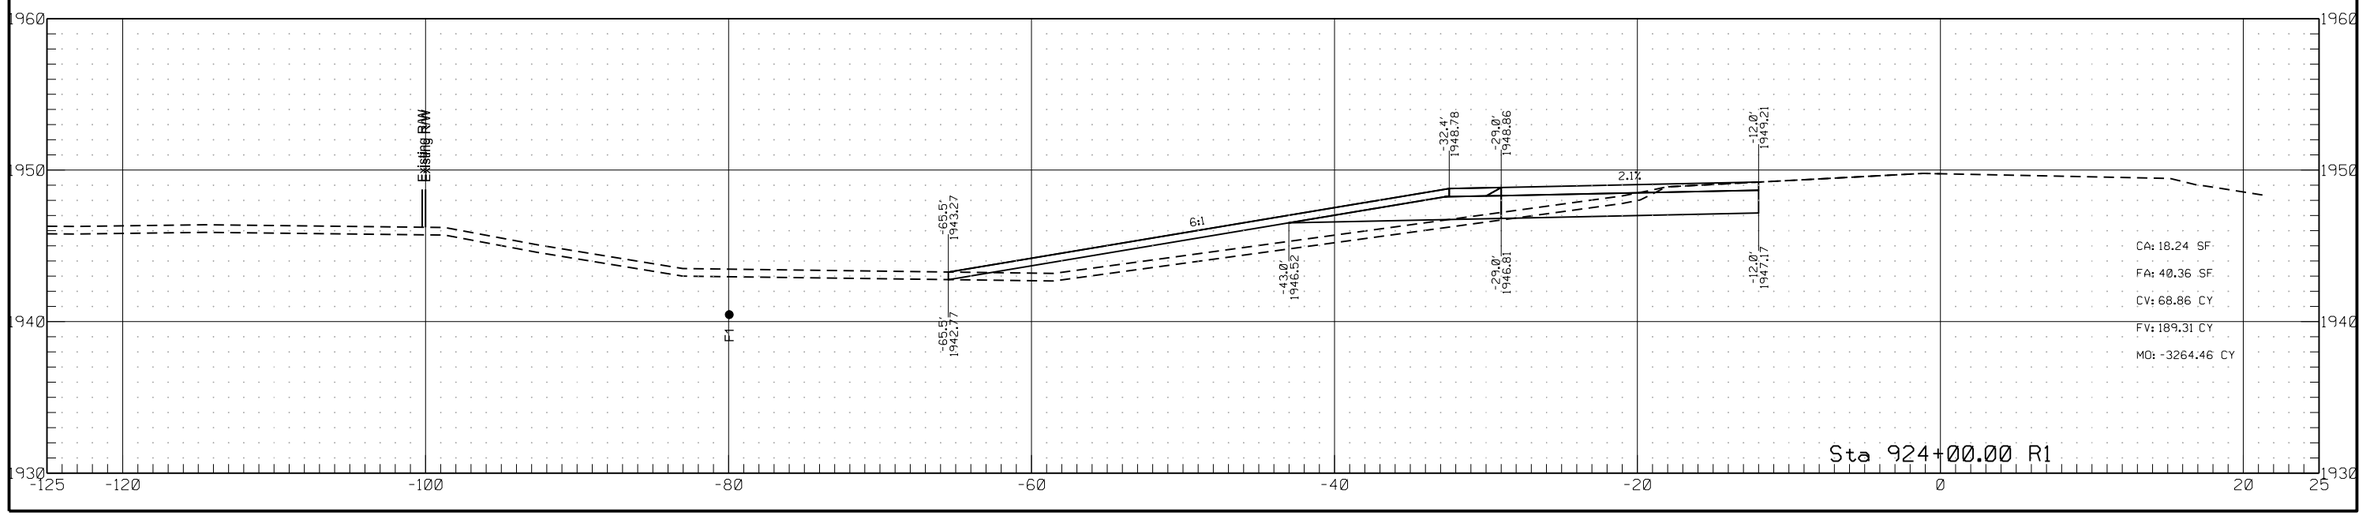


6/26/2022 3:09:03 PM ghartl R:\project\70052000.034\design\RDM_3.dgn

	STATE	PROJECT NO.	SECTION NO.	SHEET NO.
	ND	HEN-7-052(034)000	200	124


Passing Lane #3

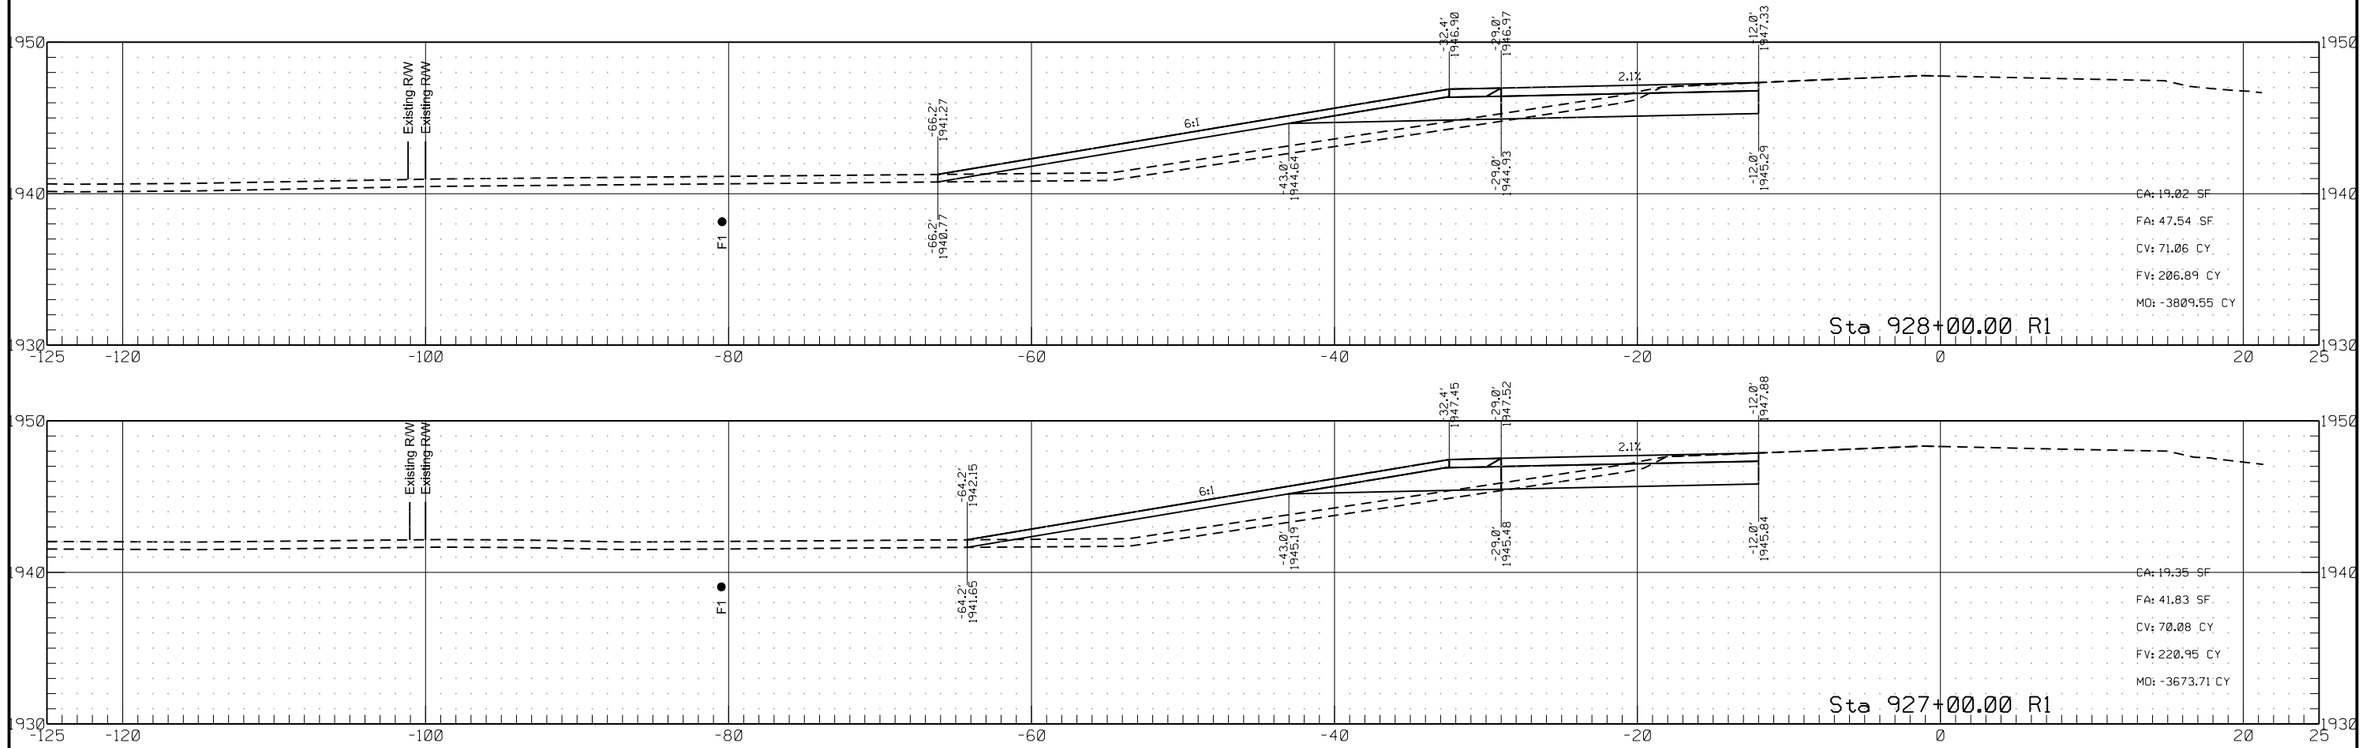

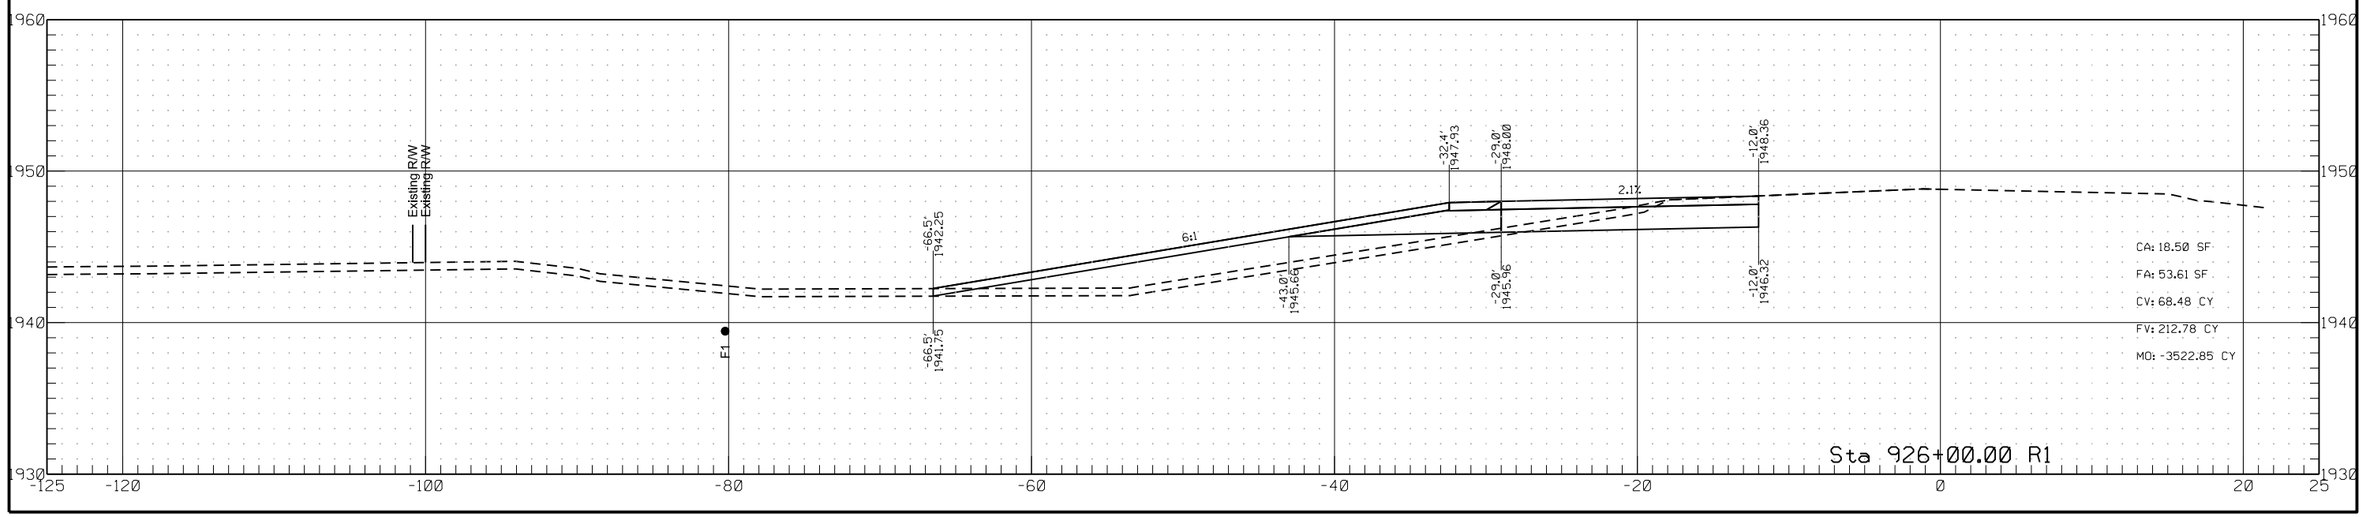


	STATE	PROJECT NO.	SECTION NO.	SHEET NO.
	ND	HEN-7-052(034)000	200	125

Passing Lane #3

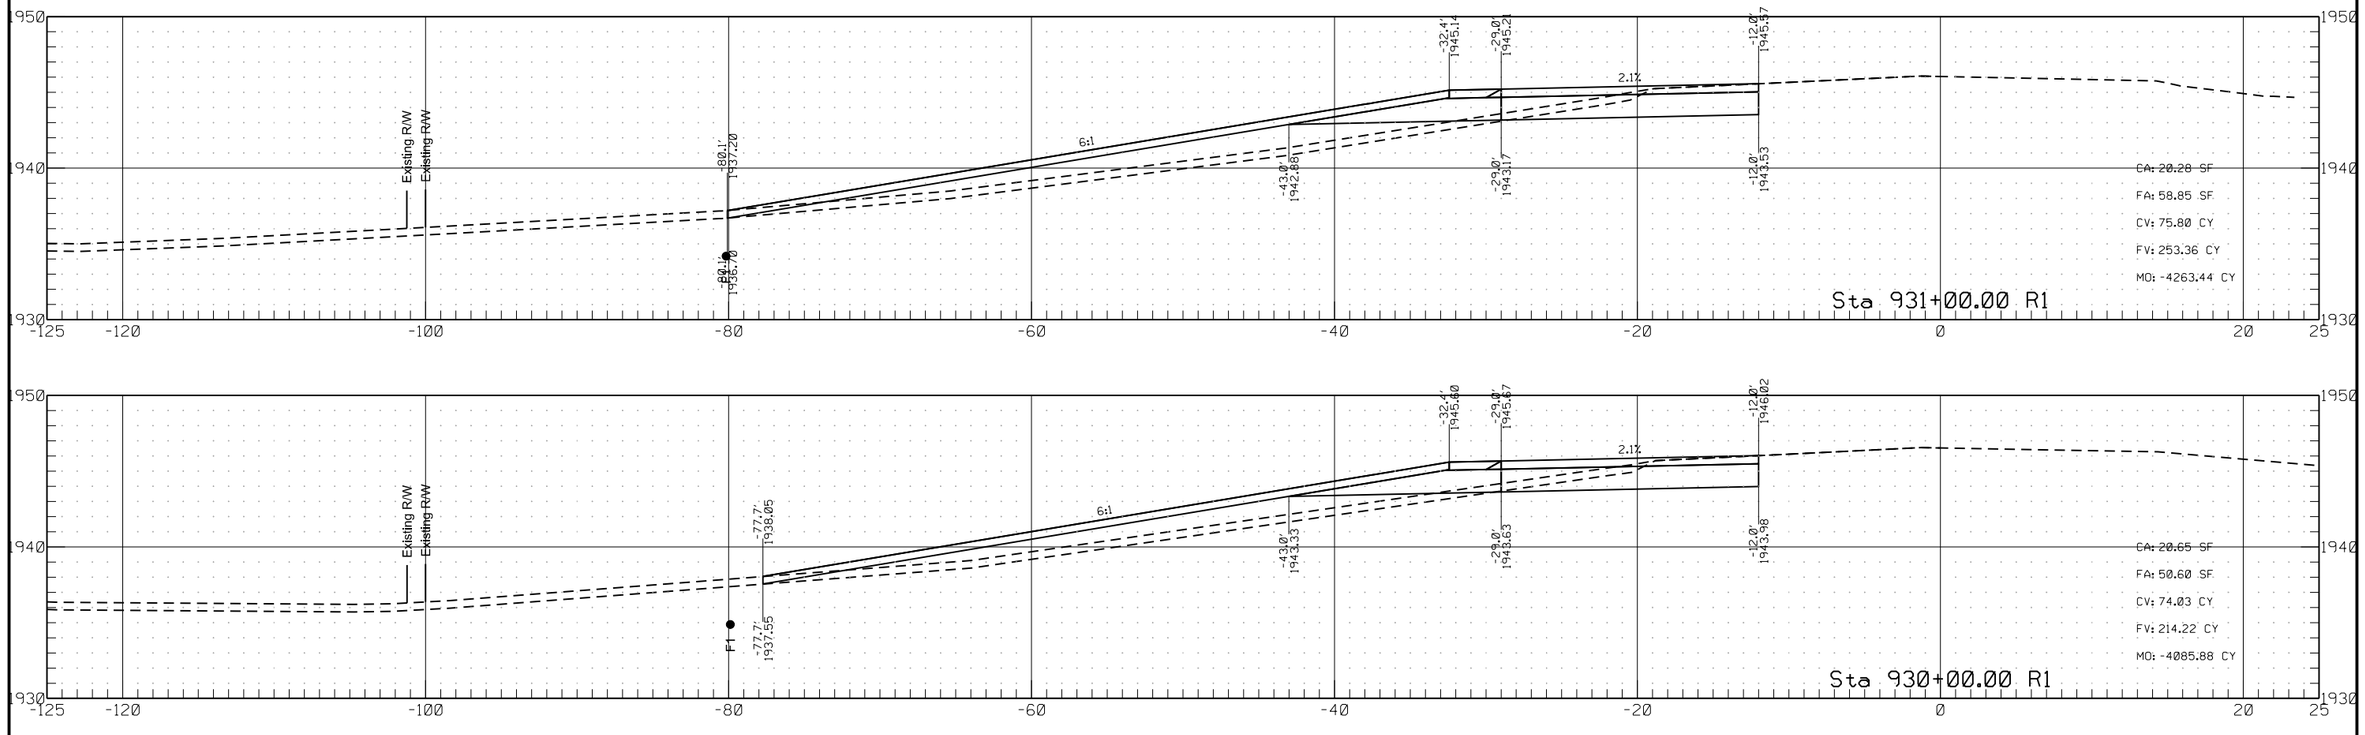


	STATE	PROJECT NO.	SECTION NO.	SHEET NO.
	ND	HEN-7-052(034)000	200	126


Passing Lane #3

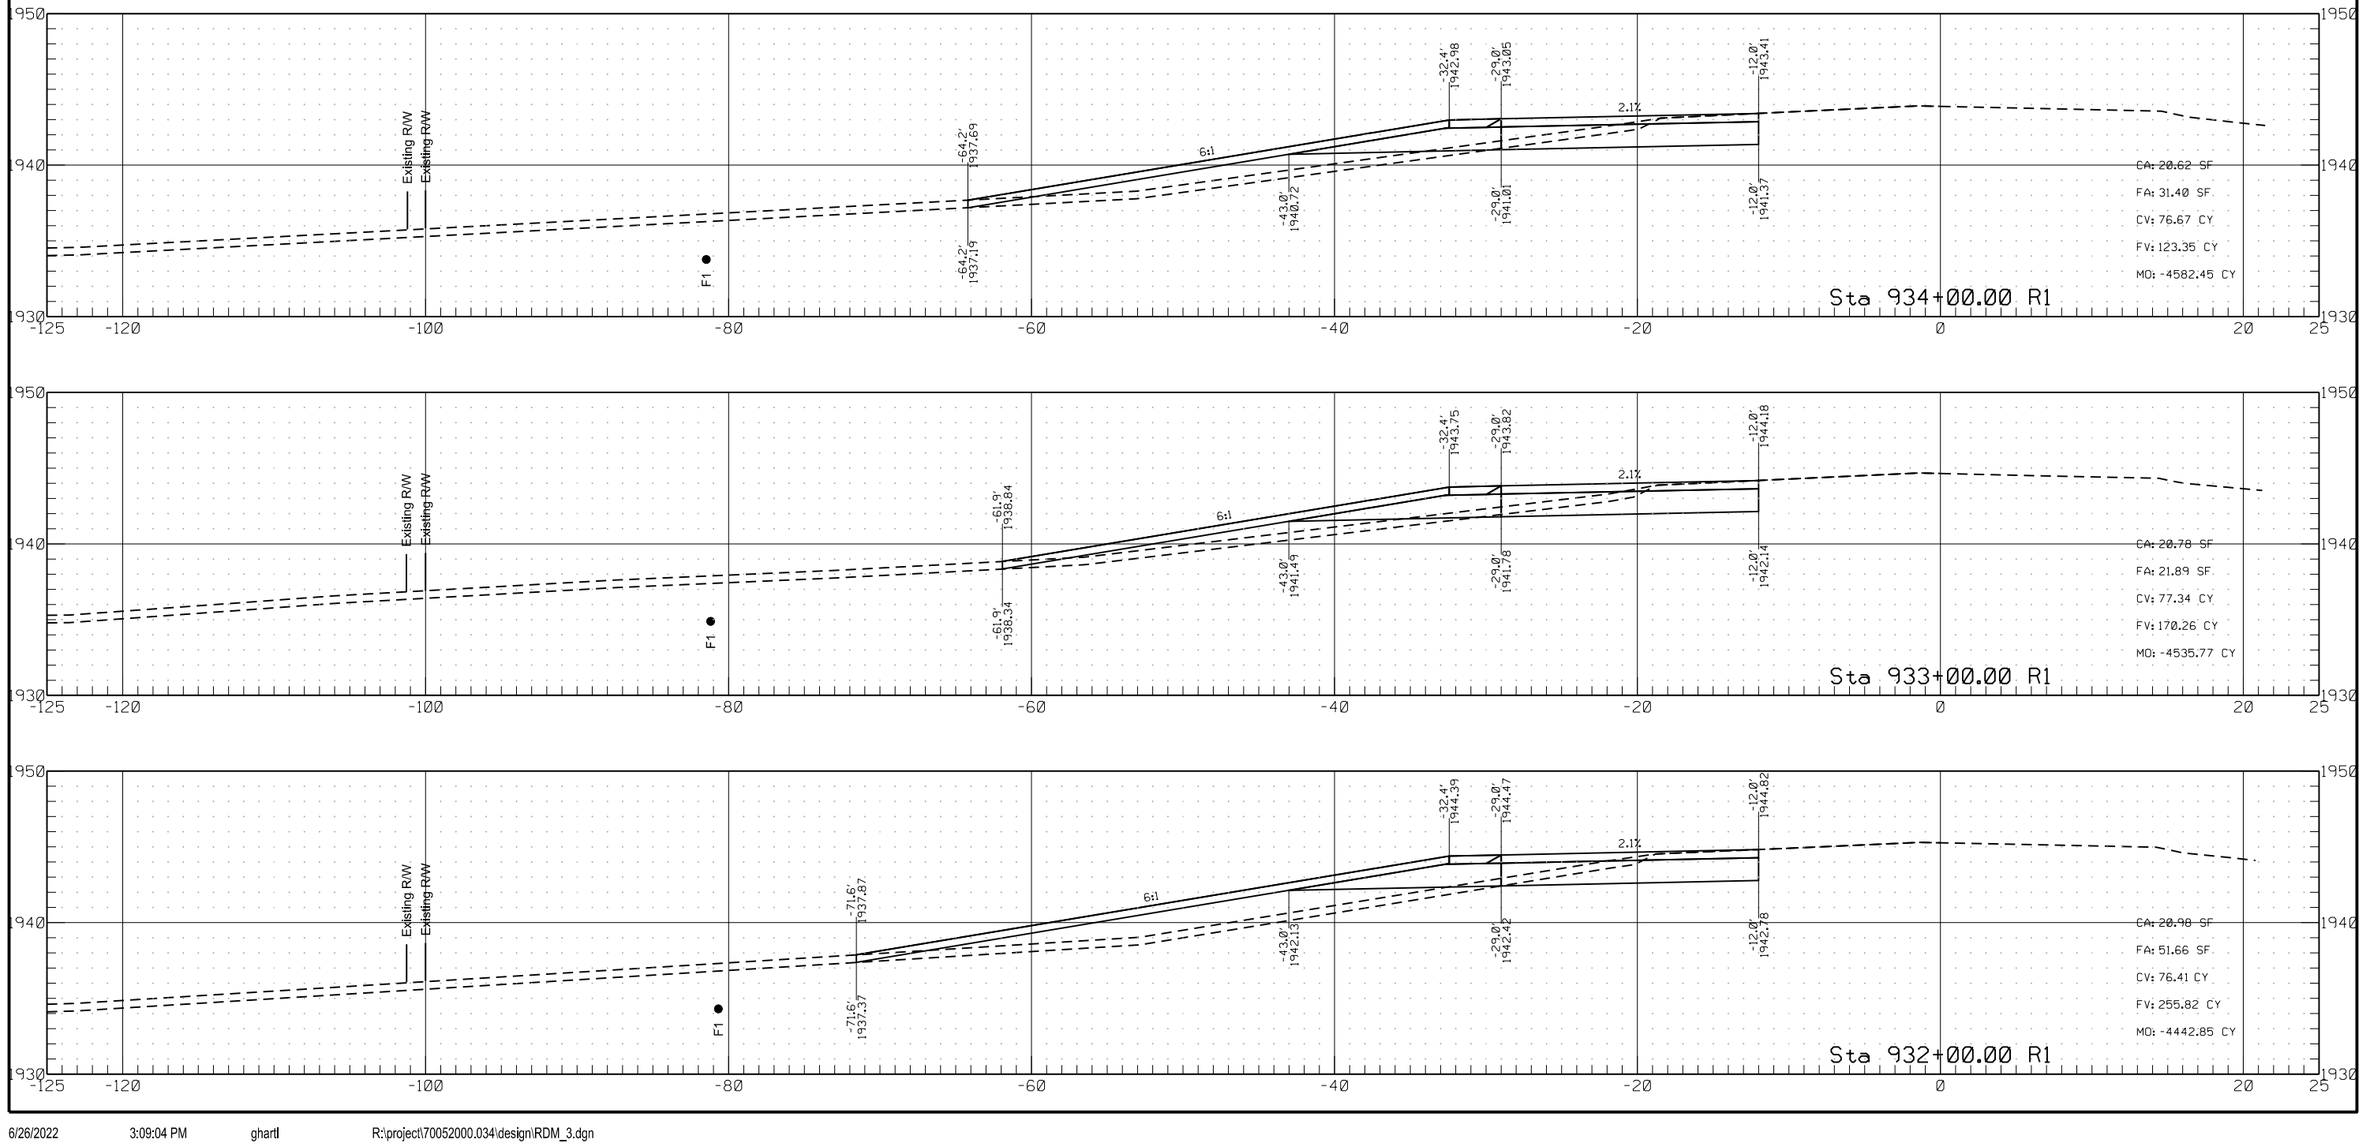


	STATE	PROJECT NO.	SECTION NO.	SHEET NO.
	ND	HEN-7-052(034)000	200	127

Passing Lane #3

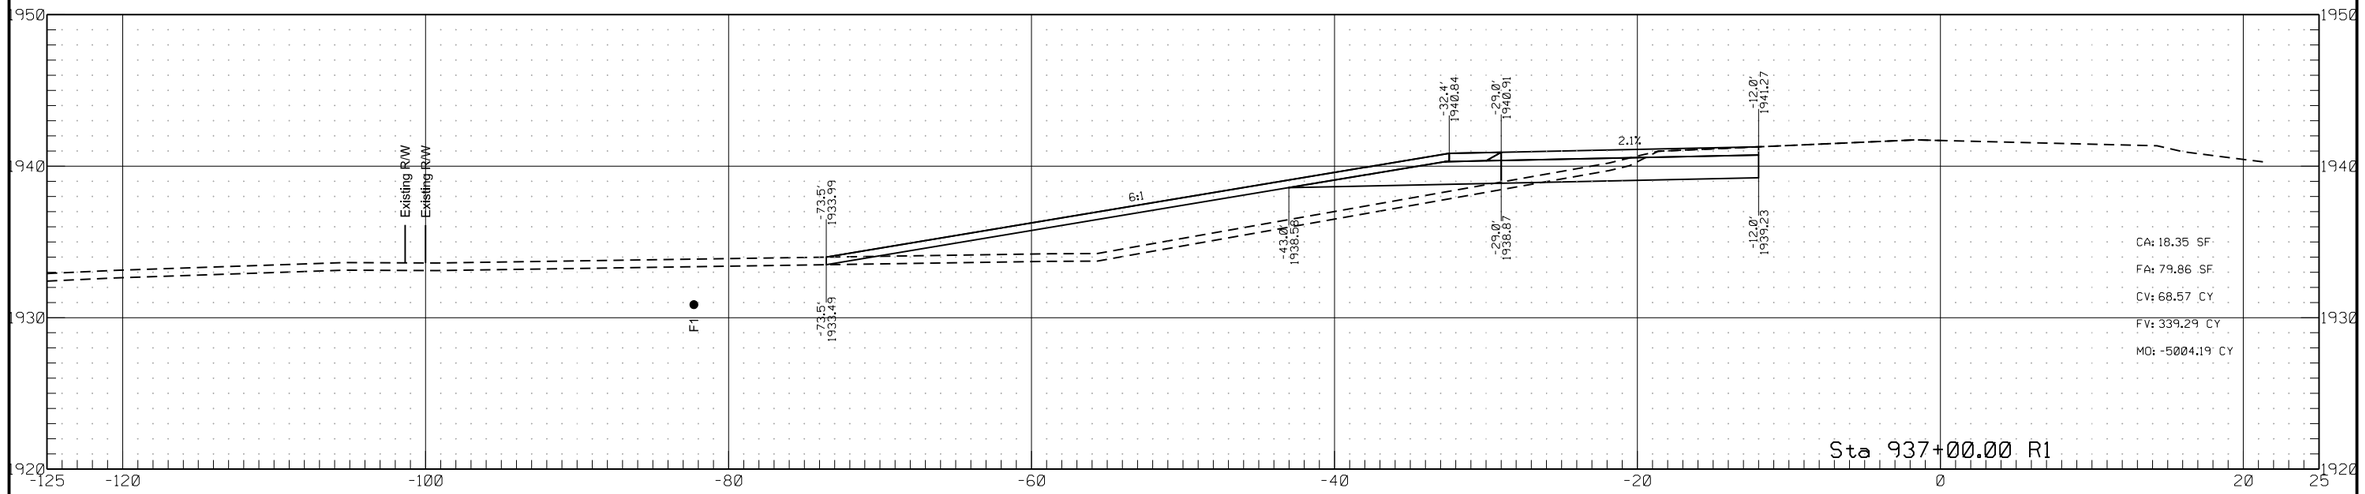


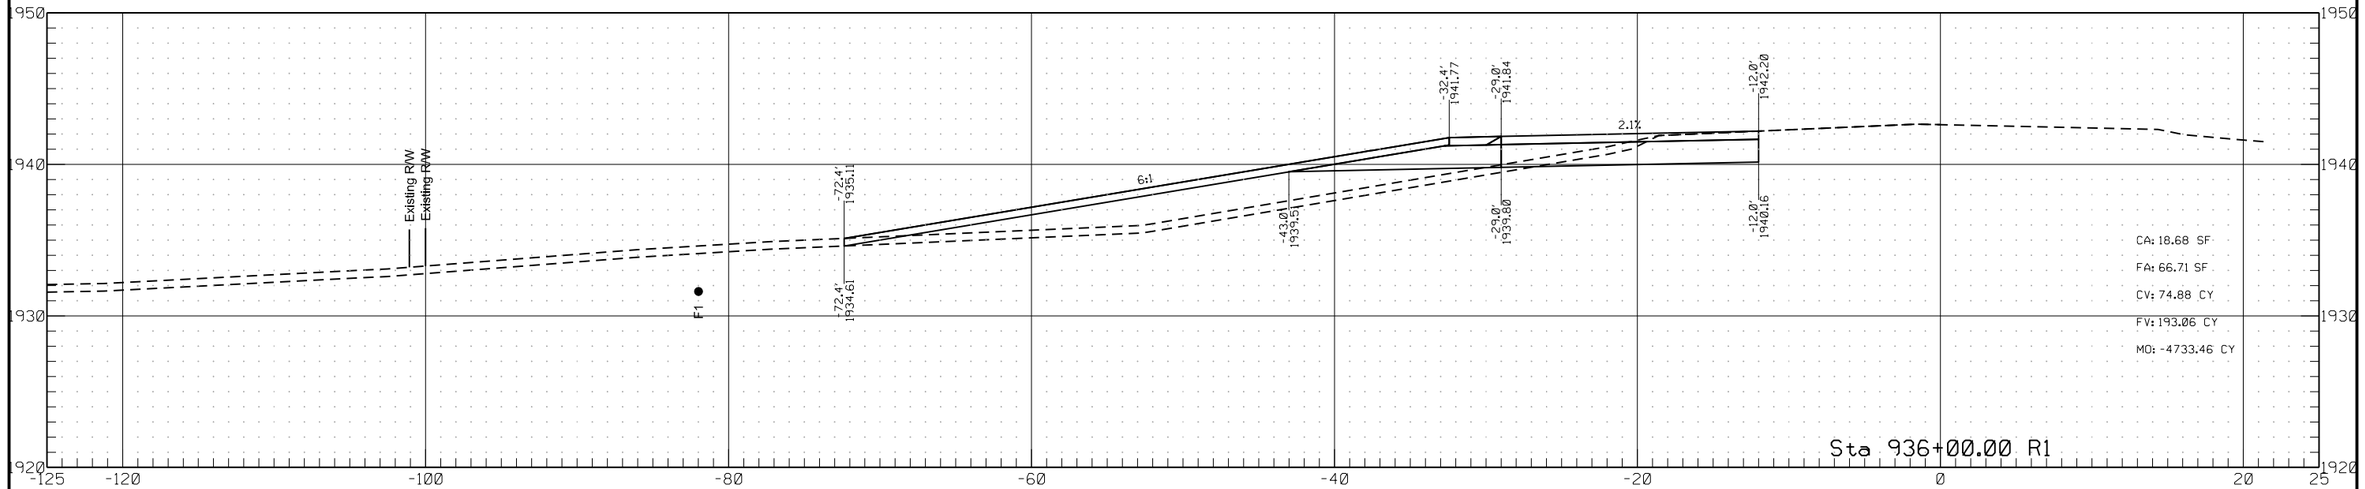


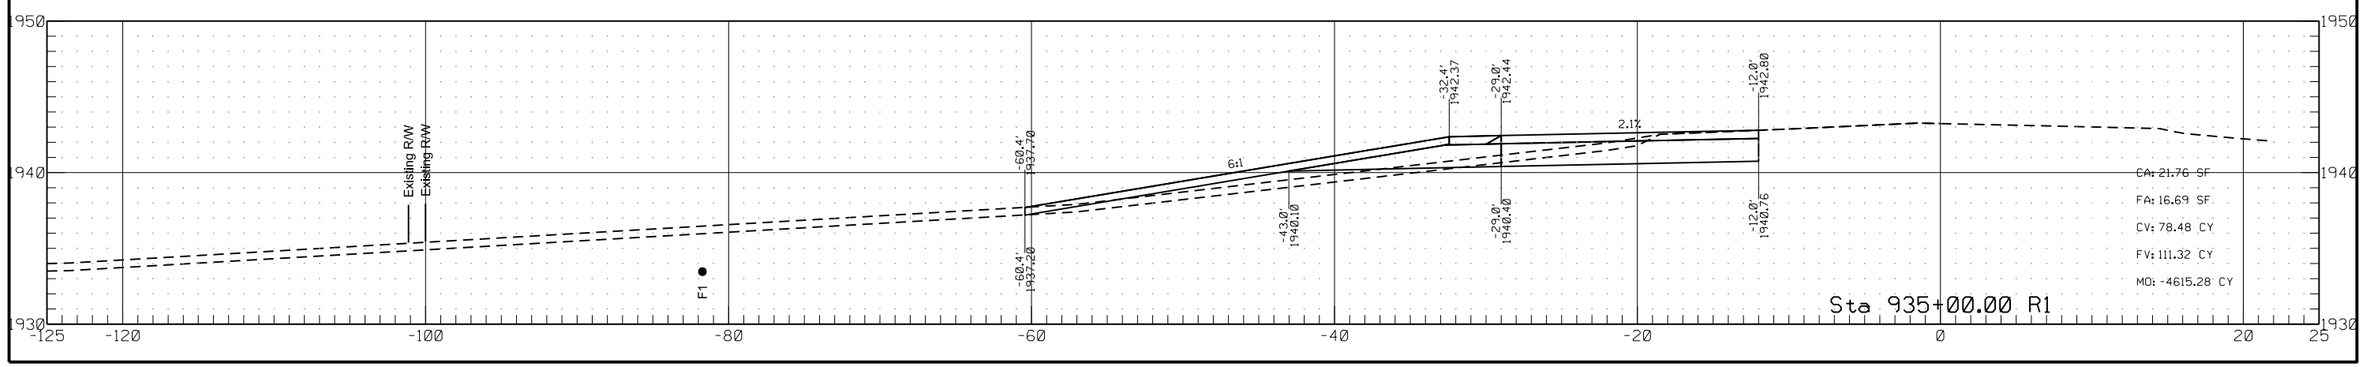


	STATE	PROJECT NO.	SECTION NO.	SHEET NO.
	ND	HEN-7-052(034)000	200	128

Passing Lane #3

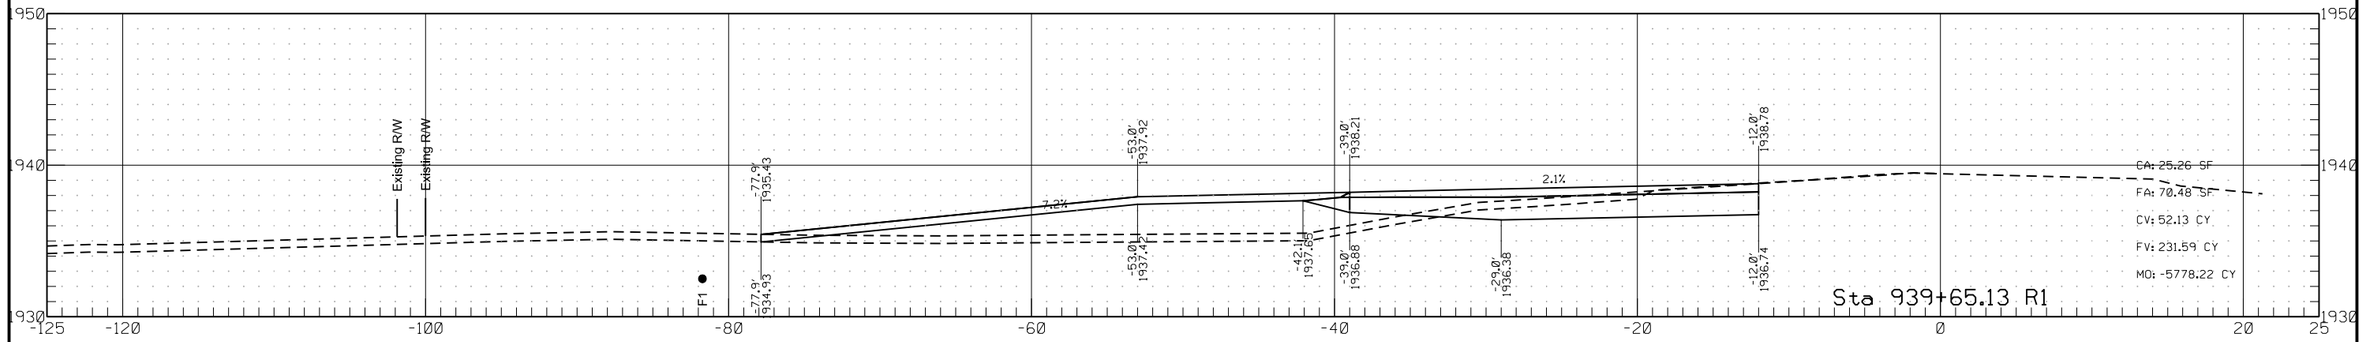


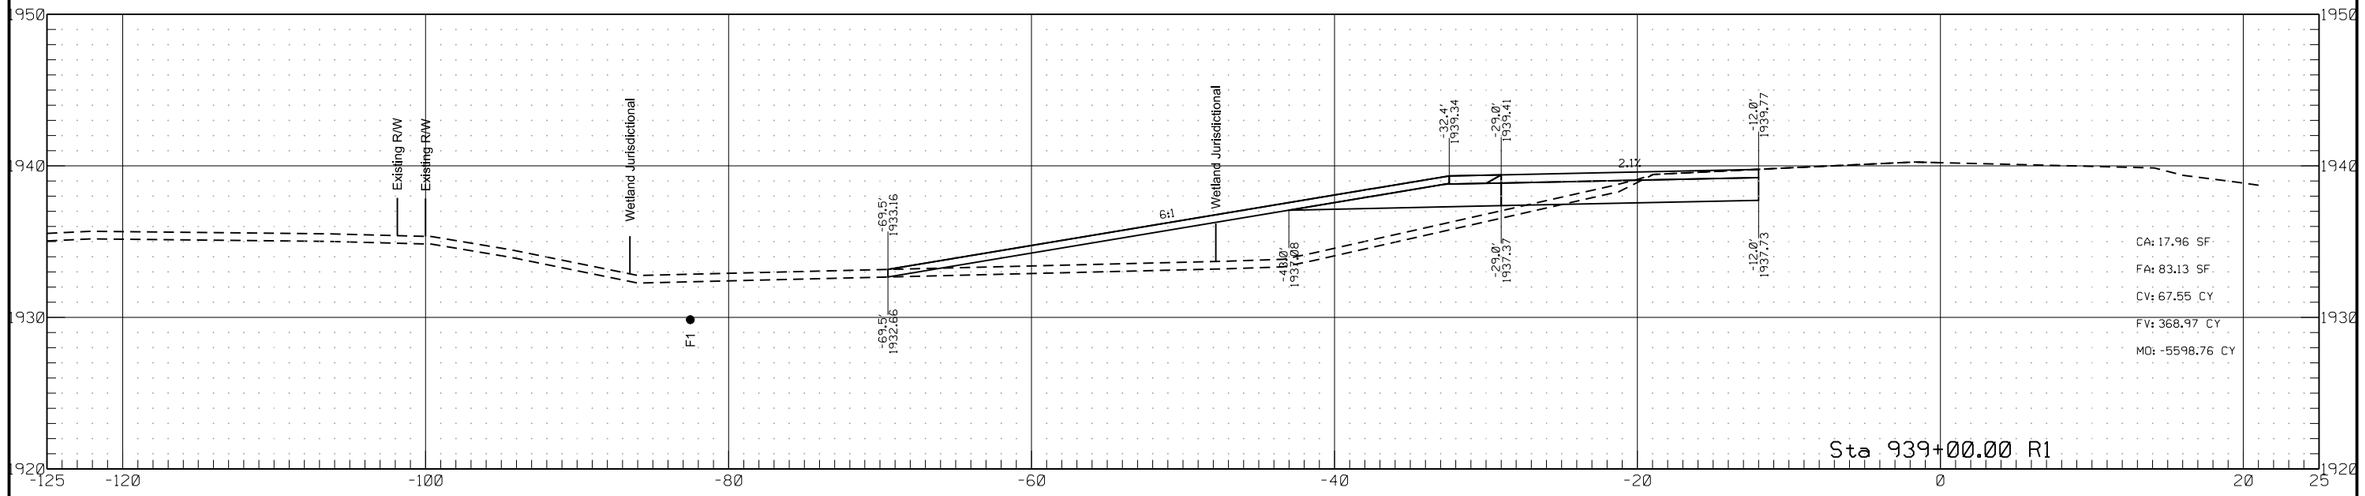


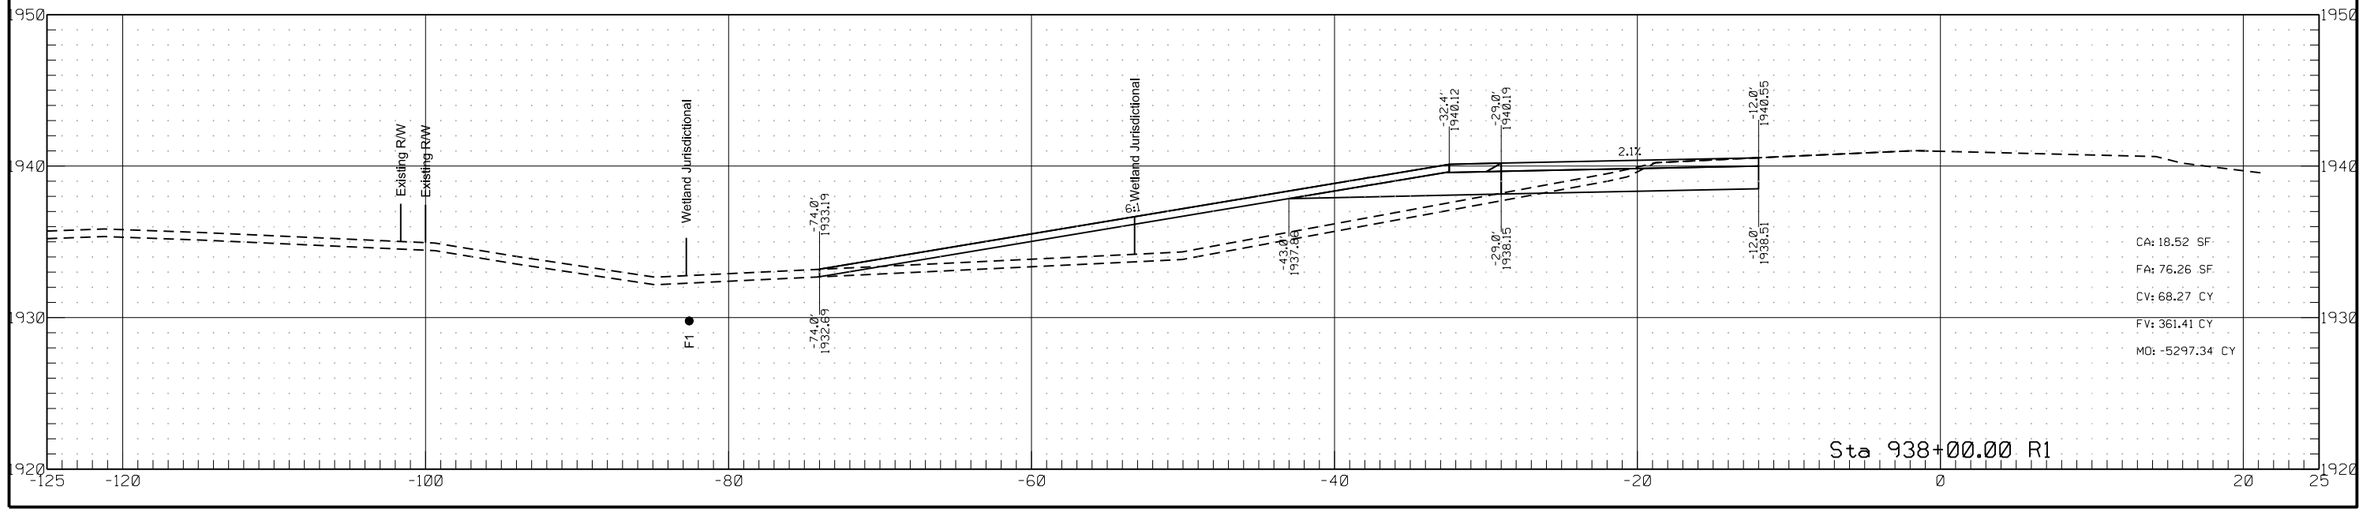


	STATE	PROJECT NO.	SECTION NO.	SHEET NO.
	ND	HEN-7-052(034)000	200	129

Passing Lane #3

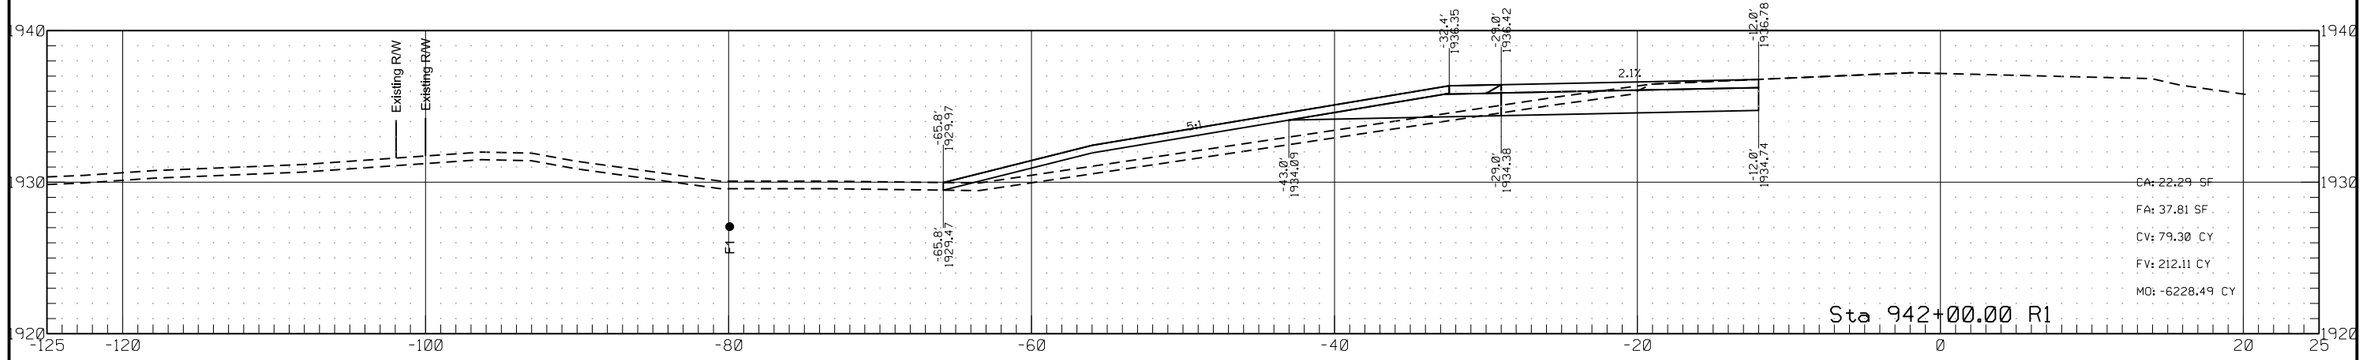


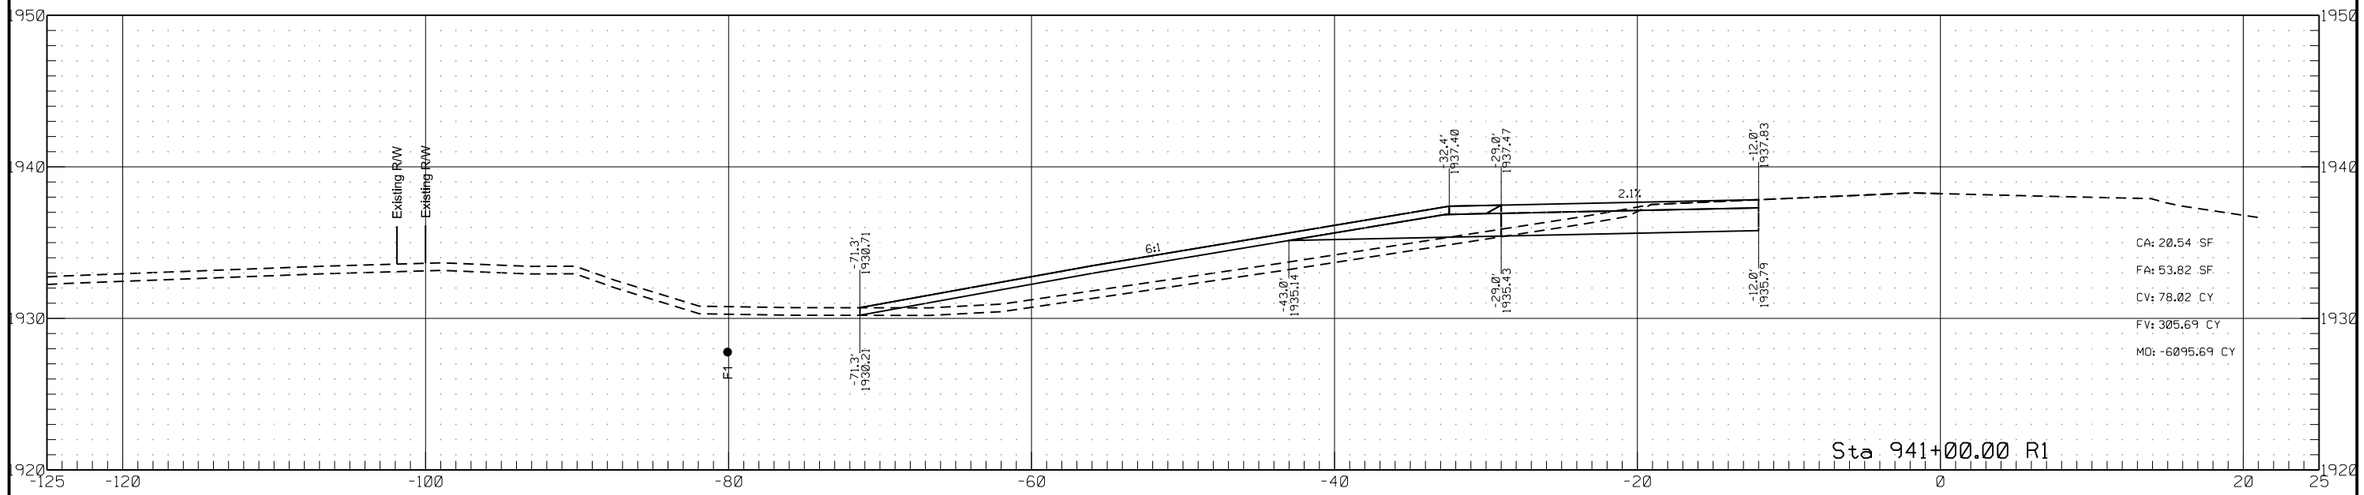


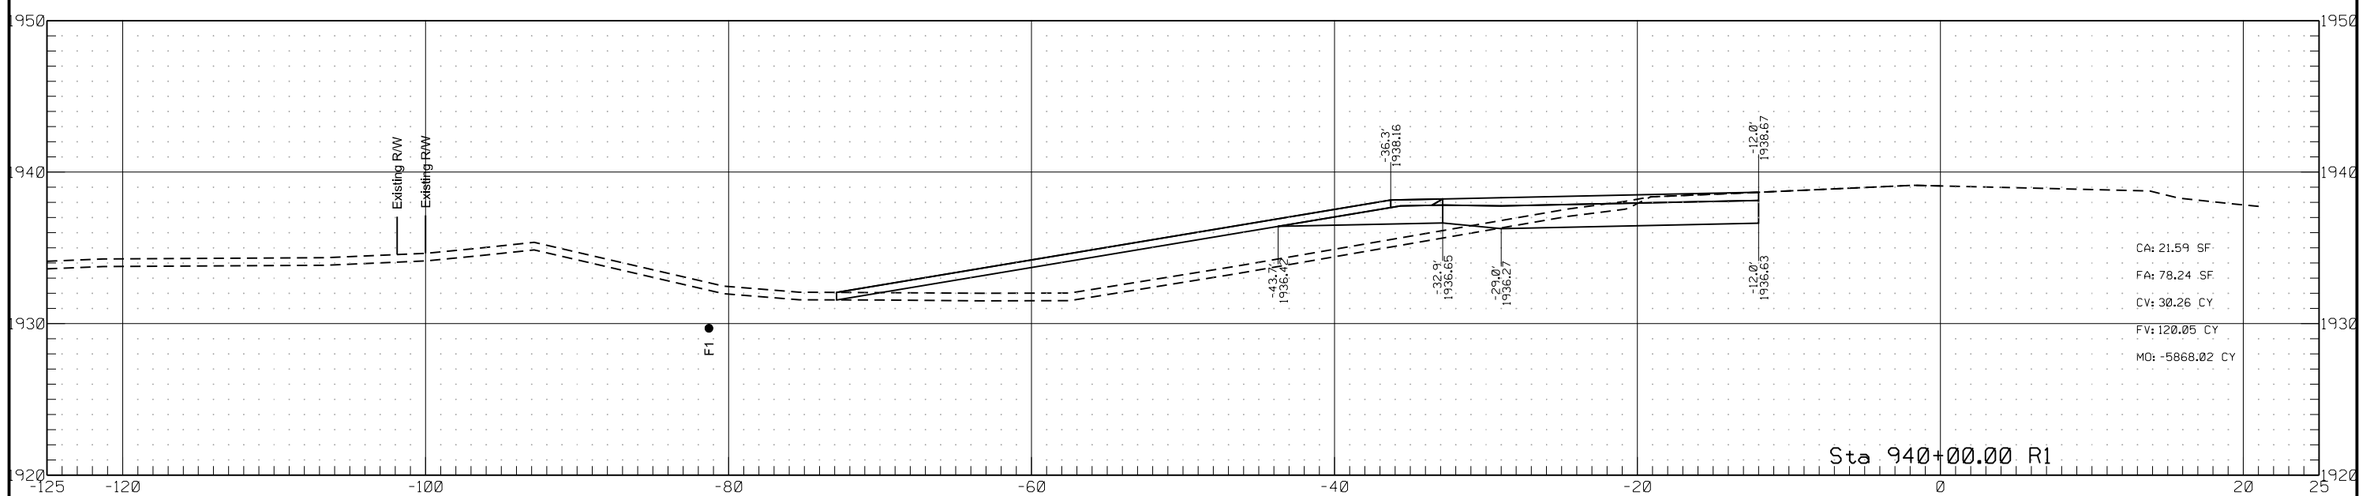


	STATE	PROJECT NO.	SECTION NO.	SHEET NO.
	ND	HEN-7-052(034)000	200	130

Passing Lane #3

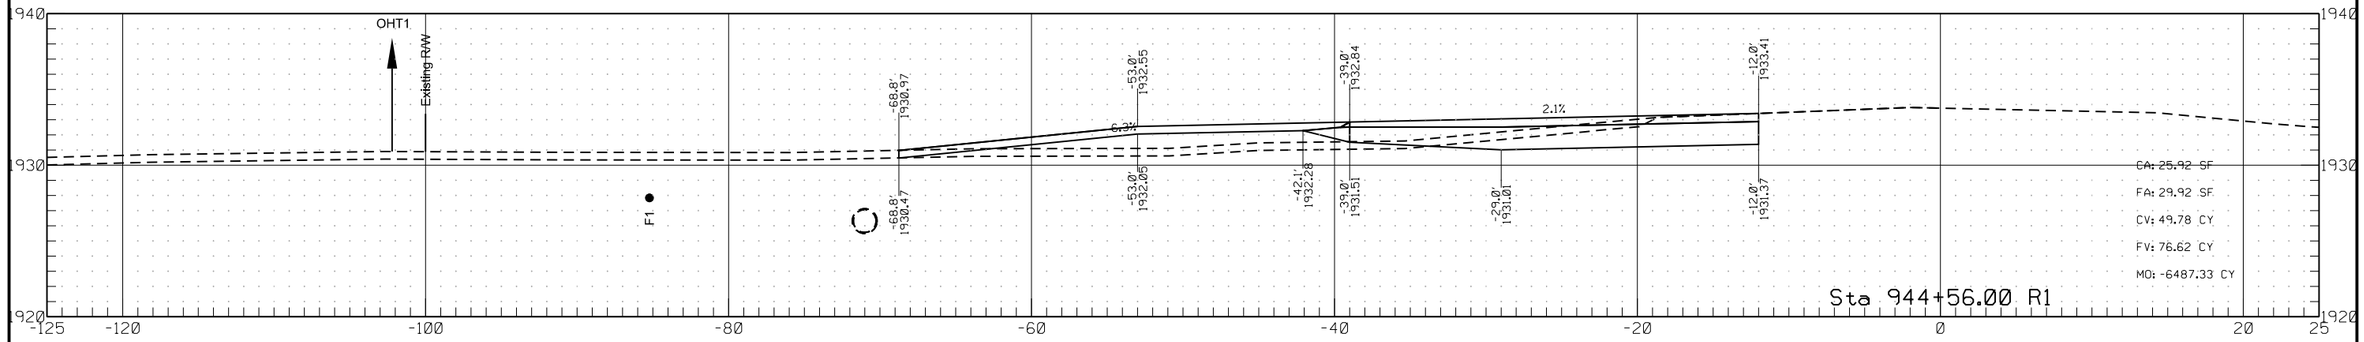


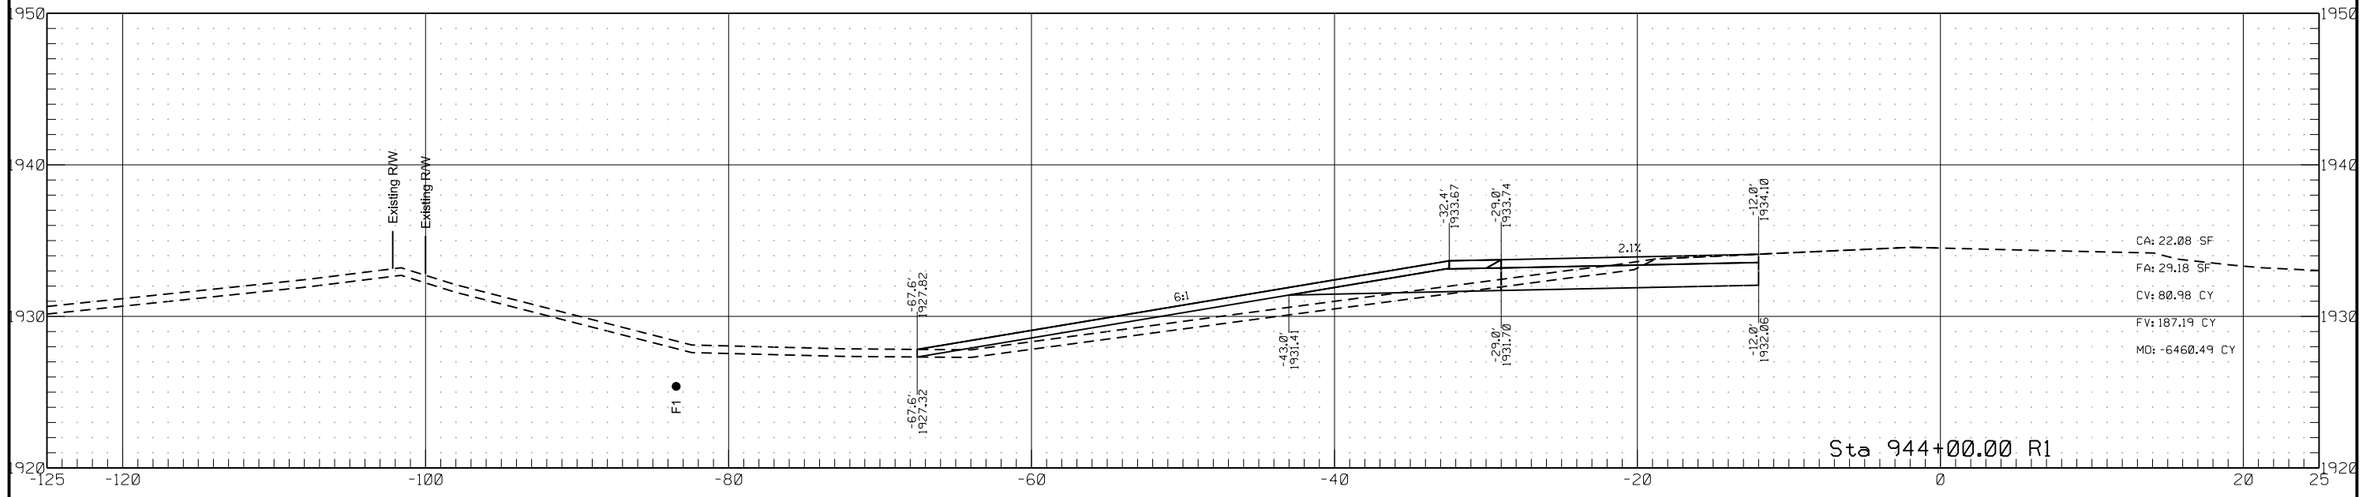


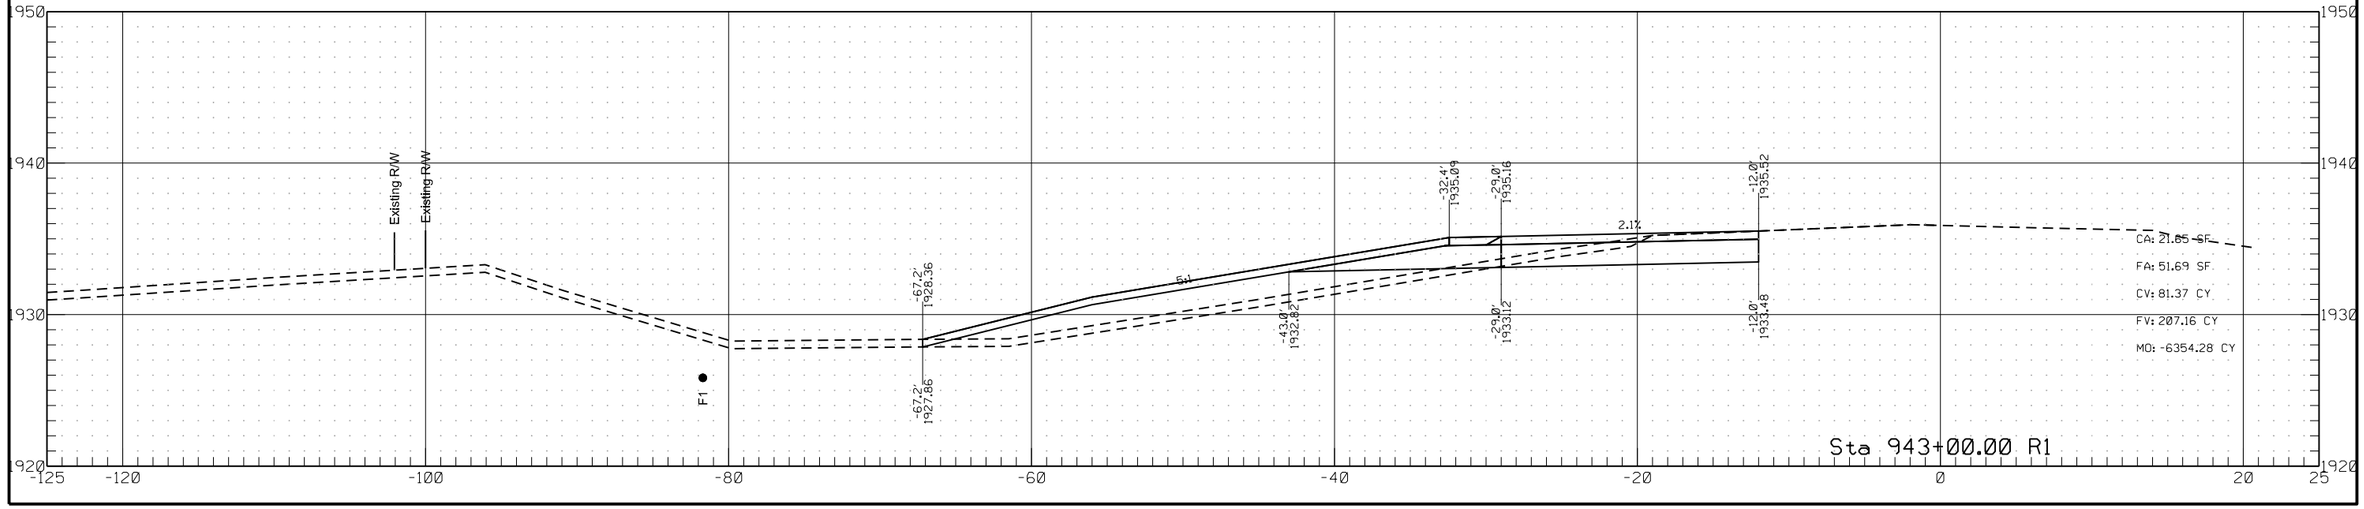


	STATE	PROJECT NO.	SECTION NO.	SHEET NO.
	ND	HEN-7-052(034)000	200	131

Passing Lane #3

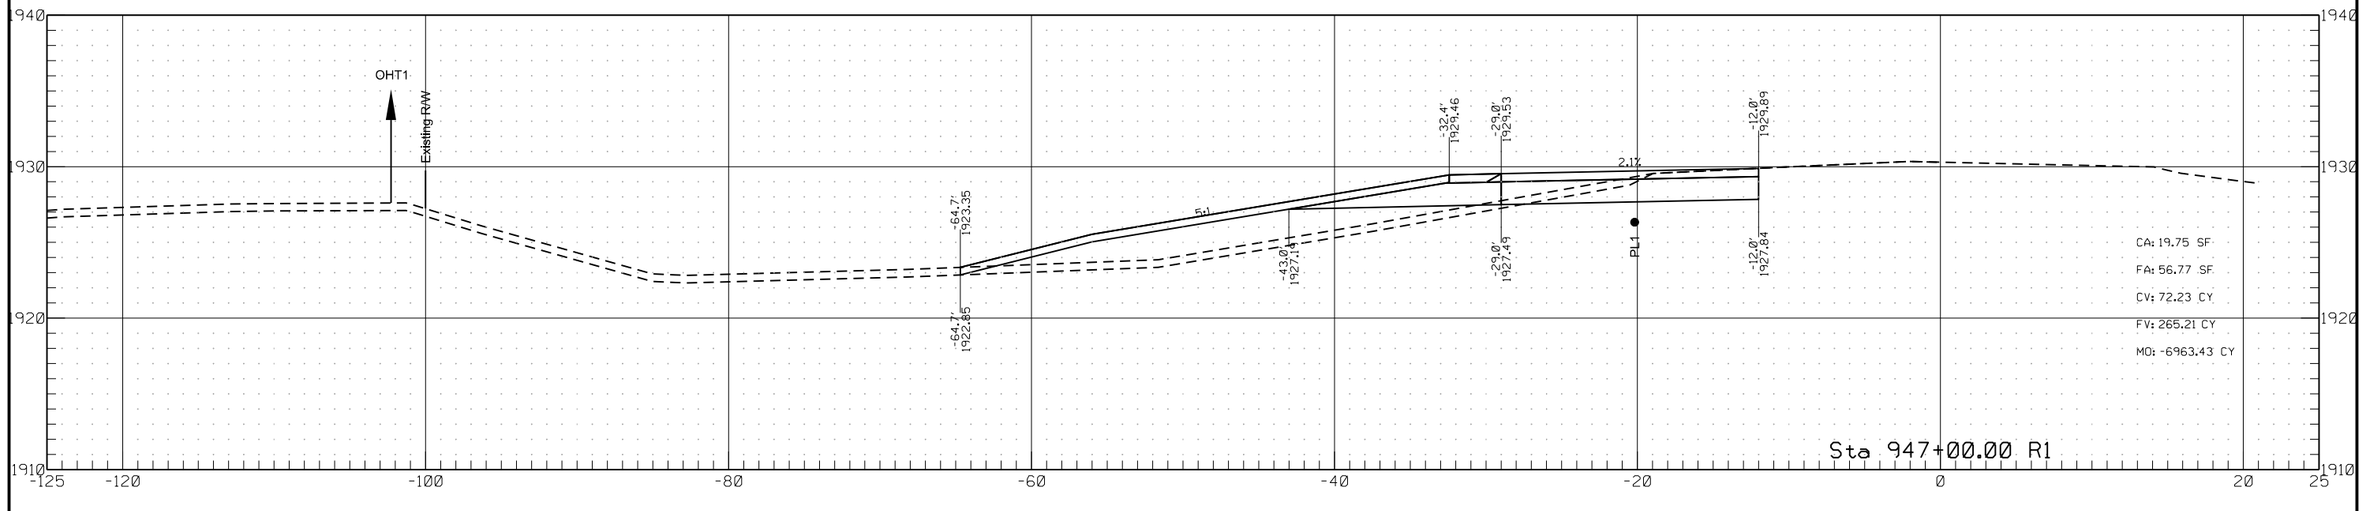


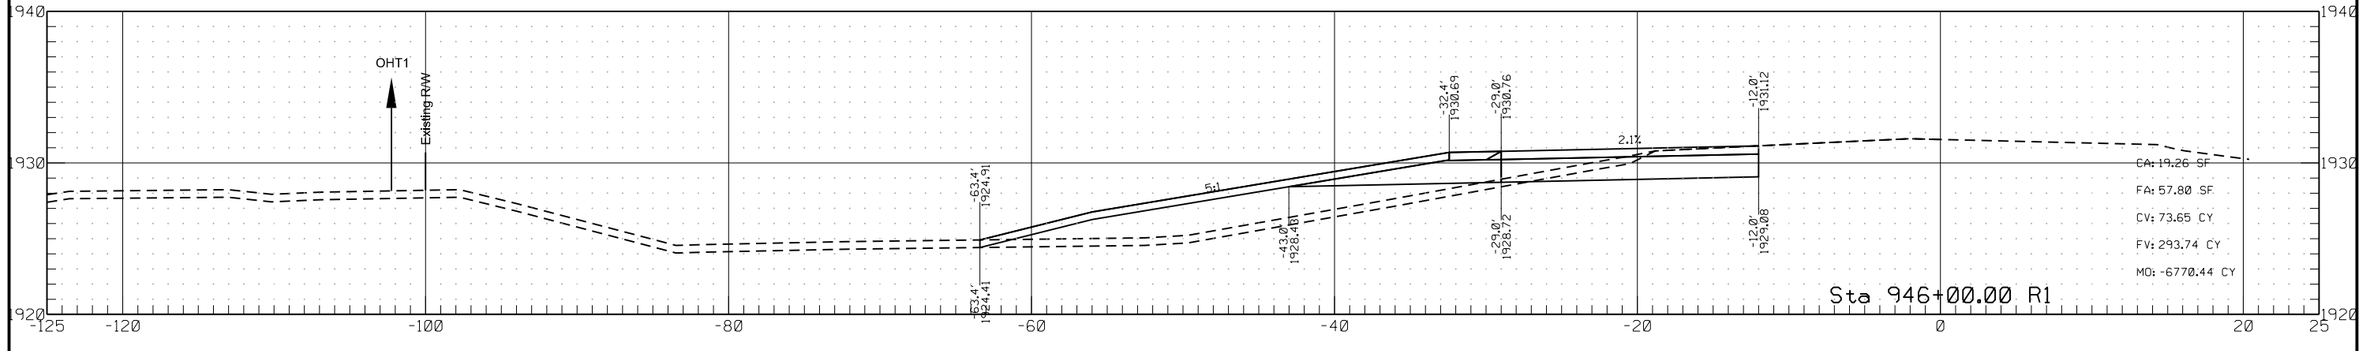


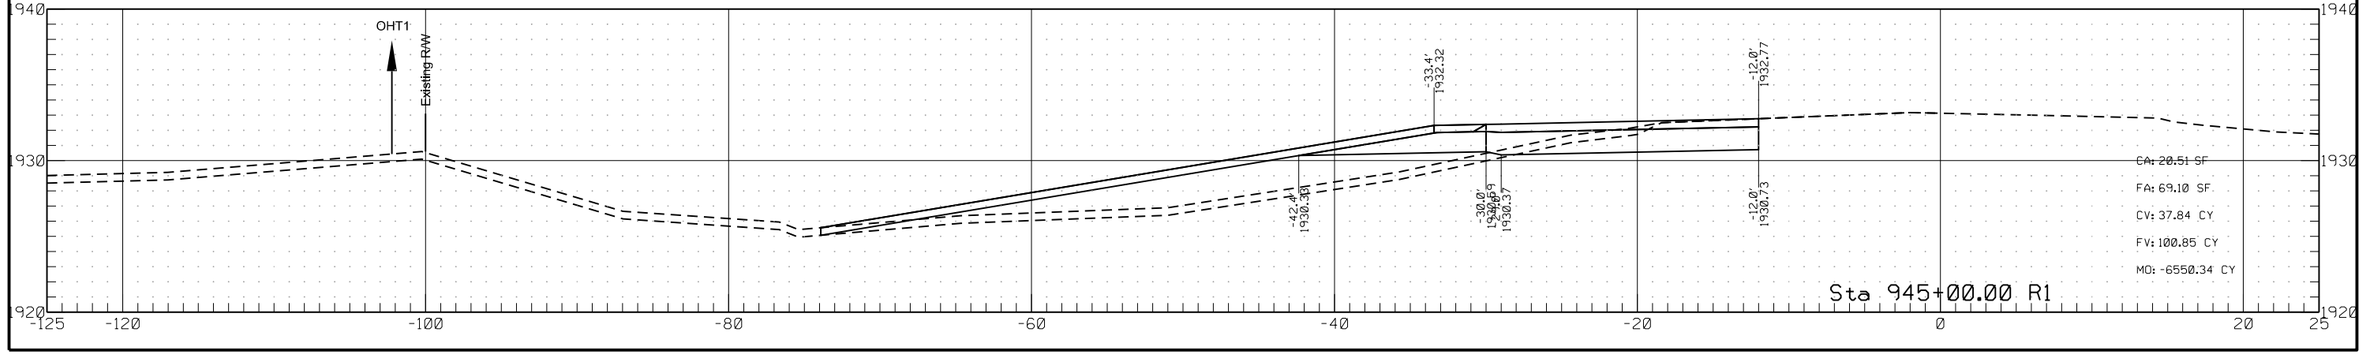


	STATE	PROJECT NO.	SECTION NO.	SHEET NO.
	ND	HEN-7-052(034)000	200	132

Passing Lane #3

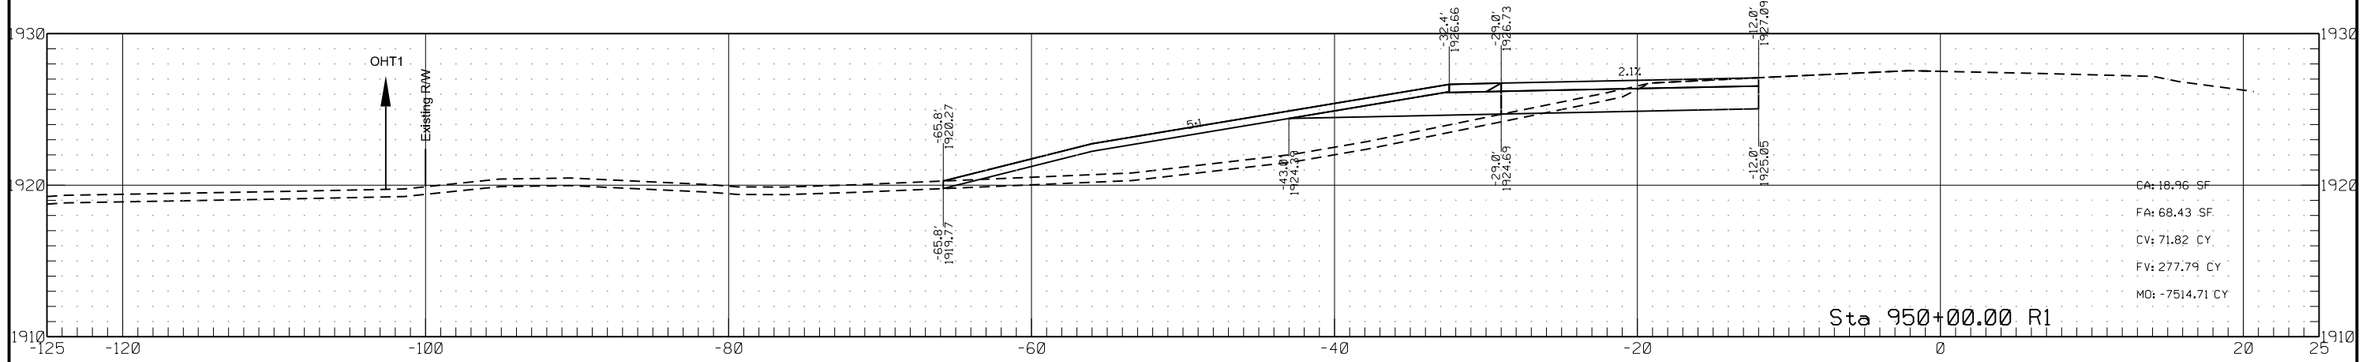


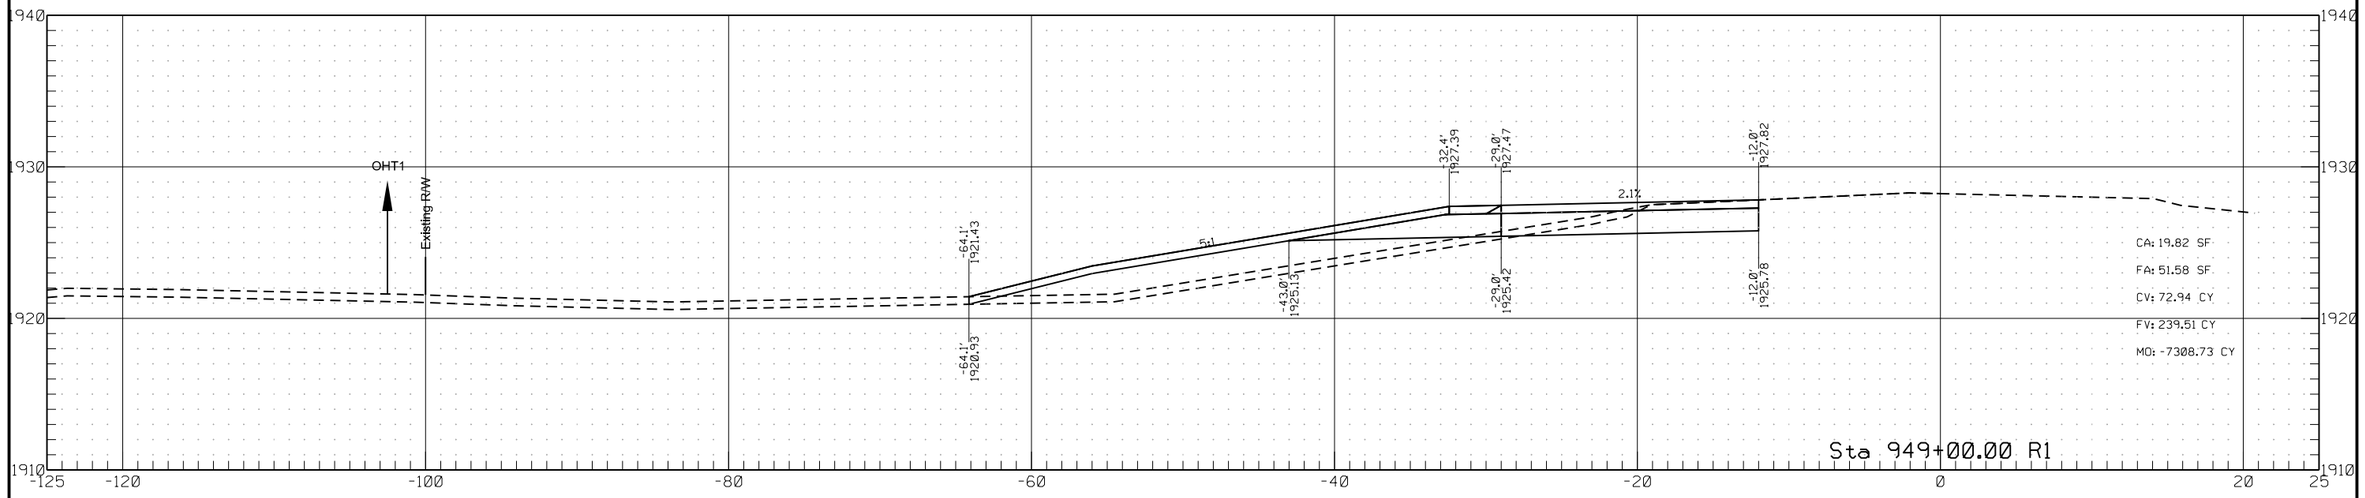


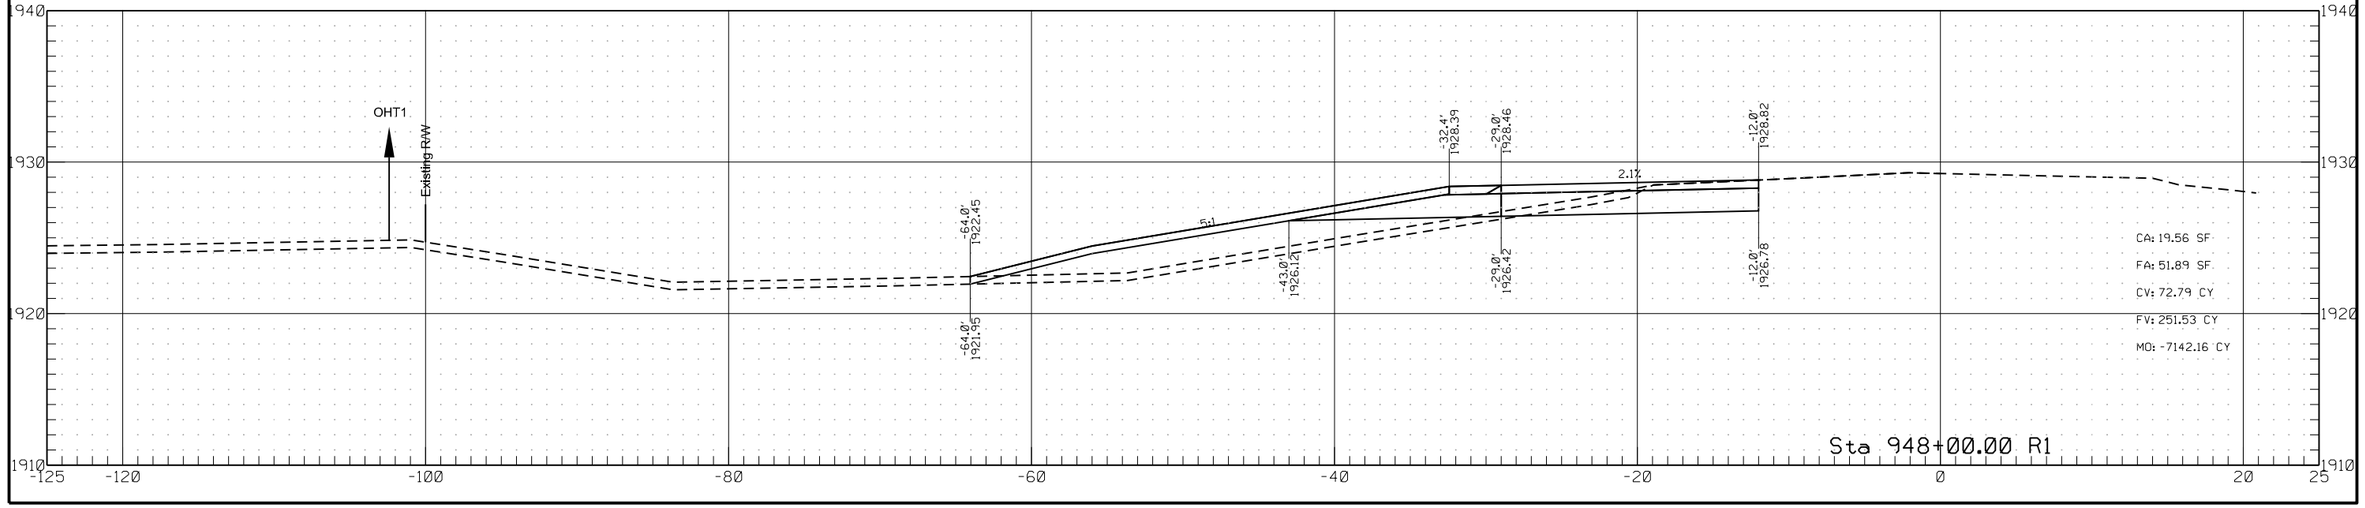


	STATE	PROJECT NO.	SECTION NO.	SHEET NO.
	ND	HEN-7-052(034)000	200	133

Passing Lane #3

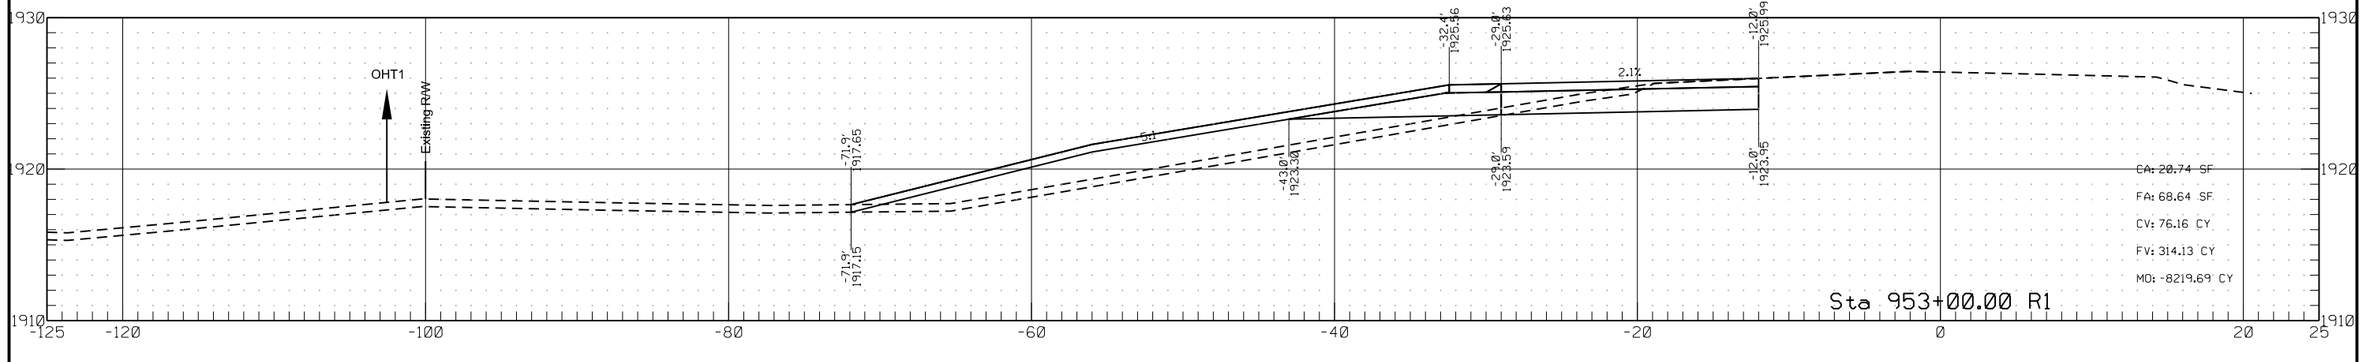


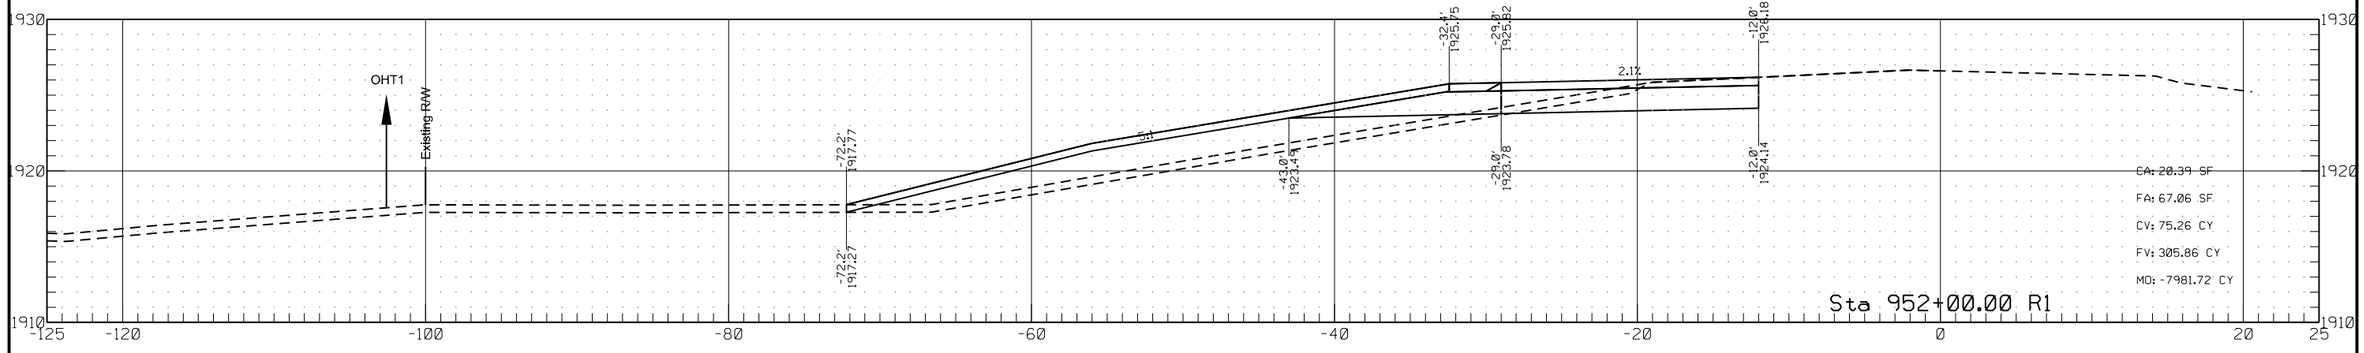


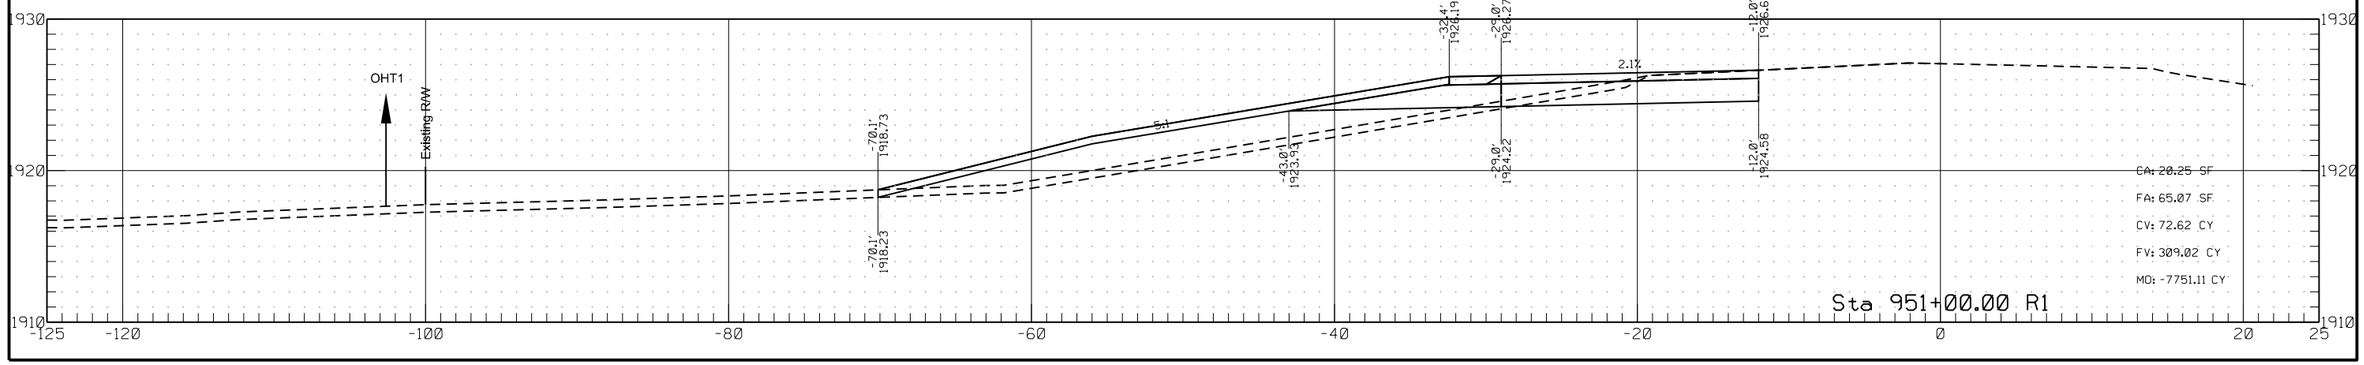


	STATE	PROJECT NO.	SECTION NO.	SHEET NO.
	ND	HEN-7-052(034)000	200	134

Passing Lane #3

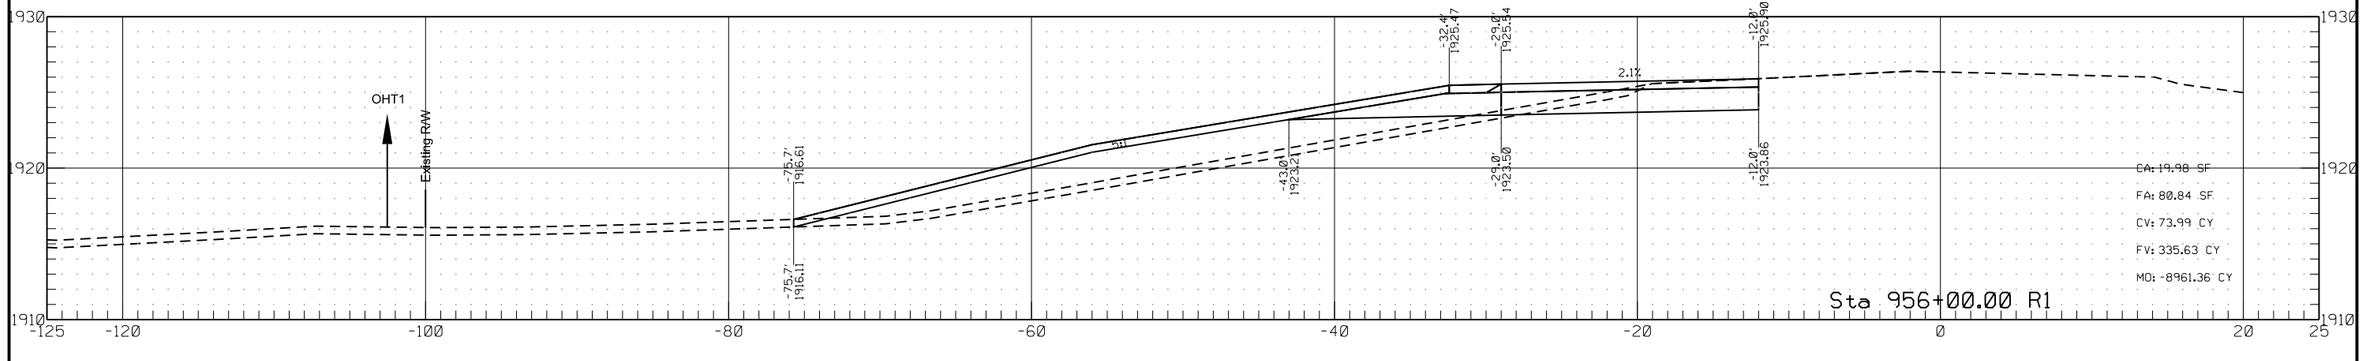


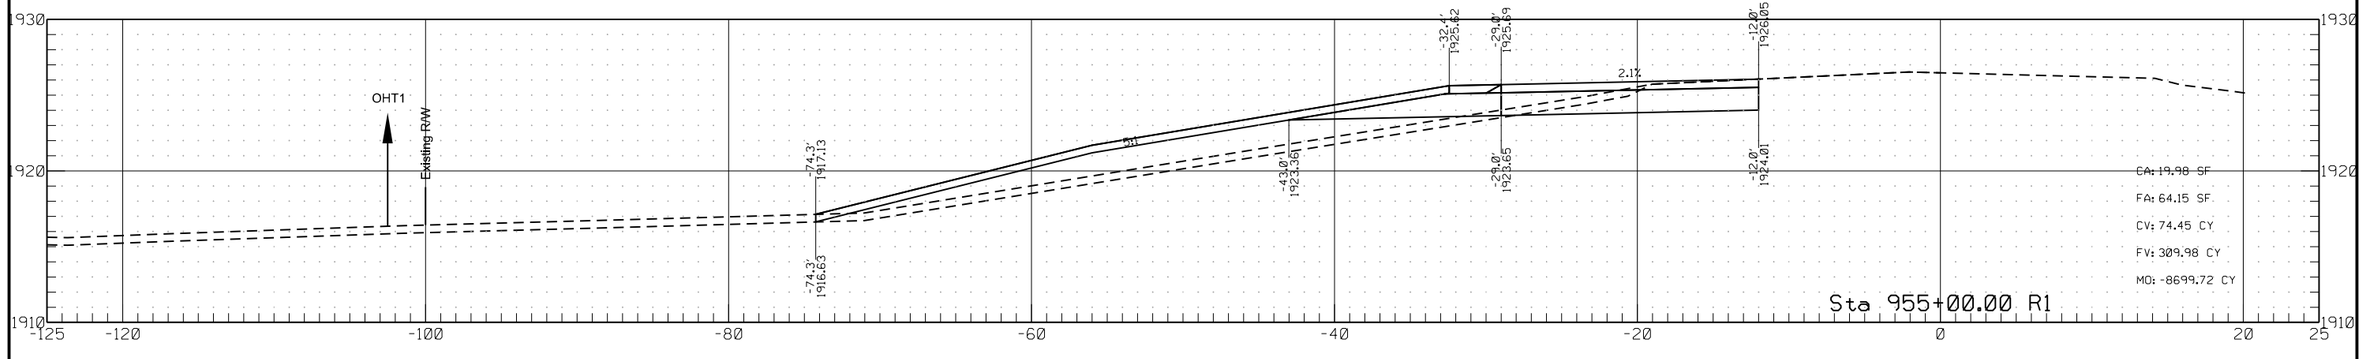


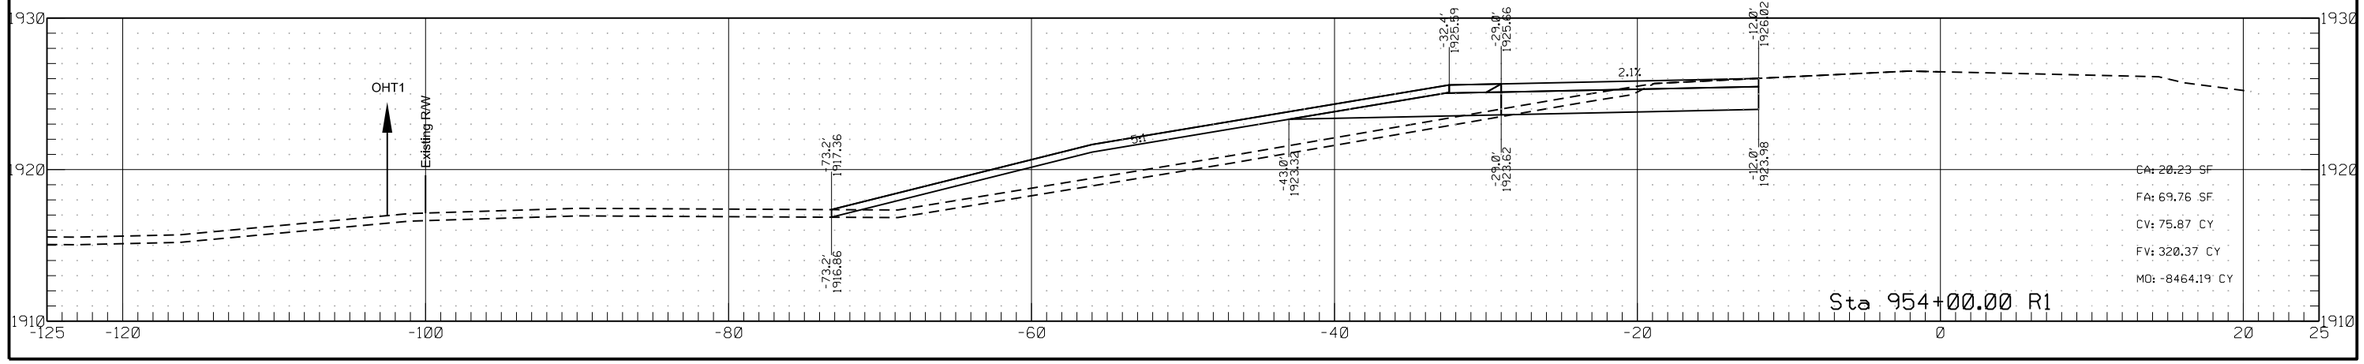


	STATE	PROJECT NO.	SECTION NO.	SHEET NO.
	ND	HEN-7-052(034)000	200	135

Passing Lane #3

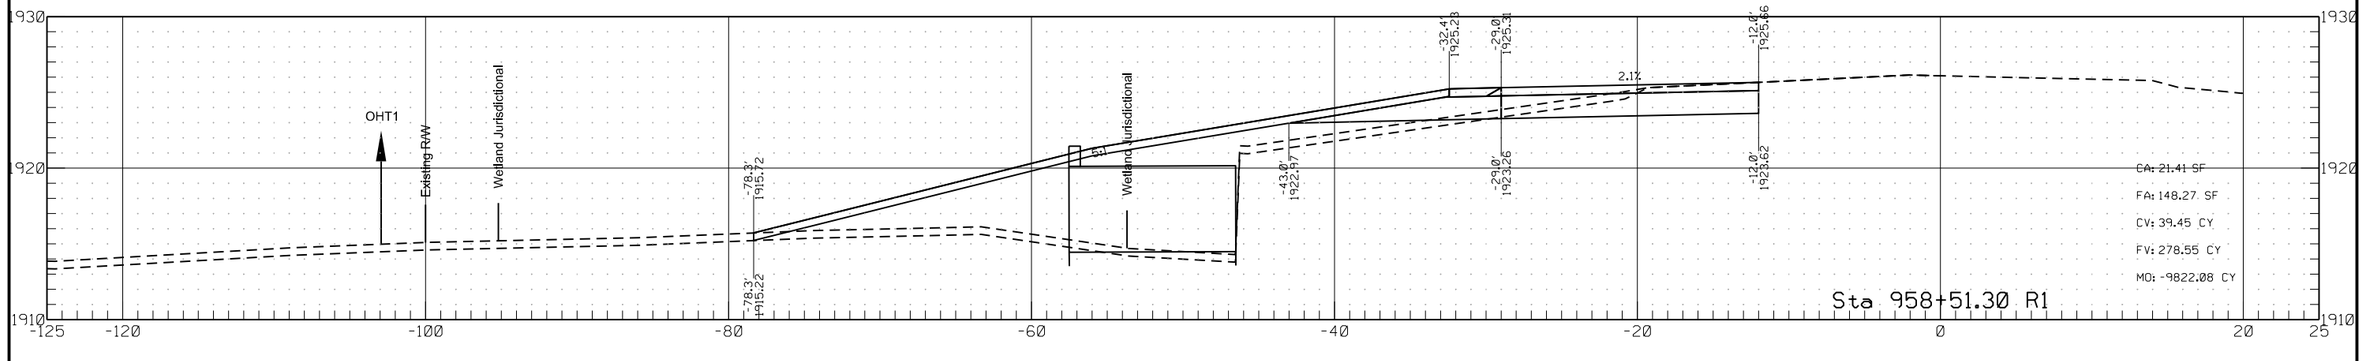


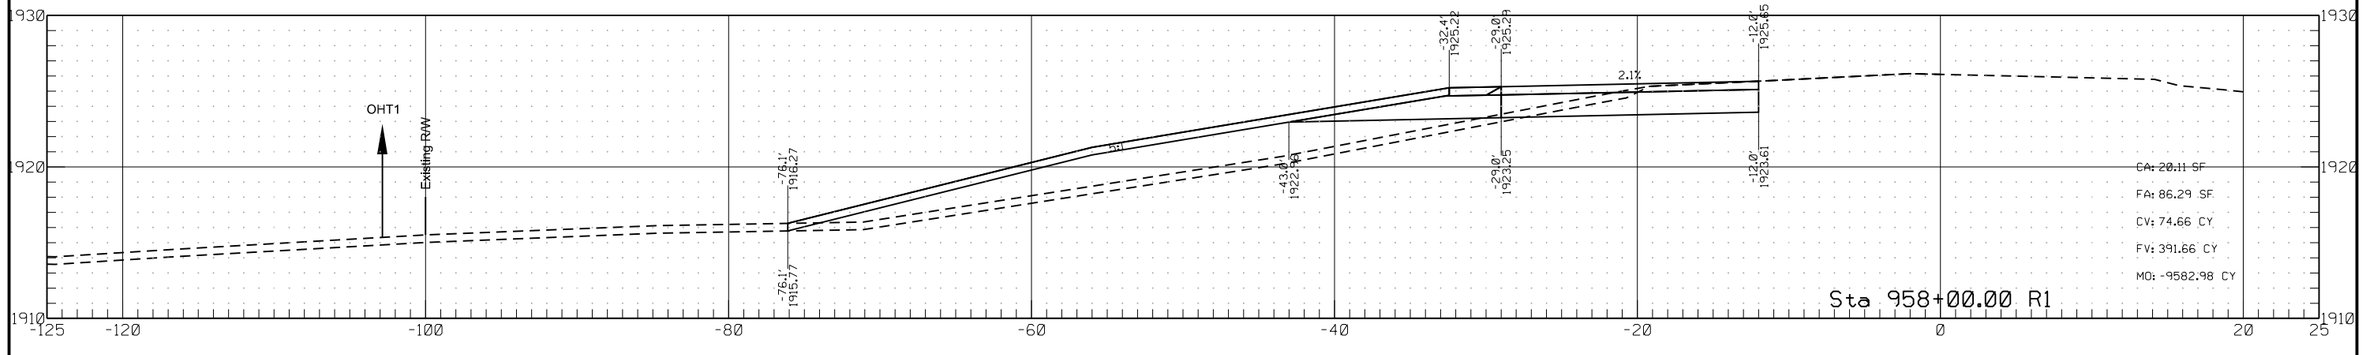

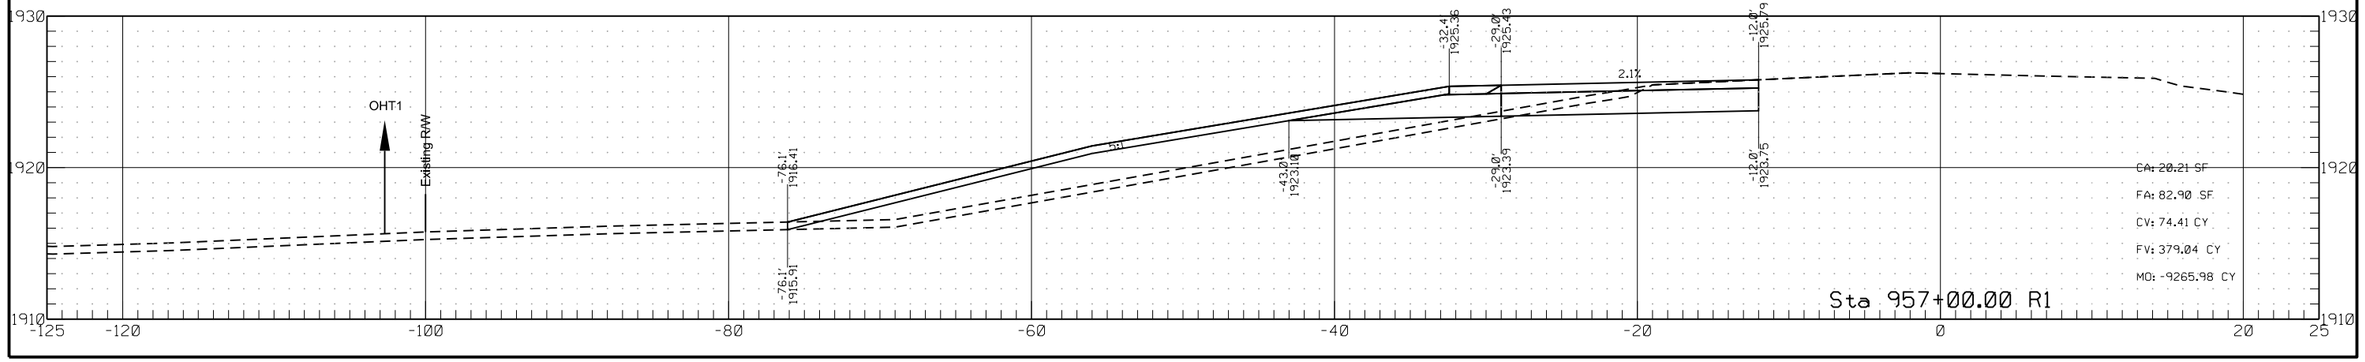


	STATE	PROJECT NO.	SECTION NO.	SHEET NO.
	ND	HEN-7-052(034)000	200	136


Passing Lane #3

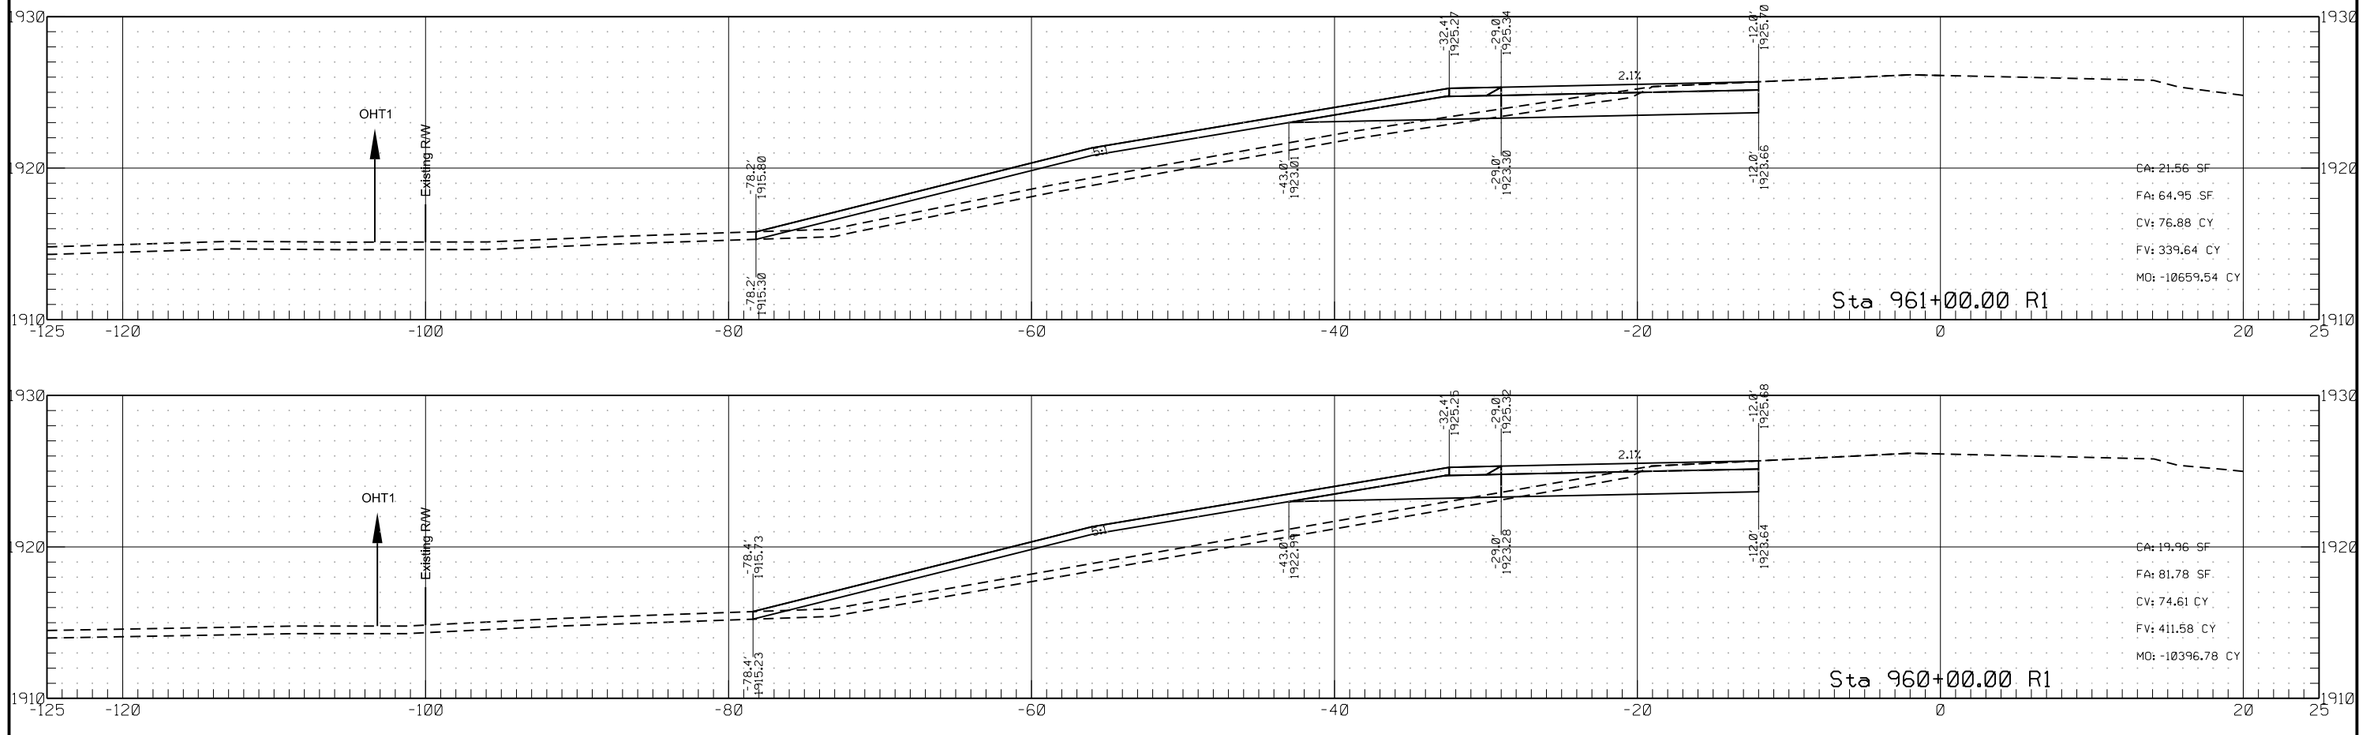


	STATE	PROJECT NO.	SECTION NO.	SHEET NO.
	ND	HEN-7-052(034)000	200	137

Passing Lane #3

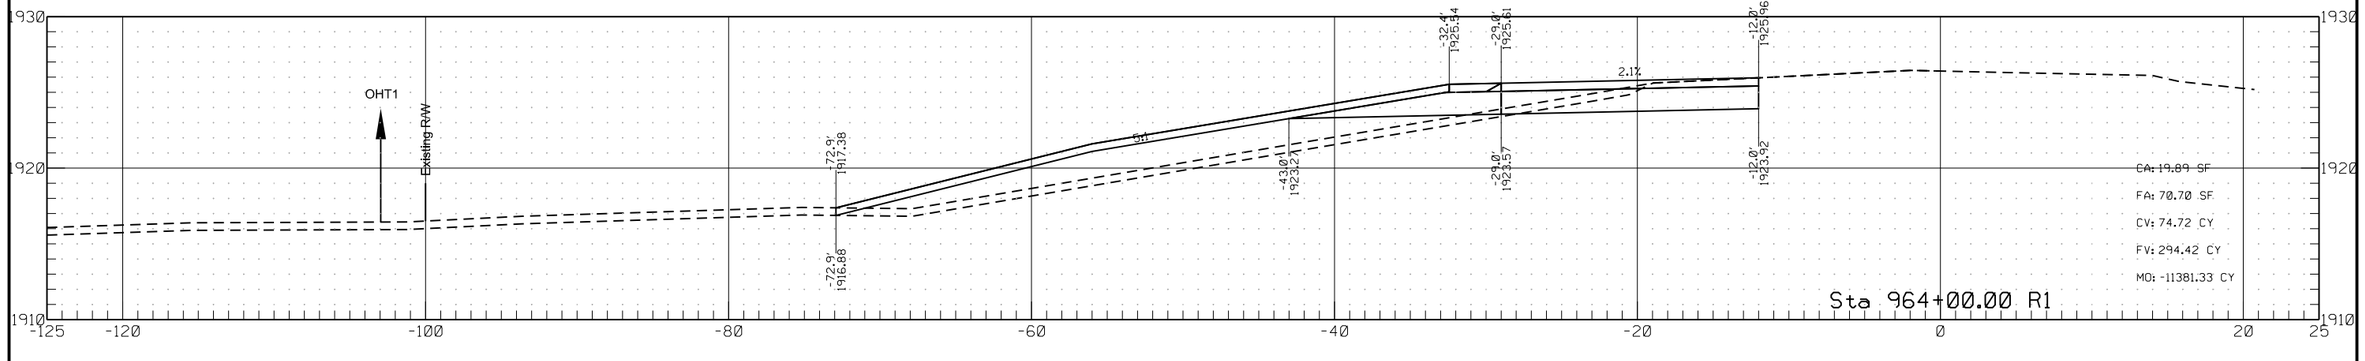


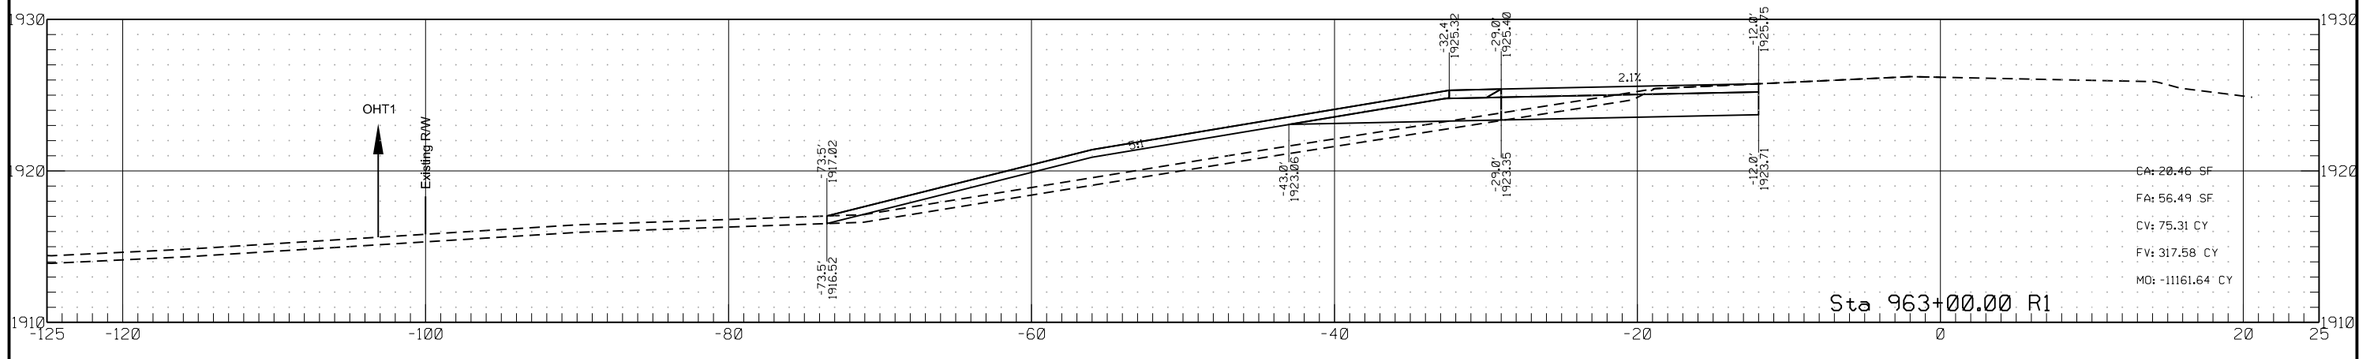


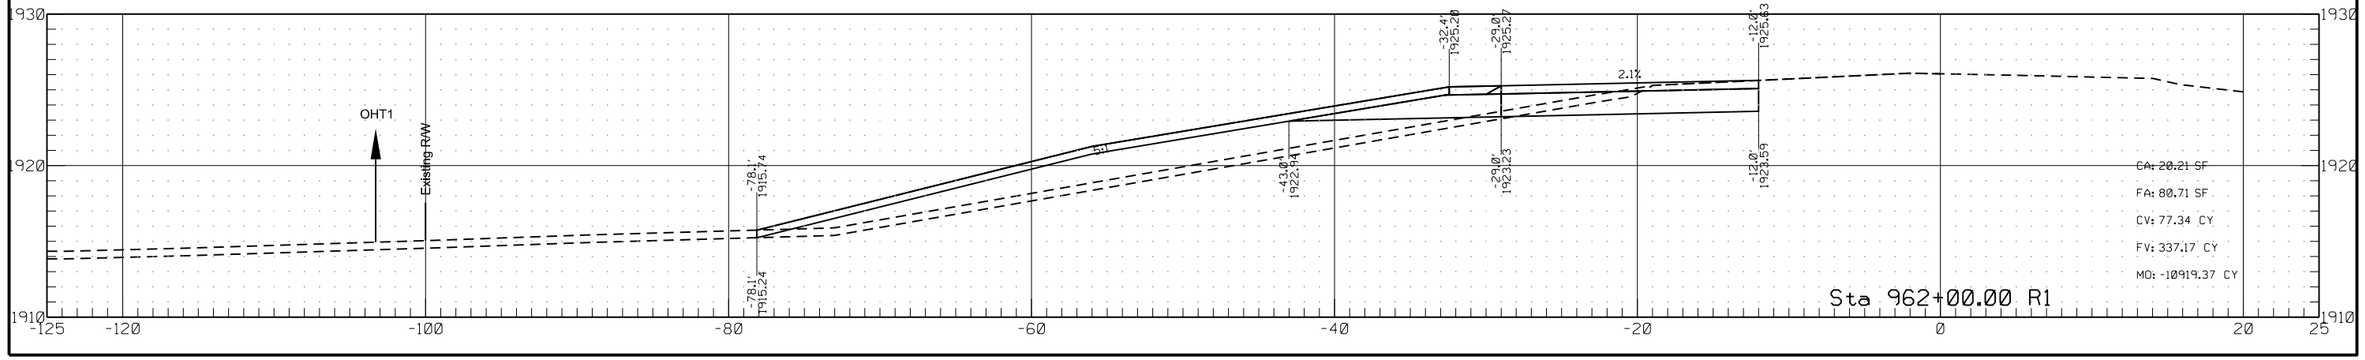


	STATE	PROJECT NO.	SECTION NO.	SHEET NO.
	ND	HEN-7-052(034)000	200	138

Passing Lane #3

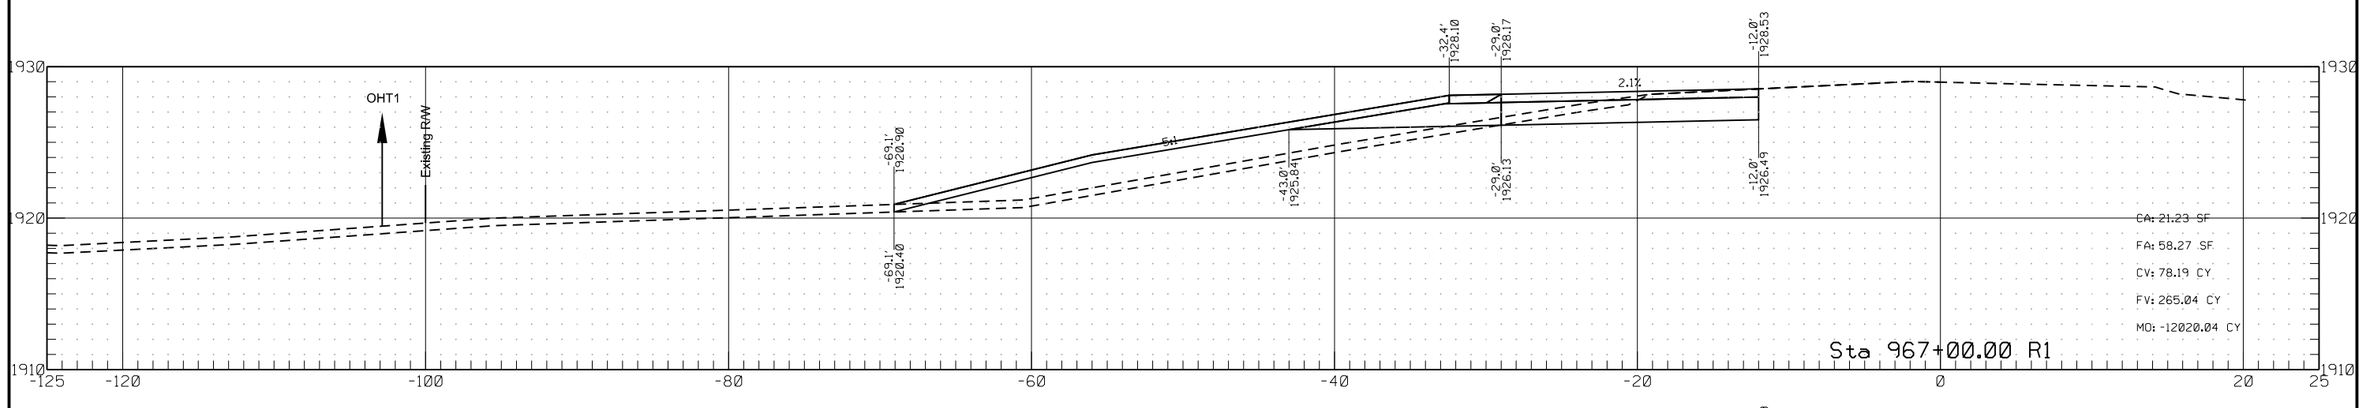


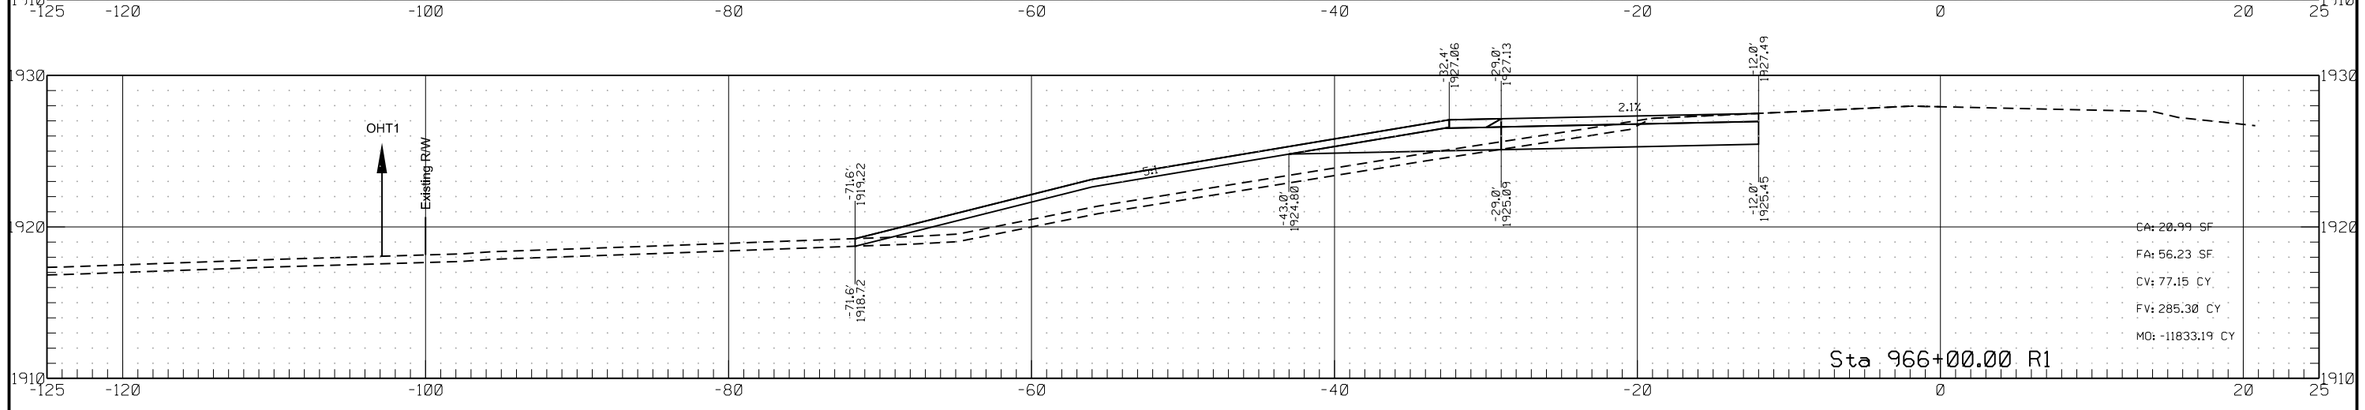


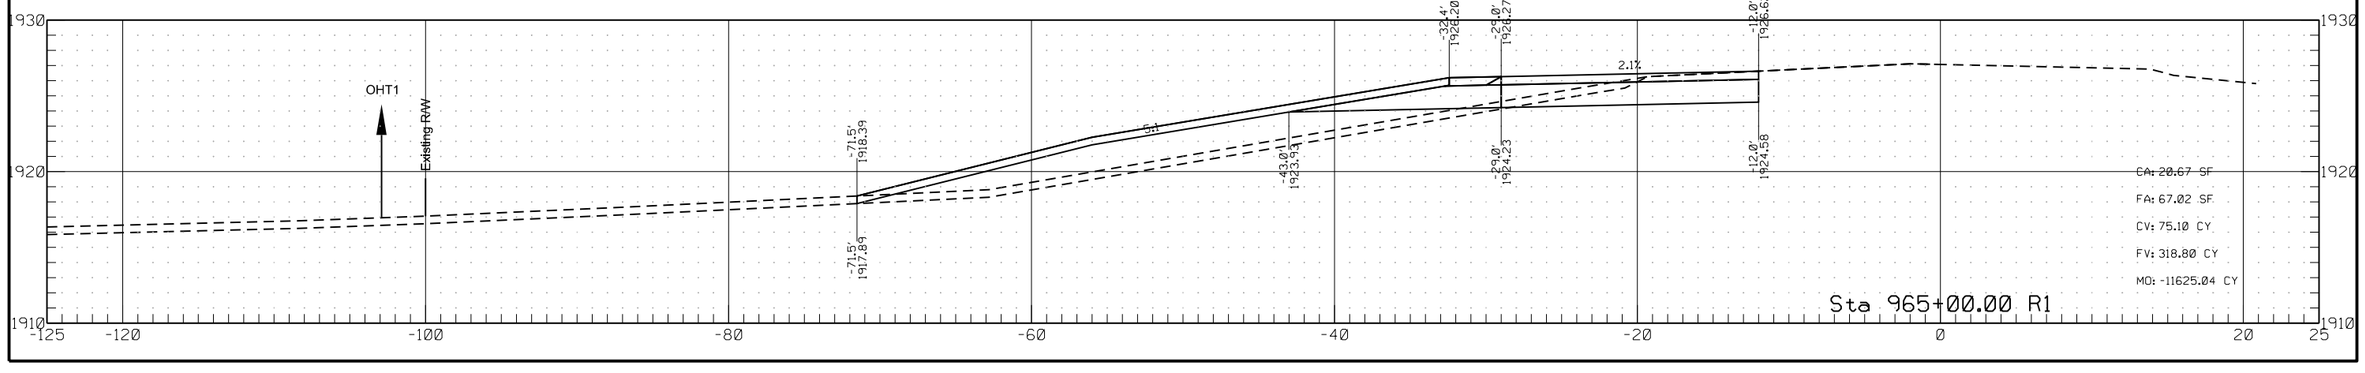


	STATE	PROJECT NO.	SECTION NO.	SHEET NO.
	ND	HEN-7-052(034)000	200	139

Passing Lane #3

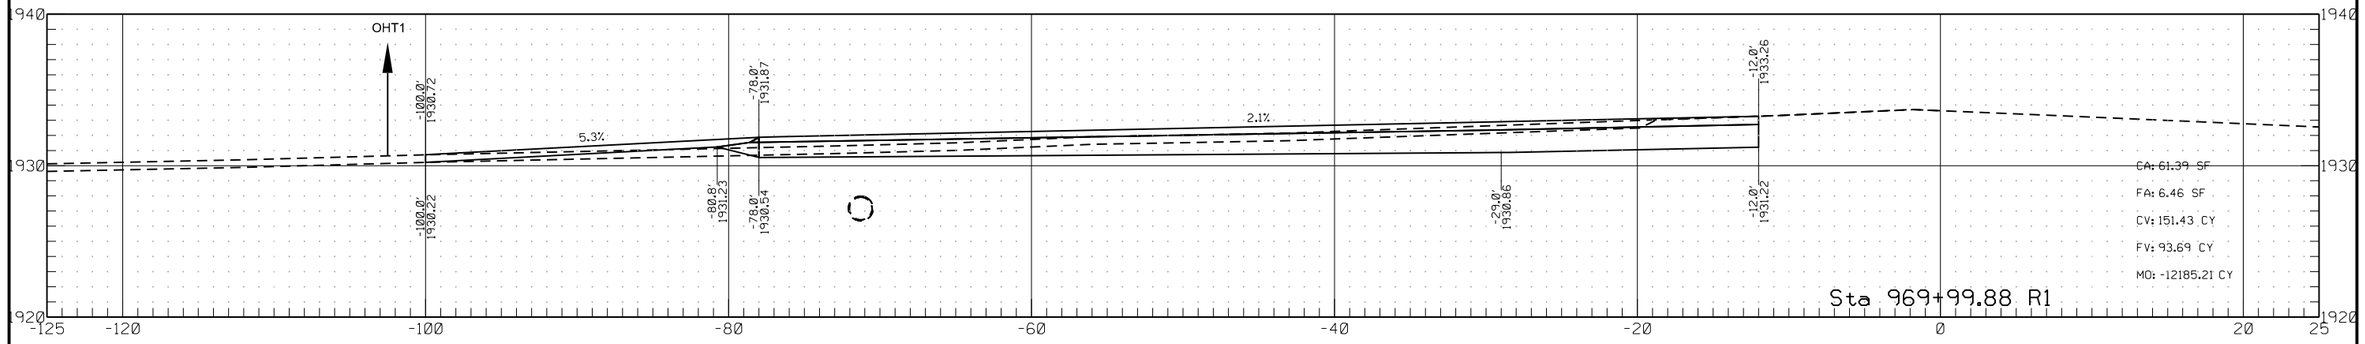


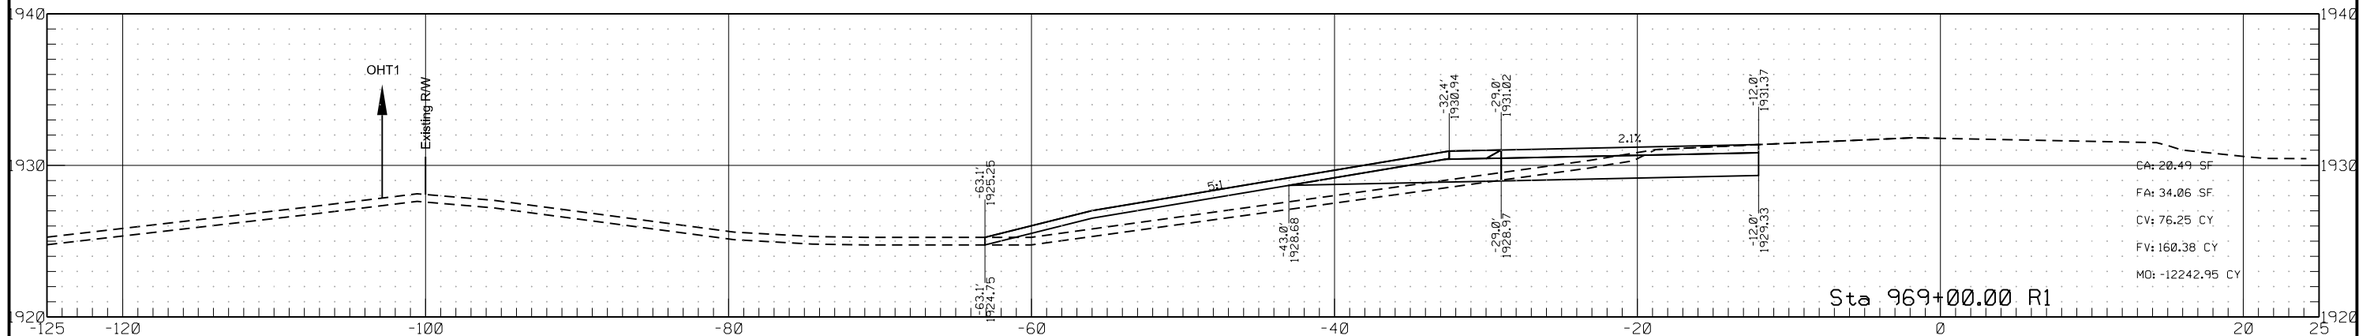


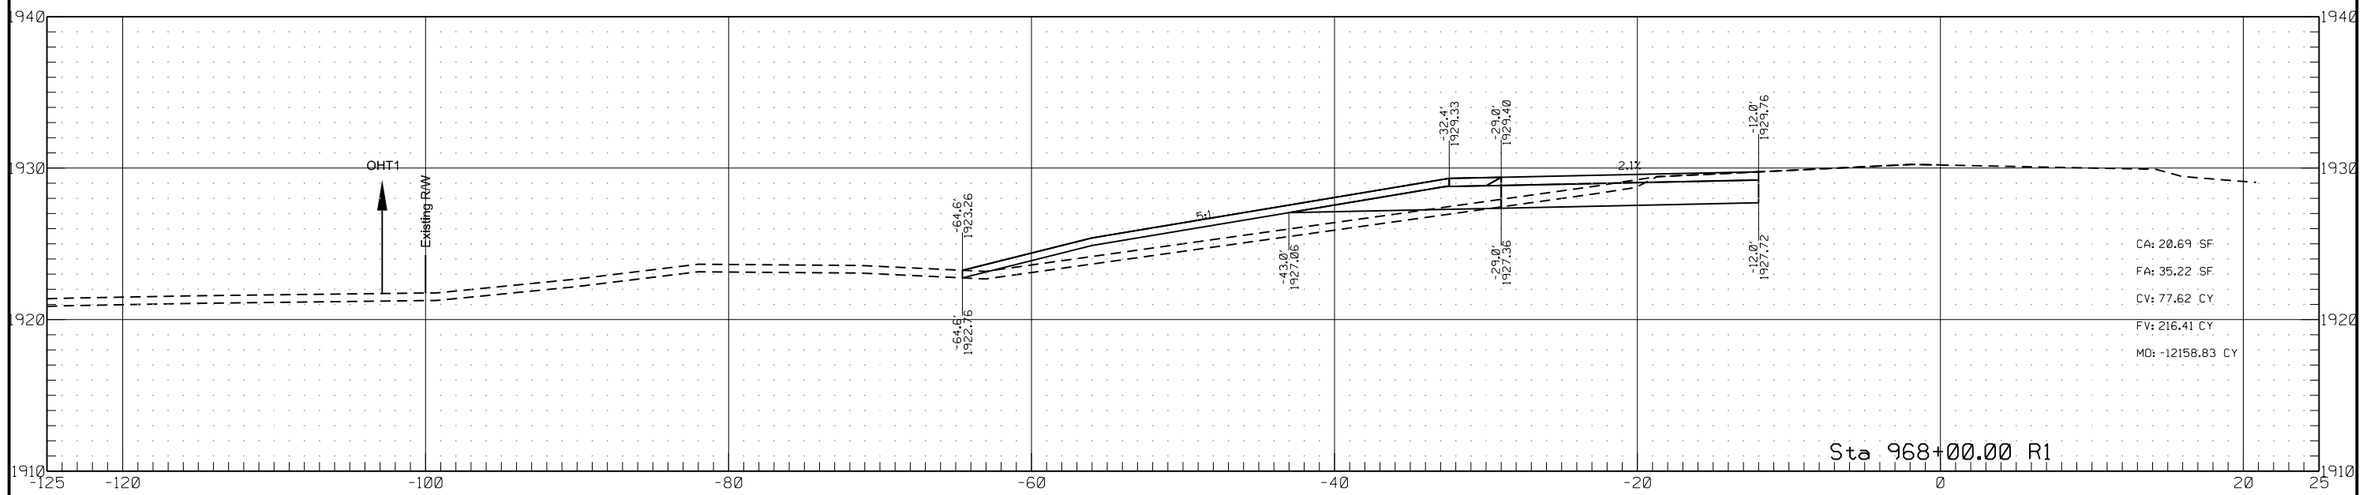


	STATE	PROJECT NO.	SECTION NO.	SHEET NO.
	ND	HEN-7-052(034)000	200	140

Passing Lane #3

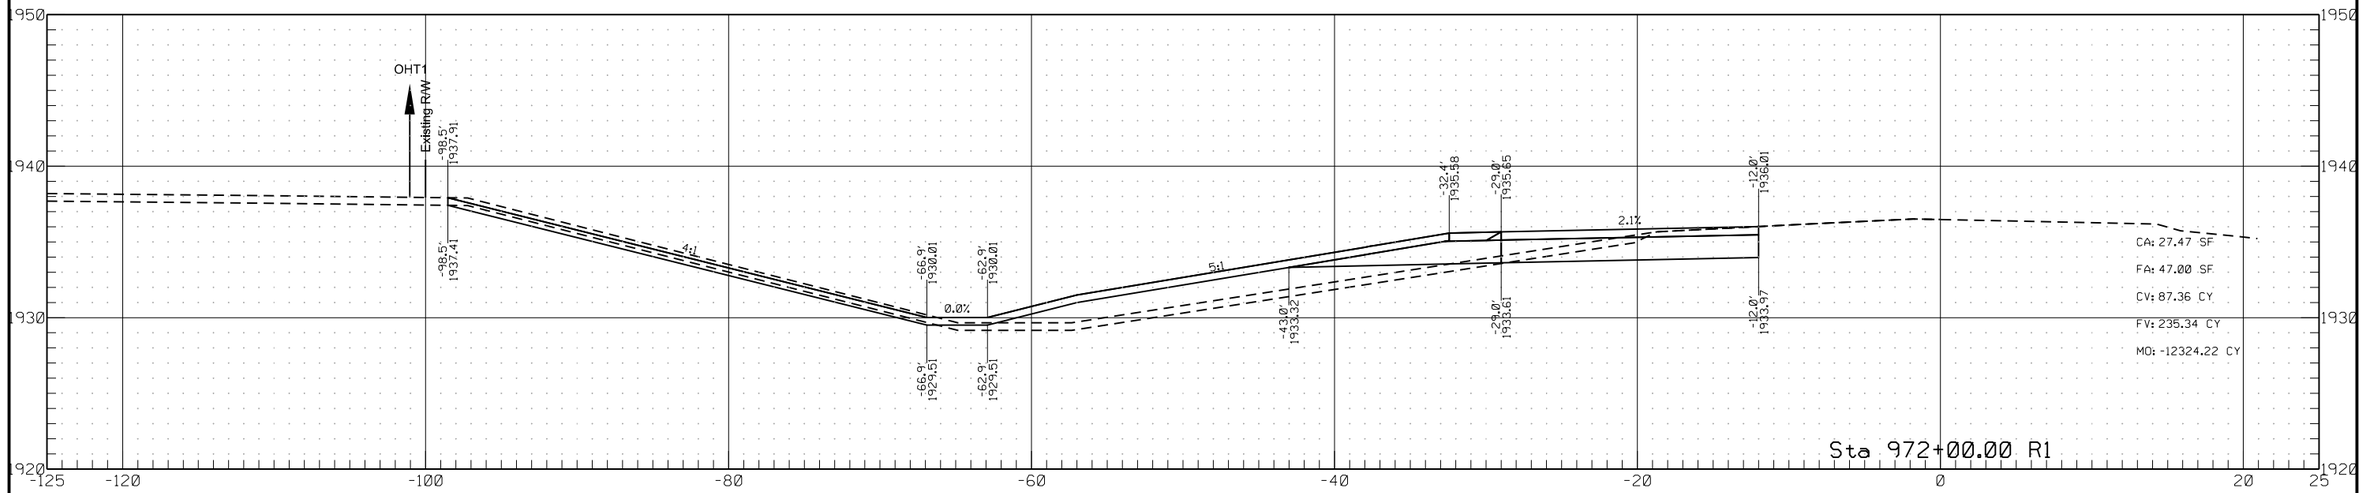


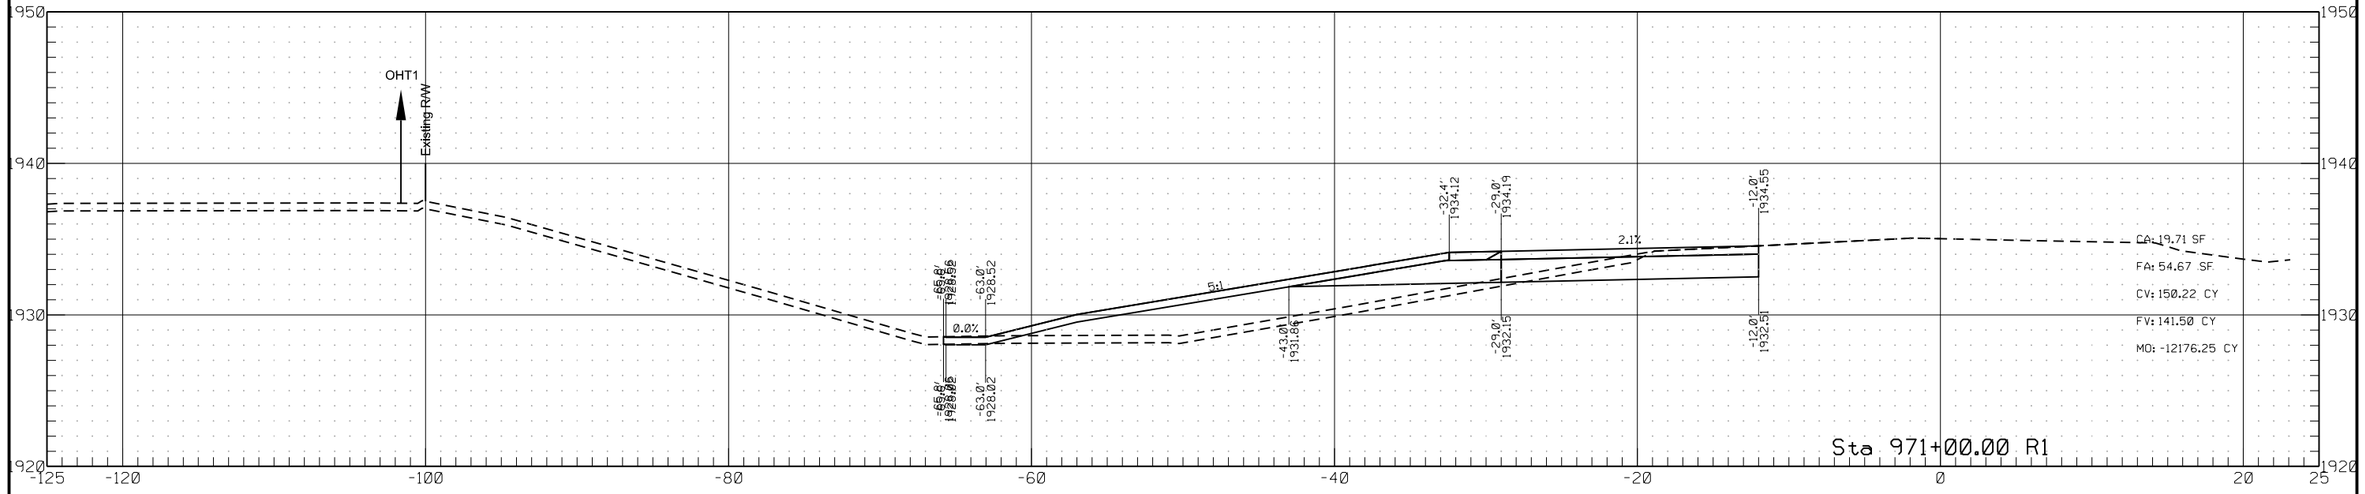


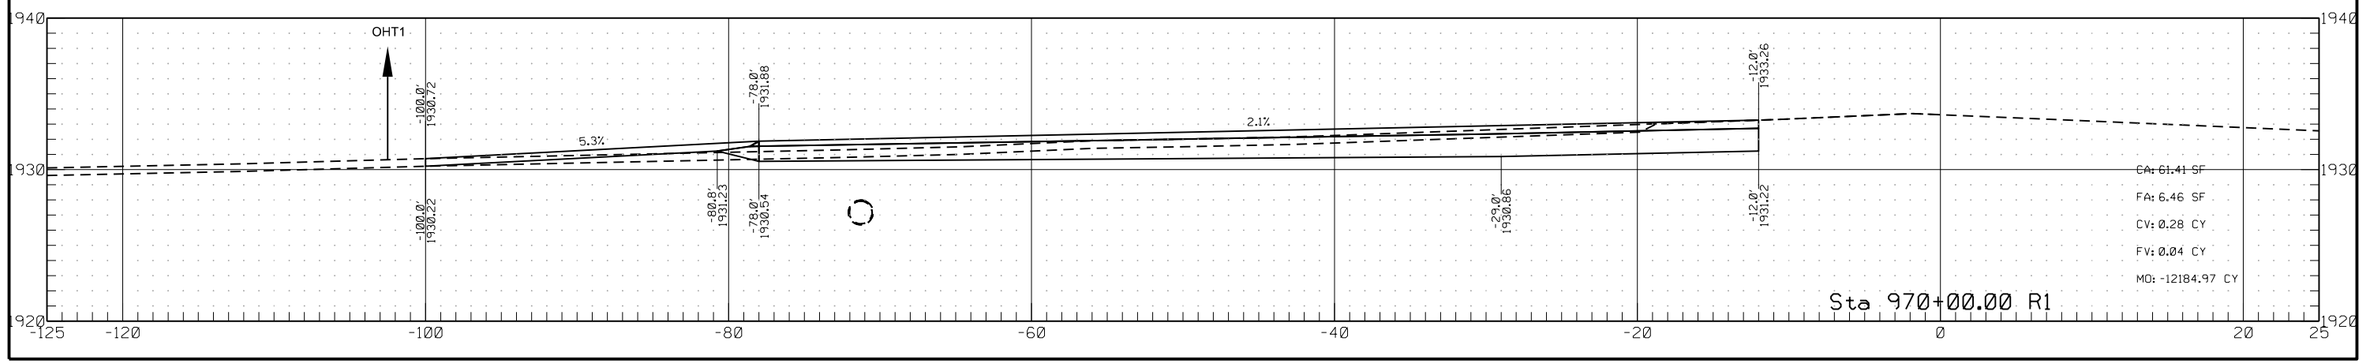


	STATE	PROJECT NO.	SECTION NO.	SHEET NO.
	ND	HEN-7-052(034)000	200	141

Passing Lane #3

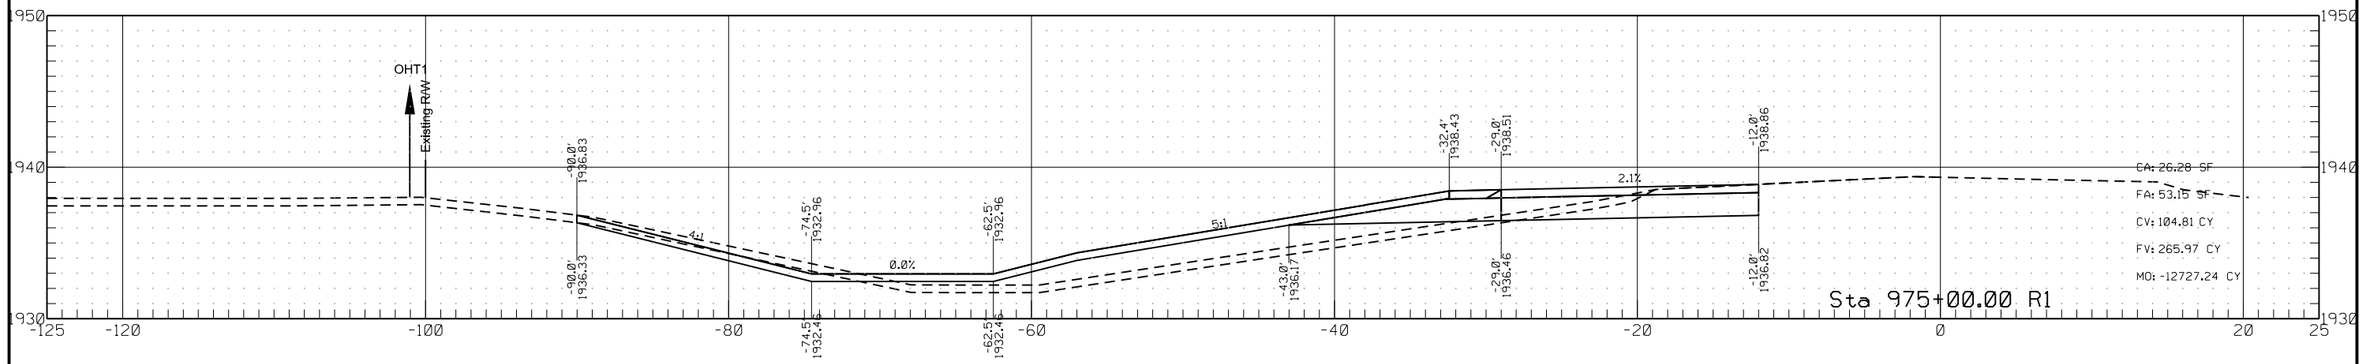


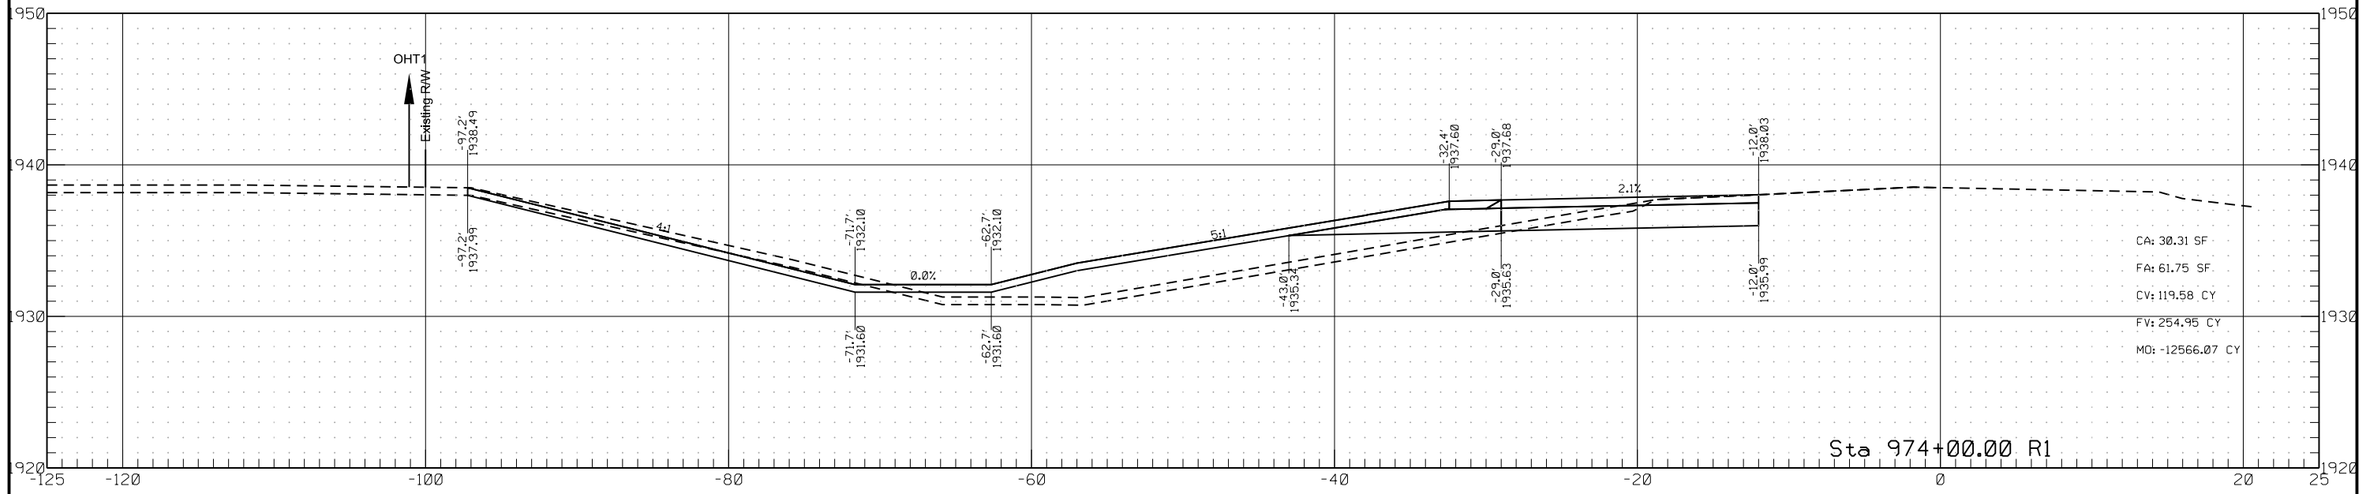

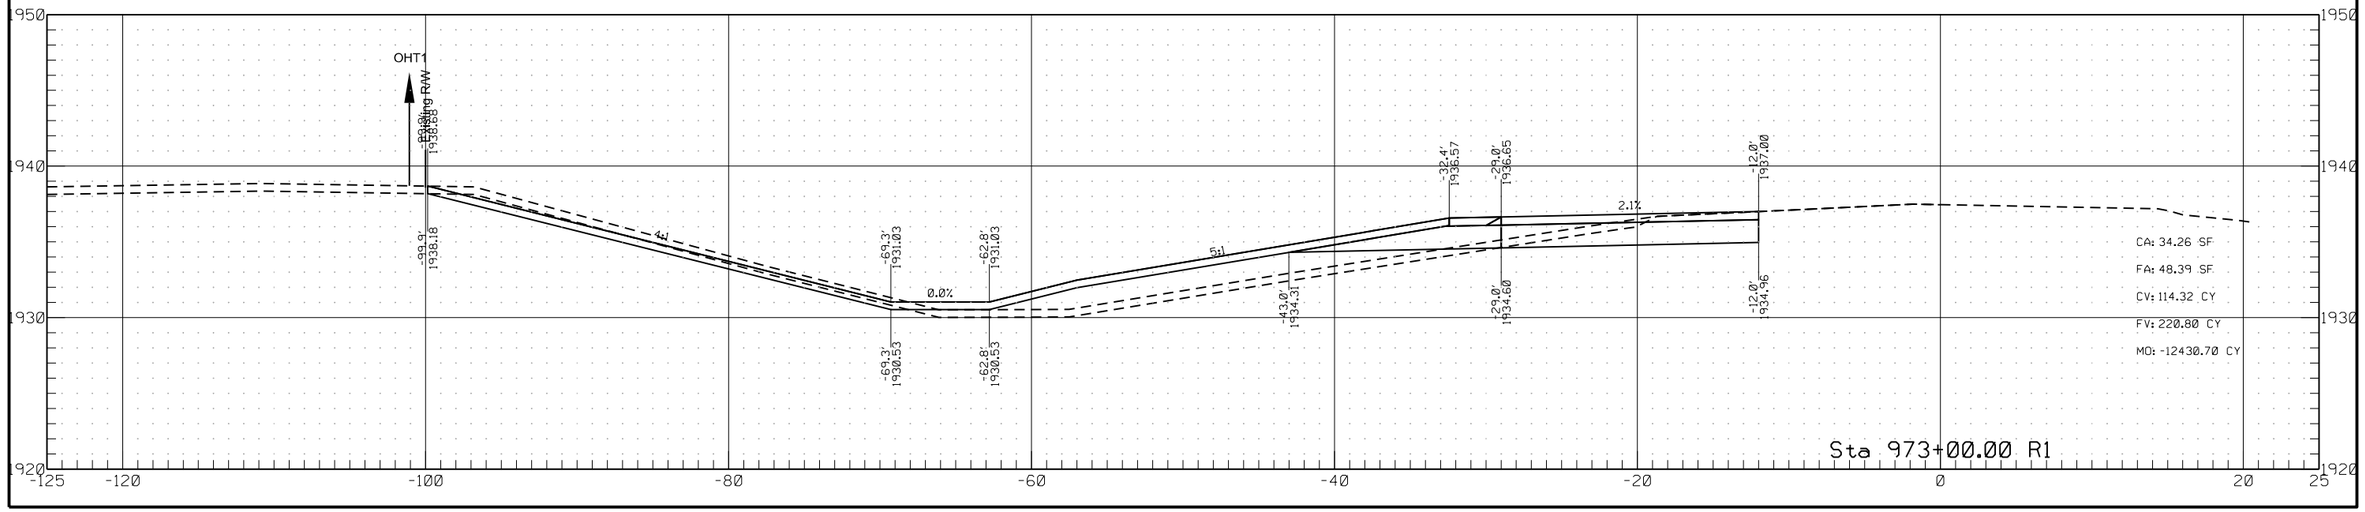


	STATE	PROJECT NO.	SECTION NO.	SHEET NO.
	ND	HEN-7-052(034)000	200	142

Passing Lane #3

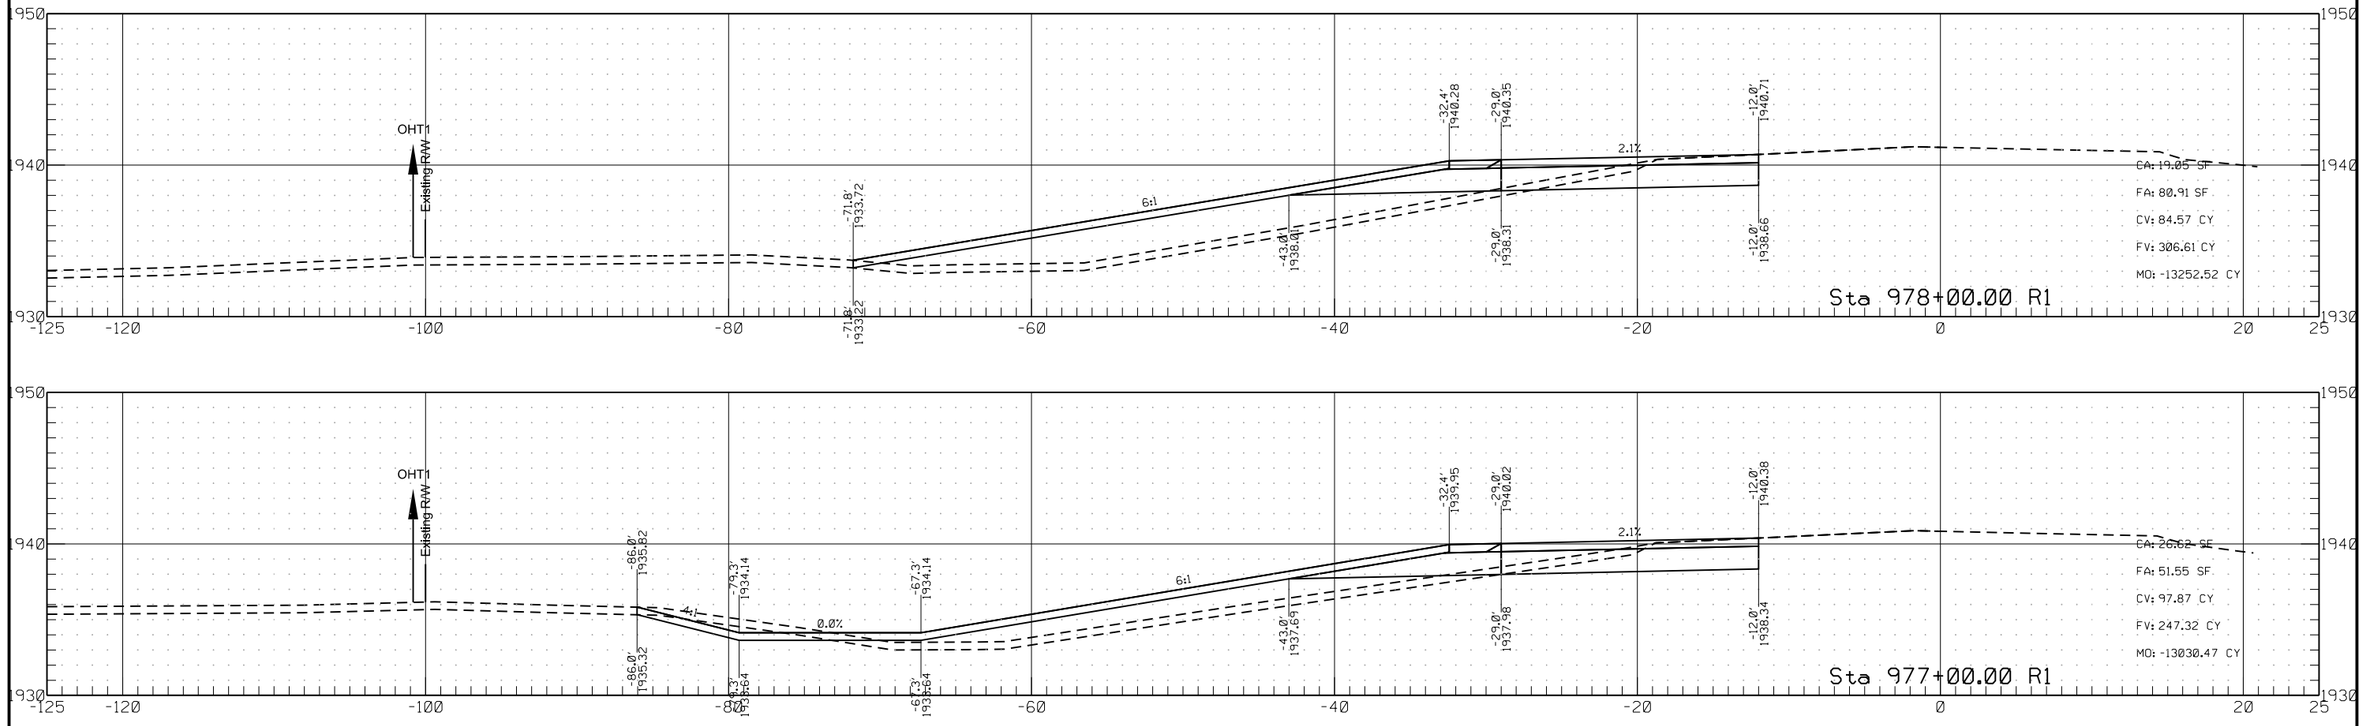



	STATE	PROJECT NO.	SECTION NO.	SHEET NO.
	ND	HEN-7-052(034)000	200	143

Passing Lane #3

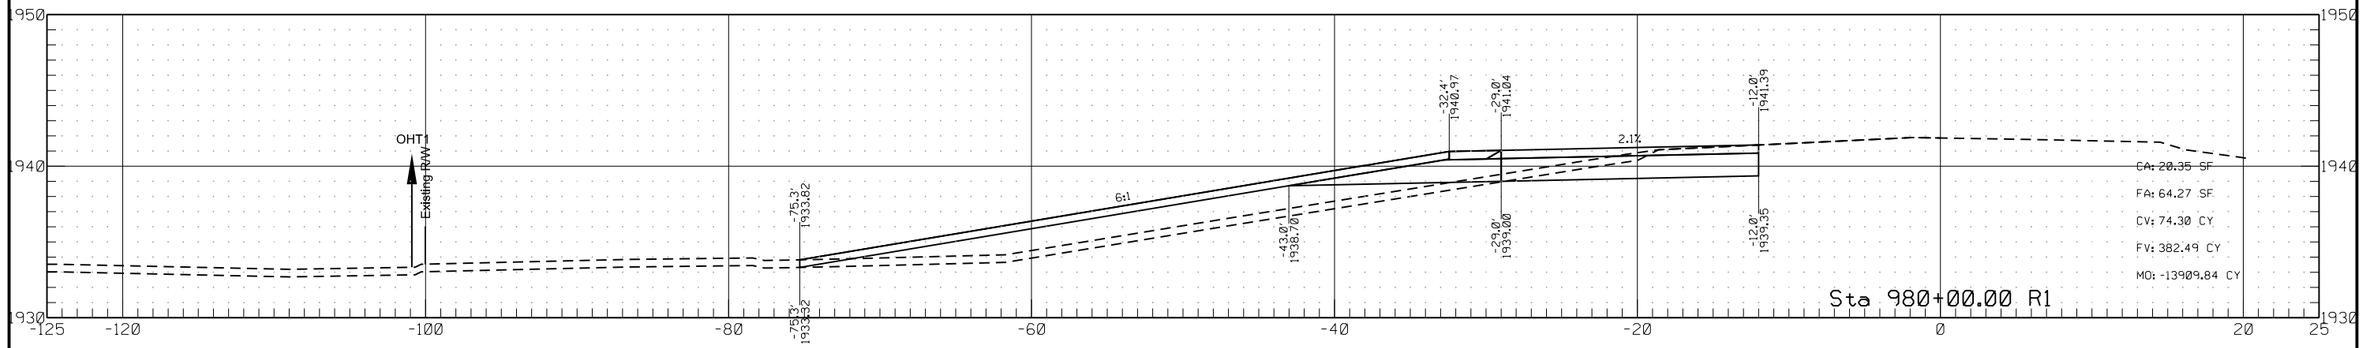


Skewed

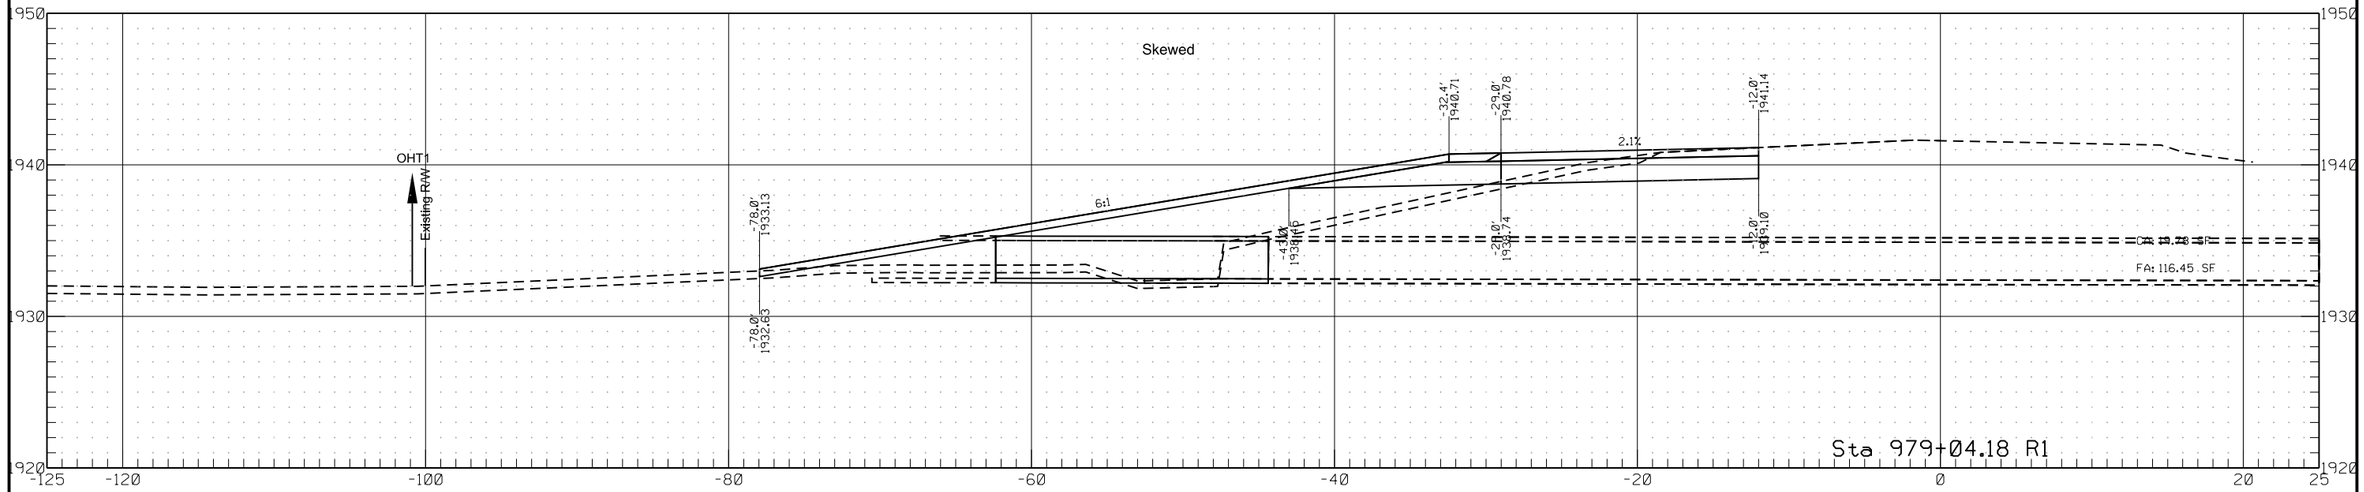


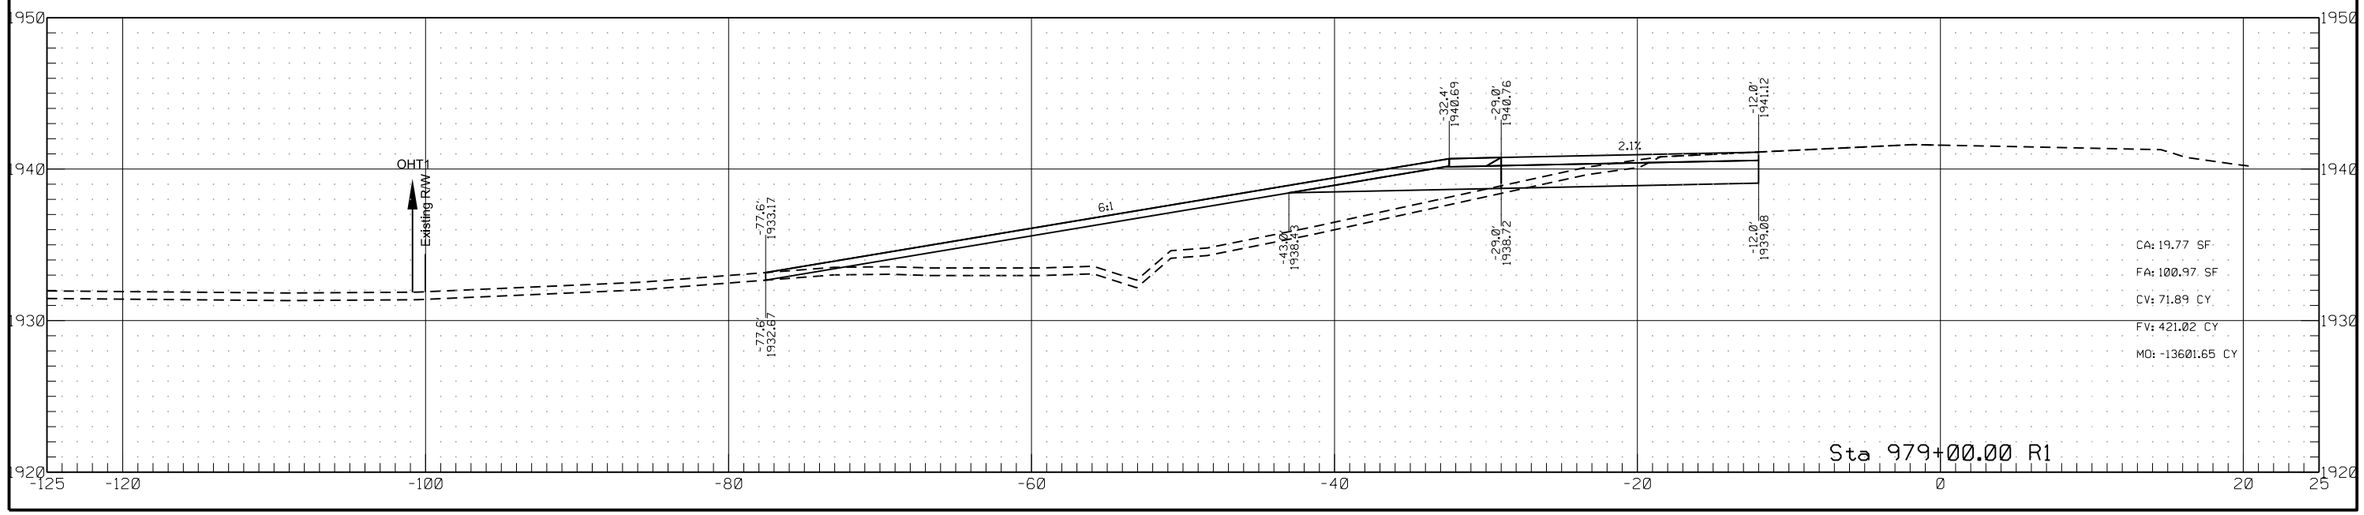

	STATE	PROJECT NO.	SECTION NO.	SHEET NO.
	ND	HEN-7-052(034)000	200	144


Passing Lane #3

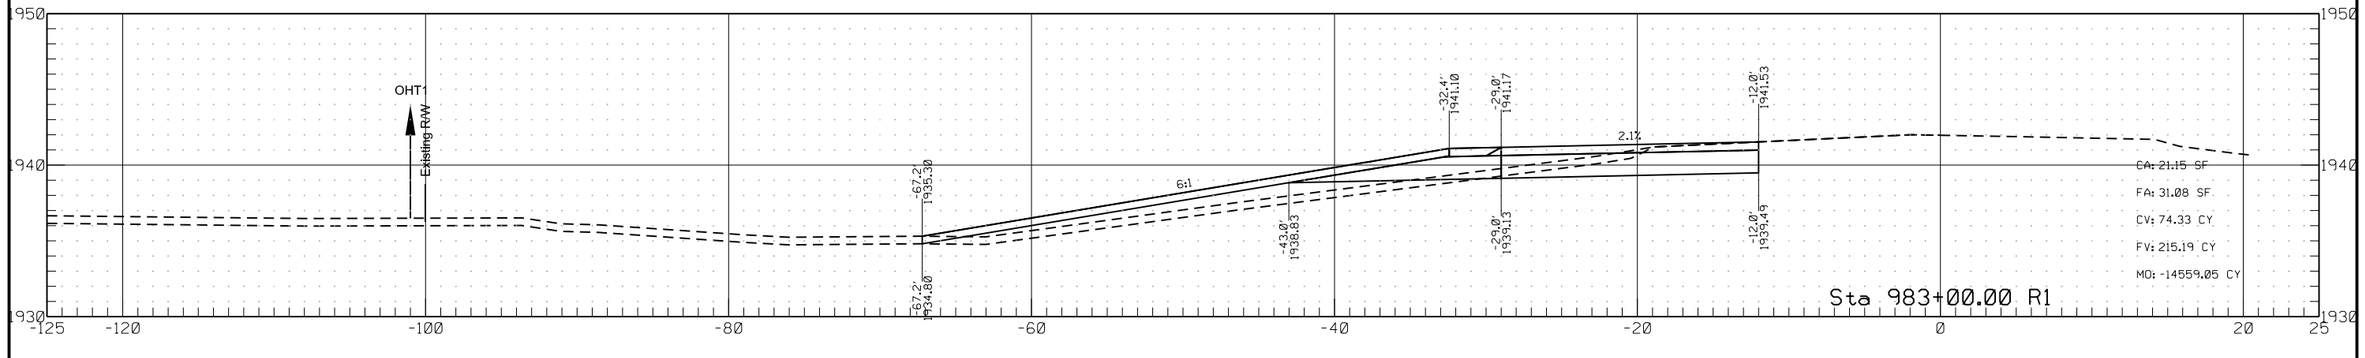


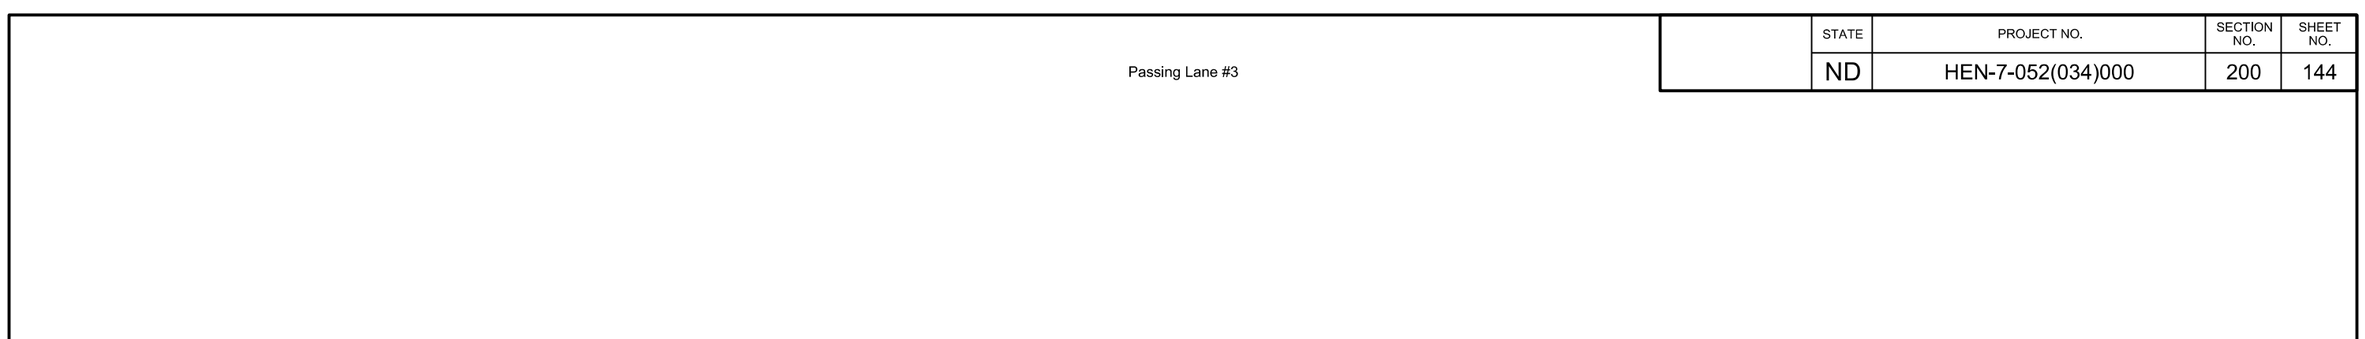


	STATE	PROJECT NO.	SECTION NO.	SHEET NO.
	ND	HEN-7-052(034)000	200	145

Passing Lane #3

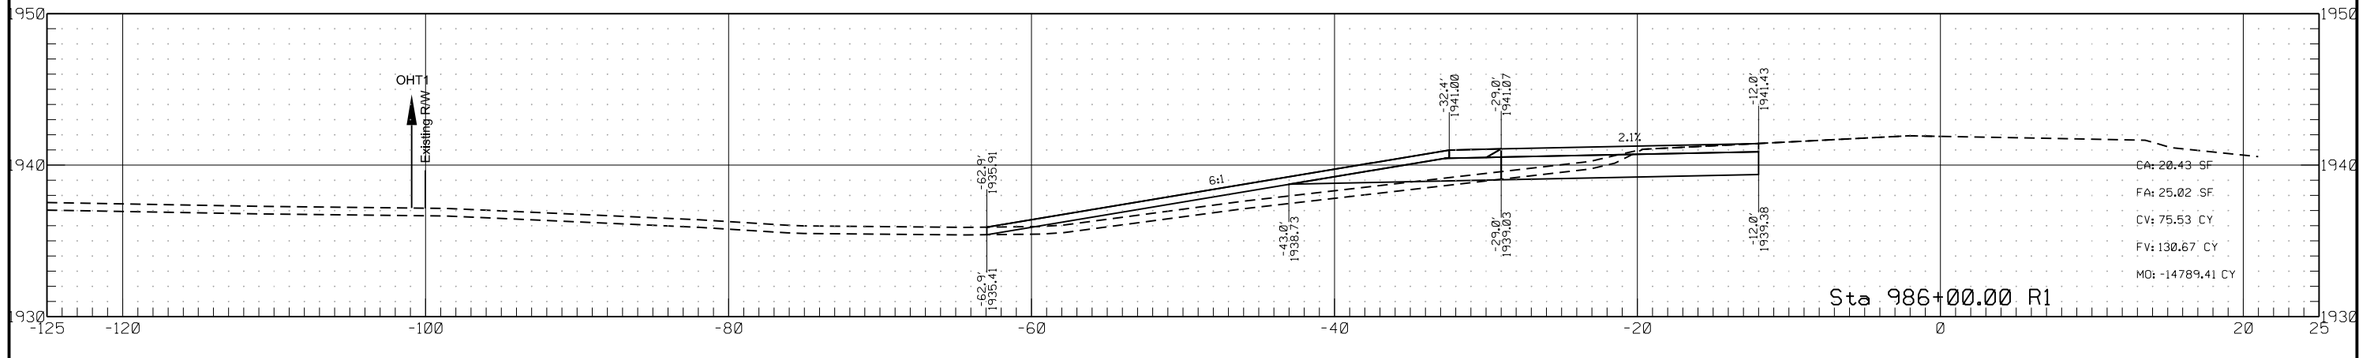


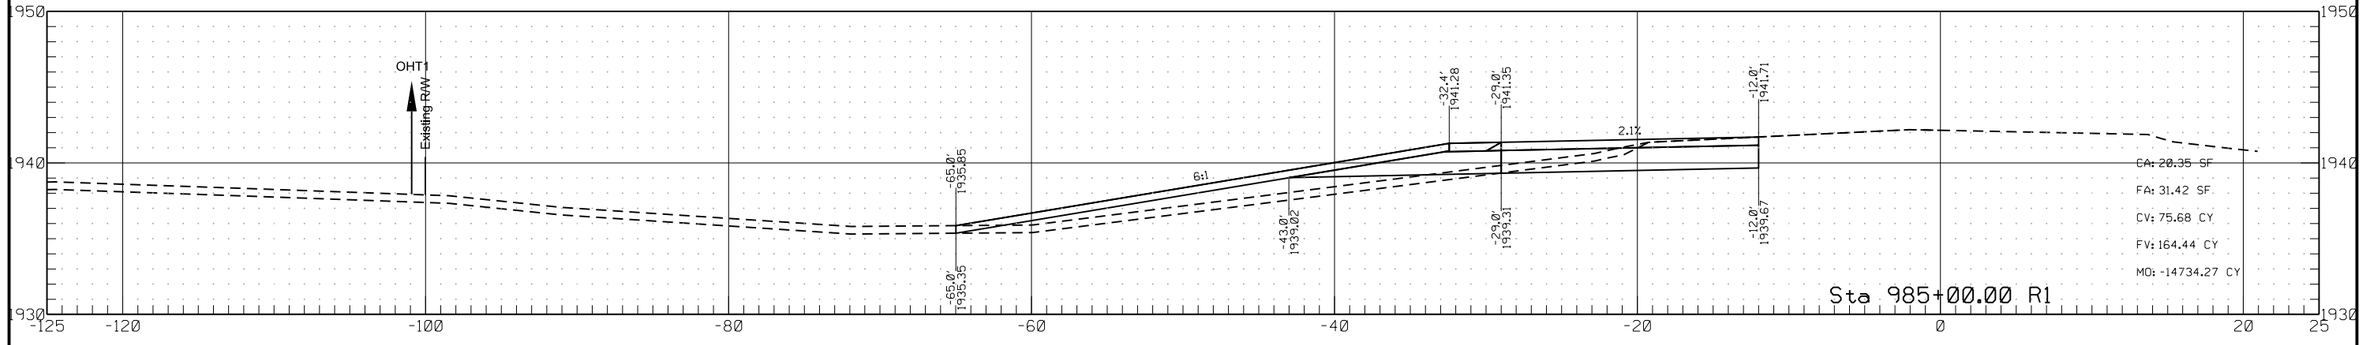


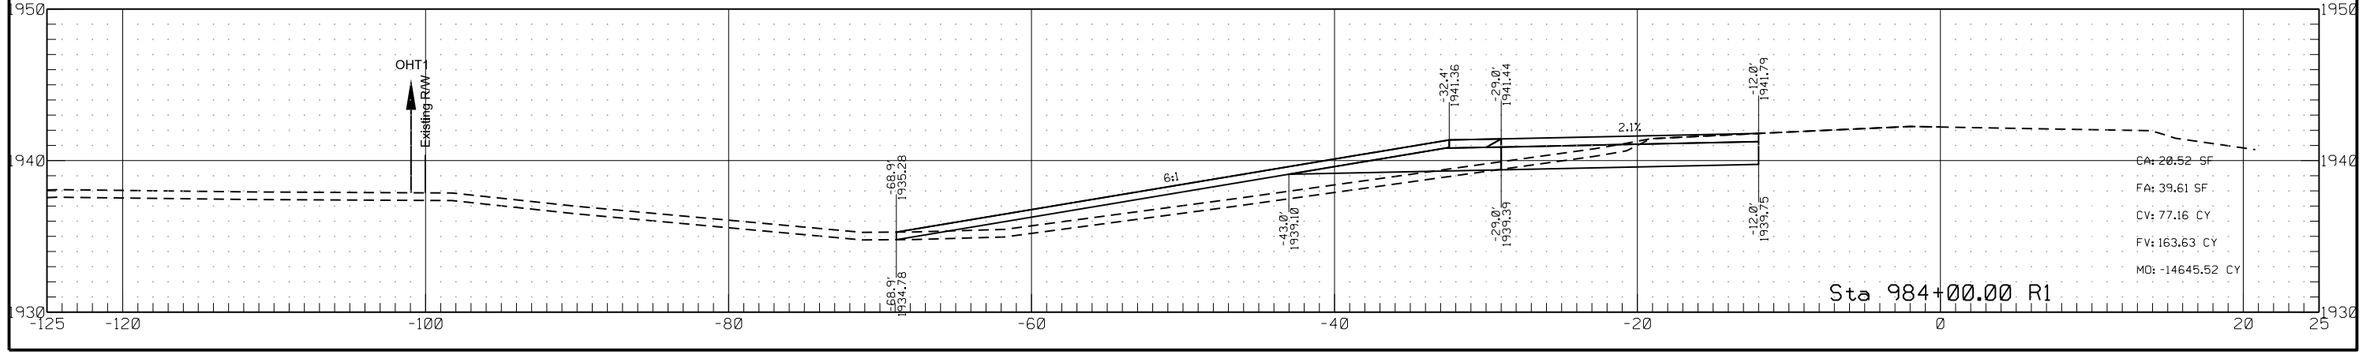


	STATE	PROJECT NO.	SECTION NO.	SHEET NO.
	ND	HEN-7-052(034)000	200	146

Passing Lane #3

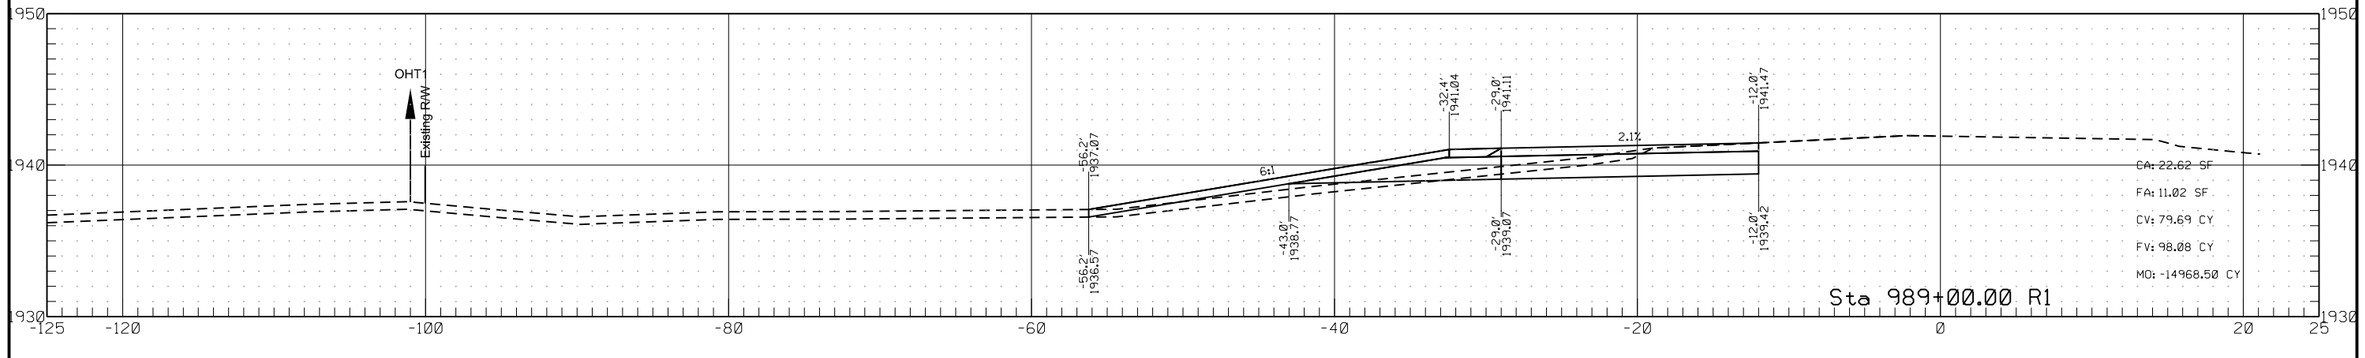


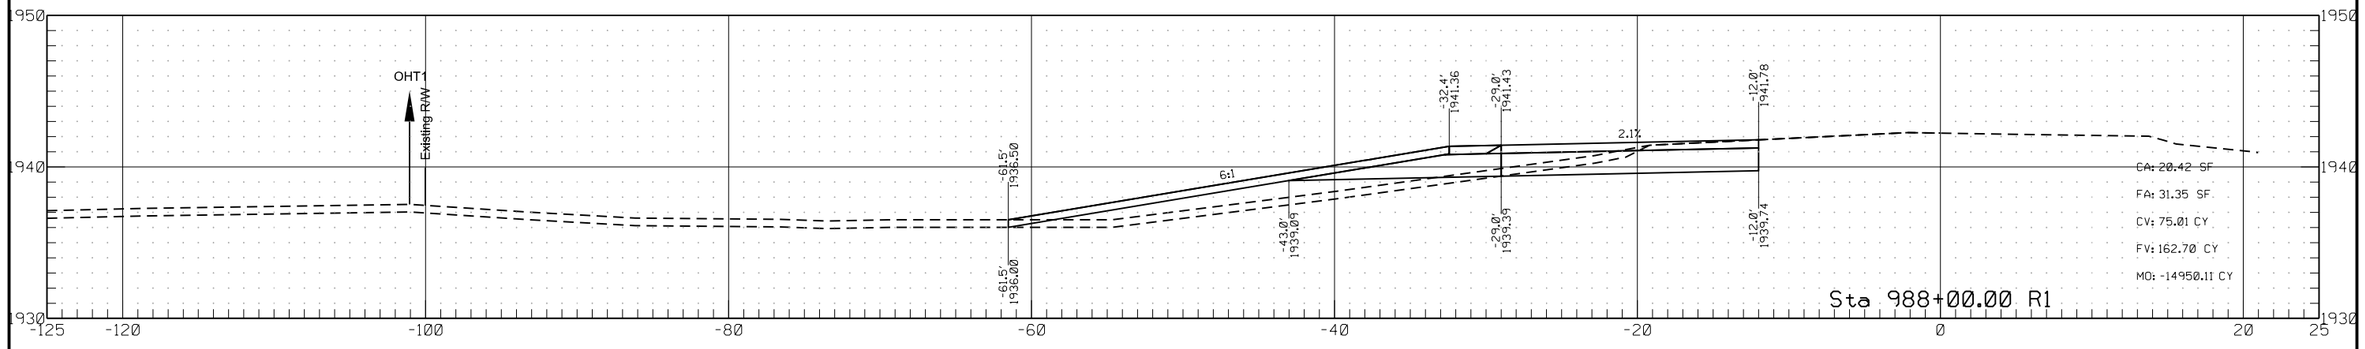

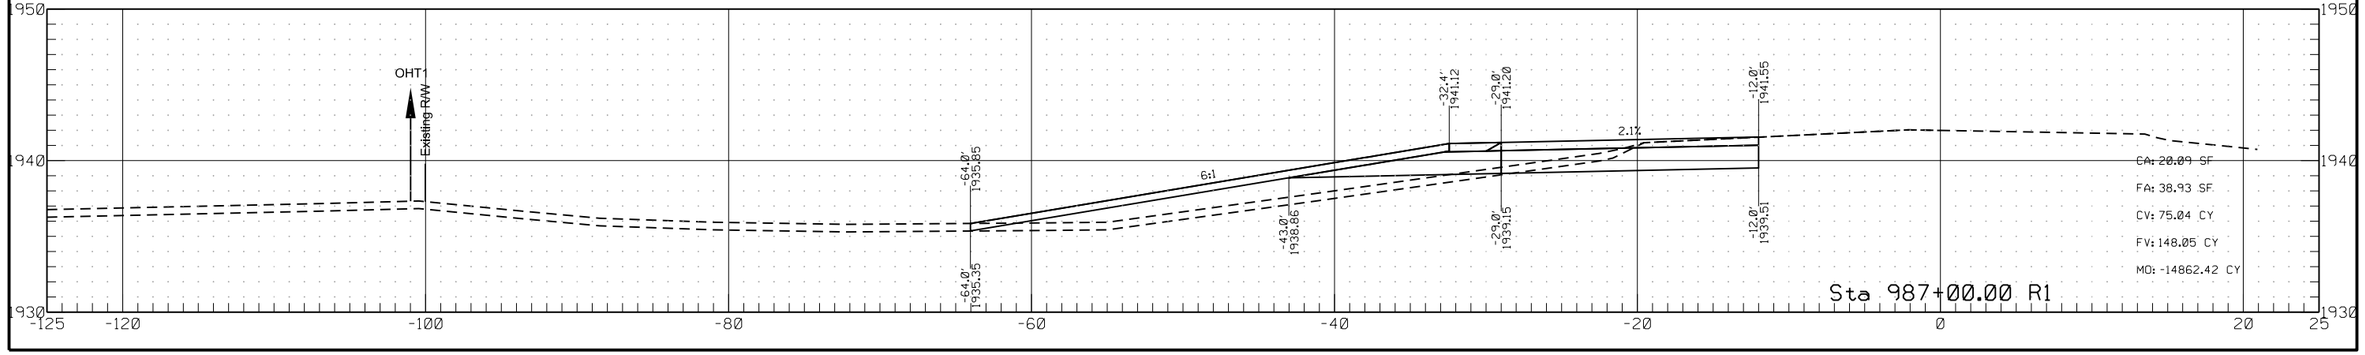


	STATE	PROJECT NO.	SECTION NO.	SHEET NO.
	ND	HEN-7-052(034)000	200	147

Passing Lane #3

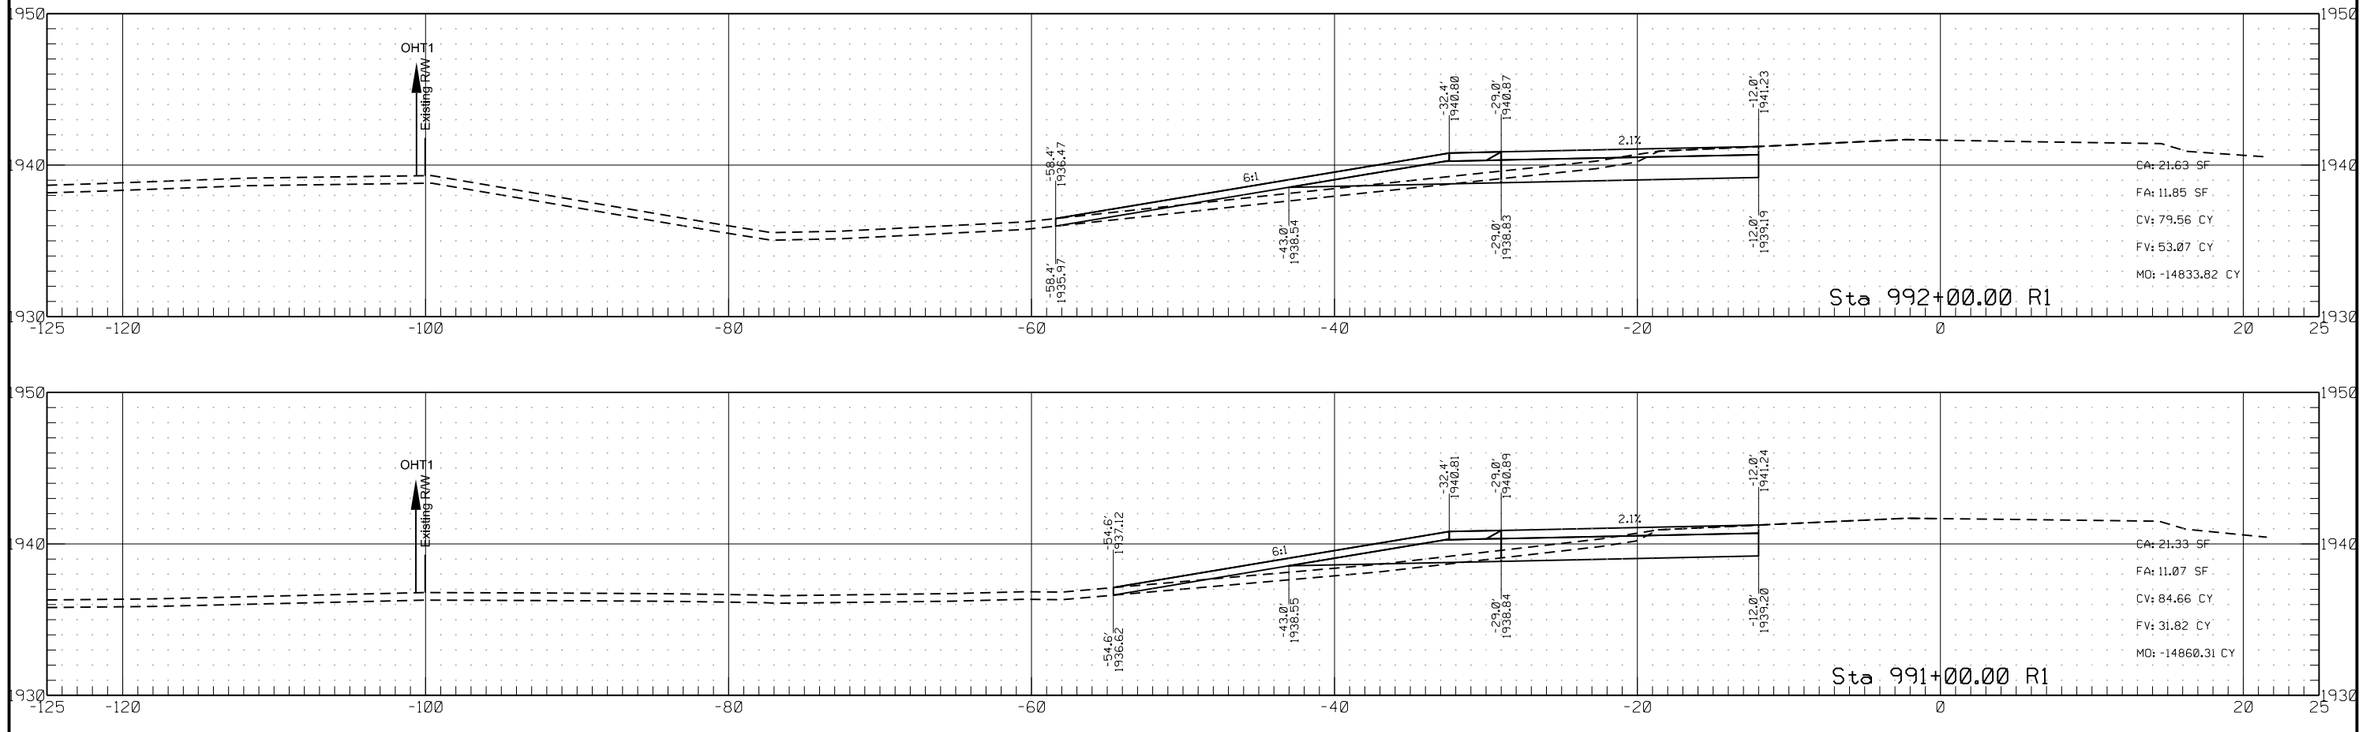


	STATE	PROJECT NO.	SECTION NO.	SHEET NO.
	ND	HEN-7-052(034)000	200	148


Passing Lane #3

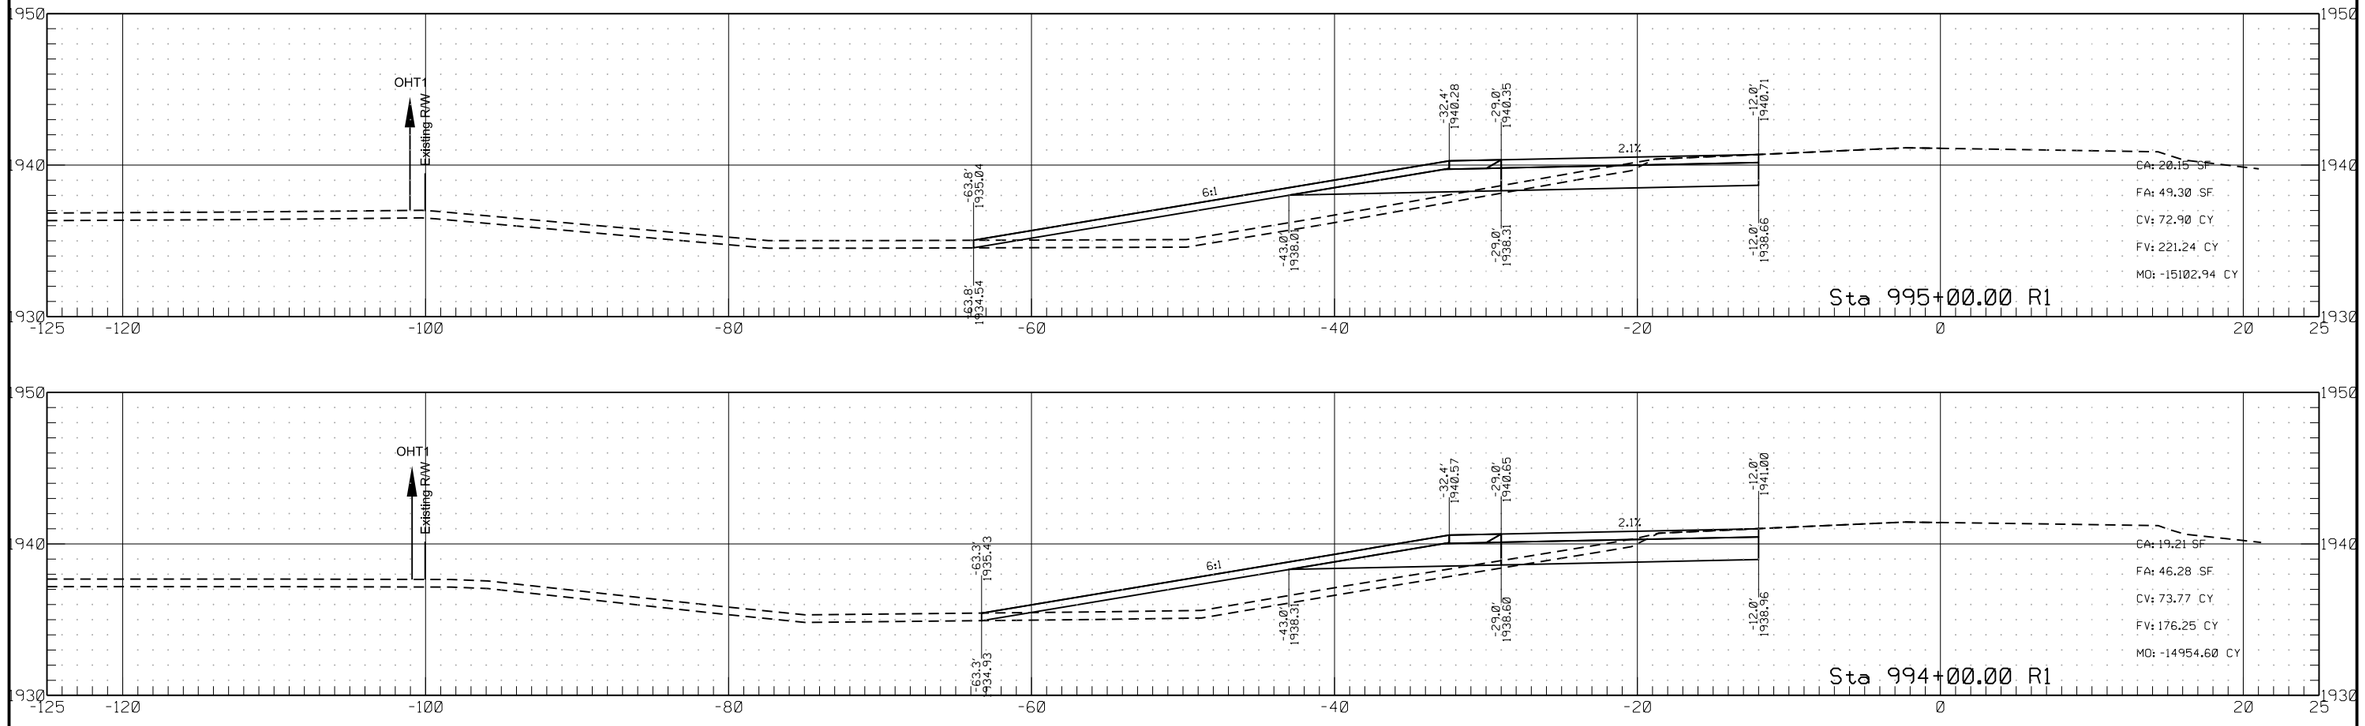


	STATE	PROJECT NO.	SECTION NO.	SHEET NO.
	ND	HEN-7-052(034)000	200	149

Passing Lane #3

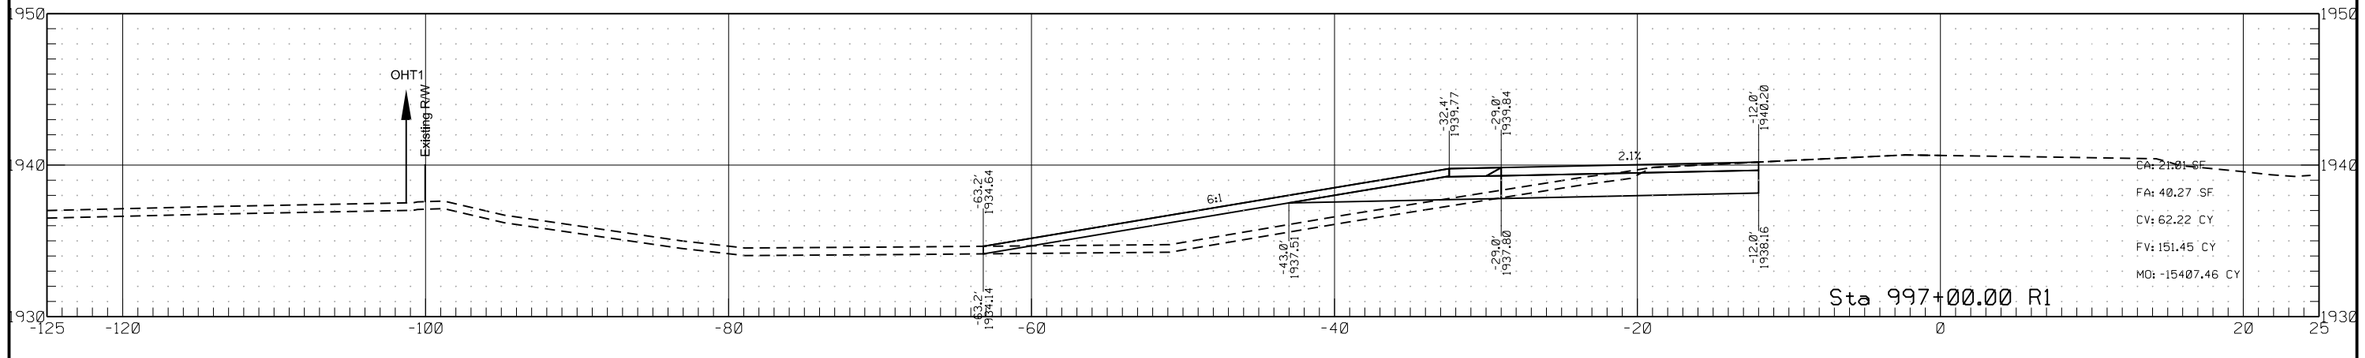


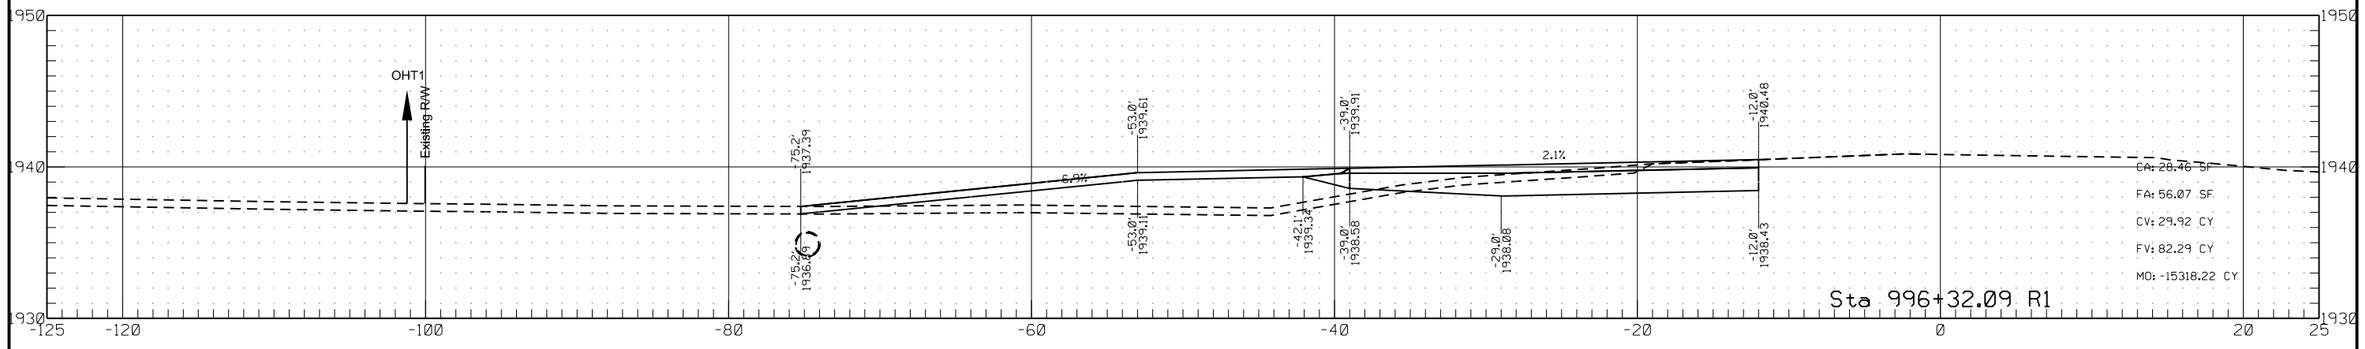


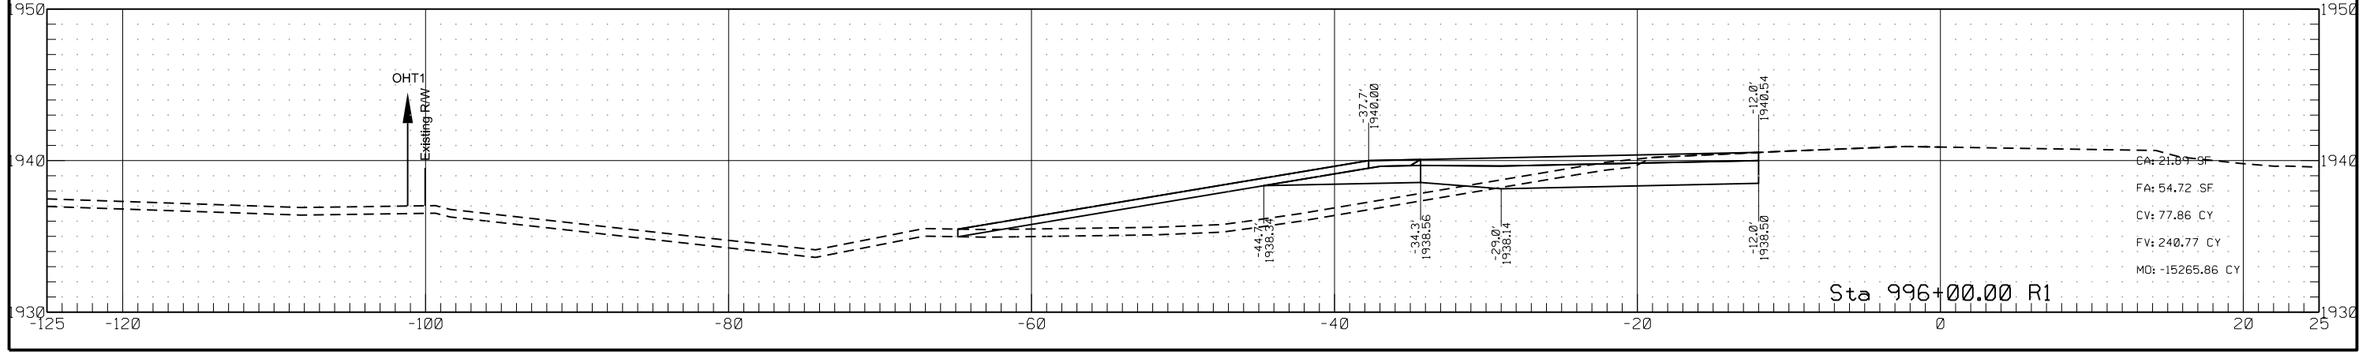


	STATE	PROJECT NO.	SECTION NO.	SHEET NO.
	ND	HEN-7-052(034)000	200	150

Passing Lane #3

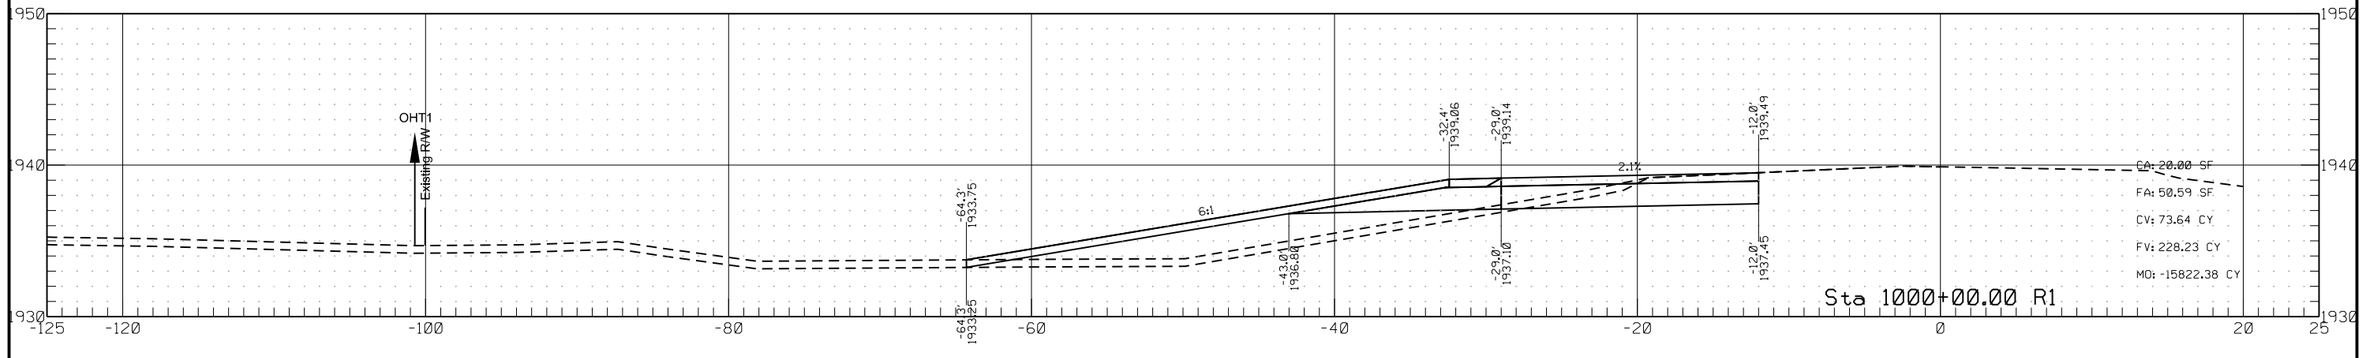


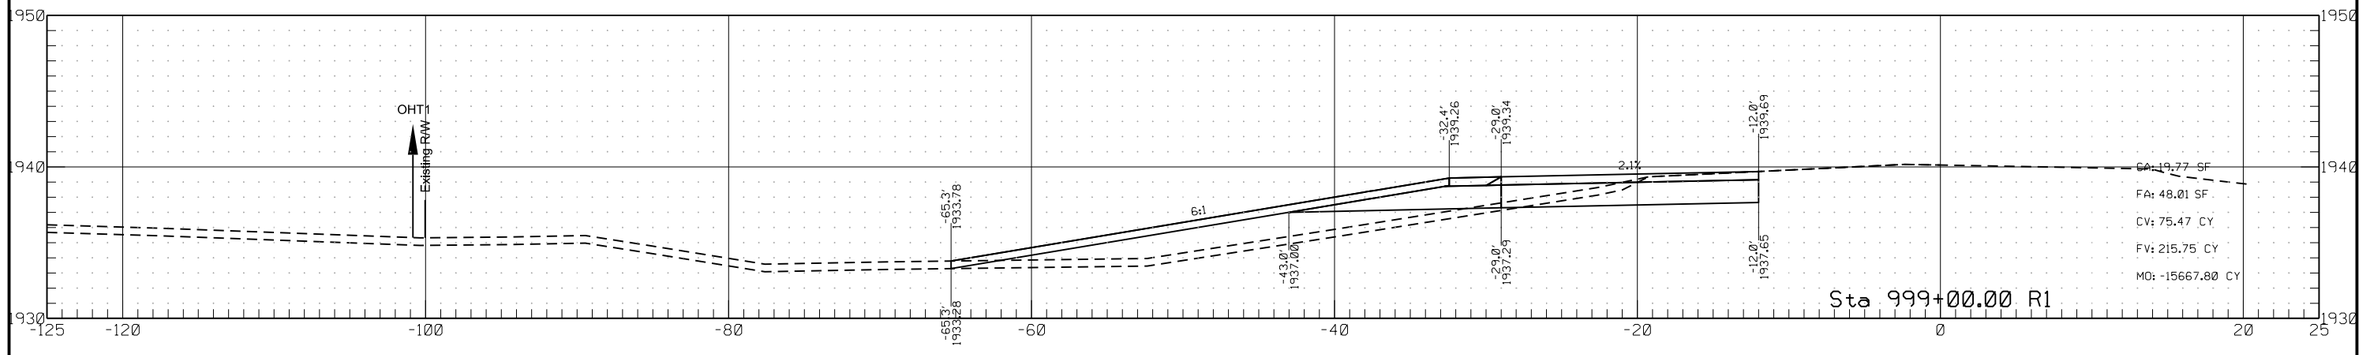


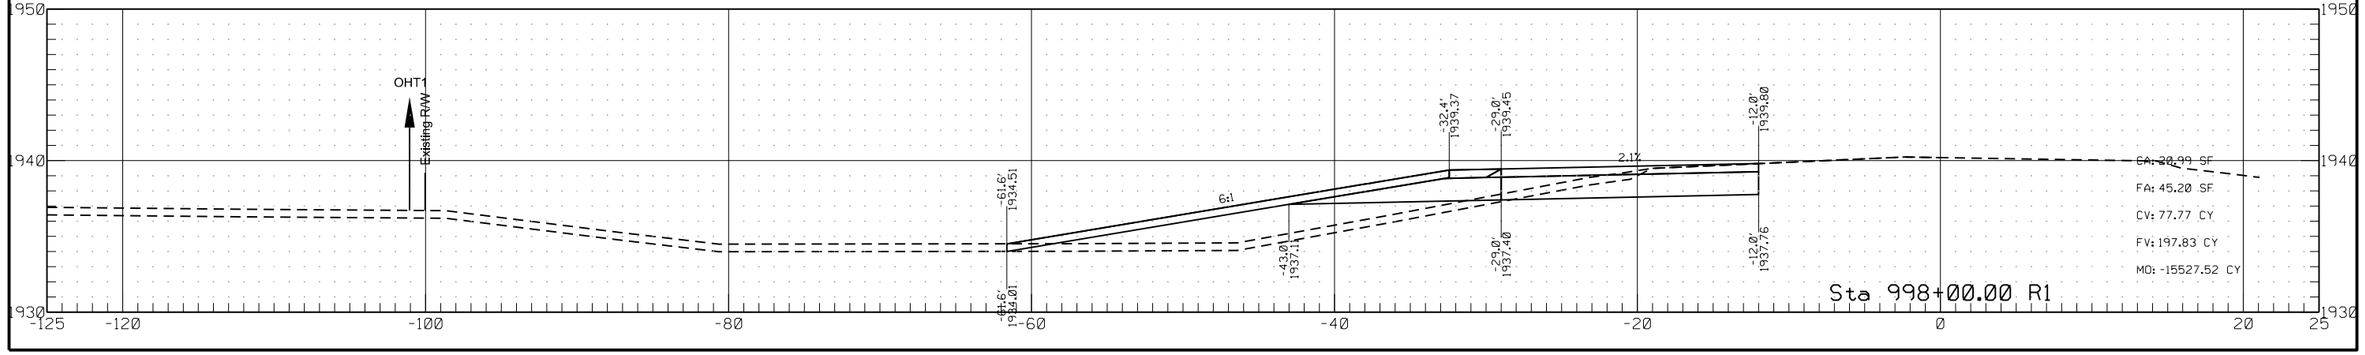


	STATE	PROJECT NO.	SECTION NO.	SHEET NO.
	ND	HEN-7-052(034)000	200	151

Passing Lane #3

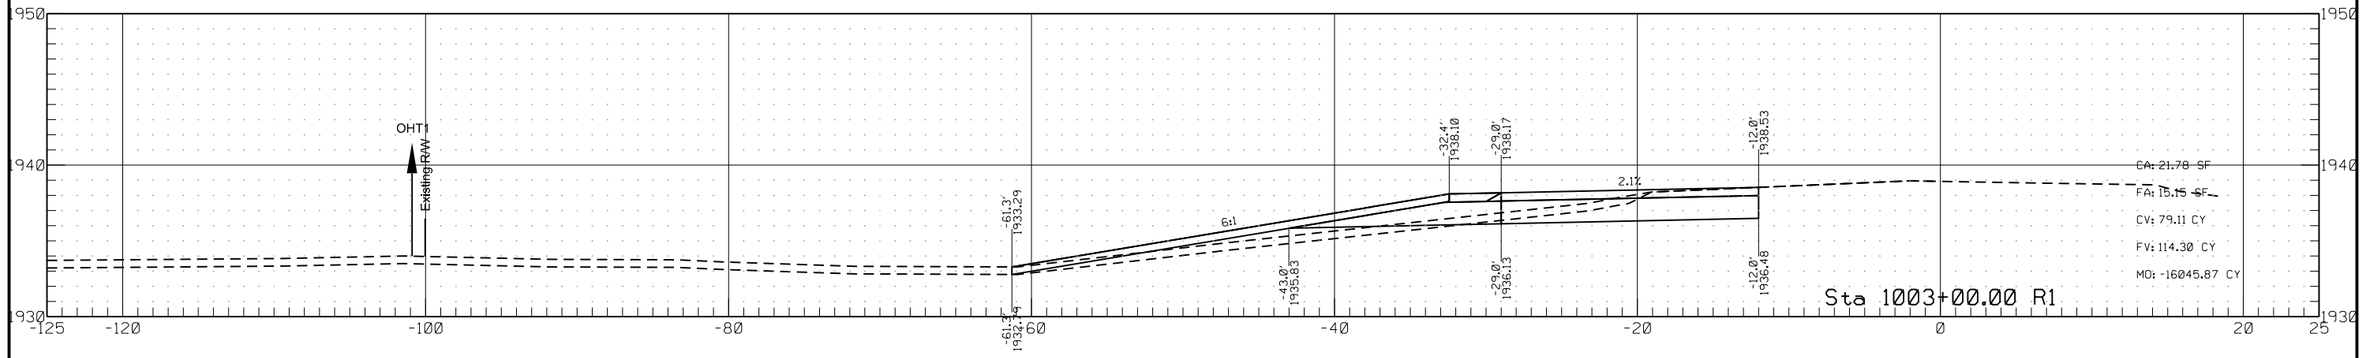


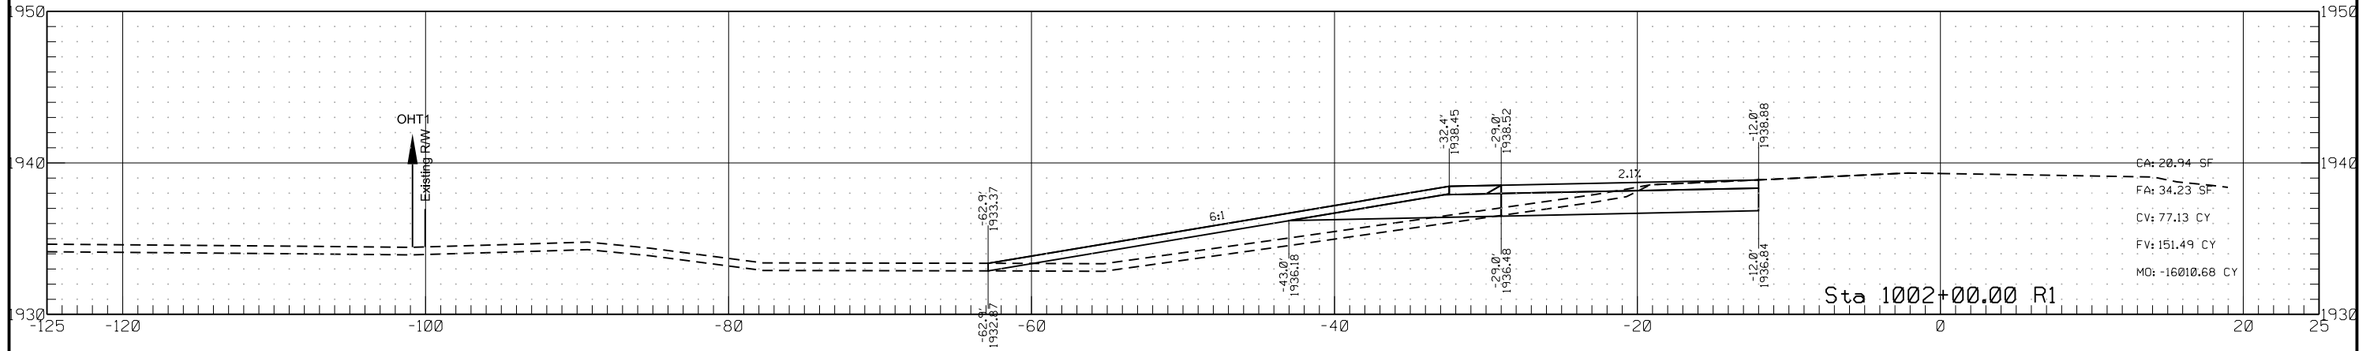


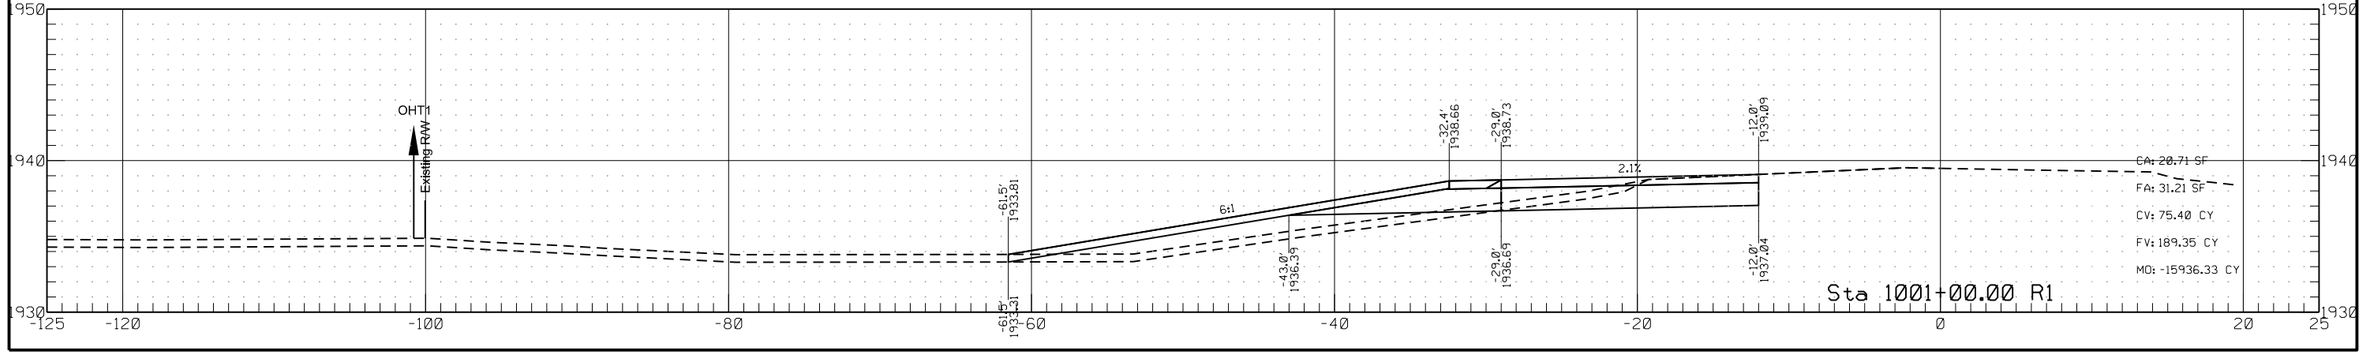


	STATE	PROJECT NO.	SECTION NO.	SHEET NO.
	ND	HEN-7-052(034)000	200	152

Passing Lane #3

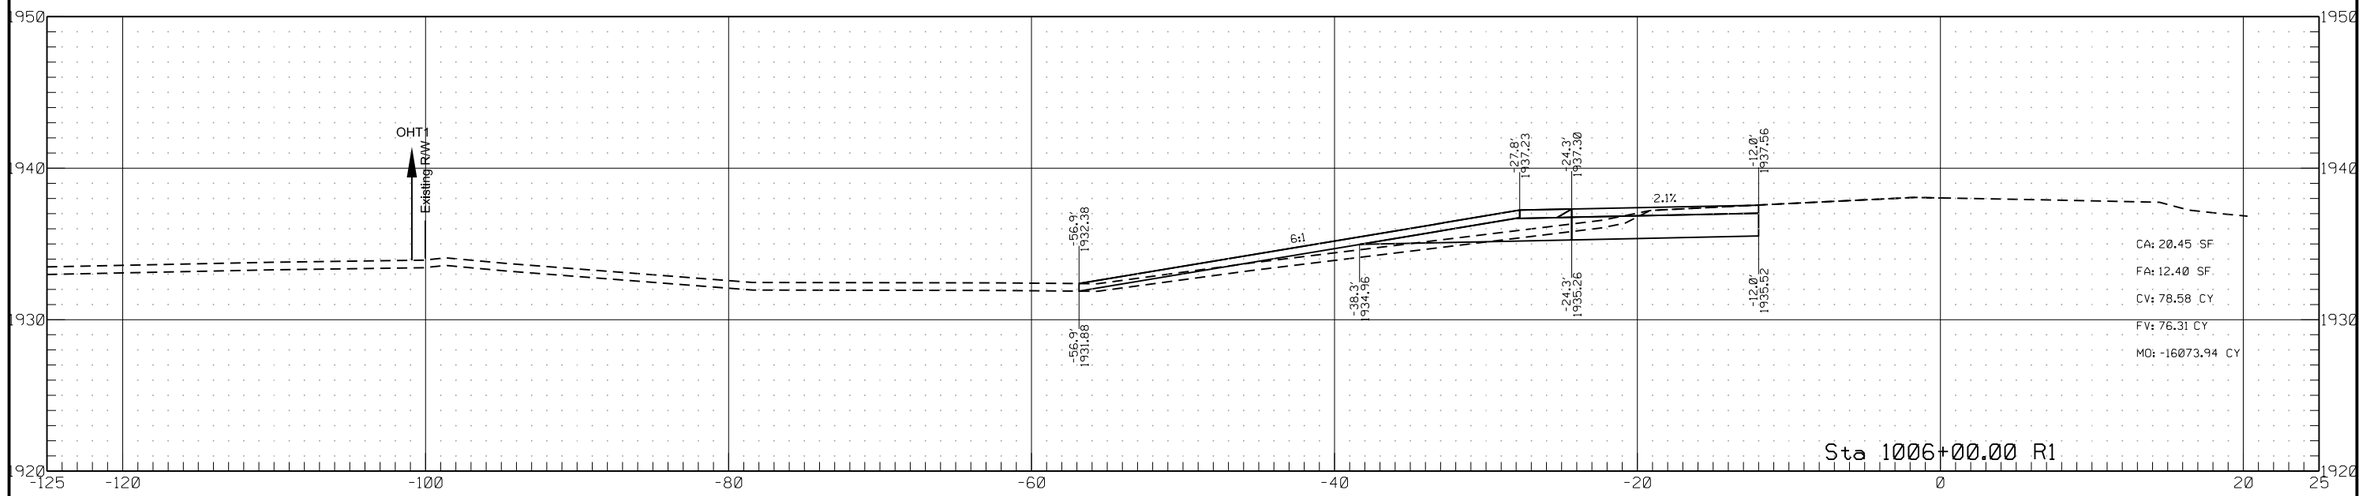


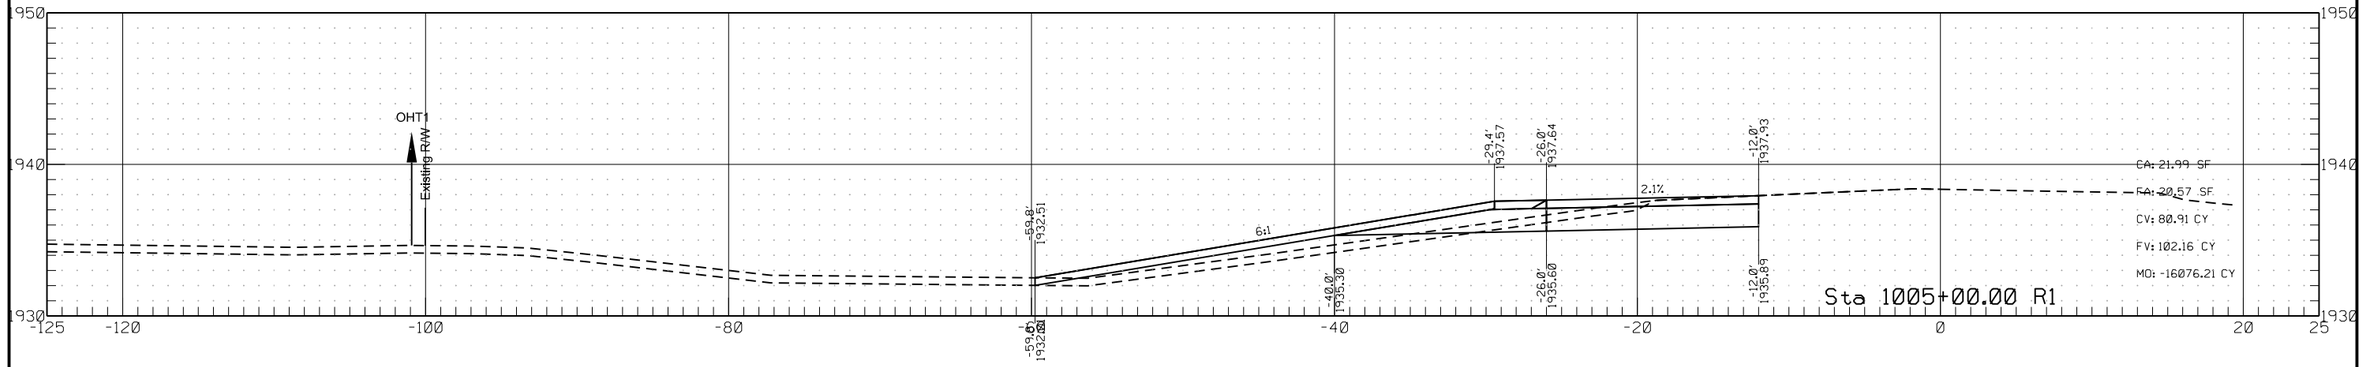

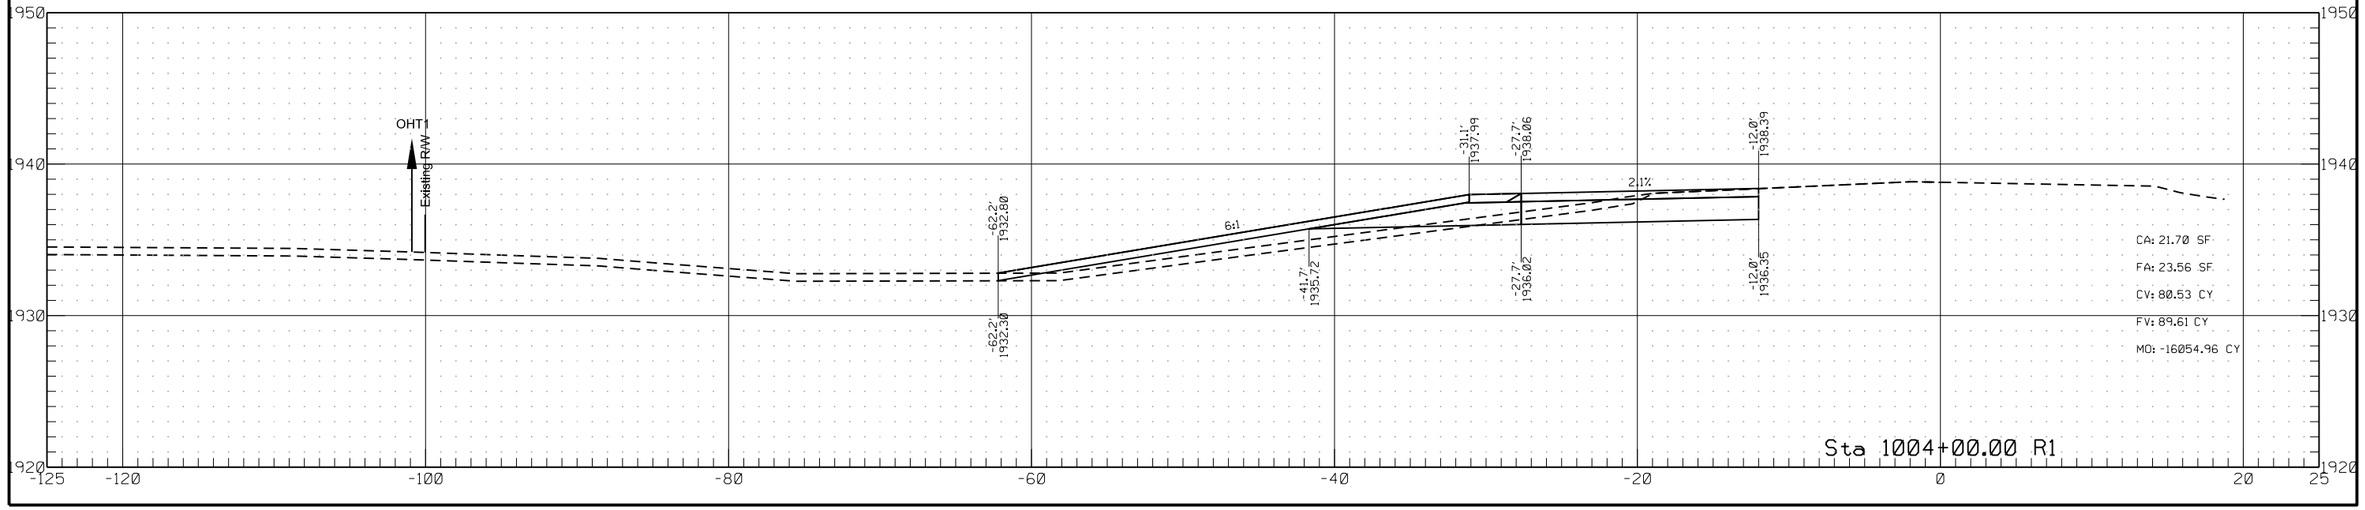

	STATE	PROJECT NO.	SECTION NO.	SHEET NO.
	ND	HEN-7-052(034)000	200	153


Passing Lane #3

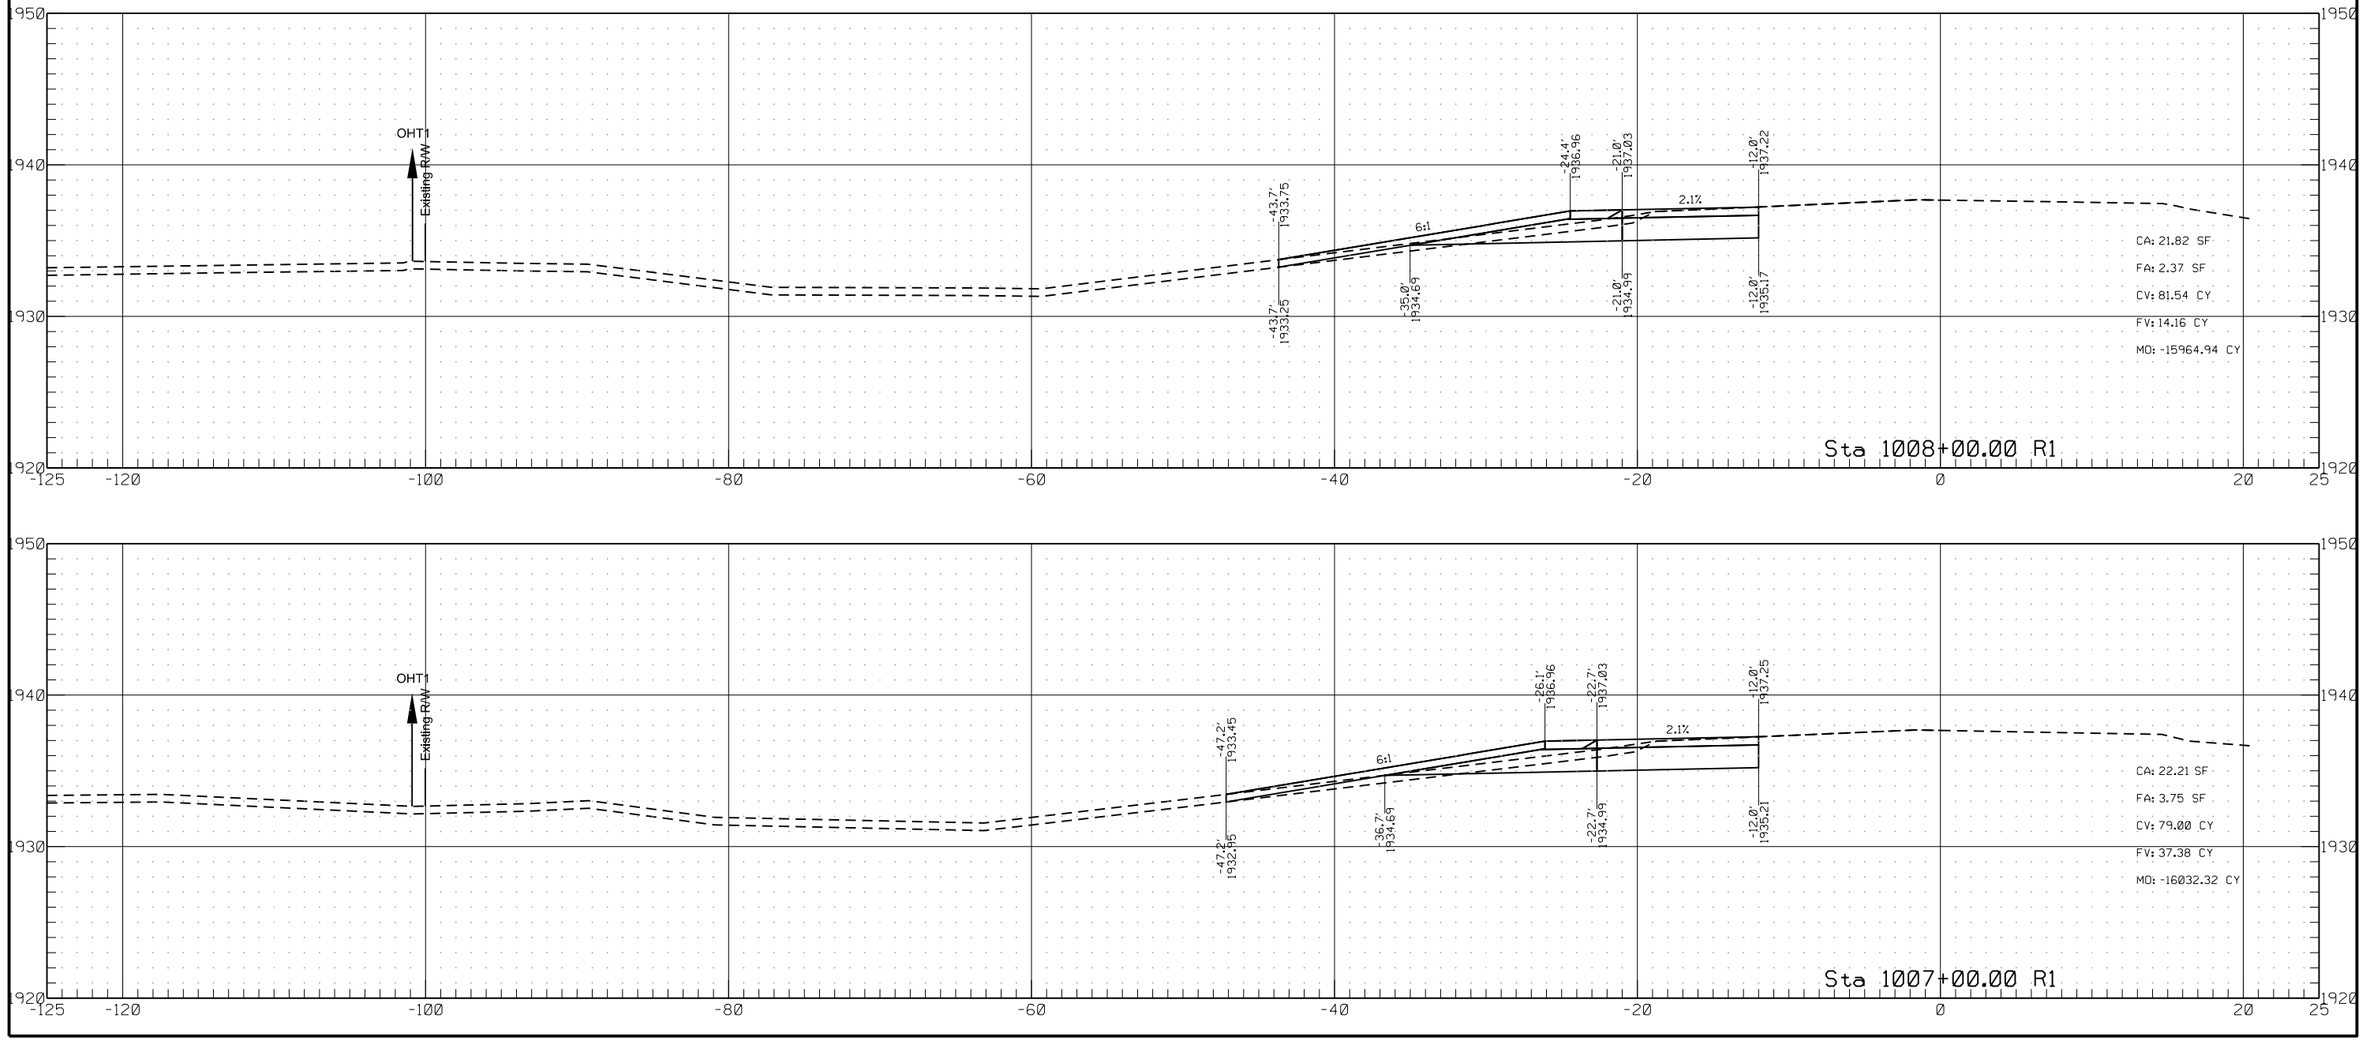


6/26/2022 3:09:17 PM ghartl R:\project\70052000.034\design\RDM_3.dgn

	STATE	PROJECT NO.	SECTION NO.	SHEET NO.
	ND	HEN-7-052(034)000	200	154


Passing Lane #3

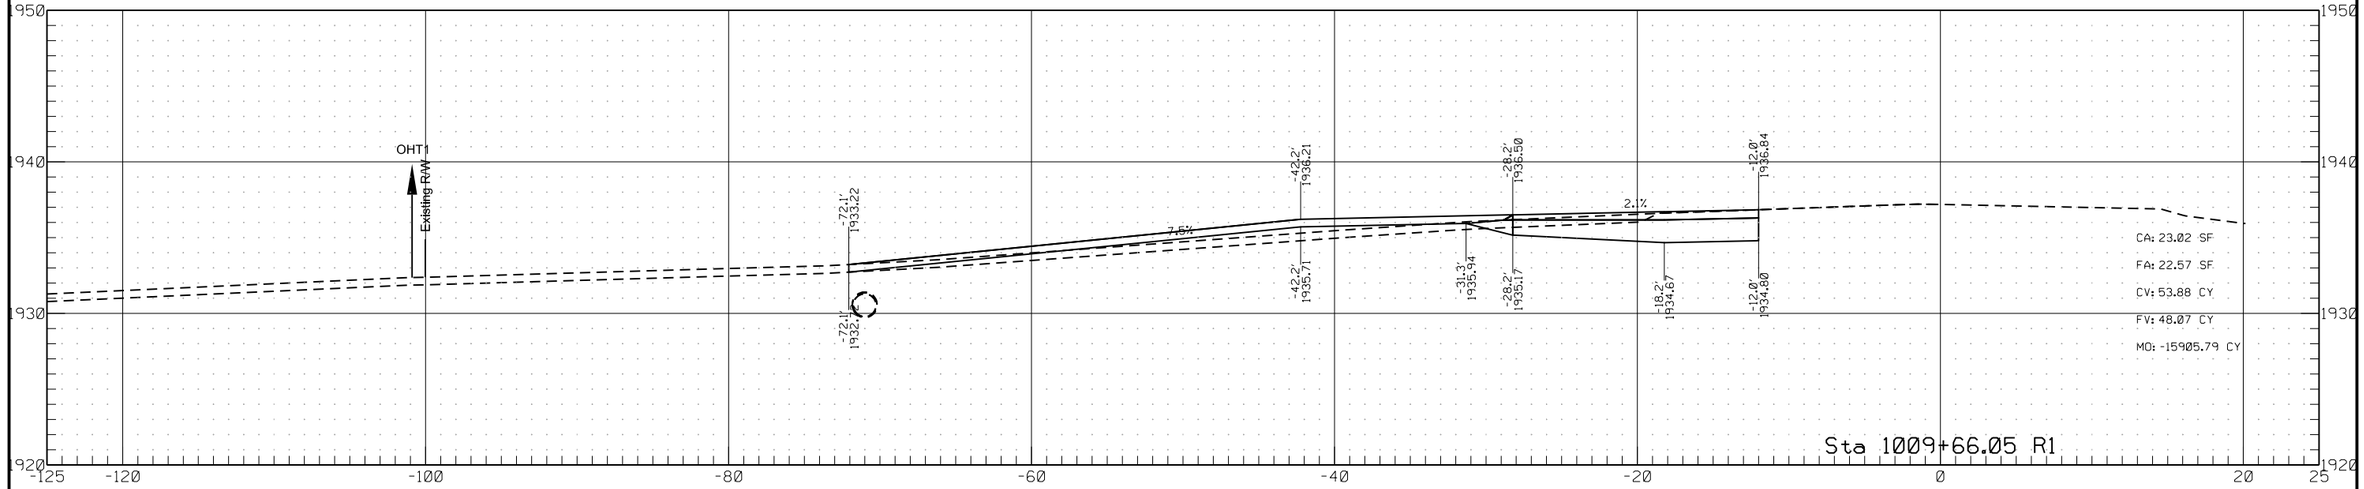


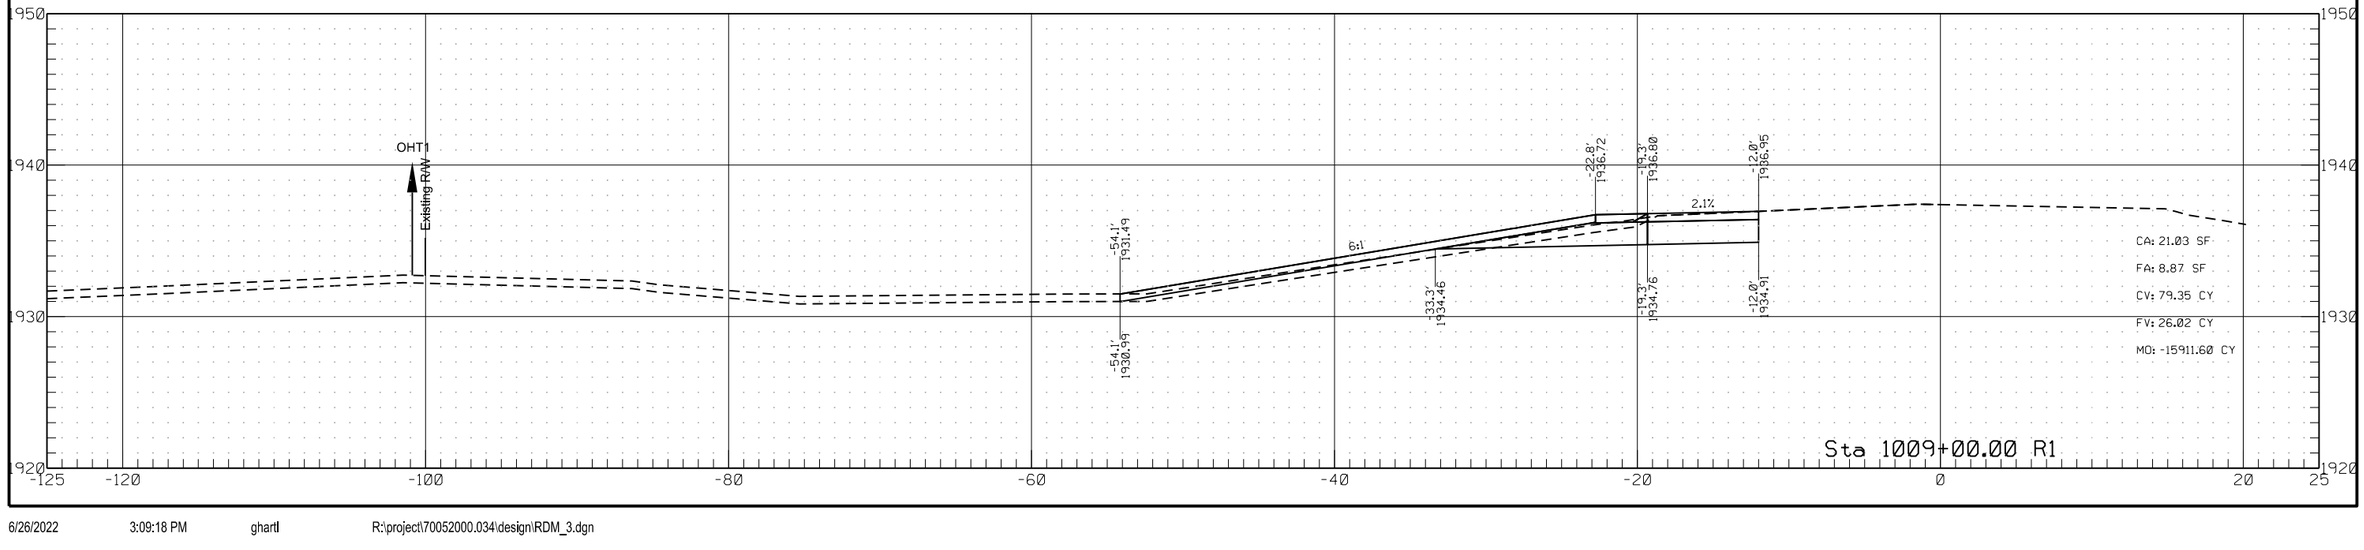


	STATE	PROJECT NO.	SECTION NO.	SHEET NO.
	ND	HEN-7-052(034)000	200	155

Passing Lane #3

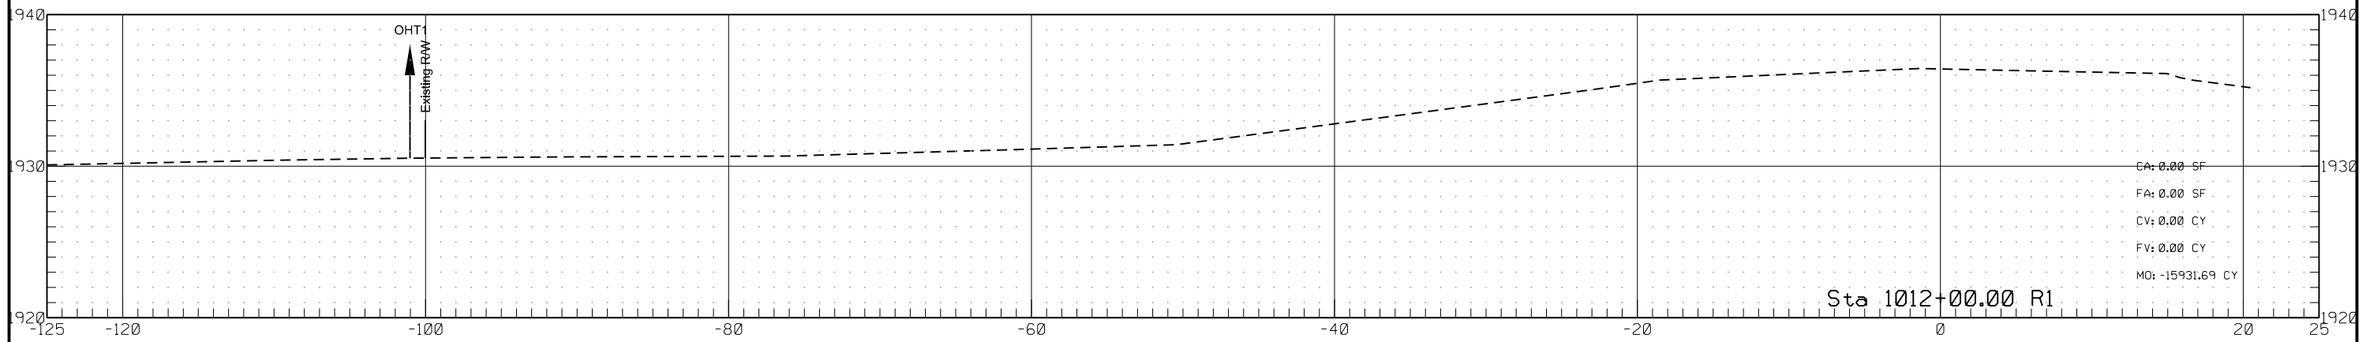


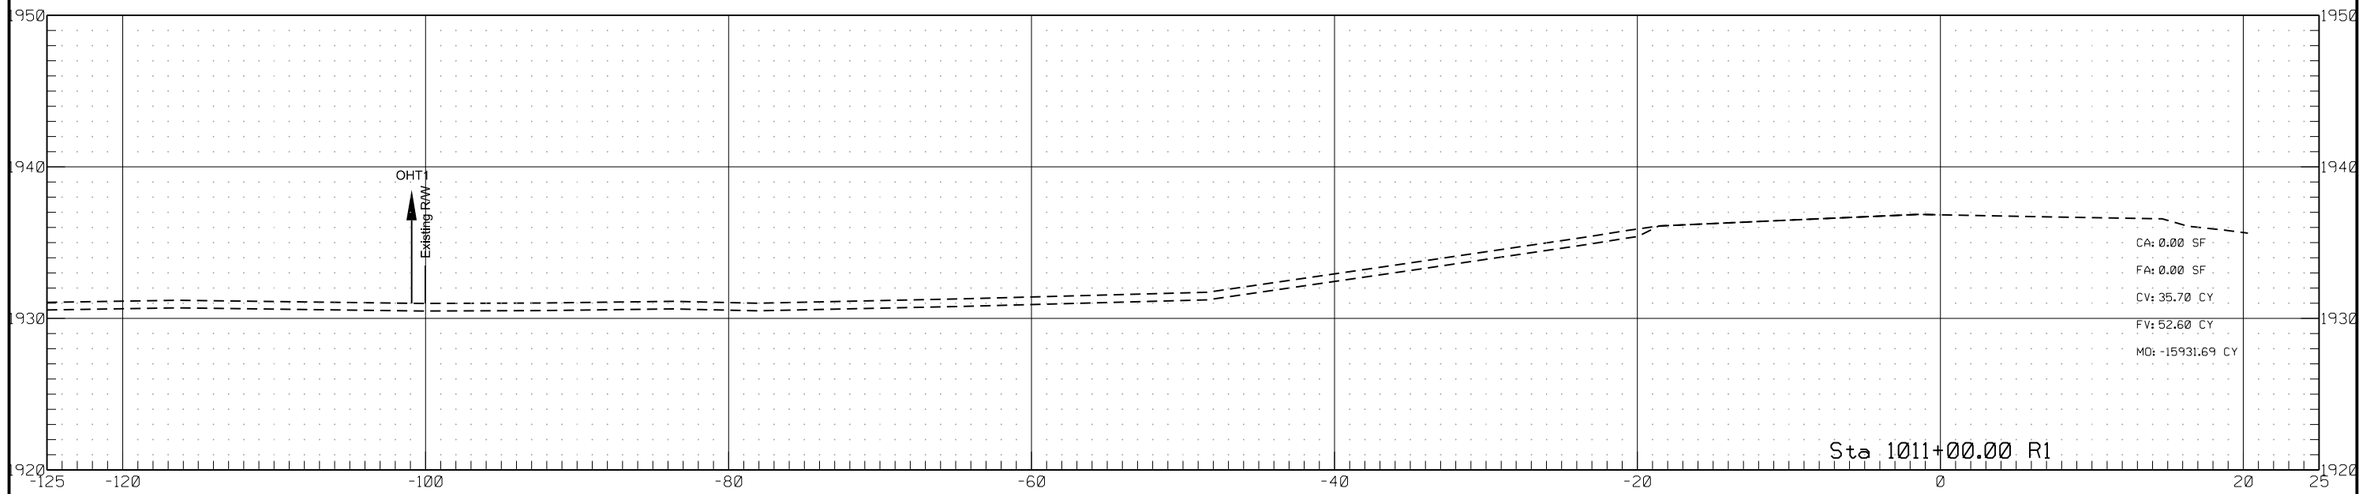


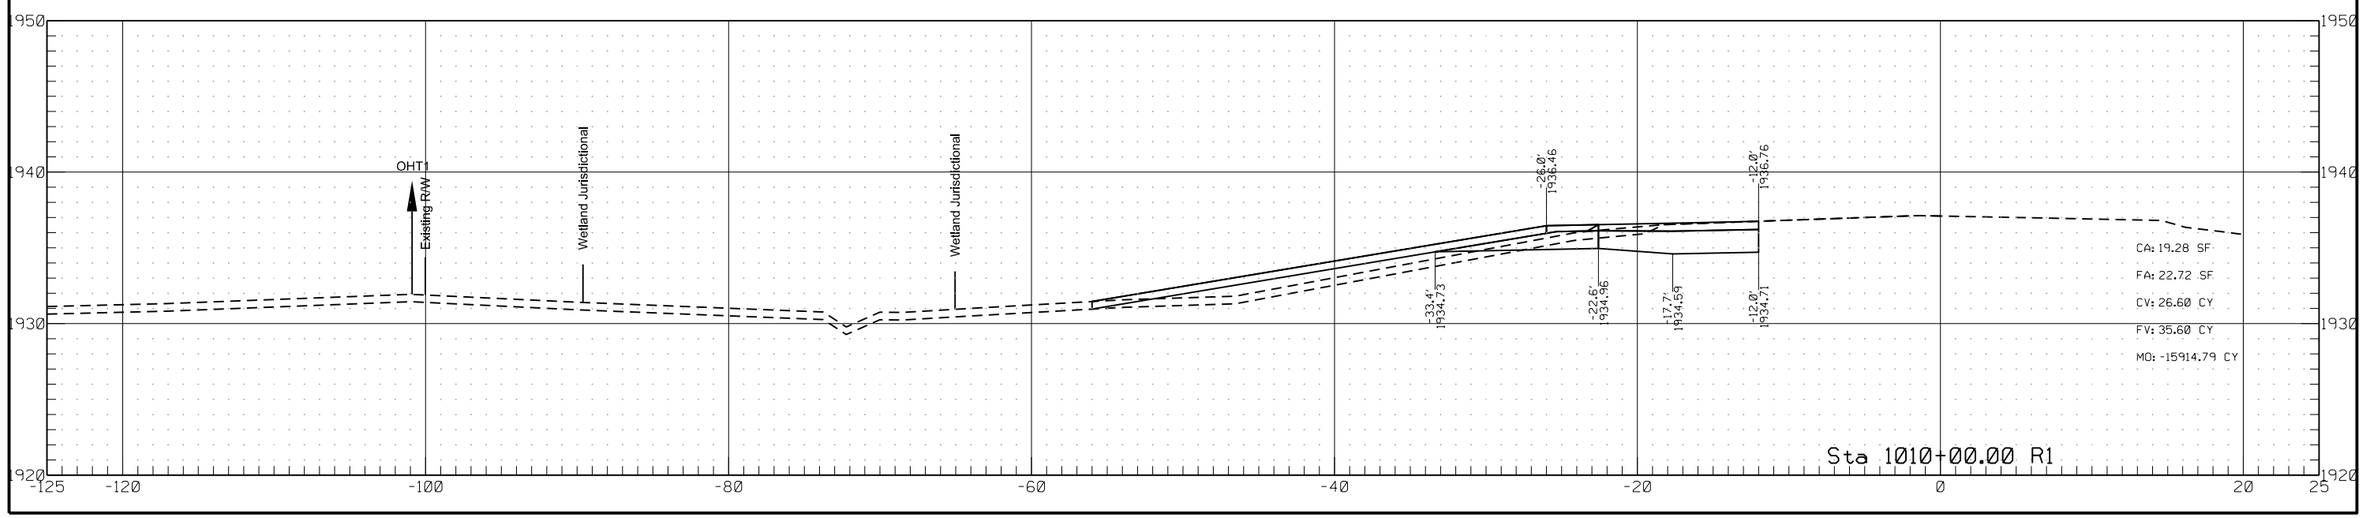


	STATE	PROJECT NO.	SECTION NO.	SHEET NO.
	ND	HEN-7-052(034)000	200	156

Passing Lane #4

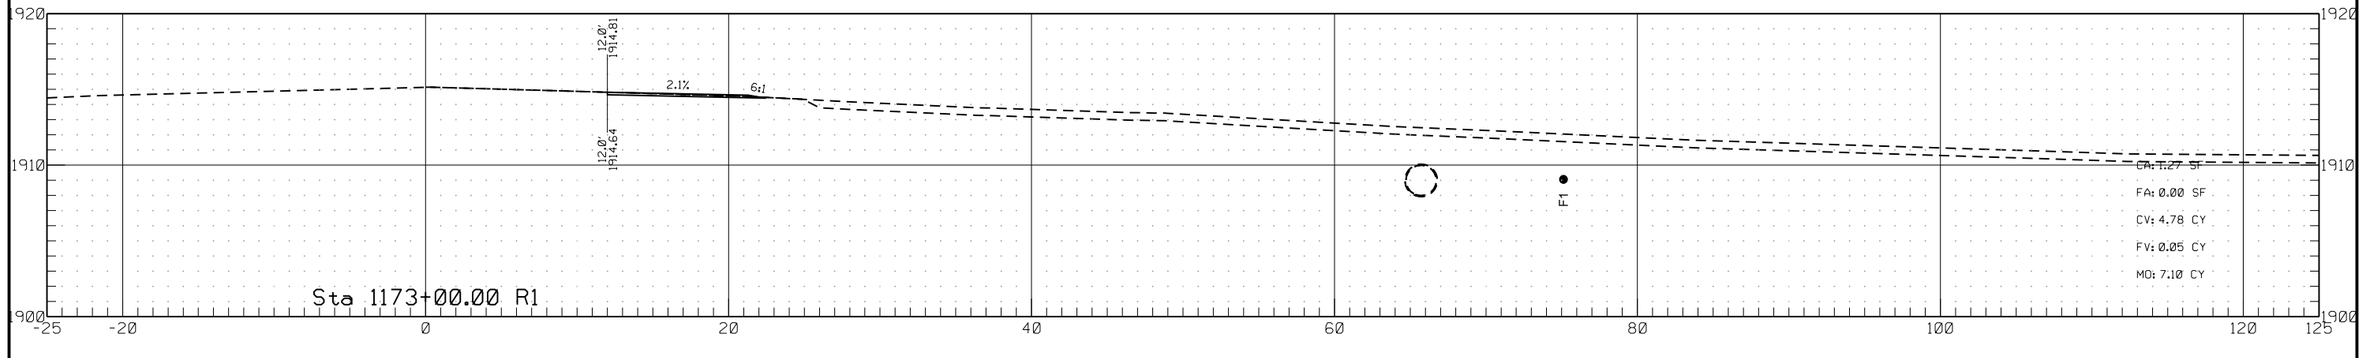

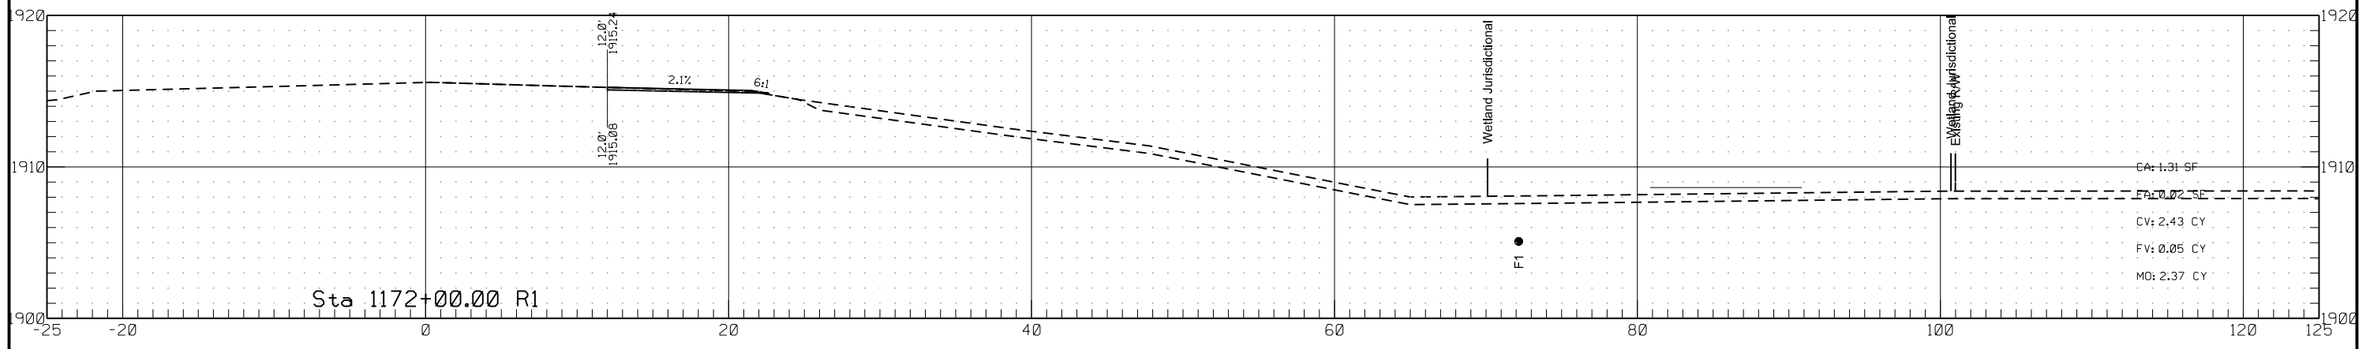


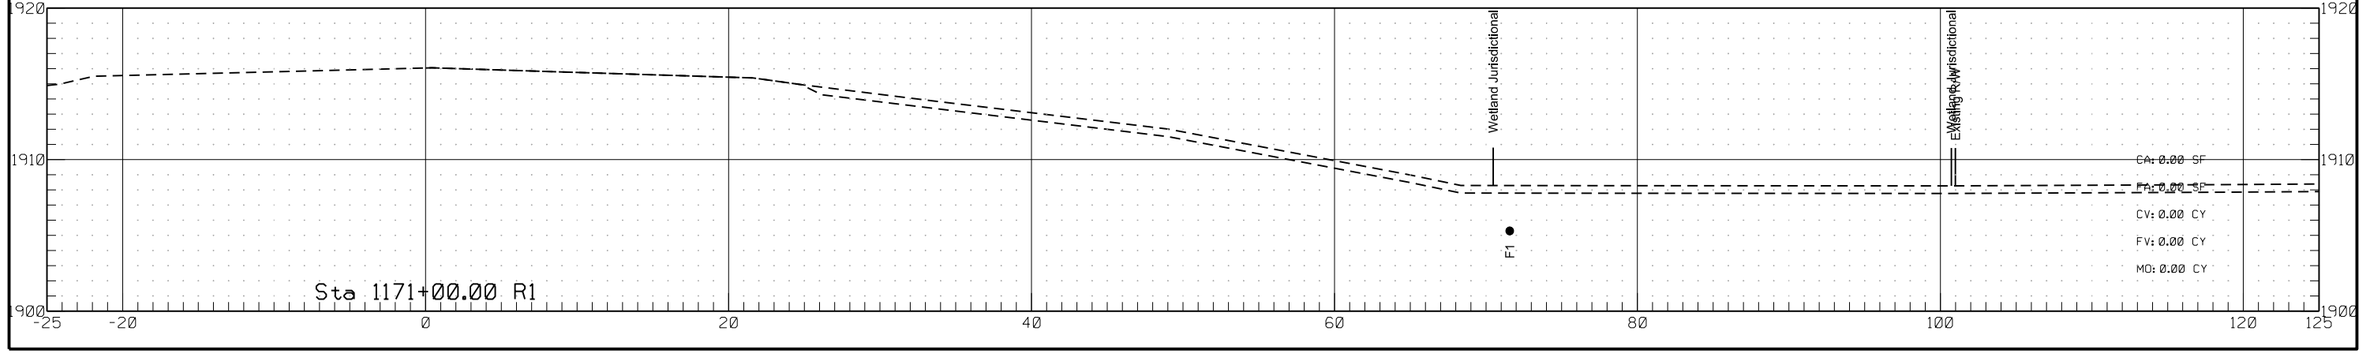



6/26/2022 3:09:30 PM ghartl R:\project\70052000.034\design\RDM_4.dgn

	STATE	PROJECT NO.	SECTION NO.	SHEET NO.
	ND	HEN-7-052(034)000	200	157

Passing Lane #4

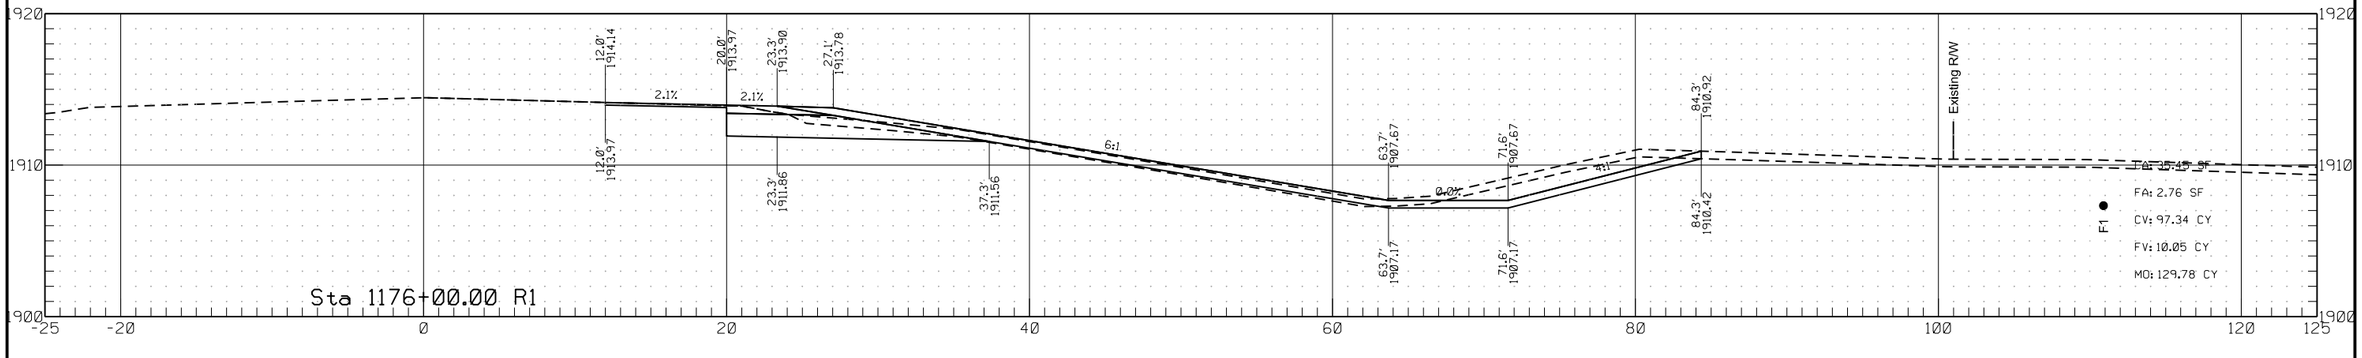


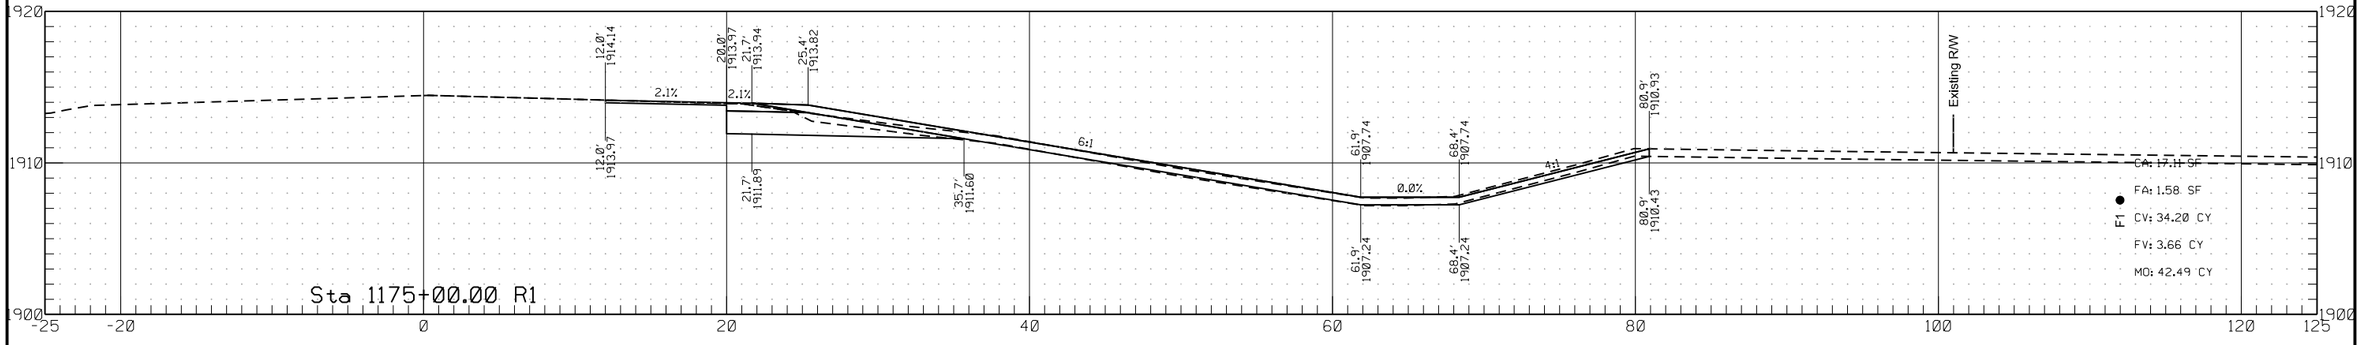


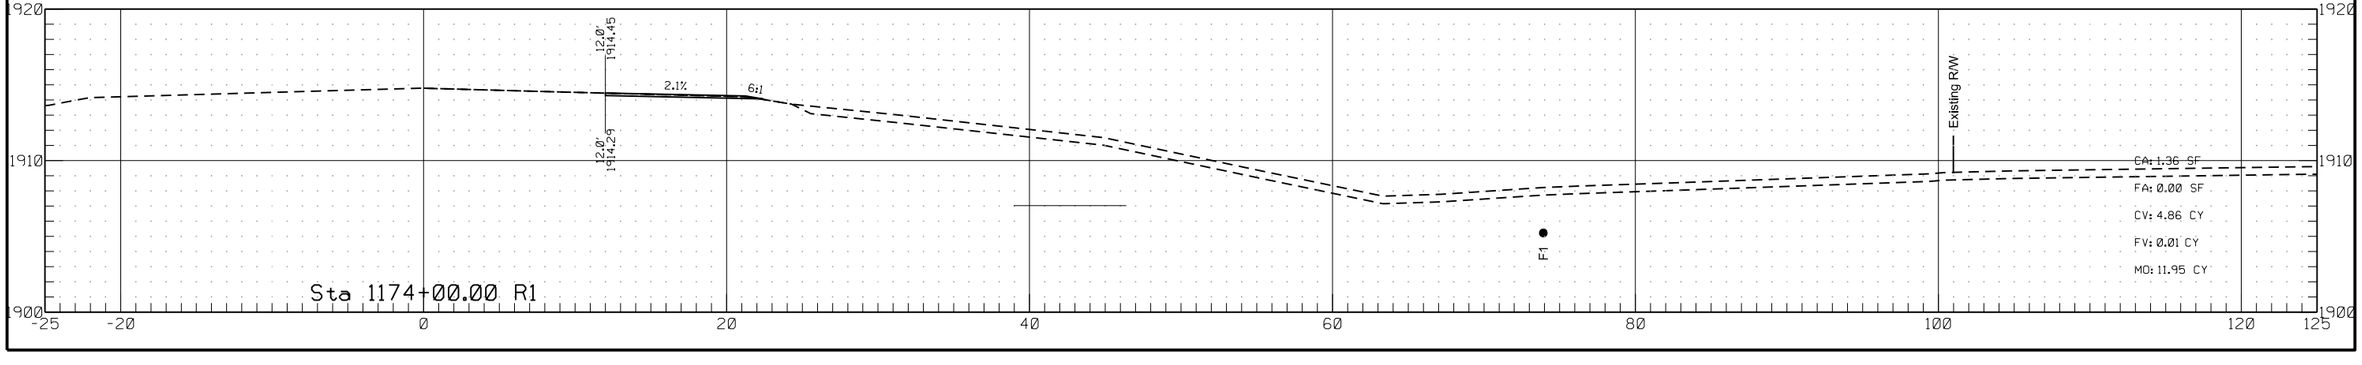


	STATE	PROJECT NO.	SECTION NO.	SHEET NO.
	ND	HEN-7-052(034)000	200	158

Passing Lane #4

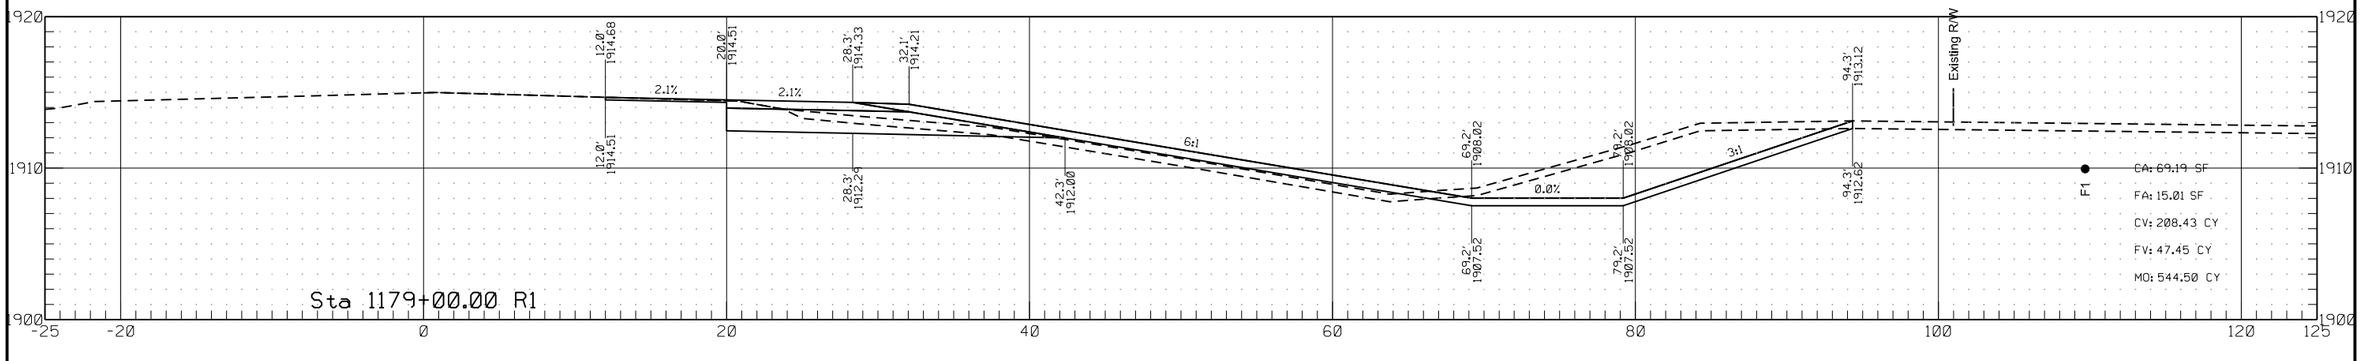


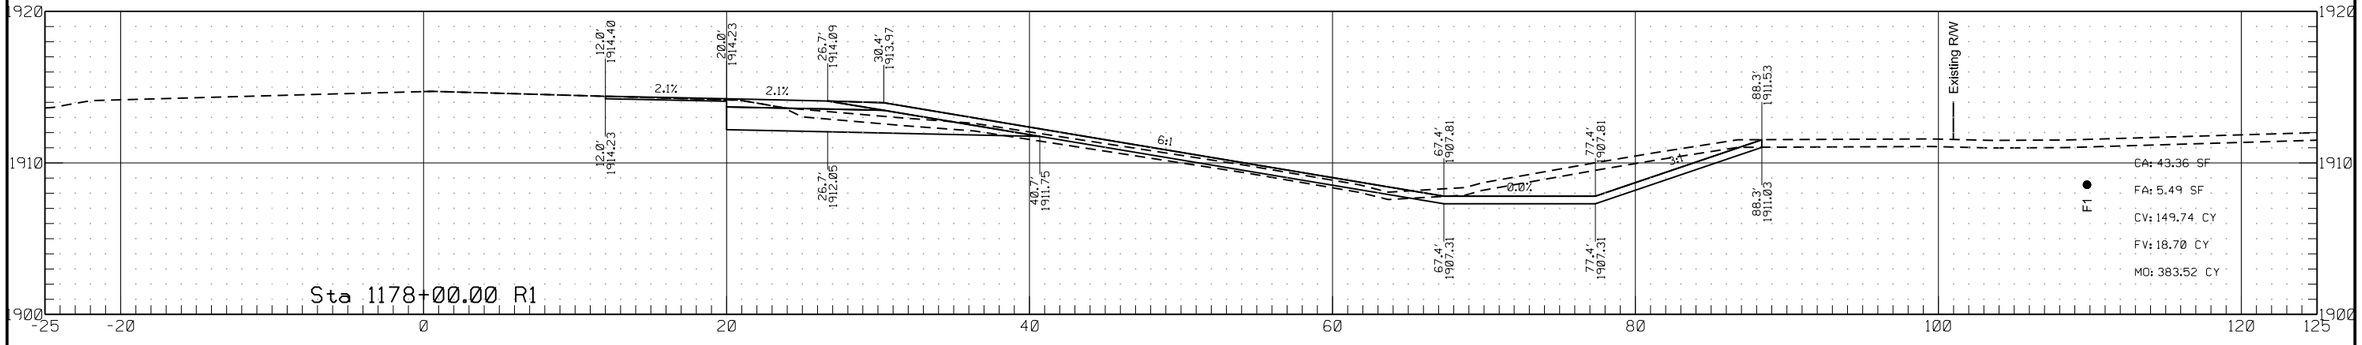

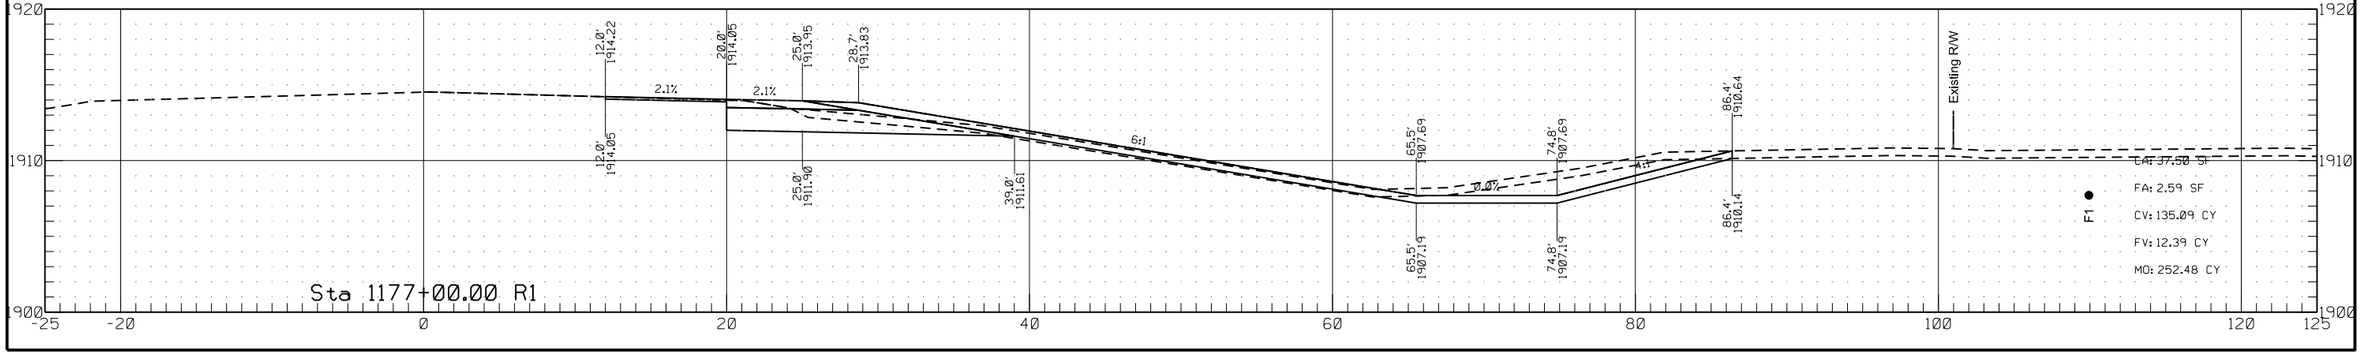


	STATE	PROJECT NO.	SECTION NO.	SHEET NO.
	ND	HEN-7-052(034)000	200	159


Passing Lane #4

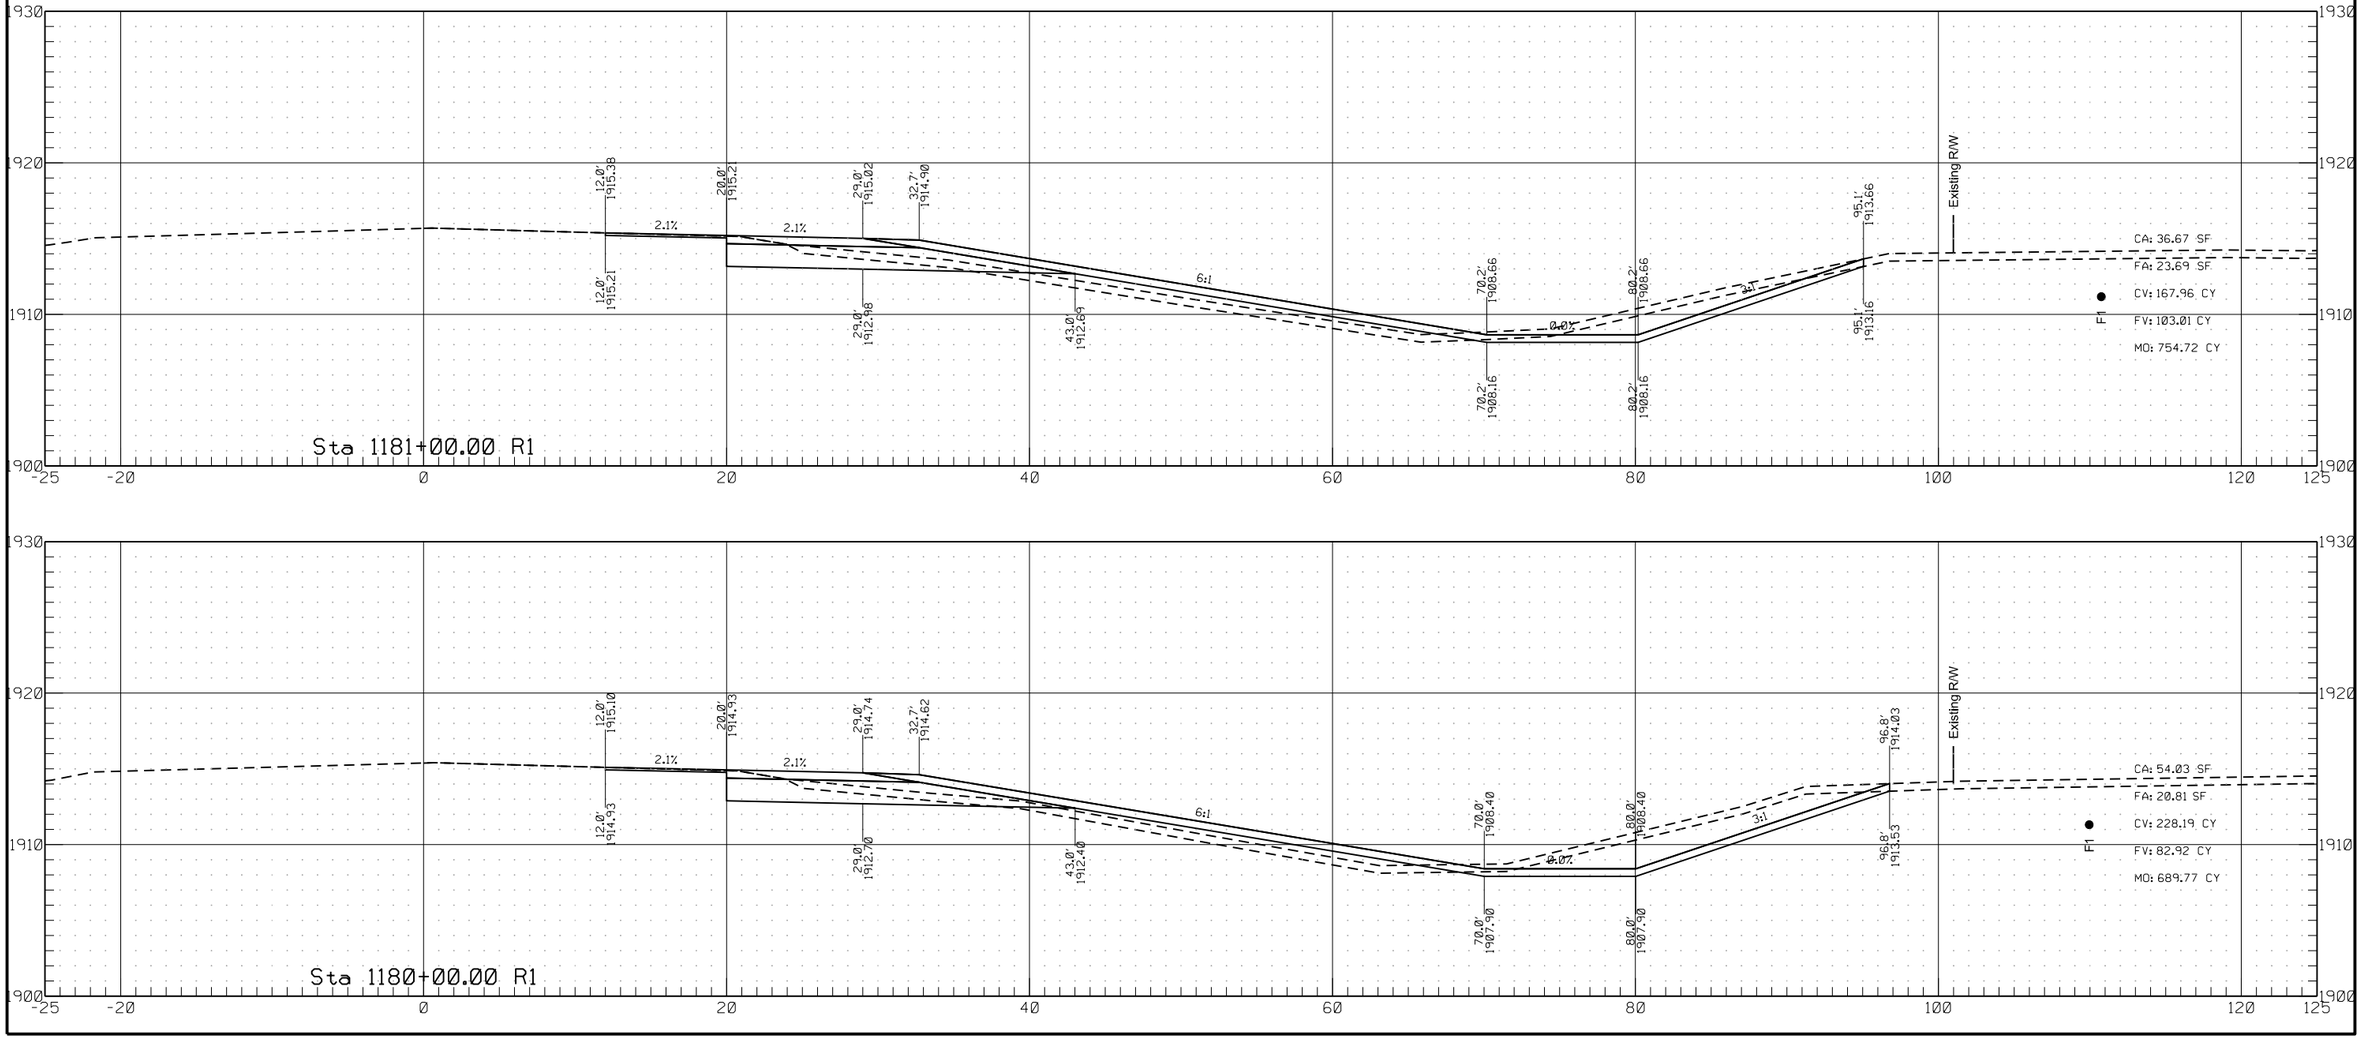


	STATE	PROJECT NO.	SECTION NO.	SHEET NO.
	ND	HEN-7-052(034)000	200	160

Passing Lane #4

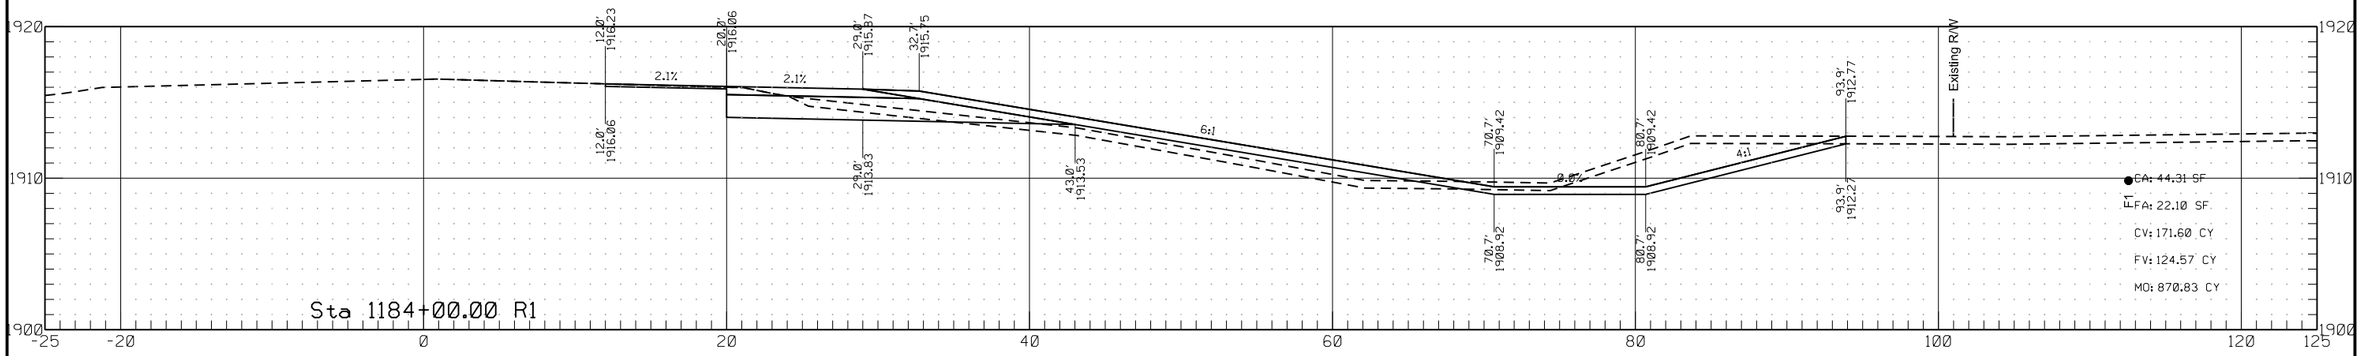


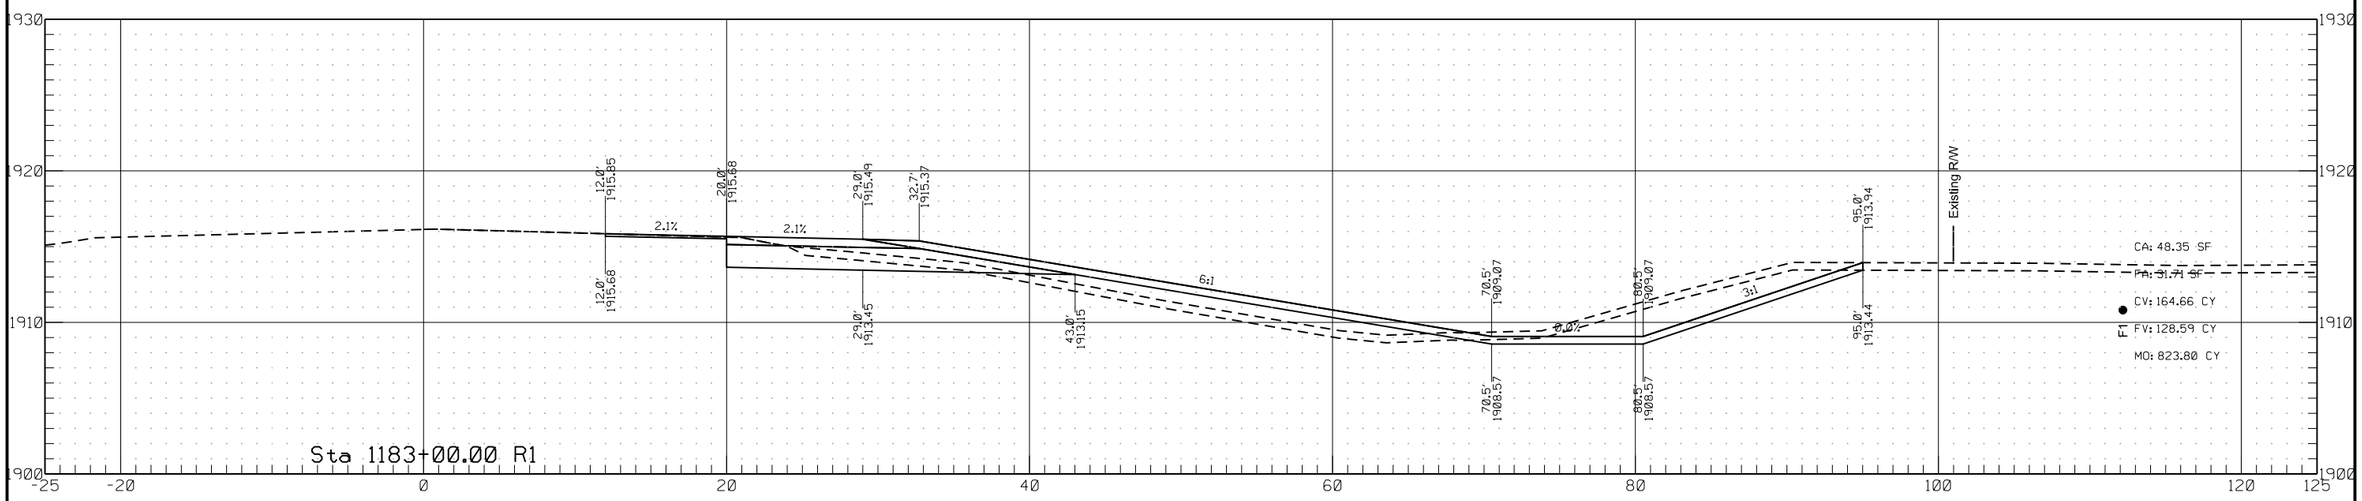

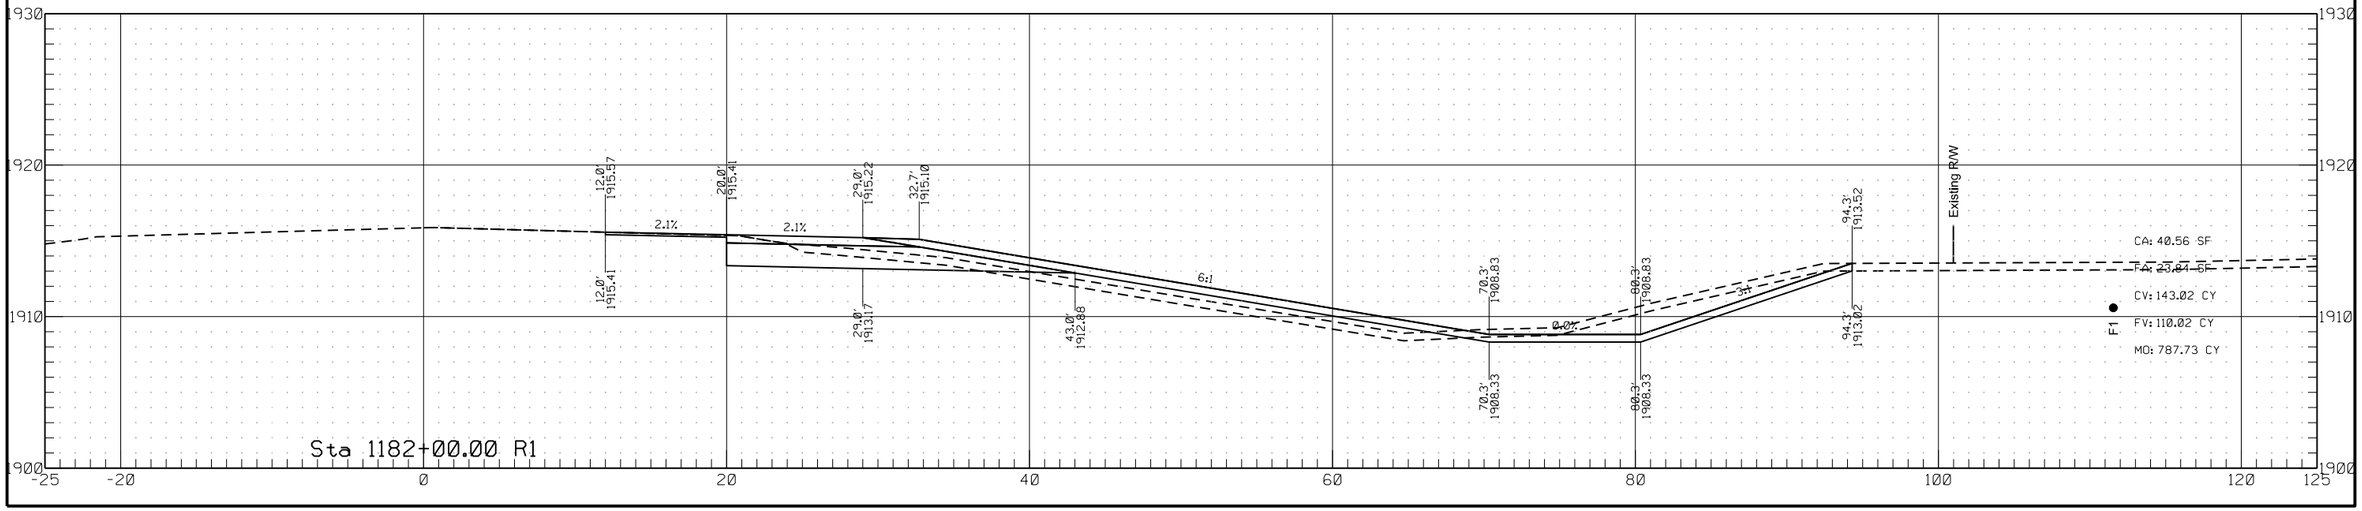

	STATE	PROJECT NO.	SECTION NO.	SHEET NO.
	ND	HEN-7-052(034)000	200	161


Passing Lane #4

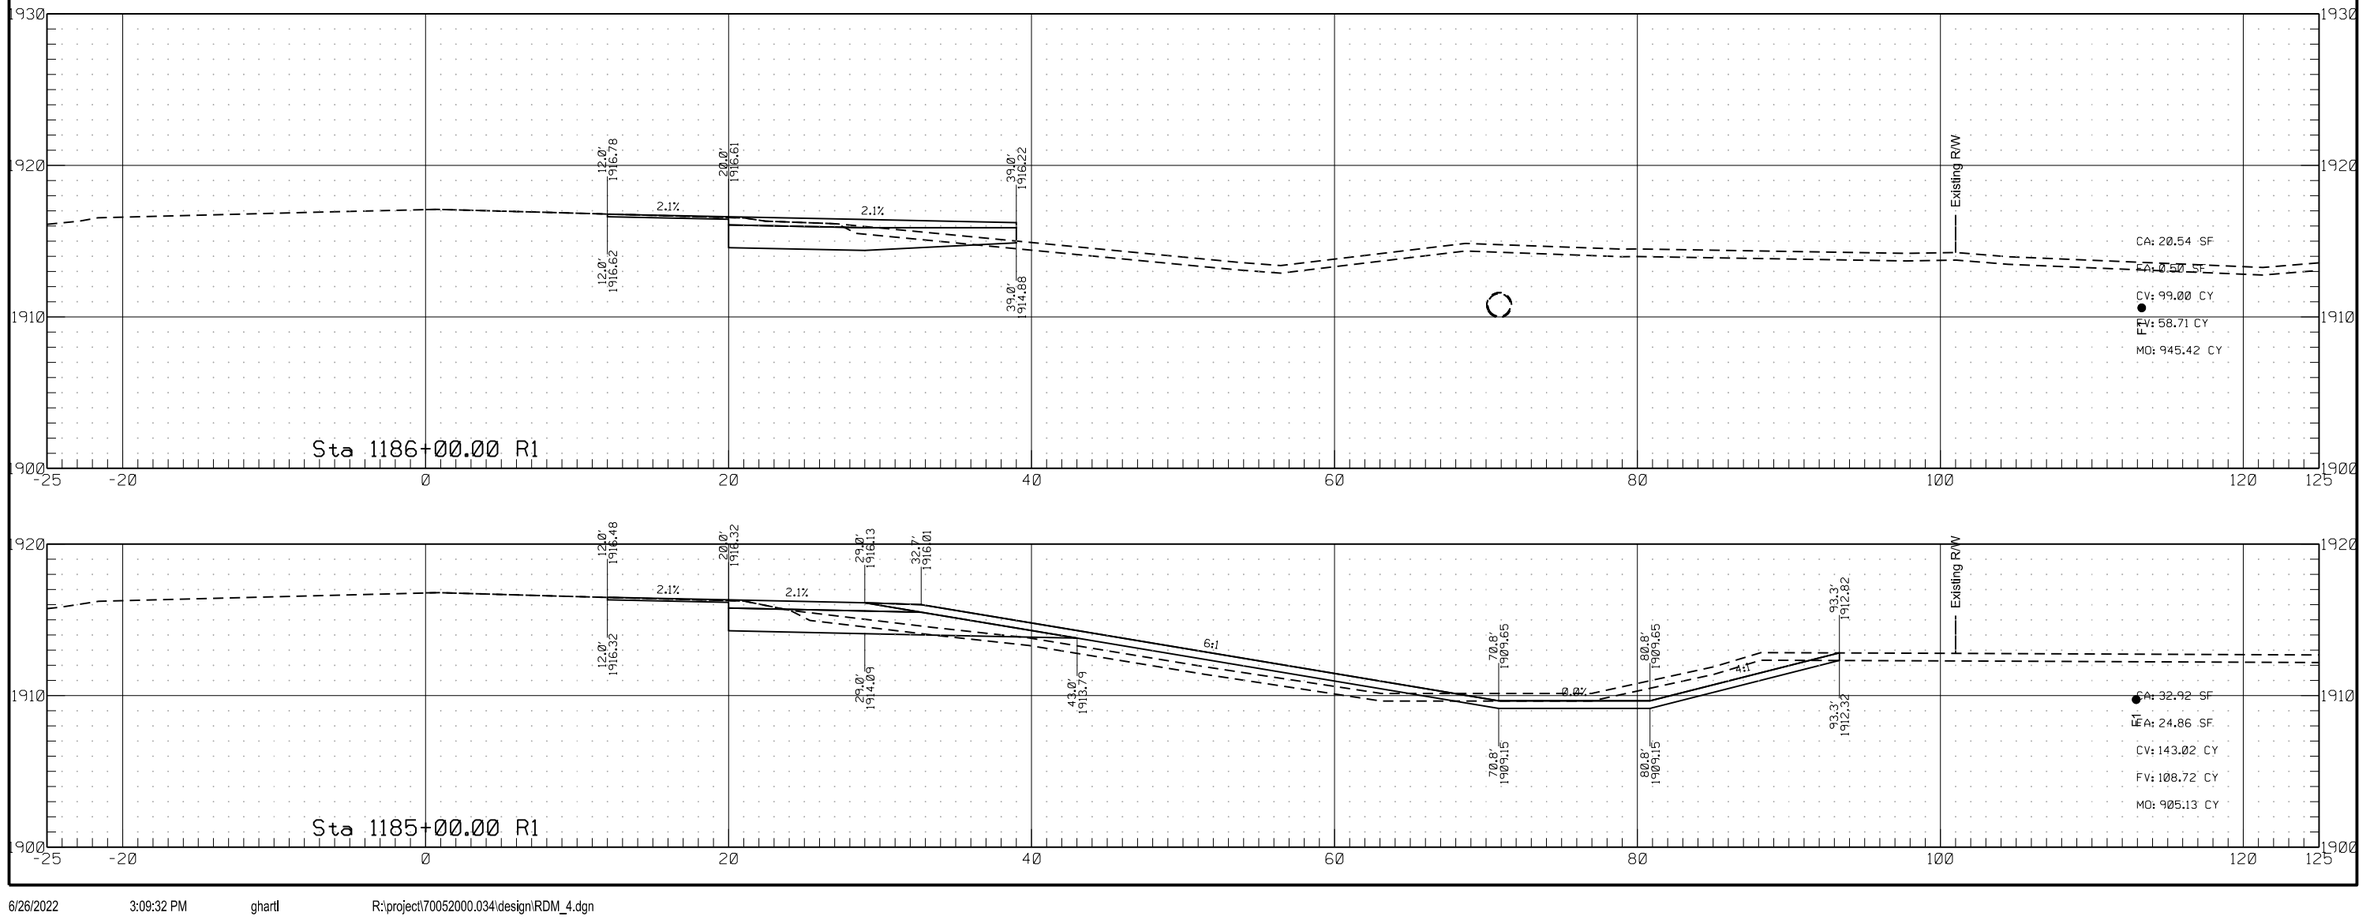


6/26/2022 3:09:32 PM ghartl R:\project\70052000.034\design\RDM_4.dgn

	STATE	PROJECT NO.	SECTION NO.	SHEET NO.
	ND	HEN-7-052(034)000	200	162


Passing Lane #4

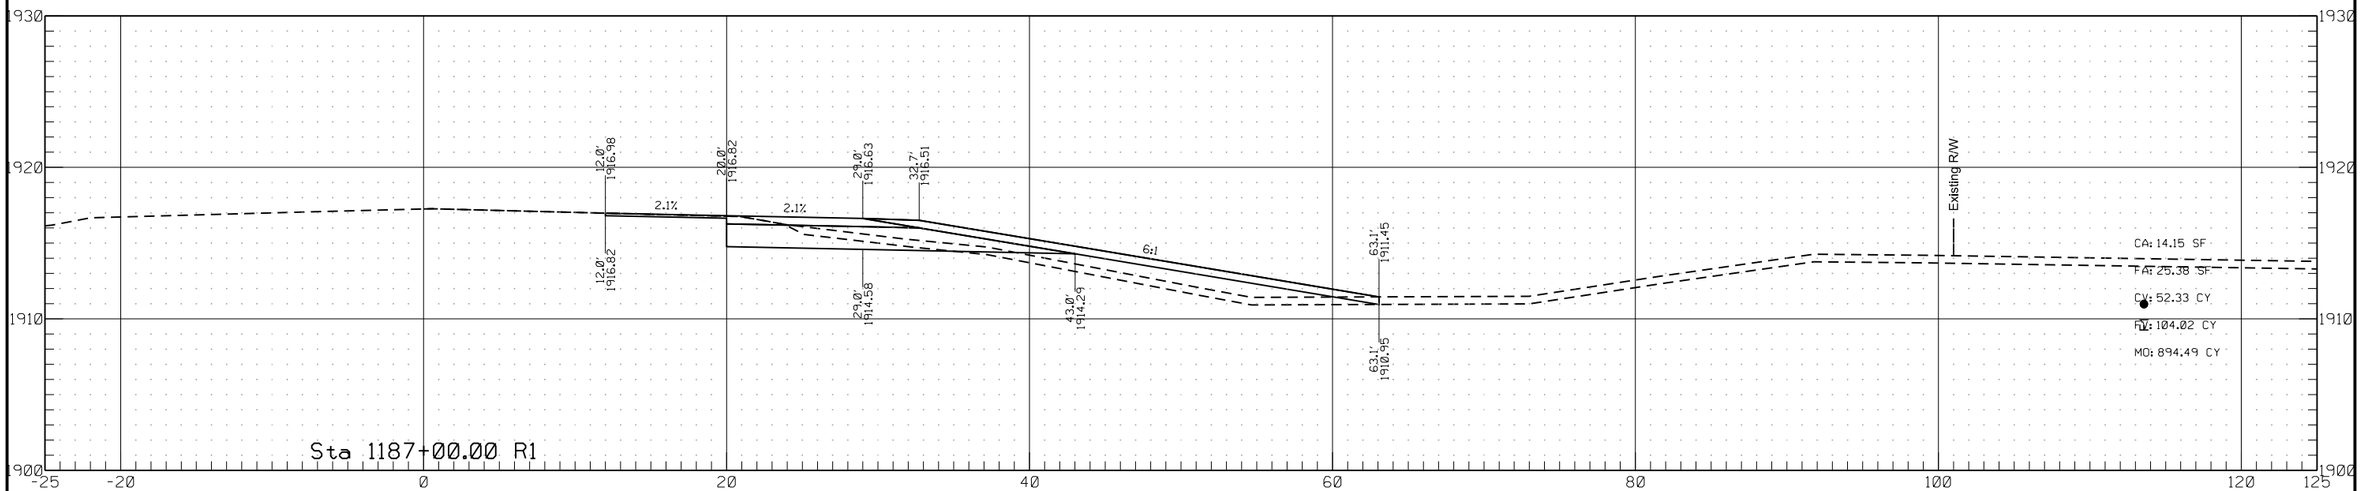

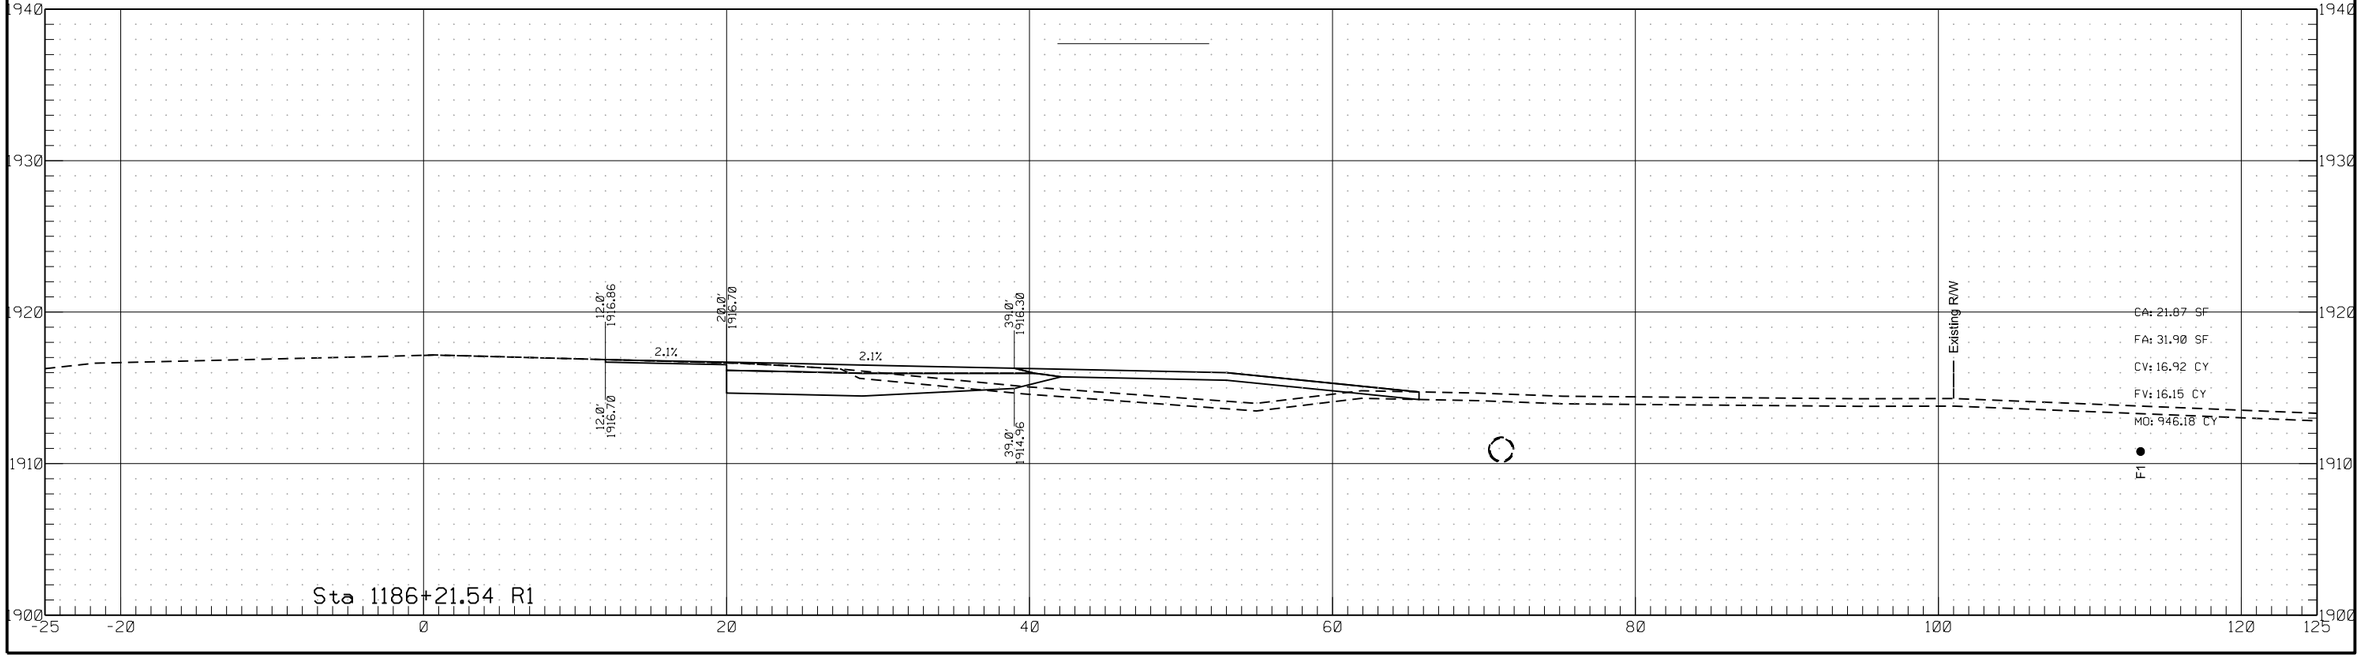

	STATE	PROJECT NO.	SECTION NO.	SHEET NO.
	ND	HEN-7-052(034)000	200	163


Passing Lane #4

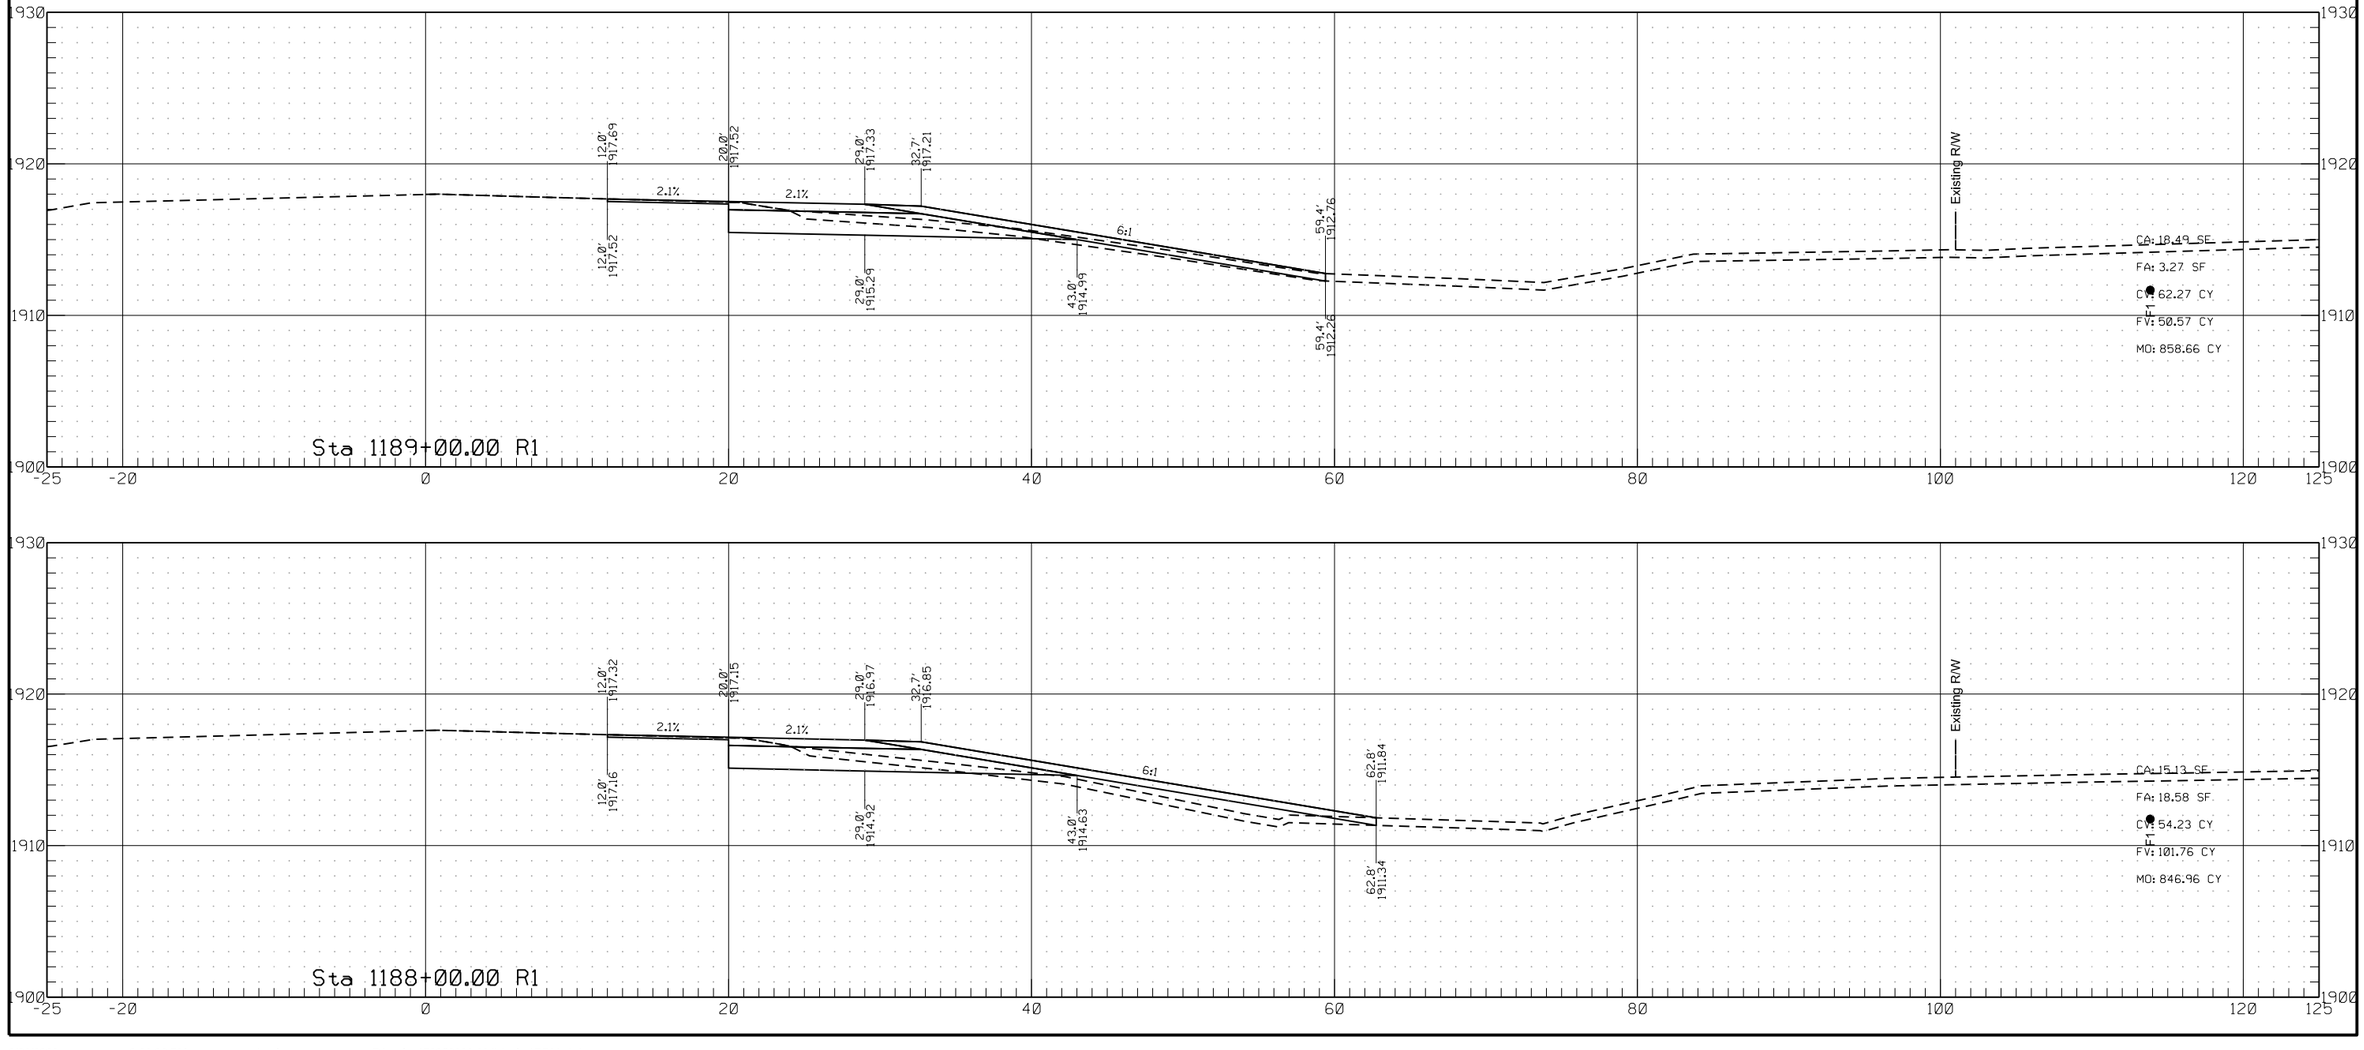



6/26/2022 3:09:33 PM ghartl R:\project\70052000.034\design\RDM_4.dgn

	STATE	PROJECT NO.	SECTION NO.	SHEET NO.
	ND	HEN-7-052(034)000	200	164

Passing Lane #4

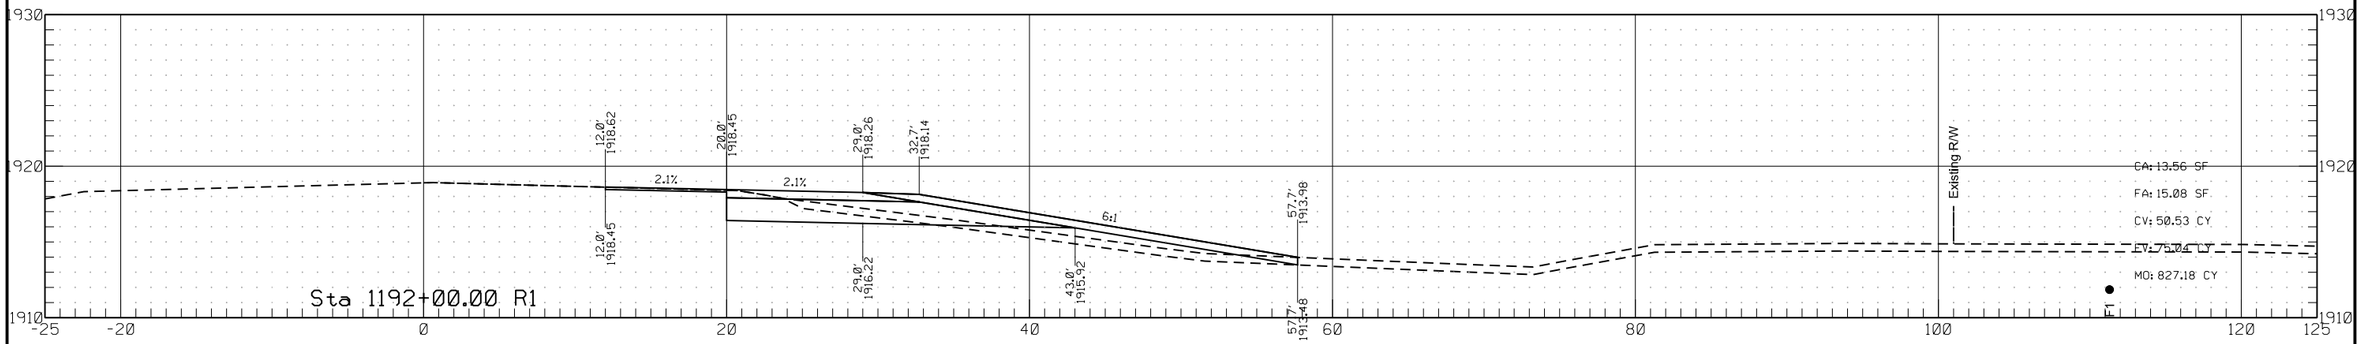


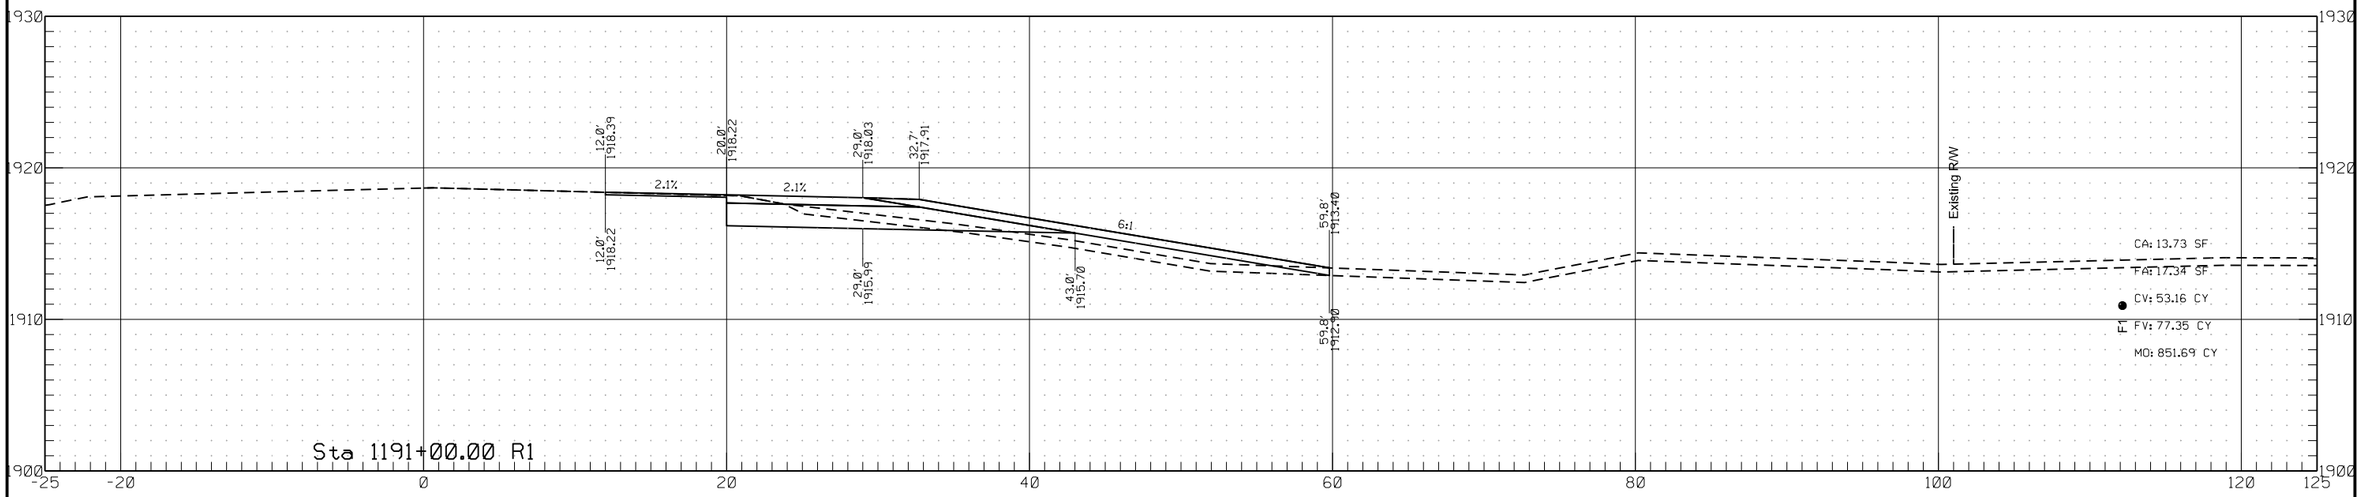


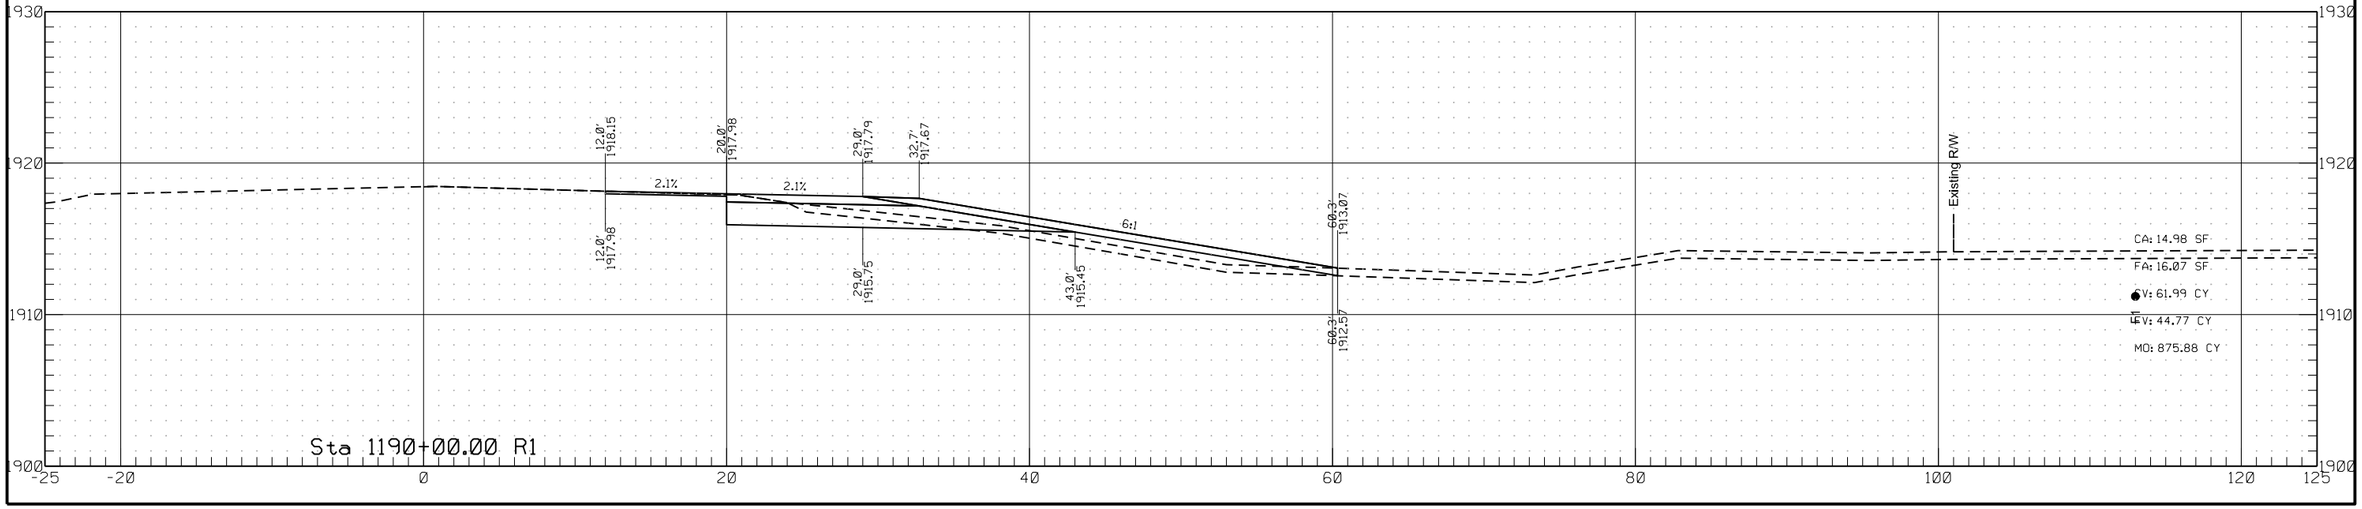


	STATE	PROJECT NO.	SECTION NO.	SHEET NO.
	ND	HEN-7-052(034)000	200	165

Passing Lane #4

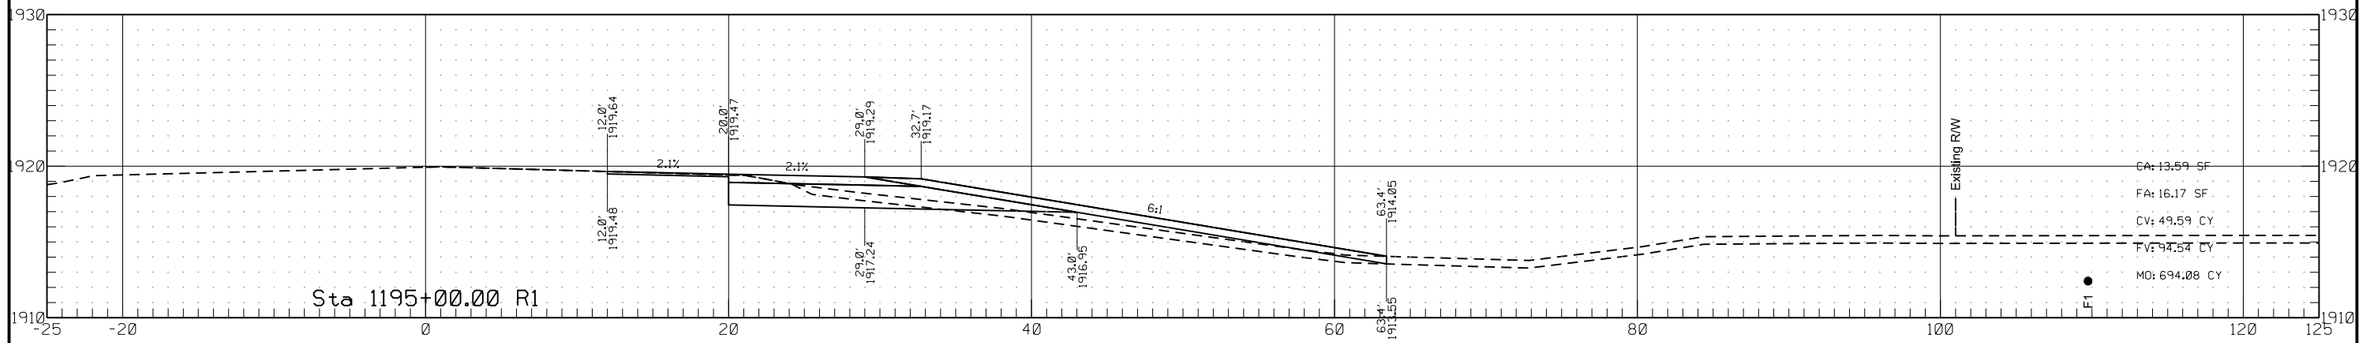


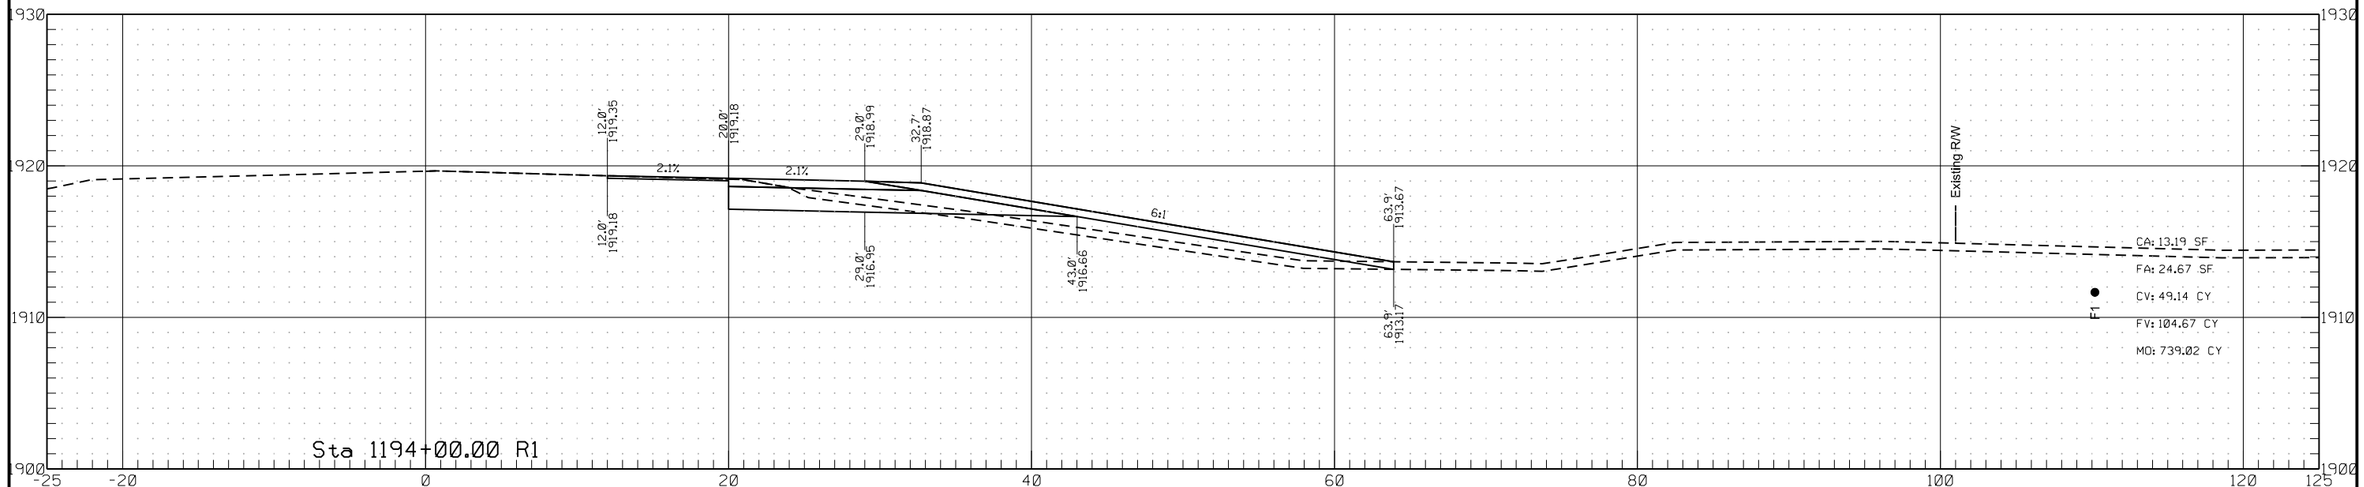

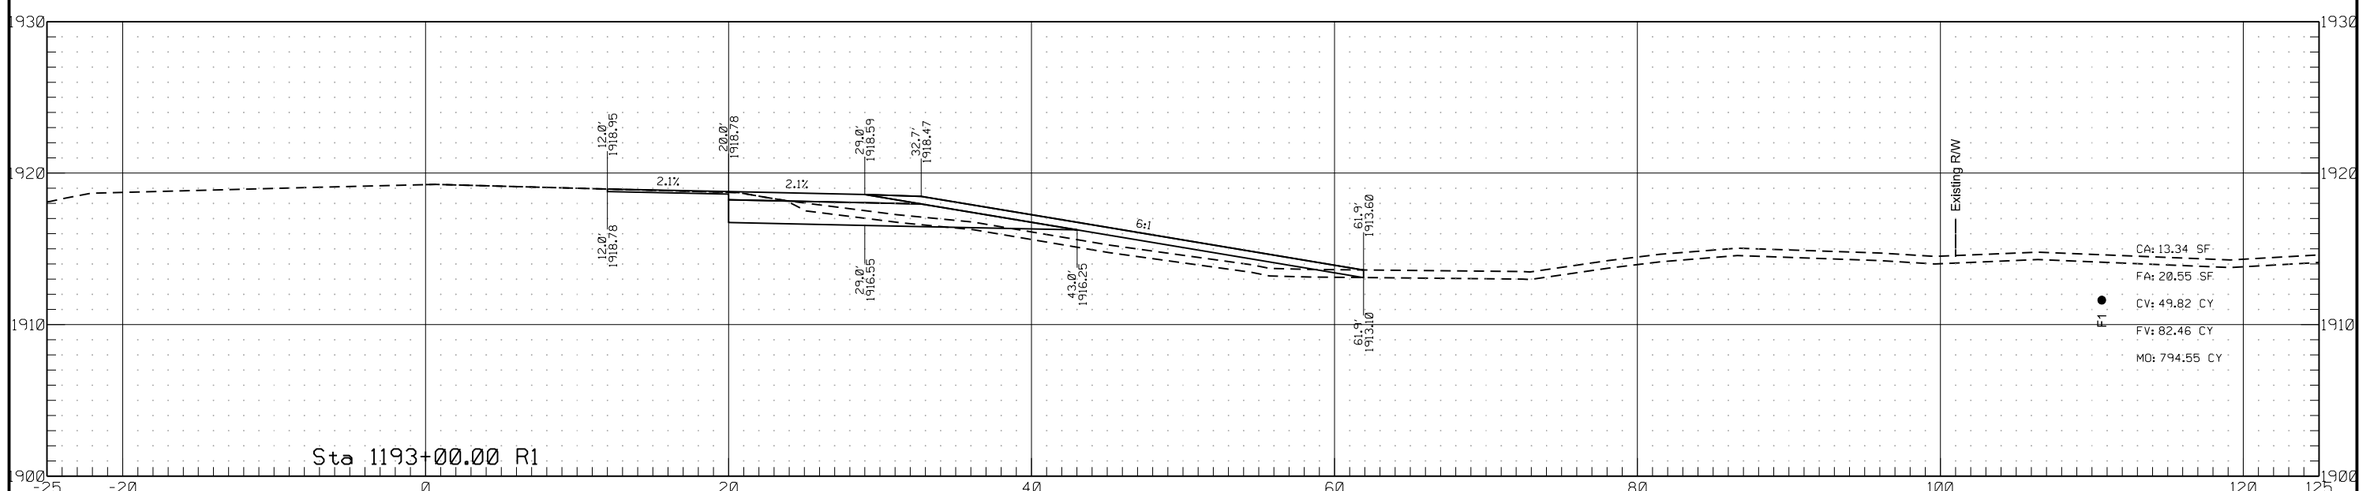

	STATE	PROJECT NO.	SECTION NO.	SHEET NO.
	ND	HEN-7-052(034)000	200	166


Passing Lane #4

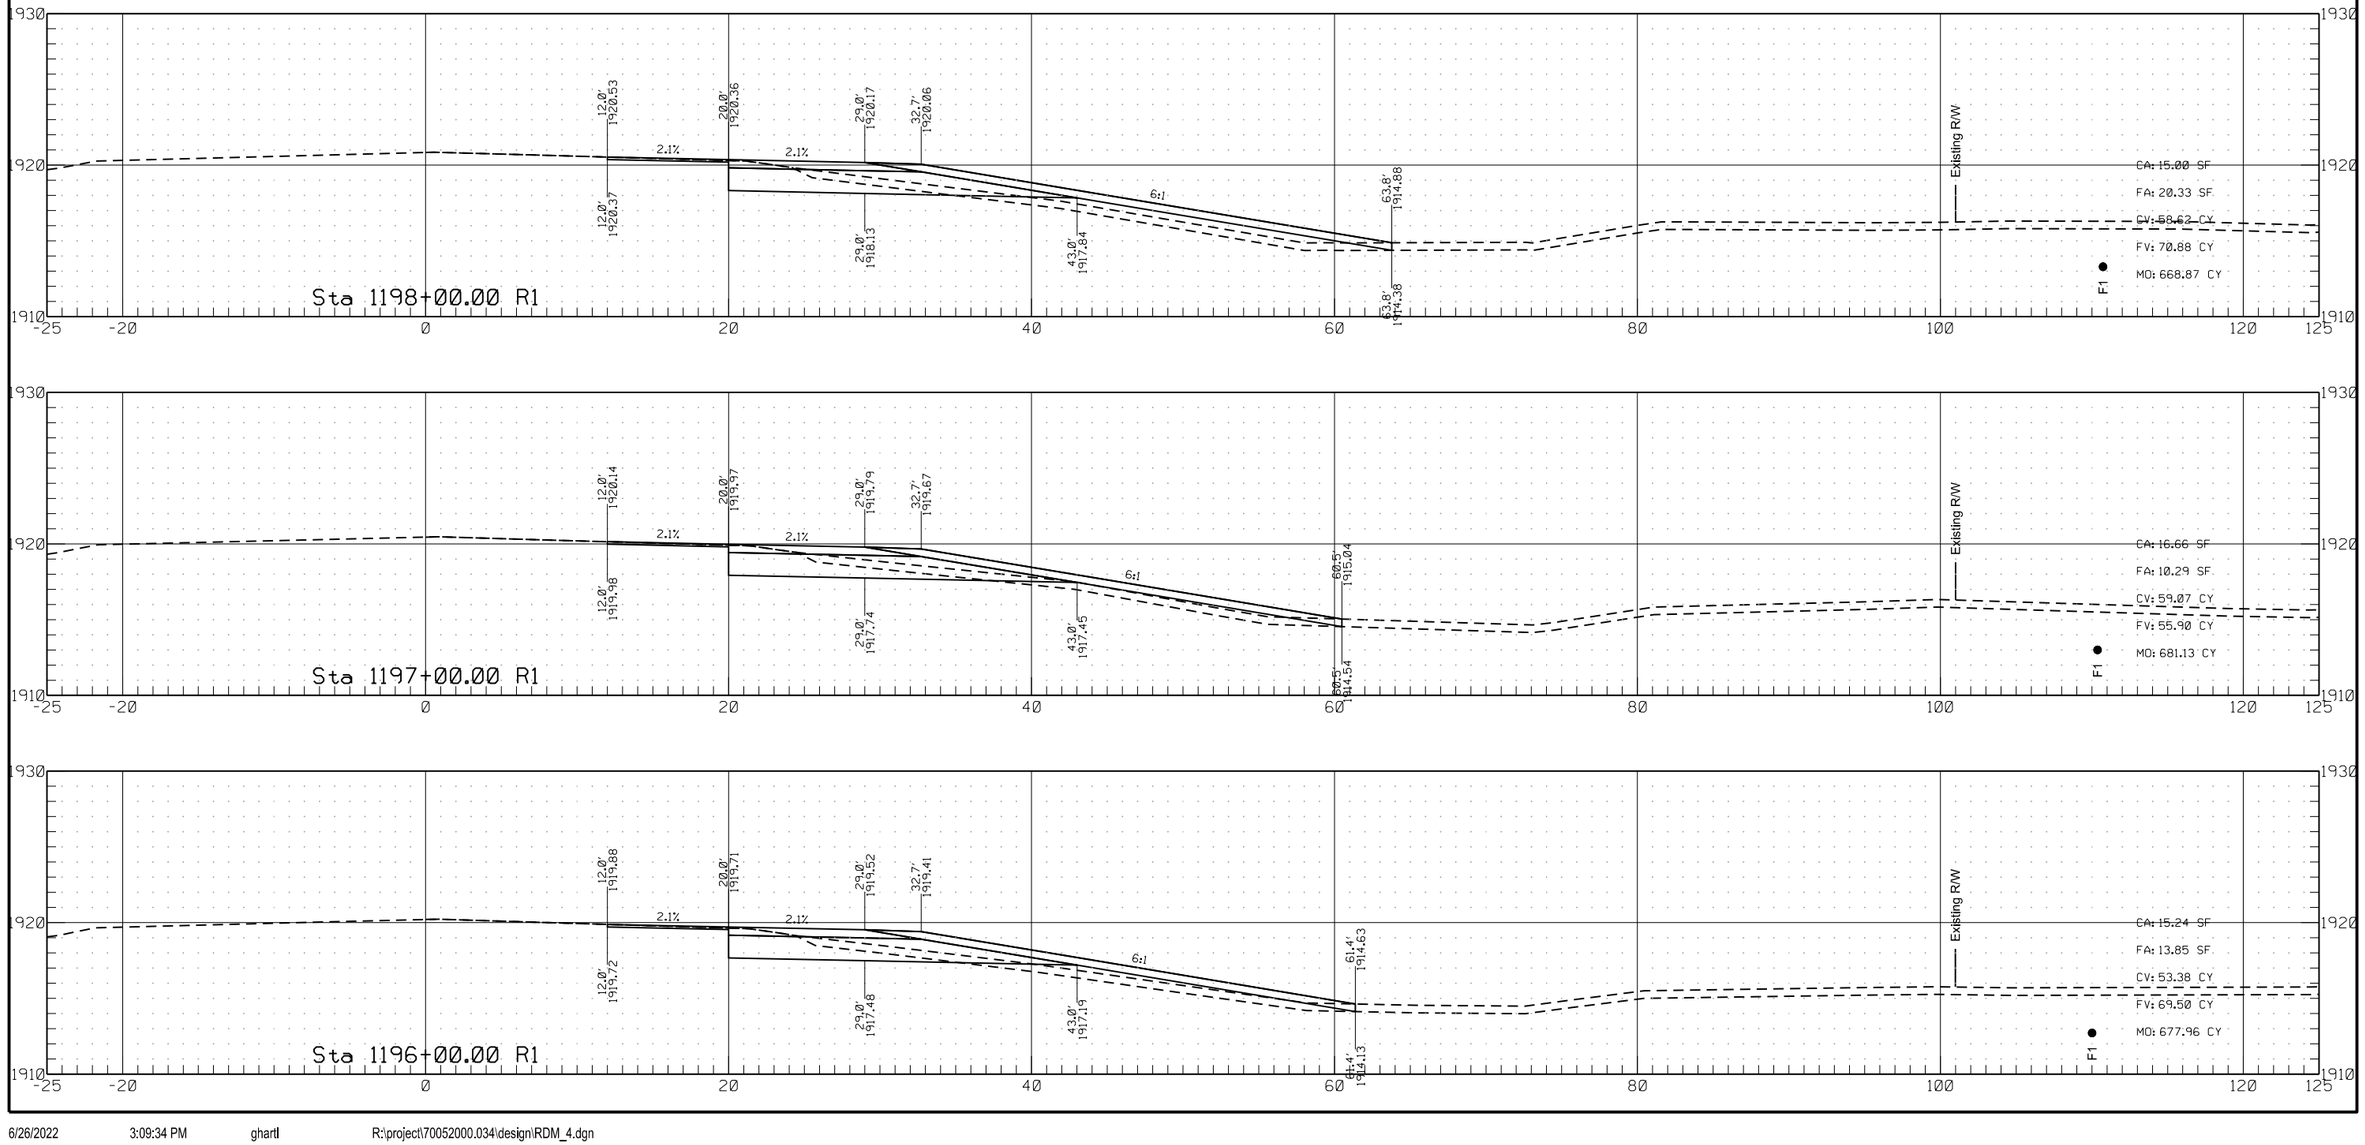



6/26/2022 3:09:34 PM ghartl R:\project\70052000.034\design\RDM_4.dgn

	STATE	PROJECT NO.	SECTION NO.	SHEET NO.
	ND	HEN-7-052(034)000	200	167

Passing Lane #4

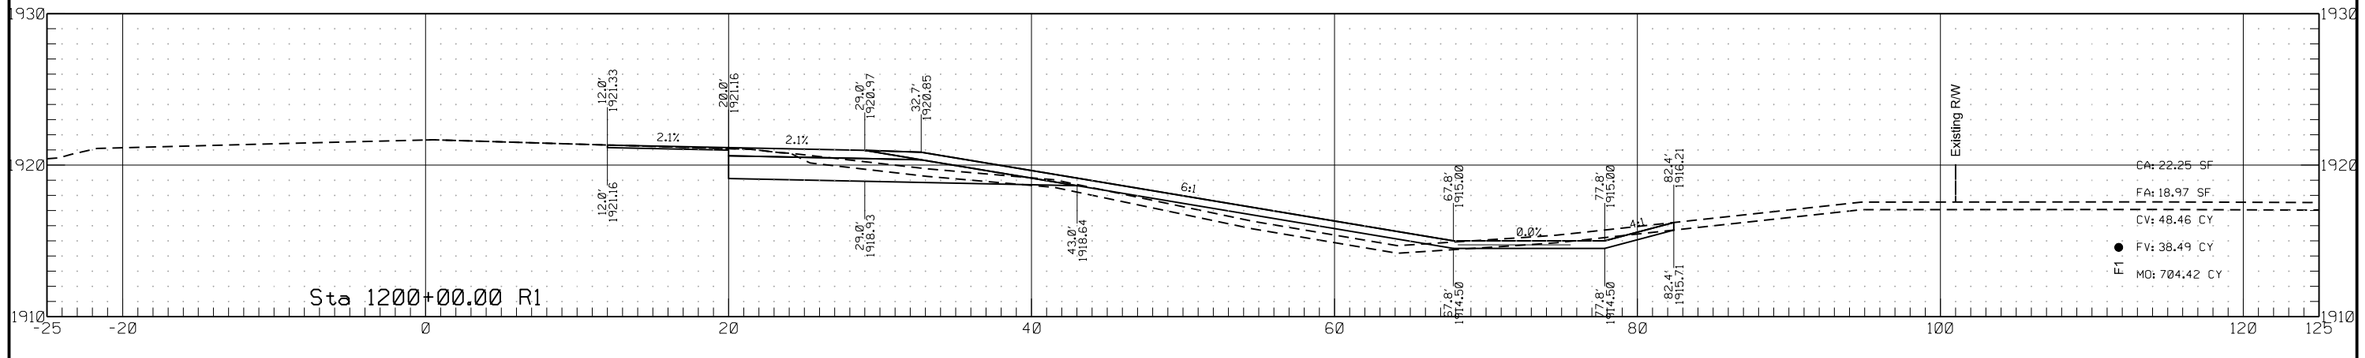


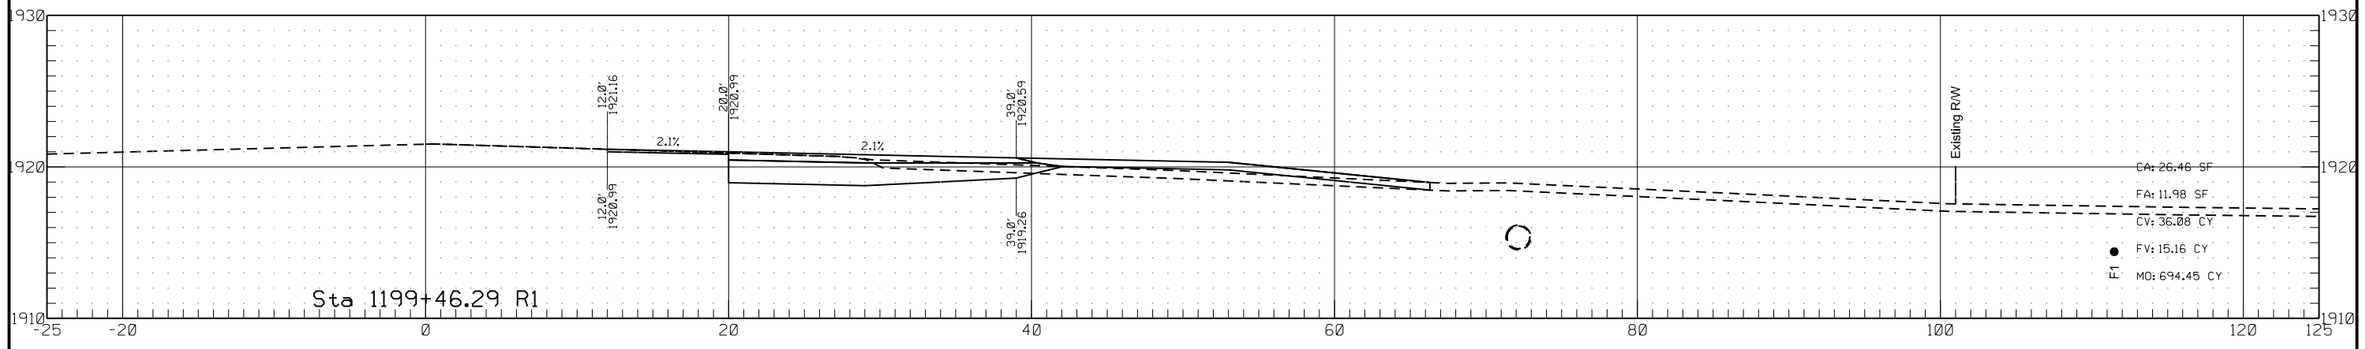

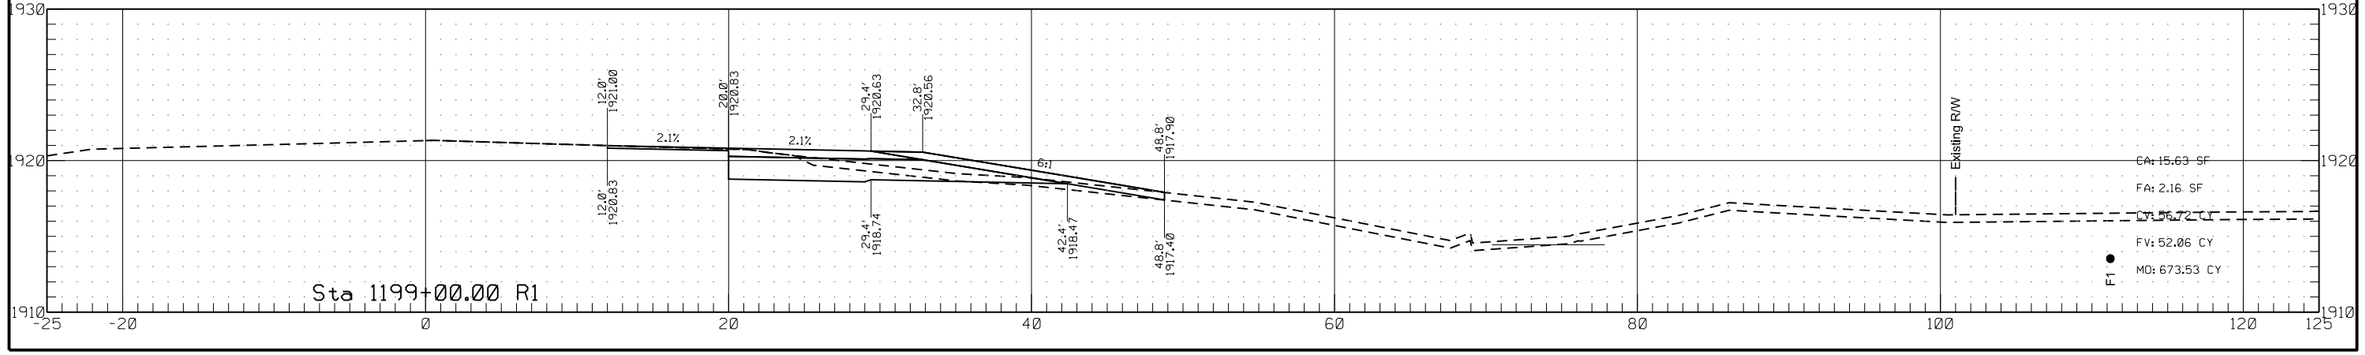


	STATE	PROJECT NO.	SECTION NO.	SHEET NO.
	ND	HEN-7-052(034)000	200	168


Passing Lane #4

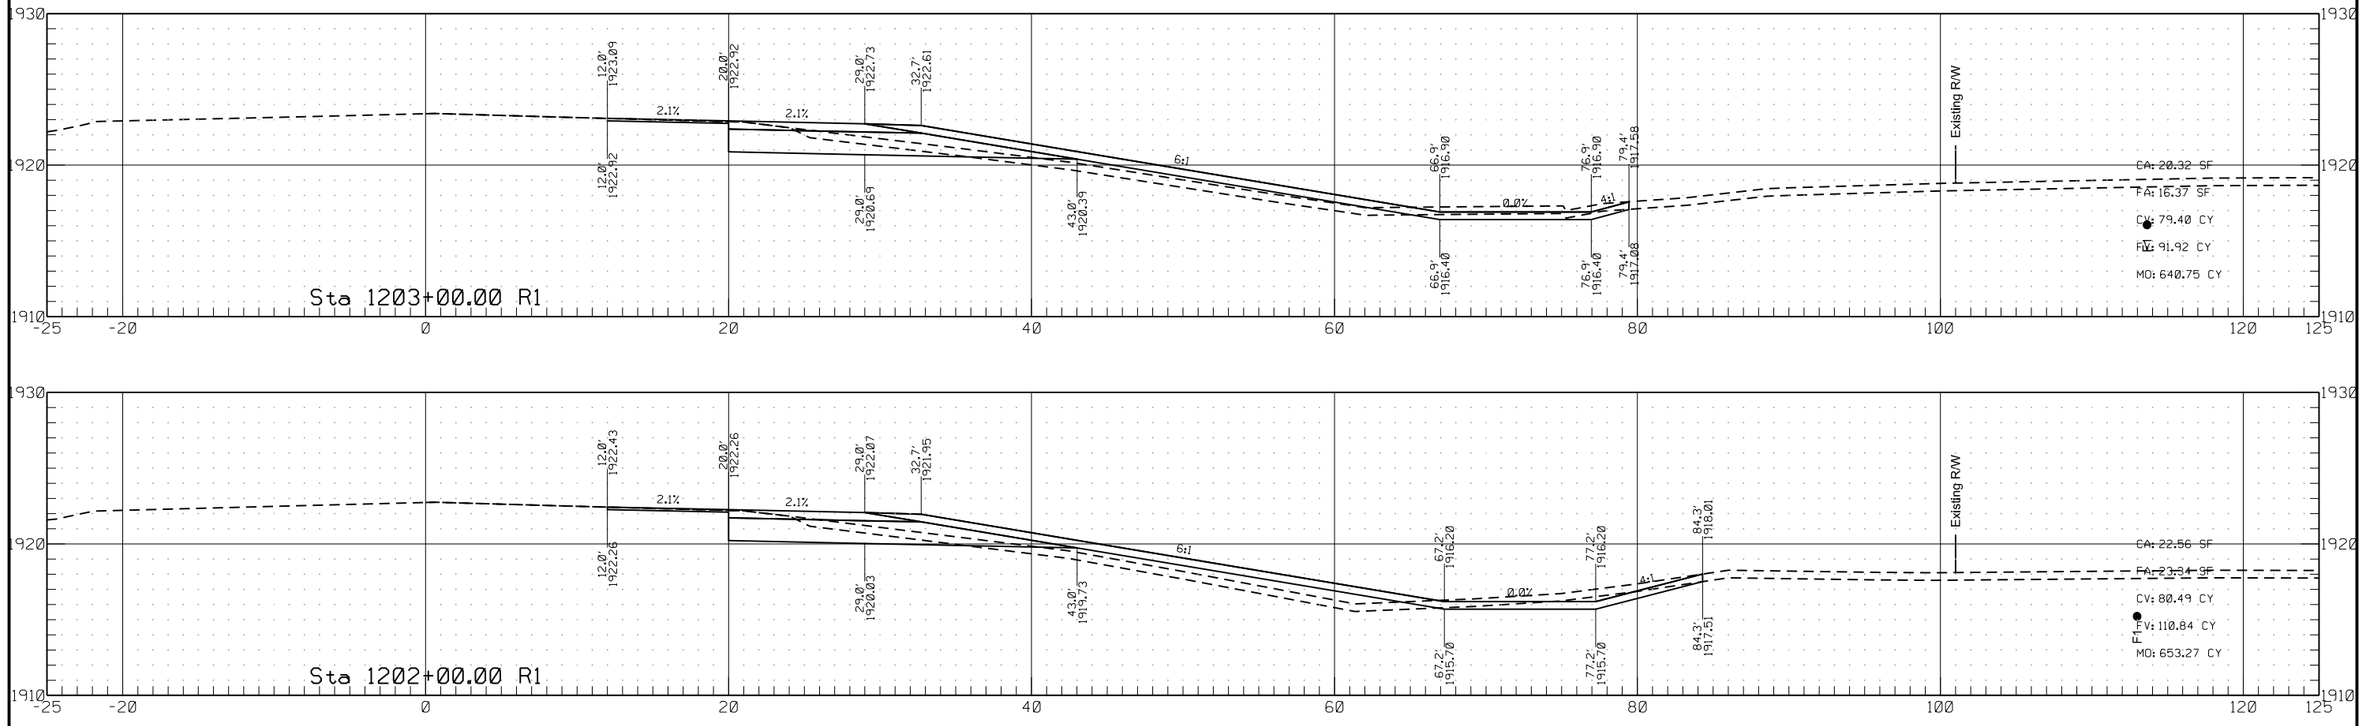


	STATE	PROJECT NO.	SECTION NO.	SHEET NO.
	ND	HEN-7-052(034)000	200	169

Passing Lane #4

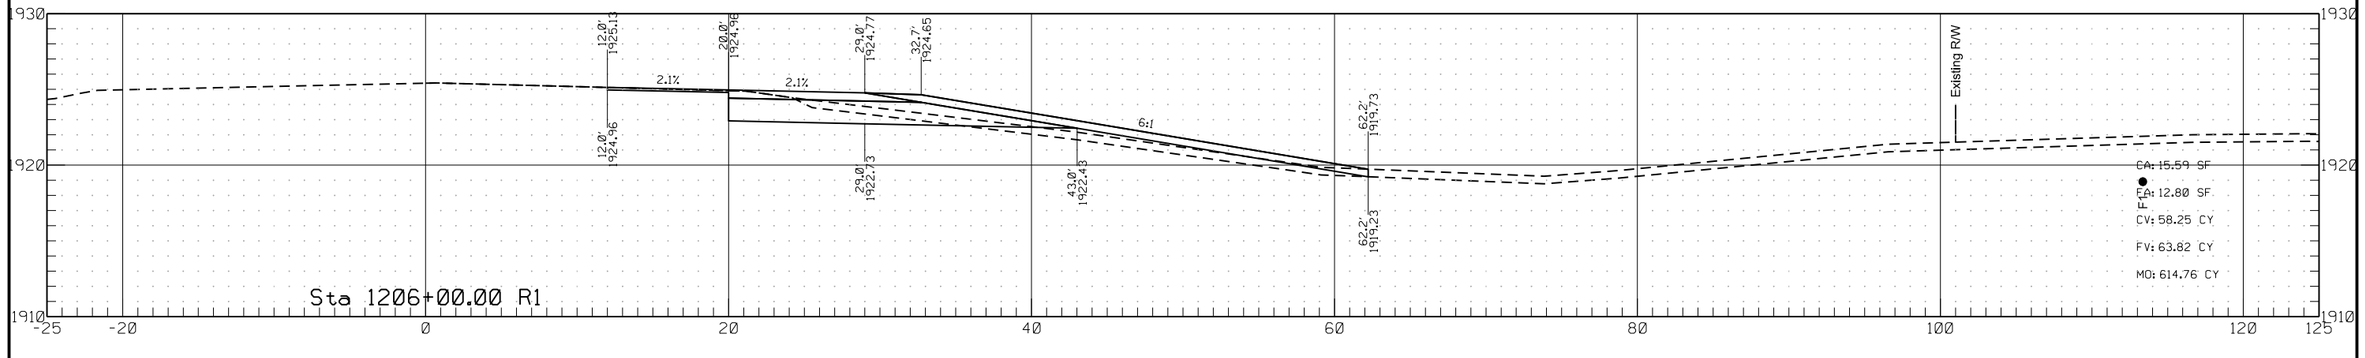


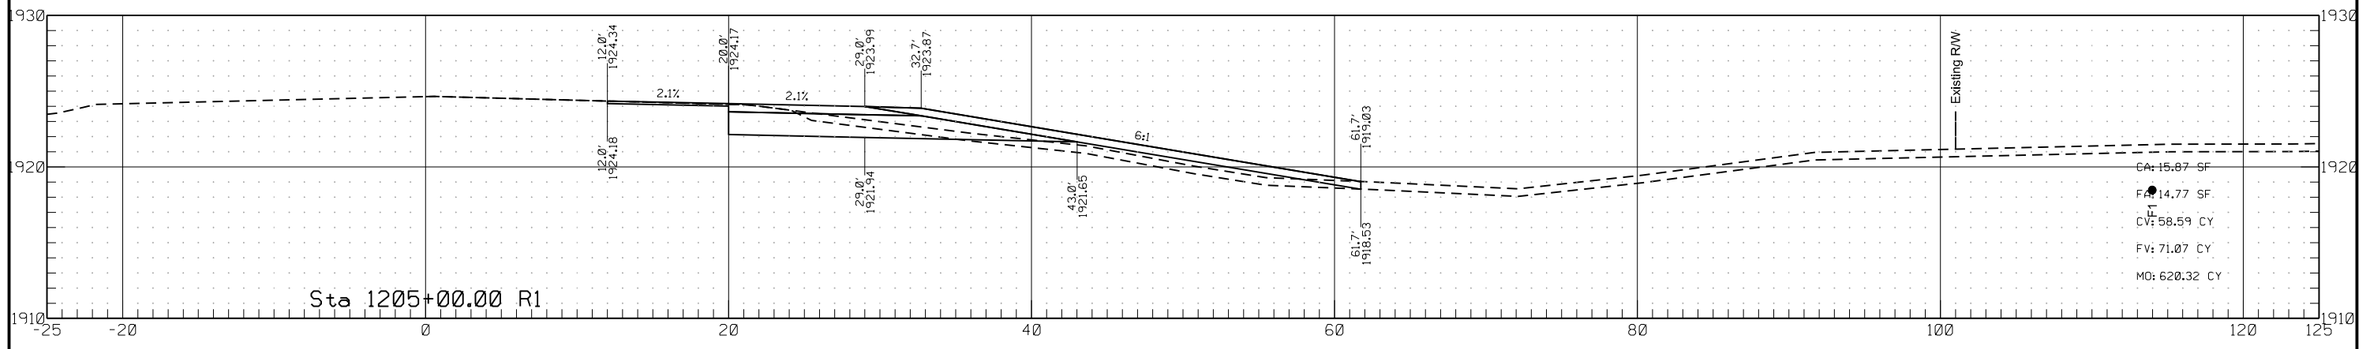


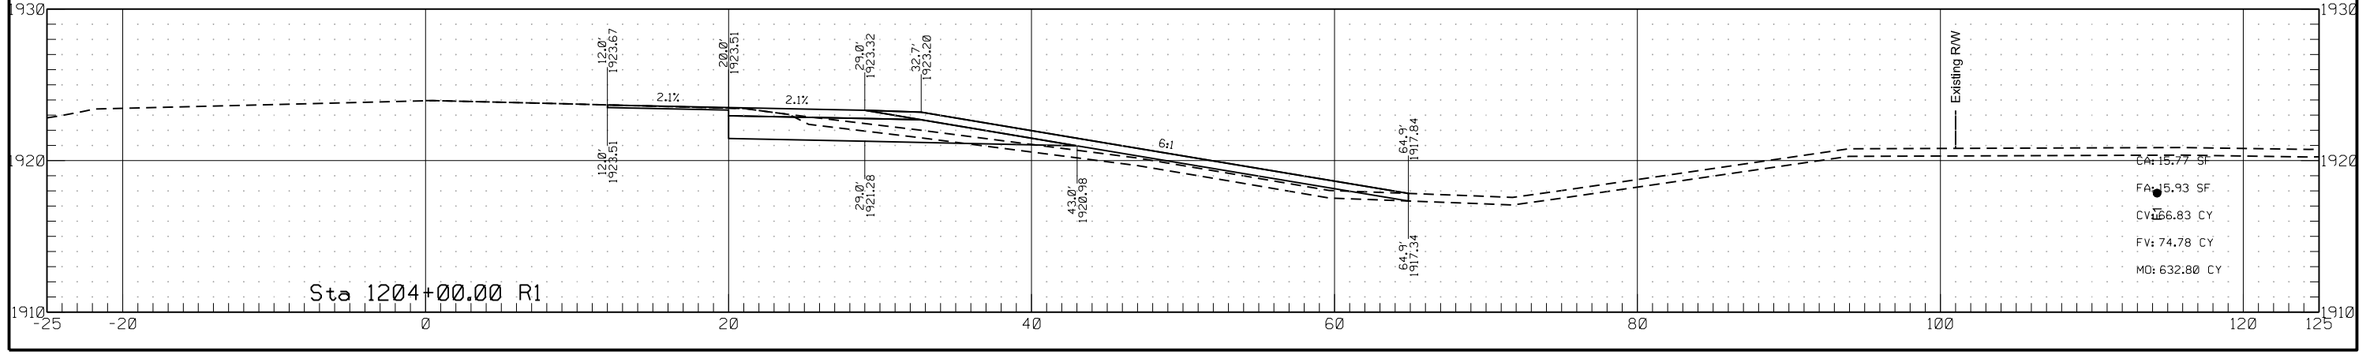


	STATE	PROJECT NO.	SECTION NO.	SHEET NO.
	ND	HEN-7-052(034)000	200	170

Passing Lane #4

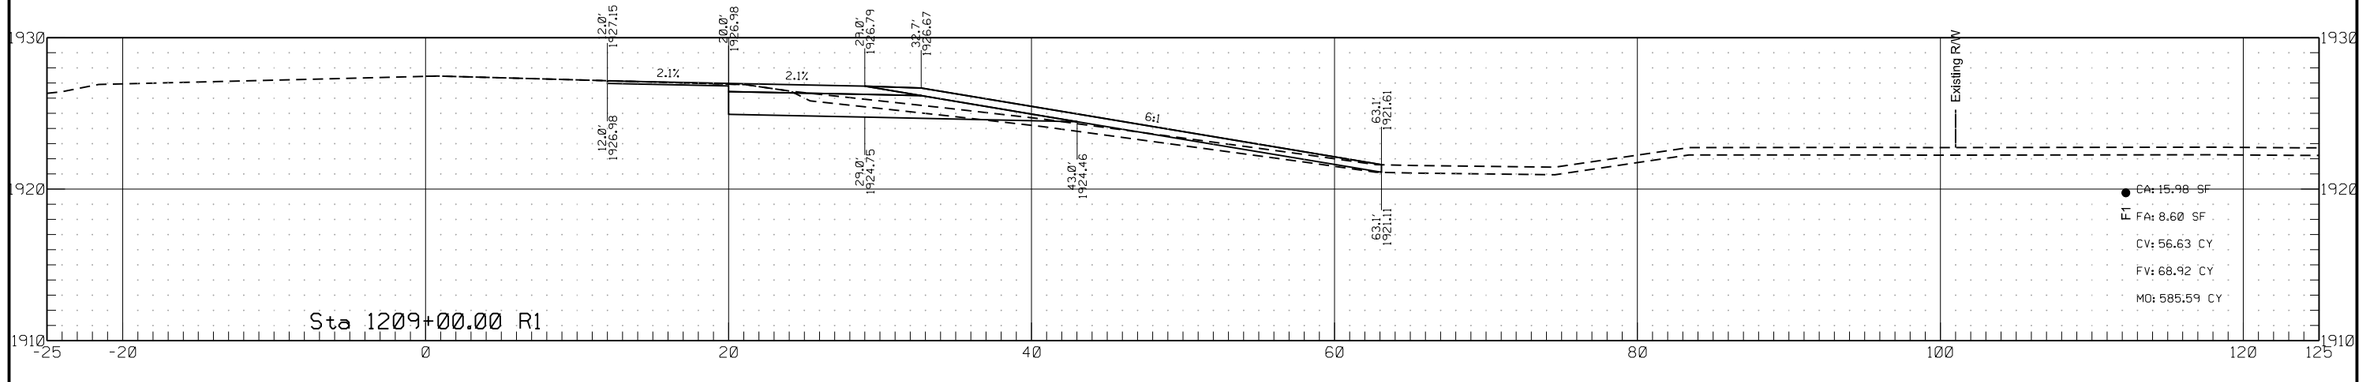


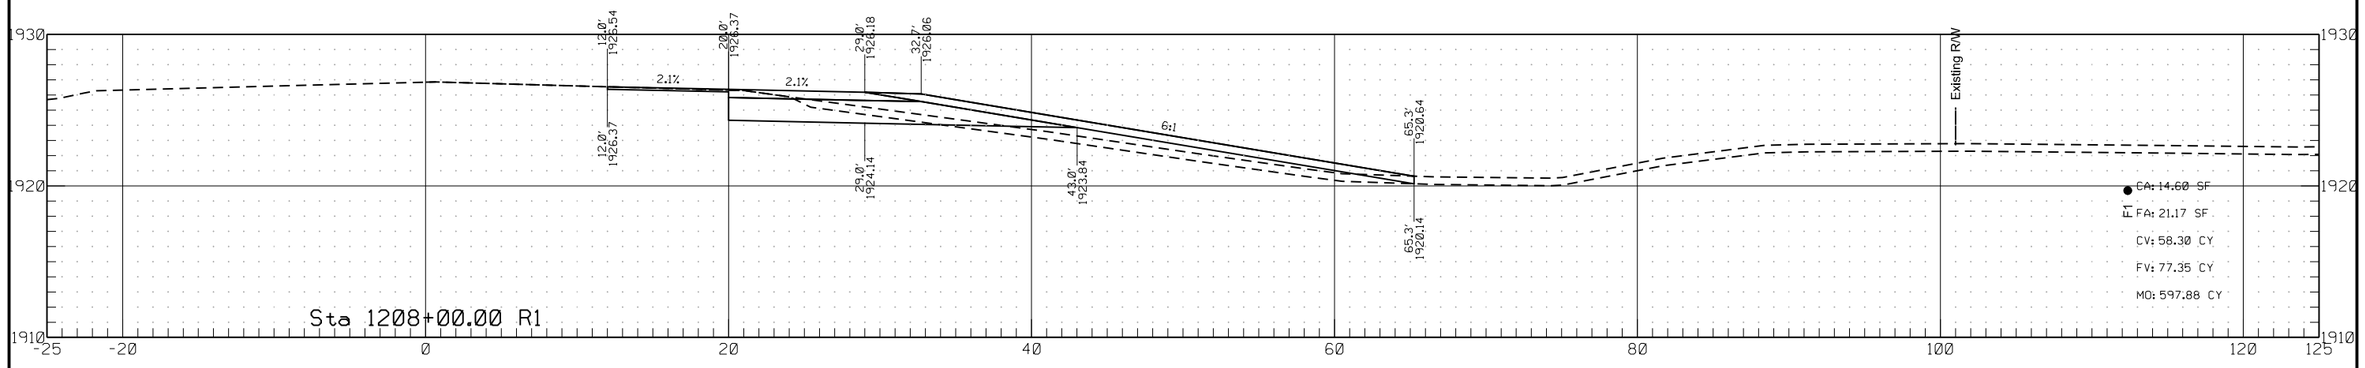

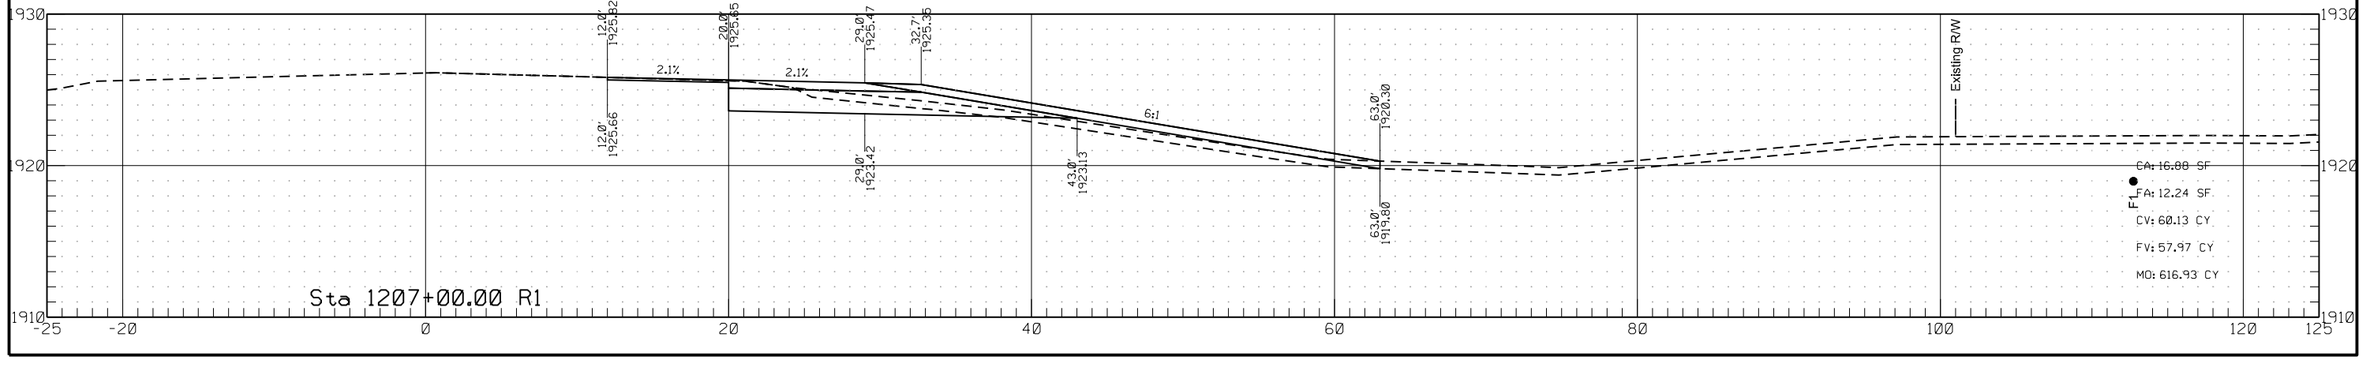

	STATE	PROJECT NO.	SECTION NO.	SHEET NO.
	ND	HEN-7-052(034)000	200	171


Passing Lane #4

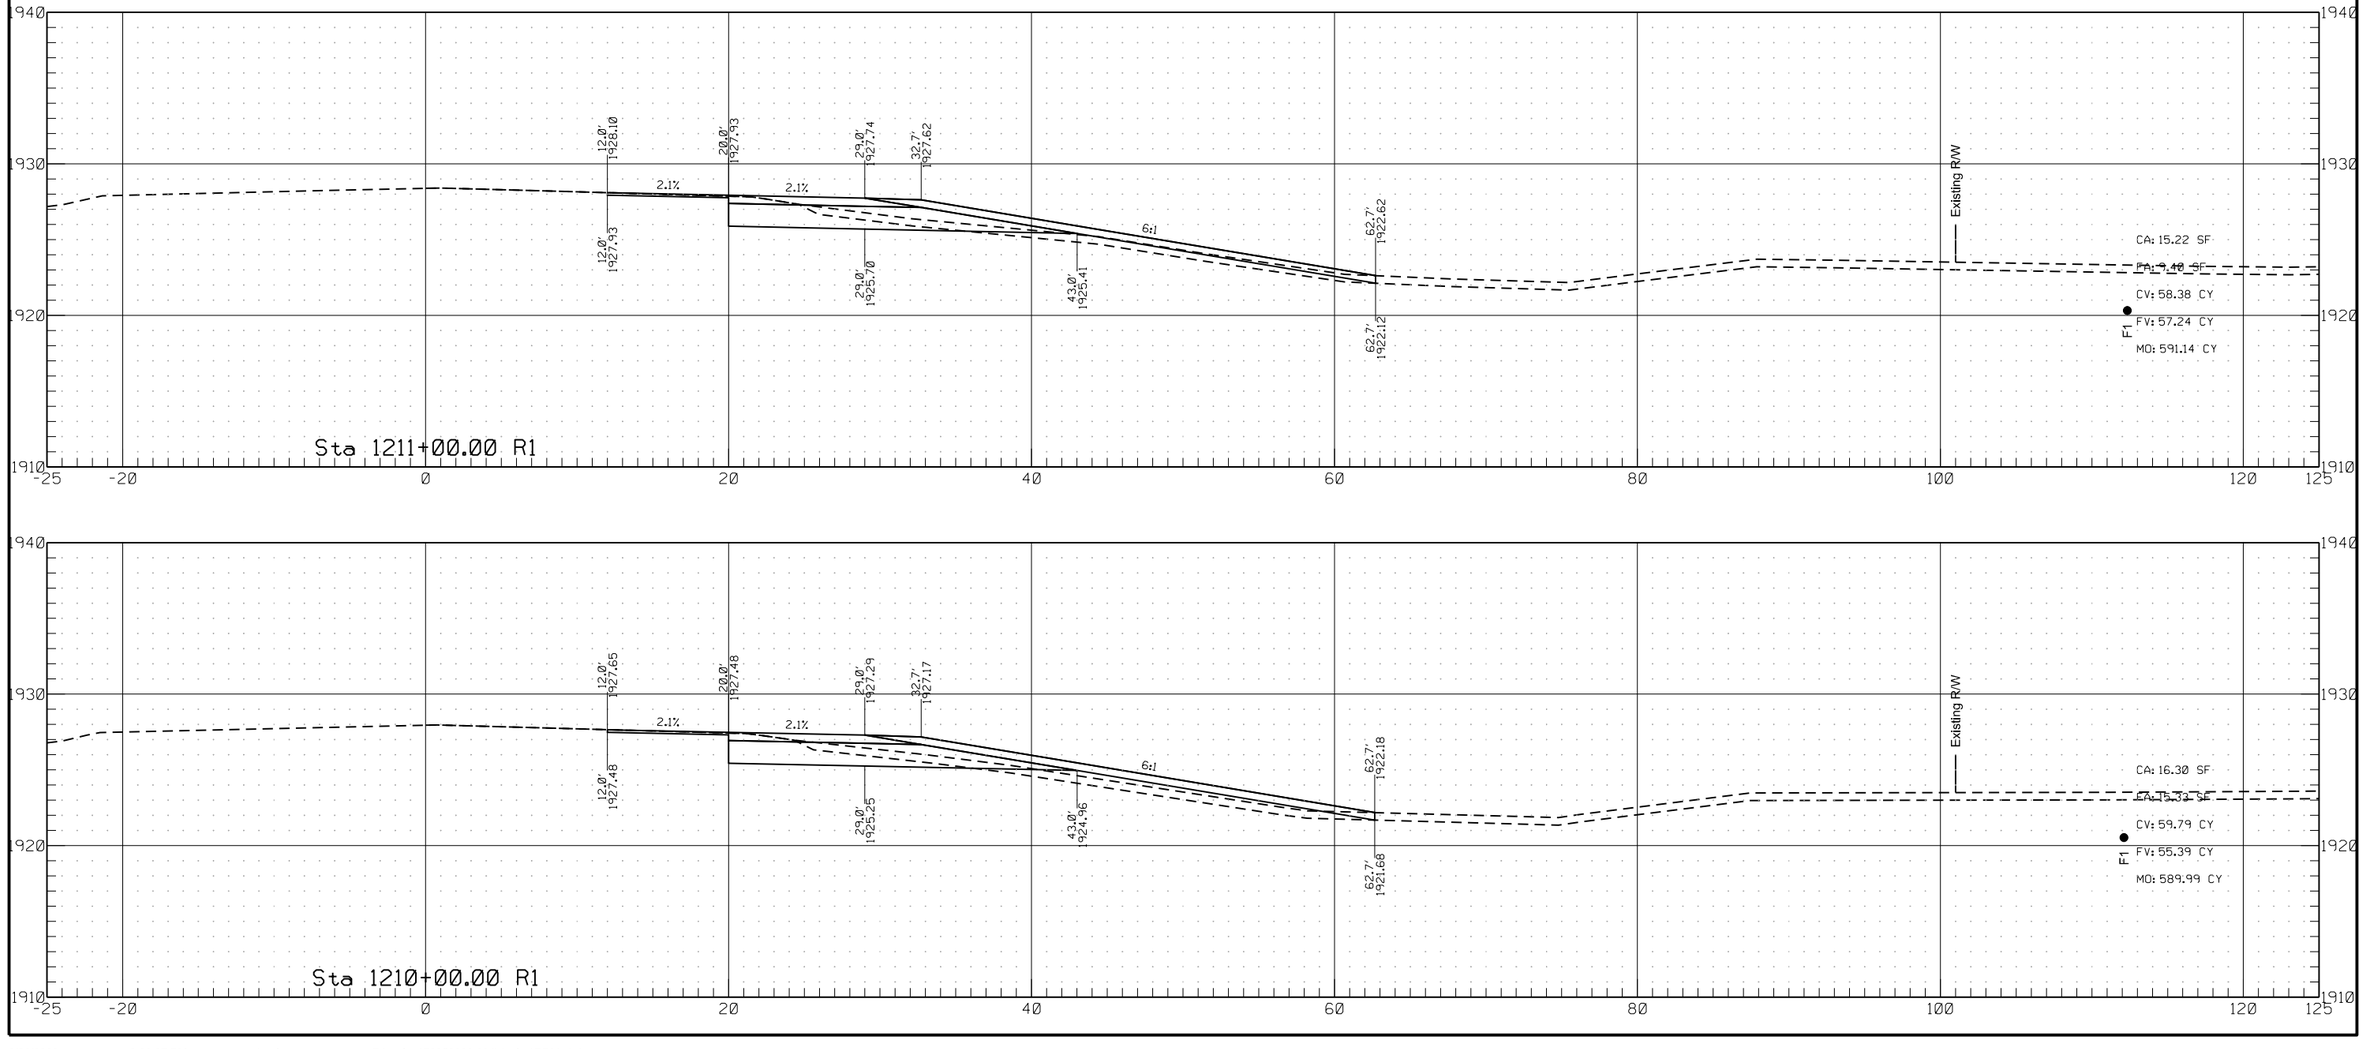



6/26/2022 3:09:37 PM ghartl R:\project\70052000.034\design\RDM_4.dgn

	STATE	PROJECT NO.	SECTION NO.	SHEET NO.
	ND	HEN-7-052(034)000	200	172

Passing Lane #4

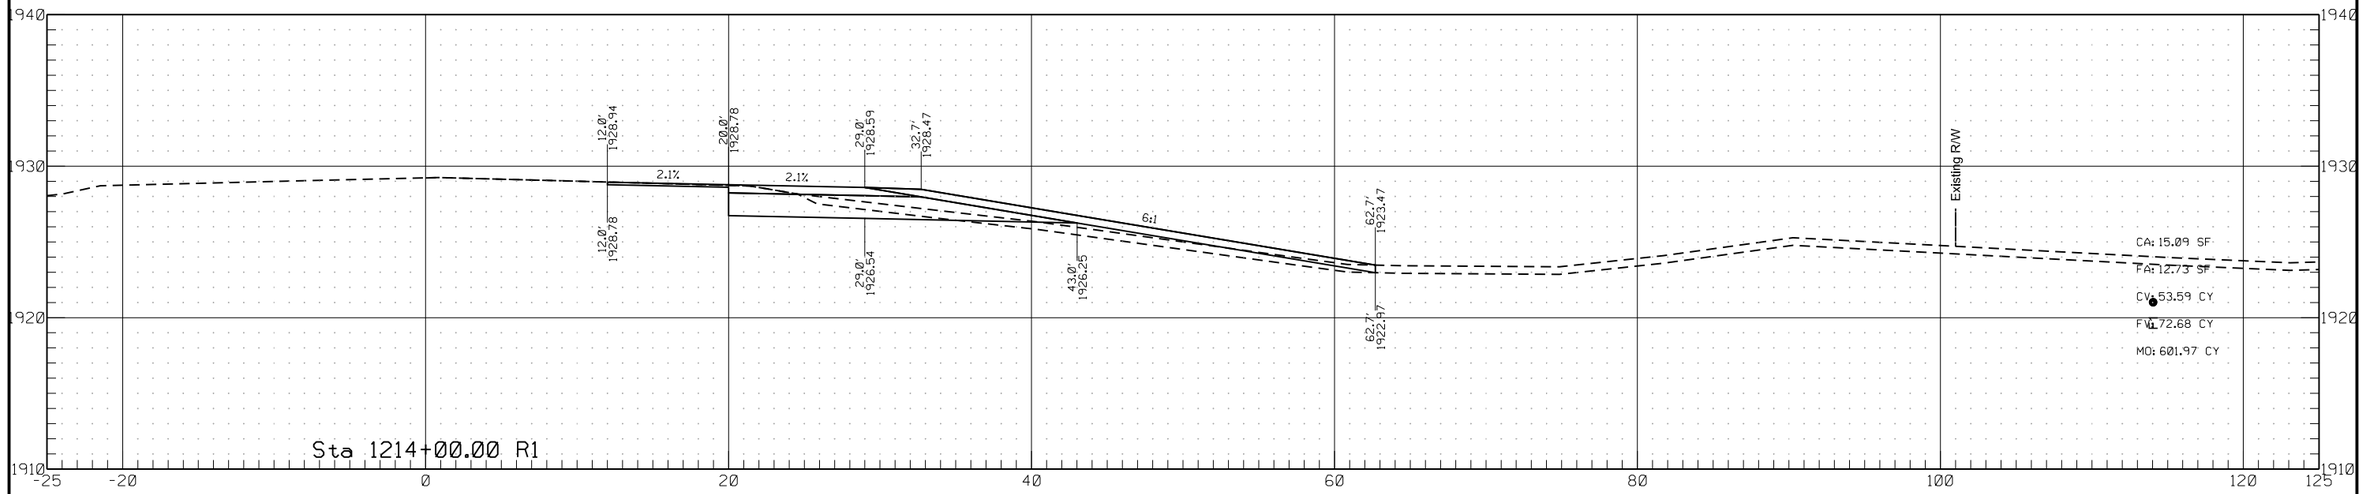


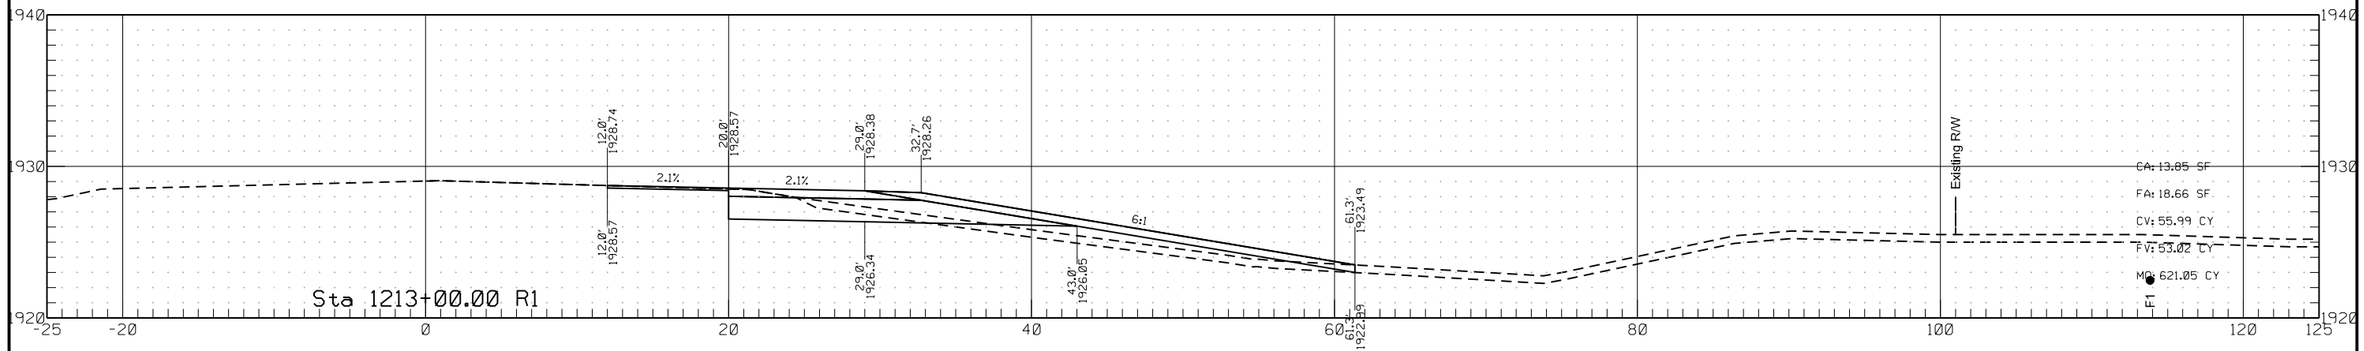

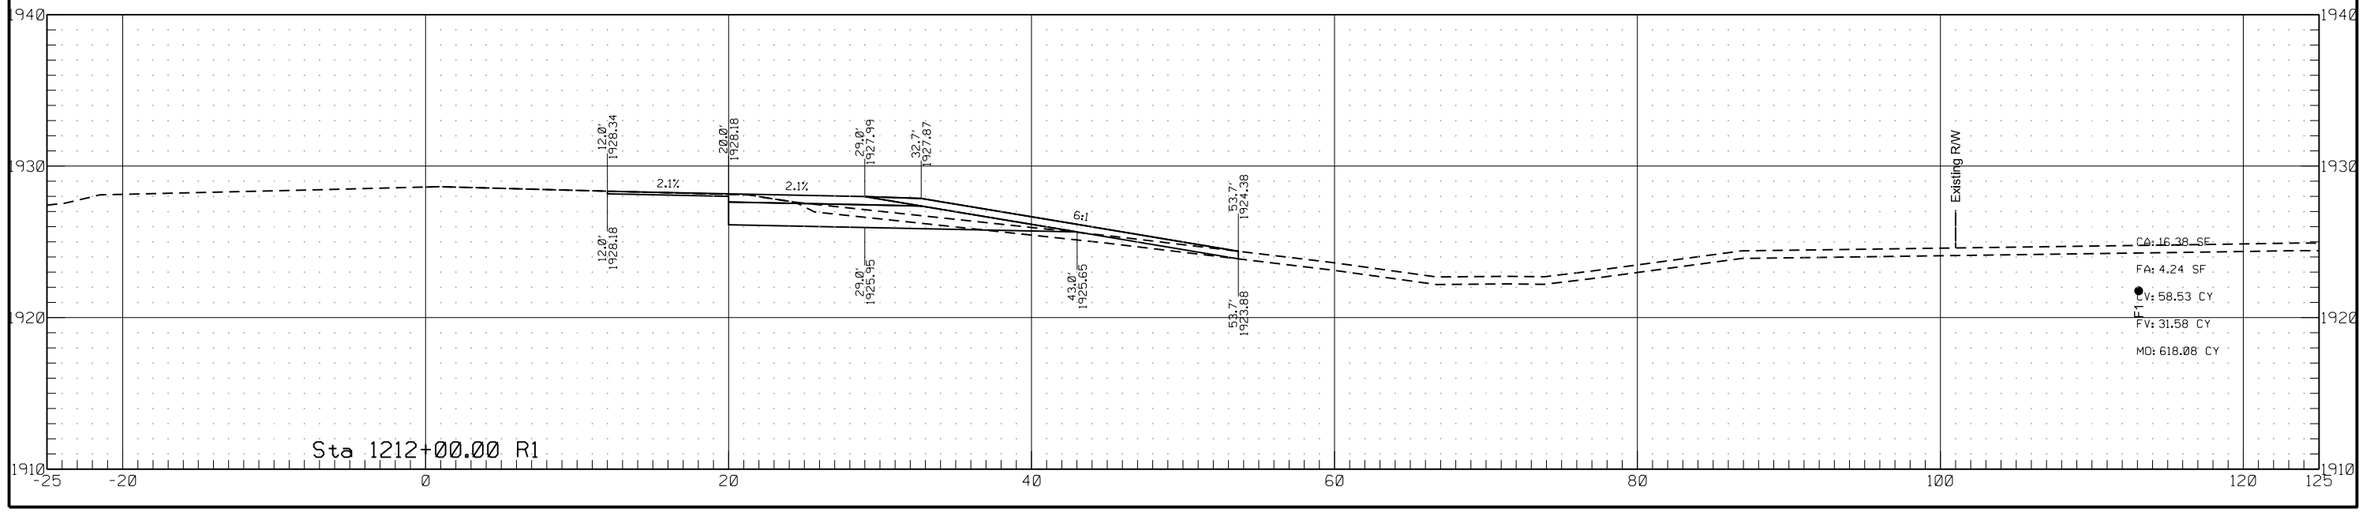


	STATE	PROJECT NO.	SECTION NO.	SHEET NO.
	ND	HEN-7-052(034)000	200	173


Passing Lane #4

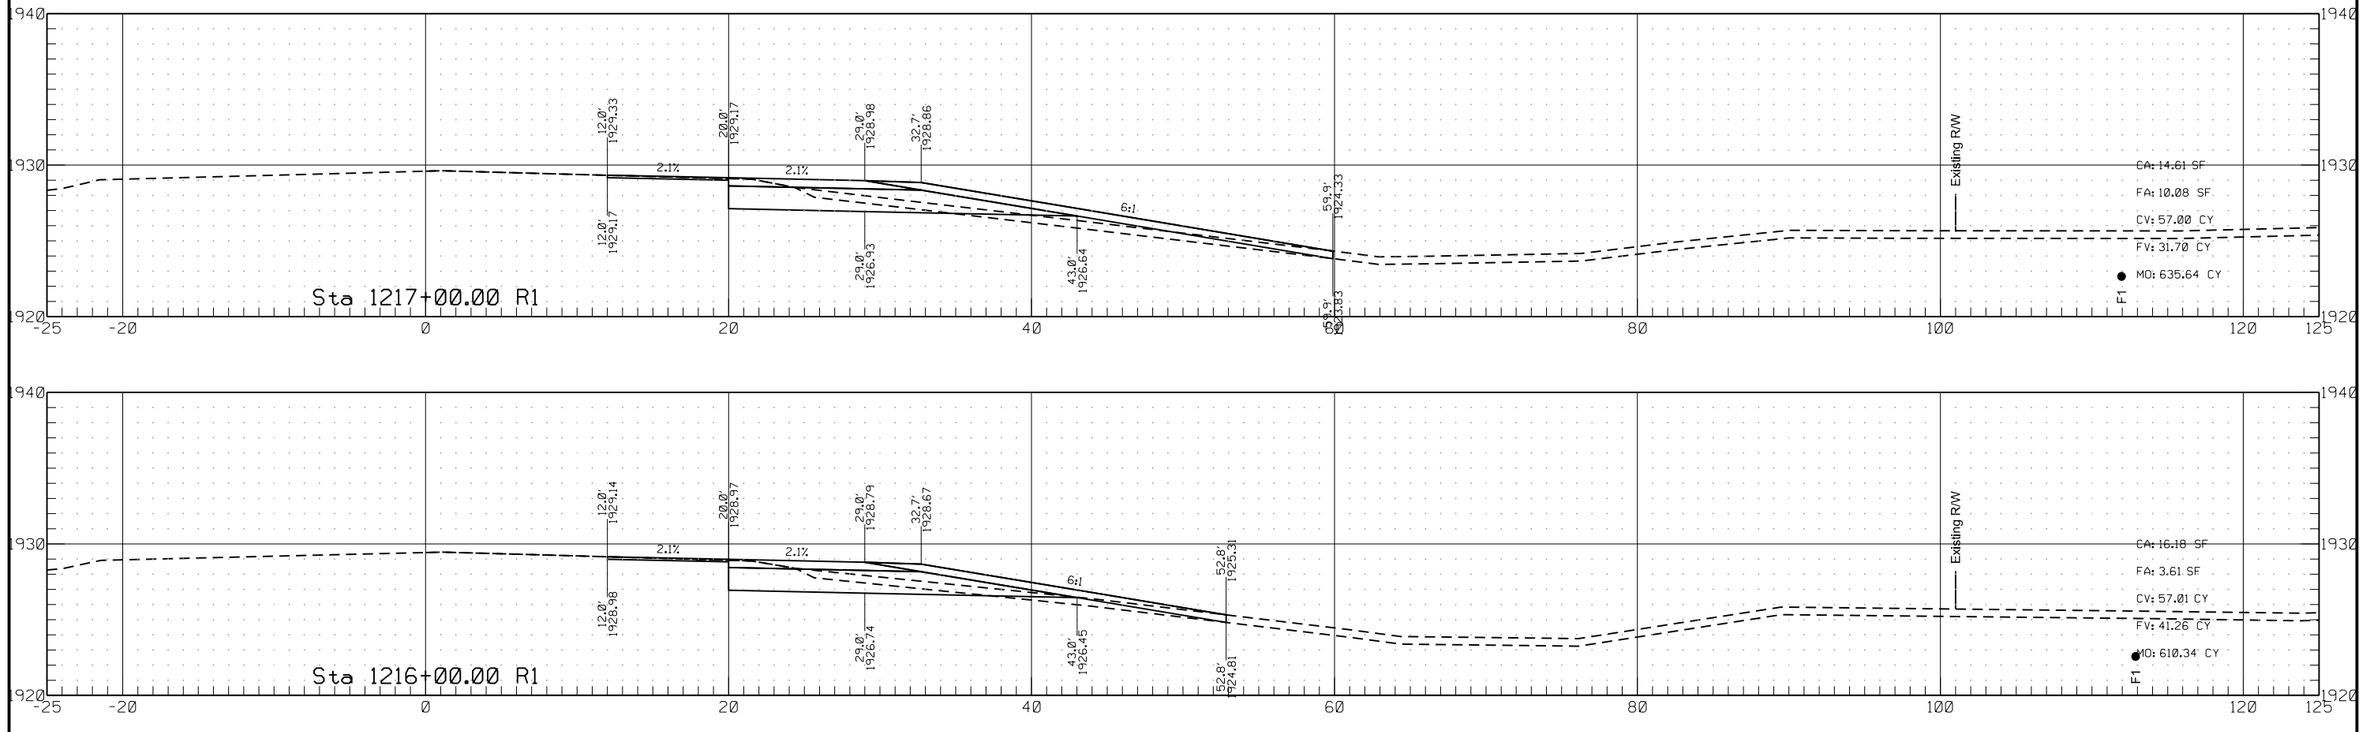


	STATE	PROJECT NO.	SECTION NO.	SHEET NO.
	ND	HEN-7-052(034)000	200	174

Passing Lane #4

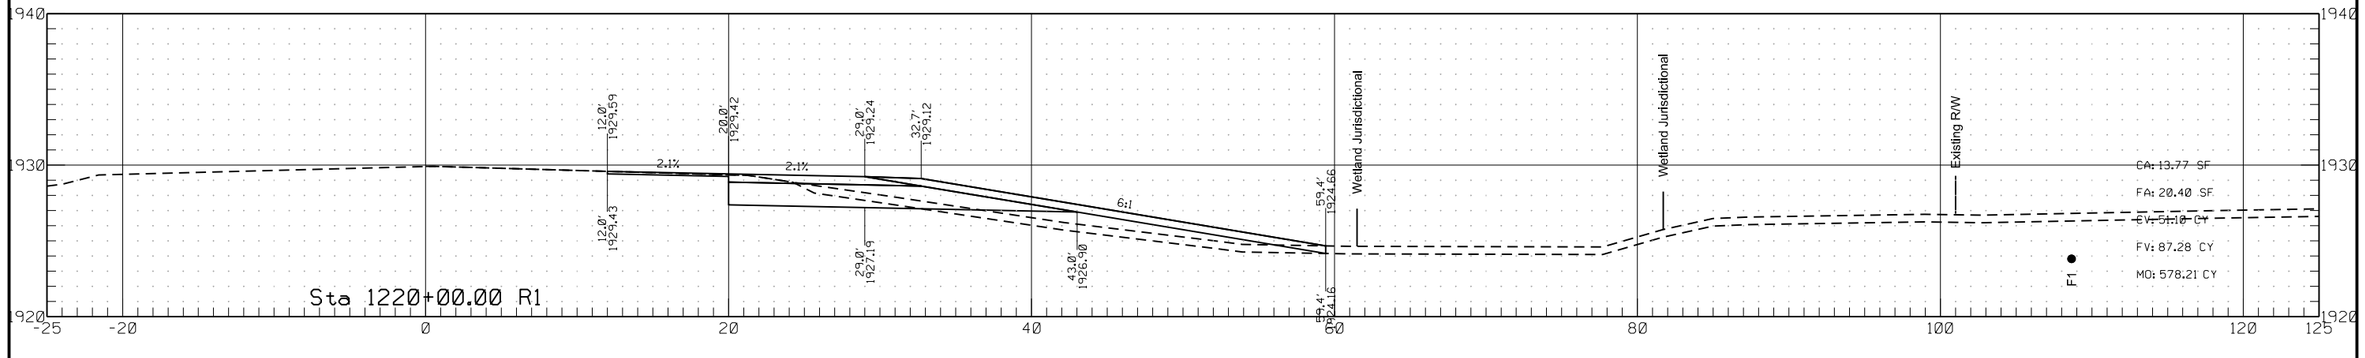


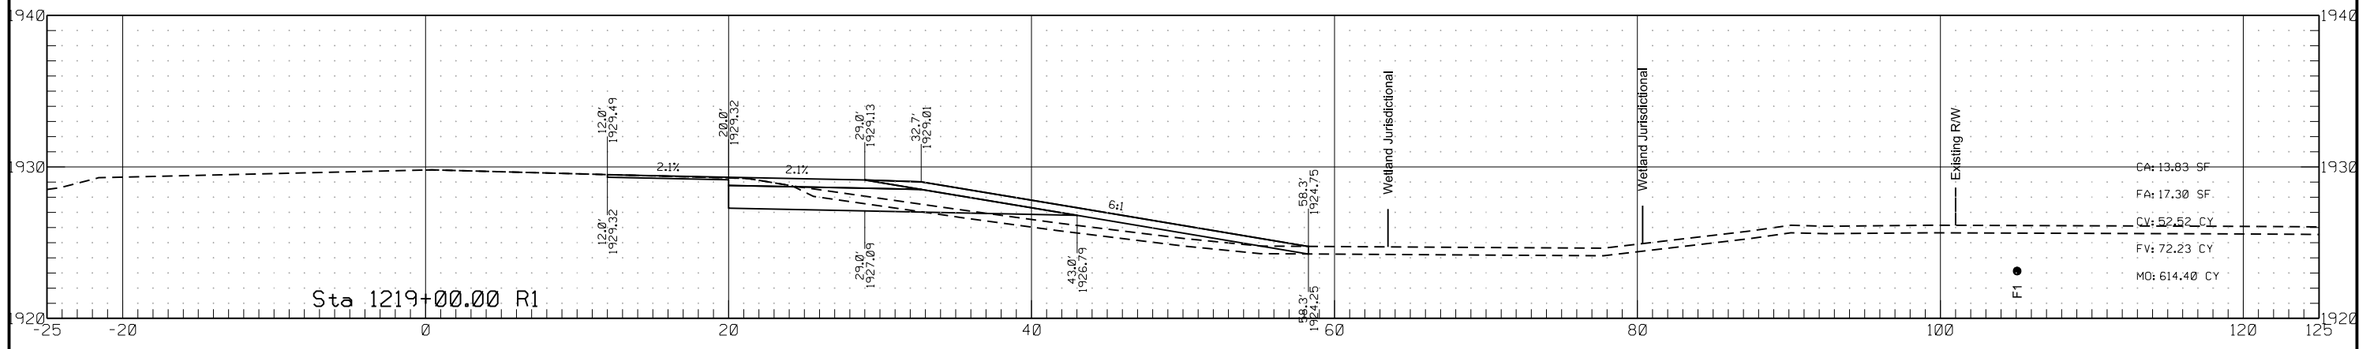

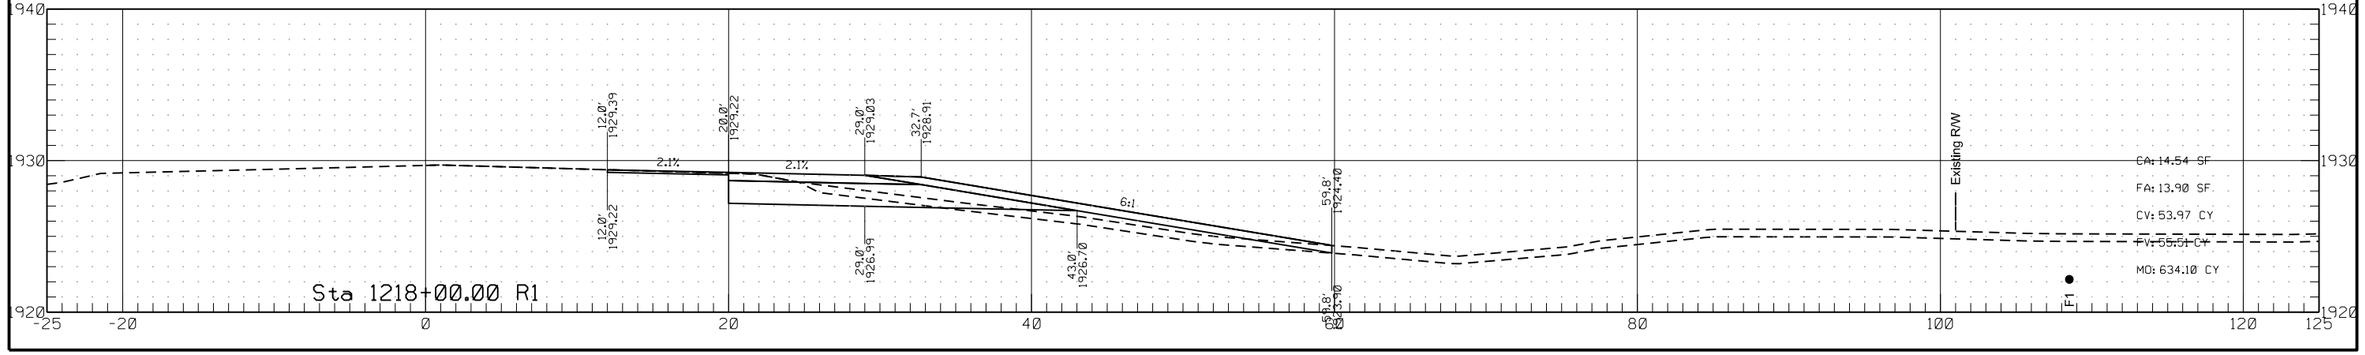

	STATE	PROJECT NO.	SECTION NO.	SHEET NO.
	ND	HEN-7-052(034)000	200	175


Passing Lane #4

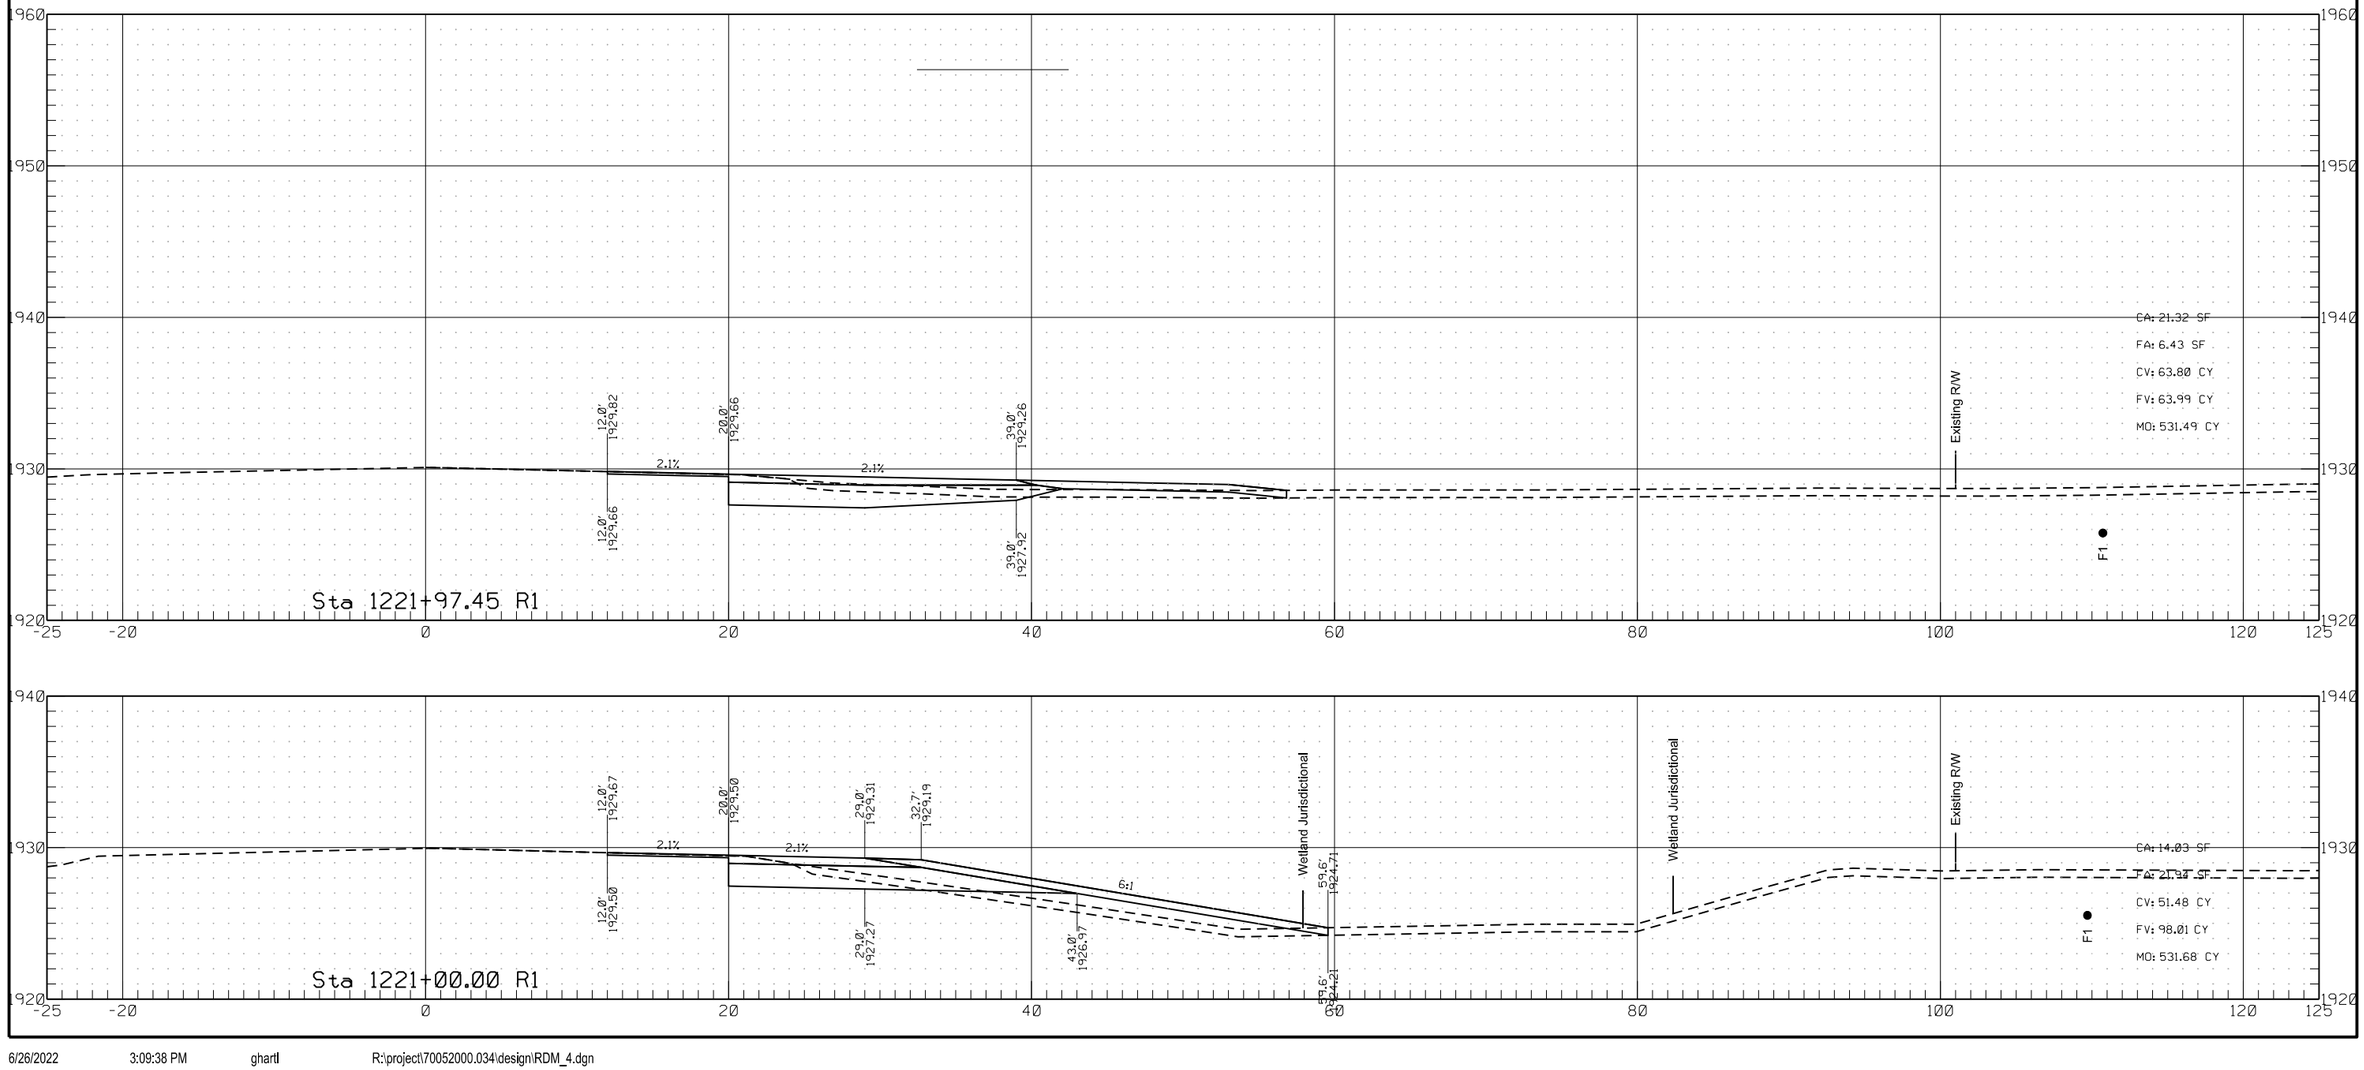

6/26/2022 3:09:38 PM ghartl R:\project\70052000.034\design\RDM_4.dgn


	STATE	PROJECT NO.	SECTION NO.	SHEET NO.
	ND	HEN-7-052(034)000	200	176

Passing Lane #4

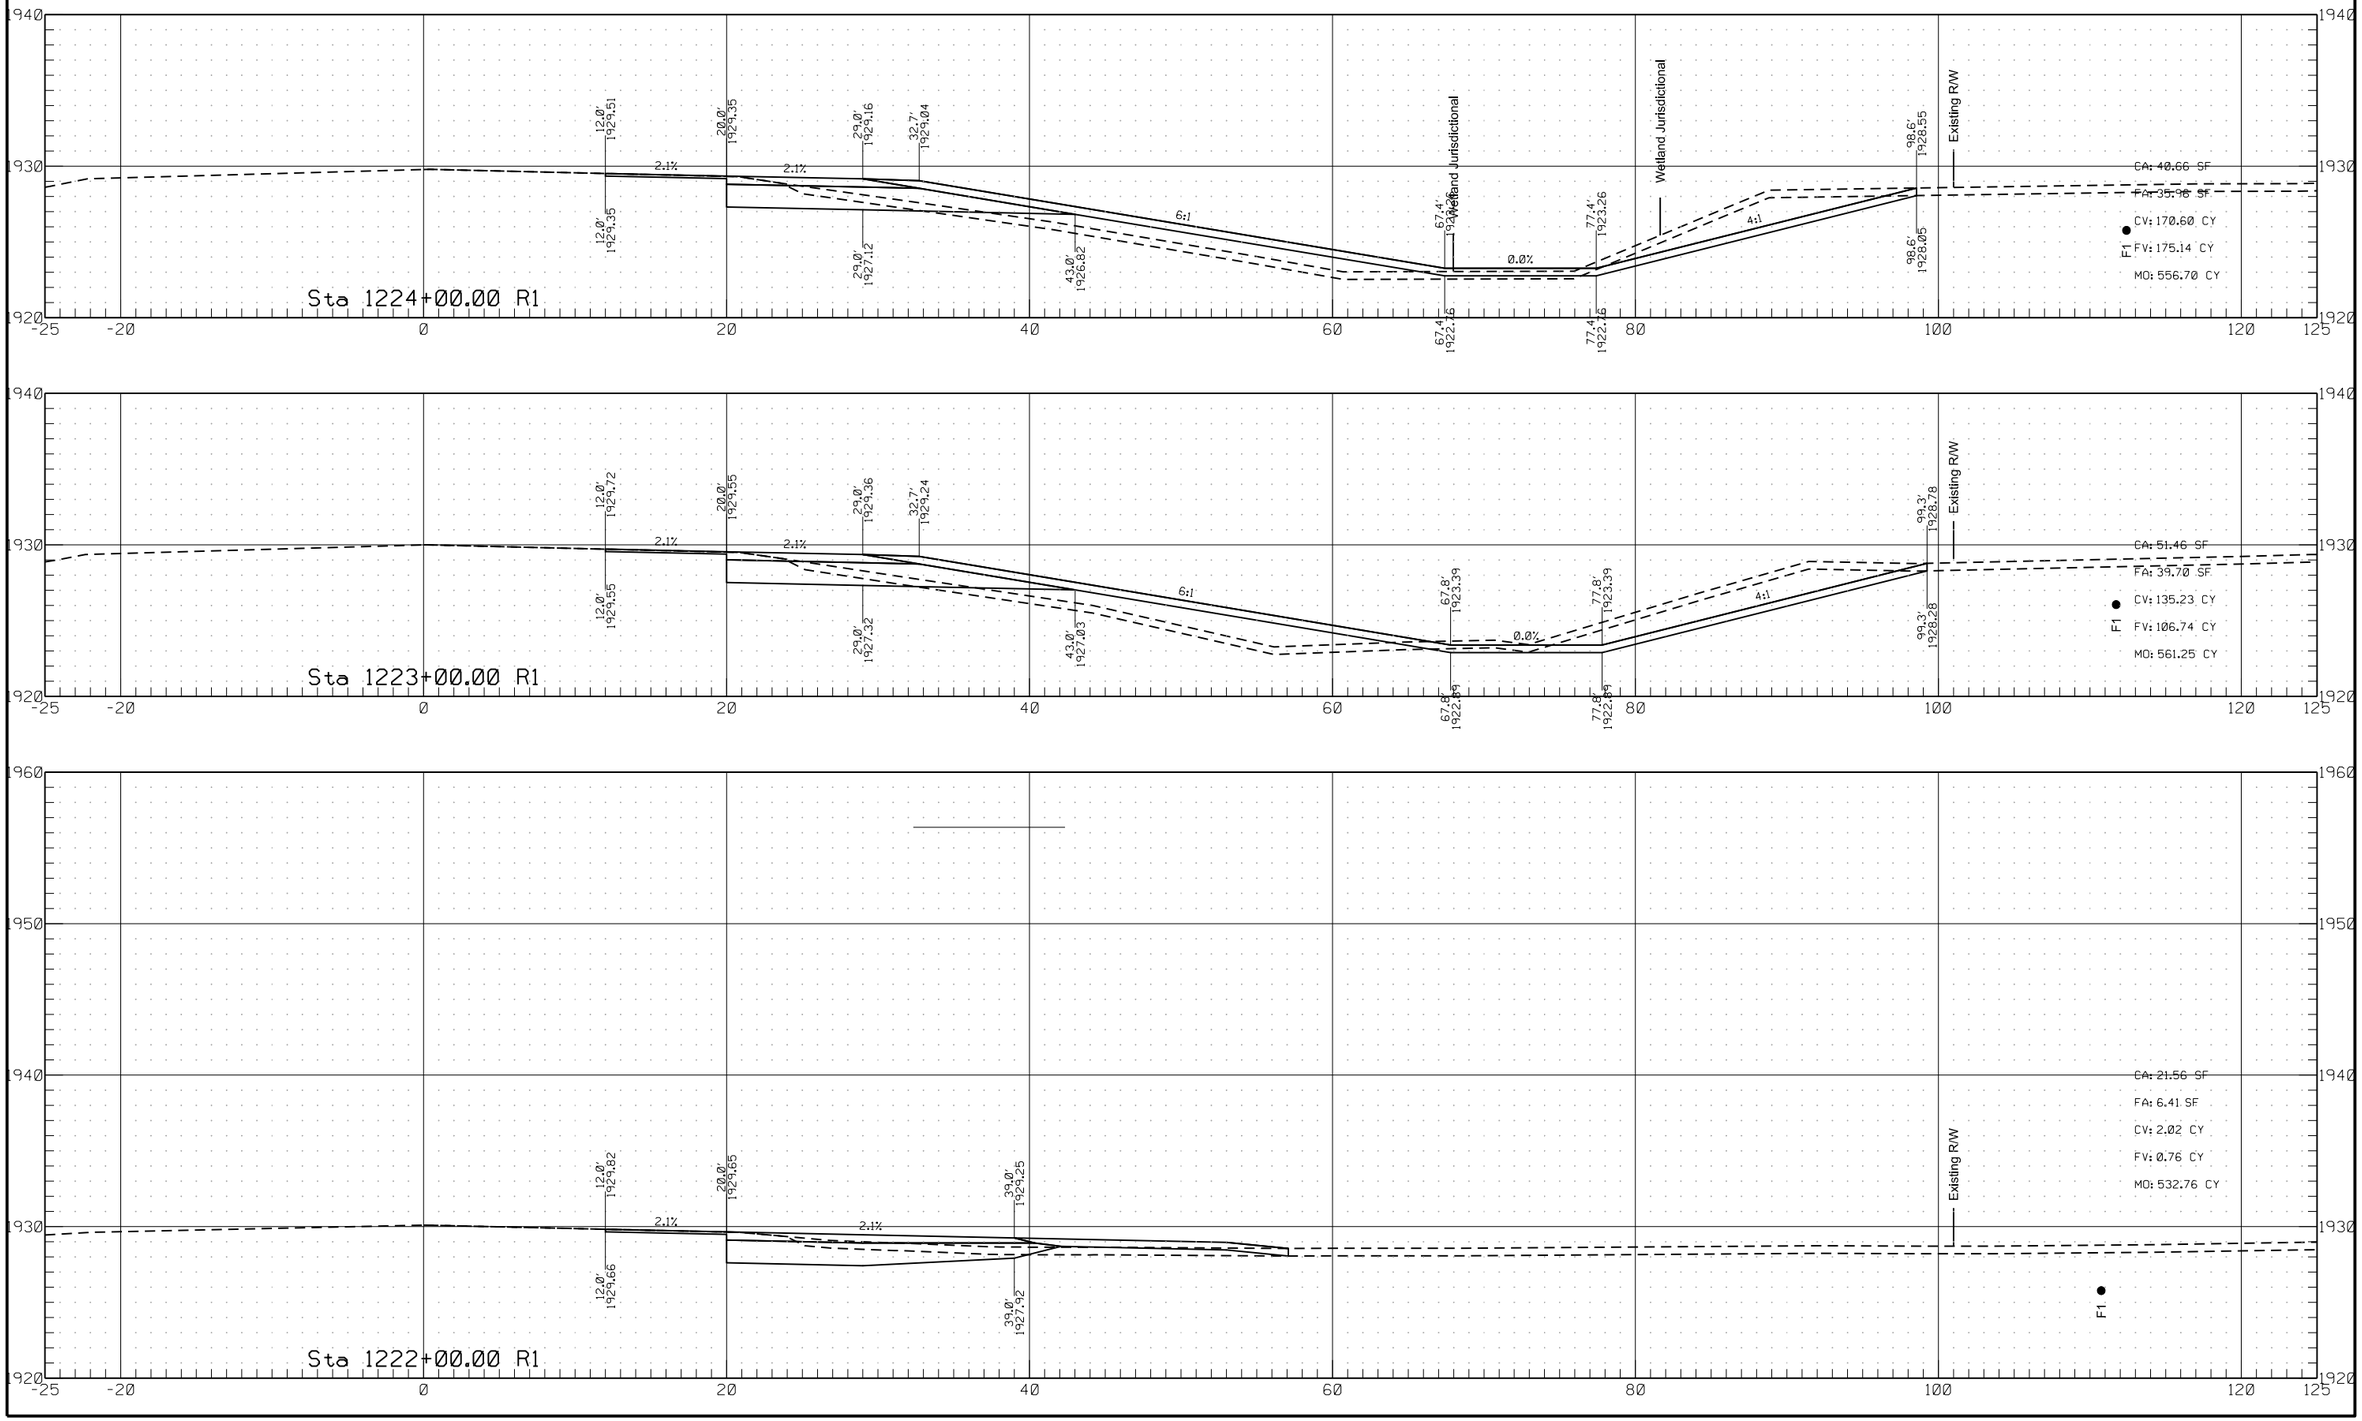

	STATE	PROJECT NO.	SECTION NO.	SHEET NO.
	ND	HEN-7-052(034)000	200	177


Passing Lane #4

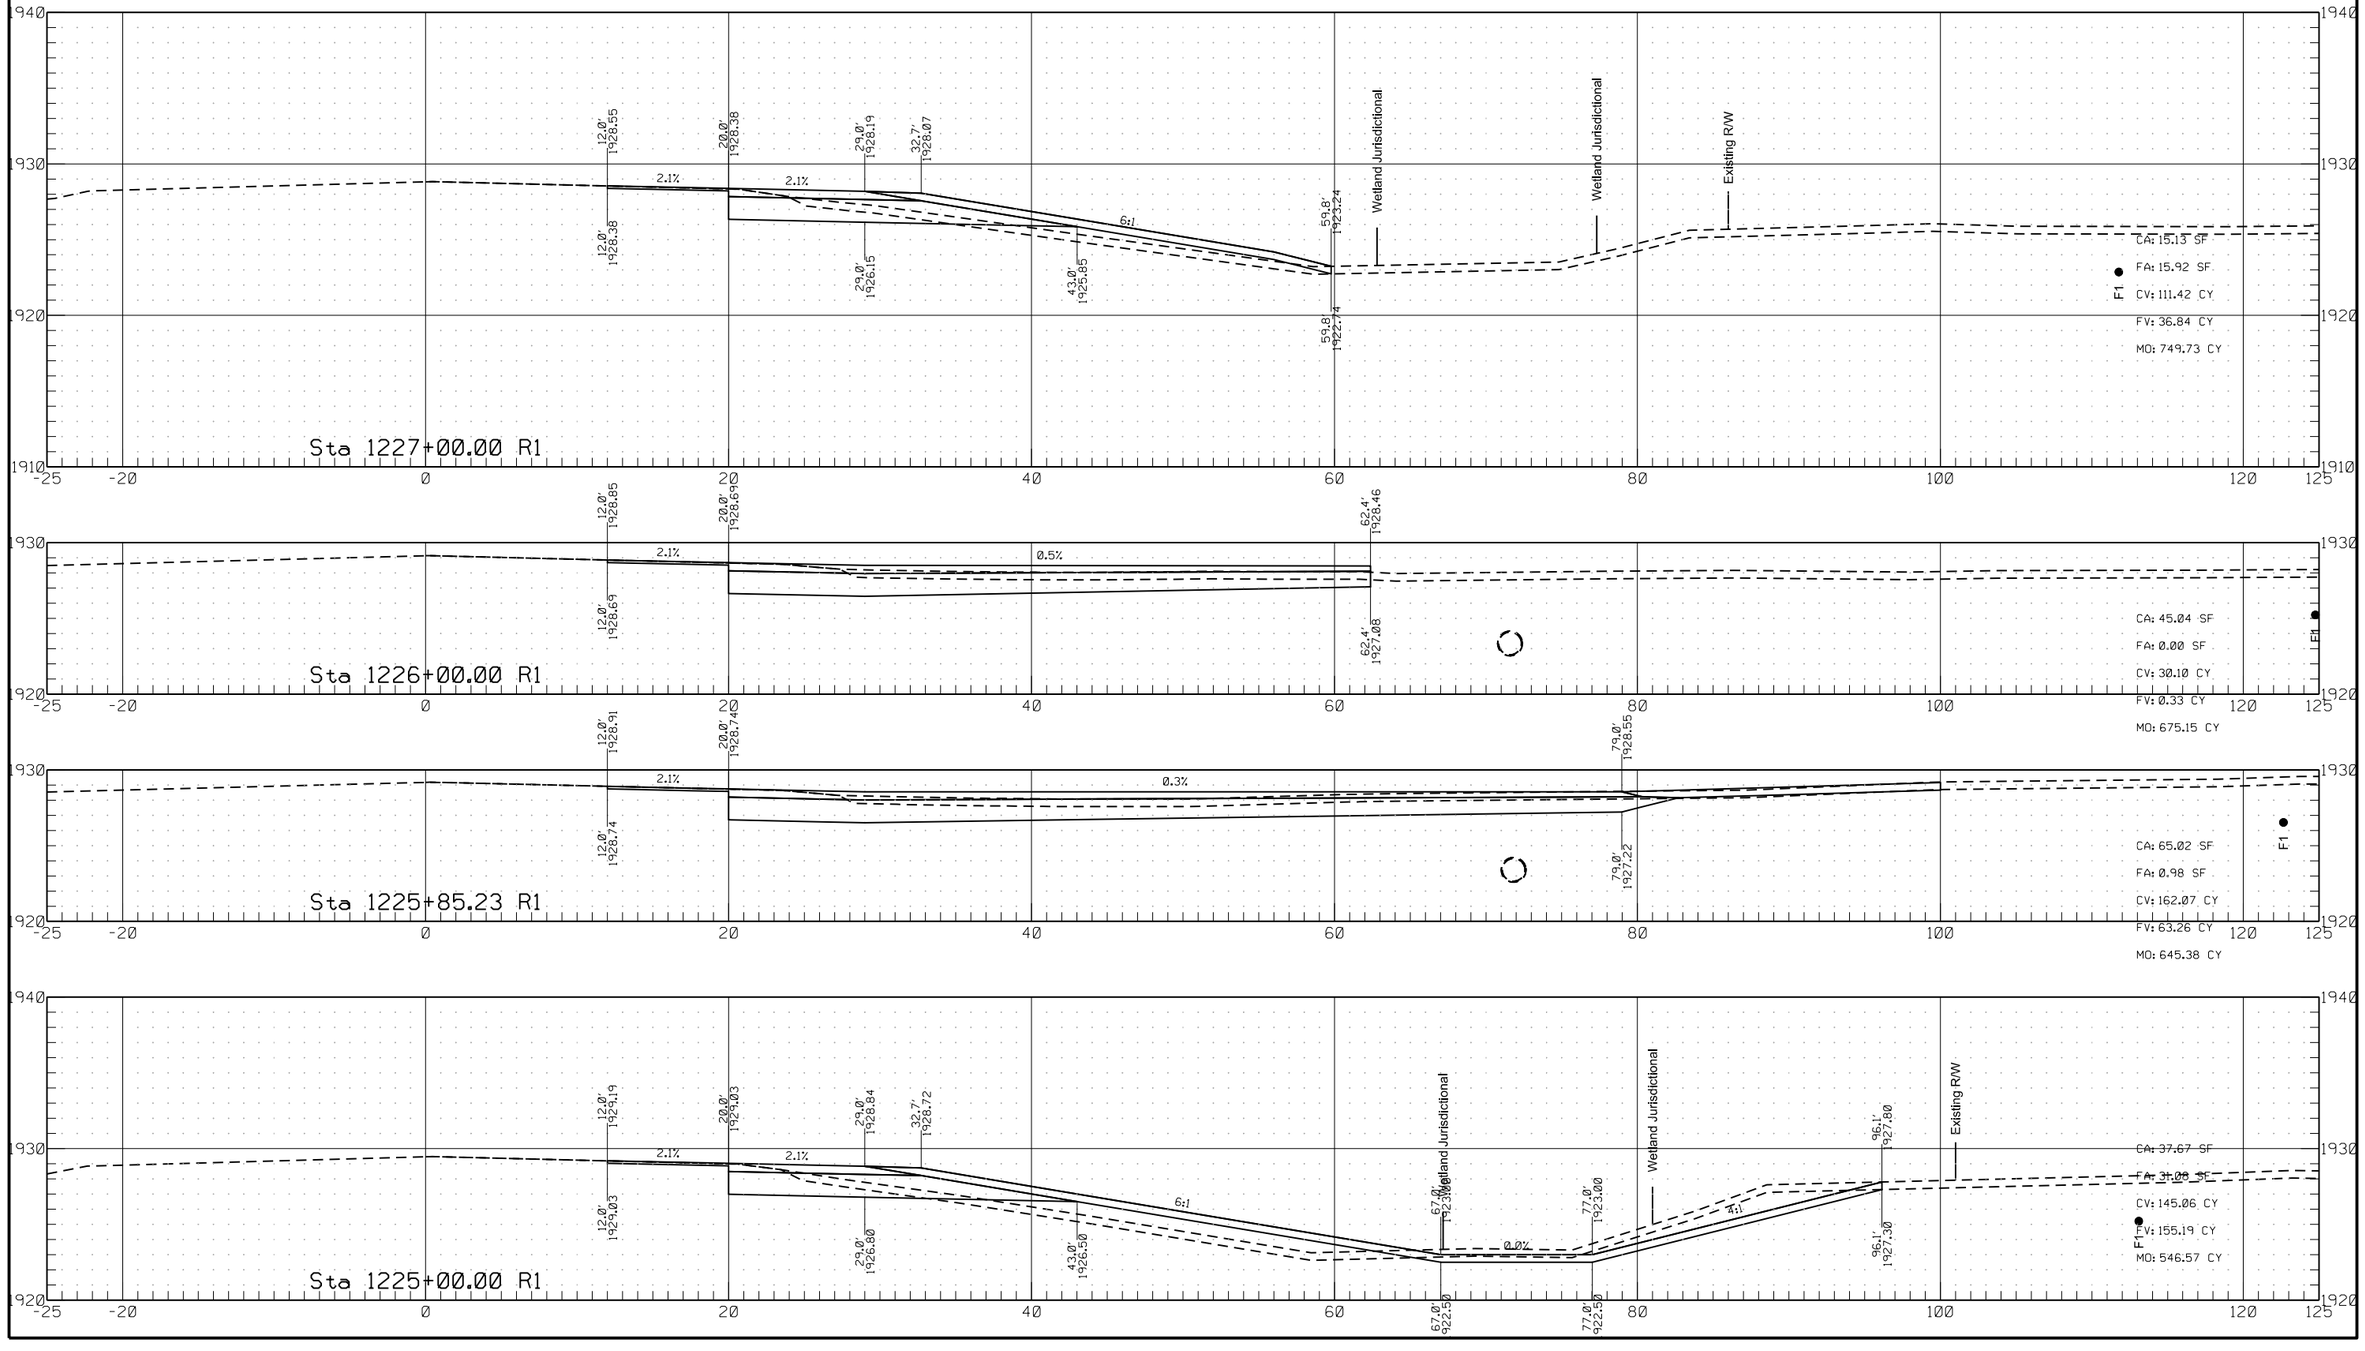



6/26/2022 3:09:39 PM ghartl R:\project\70052000.034\design\RDM_4.dgn

	STATE	PROJECT NO.	SECTION NO.	SHEET NO.
	ND	HEN-7-052(034)000	200	178

Passing Lane #4

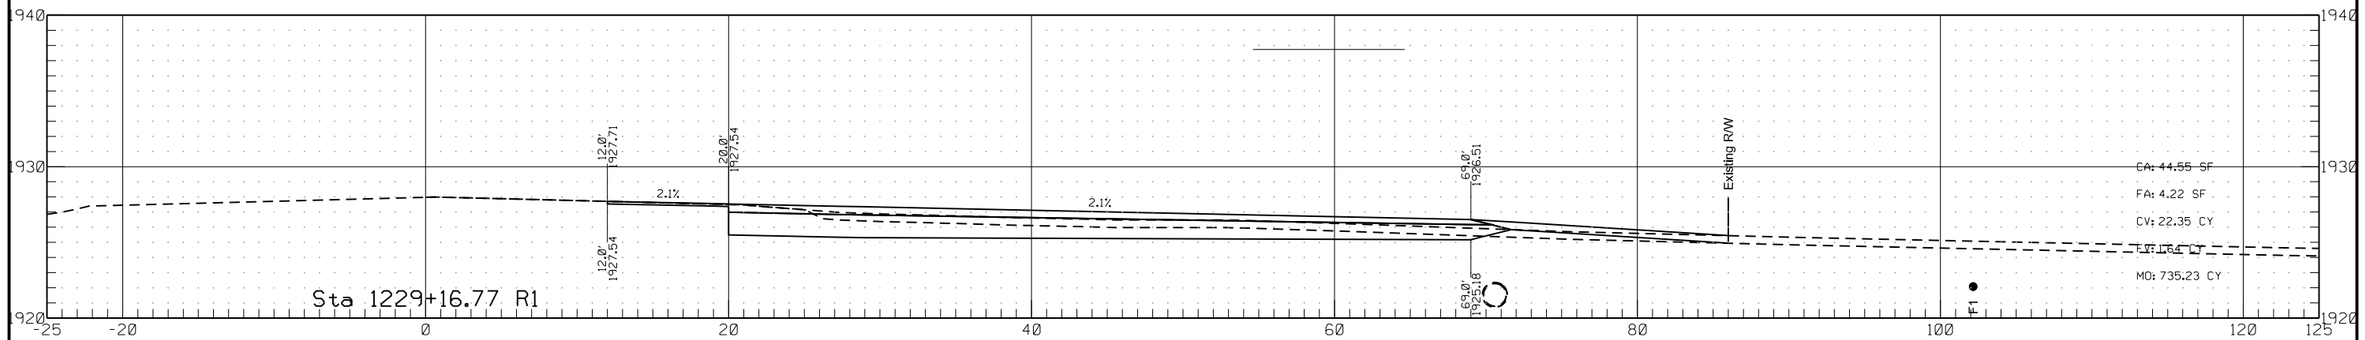


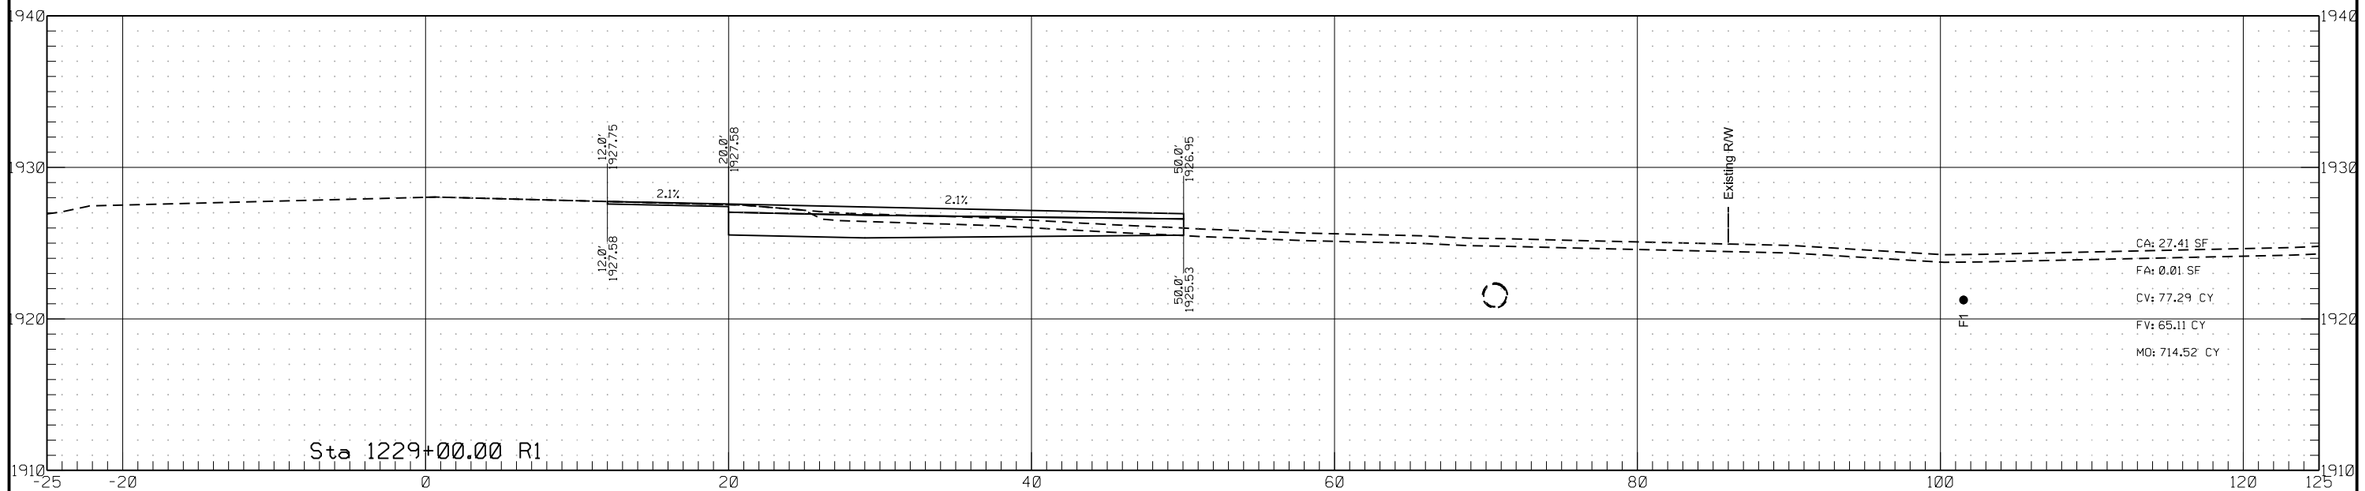


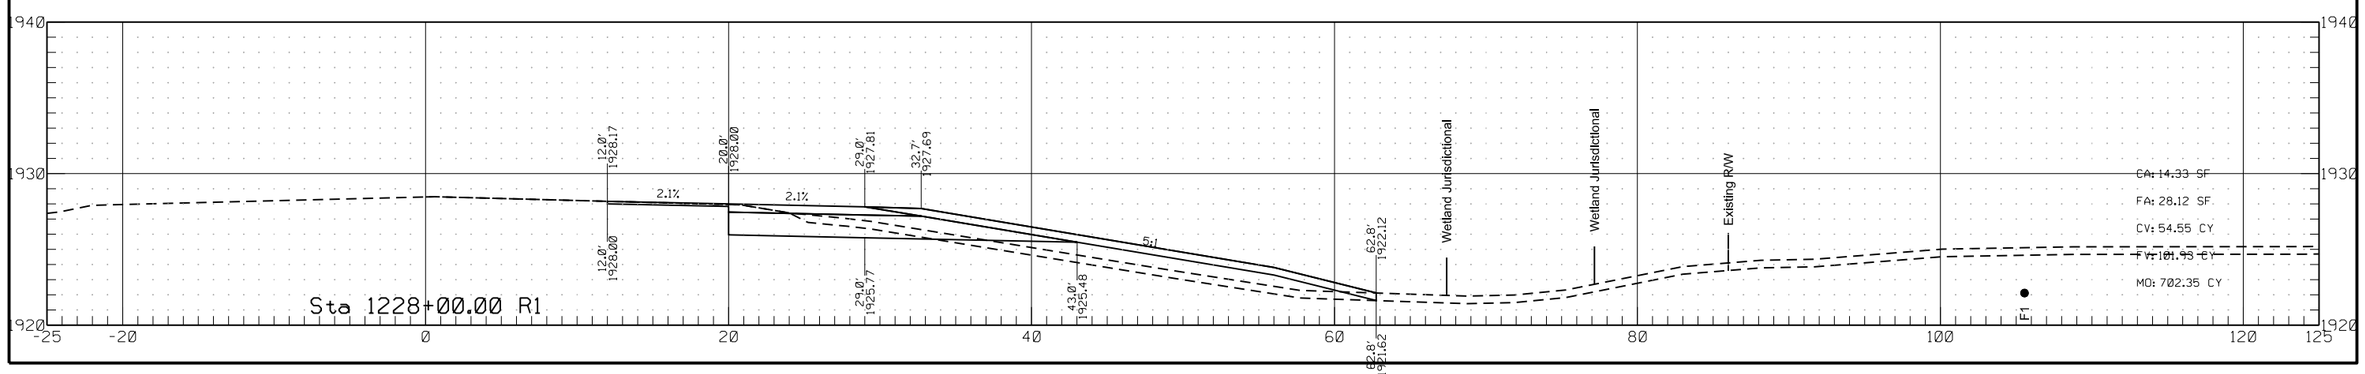


	STATE	PROJECT NO.	SECTION NO.	SHEET NO.
	ND	HEN-7-052(034)000	200	179

Passing Lane #4

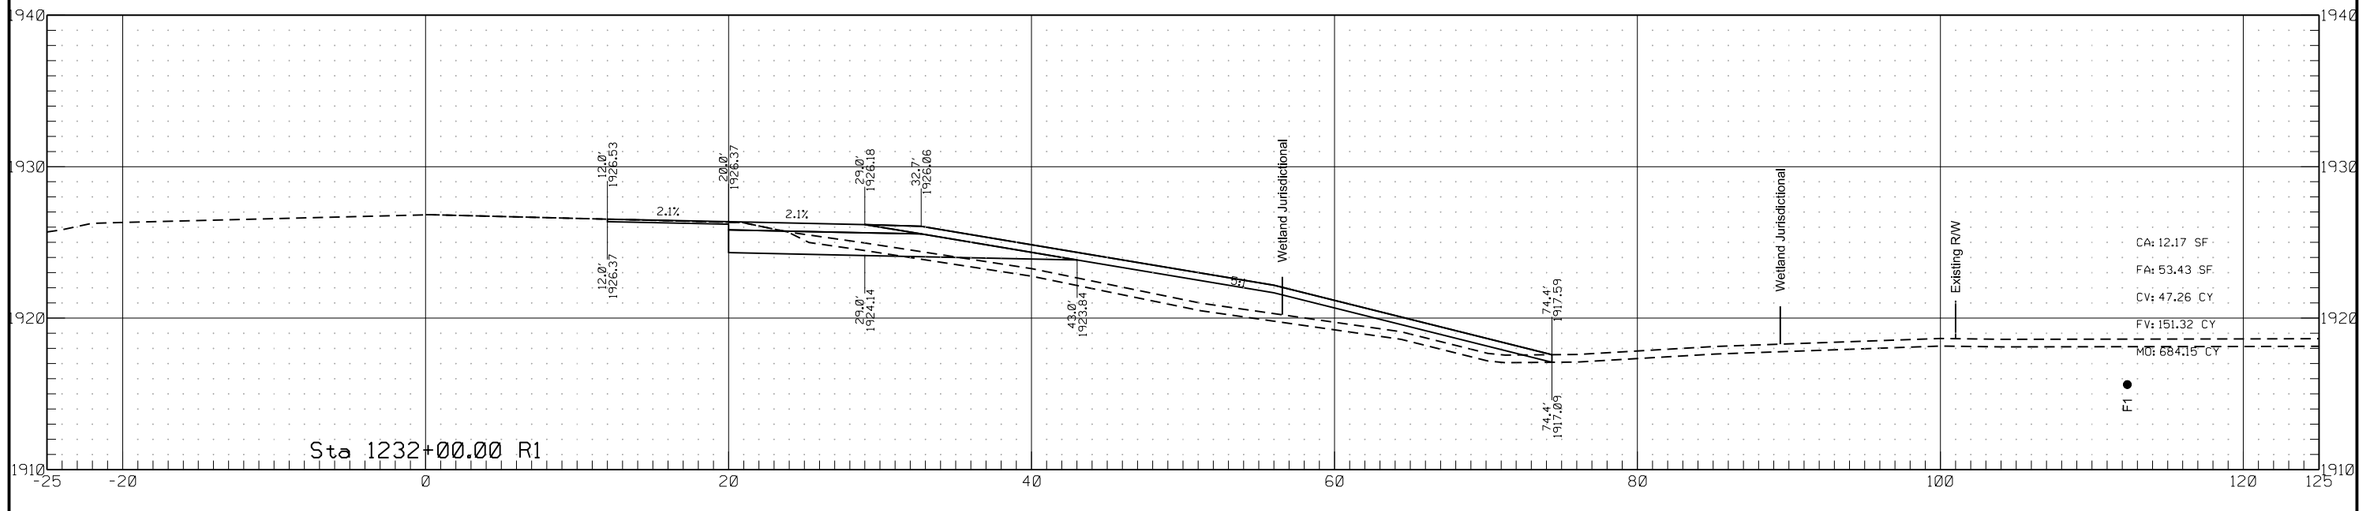


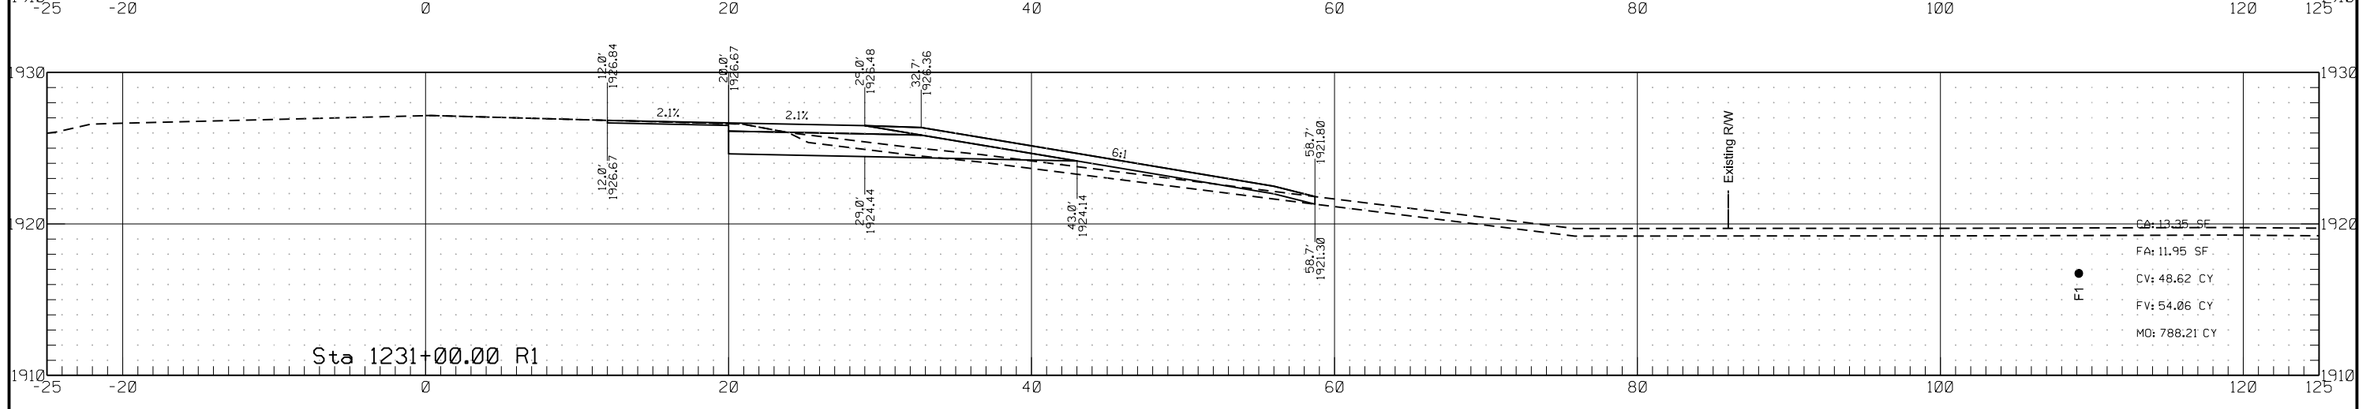


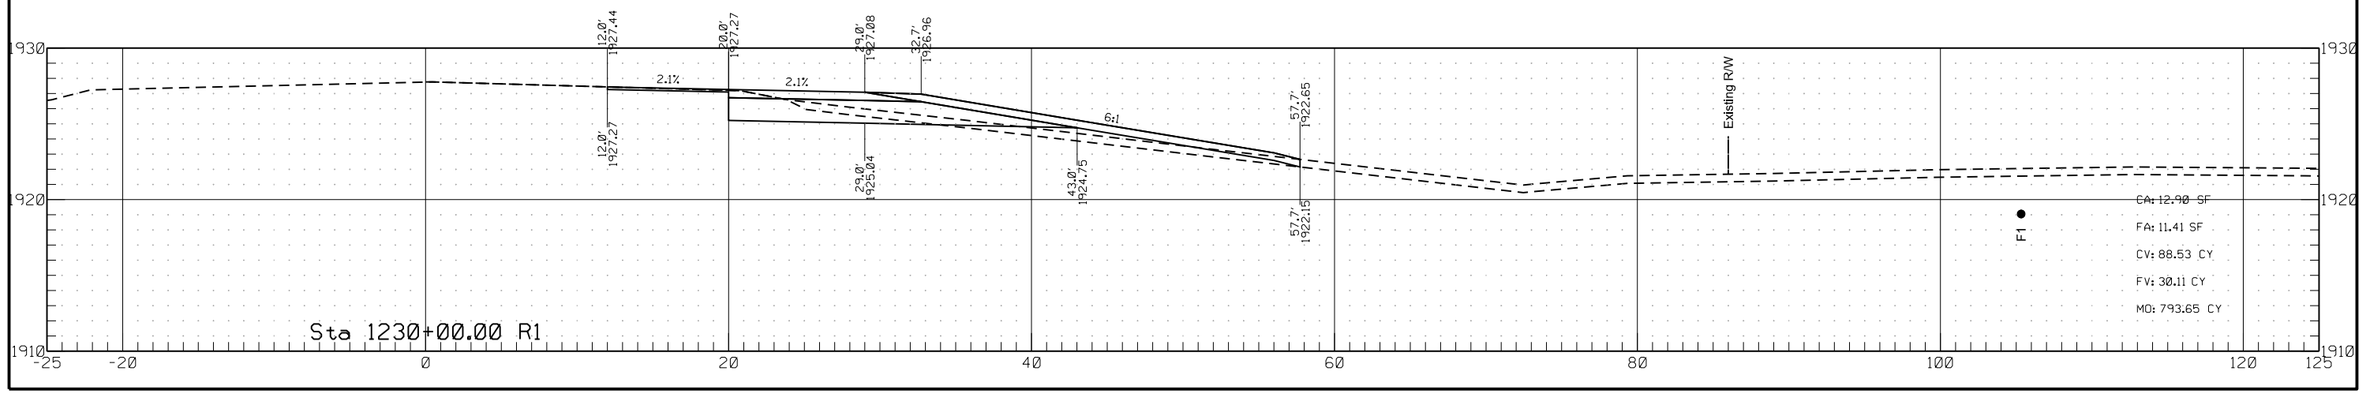


	STATE	PROJECT NO.	SECTION NO.	SHEET NO.
	ND	HEN-7-052(034)000	200	180

Passing Lane #4

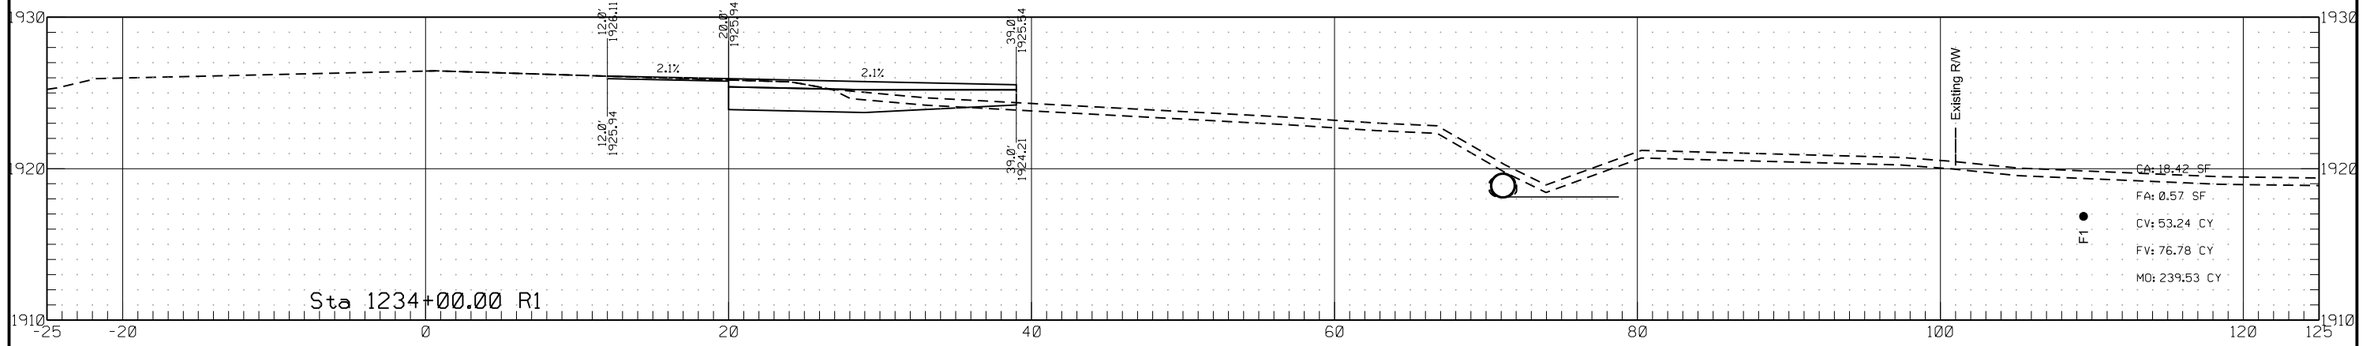


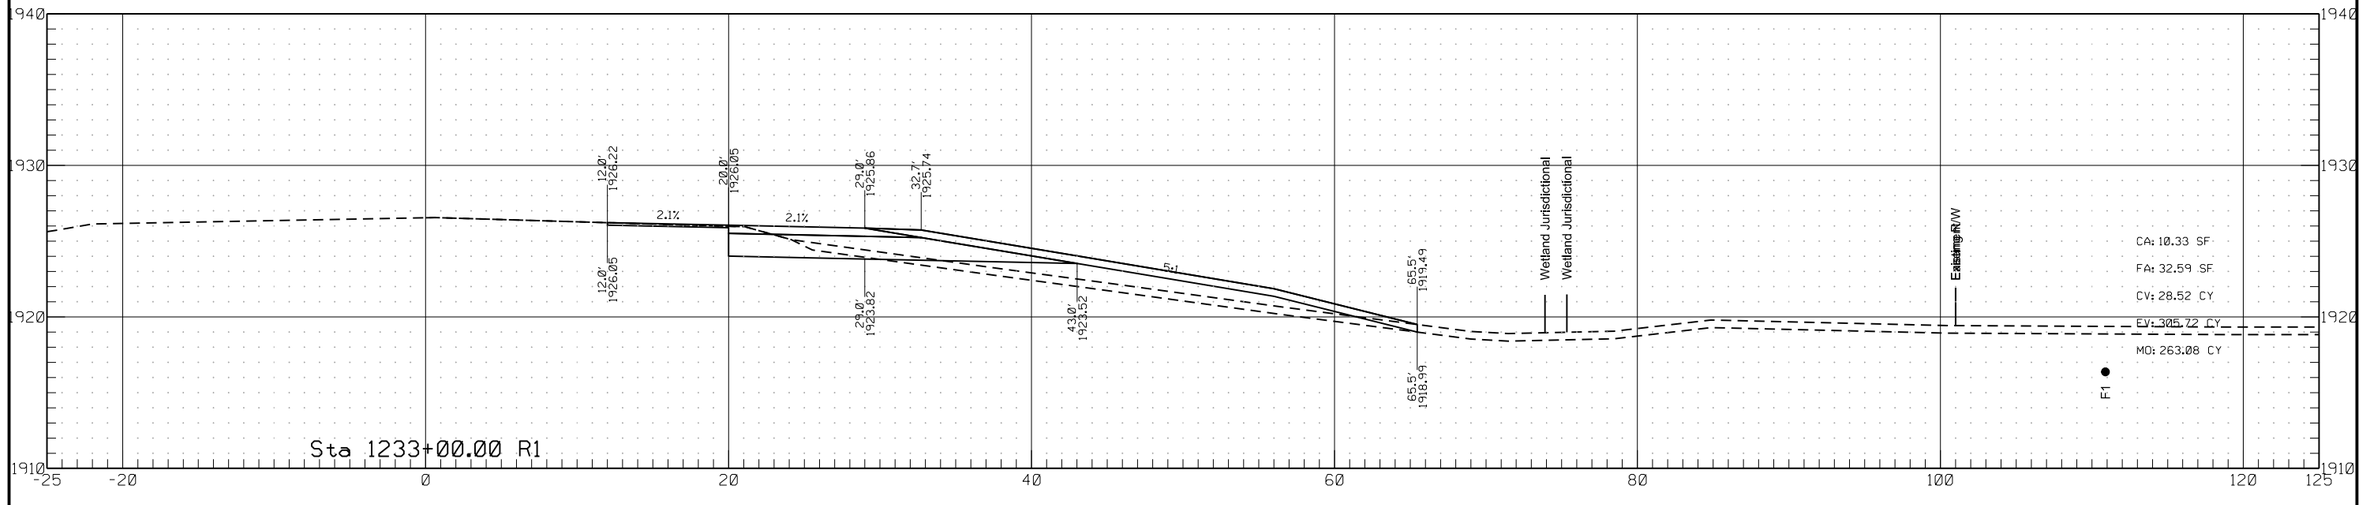


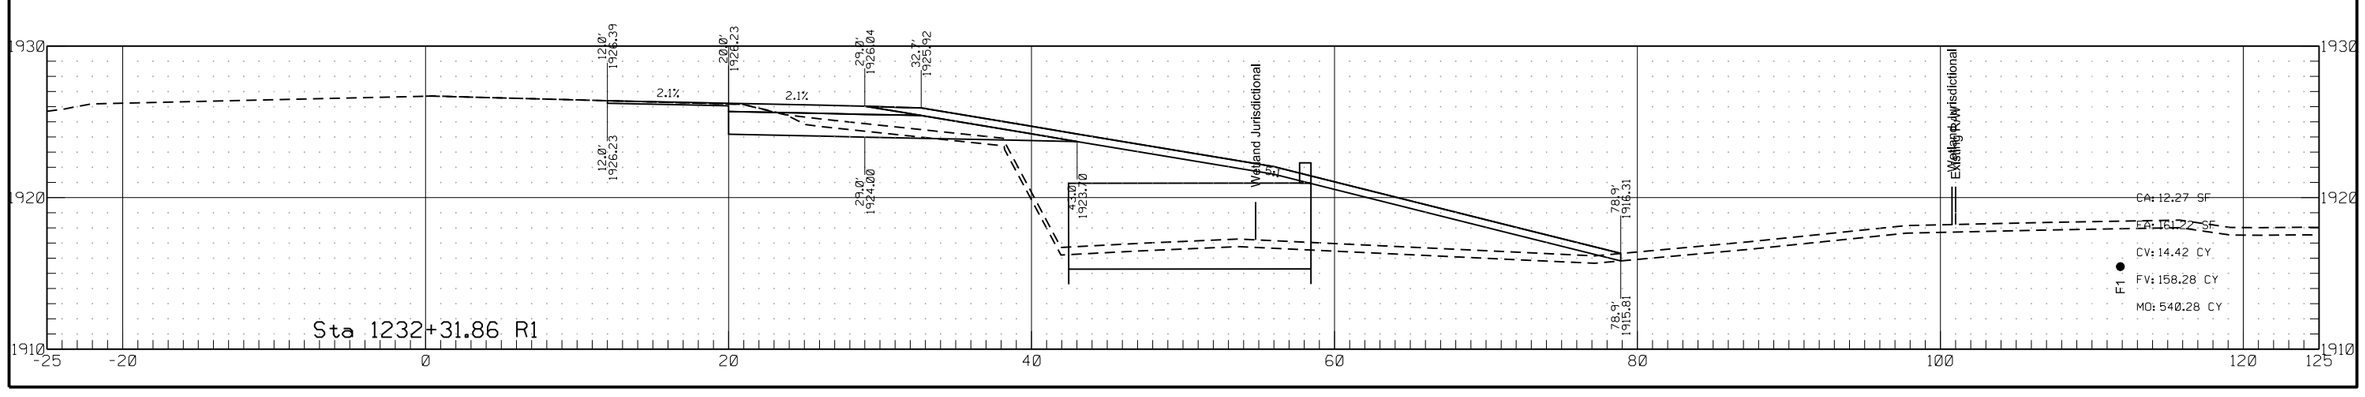


	STATE	PROJECT NO.	SECTION NO.	SHEET NO.
	ND	HEN-7-052(034)000	200	181

Passing Lane #4

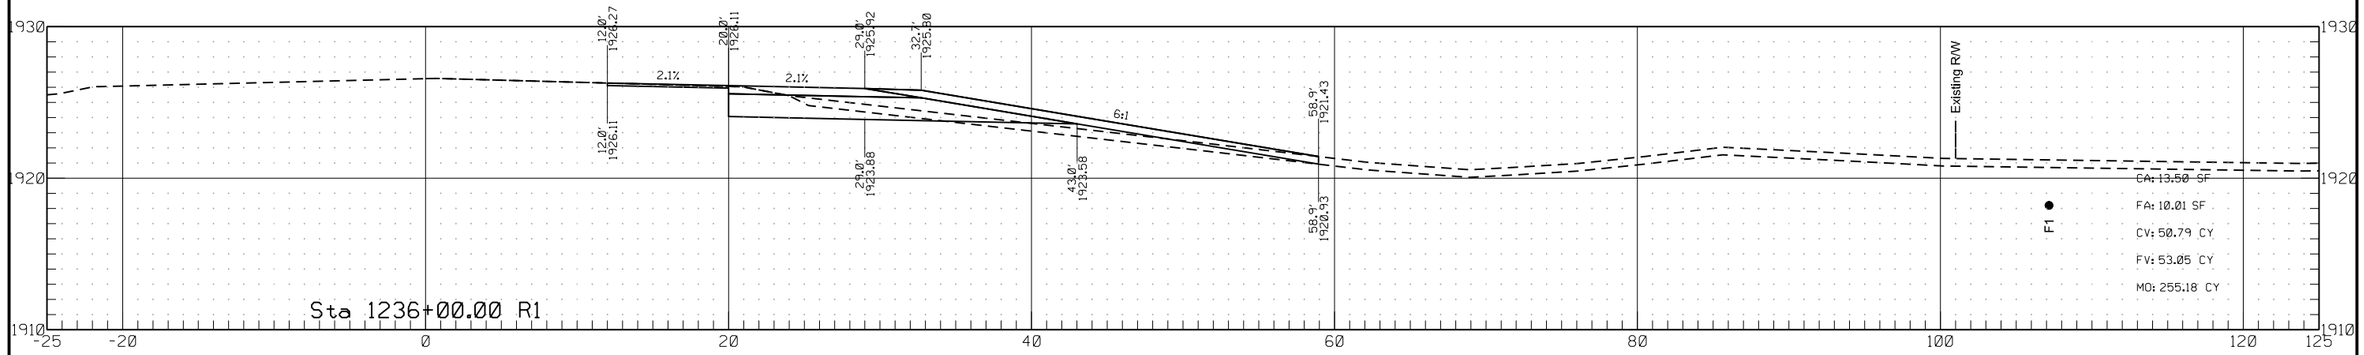


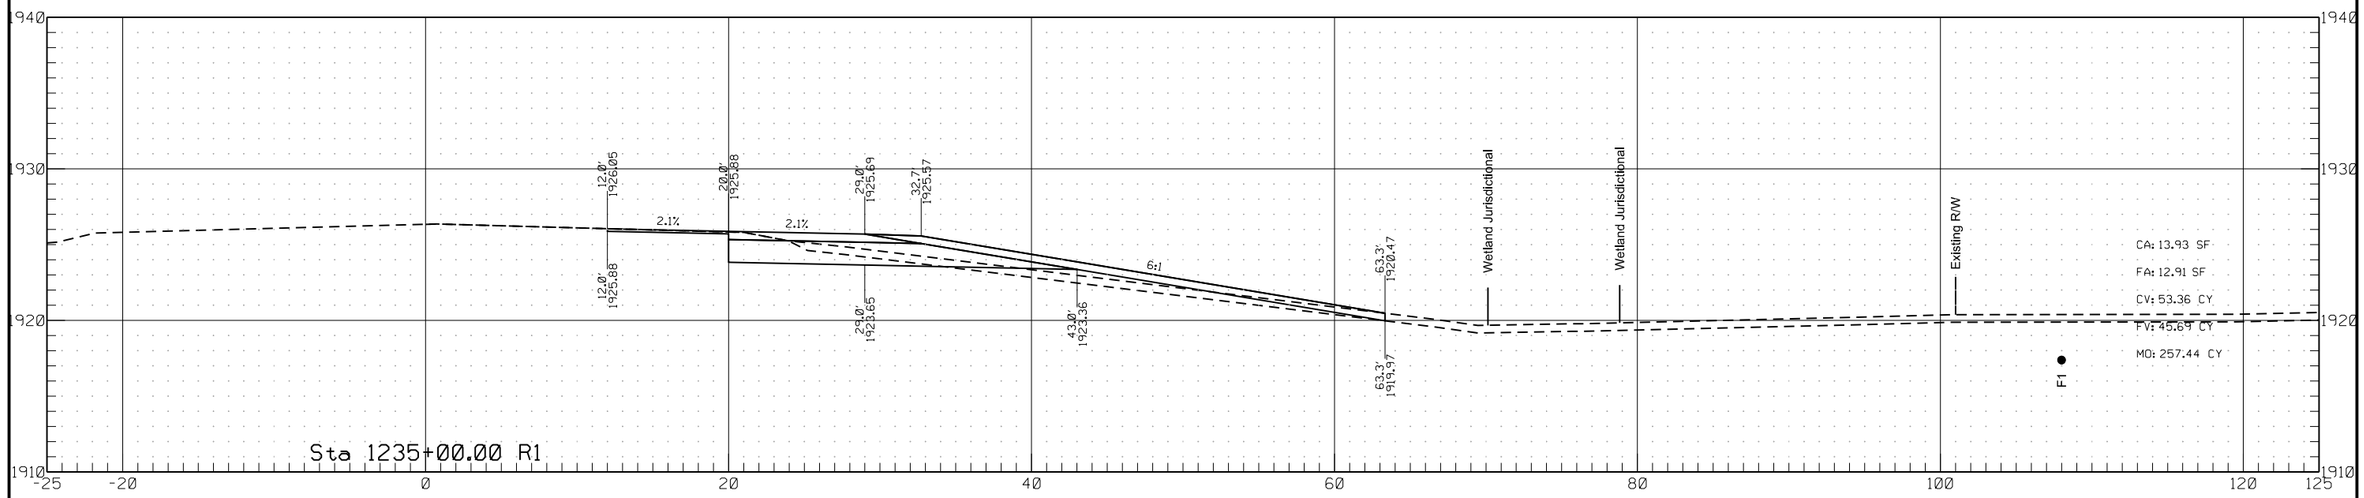


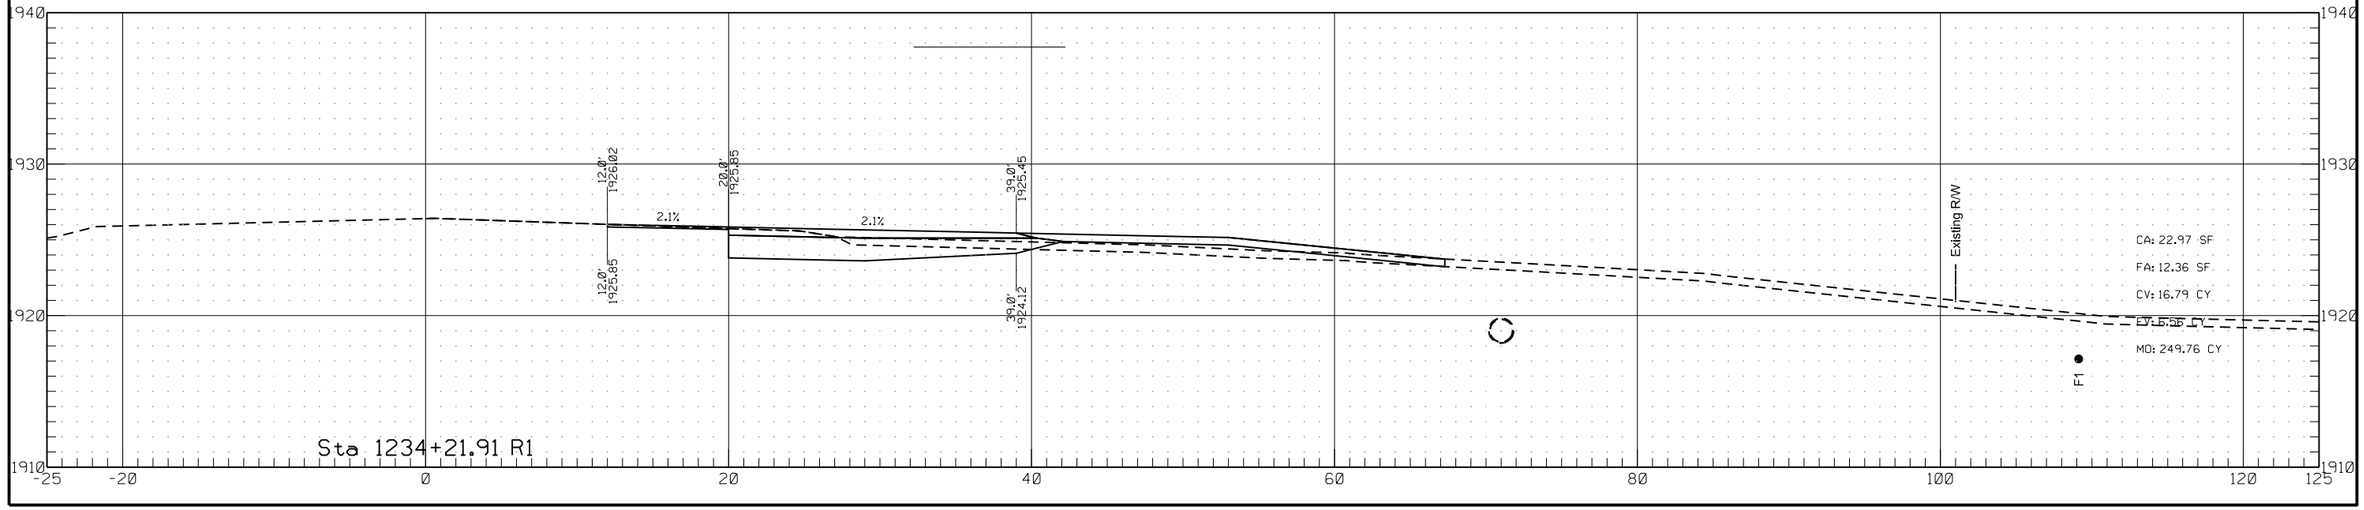


	STATE	PROJECT NO.	SECTION NO.	SHEET NO.
	ND	HEN-7-052(034)000	200	182

Passing Lane #4

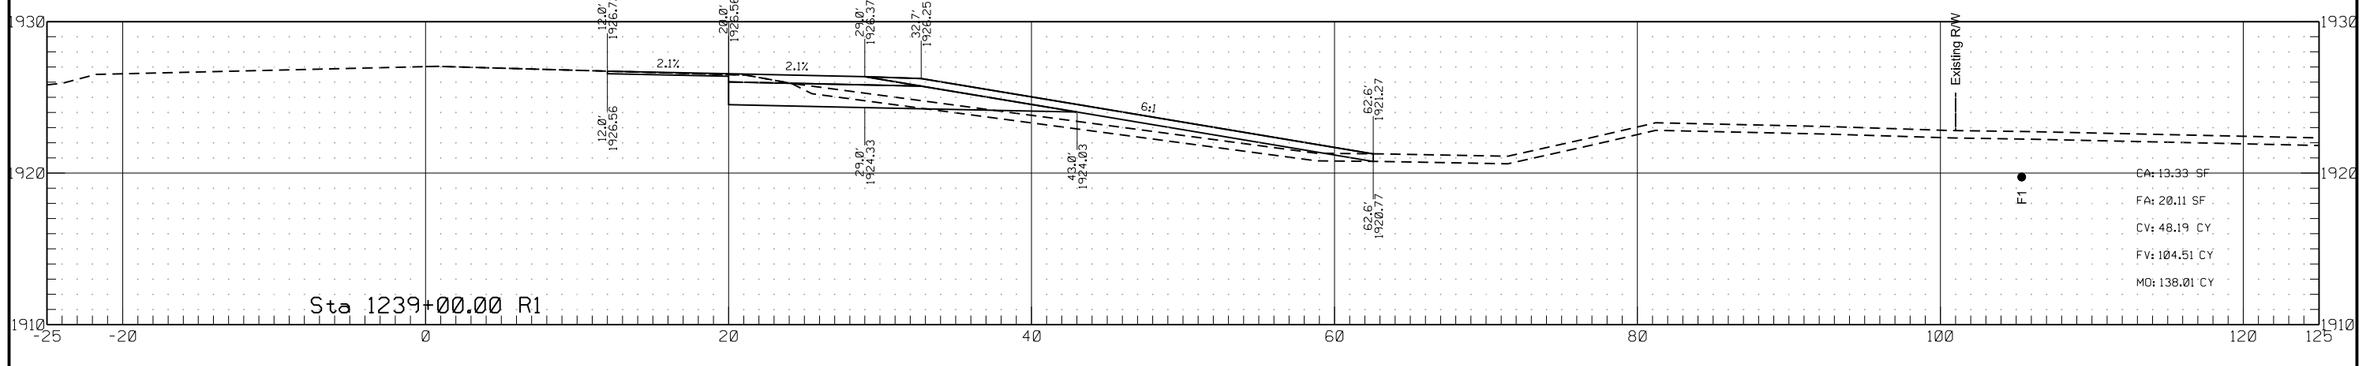


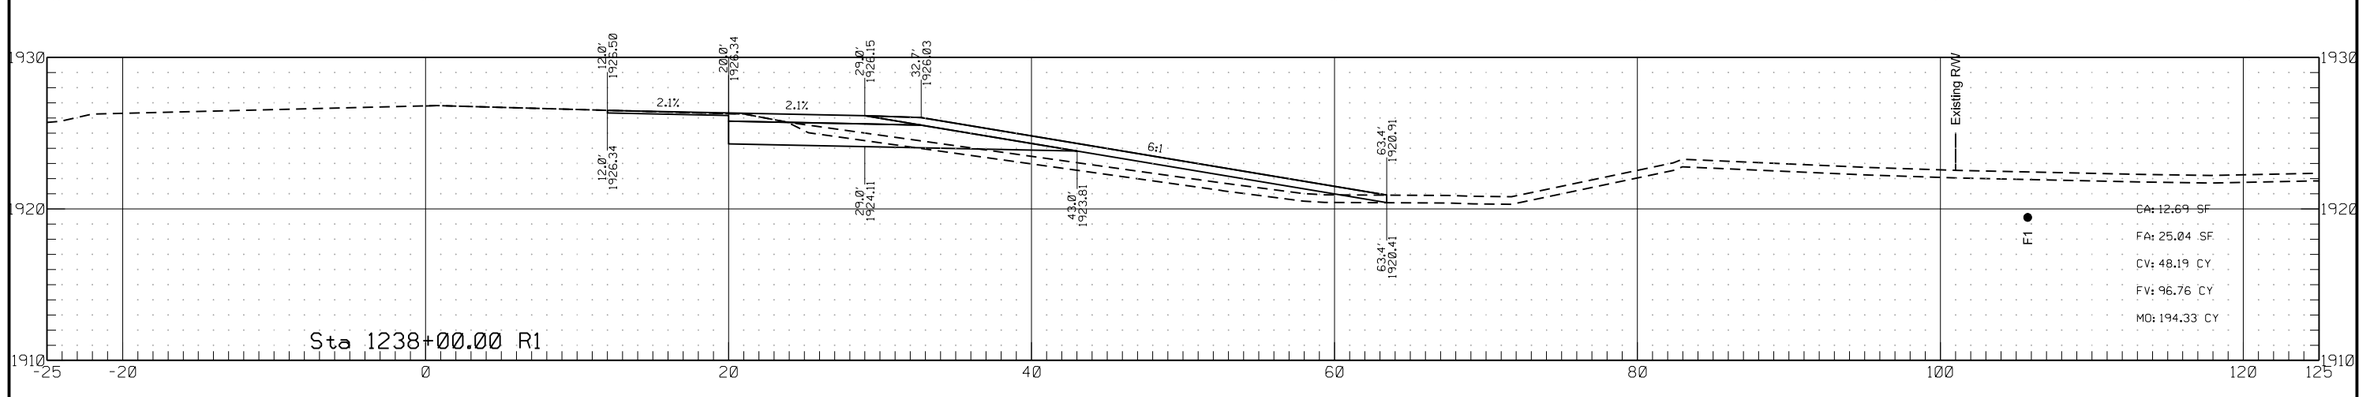


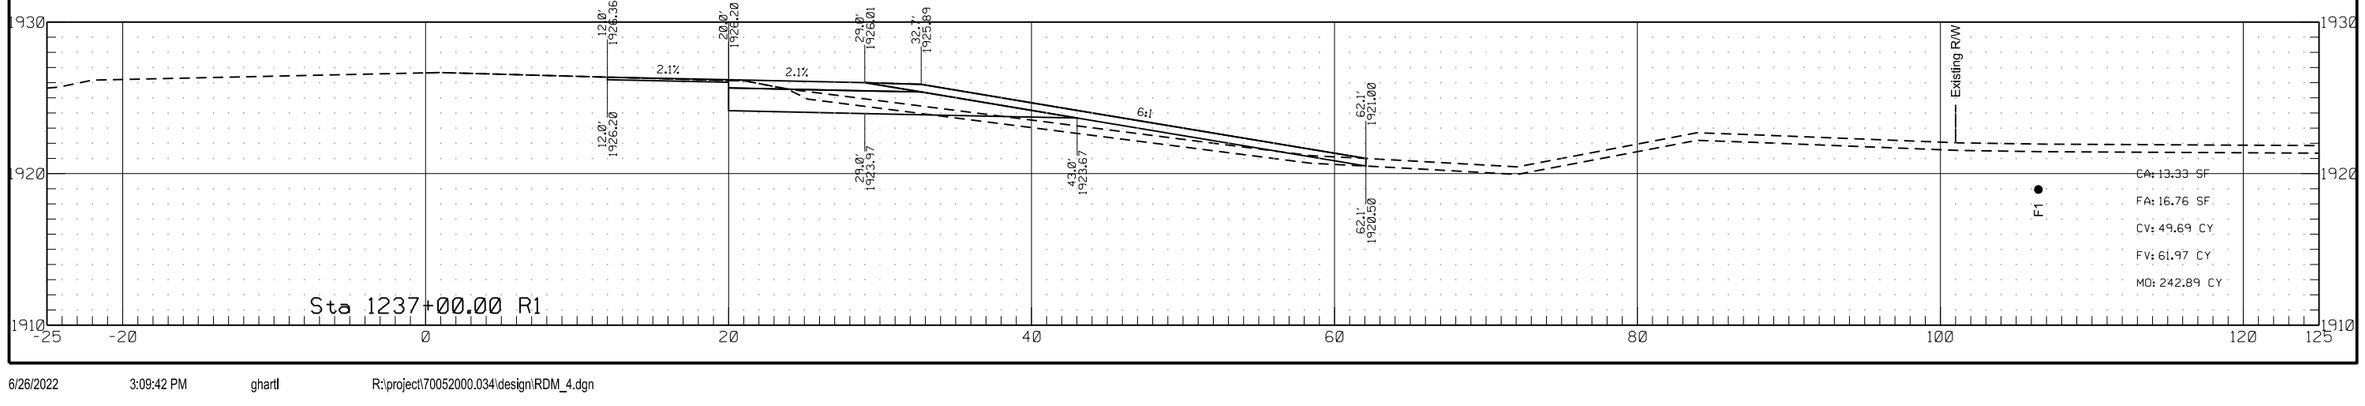


	STATE	PROJECT NO.	SECTION NO.	SHEET NO.
	ND	HEN-7-052(034)000	200	183

Passing Lane #4

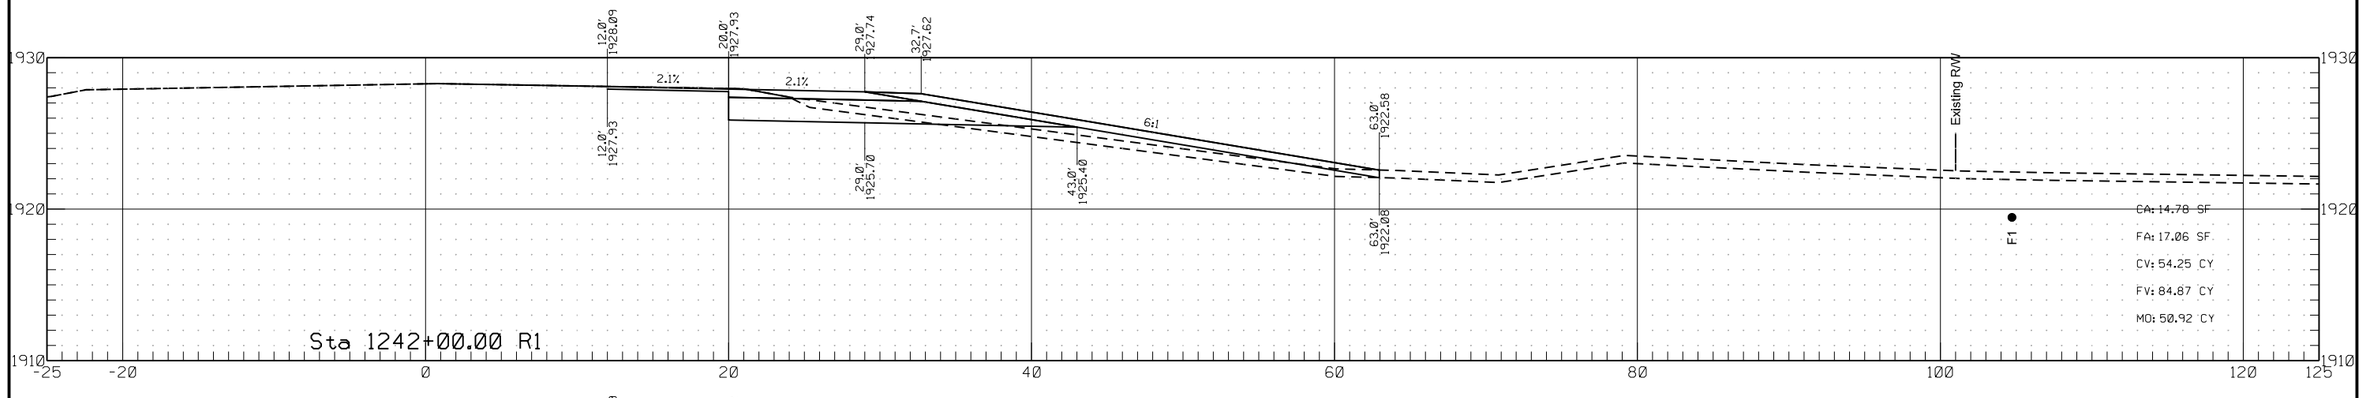


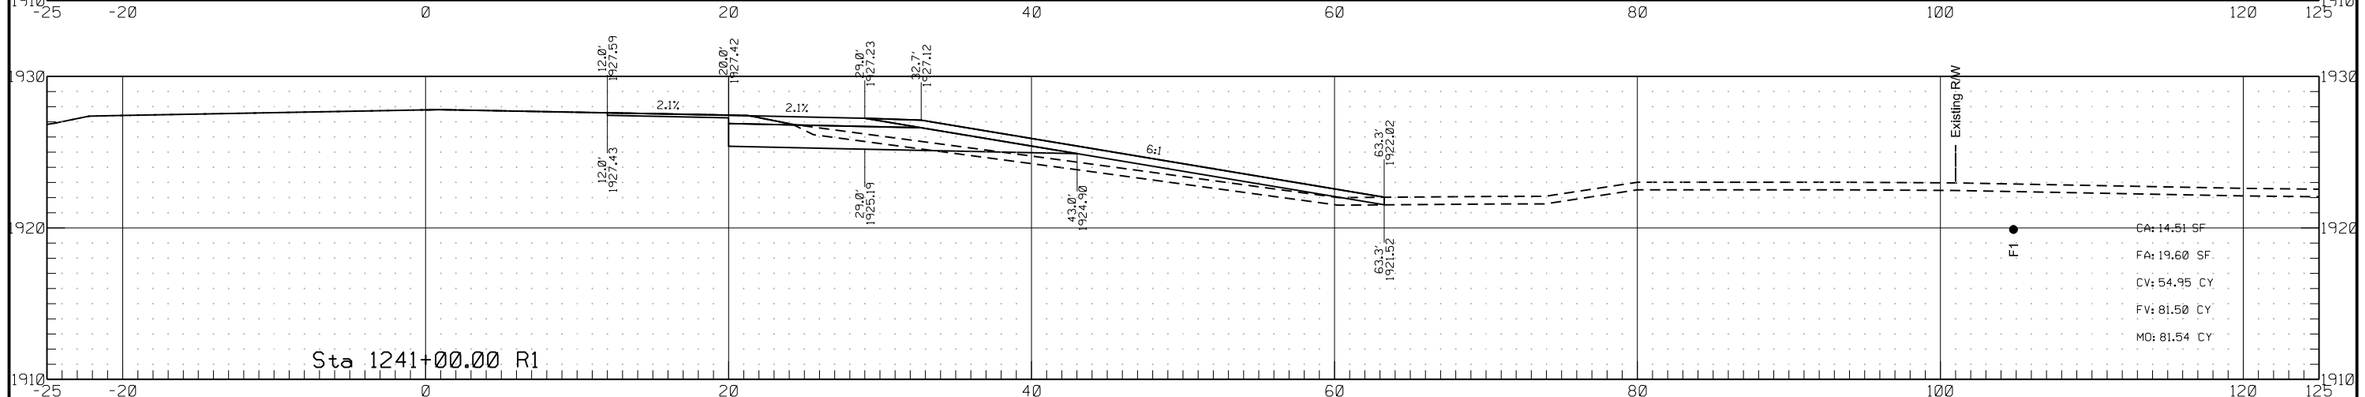

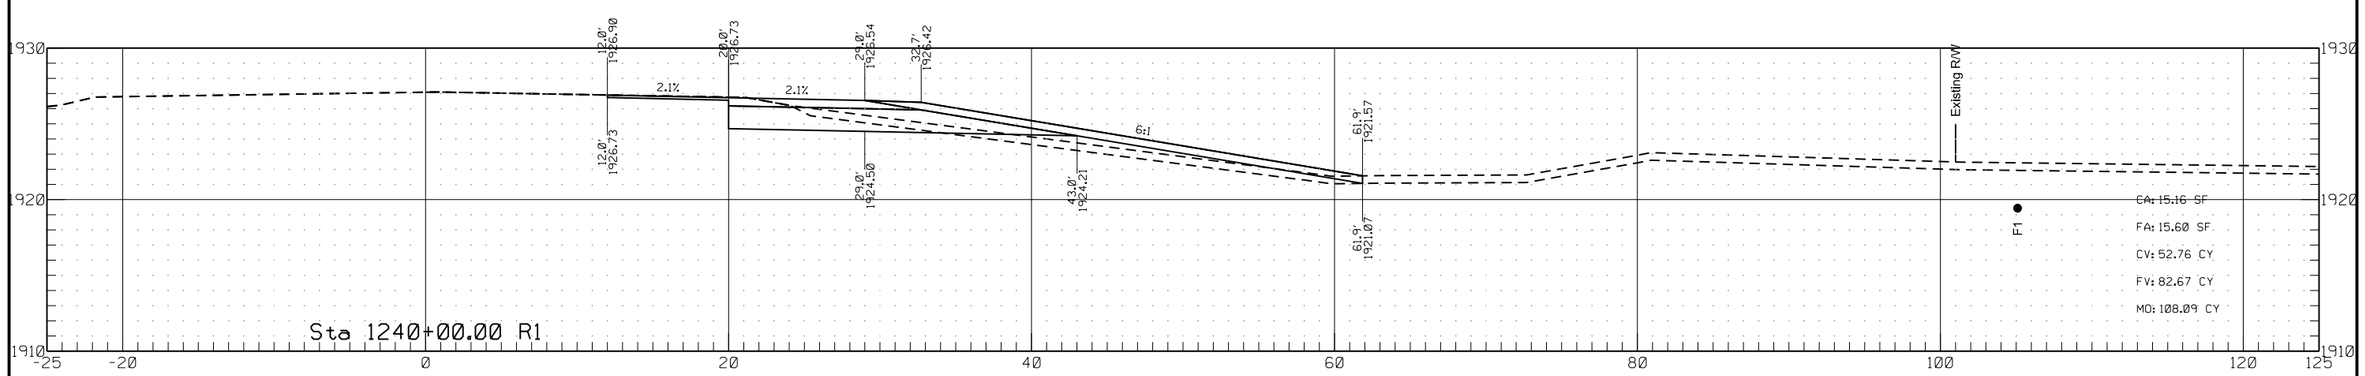

	STATE	PROJECT NO.	SECTION NO.	SHEET NO.
	ND	HEN-7-052(034)000	200	184

Passing Lane #4

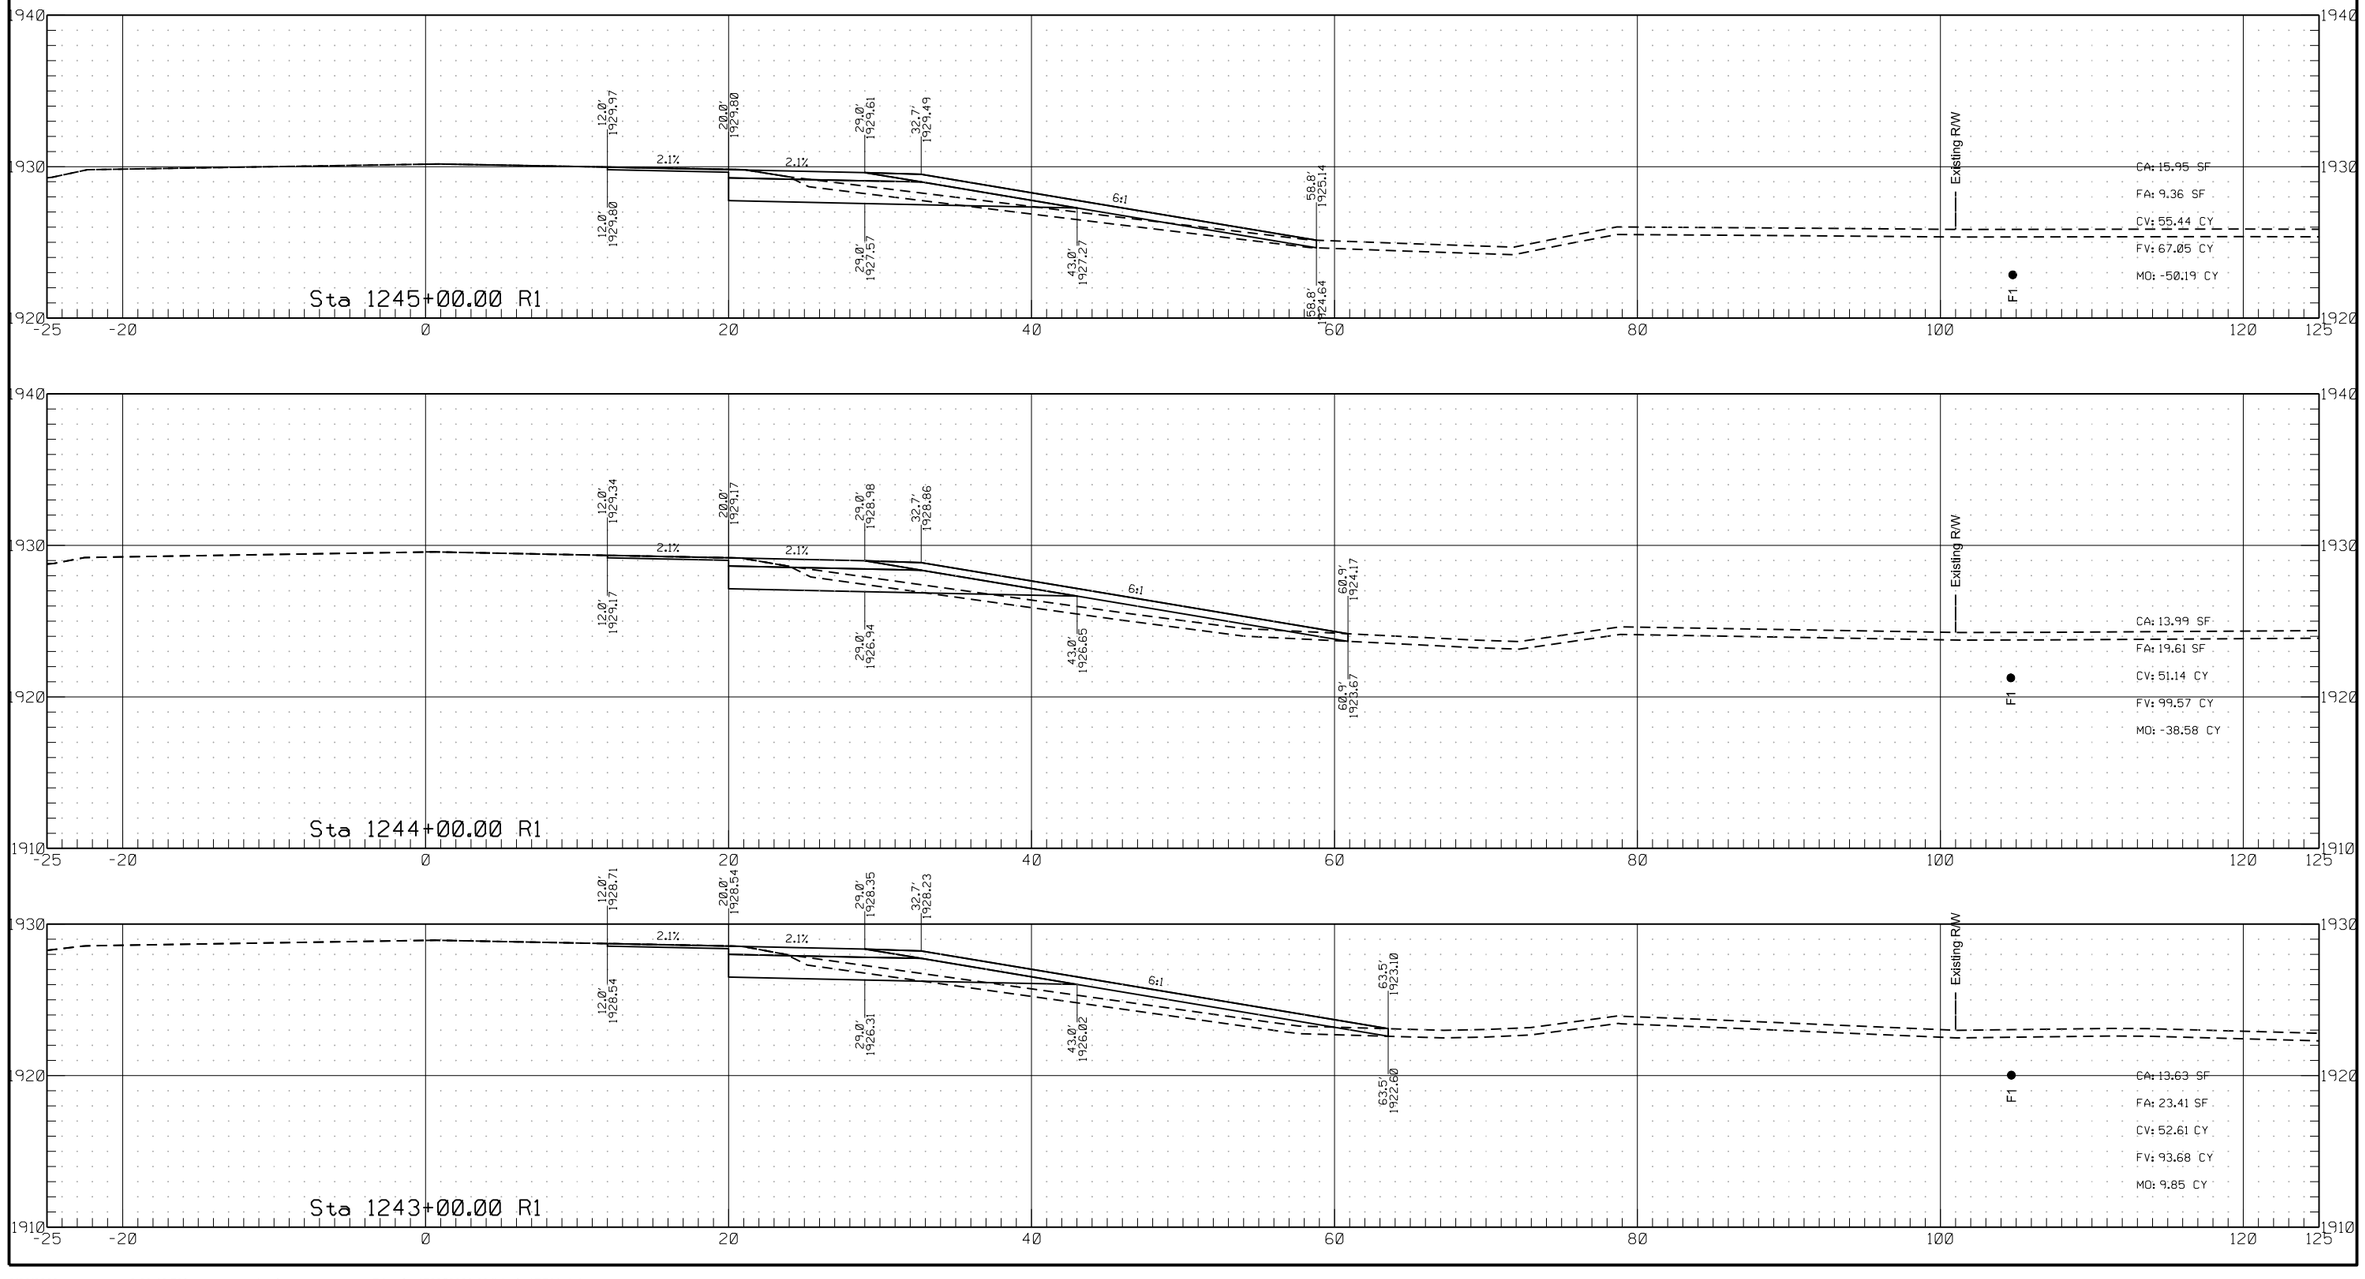



	STATE	PROJECT NO.	SECTION NO.	SHEET NO.
	ND	HEN-7-052(034)000	200	185


Passing Lane #4

	STATE	PROJECT NO.	SECTION NO.	SHEET NO.
	ND	HEN-7-052(034)000	200	186

Passing Lane #4

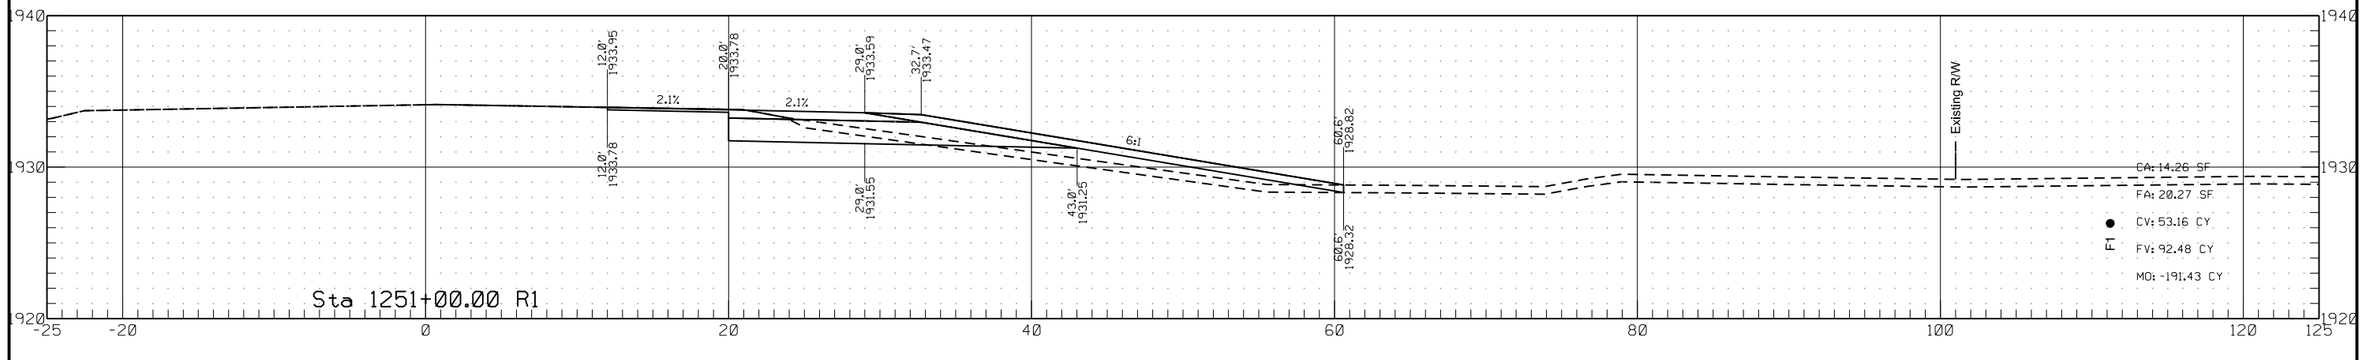


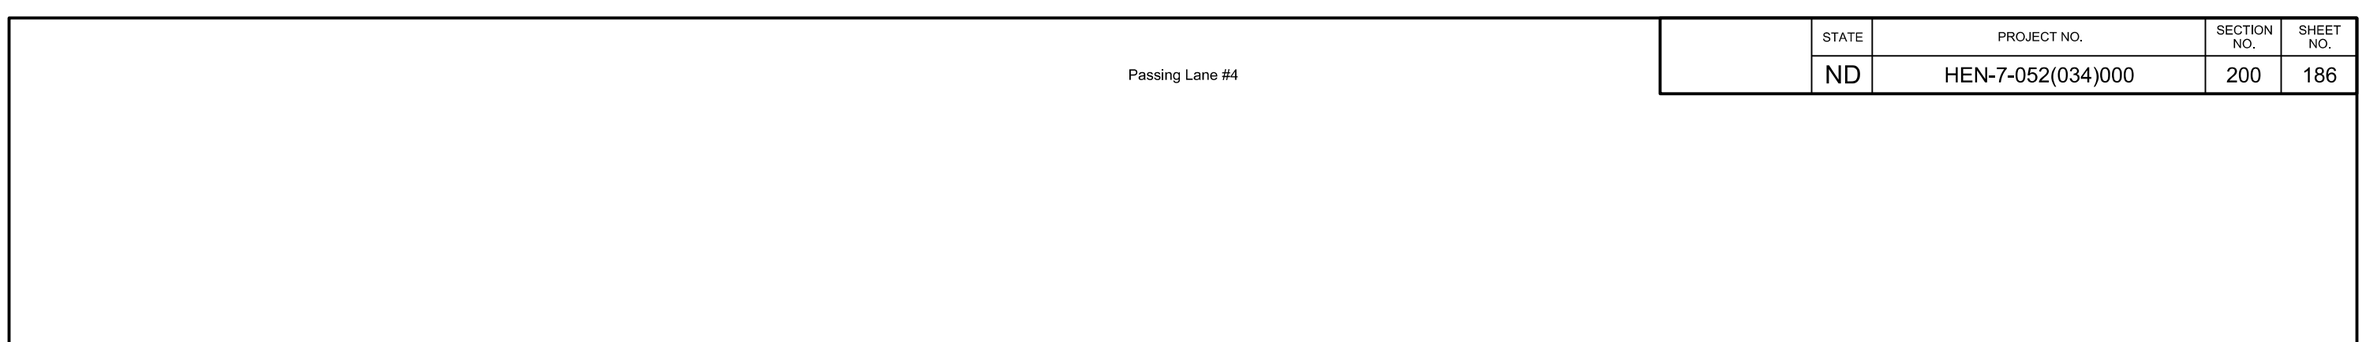

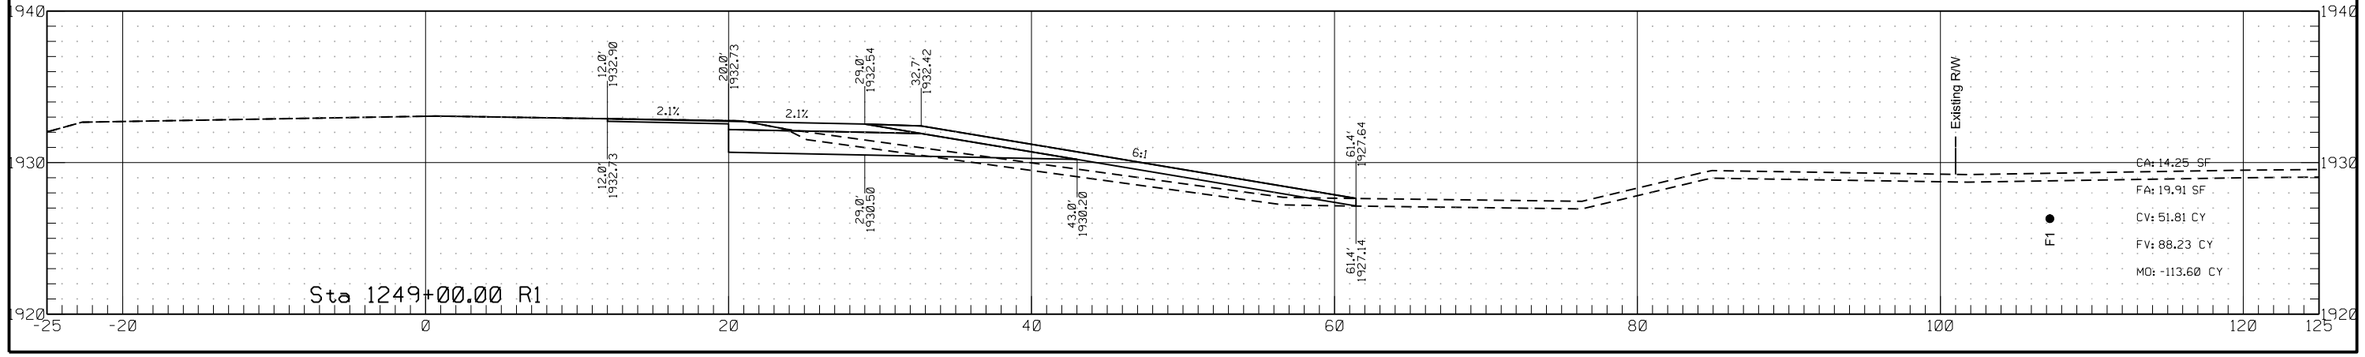

	STATE	PROJECT NO.	SECTION NO.	SHEET NO.
	ND	HEN-7-052(034)000	200	187


Passing Lane #4

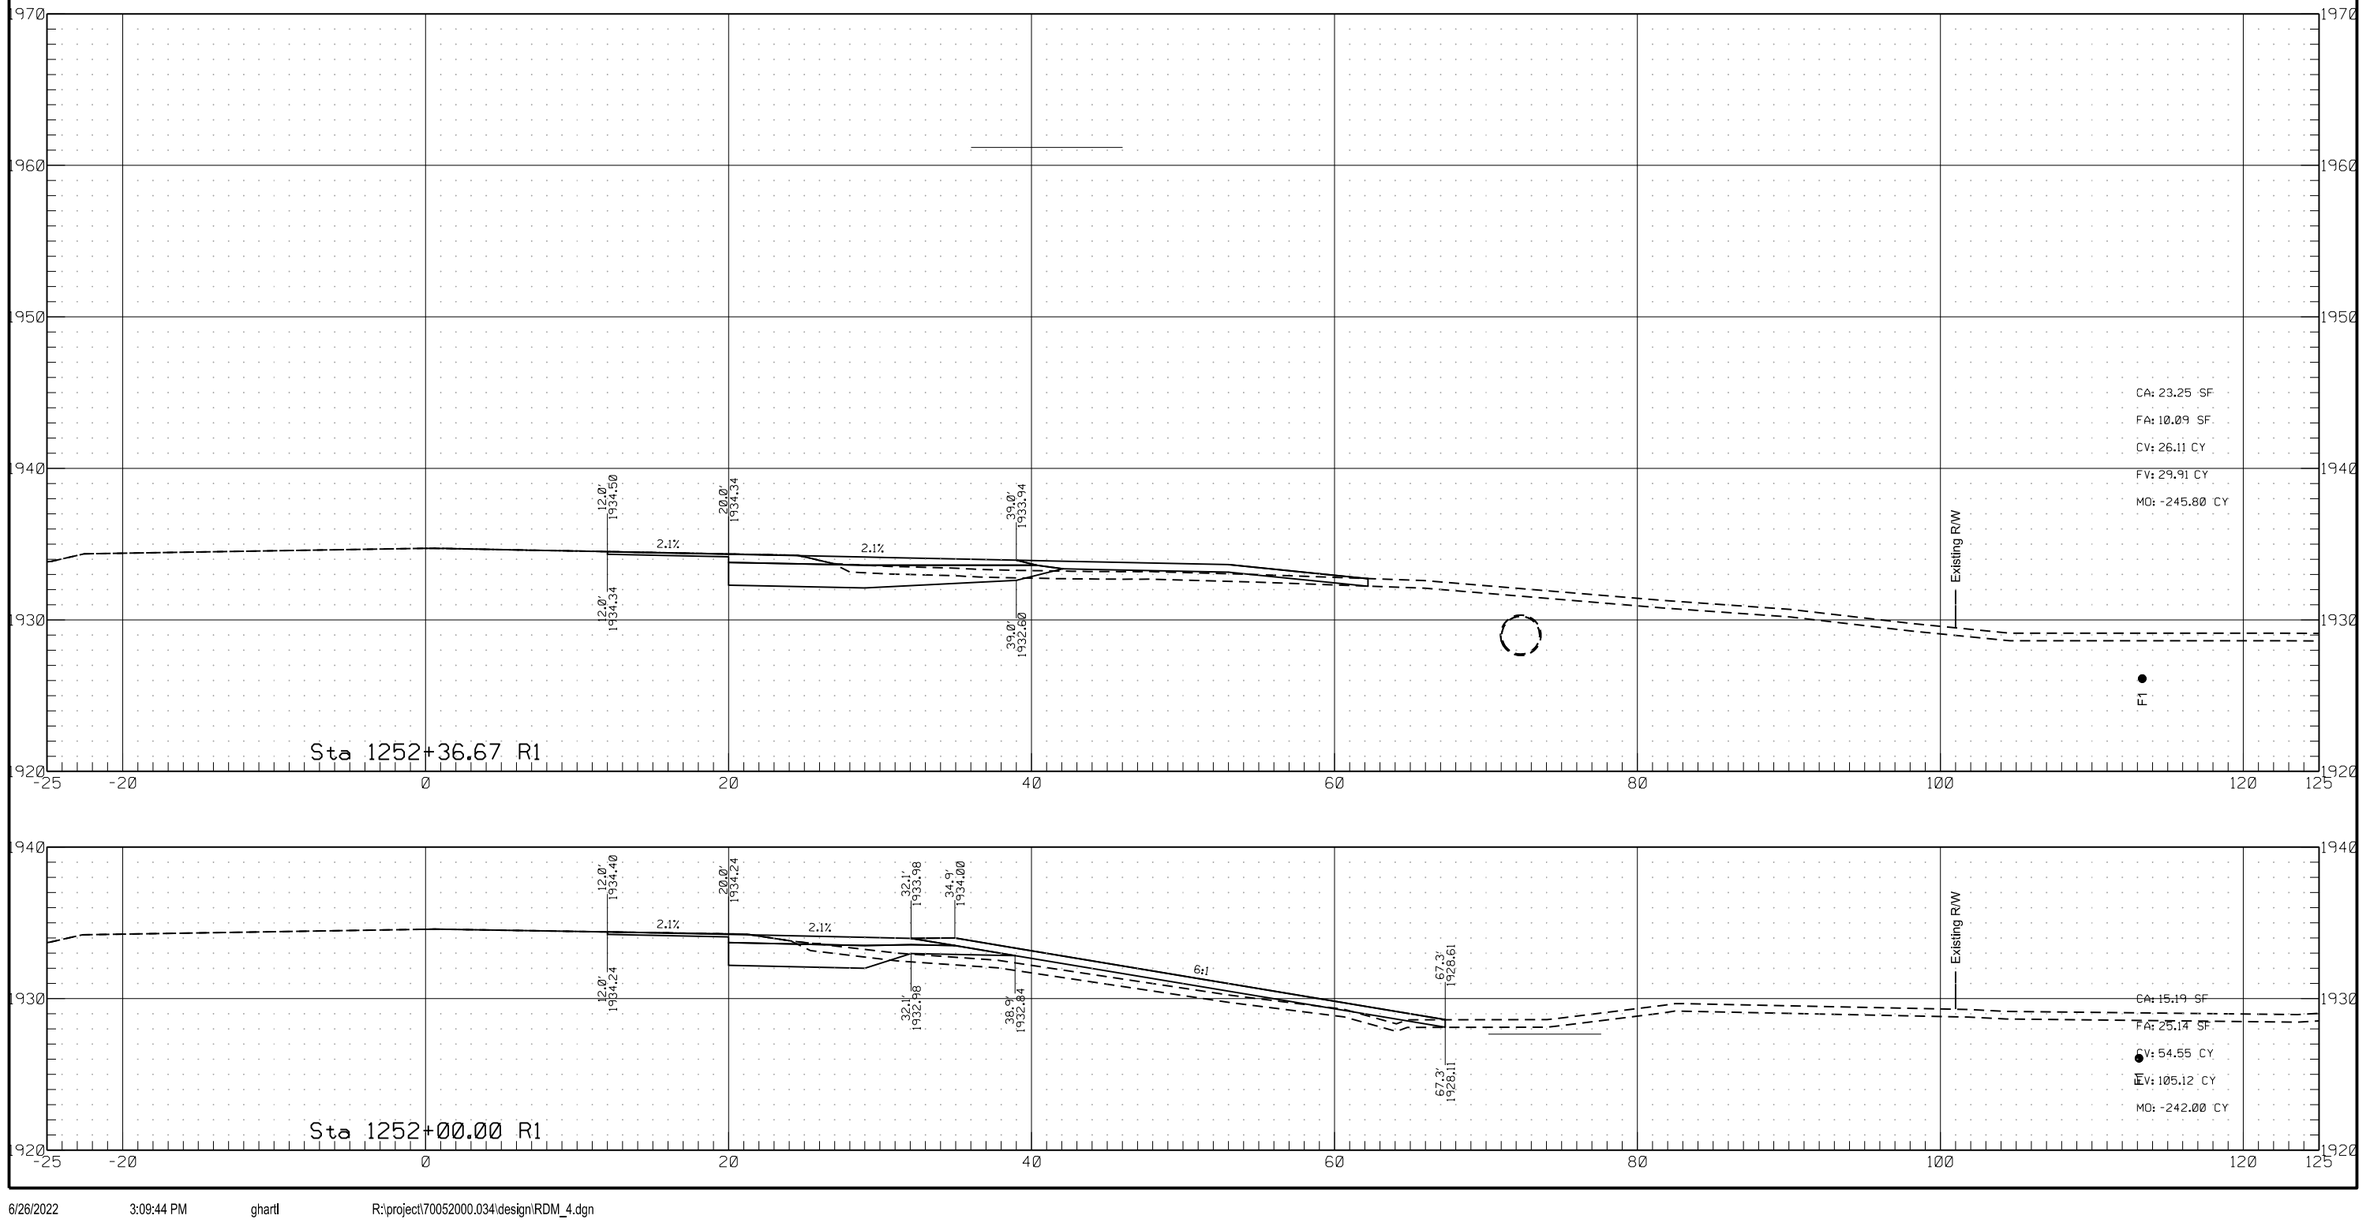



6/26/2022 3:09:44 PM ghartl R:\project\70052000.034\design\RDM_4.dgn

	STATE	PROJECT NO.	SECTION NO.	SHEET NO.
	ND	HEN-7-052(034)000	200	188

Passing Lane #4

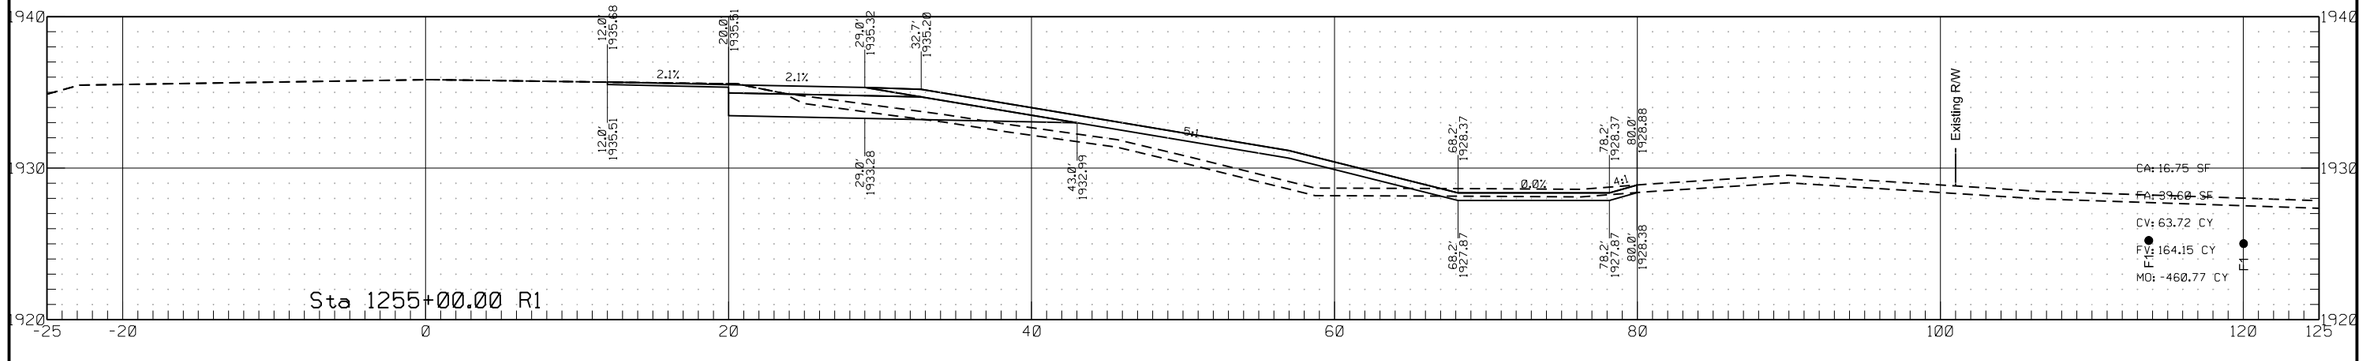


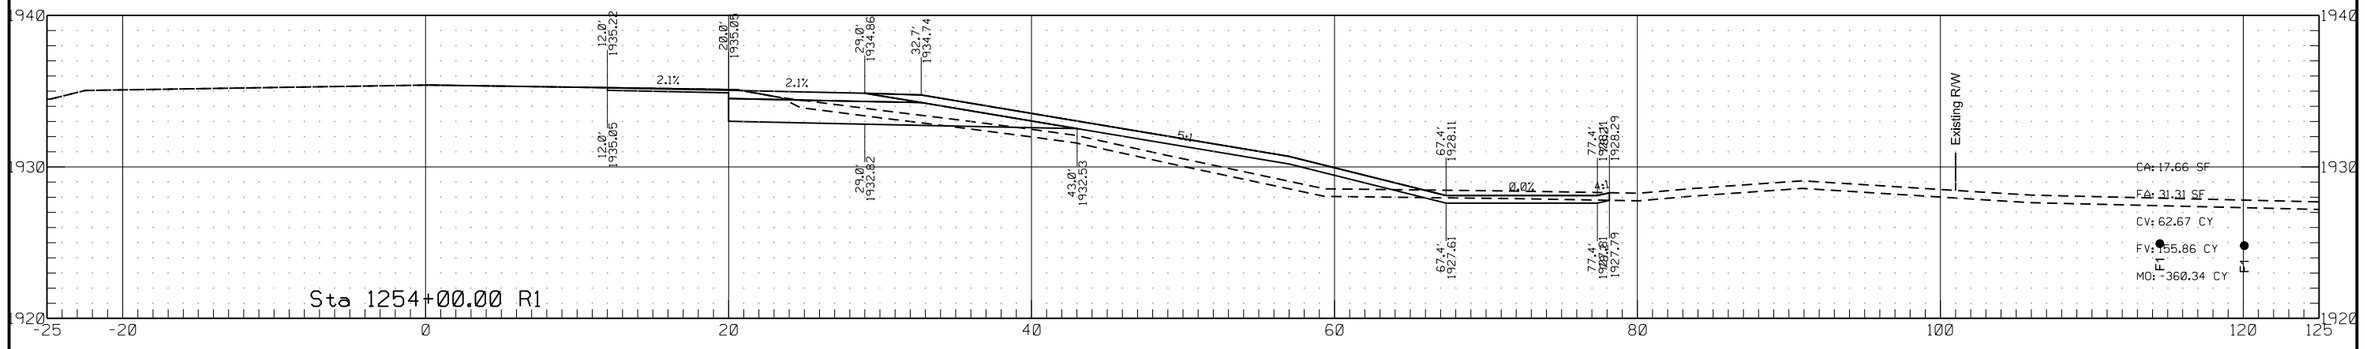

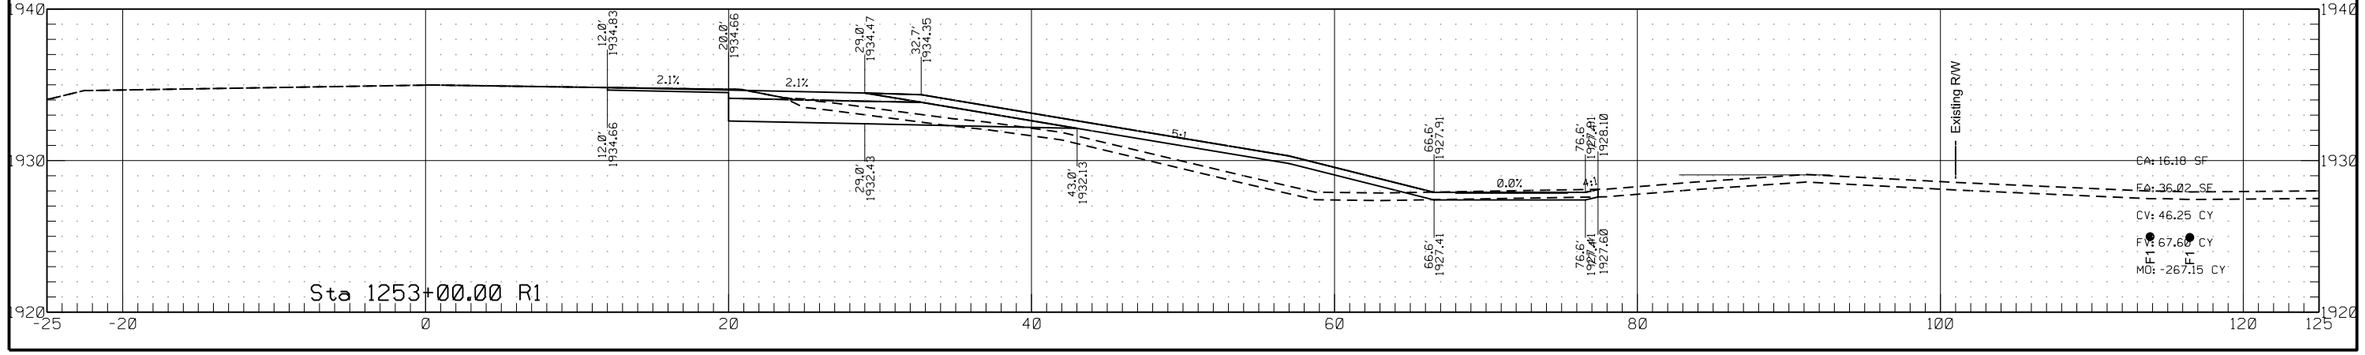


	STATE	PROJECT NO.	SECTION NO.	SHEET NO.
	ND	HEN-7-052(034)000	200	189


Passing Lane #4

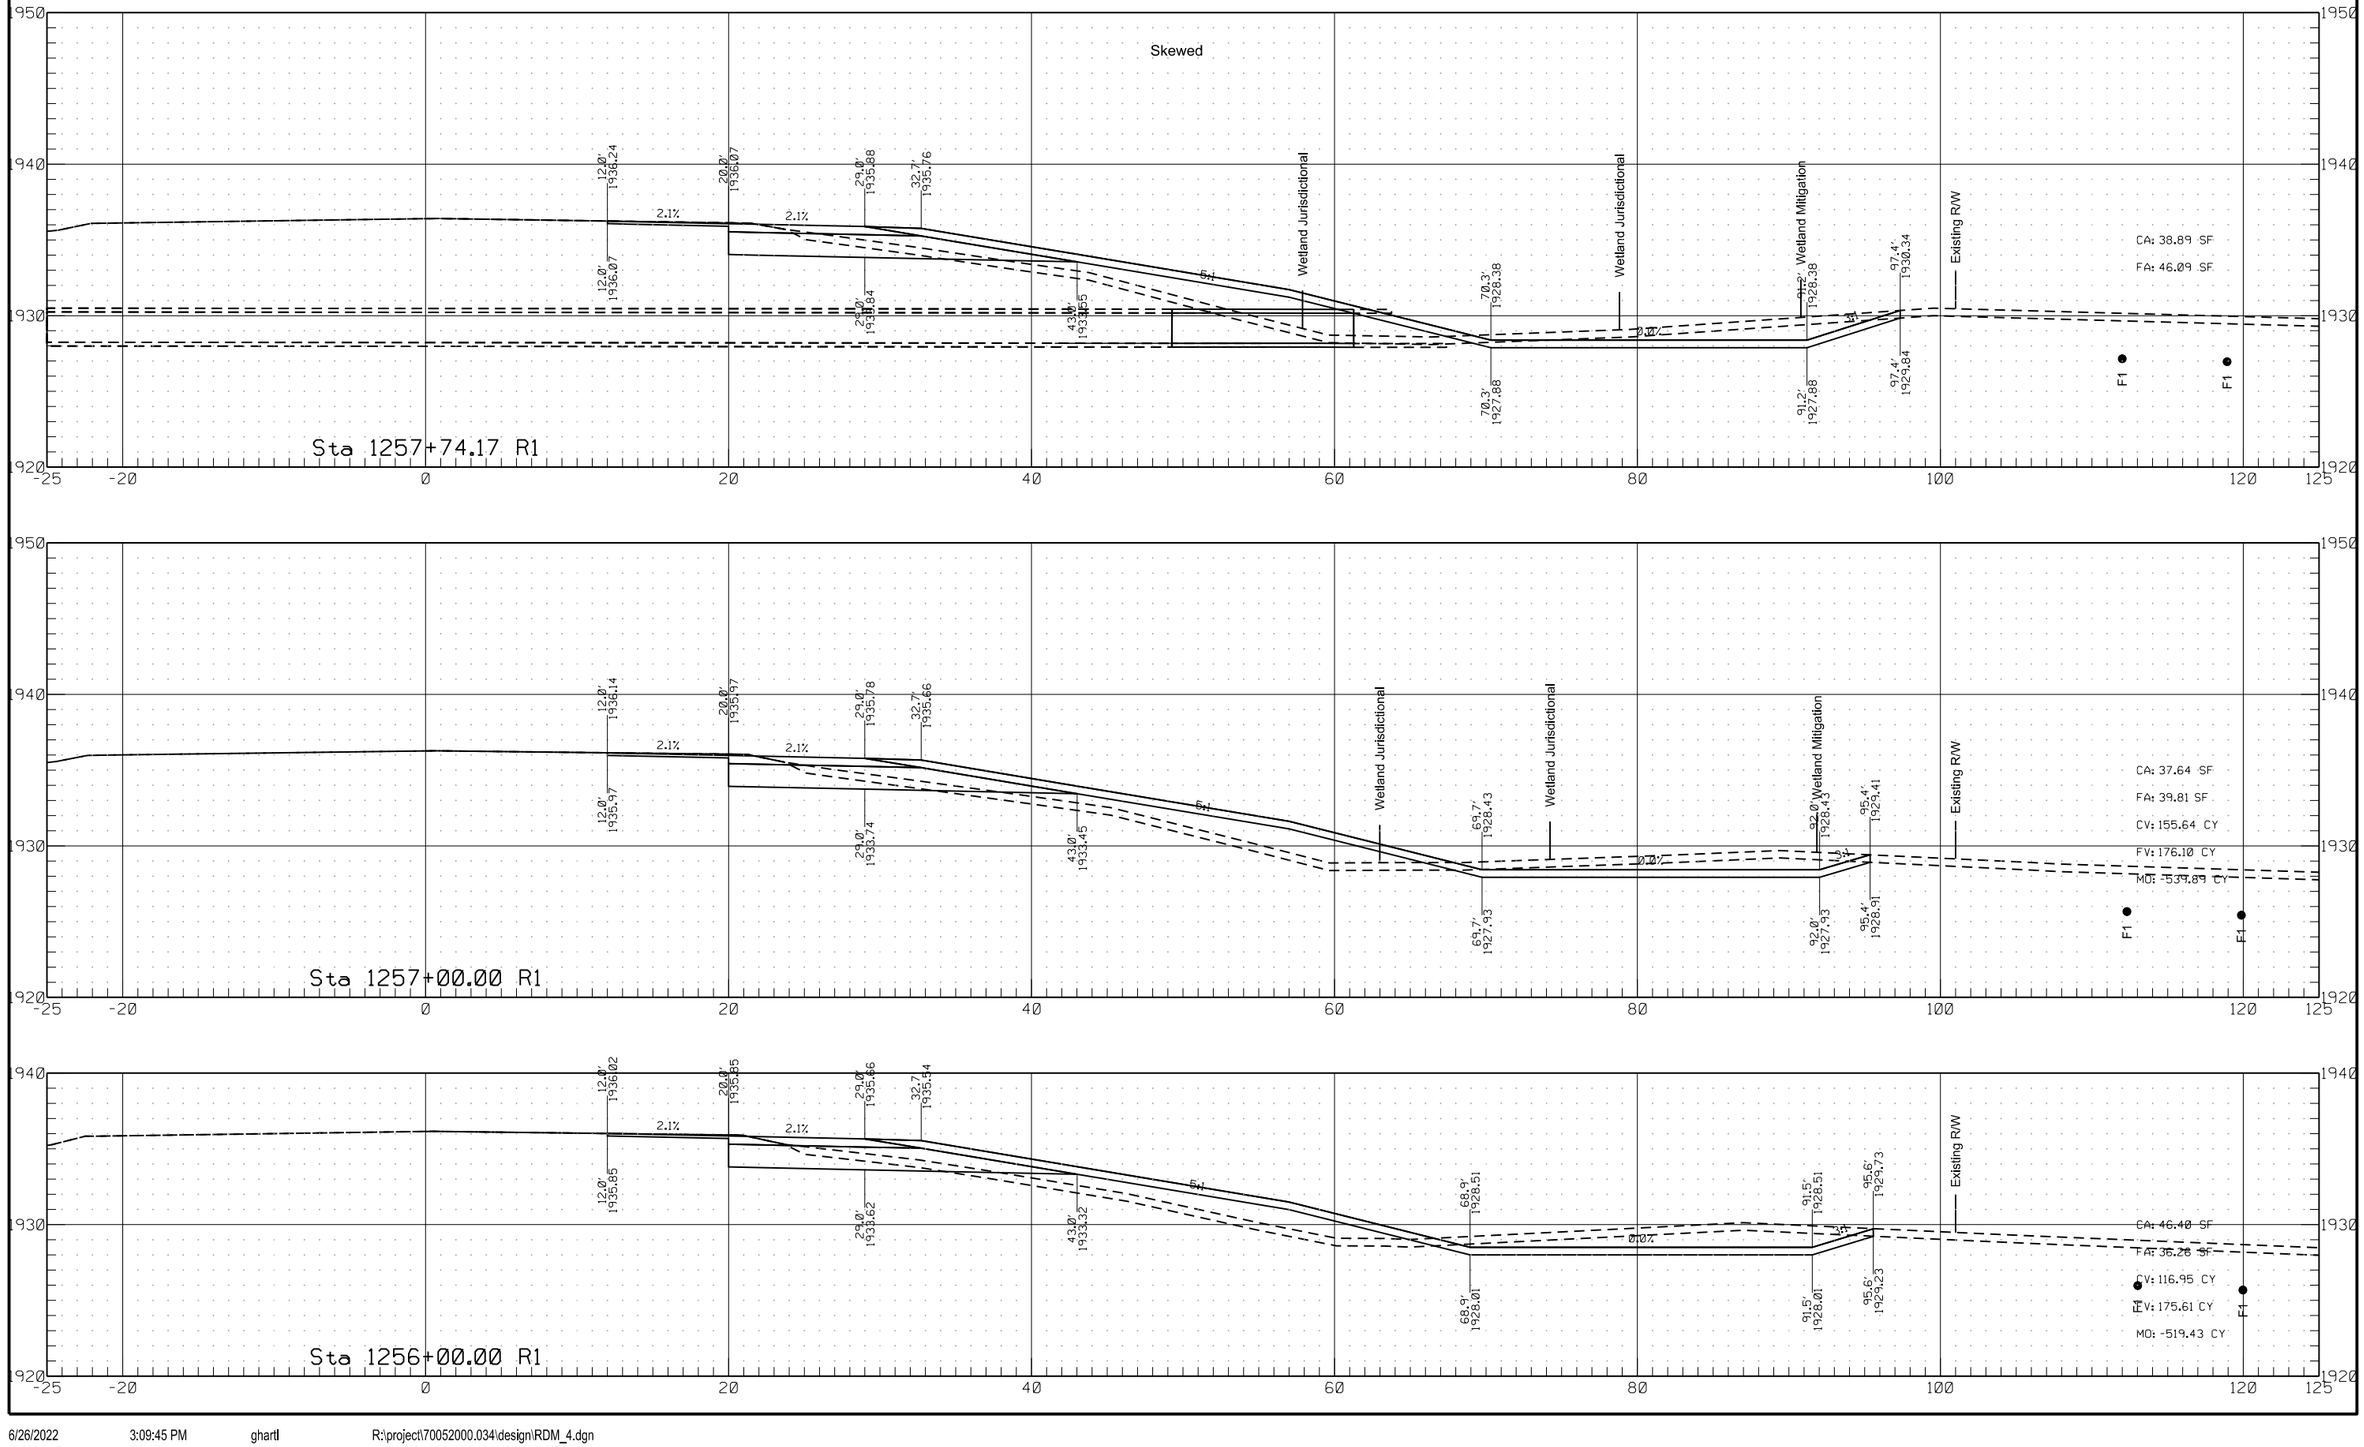


	STATE	PROJECT NO.	SECTION NO.	SHEET NO.
	ND	HEN-7-052(034)000	200	190

Passing Lane #4

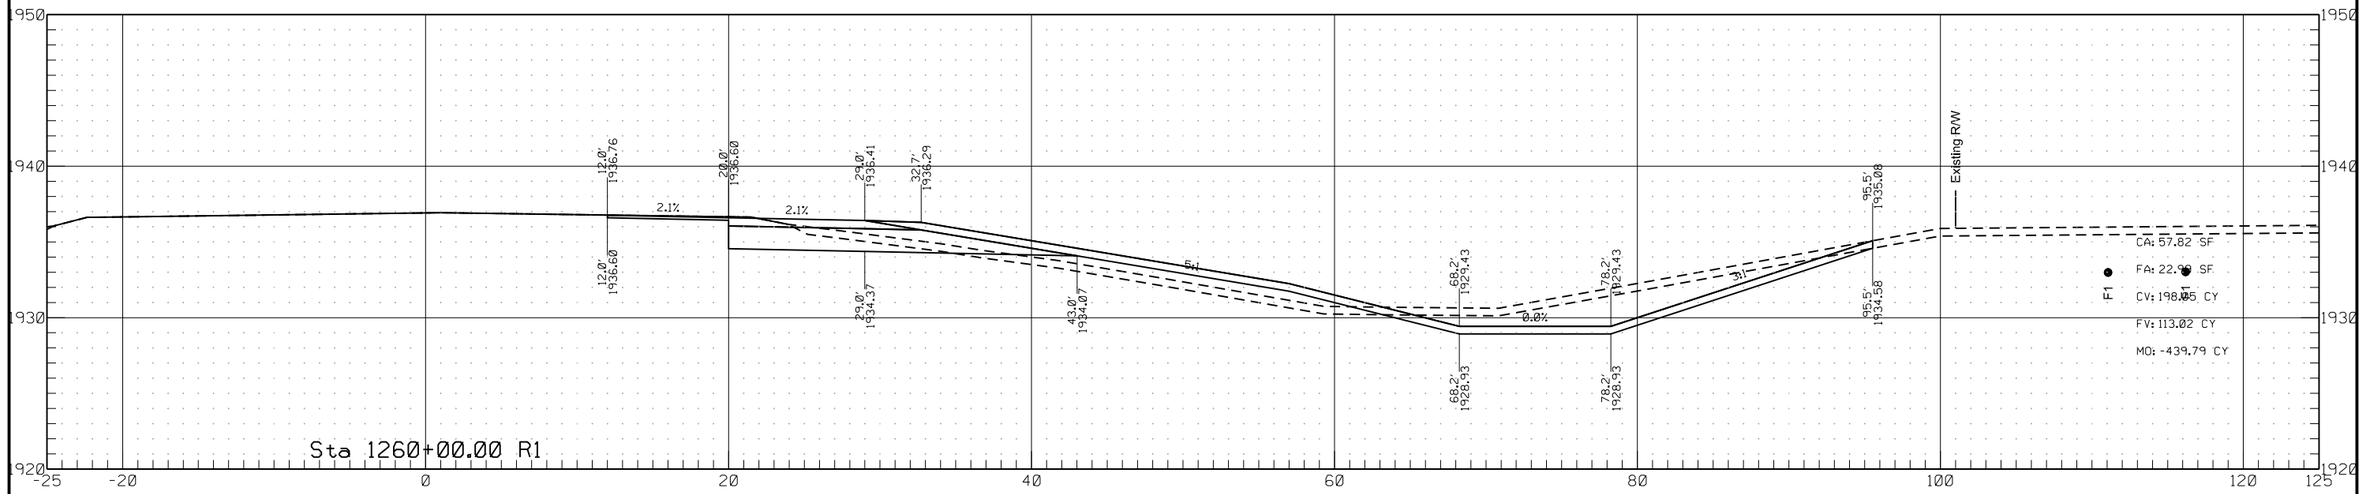


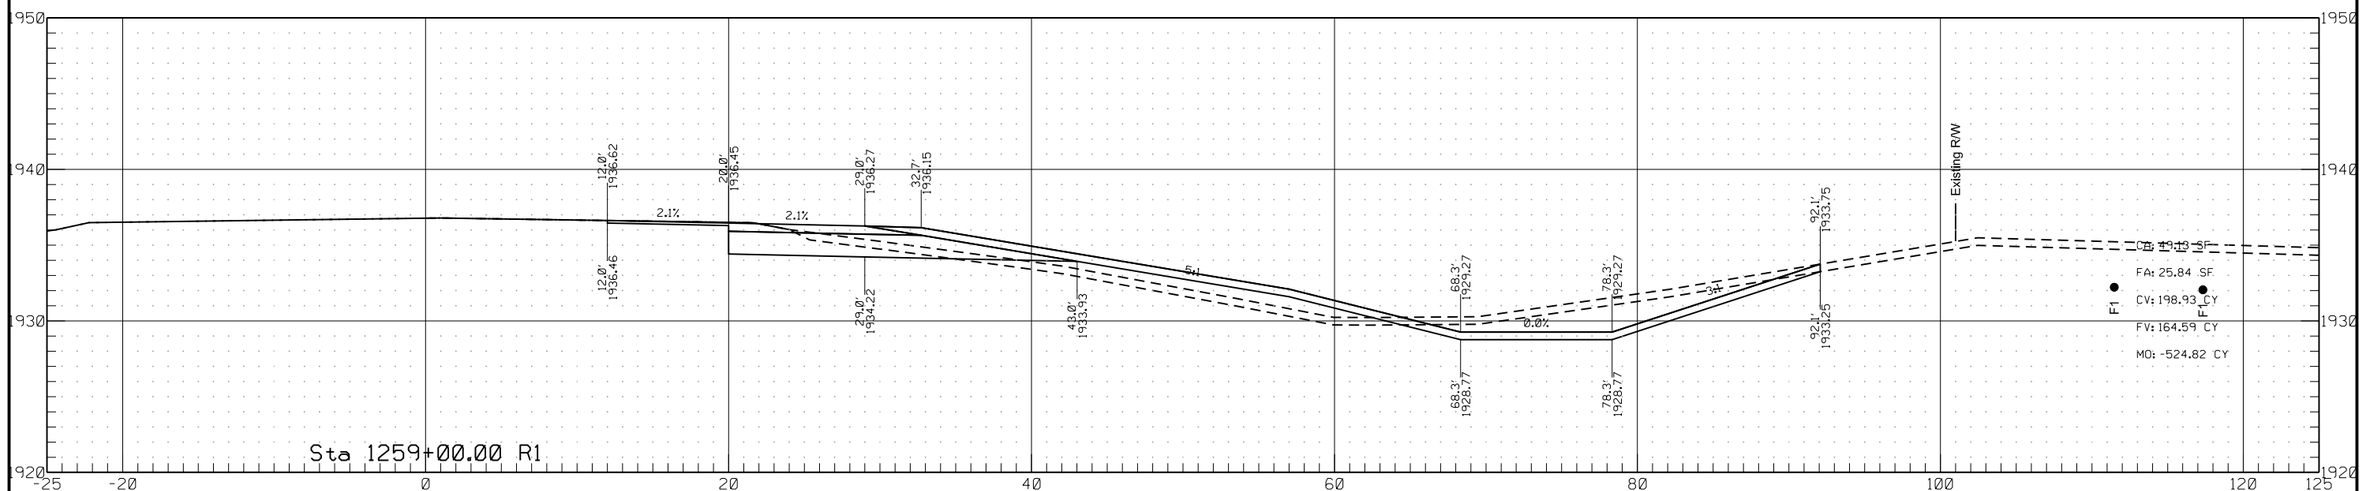


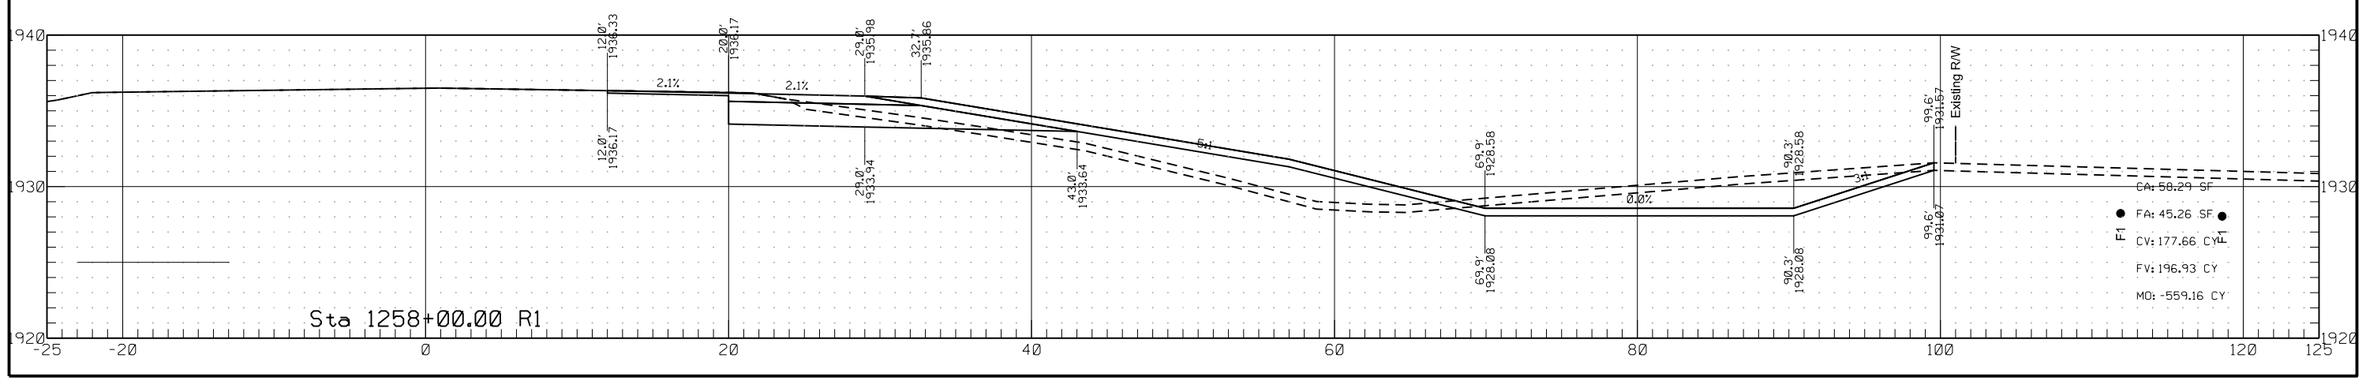


	STATE	PROJECT NO.	SECTION NO.	SHEET NO.
	ND	HEN-7-052(034)000	200	191

Passing Lane #4

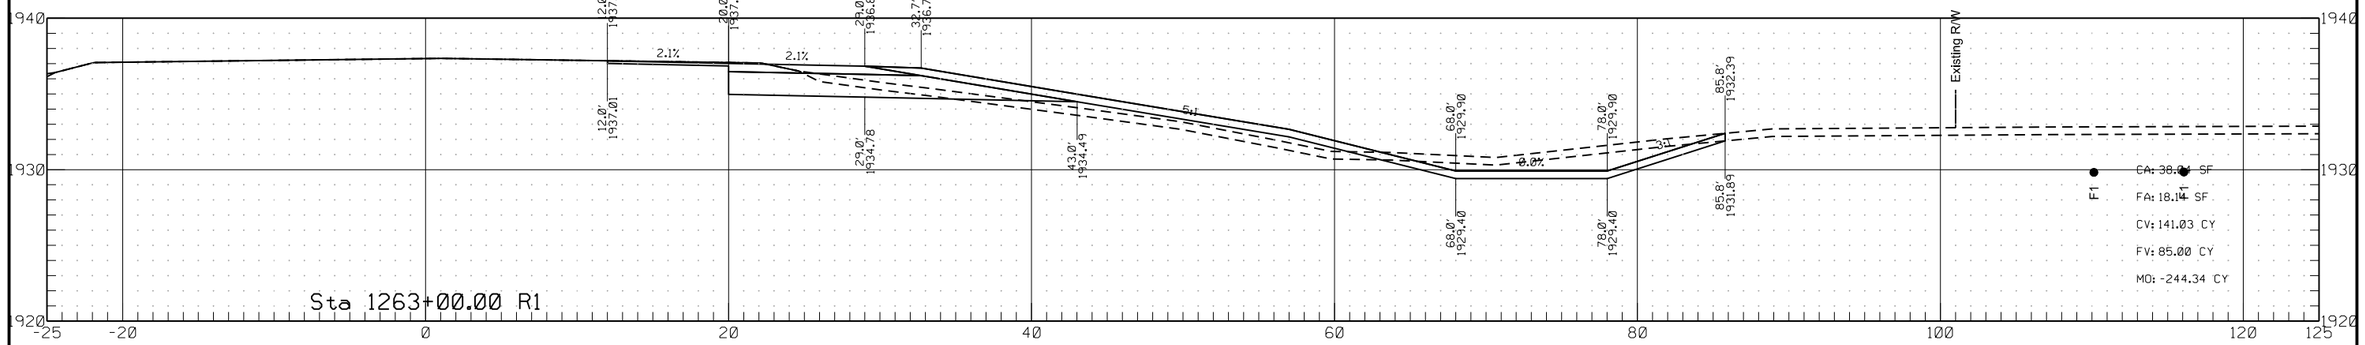


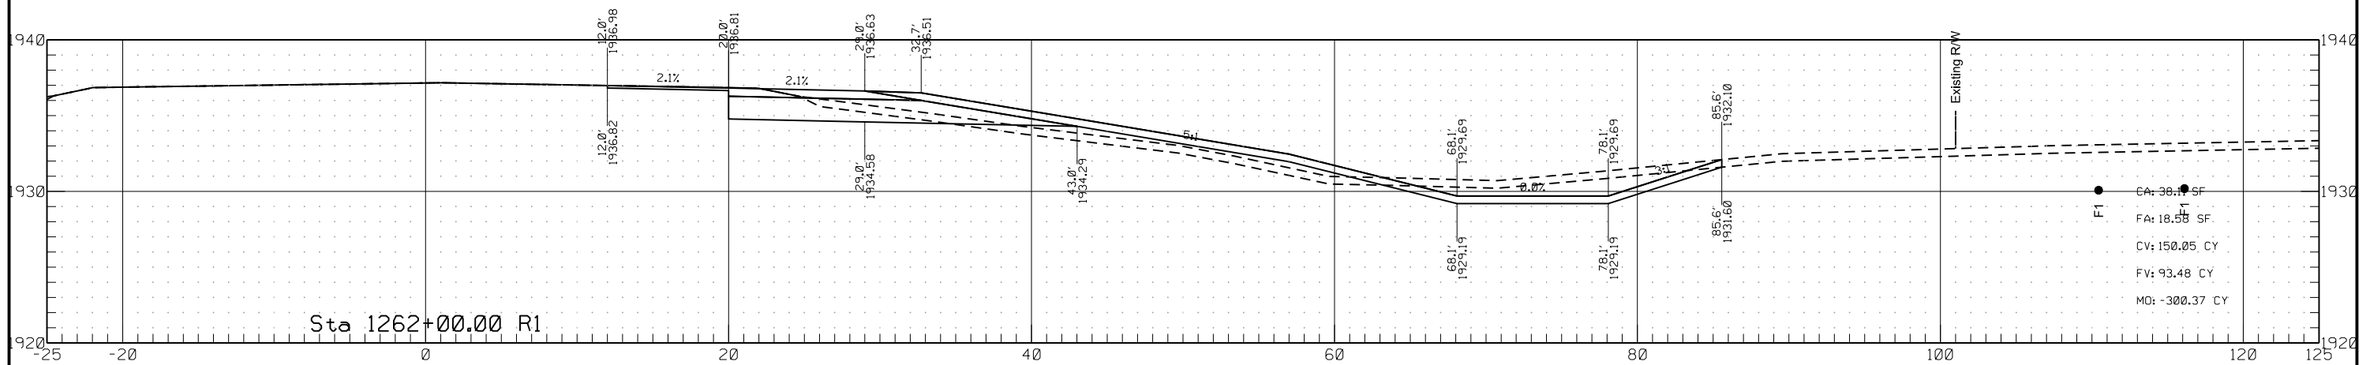

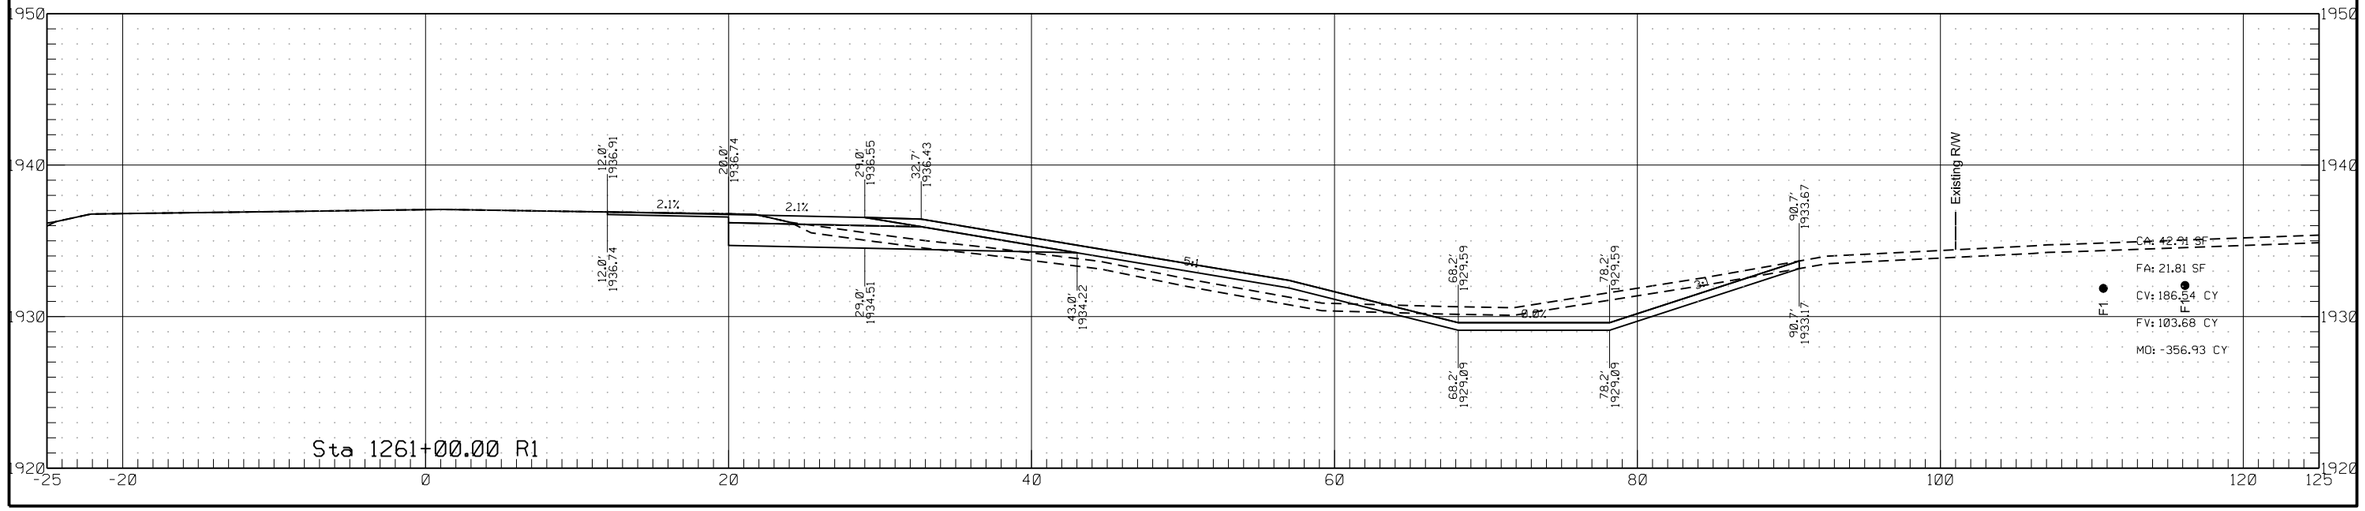


	STATE	PROJECT NO.	SECTION NO.	SHEET NO.
	ND	HEN-7-052(034)000	200	192


Passing Lane #4

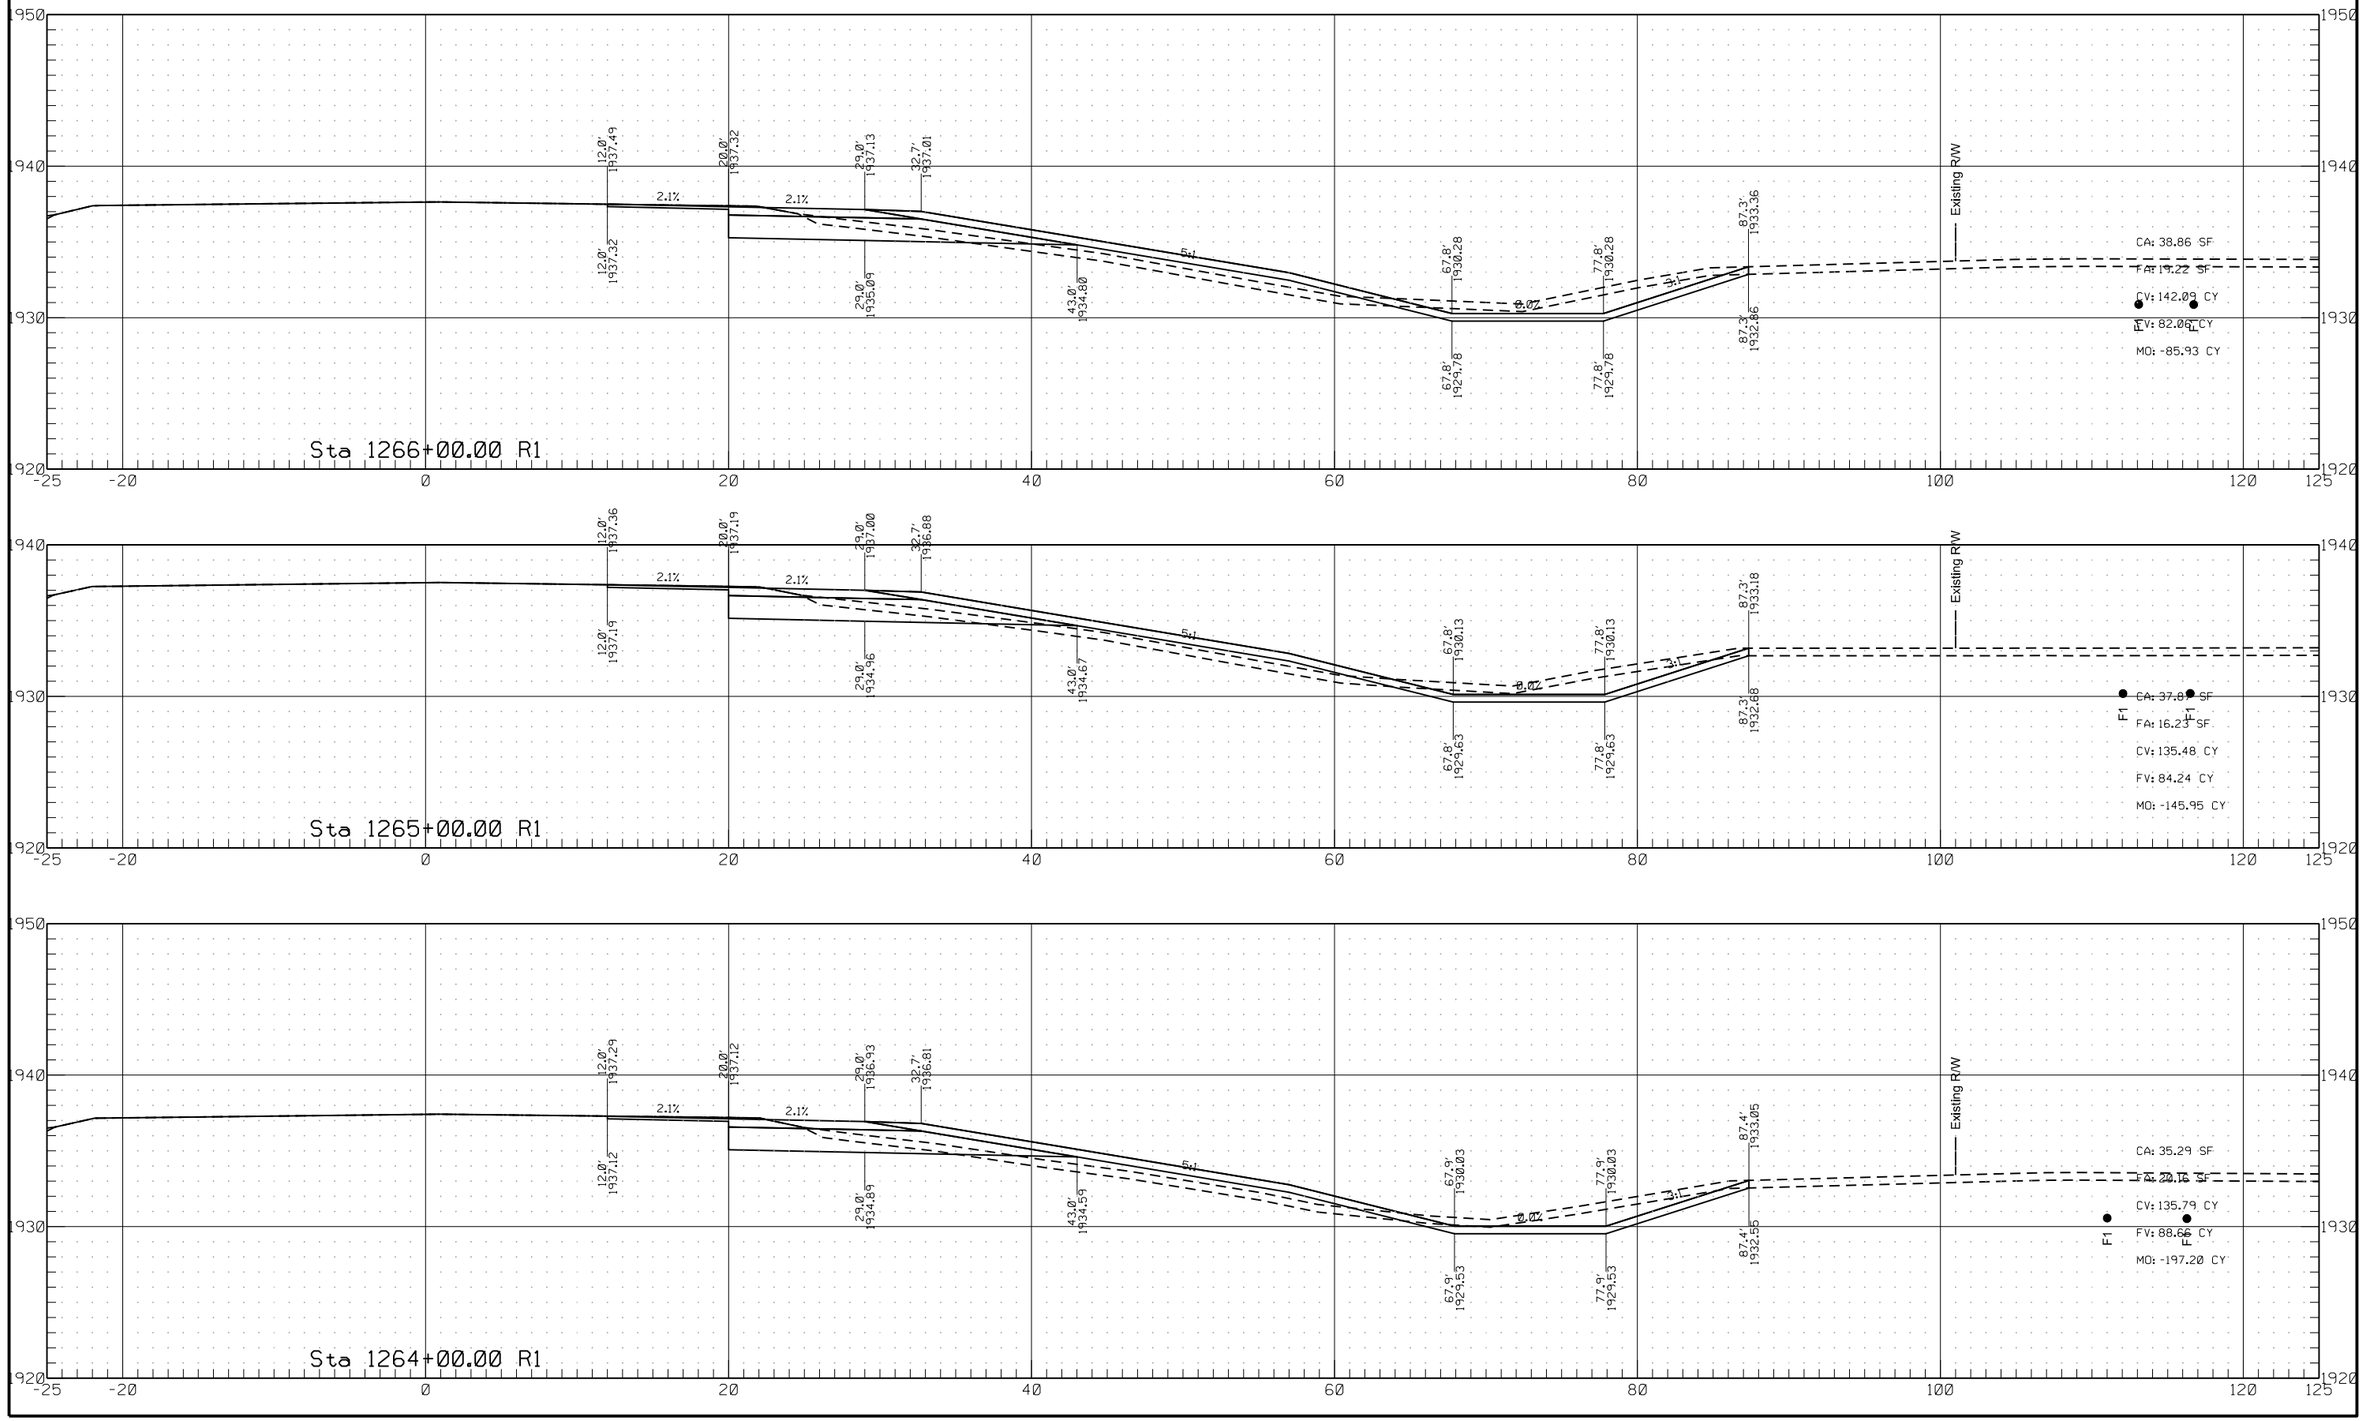


	STATE	PROJECT NO.	SECTION NO.	SHEET NO.
	ND	HEN-7-052(034)000	200	193

Passing Lane #4

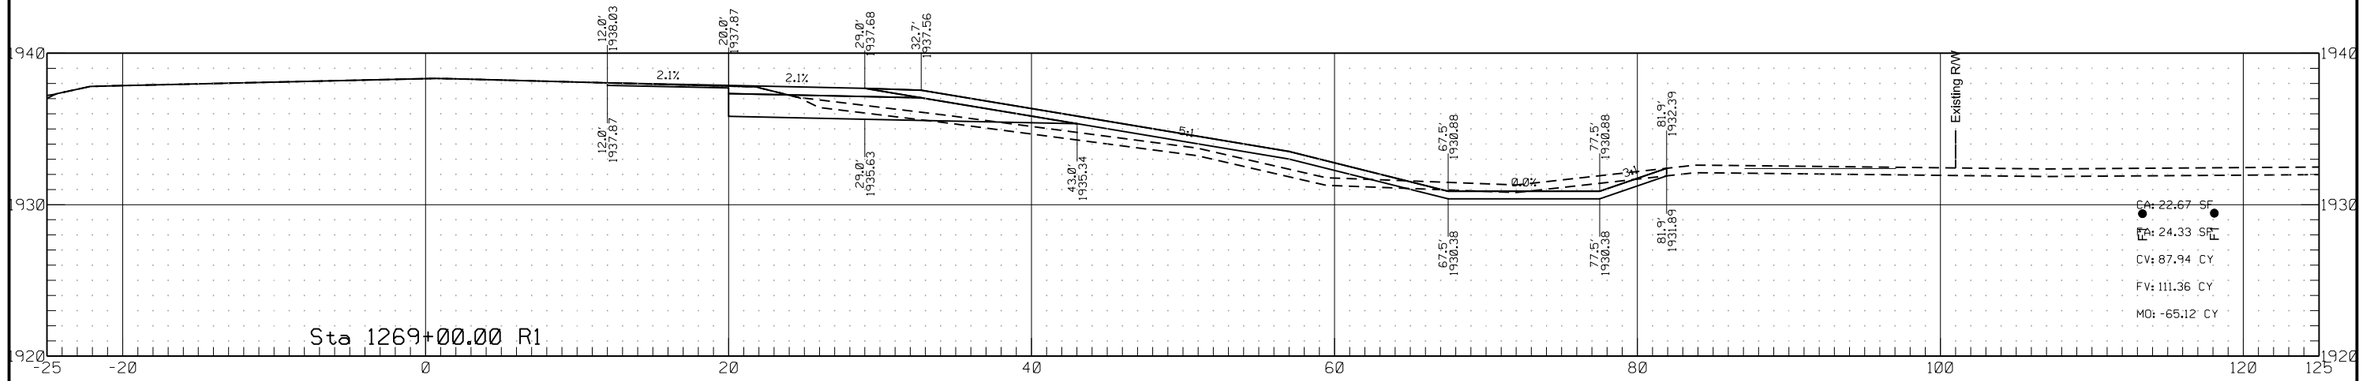


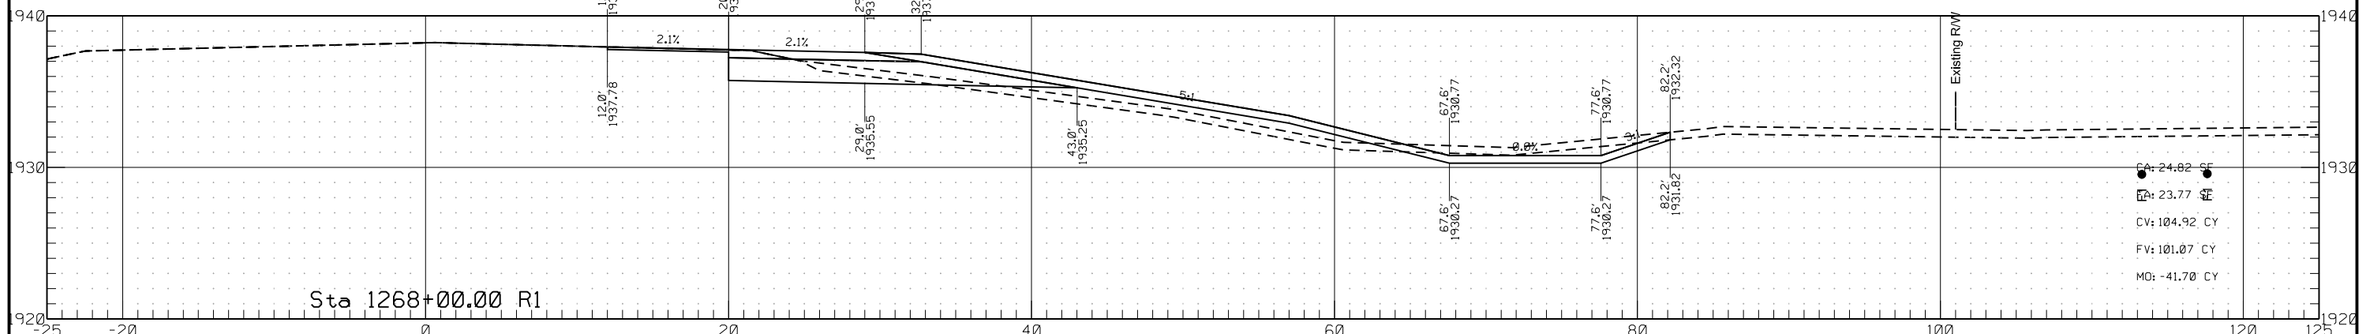

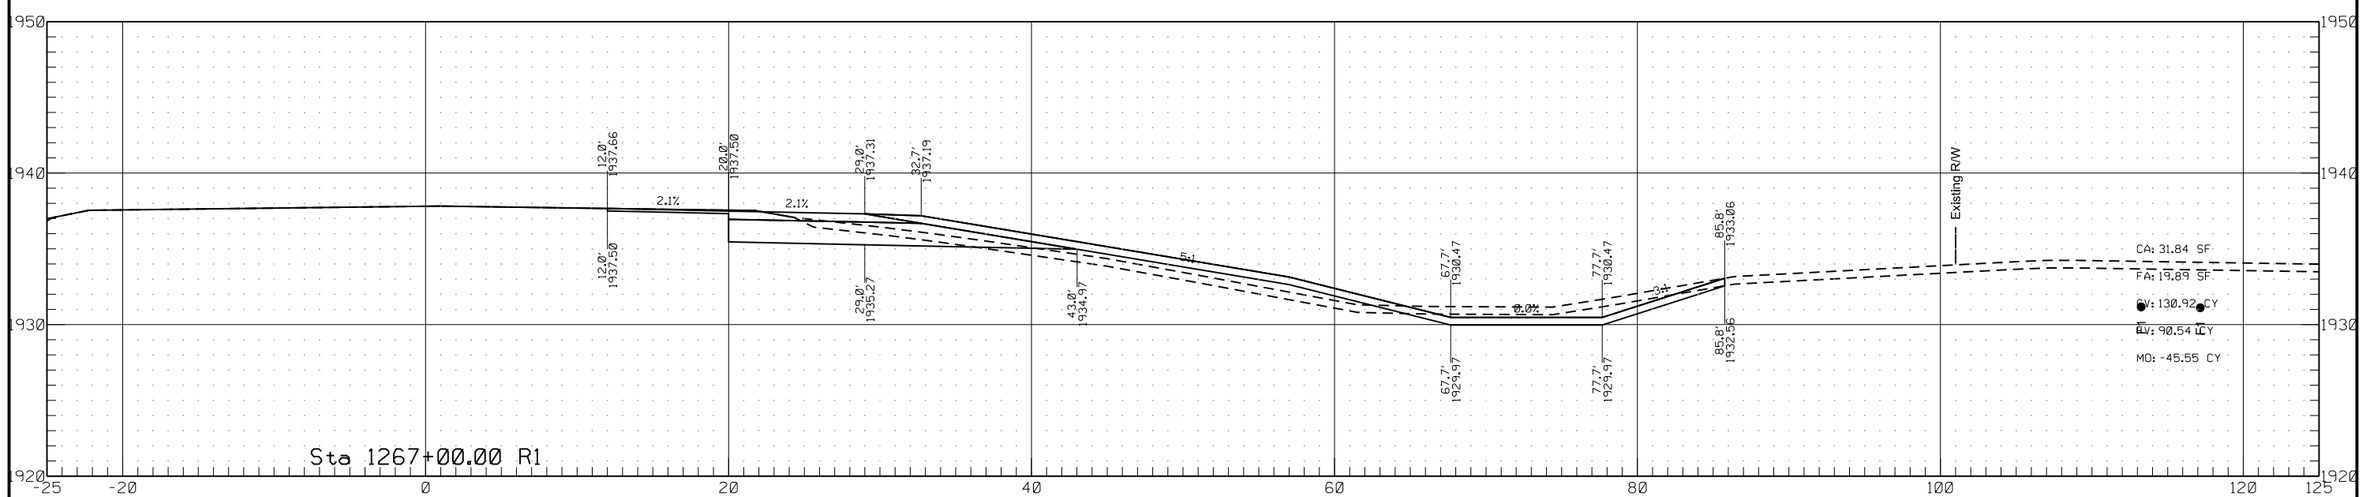


	STATE	PROJECT NO.	SECTION NO.	SHEET NO.
	ND	HEN-7-052(034)000	200	194


Passing Lane #4

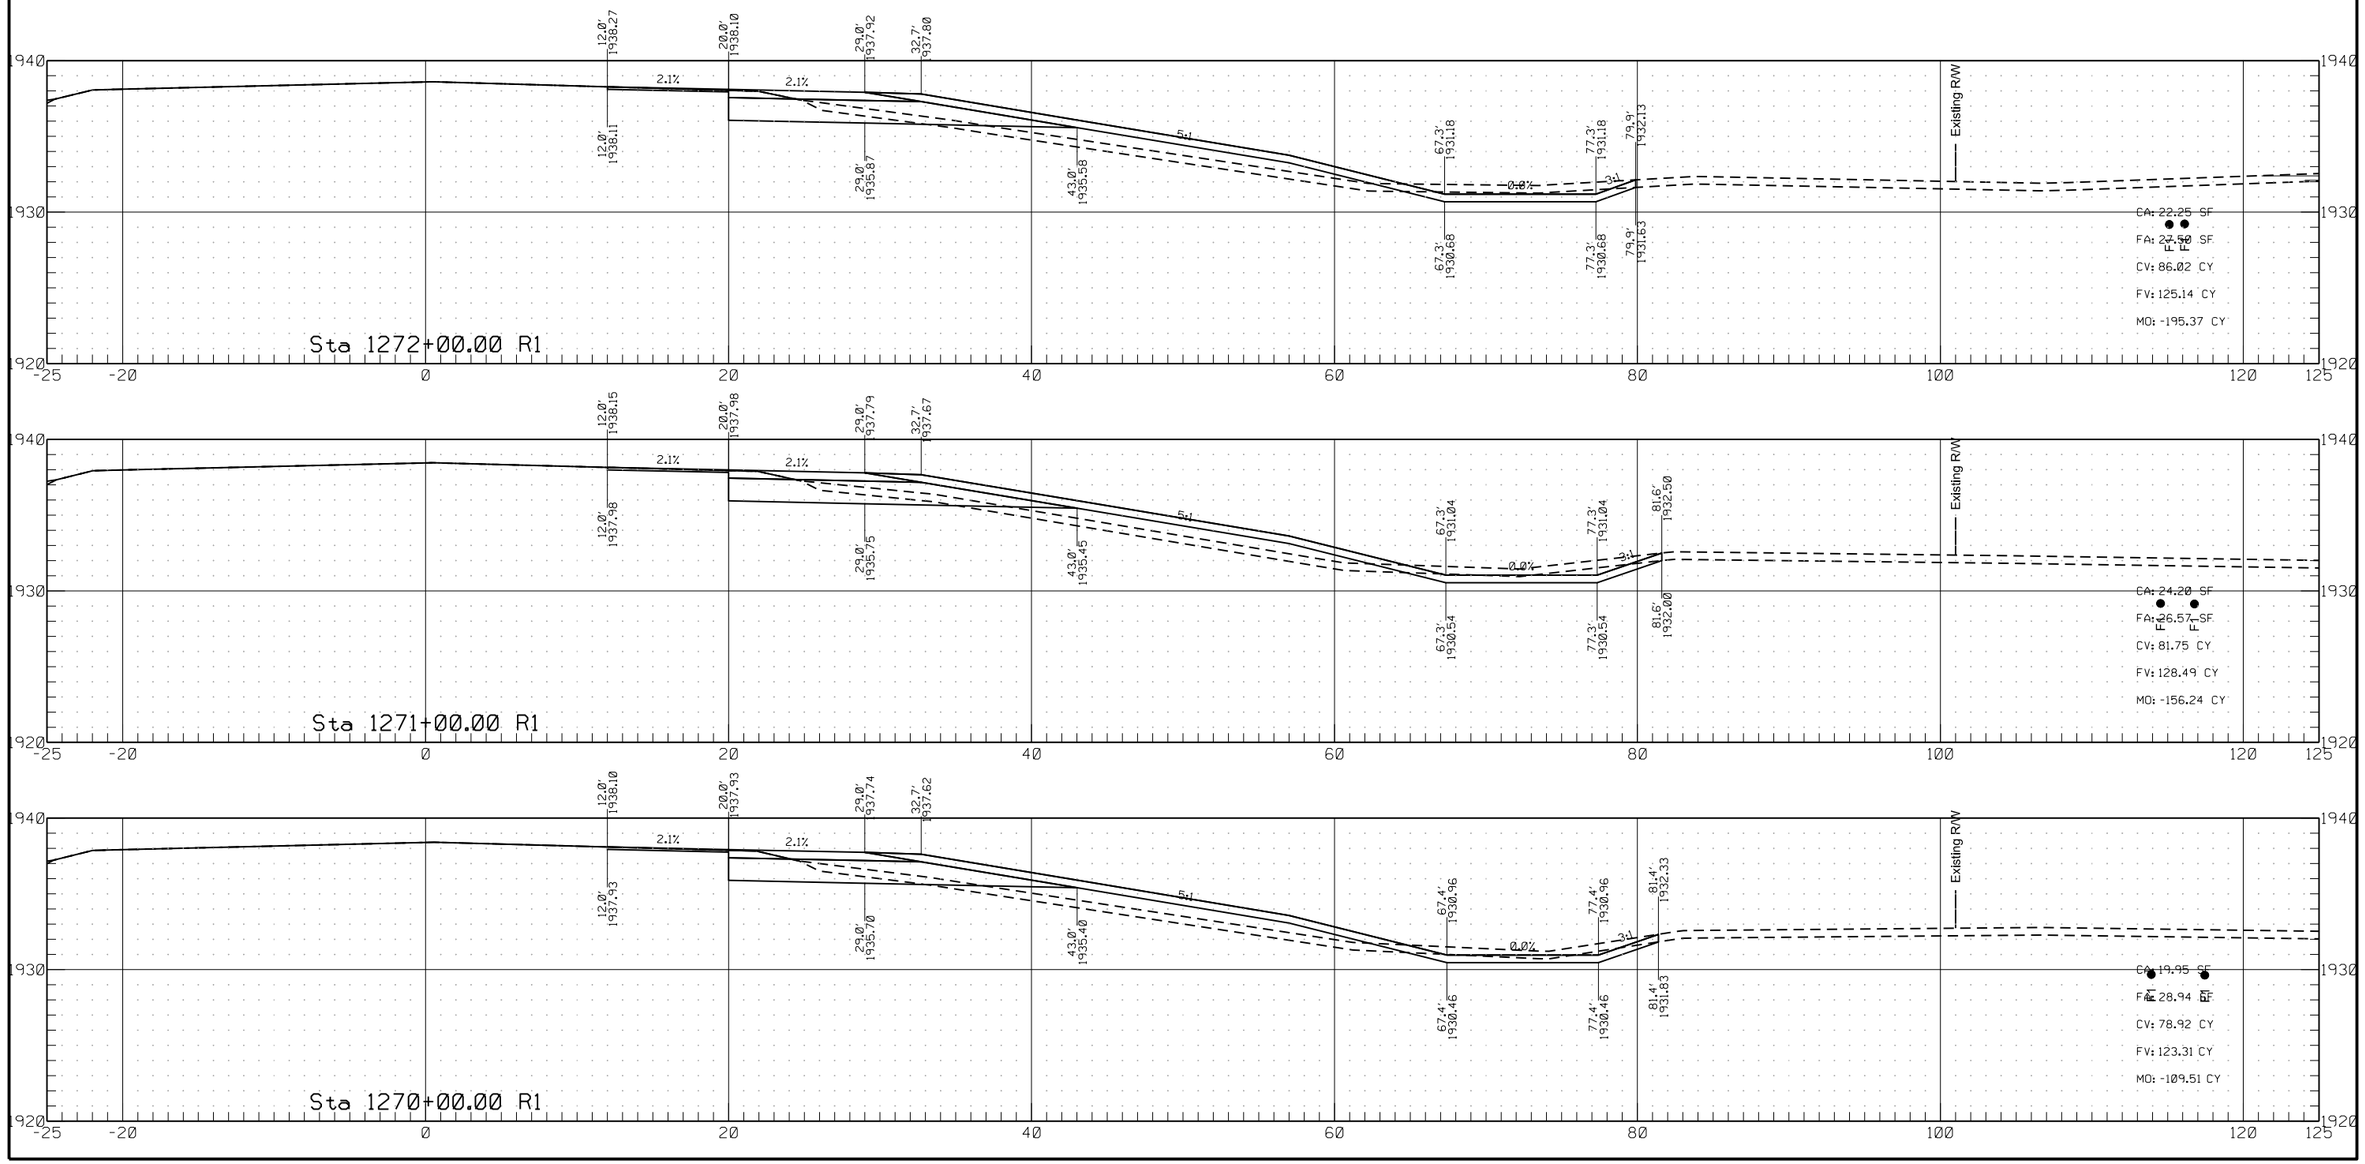


	STATE	PROJECT NO.	SECTION NO.	SHEET NO.
	ND	HEN-7-052(034)000	200	195

Passing Lane #4

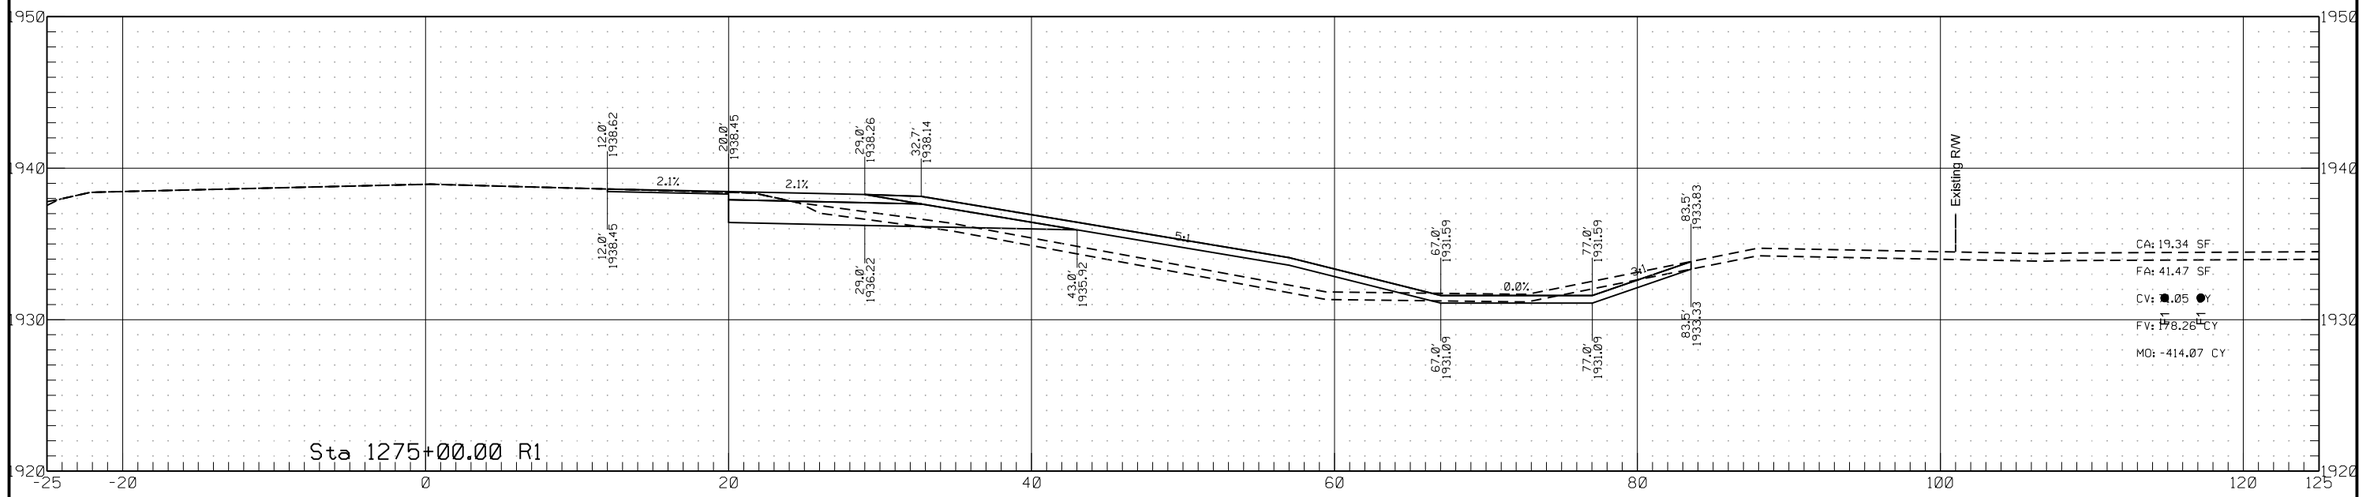


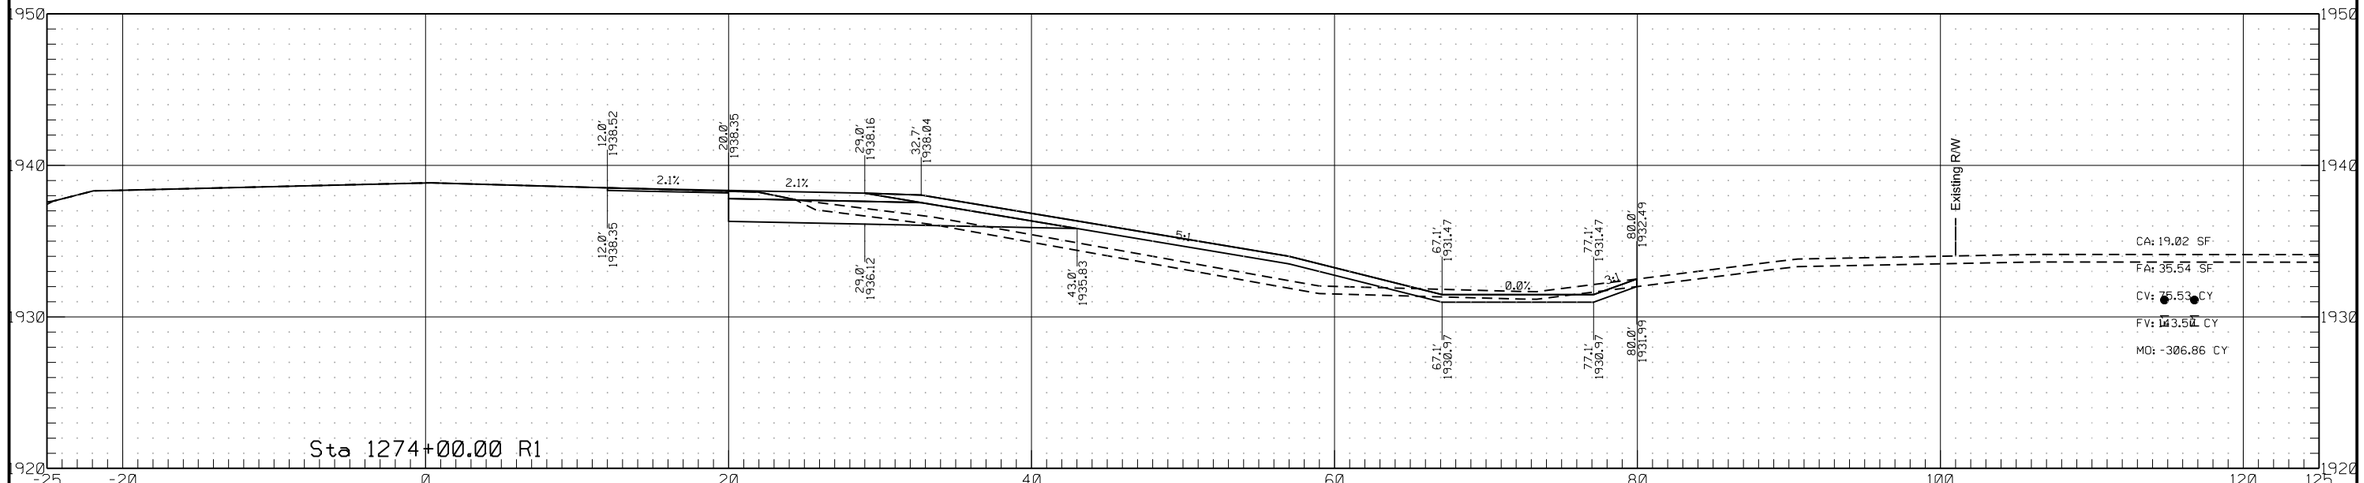

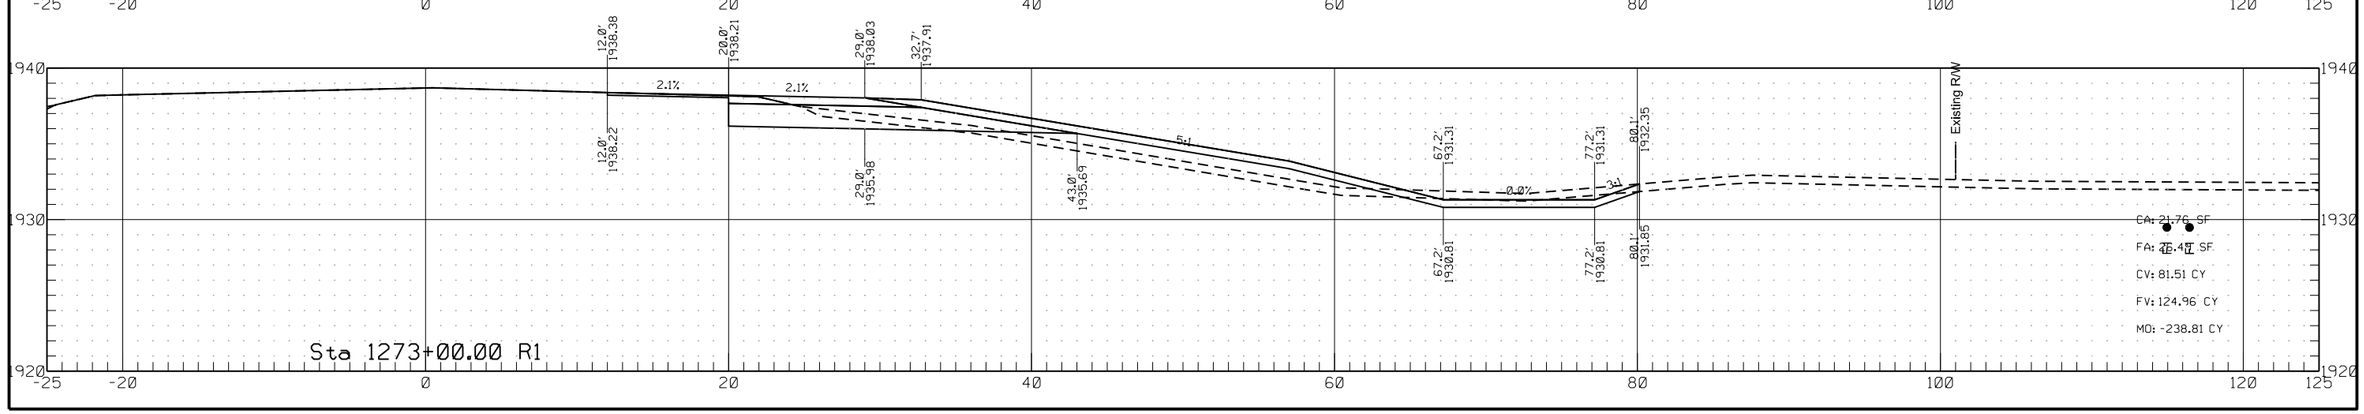


	STATE	PROJECT NO.	SECTION NO.	SHEET NO.
	ND	HEN-7-052(034)000	200	196

Passing Lane #4

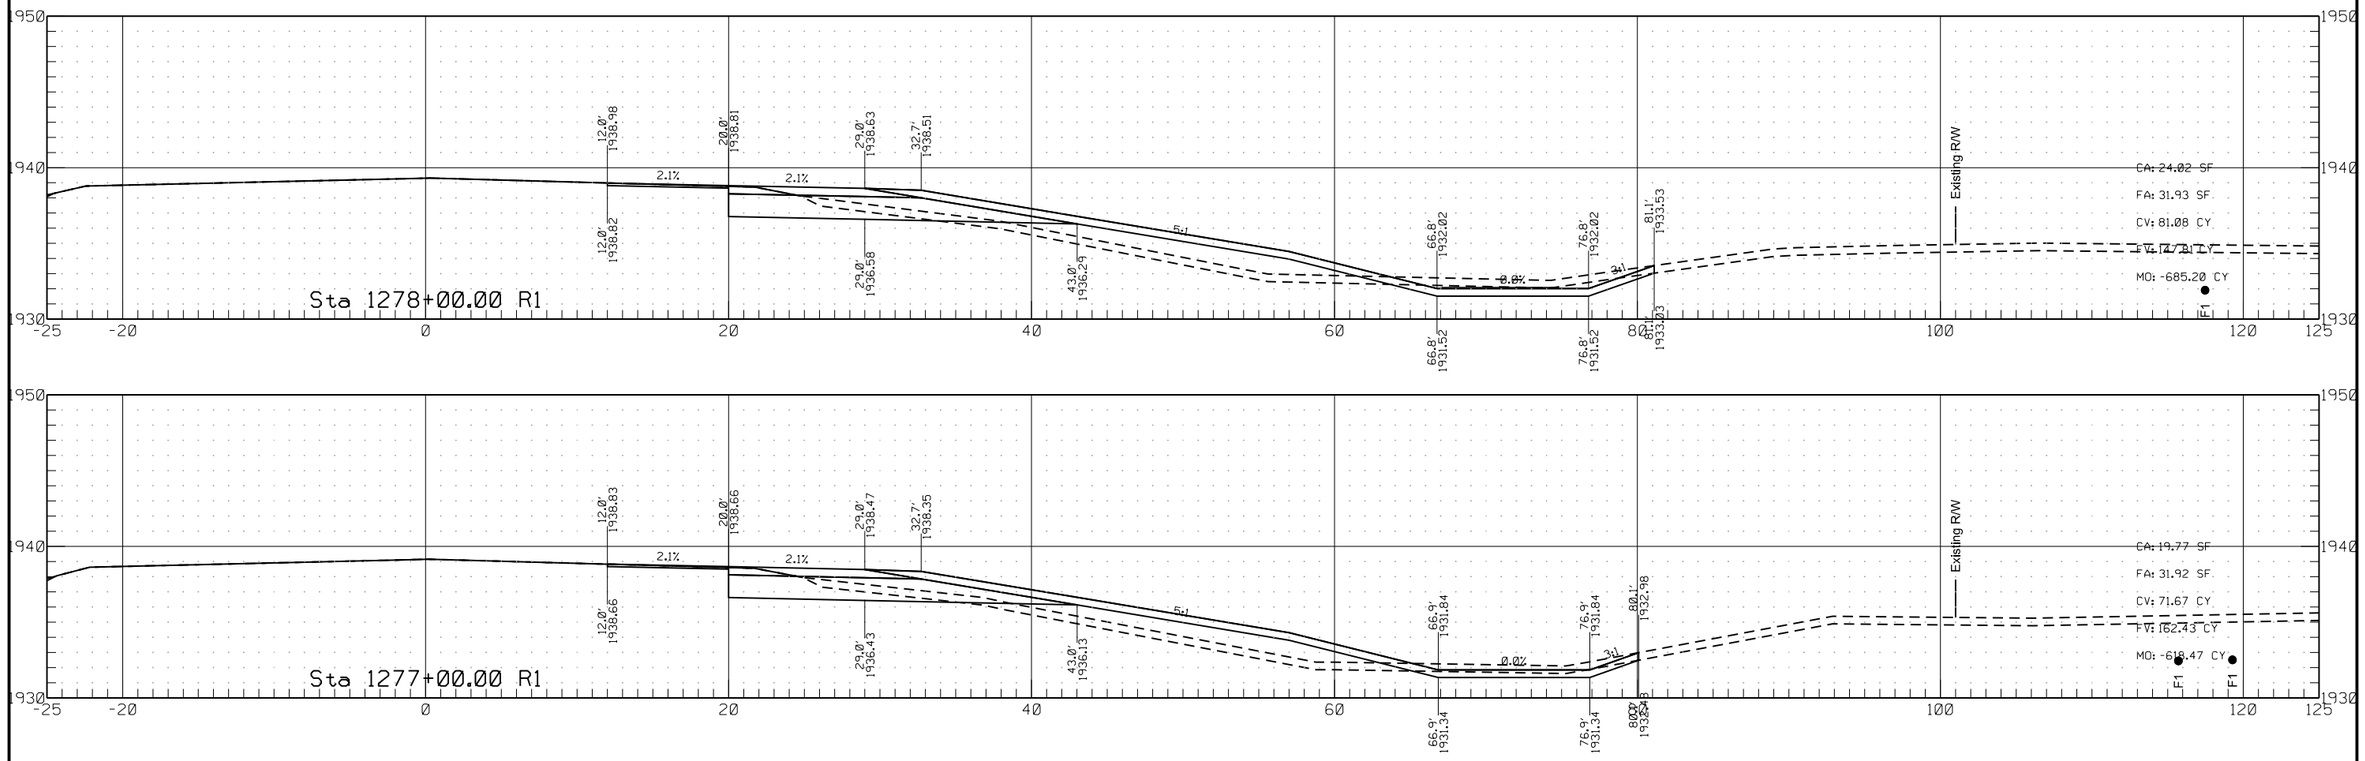


	STATE	PROJECT NO.	SECTION NO.	SHEET NO.
	ND	HEN-7-052(034)000	200	197


Passing Lane #4

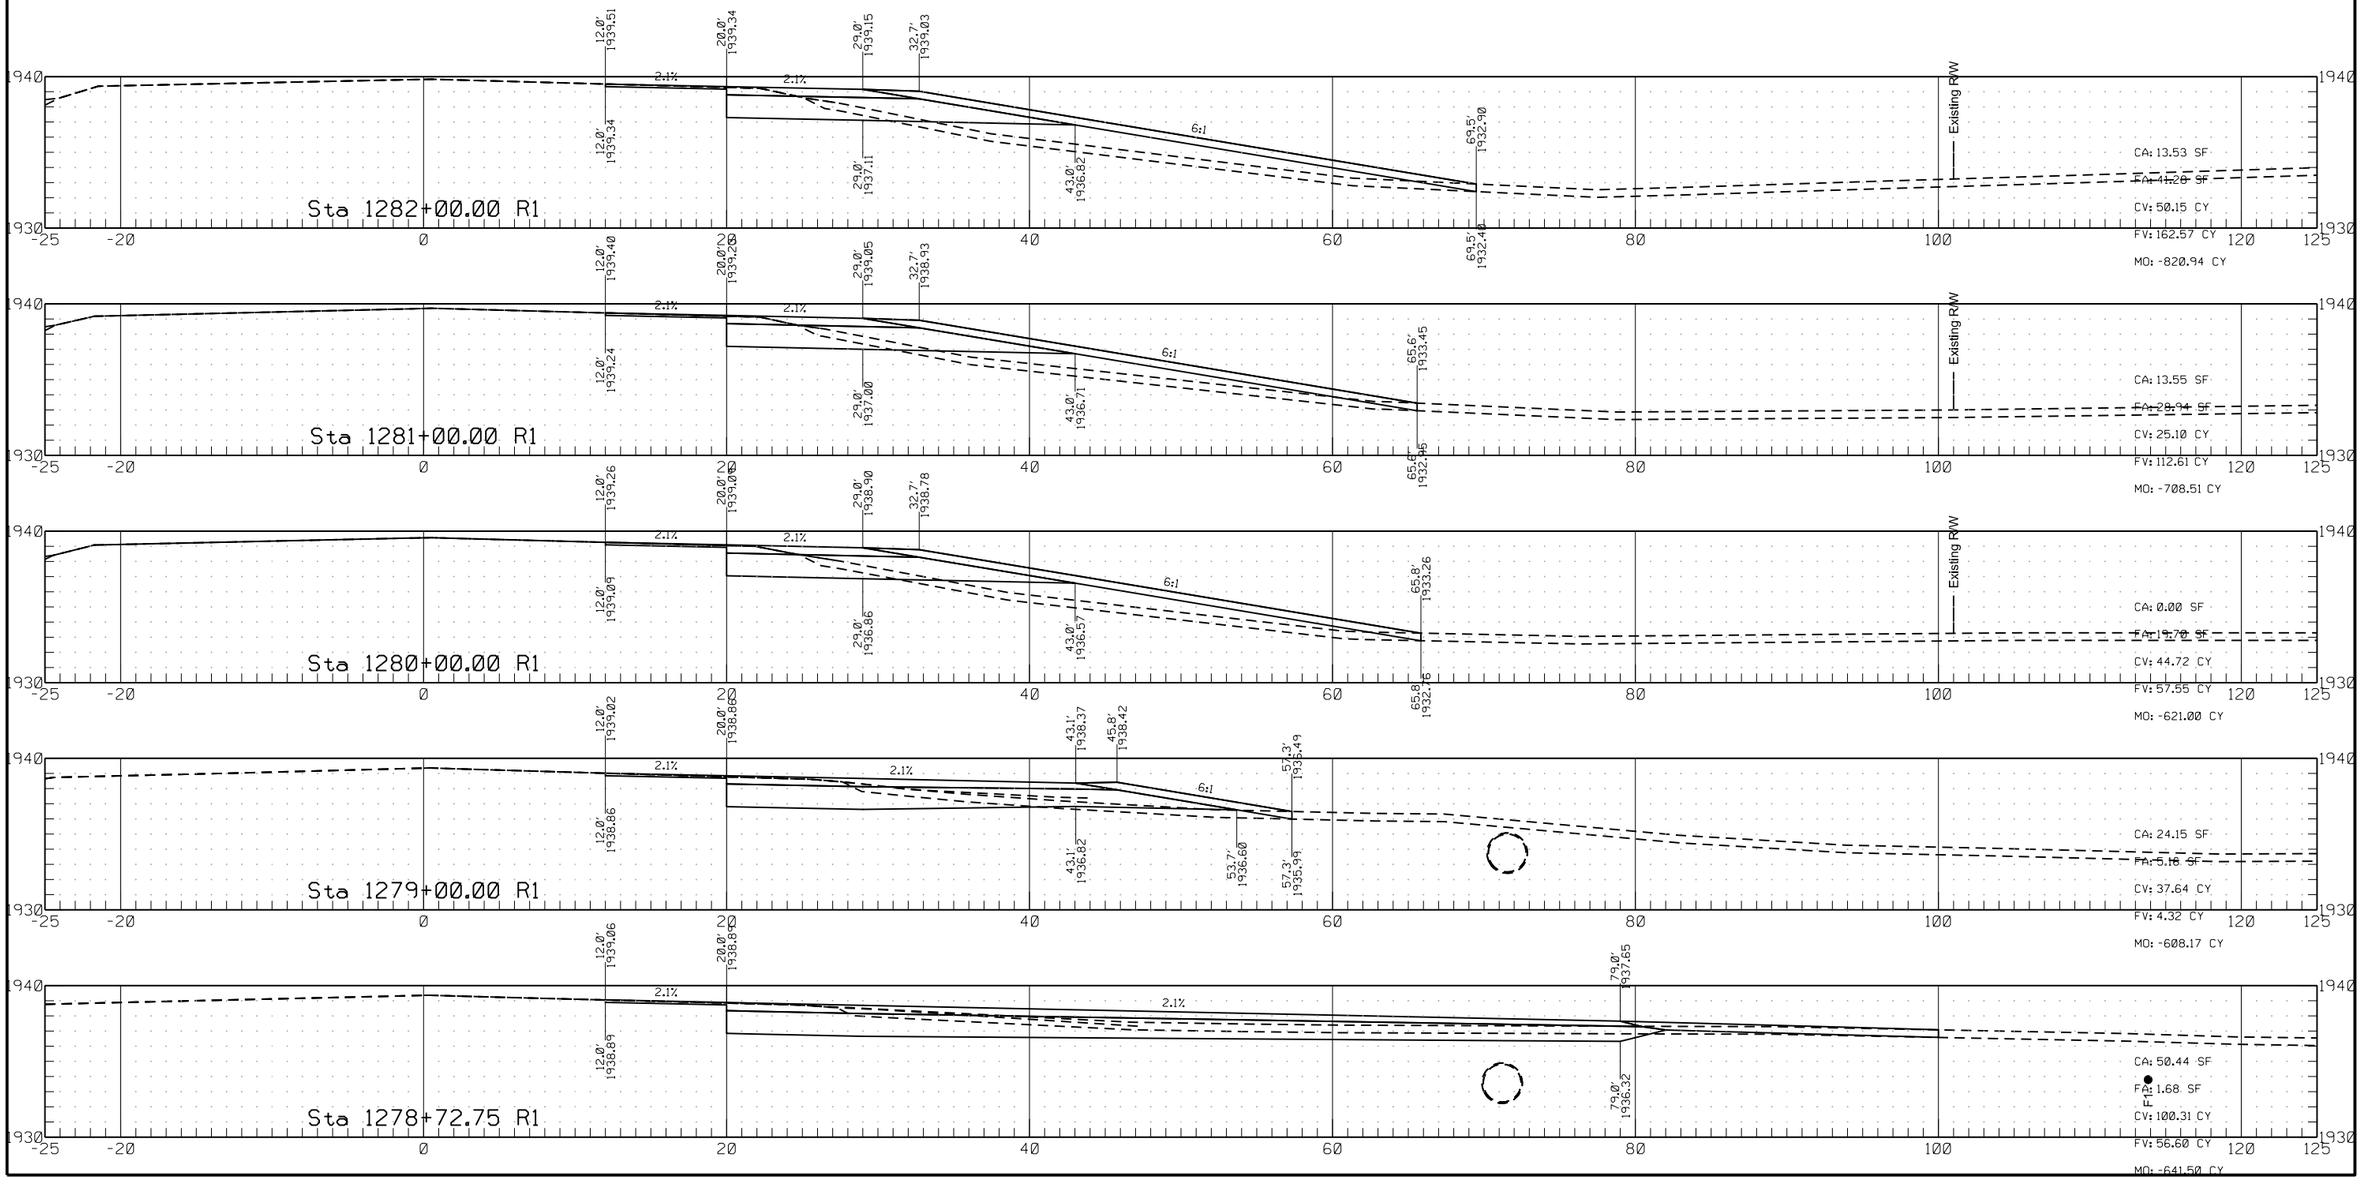


	STATE	PROJECT NO.	SECTION NO.	SHEET NO.
	ND	HEN-7-052(034)000	200	198

Passing Lane #4

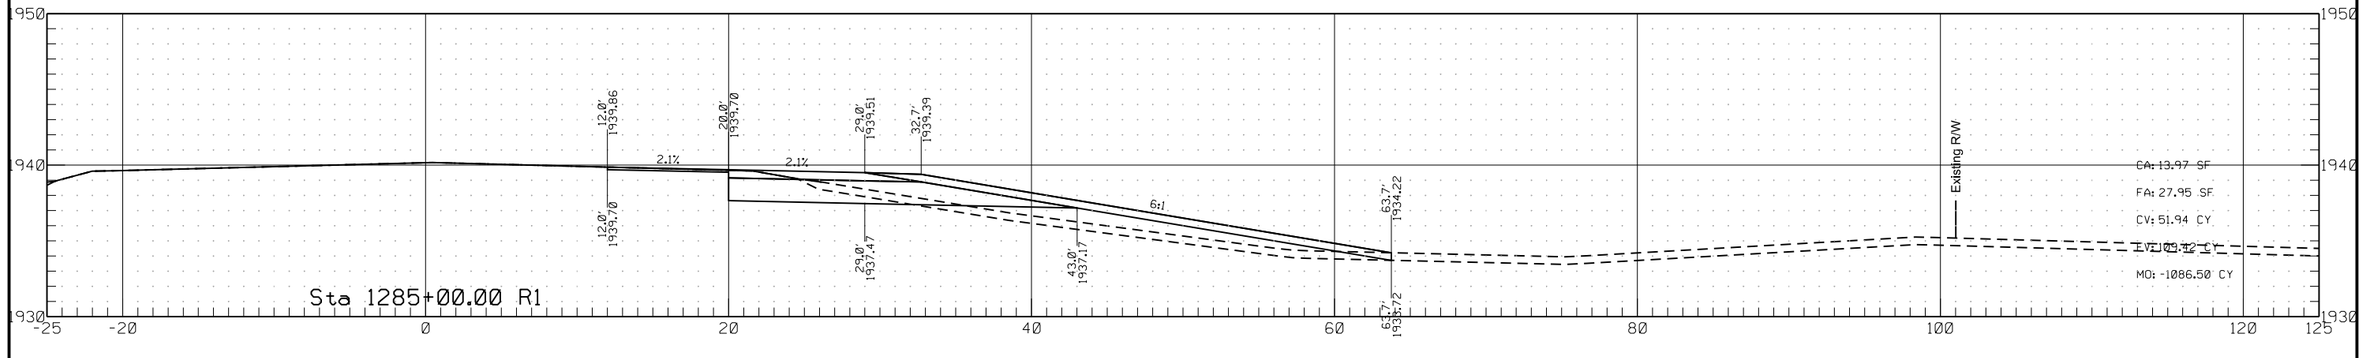


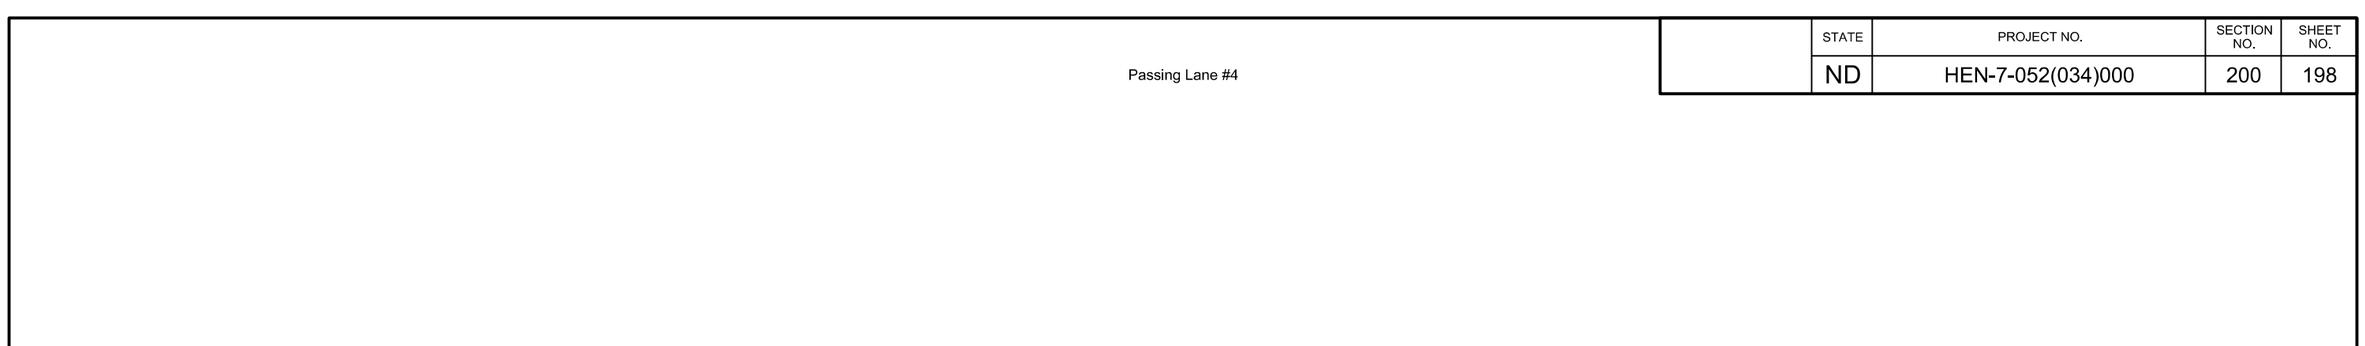

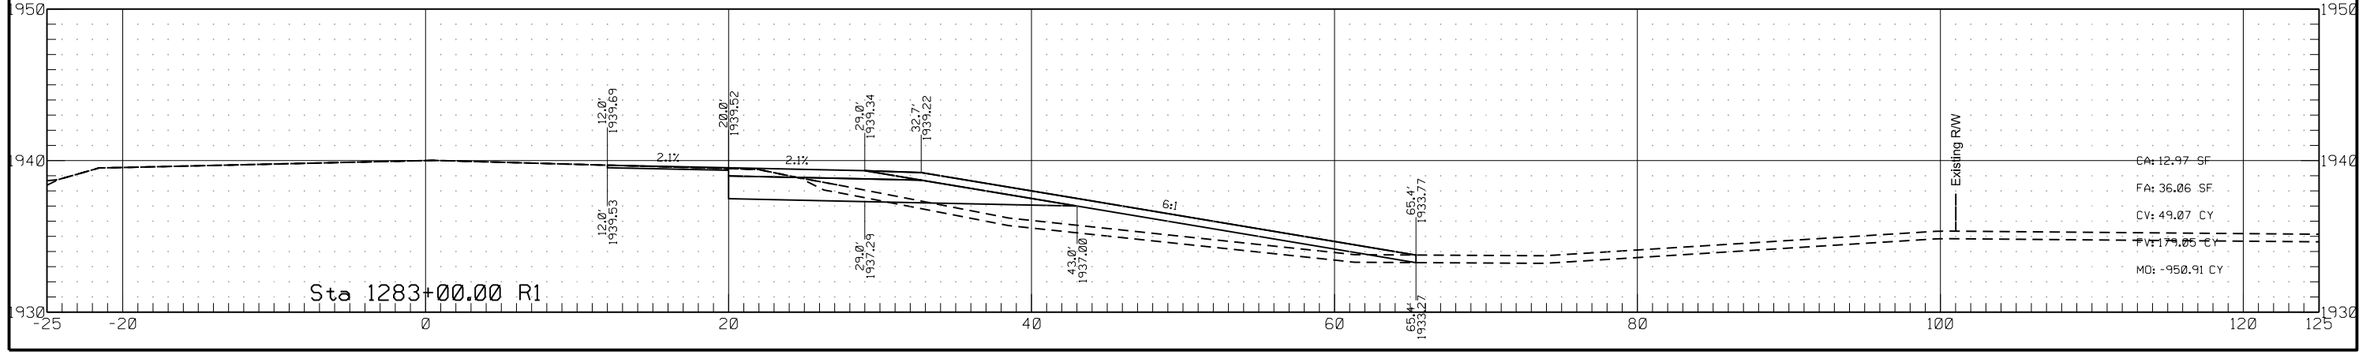

	STATE	PROJECT NO.	SECTION NO.	SHEET NO.
	ND	HEN-7-052(034)000	200	199


Passing Lane #4

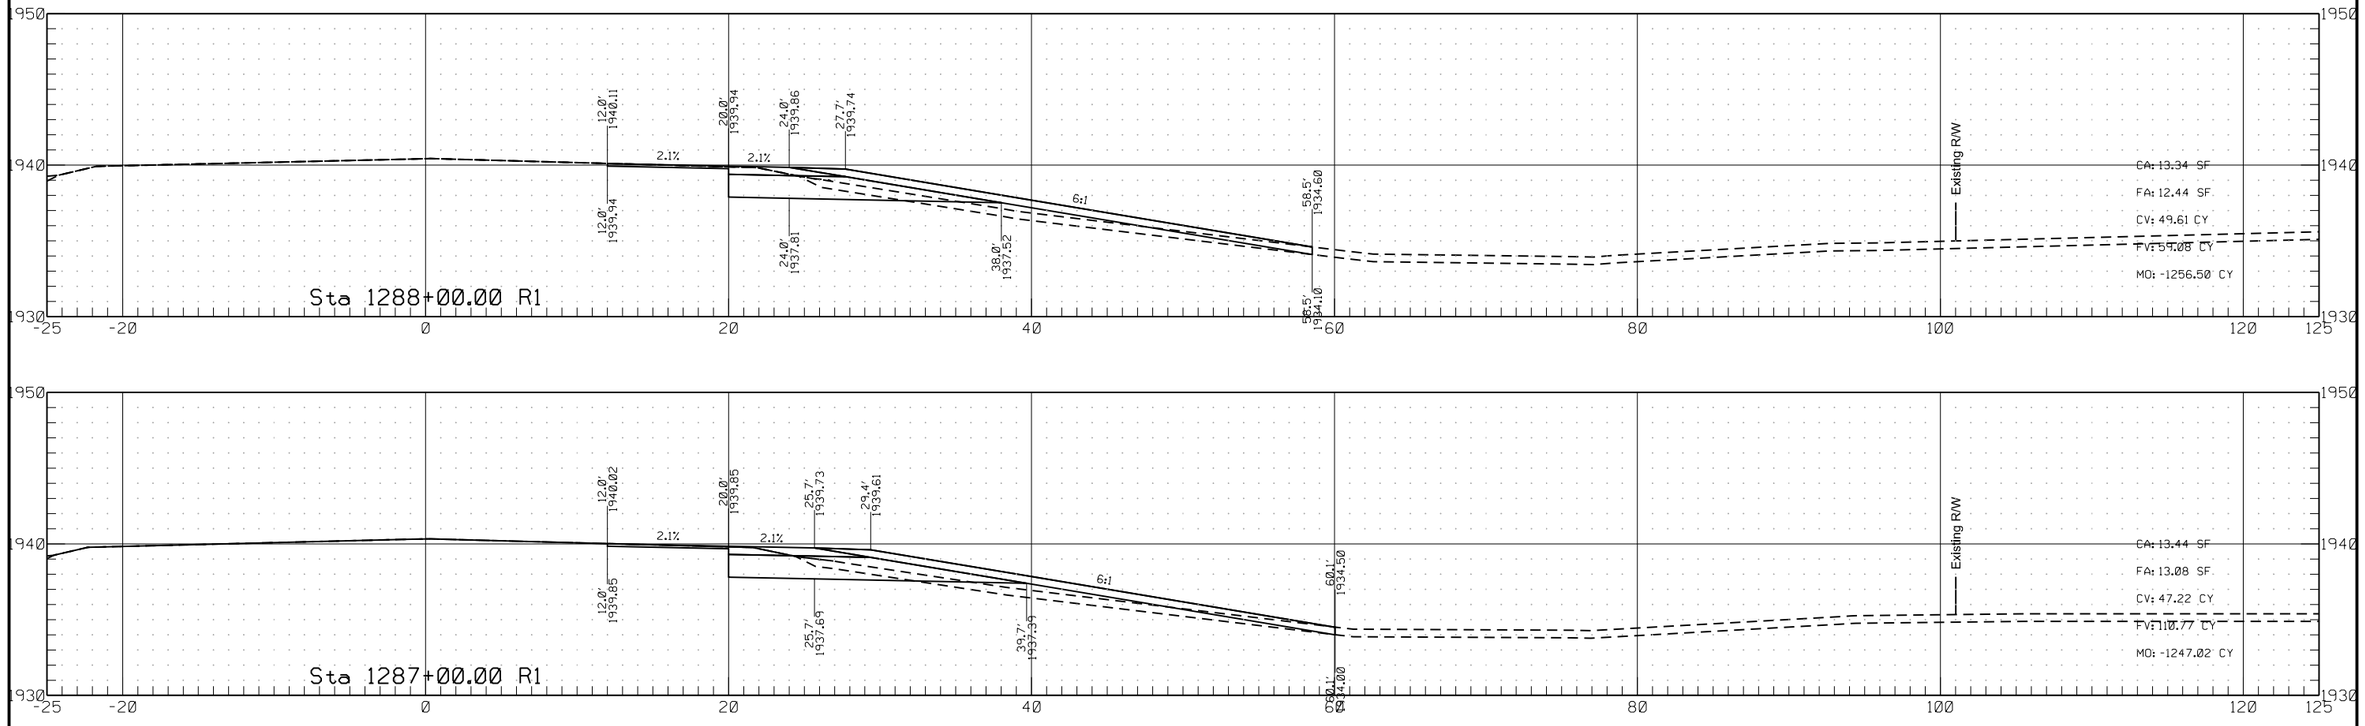

6/26/2022 3:09:50 PM ghartl R:\project\70052000.034\design\RDM_4.dgn


	STATE	PROJECT NO.	SECTION NO.	SHEET NO.
	ND	HEN-7-052(034)000	200	200


Passing Lane #4

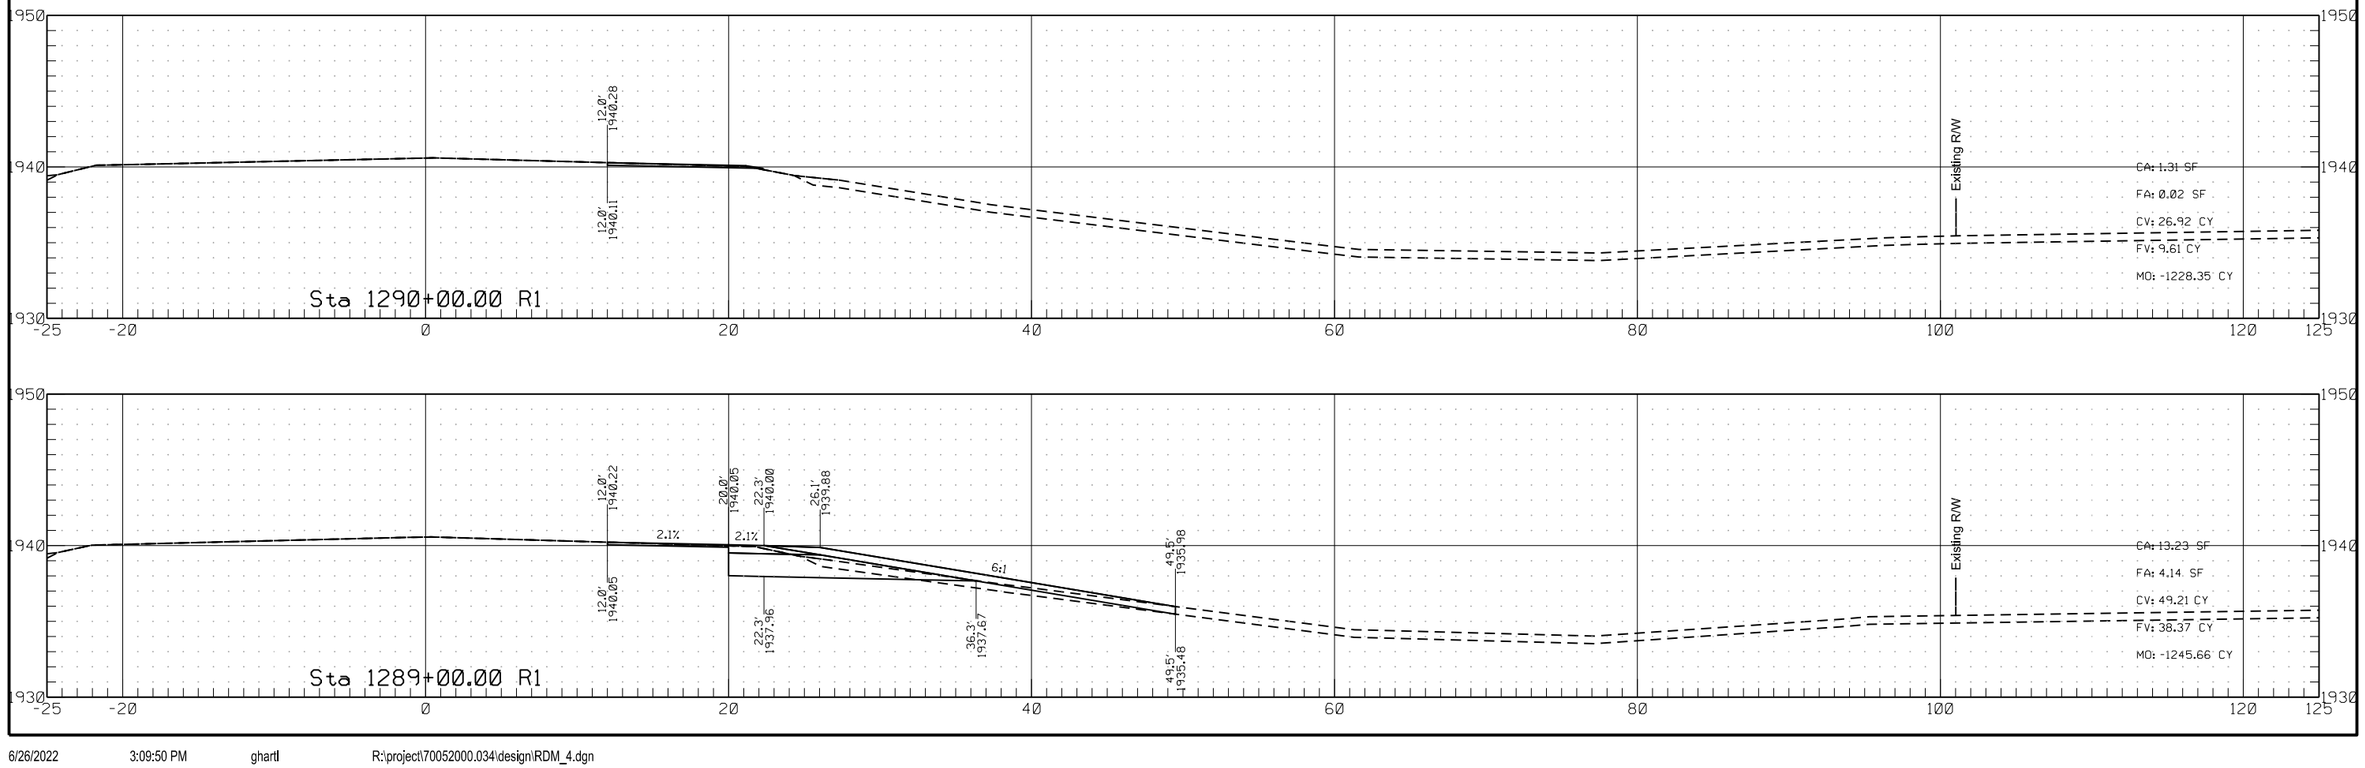


	STATE	PROJECT NO.	SECTION NO.	SHEET NO.
	ND	HEN-7-052(034)000	200	201

Passing Lane #5

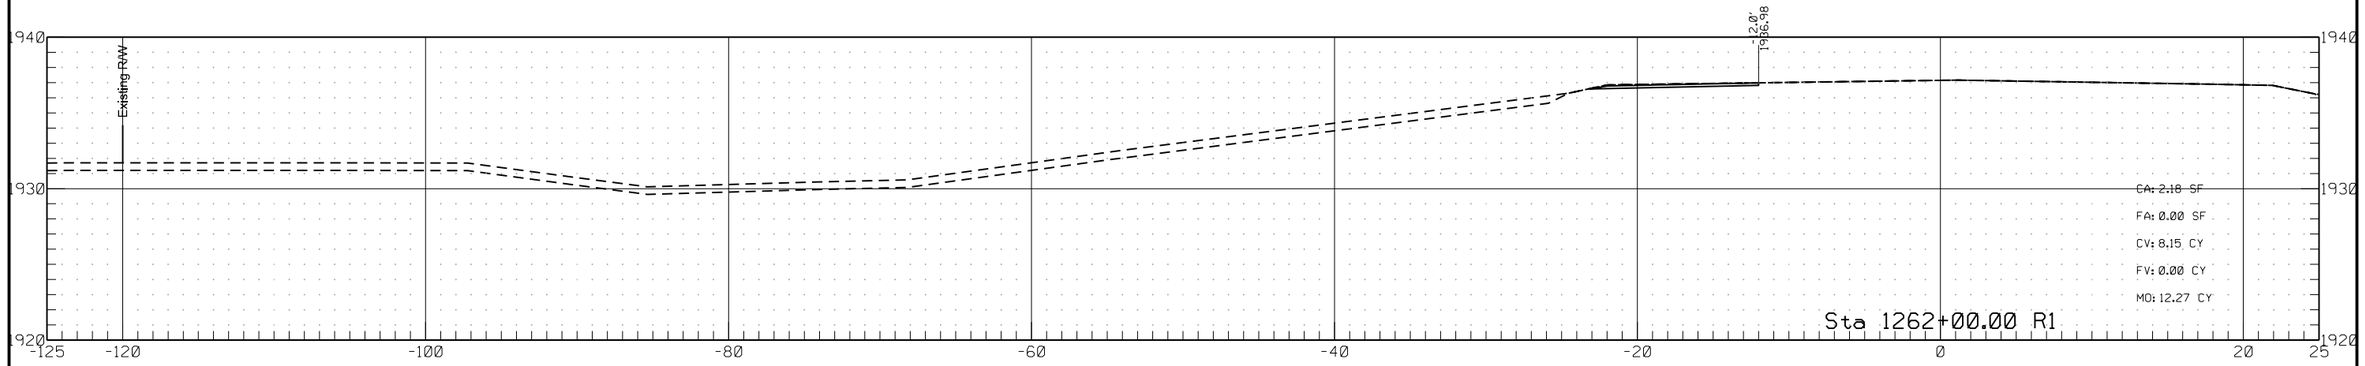


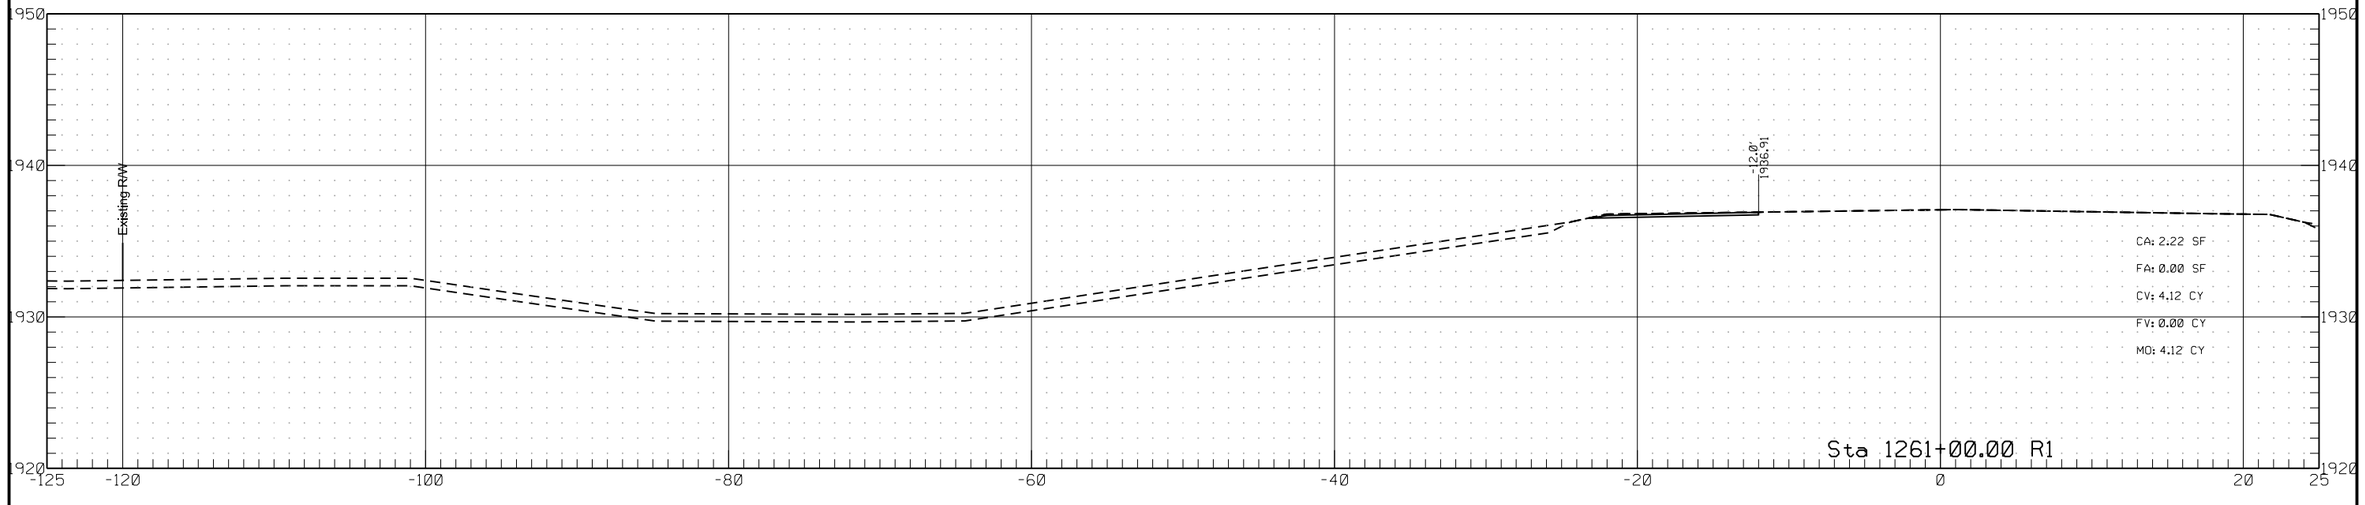

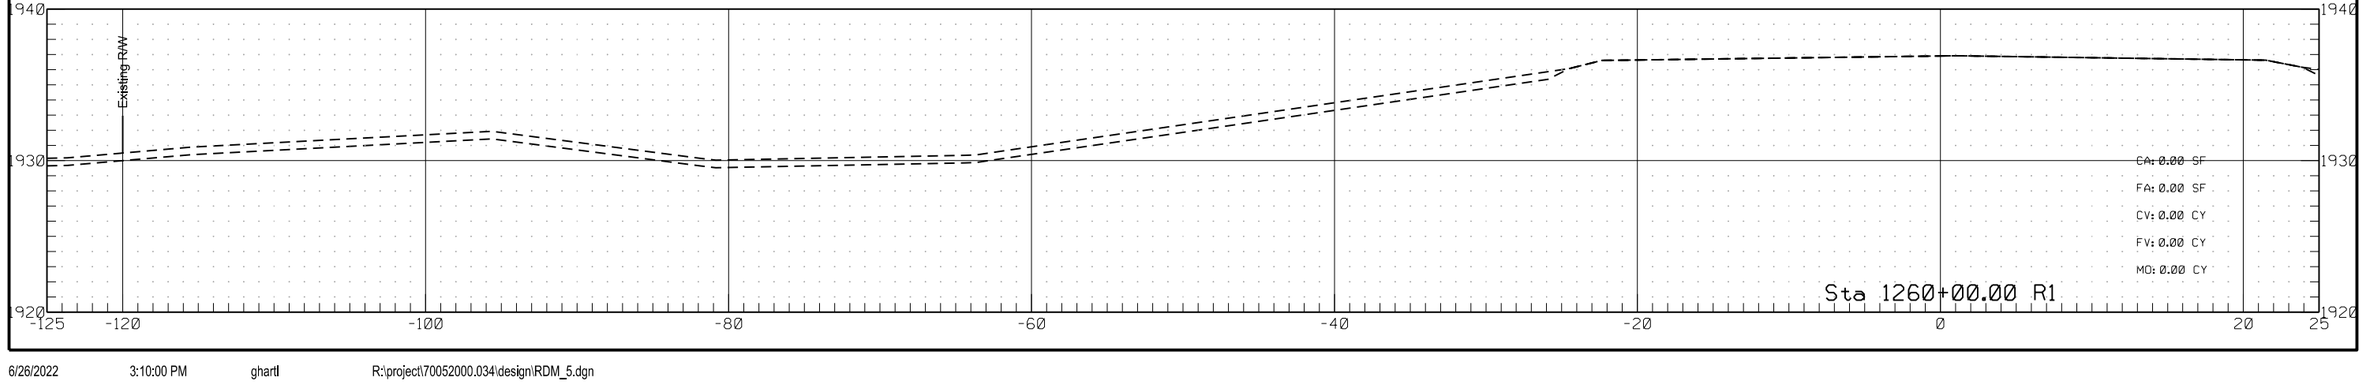


	STATE	PROJECT NO.	SECTION NO.	SHEET NO.
	ND	HEN-7-052(034)000	200	202

Passing Lane #5

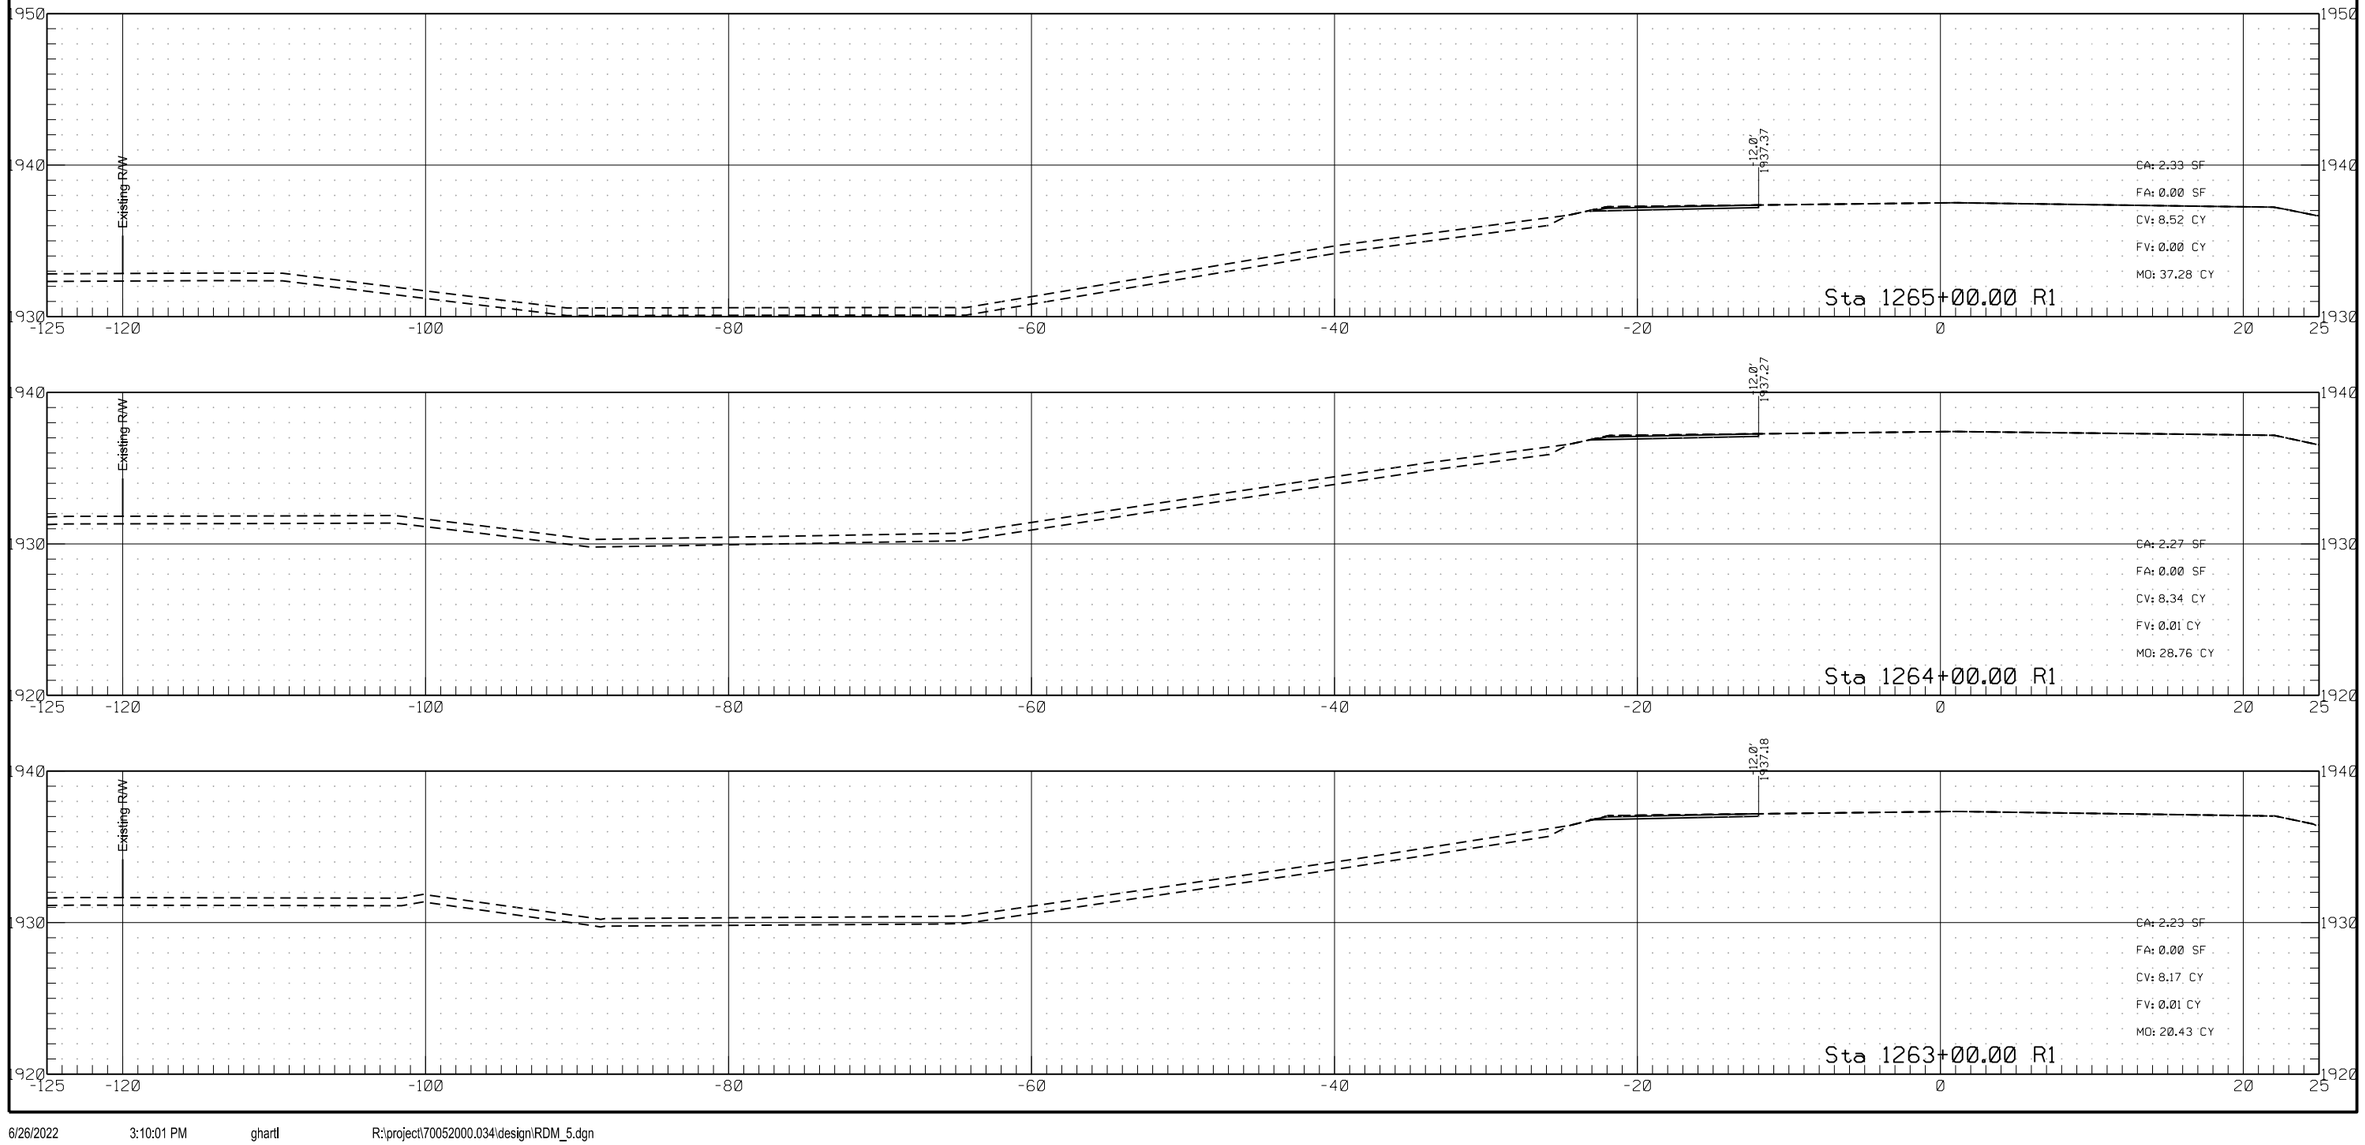

	STATE	PROJECT NO.	SECTION NO.	SHEET NO.
	ND	HEN-7-052(034)000	200	203

Passing Lane #5

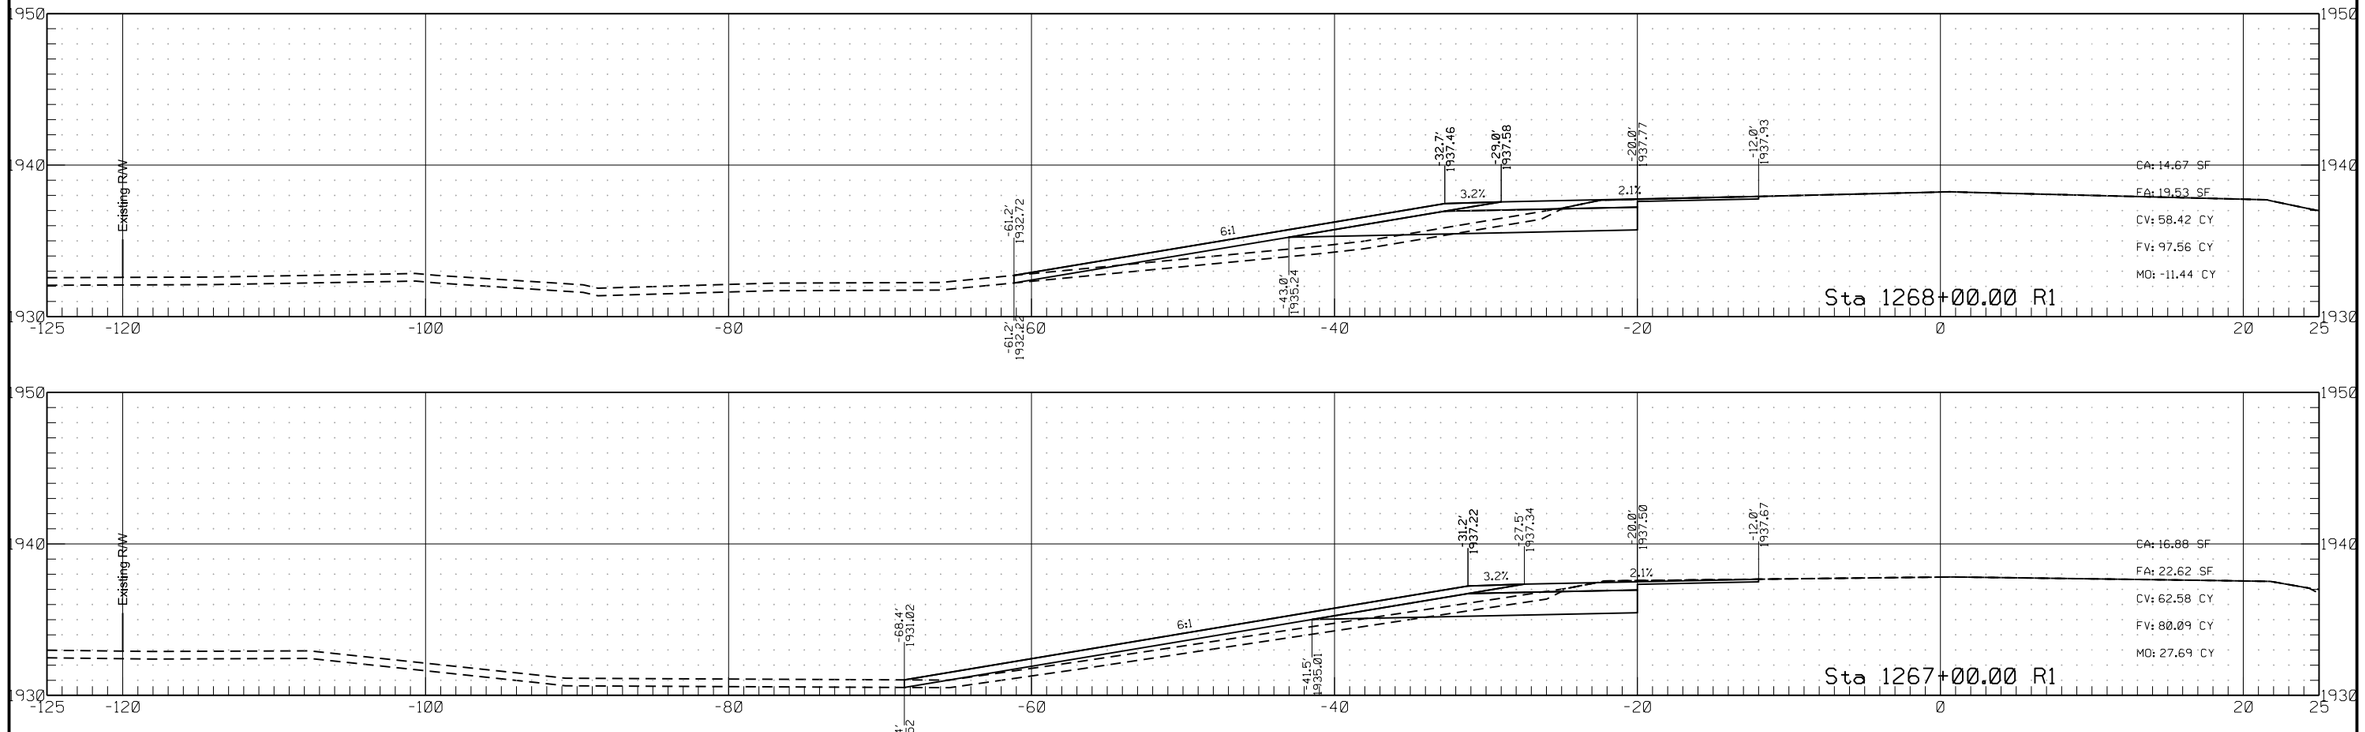


	STATE	PROJECT NO.	SECTION NO.	SHEET NO.
	ND	HEN-7-052(034)000	200	204

Passing Lane #5

	STATE	PROJECT NO.	SECTION NO.	SHEET NO.
	ND	HEN-7-052(034)000	200	205

Passing Lane #5

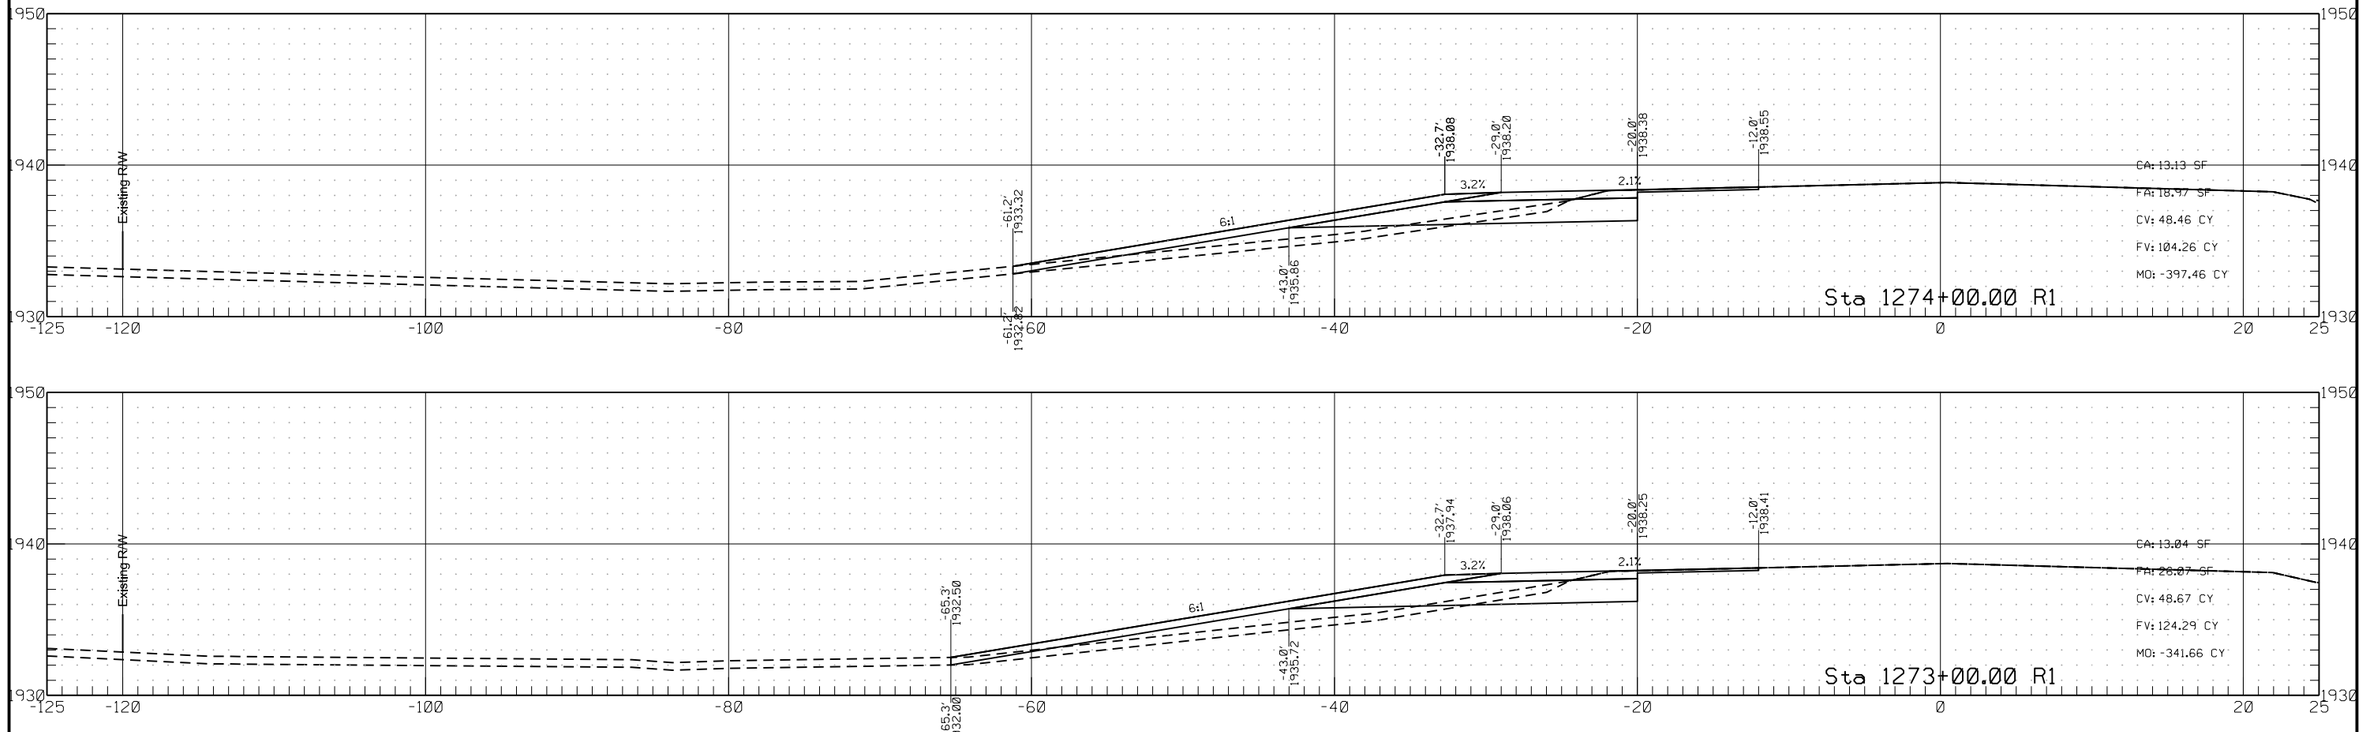


	STATE	PROJECT NO.	SECTION NO.	SHEET NO.
	ND	HEN-7-052(034)000	200	206

Passing Lane #5

	STATE	PROJECT NO.	SECTION NO.	SHEET NO.
	ND	HEN-7-052(034)000	200	207


Passing Lane #5

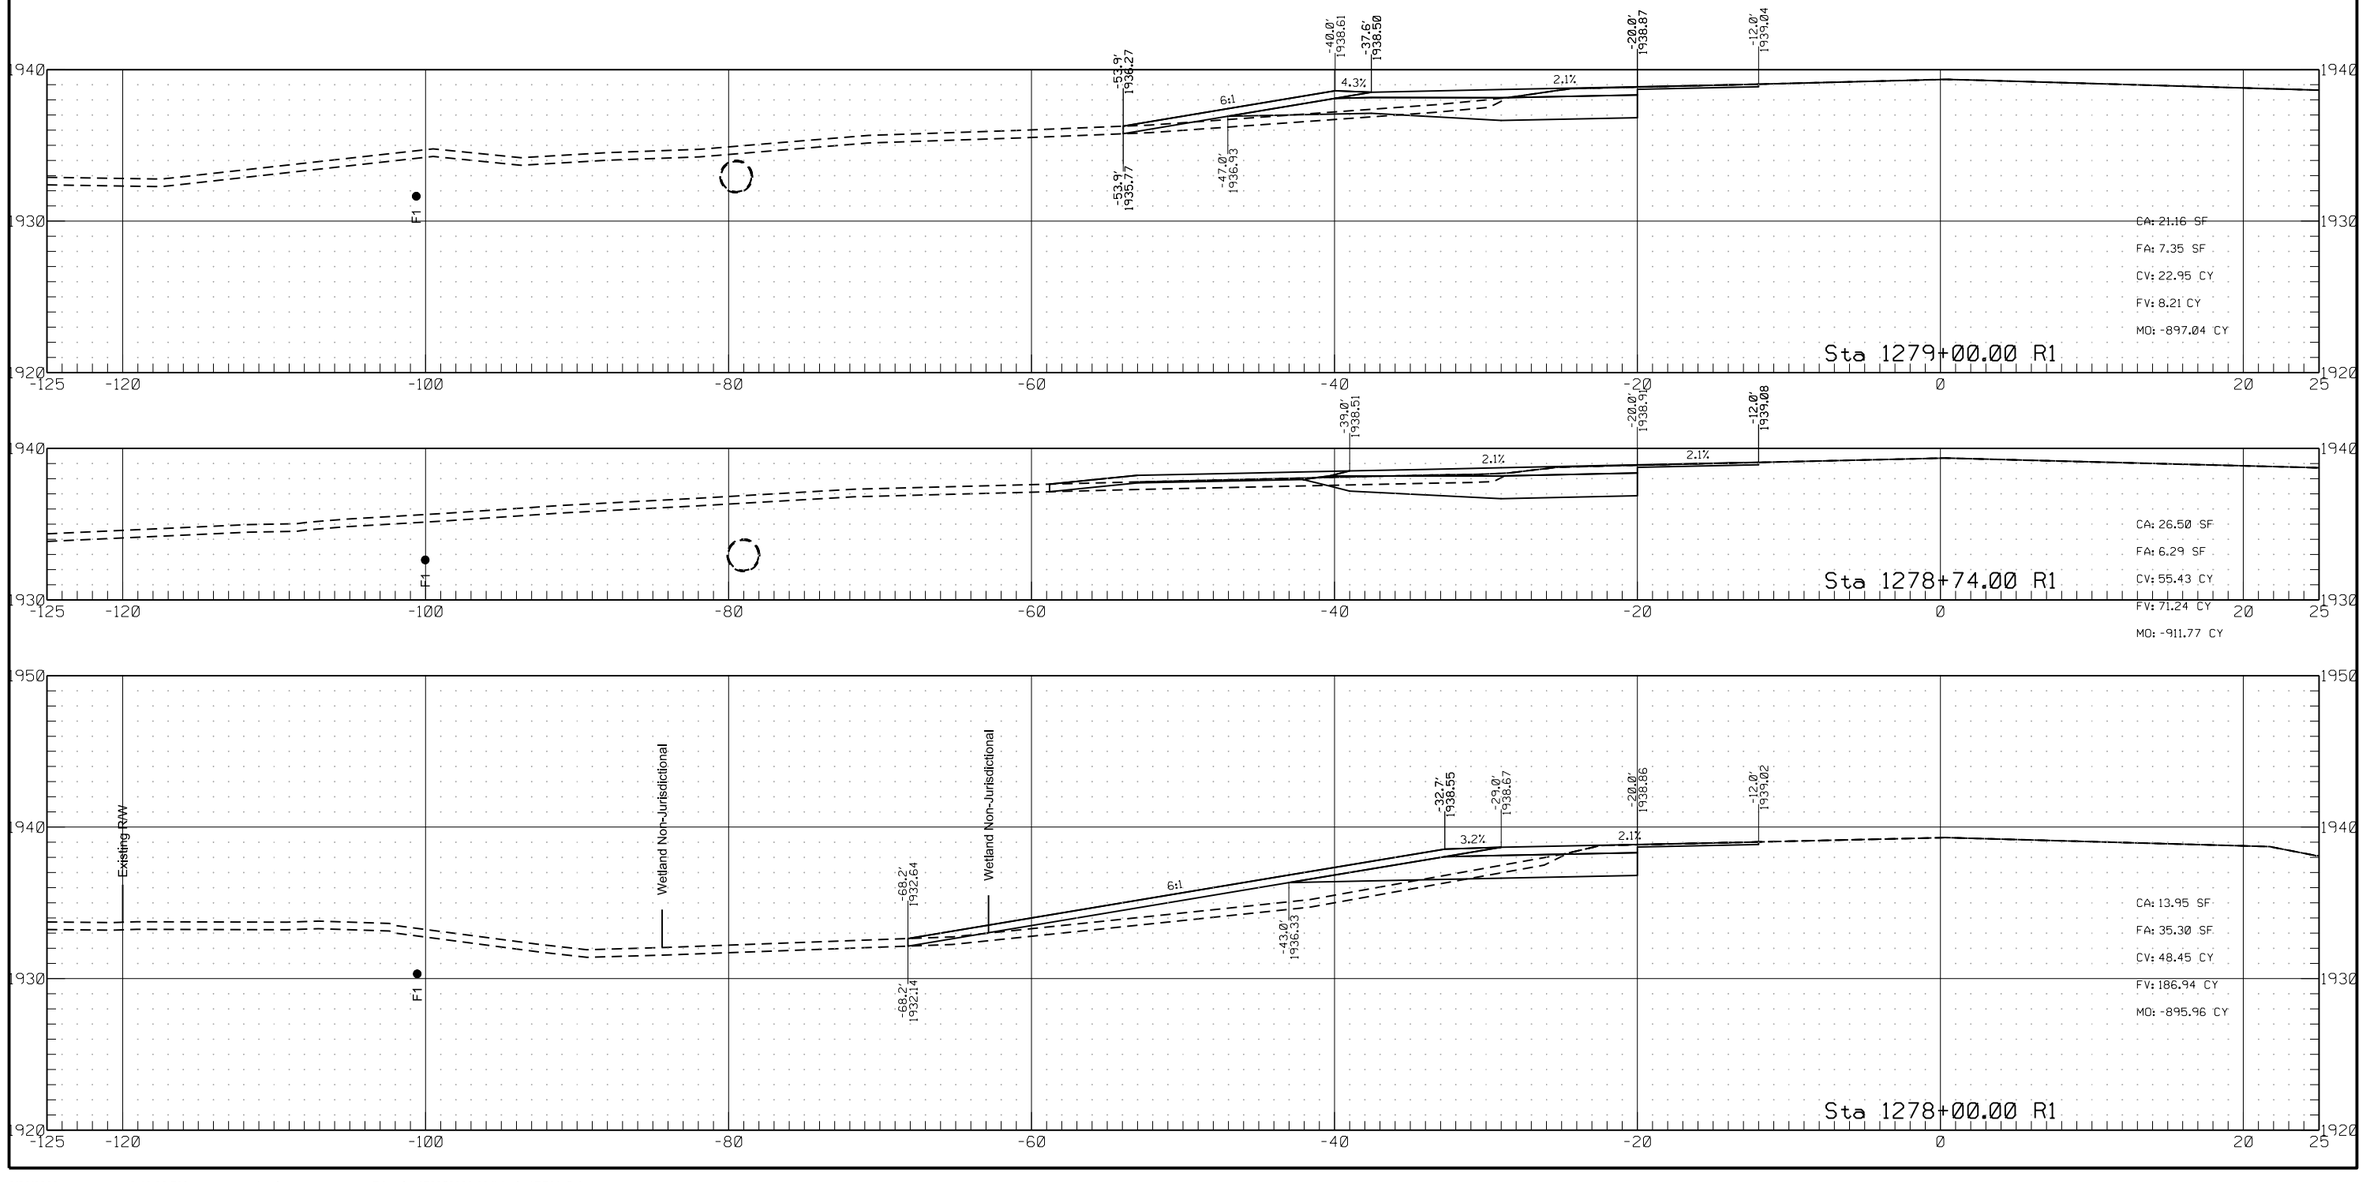


6/26/2022 3:10:03 PM ghartl R:\project\70052000.034\design\RDM_5.dgn

	STATE	PROJECT NO.	SECTION NO.	SHEET NO.
	ND	HEN-7-052(034)000	200	208


Passing Lane #5

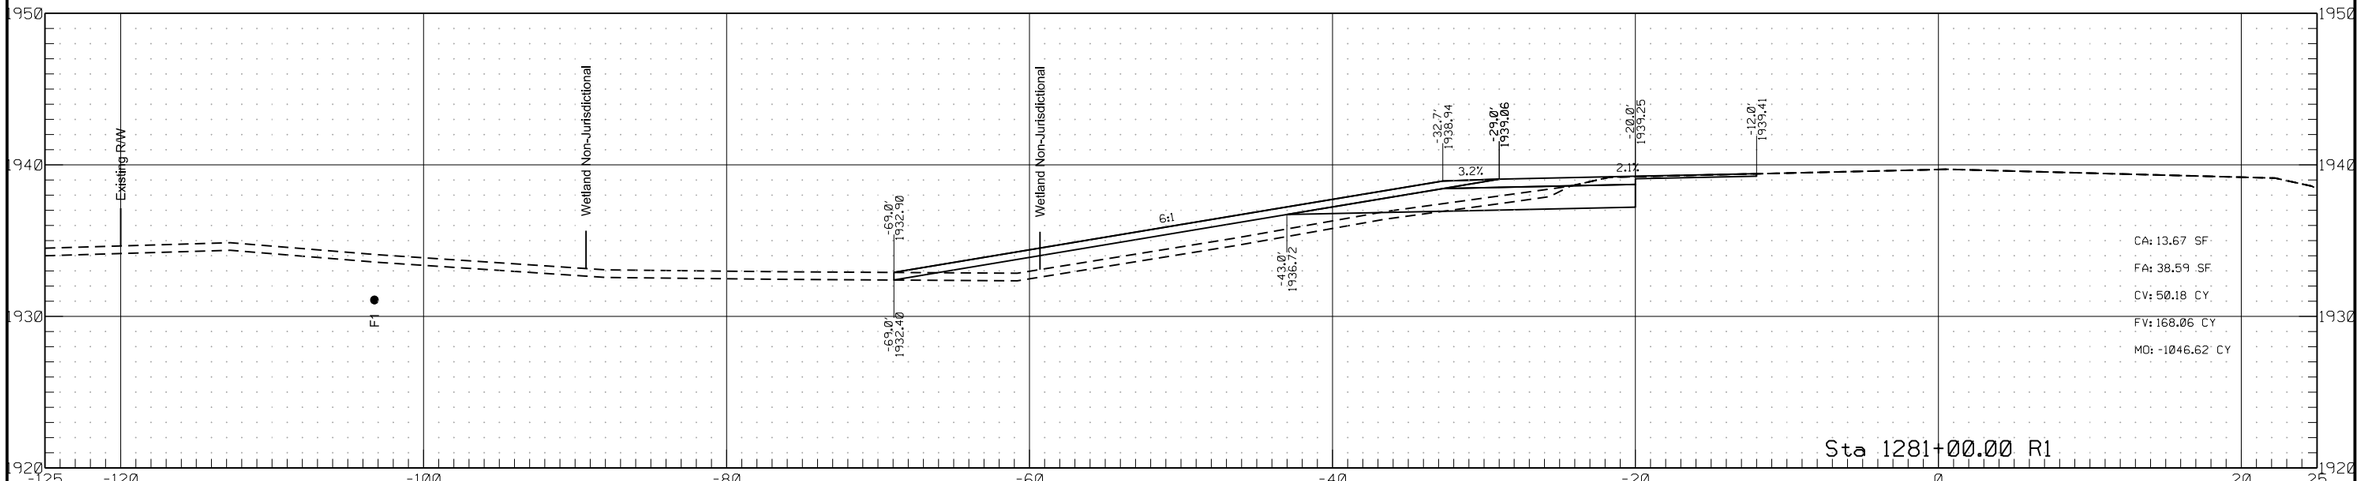


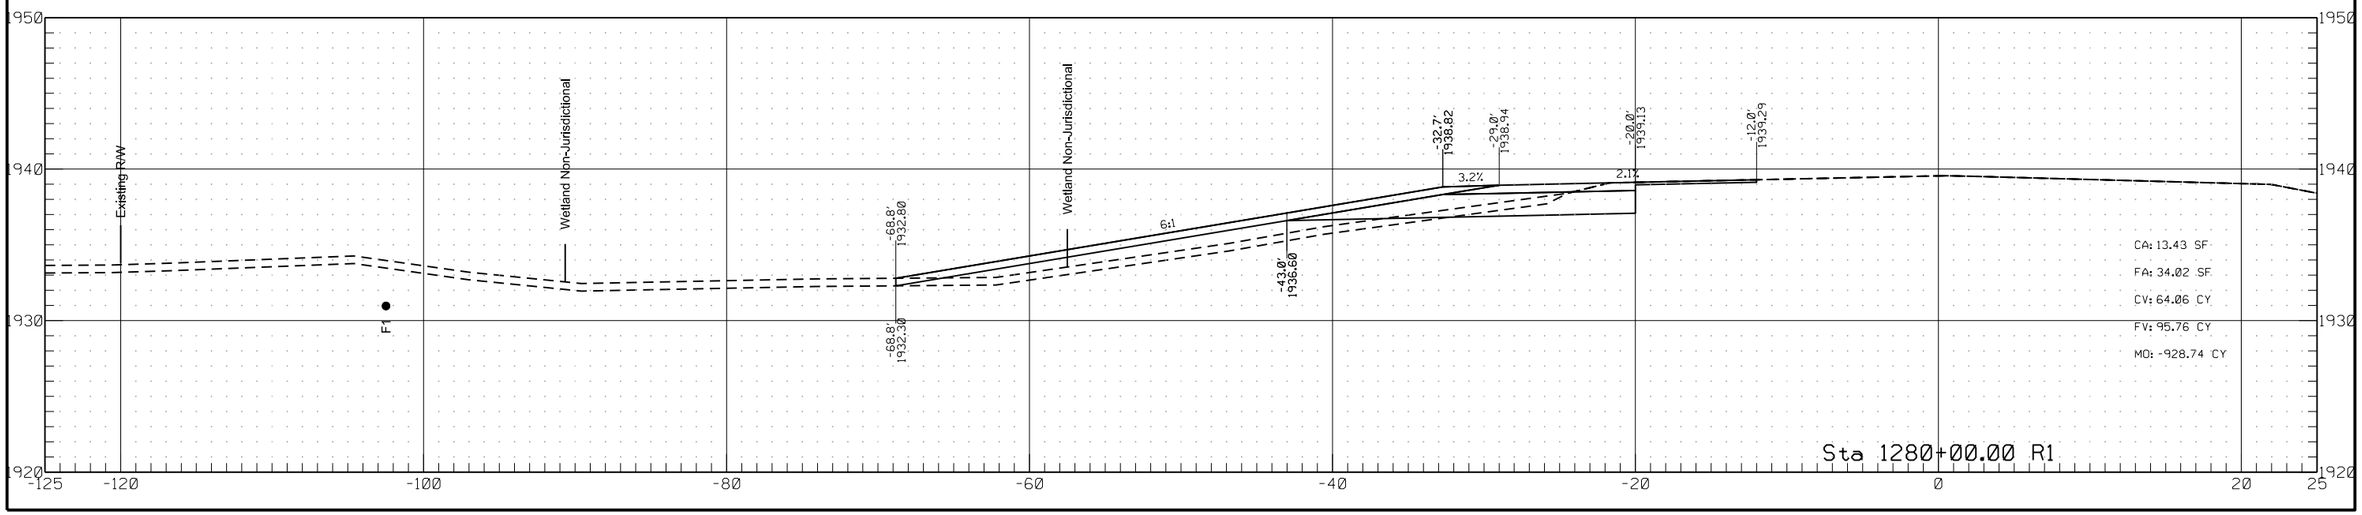


	STATE	PROJECT NO.	SECTION NO.	SHEET NO.
	ND	HEN-7-052(034)000	200	209

Passing Lane #5

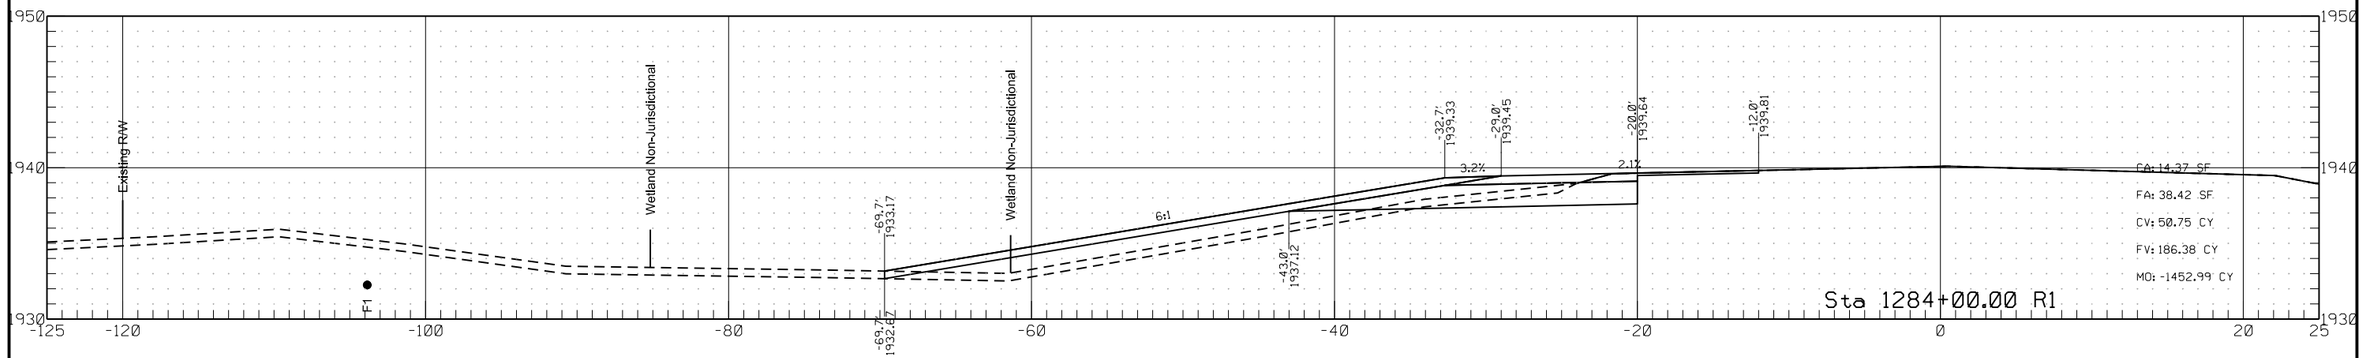


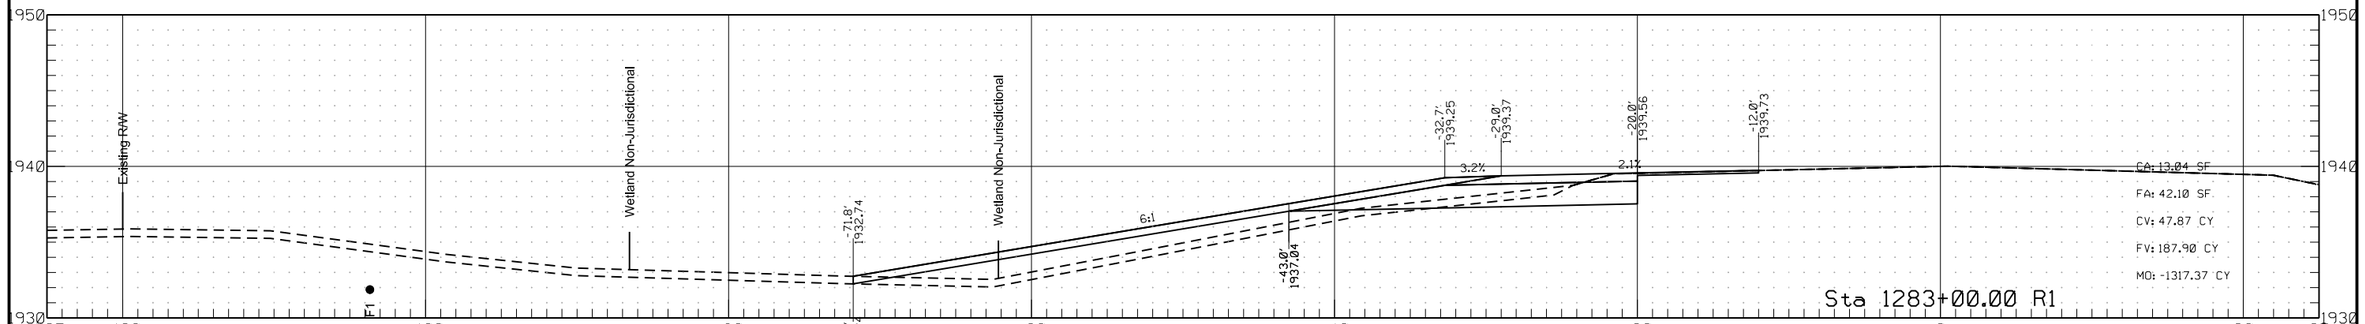


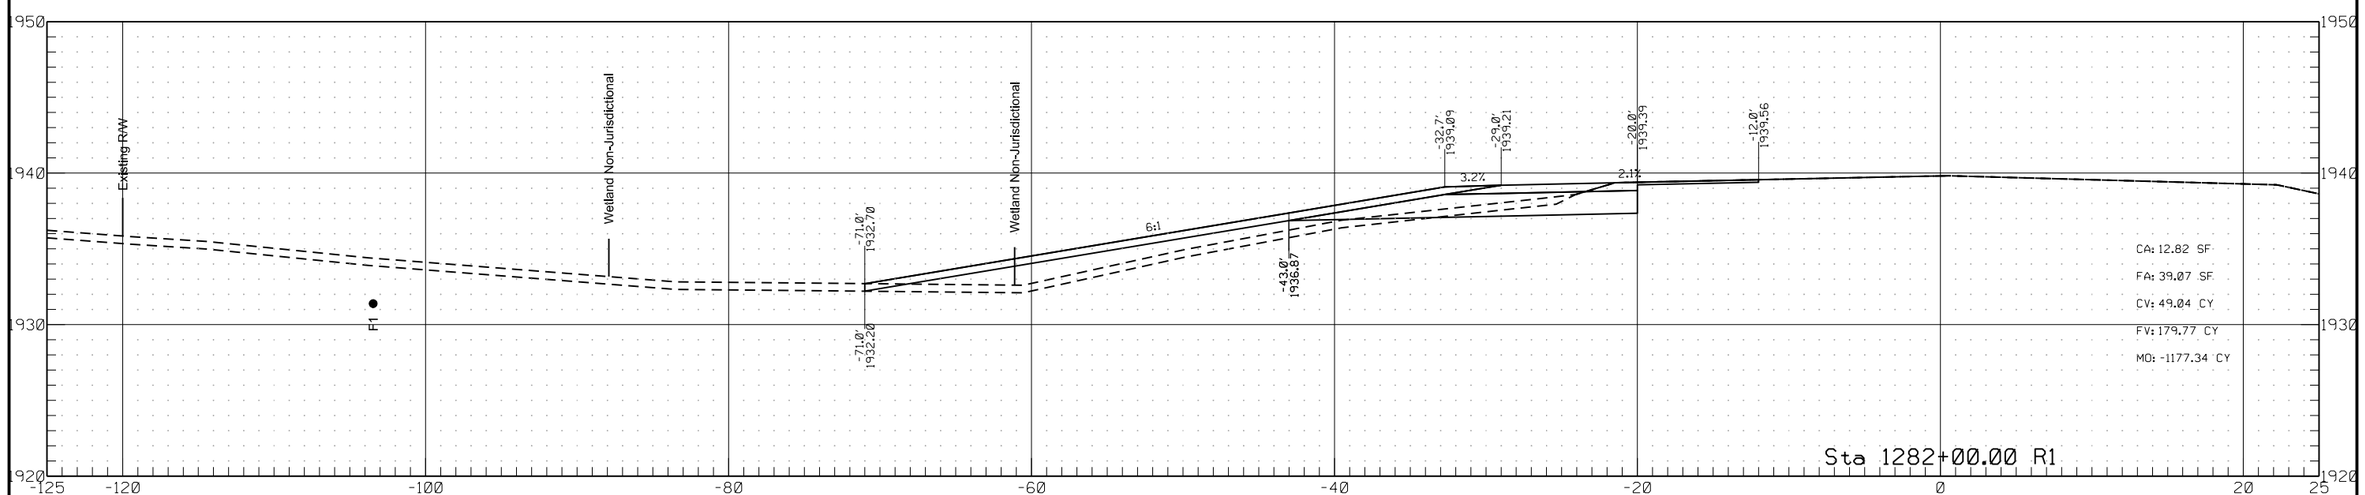


	STATE	PROJECT NO.	SECTION NO.	SHEET NO.
	ND	HEN-7-052(034)000	200	210

Passing Lane #5

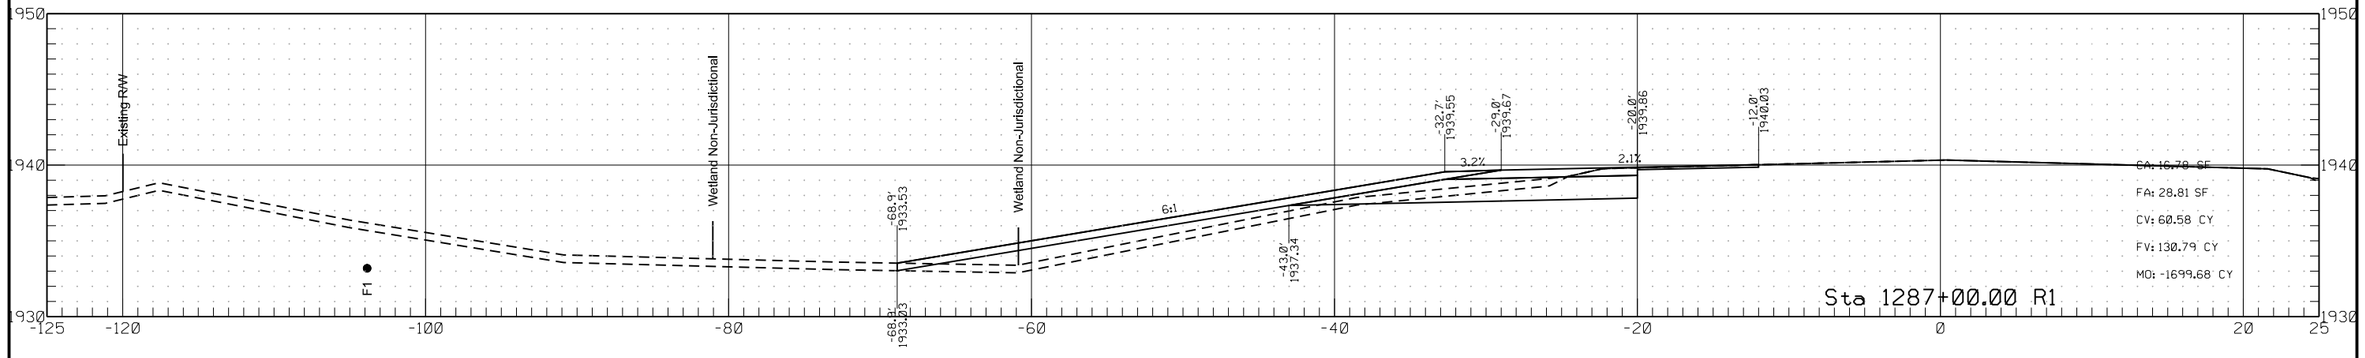


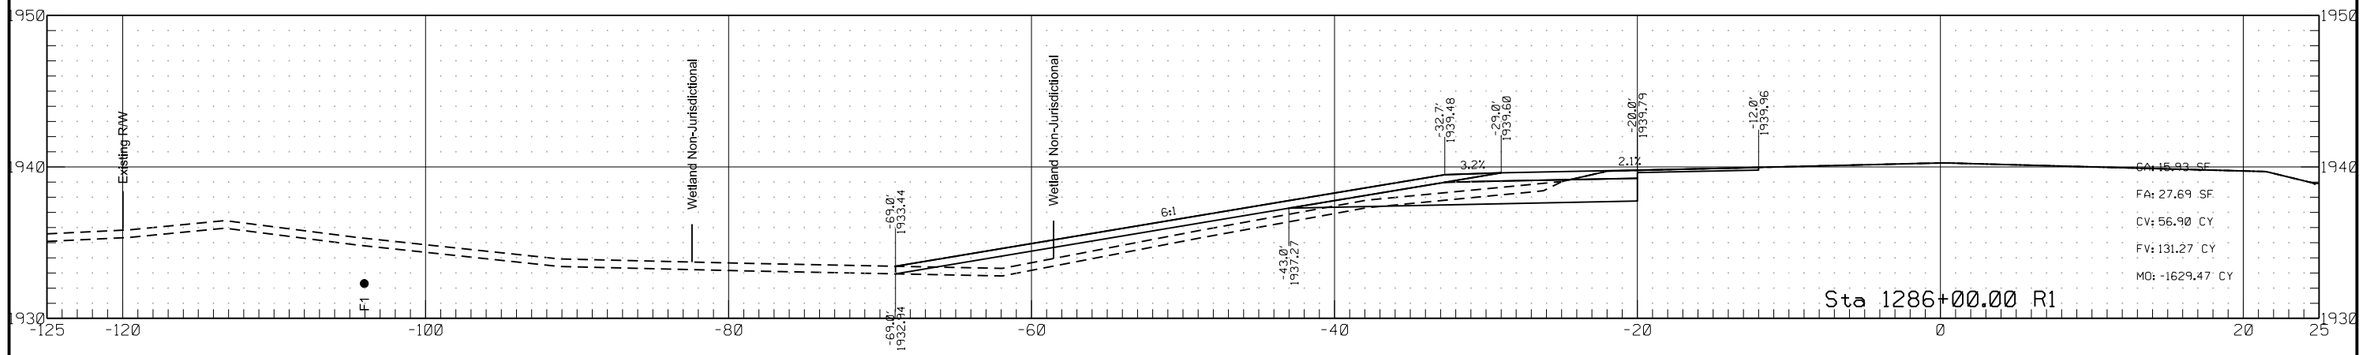


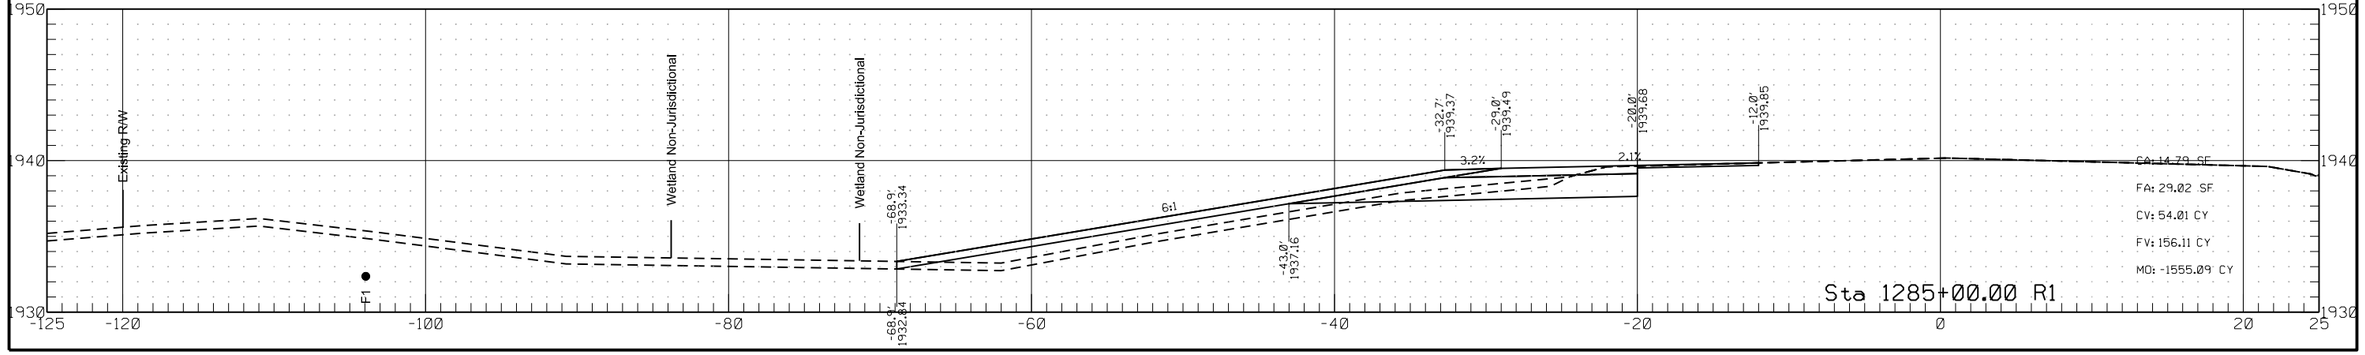


	STATE	PROJECT NO.	SECTION NO.	SHEET NO.
	ND	HEN-7-052(034)000	200	211

Passing Lane #5

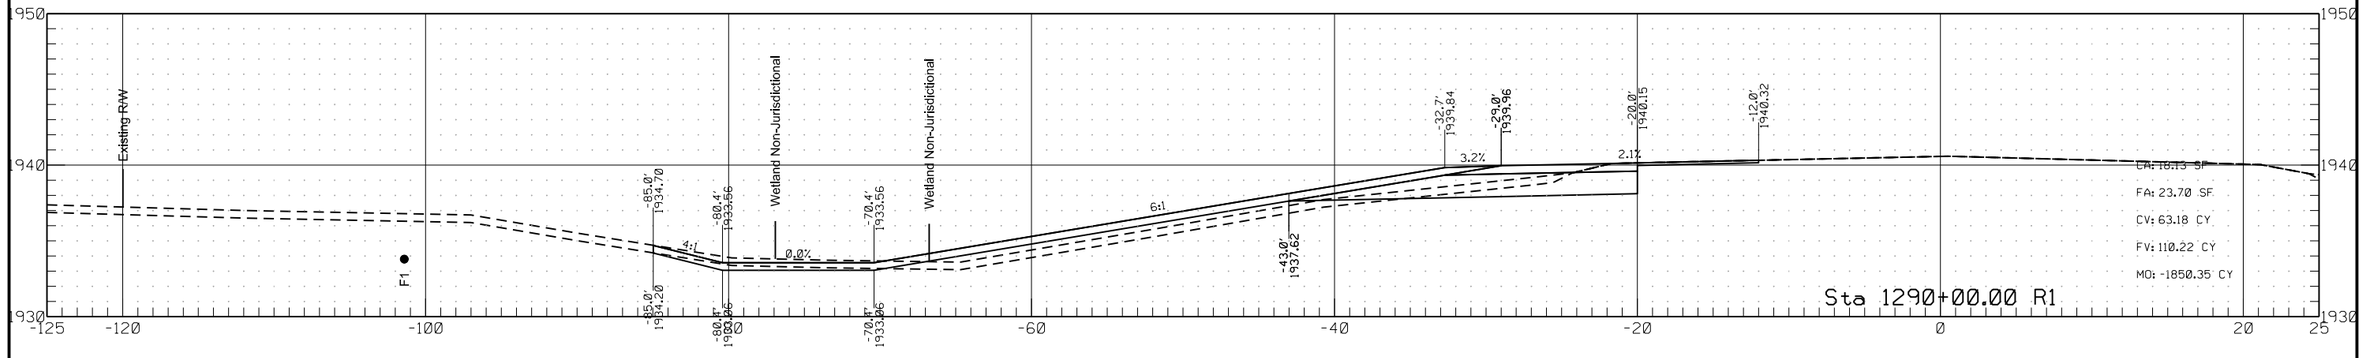


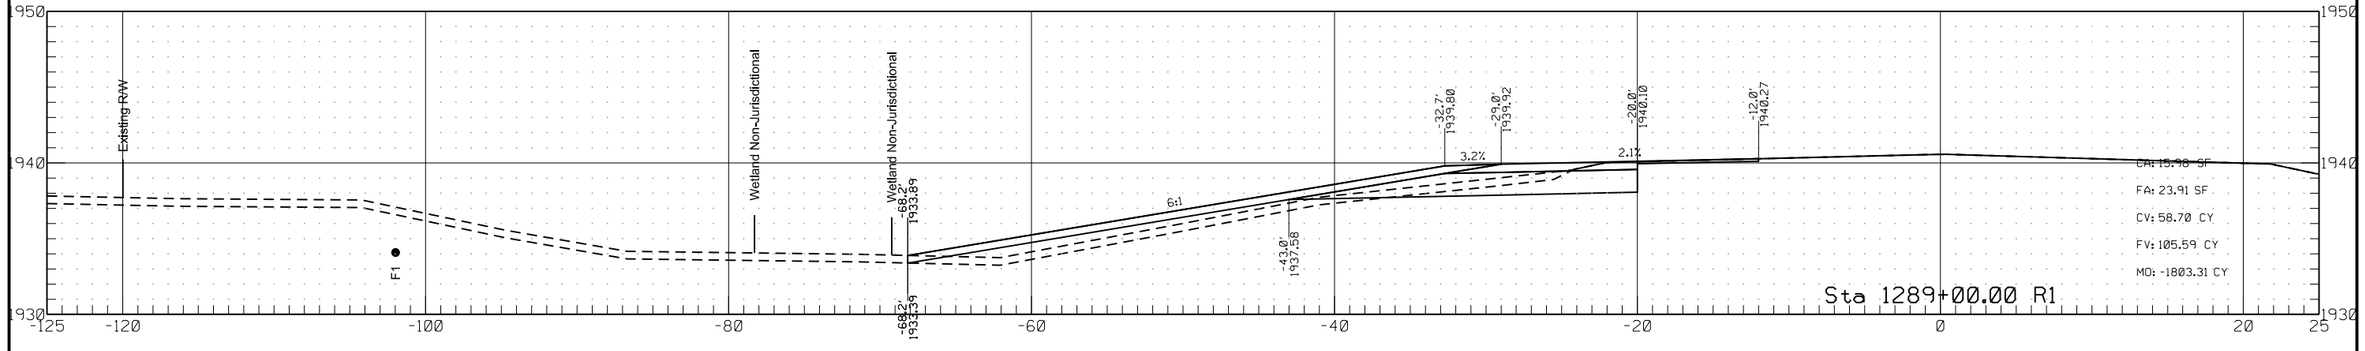

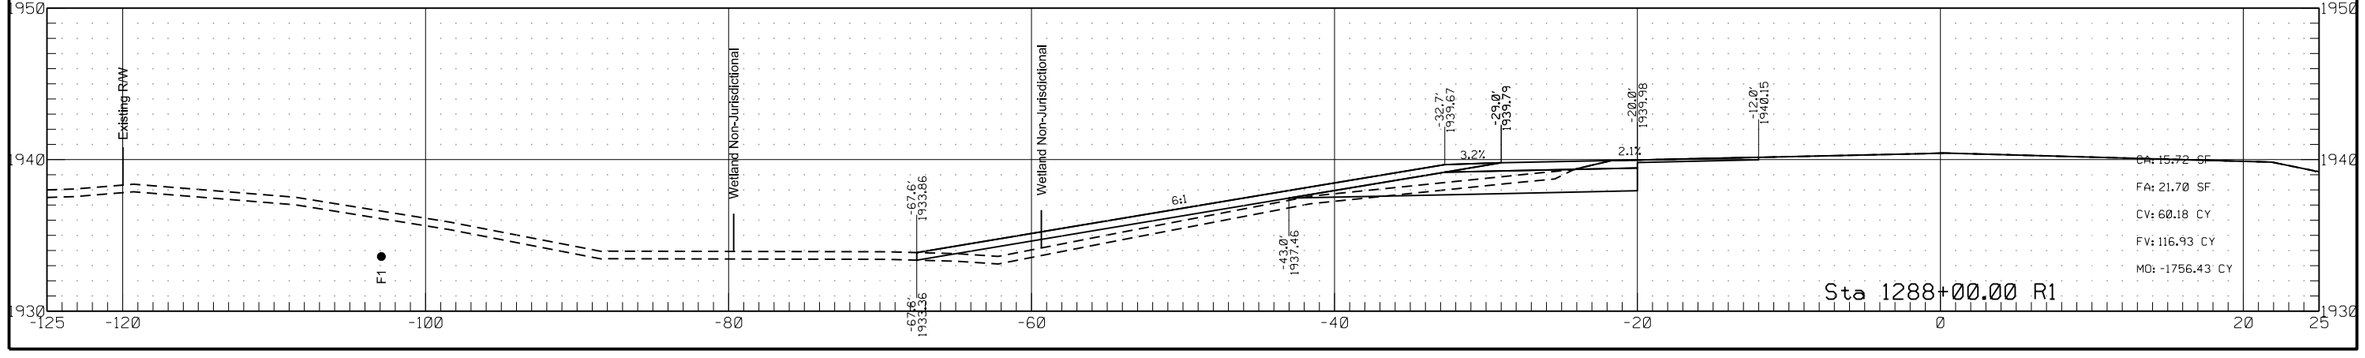


	STATE	PROJECT NO.	SECTION NO.	SHEET NO.
	ND	HEN-7-052(034)000	200	212


Passing Lane #5

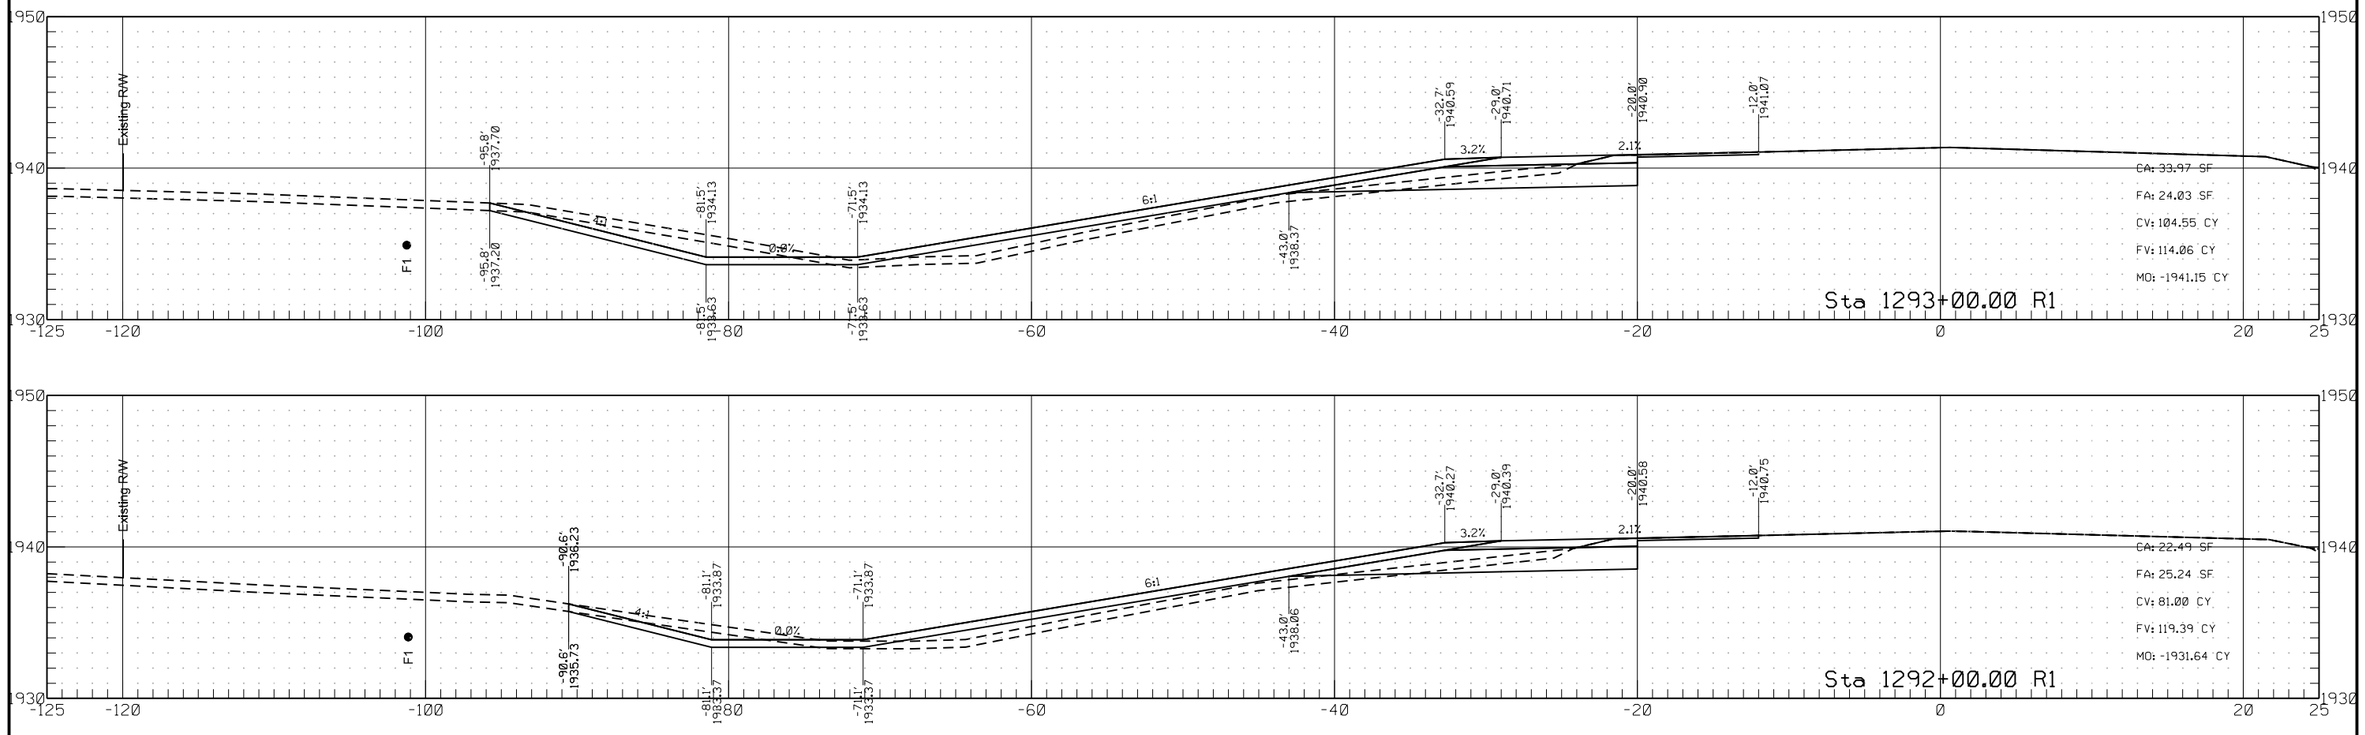


	STATE	PROJECT NO.	SECTION NO.	SHEET NO.
	ND	HEN-7-052(034)000	200	213

Passing Lane #5

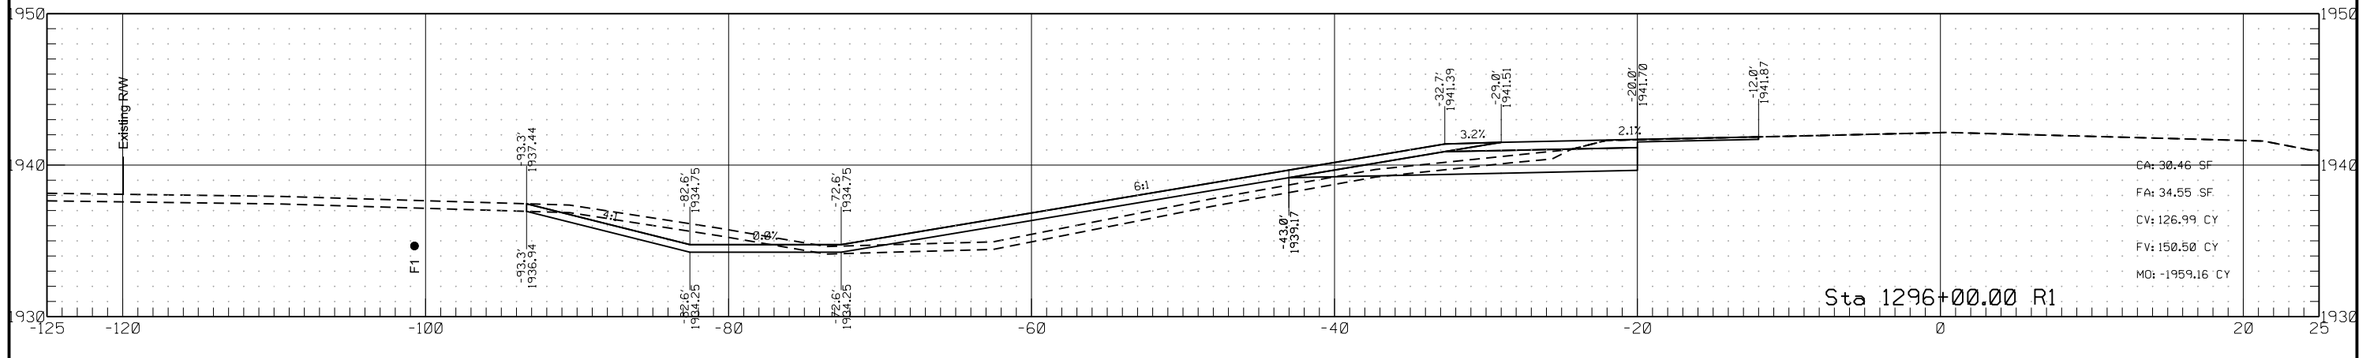


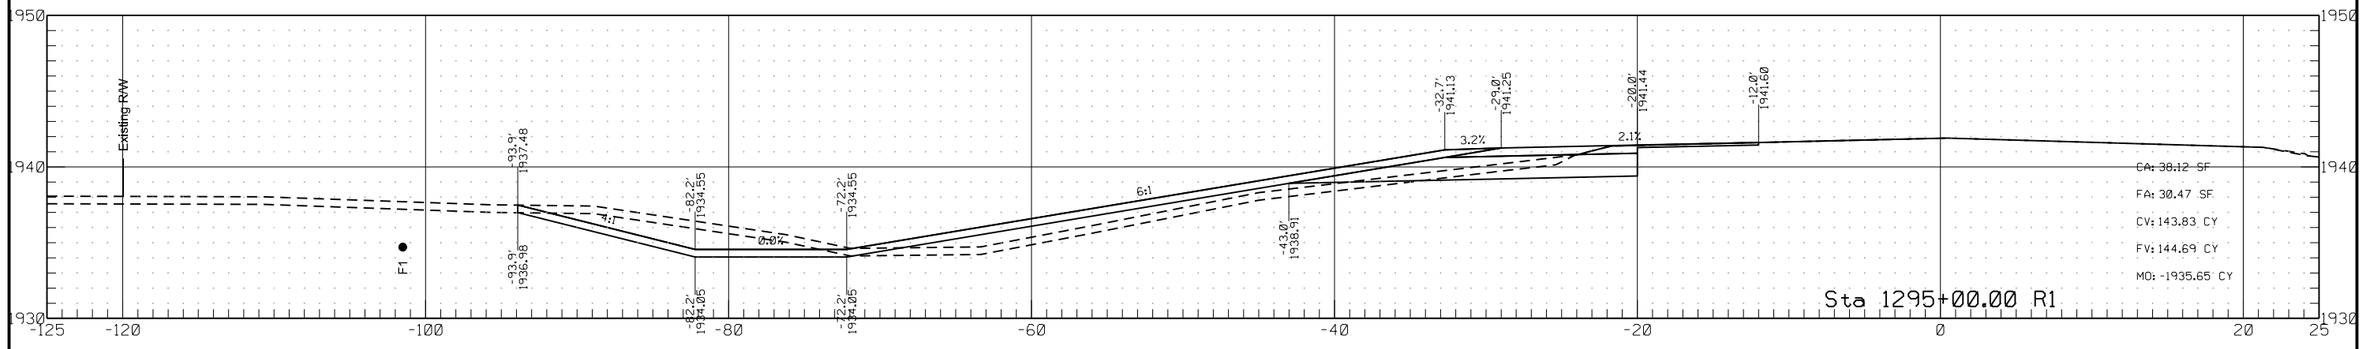


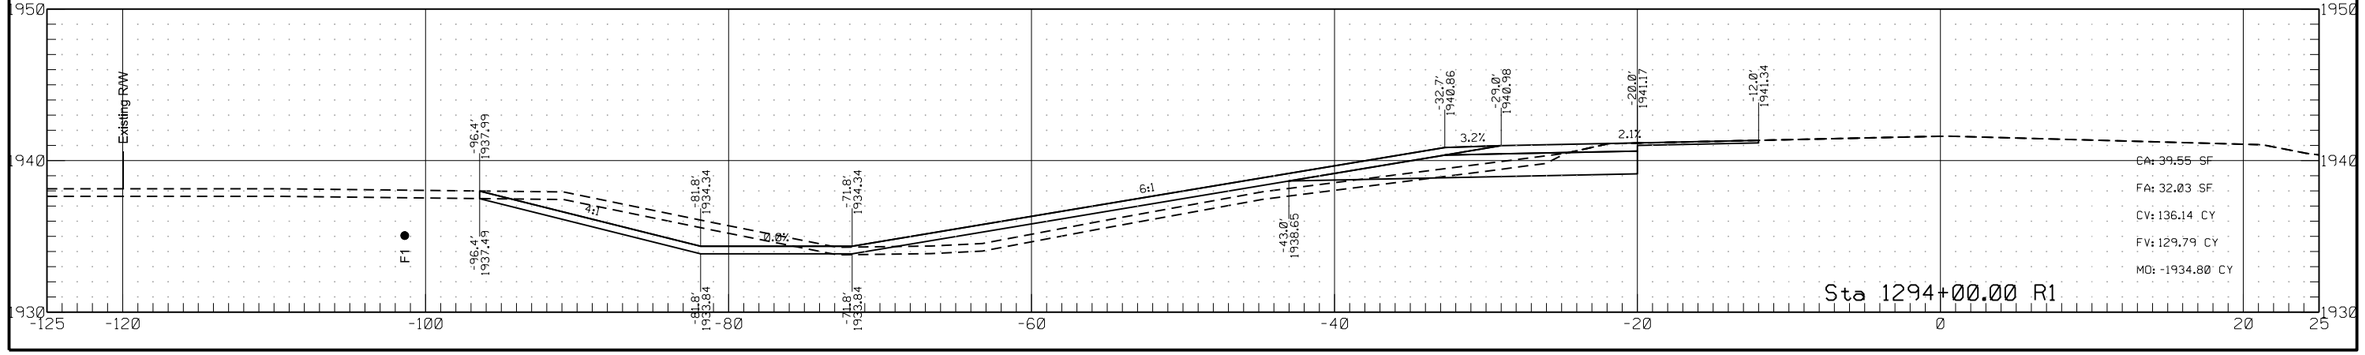


	STATE	PROJECT NO.	SECTION NO.	SHEET NO.
	ND	HEN-7-052(034)000	200	214

Passing Lane #5

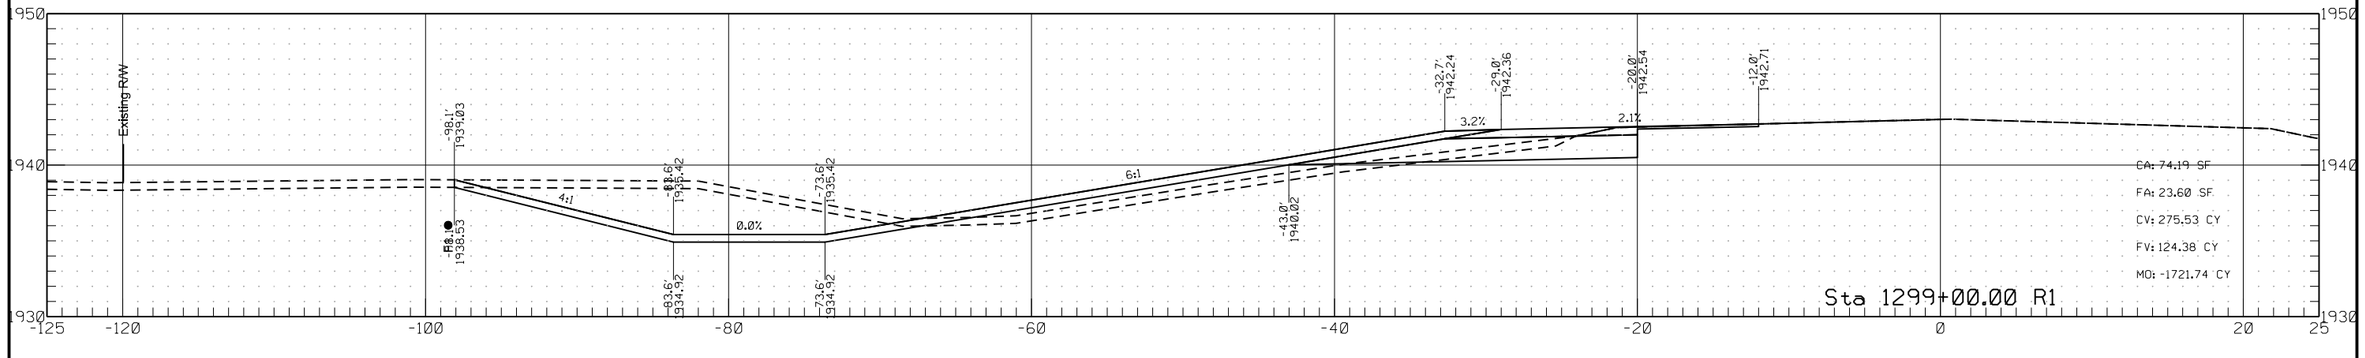


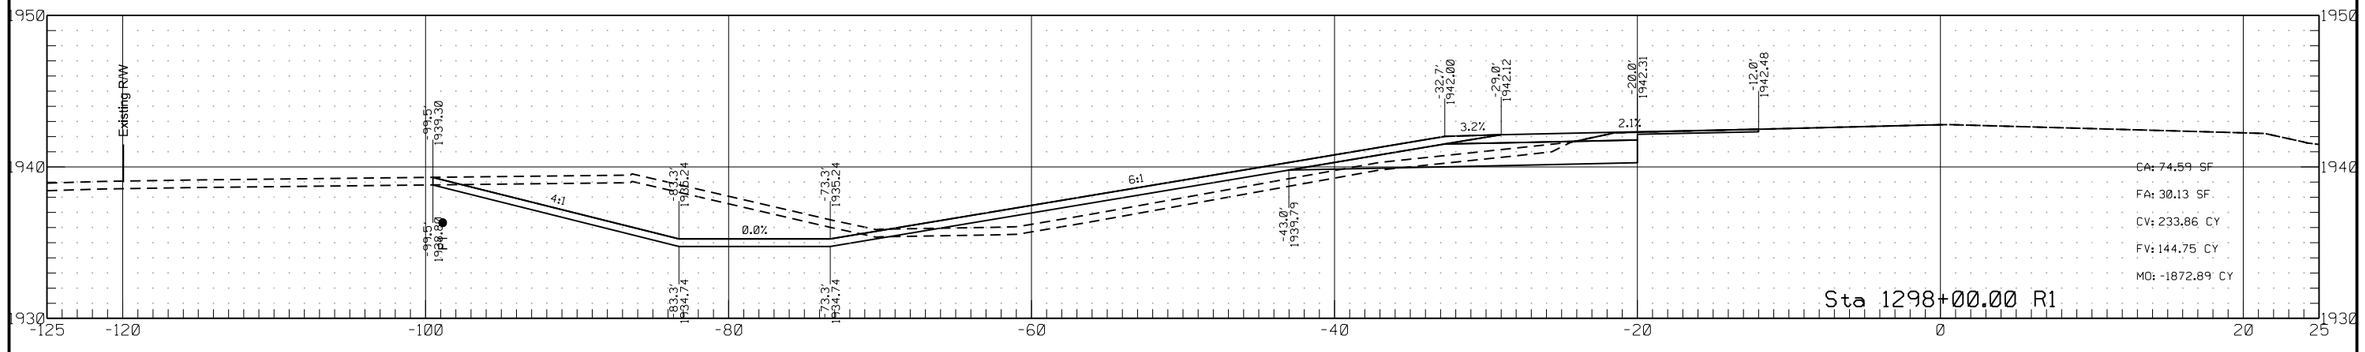


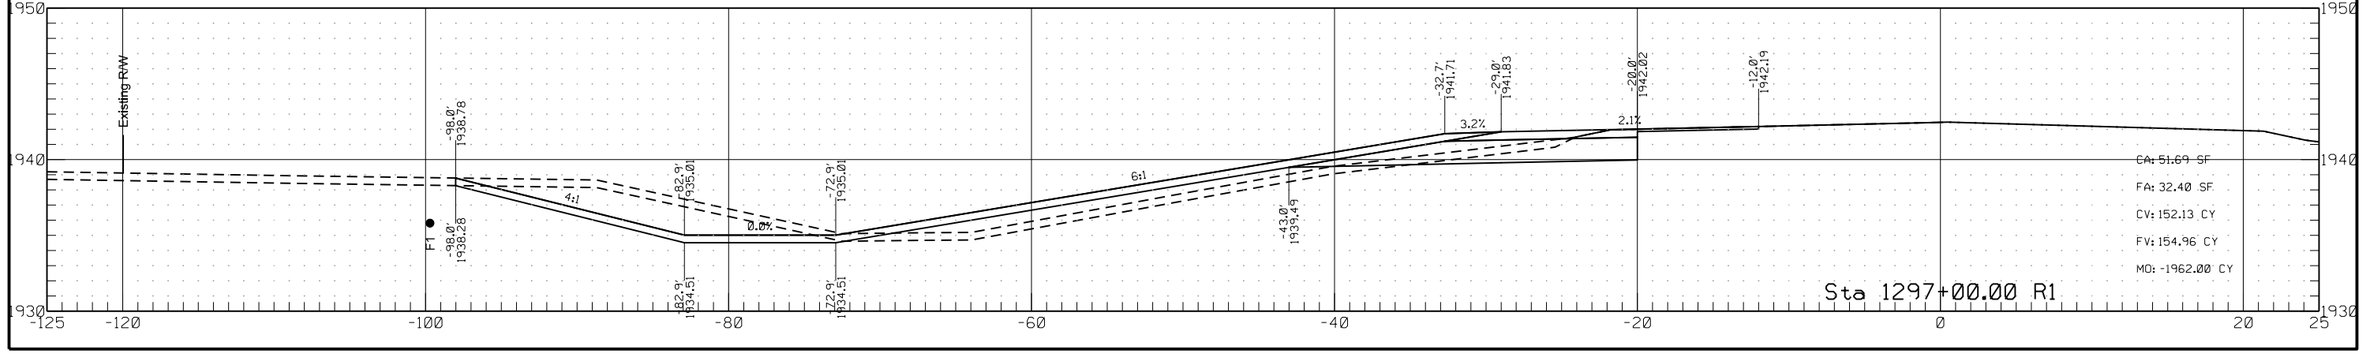


	STATE	PROJECT NO.	SECTION NO.	SHEET NO.
	ND	HEN-7-052(034)000	200	215

Passing Lane #5

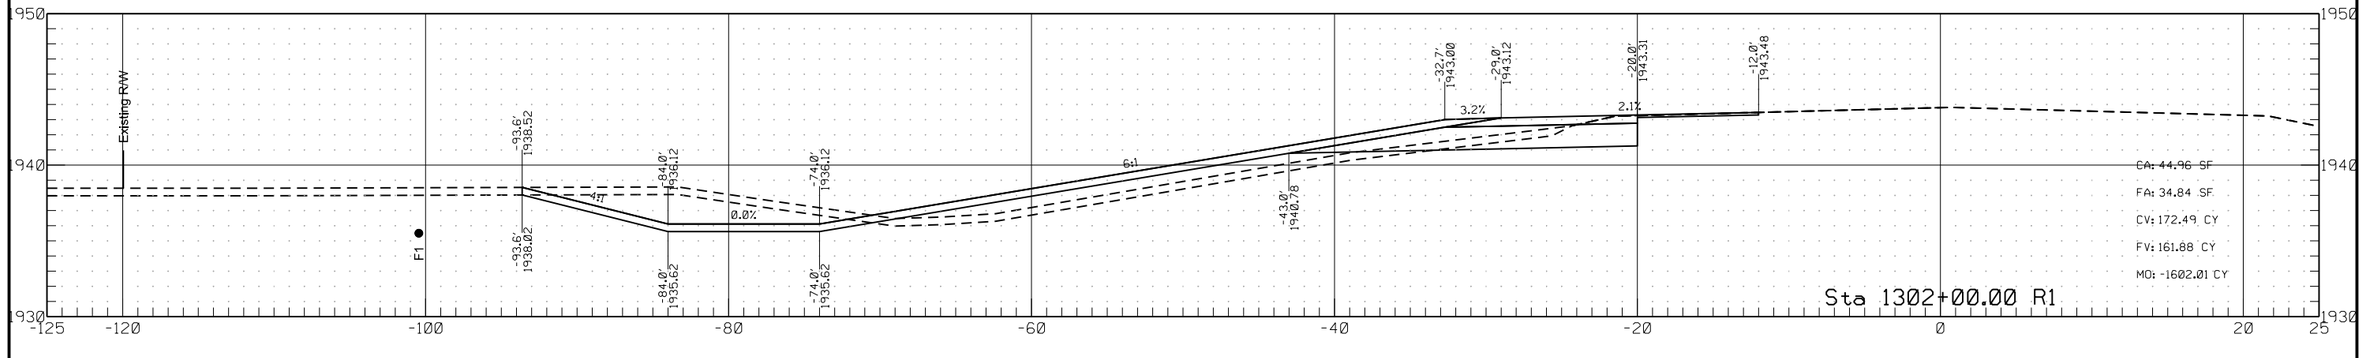


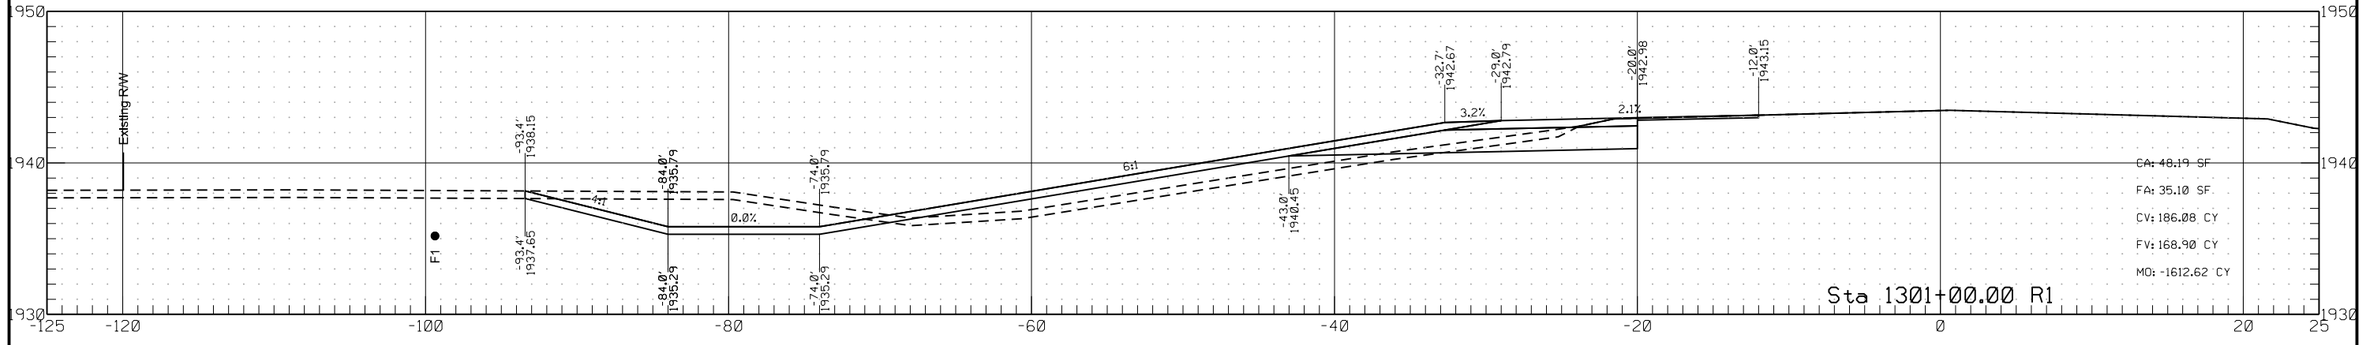


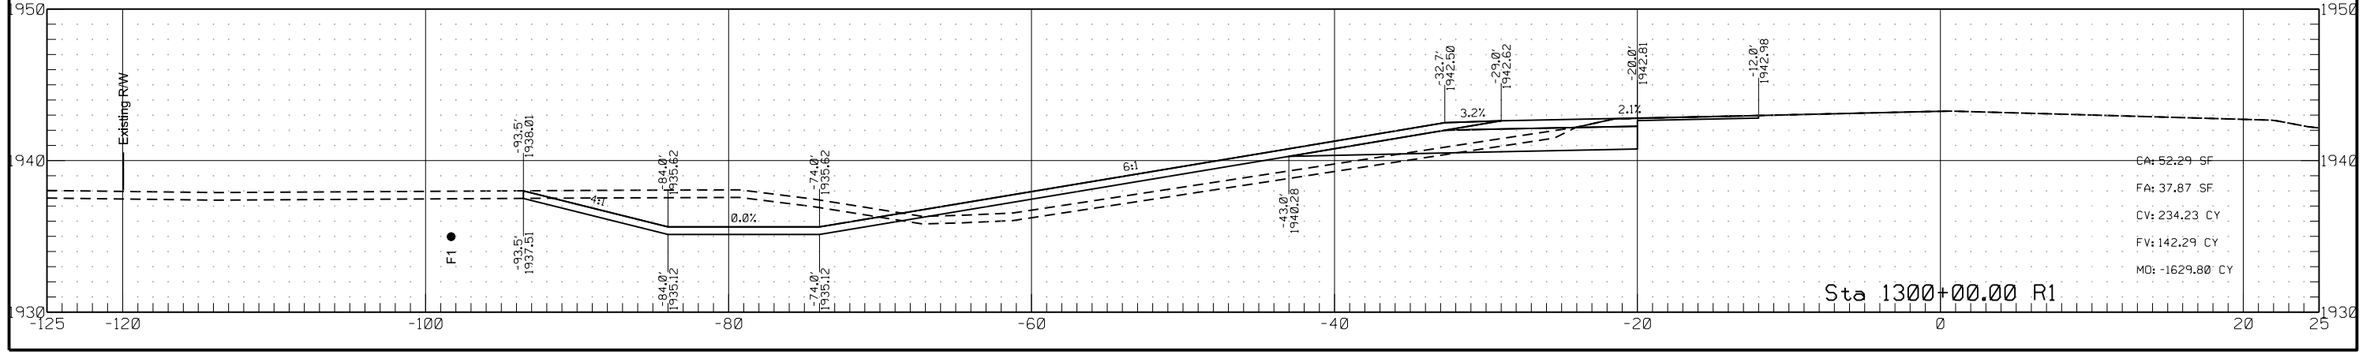


	STATE	PROJECT NO.	SECTION NO.	SHEET NO.
	ND	HEN-7-052(034)000	200	216

Passing Lane #5

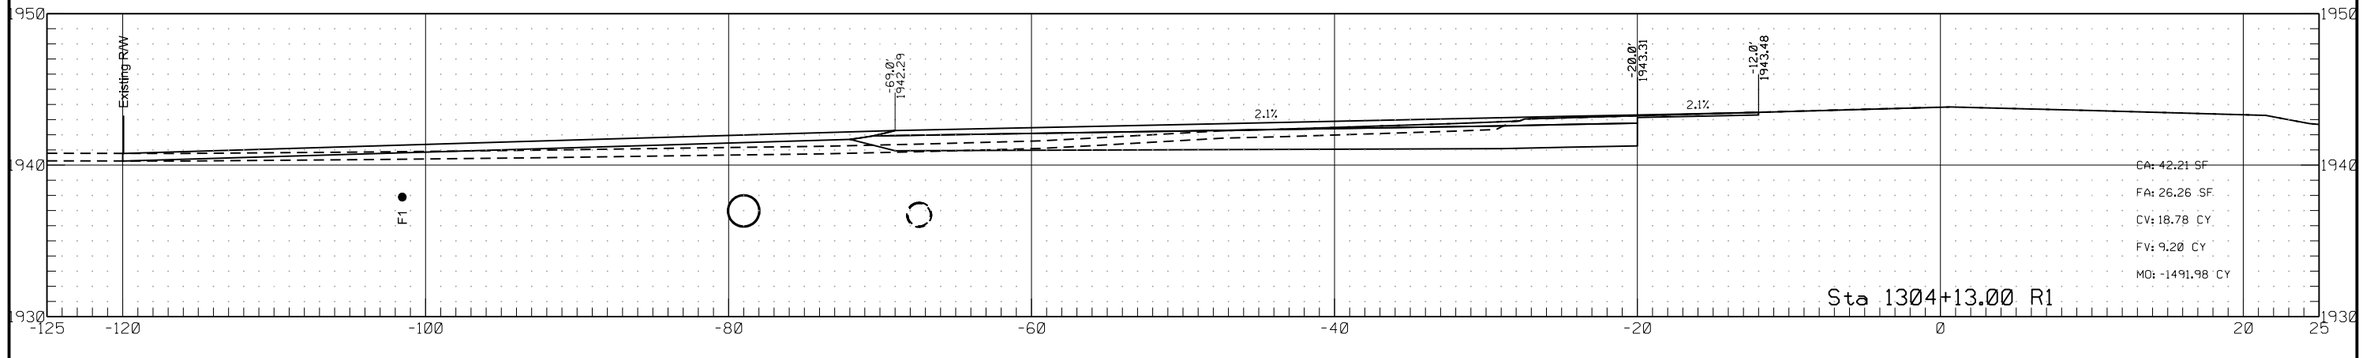


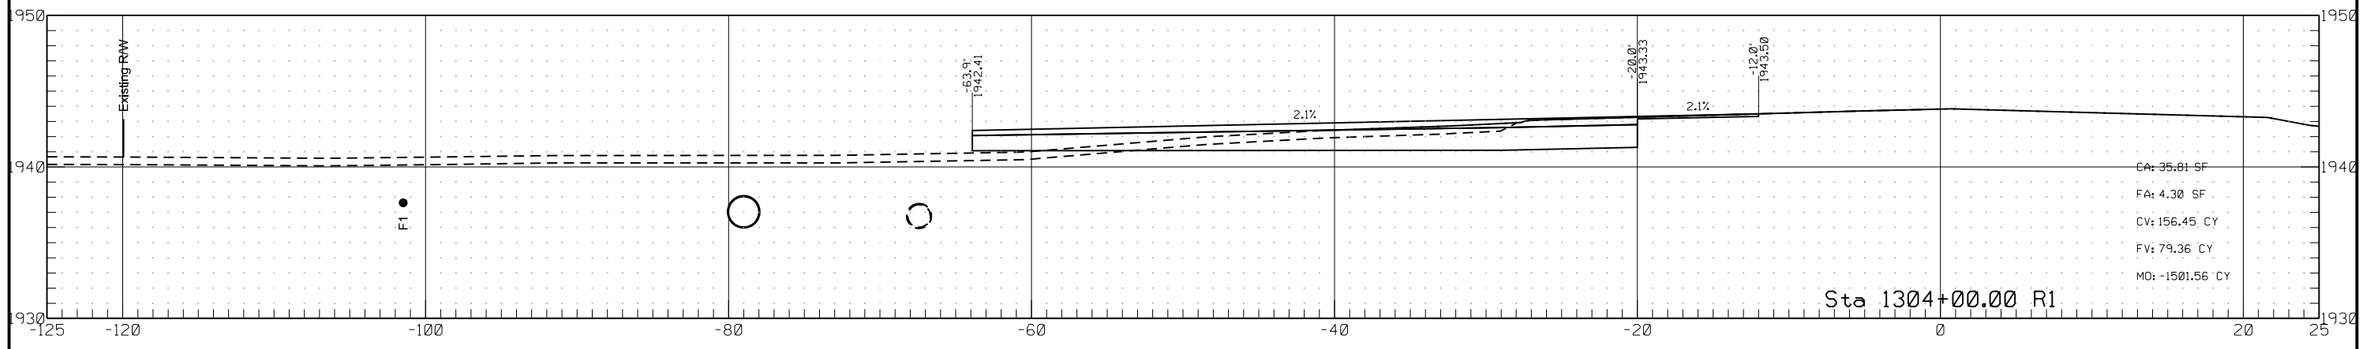

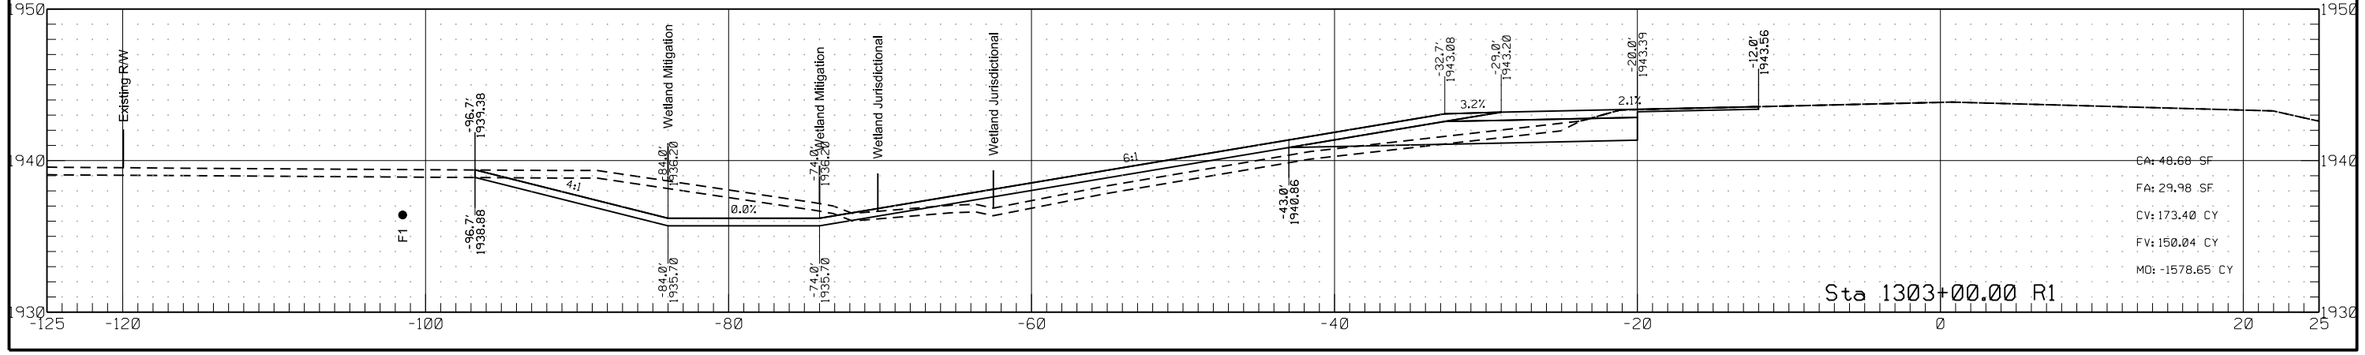

	STATE	PROJECT NO.	SECTION NO.	SHEET NO.
	ND	HEN-7-052(034)000	200	217


Passing Lane #5

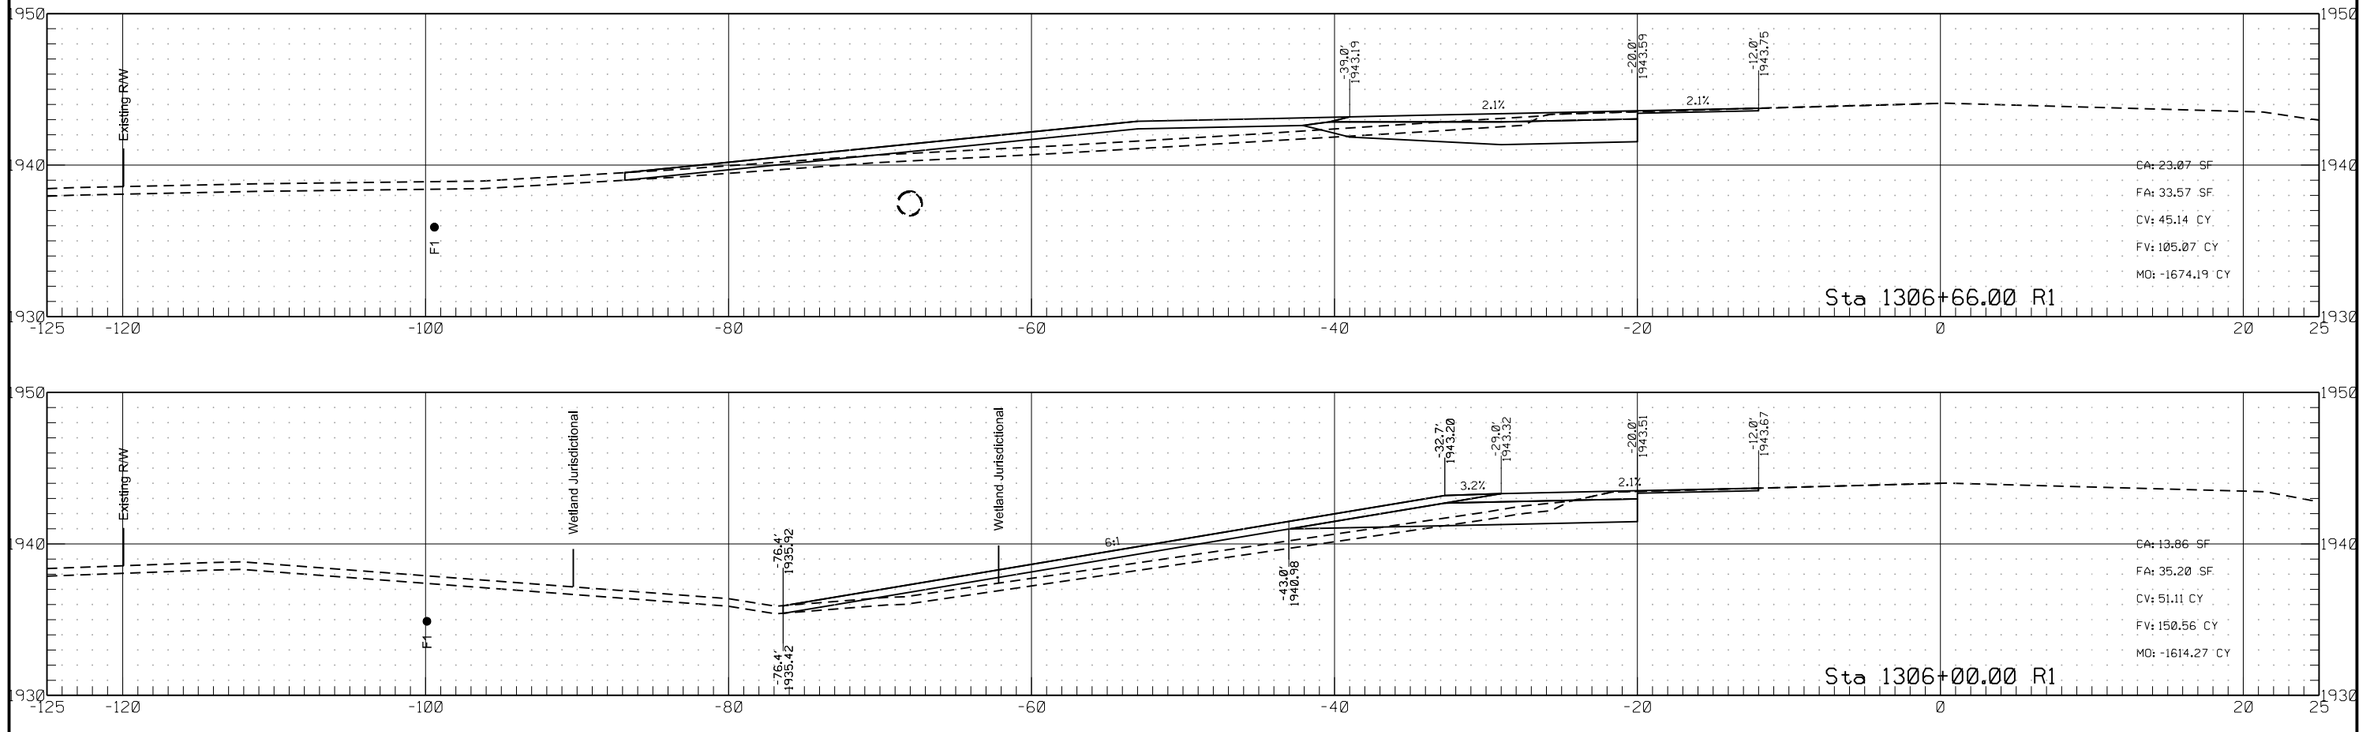



6/26/2022 3:10:37 PM ghartl R:\project\70052000.034\design\RDM_5.dgn

	STATE	PROJECT NO.	SECTION NO.	SHEET NO.
	ND	HEN-7-052(034)000	200	218

Passing Lane #5

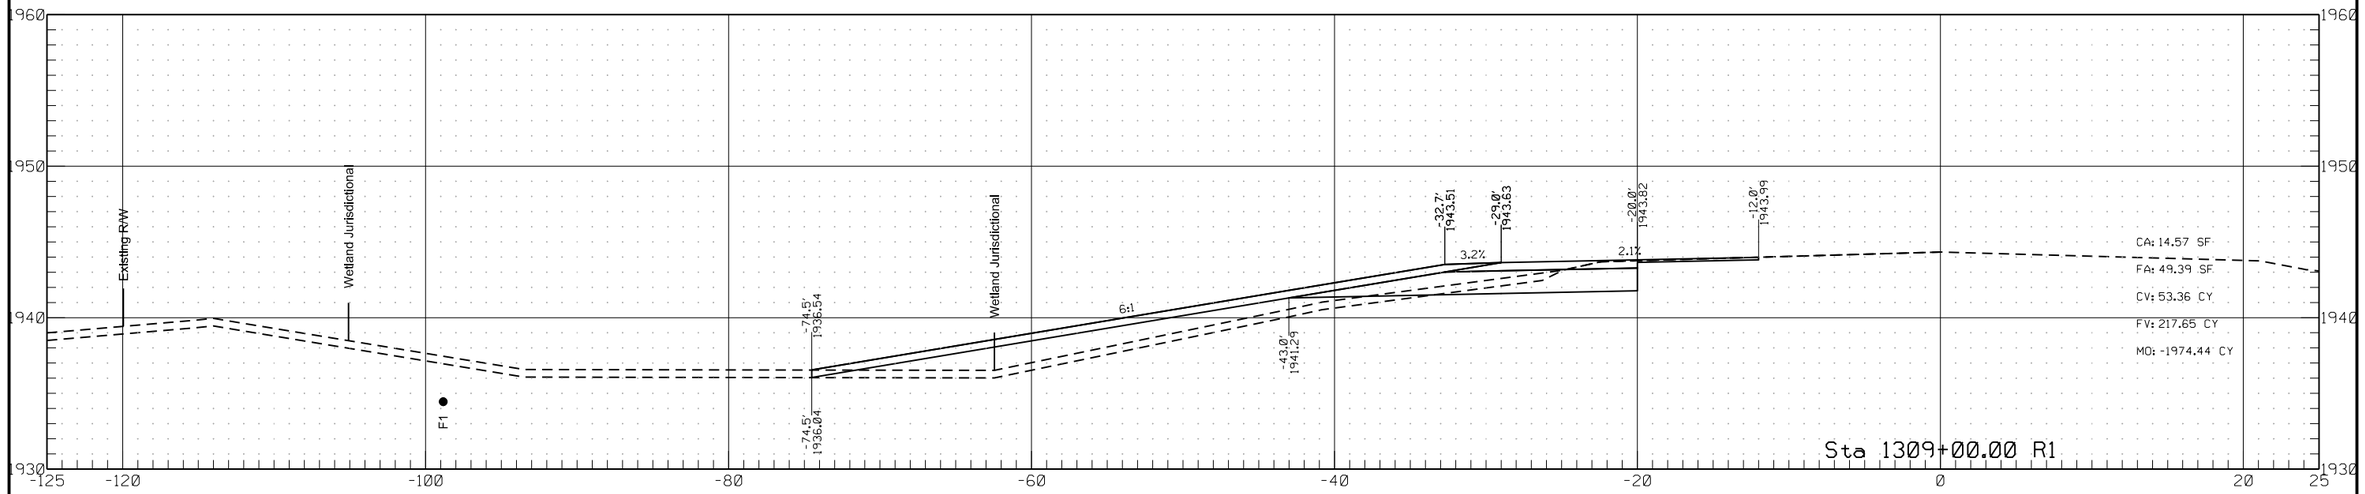


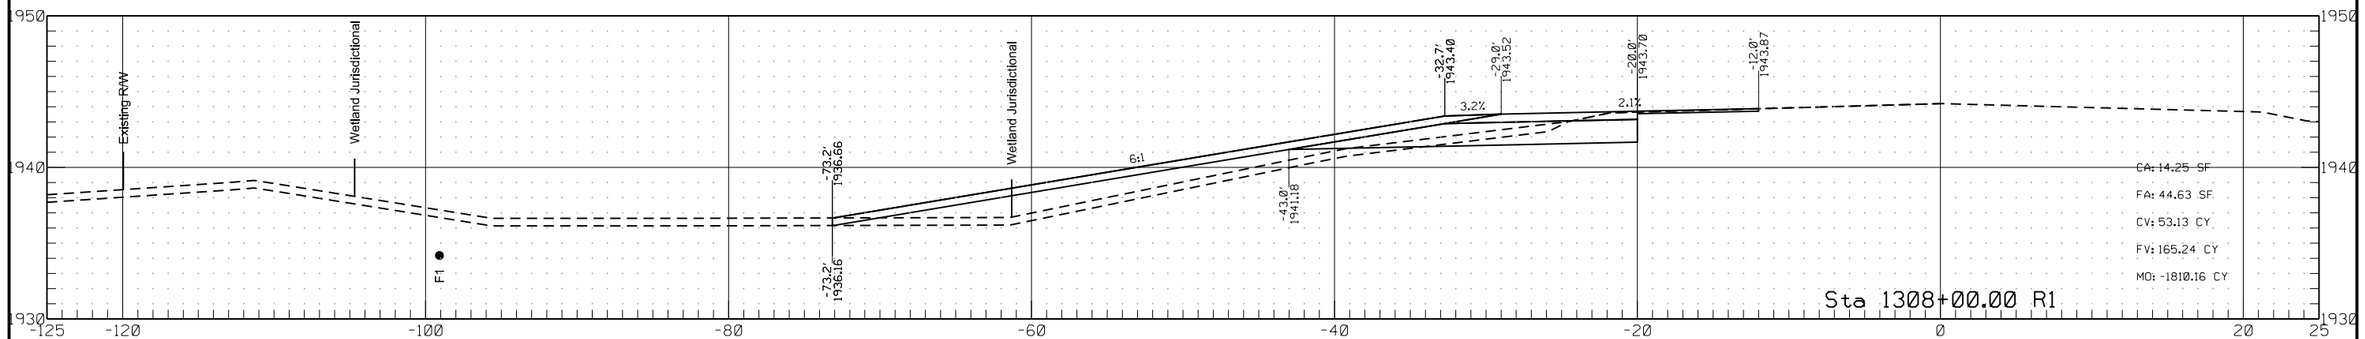


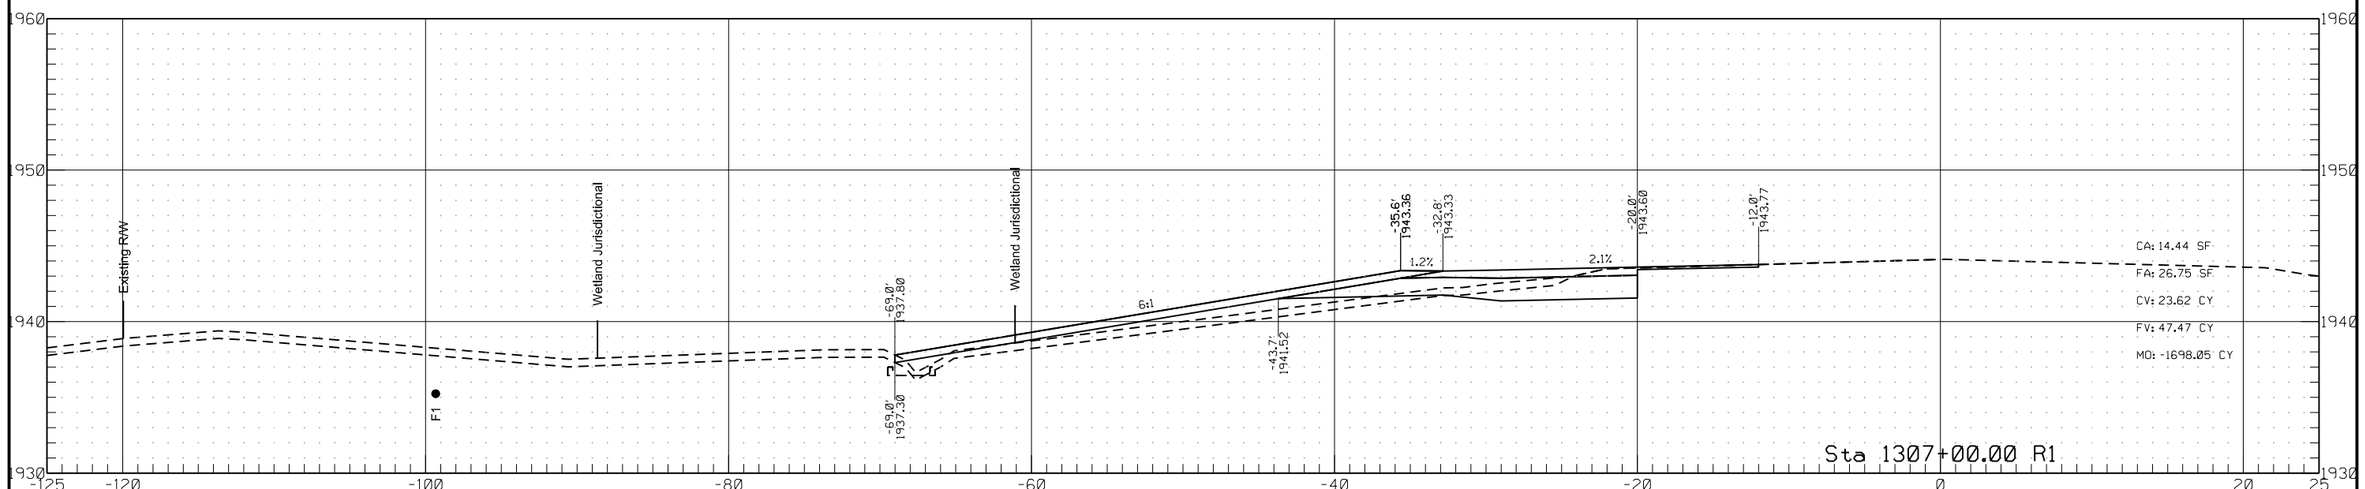


	STATE	PROJECT NO.	SECTION NO.	SHEET NO.
	ND	HEN-7-052(034)000	200	219

Passing Lane #5

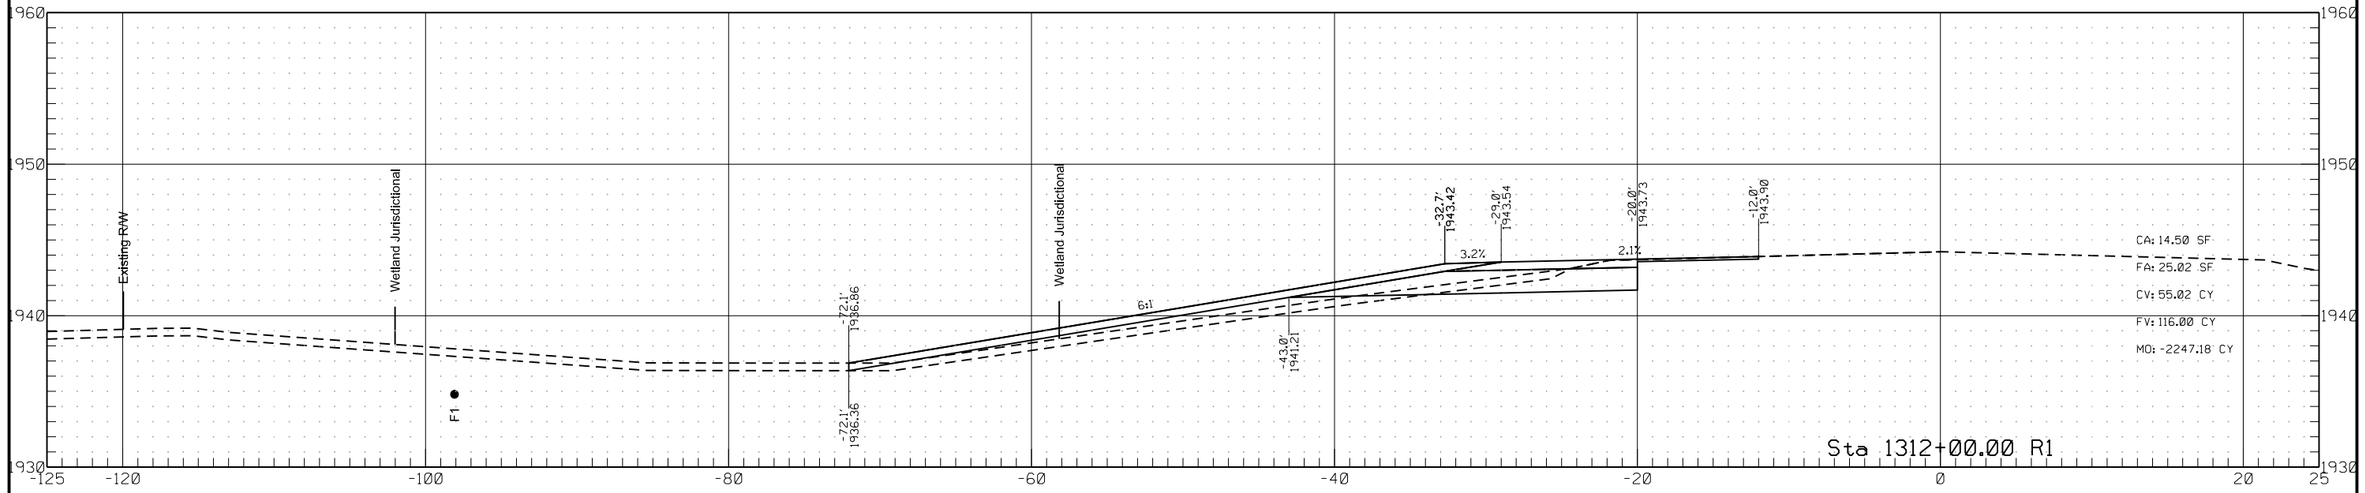


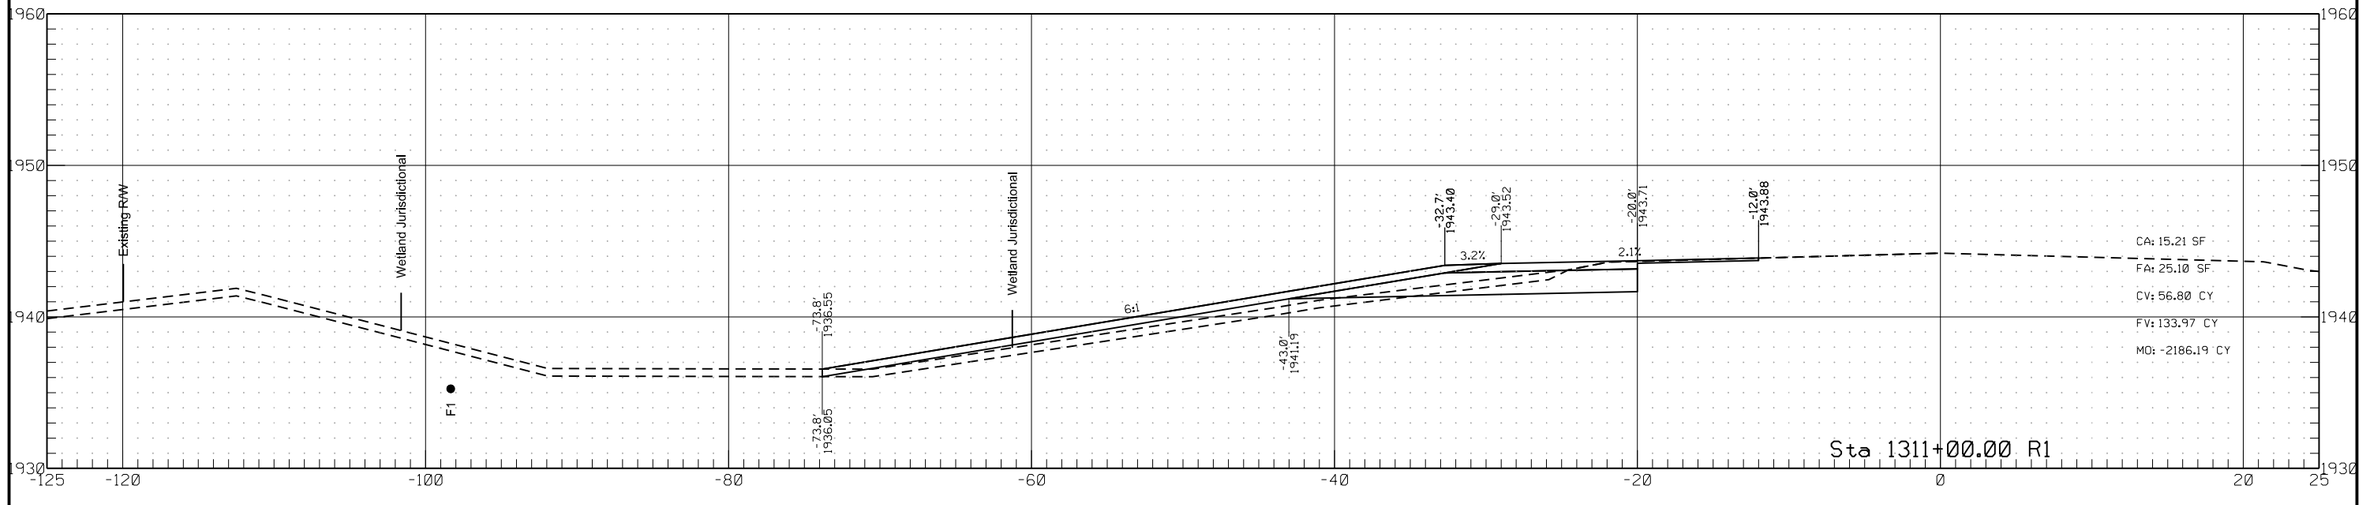

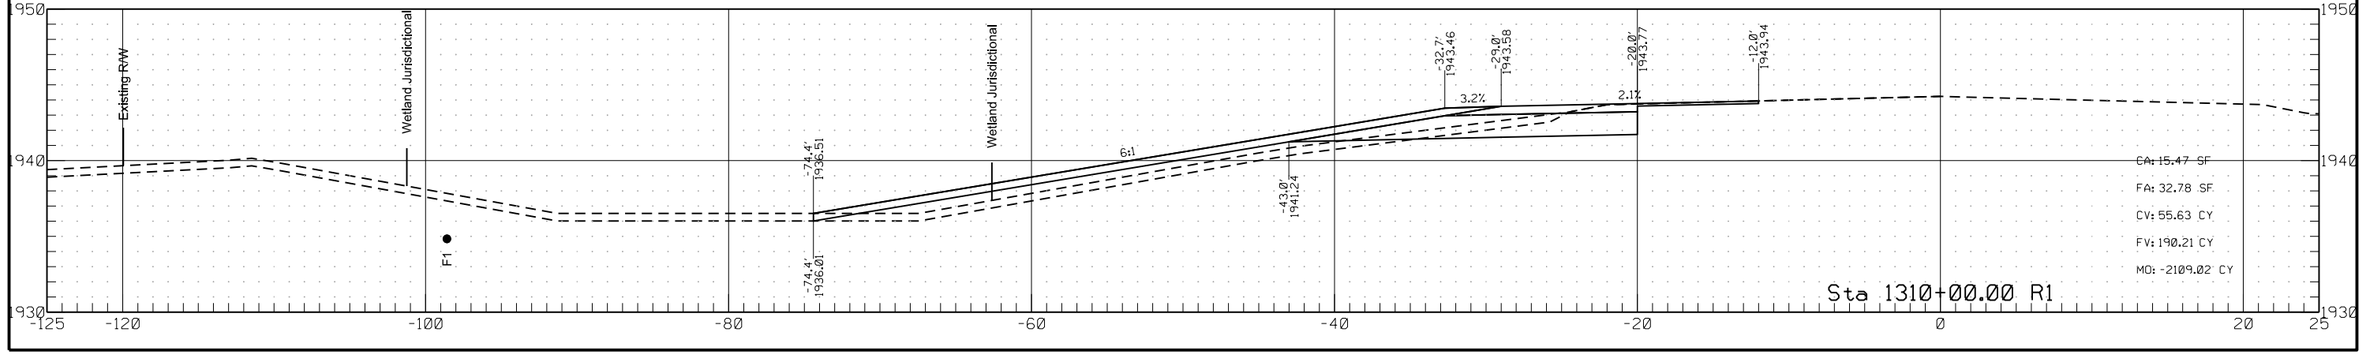


	STATE	PROJECT NO.	SECTION NO.	SHEET NO.
	ND	HEN-7-052(034)000	200	220


Passing Lane #5

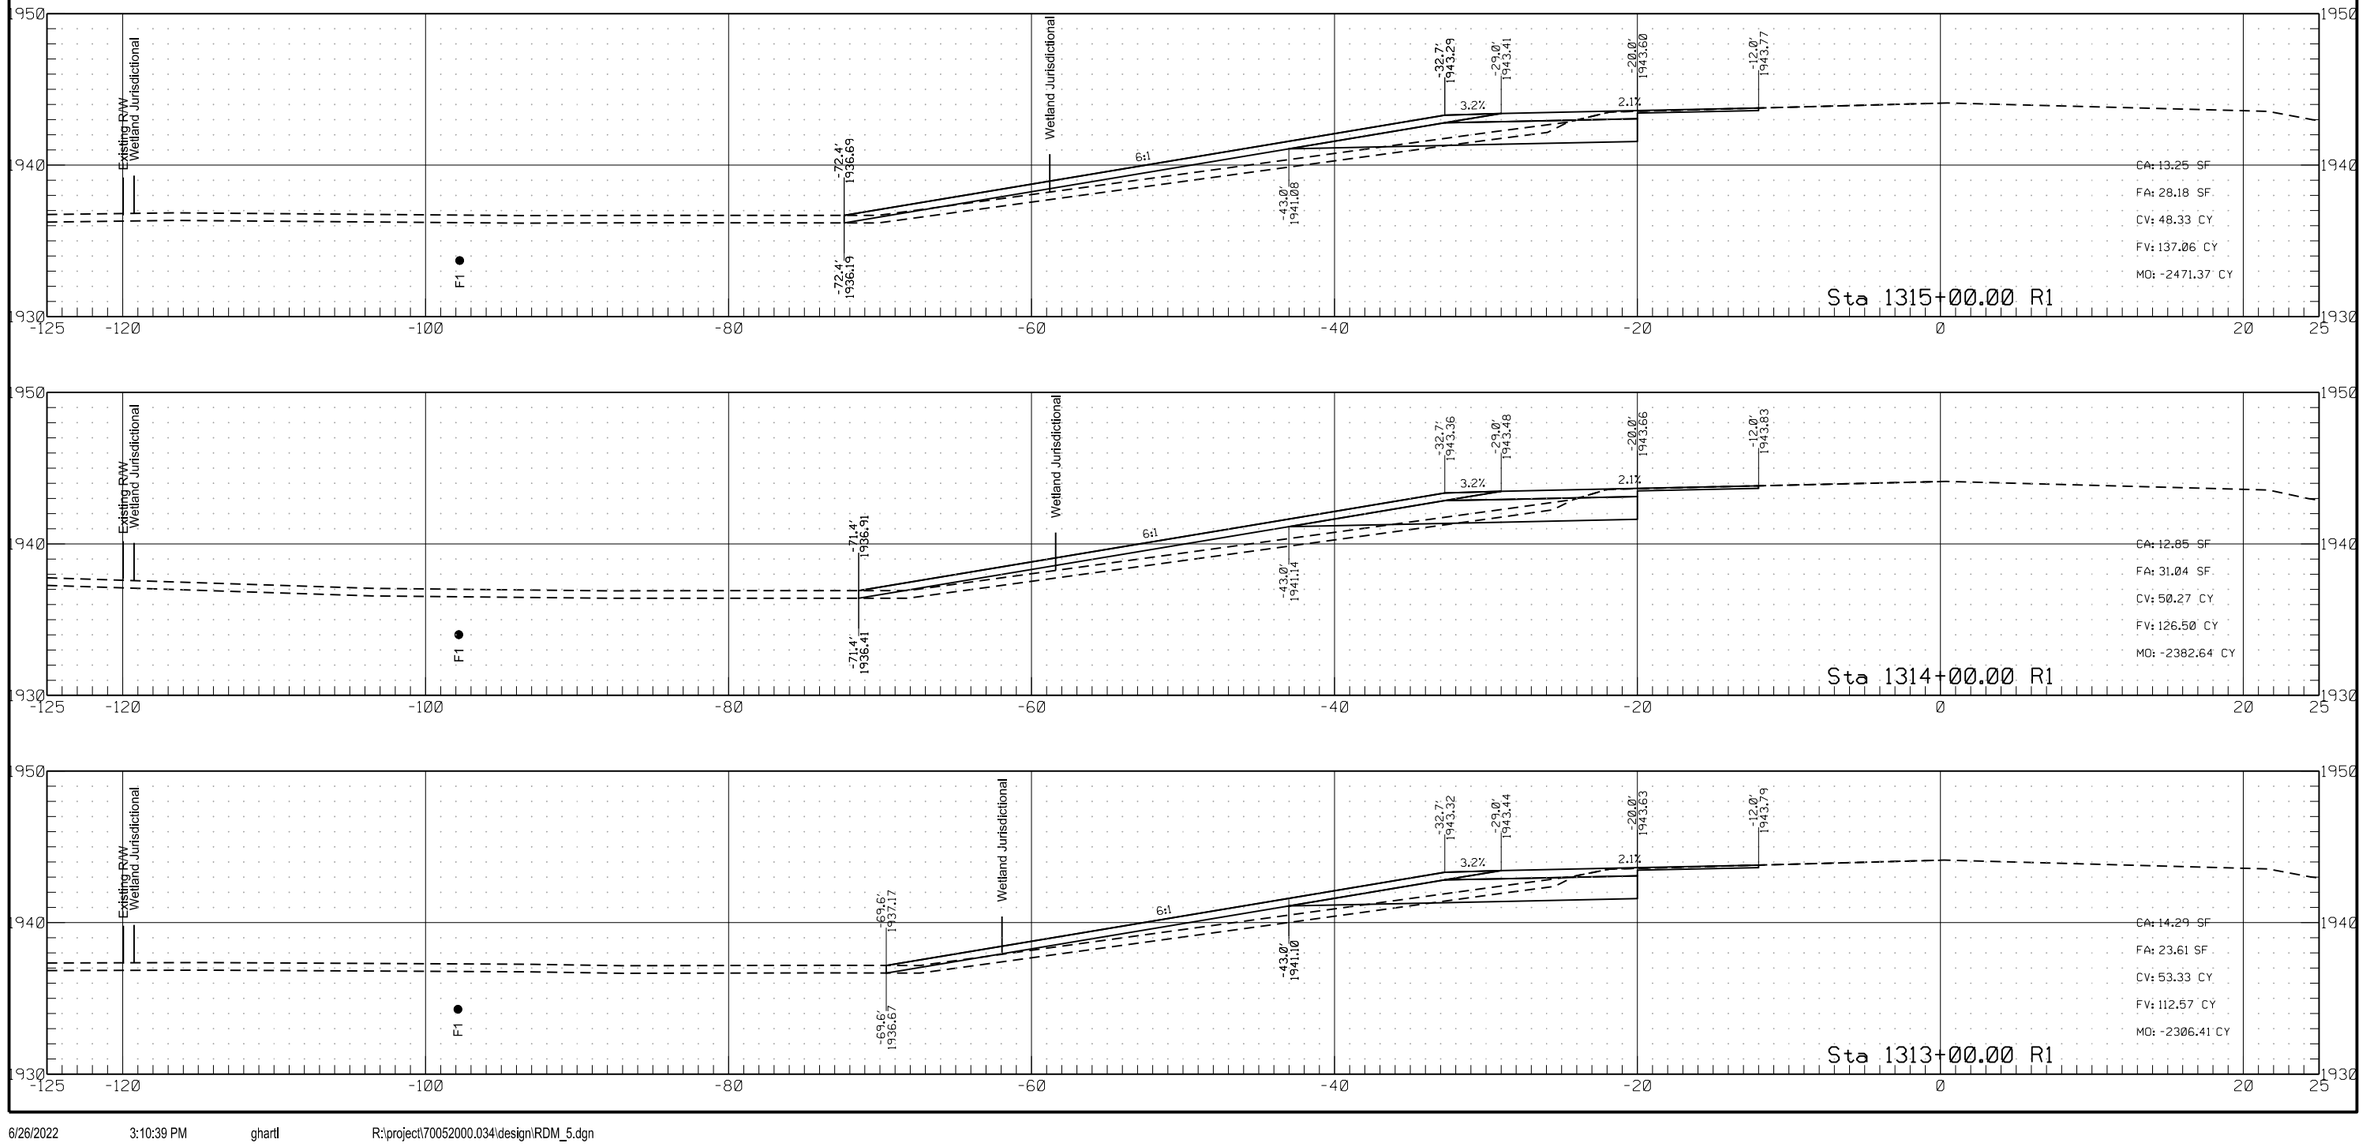


	STATE	PROJECT NO.	SECTION NO.	SHEET NO.
	ND	HEN-7-052(034)000	200	221

Passing Lane #5

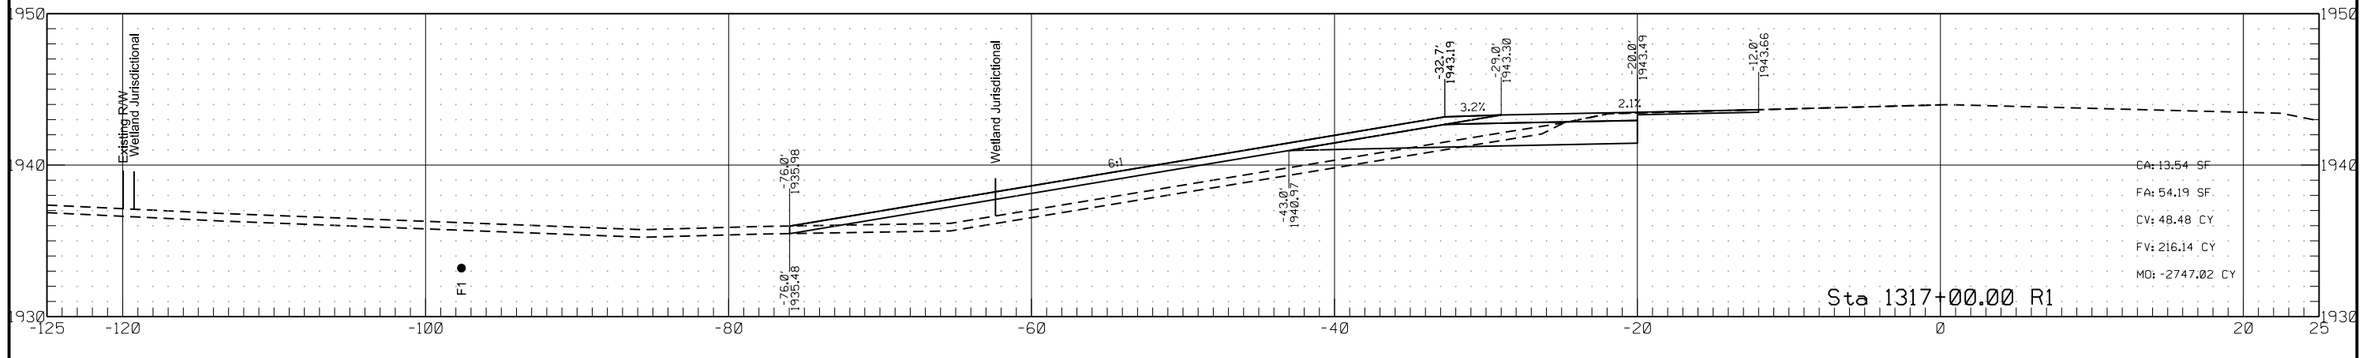


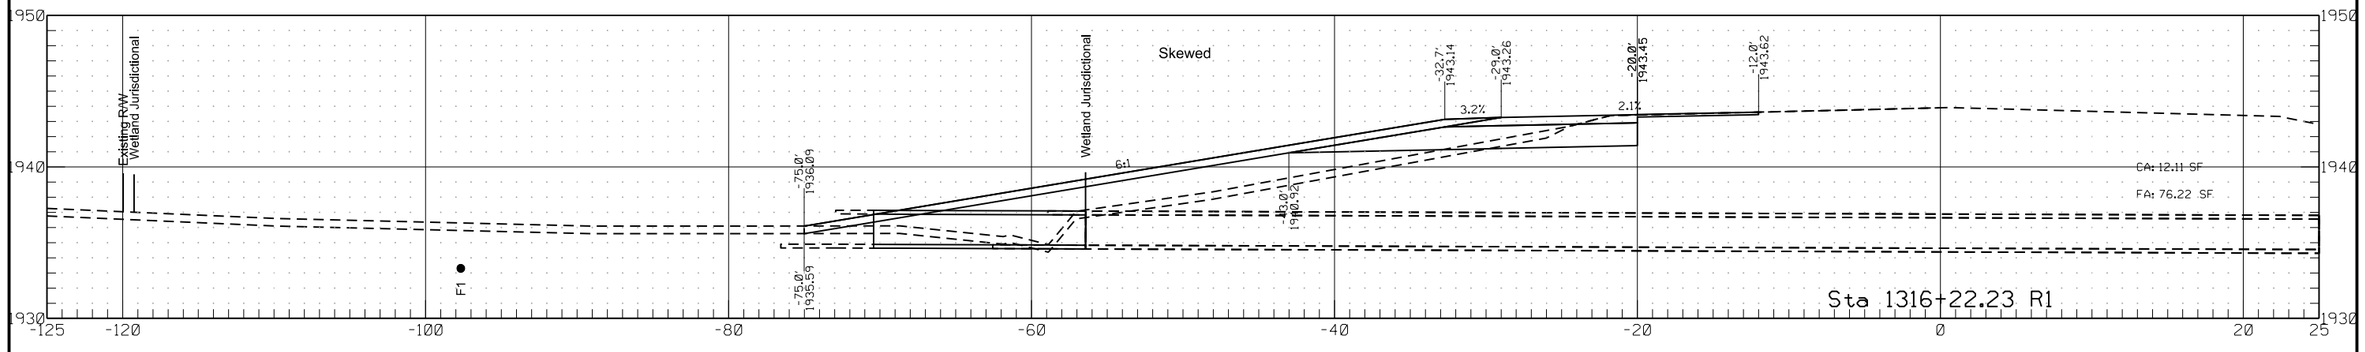


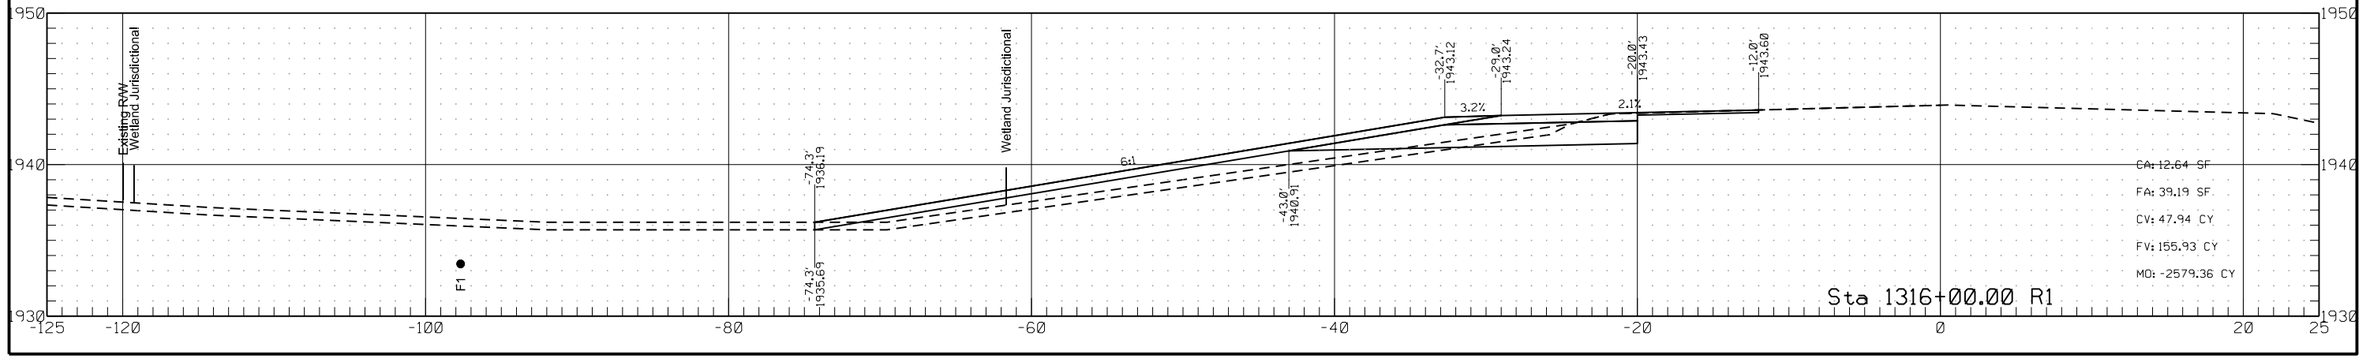


	STATE	PROJECT NO.	SECTION NO.	SHEET NO.
	ND	HEN-7-052(034)000	200	222

Passing Lane #5

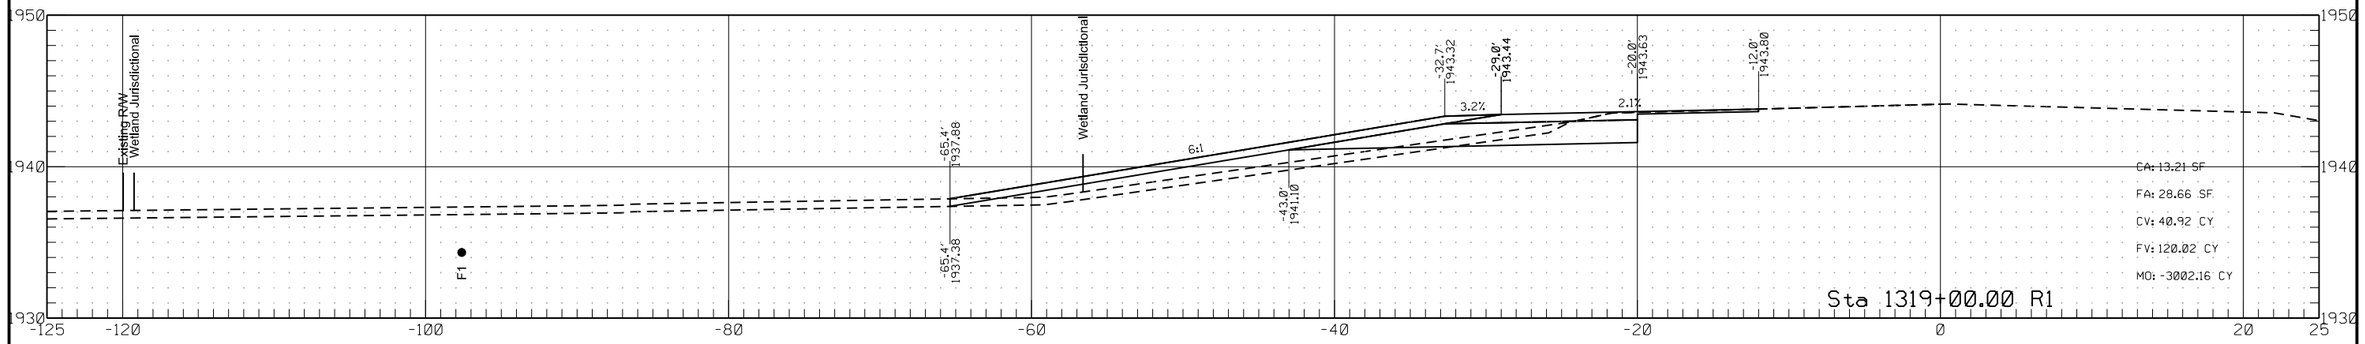


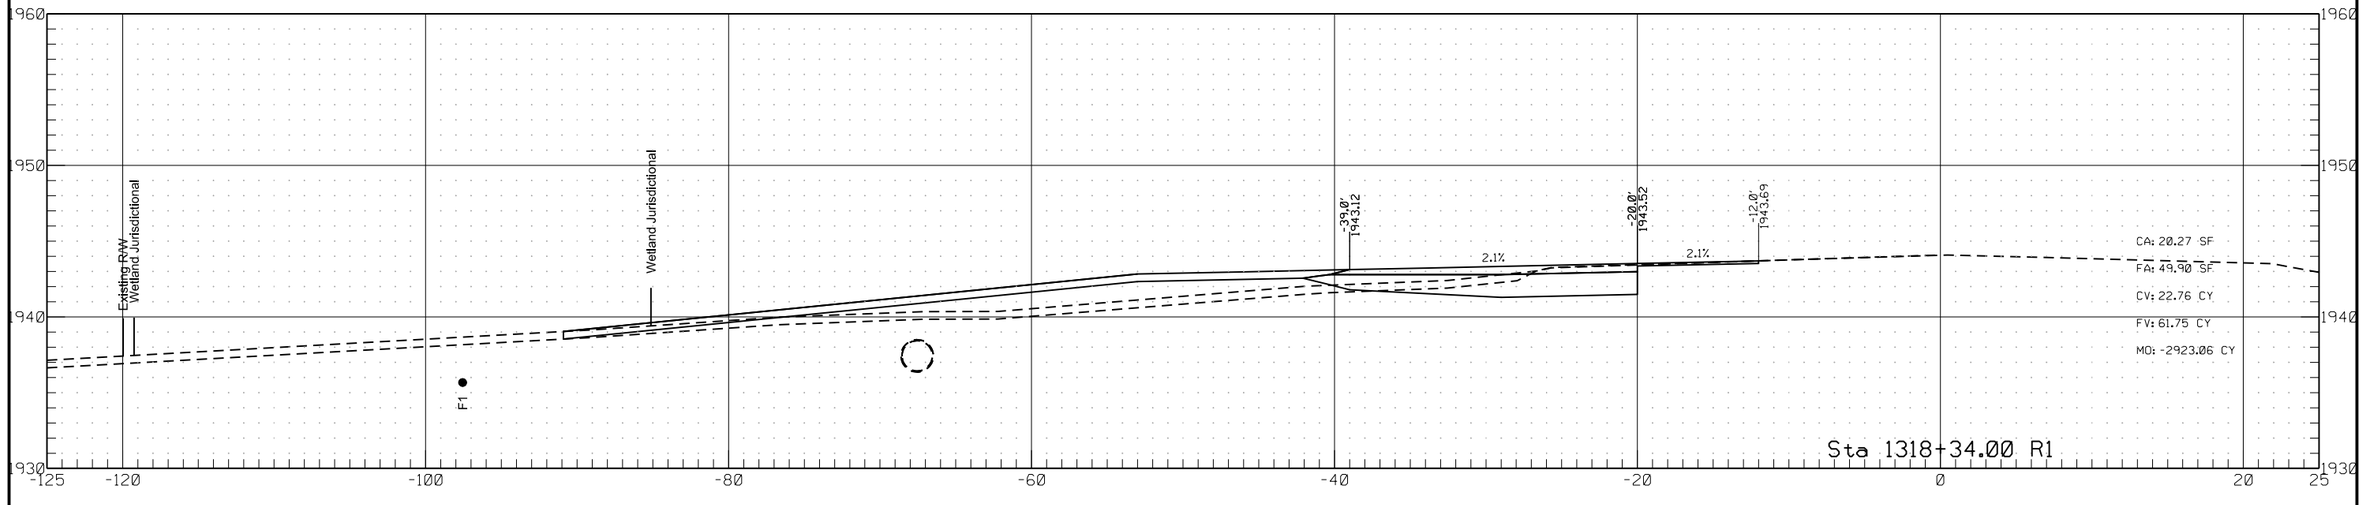


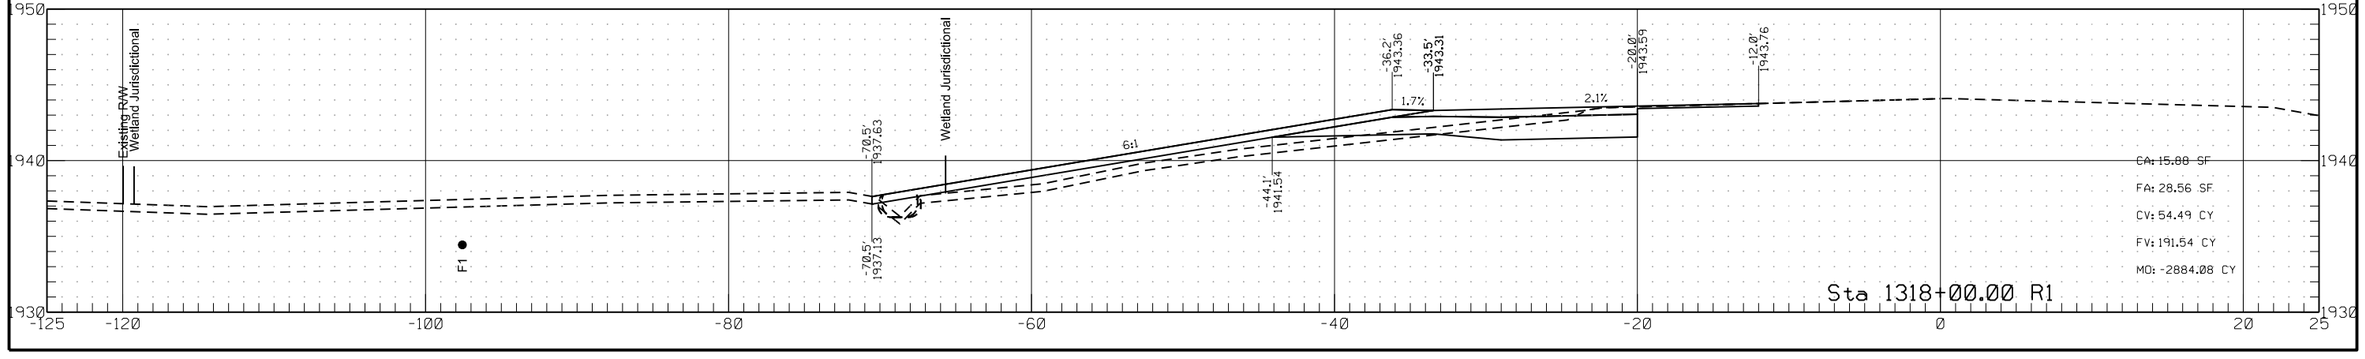


	STATE	PROJECT NO.	SECTION NO.	SHEET NO.
	ND	HEN-7-052(034)000	200	223

Passing Lane #5

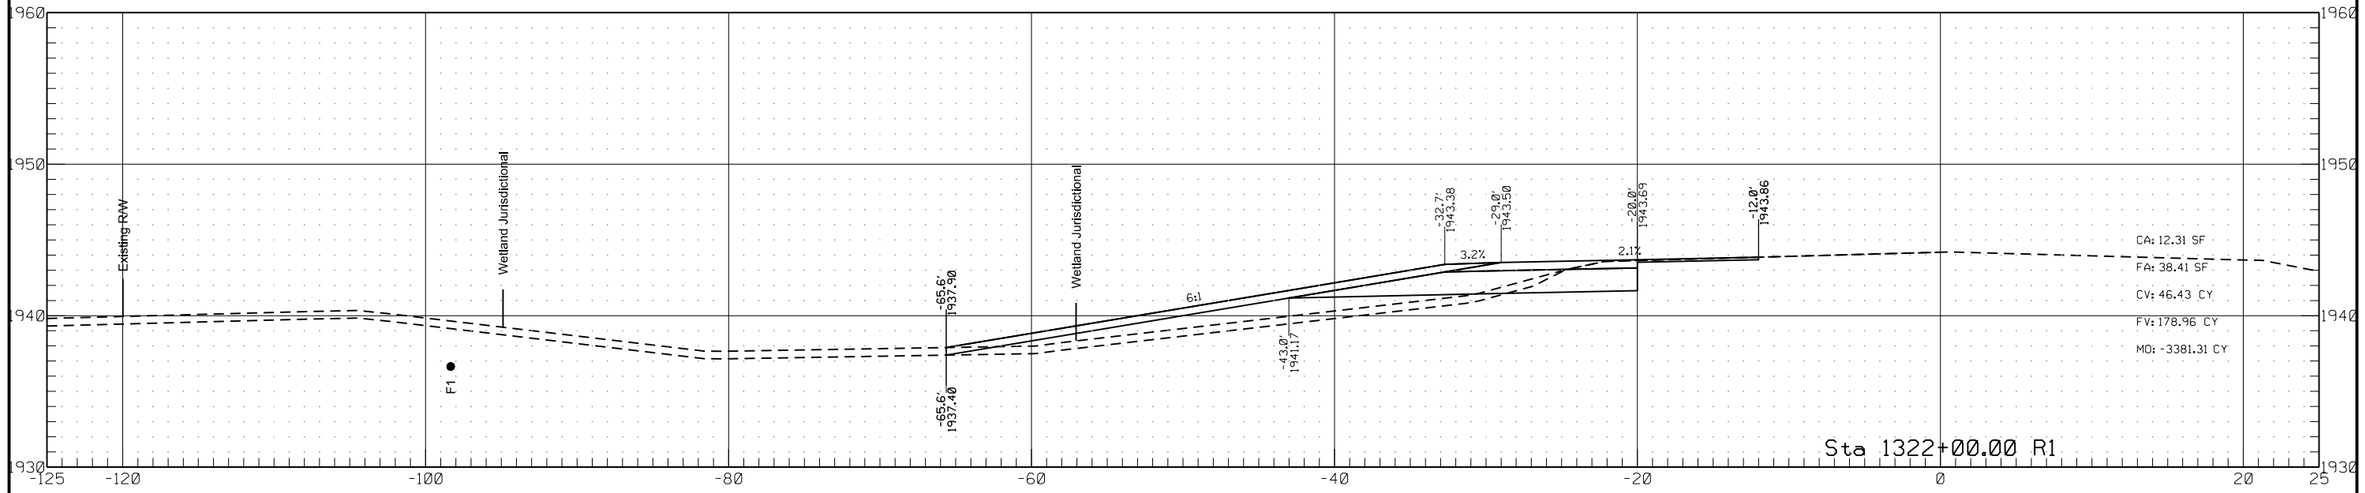


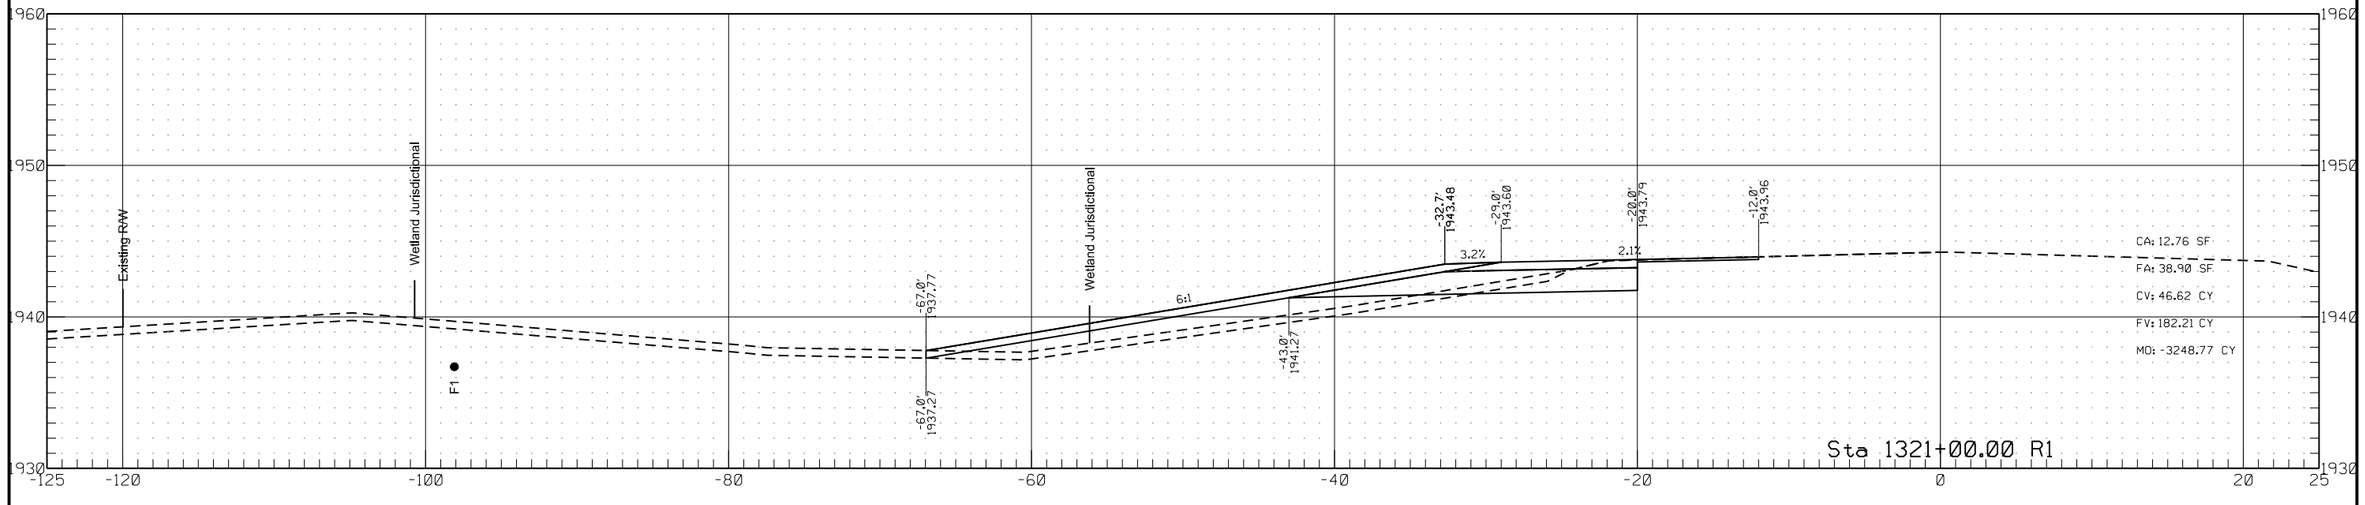

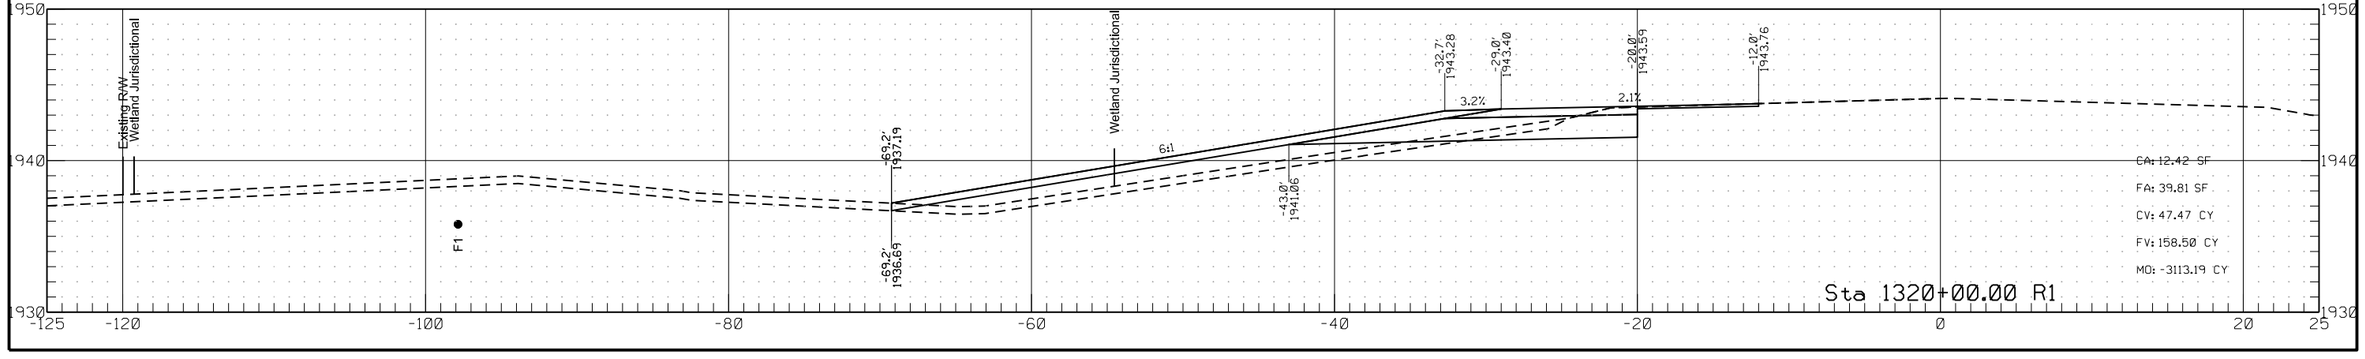

Passing Lane #5


	STATE	PROJECT NO.	SECTION NO.	SHEET NO.
	ND	HEN-7-052(034)000	200	224

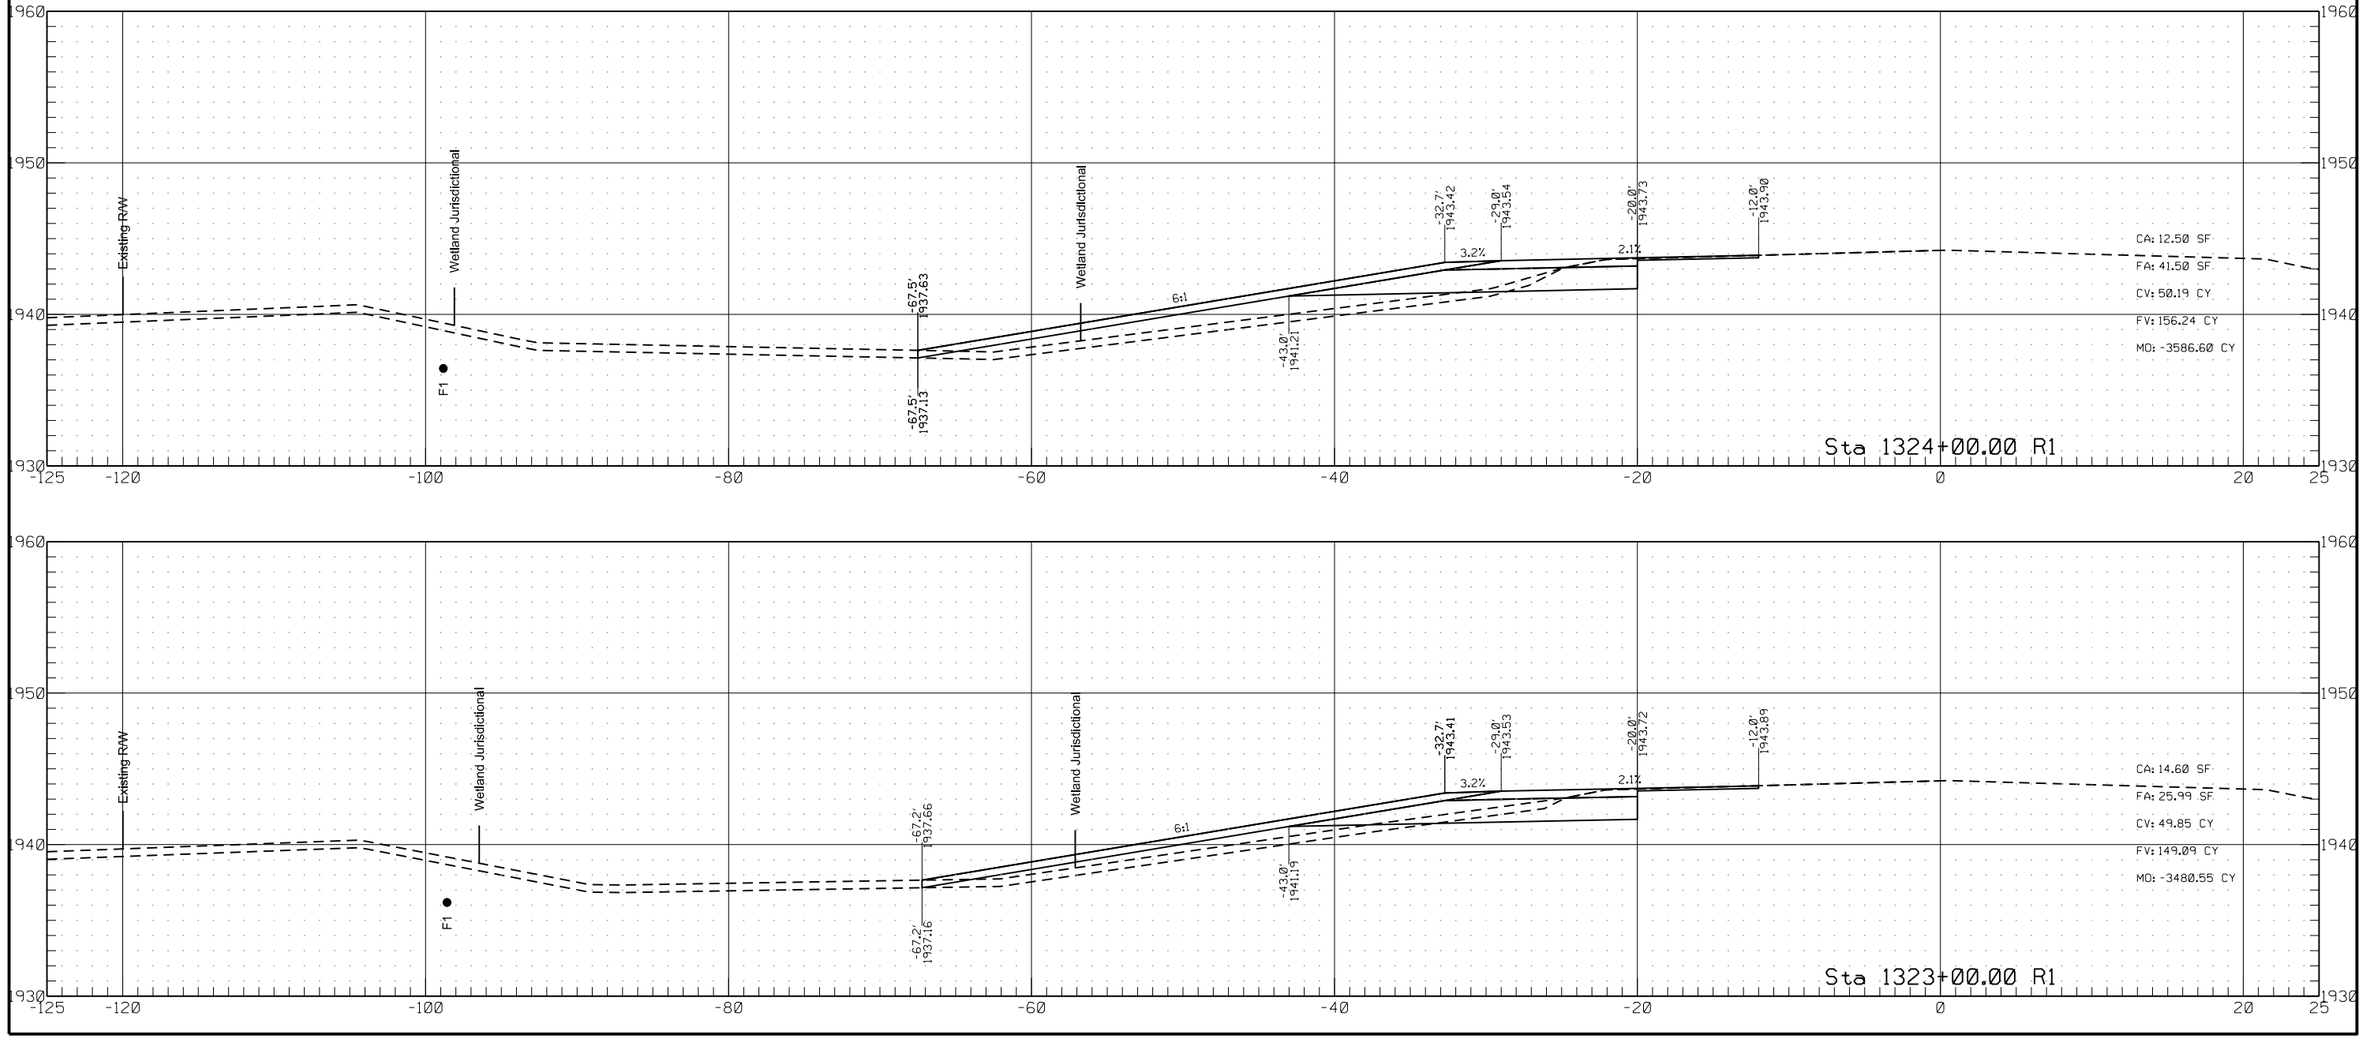


6/26/2022 3:10:40 PM ghartl R:\project\70052000.034\design\RDM_5.dgn

	STATE	PROJECT NO.	SECTION NO.	SHEET NO.
	ND	HEN-7-052(034)000	200	225


Passing Lane #5

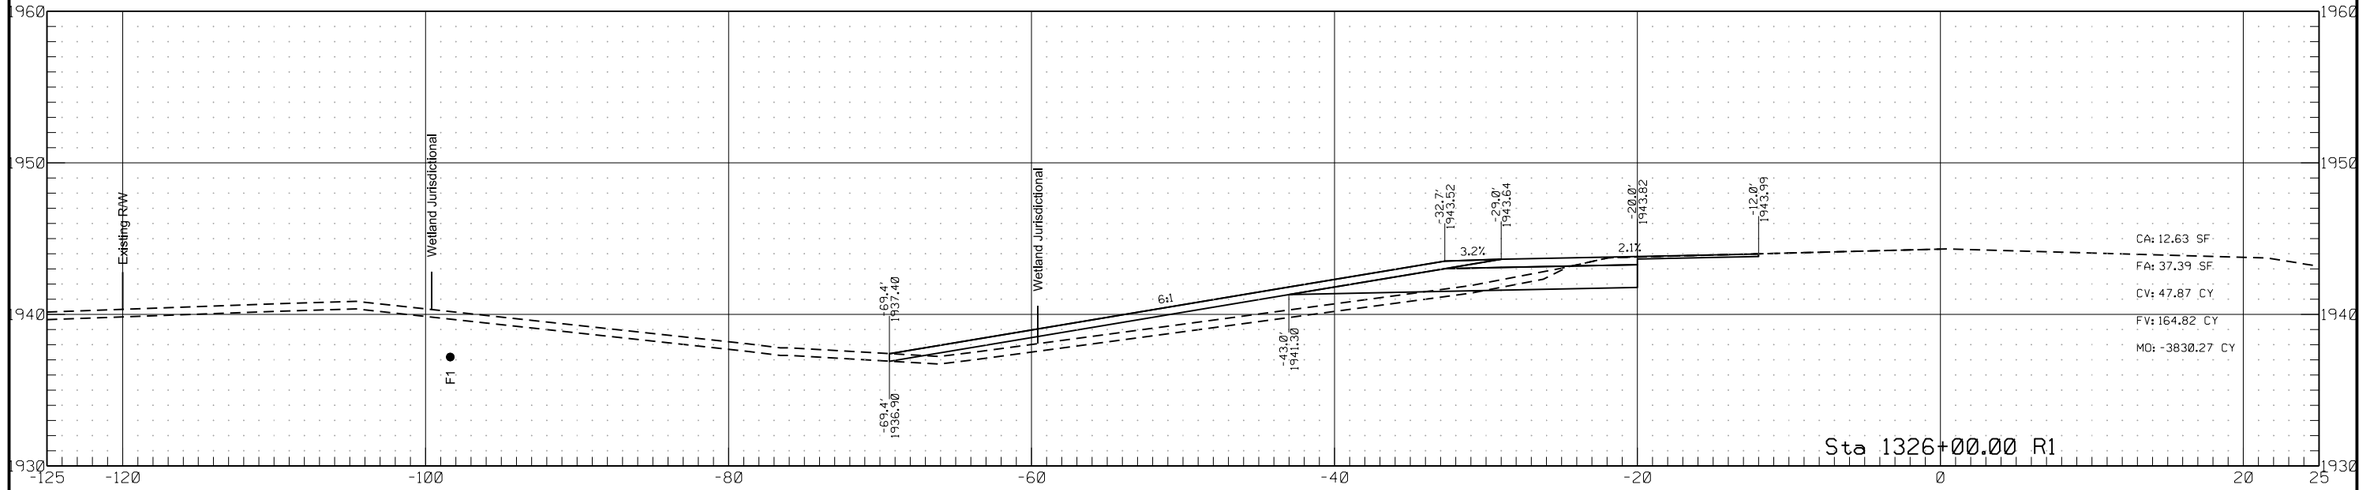


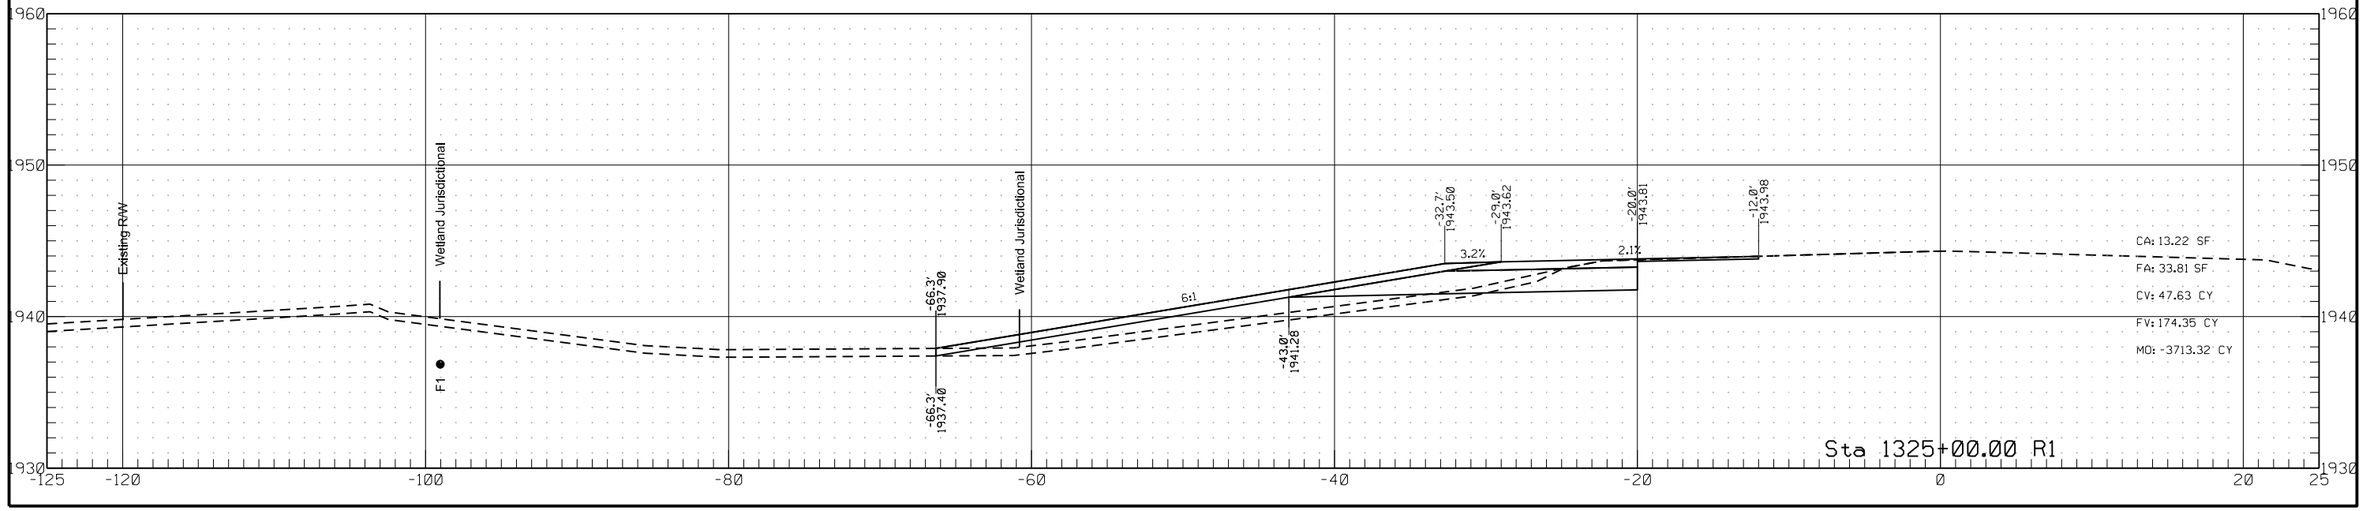

	STATE	PROJECT NO.	SECTION NO.	SHEET NO.
	ND	HEN-7-052(034)000	200	226


Passing Lane #5

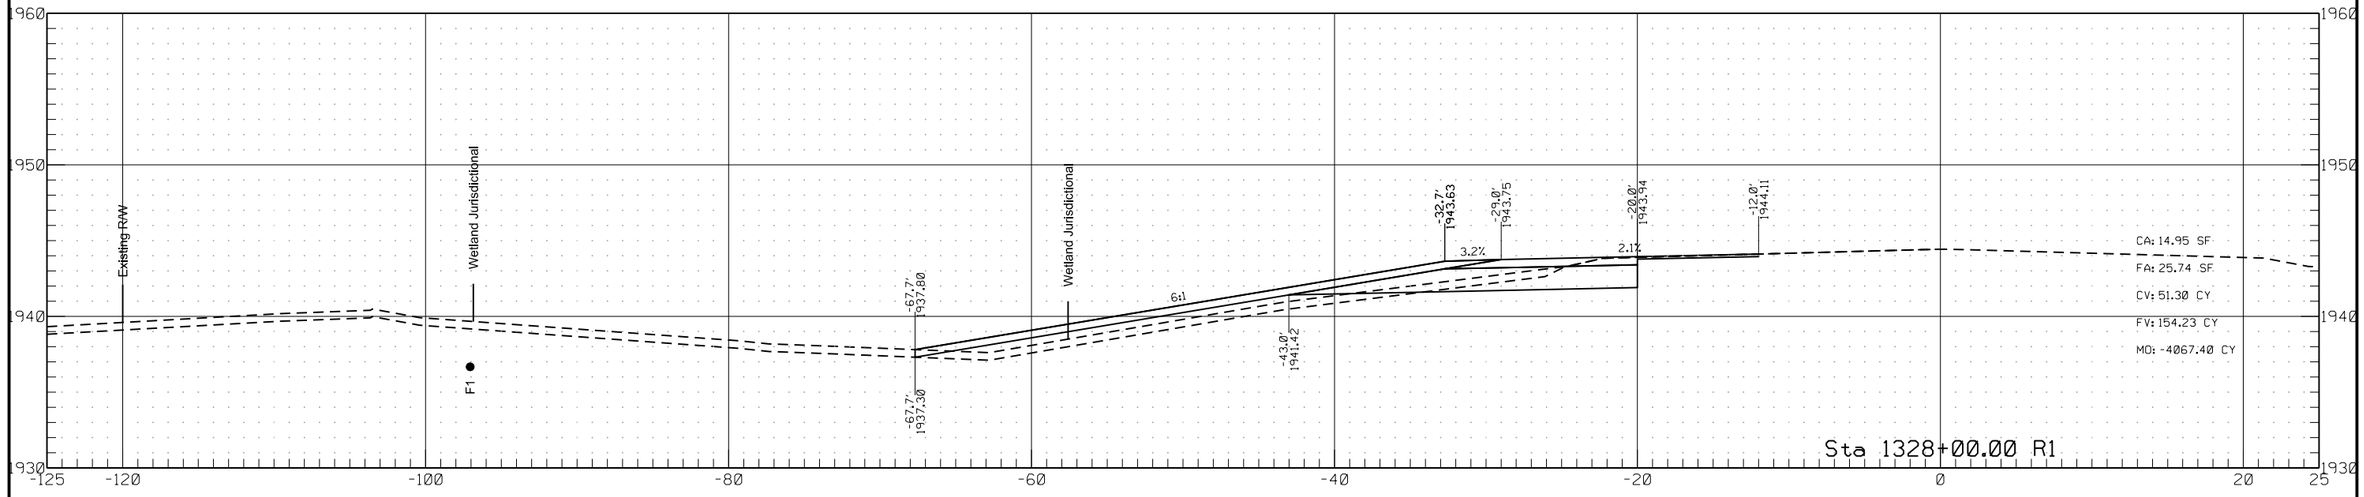

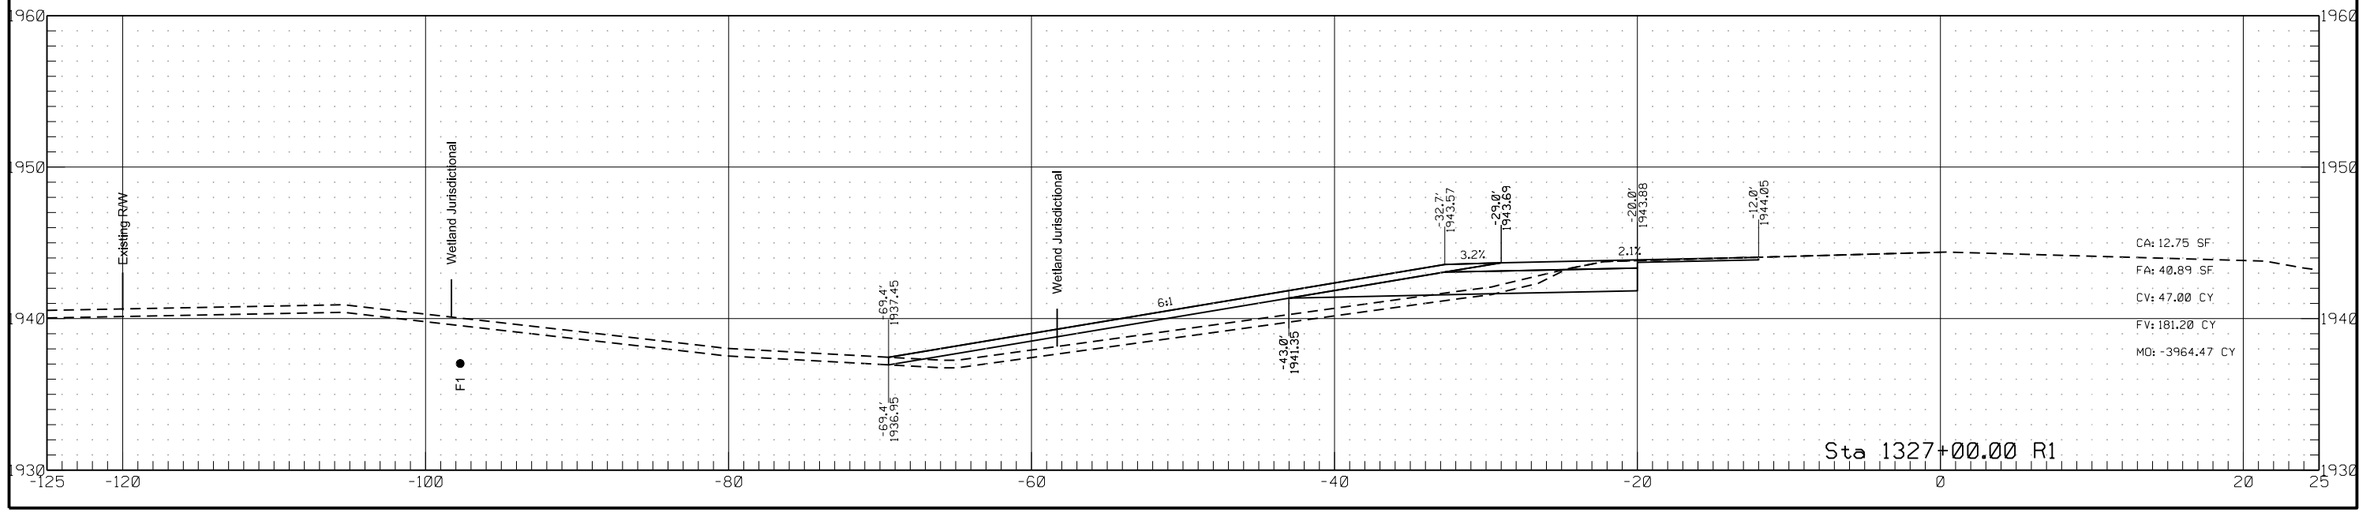


Passing Lane #5


	STATE	PROJECT NO.	SECTION NO.	SHEET NO.
	ND	HEN-7-052(034)000	200	227

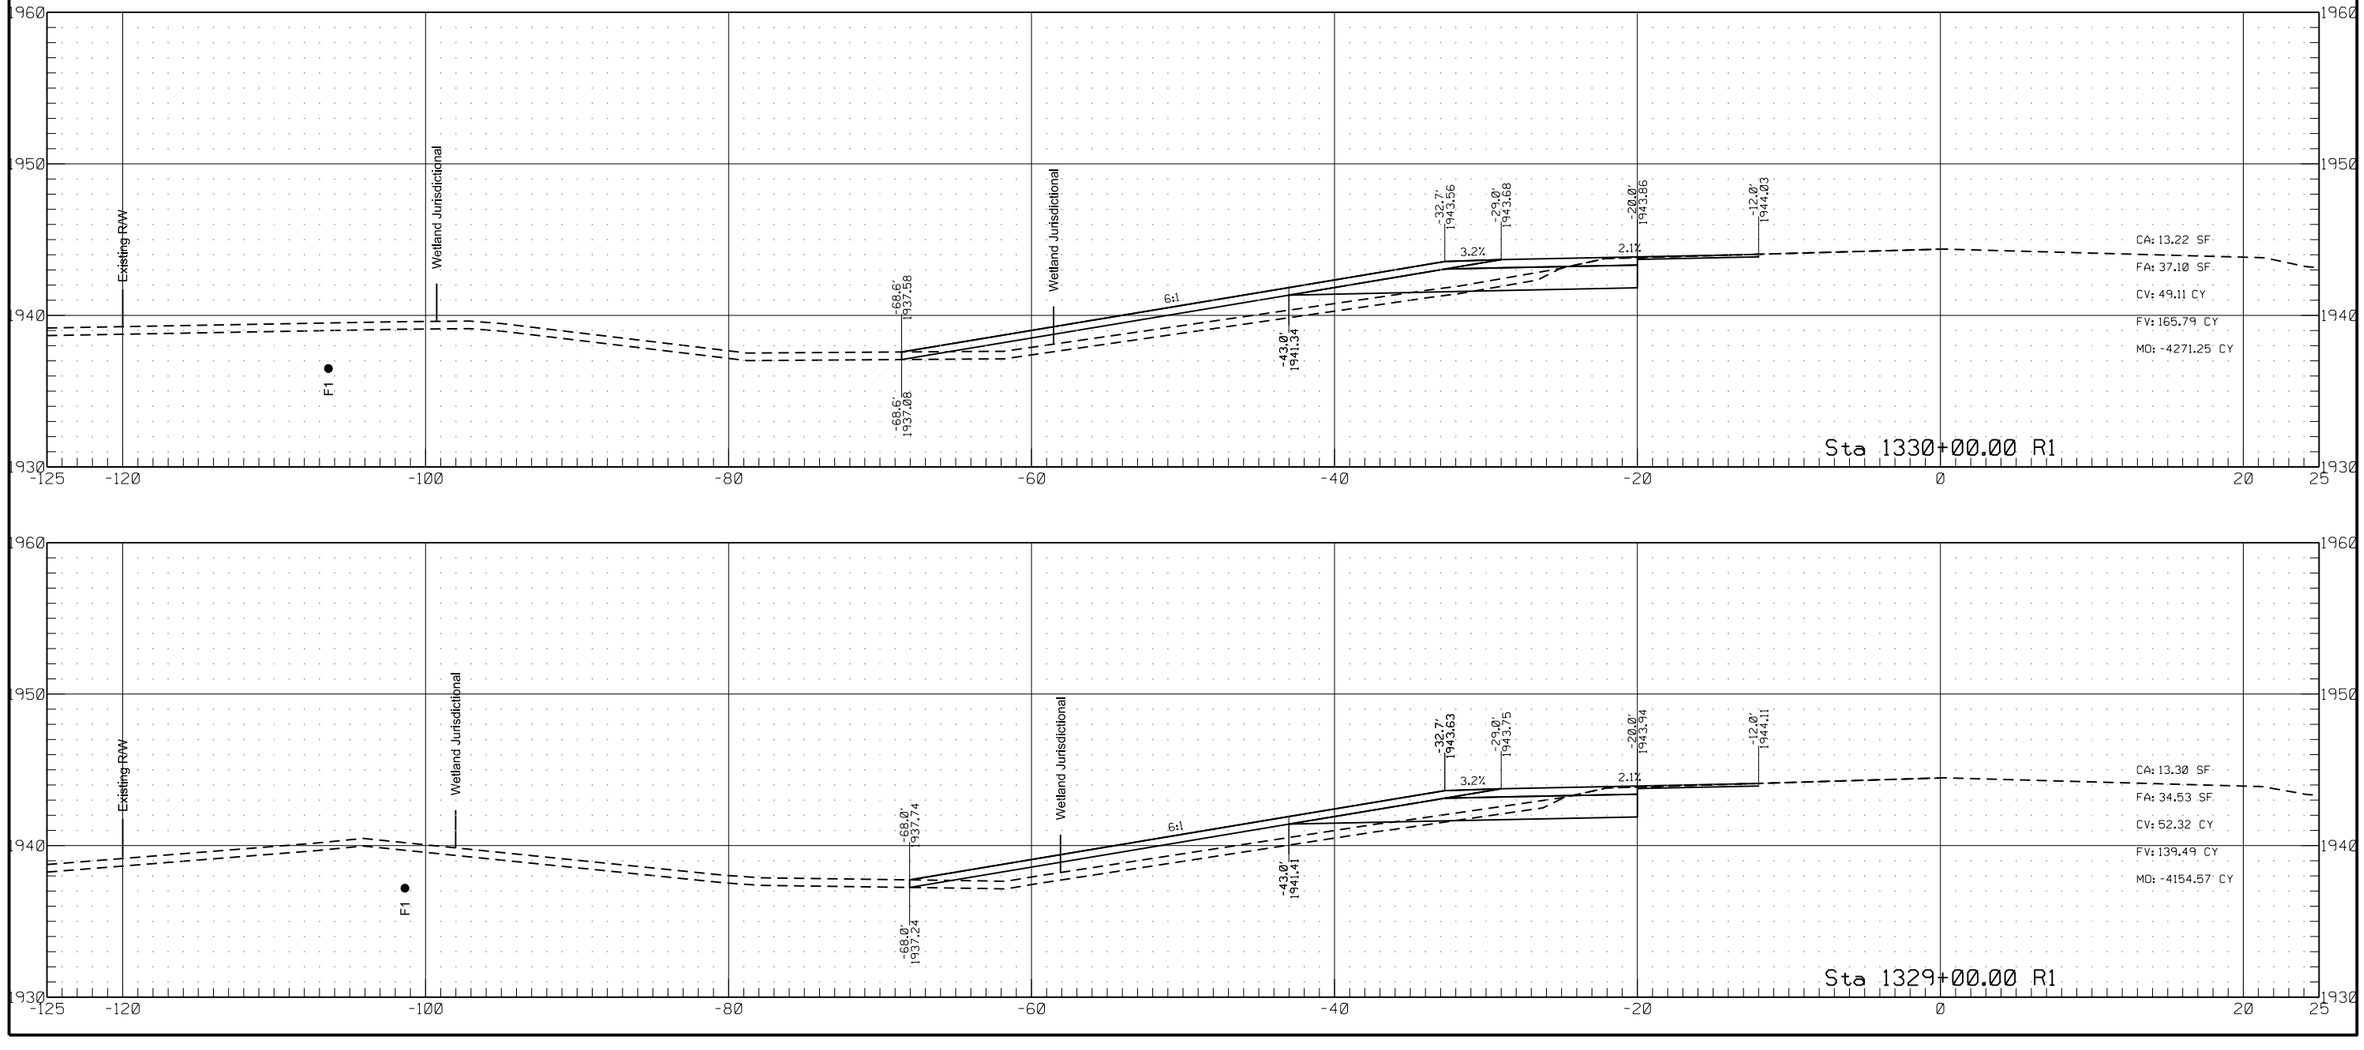


	STATE	PROJECT NO.	SECTION NO.	SHEET NO.
	ND	HEN-7-052(034)000	200	228

Passing Lane #5

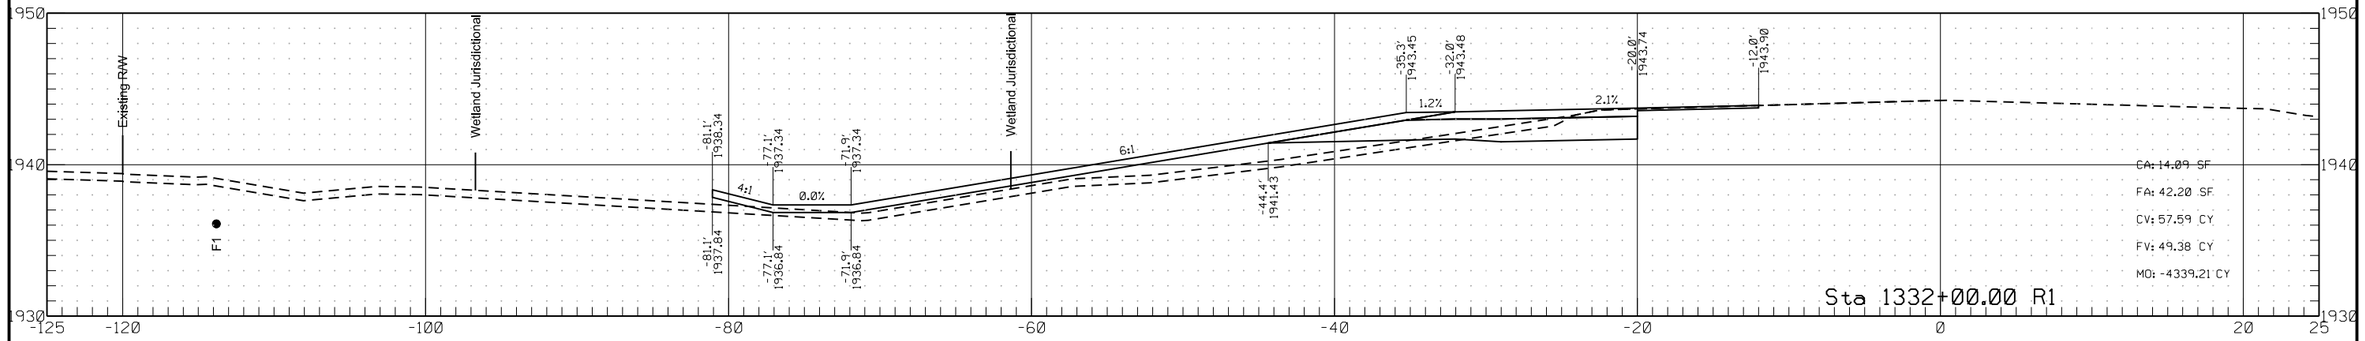


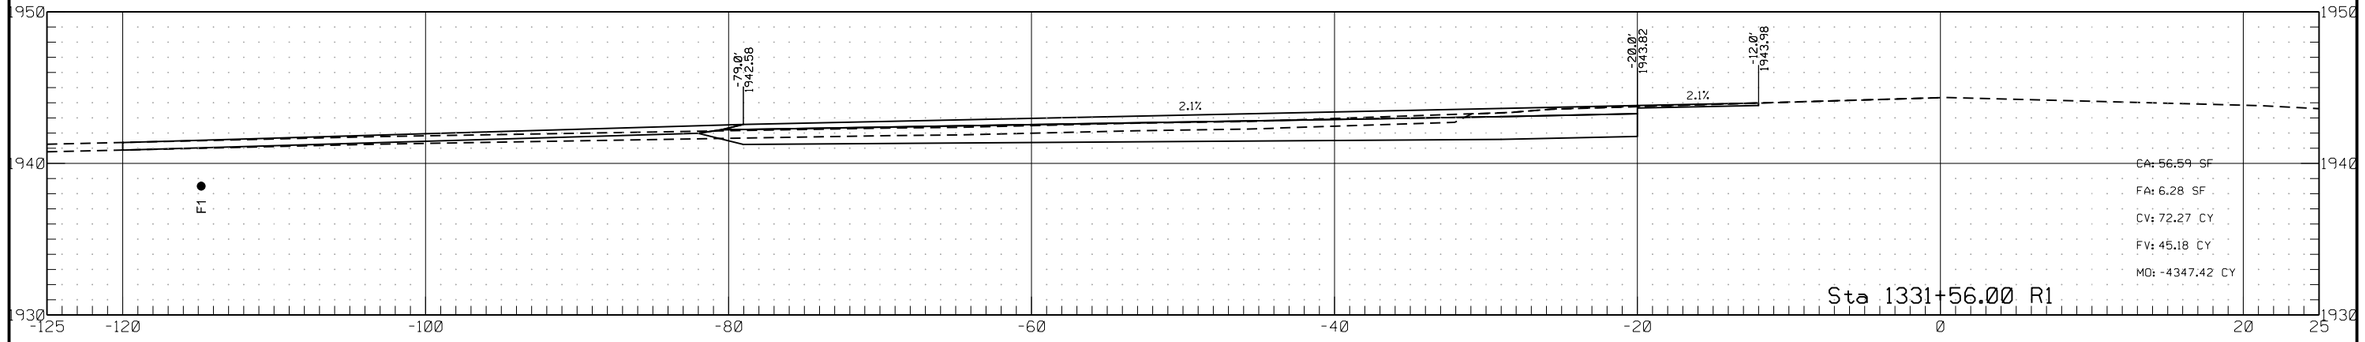


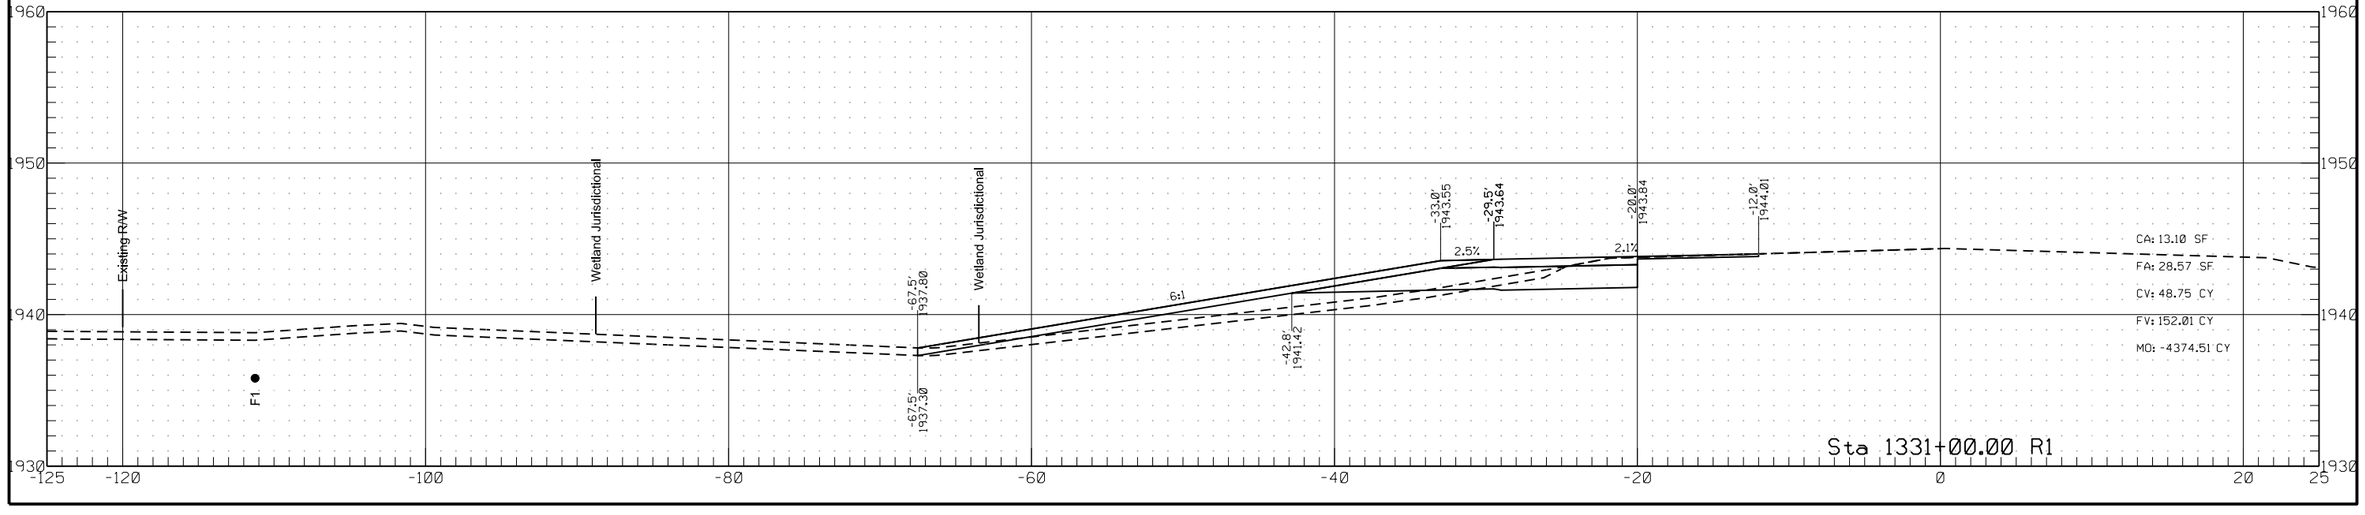


	STATE	PROJECT NO.	SECTION NO.	SHEET NO.
	ND	HEN-7-052(034)000	200	229

Passing Lane #5

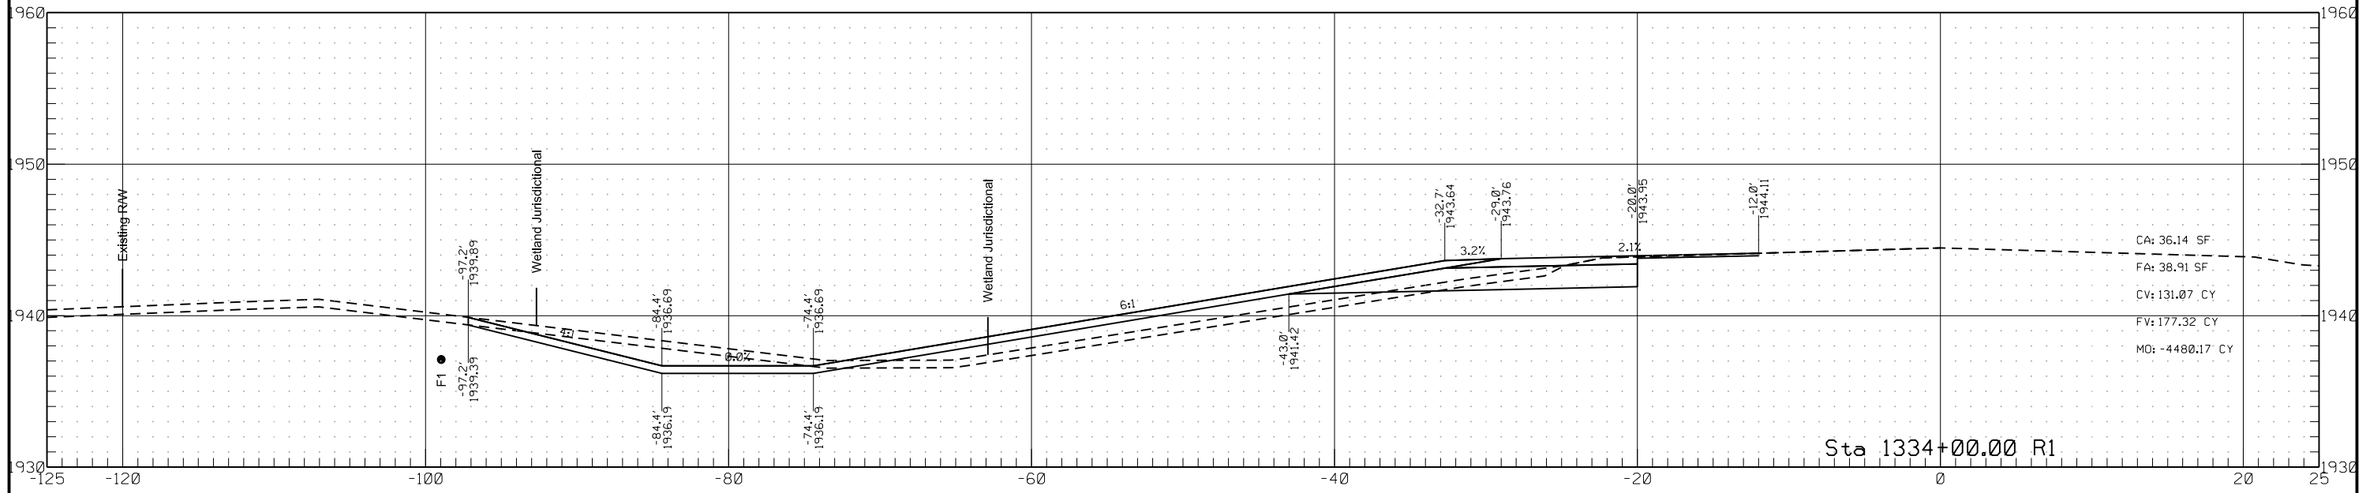


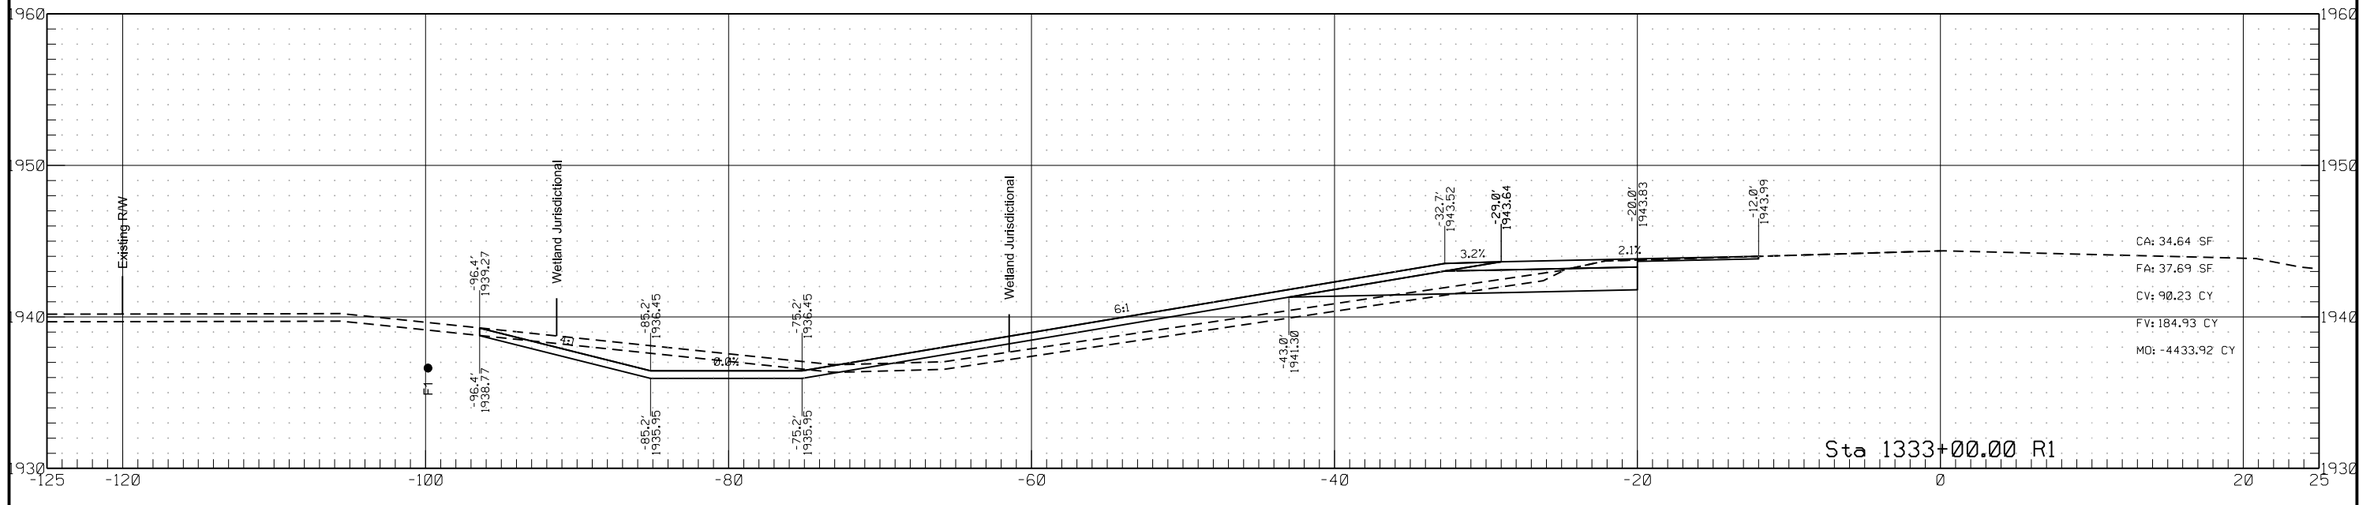


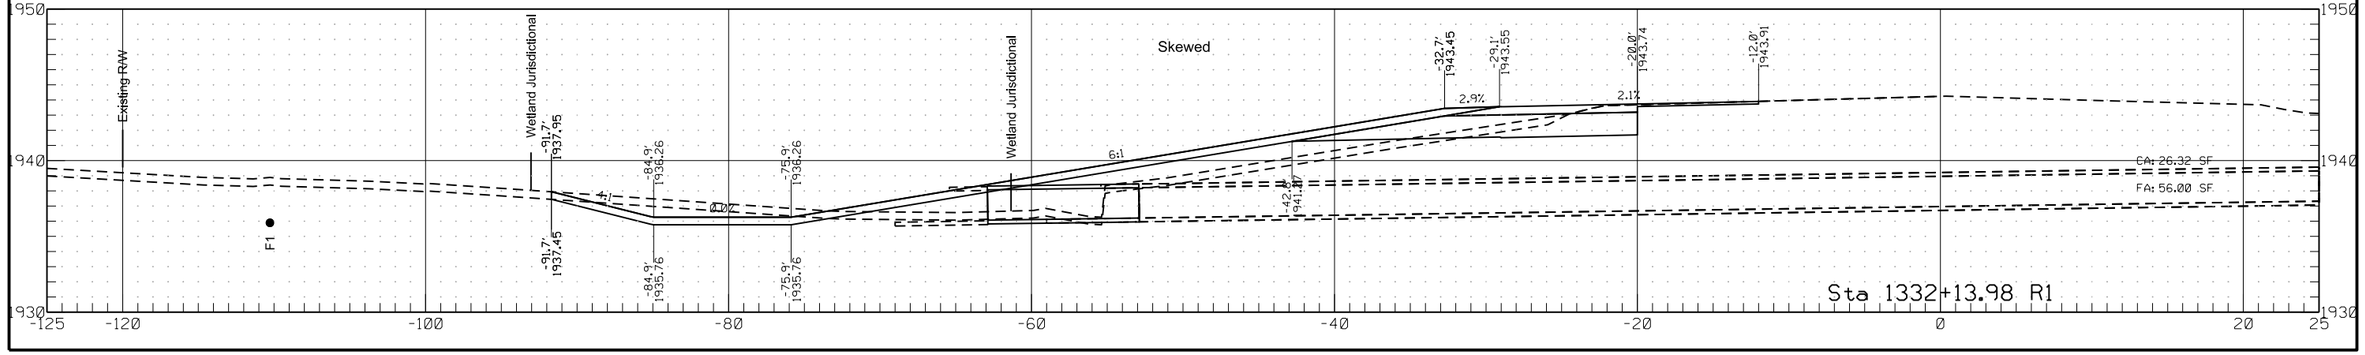

Passing Lane #5


	STATE	PROJECT NO.	SECTION NO.	SHEET NO.
	ND	HEN-7-052(034)000	200	230

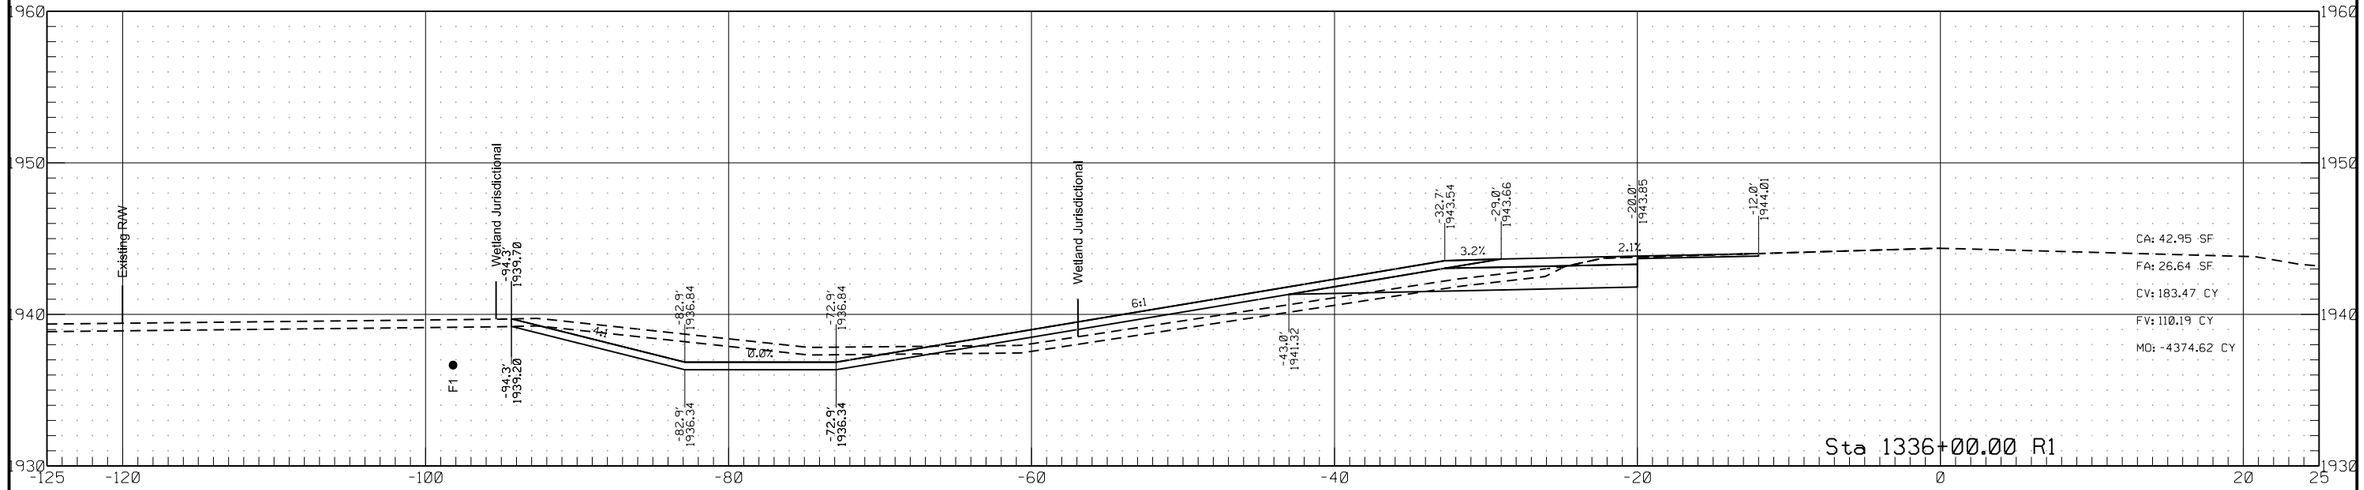


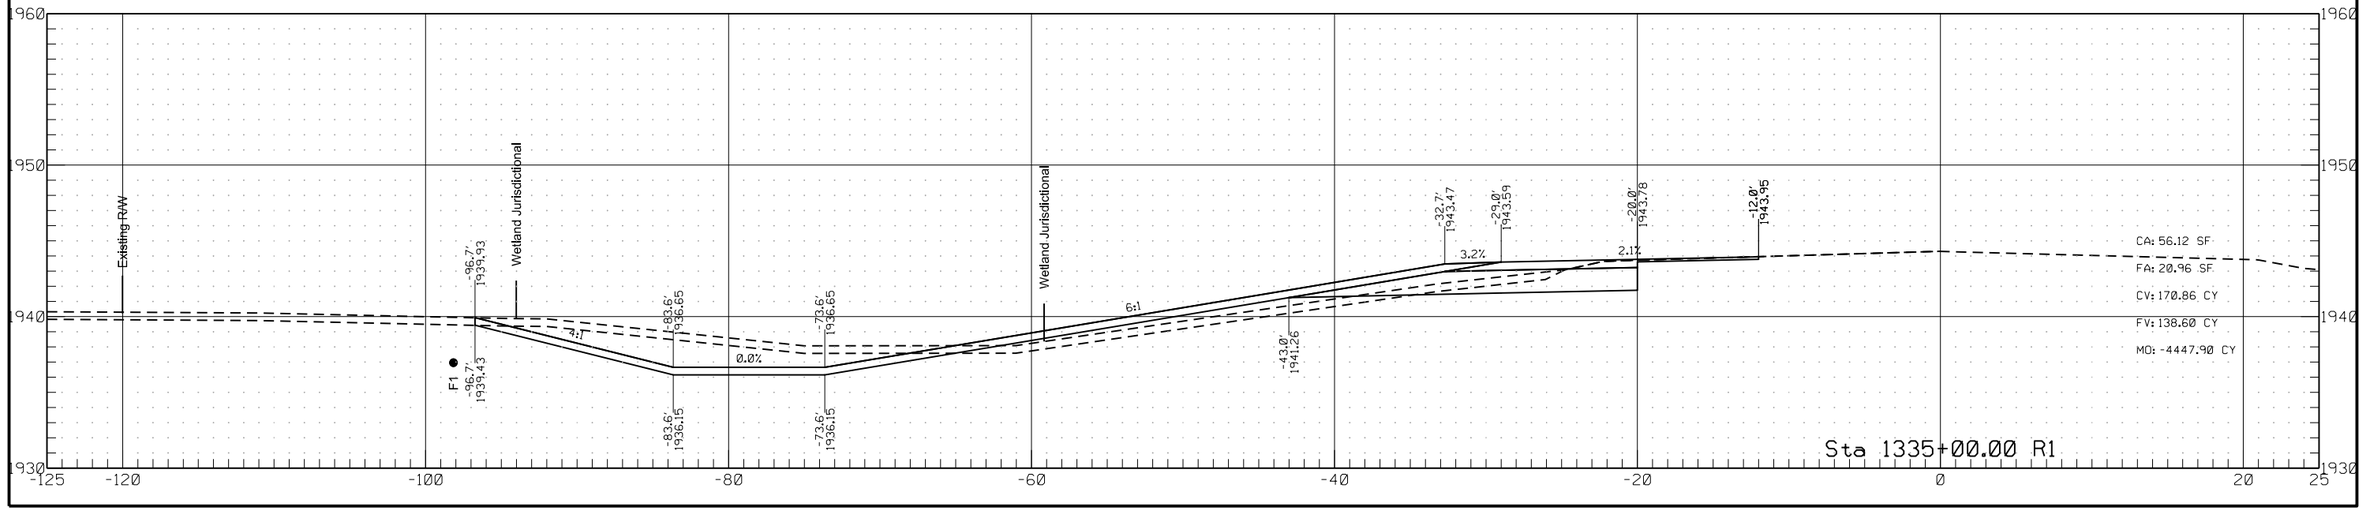

Passing Lane #5


	STATE	PROJECT NO.	SECTION NO.	SHEET NO.
	ND	HEN-7-052(034)000	200	231

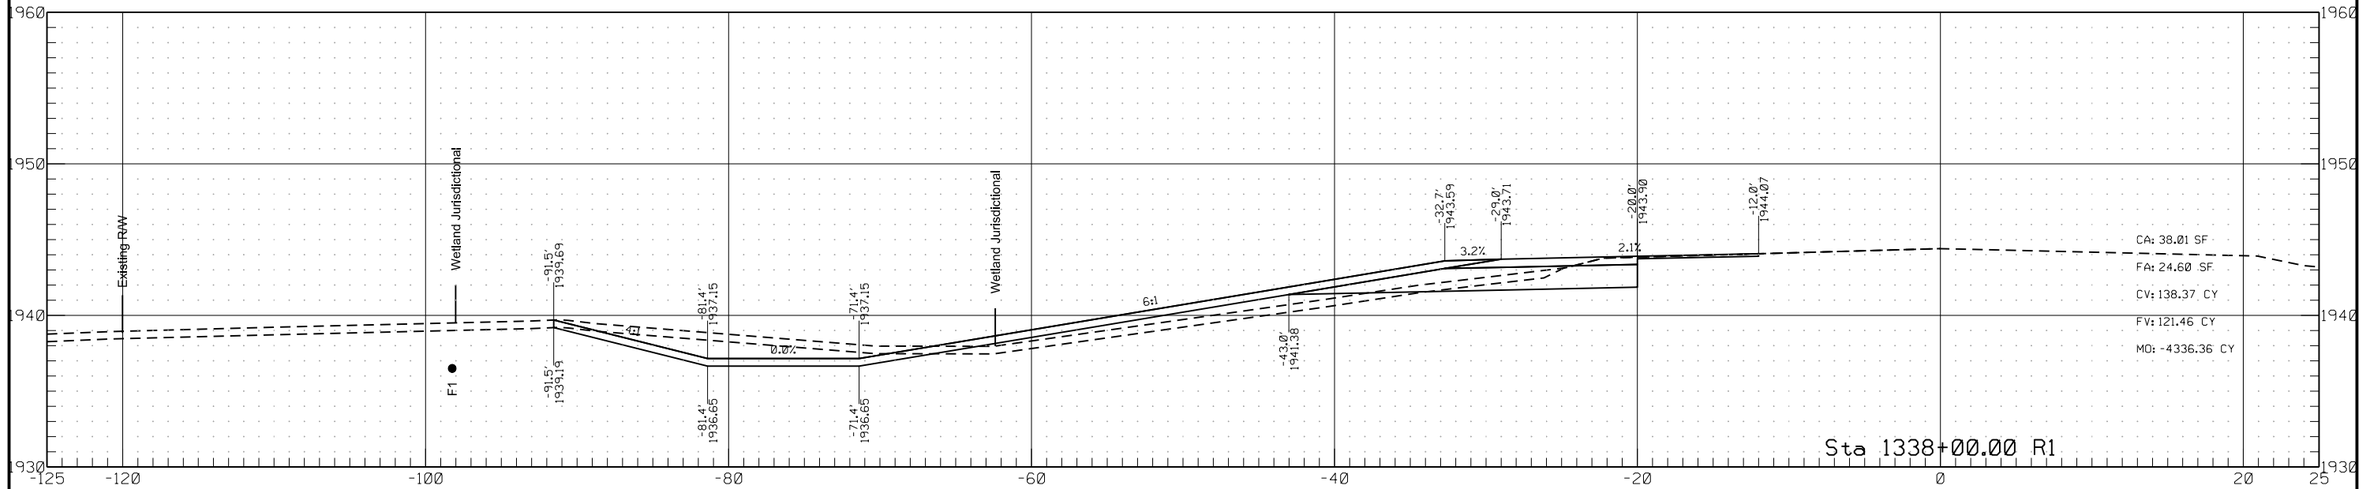


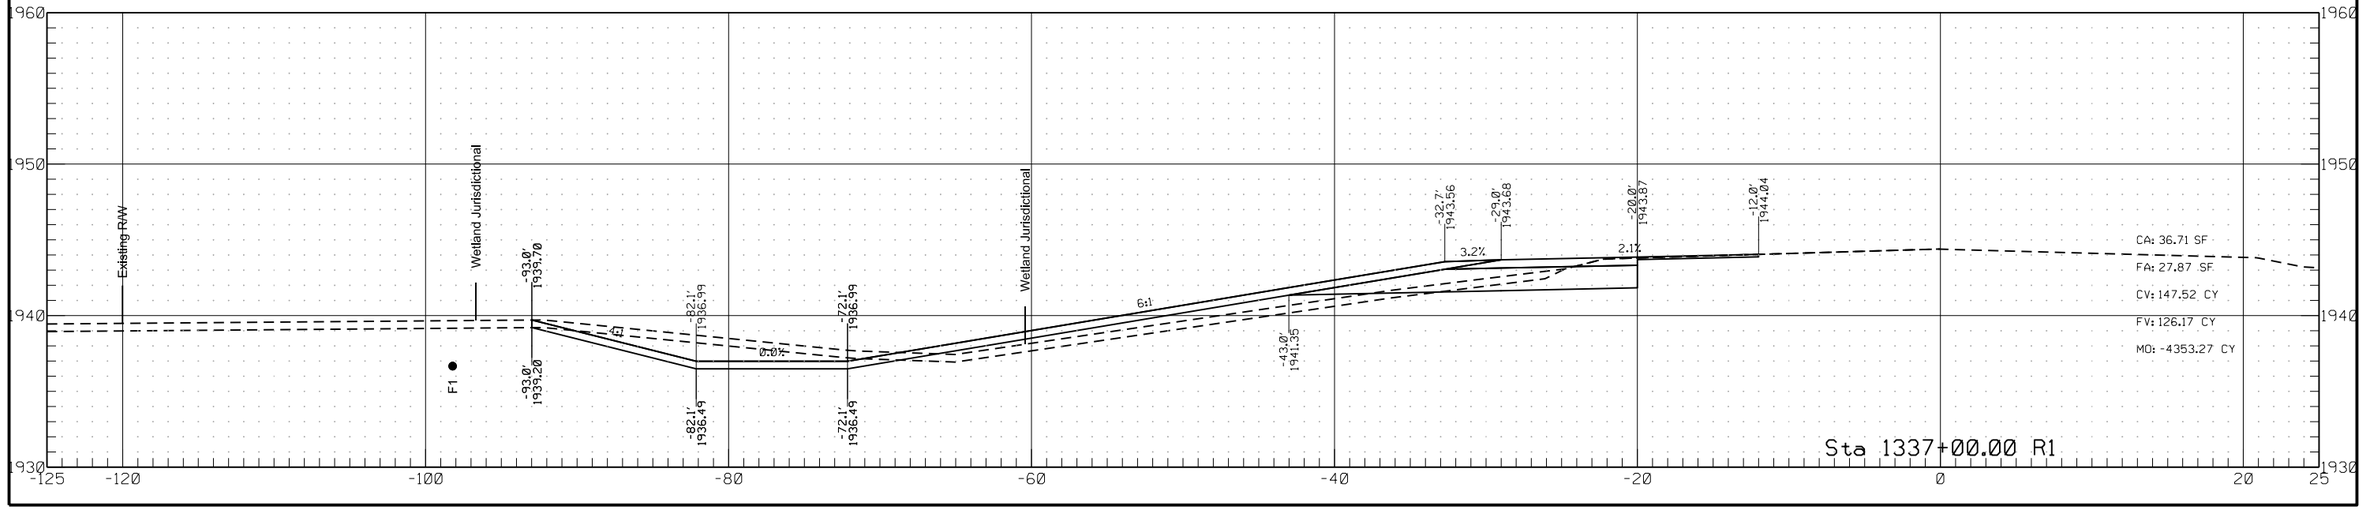

	STATE	PROJECT NO.	SECTION NO.	SHEET NO.
	ND	HEN-7-052(034)000	200	232


Passing Lane #5

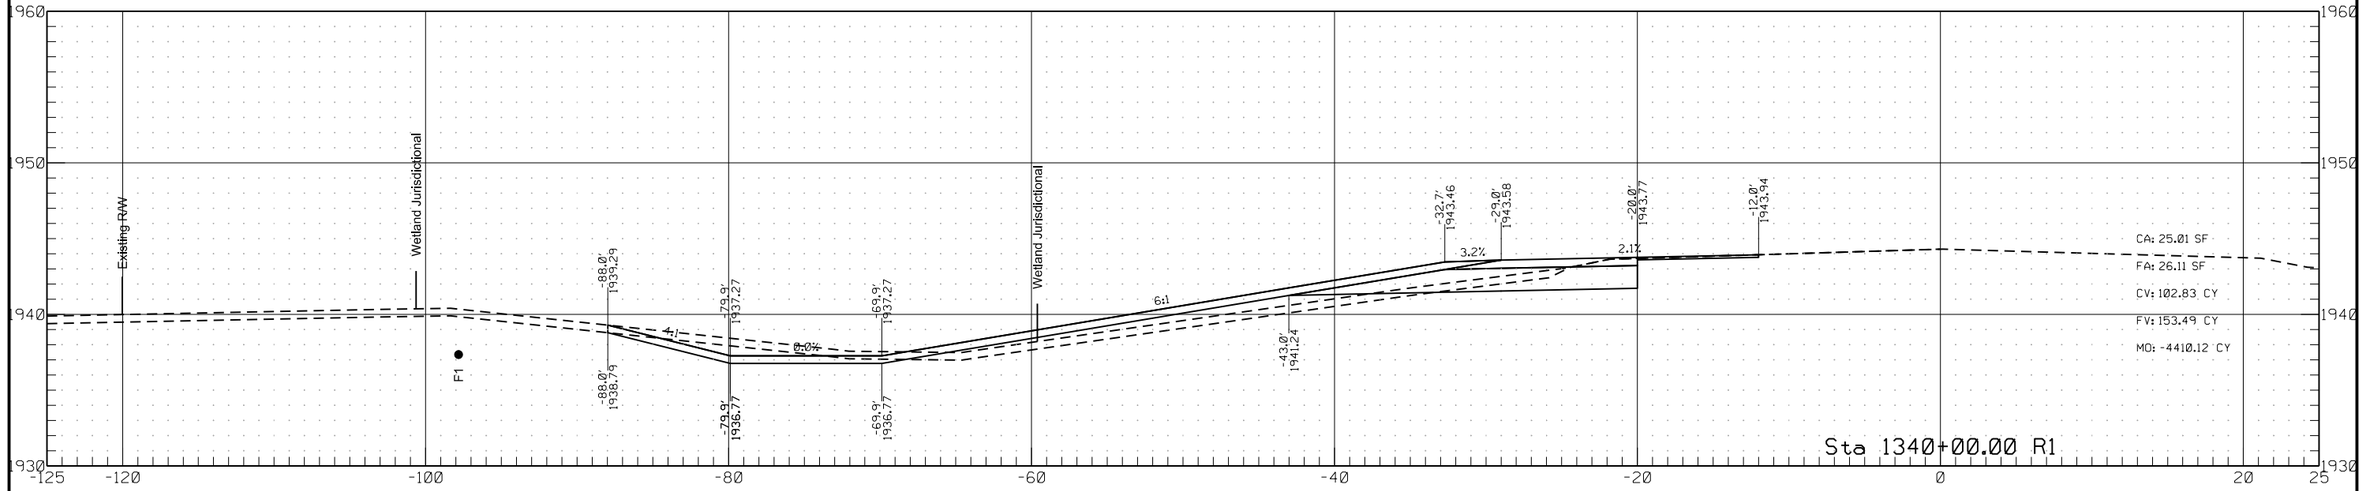


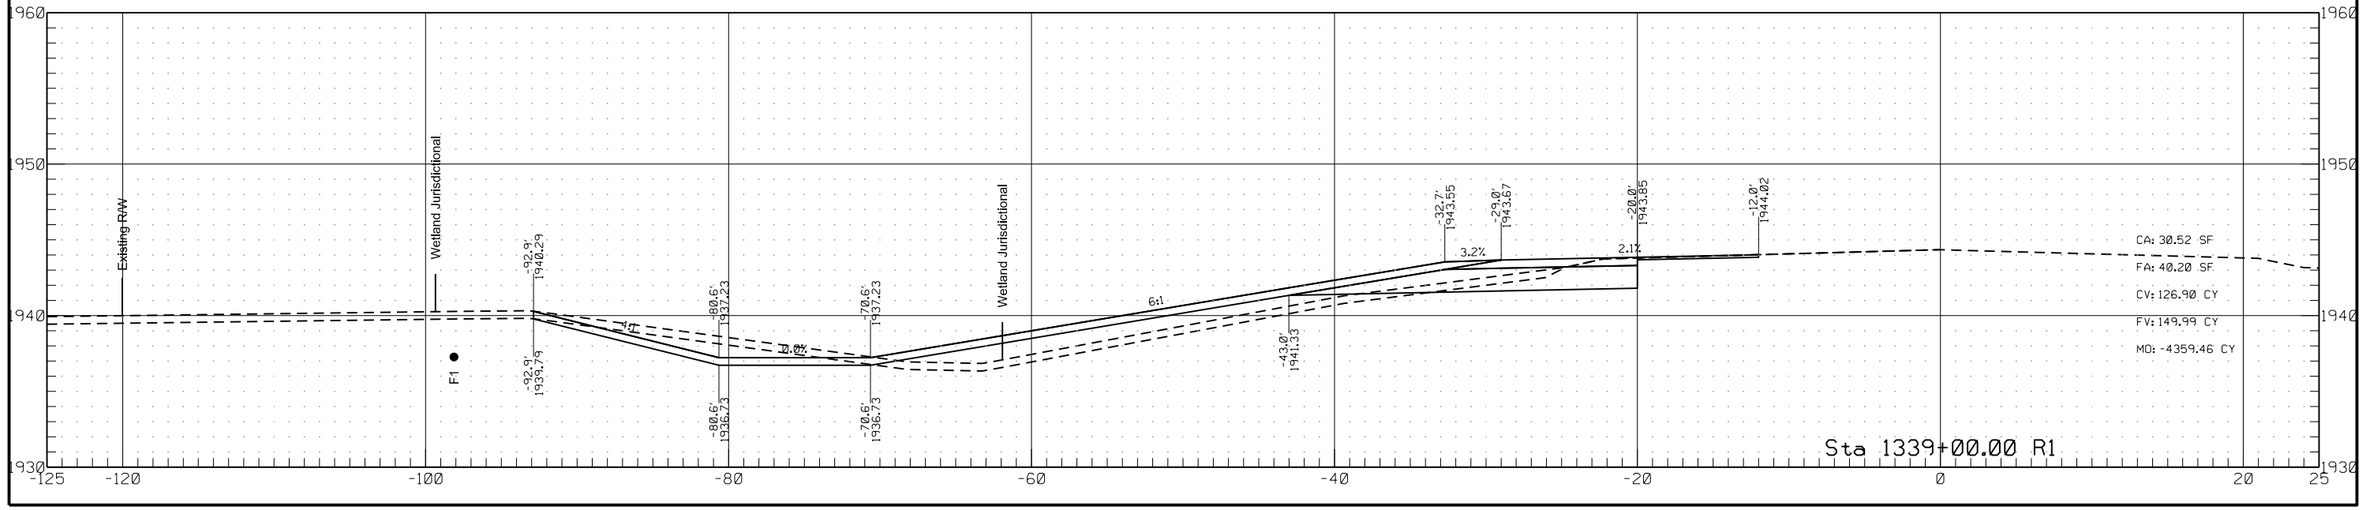

	STATE	PROJECT NO.	SECTION NO.	SHEET NO.
	ND	HEN-7-052(034)000	200	233


Passing Lane #5

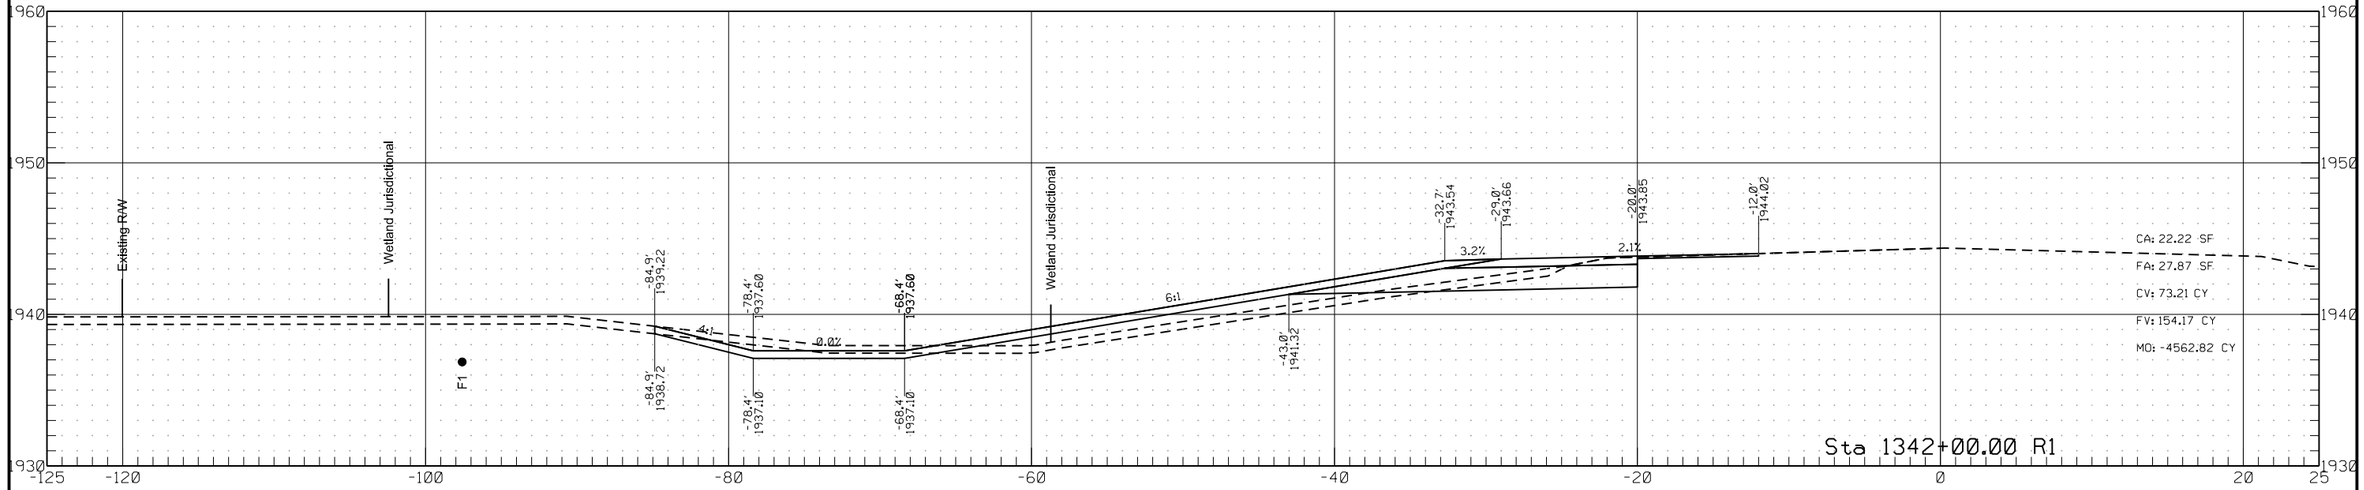


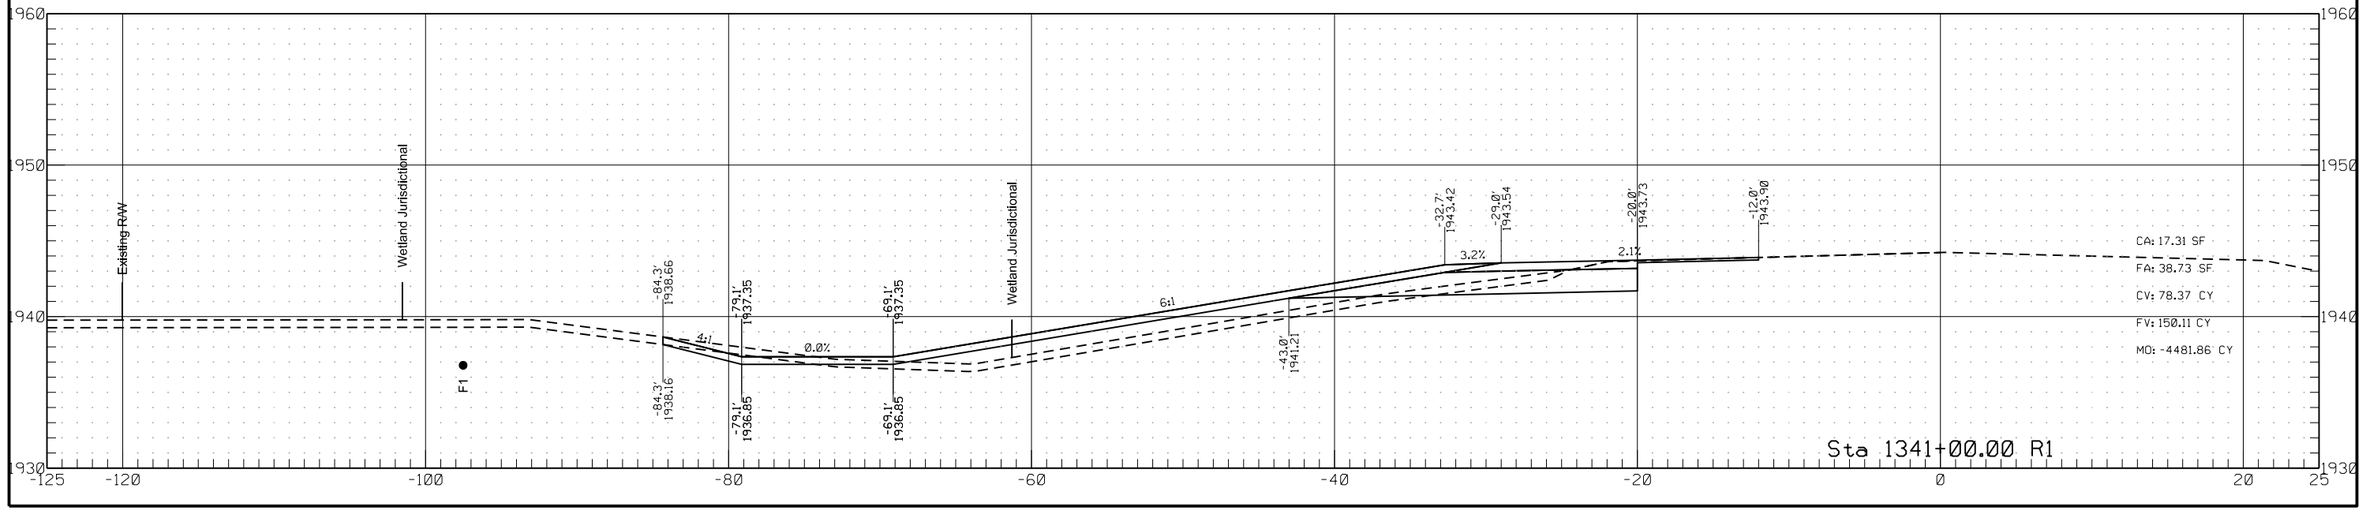

	STATE	PROJECT NO.	SECTION NO.	SHEET NO.
	ND	HEN-7-052(034)000	200	234


Passing Lane #5

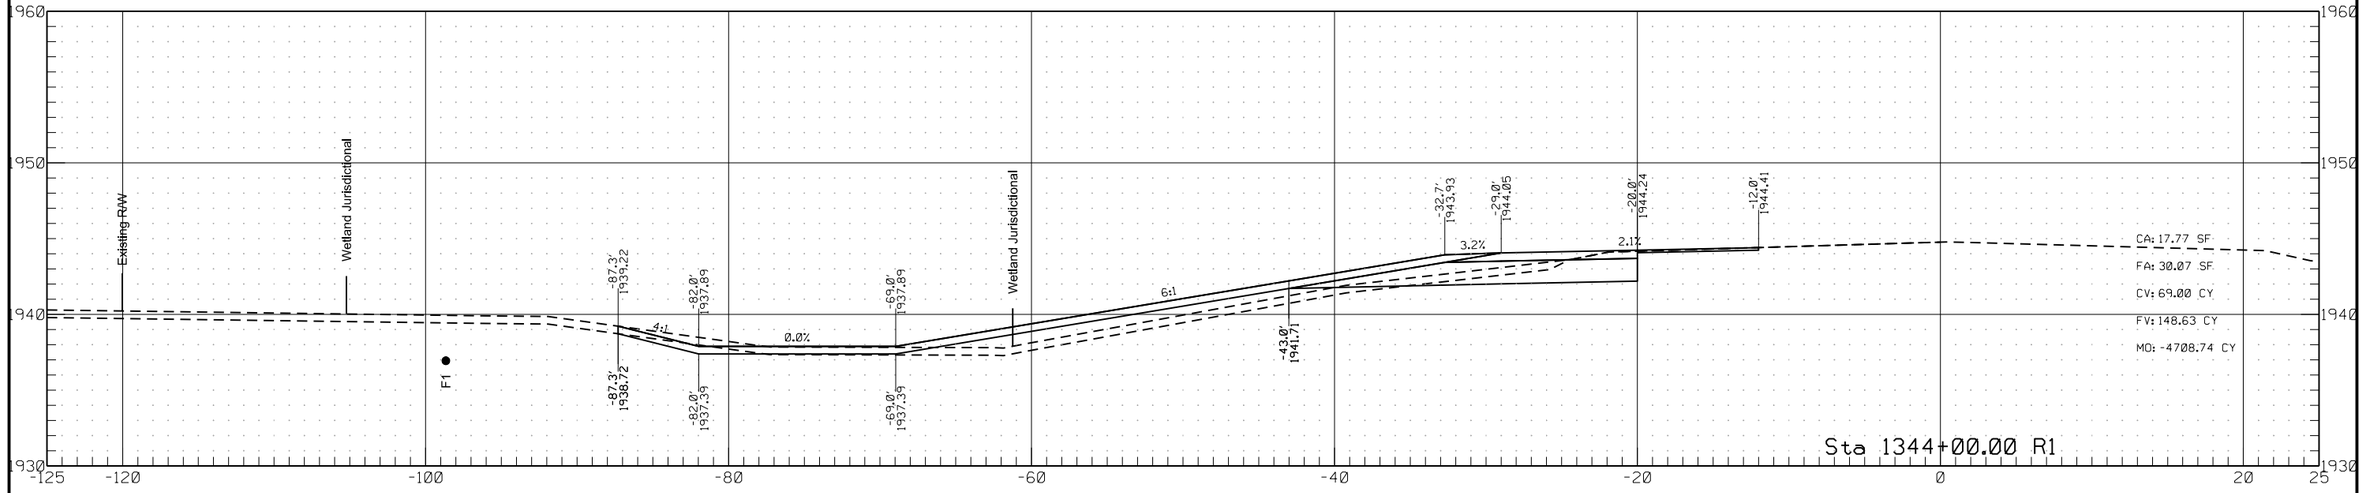


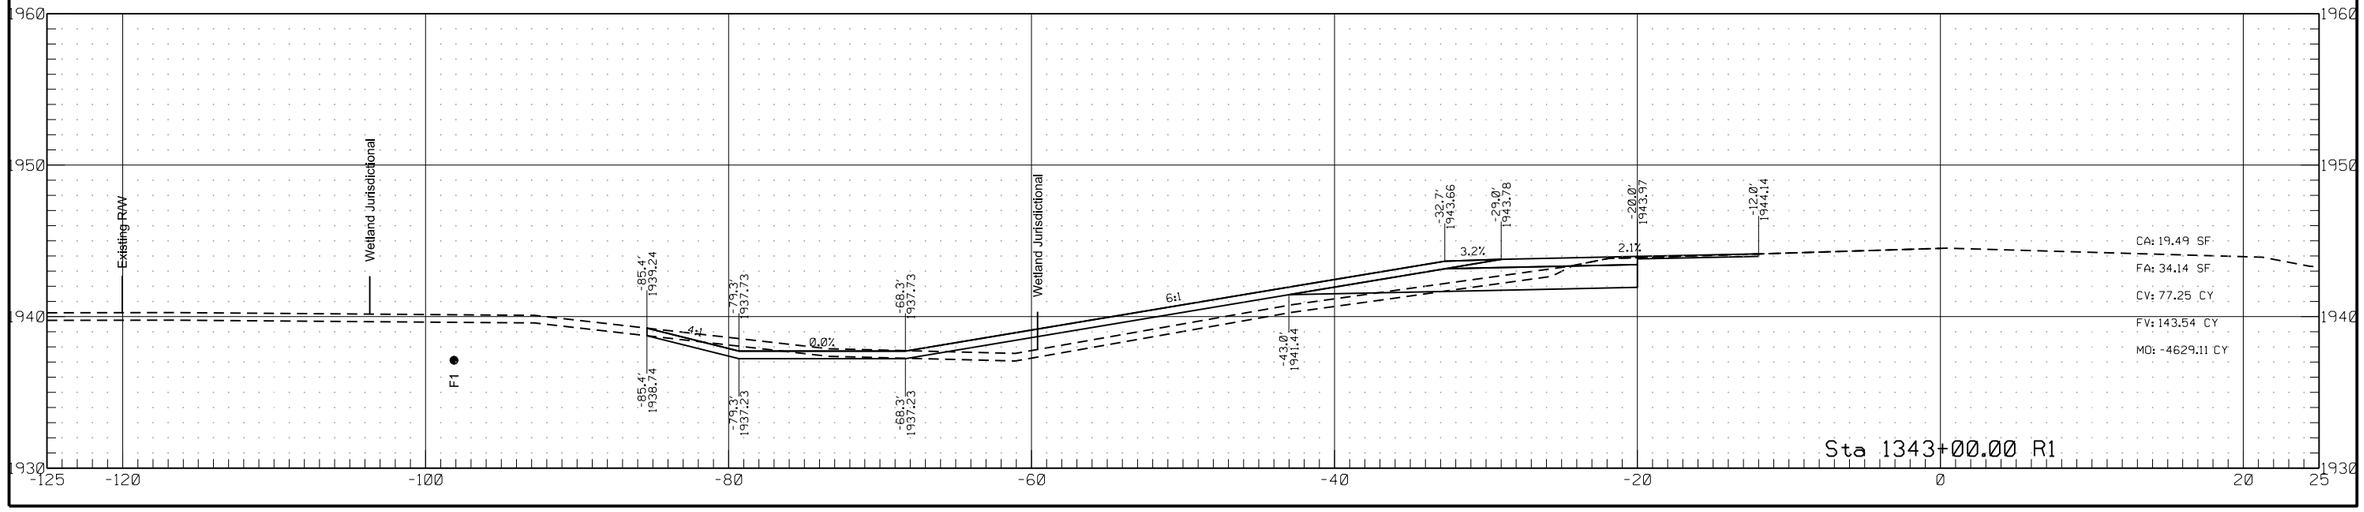

	STATE	PROJECT NO.	SECTION NO.	SHEET NO.
	ND	HEN-7-052(034)000	200	235


Passing Lane #5

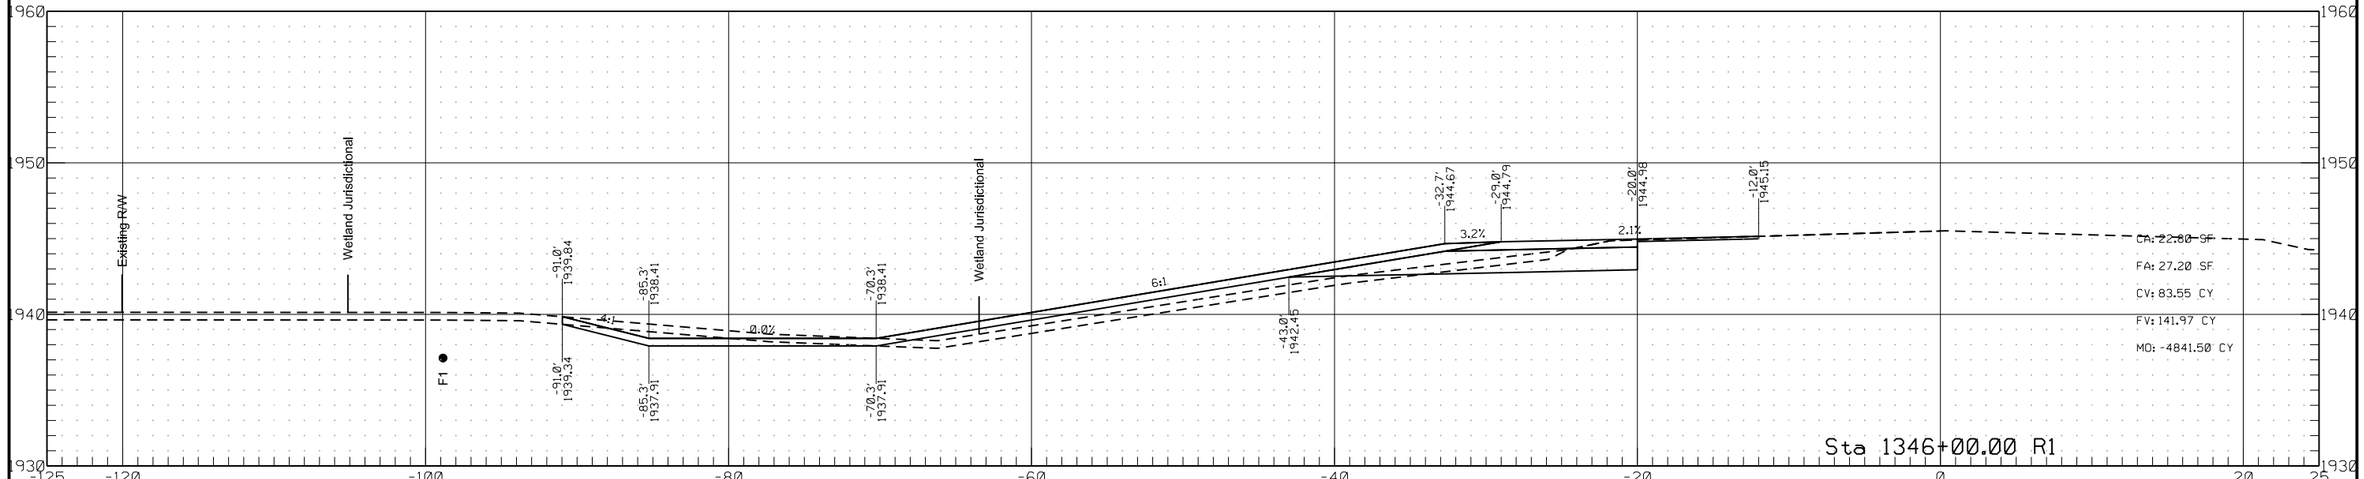


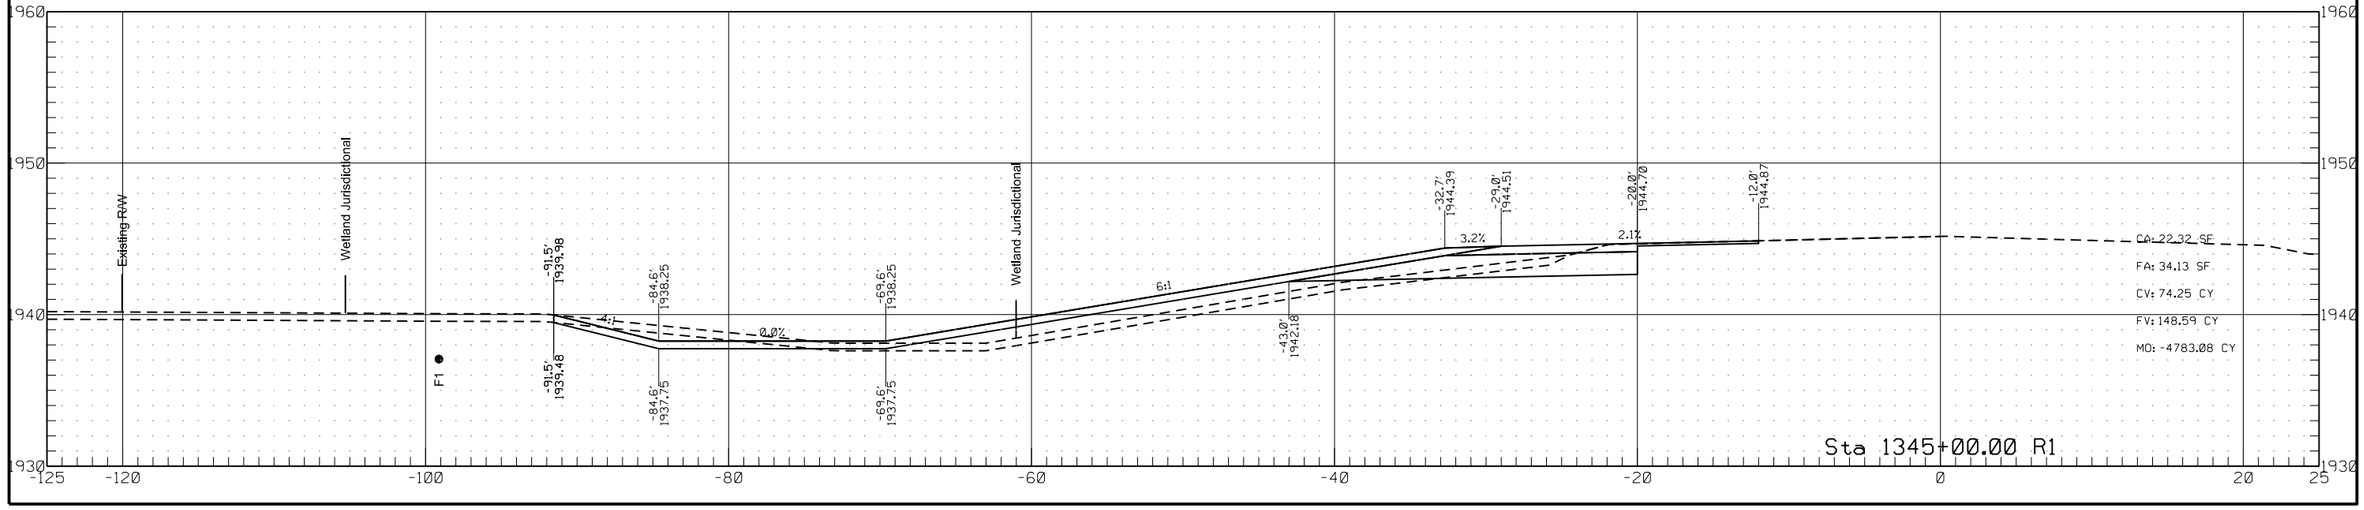

	STATE	PROJECT NO.	SECTION NO.	SHEET NO.
	ND	HEN-7-052(034)000	200	236


Passing Lane #5

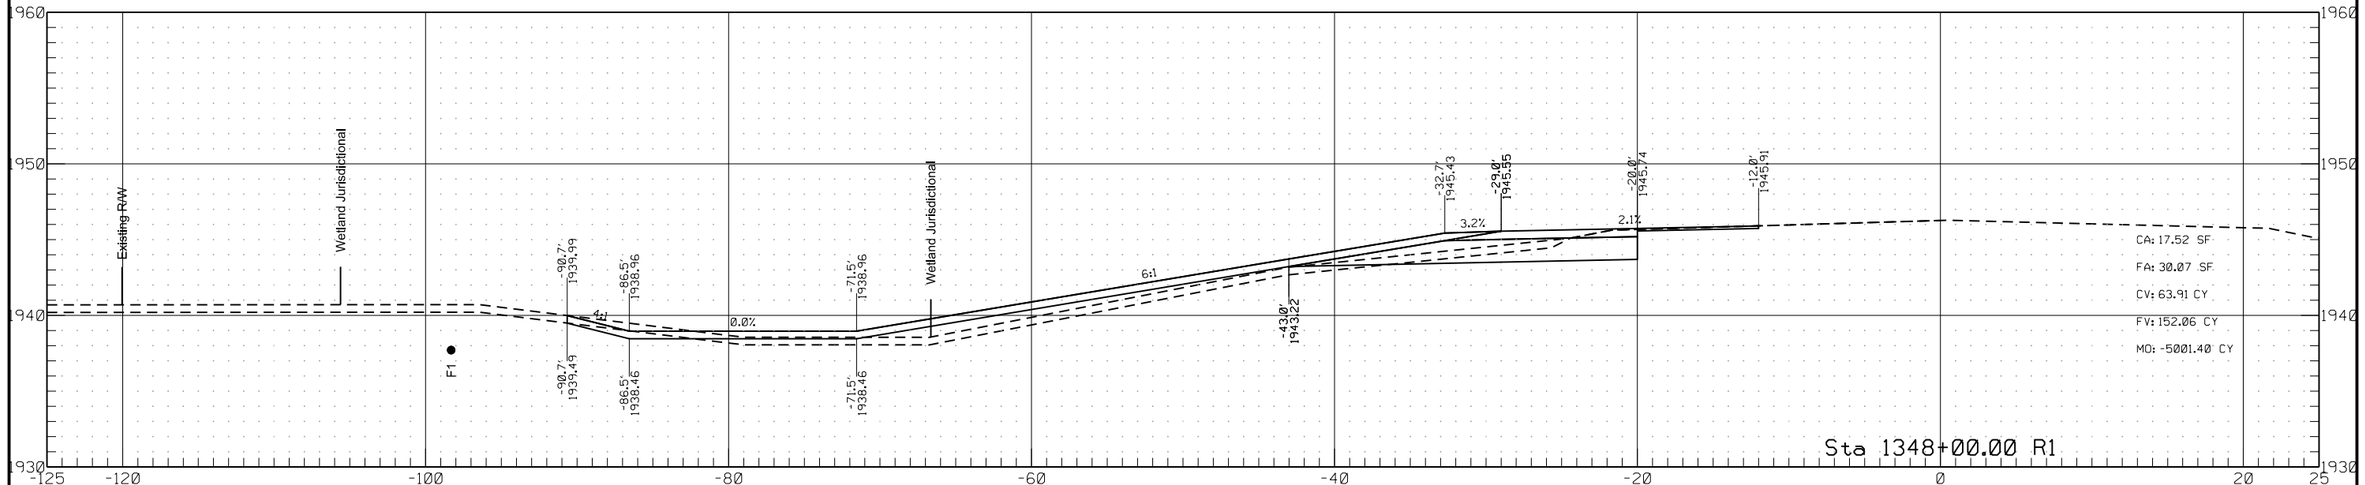


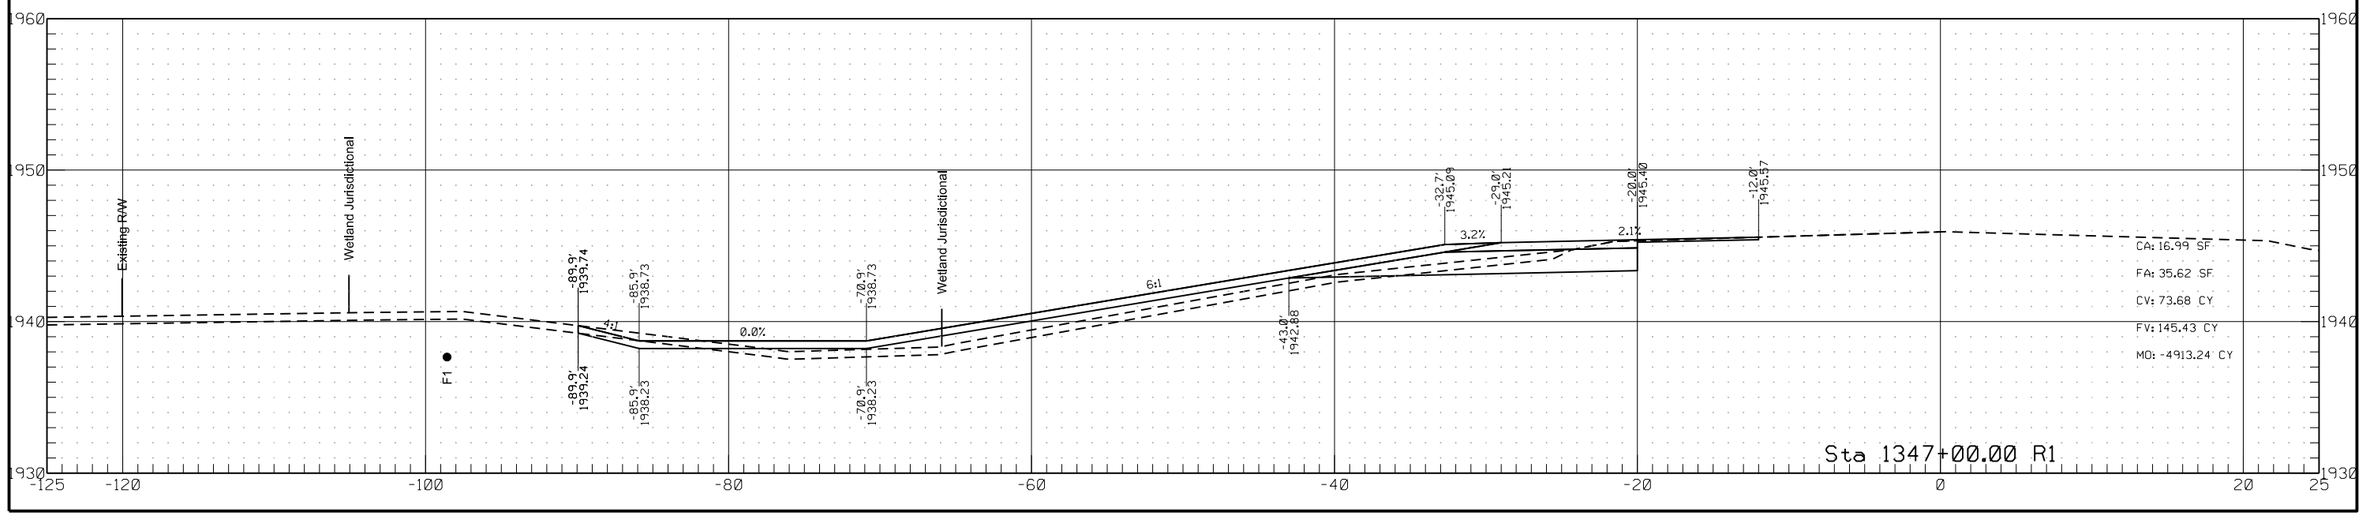


	STATE	PROJECT NO.	SECTION NO.	SHEET NO.
	ND	HEN-7-052(034)000	200	237

Passing Lane #5

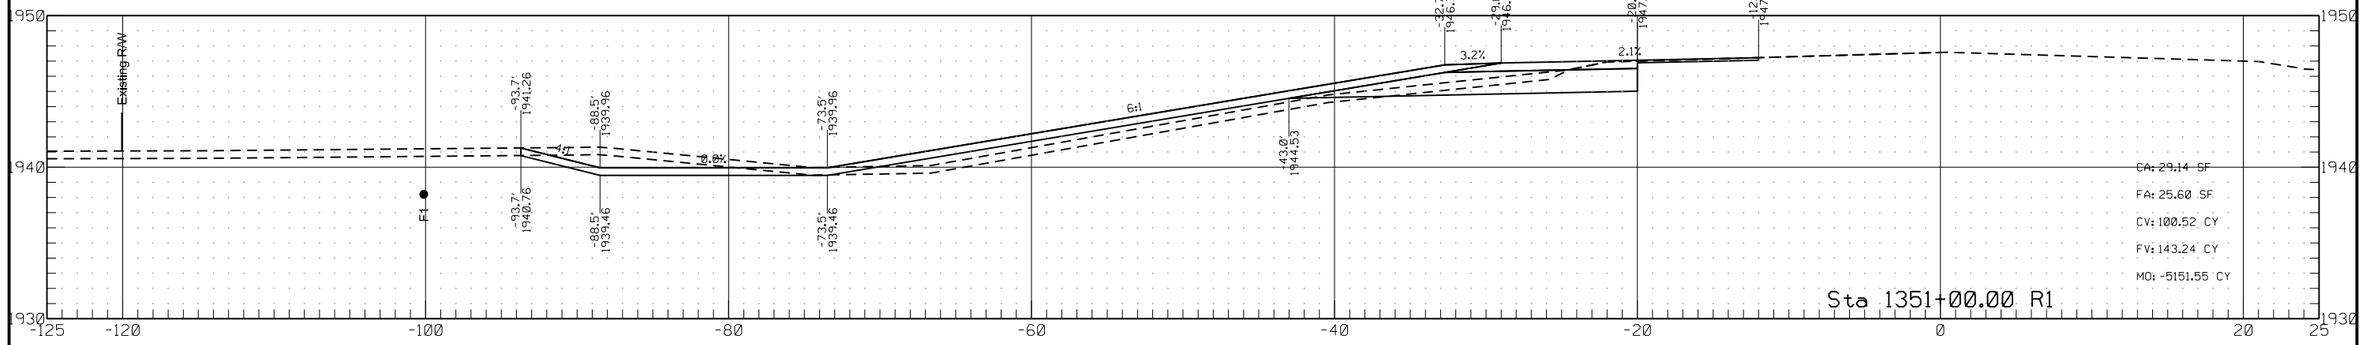


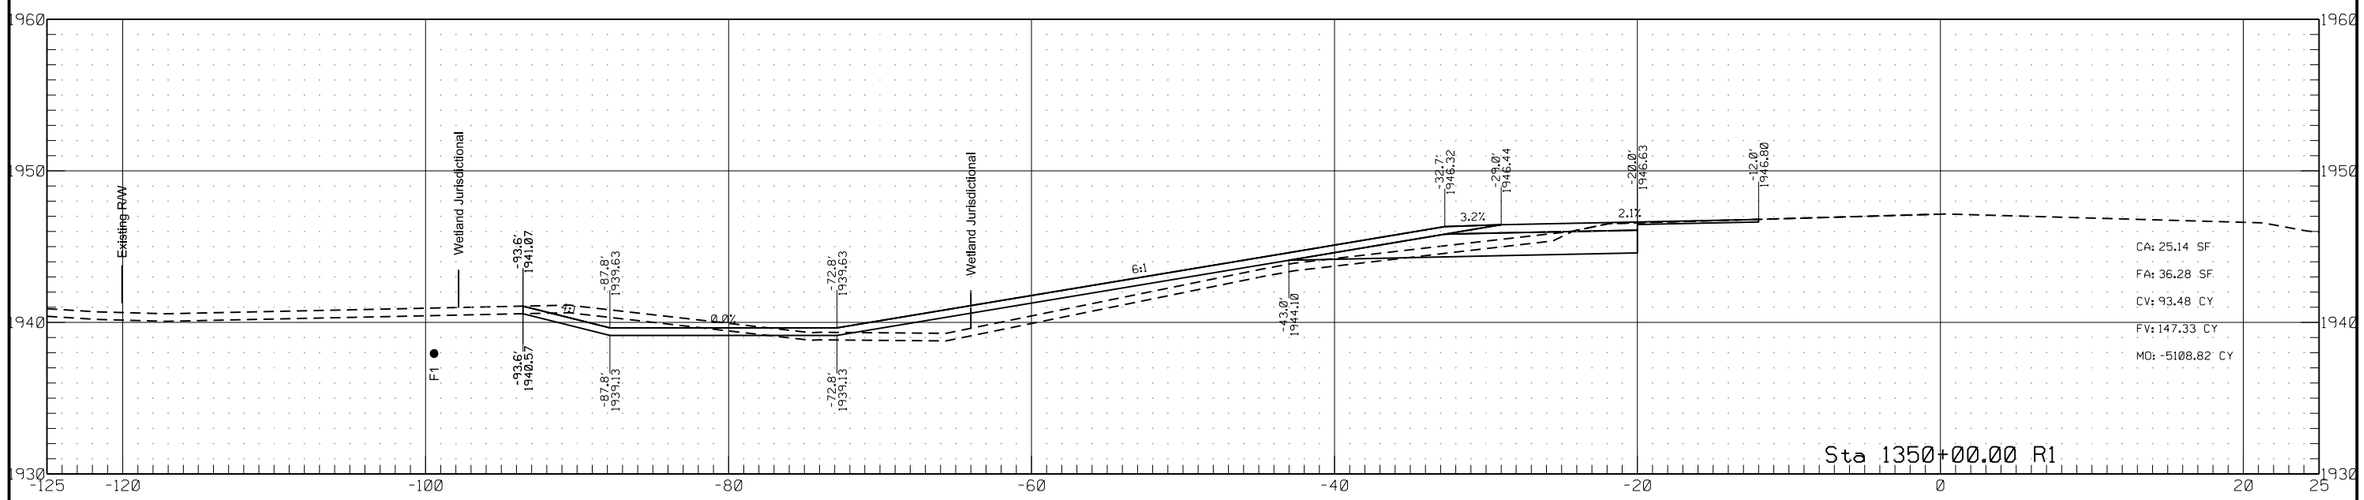

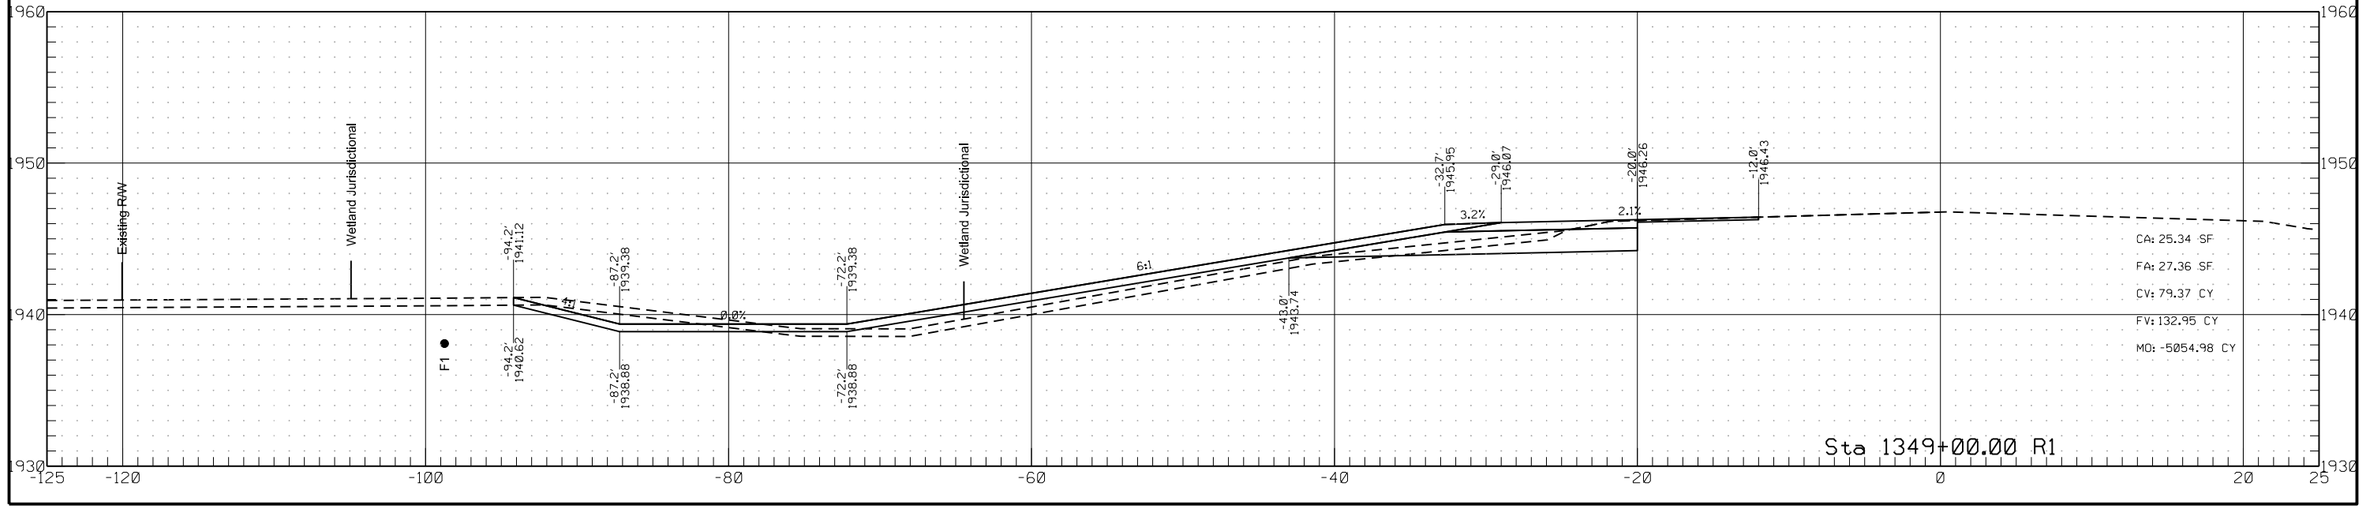


	STATE	PROJECT NO.	SECTION NO.	SHEET NO.
	ND	HEN-7-052(034)000	200	238


Passing Lane #5

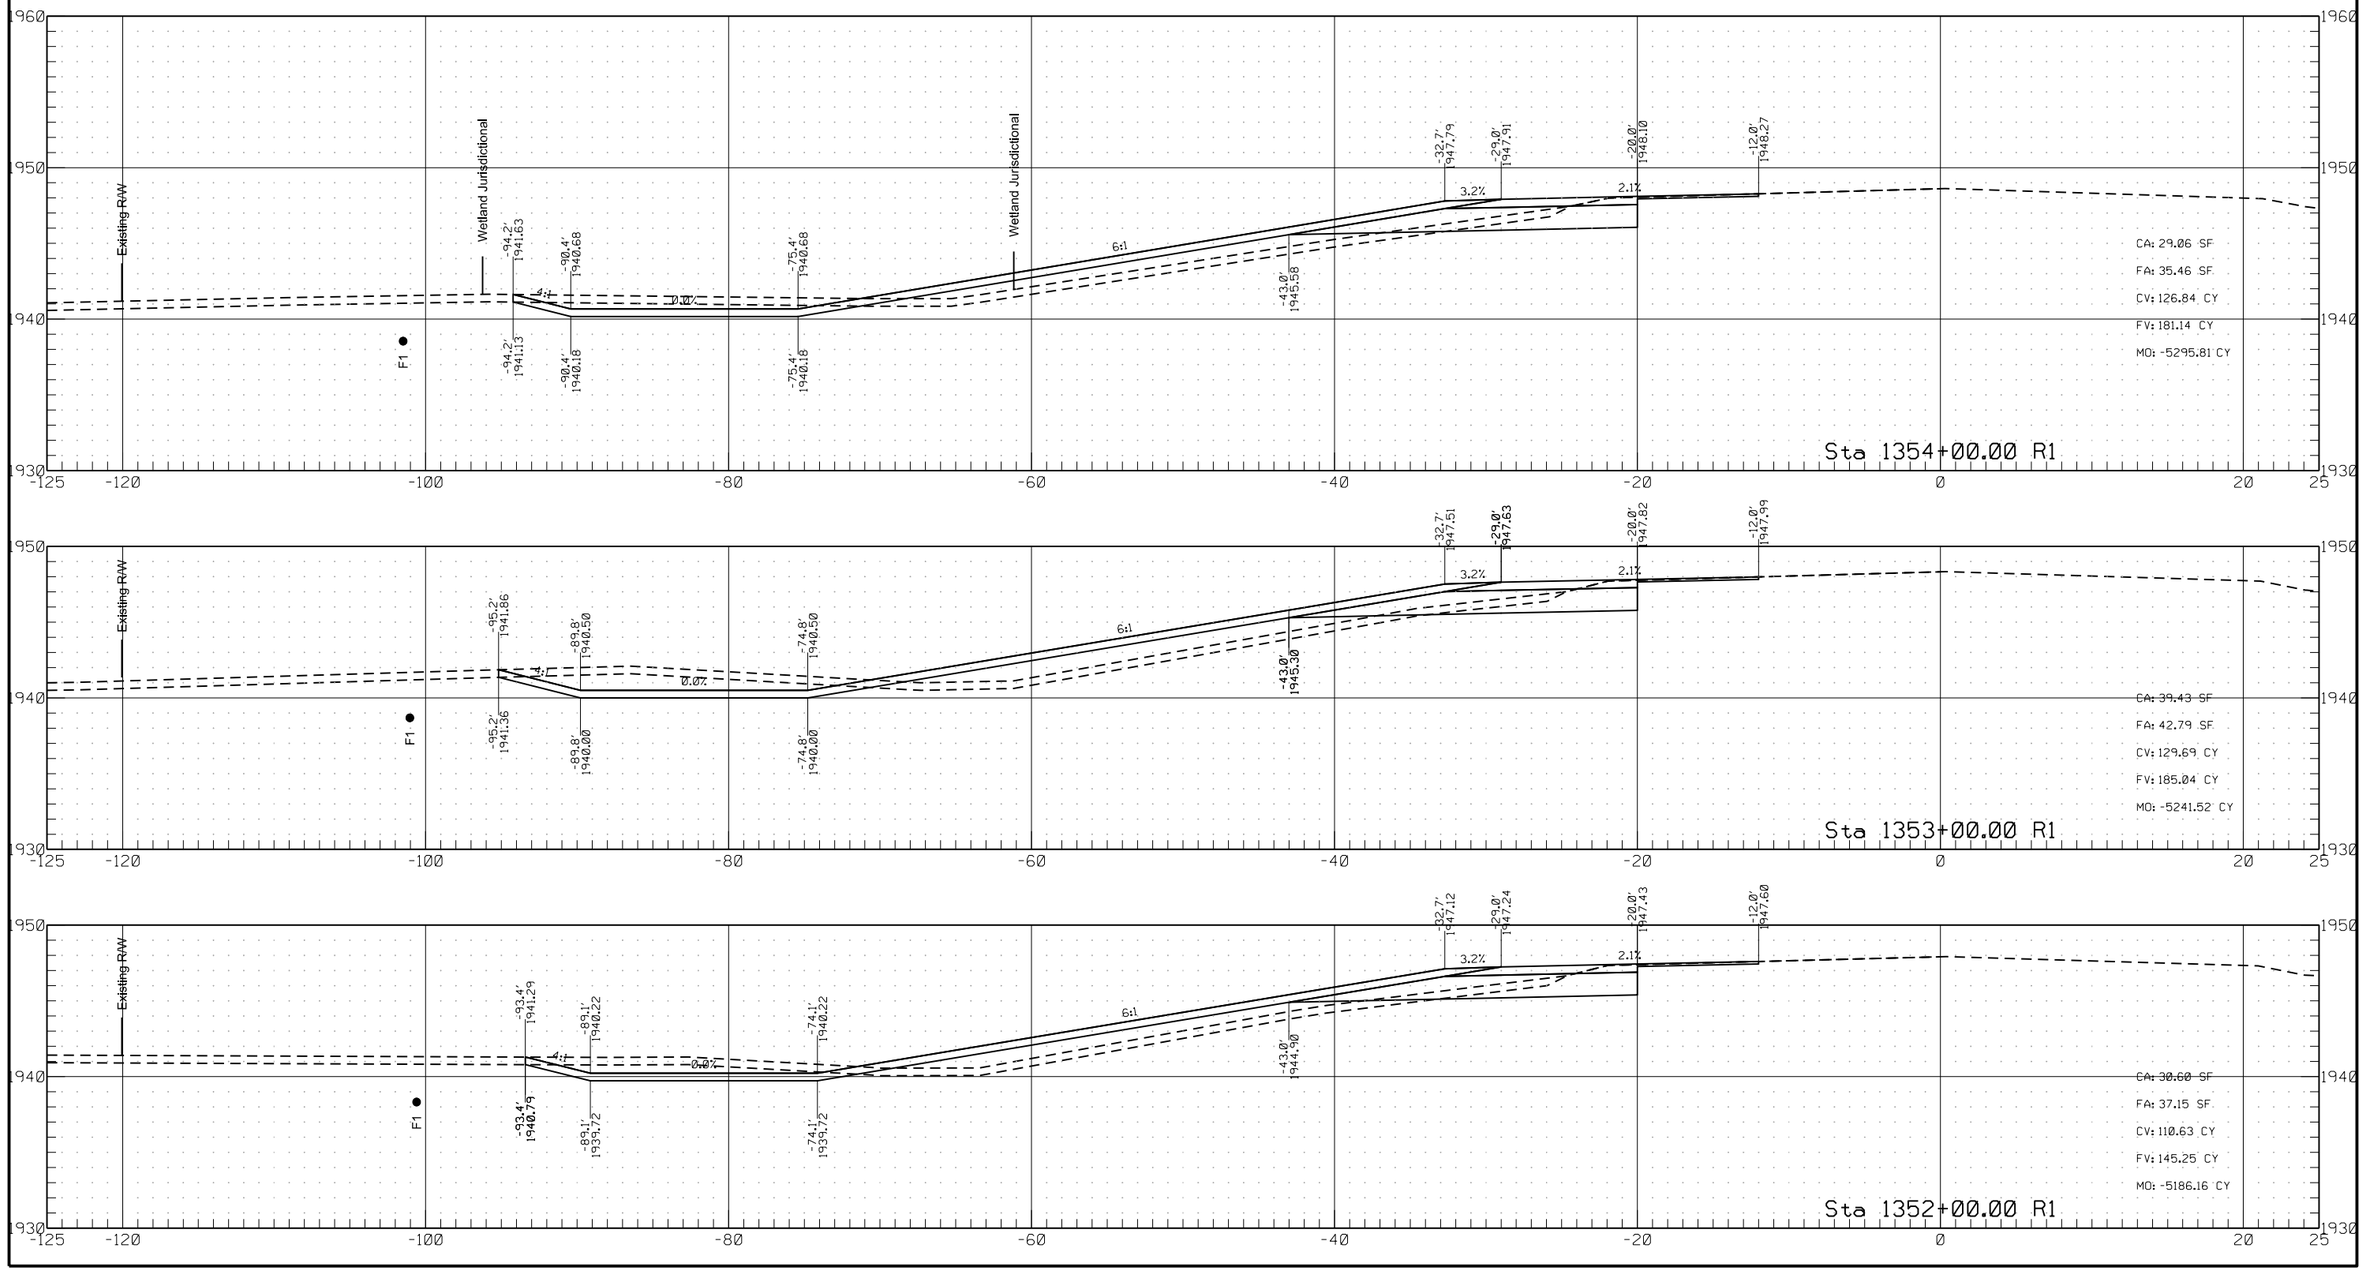


	STATE	PROJECT NO.	SECTION NO.	SHEET NO.
	ND	HEN-7-052(034)000	200	239

Passing Lane #5

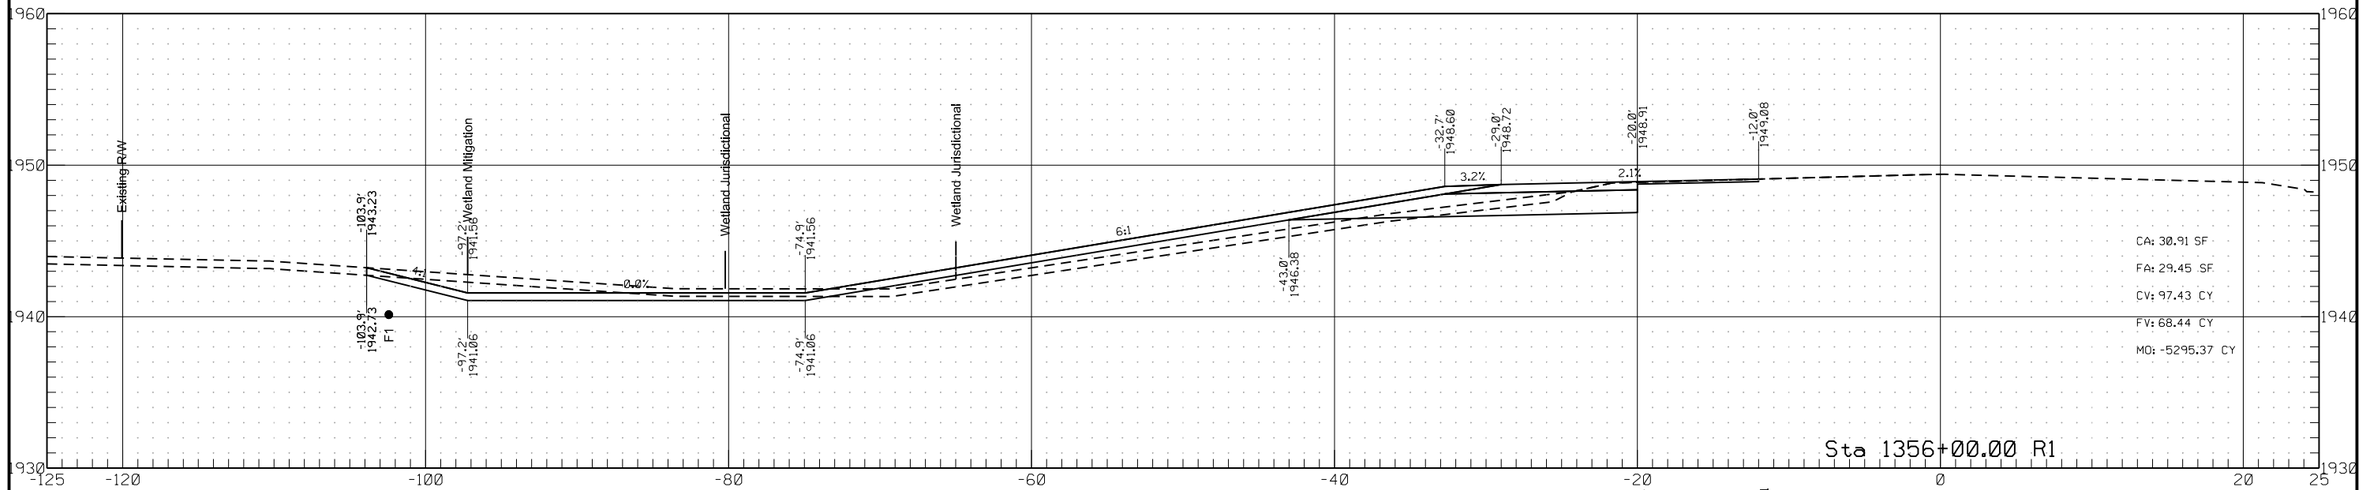


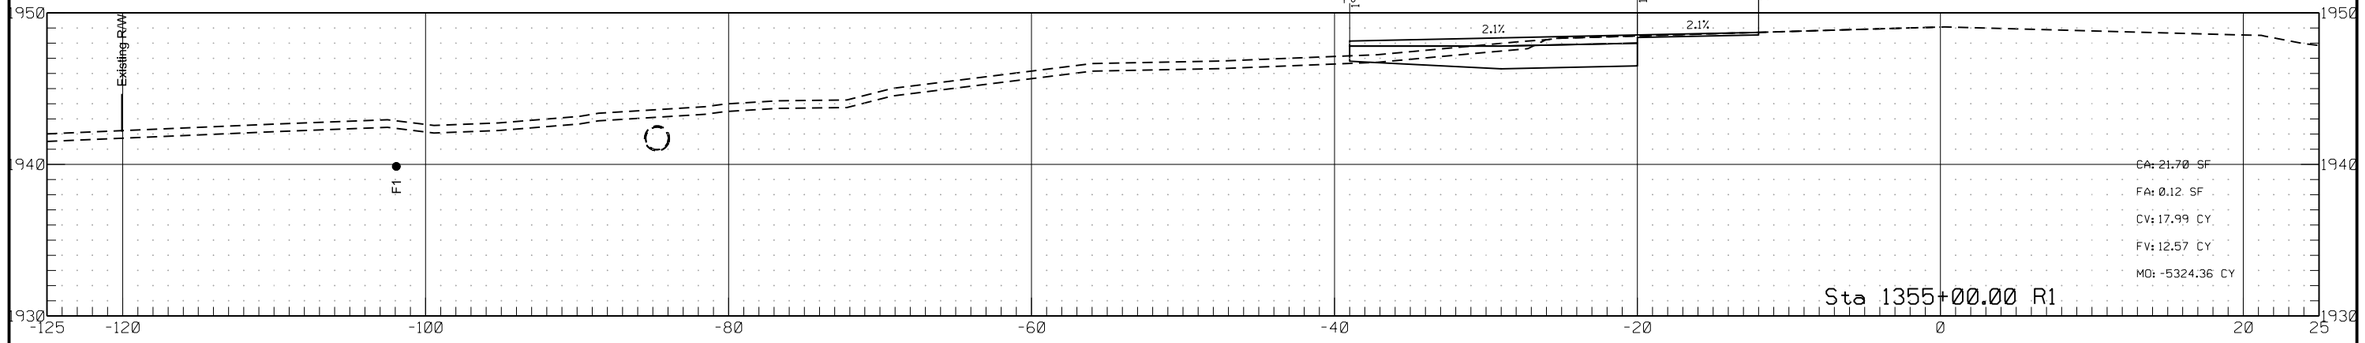


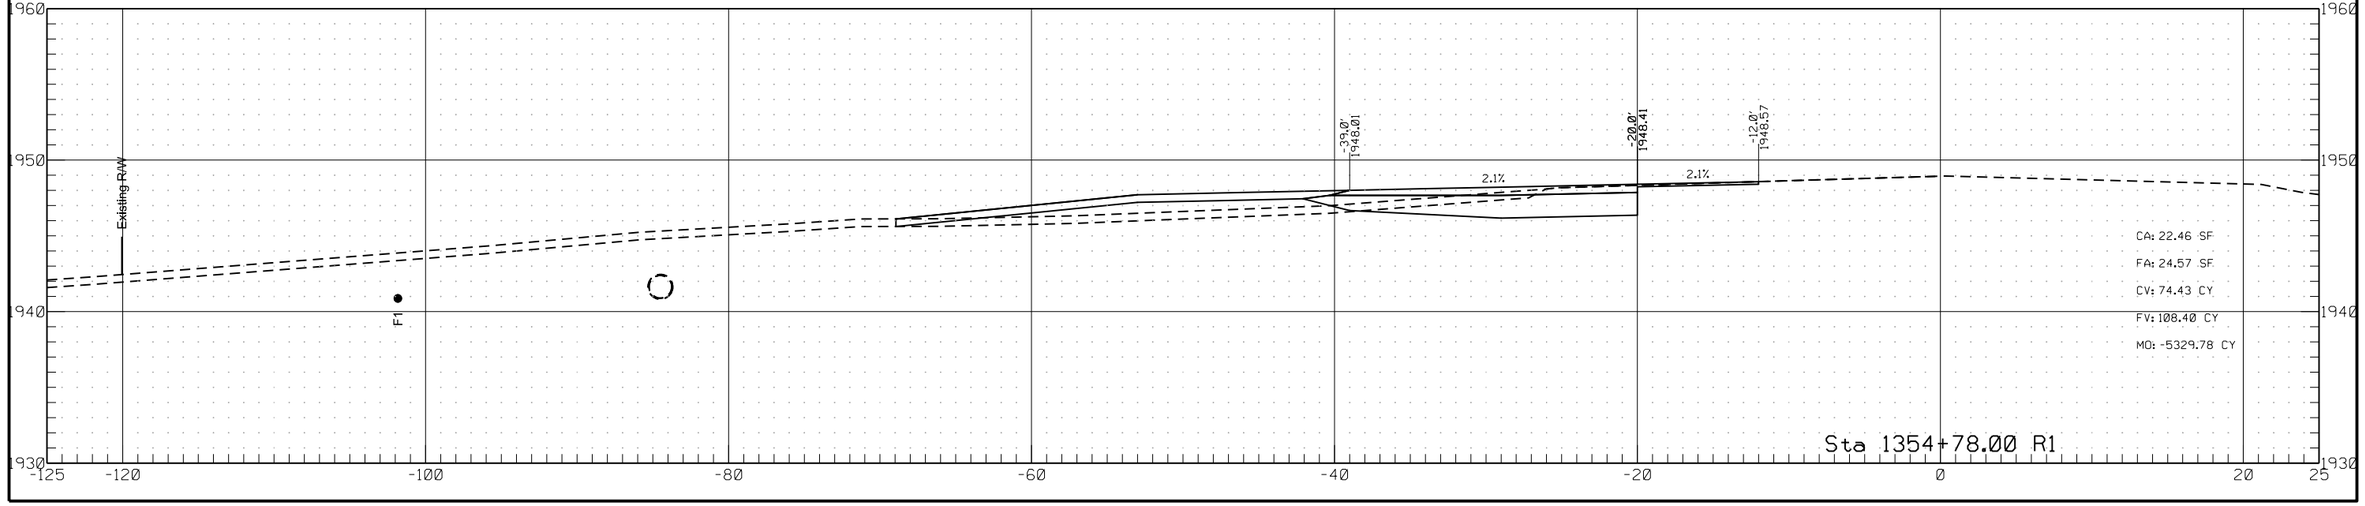


	STATE	PROJECT NO.	SECTION NO.	SHEET NO.
	ND	HEN-7-052(034)000	200	240

Passing Lane #5

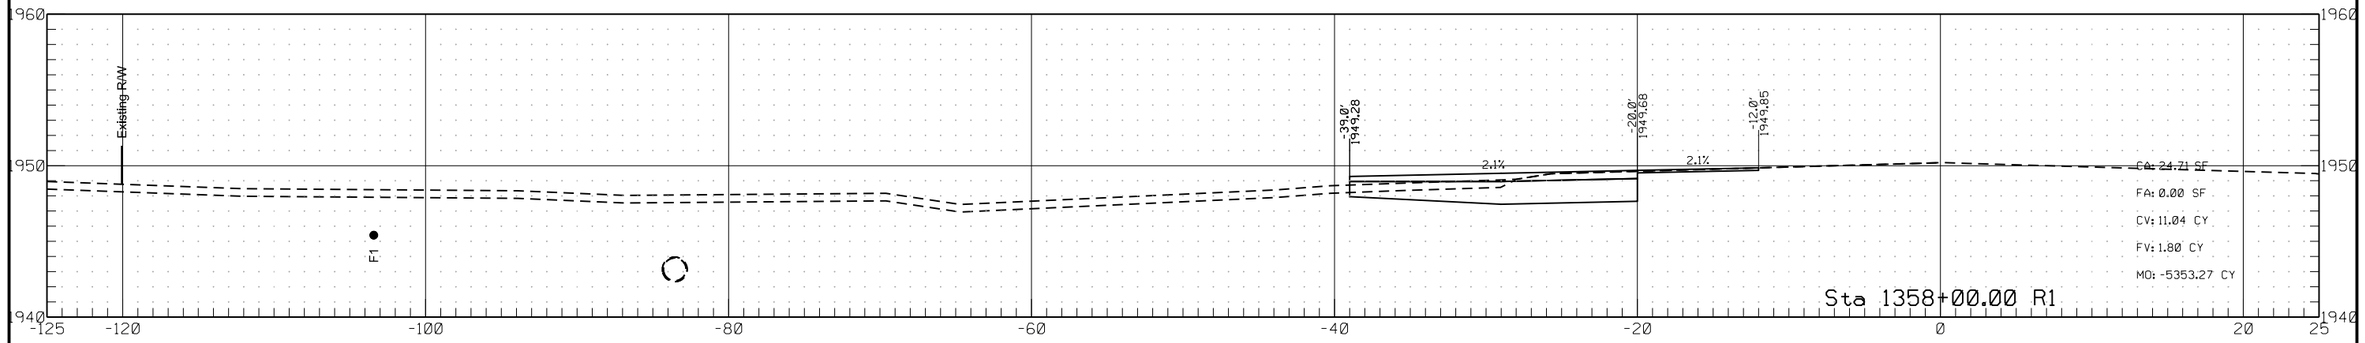


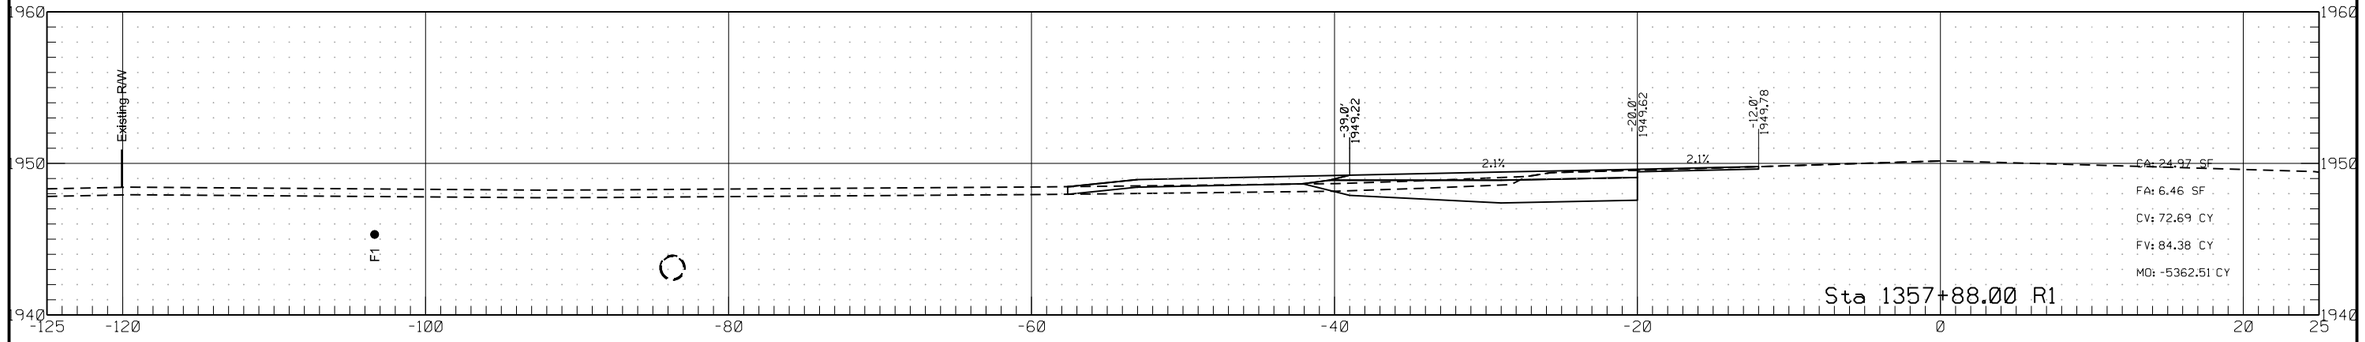


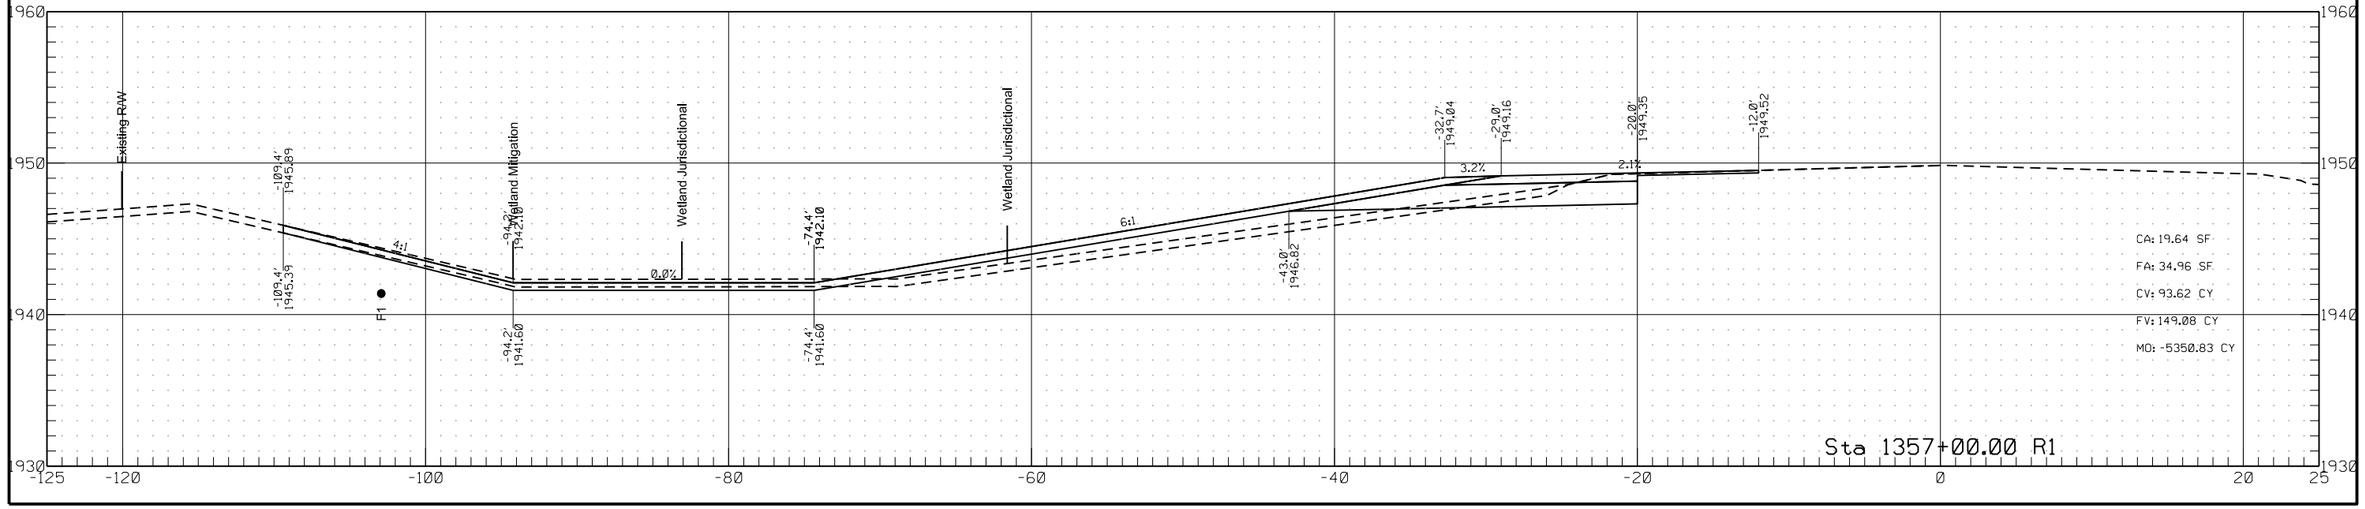


	STATE	PROJECT NO.	SECTION NO.	SHEET NO.
	ND	HEN-7-052(034)000	200	241

Passing Lane #5

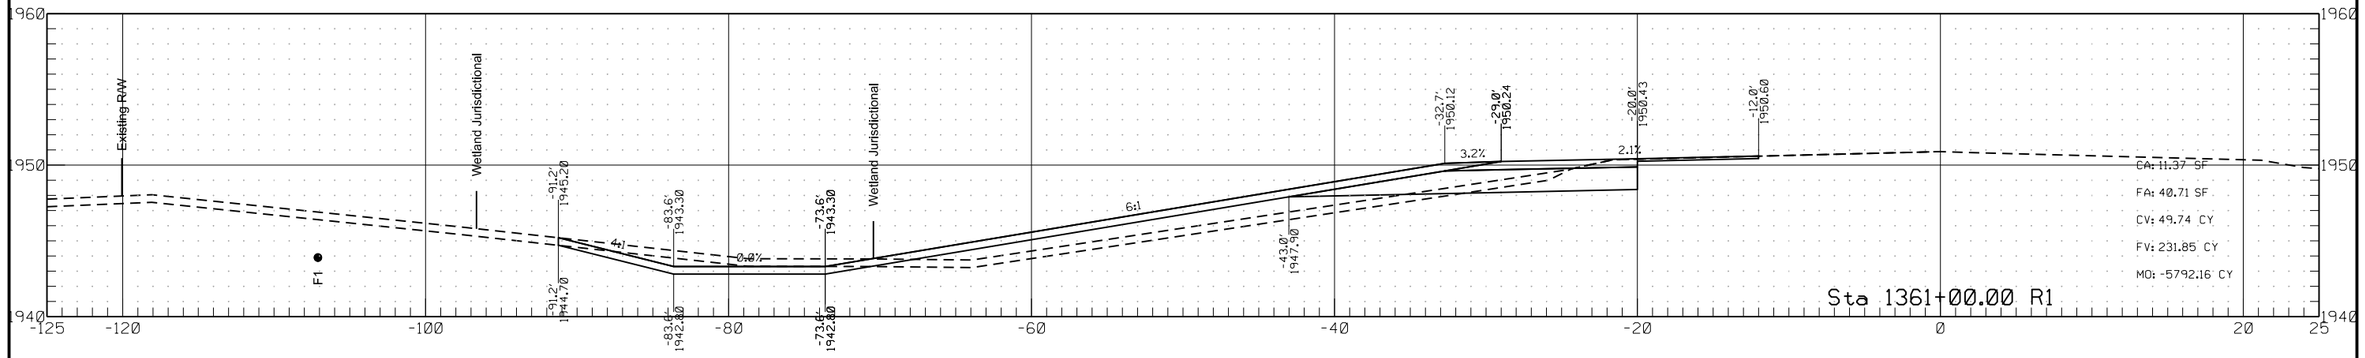


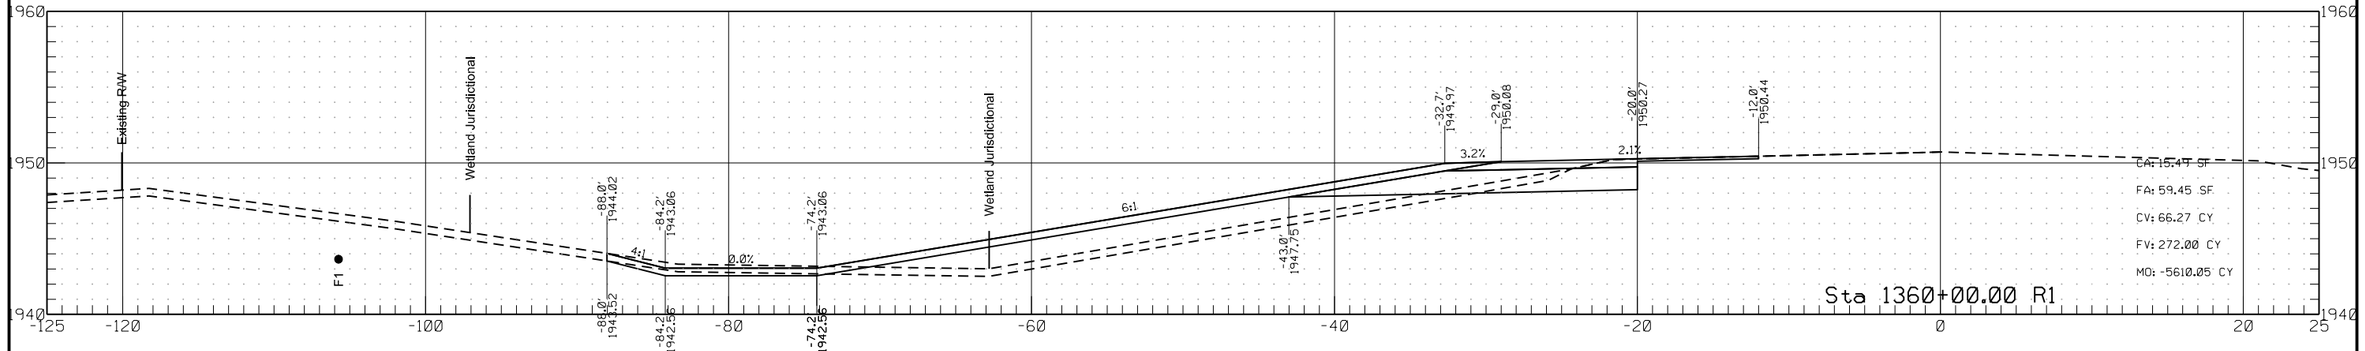

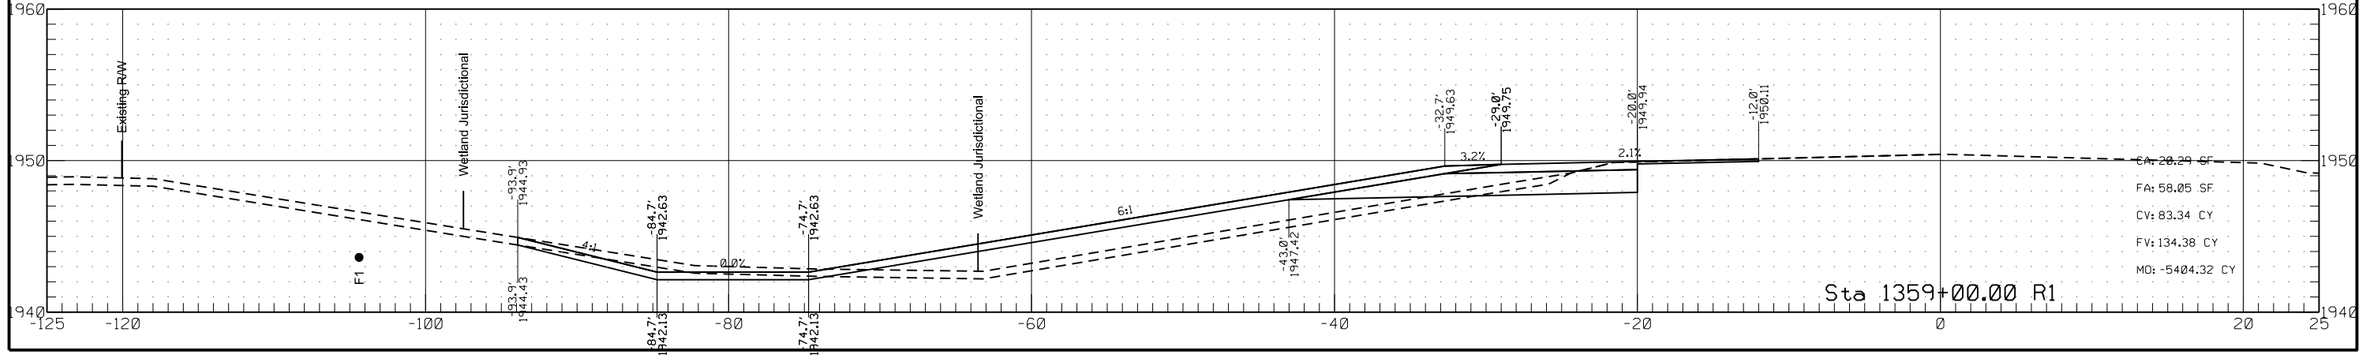


	STATE	PROJECT NO.	SECTION NO.	SHEET NO.
	ND	HEN-7-052(034)000	200	242

Passing Lane #5

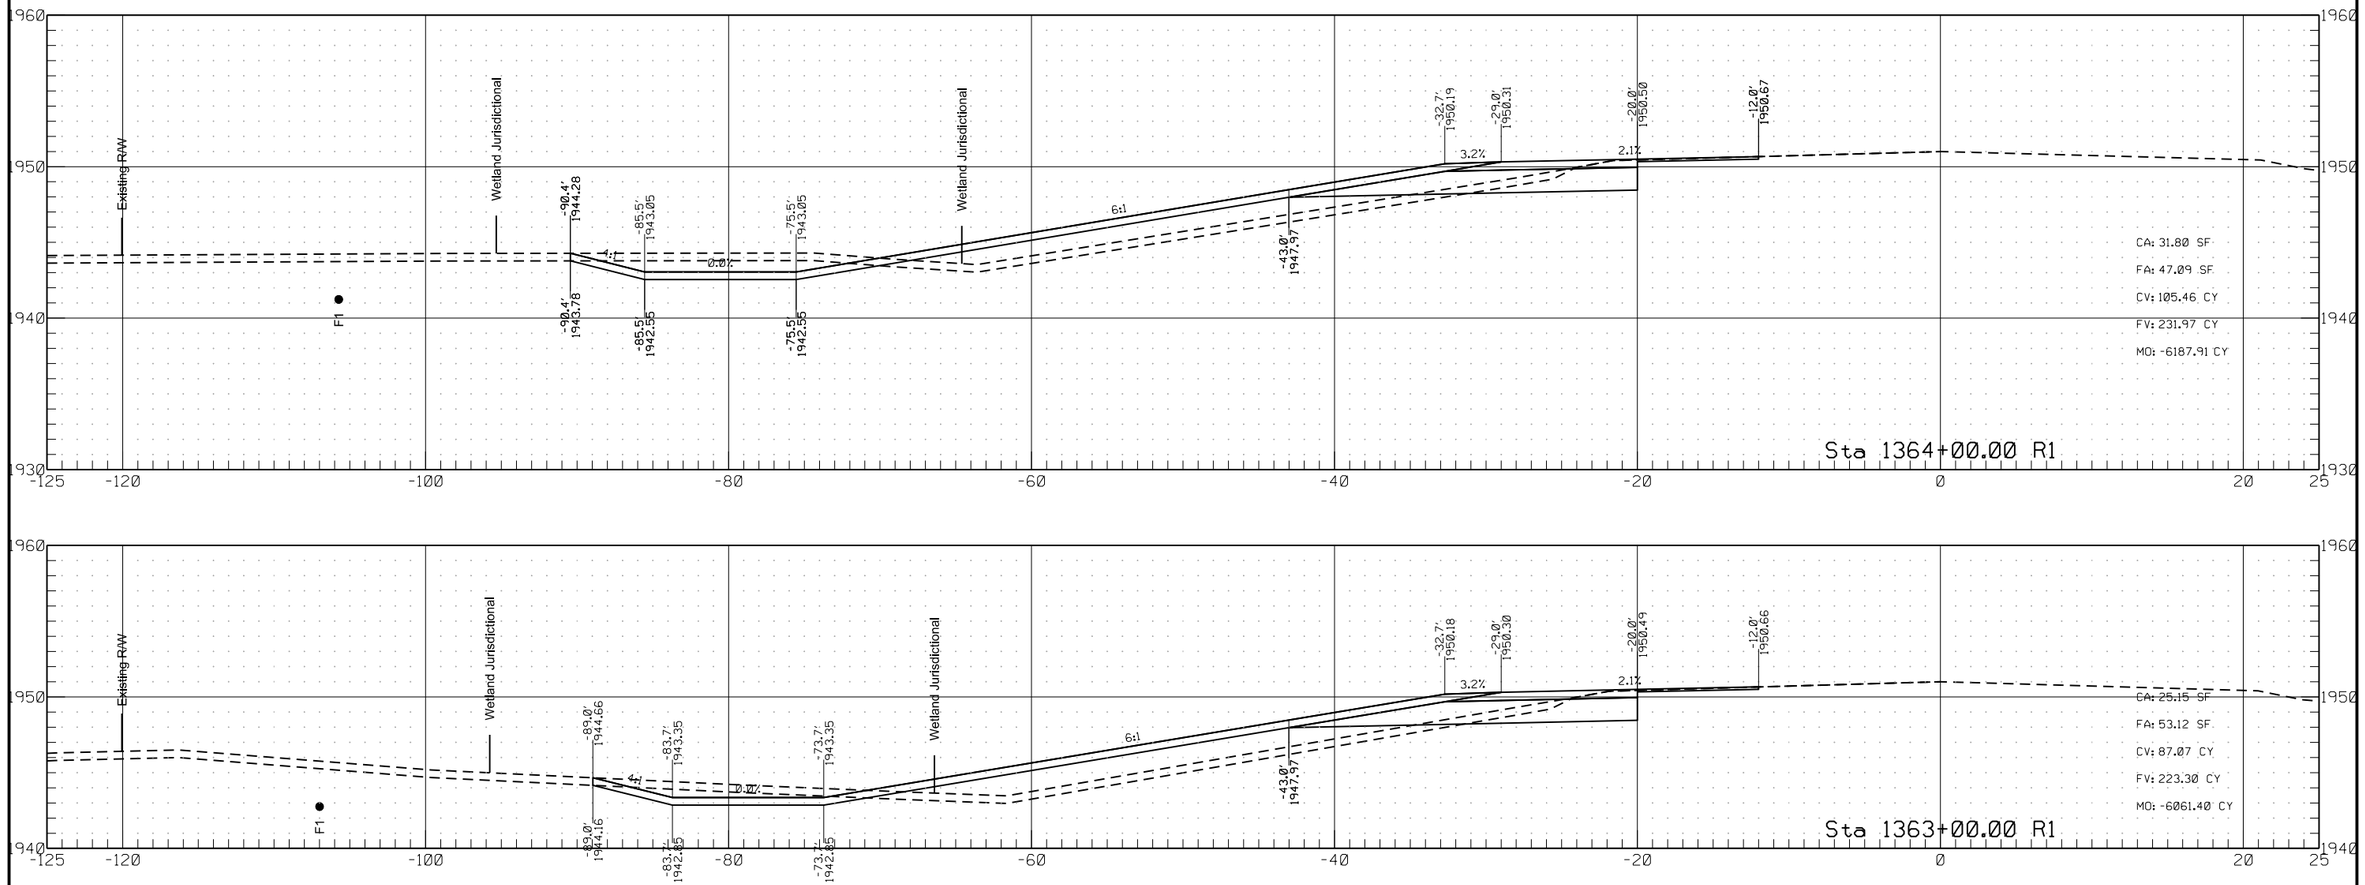


	STATE	PROJECT NO.	SECTION NO.	SHEET NO.
	ND	HEN-7-052(034)000	200	243


Passing Lane #5

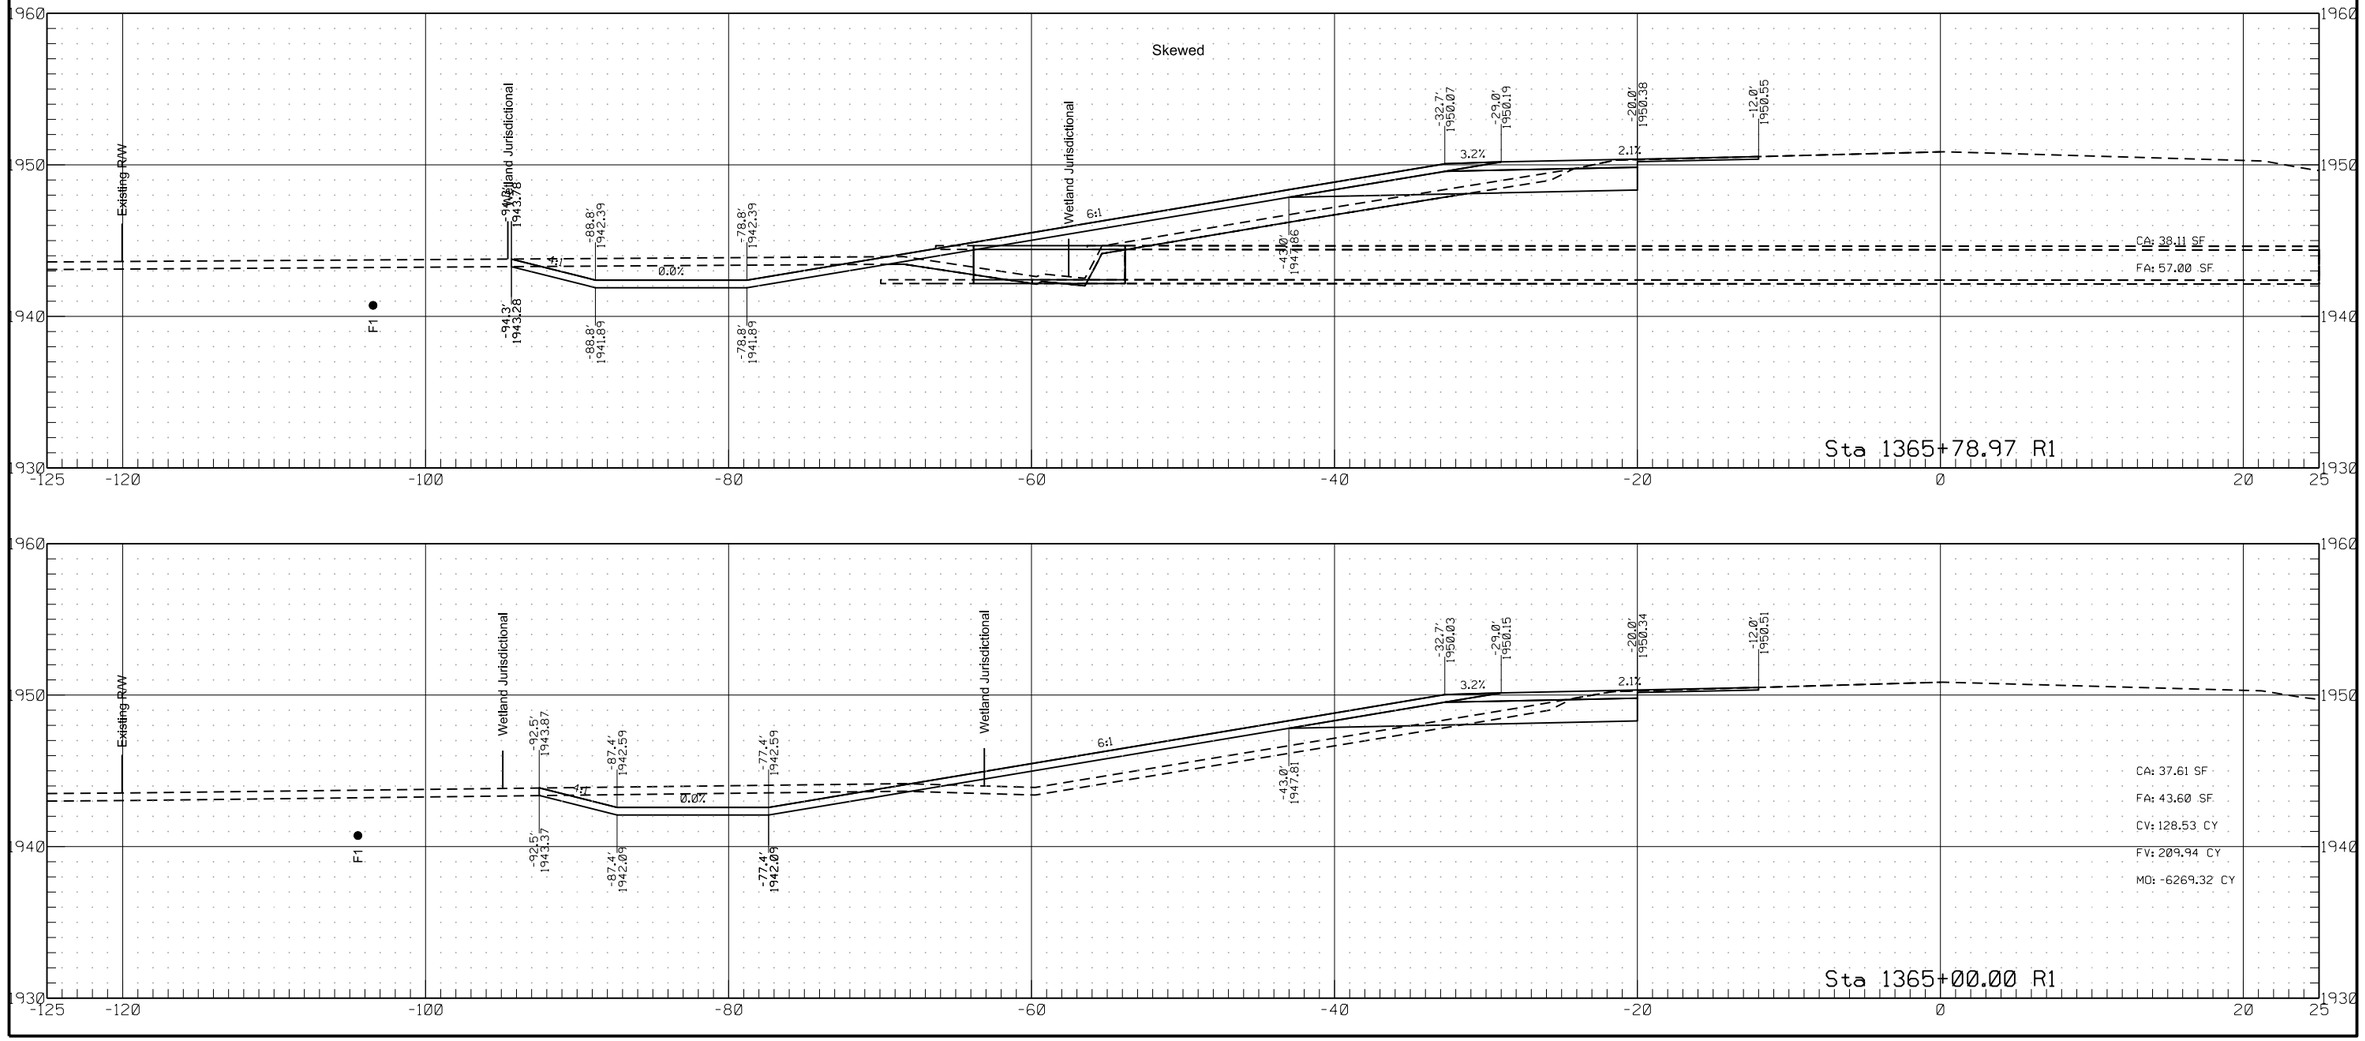


	STATE	PROJECT NO.	SECTION NO.	SHEET NO.
	ND	HEN-7-052(034)000	200	244

Passing Lane #5

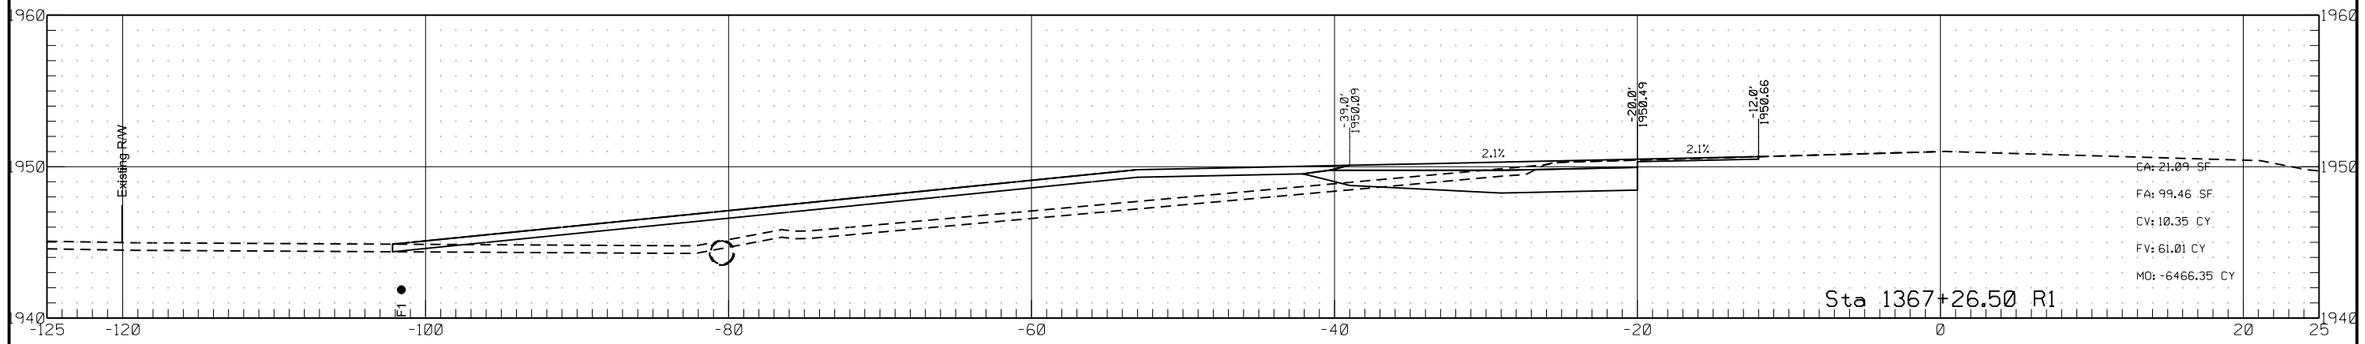


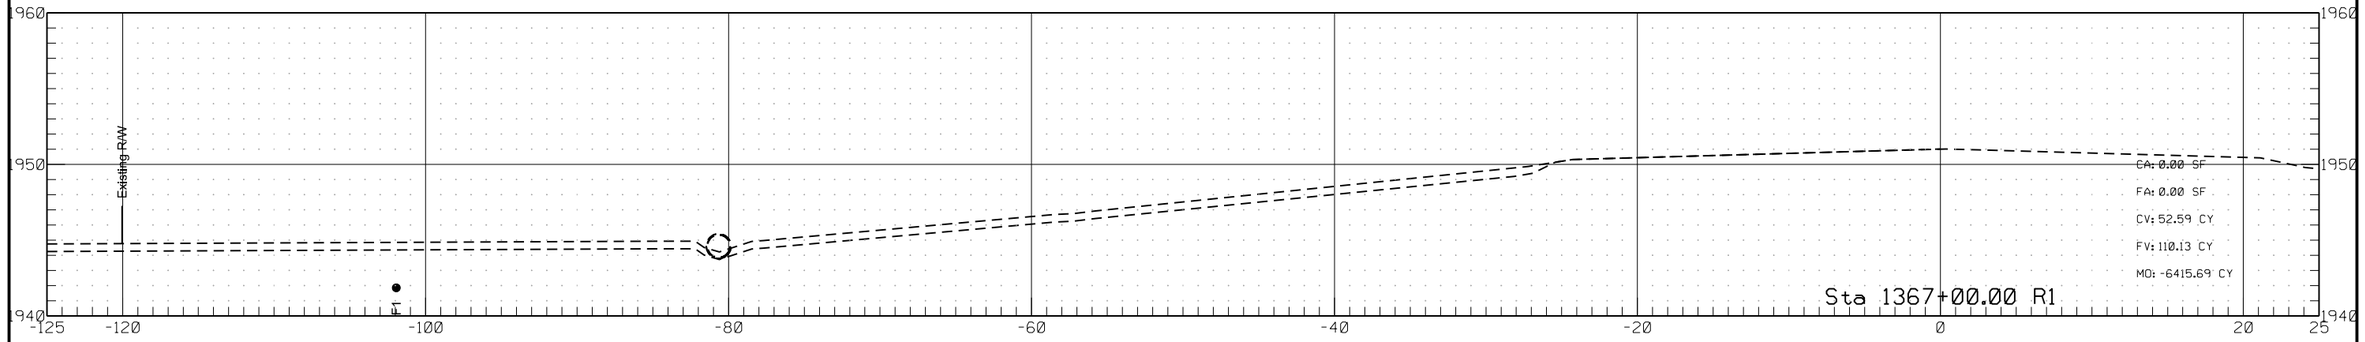


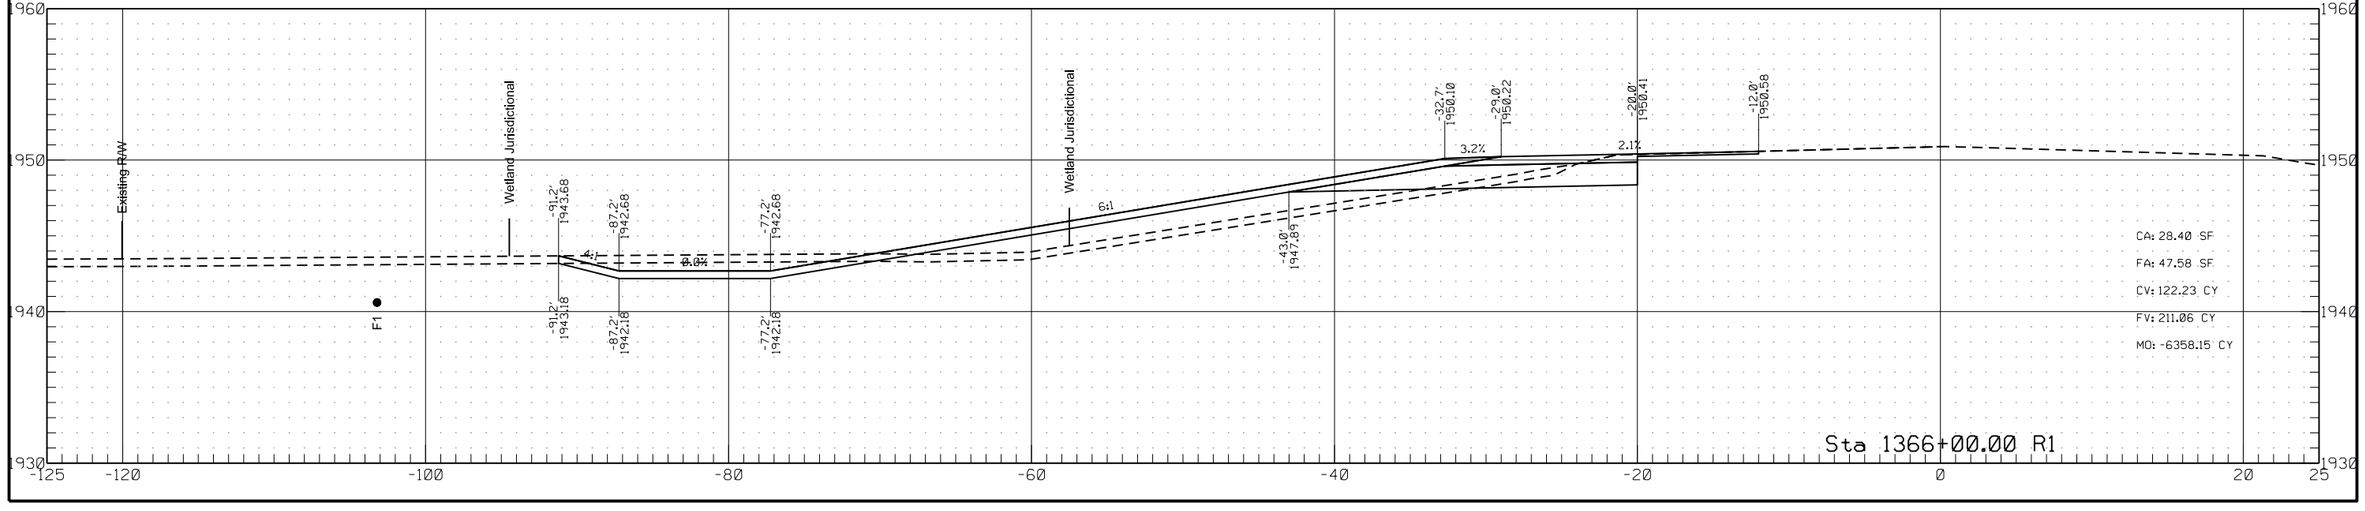


	STATE	PROJECT NO.	SECTION NO.	SHEET NO.
	ND	HEN-7-052(034)000	200	245

Passing Lane #5

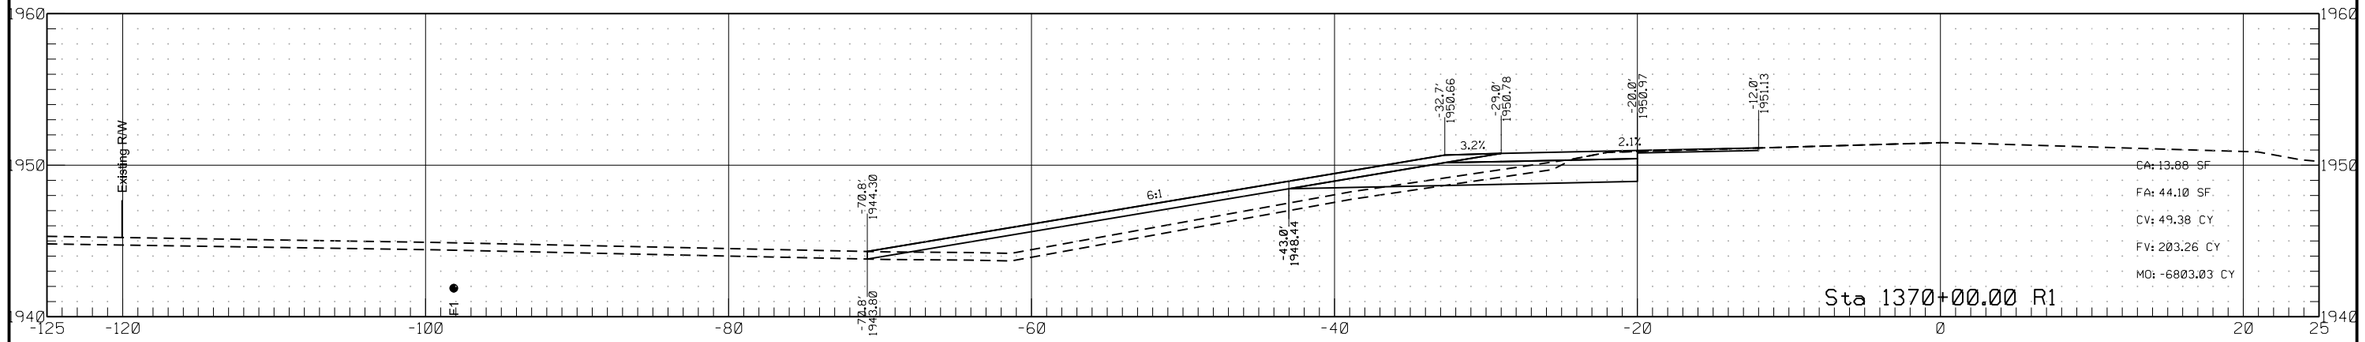


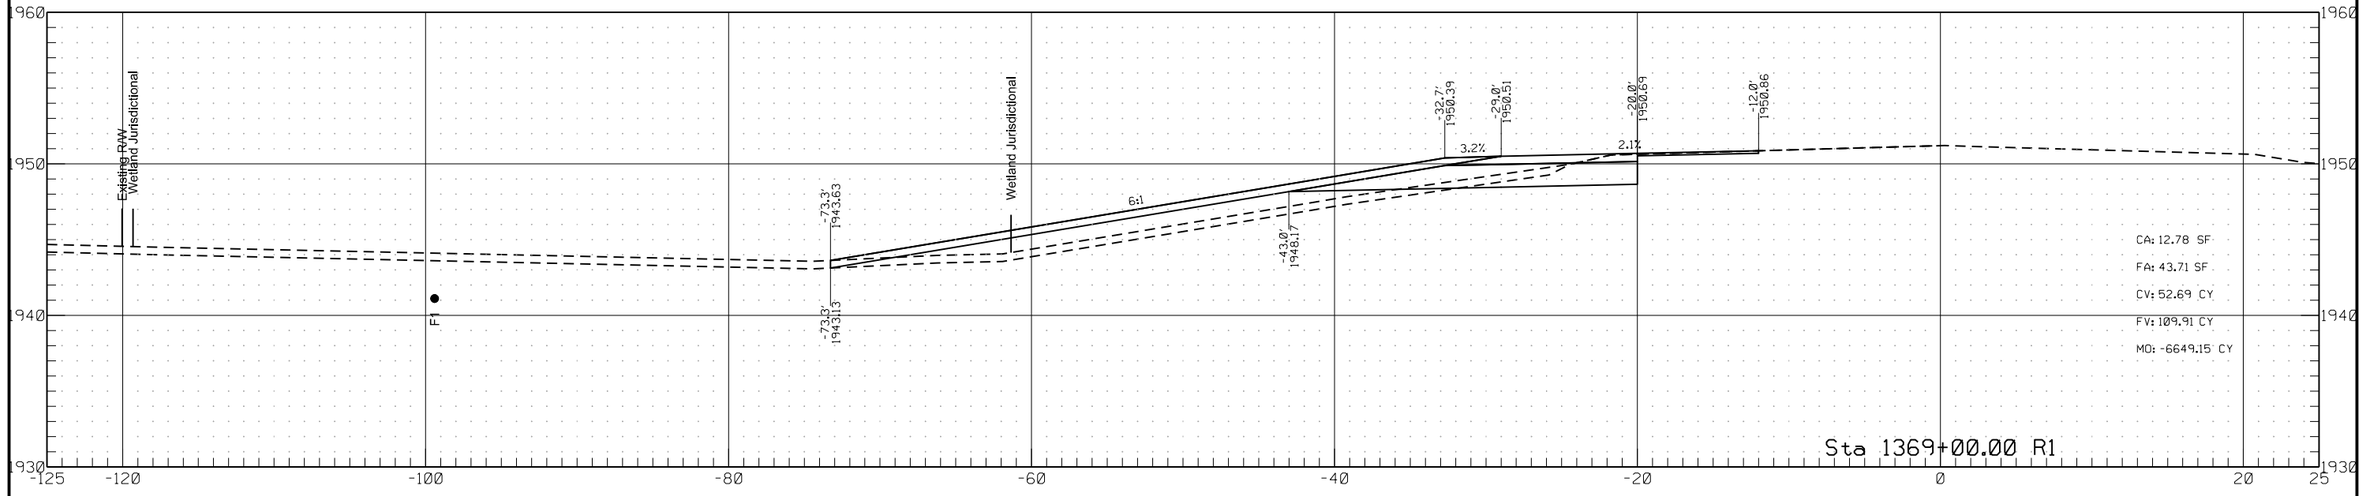


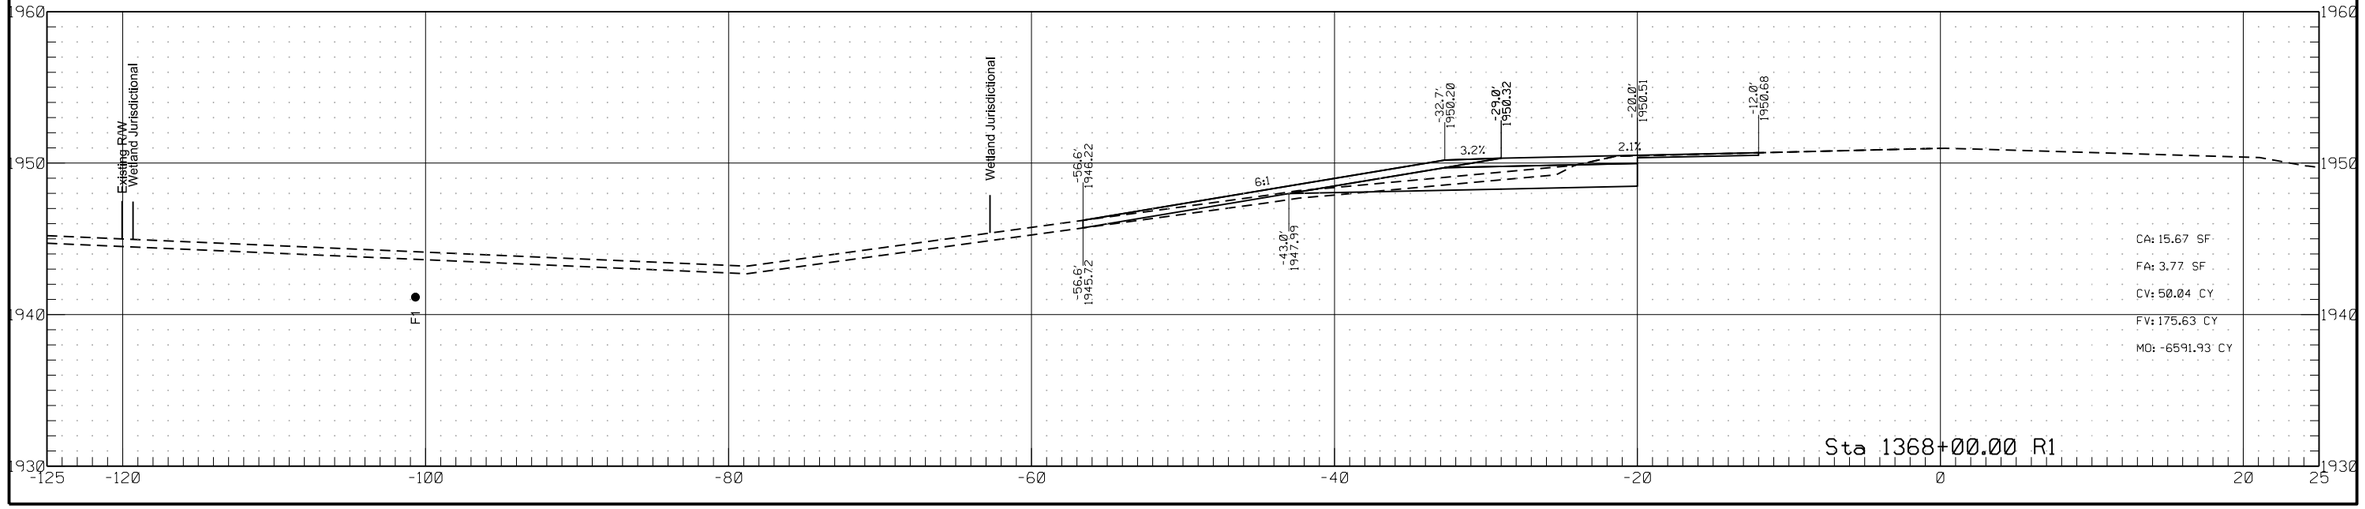


	STATE	PROJECT NO.	SECTION NO.	SHEET NO.
	ND	HEN-7-052(034)000	200	246

Passing Lane #5

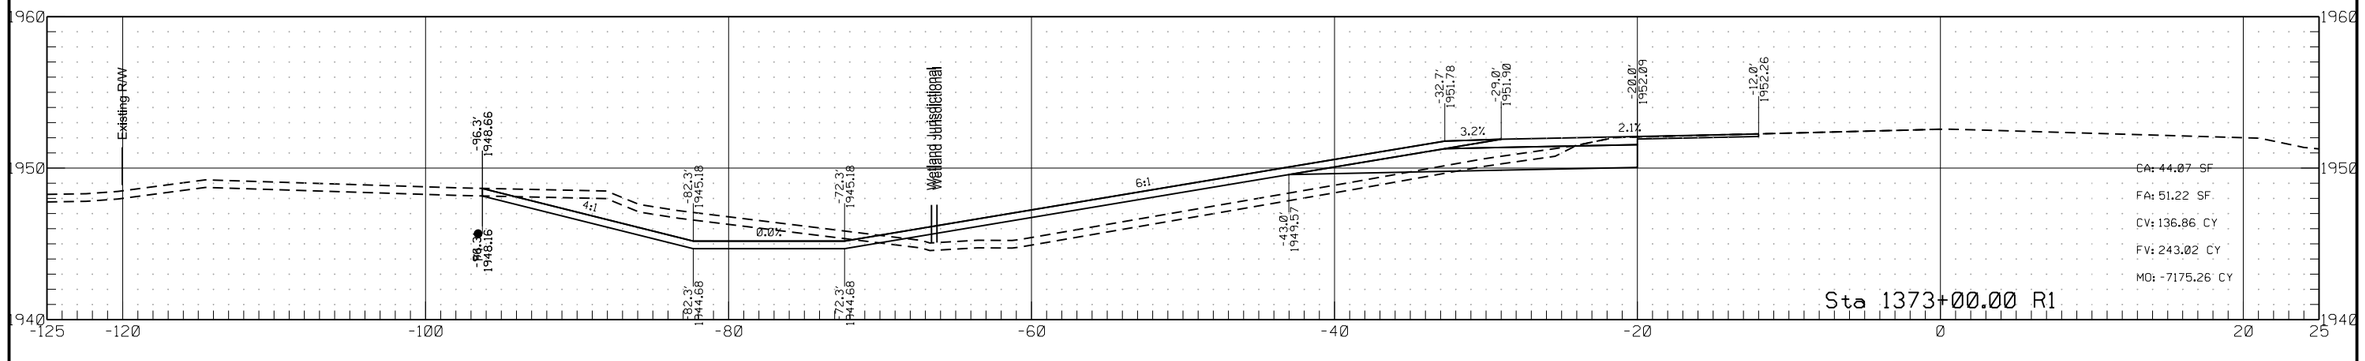


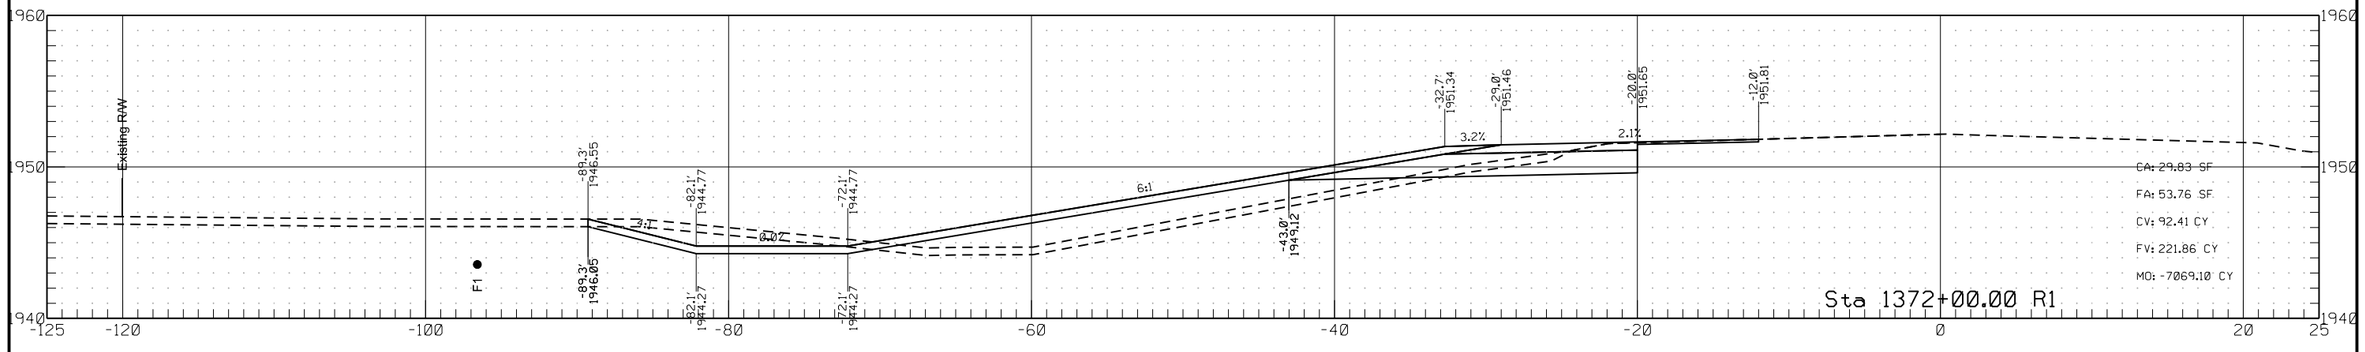


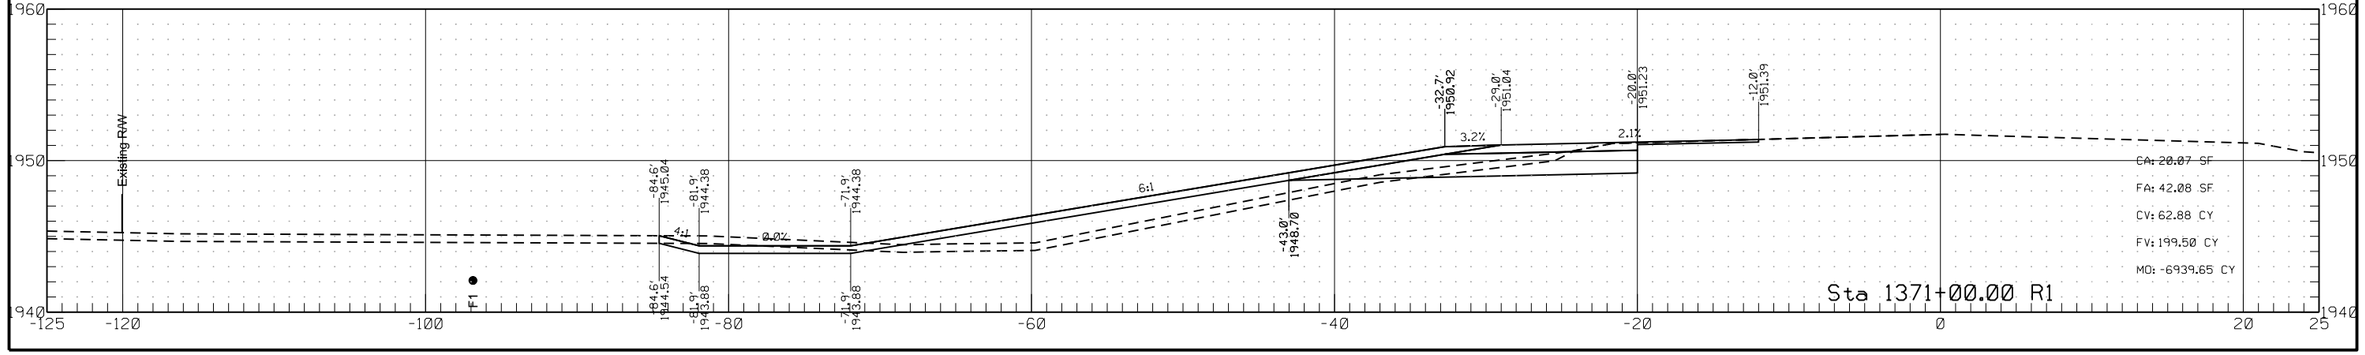


	STATE	PROJECT NO.	SECTION NO.	SHEET NO.
	ND	HEN-7-052(034)000	200	247

Passing Lane #5

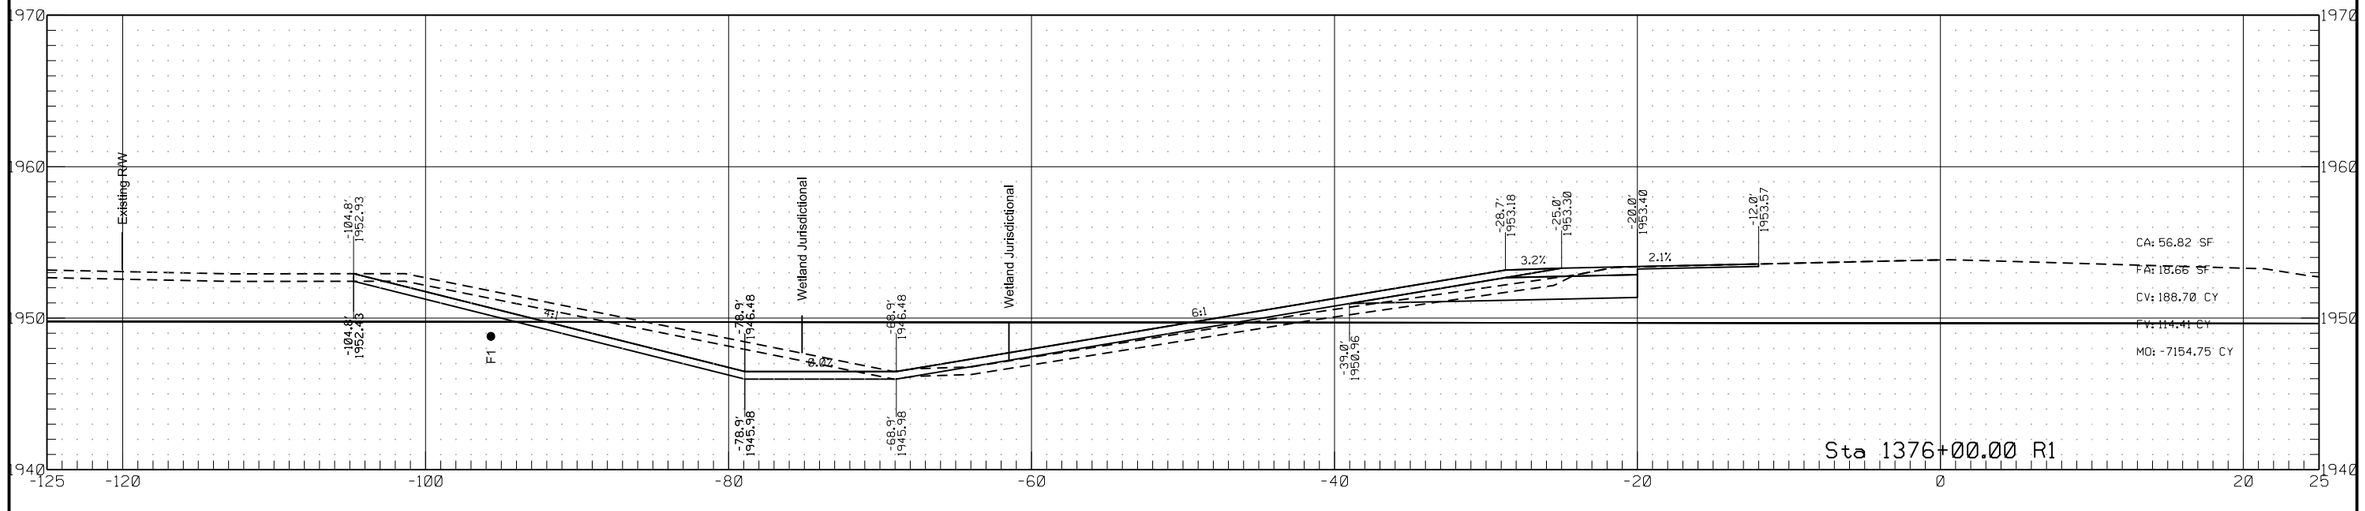


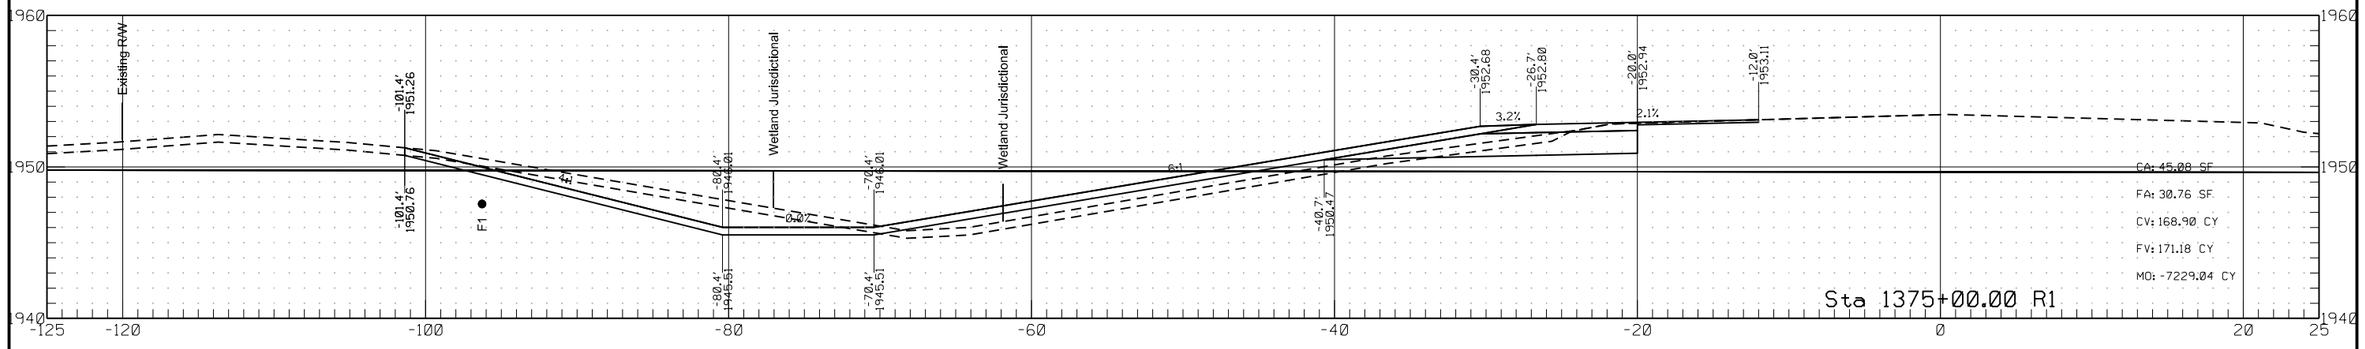

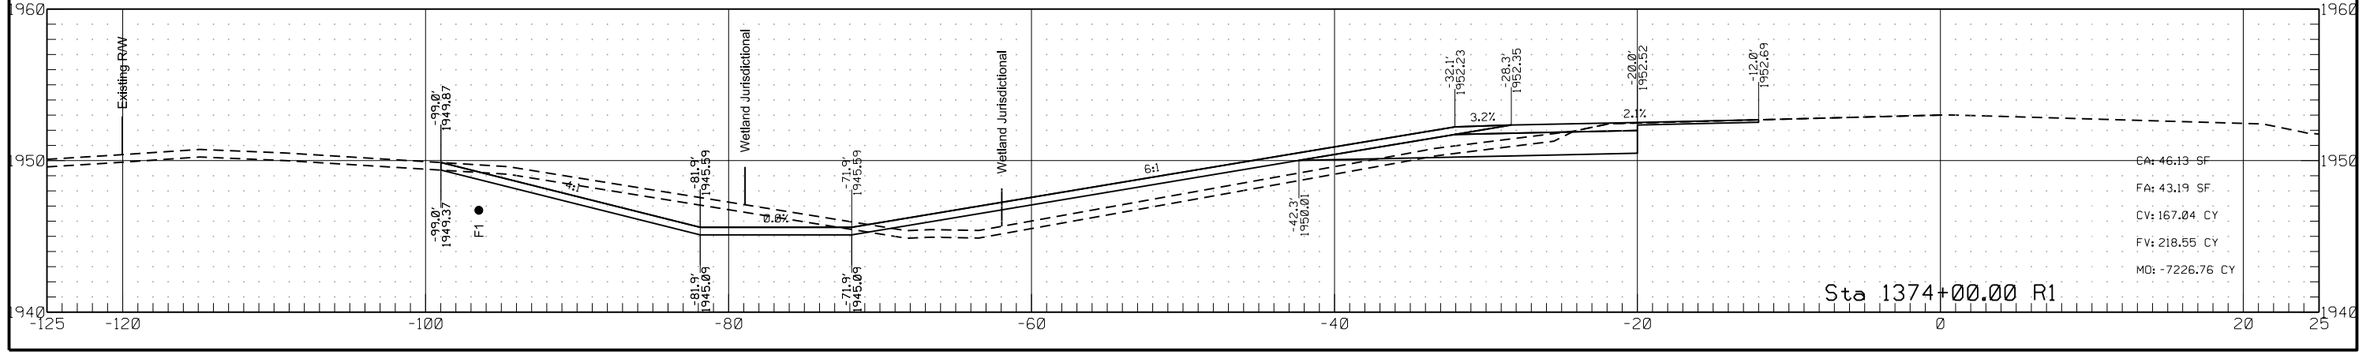


Passing Lane #5


	STATE	PROJECT NO.	SECTION NO.	SHEET NO.
	ND	HEN-7-052(034)000	200	248

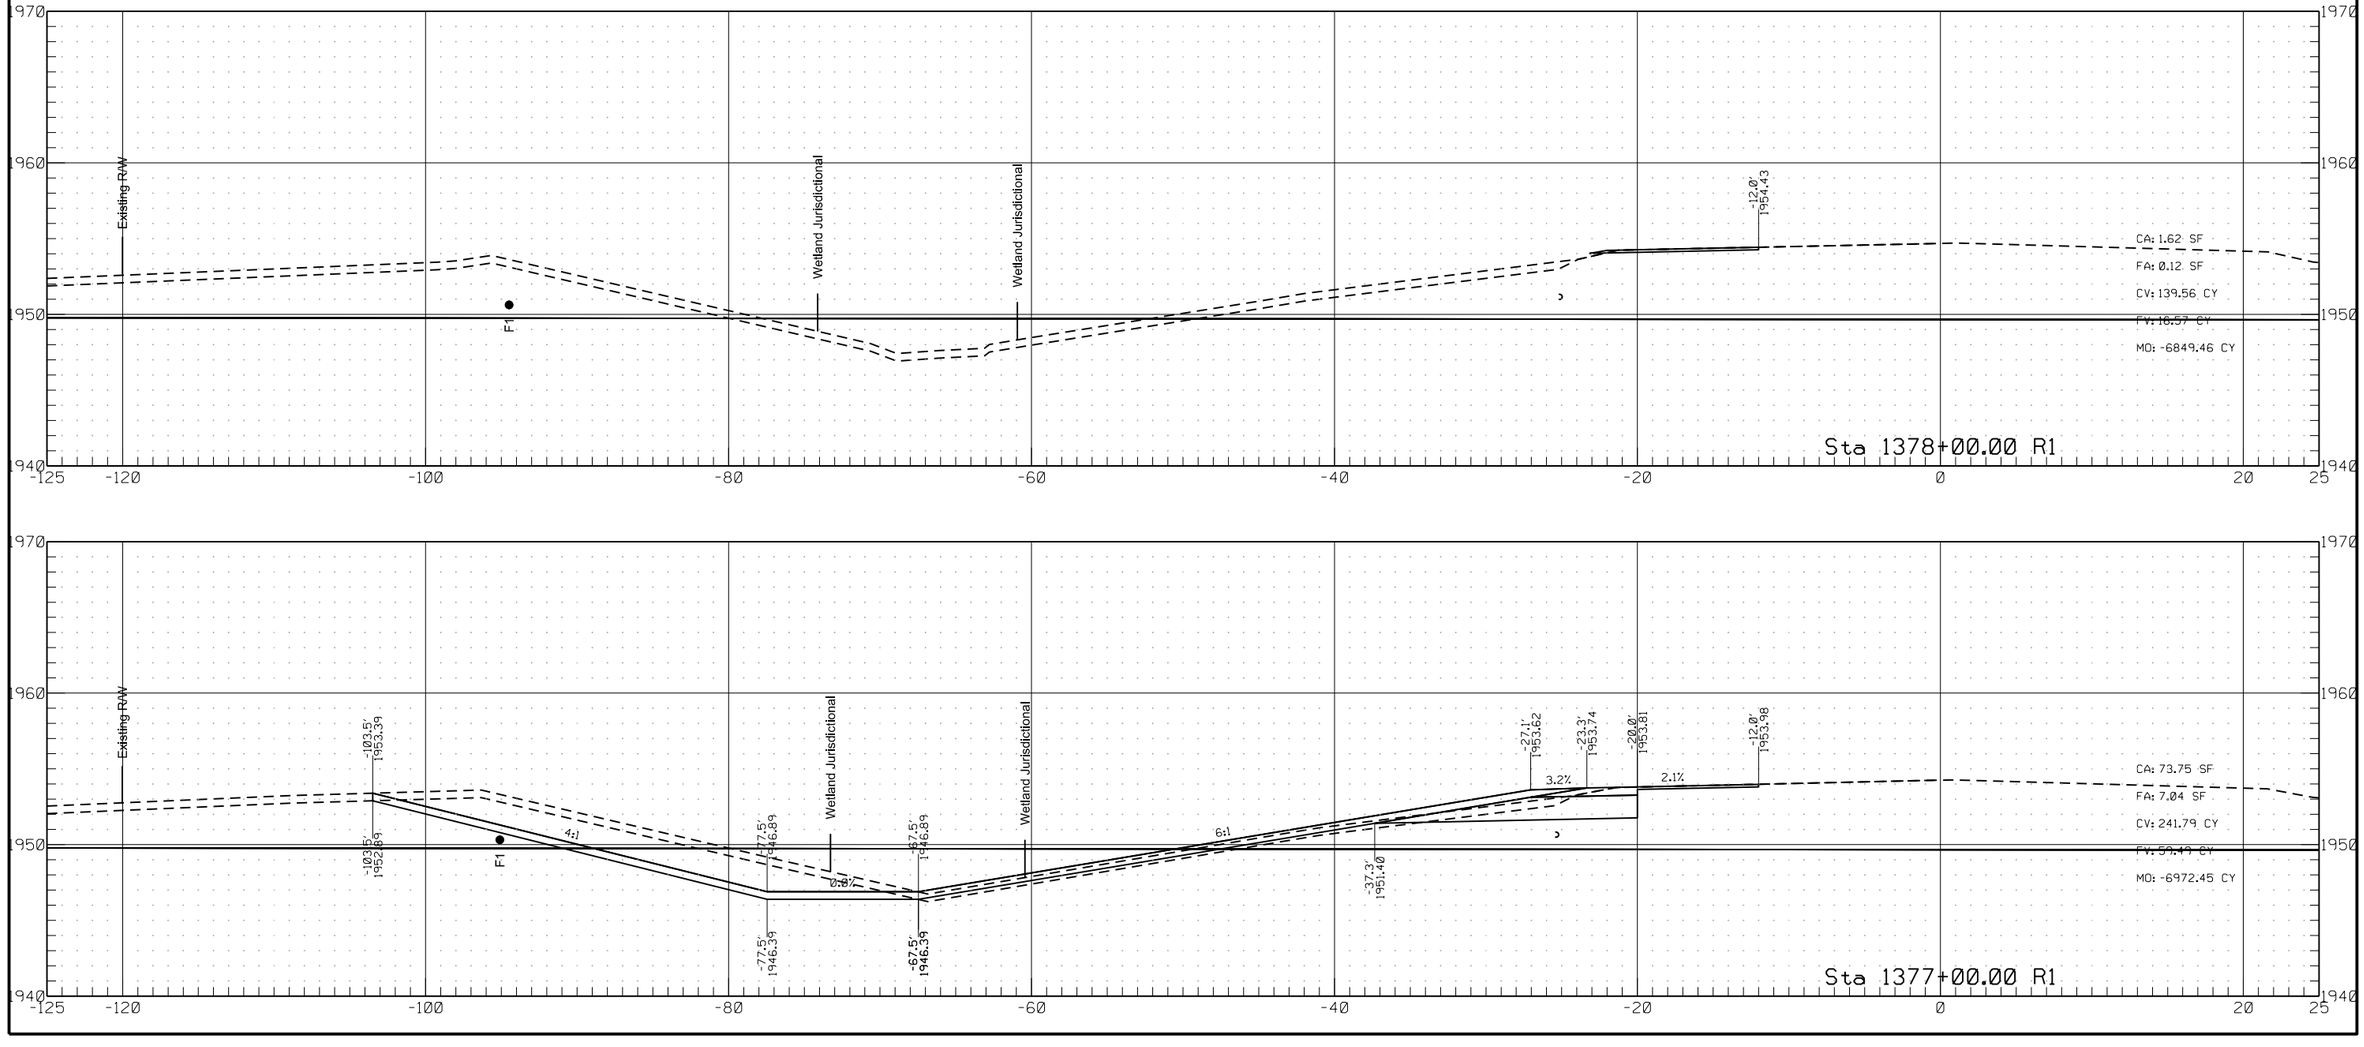

	STATE	PROJECT NO.	SECTION NO.	SHEET NO.
	ND	HEN-7-052(034)000	200	249

Passing Lane #5

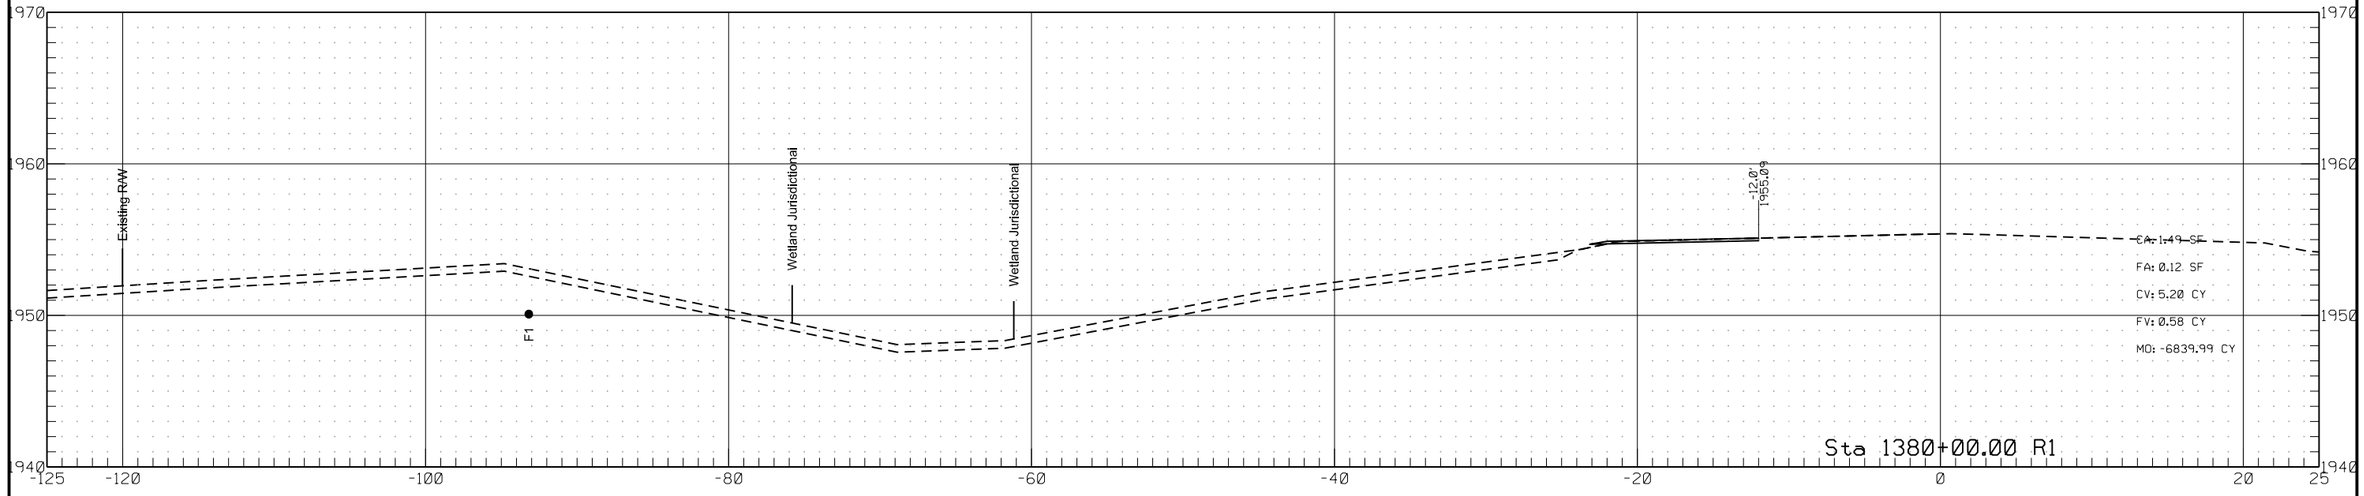


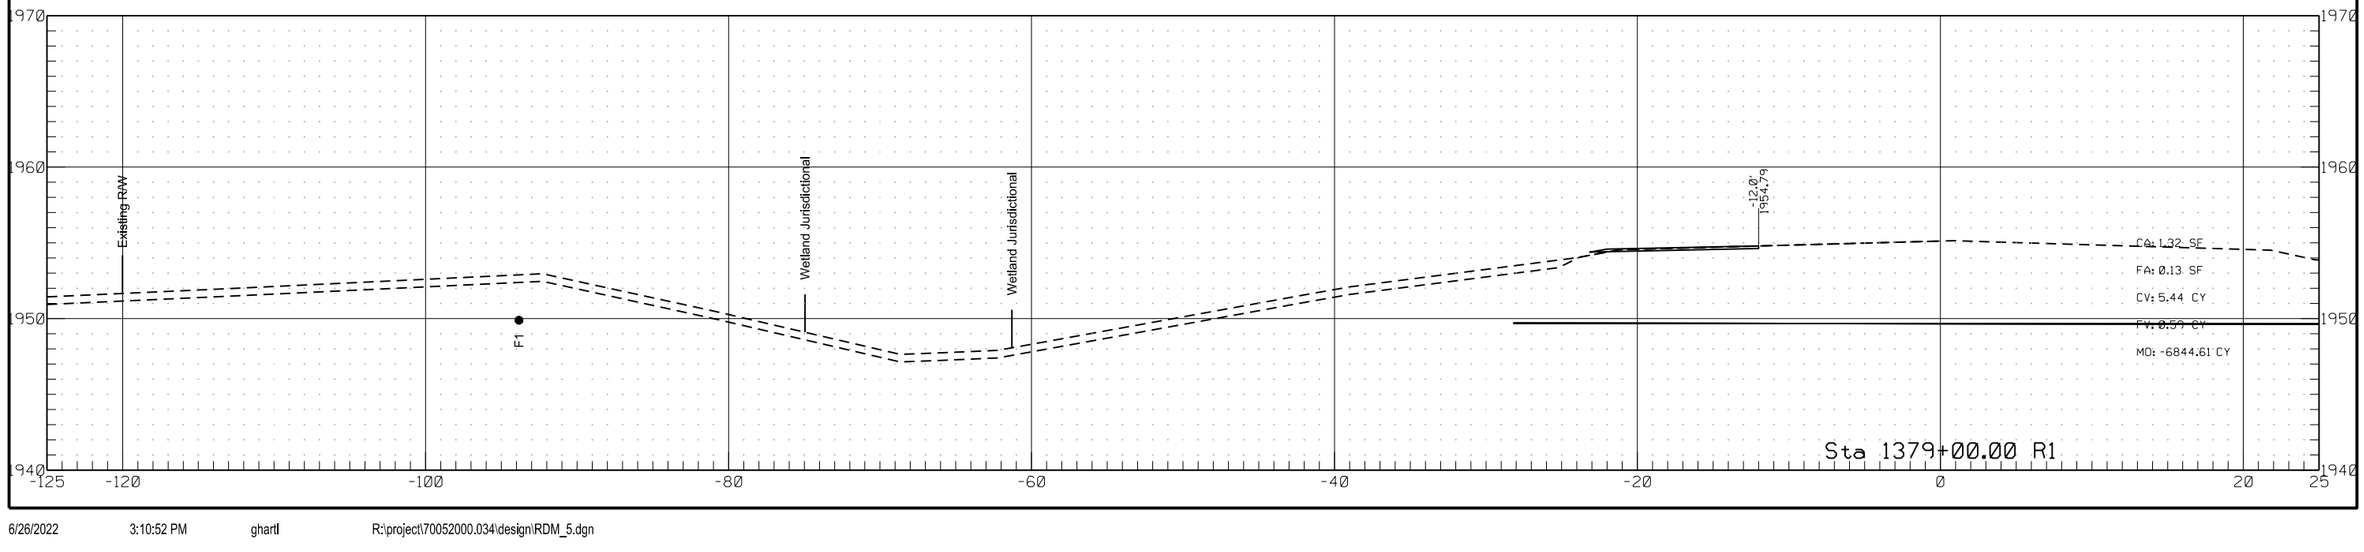


6/26/2022 3:10:52 PM ghartl R:\project\70052000.034\design\RDM_5.dgn

	STATE	PROJECT NO.	SECTION NO.	SHEET NO.
	ND	HEN-7-052(034)000	200	250


Passing Lane #5

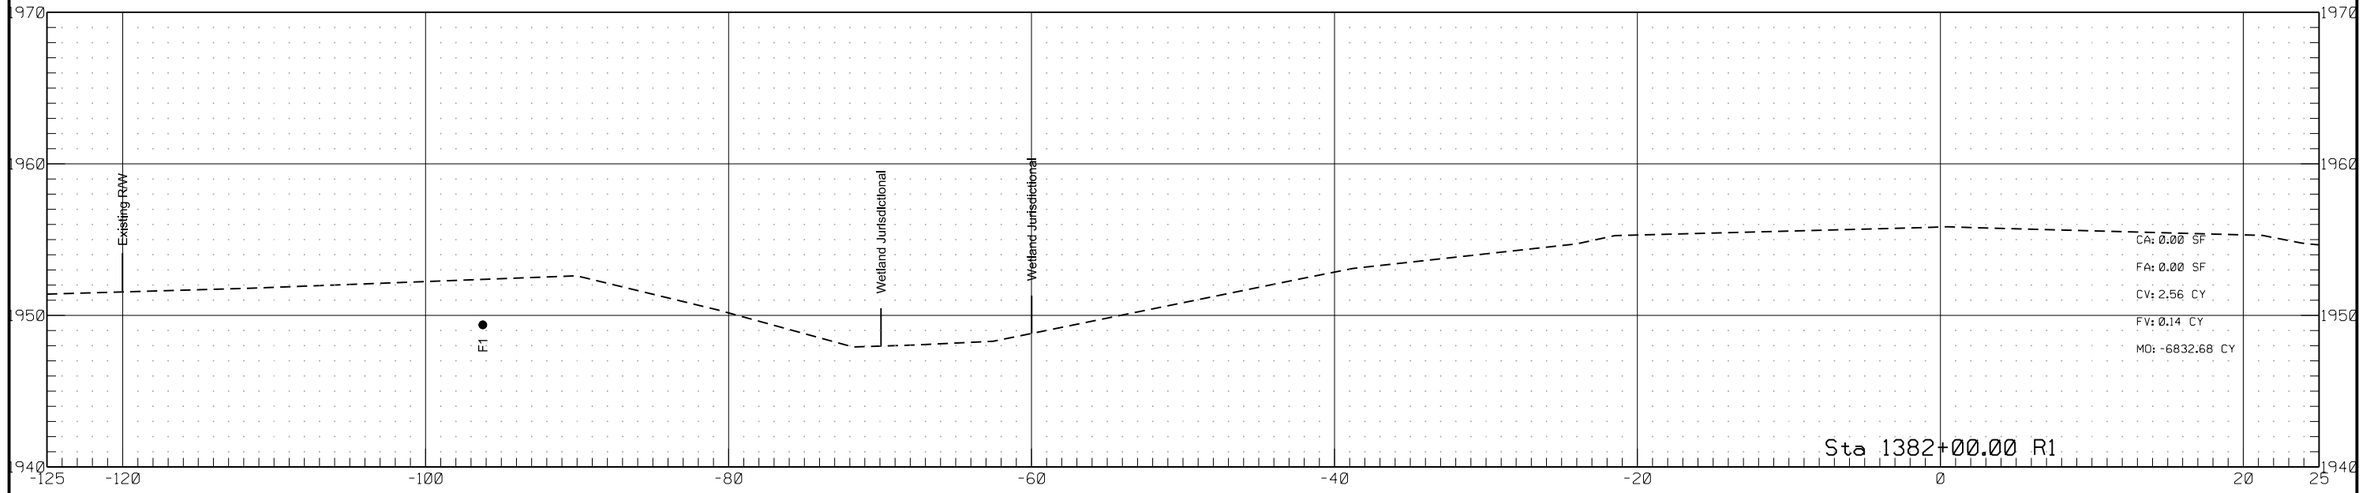

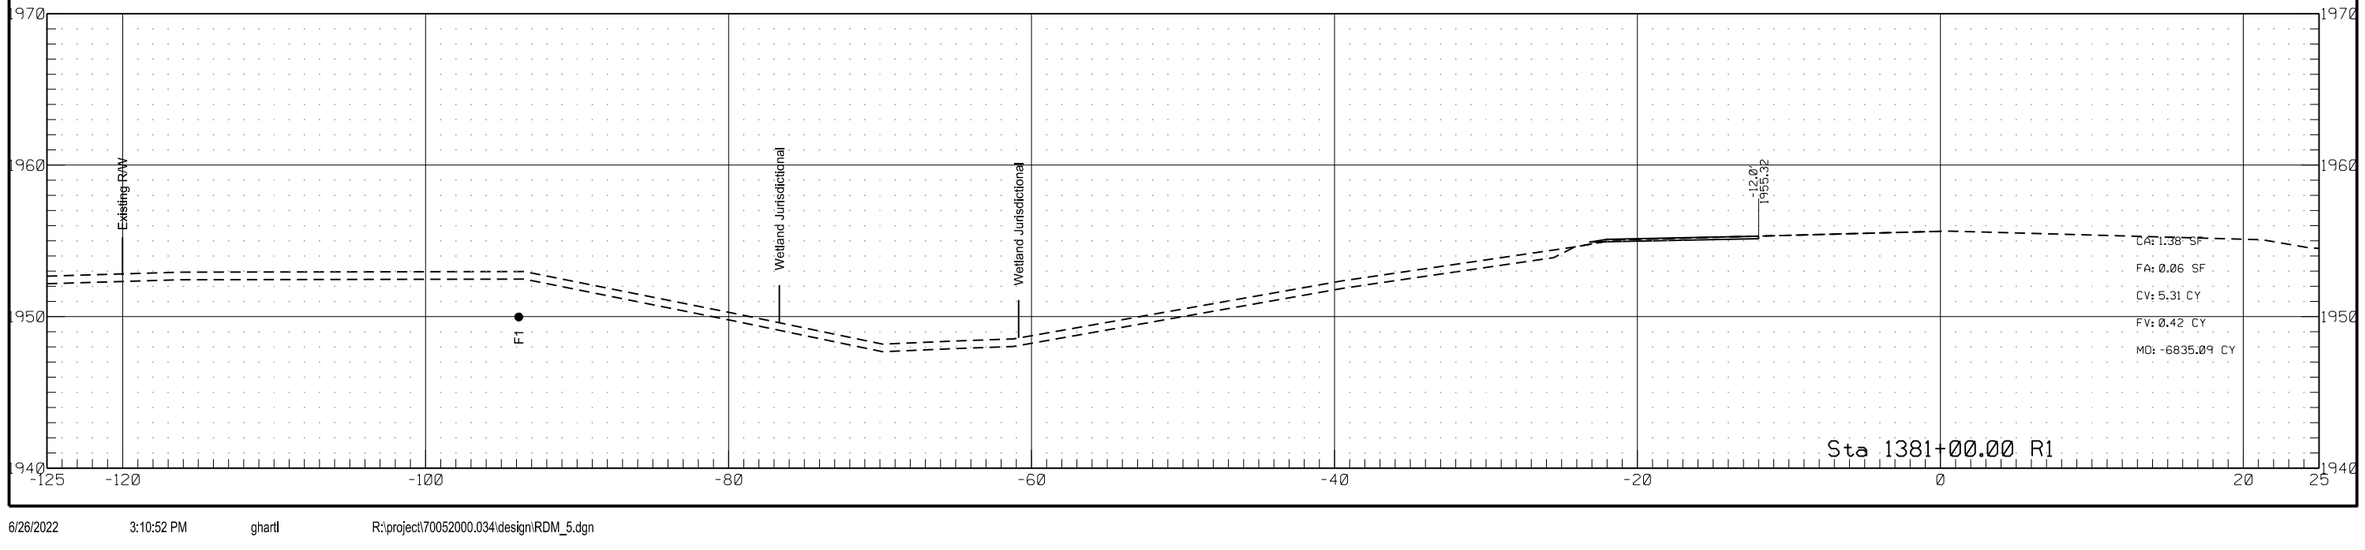


Passing Lane #6

	STATE	PROJECT NO.	SECTION NO.	SHEET NO.
	ND	HEN-7-052(034)000	200	252

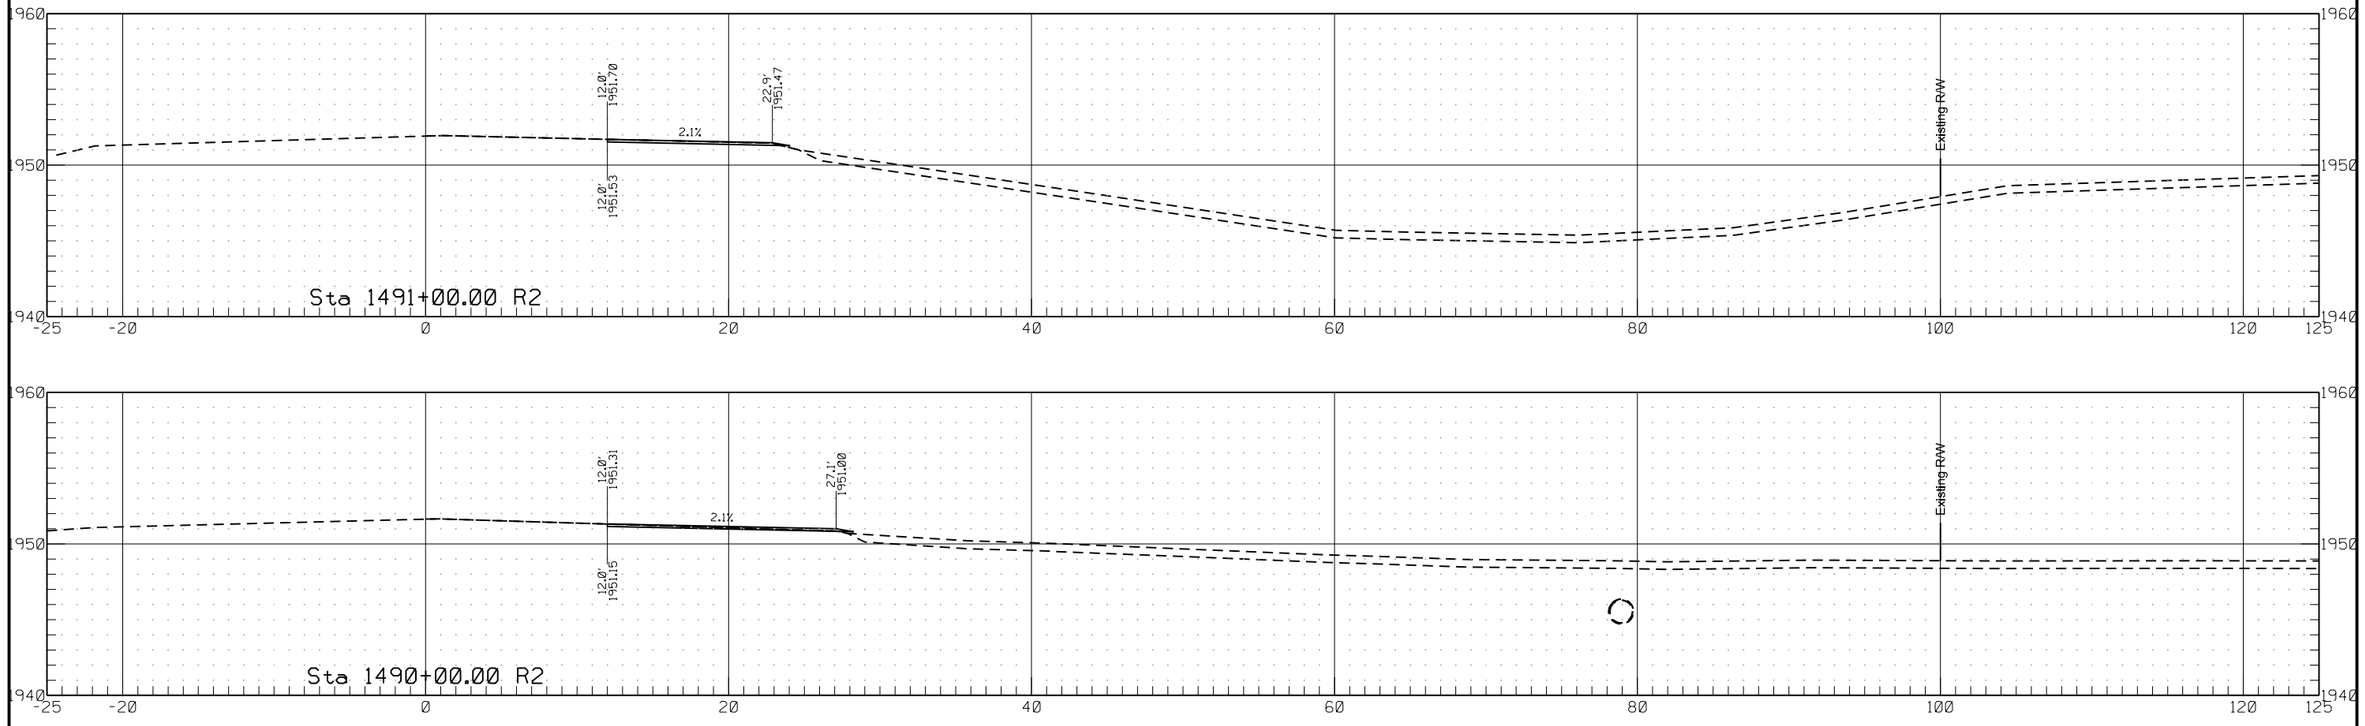


Passing Lane #6


	STATE	PROJECT NO.	SECTION NO.	SHEET NO.
	ND	HEN-7-052(034)000	200	253

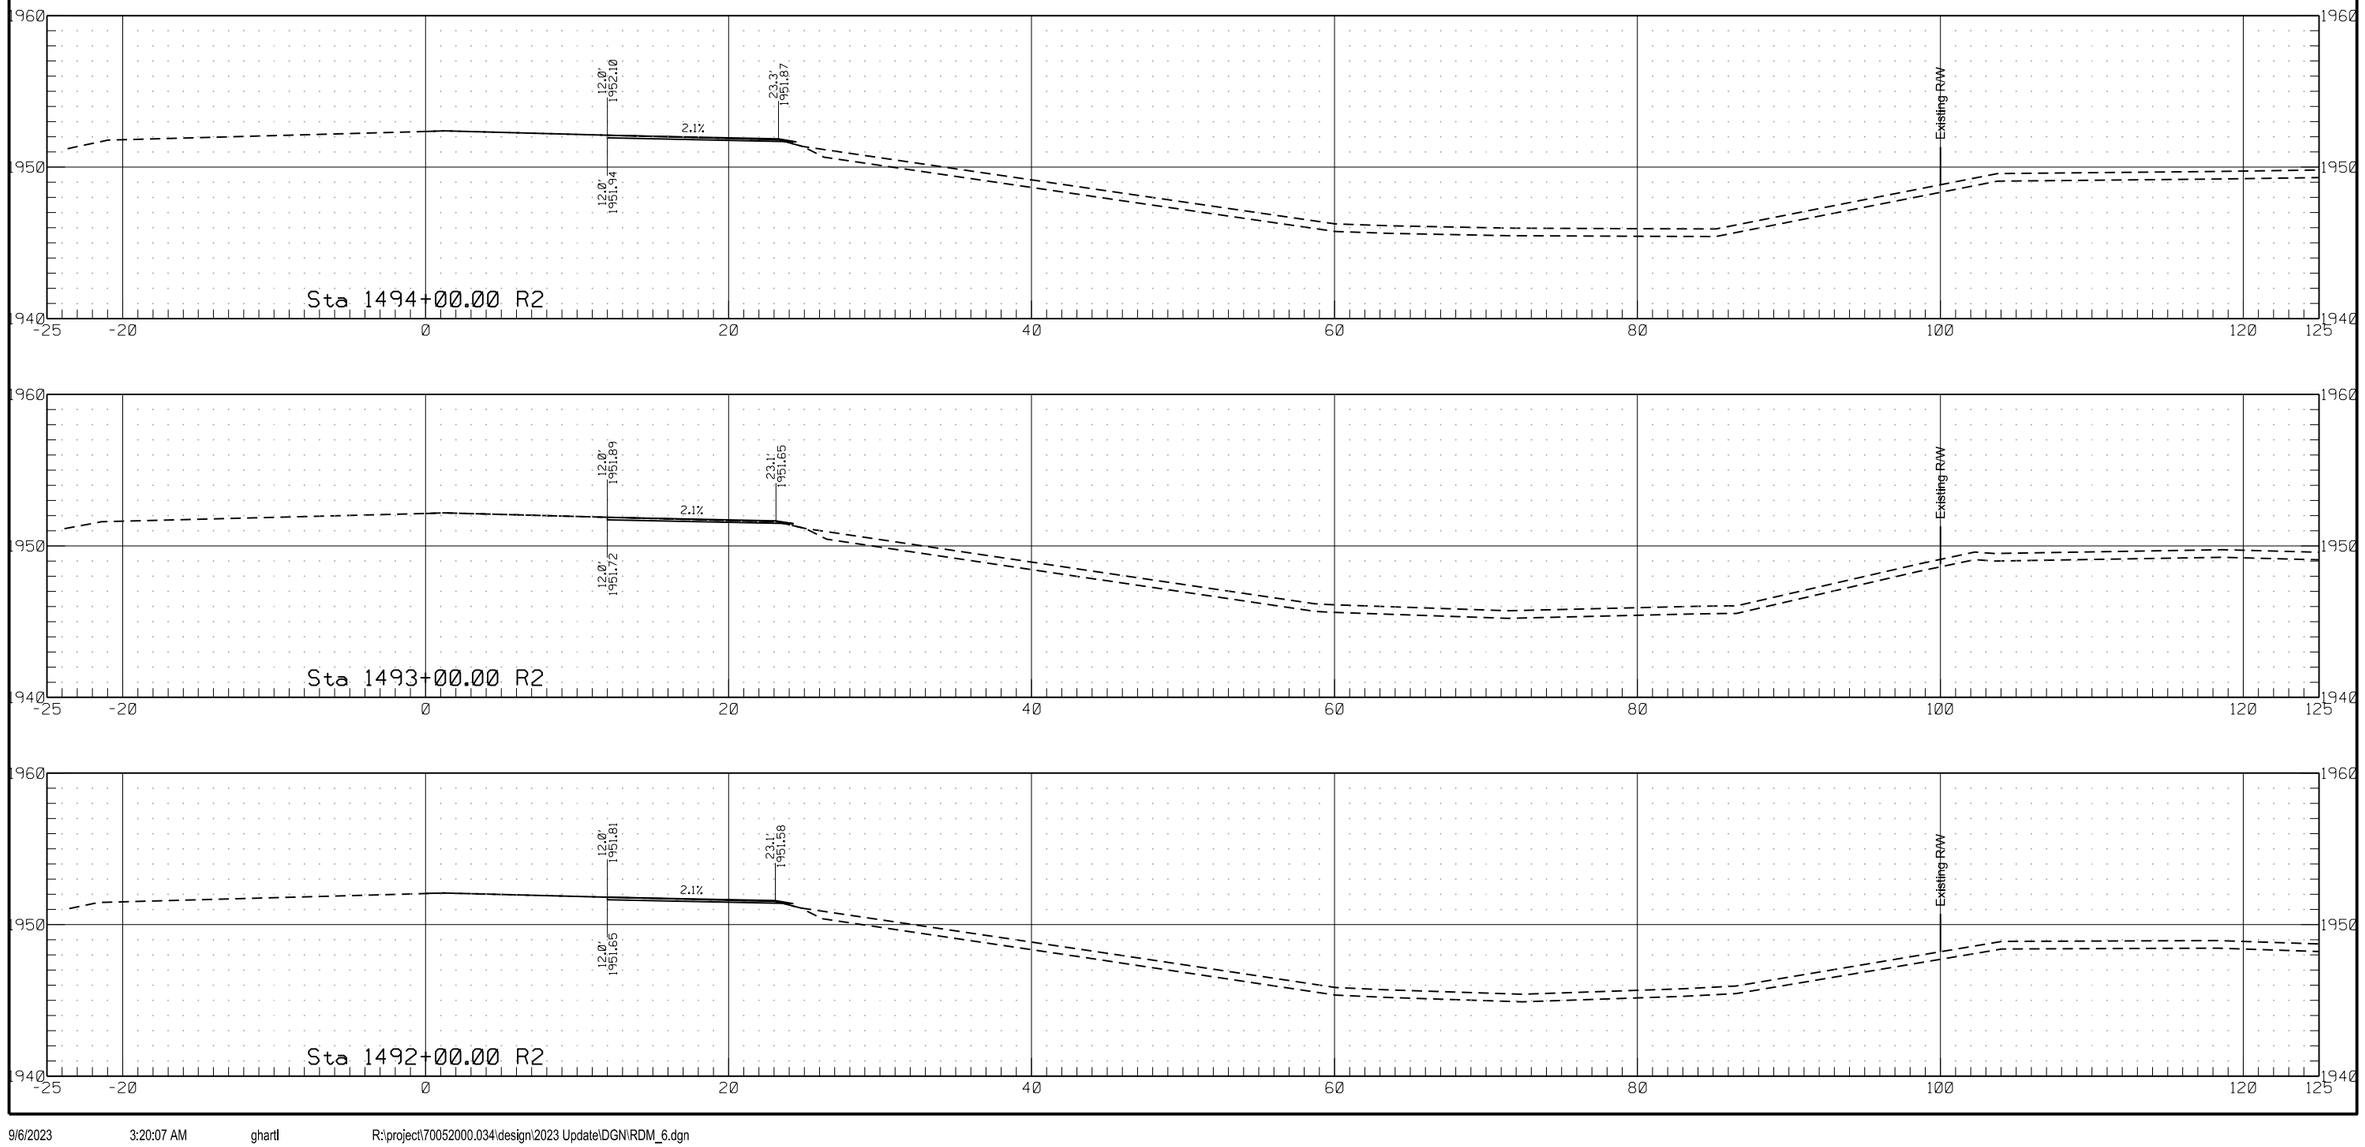


	STATE	PROJECT NO.	SECTION NO.	SHEET NO.
	ND	HEN-7-052(034)000	200	254

Passing Lane #6

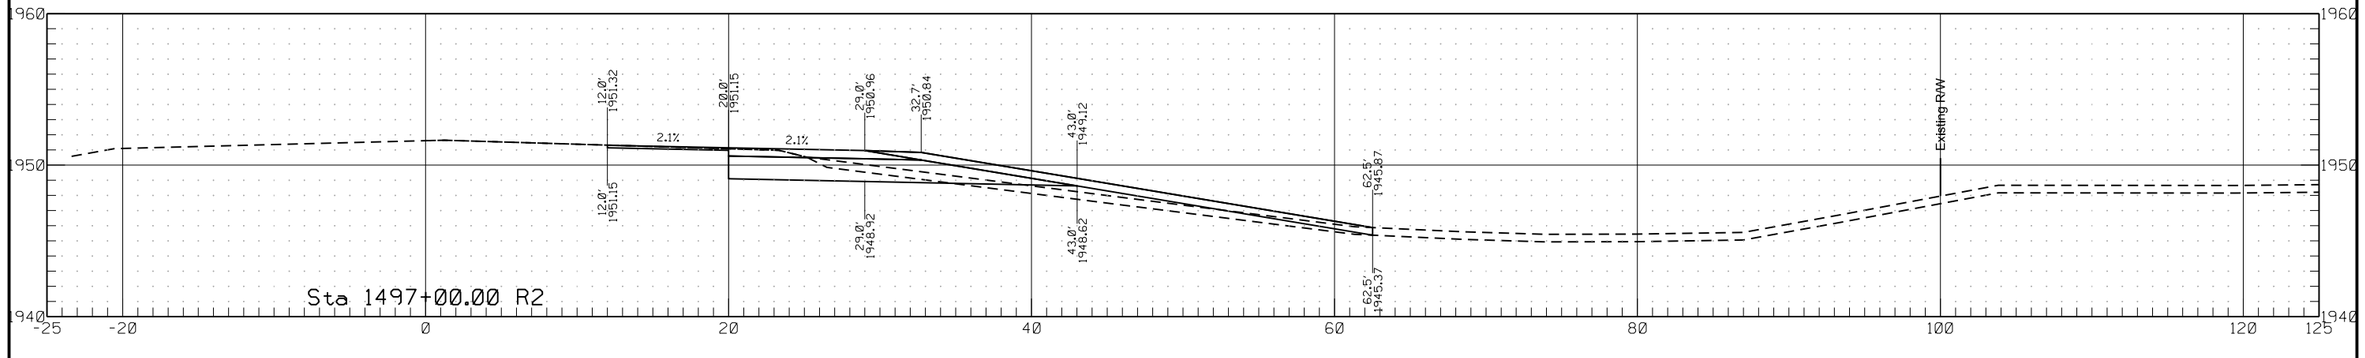


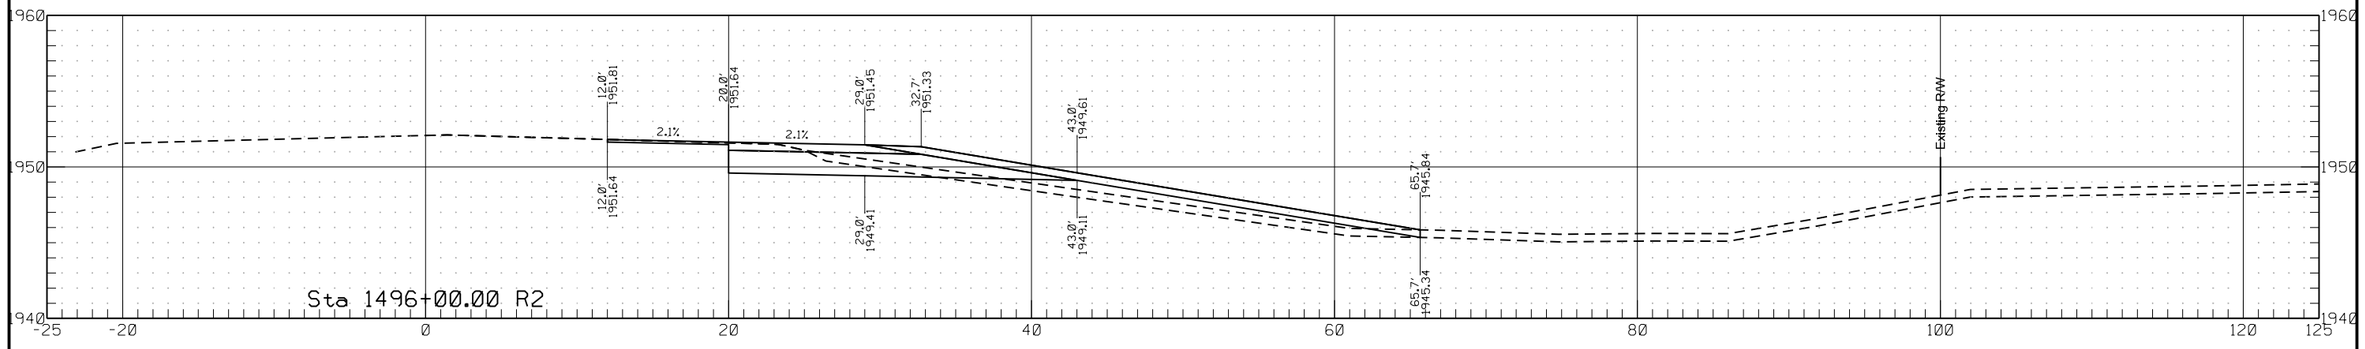


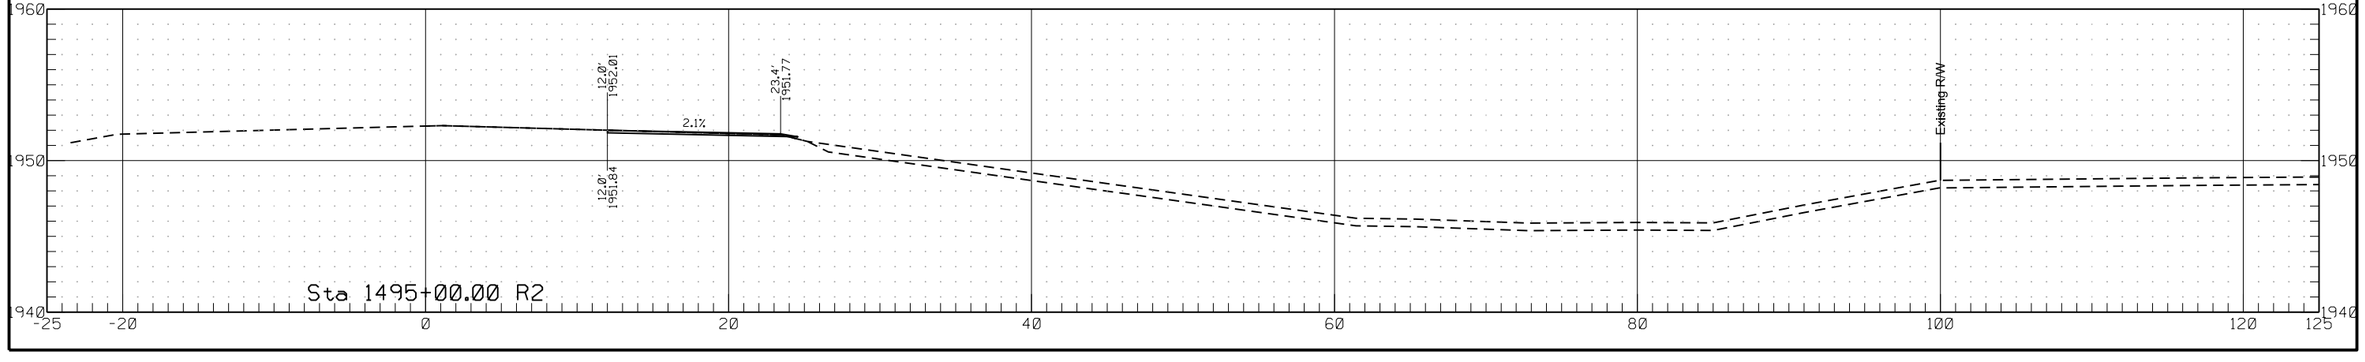

	STATE	PROJECT NO.	SECTION NO.	SHEET NO.
	ND	HEN-7-052(034)000	200	255


Passing Lane #6

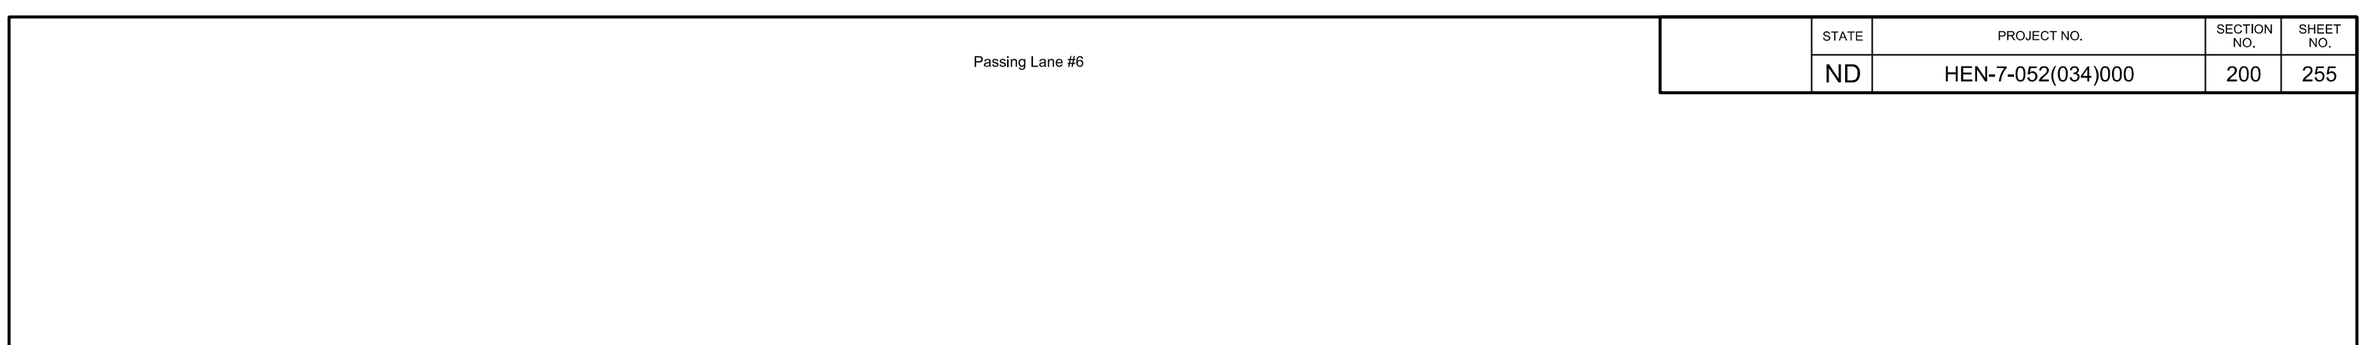


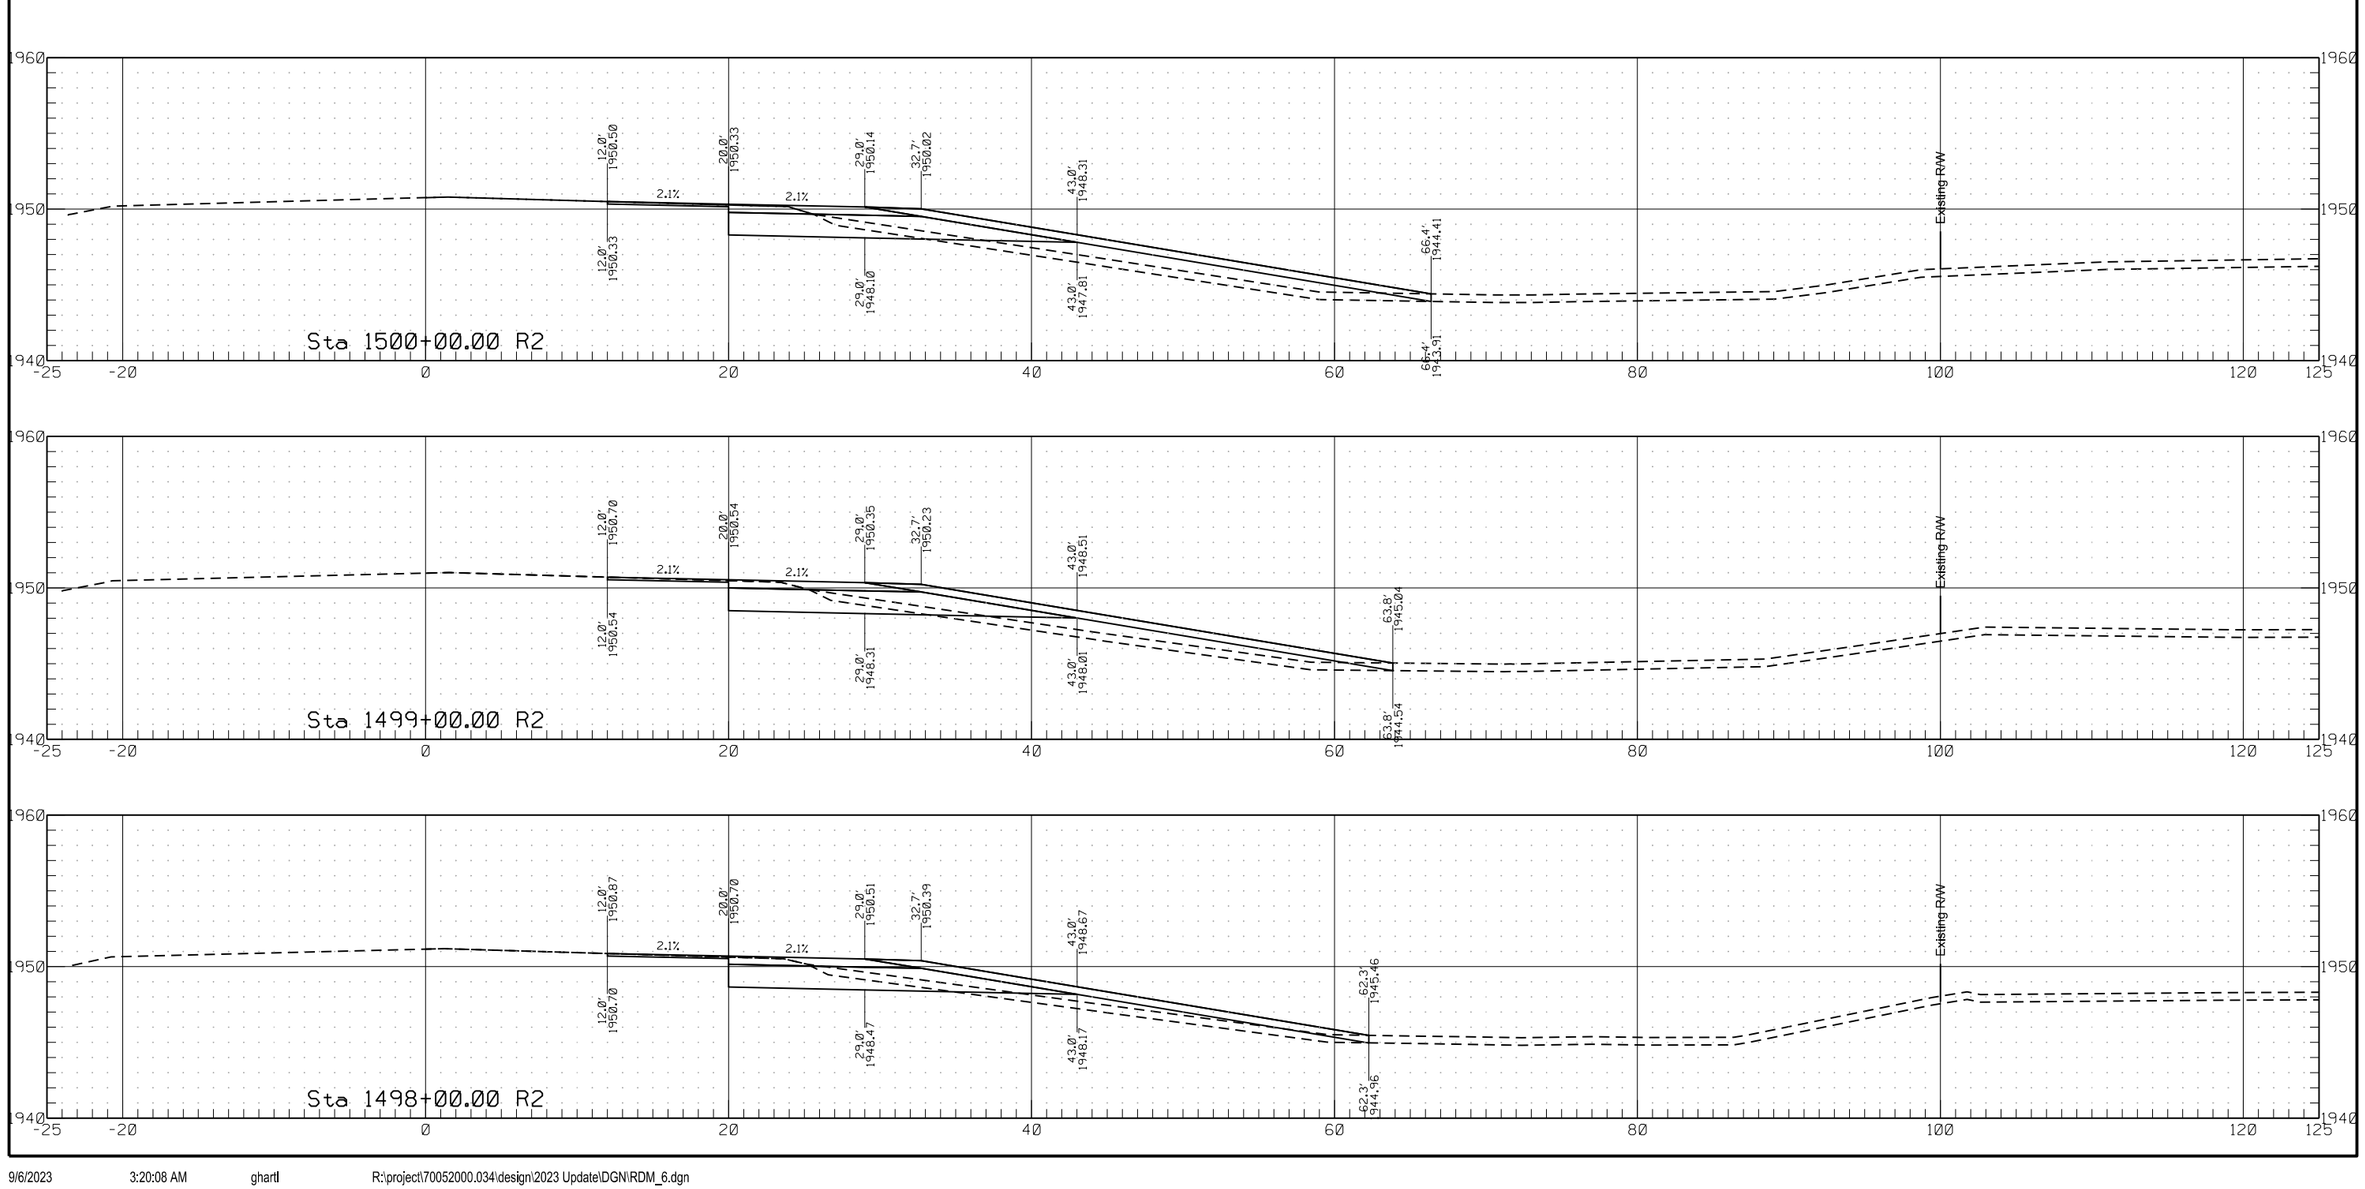


	STATE	PROJECT NO.	SECTION NO.	SHEET NO.
	ND	HEN-7-052(034)000	200	256

Passing Lane #6

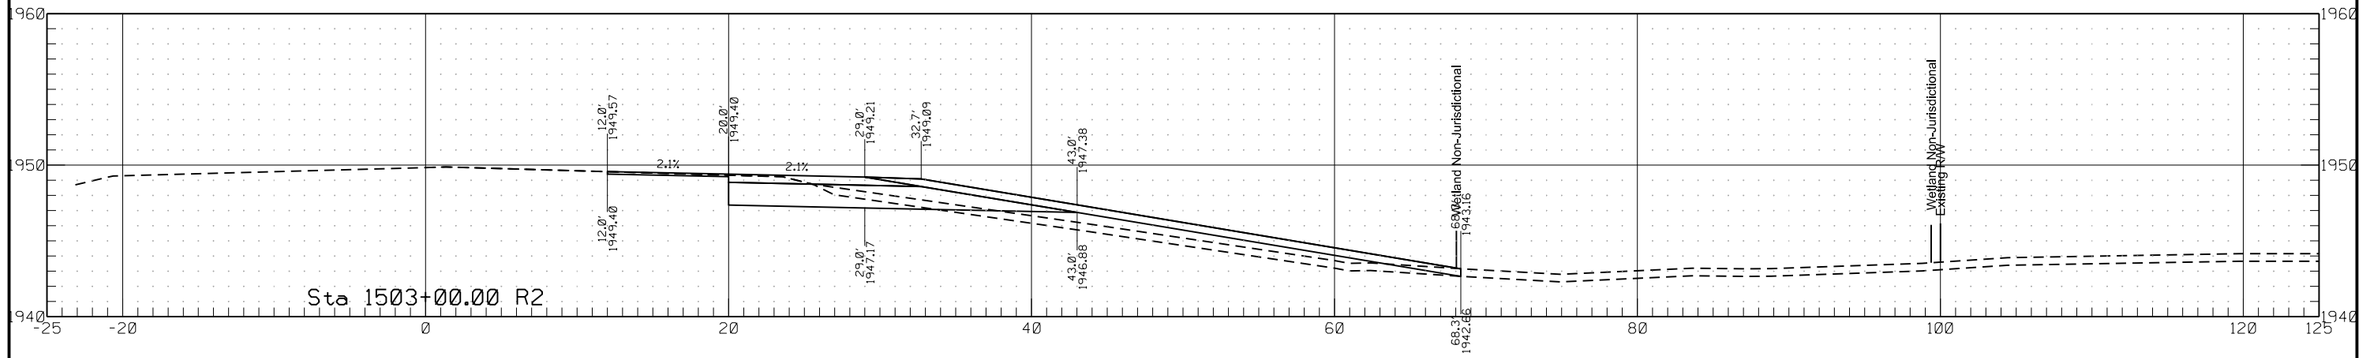


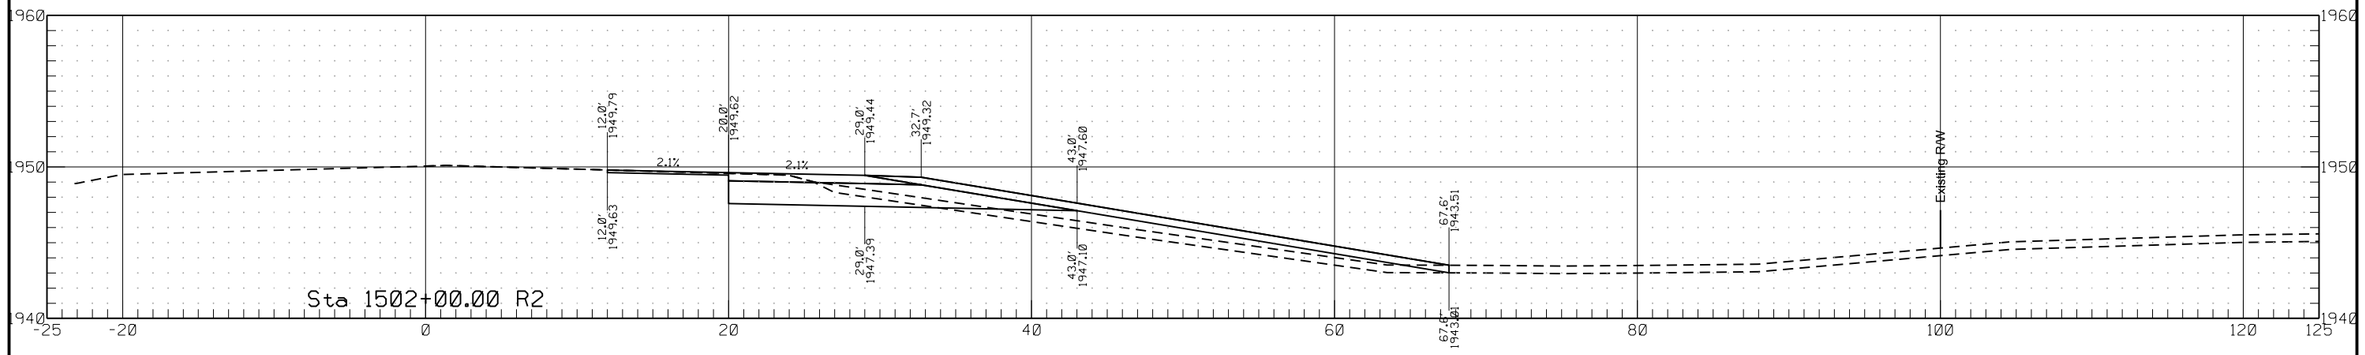

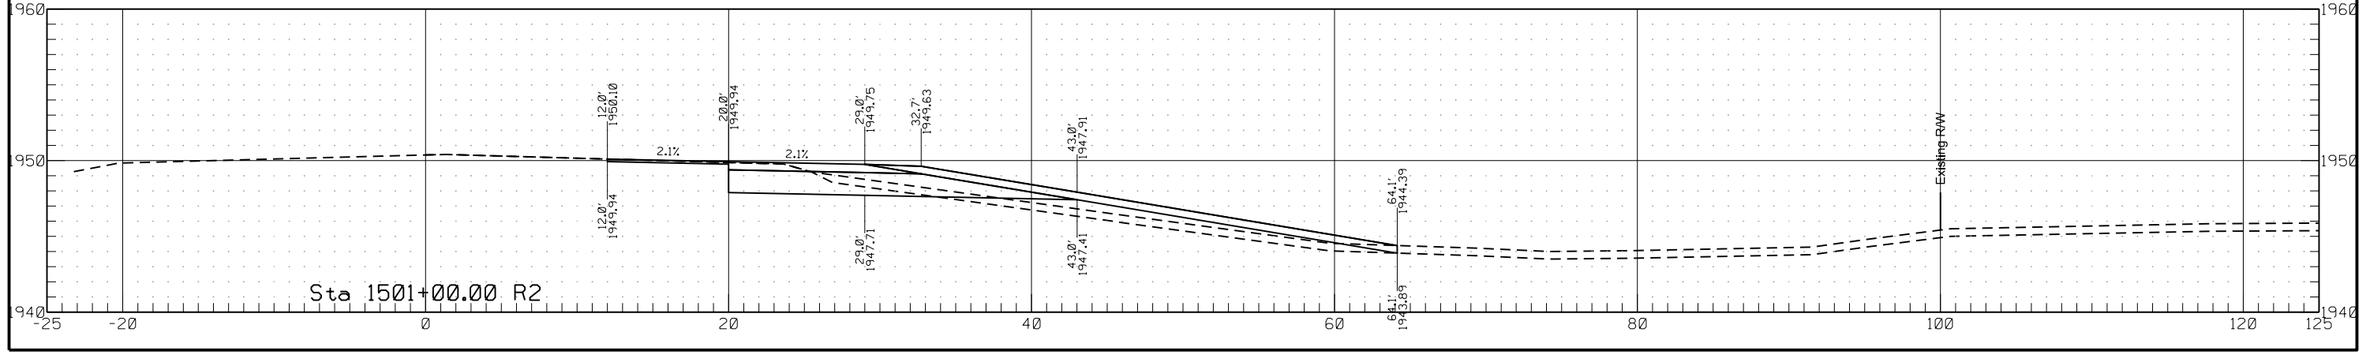


	STATE	PROJECT NO.	SECTION NO.	SHEET NO.
	ND	HEN-7-052(034)000	200	257


Passing Lane #6

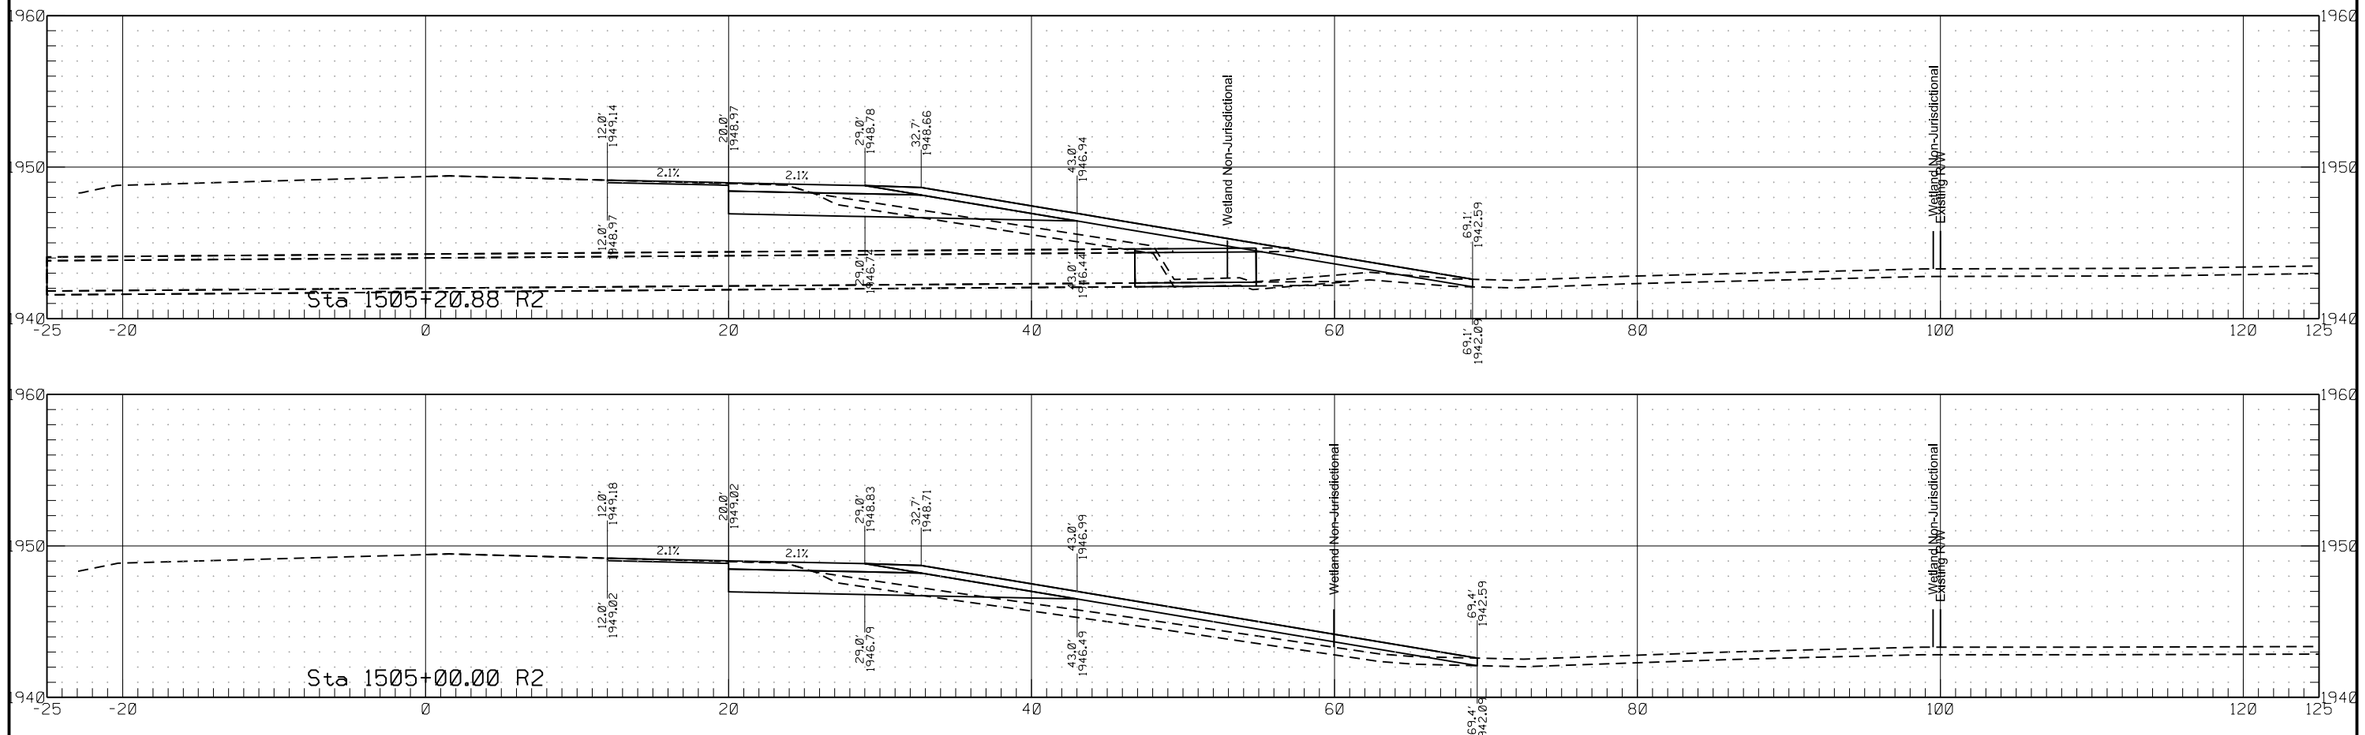


	STATE	PROJECT NO.	SECTION NO.	SHEET NO.
	ND	HEN-7-052(034)000	200	258

Passing Lane #6

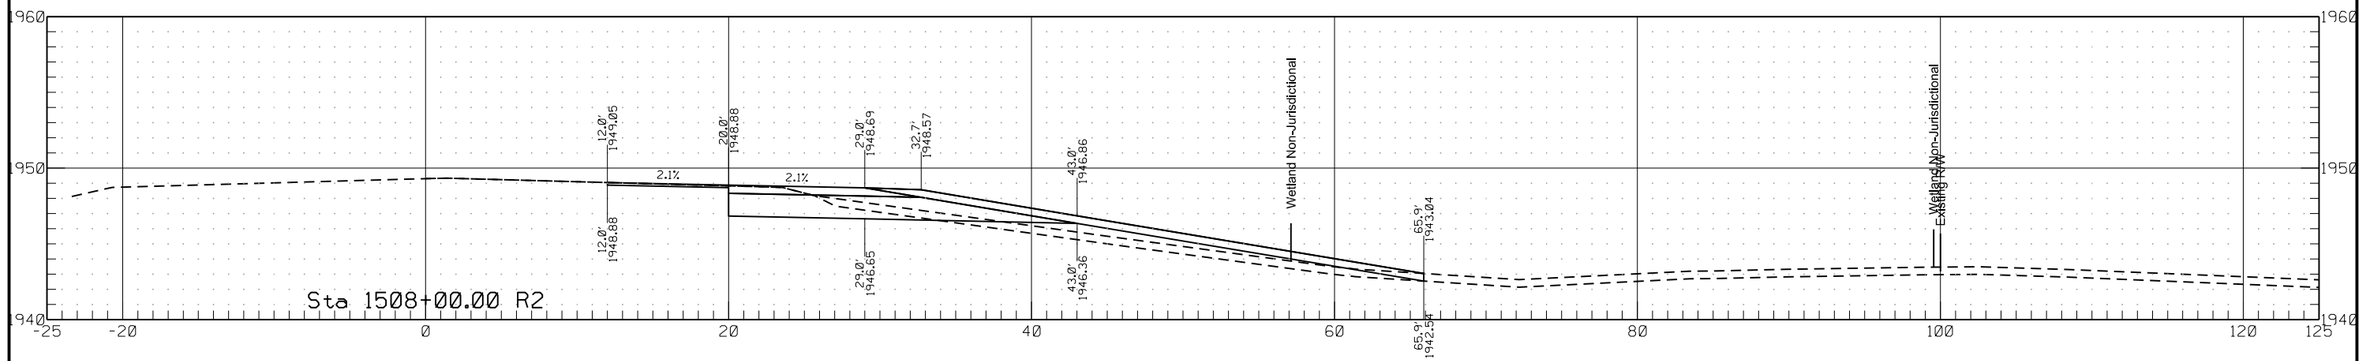


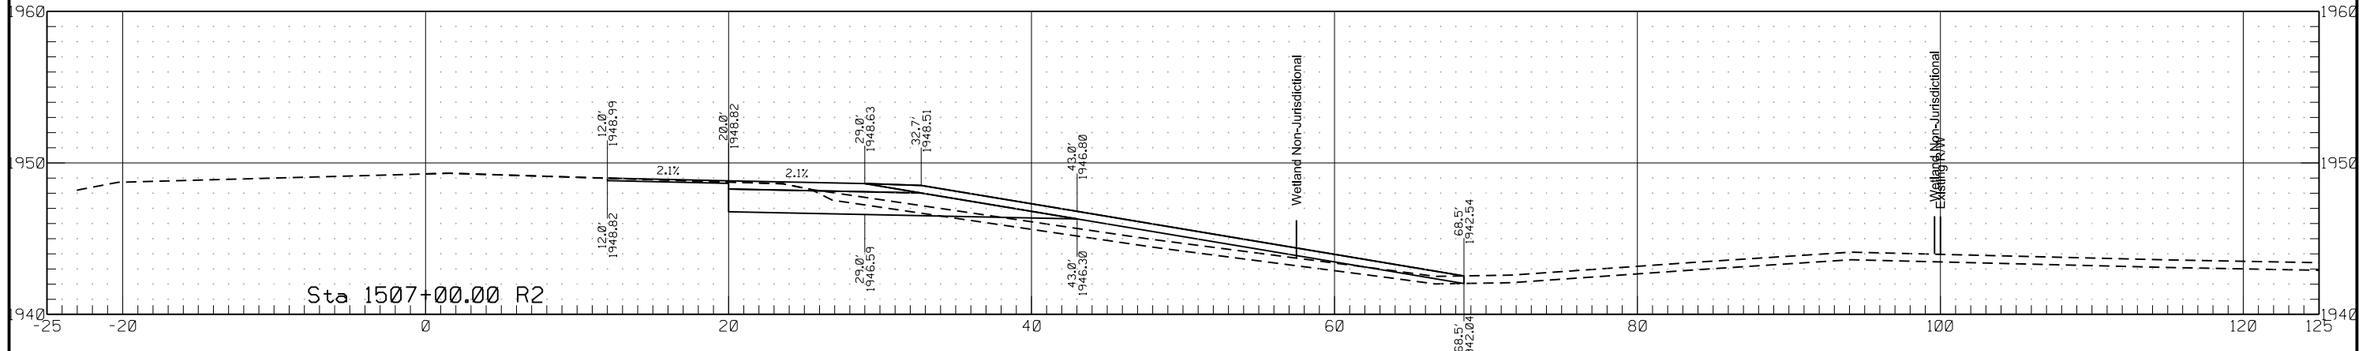

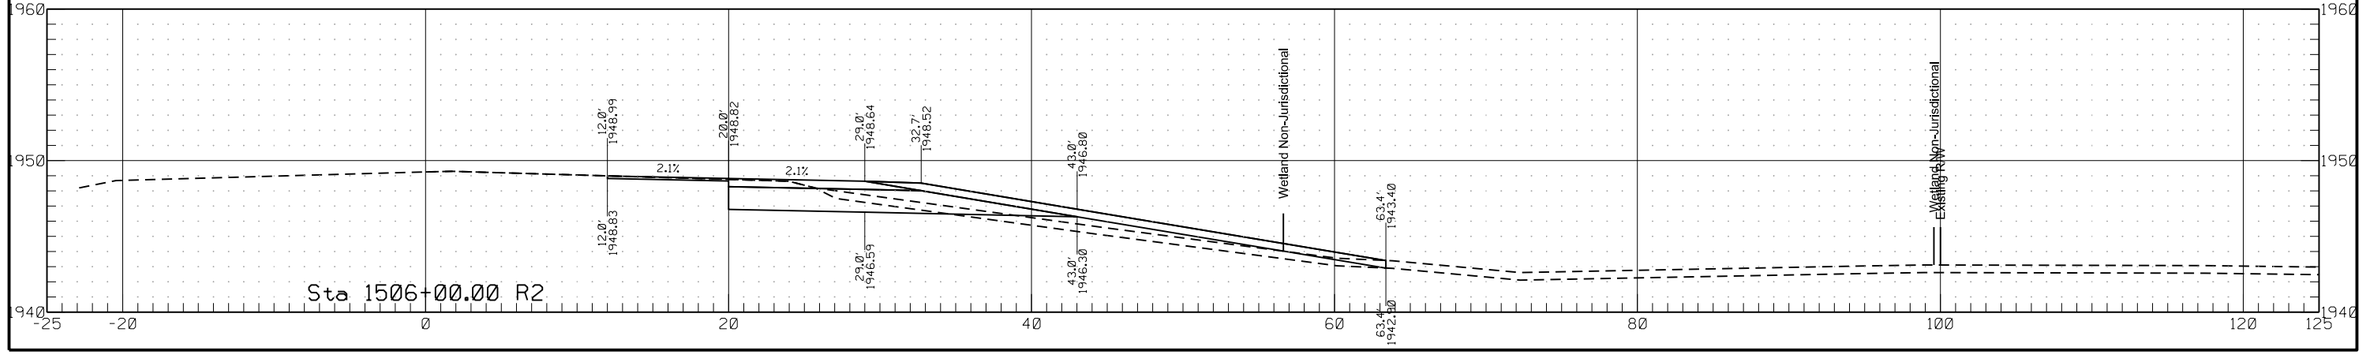


Passing Lane #6

	STATE	PROJECT NO.	SECTION NO.	SHEET NO.
	ND	HEN-7-052(034)000	200	259

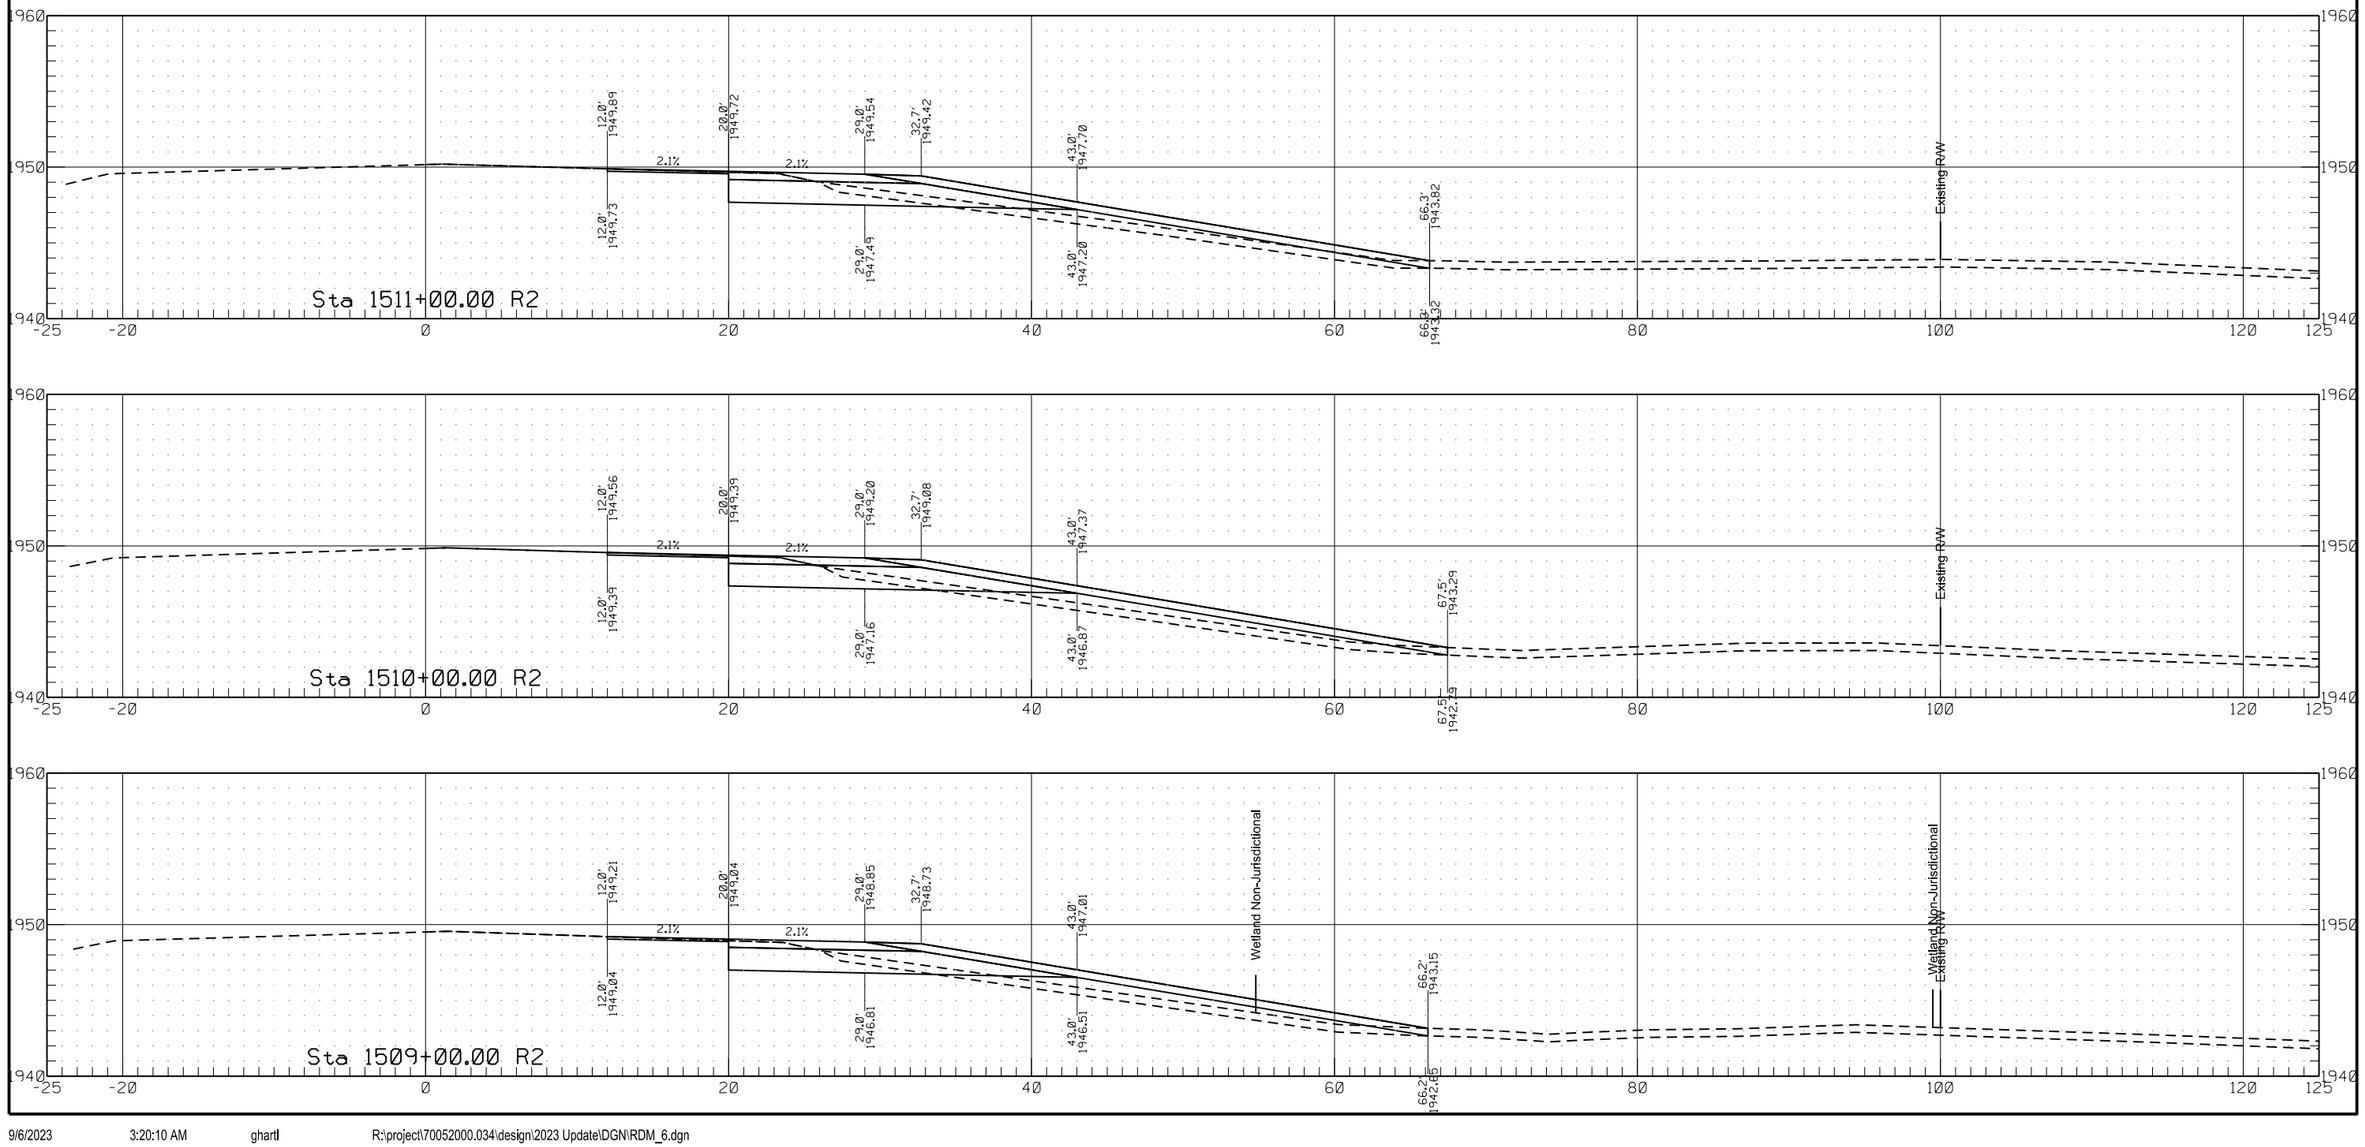


	STATE	PROJECT NO.	SECTION NO.	SHEET NO.
	ND	HEN-7-052(034)000	200	260

Passing Lane #6

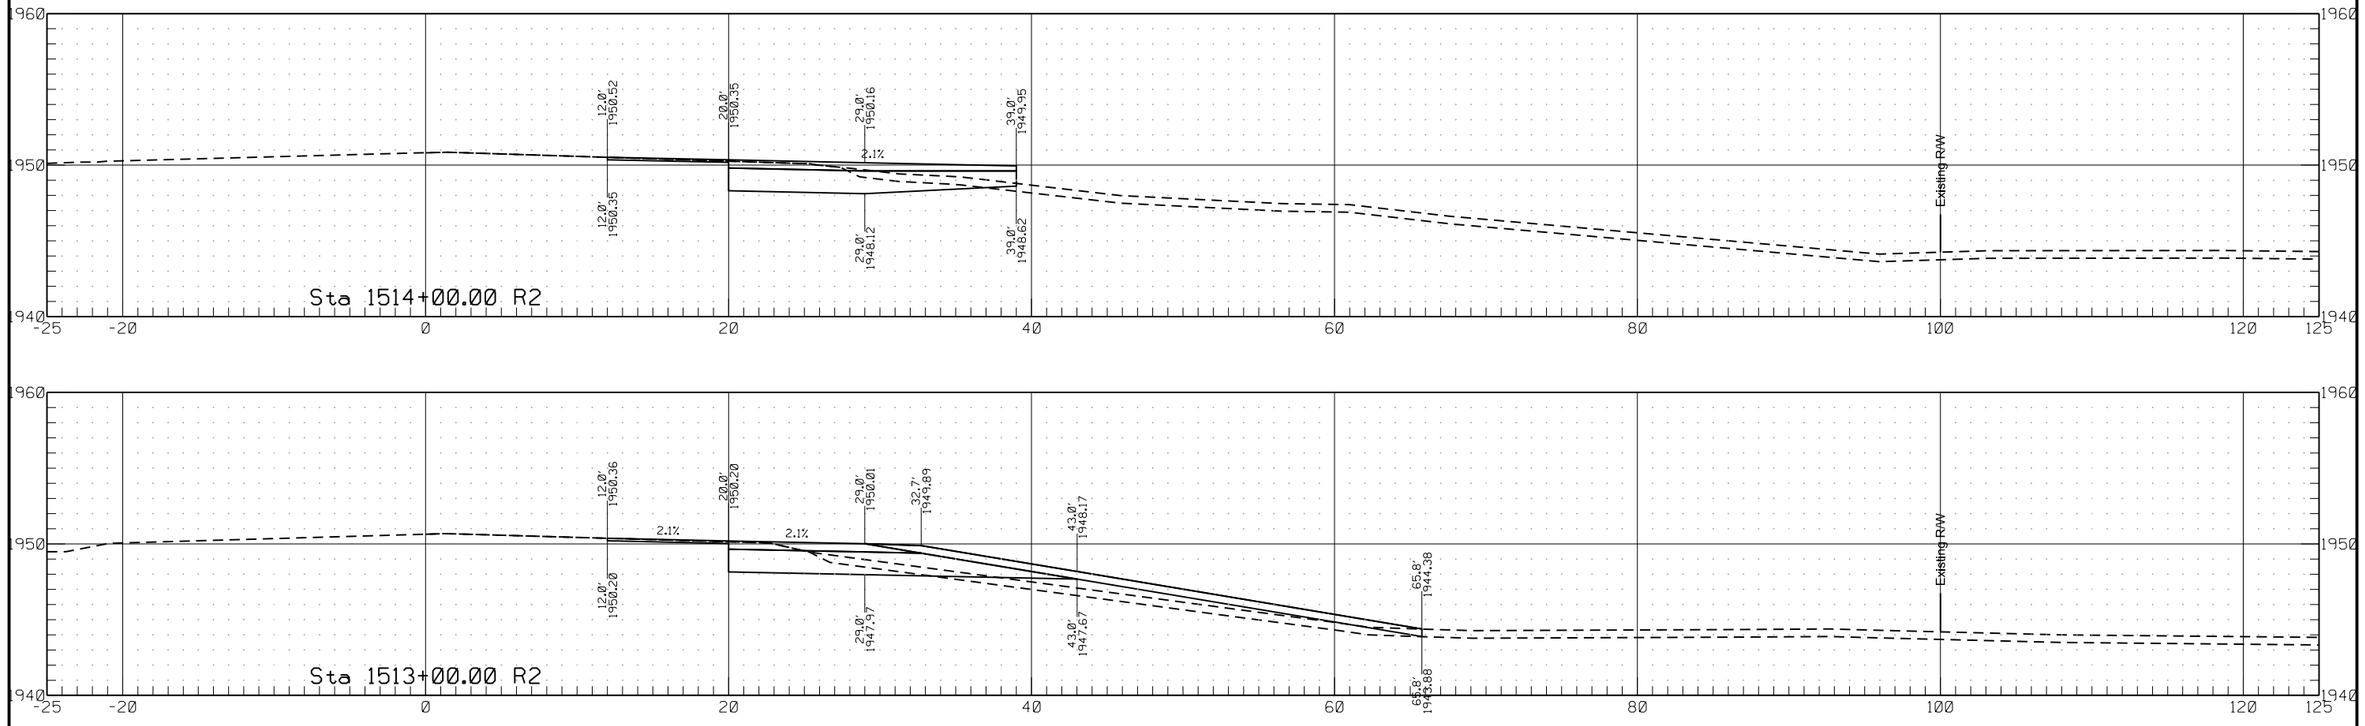


Passing Lane #6


	STATE	PROJECT NO.	SECTION NO.	SHEET NO.
	ND	HEN-7-052(034)000	200	261

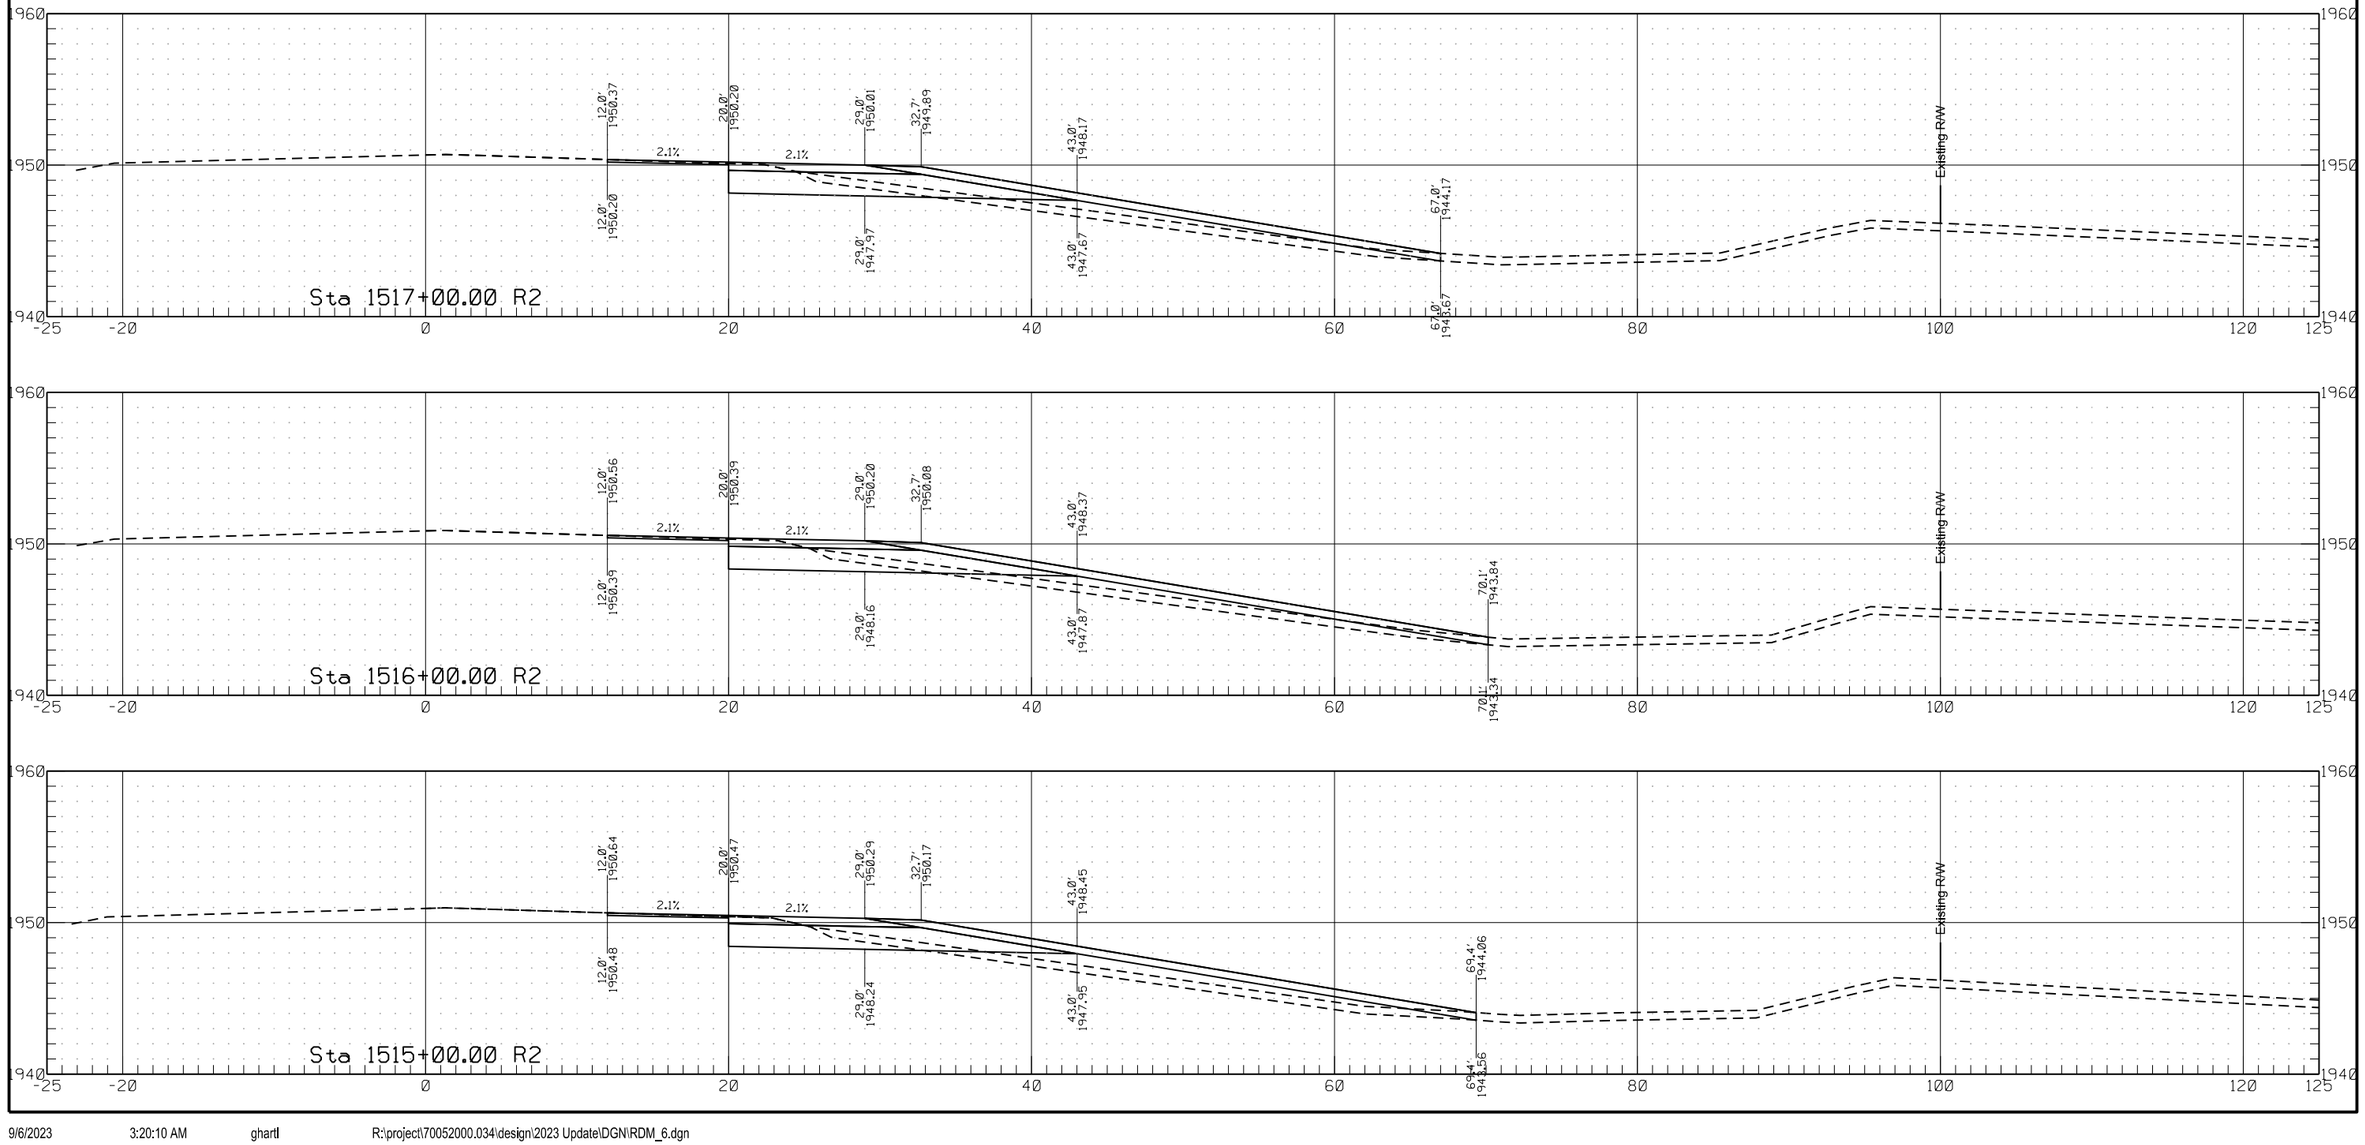


	STATE	PROJECT NO.	SECTION NO.	SHEET NO.
	ND	HEN-7-052(034)000	200	262

Passing Lane #6

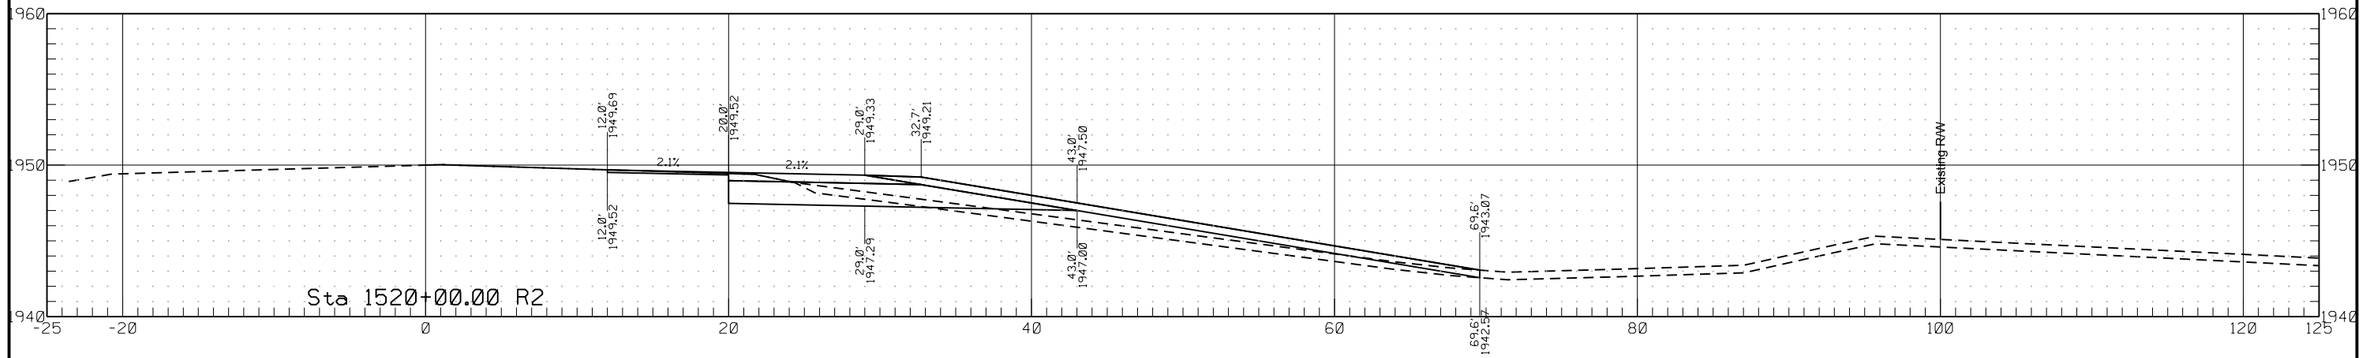


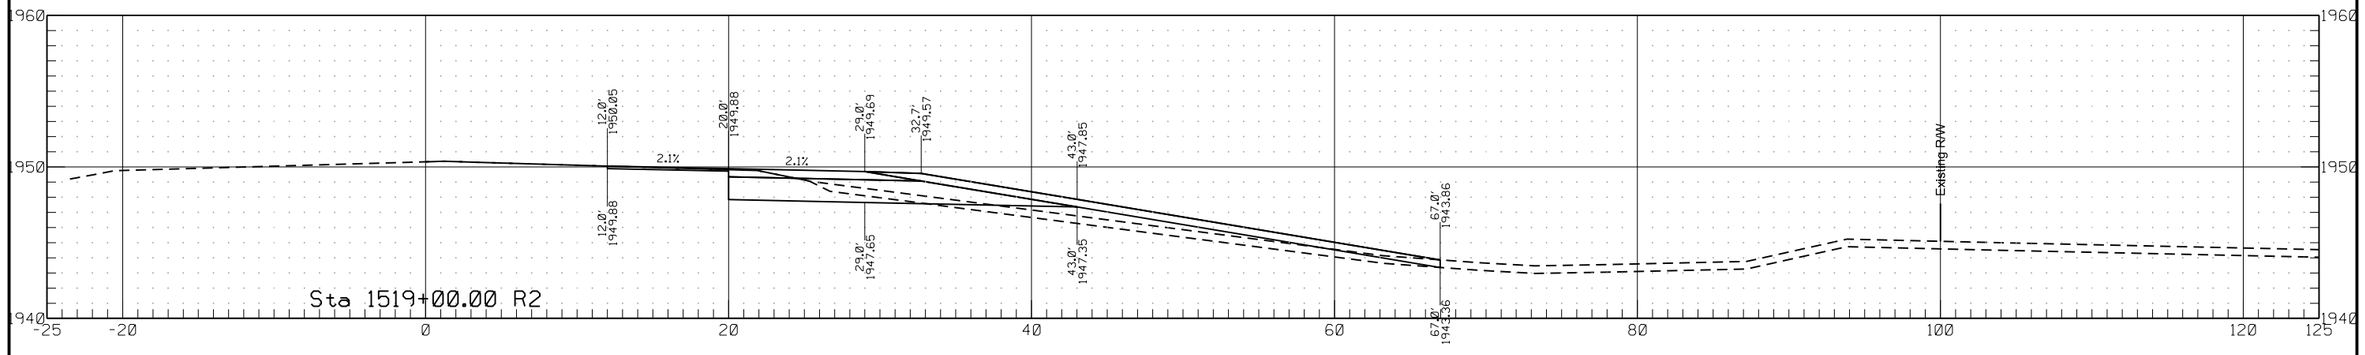

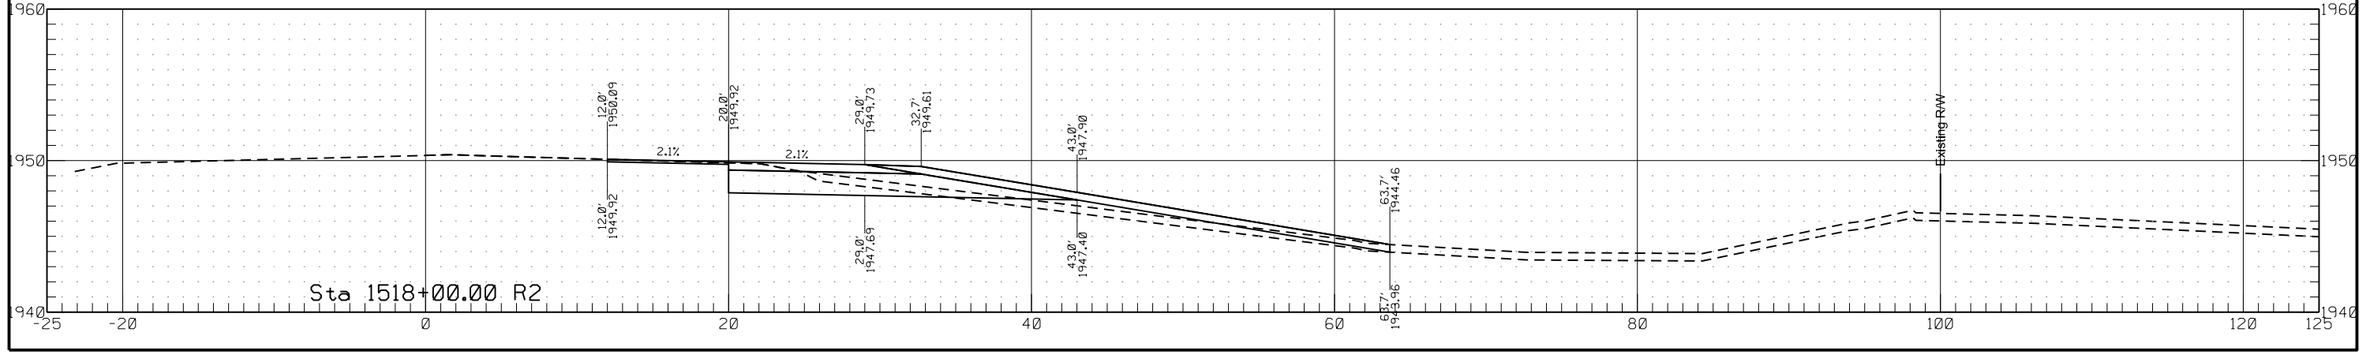


	STATE	PROJECT NO.	SECTION NO.	SHEET NO.
	ND	HEN-7-052(034)000	200	263


Passing Lane #6

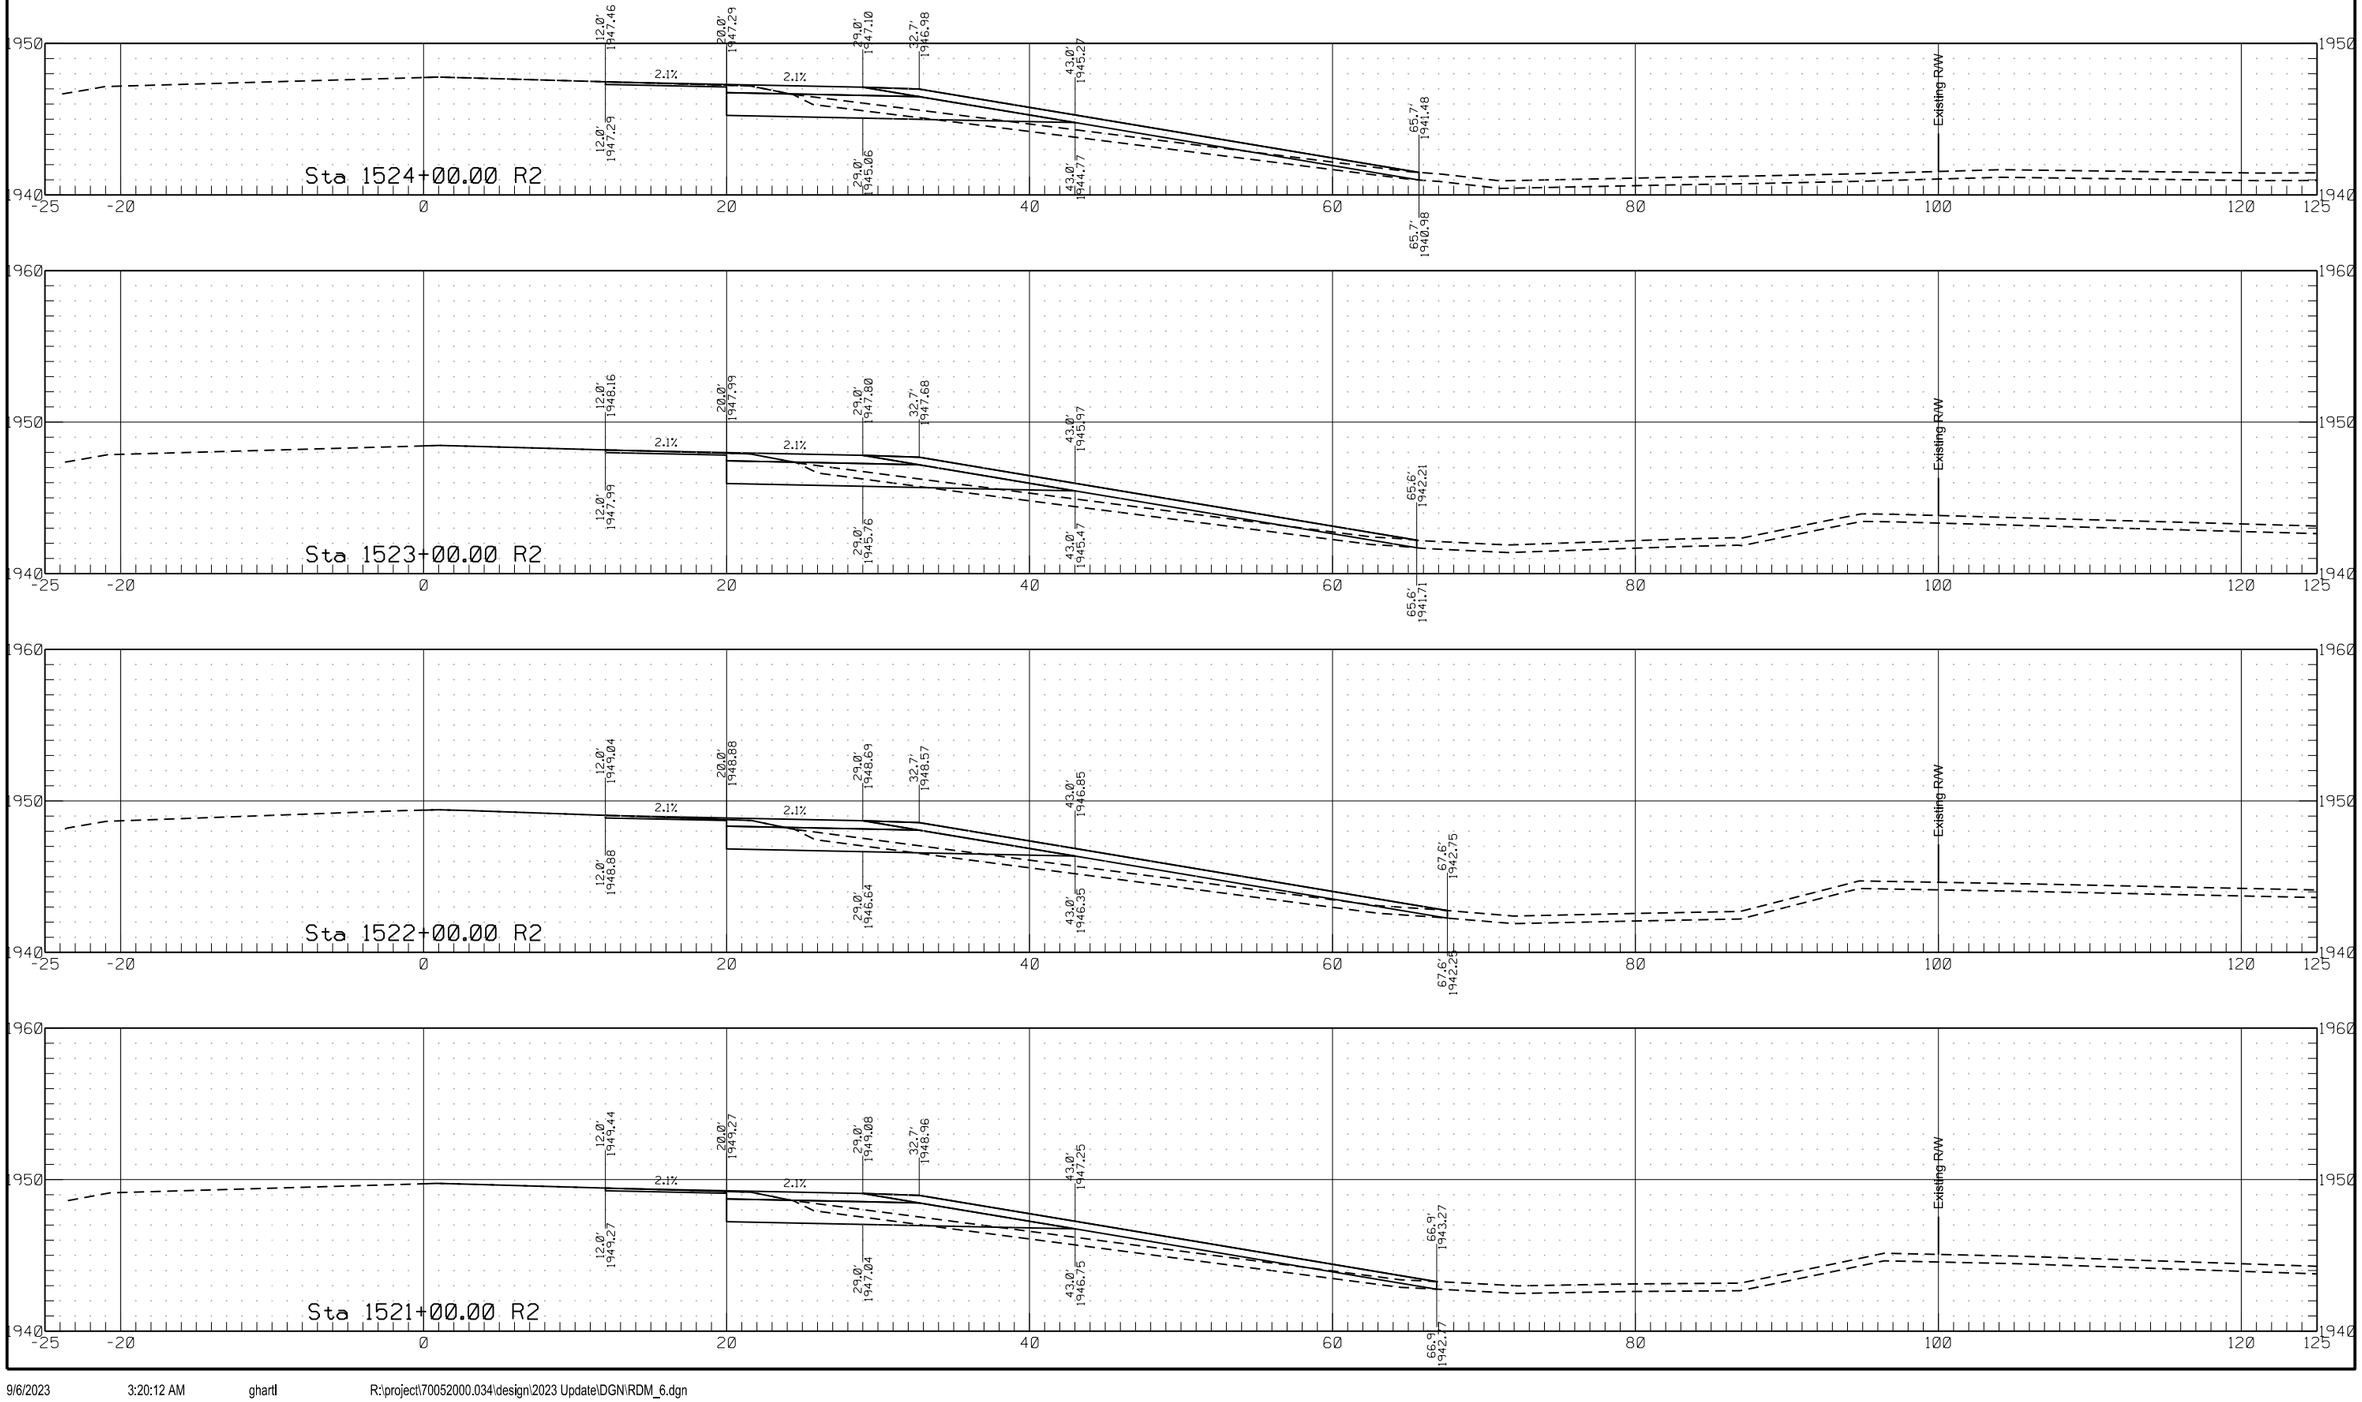


	STATE	PROJECT NO.	SECTION NO.	SHEET NO.
	ND	HEN-7-052(034)000	200	264

Passing Lane #6

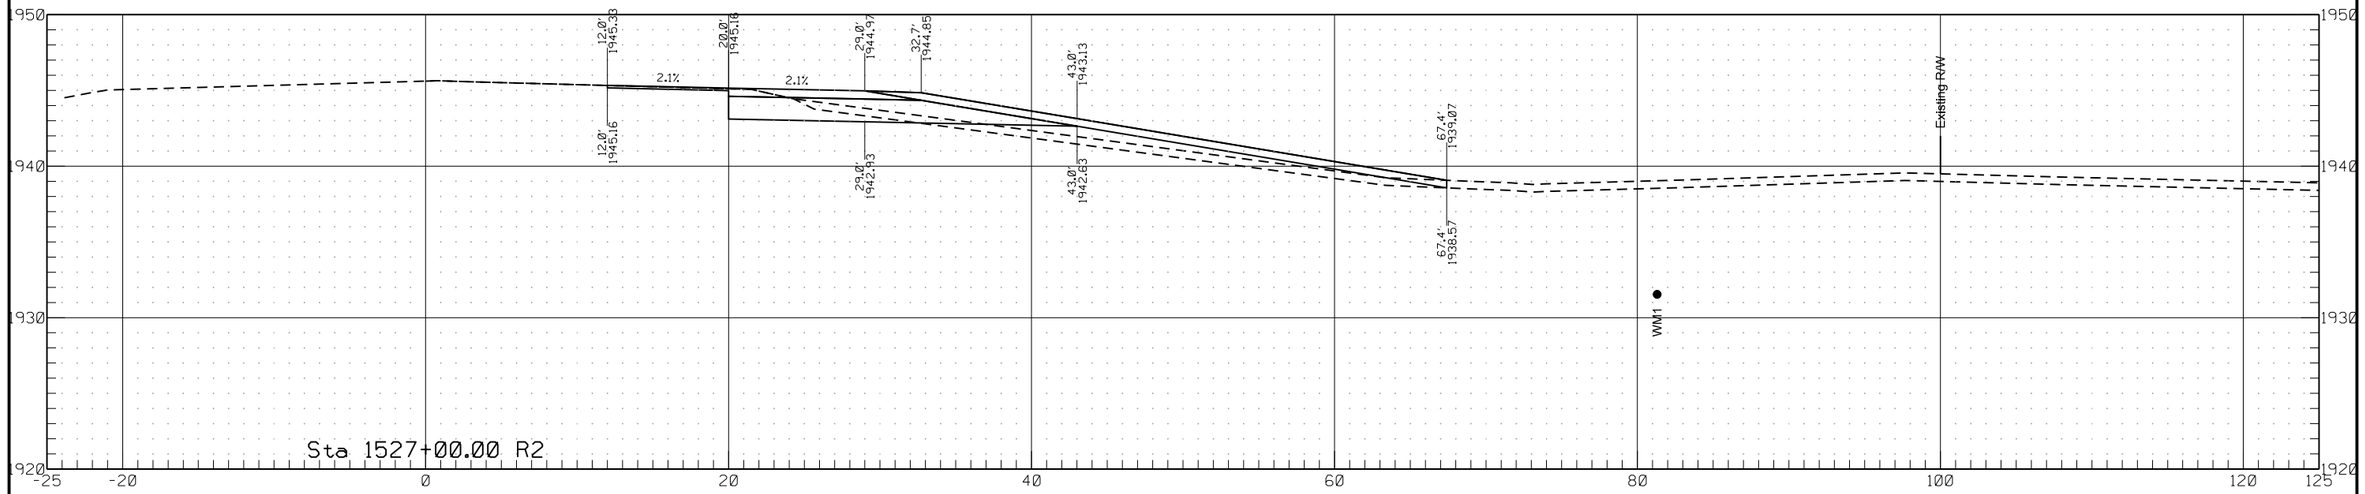


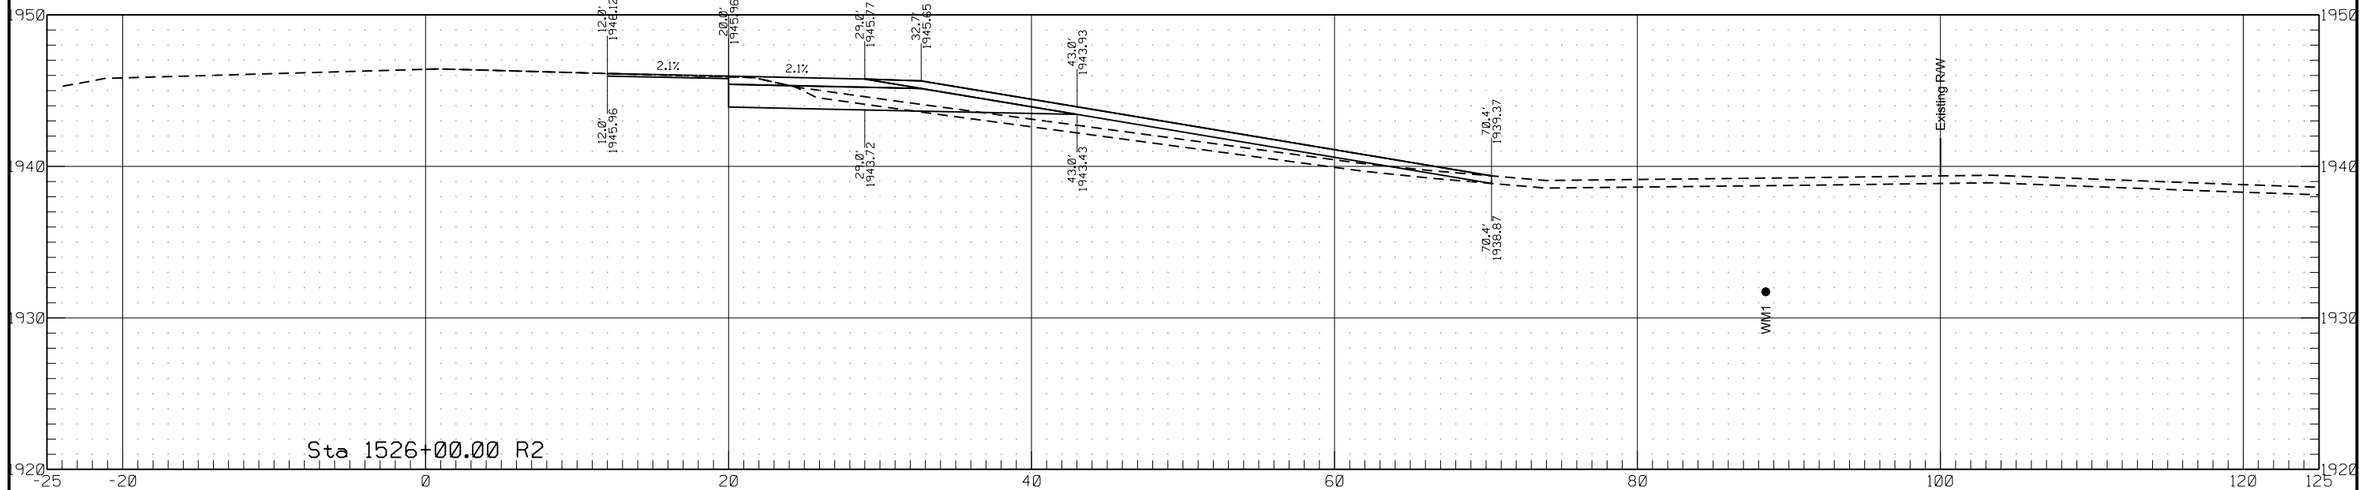

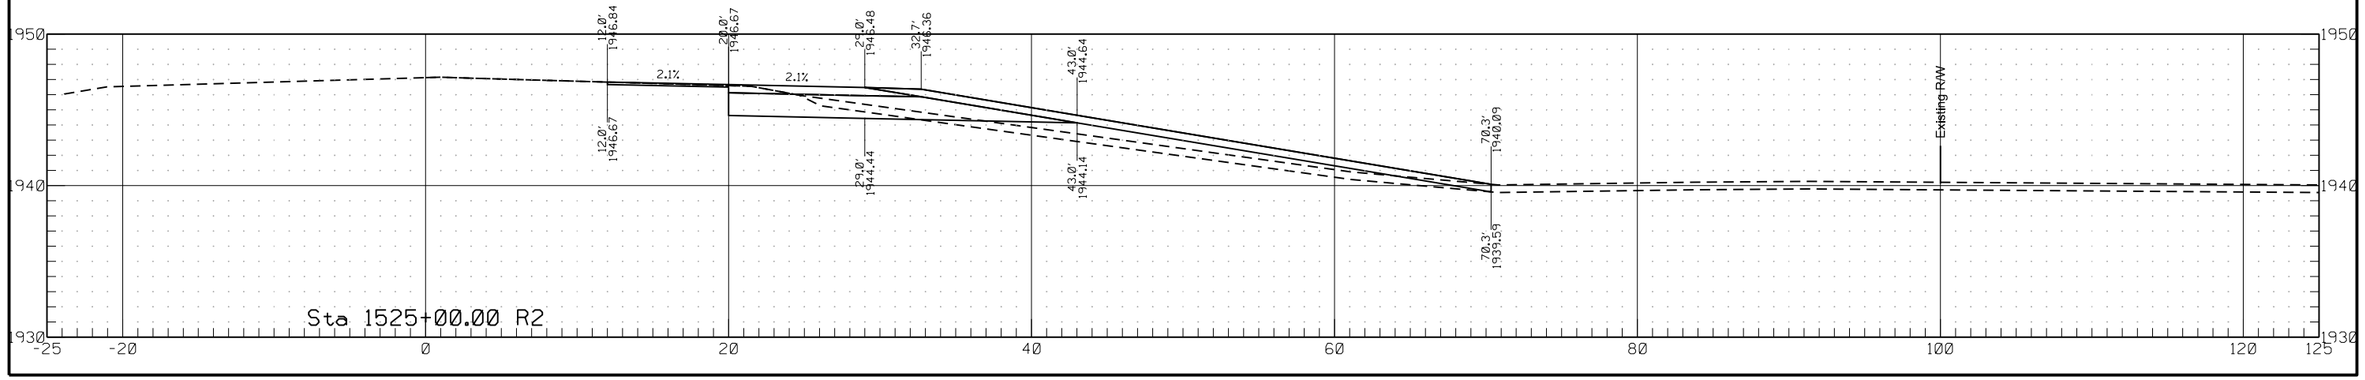


	STATE	PROJECT NO.	SECTION NO.	SHEET NO.
	ND	HEN-7-052(034)000	200	265

Passing Lane #6

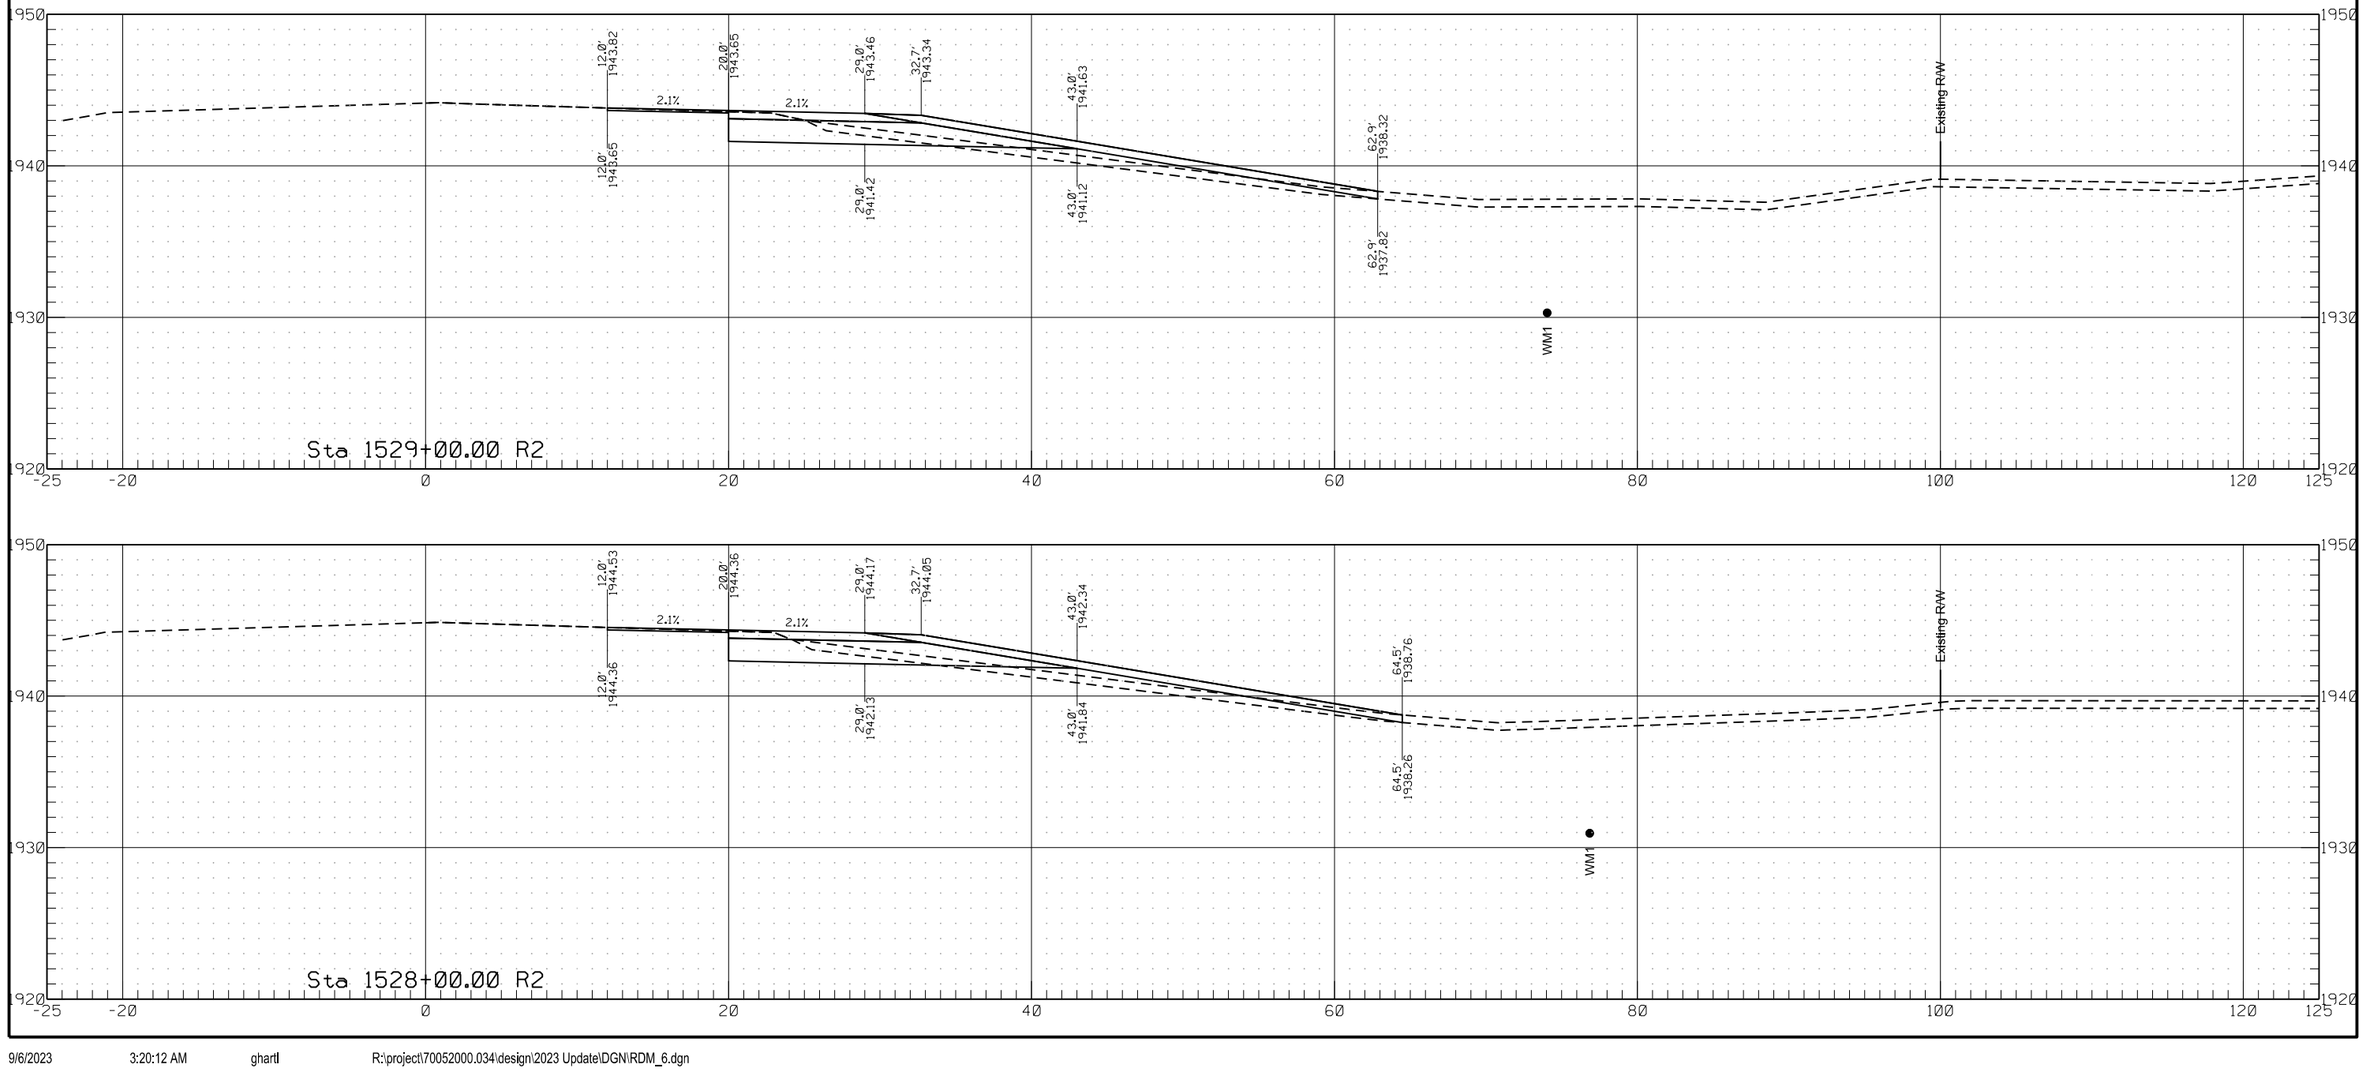

Passing Lane #6


	STATE	PROJECT NO.	SECTION NO.	SHEET NO.
	ND	HEN-7-052(034)000	200	266

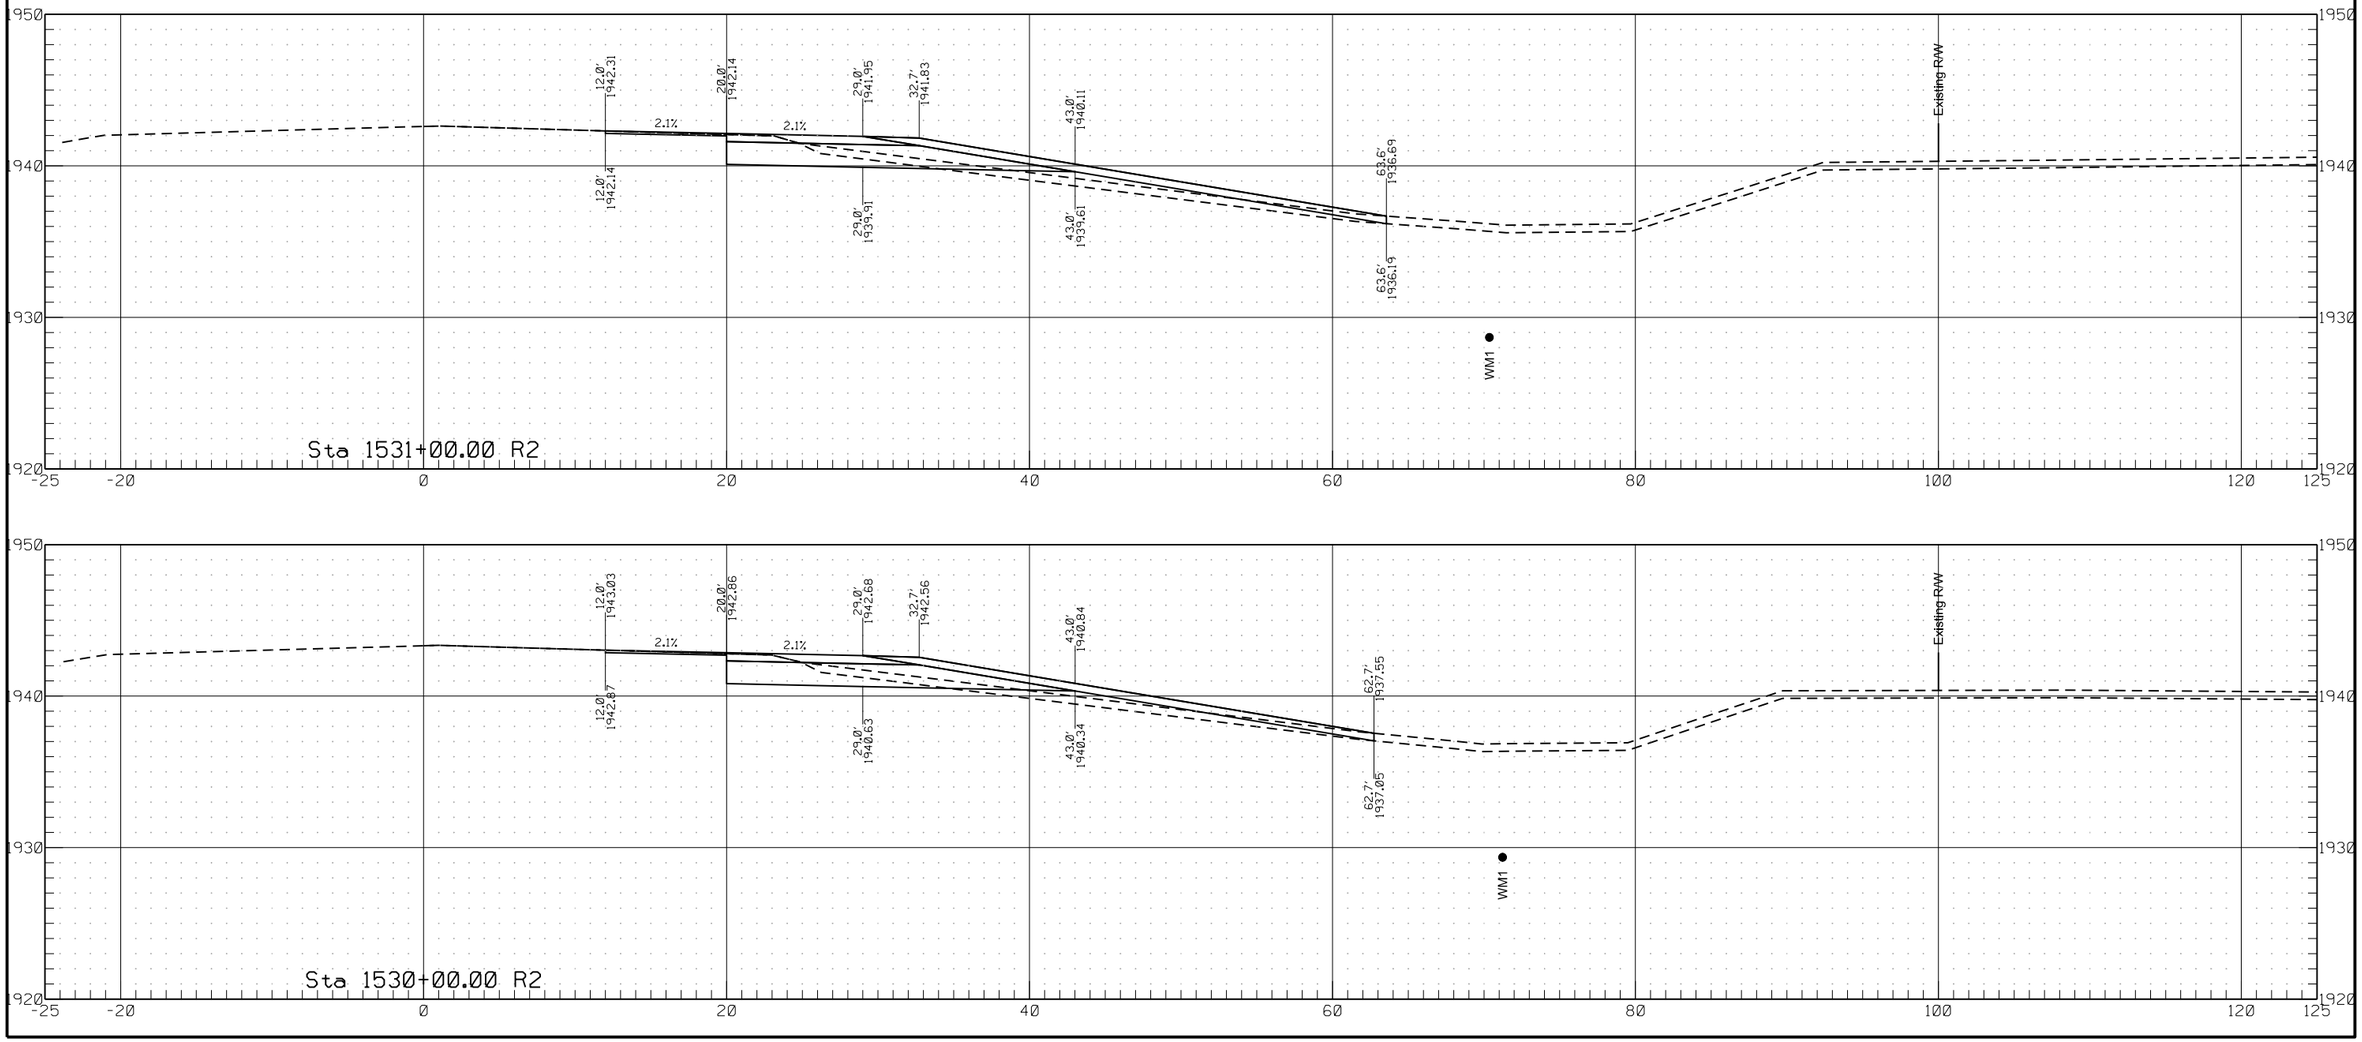


9/6/2023 3:20:13 AM ghartl R:\project\70052000.034\design\2023 Update\DGN\RDM_6.dgn

Passing Lane #6


	STATE	PROJECT NO.	SECTION NO.	SHEET NO.
	ND	HEN-7-052(034)000	200	267

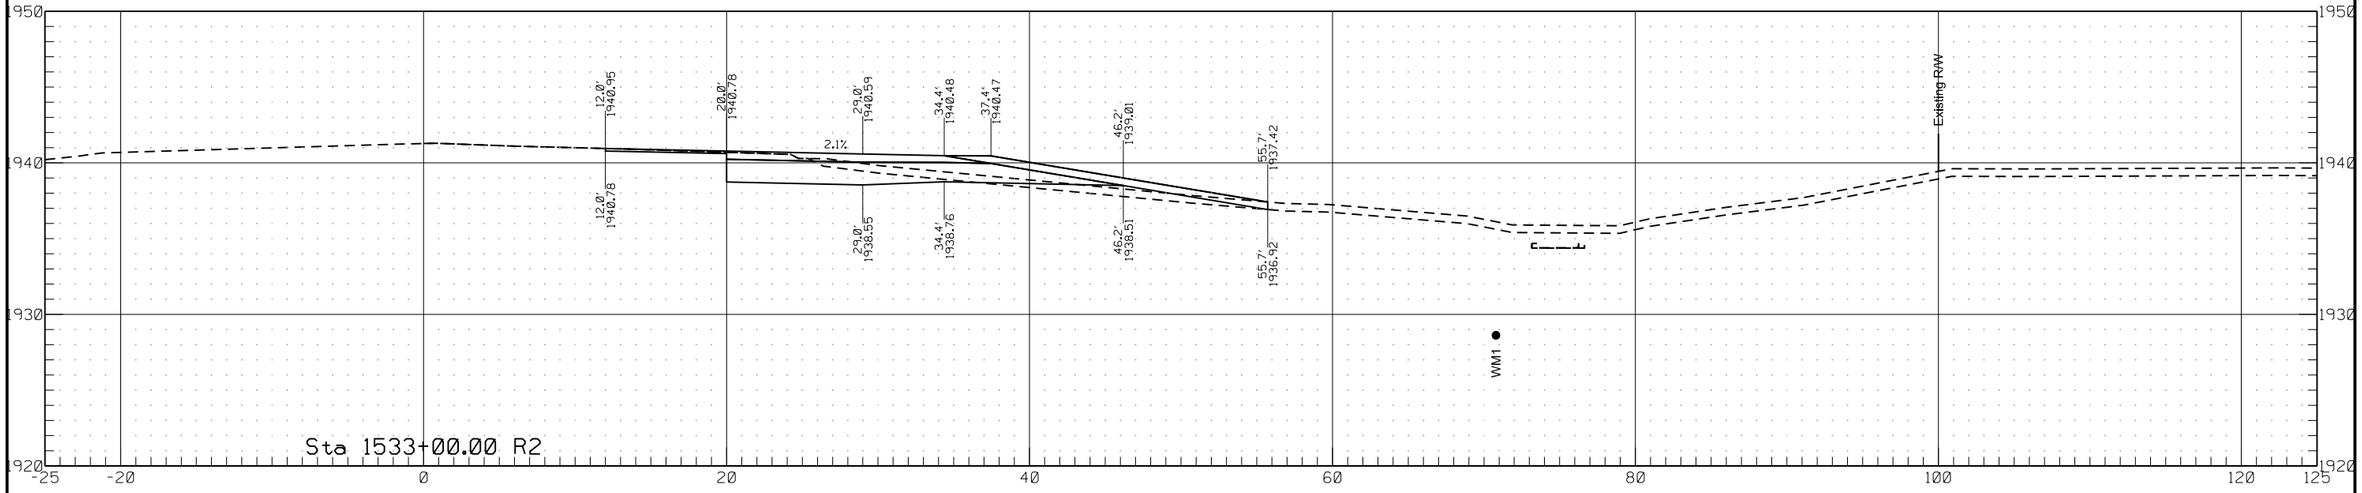

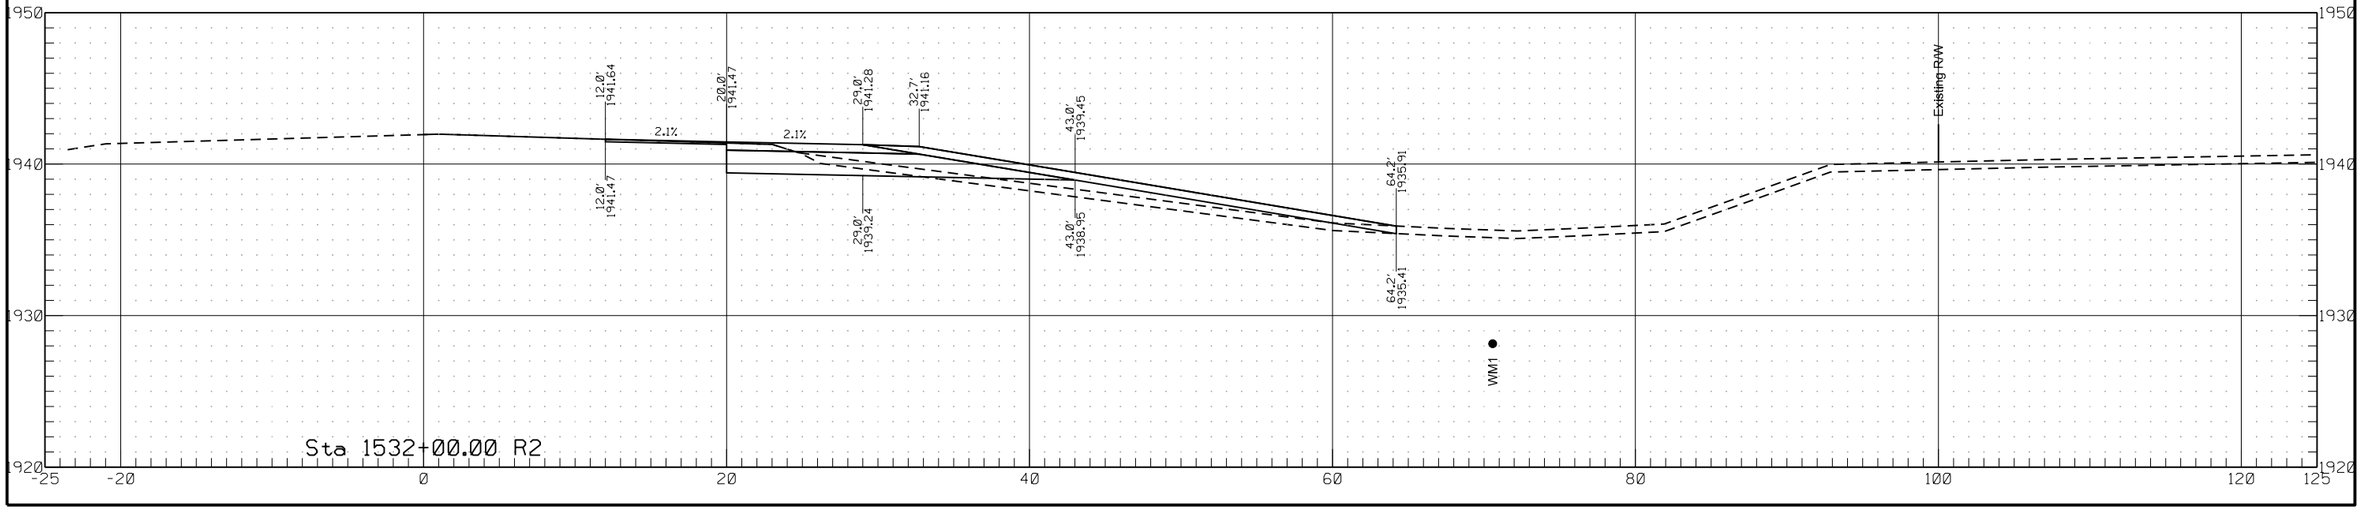

Passing Lane #6


	STATE	PROJECT NO.	SECTION NO.	SHEET NO.
	ND	HEN-7-052(034)000	200	268

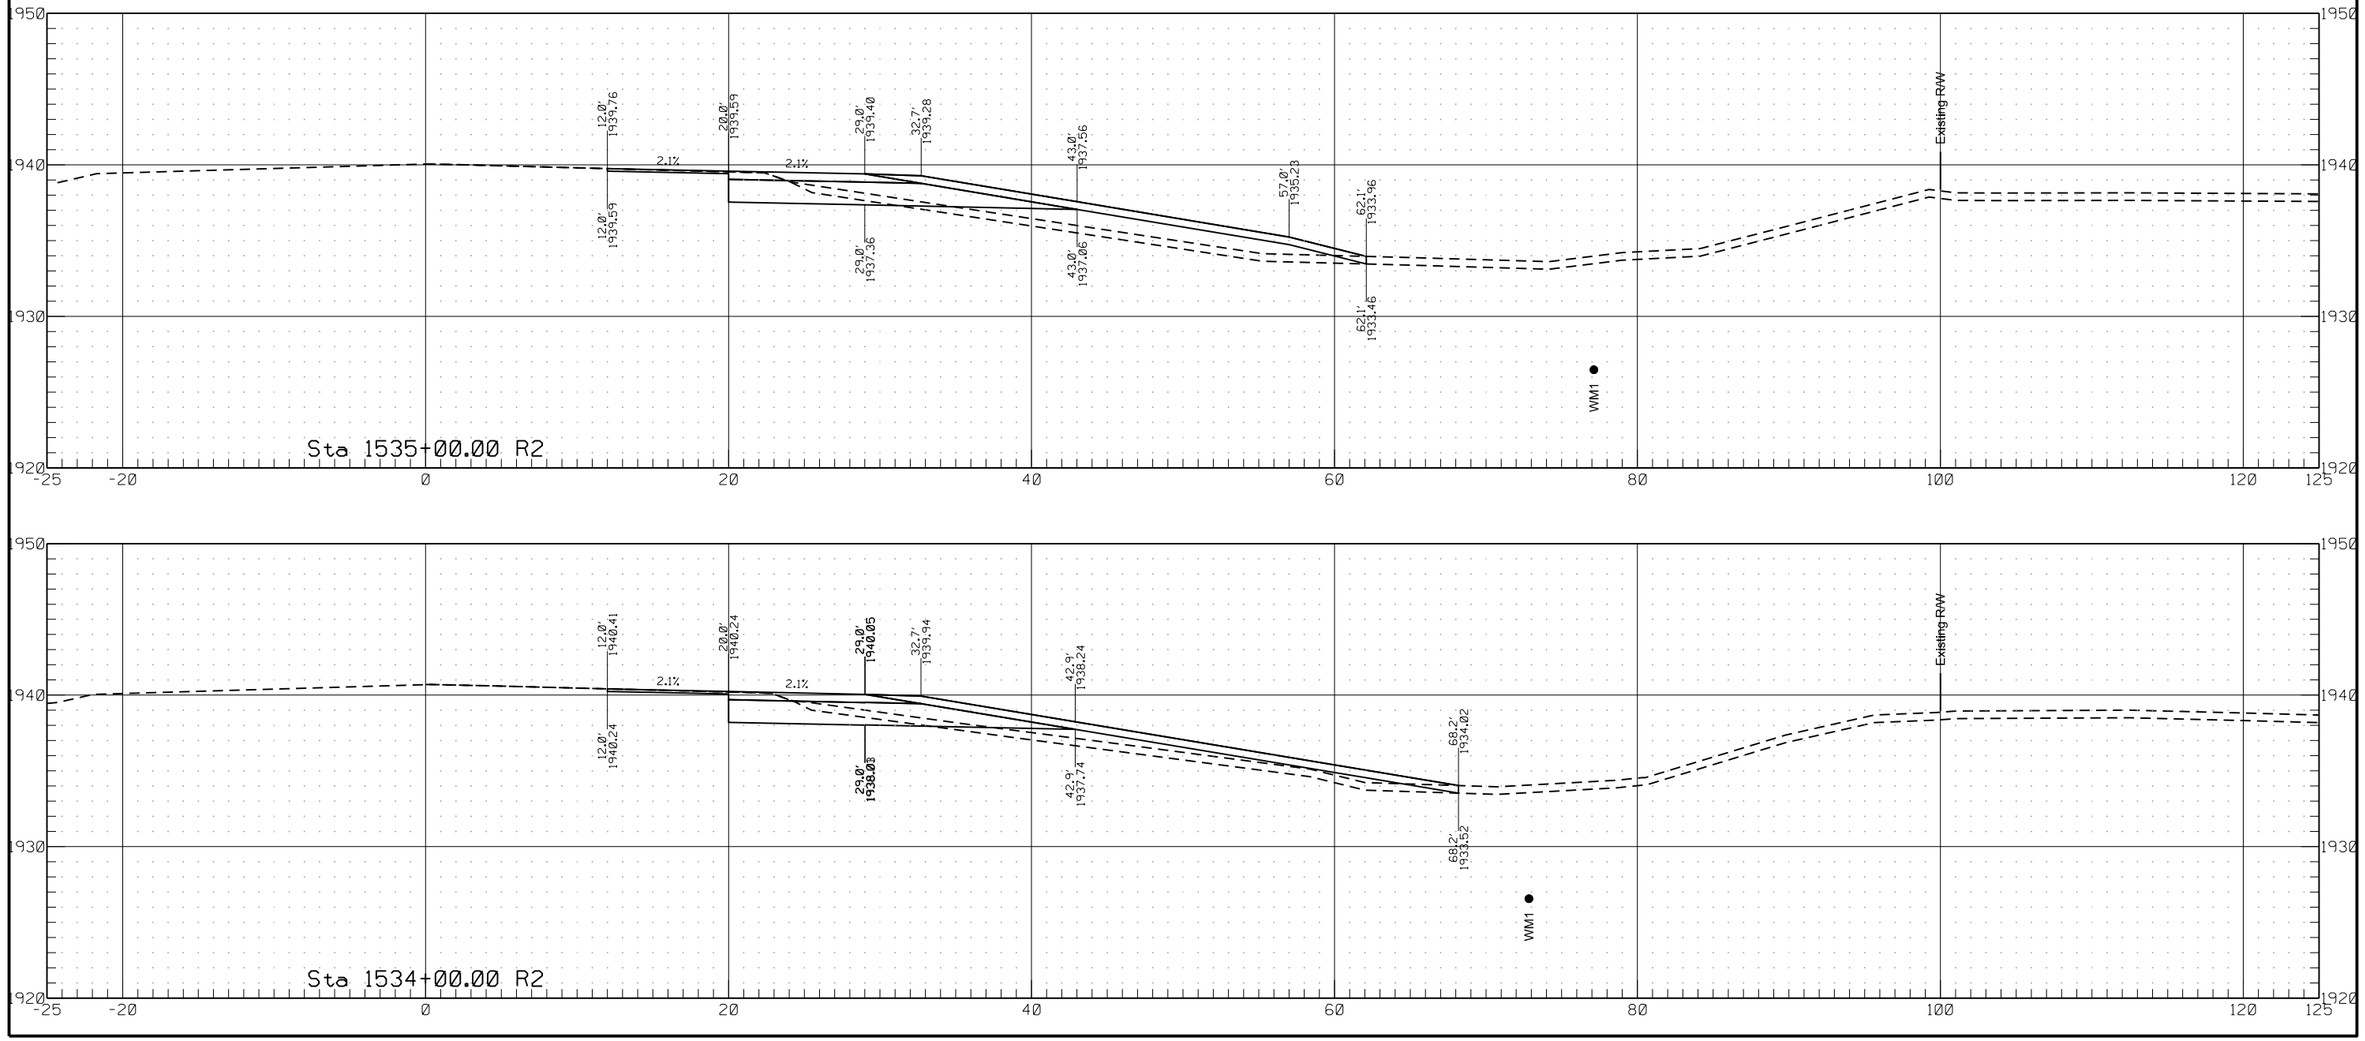



9/6/2023 3:20:14 AM ghartl R:\project\70052000.034\design\2023 Update\DGN\RDM_6.dgn

	STATE	PROJECT NO.	SECTION NO.	SHEET NO.
	ND	HEN-7-052(034)000	200	269

Passing Lane #6

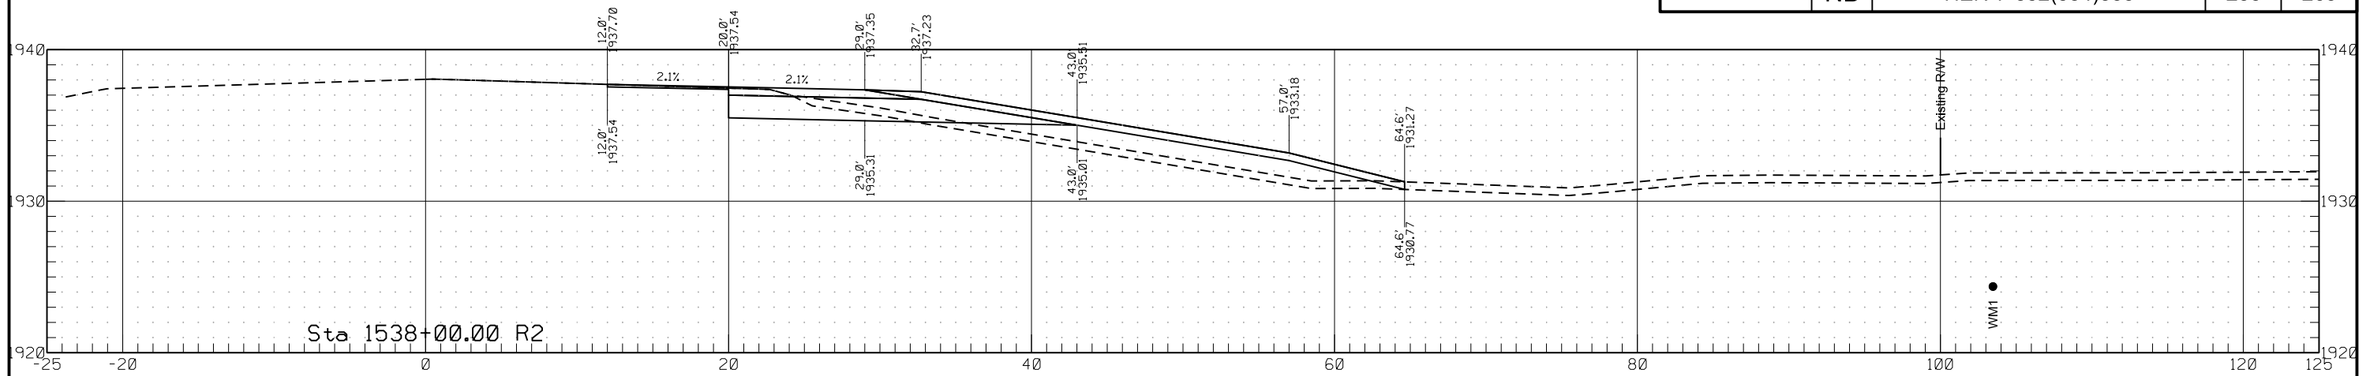


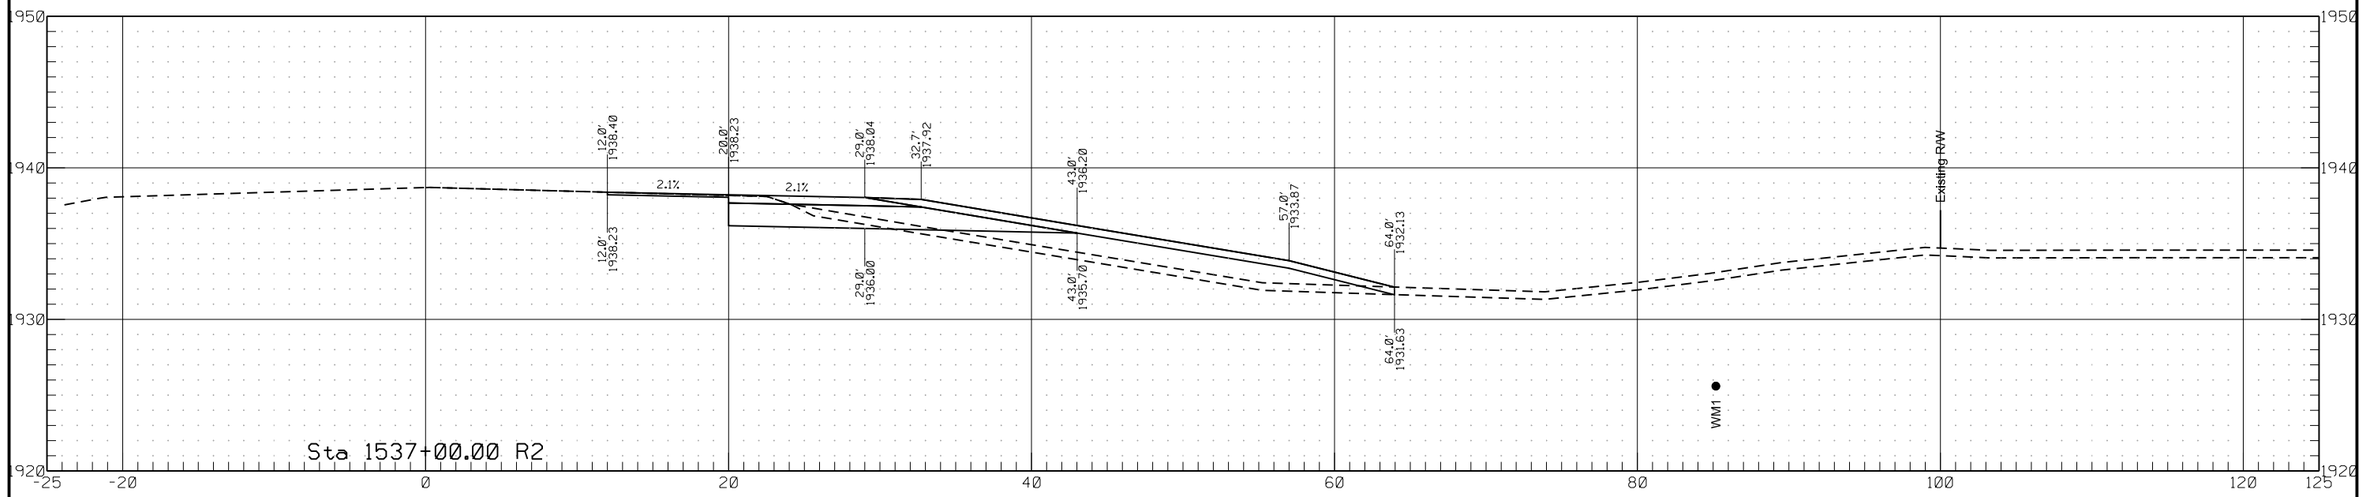


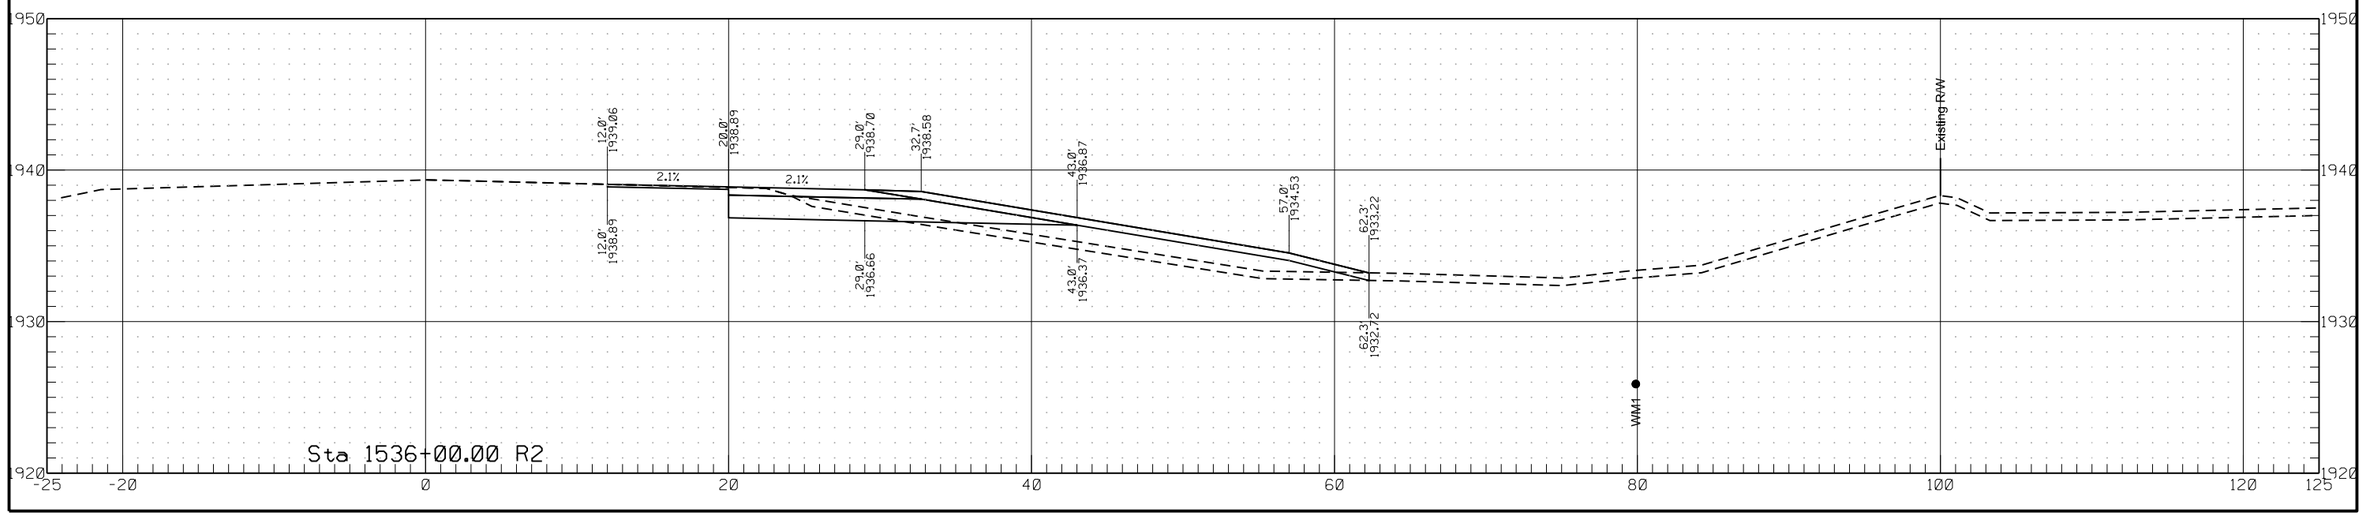


	STATE	PROJECT NO.	SECTION NO.	SHEET NO.
	ND	HEN-7-052(034)000	200	270

Passing Lane #6

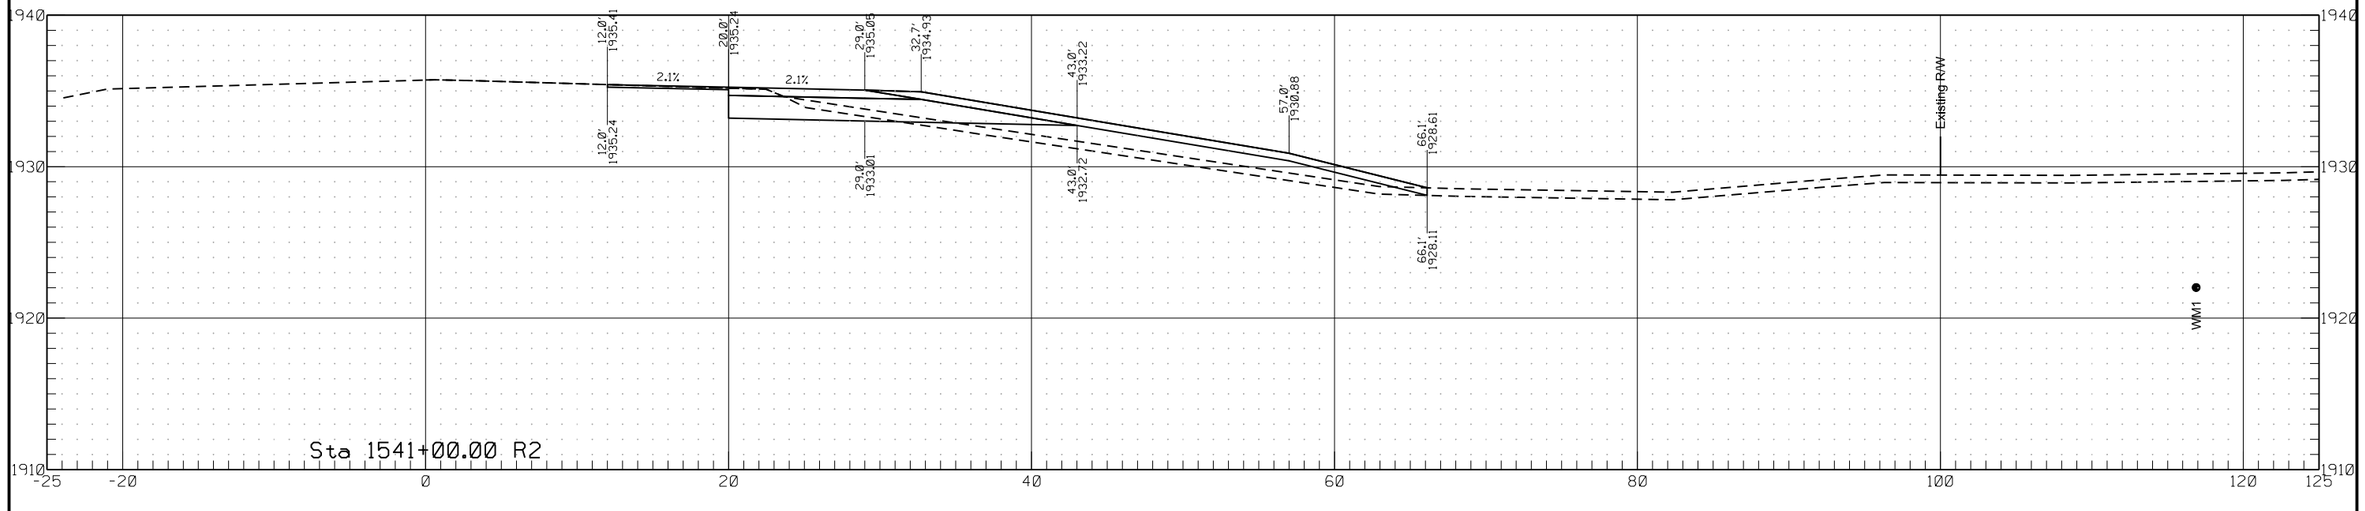


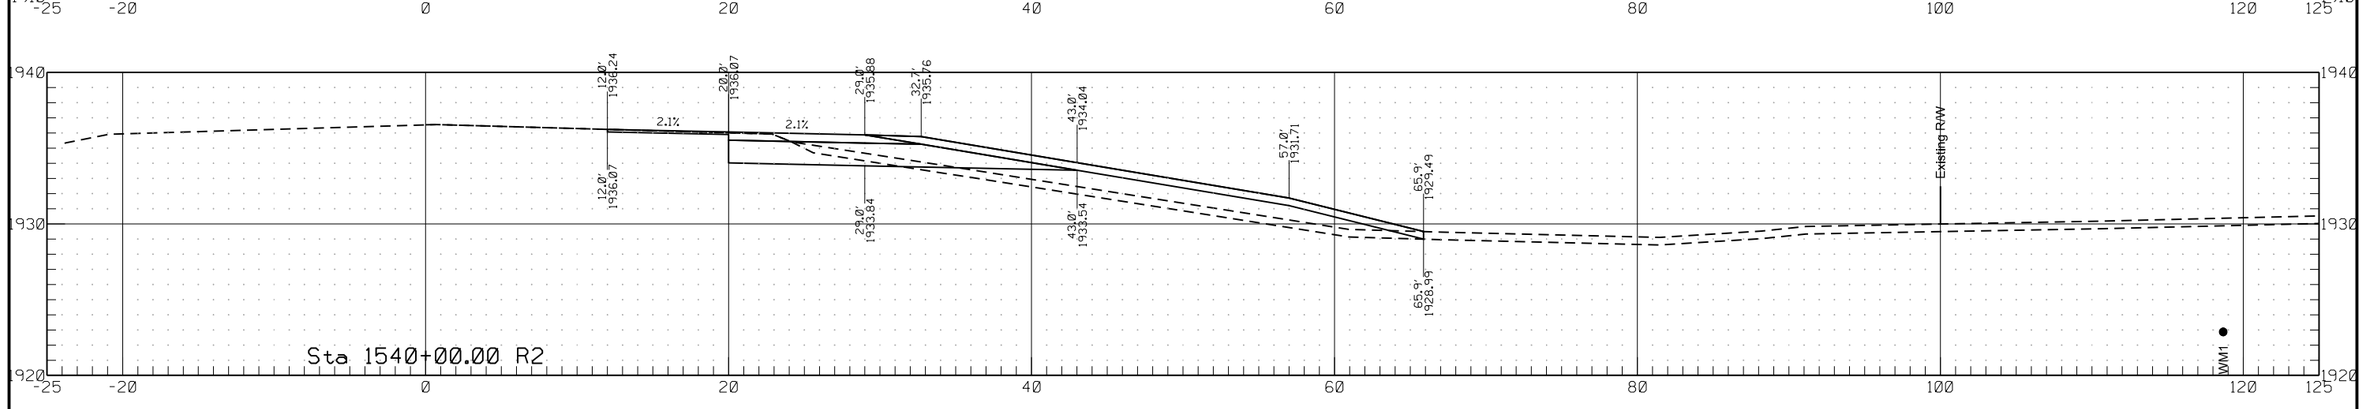

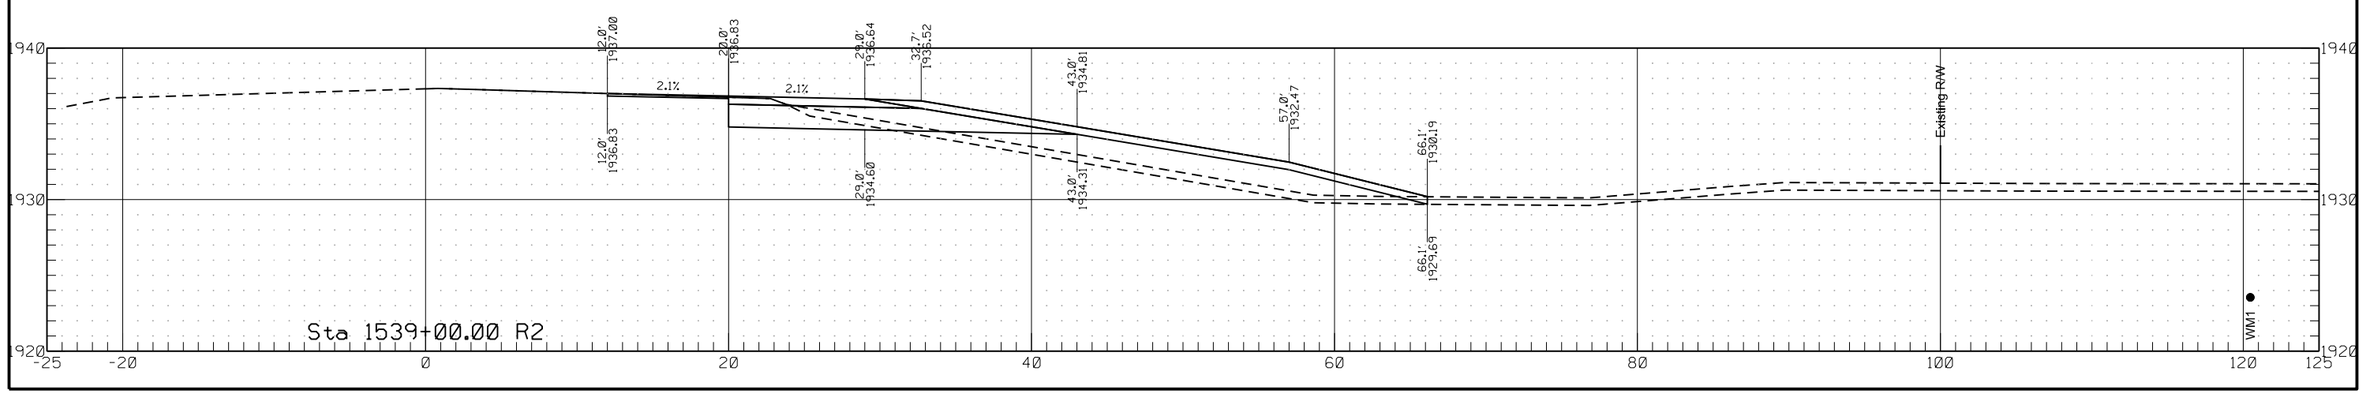


	STATE	PROJECT NO.	SECTION NO.	SHEET NO.
	ND	HEN-7-052(034)000	200	271

Passing Lane #6

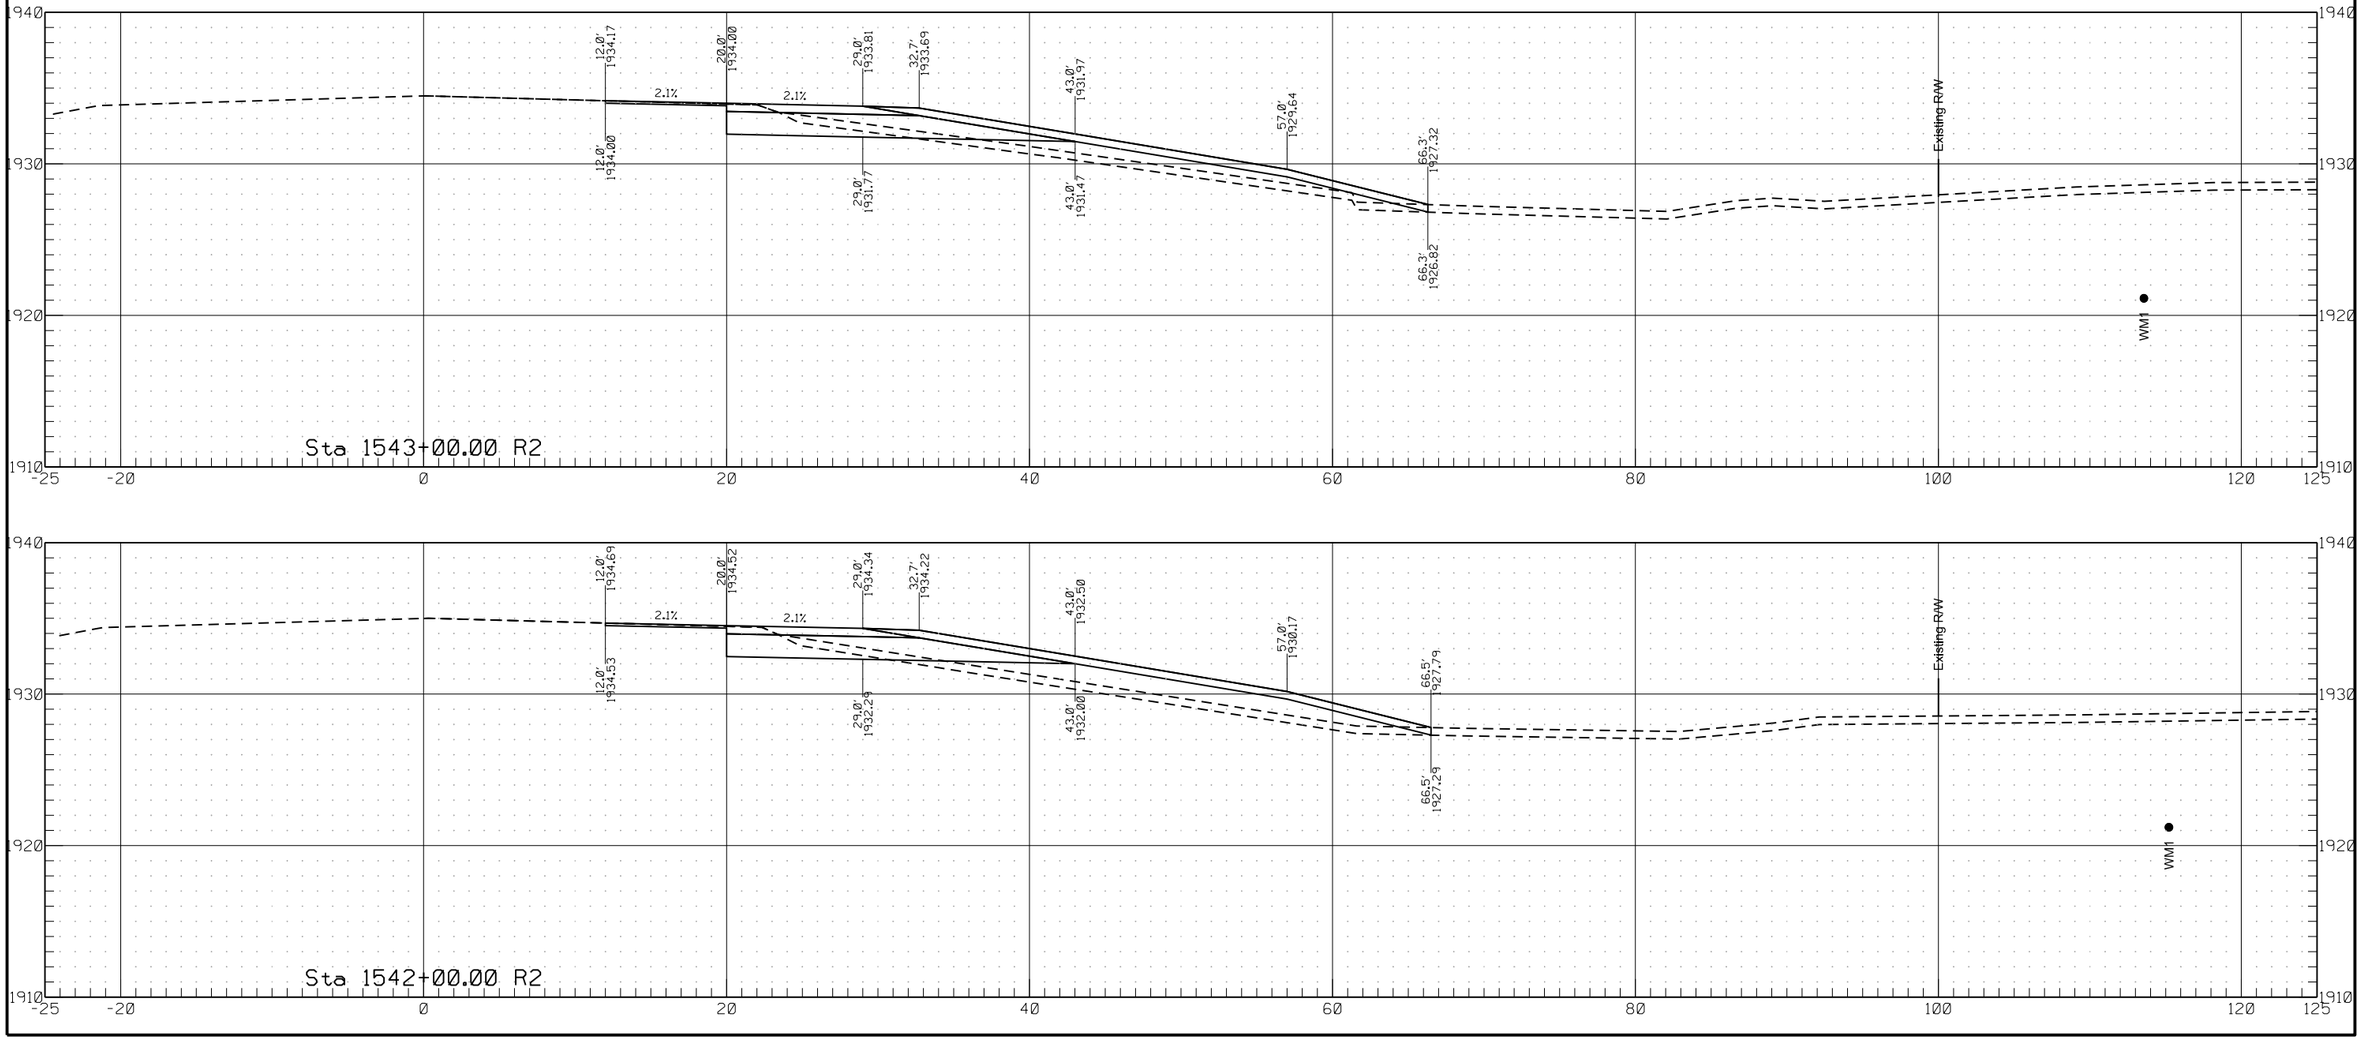

Passing Lane #6


	STATE	PROJECT NO.	SECTION NO.	SHEET NO.
	ND	HEN-7-052(034)000	200	272

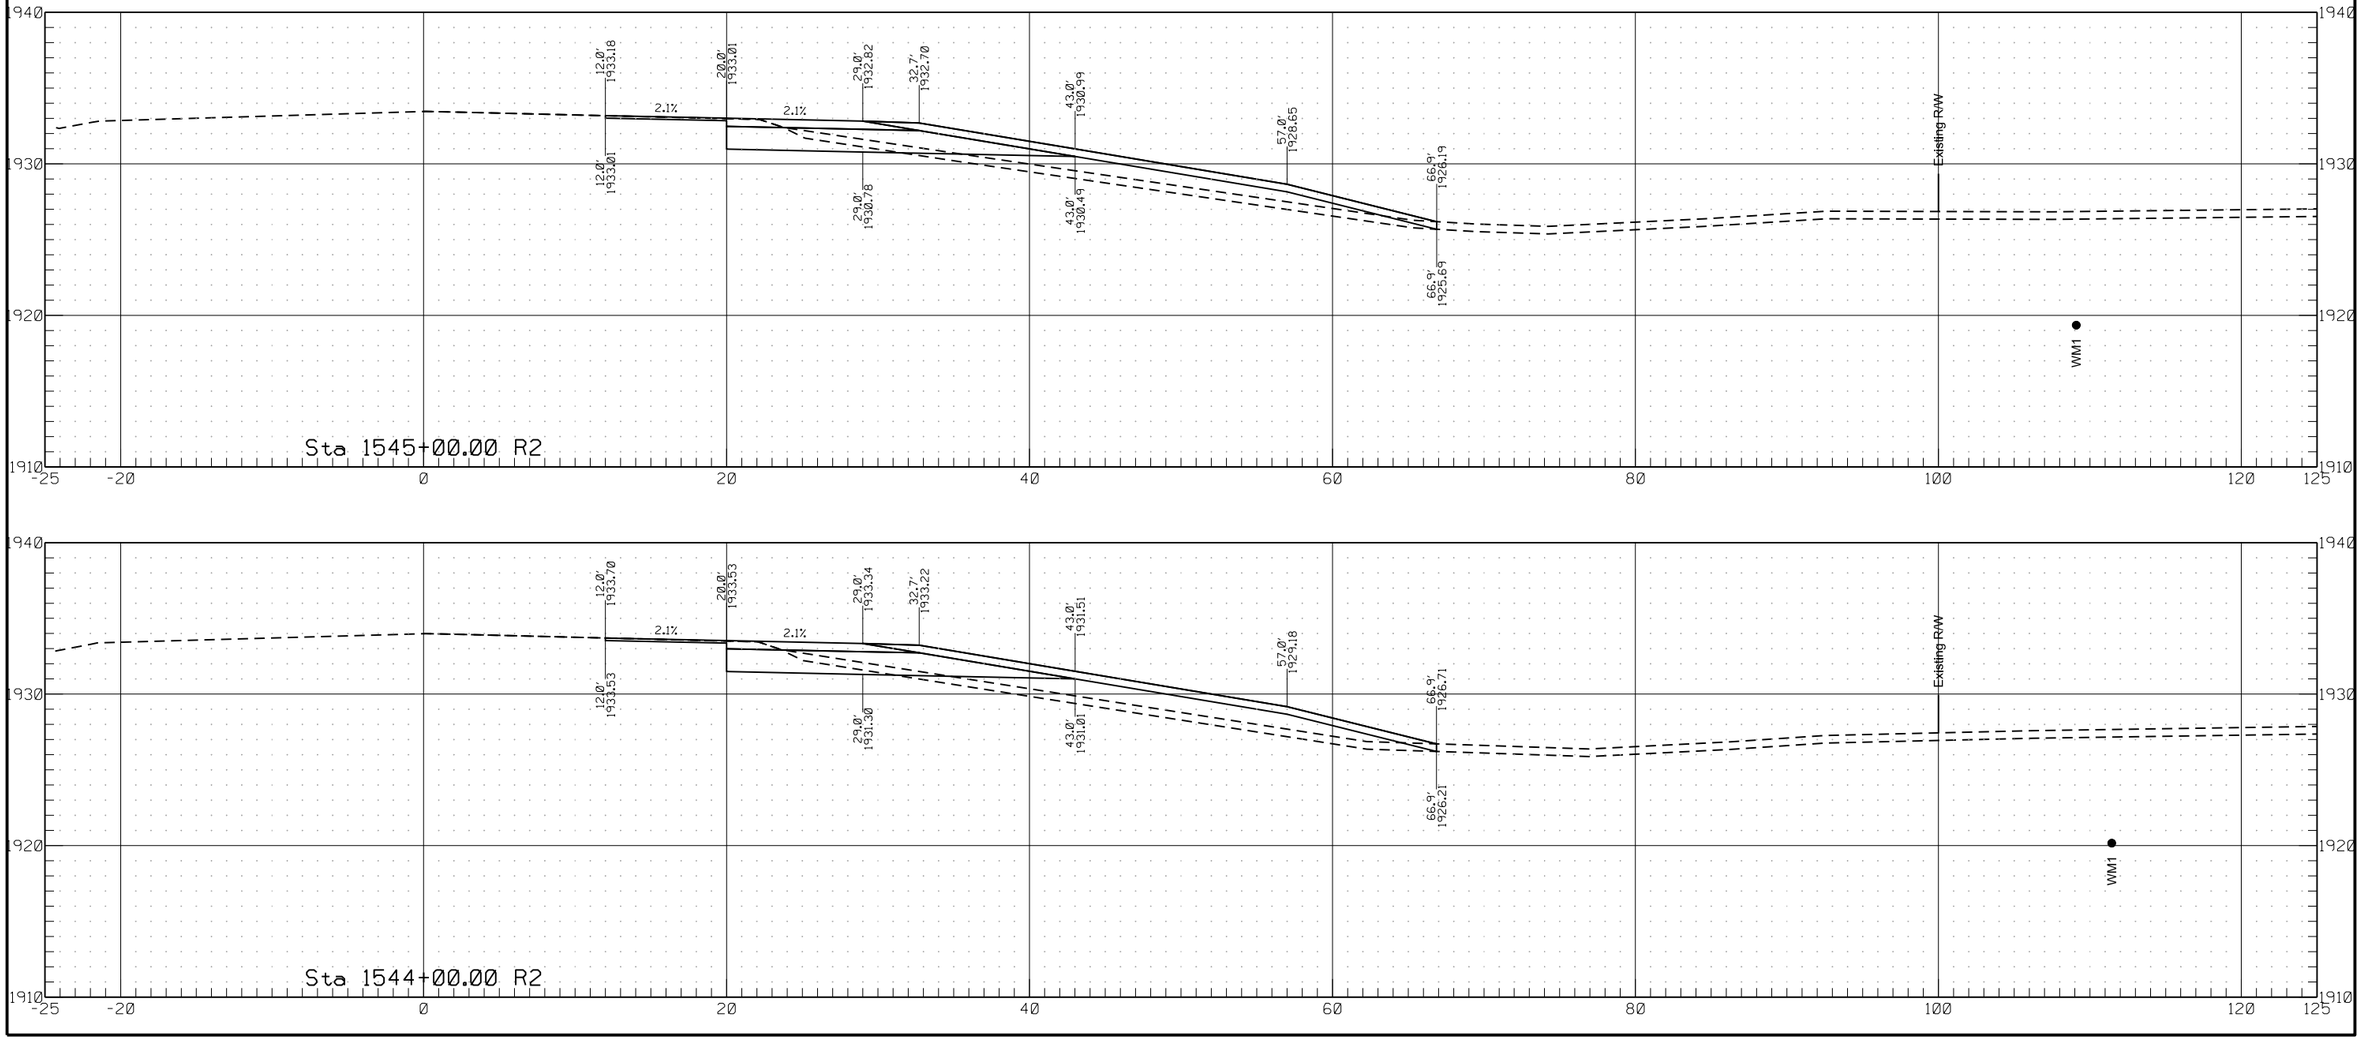

9/6/2023 3:20:15 AM ghartl R:\project\70052000.034\design\2023 Update\DGN\RDM_6.dgn


	STATE	PROJECT NO.	SECTION NO.	SHEET NO.
	ND	HEN-7-052(034)000	200	273

Passing Lane #6

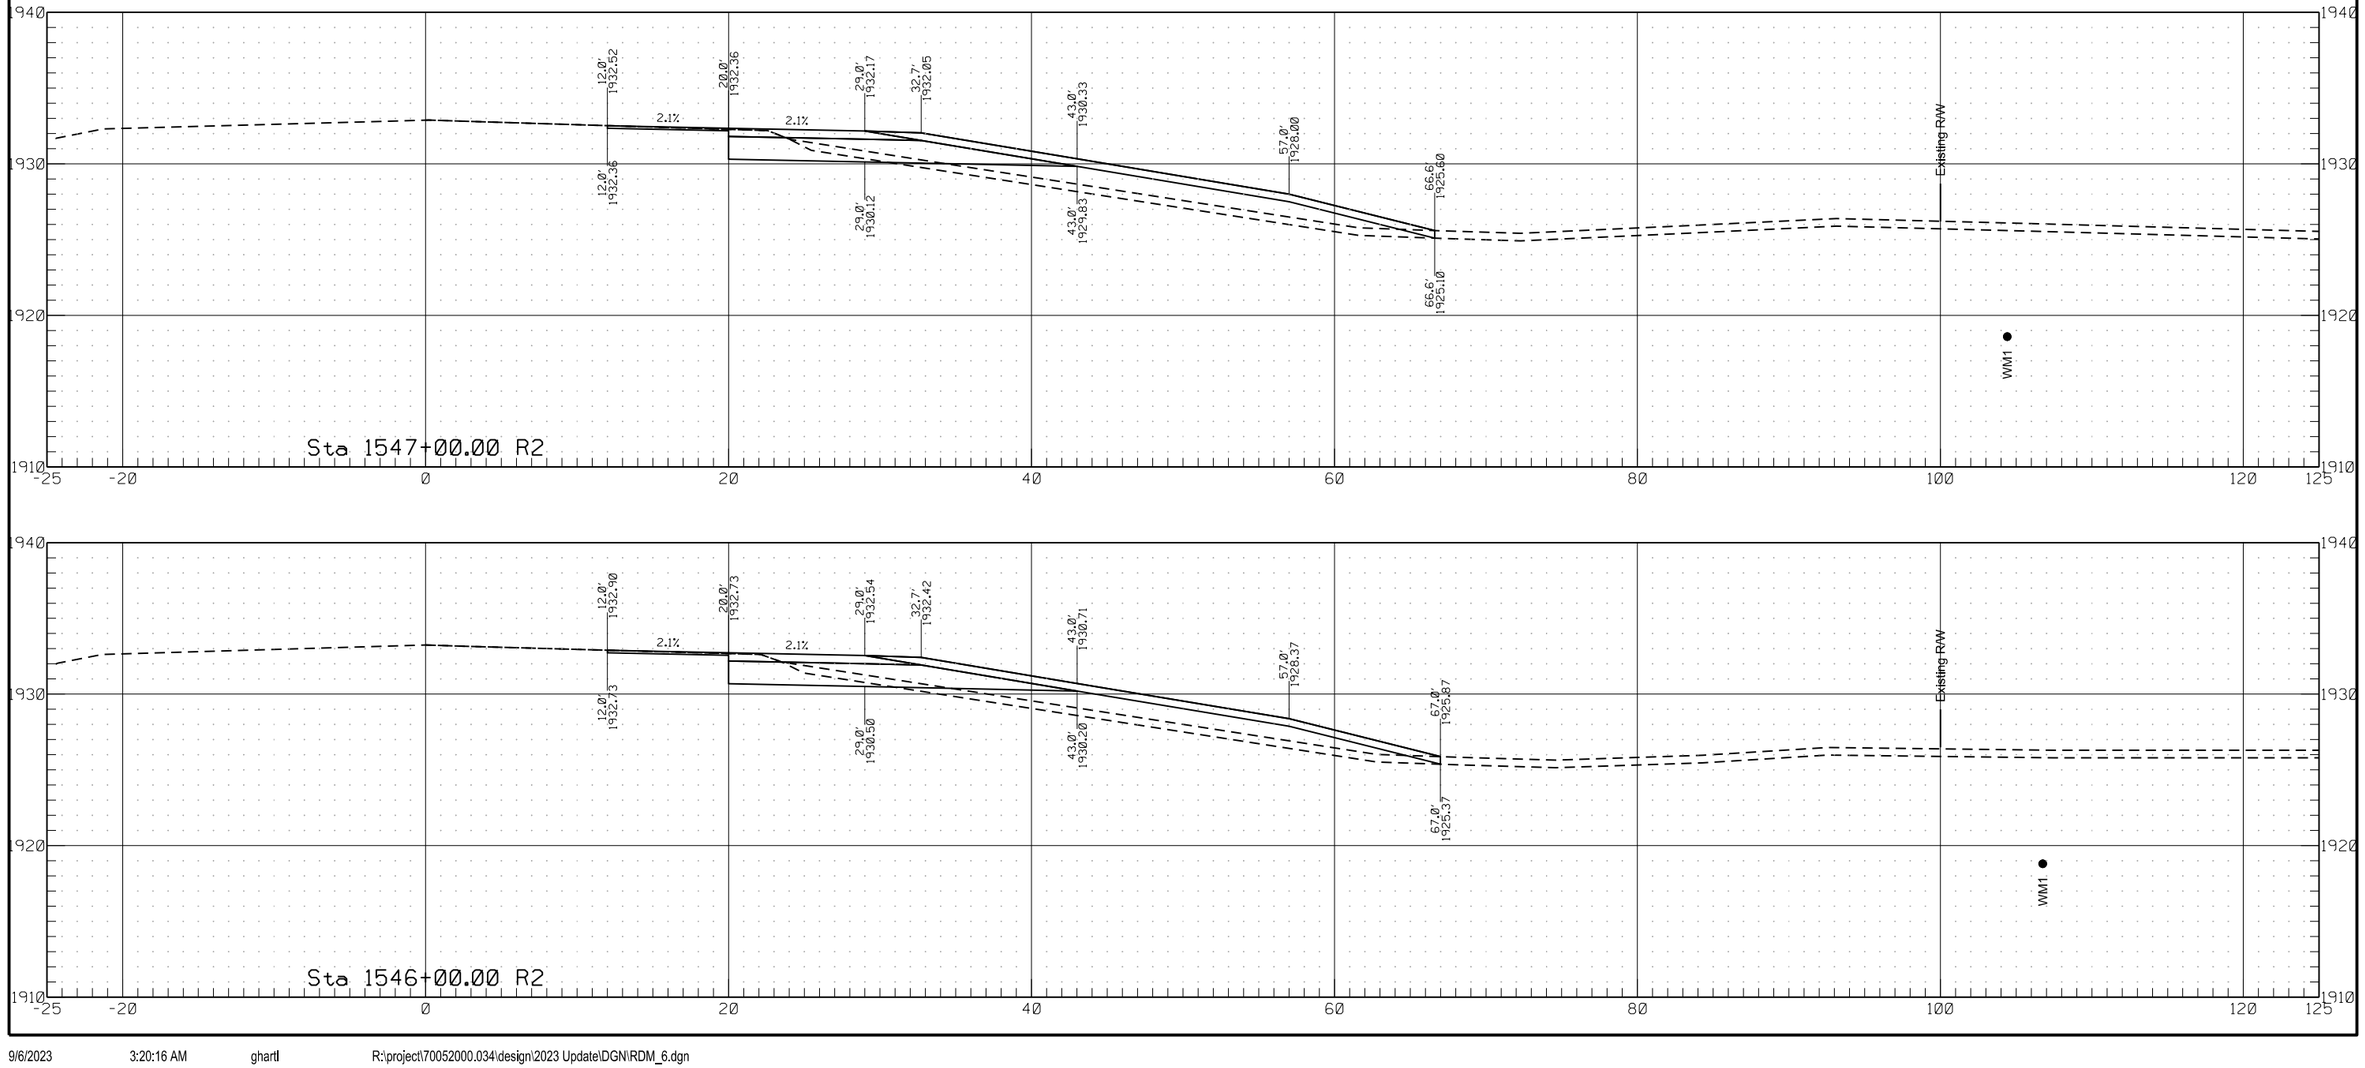


Passing Lane #6

	STATE	PROJECT NO.	SECTION NO.	SHEET NO.
	ND	HEN-7-052(034)000	200	274

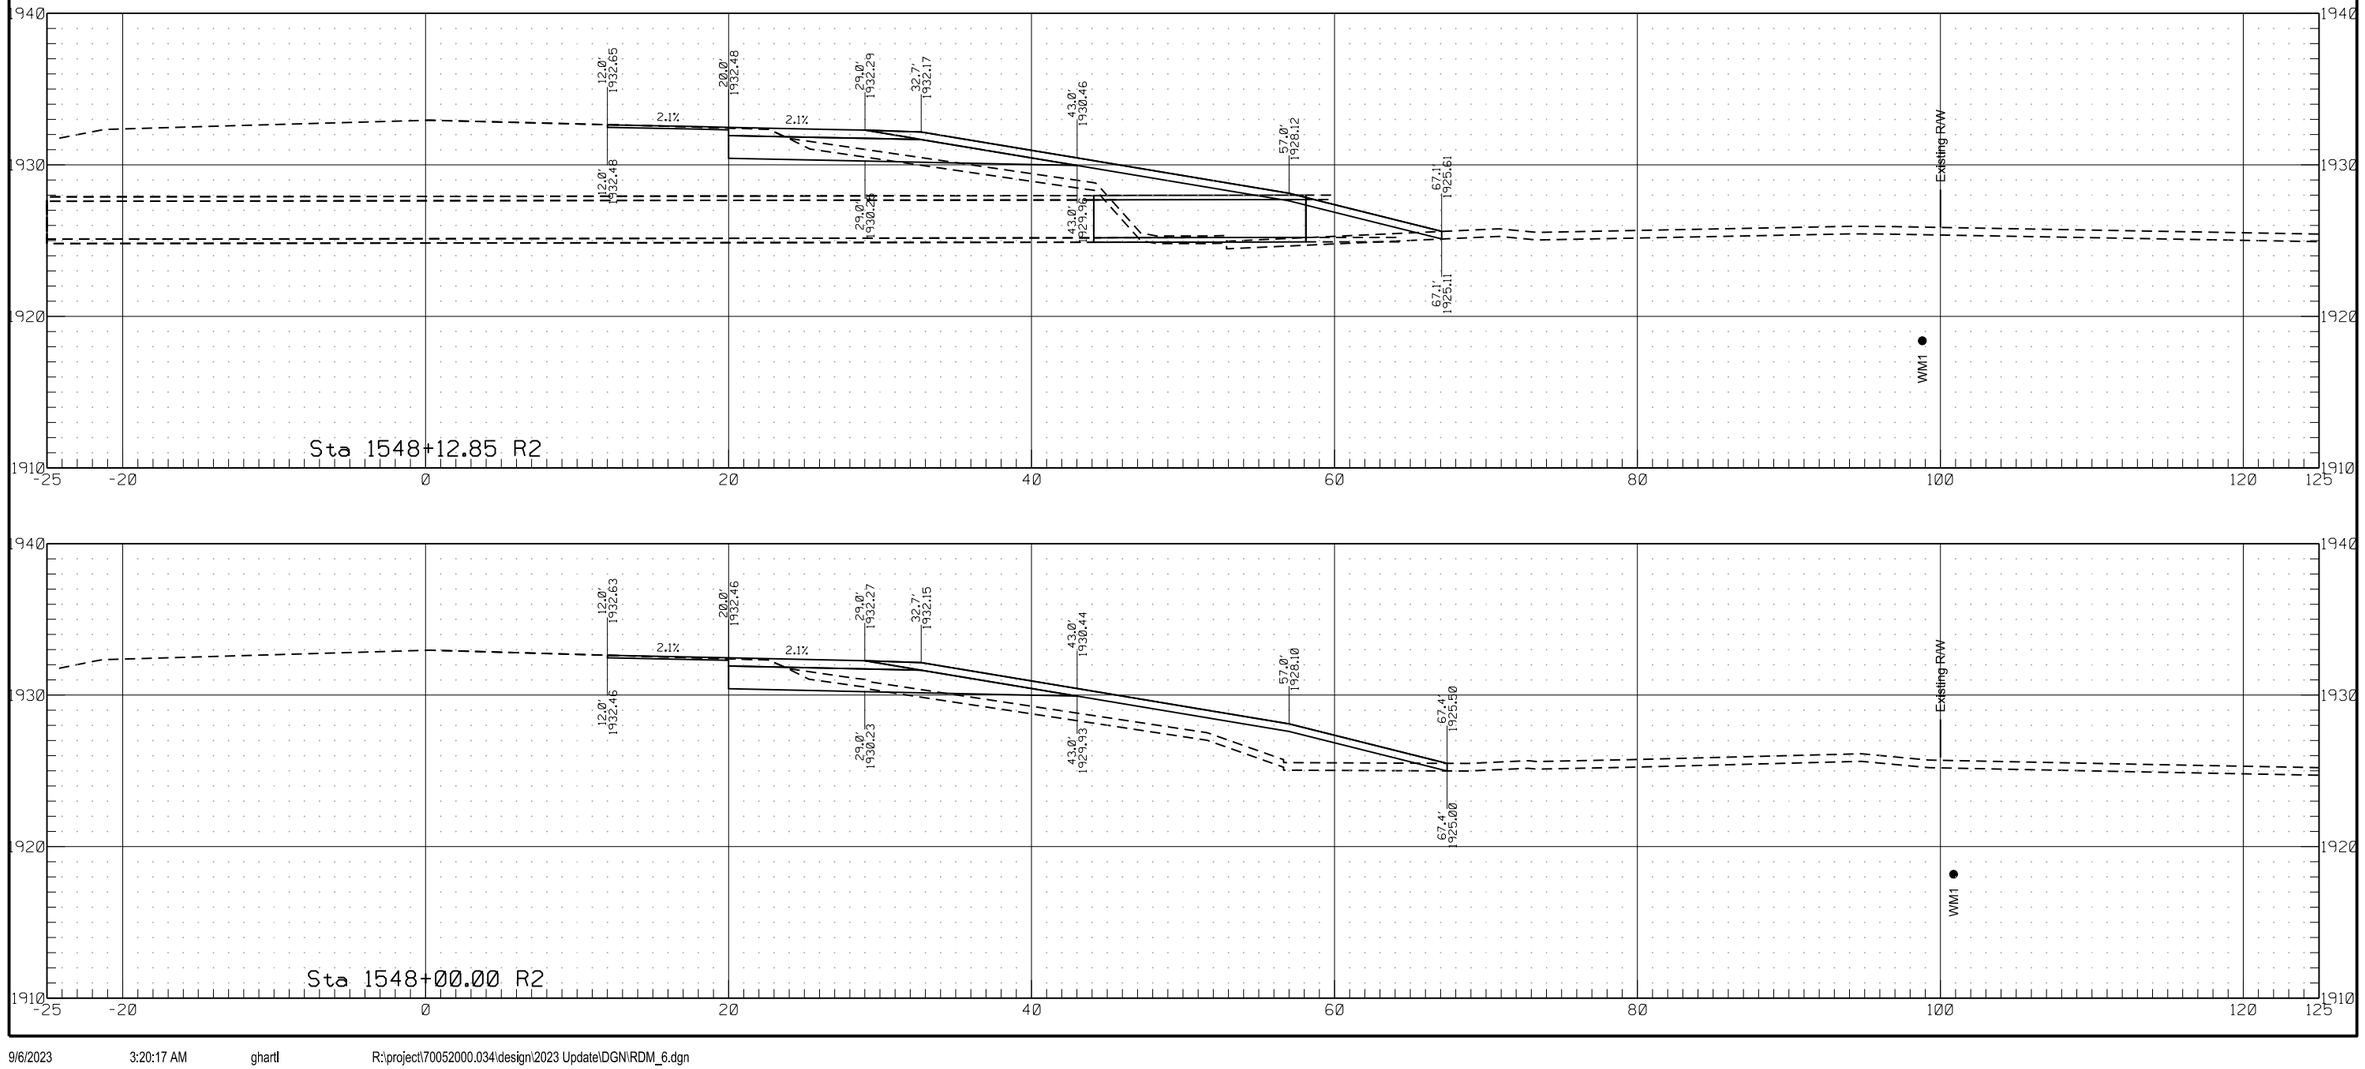


Passing Lane #6

	STATE	PROJECT NO.	SECTION NO.	SHEET NO.
	ND	HEN-7-052(034)000	200	275

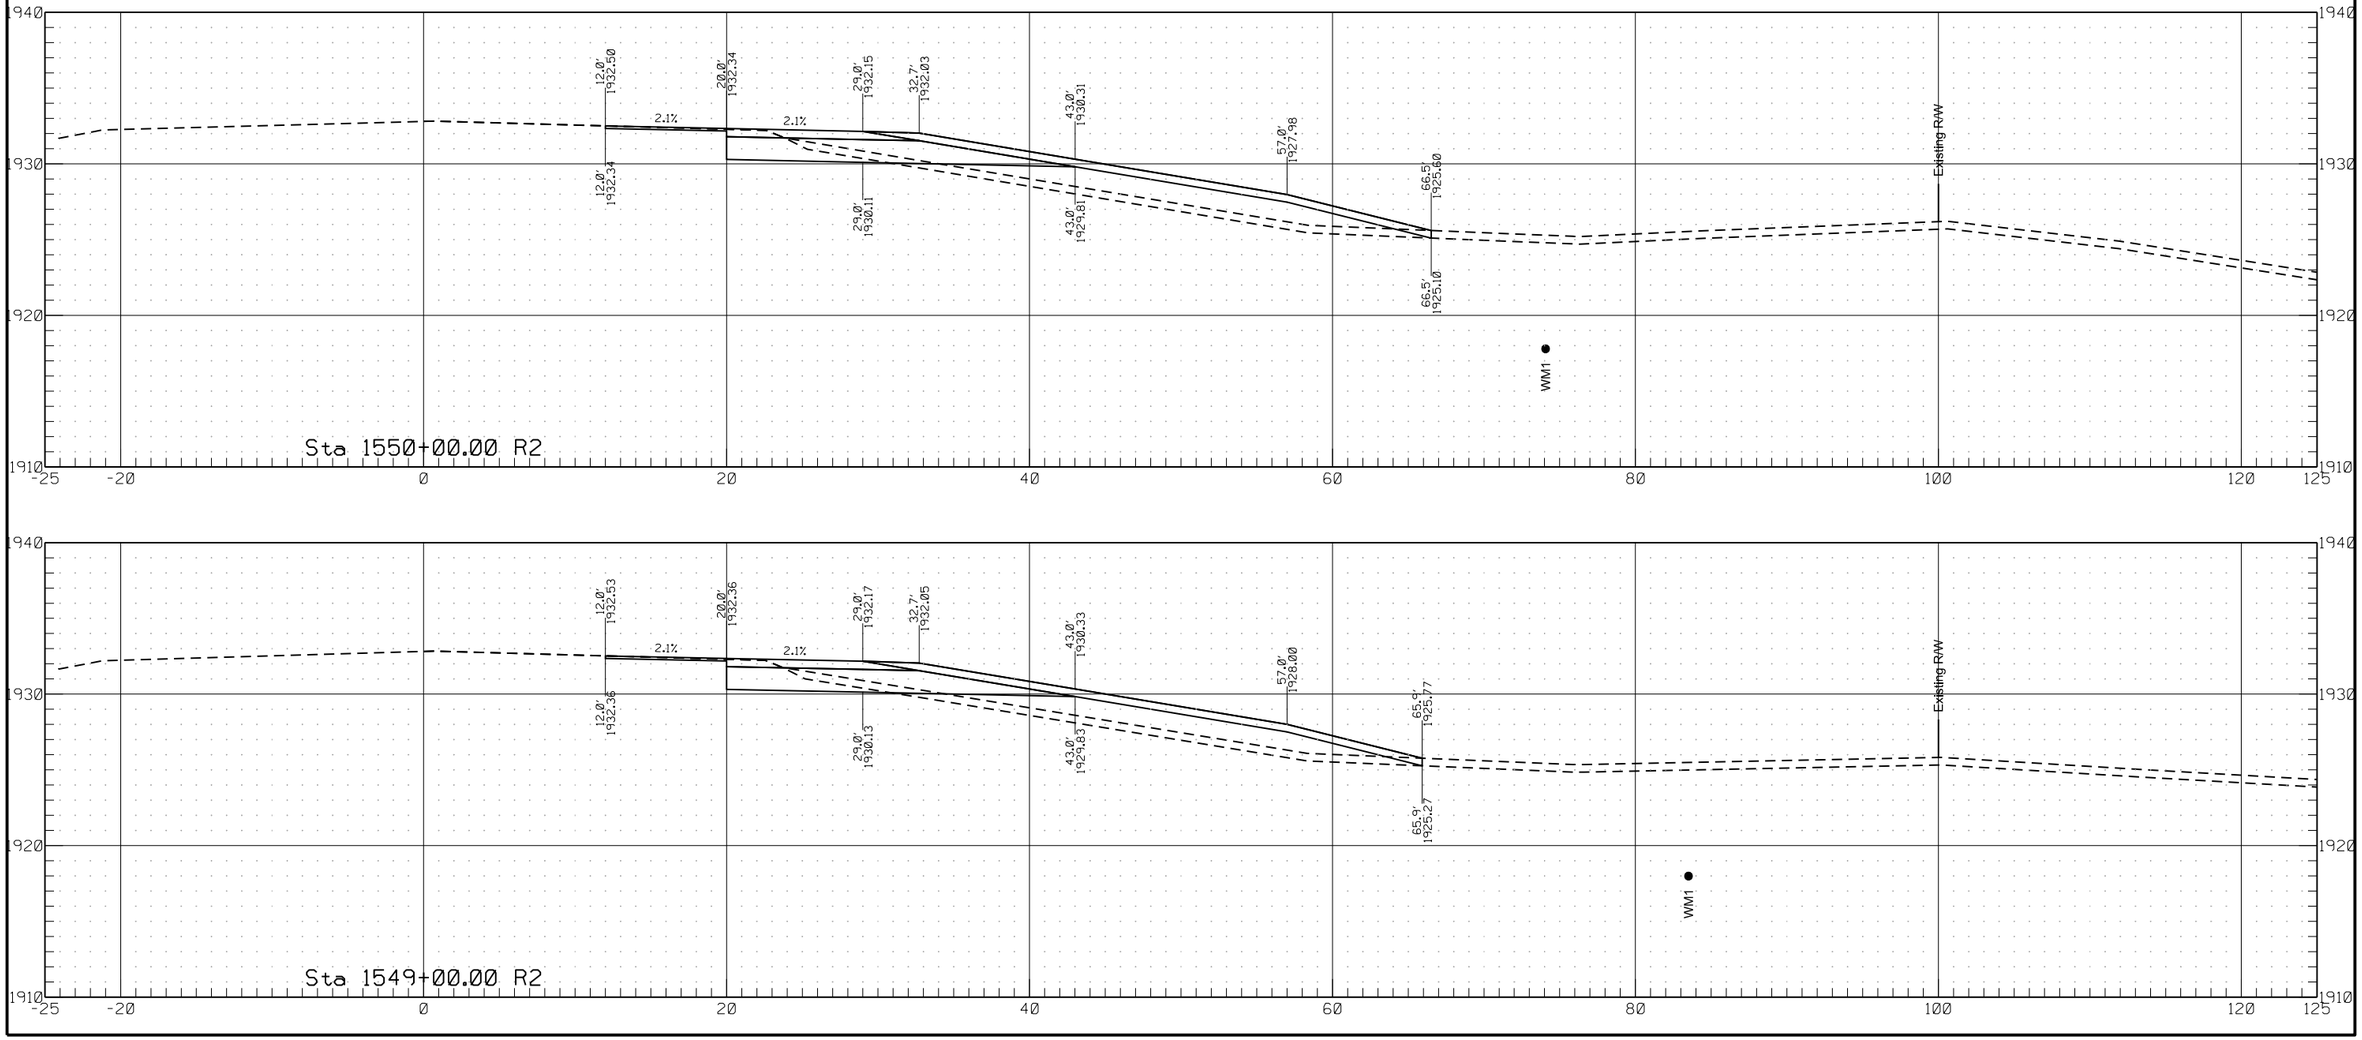

Passing Lane #6


	STATE	PROJECT NO.	SECTION NO.	SHEET NO.
	ND	HEN-7-052(034)000	200	276

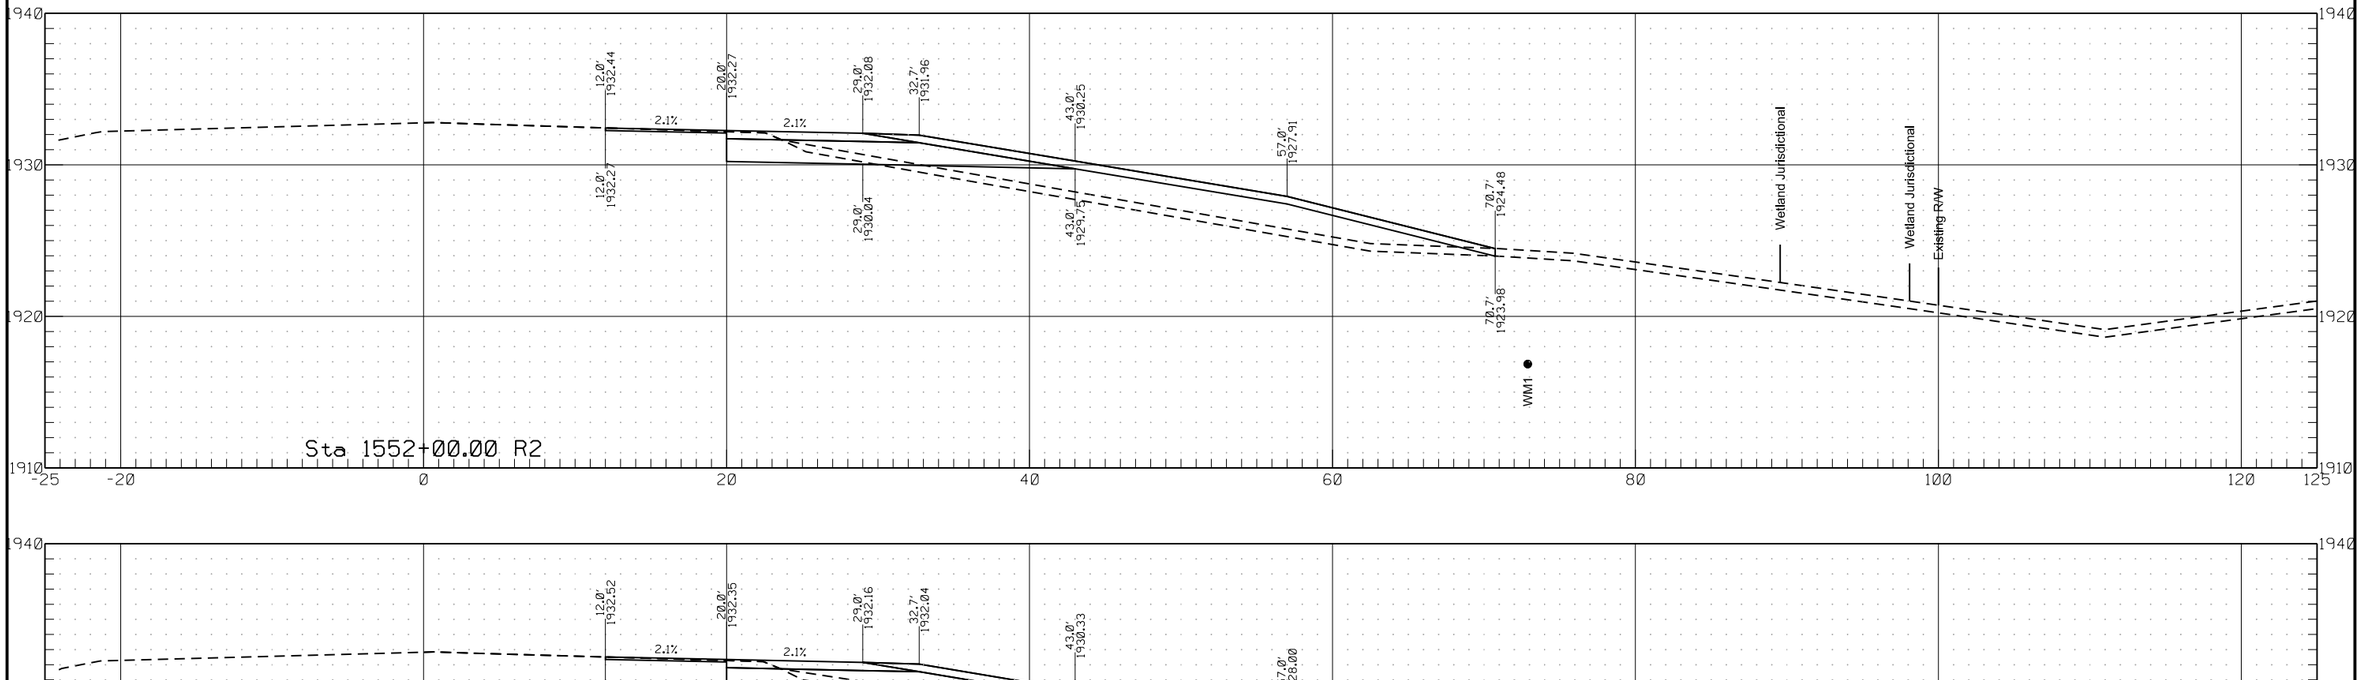

9/6/2023 3:20:18 AM ghartl R:\project\70052000.034\design\2023 Update\DGN\RDM_6.dgn


Passing Lane #6

	STATE	PROJECT NO.	SECTION NO.	SHEET NO.
	ND	HEN-7-052(034)000	200	277

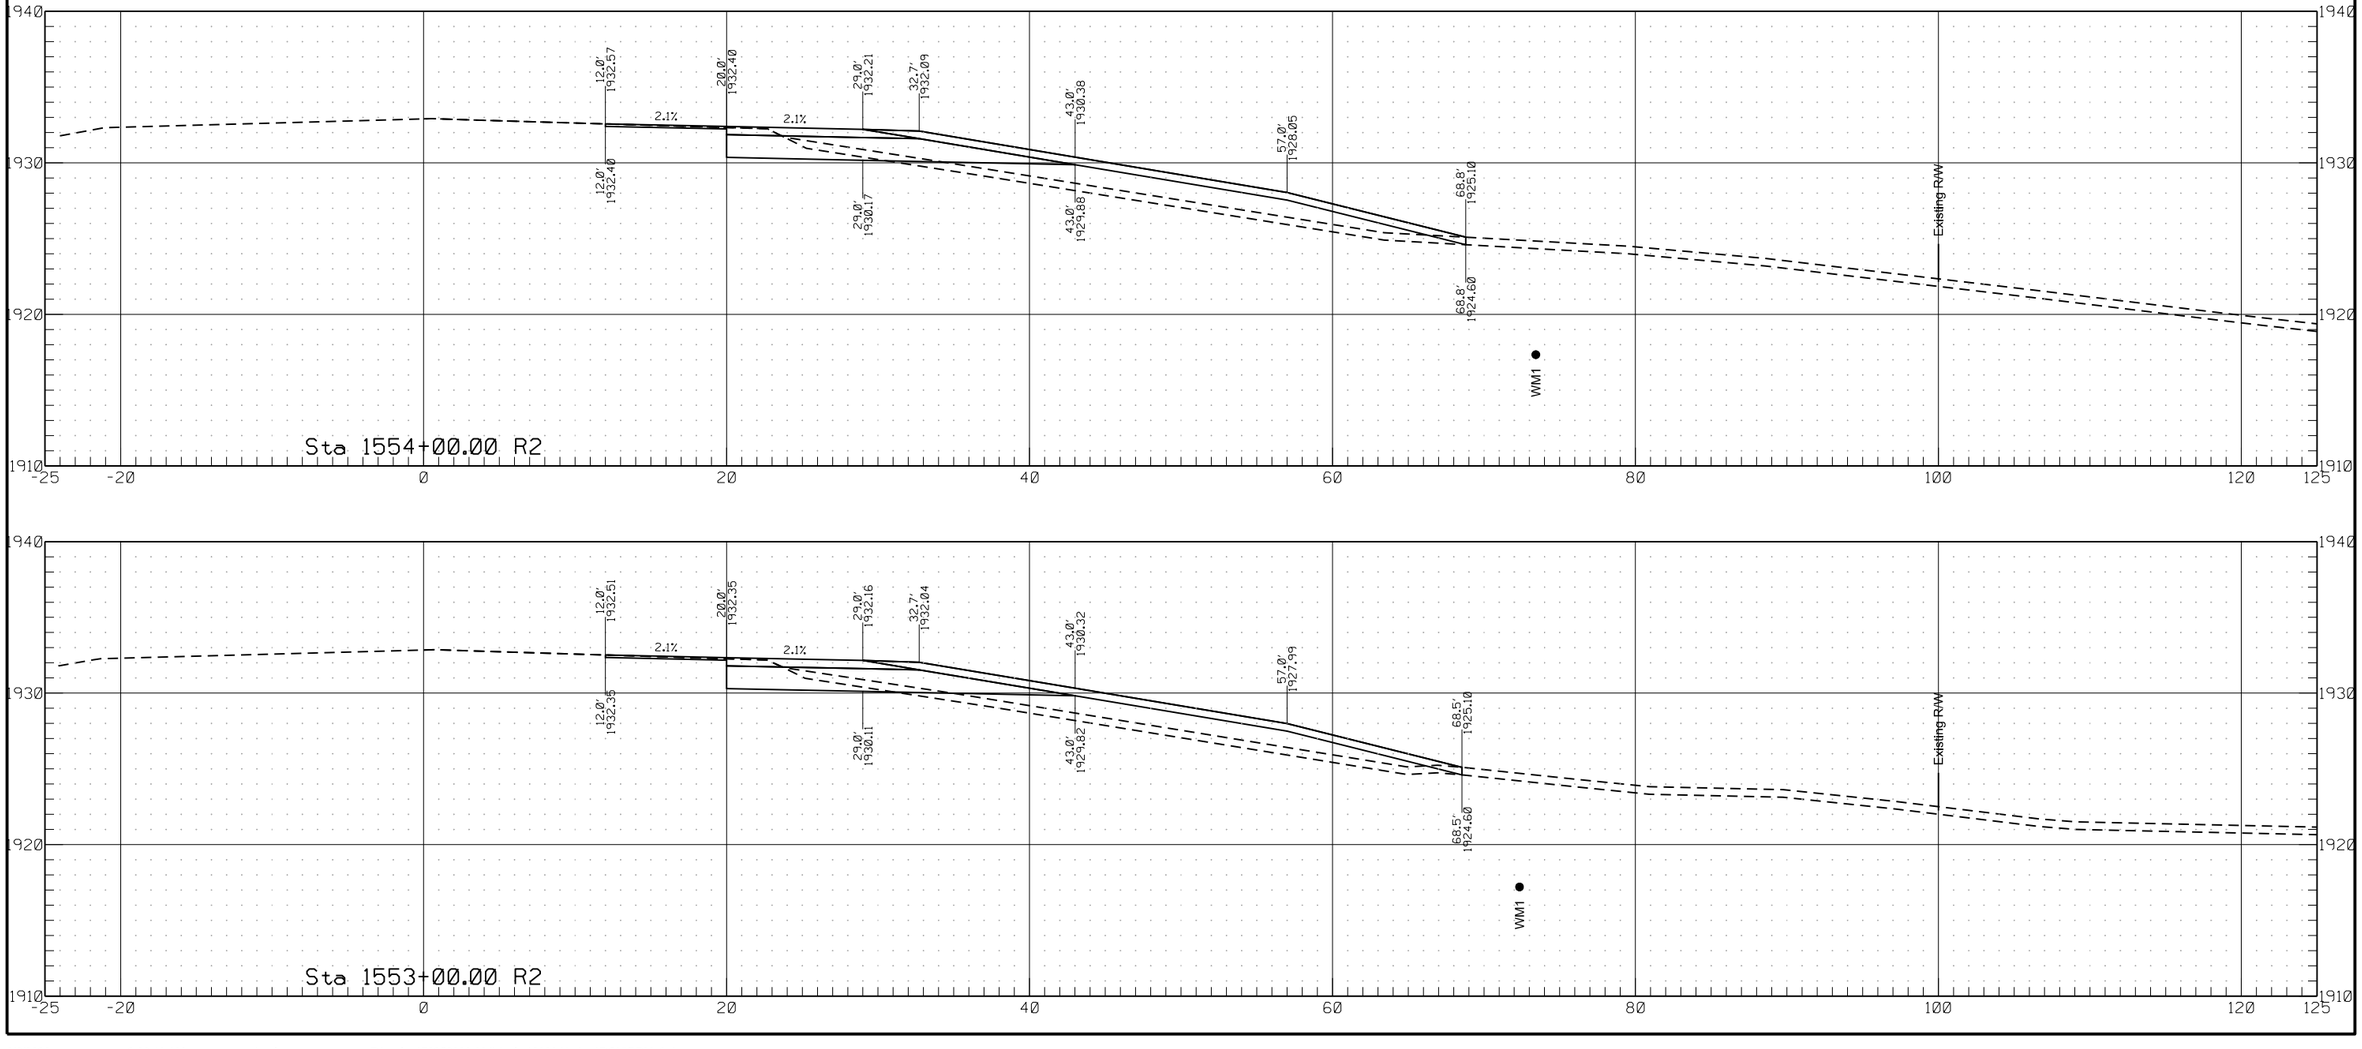


Passing Lane #6

	STATE	PROJECT NO.	SECTION NO.	SHEET NO.
	ND	HEN-7-052(034)000	200	278

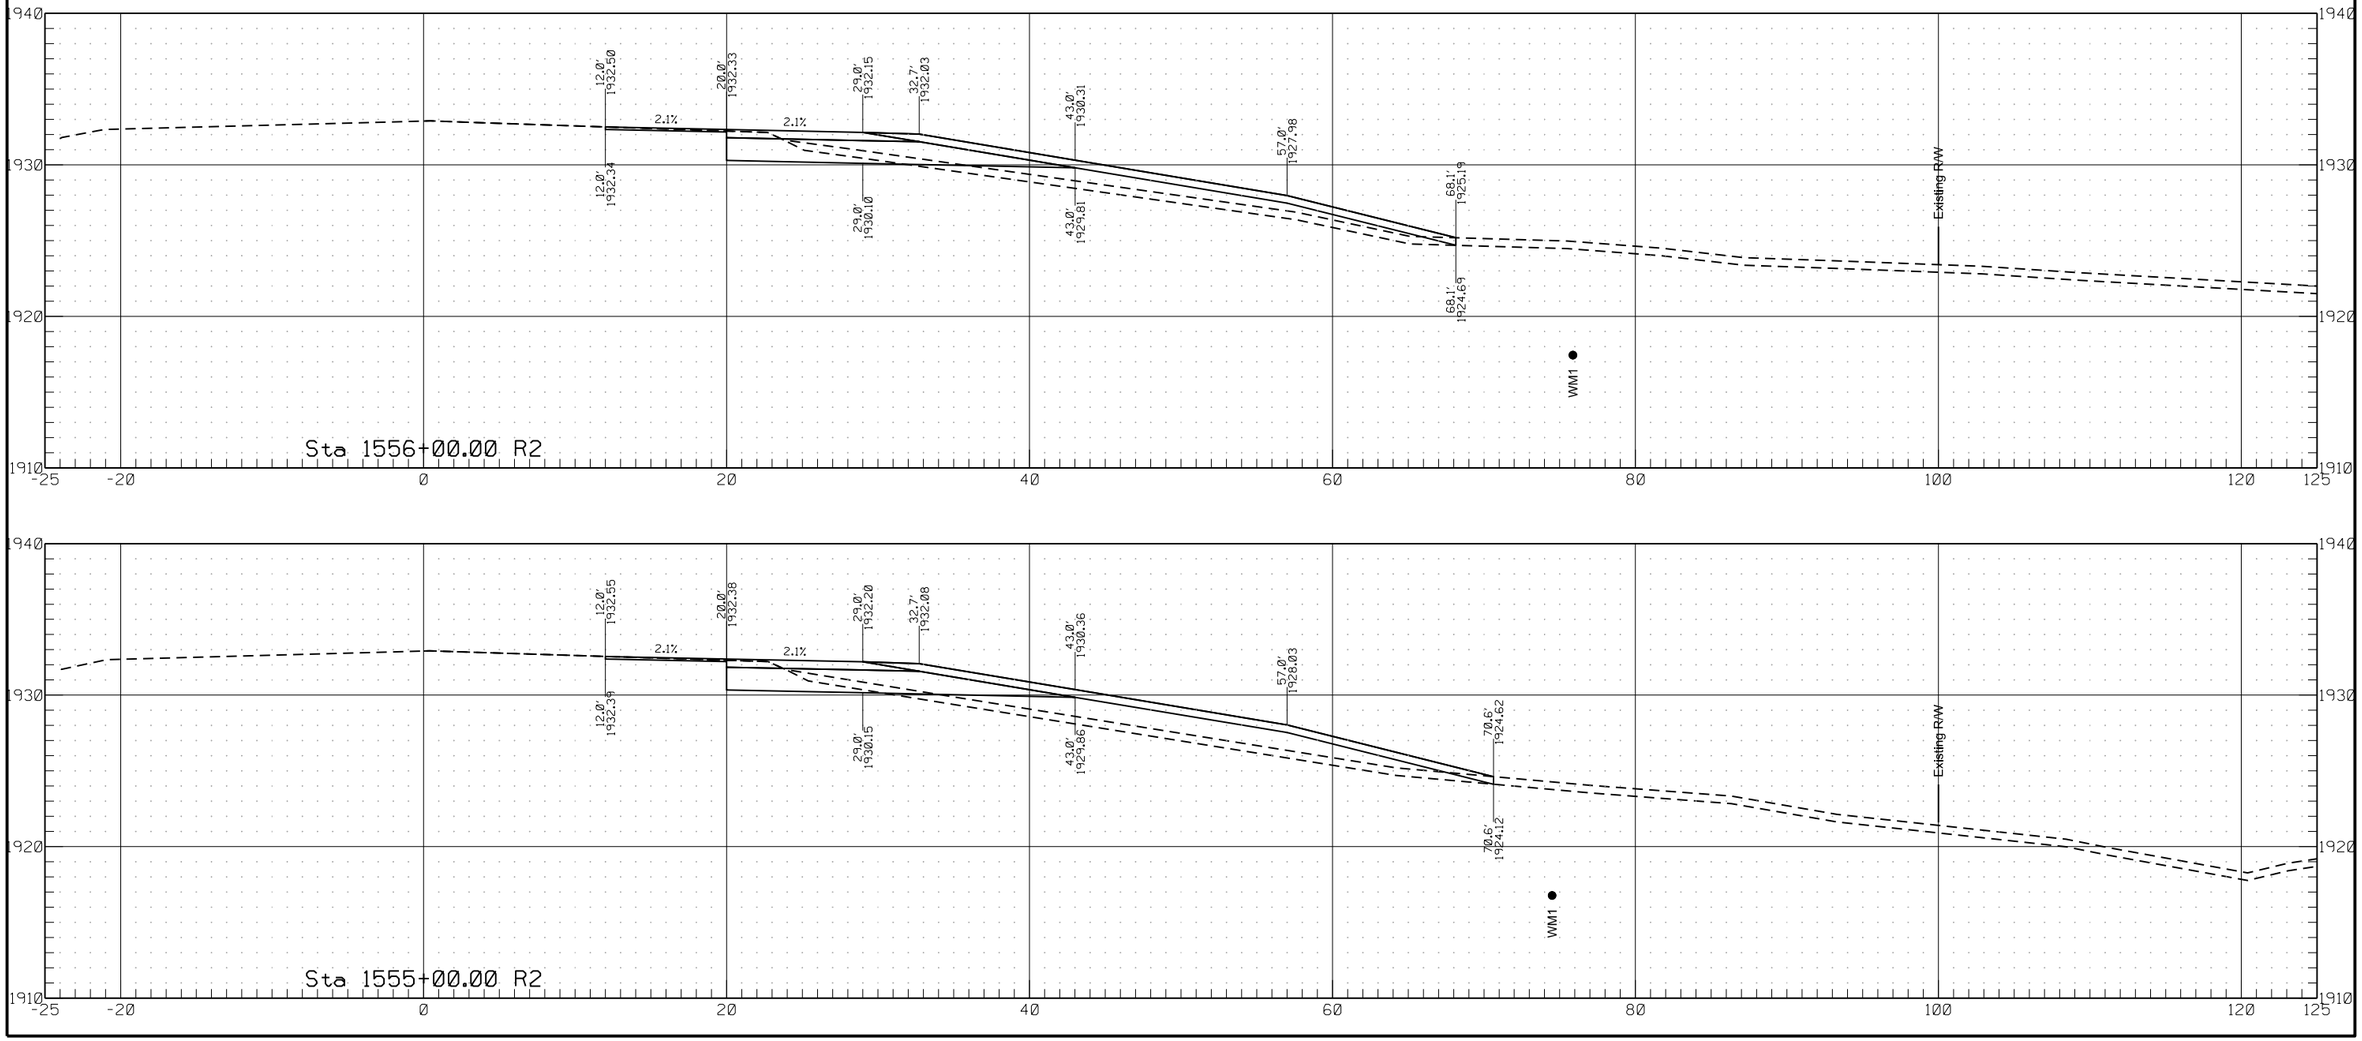


Passing Lane #6


	STATE	PROJECT NO.	SECTION NO.	SHEET NO.
	ND	HEN-7-052(034)000	200	279

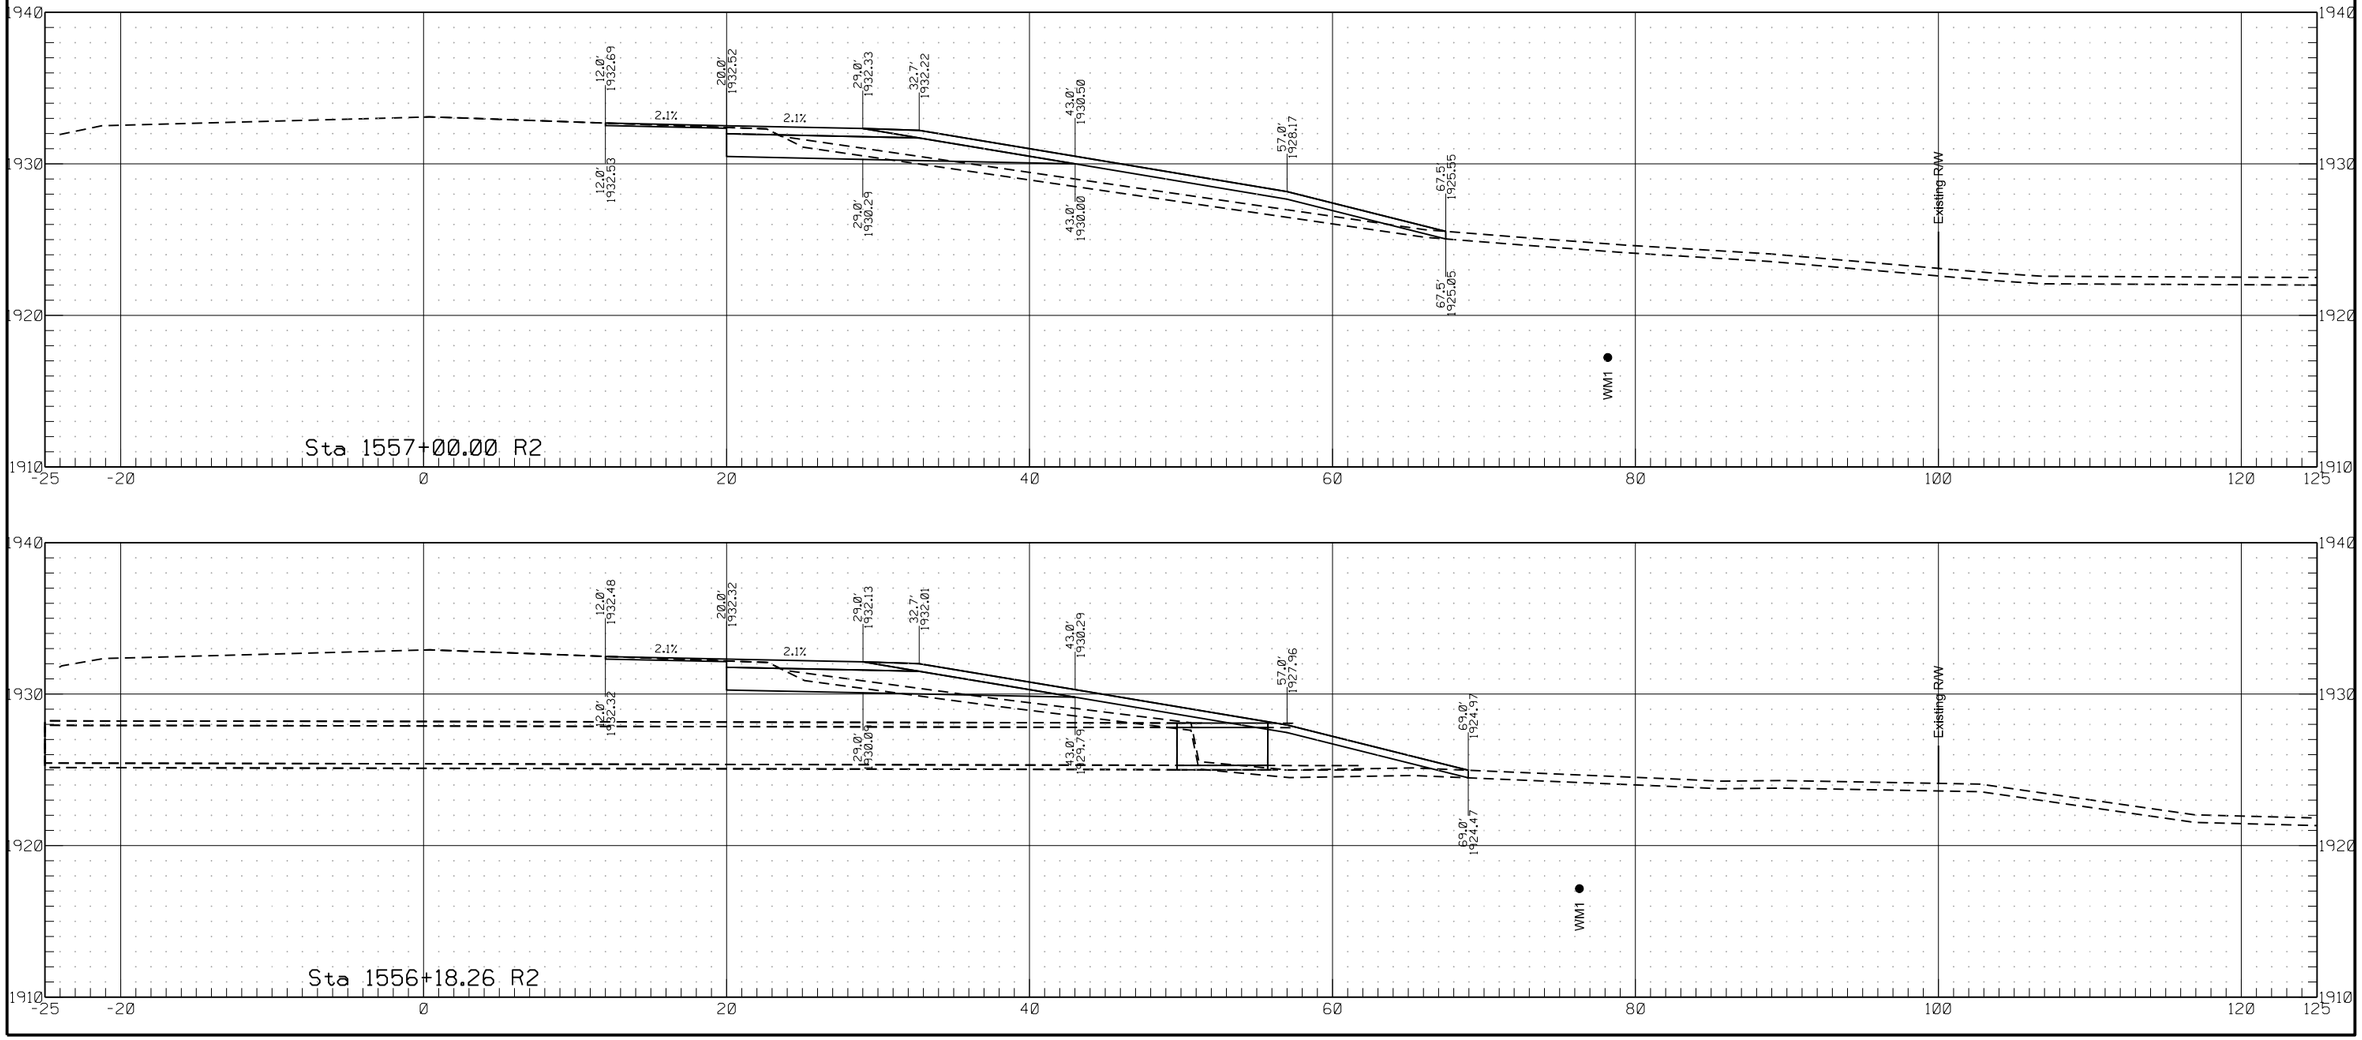

	STATE	PROJECT NO.	SECTION NO.	SHEET NO.
	ND	HEN-7-052(034)000	200	280


Passing Lane #6

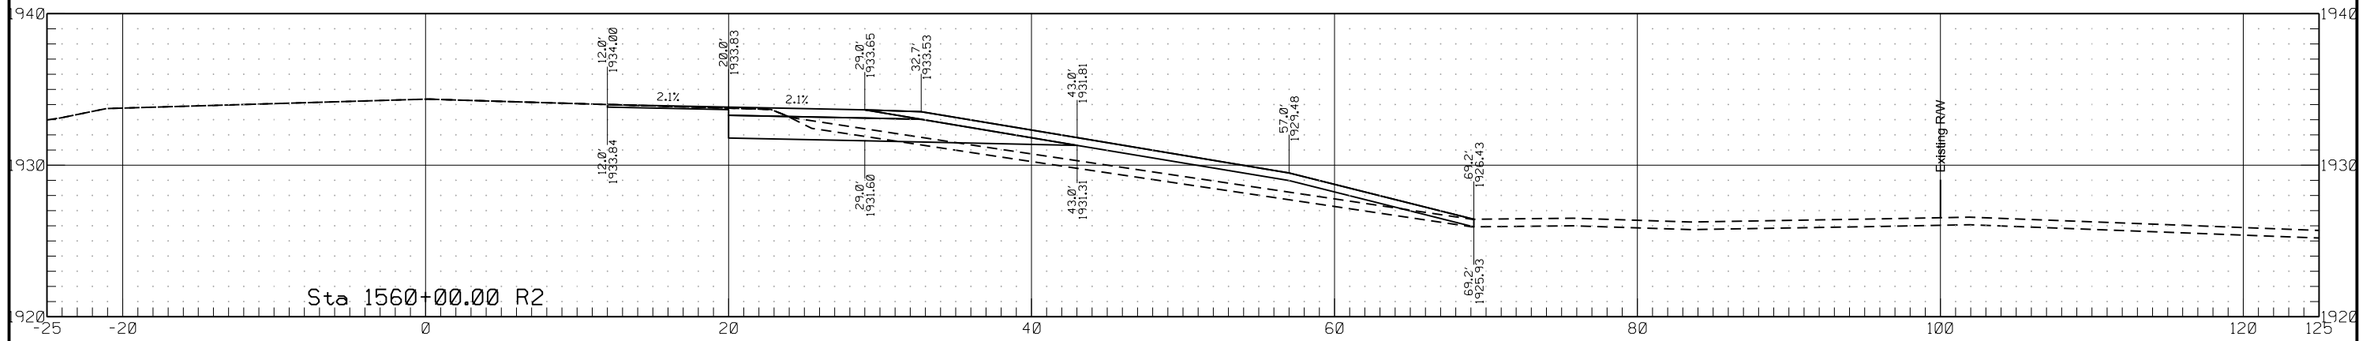


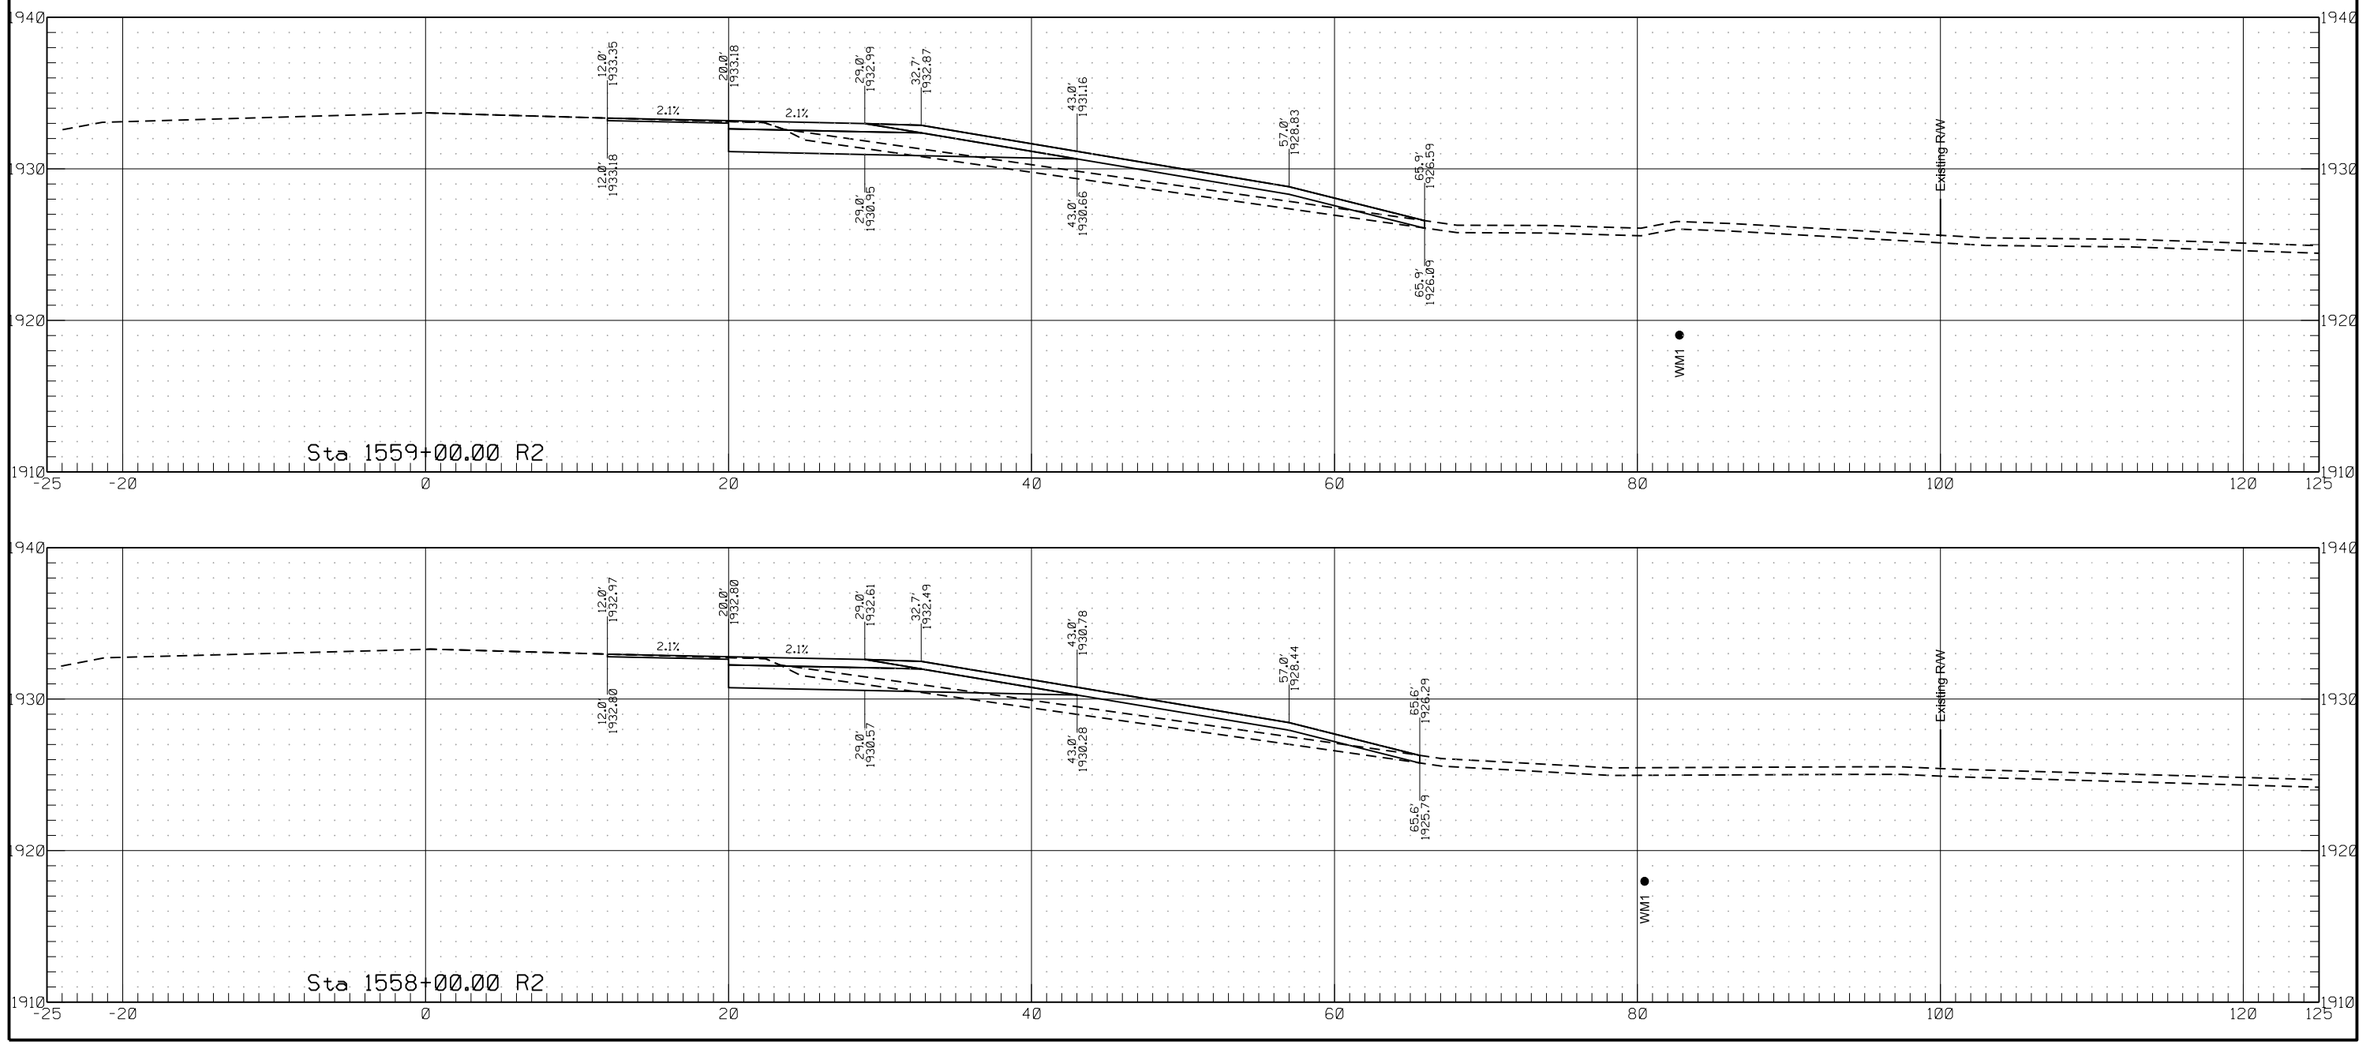


	STATE	PROJECT NO.	SECTION NO.	SHEET NO.
	ND	HEN-7-052(034)000	200	281

Passing Lane #6

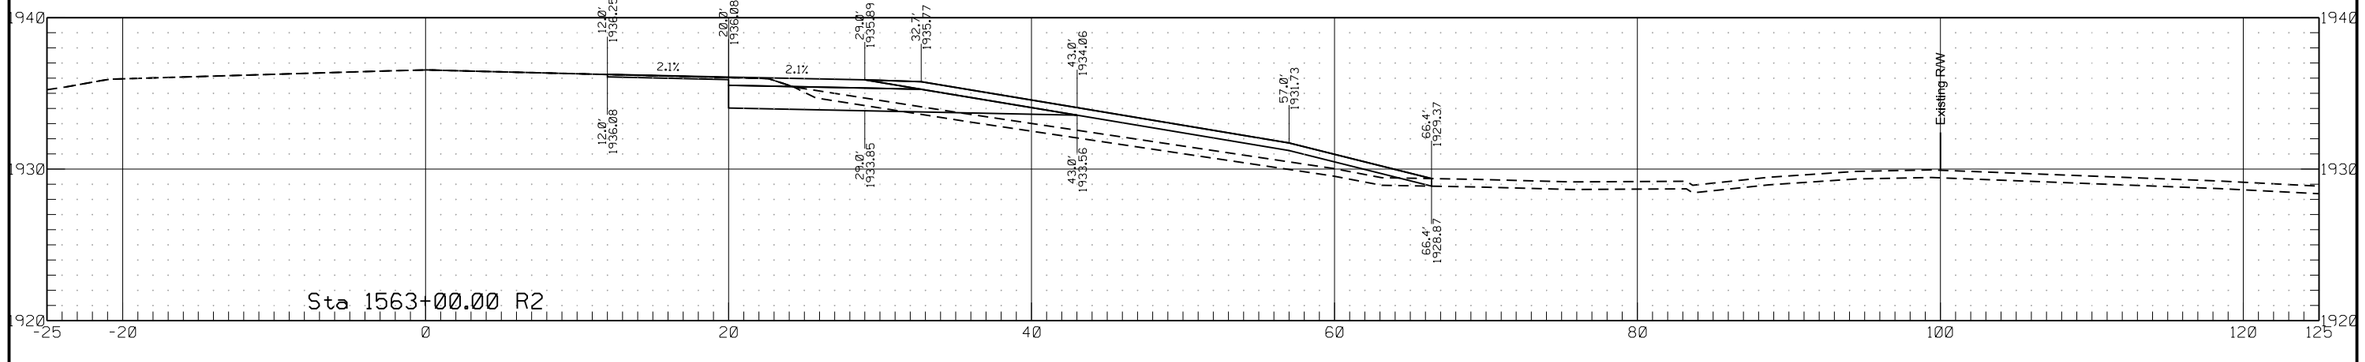


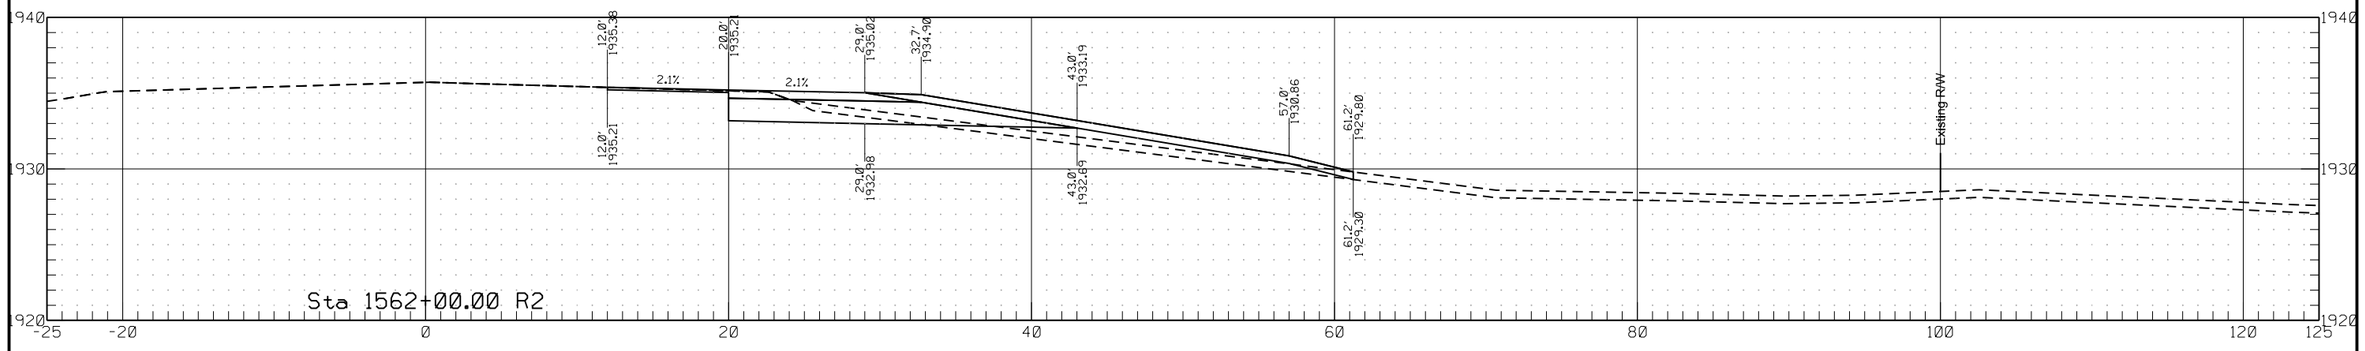


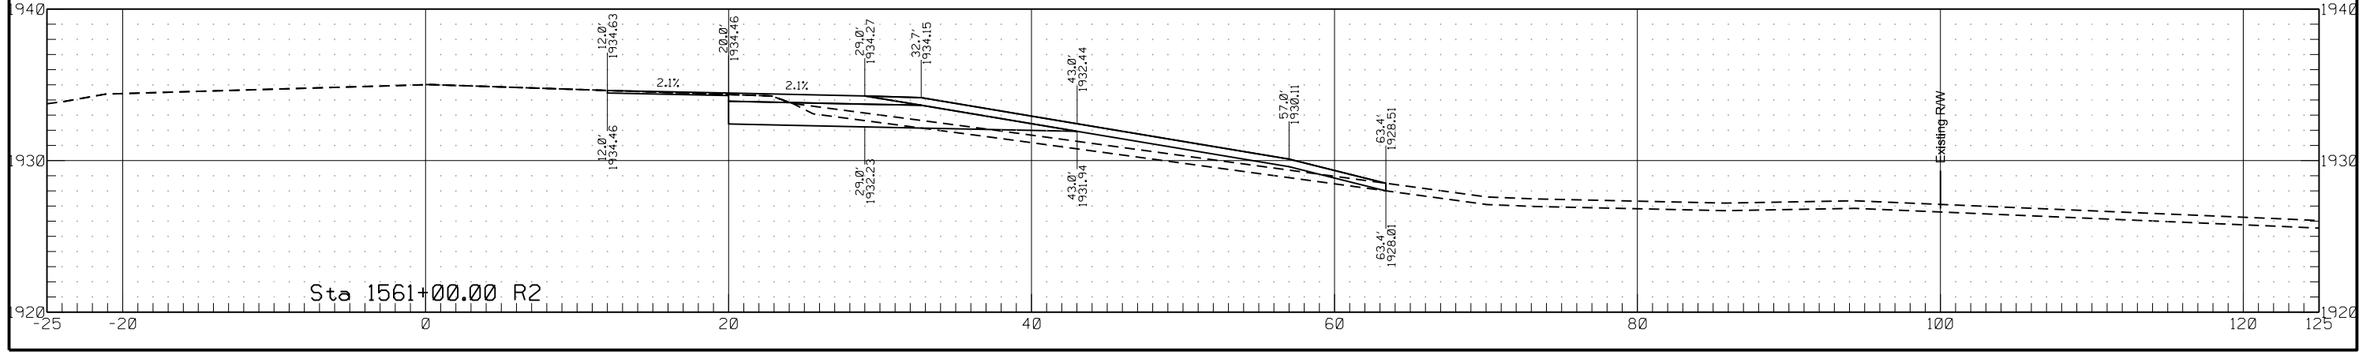


	STATE	PROJECT NO.	SECTION NO.	SHEET NO.
	ND	HEN-7-052(034)000	200	282

Passing Lane #6

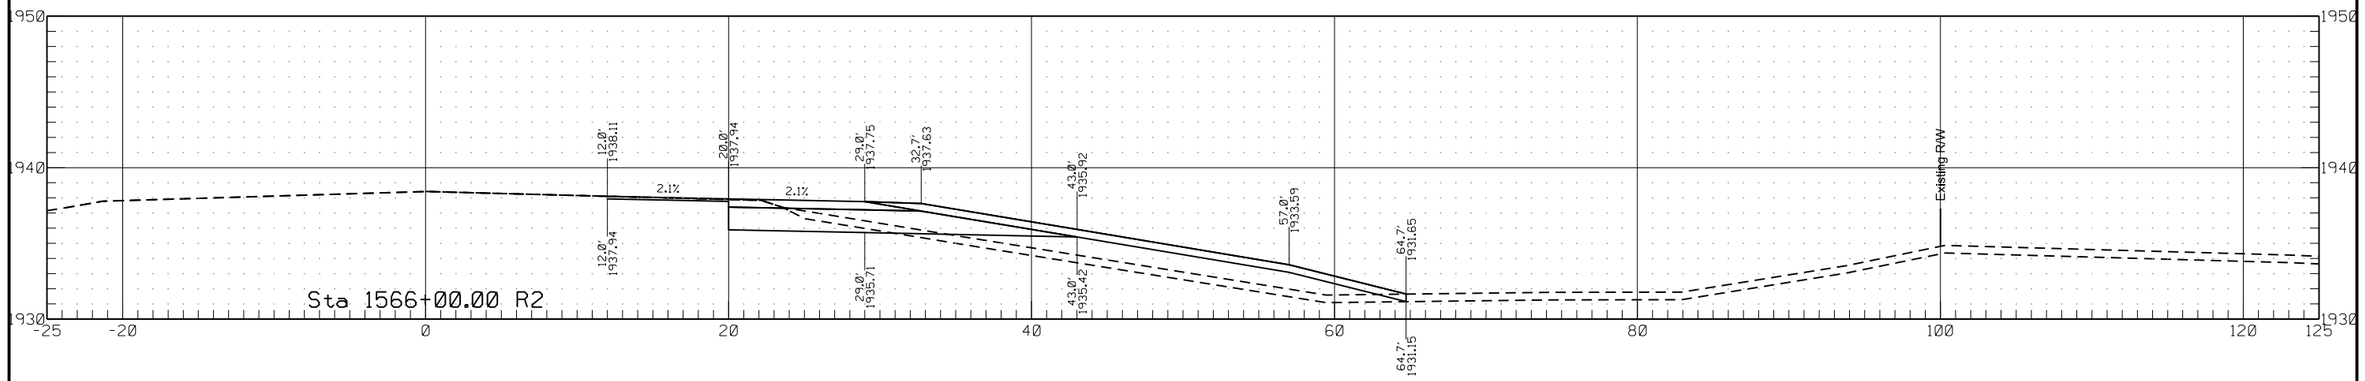


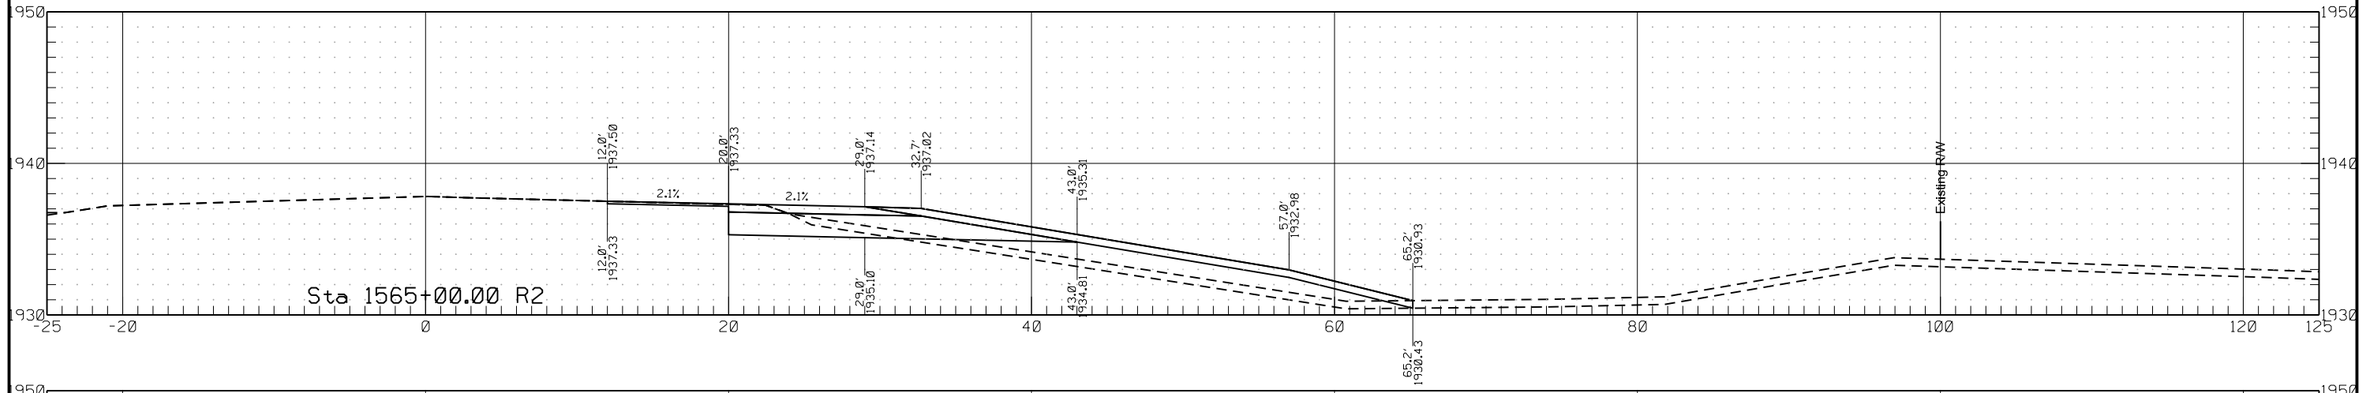

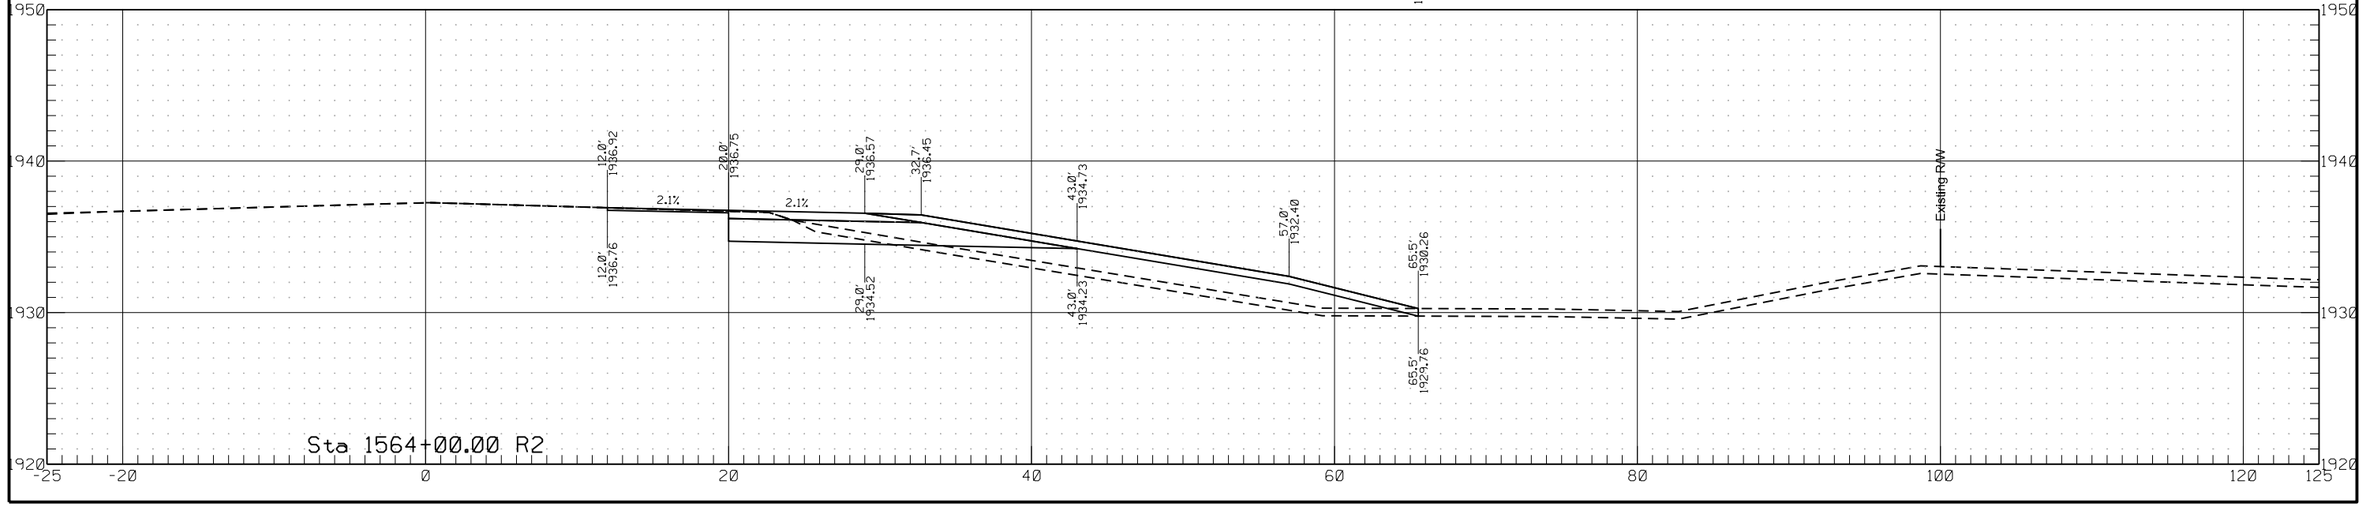


	STATE	PROJECT NO.	SECTION NO.	SHEET NO.
	ND	HEN-7-052(034)000	200	283

Passing Lane #6

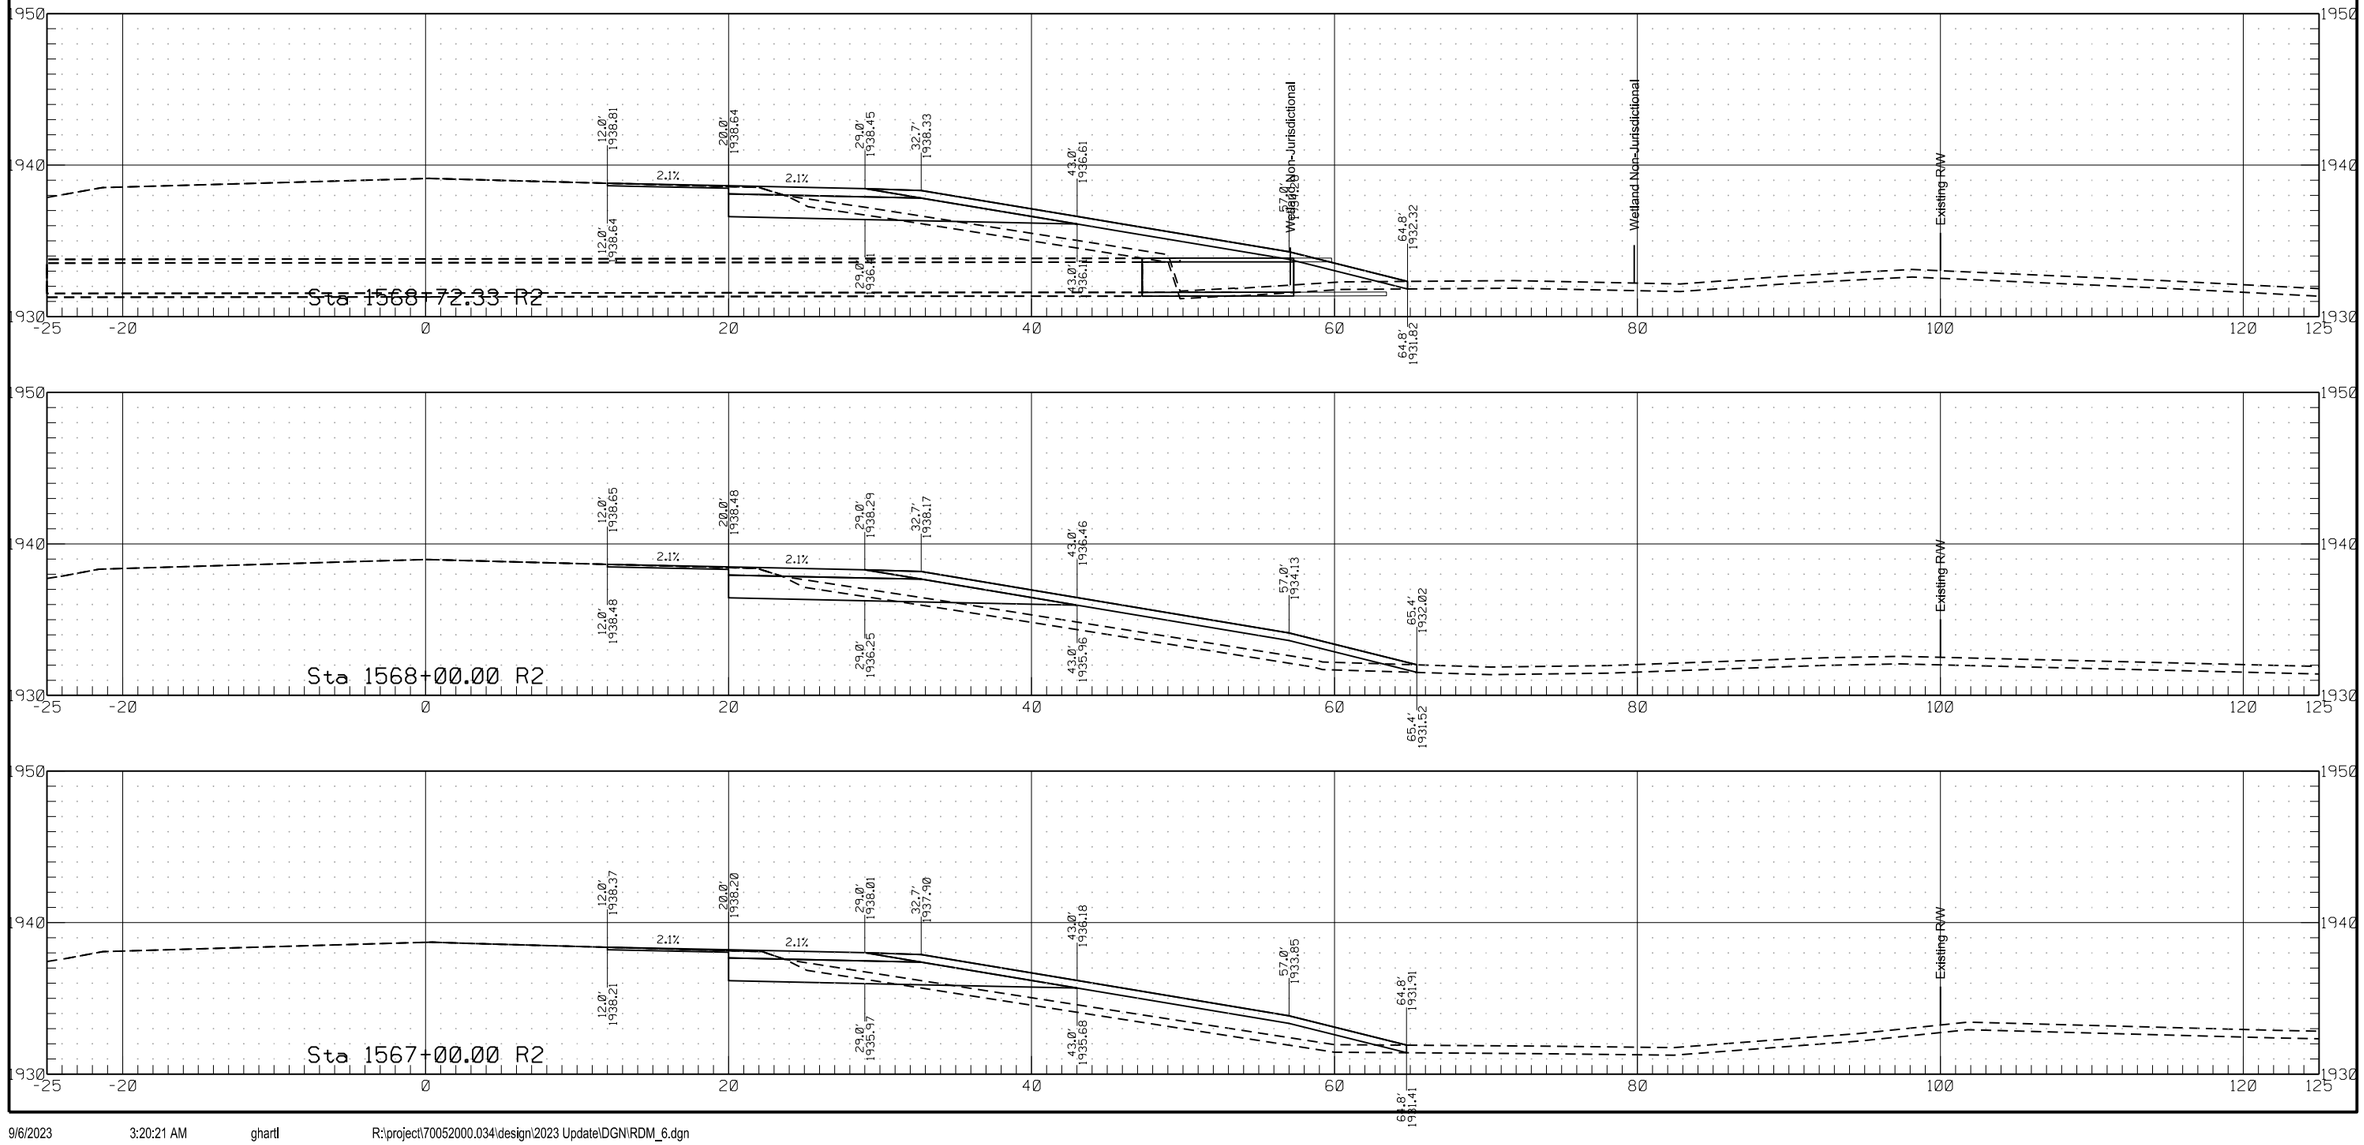


	STATE	PROJECT NO.	SECTION NO.	SHEET NO.
	ND	HEN-7-052(034)000	200	284

Passing Lane #6

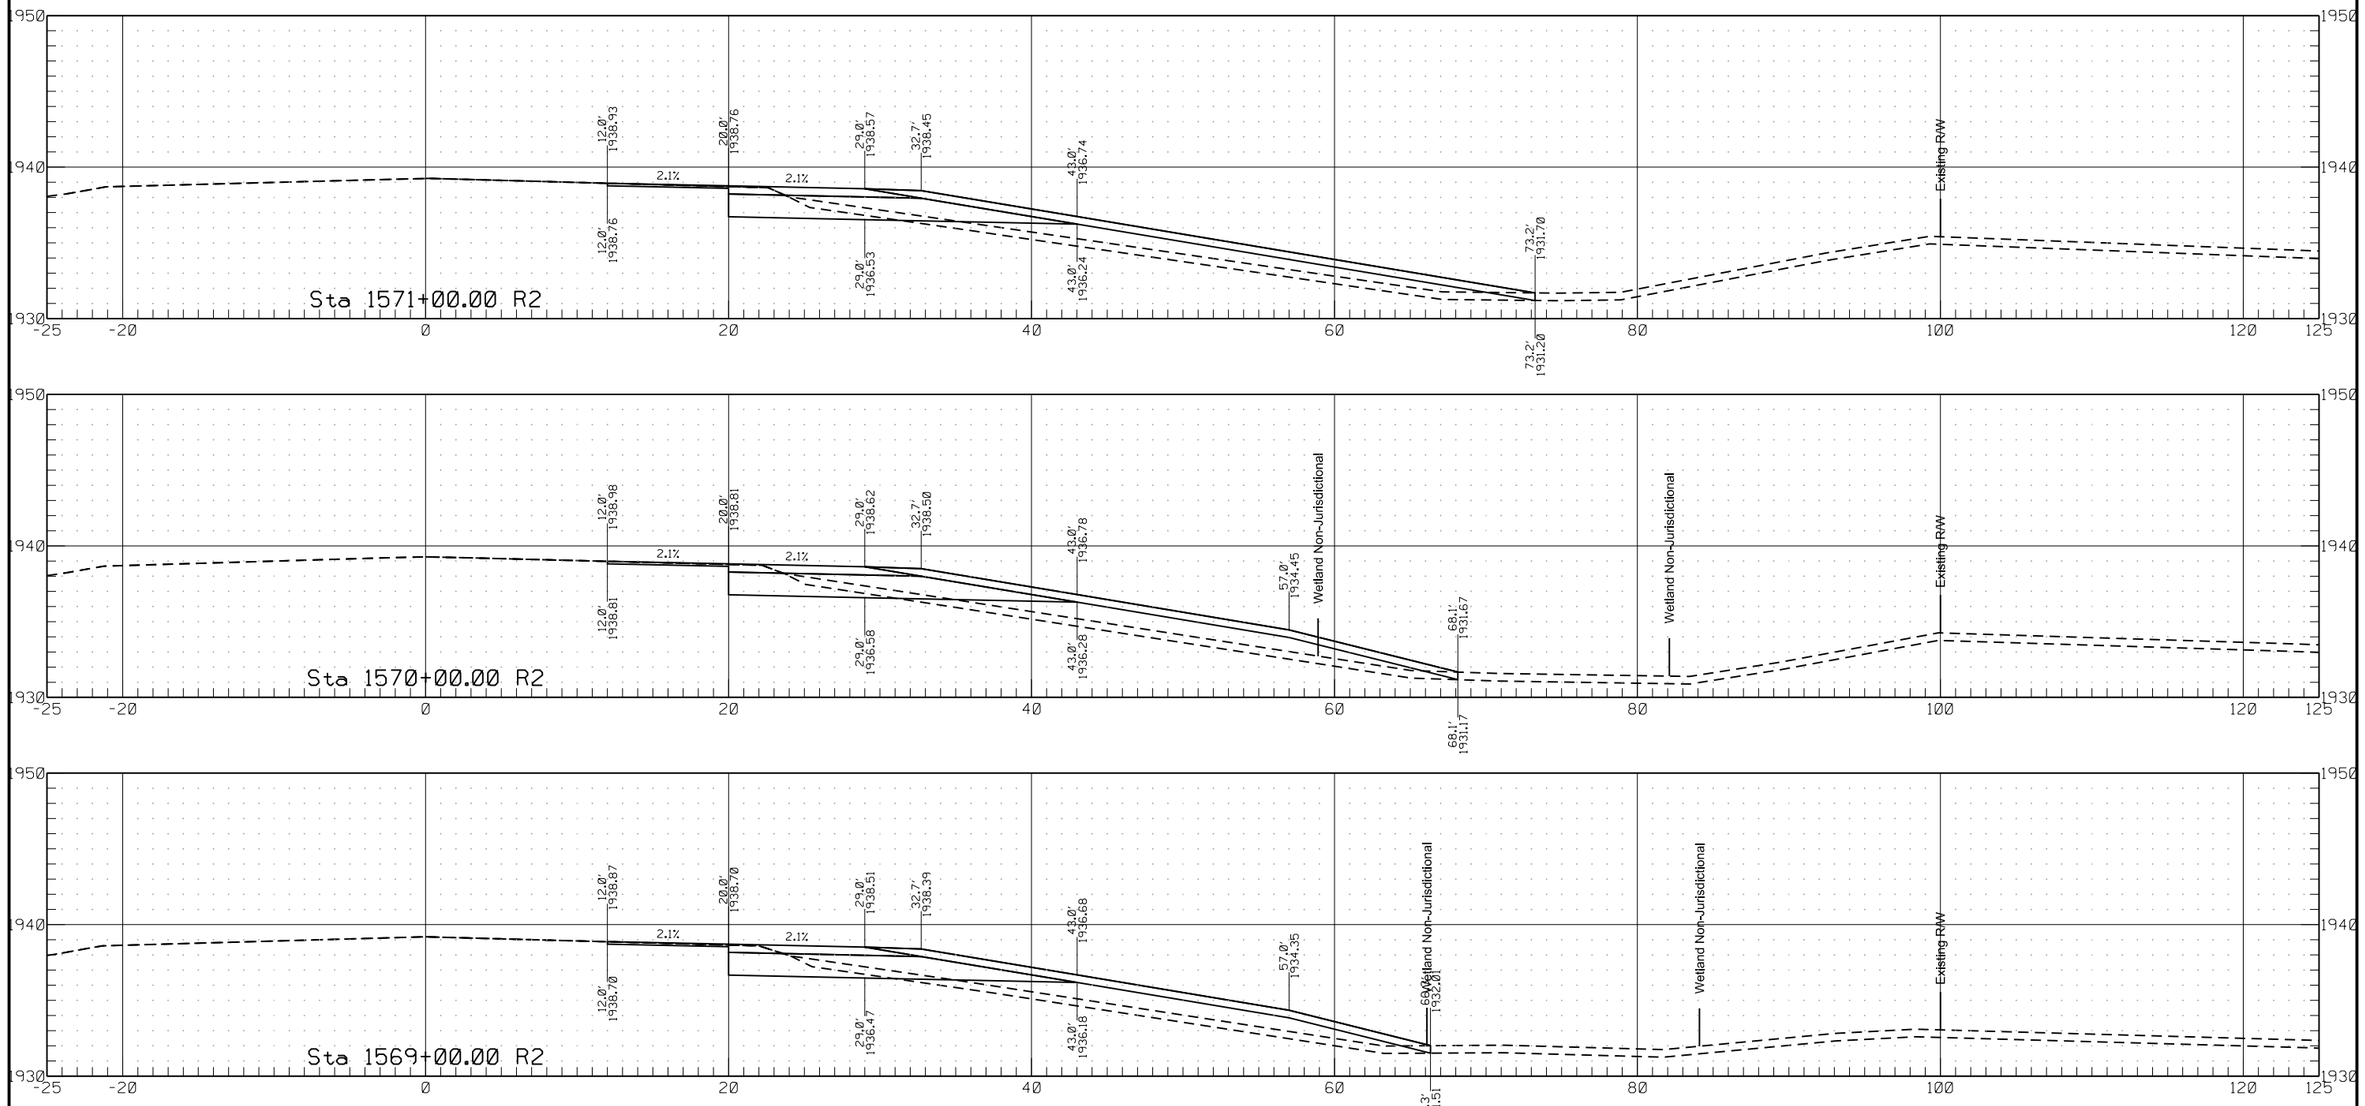

	STATE	PROJECT NO.	SECTION NO.	SHEET NO.
	ND	HEN-7-052(034)000	200	285

Passing Lane #6

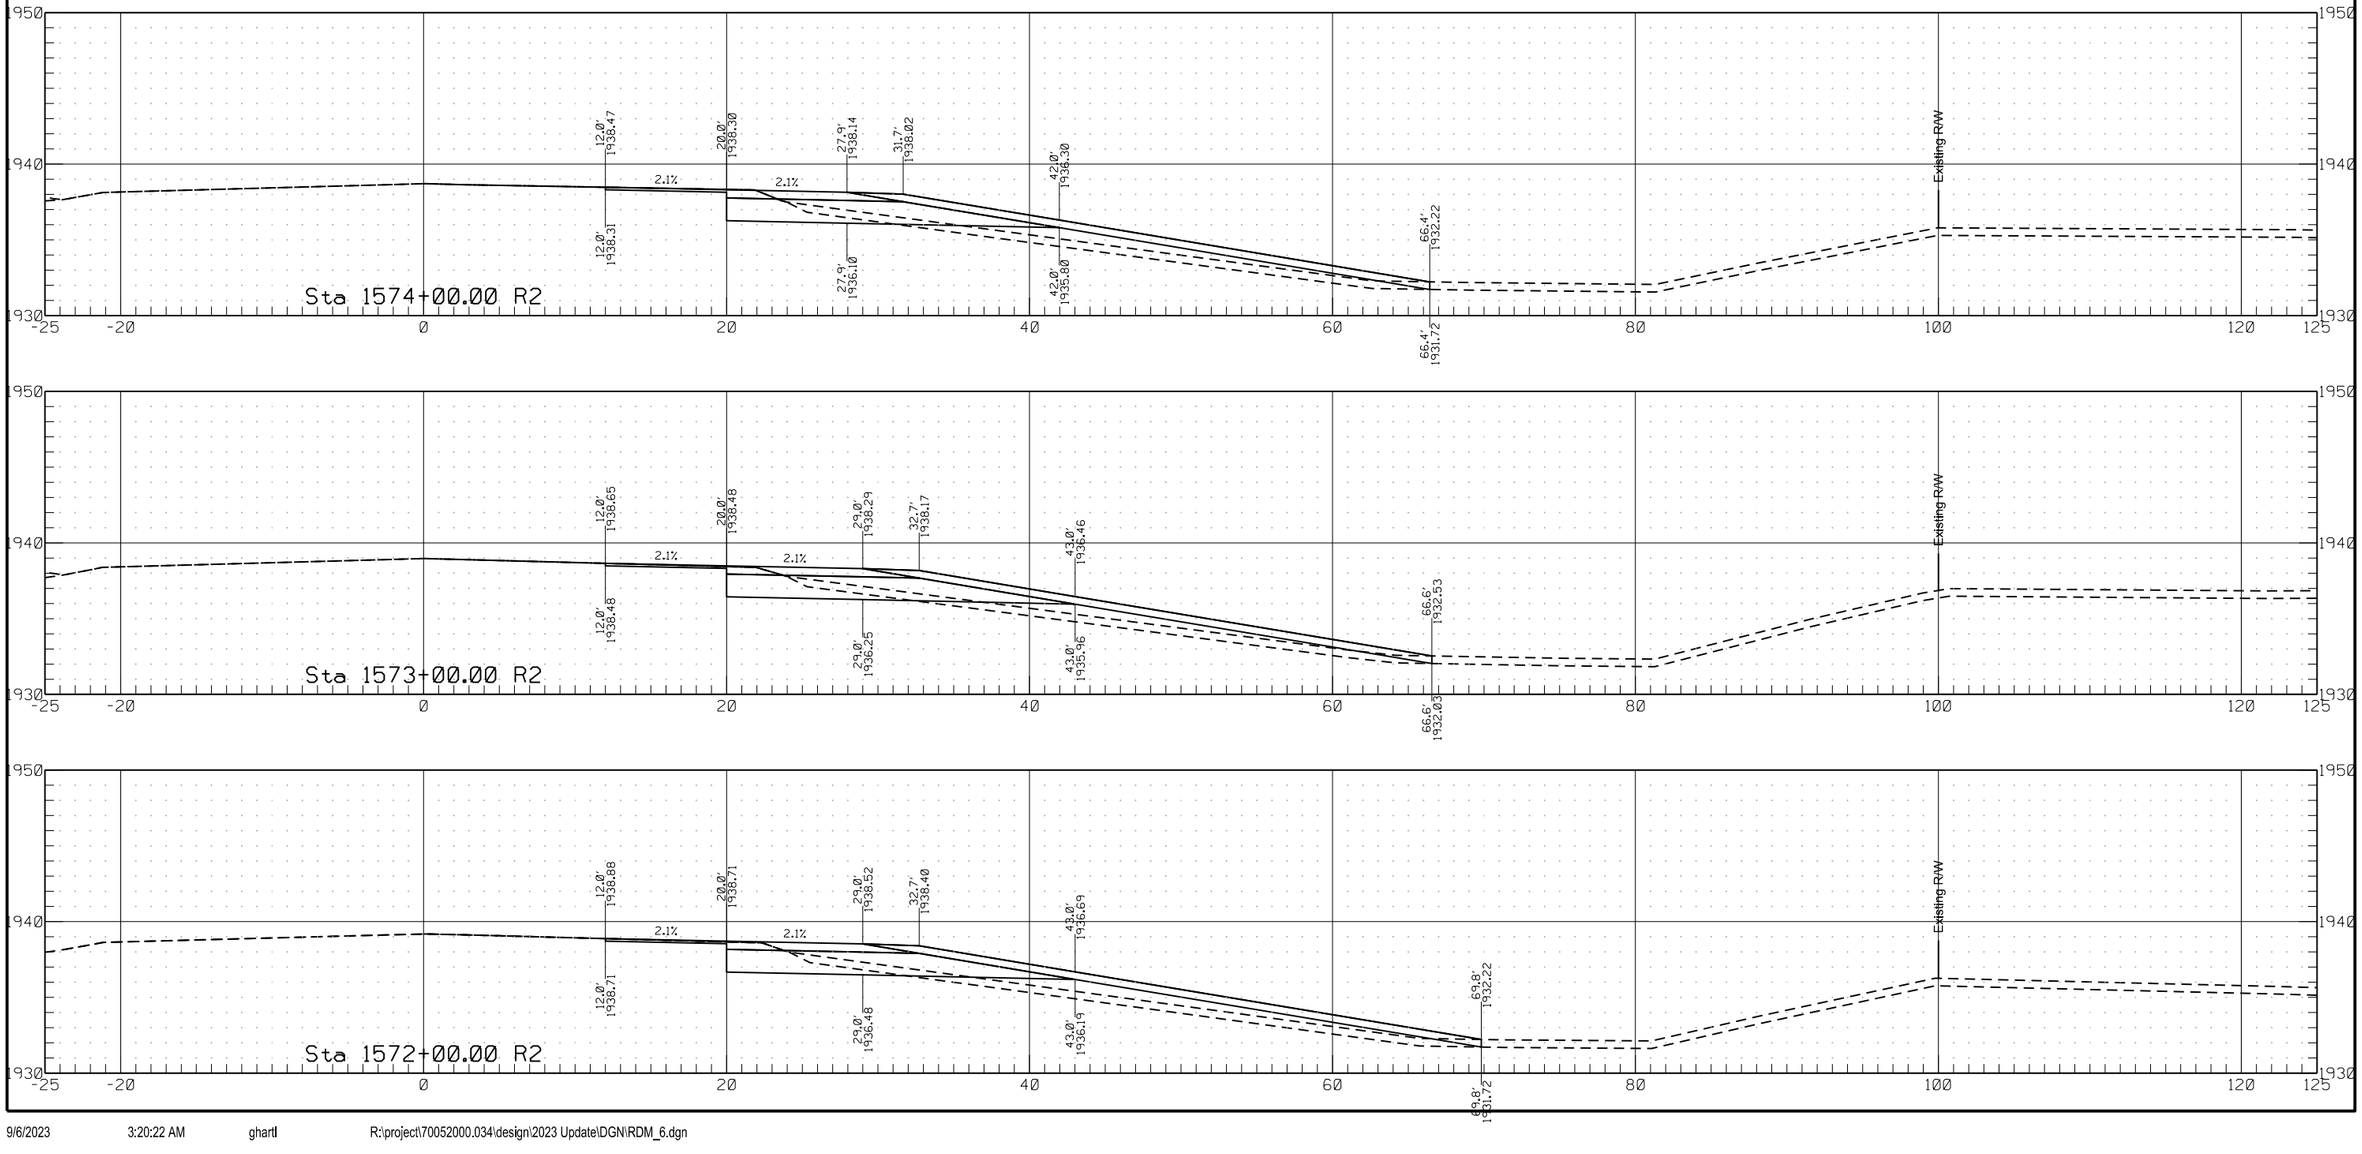

9/6/2023 3:20:22 AM ghartl R:\project\70052000.034\design\2023 Update\DGN\RDM_6.dgn


	STATE	PROJECT NO.	SECTION NO.	SHEET NO.
	ND	HEN-7-052(034)000	200	286

Passing Lane #6

9/6/2023 3:20:22 AM ghartl R:\project\70052000.034\design\2023 Update\DGN\RDM_6.dgn


Passing Lane #6


	STATE	PROJECT NO.	SECTION NO.	SHEET NO.
	ND	HEN-7-052(034)000	200	287

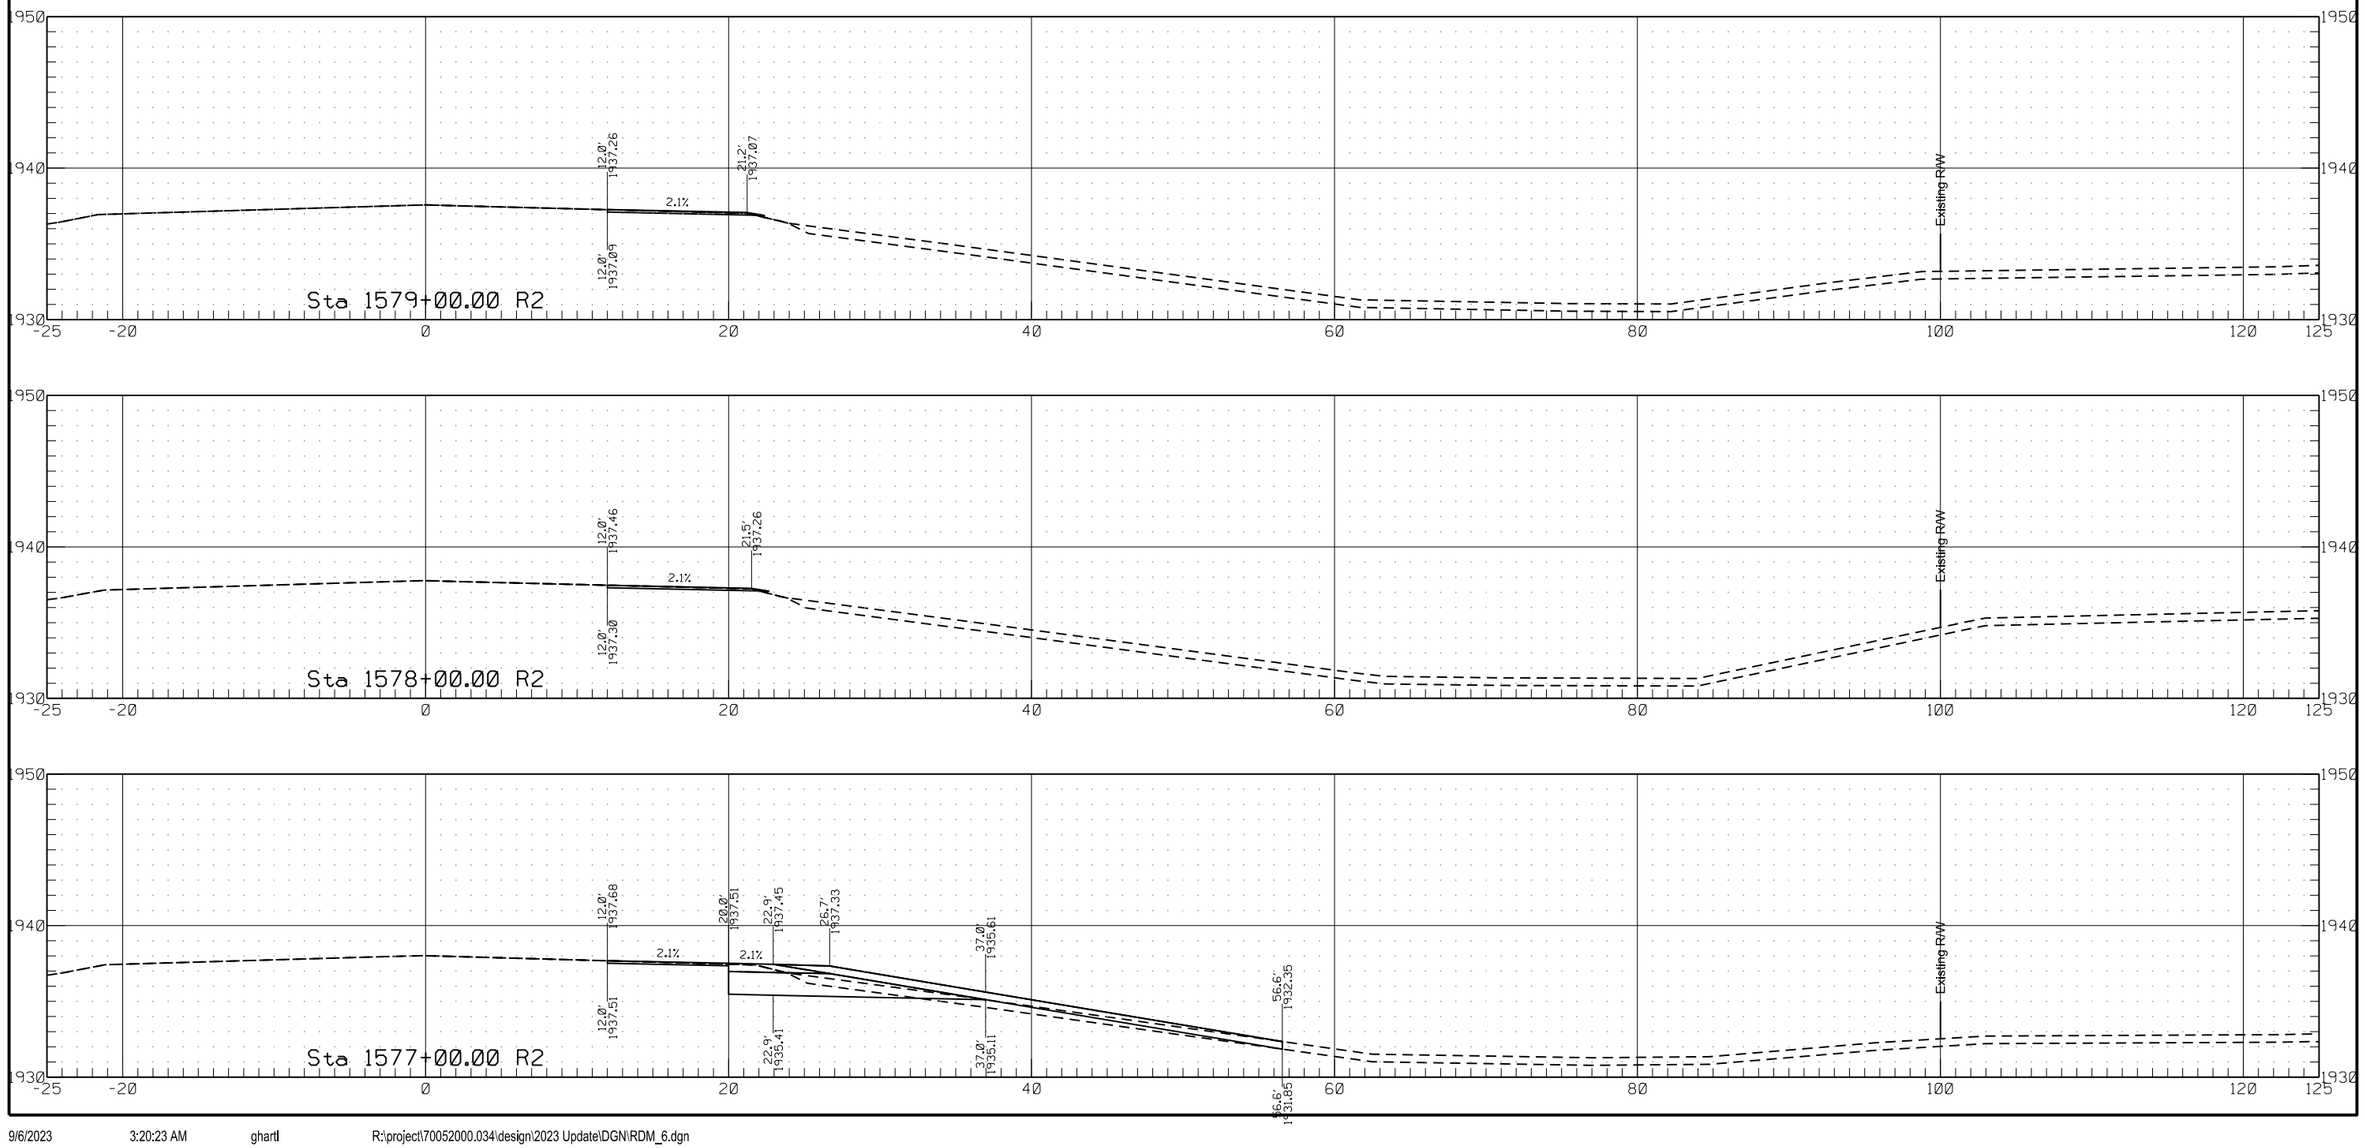


	STATE	PROJECT NO.	SECTION NO.	SHEET NO.
	ND	HEN-7-052(034)000	200	288

Passing Lane #6

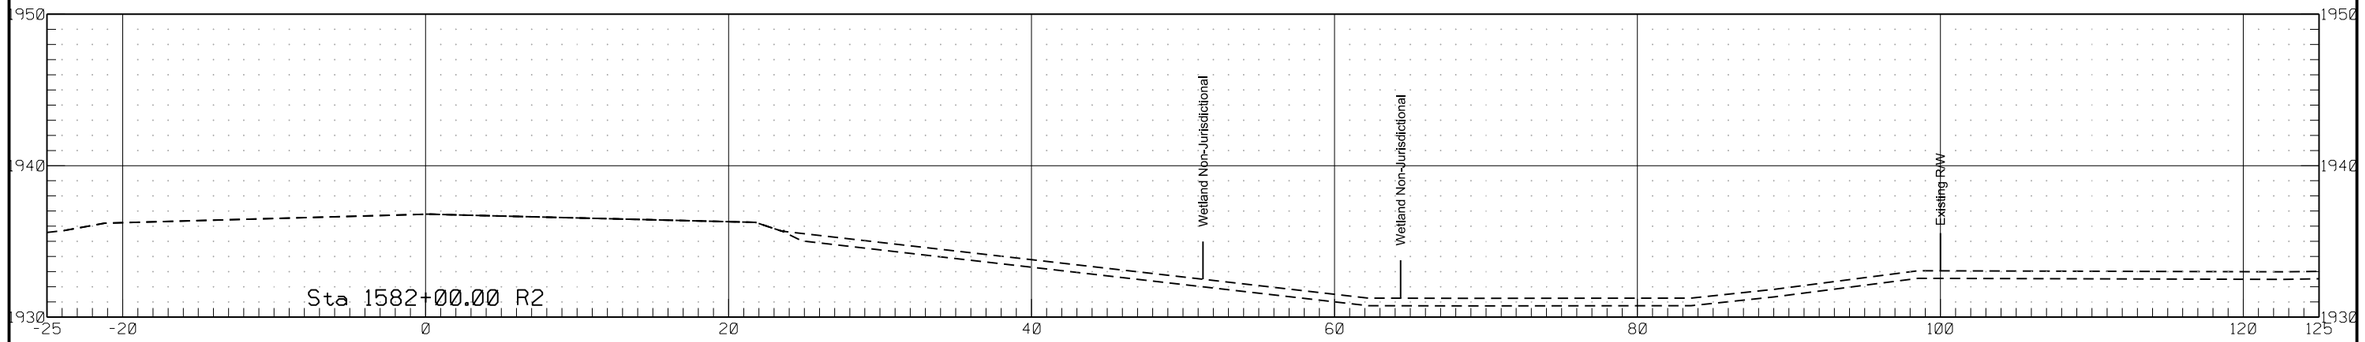


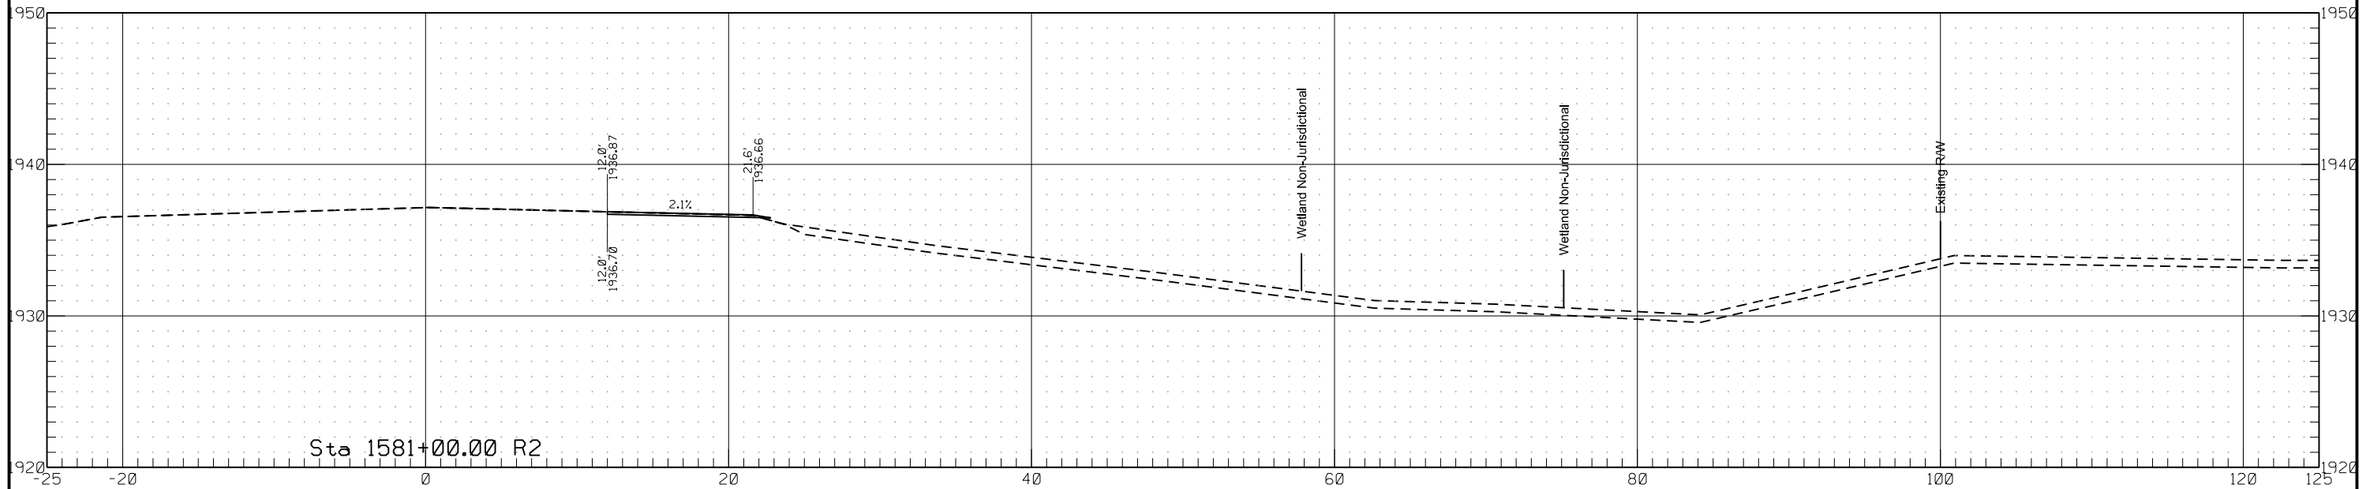

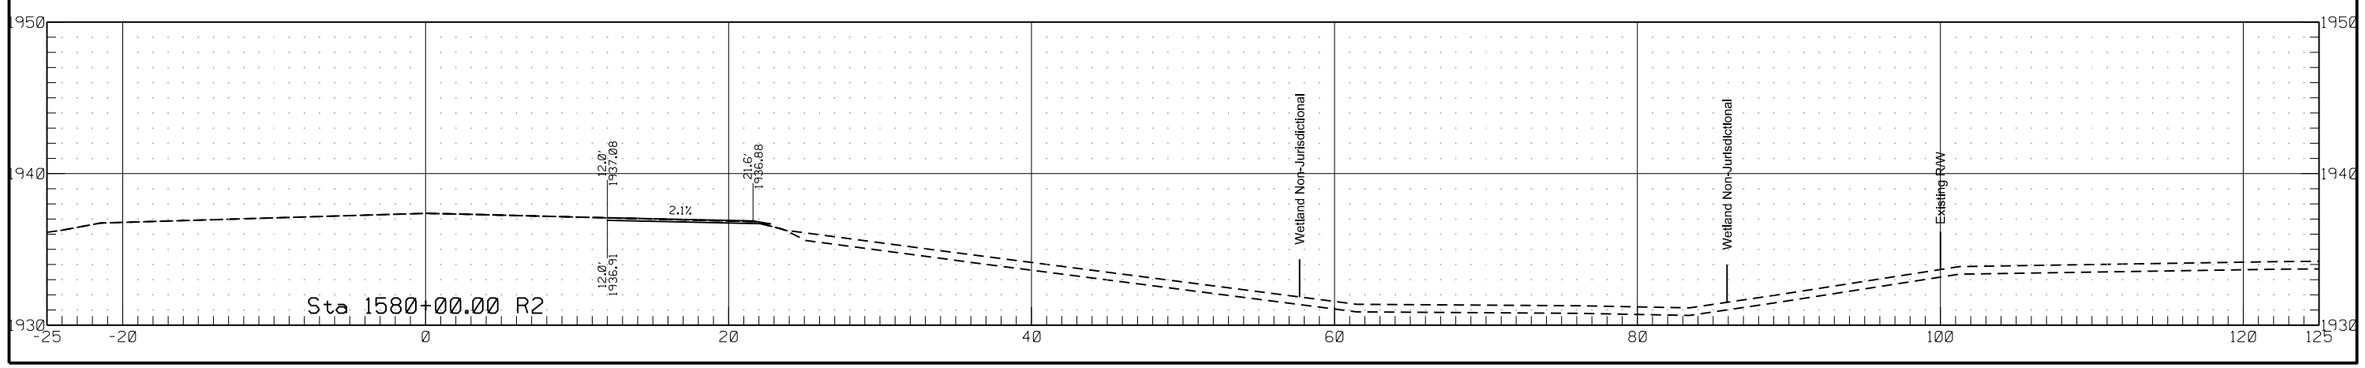


	STATE	PROJECT NO.	SECTION NO.	SHEET NO.
	ND	HEN-7-052(034)000	200	289

Passing Lane #7

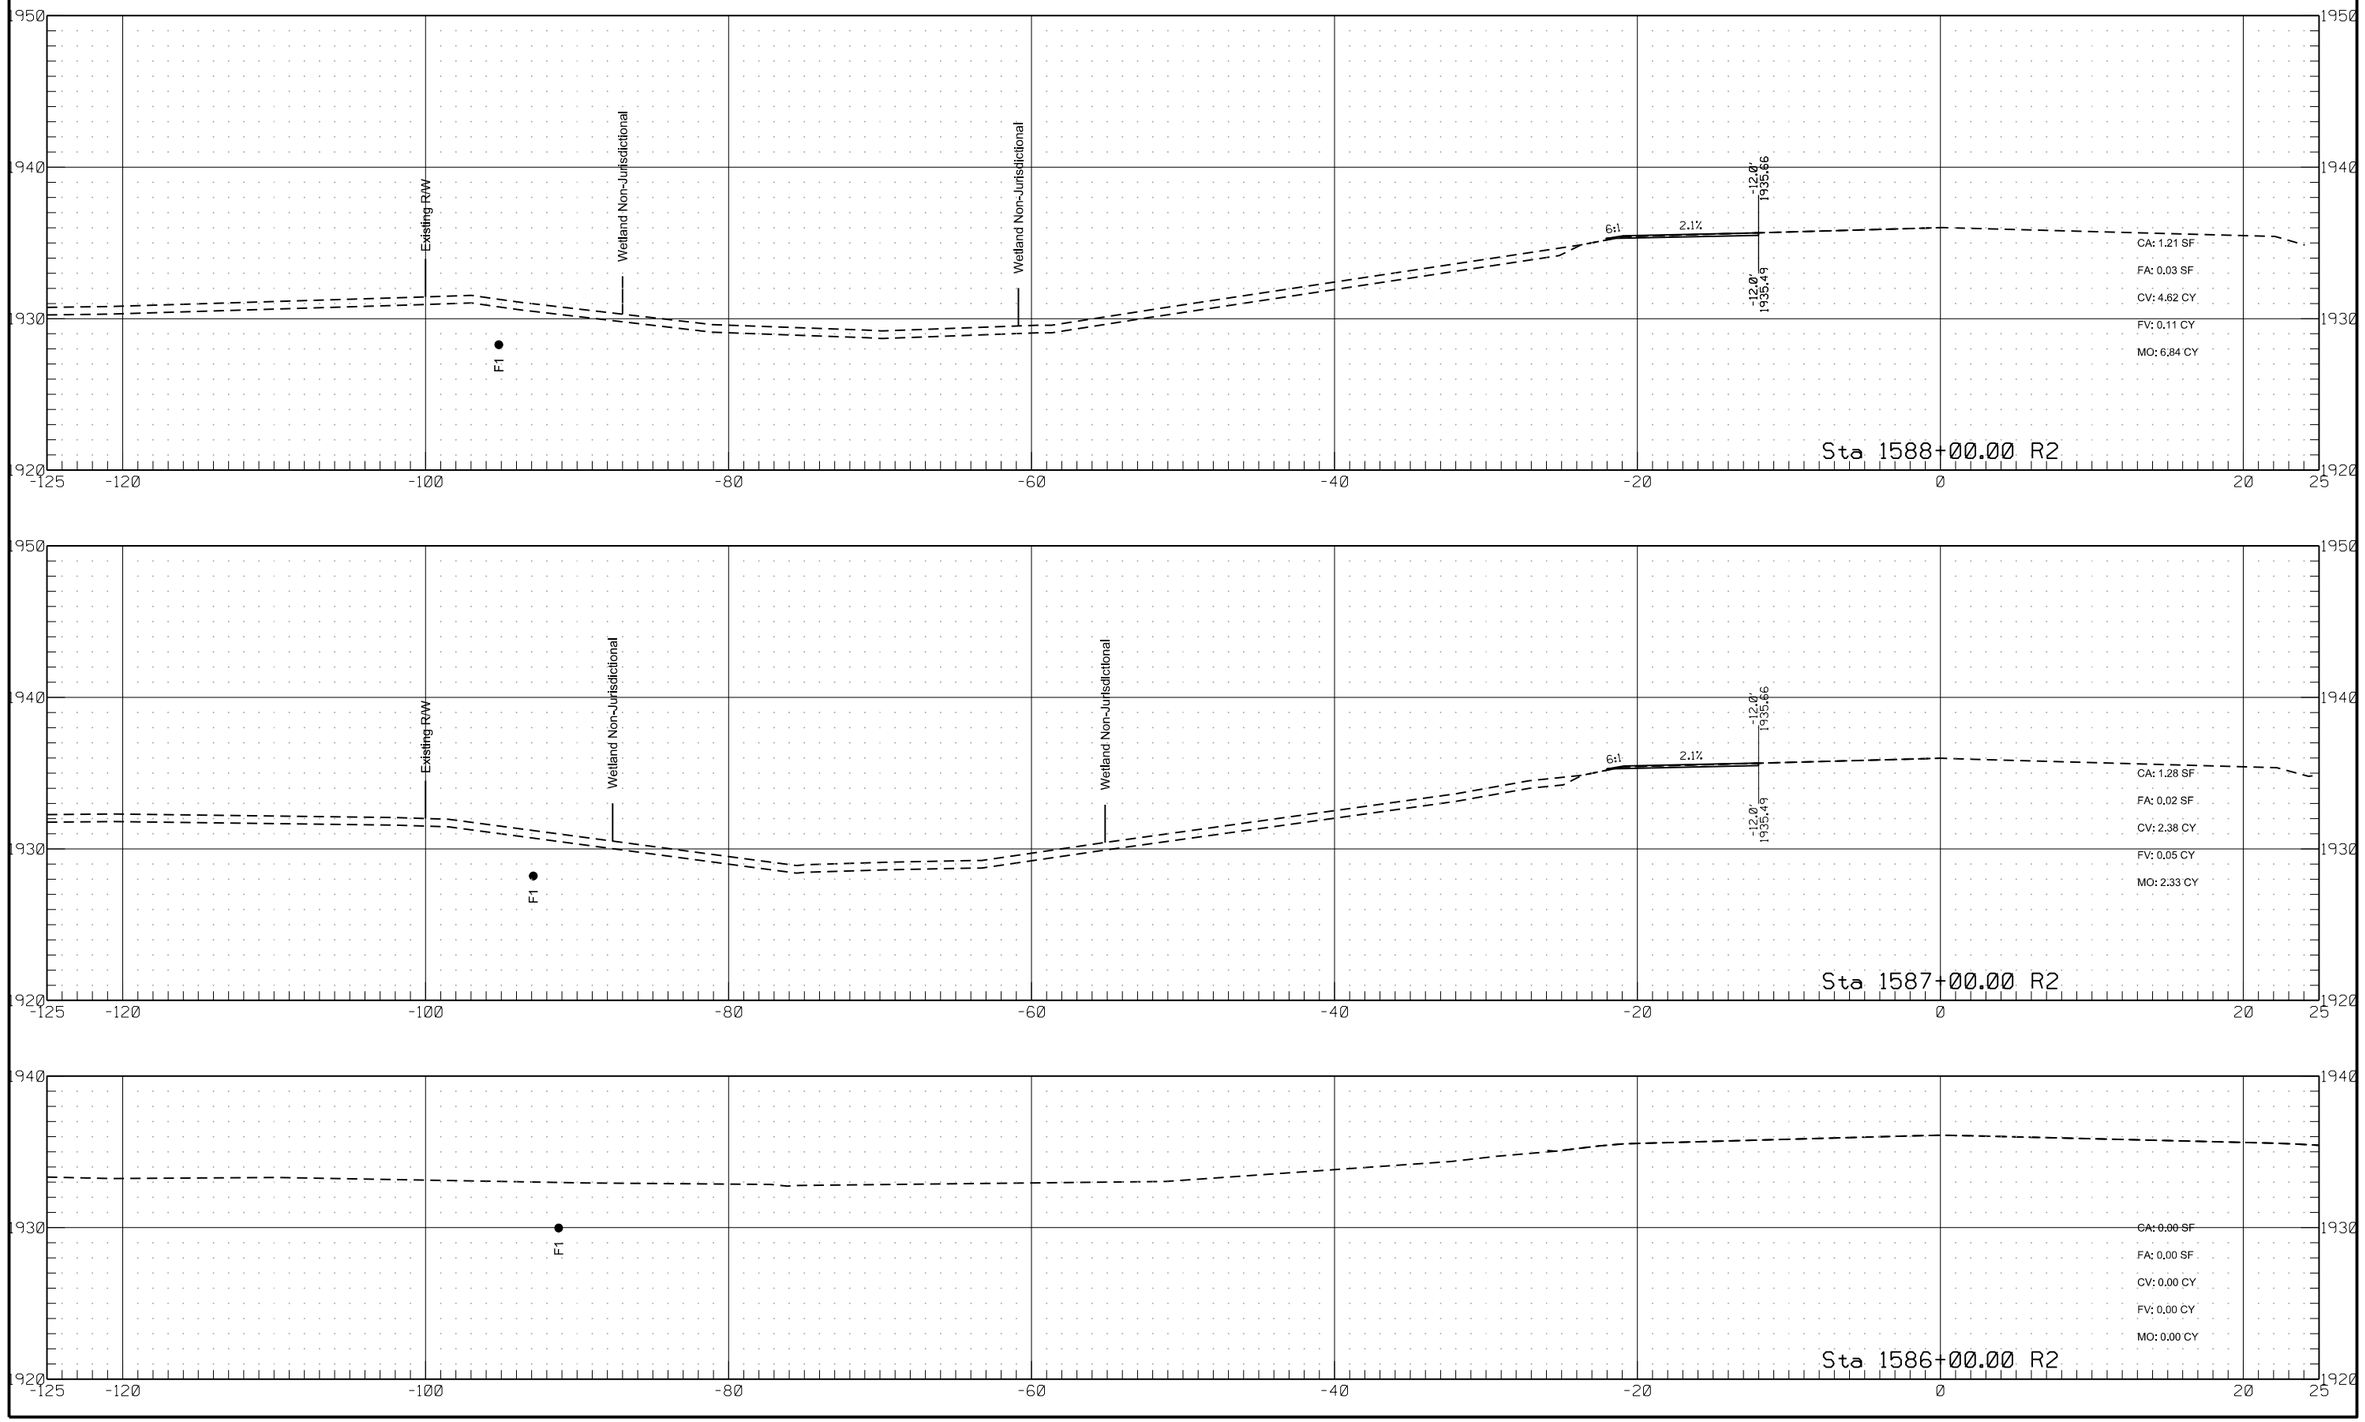


	STATE	PROJECT NO.	SECTION NO.	SHEET NO.
	ND	HEN-7-052(034)000	200	290

Passing Lane #7

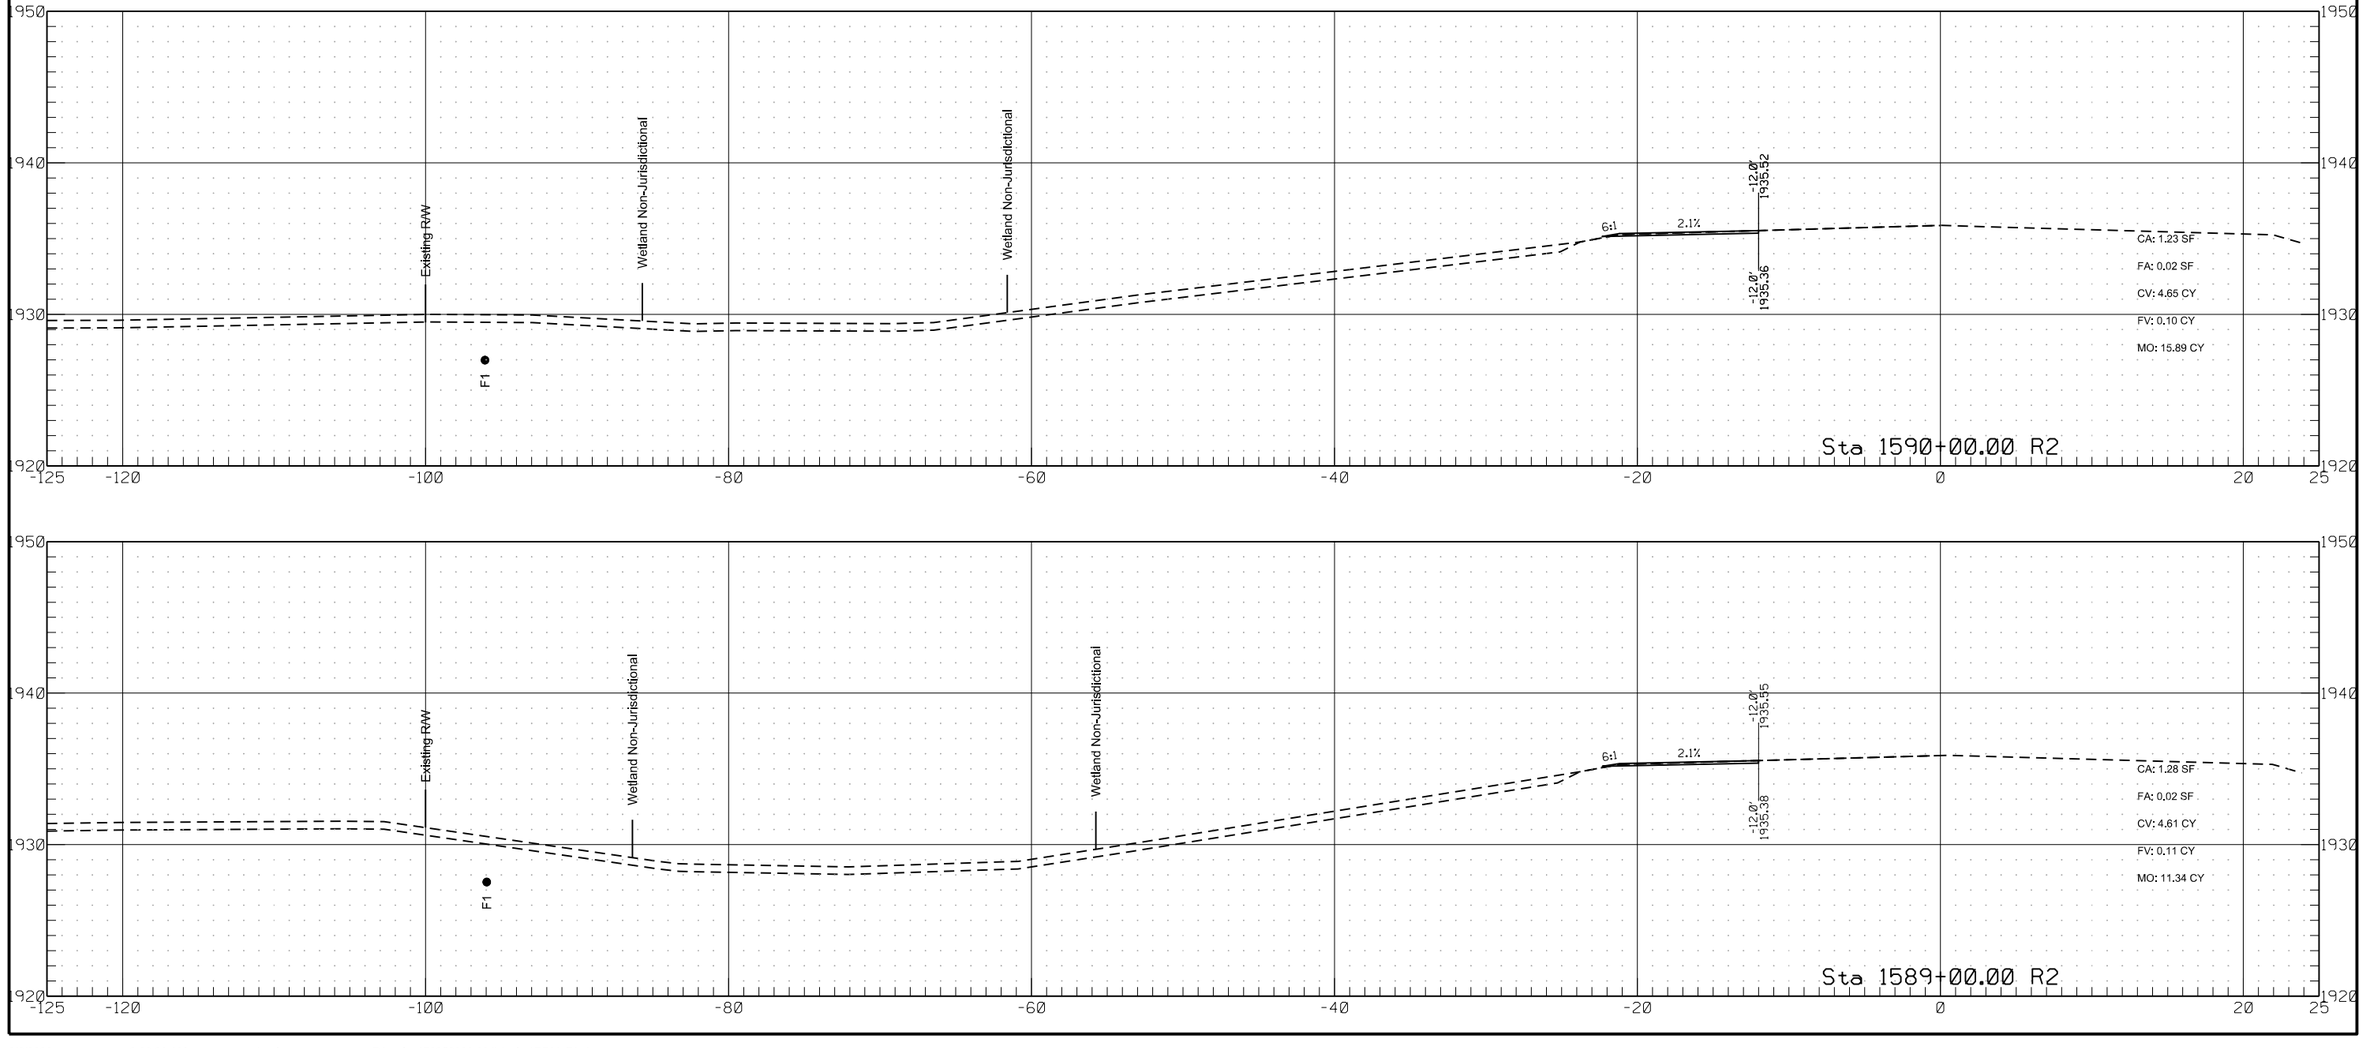


	STATE	PROJECT NO.	SECTION NO.	SHEET NO.
	ND	HEN-7-052(034)000	200	291

Passing Lane #7

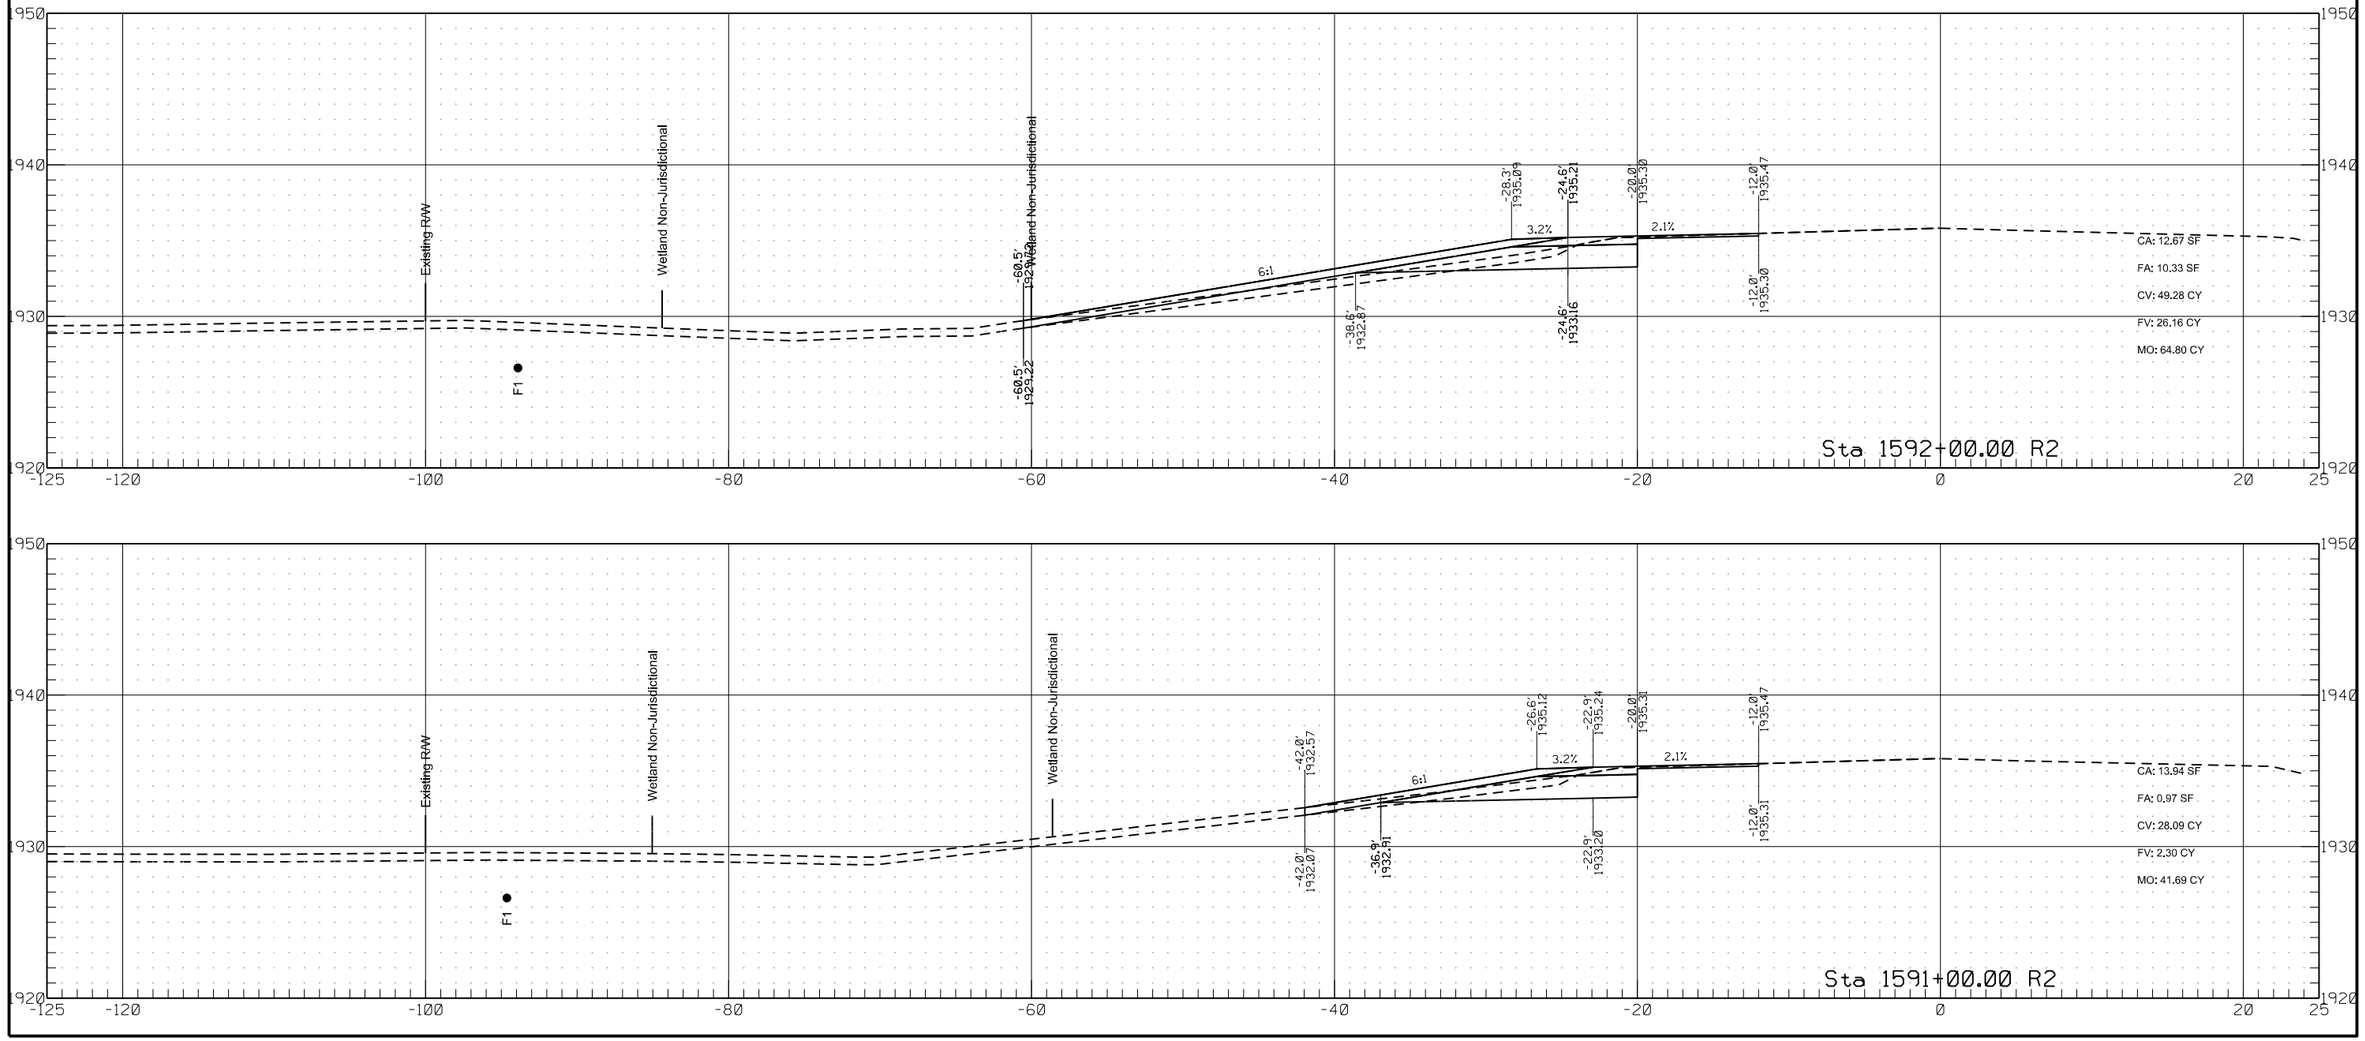


	STATE	PROJECT NO.	SECTION NO.	SHEET NO.
	ND	HEN-7-052(034)000	200	292


Passing Lane #7

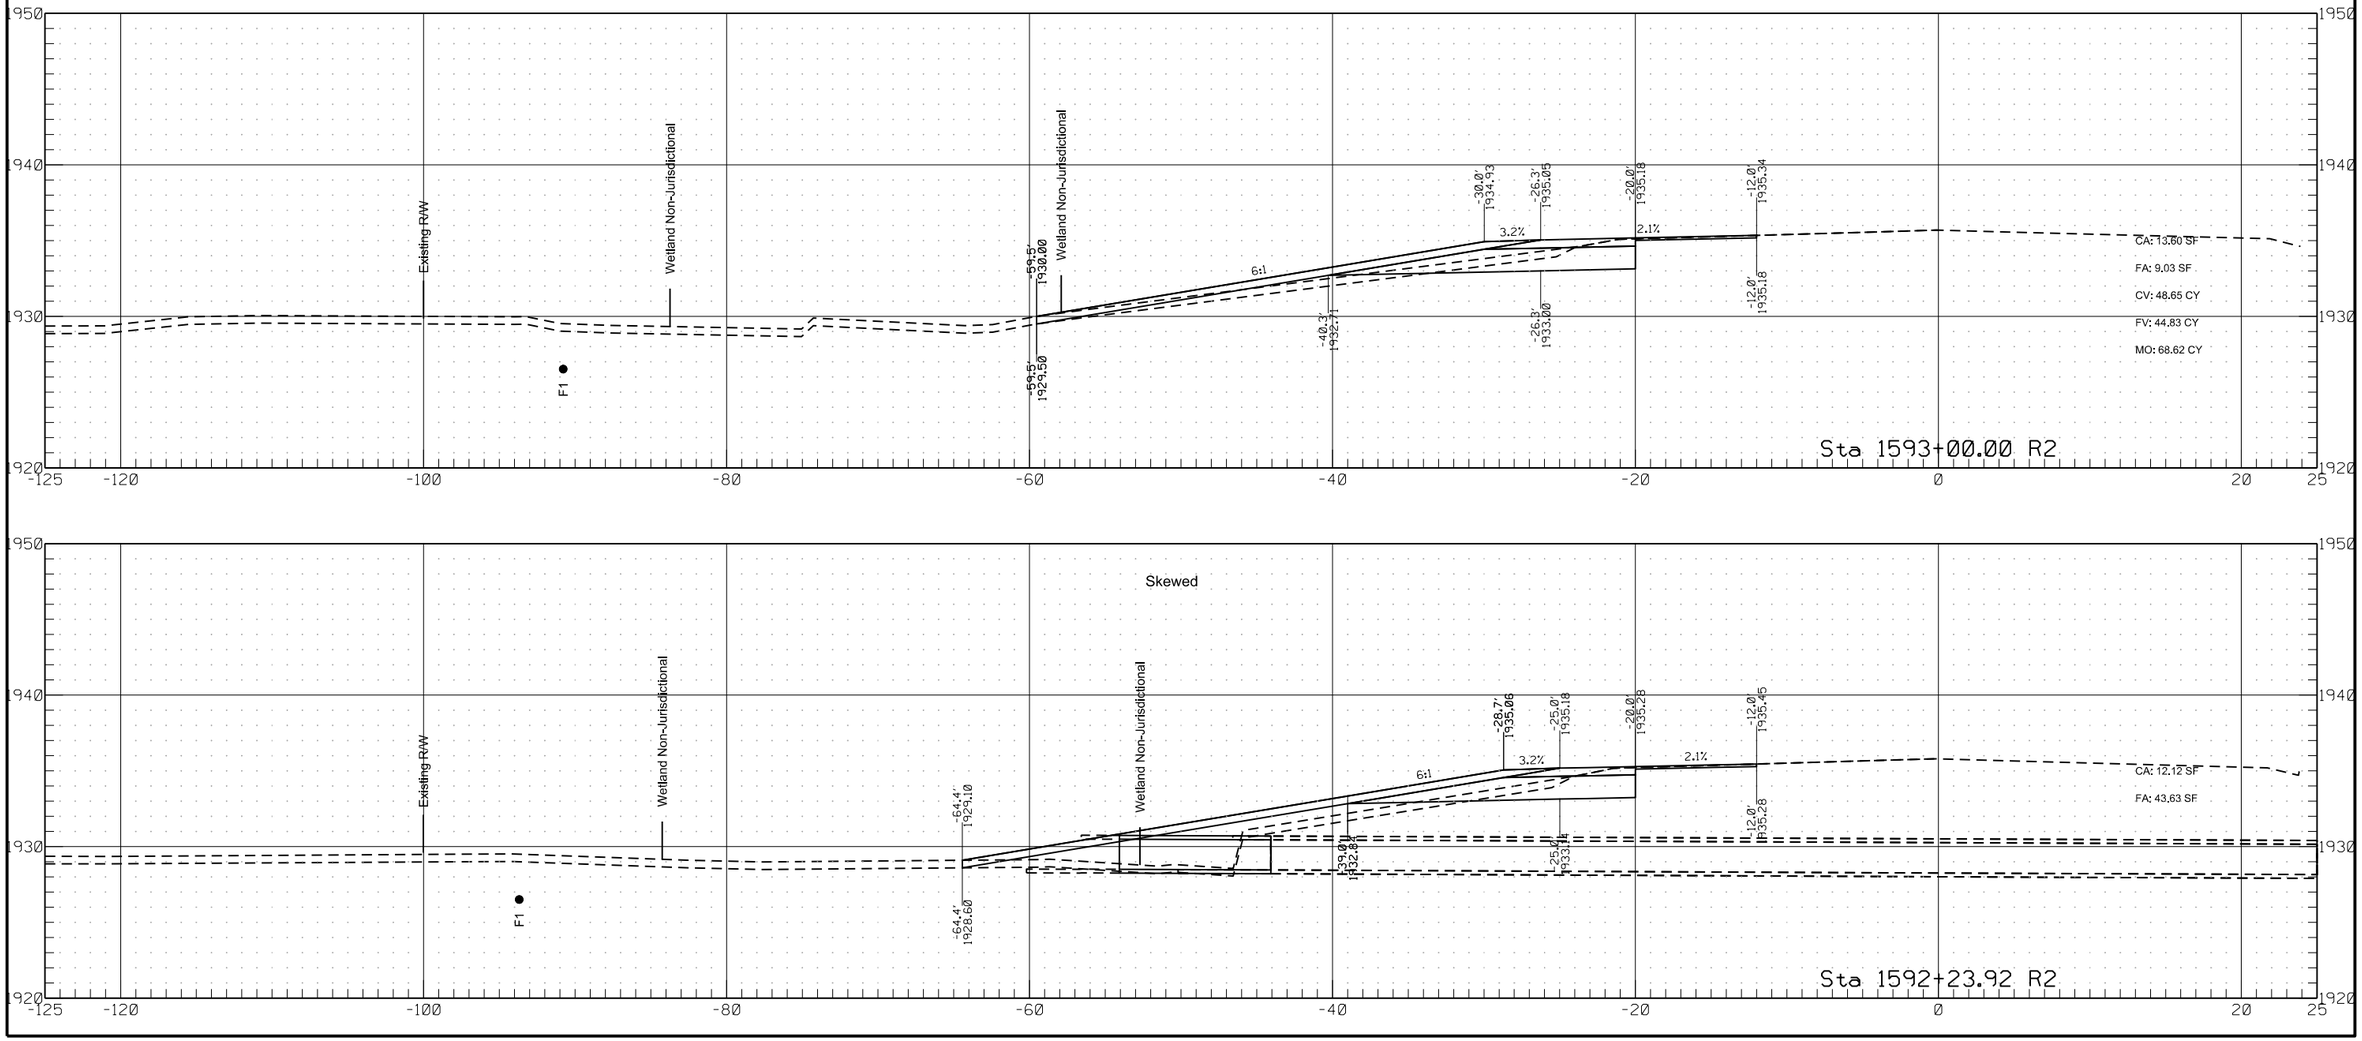


	STATE	PROJECT NO.	SECTION NO.	SHEET NO.
	ND	HEN-7-052(034)000	200	193

Passing Lane #7

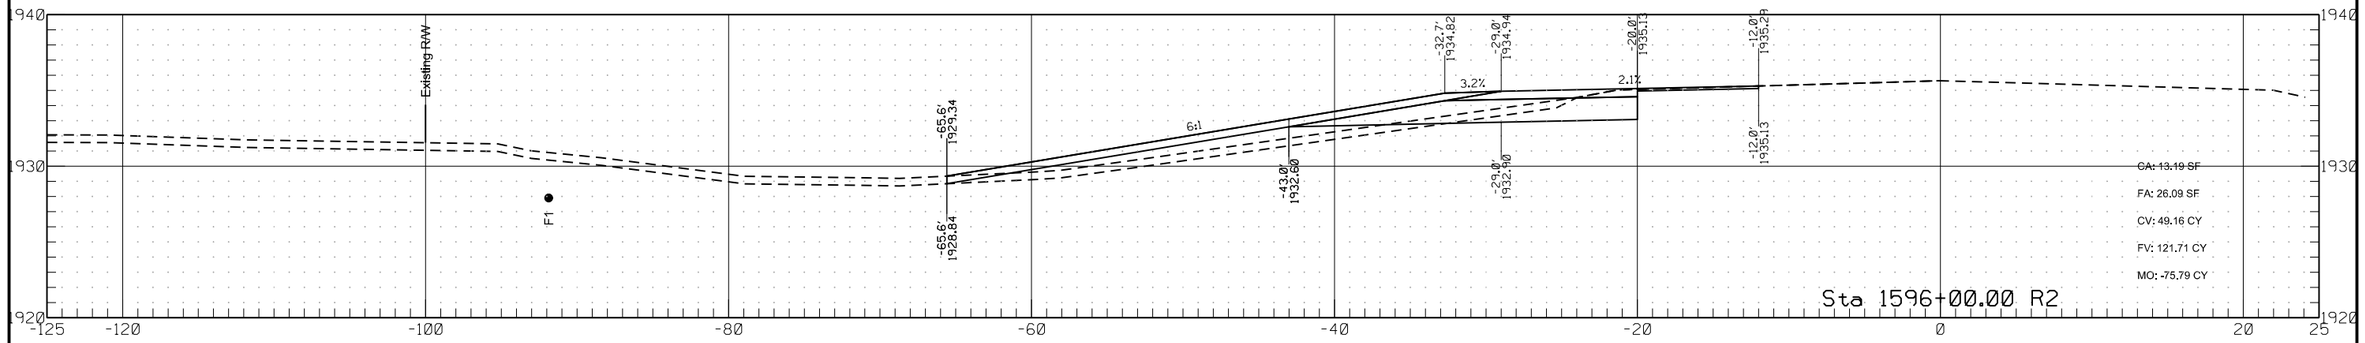


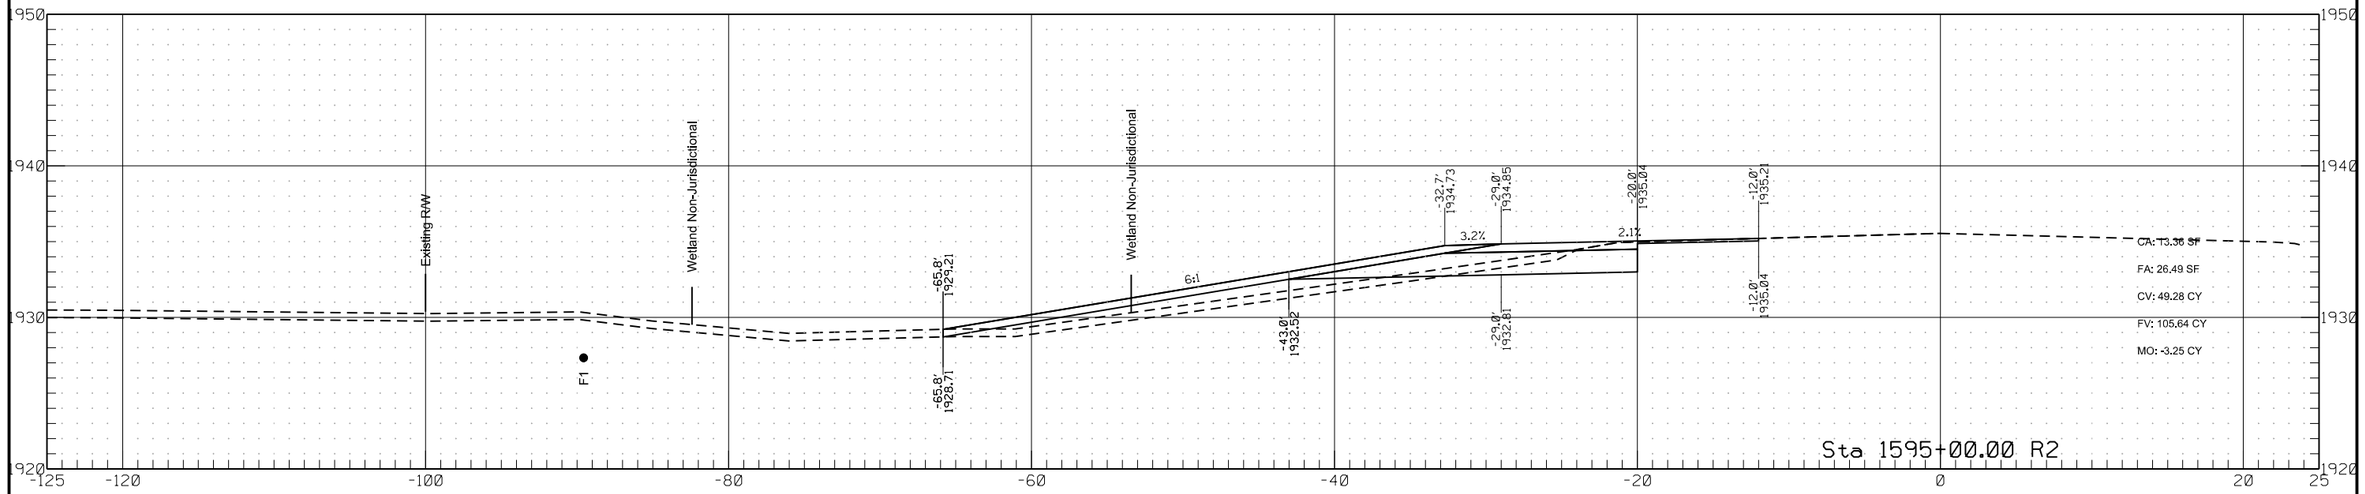


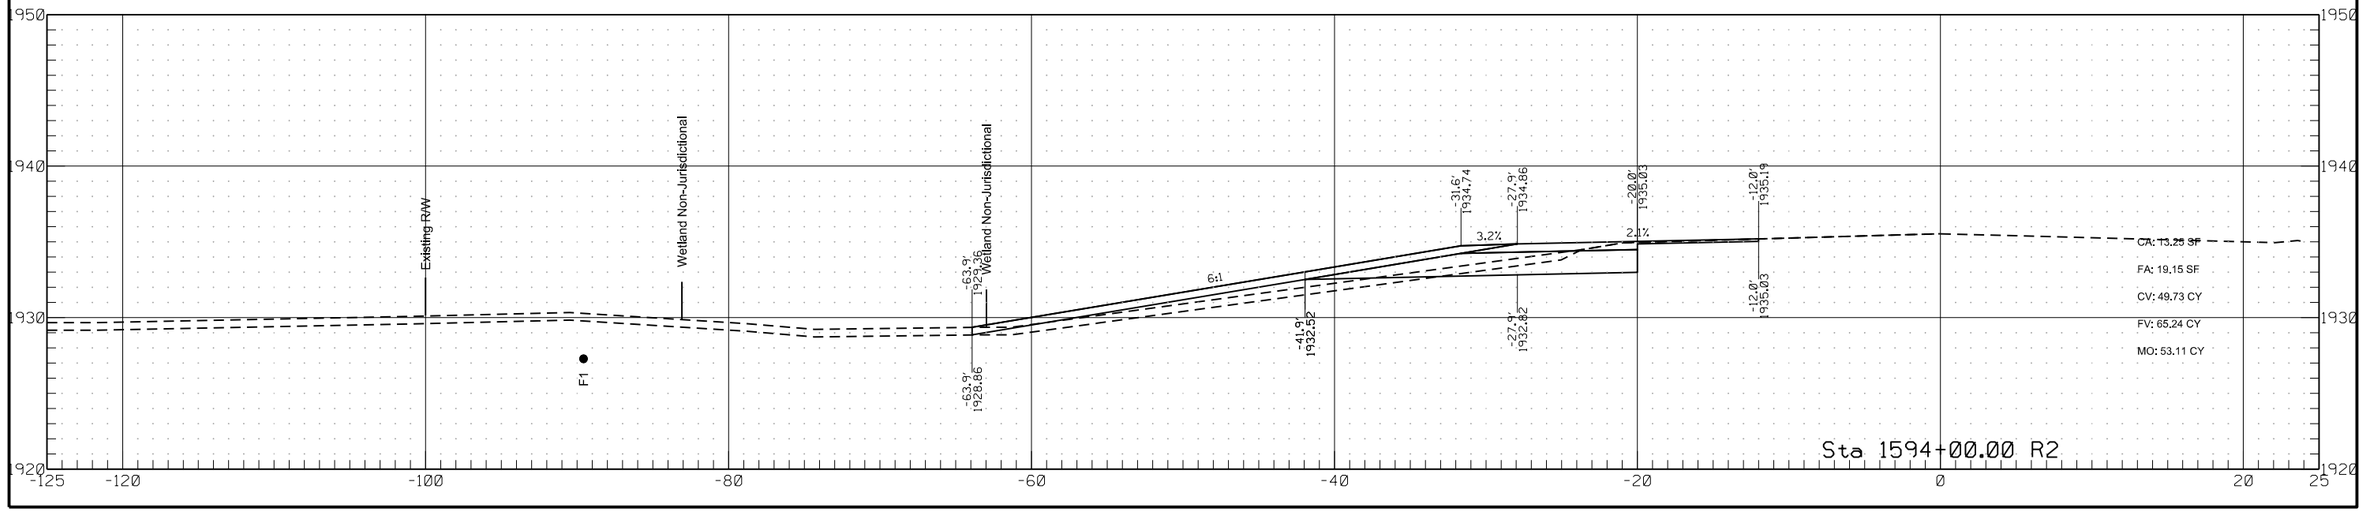


	STATE	PROJECT NO.	SECTION NO.	SHEET NO.
	ND	HEN-7-052(034)000	200	294

Passing Lane #7

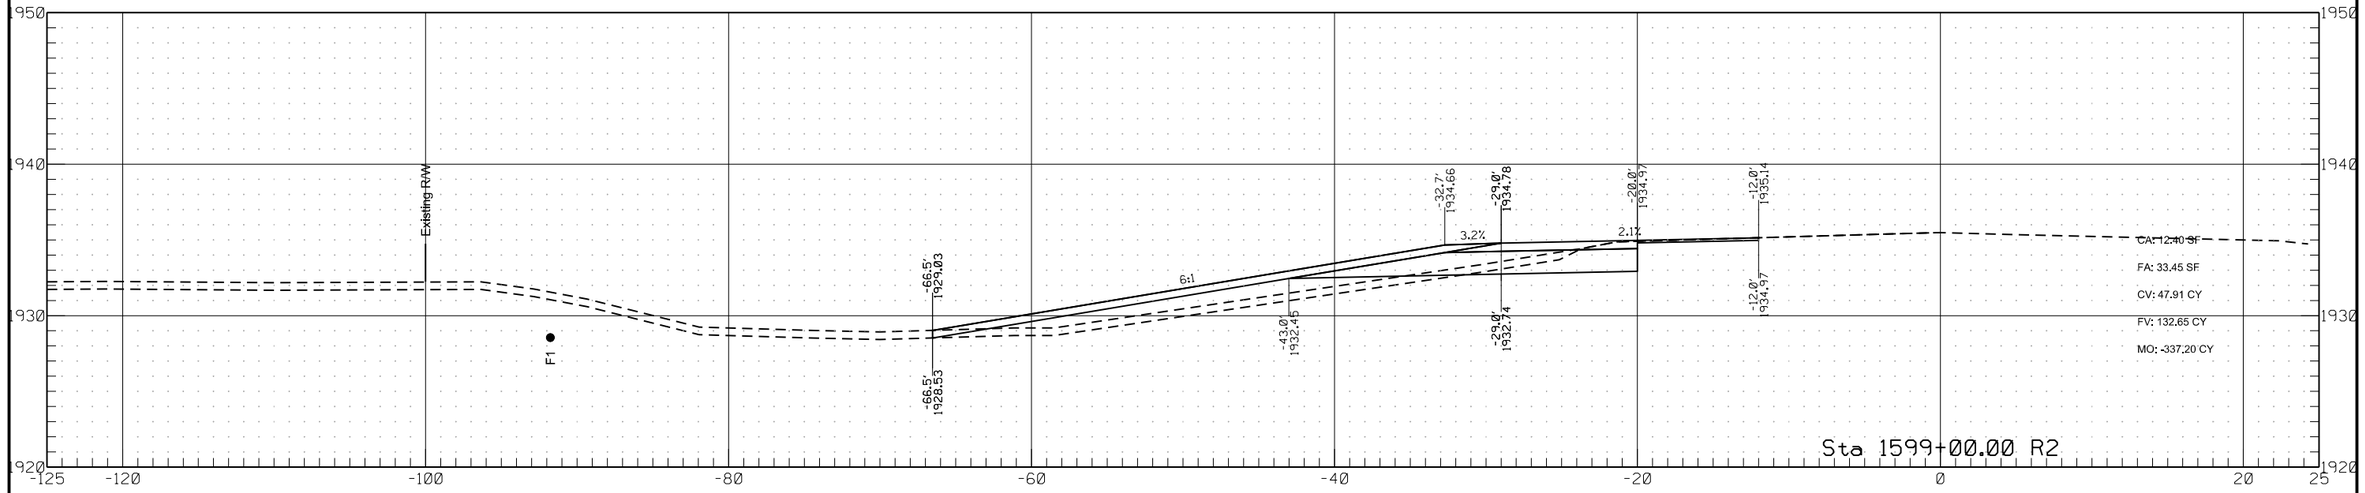


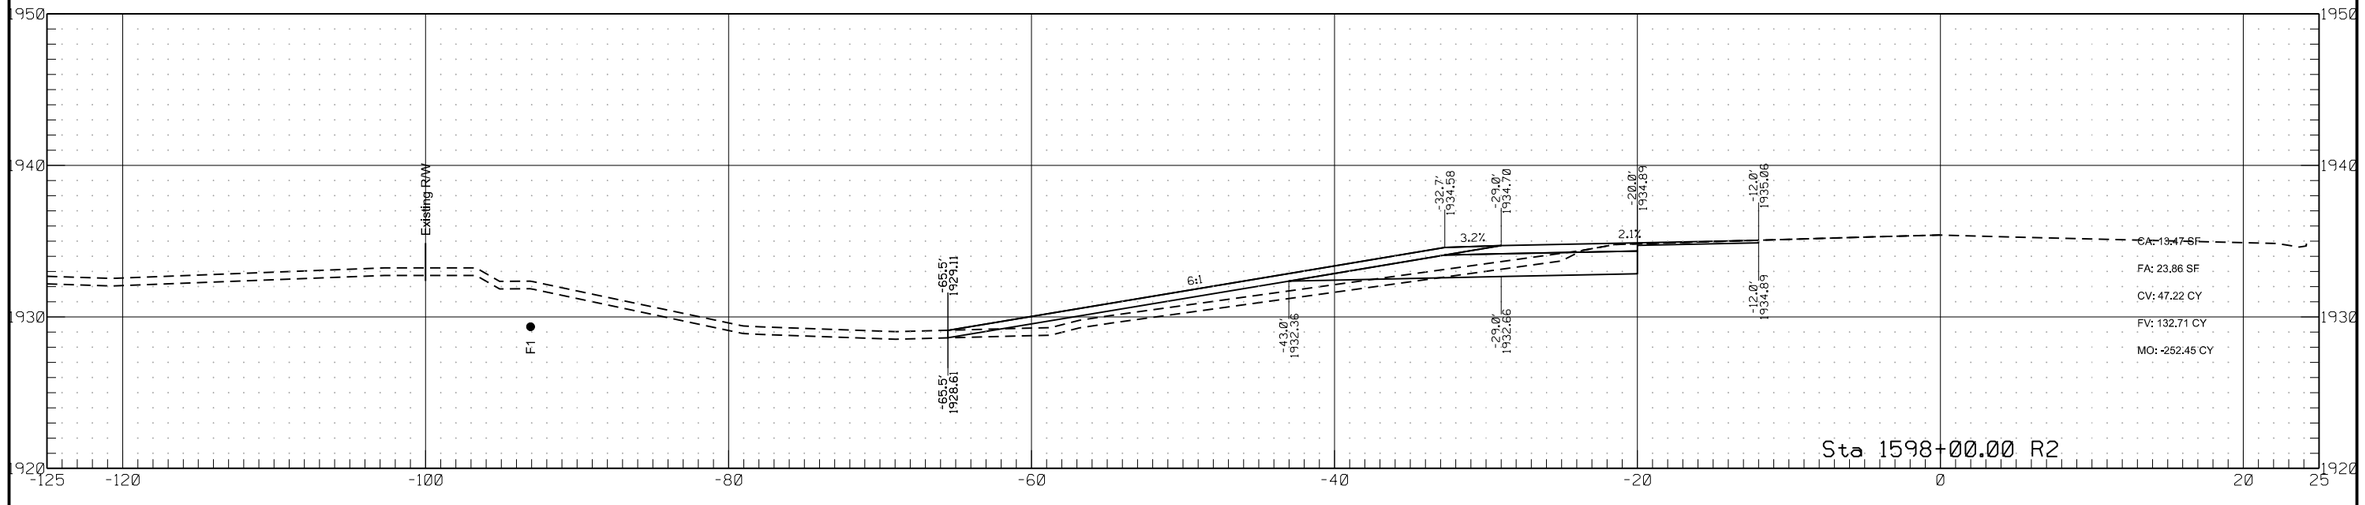


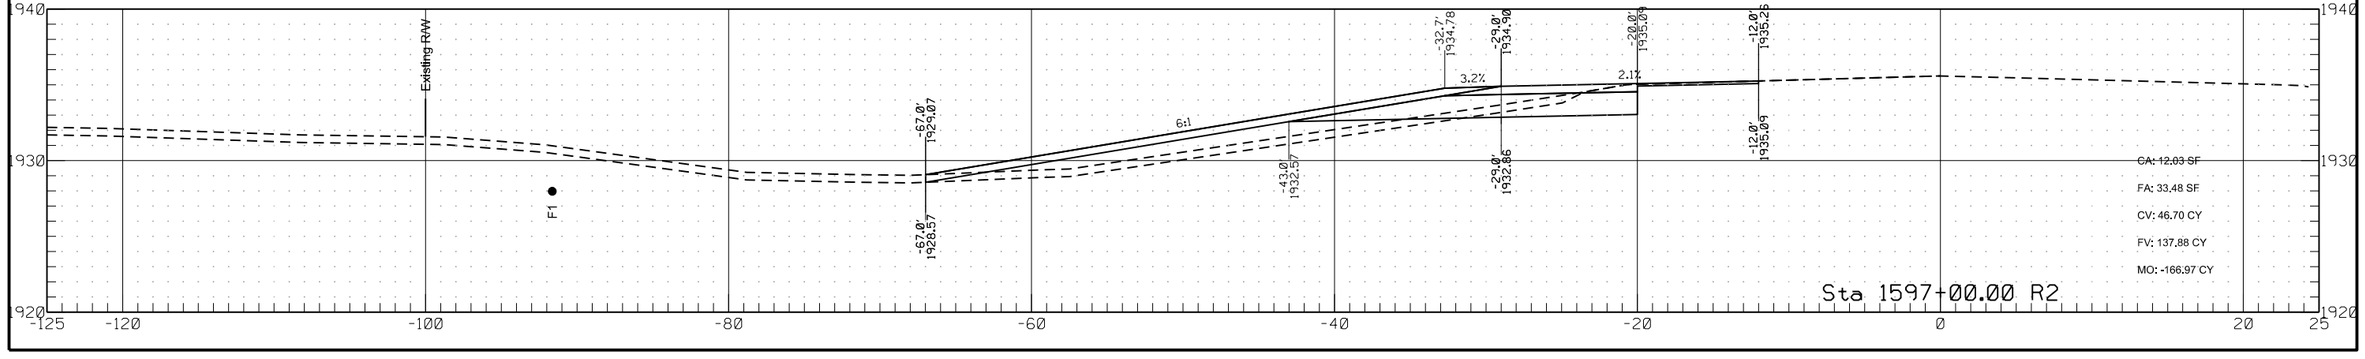

	STATE	PROJECT NO.	SECTION NO.	SHEET NO.
	ND	HEN-7-052(034)000	200	295


Passing Lane #7

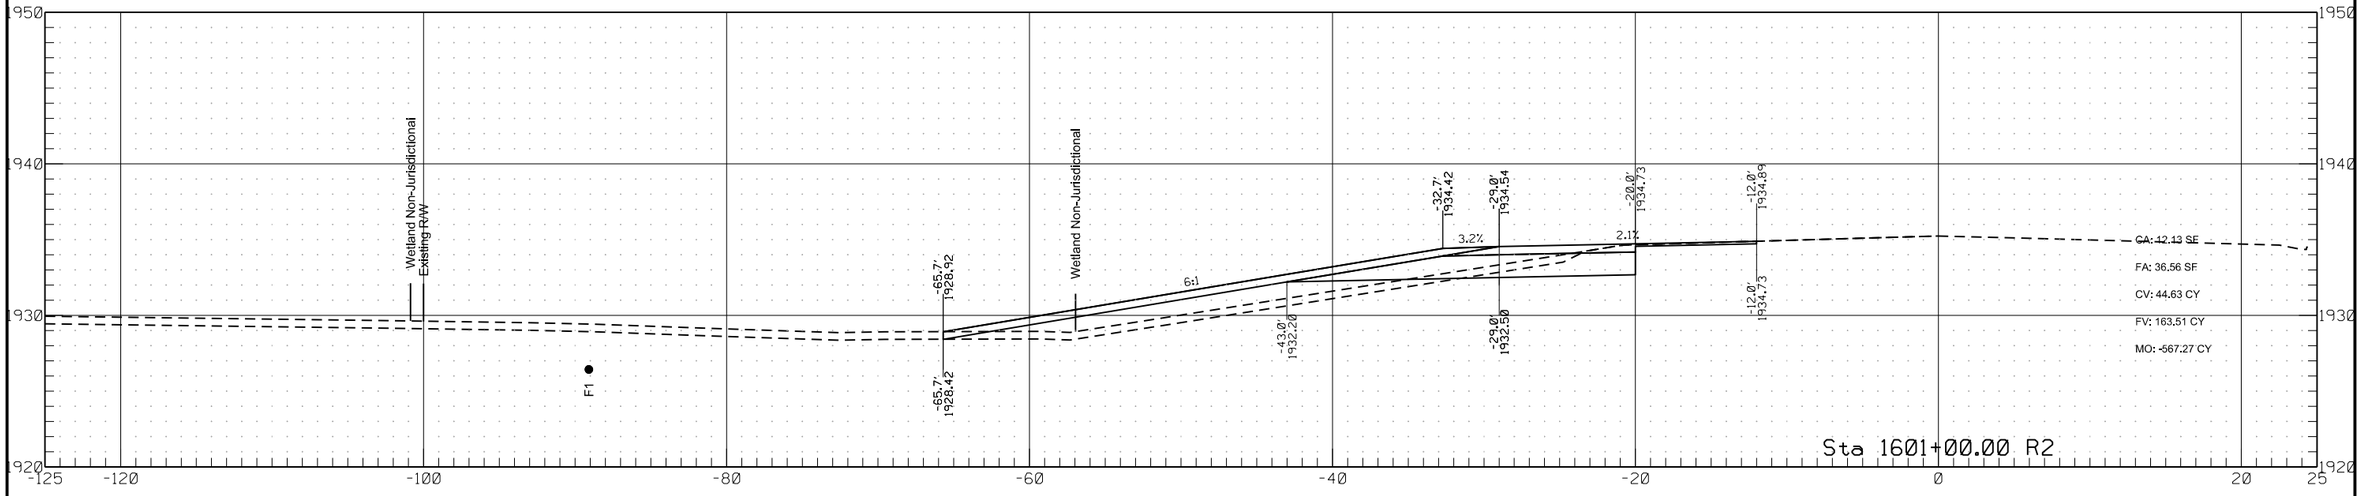


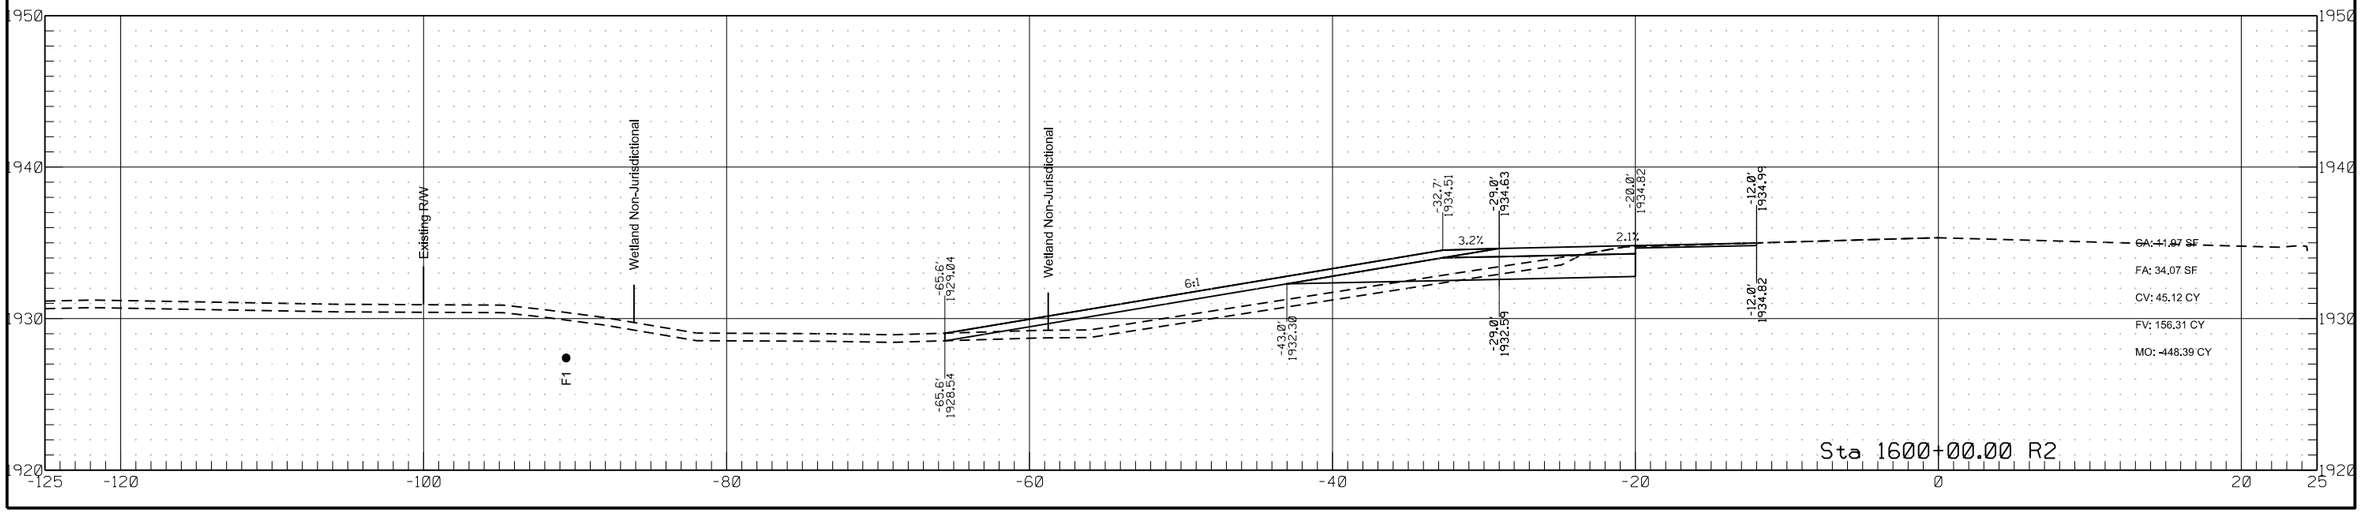

	STATE	PROJECT NO.	SECTION NO.	SHEET NO.
	ND	HEN-7-052(034)000	200	296


Passing Lane #7

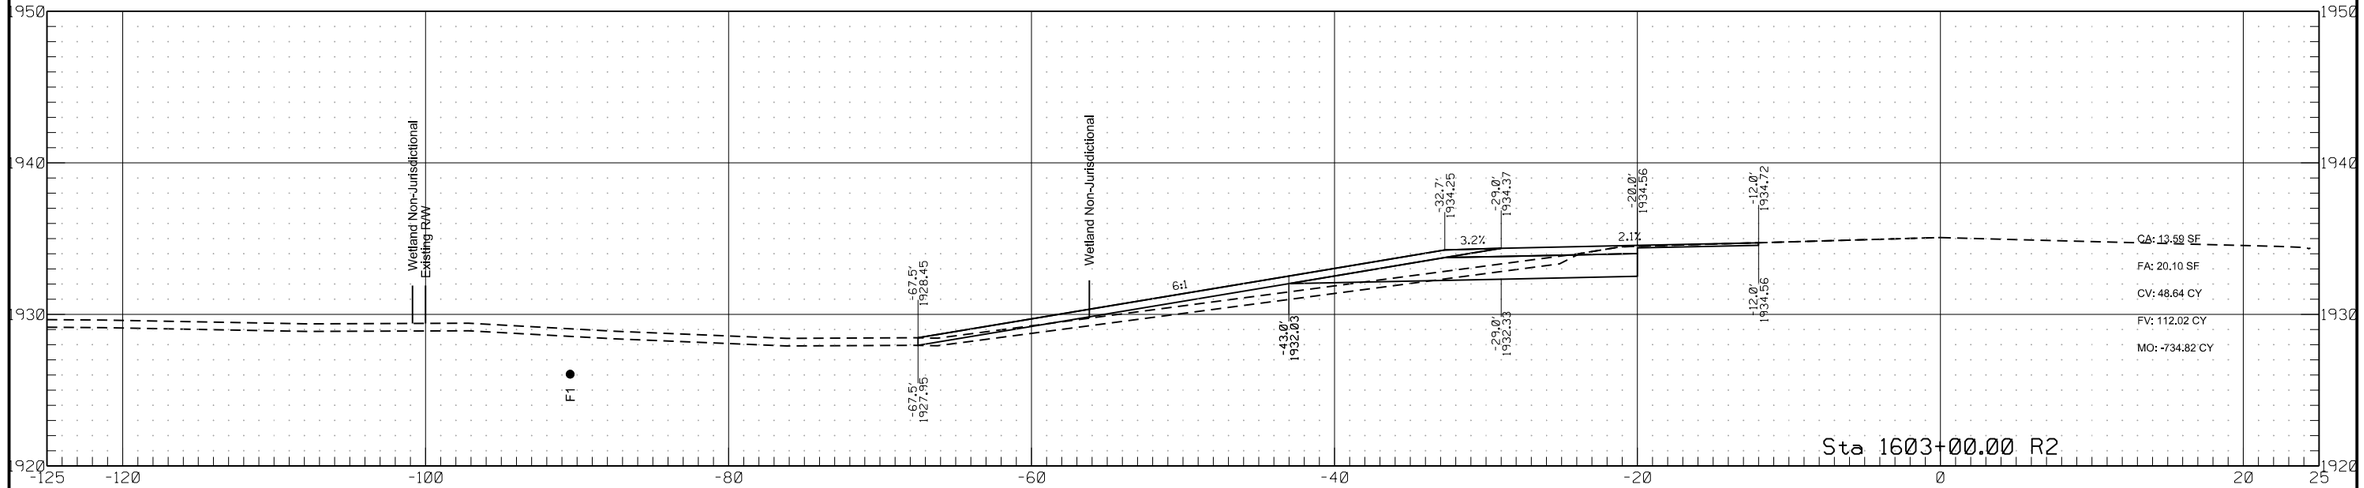


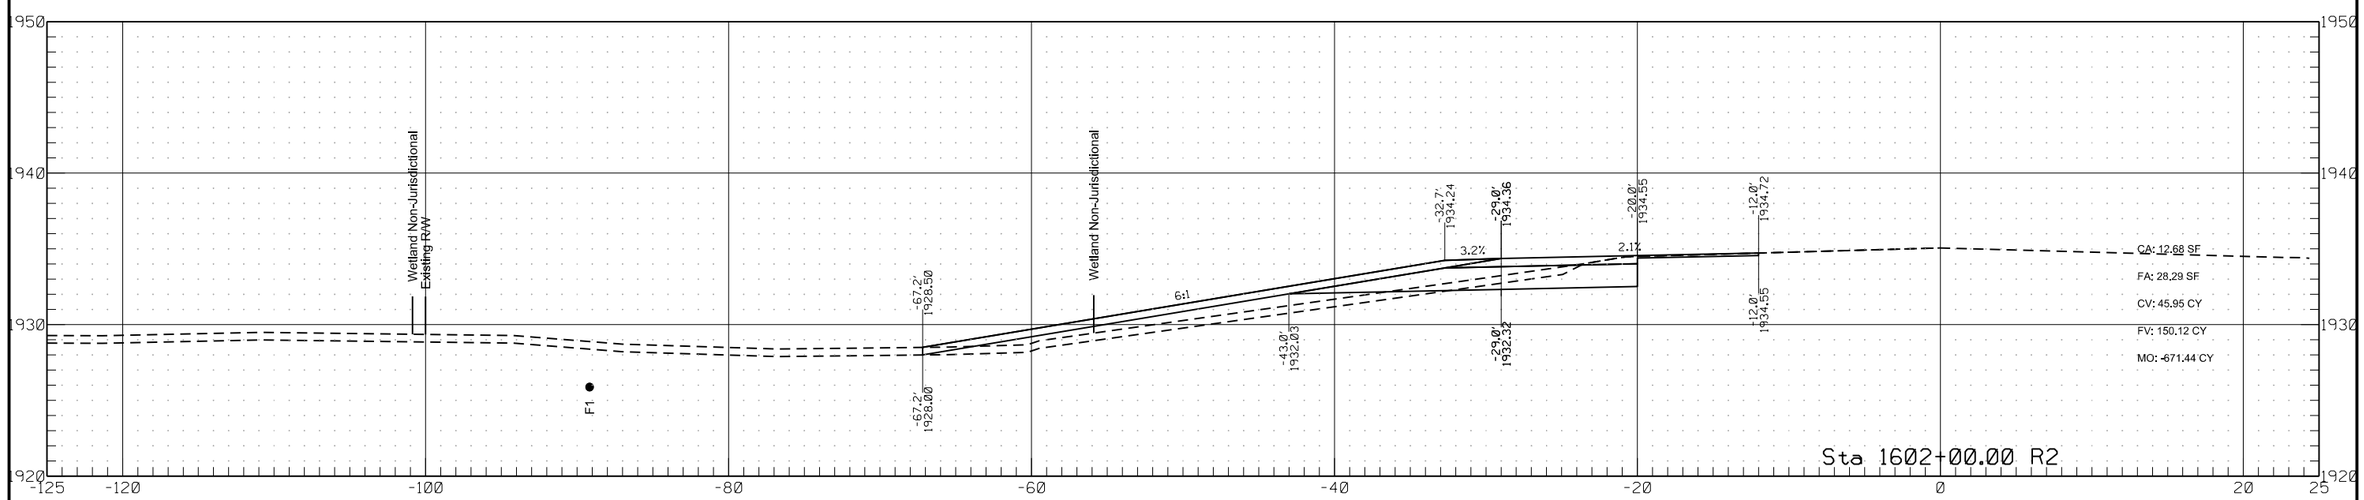

	STATE	PROJECT NO.	SECTION NO.	SHEET NO.
	ND	HEN-7-052(034)000	200	297

Passing Lane #7

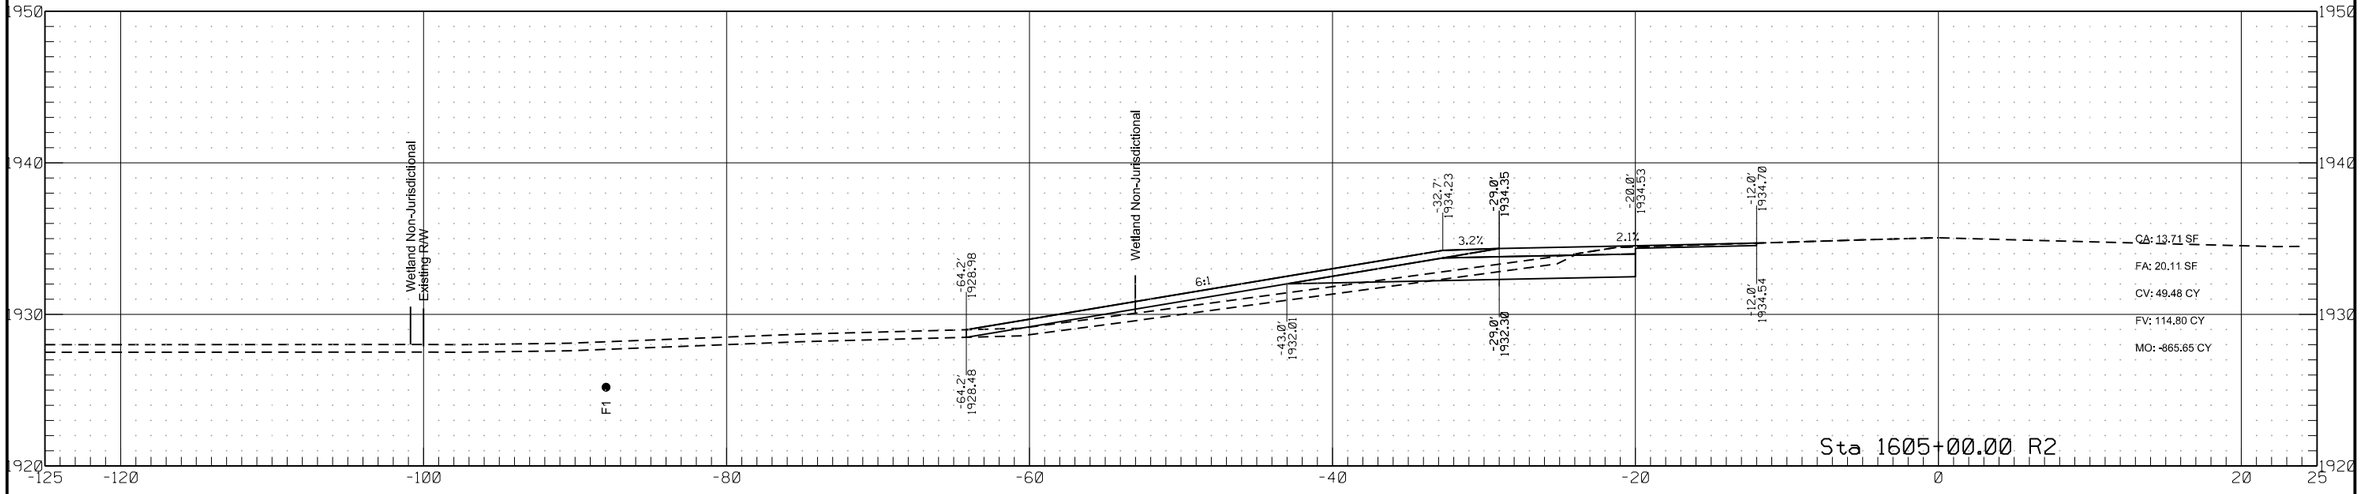


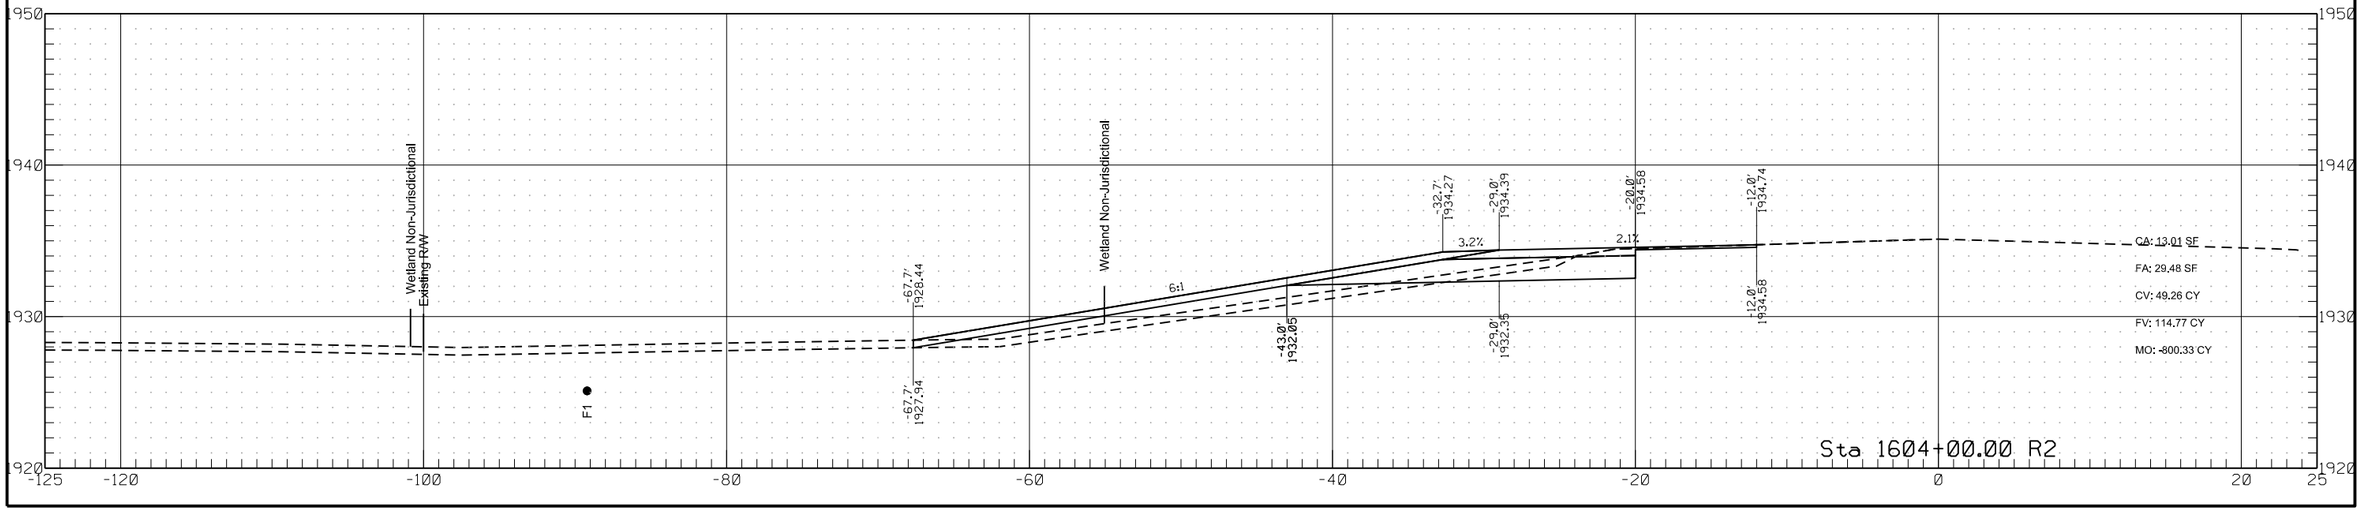


	STATE	PROJECT NO.	SECTION NO.	SHEET NO.
	ND	HEN-7-052(034)000	200	298

Passing Lane #7


Skewed

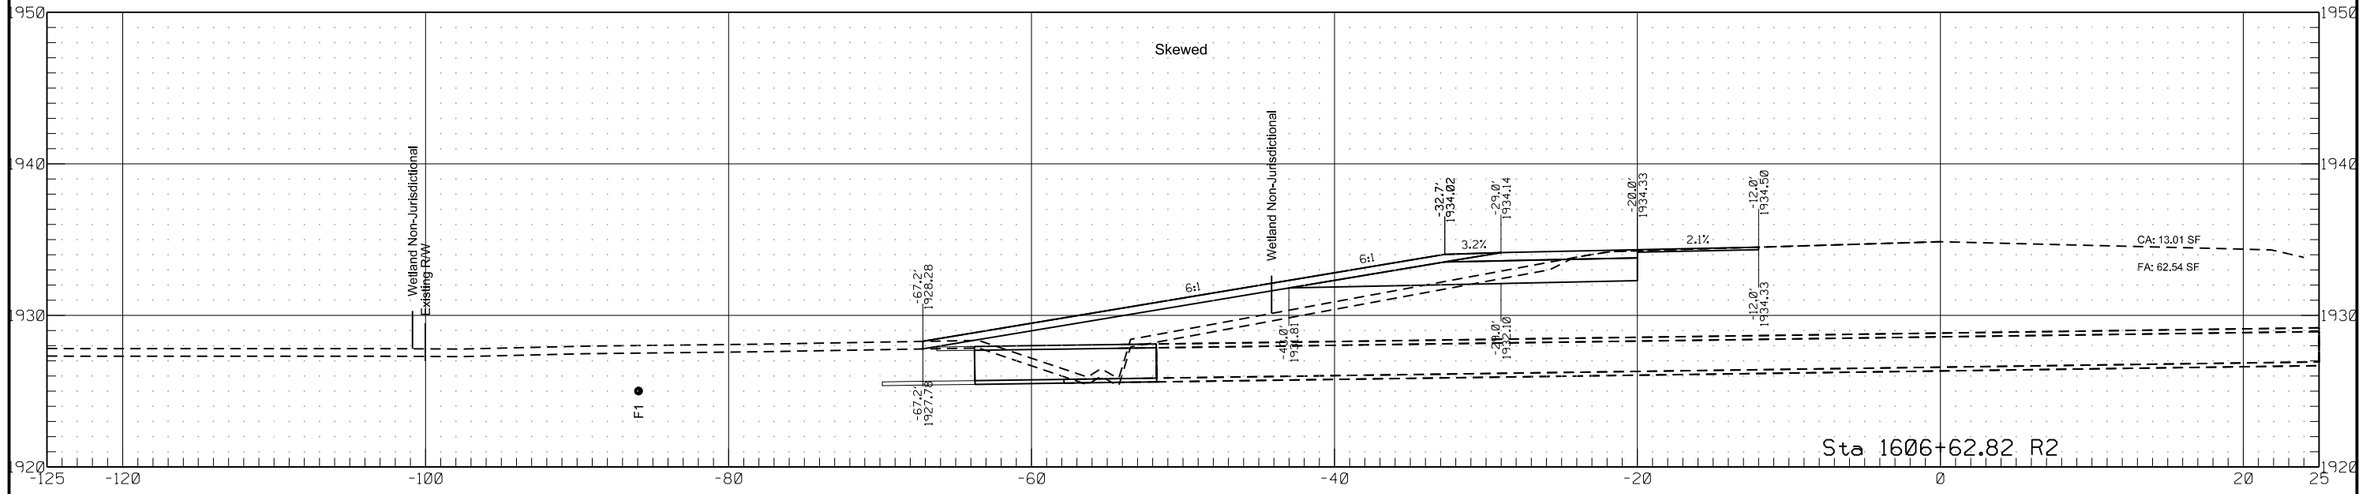


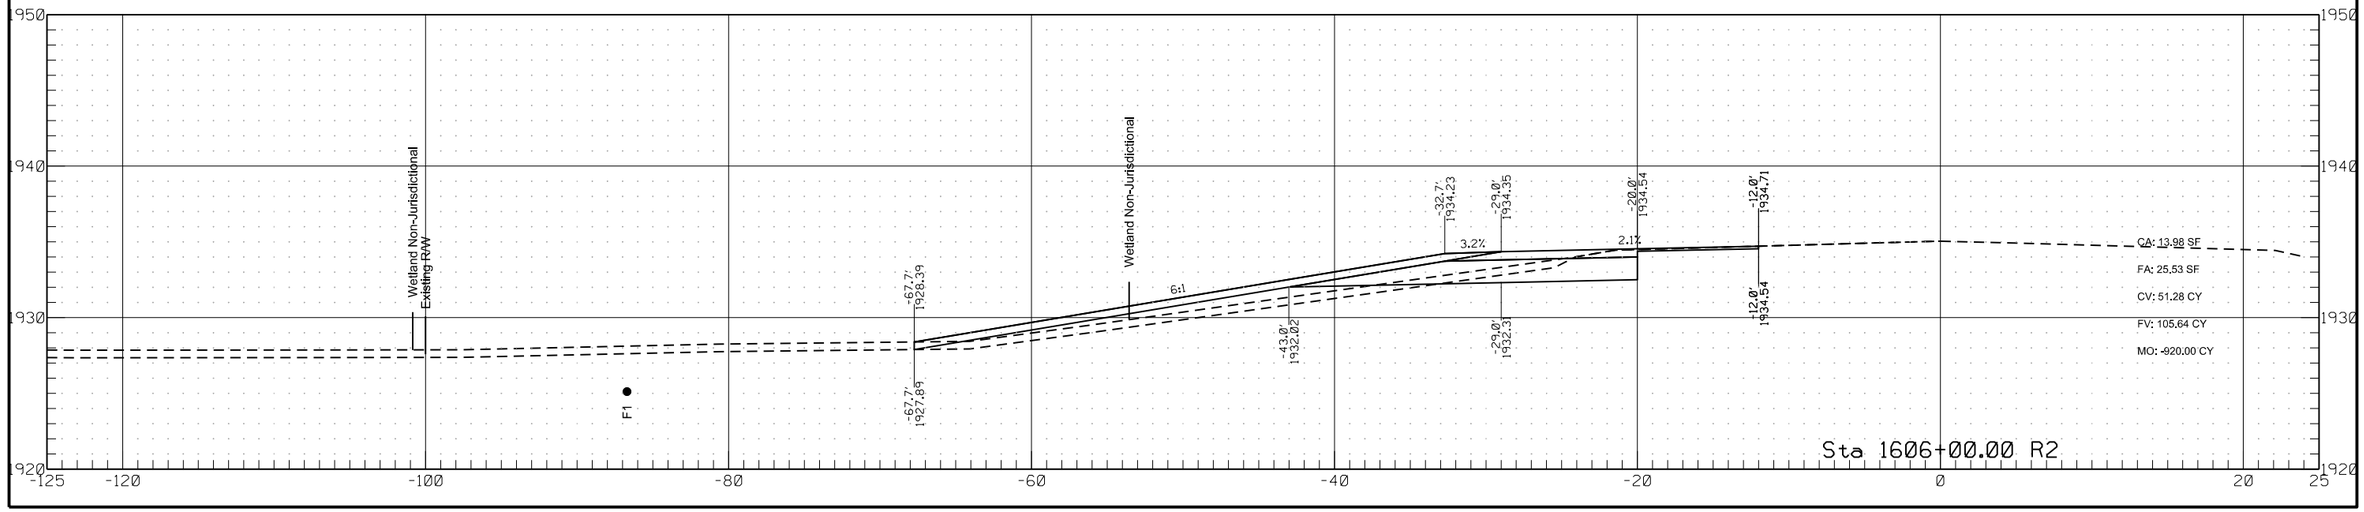

	STATE	PROJECT NO.	SECTION NO.	SHEET NO.
	ND	HEN-7-052(034)000	200	299


Passing Lane #7

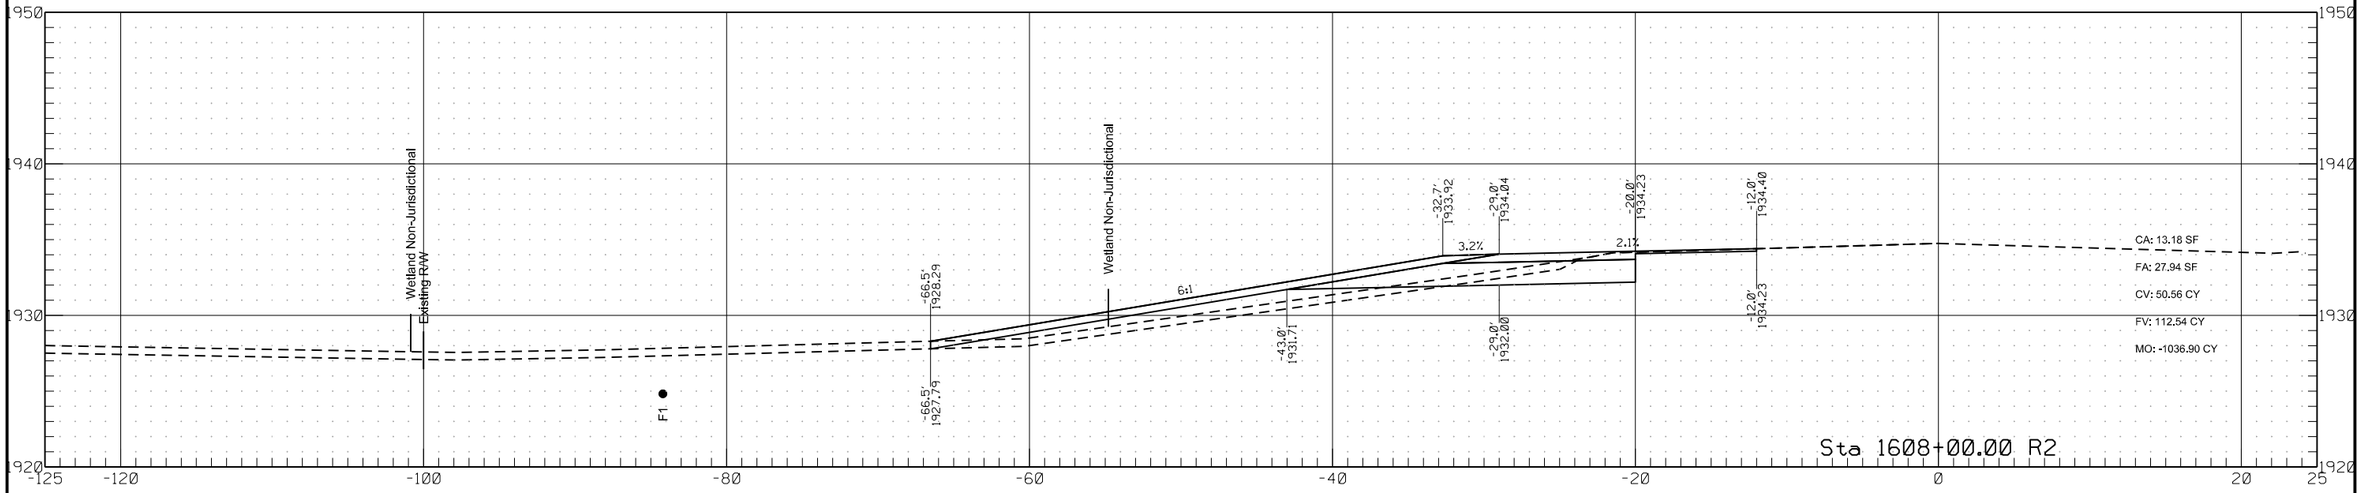


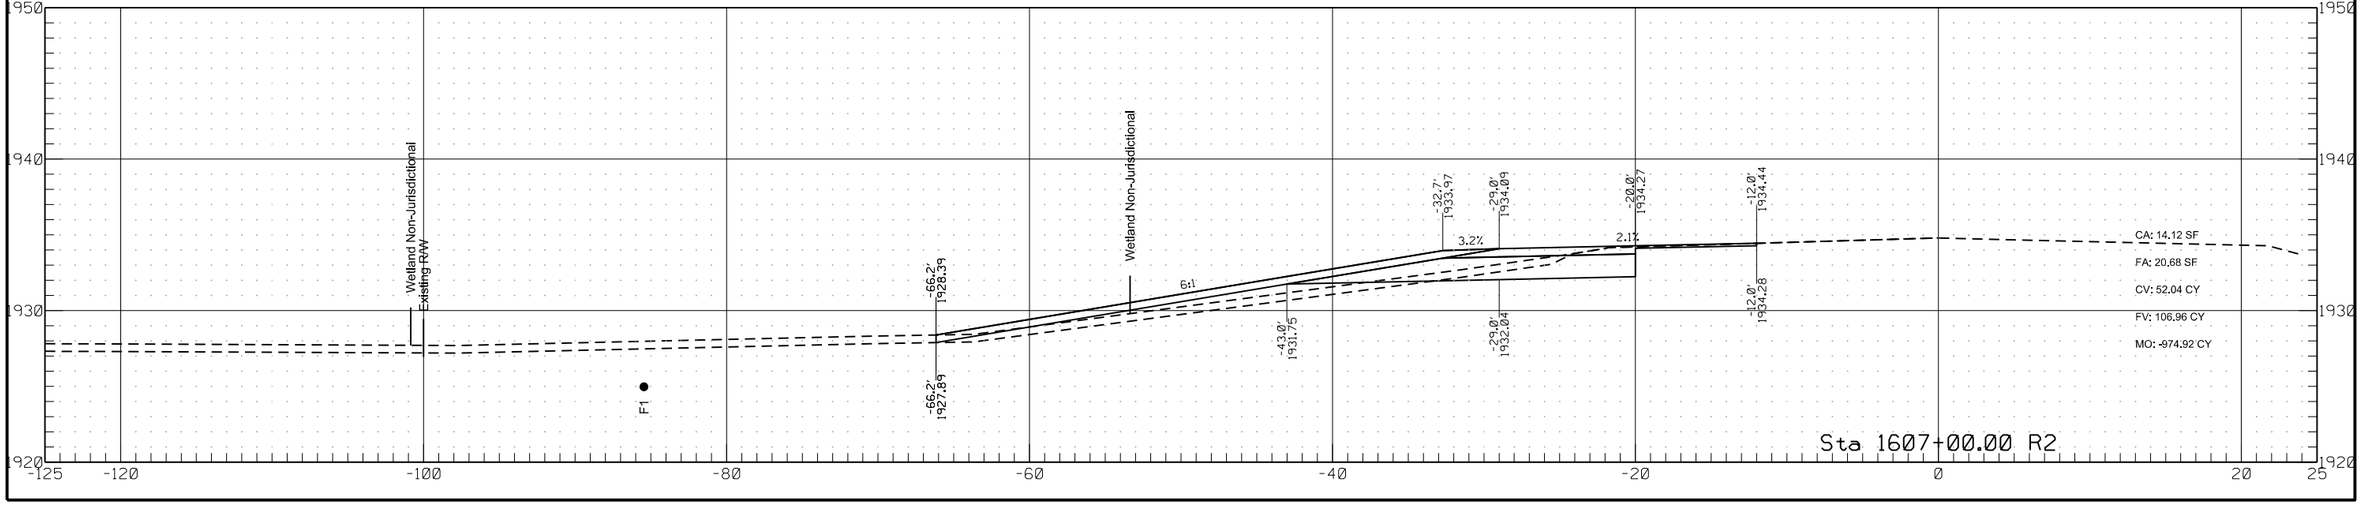

	STATE	PROJECT NO.	SECTION NO.	SHEET NO.
	ND	HEN-7-052(034)000	200	300


Passing Lane #7

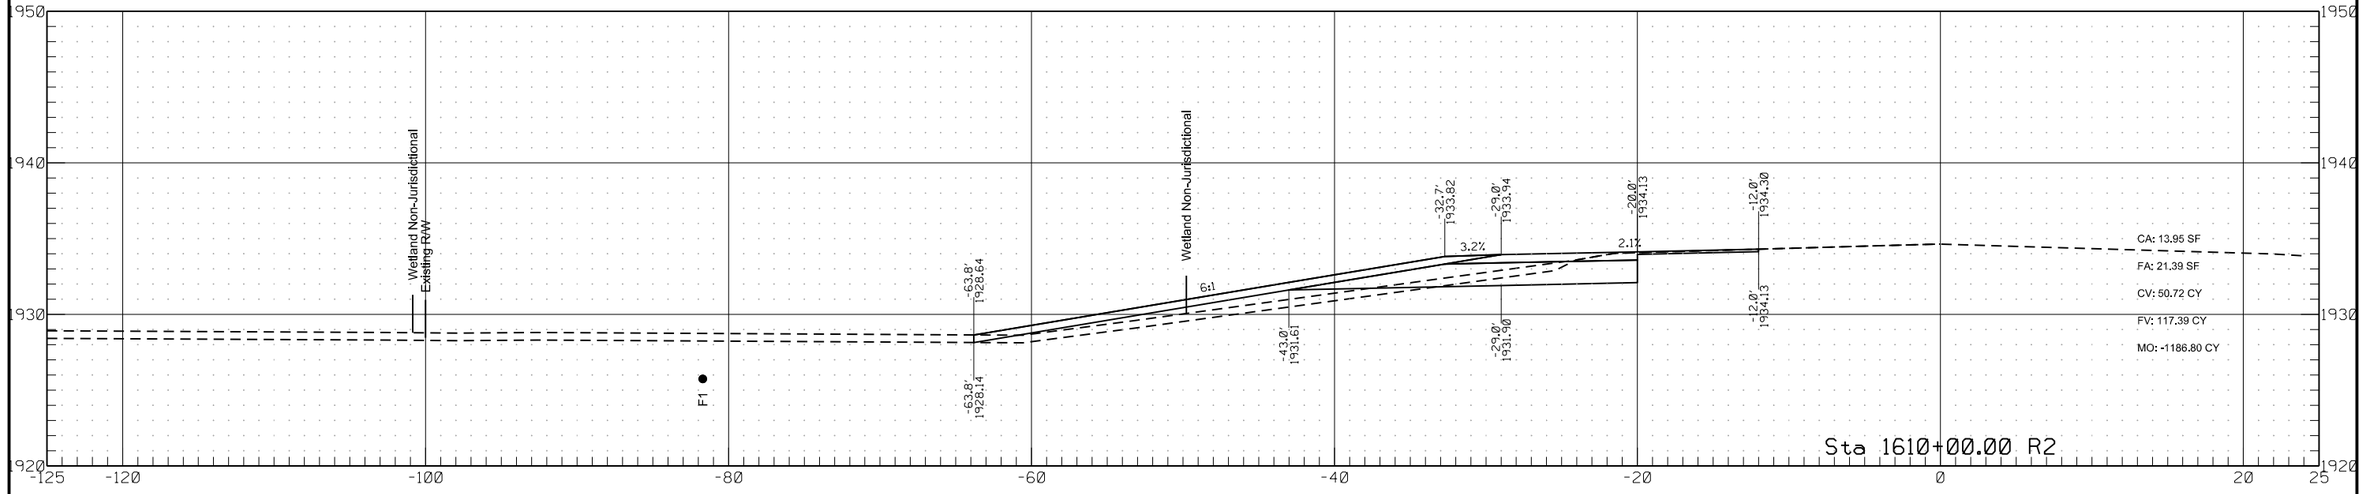


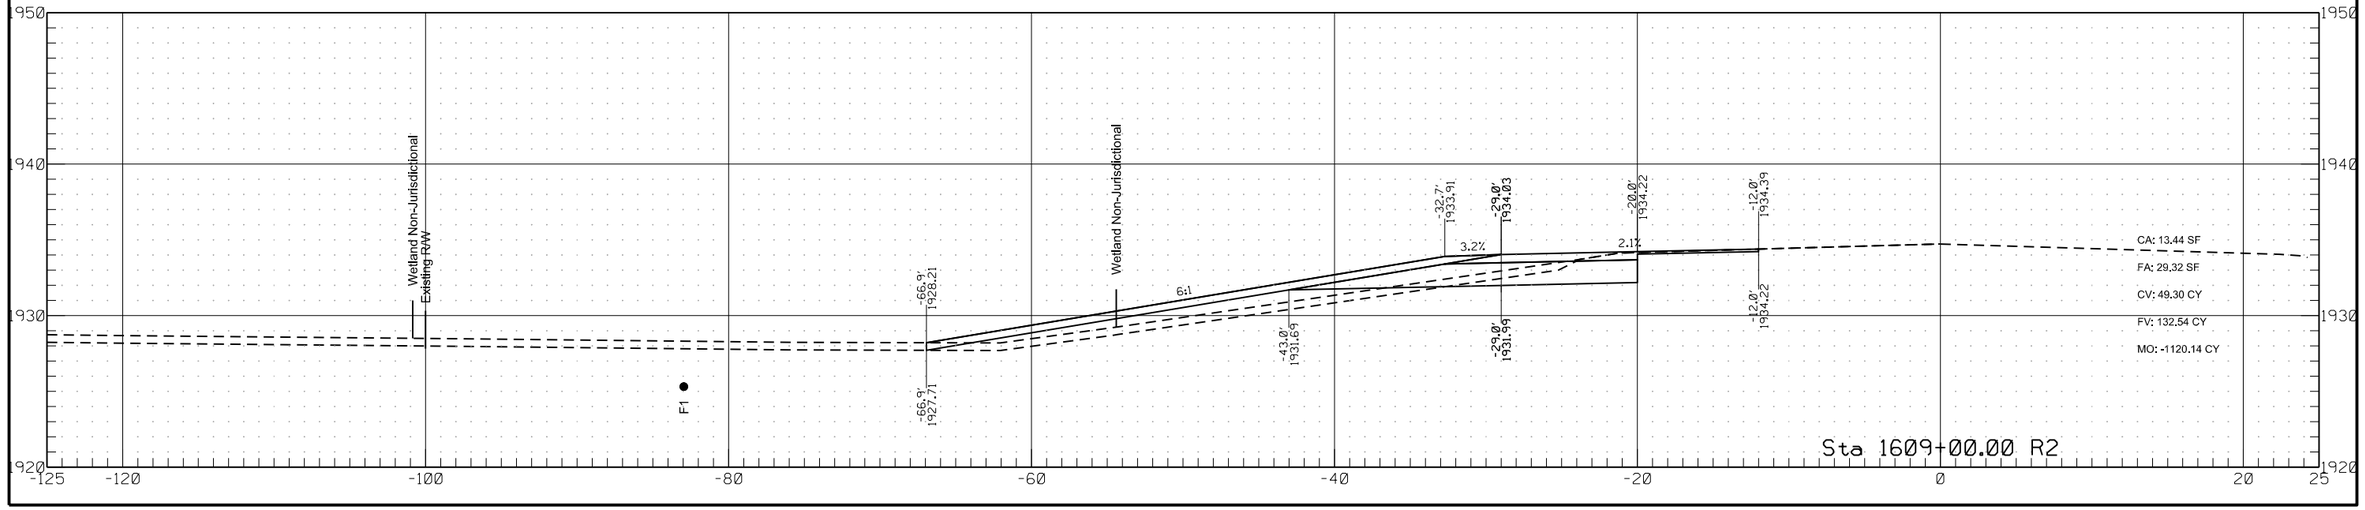


	STATE	PROJECT NO.	SECTION NO.	SHEET NO.
	ND	HEN-7-052(034)000	200	301

Passing Lane #7

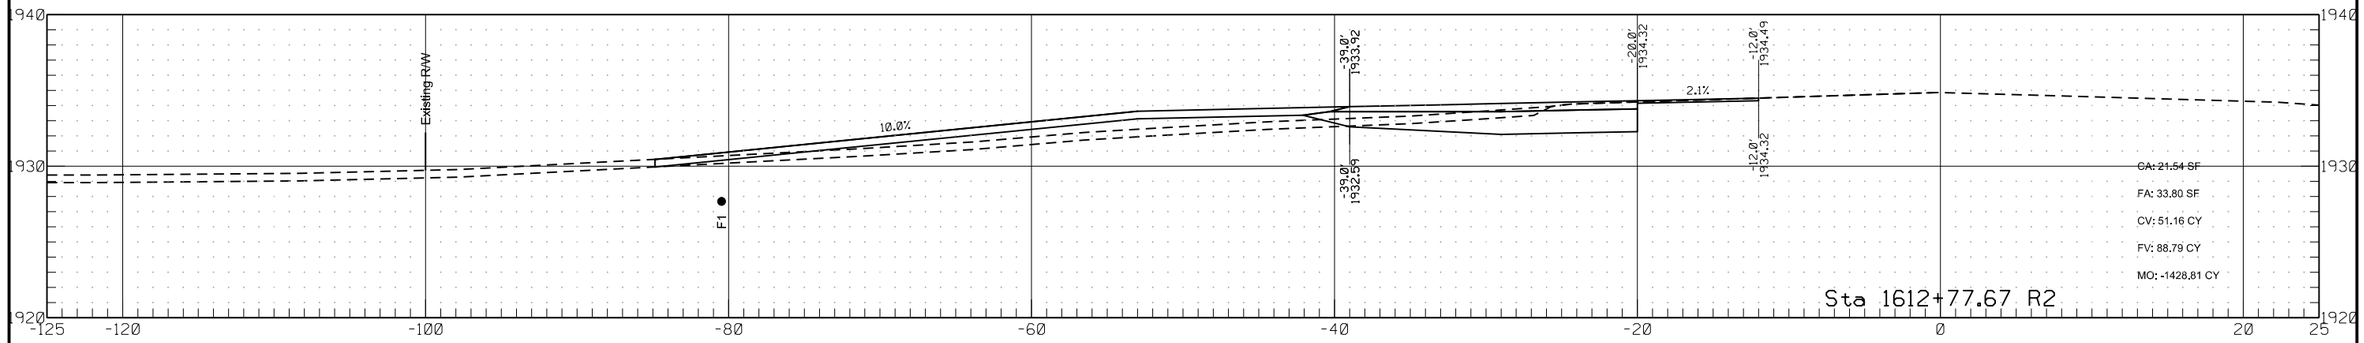


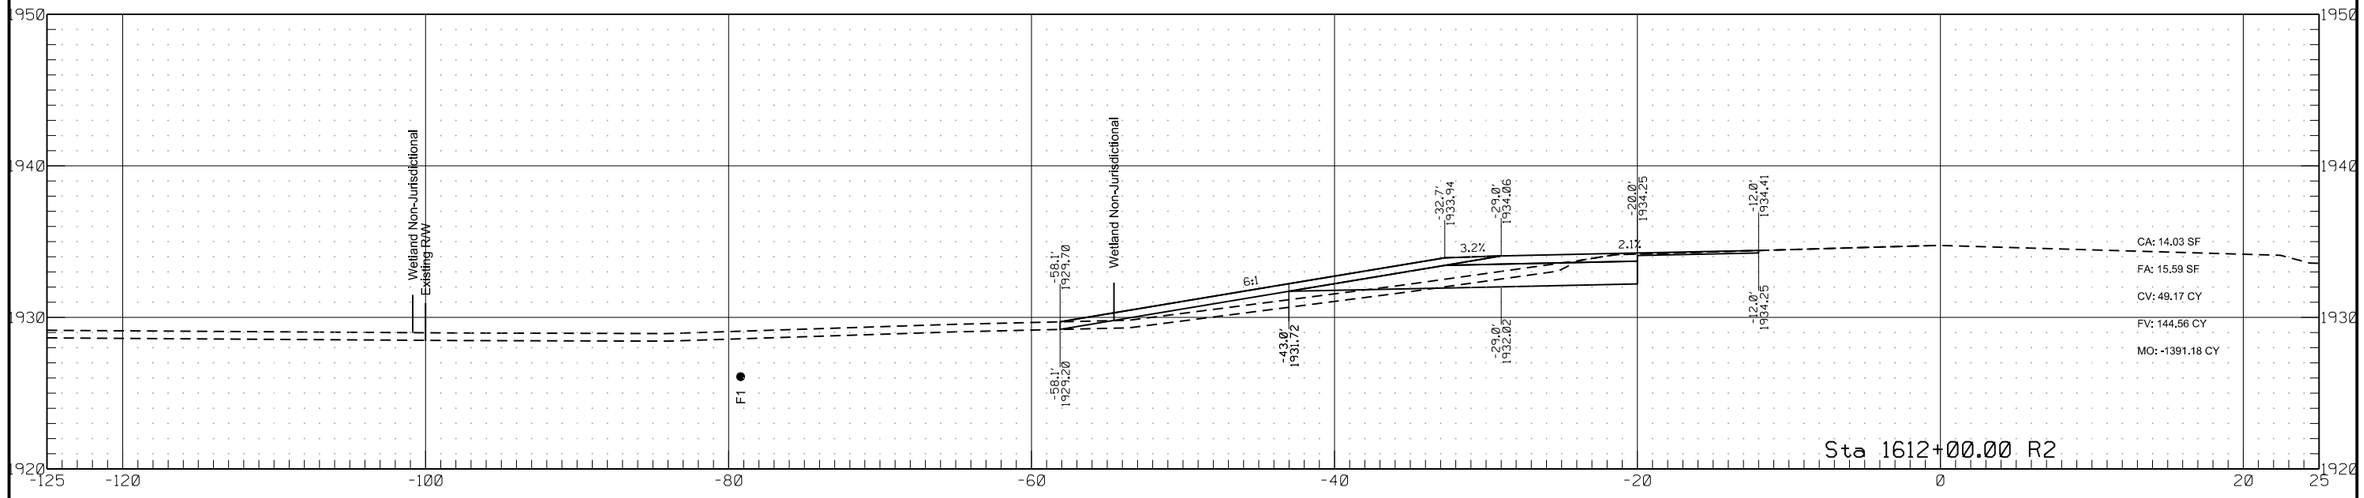


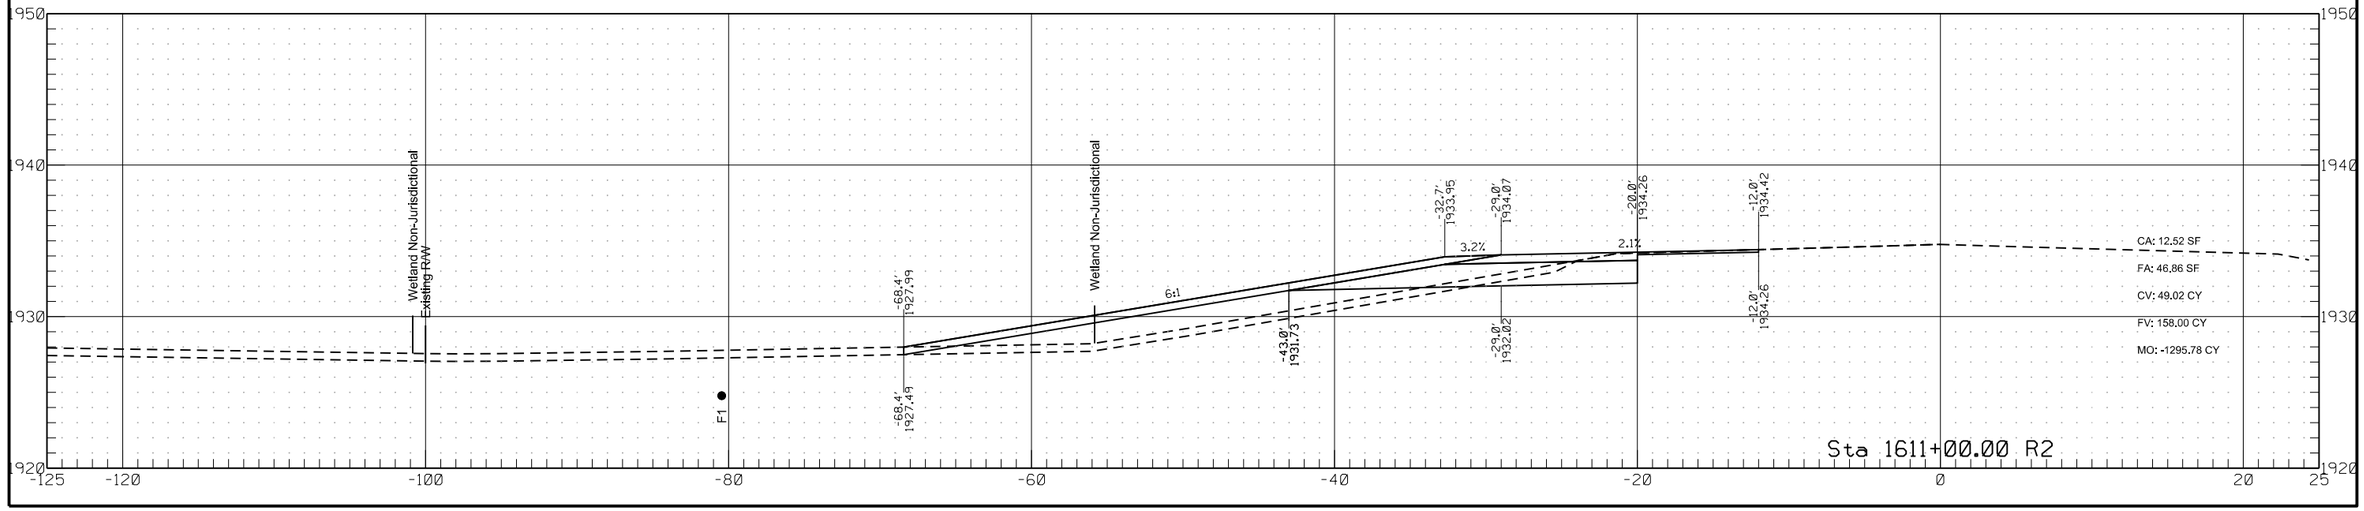


	STATE	PROJECT NO.	SECTION NO.	SHEET NO.
	ND	HEN-7-052(034)000	200	302

Passing Lane #7

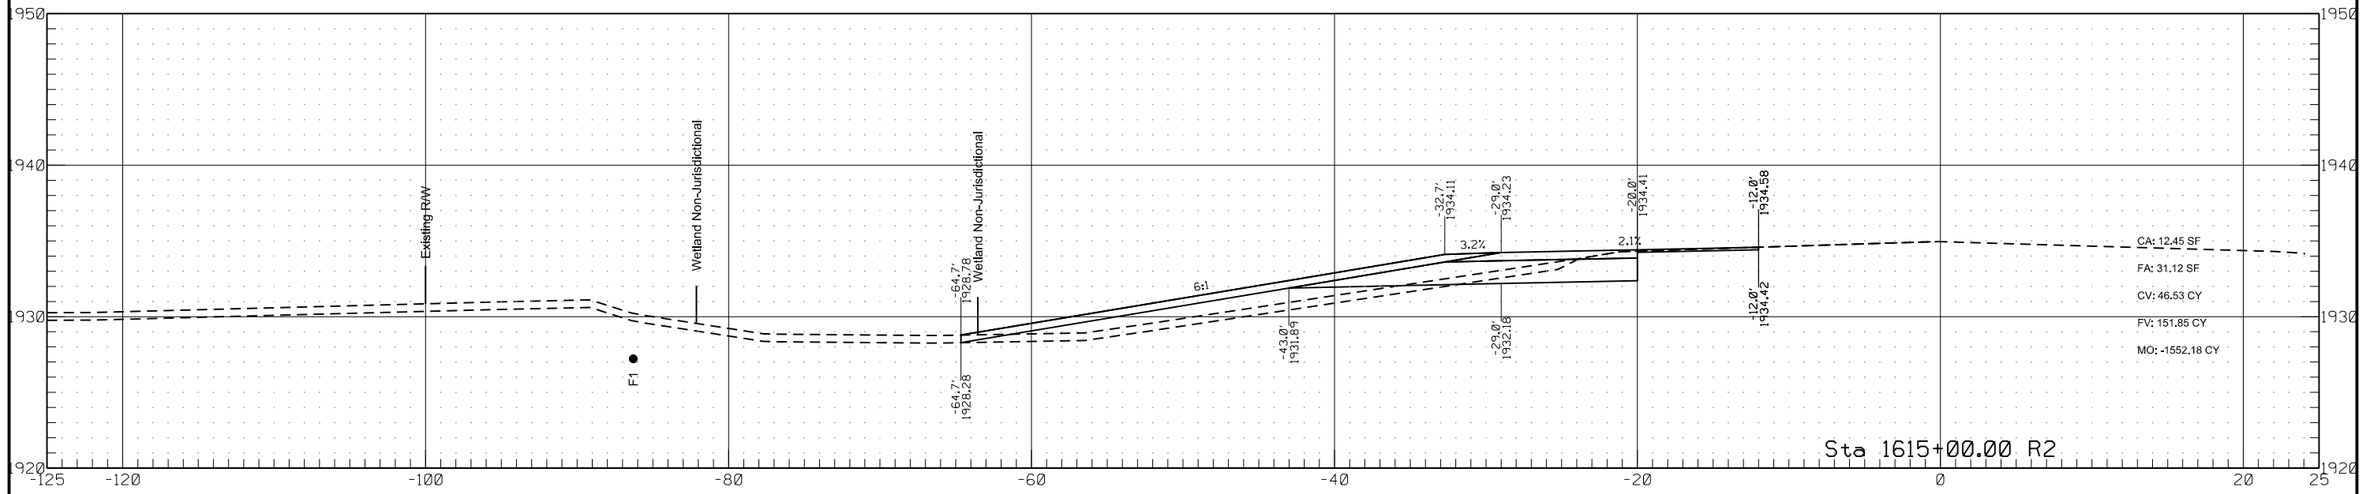


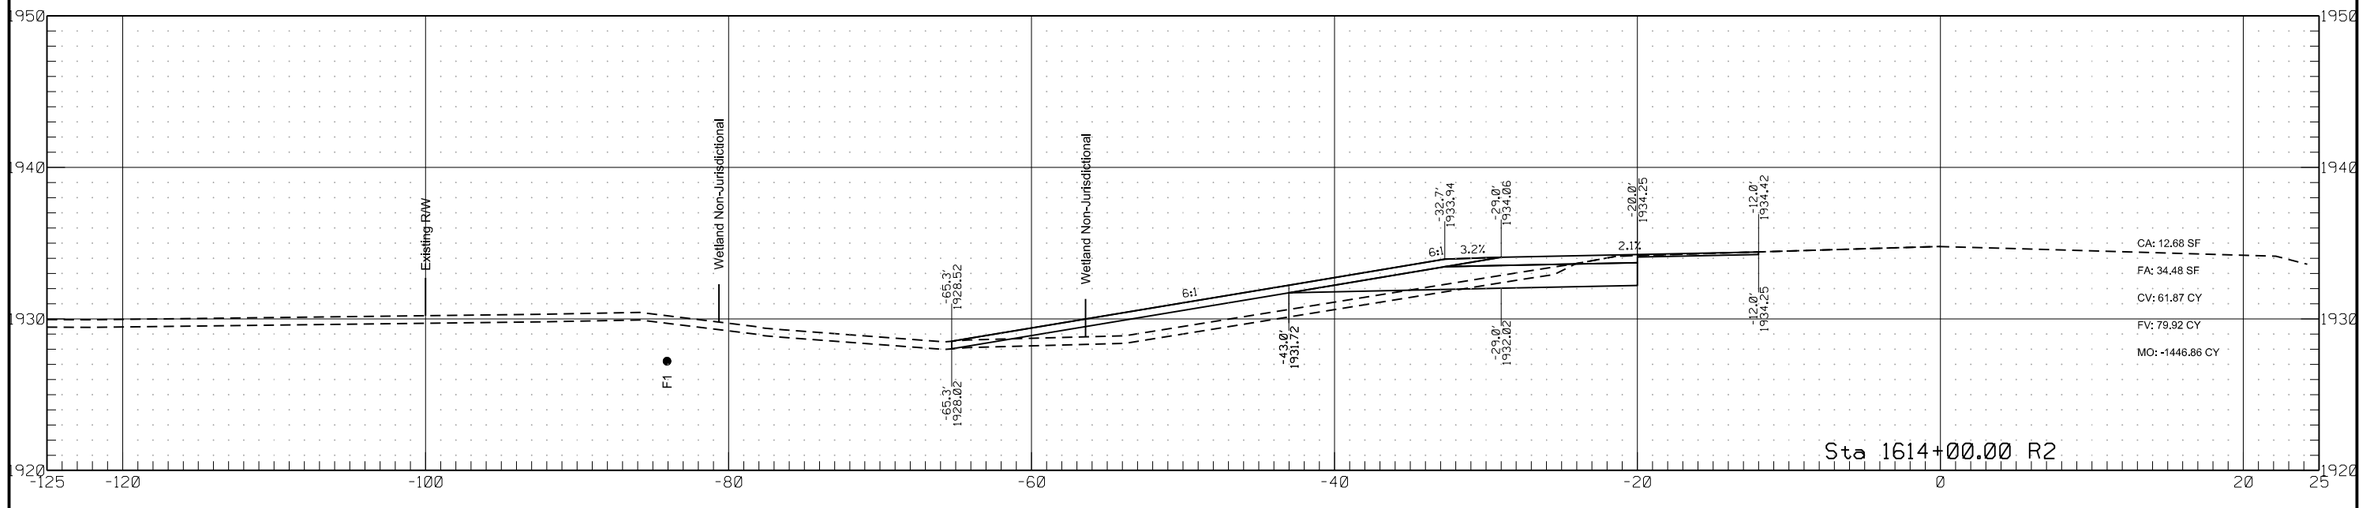


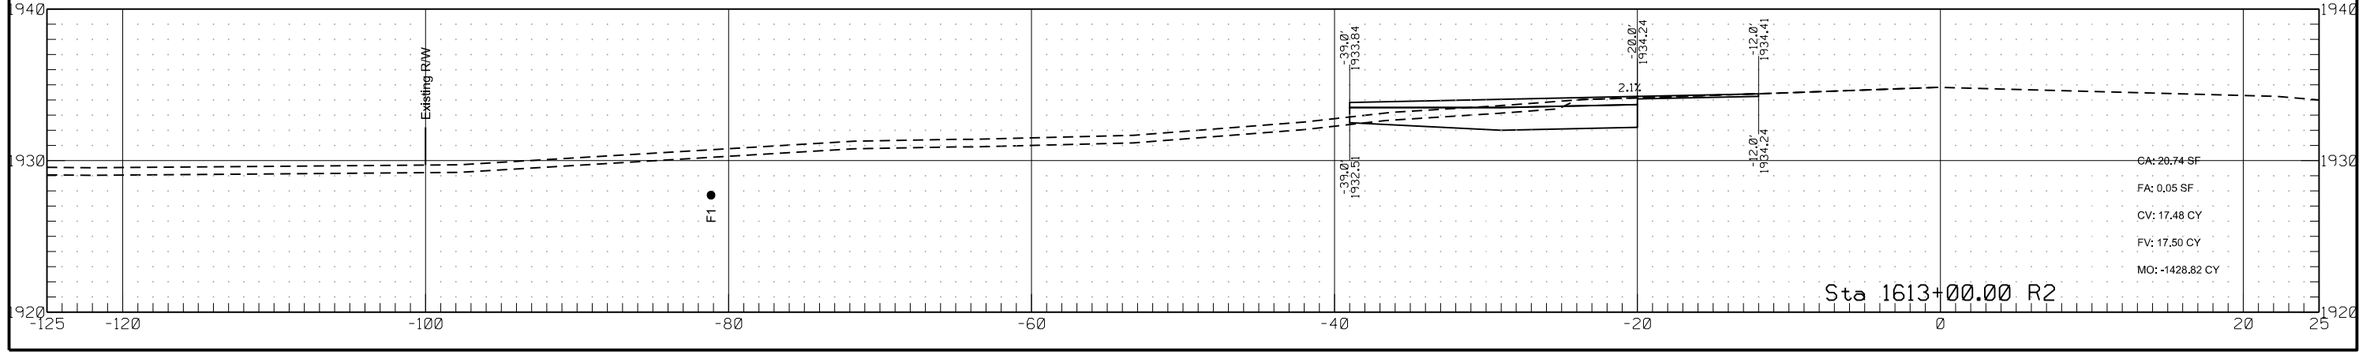

	STATE	PROJECT NO.	SECTION NO.	SHEET NO.
	ND	HEN-7-052(034)000	200	303

Passing Lane #7

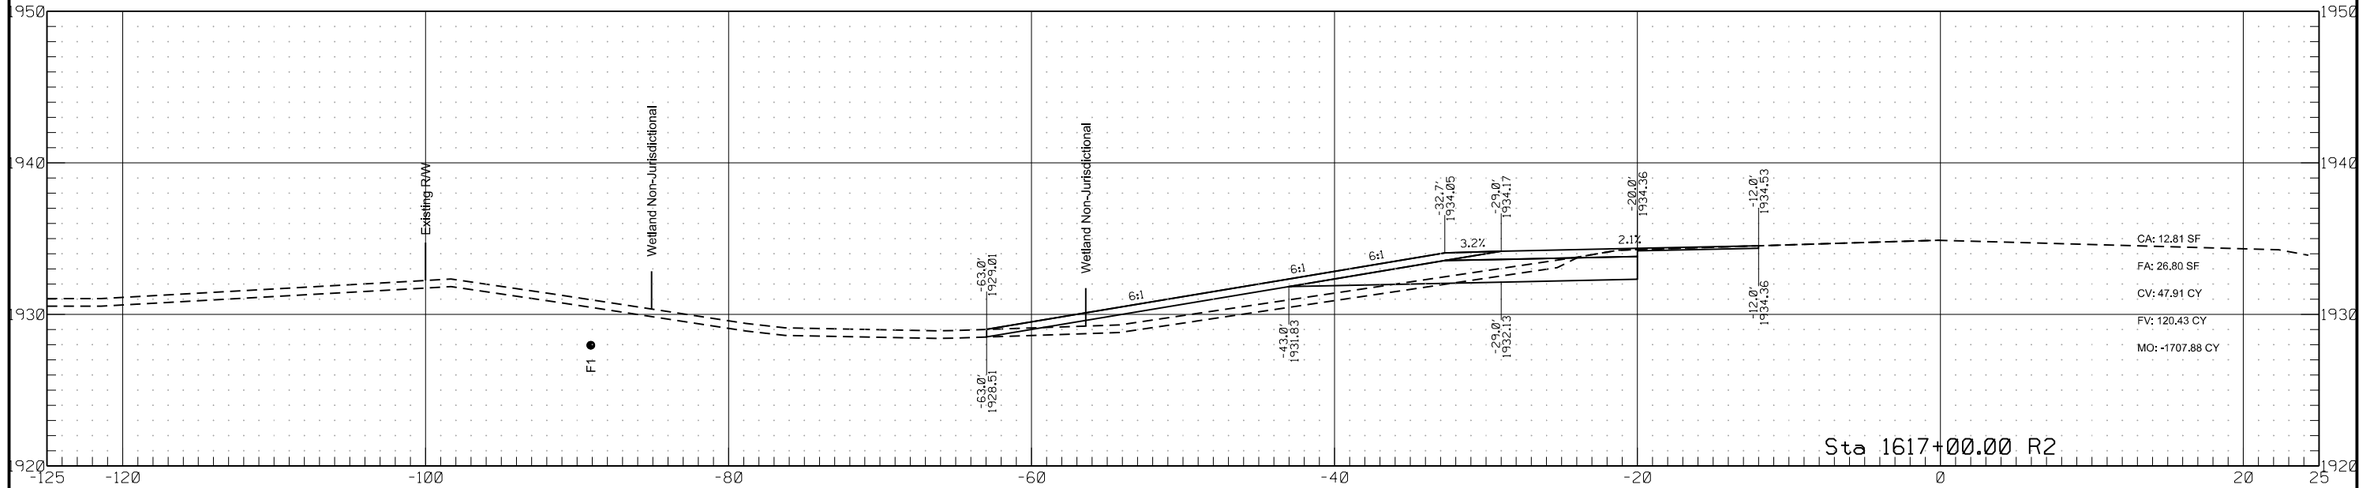


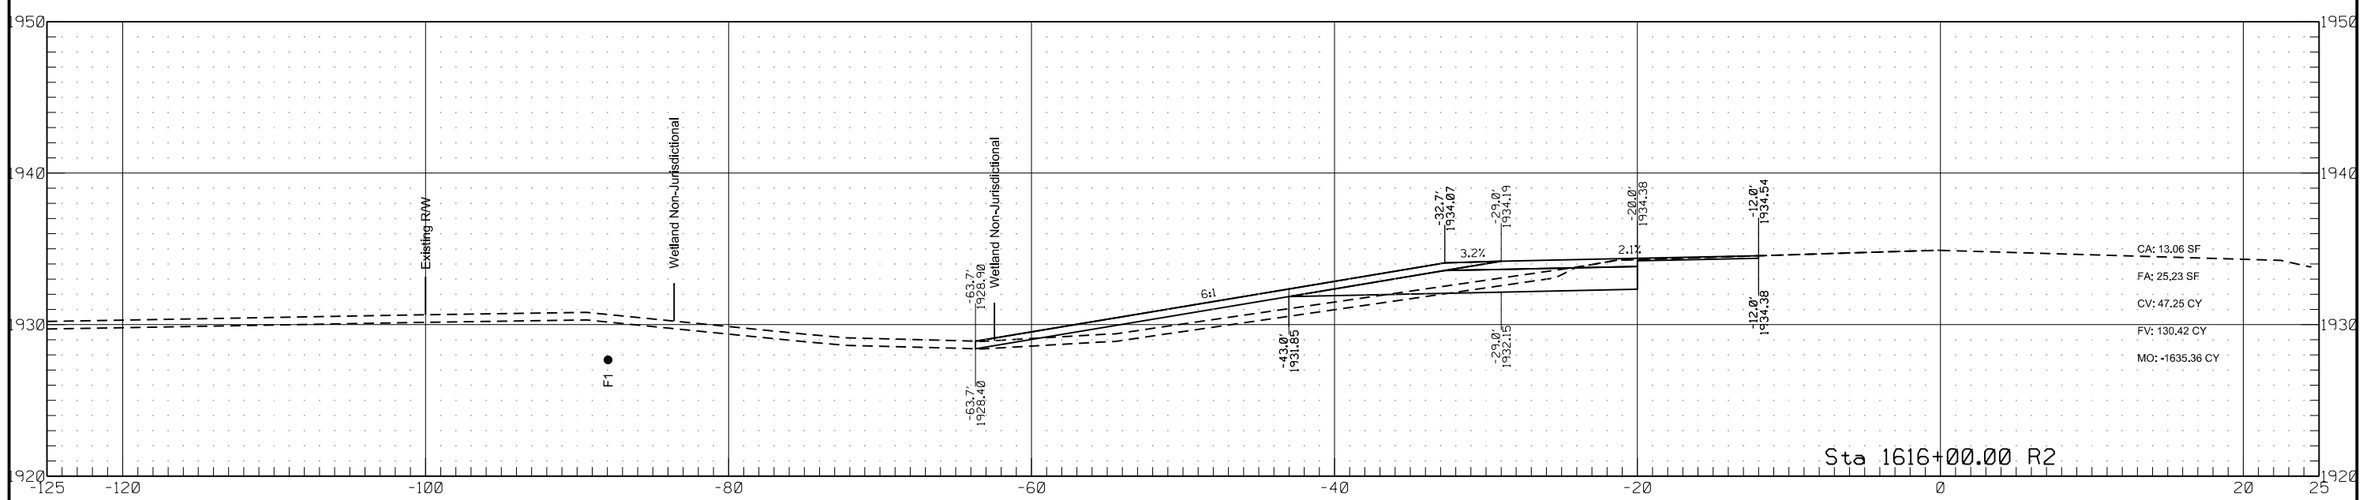



9/6/2023 3:20:46 AM ghartl R:\project\70052000.034\design\RDM_7A.dgn

	STATE	PROJECT NO.	SECTION NO.	SHEET NO.
	ND	HEN-7-052(034)000	200	304

Passing Lane #7

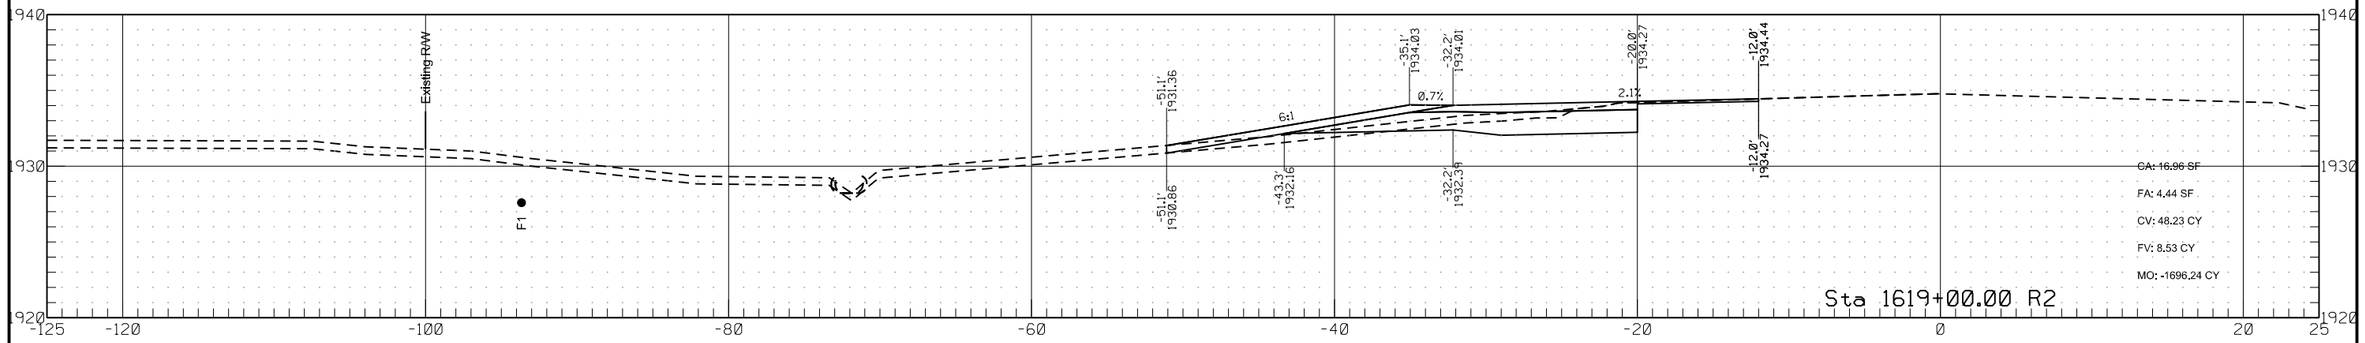


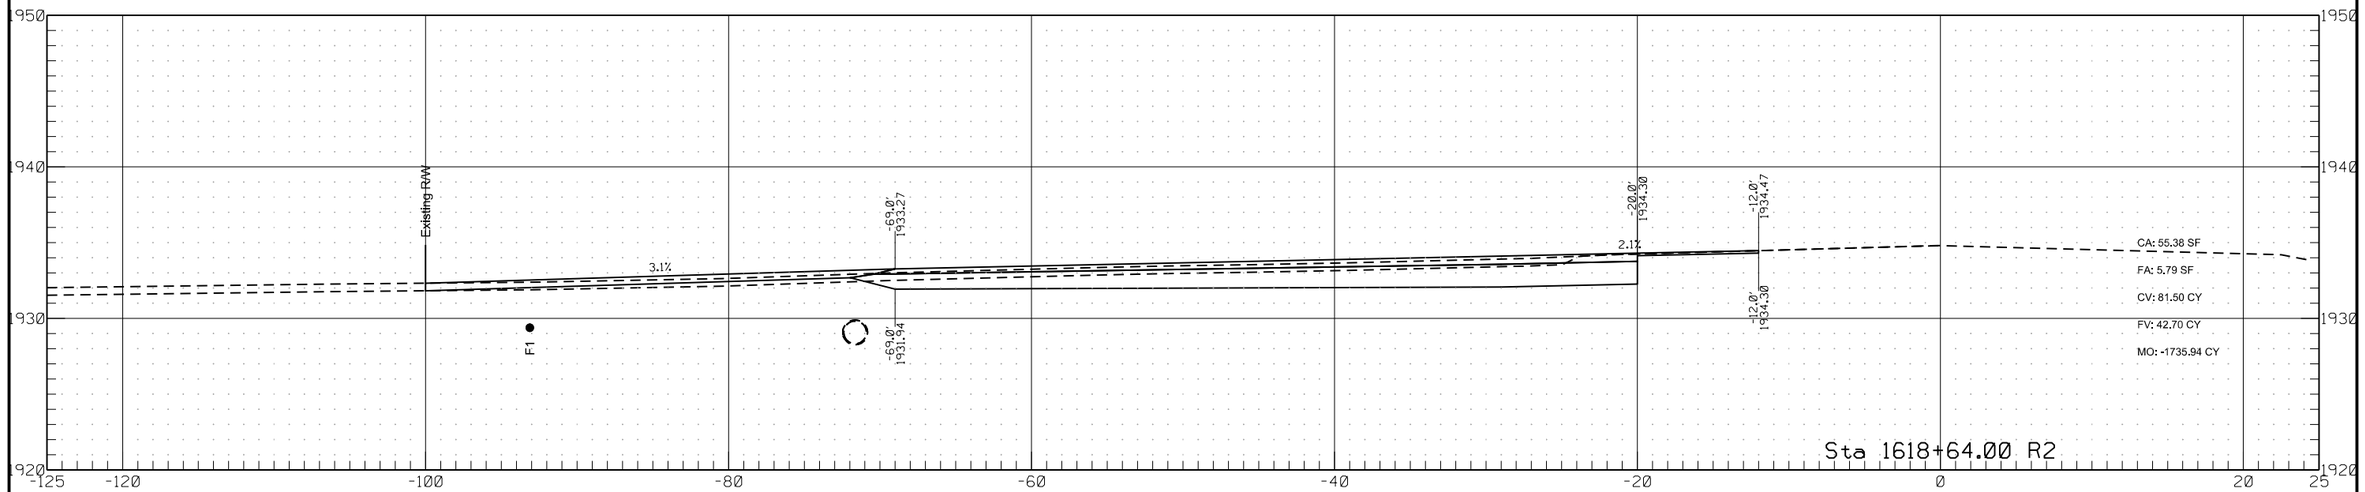


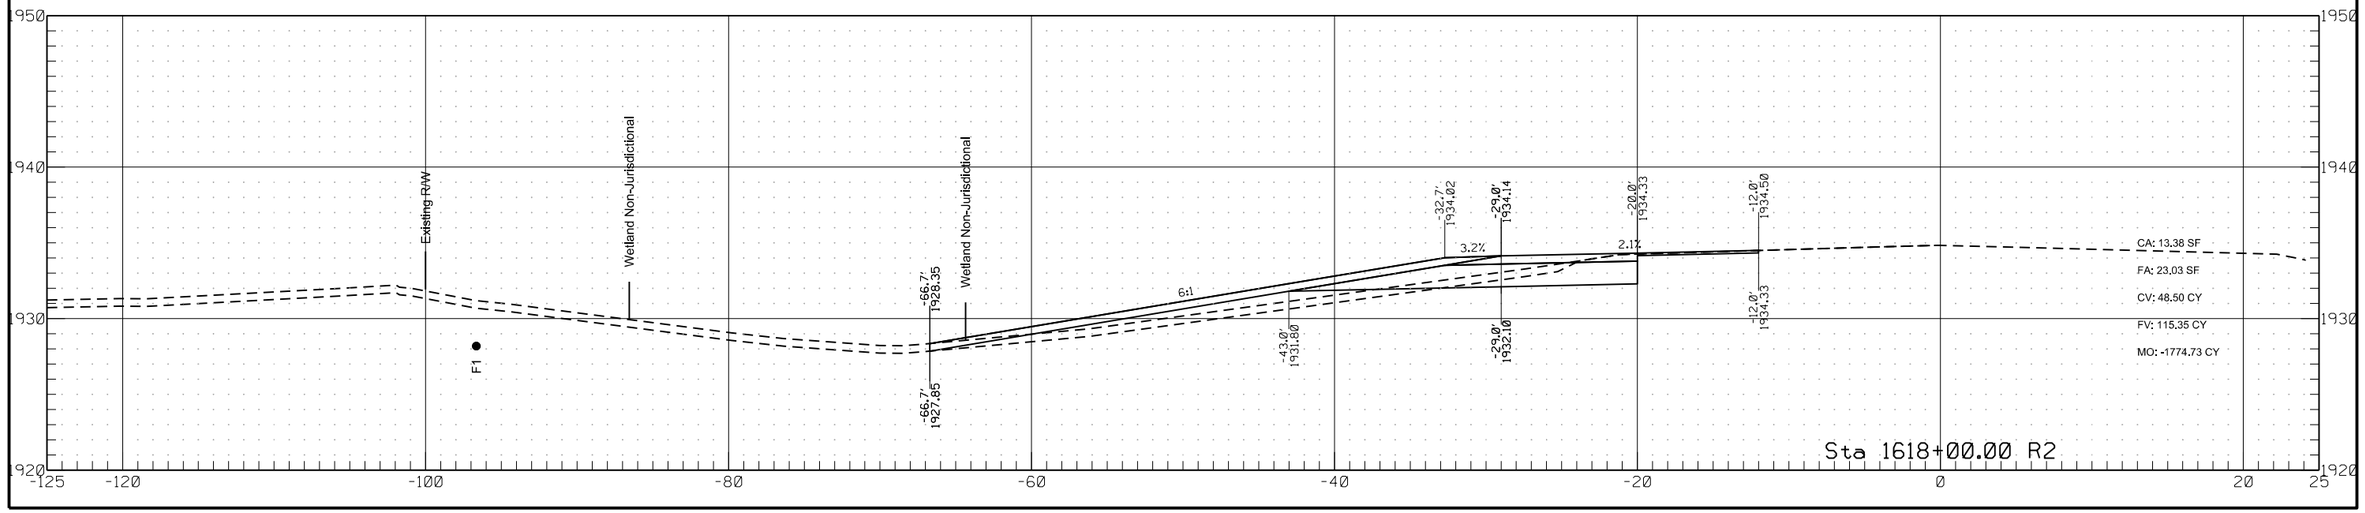

	STATE	PROJECT NO.	SECTION NO.	SHEET NO.
	ND	HEN-7-052(034)000	200	305

Passing Lane #7

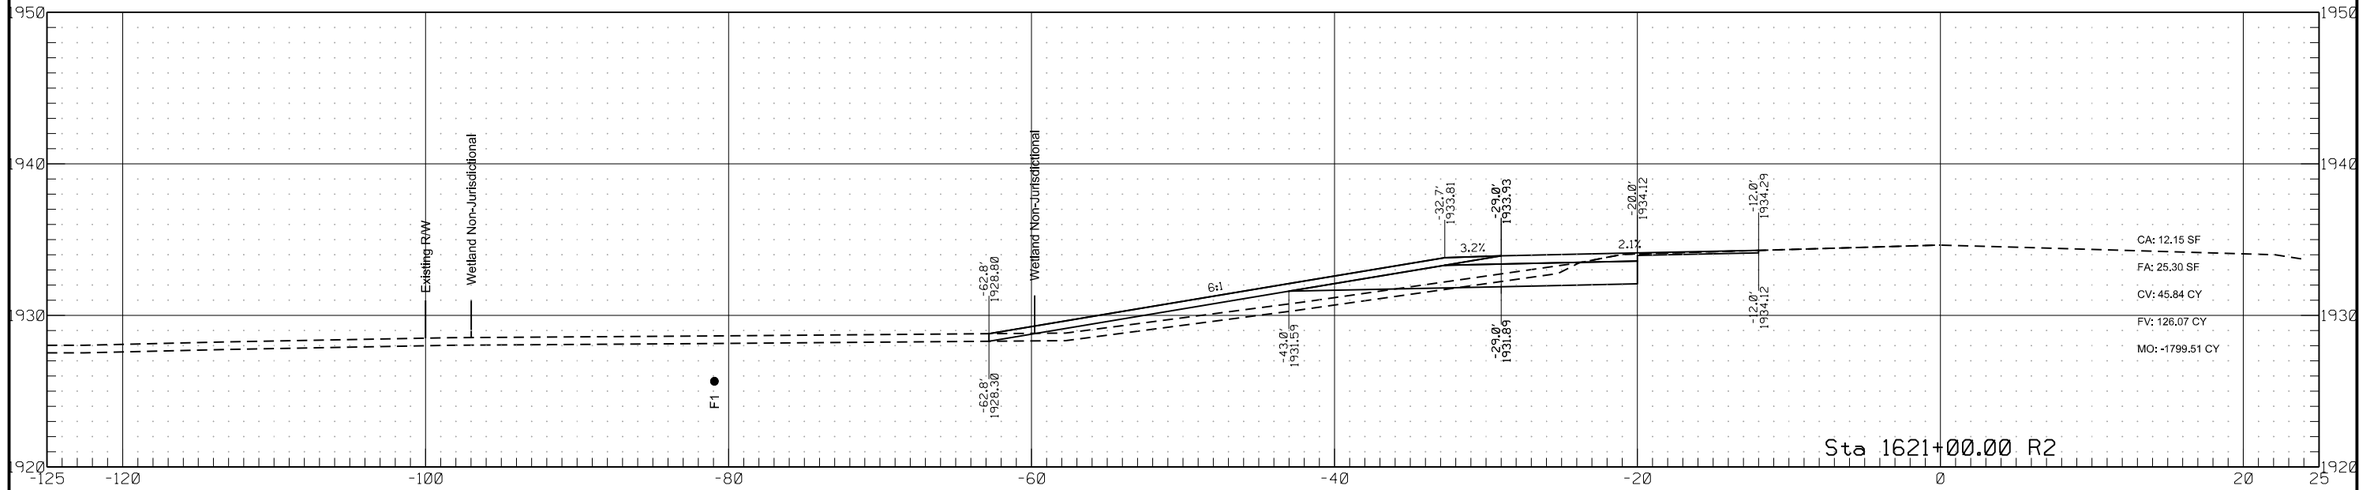


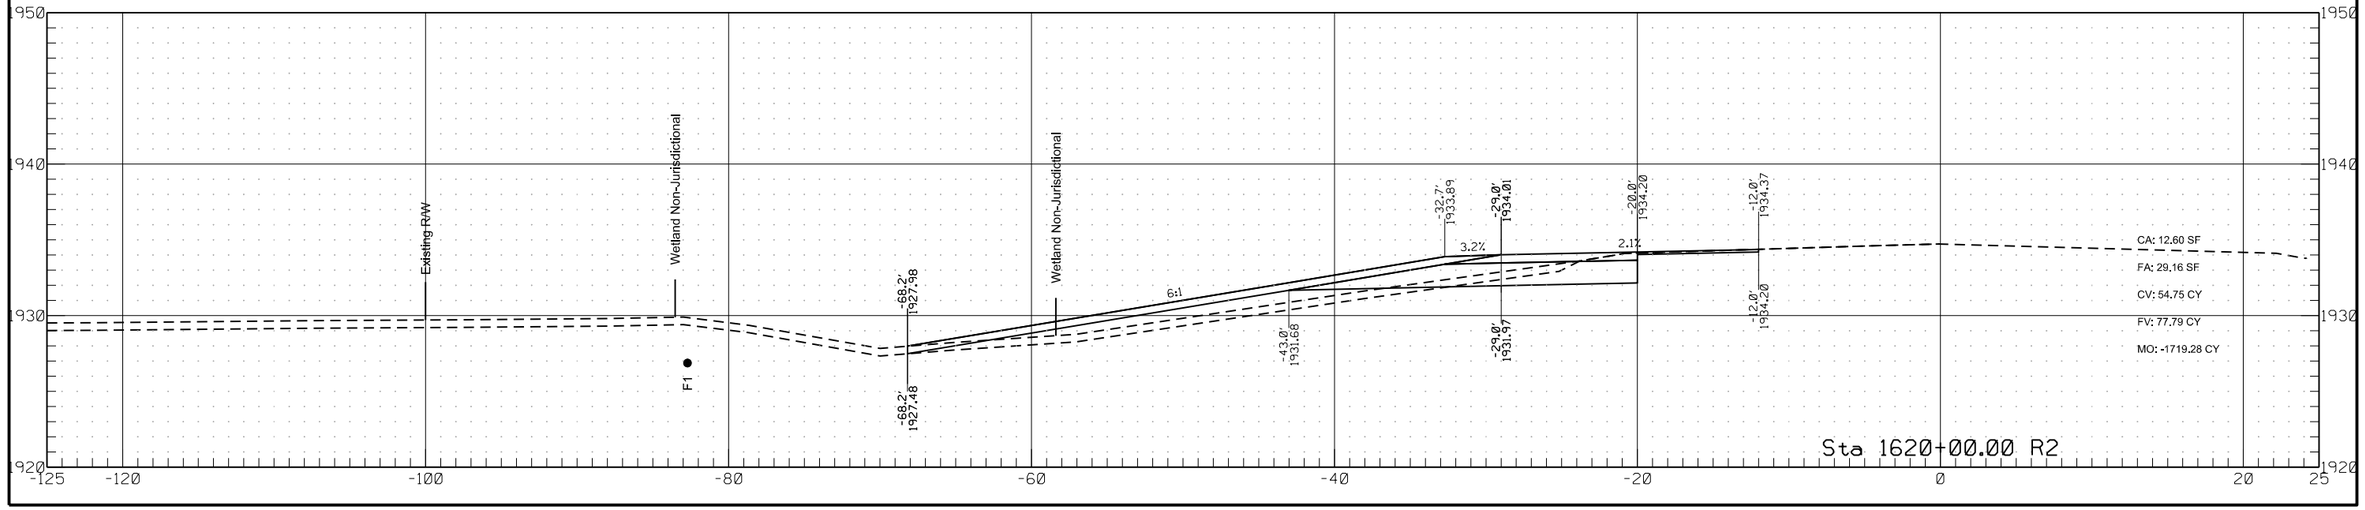


	STATE	PROJECT NO.	SECTION NO.	SHEET NO.
	ND	HEN-7-052(034)000	200	306

Passing Lane #7


Skewed

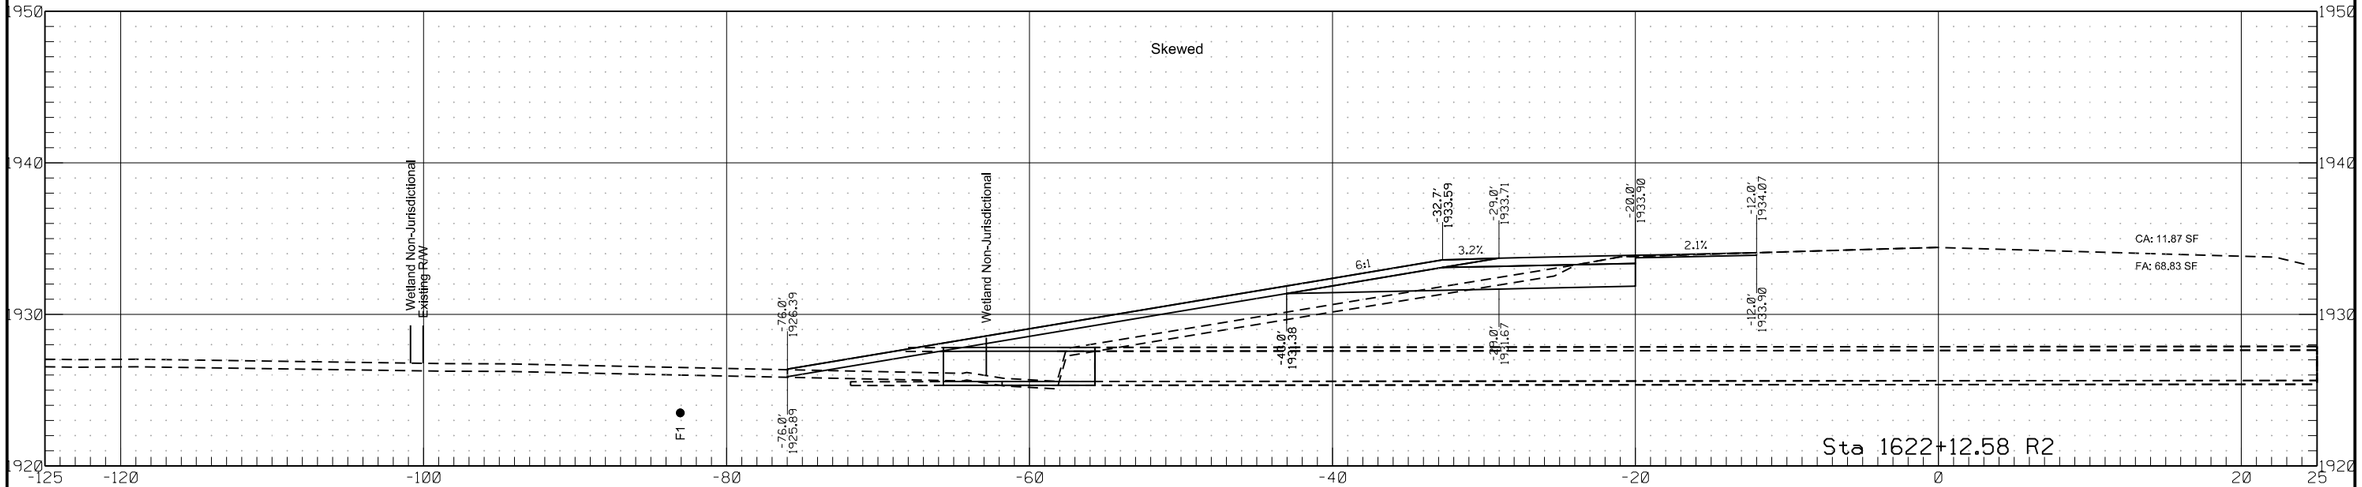


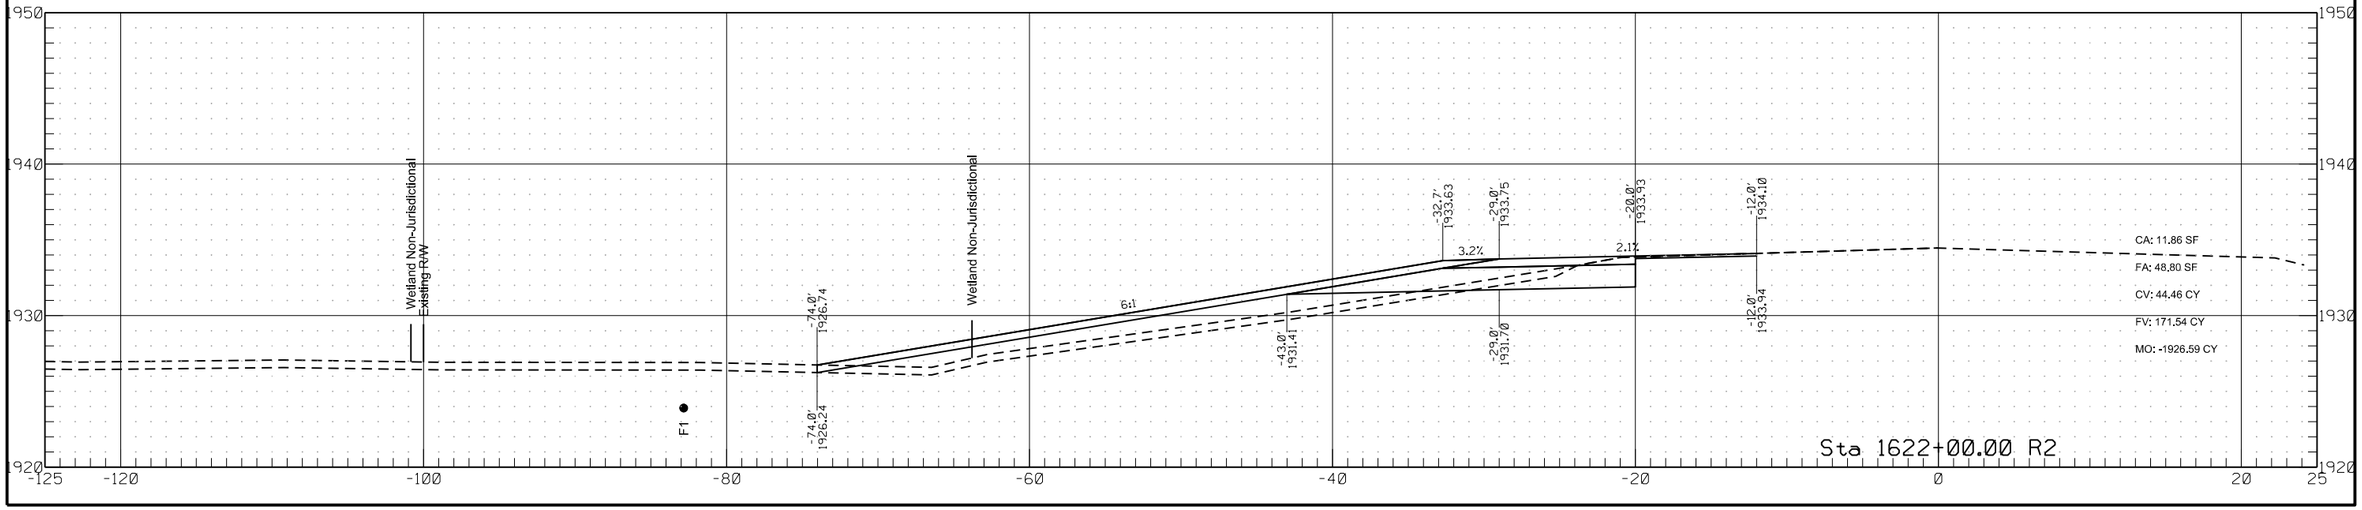


	STATE	PROJECT NO.	SECTION NO.	SHEET NO.
	ND	HEN-7-052(034)000	200	307

Passing Lane #7

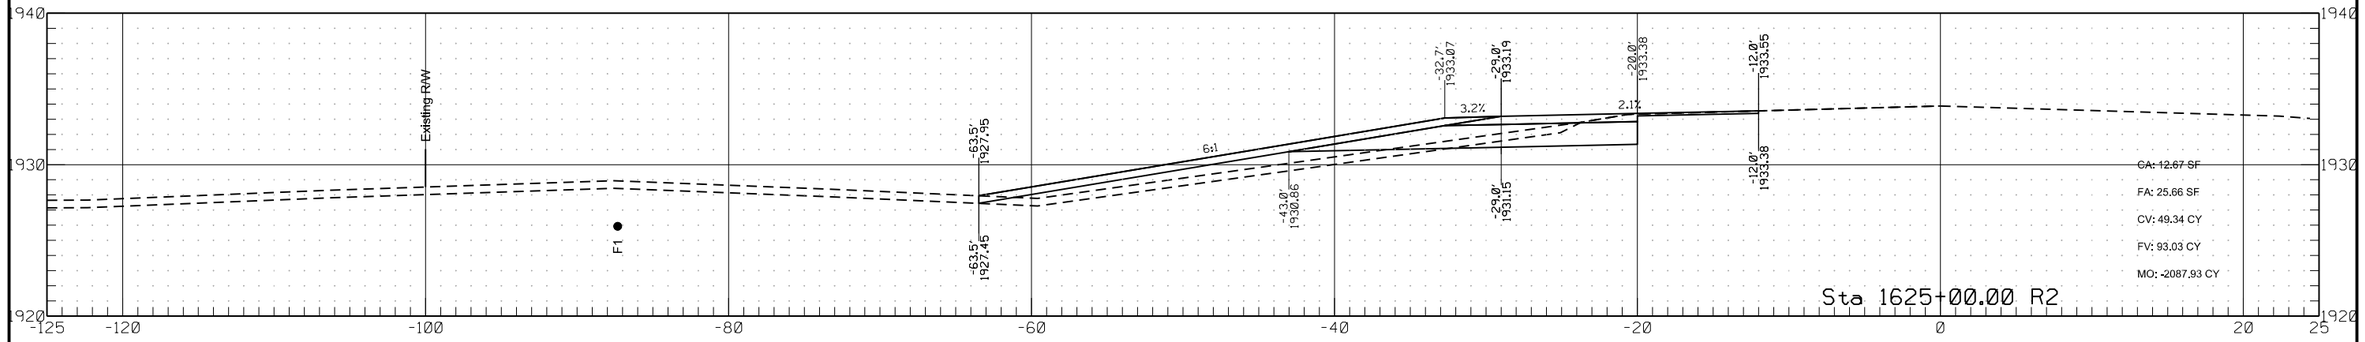


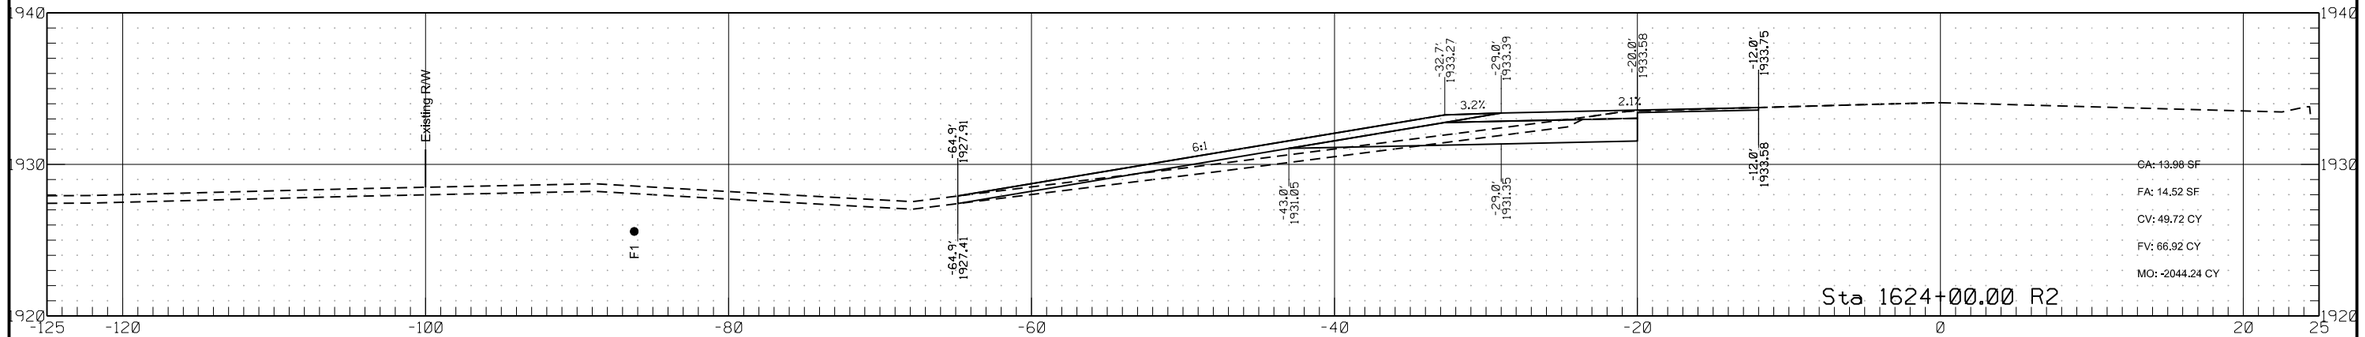


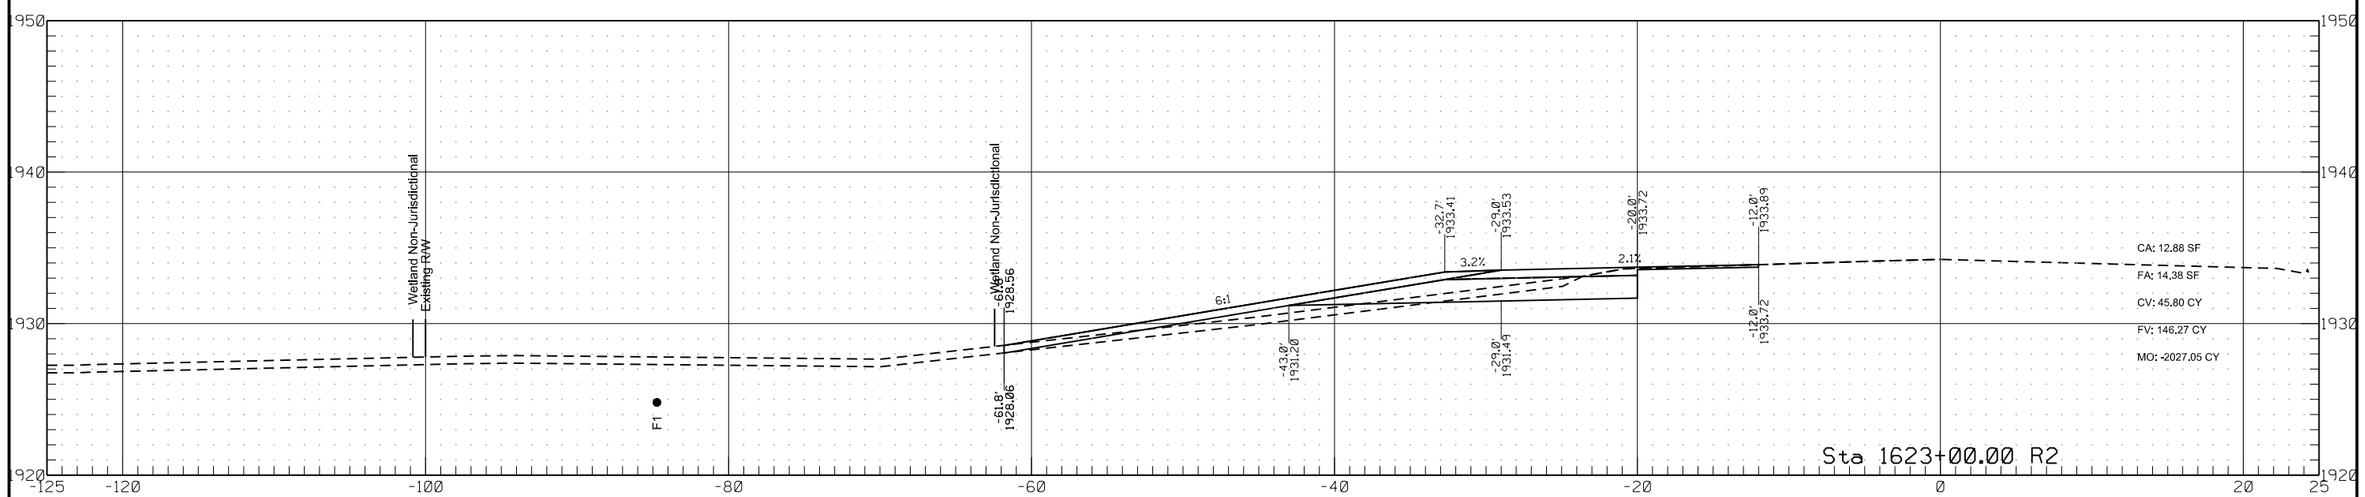


	STATE	PROJECT NO.	SECTION NO.	SHEET NO.
	ND	HEN-7-052(034)000	200	308

Passing Lane #7

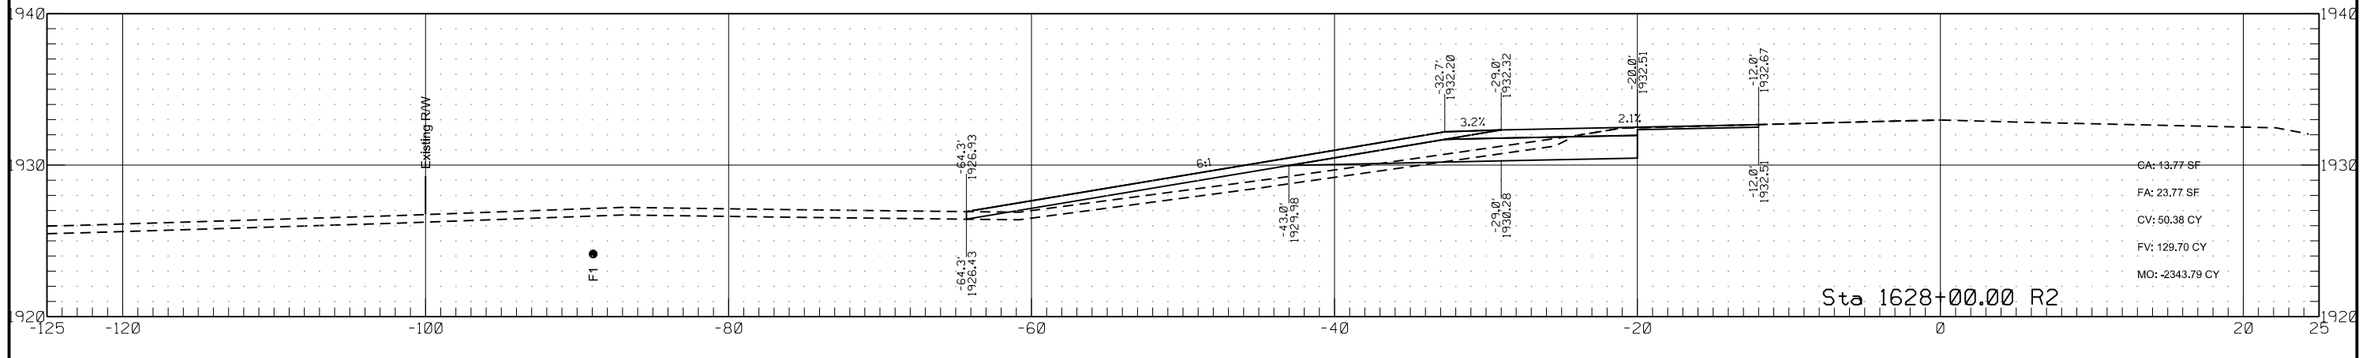


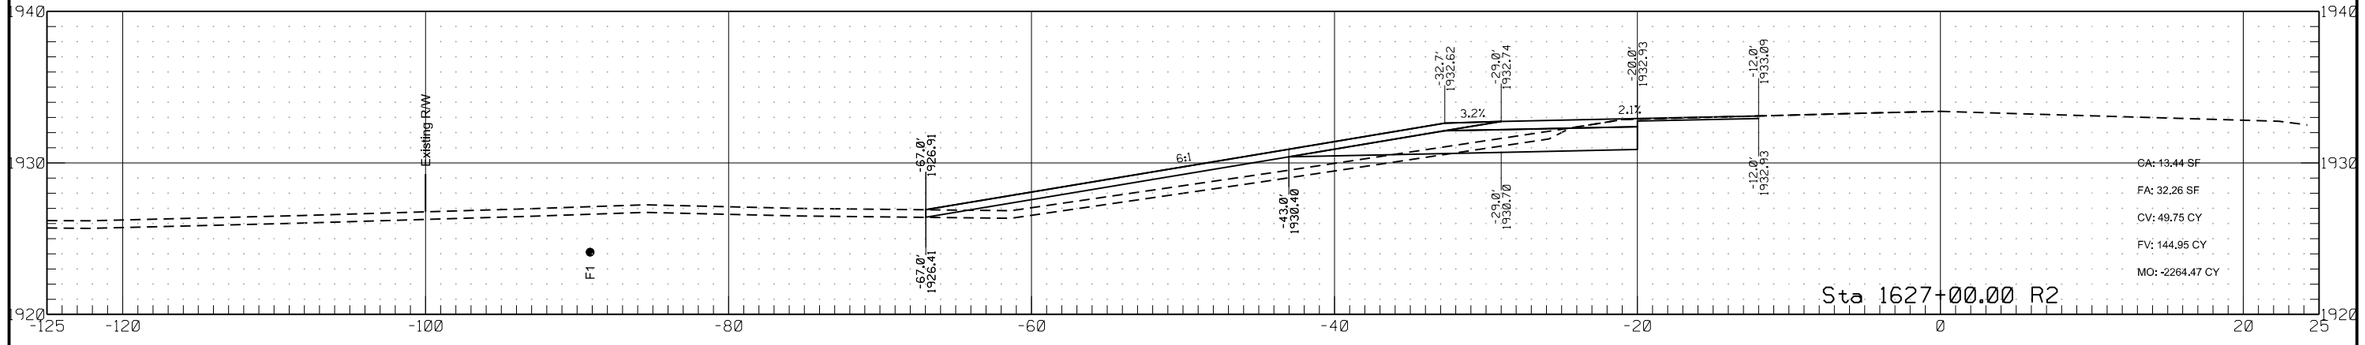

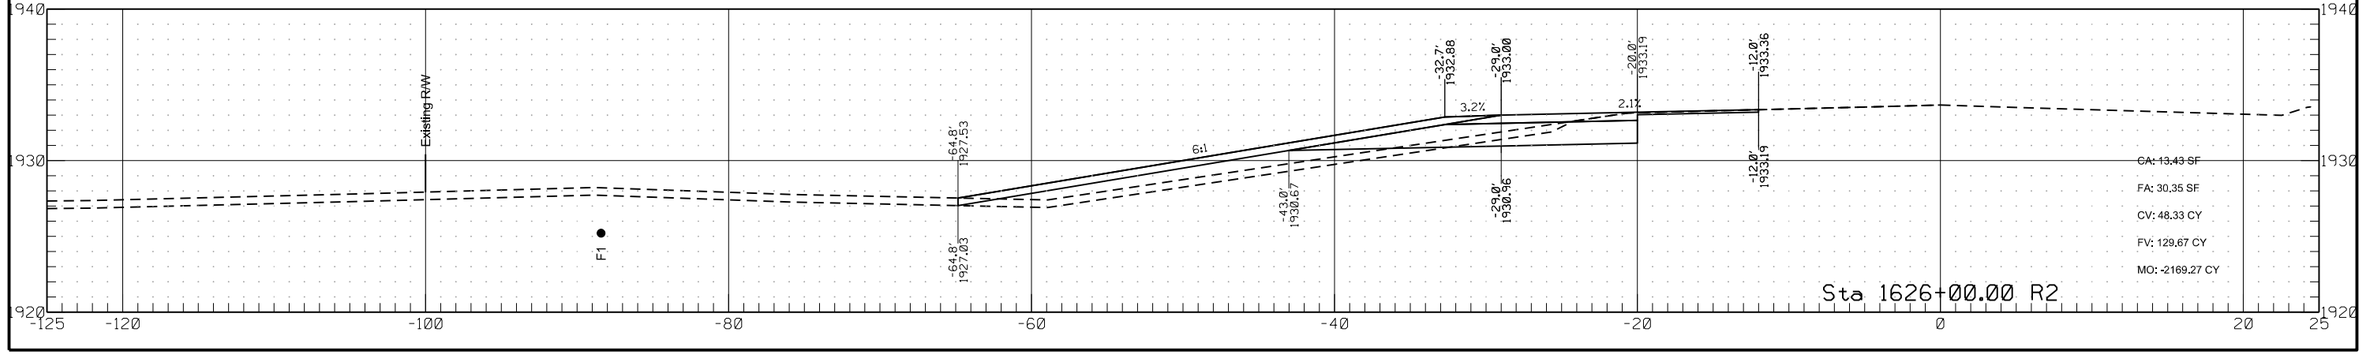


	STATE	PROJECT NO.	SECTION NO.	SHEET NO.
	ND	HEN-7-052(034)000	200	309


Passing Lane #7

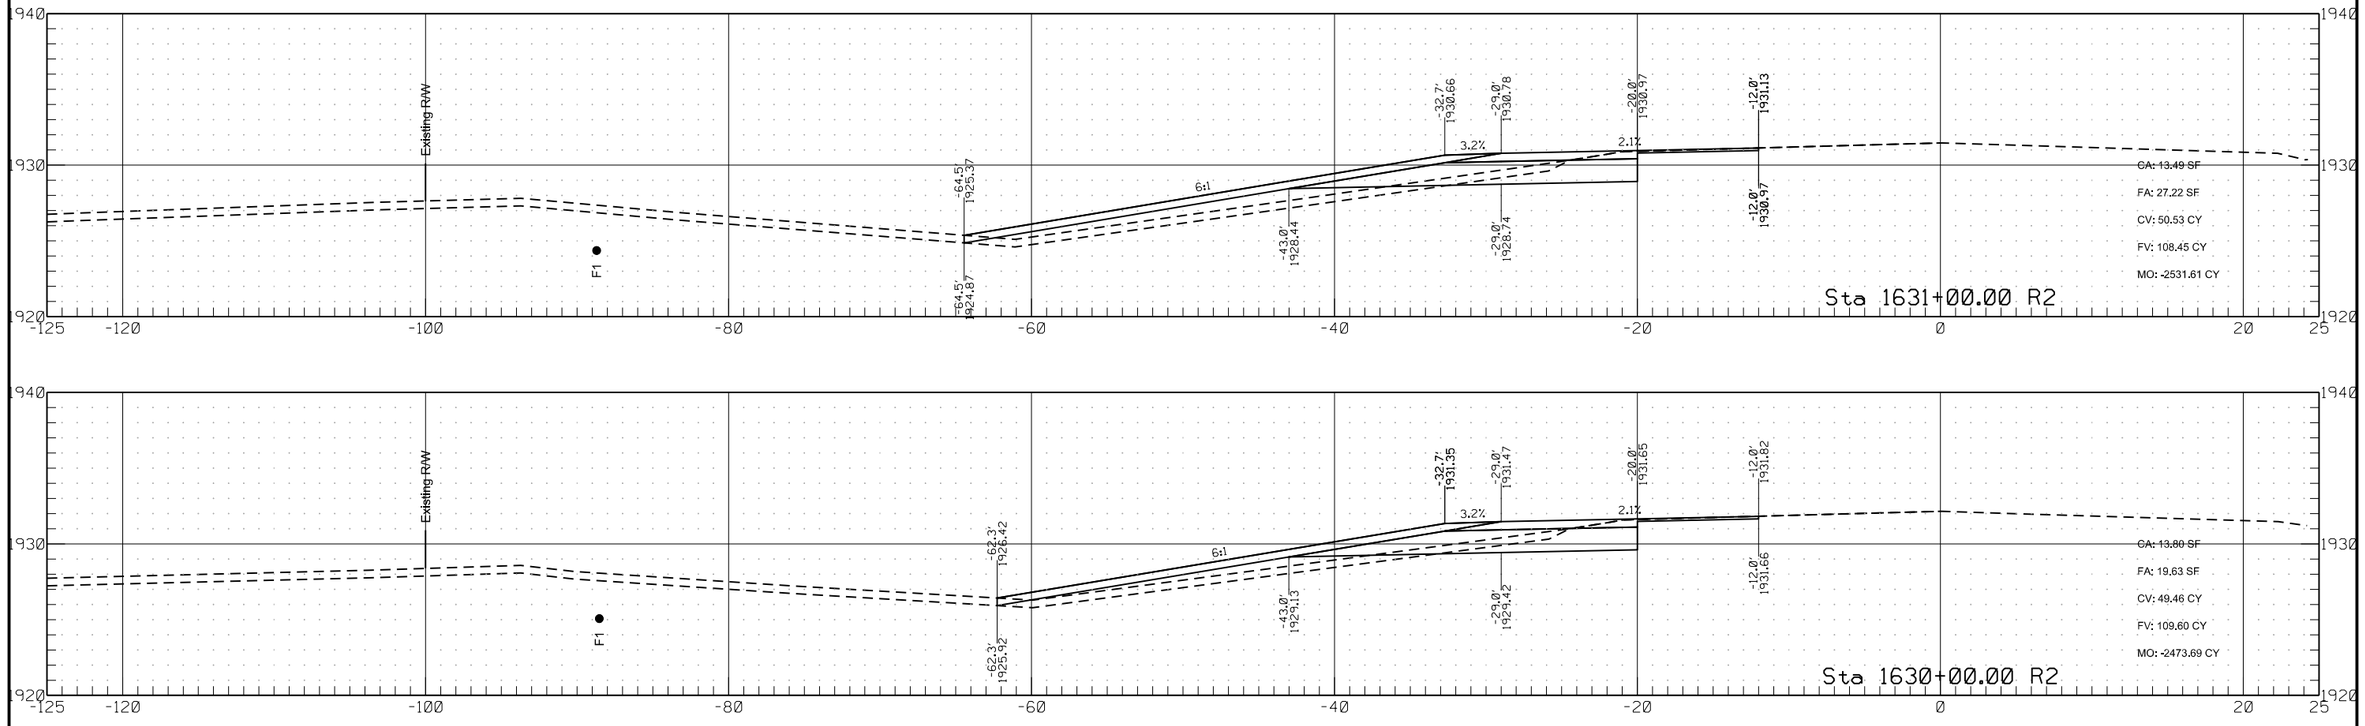


	STATE	PROJECT NO.	SECTION NO.	SHEET NO.
	ND	HEN-7-052(034)000	200	310

Passing Lane #7

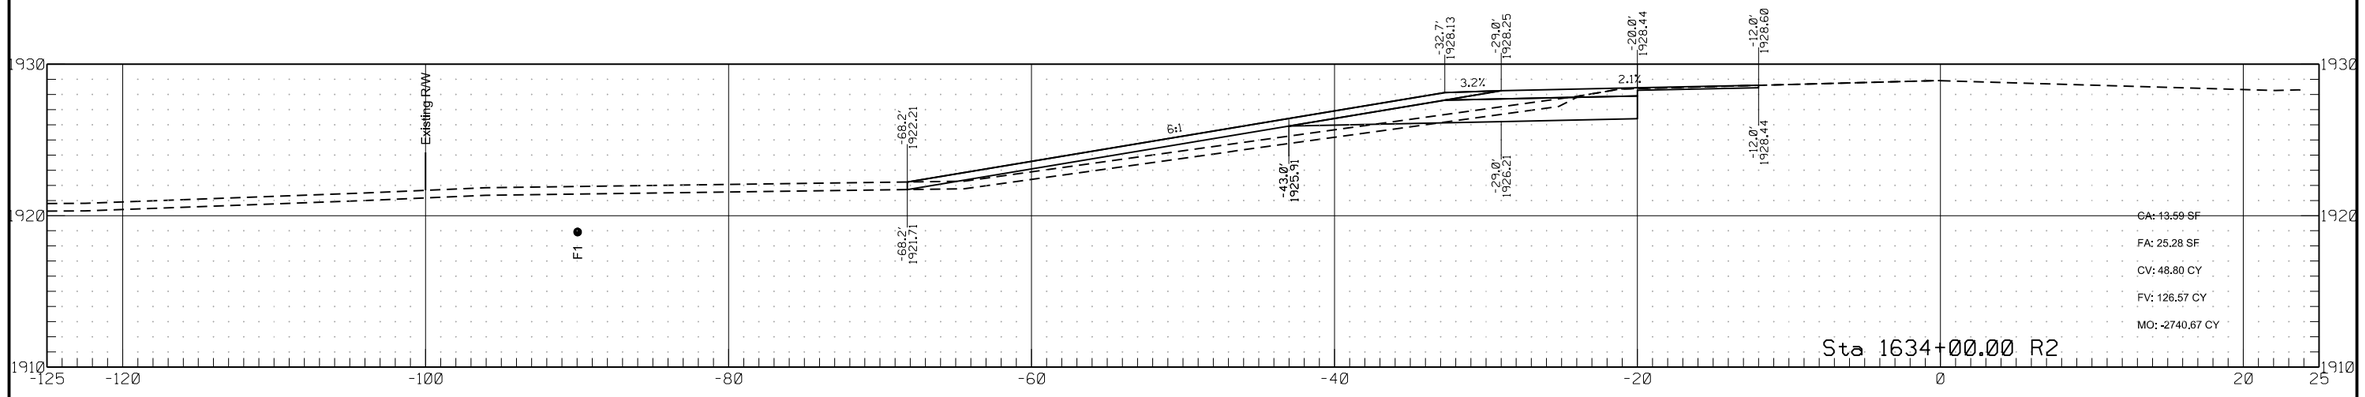


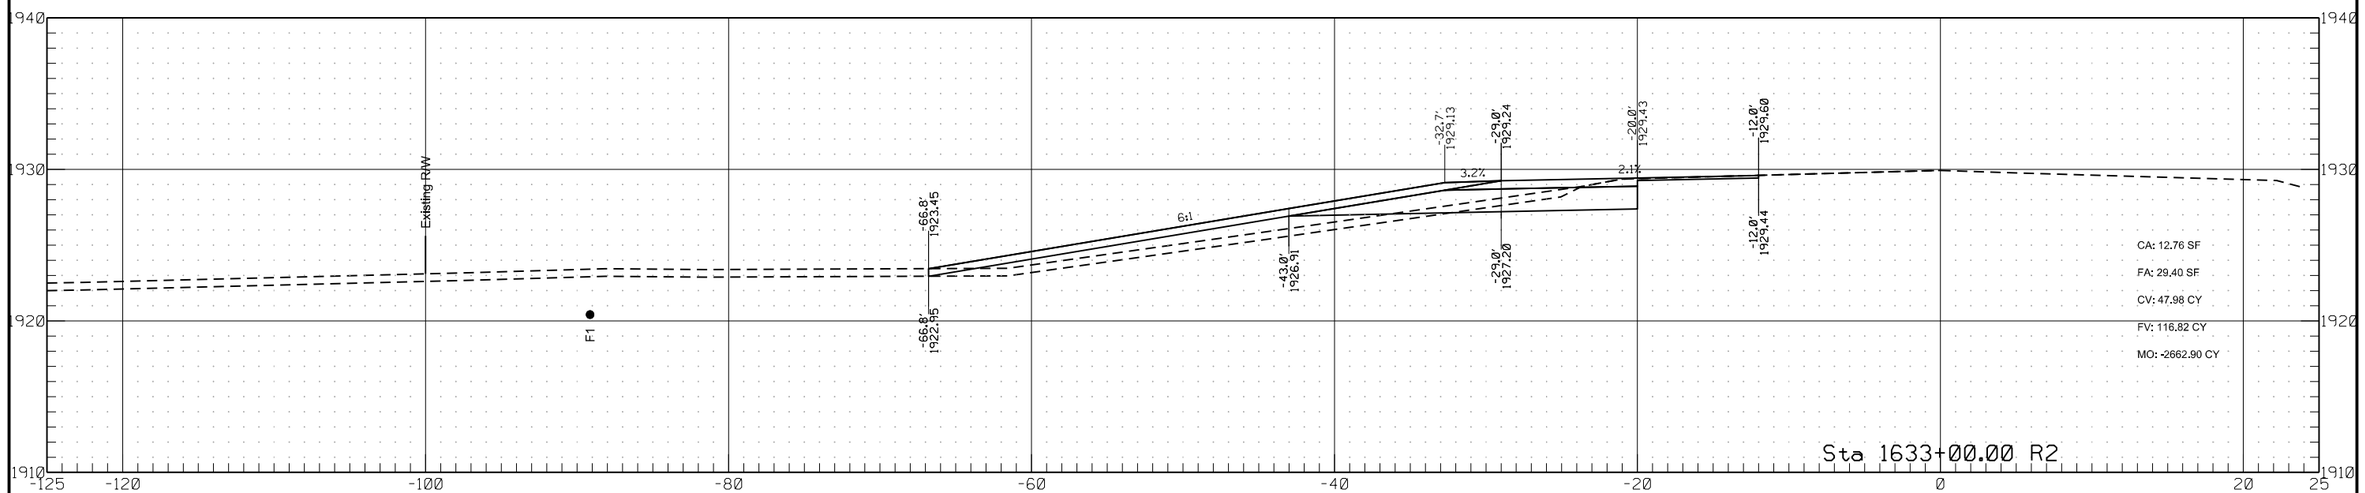


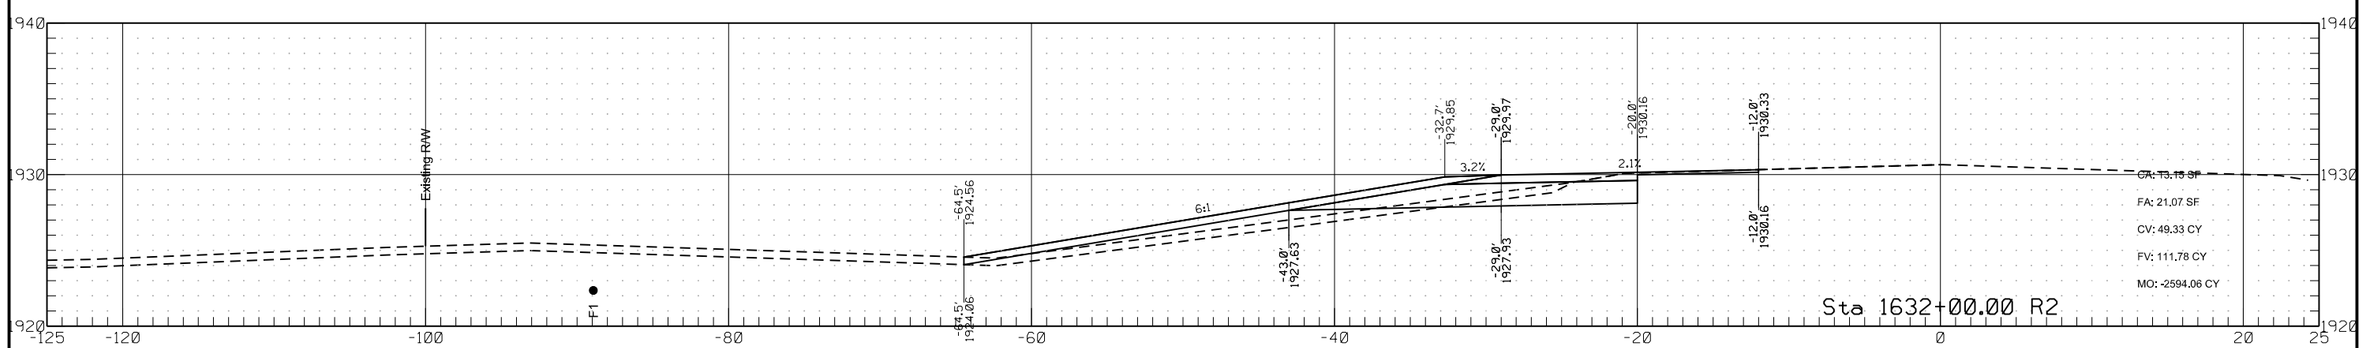


	STATE	PROJECT NO.	SECTION NO.	SHEET NO.
	ND	HEN-7-052(034)000	200	311

Passing Lane #7

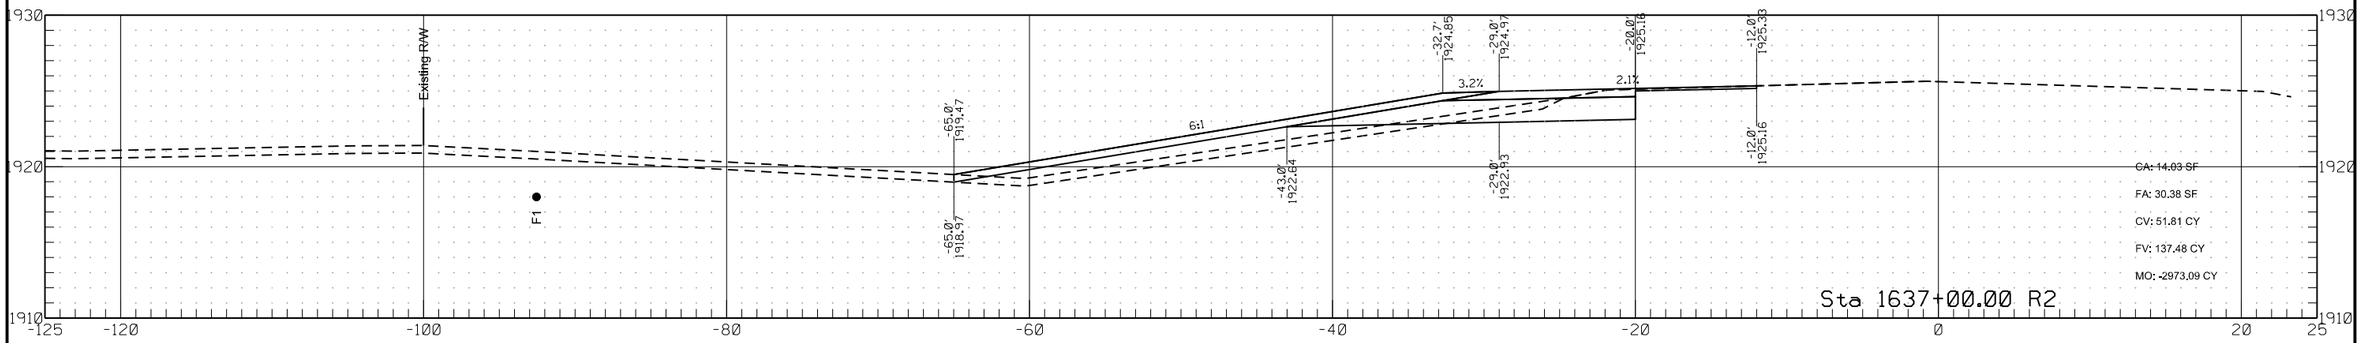


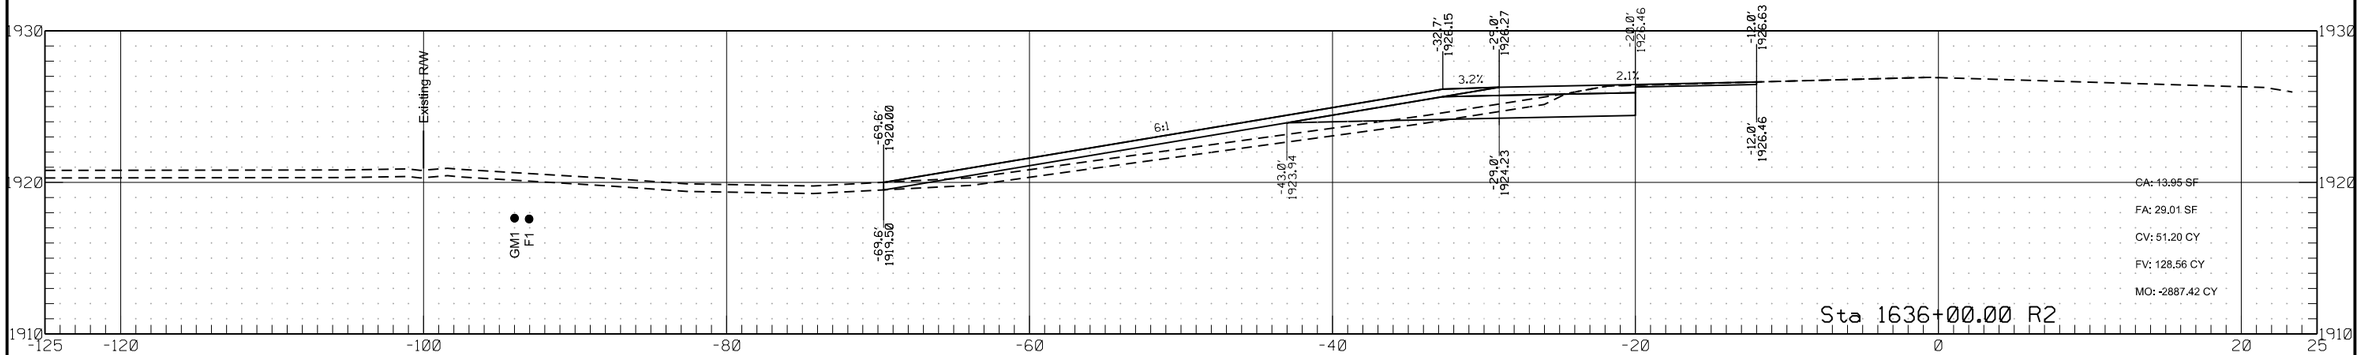


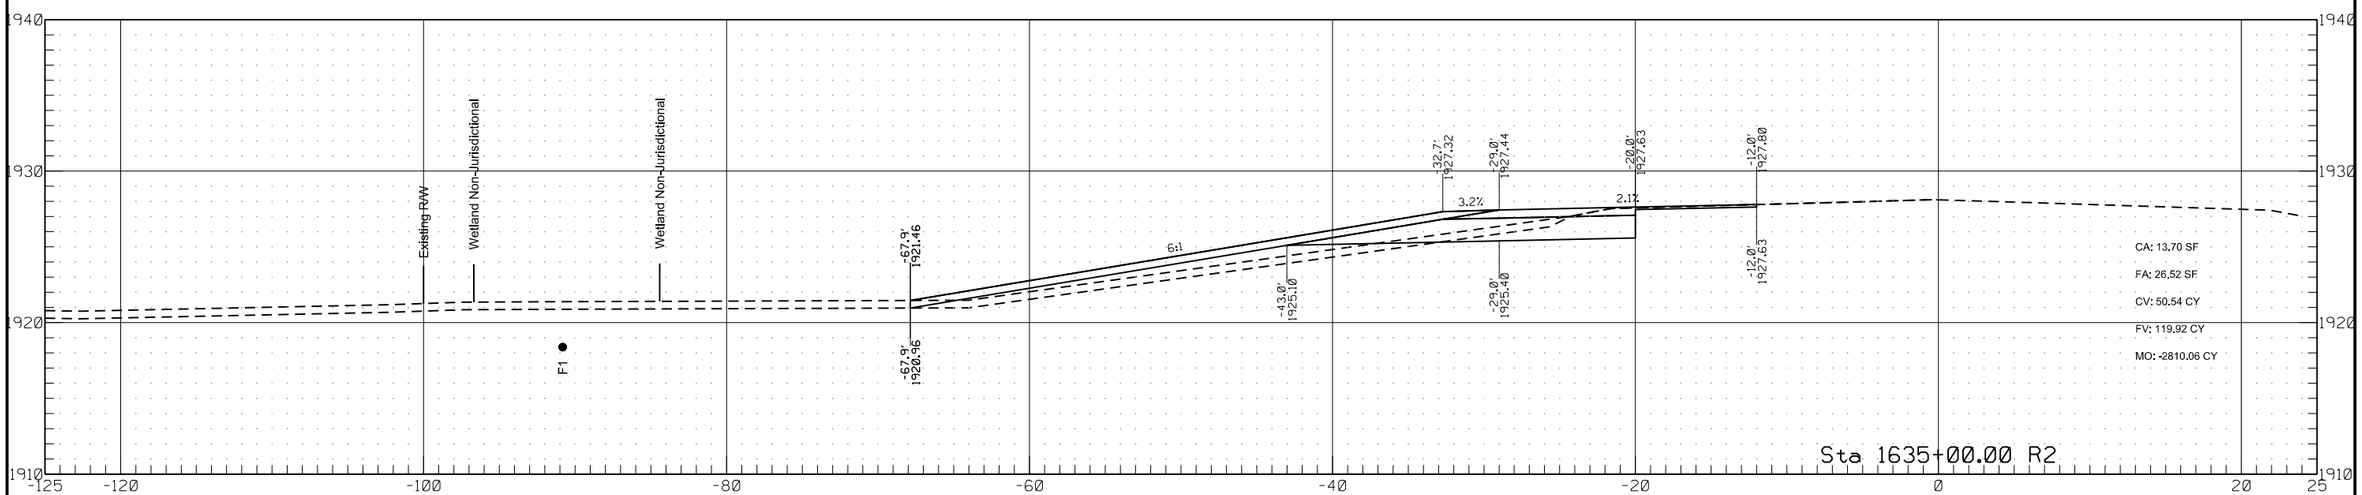


	STATE	PROJECT NO.	SECTION NO.	SHEET NO.
	ND	HEN-7-052(034)000	200	312

Passing Lane #7

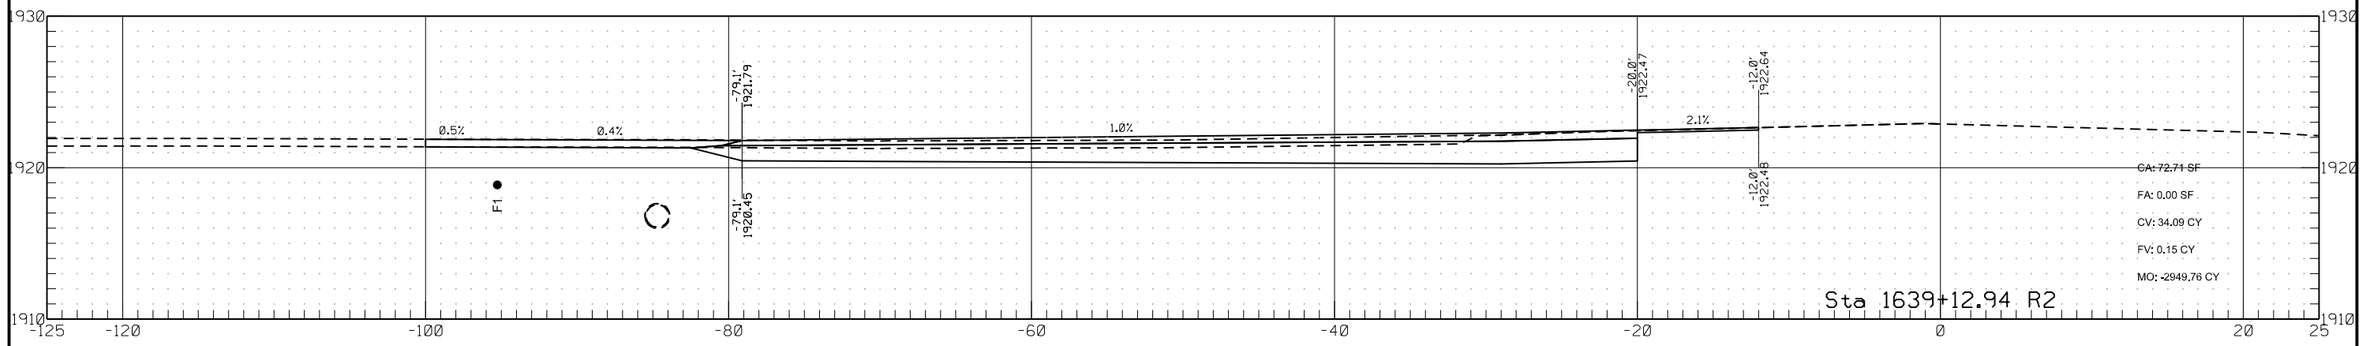


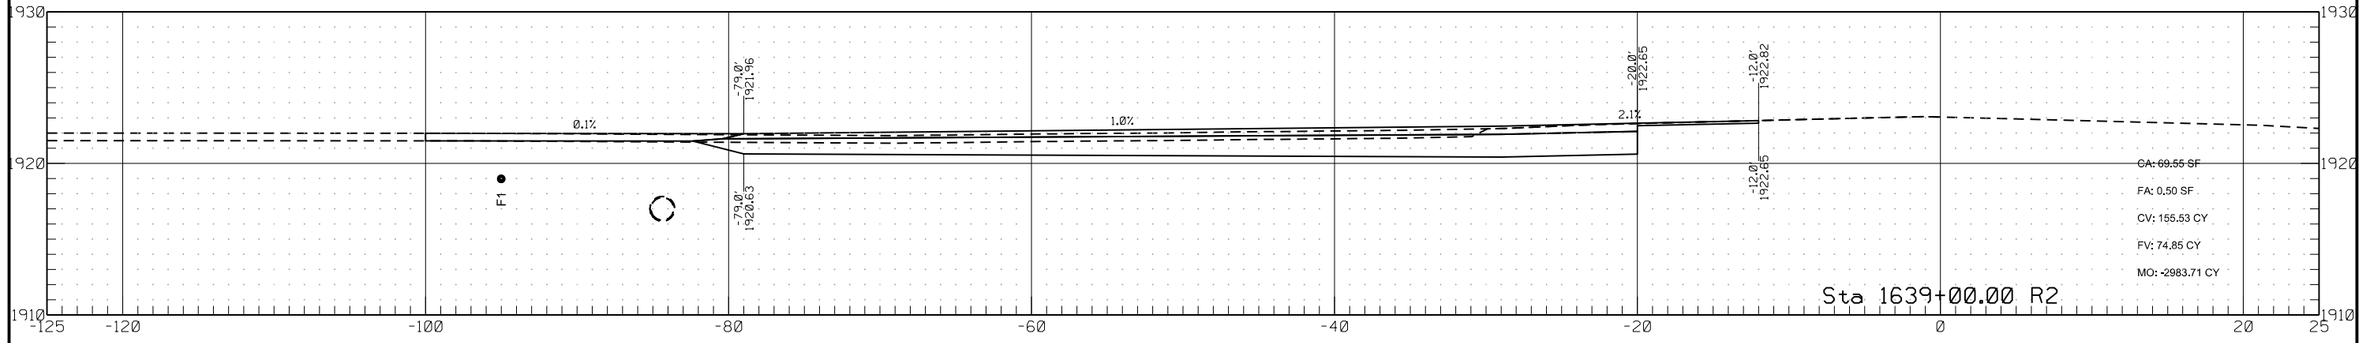

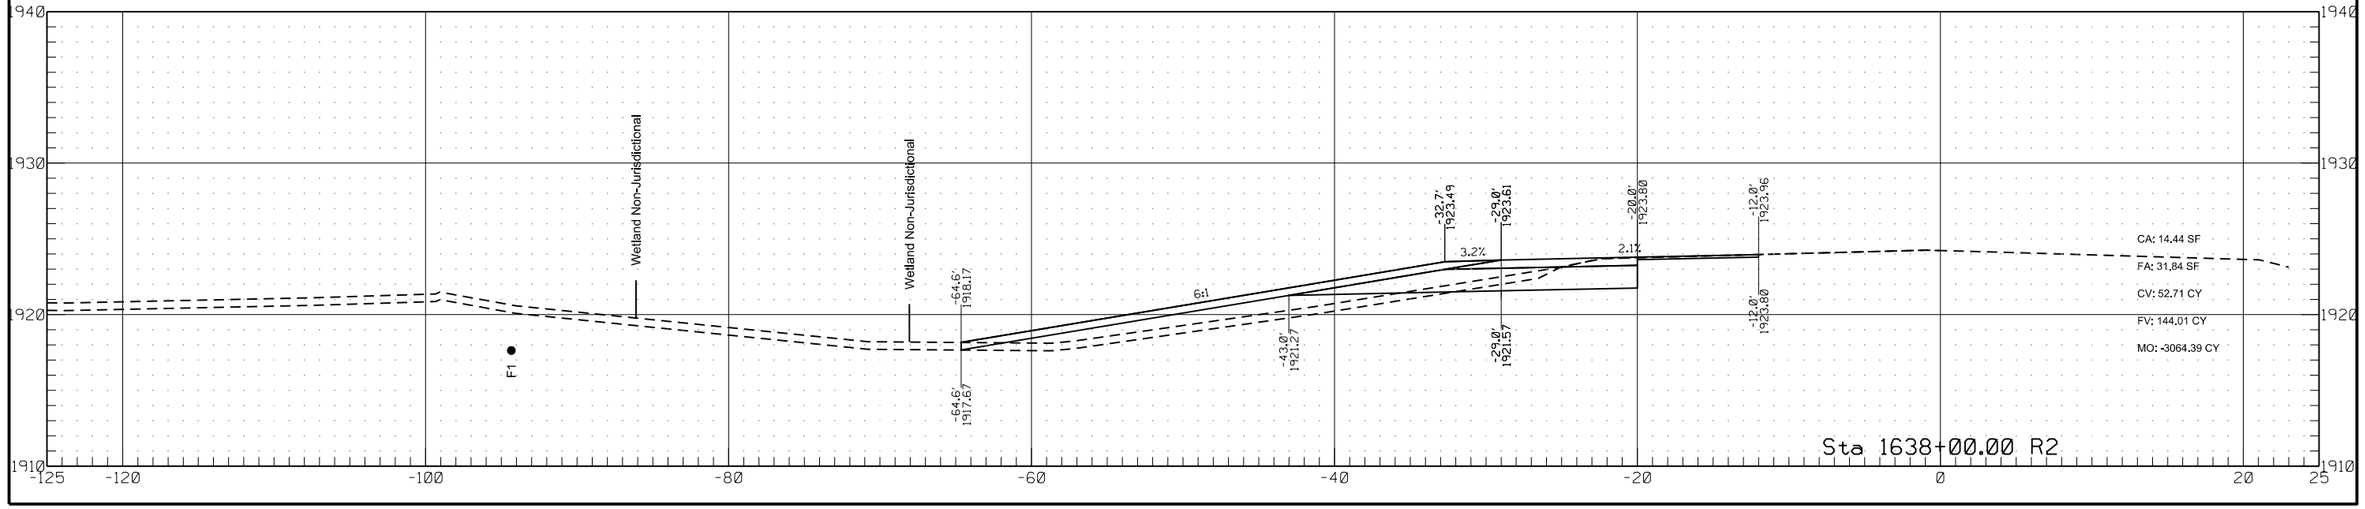


	STATE	PROJECT NO.	SECTION NO.	SHEET NO.
	ND	HEN-7-052(034)000	200	313

Passing Lane #7

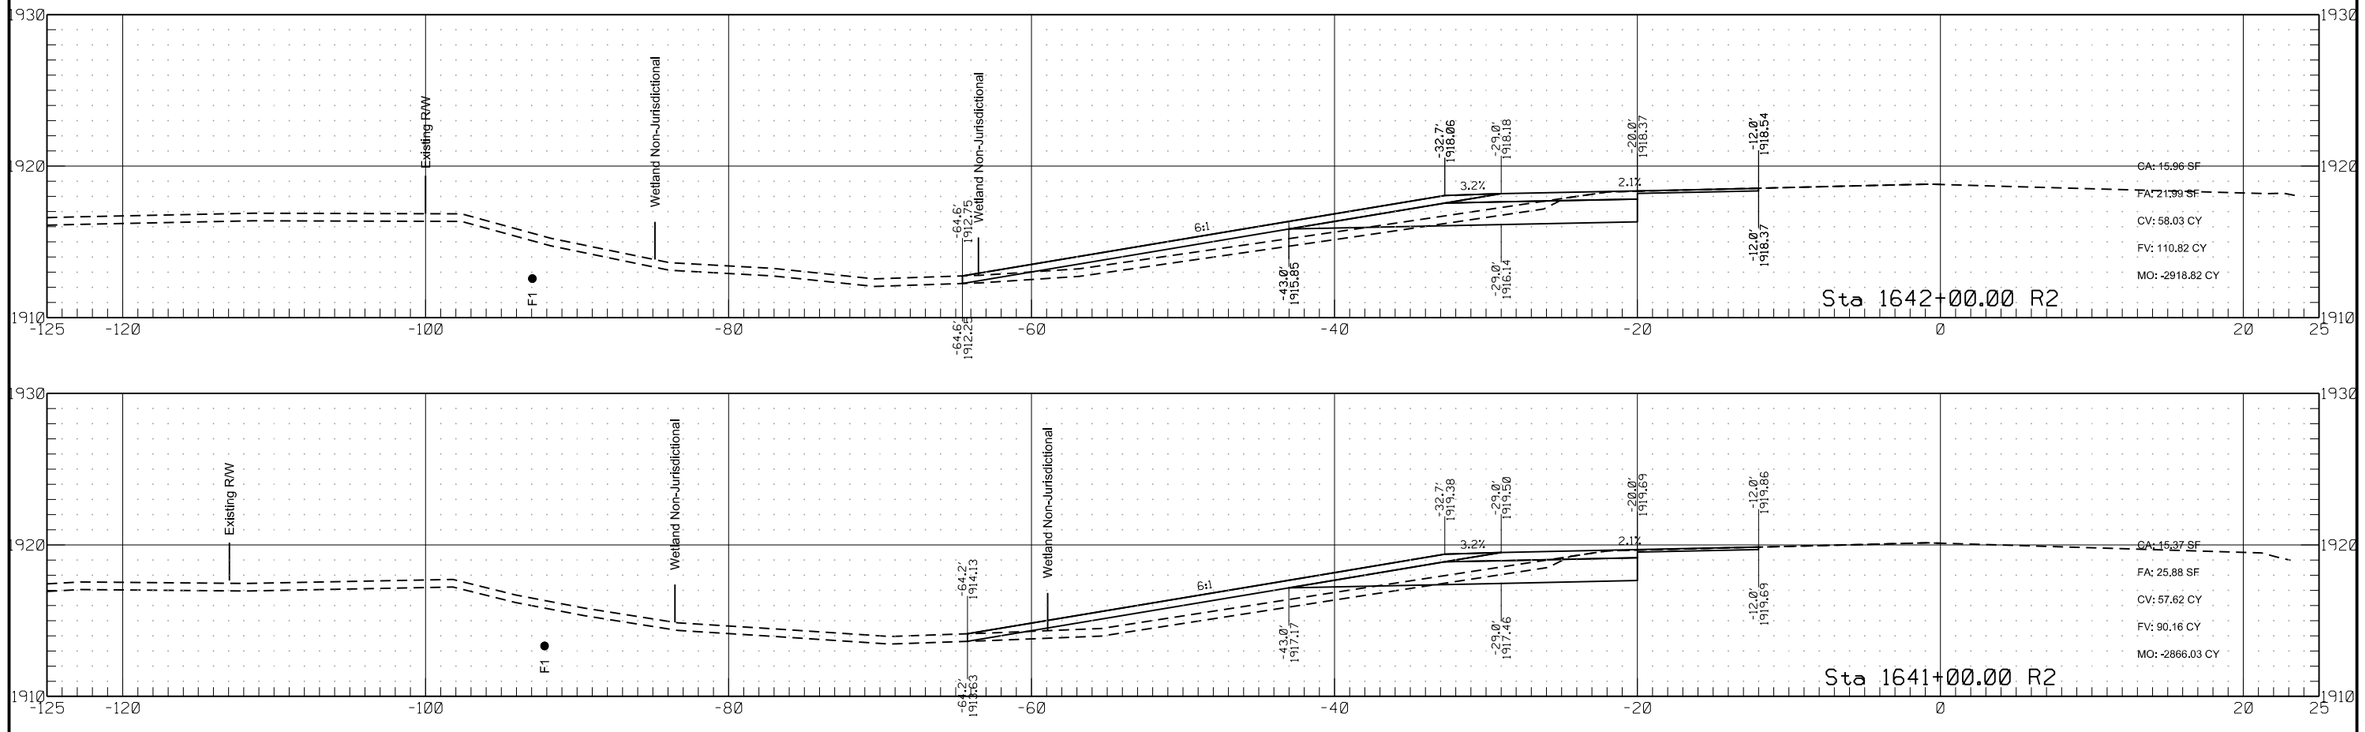


	STATE	PROJECT NO.	SECTION NO.	SHEET NO.
	ND	HEN-7-052(034)000	200	314


Passing Lane #7

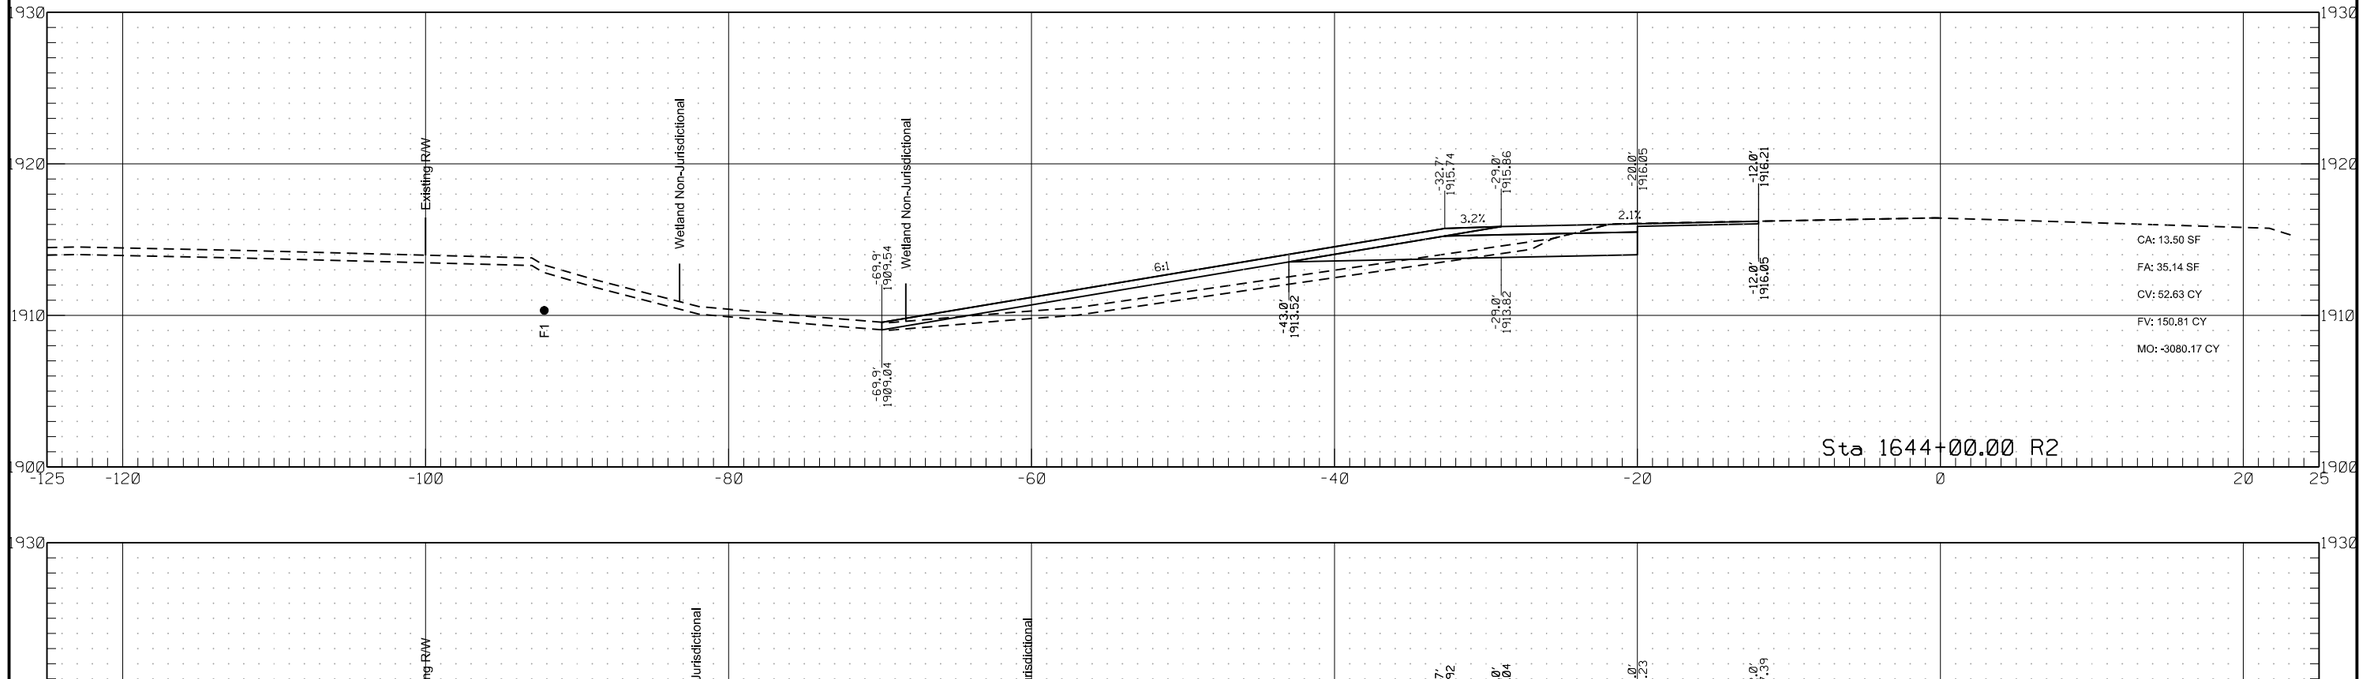


	STATE	PROJECT NO.	SECTION NO.	SHEET NO.
	ND	HEN-7-052(034)000	200	315

Passing Lane #7

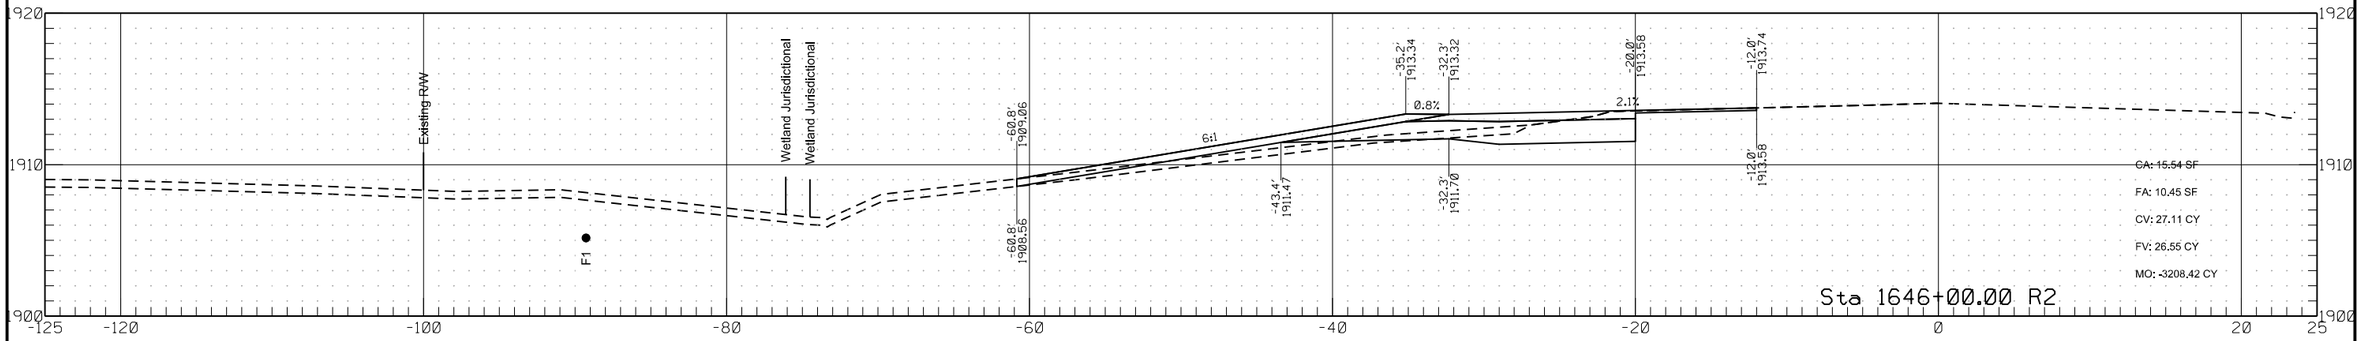


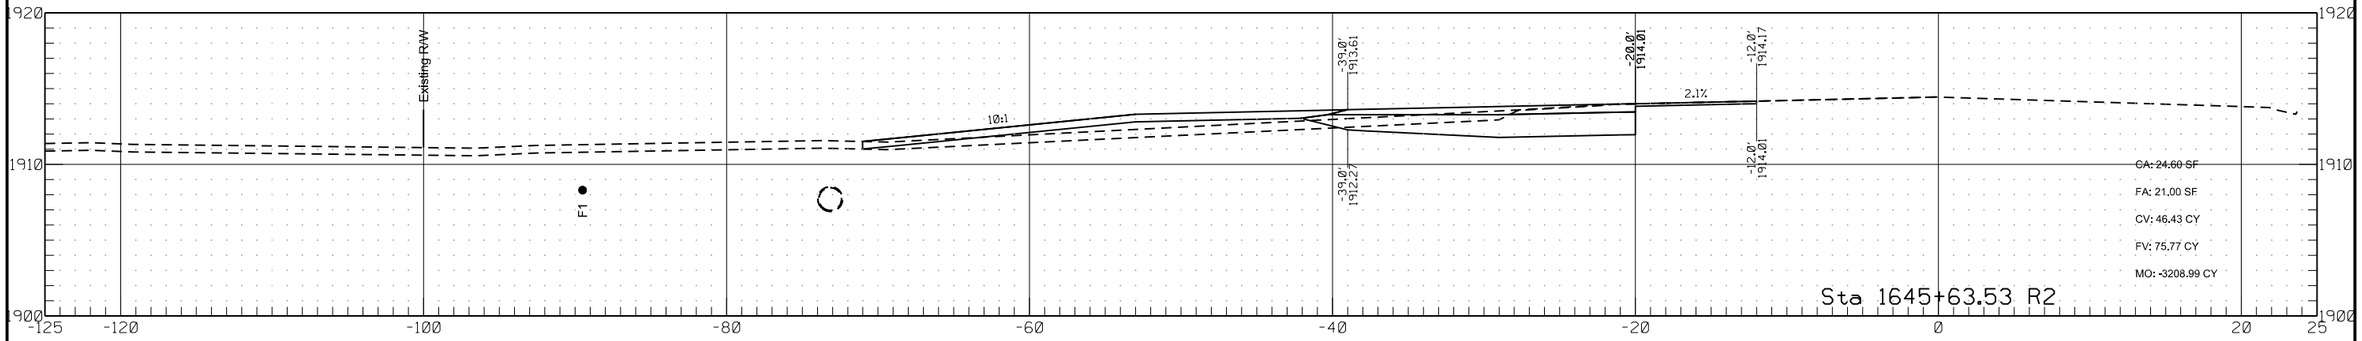


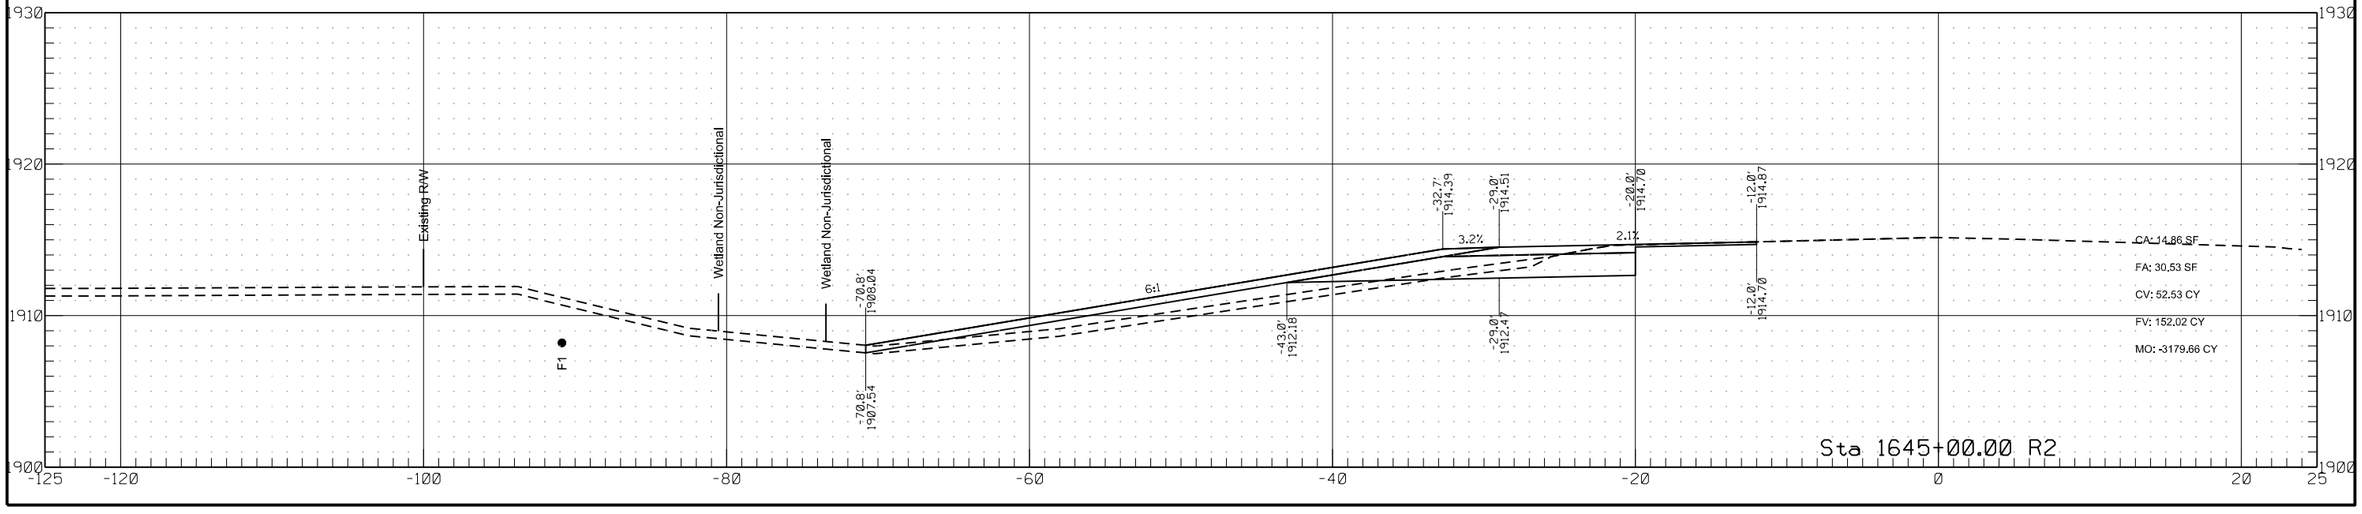


	STATE	PROJECT NO.	SECTION NO.	SHEET NO.
	ND	HEN-7-052(034)000	200	316

Passing Lane #7

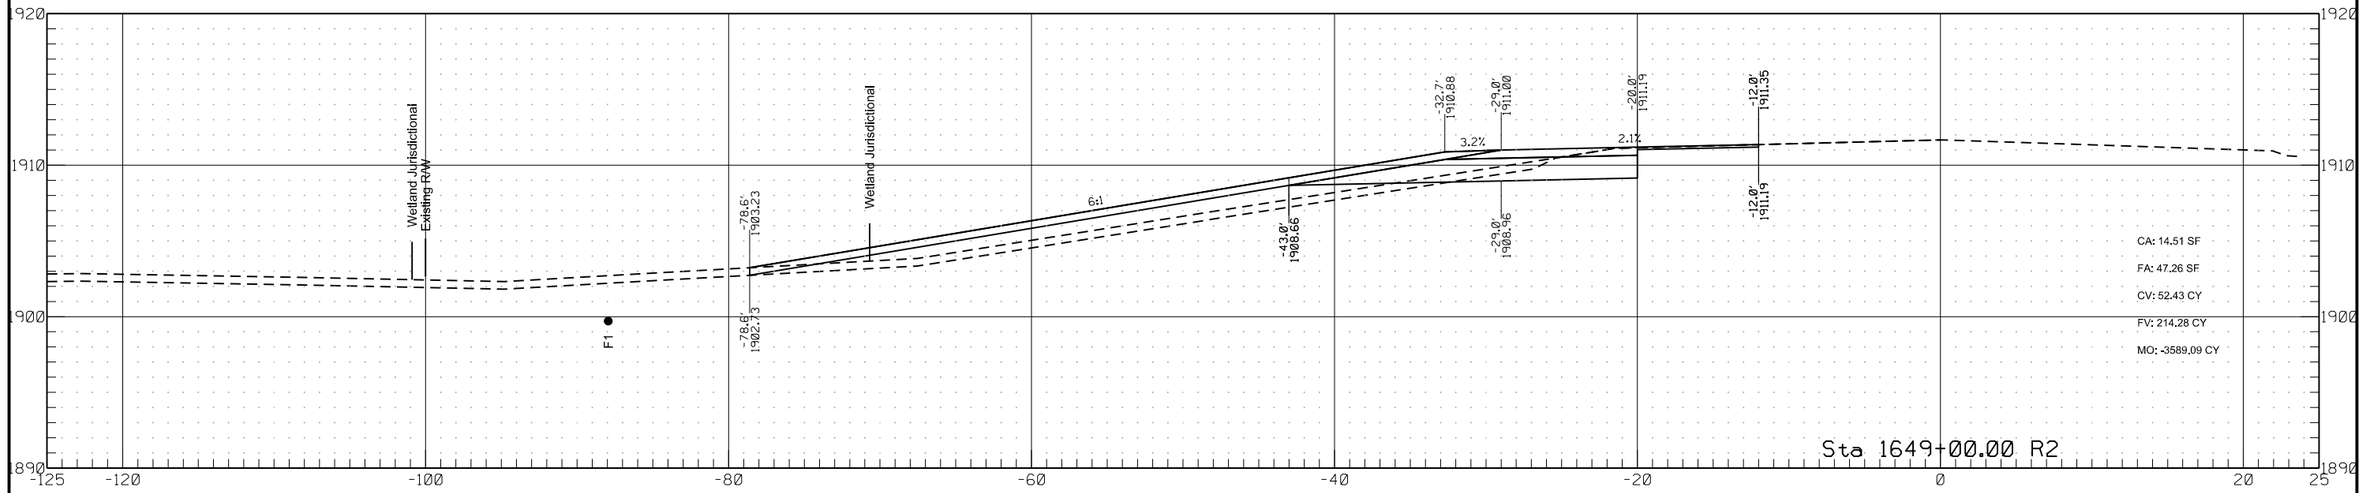


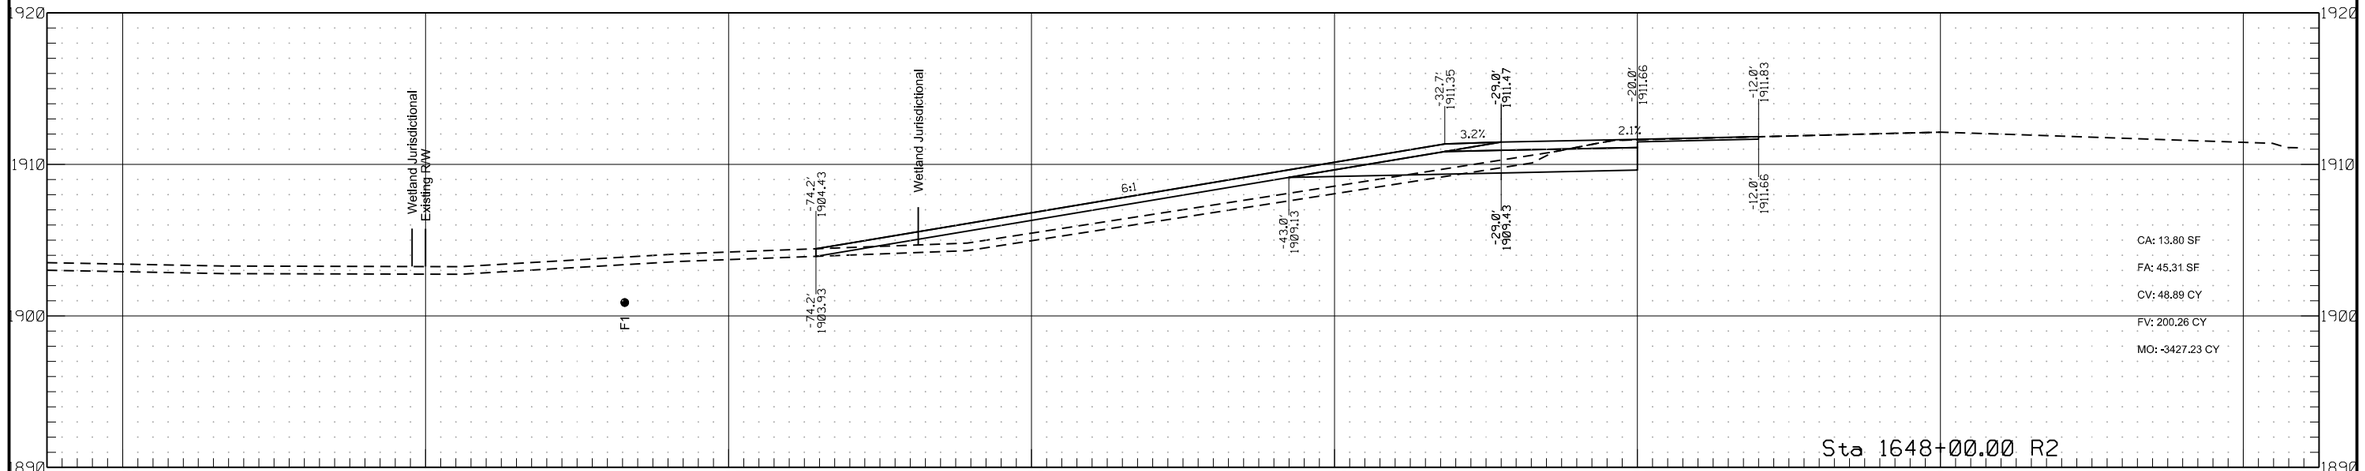

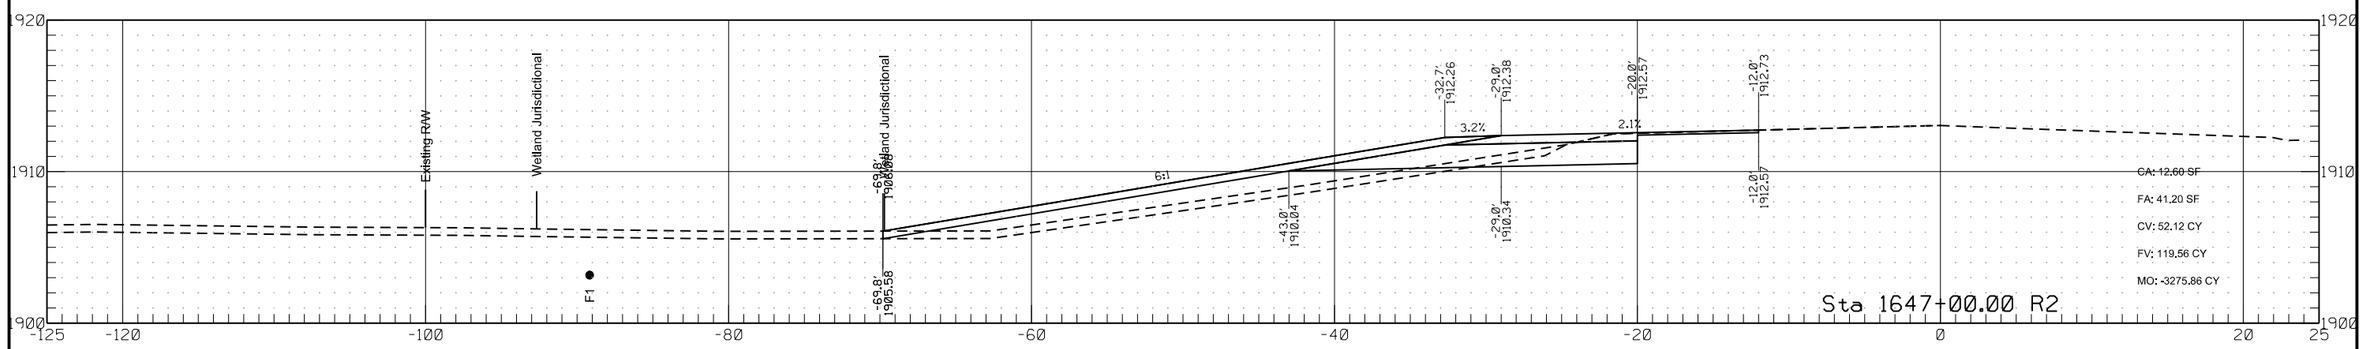


	STATE	PROJECT NO.	SECTION NO.	SHEET NO.
	ND	HEN-7-052(034)000	200	317


Passing Lane #7

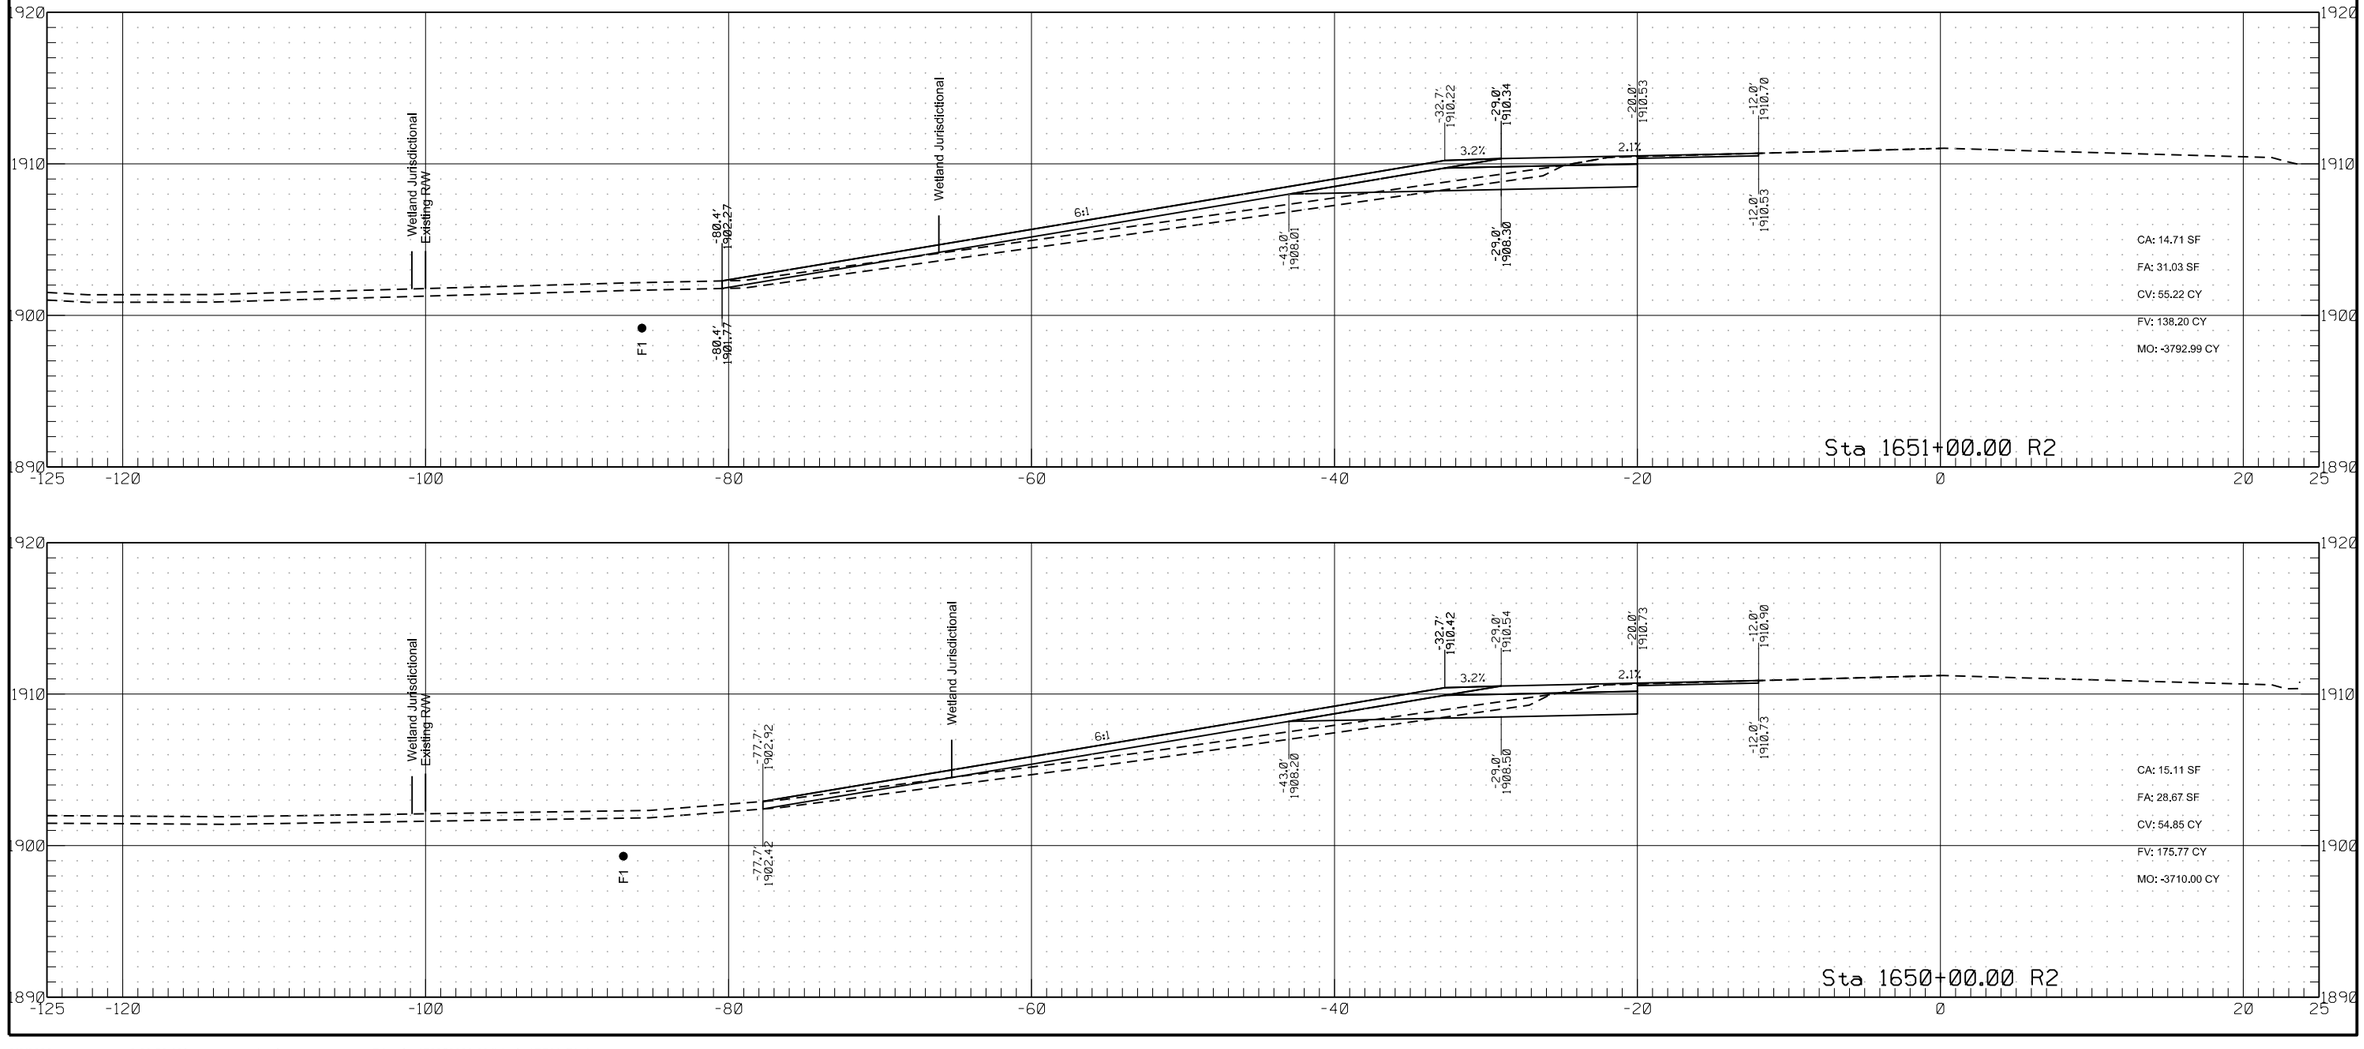

	STATE	PROJECT NO.	SECTION NO.	SHEET NO.
	ND	HEN-7-052(034)000	200	318

Passing Lane #7

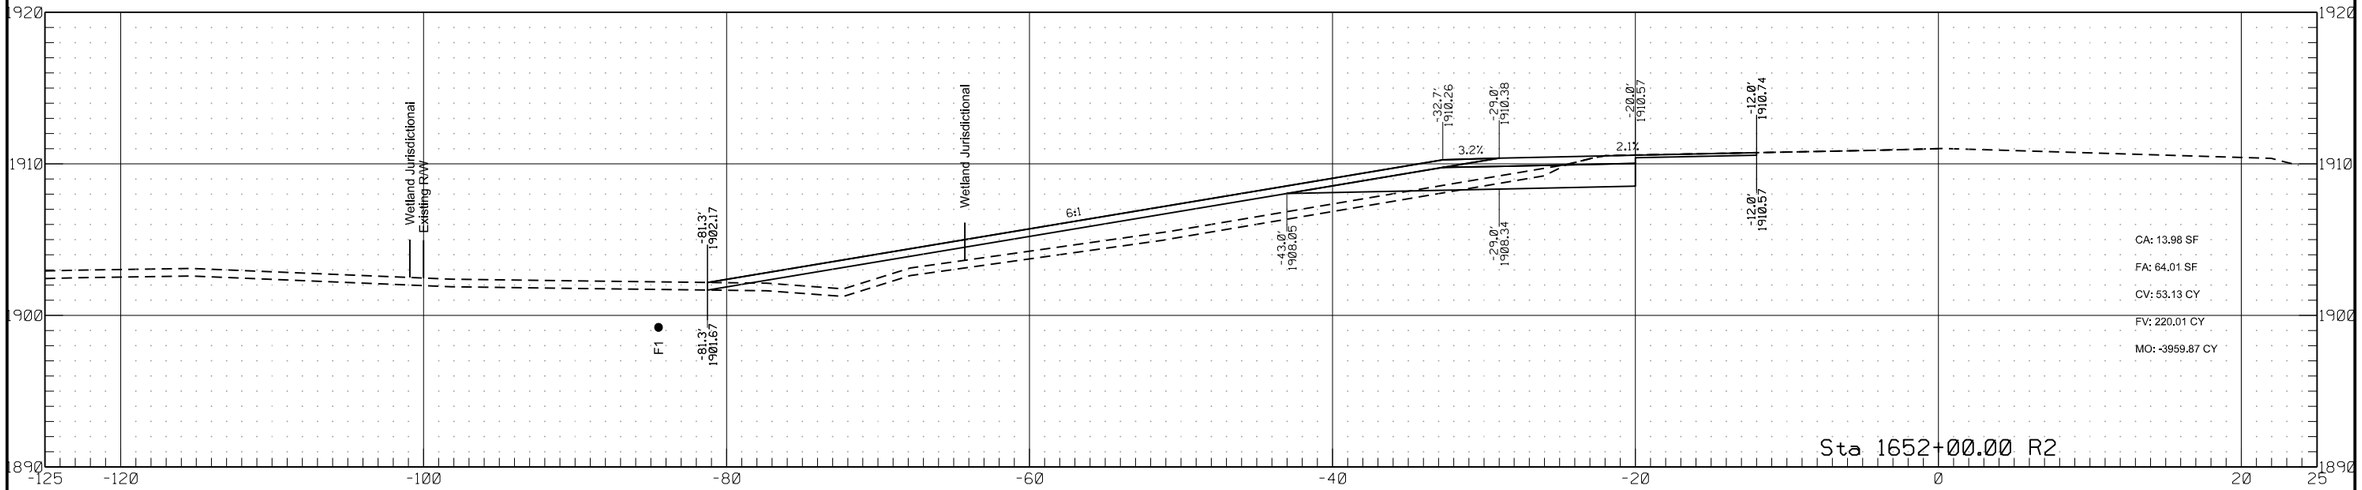


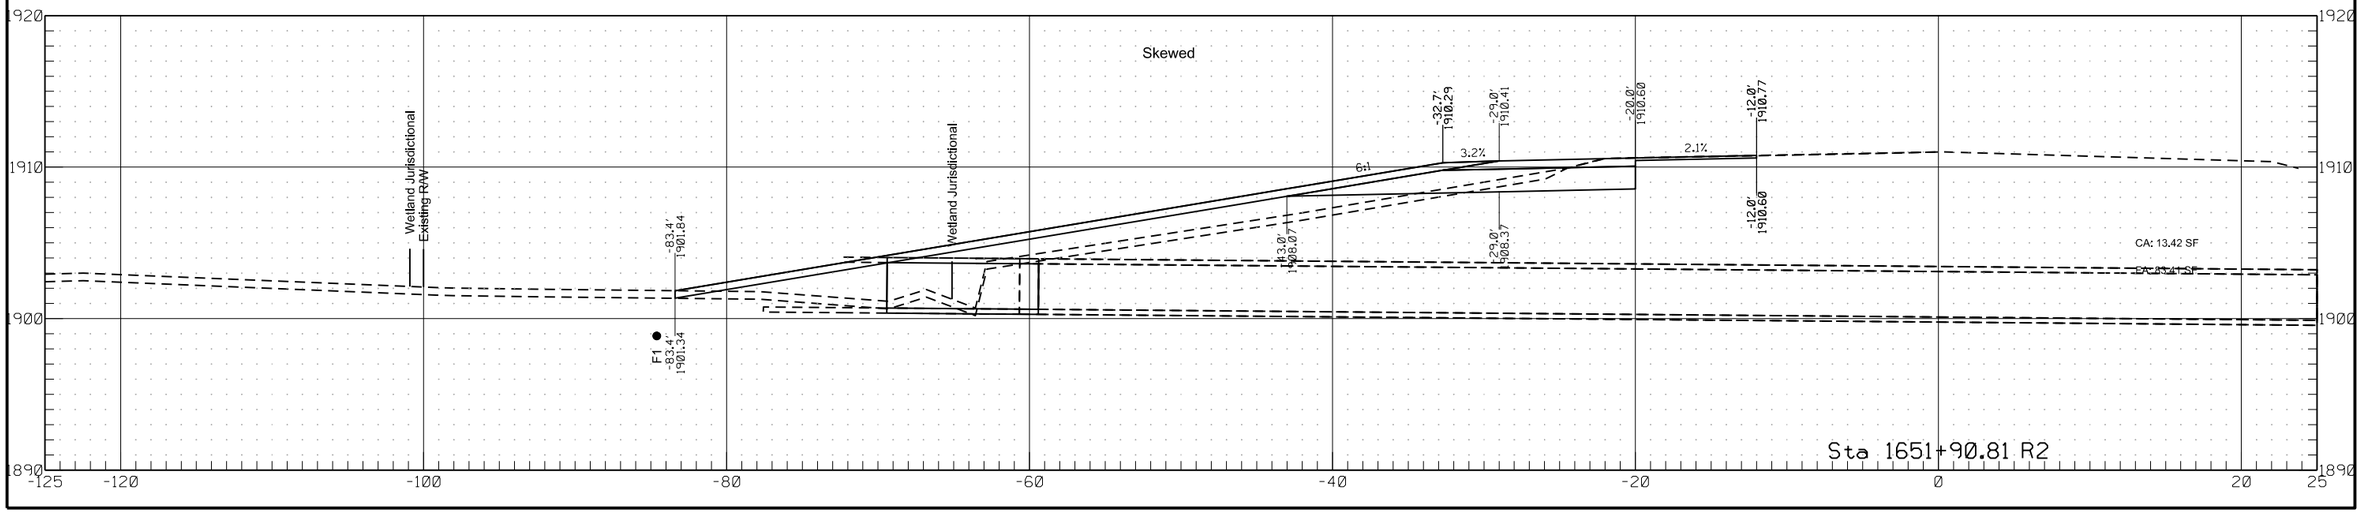


9/6/2023 3:20:57 AM ghartl R:\project\70052000.034\design\RDM_7A.dgn

	STATE	PROJECT NO.	SECTION NO.	SHEET NO.
	ND	HEN-7-052(034)000	200	319


Passing Lane #7

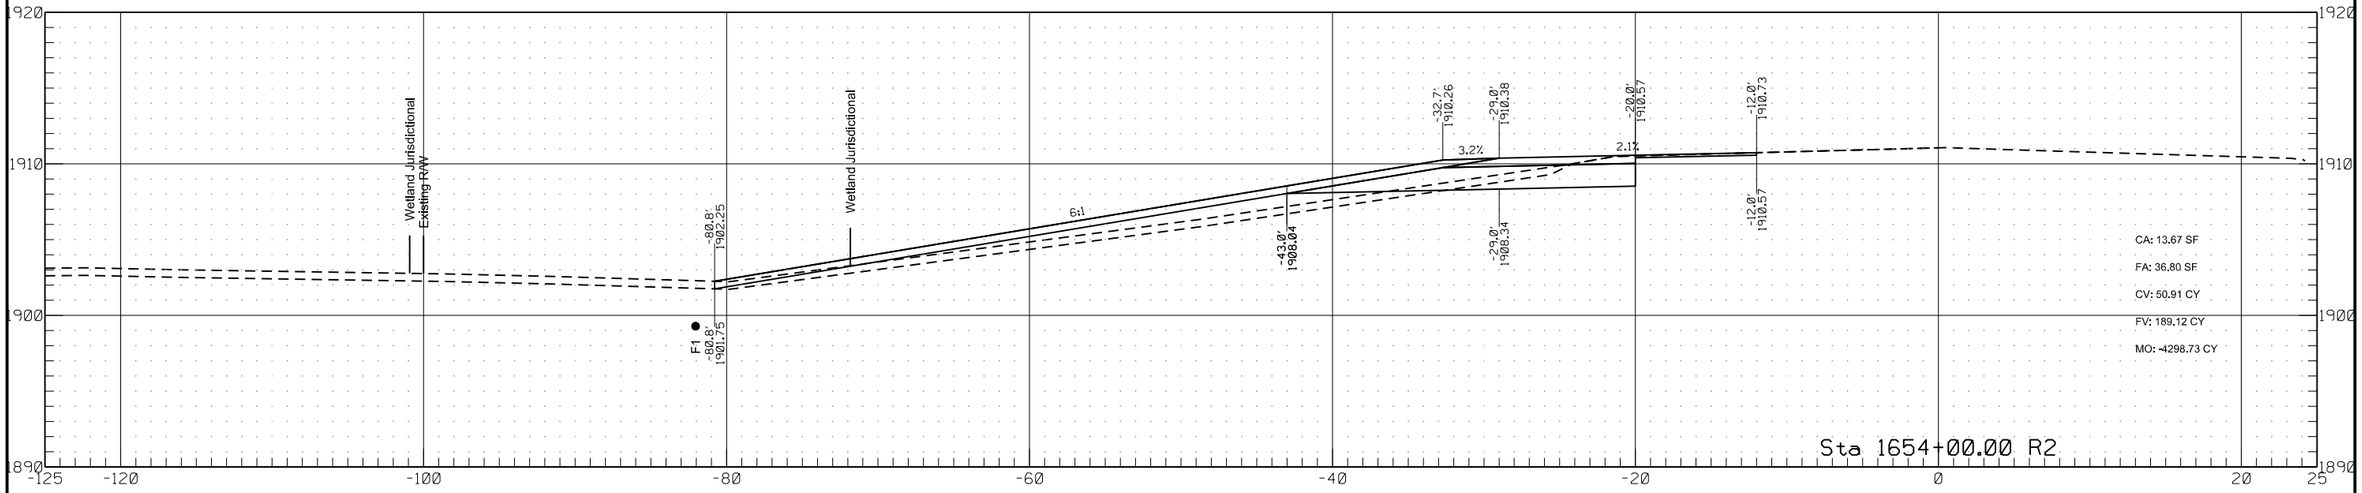


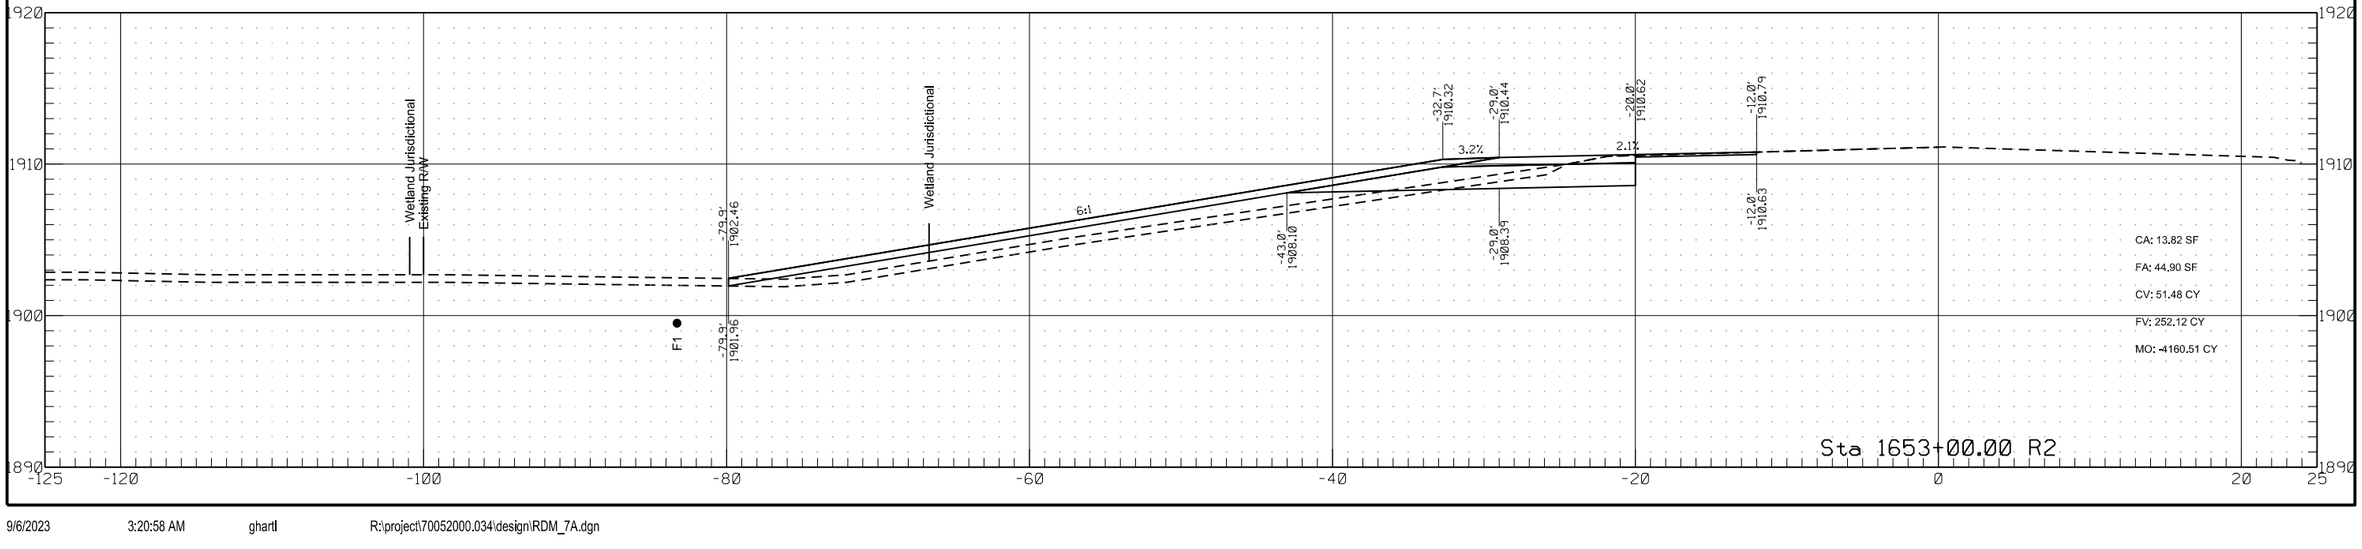

	STATE	PROJECT NO.	SECTION NO.	SHEET NO.
	ND	HEN-7-052(034)000	200	320


Passing Lane #7

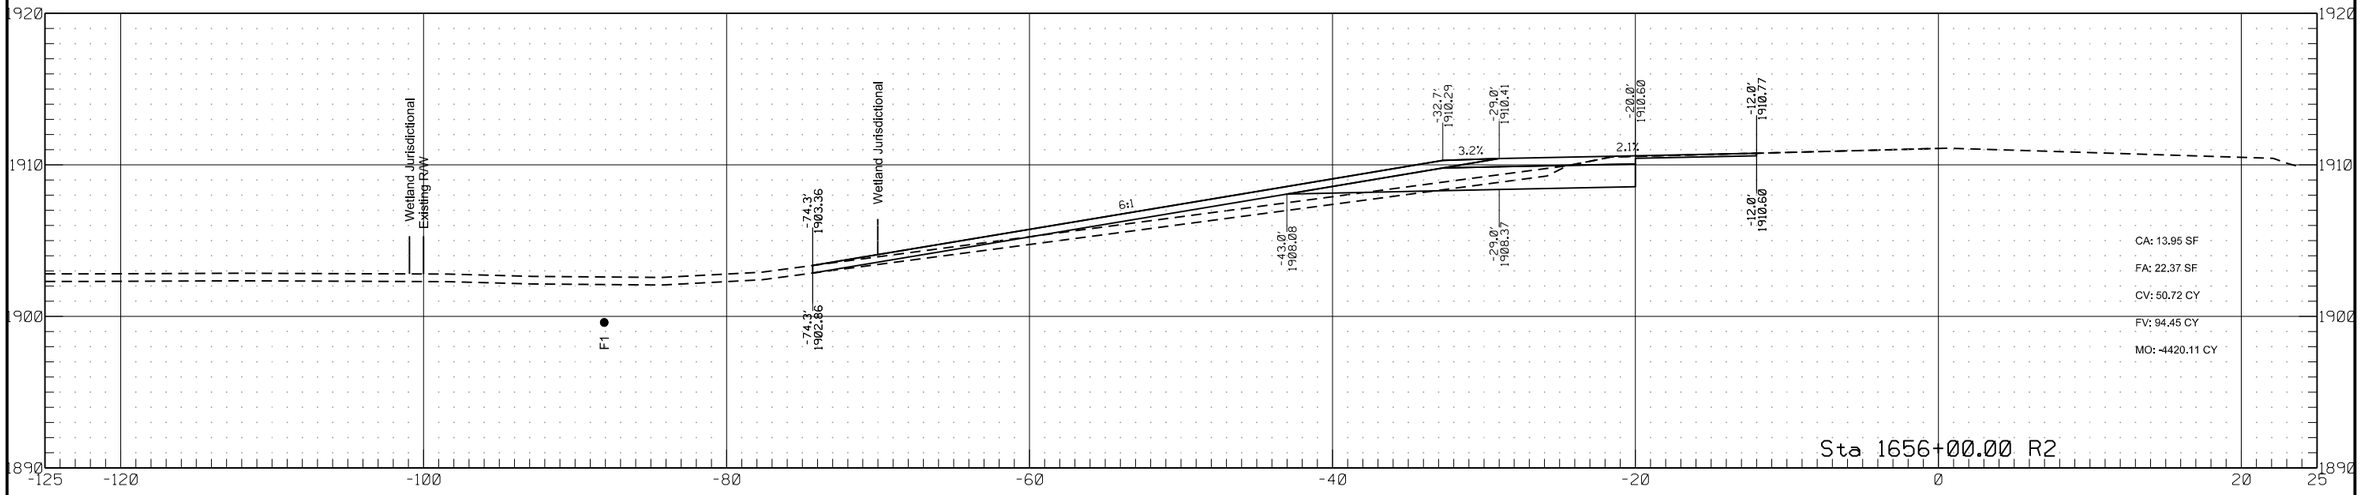


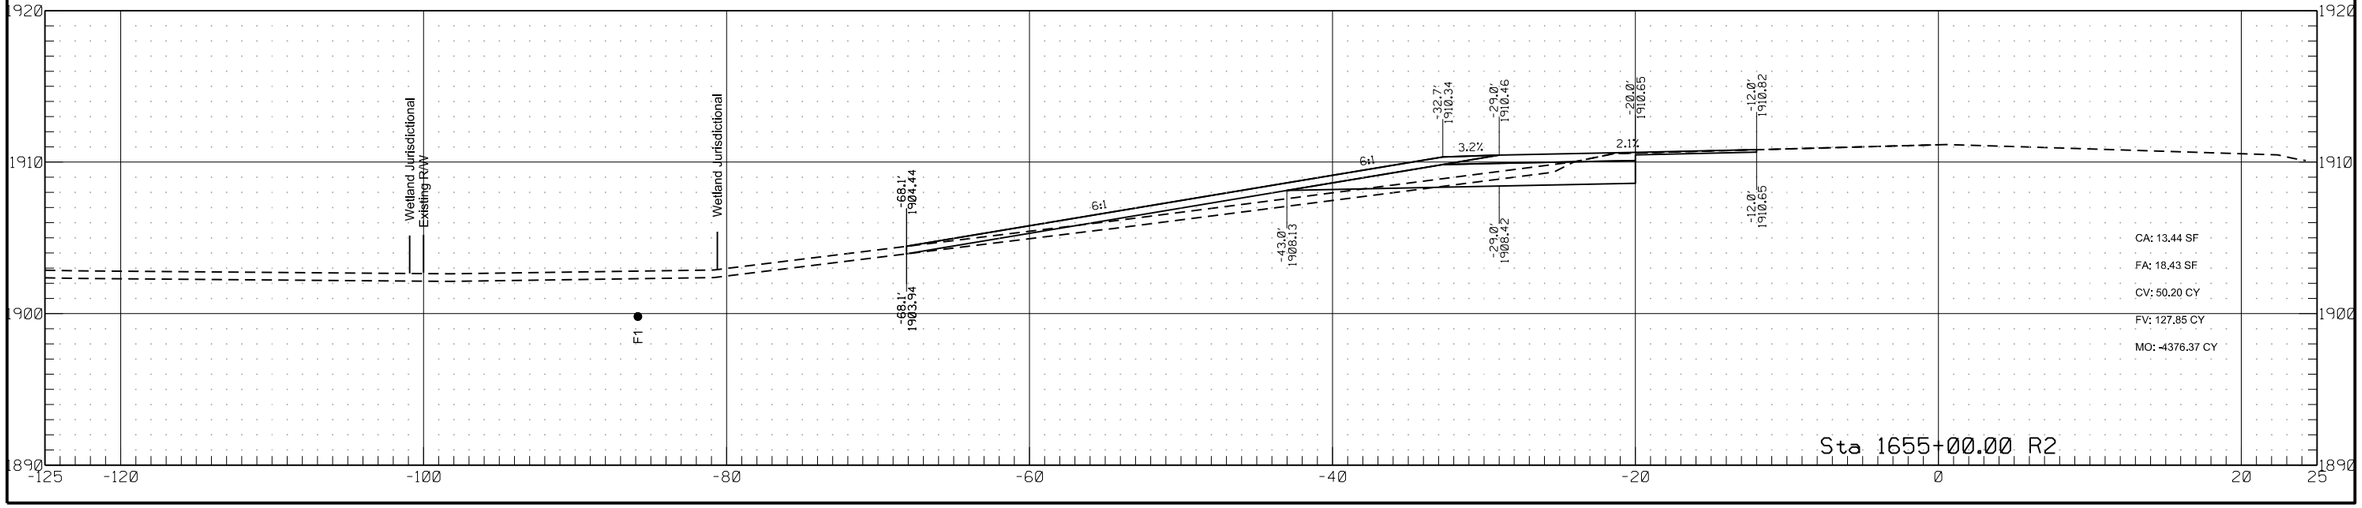

	STATE	PROJECT NO.	SECTION NO.	SHEET NO.
	ND	HEN-7-052(034)000	200	321


Passing Lane #7

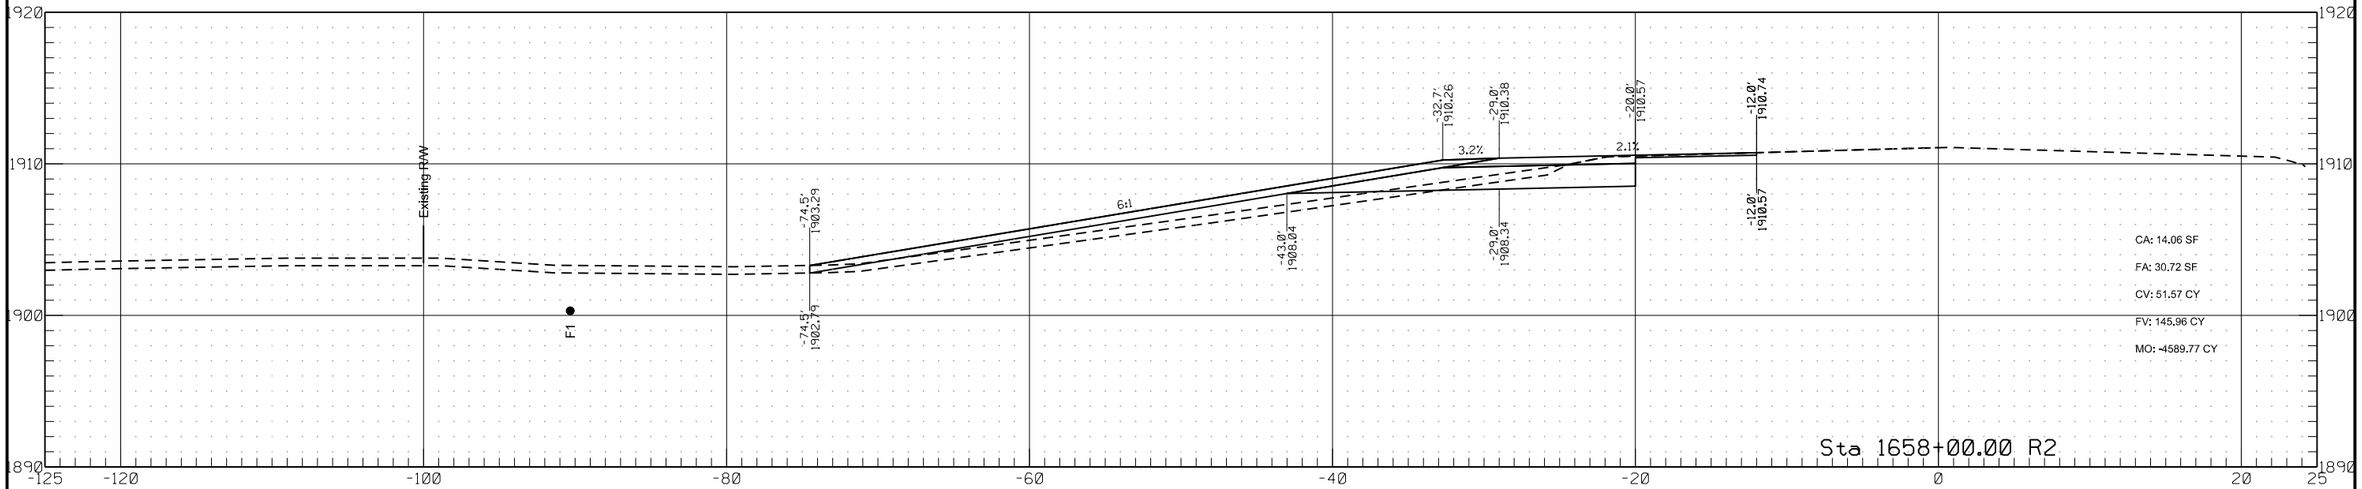

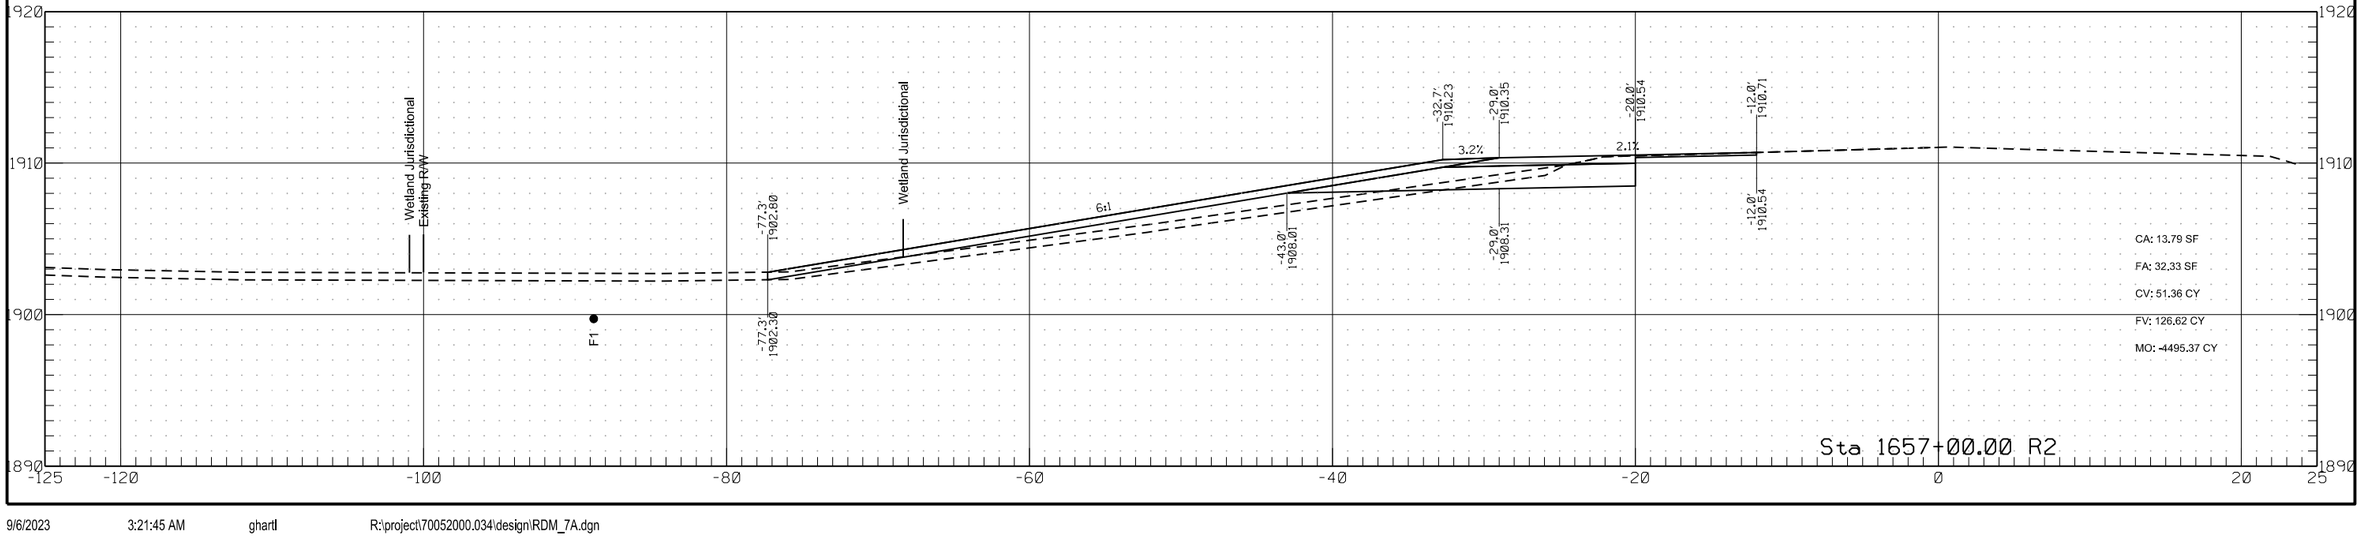


	STATE	PROJECT NO.	SECTION NO.	SHEET NO.
	ND	HEN-7-052(034)000	200	322


Passing Lane #7

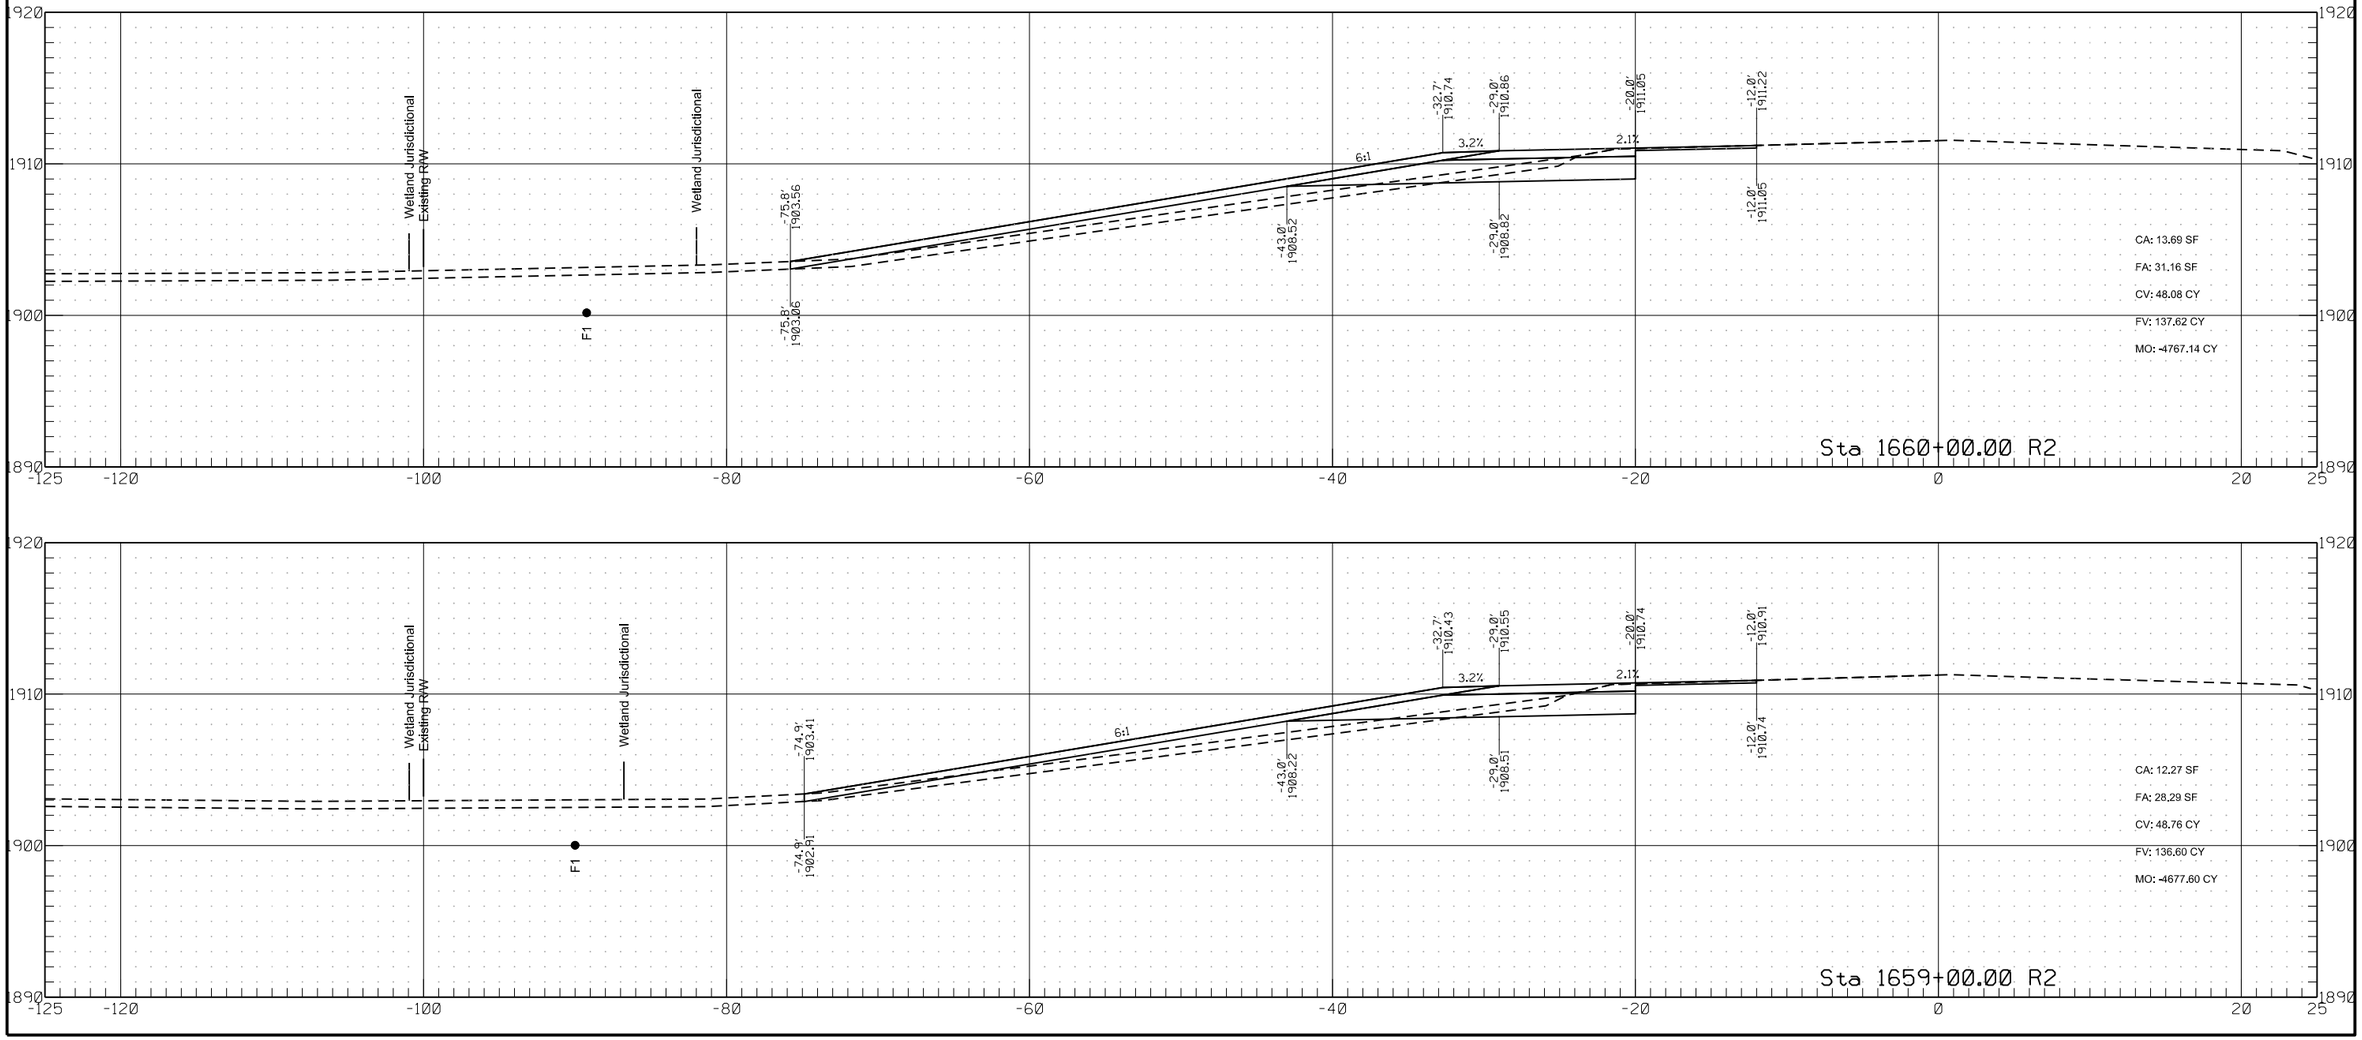


	STATE	PROJECT NO.	SECTION NO.	SHEET NO.
	ND	HEN-7-052(034)000	200	323

Passing Lane #7

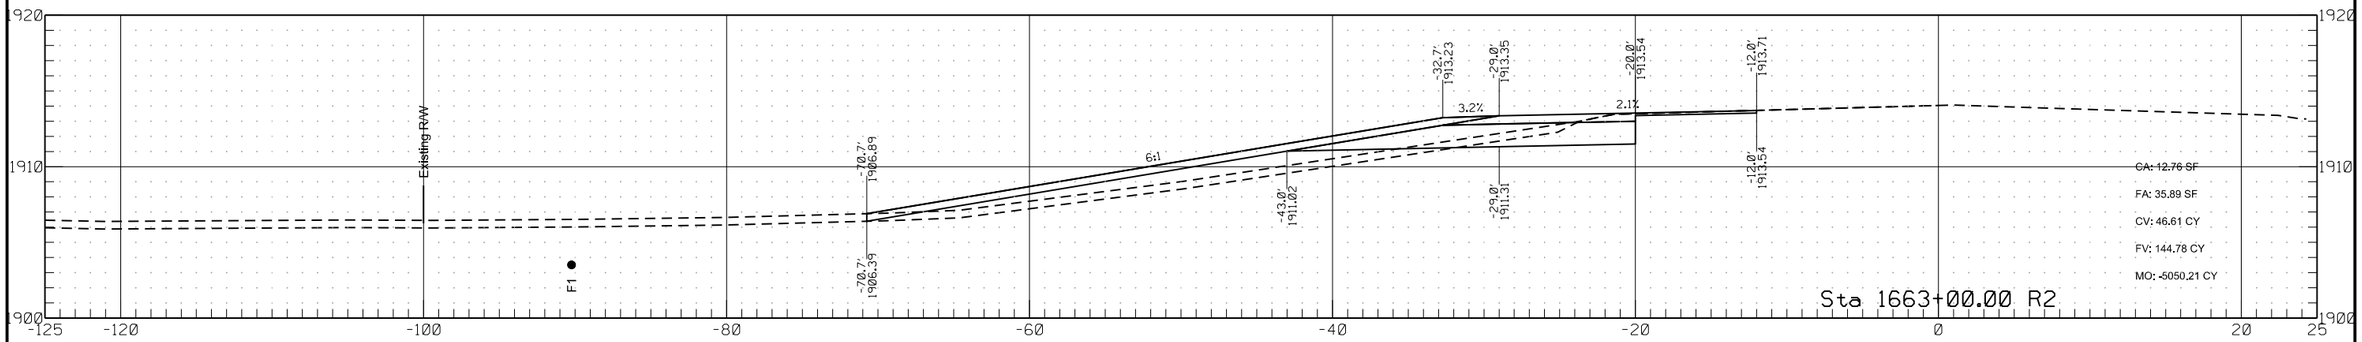


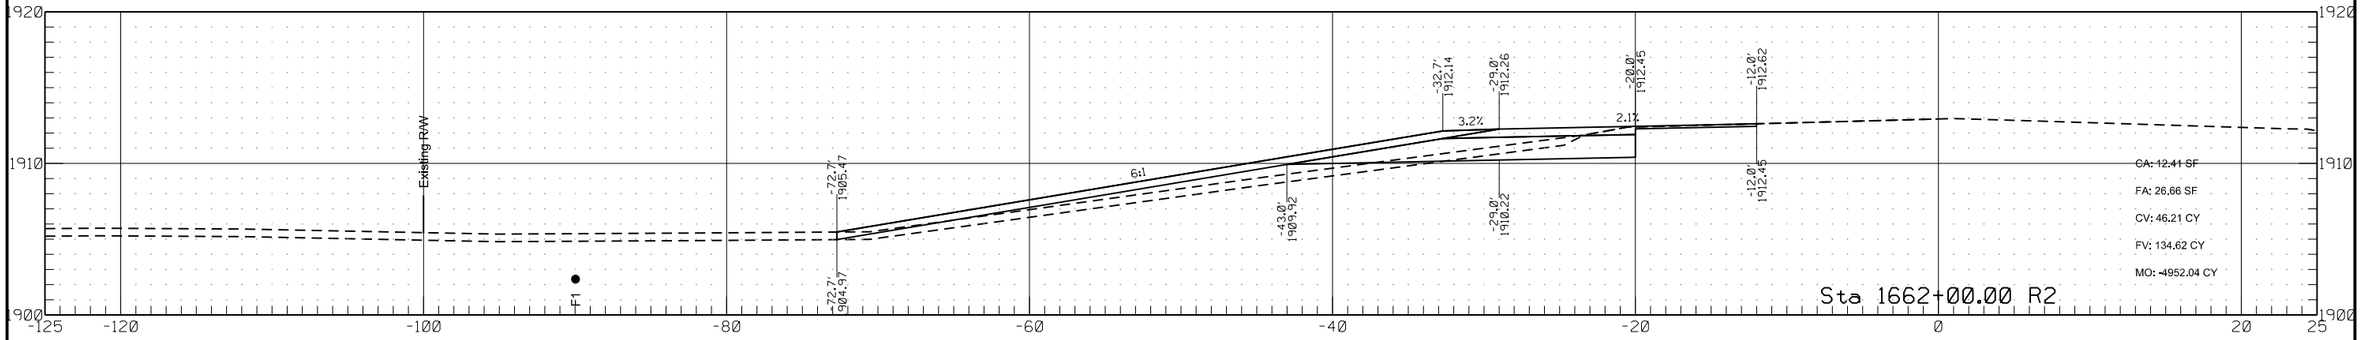


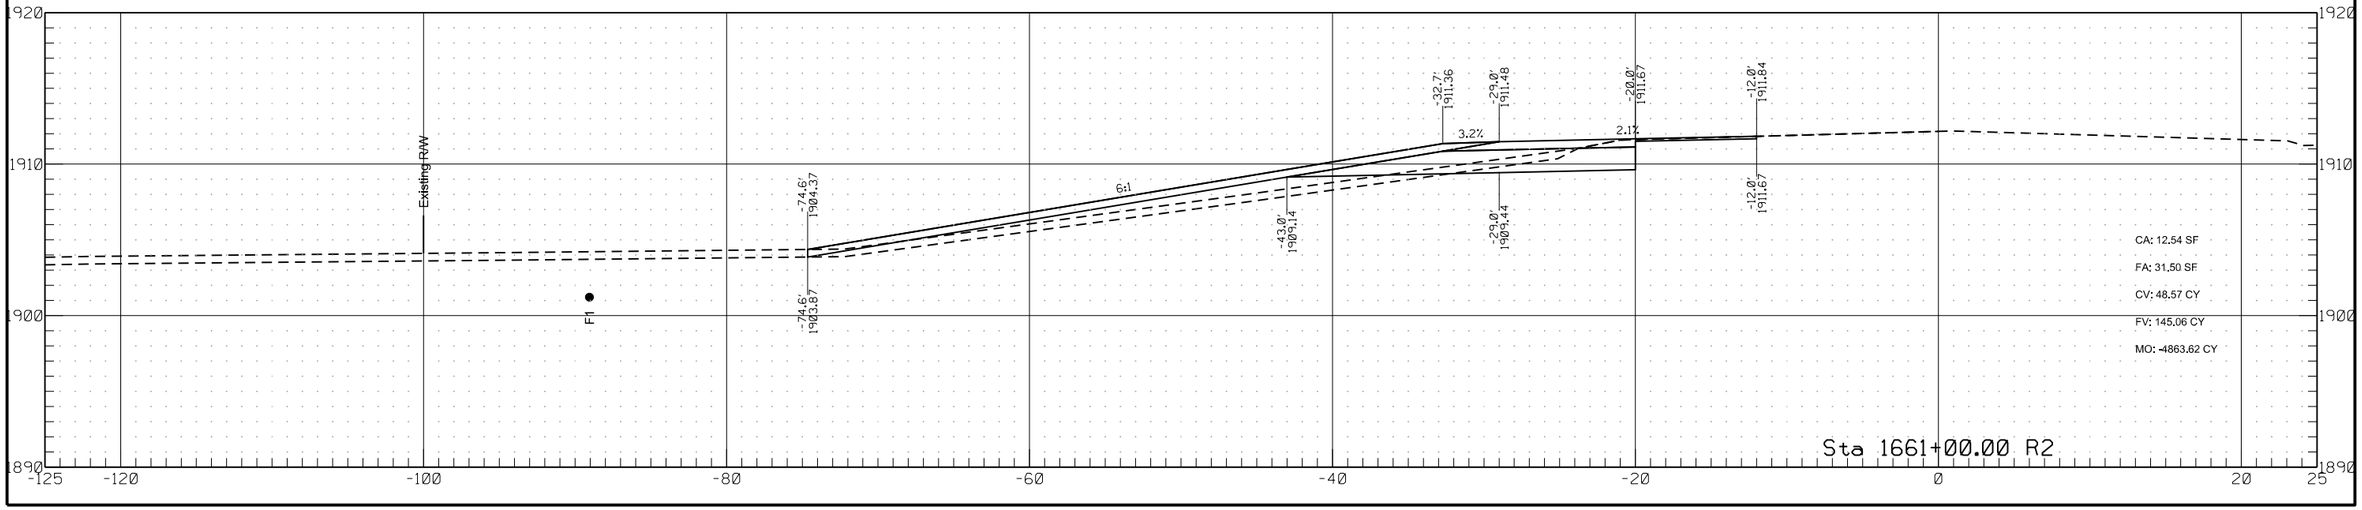

	STATE	PROJECT NO.	SECTION NO.	SHEET NO.
	ND	HEN-7-052(034)000	200	324


Passing Lane #7

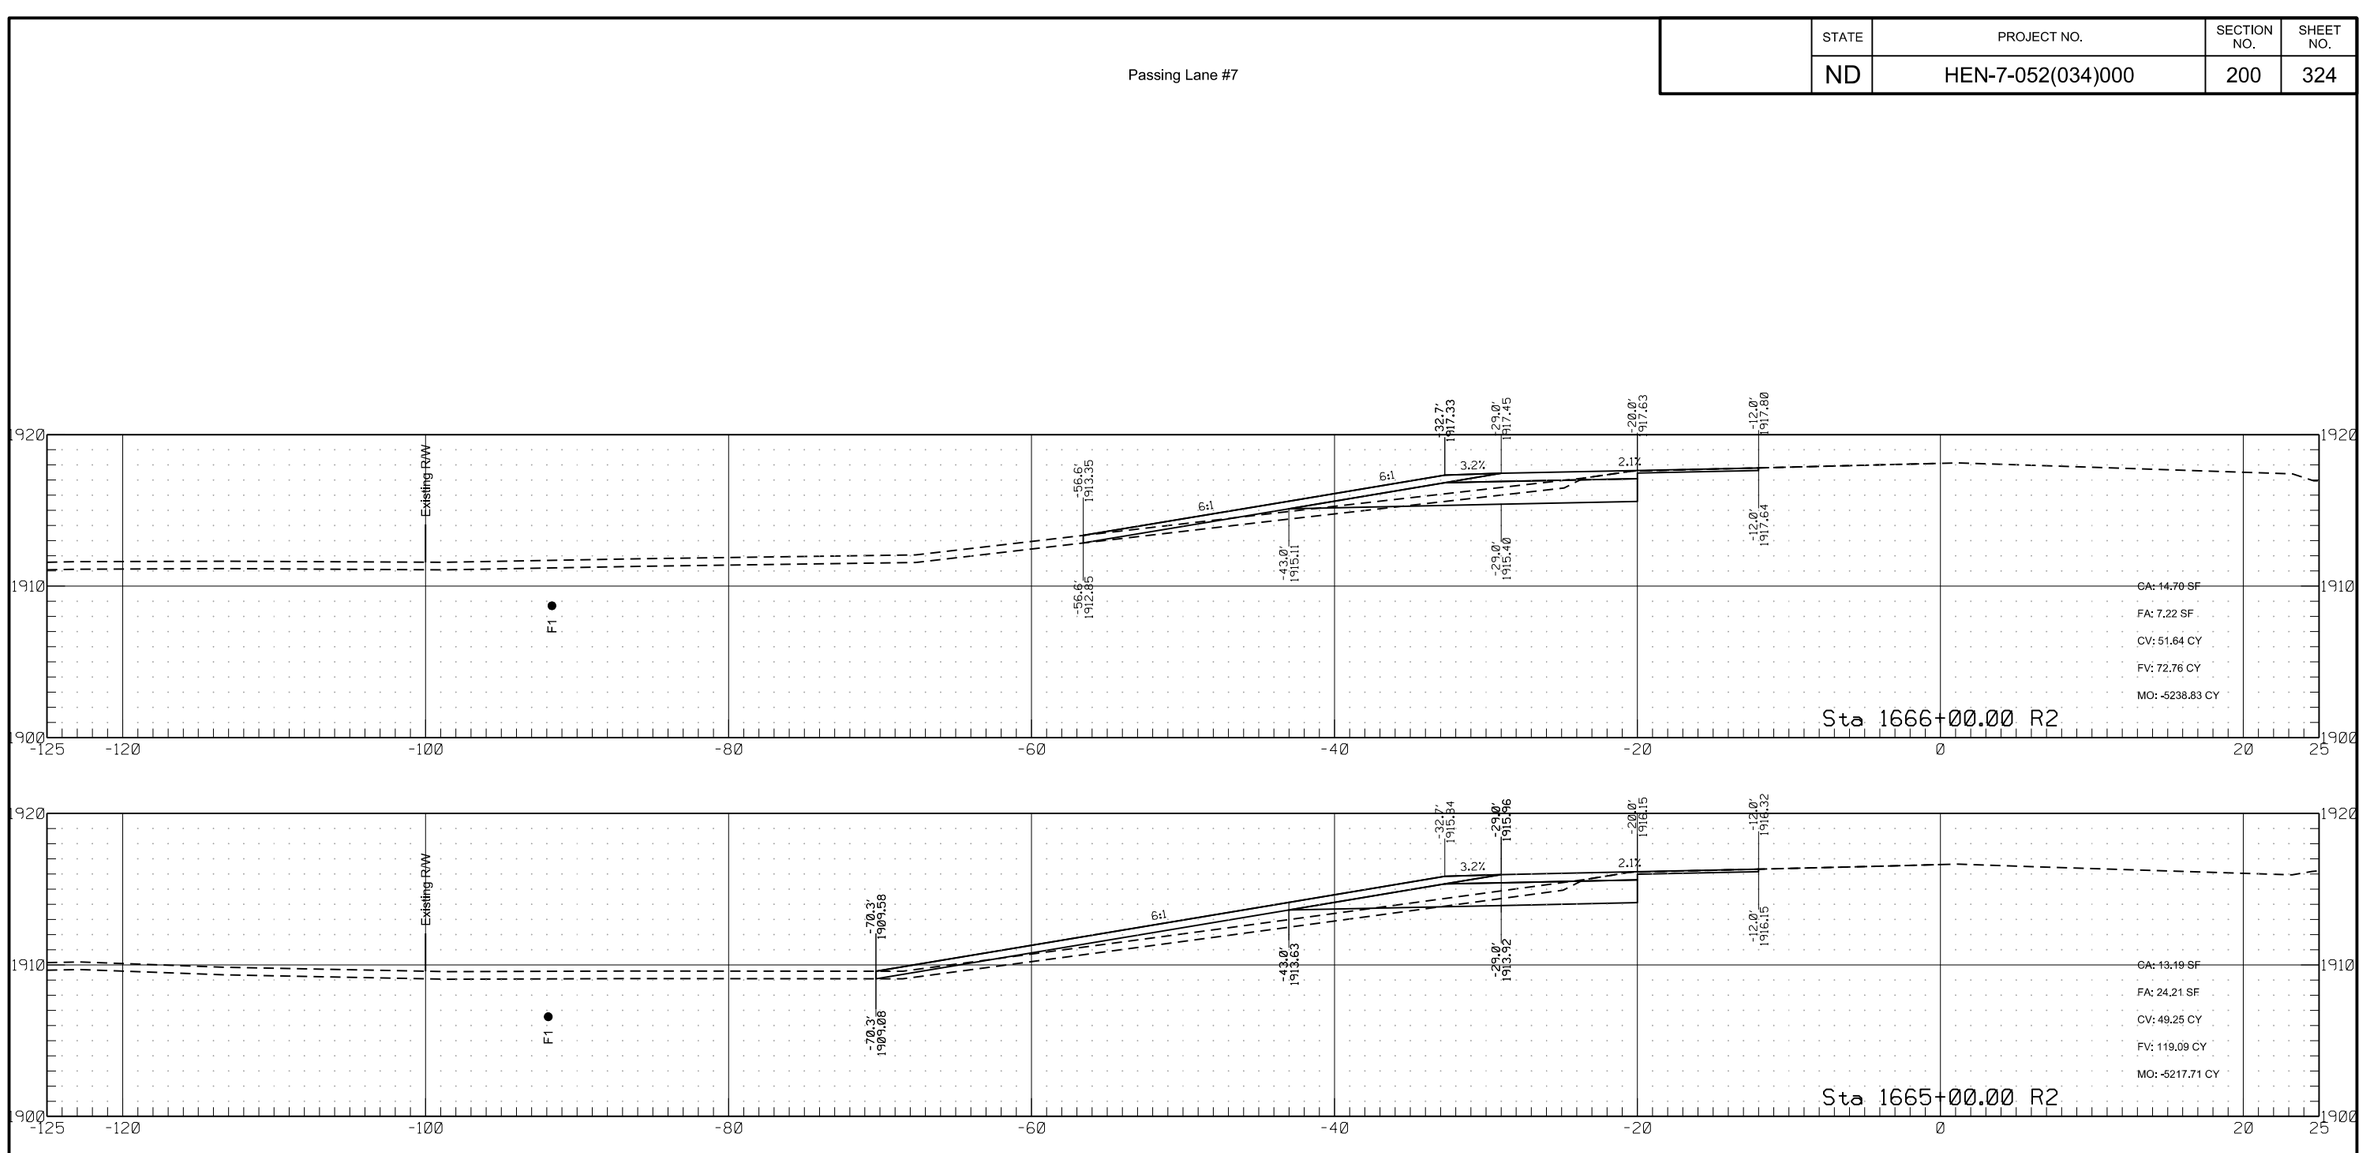


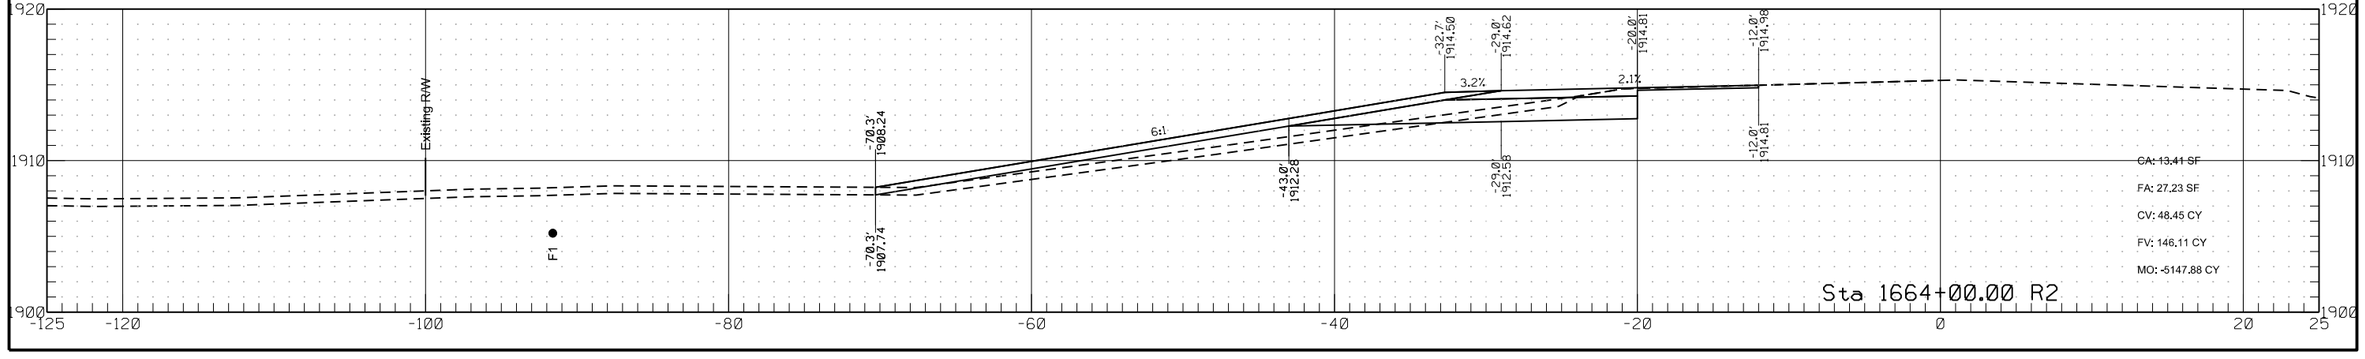


	STATE	PROJECT NO.	SECTION NO.	SHEET NO.
	ND	HEN-7-052(034)000	200	325

Passing Lane #7

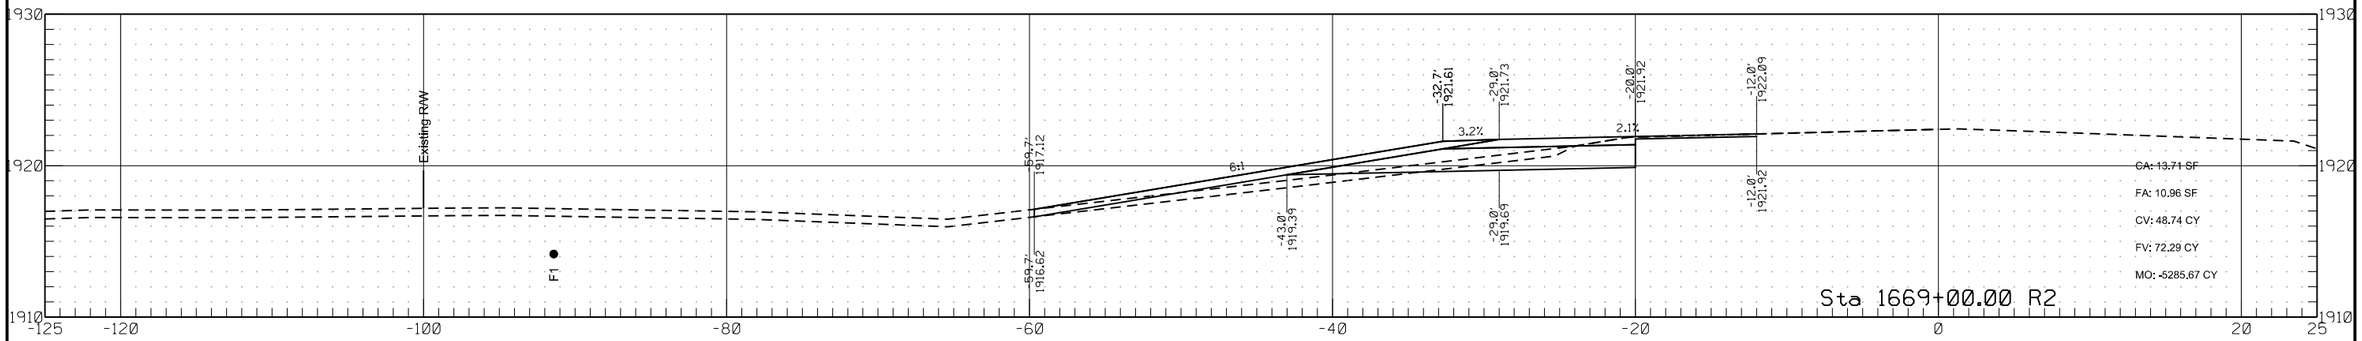


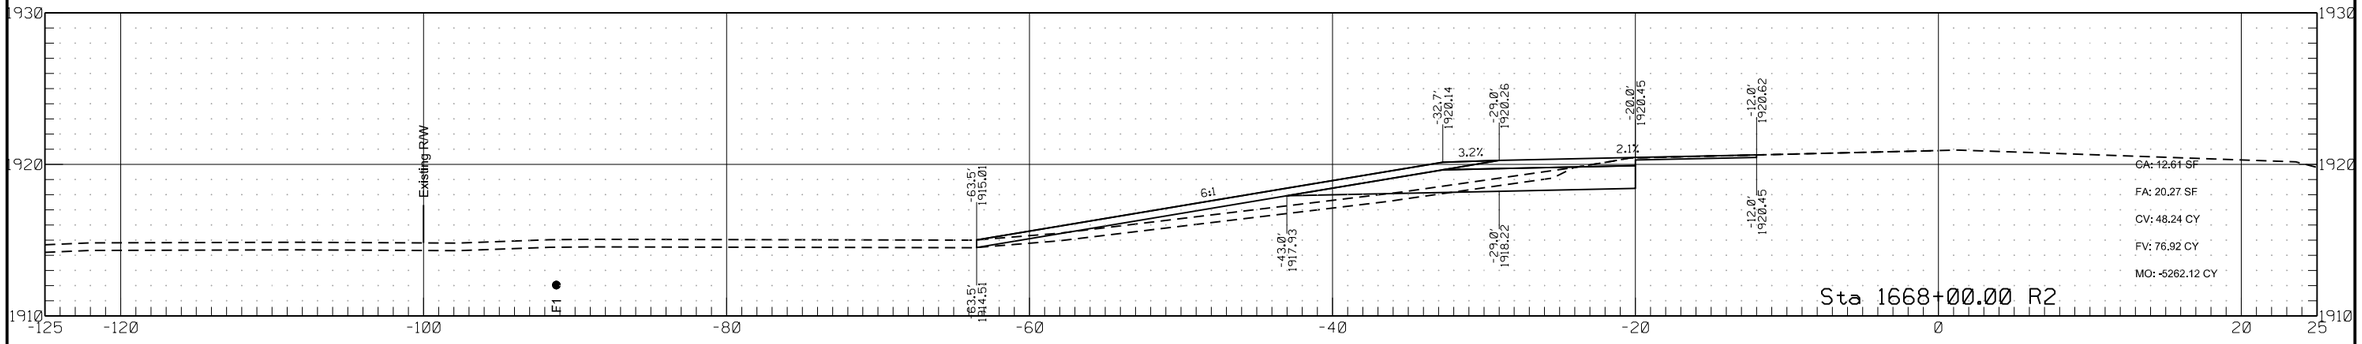

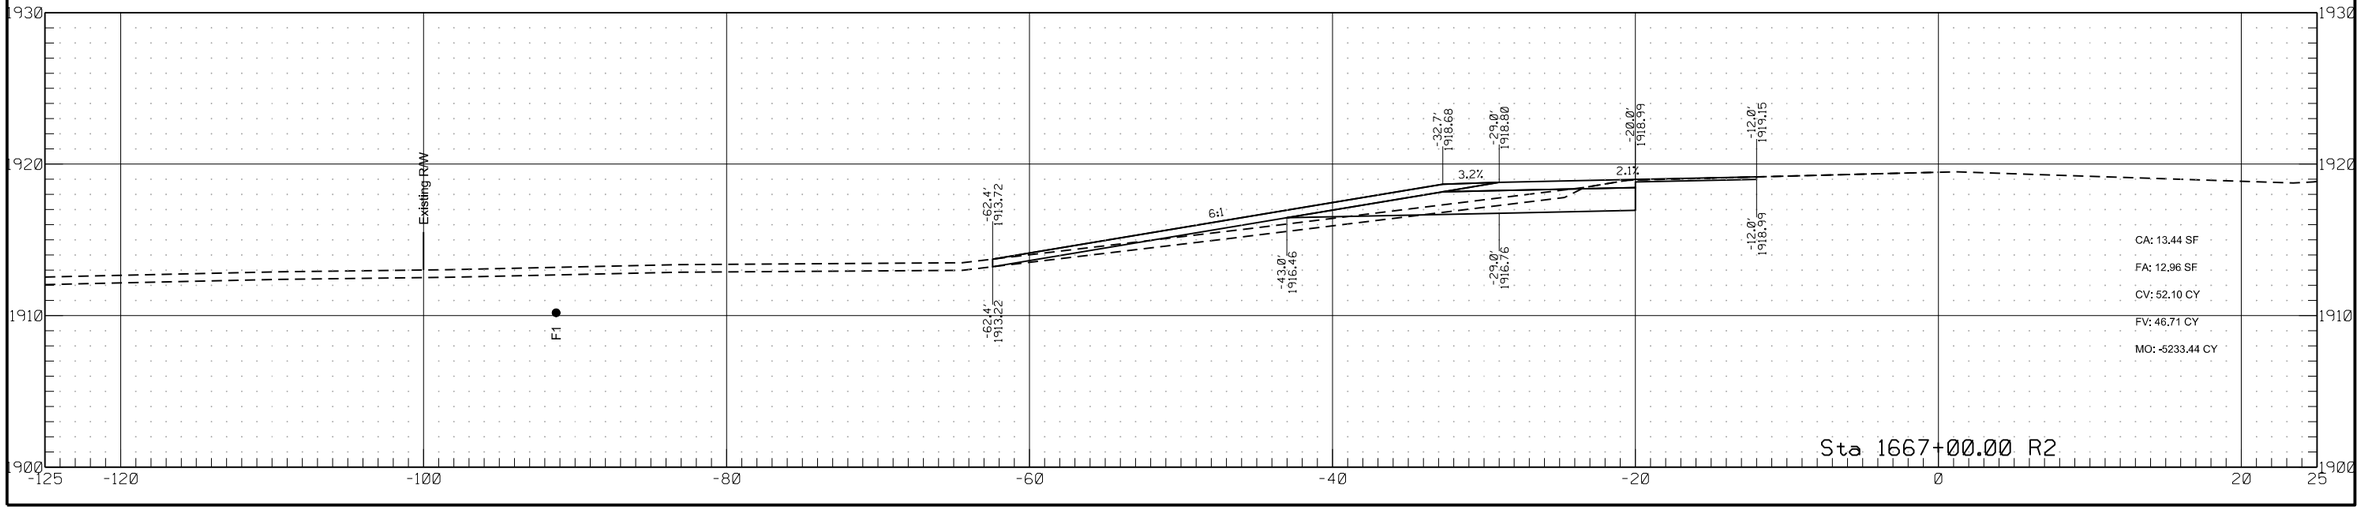


	STATE	PROJECT NO.	SECTION NO.	SHEET NO.
	ND	HEN-7-052(034)000	200	326

Passing Lane #7

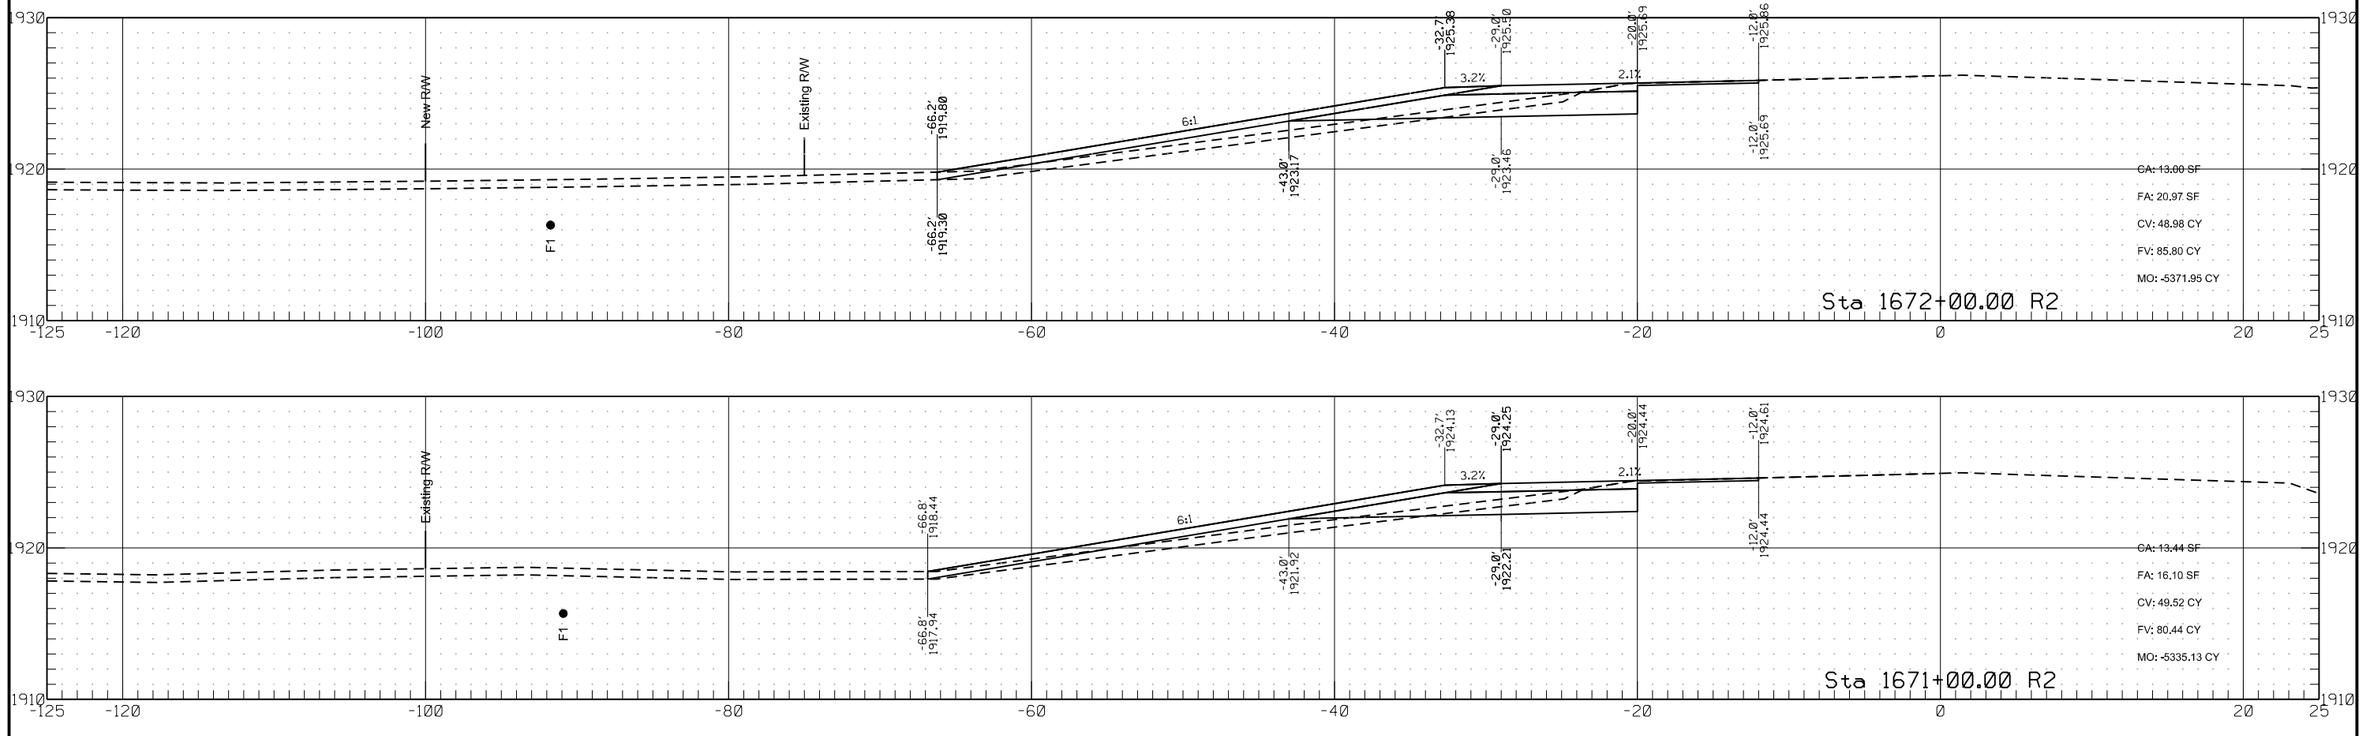


	STATE	PROJECT NO.	SECTION NO.	SHEET NO.
	ND	HEN-7-052(034)000	200	327

Passing Lane #7

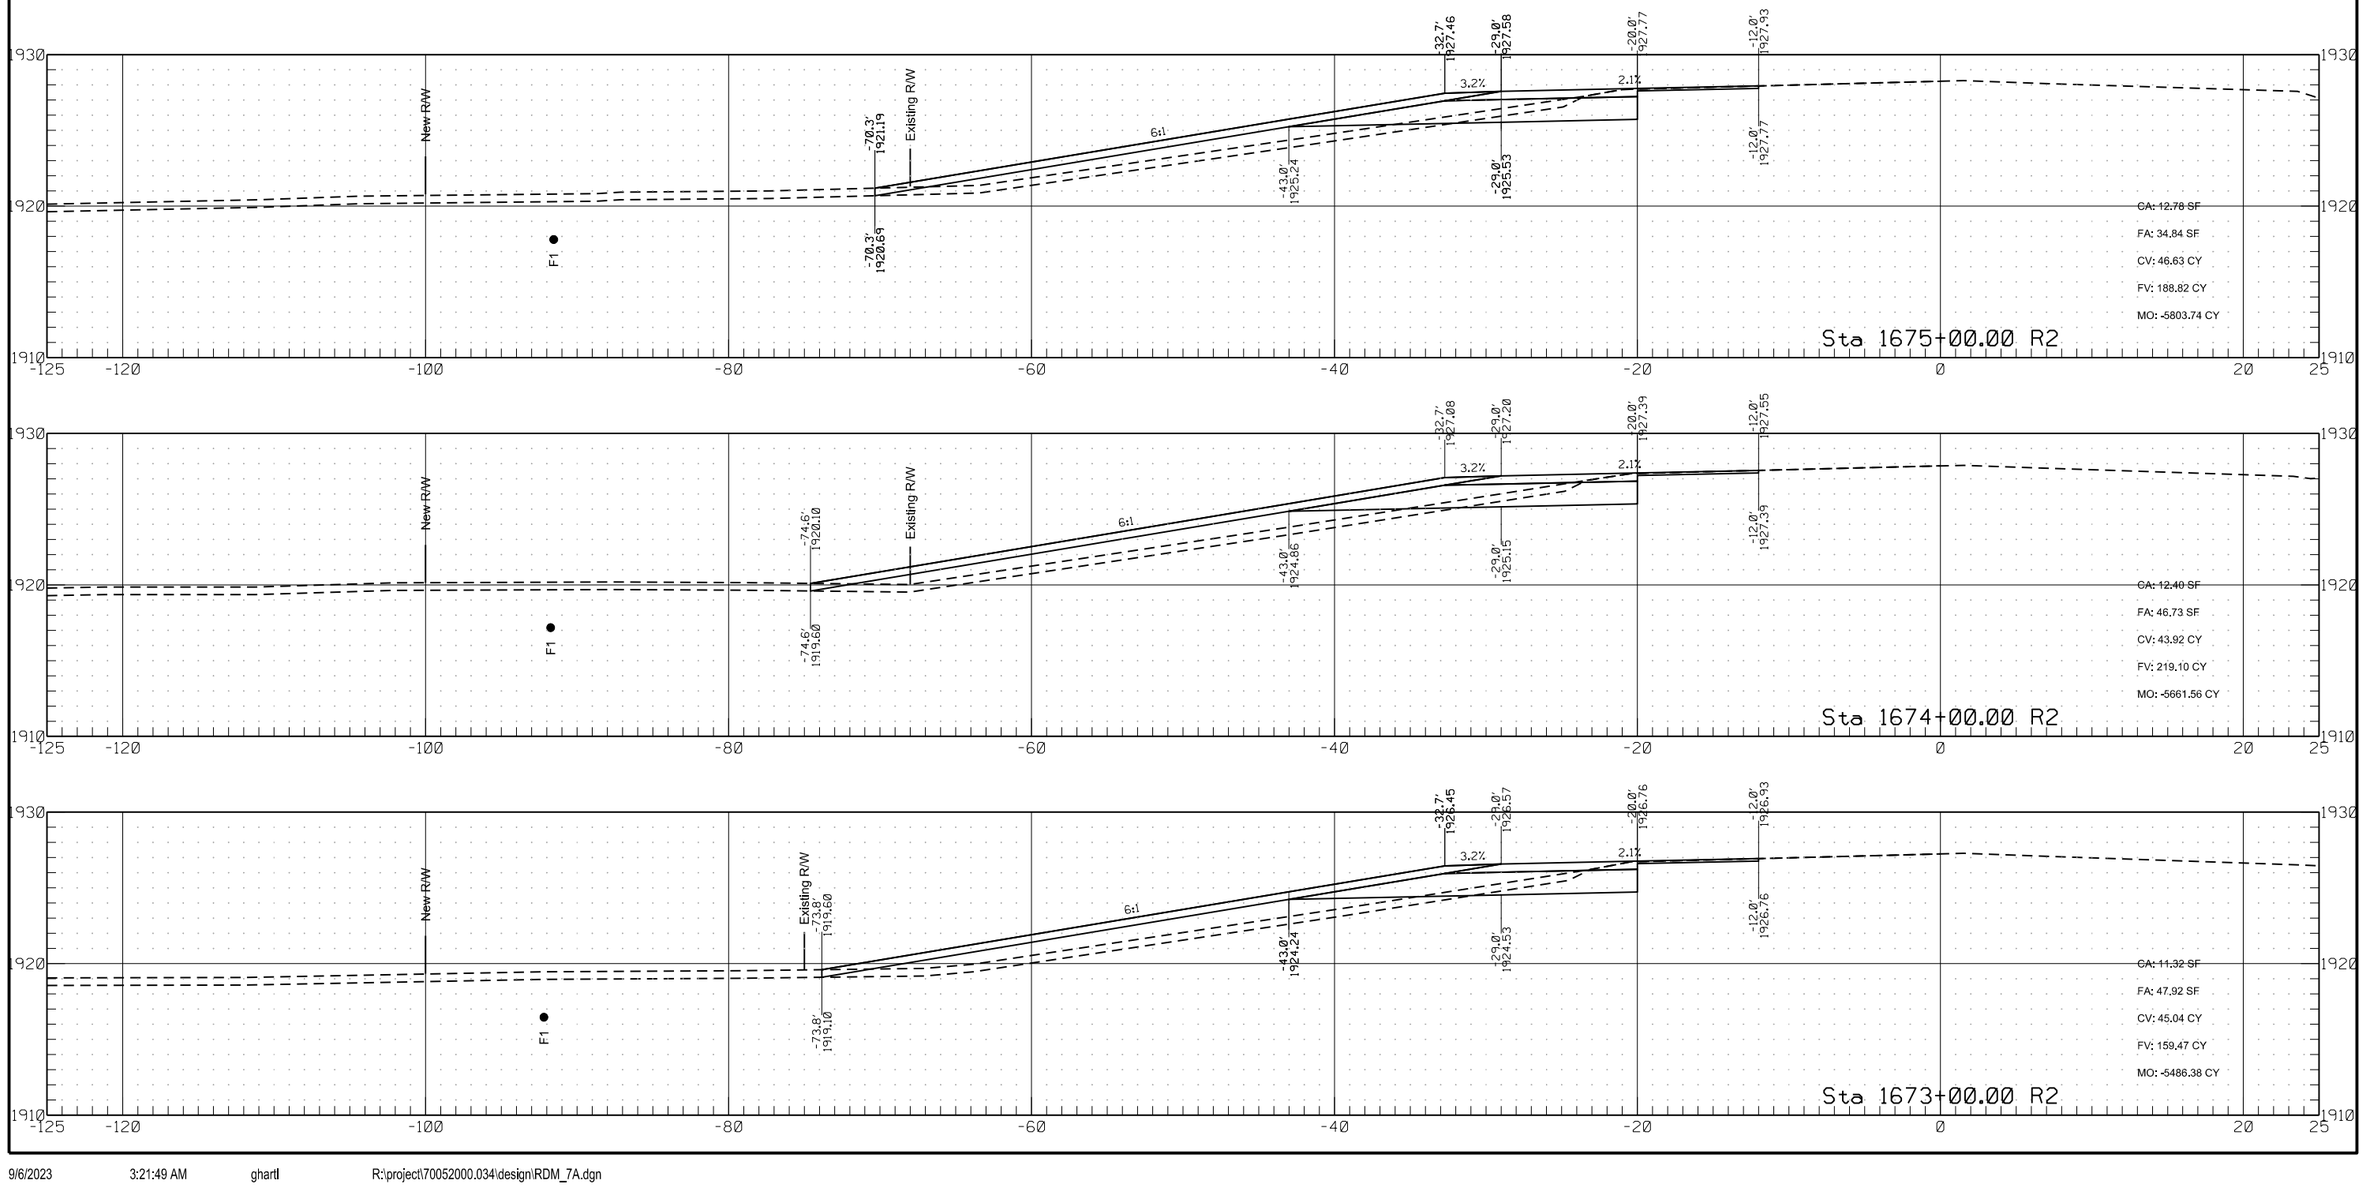


	STATE	PROJECT NO.	SECTION NO.	SHEET NO.
	ND	HEN-7-052(034)000	200	328

Passing Lane #7

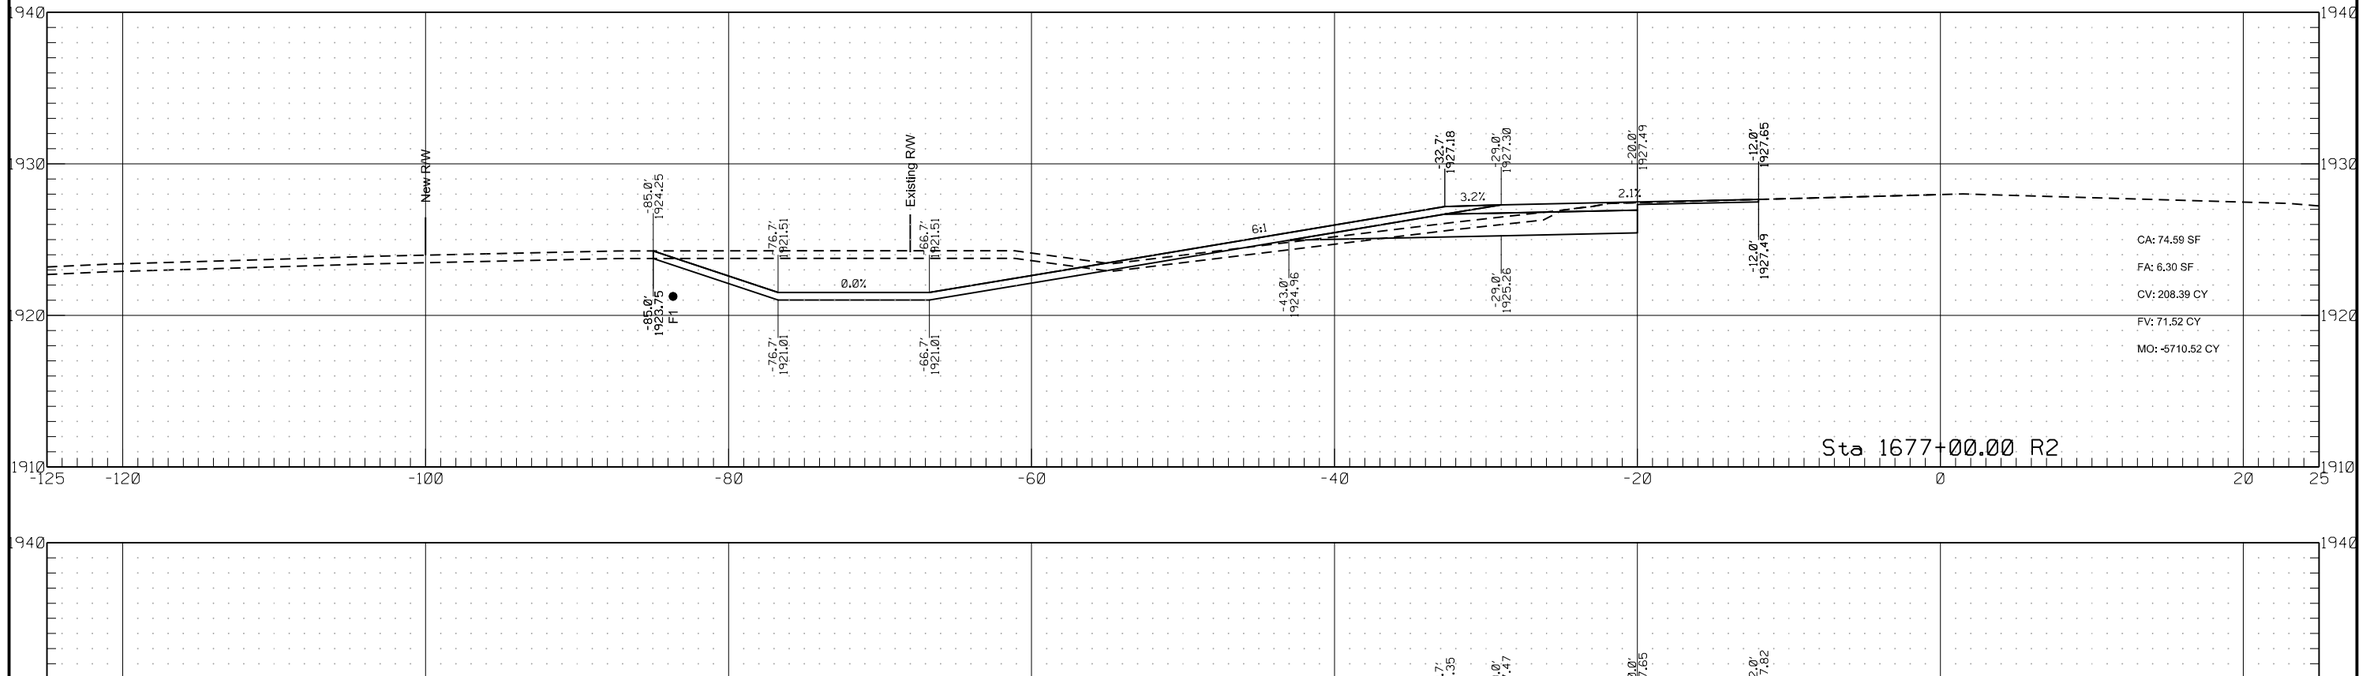


	STATE	PROJECT NO.	SECTION NO.	SHEET NO.
	ND	HEN-7-052(034)000	200	329

Passing Lane #7

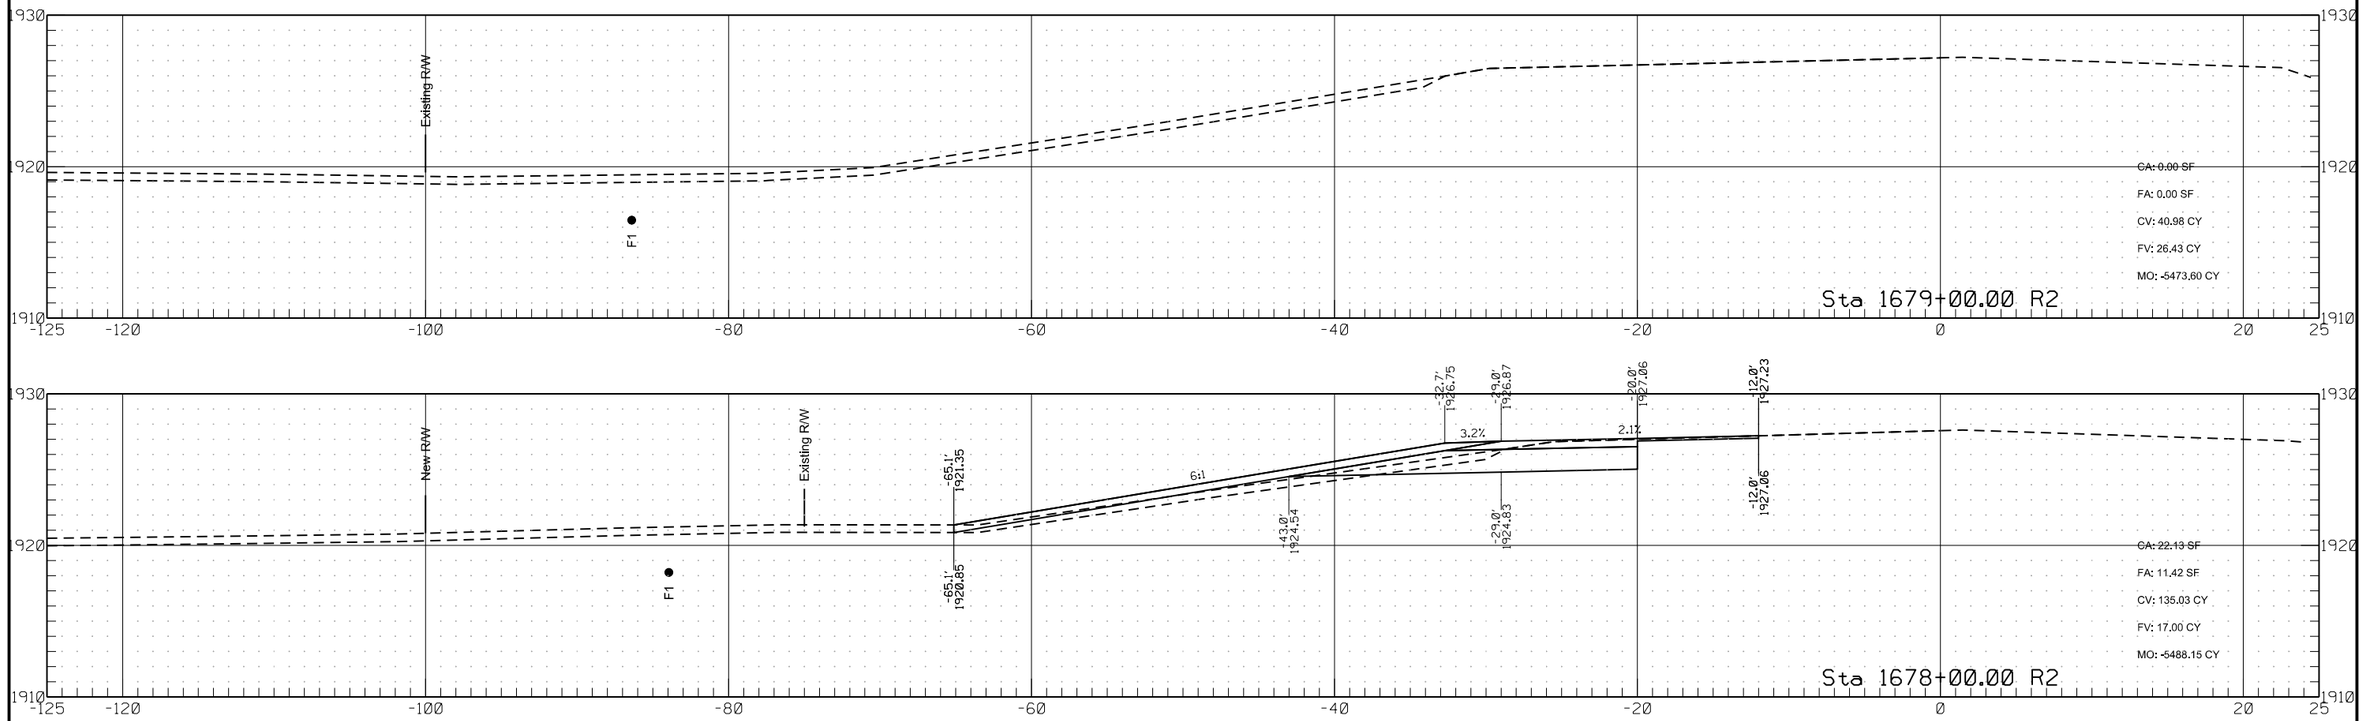


Passing Lane #7

	STATE	PROJECT NO.	SECTION NO.	SHEET NO.
	ND	HEN-7-052(034)000	200	330

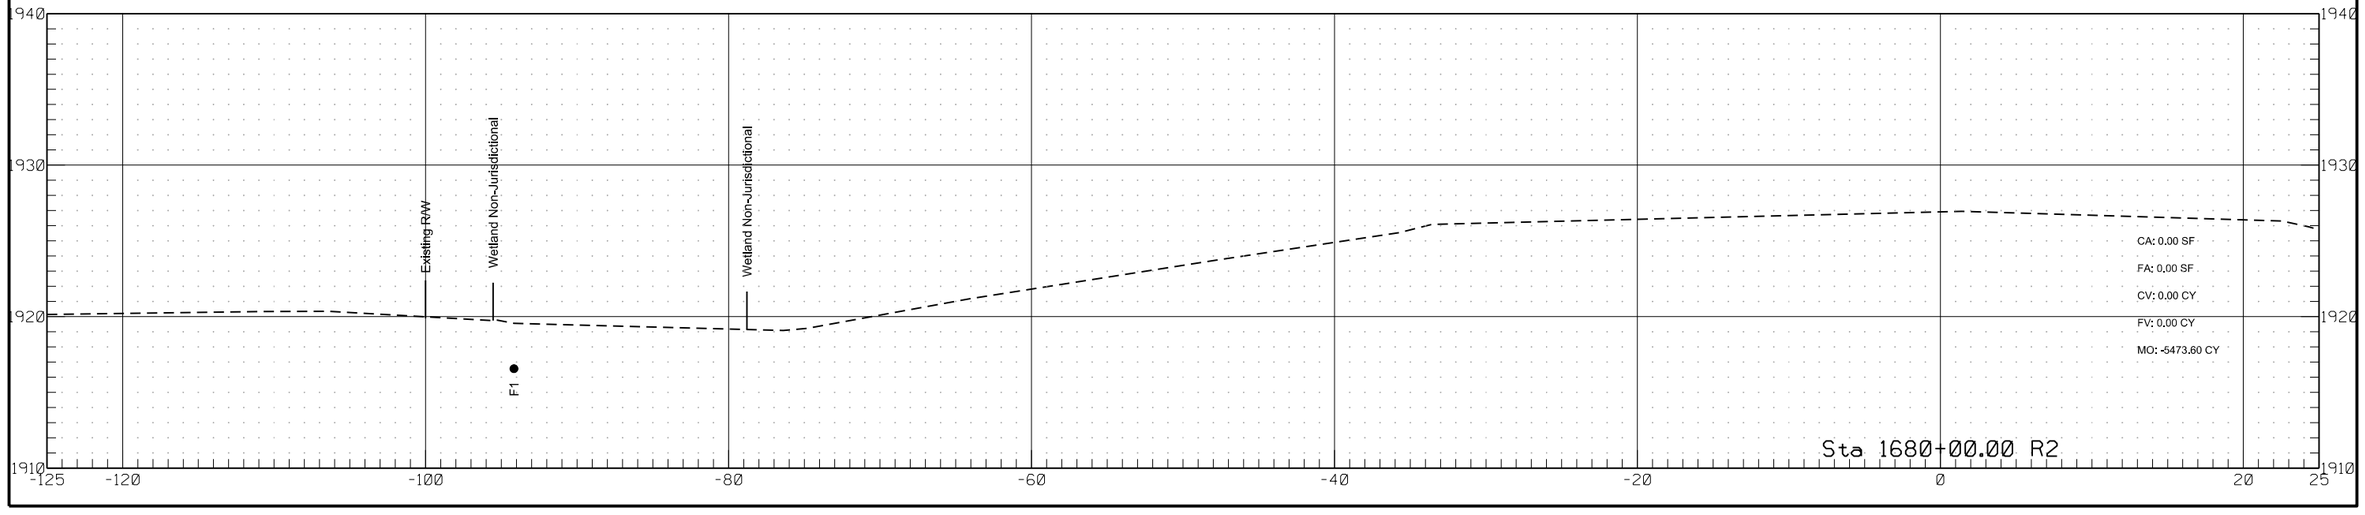


	STATE	PROJECT NO.	SECTION NO.	SHEET NO.
	ND	HEN-7-052(034)000	200	331


Passing Lane #8

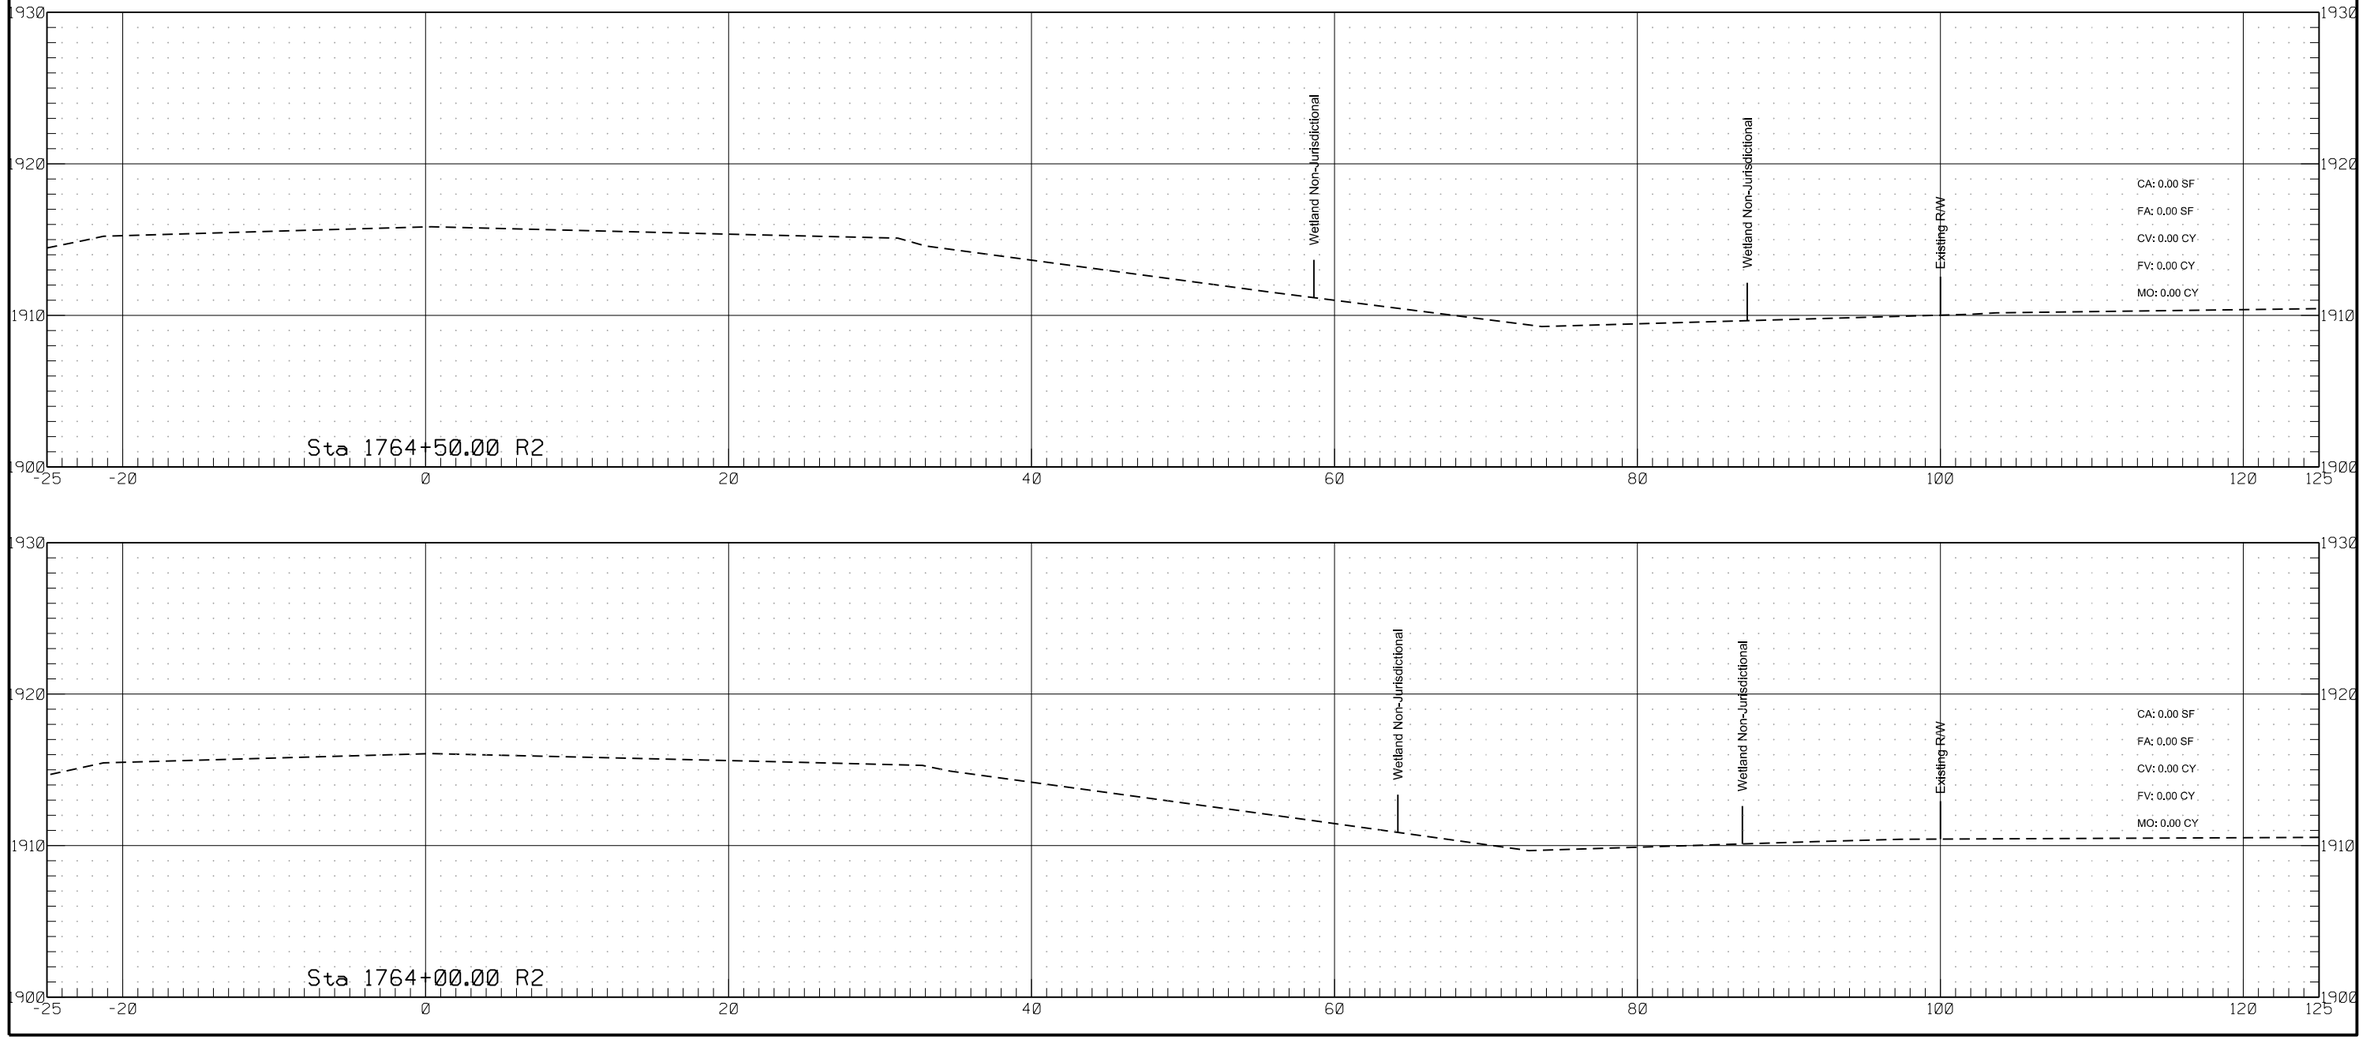


	STATE	PROJECT NO.	SECTION NO.	SHEET NO.
	ND	HEN-7-052(034)000	200	332

Passing Lane #8

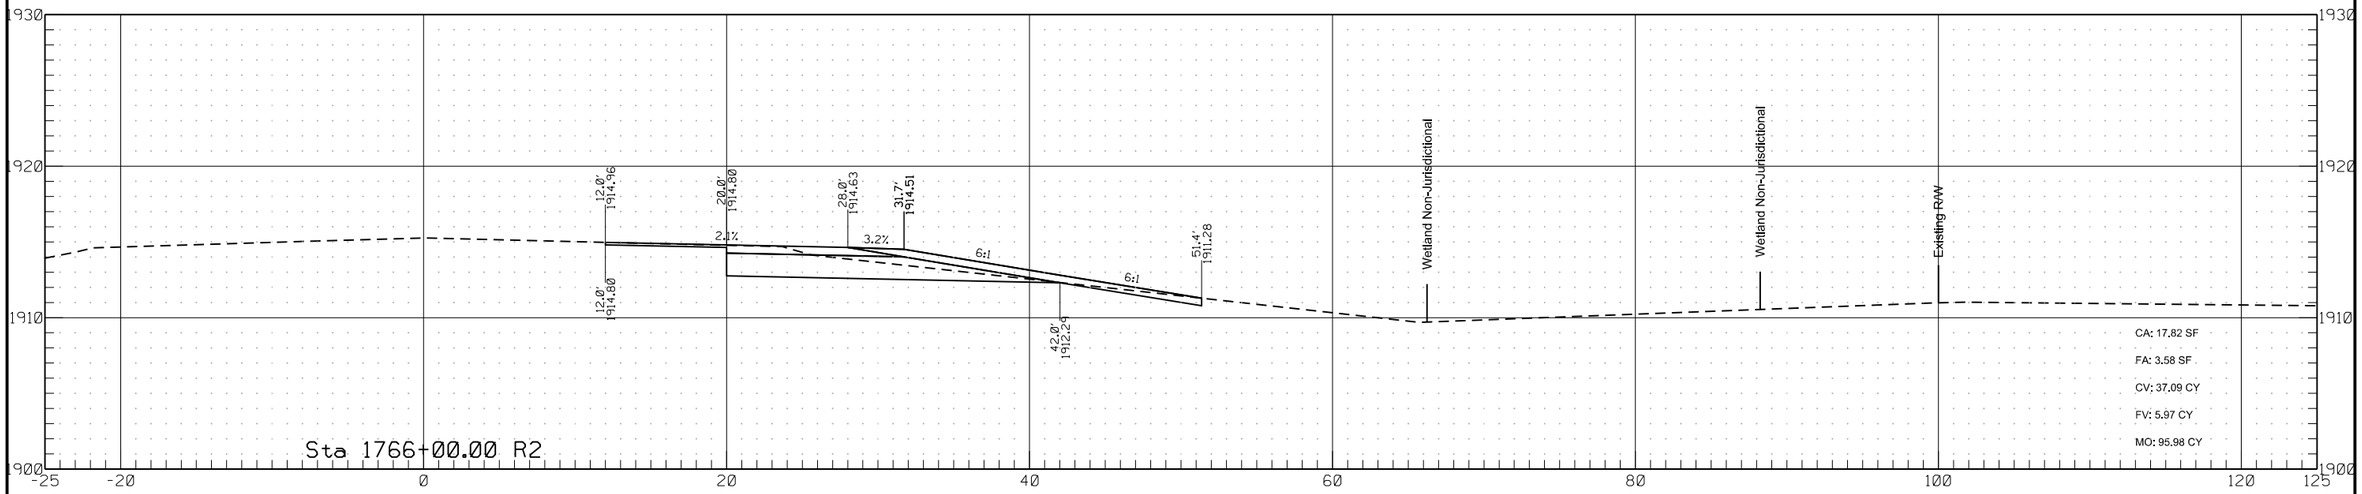


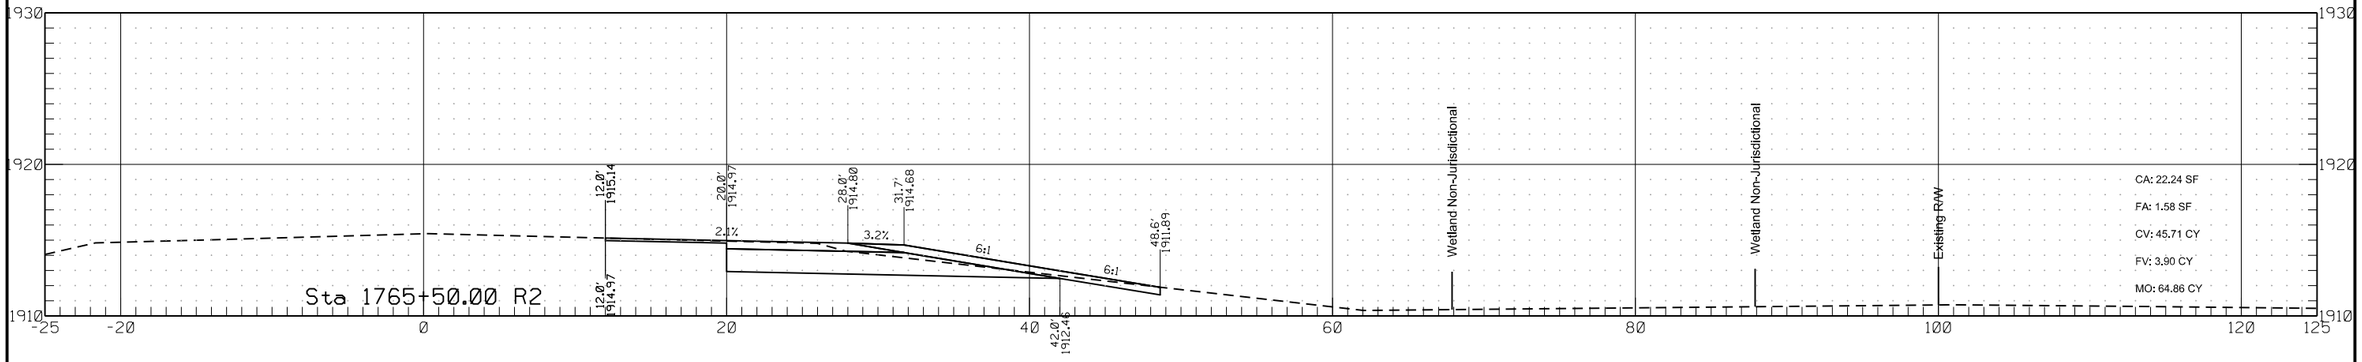

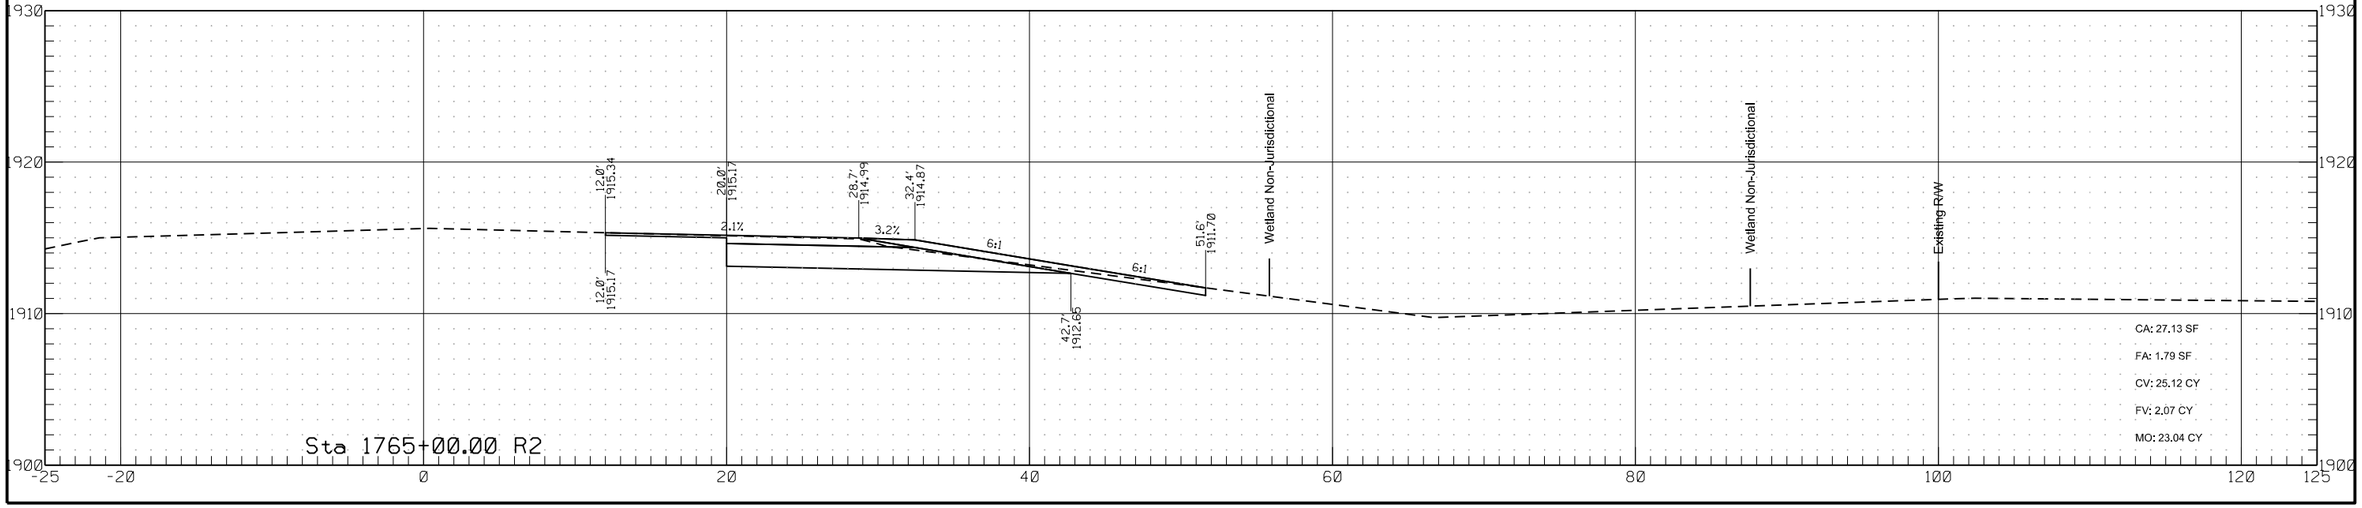


	STATE	PROJECT NO.	SECTION NO.	SHEET NO.
	ND	HEN-7-052(034)000	200	333


Passing Lane #8

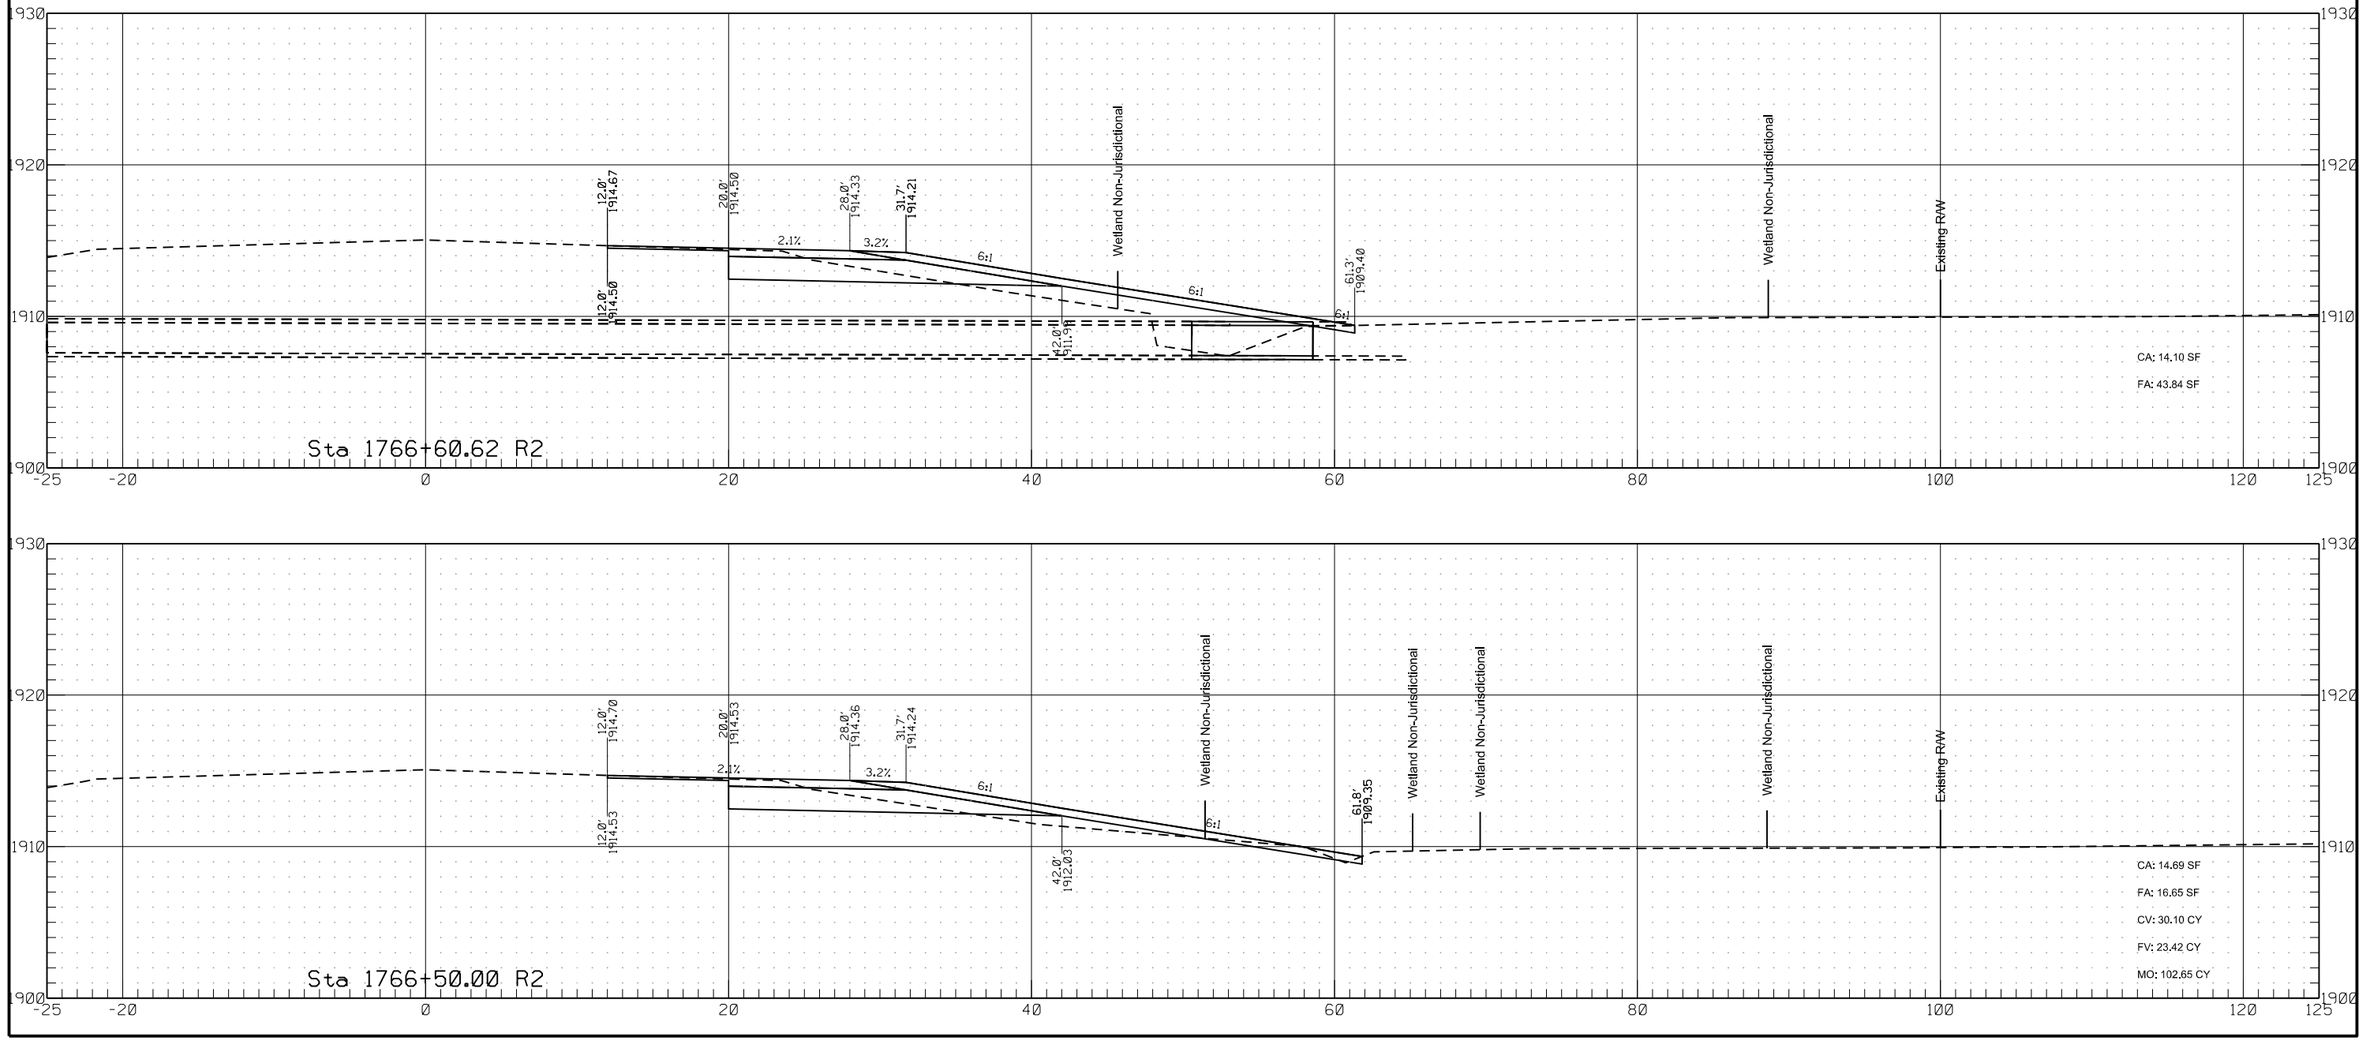


	STATE	PROJECT NO.	SECTION NO.	SHEET NO.
	ND	HEN-7-052(034)000	200	334

Passing Lane #8

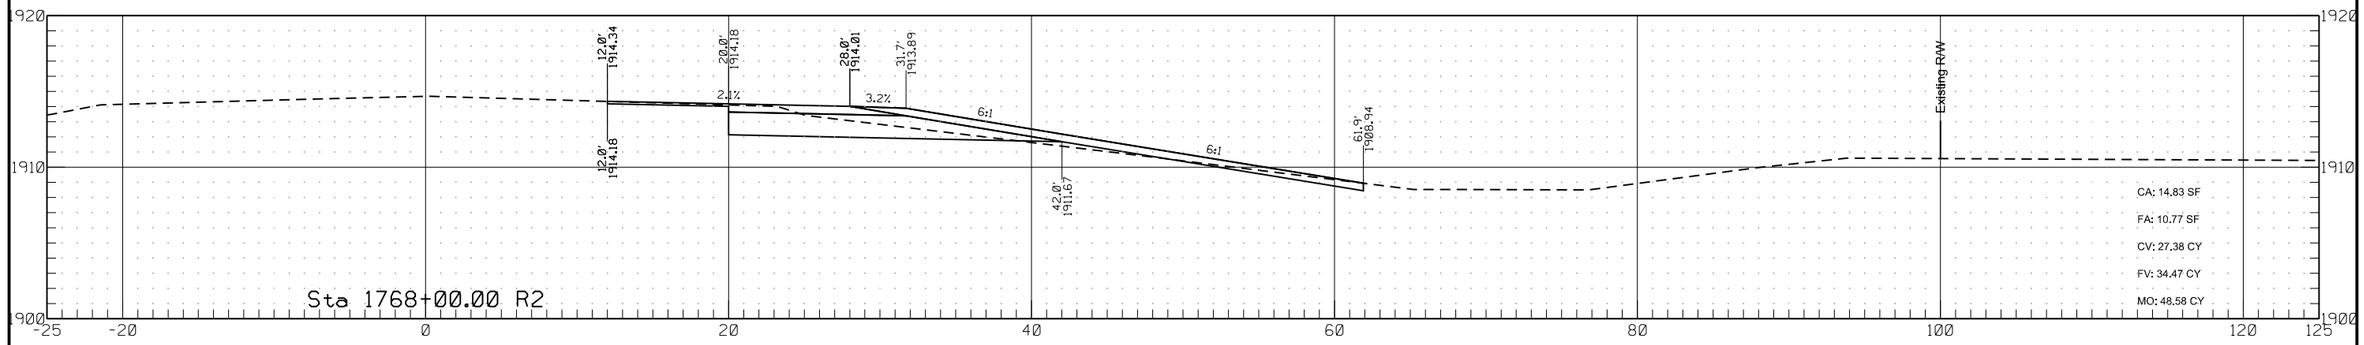


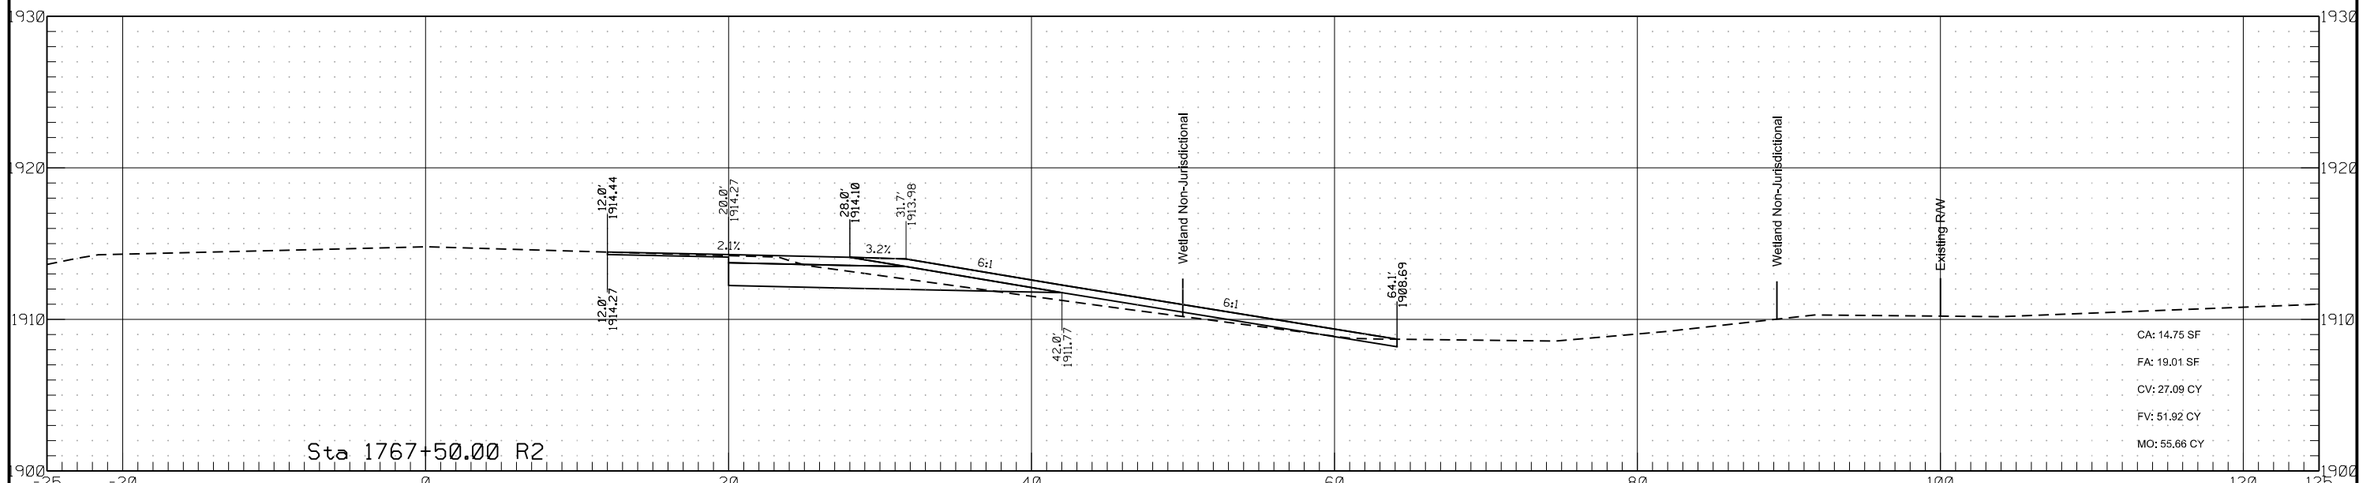


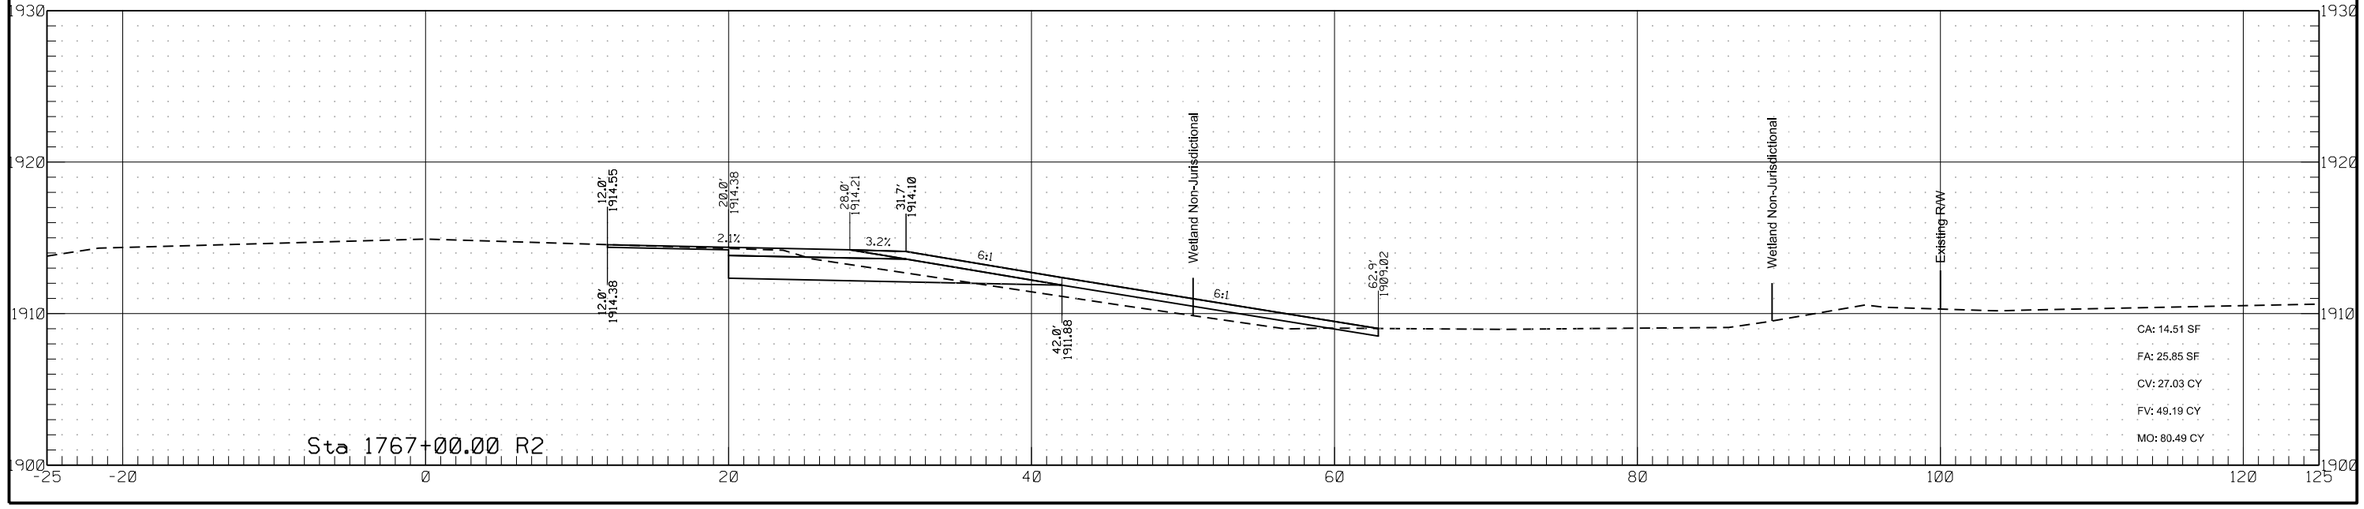


	STATE	PROJECT NO.	SECTION NO.	SHEET NO.
	ND	HEN-7-052(034)000	200	335

Passing Lane #8

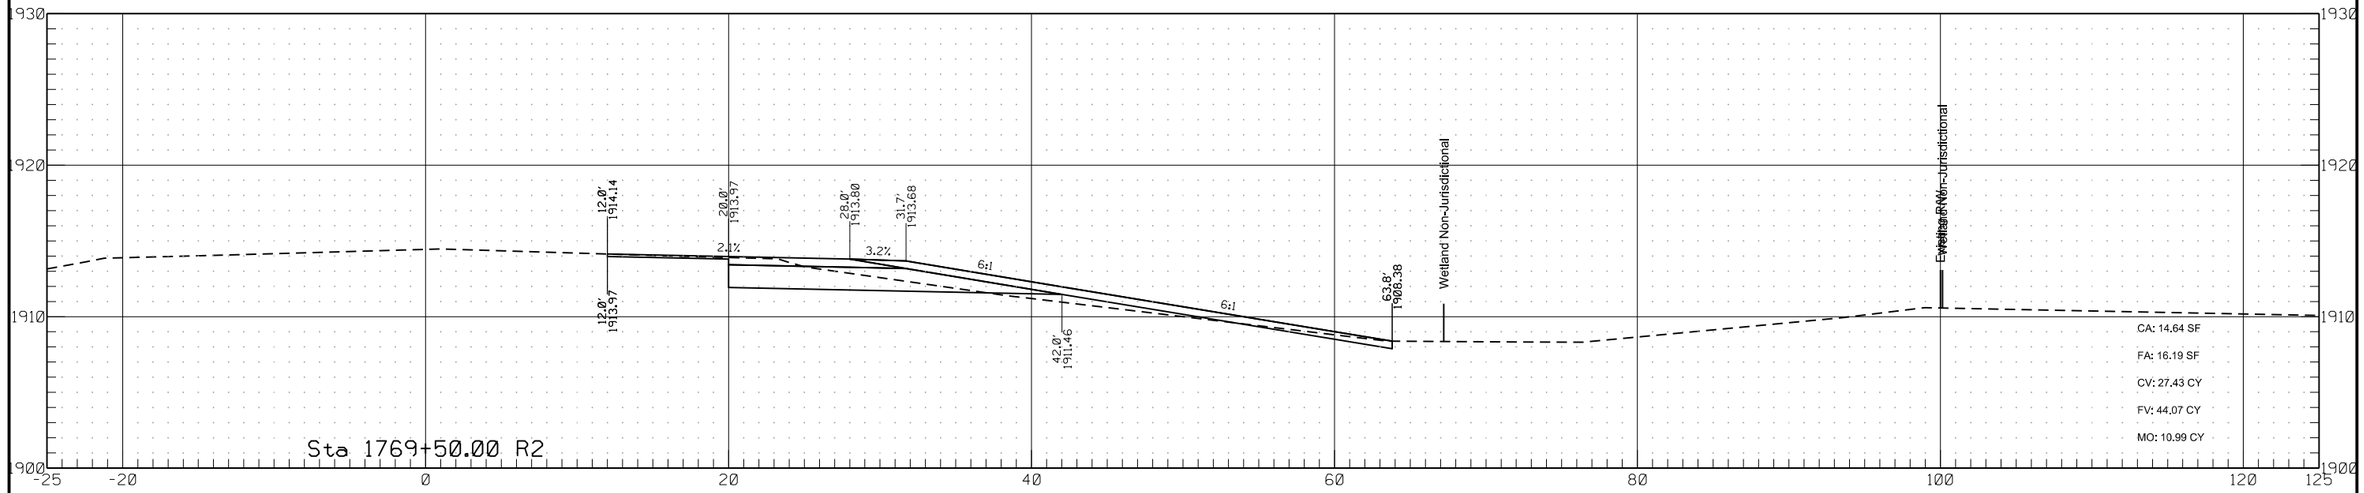


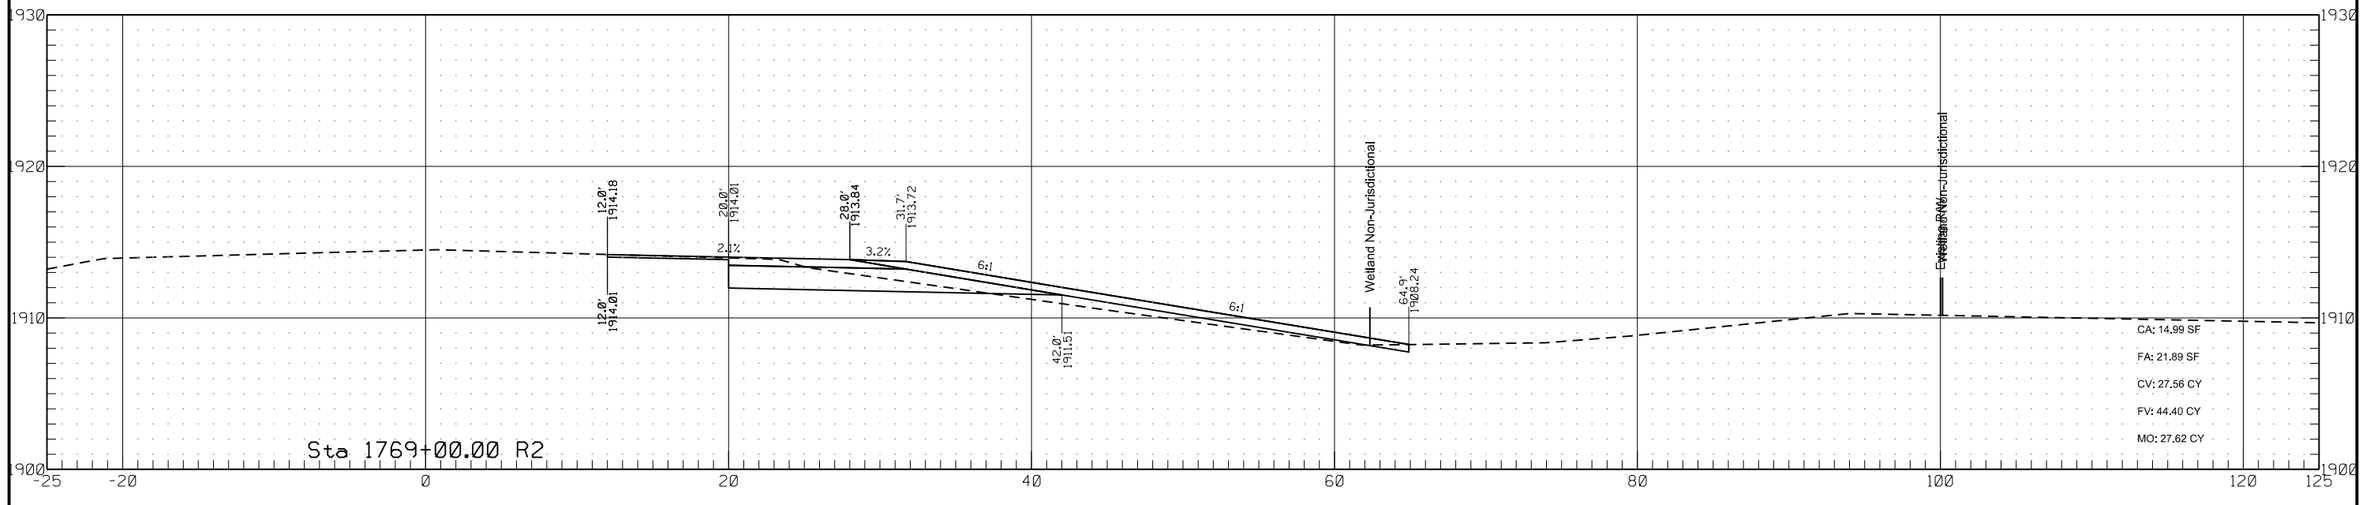


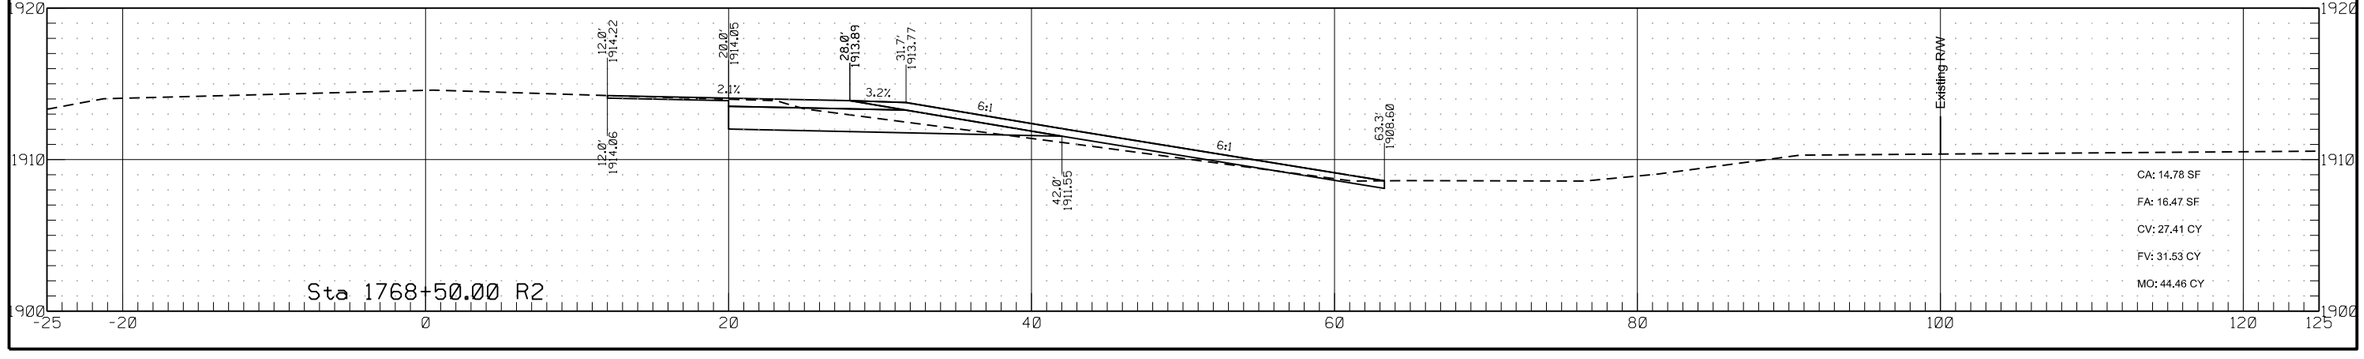

	STATE	PROJECT NO.	SECTION NO.	SHEET NO.
	ND	HEN-7-052(034)000	200	336


Passing Lane #8

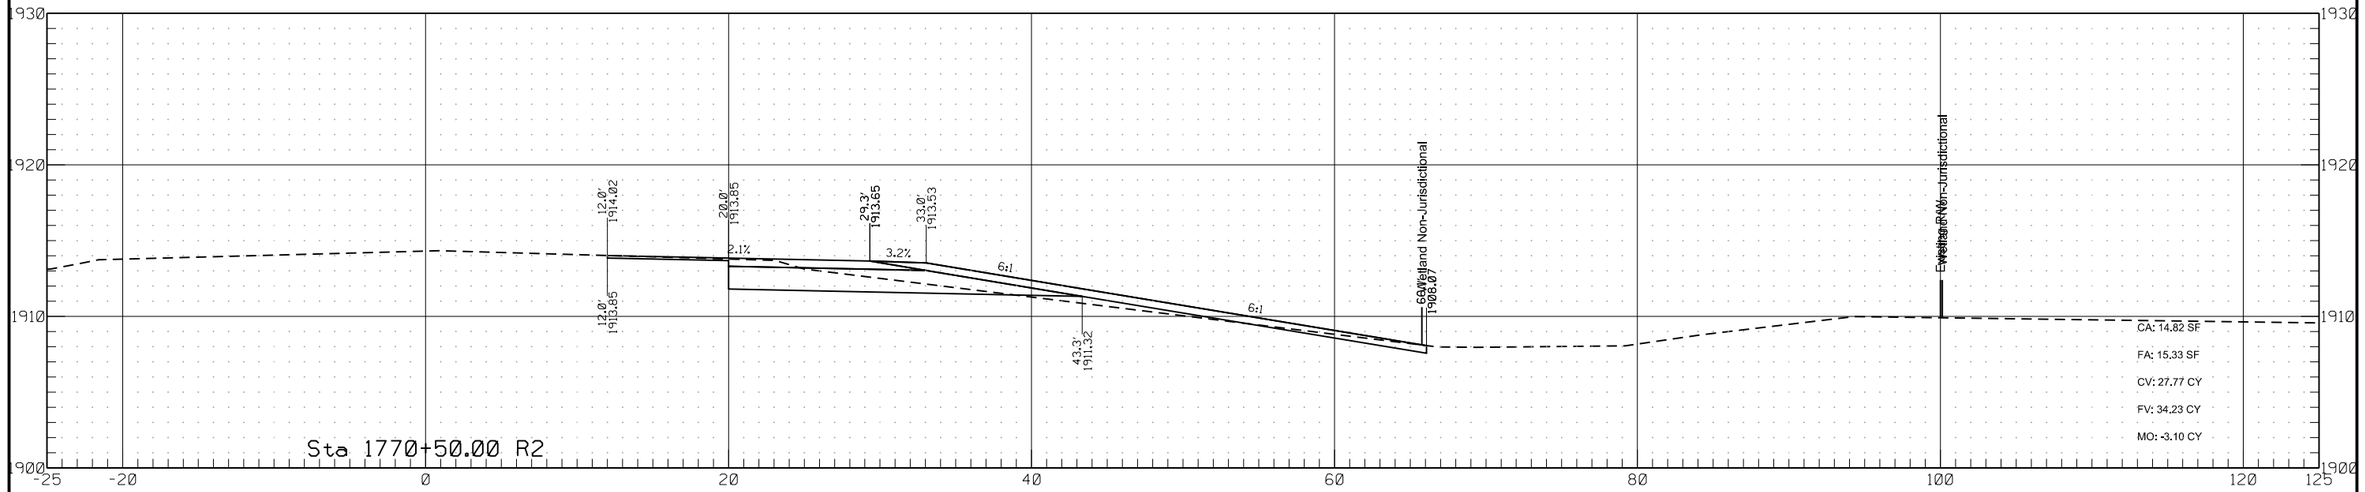


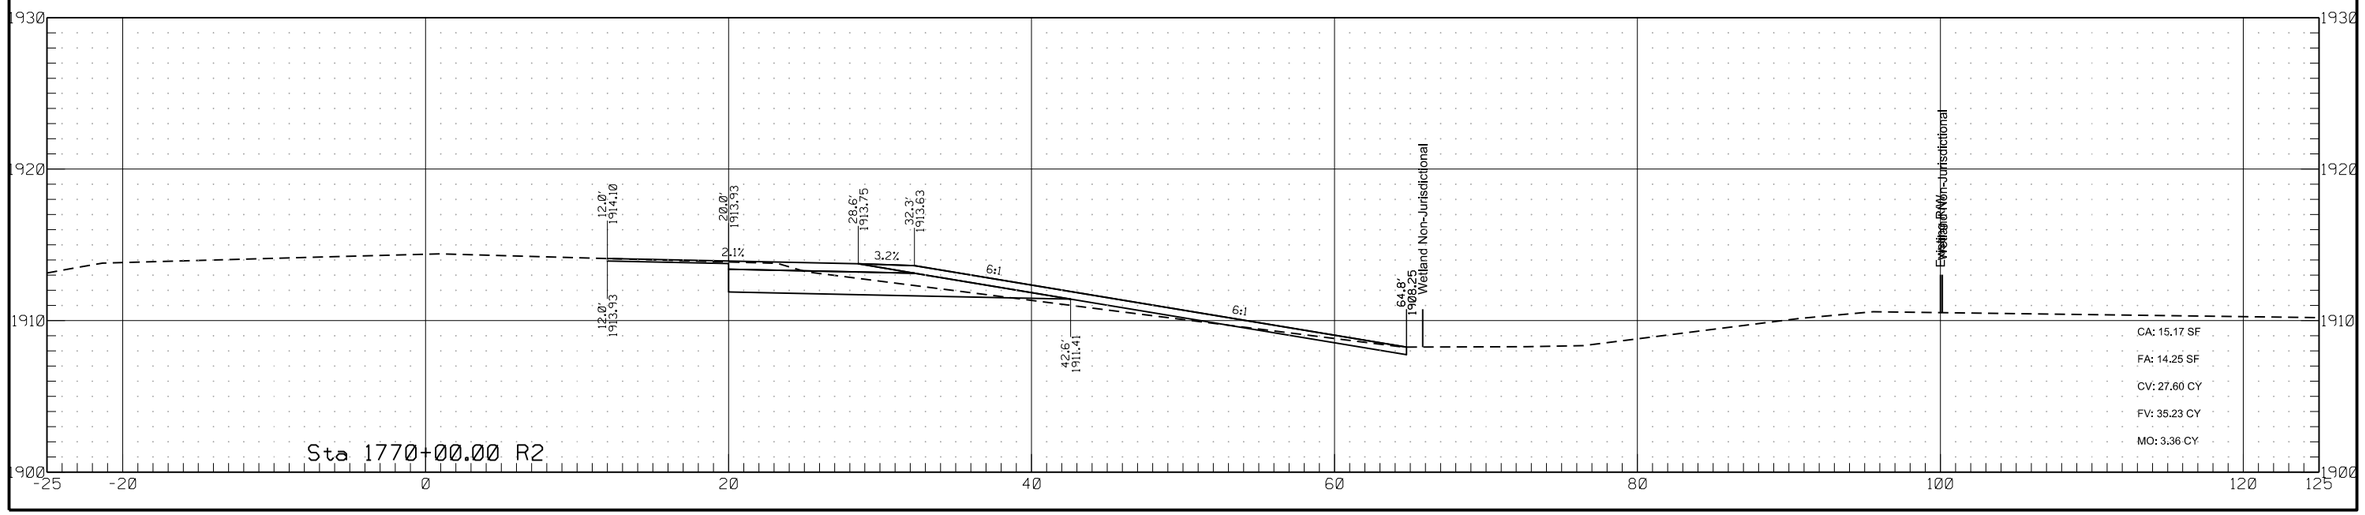

	STATE	PROJECT NO.	SECTION NO.	SHEET NO.
	ND	HEN-7-052(034)000	200	337


Passing Lane #8

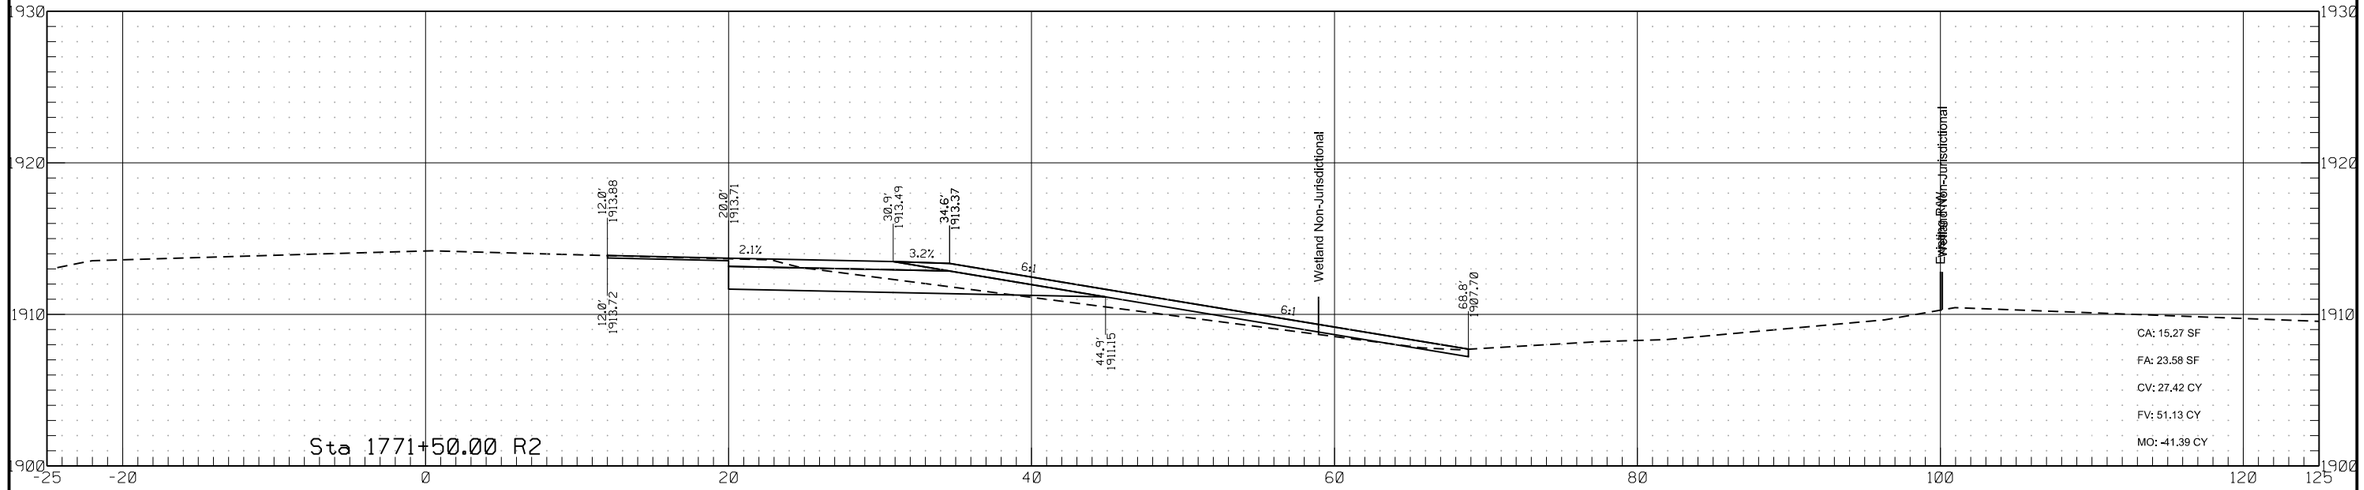


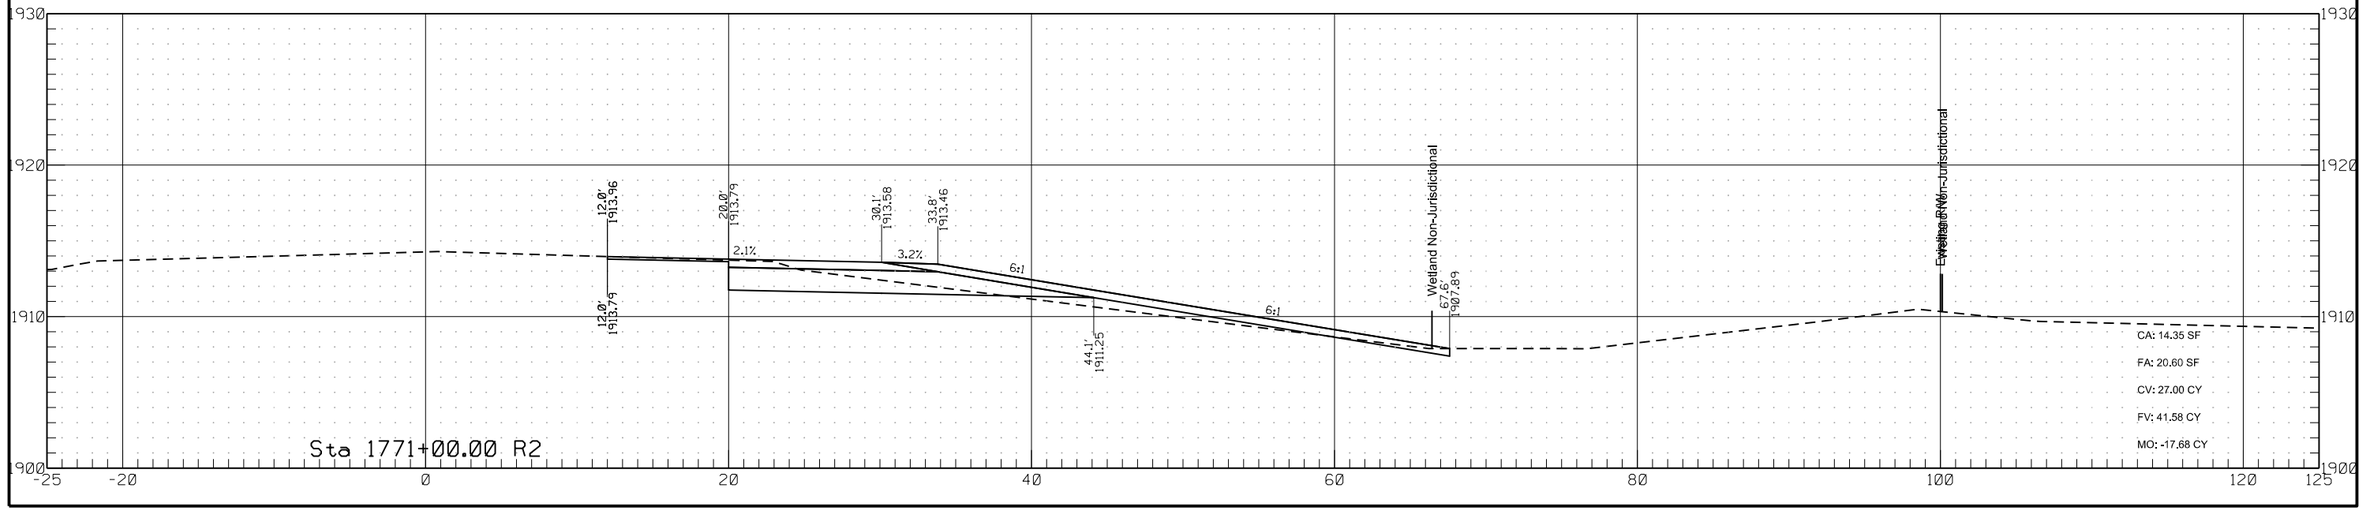

	STATE	PROJECT NO.	SECTION NO.	SHEET NO.
	ND	HEN-7-052(034)000	200	338


Passing Lane #8

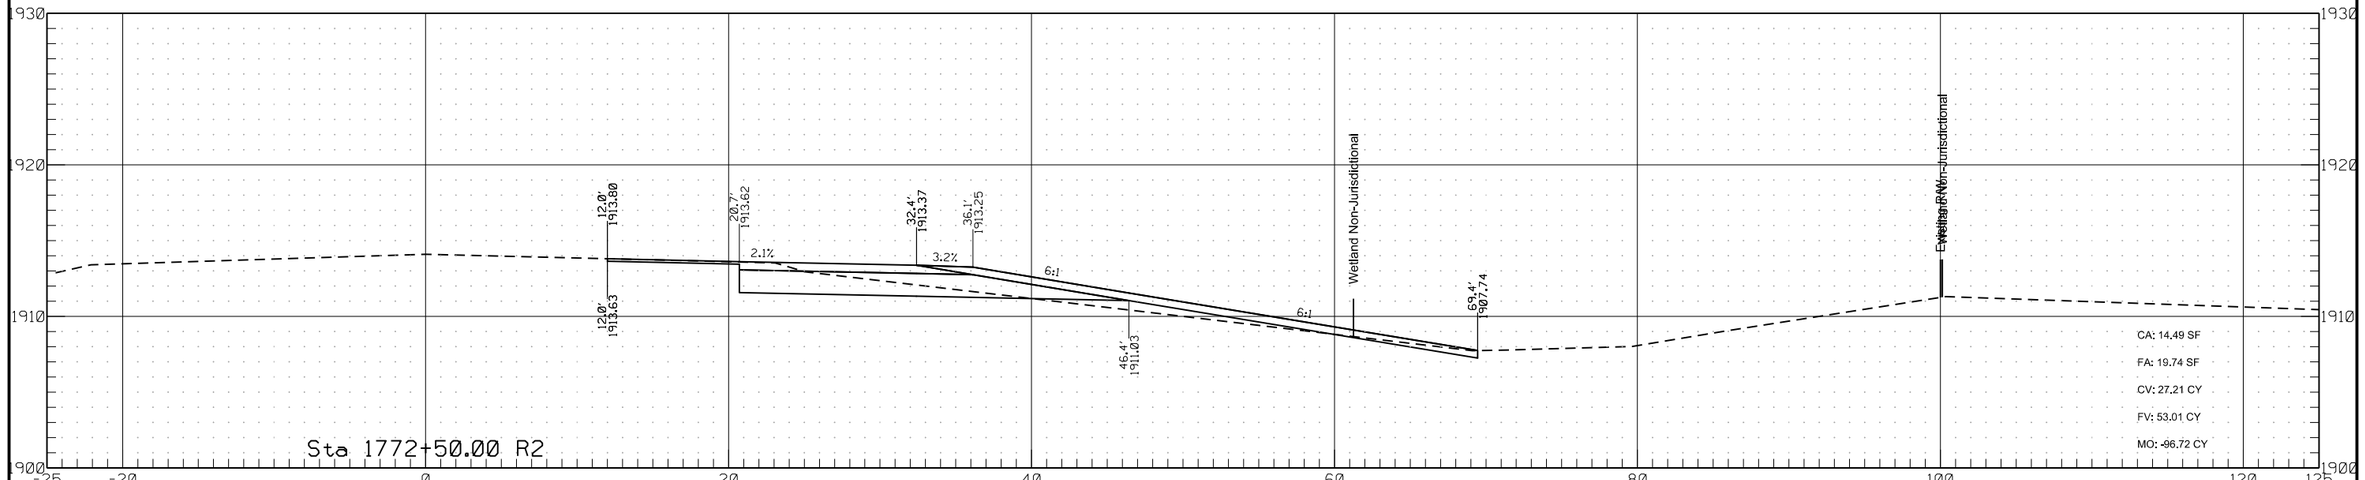


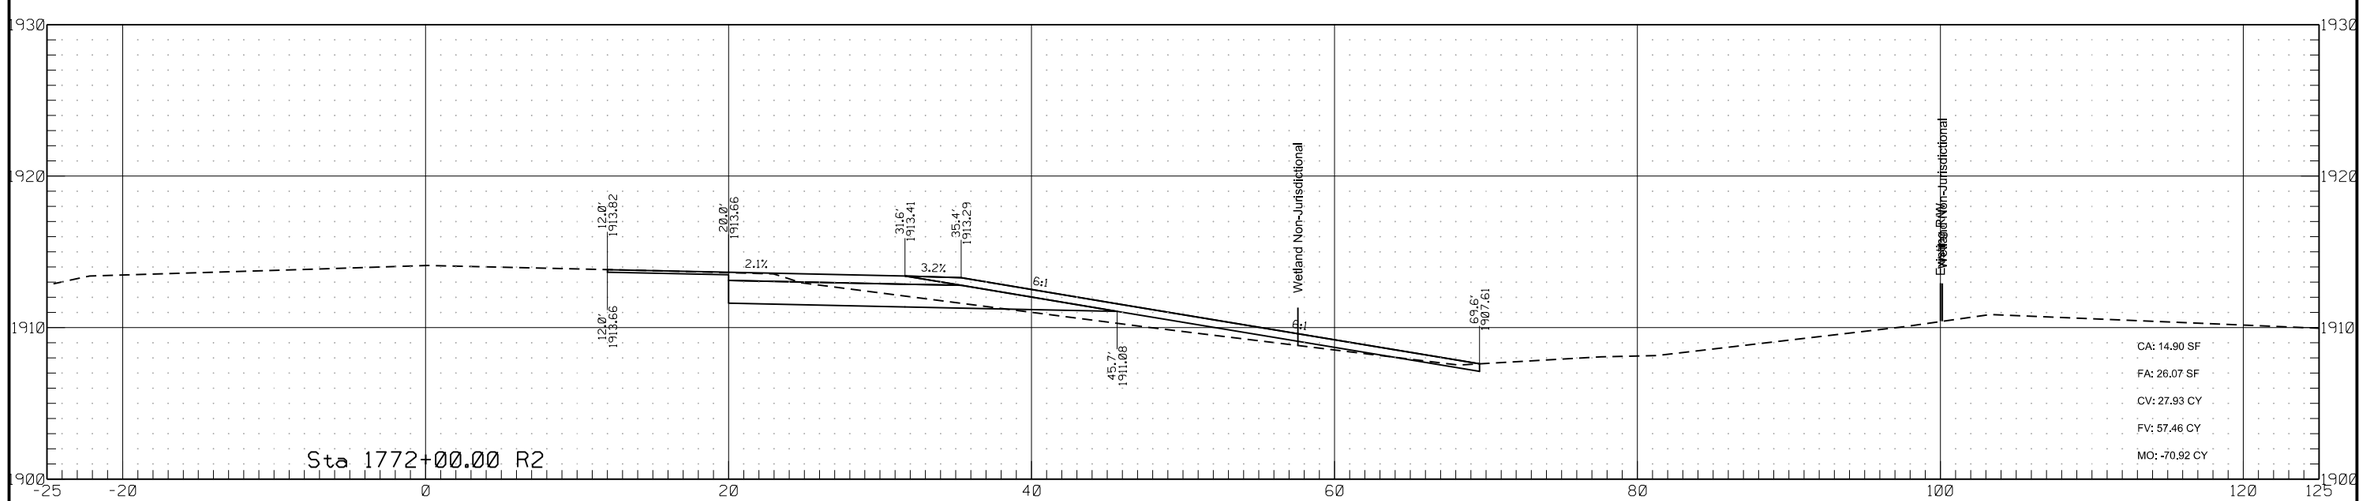

	STATE	PROJECT NO.	SECTION NO.	SHEET NO.
	ND	HEN-7-052(034)000	200	339


Passing Lane #8

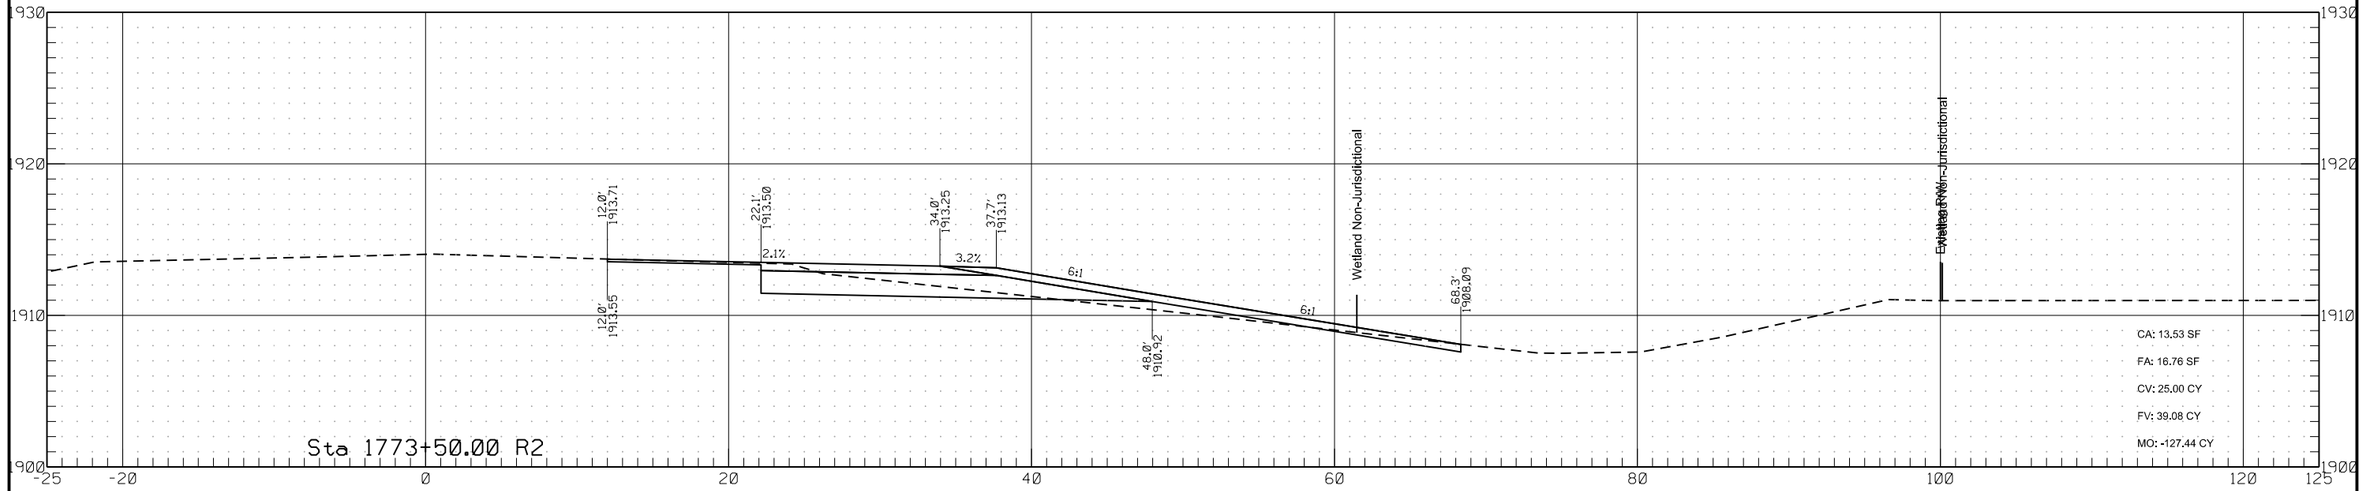

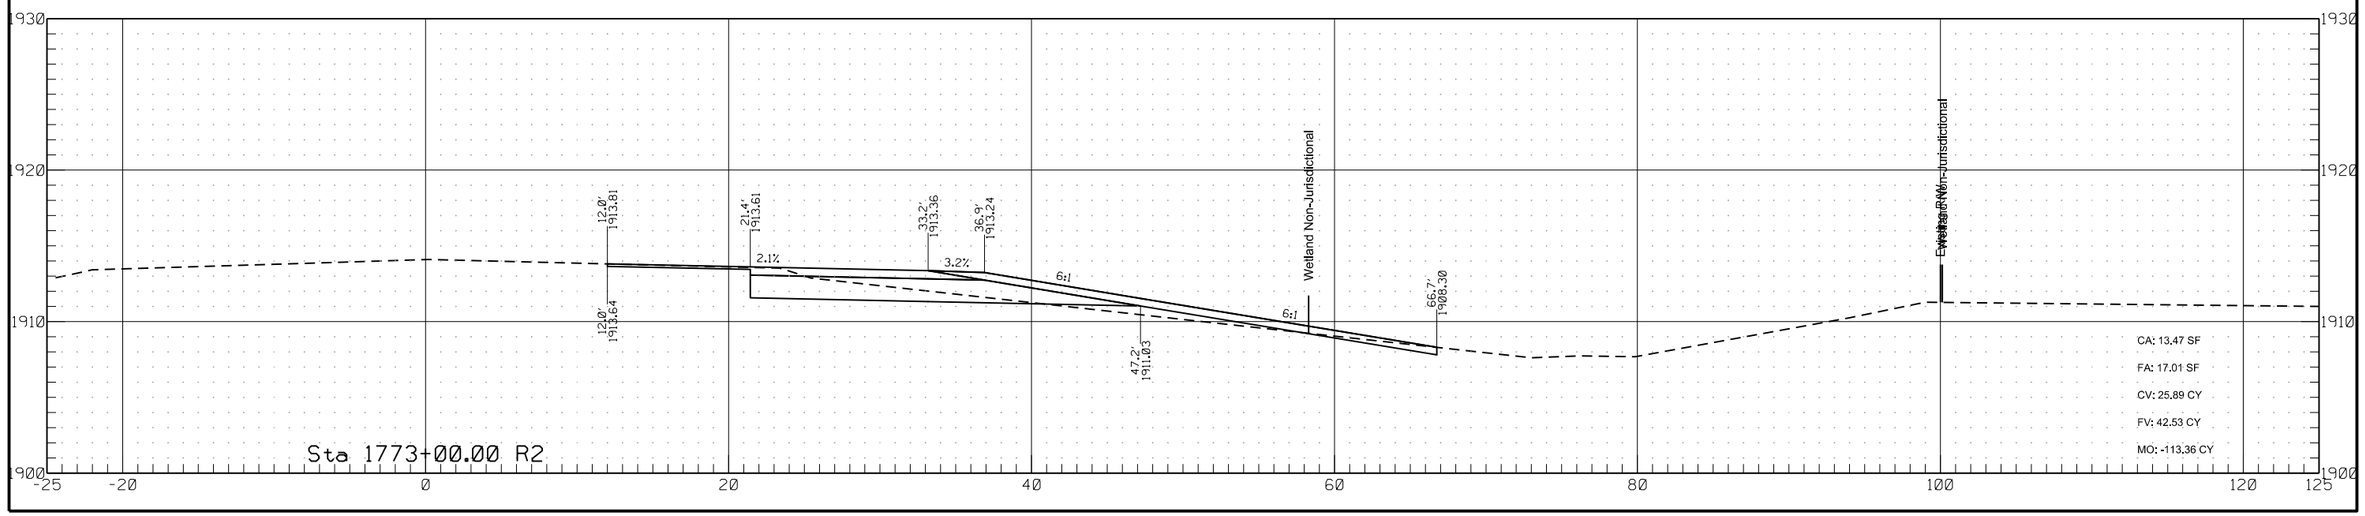


	STATE	PROJECT NO.	SECTION NO.	SHEET NO.
	ND	HEN-7-052(034)000	200	340

Passing Lane #8

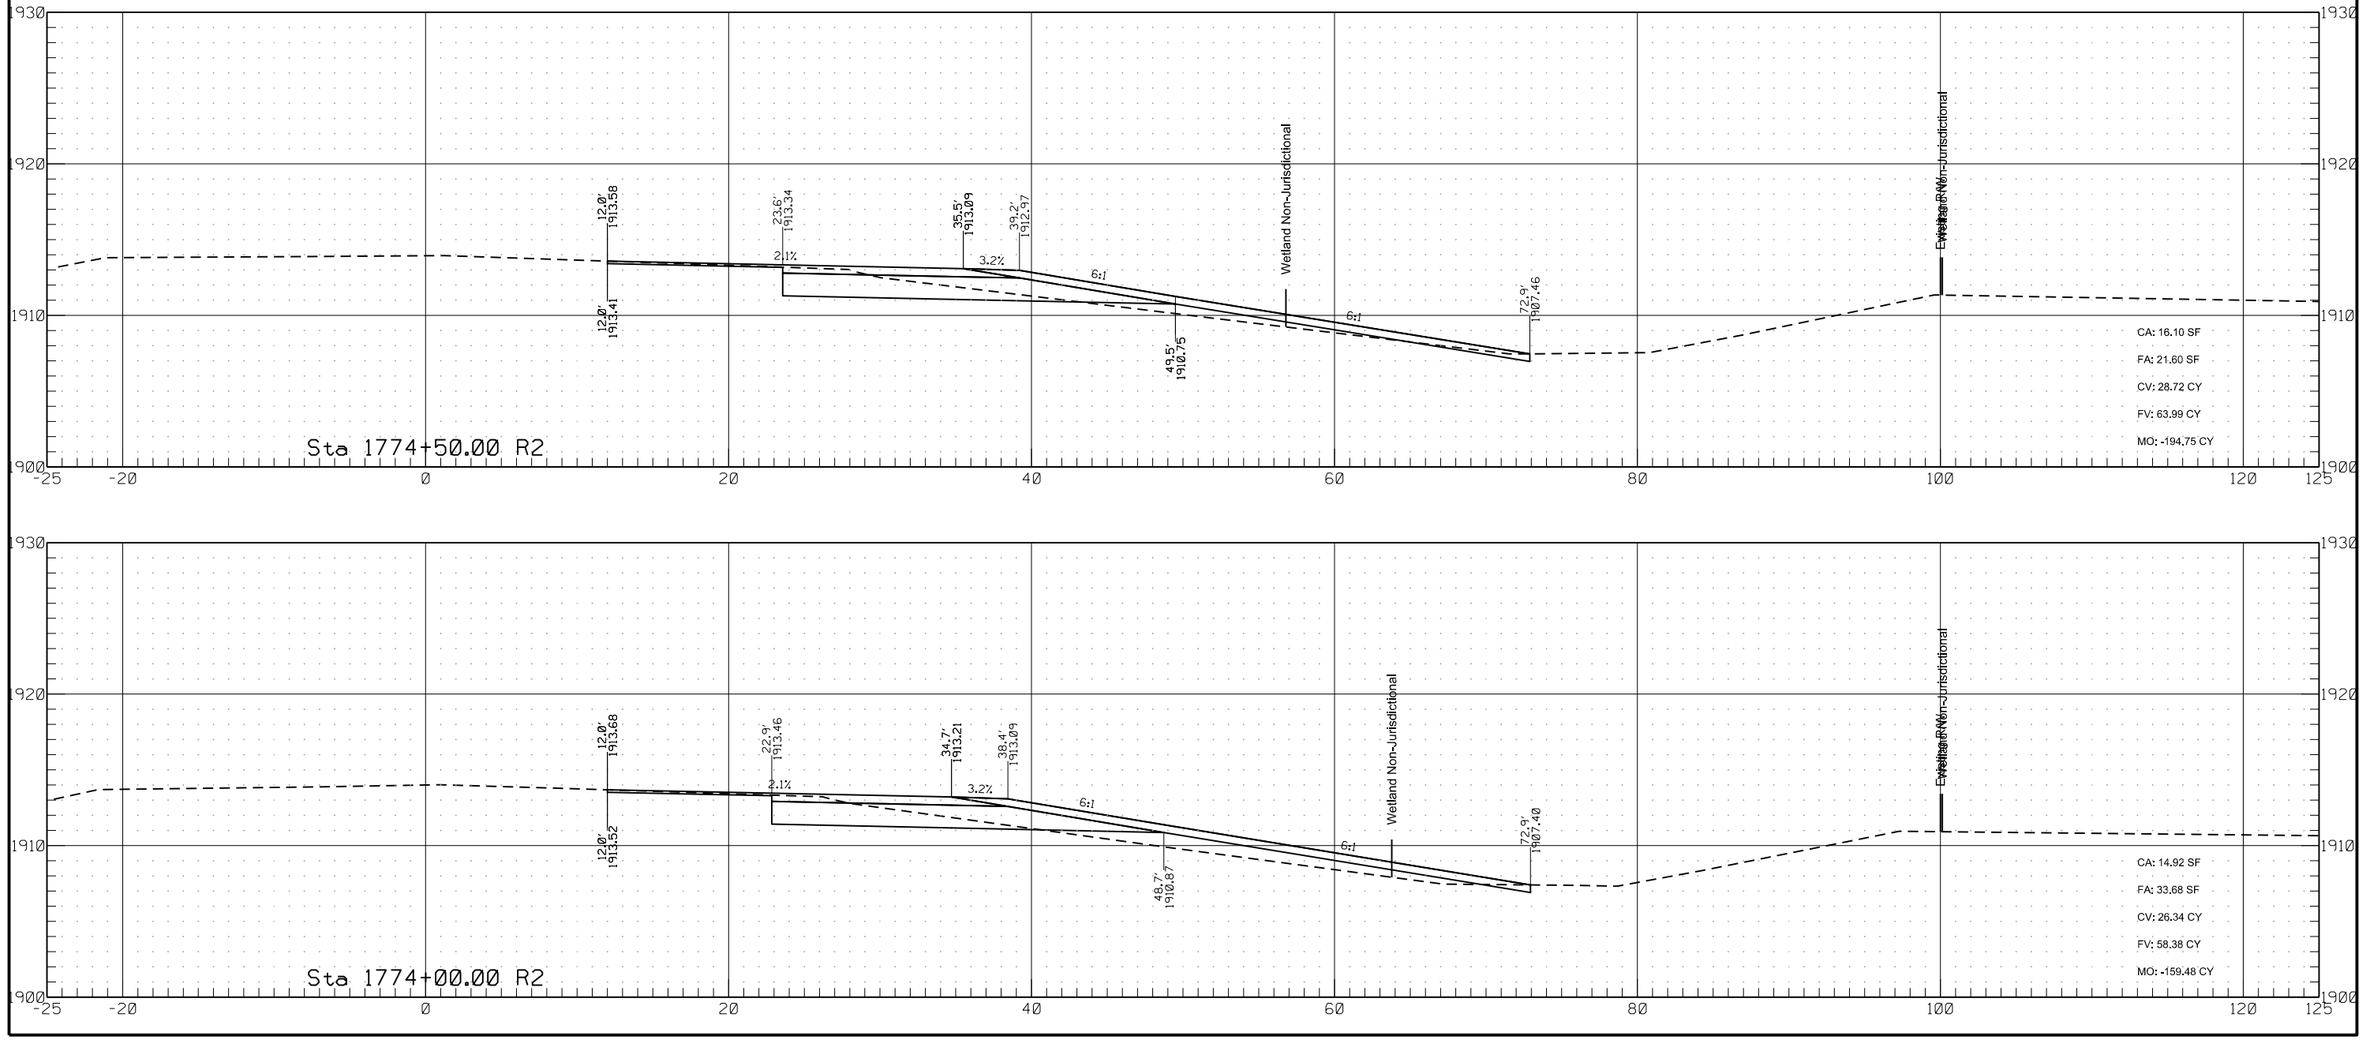


	STATE	PROJECT NO.	SECTION NO.	SHEET NO.
	ND	HEN-7-052(034)000	200	341


Passing Lane #8

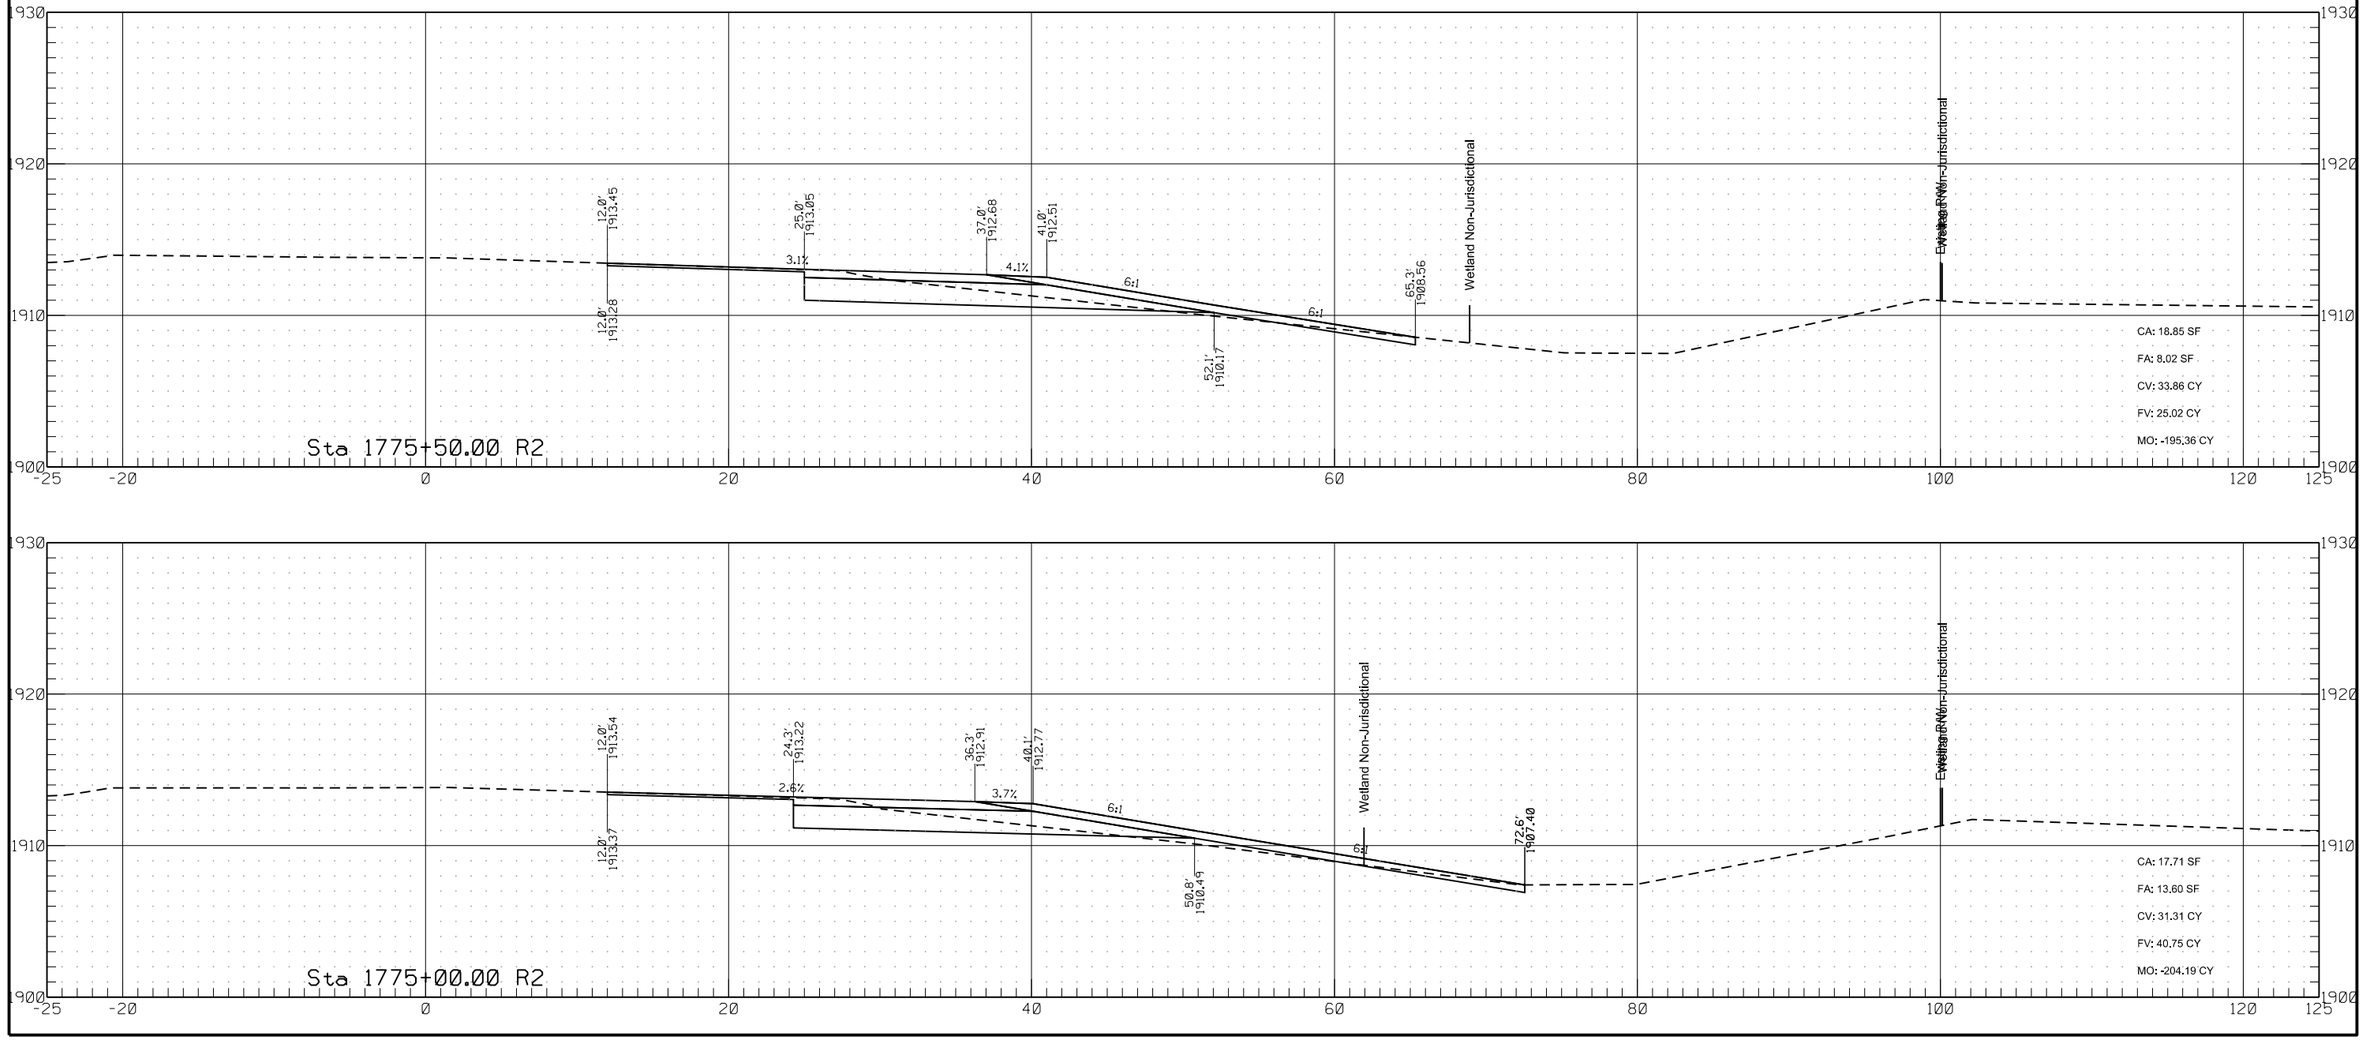

	STATE	PROJECT NO.	SECTION NO.	SHEET NO.
	ND	HEN-7-052(034)000	200	342


Passing Lane #8

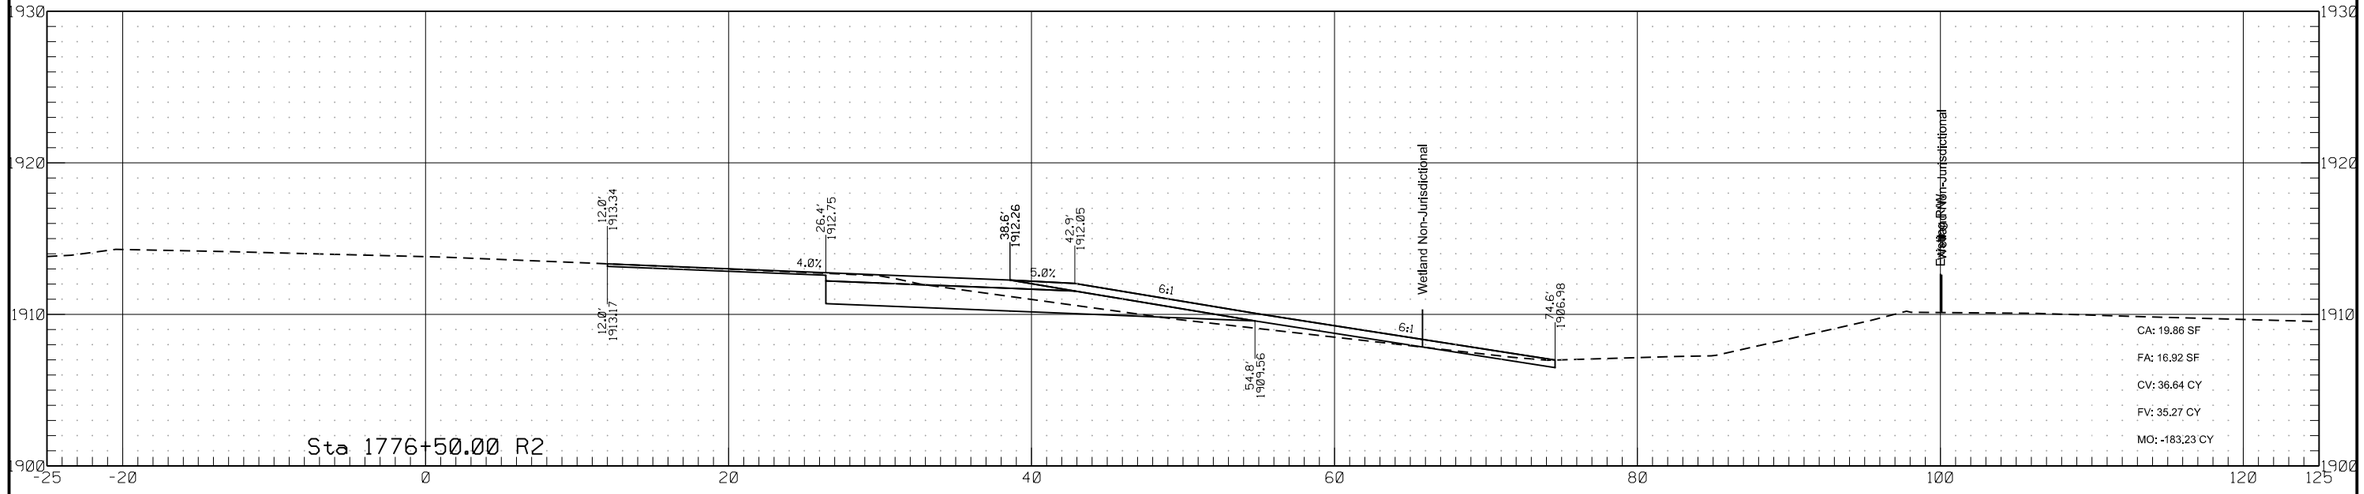

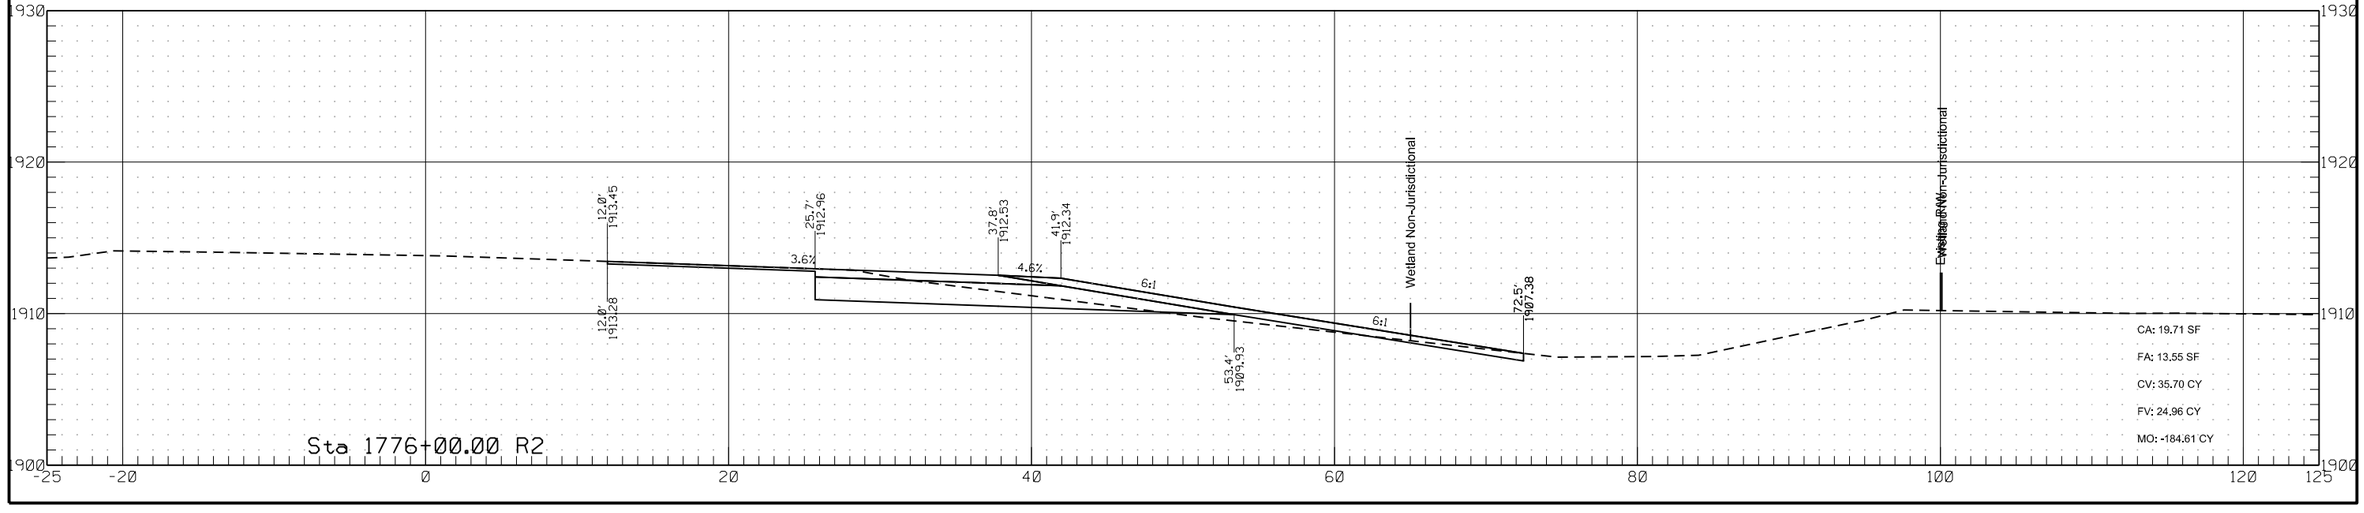


	STATE	PROJECT NO.	SECTION NO.	SHEET NO.
	ND	HEN-7-052(034)000	200	343

Passing Lane #8

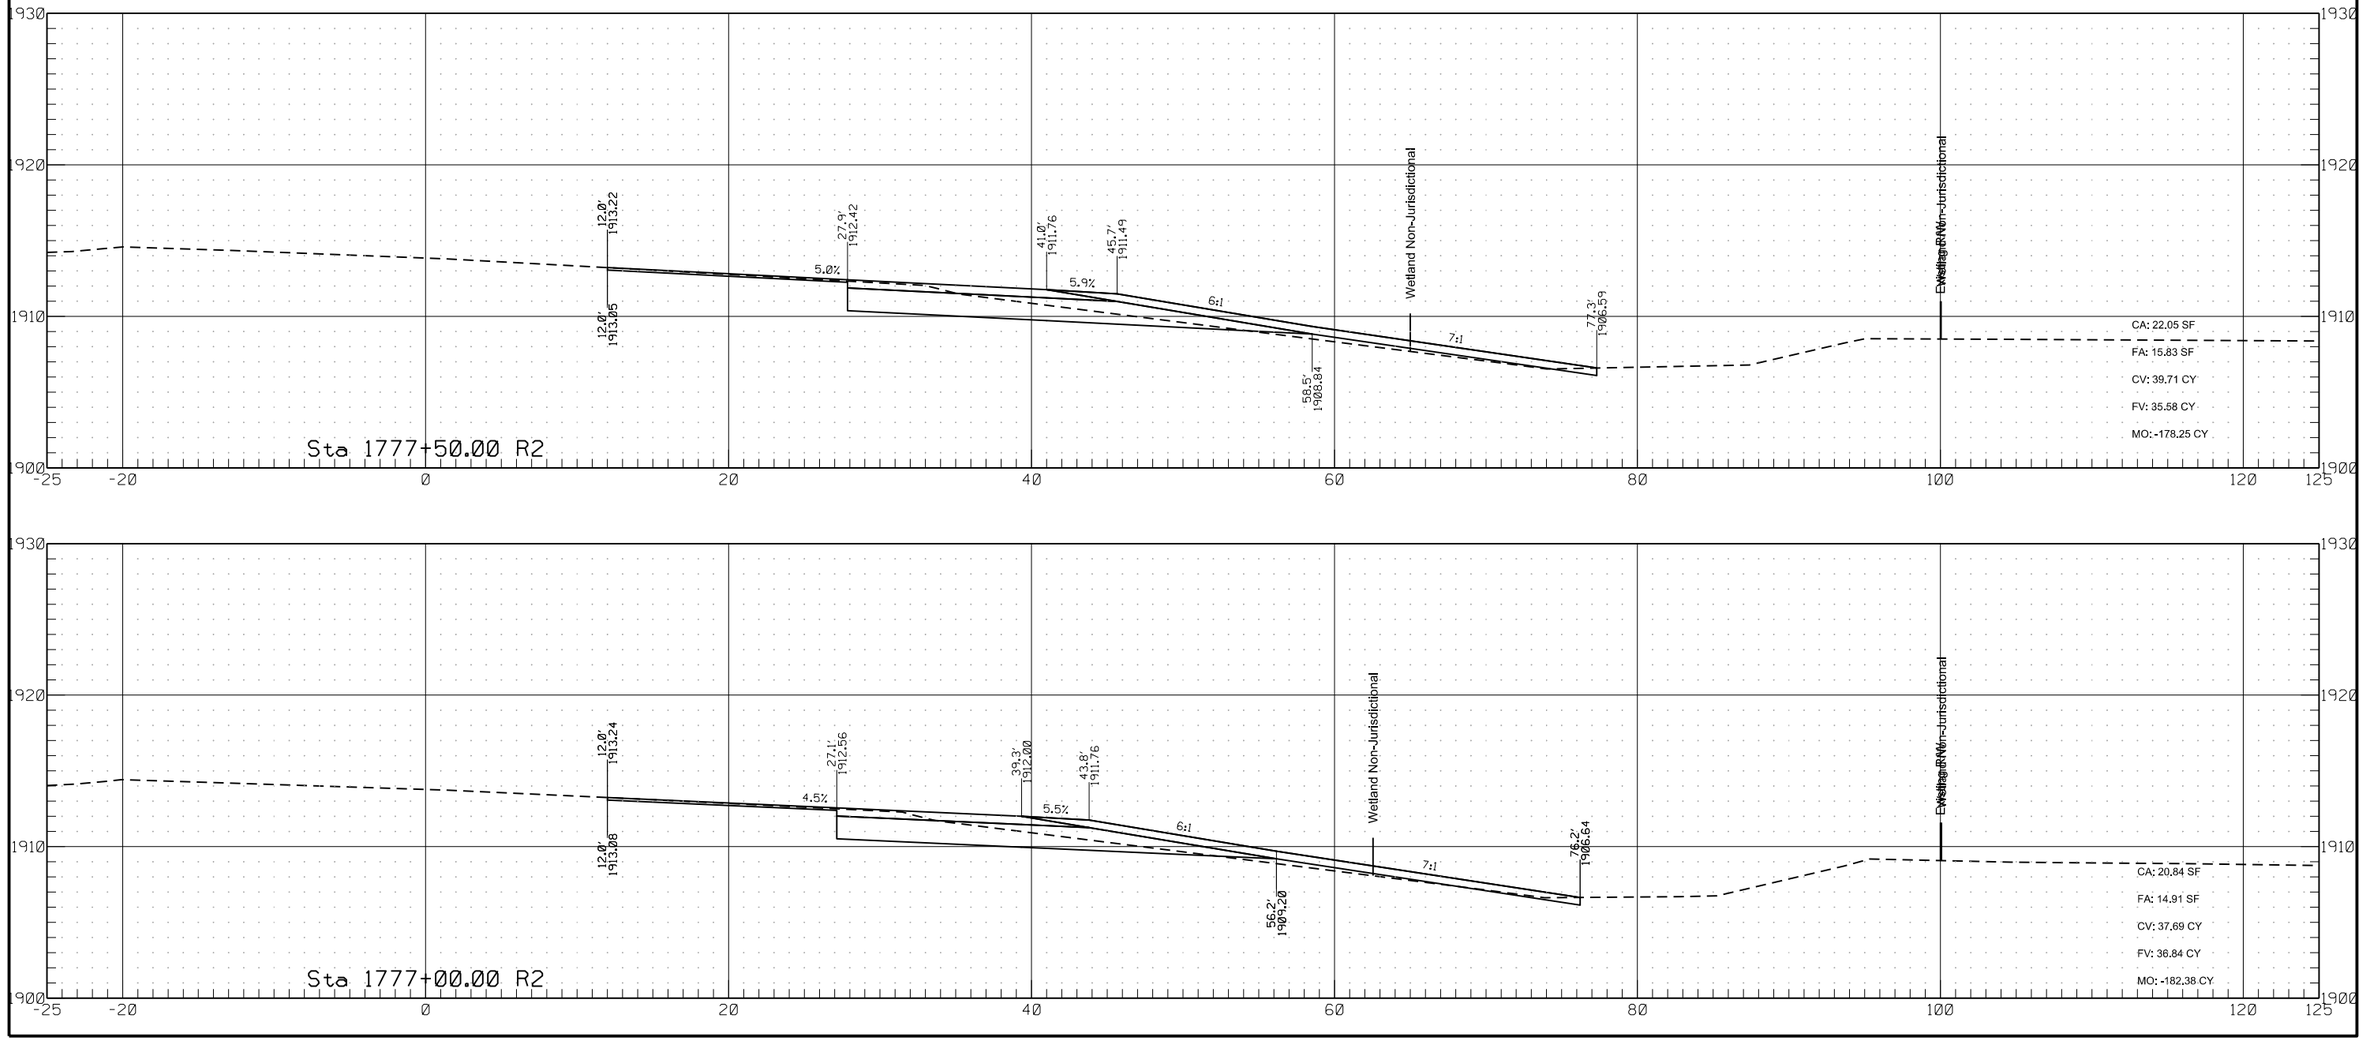

	STATE	PROJECT NO.	SECTION NO.	SHEET NO.
	ND	HEN-7-052(034)000	200	344


Passing Lane #8

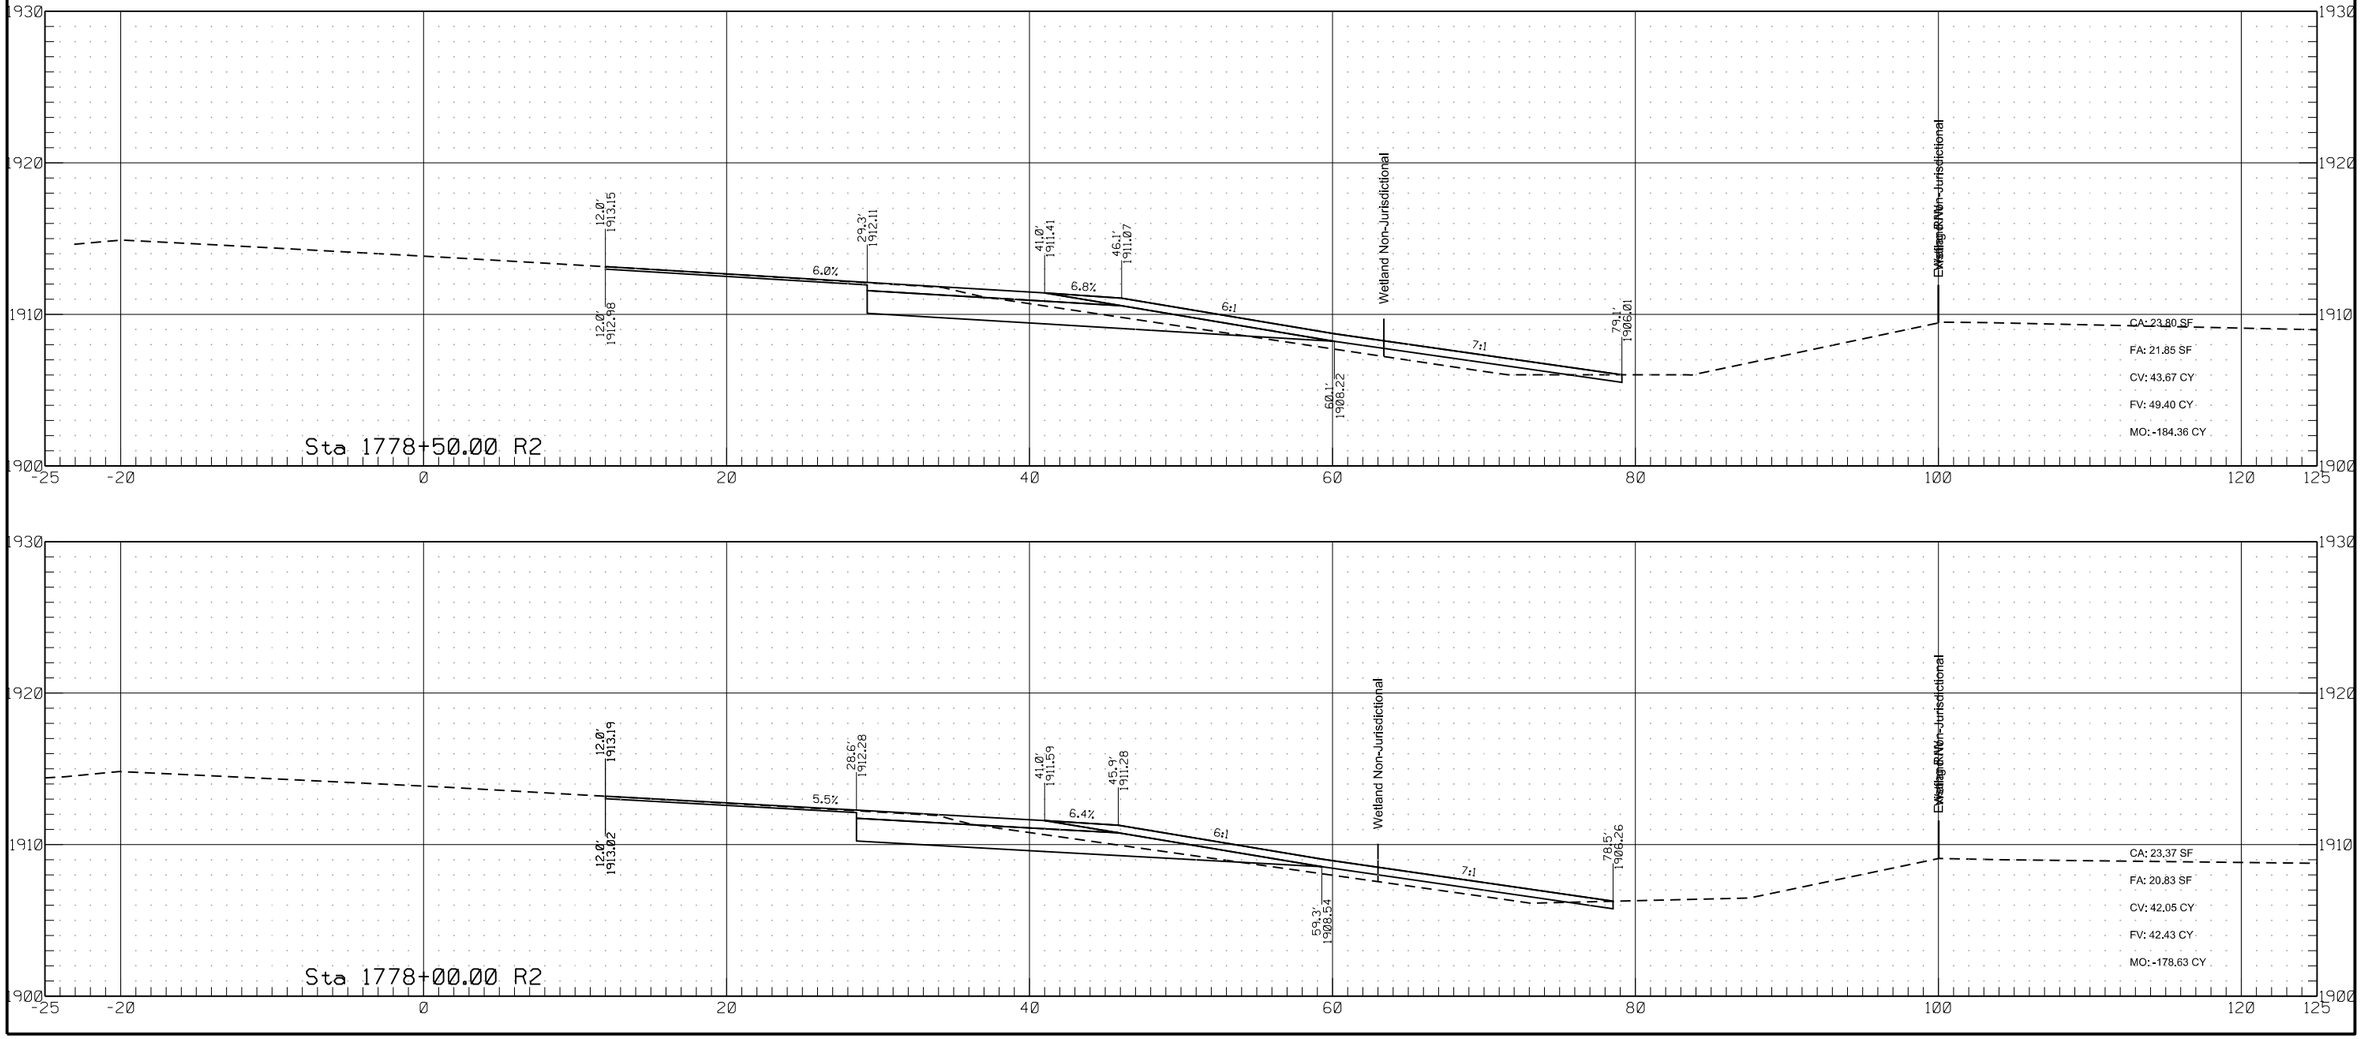


9/6/2023 3:22:01 AM ghartl R:\project\70052000.034\design\RDM_8.dgn

	STATE	PROJECT NO.	SECTION NO.	SHEET NO.
	ND	HEN-7-052(034)000	200	345


Passing Lane #8

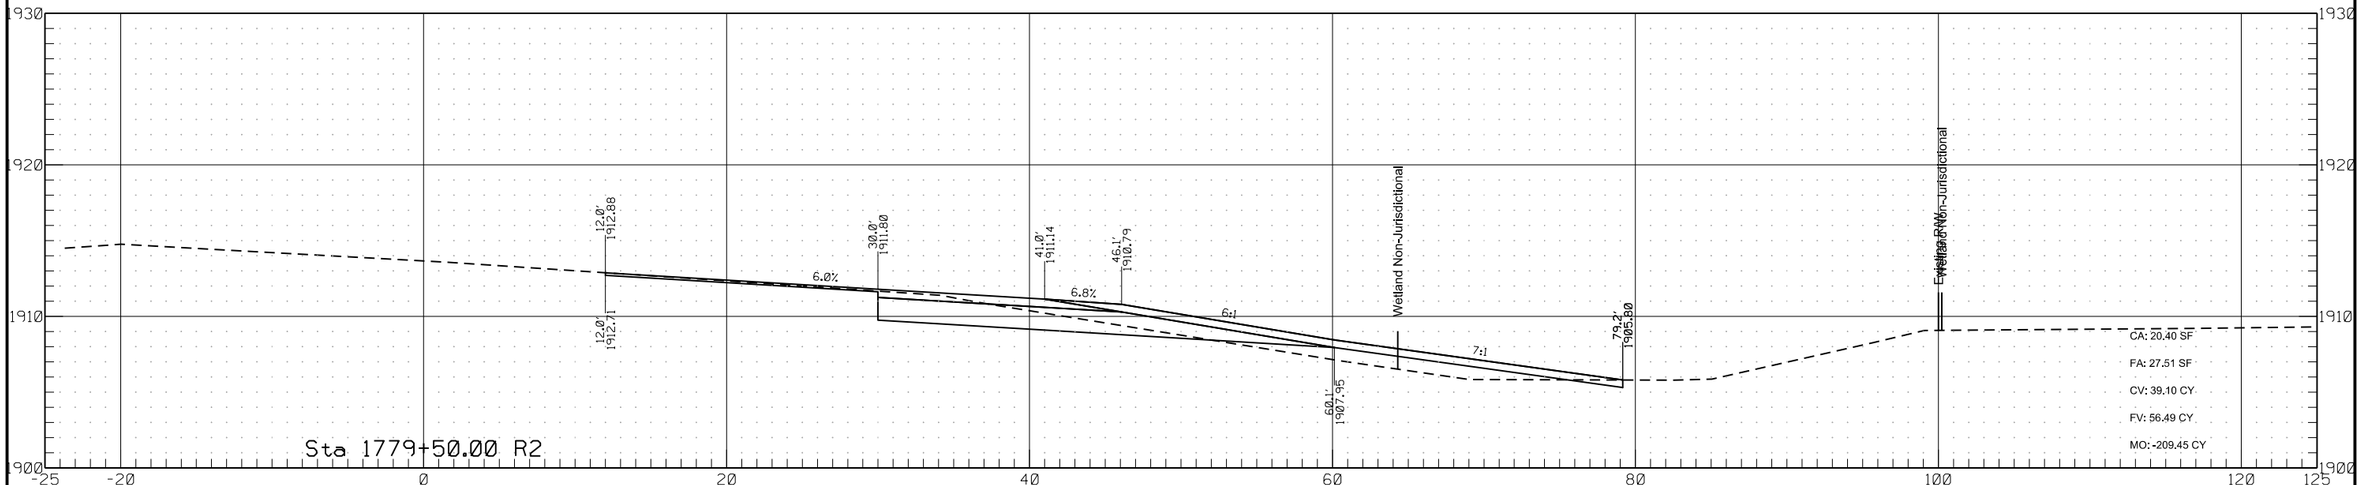


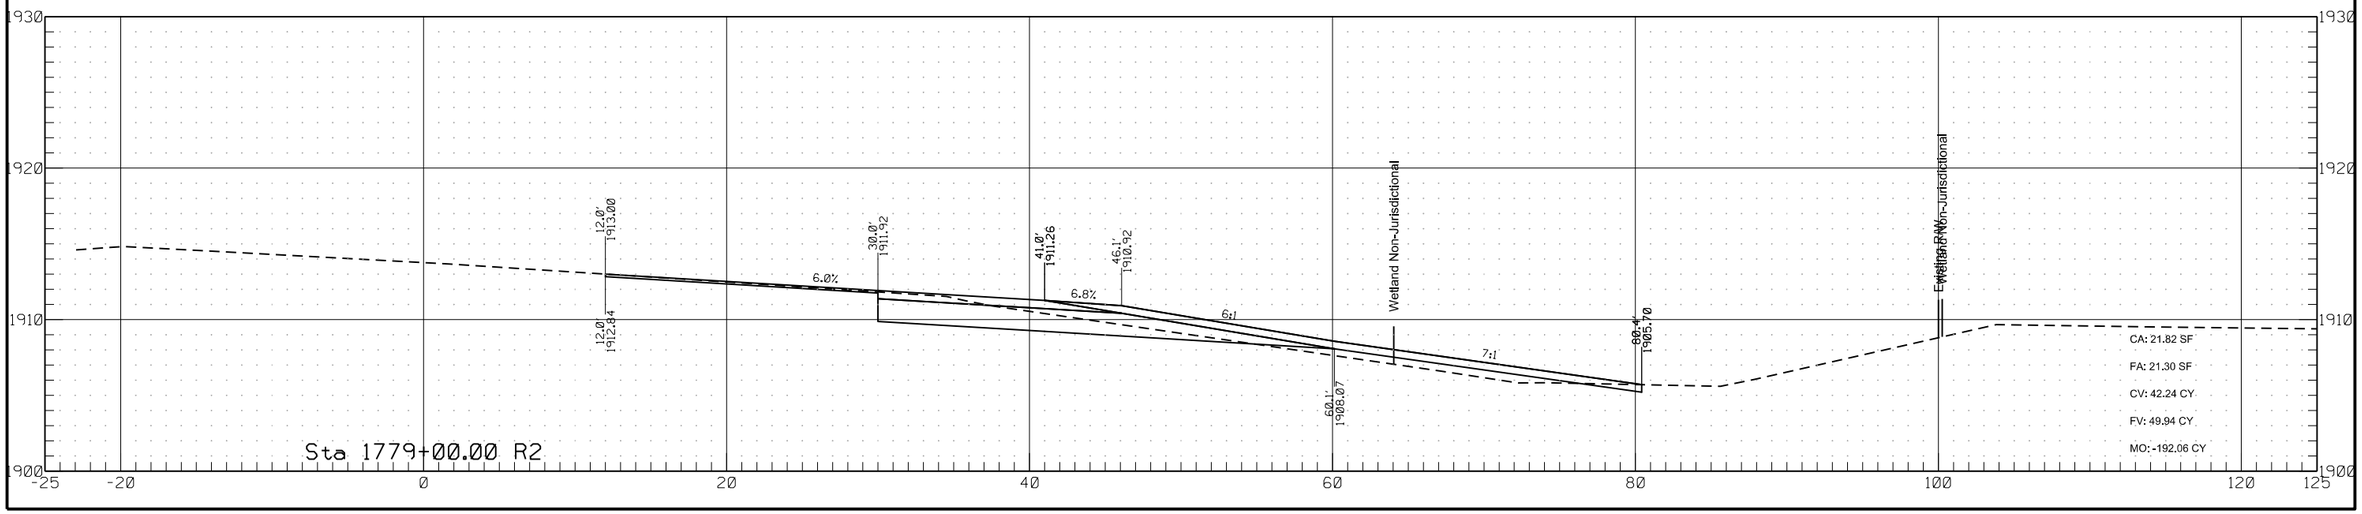

	STATE	PROJECT NO.	SECTION NO.	SHEET NO.
	ND	HEN-7-052(034)000	200	346


Passing Lane #8

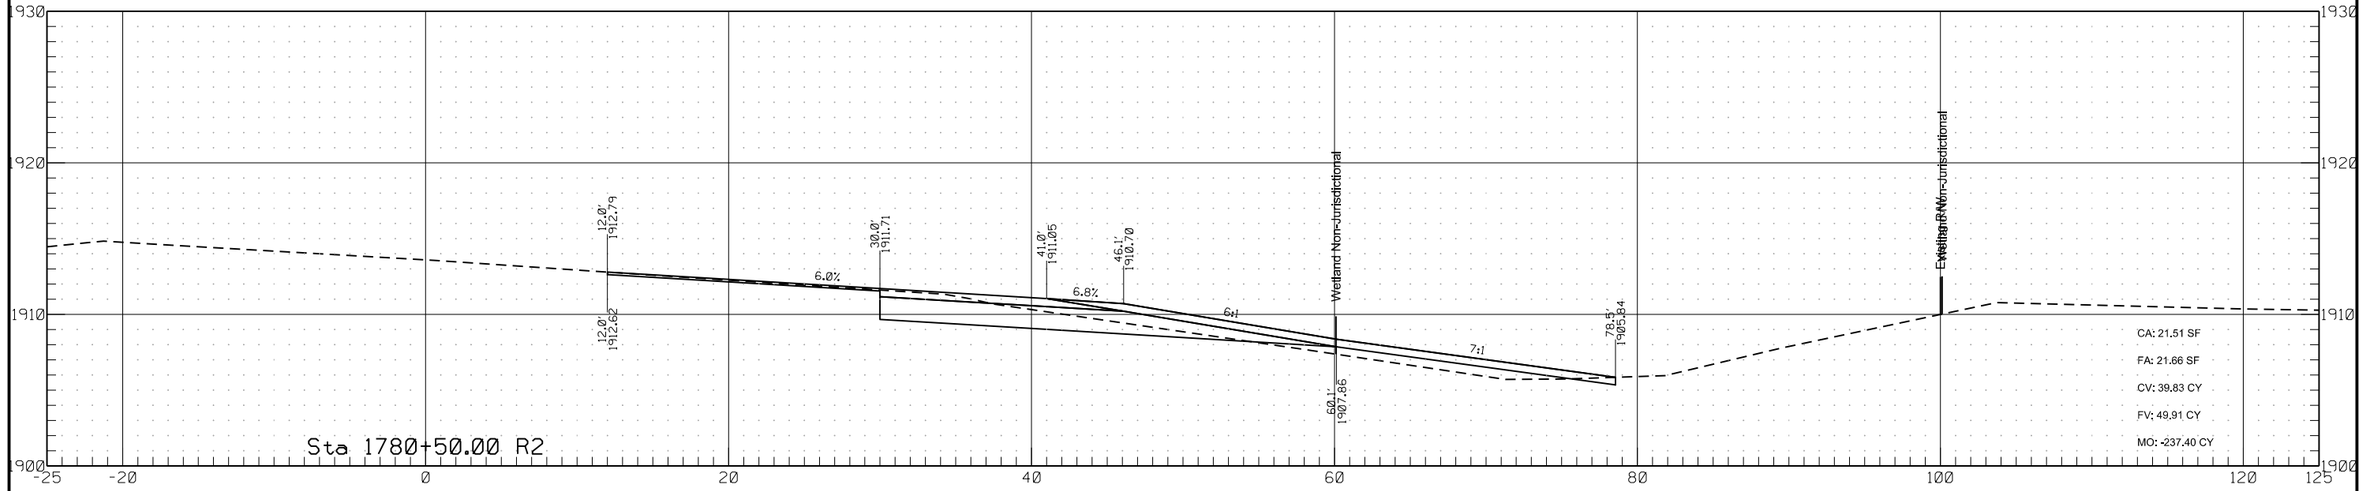

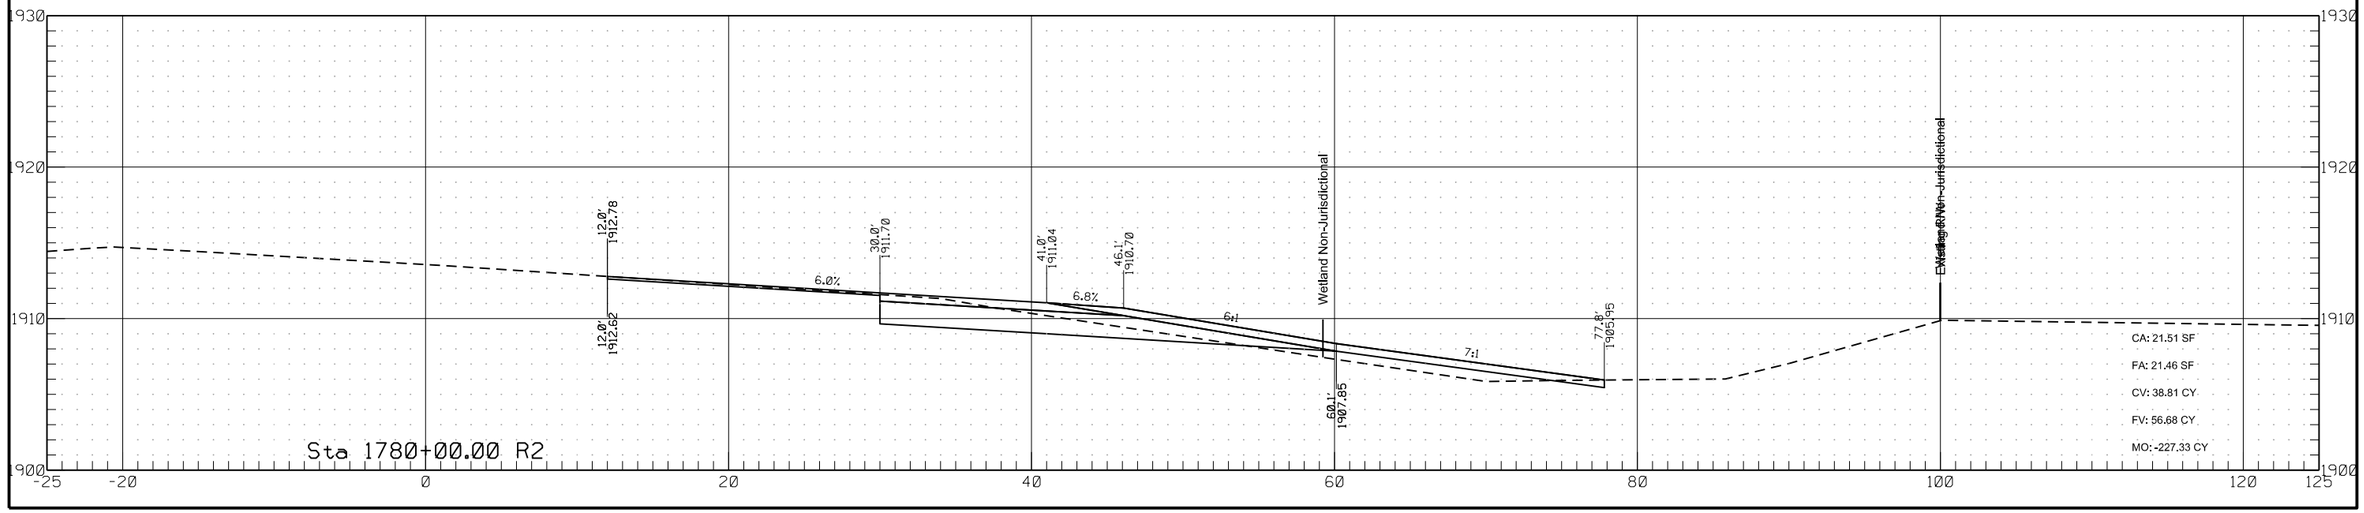

Passing Lane #8


	STATE	PROJECT NO.	SECTION NO.	SHEET NO.
	ND	HEN-7-052(034)000	200	347

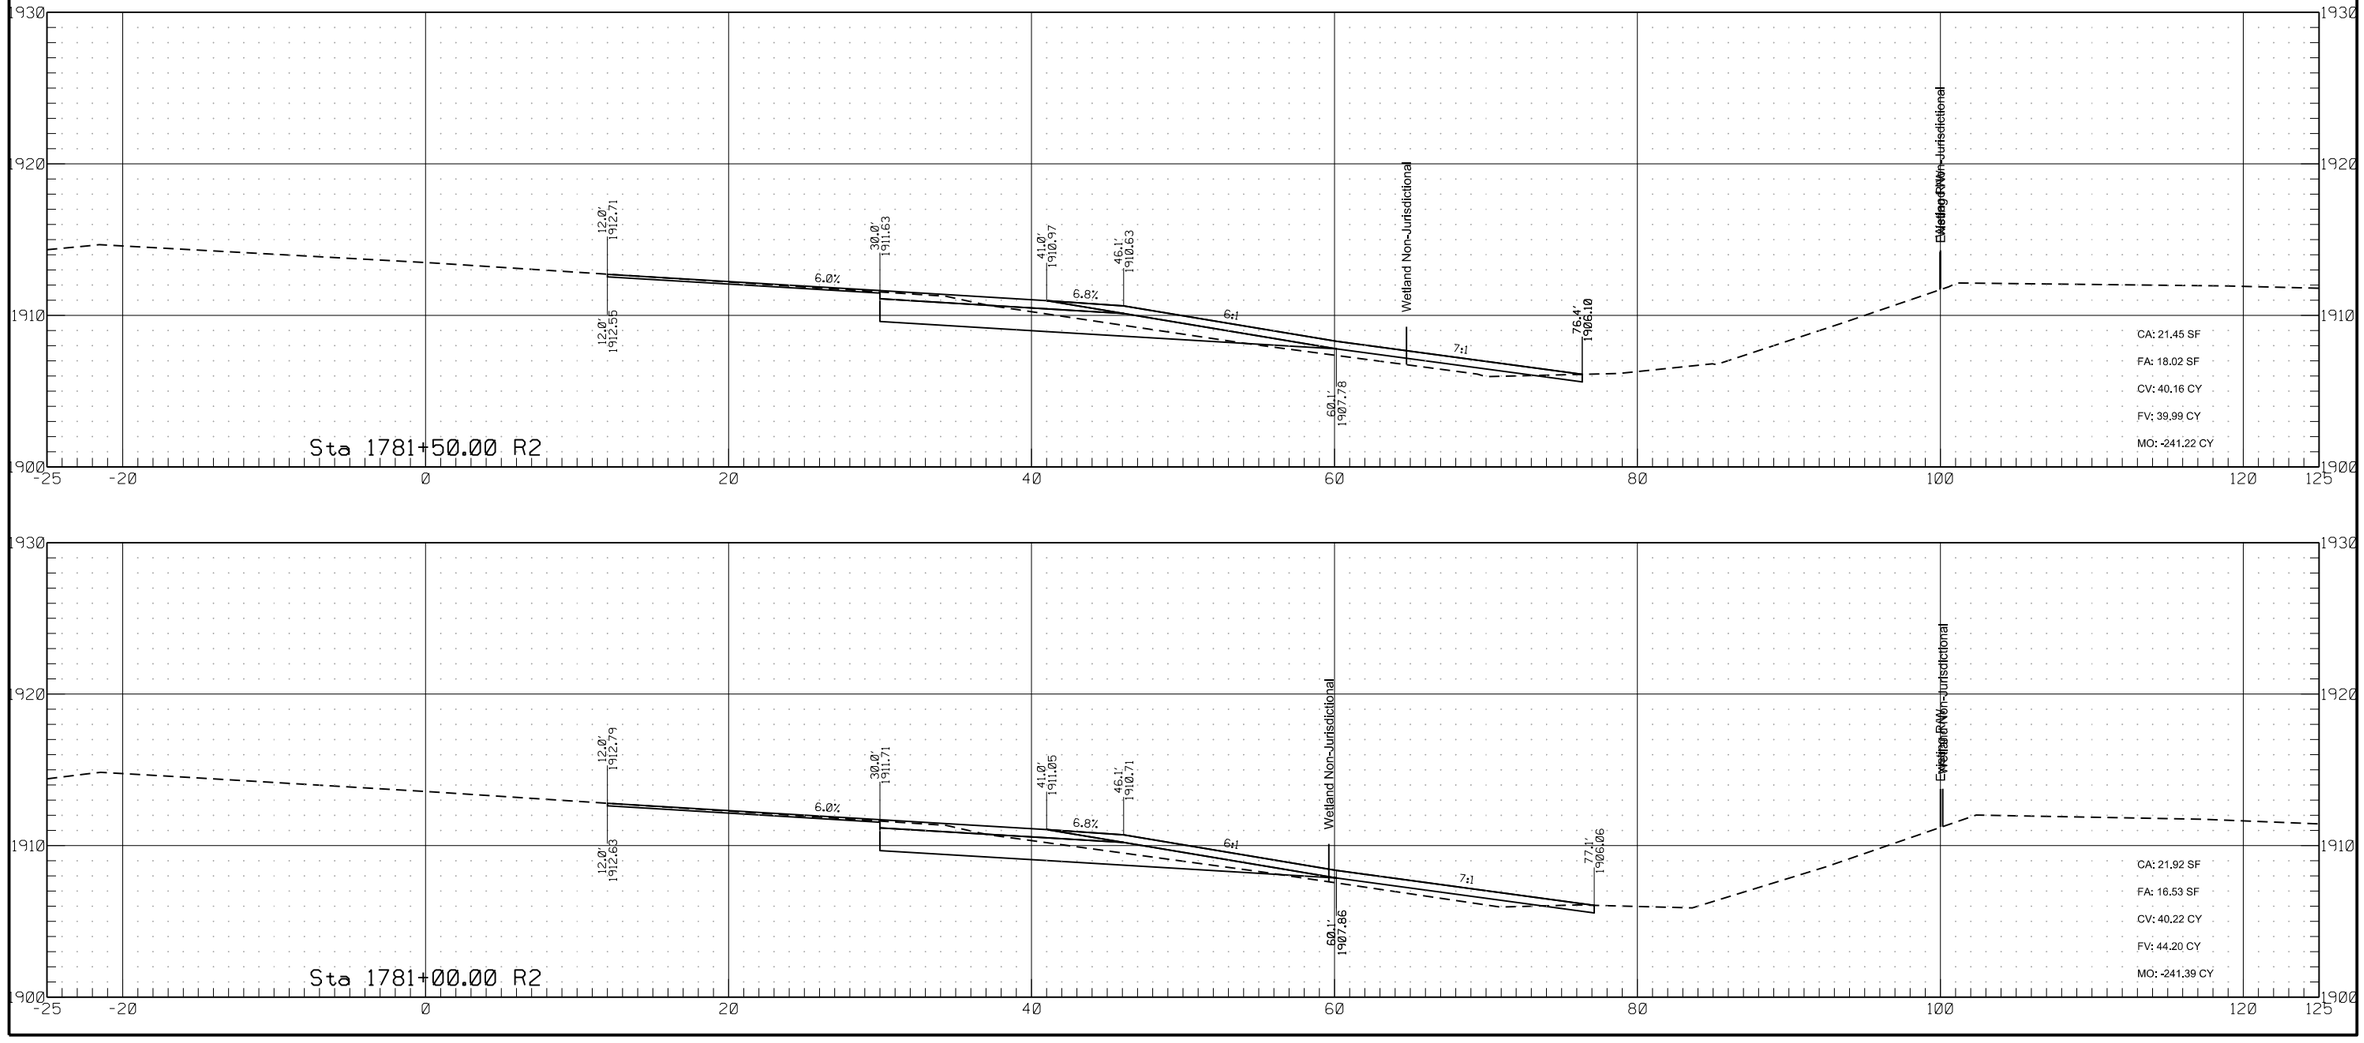

9/6/2023 3:22:02 AM ghartl R:\project\70052000.034\design\RDM_8.dgn


Passing Lane #8


	STATE	PROJECT NO.	SECTION NO.	SHEET NO.
	ND	HEN-7-052(034)000	200	348

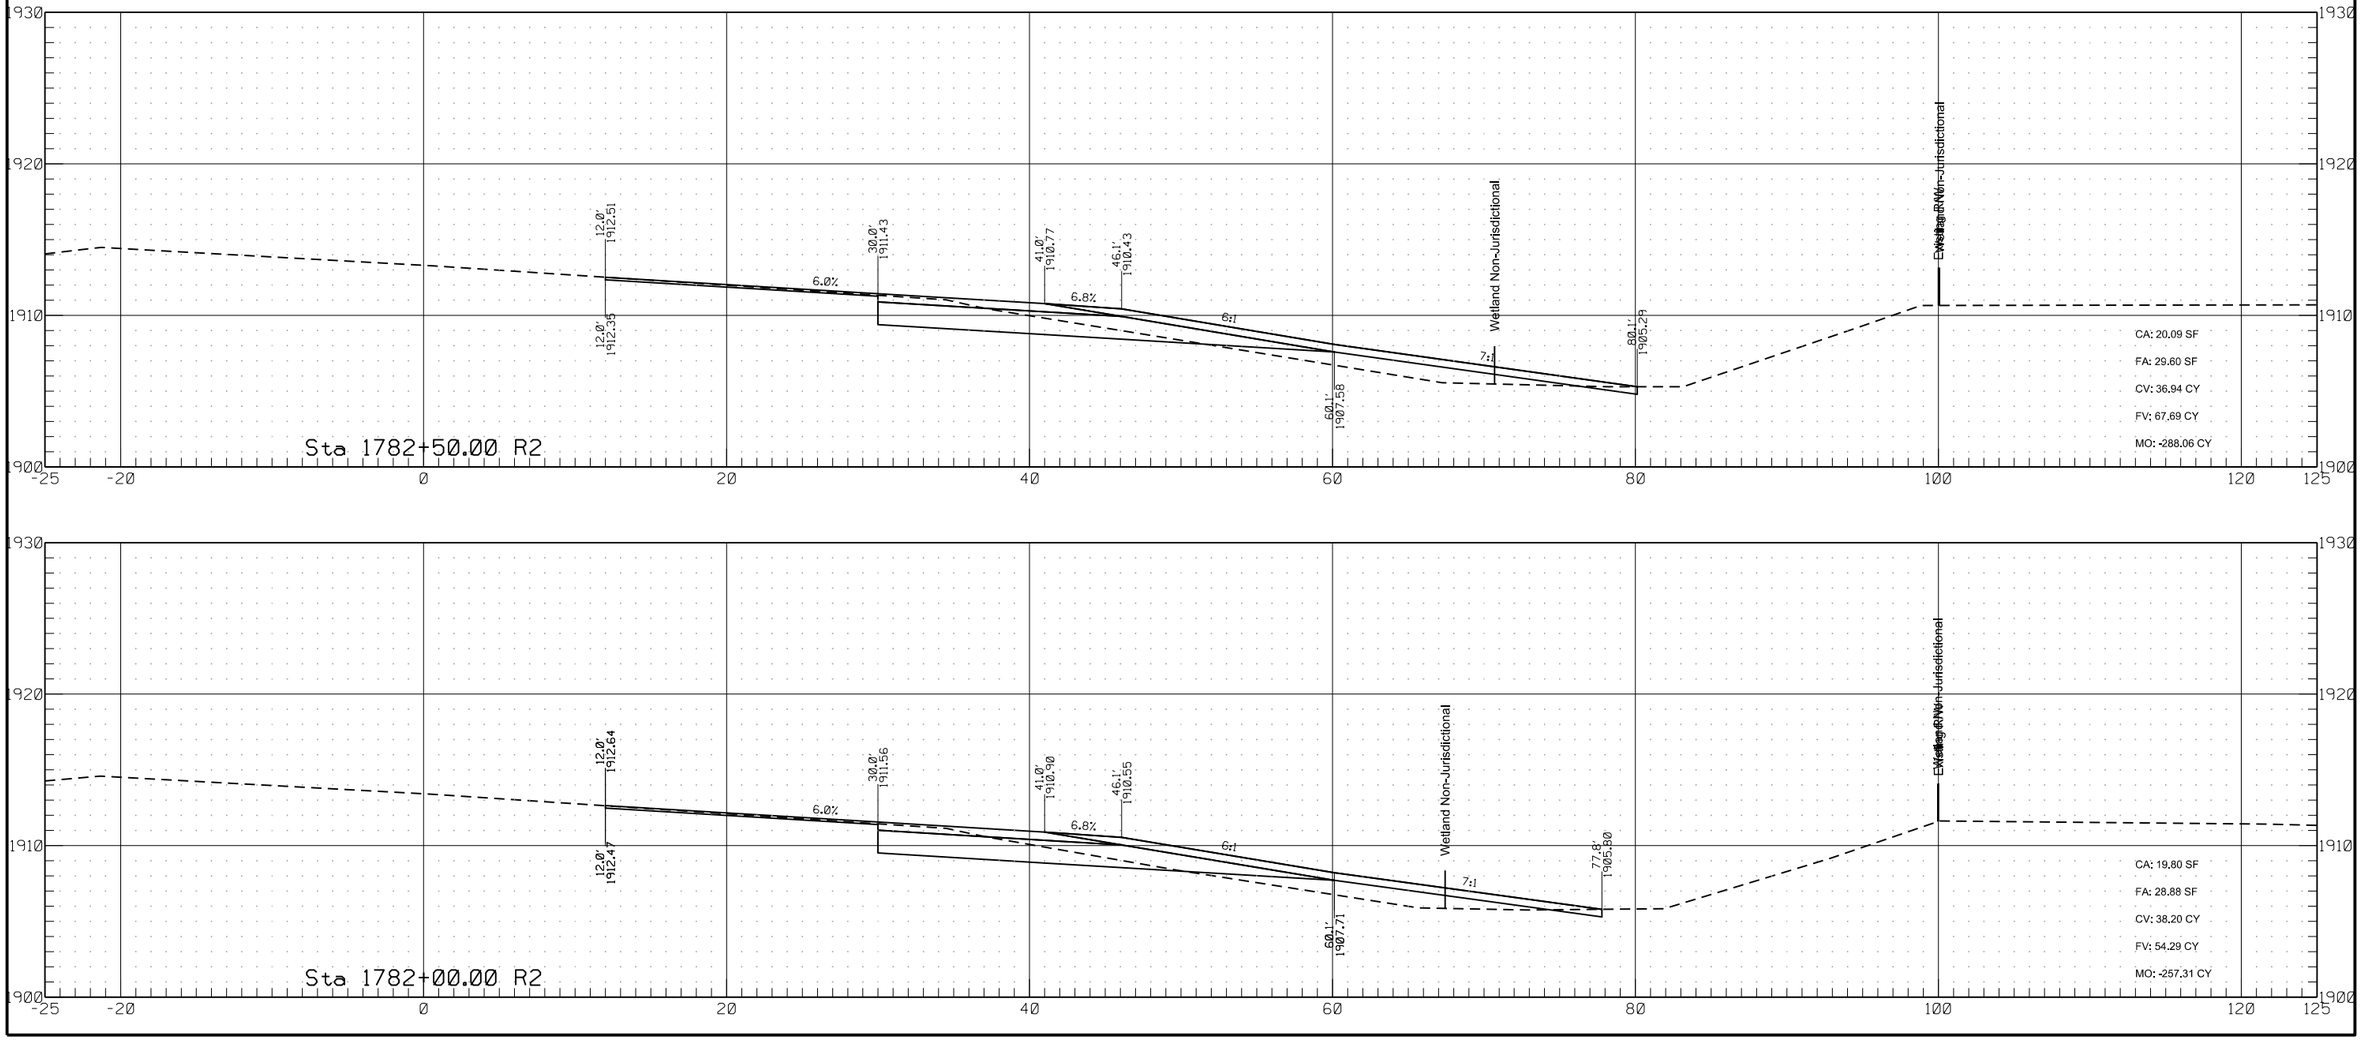


	STATE	PROJECT NO.	SECTION NO.	SHEET NO.
	ND	HEN-7-052(034)000	200	349

Passing Lane #8

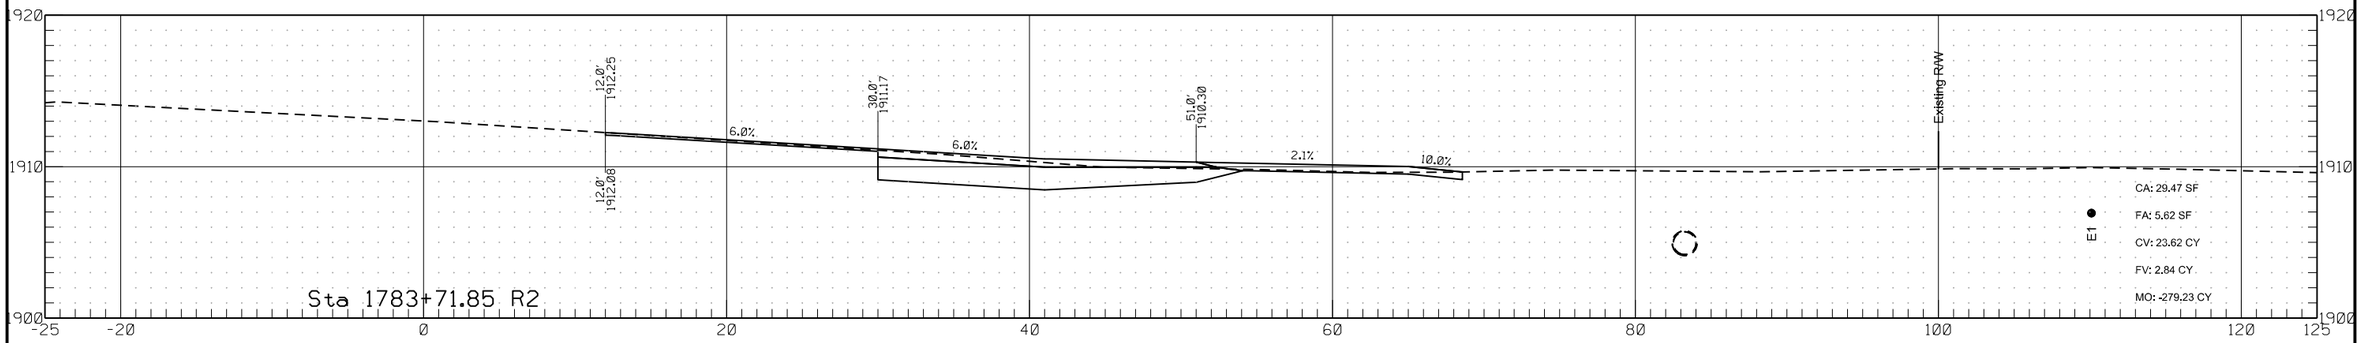


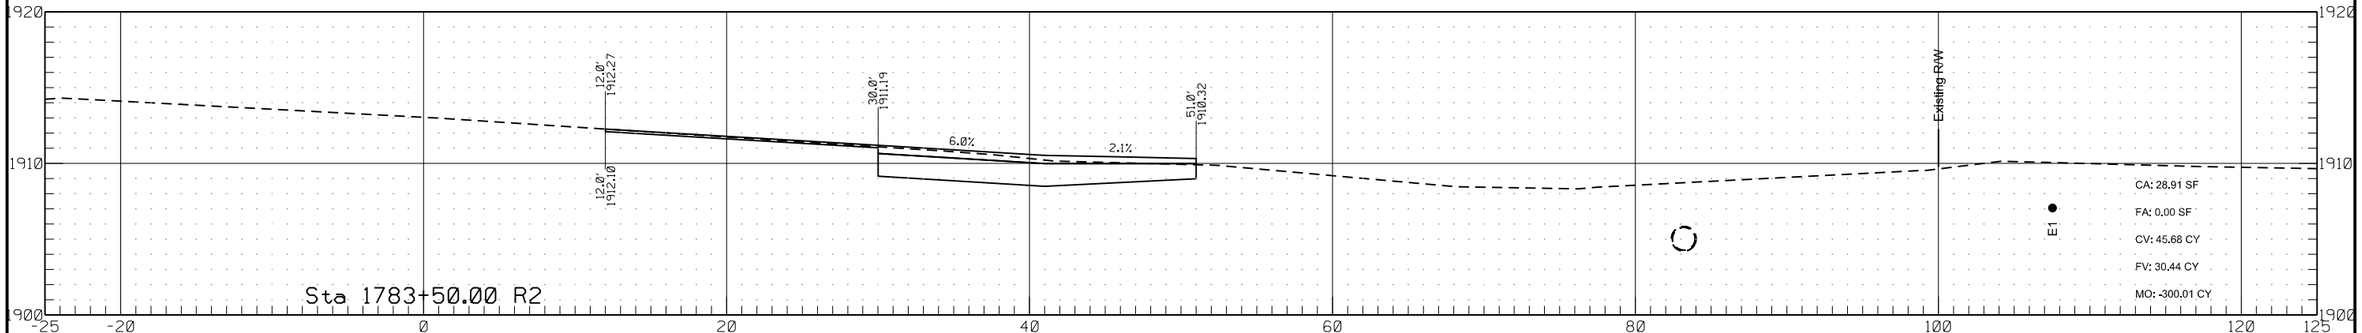


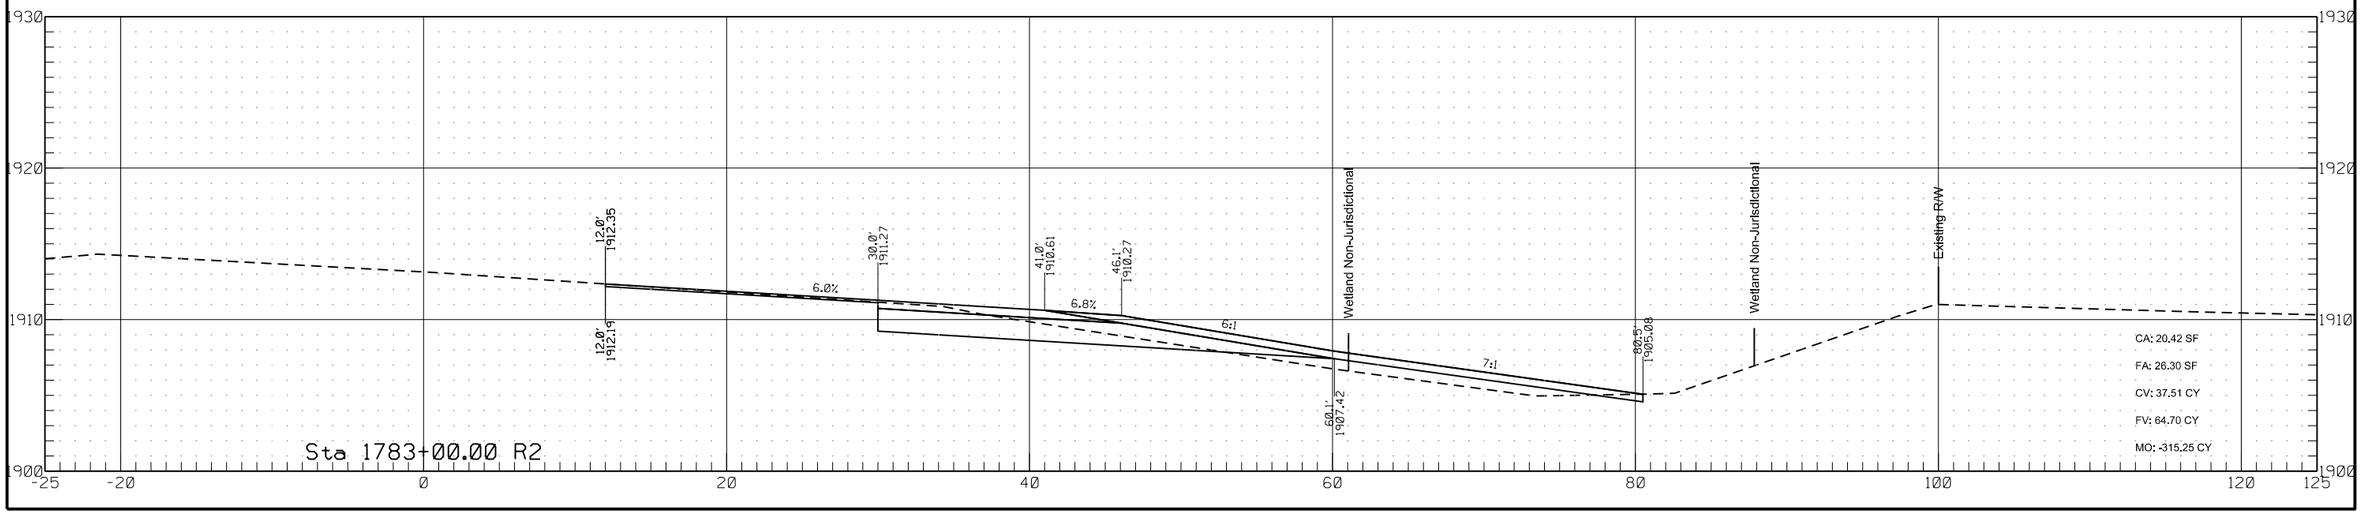


	STATE	PROJECT NO.	SECTION NO.	SHEET NO.
	ND	HEN-7-052(034)000	200	350

Passing Lane #8

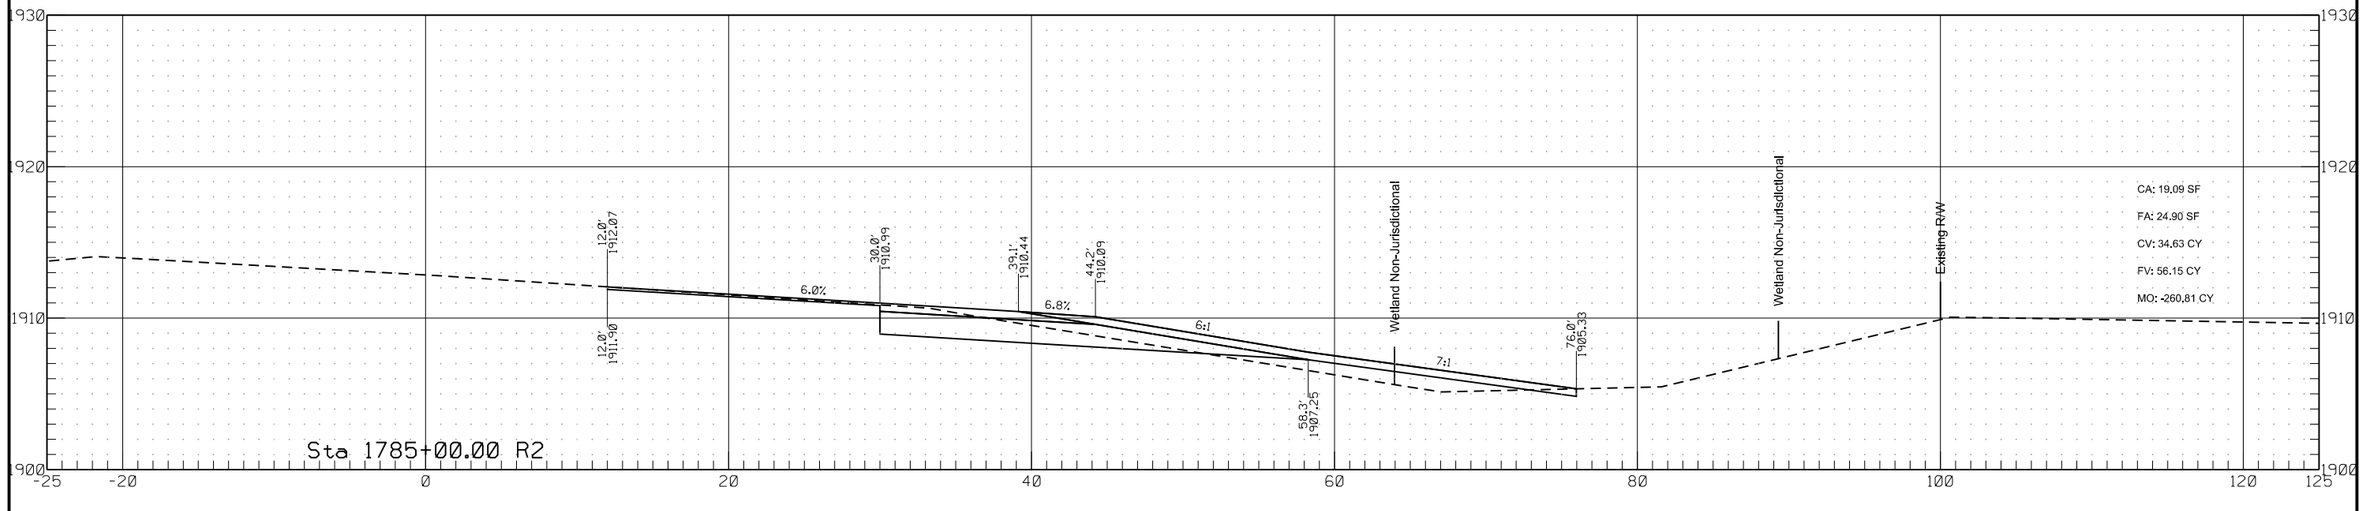


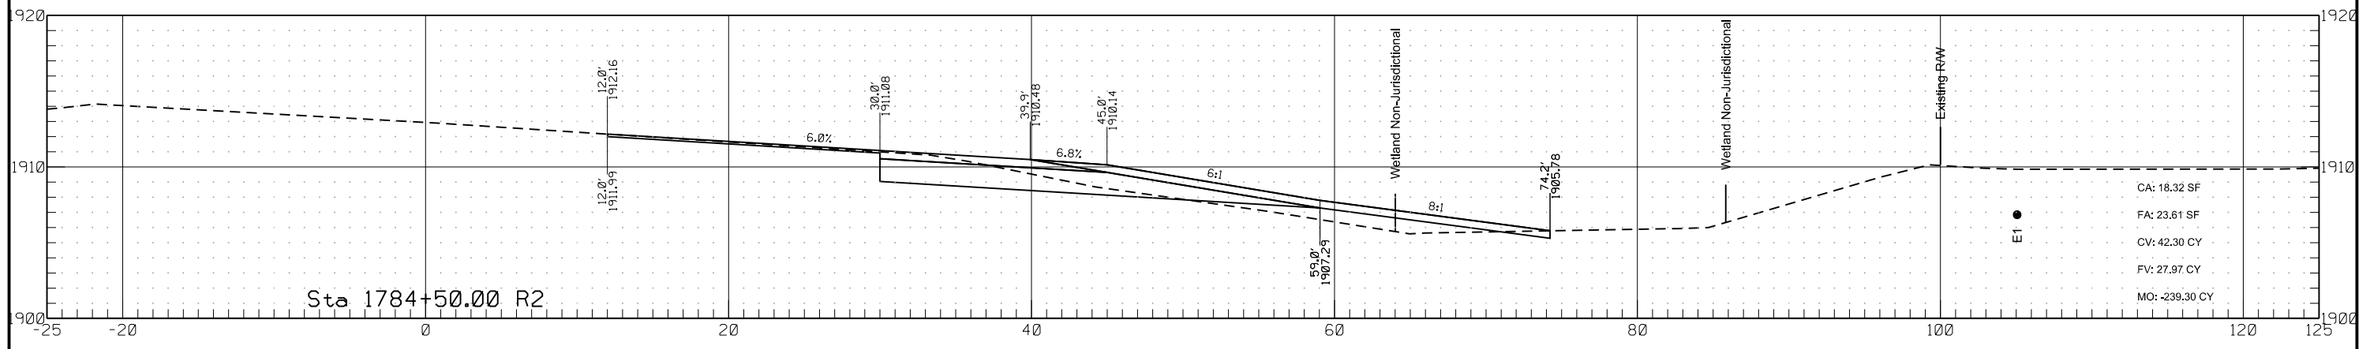


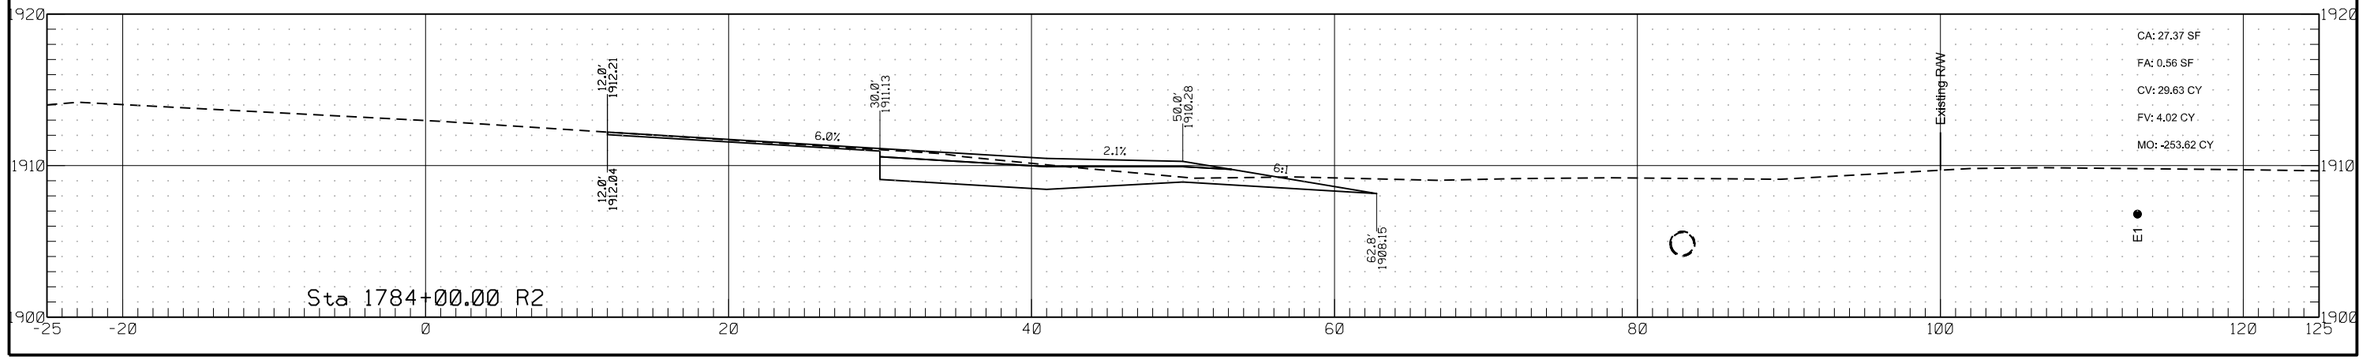


	STATE	PROJECT NO.	SECTION NO.	SHEET NO.
	ND	HEN-7-052(034)000	200	351

Passing Lane #8

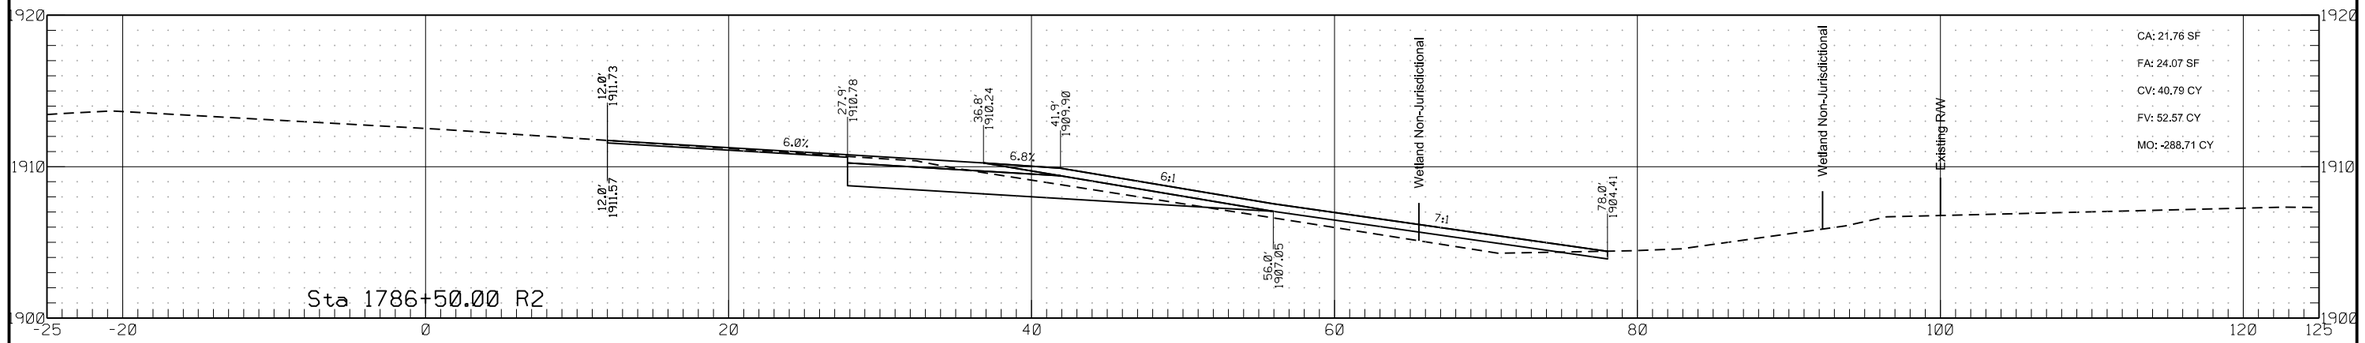


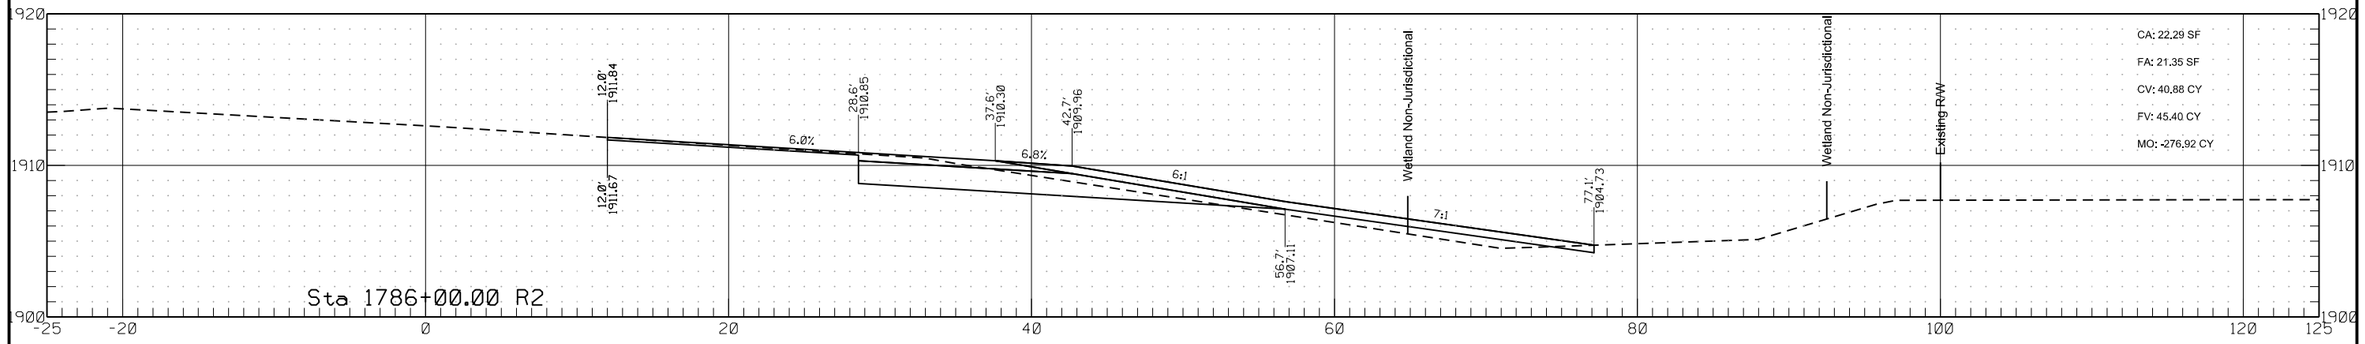


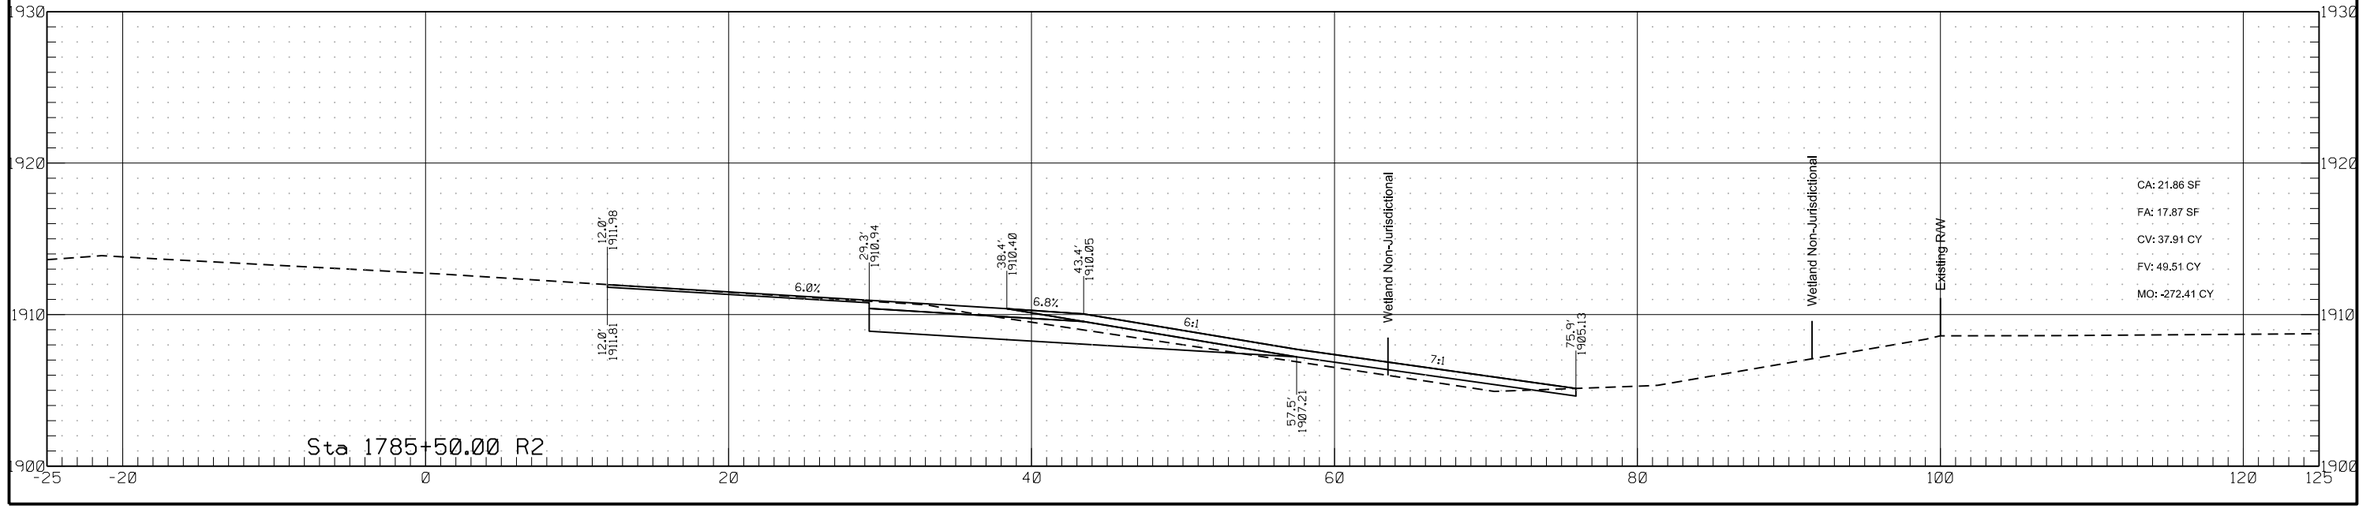


	STATE	PROJECT NO.	SECTION NO.	SHEET NO.
	ND	HEN-7-052(034)000	200	352

Passing Lane #8

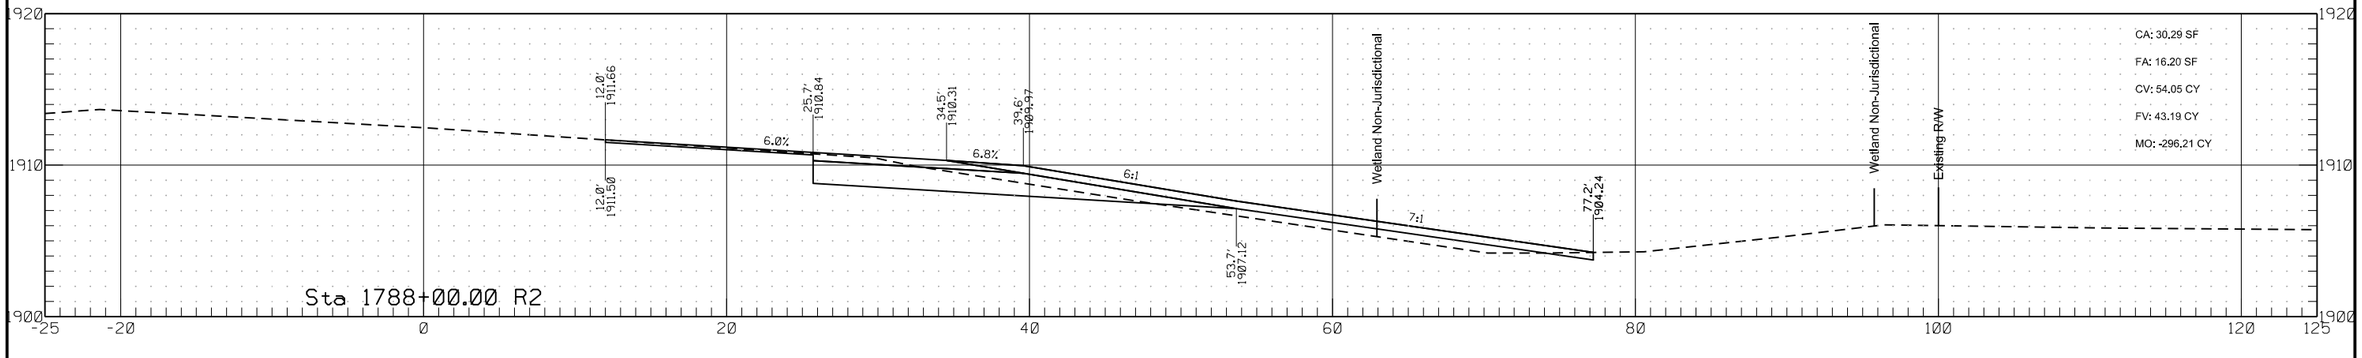


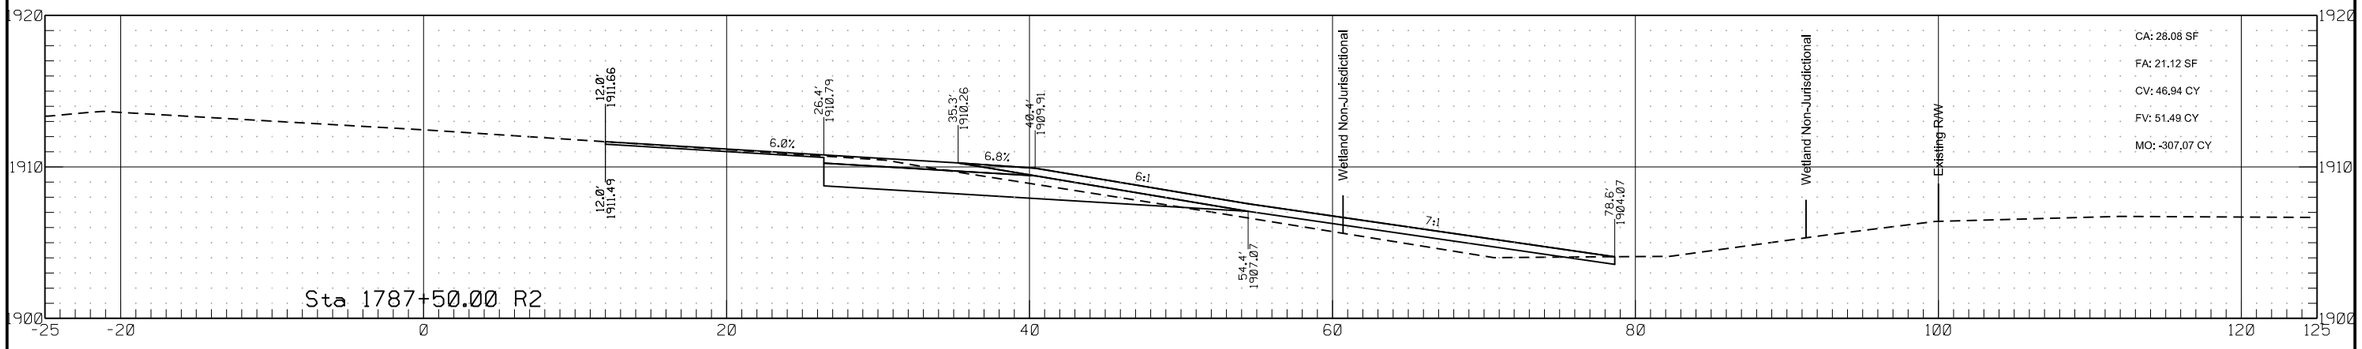


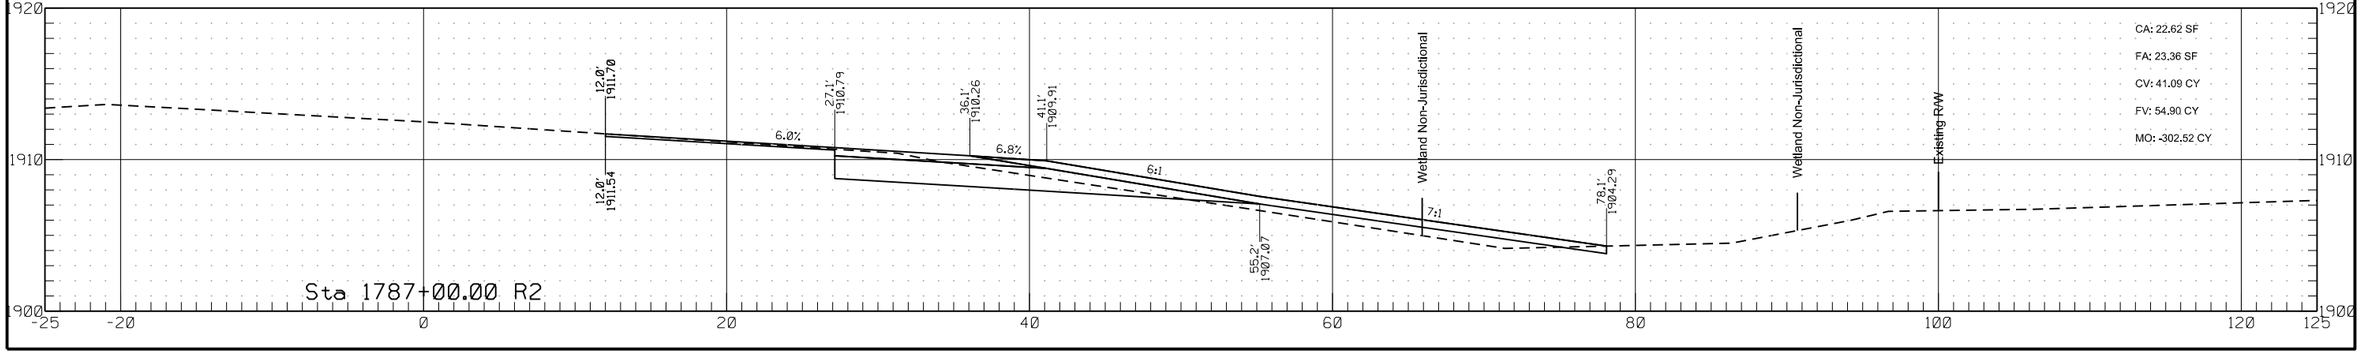


	STATE	PROJECT NO.	SECTION NO.	SHEET NO.
	ND	HEN-7-052(034)000	200	353

Passing Lane #8

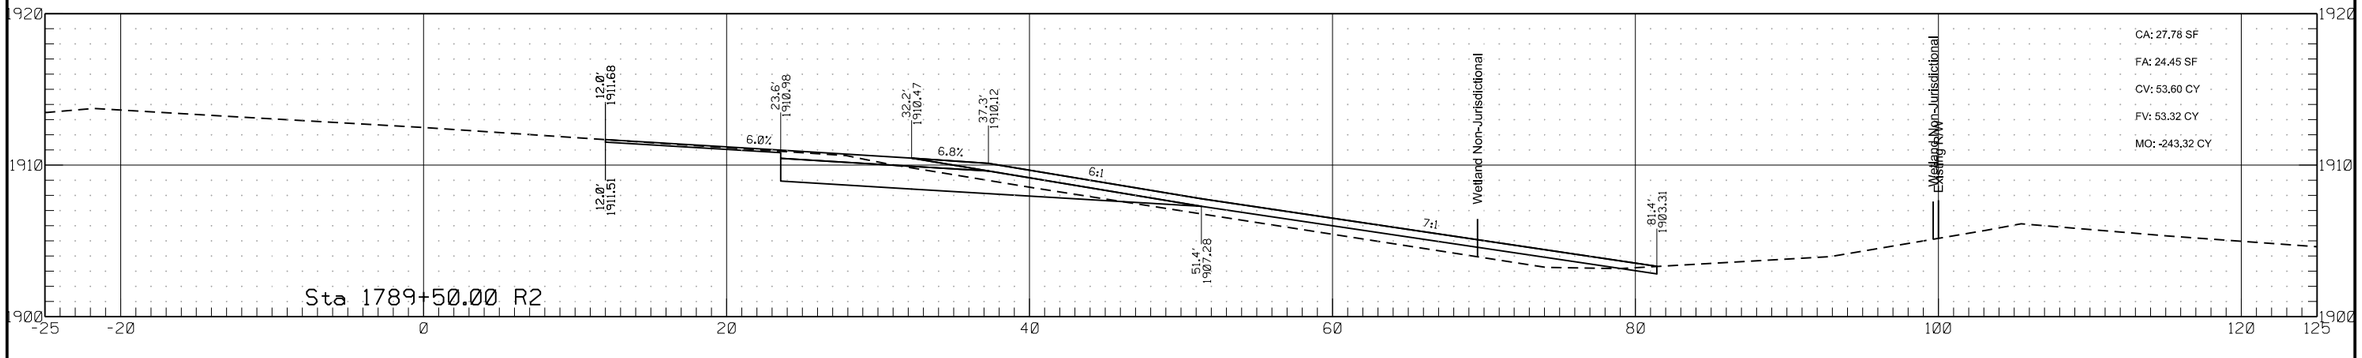


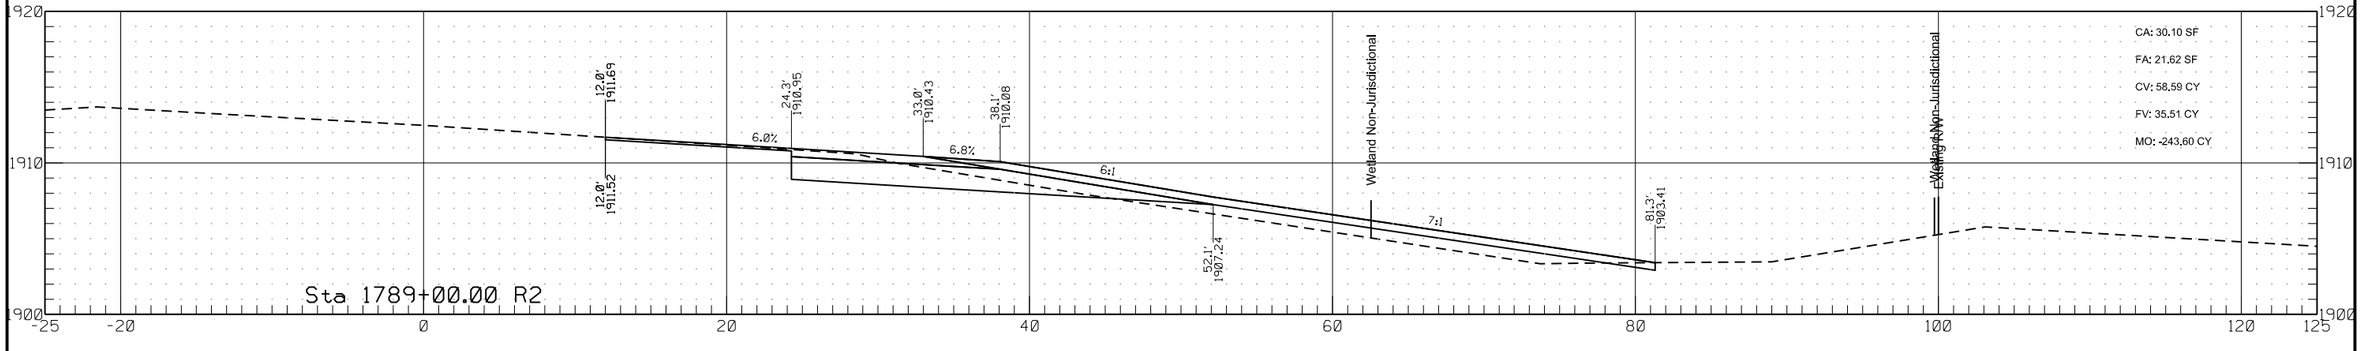


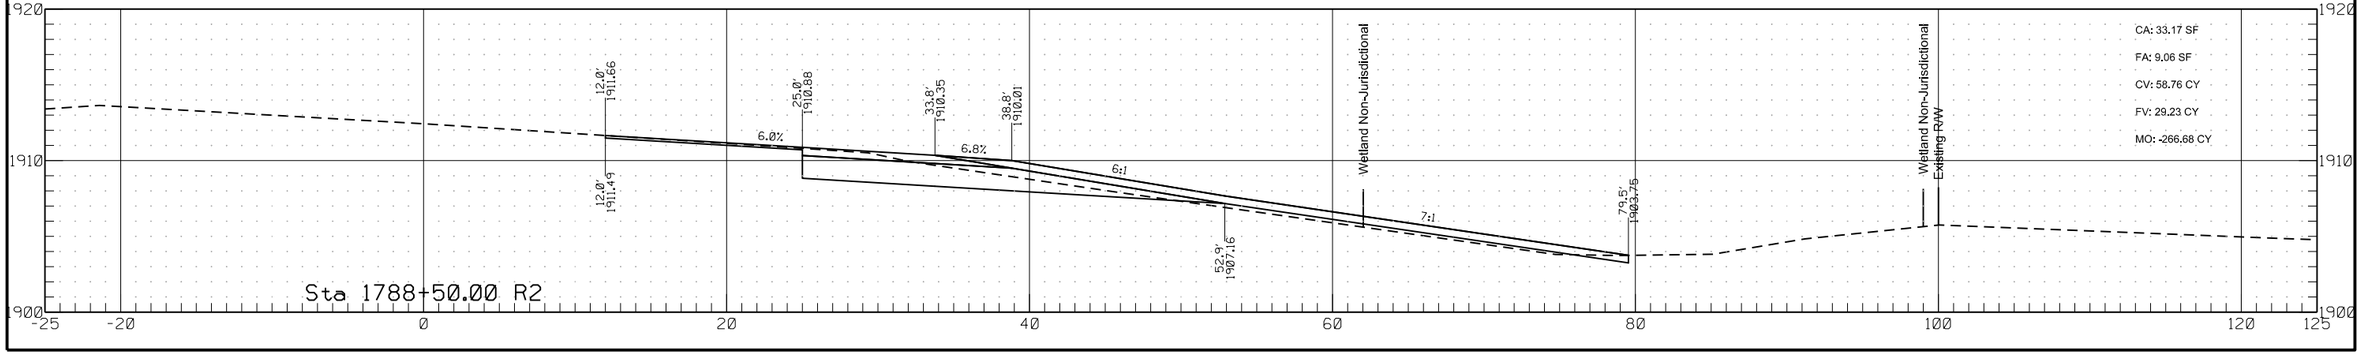


	STATE	PROJECT NO.	SECTION NO.	SHEET NO.
	ND	HEN-7-052(034)000	200	354

Passing Lane #8

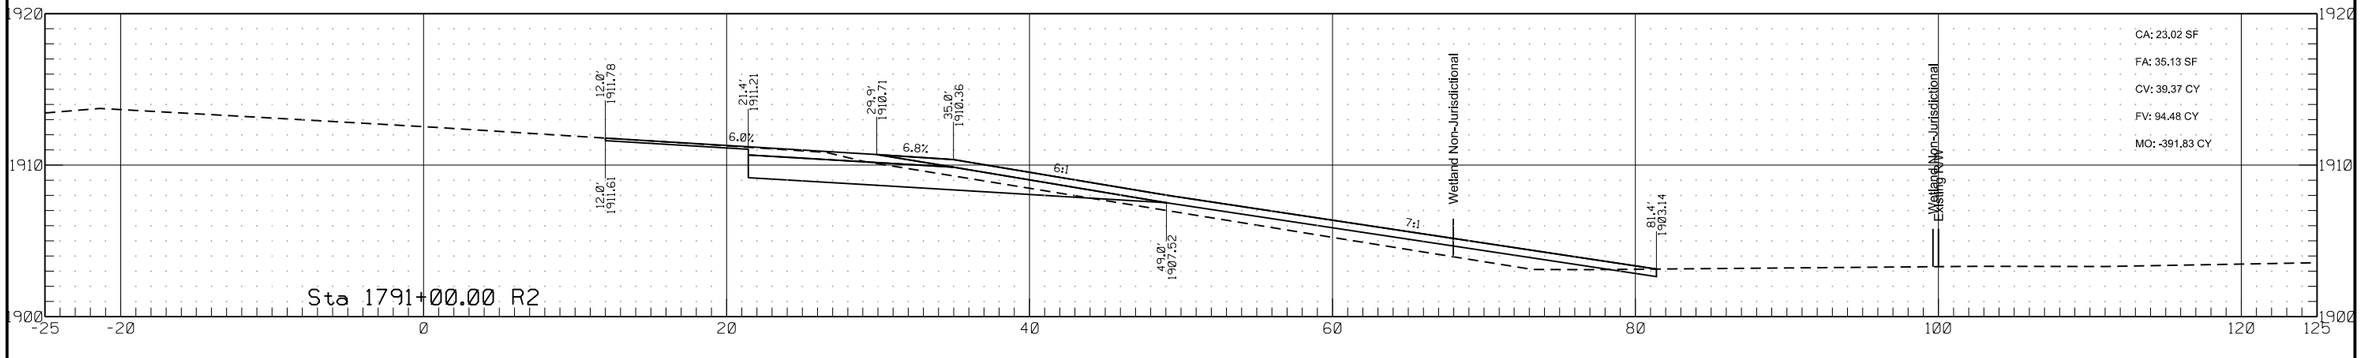


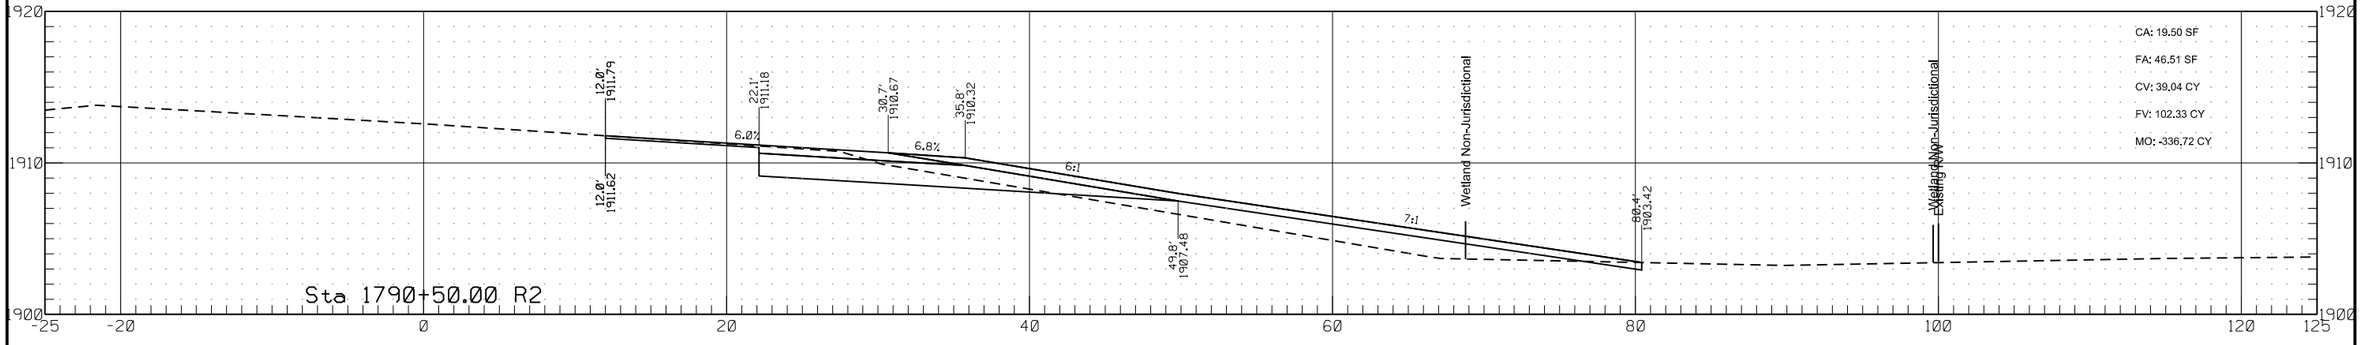


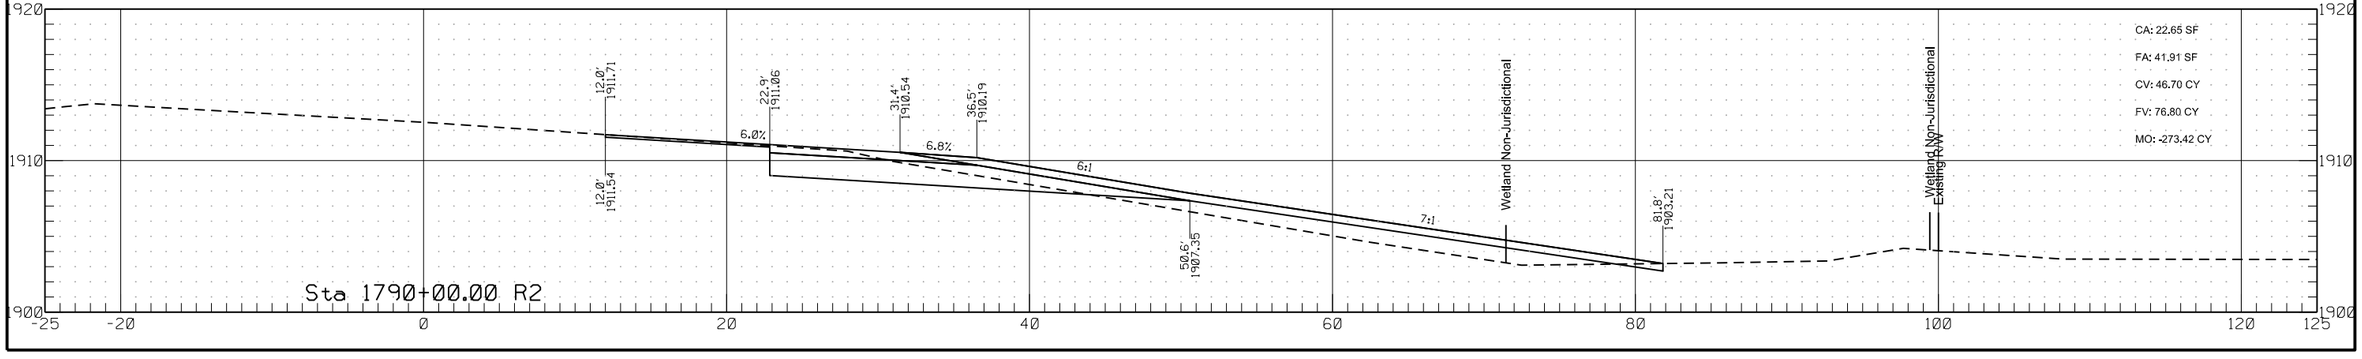


	STATE	PROJECT NO.	SECTION NO.	SHEET NO.
	ND	HEN-7-052(034)000	200	355

Passing Lane #8

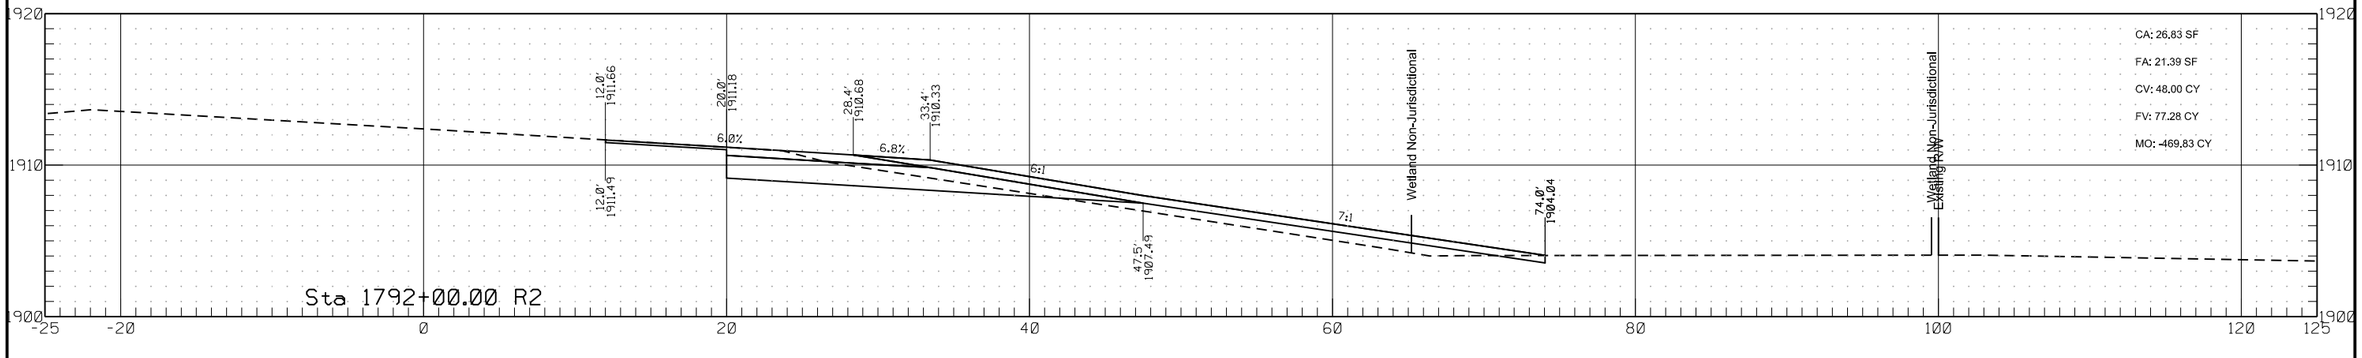


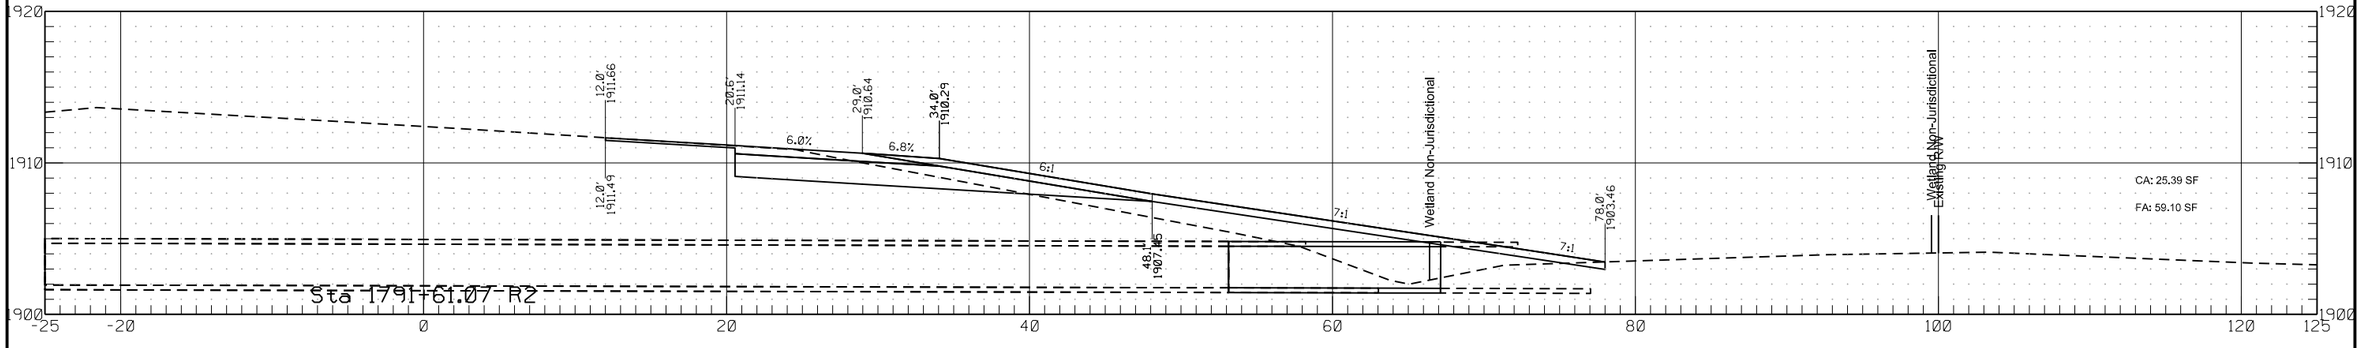


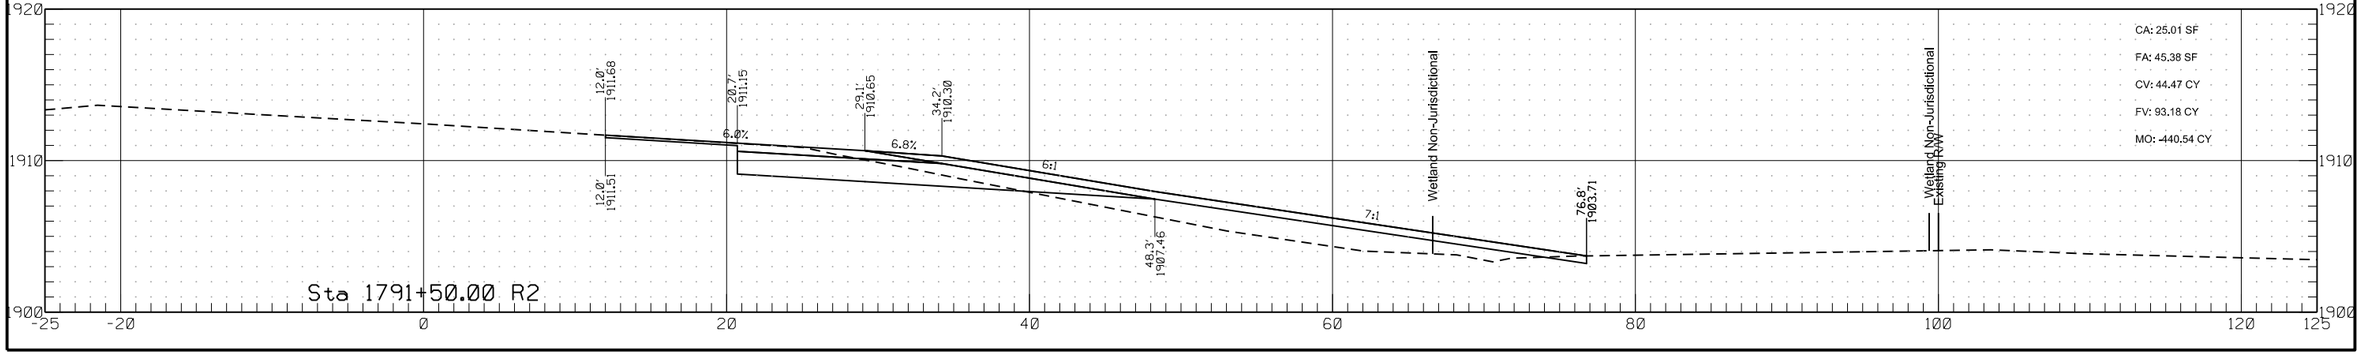


	STATE	PROJECT NO.	SECTION NO.	SHEET NO.
	ND	HEN-7-052(034)000	200	356

Passing Lane #8

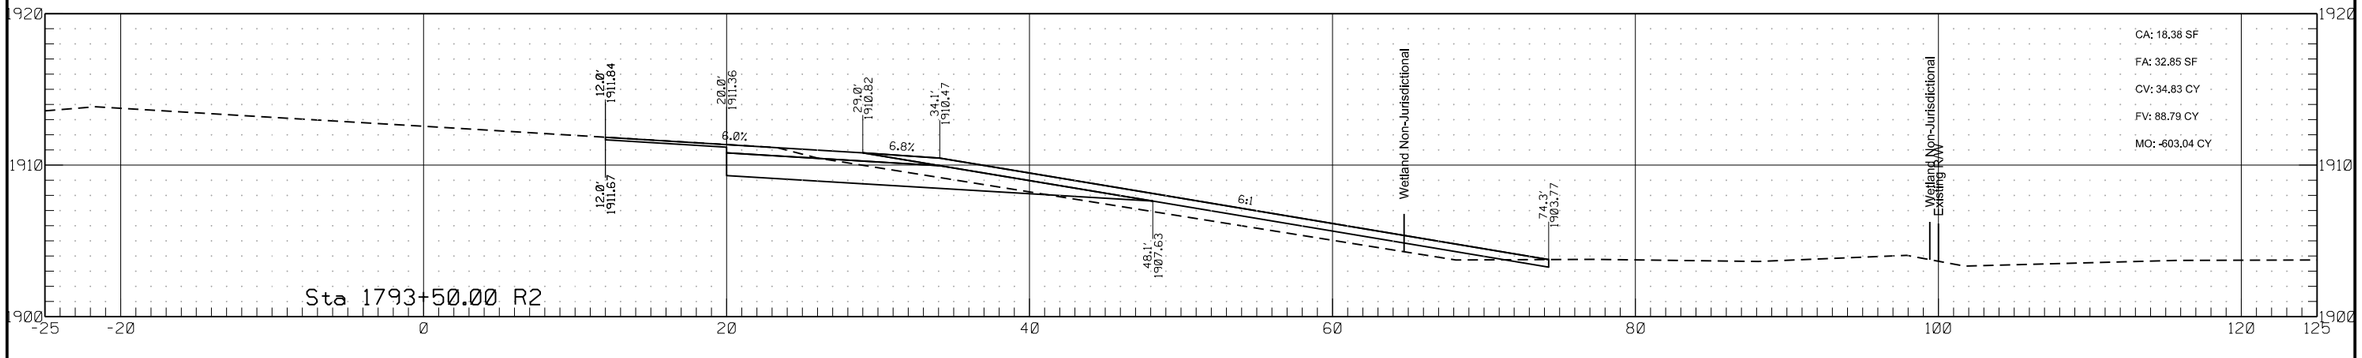


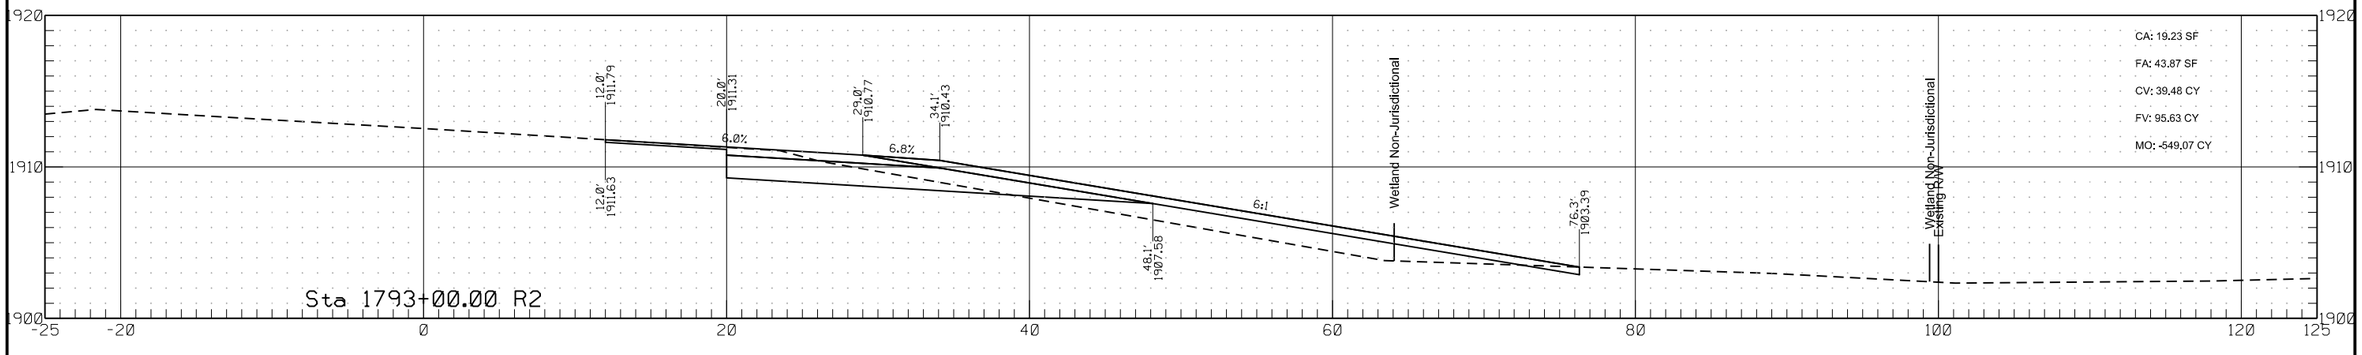


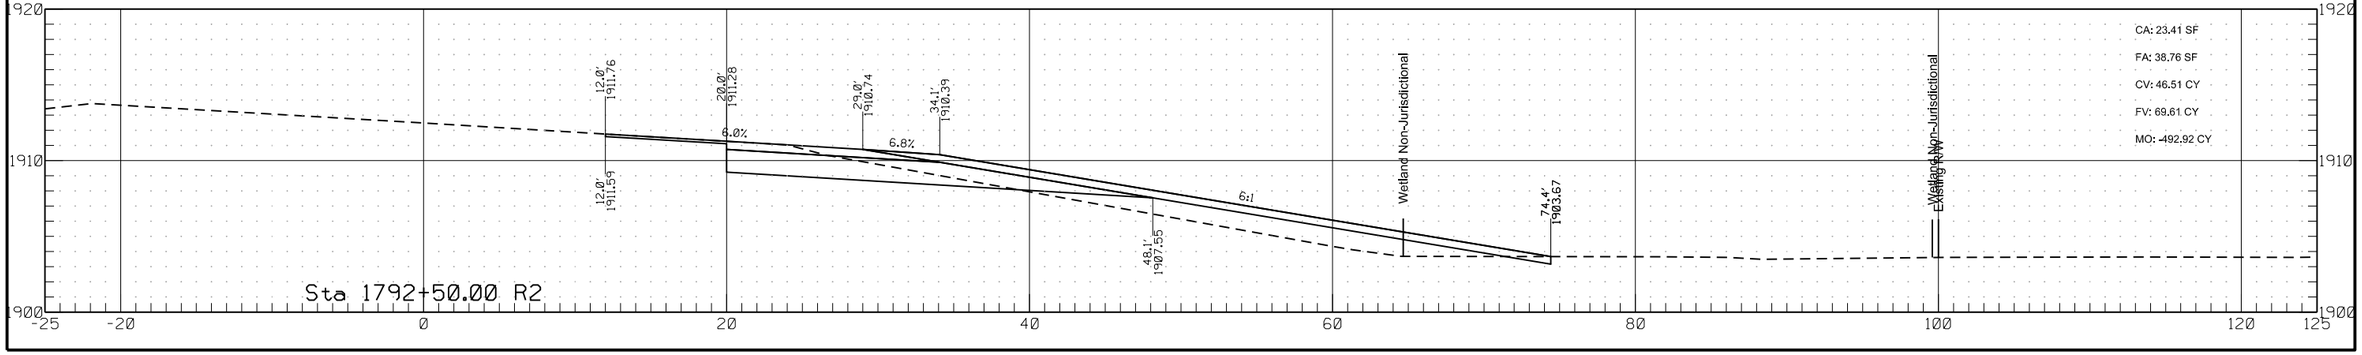


	STATE	PROJECT NO.	SECTION NO.	SHEET NO.
	ND	HEN-7-052(034)000	200	357

Passing Lane #8

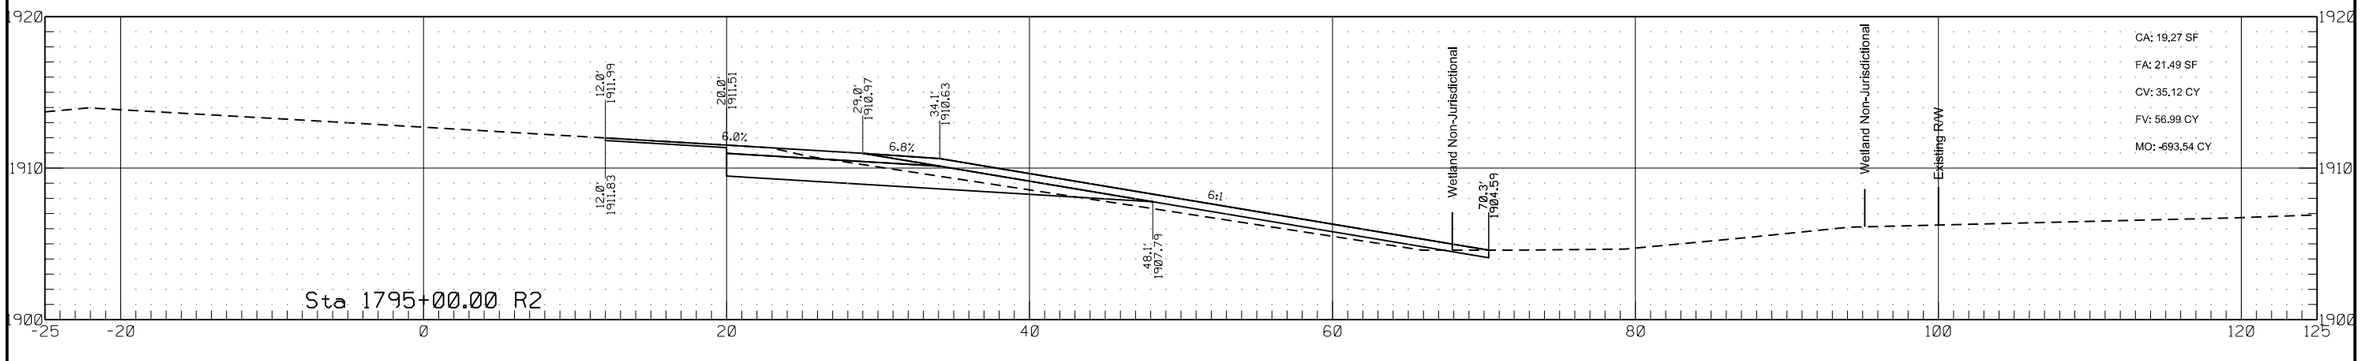


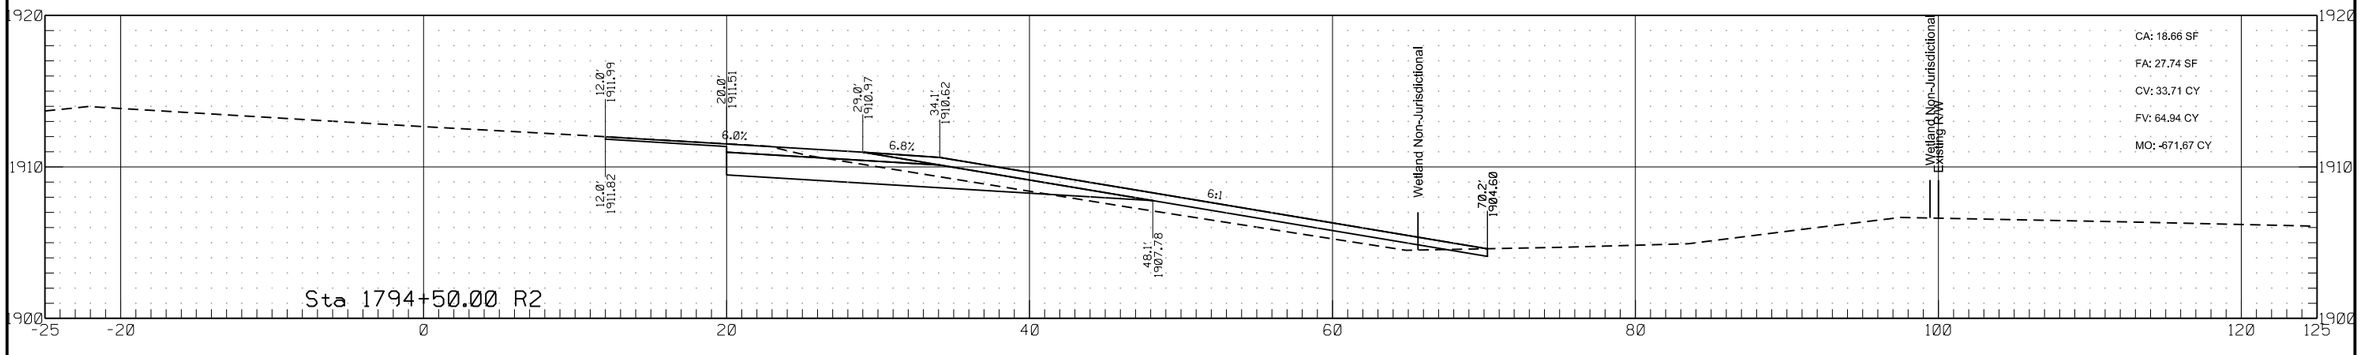


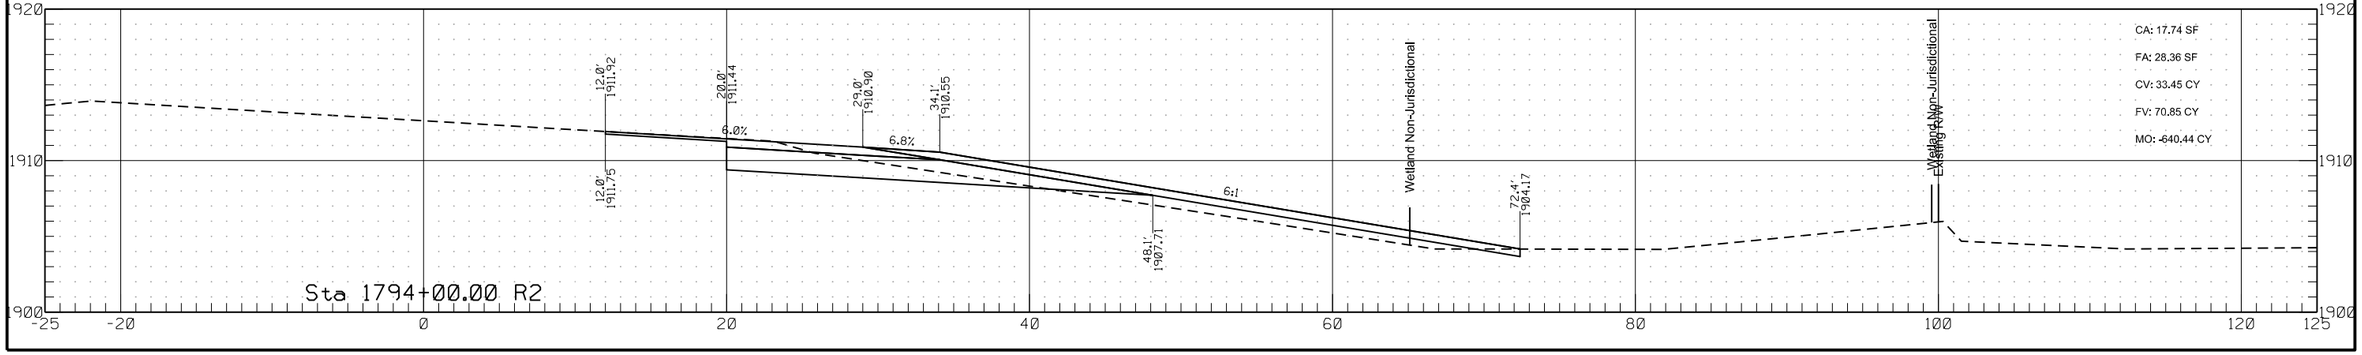

	STATE	PROJECT NO.	SECTION NO.	SHEET NO.
	ND	HEN-7-052(034)000	200	358


Passing Lane #8

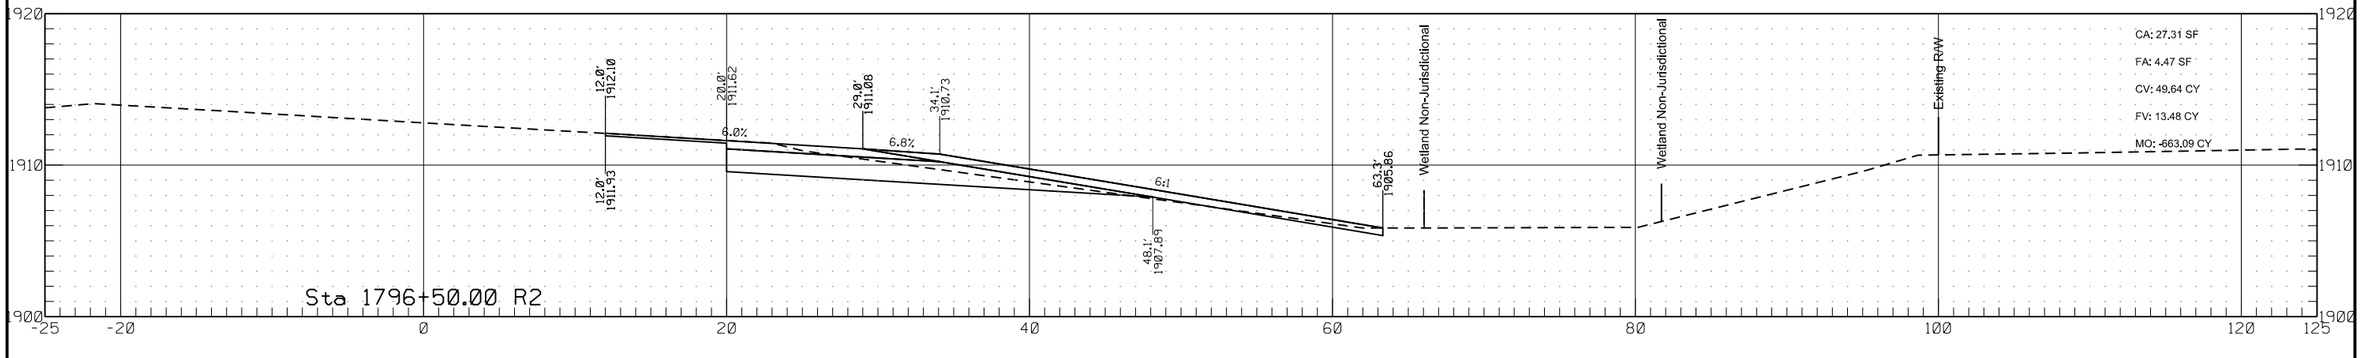


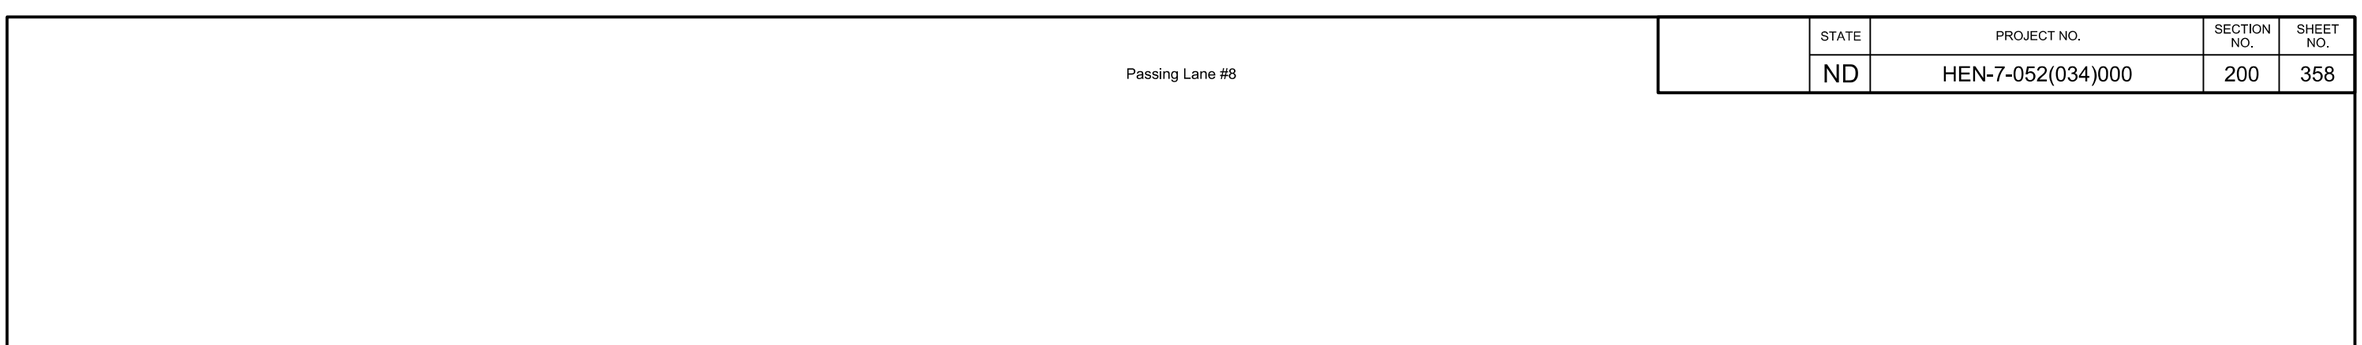


	STATE	PROJECT NO.	SECTION NO.	SHEET NO.
	ND	HEN-7-052(034)000	200	359

Passing Lane #8

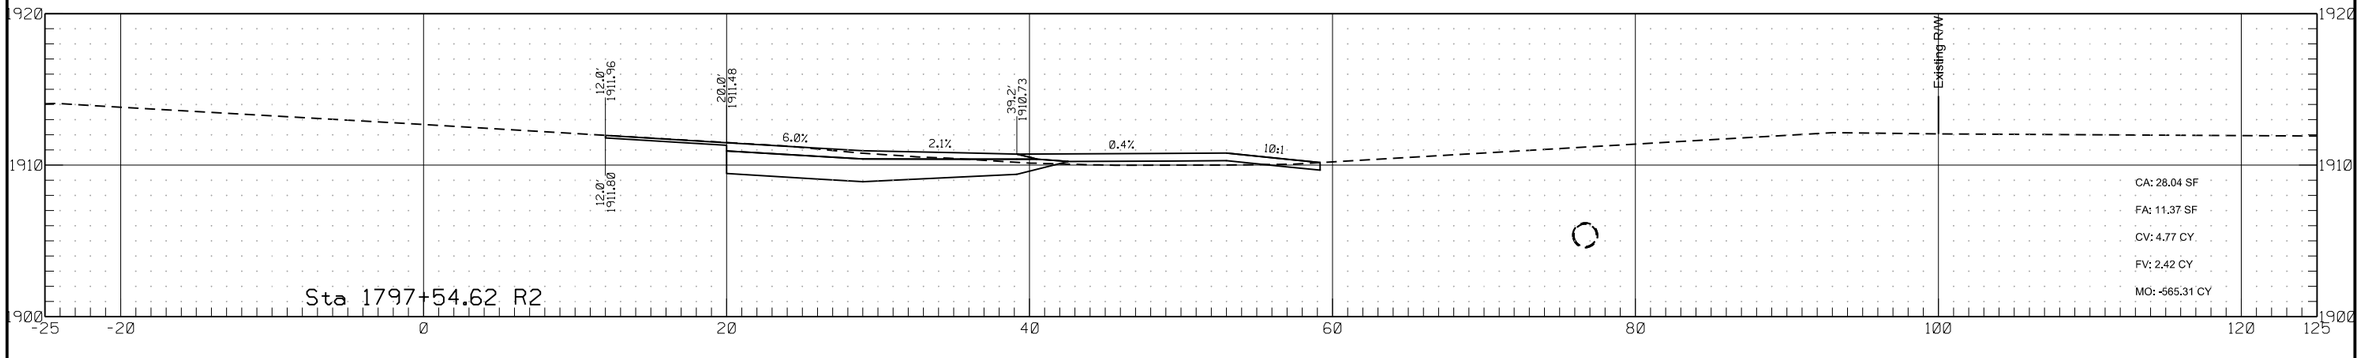


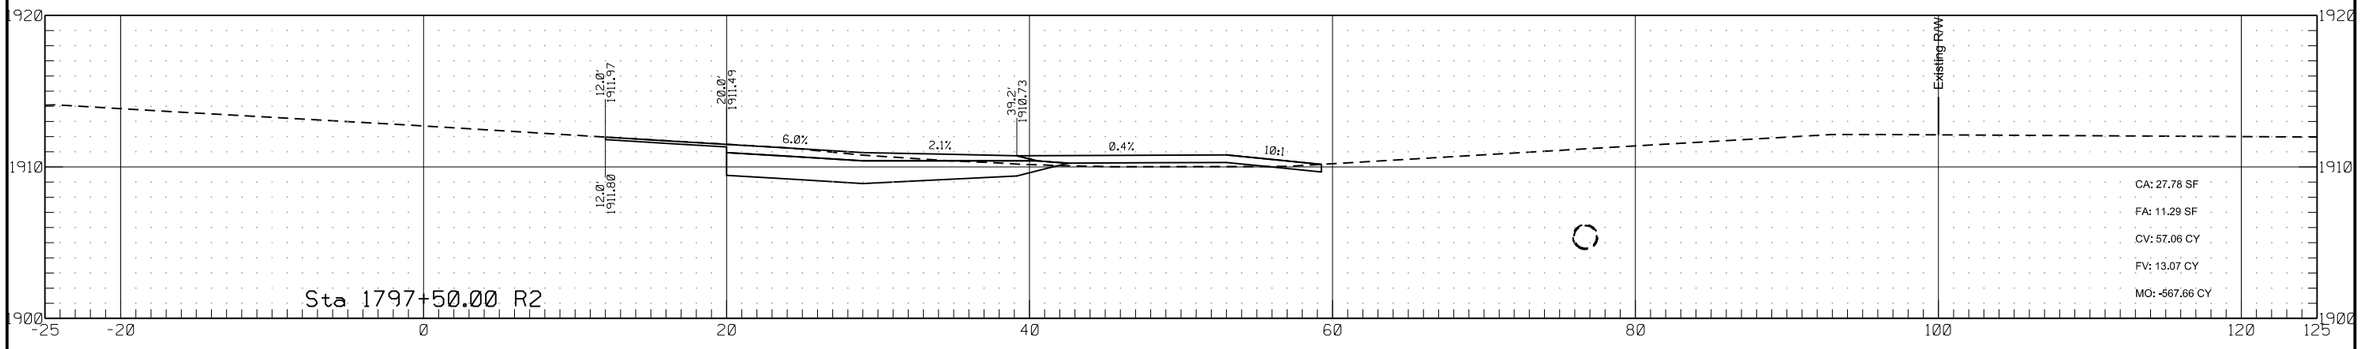


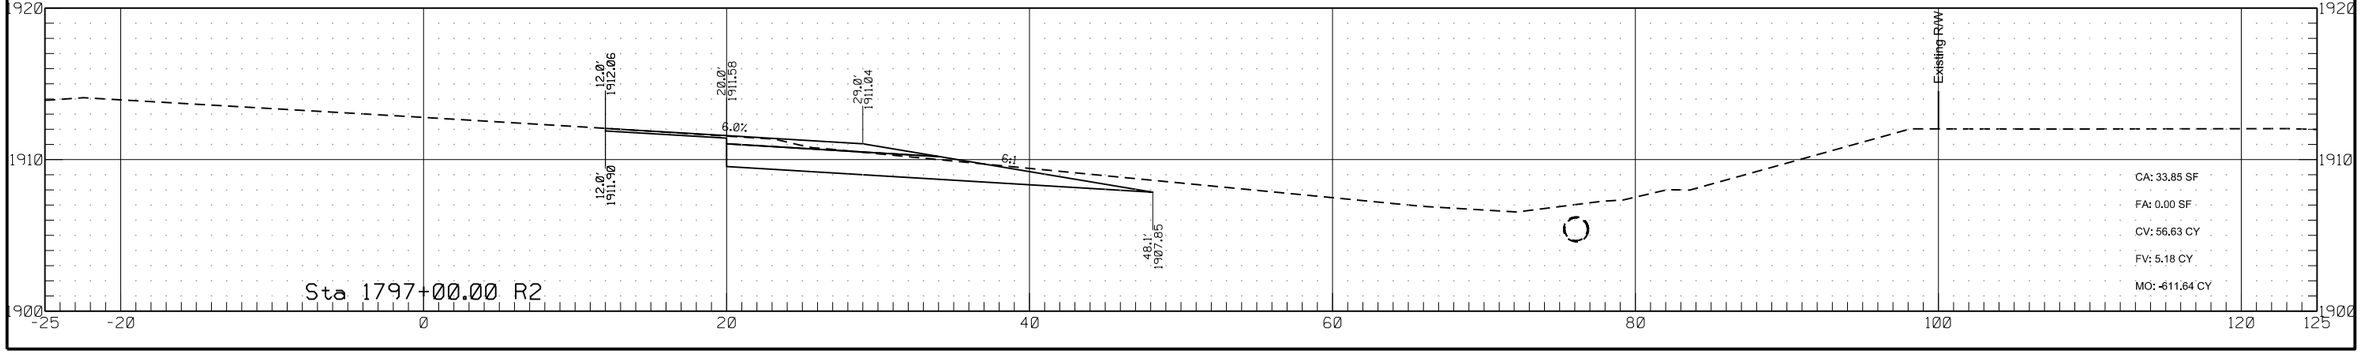


	STATE	PROJECT NO.	SECTION NO.	SHEET NO.
	ND	HEN-7-052(034)000	200	360

Passing Lane #8

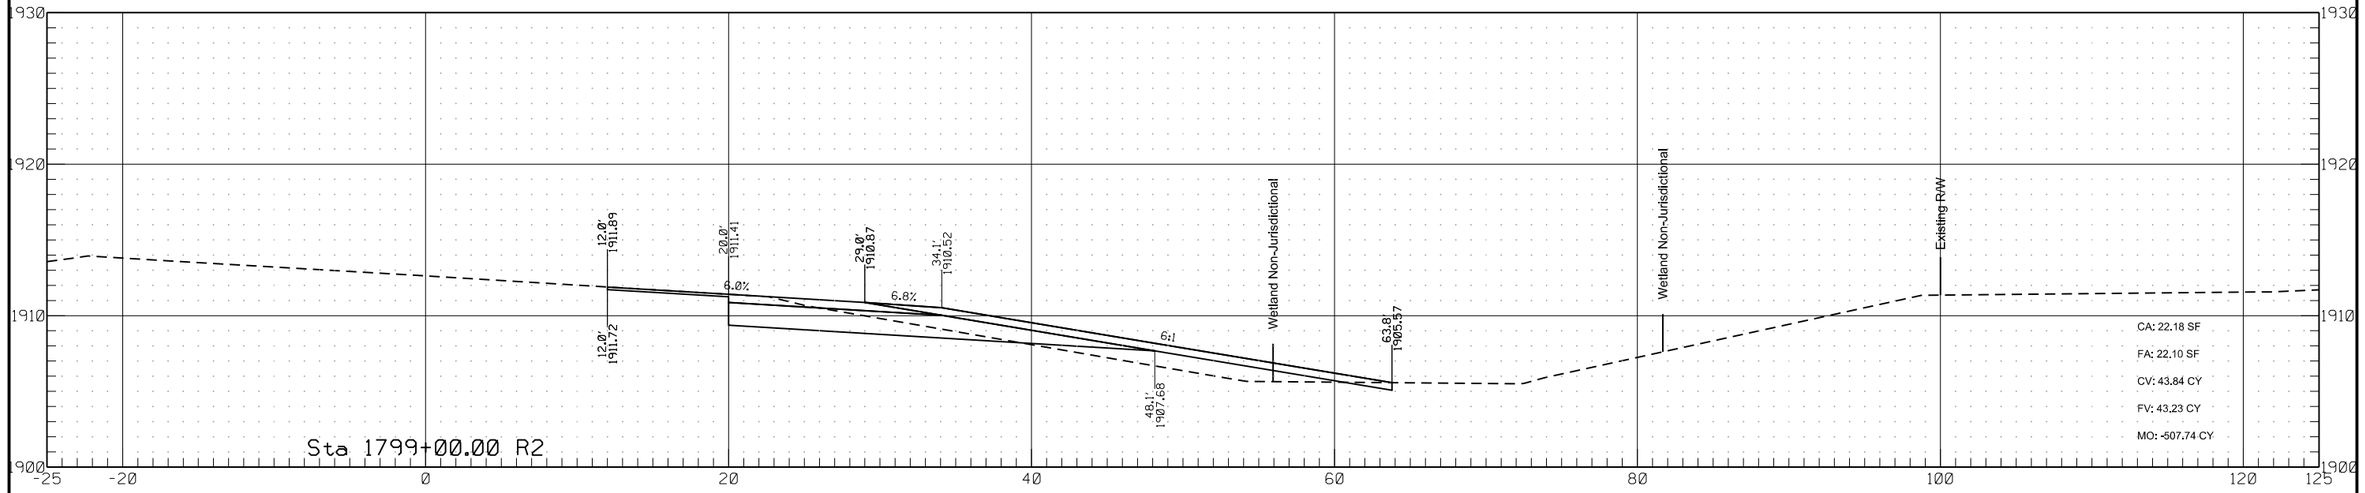


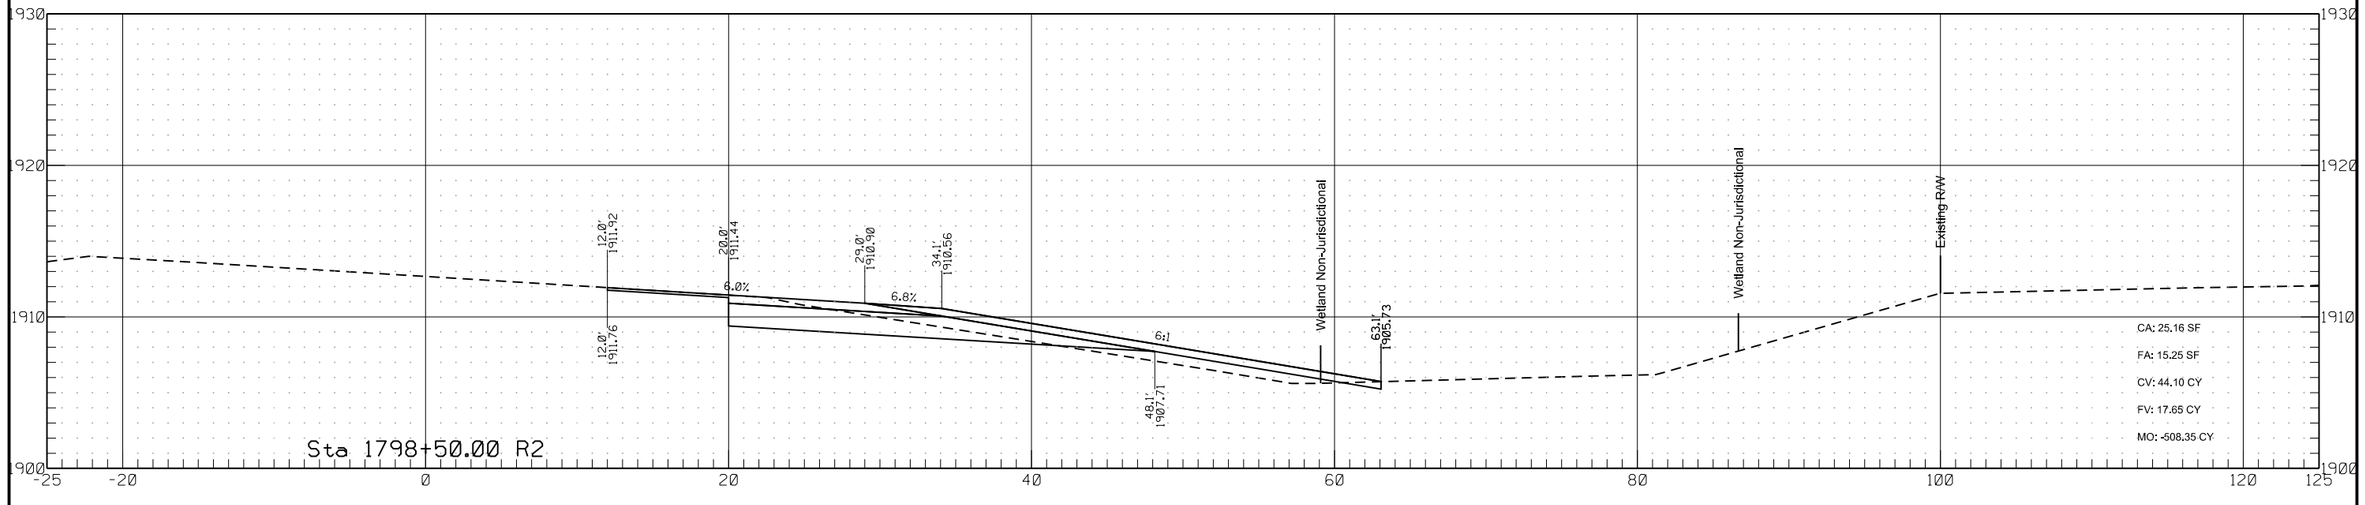


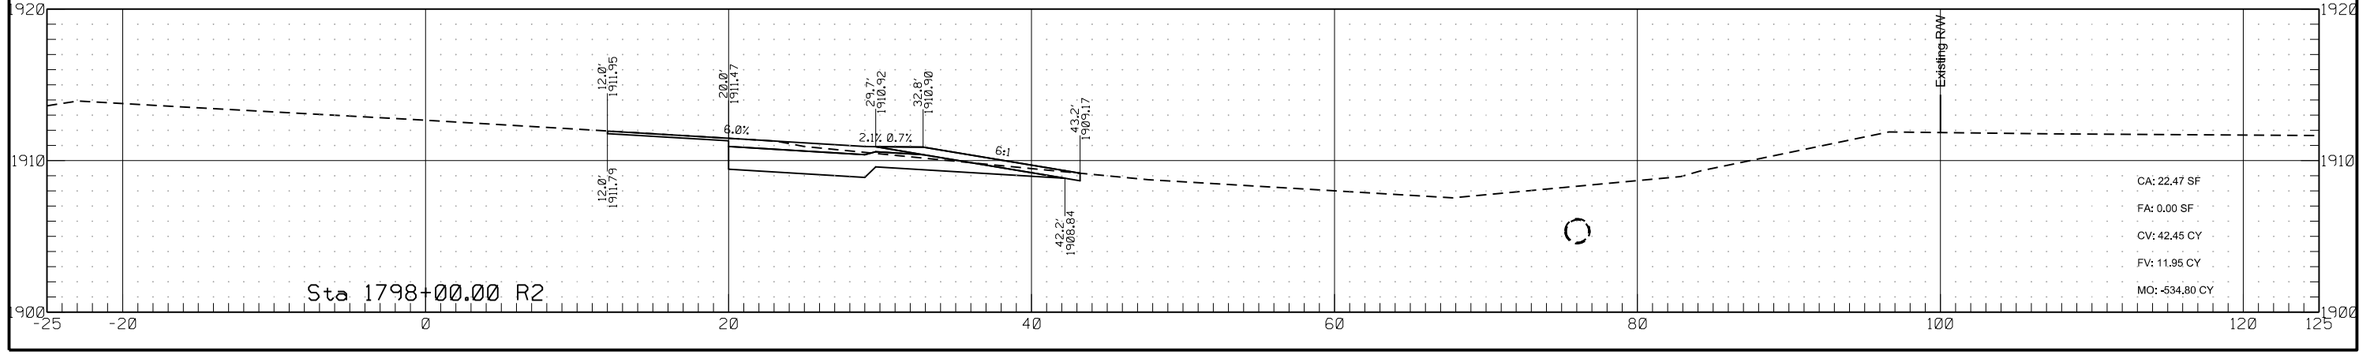


	STATE	PROJECT NO.	SECTION NO.	SHEET NO.
	ND	HEN-7-052(034)000	200	361

Passing Lane #8

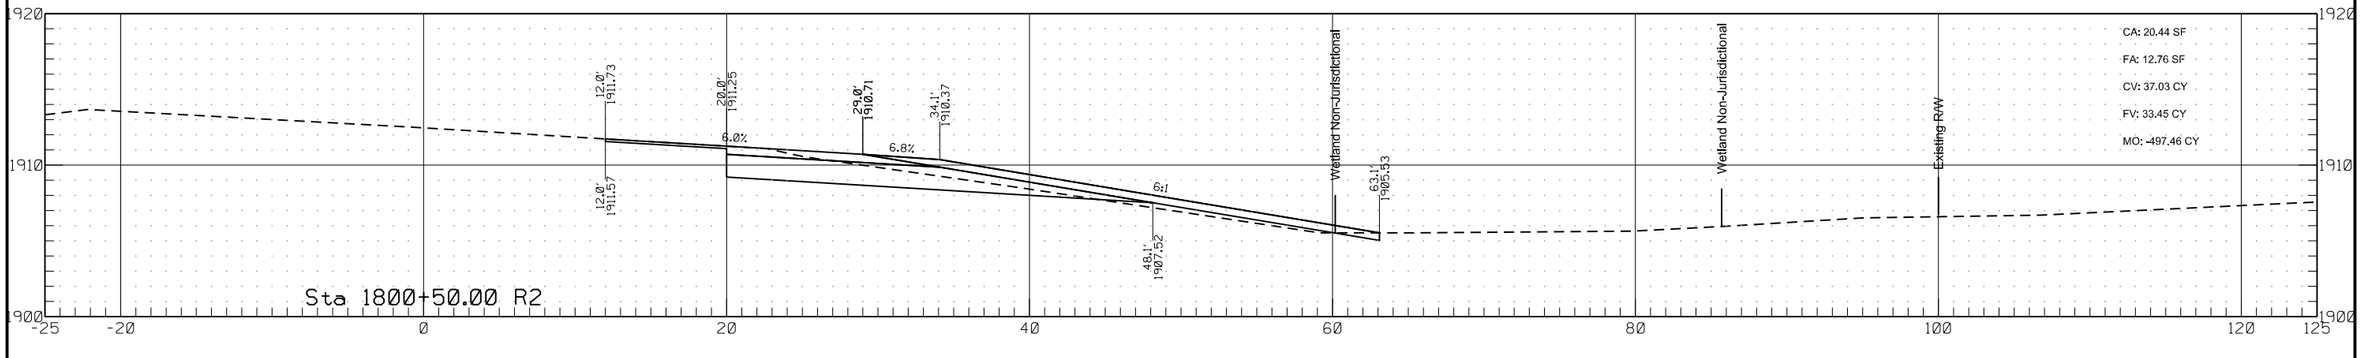


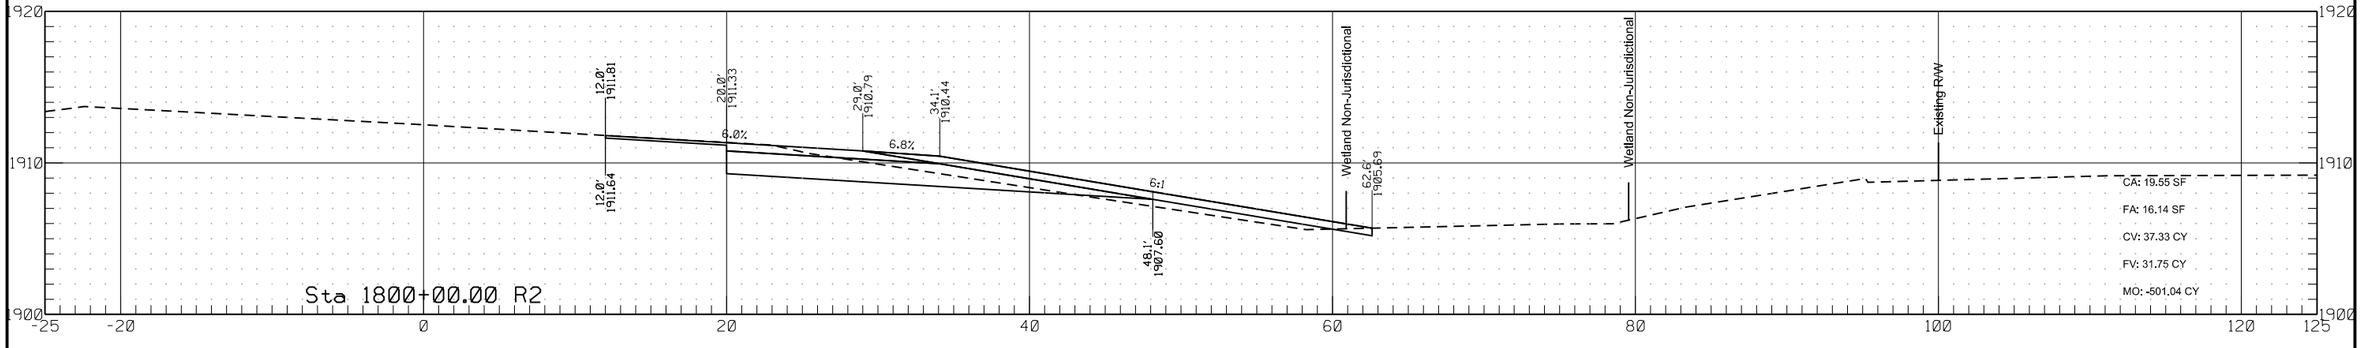


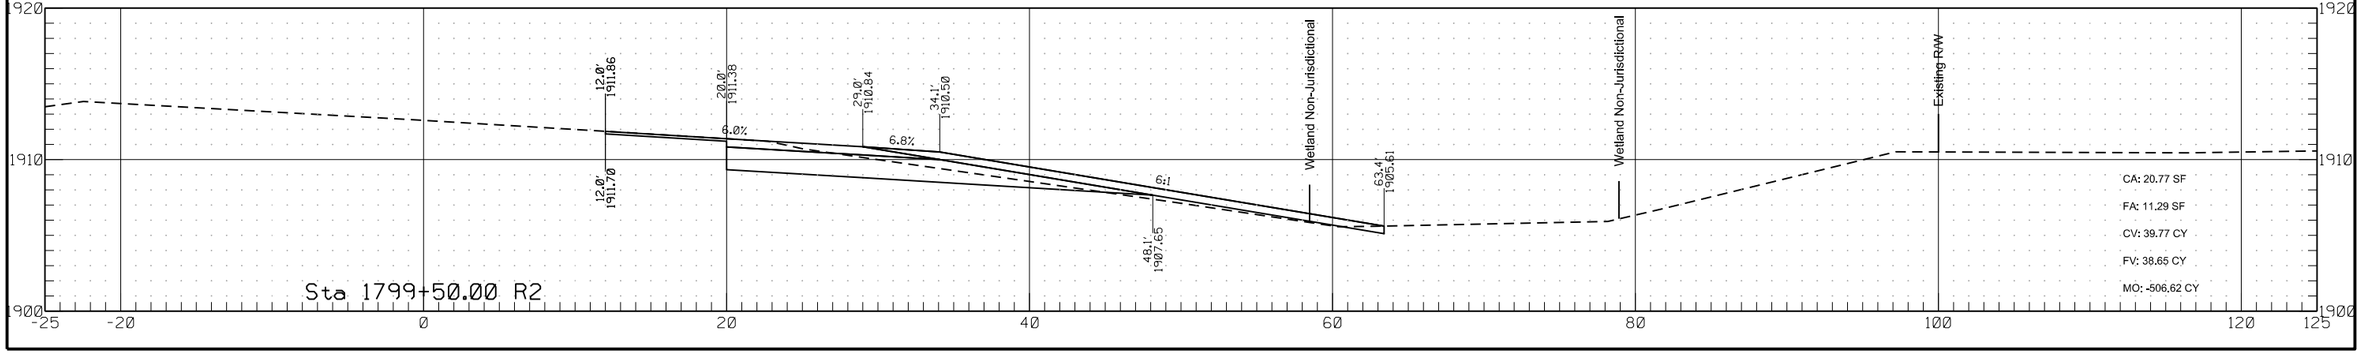


	STATE	PROJECT NO.	SECTION NO.	SHEET NO.
	ND	HEN-7-052(034)000	200	362

Passing Lane #8

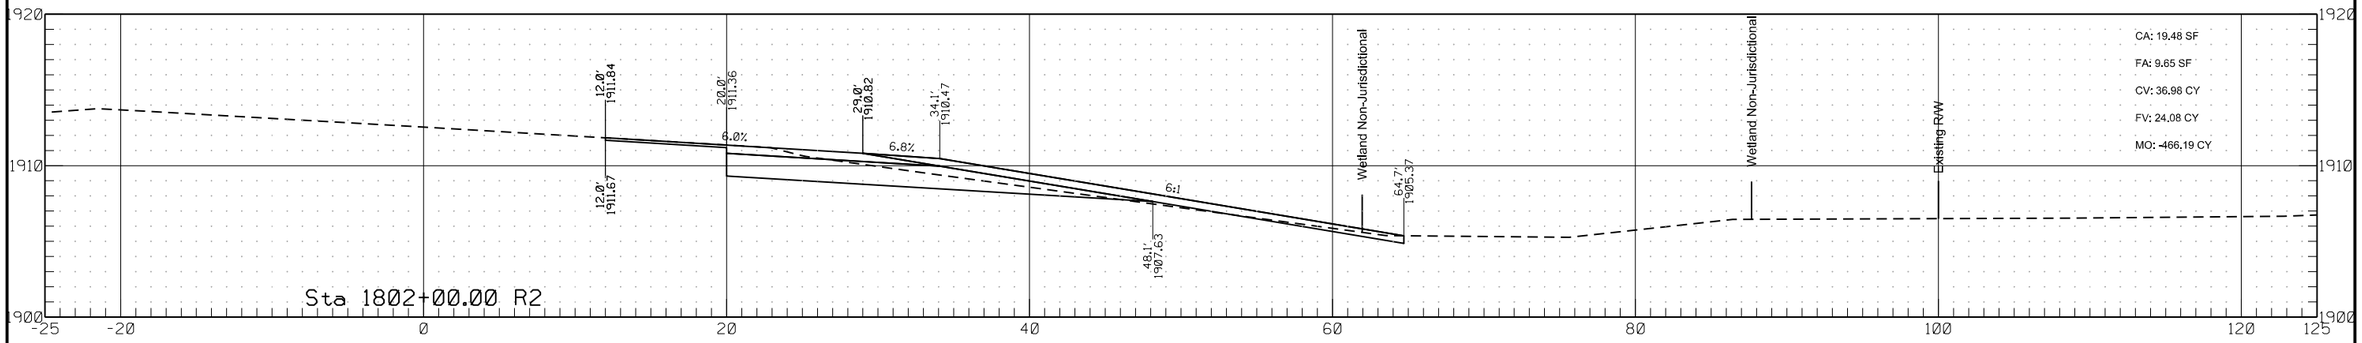


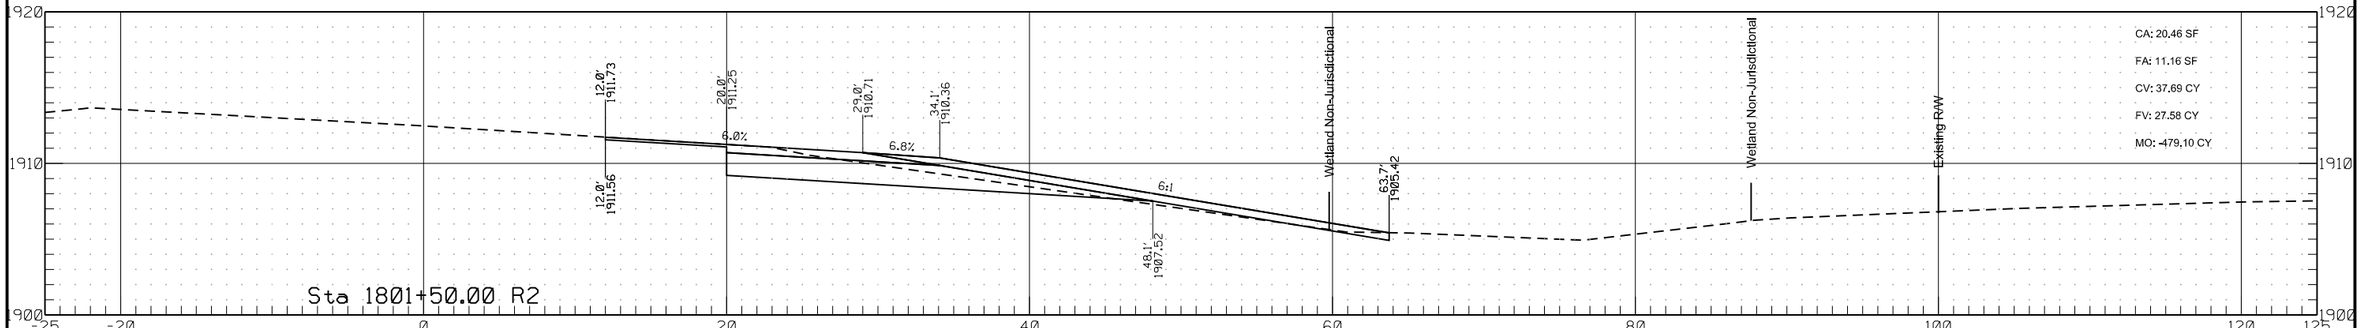


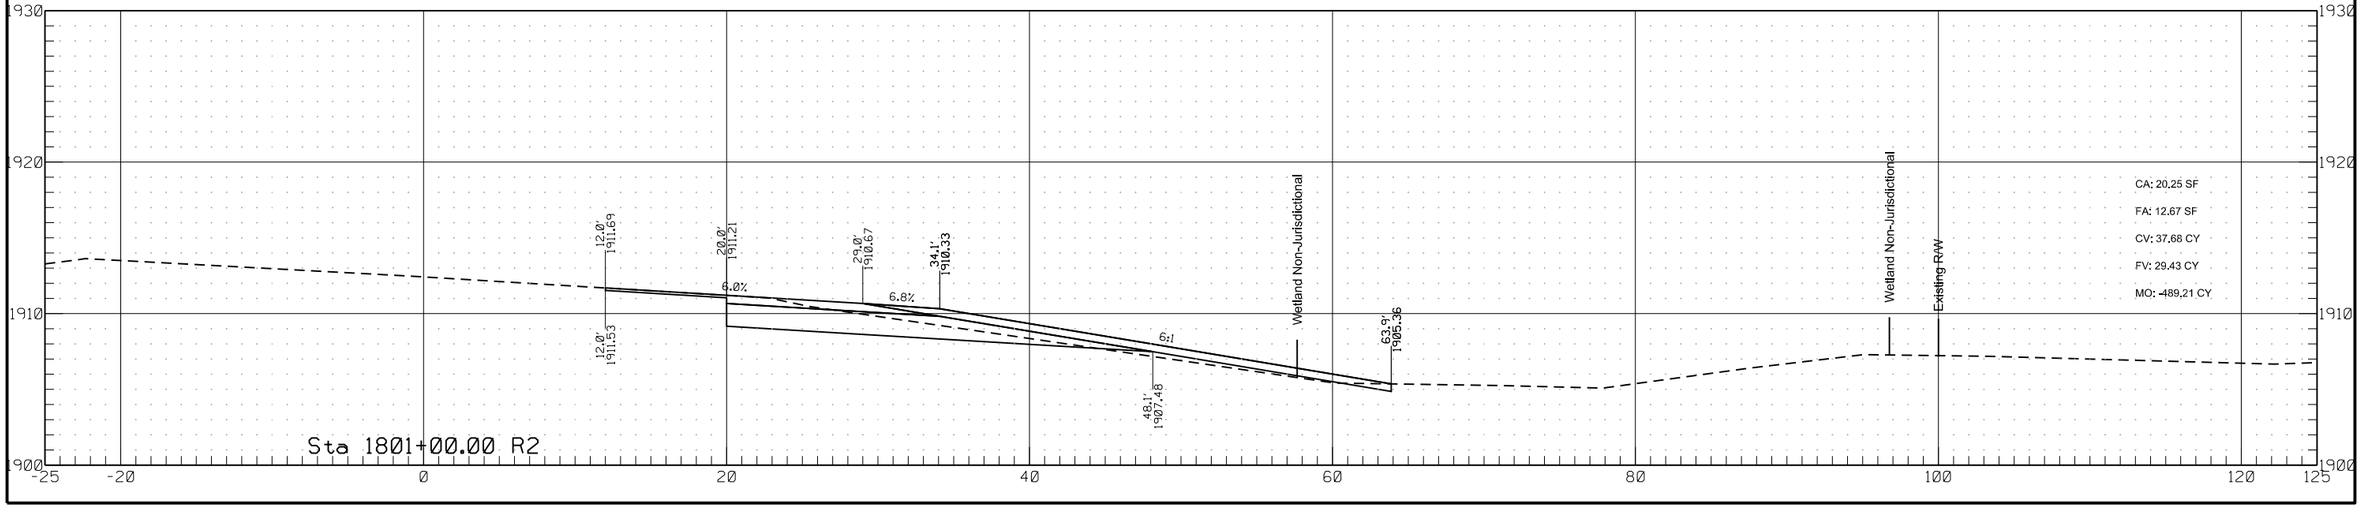


	STATE	PROJECT NO.	SECTION NO.	SHEET NO.
	ND	HEN-7-052(034)000	200	363

Passing Lane #8

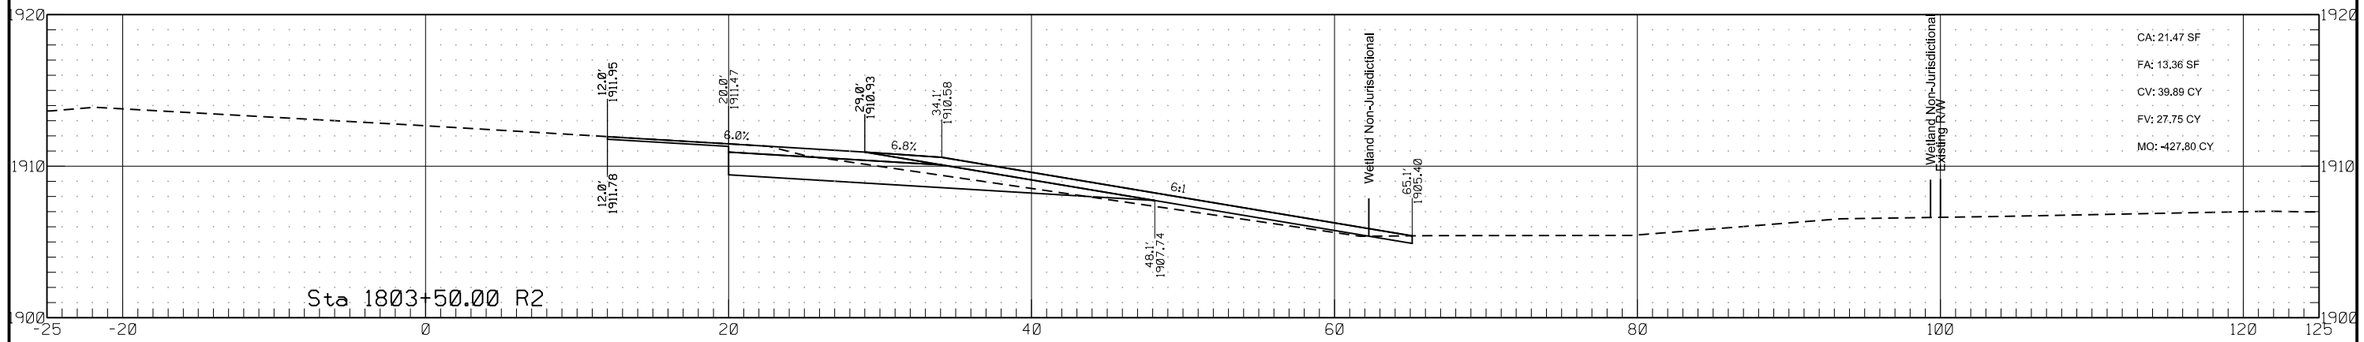


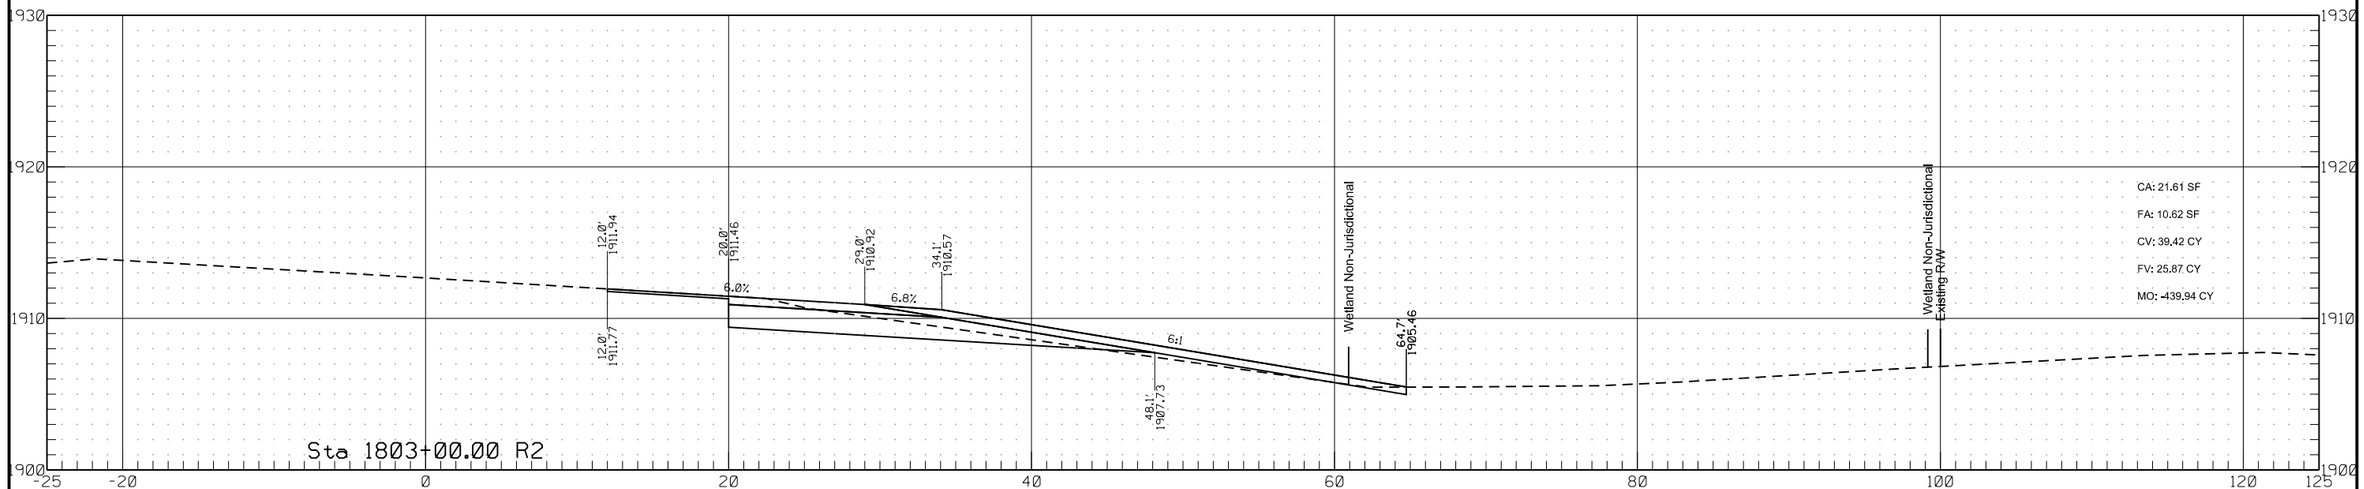


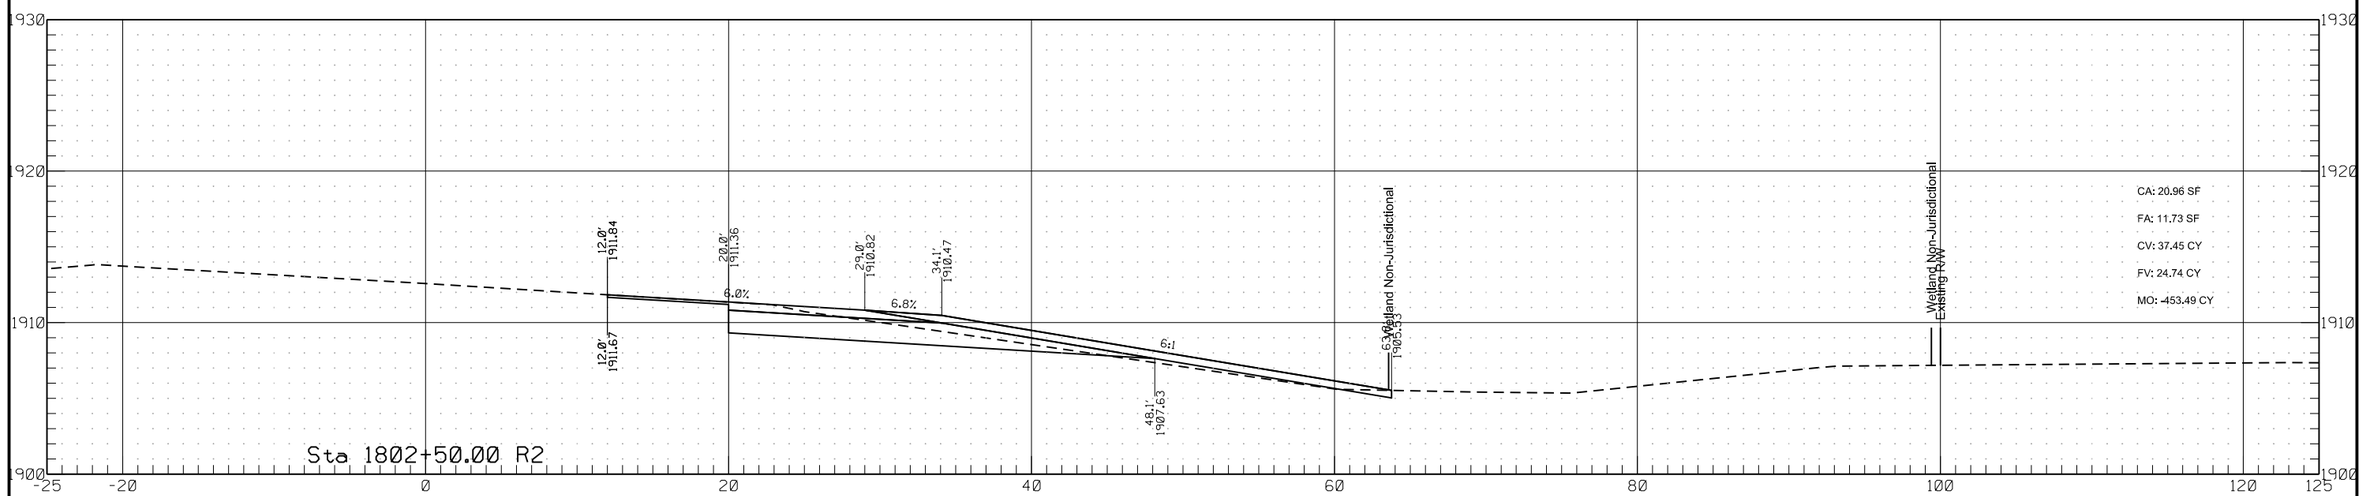


	STATE	PROJECT NO.	SECTION NO.	SHEET NO.
	ND	HEN-7-052(034)000	200	364

Passing Lane #8

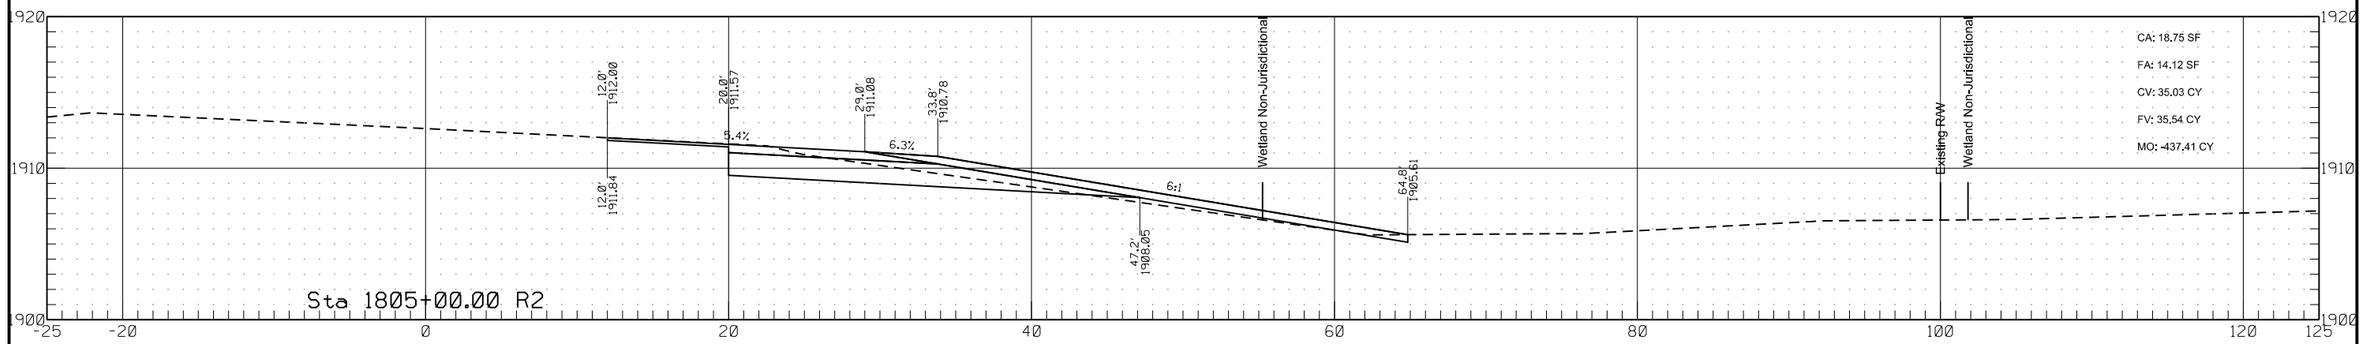


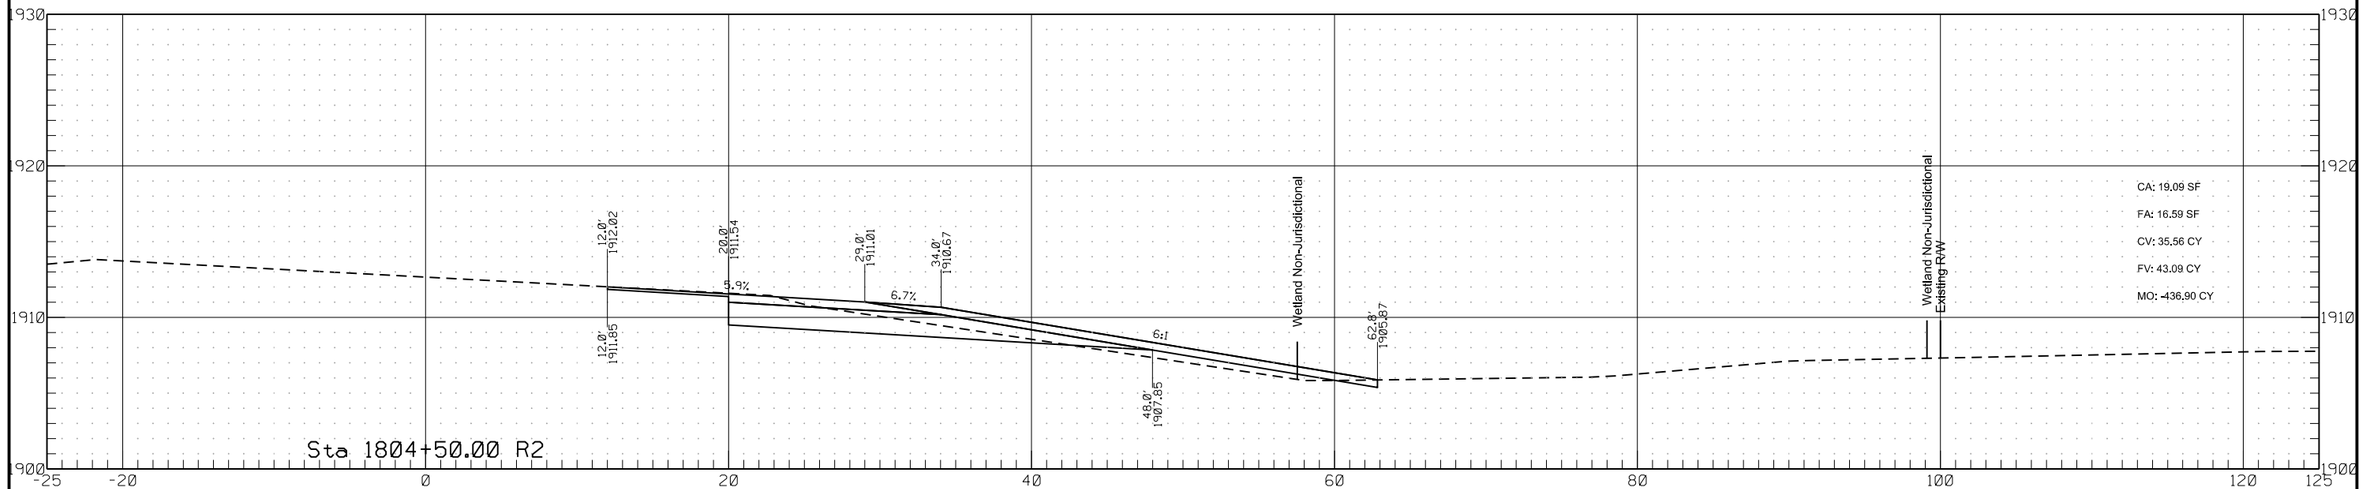

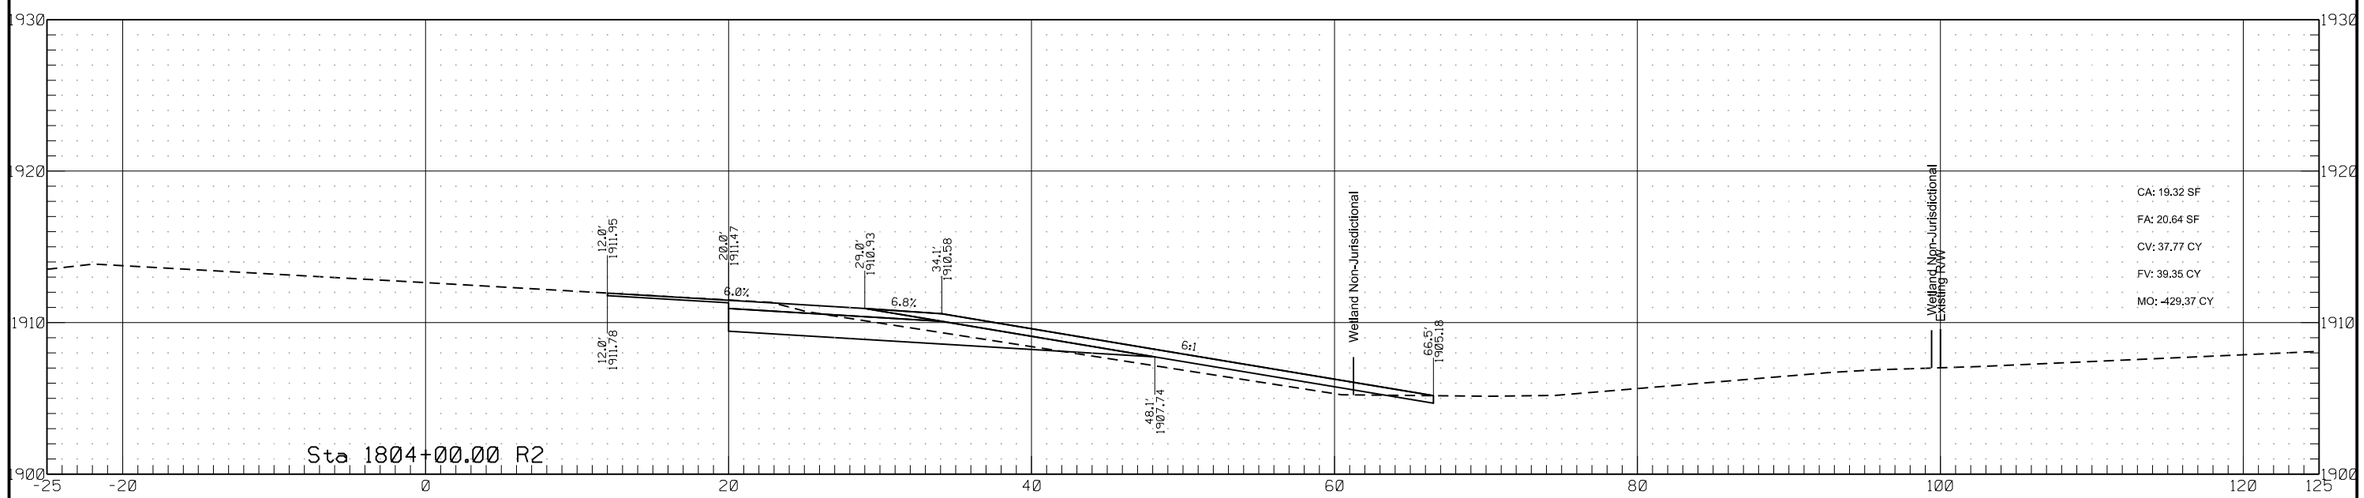


	STATE	PROJECT NO.	SECTION NO.	SHEET NO.
	ND	HEN-7-052(034)000	200	365

Passing Lane #8

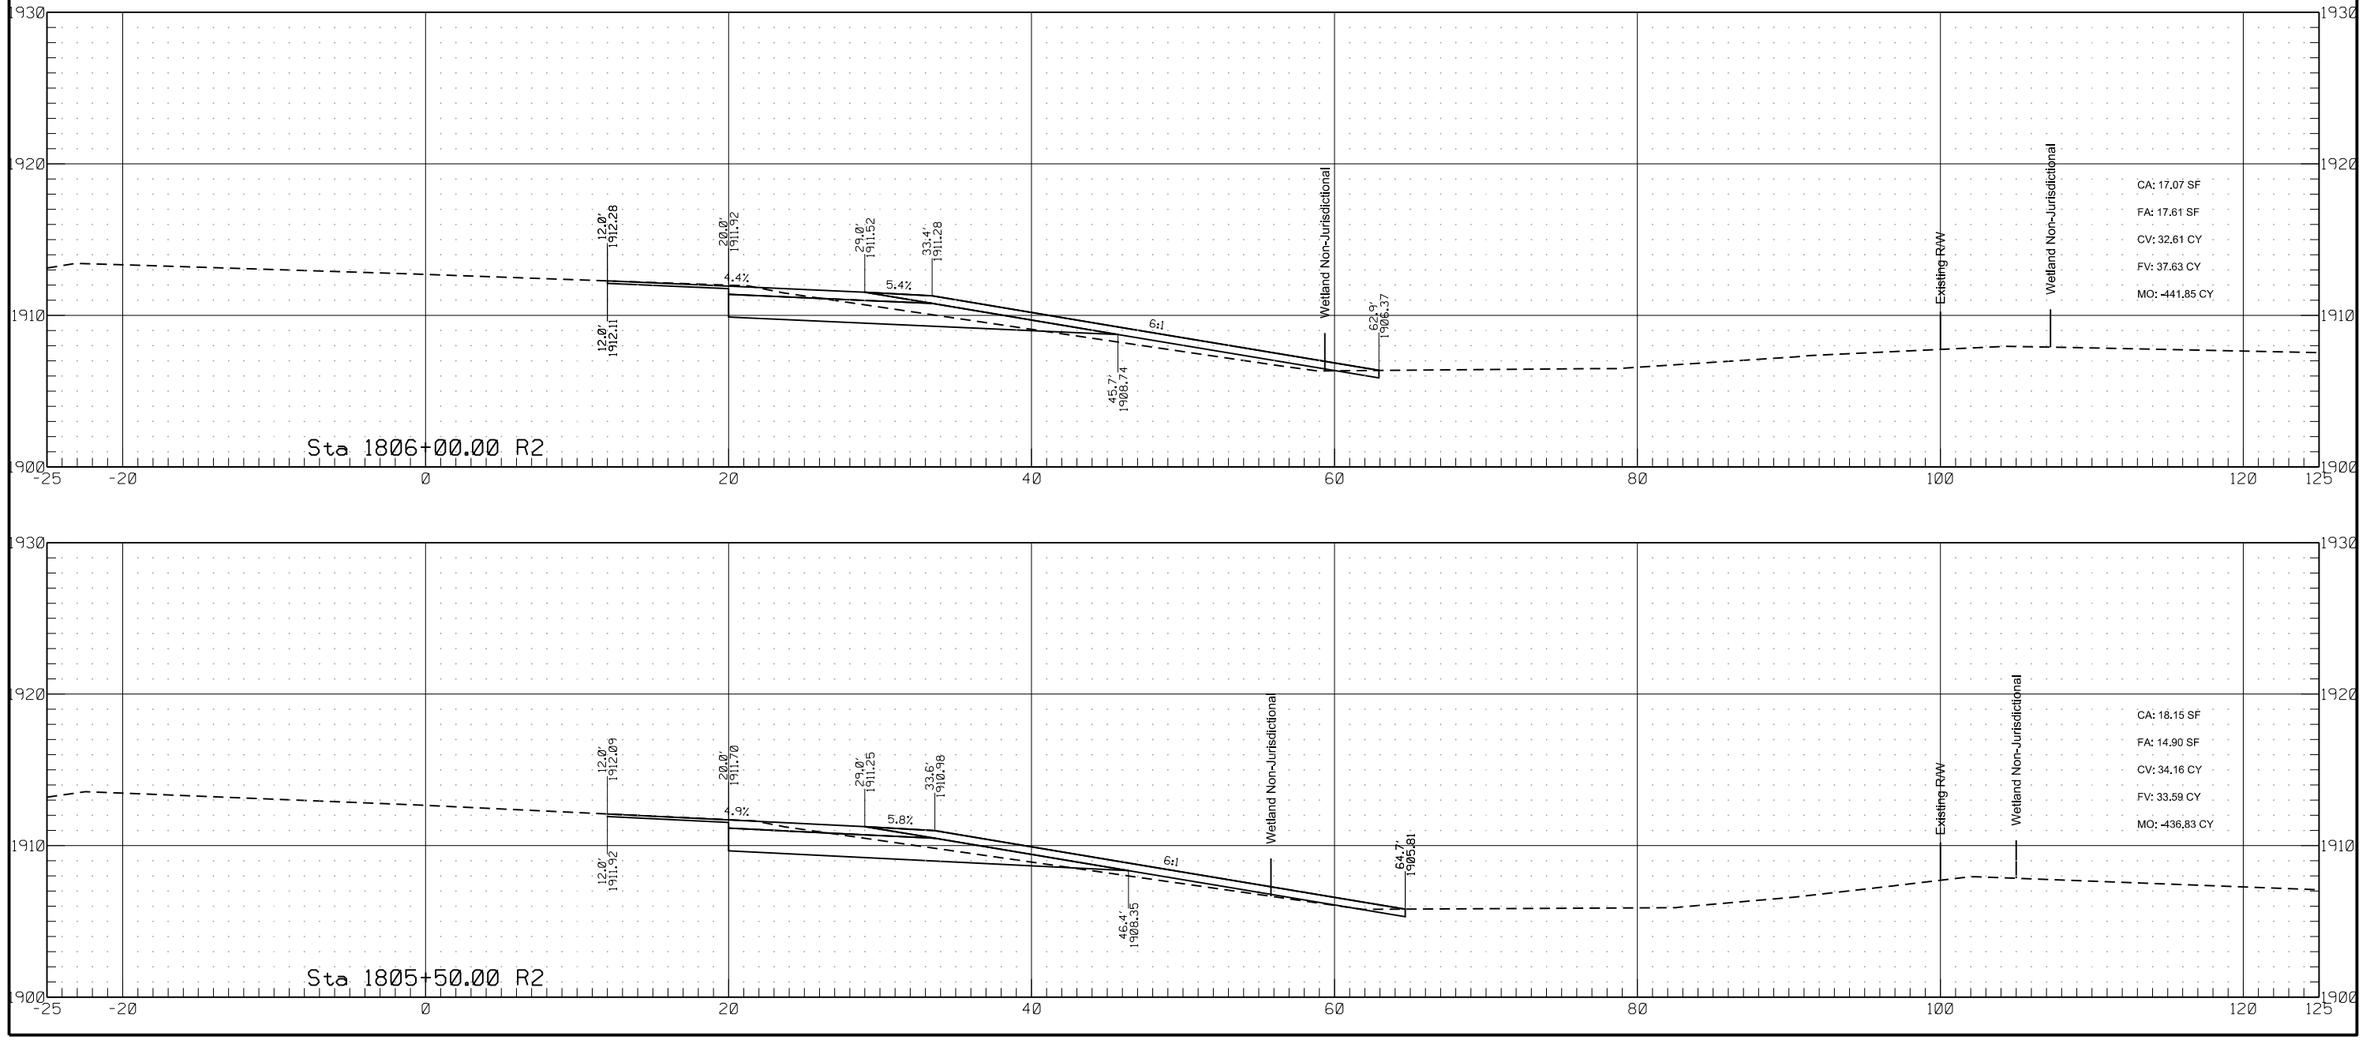


	STATE	PROJECT NO.	SECTION NO.	SHEET NO.
	ND	HEN-7-052(034)000	200	366

Passing Lane #8

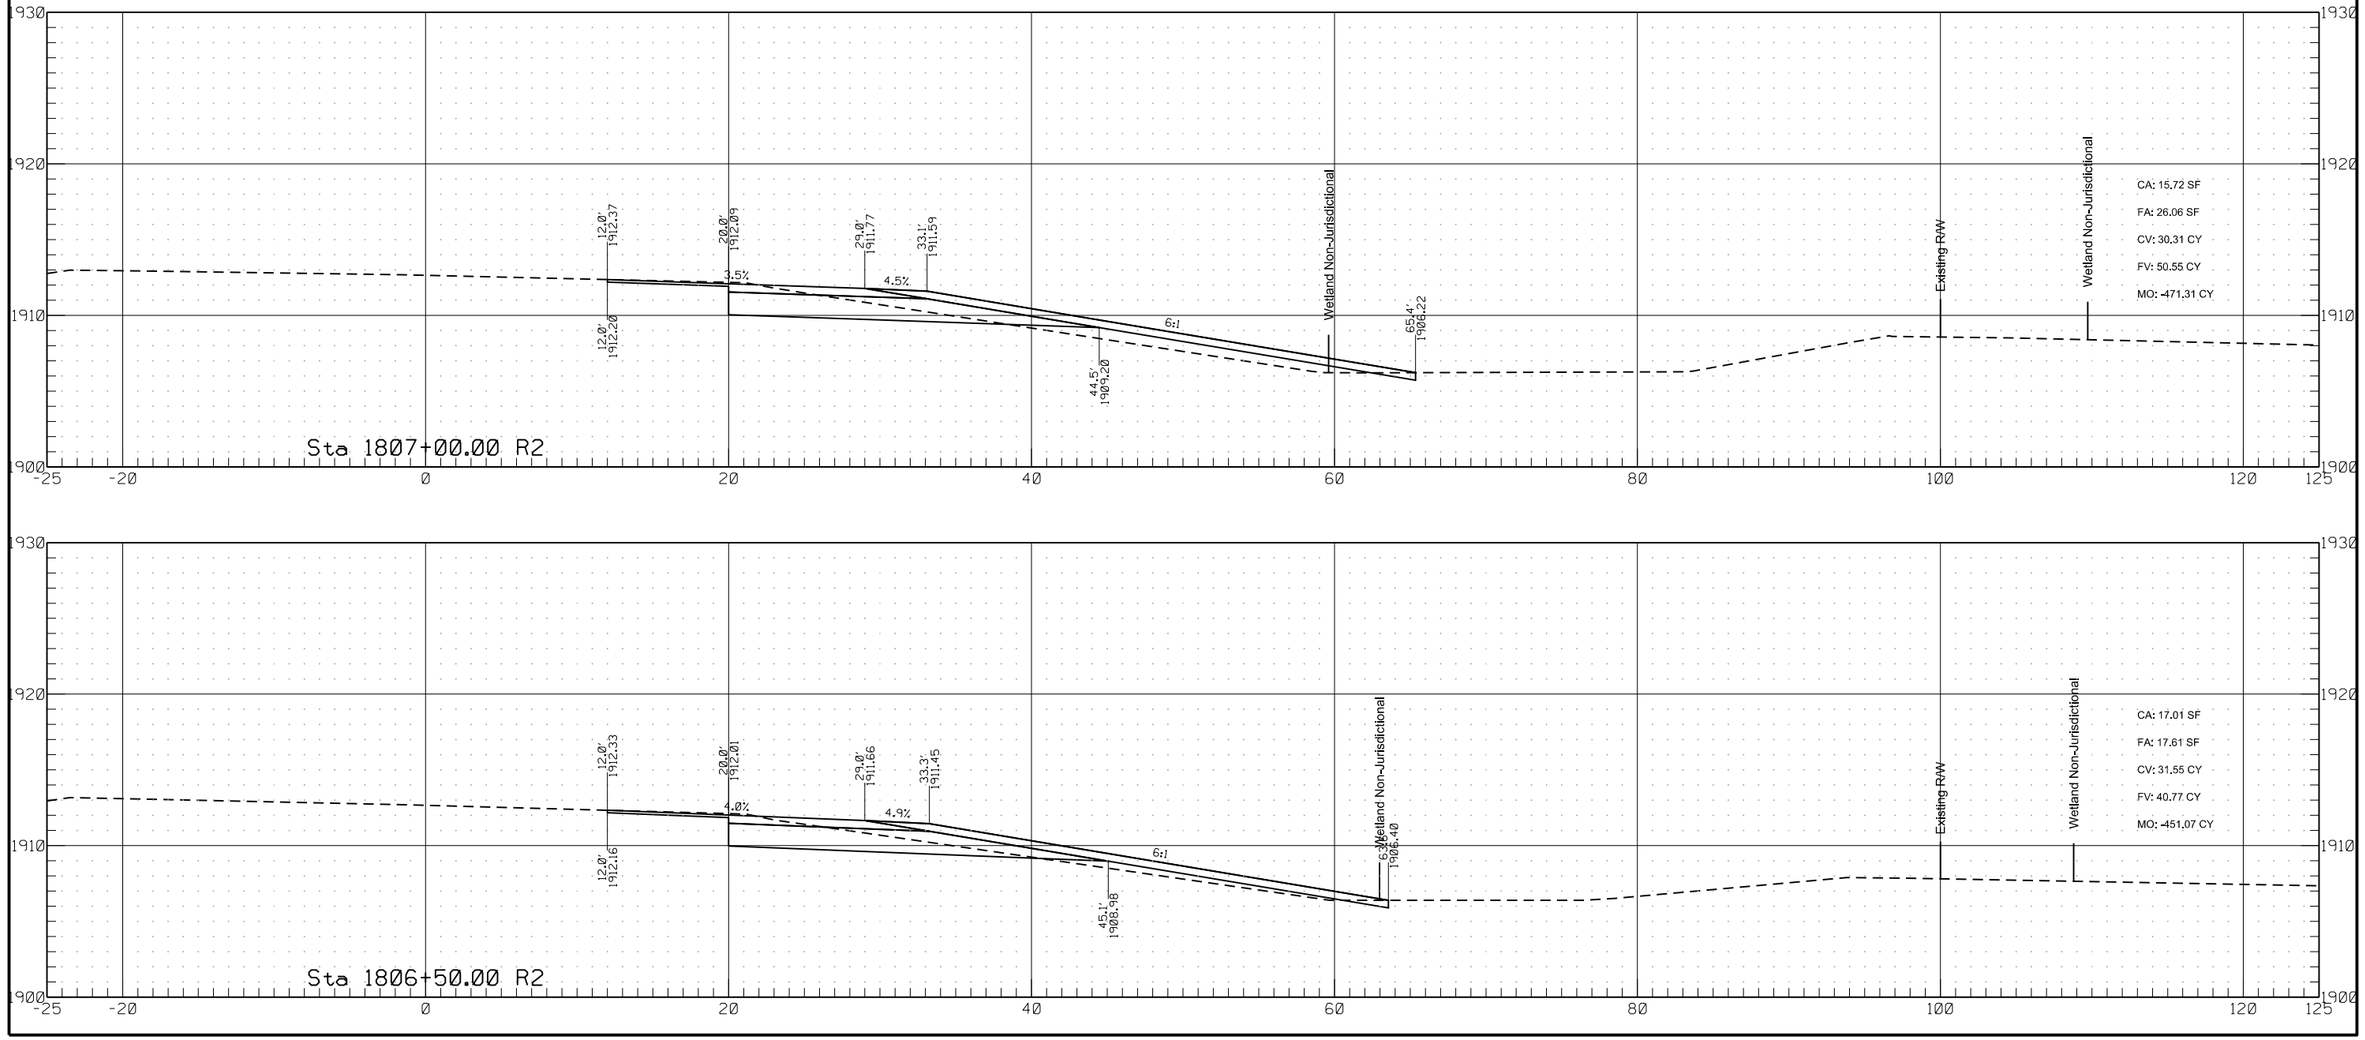


	STATE	PROJECT NO.	SECTION NO.	SHEET NO.
	ND	HEN-7-052(034)000	200	367


Passing Lane #8

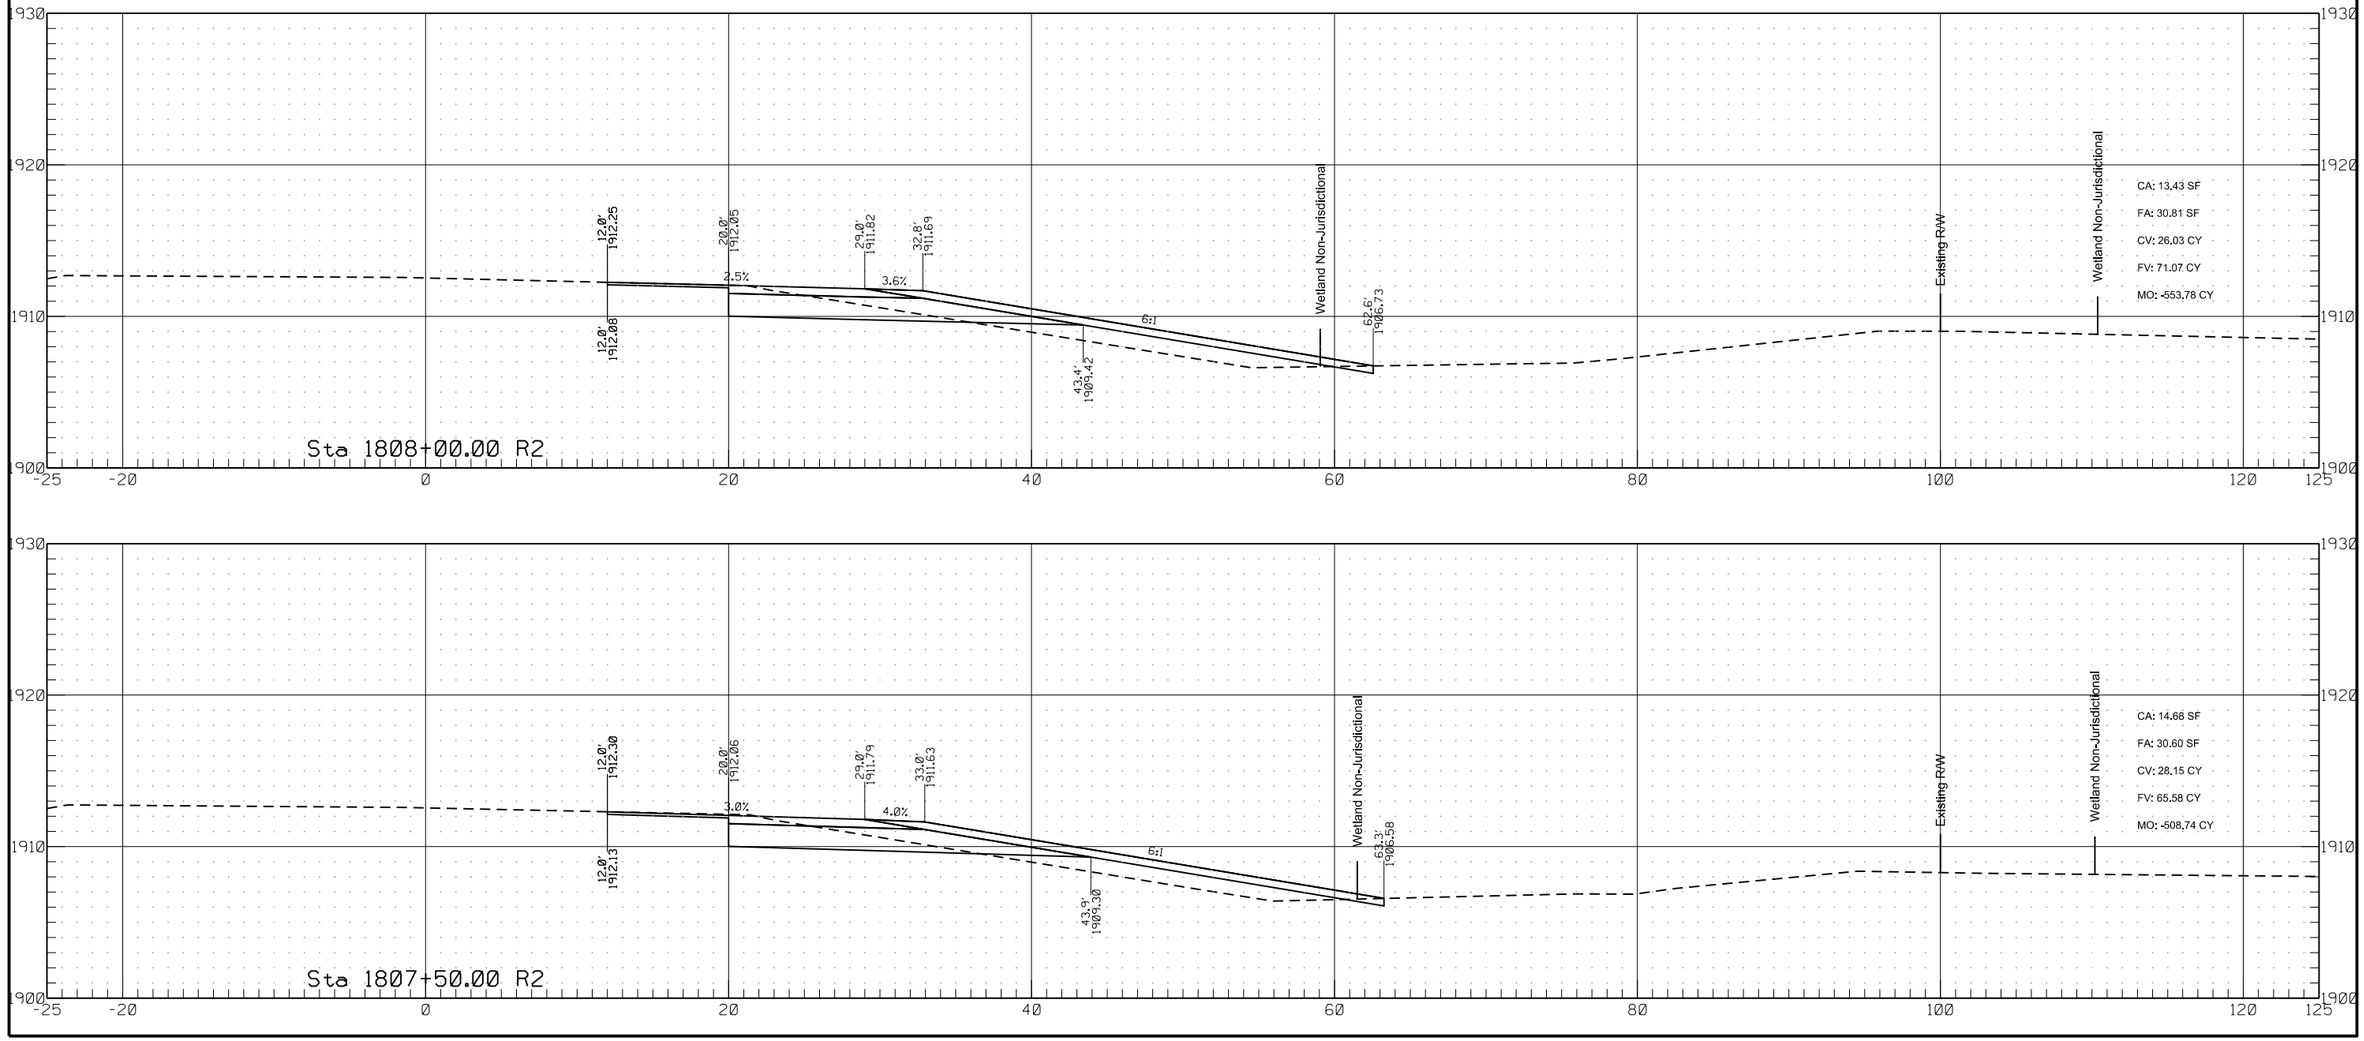


	STATE	PROJECT NO.	SECTION NO.	SHEET NO.
	ND	HEN-7-052(034)000	200	368

Passing Lane #8

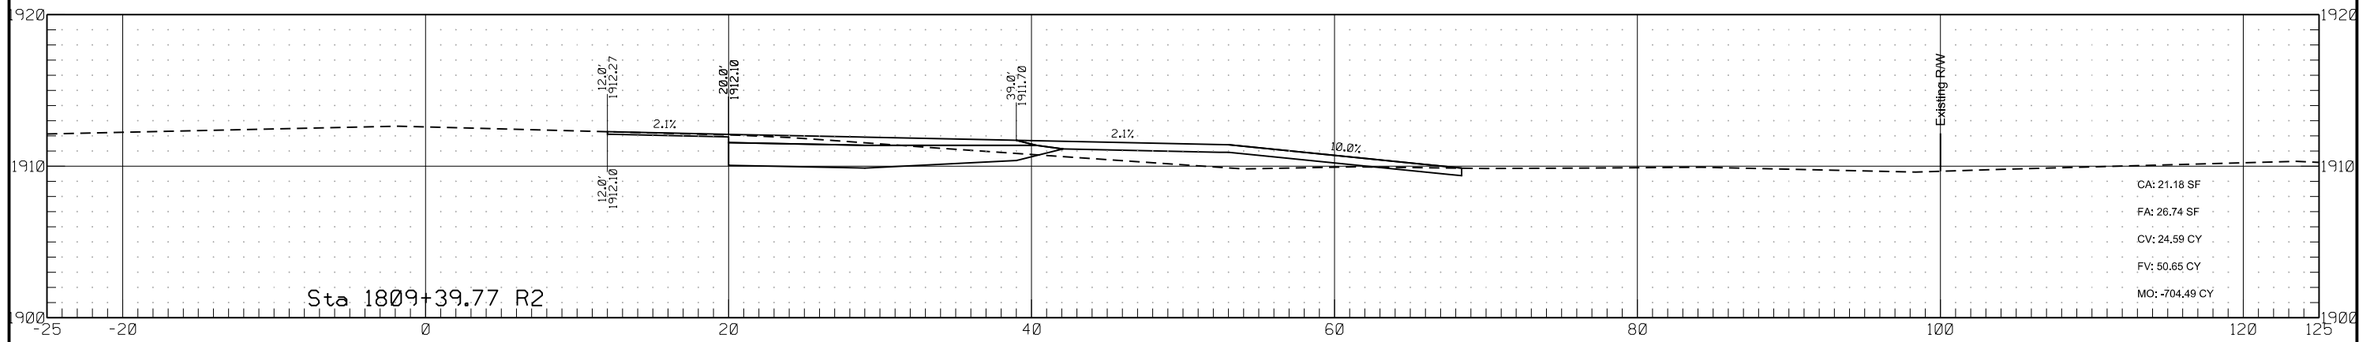


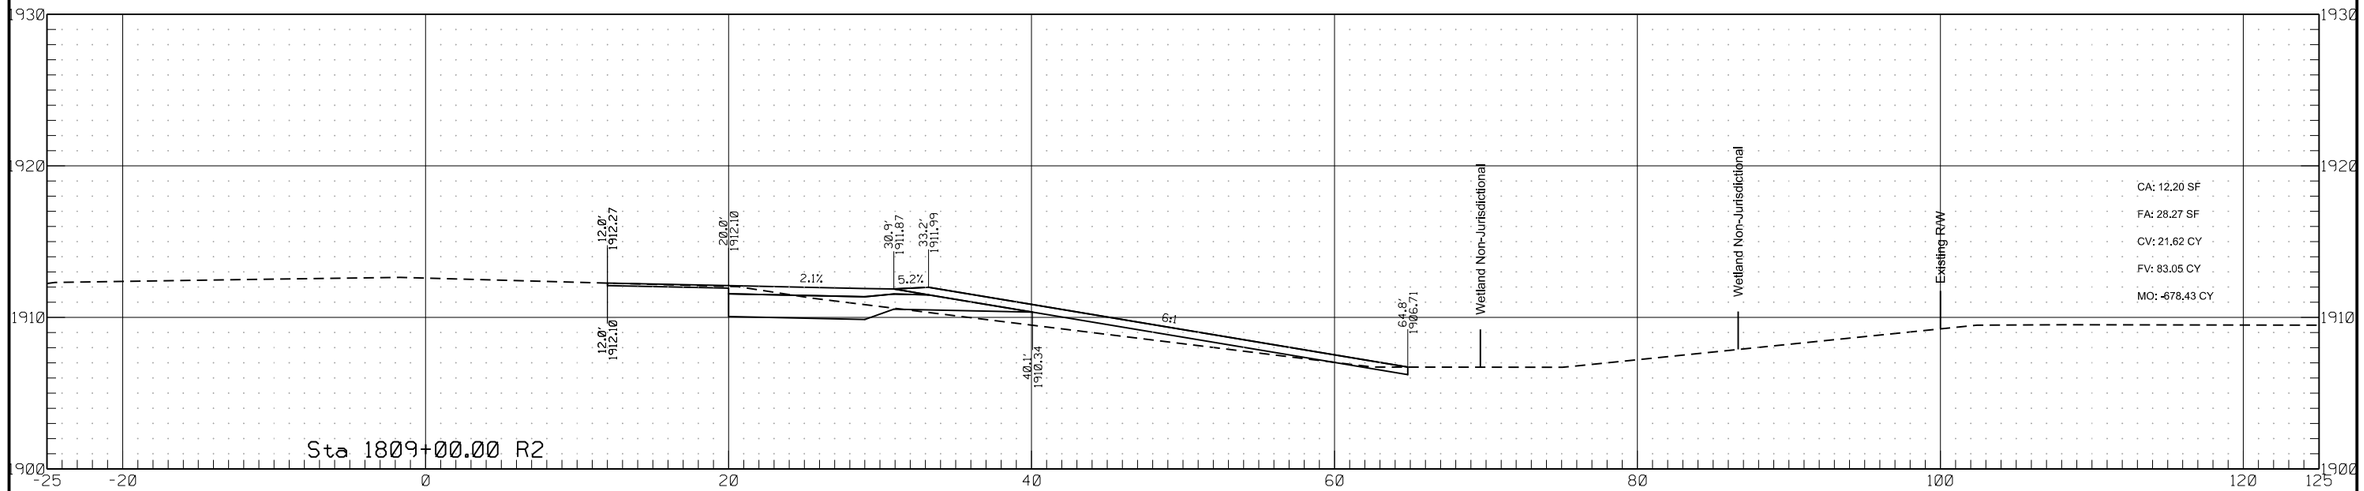


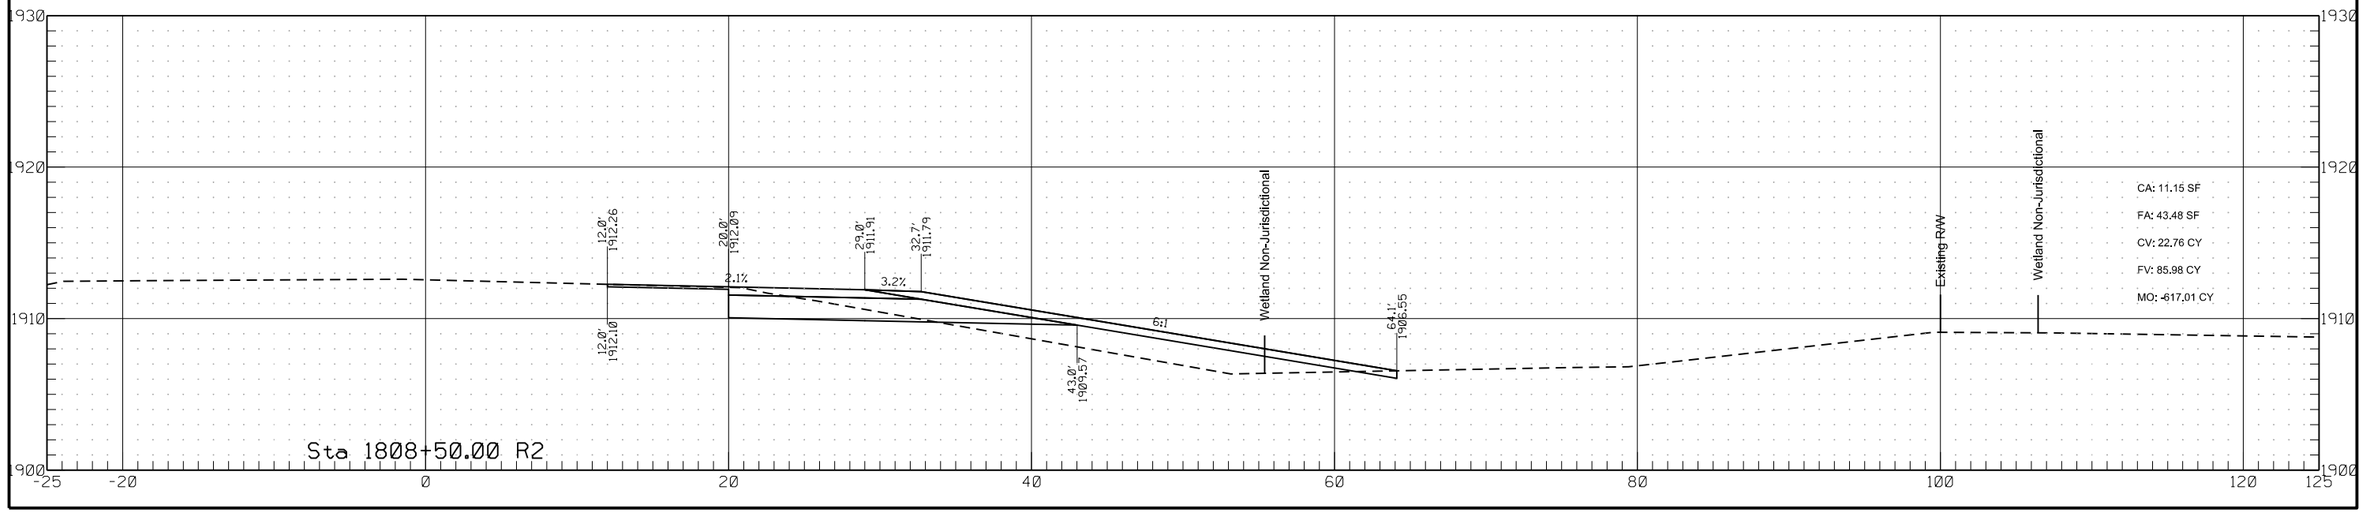


	STATE	PROJECT NO.	SECTION NO.	SHEET NO.
	ND	HEN-7-052(034)000	200	369

Passing Lane #8

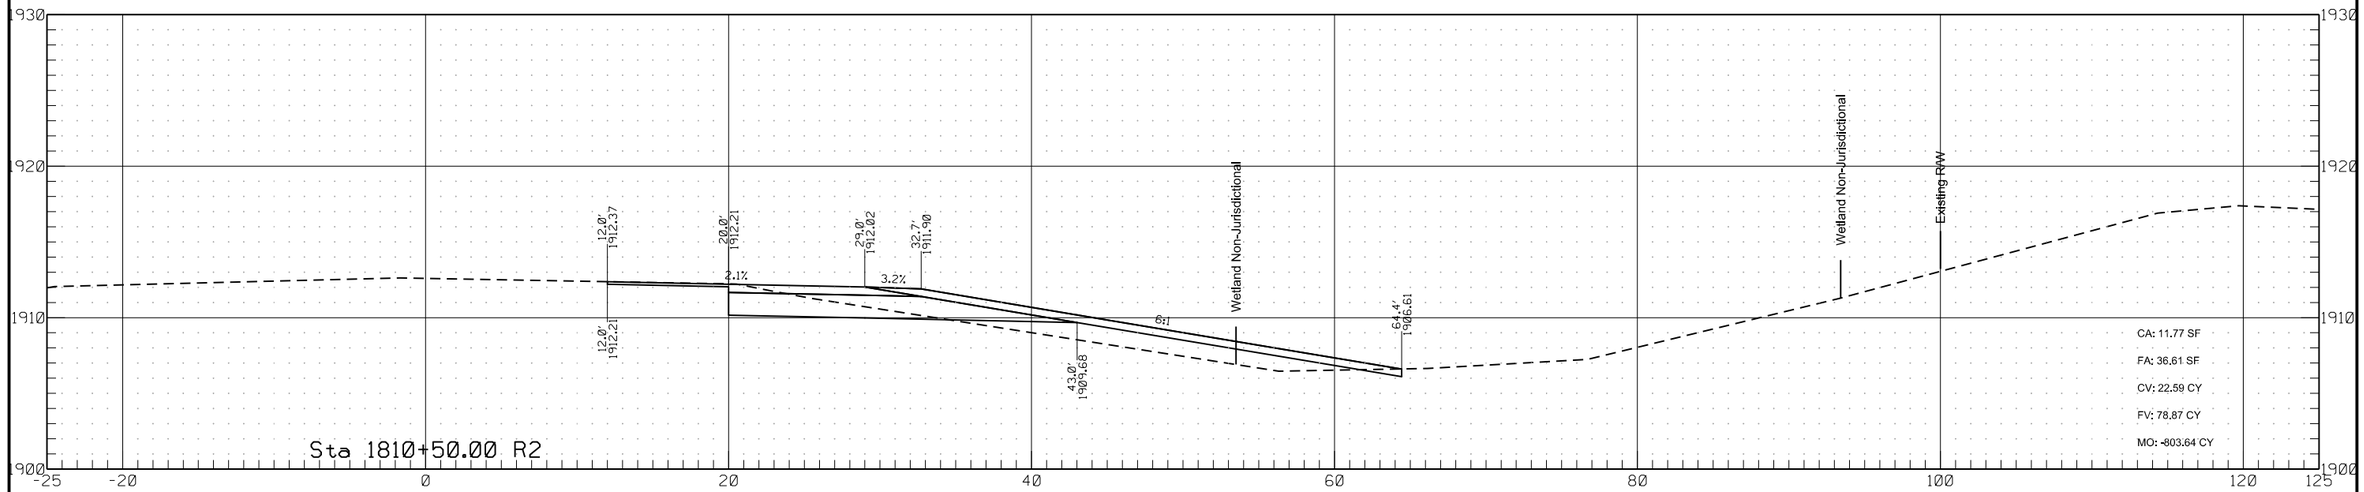


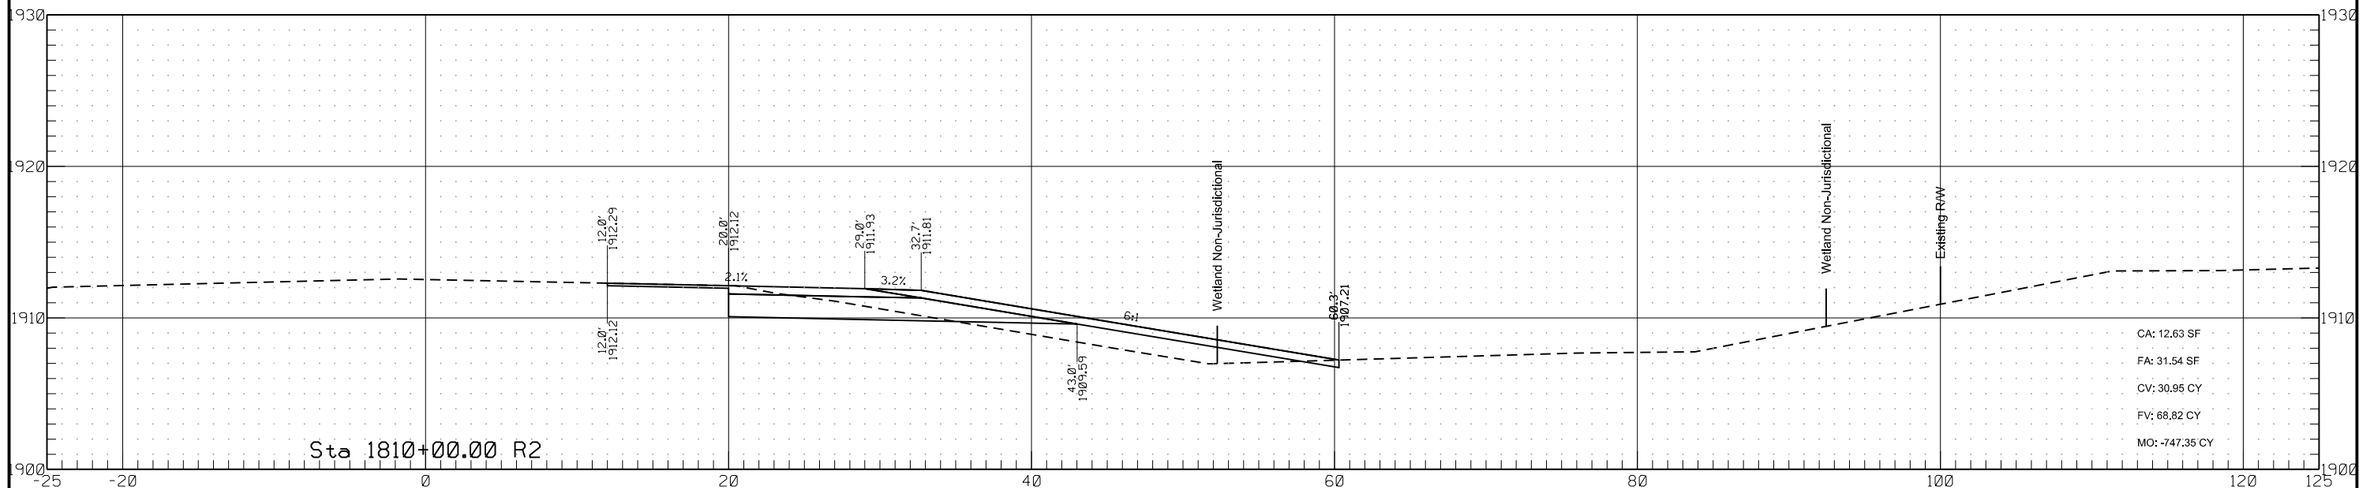

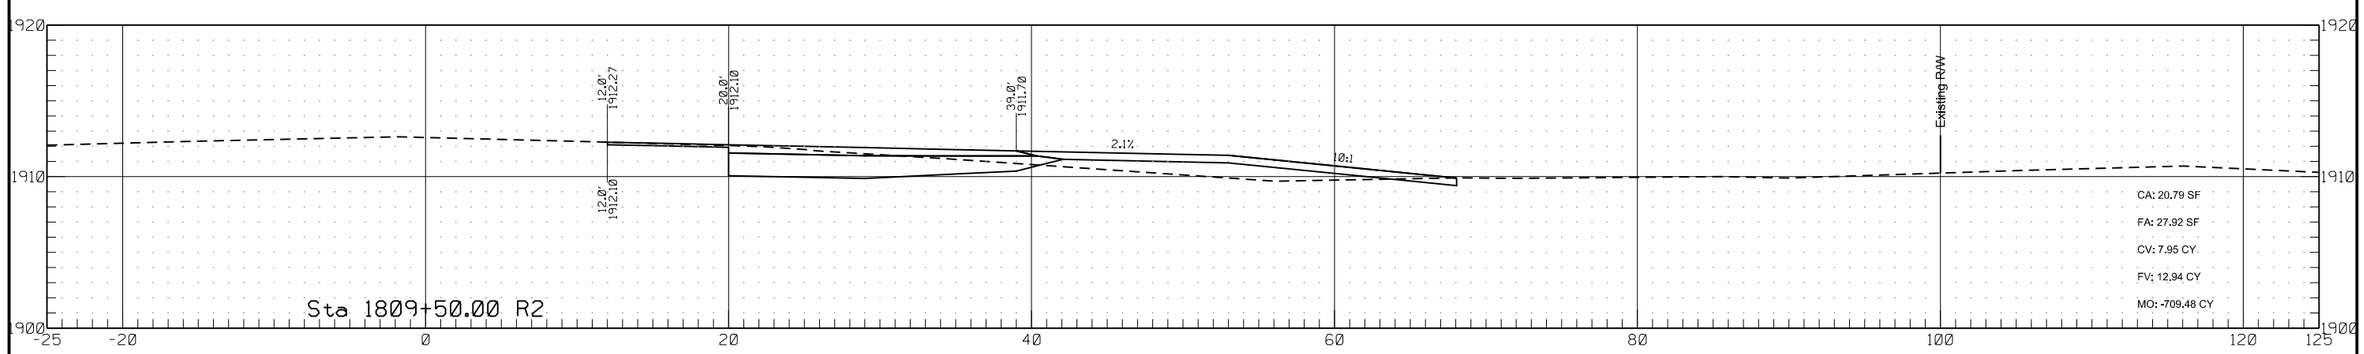


	STATE	PROJECT NO.	SECTION NO.	SHEET NO.
	ND	HEN-7-052(034)000	200	370


Passing Lane #8

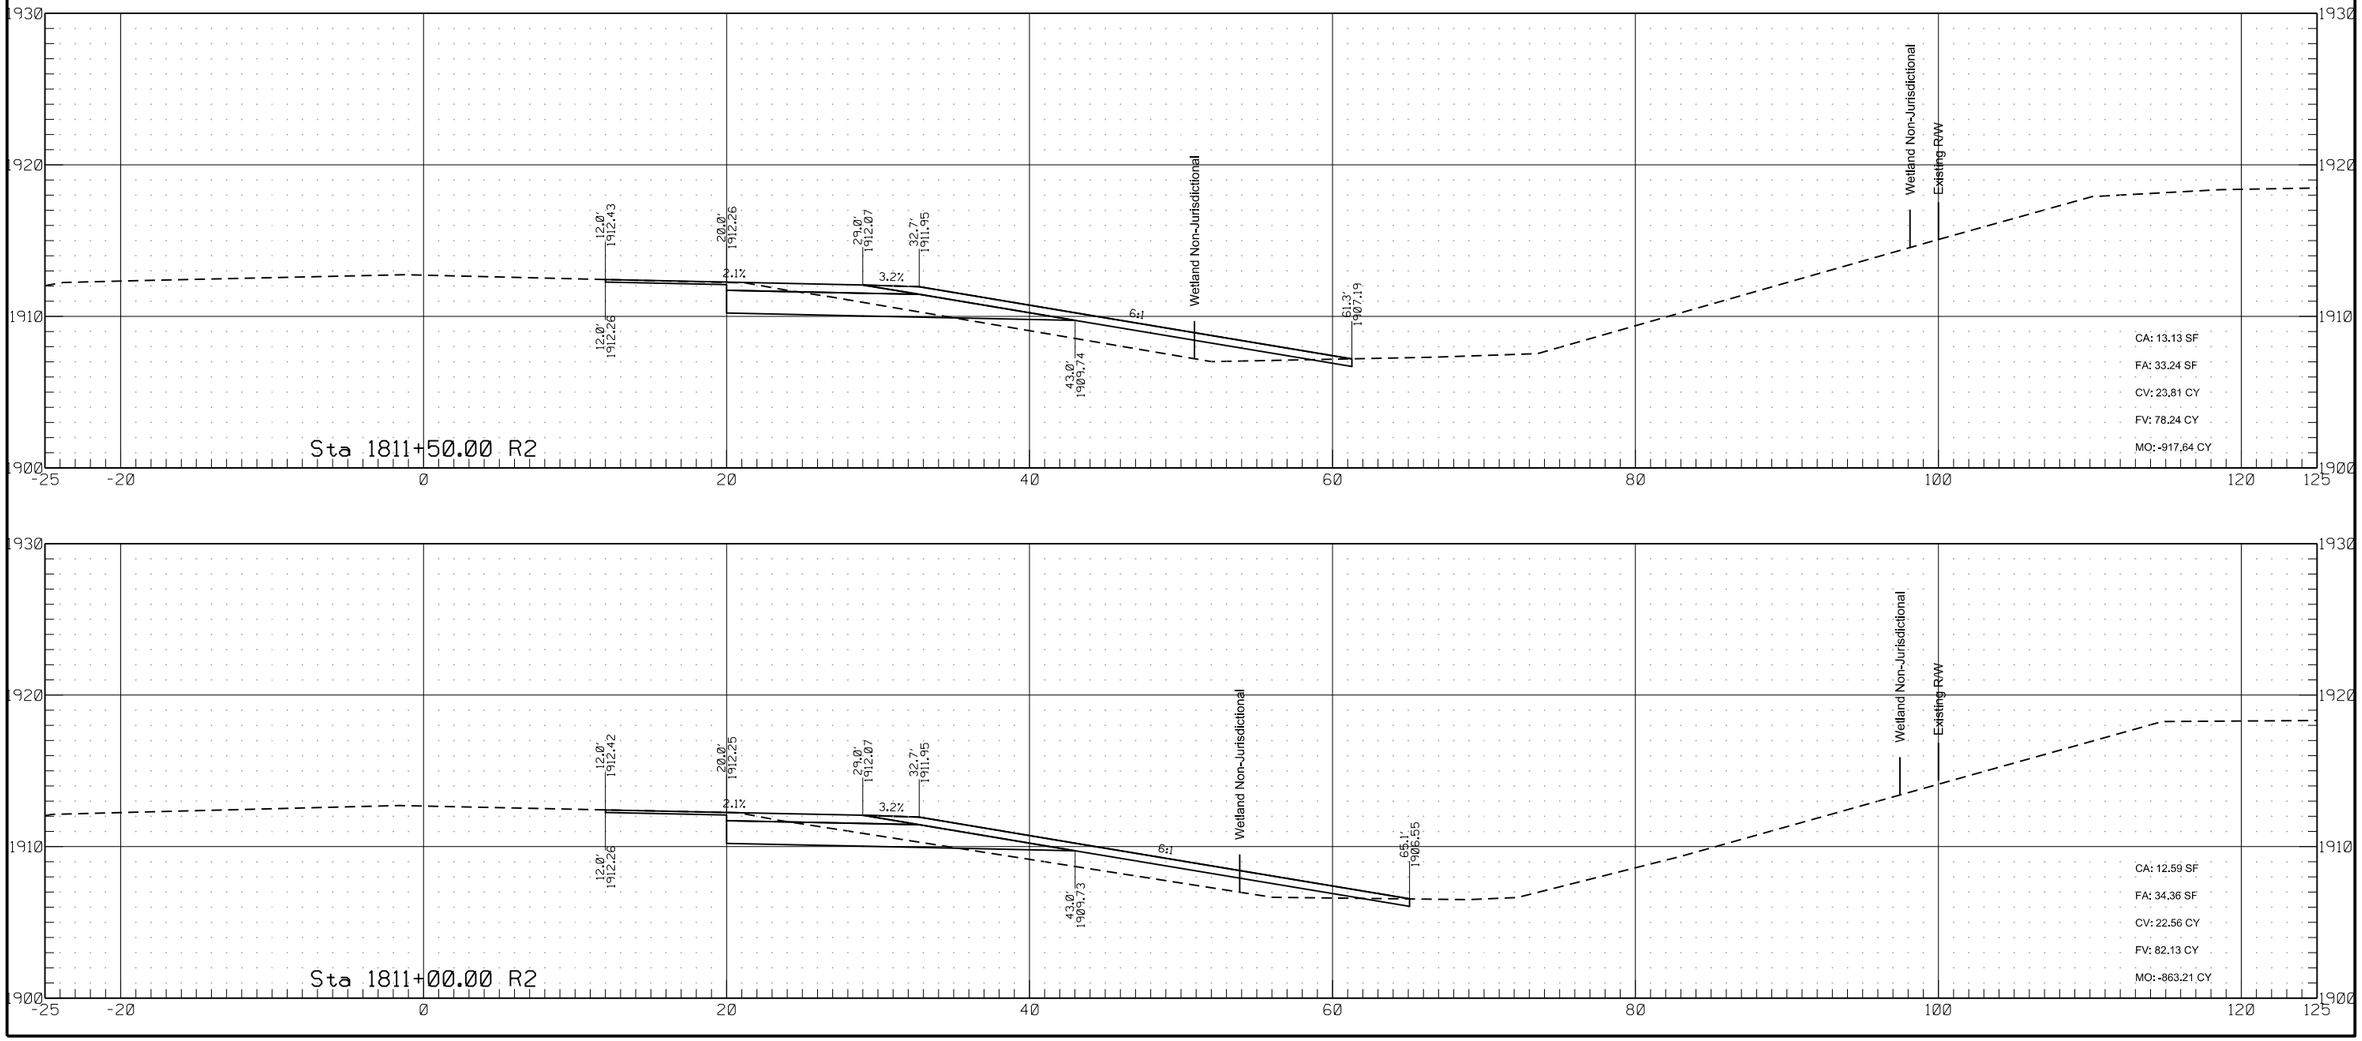

	STATE	PROJECT NO.	SECTION NO.	SHEET NO.
	ND	HEN-7-052(034)000	200	371


Passing Lane #8

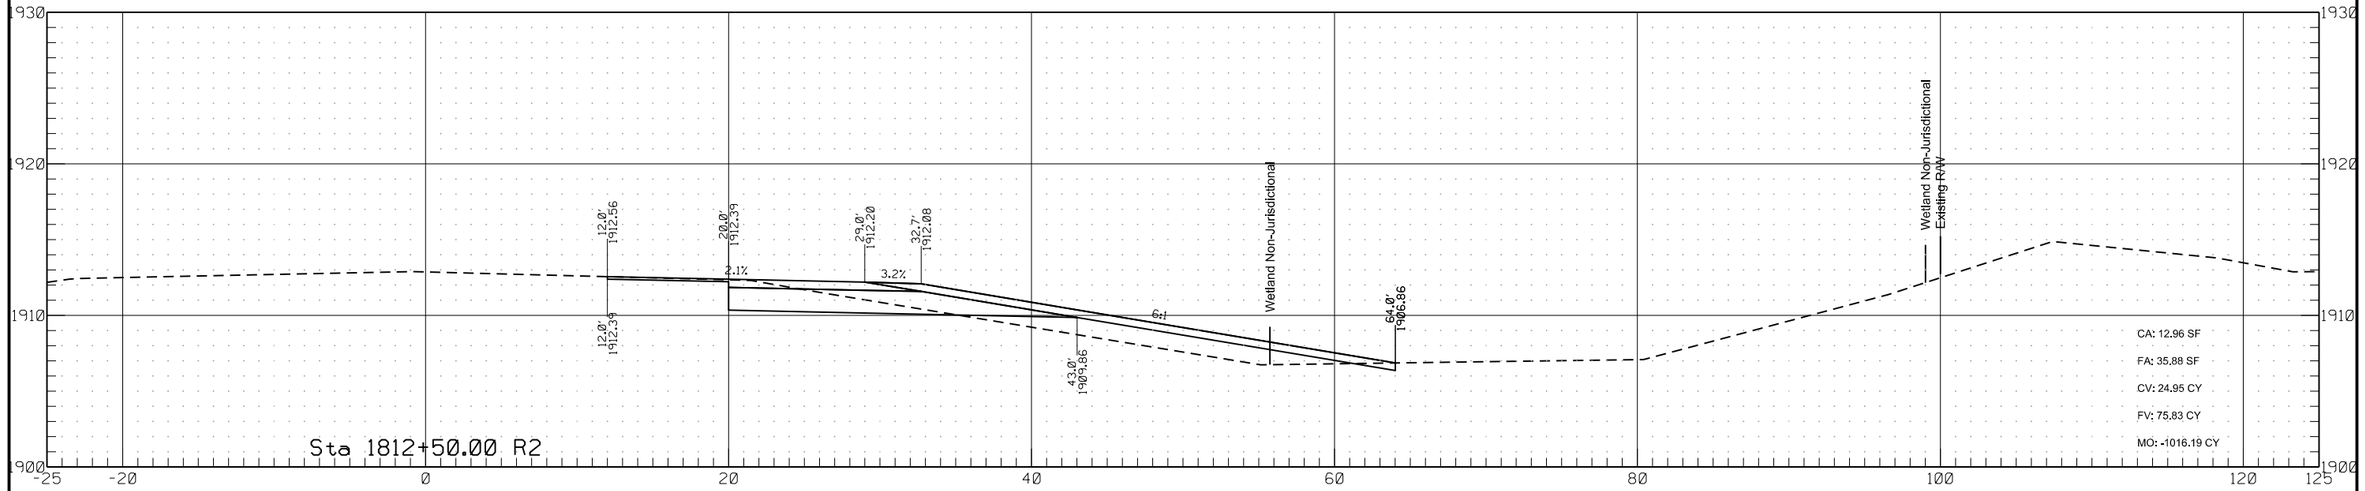

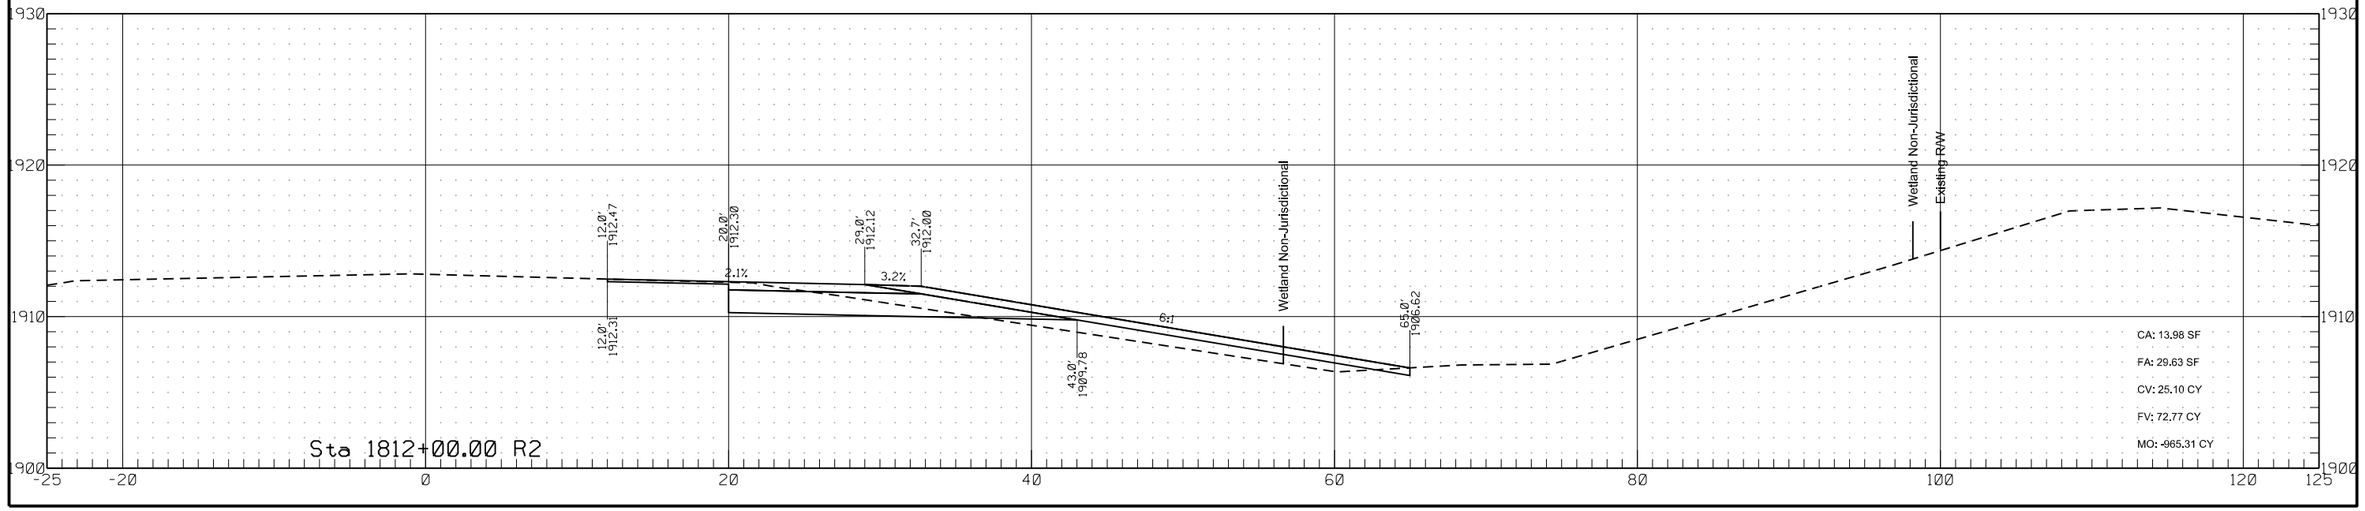


	STATE	PROJECT NO.	SECTION NO.	SHEET NO.
	ND	HEN-7-052(034)000	200	372


Passing Lane #8

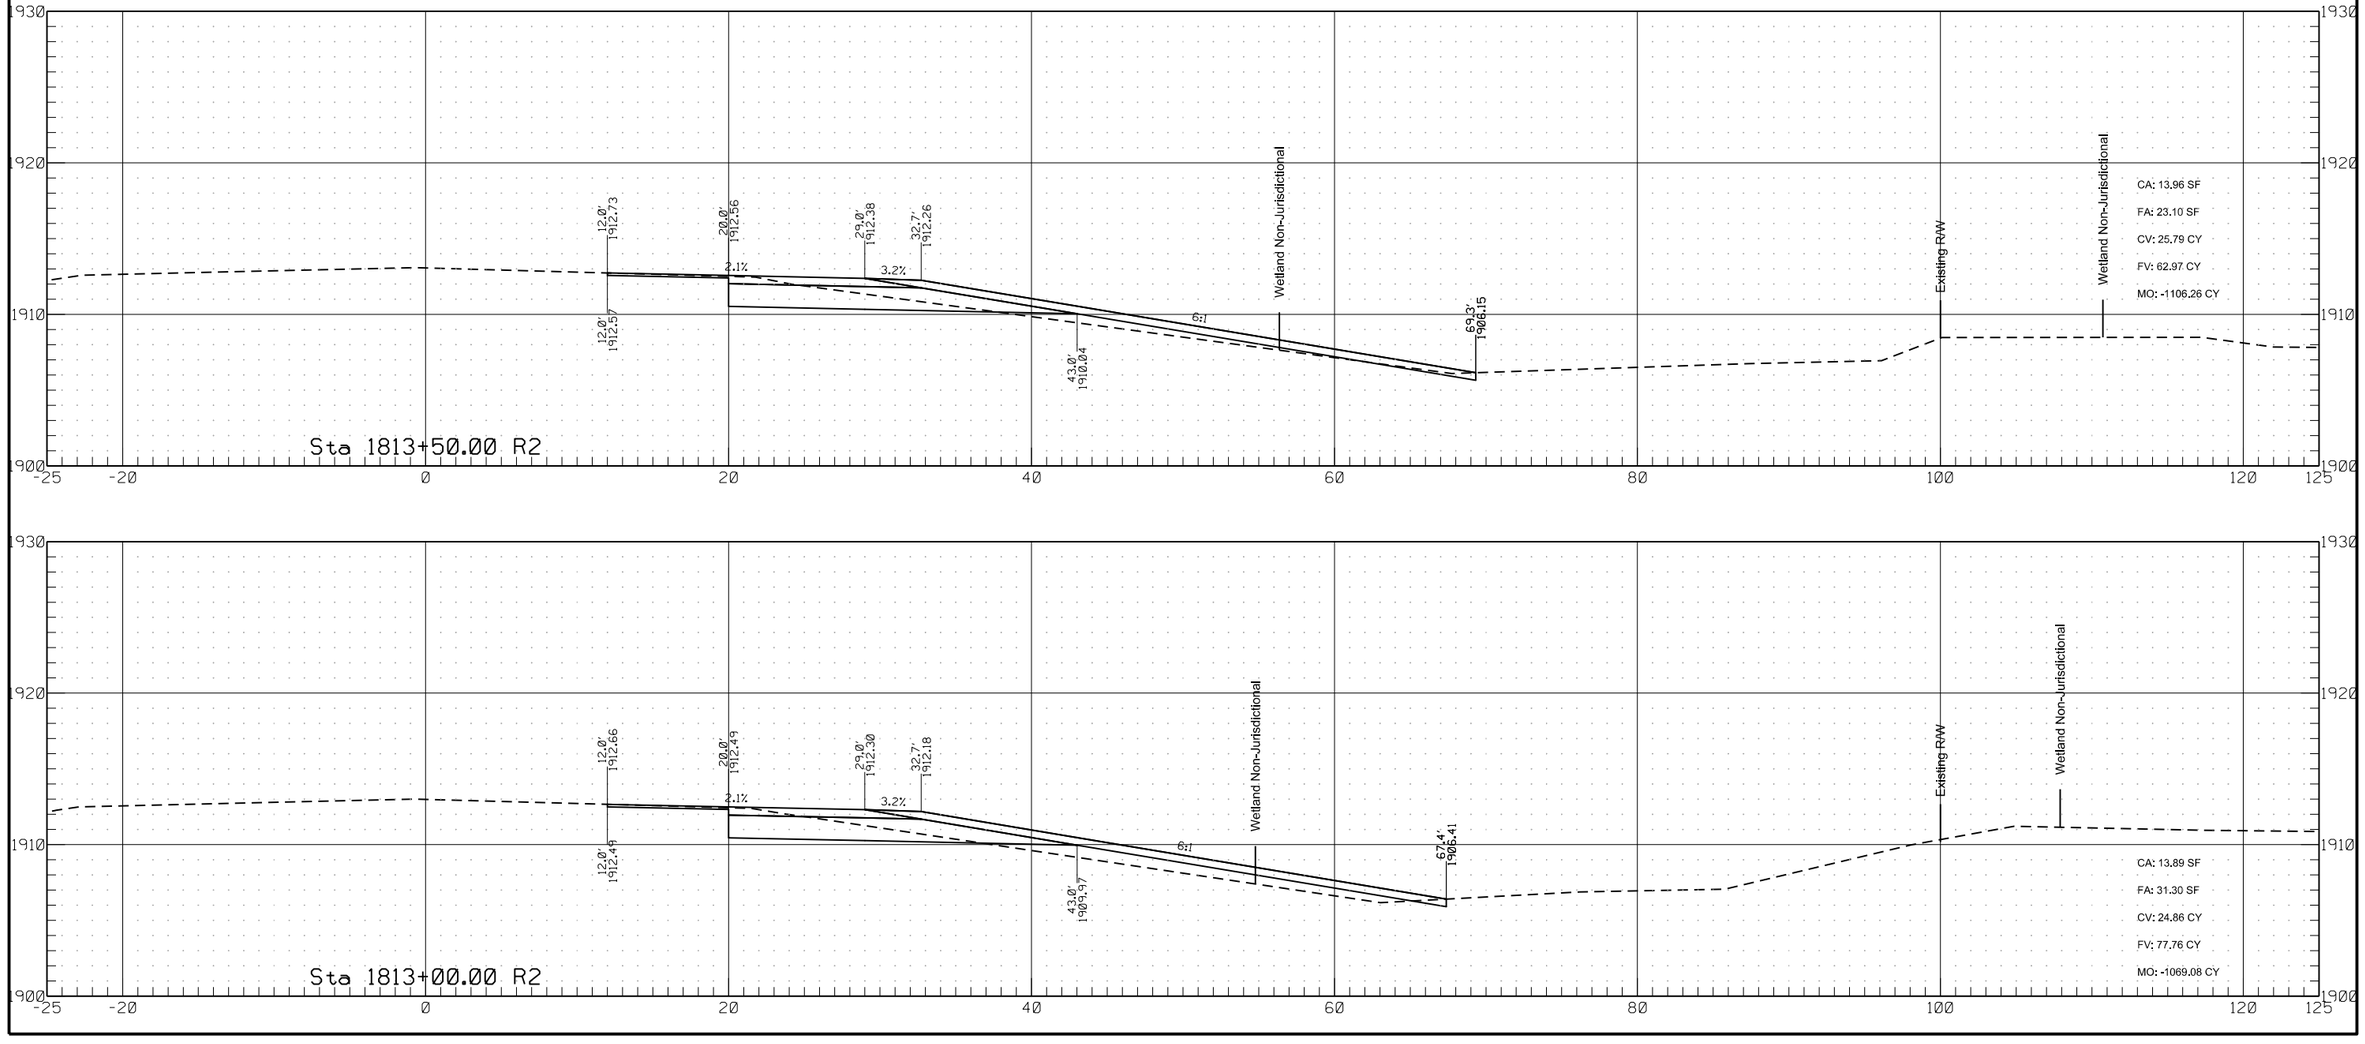

	STATE	PROJECT NO.	SECTION NO.	SHEET NO.
	ND	HEN-7-052(034)000	200	373


Passing Lane #8

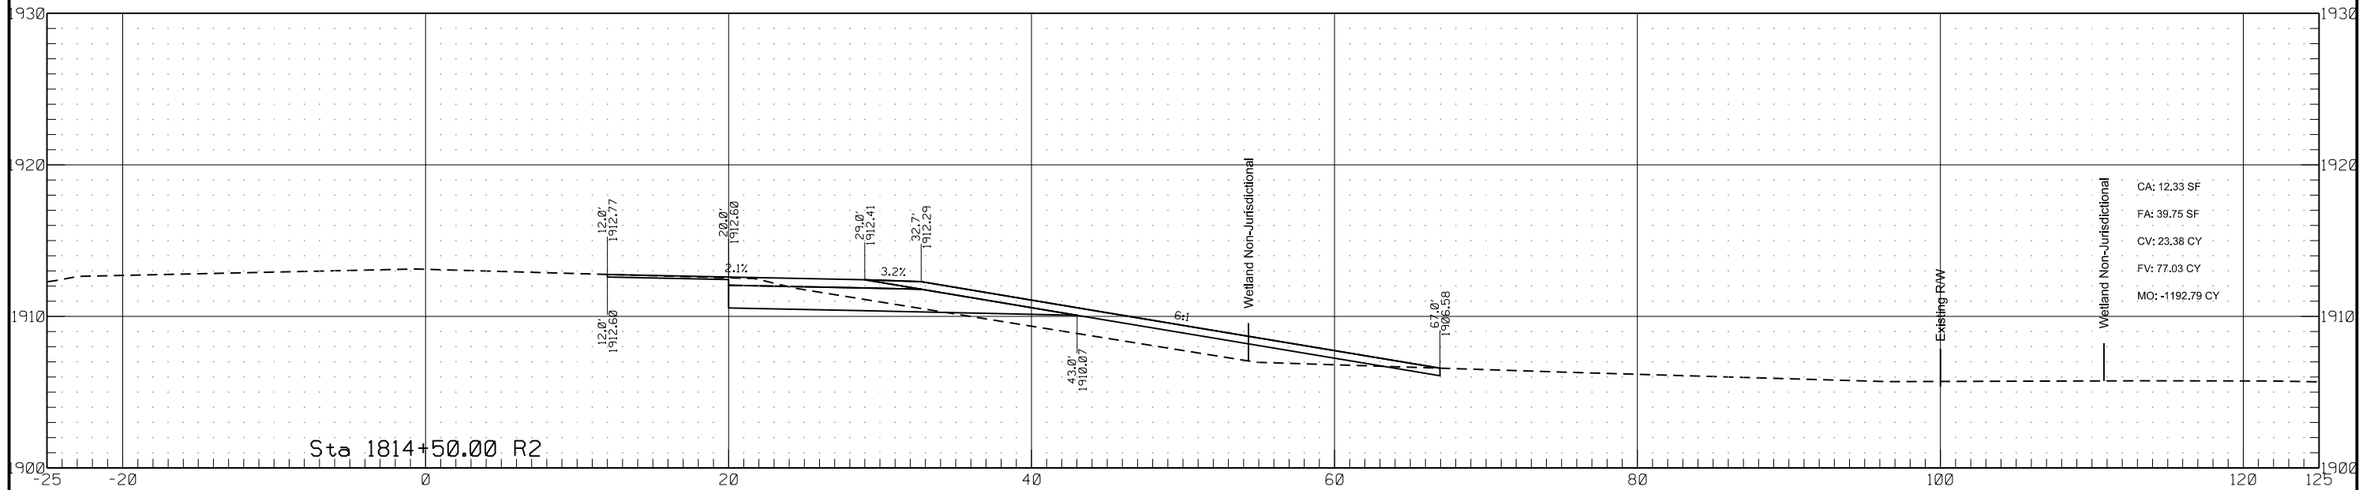

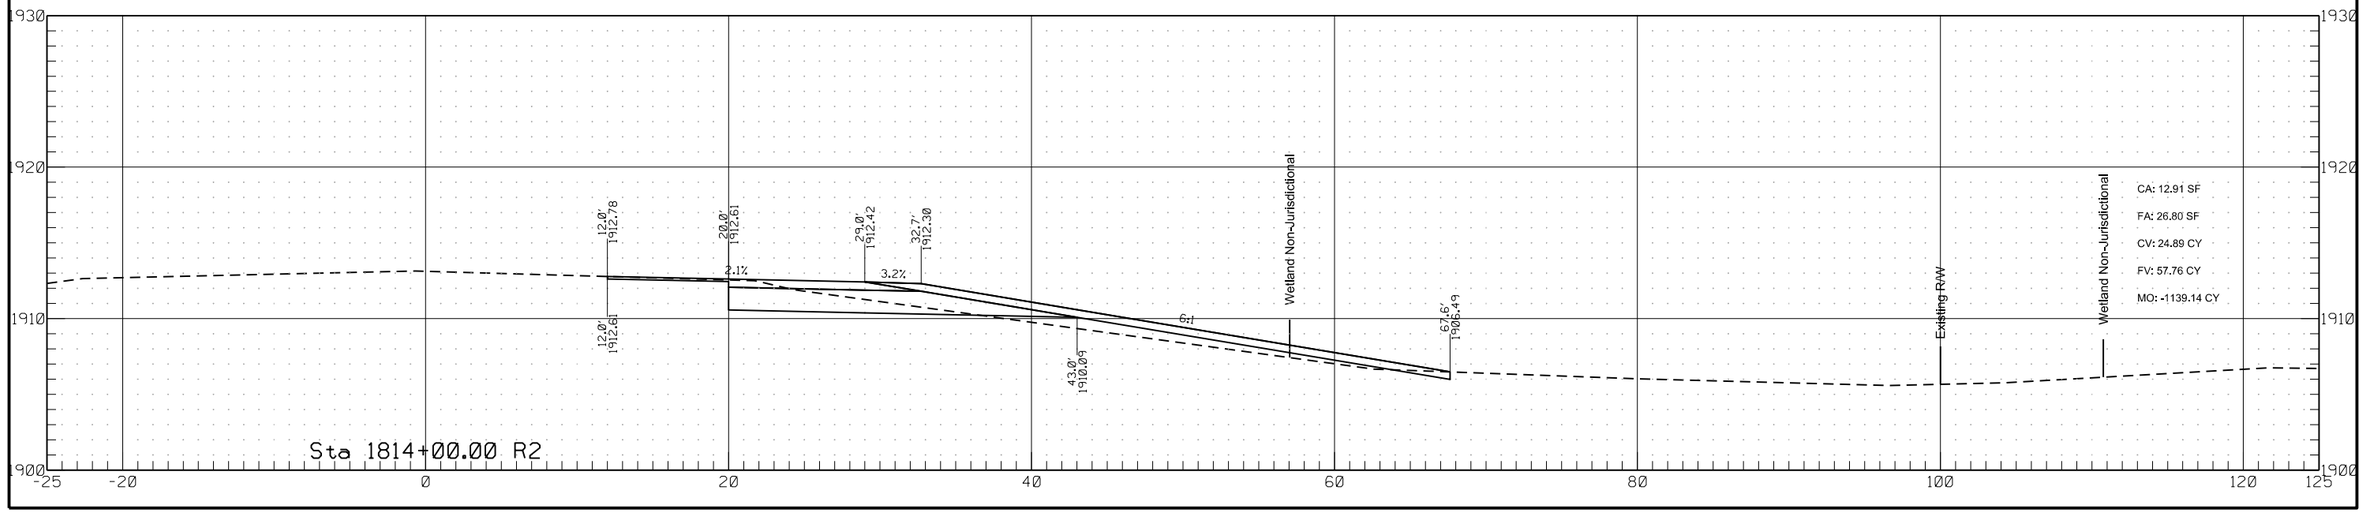


	STATE	PROJECT NO.	SECTION NO.	SHEET NO.
	ND	HEN-7-052(034)000	200	374


Passing Lane #8

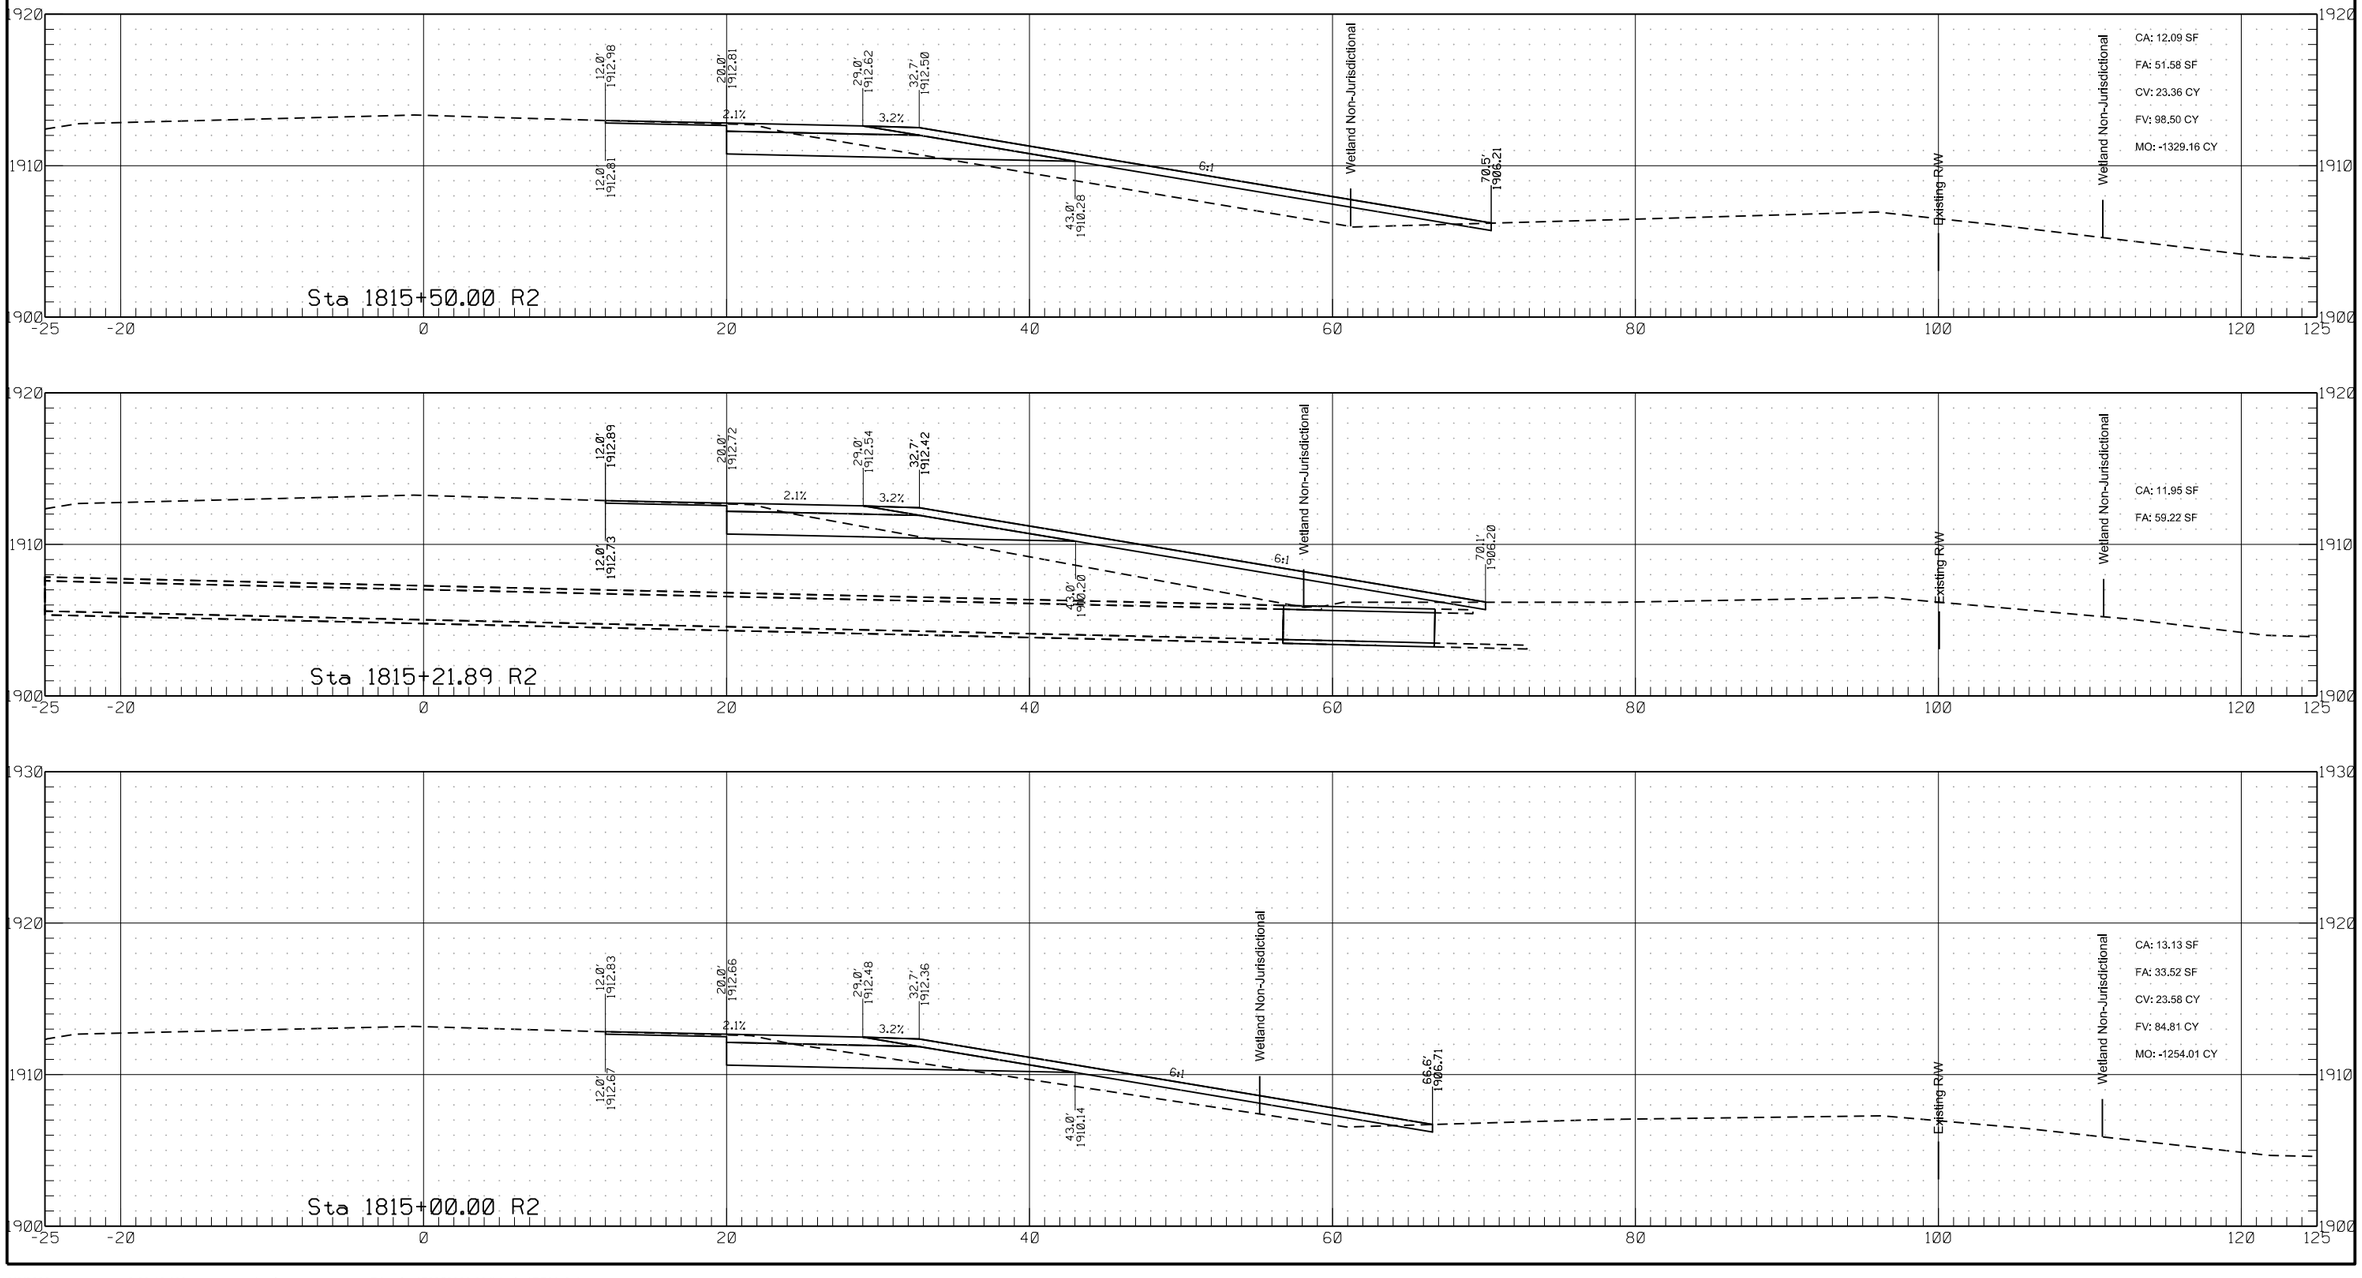


	STATE	PROJECT NO.	SECTION NO.	SHEET NO.
	ND	HEN-7-052(034)000	200	375

Passing Lane #8

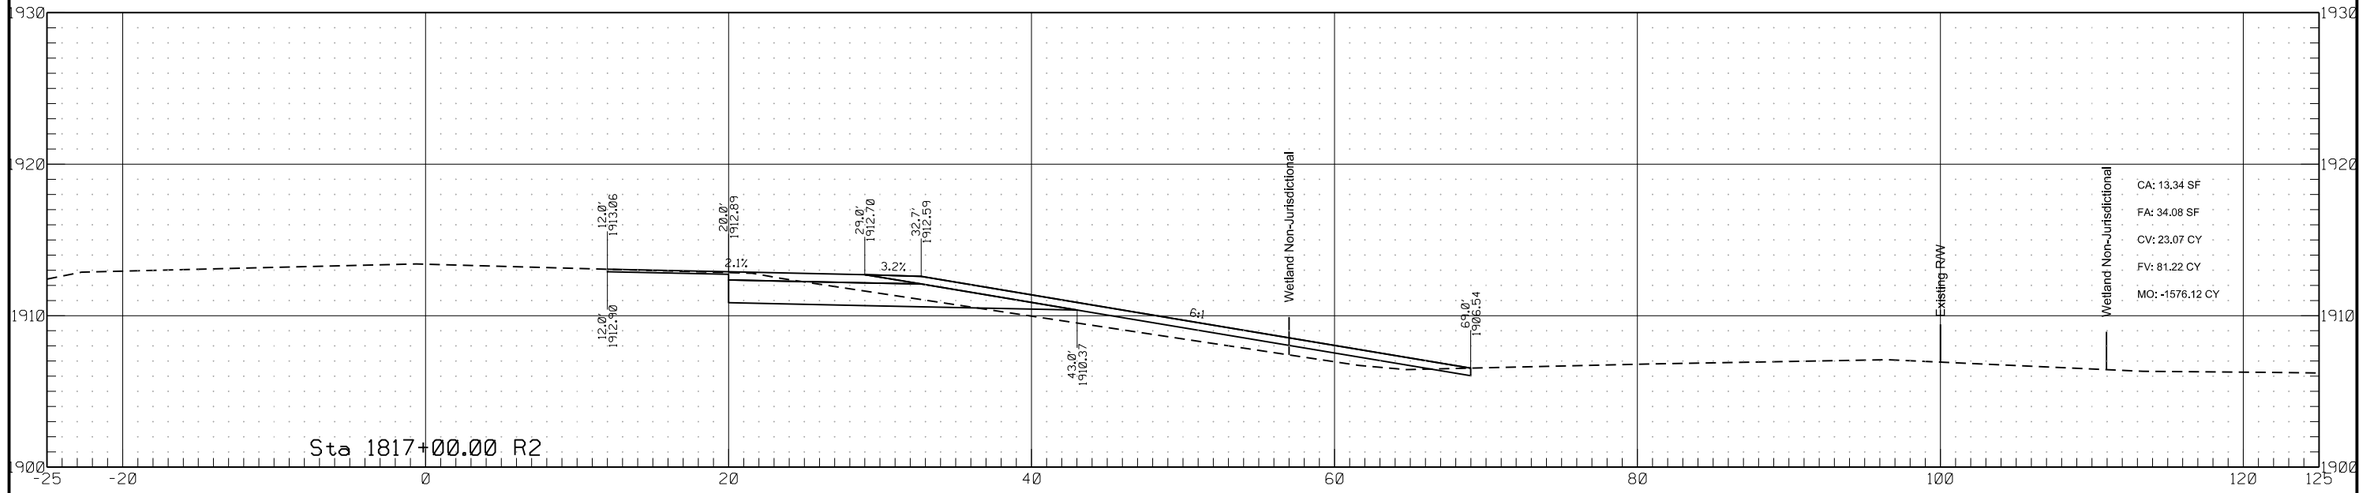


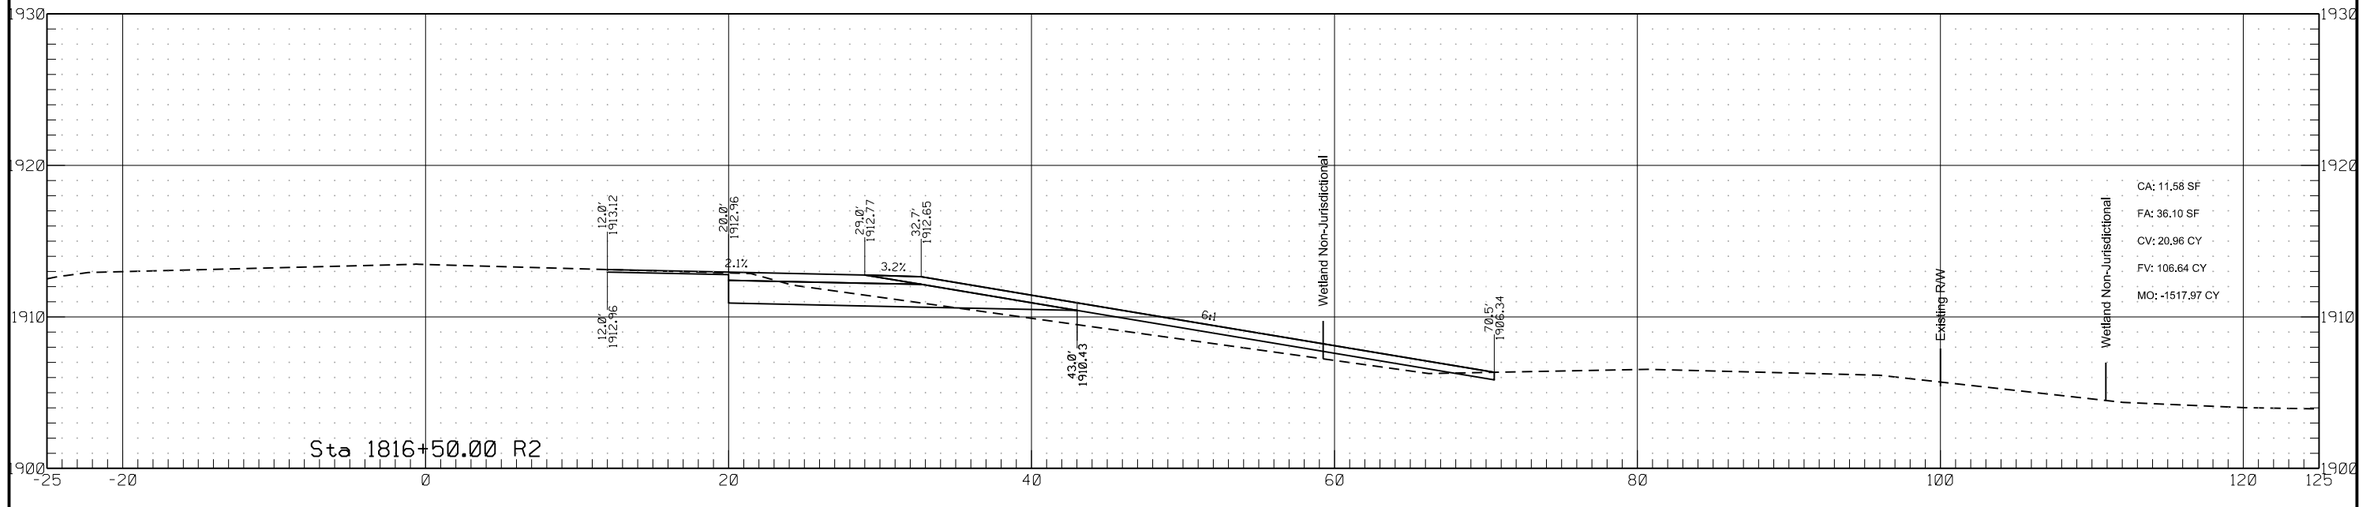

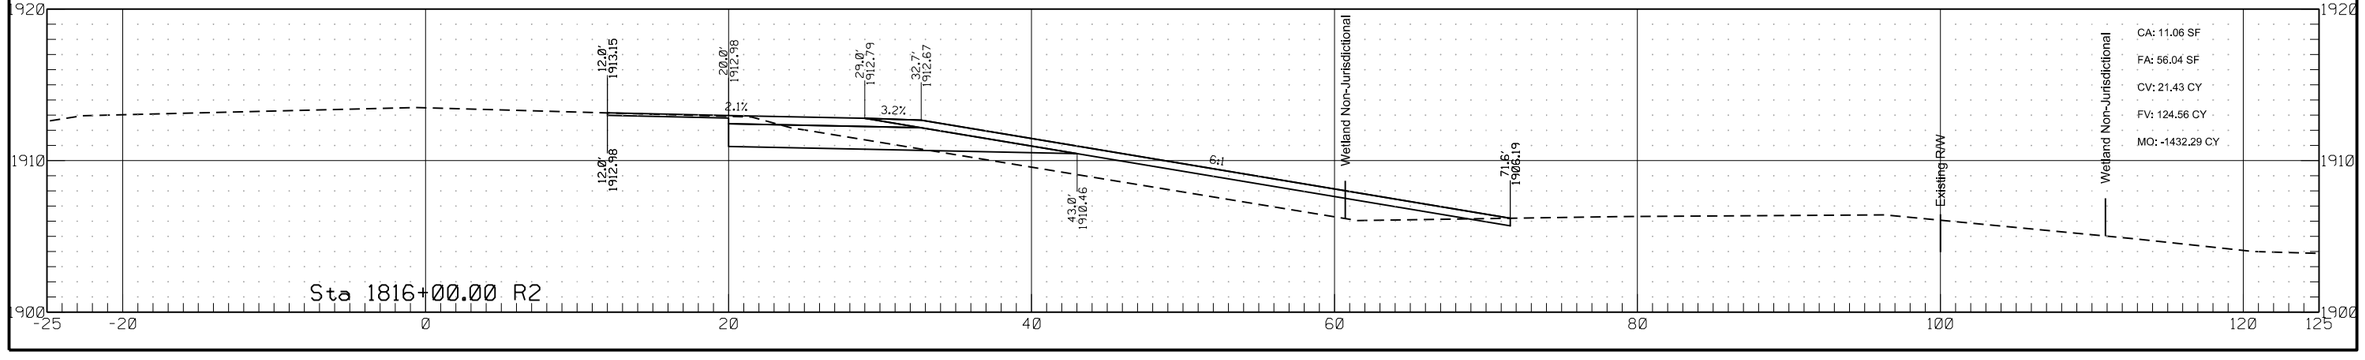


	STATE	PROJECT NO.	SECTION NO.	SHEET NO.
	ND	HEN-7-052(034)000	200	376


Passing Lane #8

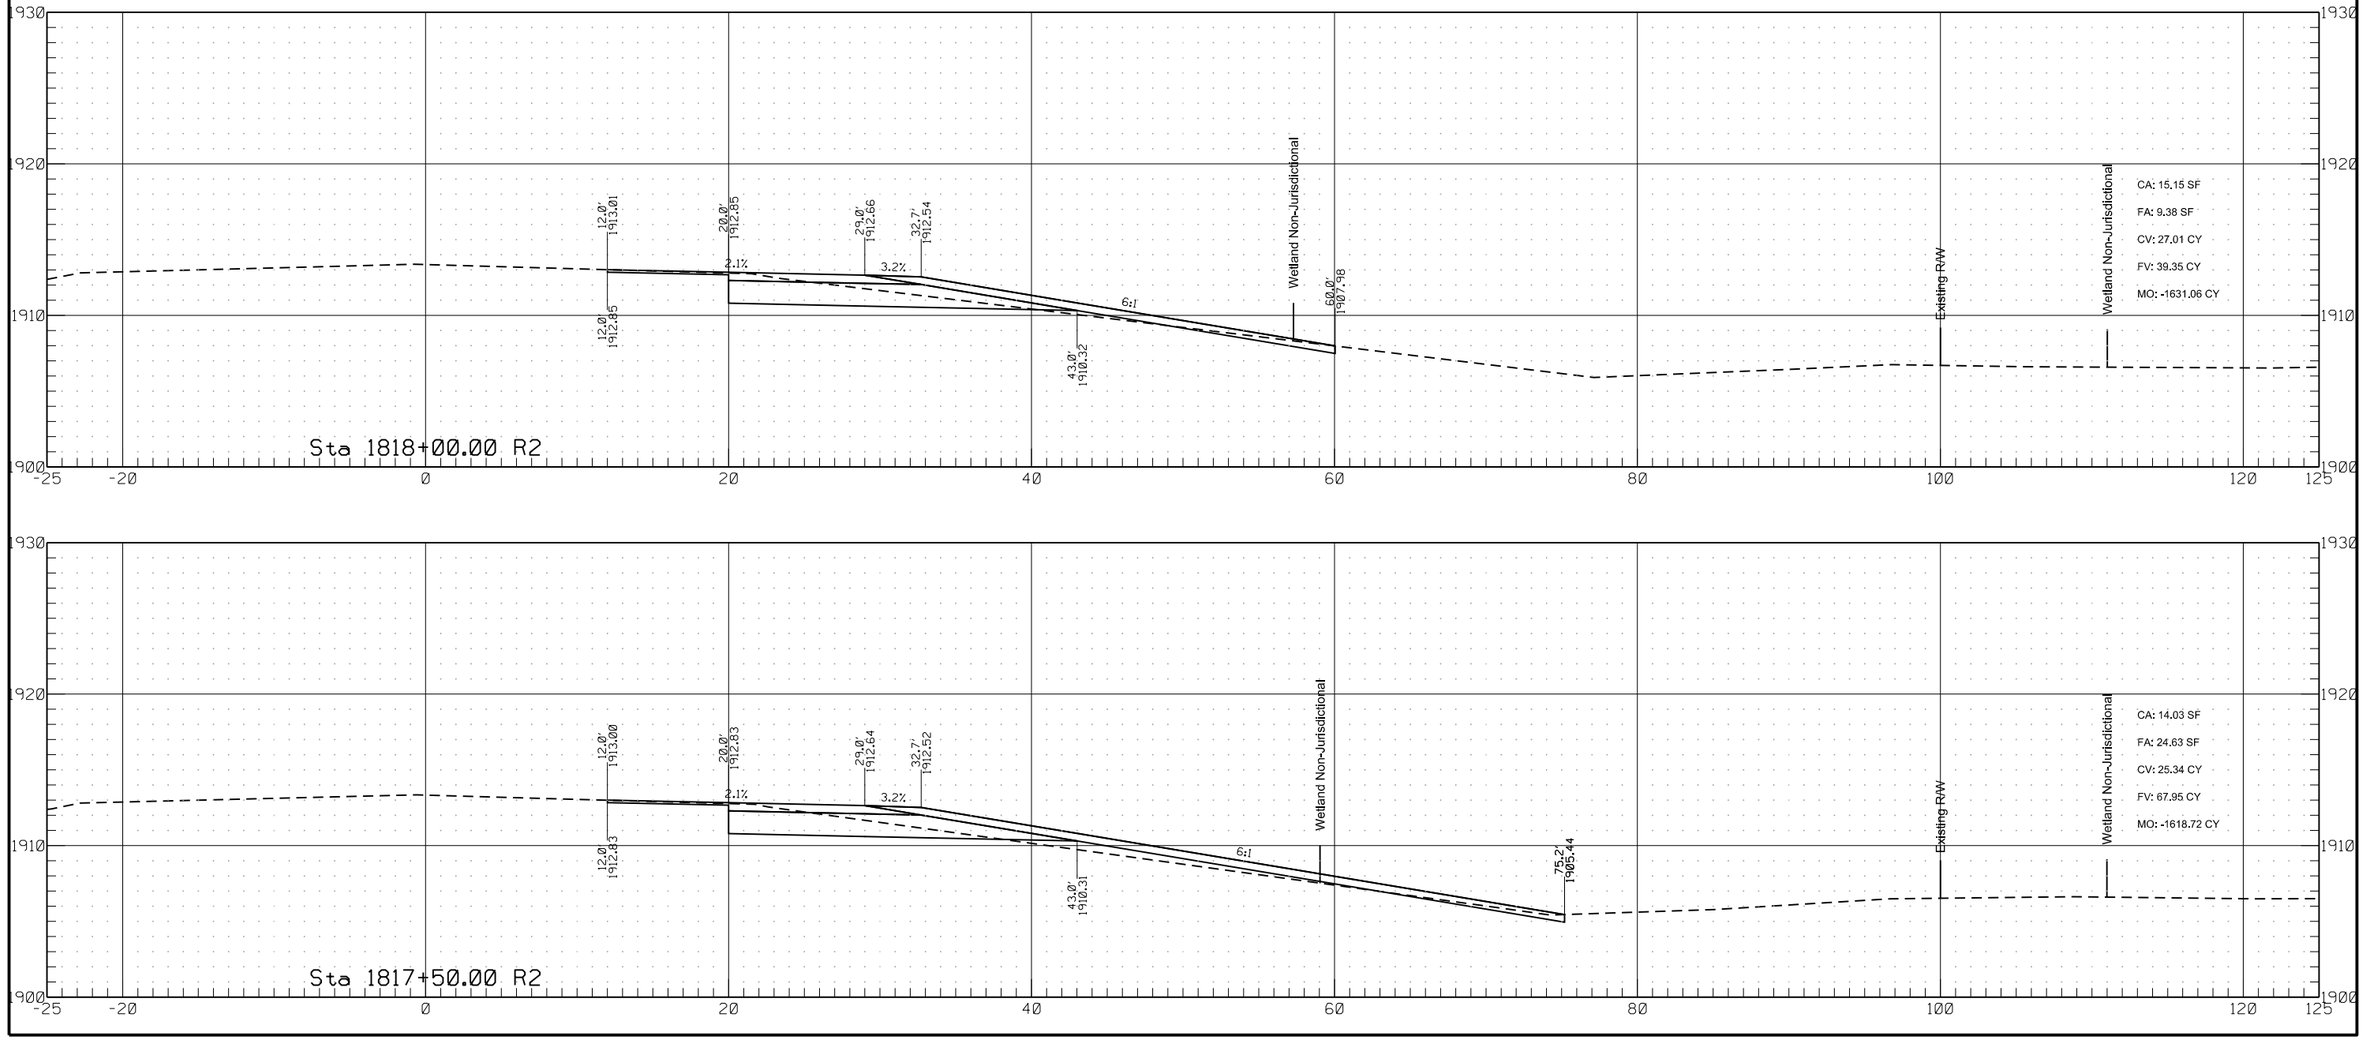


	STATE	PROJECT NO.	SECTION NO.	SHEET NO.
	ND	HEN-7-052(034)000	200	377

Passing Lane #8

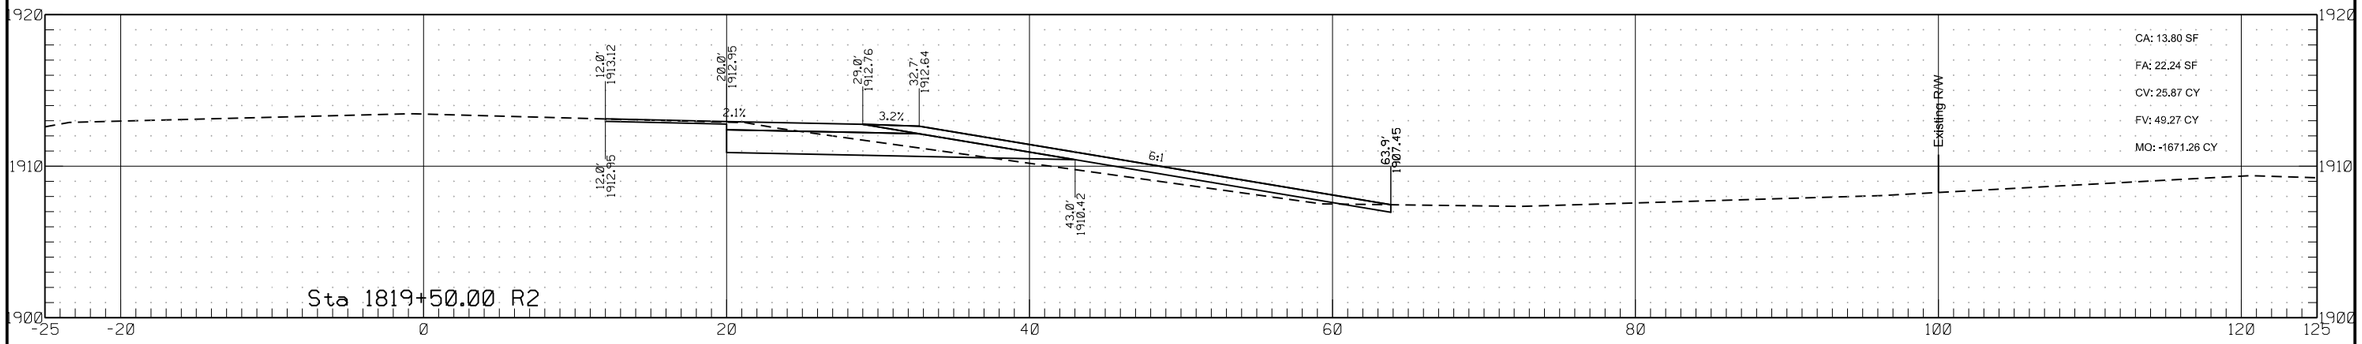


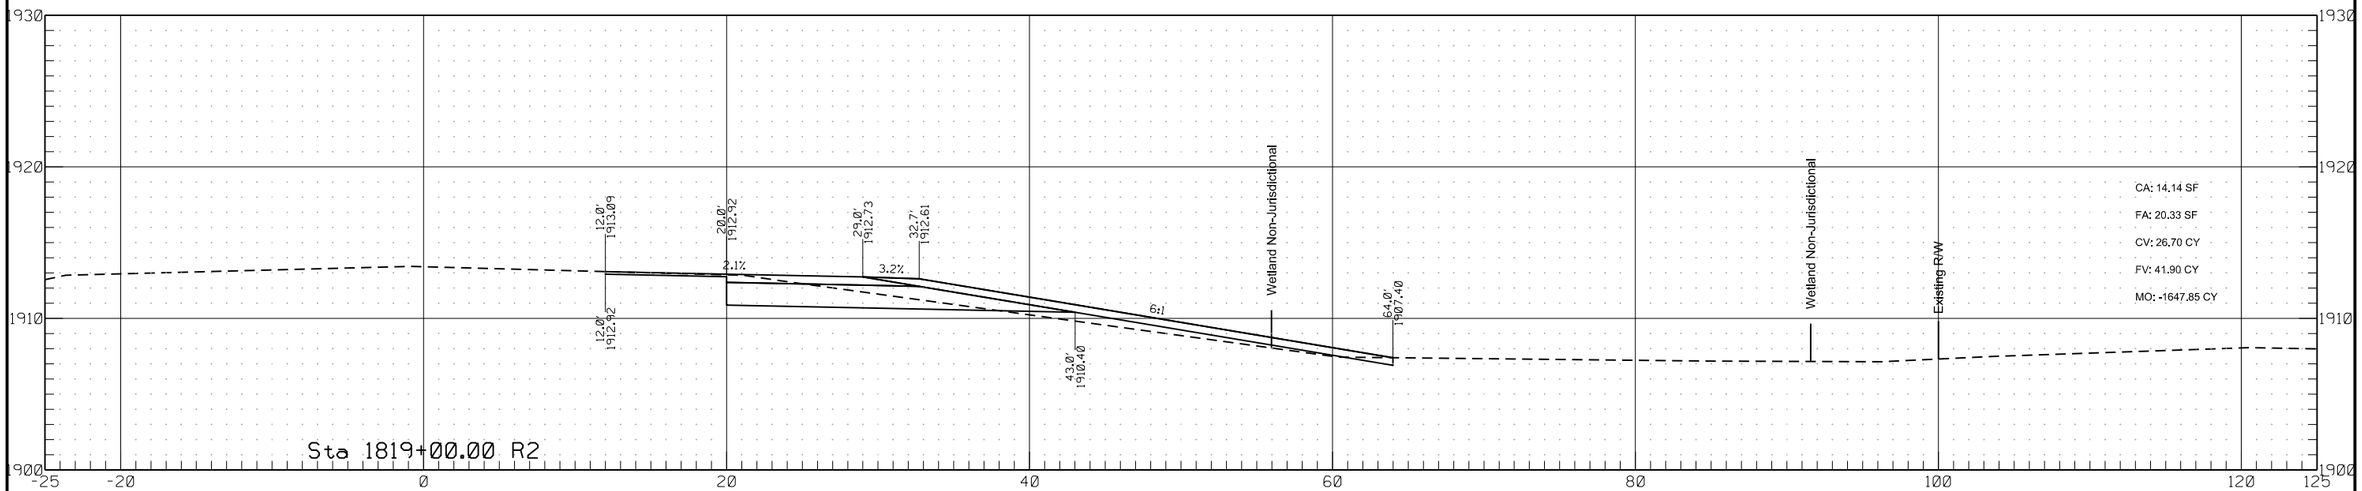


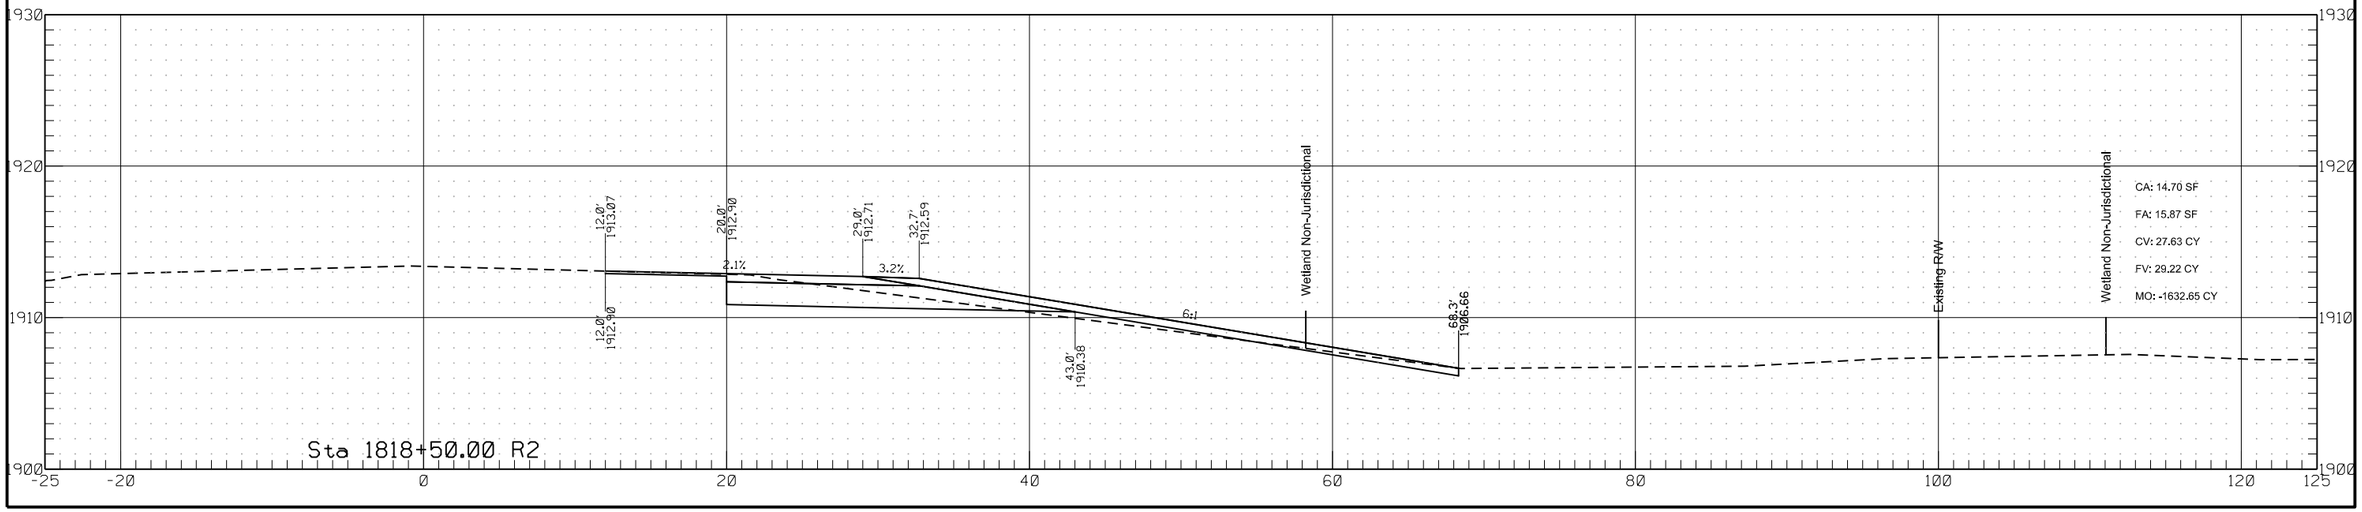


	STATE	PROJECT NO.	SECTION NO.	SHEET NO.
	ND	HEN-7-052(034)000	200	378

Passing Lane #8

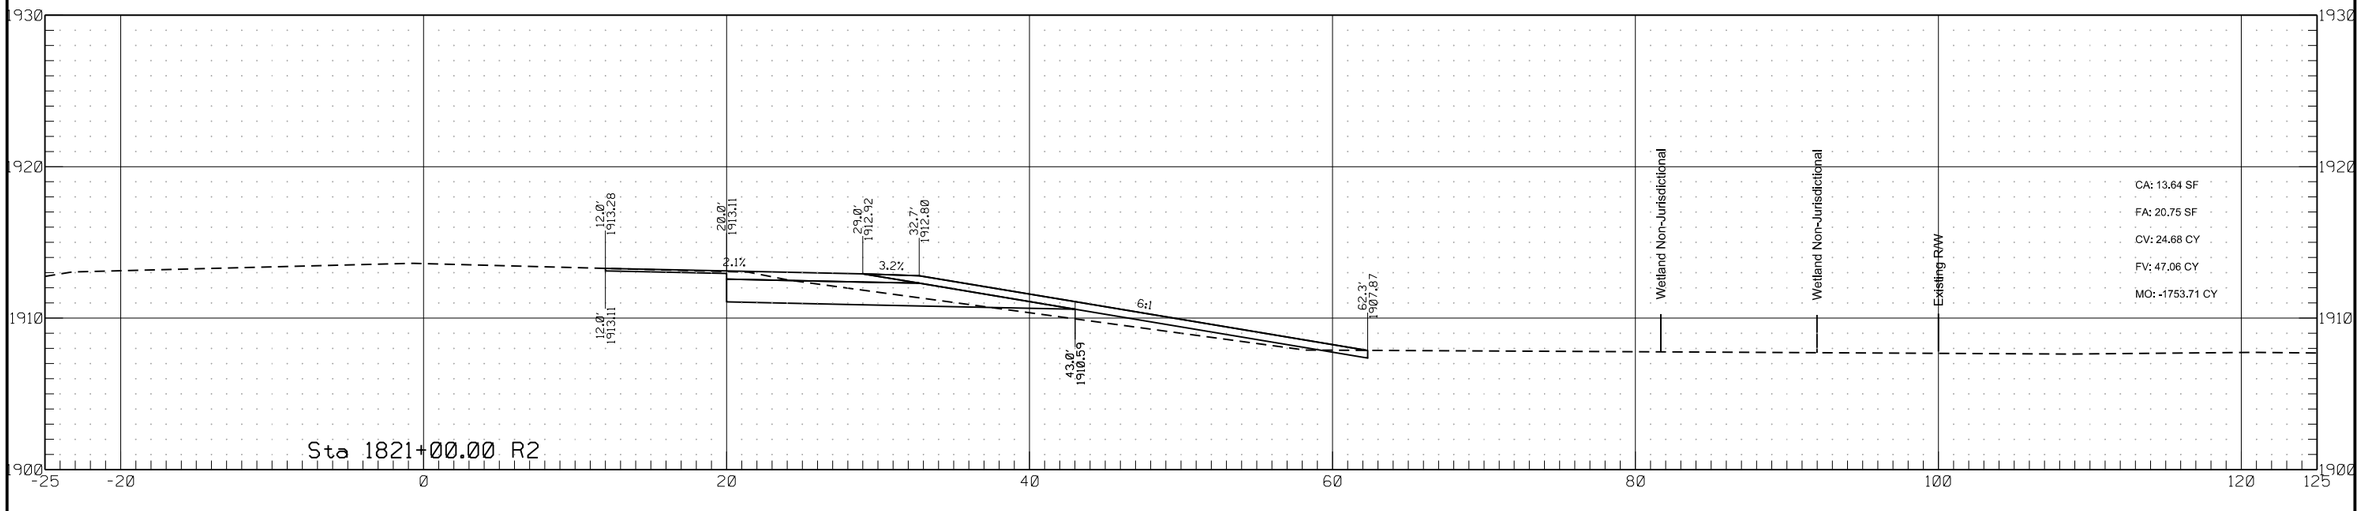


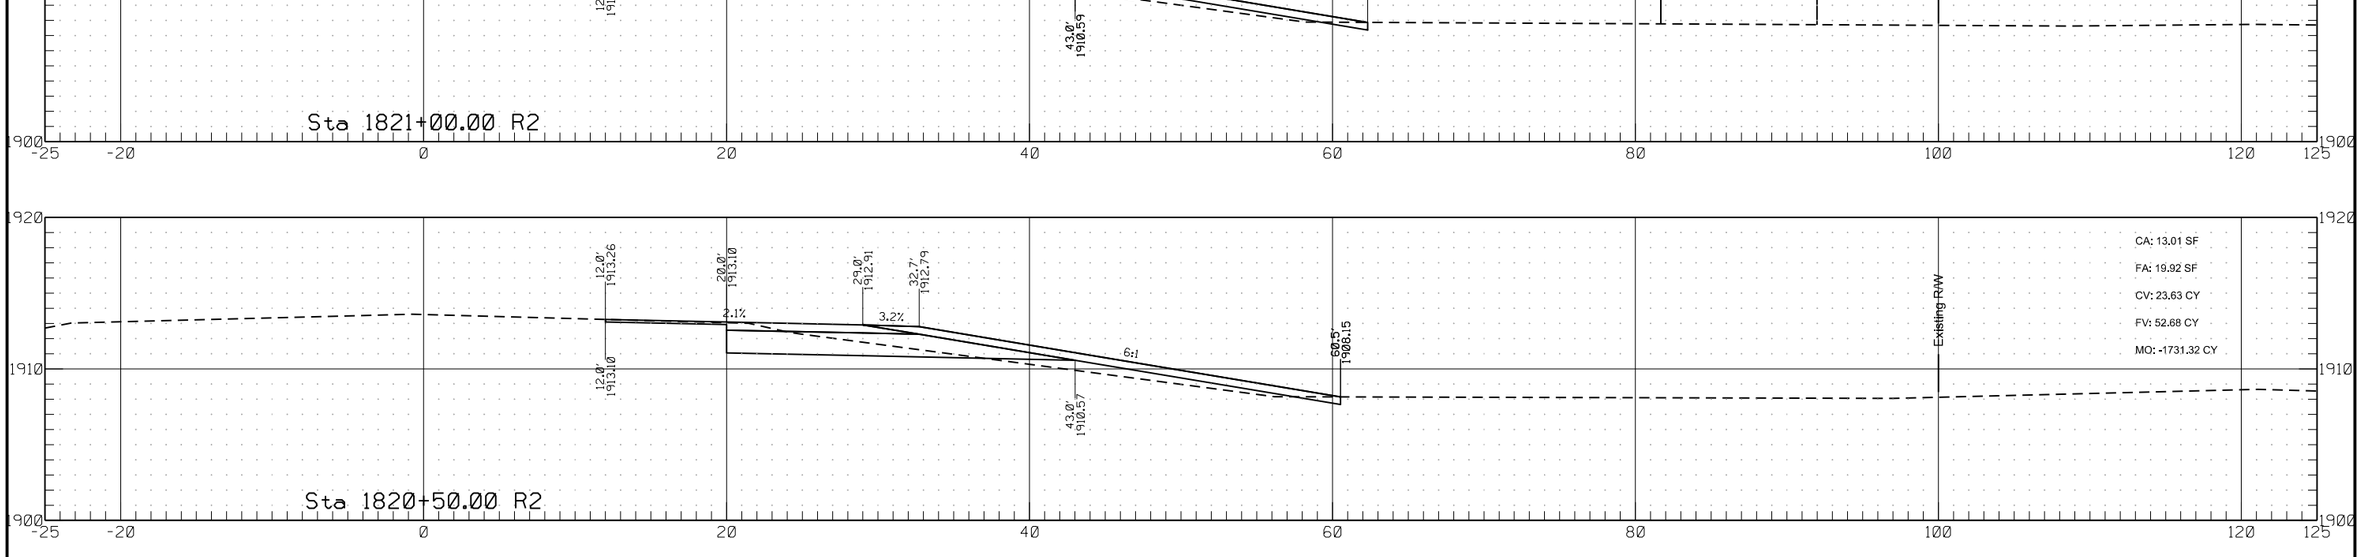

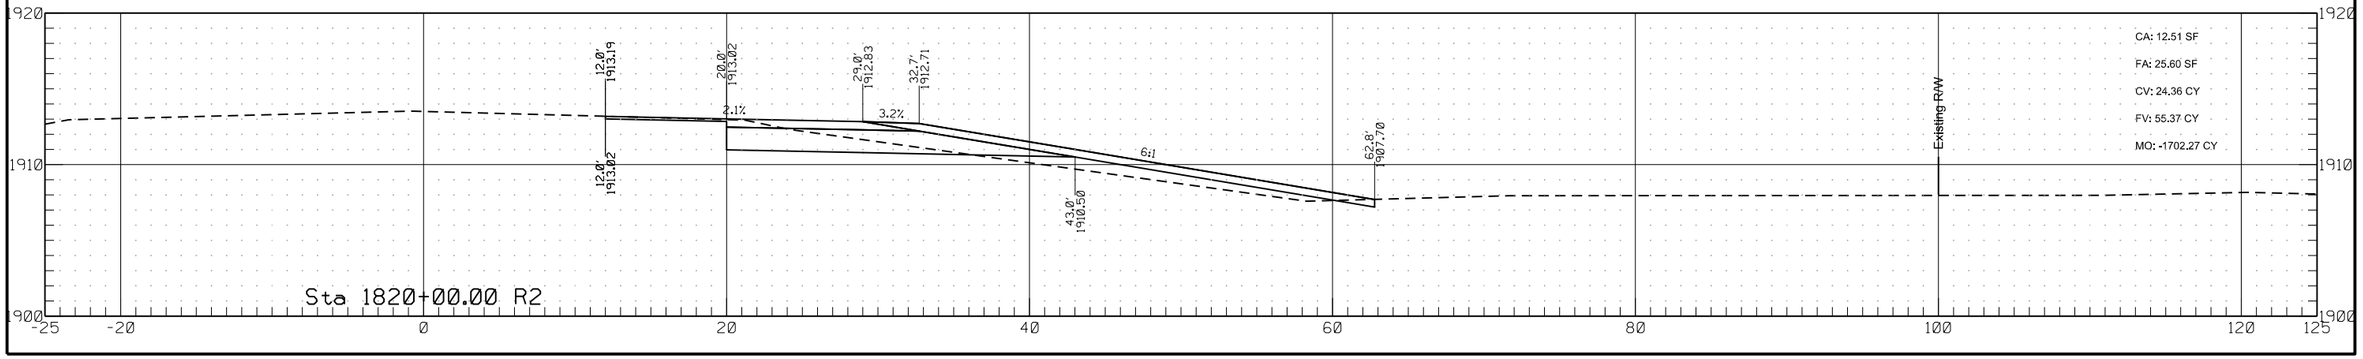


	STATE	PROJECT NO.	SECTION NO.	SHEET NO.
	ND	HEN-7-052(034)000	200	379


Passing Lane #8

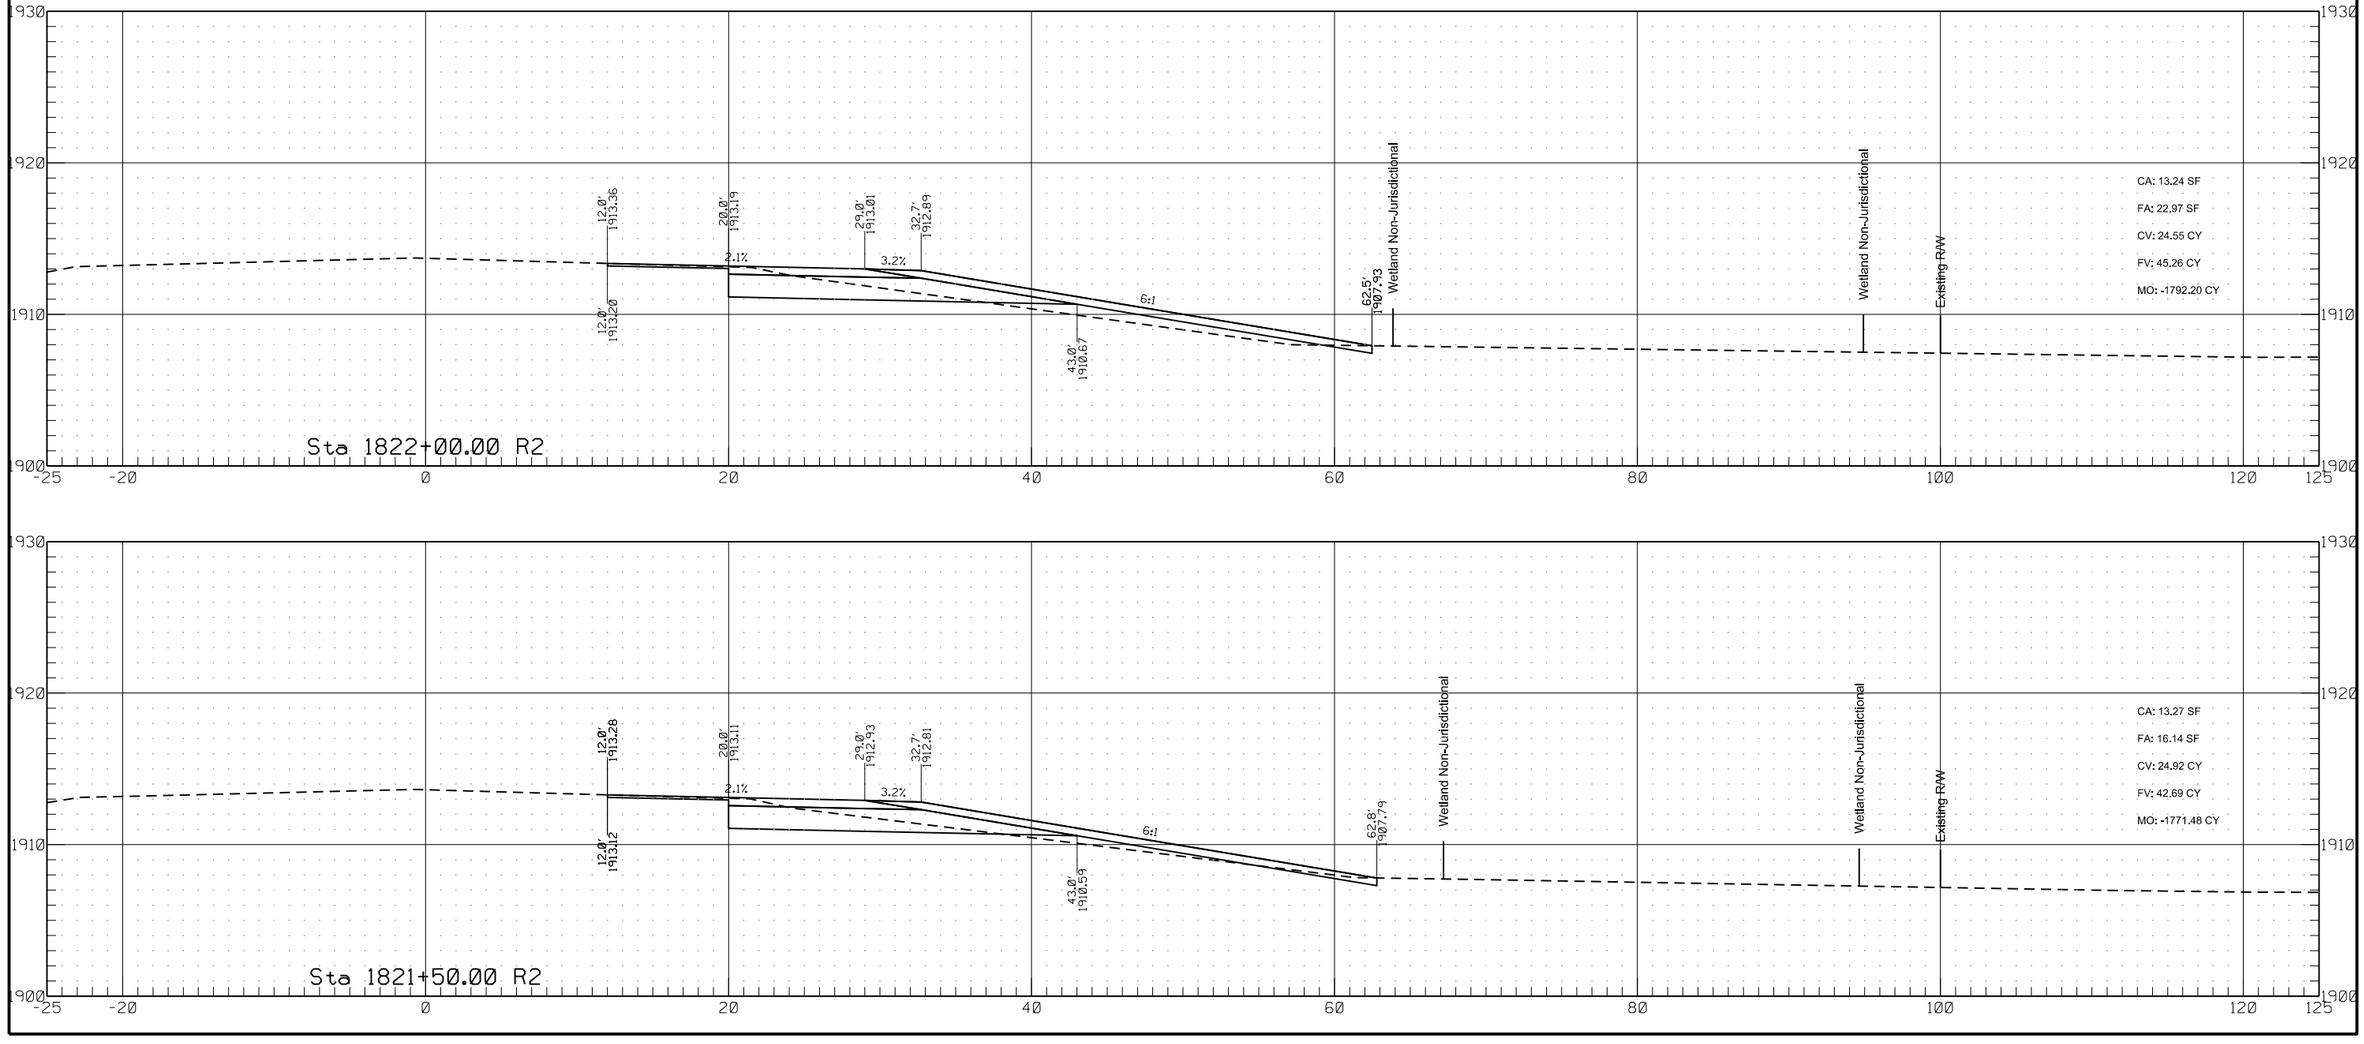

	STATE	PROJECT NO.	SECTION NO.	SHEET NO.
	ND	HEN-7-052(034)000	200	380


Passing Lane #8

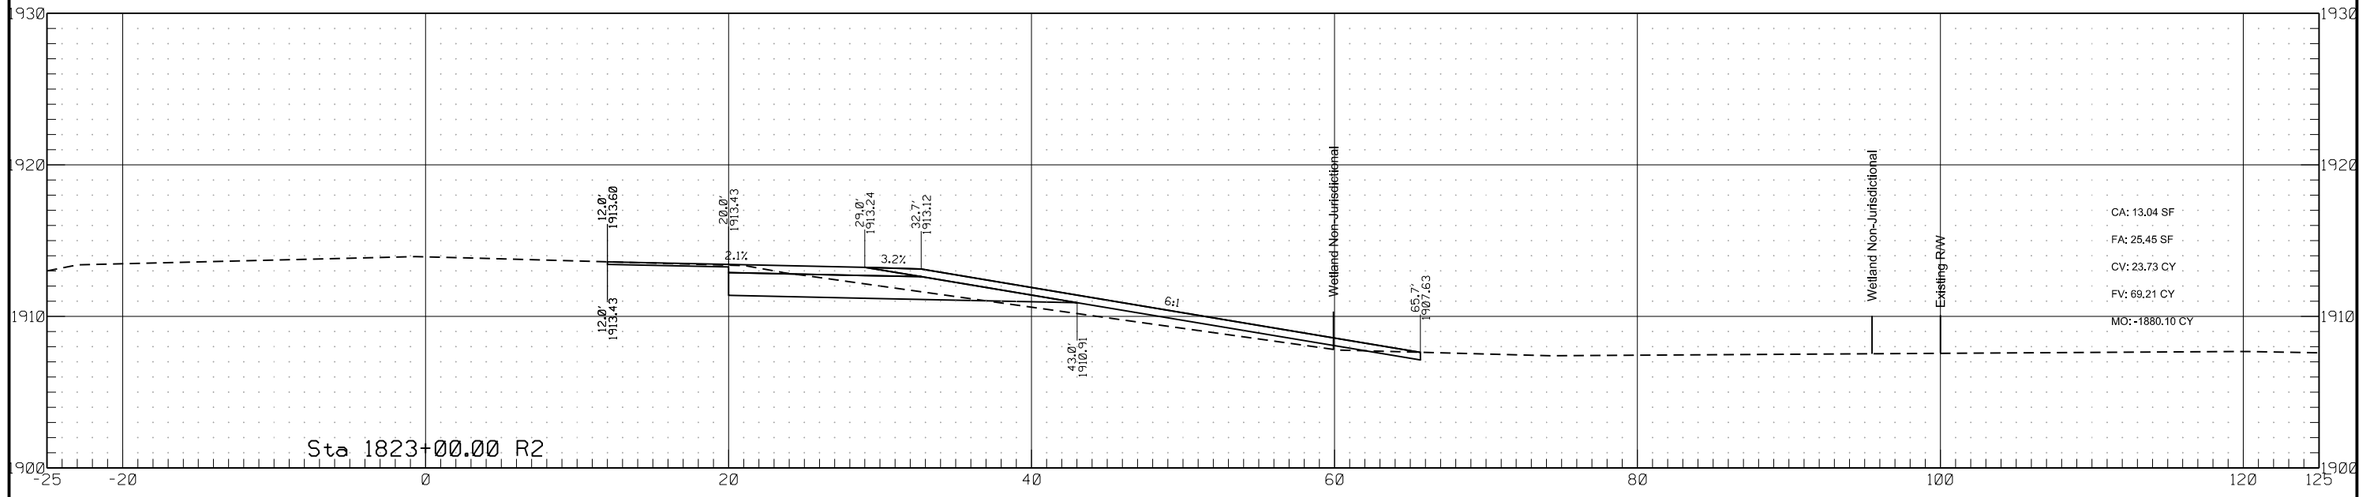

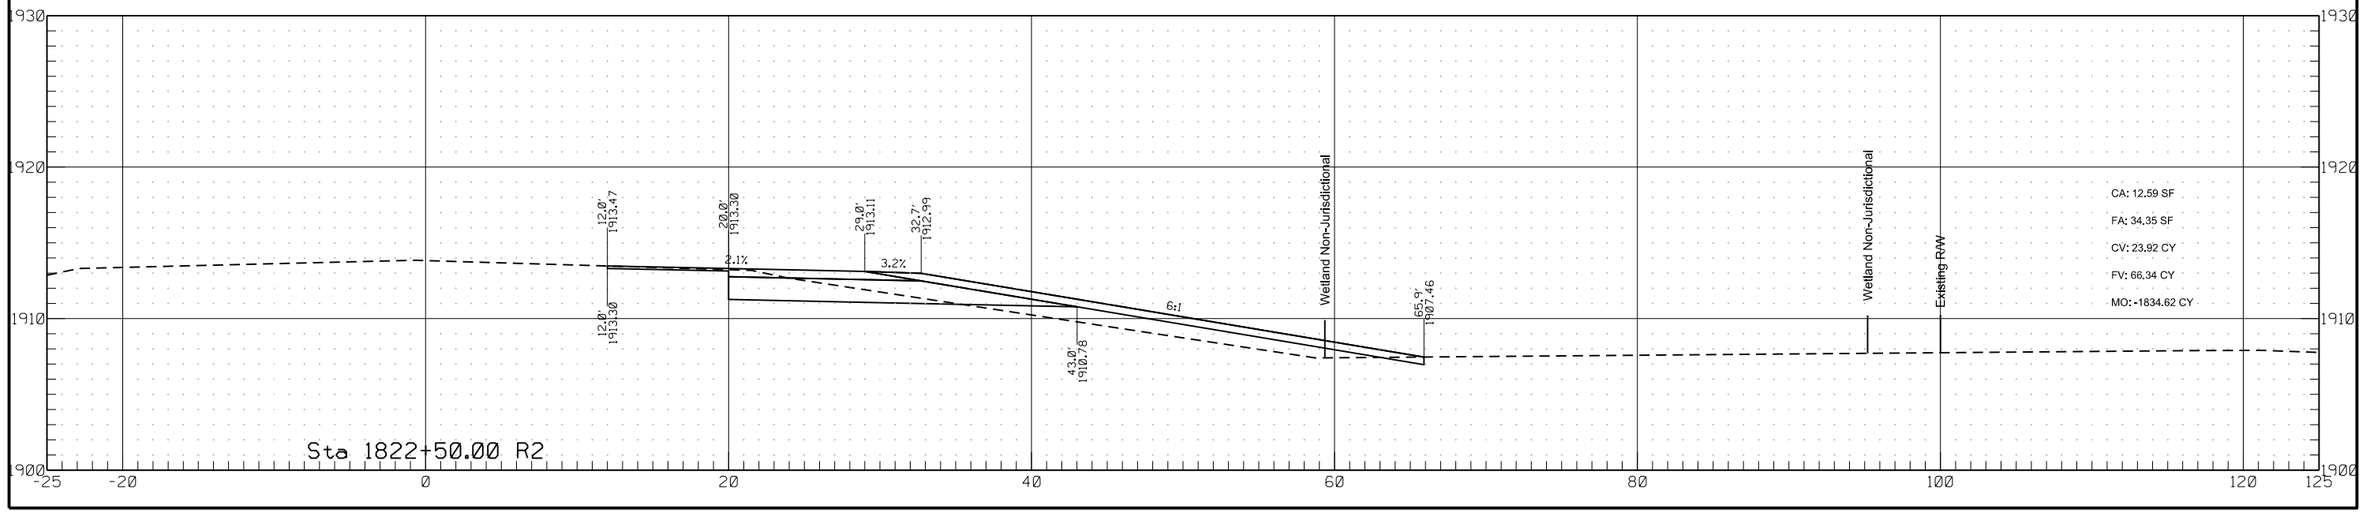


	STATE	PROJECT NO.	SECTION NO.	SHEET NO.
	ND	HEN-7-052(034)000	200	381


Passing Lane #8

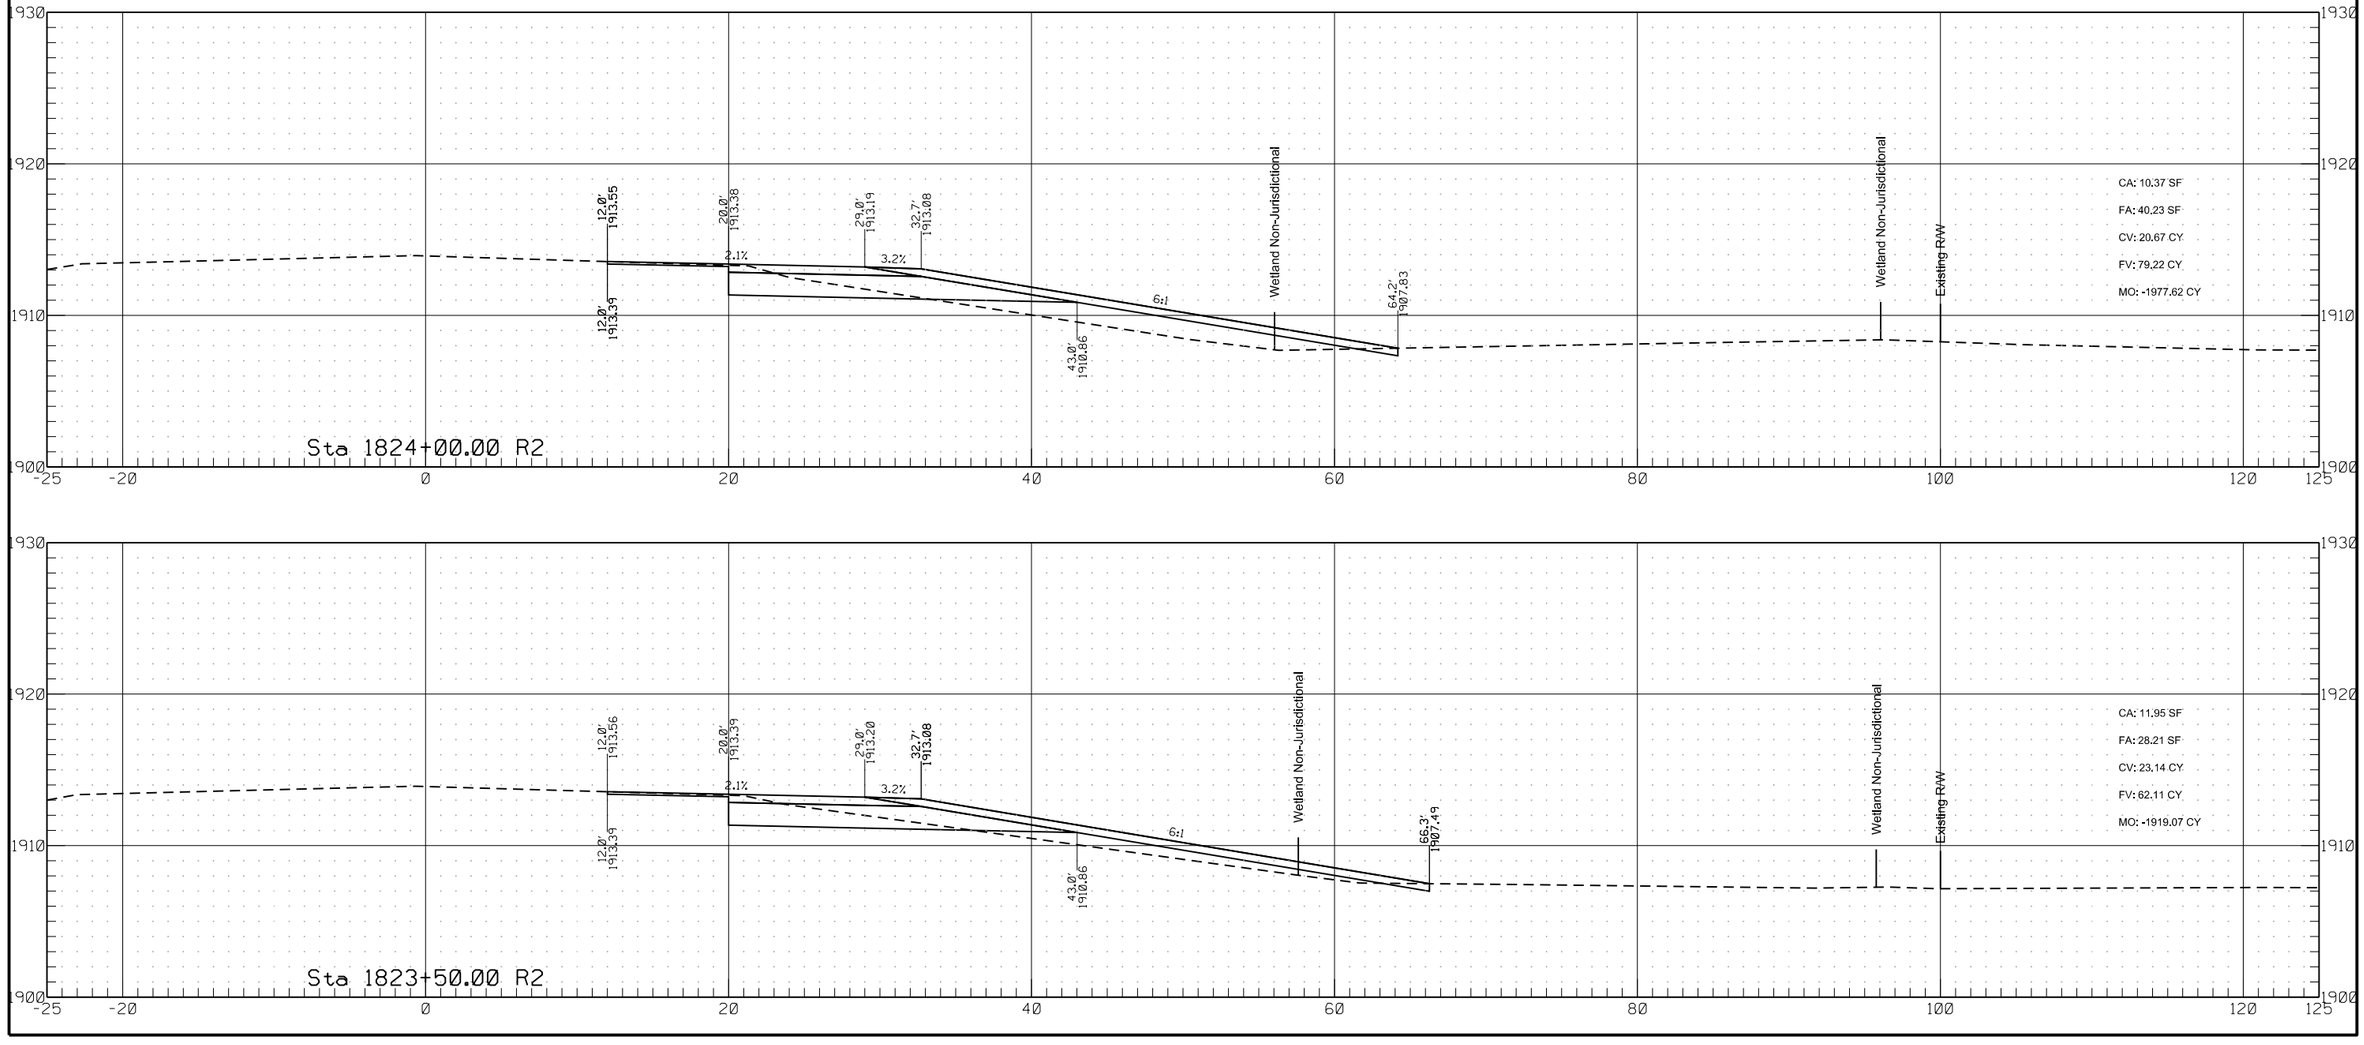


	STATE	PROJECT NO.	SECTION NO.	SHEET NO.
	ND	HEN-7-052(034)000	200	382

Passing Lane #8

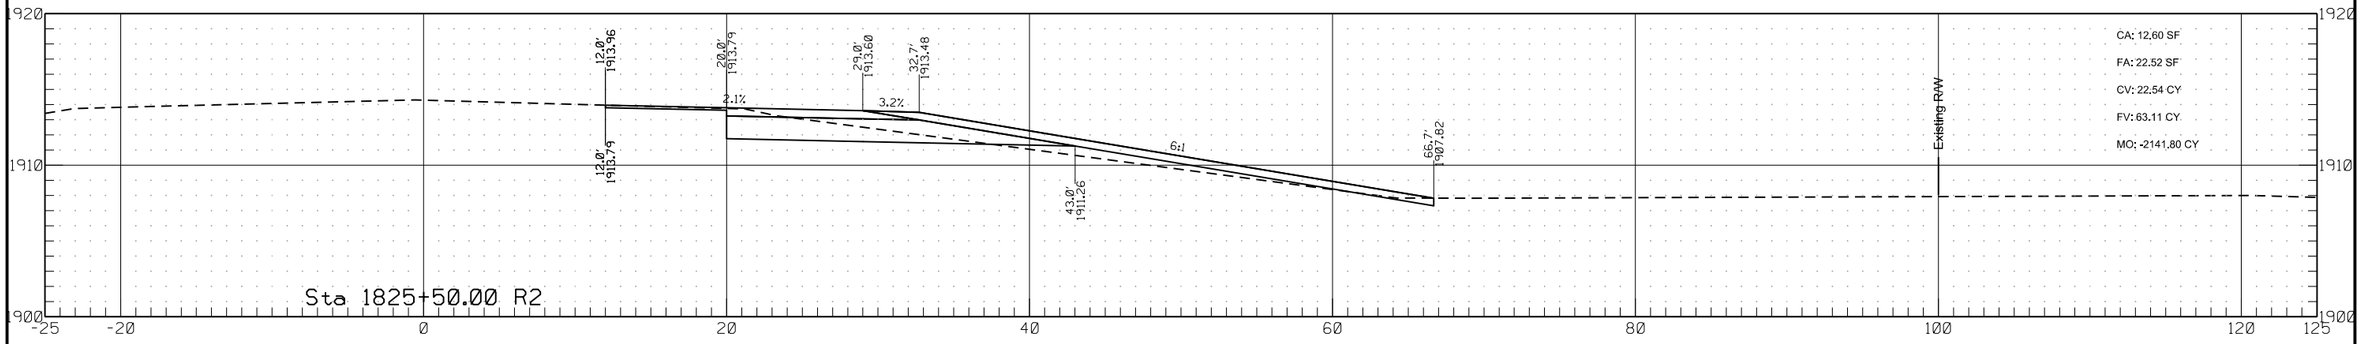


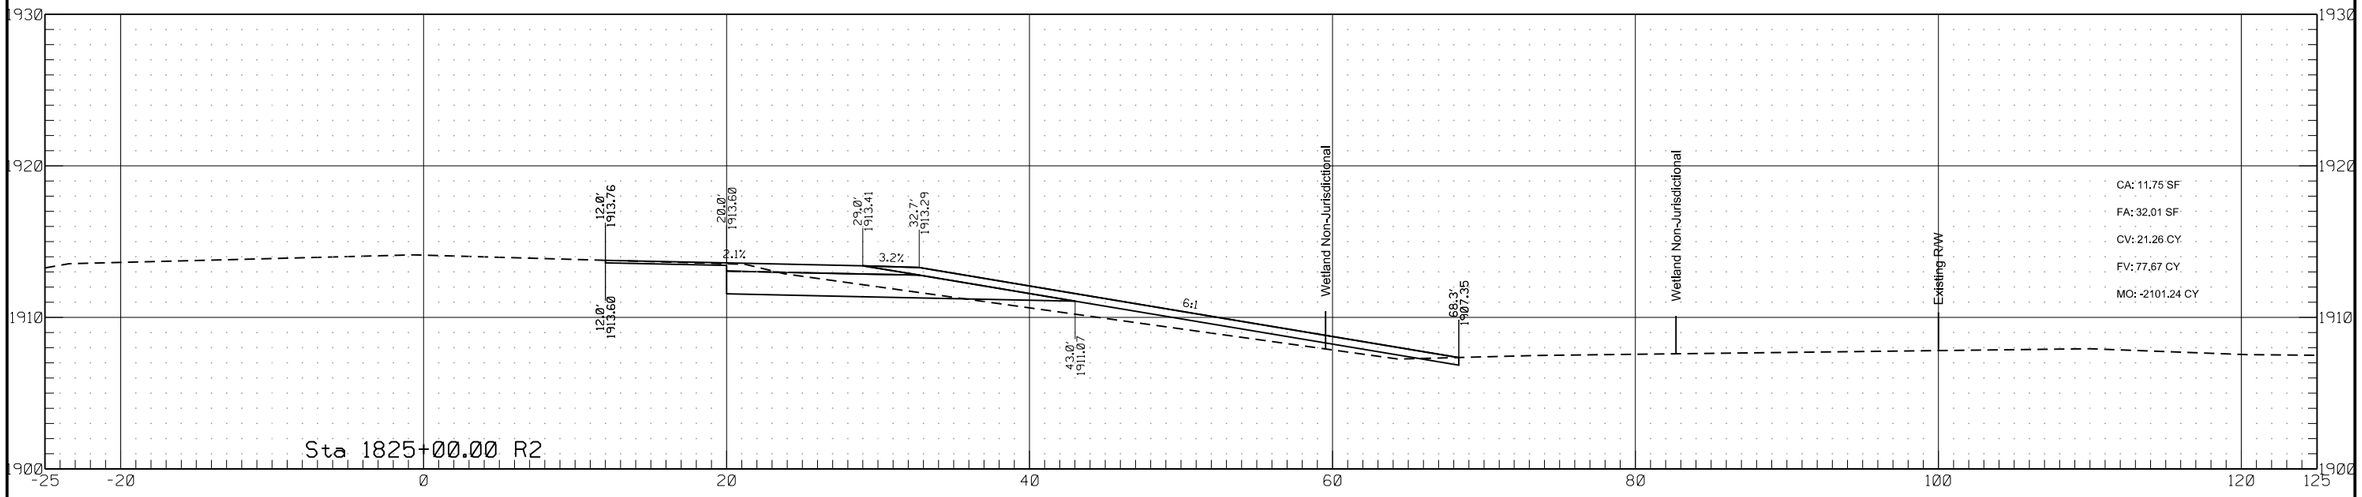


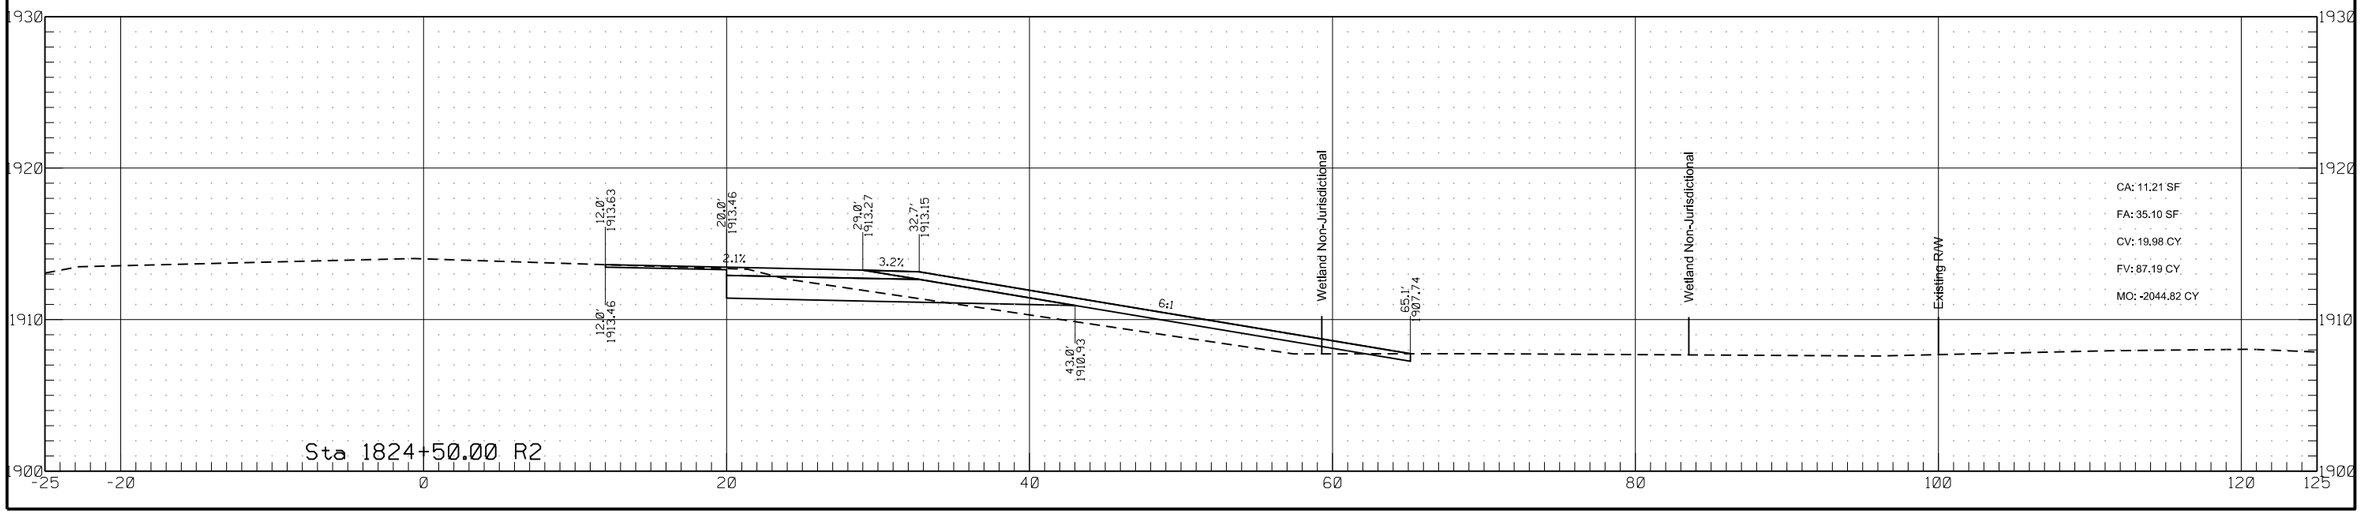


	STATE	PROJECT NO.	SECTION NO.	SHEET NO.
	ND	HEN-7-052(034)000	200	383

Passing Lane #8

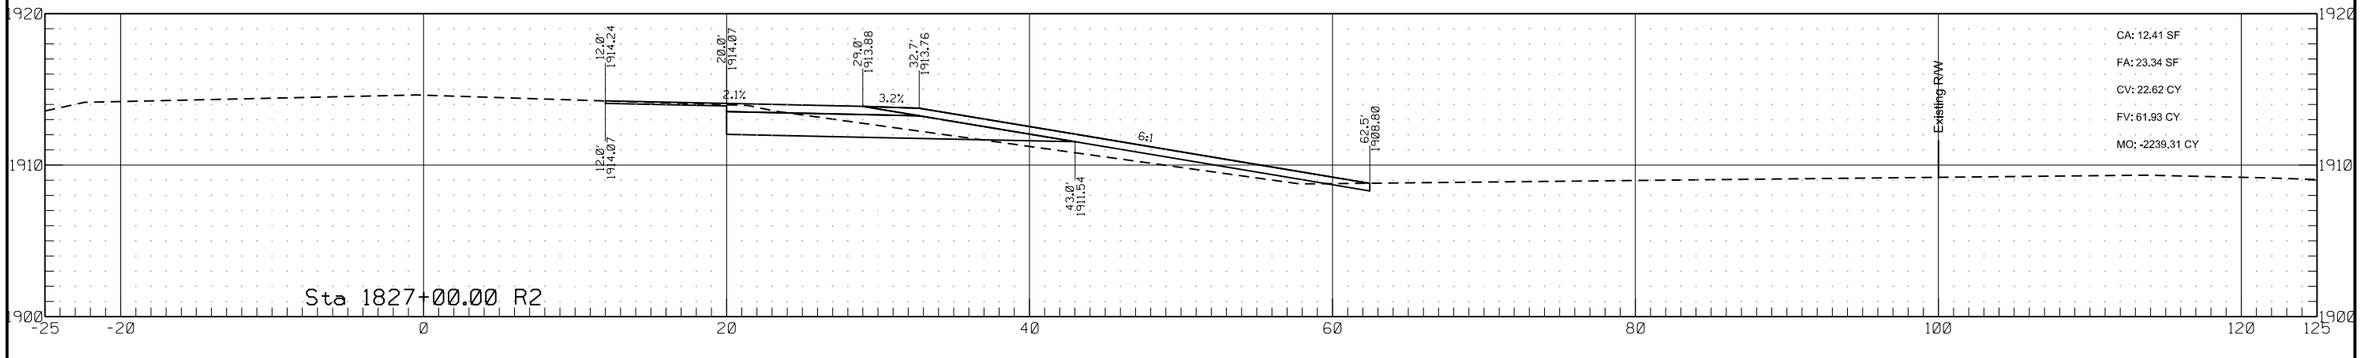


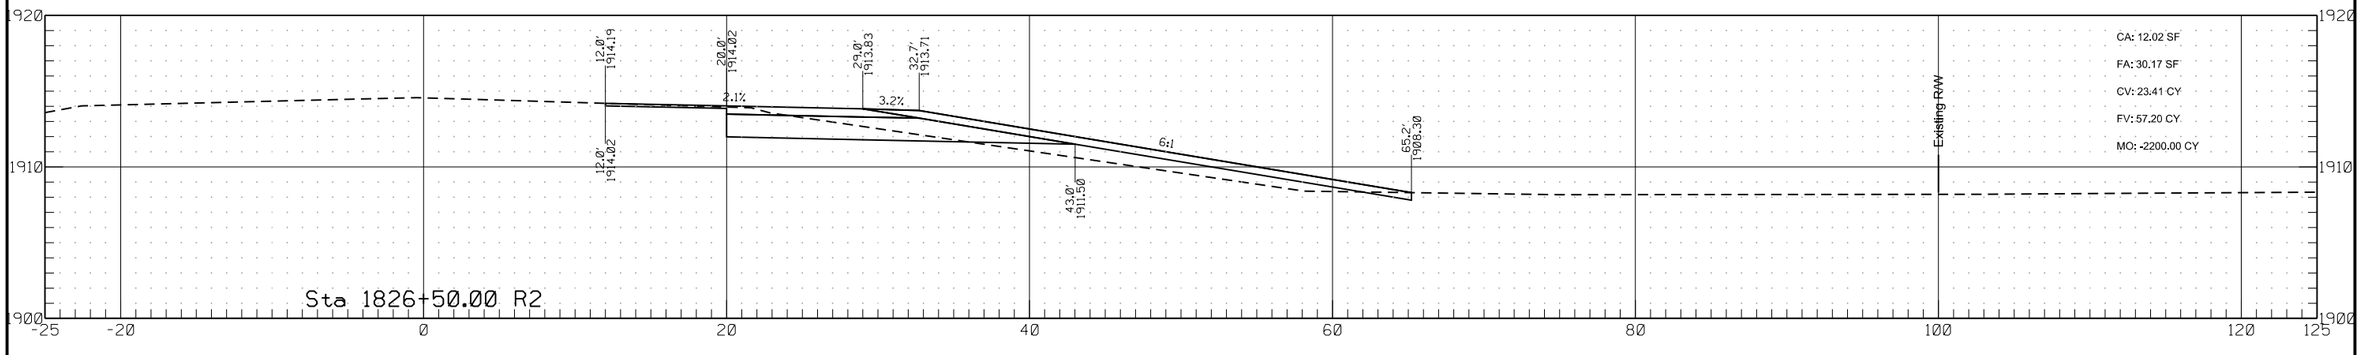


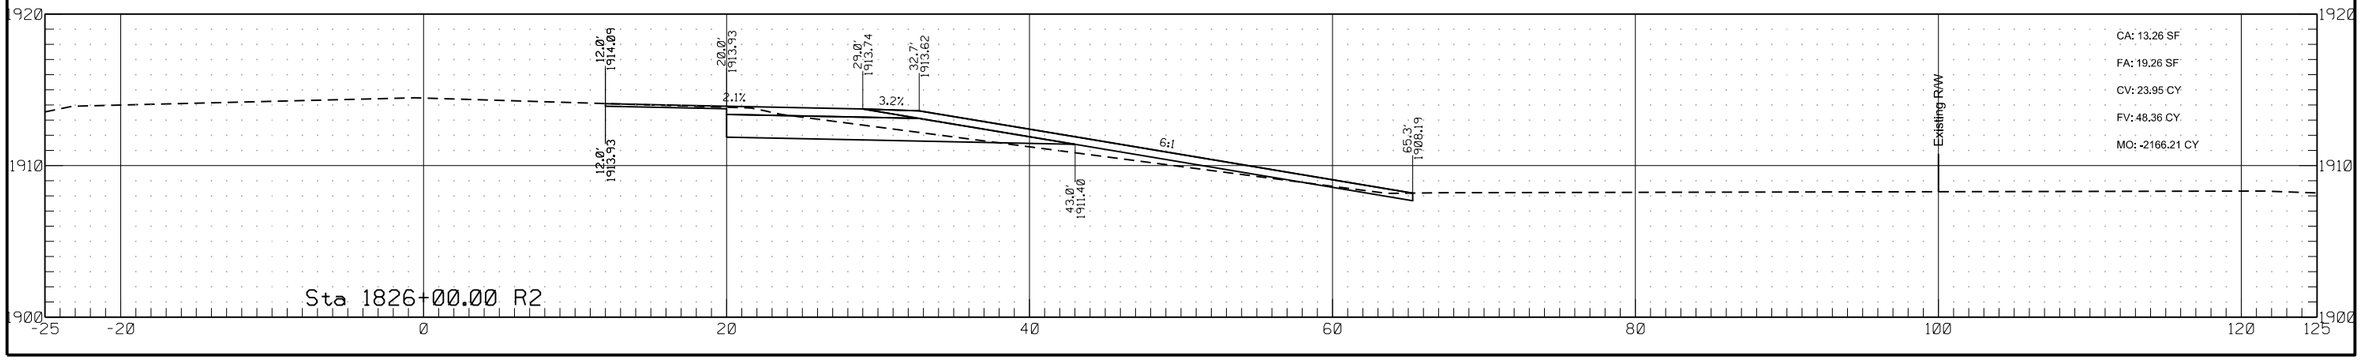


	STATE	PROJECT NO.	SECTION NO.	SHEET NO.
	ND	HEN-7-052(034)000	200	384

Passing Lane #8

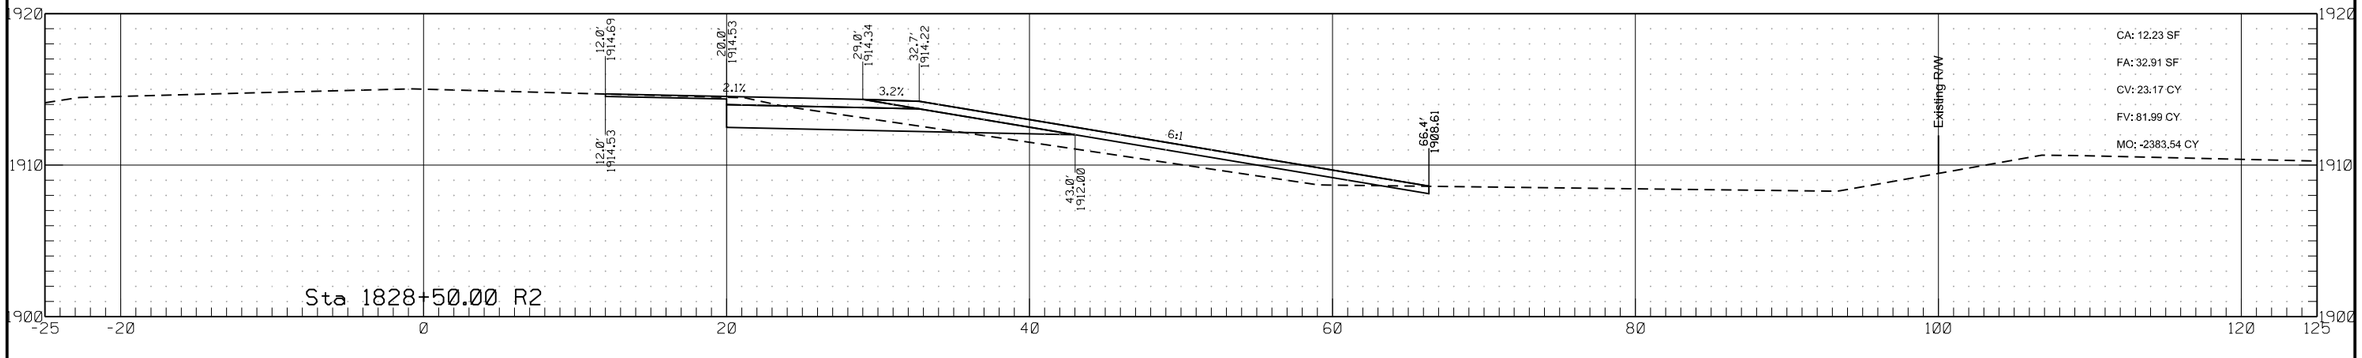


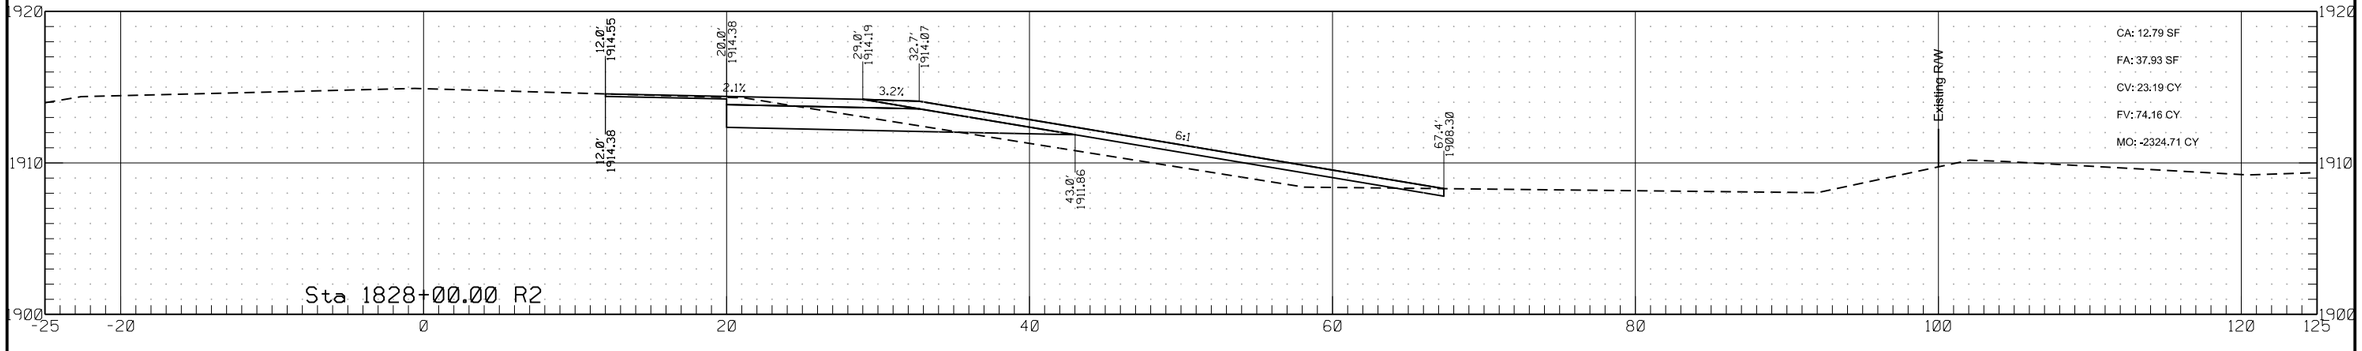


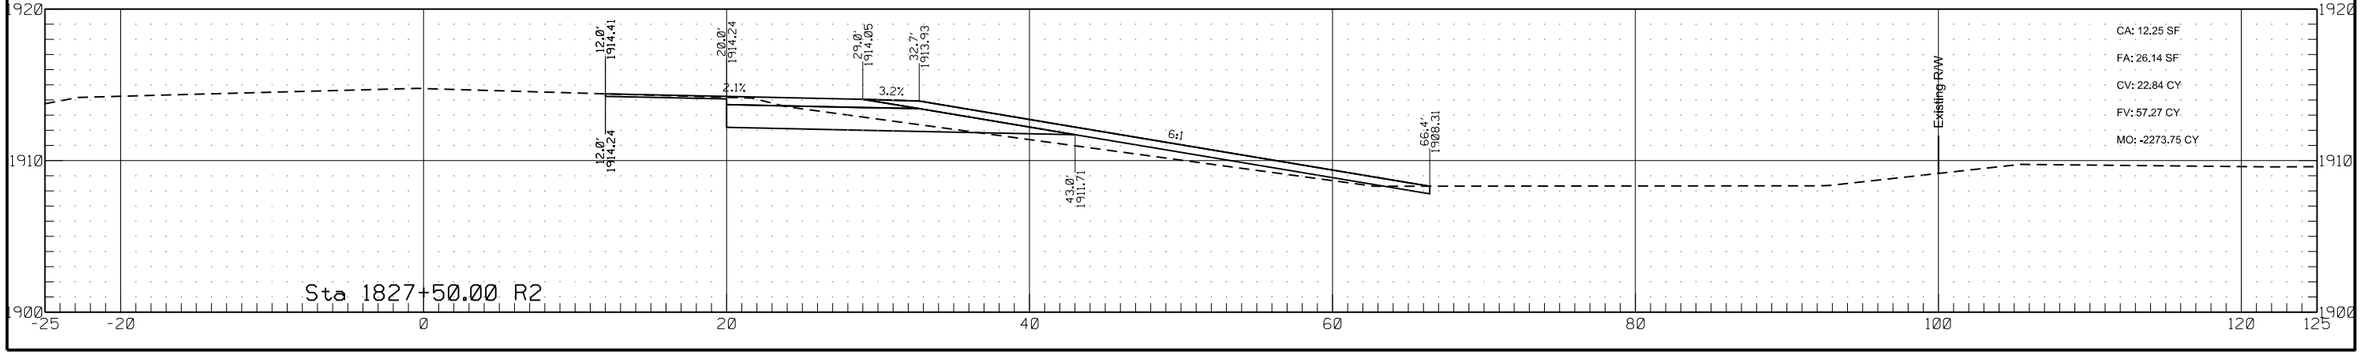


	STATE	PROJECT NO.	SECTION NO.	SHEET NO.
	ND	HEN-7-052(034)000	200	385

Passing Lane #8

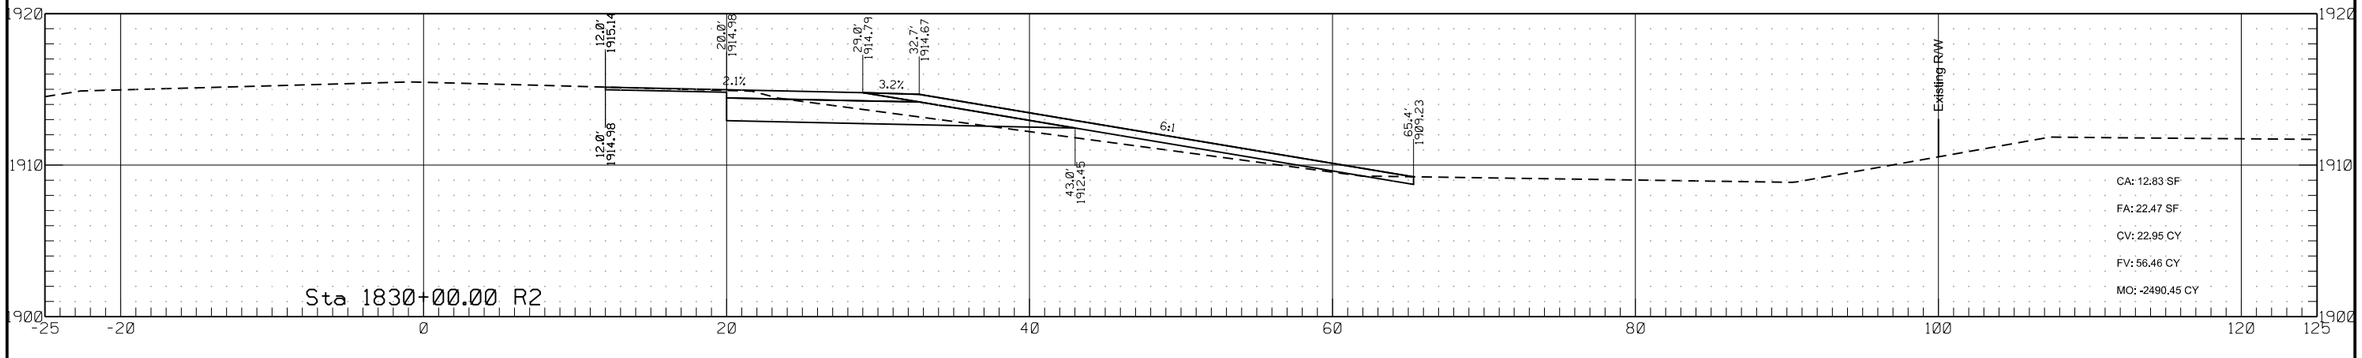


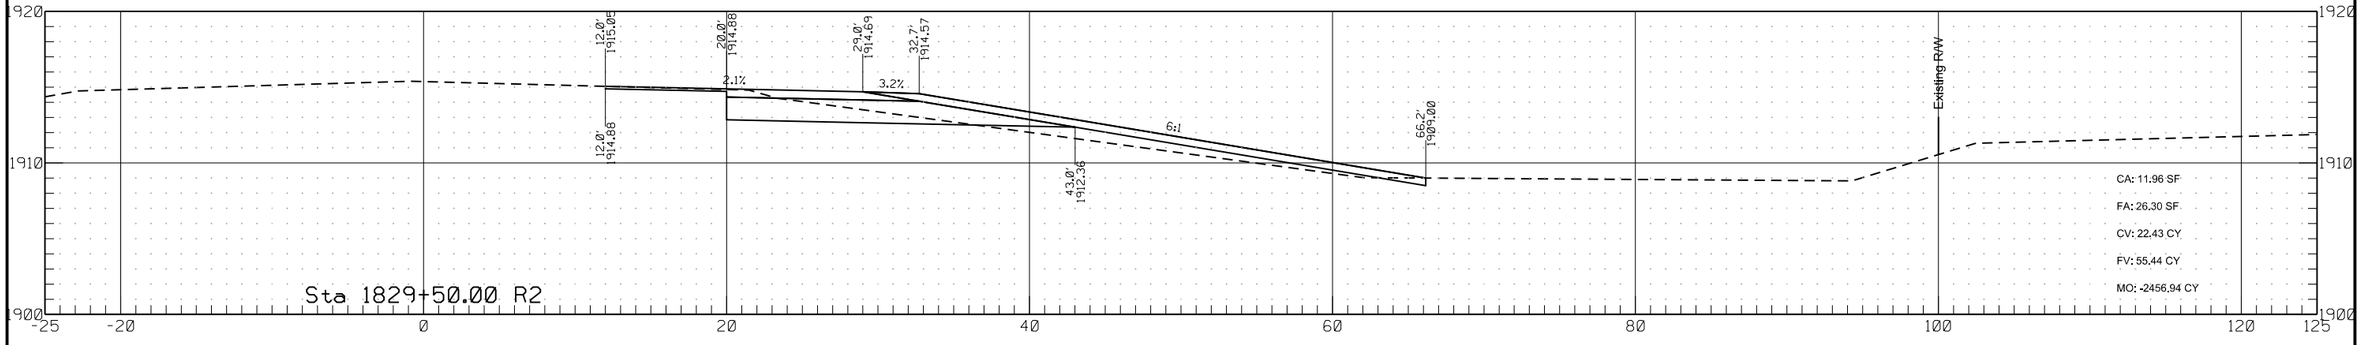


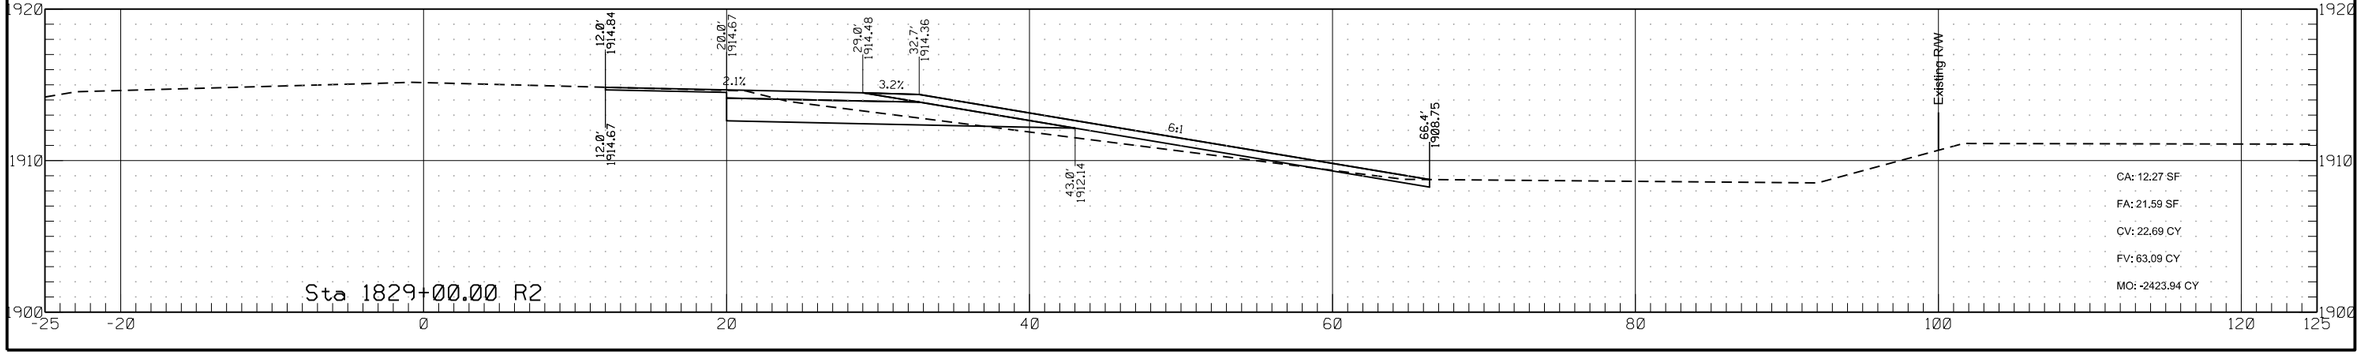


	STATE	PROJECT NO.	SECTION NO.	SHEET NO.
	ND	HEN-7-052(034)000	200	386

Passing Lane #8

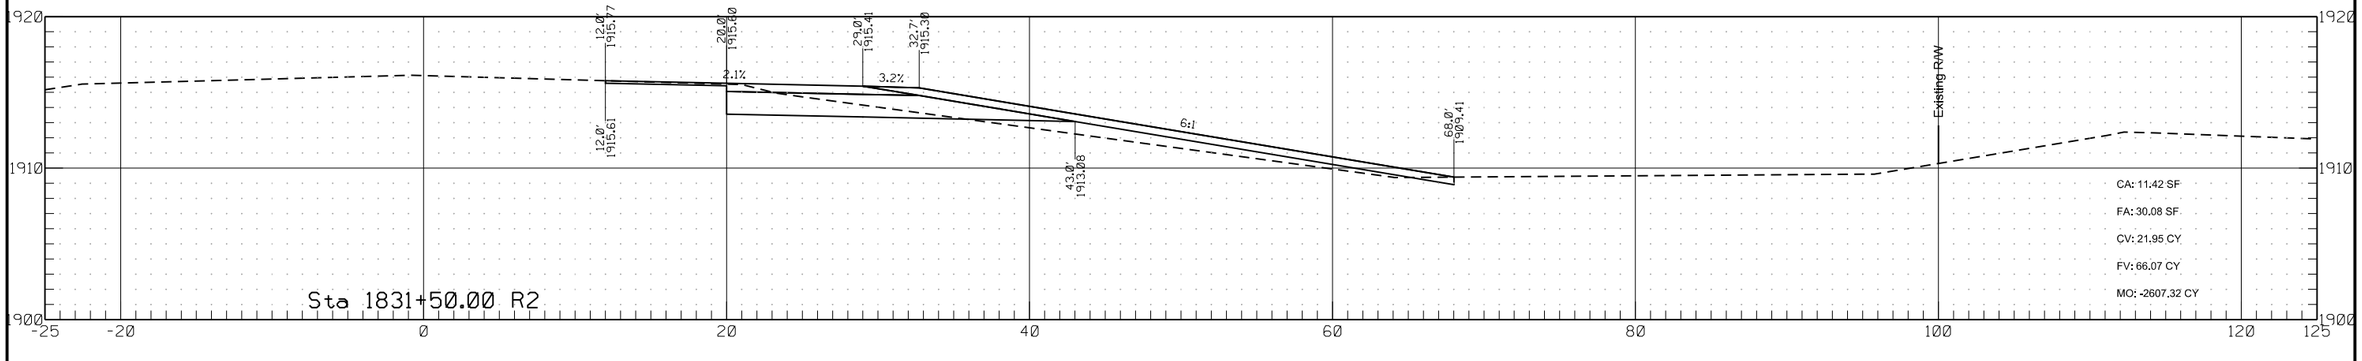


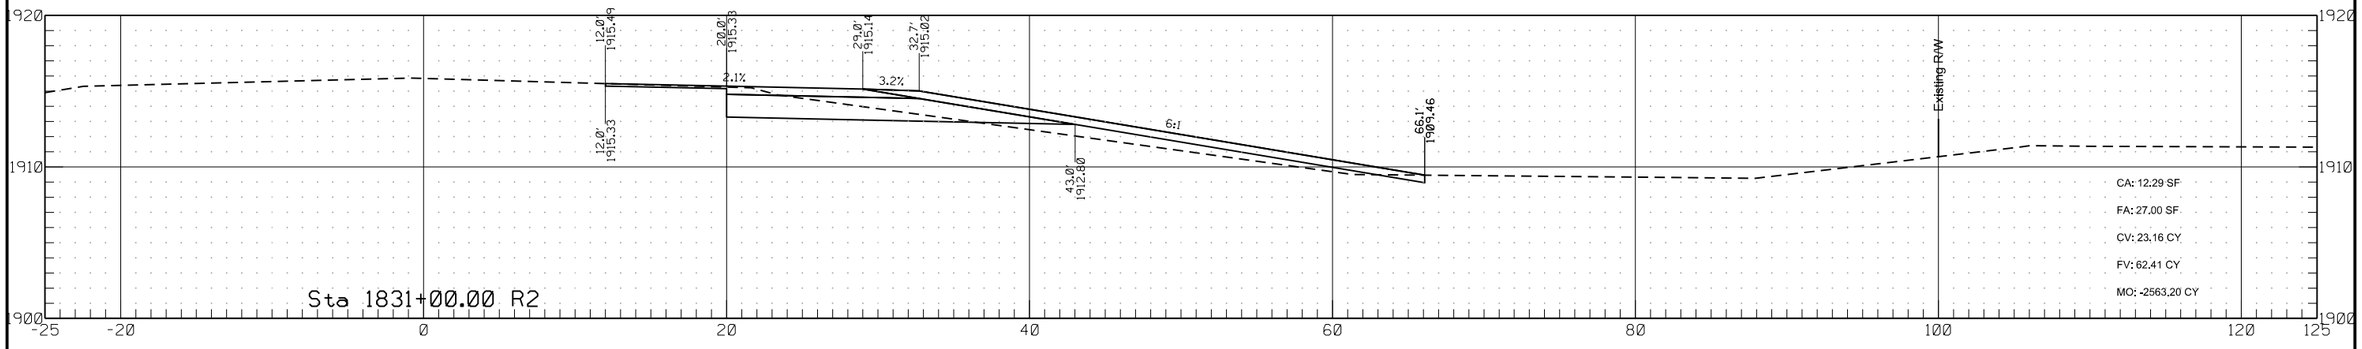


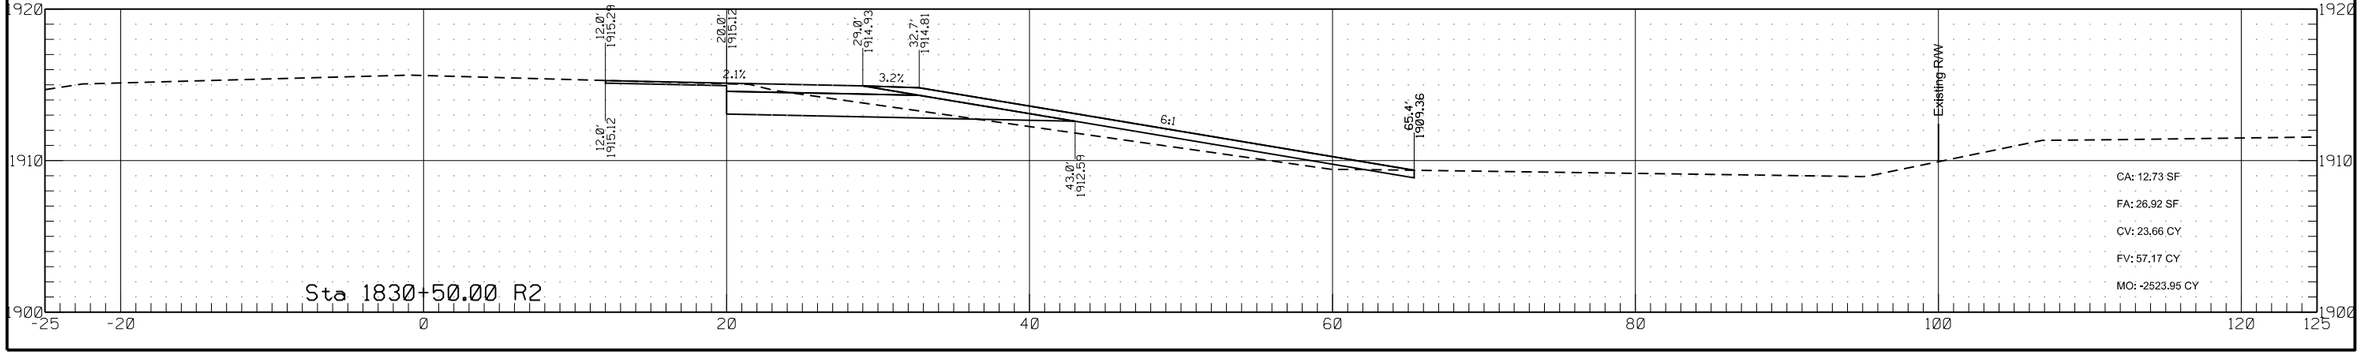


	STATE	PROJECT NO.	SECTION NO.	SHEET NO.
	ND	HEN-7-052(034)000	200	387

Passing Lane #8

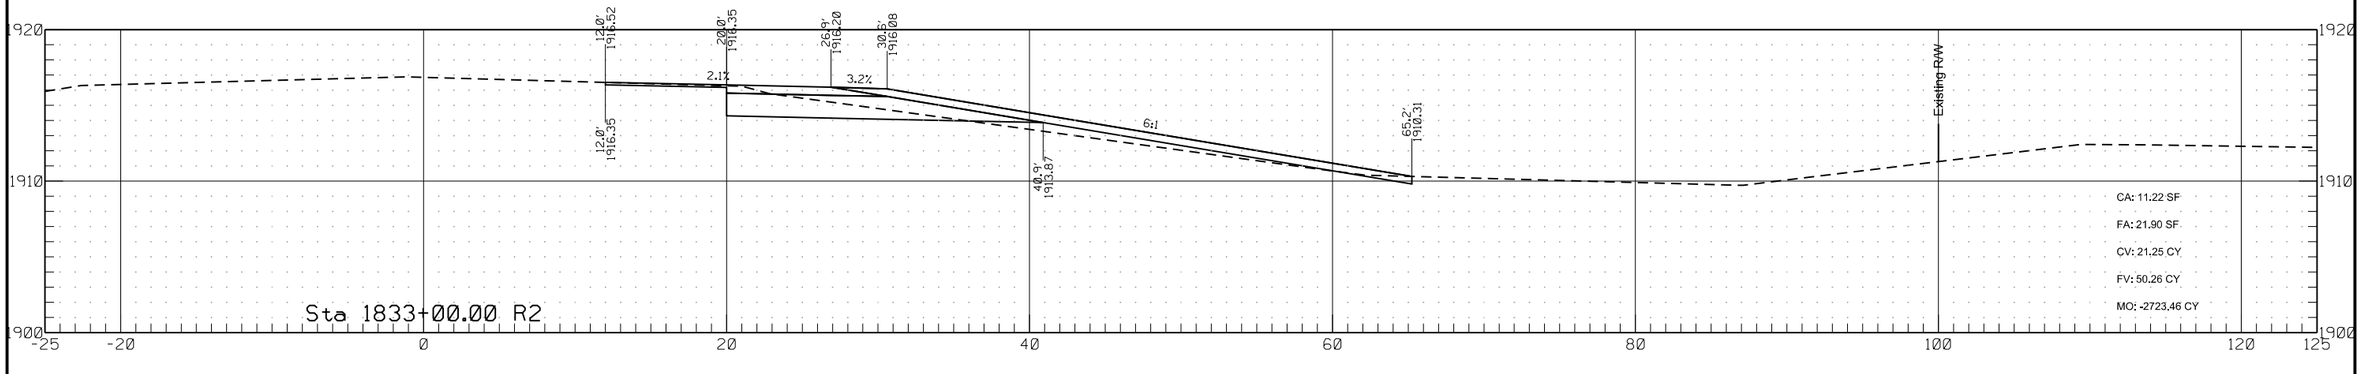


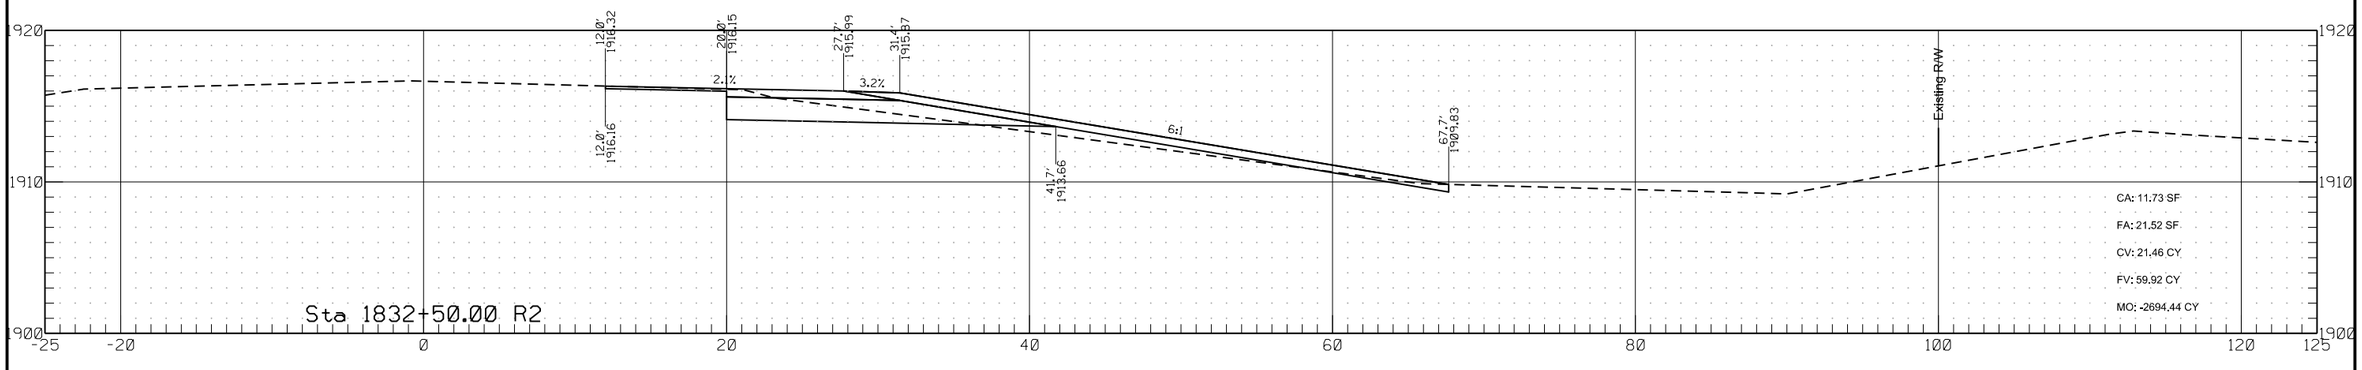


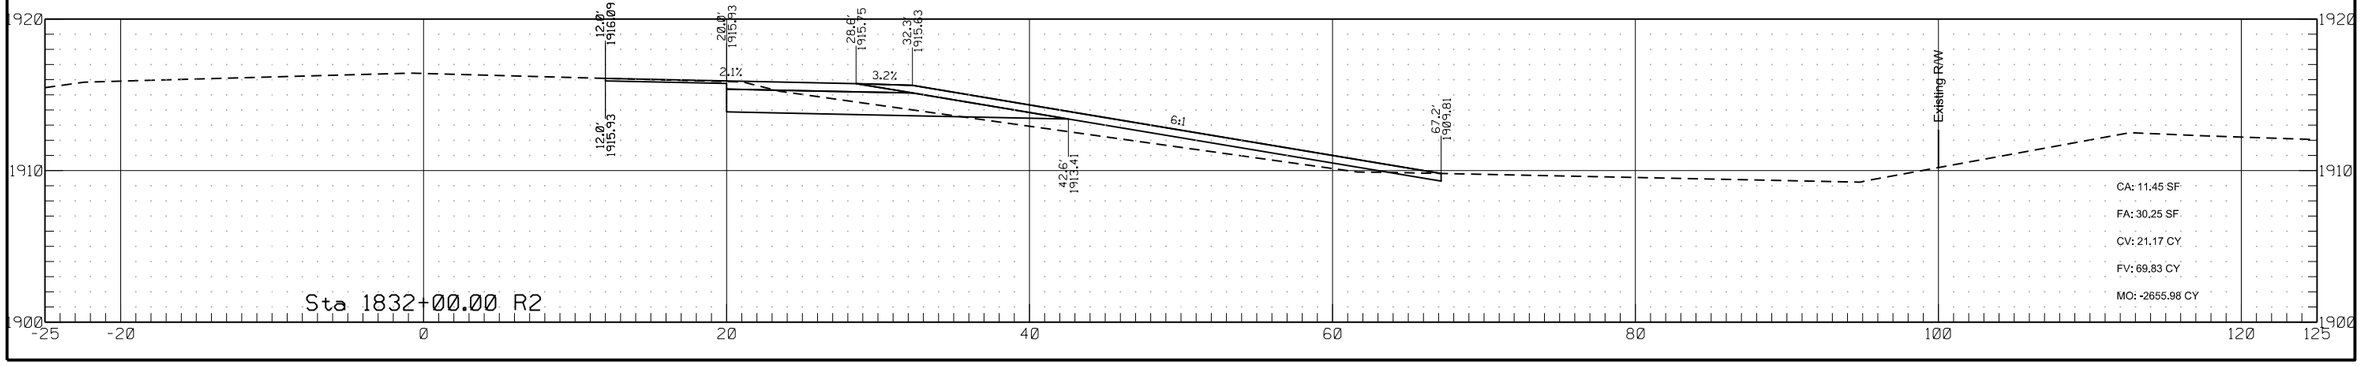



	STATE	PROJECT NO.	SECTION NO.	SHEET NO.
	ND	HEN-7-052(034)000	200	388

Passing Lane #8

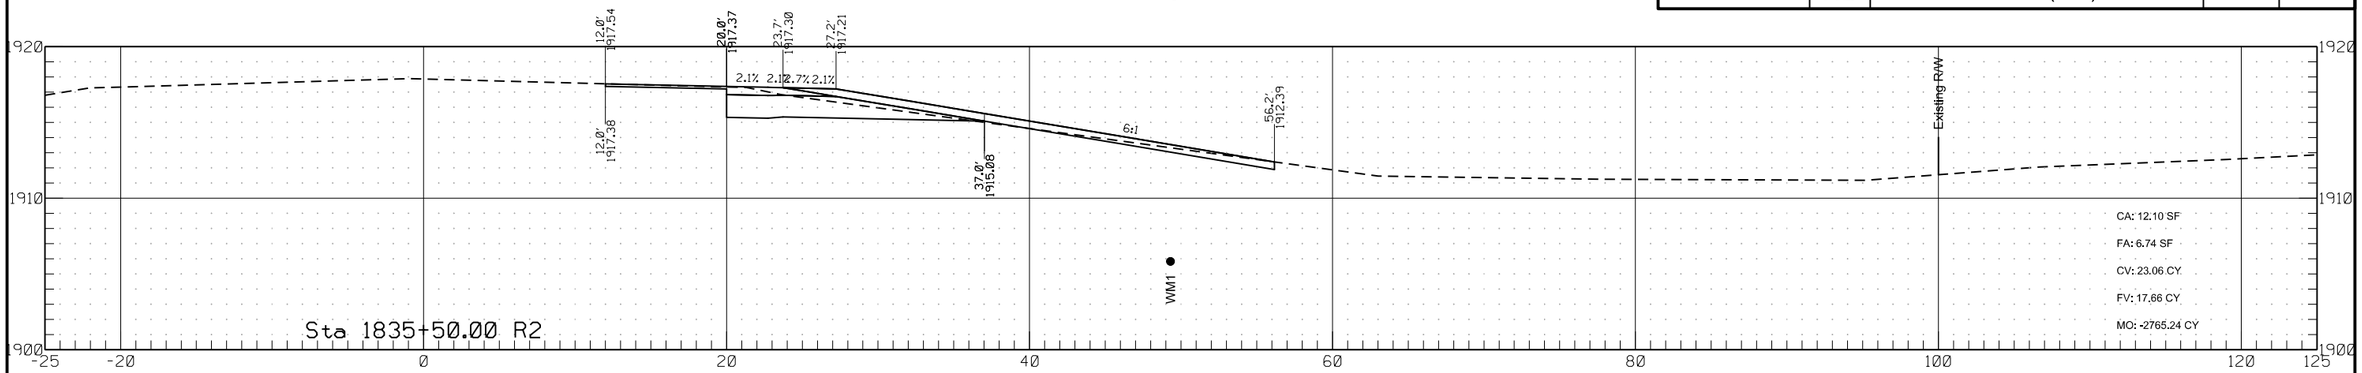

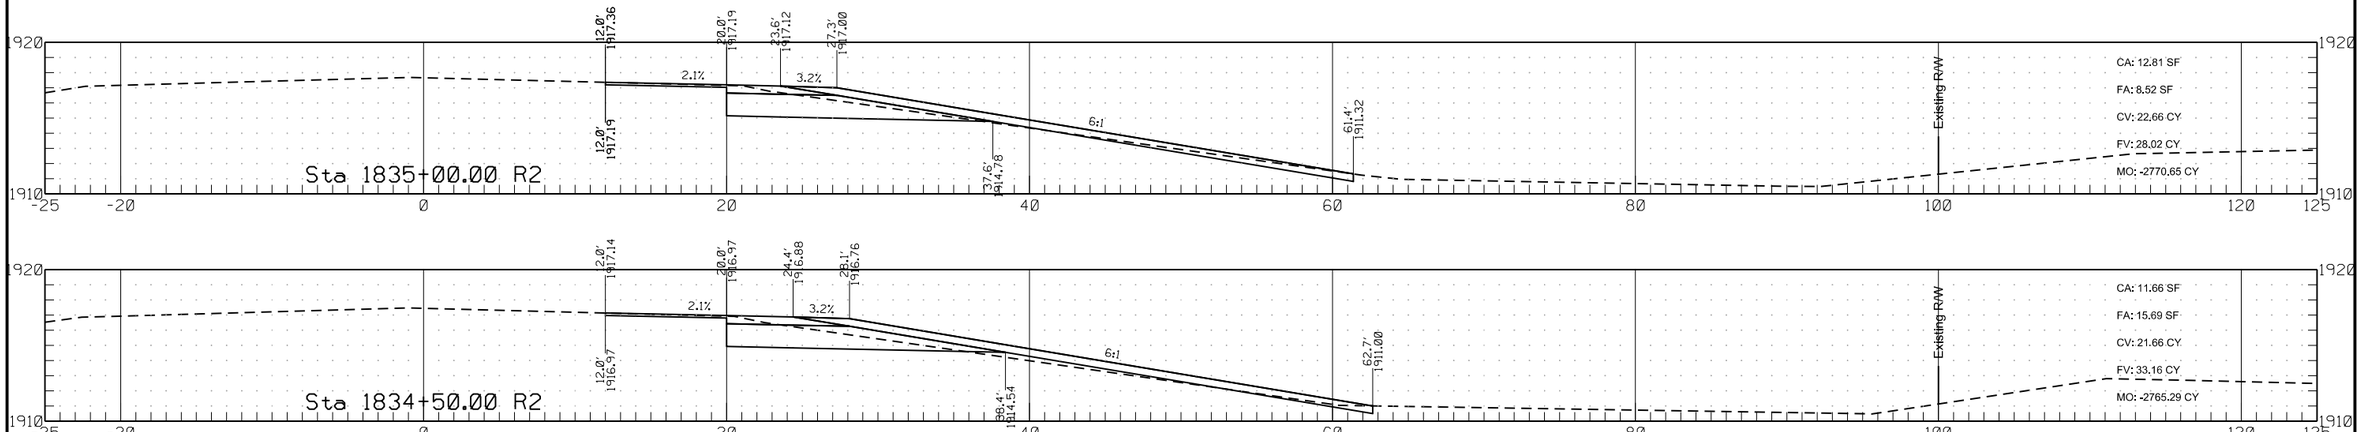


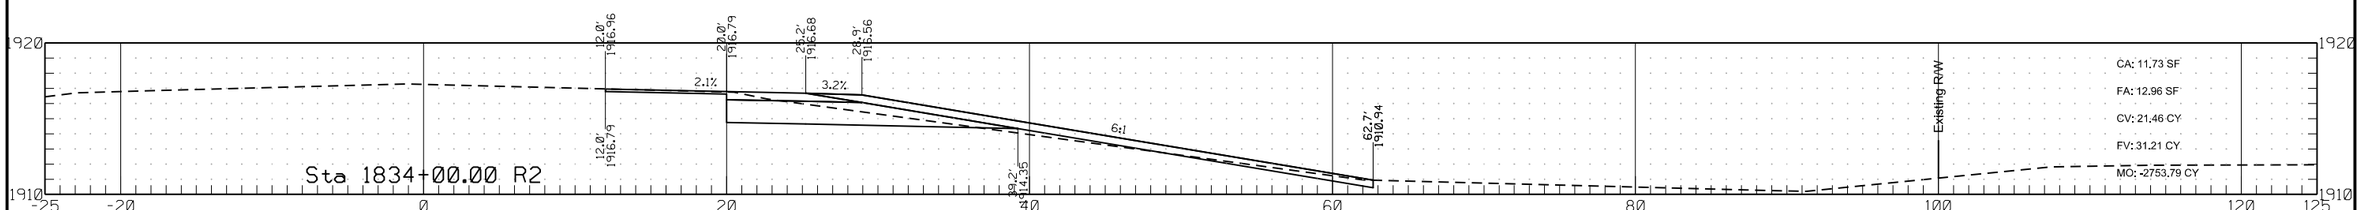

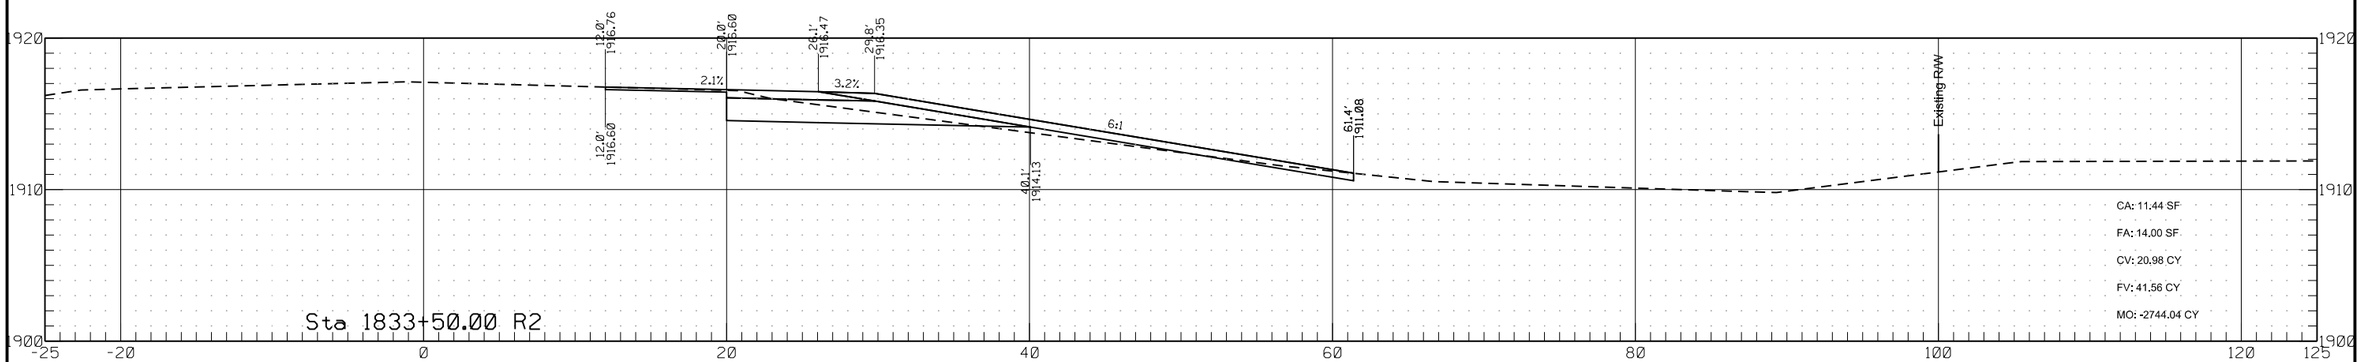

	STATE	PROJECT NO.	SECTION NO.	SHEET NO.
	ND	HEN-7-052(034)000	200	389


Passing Lane #8

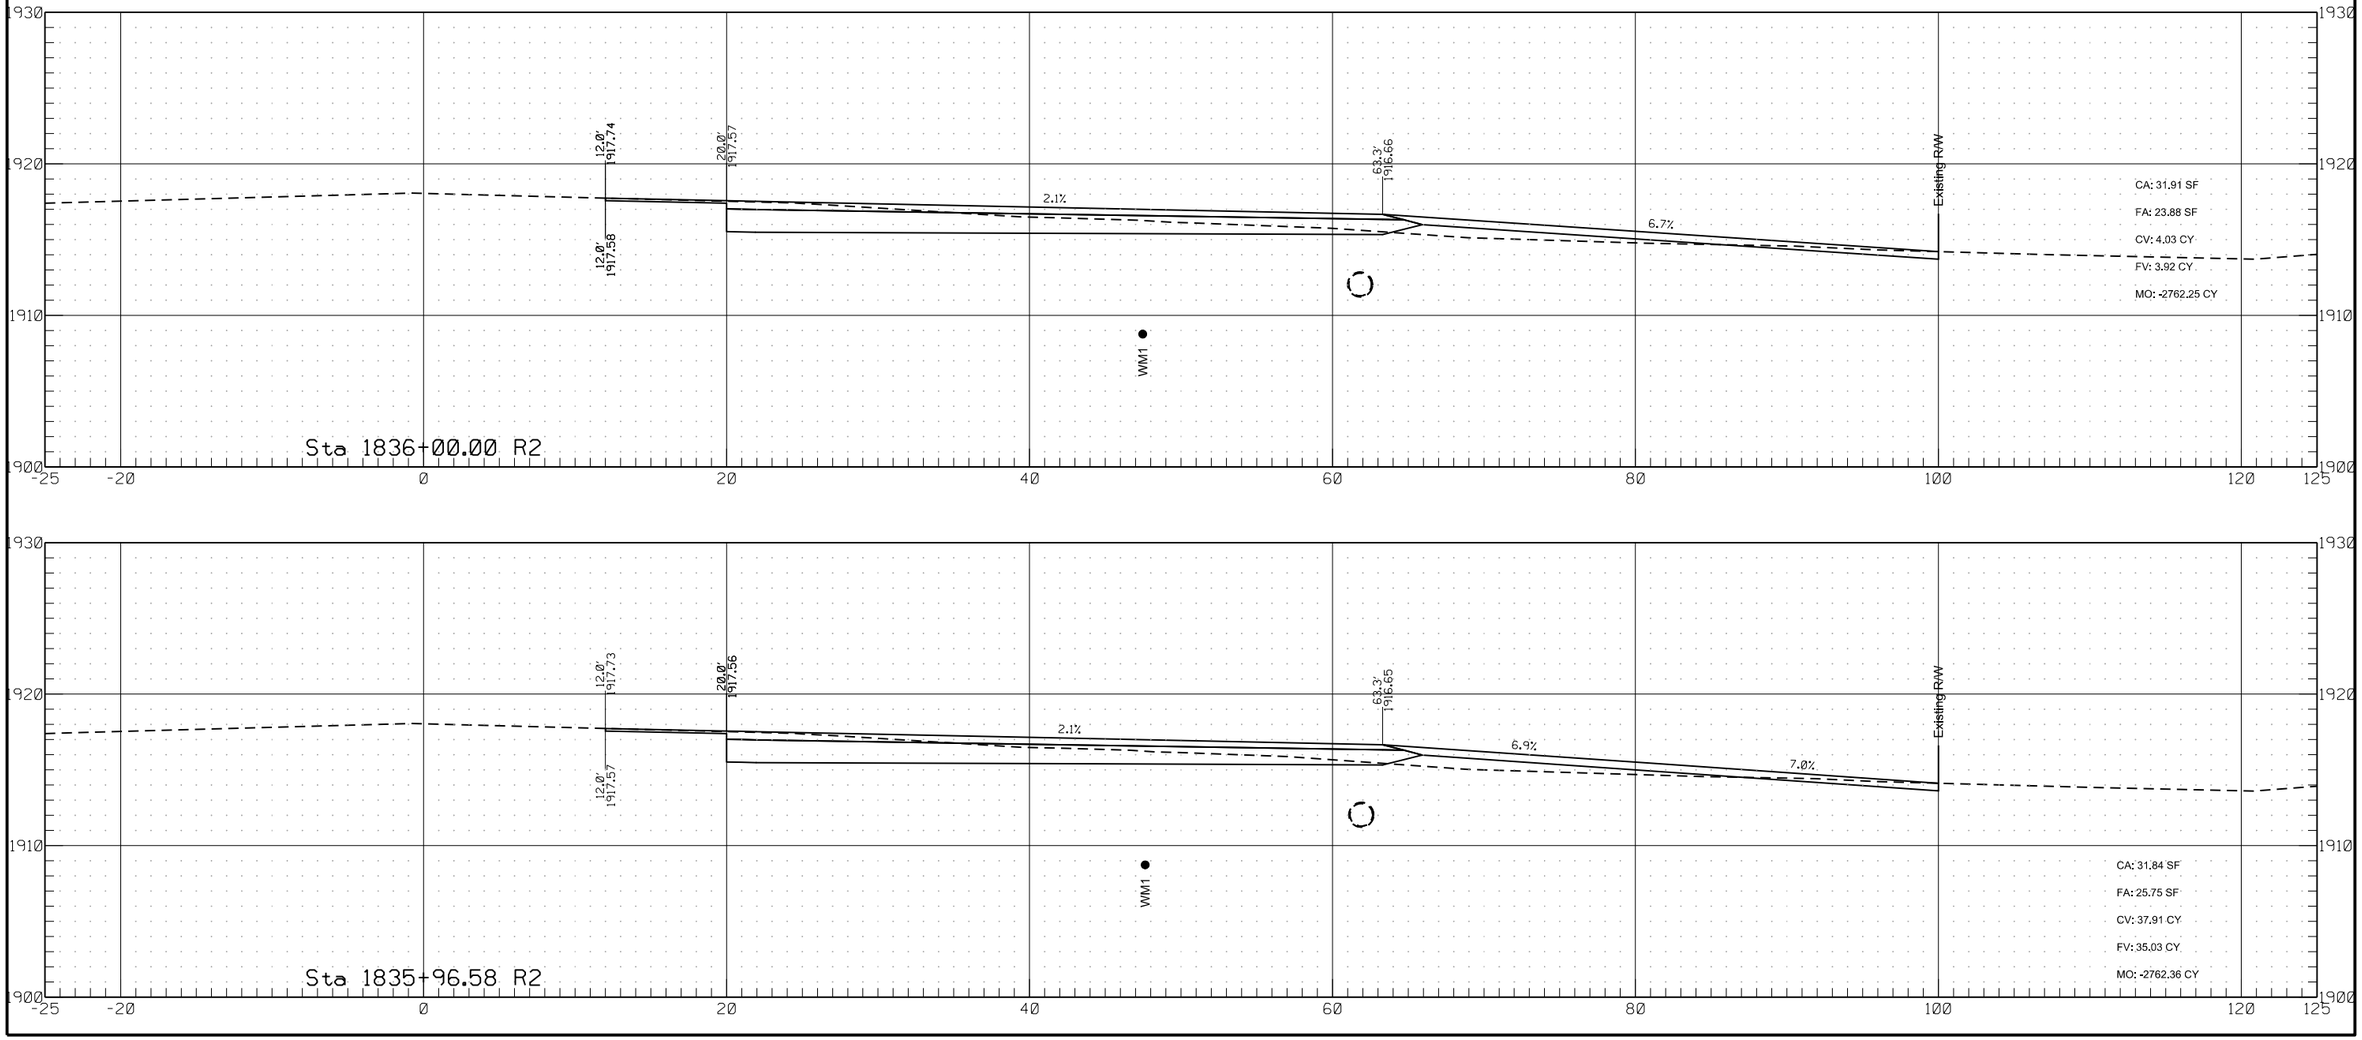

9/6/2023 3:22:23 AM ghartl R:\project\70052000.034\design\RDM_8.dgn

	STATE	PROJECT NO.	SECTION NO.	SHEET NO.
	ND	HEN-7-052(034)000	200	390


Passing Lane #8

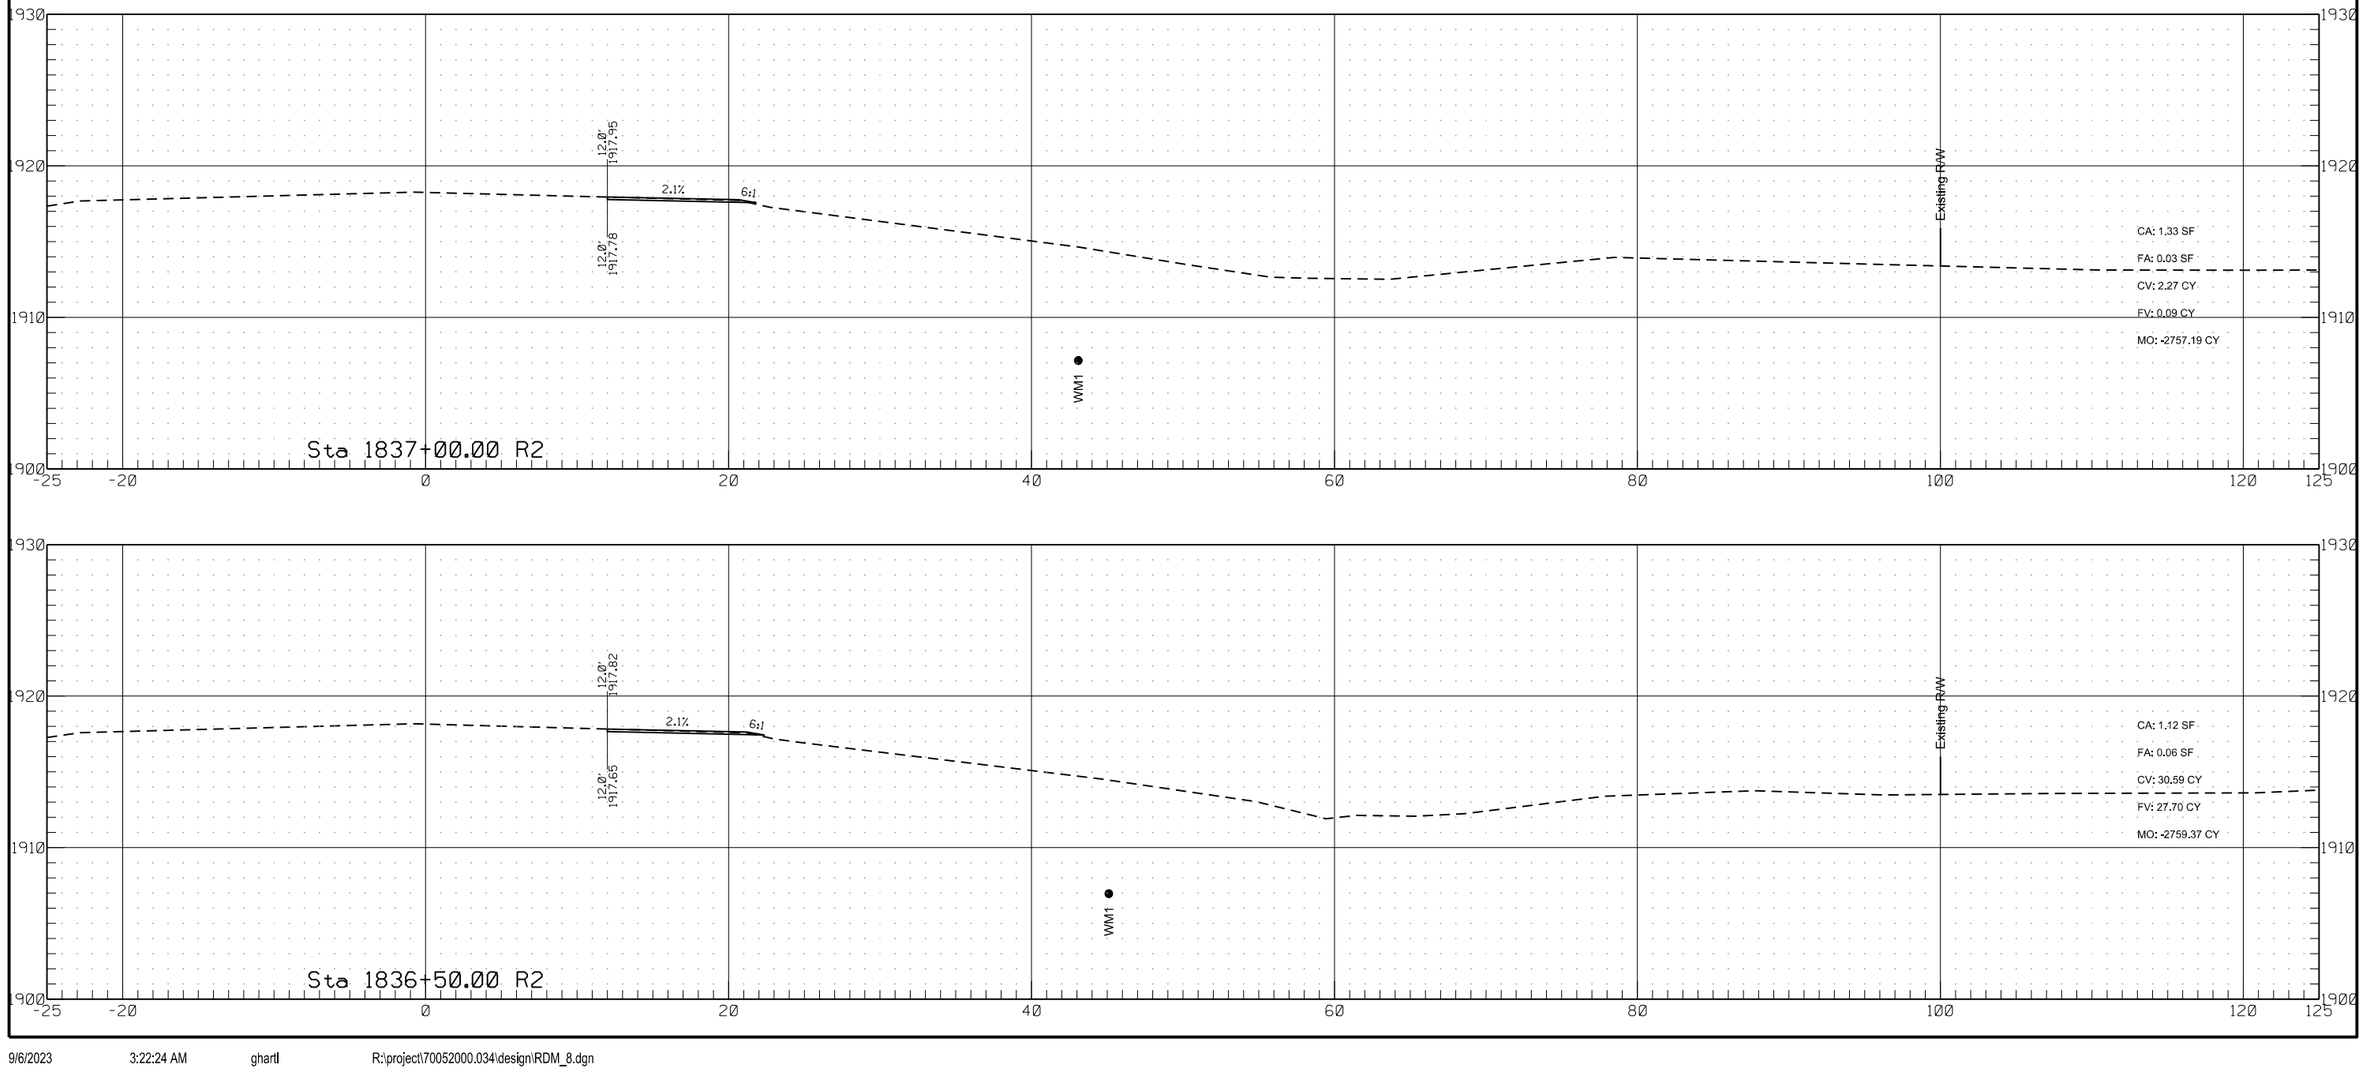

9/6/2023 3:22:24 AM ghartl R:\project\70052000.034\design\RDM_8.dgn


	STATE	PROJECT NO.	SECTION NO.	SHEET NO.
	ND	HEN-7-052(034)000	200	391


Passing Lane #8

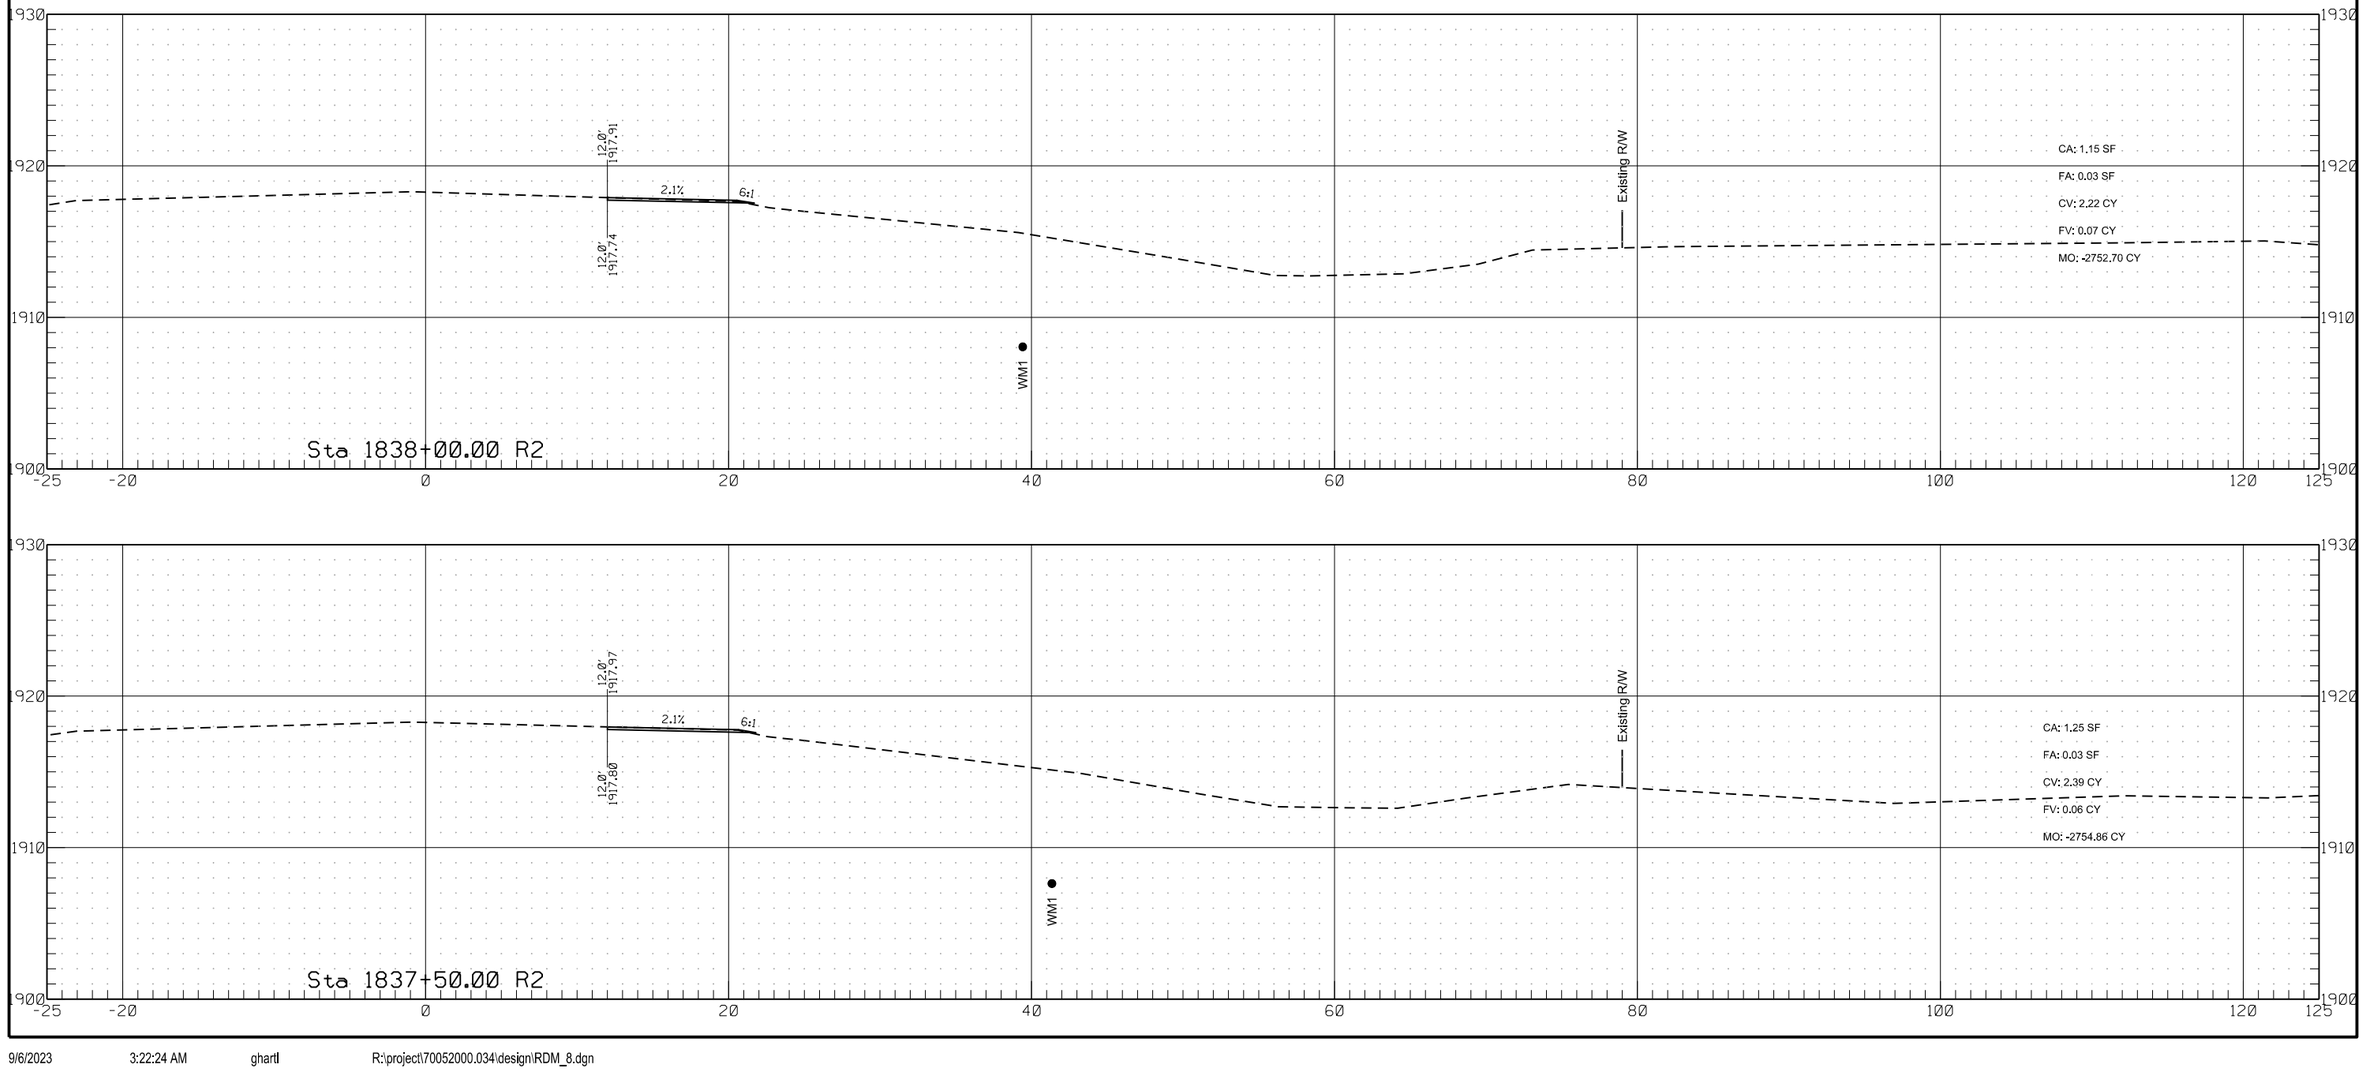


	STATE	PROJECT NO.	SECTION NO.	SHEET NO.
	ND	HEN-7-052(034)000	200	392

Passing Lane #8

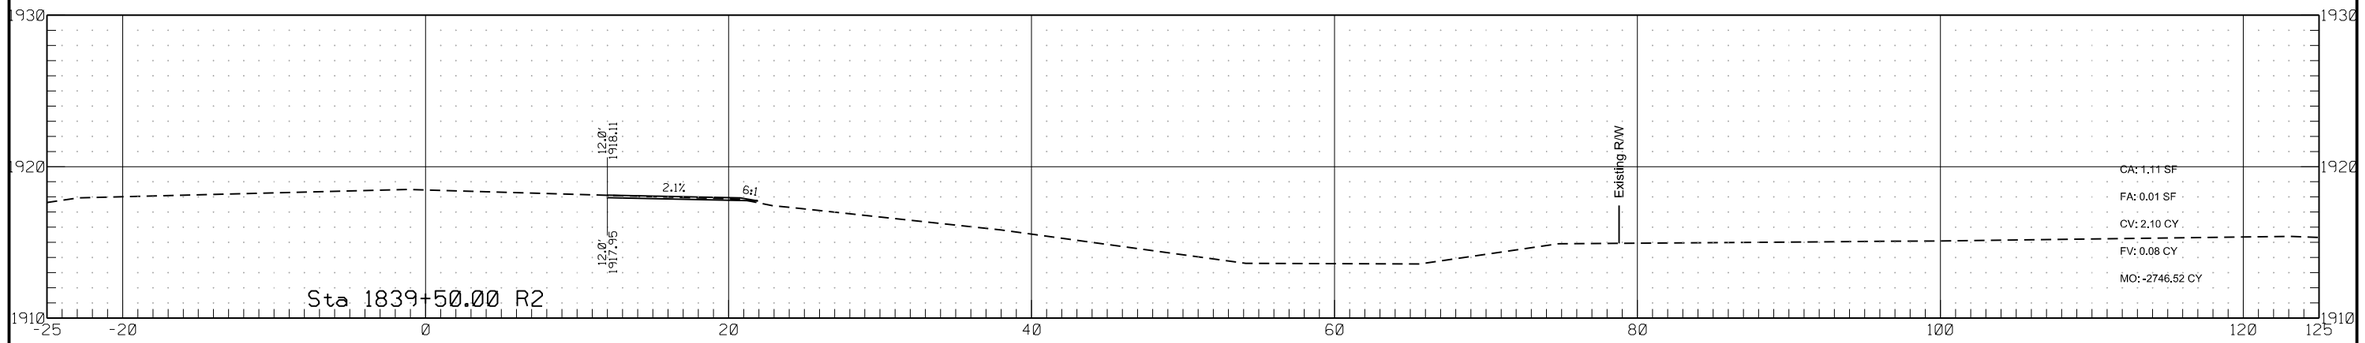


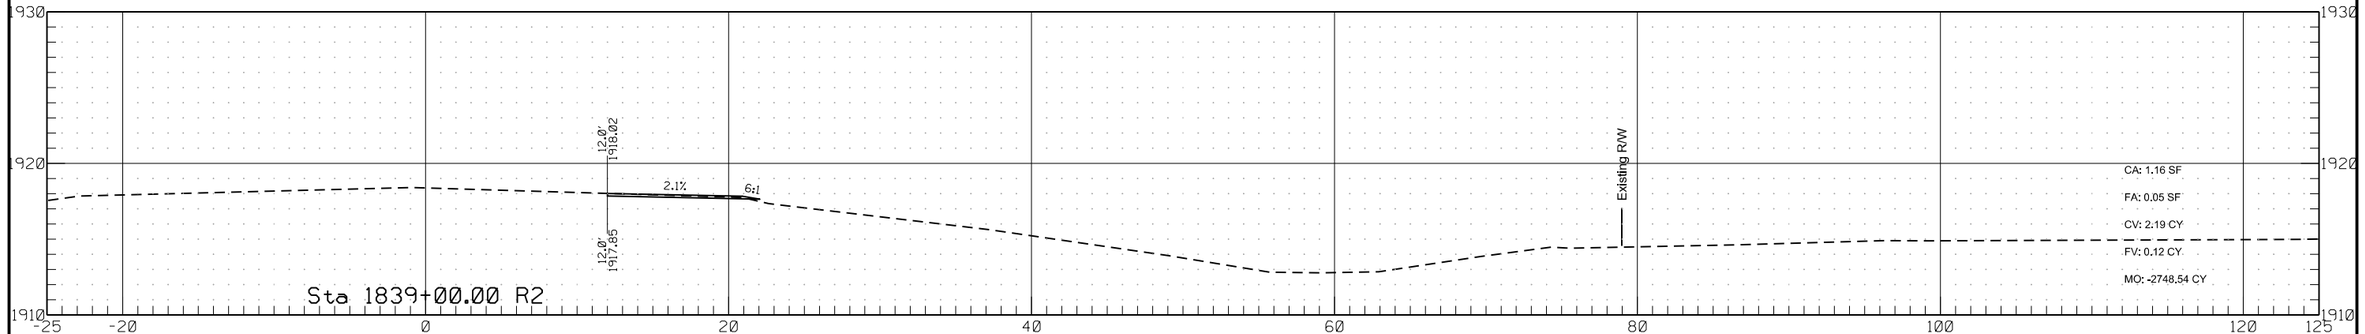

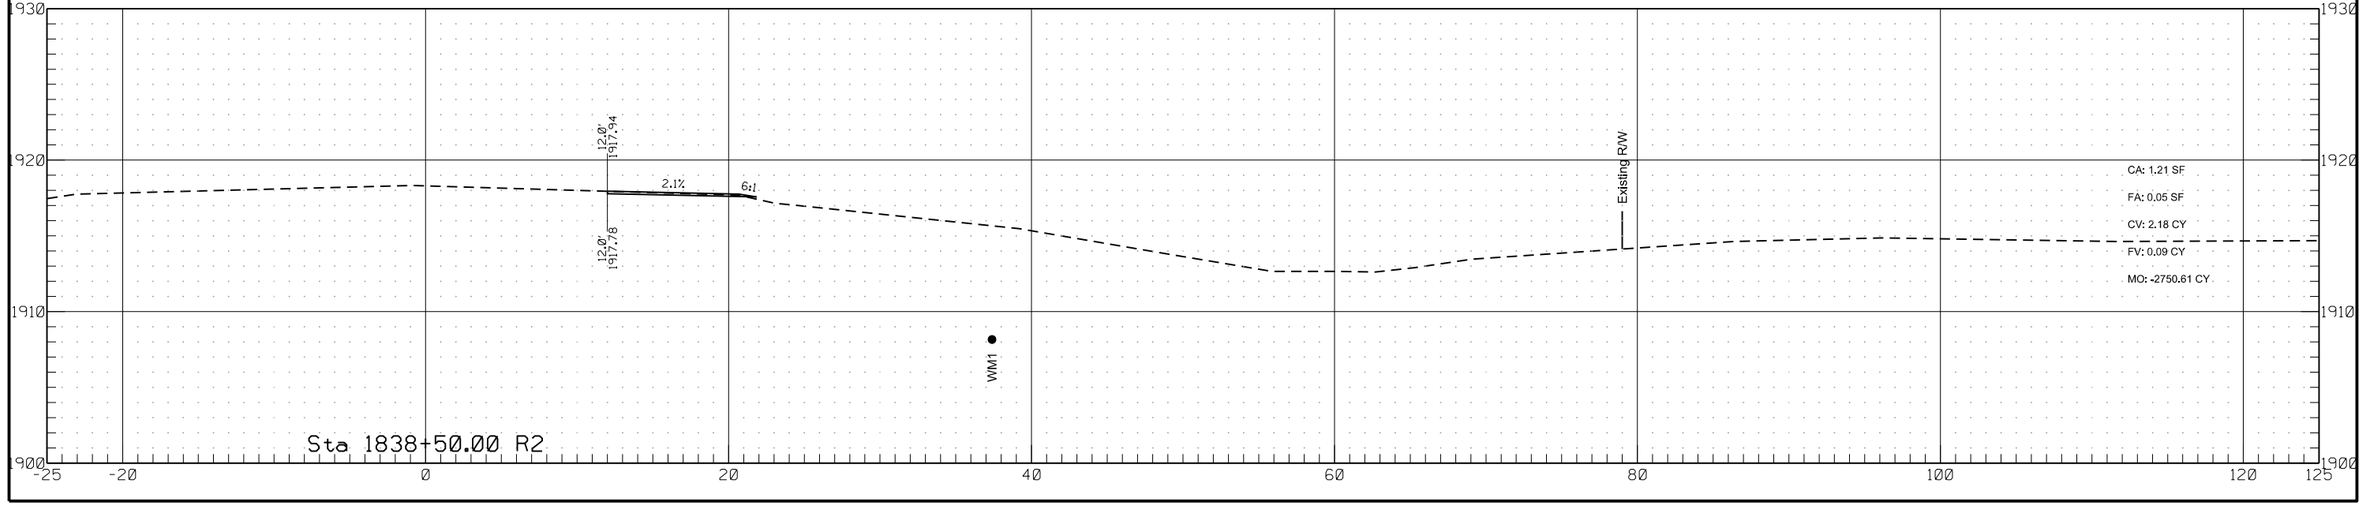

Passing Lane #8

	STATE	PROJECT NO.	SECTION NO.	SHEET NO.
	ND	HEN-7-052(034)000	200	393

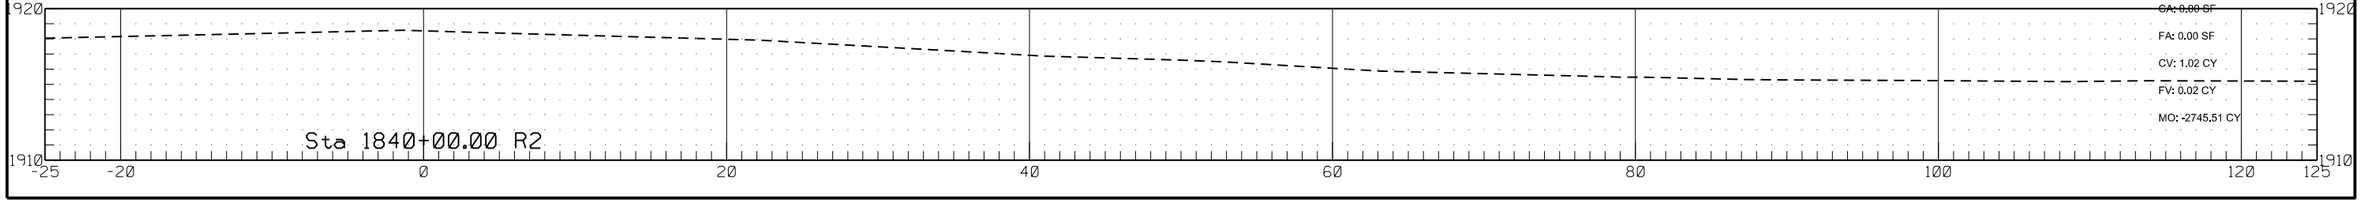

9/6/2023 3:22:25 AM ghartl R:\project\70052000.034\design\RDM_8.dgn