

Interstate 29 - Northbound

	STATE	PROJECT NO.	SECTION NO.	SHEET NO.
	ND	IM-8-029(203)101	200	1


Sta 5355+00.00

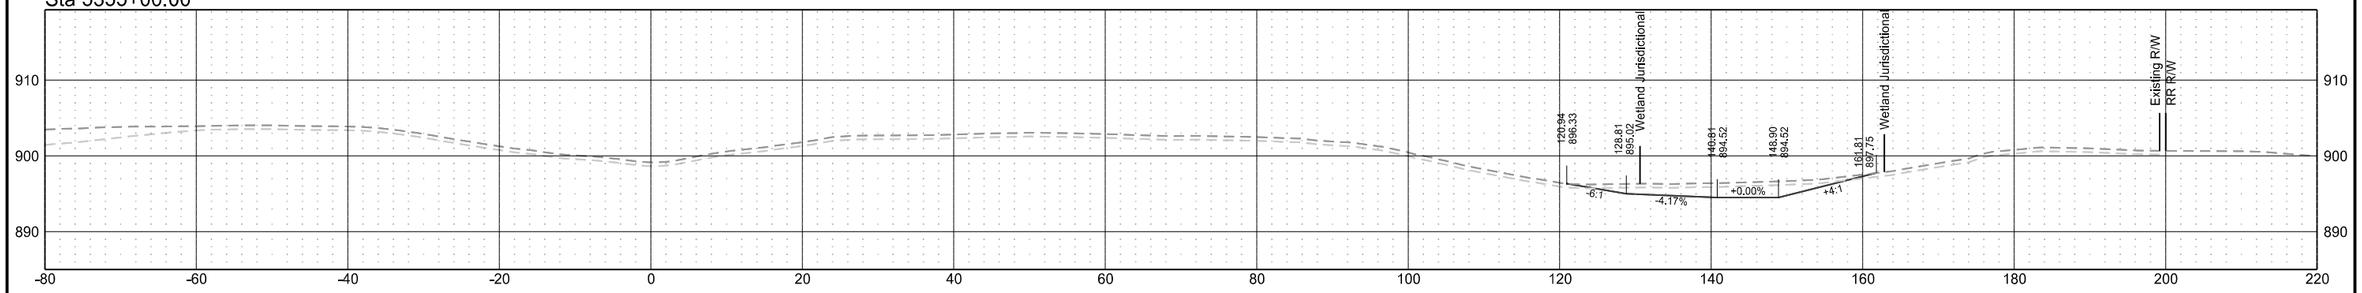


Sta 5354+00.00

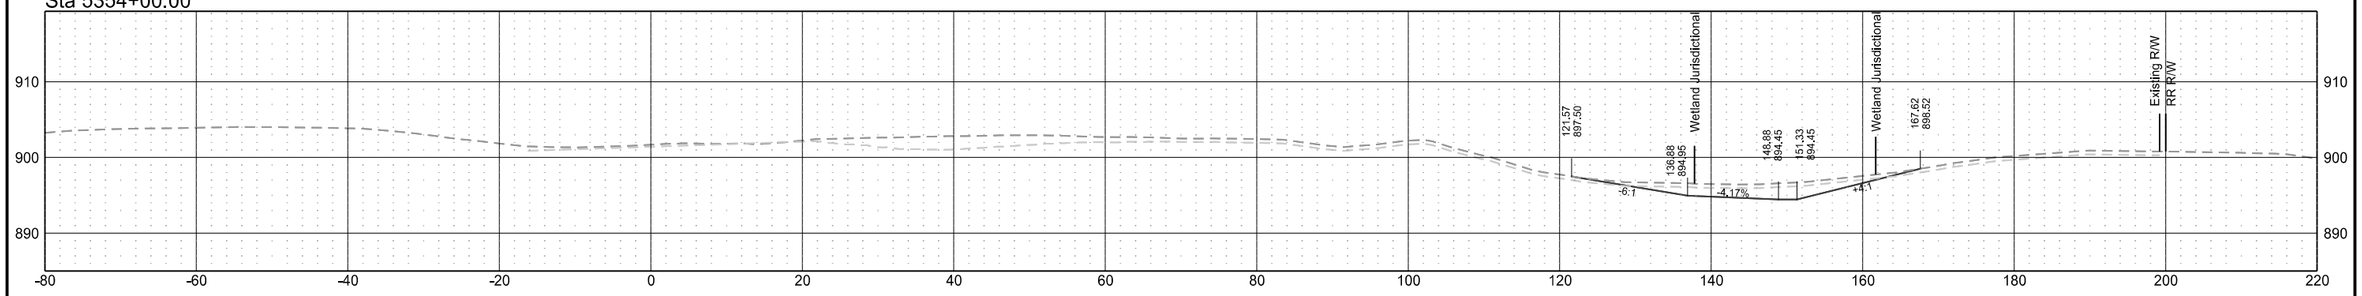

Sta 5353+00.00

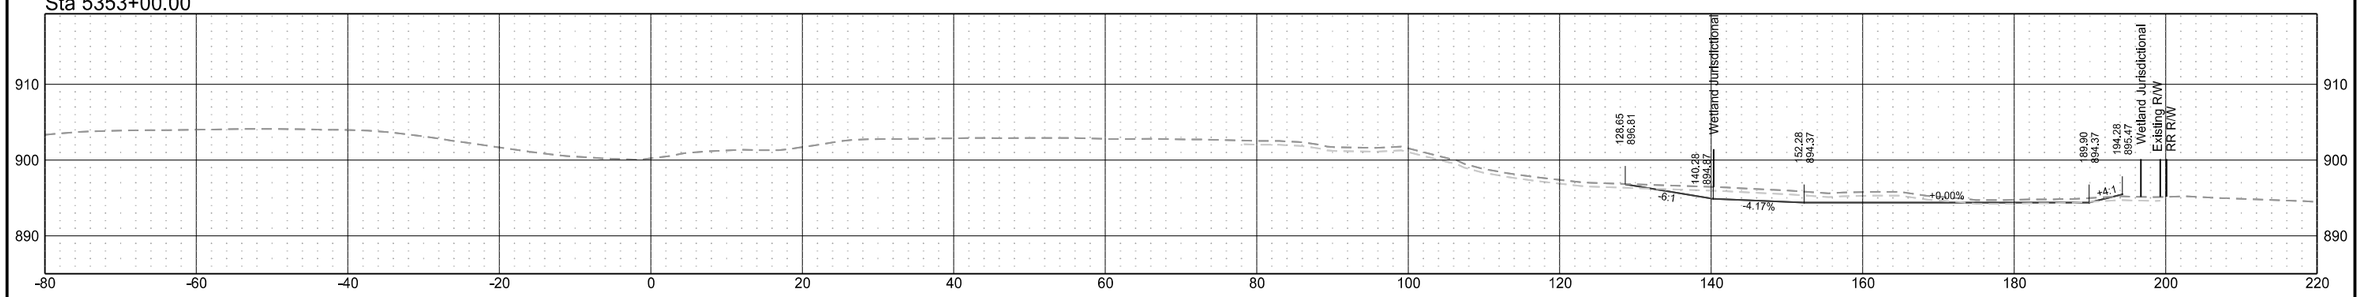


Sta 5352+95.00

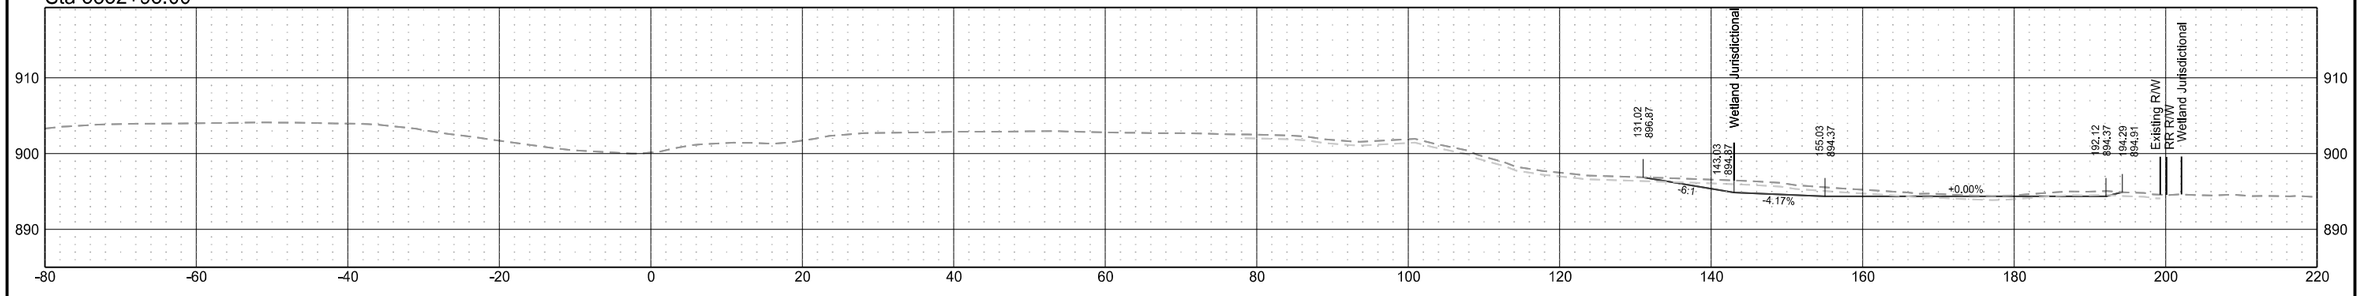


Interstate 29 - Northbound

	STATE	PROJECT NO.	SECTION NO.	SHEET NO.
	ND	IM-8-029(203)101	200	2


Sta 5359+00.00

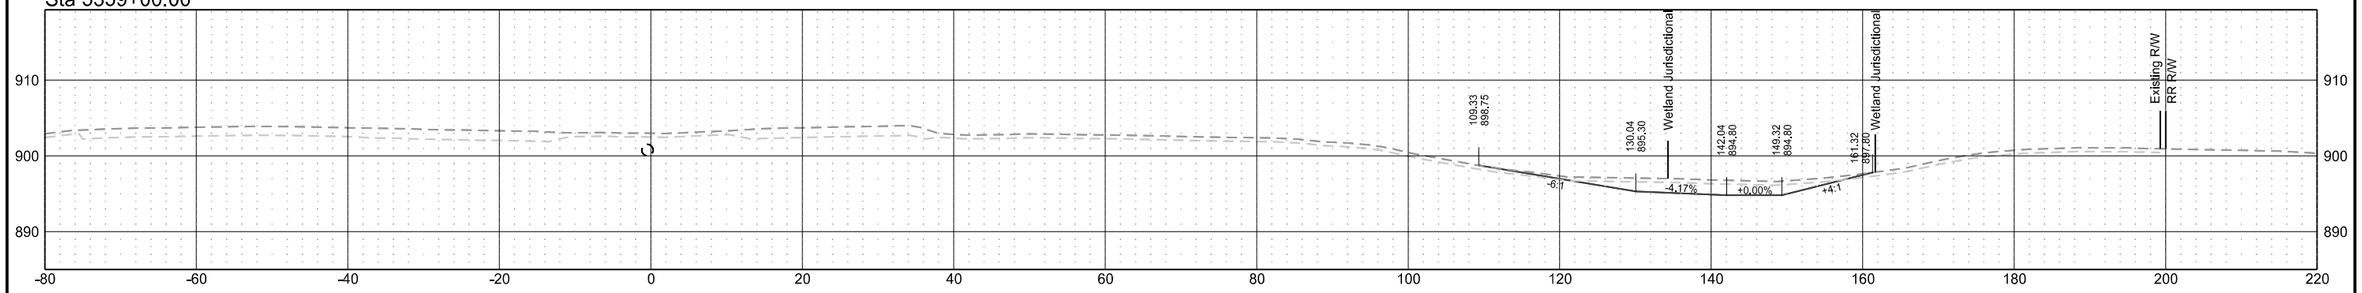


Sta 5358+00.00

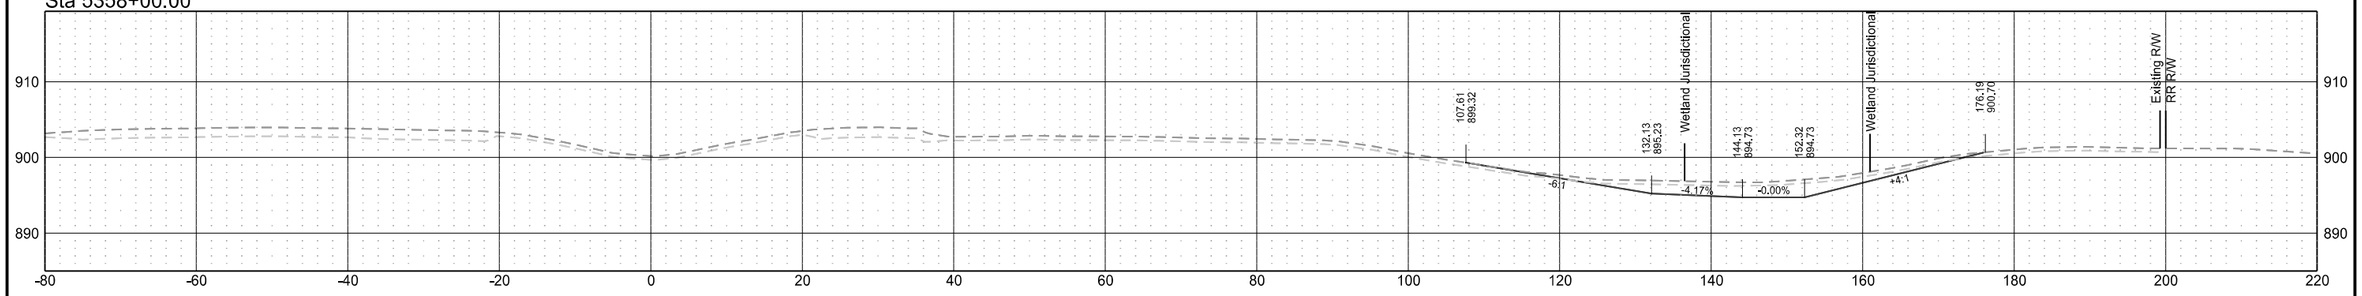

Sta 5357+00.00

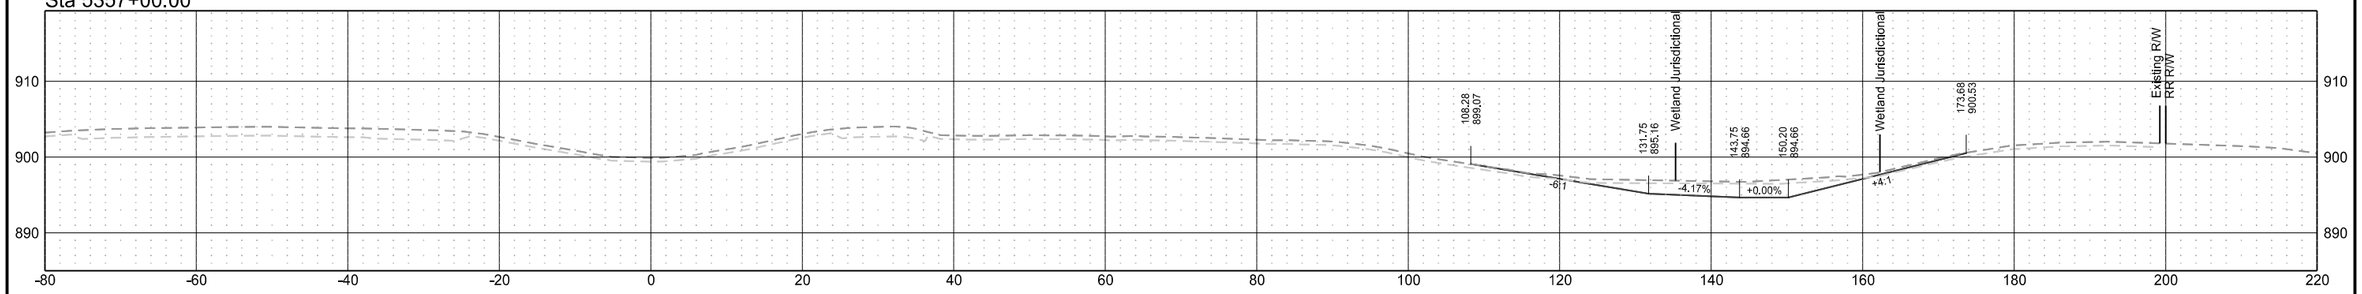


Sta 5356+00.00

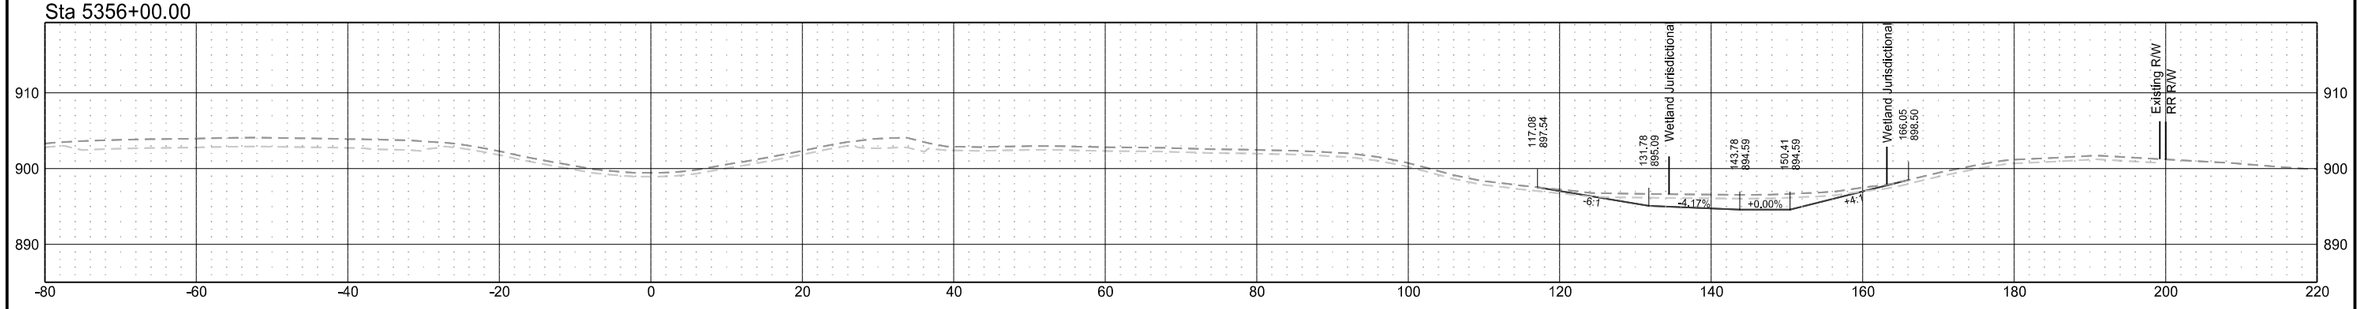


Interstate 29 - Northbound

	STATE	PROJECT NO.	SECTION NO.	SHEET NO.
	ND	IM-8-029(203)101	200	3


Sta 5362+00.00

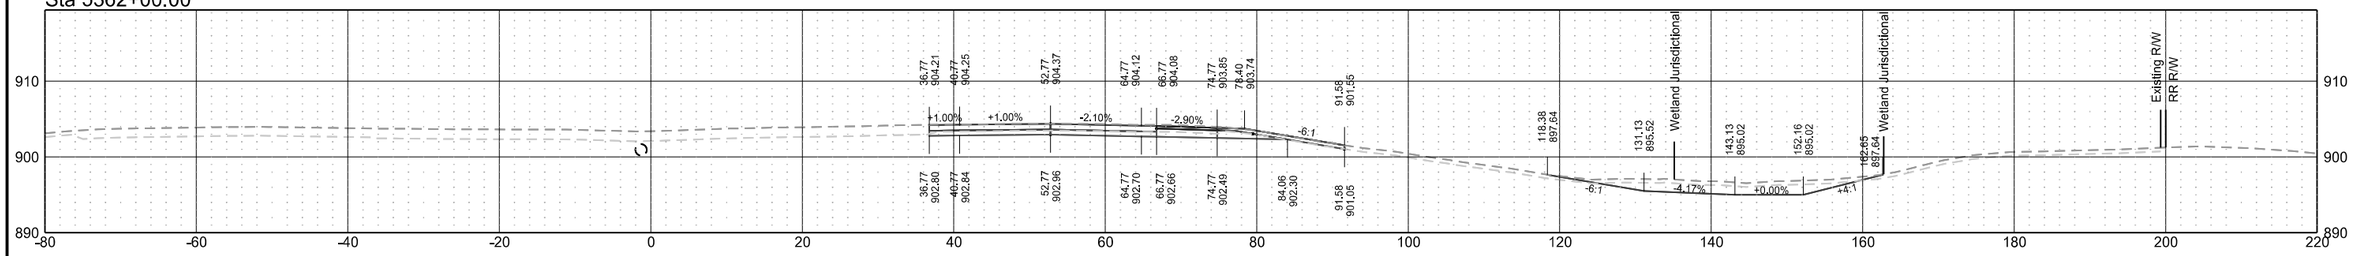


Sta 5361+00.00

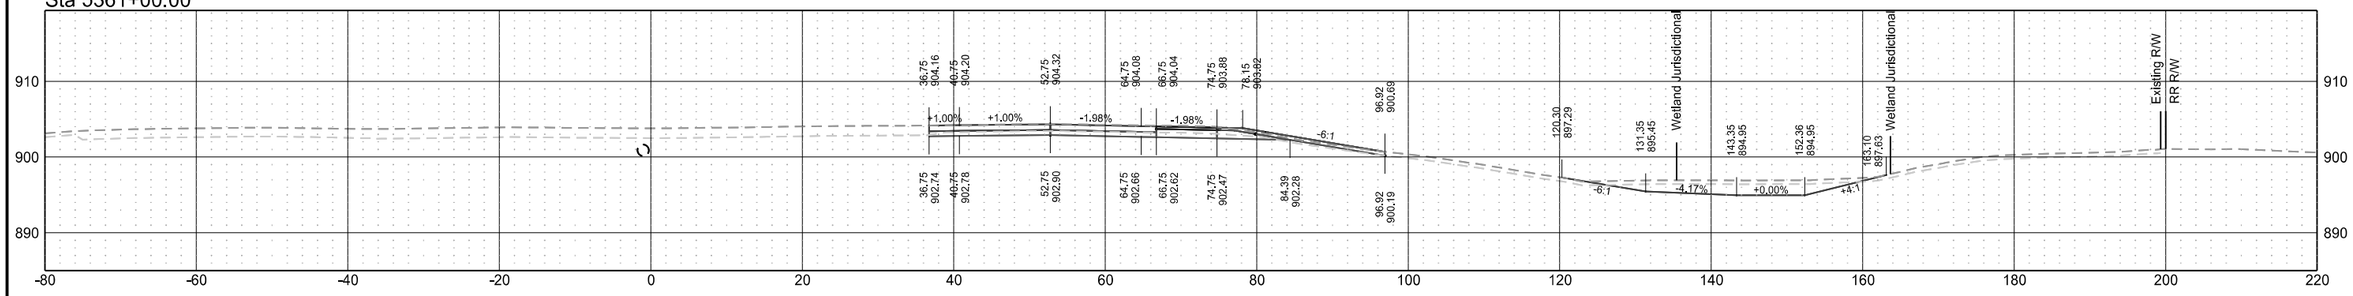

Sta 5360+68.08

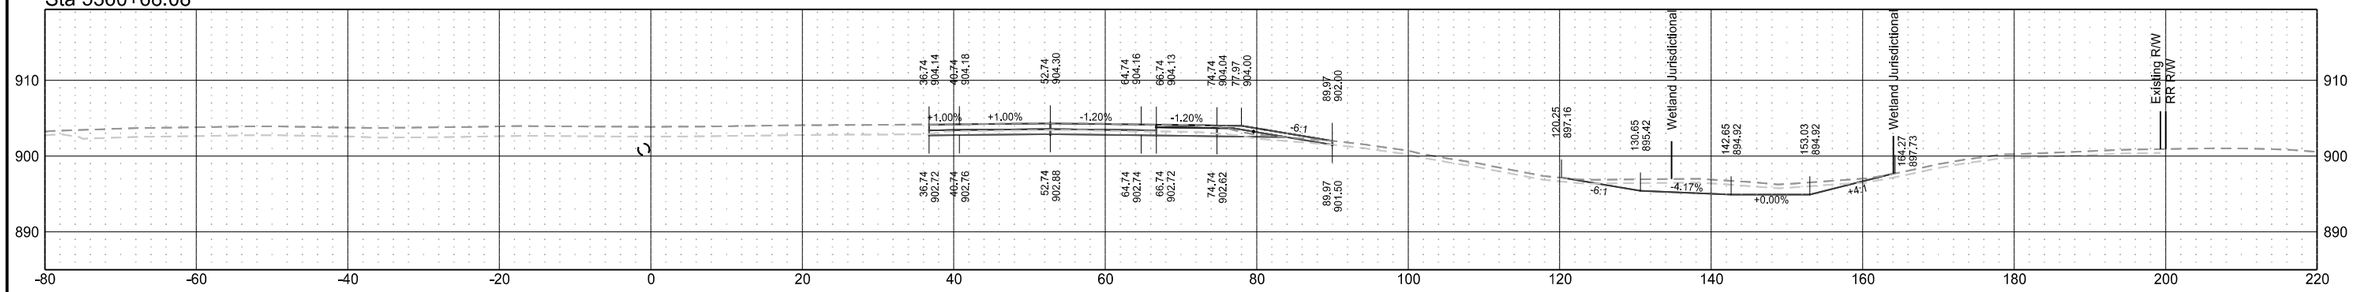


Sta 5360+00.00

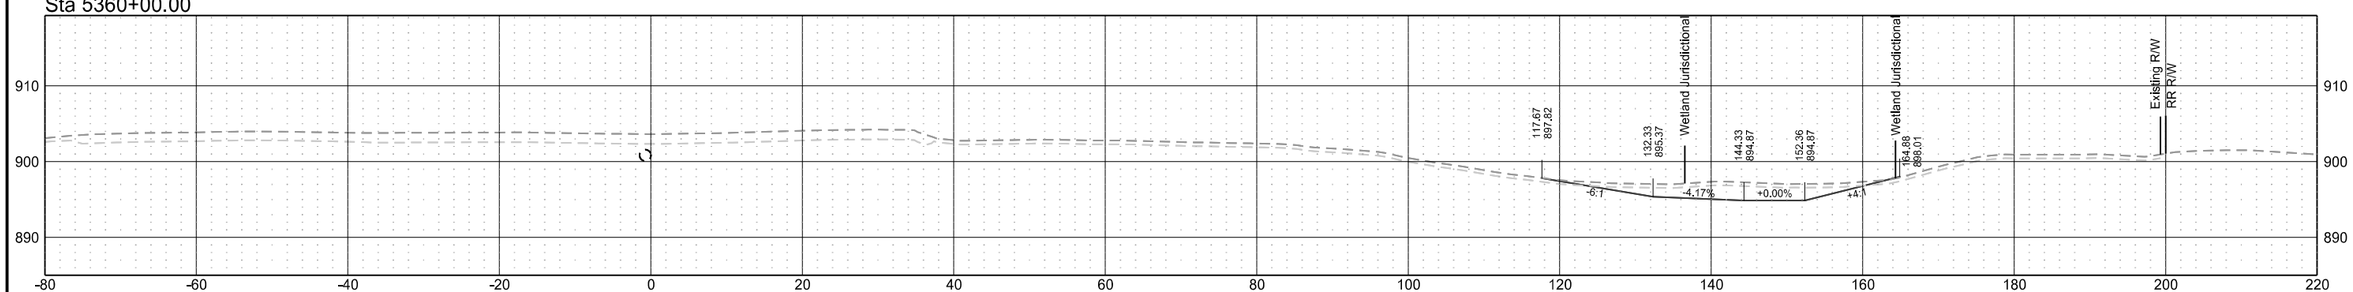

Interstate 29 - Northbound


	STATE	PROJECT NO.	SECTION NO.	SHEET NO.
	ND	IM-8-029(203)101	200	4

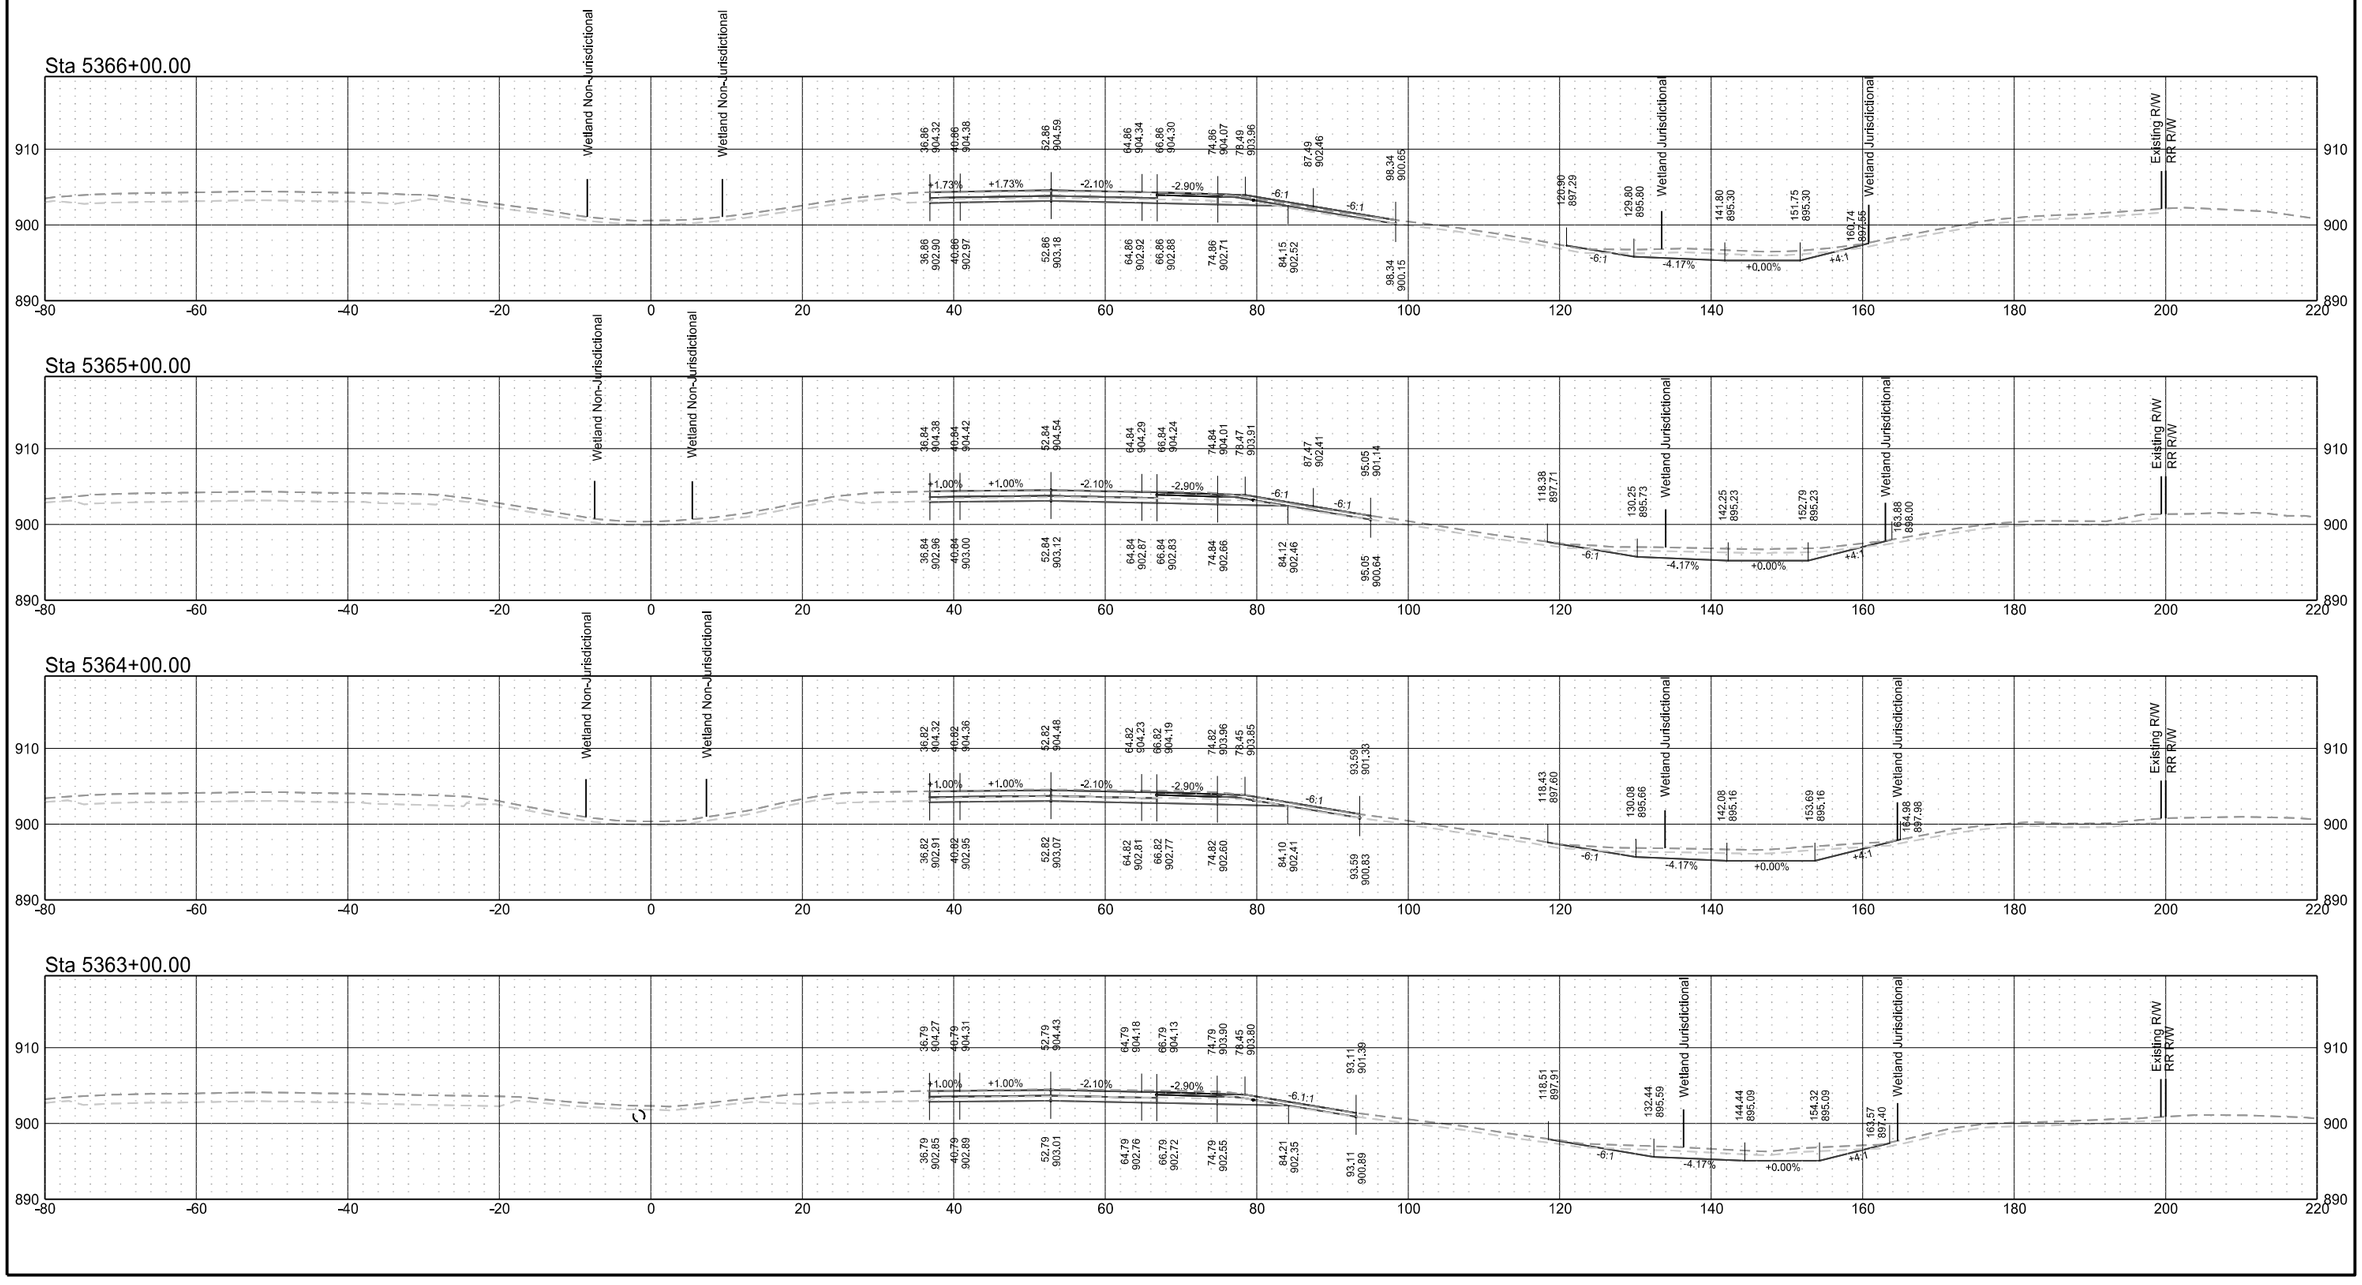


Interstate 29 - Northbound

	STATE	PROJECT NO.	SECTION NO.	SHEET NO.
	ND	IM-8-029(203)101	200	5


Sta 5368+00.00

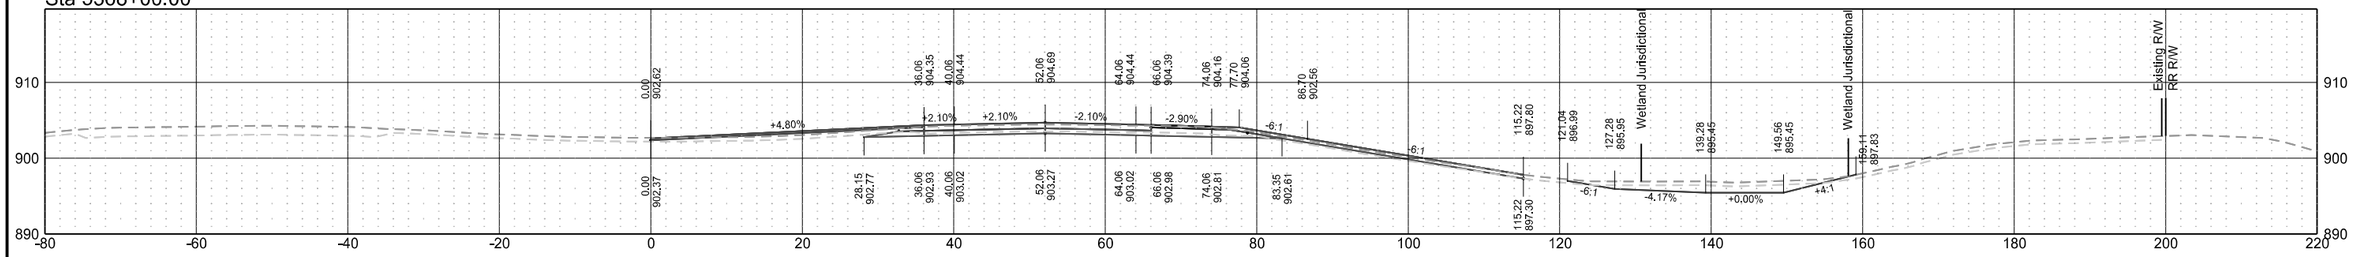


Sta 5367+78.20

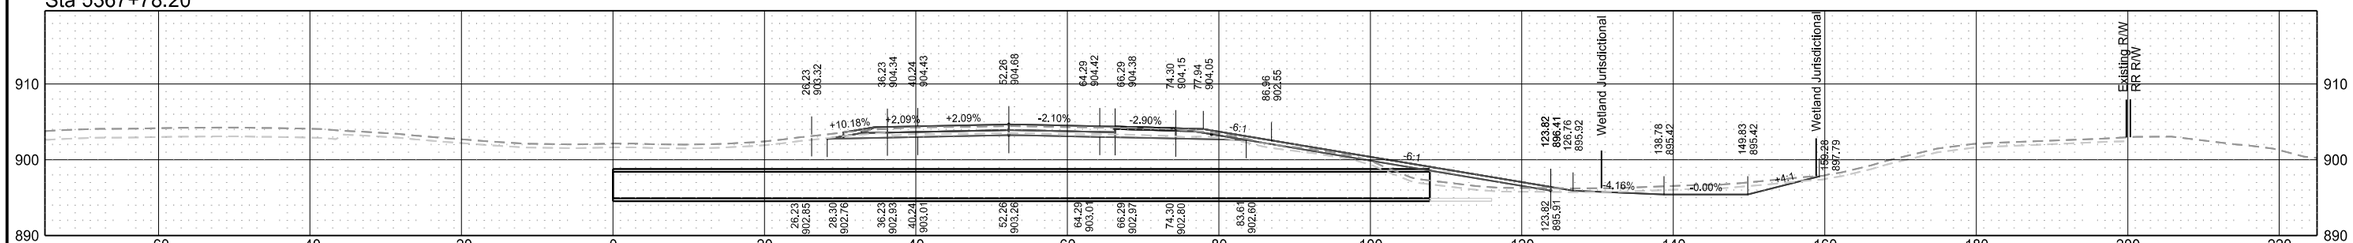

Sta 5367+45.00

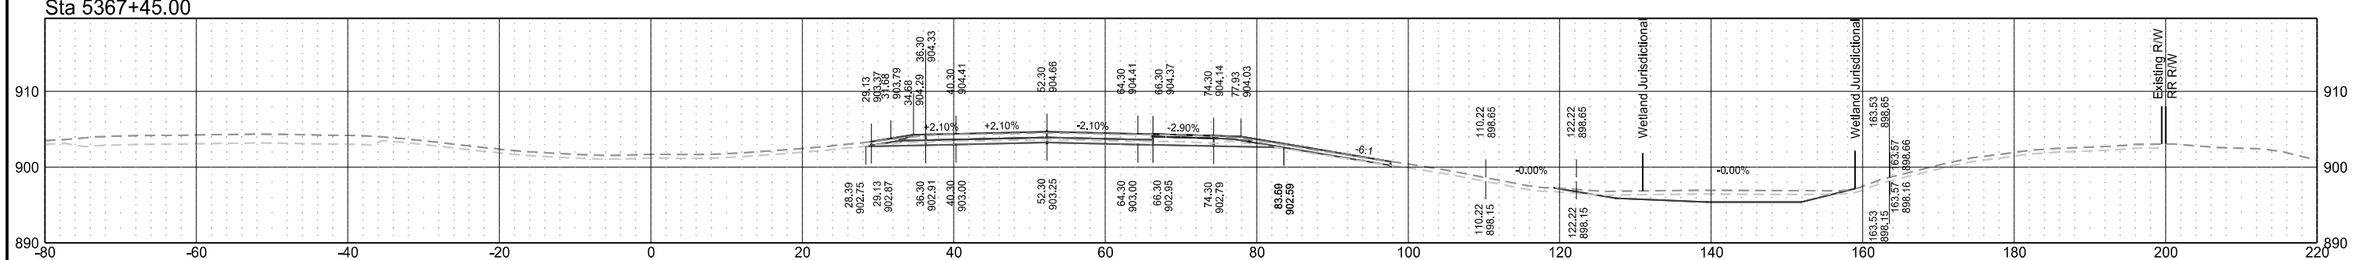


Sta 5367+00.00

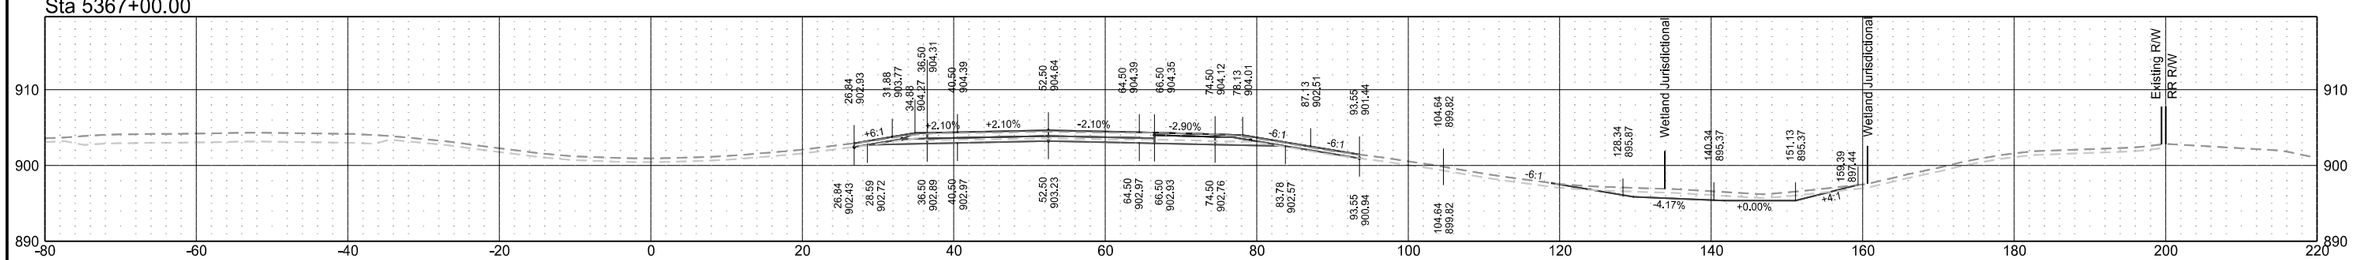

Interstate 29 - Northbound


	STATE	PROJECT NO.	SECTION NO.	SHEET NO.
	ND	IM-8-029(203)101	200	6

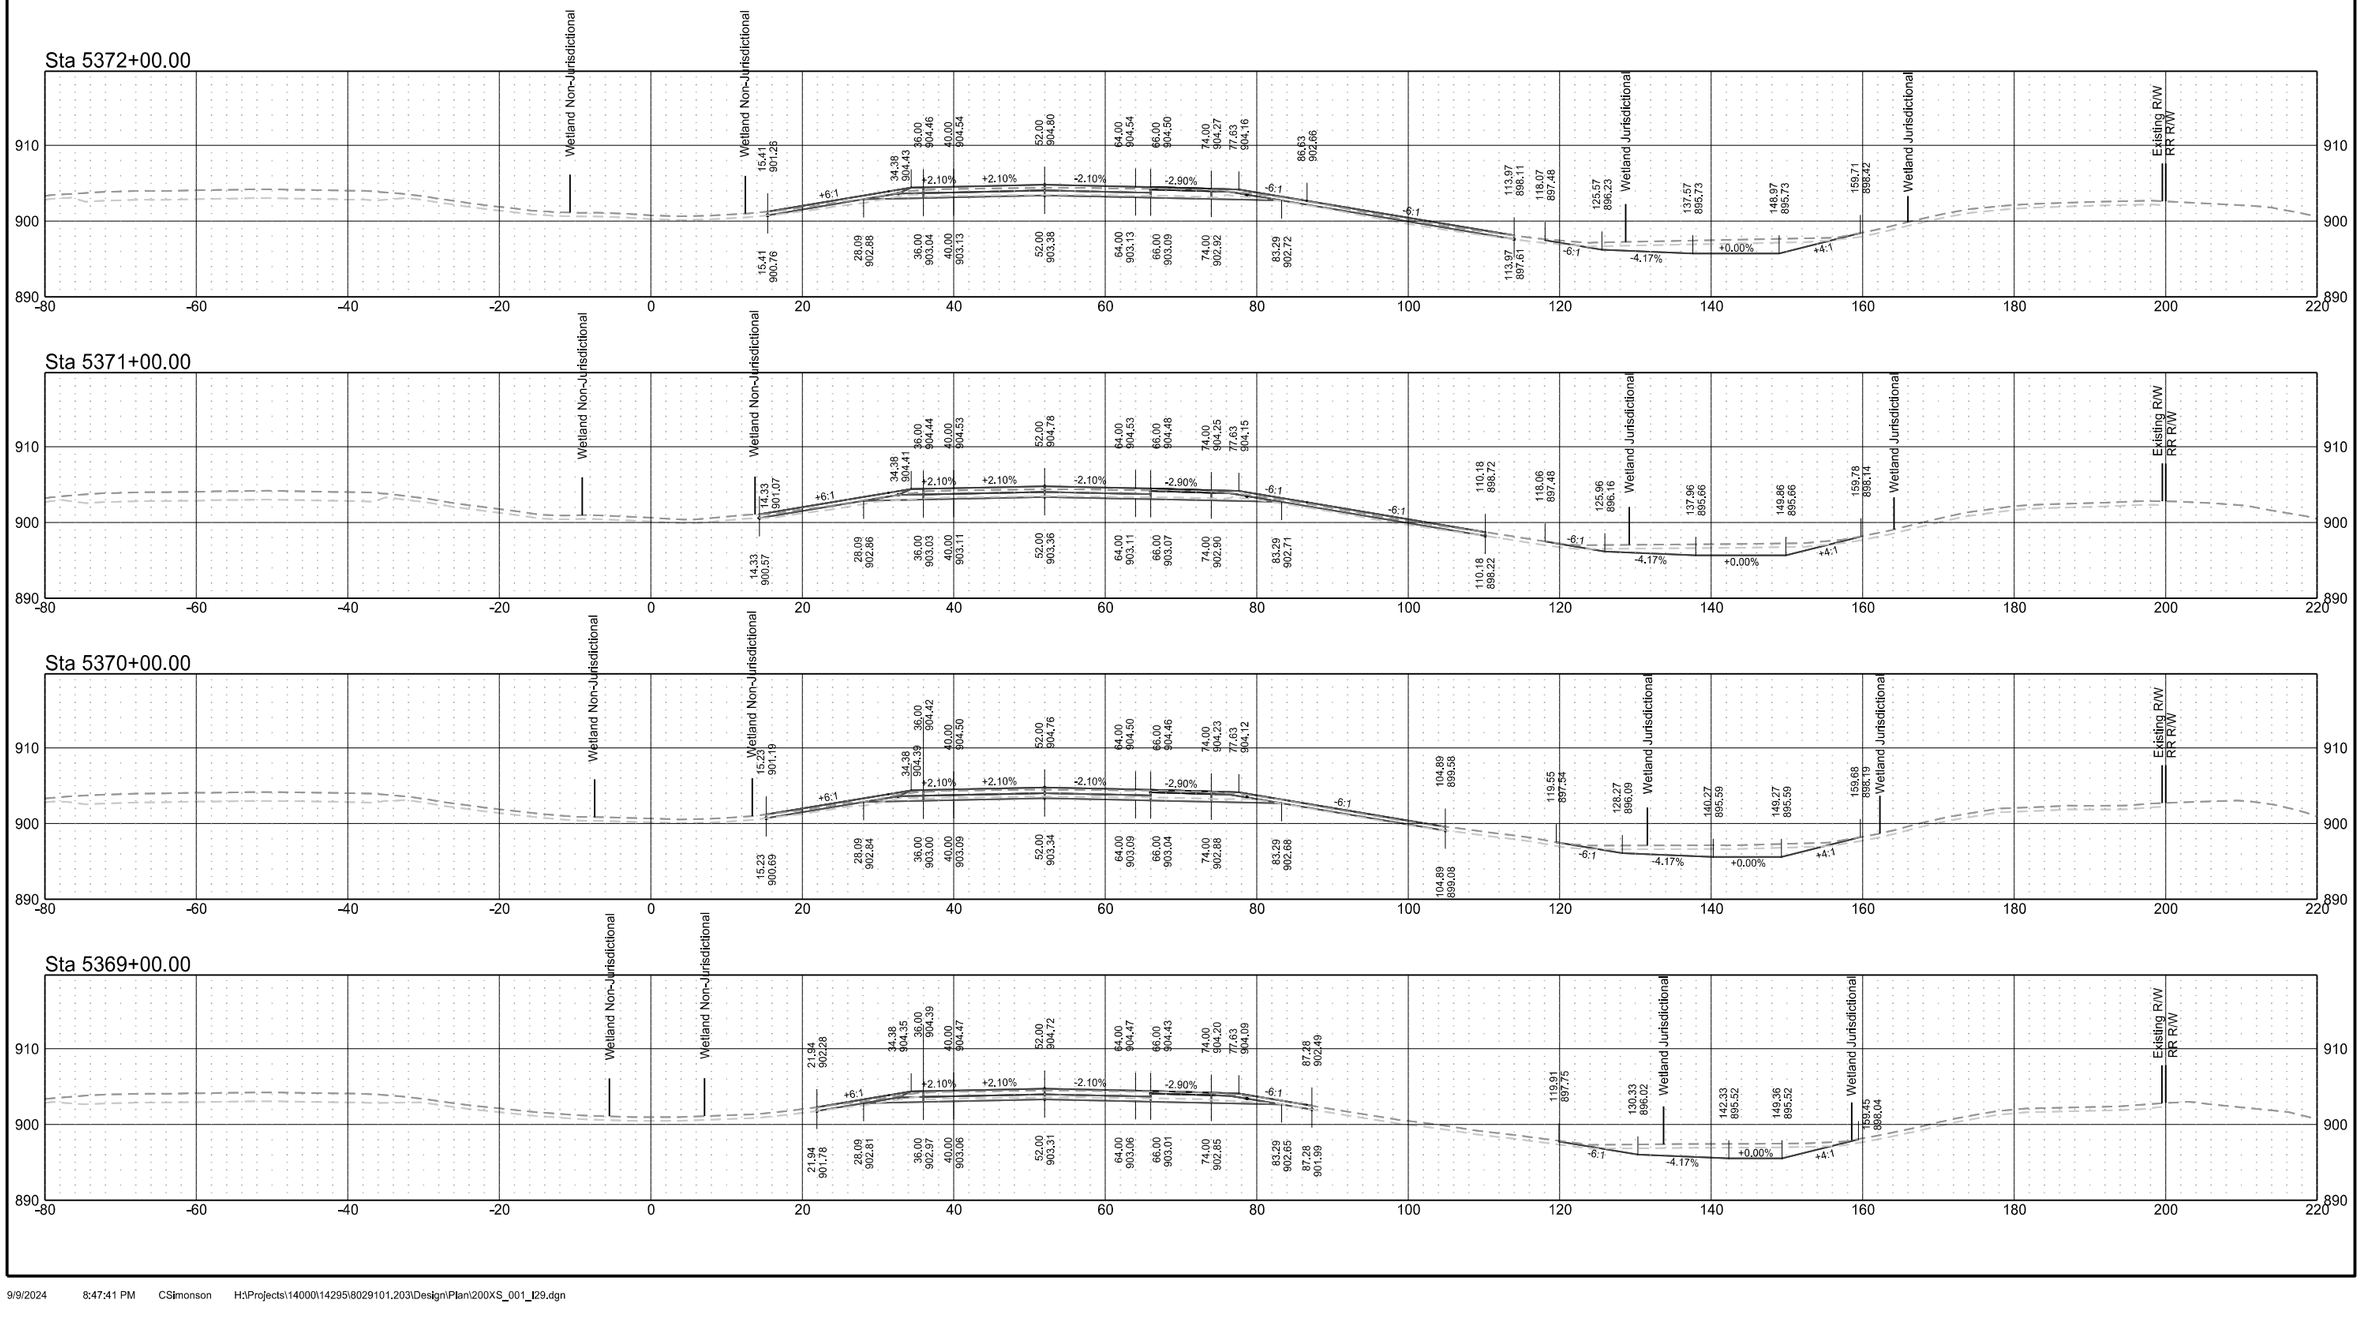


Interstate 29 - Northbound

	STATE	PROJECT NO.	SECTION NO.	SHEET NO.
	ND	IM-8-029(203)101	200	7


Sta 5376+00.00

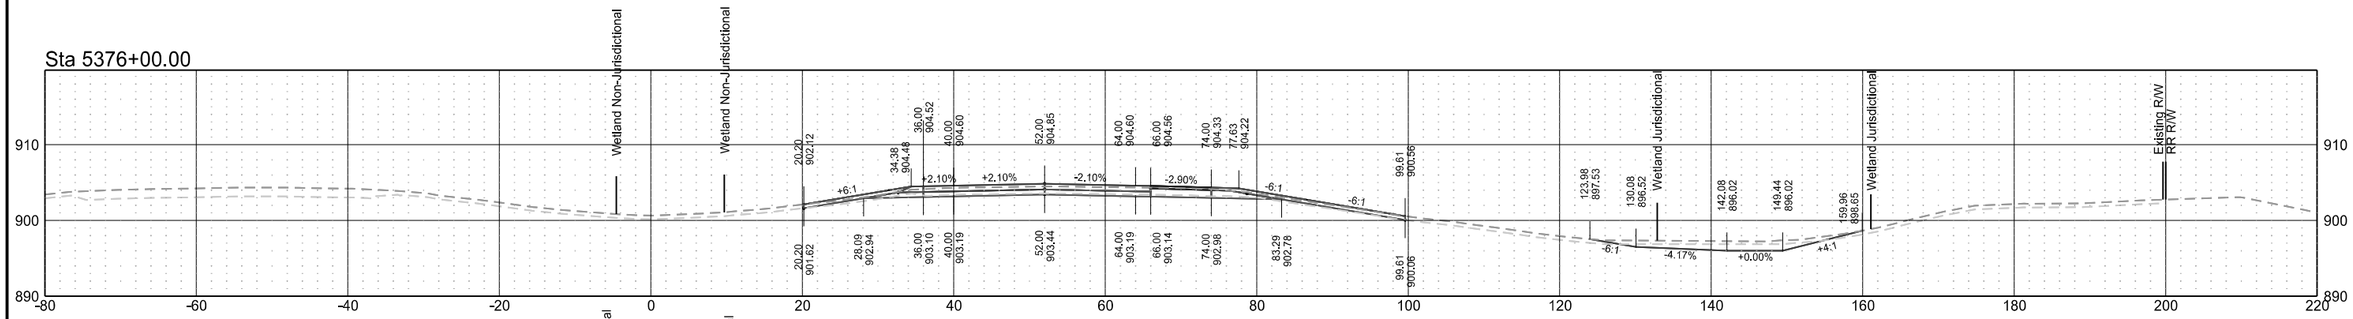


Sta 5375+00.00

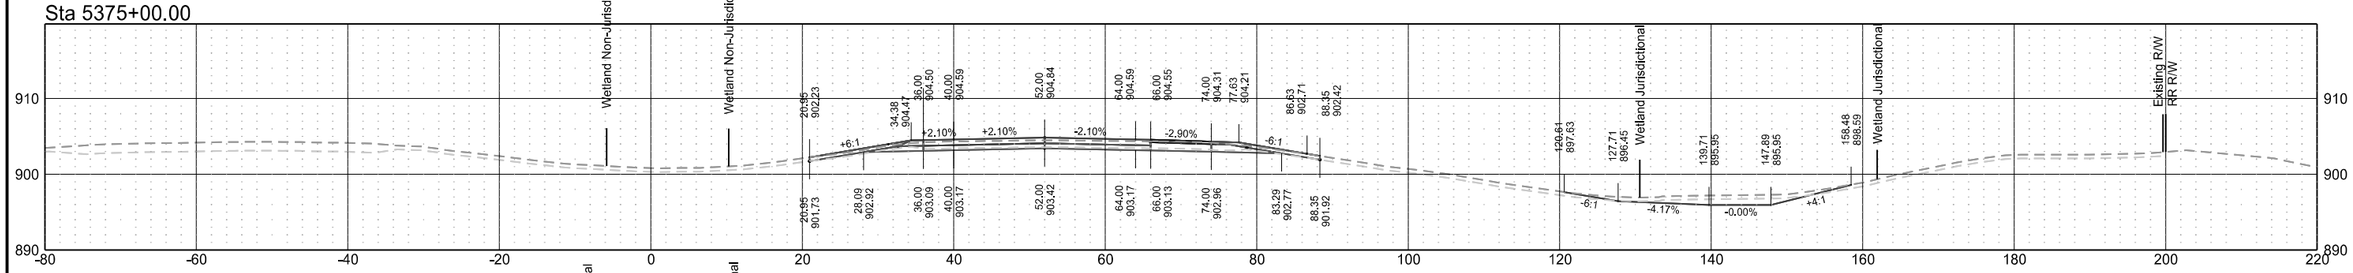

Sta 5374+00.00

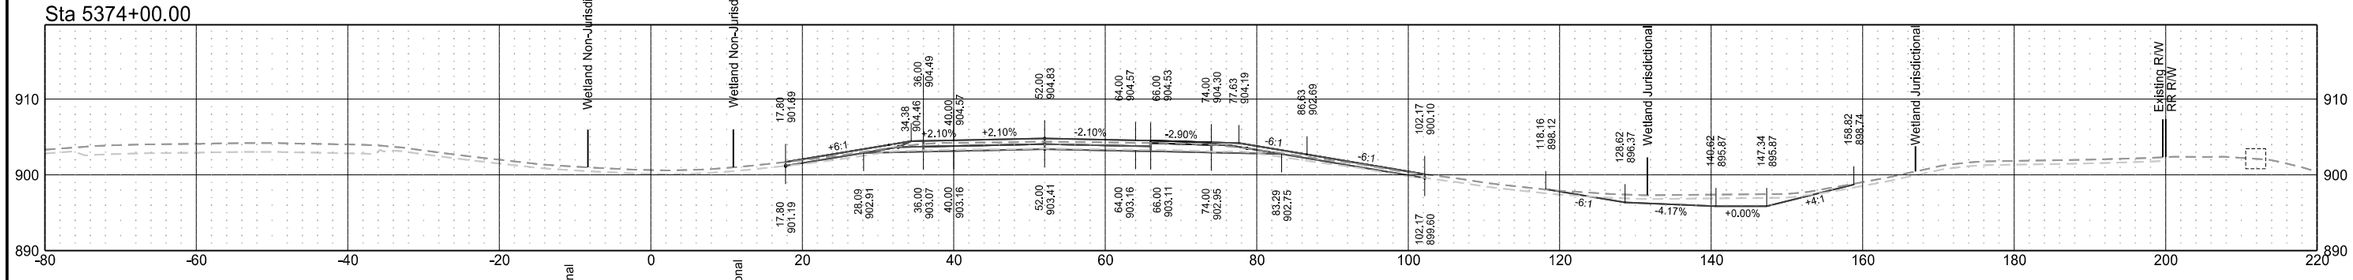


Sta 5373+00.00

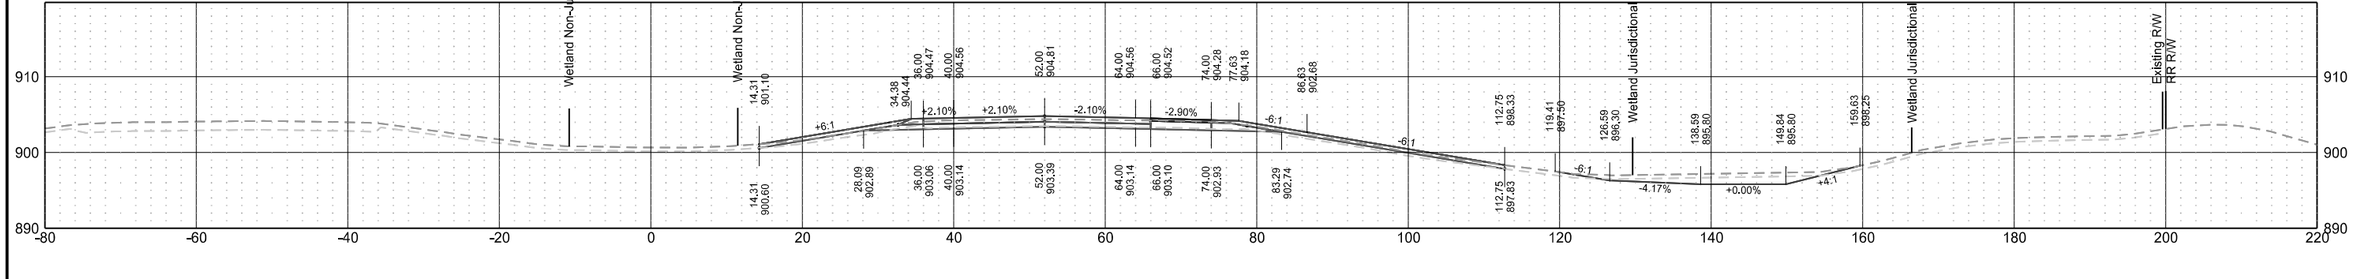


Interstate 29 - Northbound

	STATE	PROJECT NO.	SECTION NO.	SHEET NO.
	ND	IM-8-029(203)101	200	8

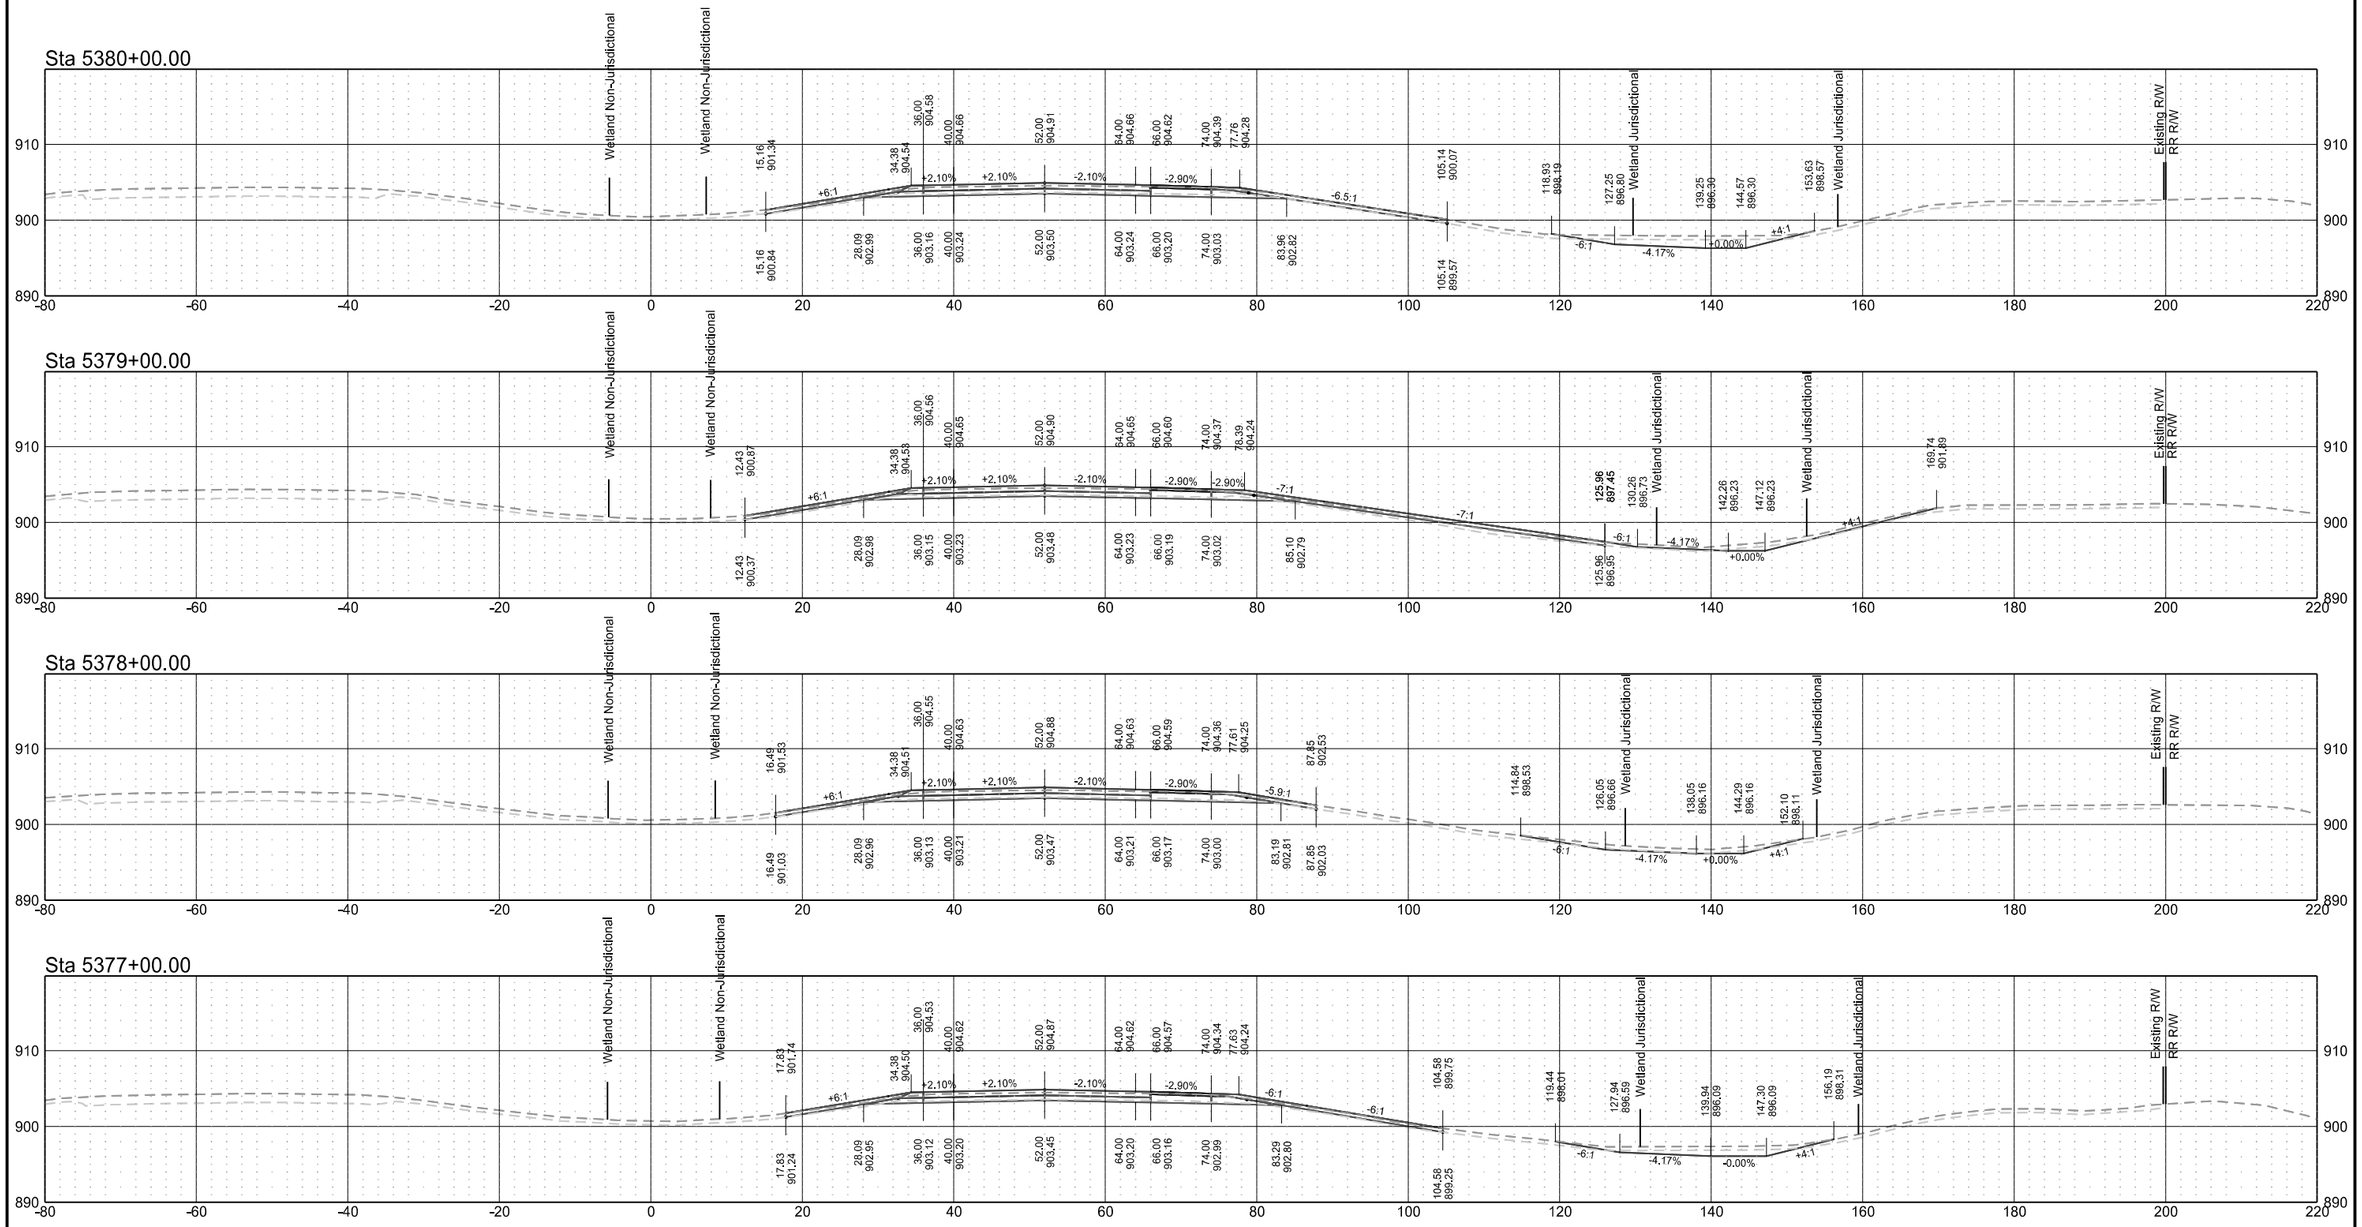


Interstate 29 - Northbound

	STATE	PROJECT NO.	SECTION NO.	SHEET NO.
	ND	IM-8-029(203)101	200	9

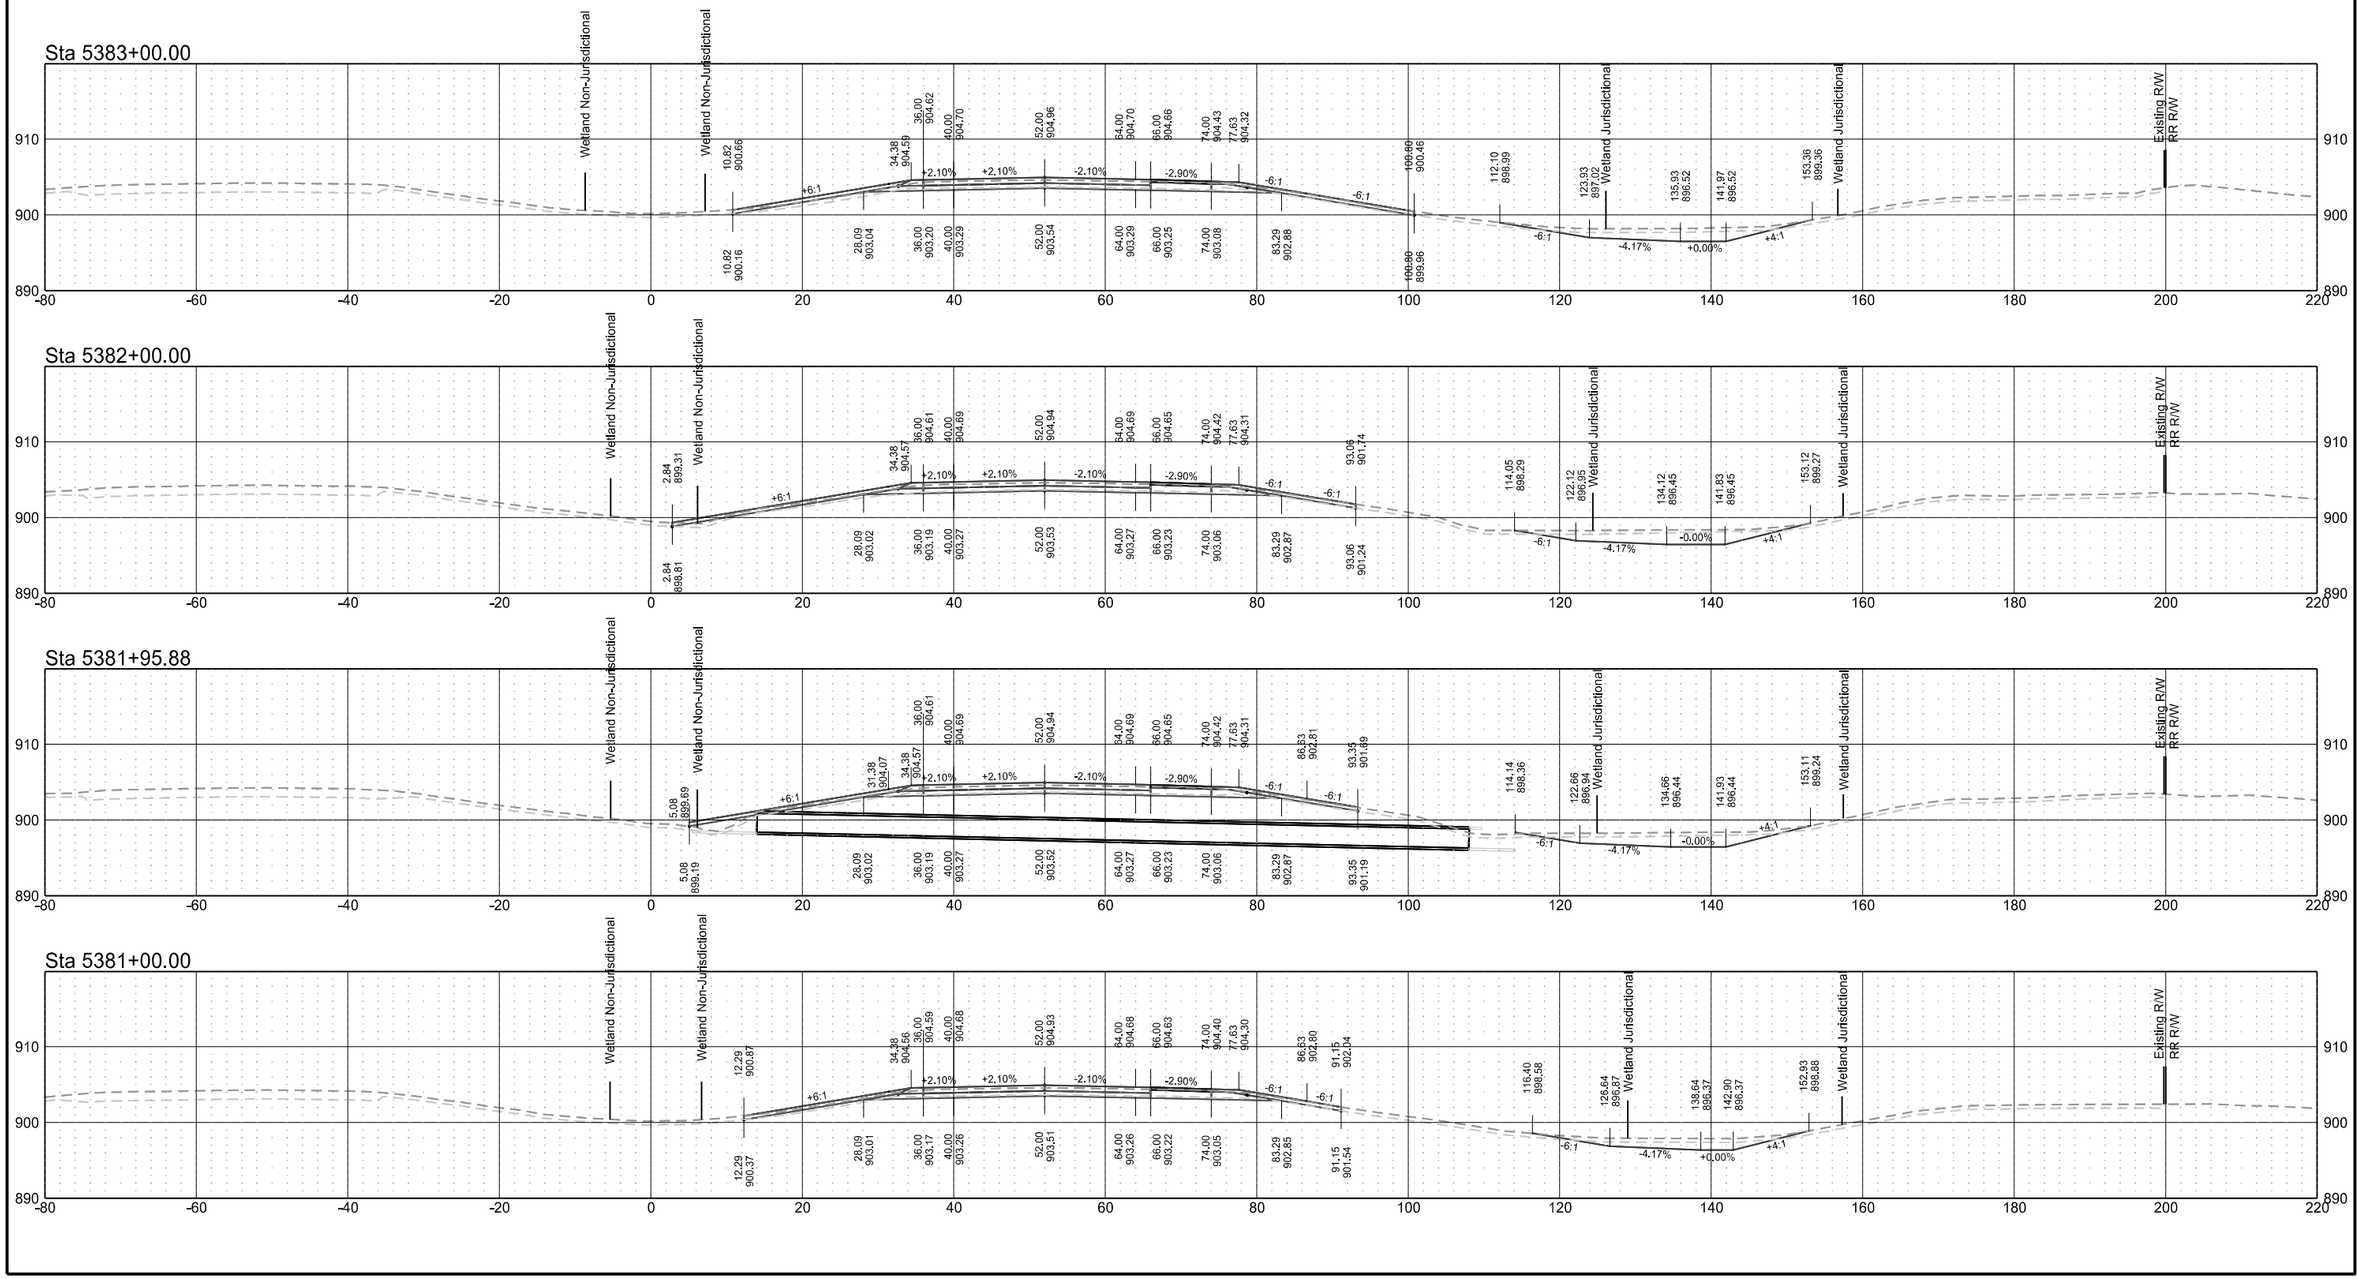


Interstate 29 - Northbound

	STATE	PROJECT NO.	SECTION NO.	SHEET NO.
	ND	IM-8-029(203)101	200	10

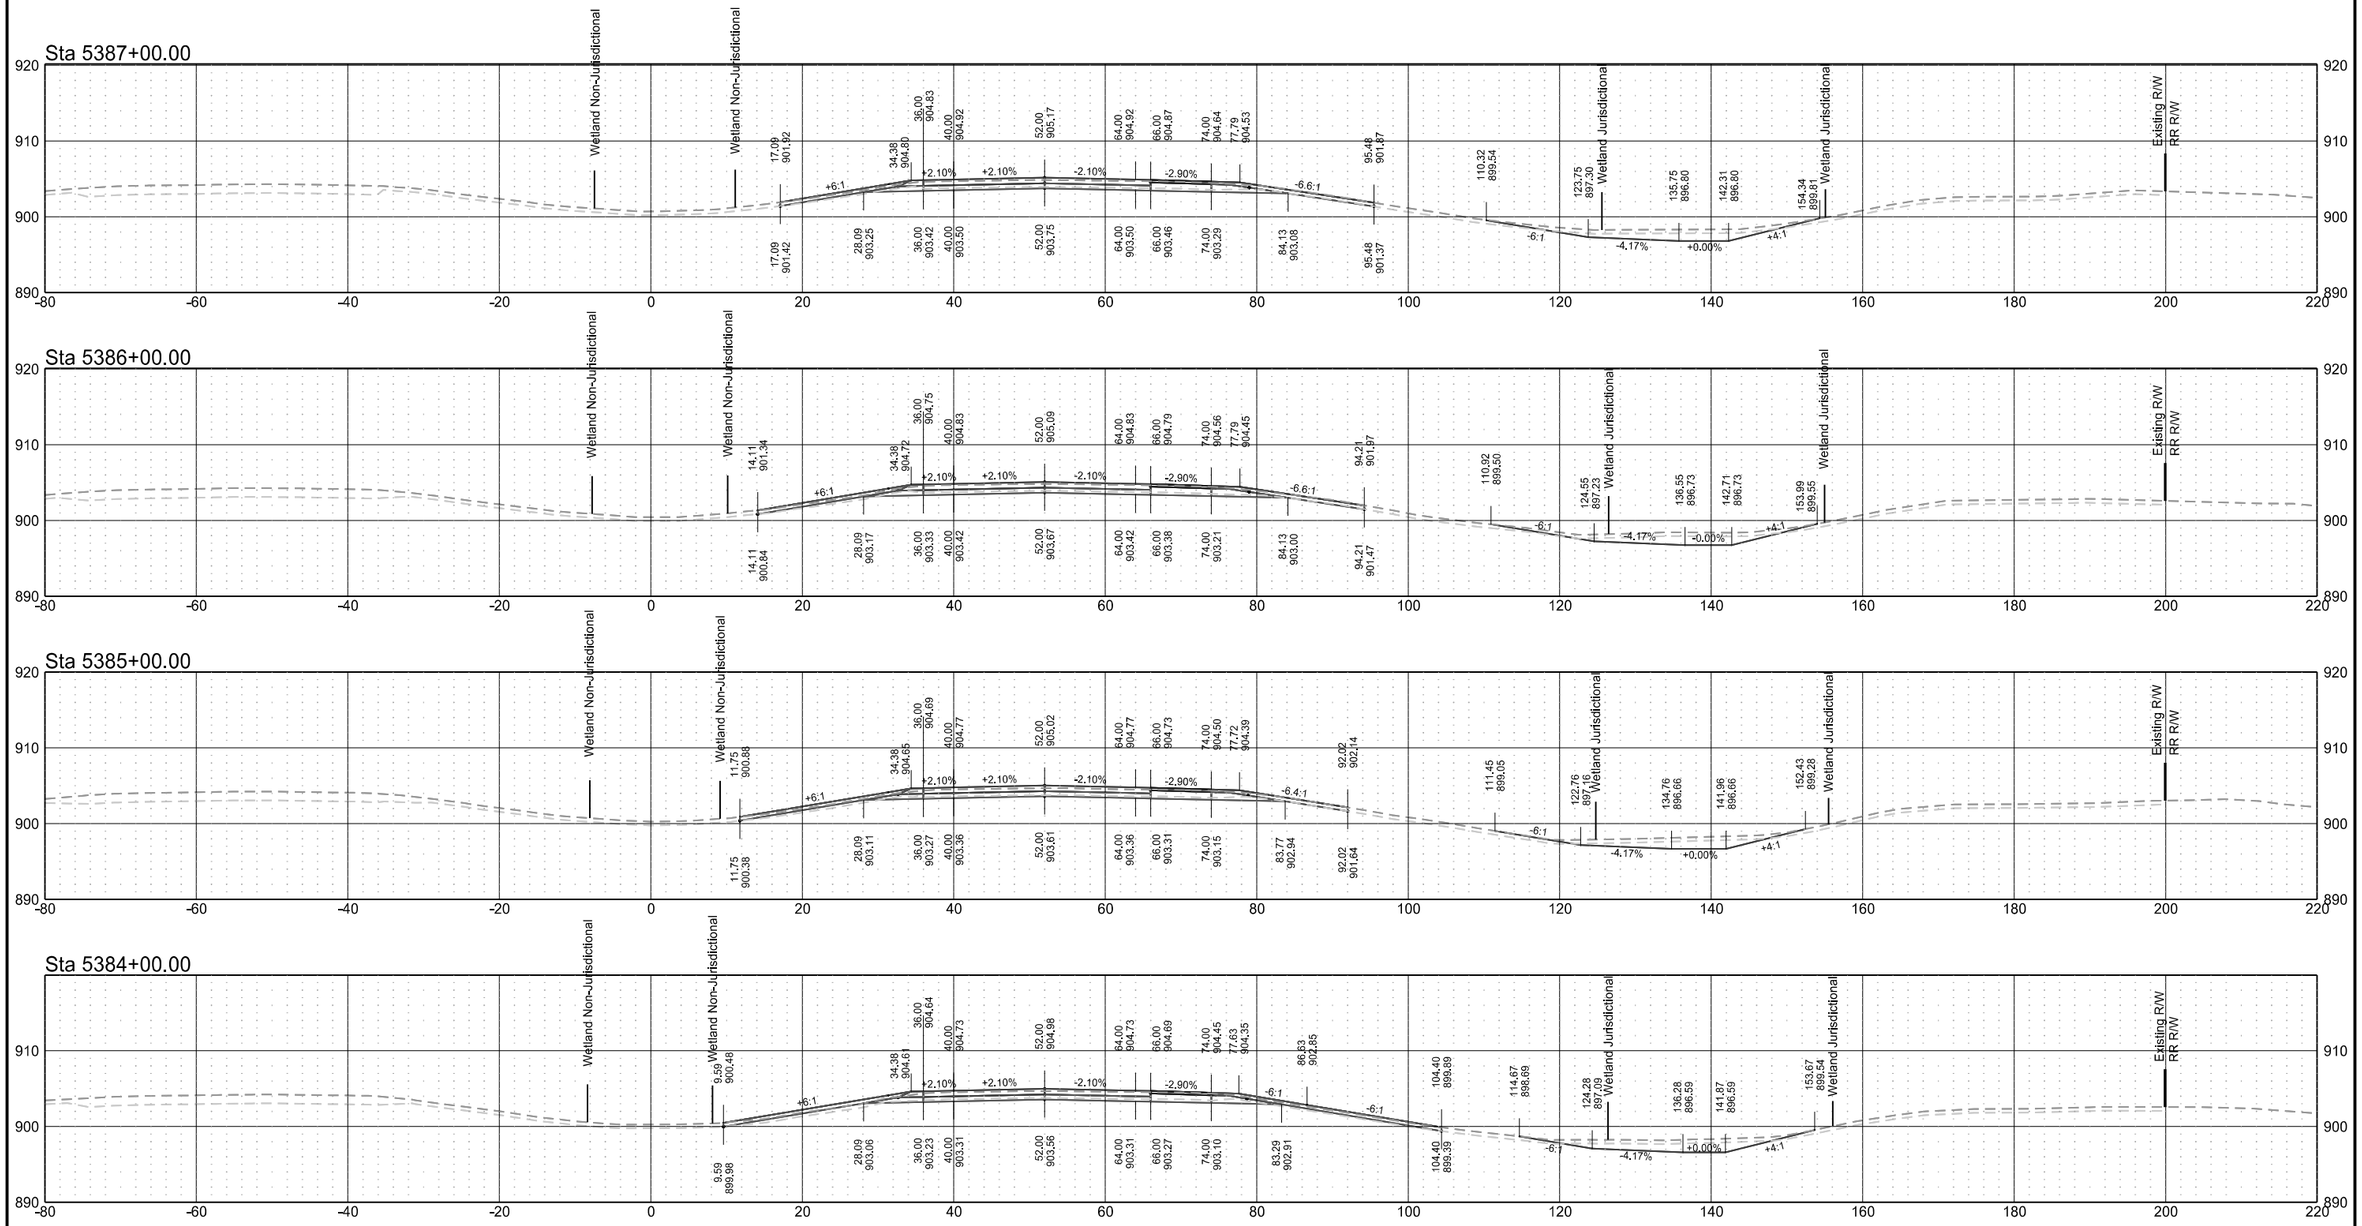


Interstate 29 - Northbound

	STATE	PROJECT NO.	SECTION NO.	SHEET NO.
	ND	IM-8-029(203)101	200	11

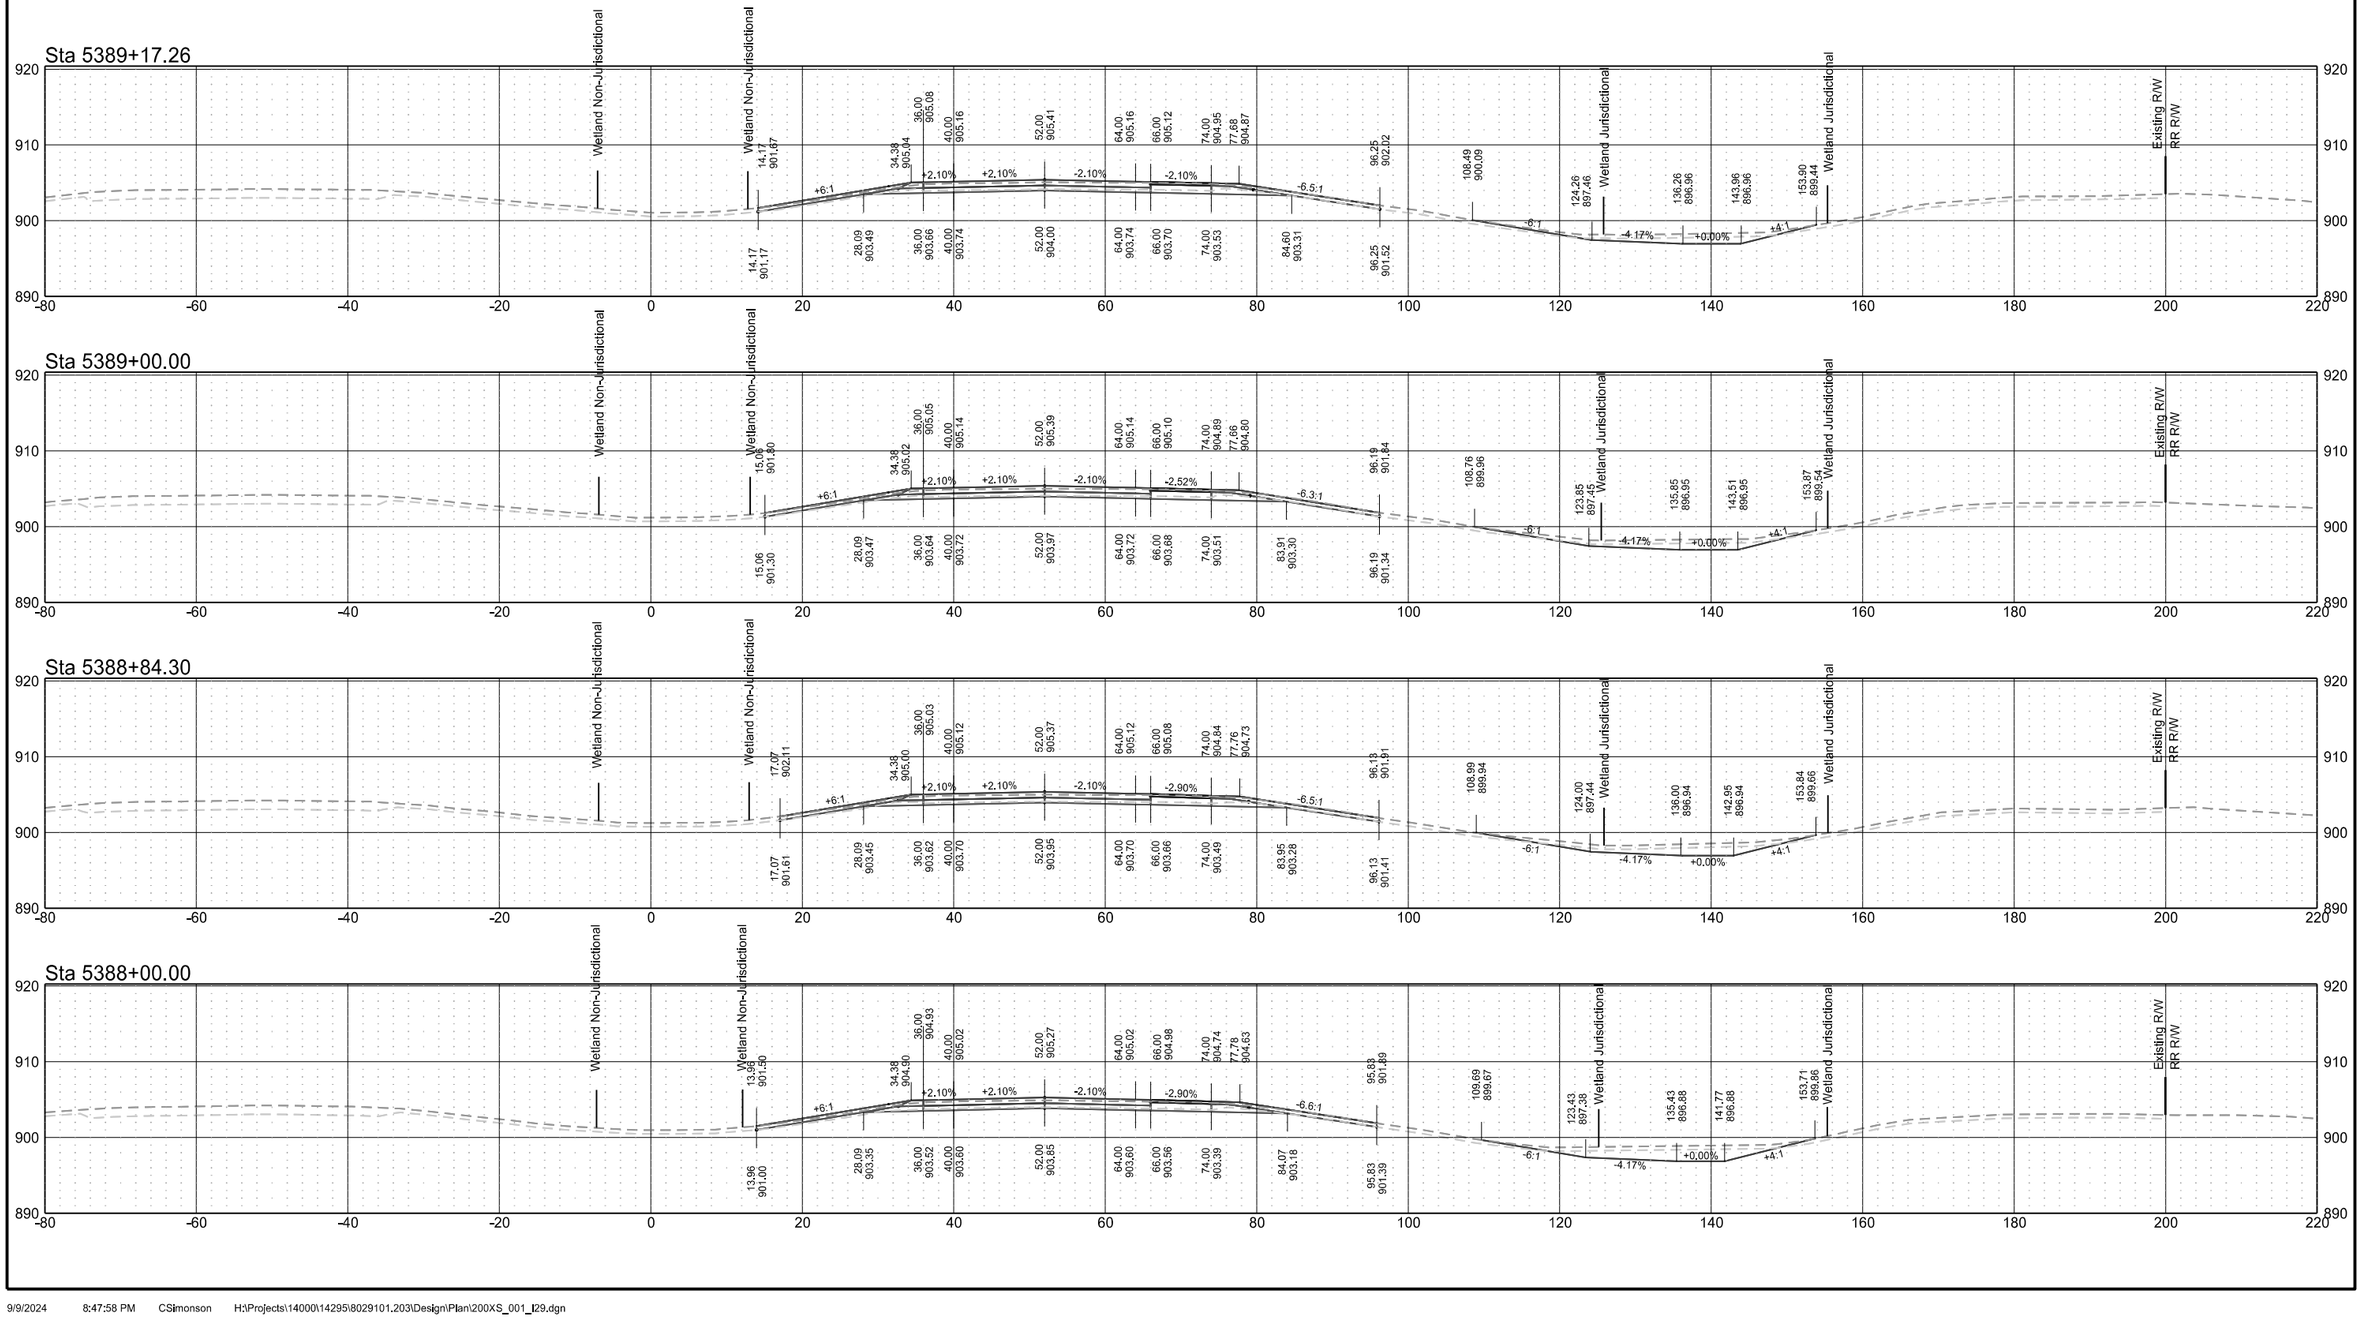


Interstate 29 - Northbound

	STATE	PROJECT NO.	SECTION NO.	SHEET NO.
	ND	IM-8-029(203)101	200	12

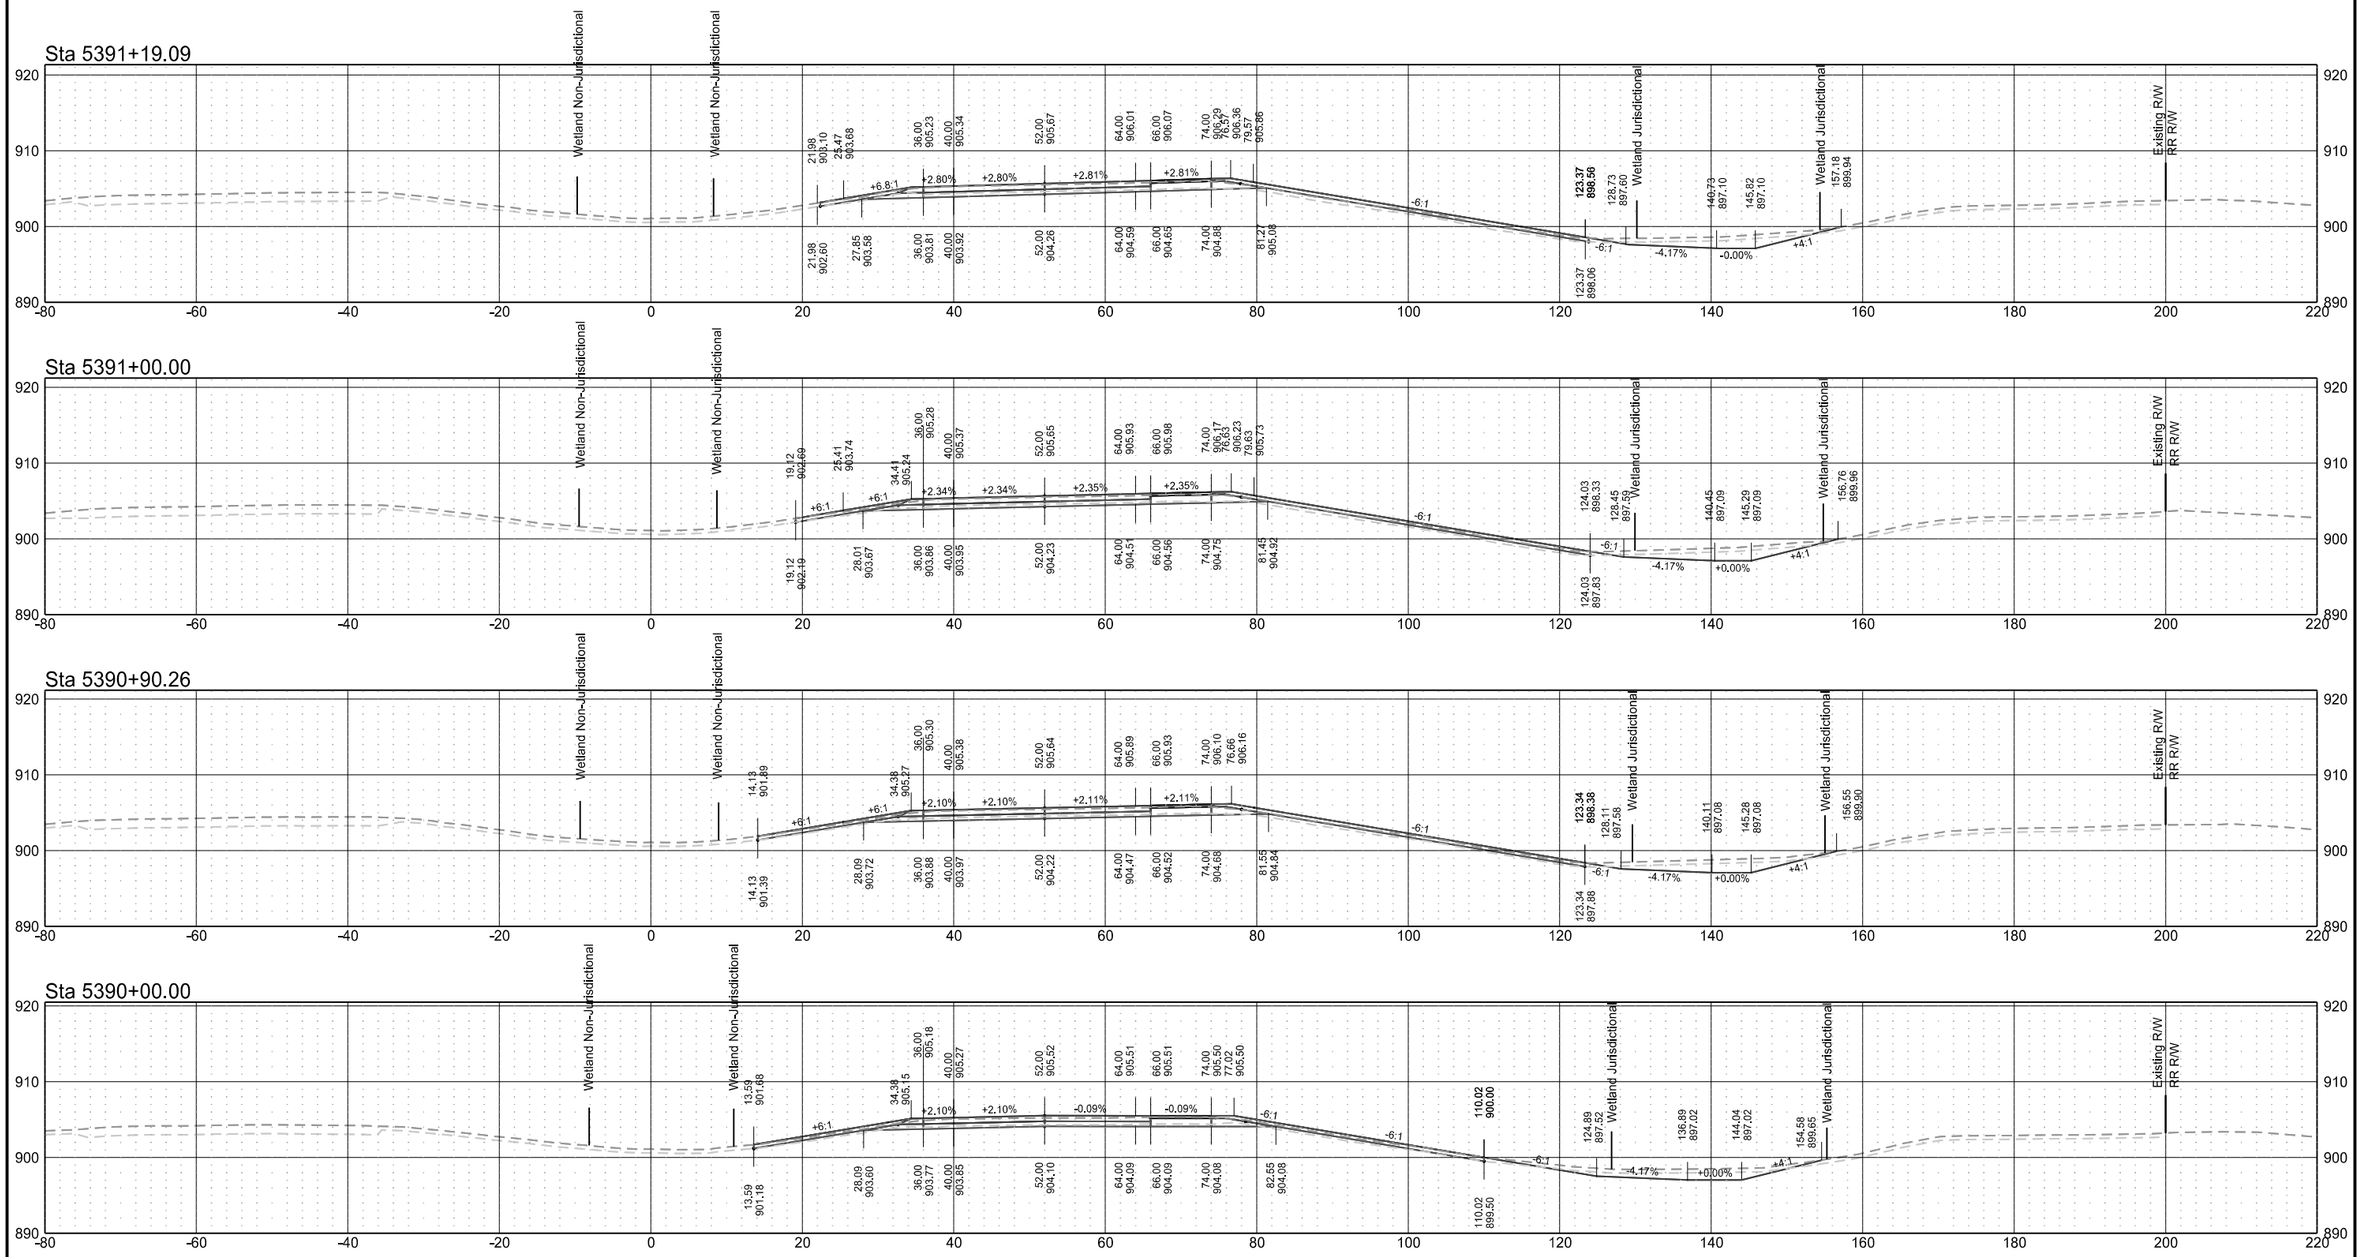


Interstate 29 - Northbound

	STATE	PROJECT NO.	SECTION NO.	SHEET NO.
	ND	IM-8-029(203)101	200	13

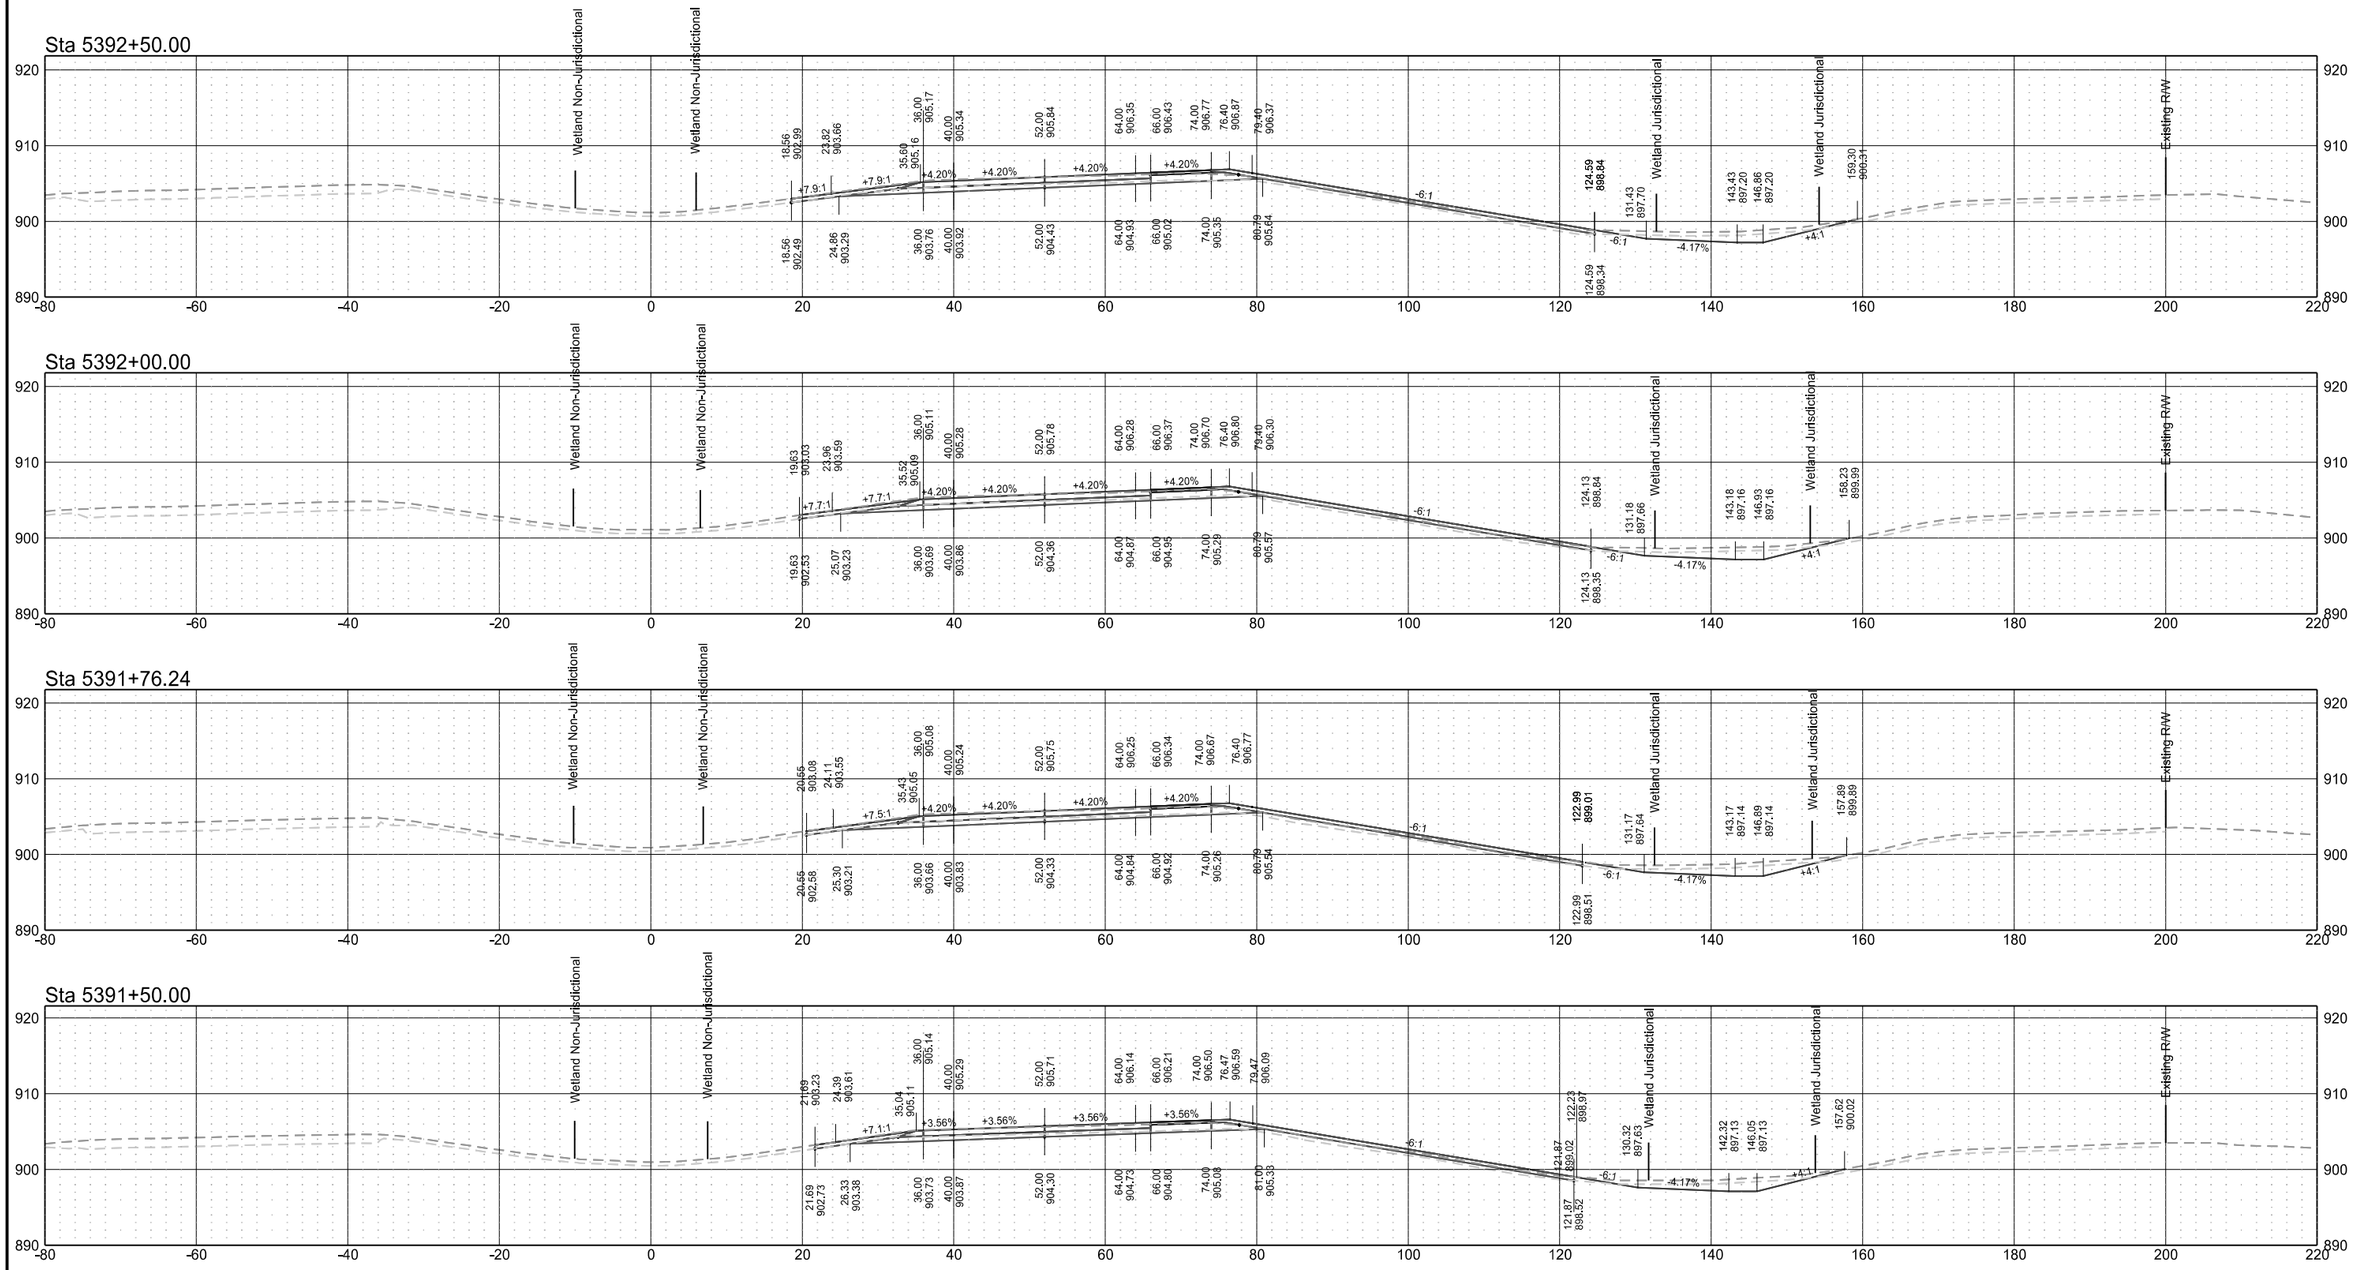

Interstate 29 - Northbound


	STATE	PROJECT NO.	SECTION NO.	SHEET NO.
	ND	IM-8-029(203)101	200	14

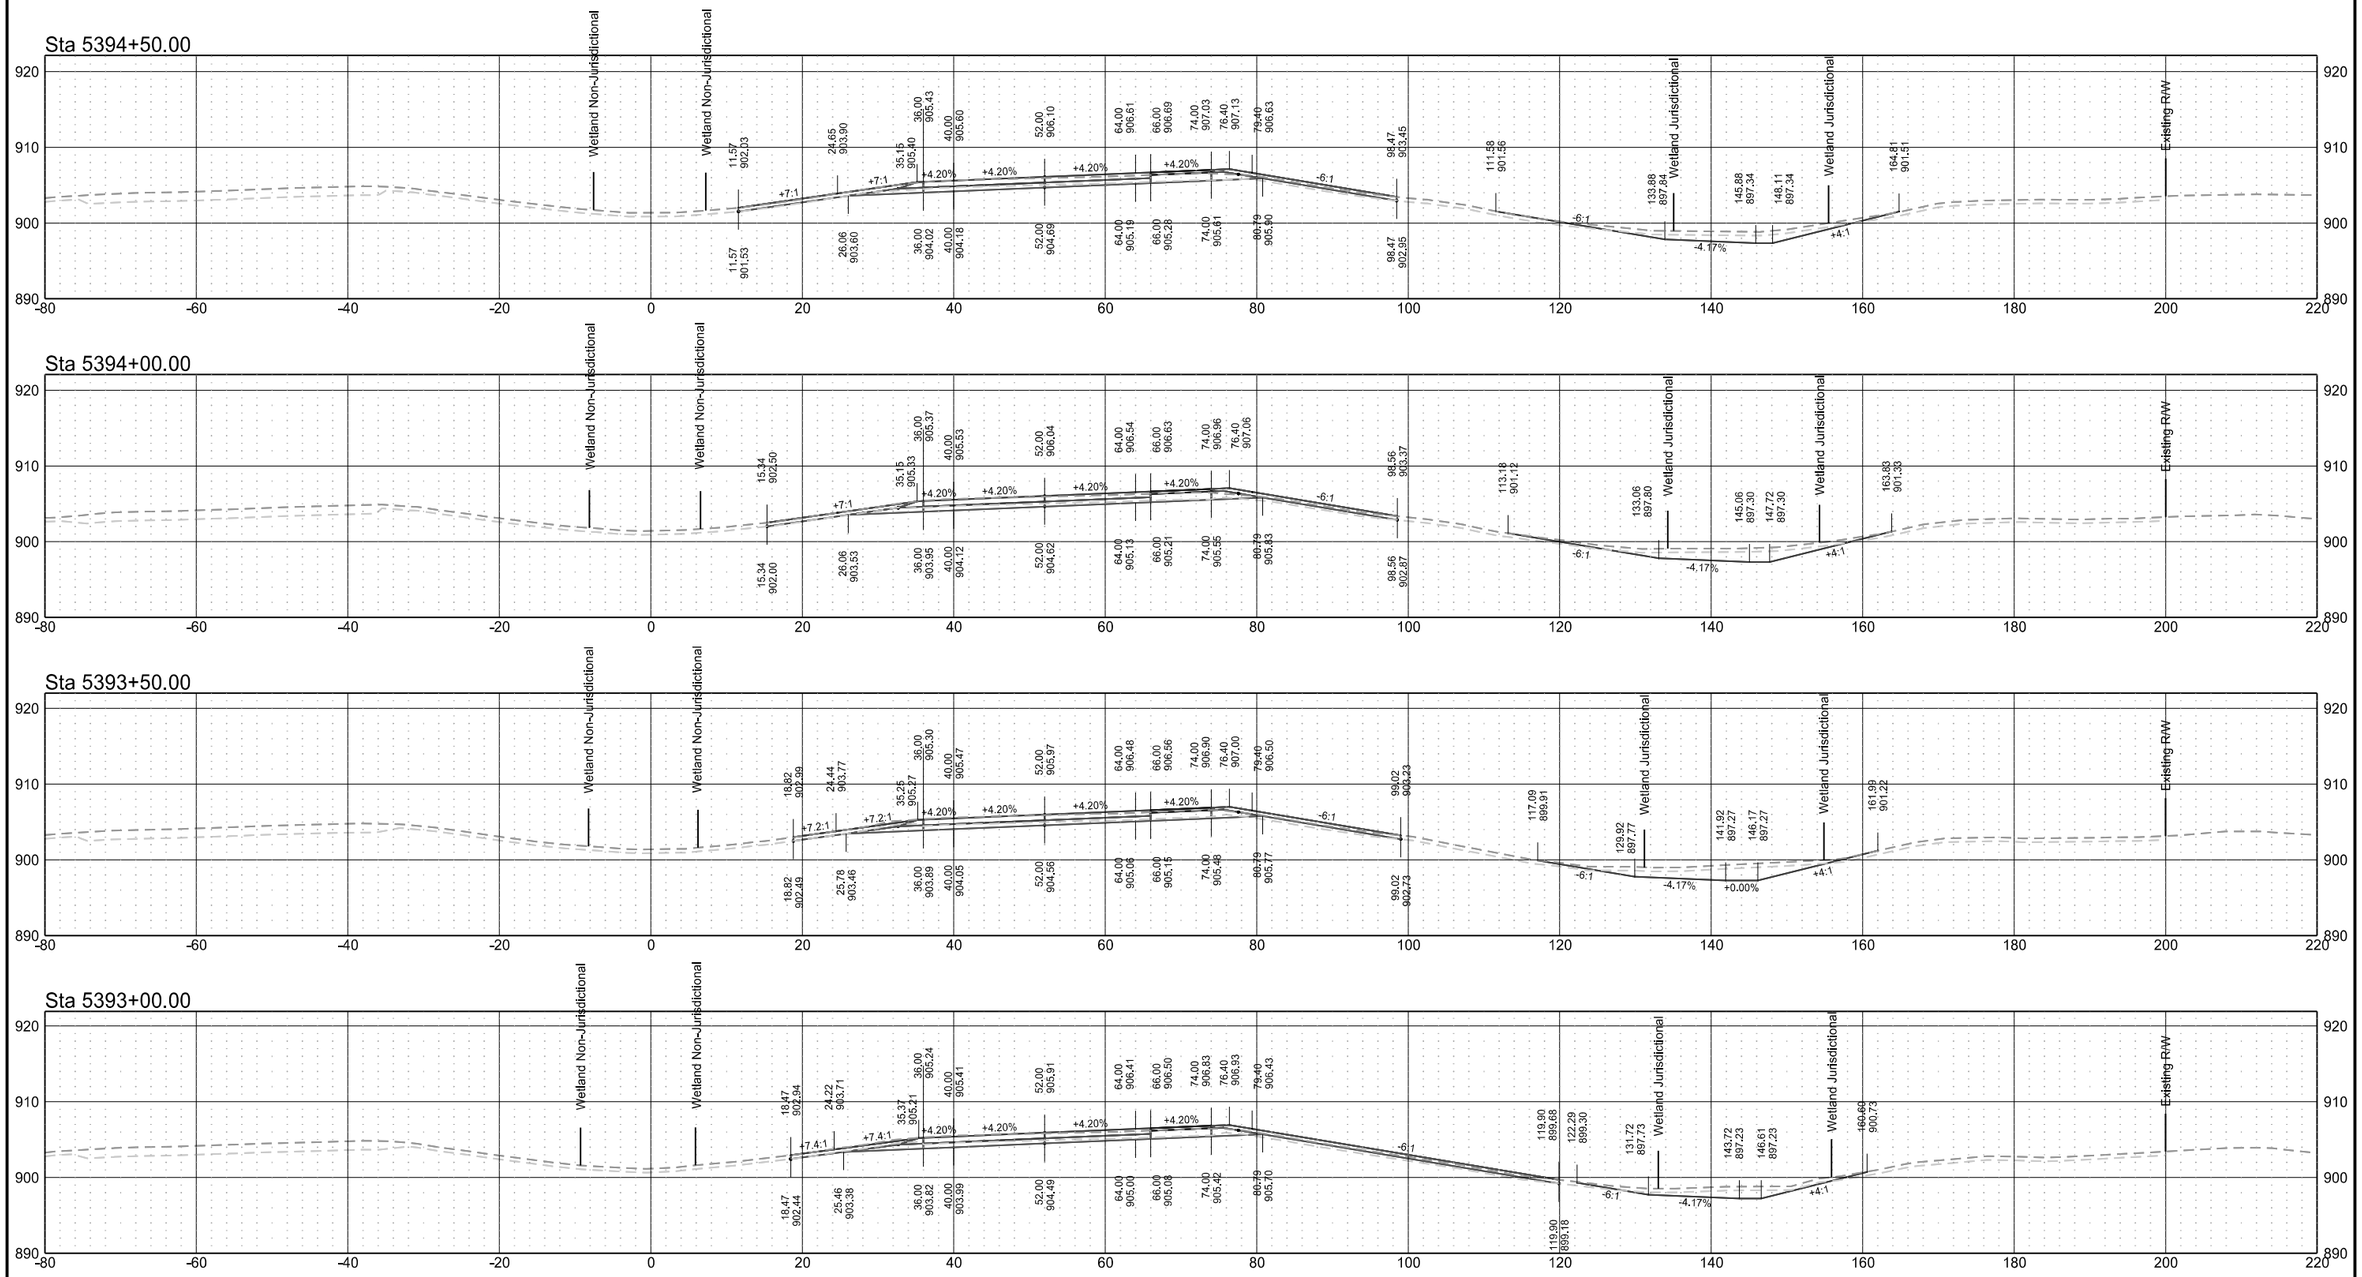


Interstate 29 - Northbound

	STATE	PROJECT NO.	SECTION NO.	SHEET NO.
	ND	IM-8-029(203)101	200	15


Sta 5396+50.00

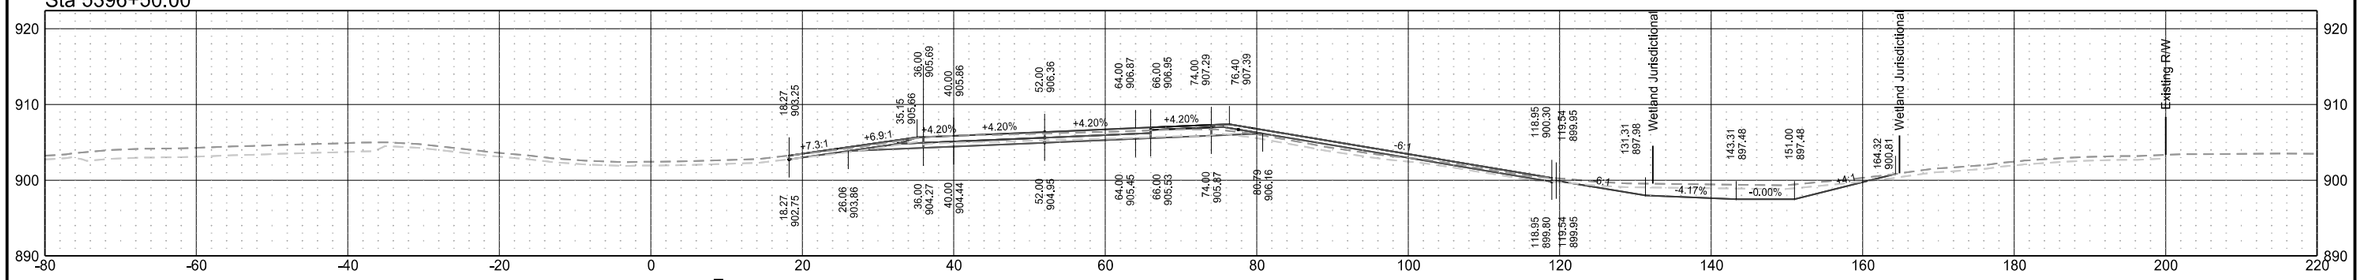


Sta 5396+00.00

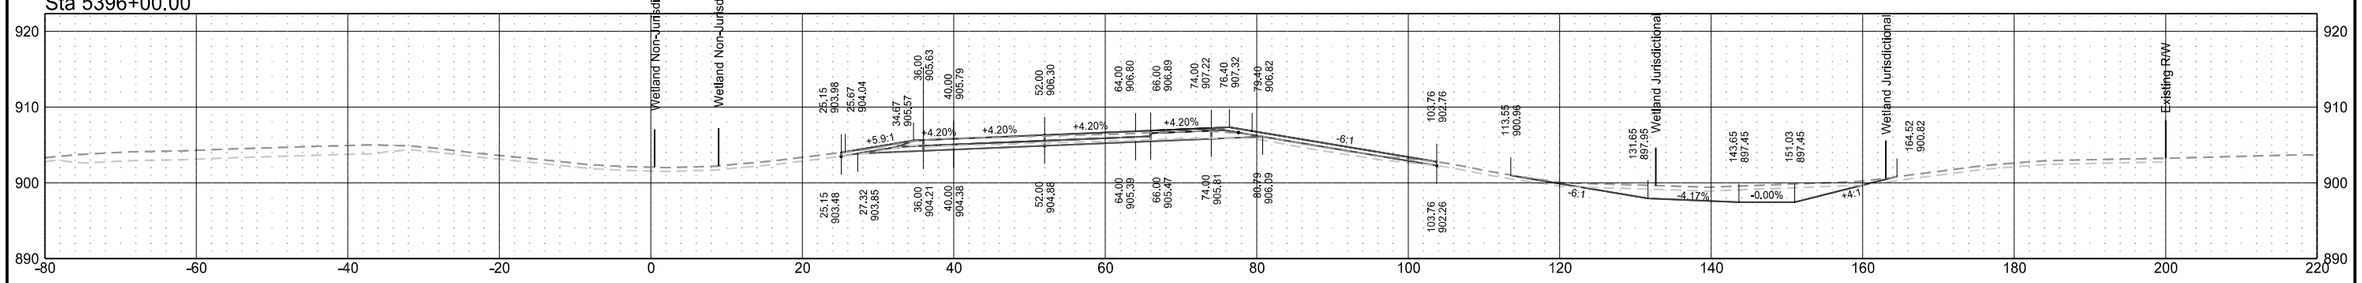

Sta 5395+50.00

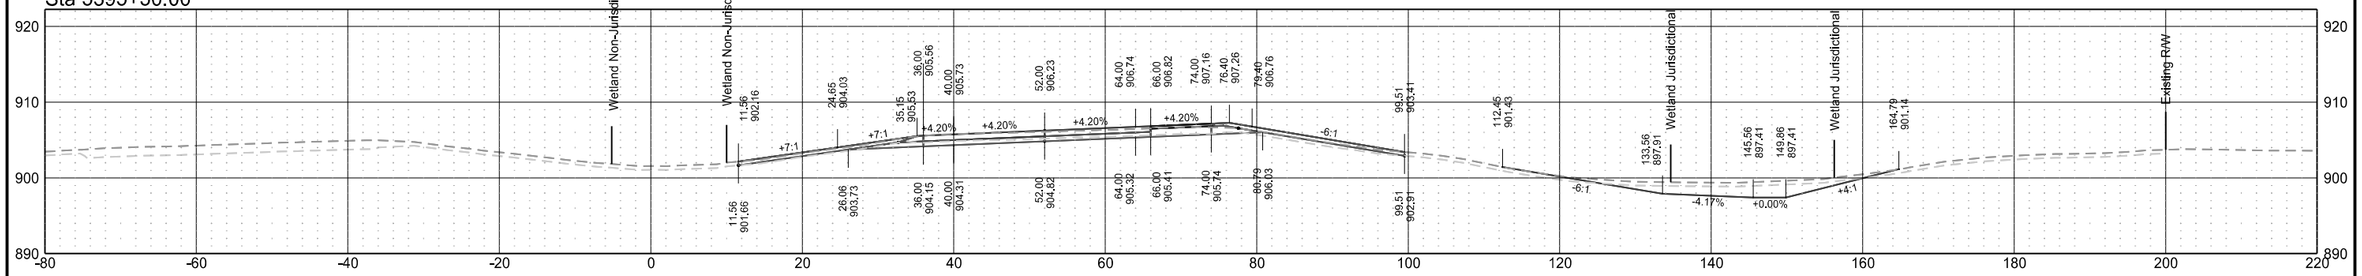


Sta 5395+00.00

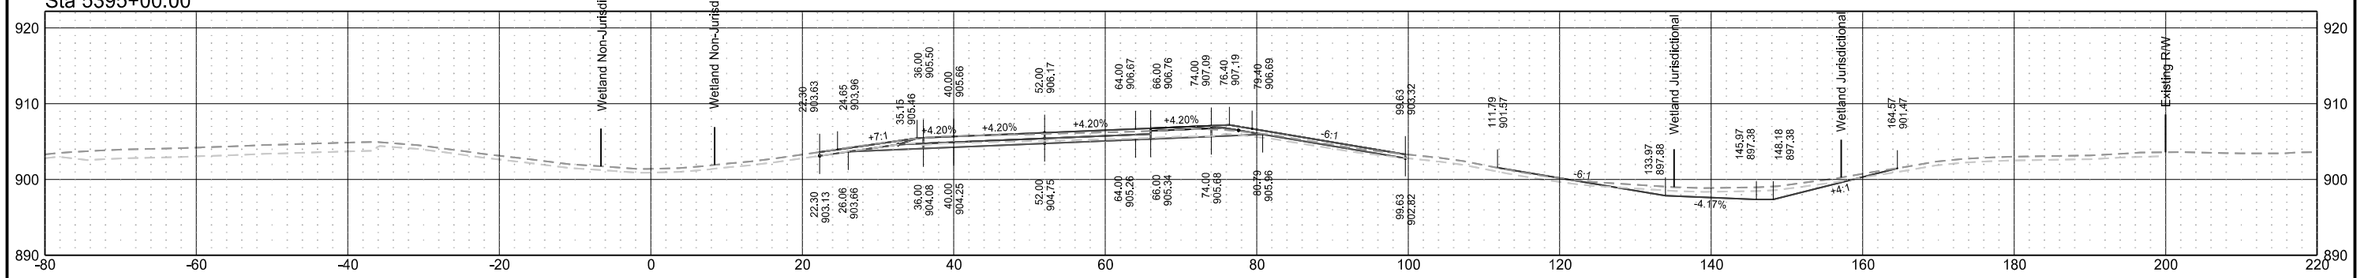


Interstate 29 - Northbound

	STATE	PROJECT NO.	SECTION NO.	SHEET NO.
	ND	IM-8-029(203)101	200	16


Sta 5398+00.00

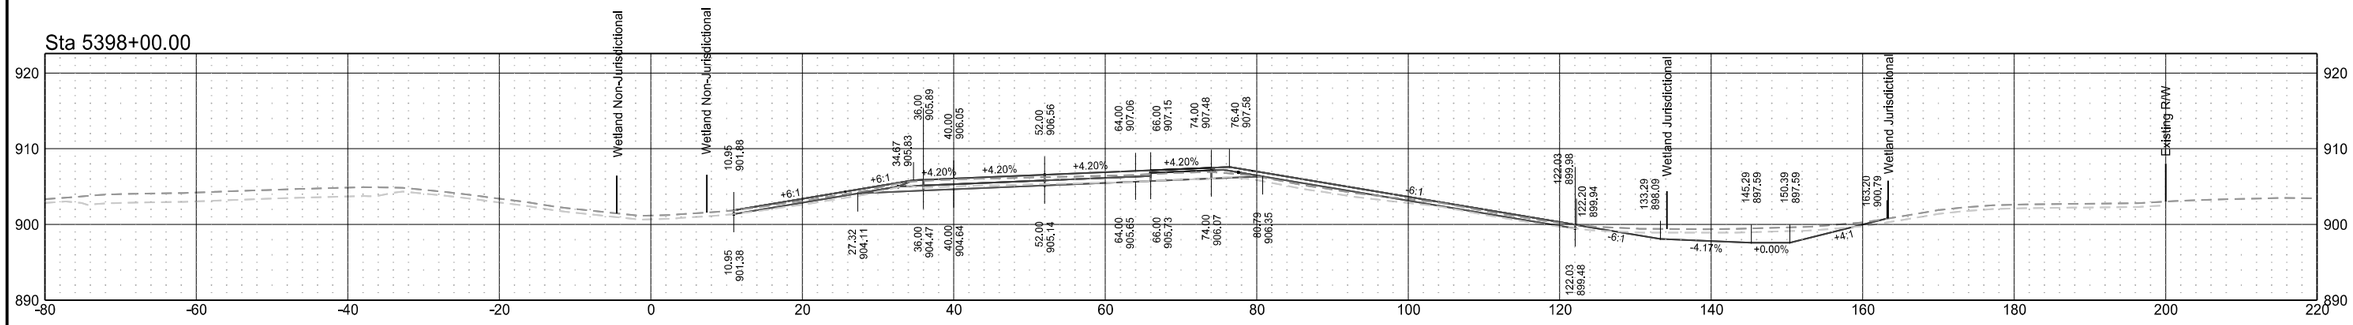


Sta 5397+50.00

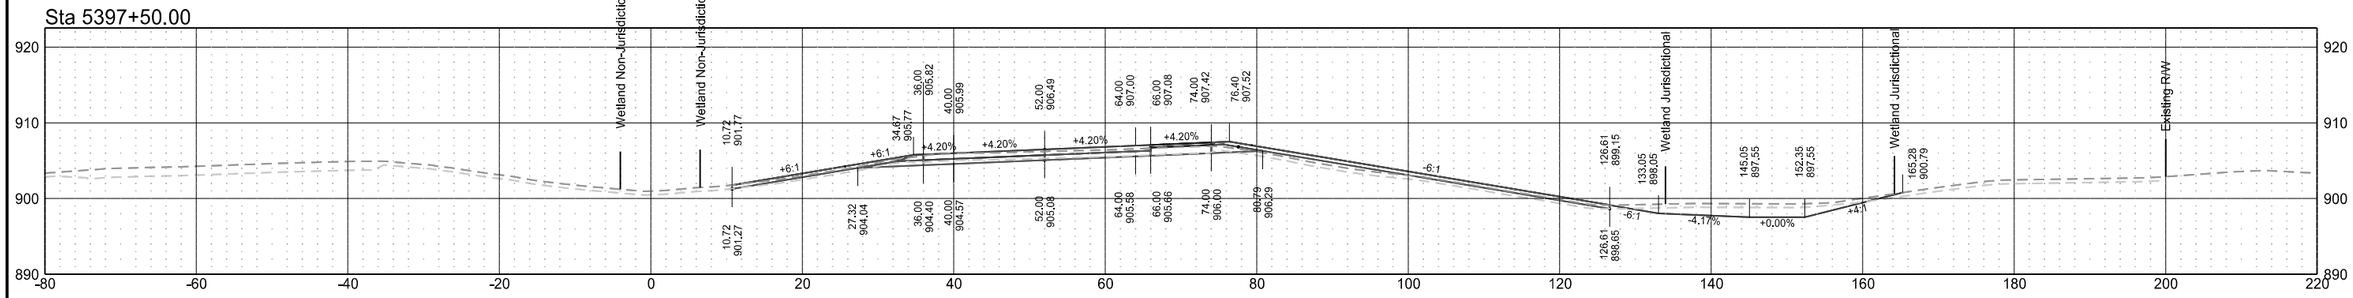

Sta 5397+00.00

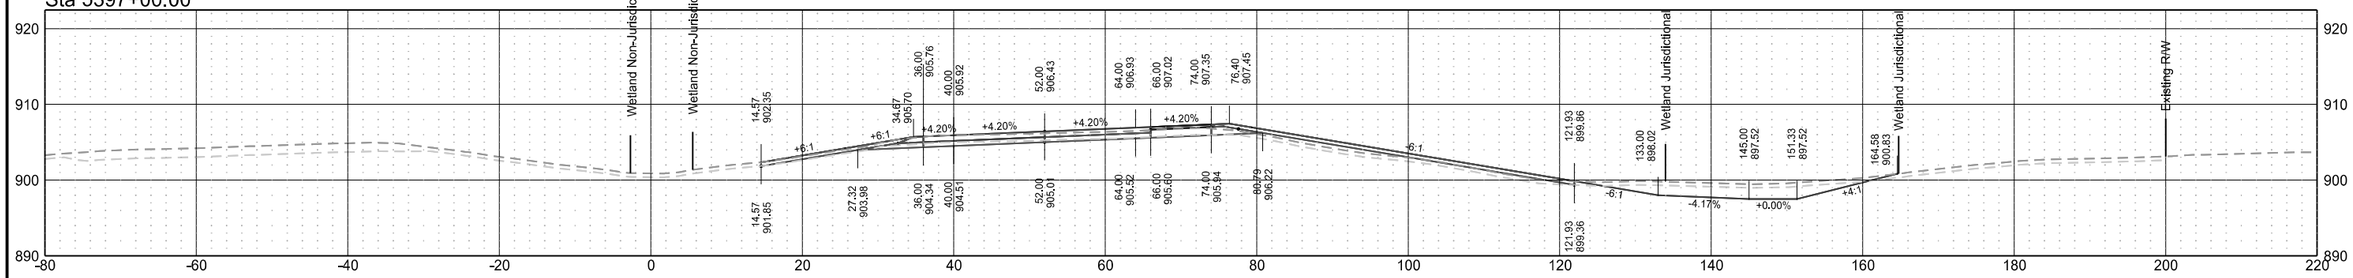


Sta 5396+76.12

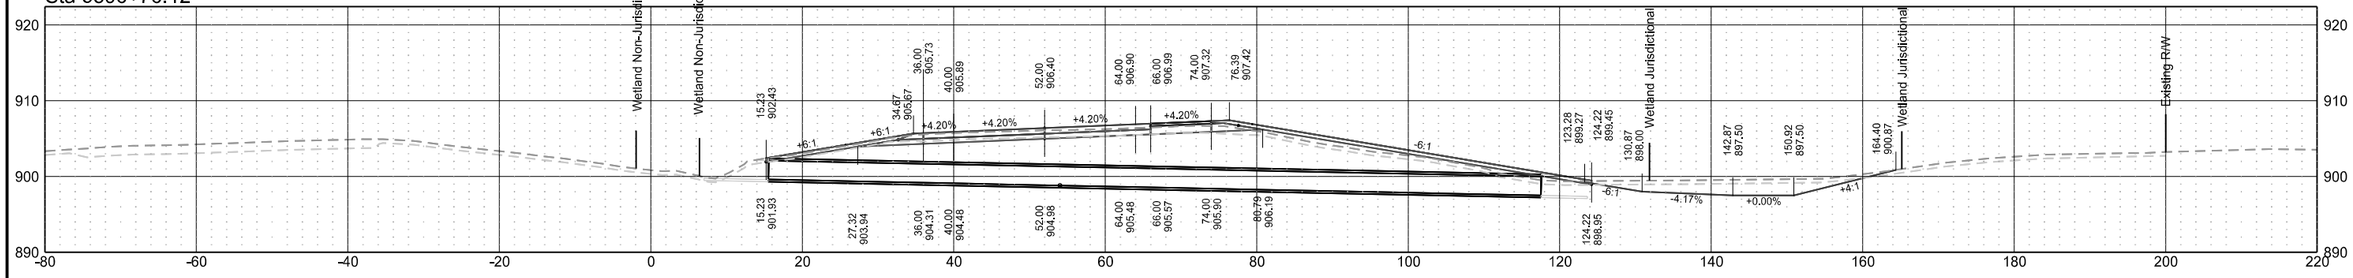


Interstate 29 - Northbound

	STATE	PROJECT NO.	SECTION NO.	SHEET NO.
	ND	IM-8-029(203)101	200	17

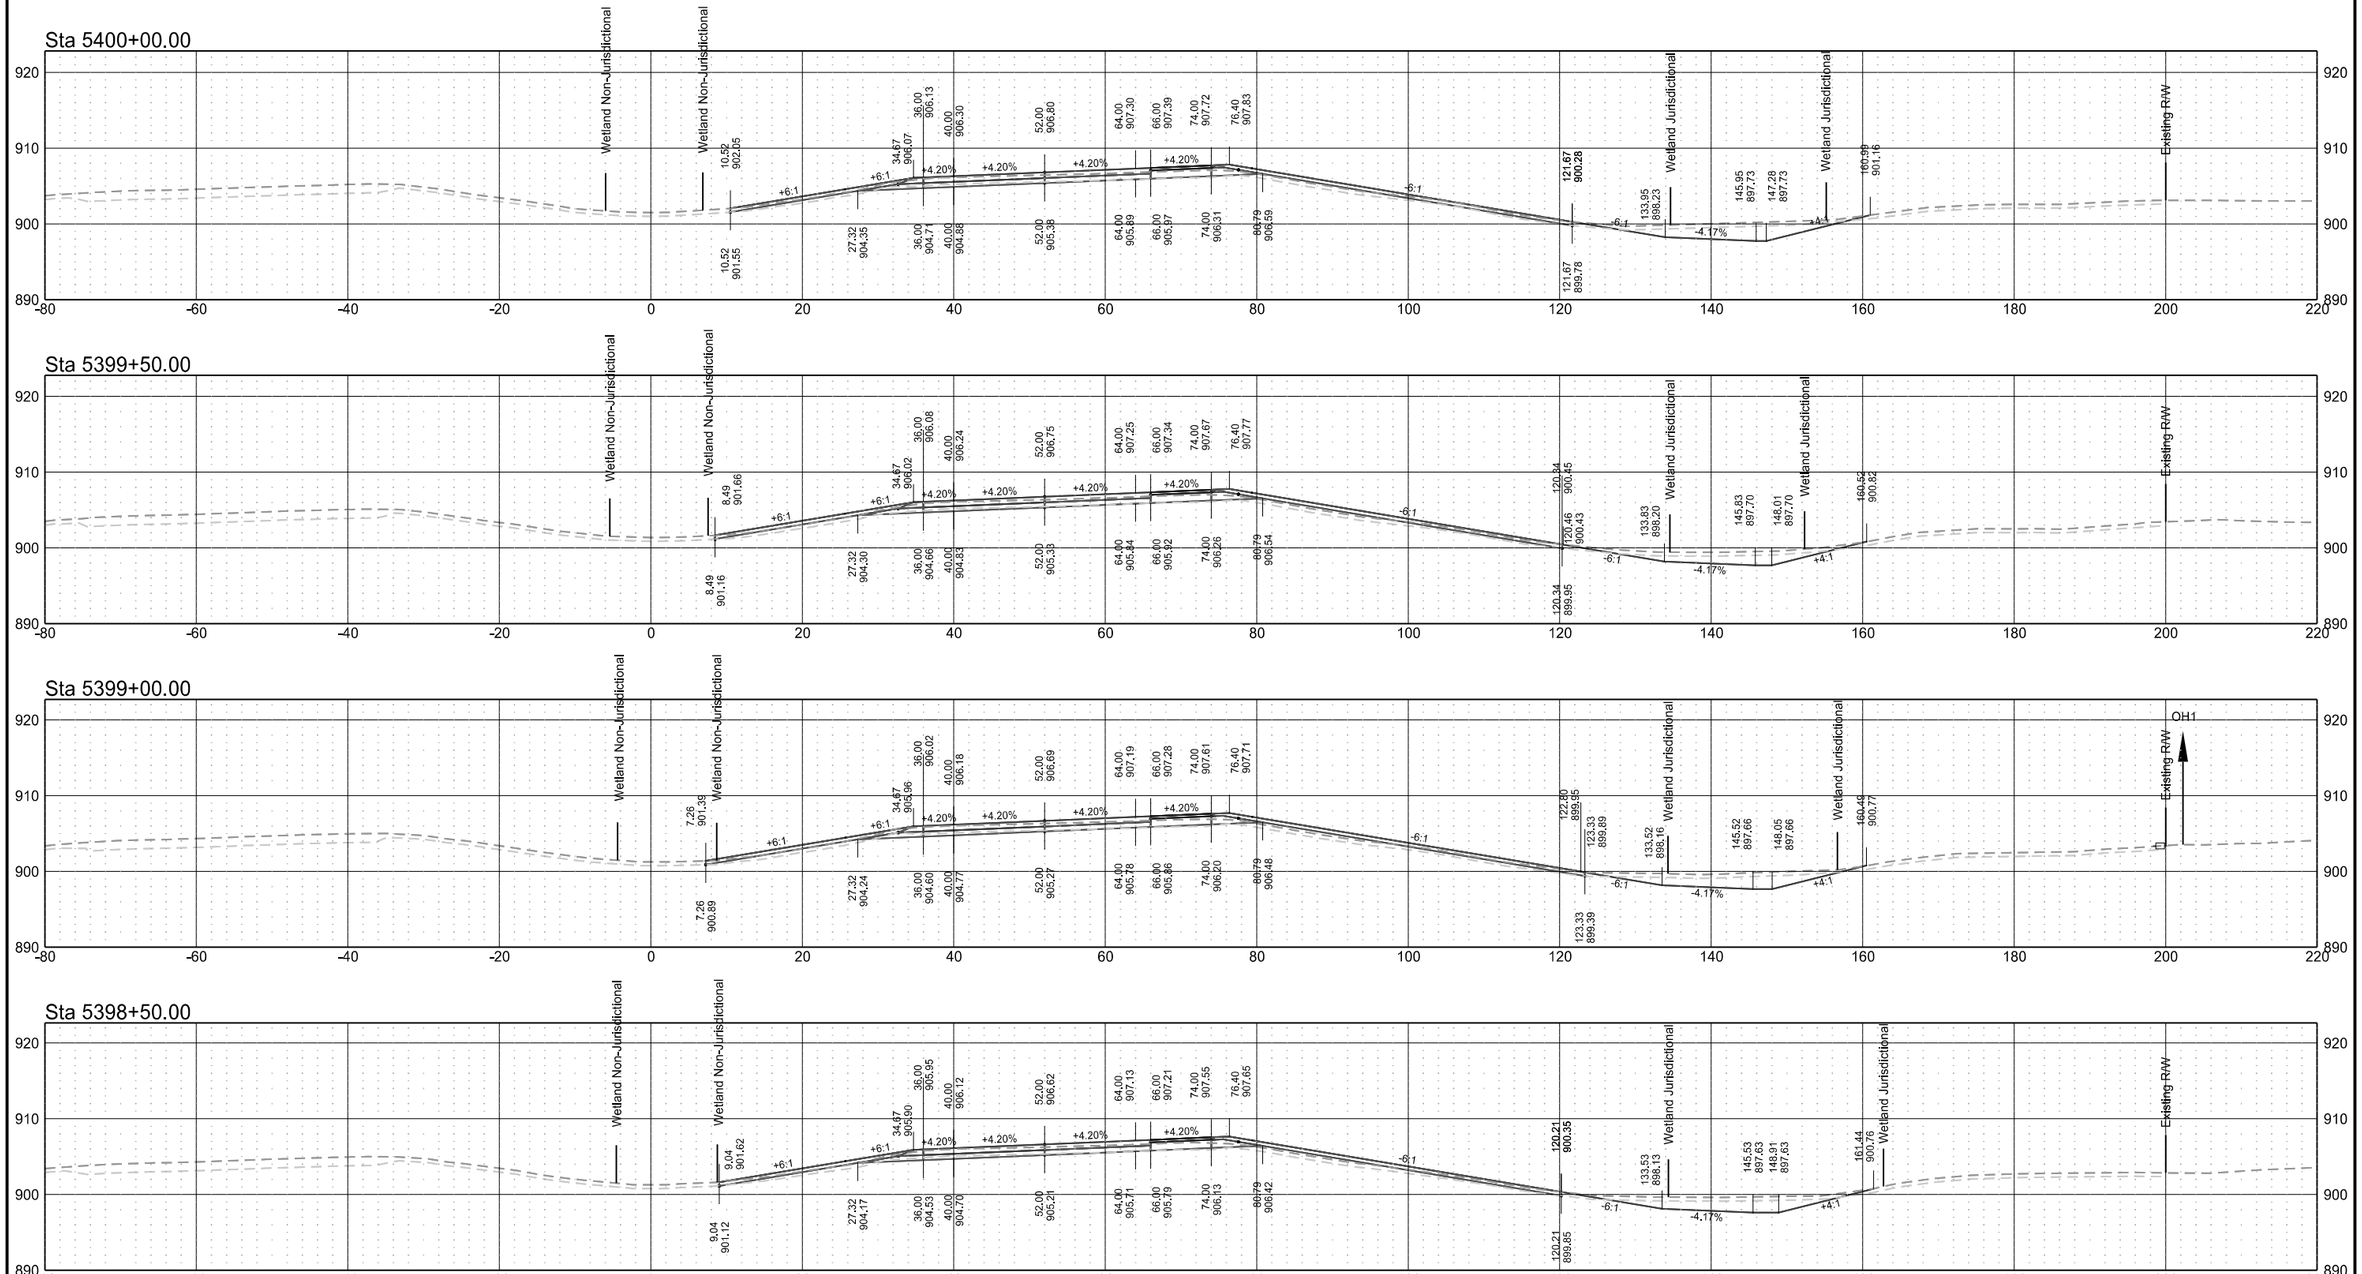


Interstate 29 - Northbound

	STATE	PROJECT NO.	SECTION NO.	SHEET NO.
	ND	IM-8-029(203)101	200	18

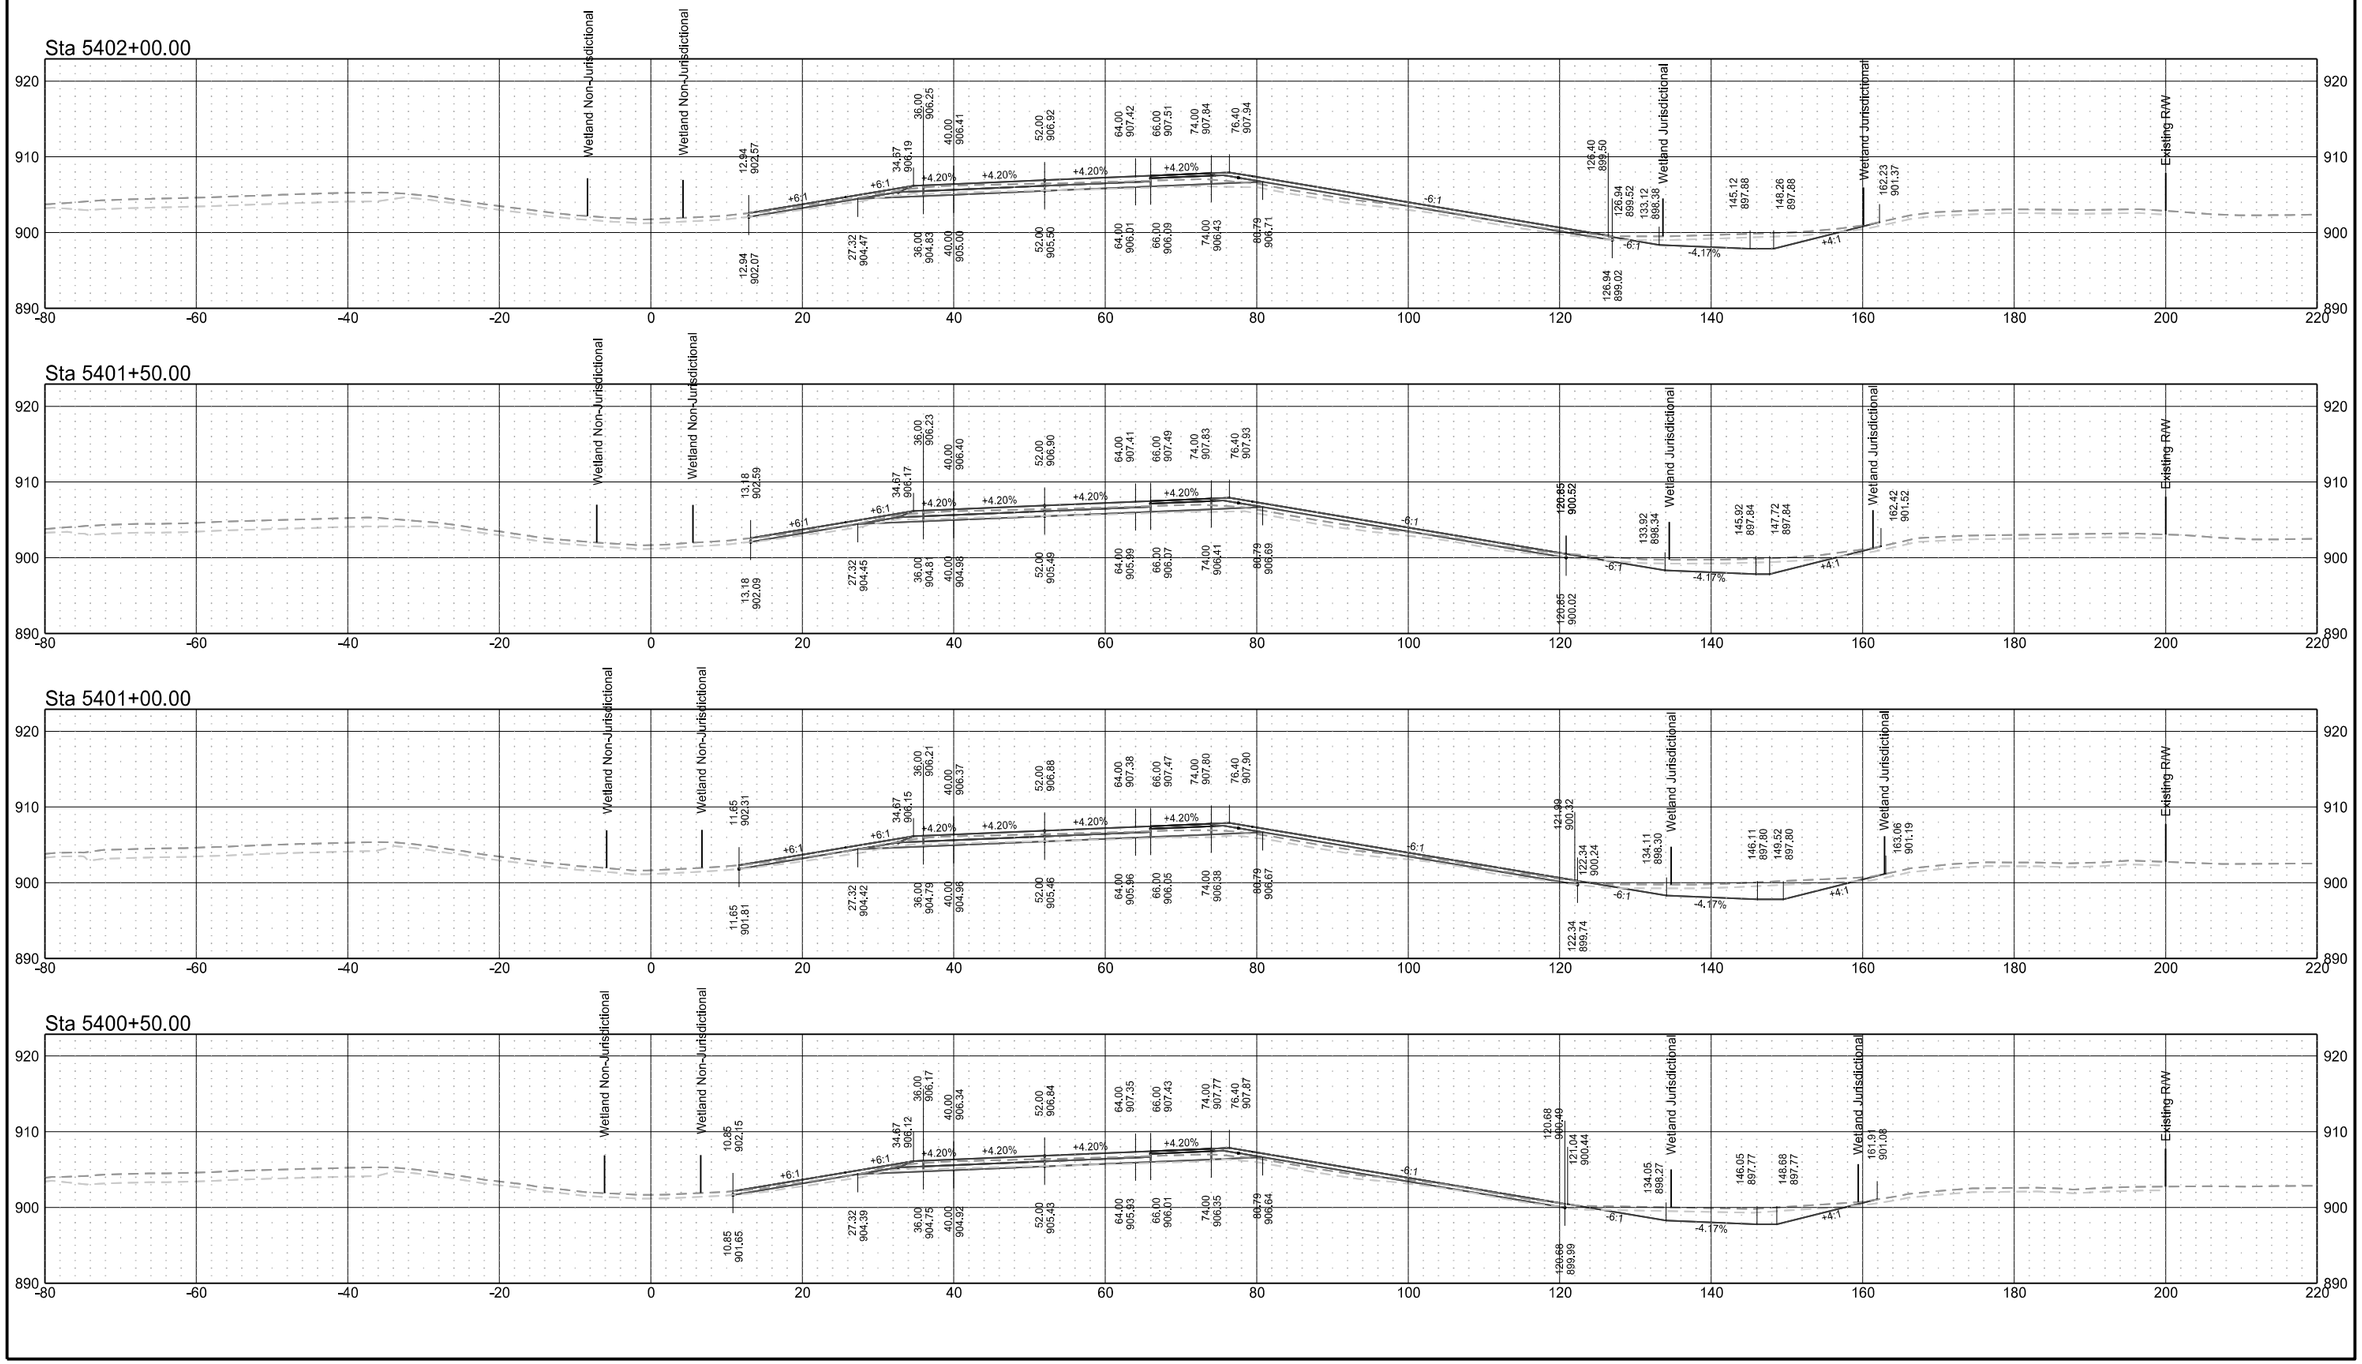


Interstate 29 - Northbound

	STATE	PROJECT NO.	SECTION NO.	SHEET NO.
	ND	IM-8-029(203)101	200	19

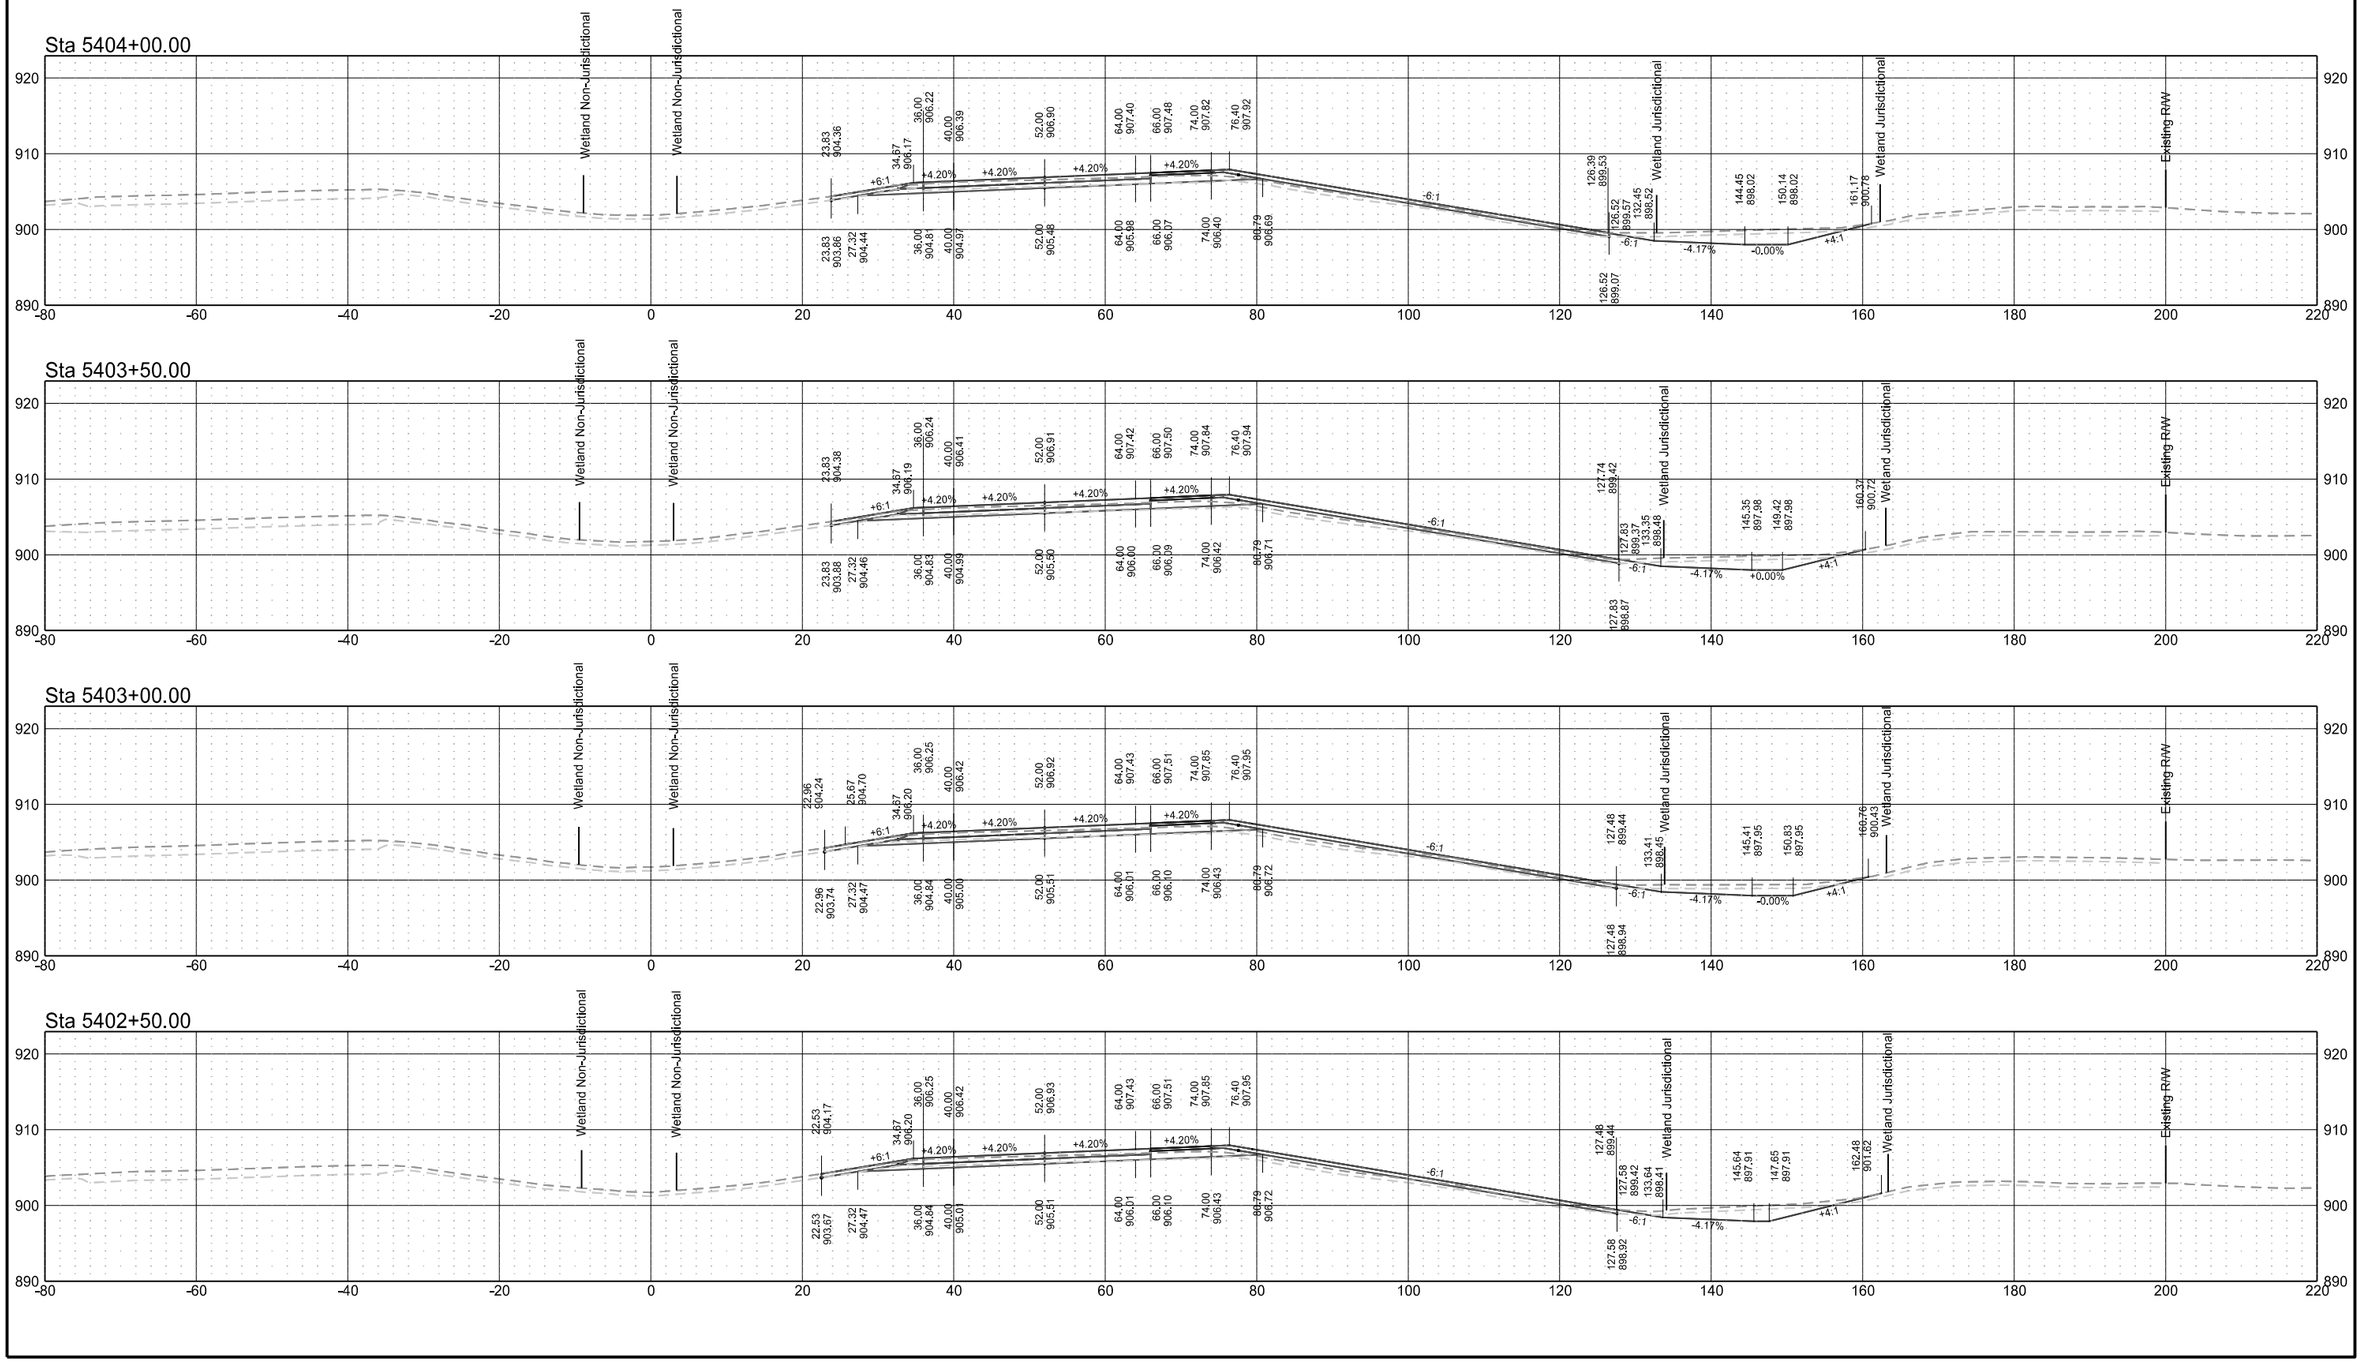

Interstate 29 - Northbound


	STATE	PROJECT NO.	SECTION NO.	SHEET NO.
	ND	IM-8-029(203)101	200	20

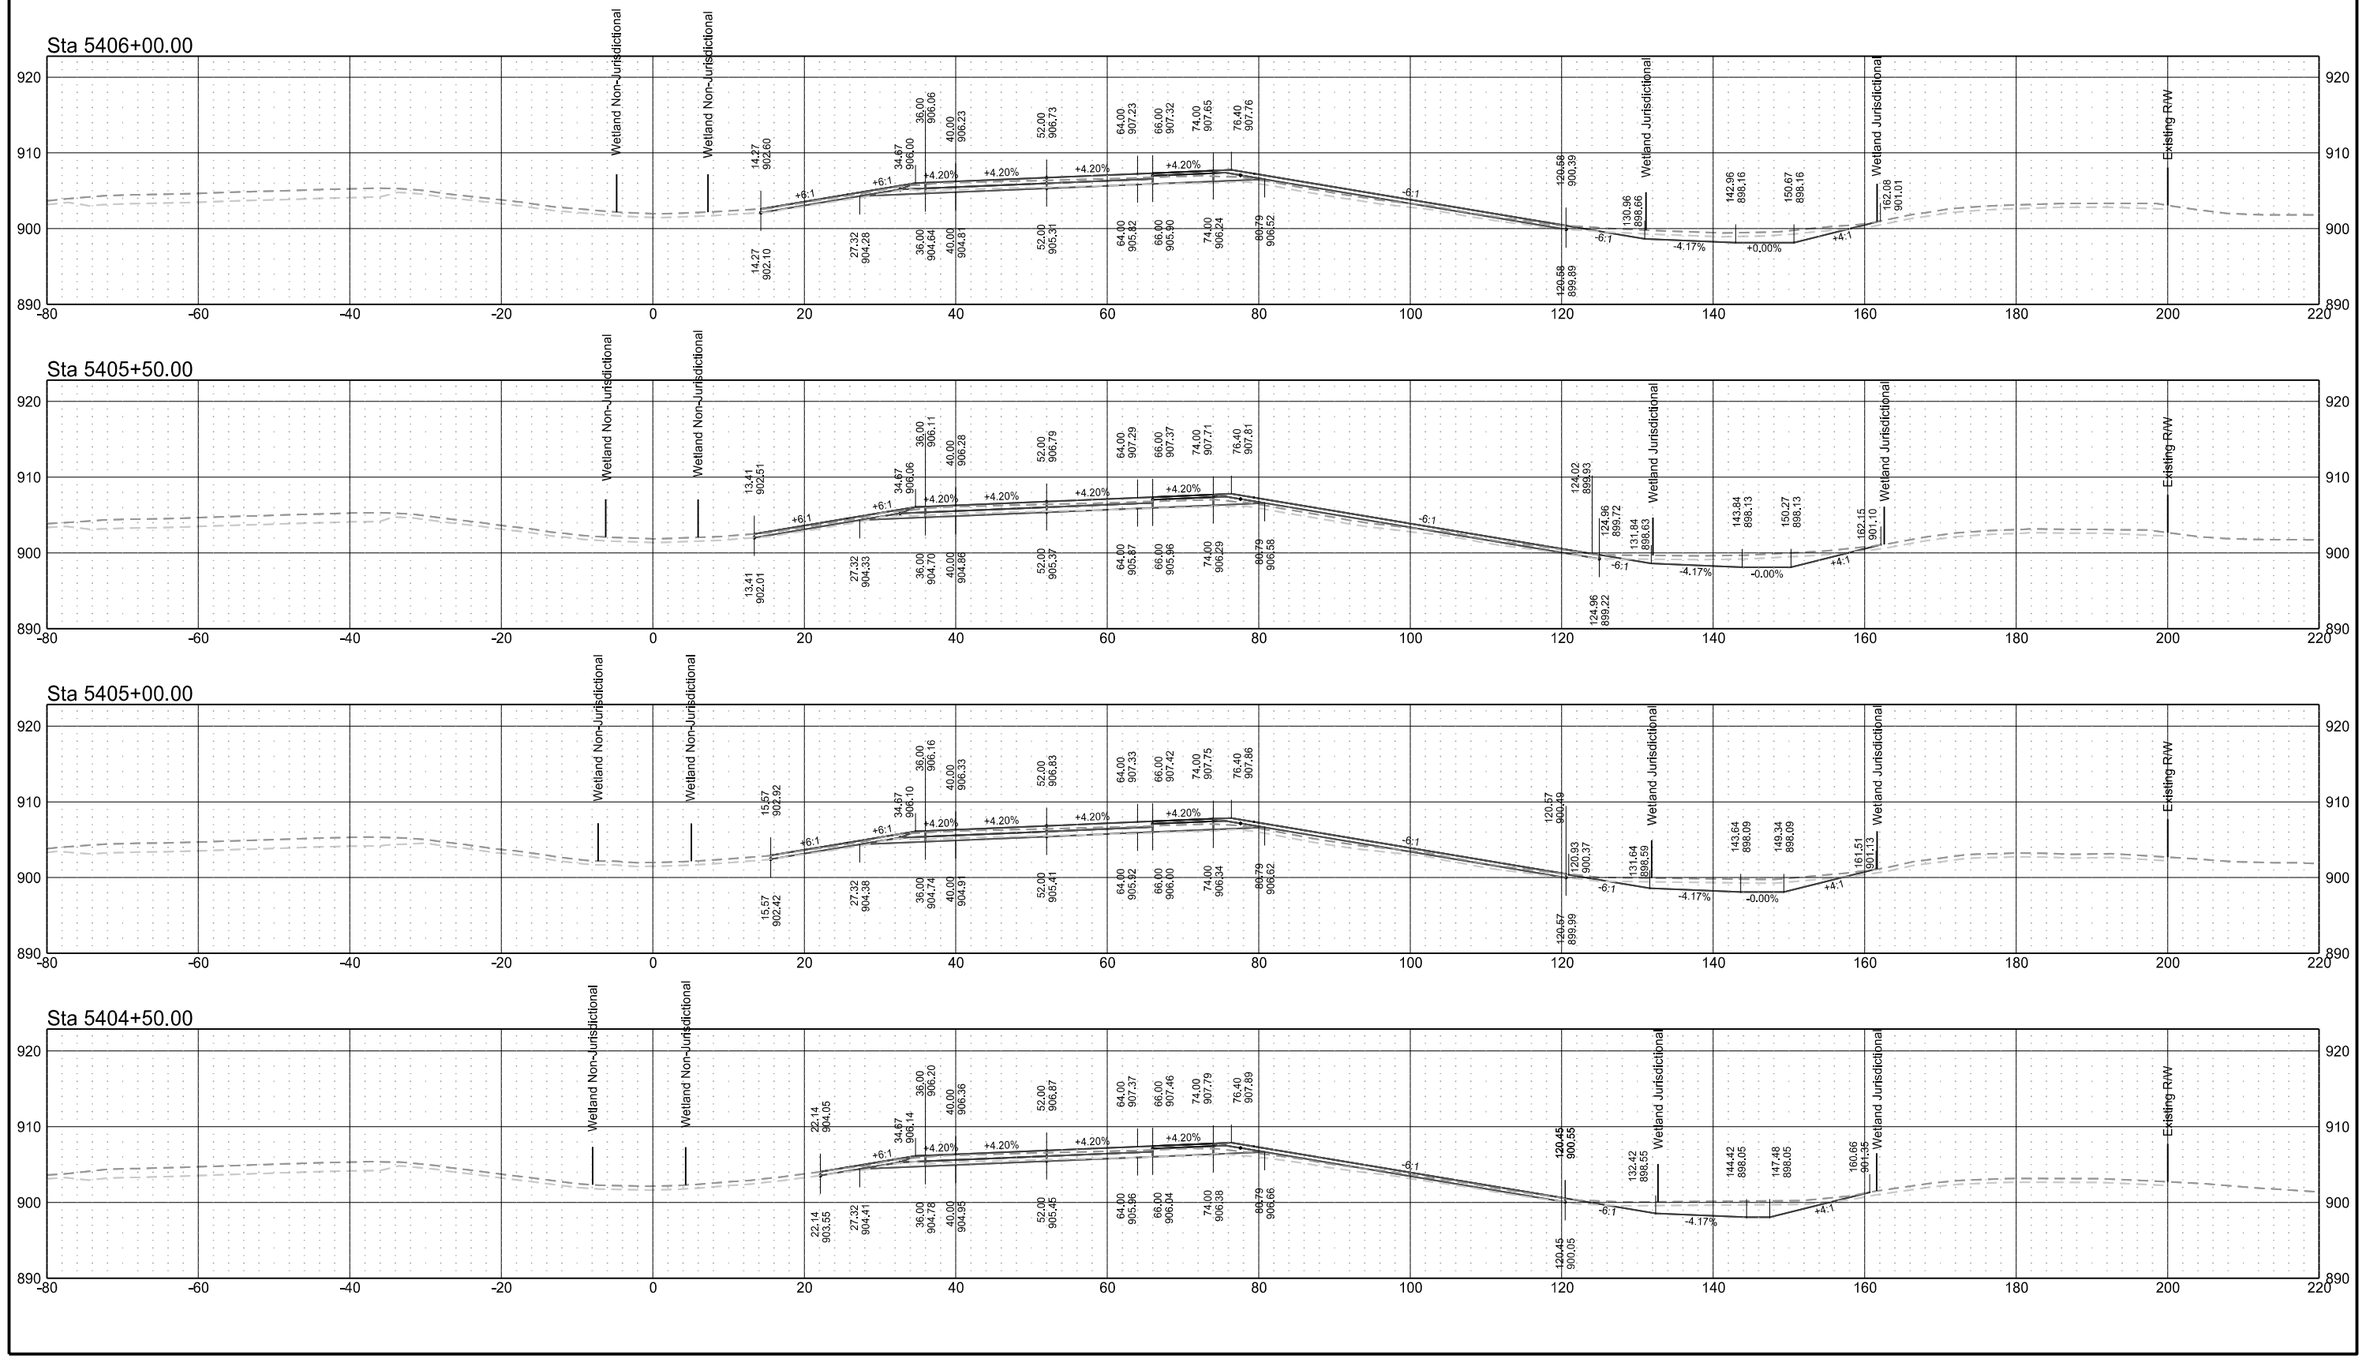


Interstate 29 - Northbound

	STATE	PROJECT NO.	SECTION NO.	SHEET NO.
	ND	IM-8-029(203)101	200	21


Sta 5408+00.00

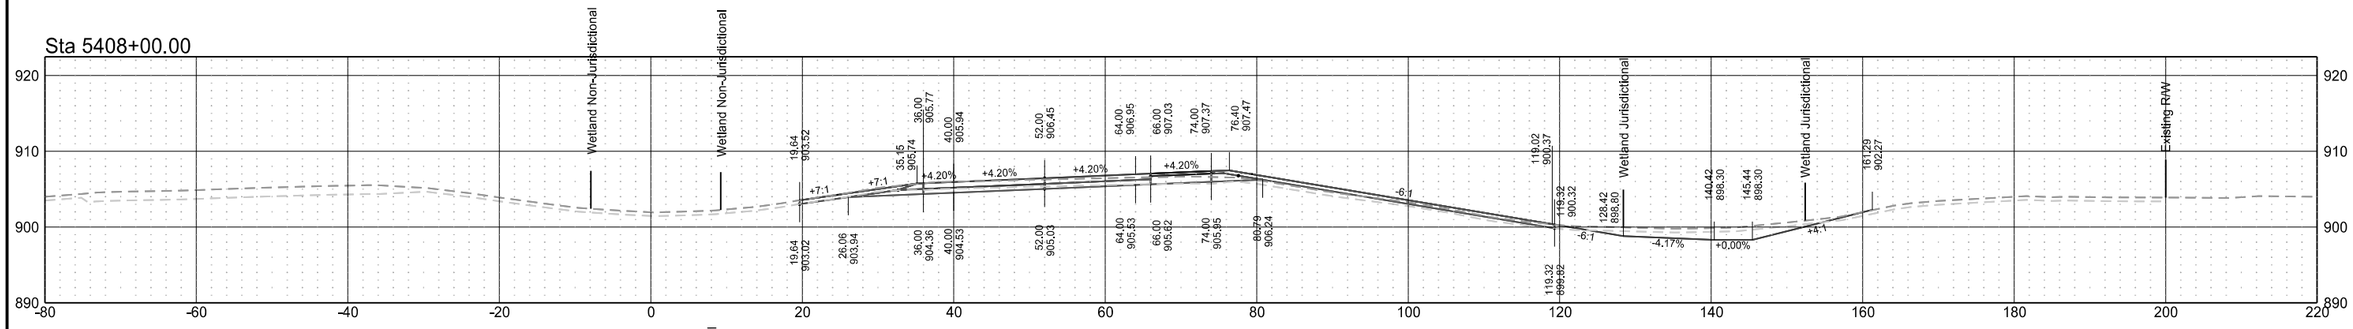


Sta 5407+50.00

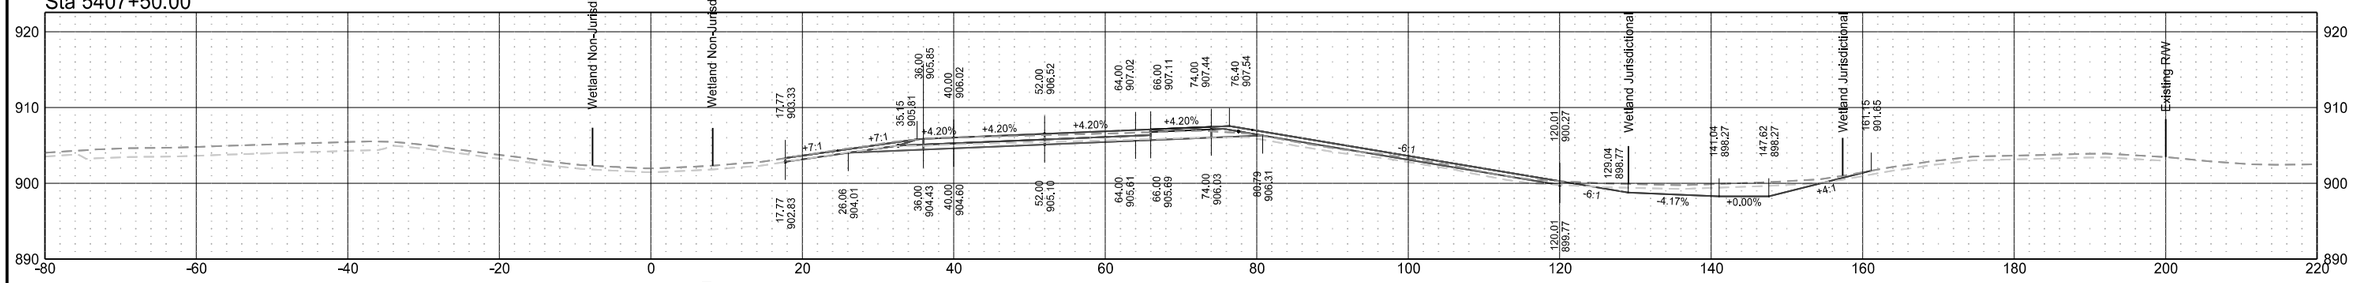

Sta 5407+00.00

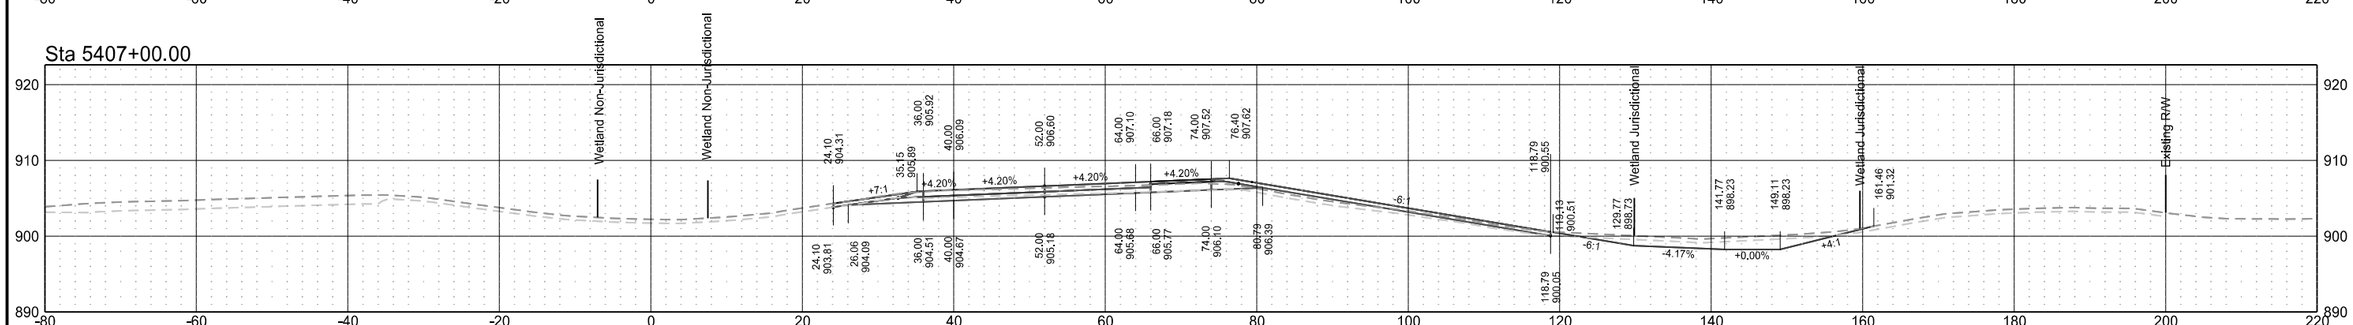


Sta 5406+50.00

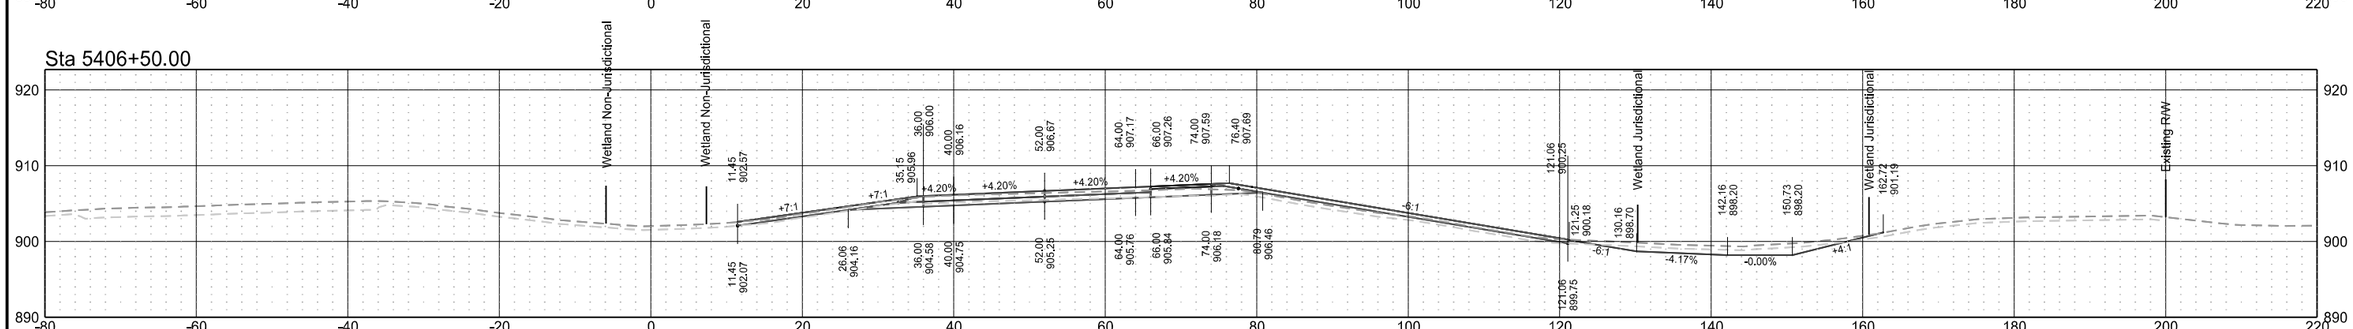


Interstate 29 - Northbound

	STATE	PROJECT NO.	SECTION NO.	SHEET NO.
	ND	IM-8-029(203)101	200	22


Sta 5409+00.00

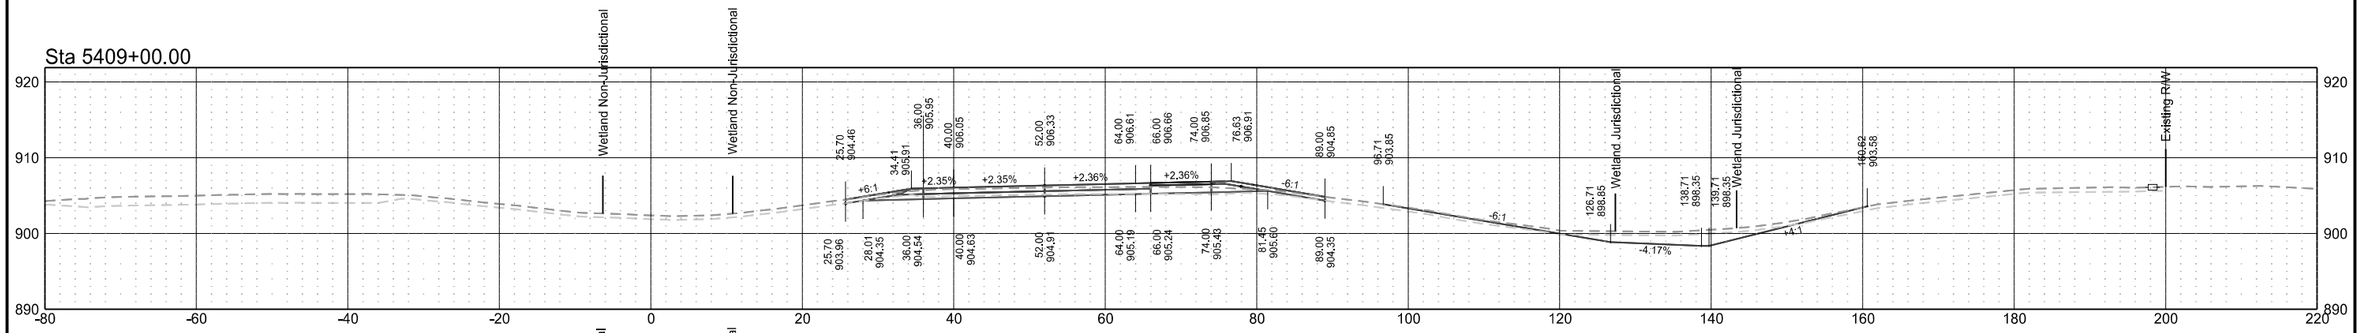


Sta 5408+81.36

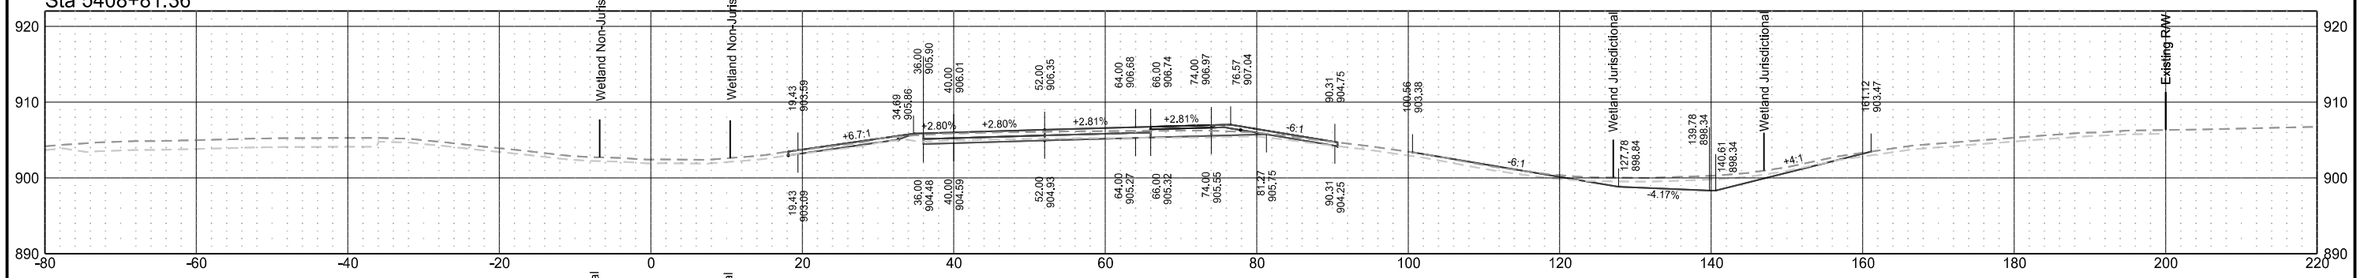

Sta 5408+50.00

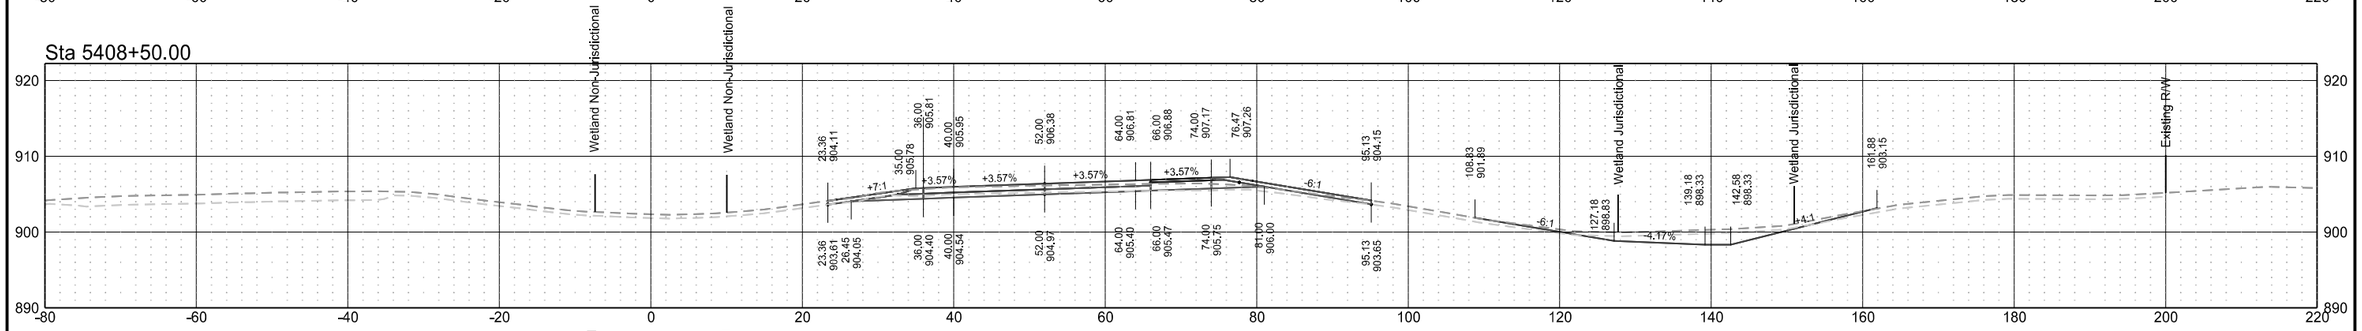


Sta 5408+24.21

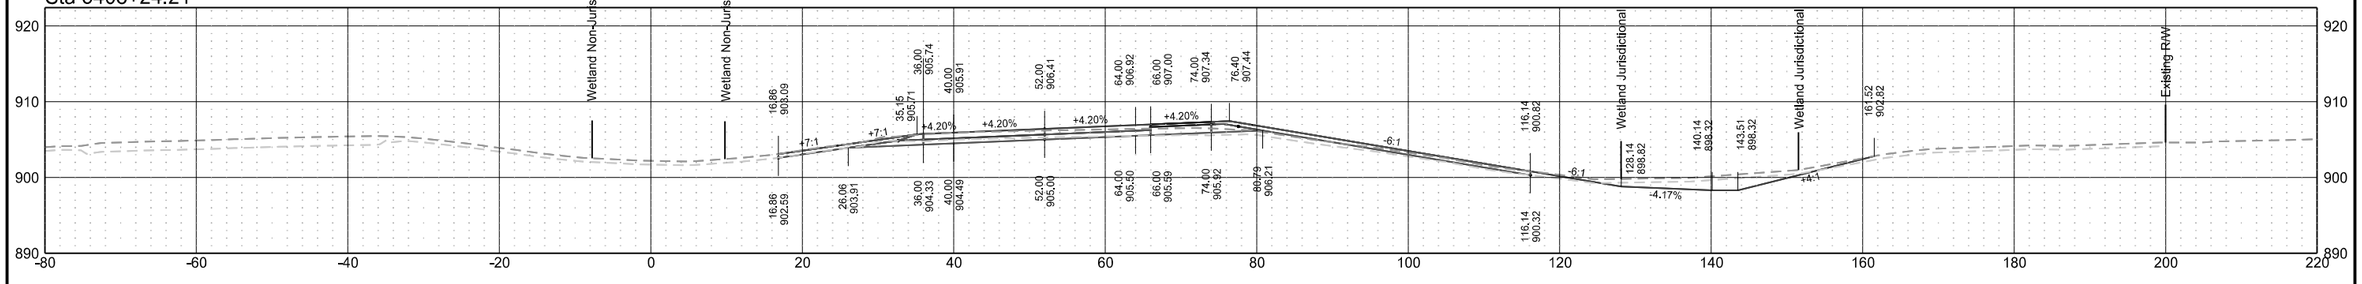


Interstate 29 - Northbound

	STATE	PROJECT NO.	SECTION NO.	SHEET NO.
	ND	IM-8-029(203)101	200	23


Sta 5410+56.97

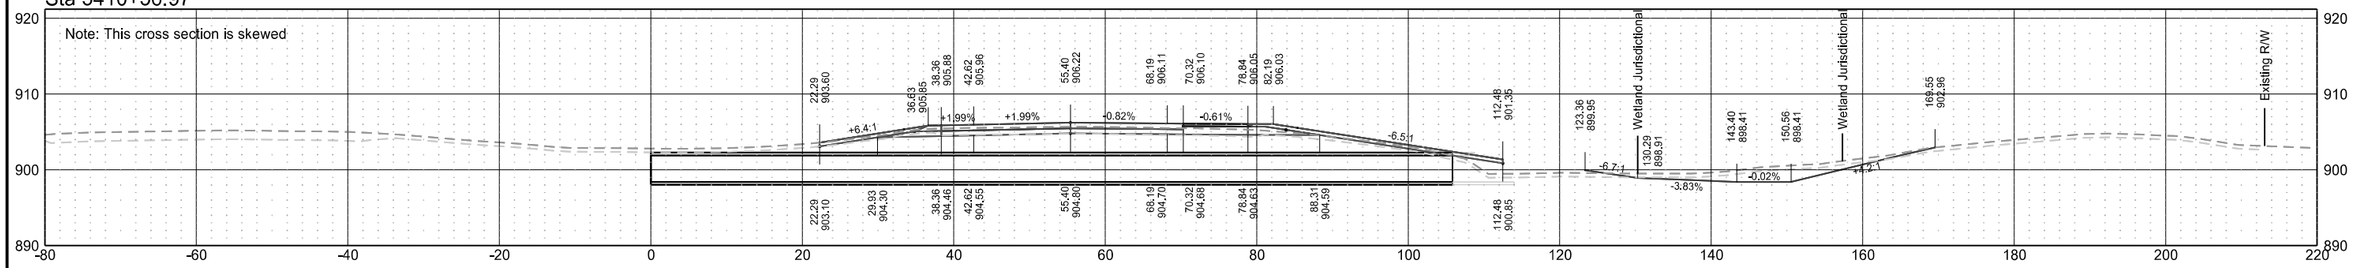


Sta 5410+34.88

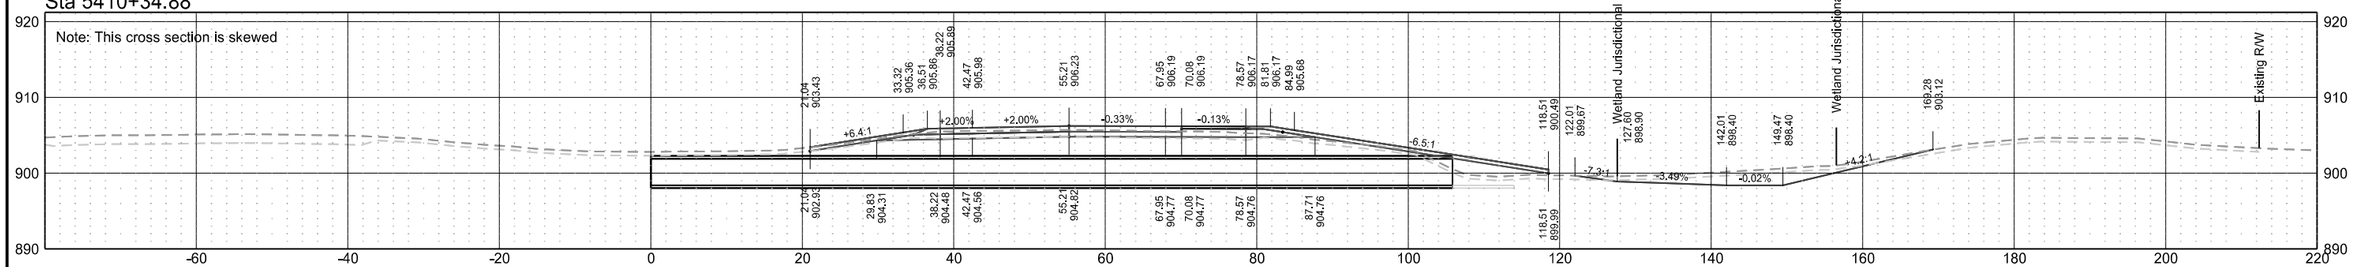

Sta 5410+00.00

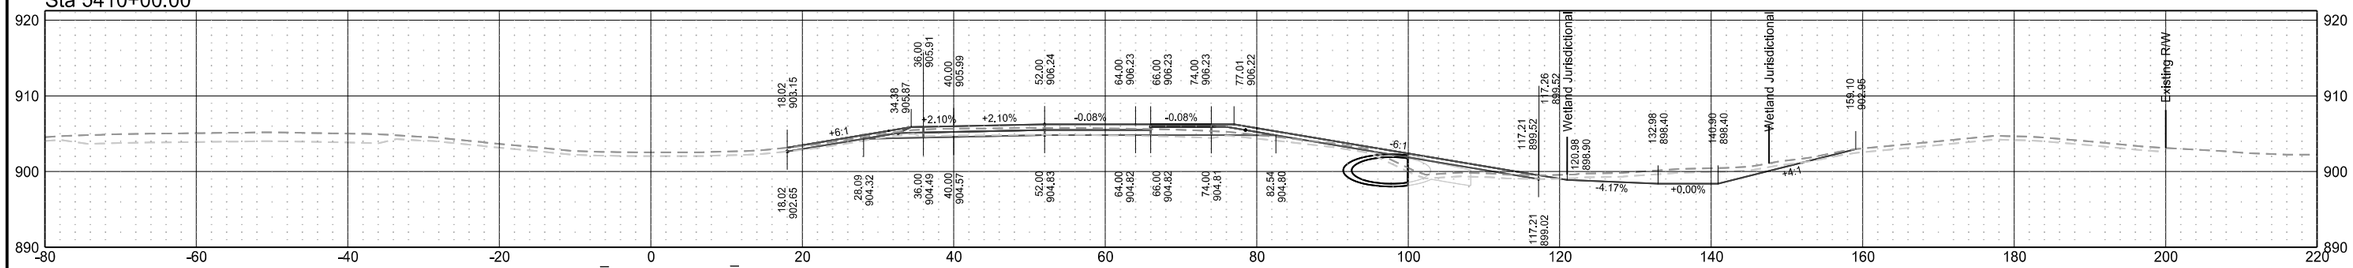


Sta 5409+10.19

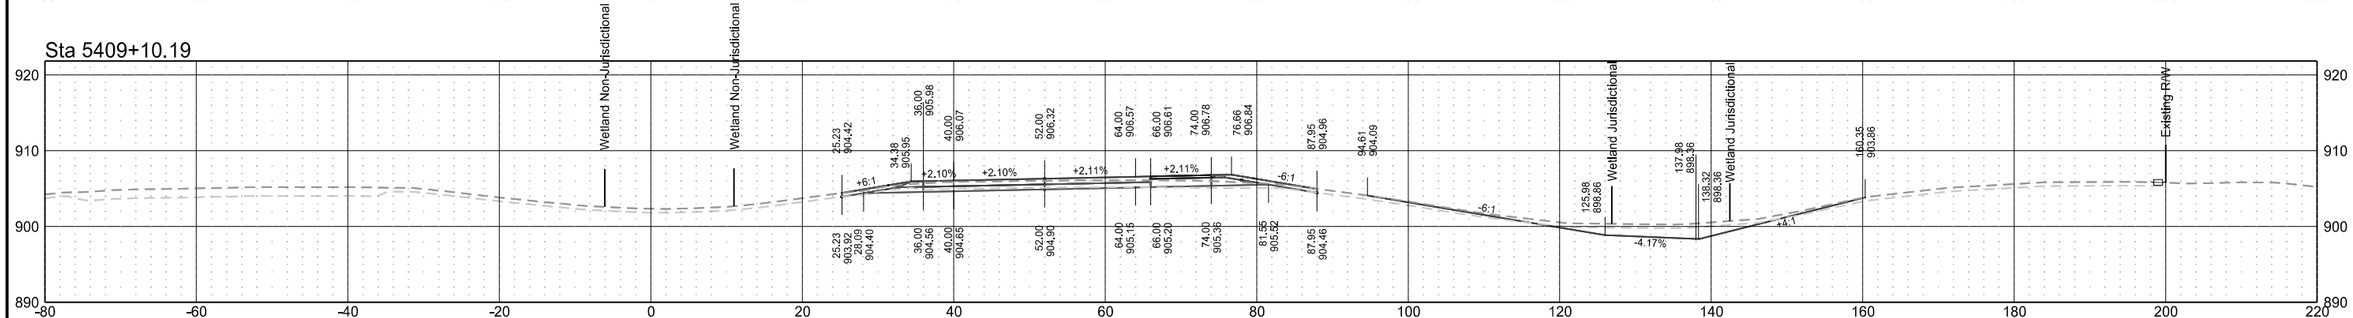


Interstate 29 - Northbound

	STATE	PROJECT NO.	SECTION NO.	SHEET NO.
	ND	IM-8-029(203)101	200	24


Sta 5411+52.18

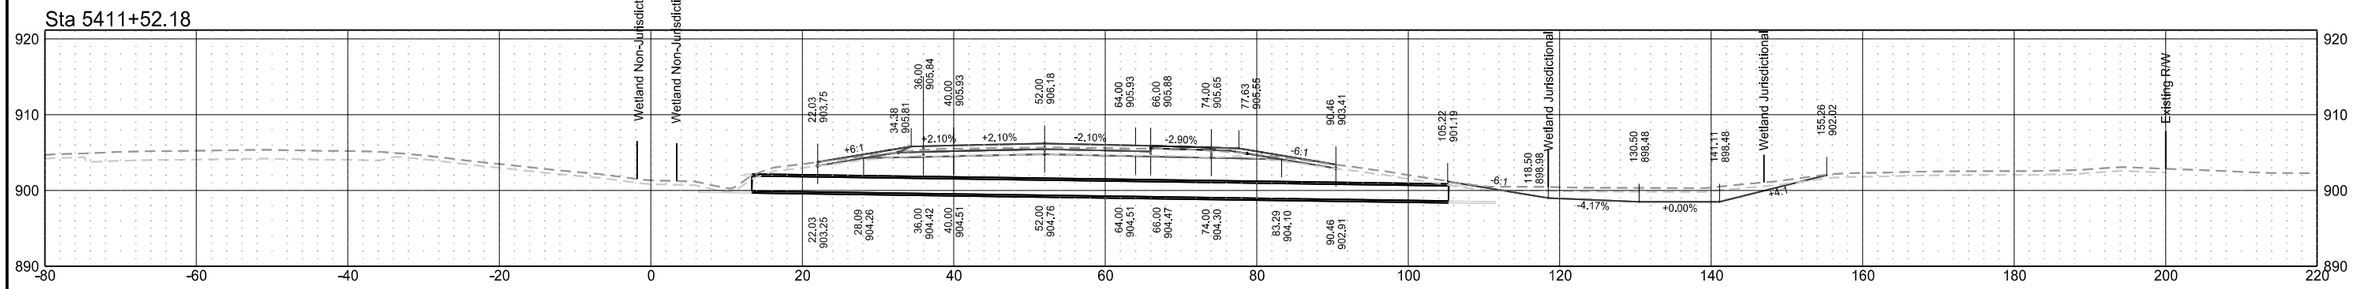


Sta 5411+16.15

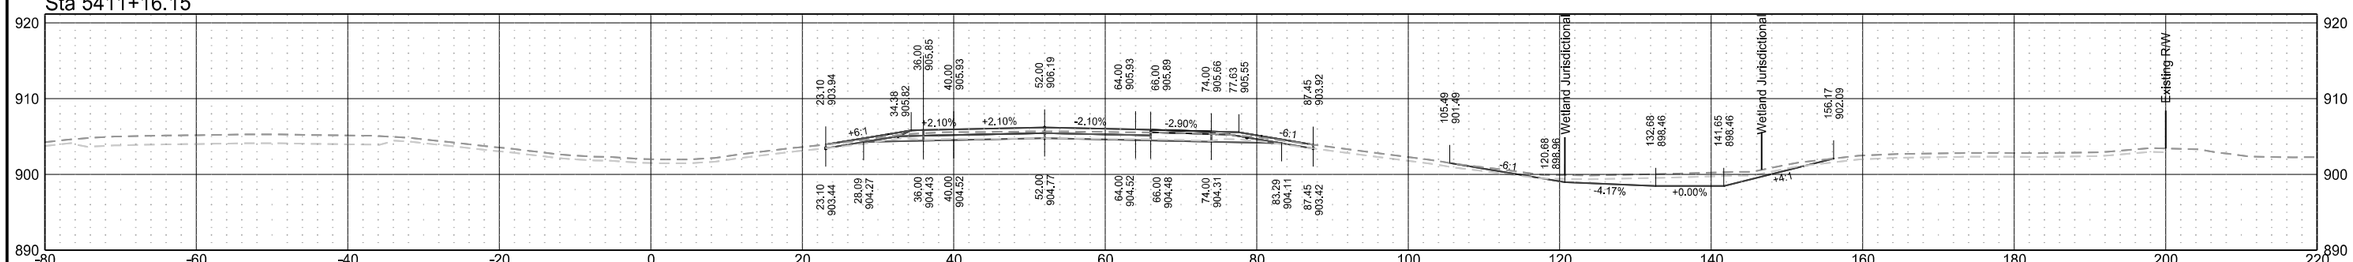

Sta 5411+00.00

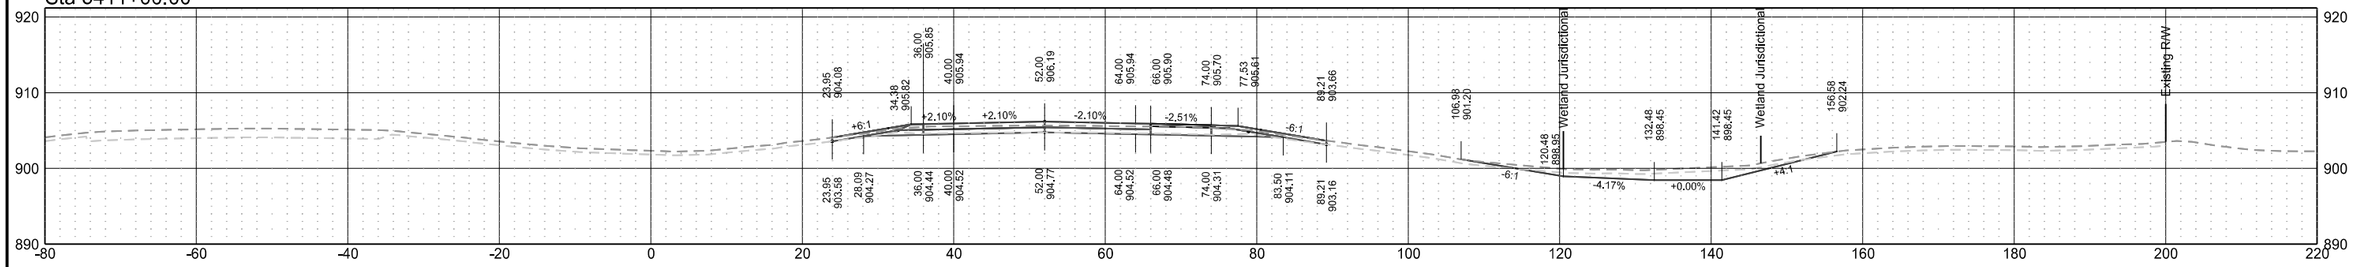


Sta 5410+83.19

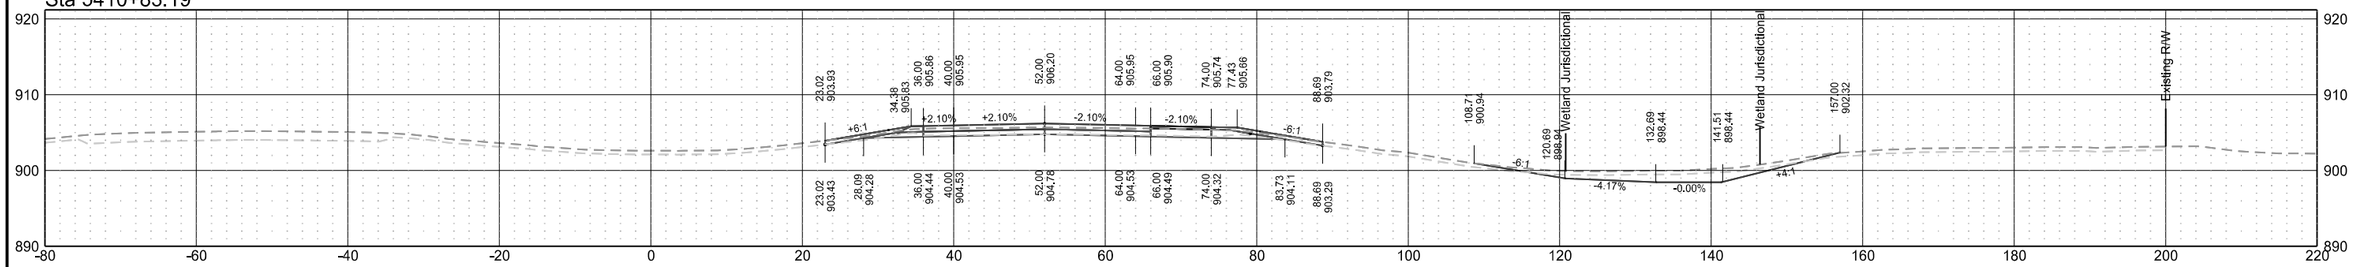


Interstate 29 - Northbound

	STATE	PROJECT NO.	SECTION NO.	SHEET NO.
	ND	IM-8-029(203)101	200	25

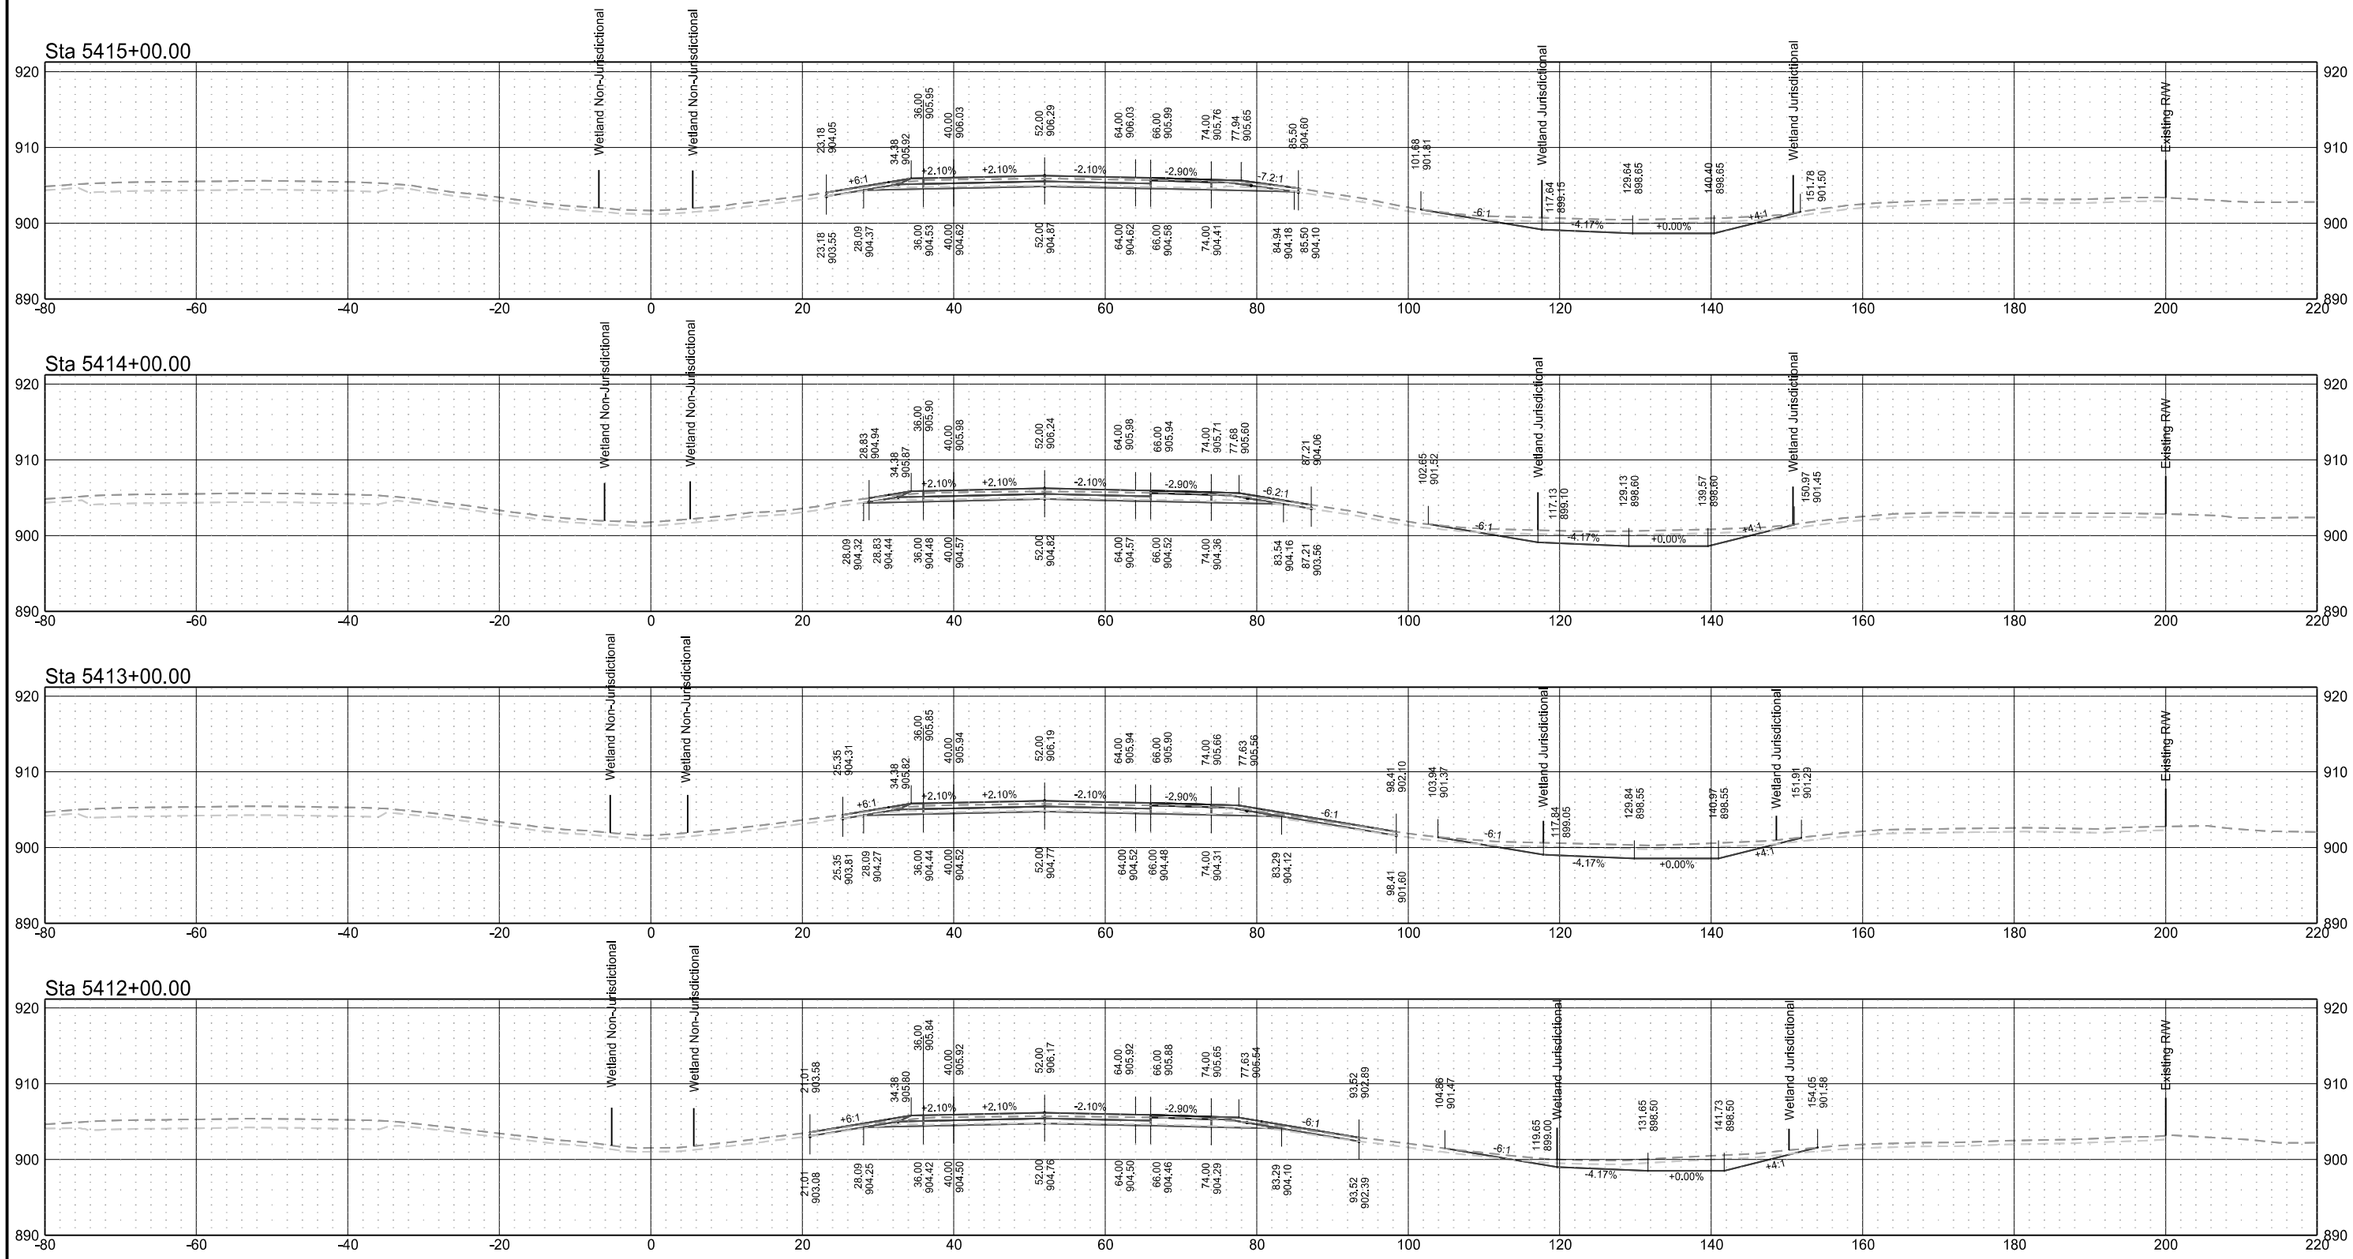


Interstate 29 - Northbound

	STATE	PROJECT NO.	SECTION NO.	SHEET NO.
	ND	IM-8-029(203)101	200	26

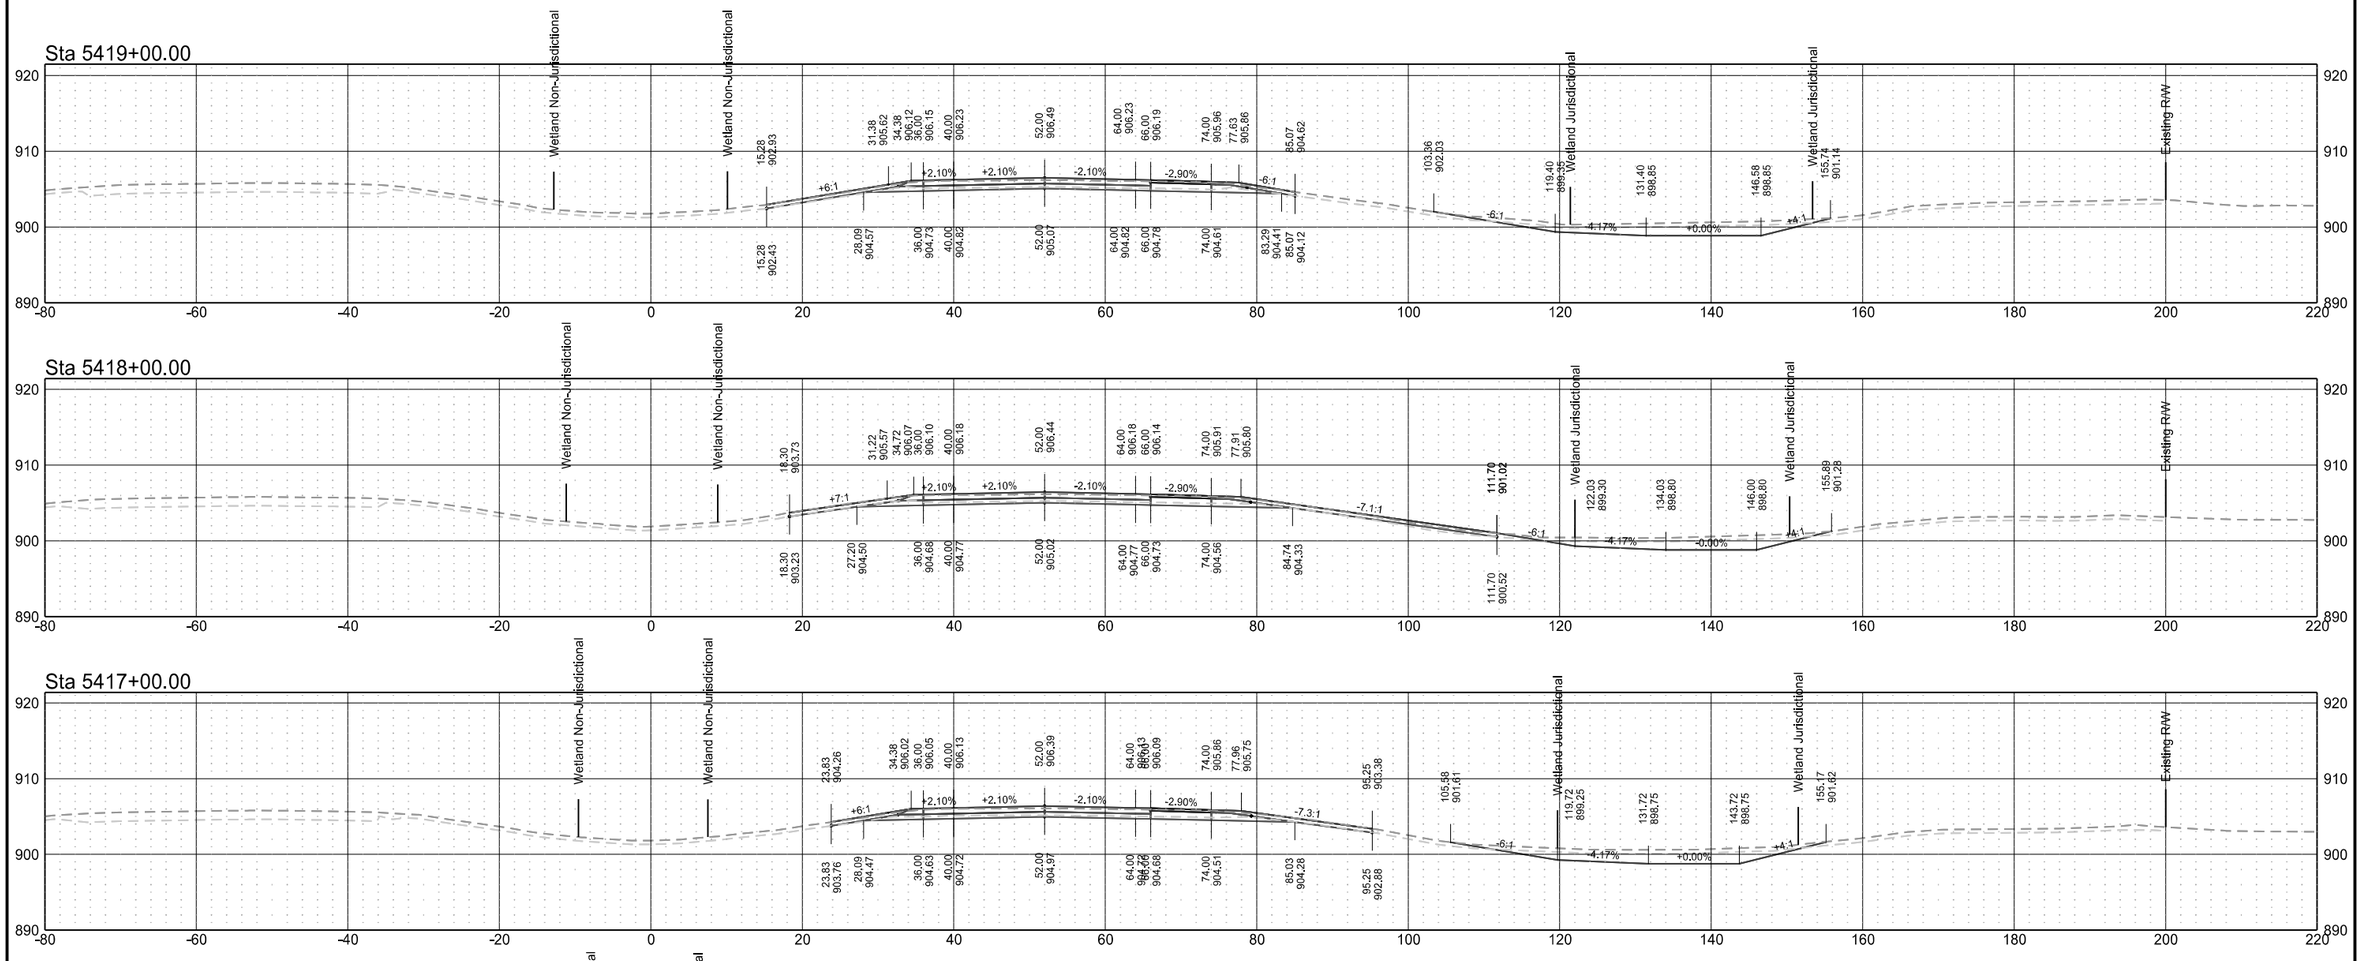


Interstate 29 - Northbound

	STATE	PROJECT NO.	SECTION NO.	SHEET NO.
	ND	IM-8-029(203)101	200	27

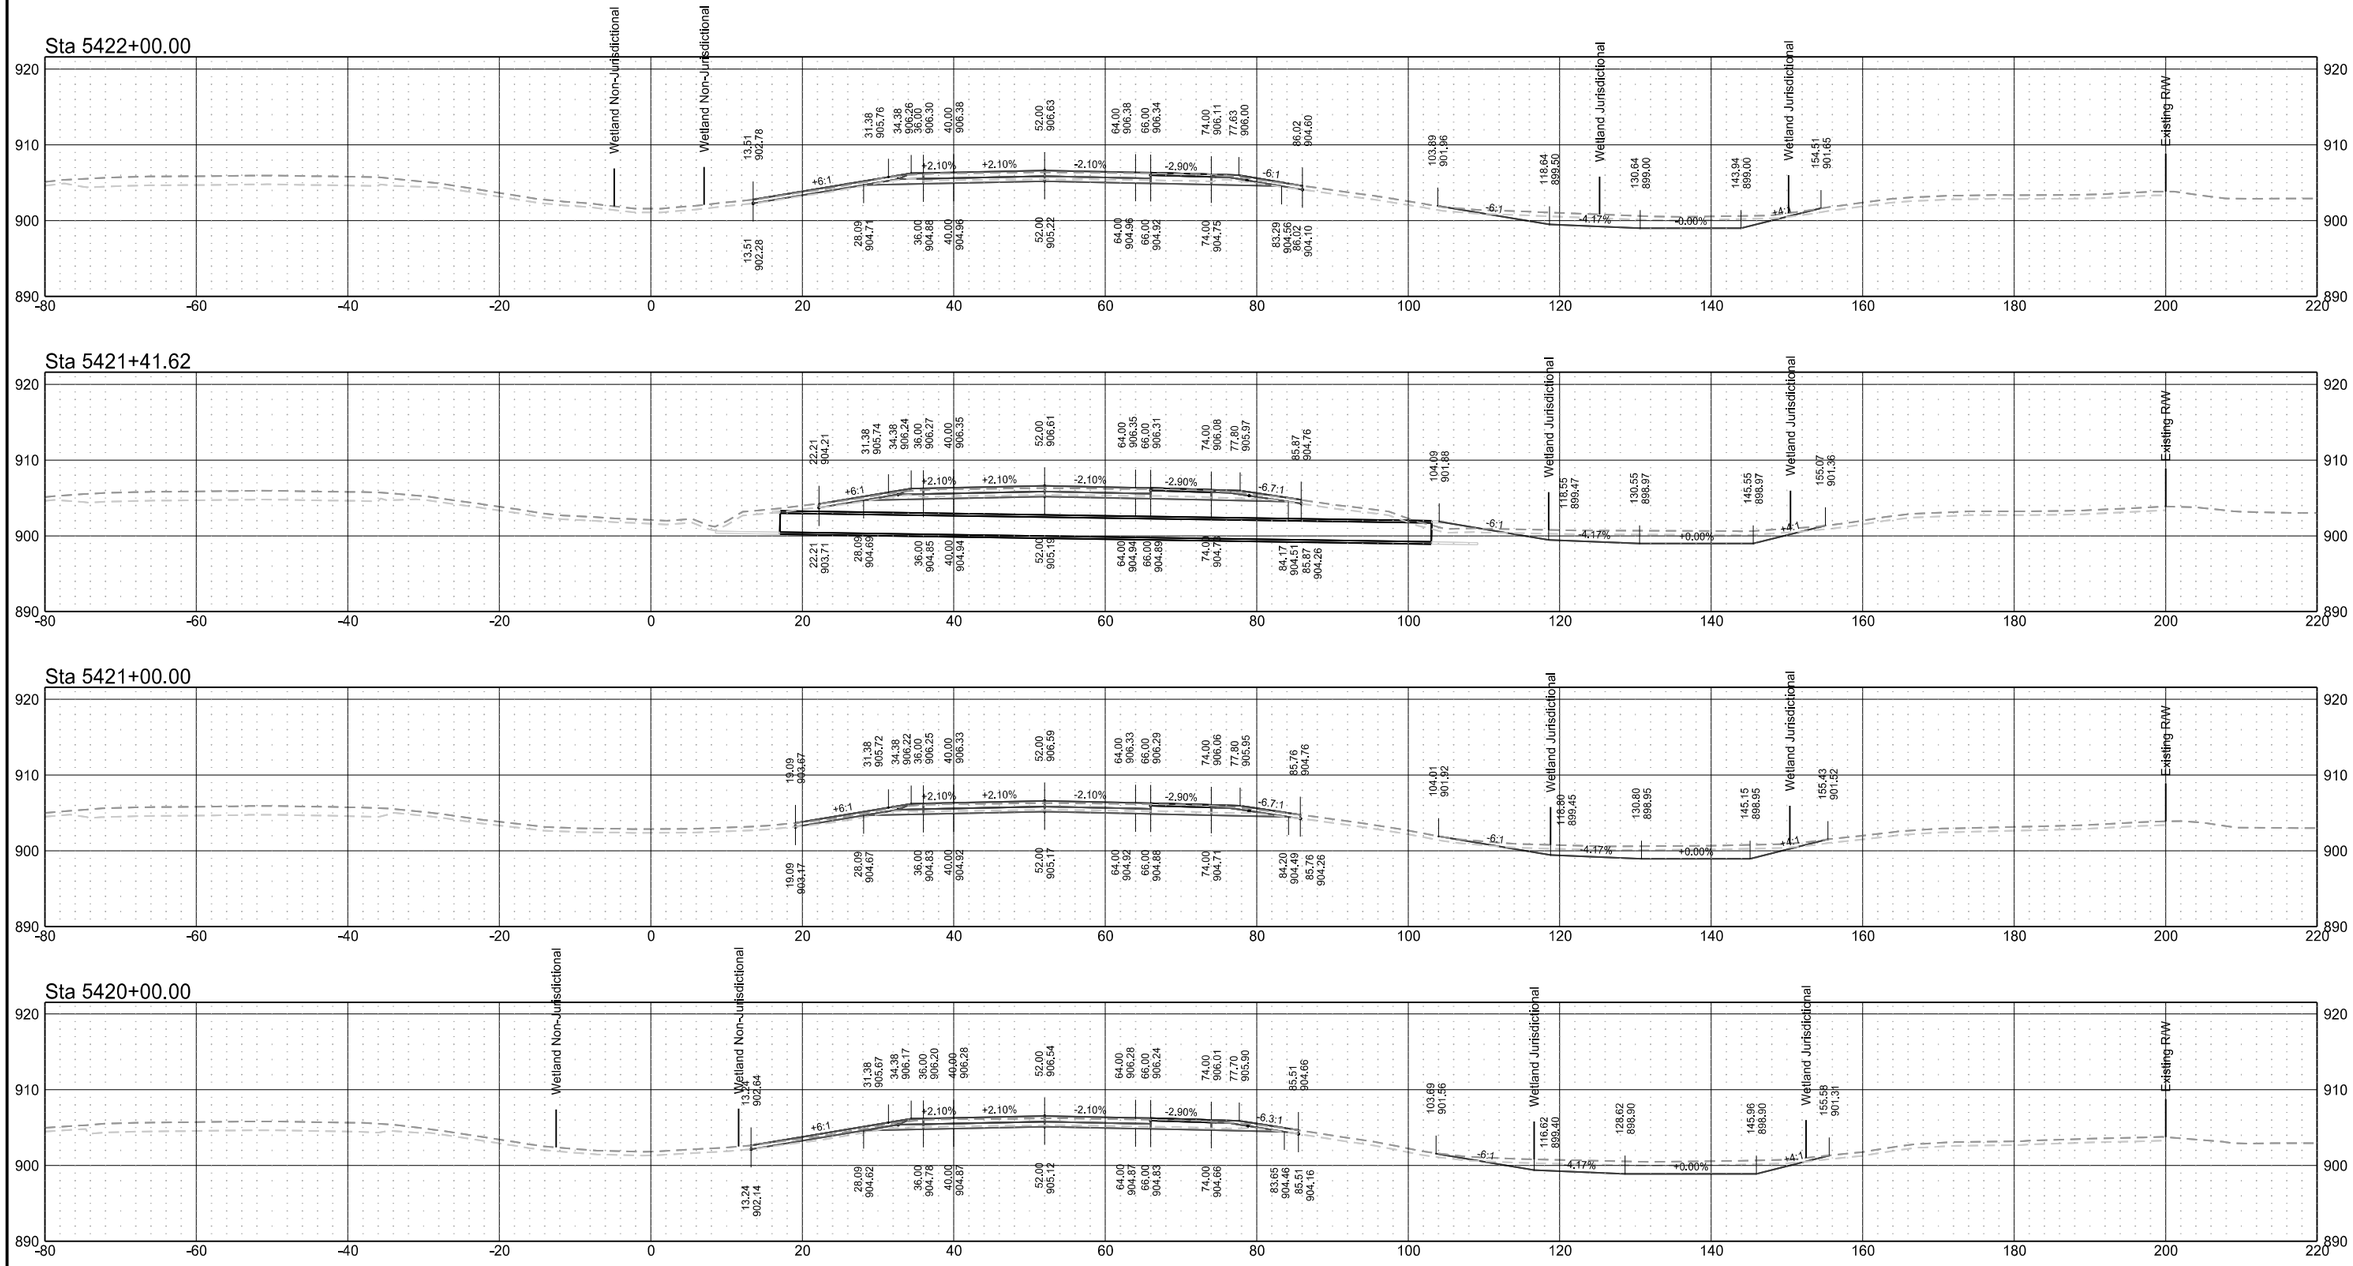


Interstate 29 - Northbound

	STATE	PROJECT NO.	SECTION NO.	SHEET NO.
	ND	IM-8-029(203)101	200	28

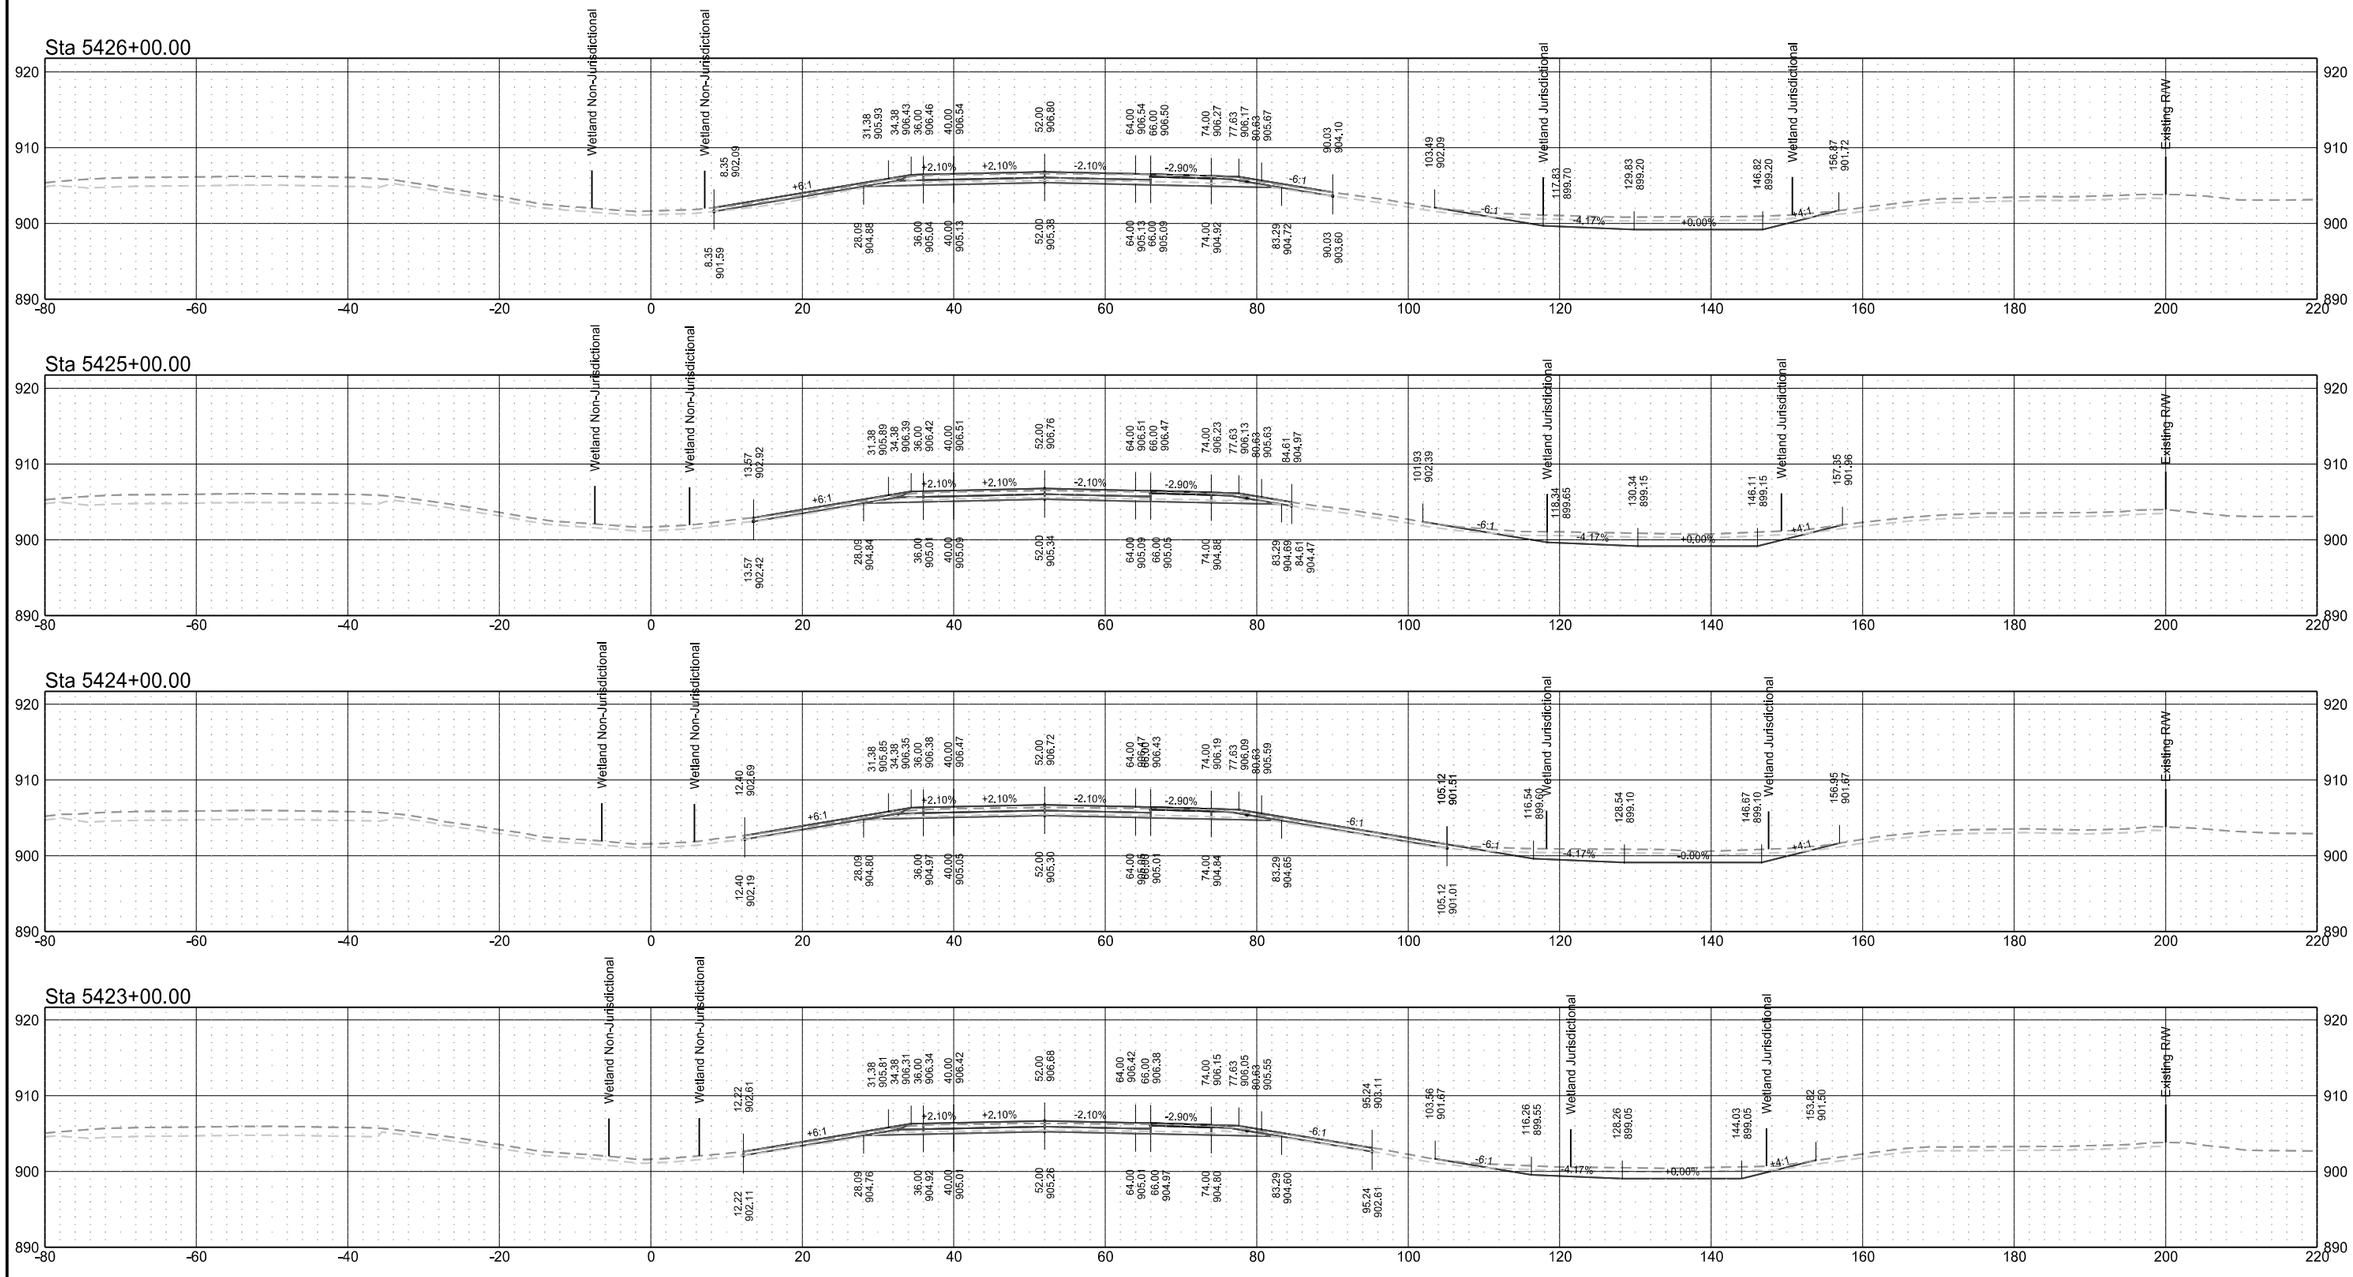

Interstate 29 - Northbound

	STATE	PROJECT NO.	SECTION NO.	SHEET NO.
	ND	IM-8-029(203)101	200	29

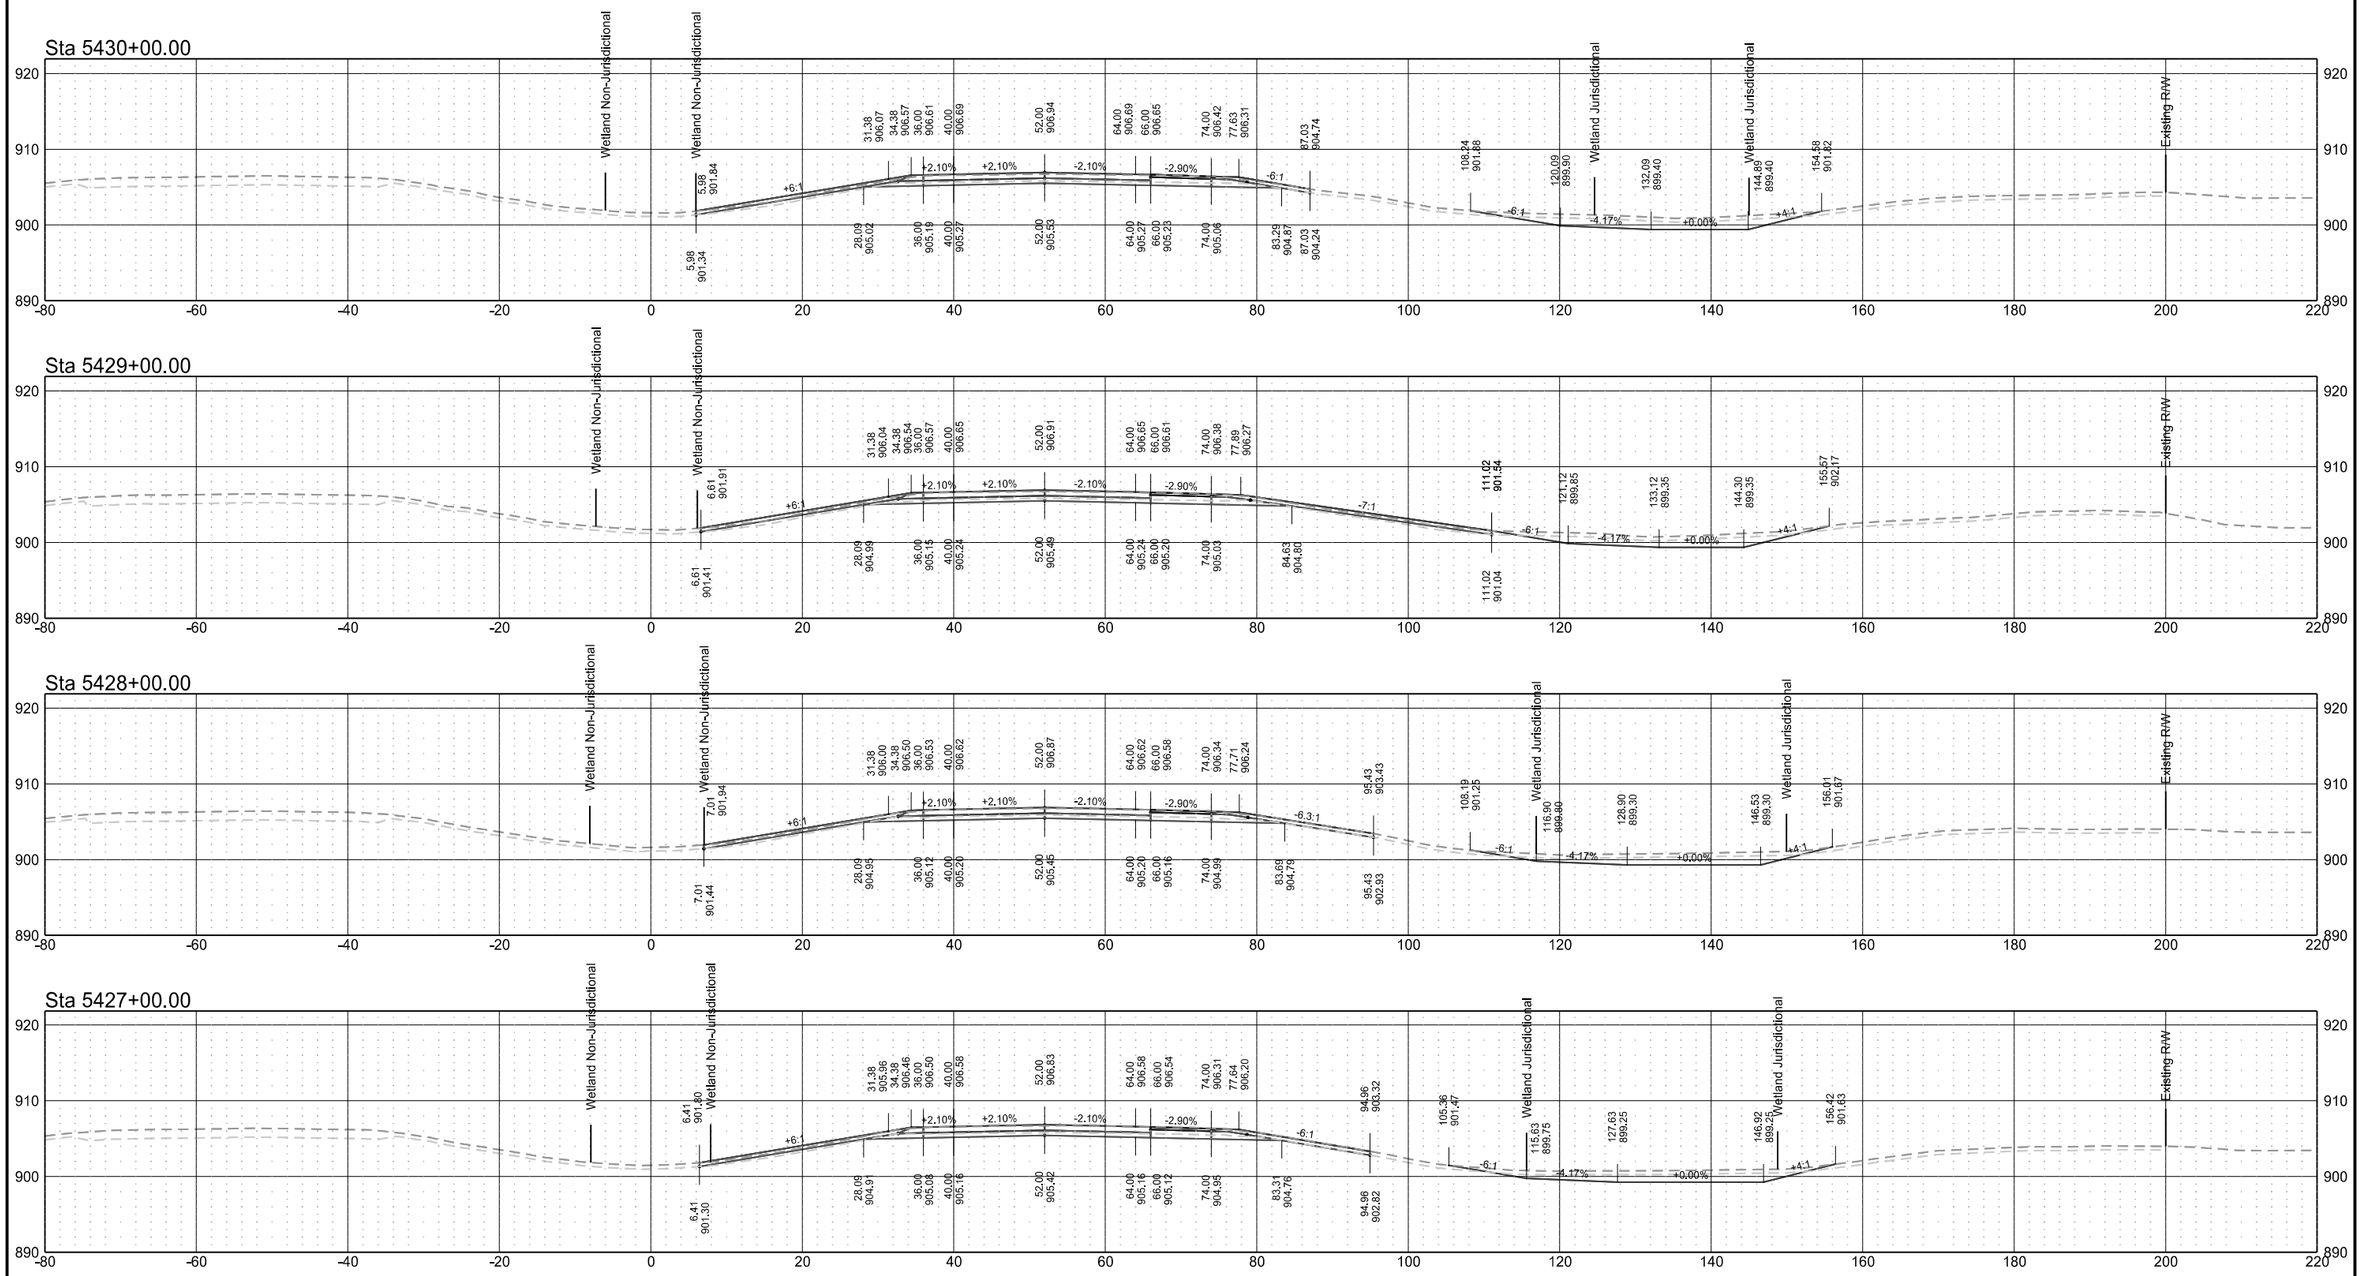


Interstate 29 - Northbound

	STATE	PROJECT NO.	SECTION NO.	SHEET NO.
	ND	IM-8-029(203)101	200	30


Interstate 29 - Northbound

	STATE	PROJECT NO.	SECTION NO.	SHEET NO.
	ND	IM-8-029(203)101	200	31

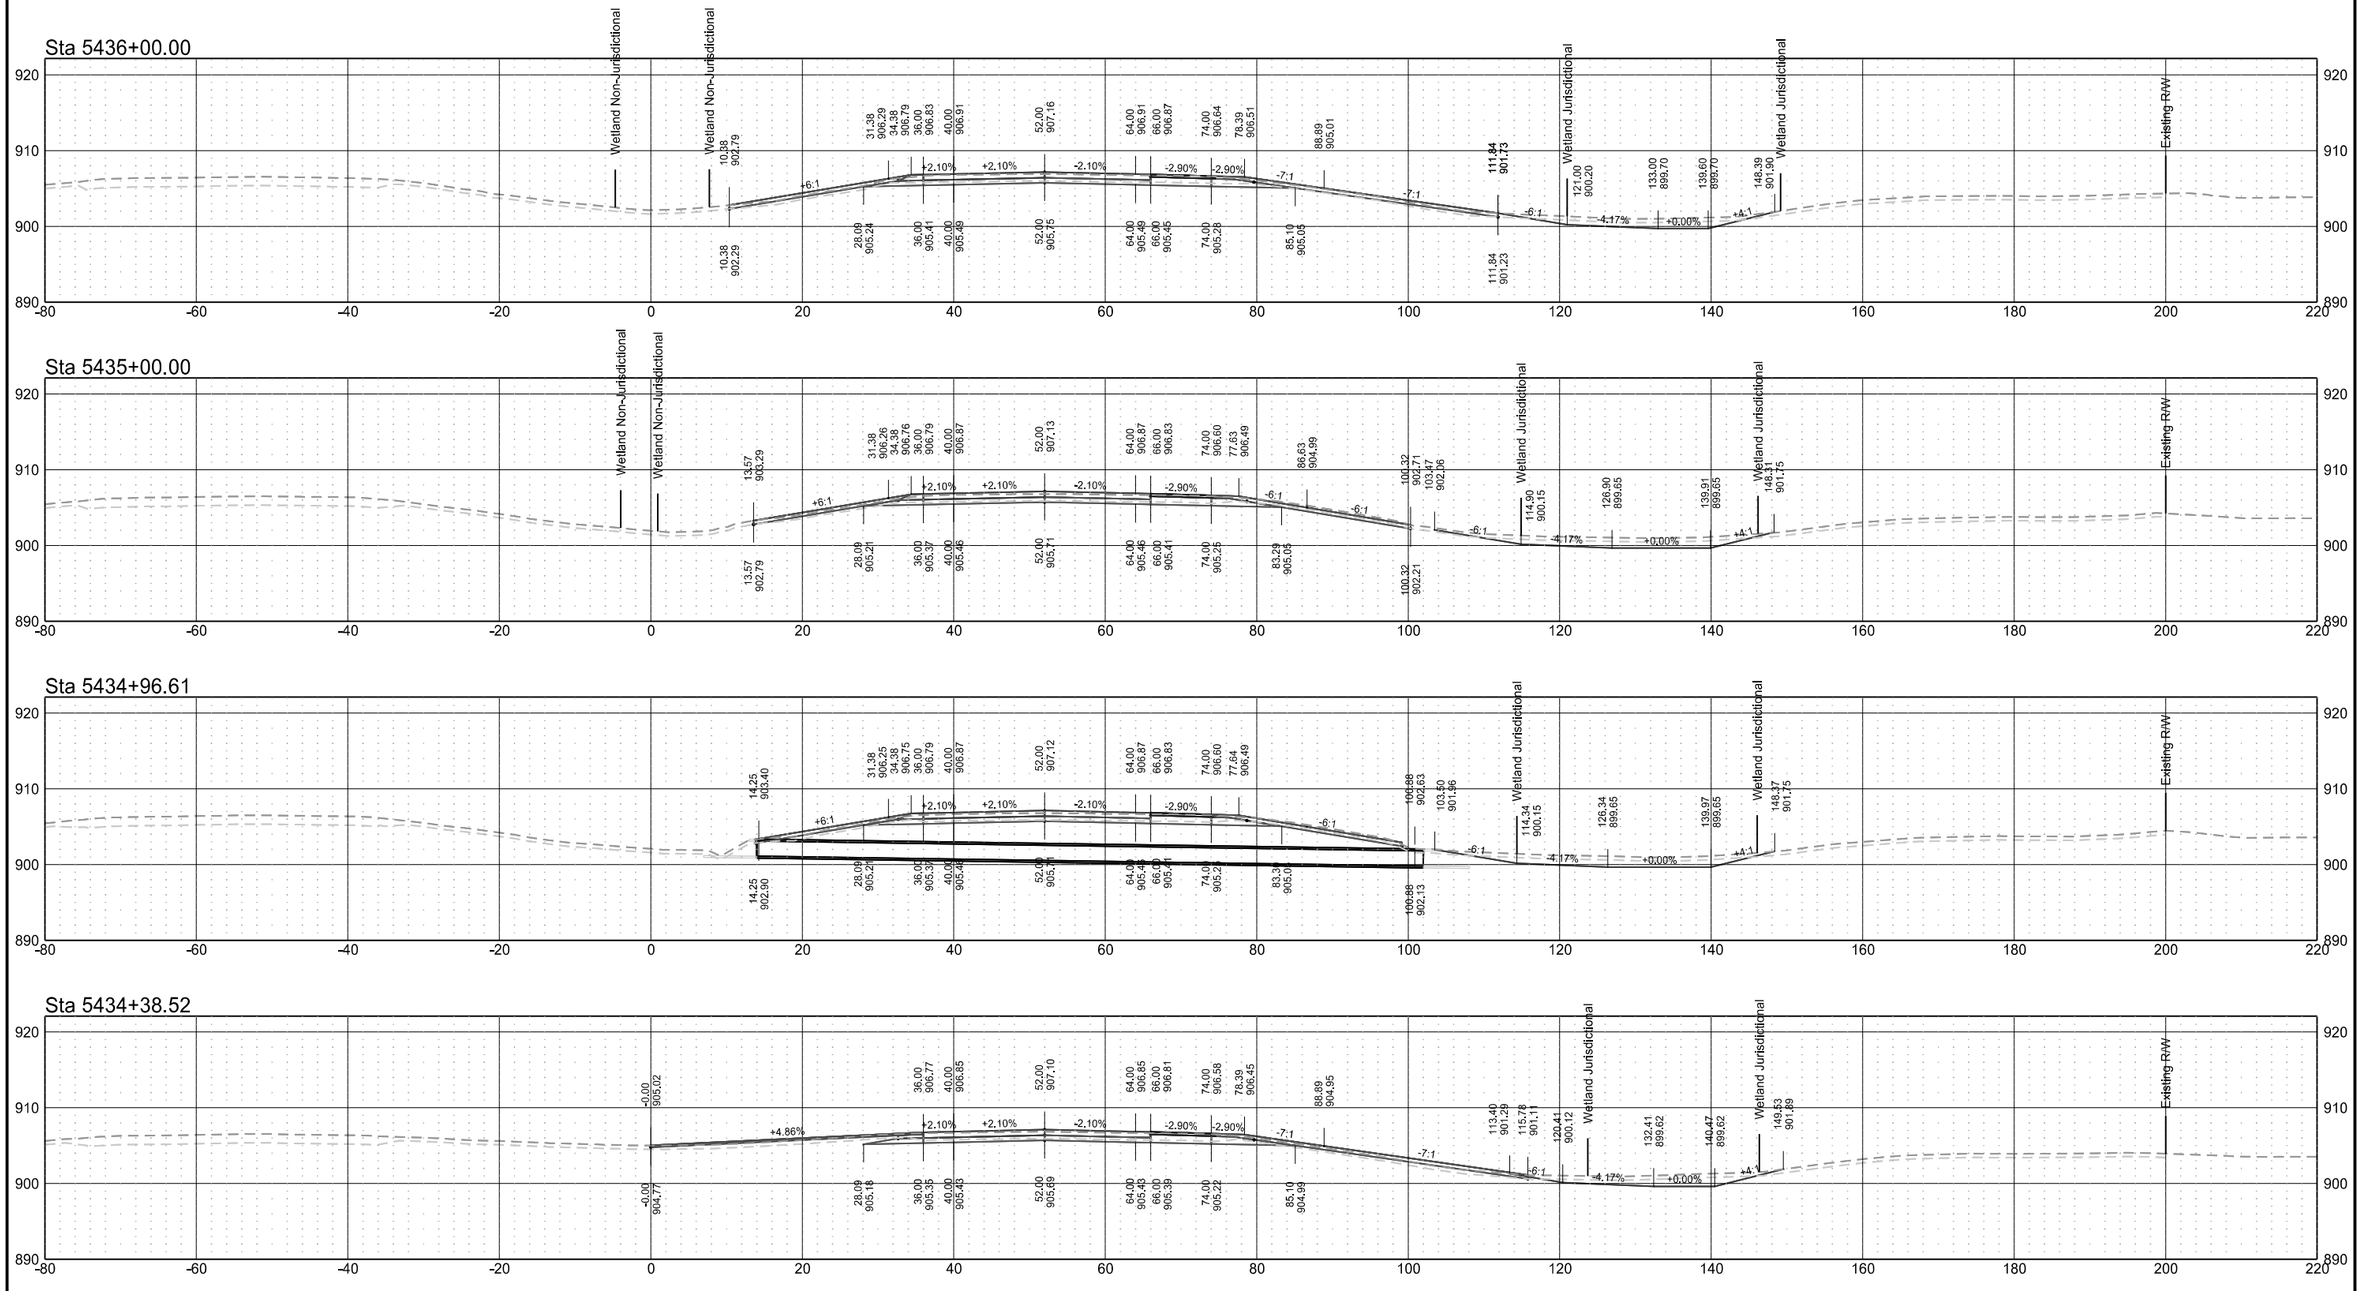

Interstate 29 - Northbound


	STATE	PROJECT NO.	SECTION NO.	SHEET NO.
	ND	IM-8-029(203)101	200	32

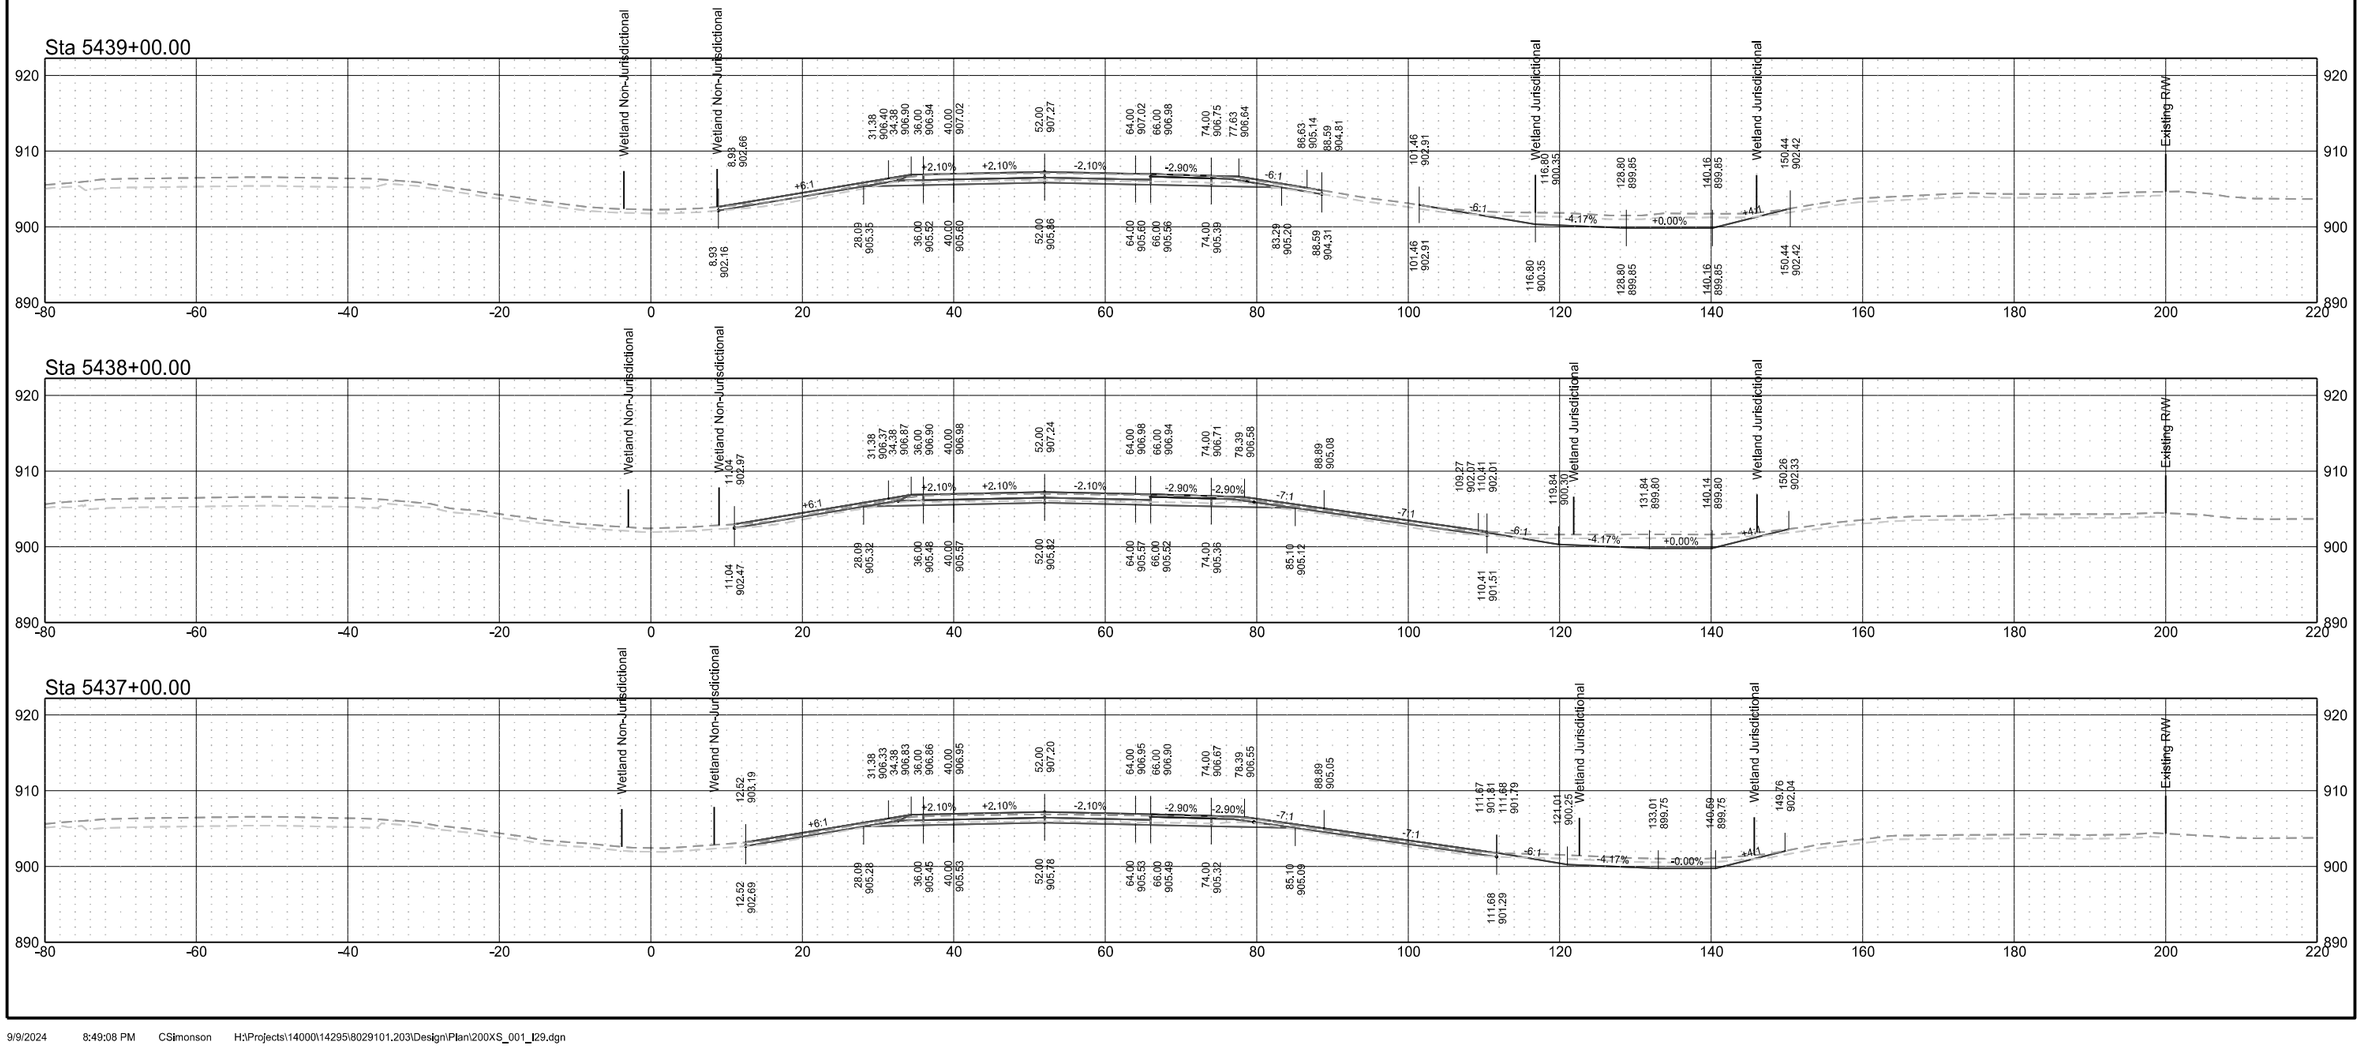

9/9/2024 8:49:08 PM CSimonson H:\Projects\14000\14295\8029101.203\Design\Plan\200XS_001_I29.dgn


Interstate 29 - Northbound


	STATE	PROJECT NO.	SECTION NO.	SHEET NO.
	ND	IM-8-029(203)101	200	33

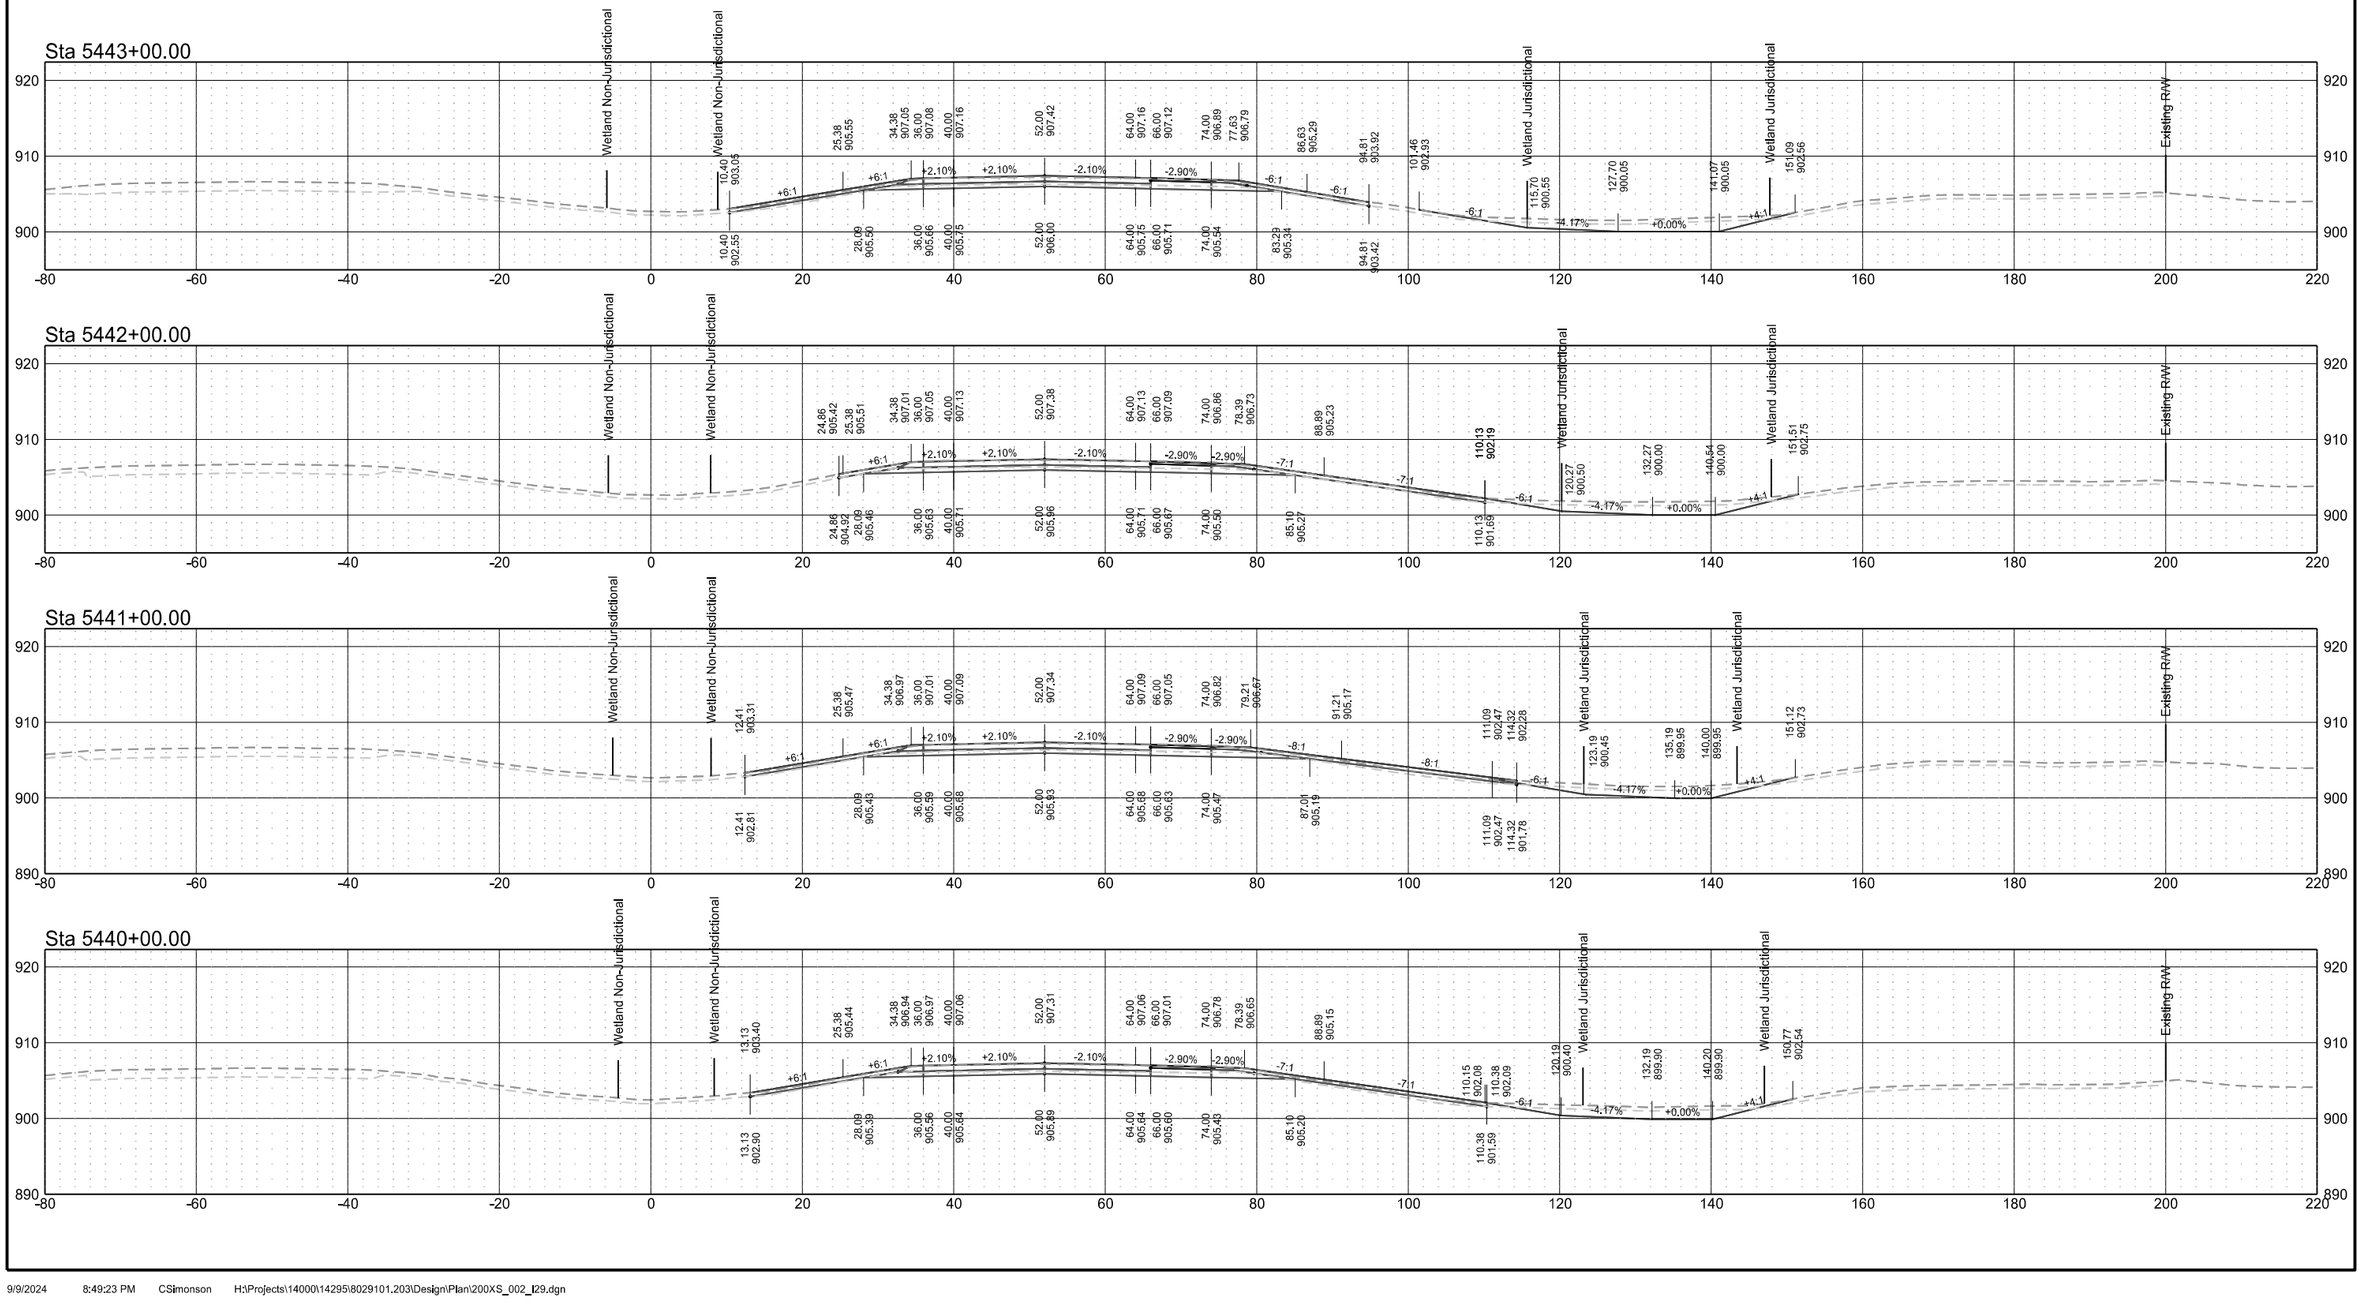



Interstate 29 - Northbound

	STATE	PROJECT NO.	SECTION NO.	SHEET NO.
	ND	IM-8-029(203)101	200	34

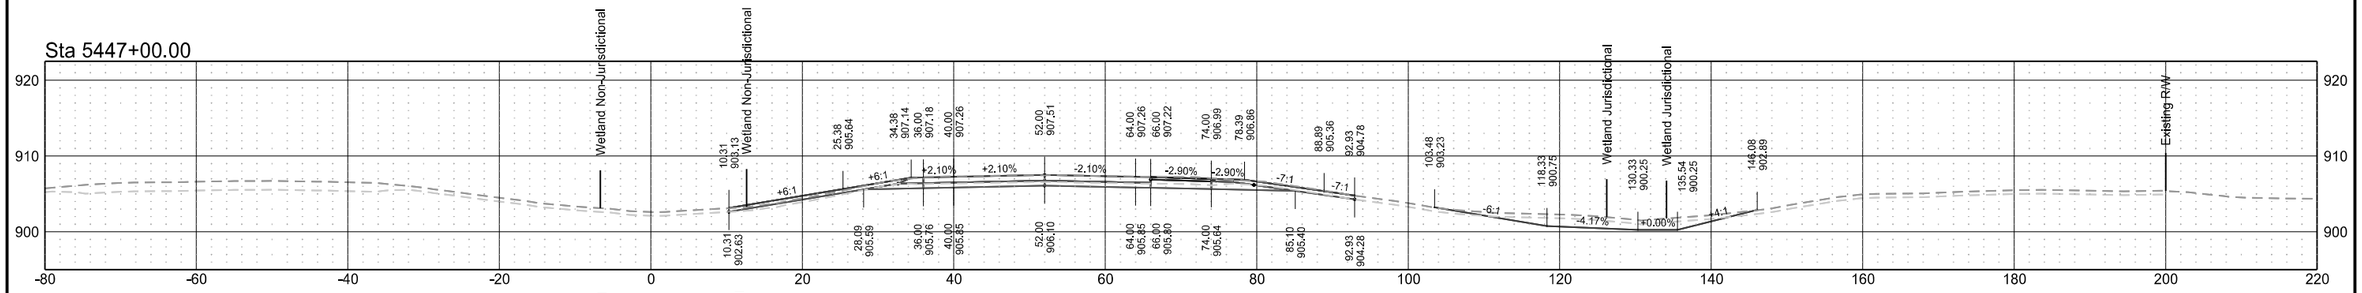

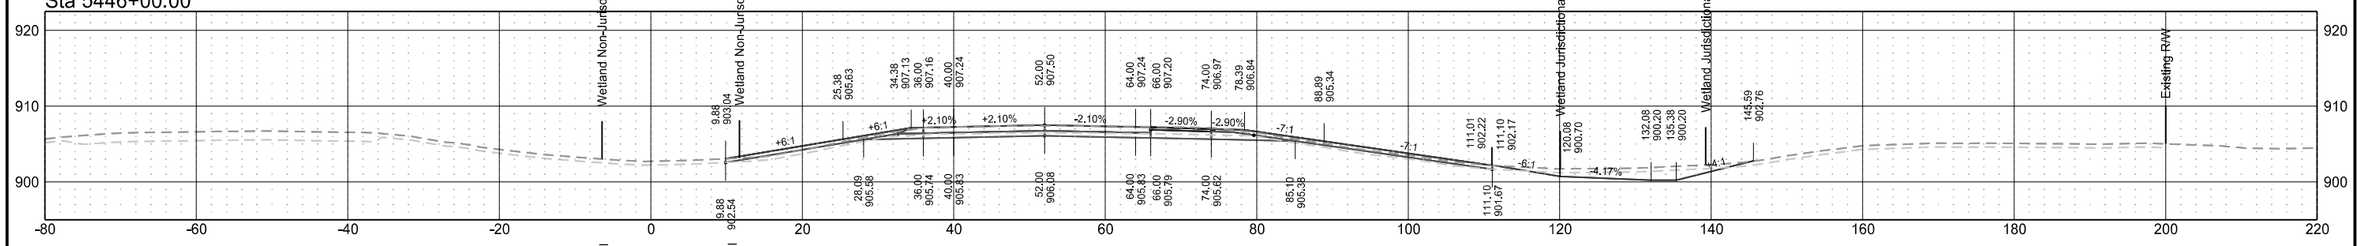

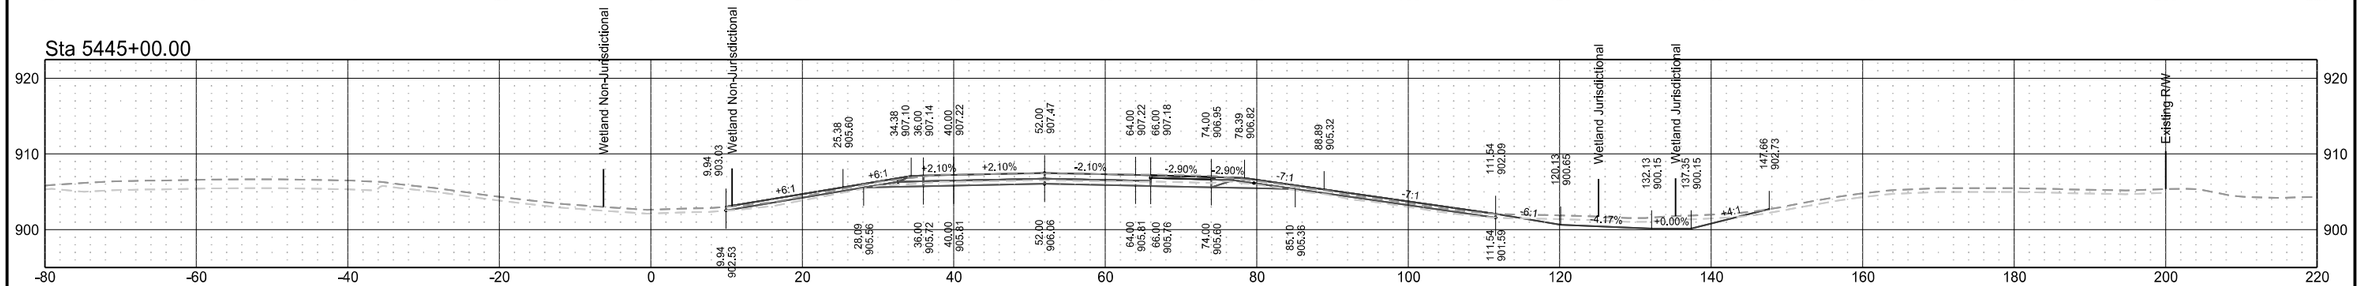


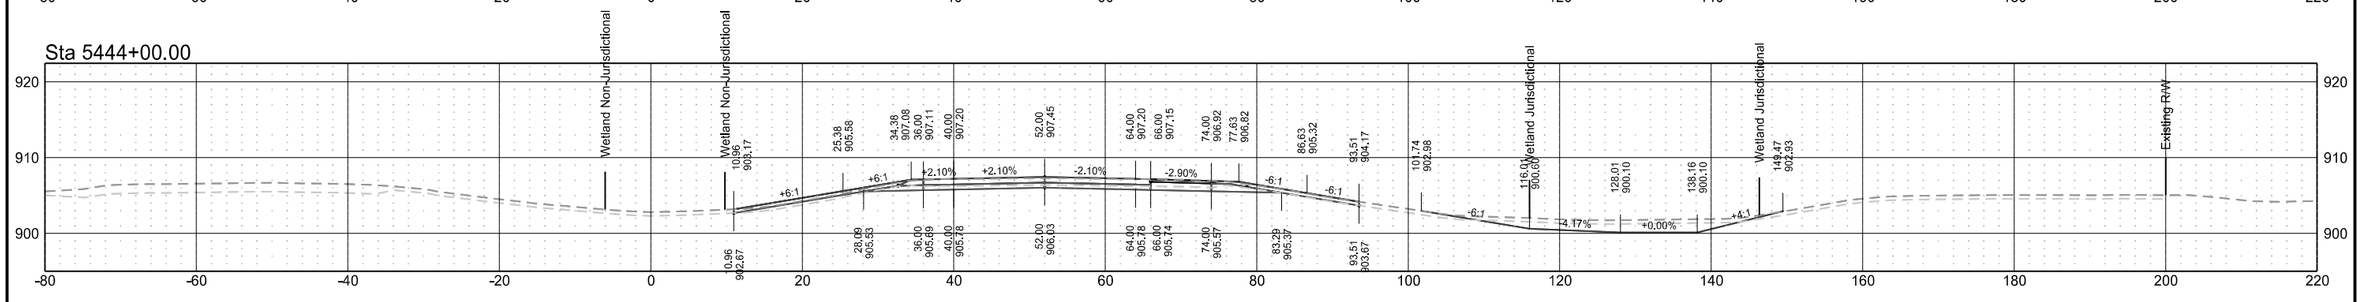


Interstate 29 - Northbound

	STATE	PROJECT NO.	SECTION NO.	SHEET NO.
	ND	IM-8-029(203)101	200	35


Sta 5451+00.00

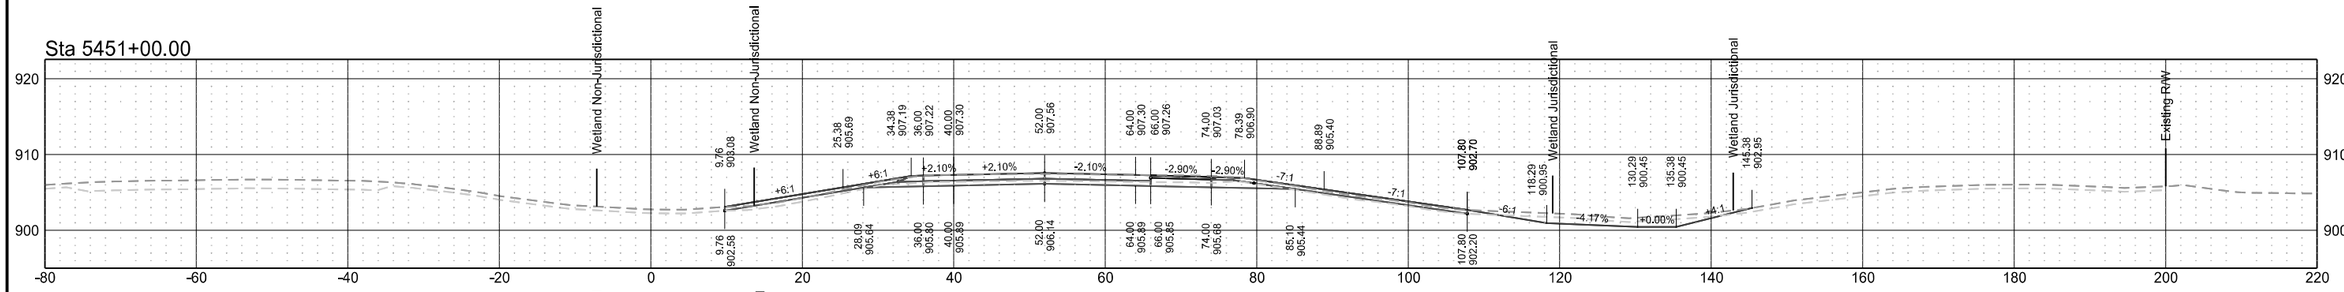


Sta 5450+00.00

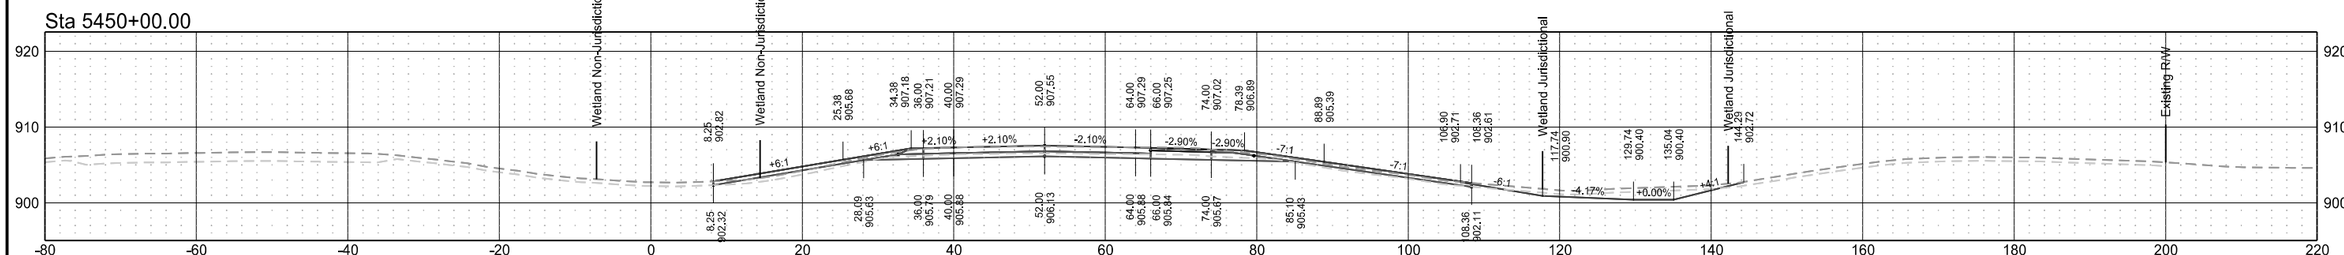

Sta 5449+00.00

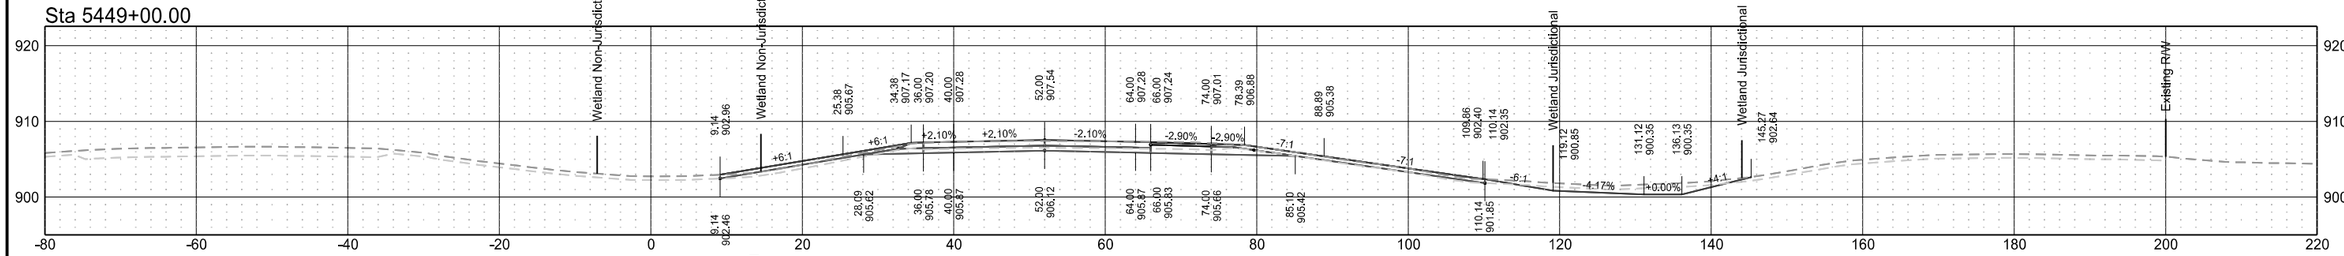



Sta 5448+00.00

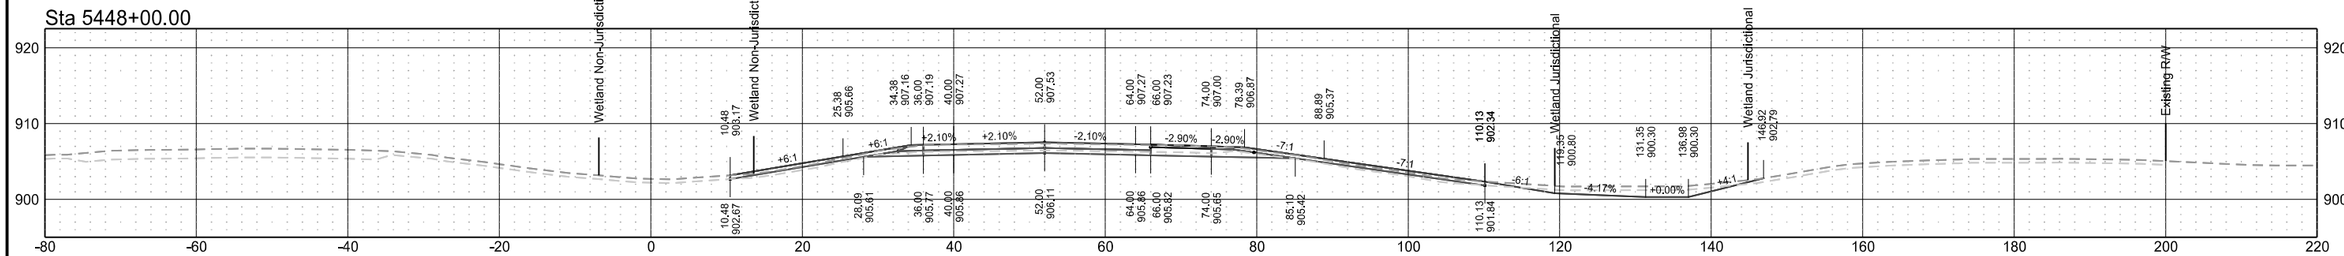



Interstate 29 - Northbound

	STATE	PROJECT NO.	SECTION NO.	SHEET NO.
	ND	IM-8-029(203)101	200	36

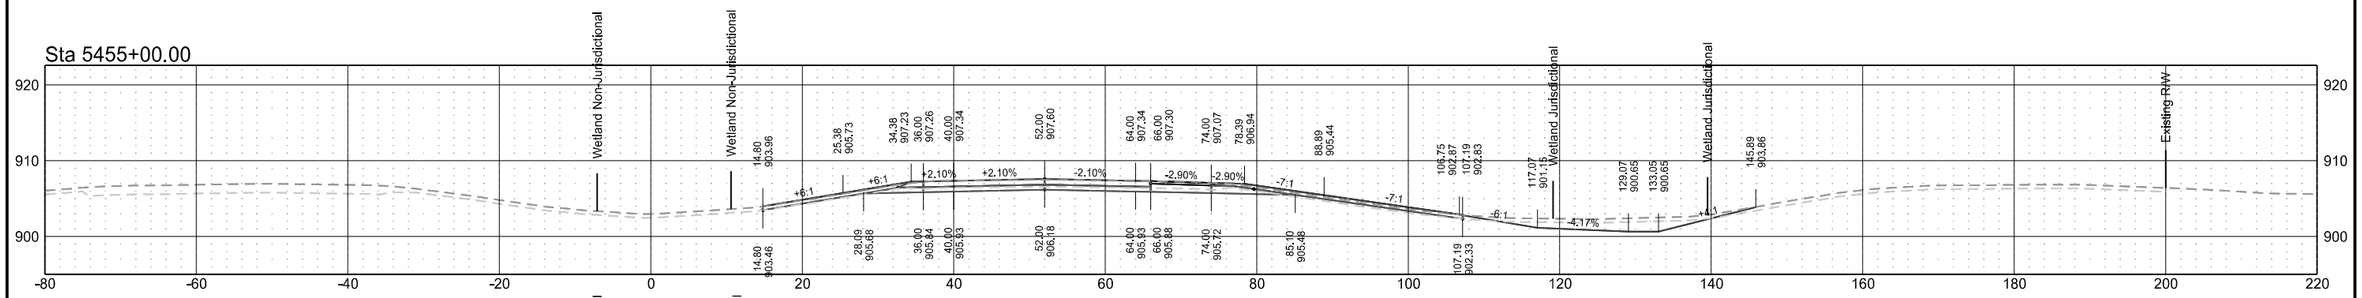

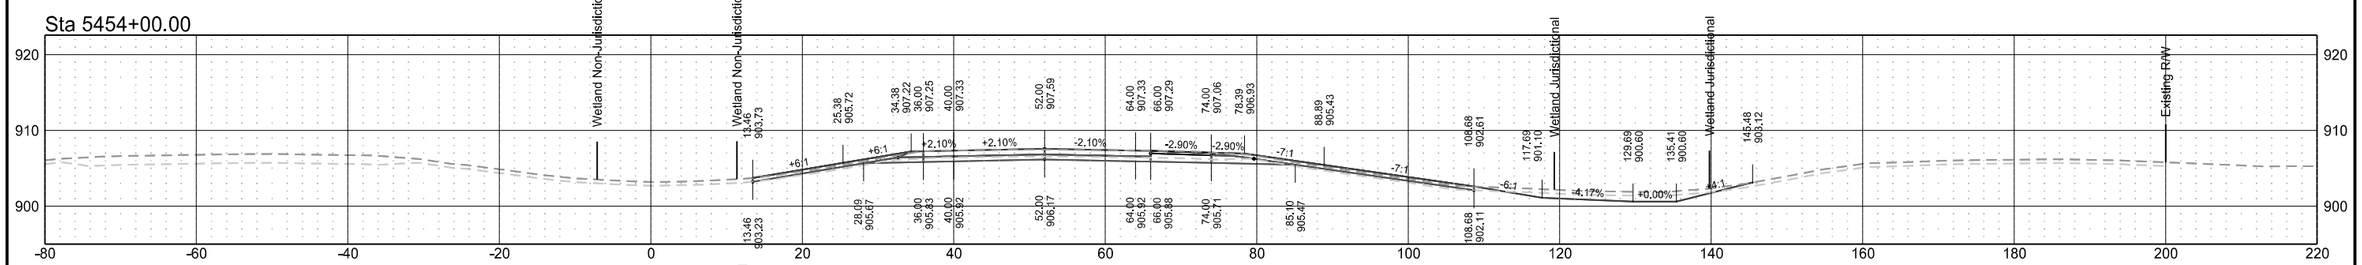


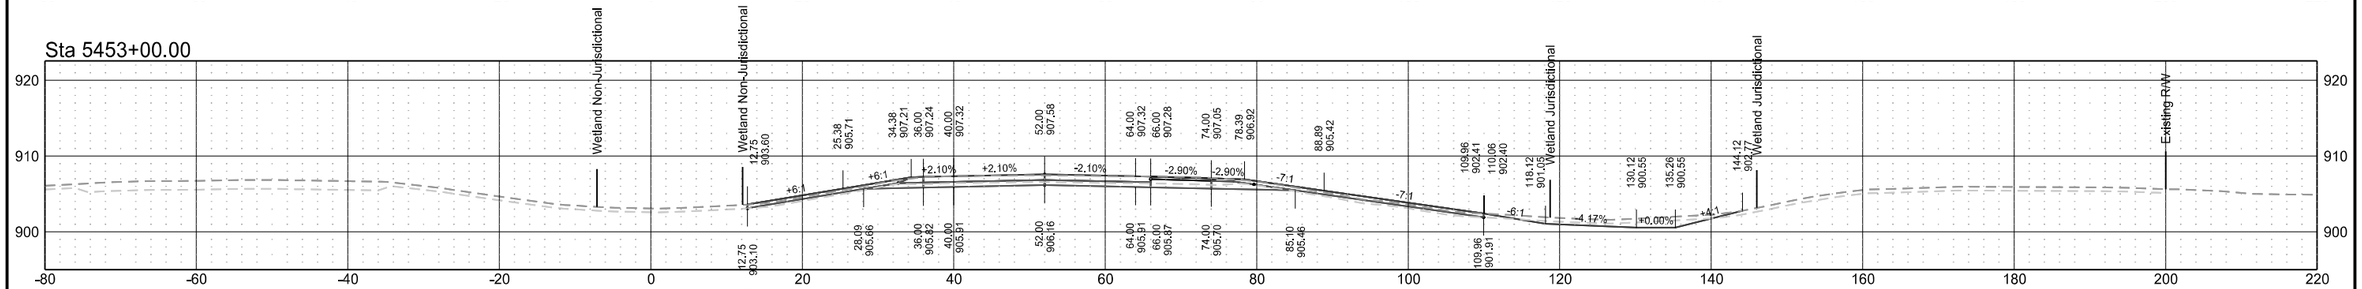


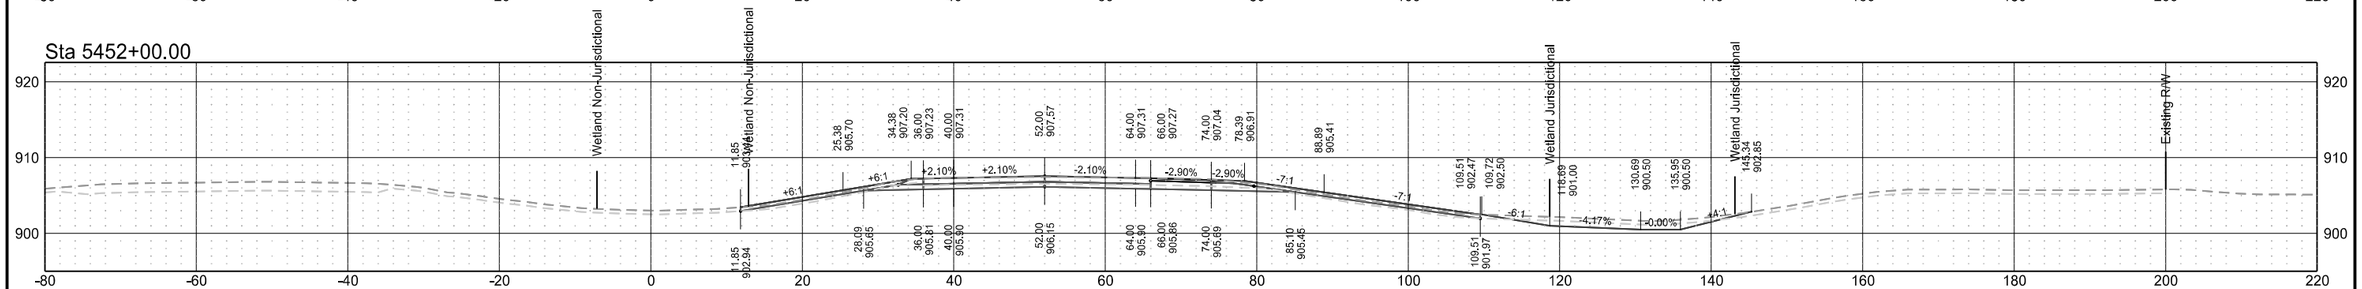



Interstate 29 - Northbound

	STATE	PROJECT NO.	SECTION NO.	SHEET NO.
	ND	IM-8-029(203)101	200	37

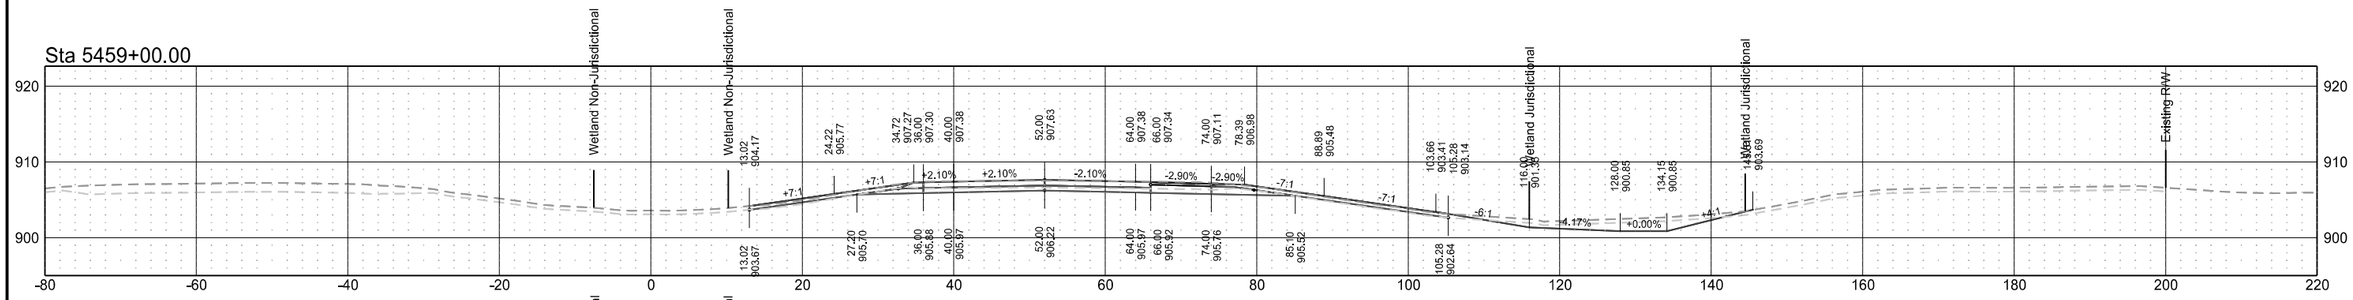

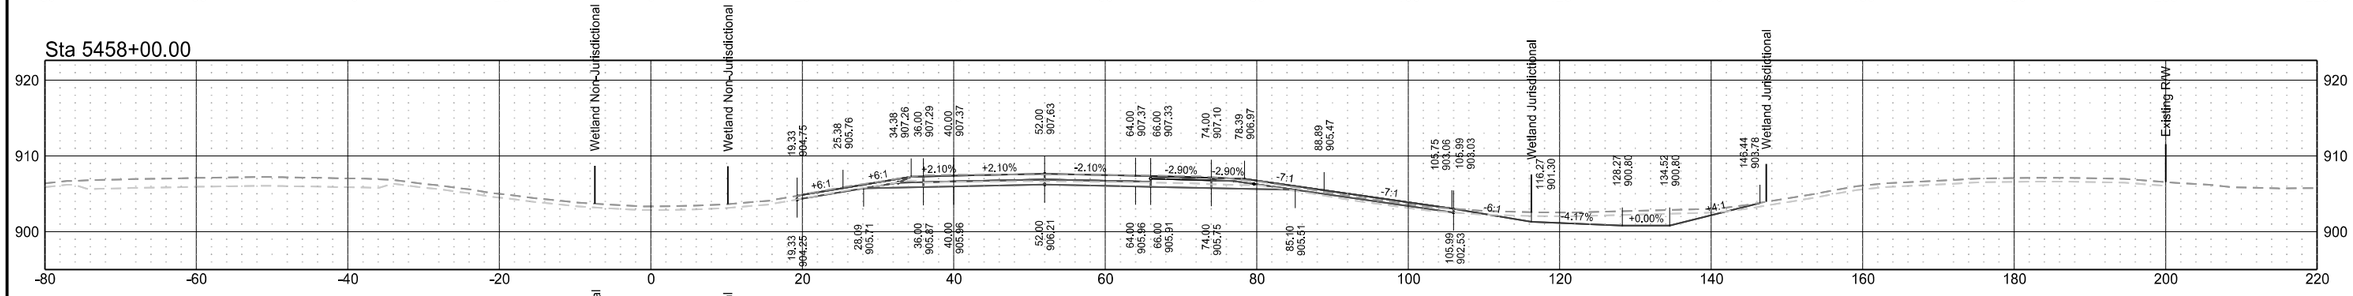


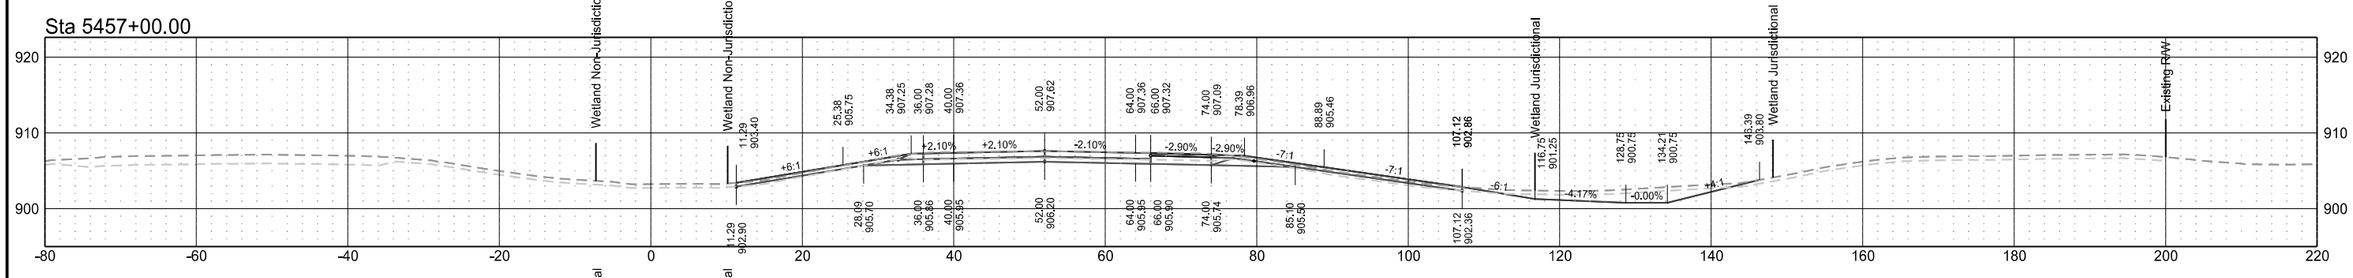


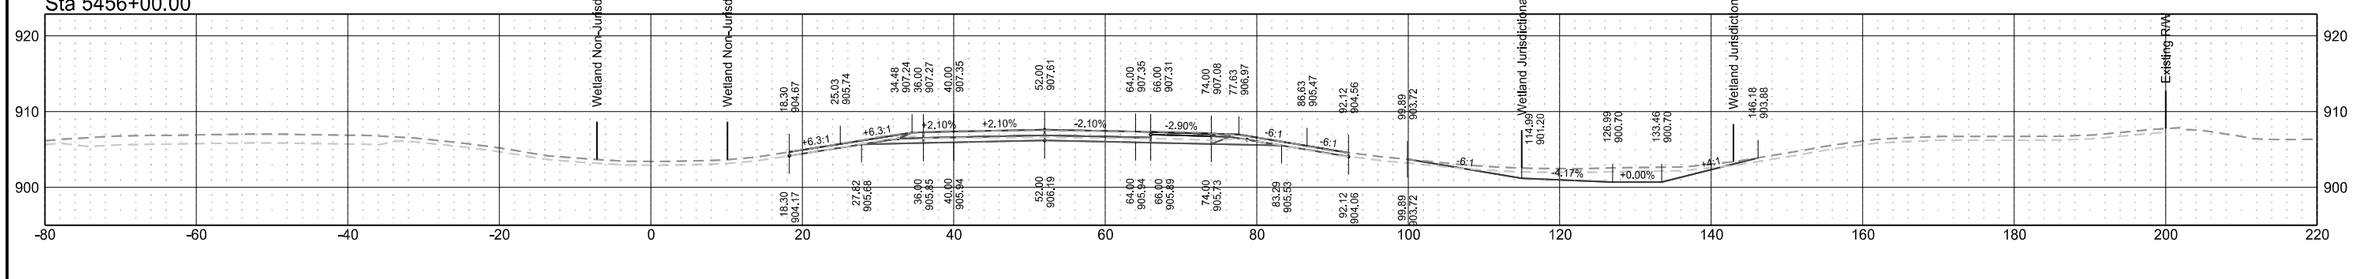



Interstate 29 - Northbound

	STATE	PROJECT NO.	SECTION NO.	SHEET NO.
	ND	IM-8-029(203)101	200	38

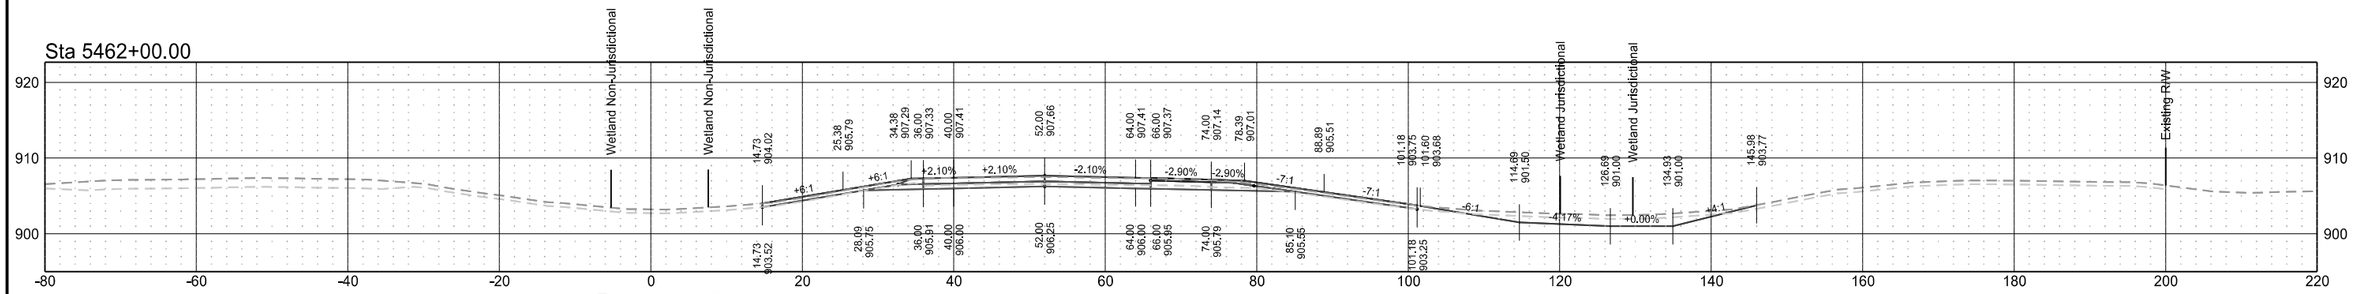

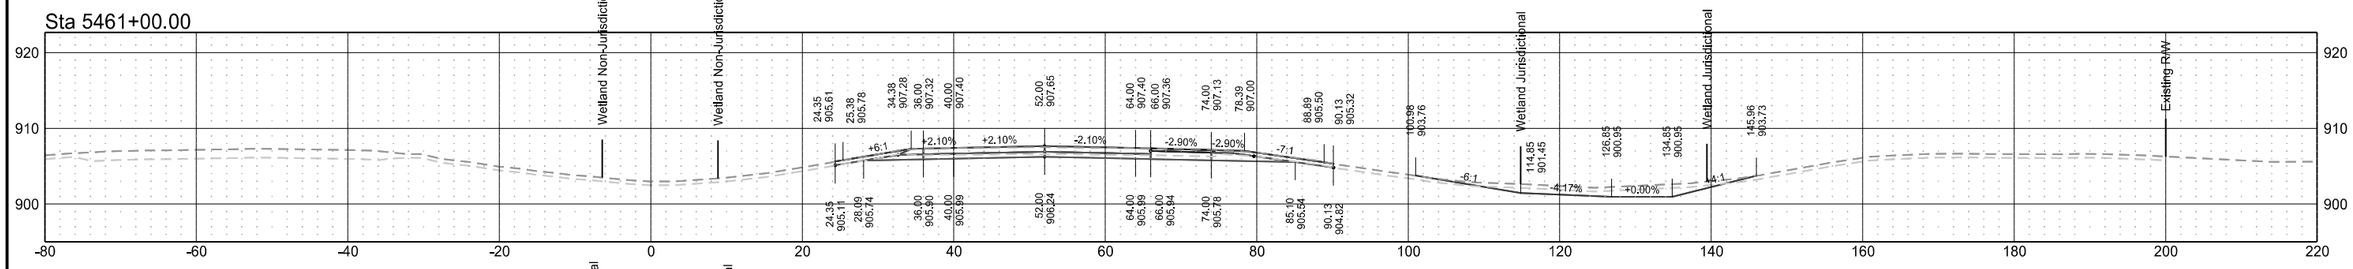


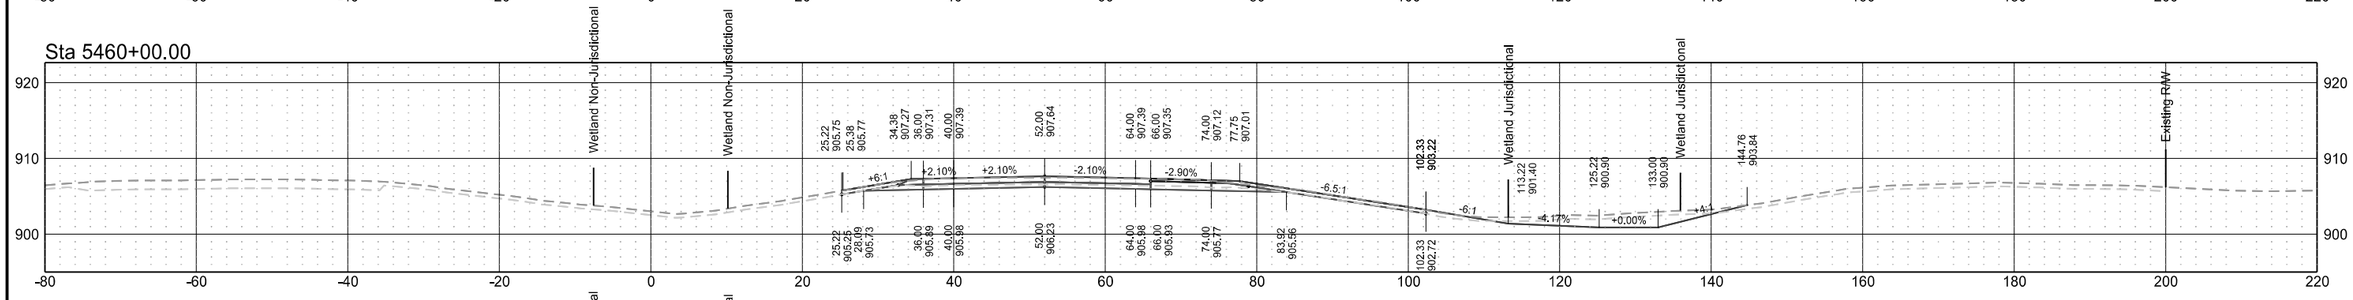


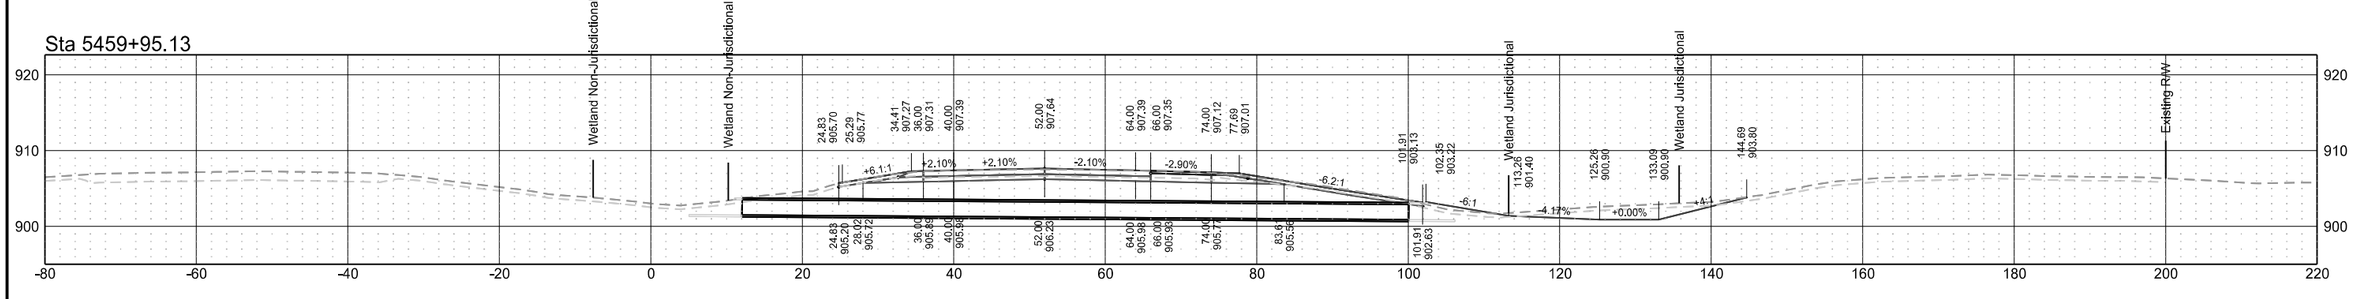



Interstate 29 - Northbound

	STATE	PROJECT NO.	SECTION NO.	SHEET NO.
	ND	IM-8-029(203)101	200	39

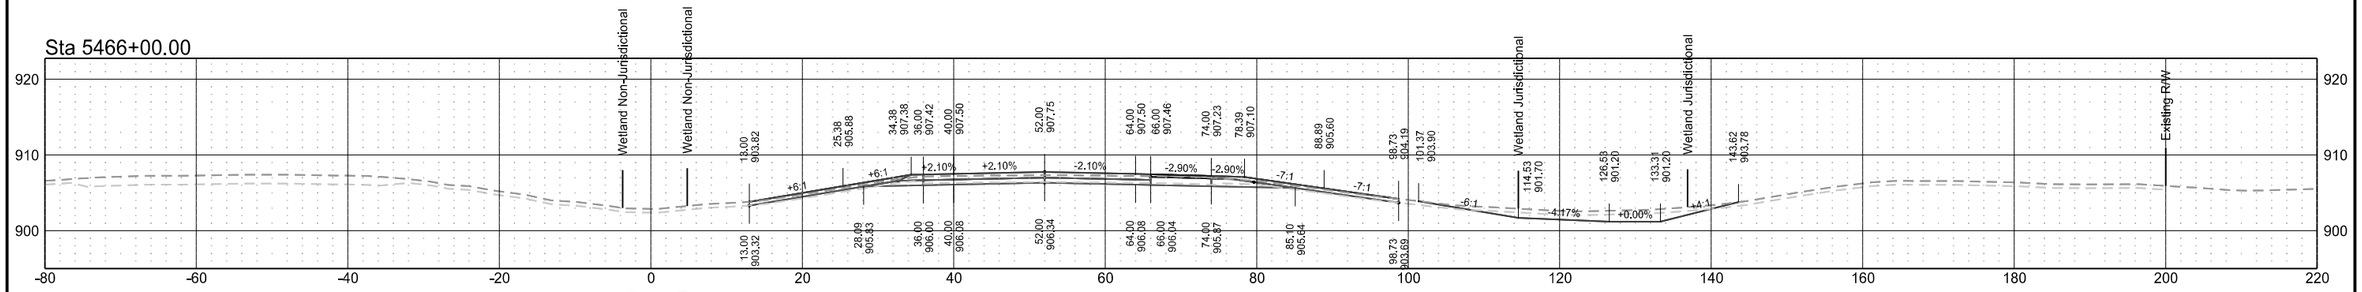

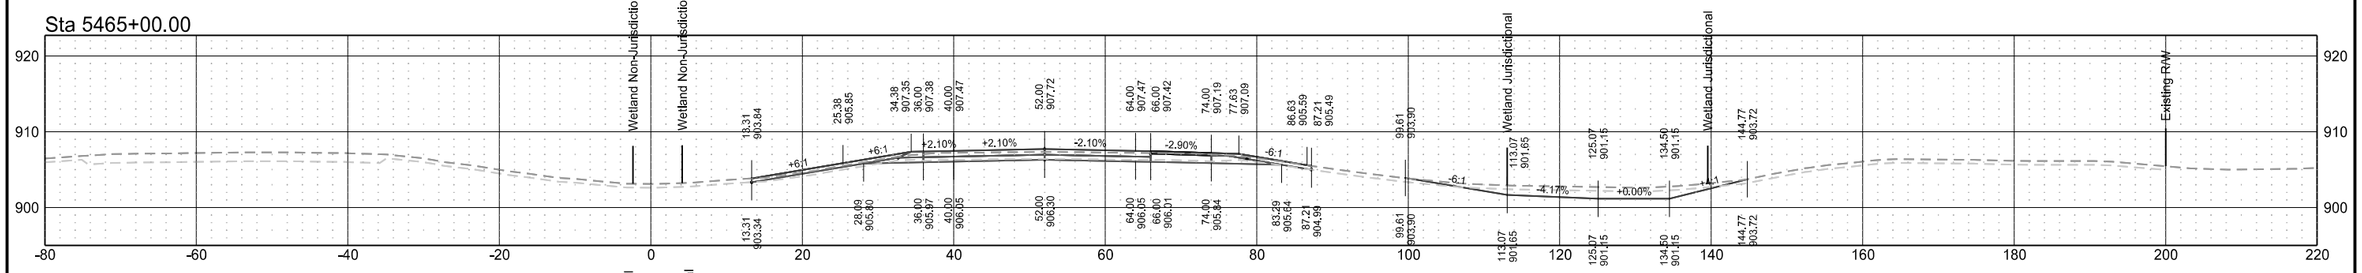


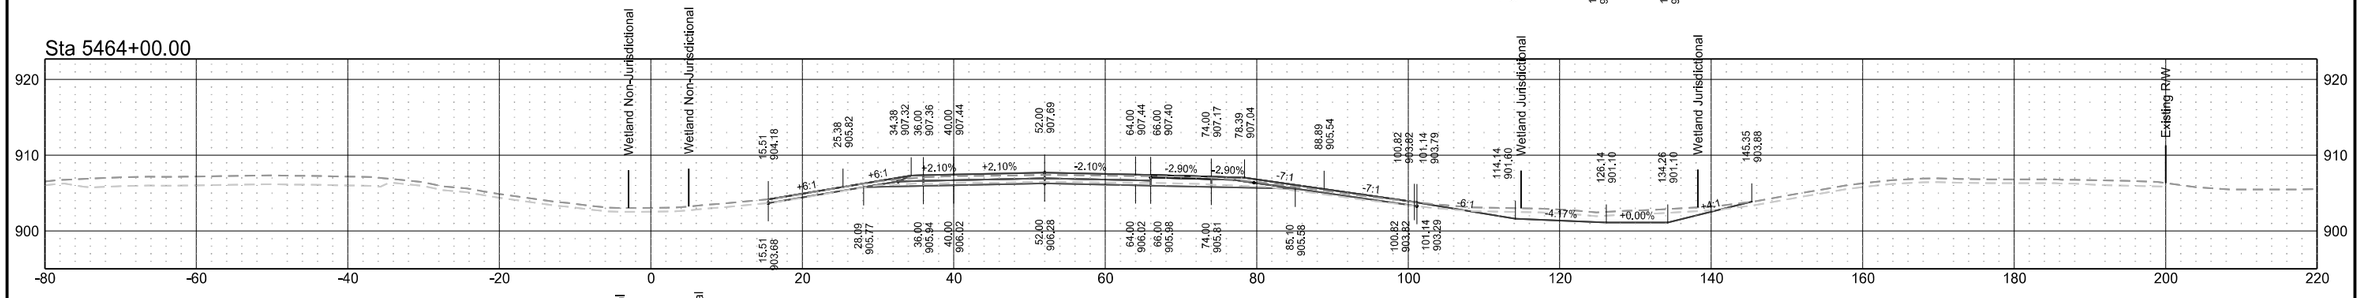


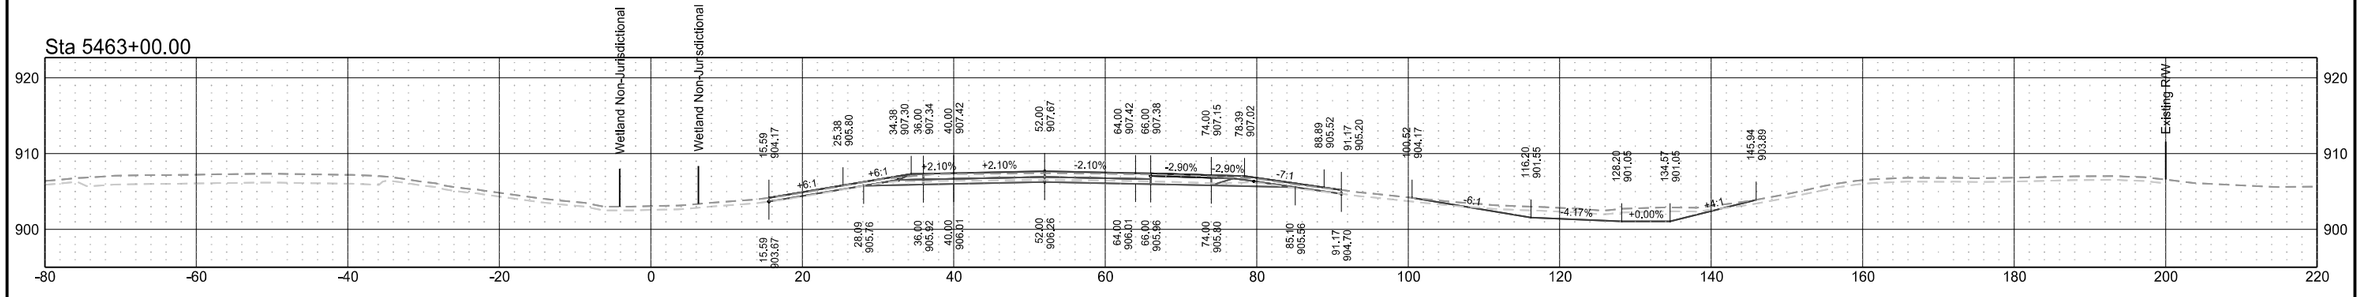



Interstate 29 - Northbound

	STATE	PROJECT NO.	SECTION NO.	SHEET NO.
	ND	IM-8-029(203)101	200	40

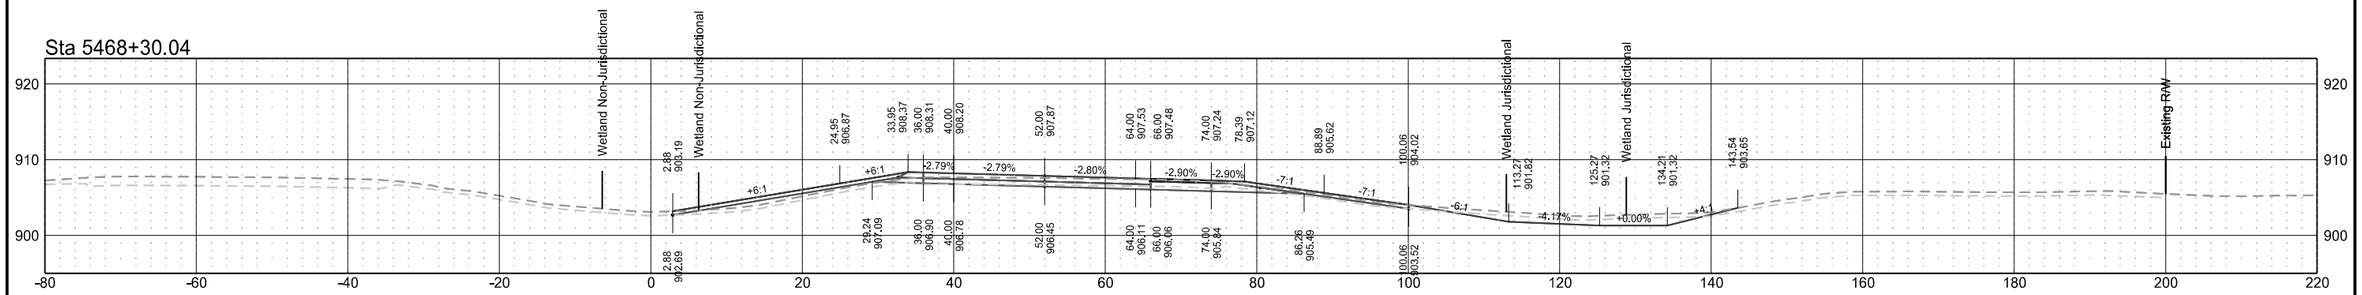

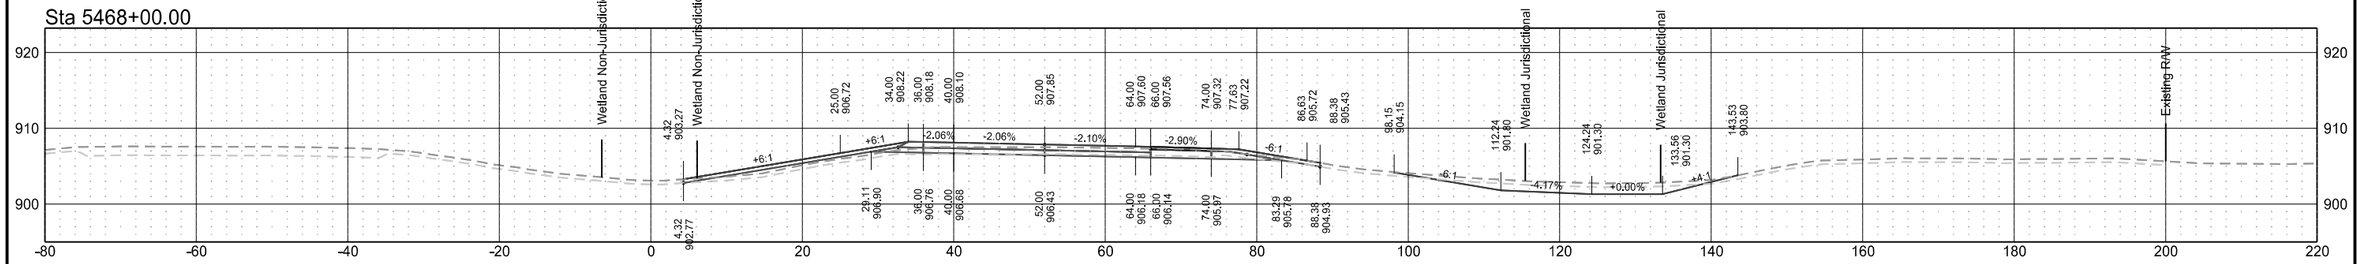

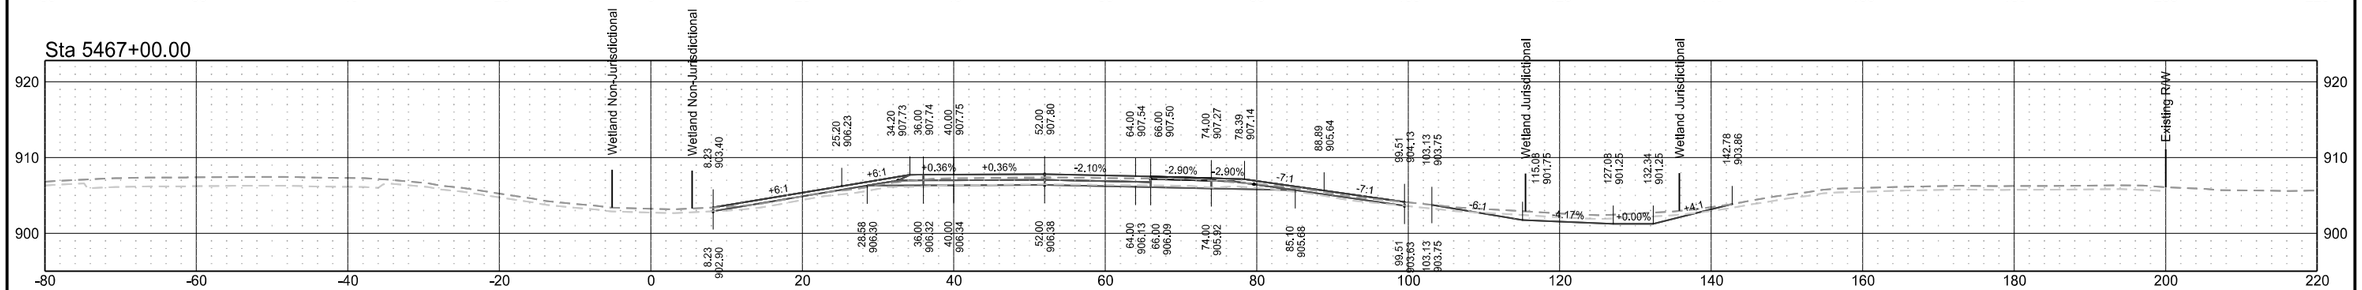


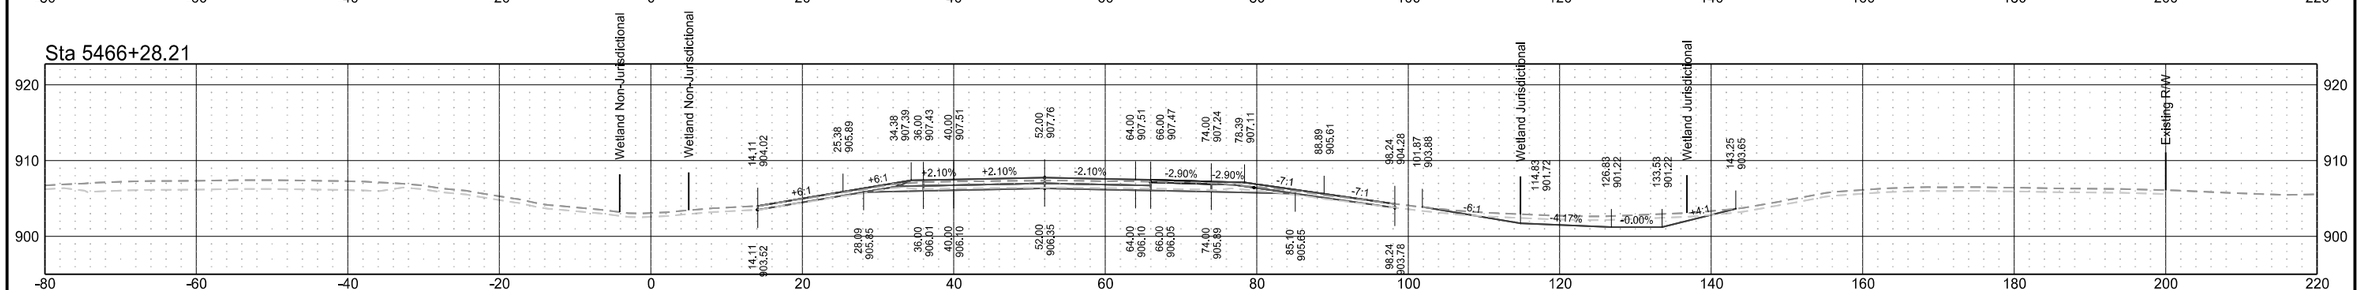


Interstate 29 - Northbound

	STATE	PROJECT NO.	SECTION NO.	SHEET NO.
	ND	IM-8-029(203)101	200	41


Sta 5469+00.00

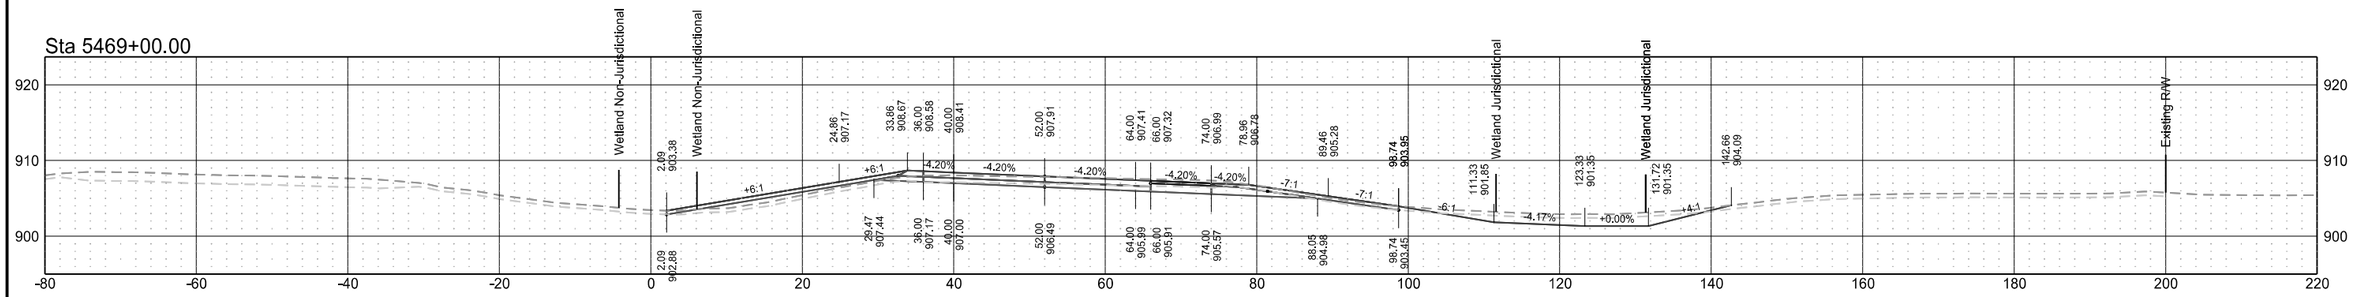


Sta 5468+88.25

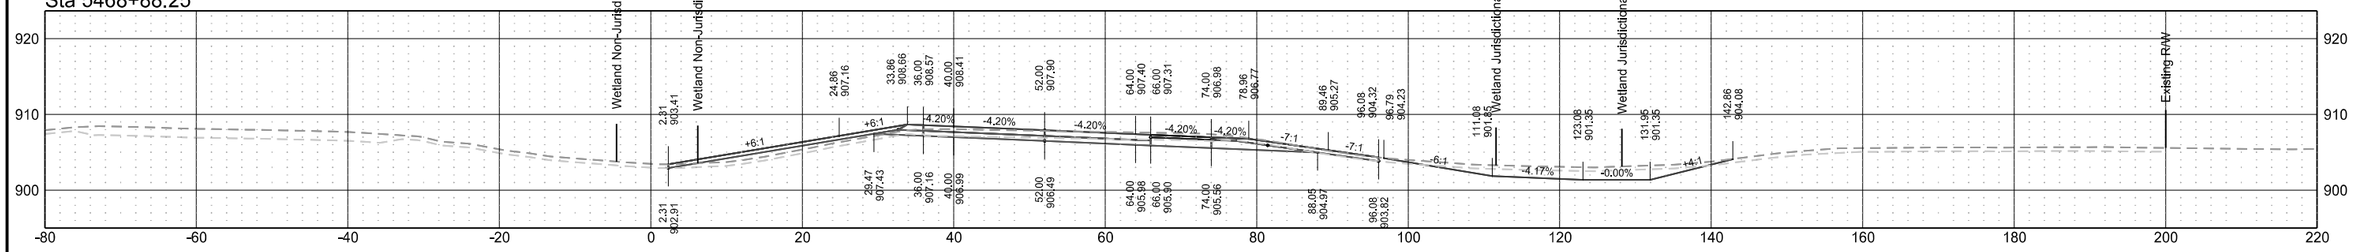

Sta 5468+50.00

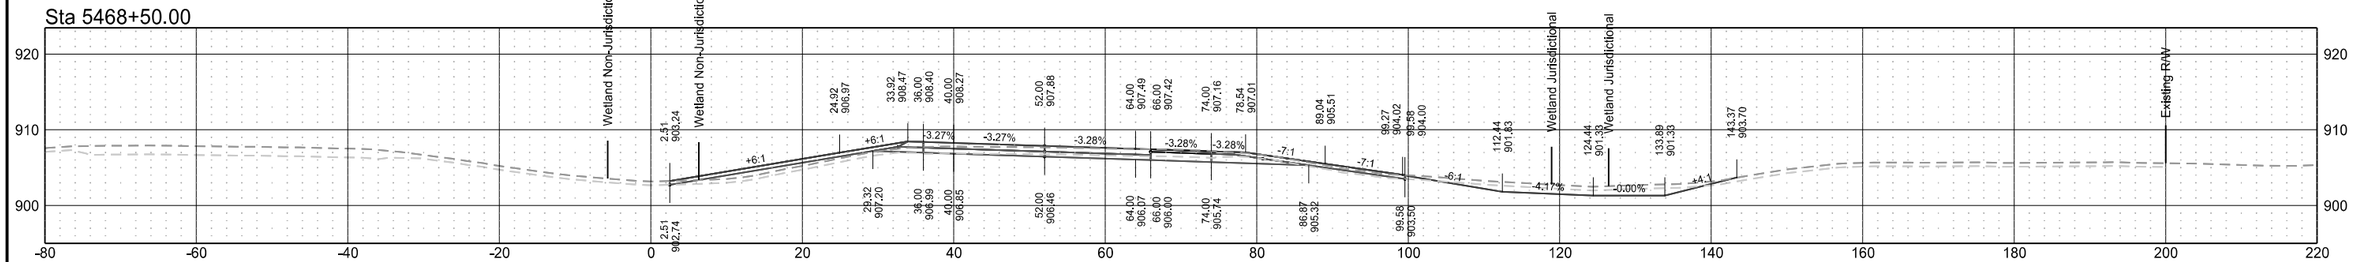


Sta 5468+34.21

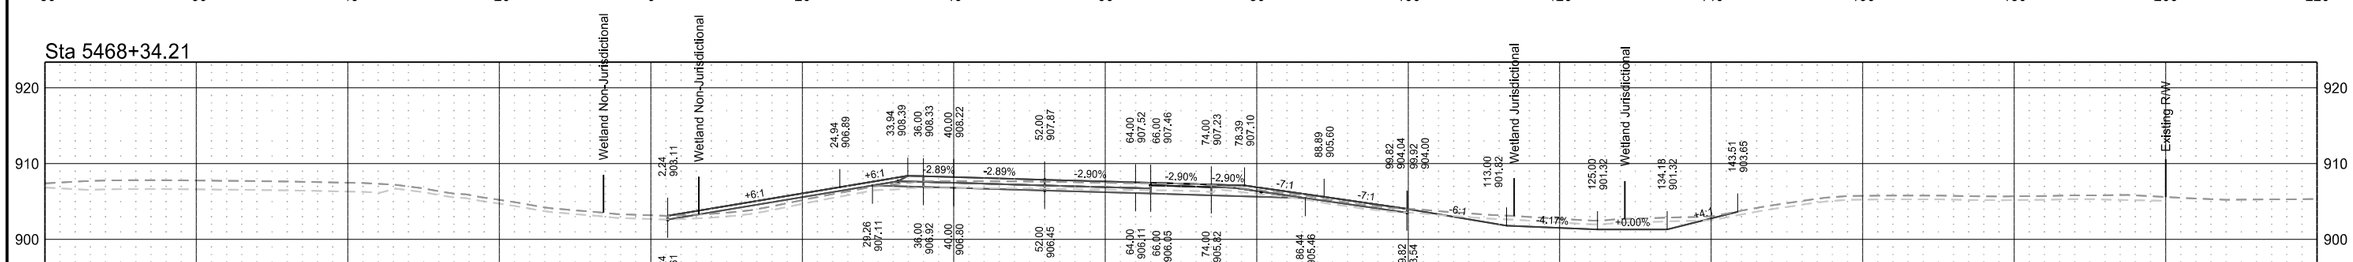

Interstate 29 - Northbound

	STATE	PROJECT NO.	SECTION NO.	SHEET NO.
	ND	IM-8-029(203)101	200	42

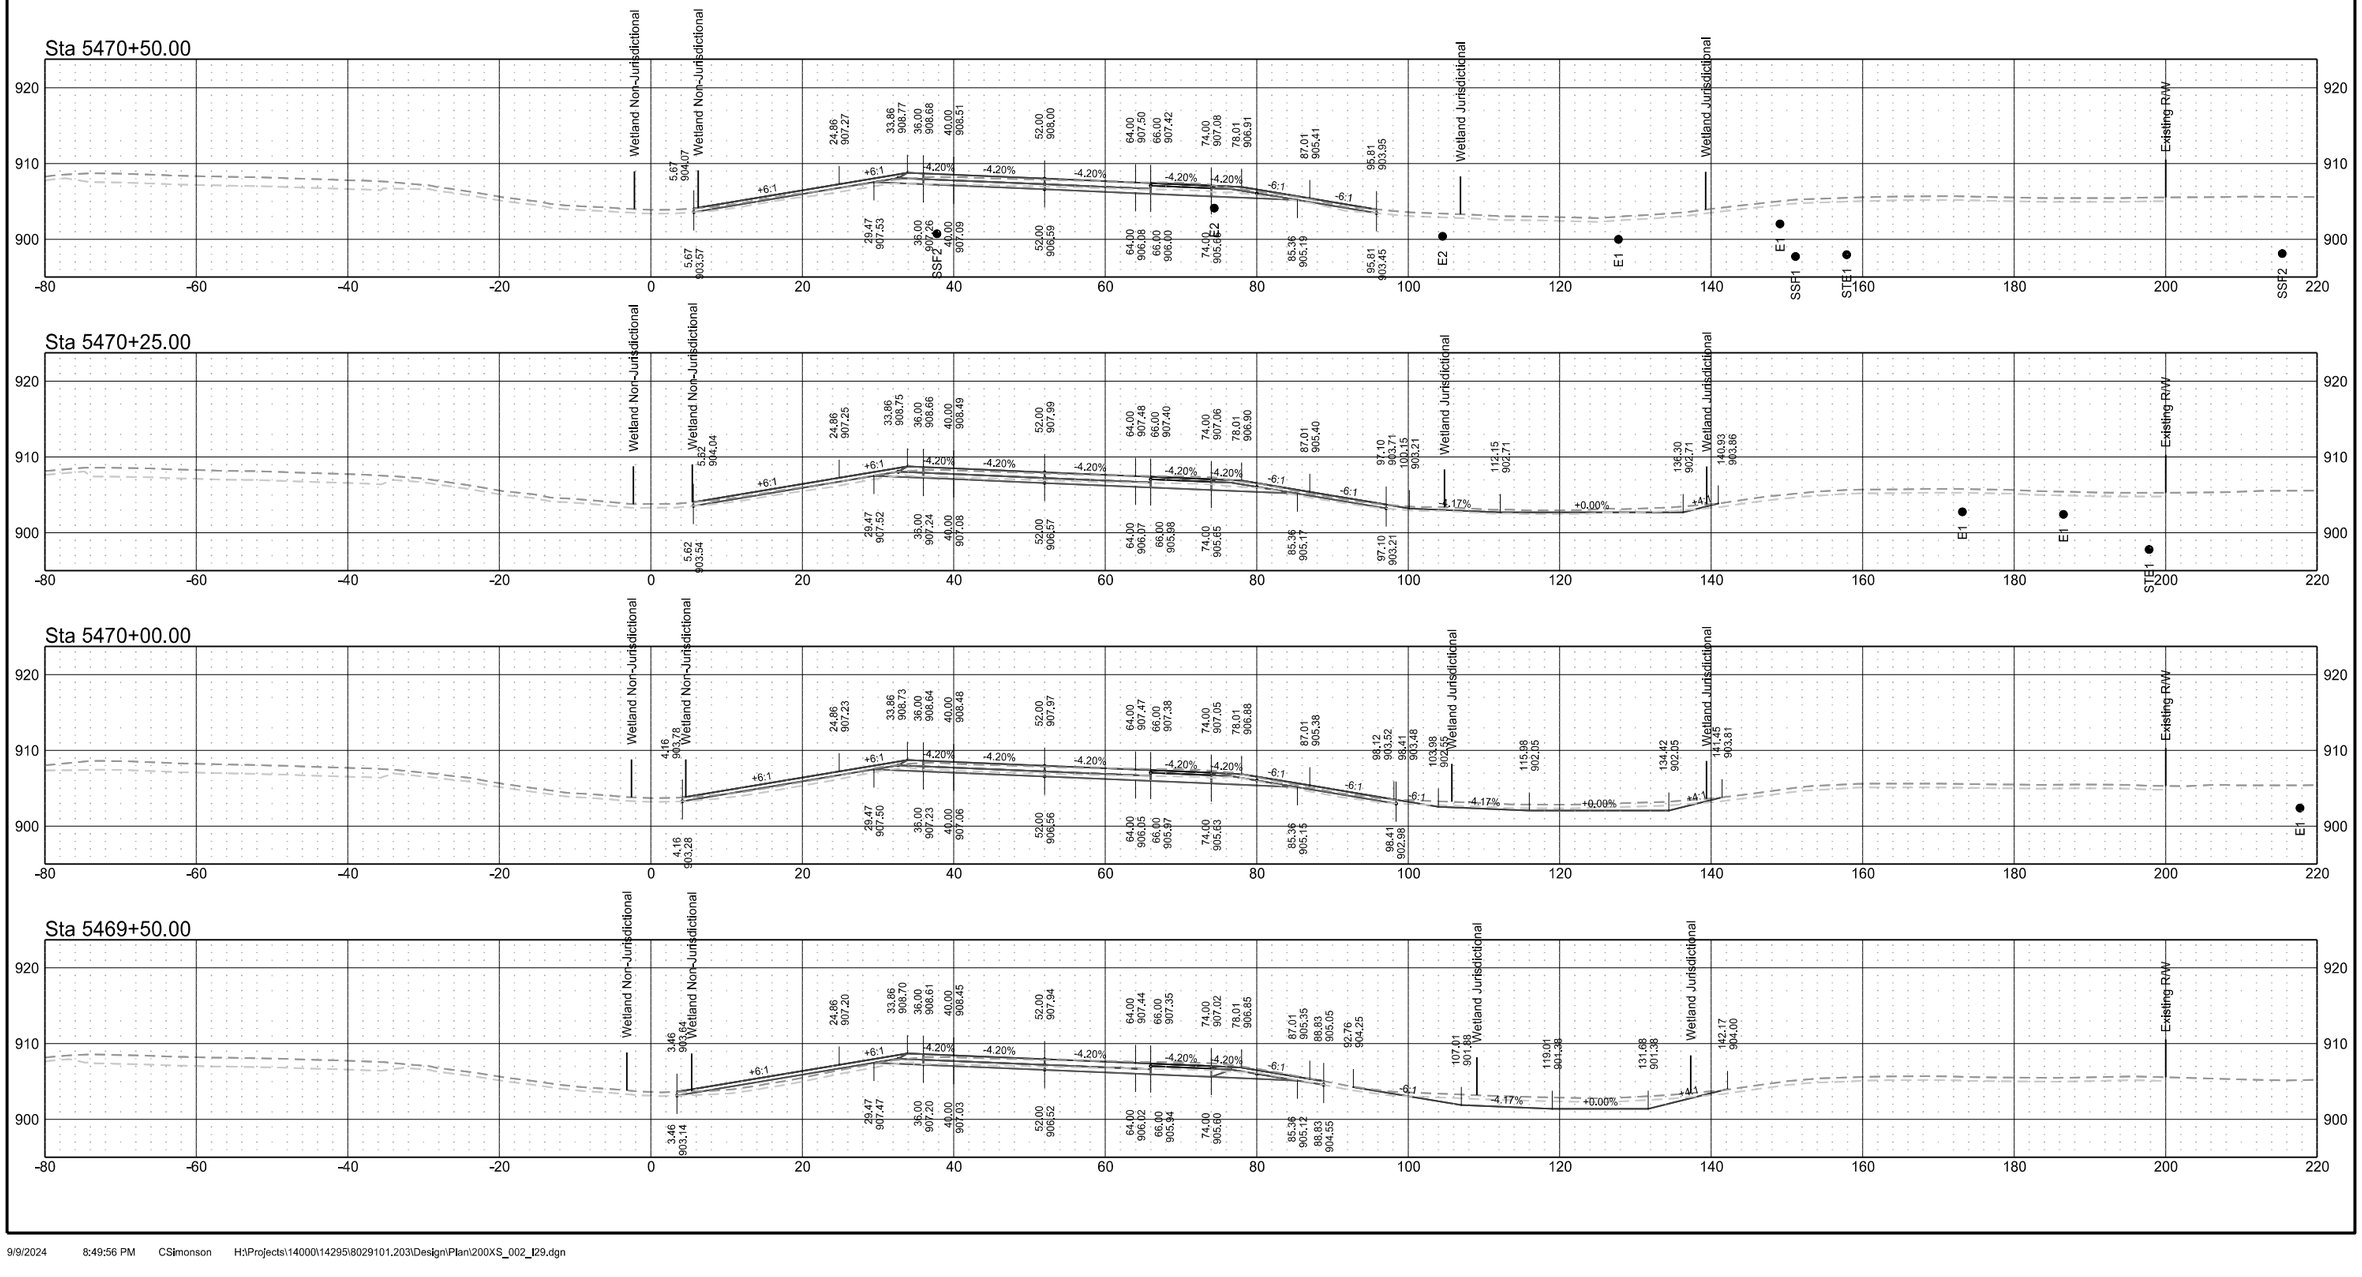



Interstate 29 - Northbound


	STATE	PROJECT NO.	SECTION NO.	SHEET NO.
	ND	IM-8-029(203)101	200	43


Interstate 29 - Northbound

	STATE	PROJECT NO.	SECTION NO.	SHEET NO.
	ND	IM-8-029(203)101	200	44

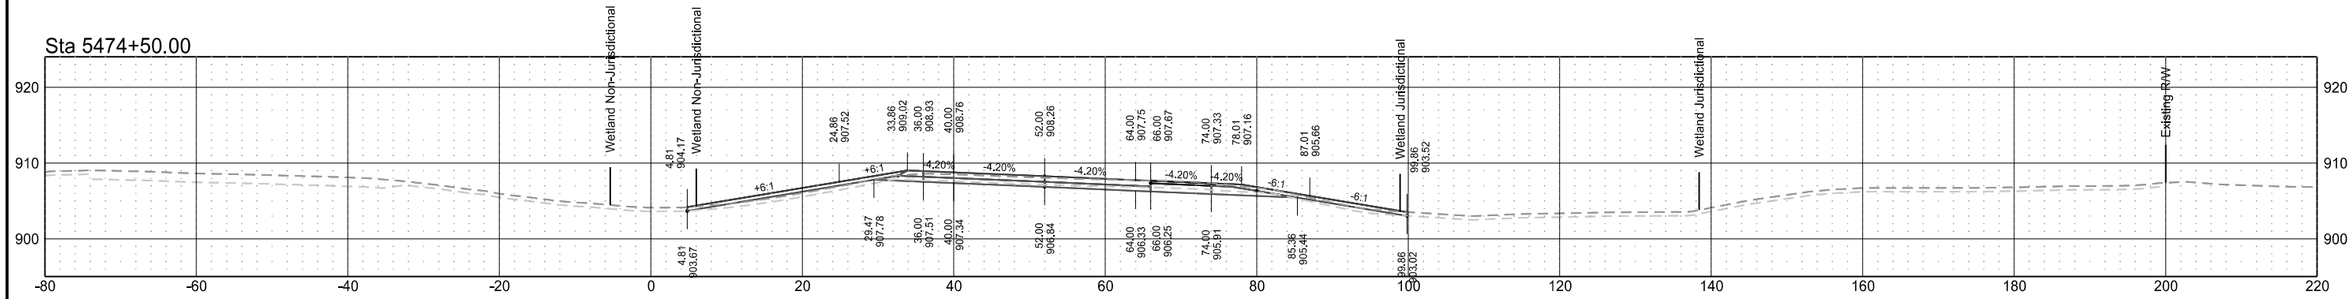

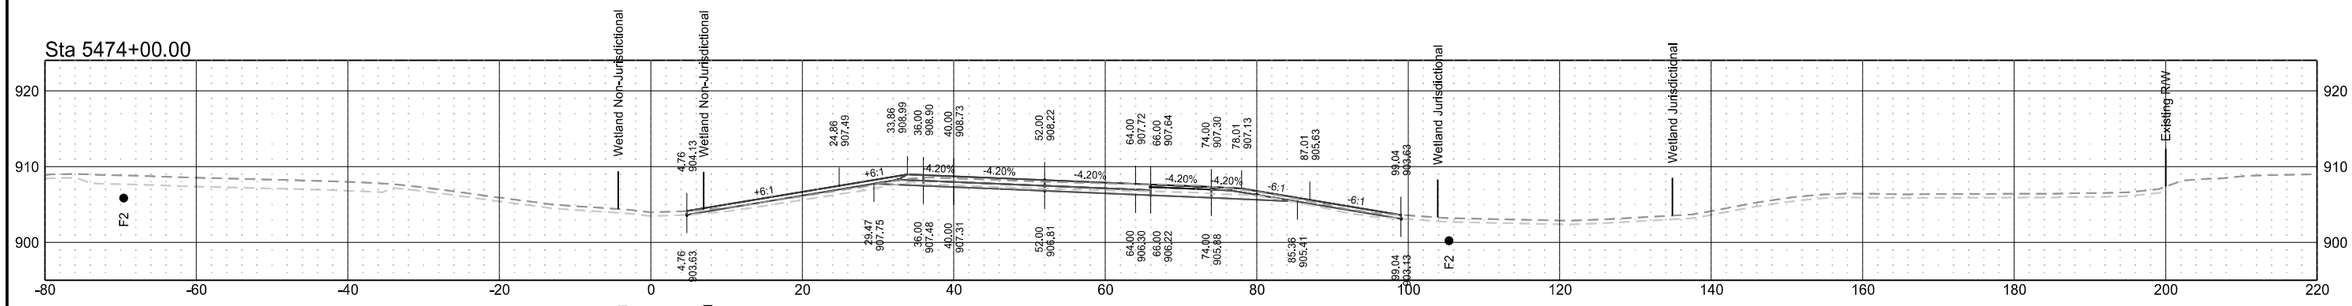

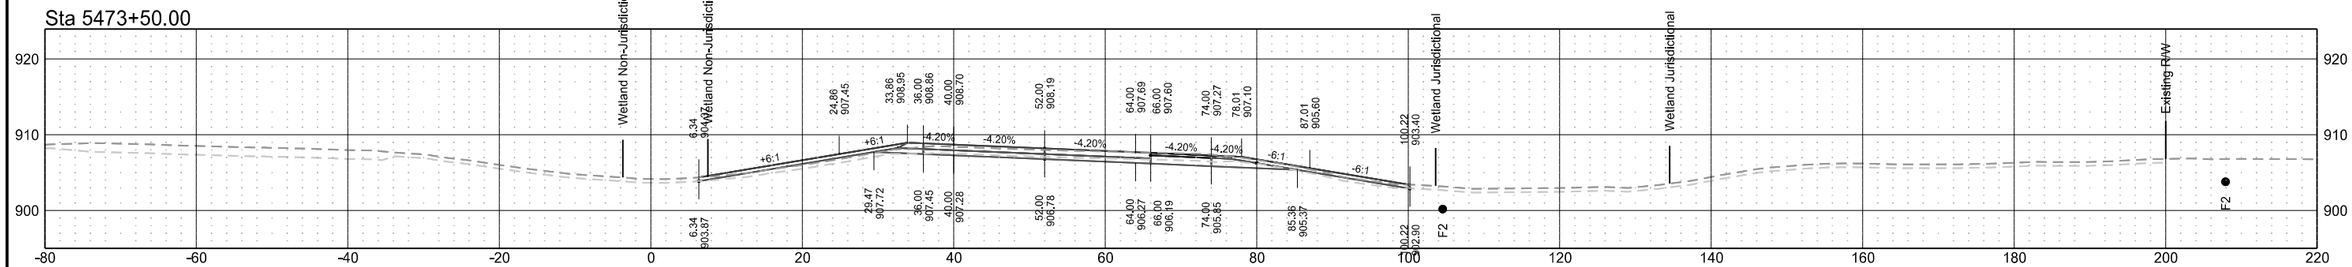

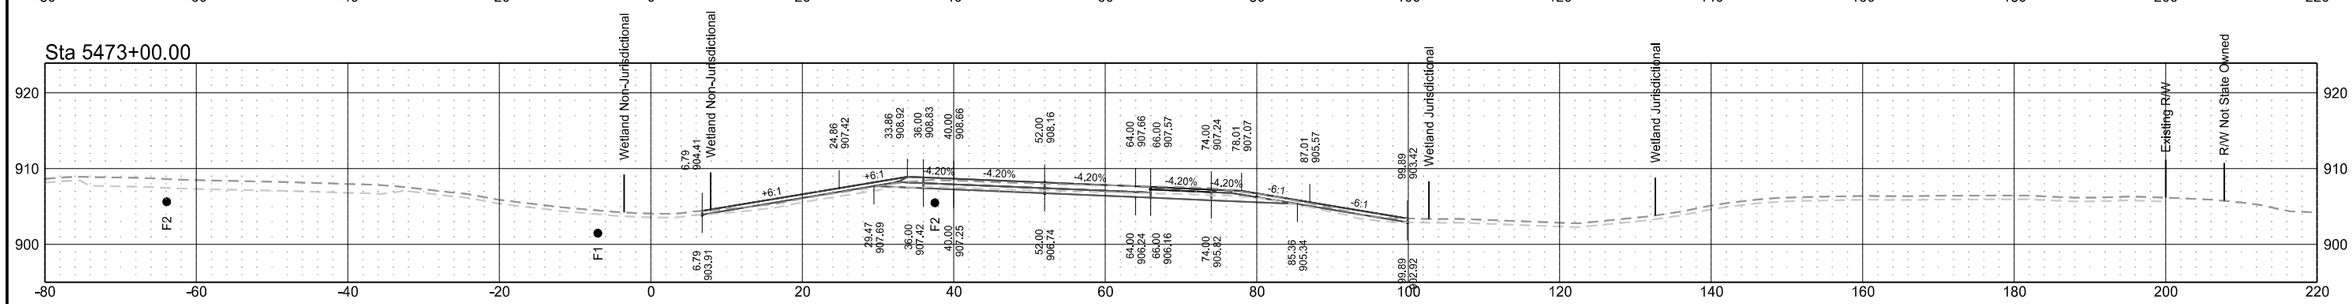

Interstate 29 - Northbound

	STATE	PROJECT NO.	SECTION NO.	SHEET NO.
	ND	IM-8-029(203)101	200	45


Interstate 29 - Northbound

	STATE	PROJECT NO.	SECTION NO.	SHEET NO.
	ND	IM-8-029(203)101	200	46


Interstate 29 - Northbound

	STATE	PROJECT NO.	SECTION NO.	SHEET NO.
	ND	IM-8-029(203)101	200	47


Sta 5479+50.00

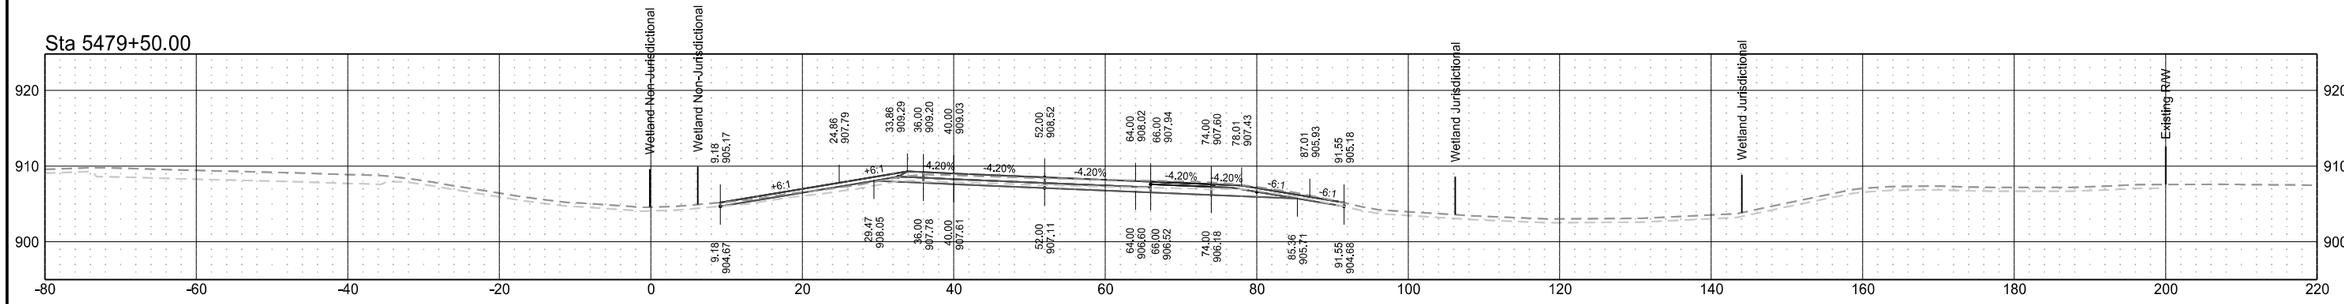


Sta 5479+00.00

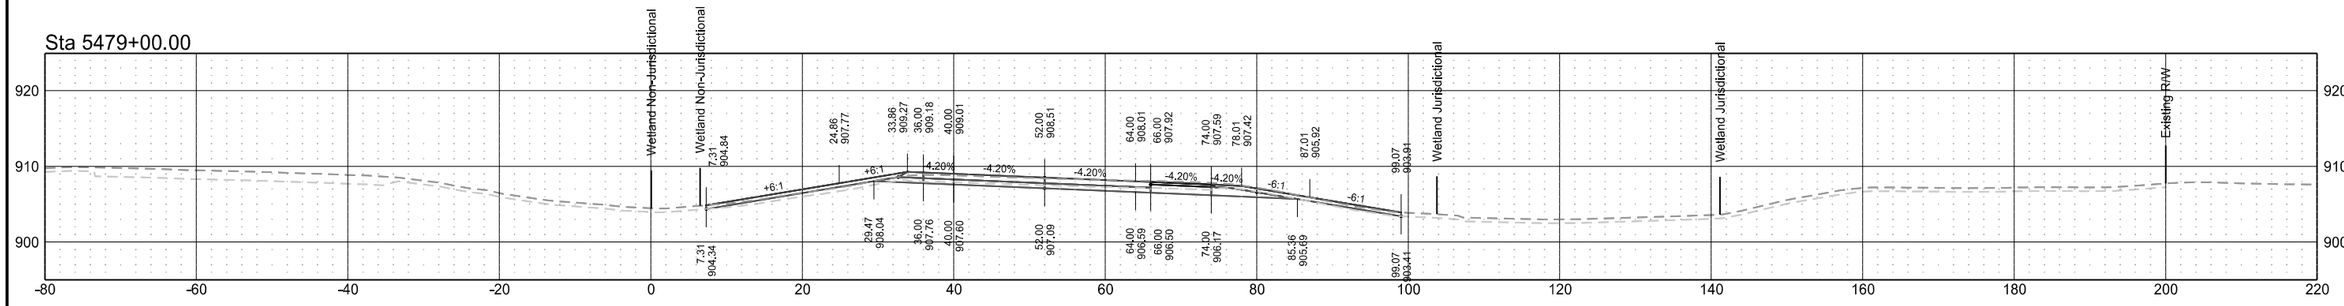

Sta 5478+50.00

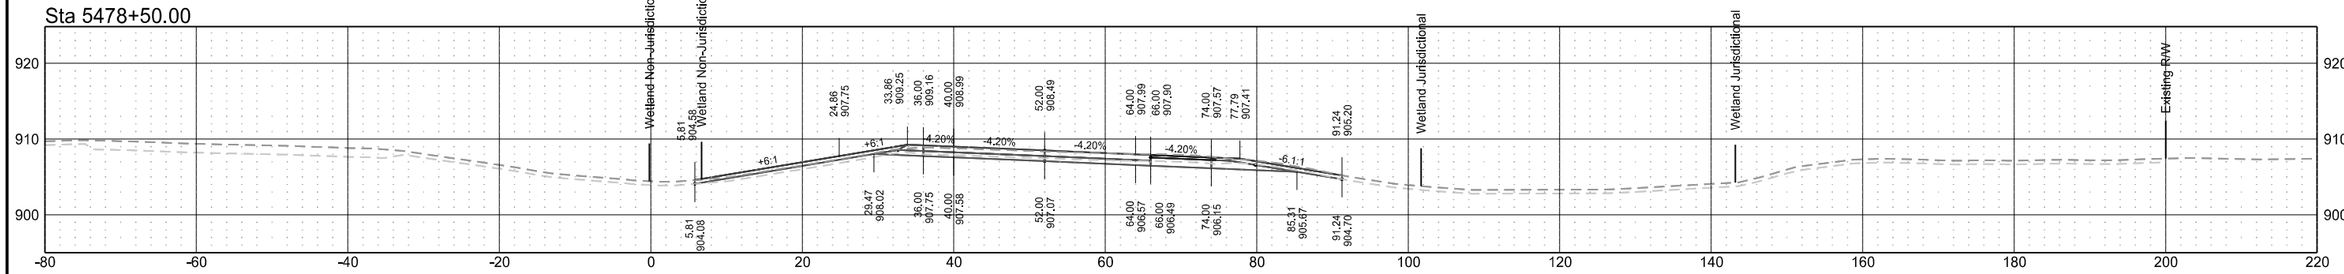


Sta 5478+00.00

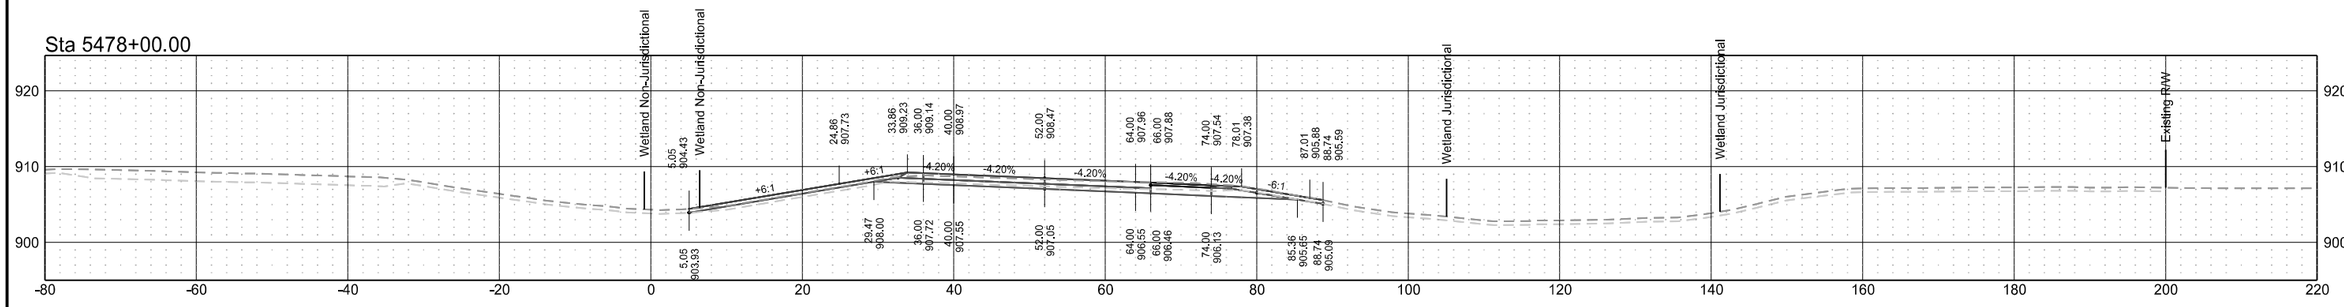


Interstate 29 - Northbound

	STATE	PROJECT NO.	SECTION NO.	SHEET NO.
	ND	IM-8-029(203)101	200	48

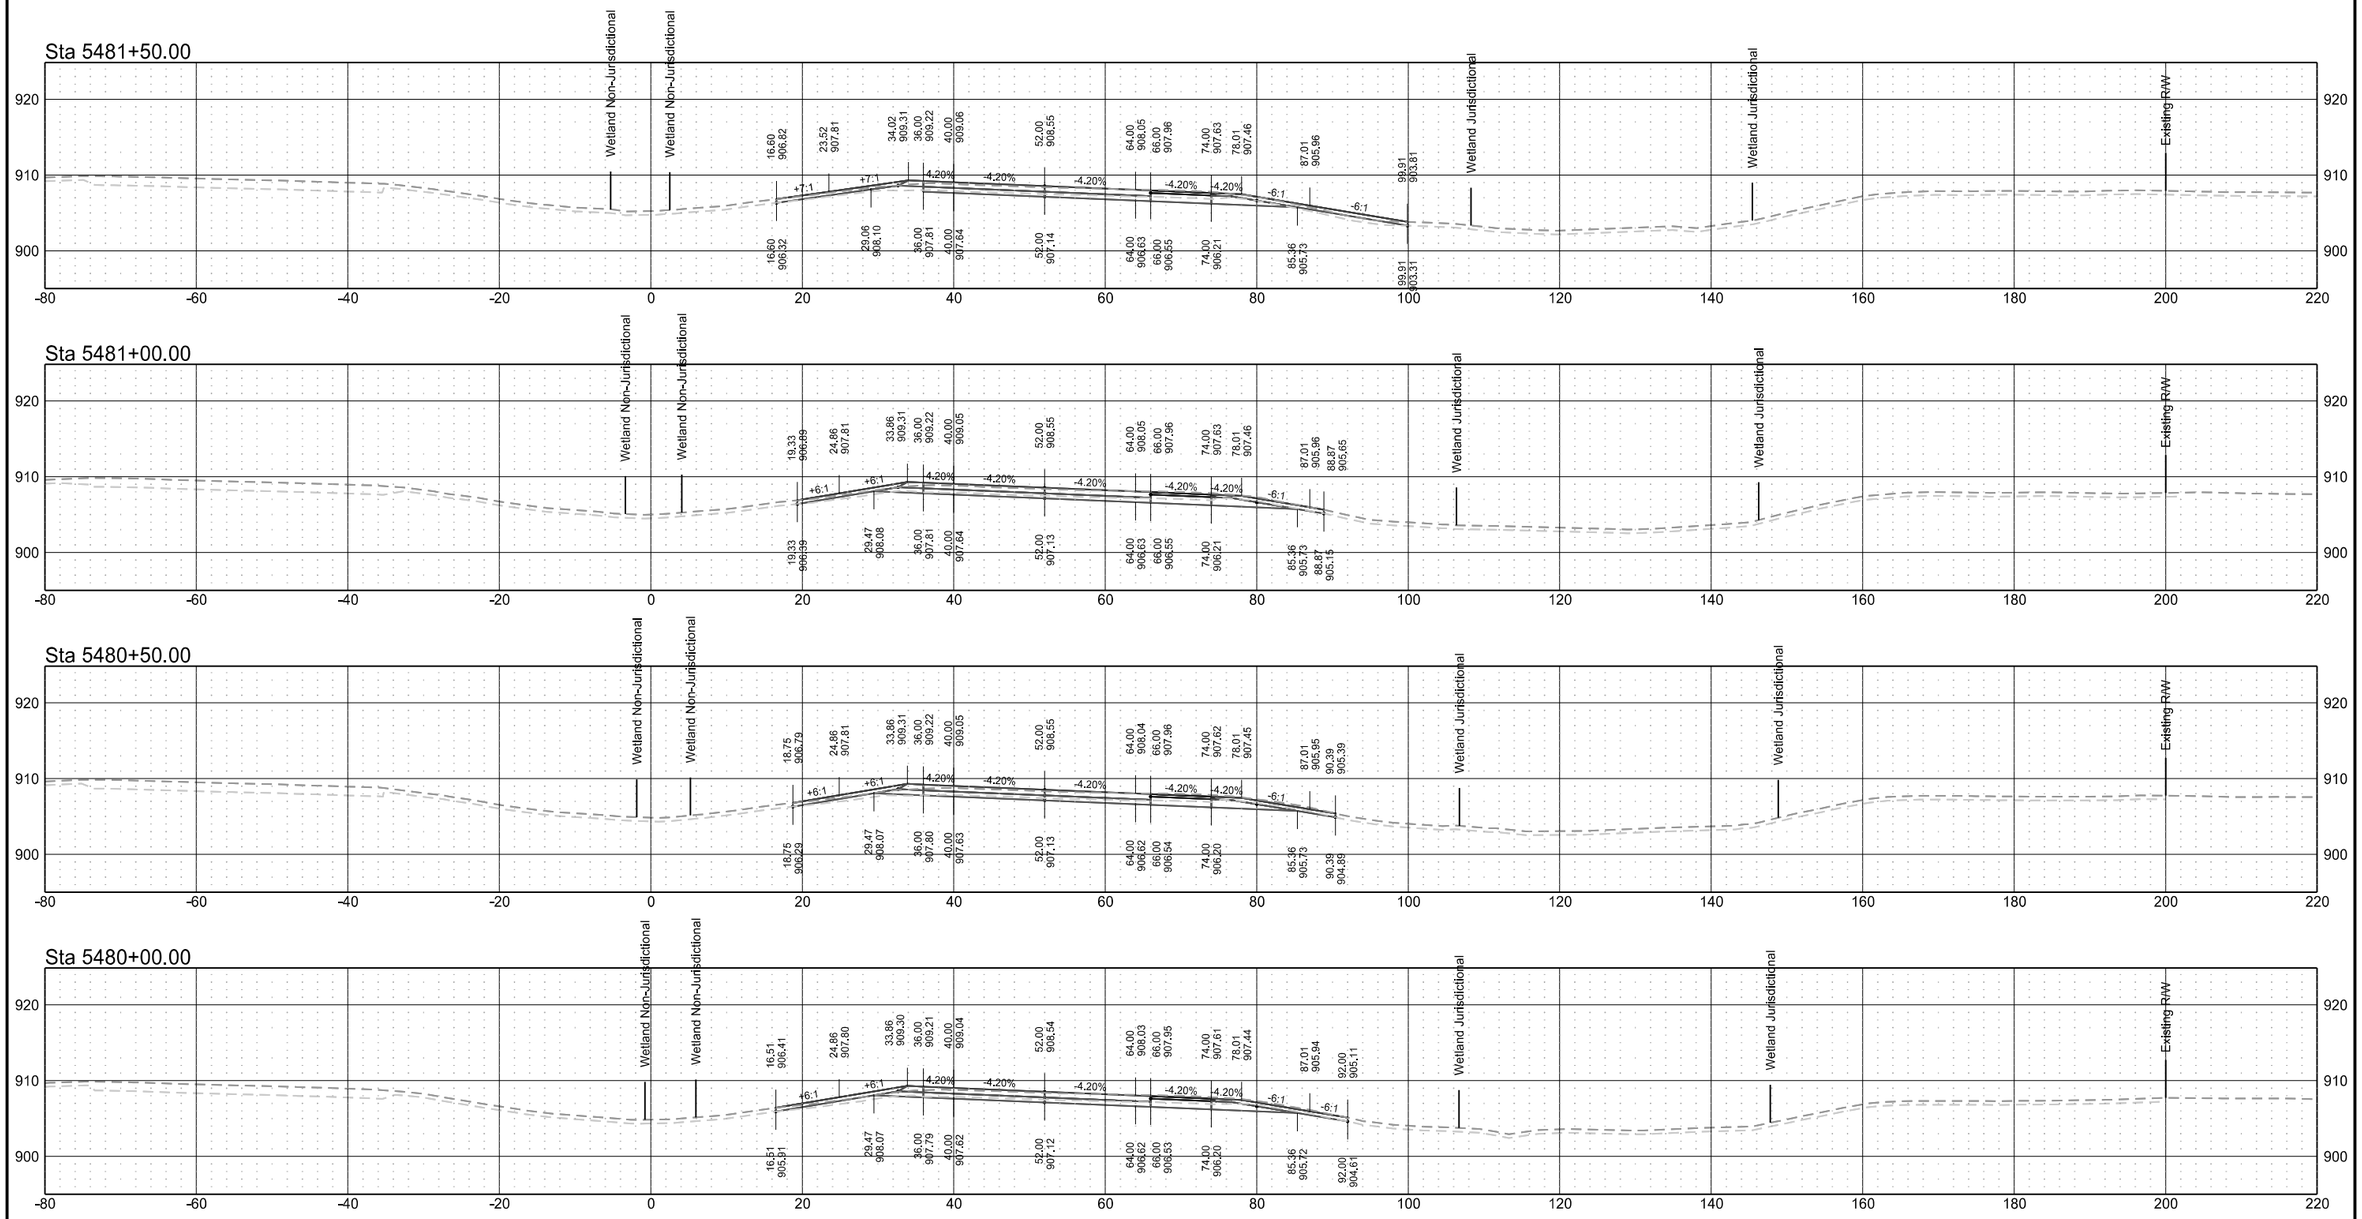

Interstate 29 - Northbound


	STATE	PROJECT NO.	SECTION NO.	SHEET NO.
	ND	IM-8-029(203)101	200	49

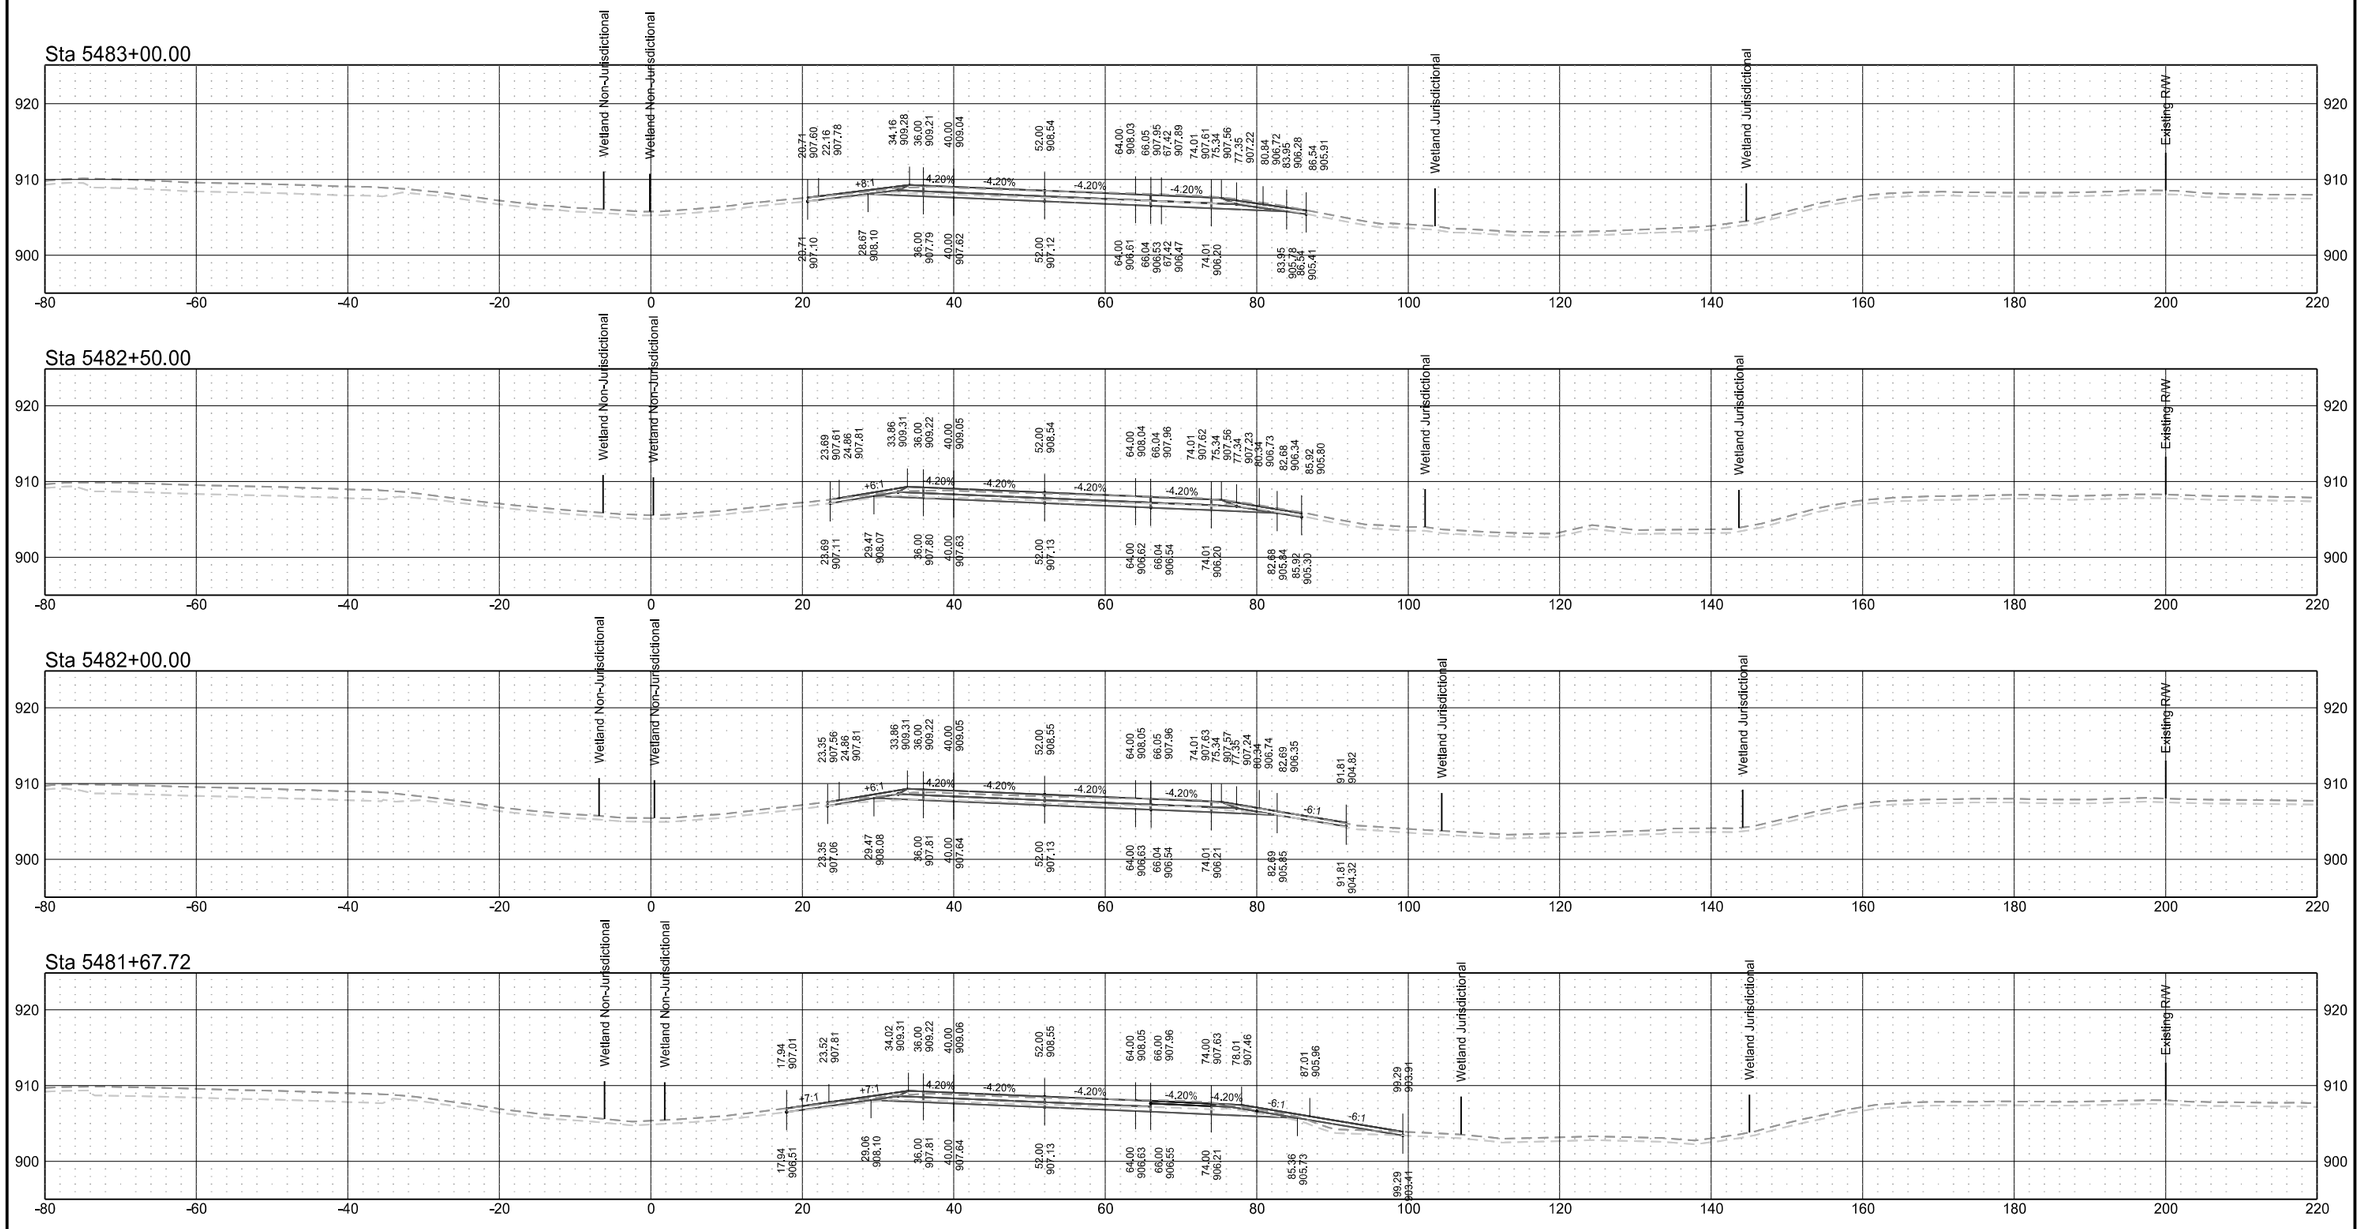


Interstate 29 - Northbound

	STATE	PROJECT NO.	SECTION NO.	SHEET NO.
	ND	IM-8-029(203)101	200	50


Sta 5485+00.00

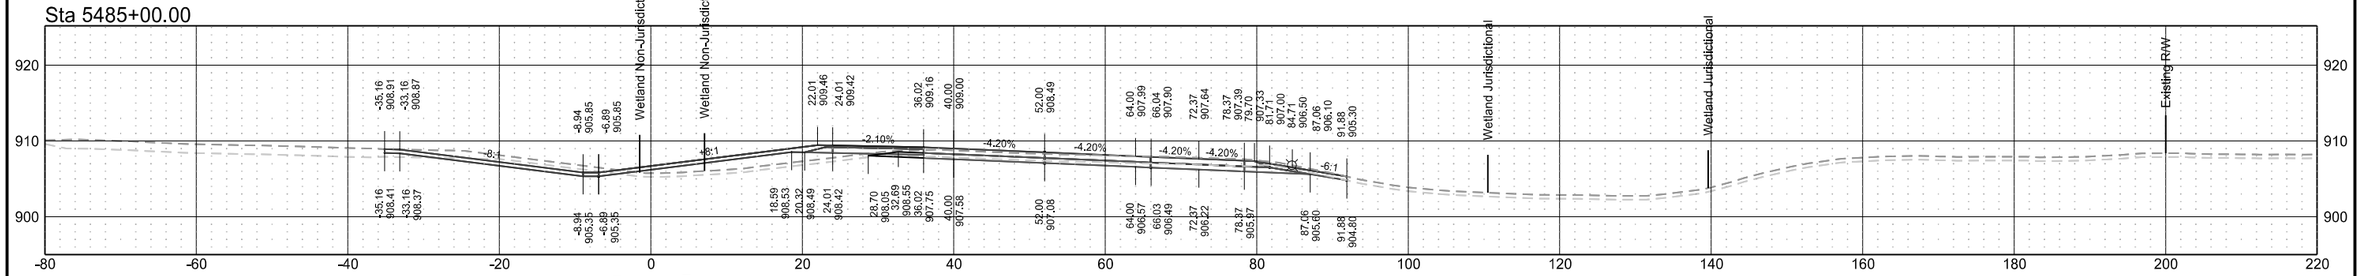


Sta 5484+50.00

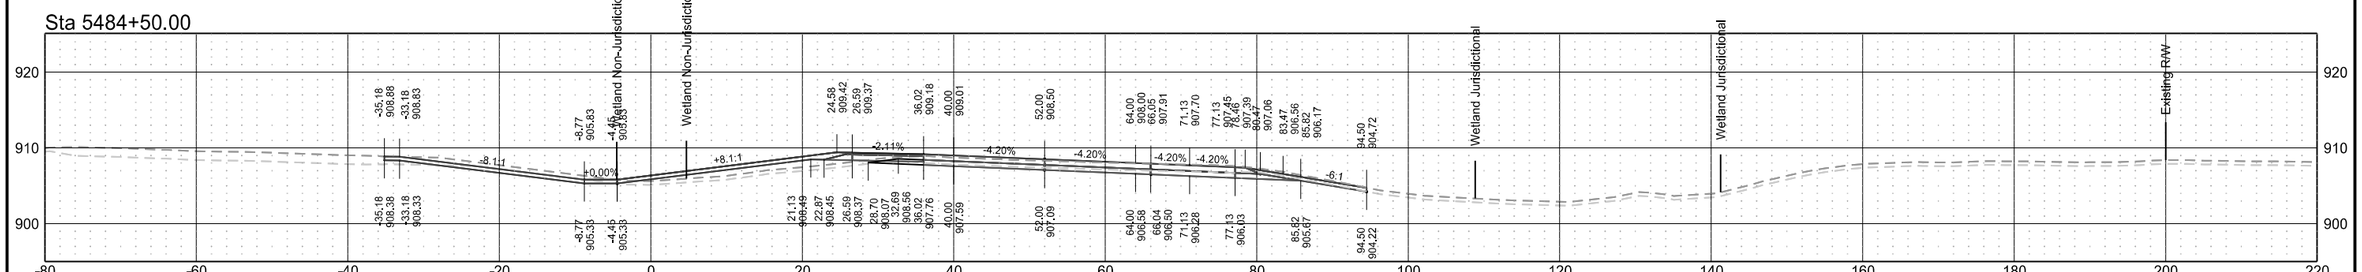

Sta 5484+00.00

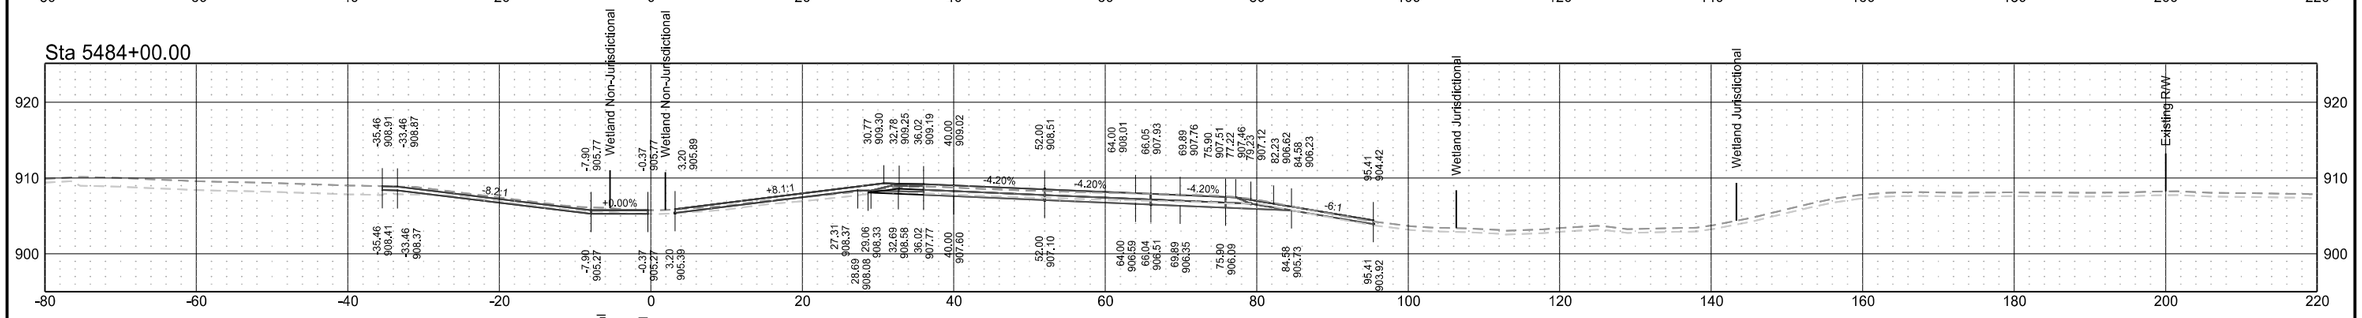


Sta 5483+50.00

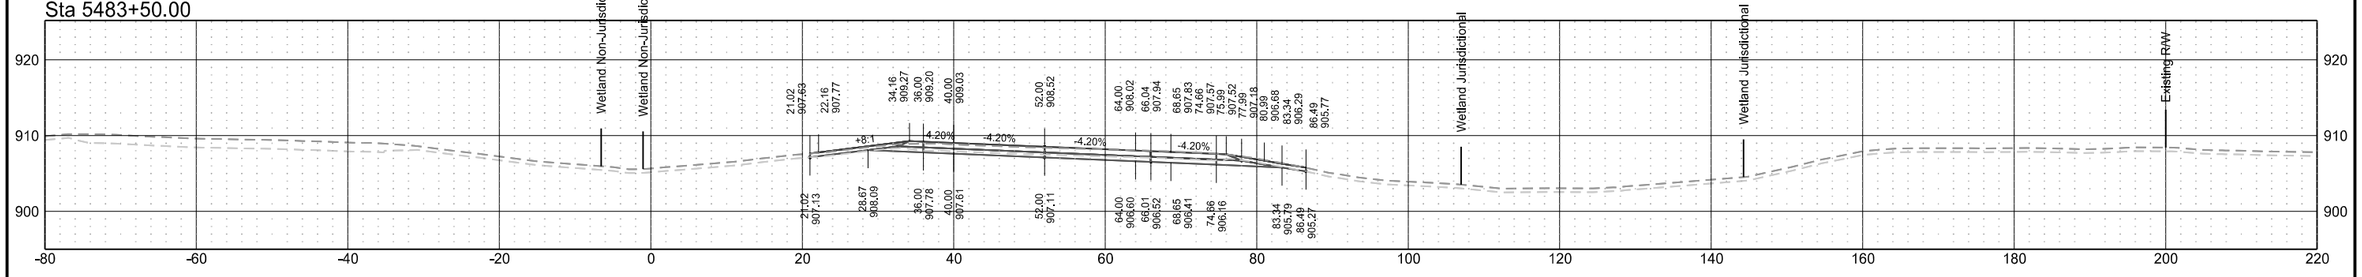


Interstate 29 - Northbound

	STATE	PROJECT NO.	SECTION NO.	SHEET NO.
	ND	IM-8-029(203)101	200	51

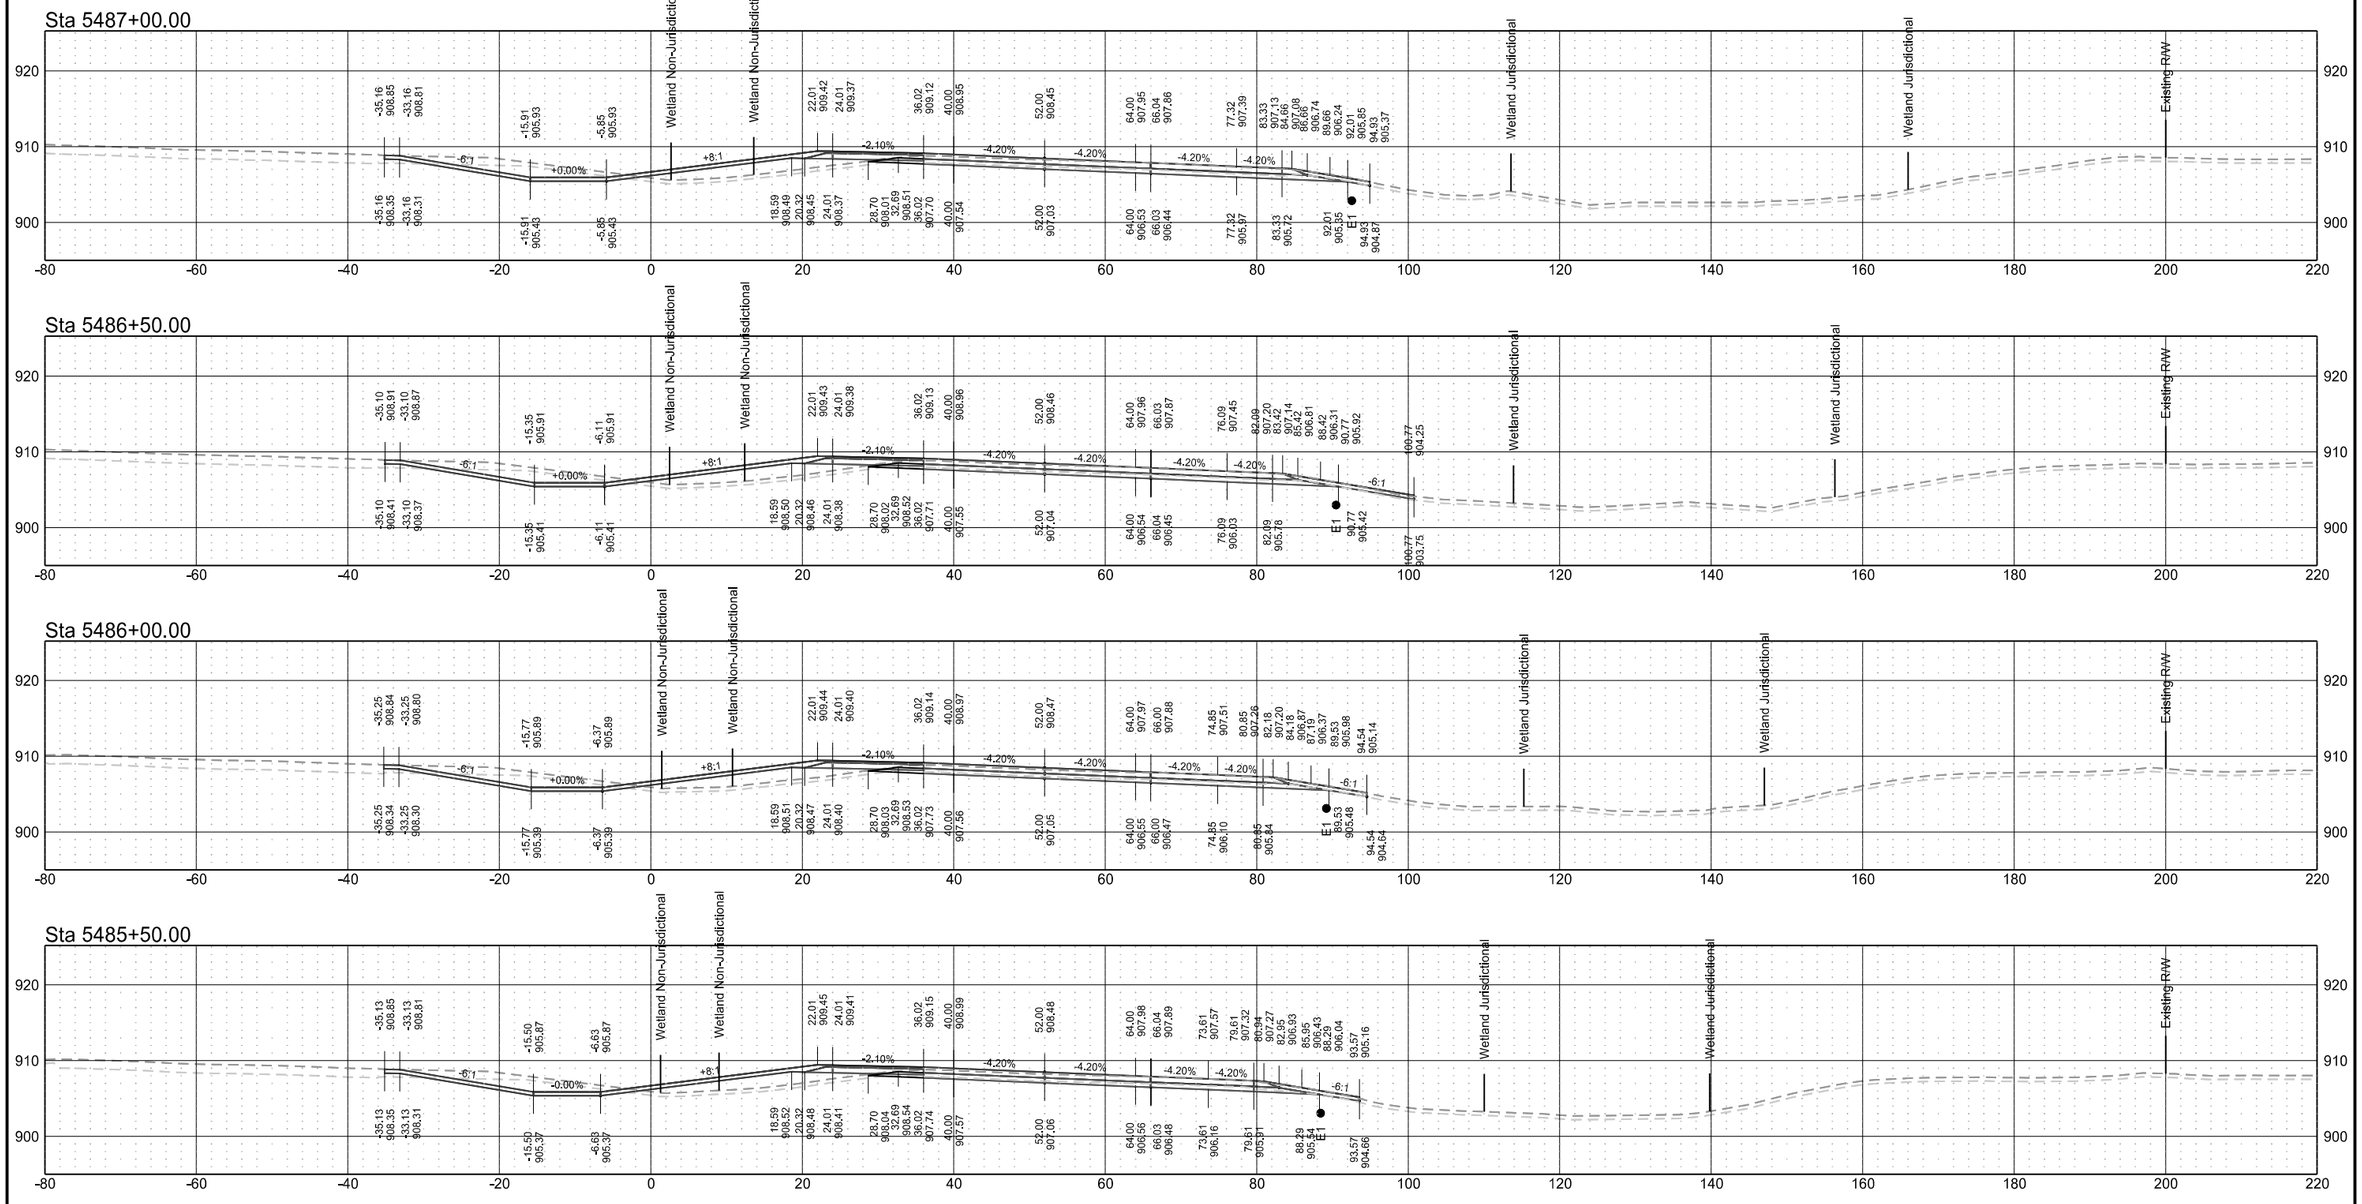

Interstate 29 - Northbound


	STATE	PROJECT NO.	SECTION NO.	SHEET NO.
	ND	IM-8-029(203)101	200	52

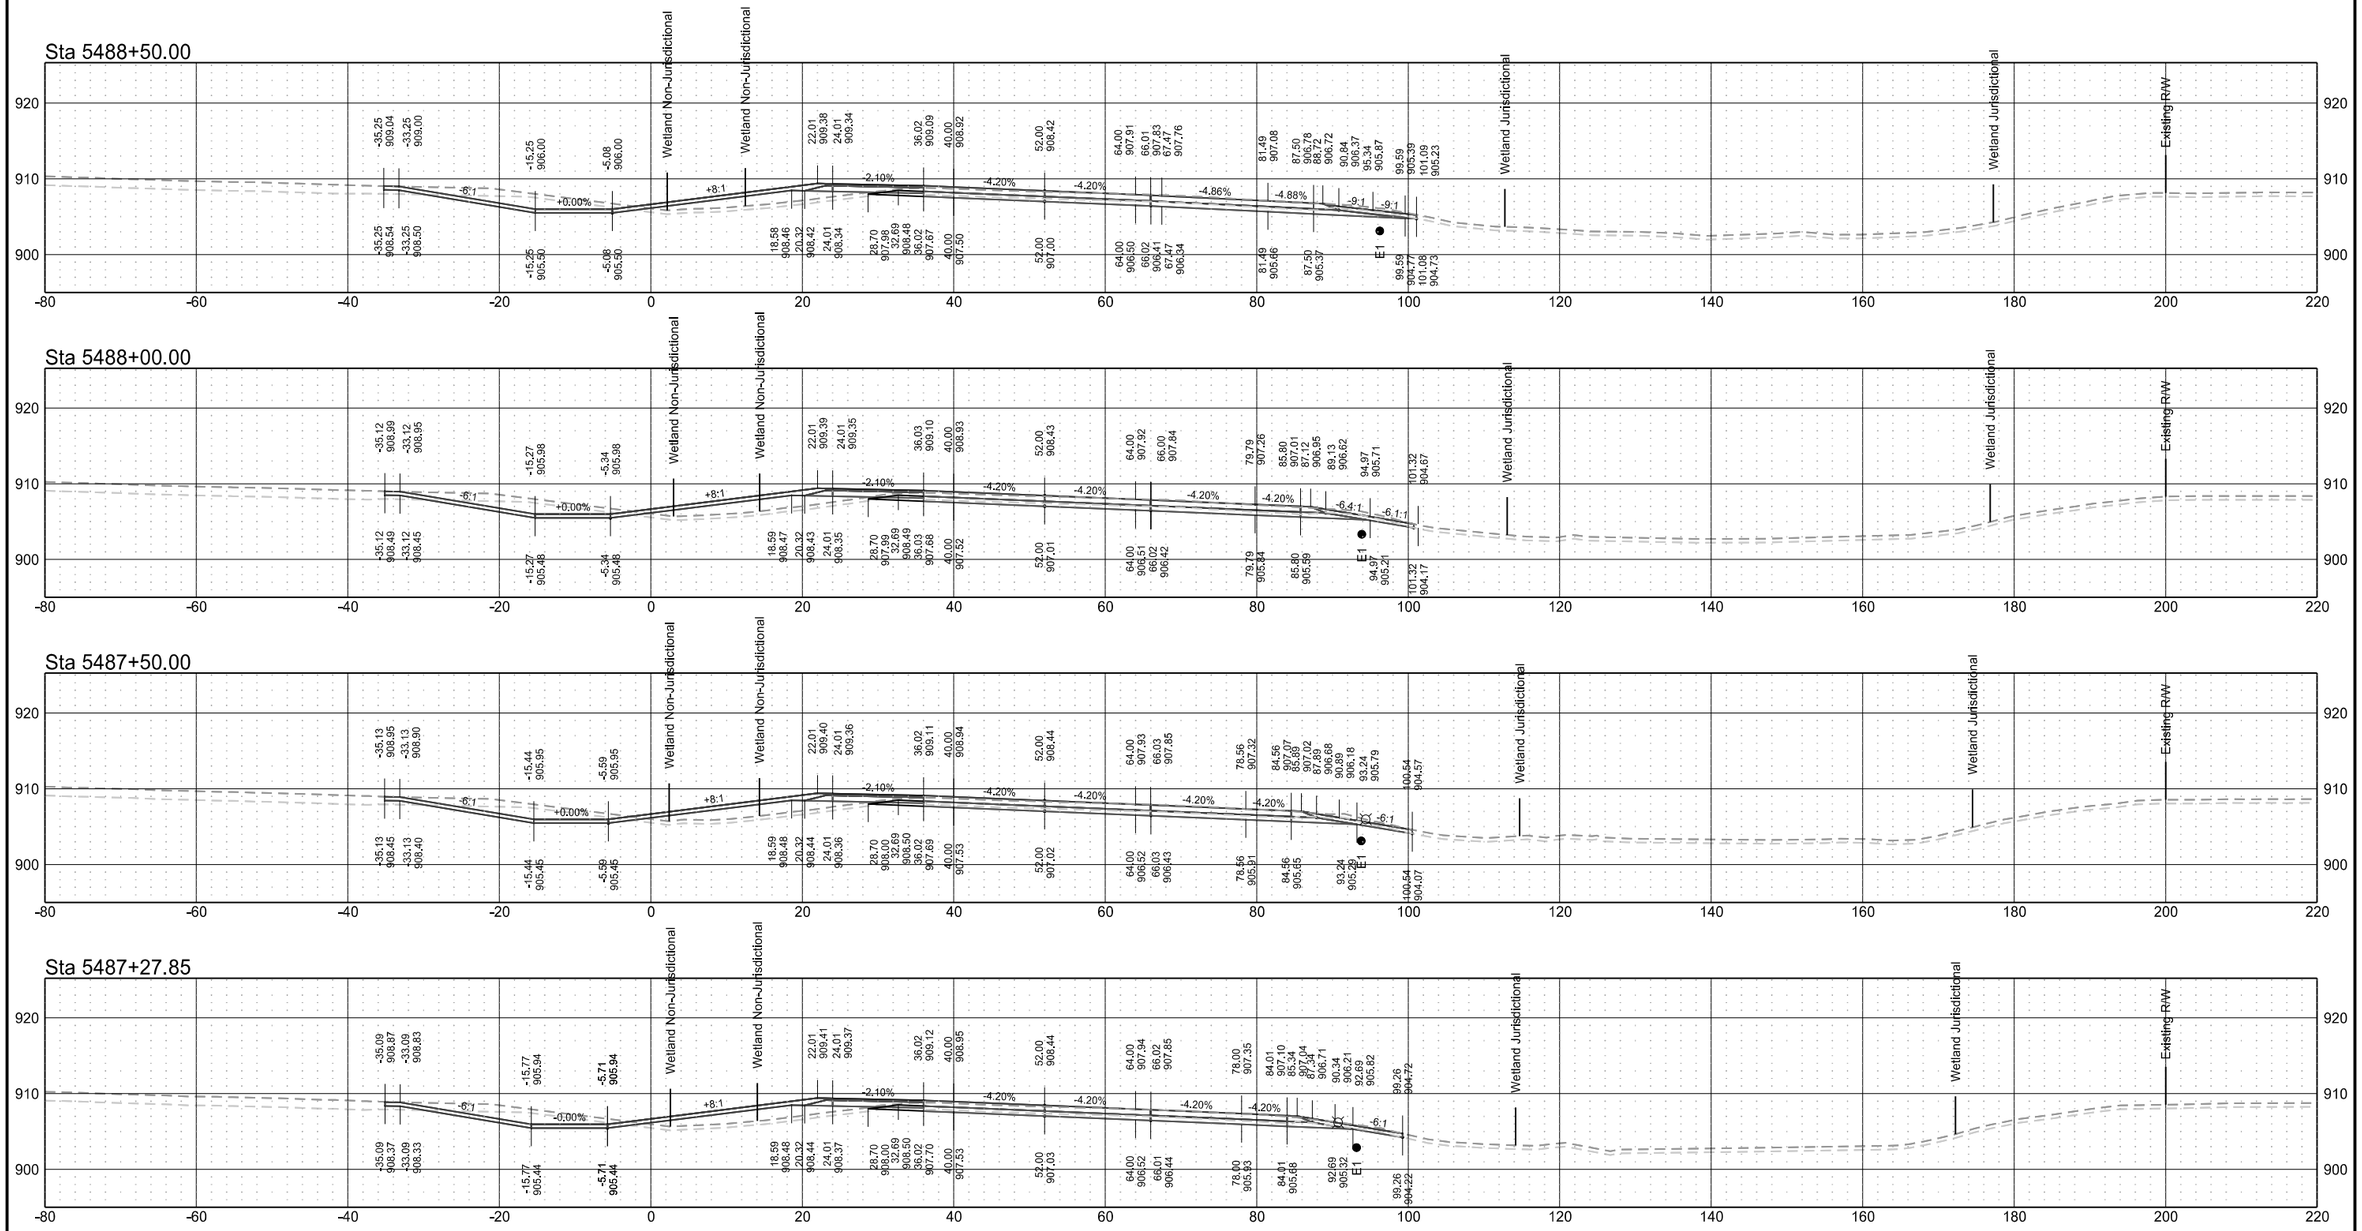


Interstate 29 - Northbound

	STATE	PROJECT NO.	SECTION NO.	SHEET NO.
	ND	IM-8-029(203)101	200	53


Sta 5490+50.00

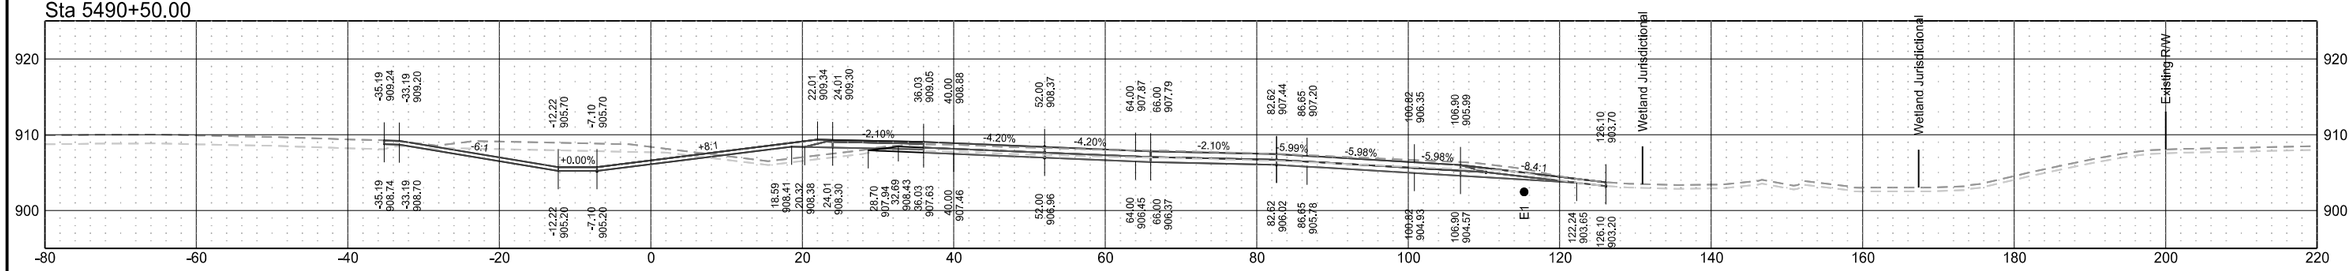


Sta 5490+00.00

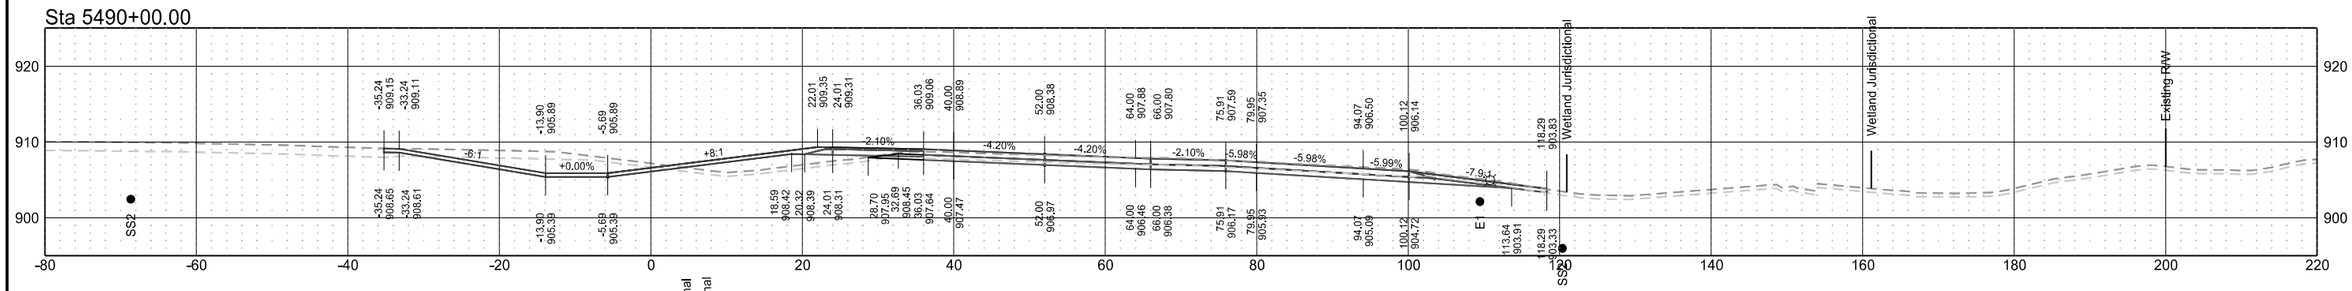

Sta 5489+50.00

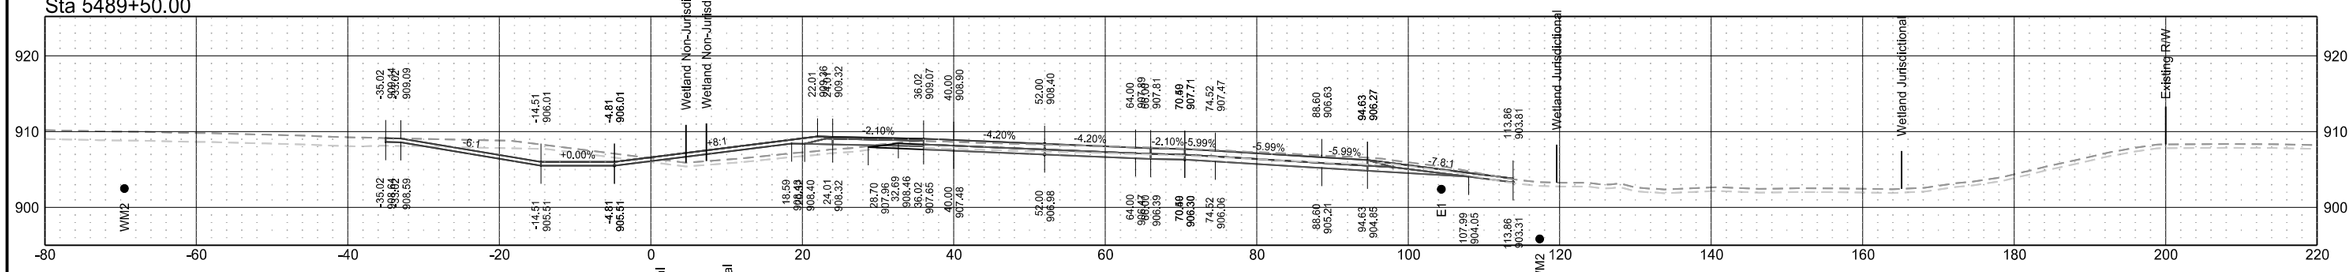


Sta 5489+00.00

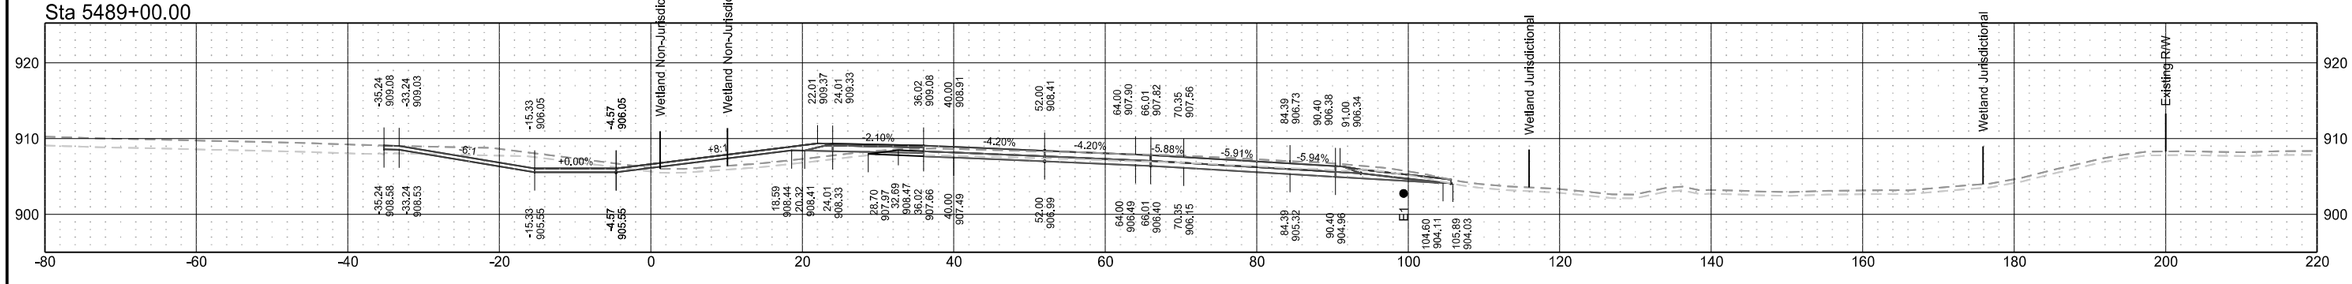


Interstate 29 - Northbound

	STATE	PROJECT NO.	SECTION NO.	SHEET NO.
	ND	IM-8-029(203)101	200	54


Sta 5491+50.00

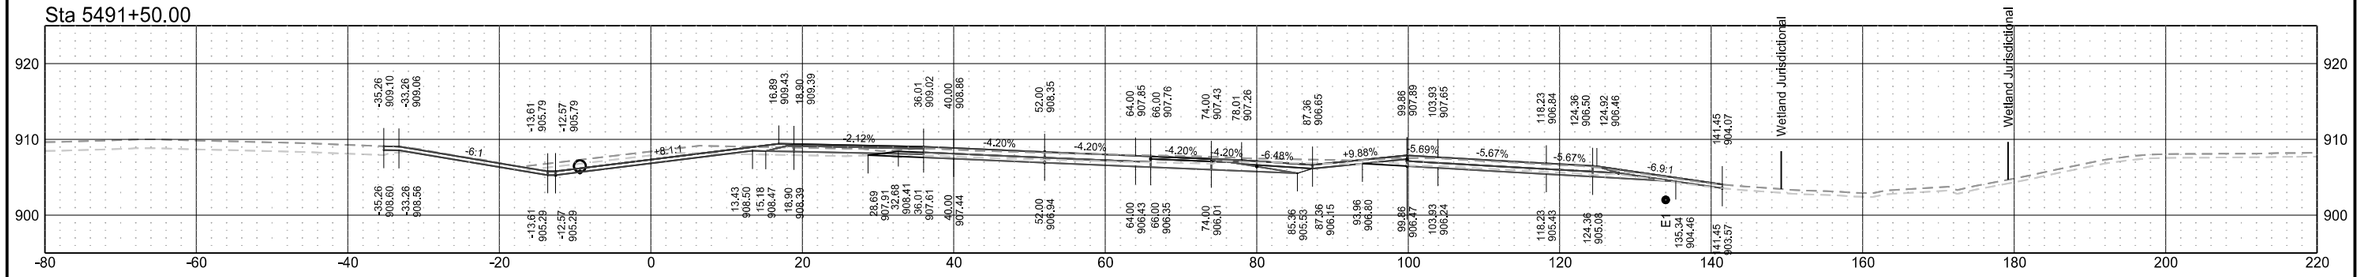


Sta 5491+30.71

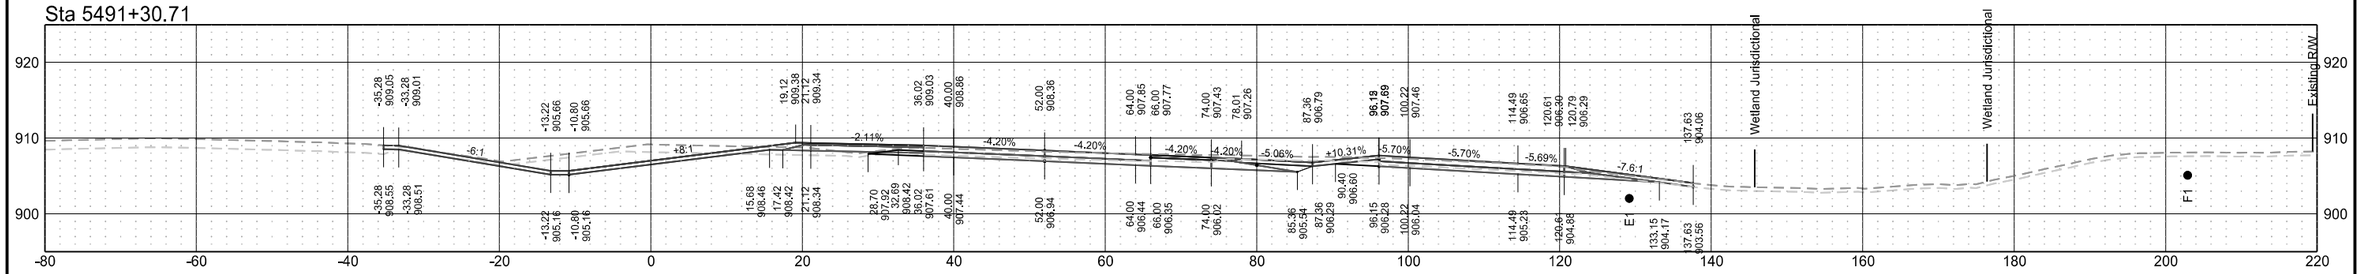

Sta 5491+00.00

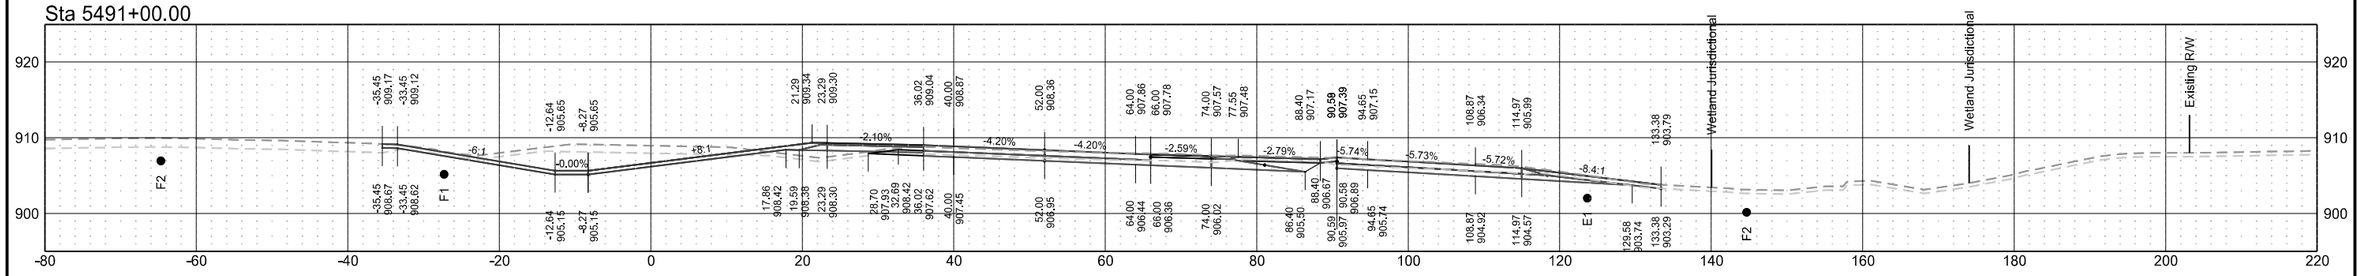


Sta 5490+90.71

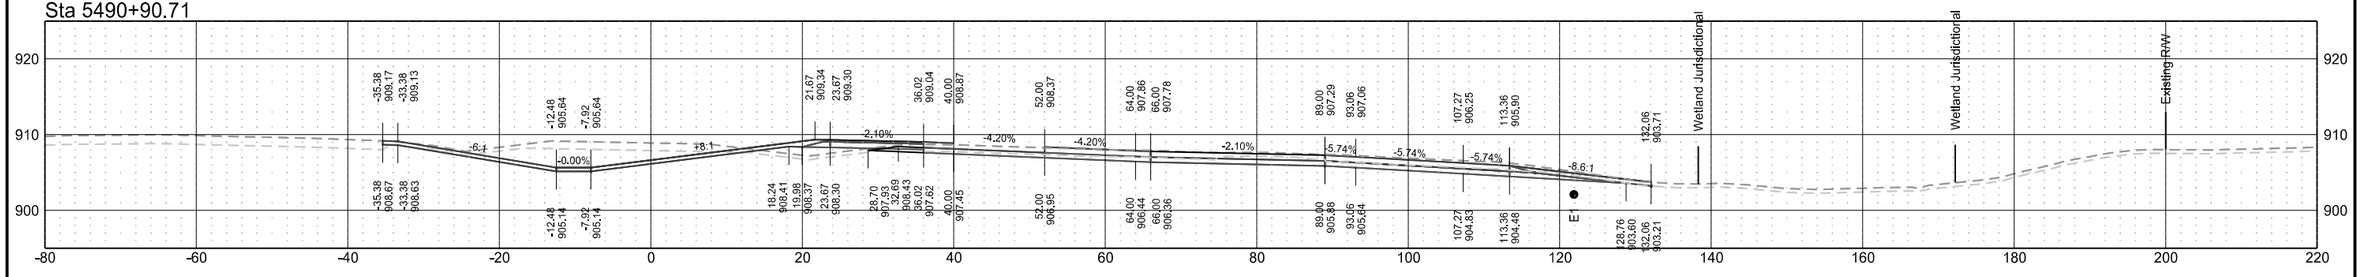


Interstate 29 - Northbound

	STATE	PROJECT NO.	SECTION NO.	SHEET NO.
	ND	IM-8-029(203)101	200	55

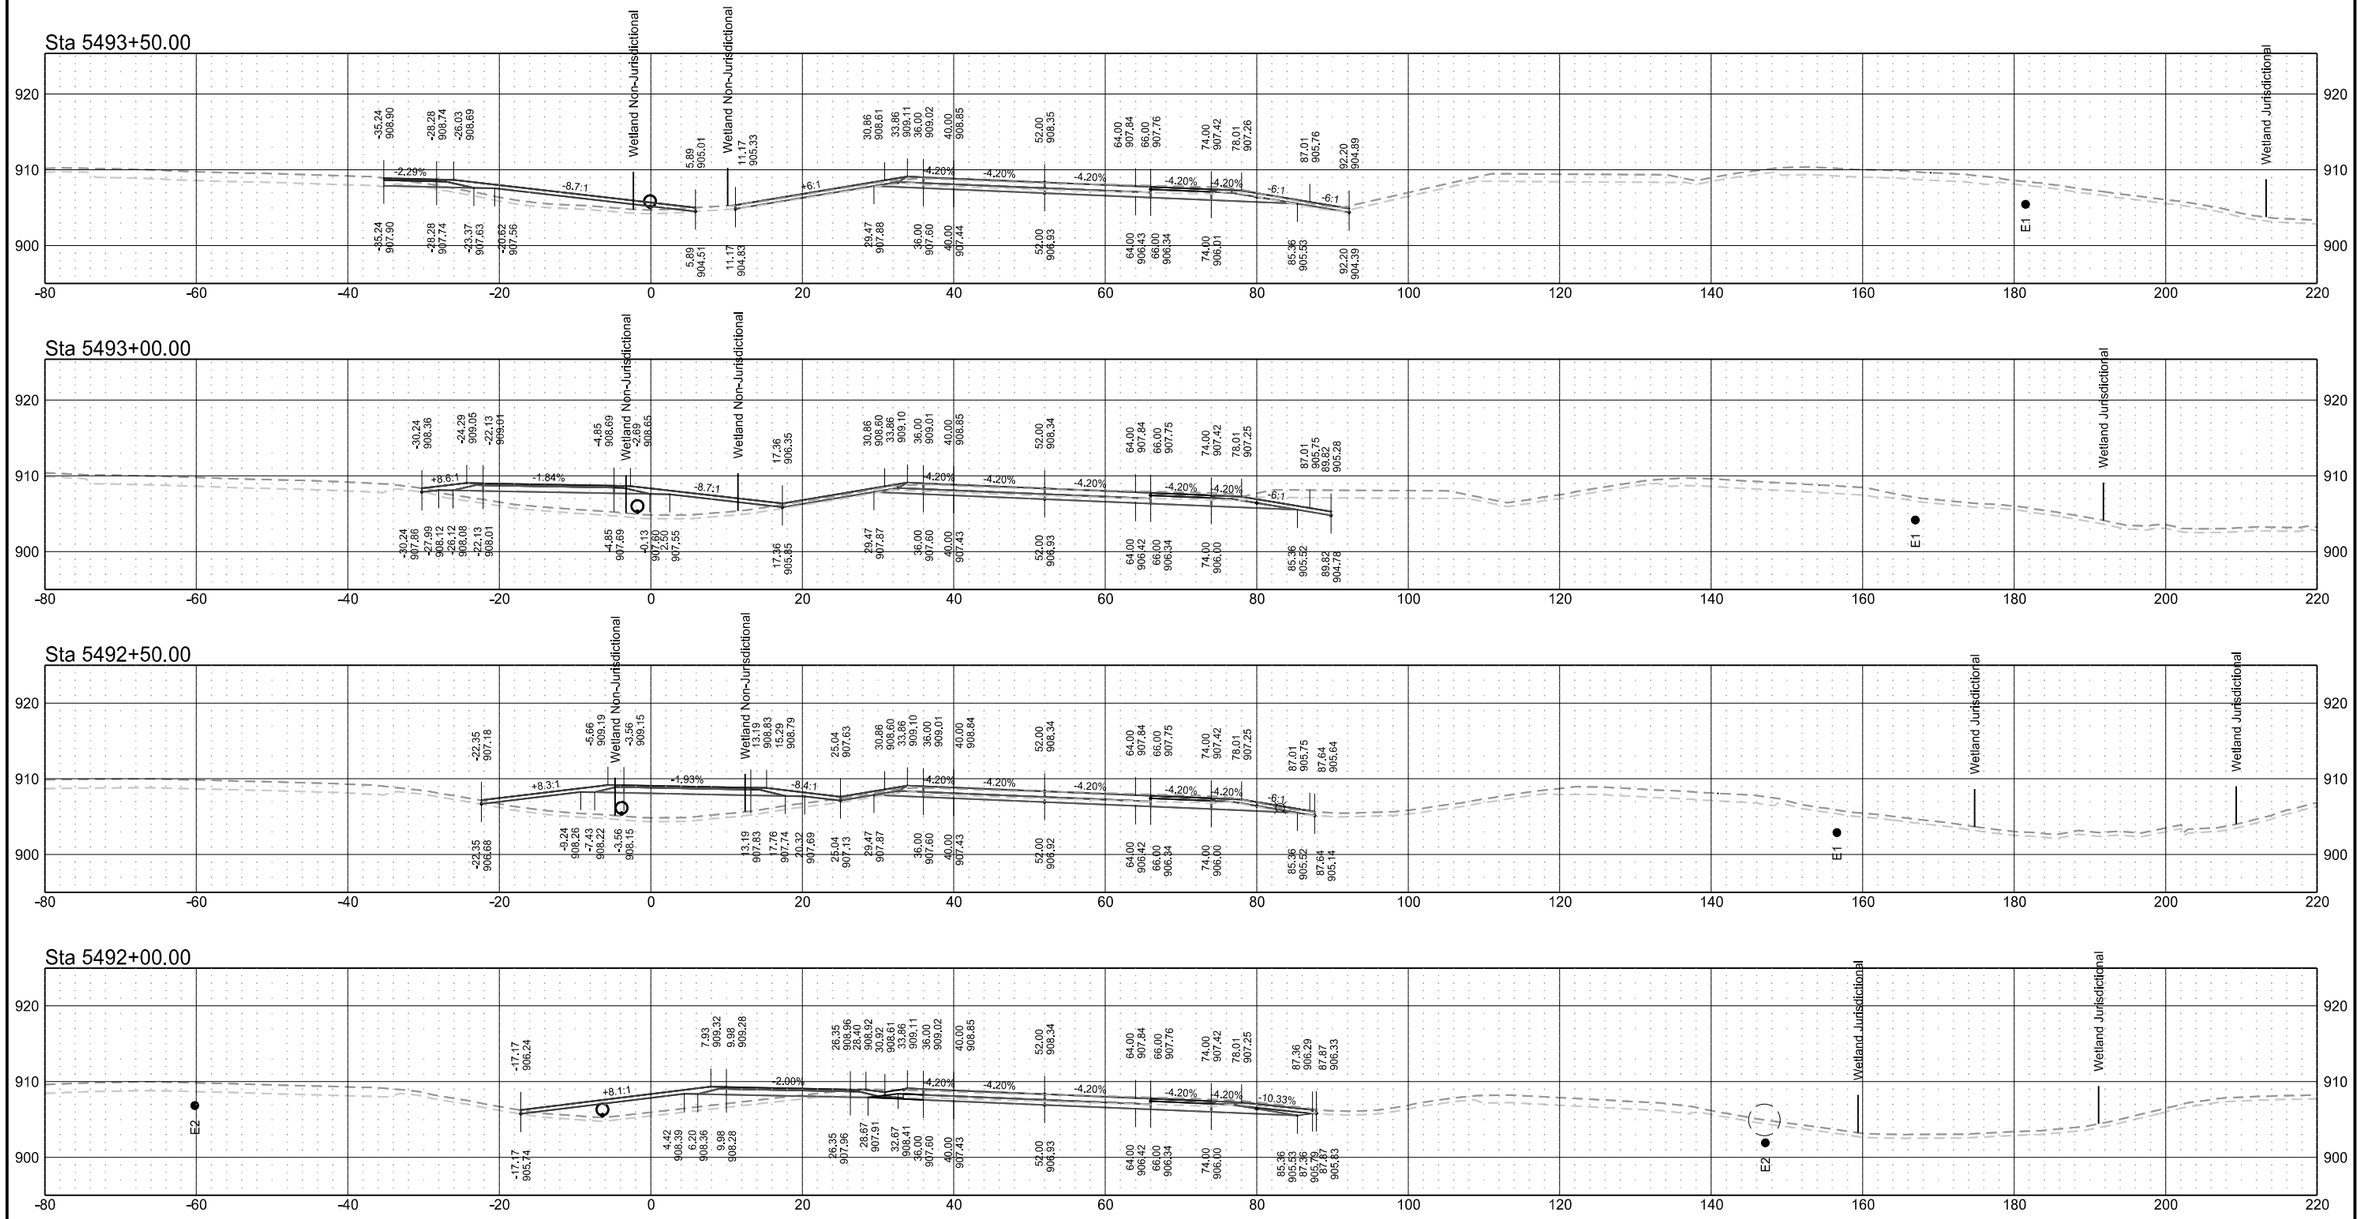


Interstate 29 - Northbound


	STATE	PROJECT NO.	SECTION NO.	SHEET NO.
	ND	IM-8-029(203)101	200	56

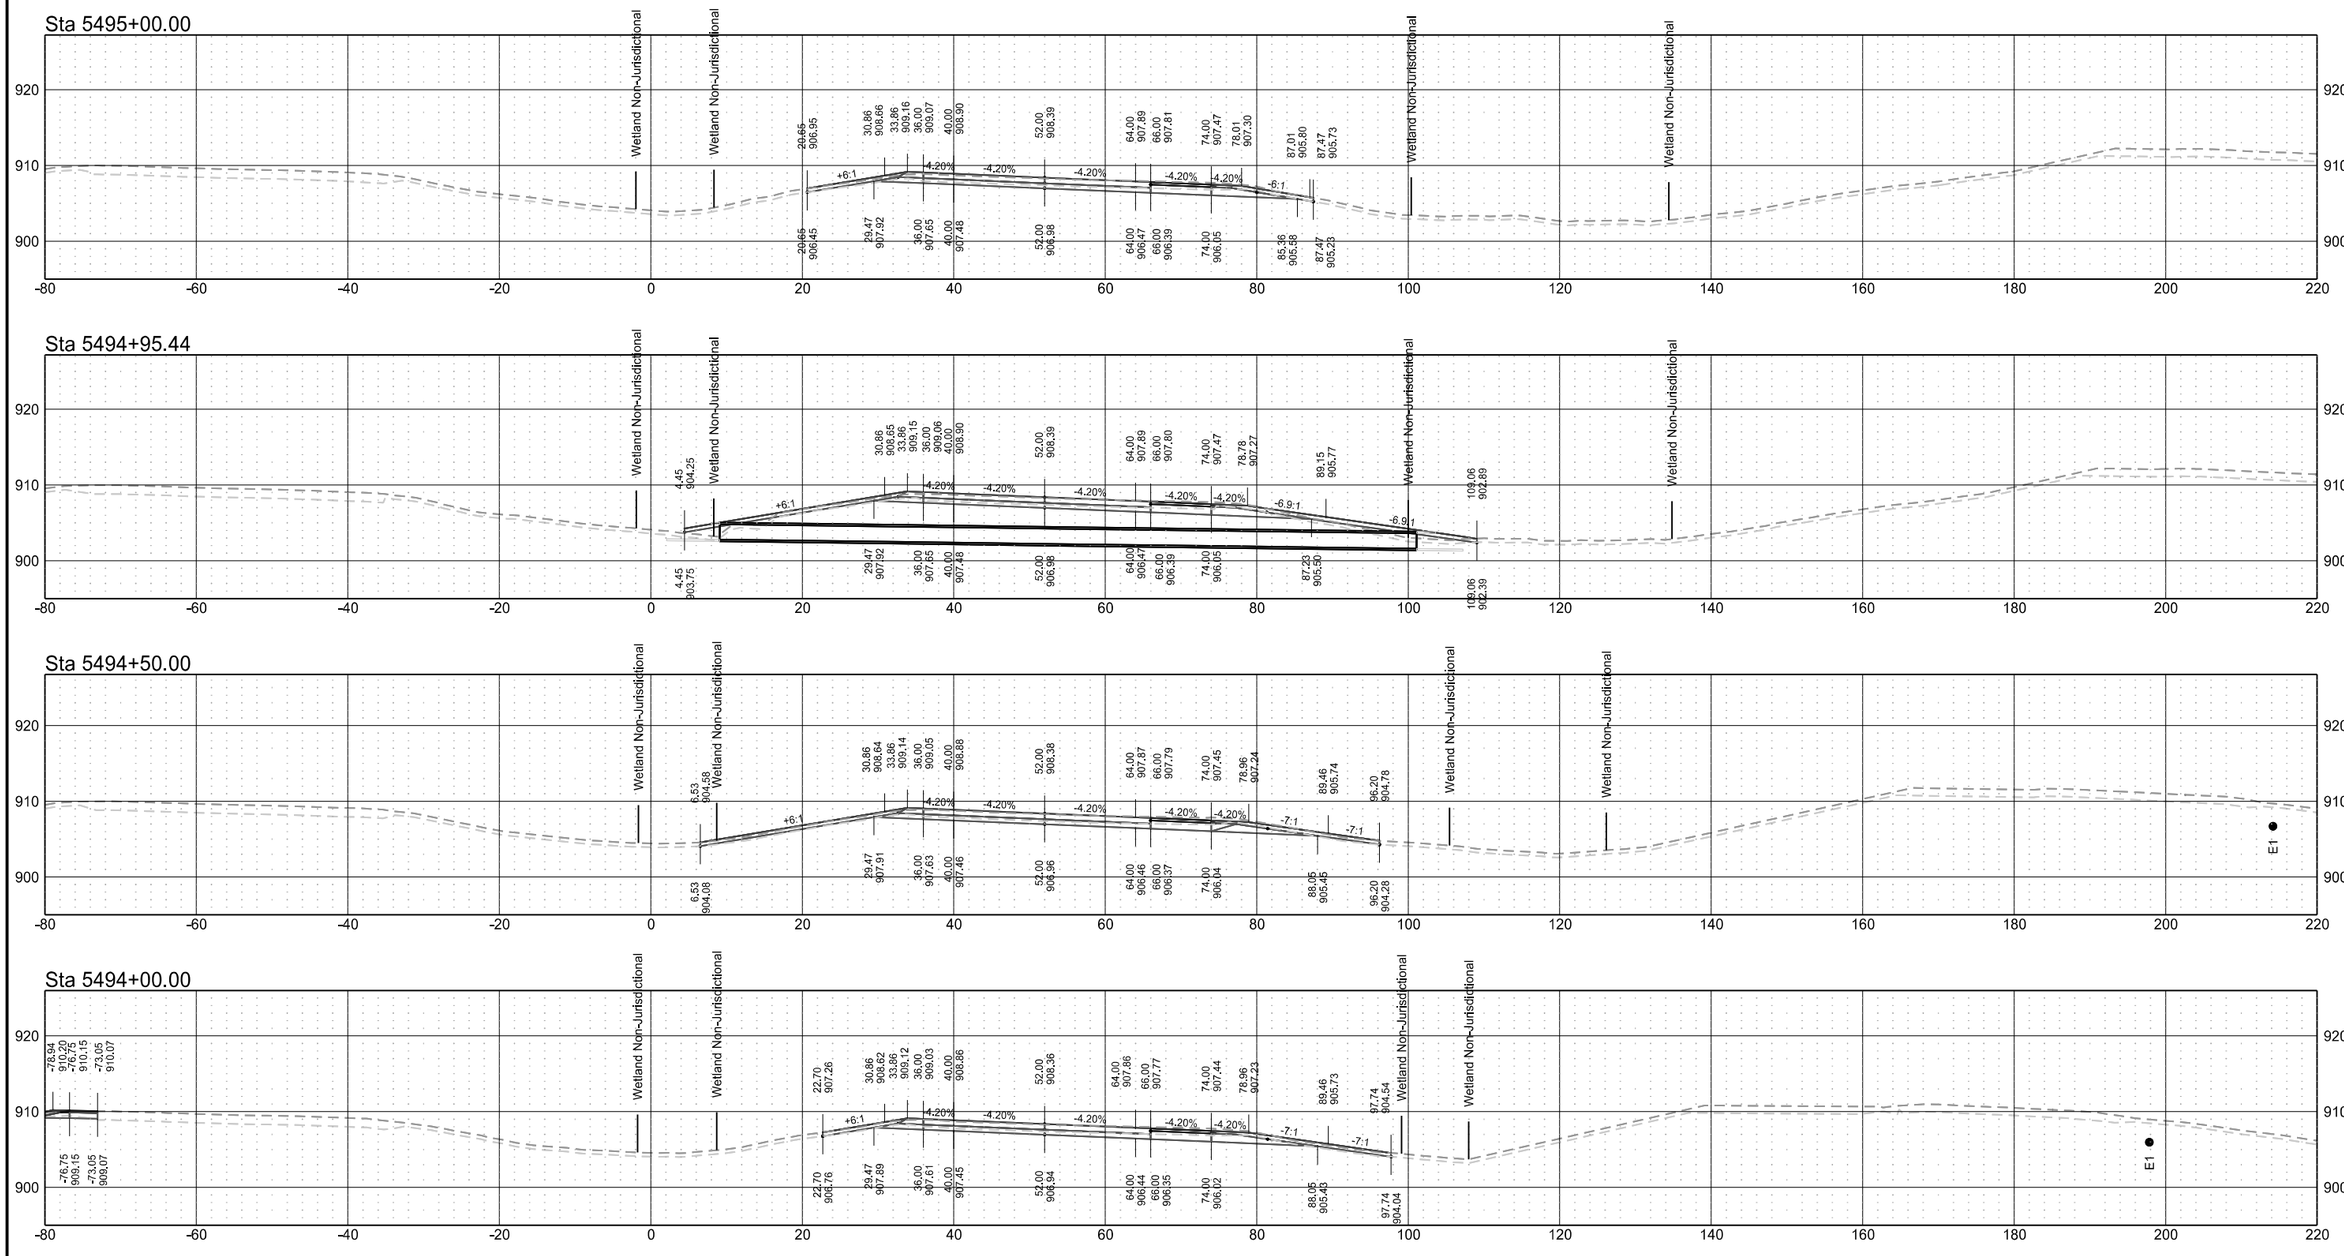



Interstate 29 - Northbound

	STATE	PROJECT NO.	SECTION NO.	SHEET NO.
	ND	IM-8-029(203)101	200	57

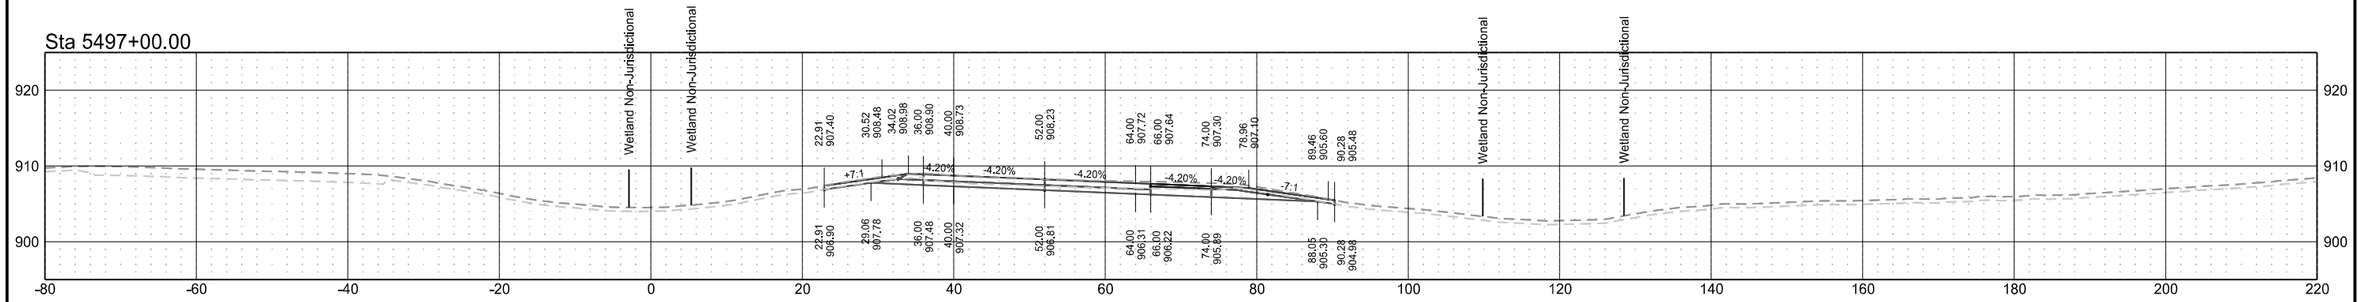

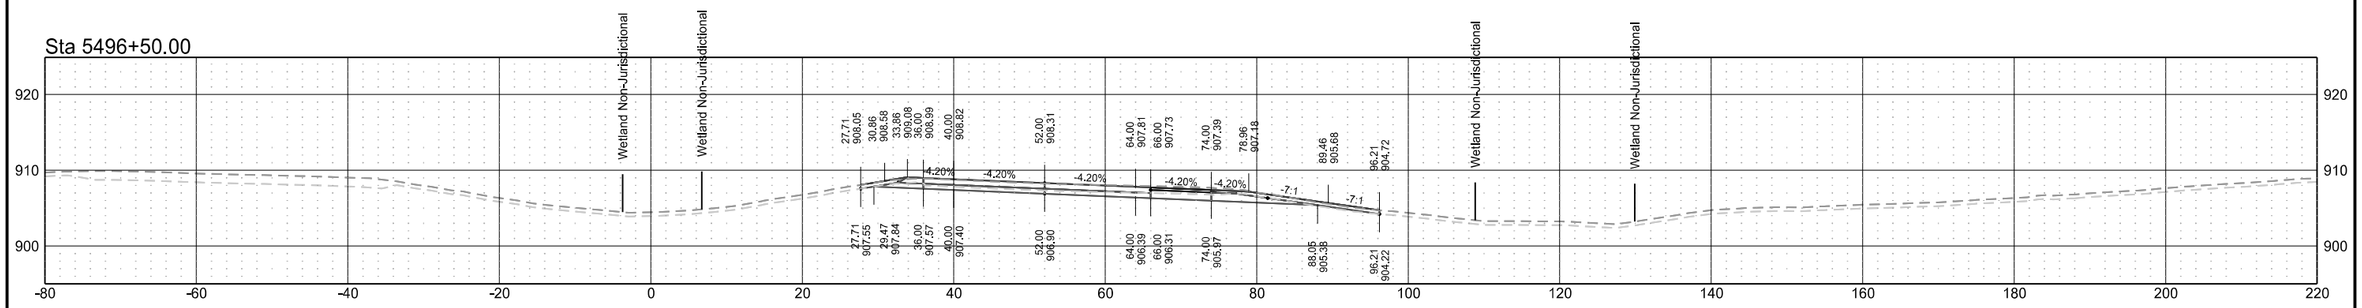


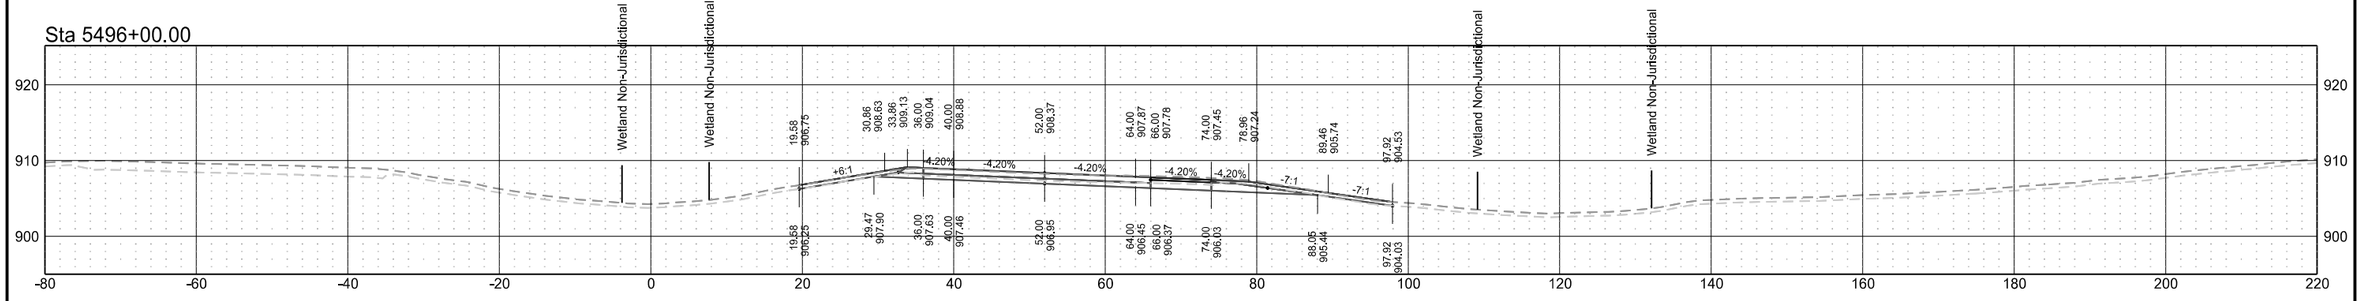

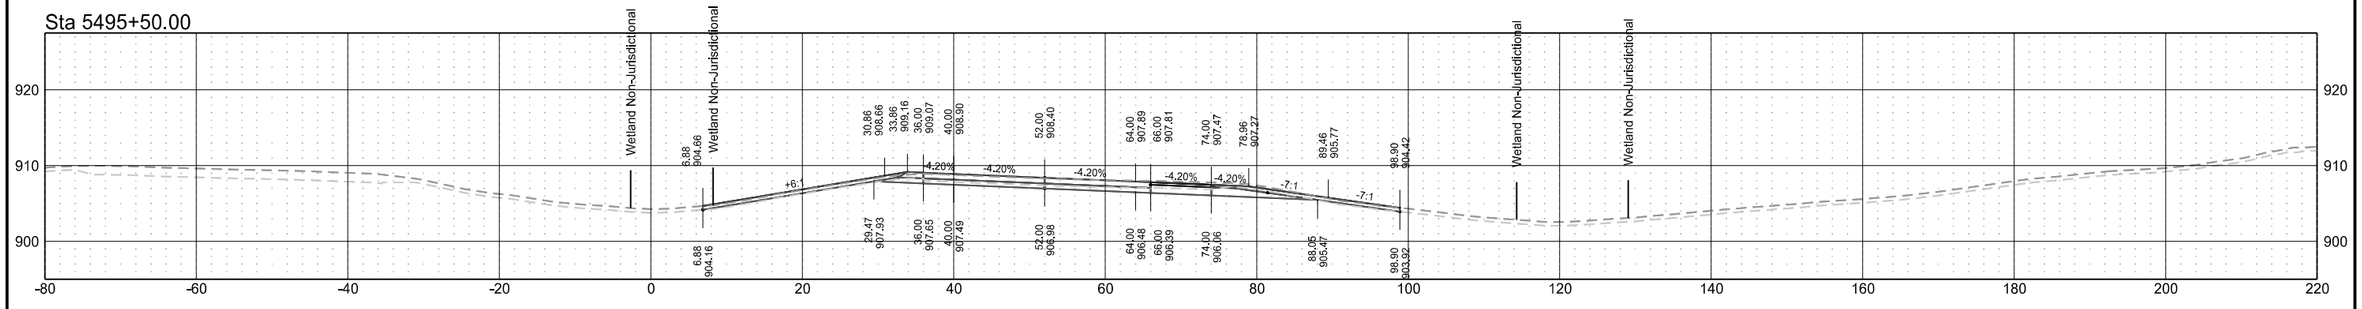

Interstate 29 - Northbound


	STATE	PROJECT NO.	SECTION NO.	SHEET NO.
	ND	IM-8-029(203)101	200	58

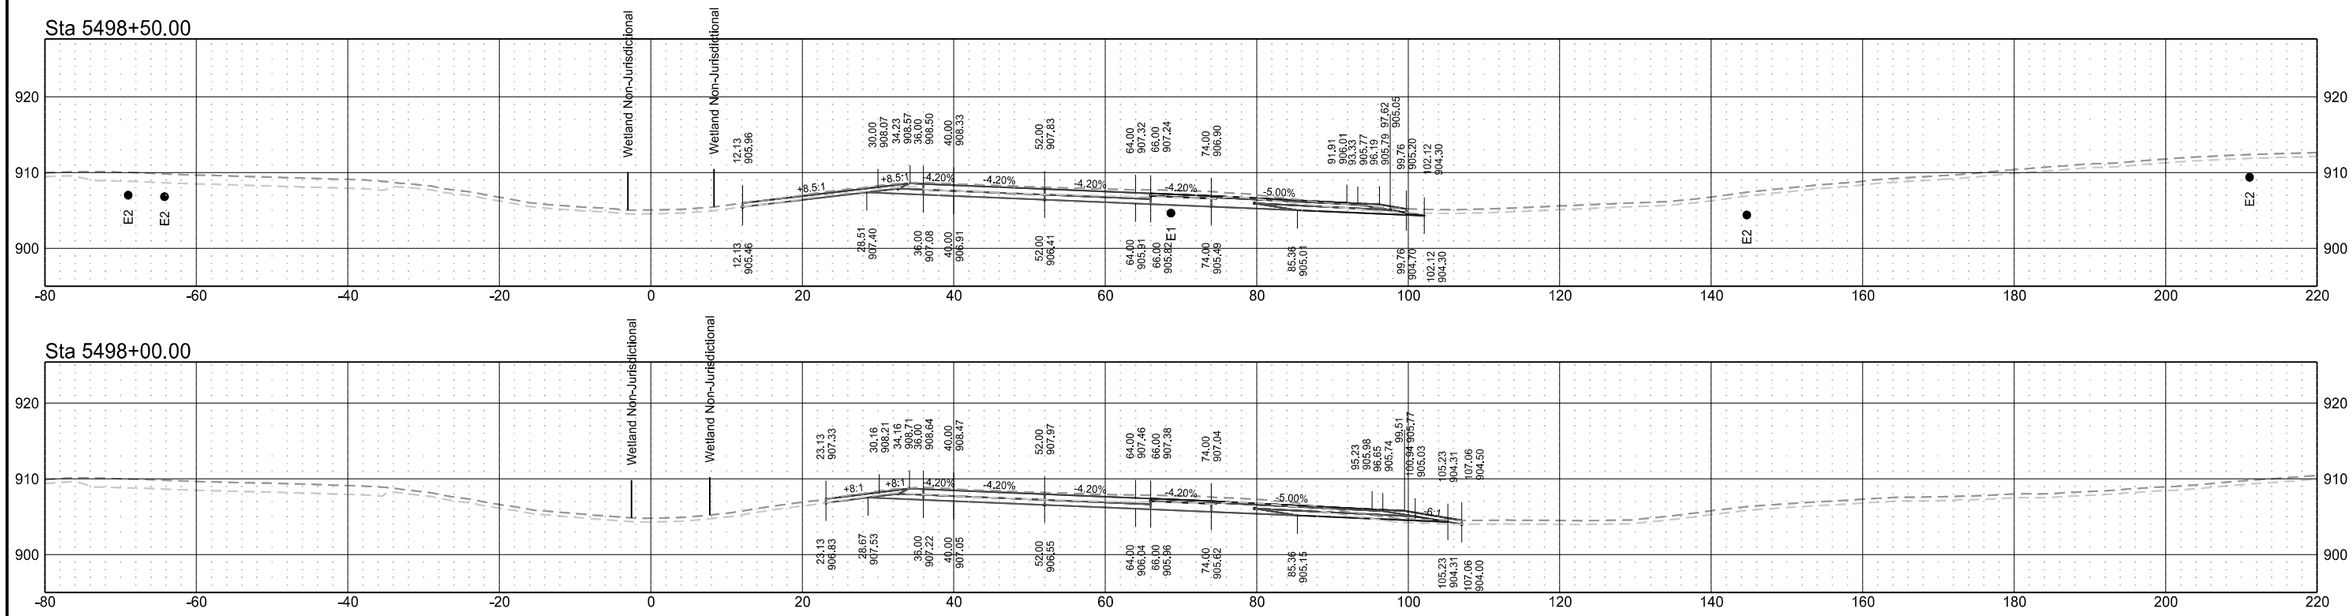


Interstate 29 - Northbound

	STATE	PROJECT NO.	SECTION NO.	SHEET NO.
	ND	IM-8-029(203)101	200	59


Sta 5500+00.00

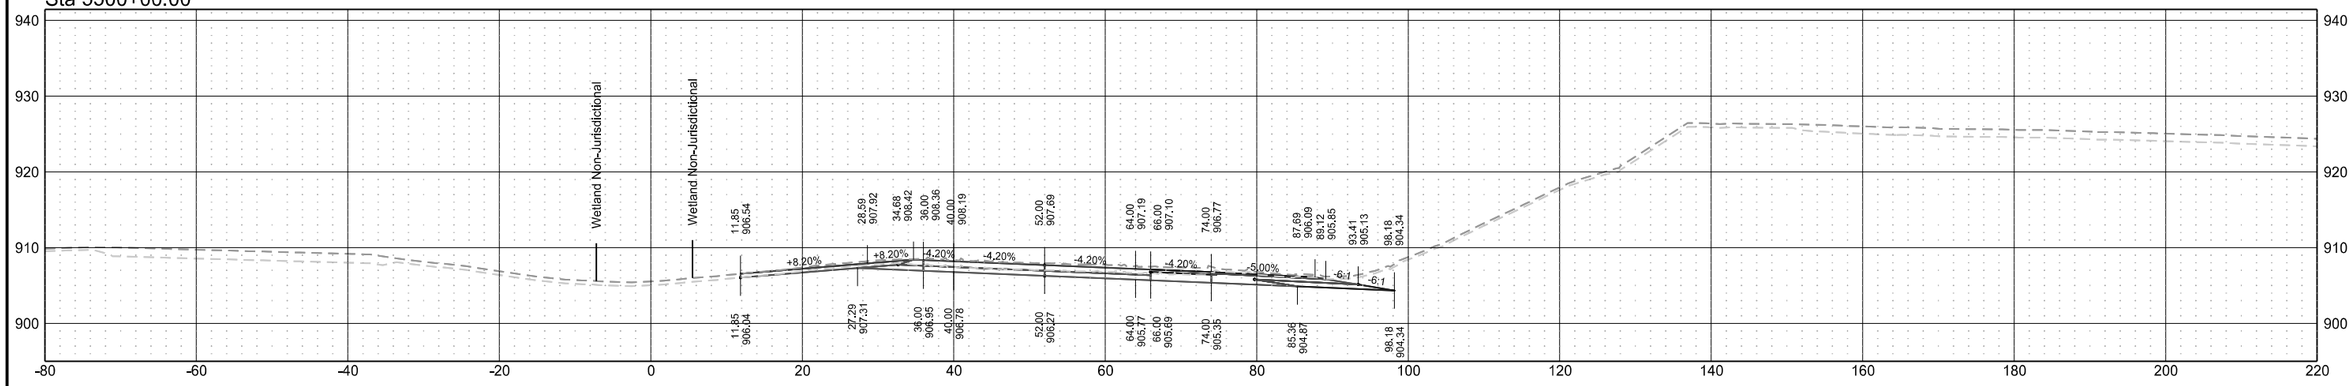

Sta 5499+50.00

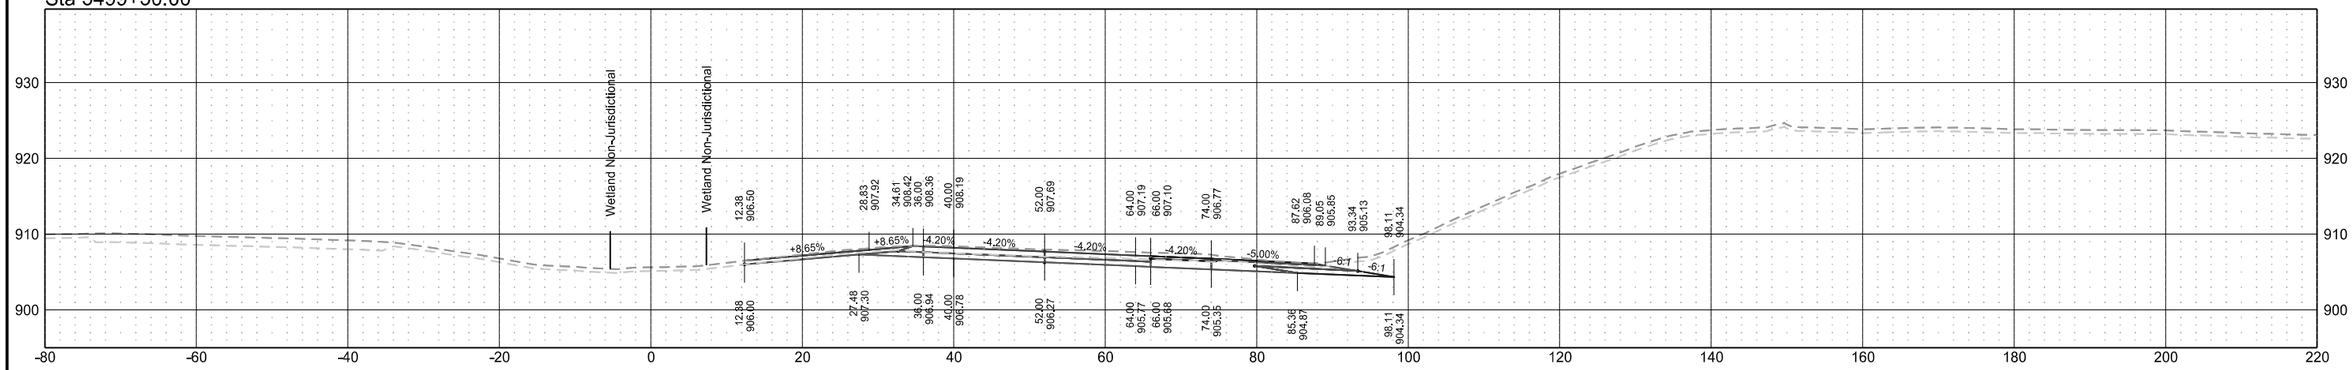


Sta 5499+00.00

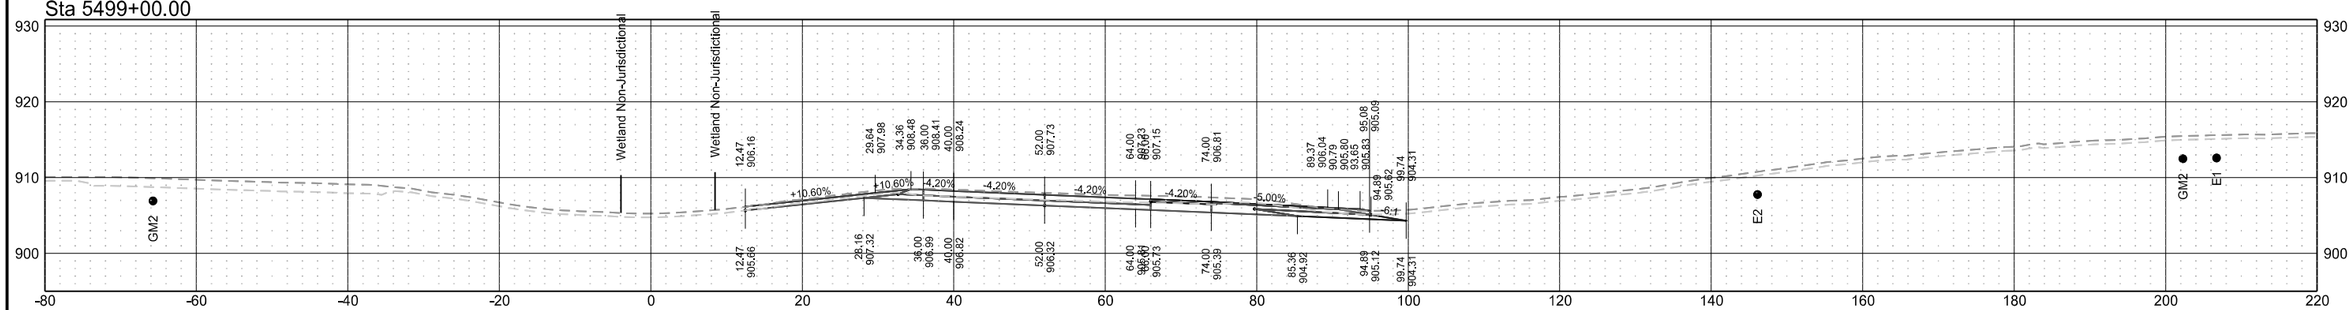


Interstate 29 - Northbound


	STATE	PROJECT NO.	SECTION NO.	SHEET NO.
	ND	IM-8-029(203)101	200	60

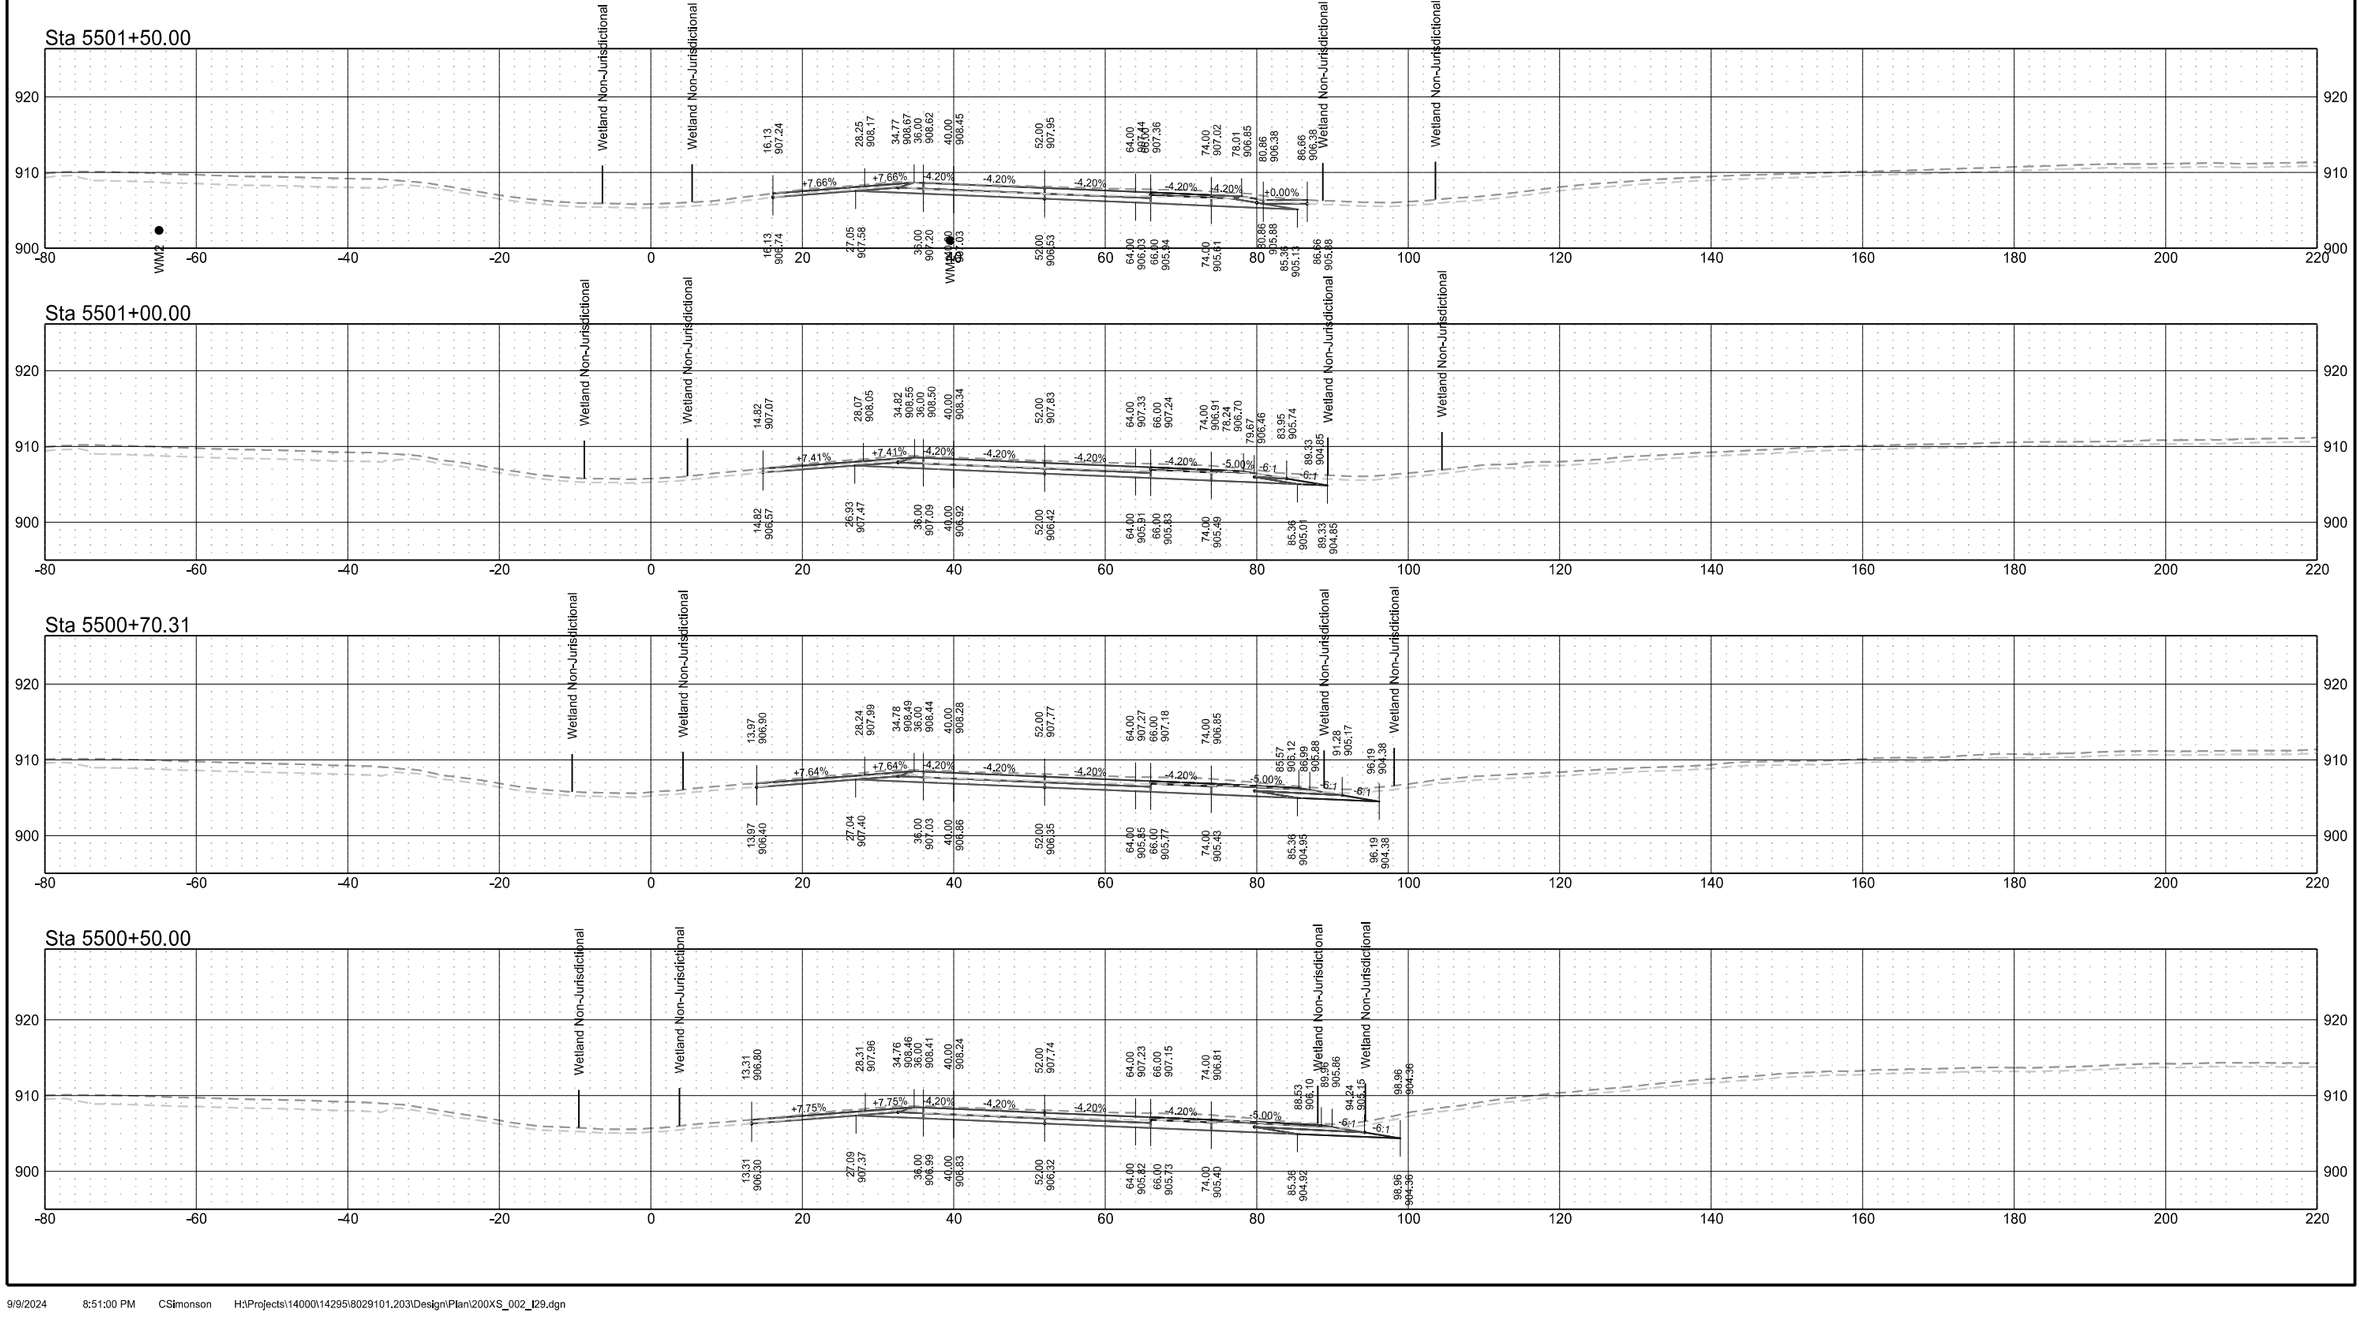



Interstate 29 - Northbound

	STATE	PROJECT NO.	SECTION NO.	SHEET NO.
	ND	IM-8-029(203)101	200	61

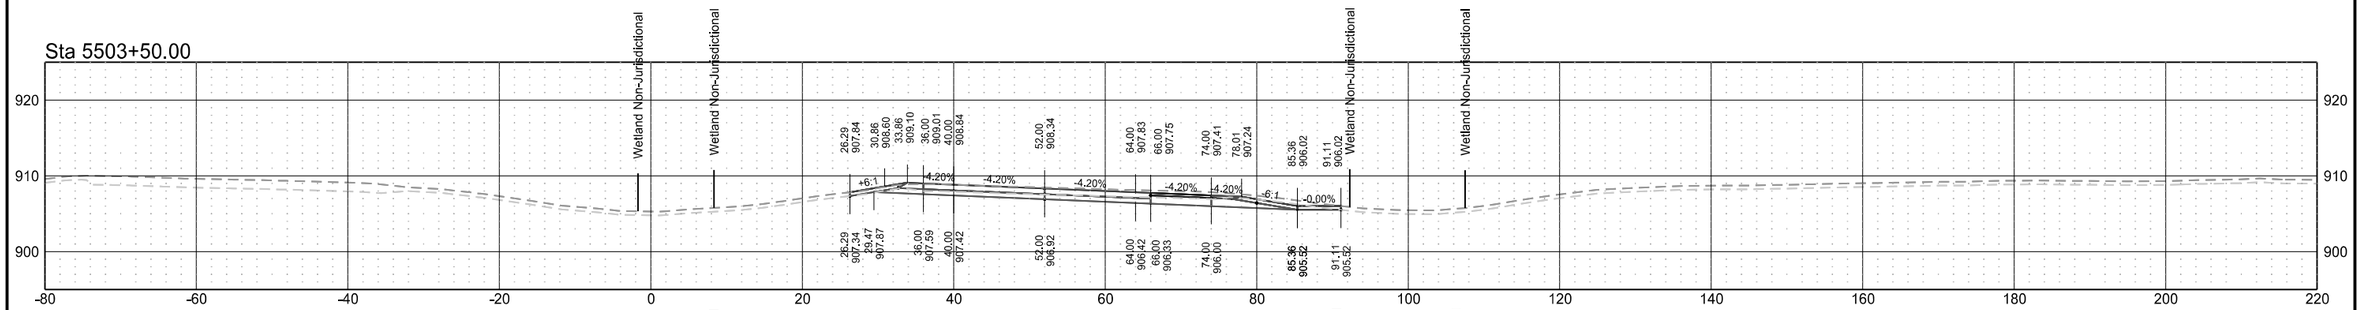

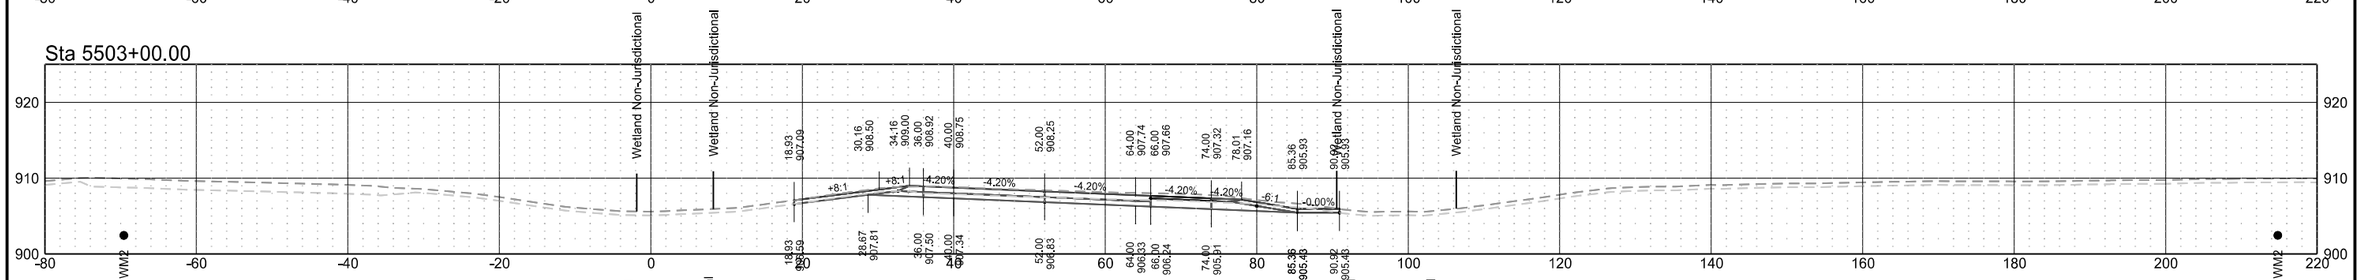


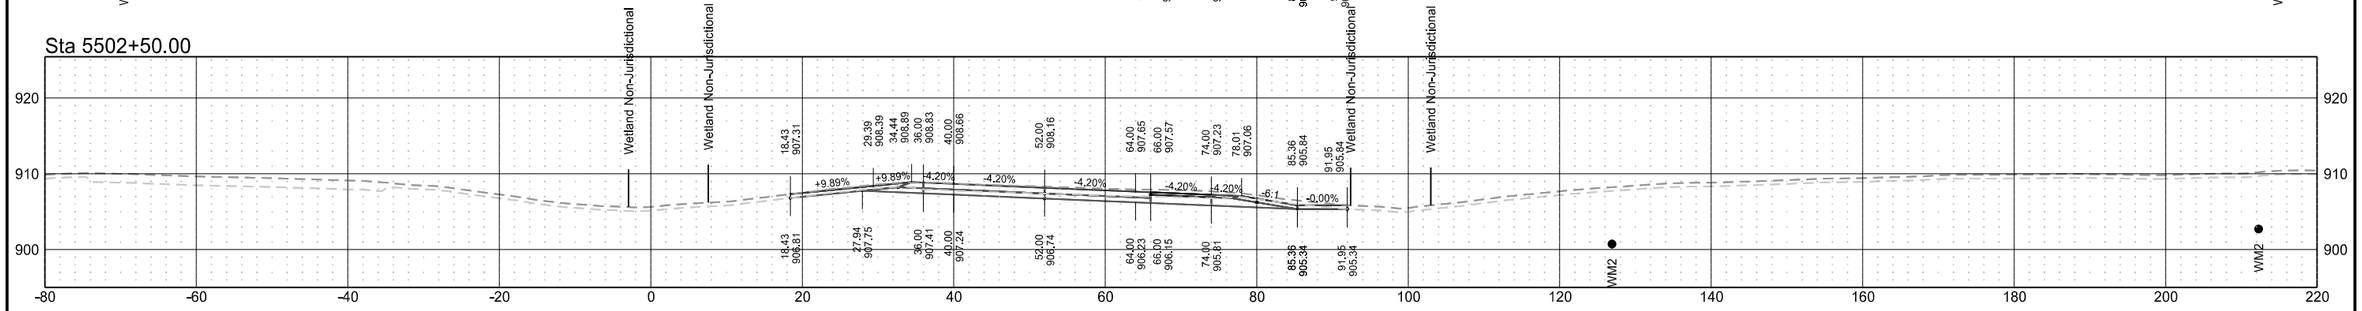

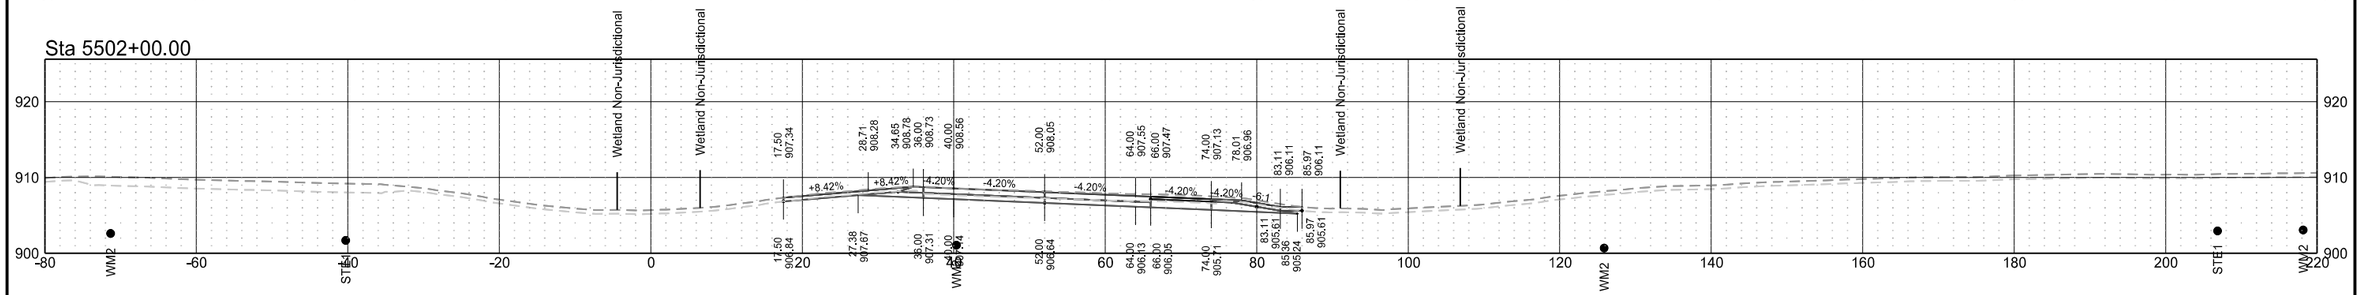

Interstate 29 - Northbound


	STATE	PROJECT NO.	SECTION NO.	SHEET NO.
	ND	IM-8-029(203)101	200	62

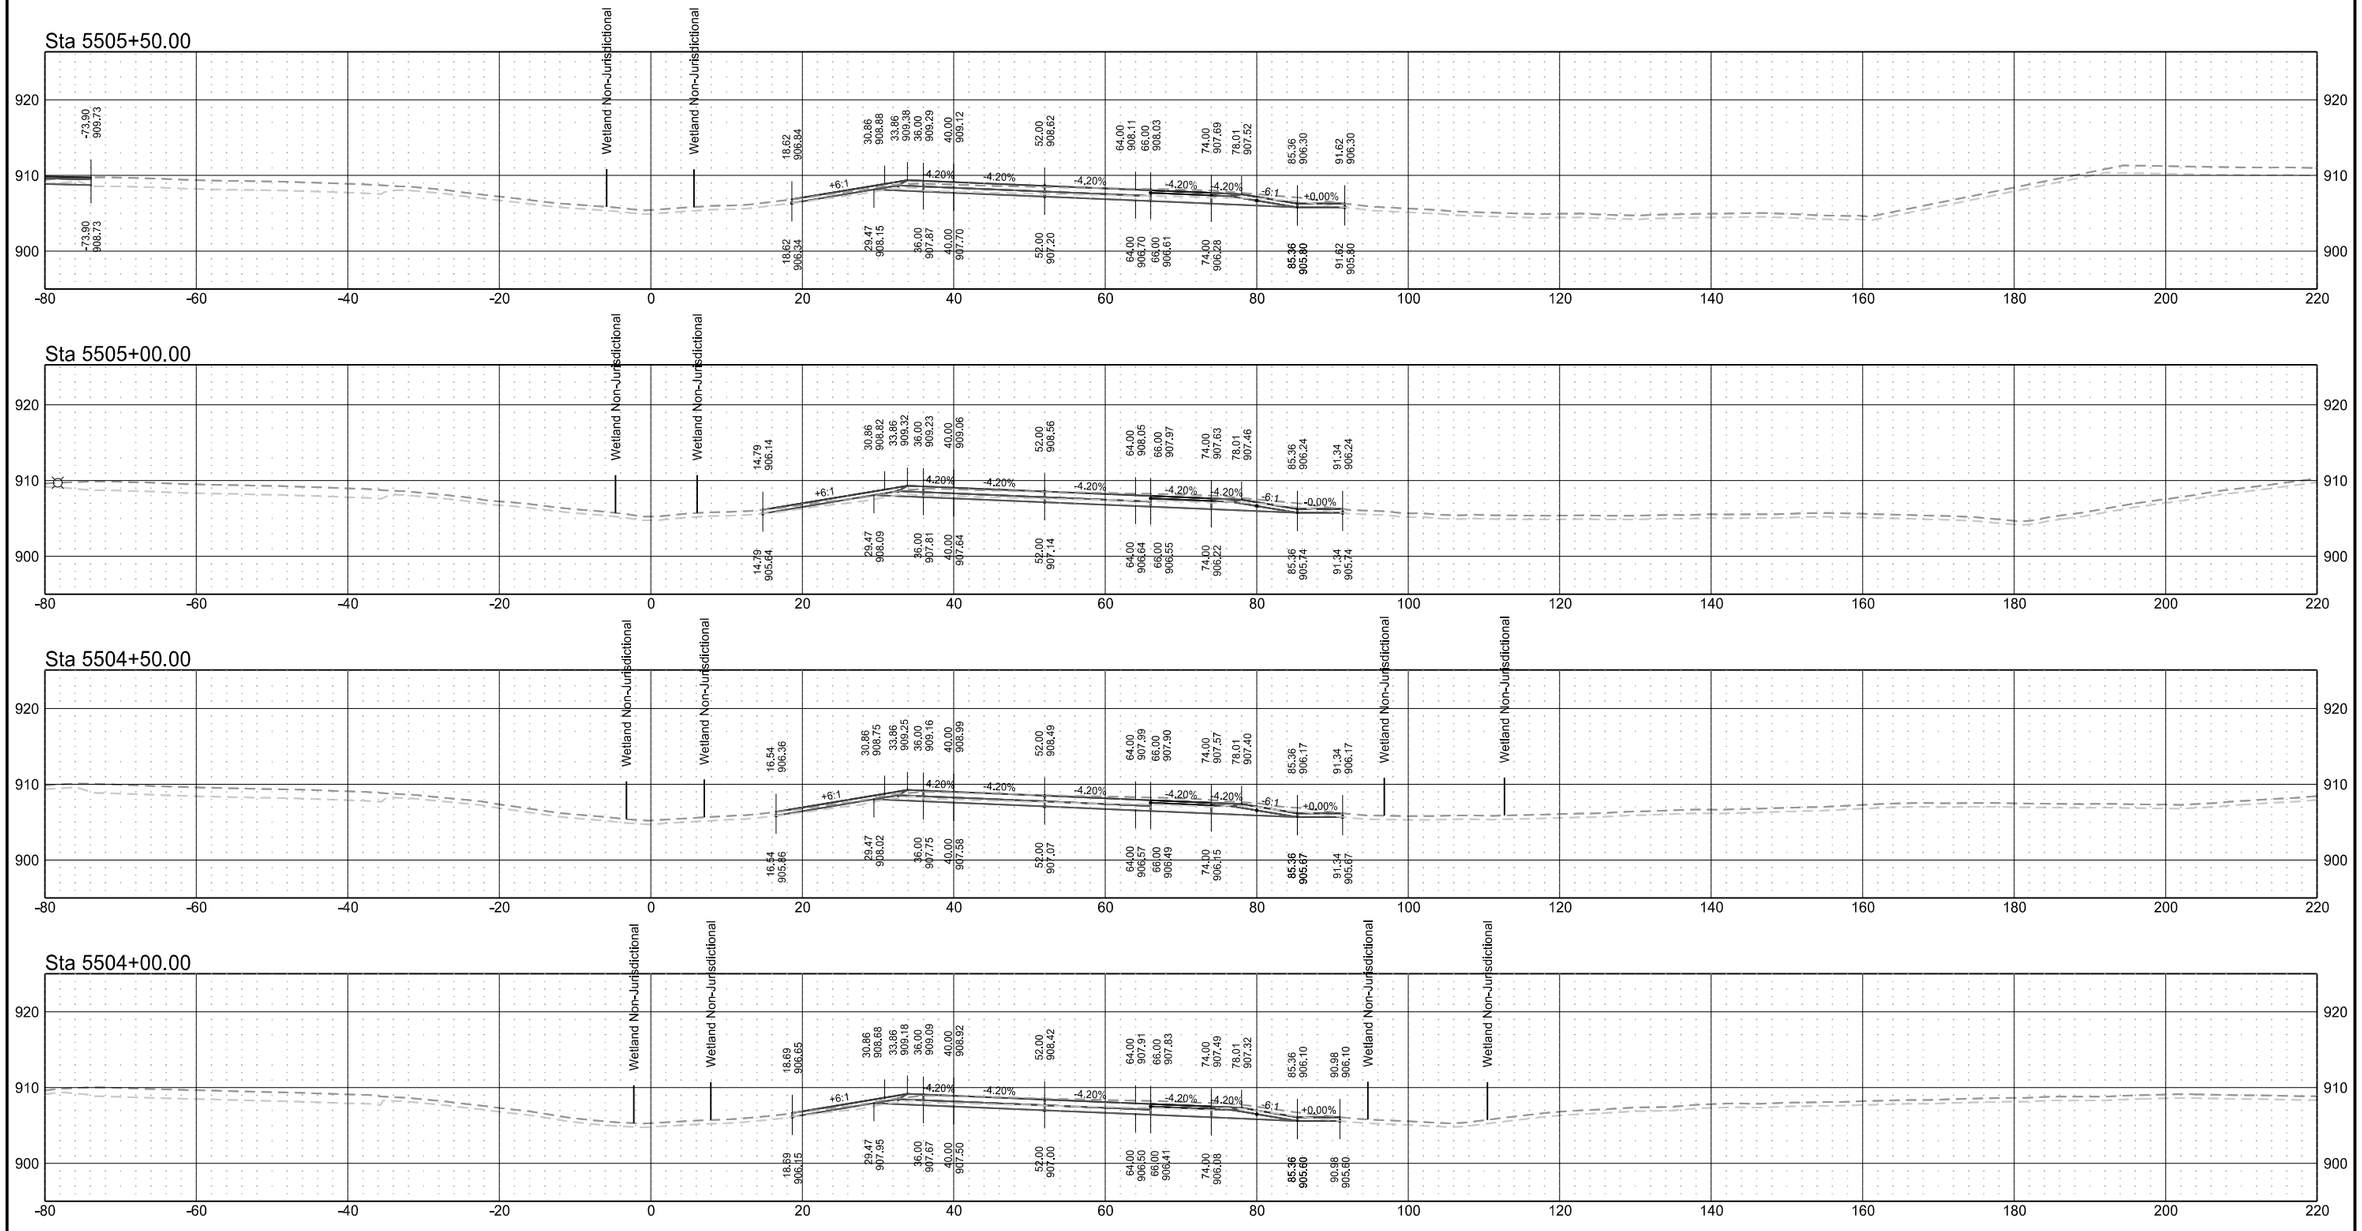


Interstate 29 - Northbound

	STATE	PROJECT NO.	SECTION NO.	SHEET NO.
	ND	IM-8-029(203)101	200	63


Sta 5506+31.71

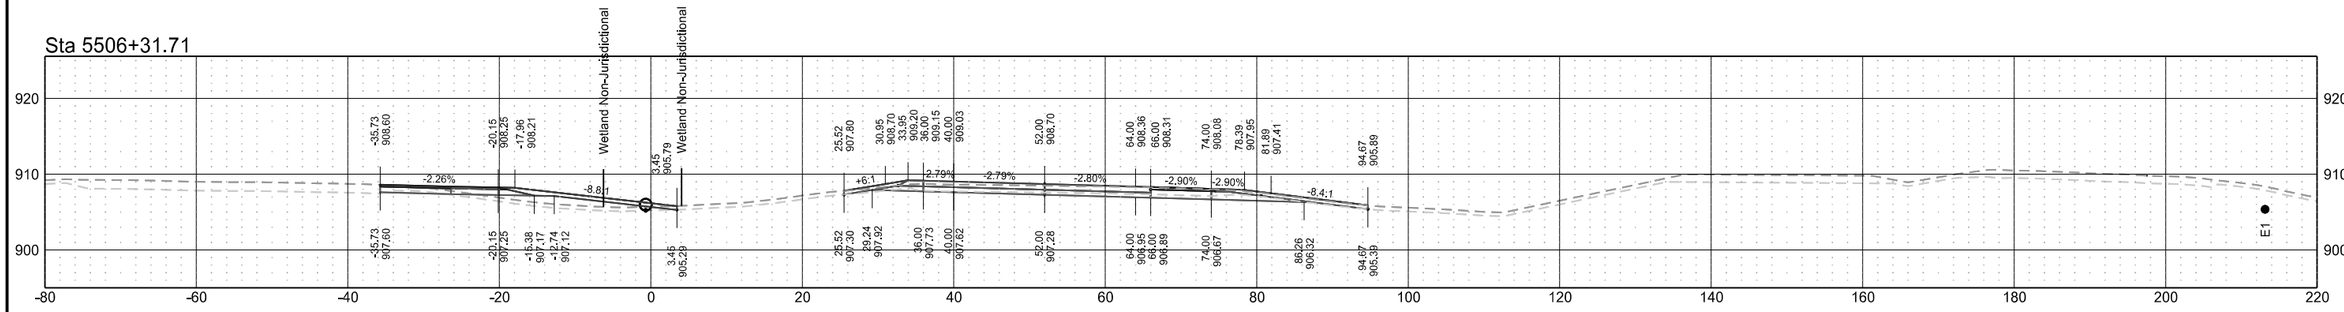


Sta 5506+27.55

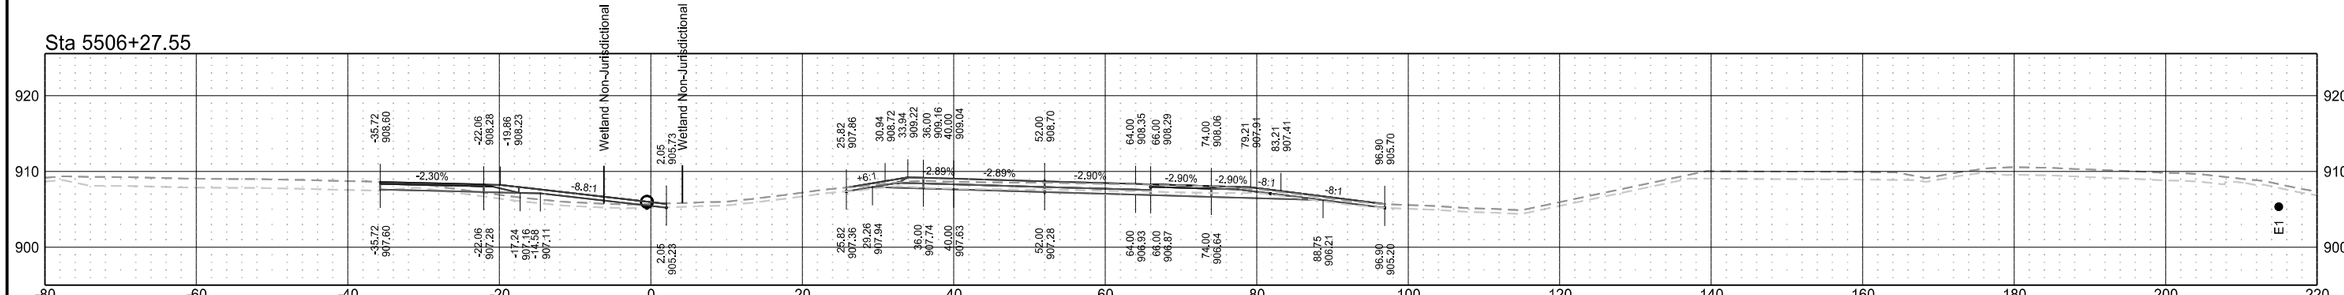

Sta 5506+00.00

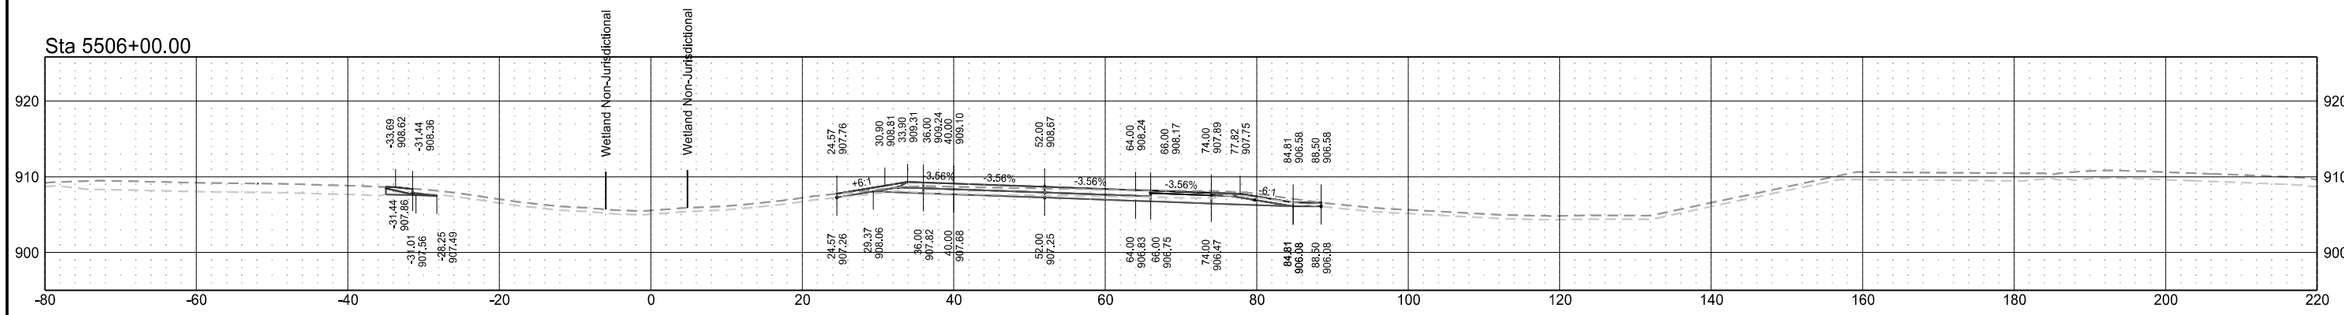


Sta 5505+73.51

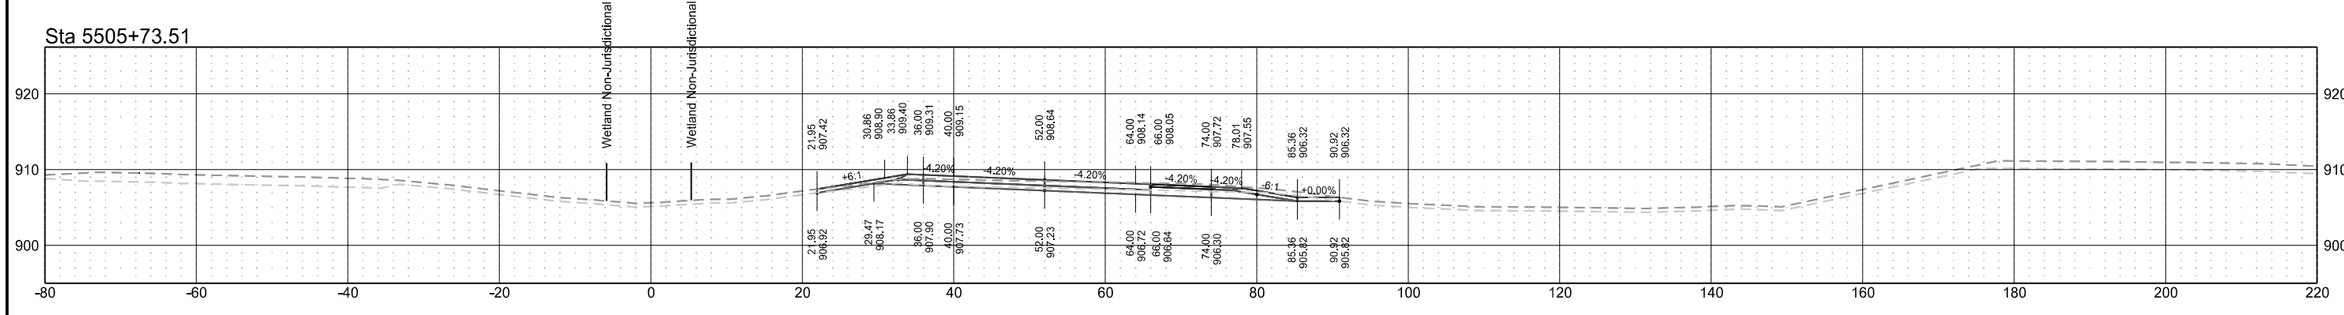


Interstate 29 - Northbound

	STATE	PROJECT NO.	SECTION NO.	SHEET NO.
	ND	IM-8-029(203)101	200	64


Sta 5507+85.80 R2

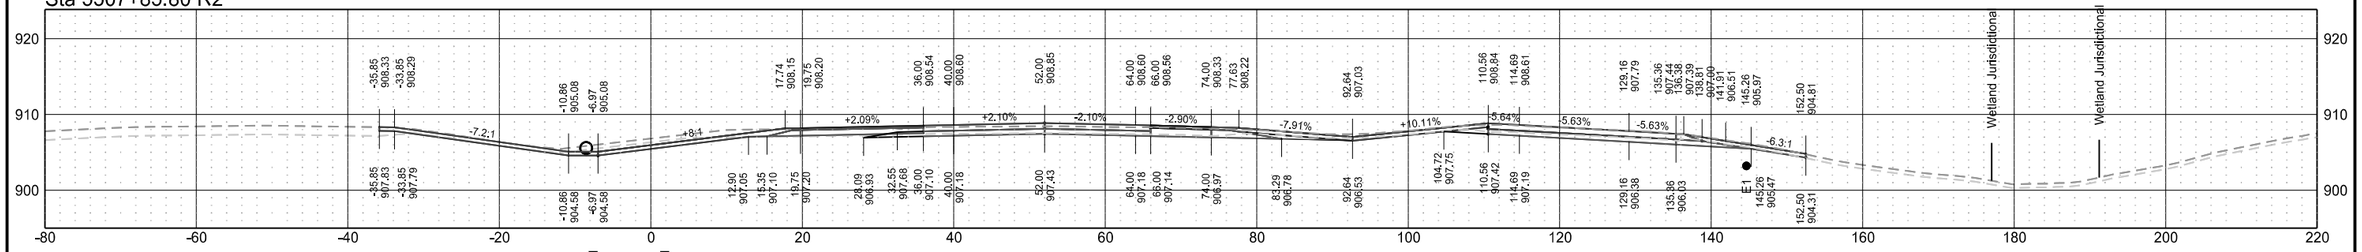


Sta 5507+00.00 R2

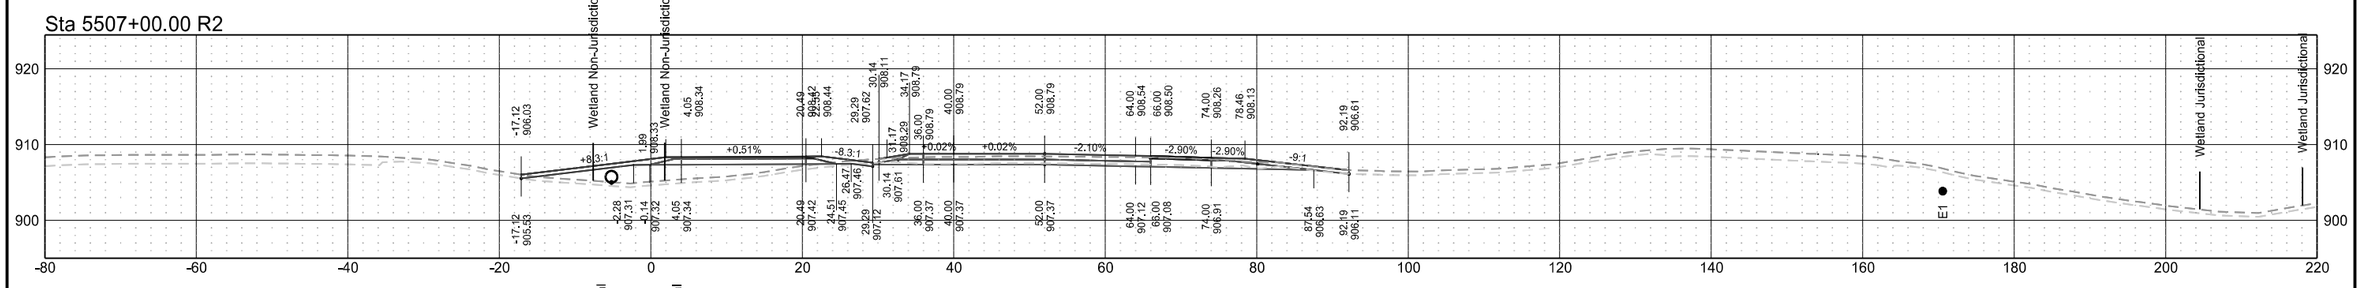

Sta 5506+12.80 R2

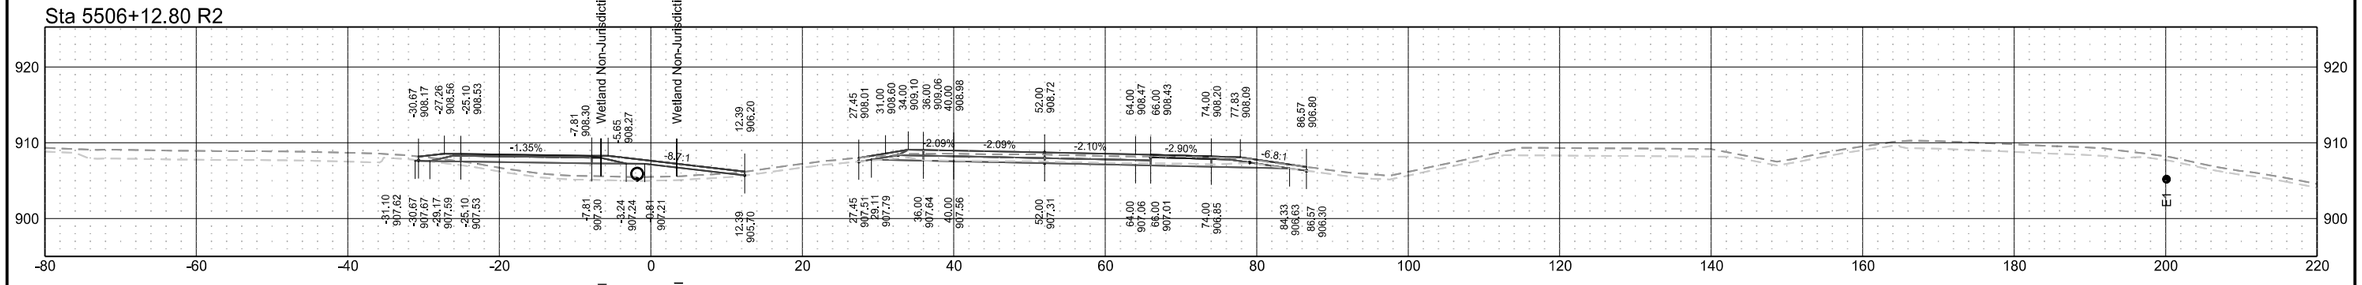


Sta 5506+00.00 R2

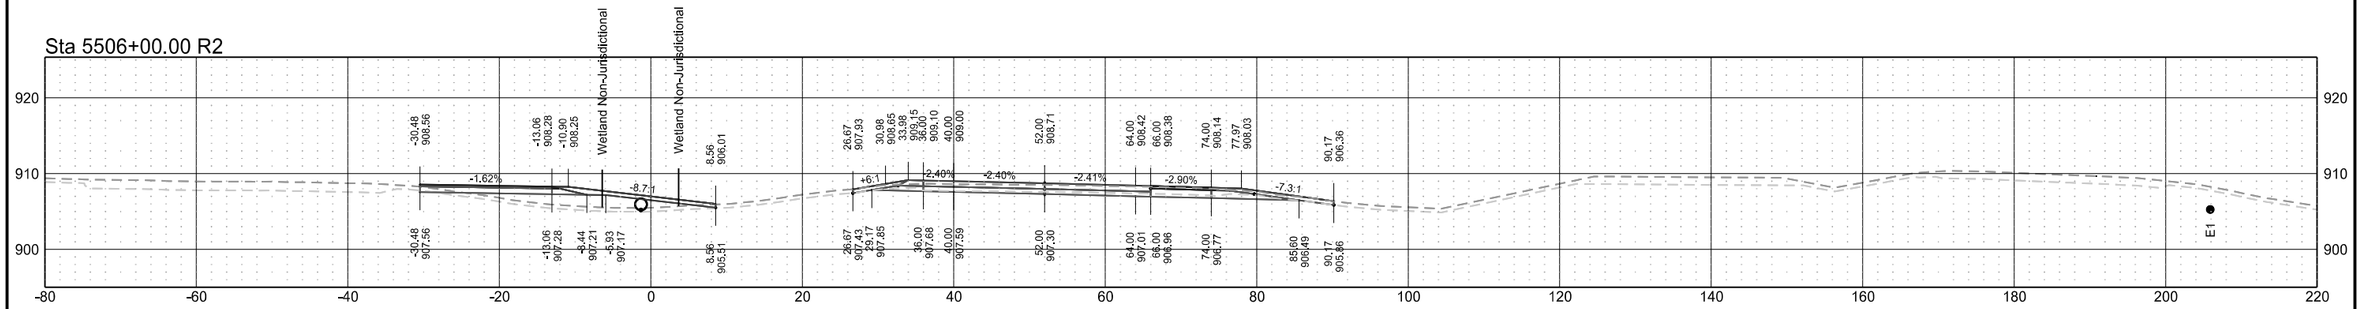


Interstate 29 - Northbound

	STATE	PROJECT NO.	SECTION NO.	SHEET NO.
	ND	IM-8-029(203)101	200	65


Sta 5509+00.00 R2

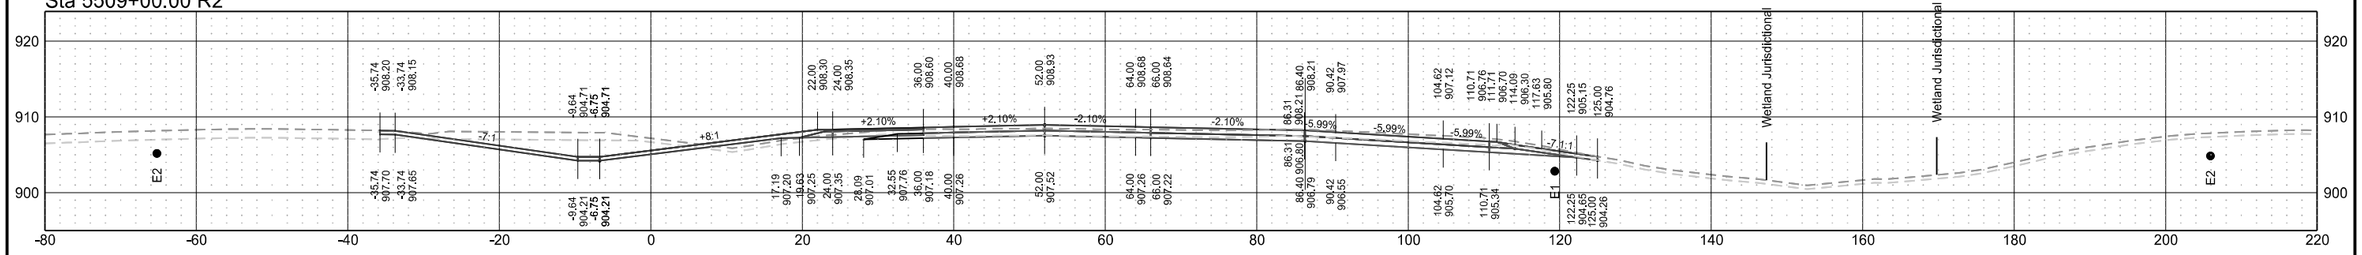


Sta 5508+84.69 R2

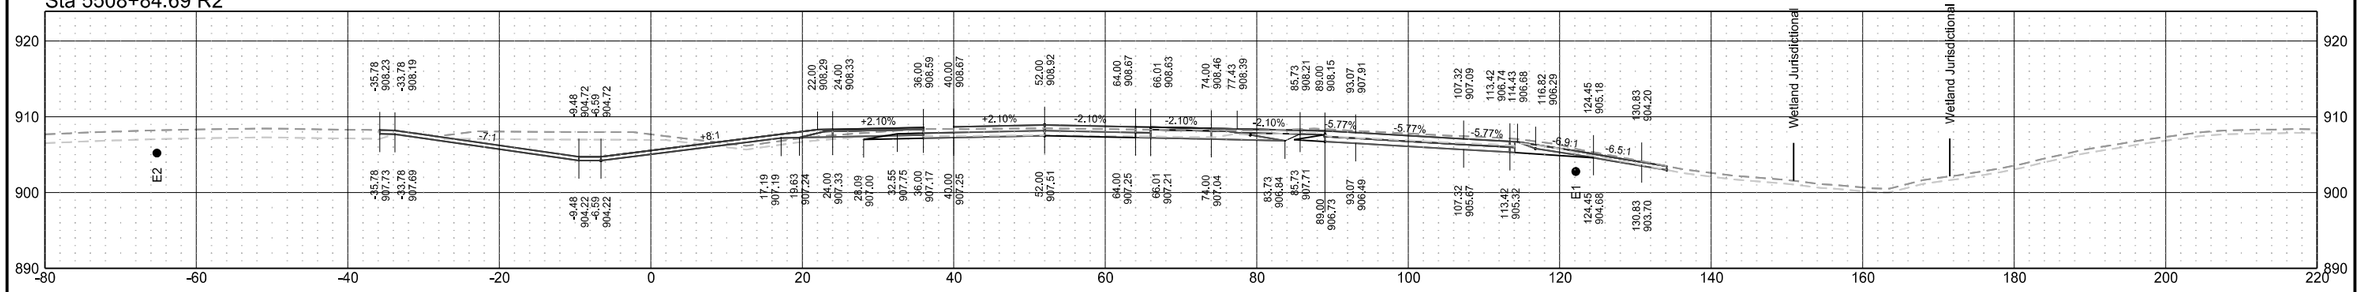

Sta 5508+44.69 R2

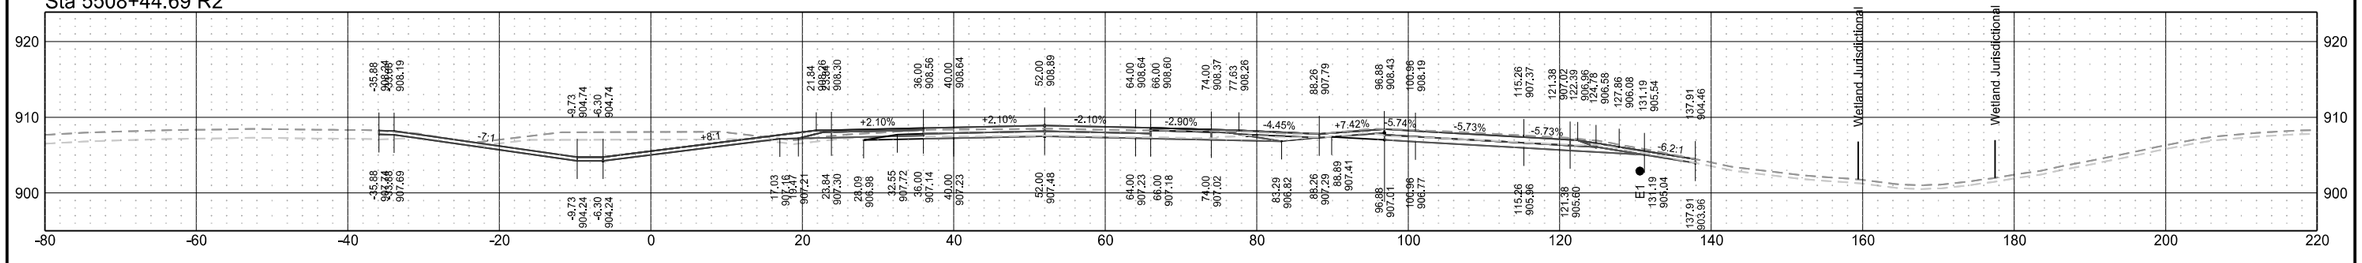


Sta 5508+00.00 R2

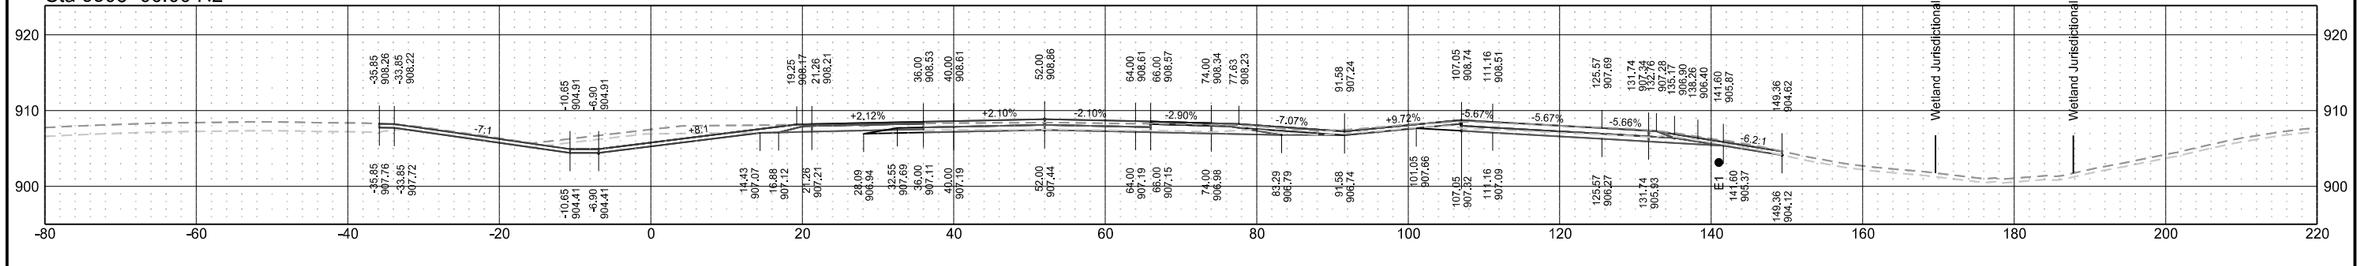


Interstate 29 - Northbound

	STATE	PROJECT NO.	SECTION NO.	SHEET NO.
	ND	IM-8-029(203)101	200	66


Sta 5512+00.00 R2

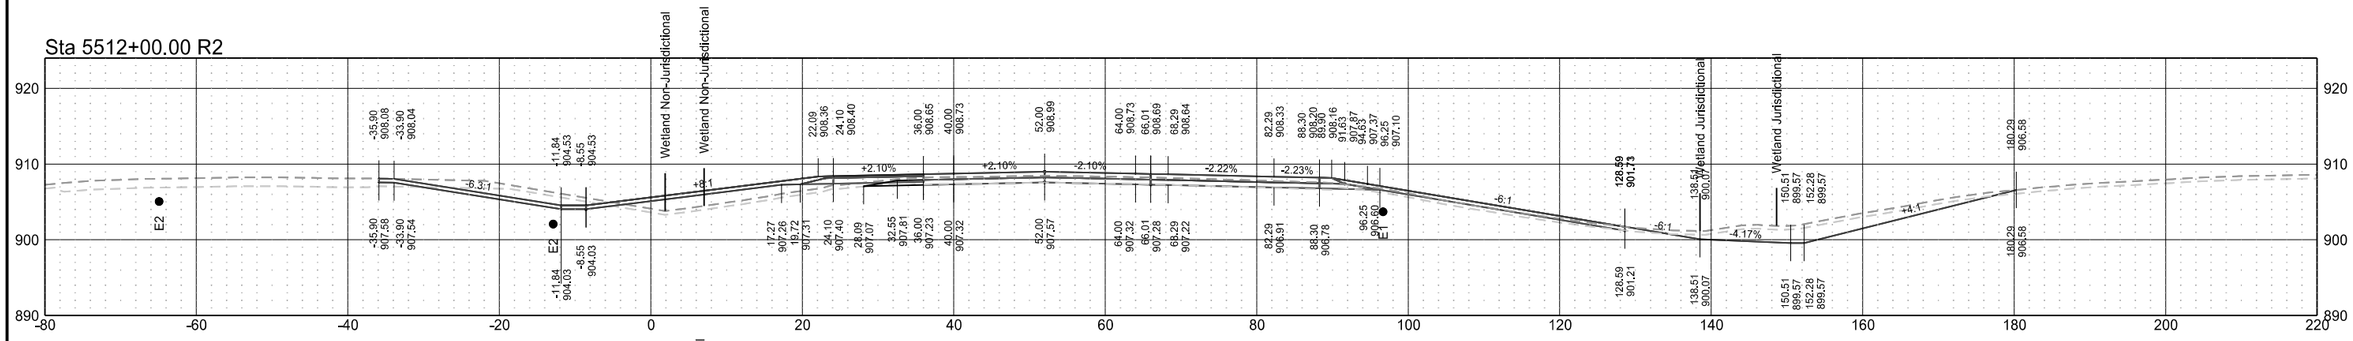


Sta 5511+00.00 R2

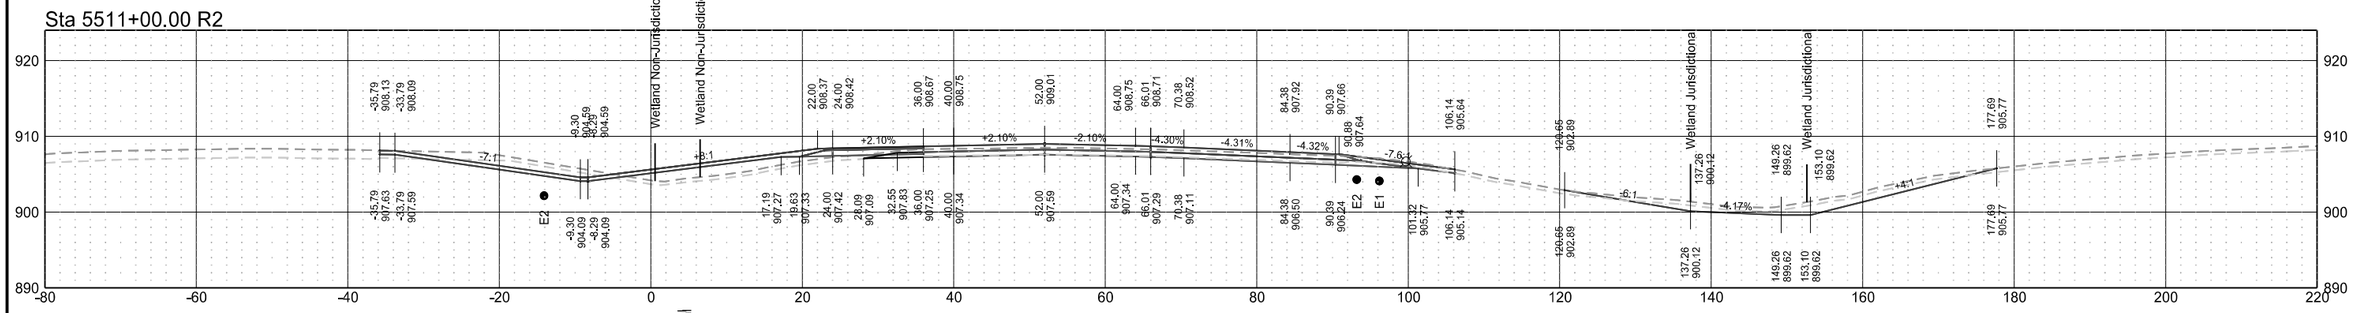

Sta 5510+00.00 R2

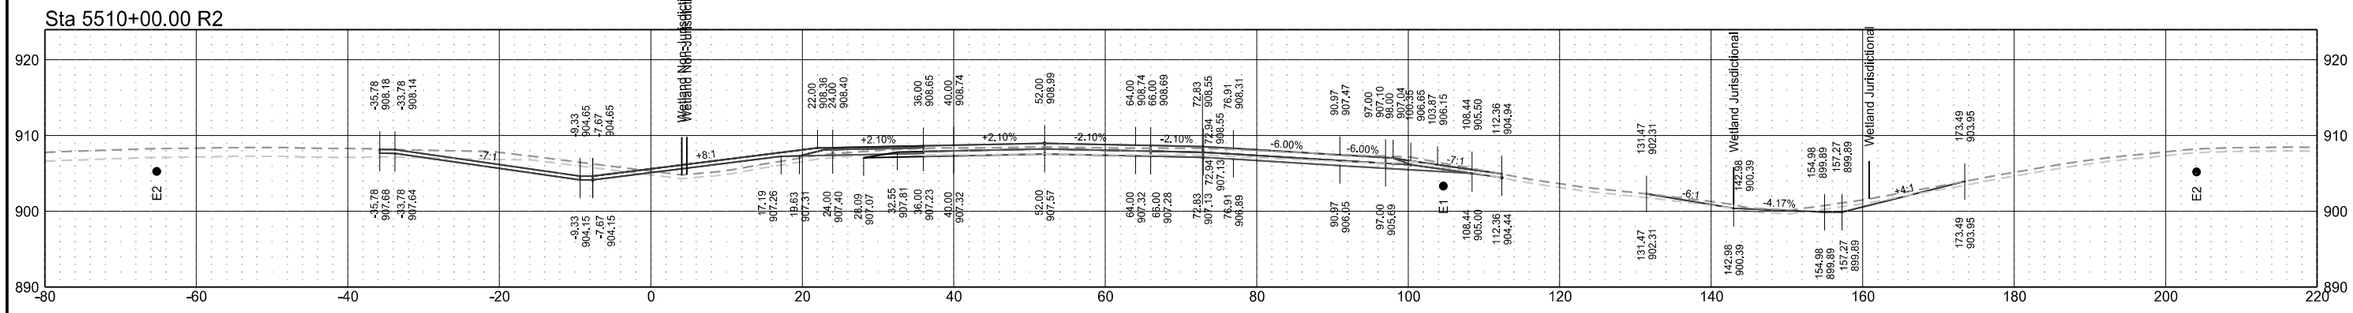


Sta 5509+84.14 R2

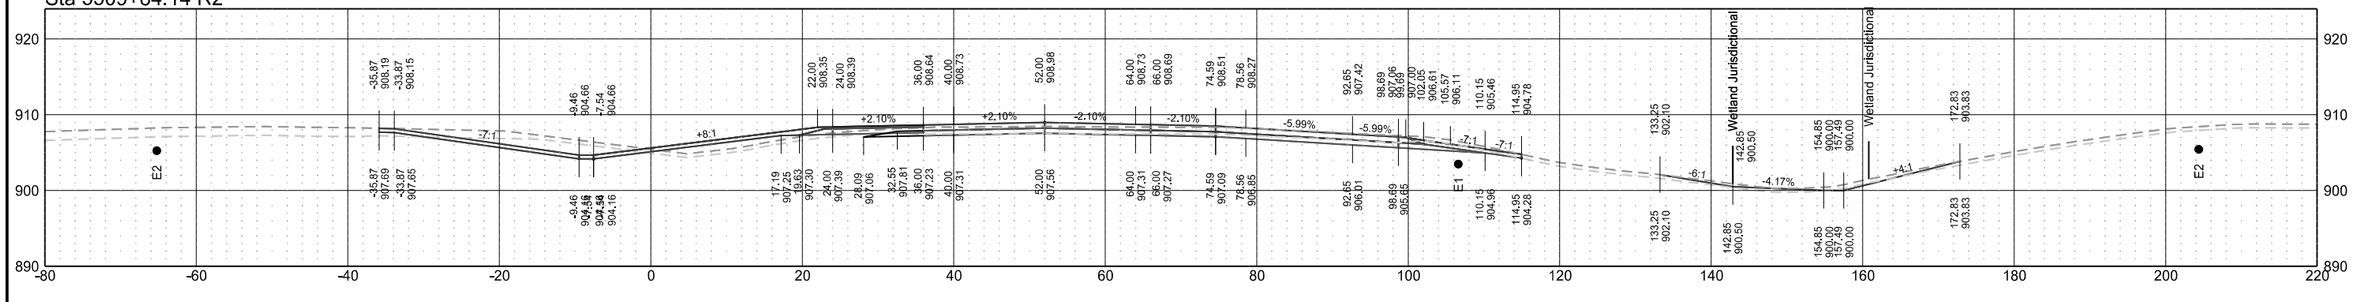


Interstate 29 - Northbound

	STATE	PROJECT NO.	SECTION NO.	SHEET NO.
	ND	IM-8-029(203)101	200	67


Sta 5514+14.57 R2

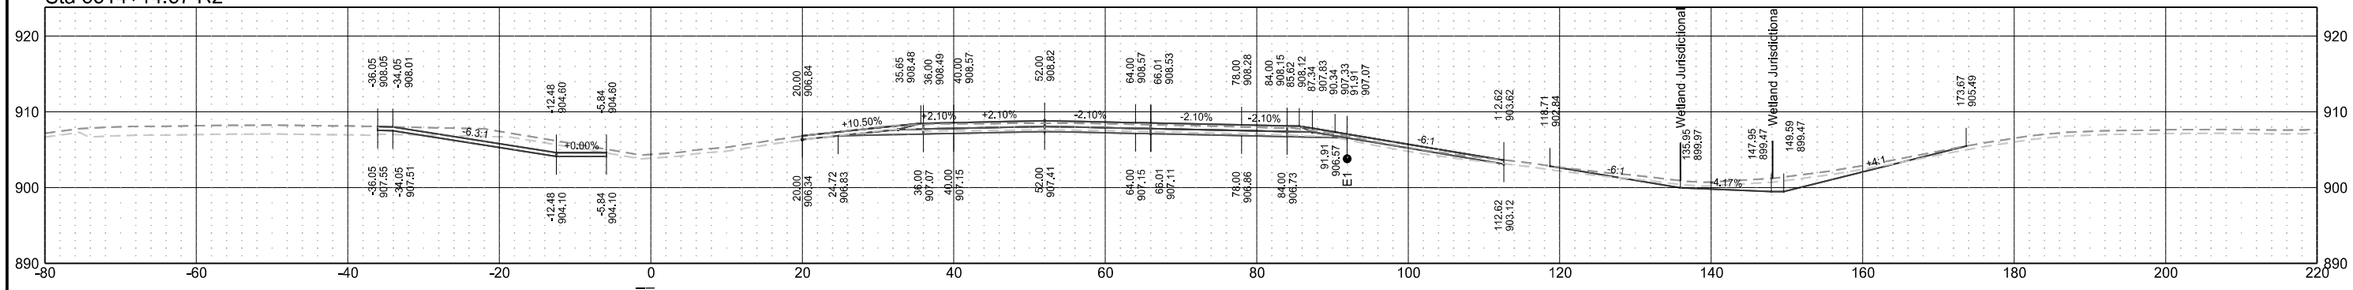


Sta 5514+00.00 R2

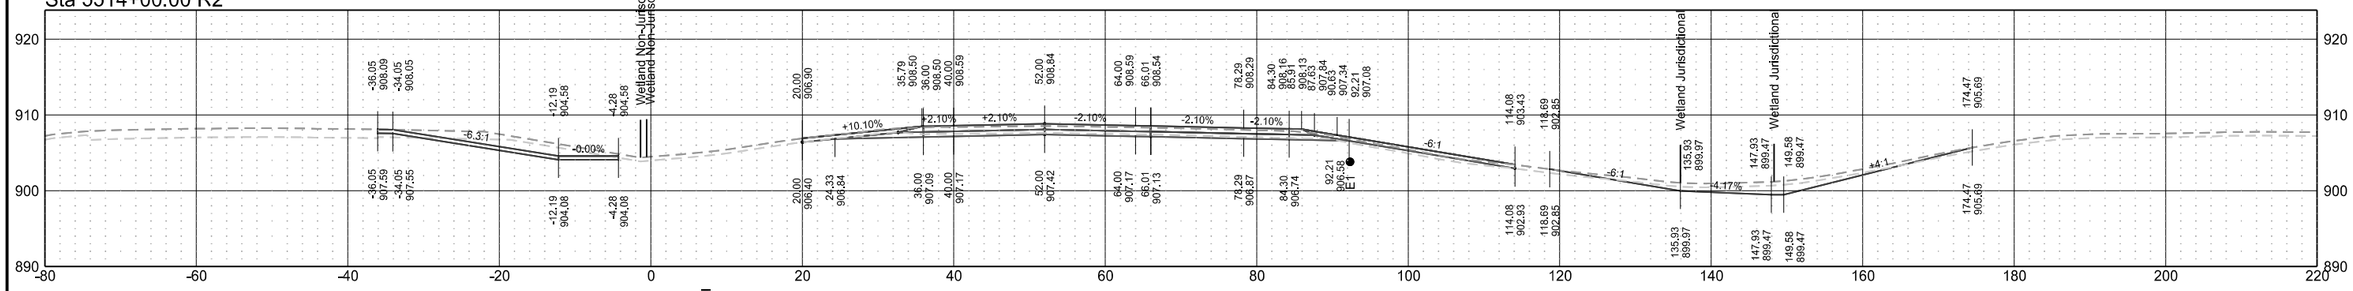

Sta 5513+00.00 R2

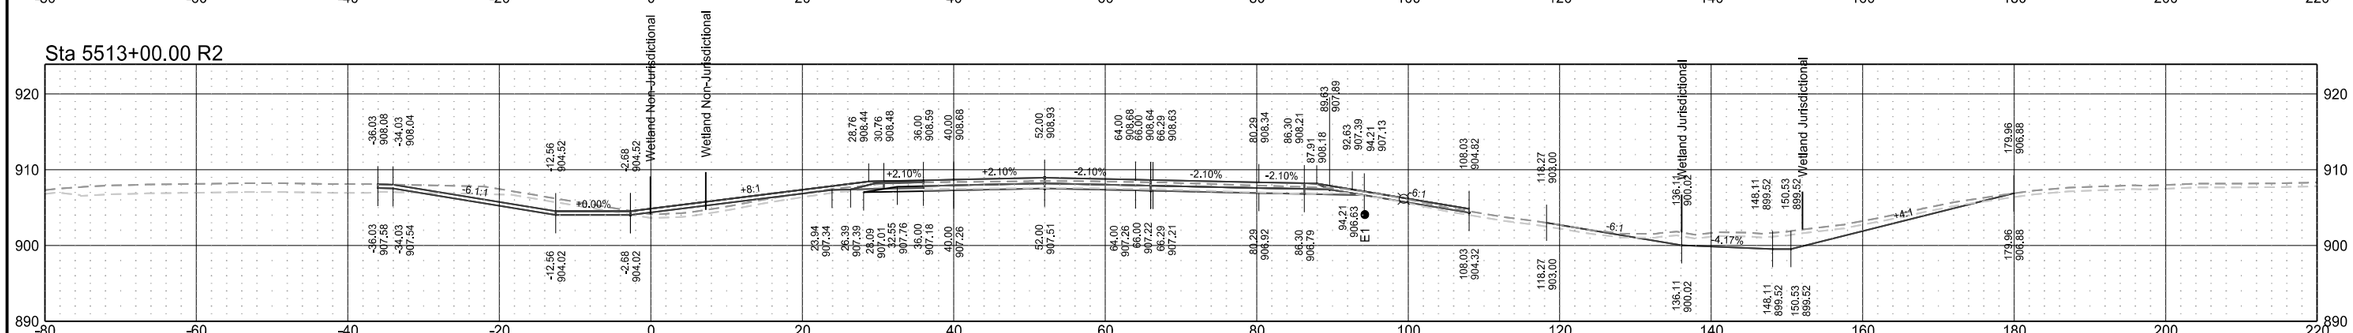


Sta 5512+47.44 R2

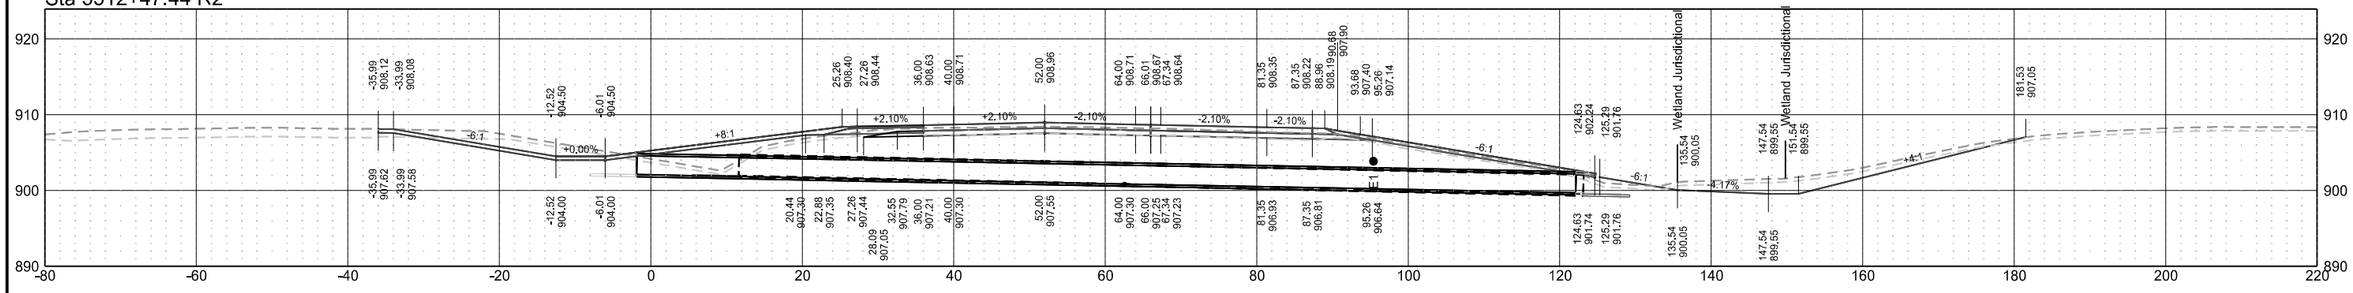


Interstate 29 - Northbound

	STATE	PROJECT NO.	SECTION NO.	SHEET NO.
	ND	IM-8-029(203)101	200	68


Sta 5518+00.00 R2

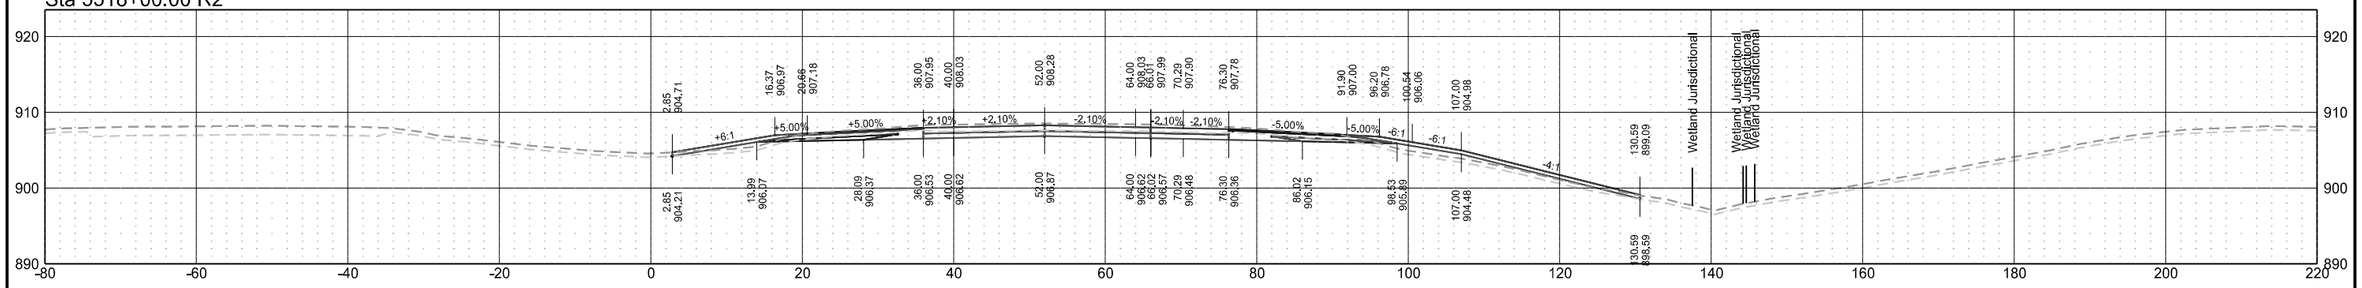


Sta 5517+00.00 R2

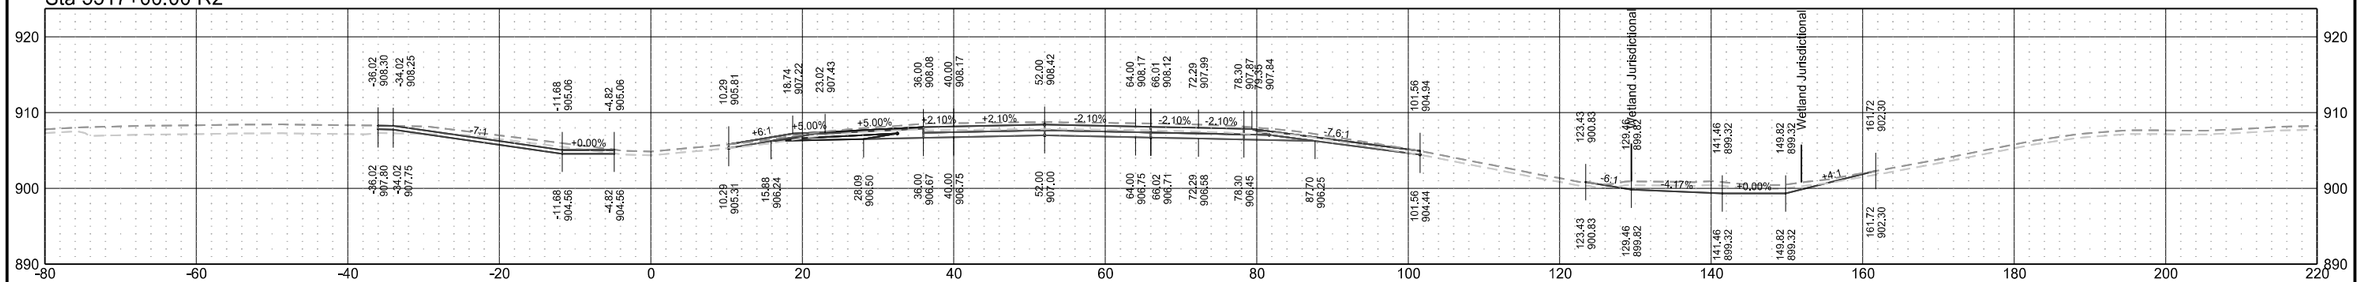

Sta 5516+00.00 R2

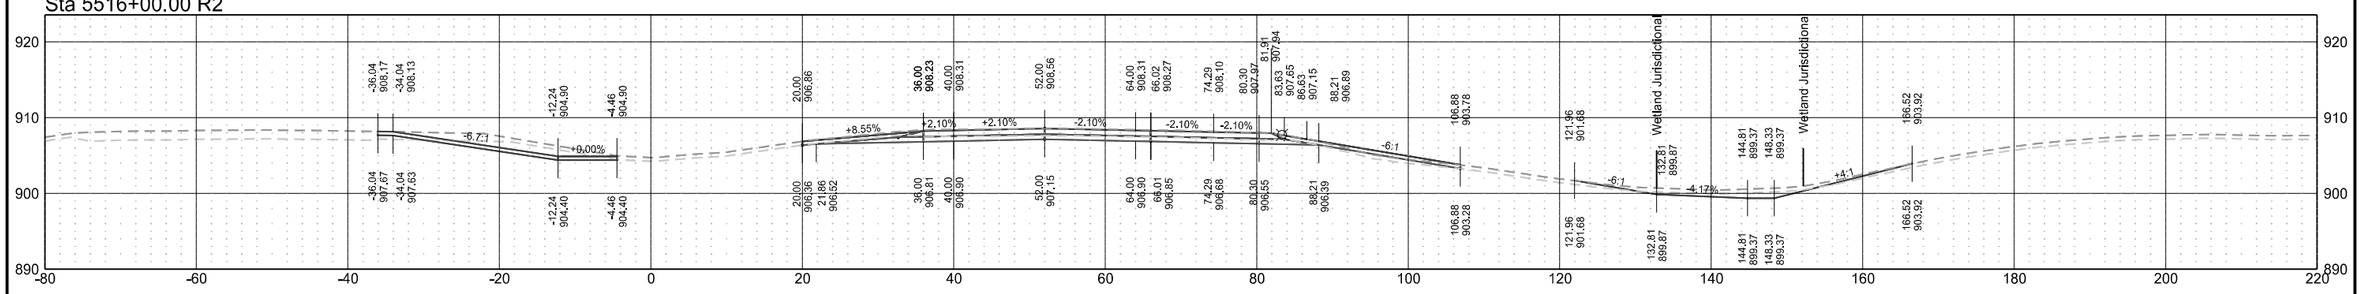


Sta 5515+00.00 R2

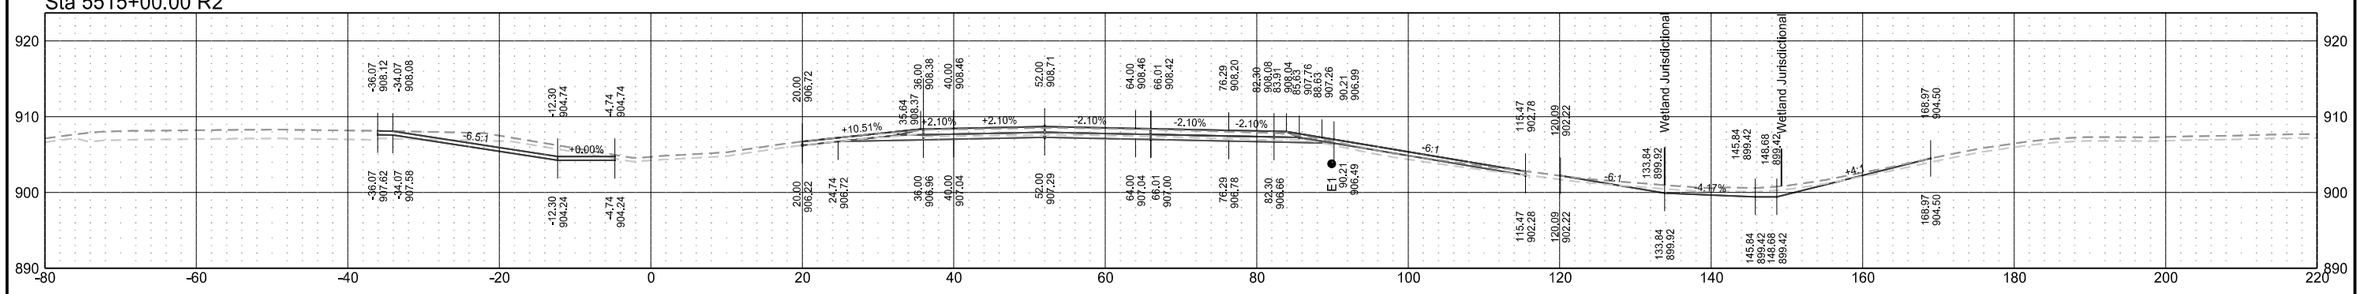


Interstate 29 - Northbound

	STATE	PROJECT NO.	SECTION NO.	SHEET NO.
	ND	IM-8-029(203)101	200	69


Sta 5520+10.19 R2

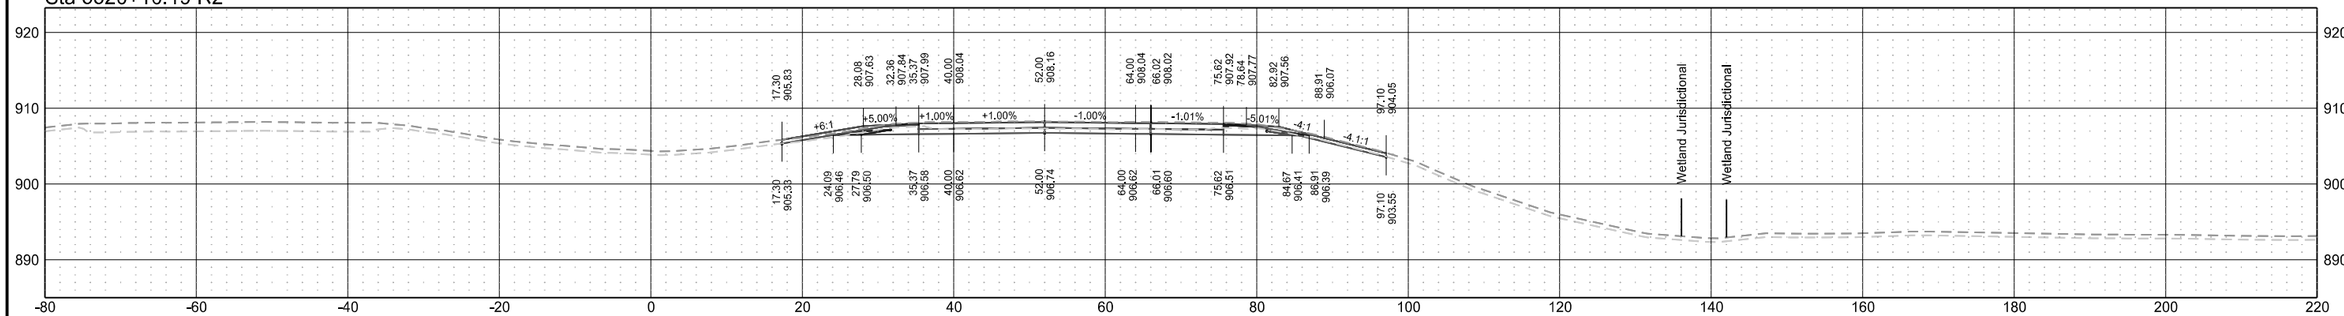

Sta 5520+00.00 R2

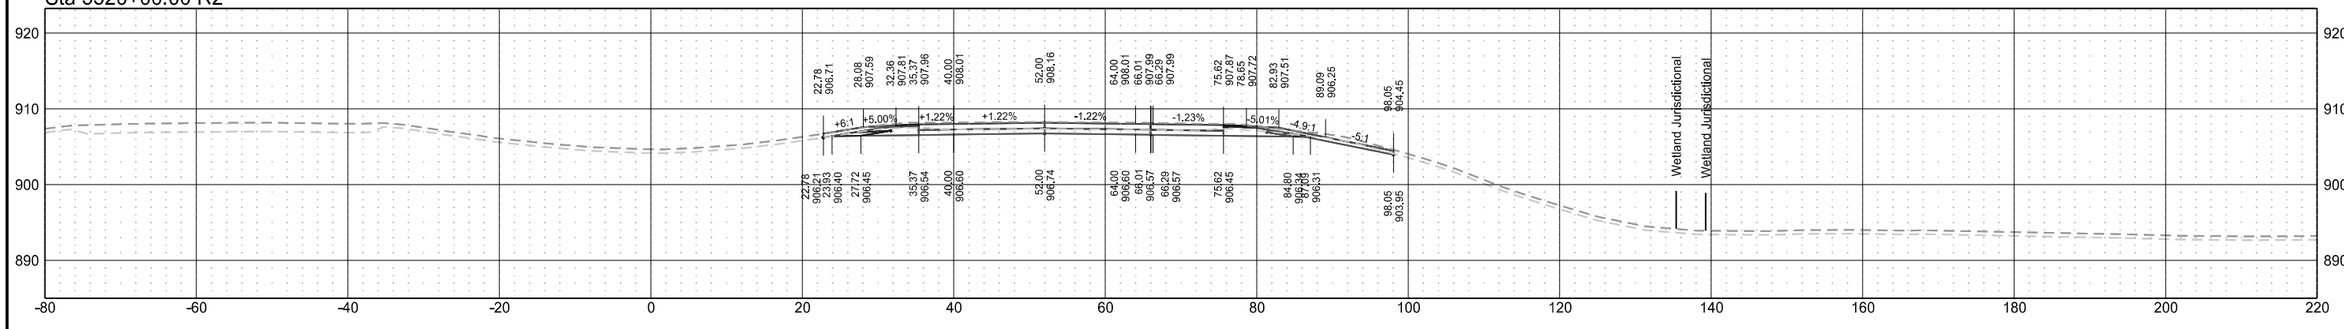


Sta 5519+00.00 R2

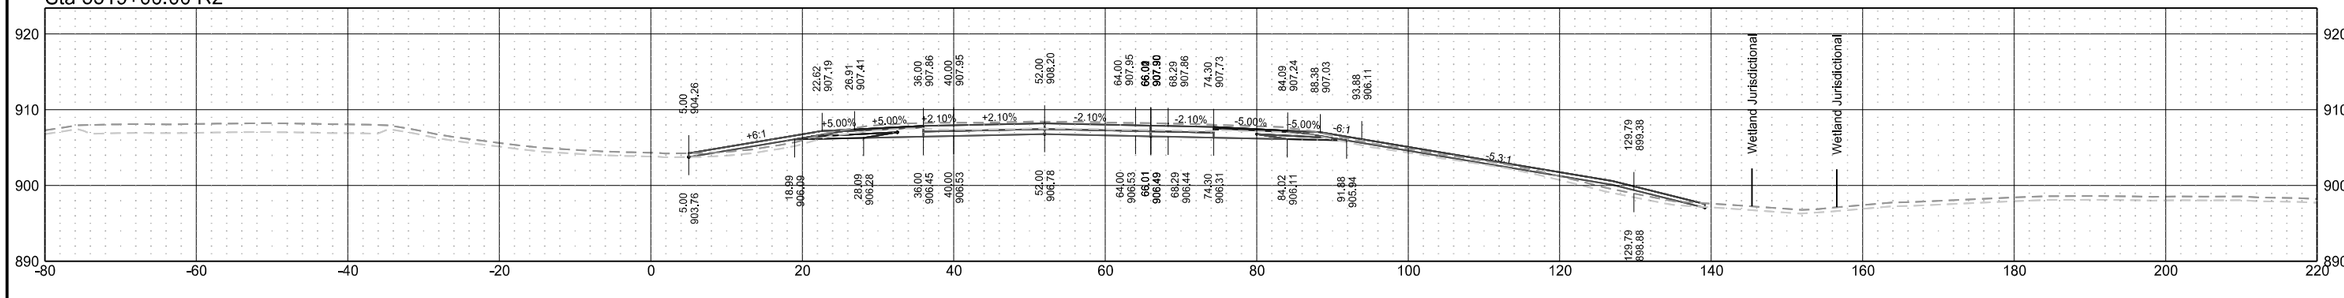


Interstate 29 - Northbound

	STATE	PROJECT NO.	SECTION NO.	SHEET NO.
	ND	IM-8-029(203)101	200	70


Sta 5523+06.40 R2

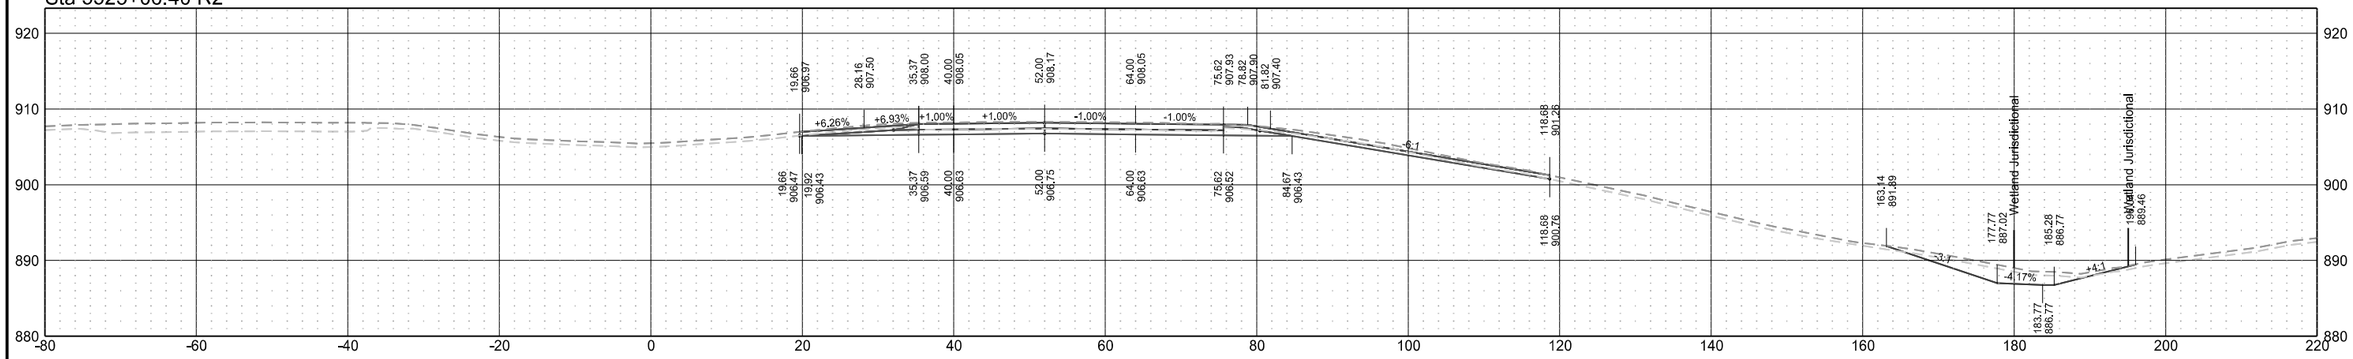

Sta 5523+00.00 R2

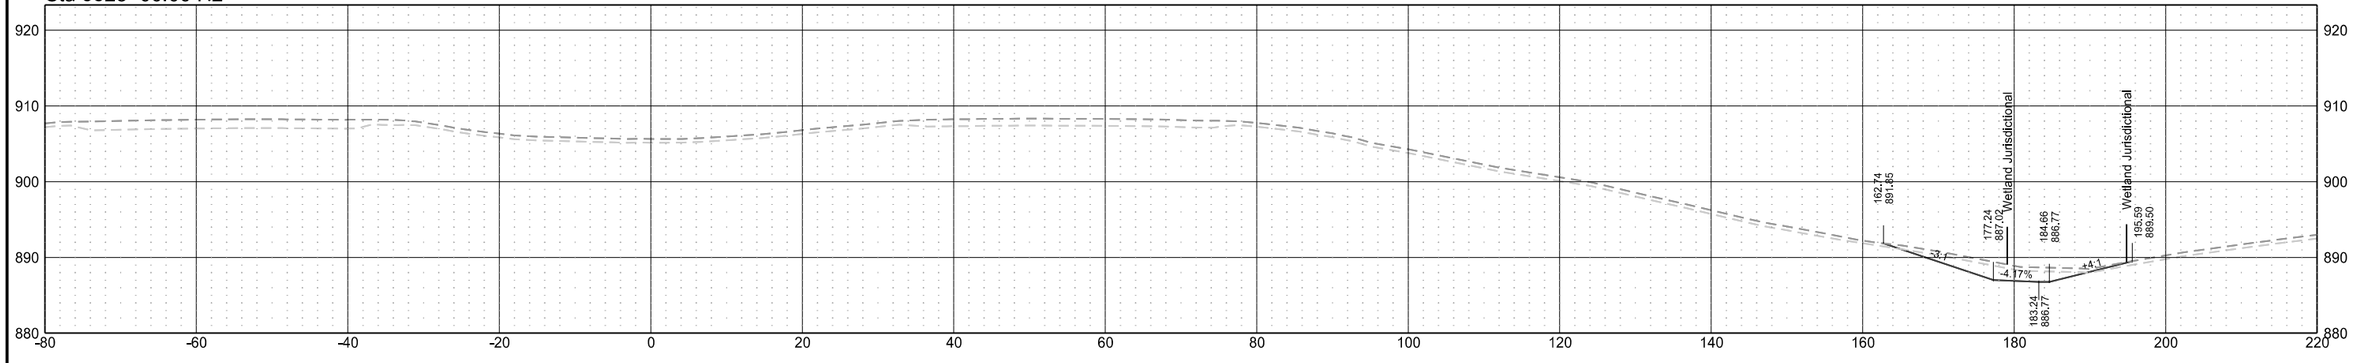


Sta 5522+40.00 R2

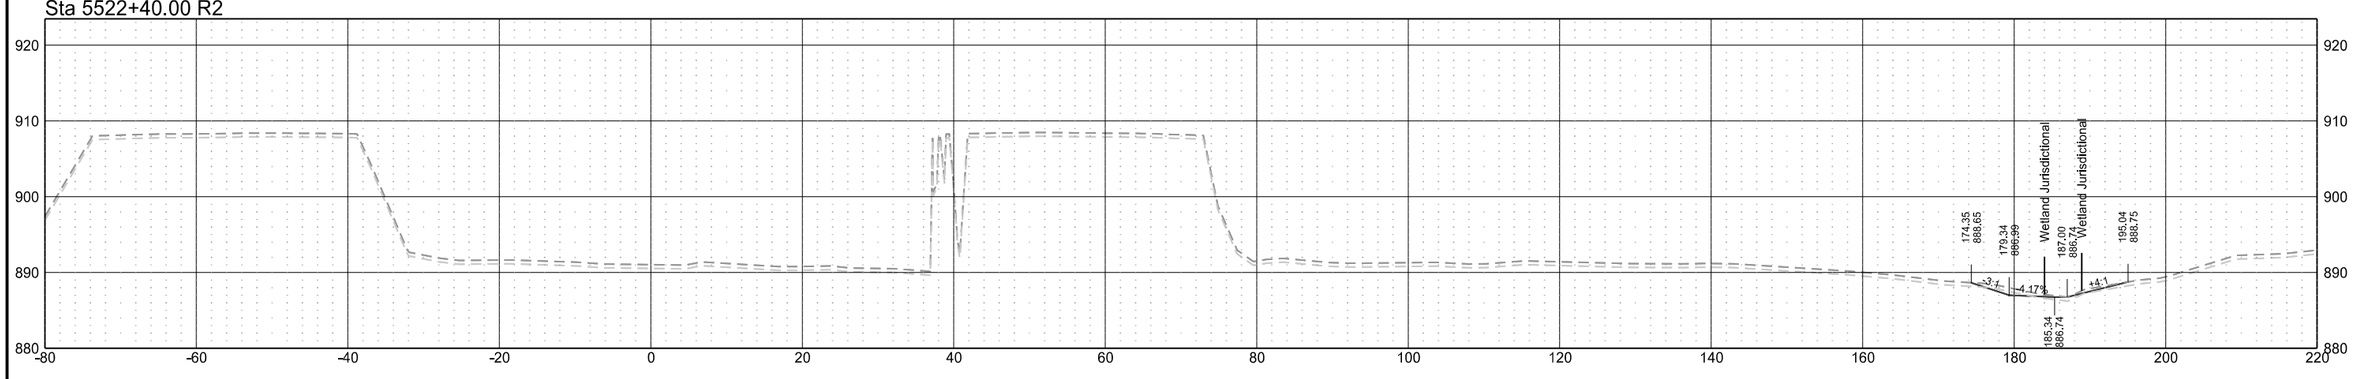


Interstate 29 - Northbound

	STATE	PROJECT NO.	SECTION NO.	SHEET NO.
	ND	IM-8-029(203)101	200	71


Sta 5524+00.00 R2

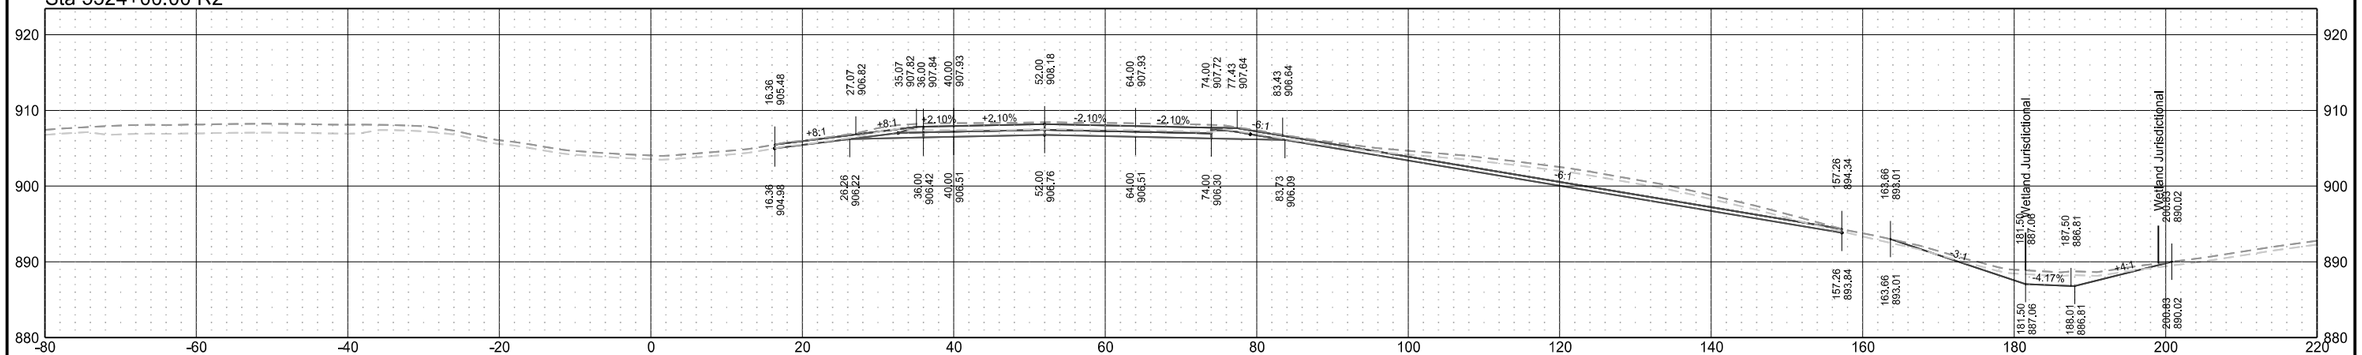

Sta 5523+51.39 R2

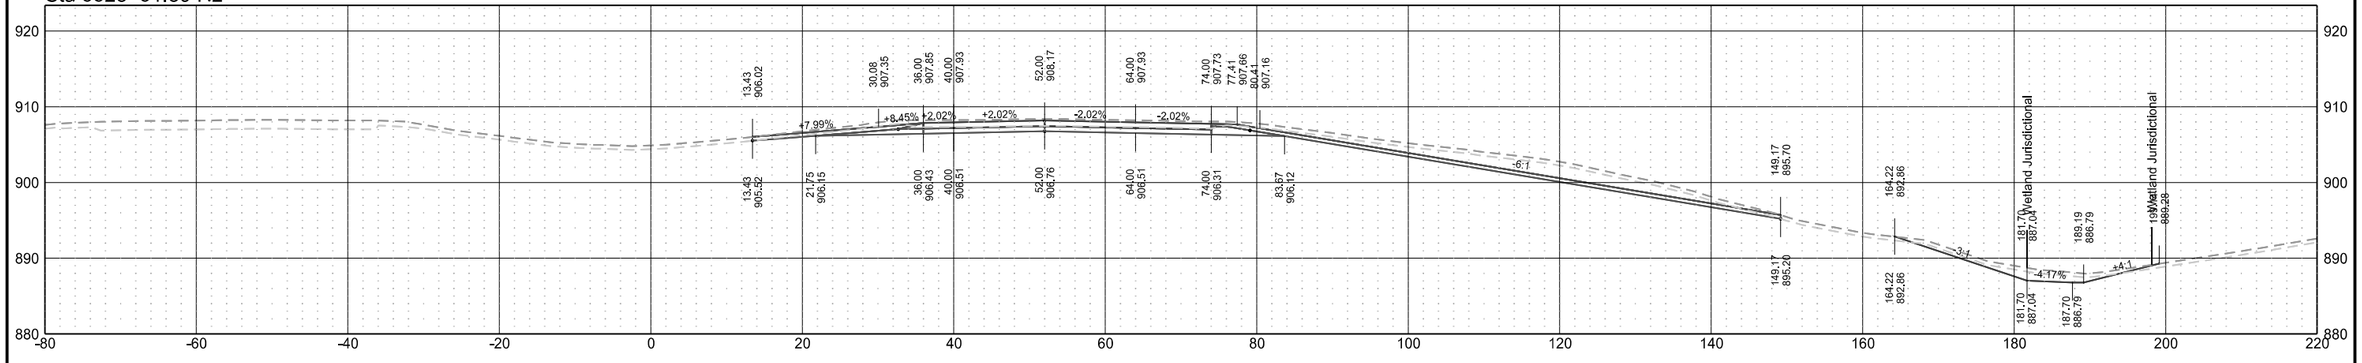


Sta 5523+36.39 R2

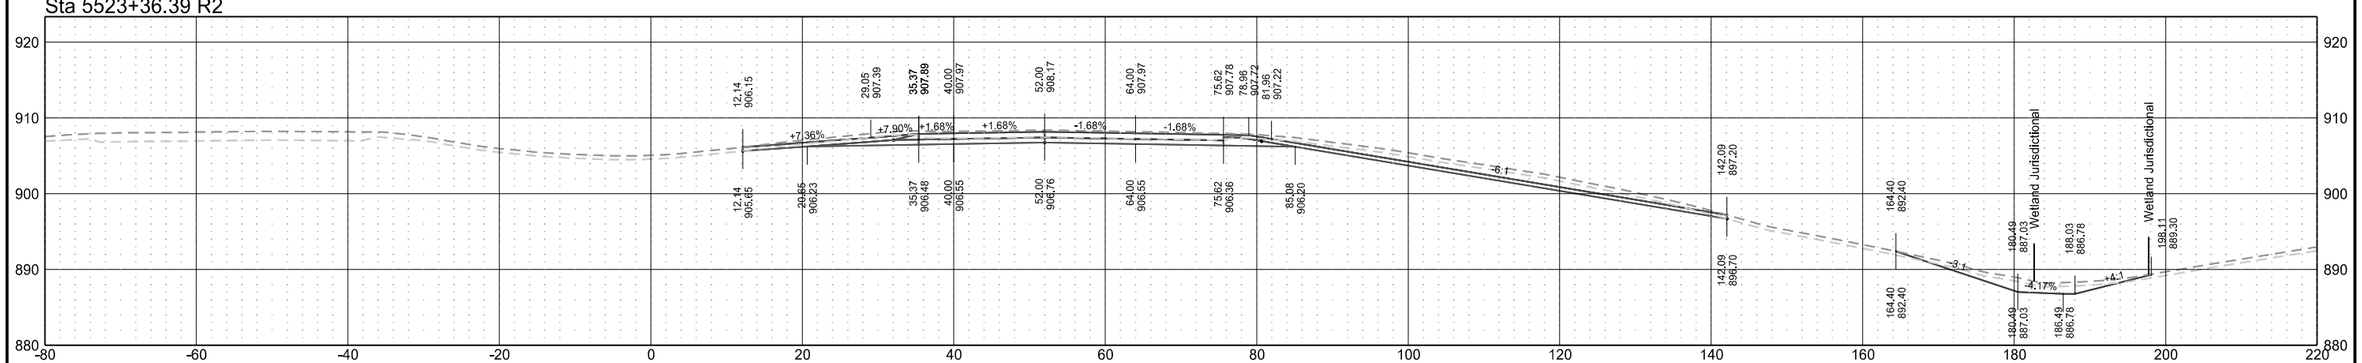


Interstate 29 - Northbound

	STATE	PROJECT NO.	SECTION NO.	SHEET NO.
	ND	IM-8-029(203)101	200	72


Sta 5525+26.14 R2

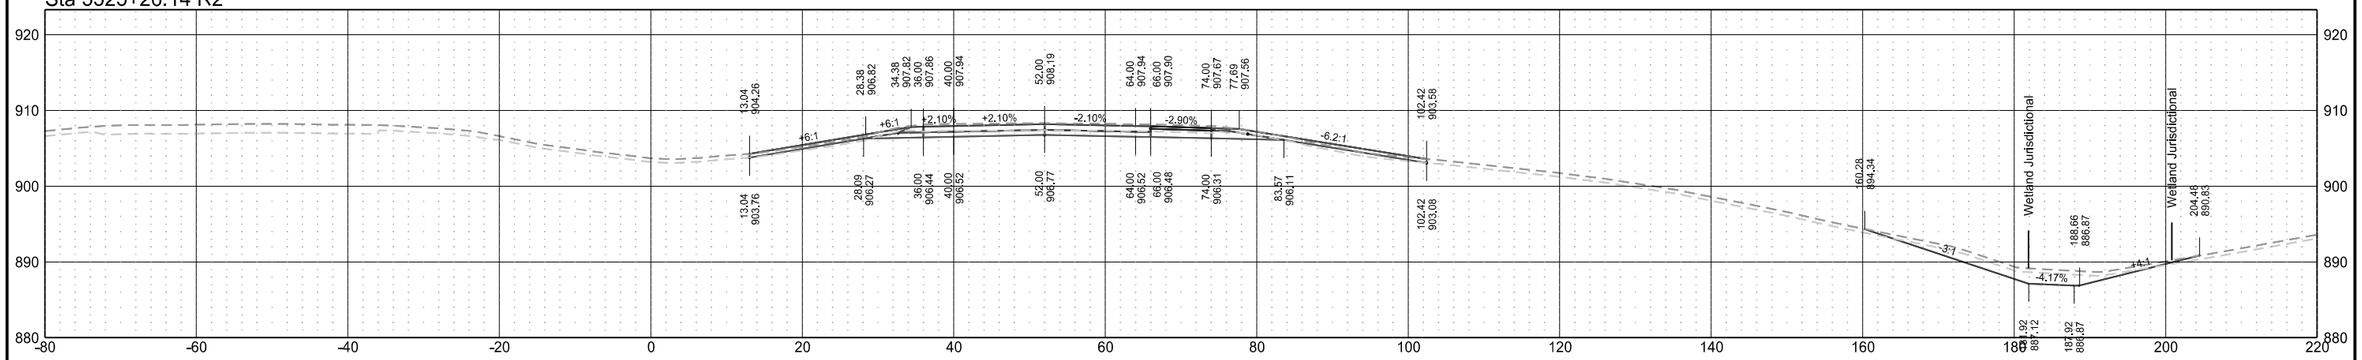

Sta 5525+00.00 R2

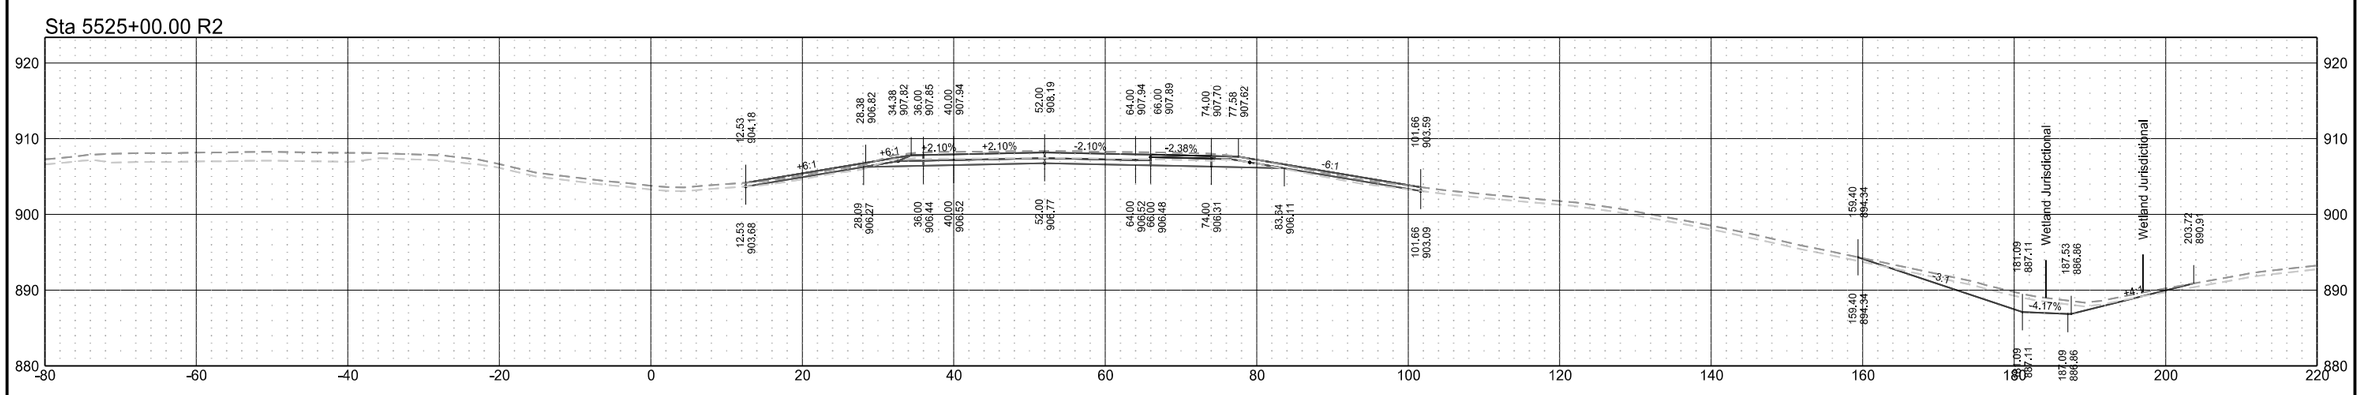


Sta 5524+86.15 R2

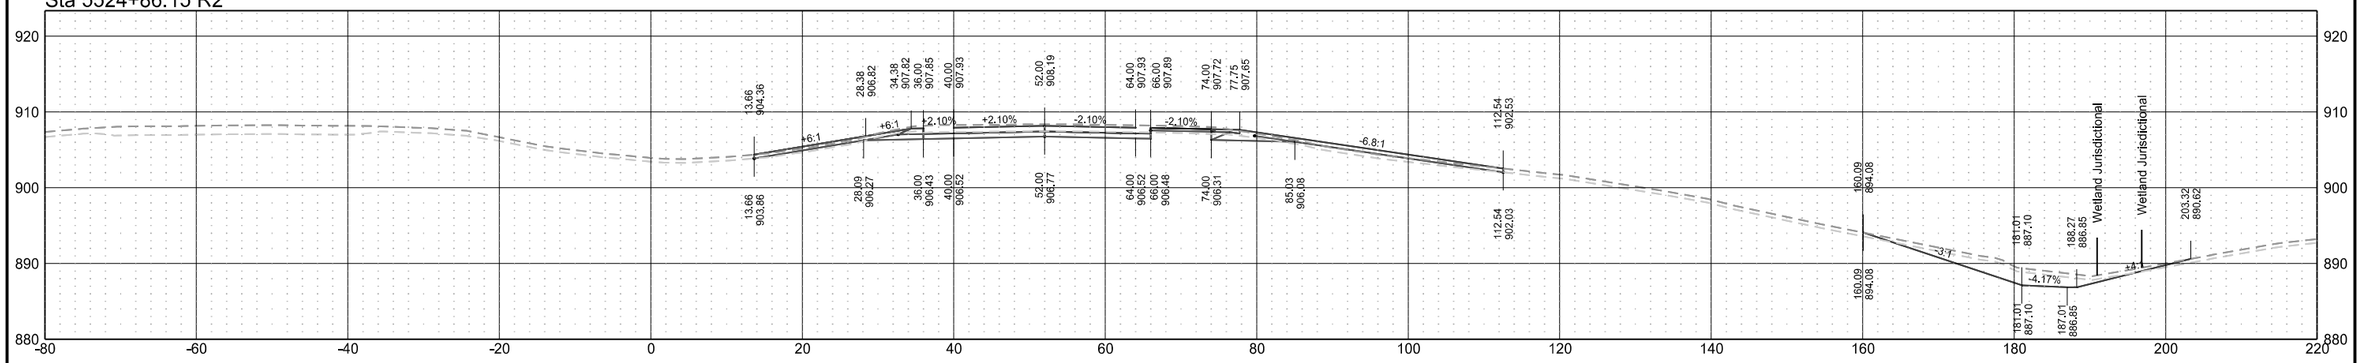


Interstate 29 - Northbound

	STATE	PROJECT NO.	SECTION NO.	SHEET NO.
	ND	IM-8-029(203)101	200	73


Sta 5528+00.00 R2

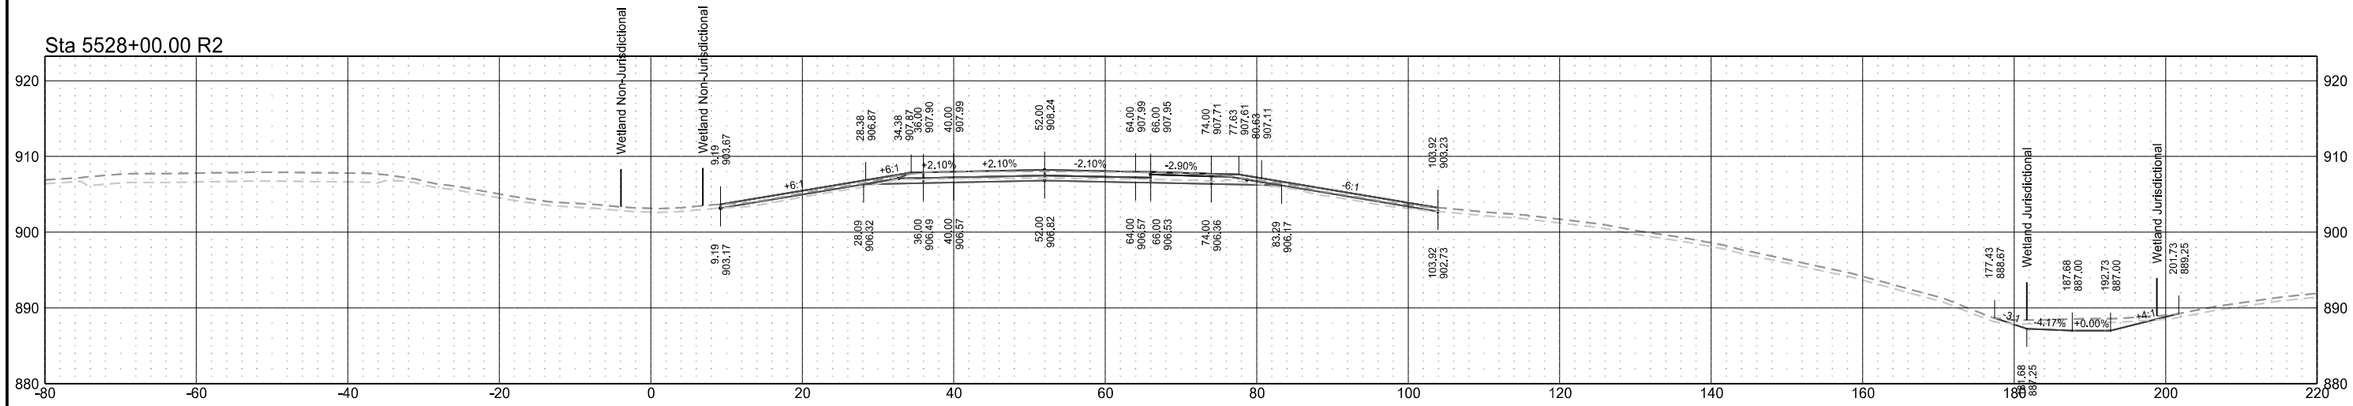

Sta 5527+00.00 R2

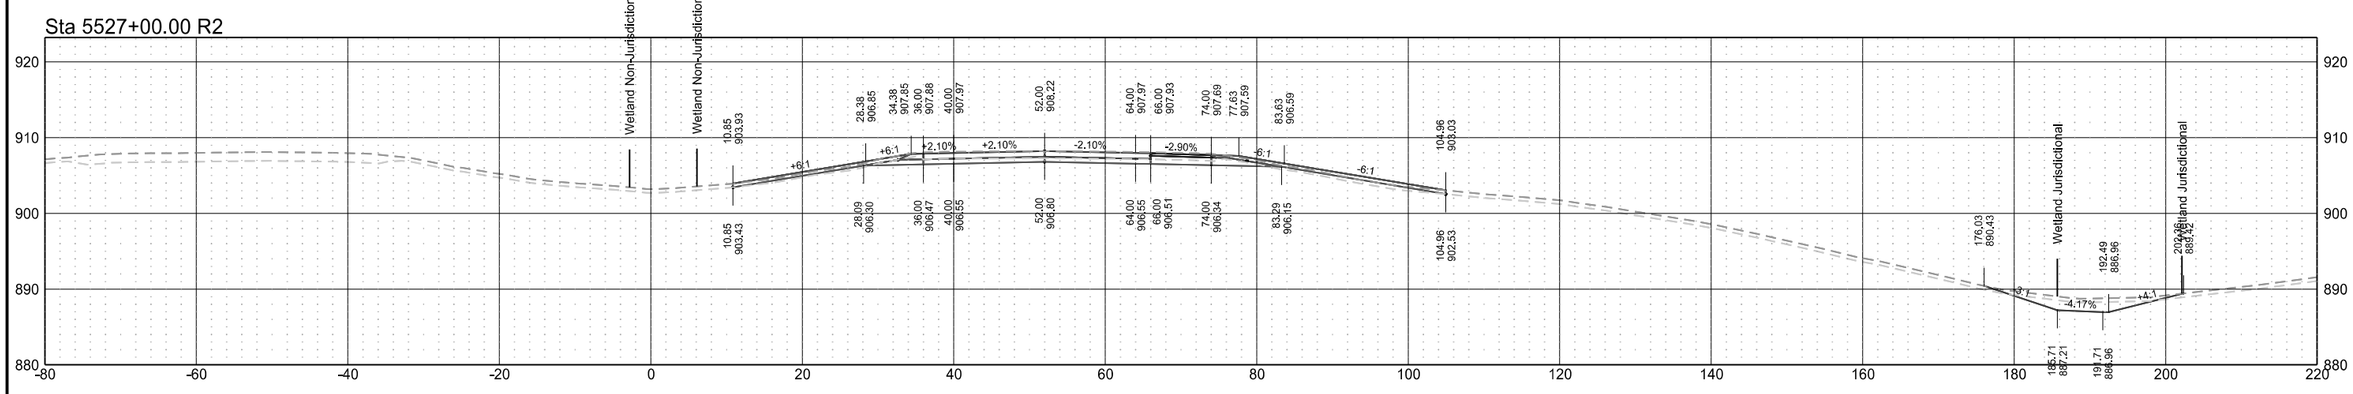


Sta 5526+00.00 R2

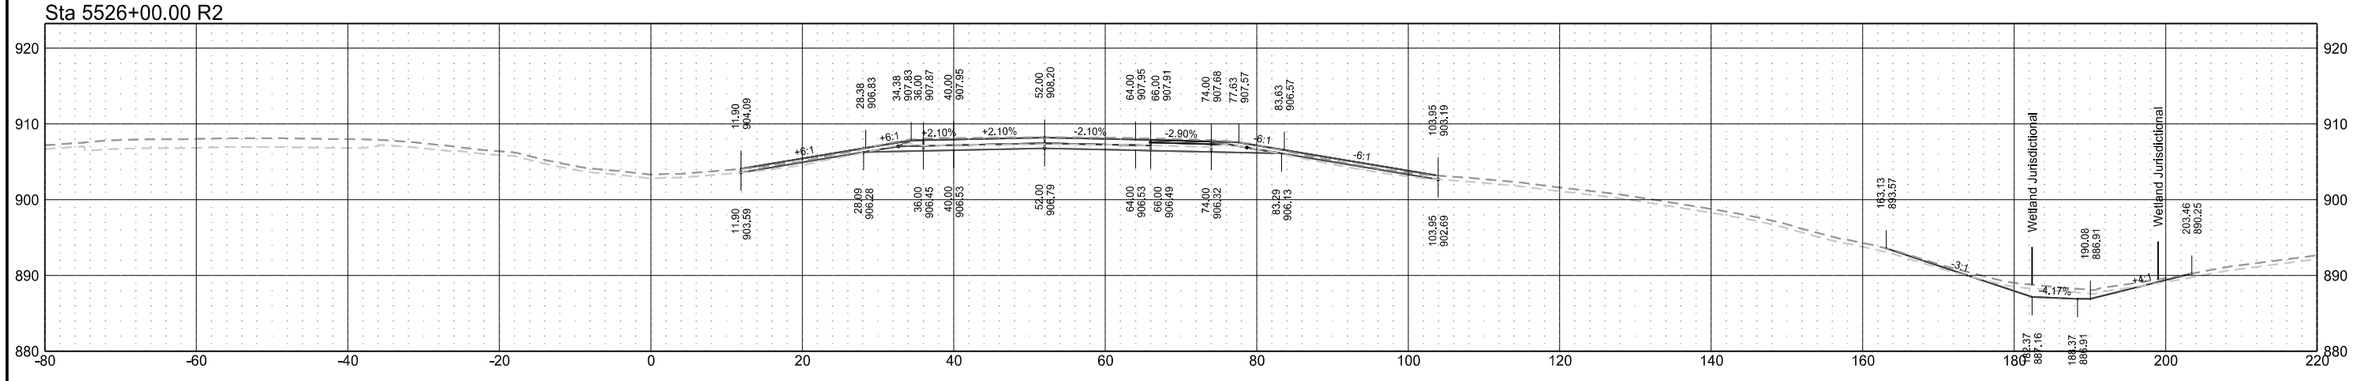


Interstate 29 - Northbound

	STATE	PROJECT NO.	SECTION NO.	SHEET NO.
	ND	IM-8-029(203)101	200	74


Sta 5531+00.00 R2

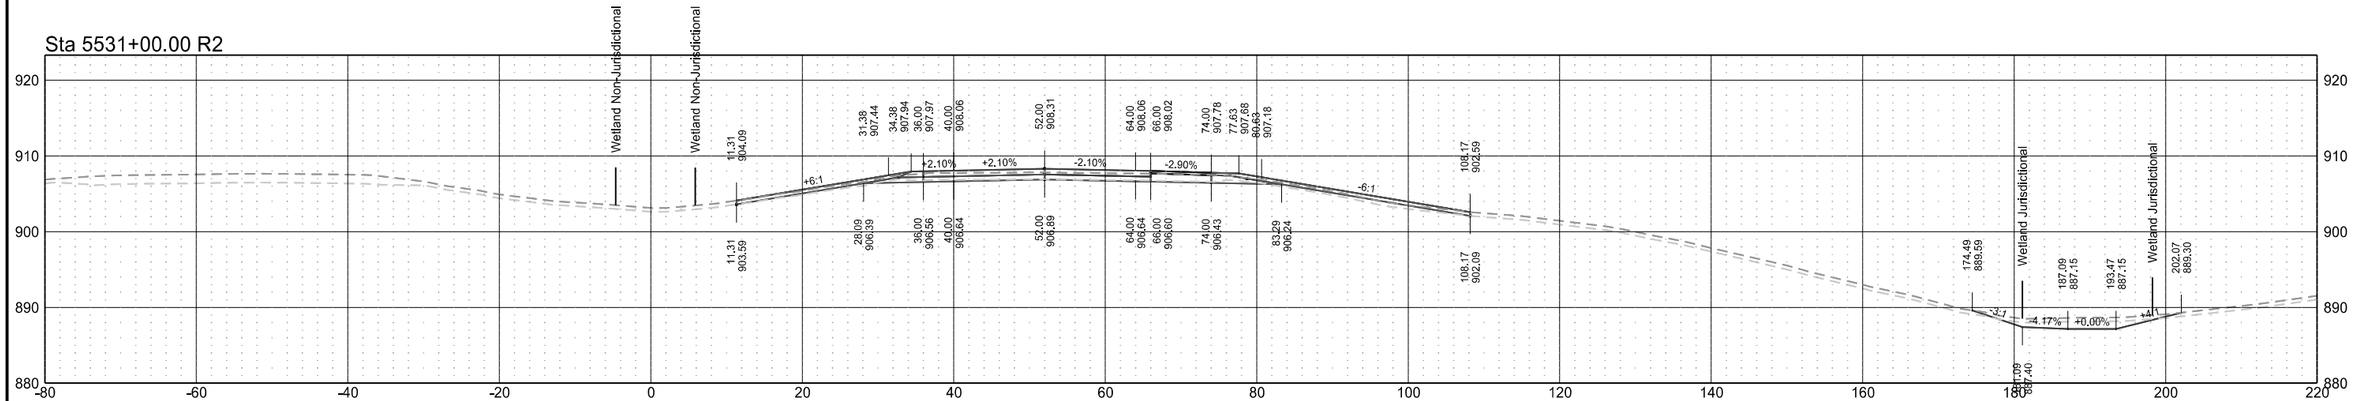

Sta 5530+00.00 R2

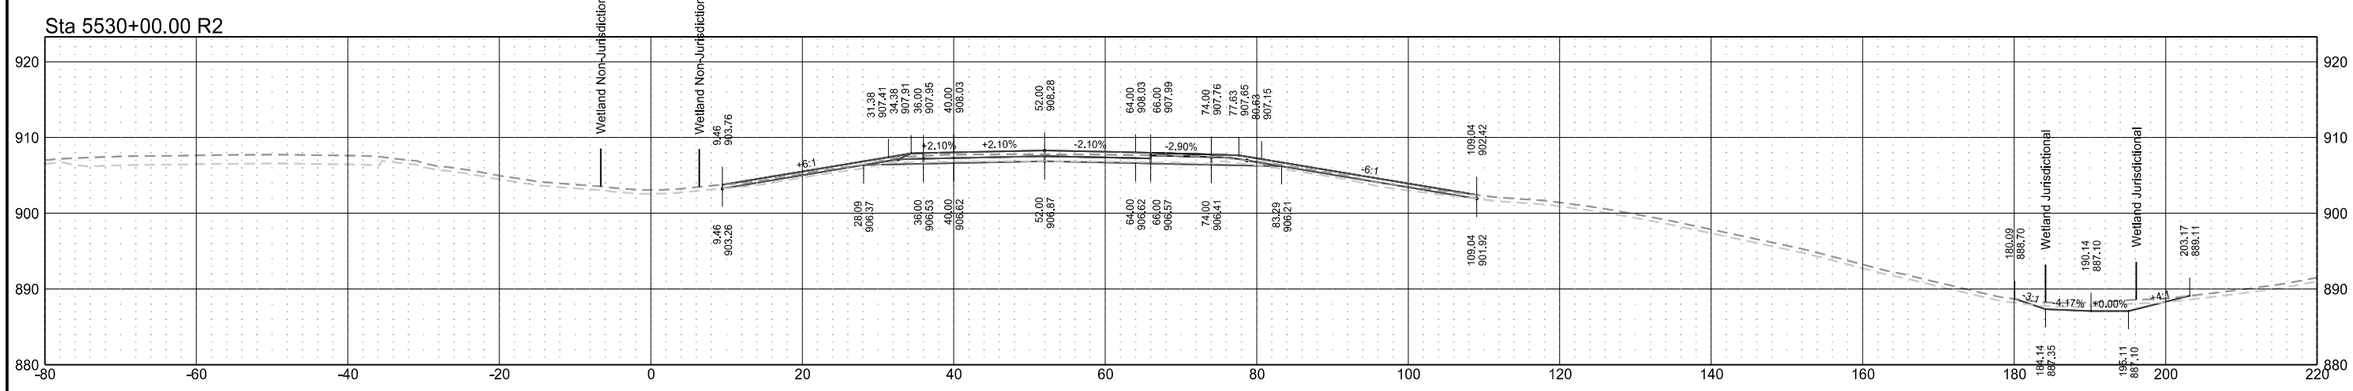


Sta 5529+00.00 R2

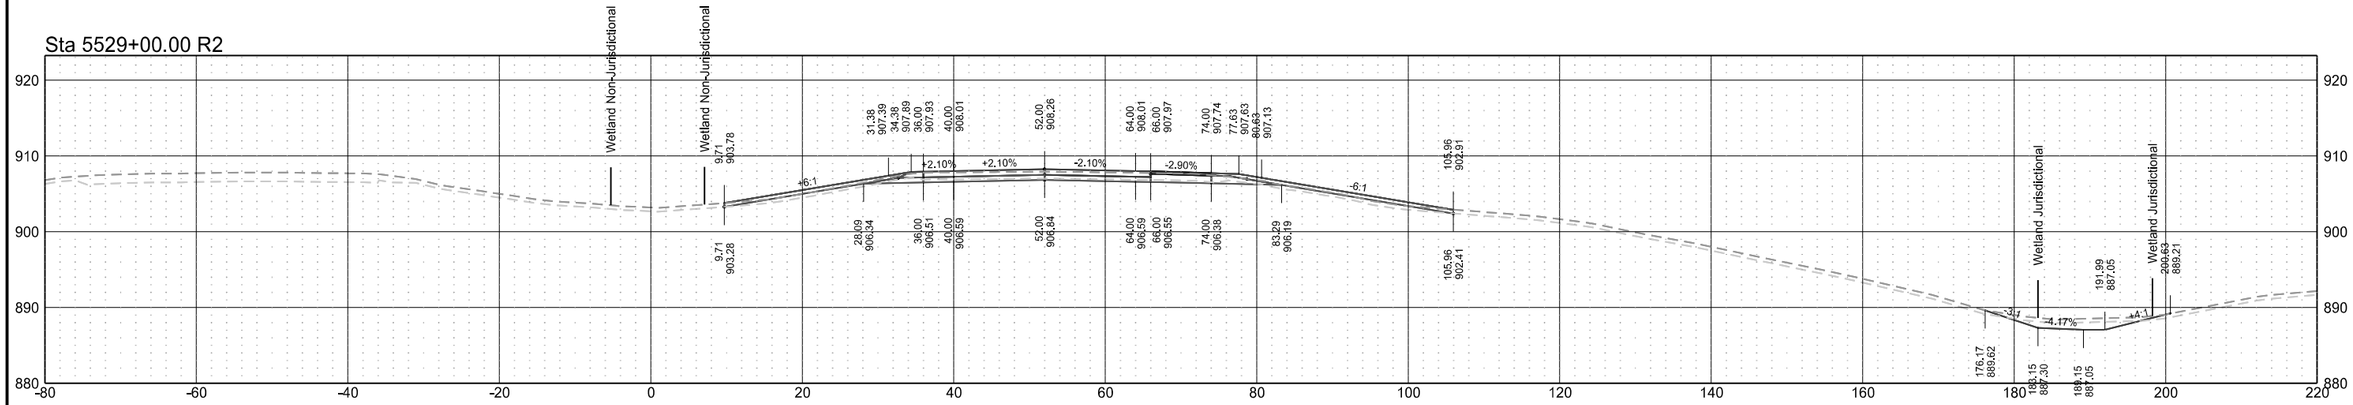


	STATE	PROJECT NO.	SECTION NO.	SHEET NO.
	ND	IM-8-029(203)101	200	75


Sta 5534+00.00 R2

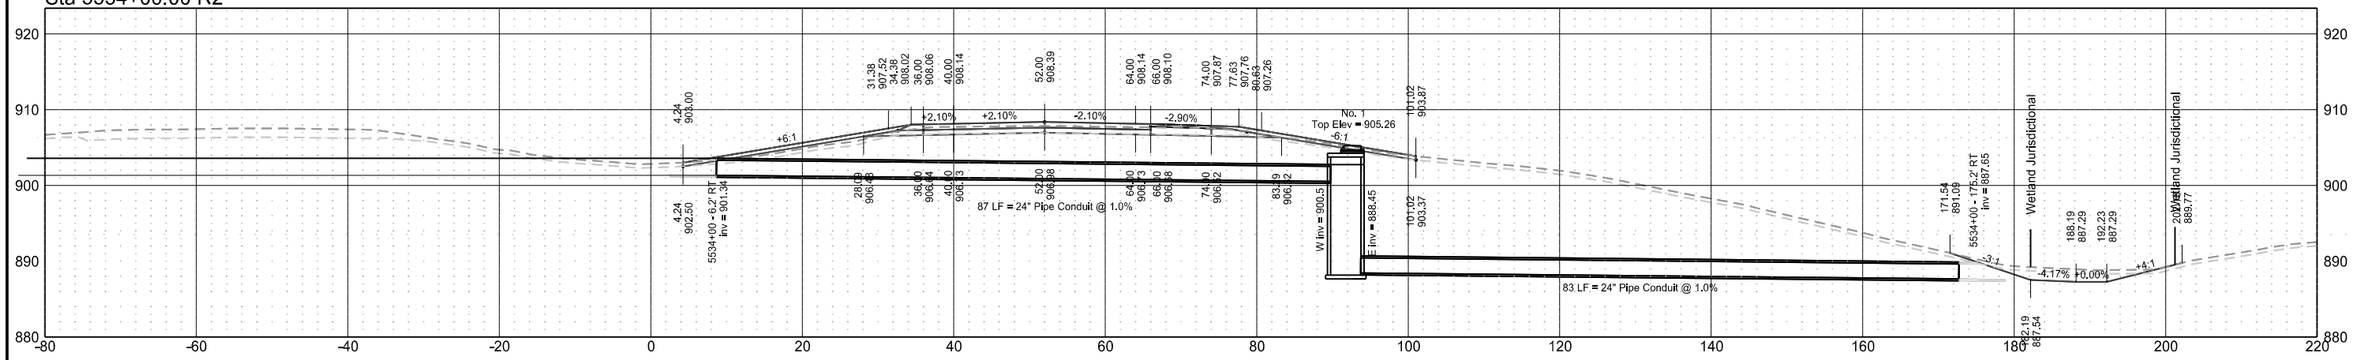

Sta 5533+00.00 R2

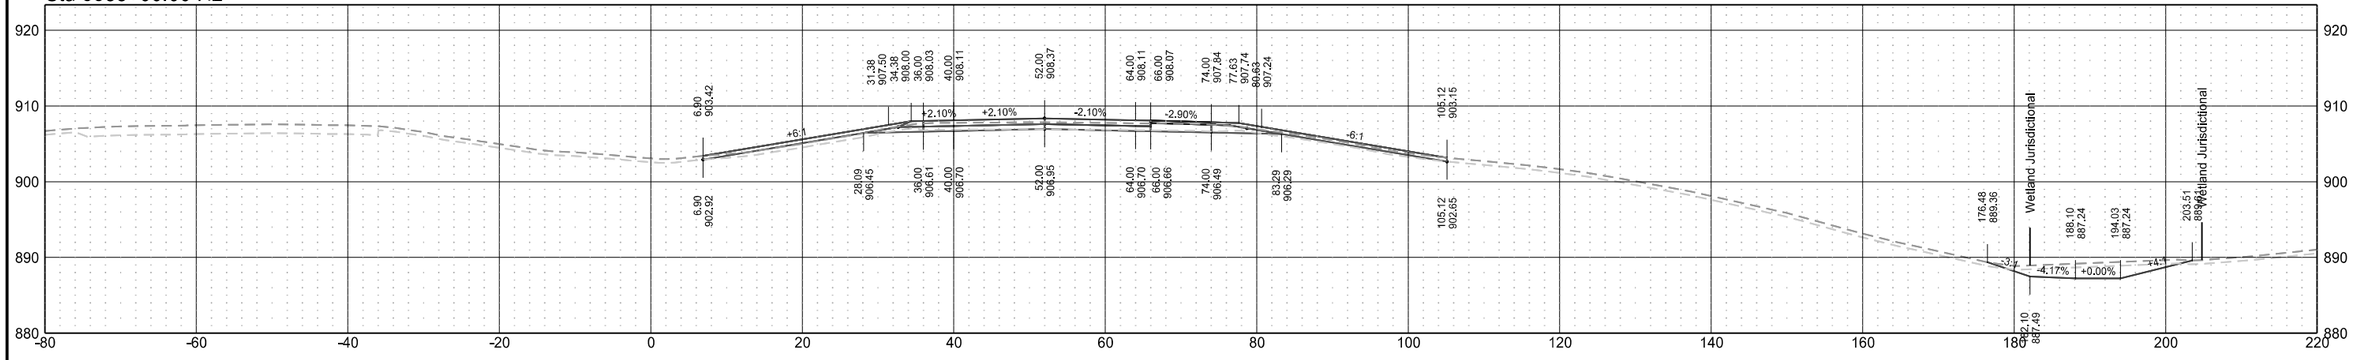


Sta 5532+00.00 R2

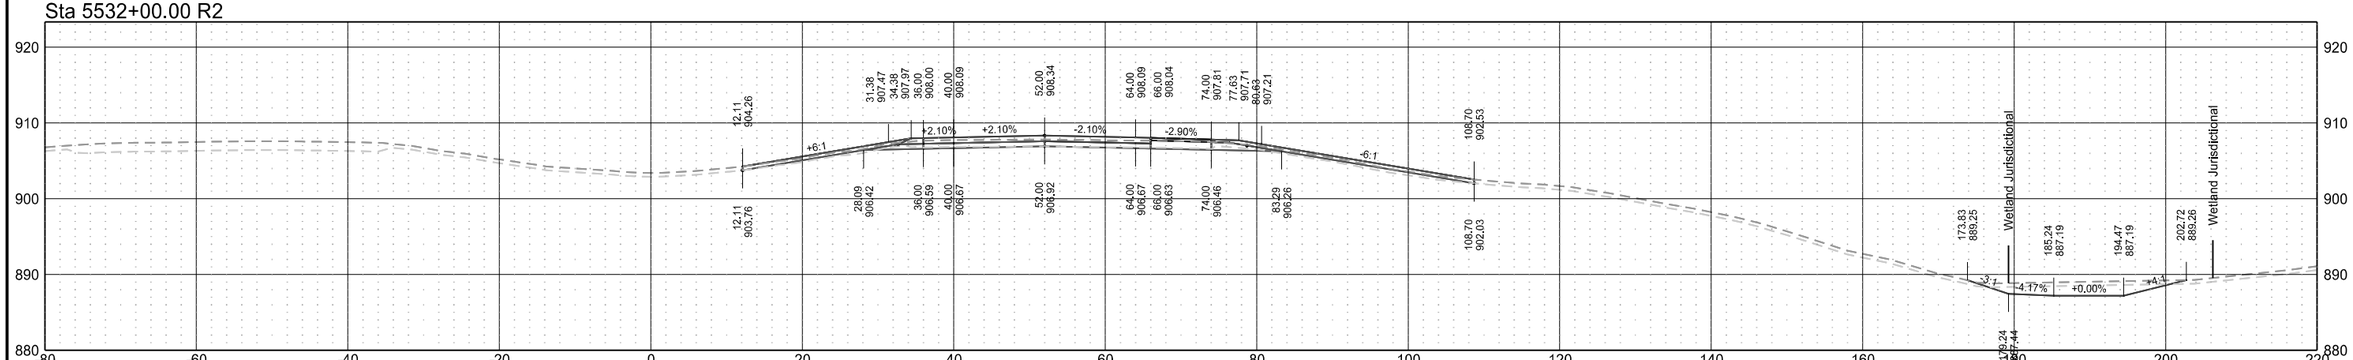


Interstate 29 - Northbound

	STATE	PROJECT NO.	SECTION NO.	SHEET NO.
	ND	IM-8-029(203)101	200	76


Sta 5537+00.00 R2

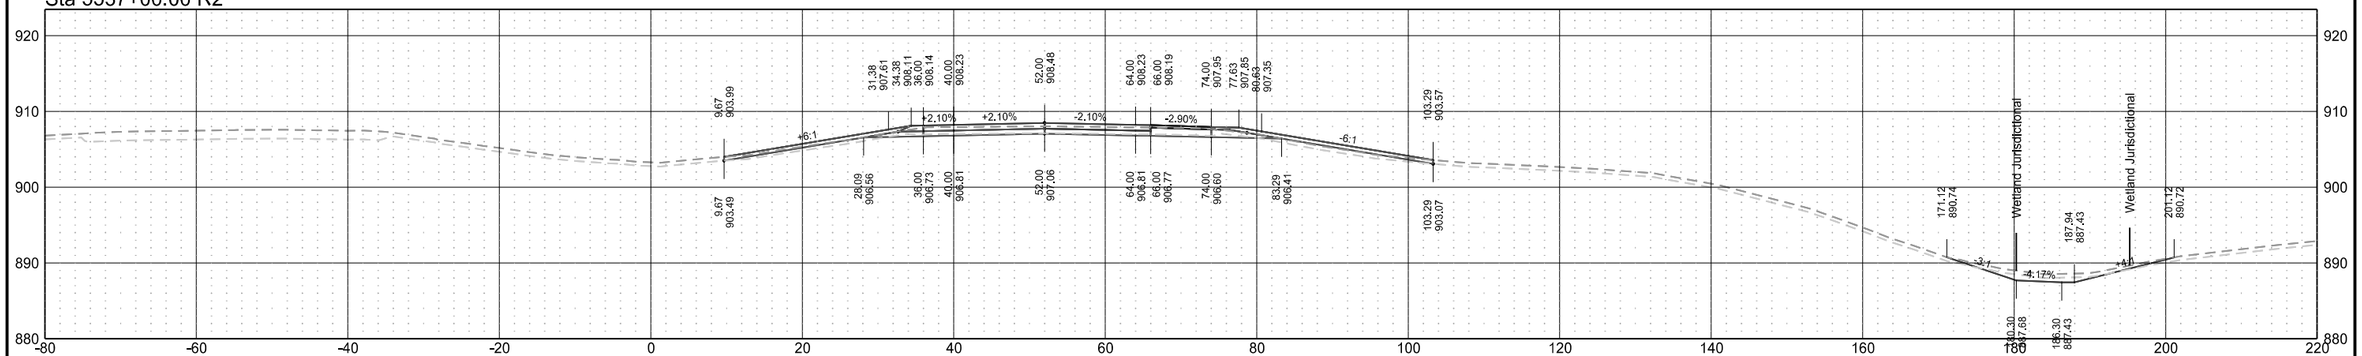

Sta 5536+00.00 R2

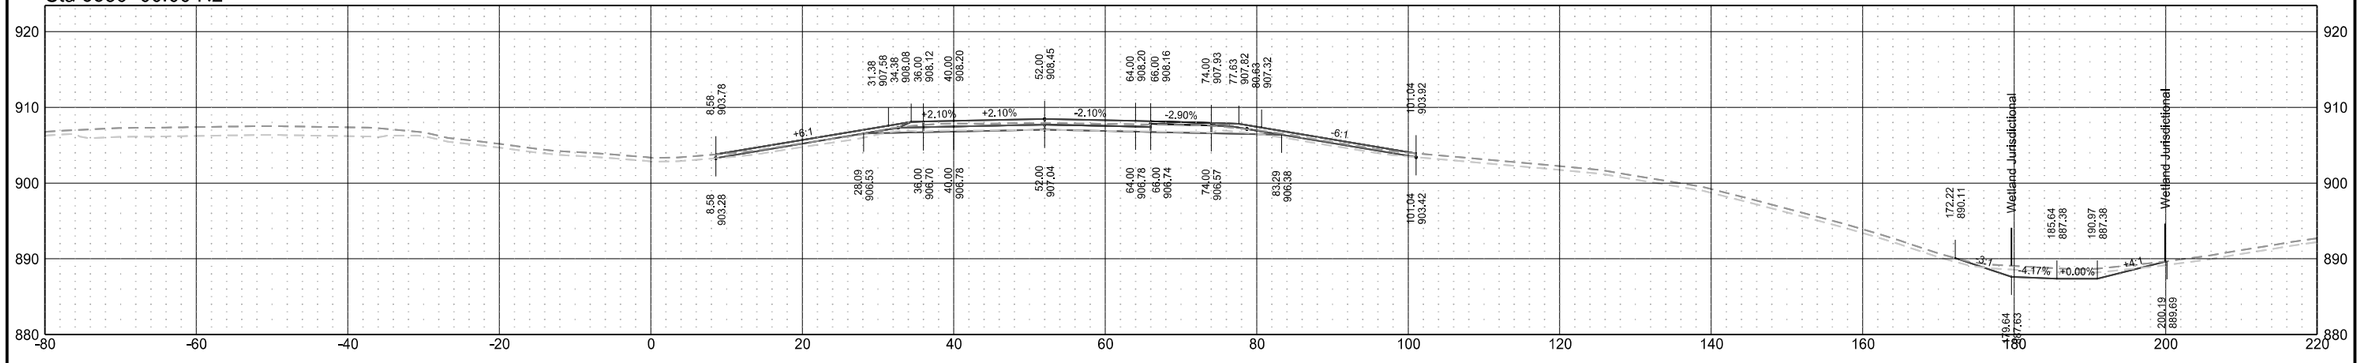


Sta 5535+00.00 R2

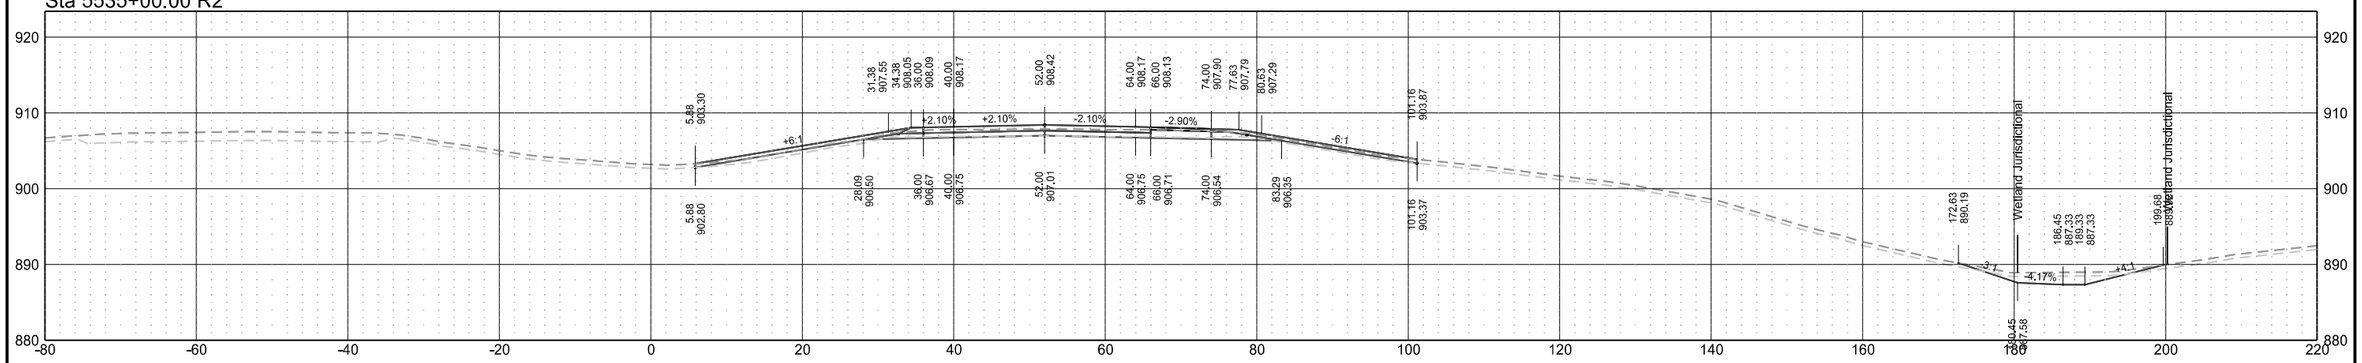


Interstate 29 - Northbound

	STATE	PROJECT NO.	SECTION NO.	SHEET NO.
	ND	IM-8-029(203)101	200	77


Sta 5539+40.67 R2

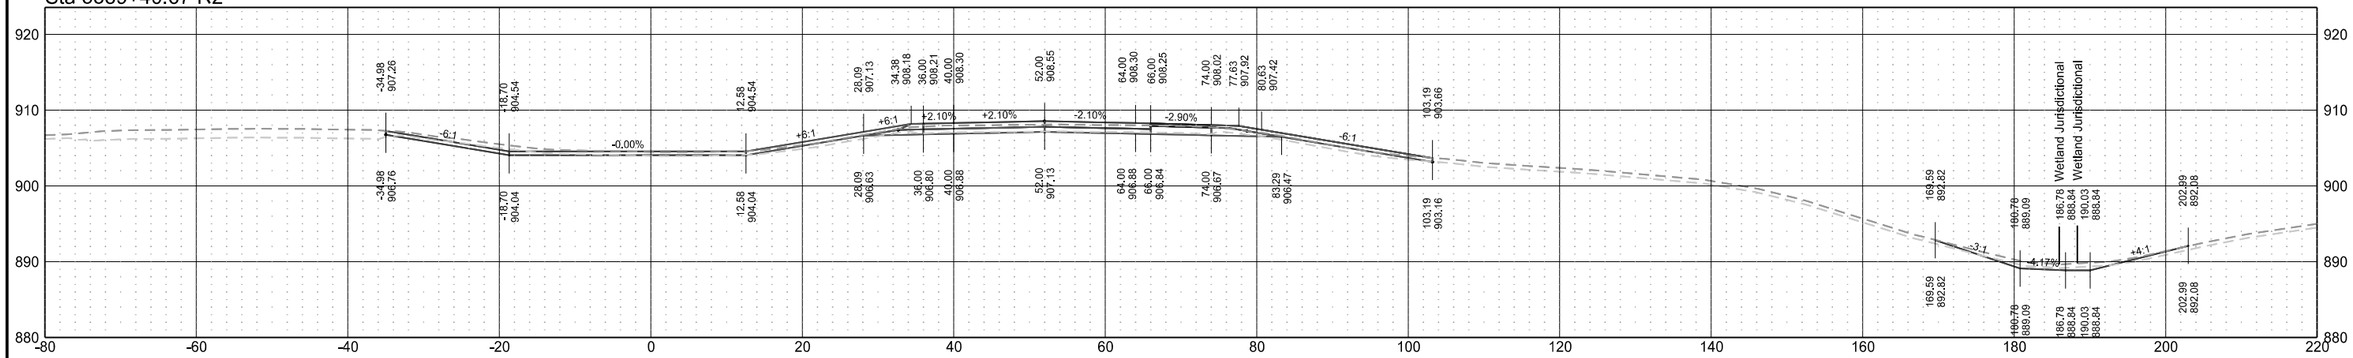

Sta 5539+00.00 R2

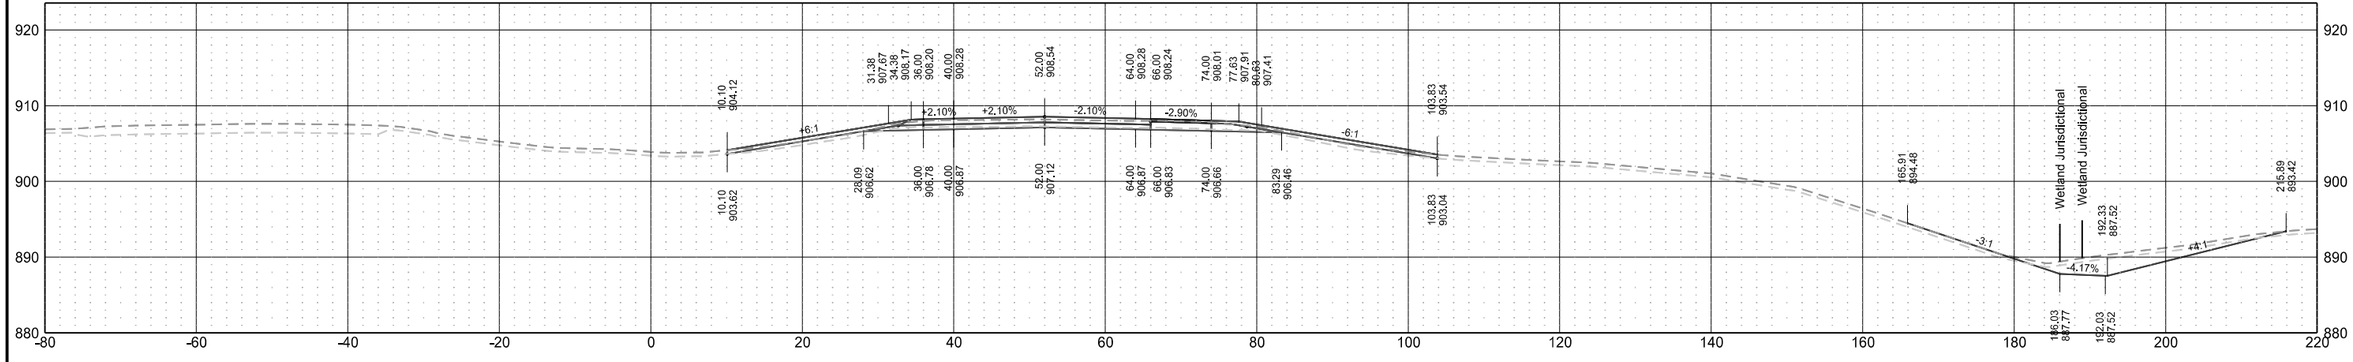


Sta 5538+00.00 R2

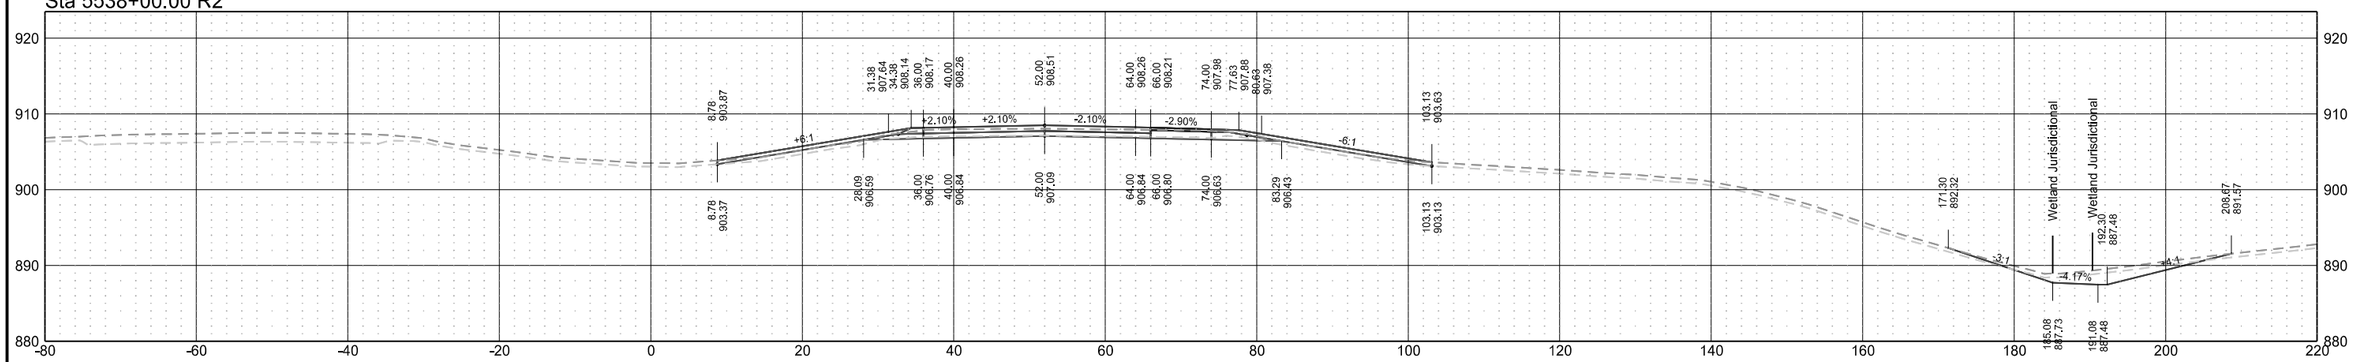


Interstate 29 - Northbound

	STATE	PROJECT NO.	SECTION NO.	SHEET NO.
	ND	IM-8-029(203)101	200	78


Sta 5540+46.14 R2

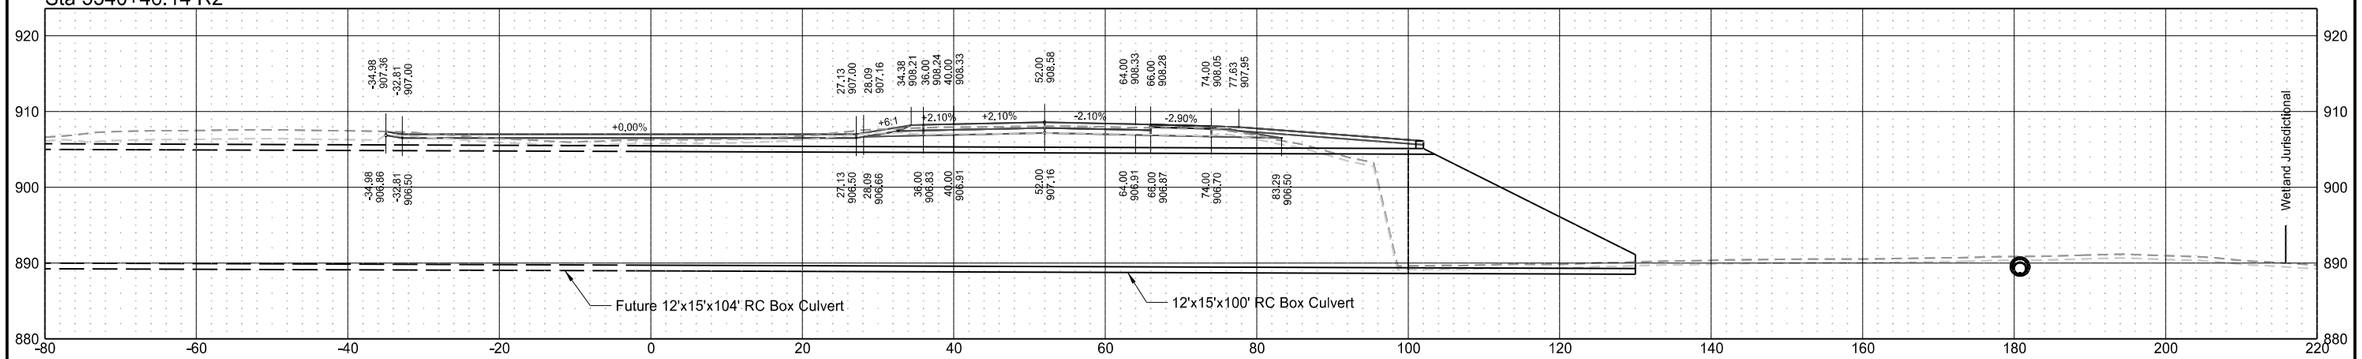

Sta 5540+00.00 R2

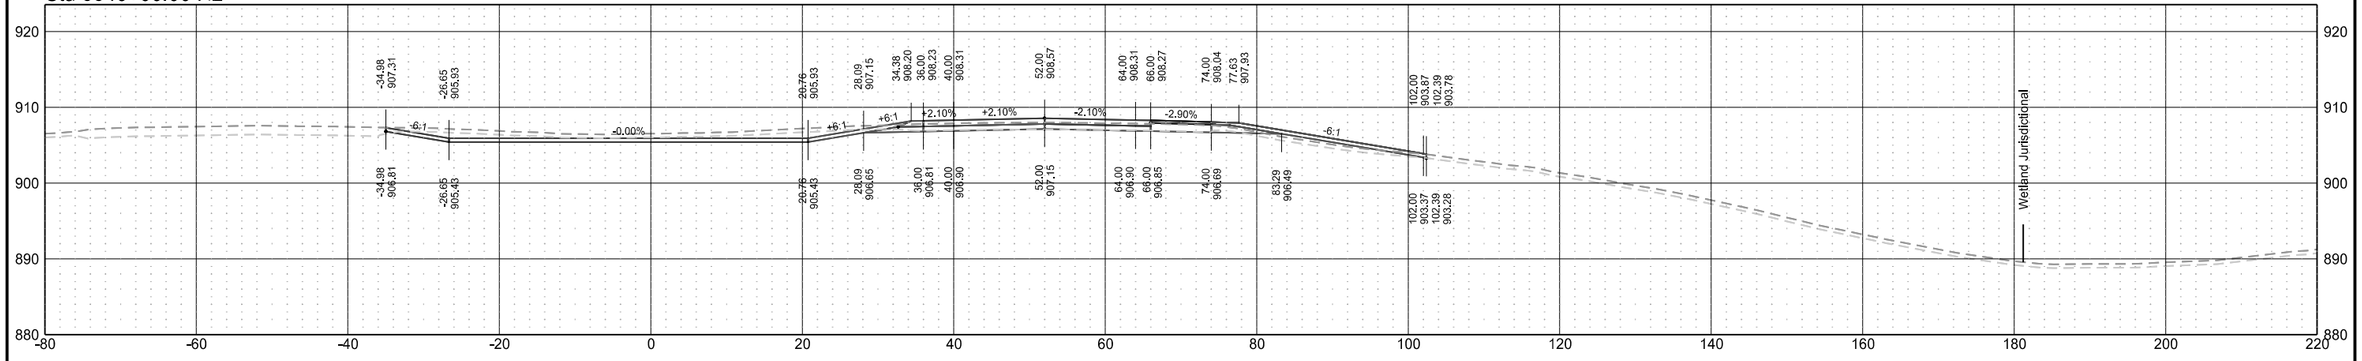


Sta 5539+64.99 R2

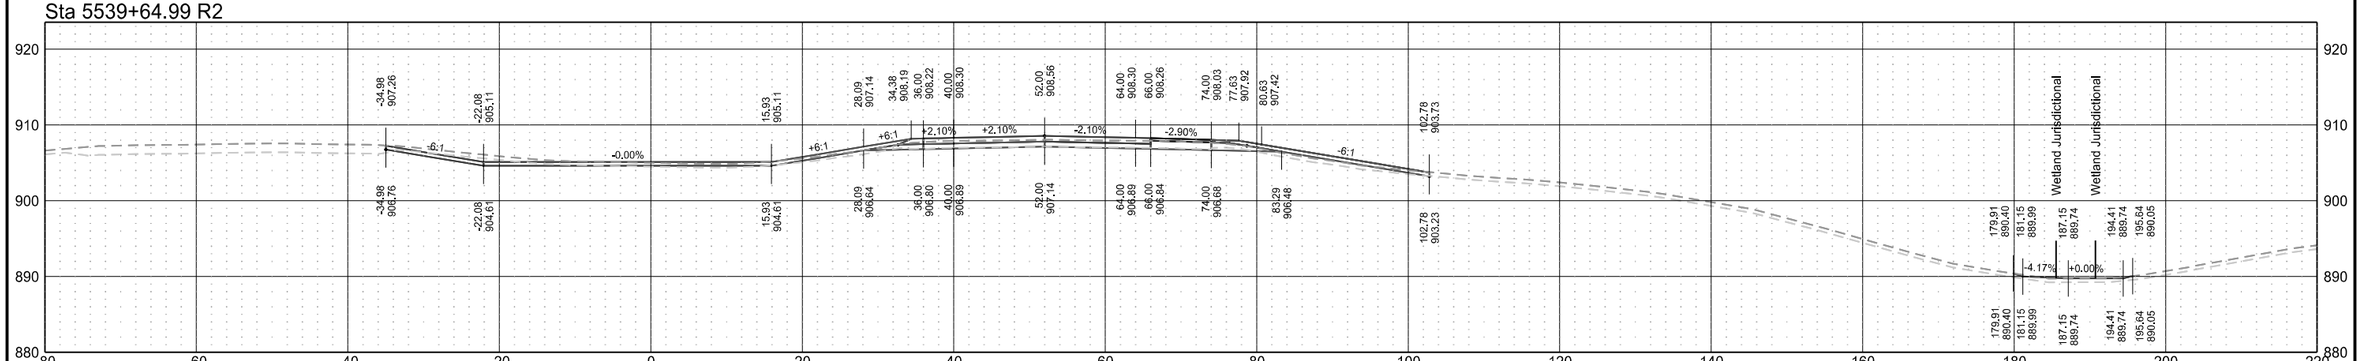


Interstate 29 - Northbound

	STATE	PROJECT NO.	SECTION NO.	SHEET NO.
	ND	IM-8-029(203)101	200	79


Sta 5543+00.00 R2

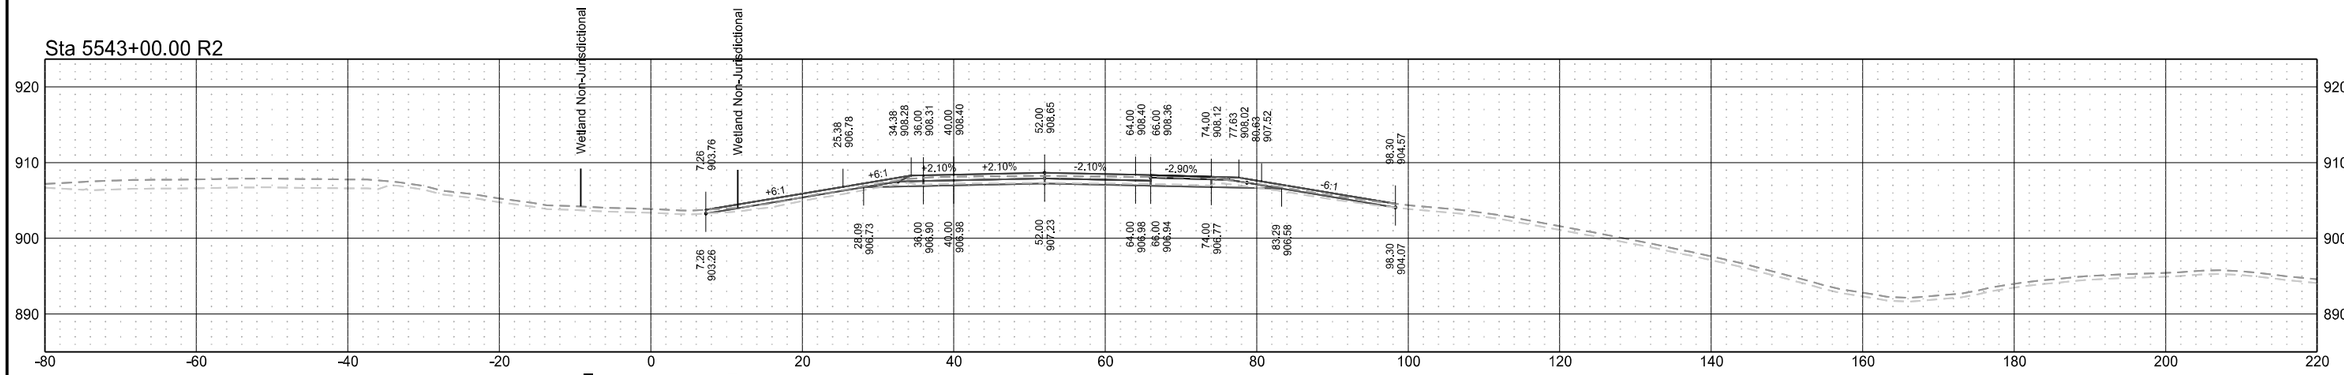

Sta 5542+00.00 R2

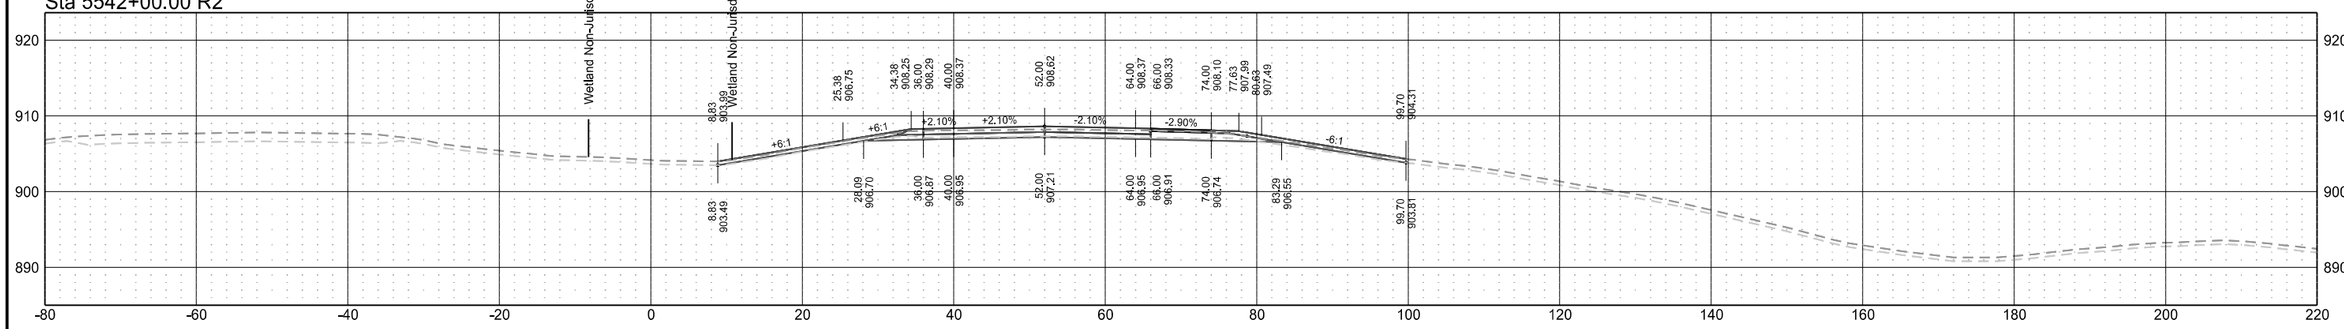


Sta 5541+00.00 R2

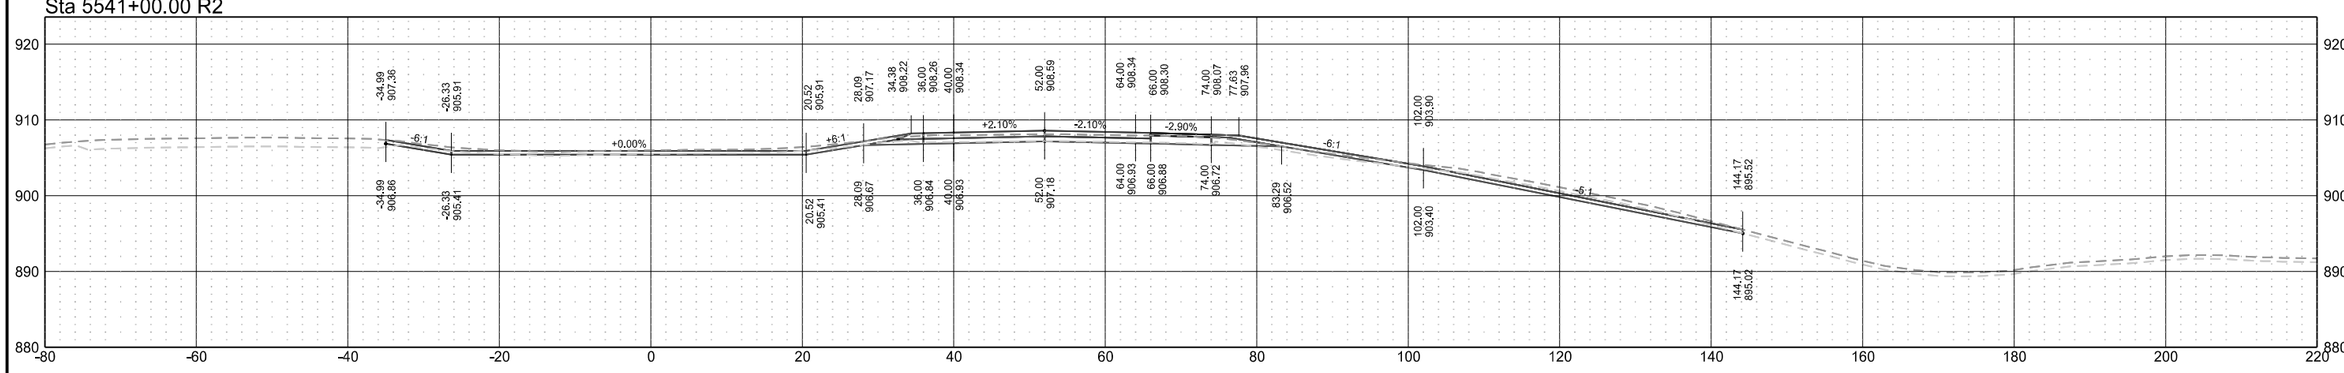

Interstate 29 - Northbound

	STATE	PROJECT NO.	SECTION NO.	SHEET NO.
	ND	IM-8-029(203)101	200	80

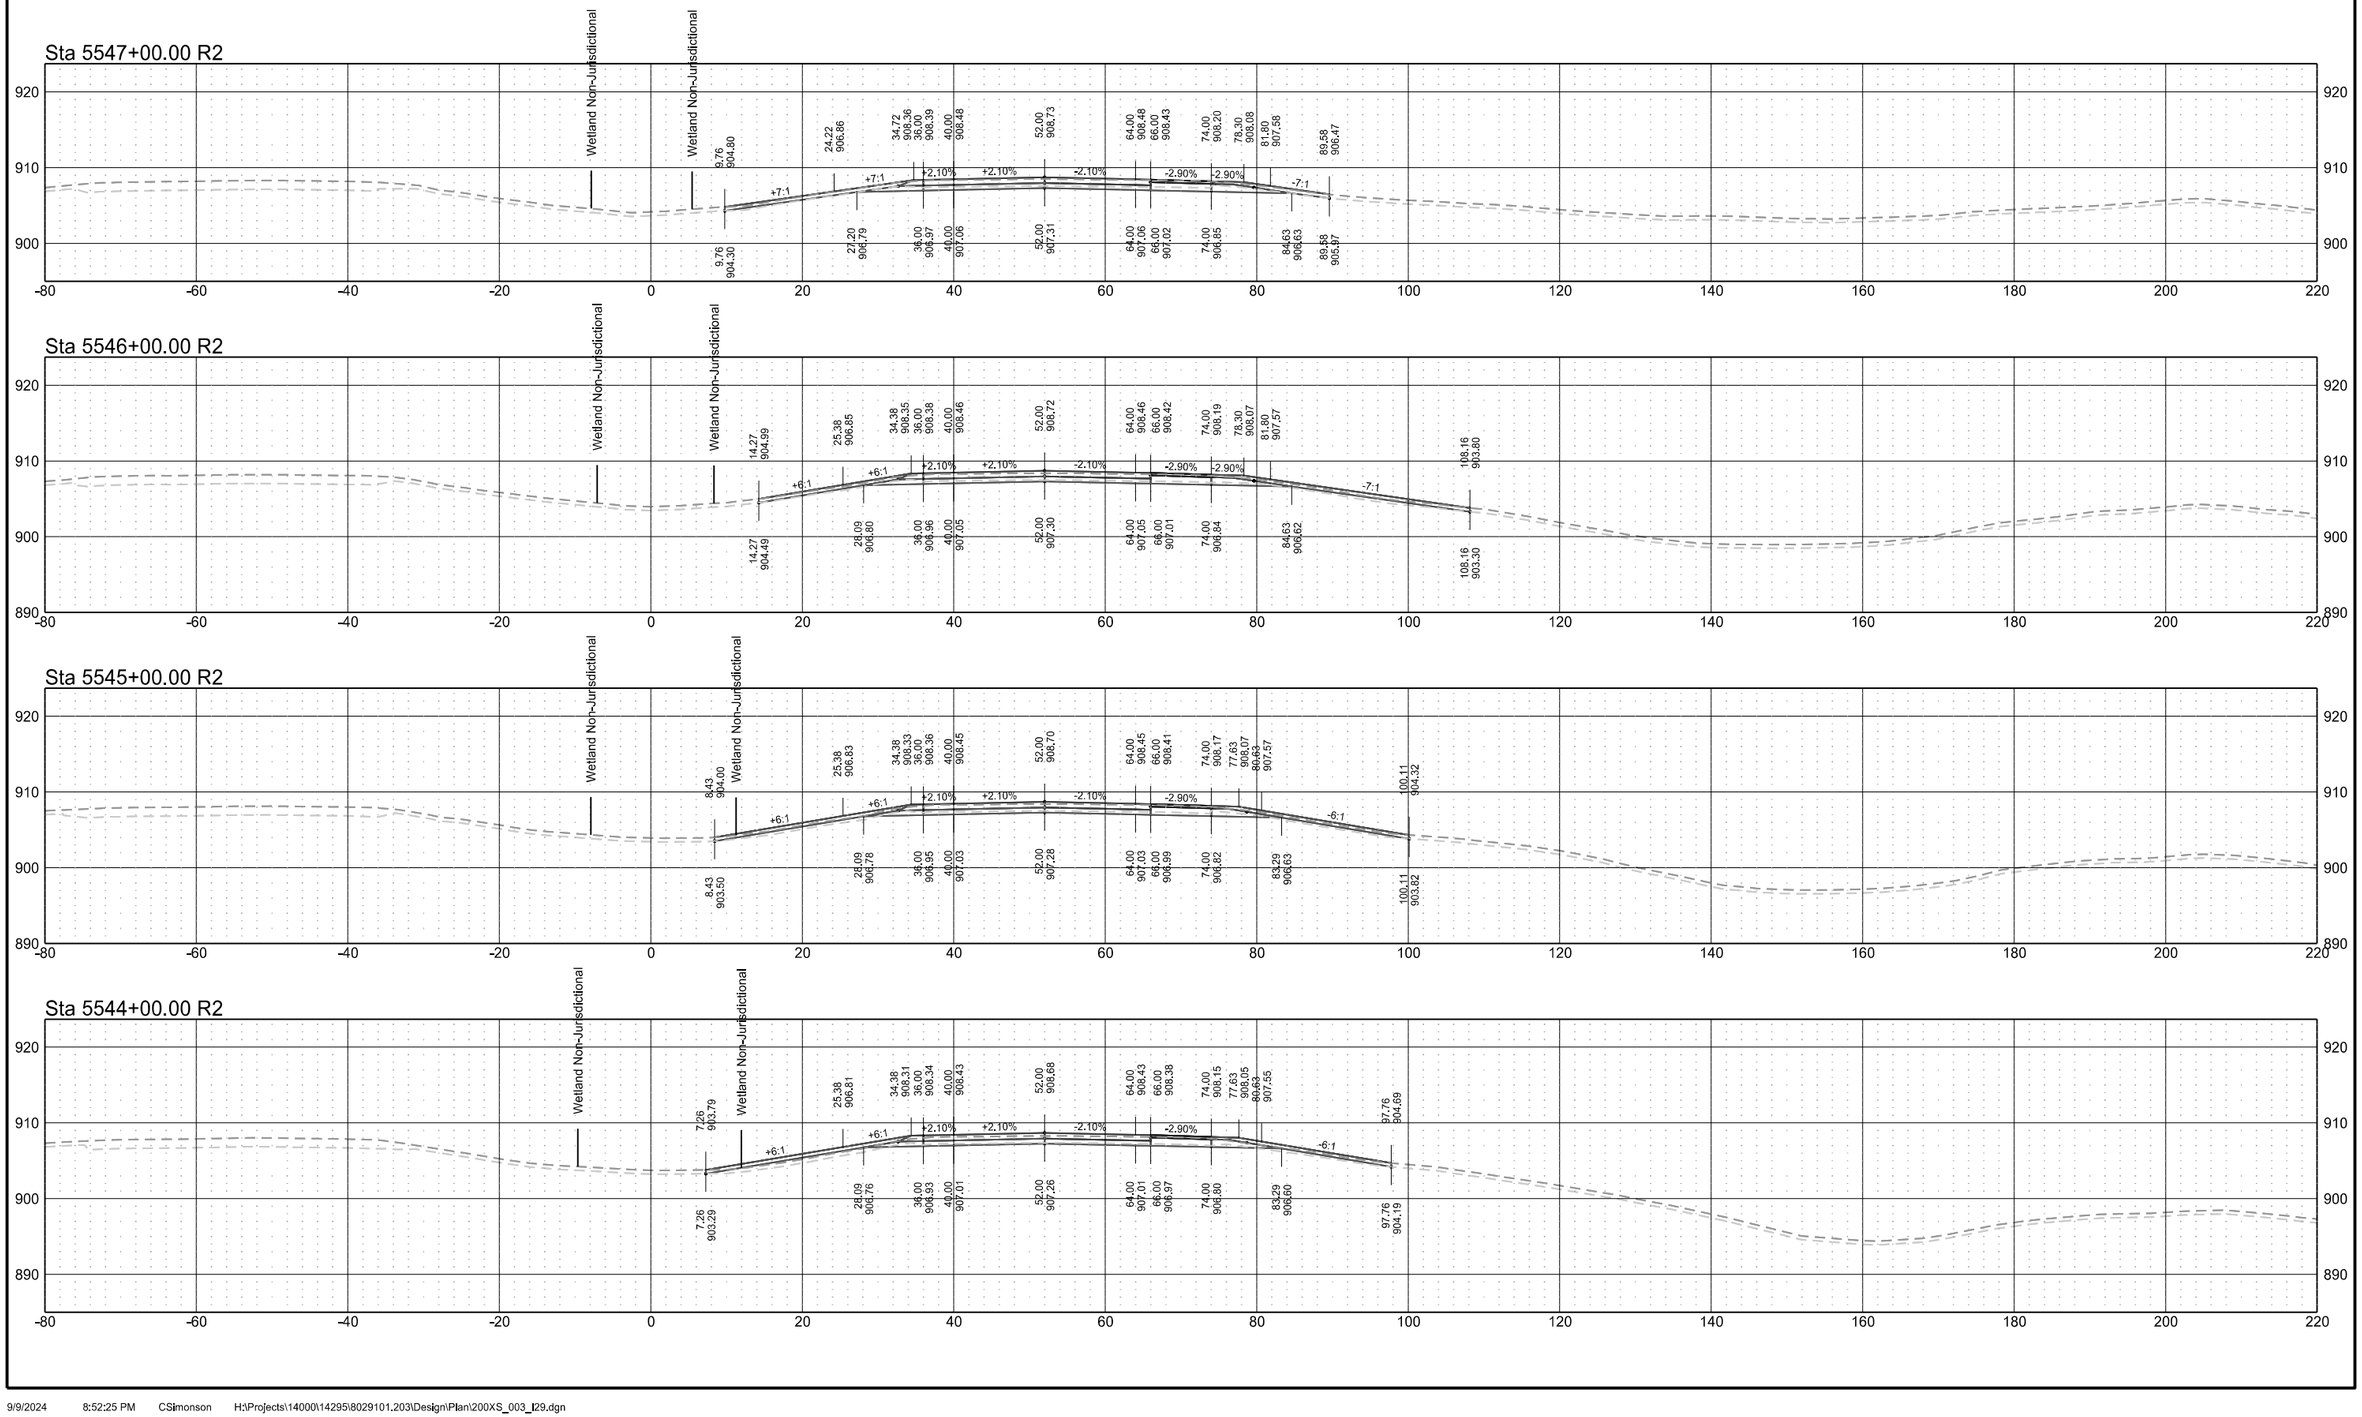


9/9/2024 8:52:25 PM CSimonson H:\Projects\14000\14295\8029101.203\Design\Plan\200XS_003_I29.dgn

Interstate 29 - Northbound

	STATE	PROJECT NO.	SECTION NO.	SHEET NO.
	ND	IM-8-029(203)101	200	81

Interstate 29 - Northbound


	STATE	PROJECT NO.	SECTION NO.	SHEET NO.
	ND	IM-8-029(203)101	200	82

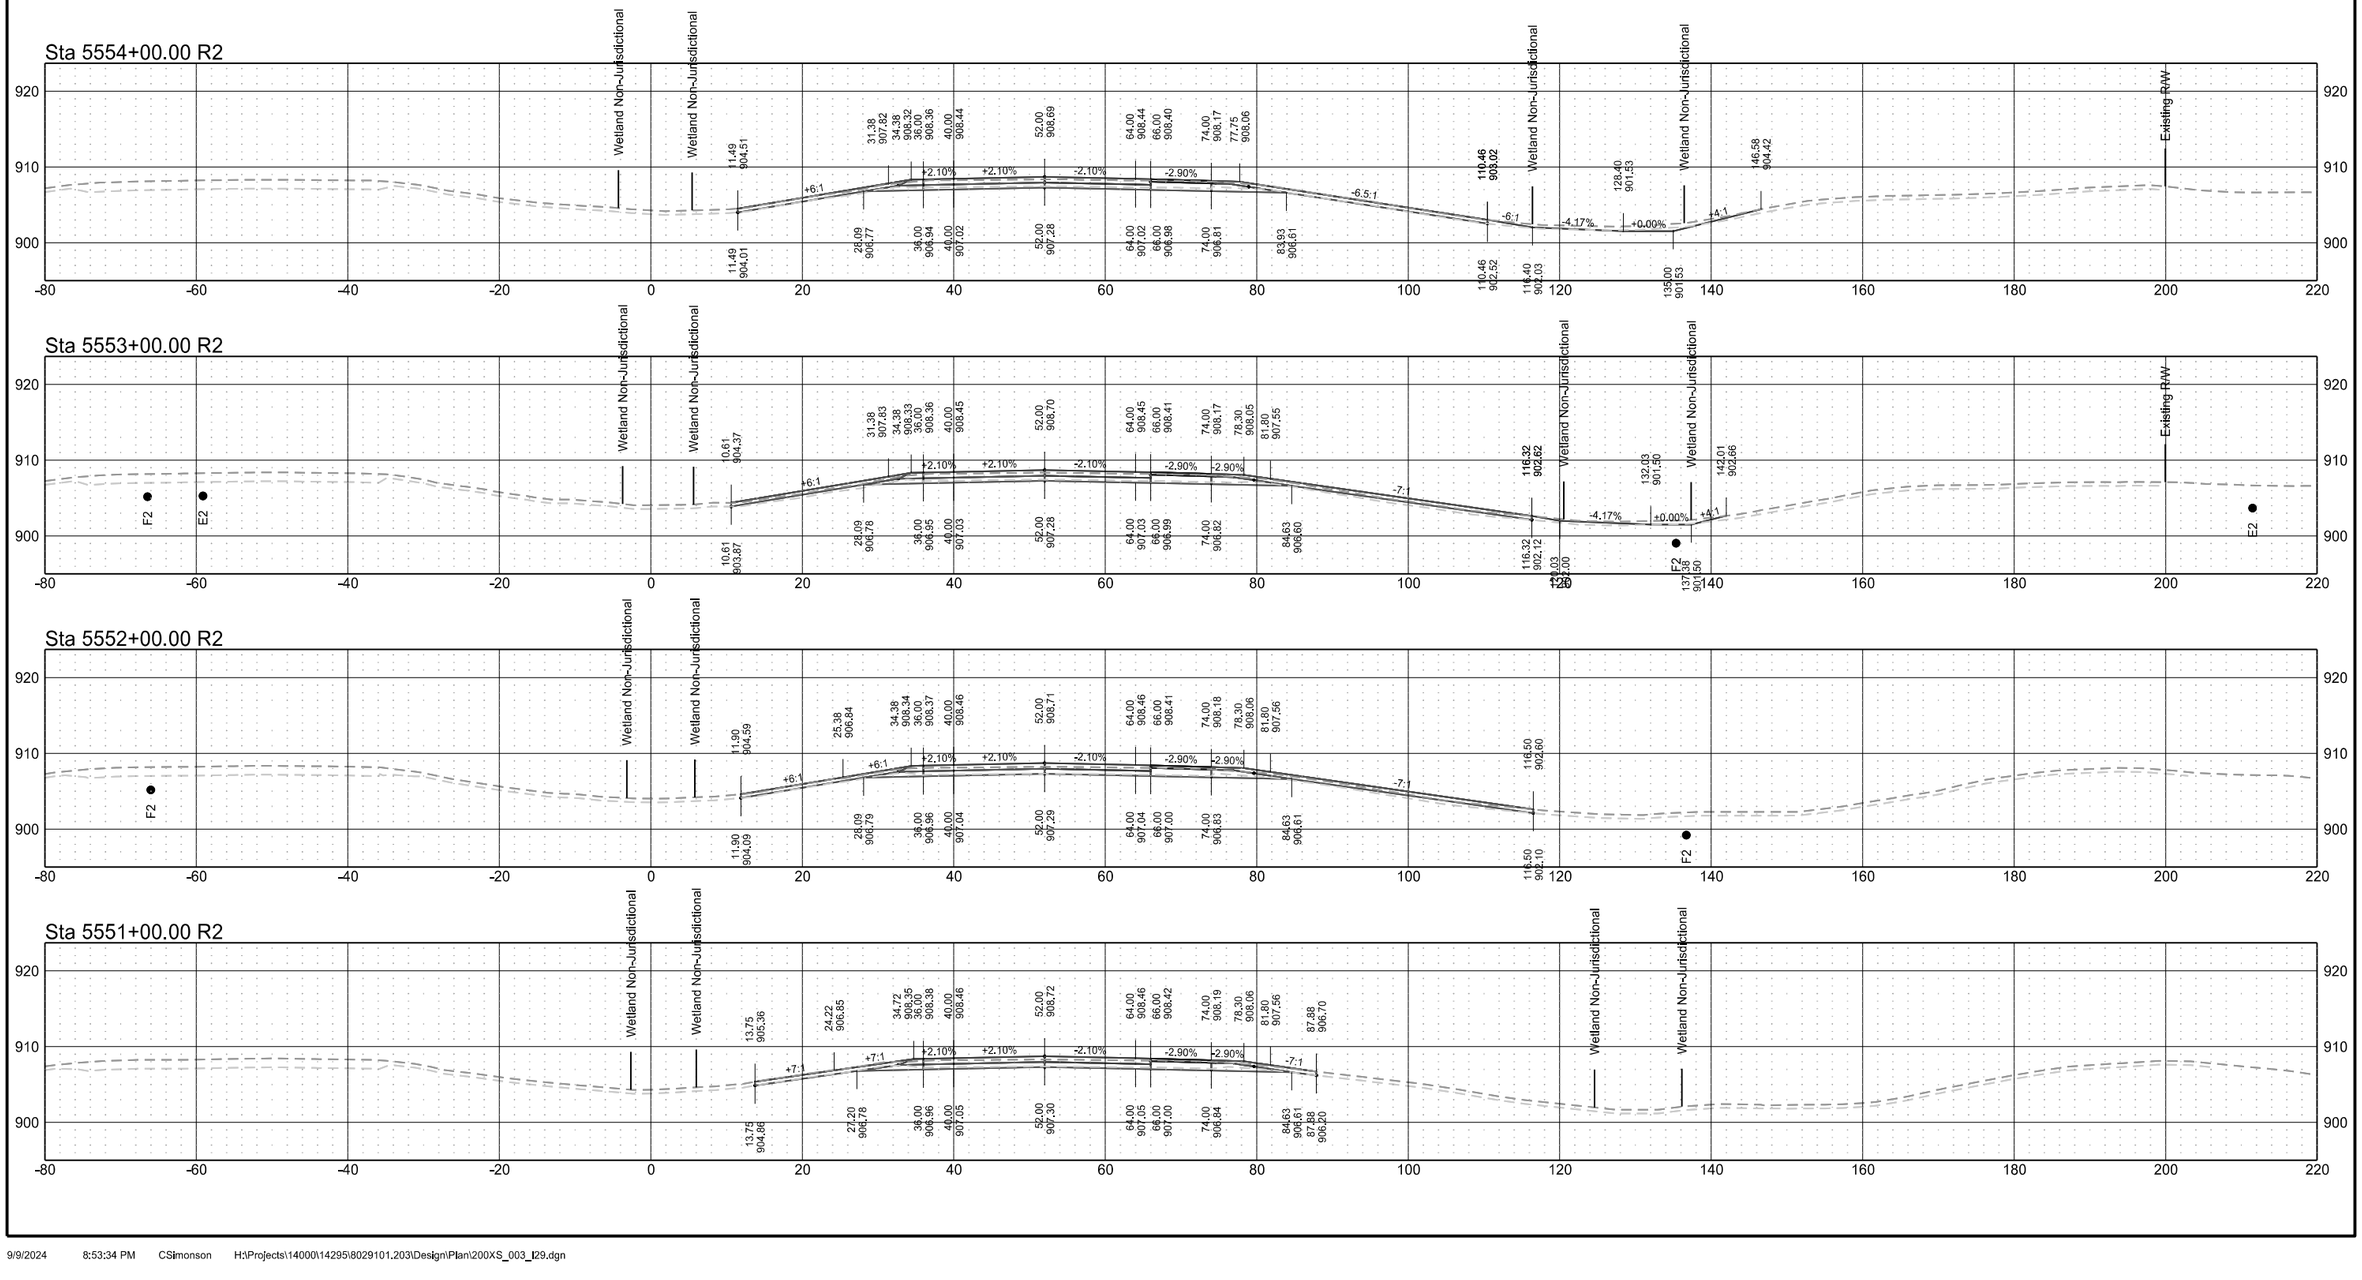


Interstate 29 - Northbound

	STATE	PROJECT NO.	SECTION NO.	SHEET NO.
	ND	IM-8-029(203)101	200	83


Sta 5558+00.00 R2

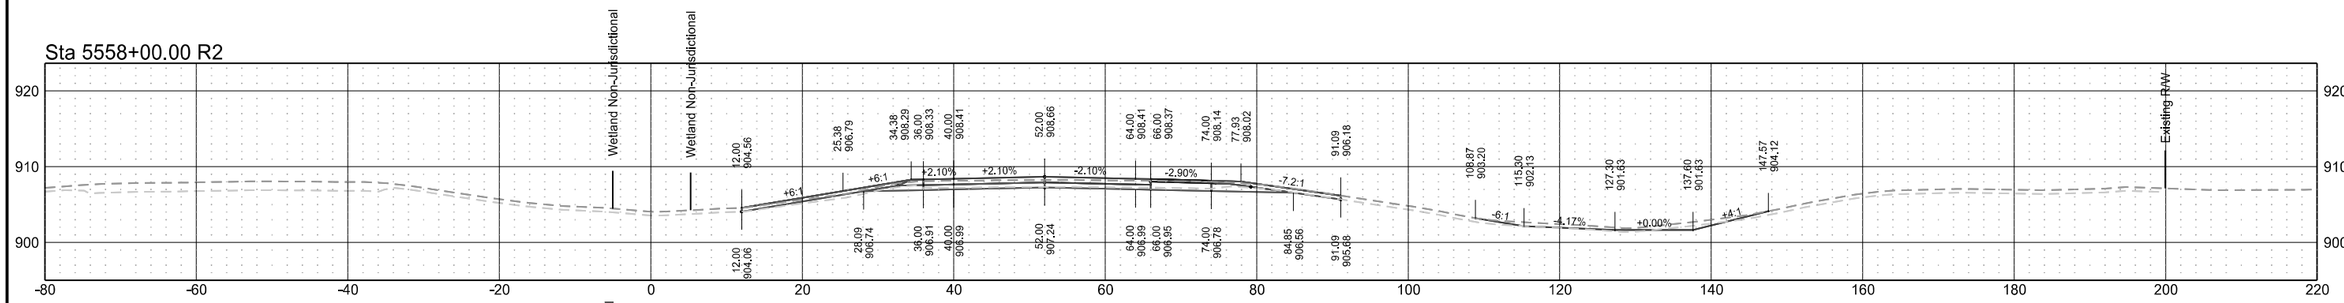


Sta 5557+00.00 R2

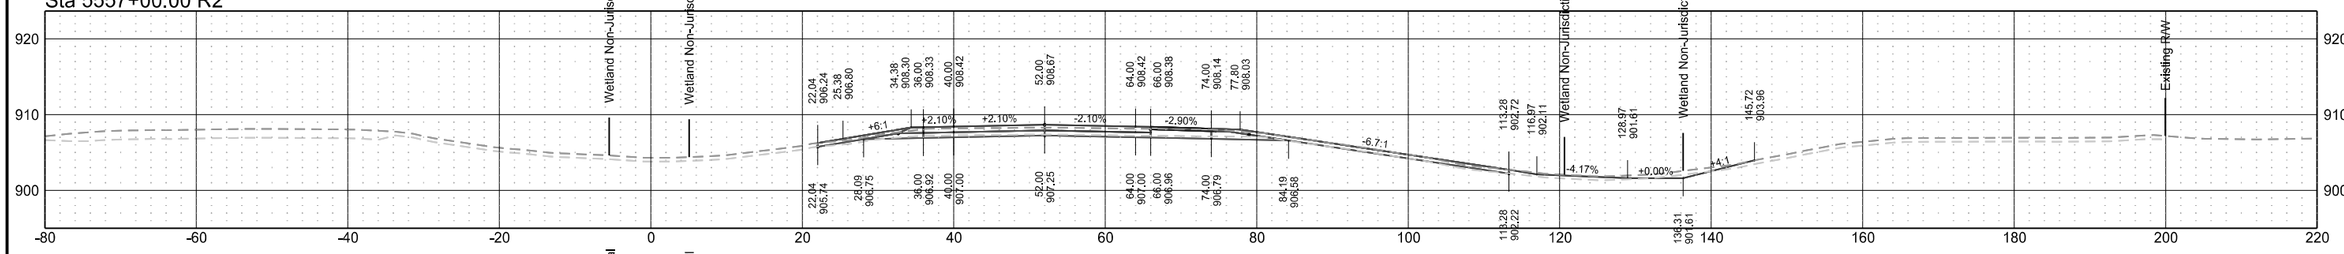

Sta 5556+00.00 R2

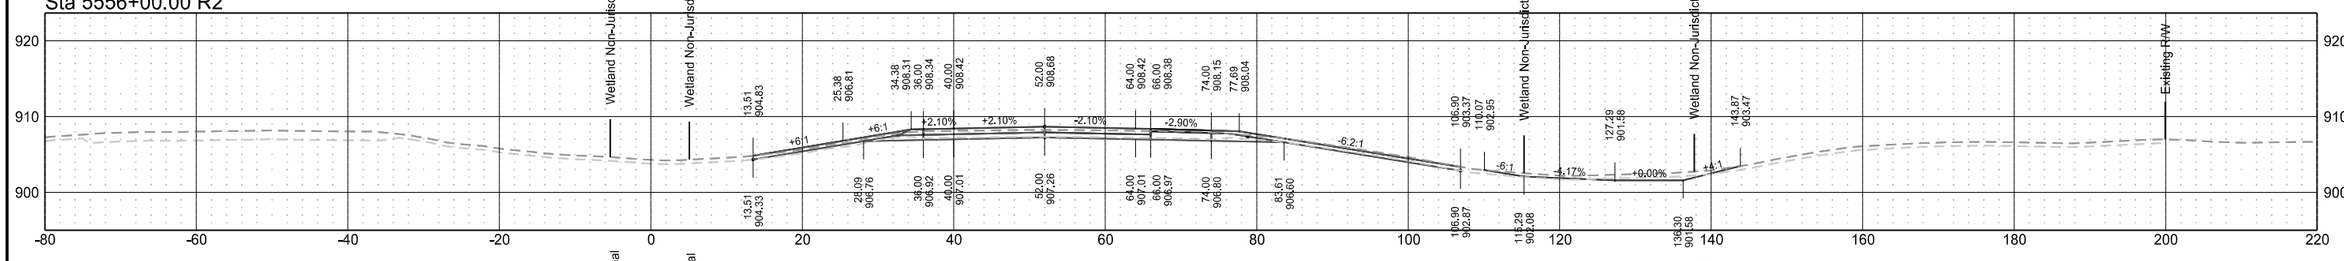


Sta 5555+00.00 R2

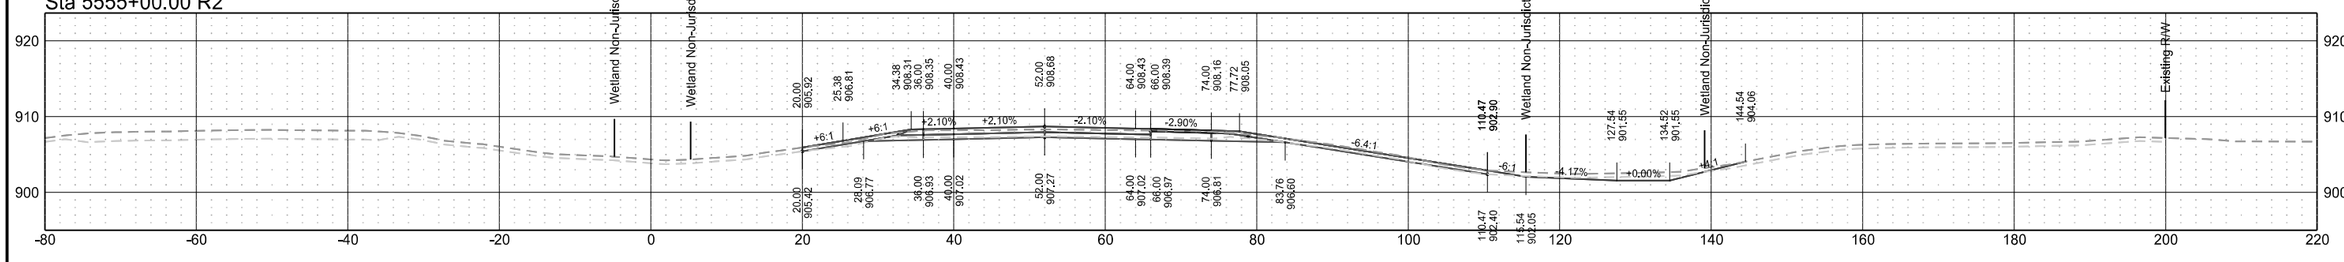


Interstate 29 - Northbound

	STATE	PROJECT NO.	SECTION NO.	SHEET NO.
	ND	IM-8-029(203)101	200	84


Sta 5562+00.00 R2

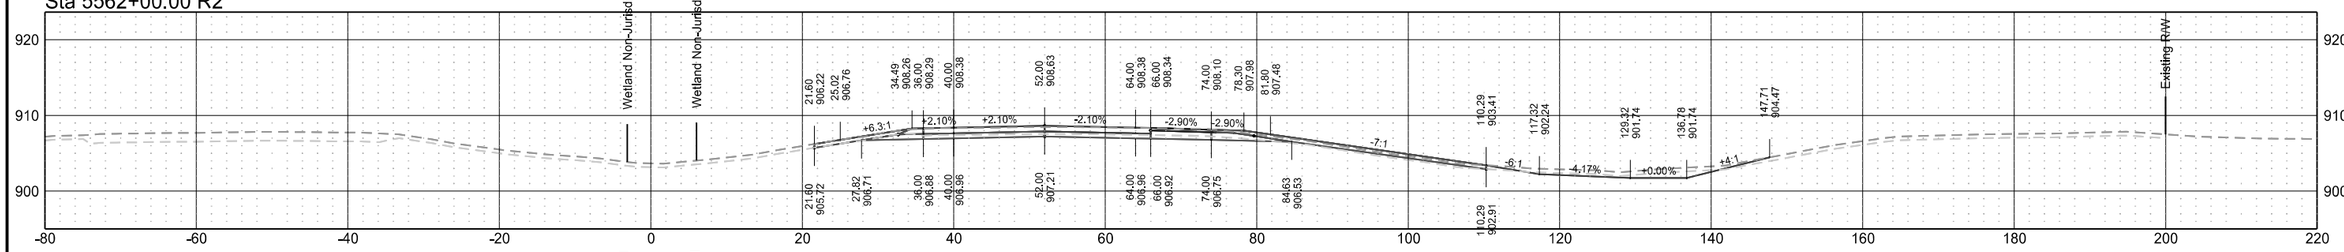


Sta 5561+00.00 R2

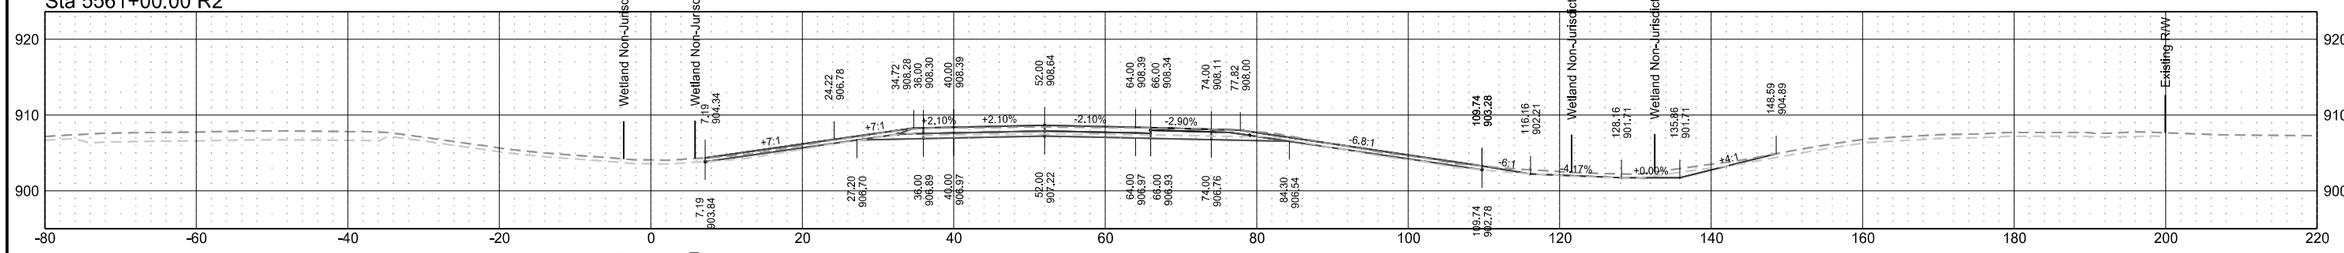

Sta 5560+00.00 R2

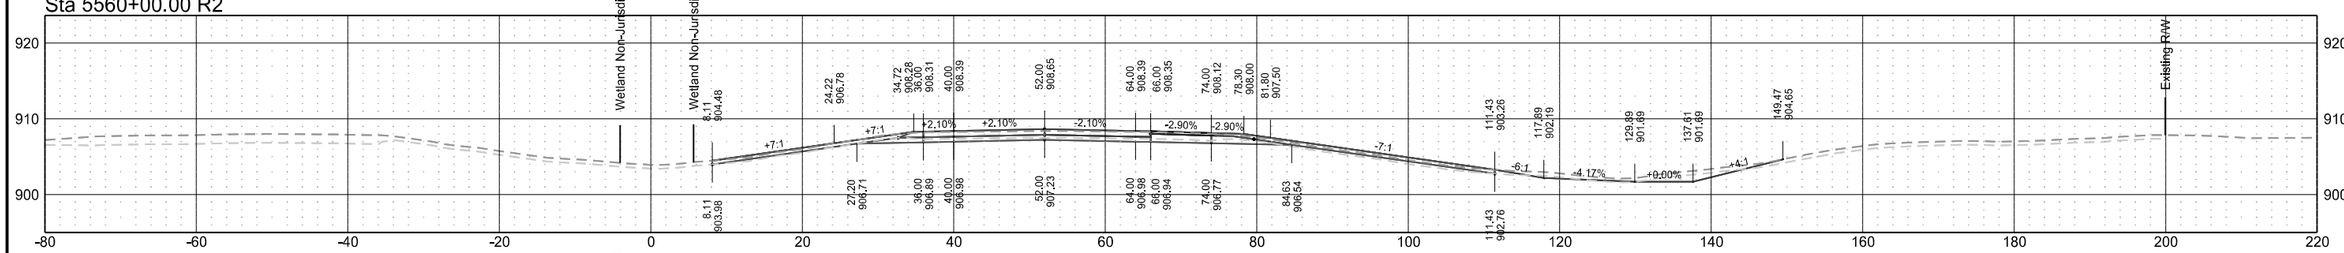


Sta 5559+00.00 R2

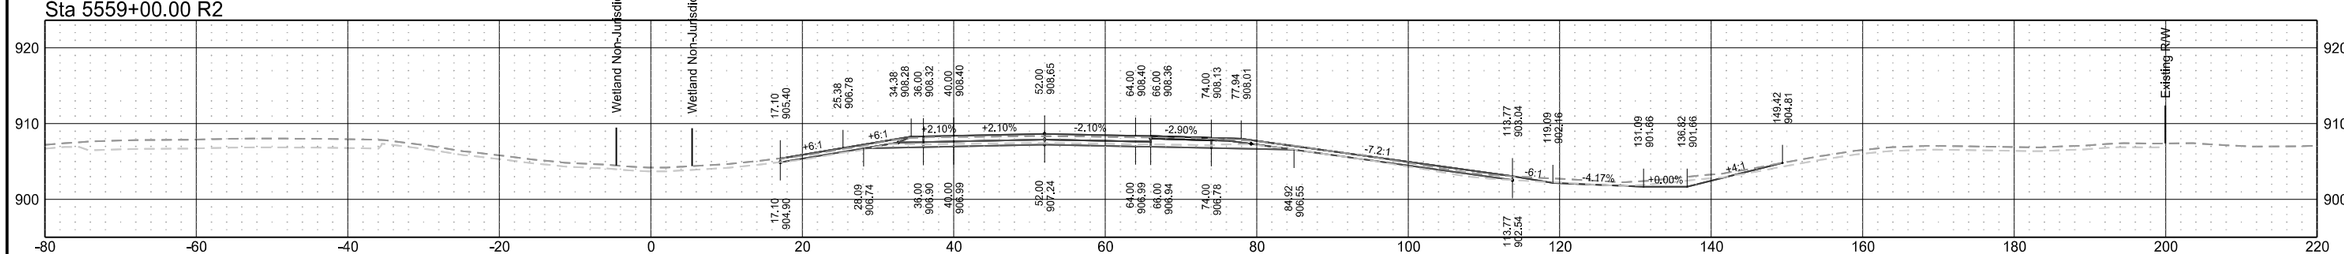


Interstate 29 - Northbound

	STATE	PROJECT NO.	SECTION NO.	SHEET NO.
	ND	IM-8-029(203)101	200	85


Sta 5565+00.00 R2

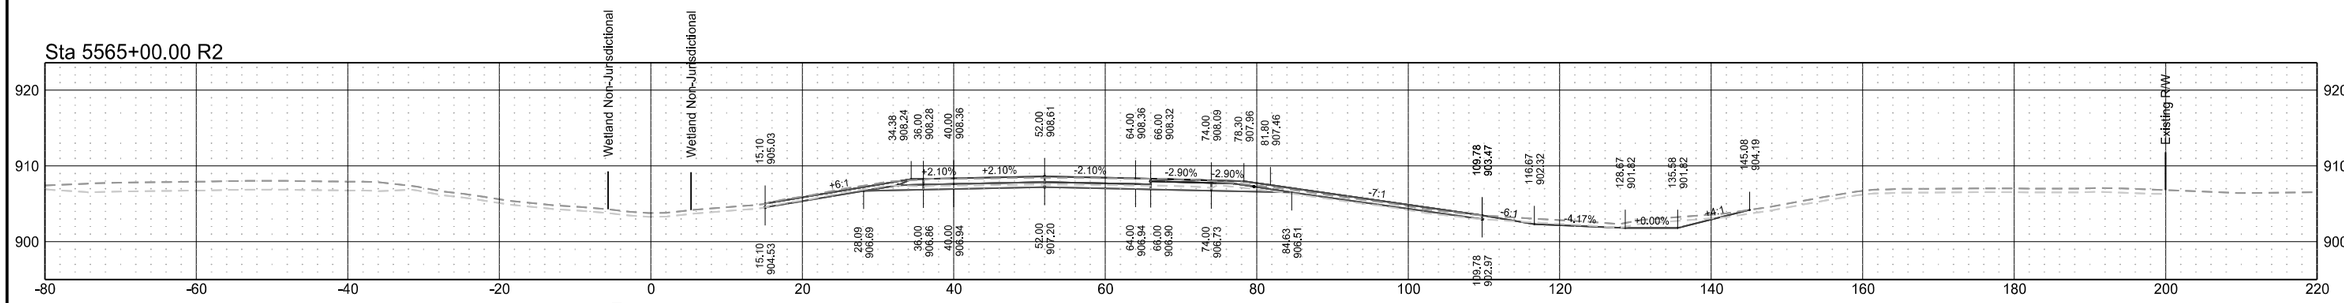


Sta 5564+00.00 R2

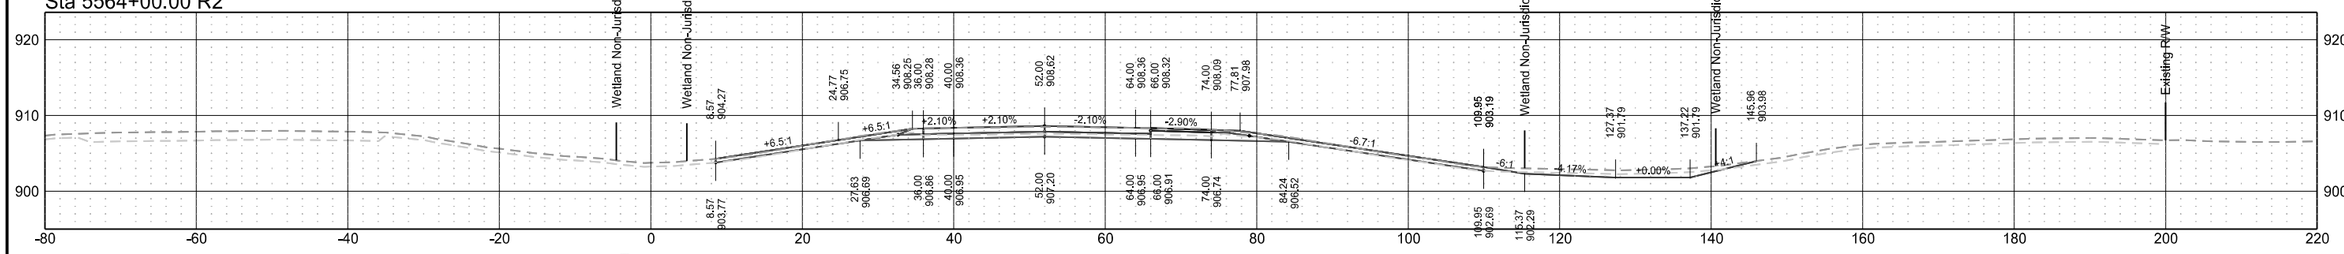

Sta 5563+00.00 R2

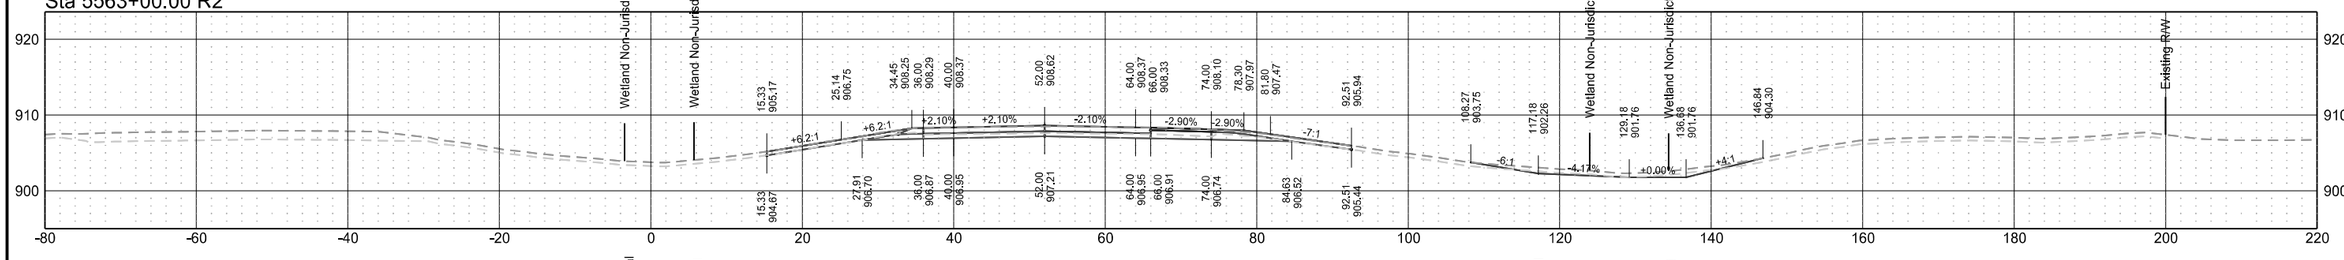


Sta 5562+47.38 R2

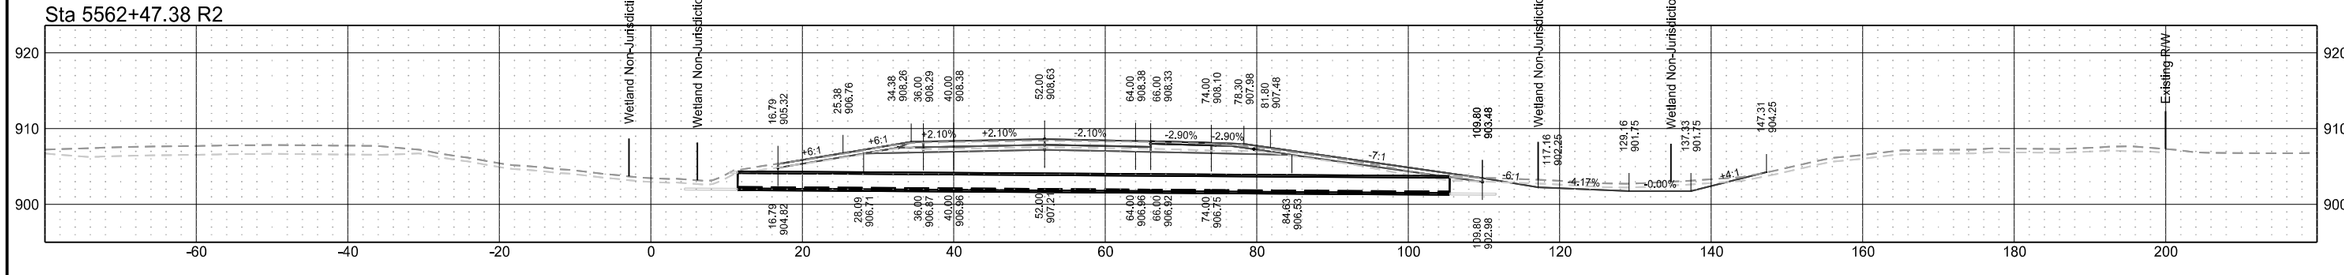


Interstate 29 - Northbound

	STATE	PROJECT NO.	SECTION NO.	SHEET NO.
	ND	IM-8-029(203)101	200	86


Sta 5569+00.00 R2

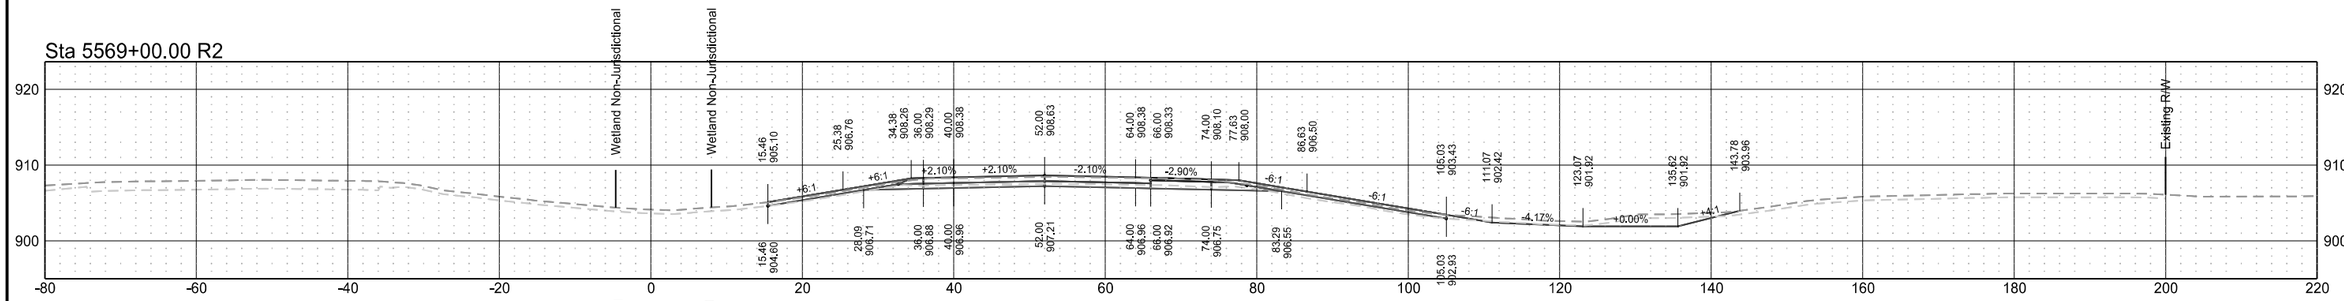


Sta 5568+00.00 R2

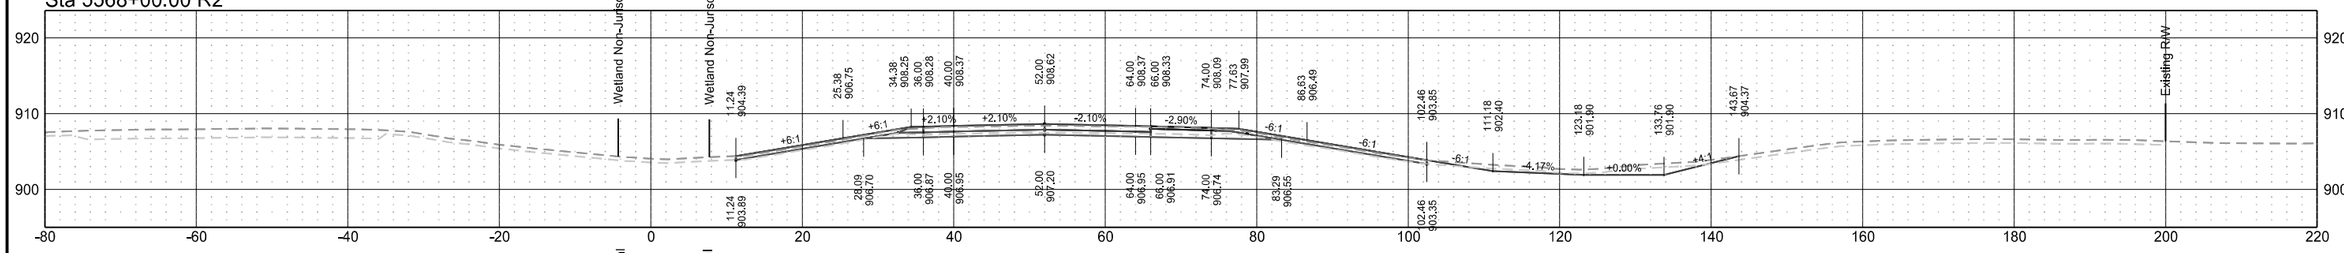

Sta 5567+00.00 R2

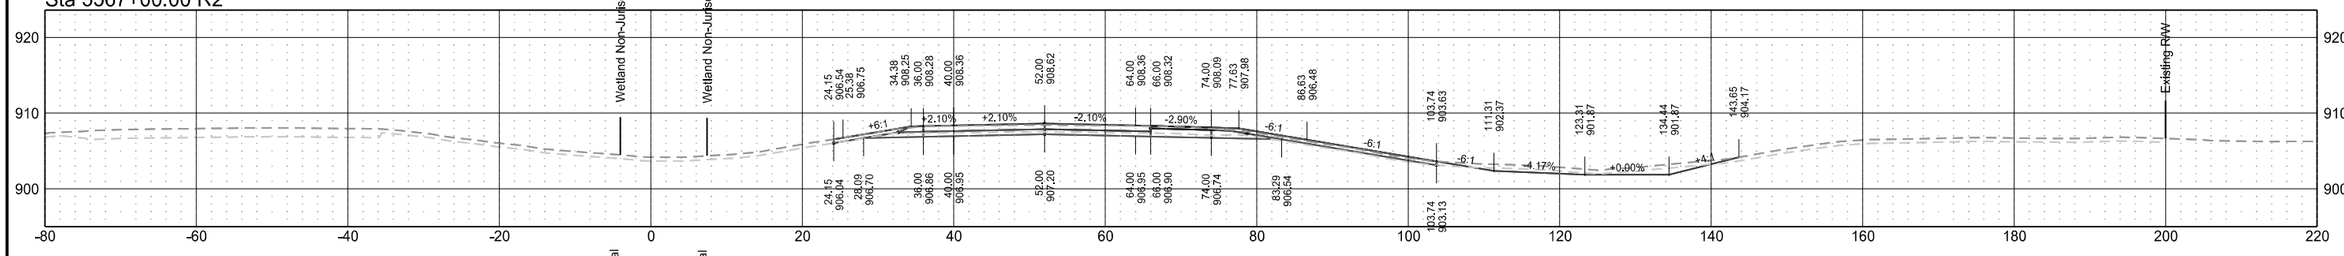


Sta 5566+00.00 R2

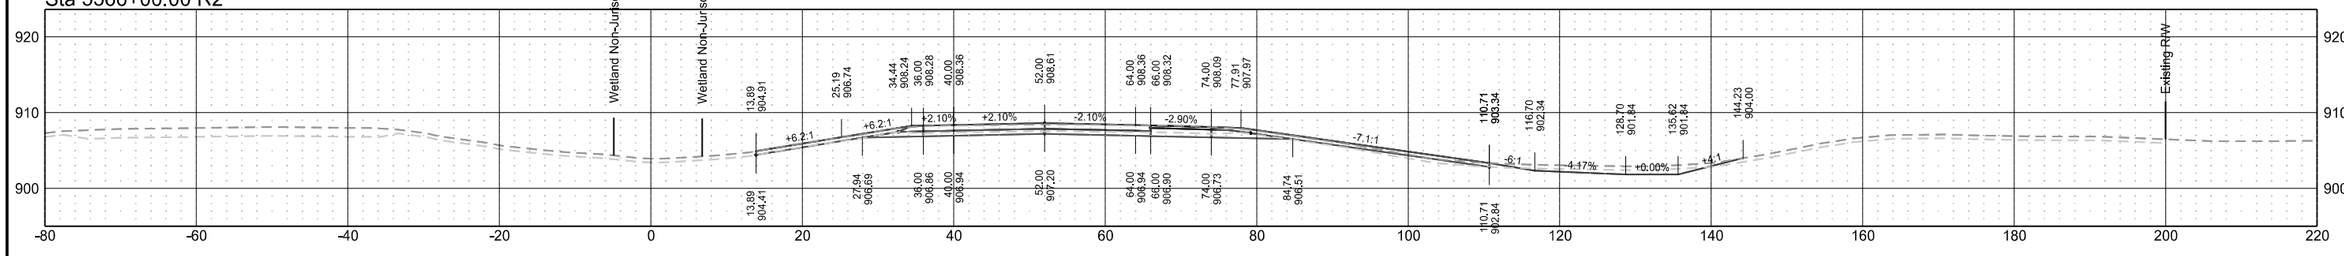


Interstate 29 - Northbound

	STATE	PROJECT NO.	SECTION NO.	SHEET NO.
	ND	IM-8-029(203)101	200	87


Sta 5573+00.00 R2

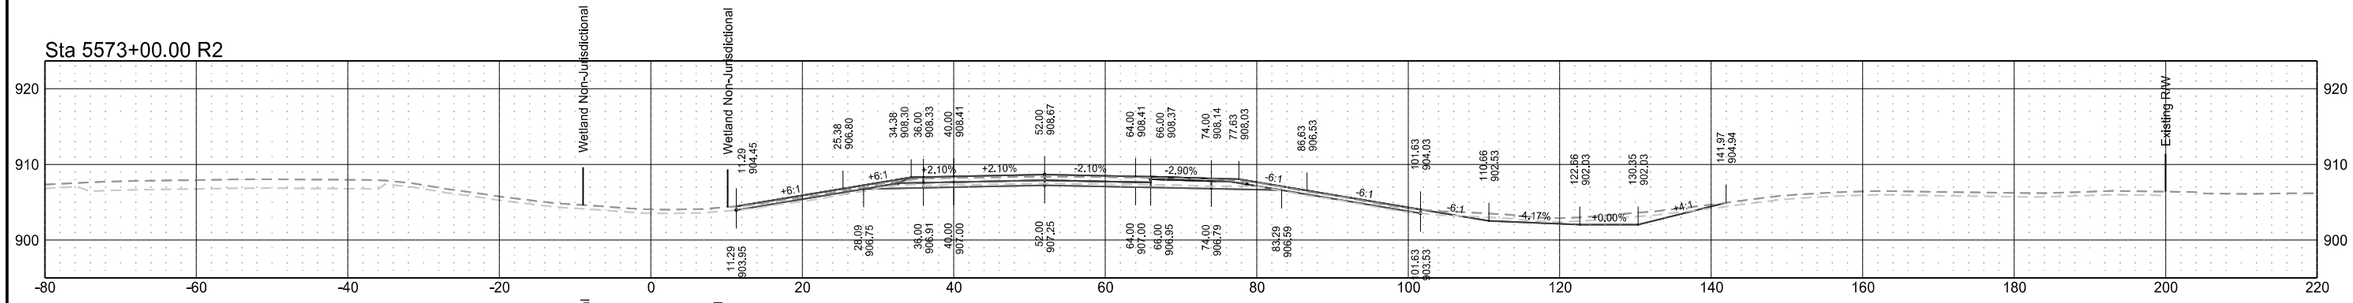


Sta 5572+00.00 R2

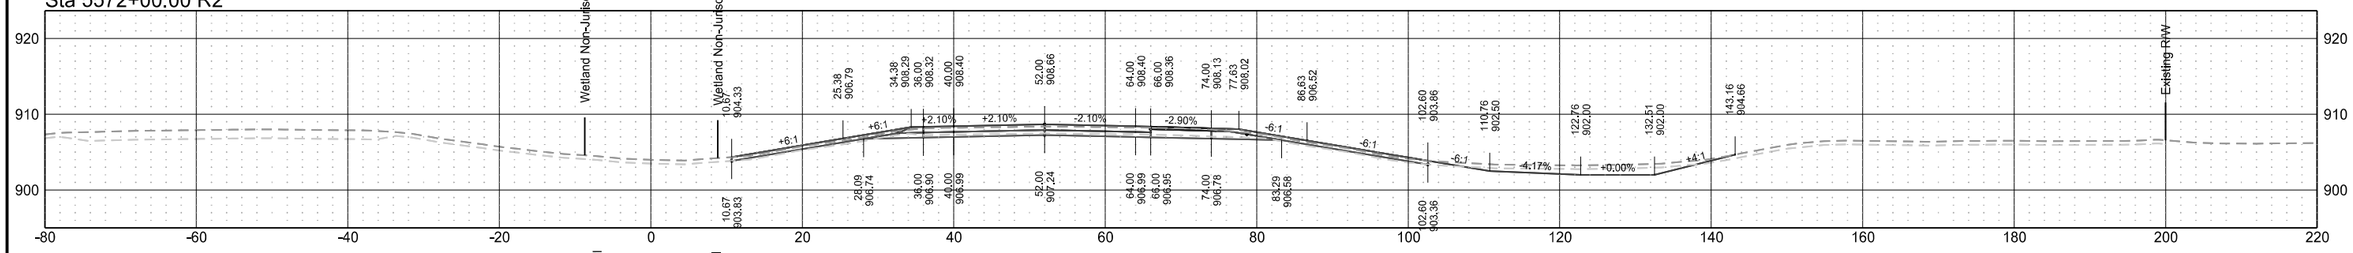

Sta 5571+00.00 R2

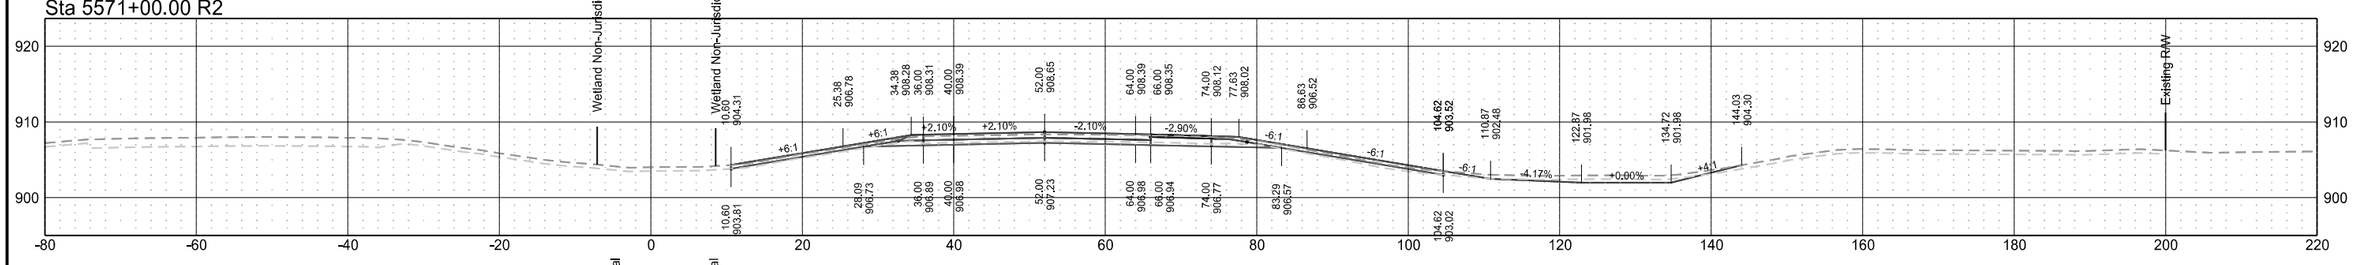

Sta 5570+00.00 R2

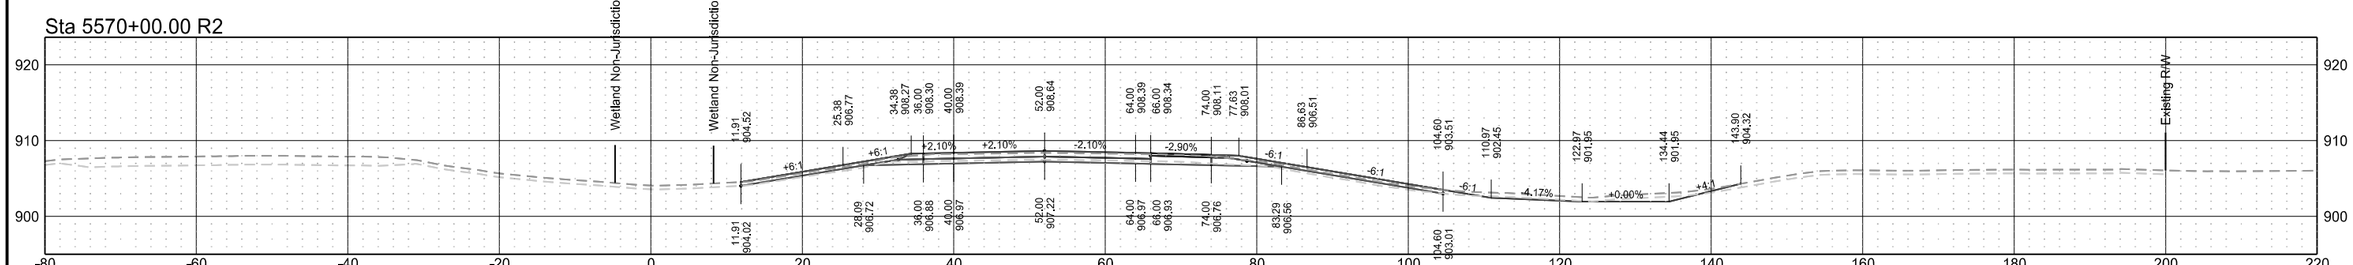

Interstate 29 - Northbound


	STATE	PROJECT NO.	SECTION NO.	SHEET NO.
	ND	IM-8-029(203)101	200	88

Interstate 29 - Northbound

	STATE	PROJECT NO.	SECTION NO.	SHEET NO.
	ND	IM-8-029(203)101	200	89

Interstate 29 - Northbound


	STATE	PROJECT NO.	SECTION NO.	SHEET NO.
	ND	IM-8-029(203)101	200	90

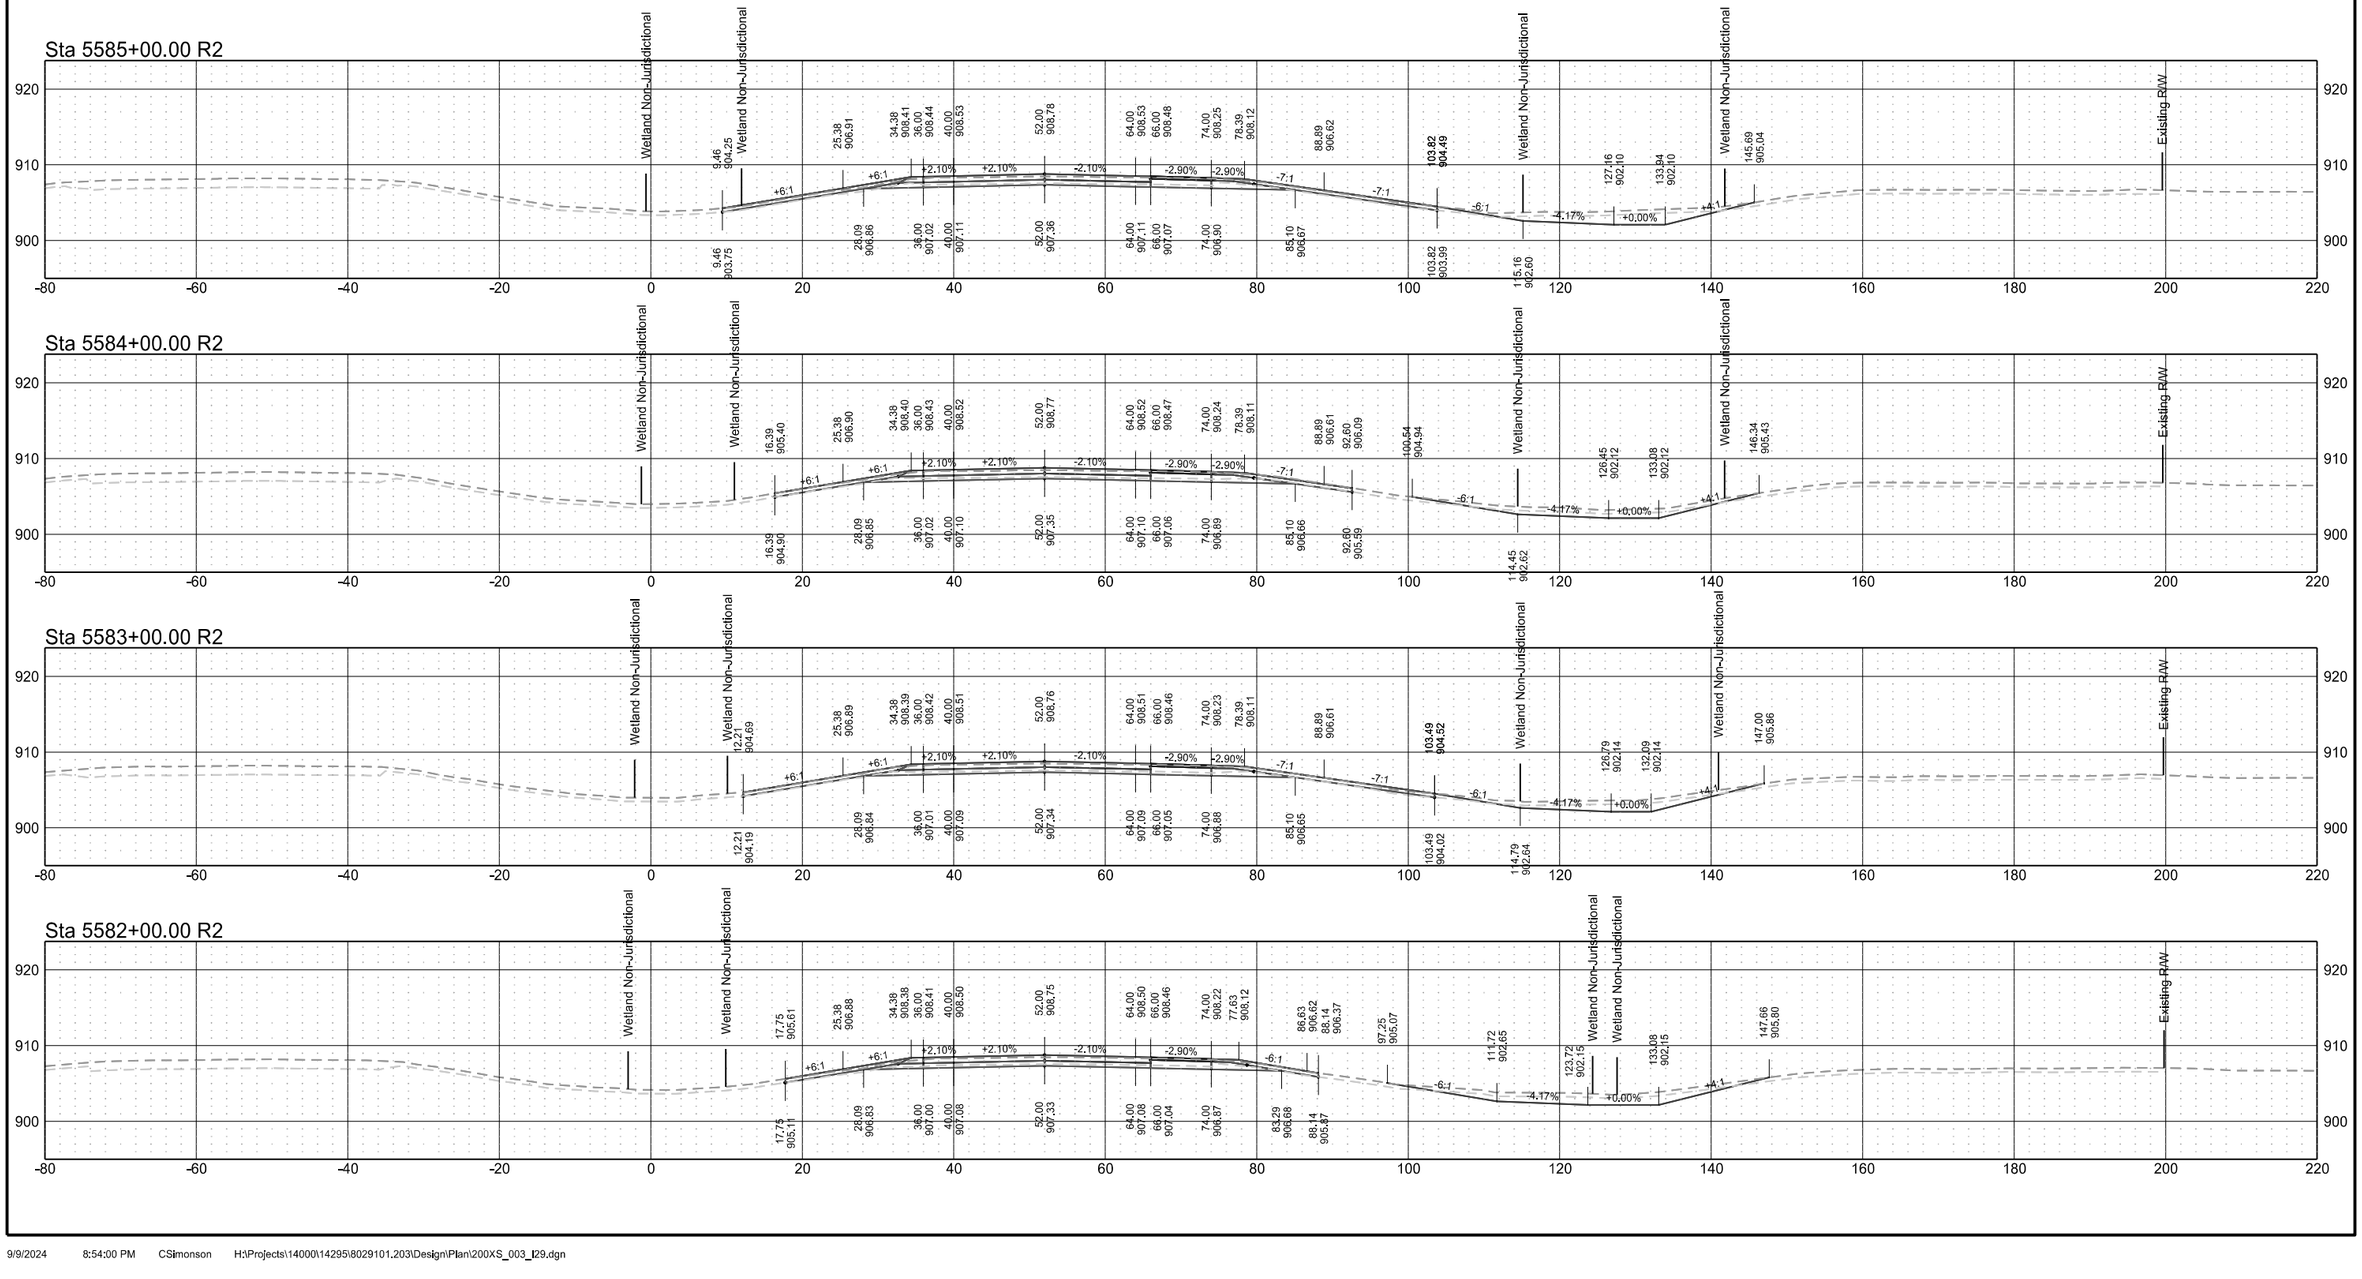


Interstate 29 - Northbound

	STATE	PROJECT NO.	SECTION NO.	SHEET NO.
	ND	IM-8-029(203)101	200	91


Sta 5588+00.00 R2

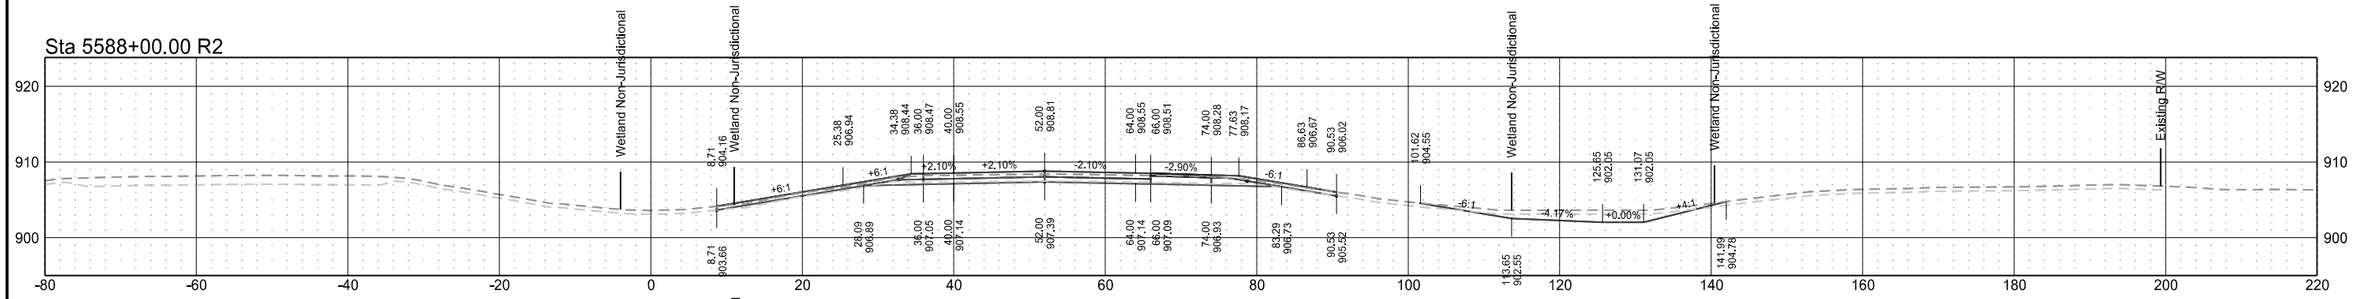


Sta 5587+49.34 R2

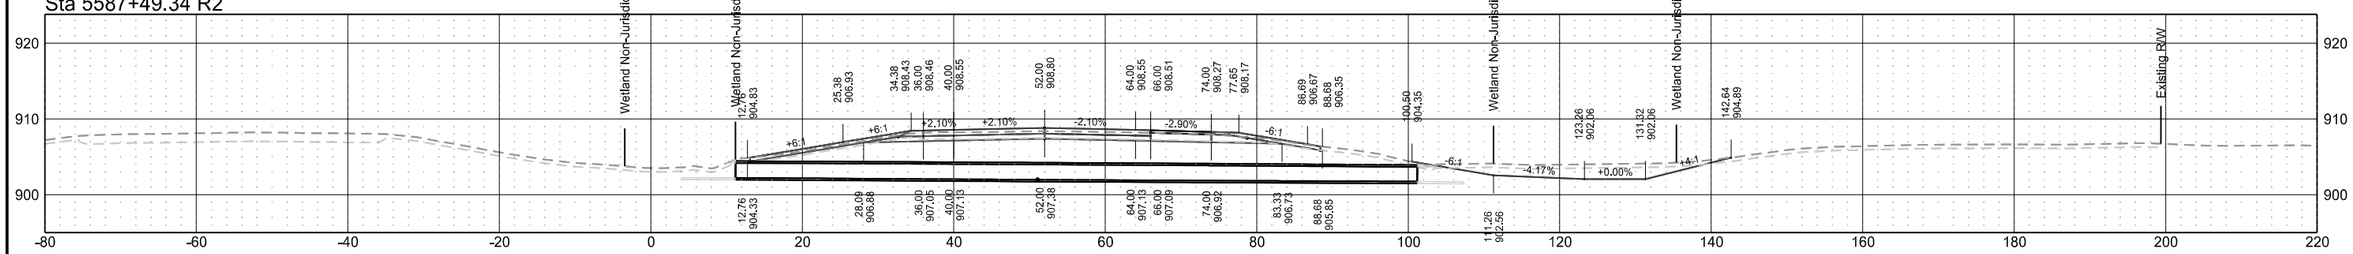

Sta 5587+00.00 R2

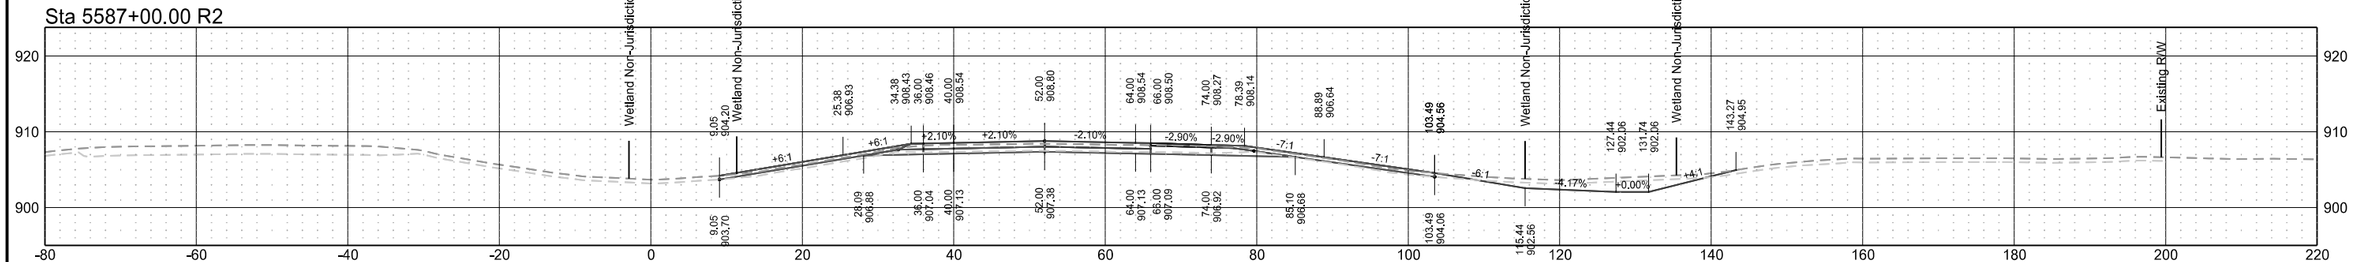


Sta 5586+00.00 R2

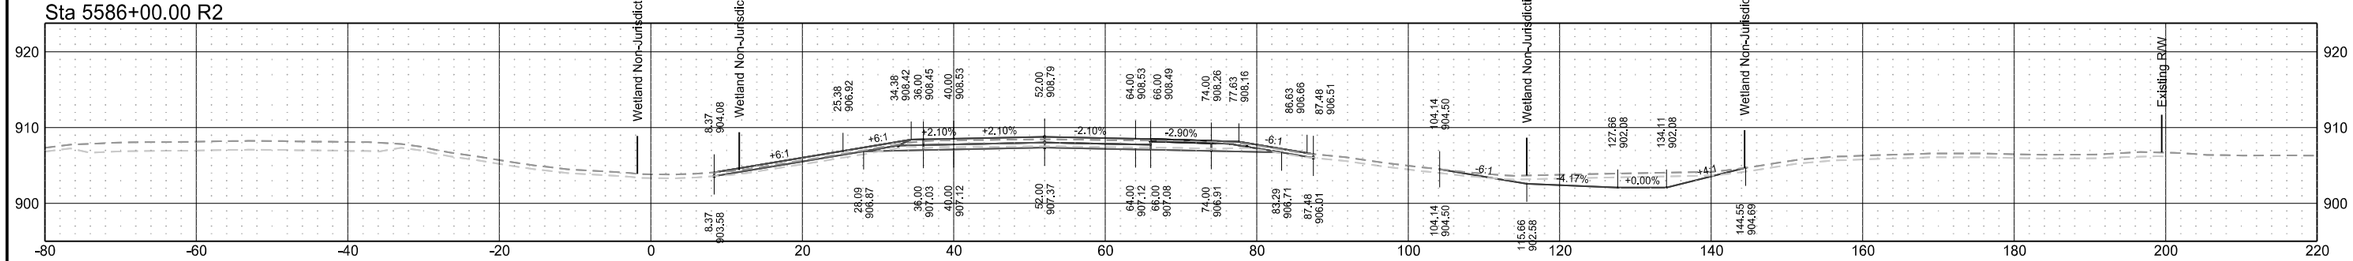

Interstate 29 - Northbound

	STATE	PROJECT NO.	SECTION NO.	SHEET NO.
	ND	IM-8-029(203)101	200	92

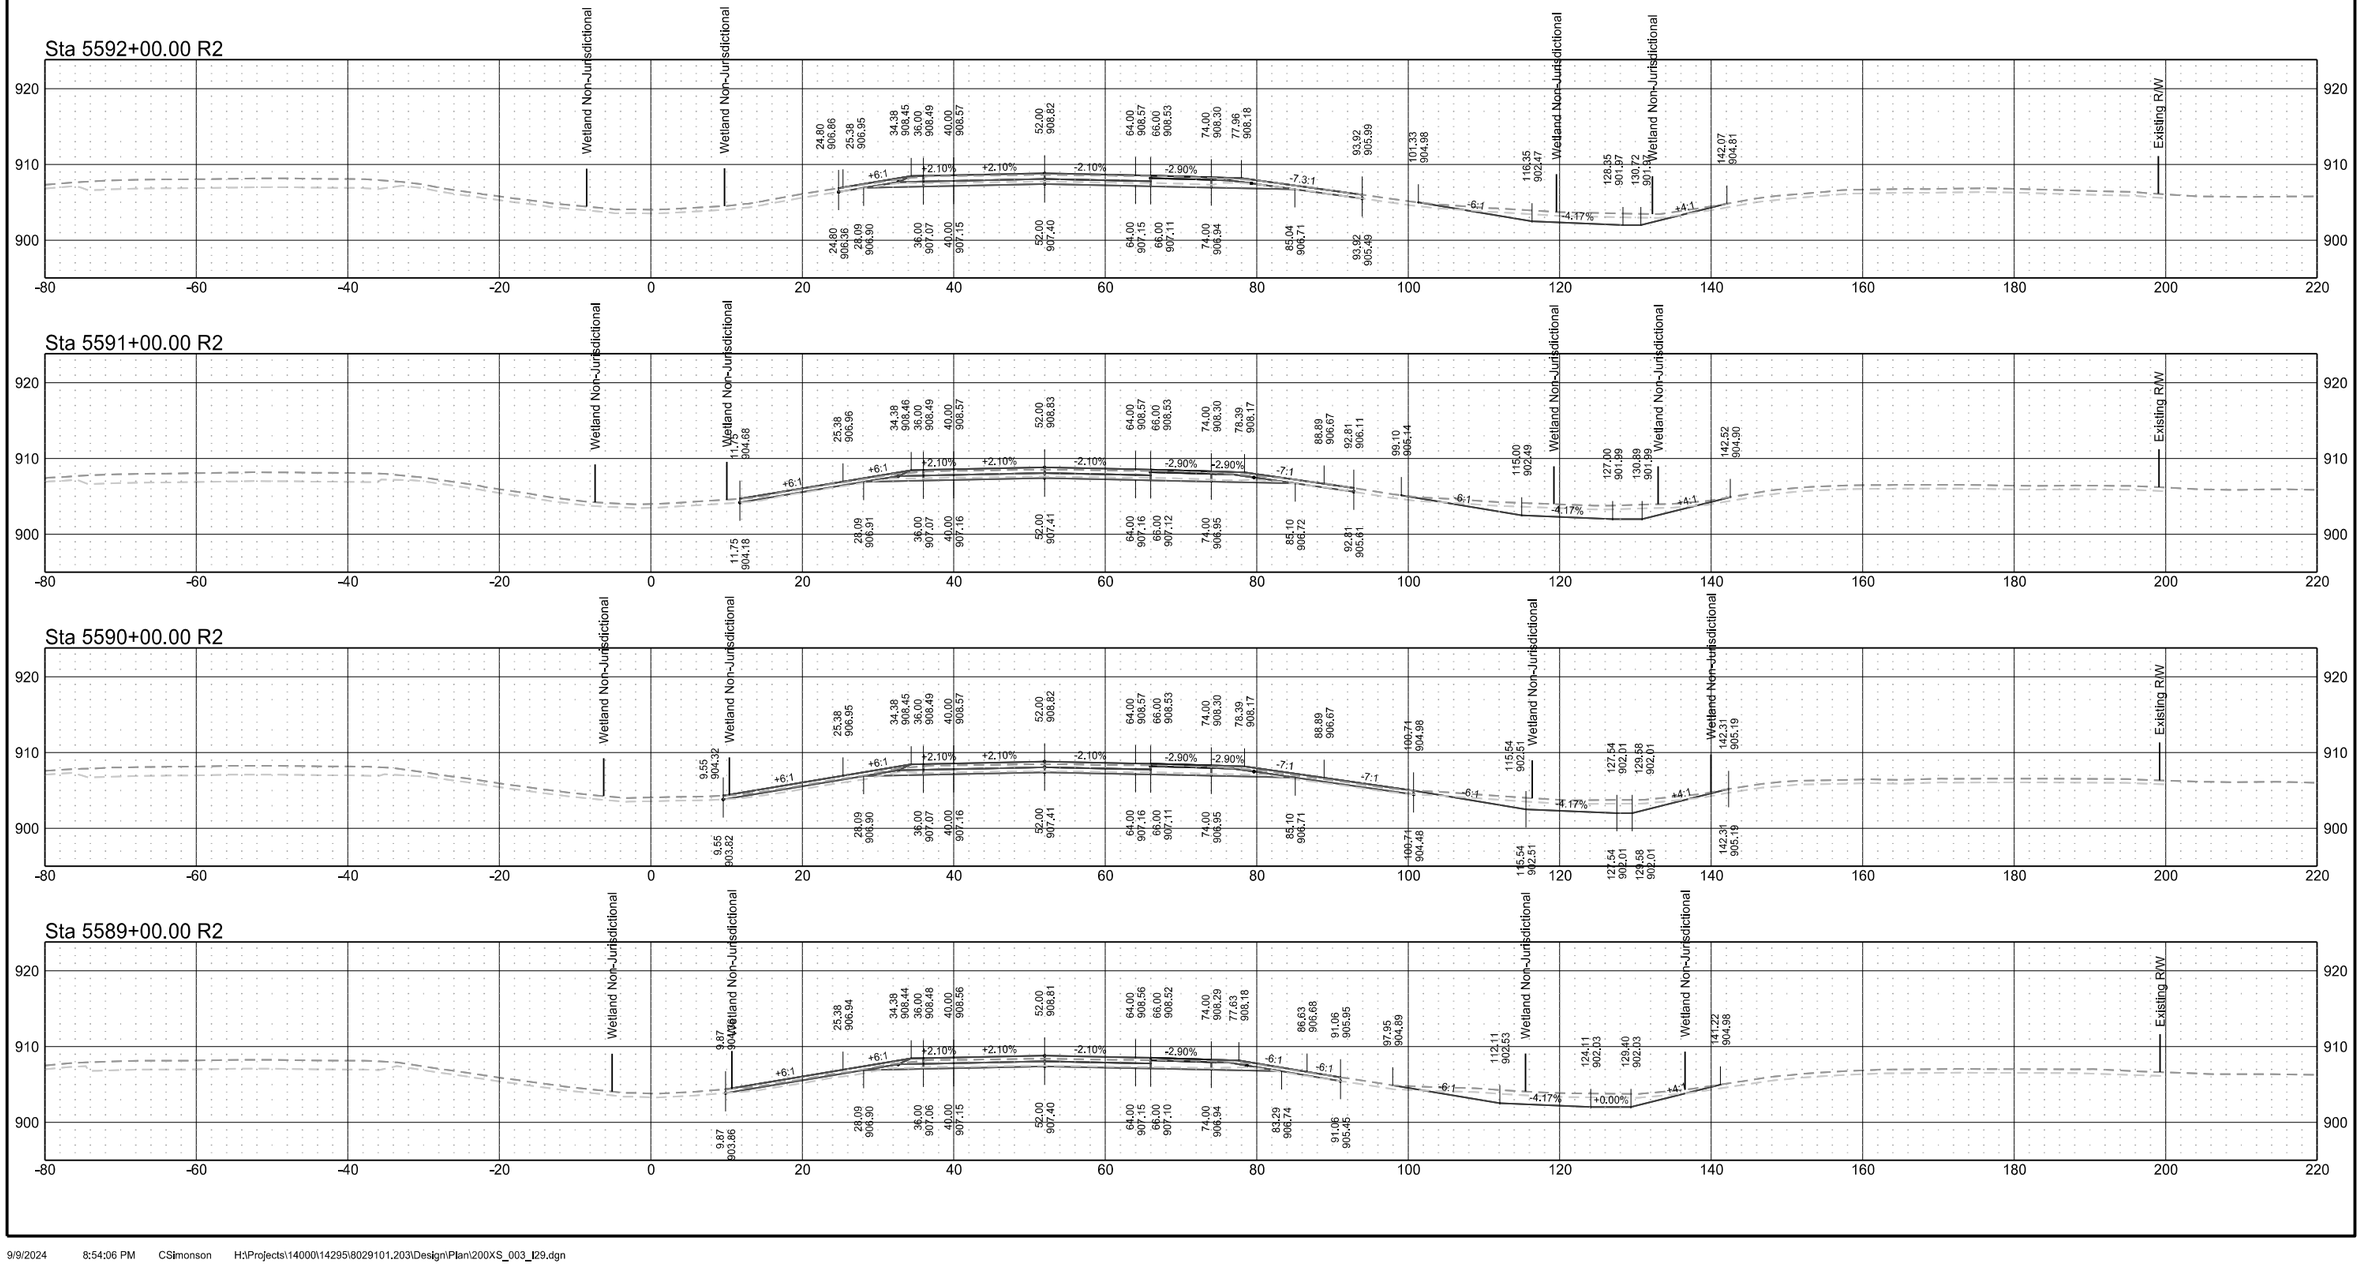


Interstate 29 - Northbound

	STATE	PROJECT NO.	SECTION NO.	SHEET NO.
	ND	IM-8-029(203)101	200	93

Interstate 29 - Northbound


	STATE	PROJECT NO.	SECTION NO.	SHEET NO.
	ND	IM-8-029(203)101	200	94

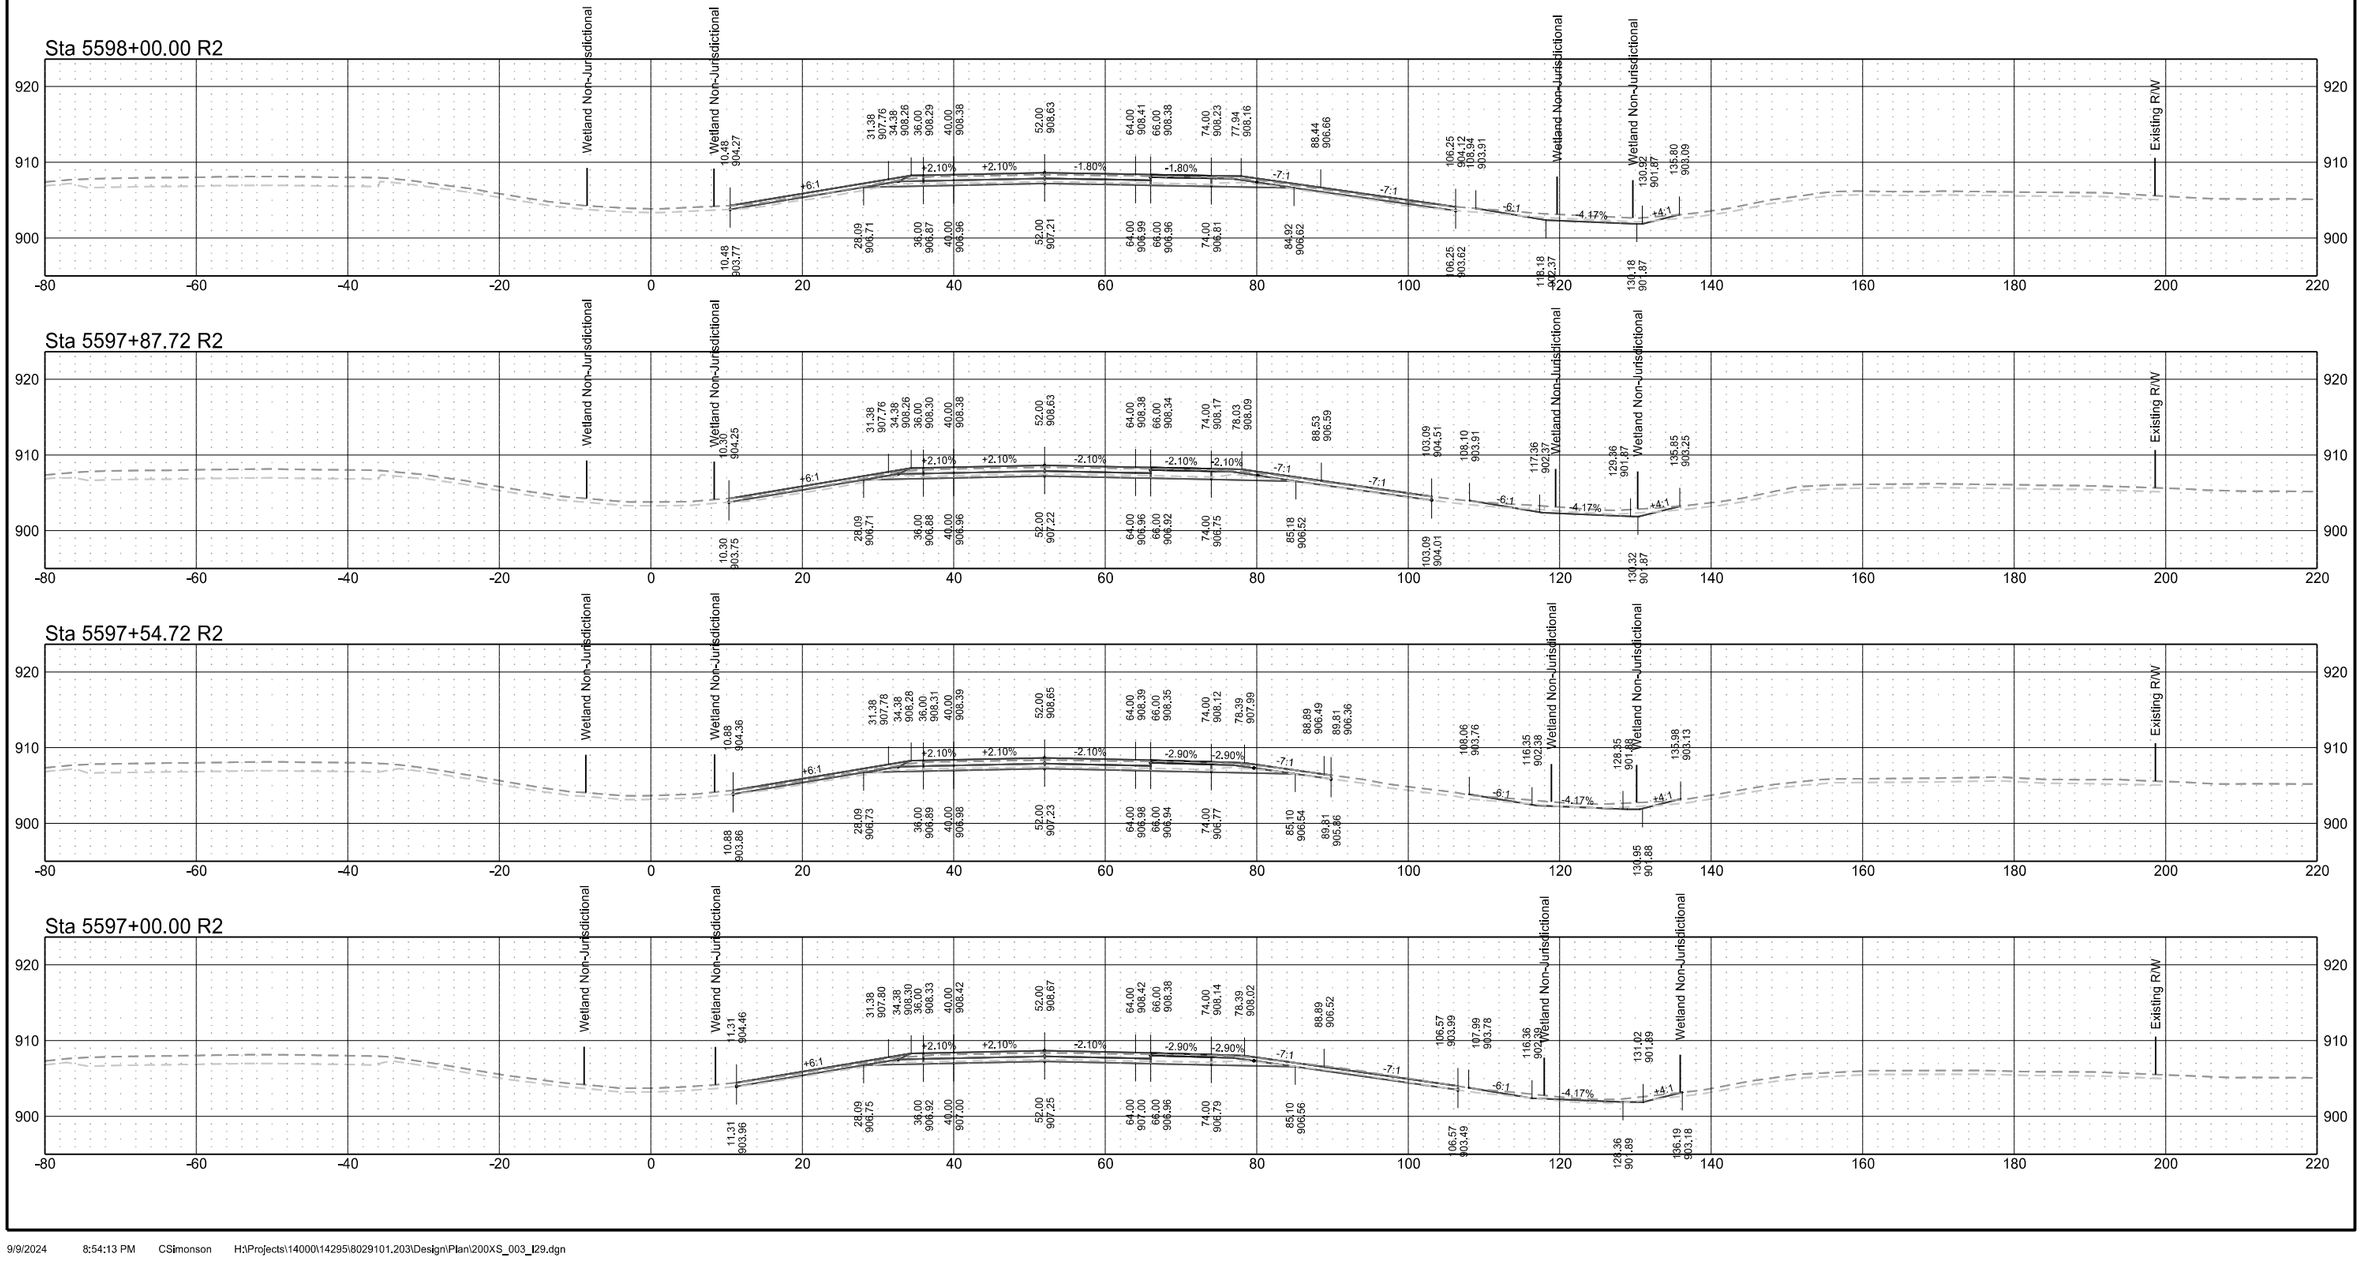


Interstate 29 - Northbound

	STATE	PROJECT NO.	SECTION NO.	SHEET NO.
	ND	IM-8-029(203)101	200	95


Sta 5599+50.00 R2

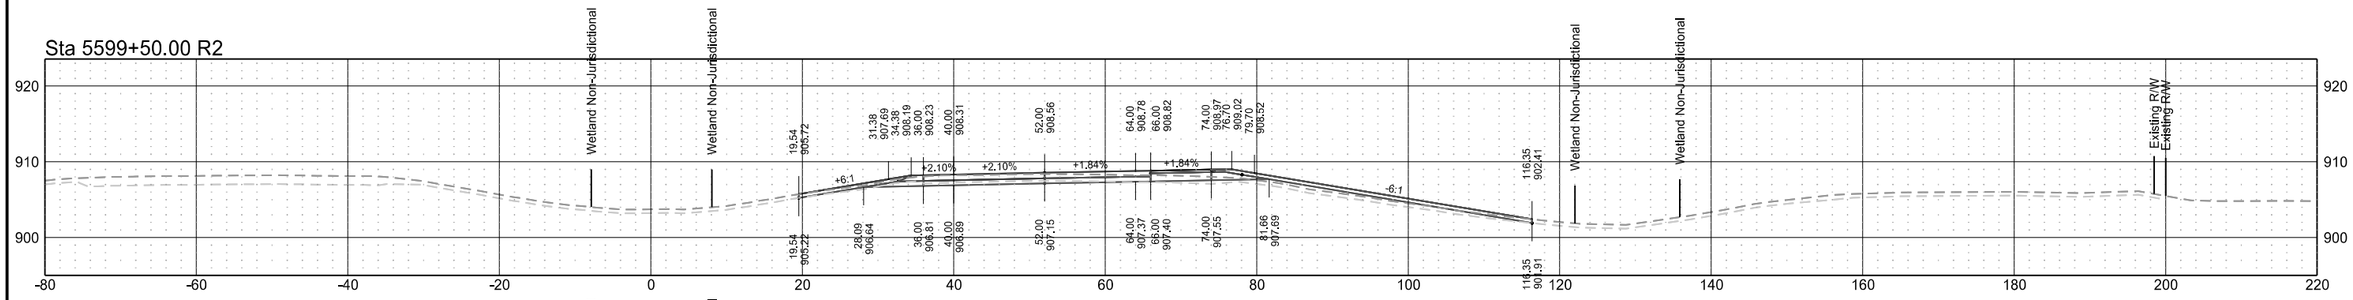


Sta 5599+40.34 R2

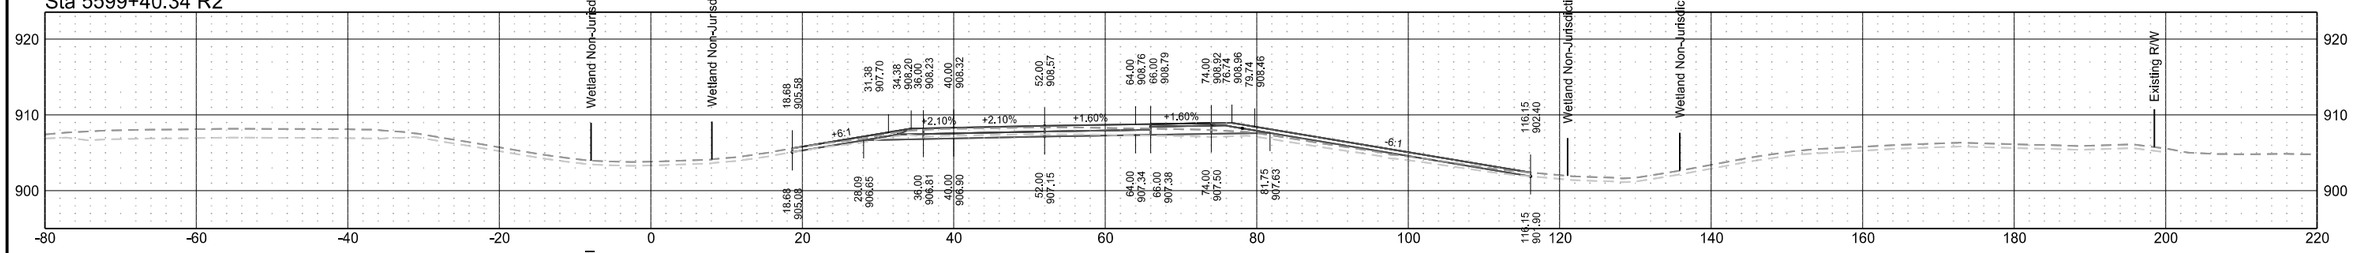

Sta 5599+00.00 R2

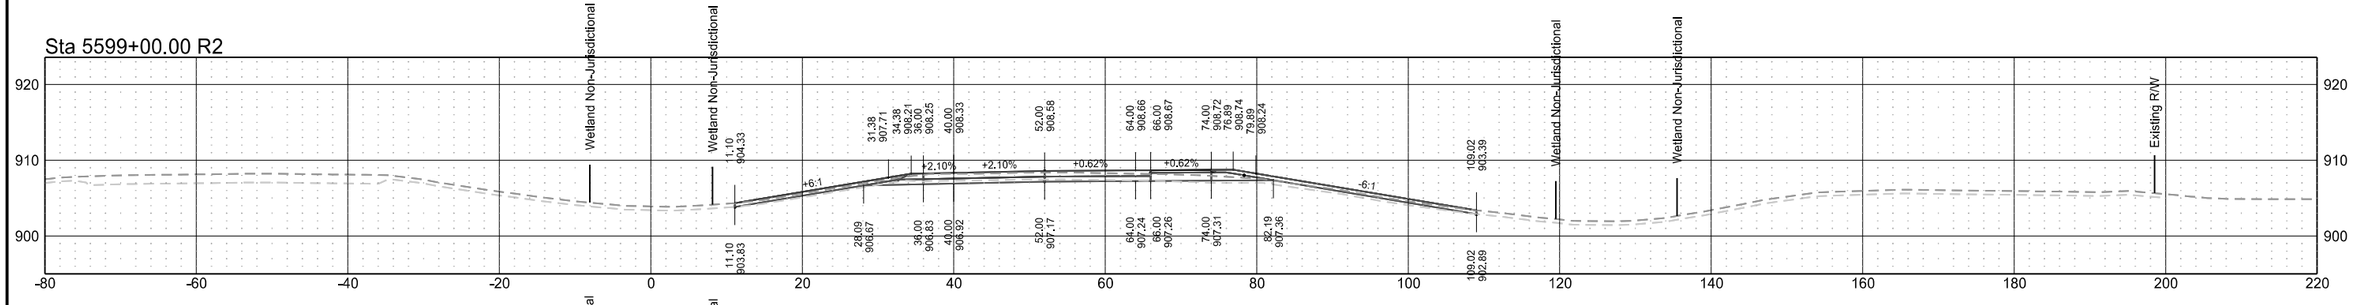


Sta 5598+65.00 R2

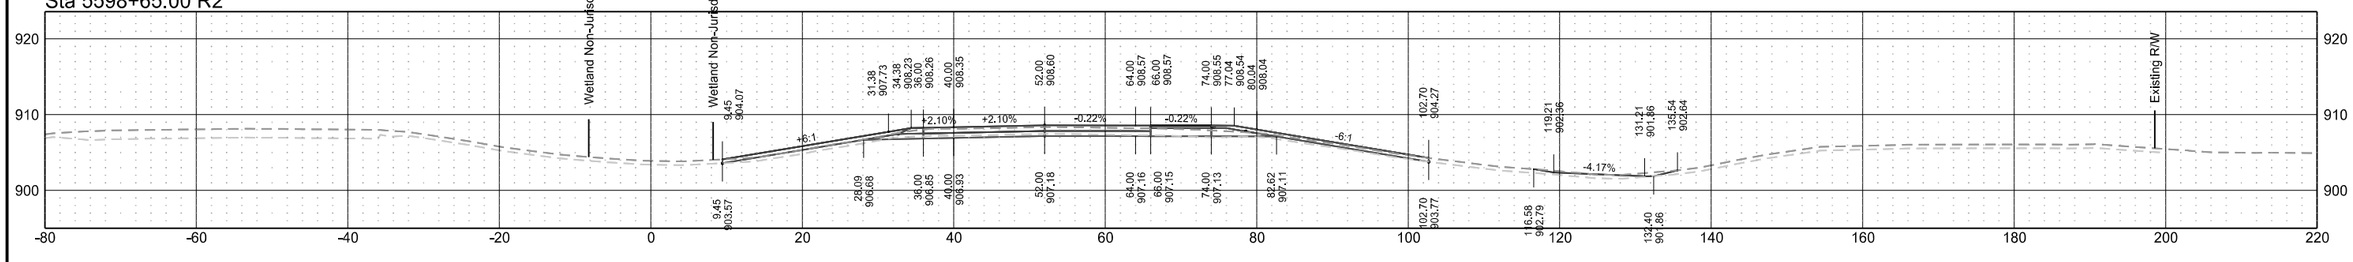


Interstate 29 - Northbound

	STATE	PROJECT NO.	SECTION NO.	SHEET NO.
	ND	IM-8-029(203)101	200	96


Sta 5600+50.00 R2

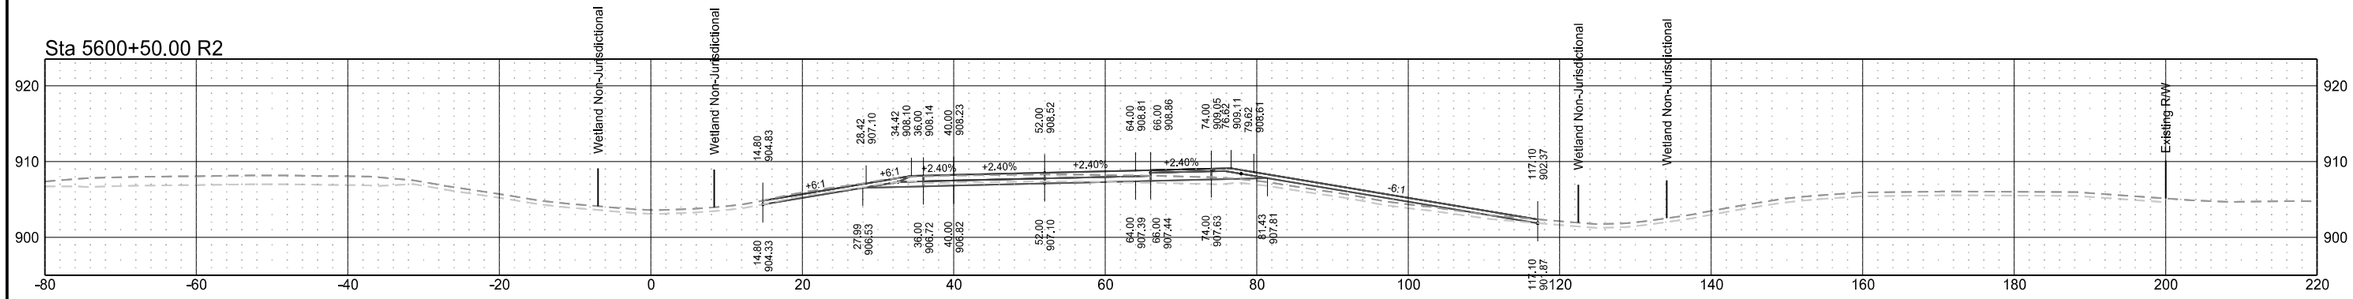


Sta 5600+00.00 R2

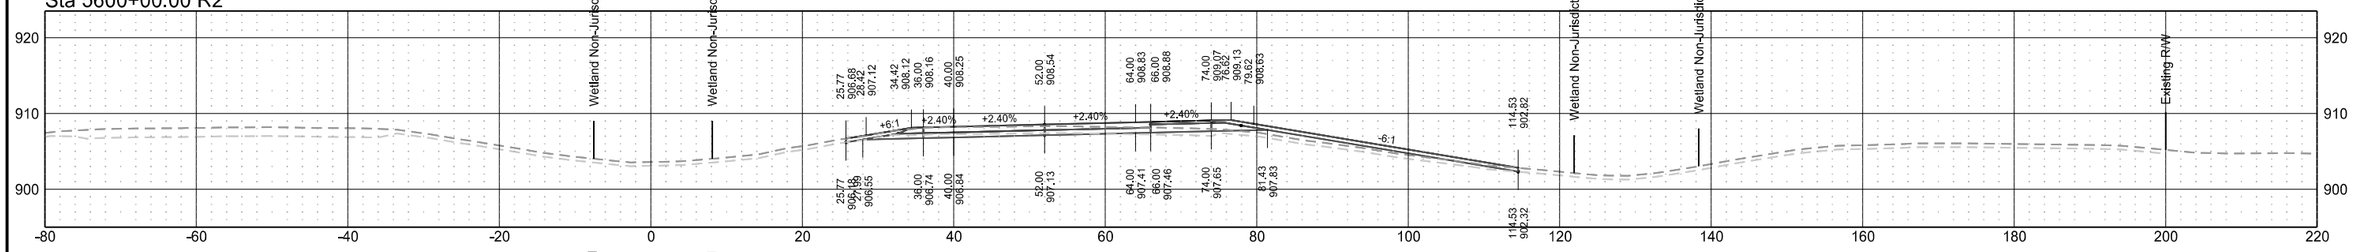

Sta 5599+73.19 R2

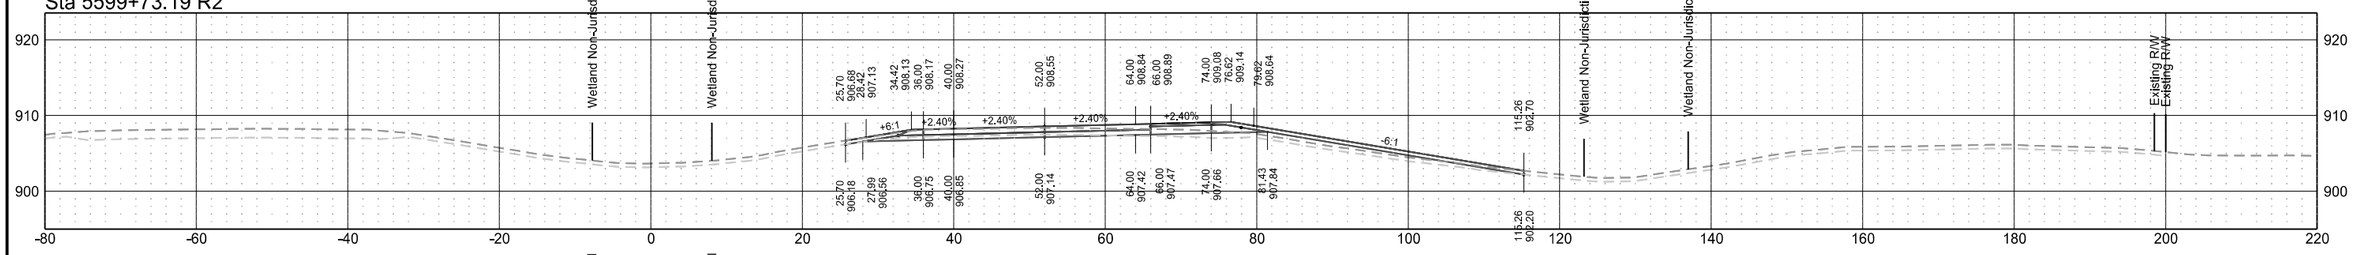


Sta 5599+60.87 R2

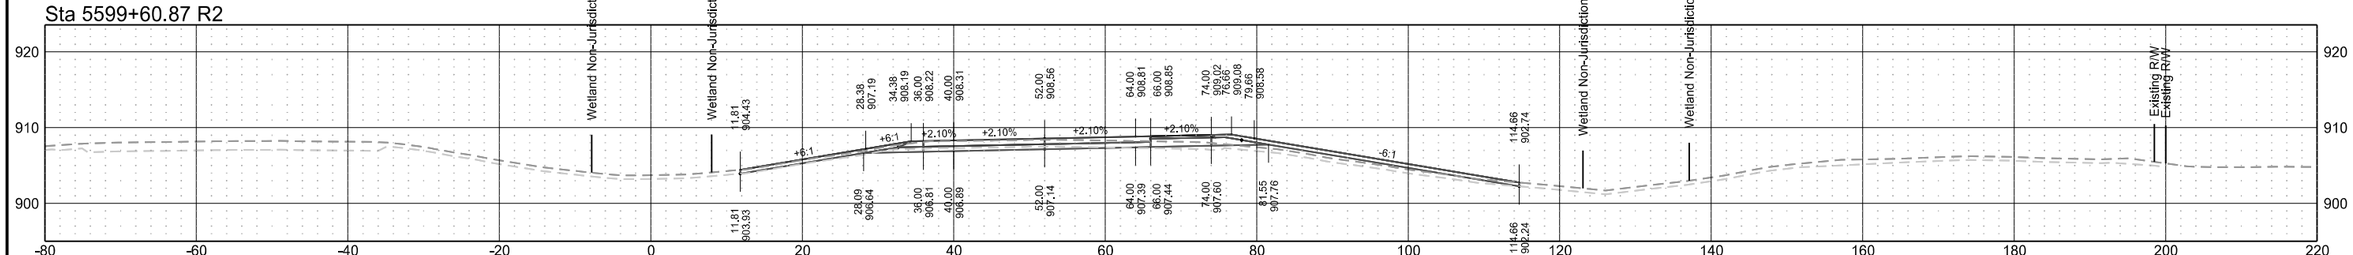


Interstate 29 - Northbound

	STATE	PROJECT NO.	SECTION NO.	SHEET NO.
	ND	IM-8-029(203)101	200	97


Sta 5602+50.00 R2

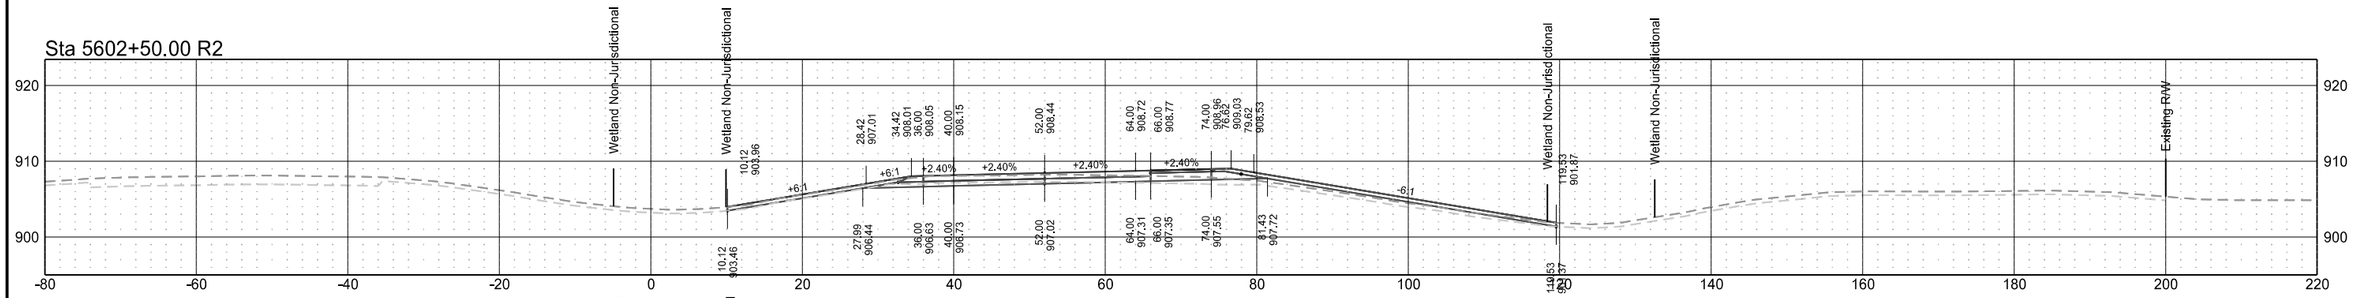


Sta 5602+00.00 R2

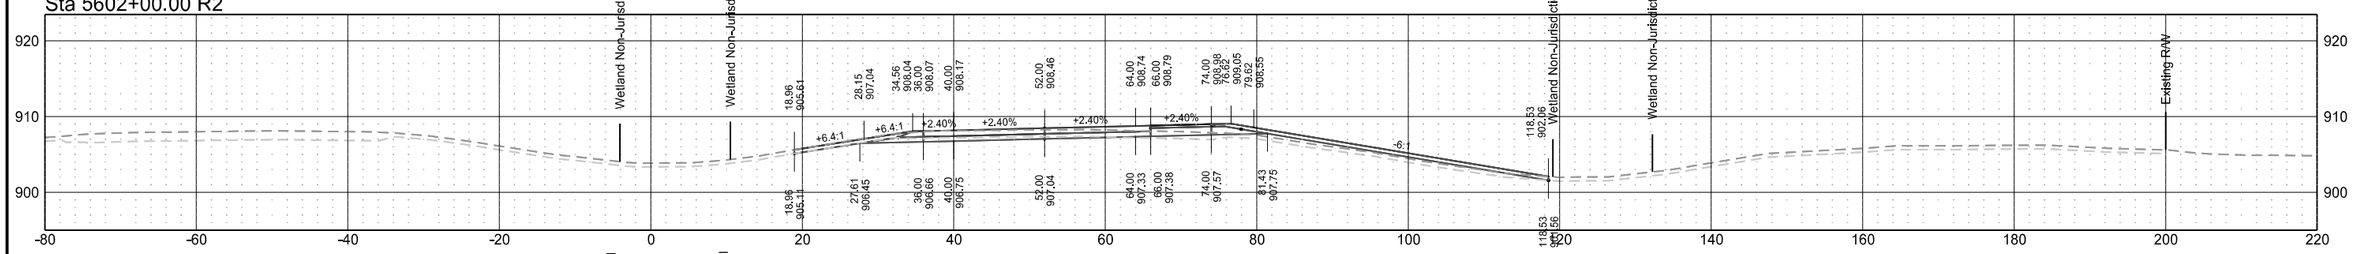

Sta 5601+50.00 R2

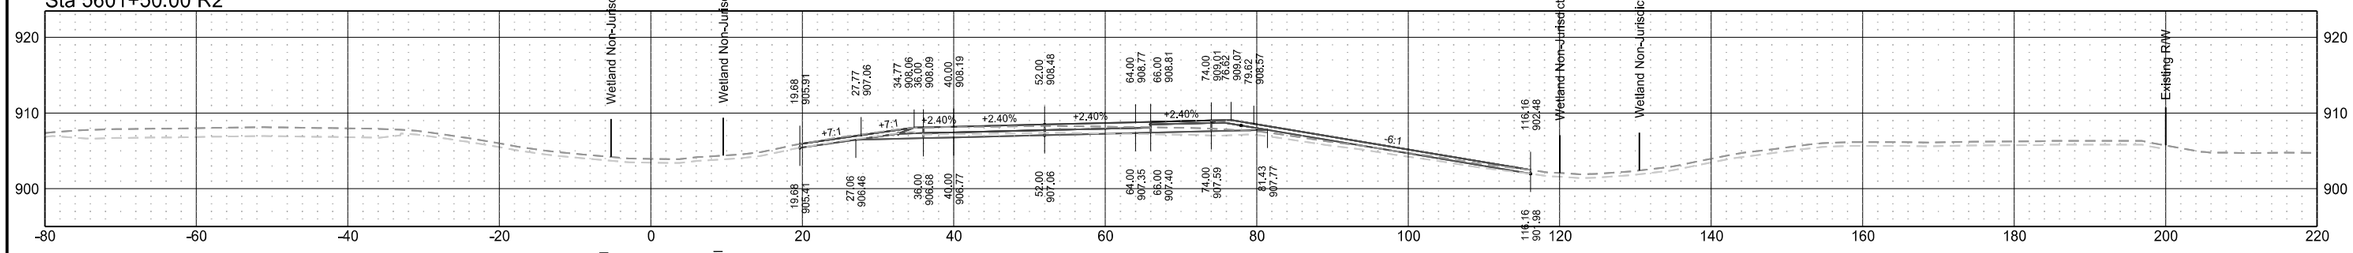


Sta 5601+00.00 R2

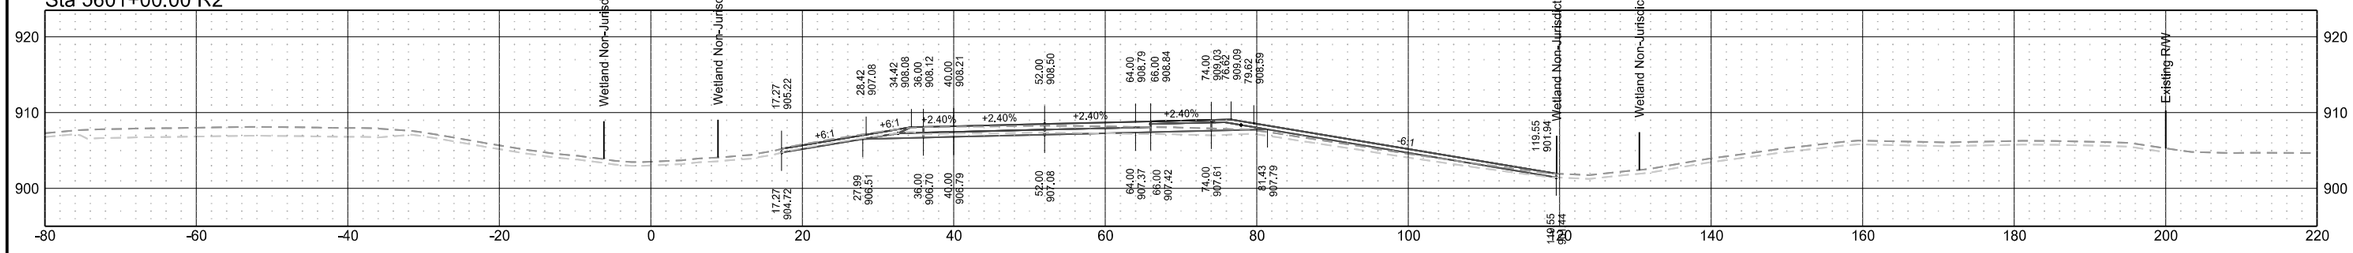


Interstate 29 - Northbound

	STATE	PROJECT NO.	SECTION NO.	SHEET NO.
	ND	IM-8-029(203)101	200	98


Sta 5604+50.00 R2

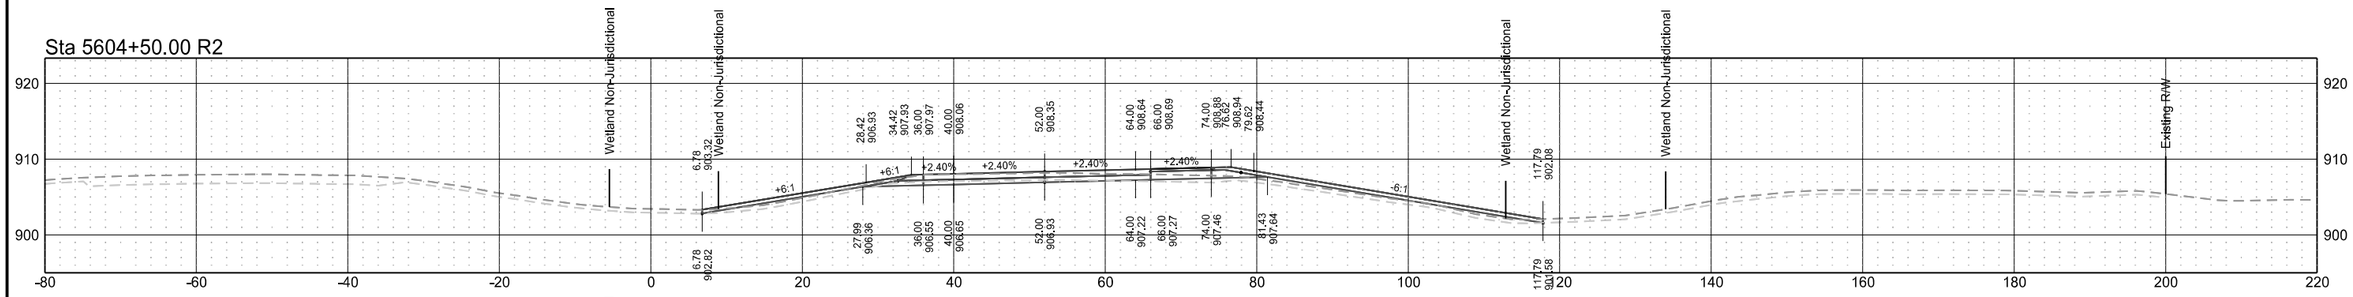


Sta 5604+00.00 R2

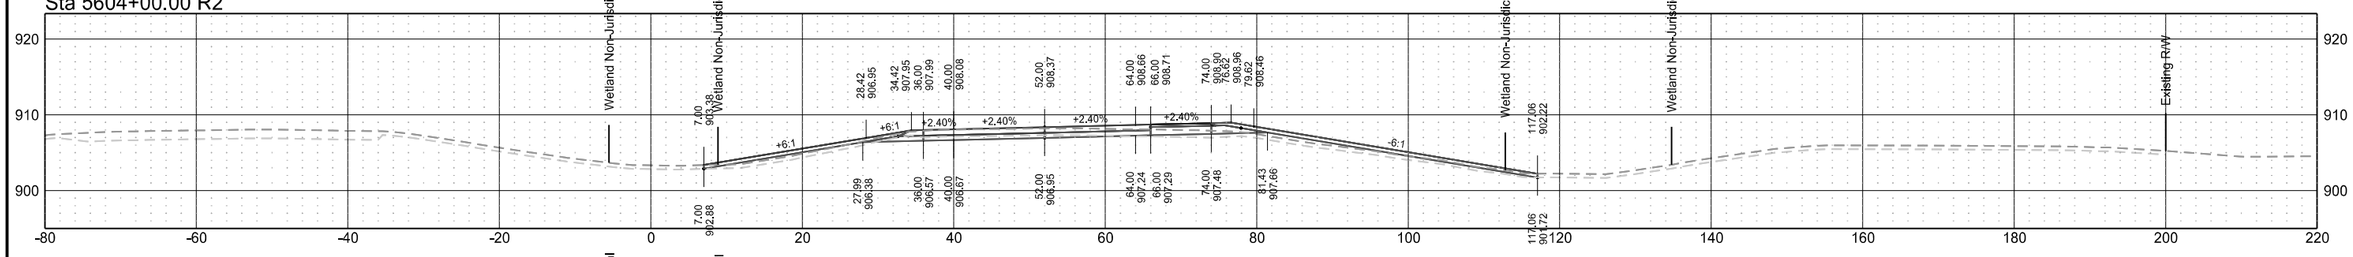

Sta 5603+50.00 R2

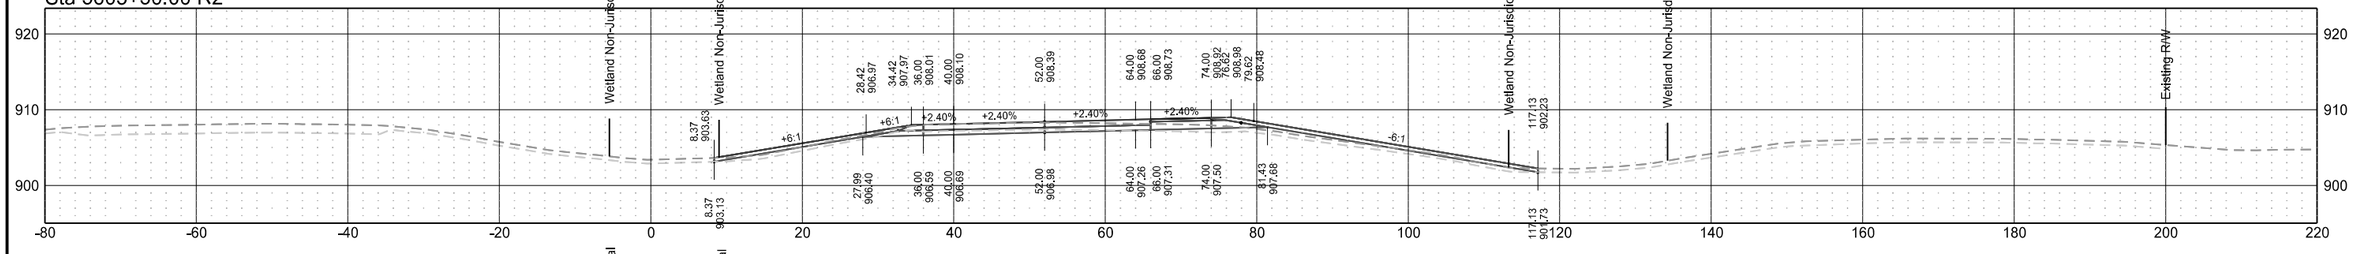


Sta 5603+00.00 R2

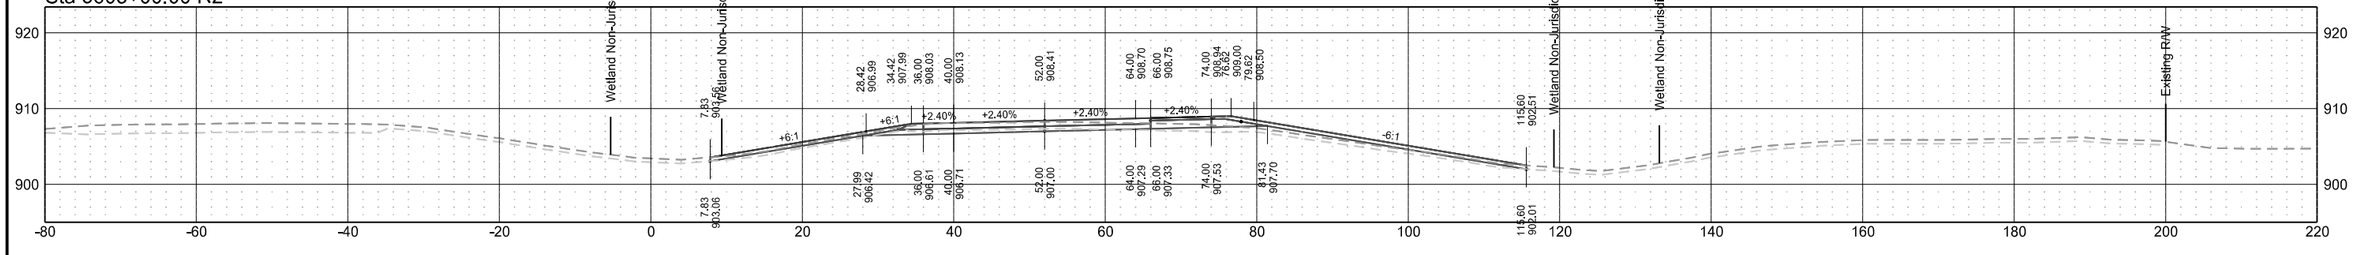


Interstate 29 - Northbound

	STATE	PROJECT NO.	SECTION NO.	SHEET NO.
	ND	IM-8-029(203)101	200	99


Sta 5606+50.00 R2

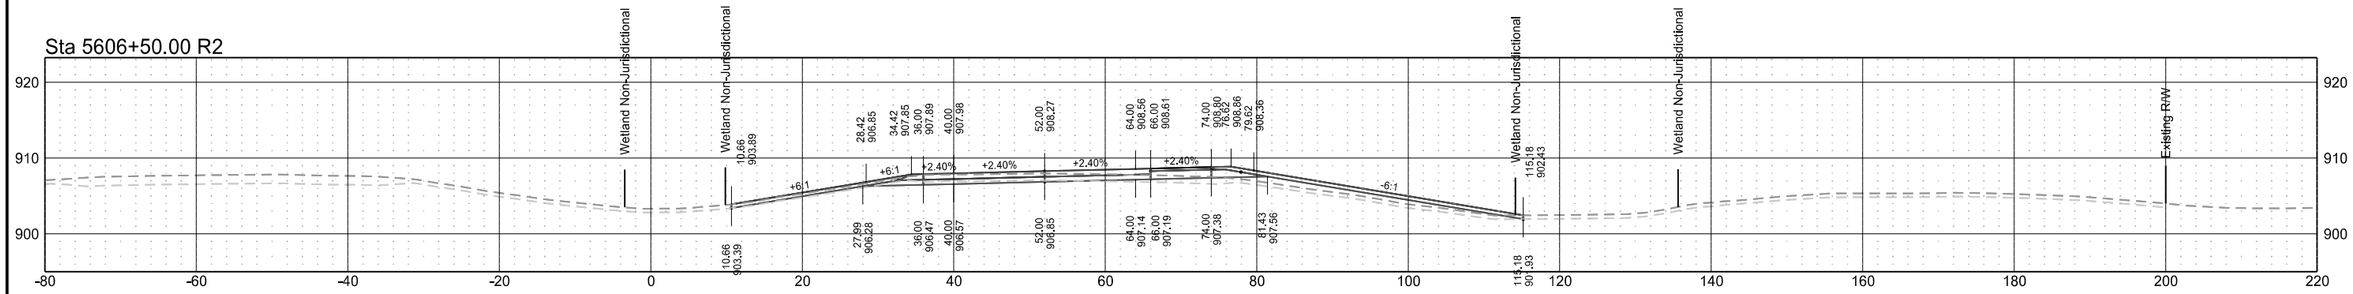


Sta 5606+00.00 R2

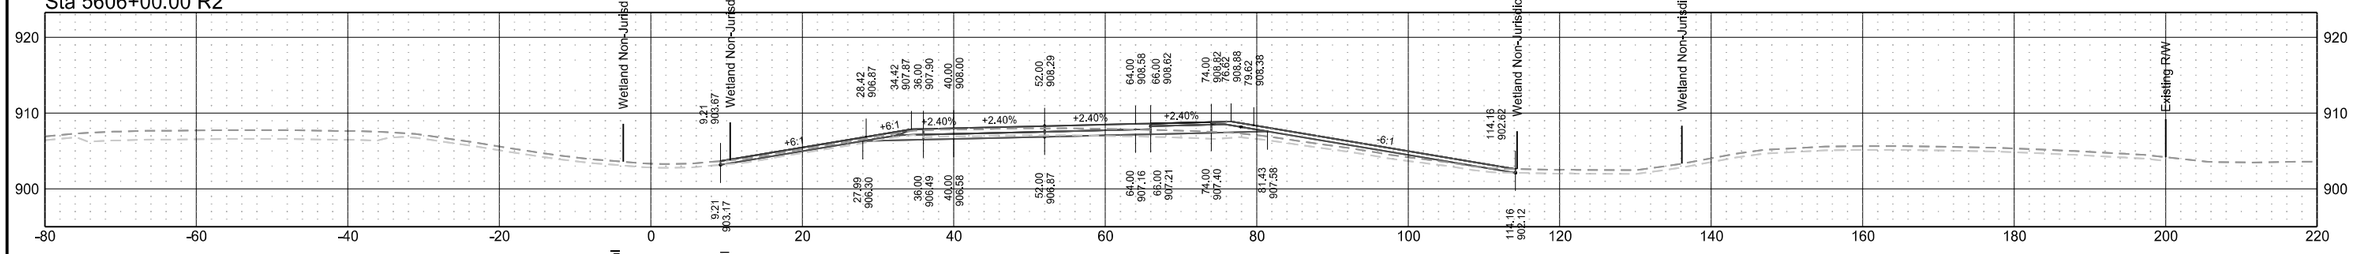

Sta 5605+50.00 R2

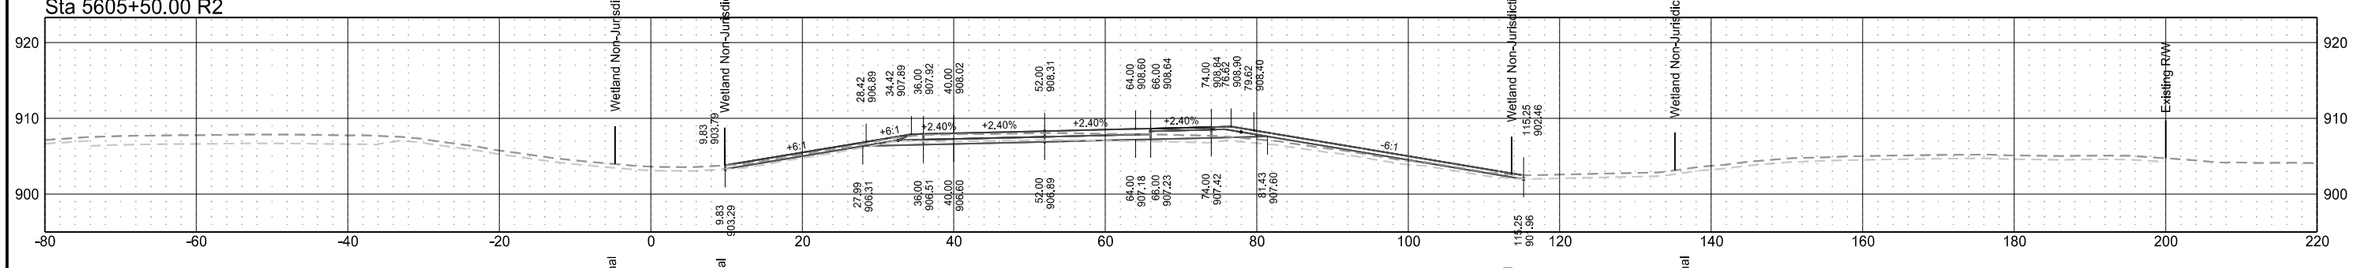


Sta 5605+00.00 R2

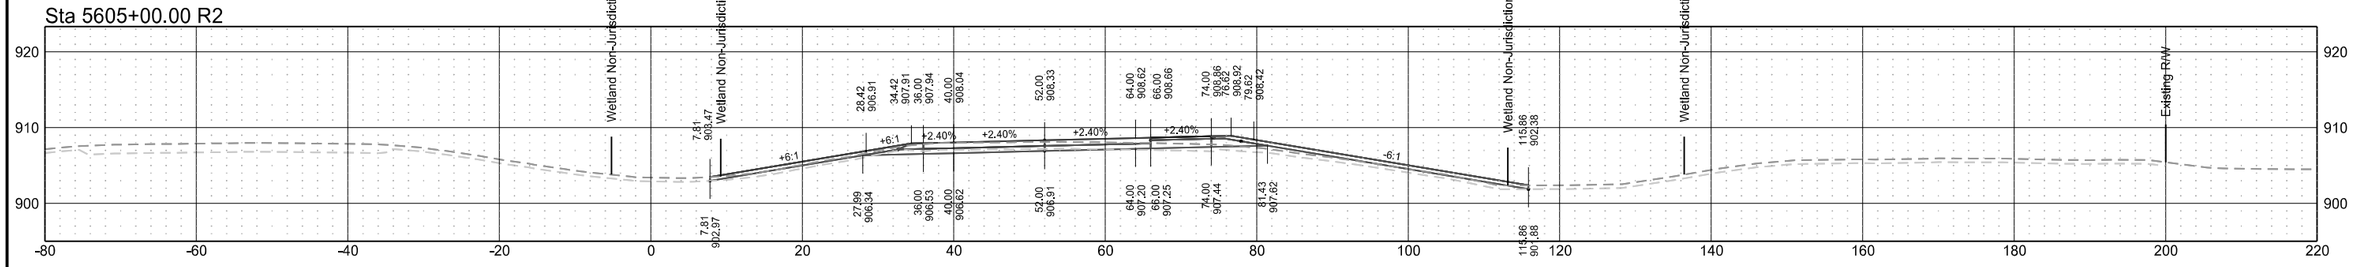


Interstate 29 - Northbound

	STATE	PROJECT NO.	SECTION NO.	SHEET NO.
	ND	IM-8-029(203)101	200	100


Sta 5608+50.00 R2

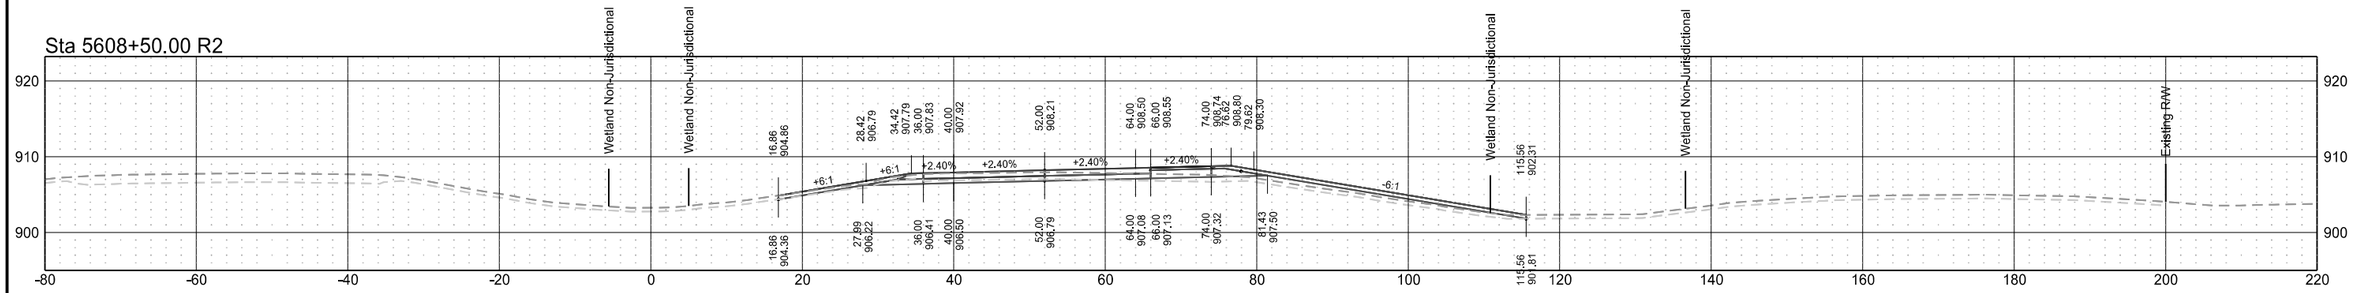


Sta 5608+00.00 R2

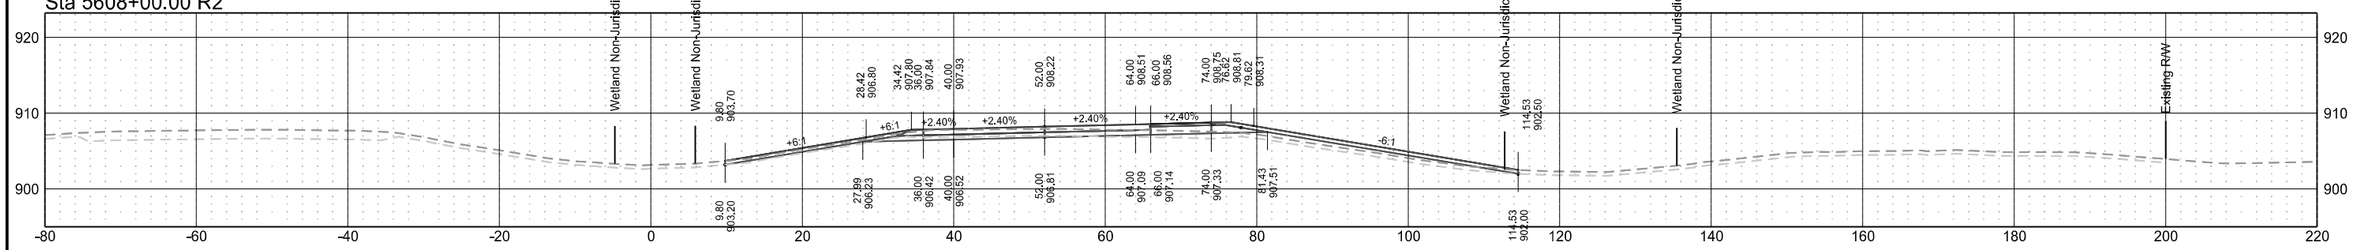

Sta 5607+50.00 R2

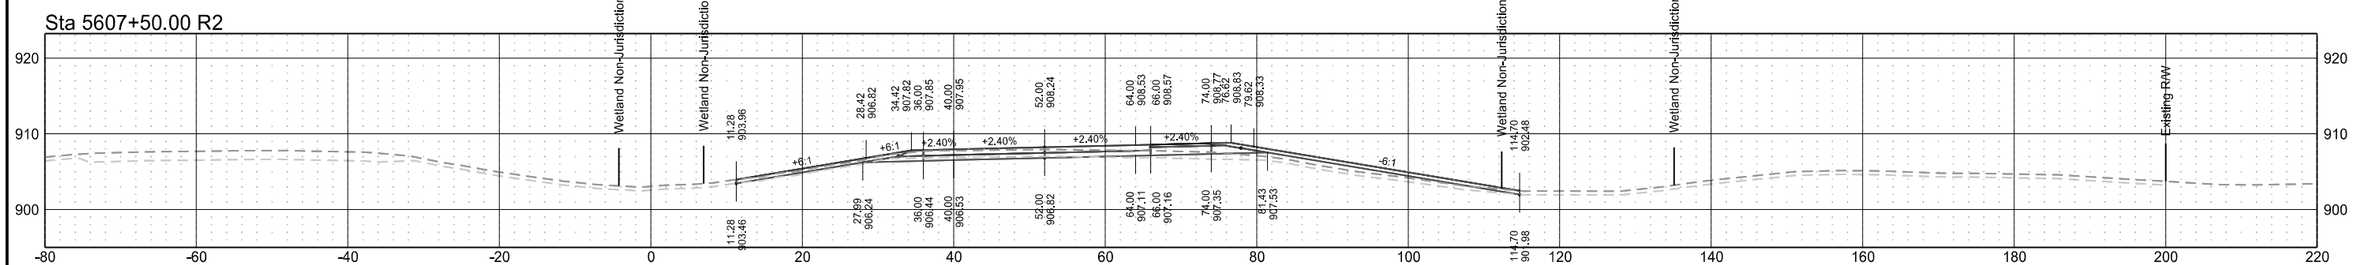


Sta 5607+00.00 R2

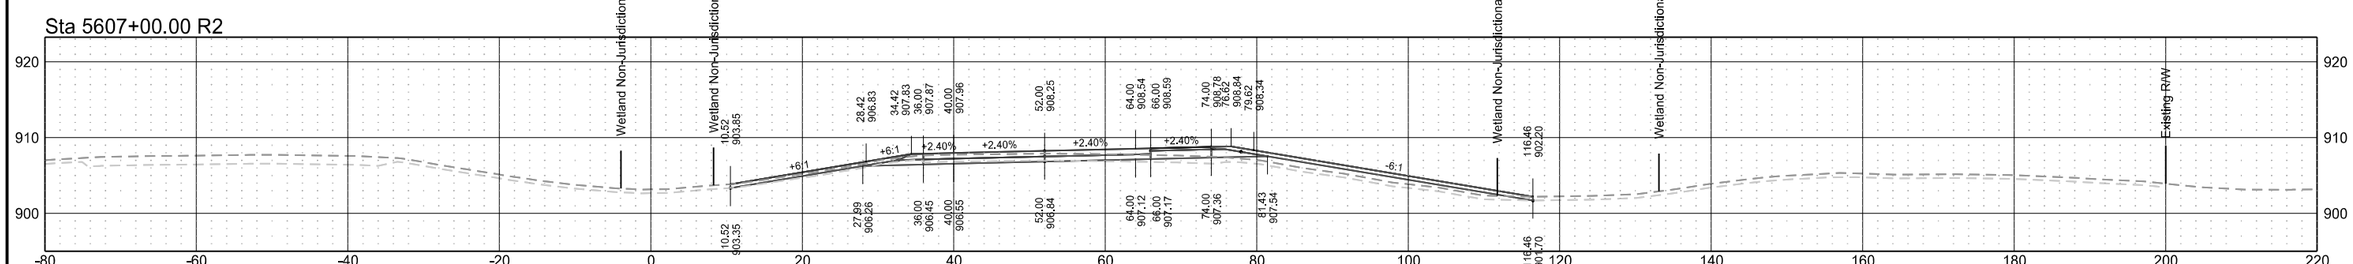


Interstate 29 - Northbound

	STATE	PROJECT NO.	SECTION NO.	SHEET NO.
	ND	IM-8-029(203)101	200	101


Sta 5610+01.99 R2

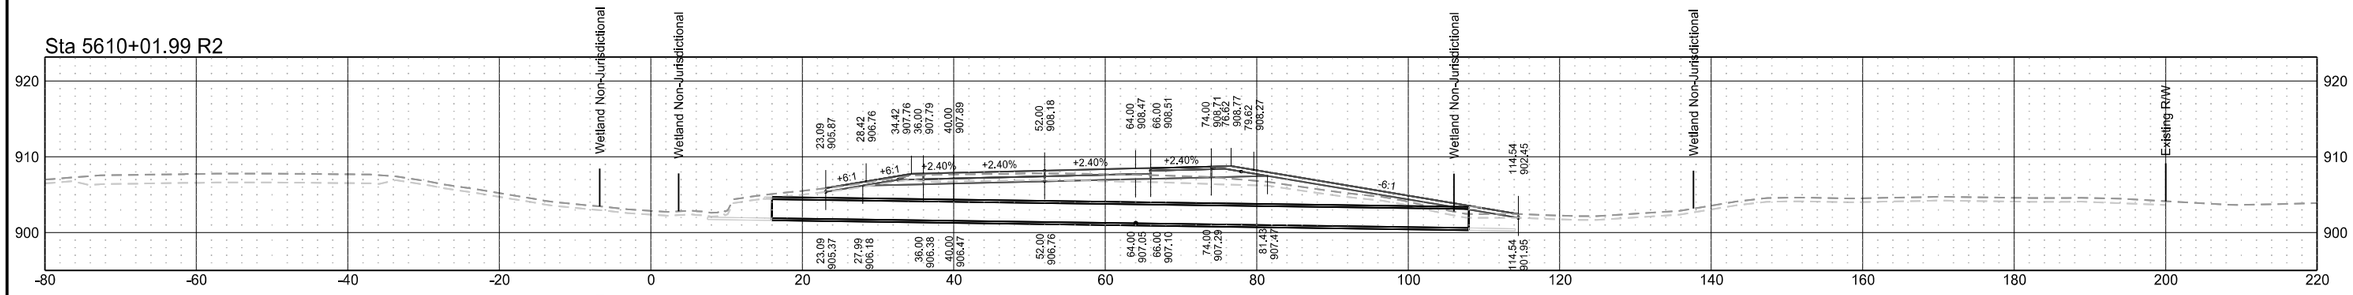


Sta 5610+00.00 R2

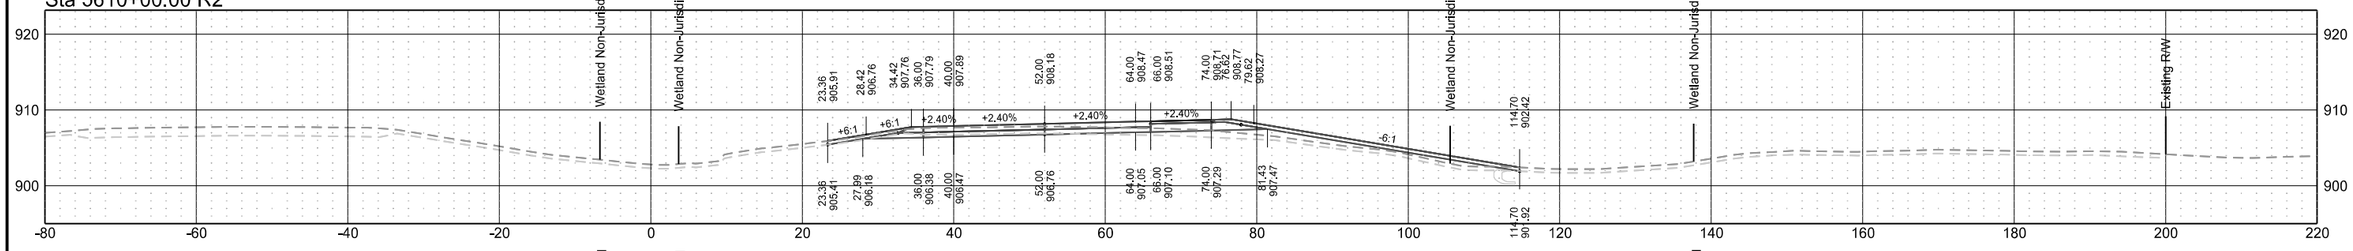

Sta 5609+50.00 R2

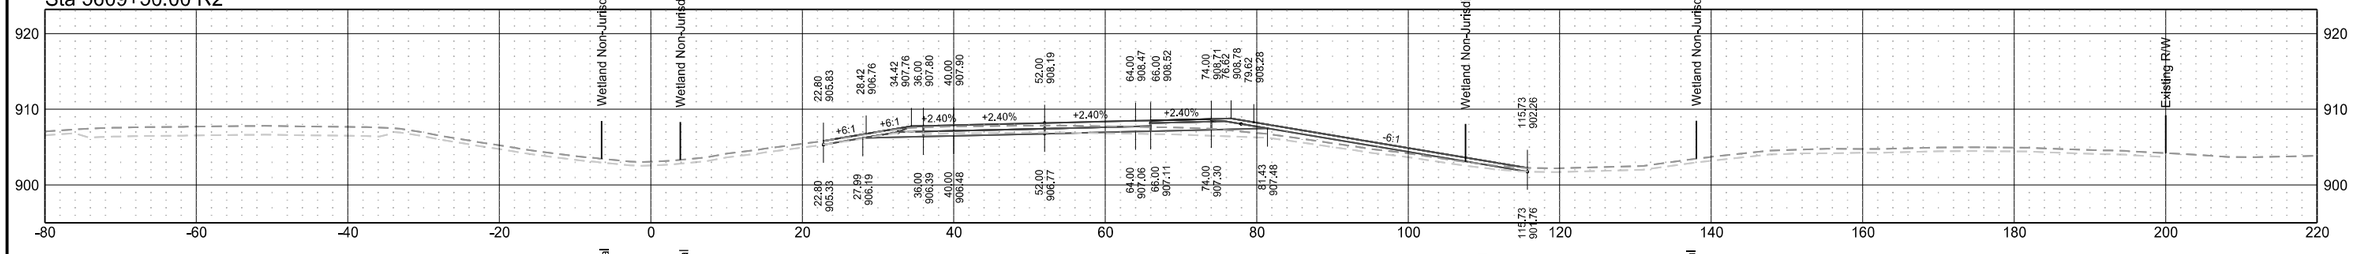


Sta 5609+00.00 R2

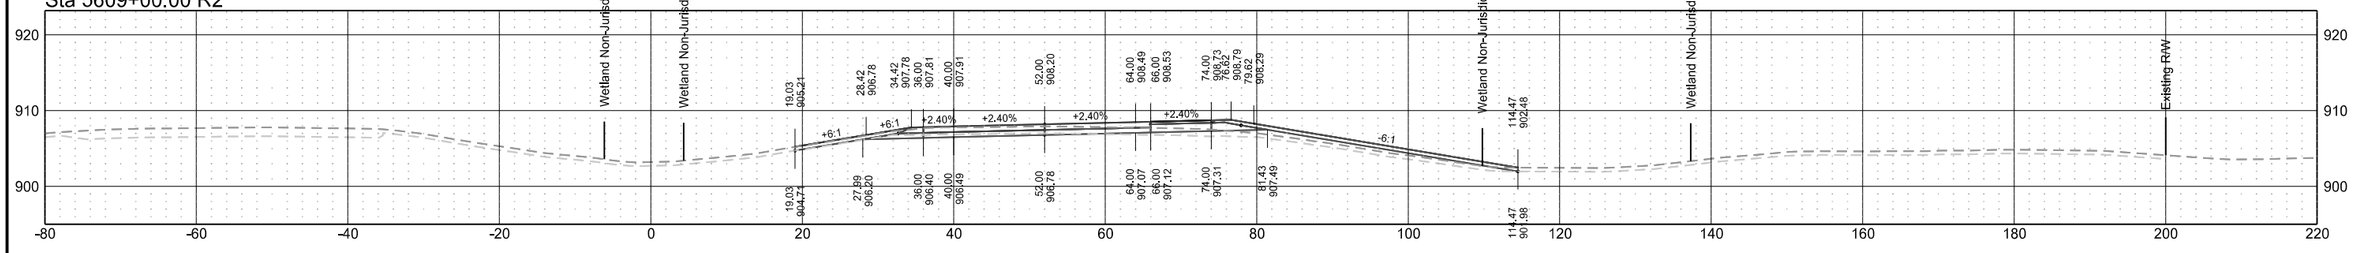


Interstate 29 - Northbound

	STATE	PROJECT NO.	SECTION NO.	SHEET NO.
	ND	IM-8-029(203)101	200	102


Sta 5611+28.42 R2

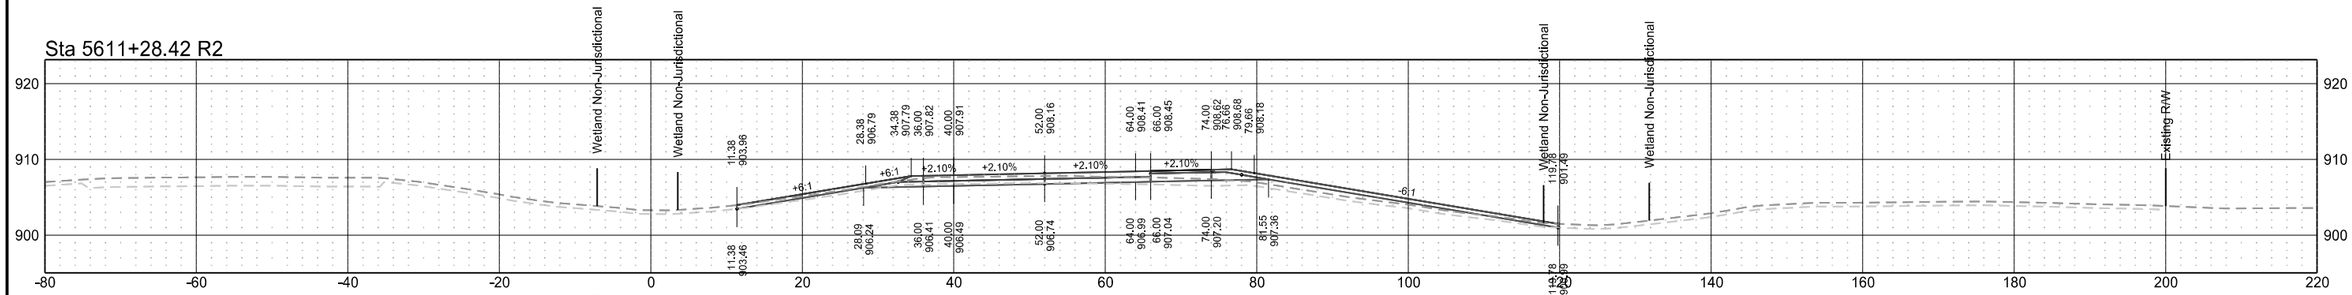


Sta 5611+16.10 R2

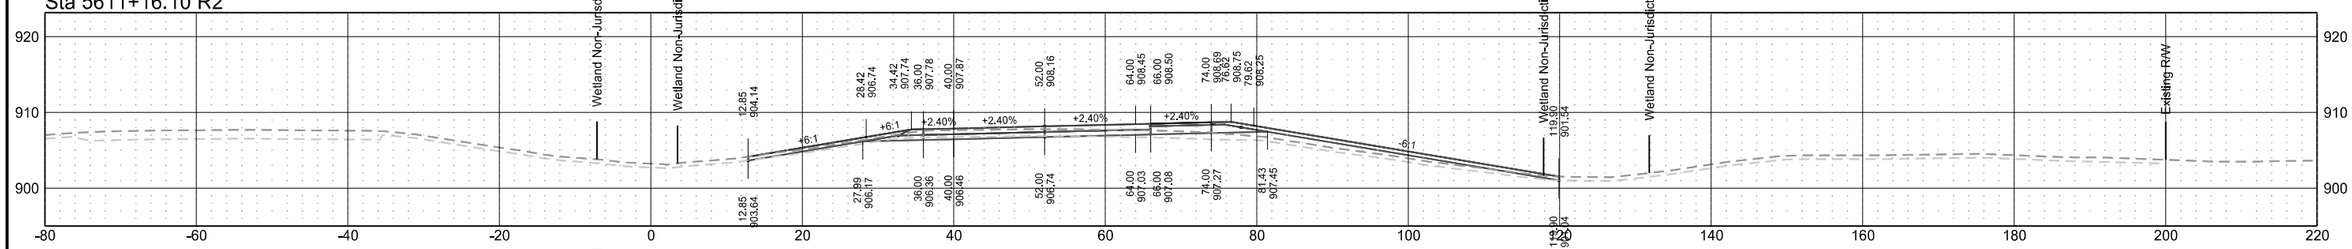

Sta 5611+00.00 R2

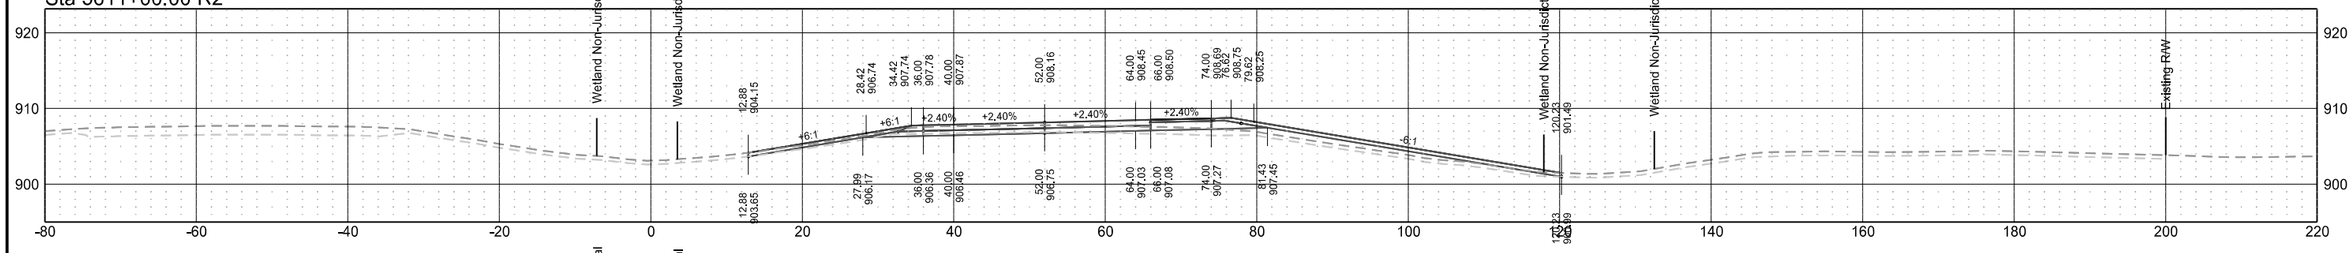


Sta 5610+50.00 R2

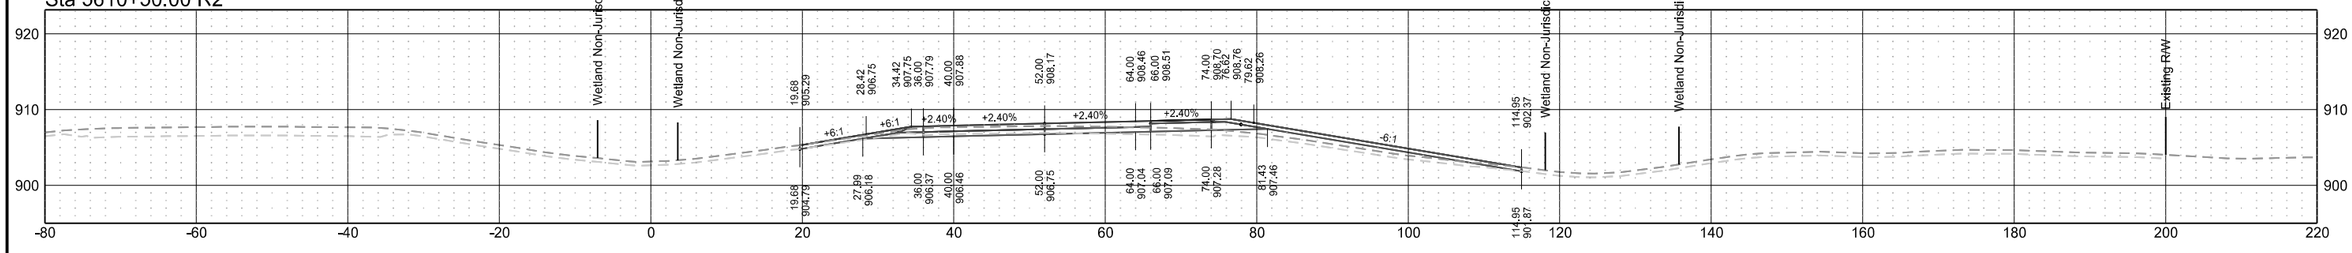

Interstate 29 - Northbound


	STATE	PROJECT NO.	SECTION NO.	SHEET NO.
	ND	IM-8-029(203)101	200	103

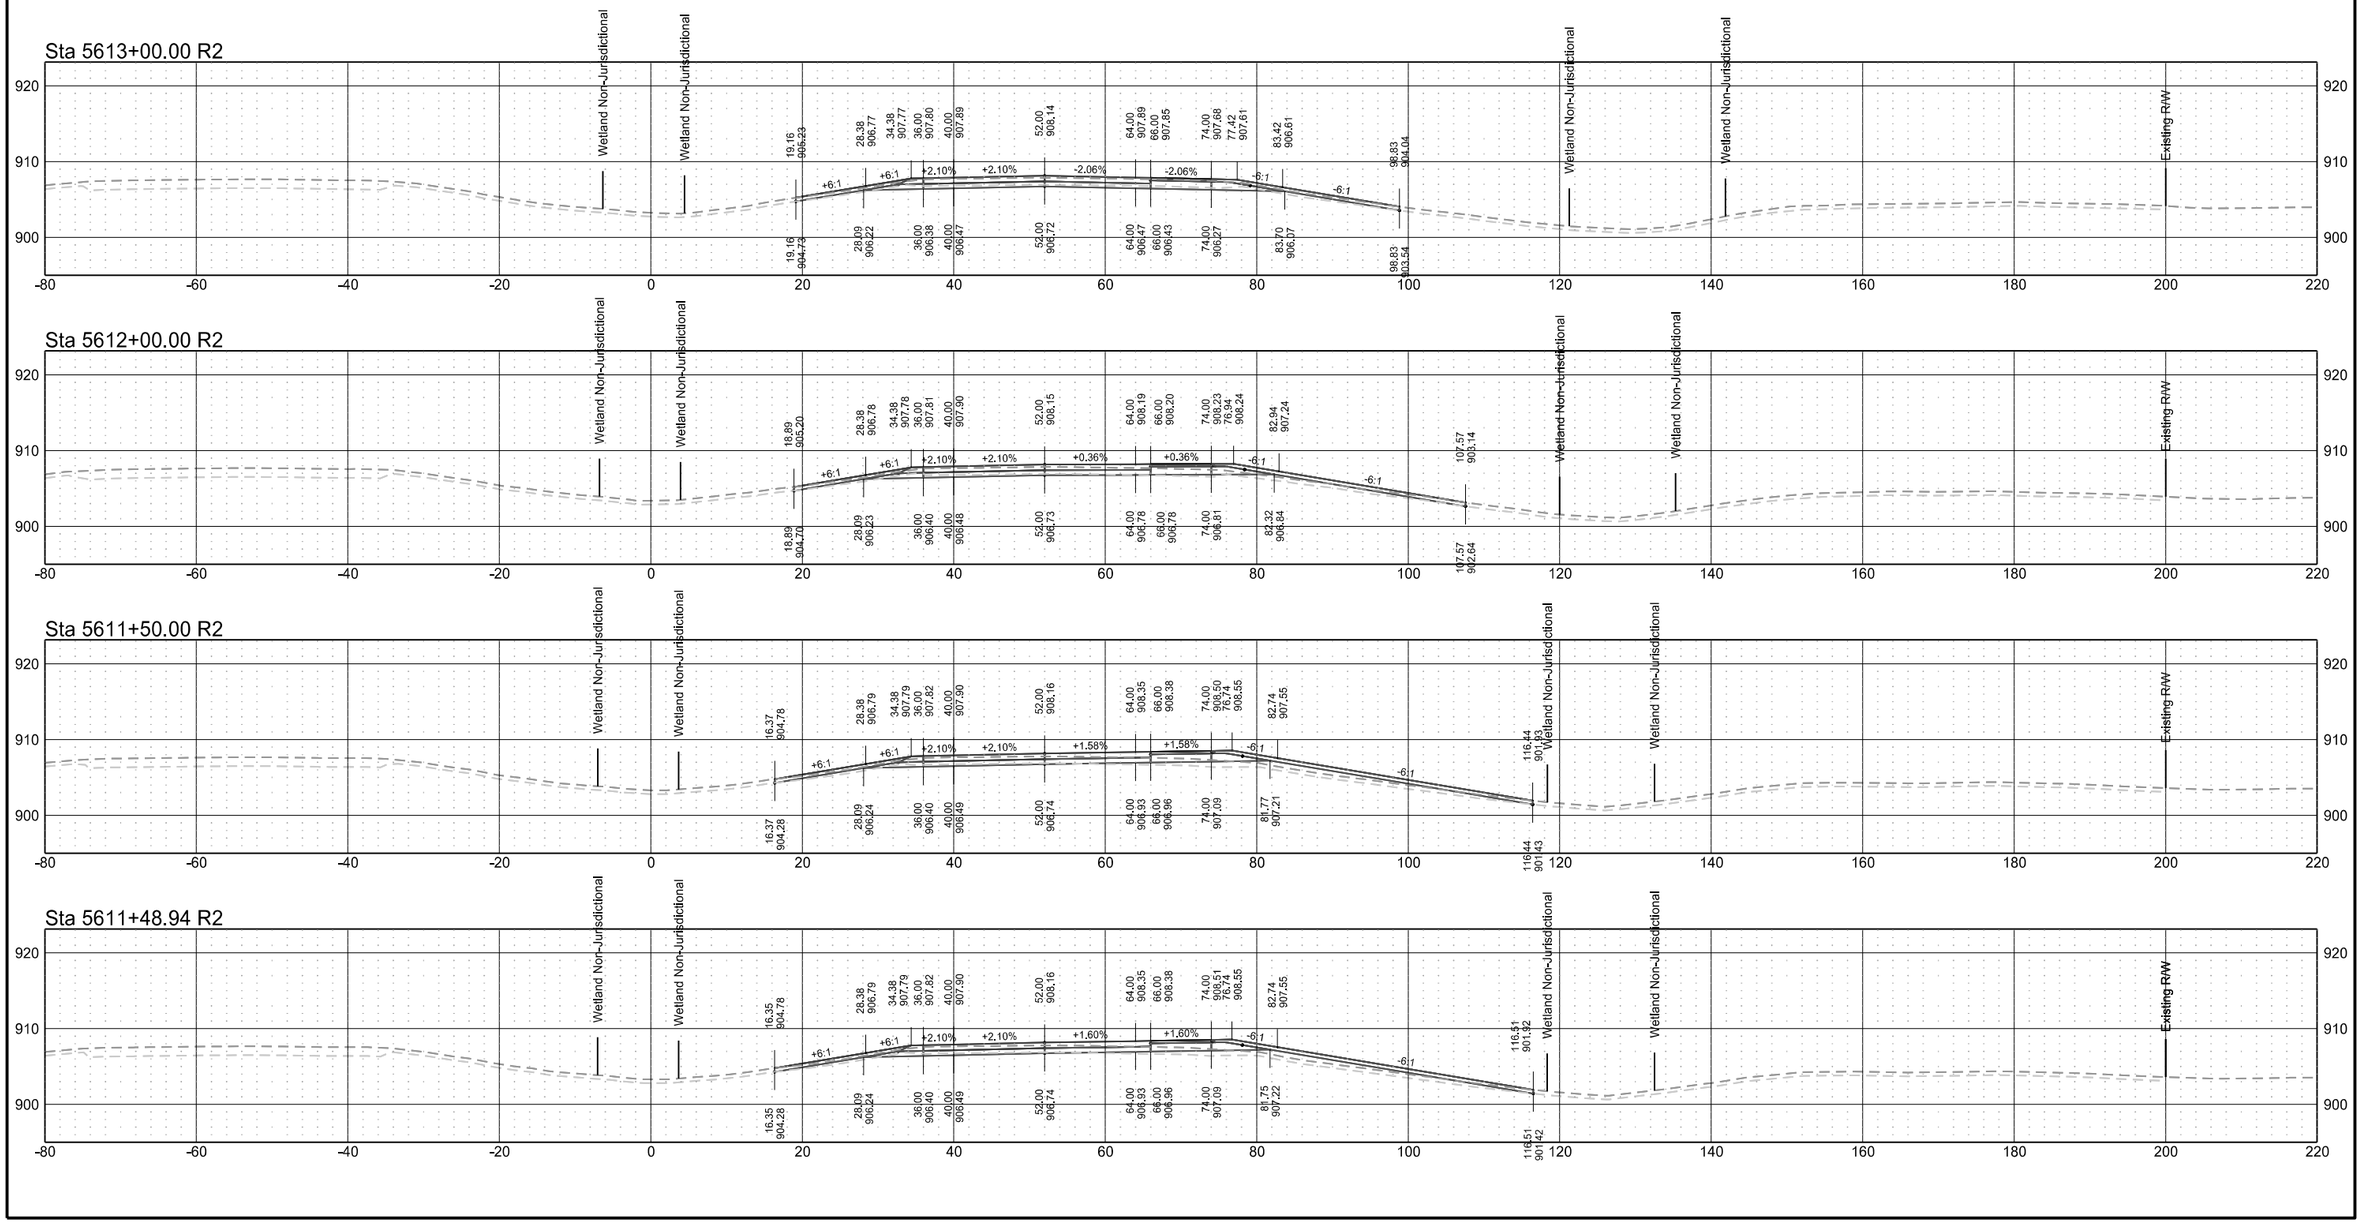


Interstate 29 - Northbound

	STATE	PROJECT NO.	SECTION NO.	SHEET NO.
	ND	IM-8-029(203)101	200	104


Sta 5615+00.00 R2

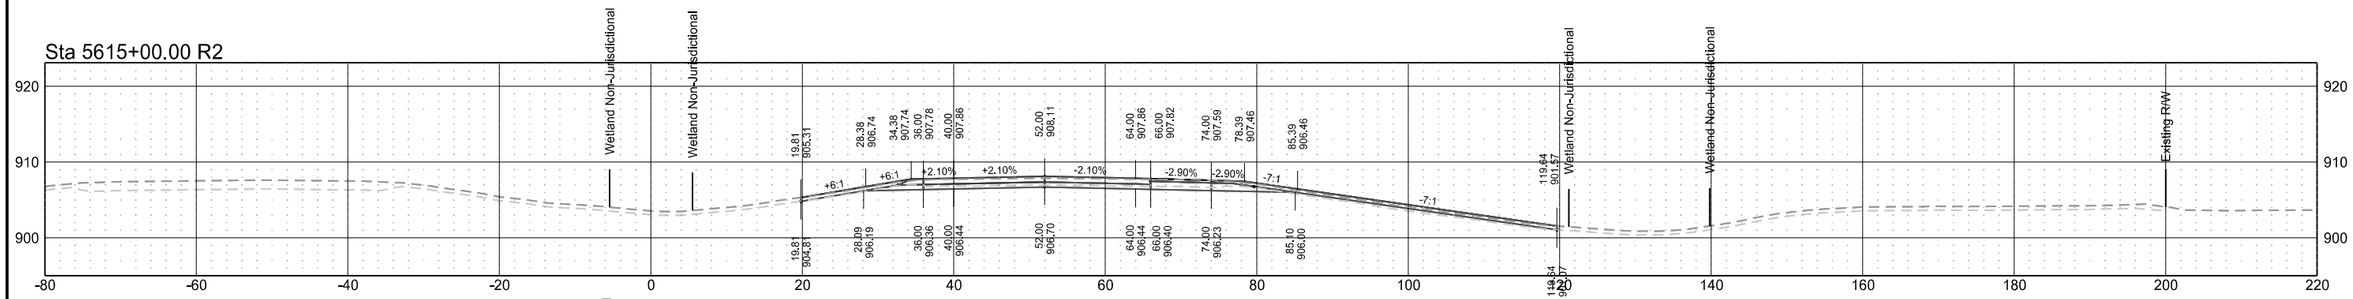


Sta 5614+00.00 R2

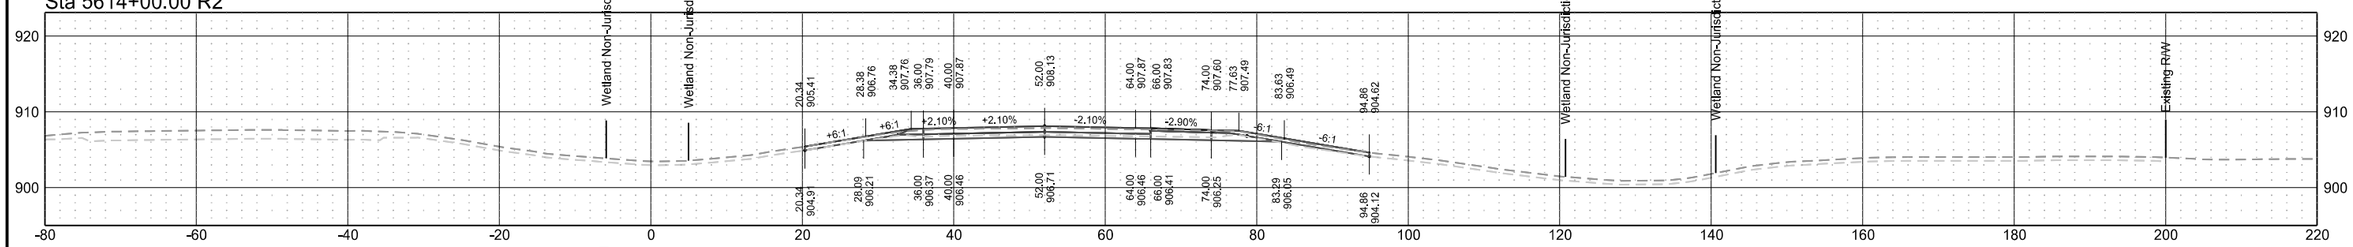

Sta 5613+34.57 R2

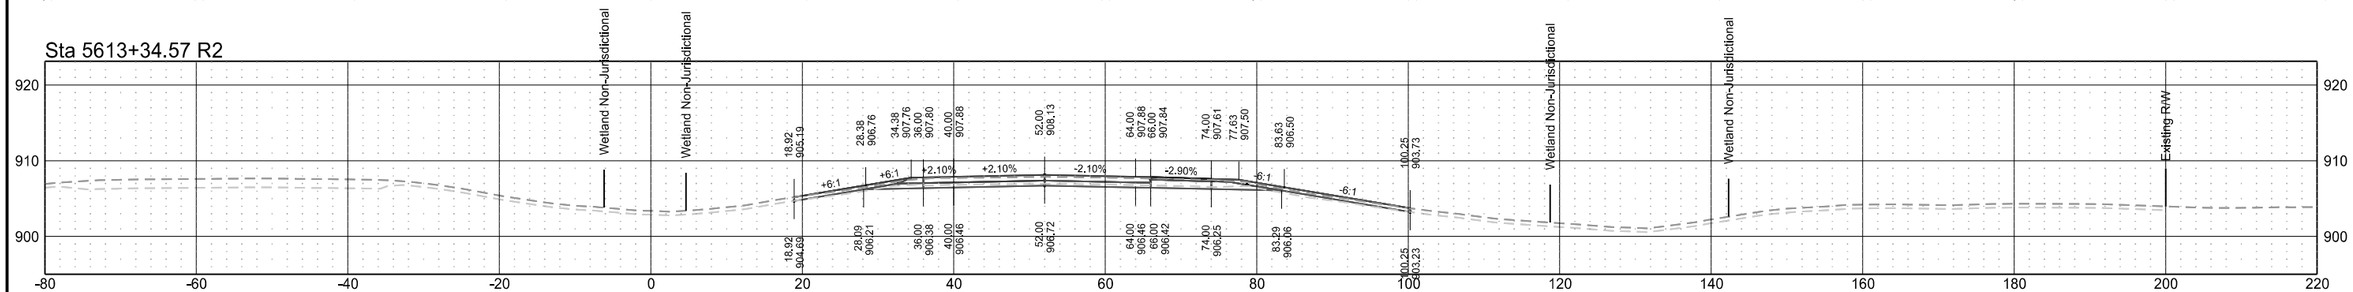


Sta 5613+01.57 R2

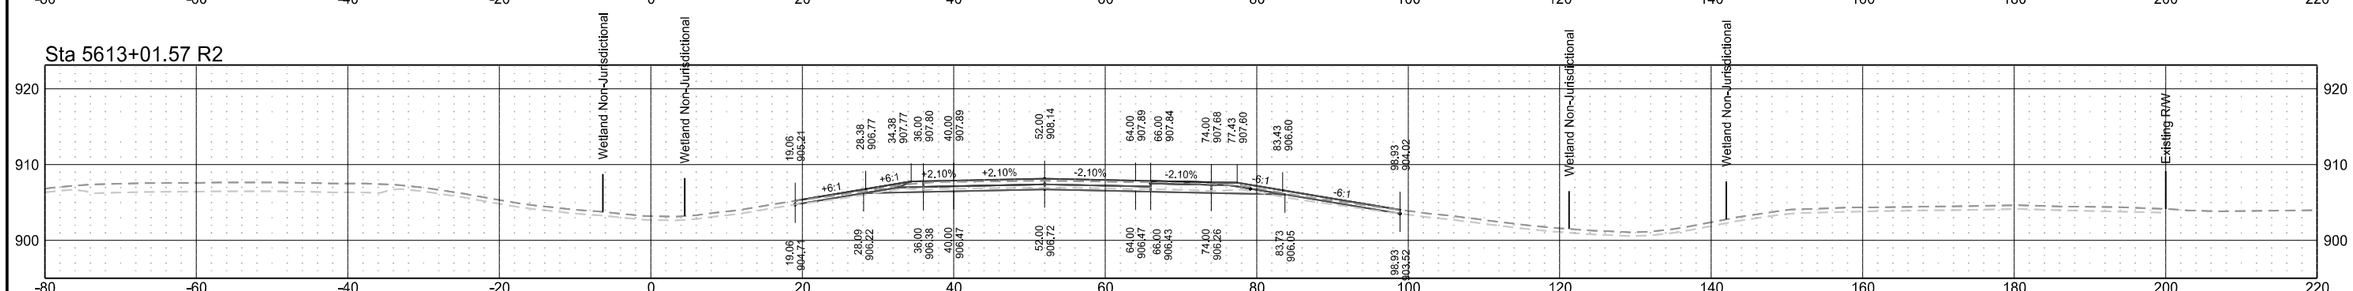


Interstate 29 - Northbound


	STATE	PROJECT NO.	SECTION NO.	SHEET NO.
	ND	IM-8-029(203)101	200	105

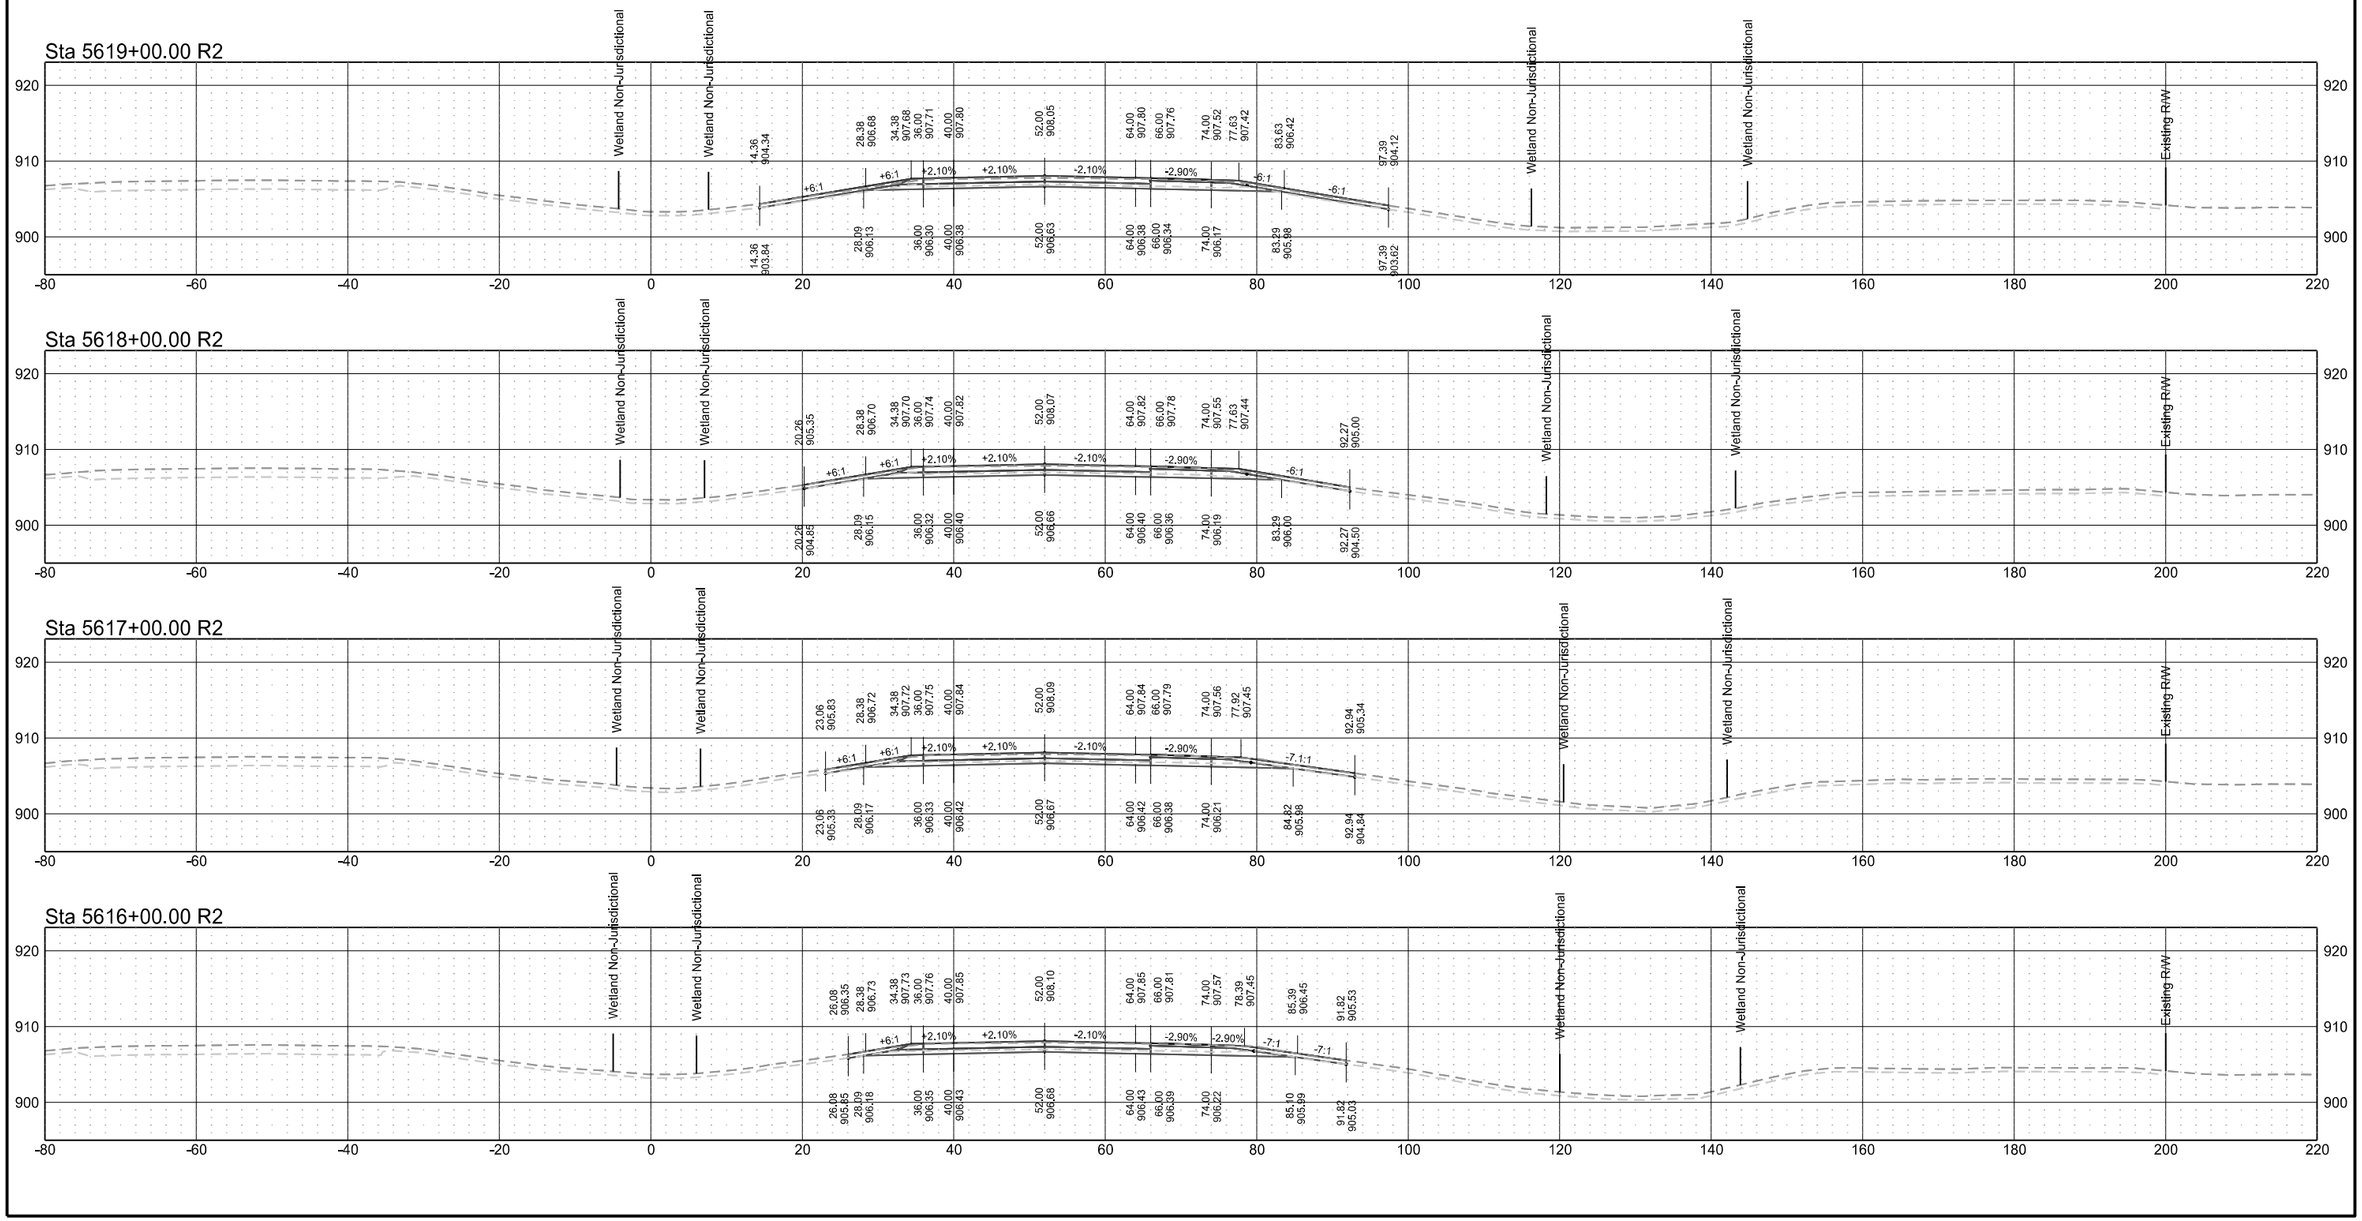



Interstate 29 - Northbound

	STATE	PROJECT NO.	SECTION NO.	SHEET NO.
	ND	IM-8-029(203)101	200	106

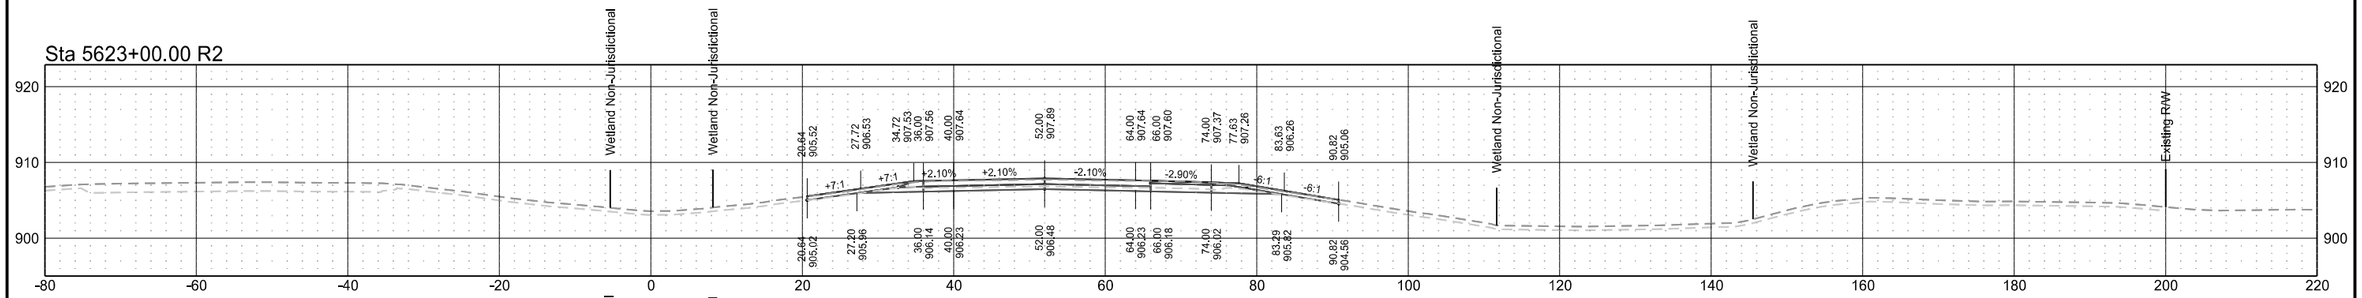

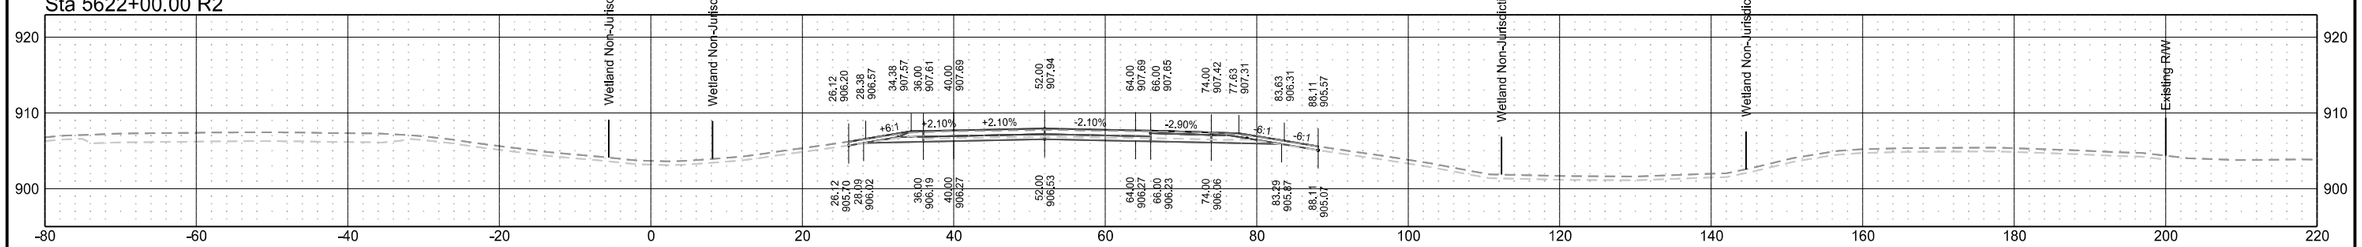

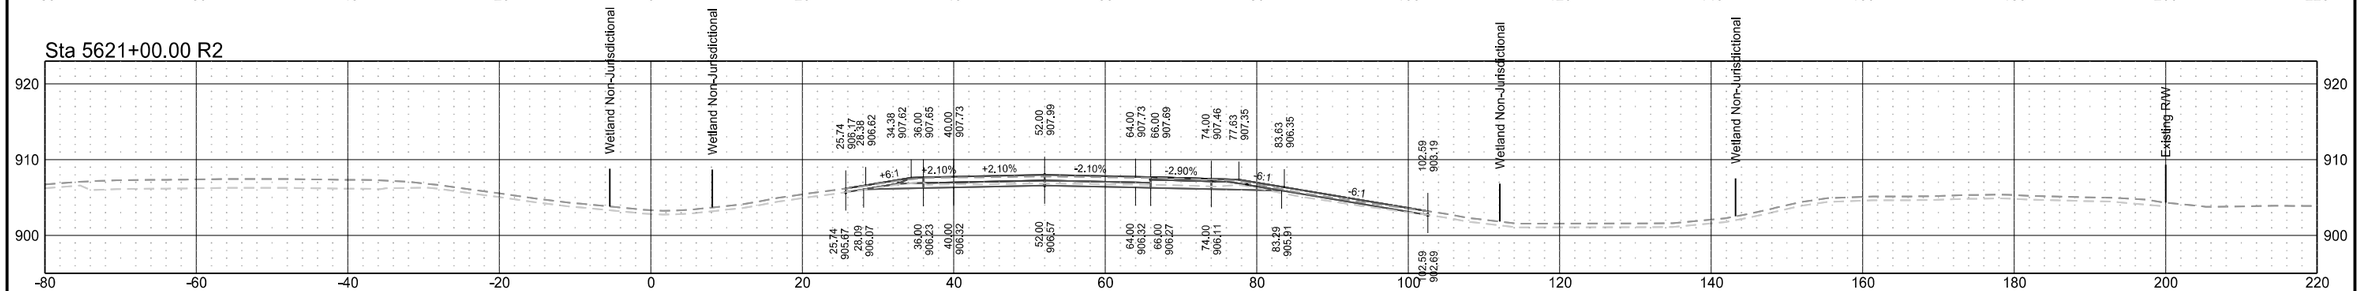


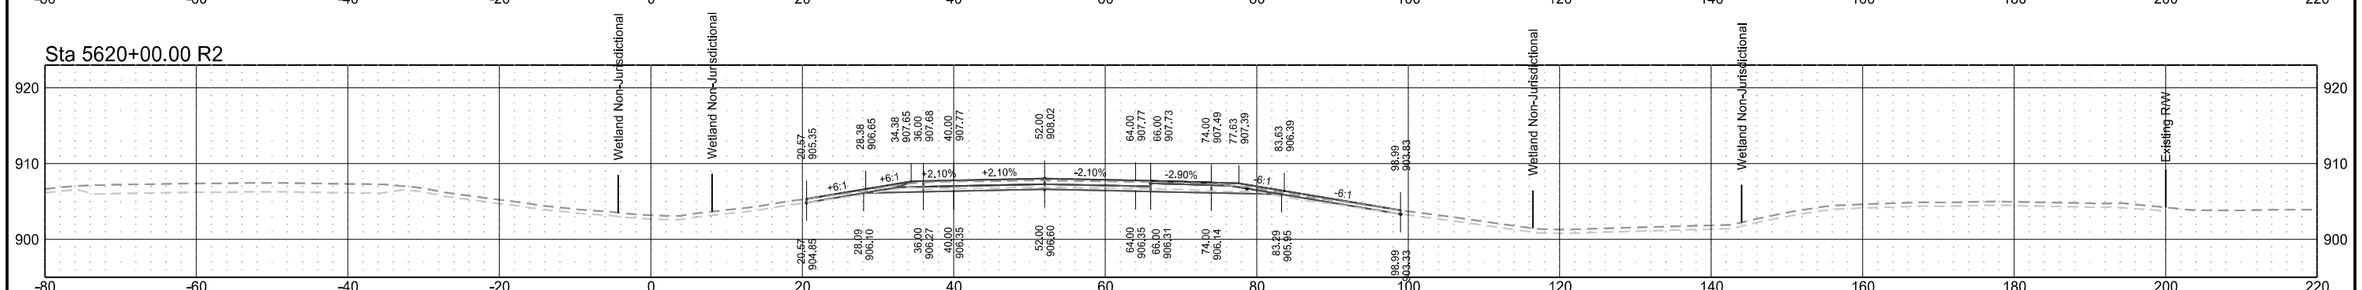


Interstate 29 - Northbound

	STATE	PROJECT NO.	SECTION NO.	SHEET NO.
	ND	IM-8-029(203)101	200	107


Sta 5627+00.00 R2

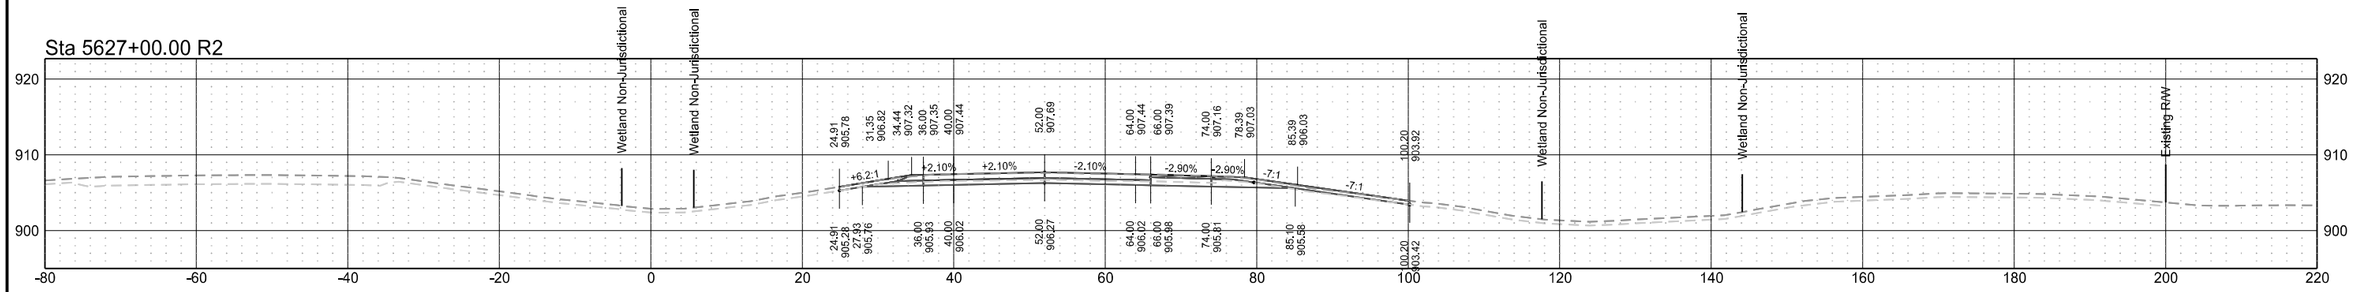


Sta 5626+00.00 R2

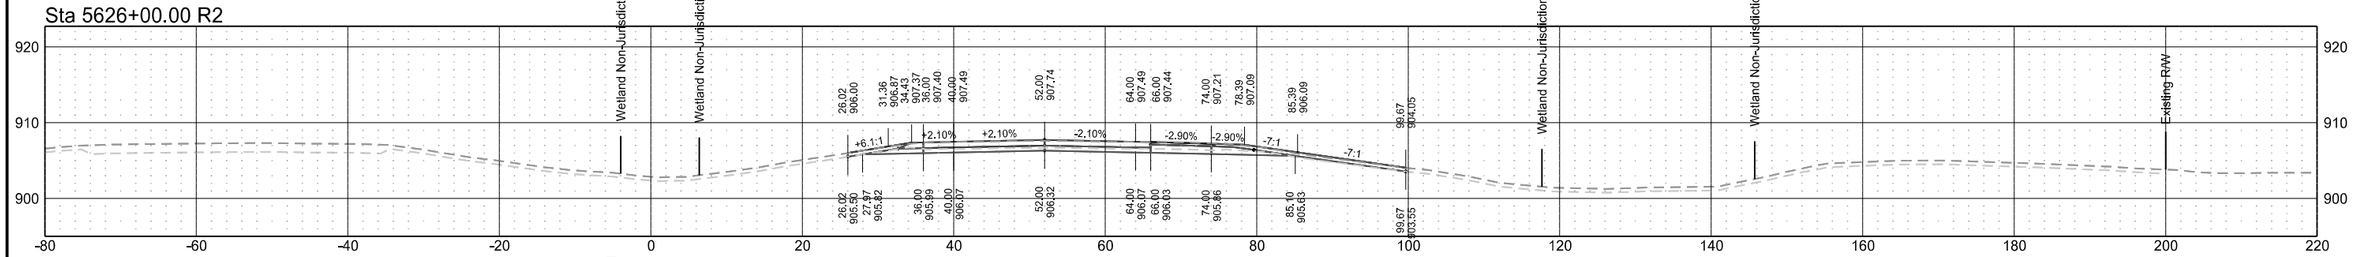

Sta 5625+00.00 R2

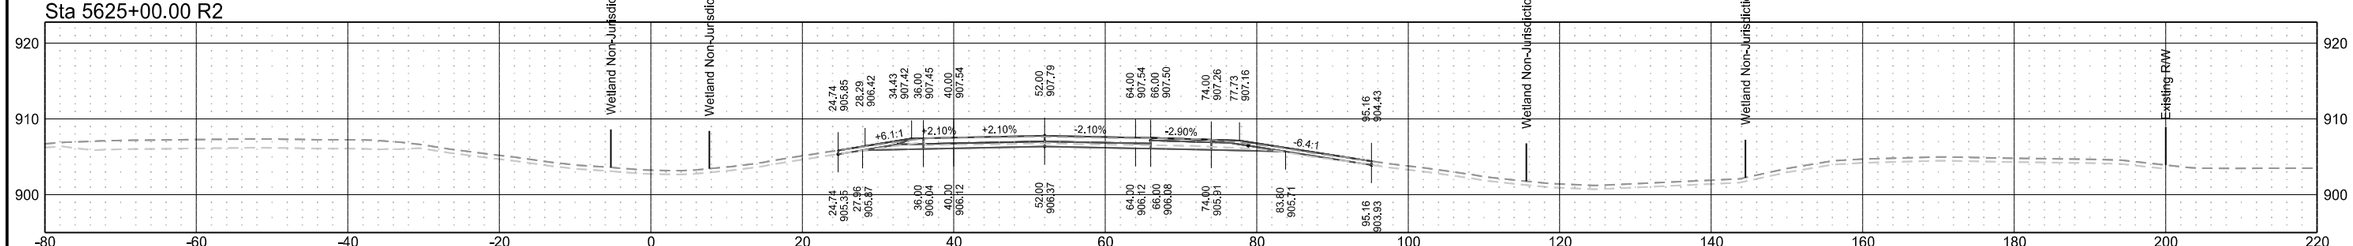


Sta 5624+00.00 R2

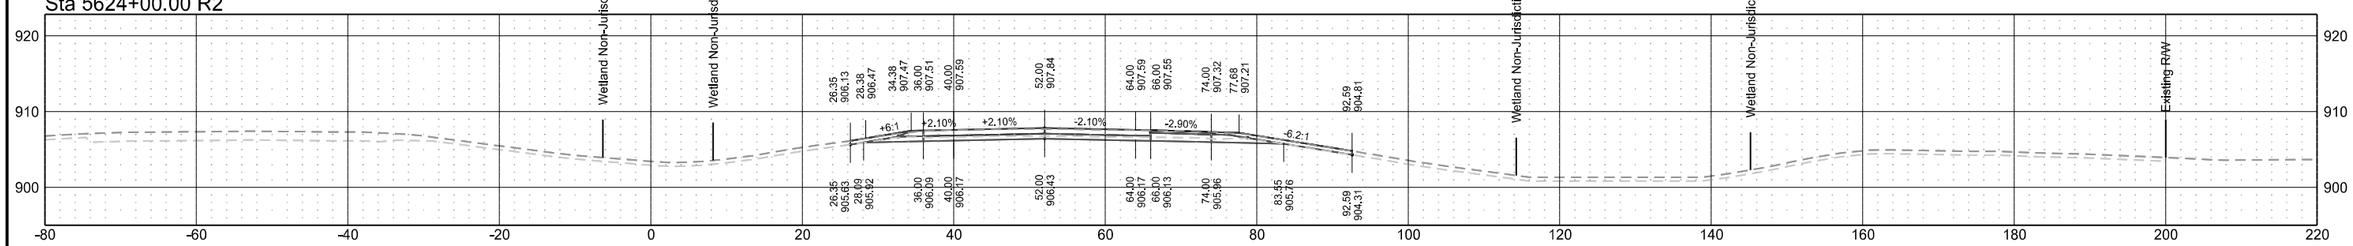


Interstate 29 - Northbound

	STATE	PROJECT NO.	SECTION NO.	SHEET NO.
	ND	IM-8-029(203)101	200	108


Sta 5630+64.76 R2

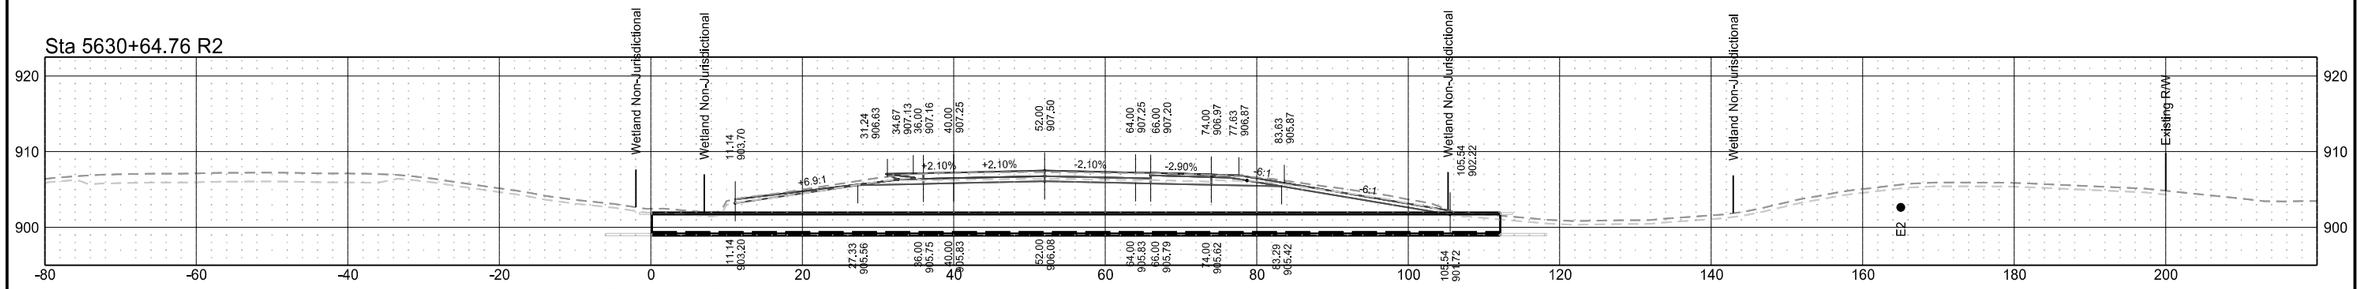


Sta 5630+00.00 R2

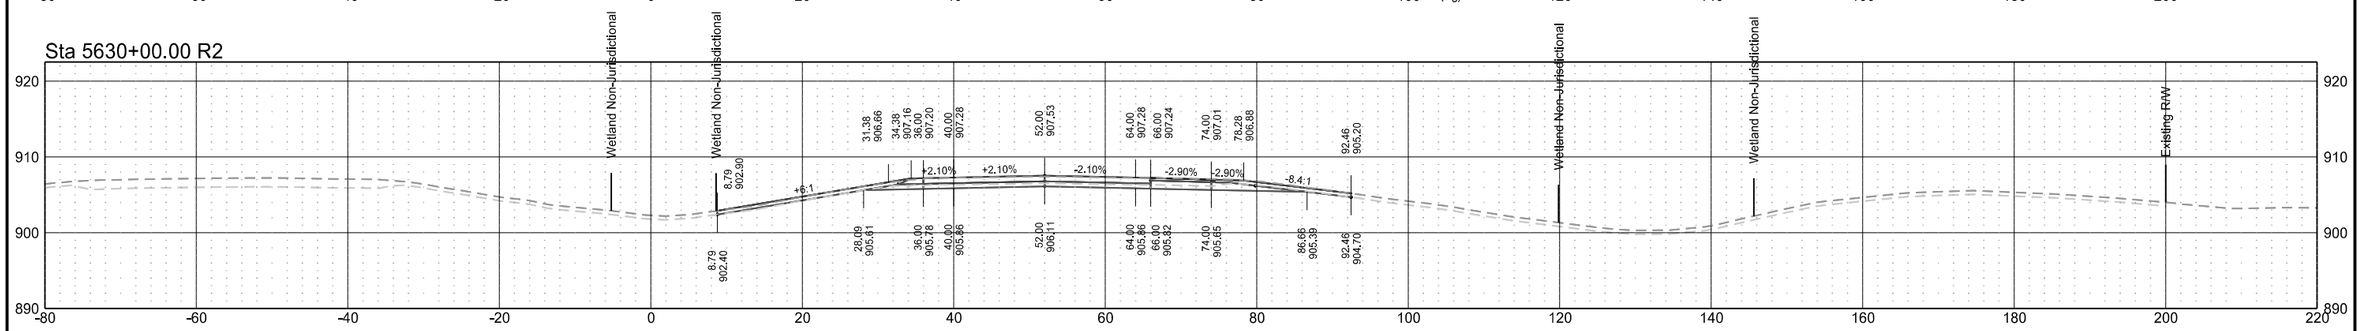

Sta 5629+00.00 R2

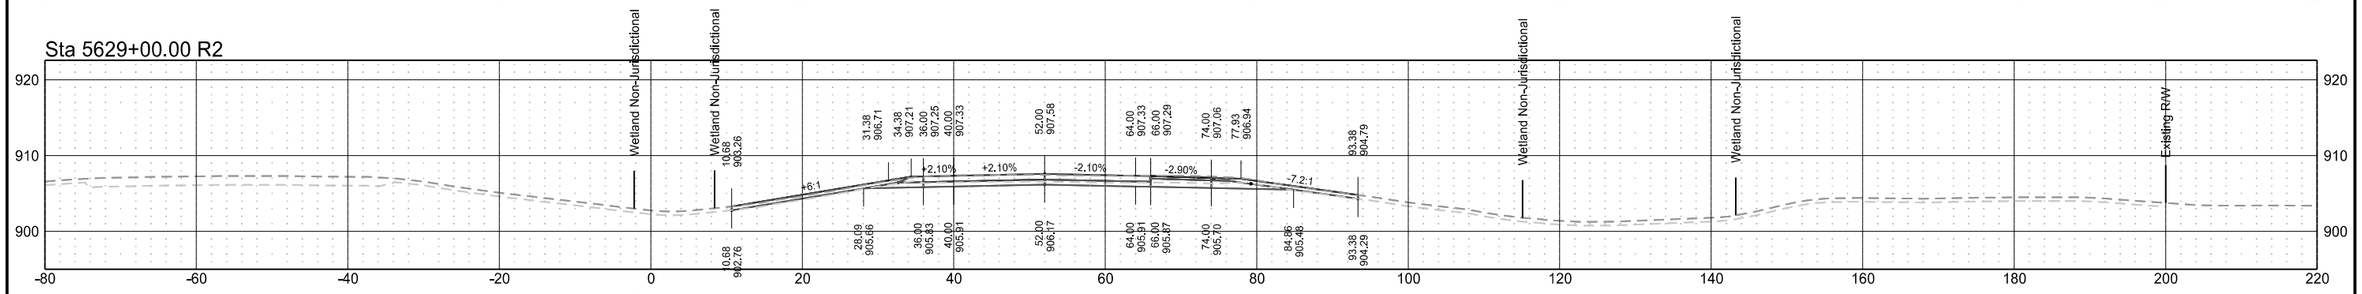


Sta 5628+00.00 R2

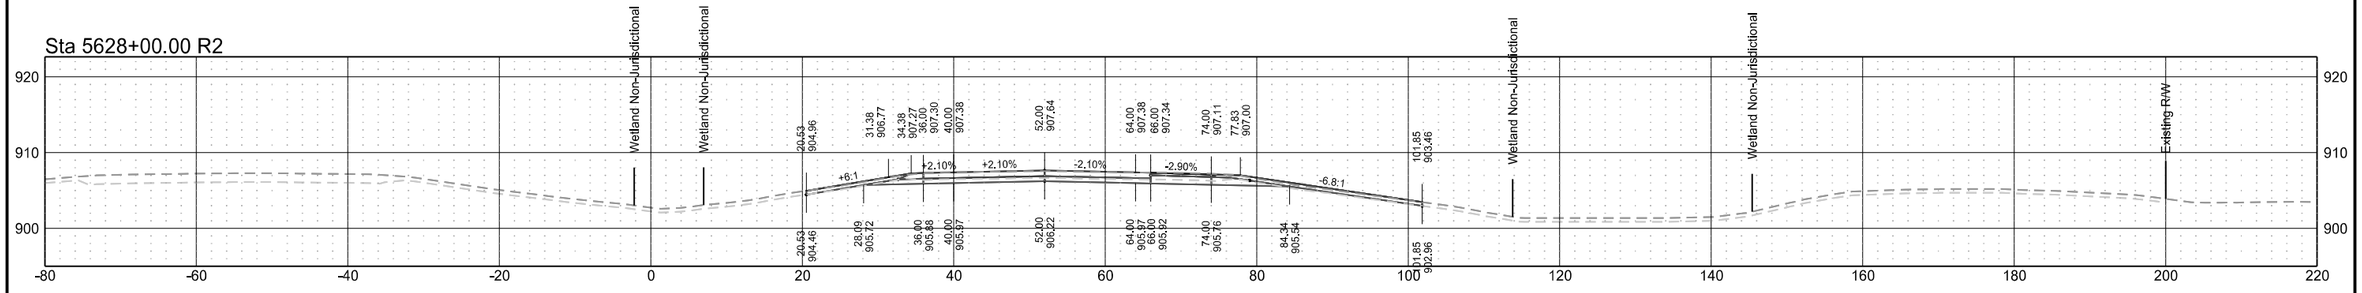


Interstate 29 - Northbound

	STATE	PROJECT NO.	SECTION NO.	SHEET NO.
	ND	IM-8-029(203)101	200	109


Sta 5631+00.00 R2

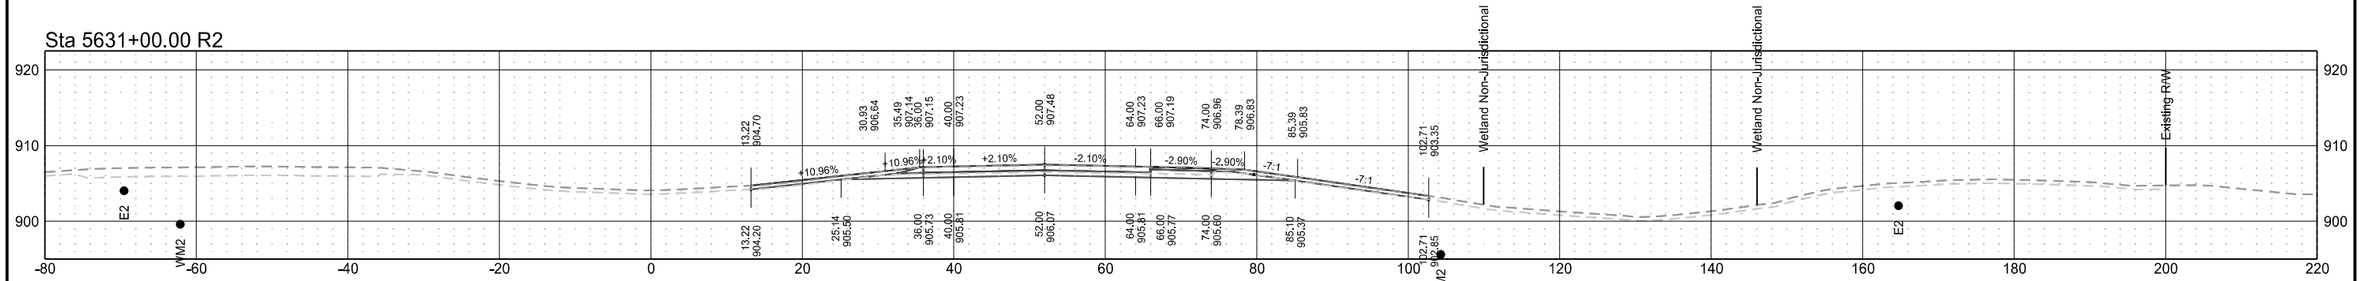


Sta 5631+28.67 R2

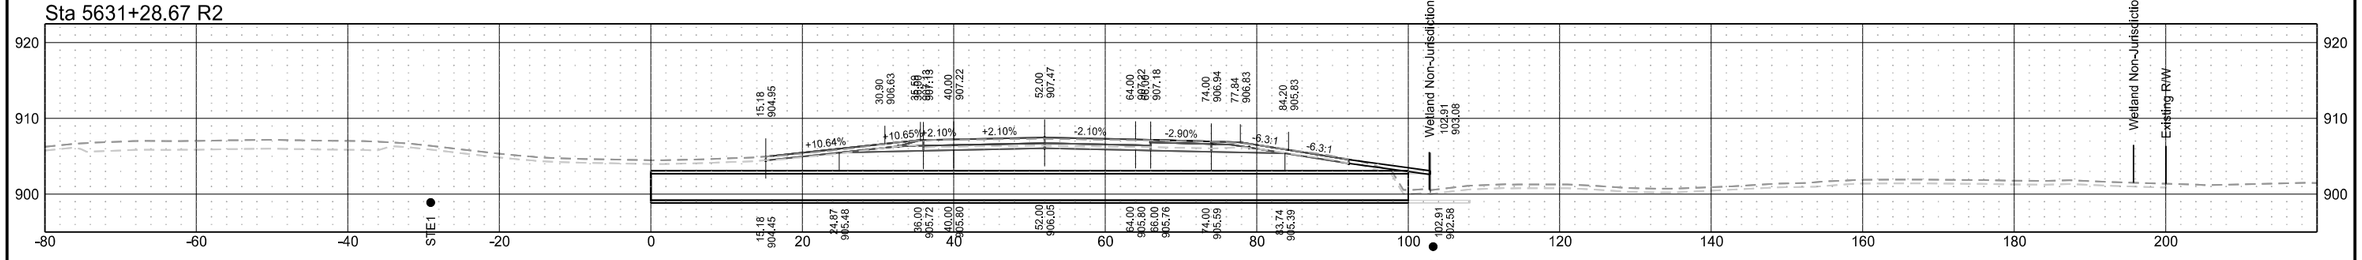

Sta 5631+44.19 R2

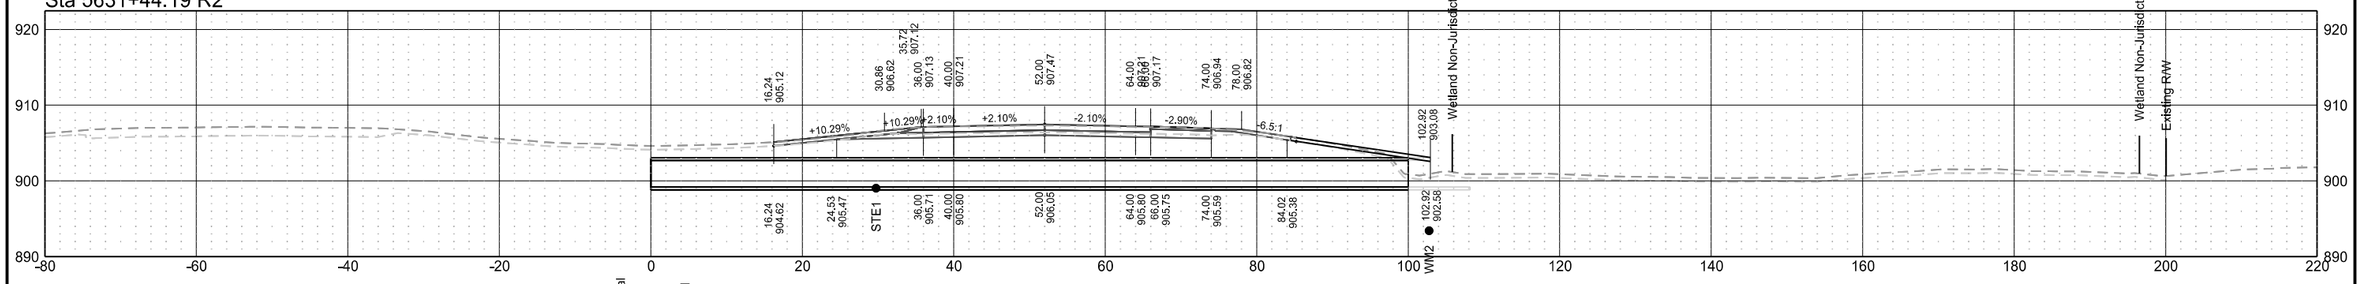


Sta 5632+00.00 R2

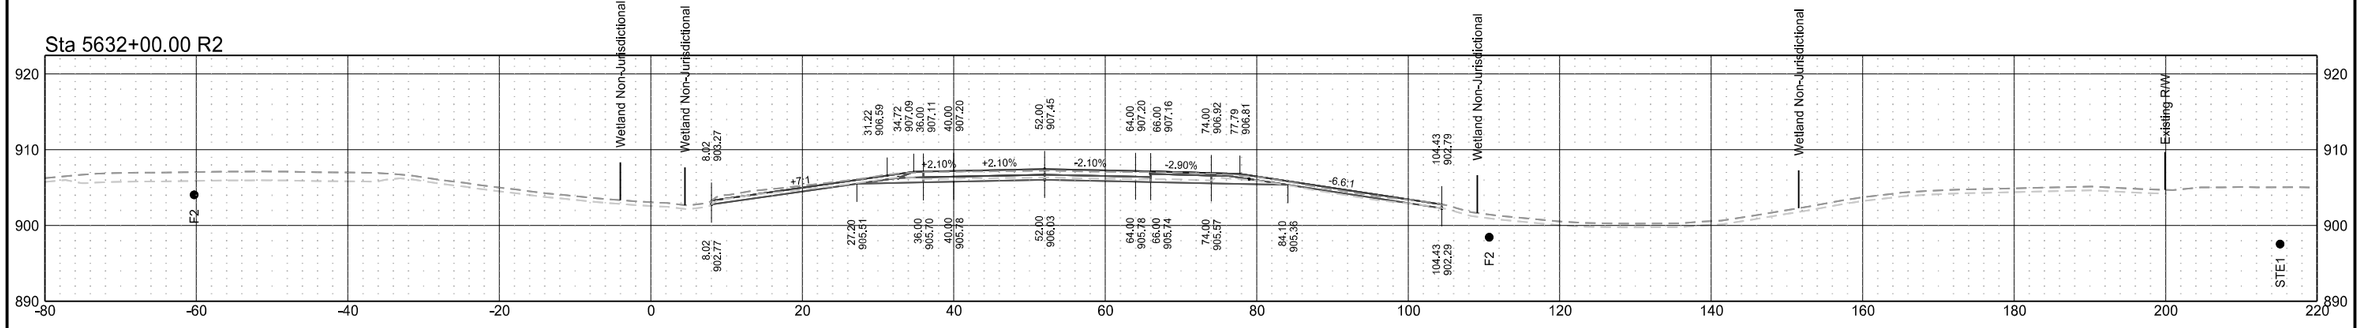

Interstate 29 - Northbound

	STATE	PROJECT NO.	SECTION NO.	SHEET NO.
	ND	IM-8-029(203)101	200	110

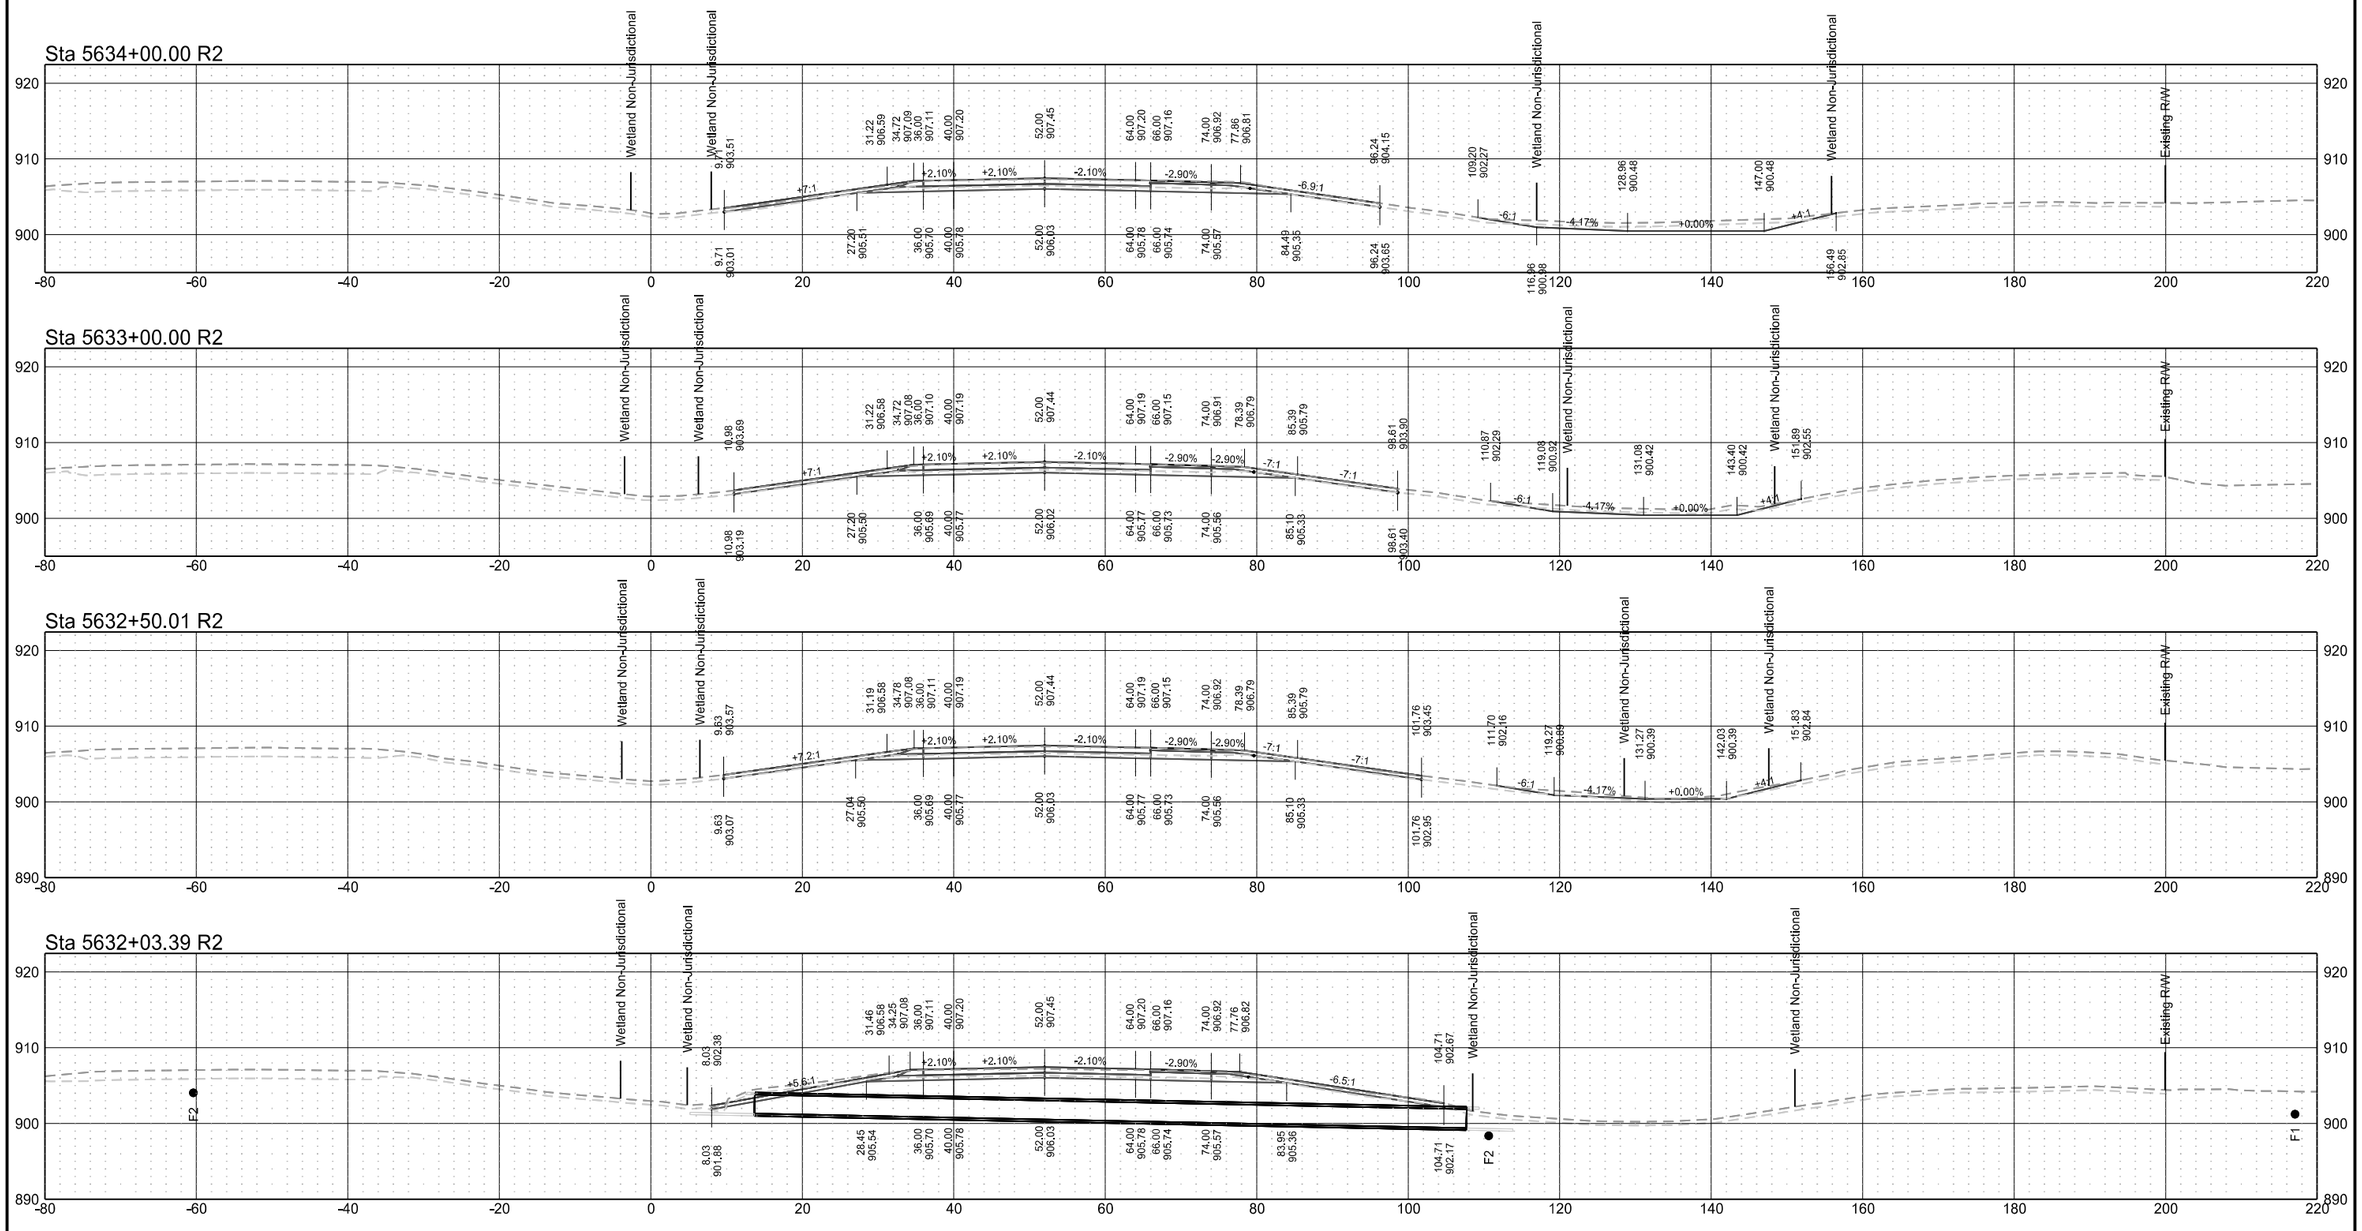



Interstate 29 - Northbound


	STATE	PROJECT NO.	SECTION NO.	SHEET NO.
	ND	IM-8-029(203)101	200	111


Interstate 29 - Northbound

	STATE	PROJECT NO.	SECTION NO.	SHEET NO.
	ND	IM-8-029(203)101	200	112

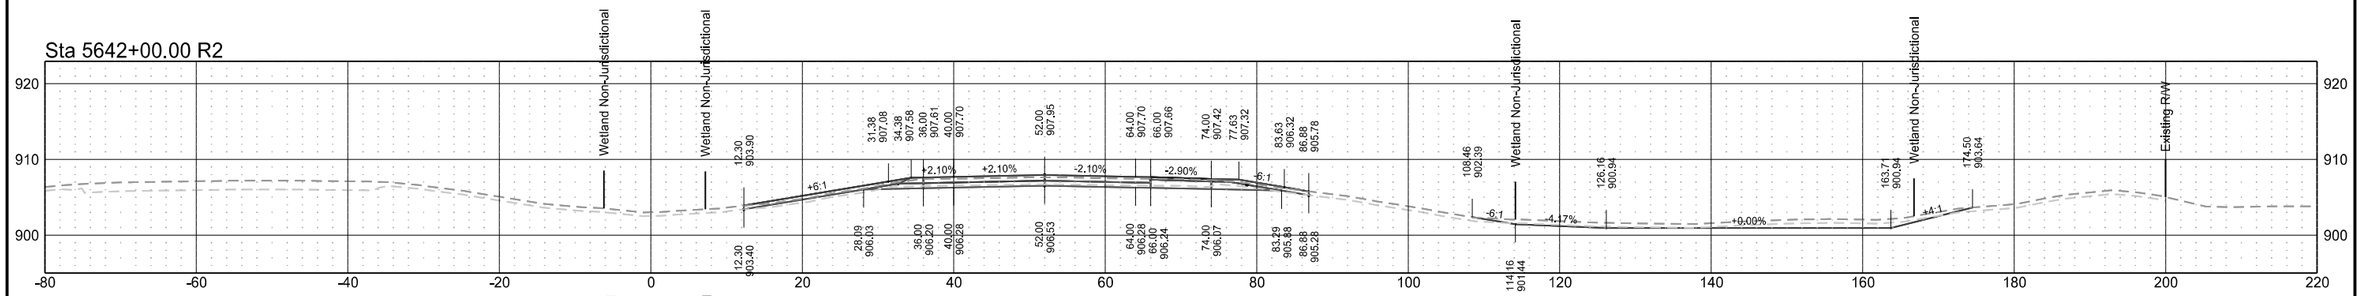

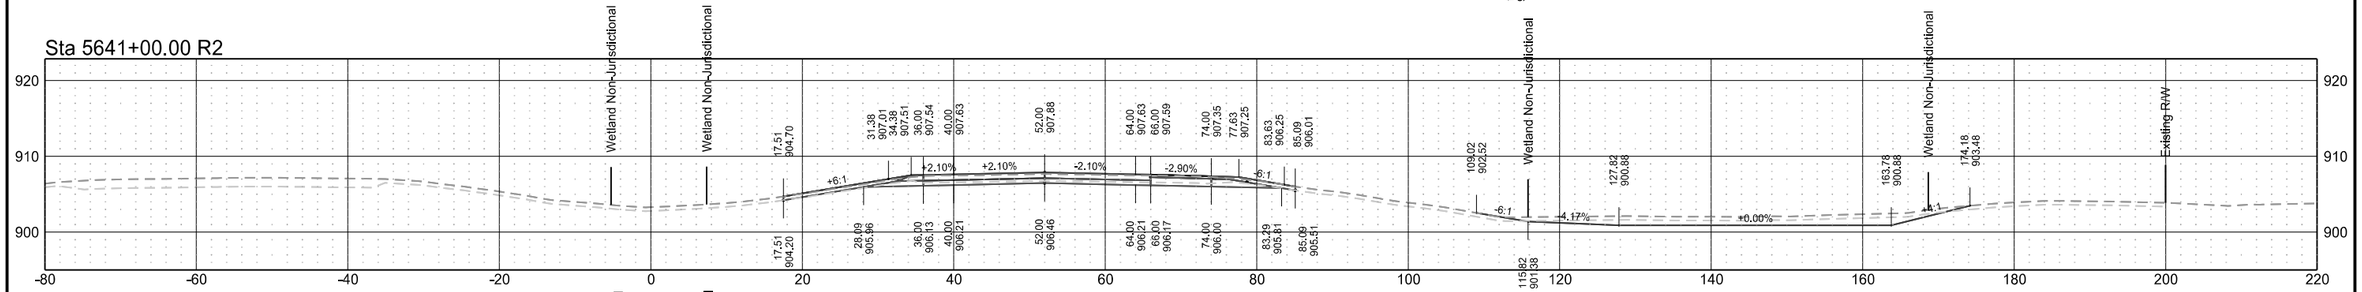


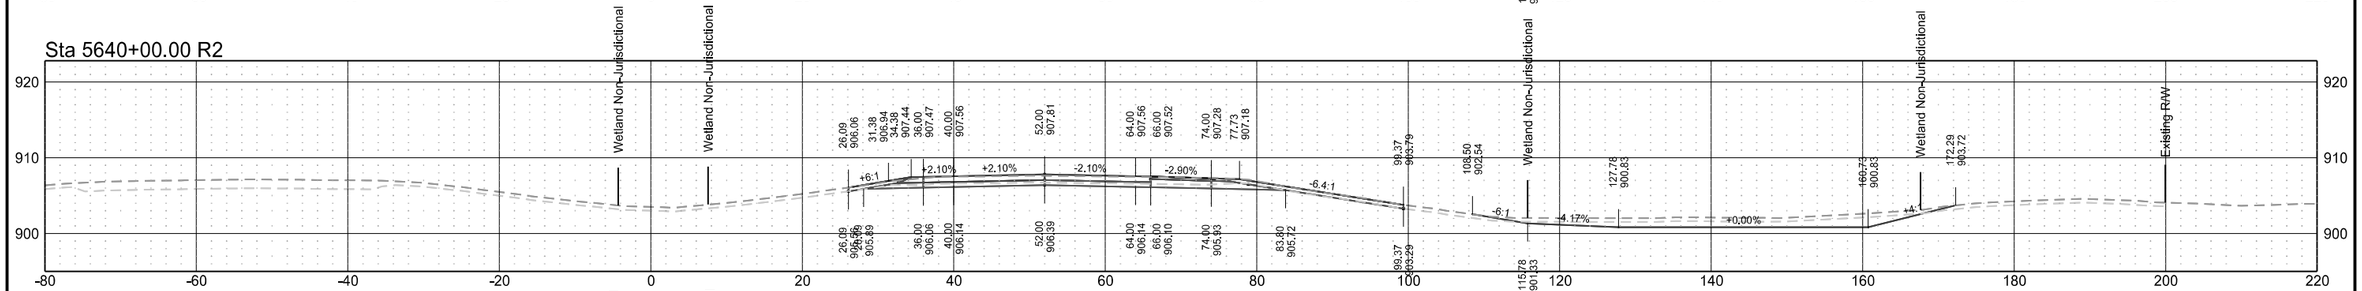

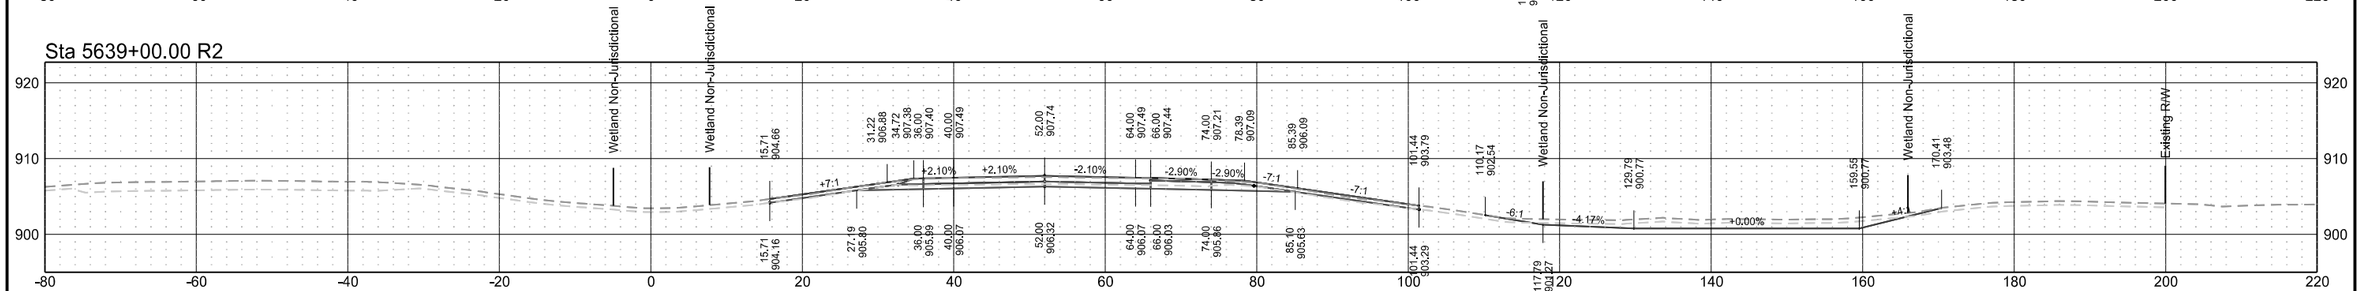

Interstate 29 - Northbound


	STATE	PROJECT NO.	SECTION NO.	SHEET NO.
	ND	IM-8-029(203)101	200	113

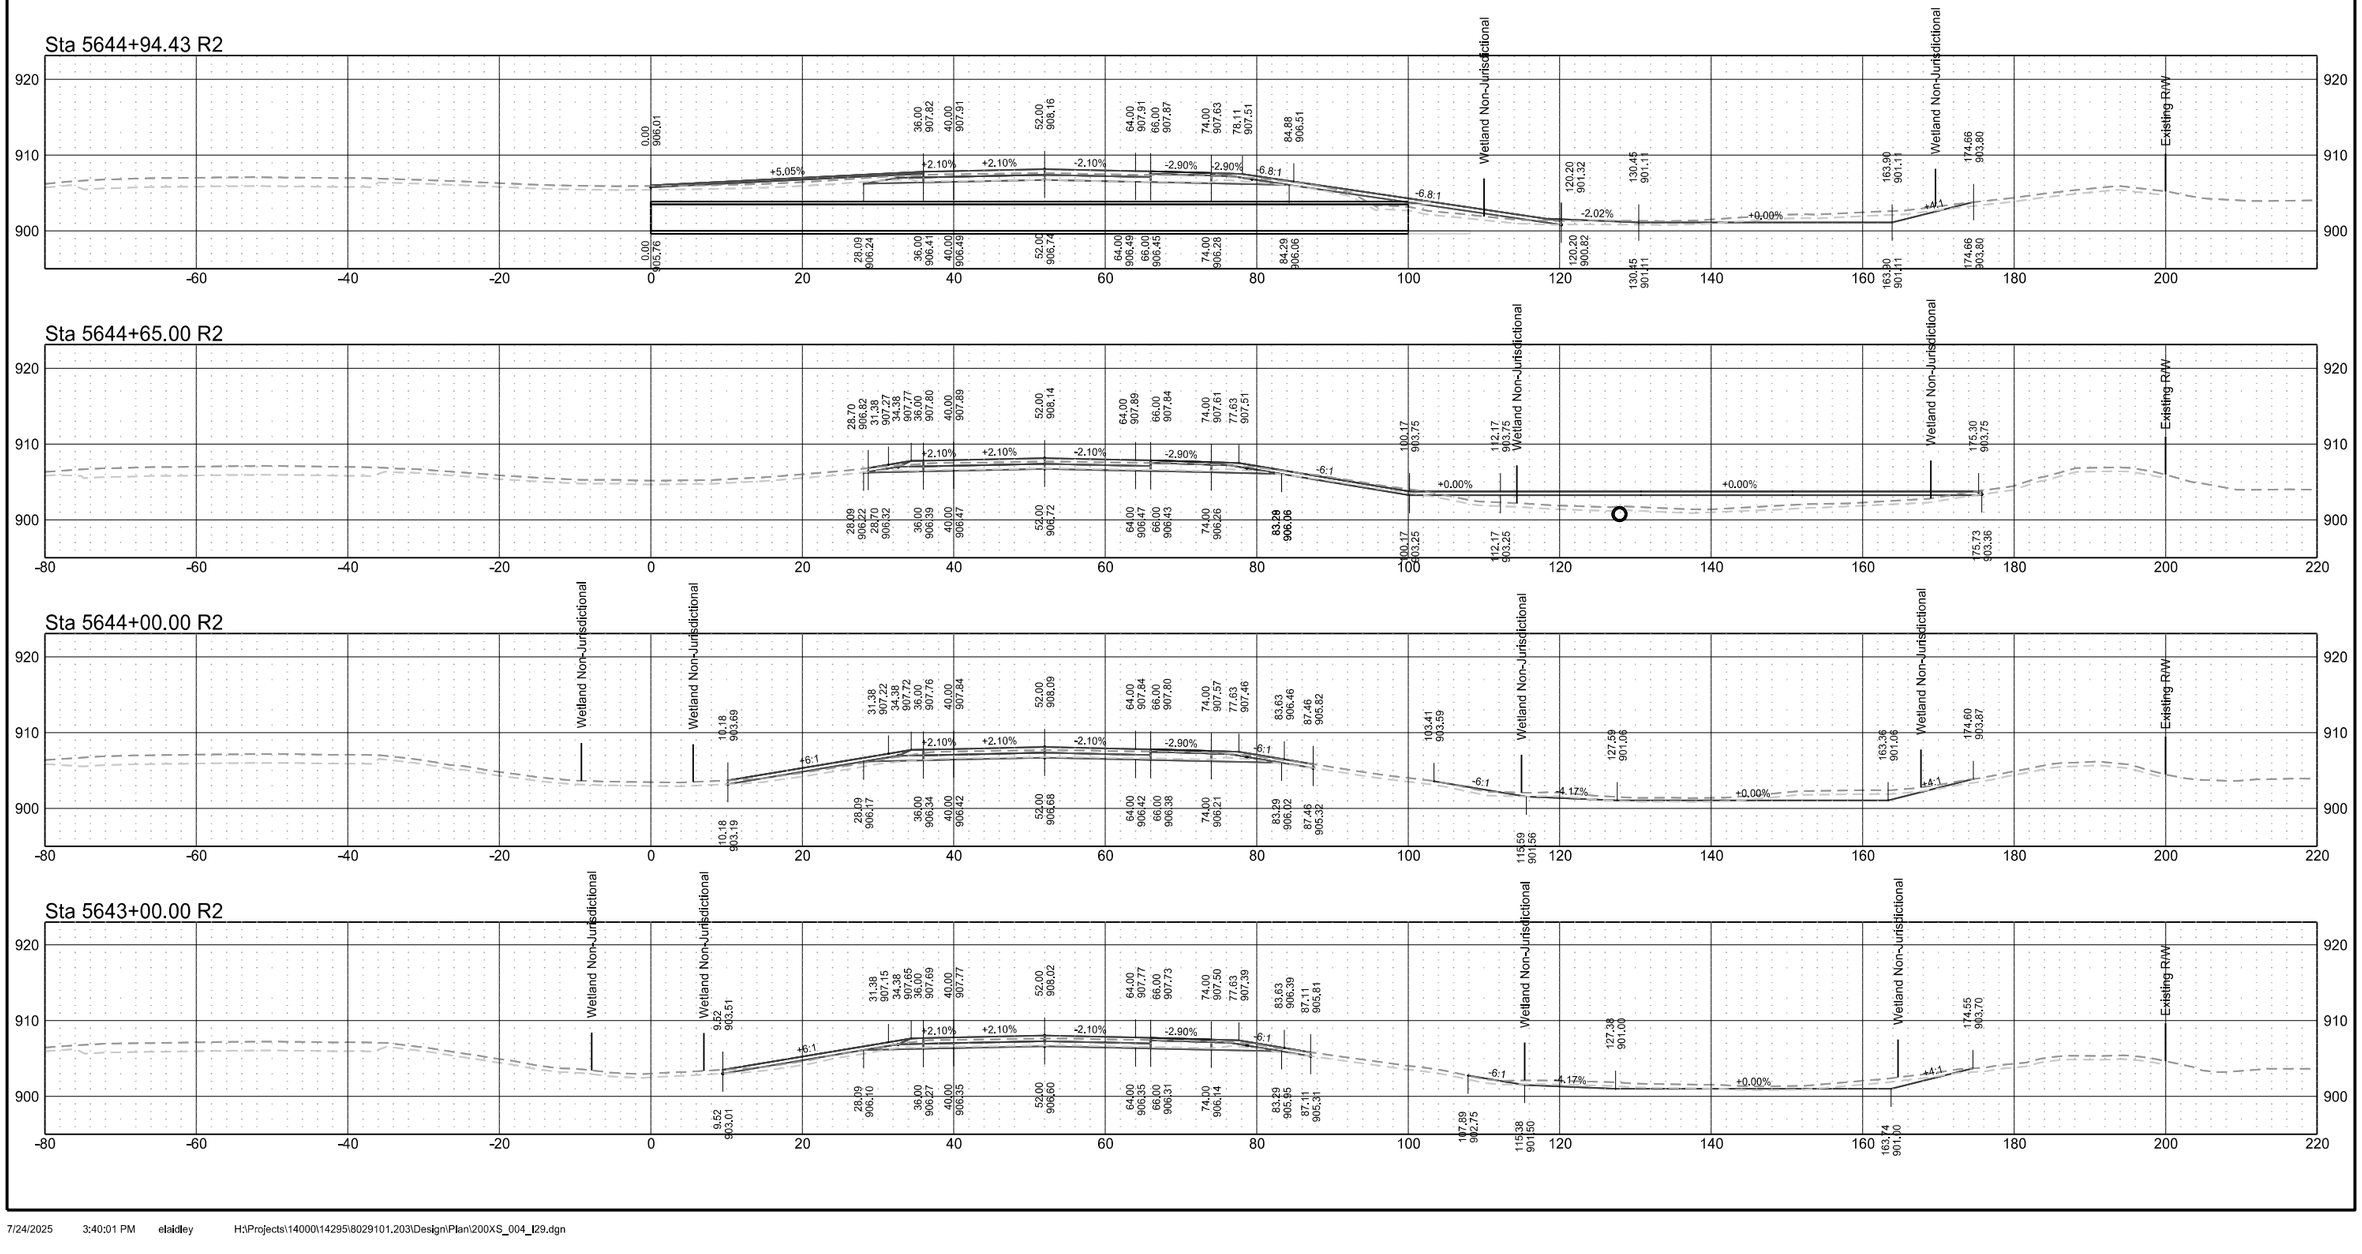


Interstate 29 - Northbound

	STATE	PROJECT NO.	SECTION NO.	SHEET NO.
	ND	IM-8-029(203)101	200	114


Sta 5646+00.00 R2

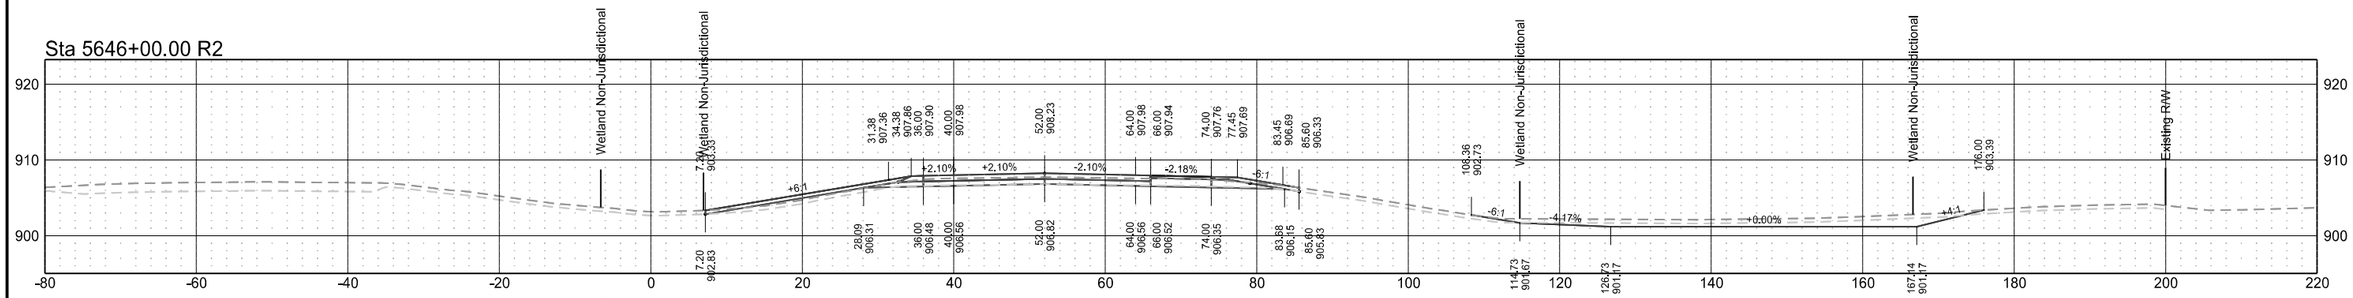


Sta 5645+70.52 R2

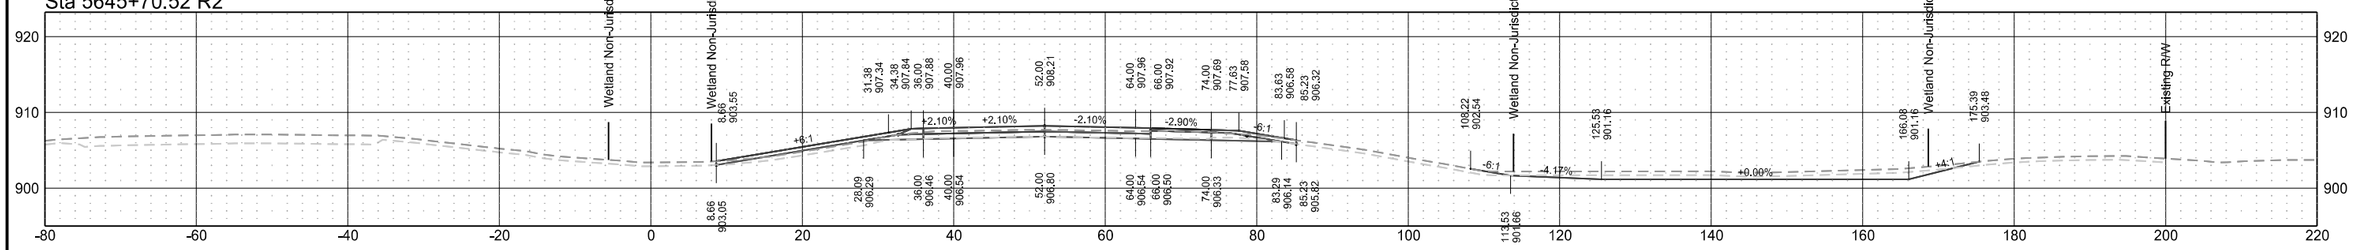

Sta 5645+14.19 R2

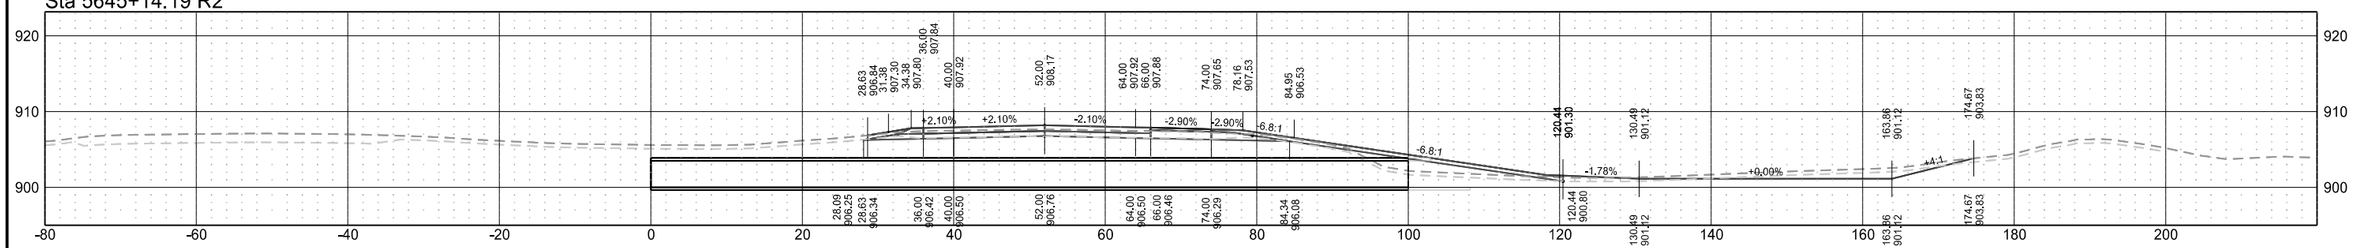



Sta 5645+00.00 R2

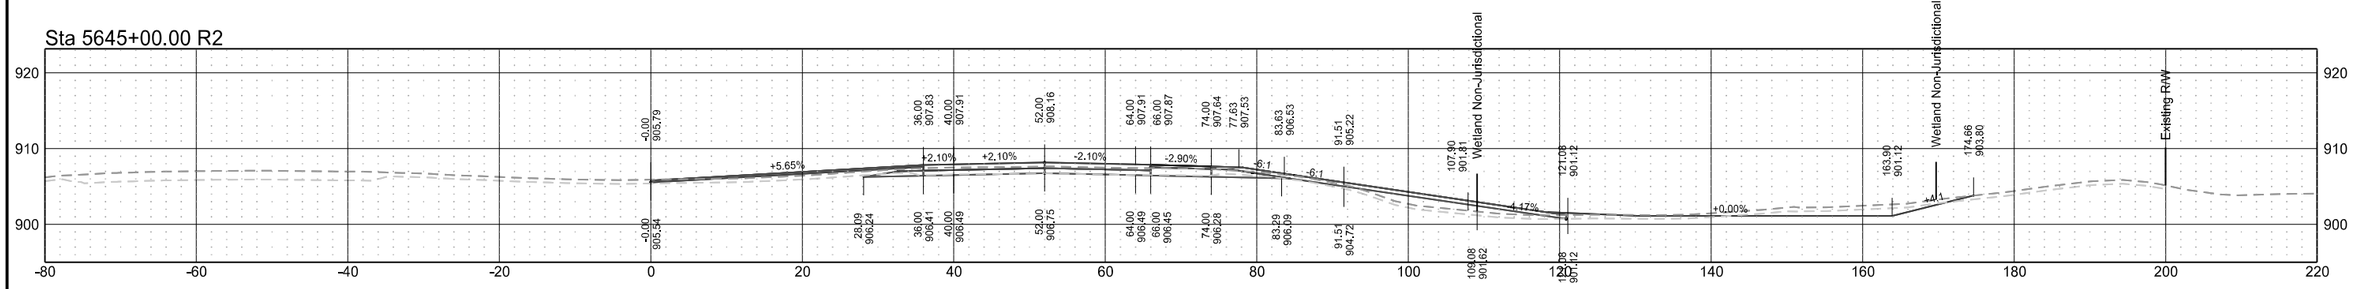



Interstate 29 - Northbound

	STATE	PROJECT NO.	SECTION NO.	SHEET NO.
	ND	IM-8-029(203)101	200	115

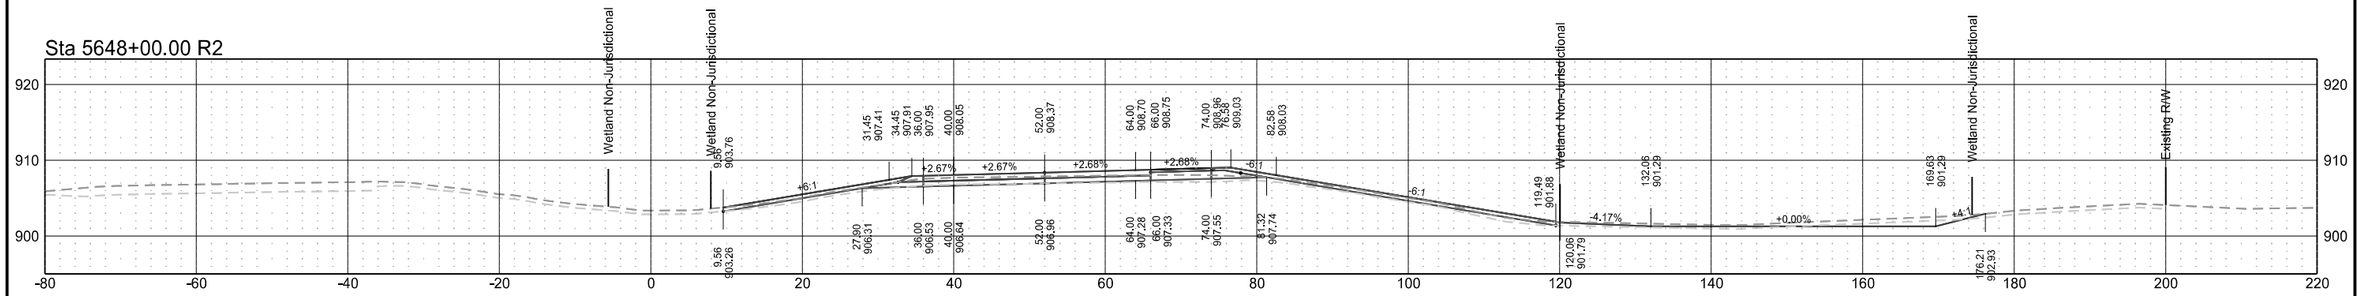

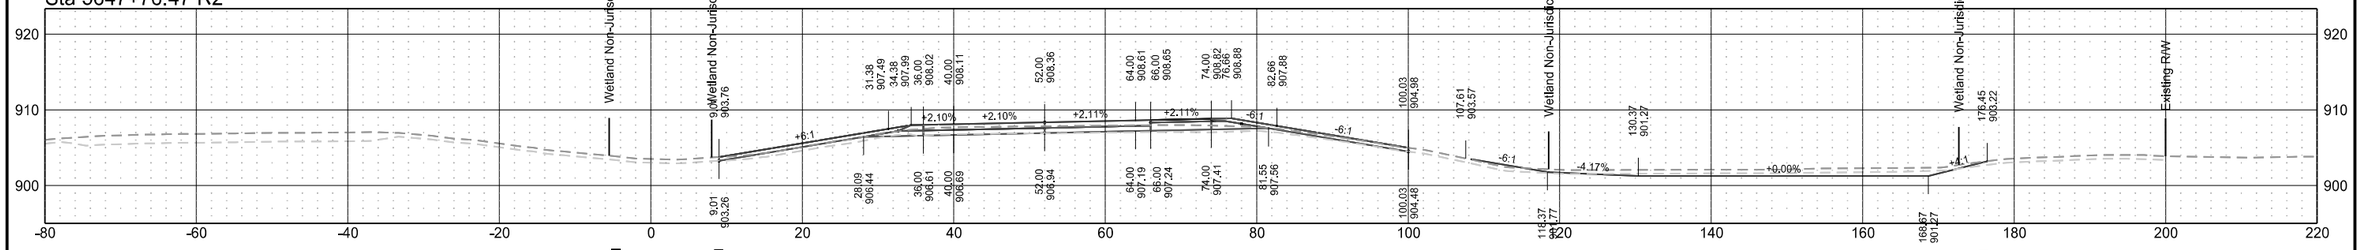

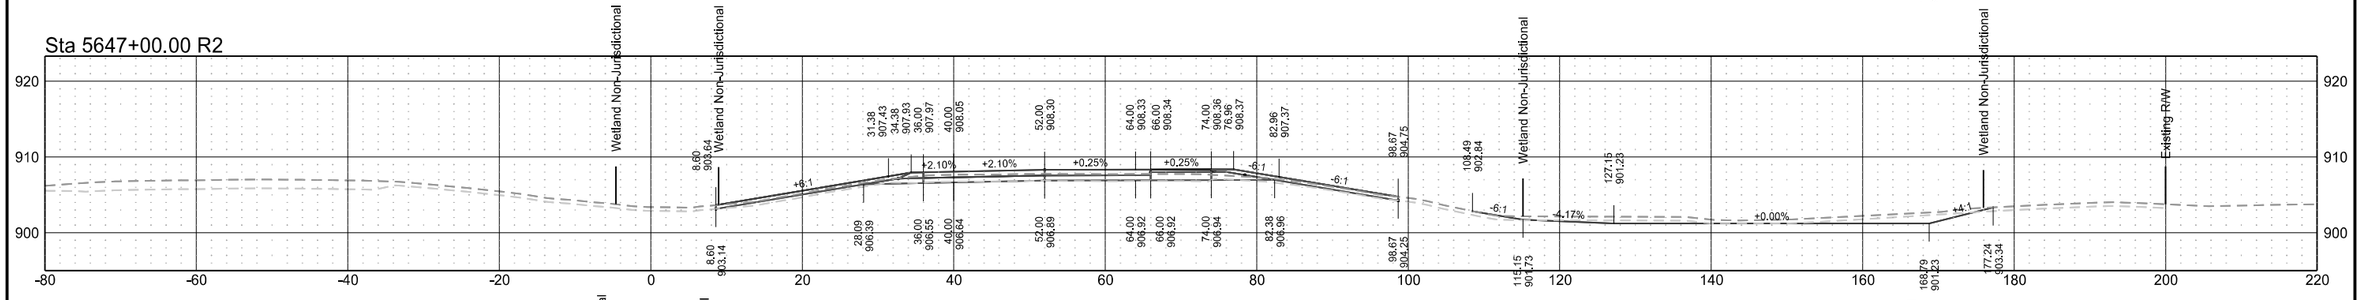


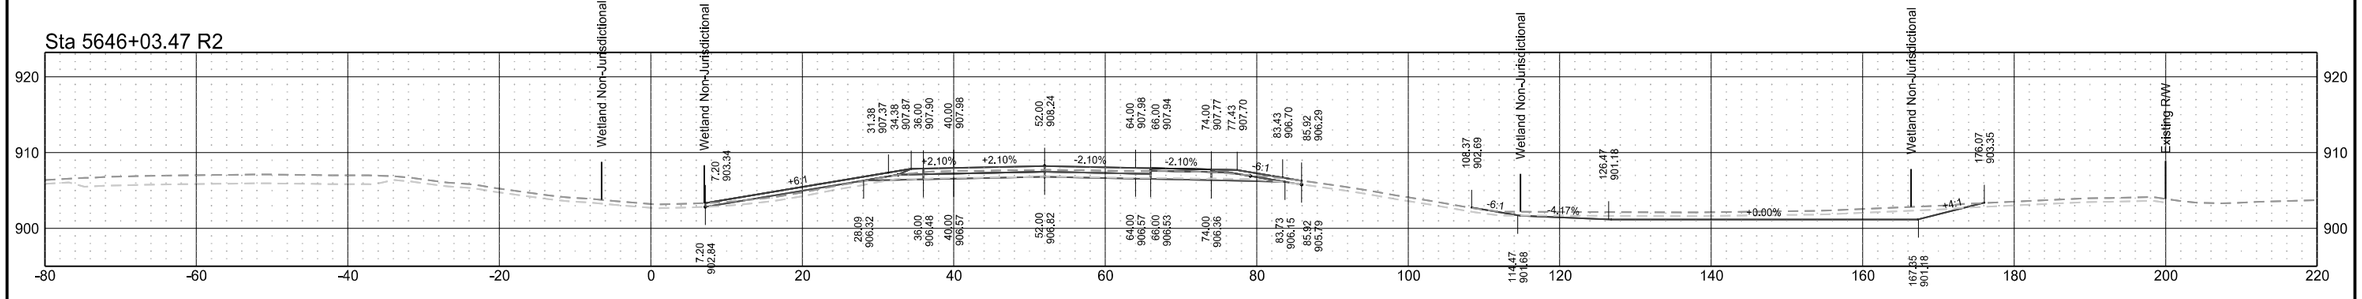


Interstate 29 - Northbound

	STATE	PROJECT NO.	SECTION NO.	SHEET NO.
	ND	IM-8-029(203)101	200	116


Sta 5649+00.00 R2

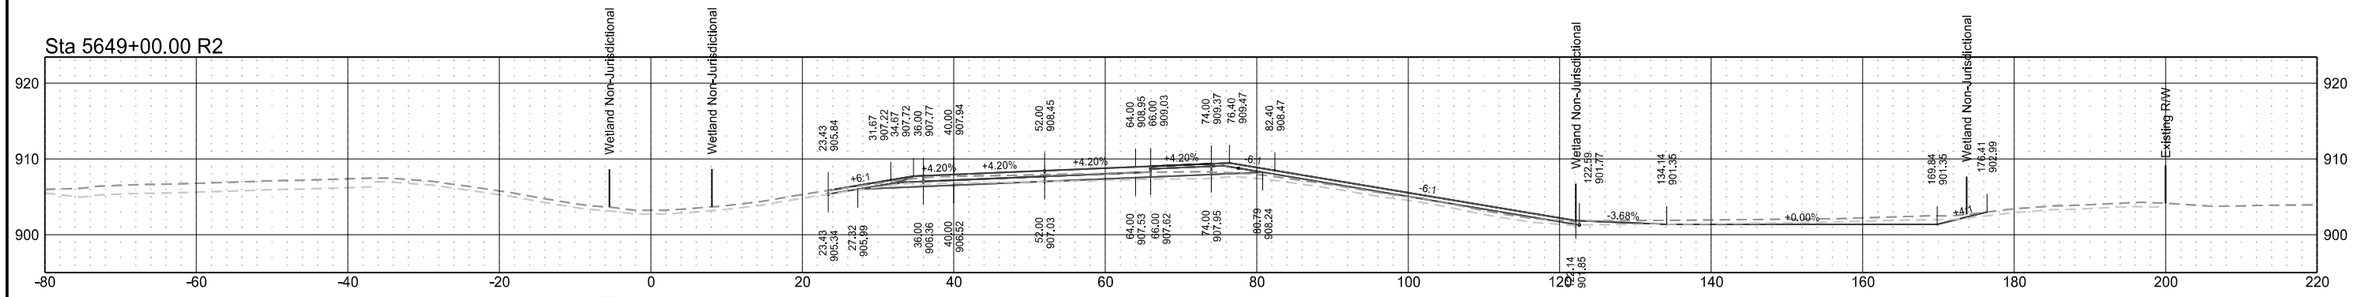


Sta 5648+62.45 R2

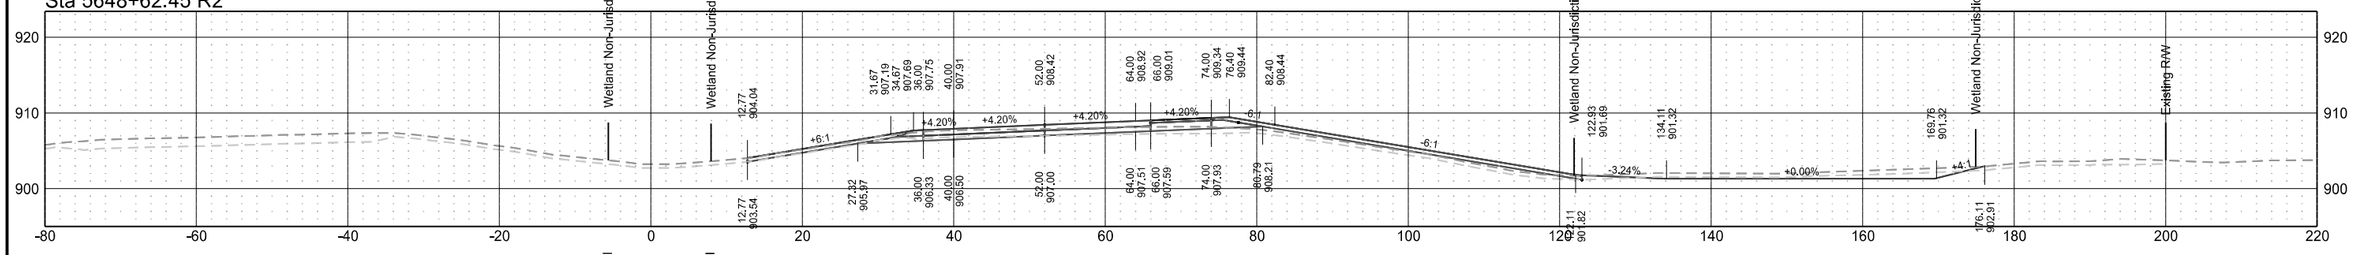

Sta 5648+50.00 R2

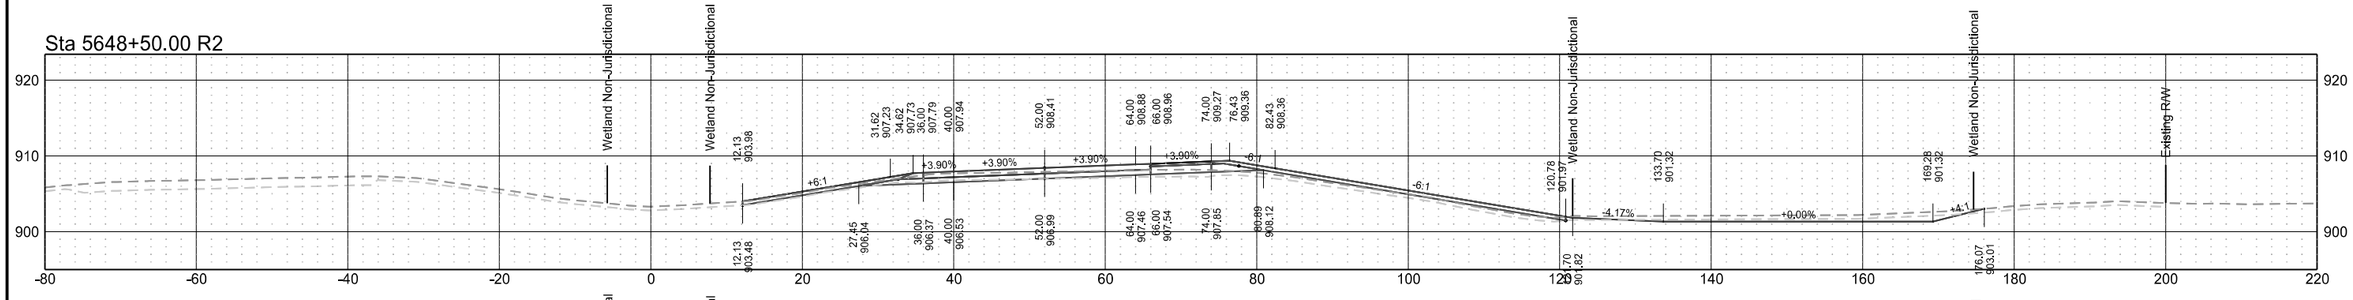

Sta 5648+05.30 R2

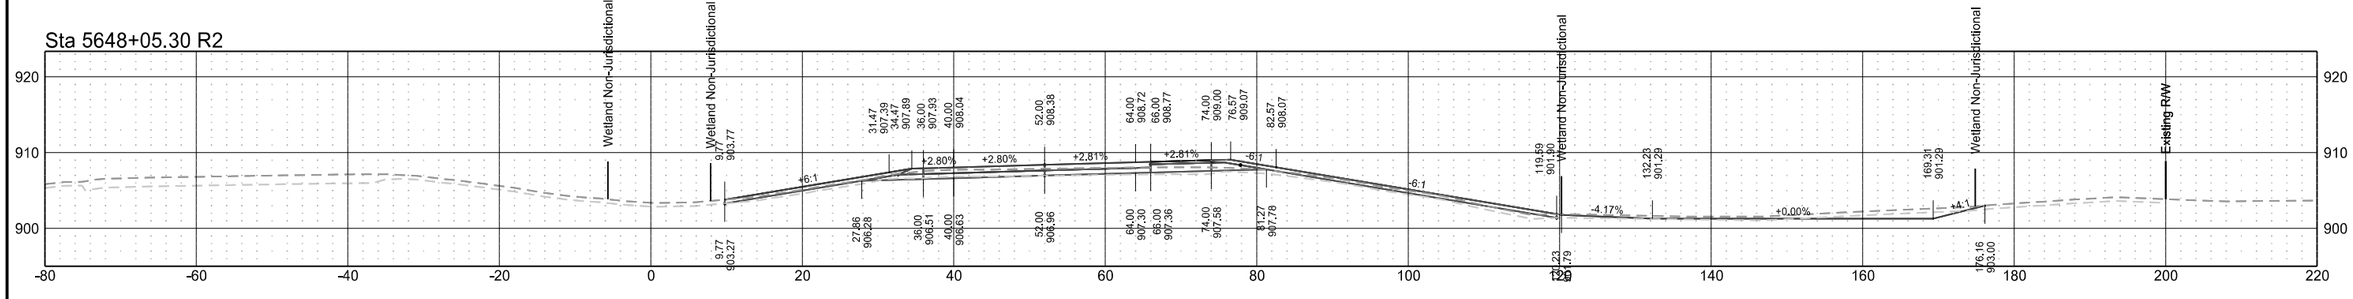


Interstate 29 - Northbound

	STATE	PROJECT NO.	SECTION NO.	SHEET NO.
	ND	IM-8-029(203)101	200	117

Interstate 29 - Northbound

	STATE	PROJECT NO.	SECTION NO.	SHEET NO.
	ND	IM-8-029(203)101	200	118

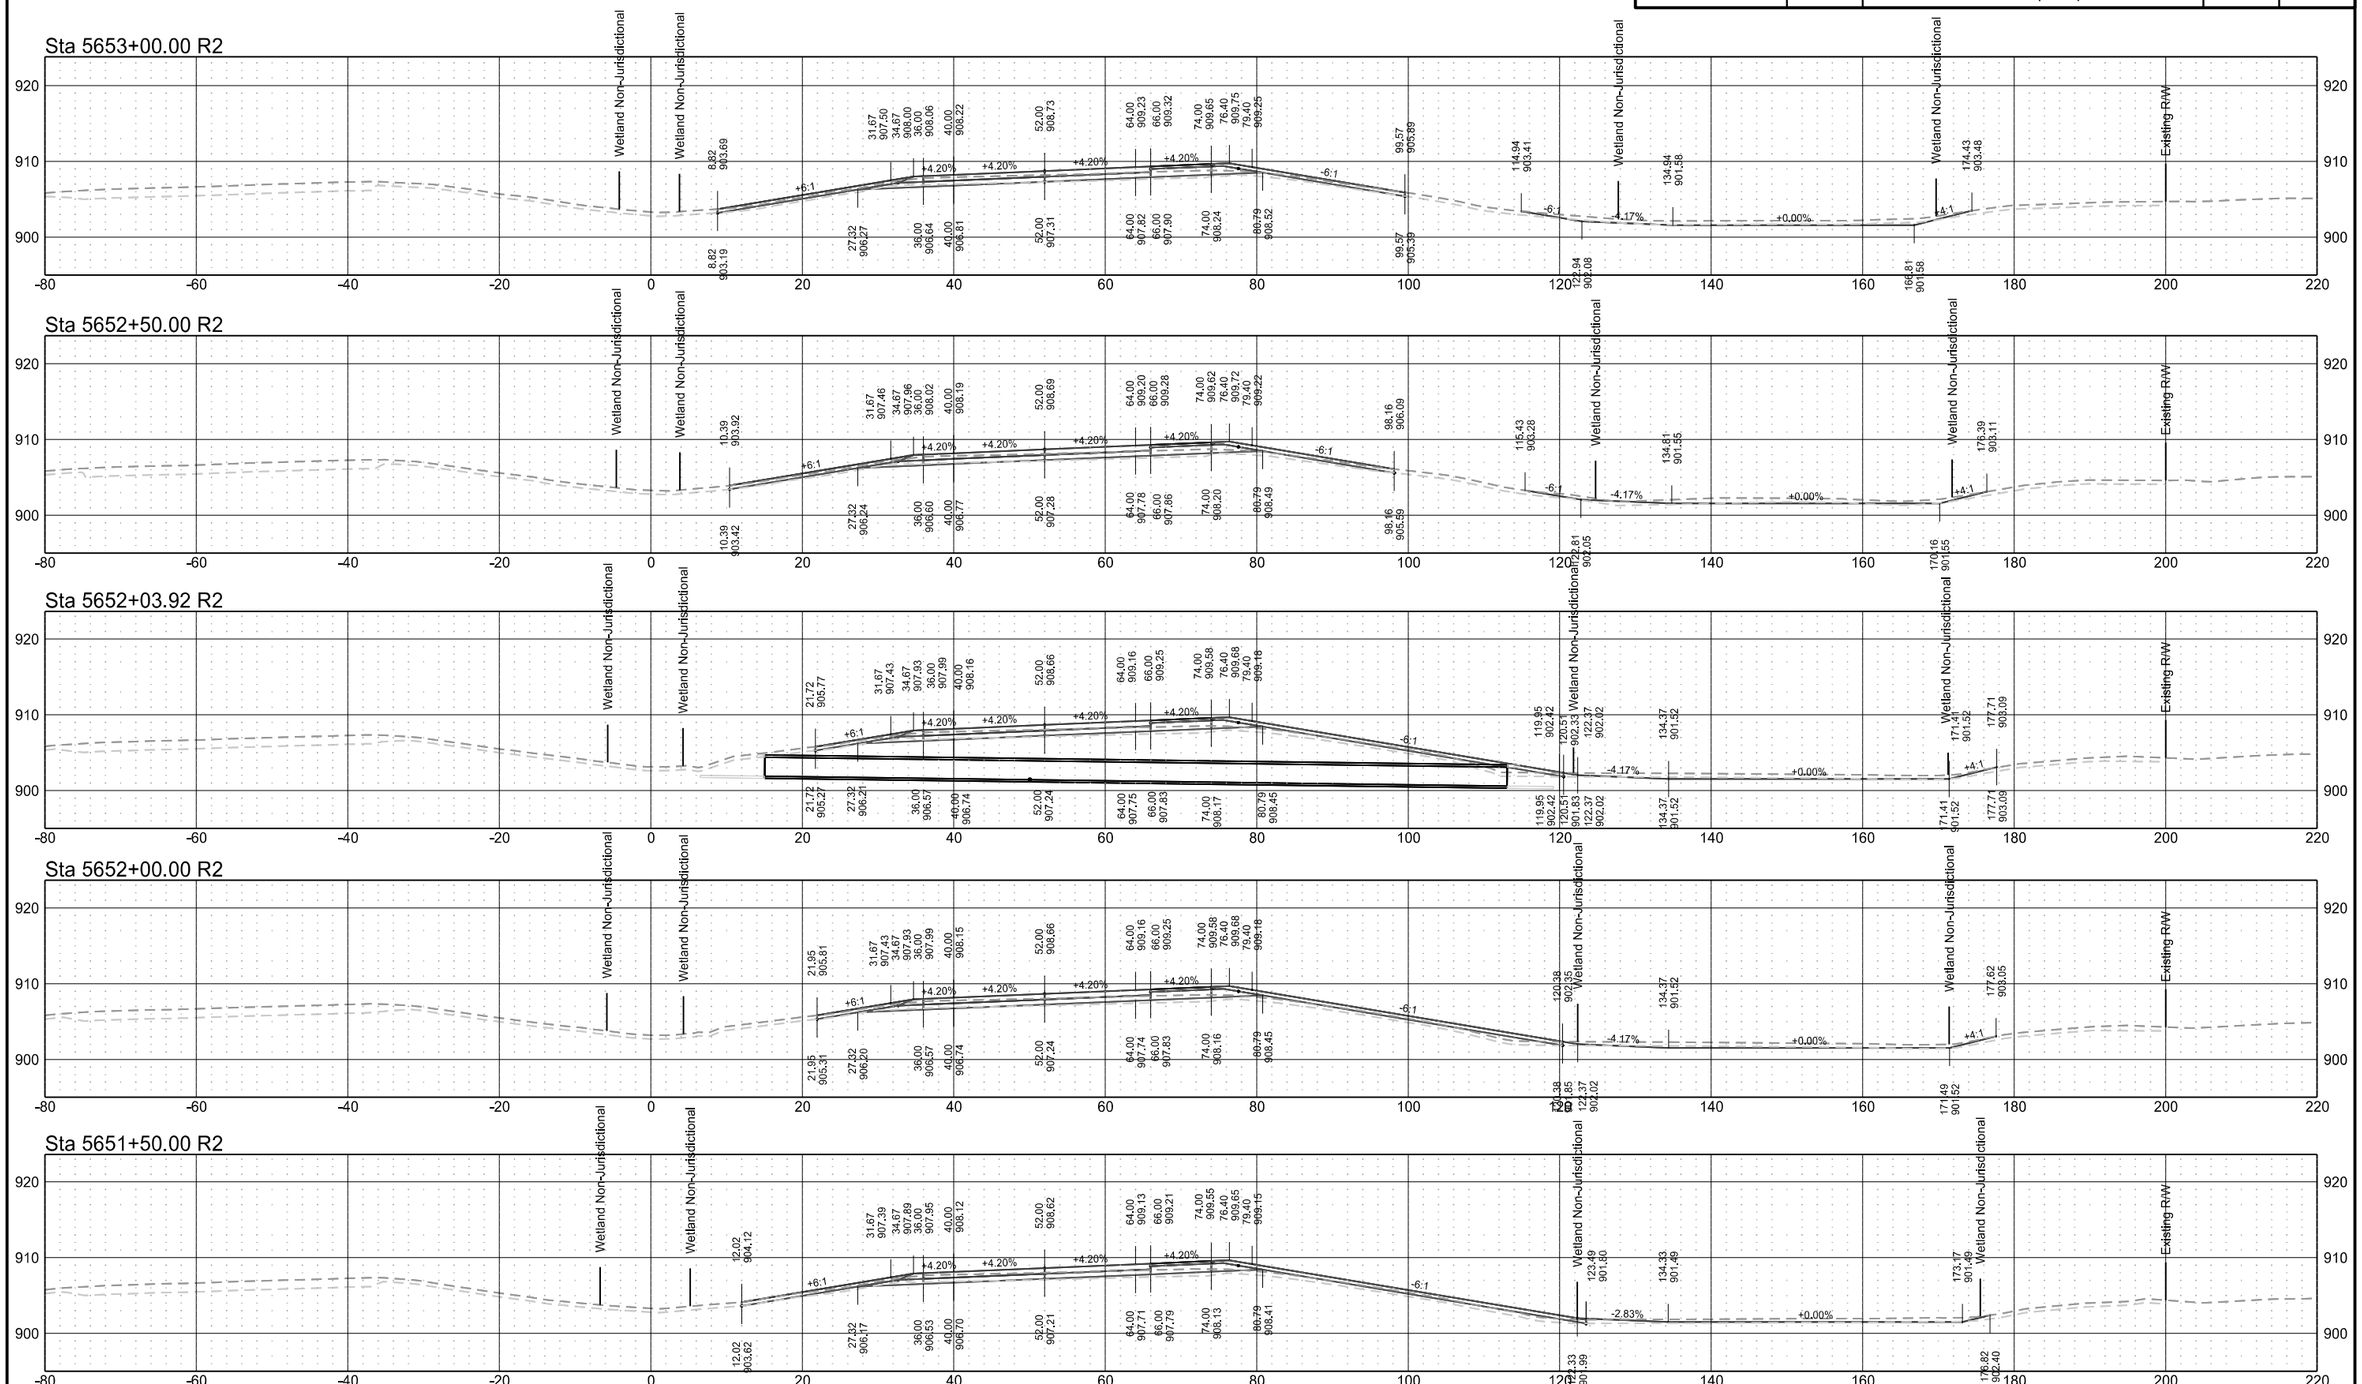

Interstate 29 - Northbound

	STATE	PROJECT NO.	SECTION NO.	SHEET NO.
	ND	IM-8-029(203)101	200	119


9/9/2024 8:57:14 PM CSimonson H:\Projects\14000\14295\8029101.203\Design\Plan\200XS_004_I29.dgn

Interstate 29 - Northbound

	STATE	PROJECT NO.	SECTION NO.	SHEET NO.
	ND	IM-8-029(203)101	200	120

Interstate 29 - Northbound

	STATE	PROJECT NO.	SECTION NO.	SHEET NO.
	ND	IM-8-029(203)101	200	121

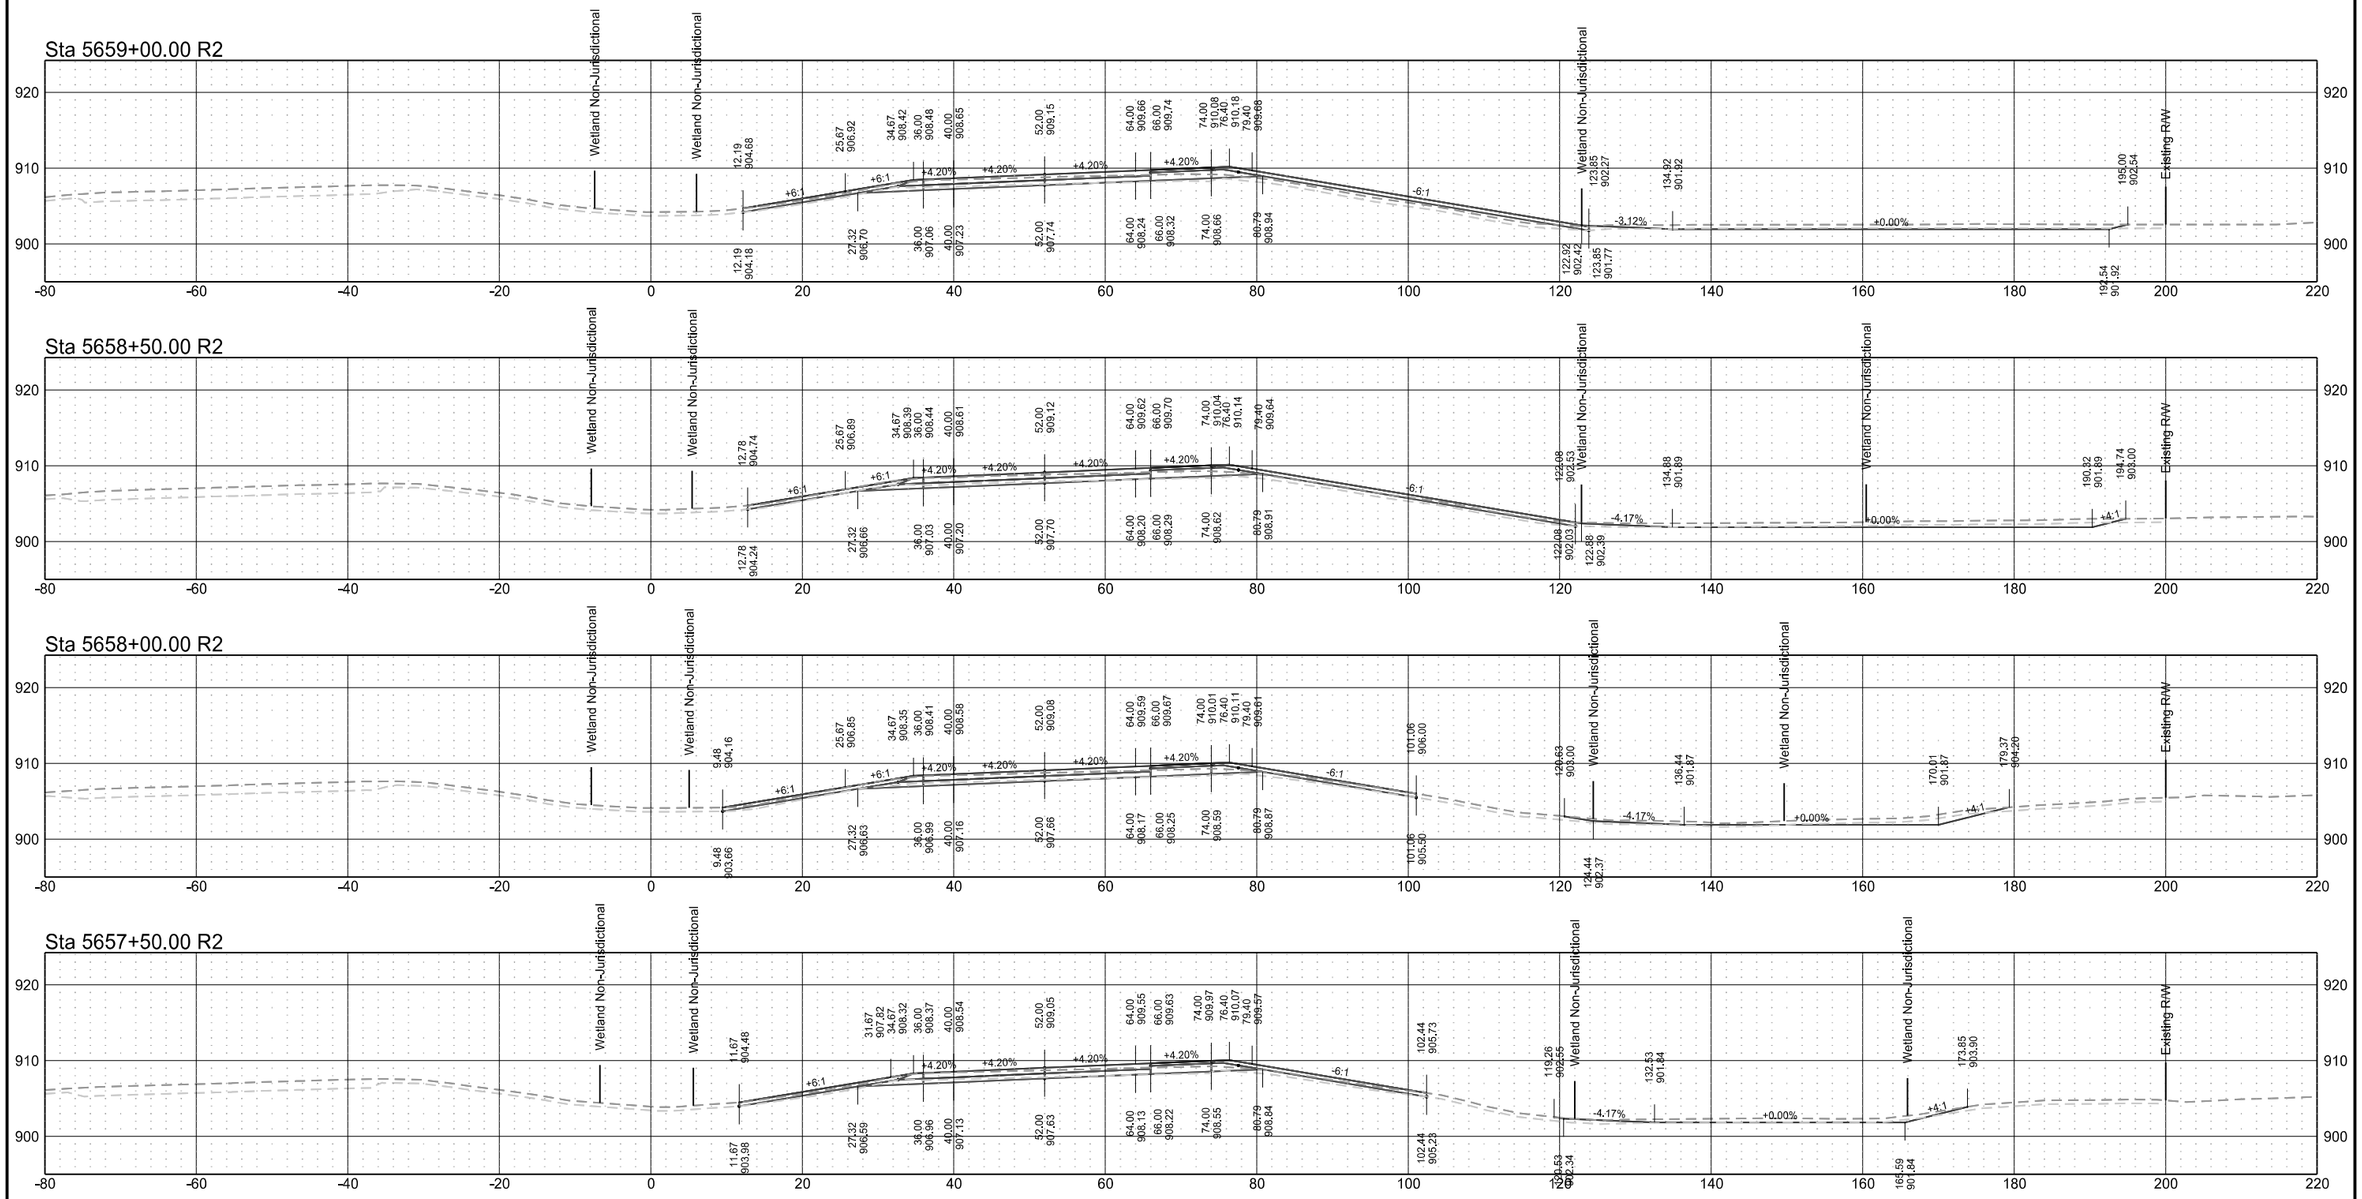

Interstate 29 - Northbound

	STATE	PROJECT NO.	SECTION NO.	SHEET NO.
	ND	IM-8-029(203)101	200	122

Interstate 29 - Northbound

	STATE	PROJECT NO.	SECTION NO.	SHEET NO.
	ND	IM-8-029(203)101	200	123

Interstate 29 - Northbound

	STATE	PROJECT NO.	SECTION NO.	SHEET NO.
	ND	IM-8-029(203)101	200	124


Interstate 29 - Northbound

	STATE	PROJECT NO.	SECTION NO.	SHEET NO.
	ND	IM-8-029(203)101	200	125


Interstate 29 - Northbound

	STATE	PROJECT NO.	SECTION NO.	SHEET NO.
	ND	IM-8-029(203)101	200	126


Sta 5670+00.00 R2

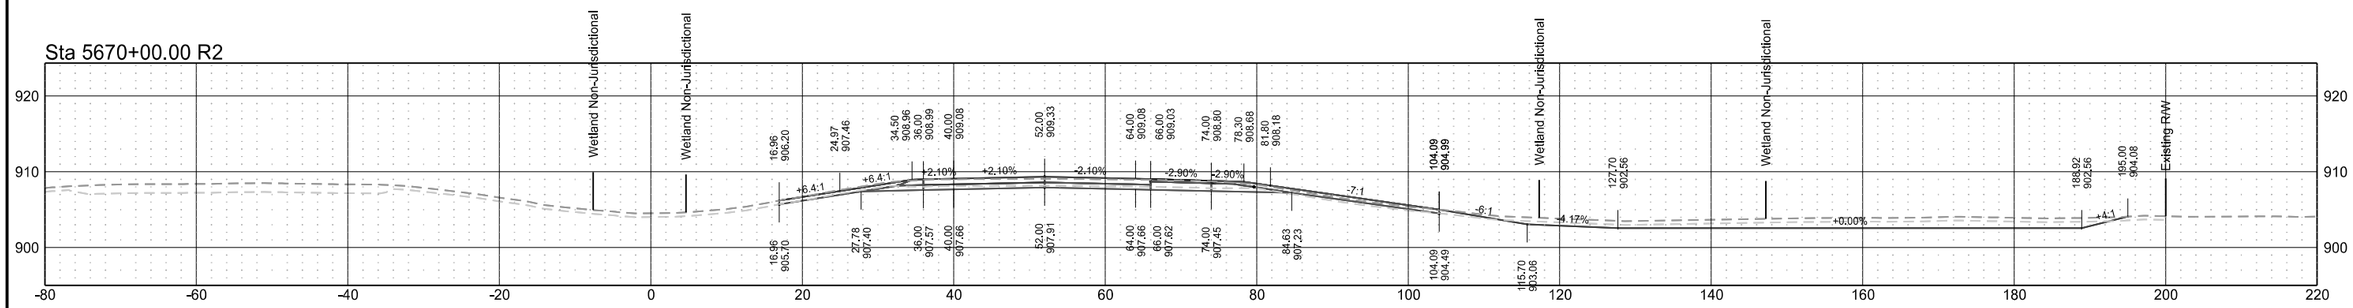

Sta 5669+00.00 R2

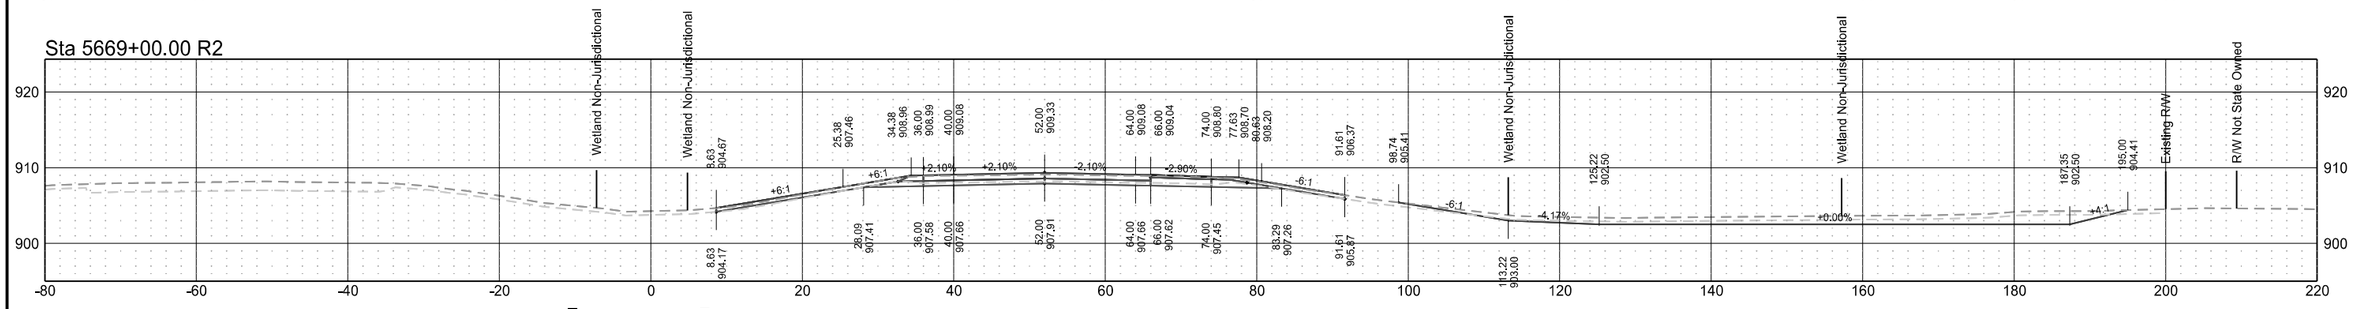



Sta 5668+00.00 R2

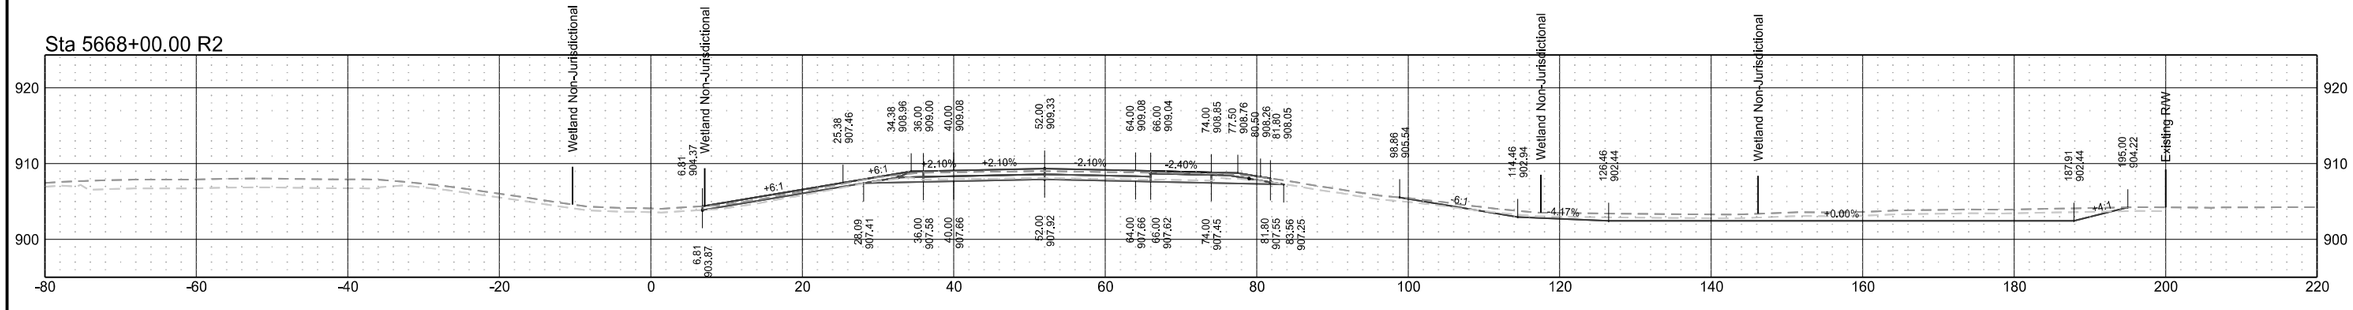



Interstate 29 - Northbound

	STATE	PROJECT NO.	SECTION NO.	SHEET NO.
	ND	IM-8-029(203)101	200	127

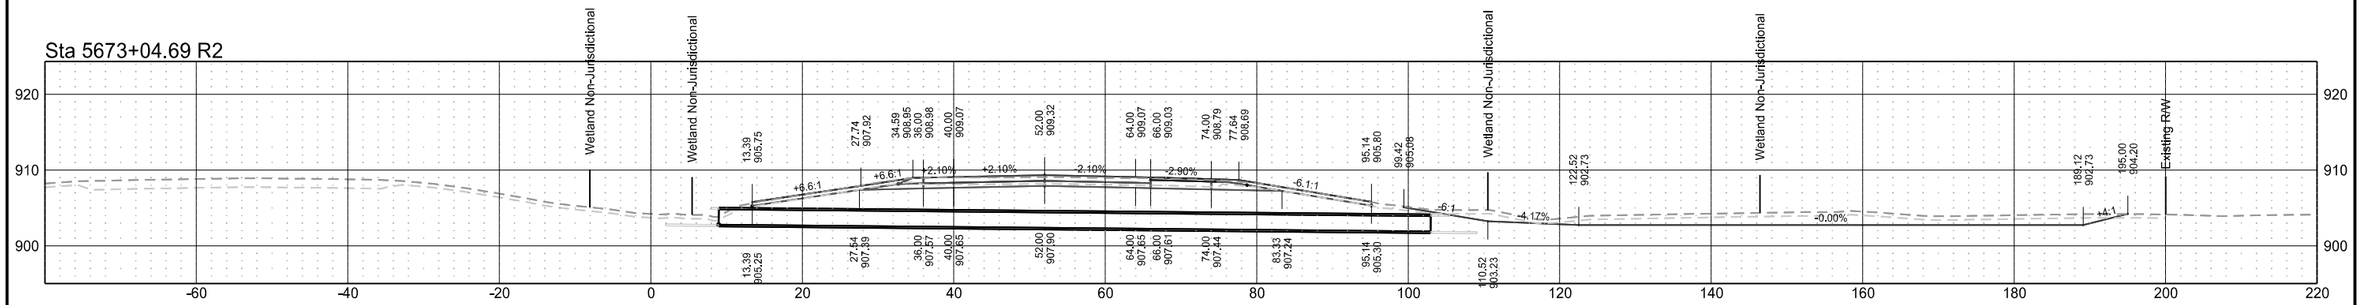

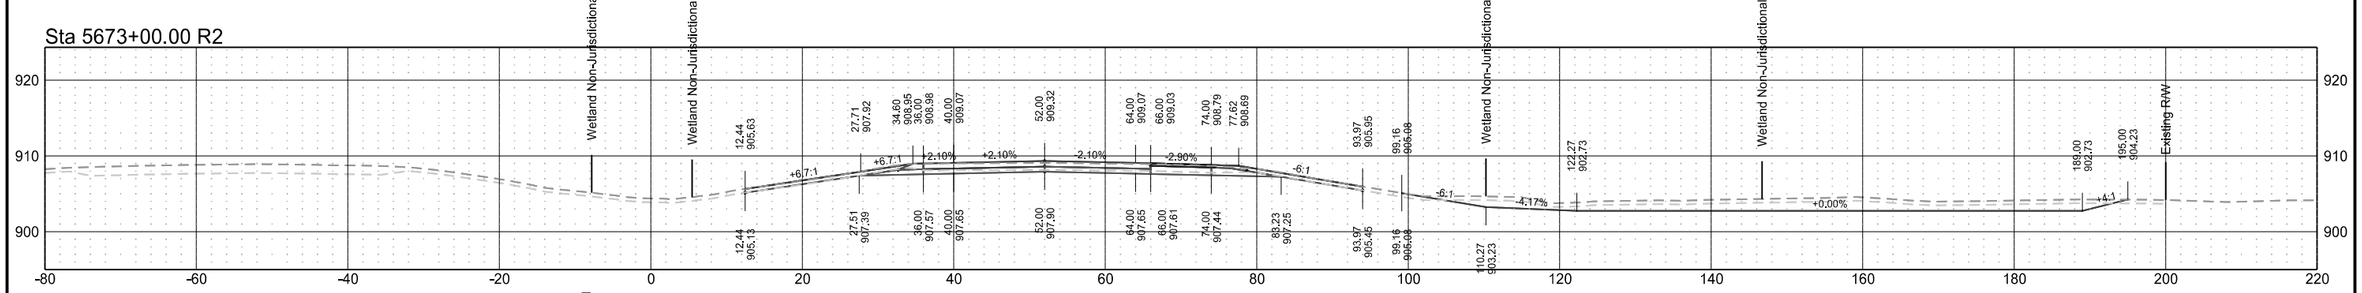

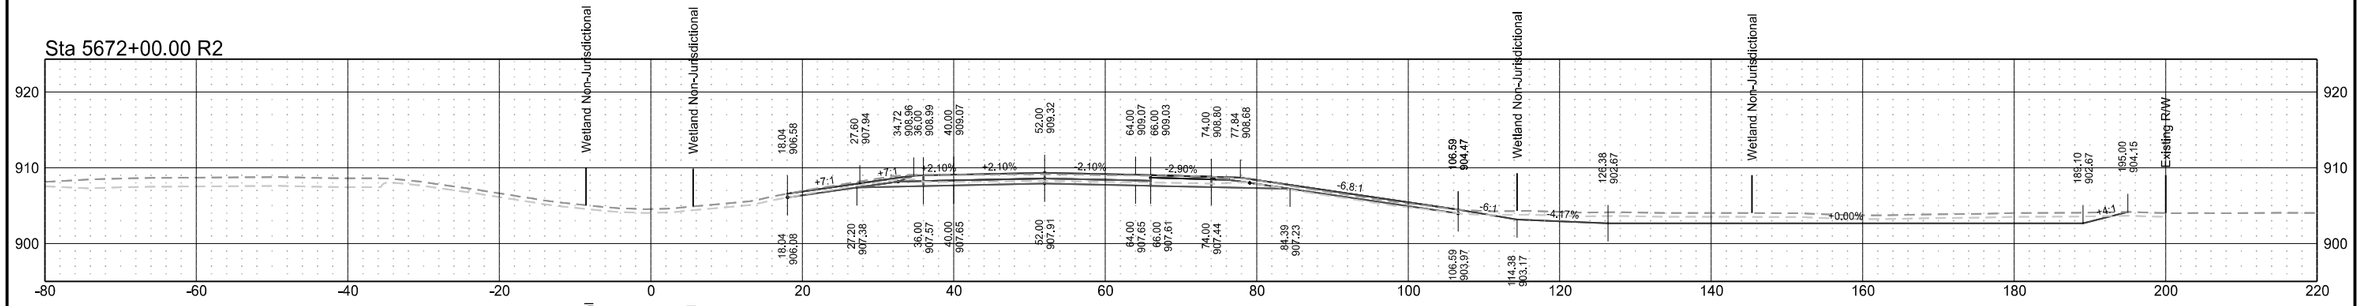

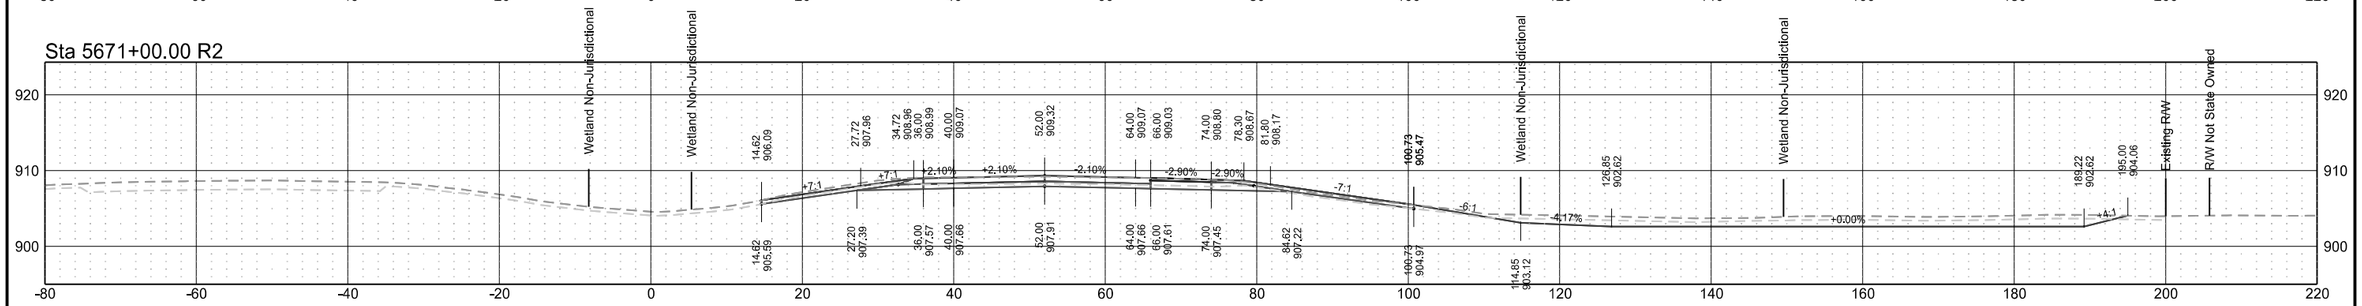



Interstate 29 - Northbound


	STATE	PROJECT NO.	SECTION NO.	SHEET NO.
	ND	IM-8-029(203)101	200	128


Interstate 29 - Northbound

	STATE	PROJECT NO.	SECTION NO.	SHEET NO.
	ND	IM-8-029(203)101	200	129

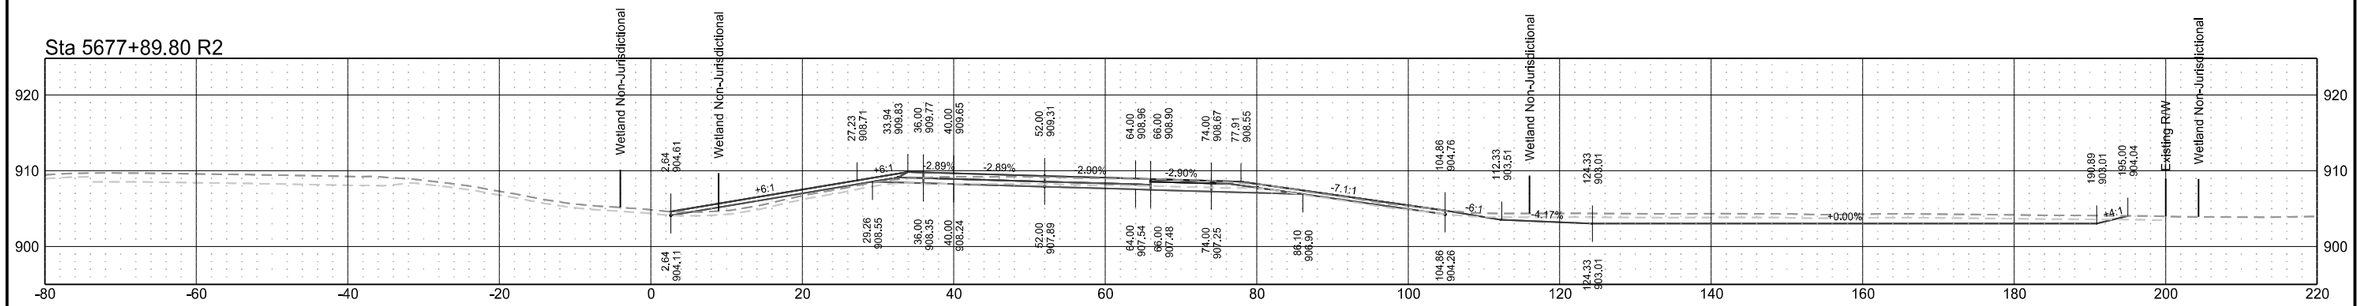

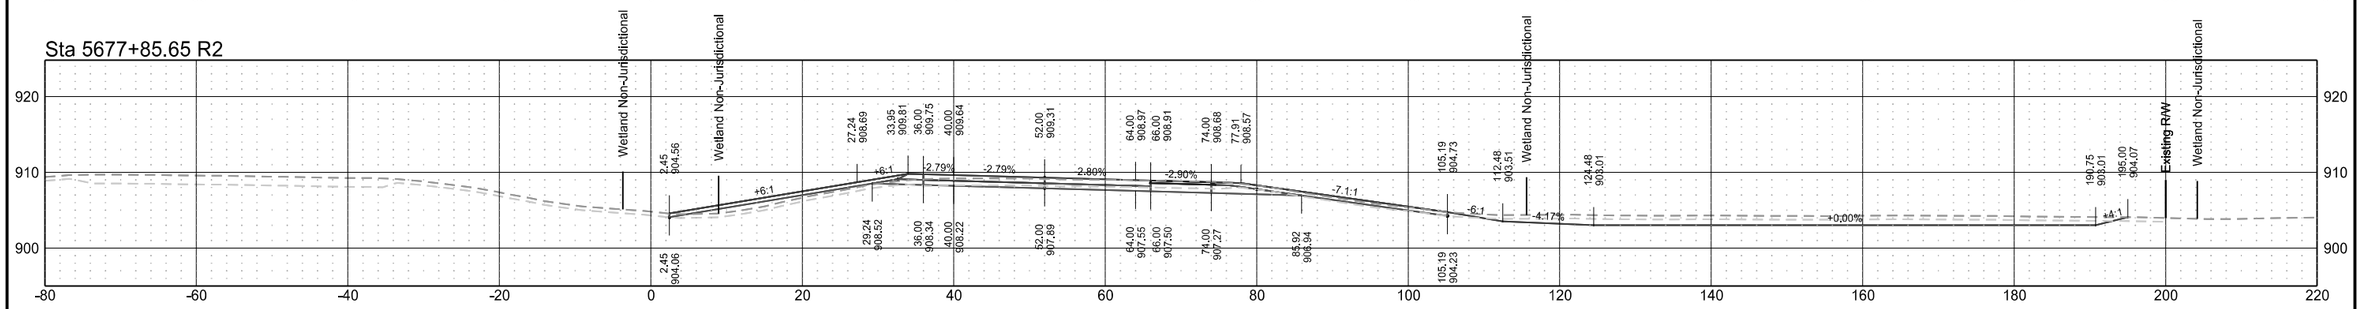

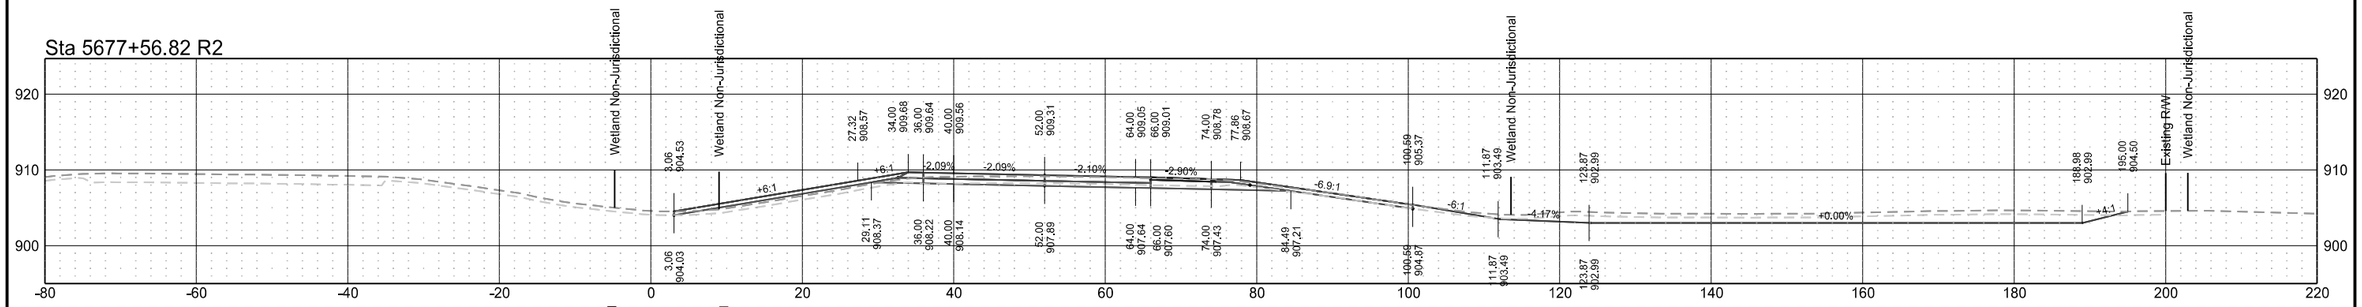


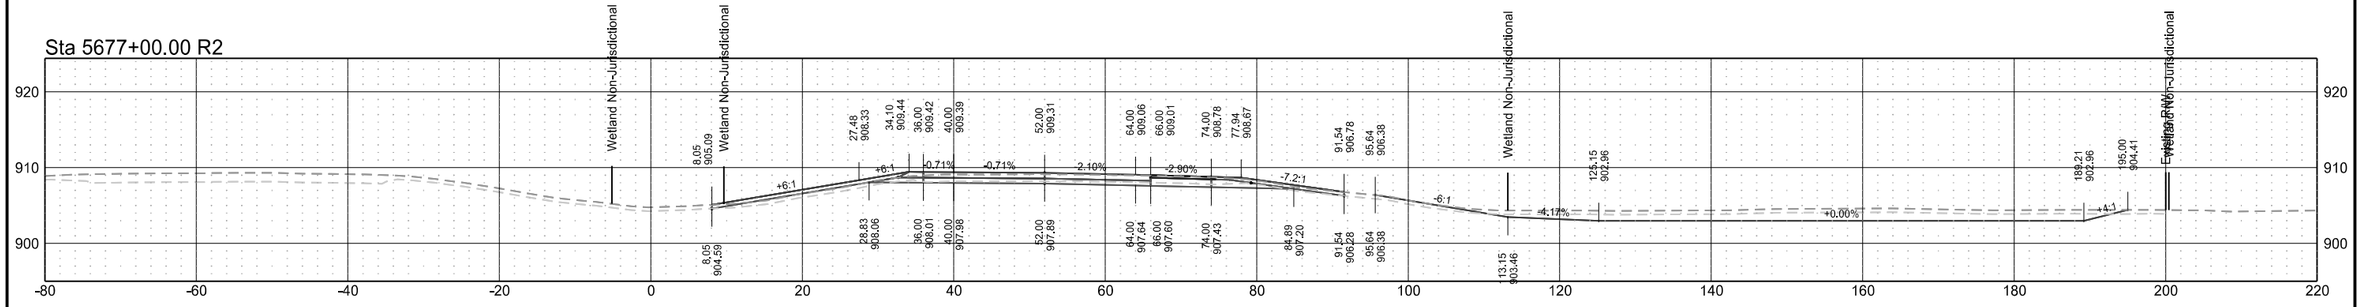


Interstate 29 - Northbound

	STATE	PROJECT NO.	SECTION NO.	SHEET NO.
	ND	IM-8-029(203)101	200	130


Sta 5679+00.00 R2

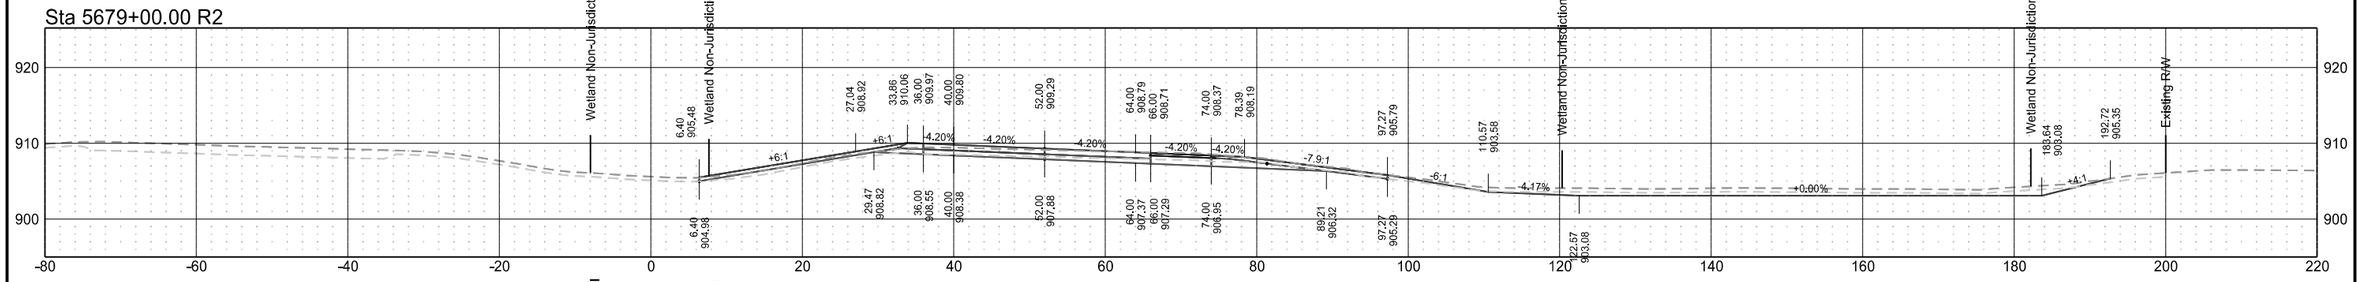


Sta 5678+50.00 R2

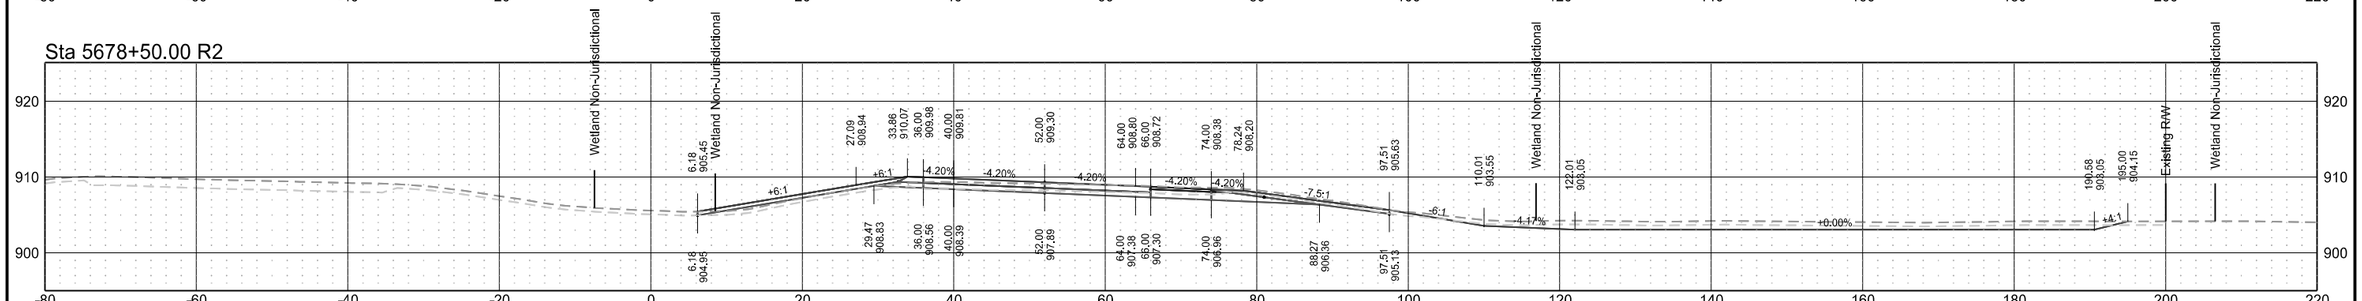

Sta 5678+43.84 R2

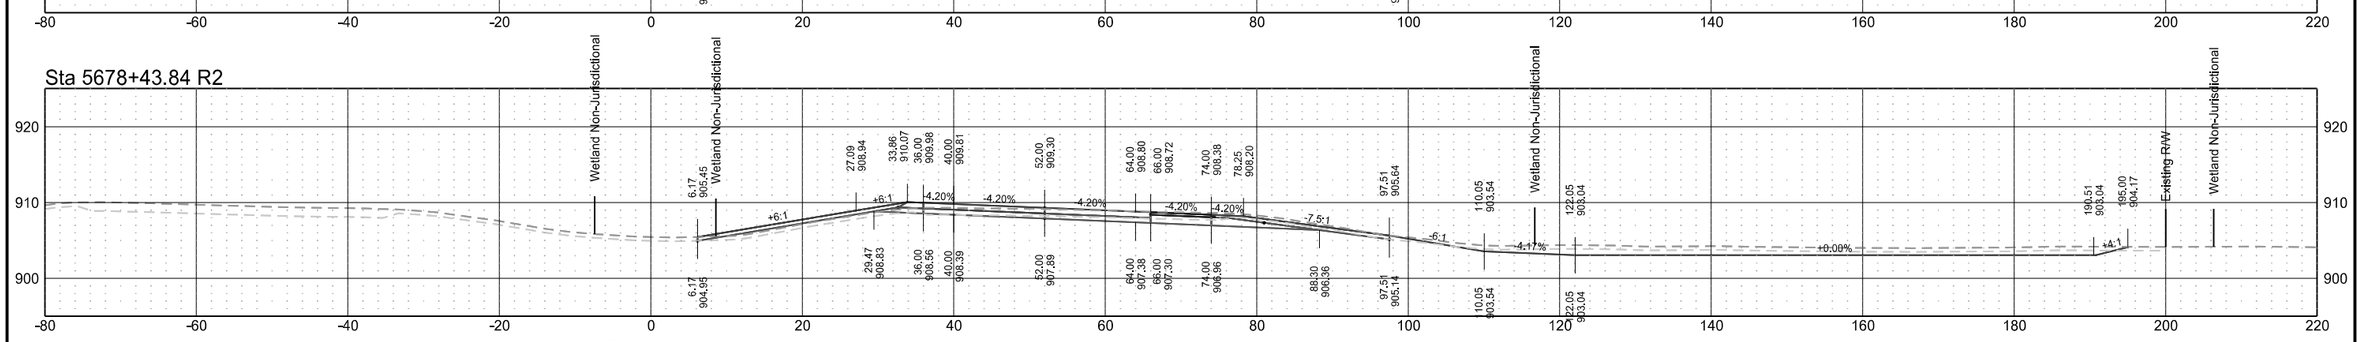


Sta 5678+00.00 R2

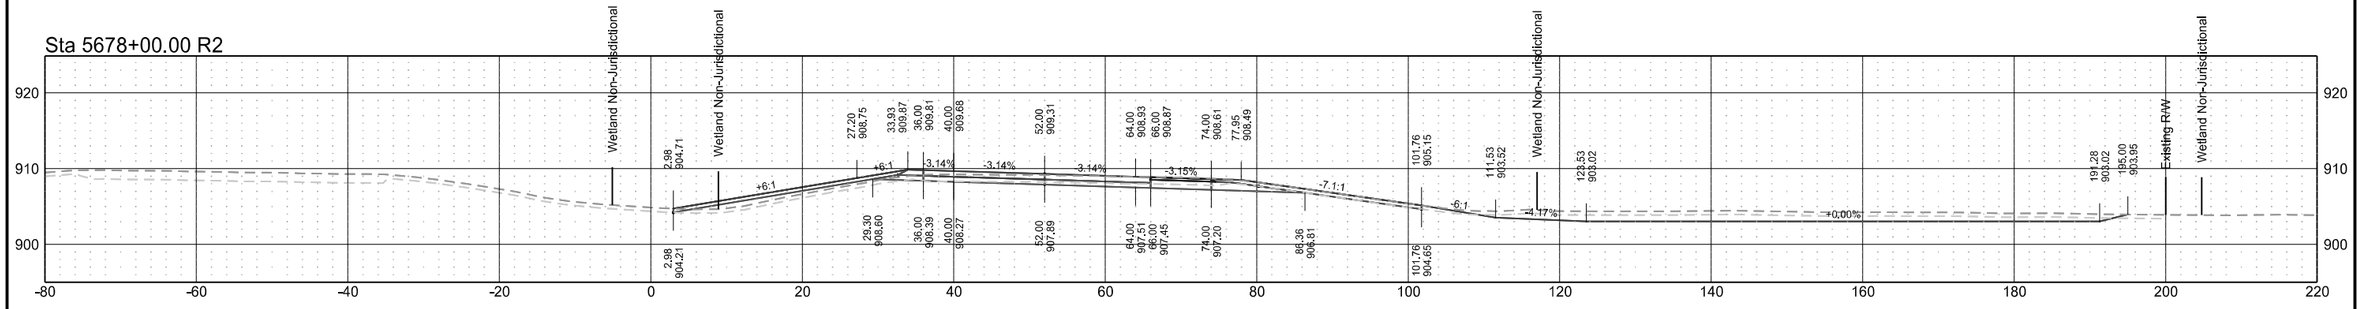

Interstate 29 - Northbound

	STATE	PROJECT NO.	SECTION NO.	SHEET NO.
	ND	IM-8-029(203)101	200	131

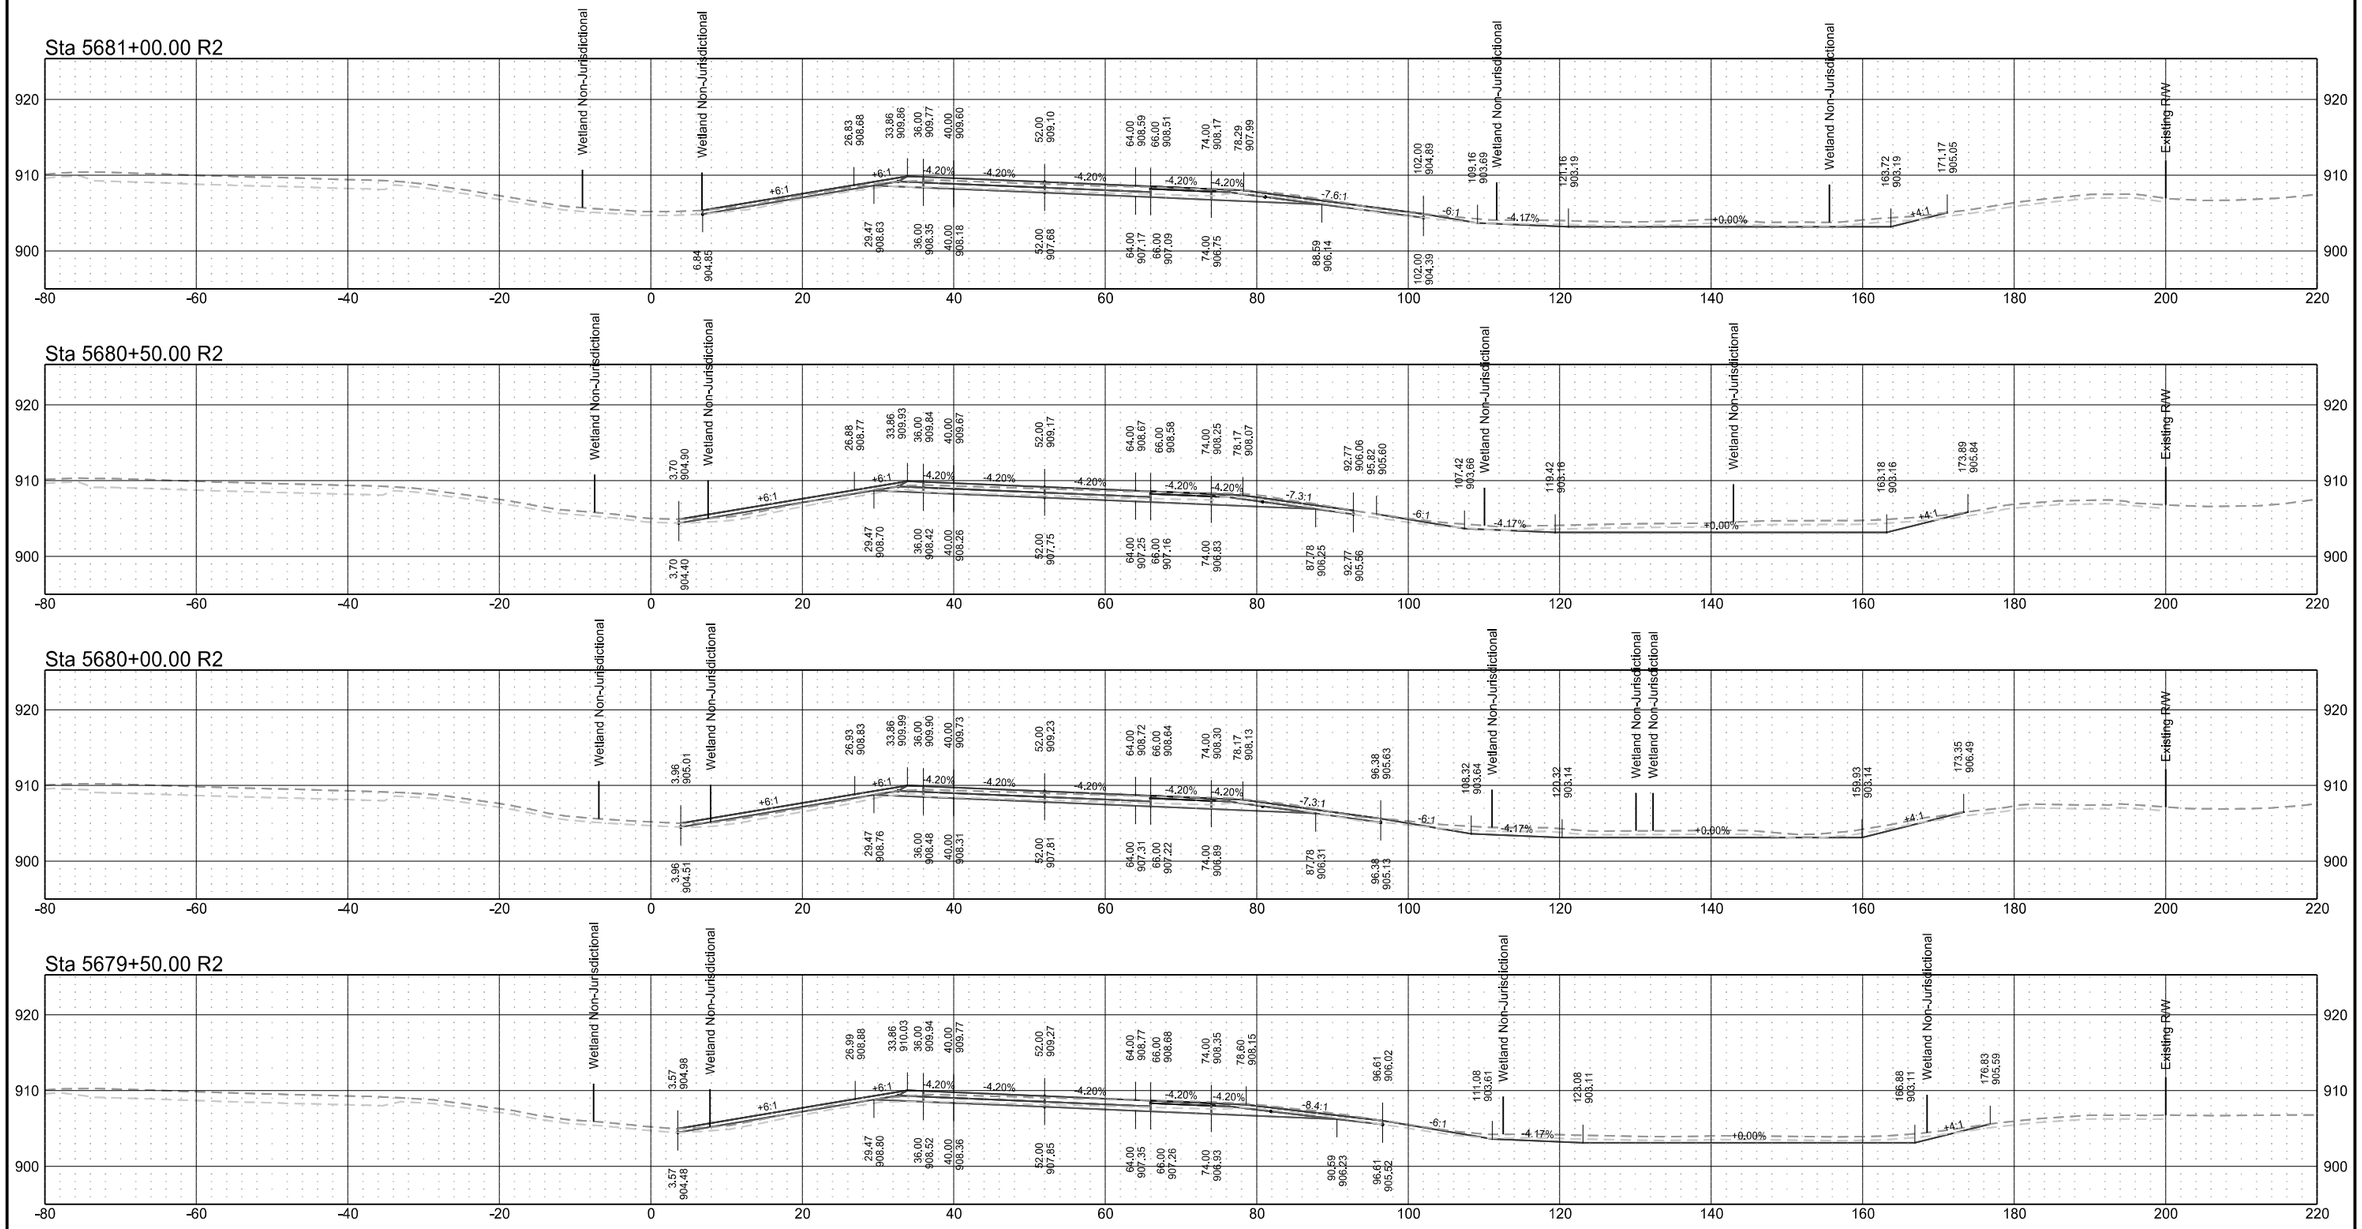


Interstate 29 - Northbound

	STATE	PROJECT NO.	SECTION NO.	SHEET NO.
	ND	IM-8-029(203)101	200	132

Interstate 29 - Northbound


	STATE	PROJECT NO.	SECTION NO.	SHEET NO.
	ND	IM-8-029(203)101	200	133

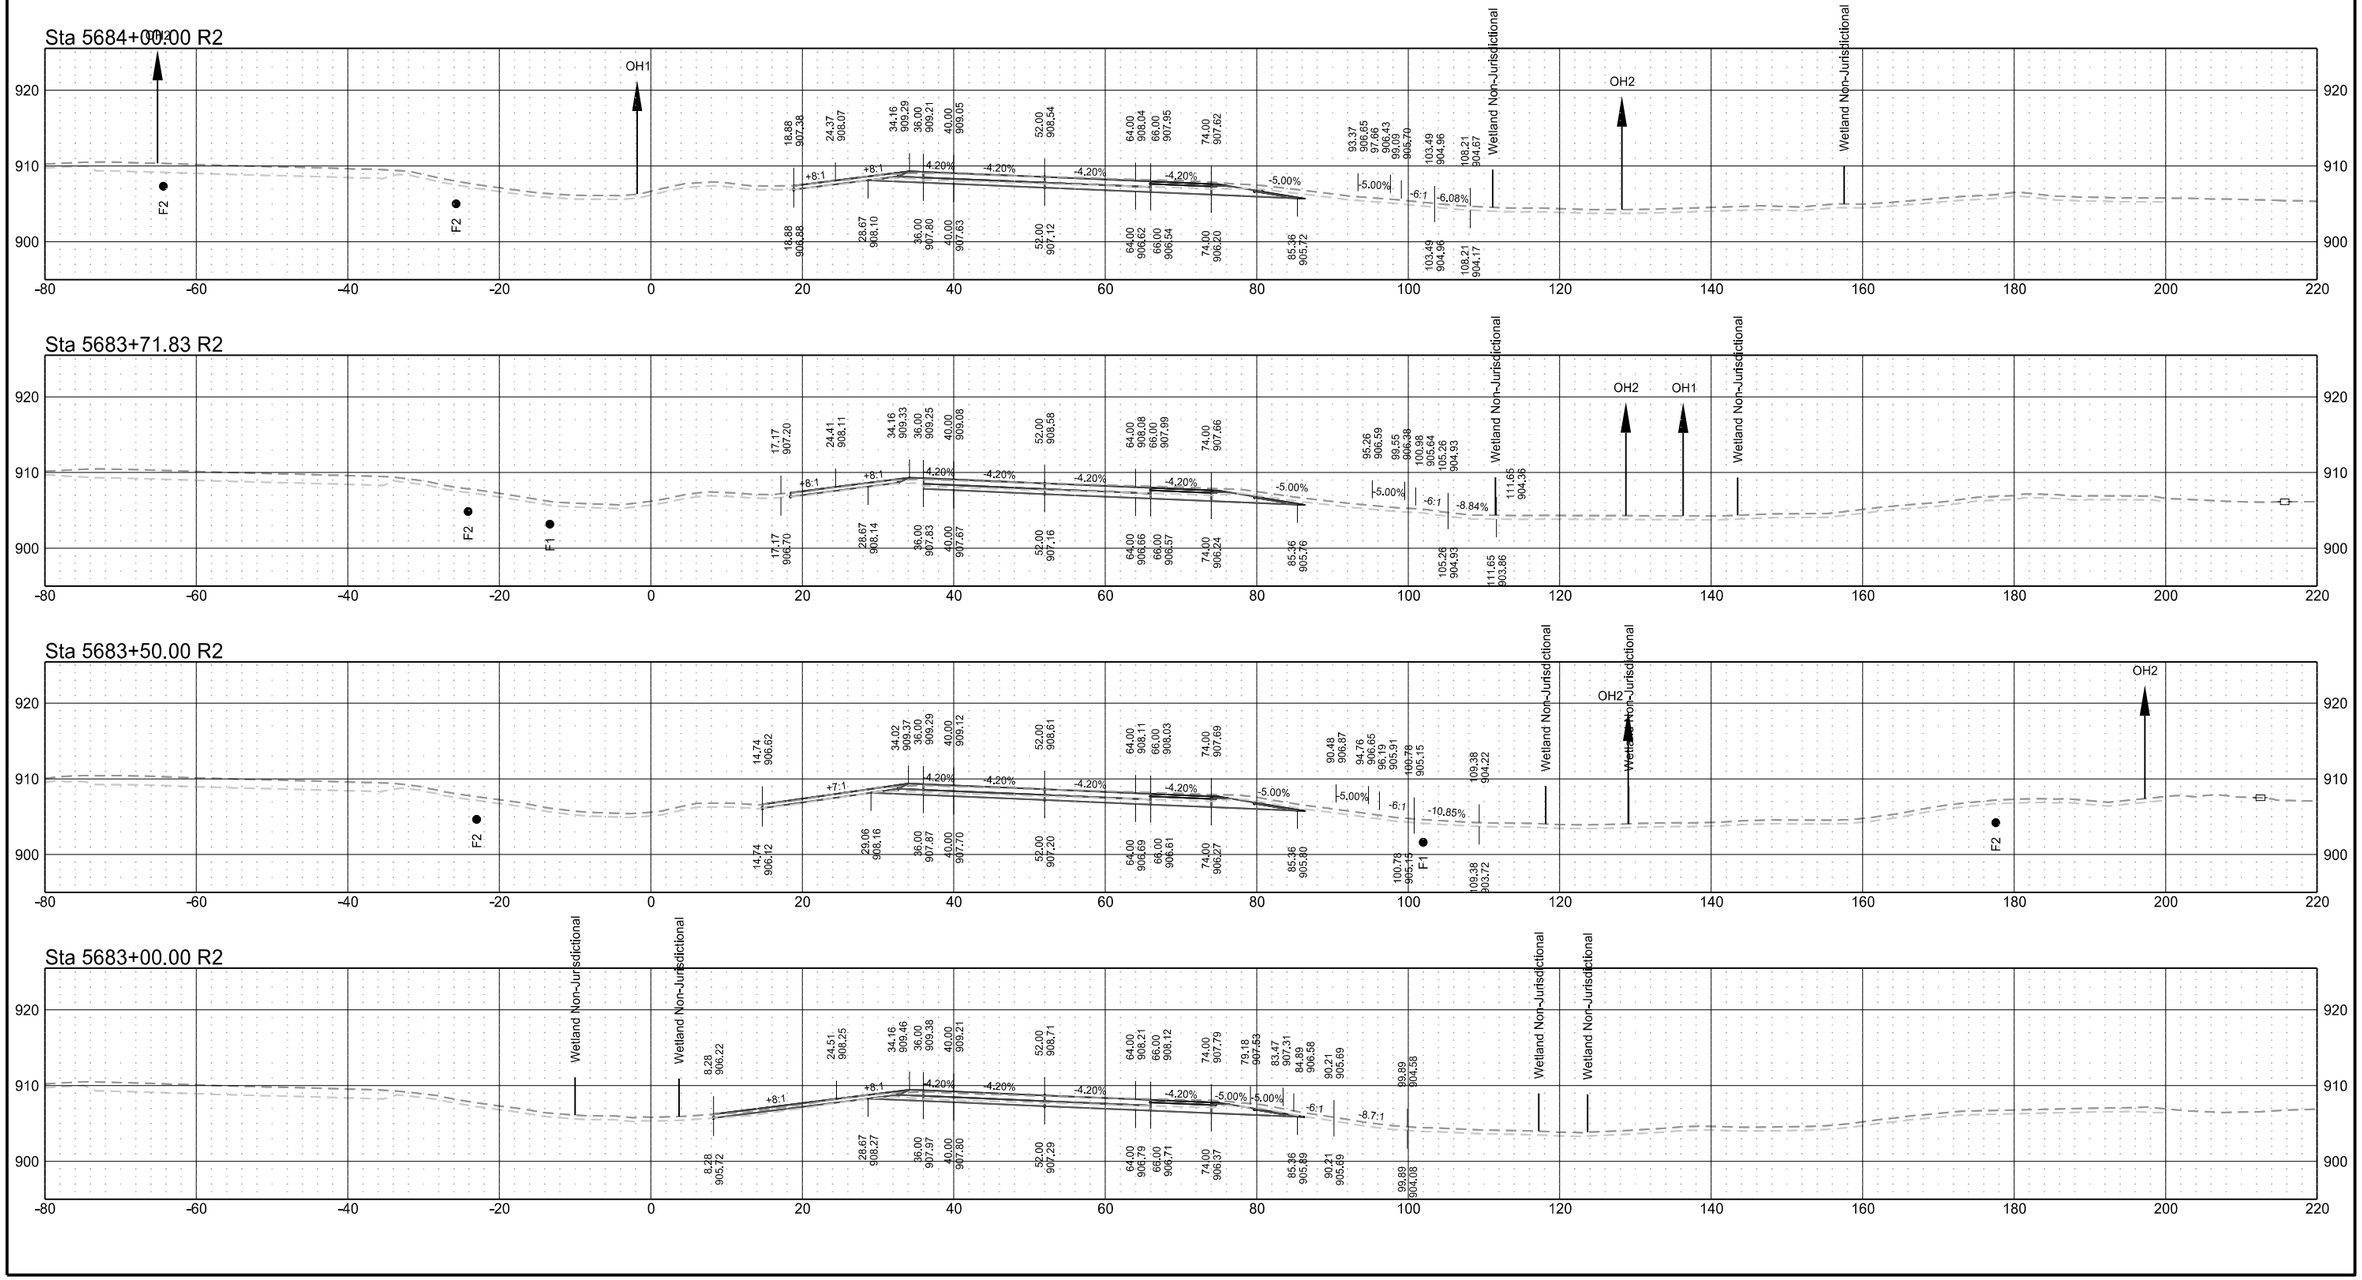


Interstate 29 - Northbound

	STATE	PROJECT NO.	SECTION NO.	SHEET NO.
	ND	IM-8-029(203)101	200	134


Sta 5686+00.00 R2

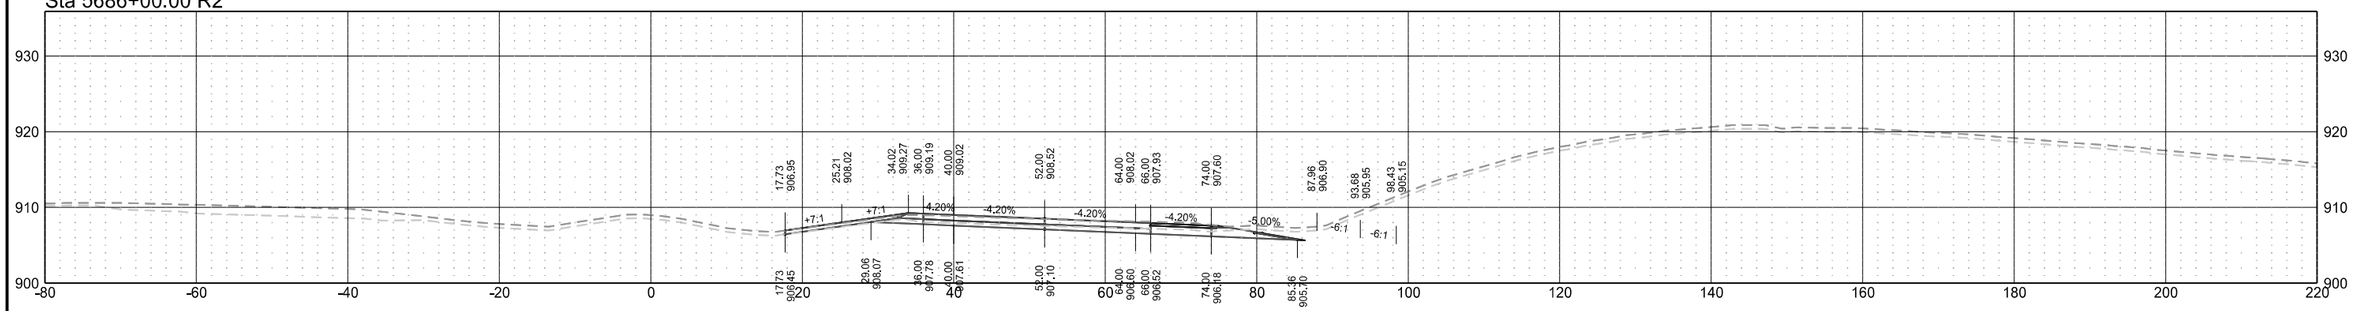


Sta 5685+50.00 R2

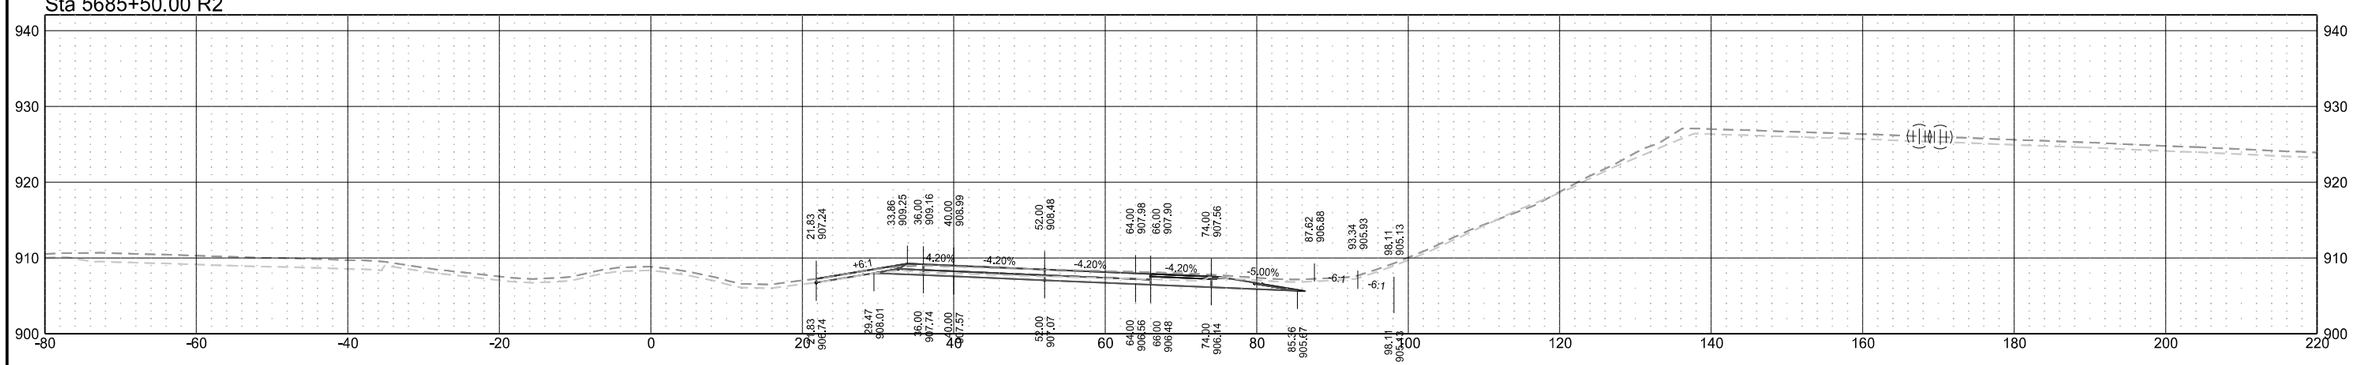

Sta 5685+00.00 R2

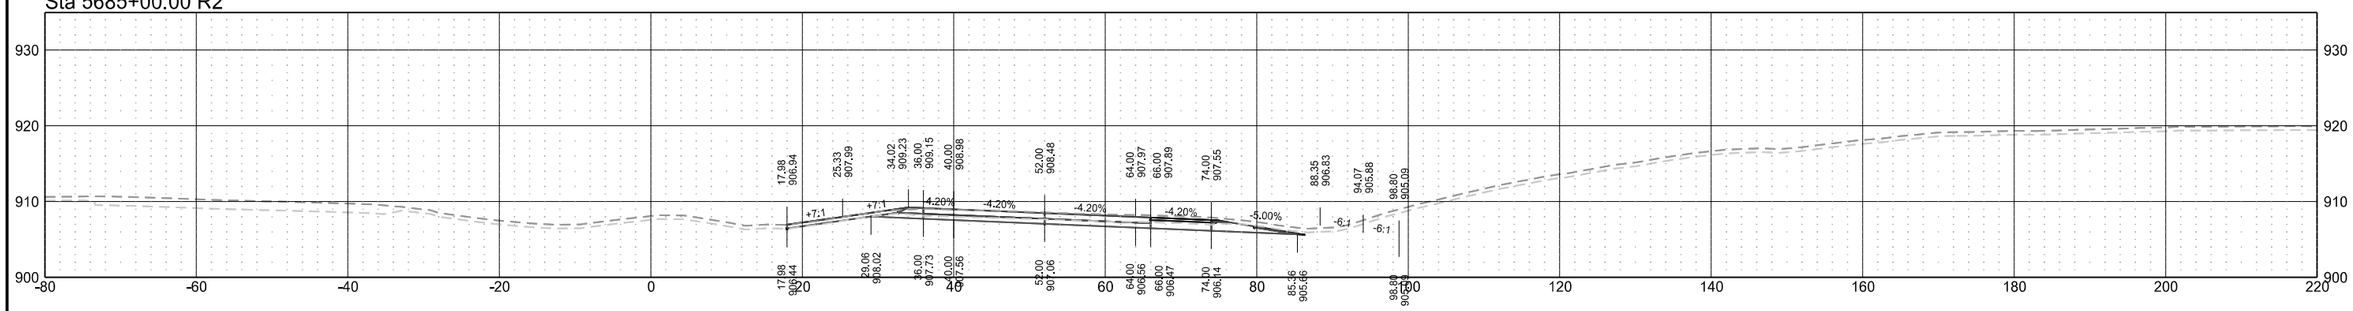


Sta 5684+50.00 R2

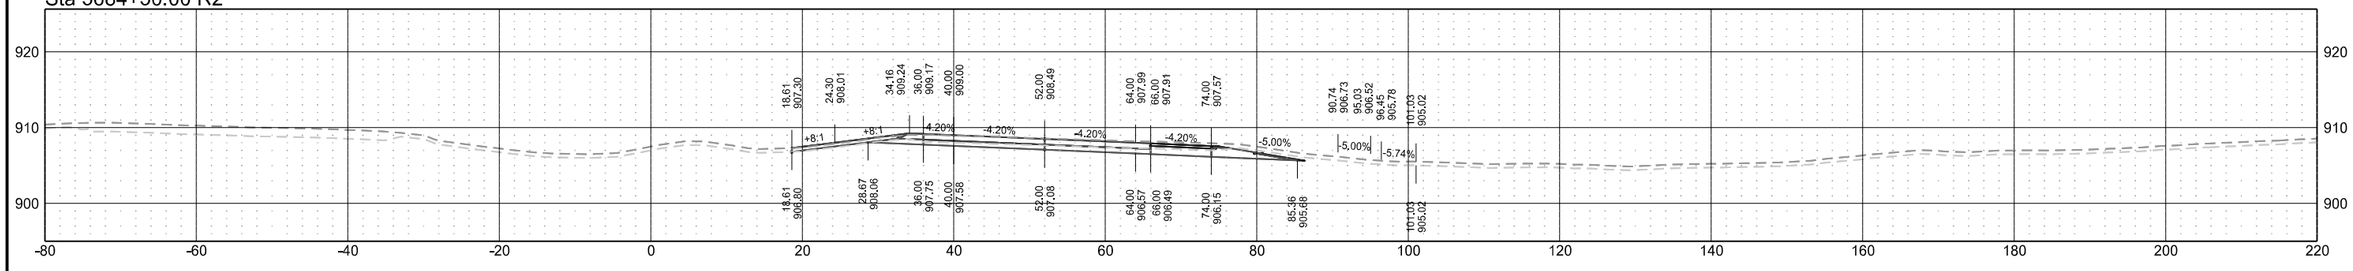


Interstate 29 - Northbound

	STATE	PROJECT NO.	SECTION NO.	SHEET NO.
	ND	IM-8-029(203)101	200	135


Sta 5688+00.00 R2

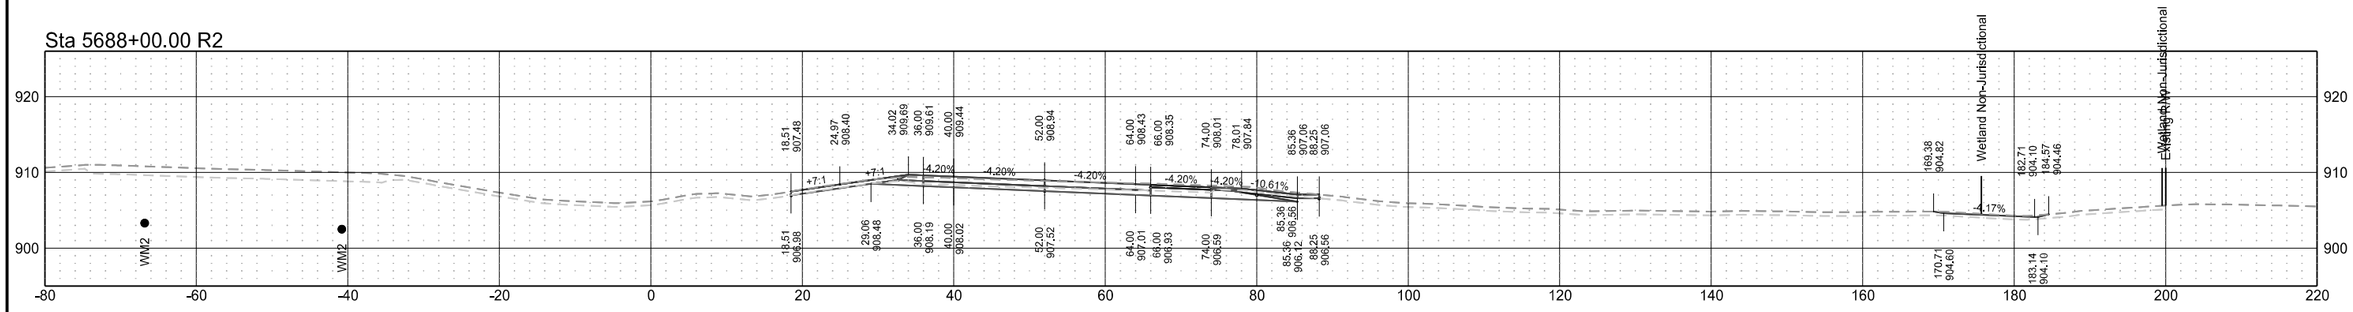


Sta 5687+50.00 R2

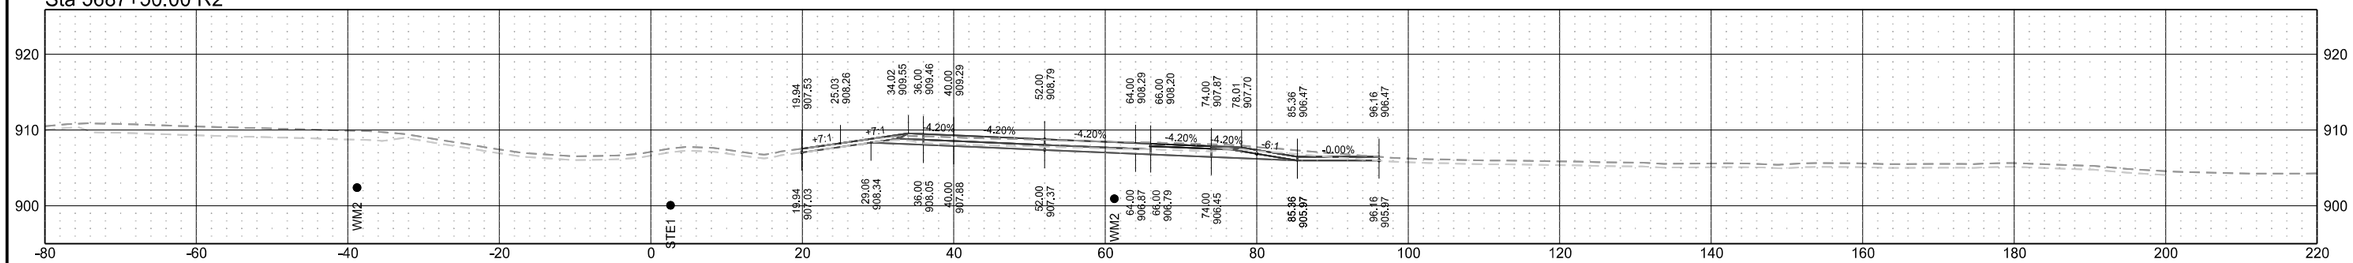

Sta 5687+00.00 R2

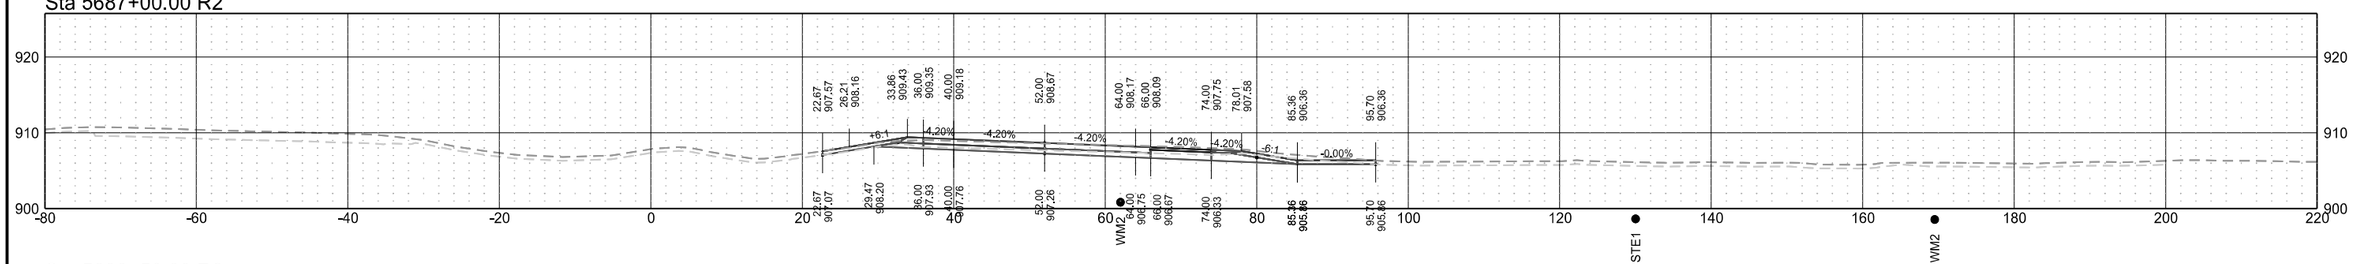


Sta 5686+50.00 R2

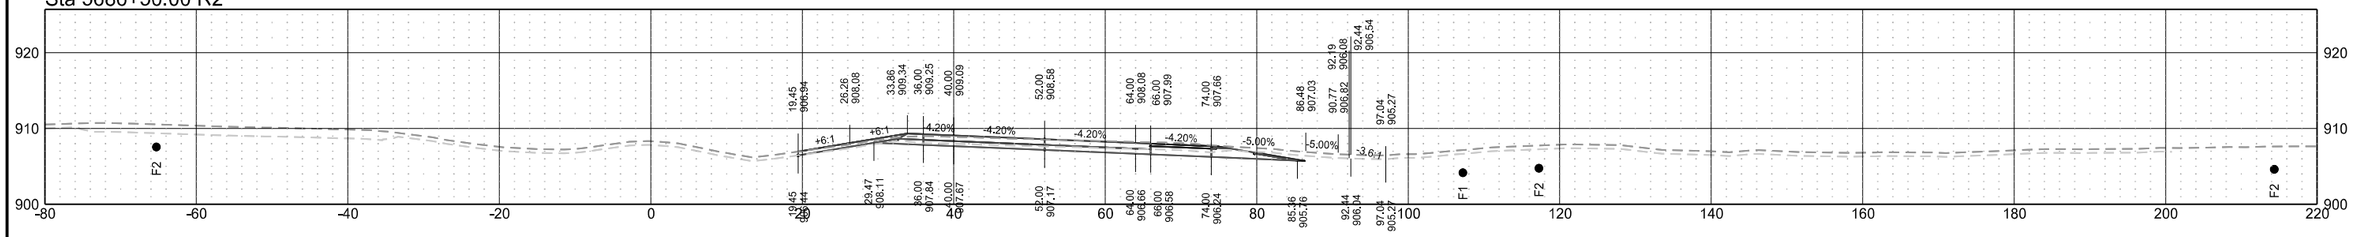


Interstate 29 - Northbound

	STATE	PROJECT NO.	SECTION NO.	SHEET NO.
	ND	IM-8-029(203)101	200	136

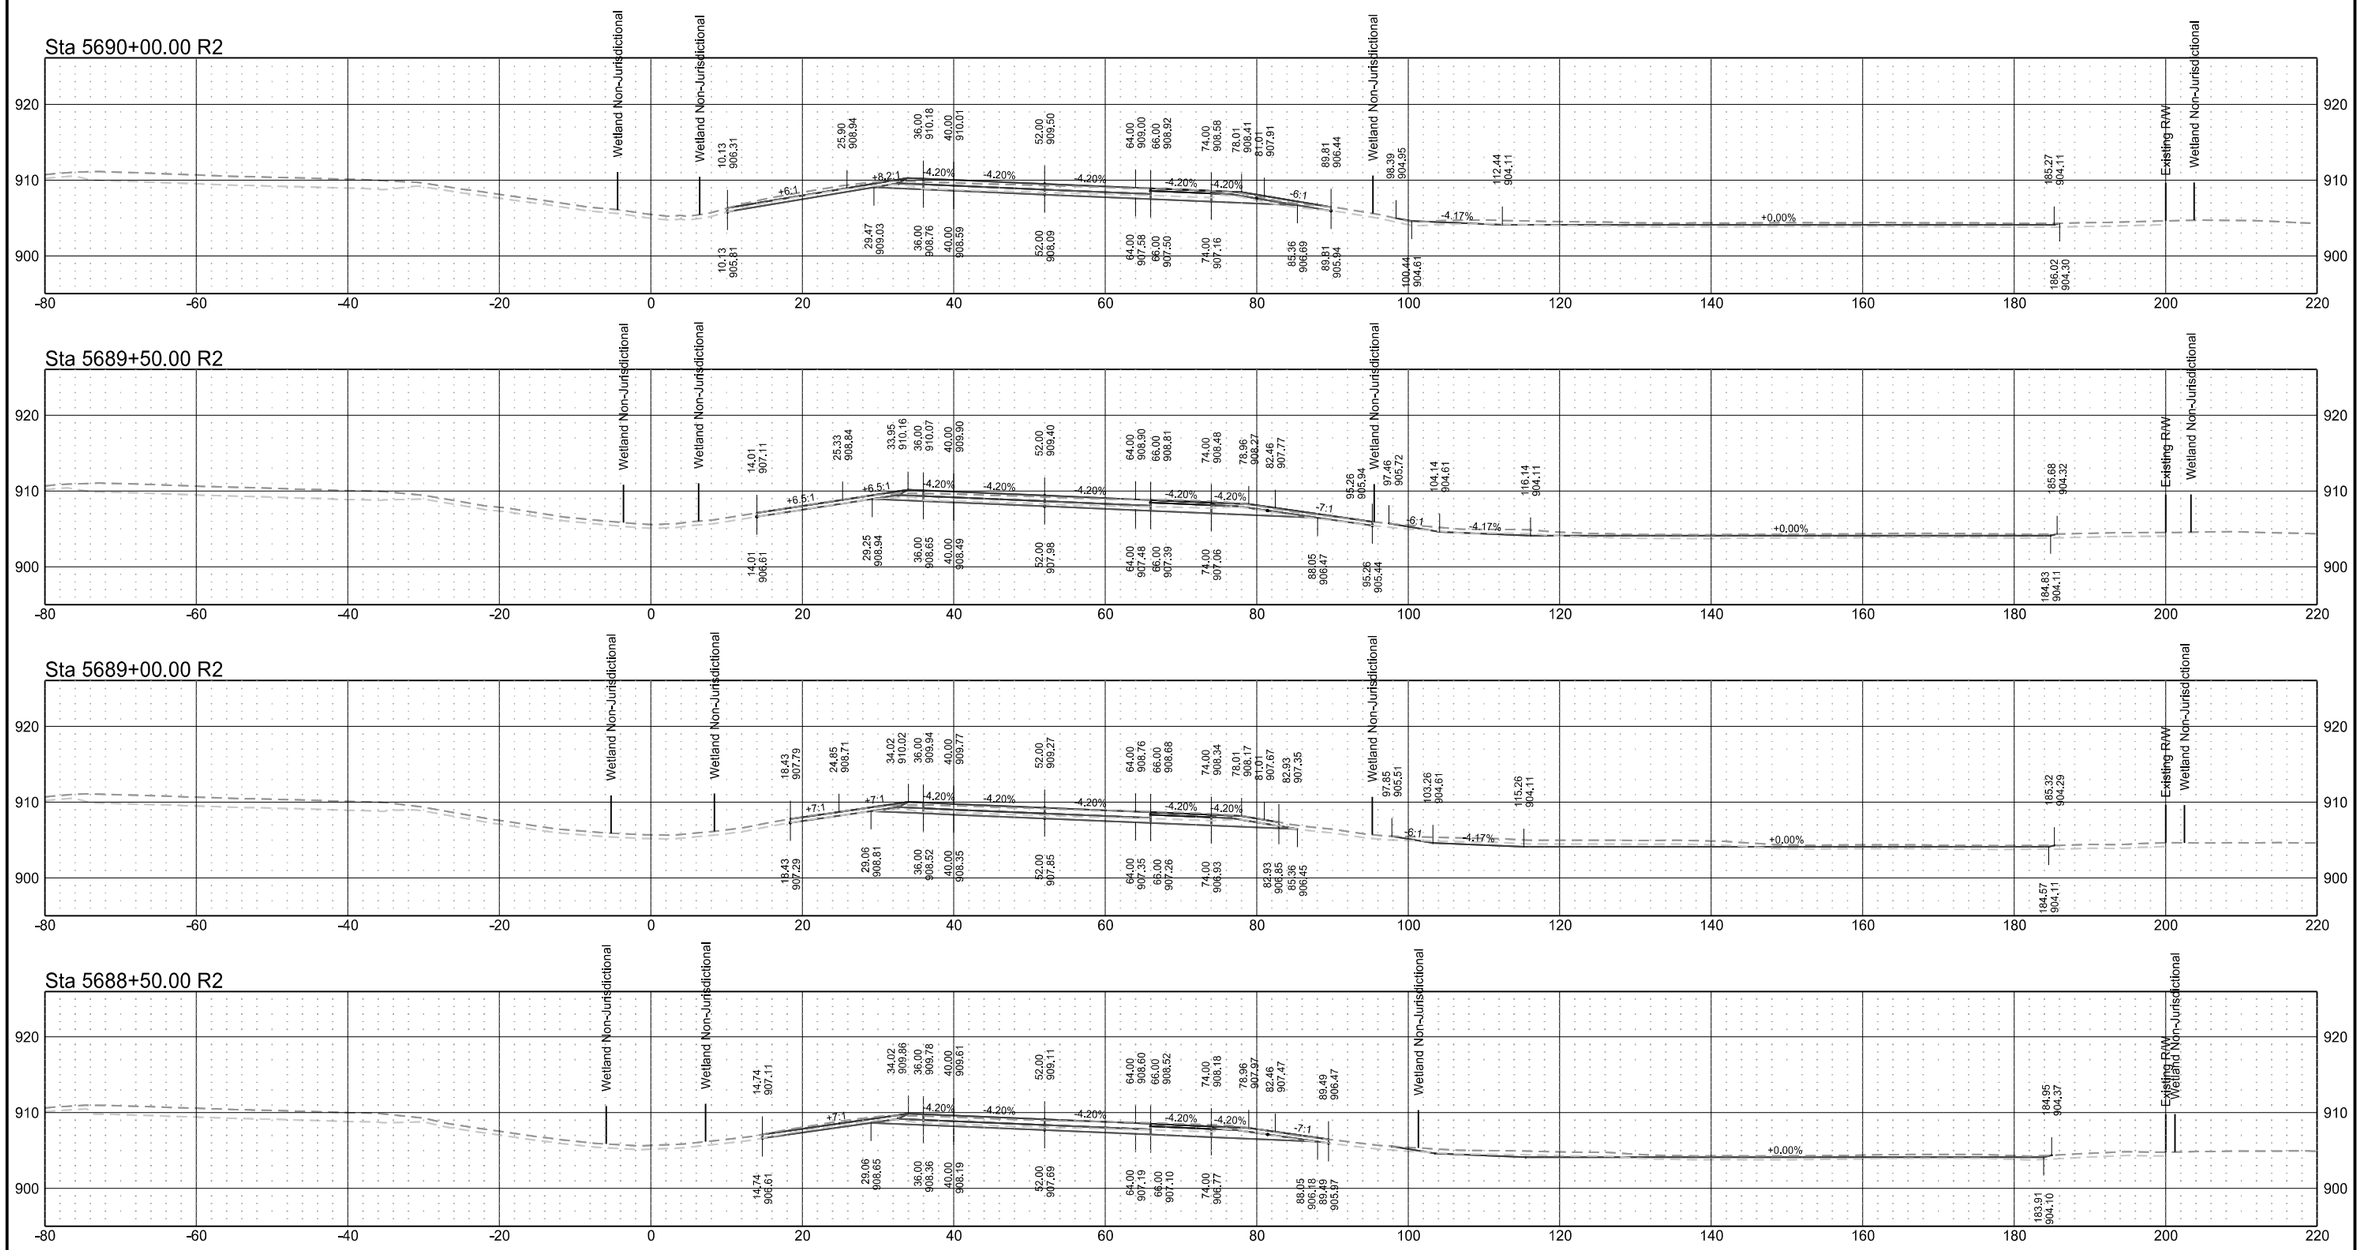


Interstate 29 - Northbound

	STATE	PROJECT NO.	SECTION NO.	SHEET NO.
	ND	IM-8-029(203)101	200	137

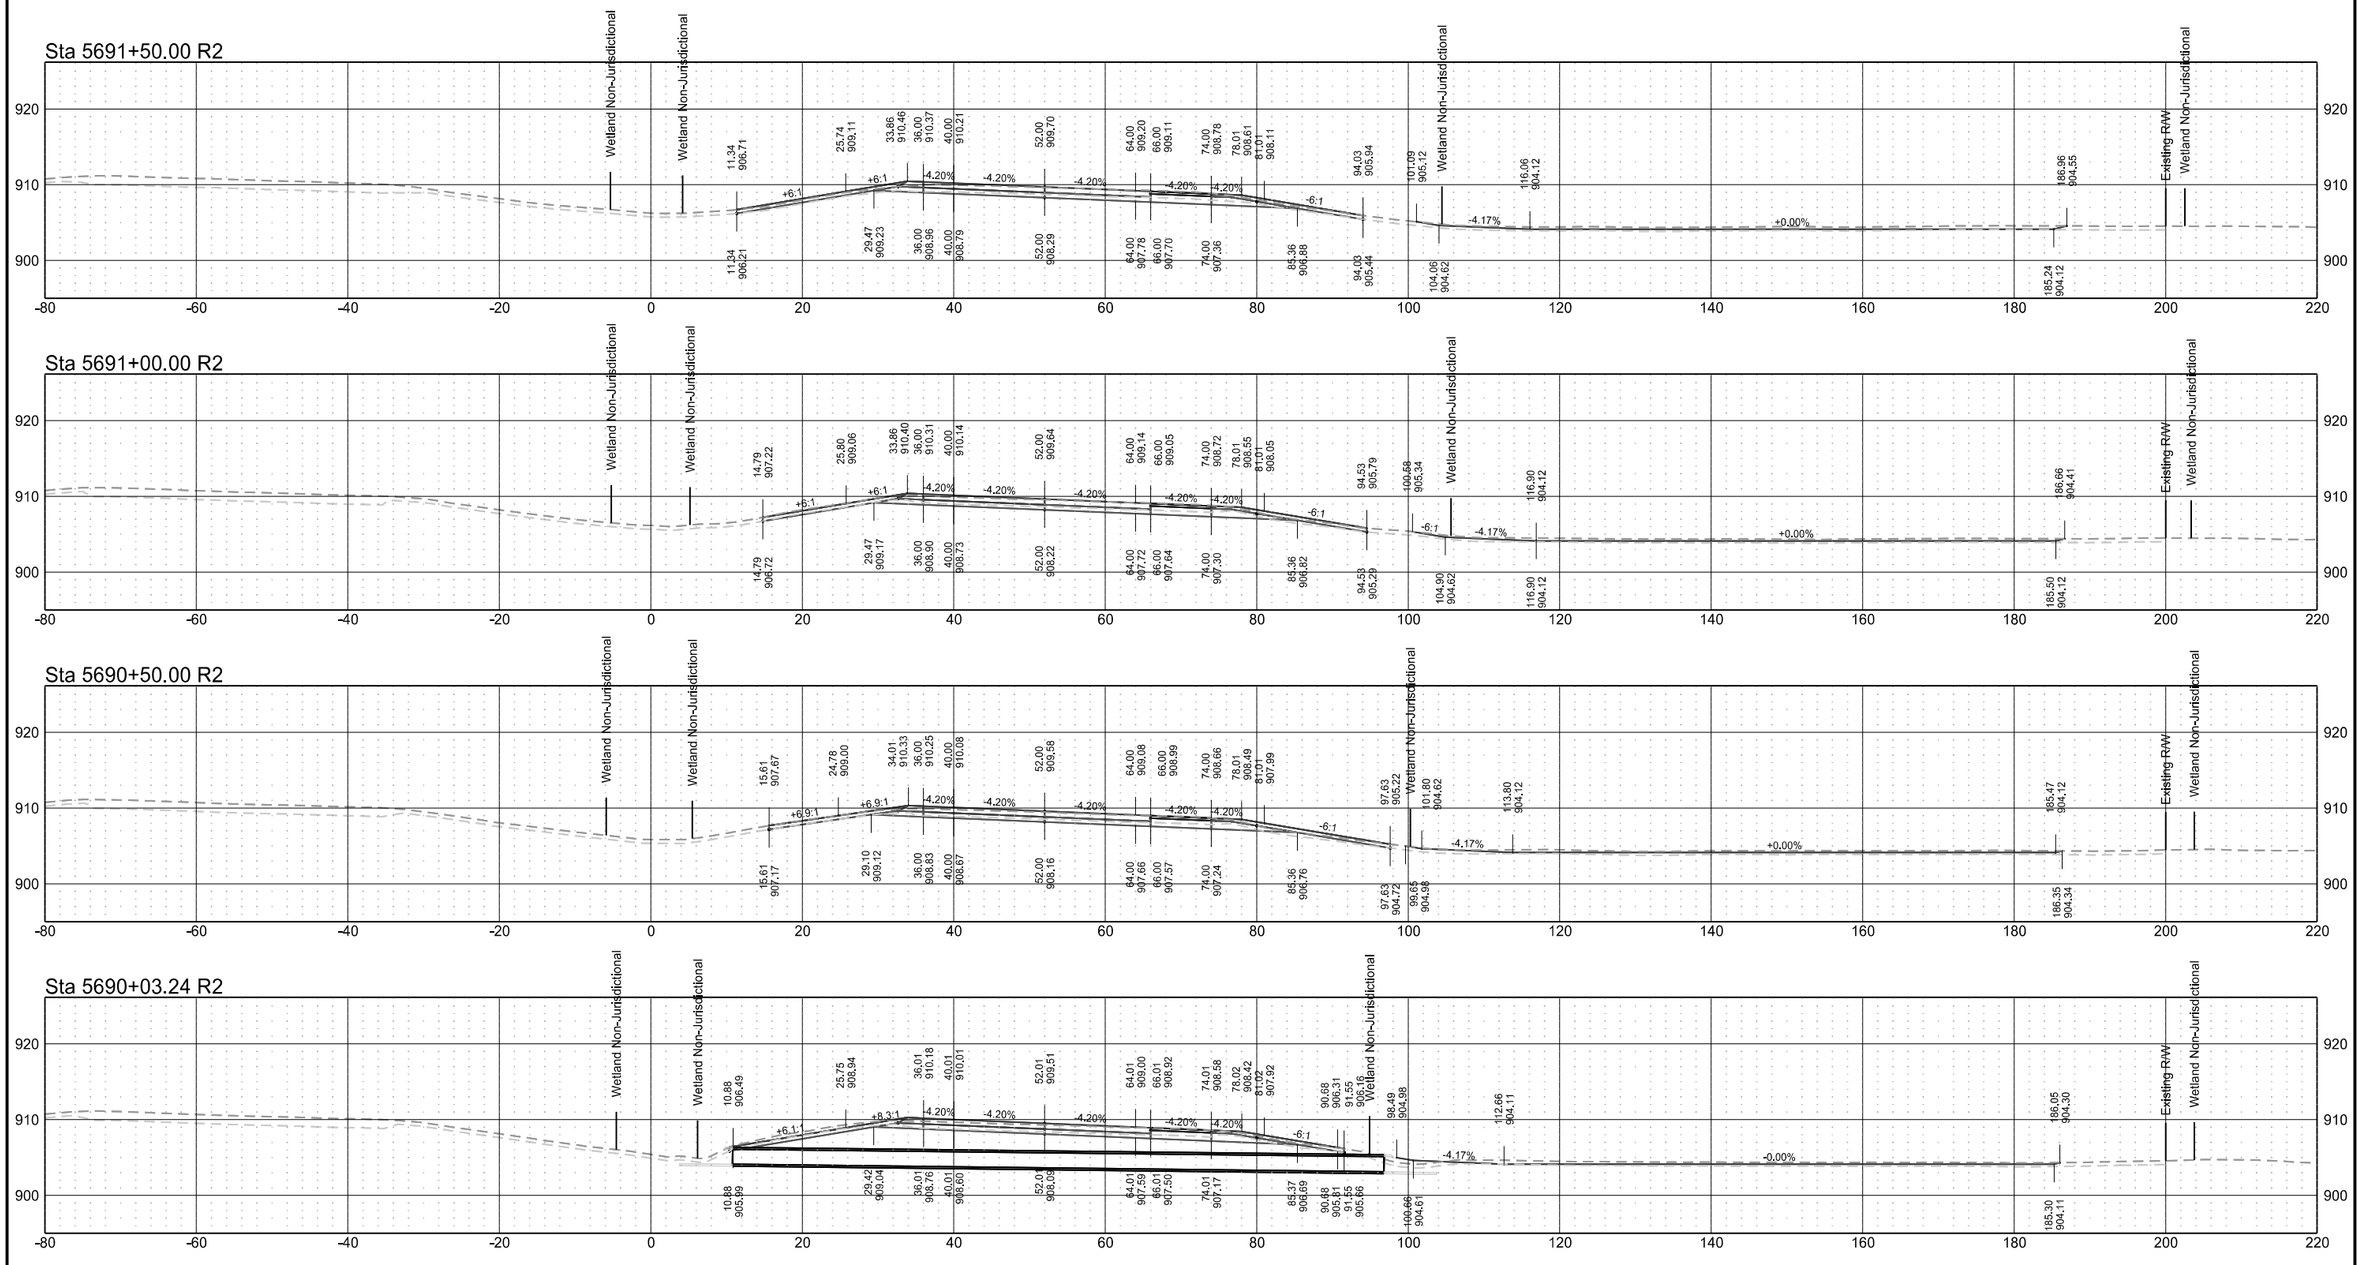


Interstate 29 - Northbound

	STATE	PROJECT NO.	SECTION NO.	SHEET NO.
	ND	IM-8-029(203)101	200	138

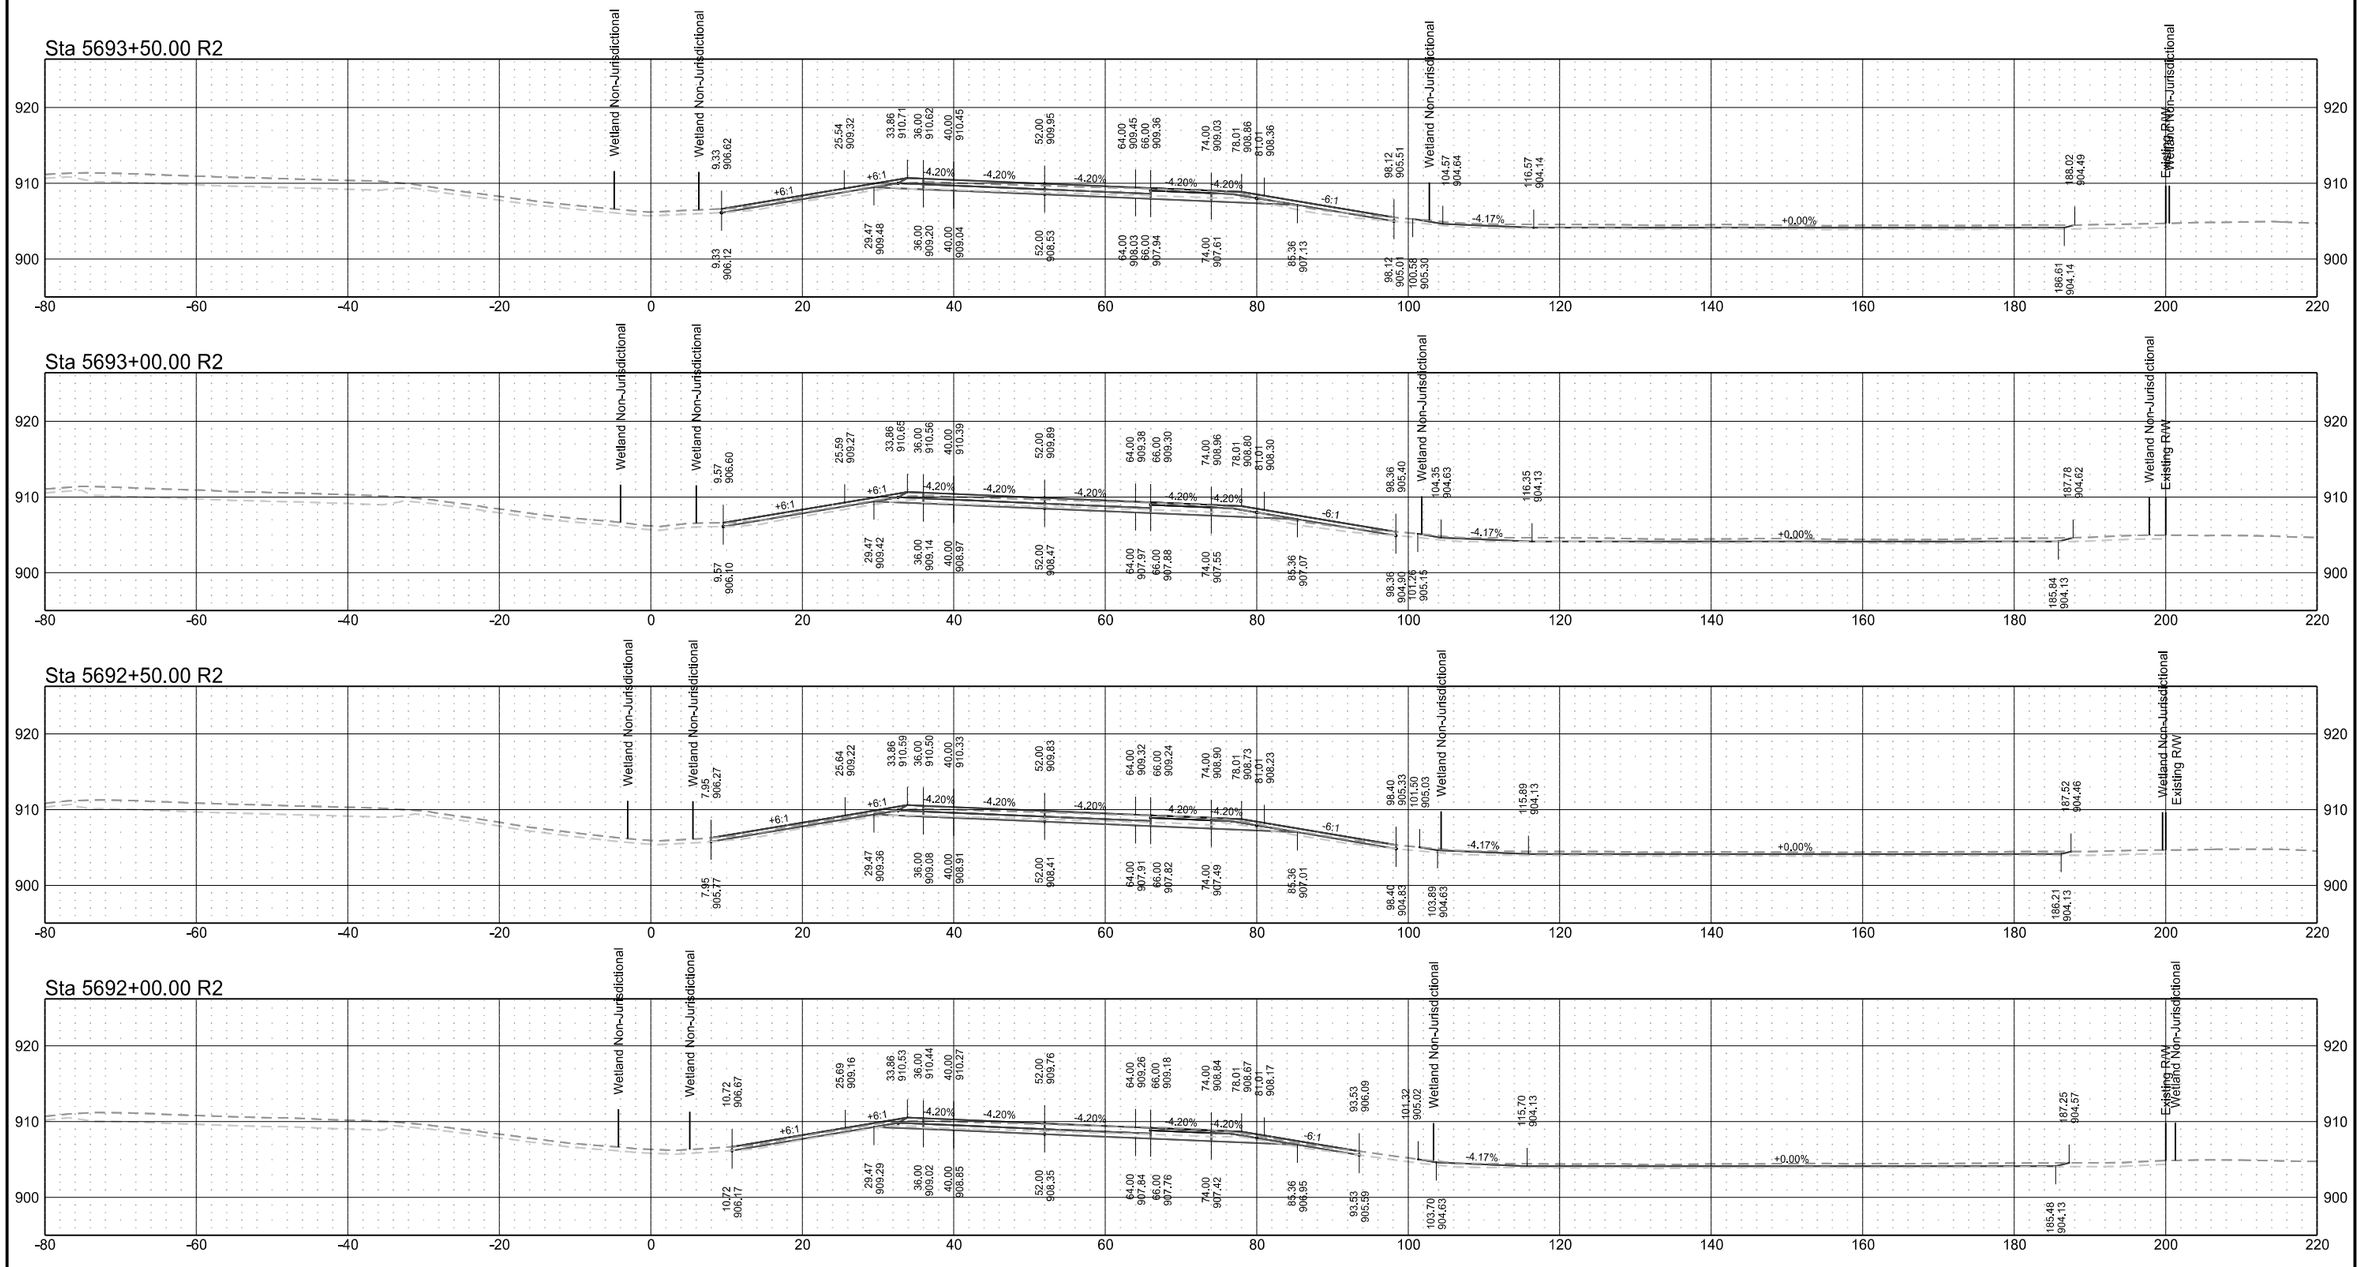


Interstate 29 - Northbound

	STATE	PROJECT NO.	SECTION NO.	SHEET NO.
	ND	IM-8-029(203)101	200	139

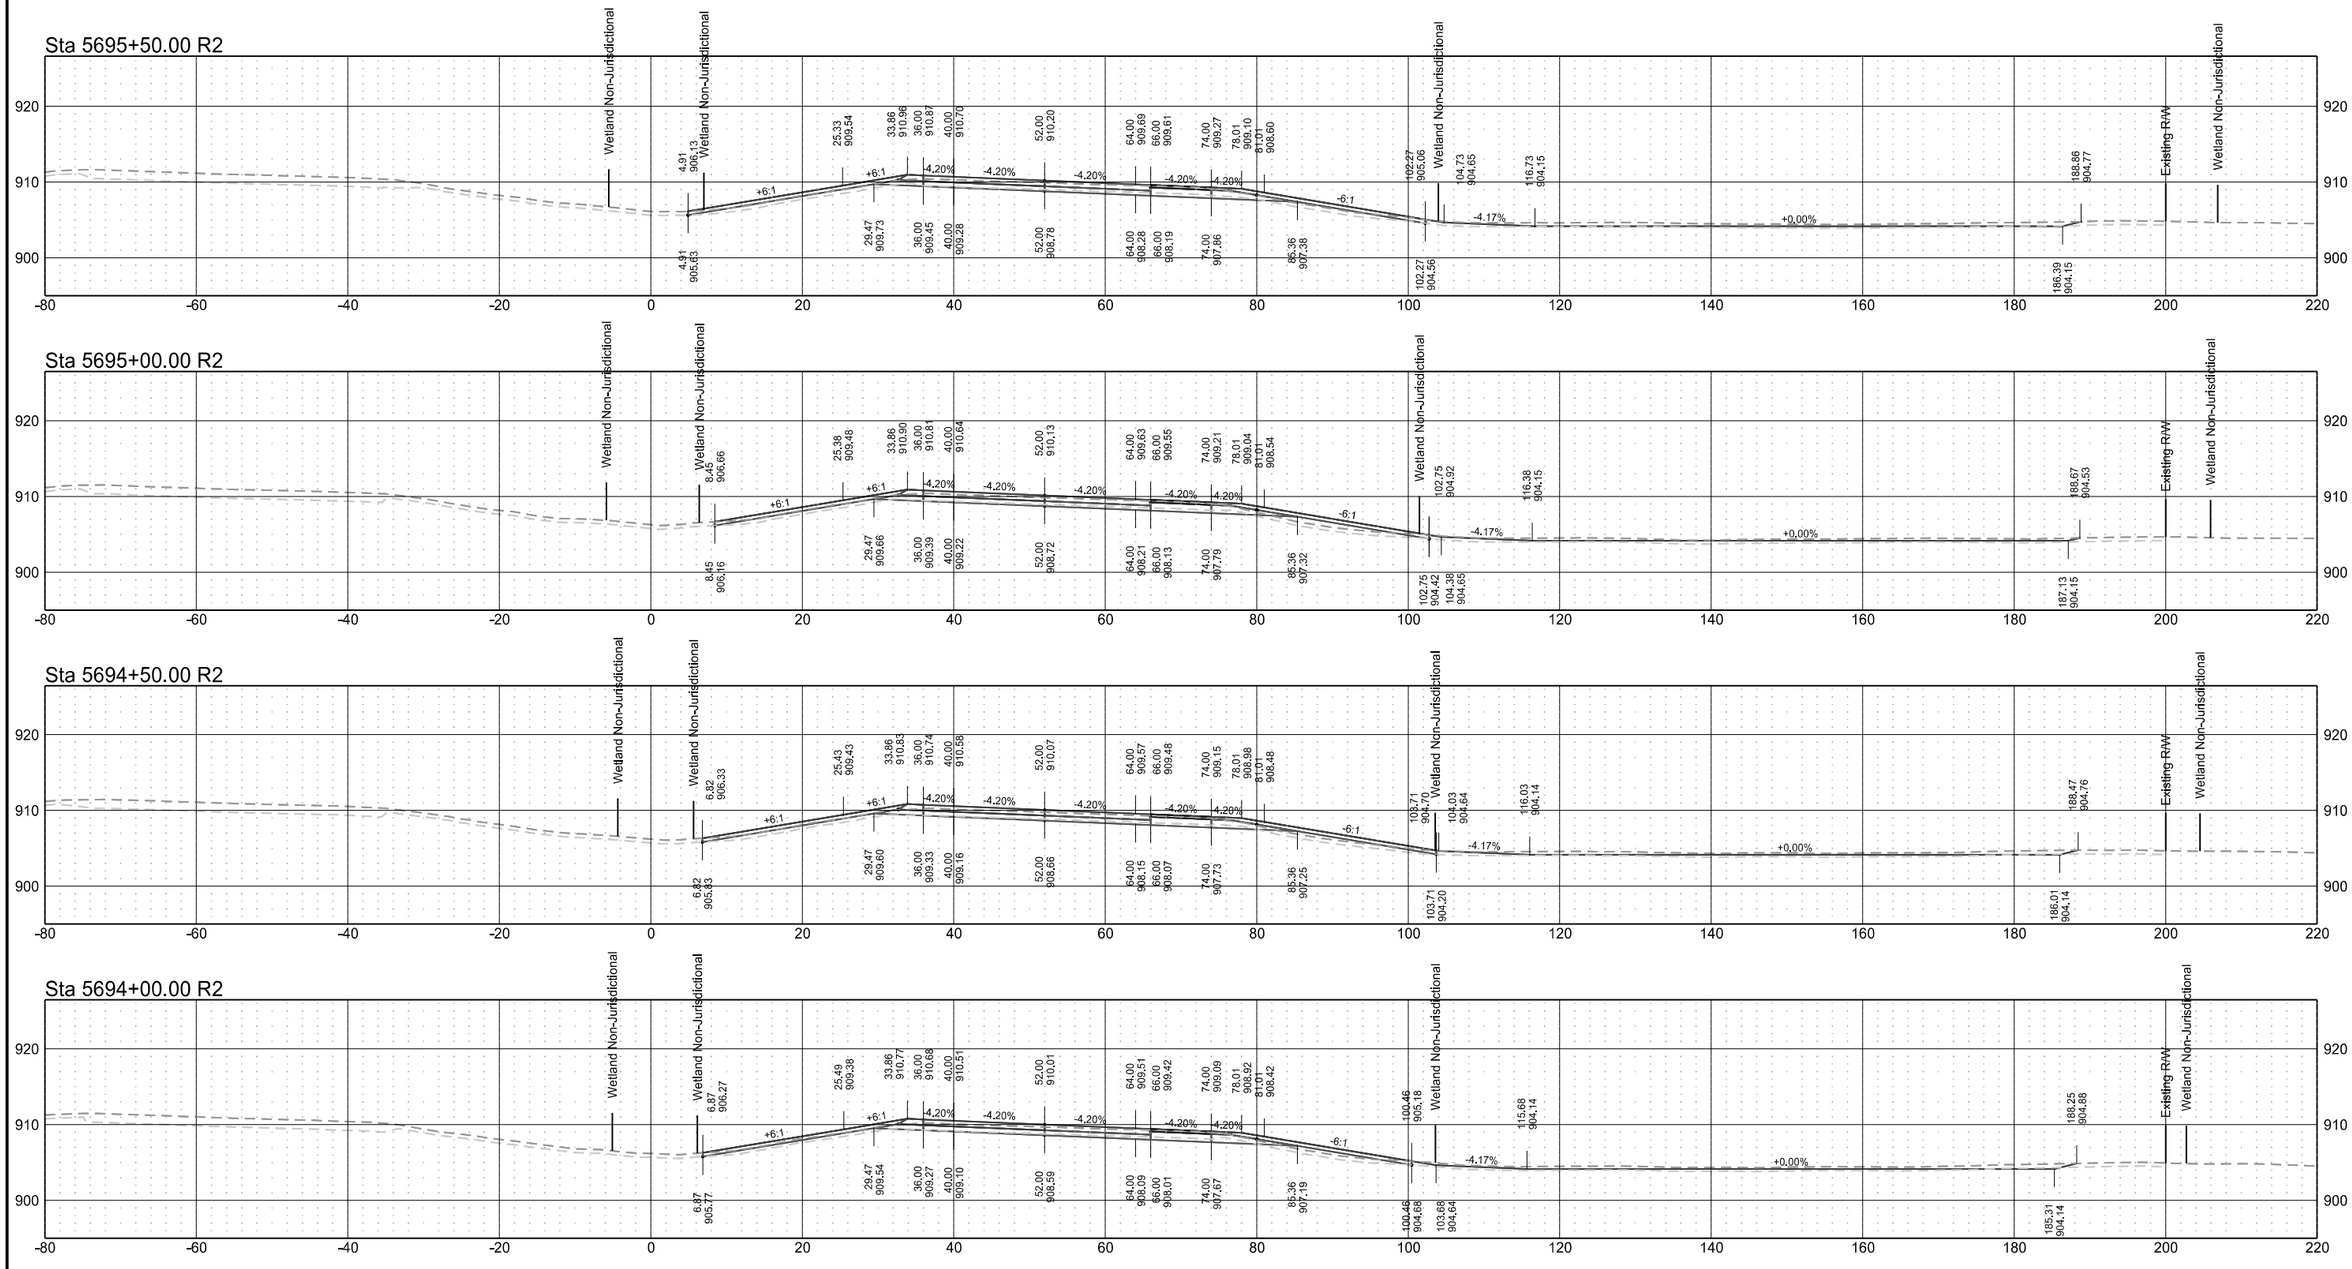

Interstate 29 - Northbound


	STATE	PROJECT NO.	SECTION NO.	SHEET NO.
	ND	IM-8-029(203)101	200	140

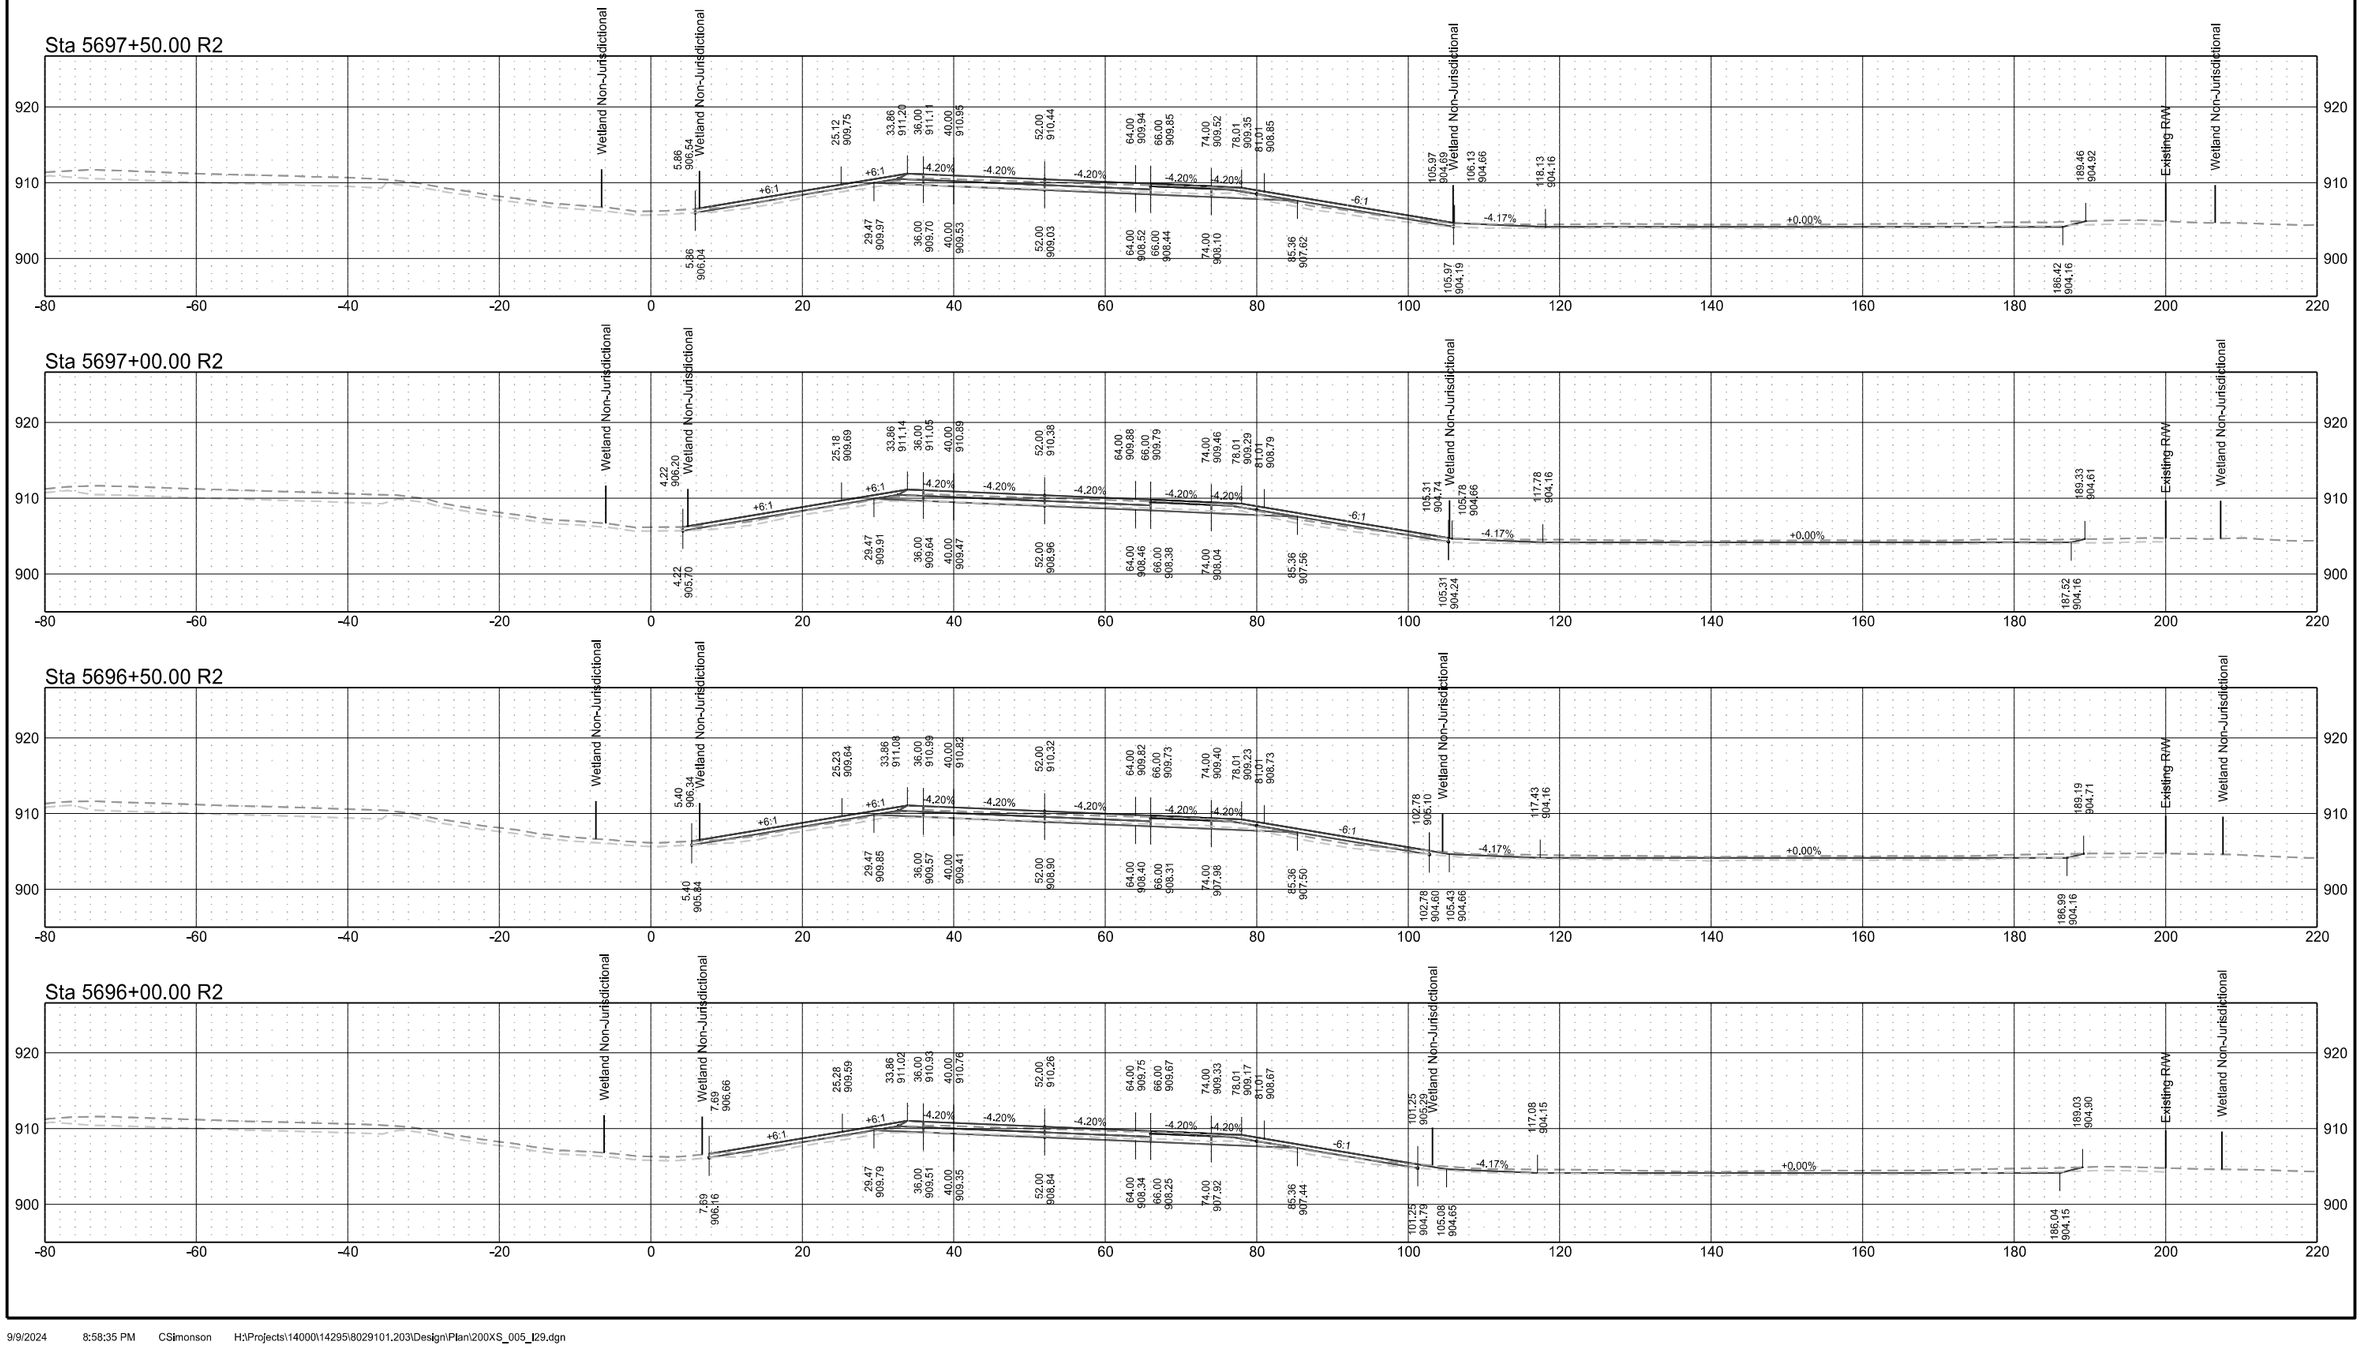


Interstate 29 - Northbound

	STATE	PROJECT NO.	SECTION NO.	SHEET NO.
	ND	IM-8-029(203)101	200	141


Sta 5699+50.00 R2

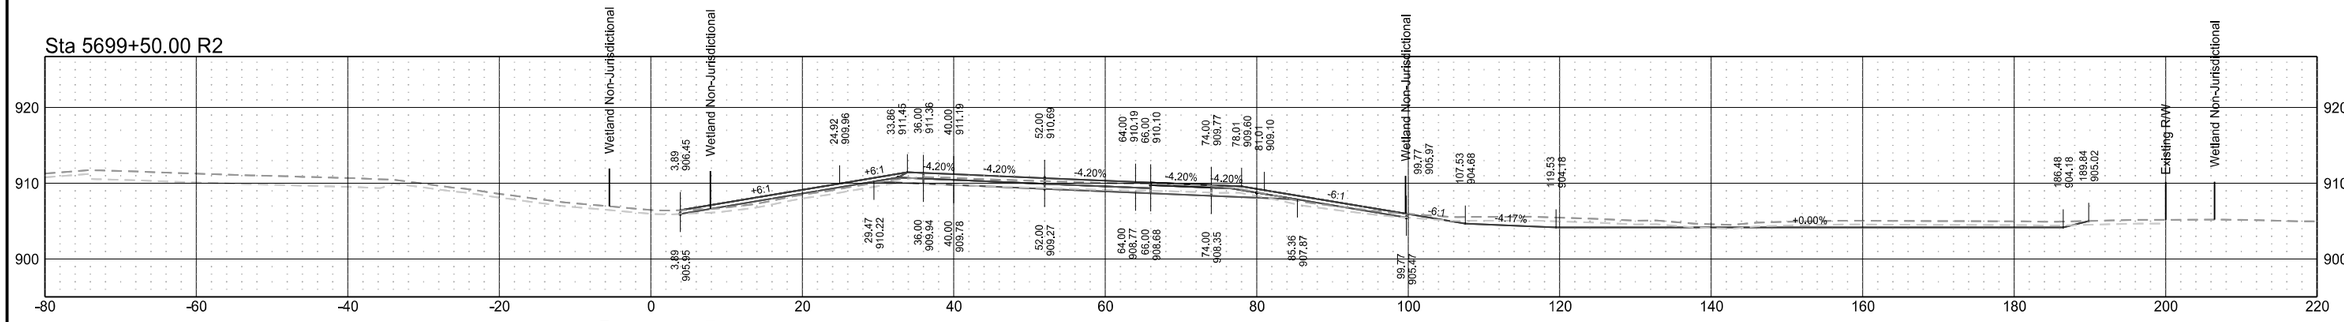


Sta 5699+00.00 R2

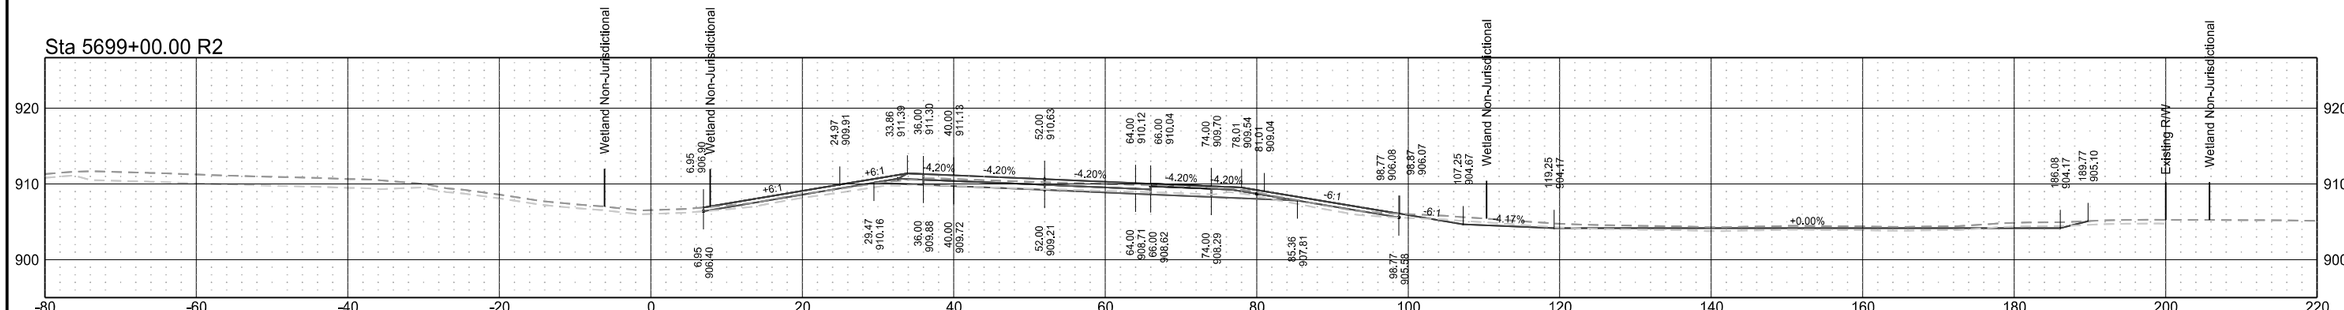

Sta 5698+50.00 R2

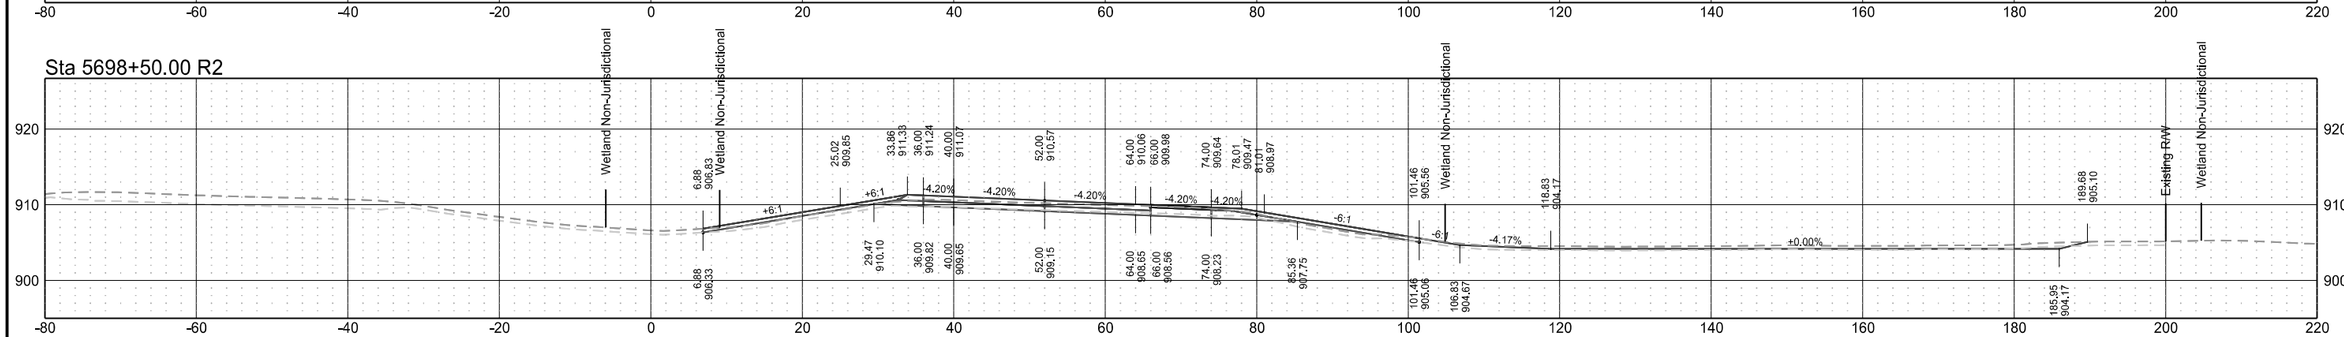


Sta 5698+00.00 R2

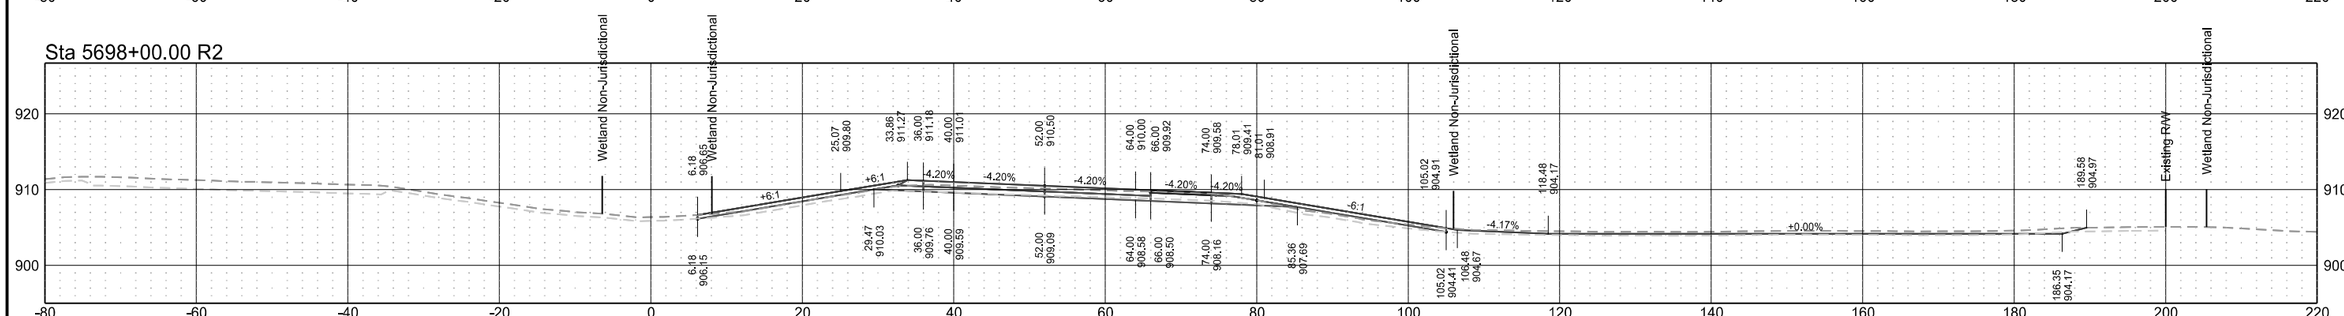

Interstate 29 - Northbound


	STATE	PROJECT NO.	SECTION NO.	SHEET NO.
	ND	IM-8-029(203)101	200	142

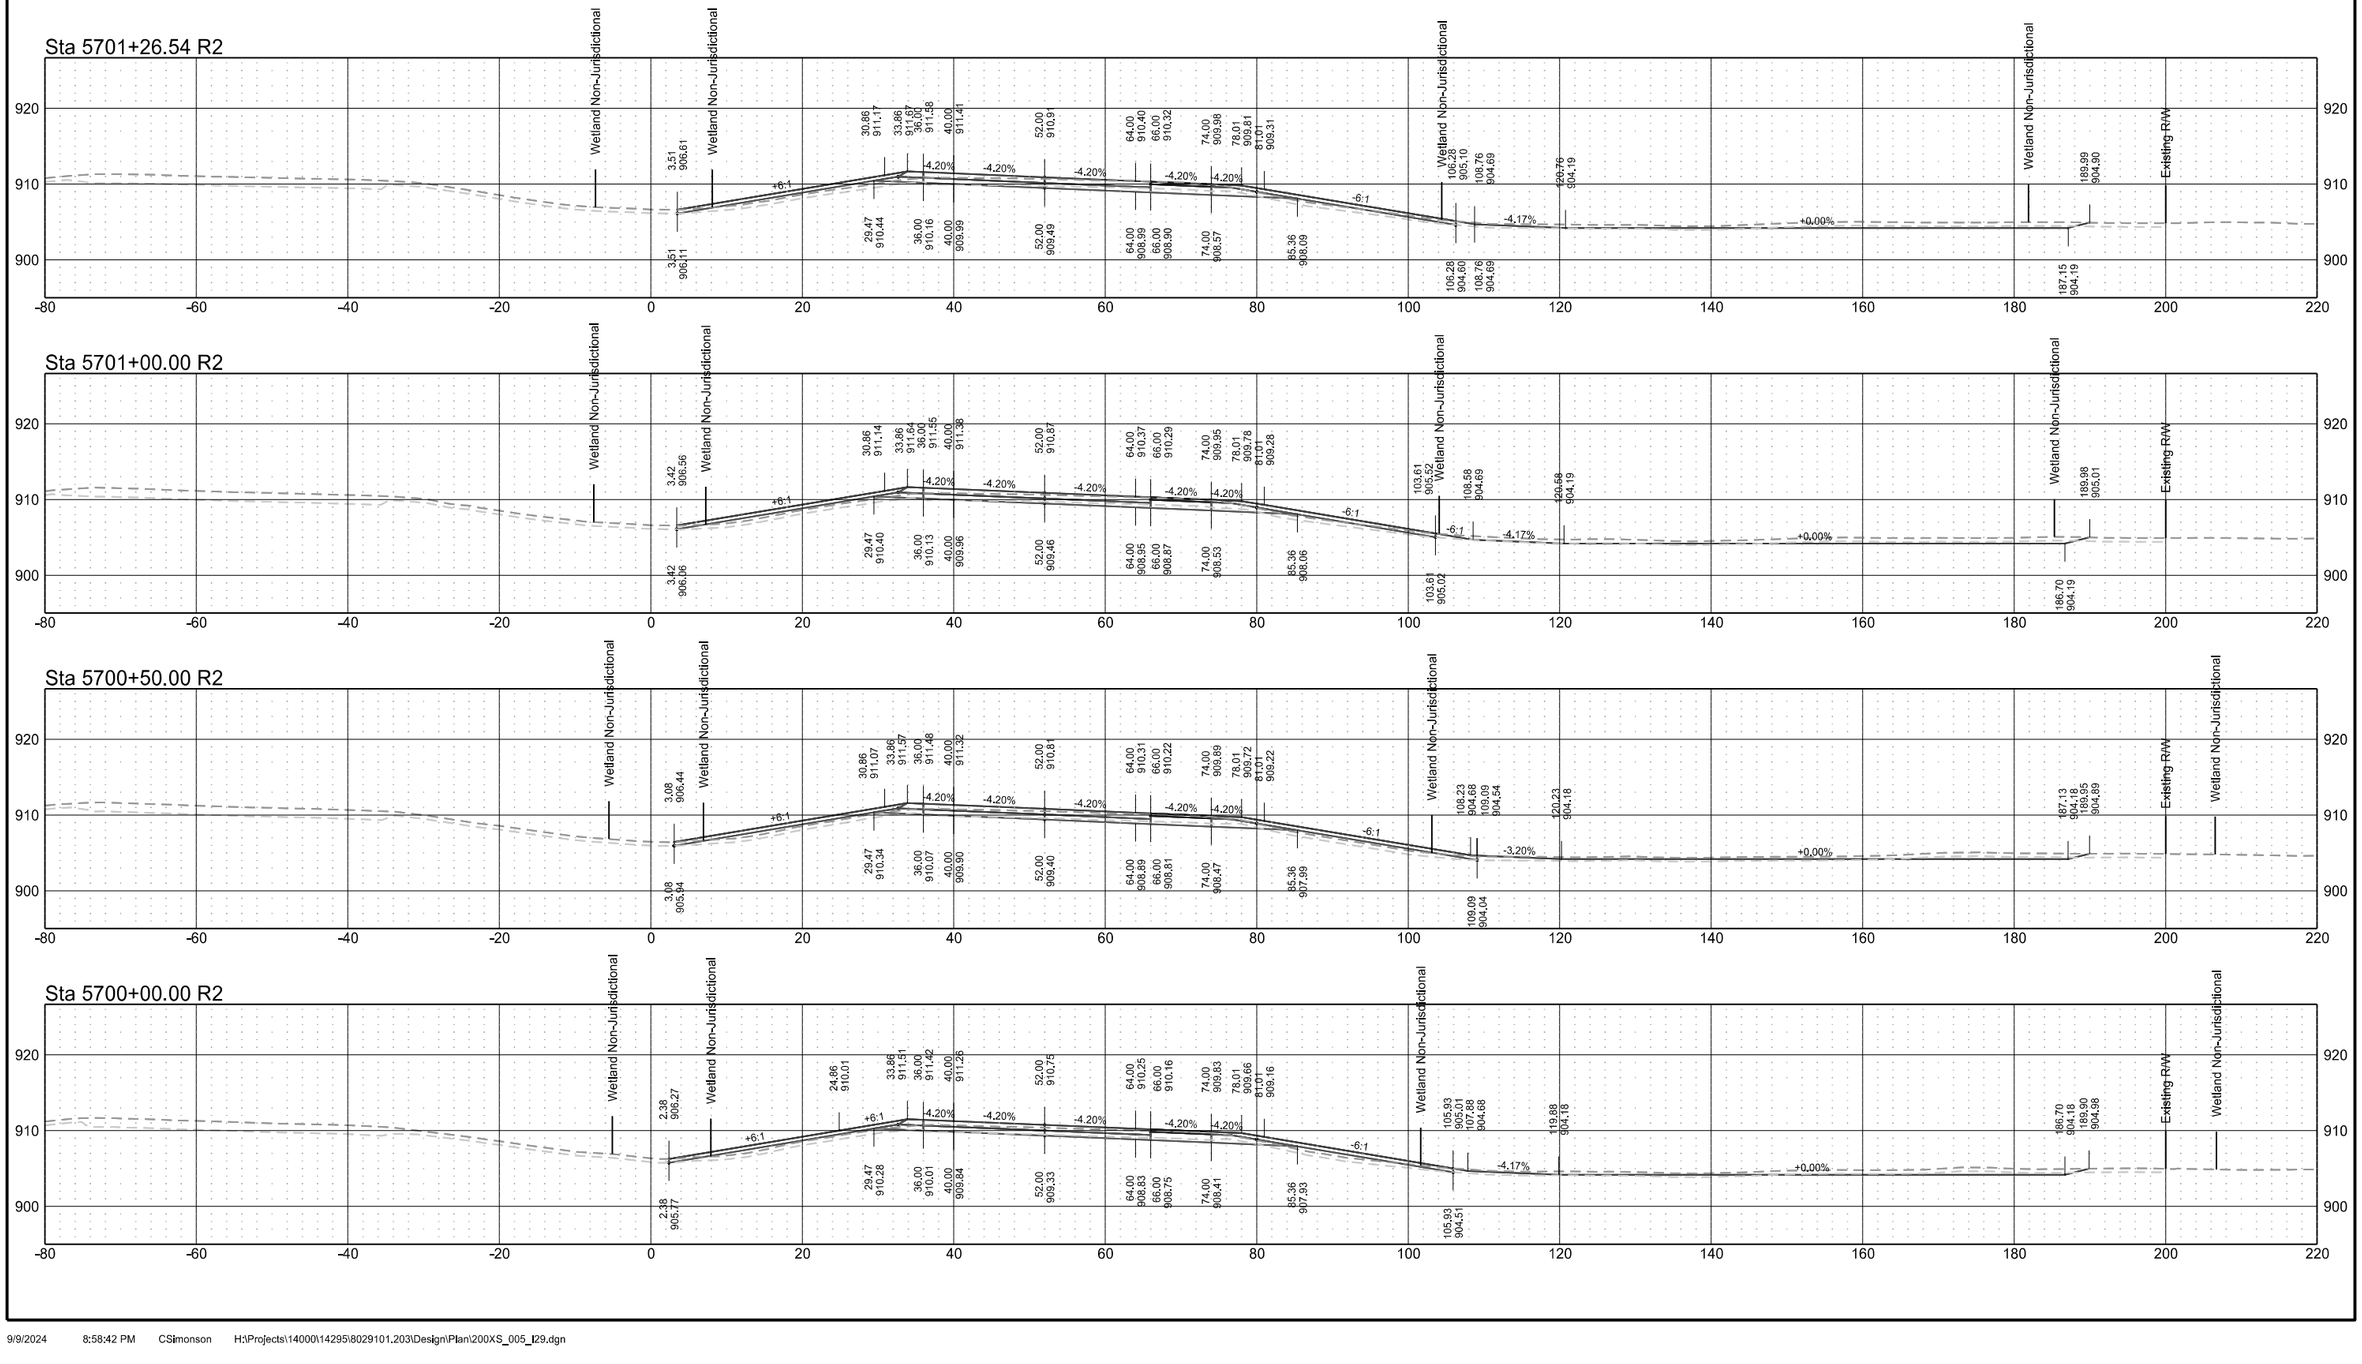


Interstate 29 - Northbound

	STATE	PROJECT NO.	SECTION NO.	SHEET NO.
	ND	IM-8-029(203)101	200	143


Sta 5702+00.00 R2

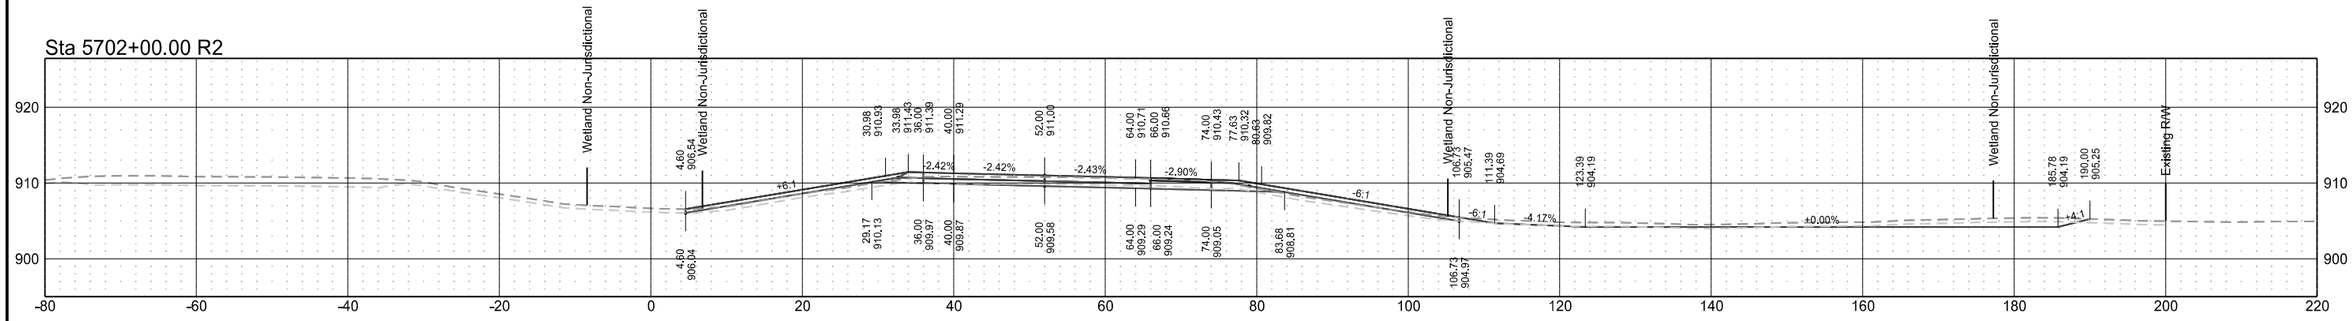


Sta 5701+84.74 R2

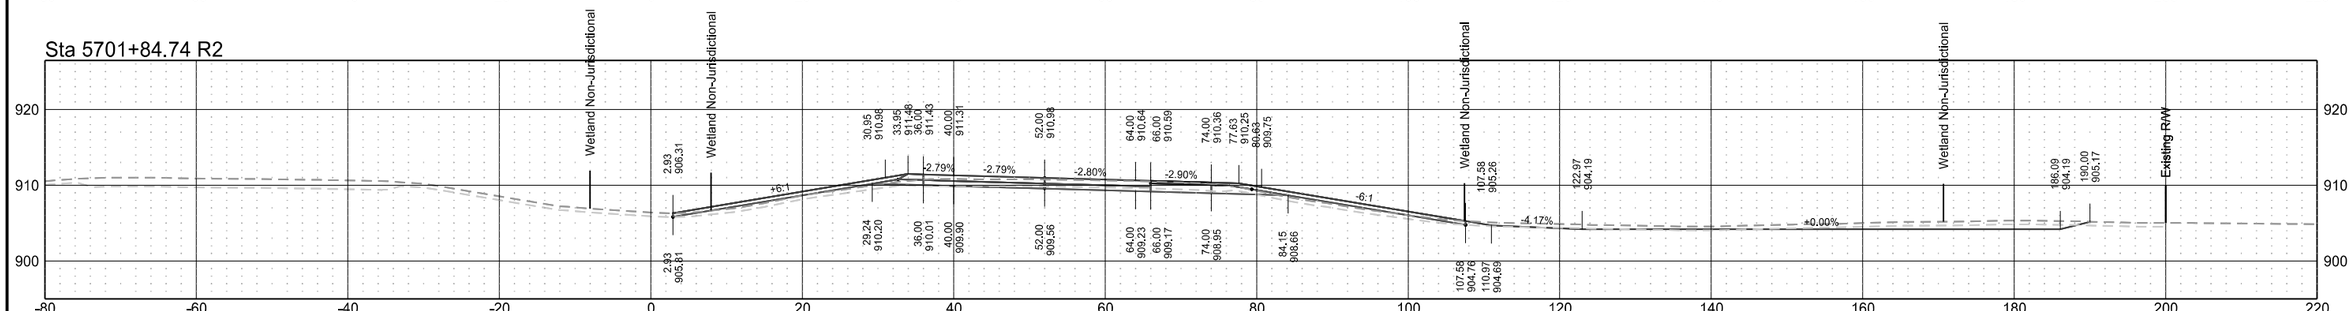

Sta 5701+80.58 R2

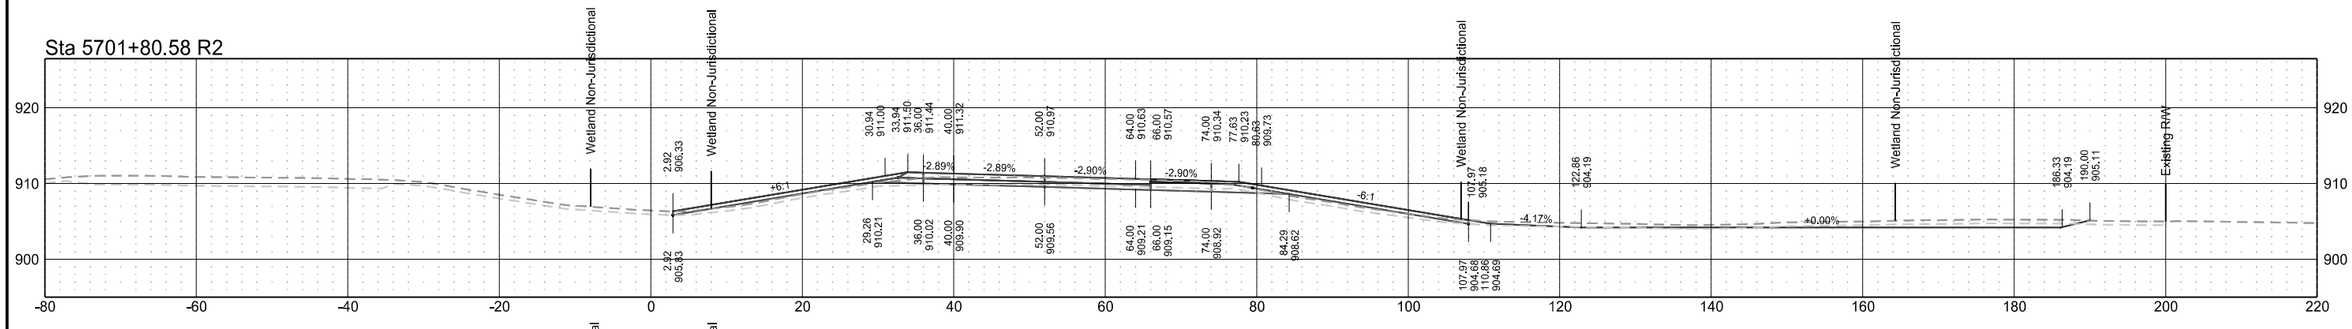


Sta 5701+50.00 R2

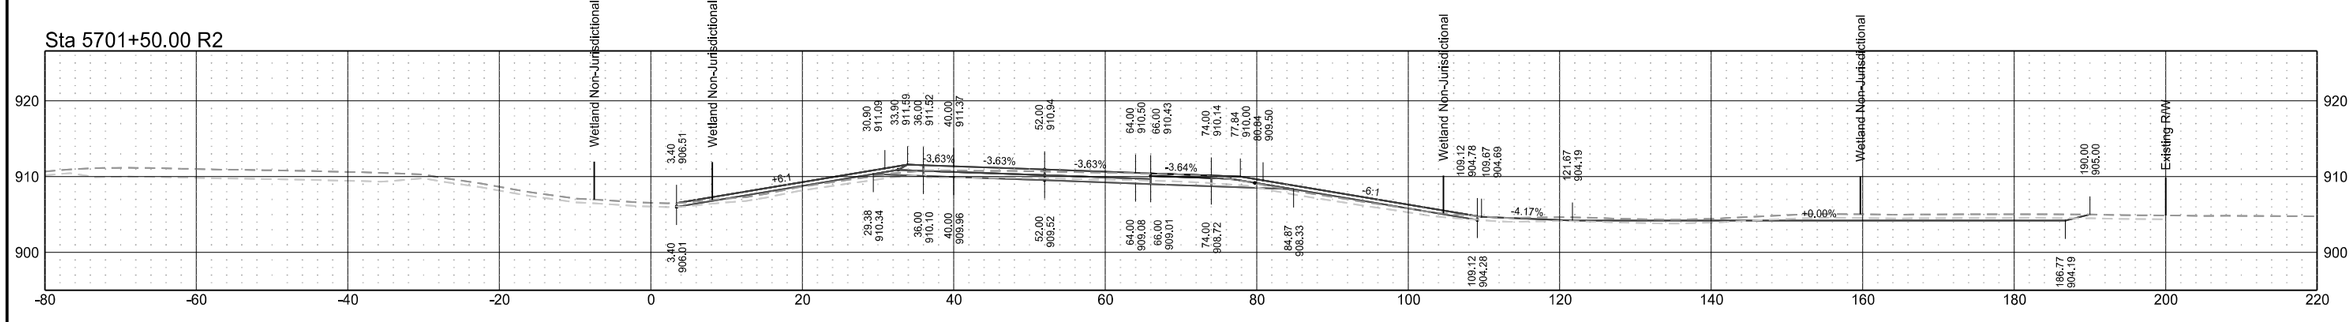


Interstate 29 - Northbound

	STATE	PROJECT NO.	SECTION NO.	SHEET NO.
	ND	IM-8-029(203)101	200	144


Sta 5703+00.00 R2

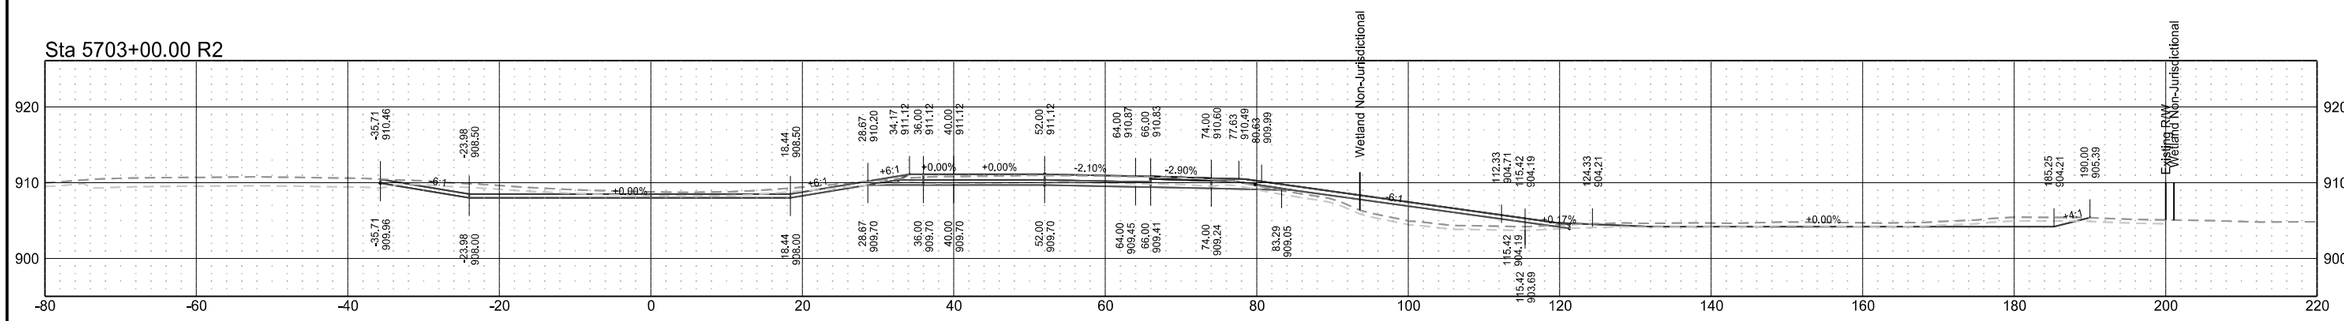


Sta 5702+82.99 R2

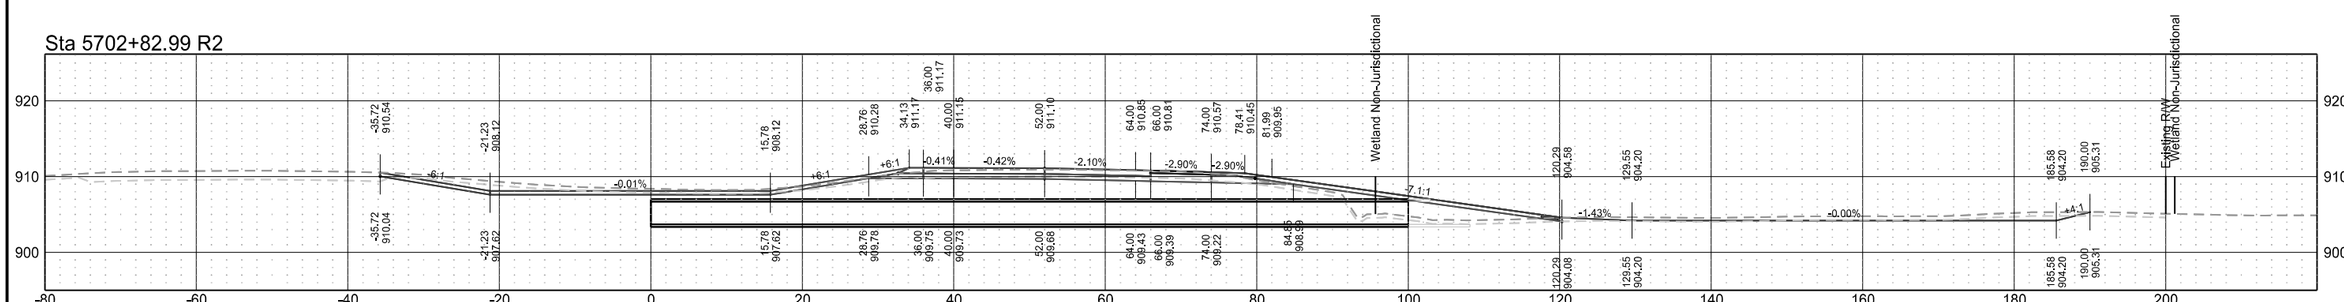

Sta 5702+58.00 R2

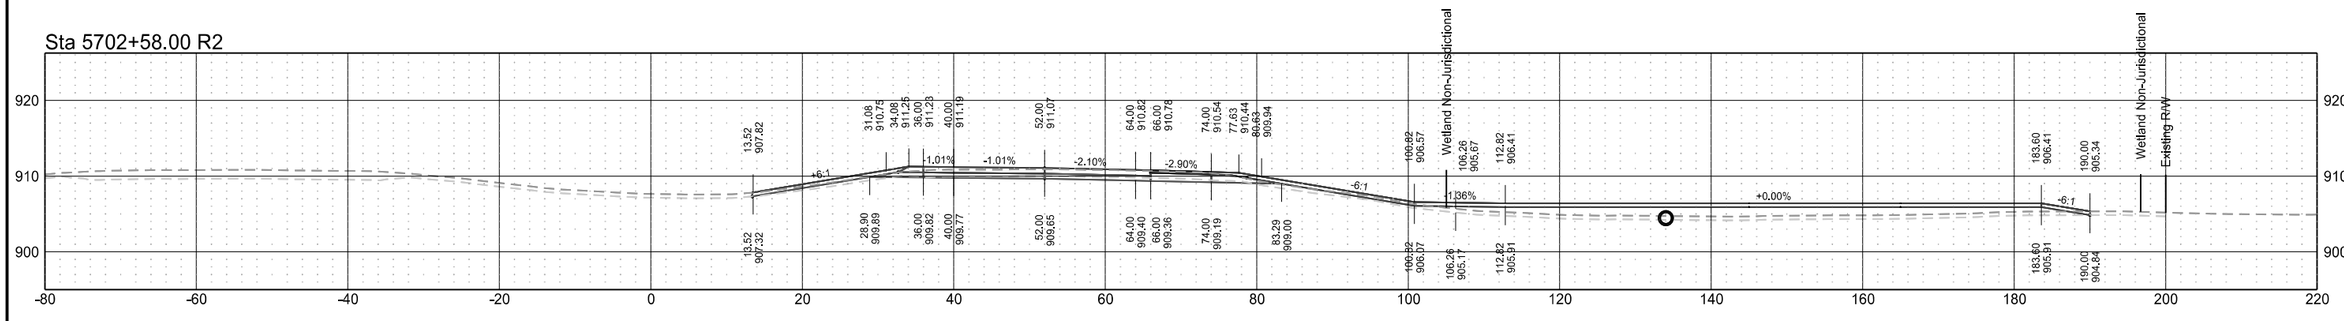


Sta 5702+13.57 R2

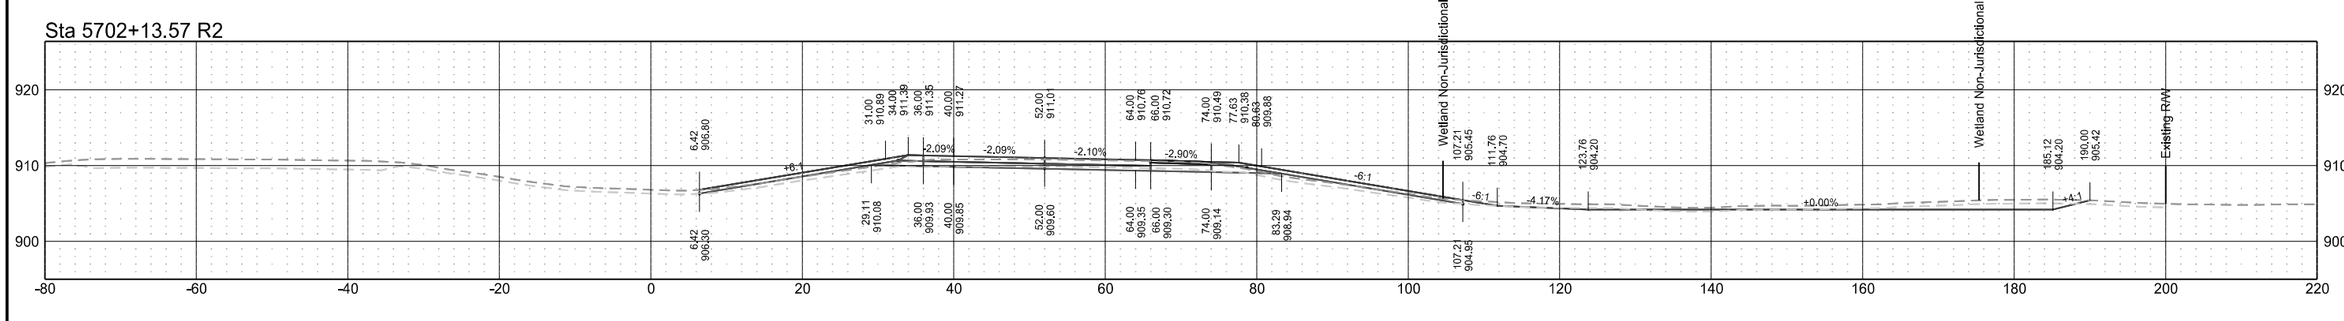

Interstate 29 - Northbound


	STATE	PROJECT NO.	SECTION NO.	SHEET NO.
	ND	IM-8-029(203)101	200	145

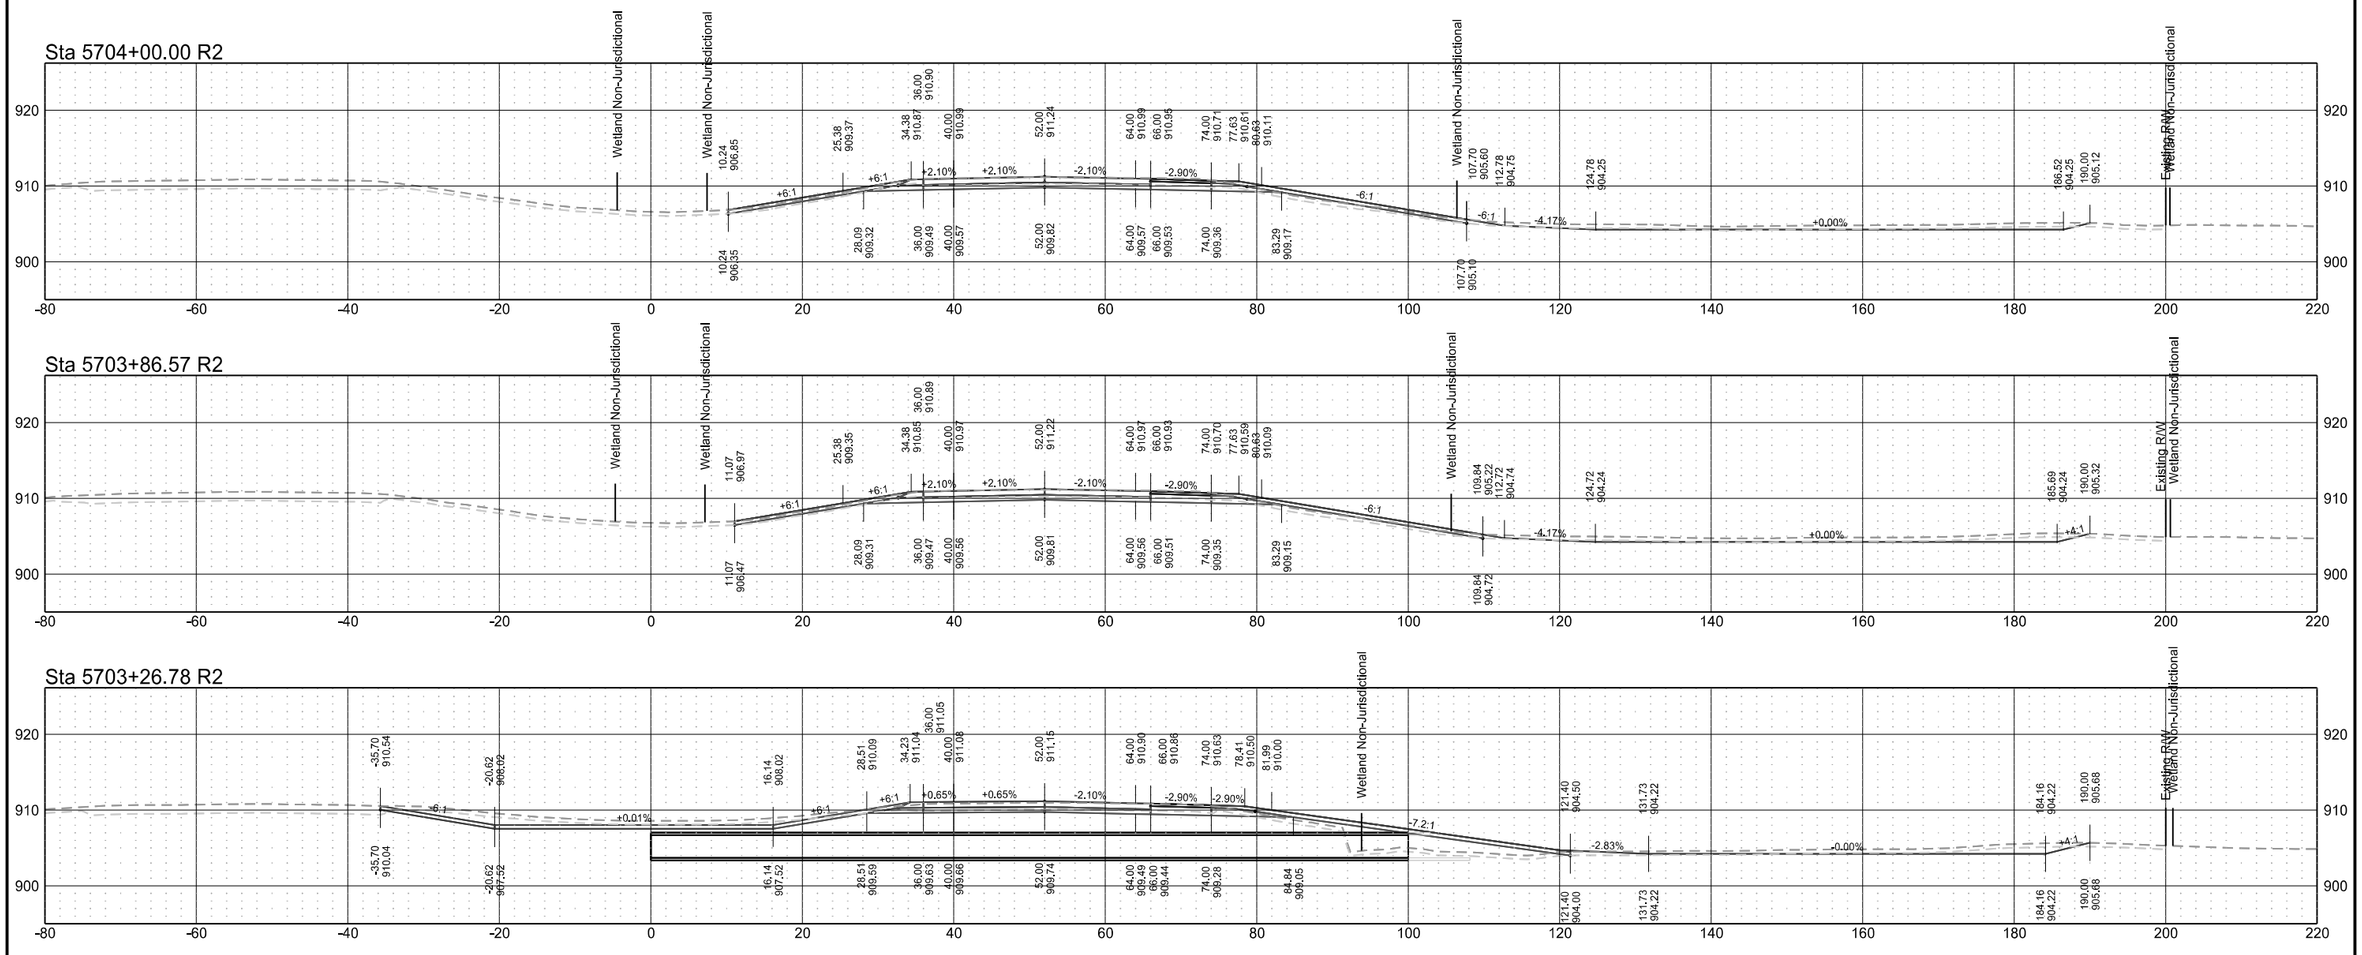


Interstate 29 - Northbound

	STATE	PROJECT NO.	SECTION NO.	SHEET NO.
	ND	IM-8-029(203)101	200	146


Sta 5707+00.00 R2

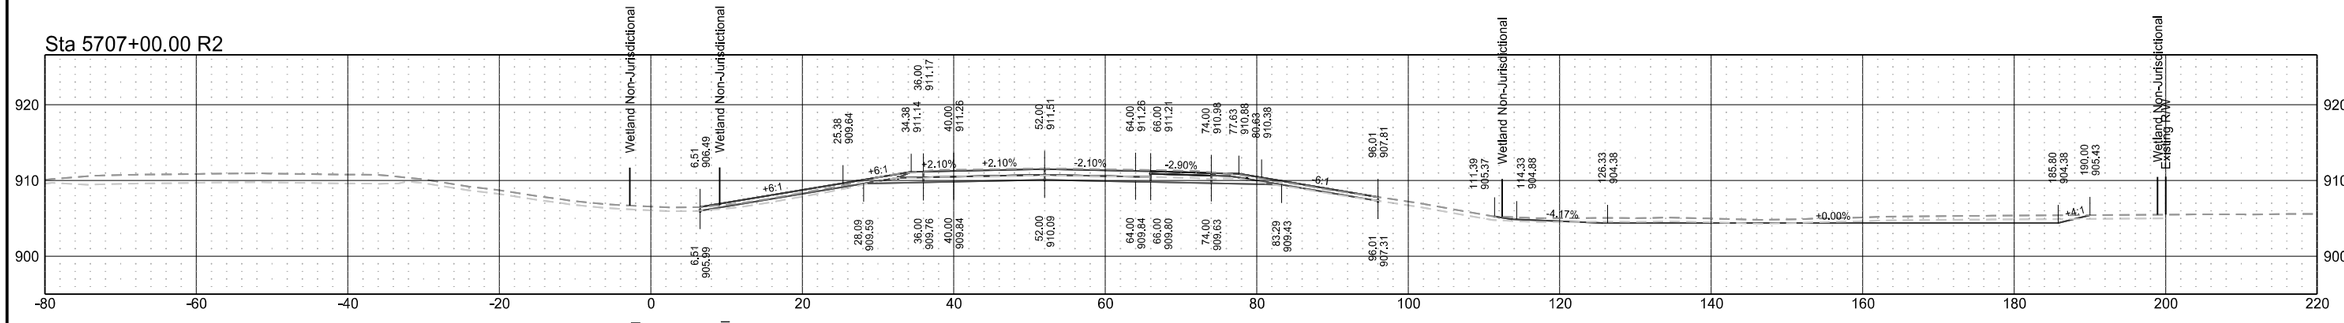


Sta 5706+50.00 R2

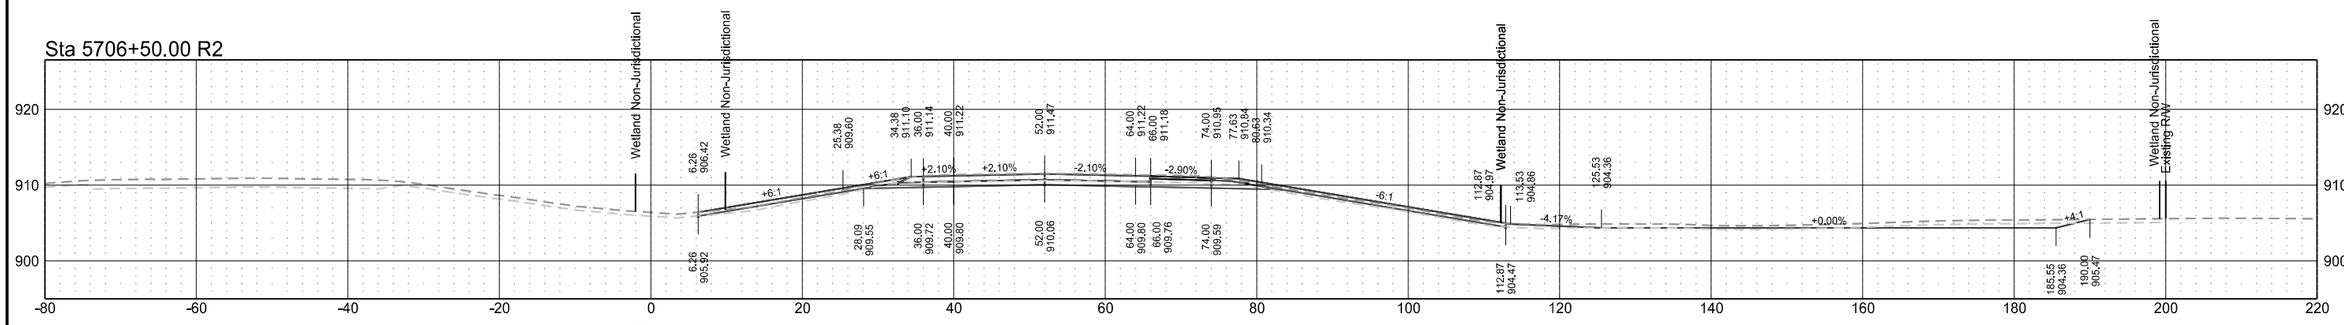

Sta 5706+00.00 R2

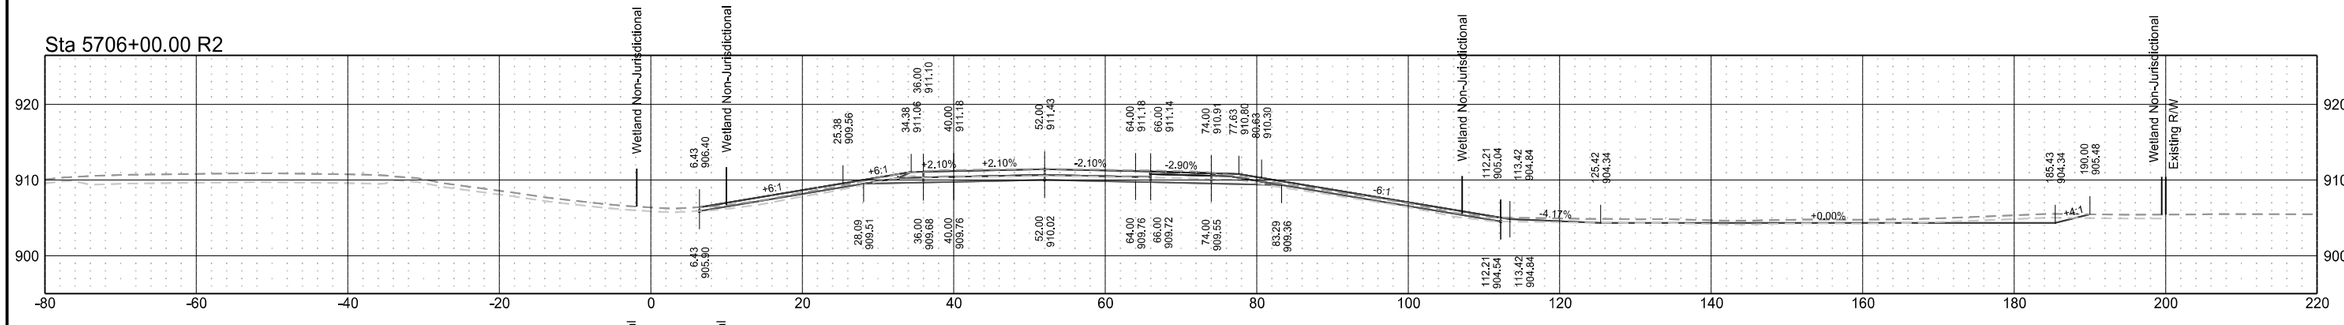


Sta 5705+00.00 R2

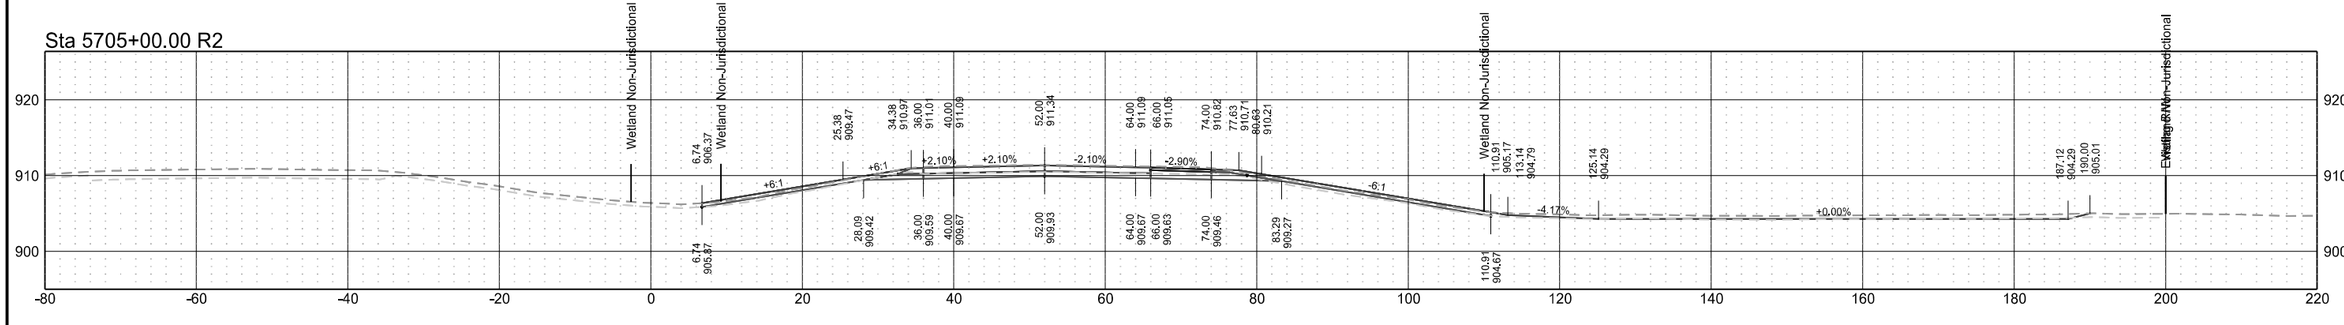


Interstate 29 - Northbound

	STATE	PROJECT NO.	SECTION NO.	SHEET NO.
	ND	IM-8-029(203)101	200	147


Sta 5709+30.67 R2

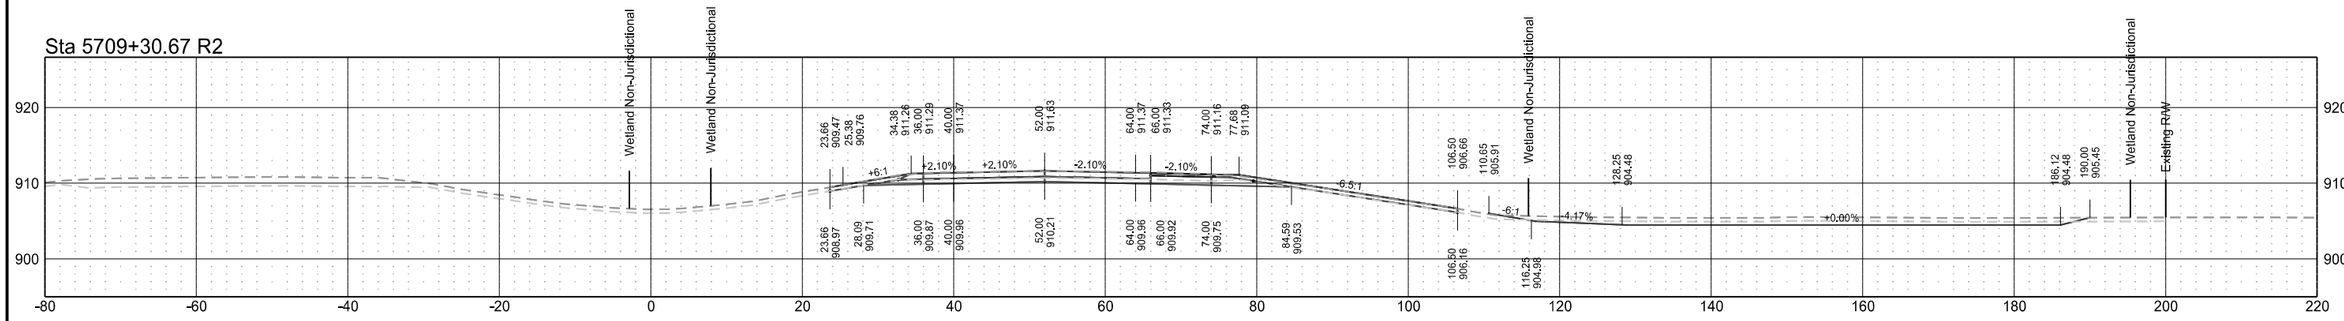


Sta 5709+00.00 R2

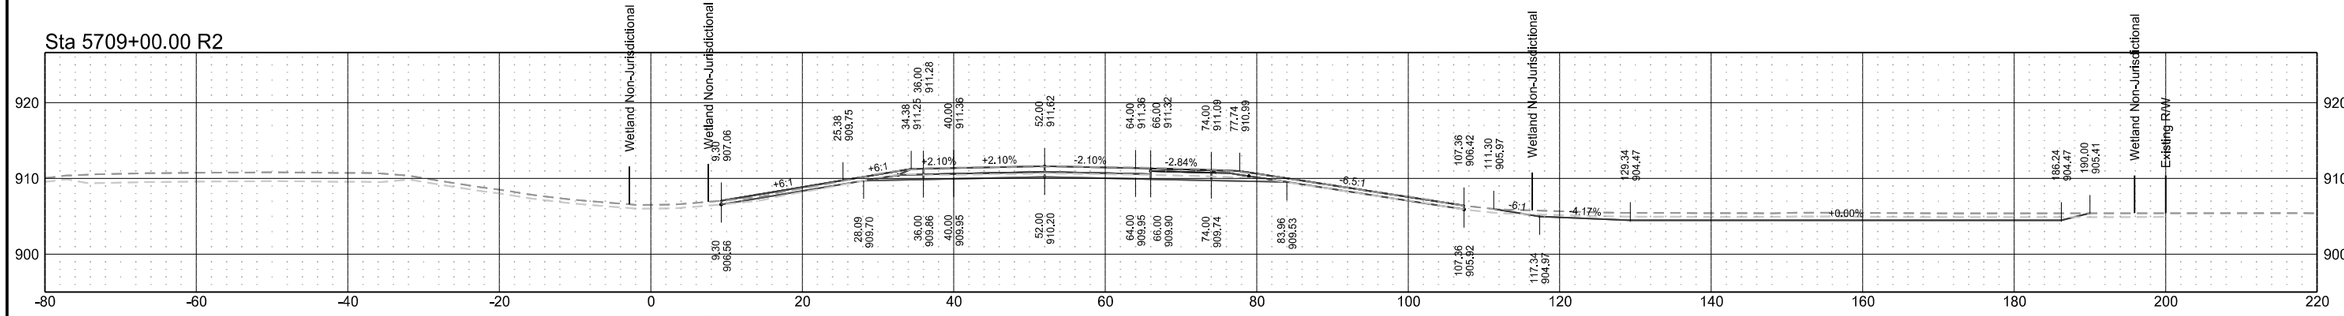

Sta 5708+97.72 R2

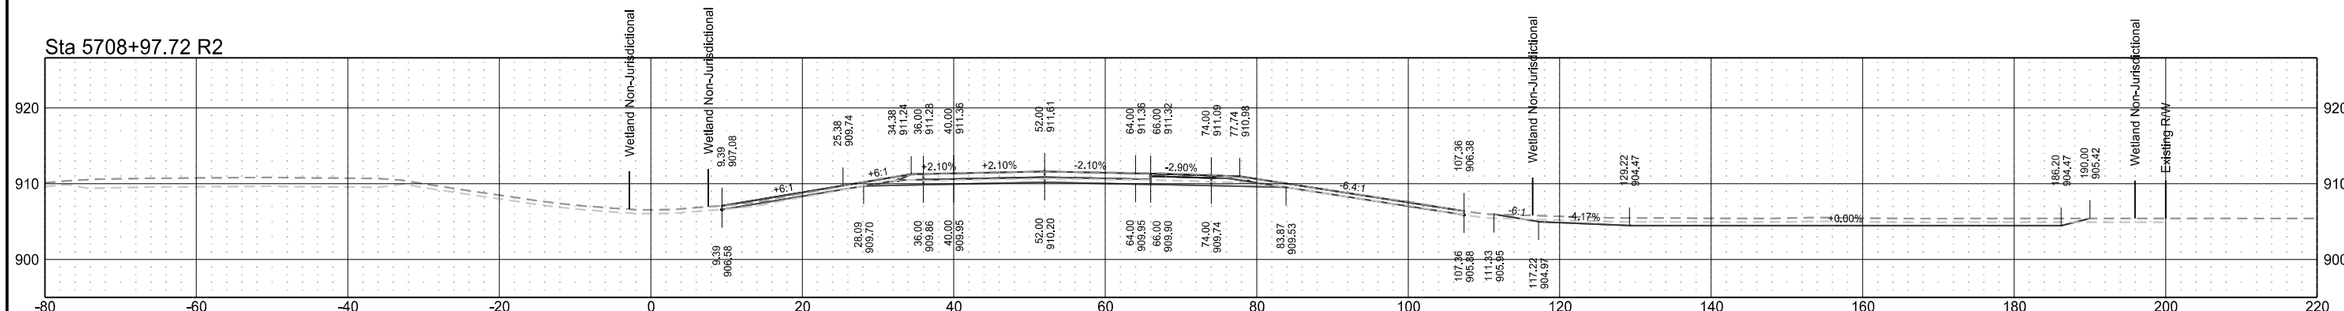


Sta 5708+00.00 R2

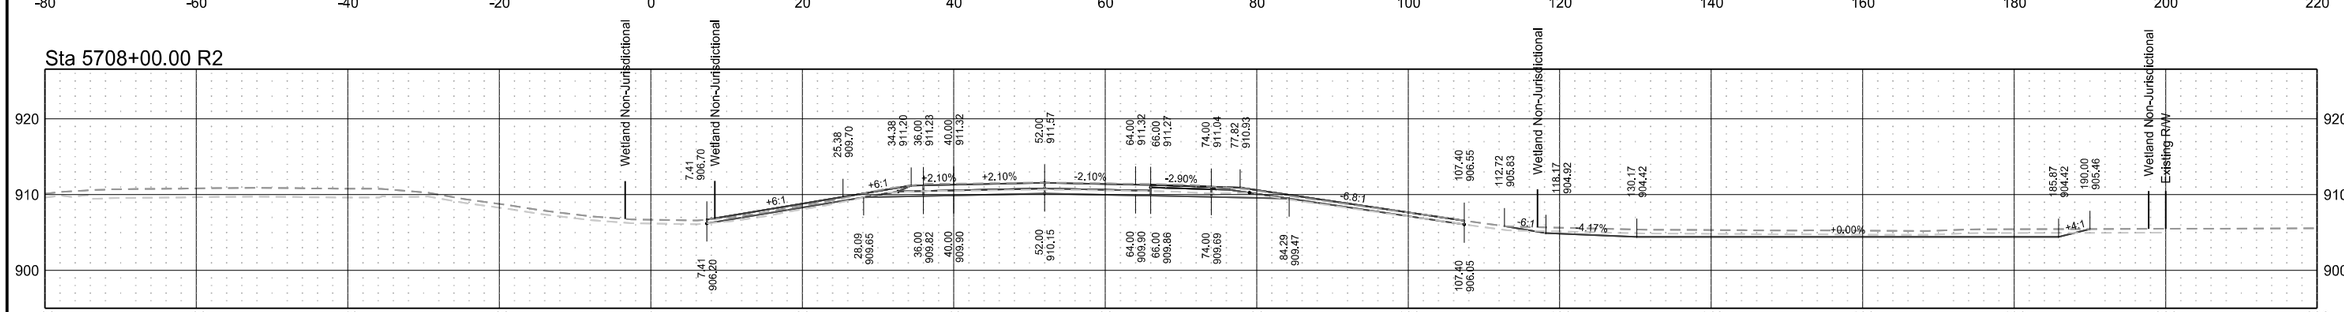


Interstate 29 - Northbound

	STATE	PROJECT NO.	SECTION NO.	SHEET NO.
	ND	IM-8-029(203)101	200	148


Sta 5711+32.50 R2

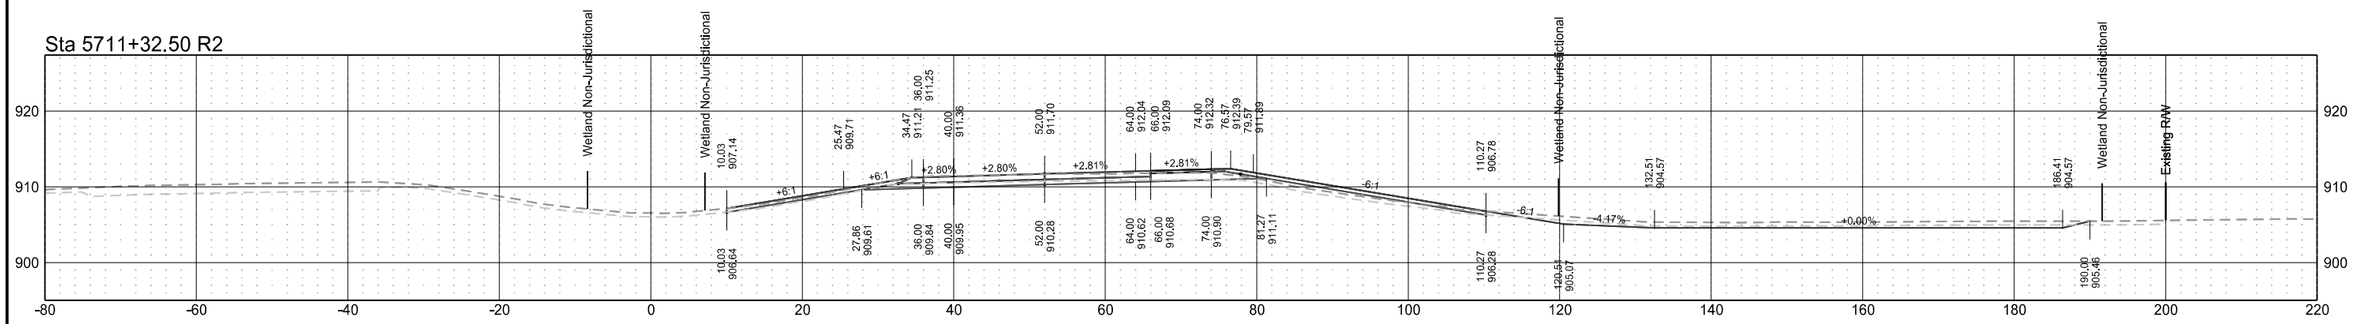


Sta 5711+03.67 R2

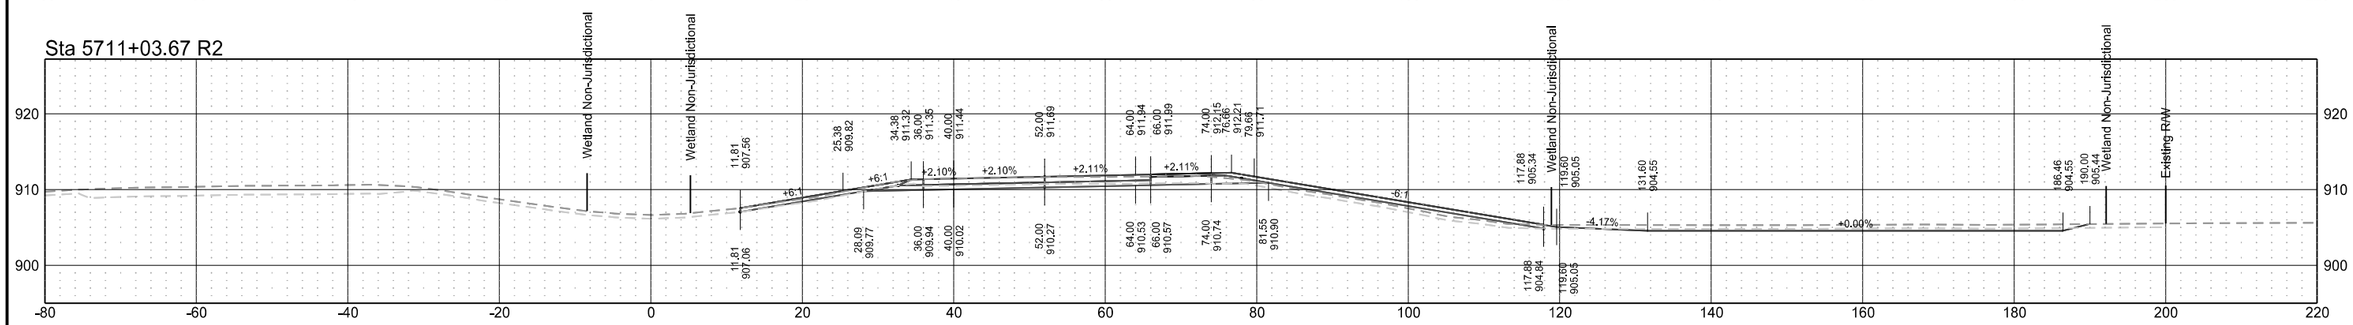

Sta 5711+00.00 R2

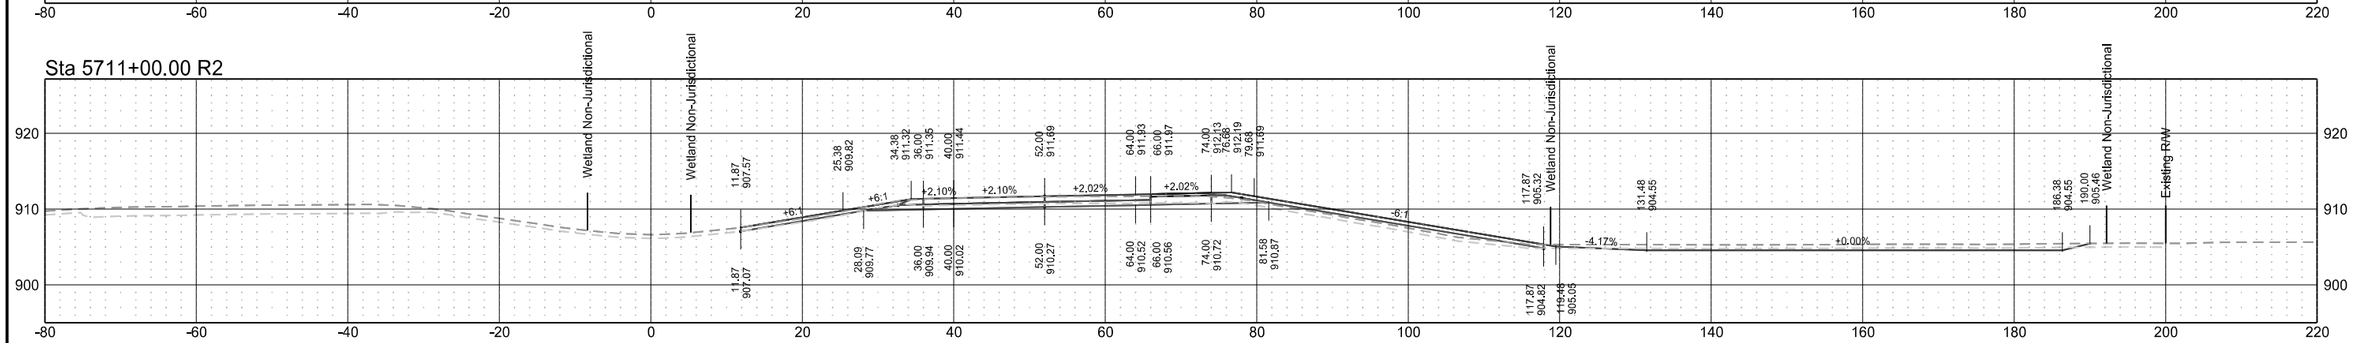


Sta 5710+00.00 R2

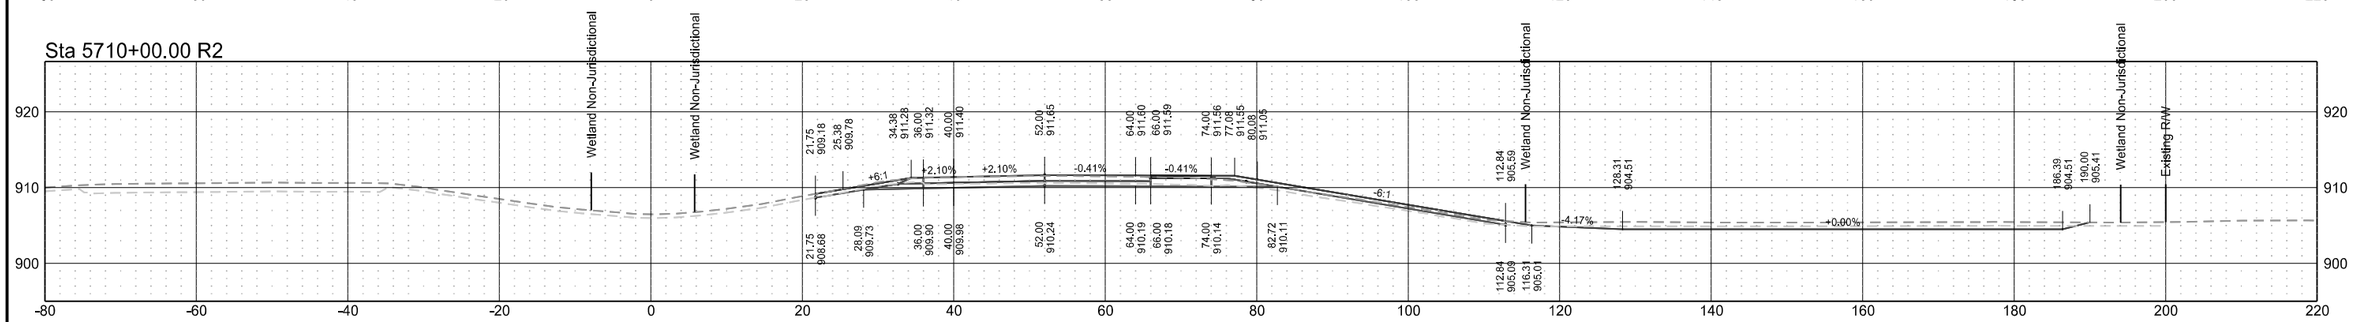

Interstate 29 - Northbound


	STATE	PROJECT NO.	SECTION NO.	SHEET NO.
	ND	IM-8-029(203)101	200	149

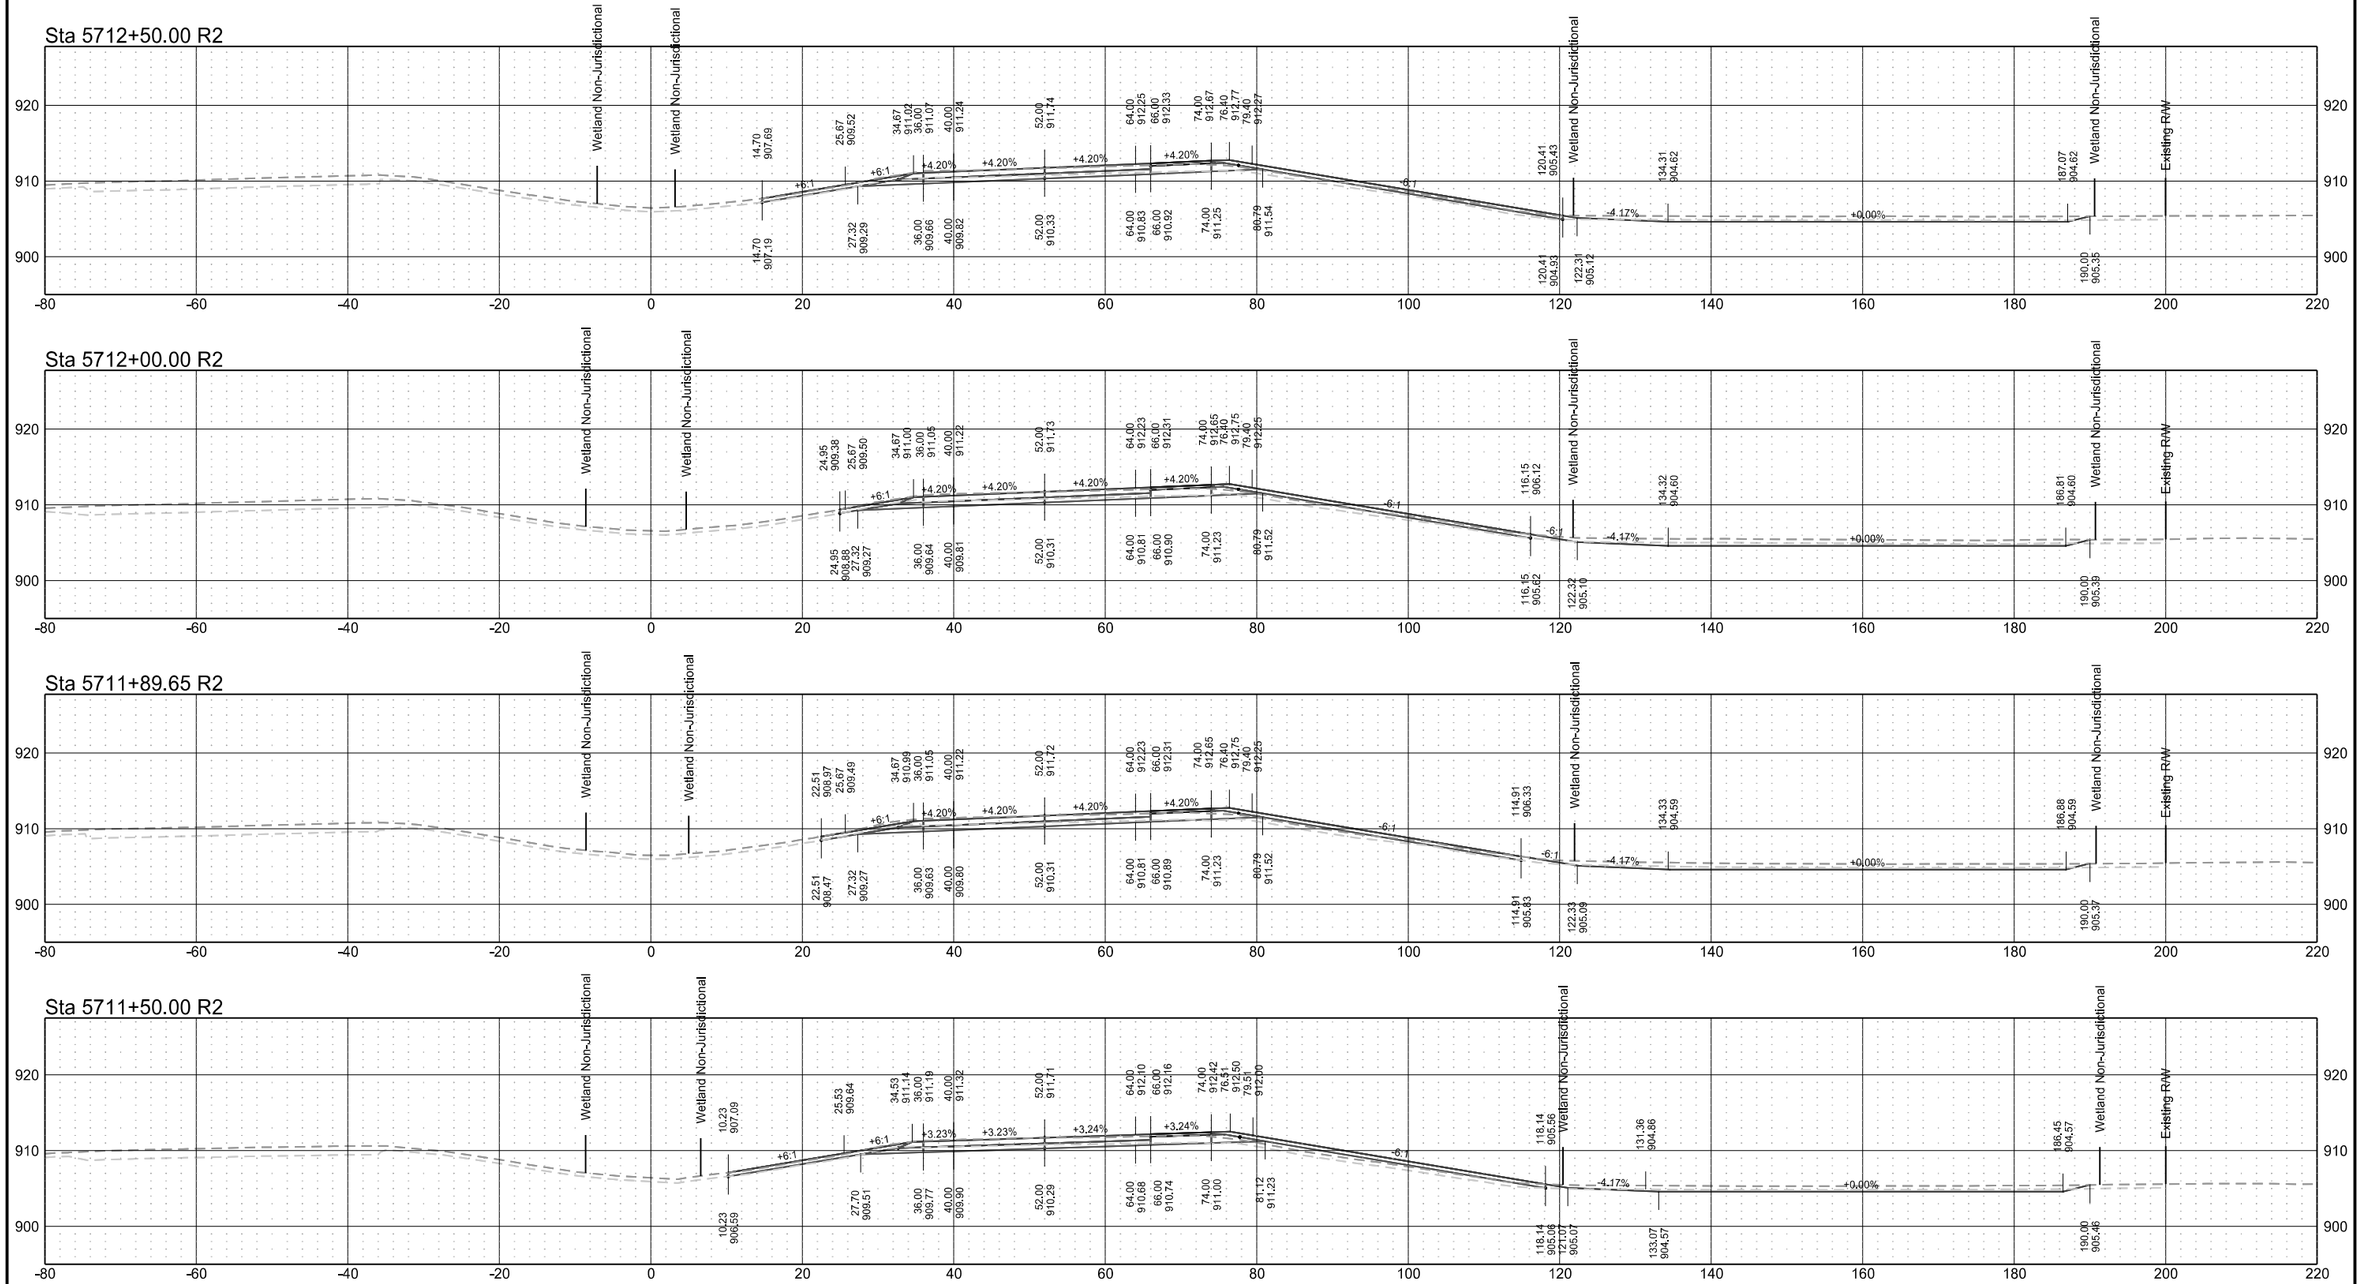

9/9/2024 8:59:04 PM CSimonson H:\Projects\14000\14295\8029101.203\Design\Plan\200XS_005_I29.dgn


Interstate 29 - Northbound

	STATE	PROJECT NO.	SECTION NO.	SHEET NO.
	ND	IM-8-029(203)101	200	150

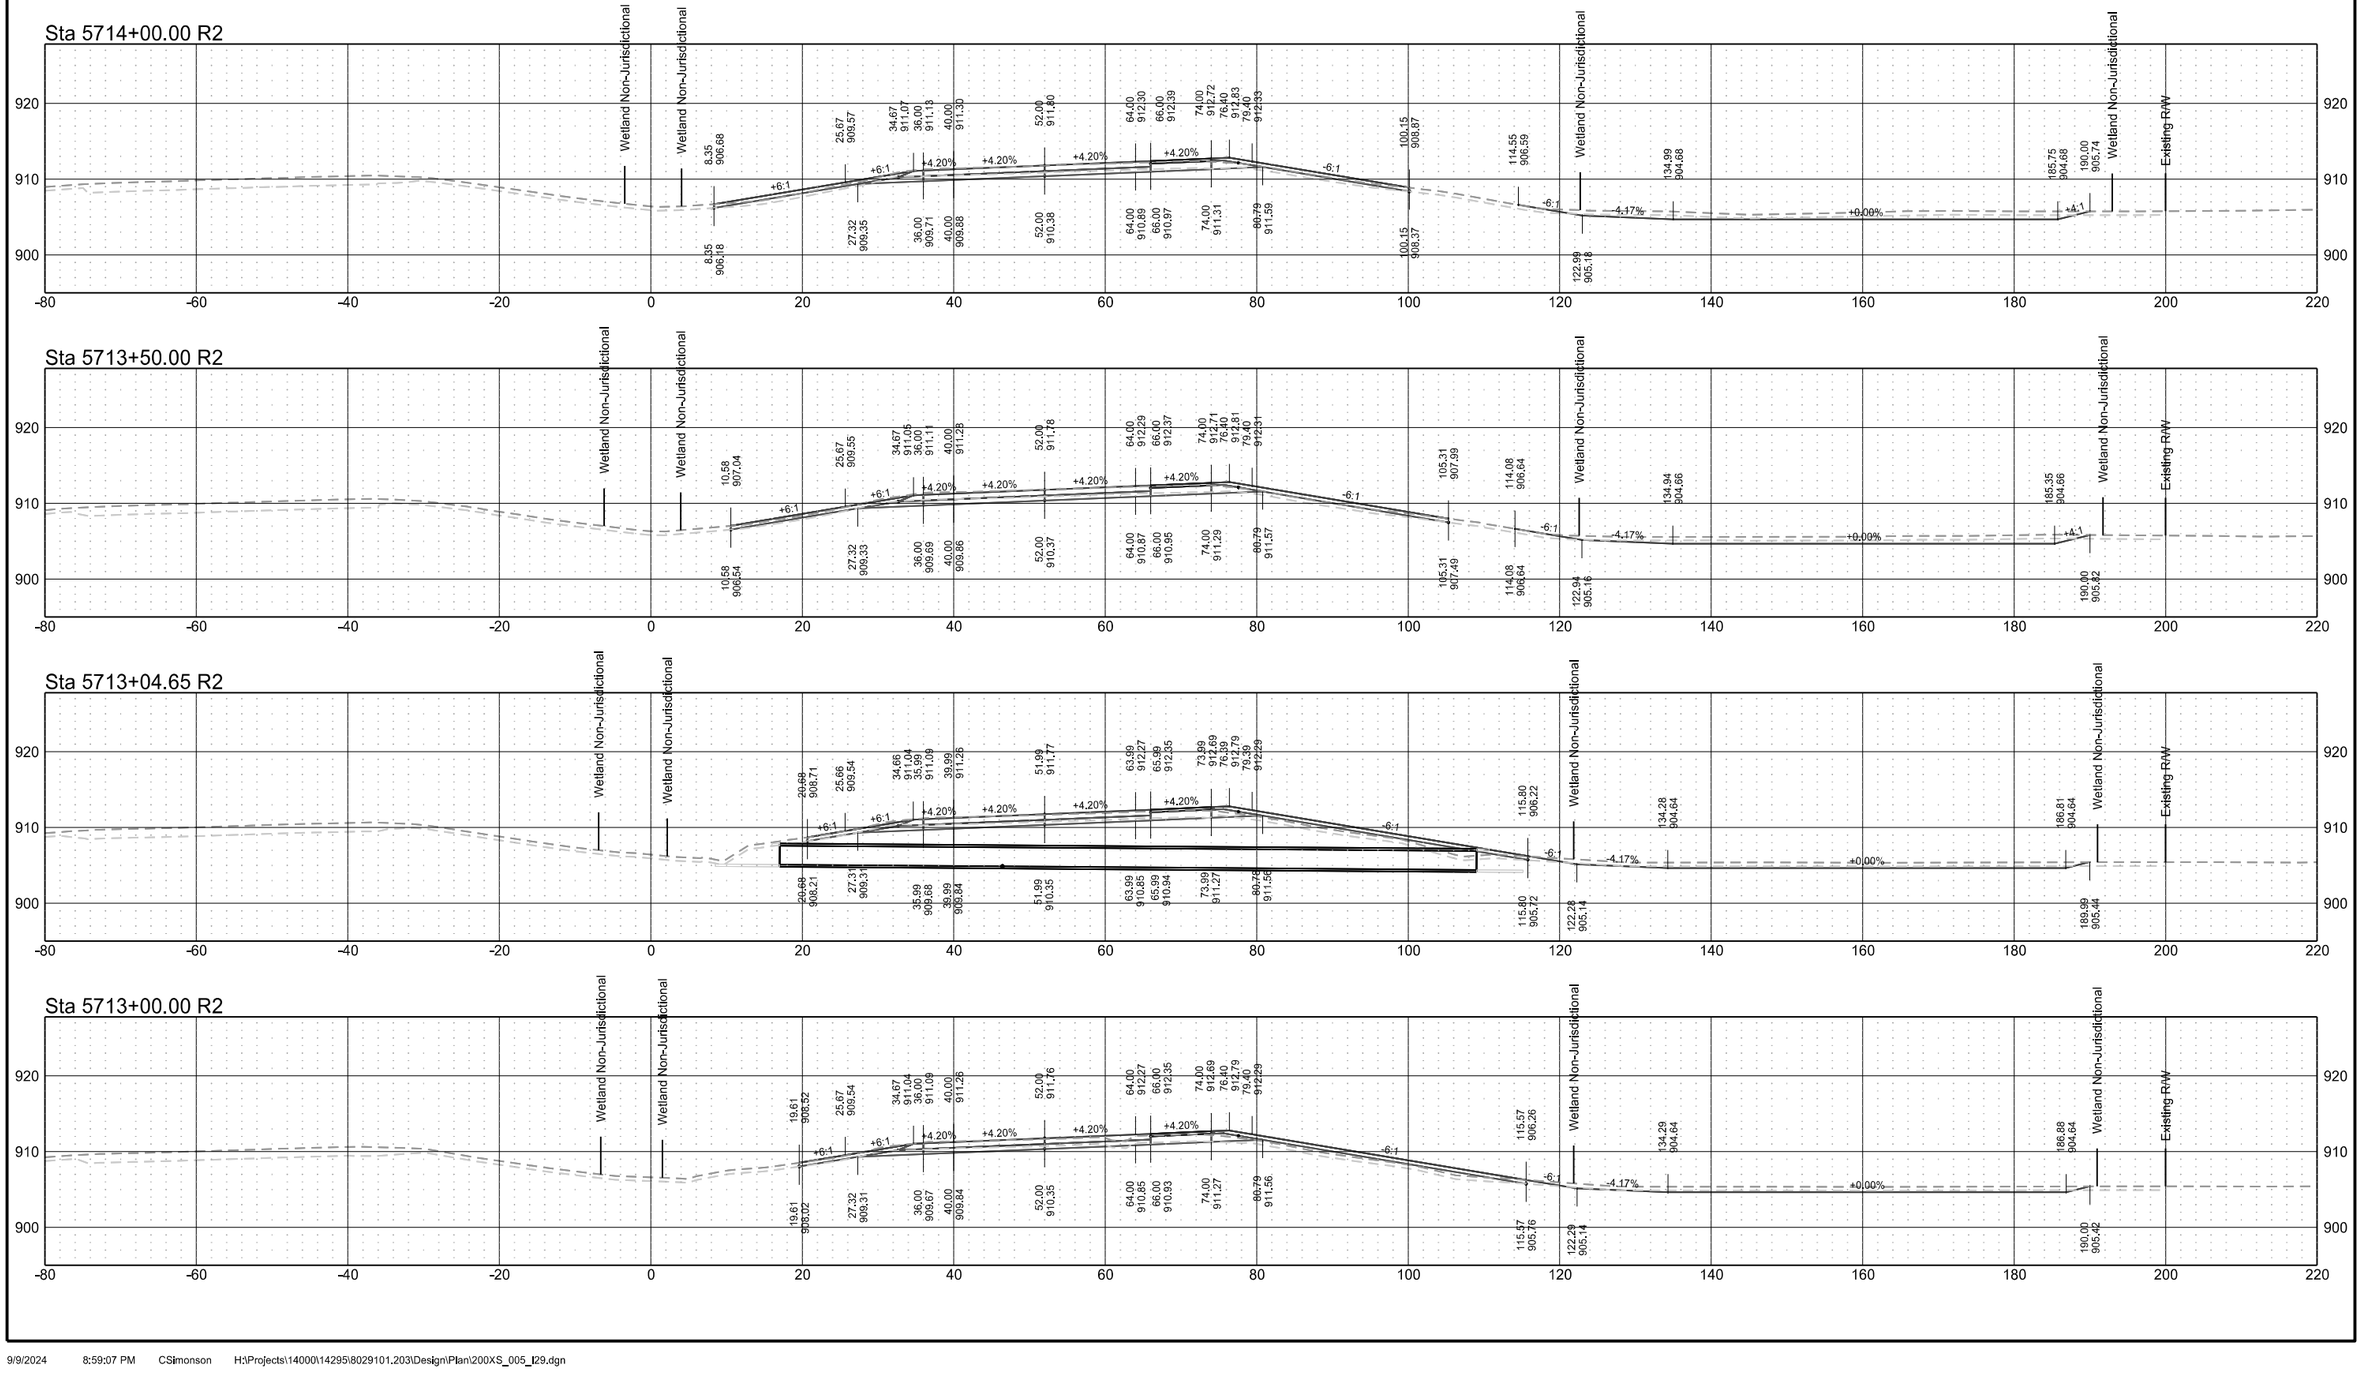

Interstate 29 - Northbound


	STATE	PROJECT NO.	SECTION NO.	SHEET NO.
	ND	IM-8-029(203)101	200	151

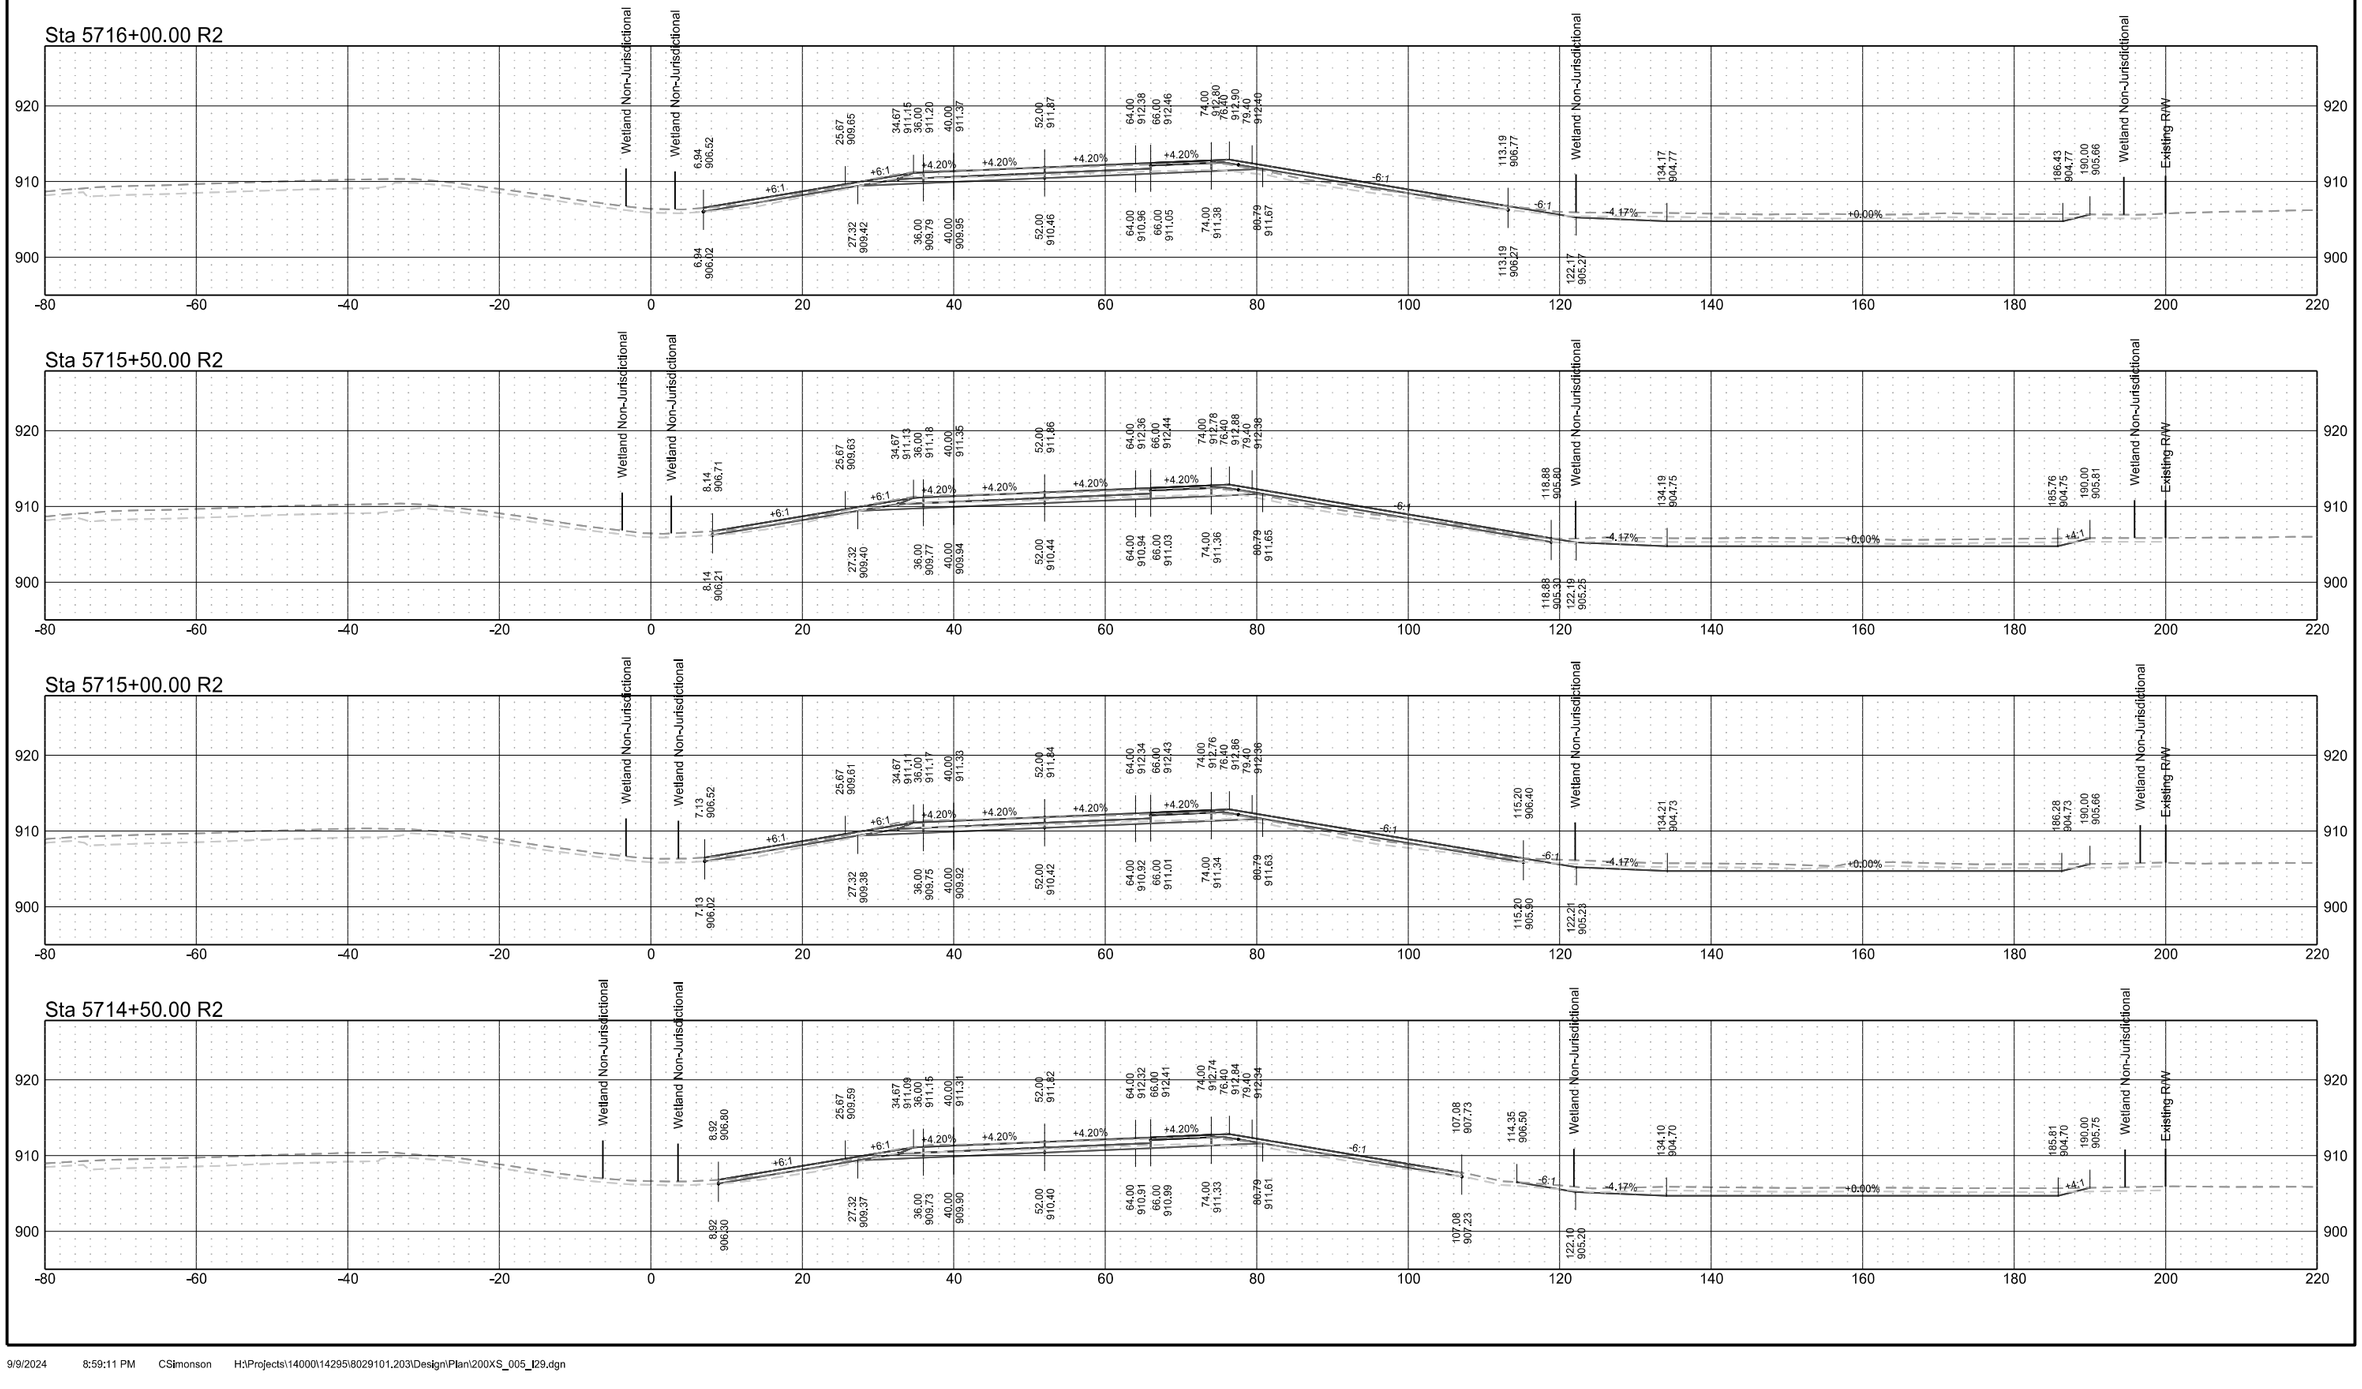


Interstate 29 - Northbound

	STATE	PROJECT NO.	SECTION NO.	SHEET NO.
	ND	IM-8-029(203)101	200	152


Sta 5718+00.00 R2

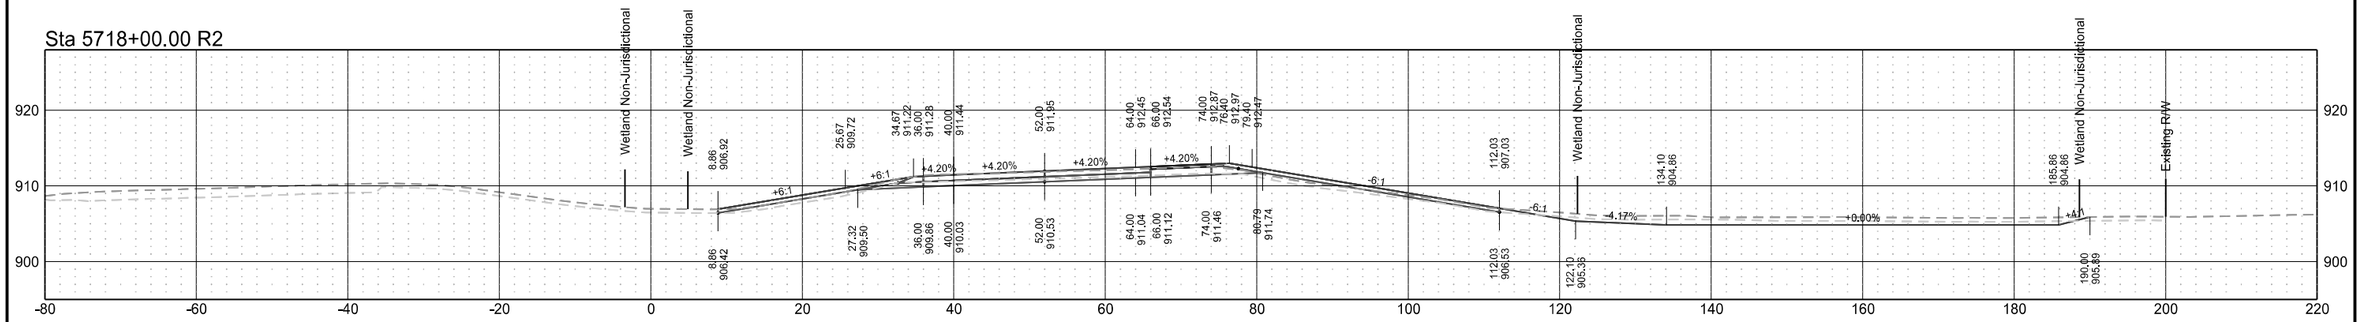


Sta 5717+50.00 R2

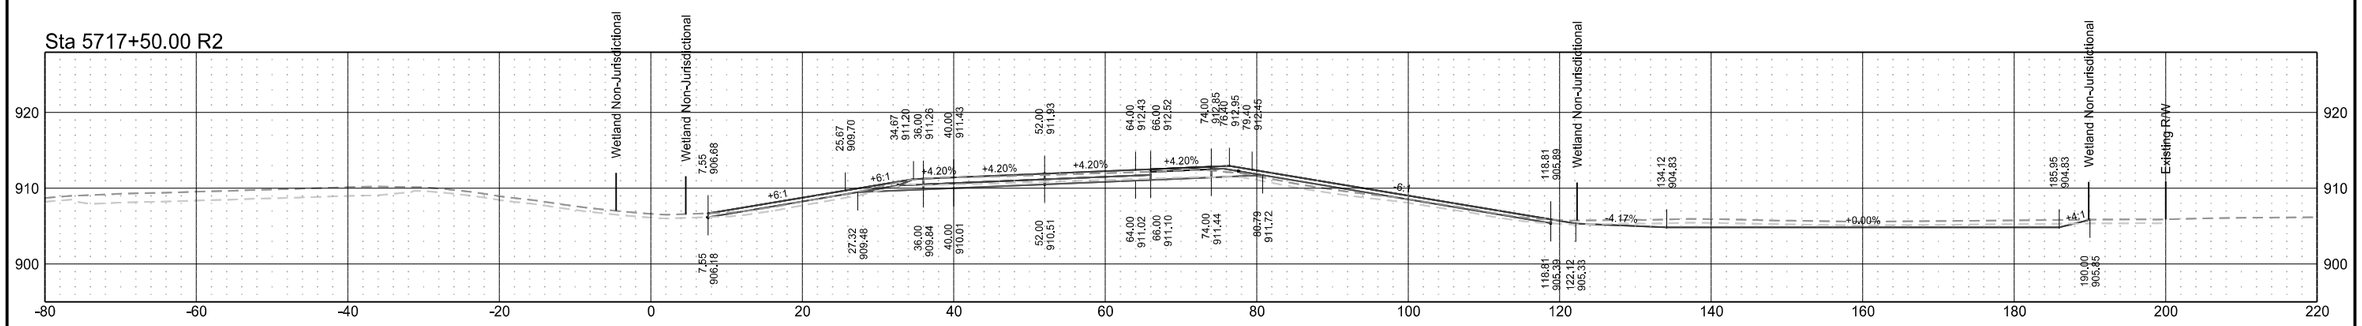

Sta 5717+00.00 R2

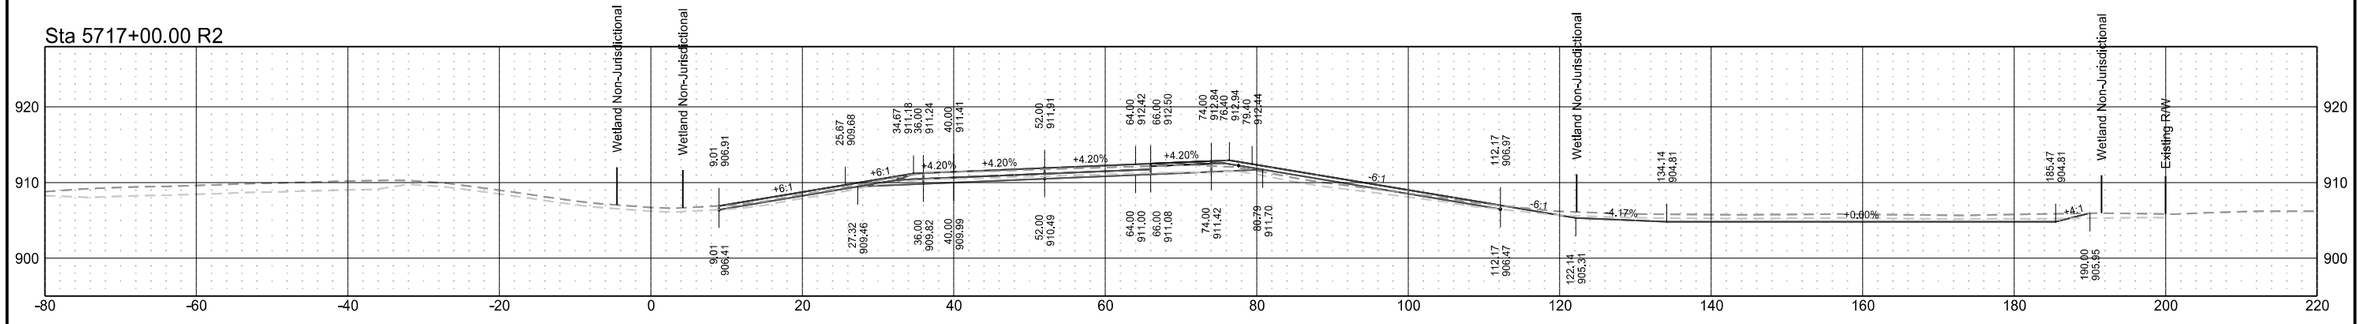


Sta 5716+50.00 R2

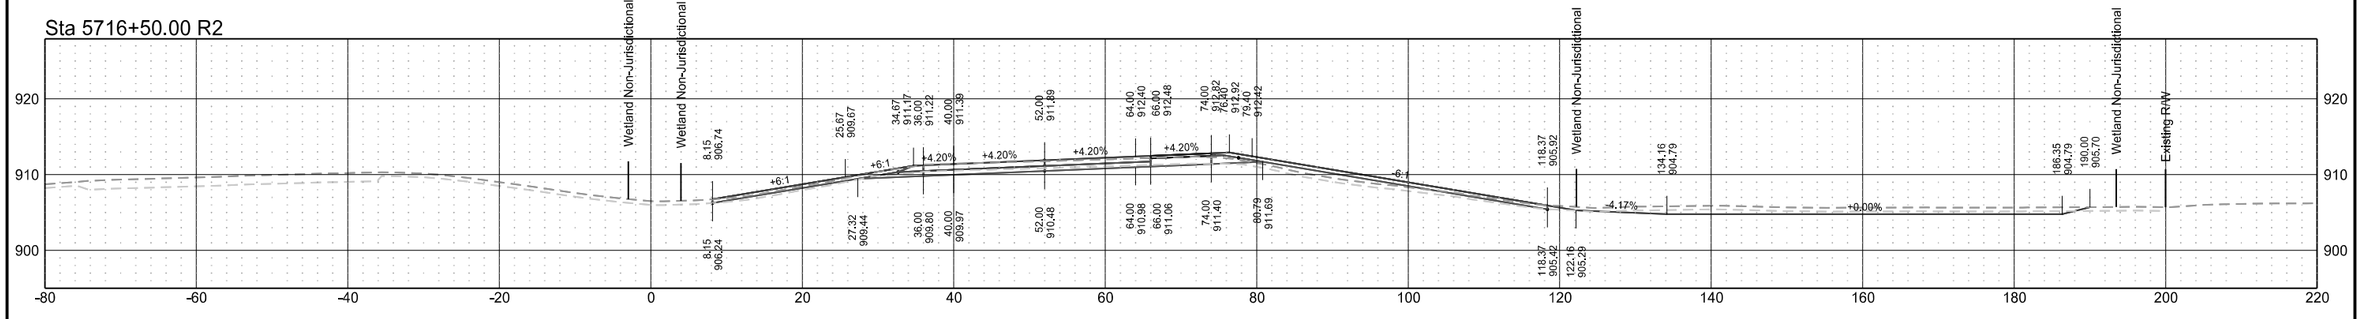


Interstate 29 - Northbound

	STATE	PROJECT NO.	SECTION NO.	SHEET NO.
	ND	IM-8-029(203)101	200	153

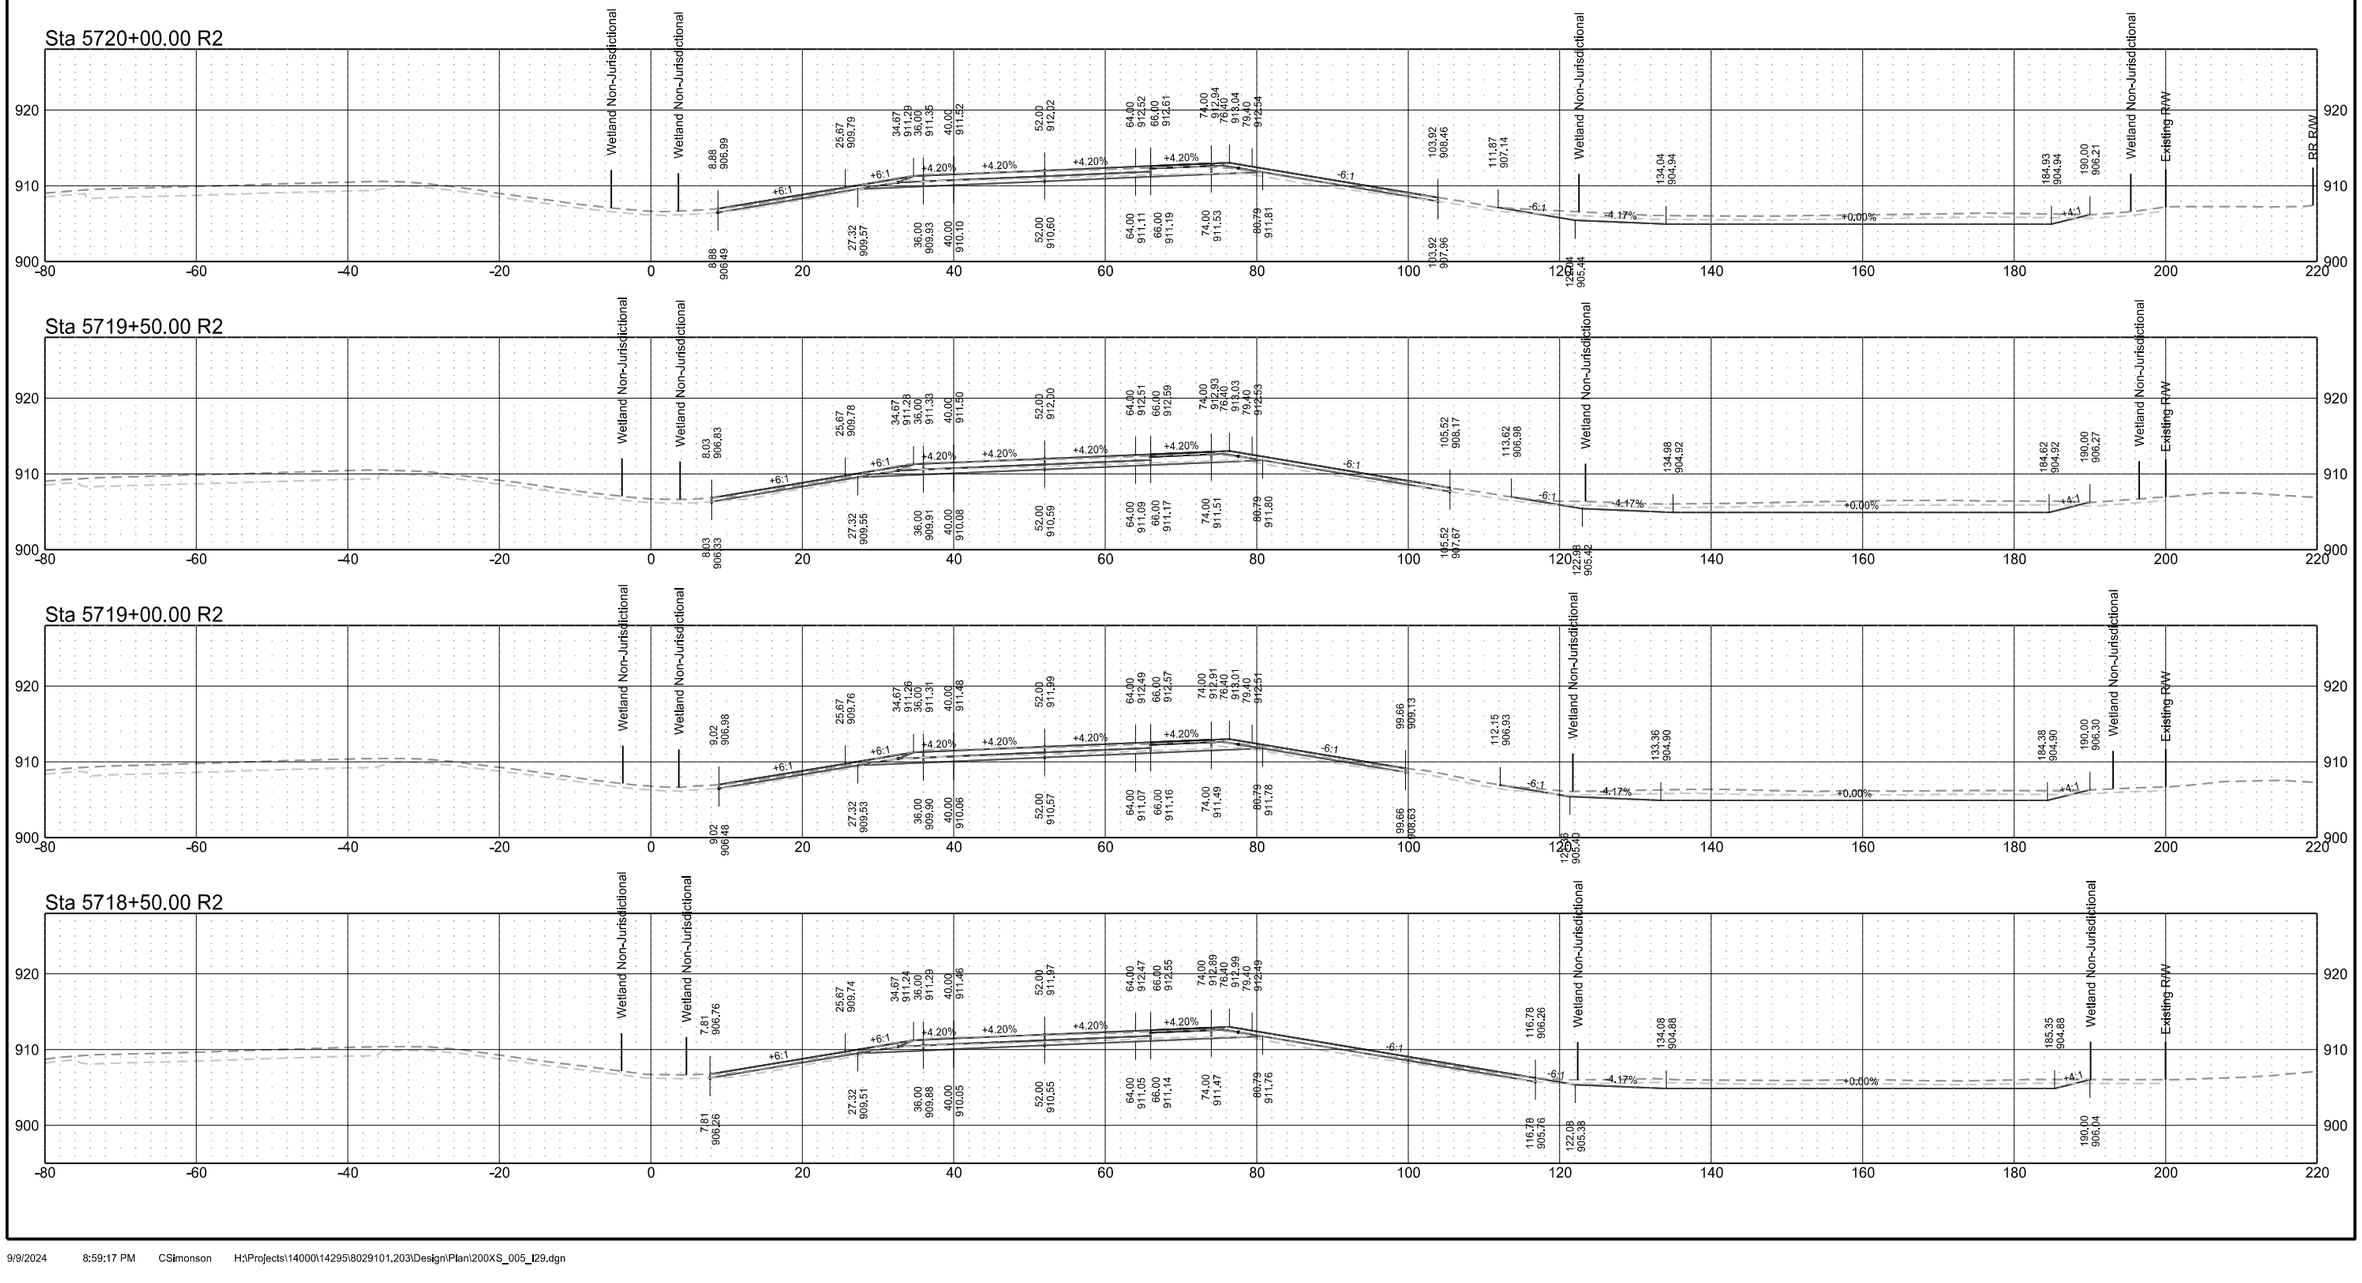

Interstate 29 - Northbound

	STATE	PROJECT NO.	SECTION NO.	SHEET NO.
	ND	IM-8-029(203)101	200	154

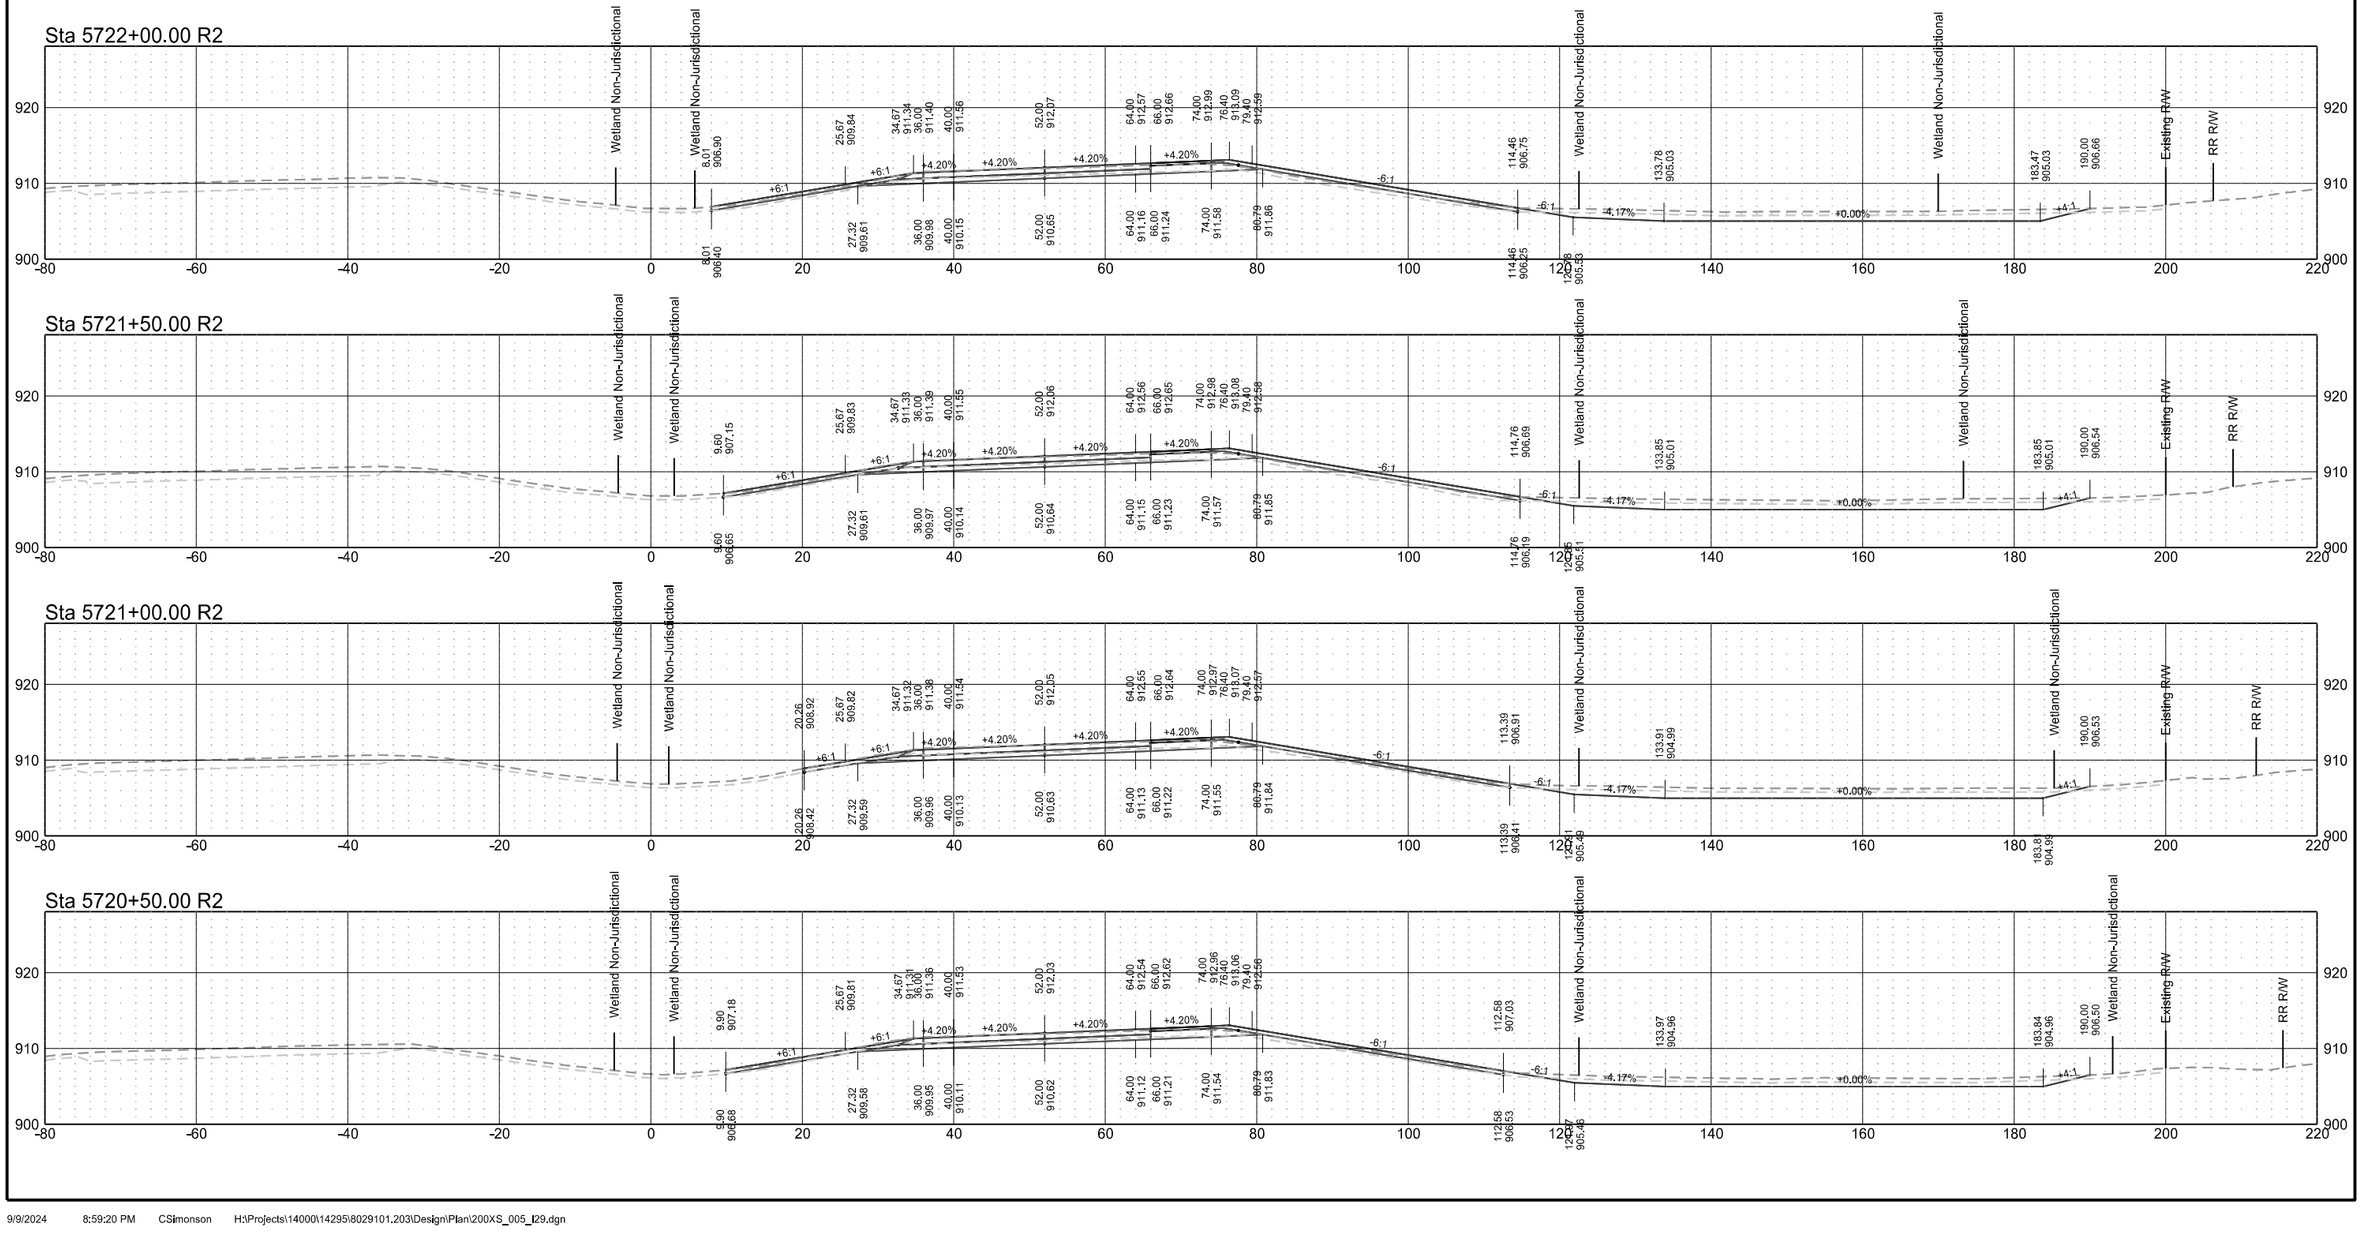


Interstate 29 - Northbound

	STATE	PROJECT NO.	SECTION NO.	SHEET NO.
	ND	IM-8-029(203)101	200	155


Interstate 29 - Northbound

	STATE	PROJECT NO.	SECTION NO.	SHEET NO.
	ND	IM-8-029(203)101	200	156


Sta 5724+92.58 R2

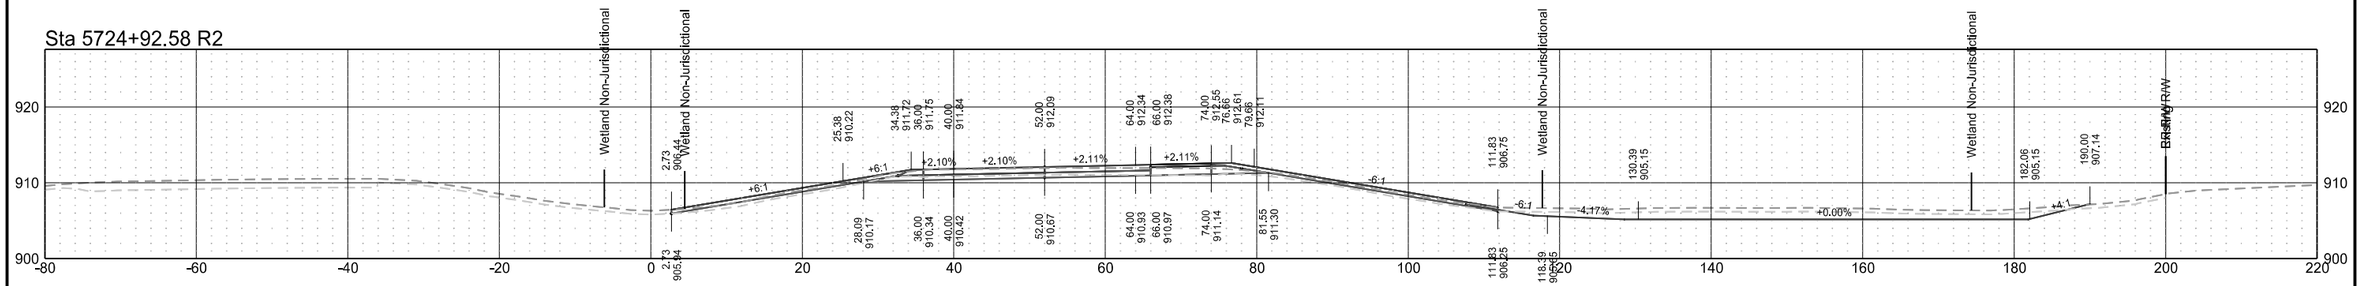


Sta 5724+63.75 R2

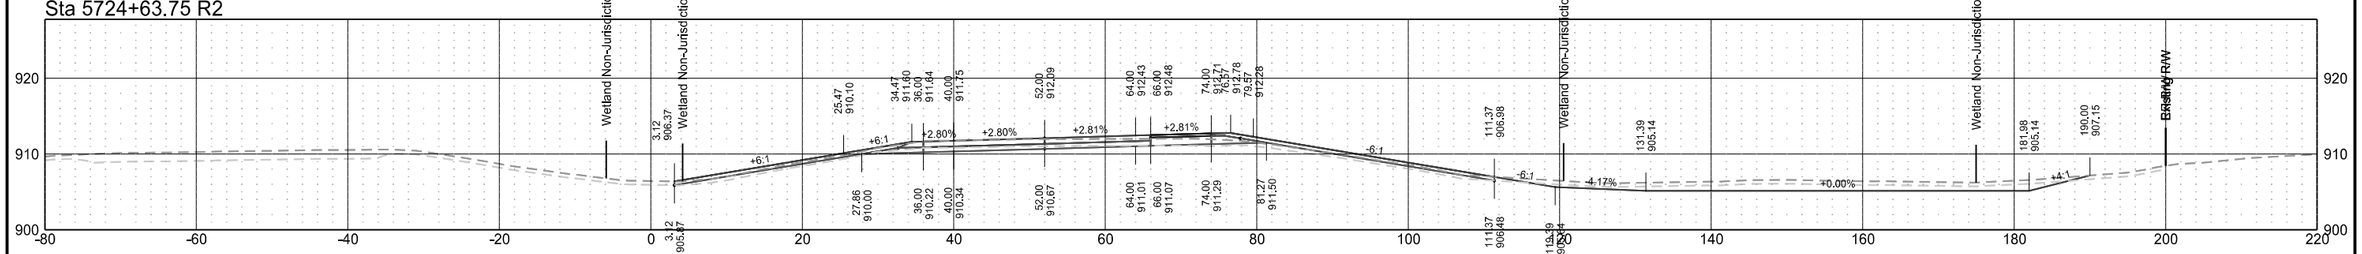

Sta 5724+50.00 R2

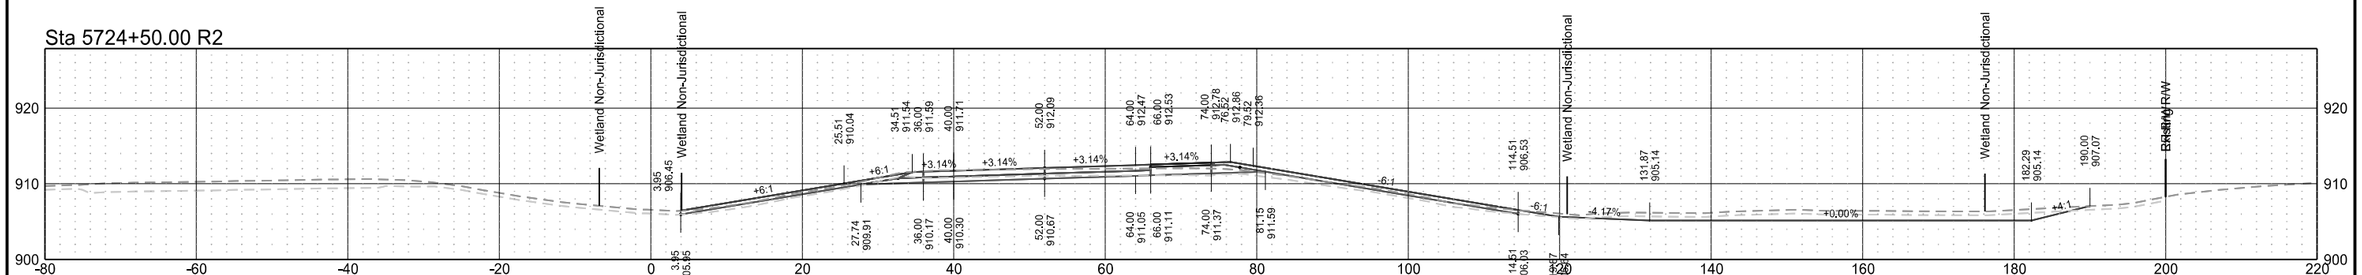


Sta 5724+06.60 R2

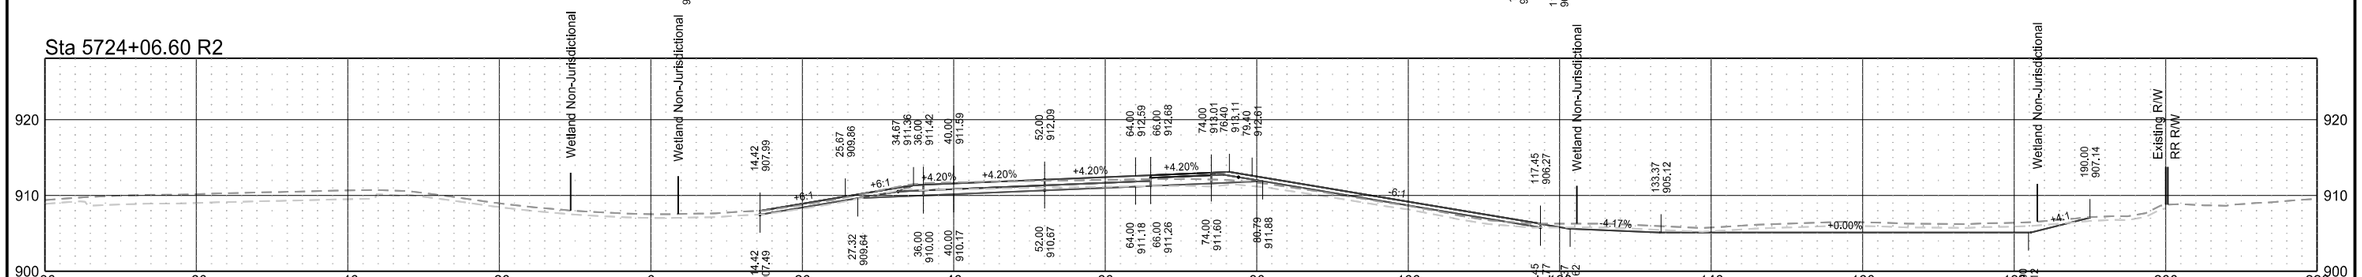


Interstate 29 - Northbound

	STATE	PROJECT NO.	SECTION NO.	SHEET NO.
	ND	IM-8-029(203)101	200	157


Sta 5726+98.54 R2

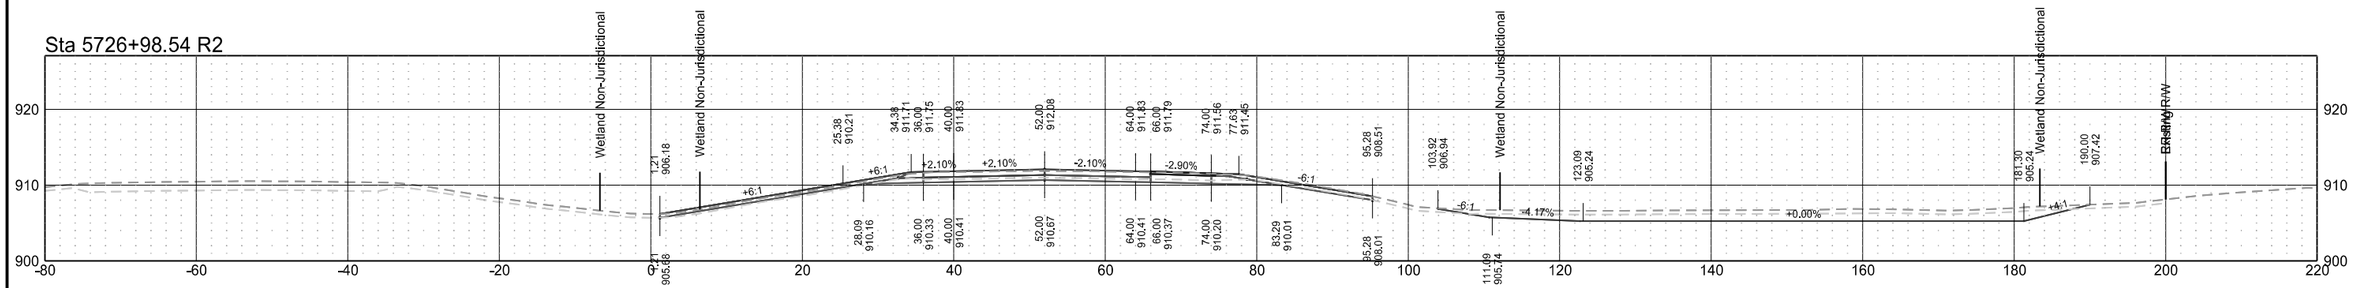


Sta 5726+65.58 R2

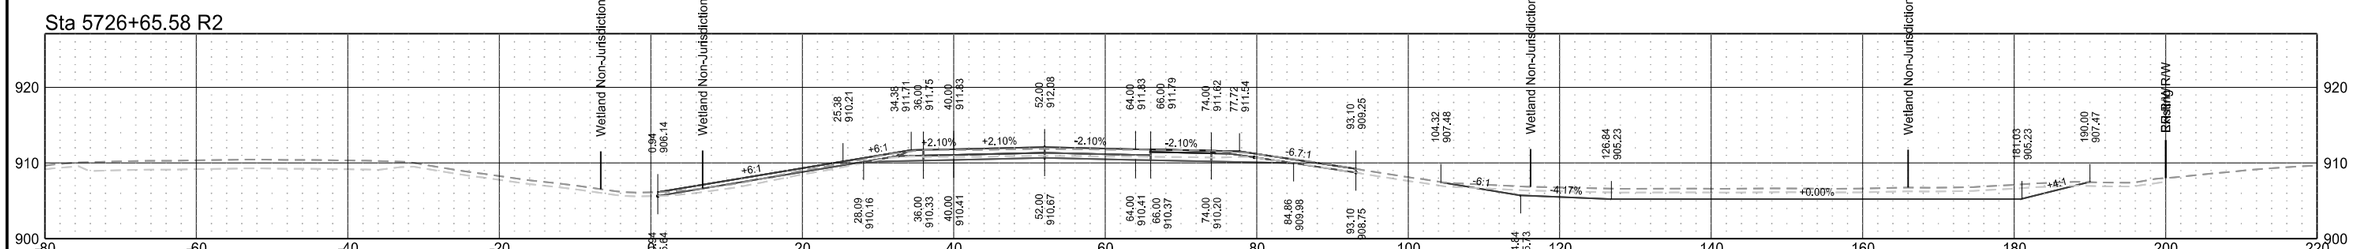

Sta 5726+00.00 R2

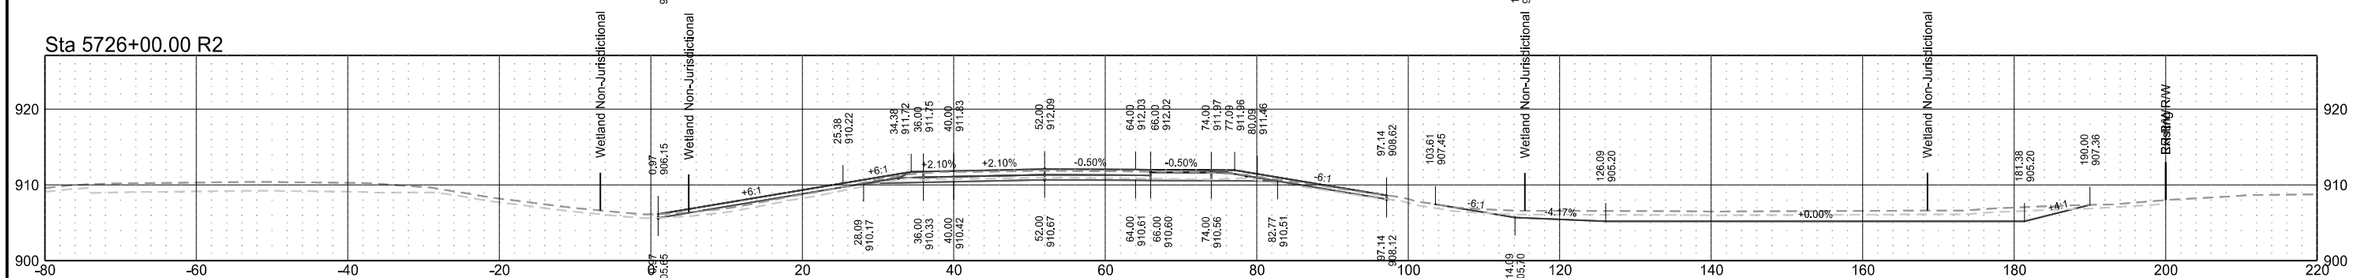


Sta 5725+00.00 R2

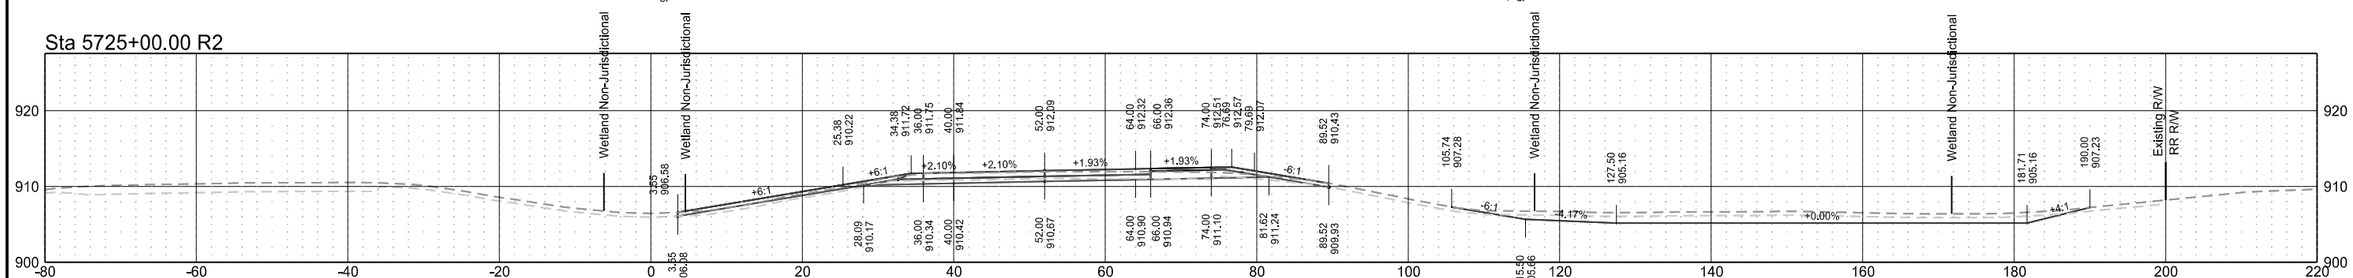


Interstate 29 - Northbound

	STATE	PROJECT NO.	SECTION NO.	SHEET NO.
	ND	IM-8-029(203)101	200	158


Sta 5729+00.00 R2

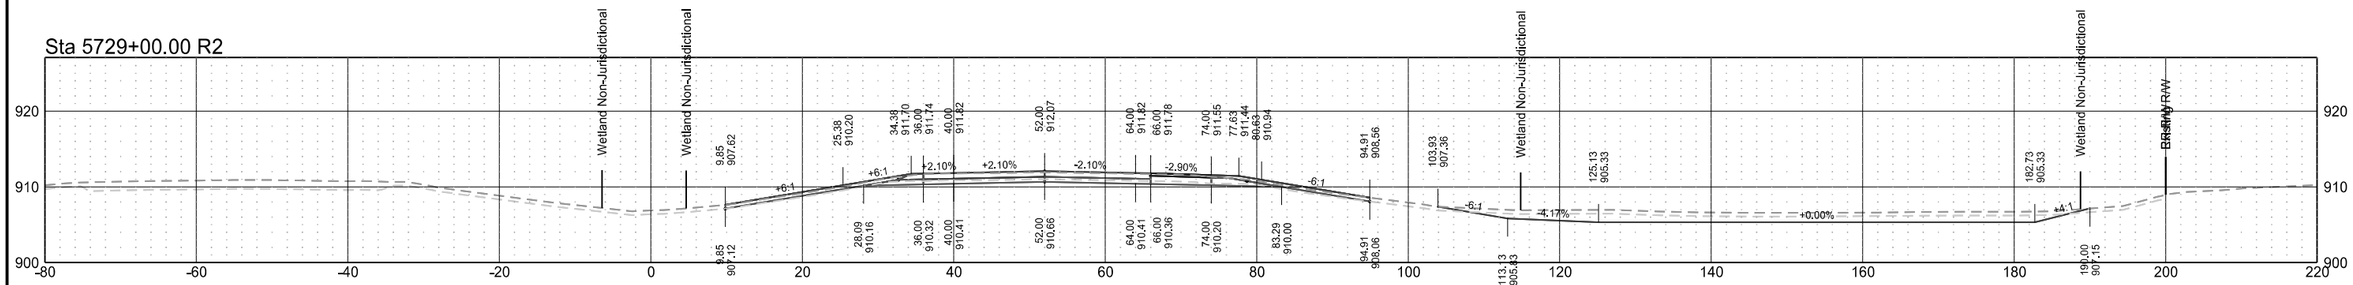


Sta 5728+00.00 R2

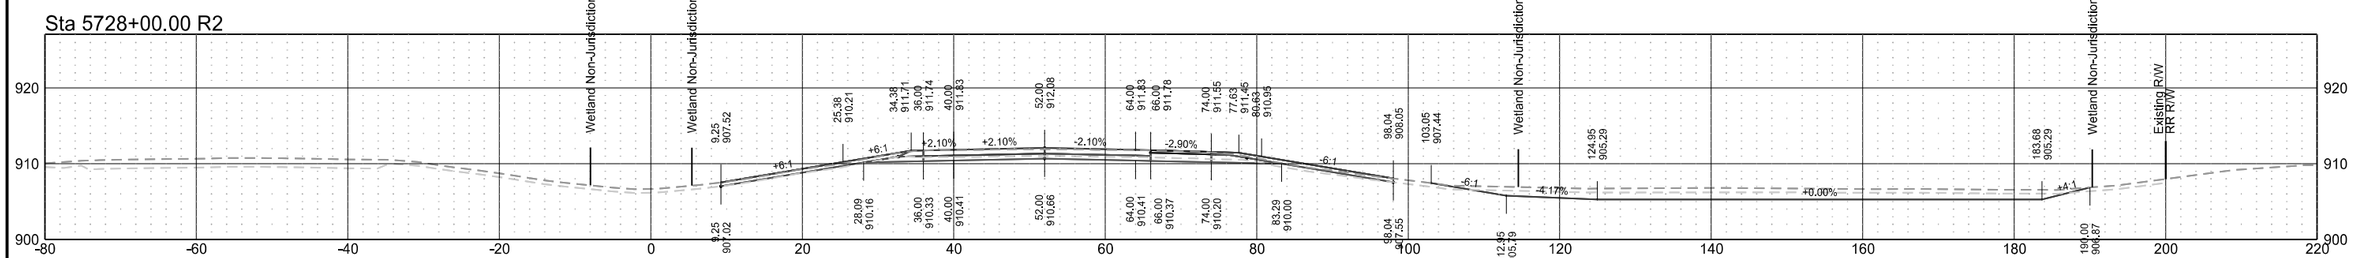

Sta 5727+04.95 R2

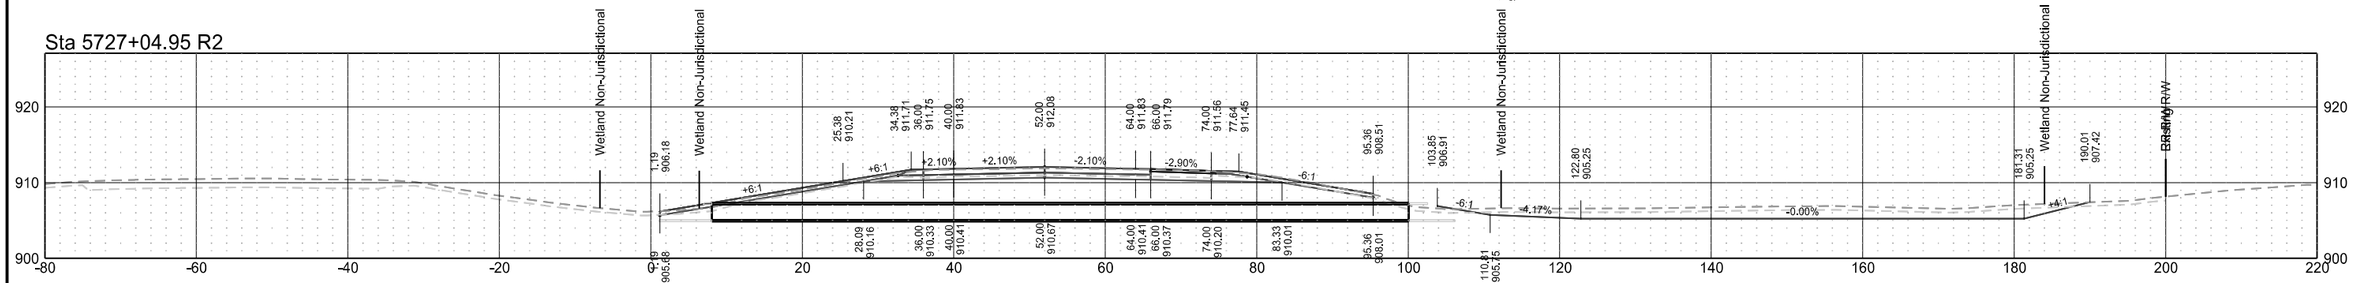


Sta 5727+00.00 R2

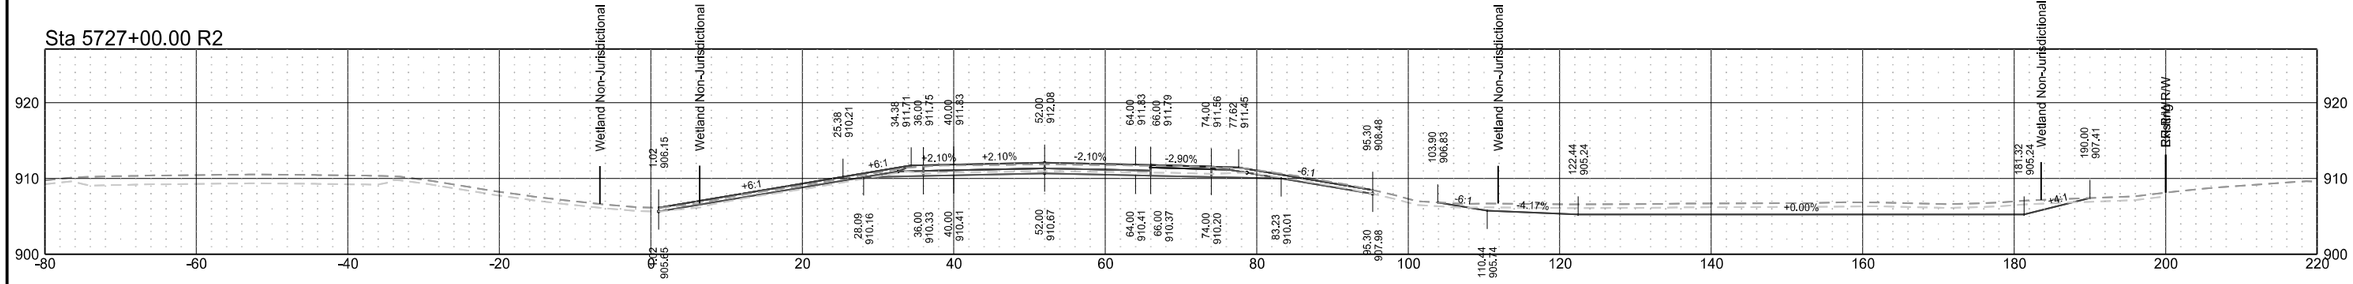

Interstate 29 - Northbound

	STATE	PROJECT NO.	SECTION NO.	SHEET NO.
	ND	IM-8-029(203)101	200	159

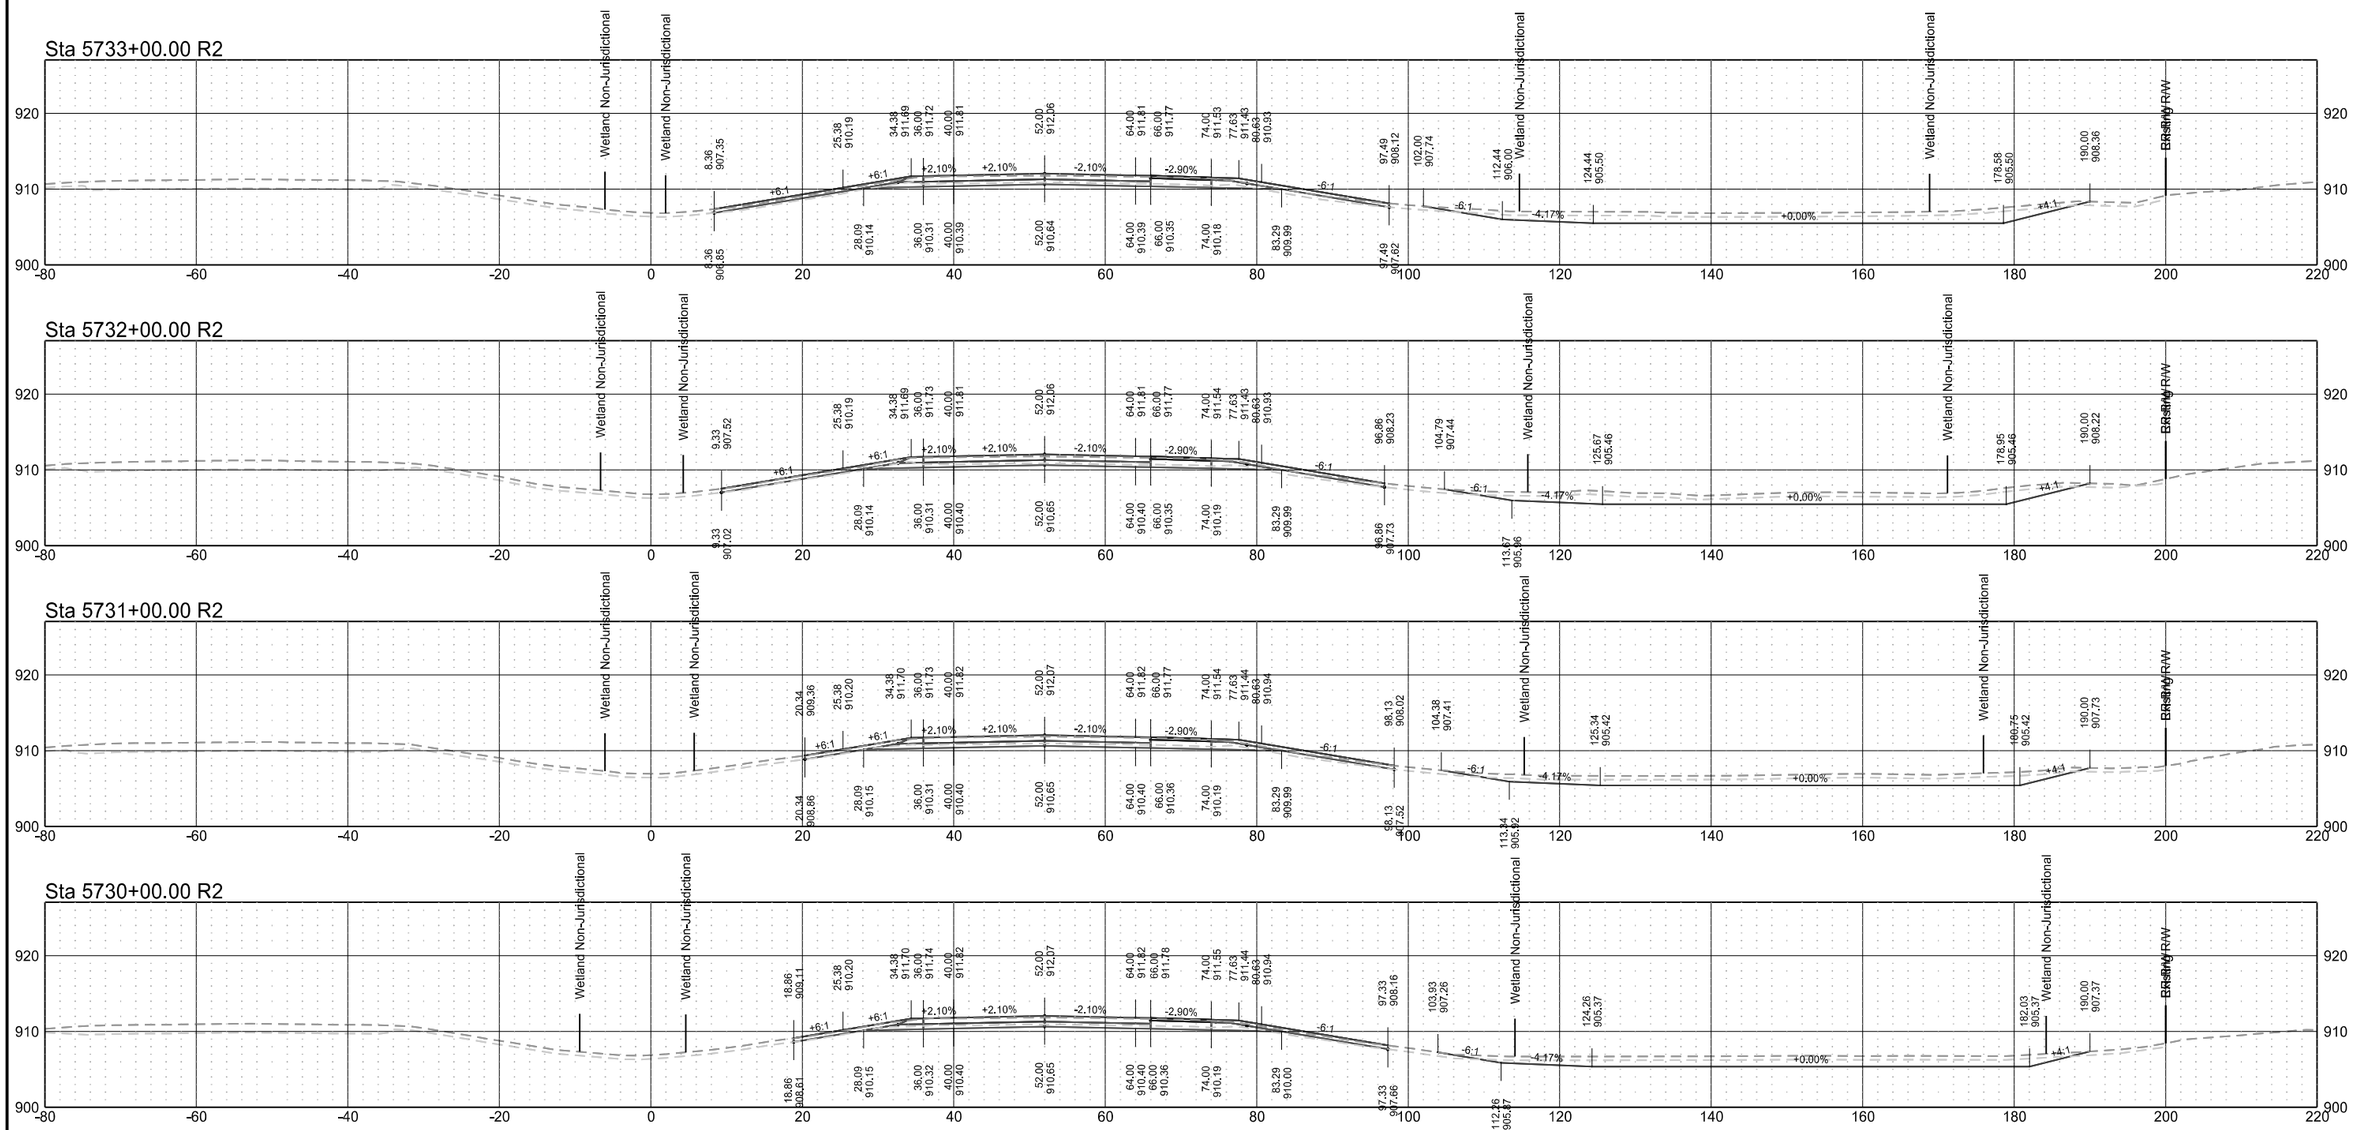


Interstate 29 - Northbound


	STATE	PROJECT NO.	SECTION NO.	SHEET NO.
	ND	IM-8-029(203)101	200	160

	STATE	PROJECT NO.	SECTION NO.	SHEET NO.
	ND	IM-8-029(203)101	200	161


Sta 5739+09.81 R2

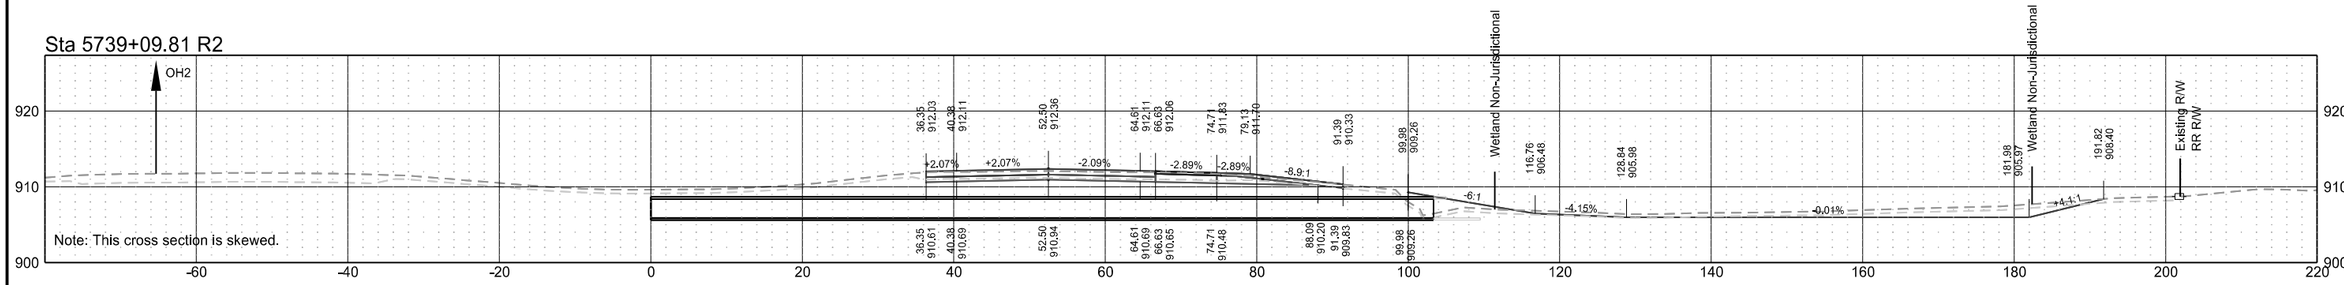


Sta 5739+00.00 R2

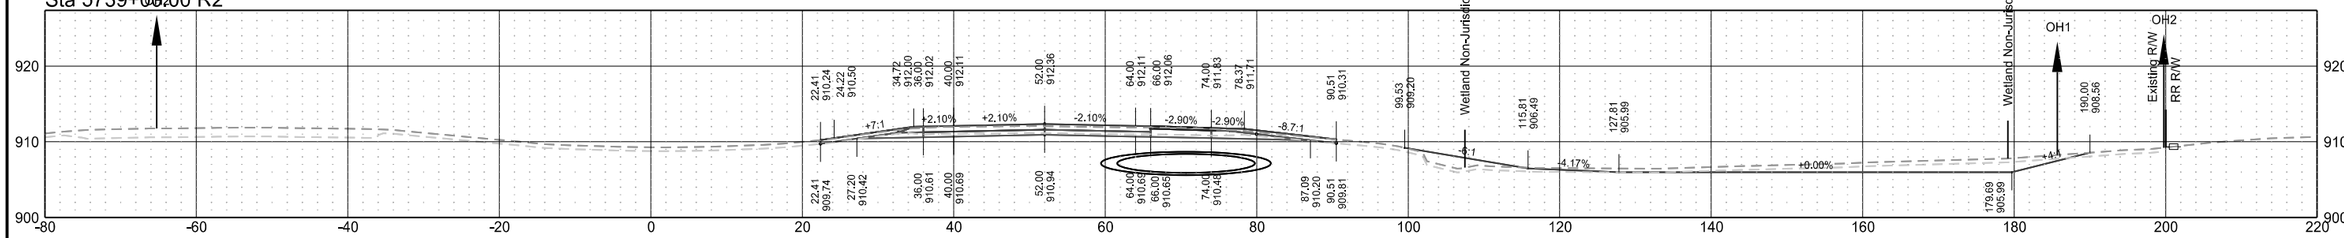

Sta 5738+00.00 R2

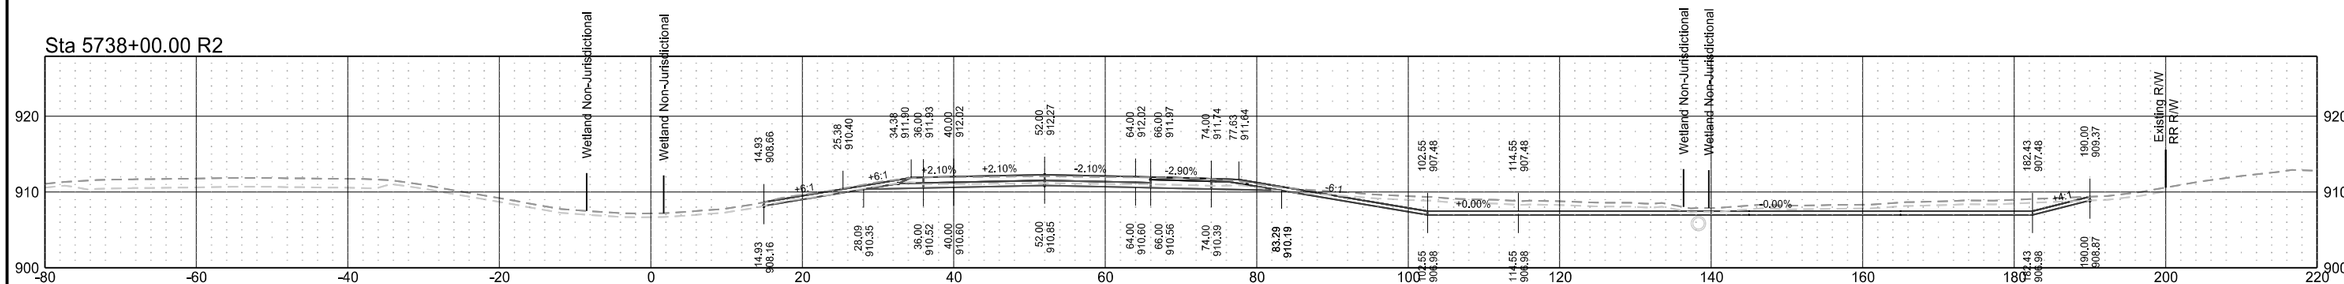


Sta 5737+90.00 R2

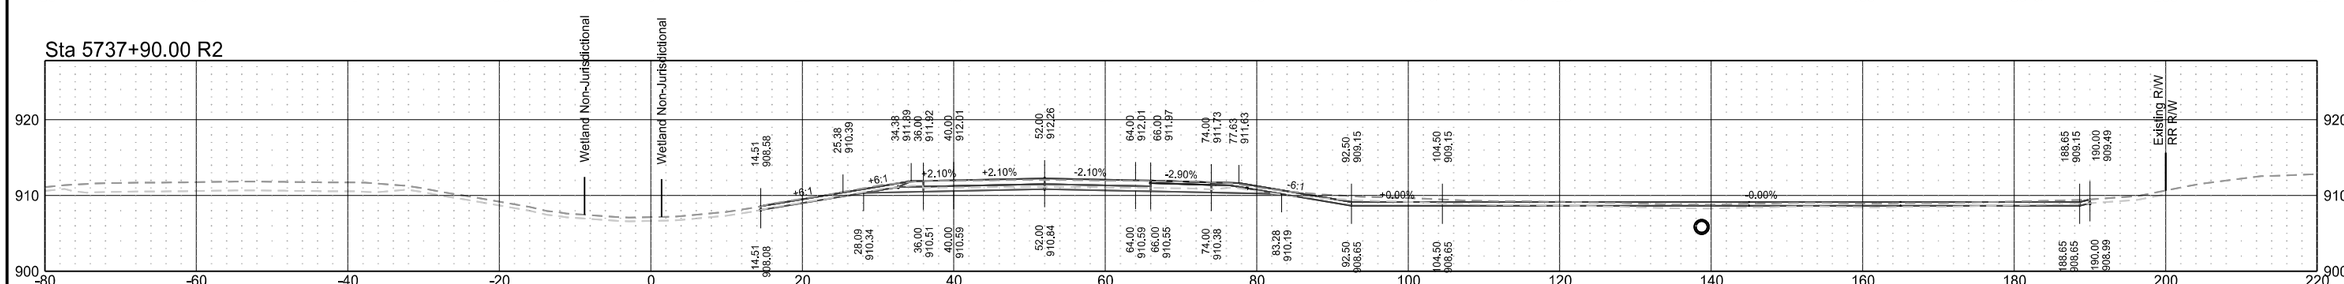


Interstate 29 - Northbound

	STATE	PROJECT NO.	SECTION NO.	SHEET NO.
	ND	IM-8-029(203)101	200	162


Sta 5740+04.55 R2

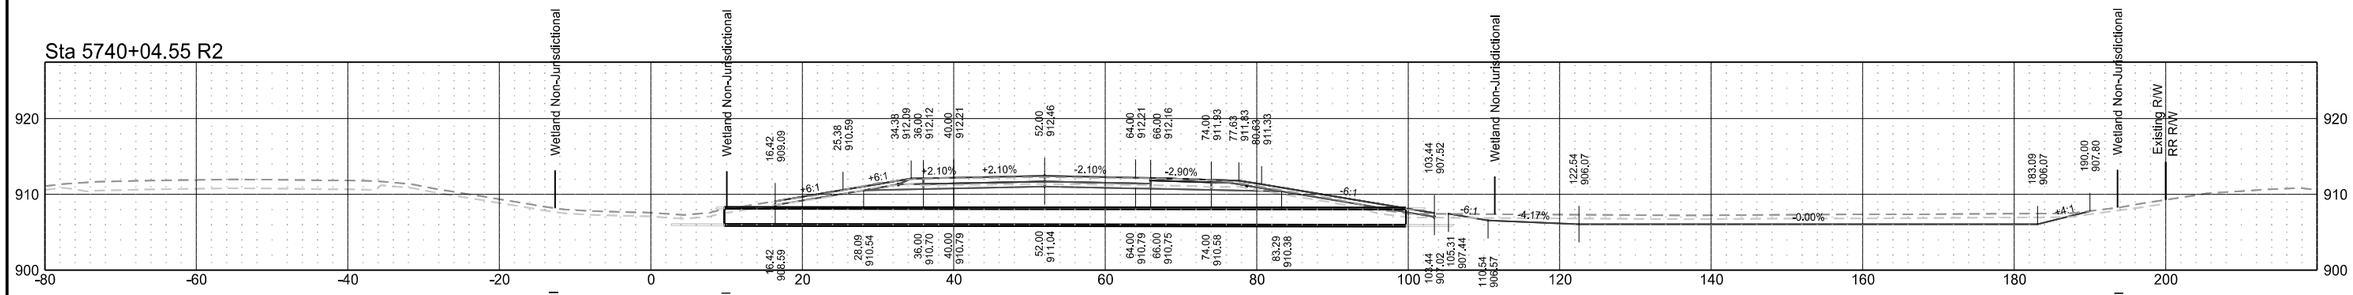


Sta 5740+00.00 R2

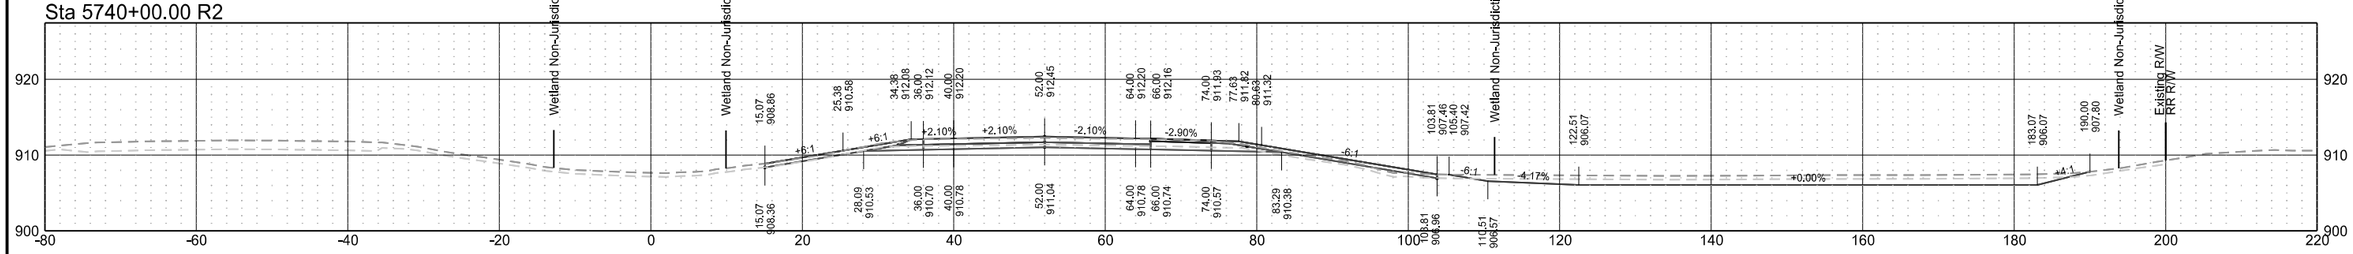

Sta 5739+35.19 R2

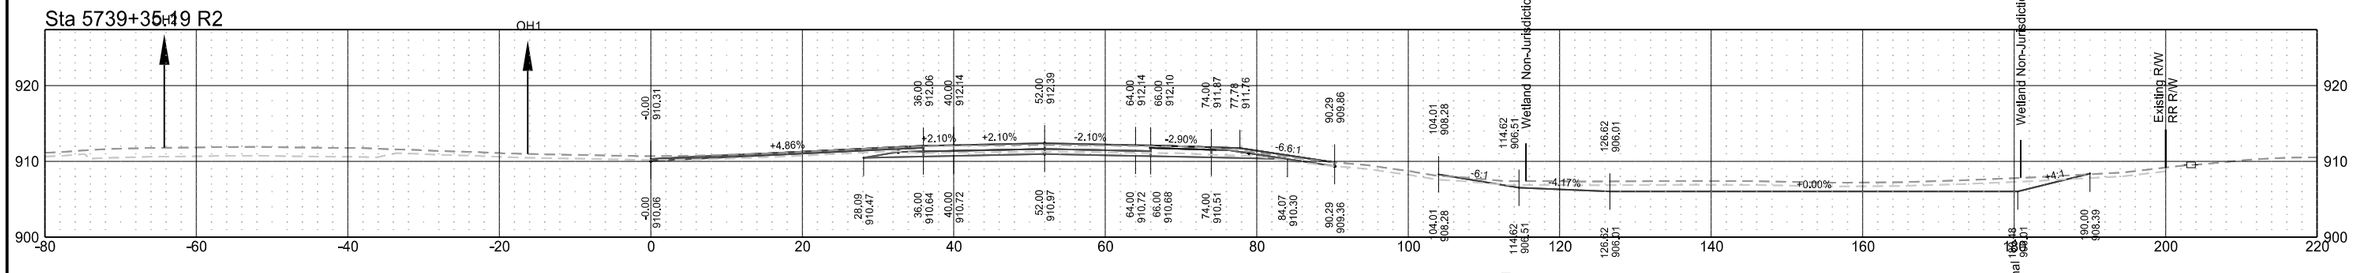


Sta 5739+29.33 R2

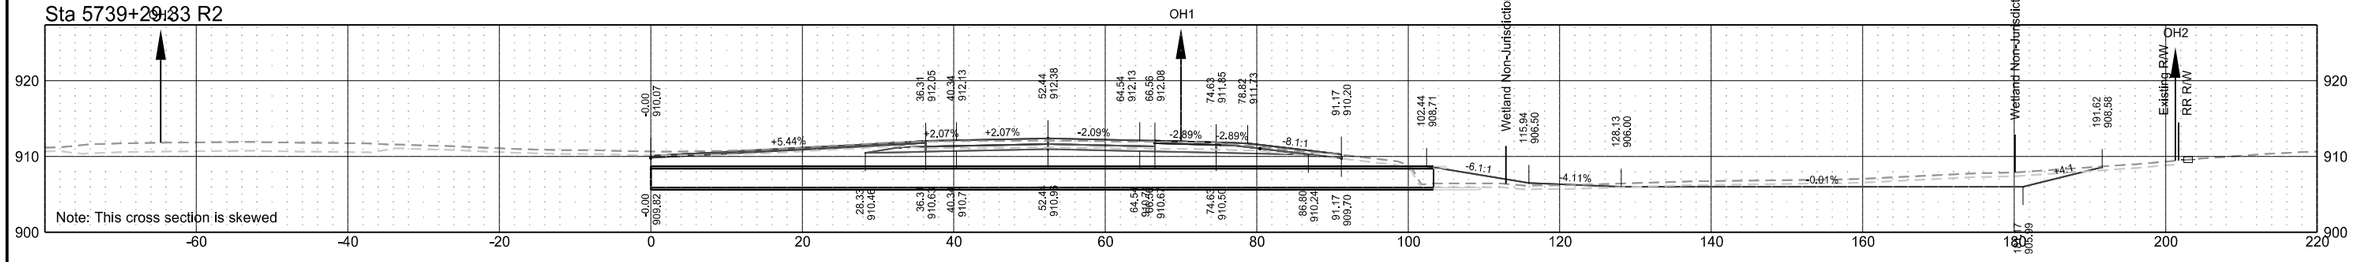

Interstate 29 - Northbound

	STATE	PROJECT NO.	SECTION NO.	SHEET NO.
	ND	IM-8-029(203)101	200	163

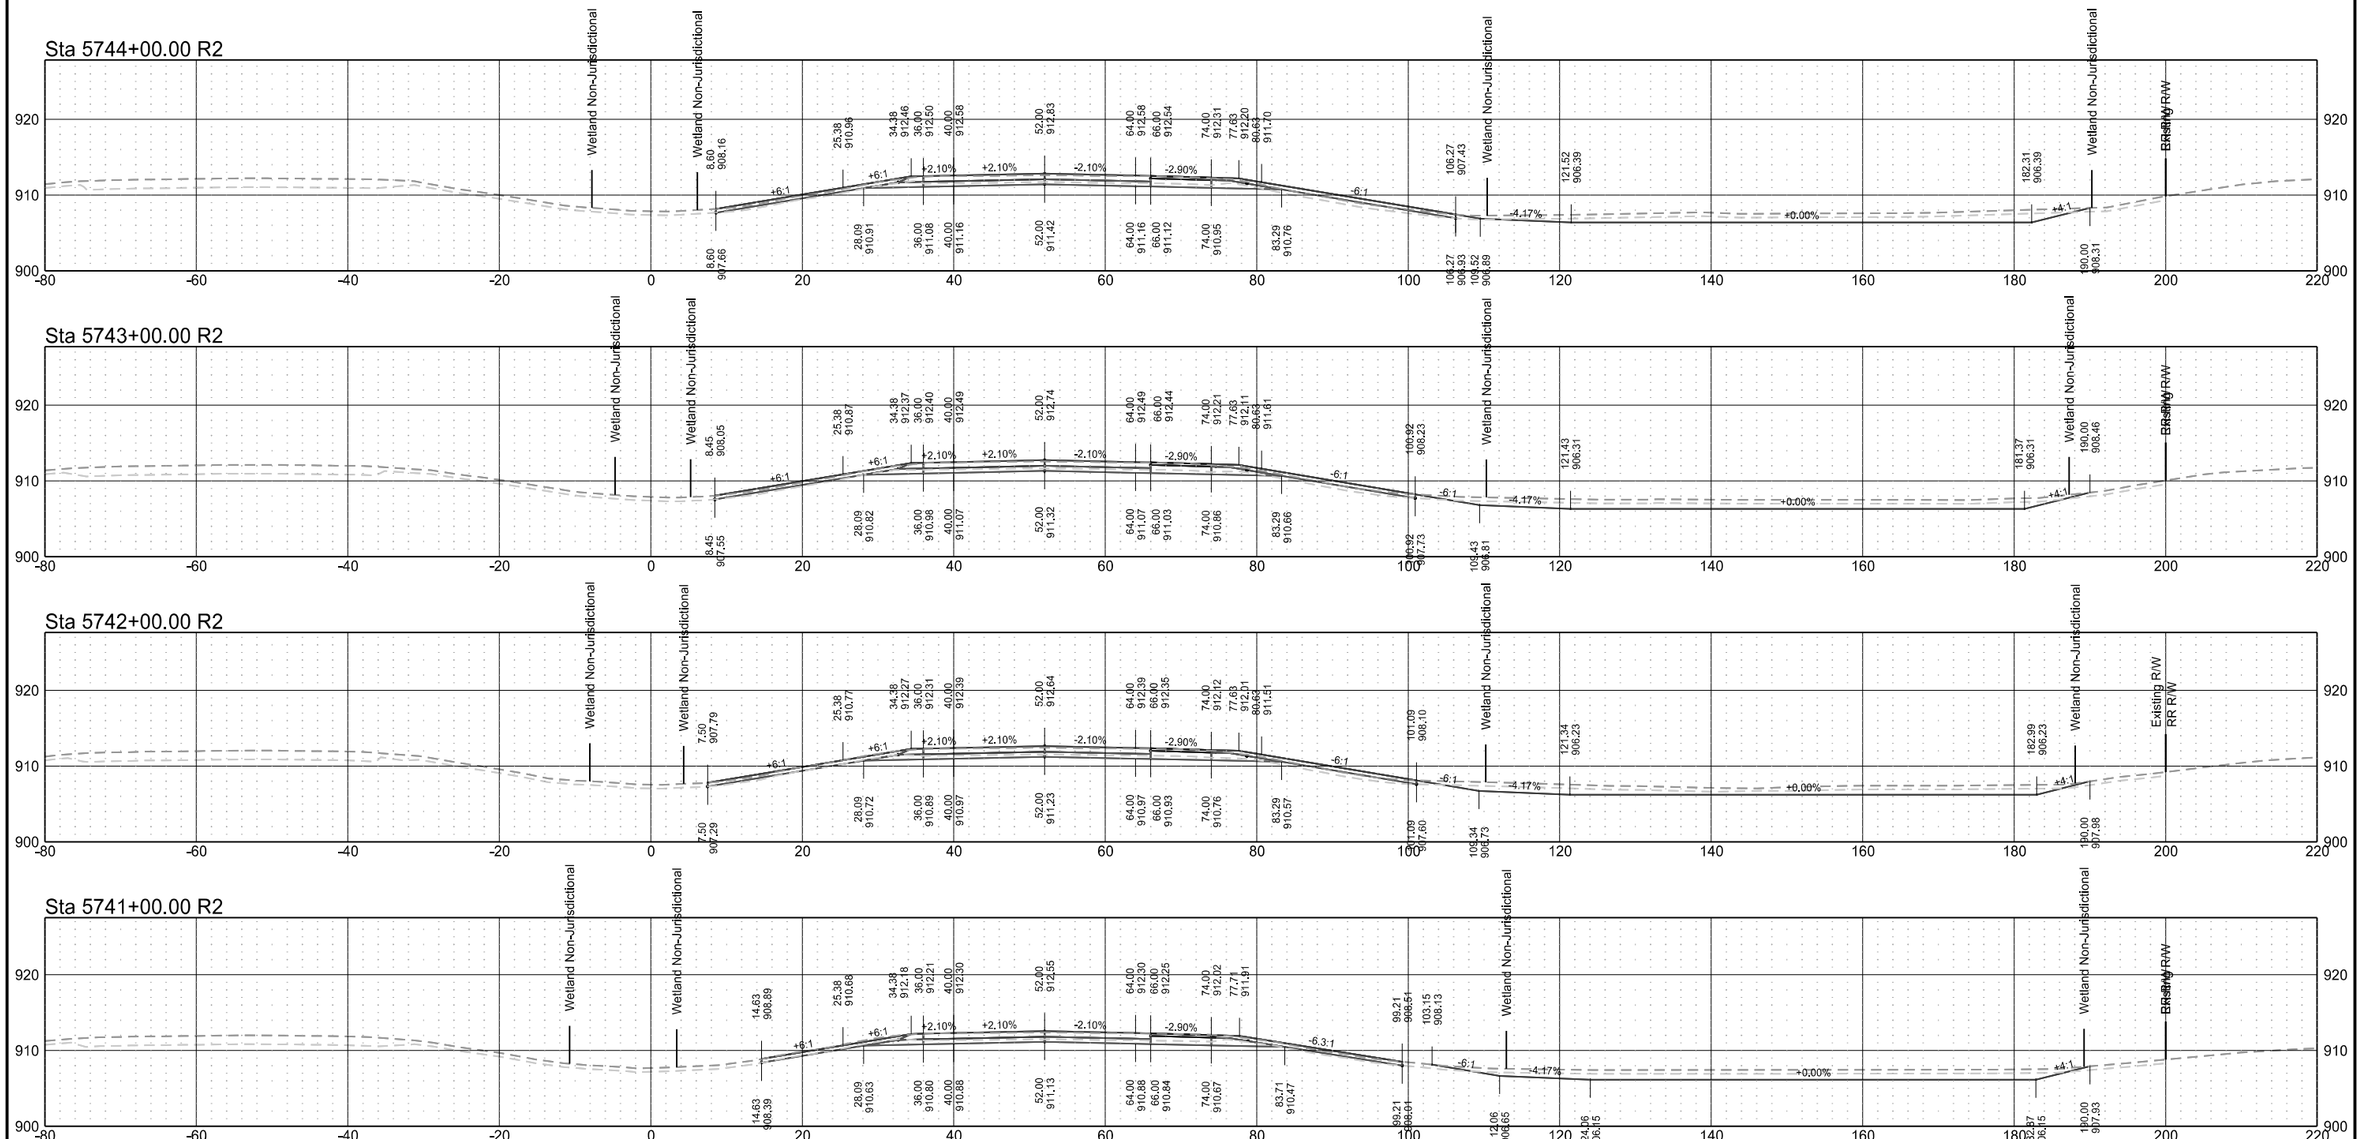


Interstate 29 - Northbound

	STATE	PROJECT NO.	SECTION NO.	SHEET NO.
	ND	IM-8-029(203)101	200	164

9/9/2024 9:11:46 PM CSimonson H:\Projects\14000\14295\8029101.203\Design\Plan\200XS_005_I29.dgn

Interstate 29 - Northbound

	STATE	PROJECT NO.	SECTION NO.	SHEET NO.
	ND	IM-8-029(203)101	200	165

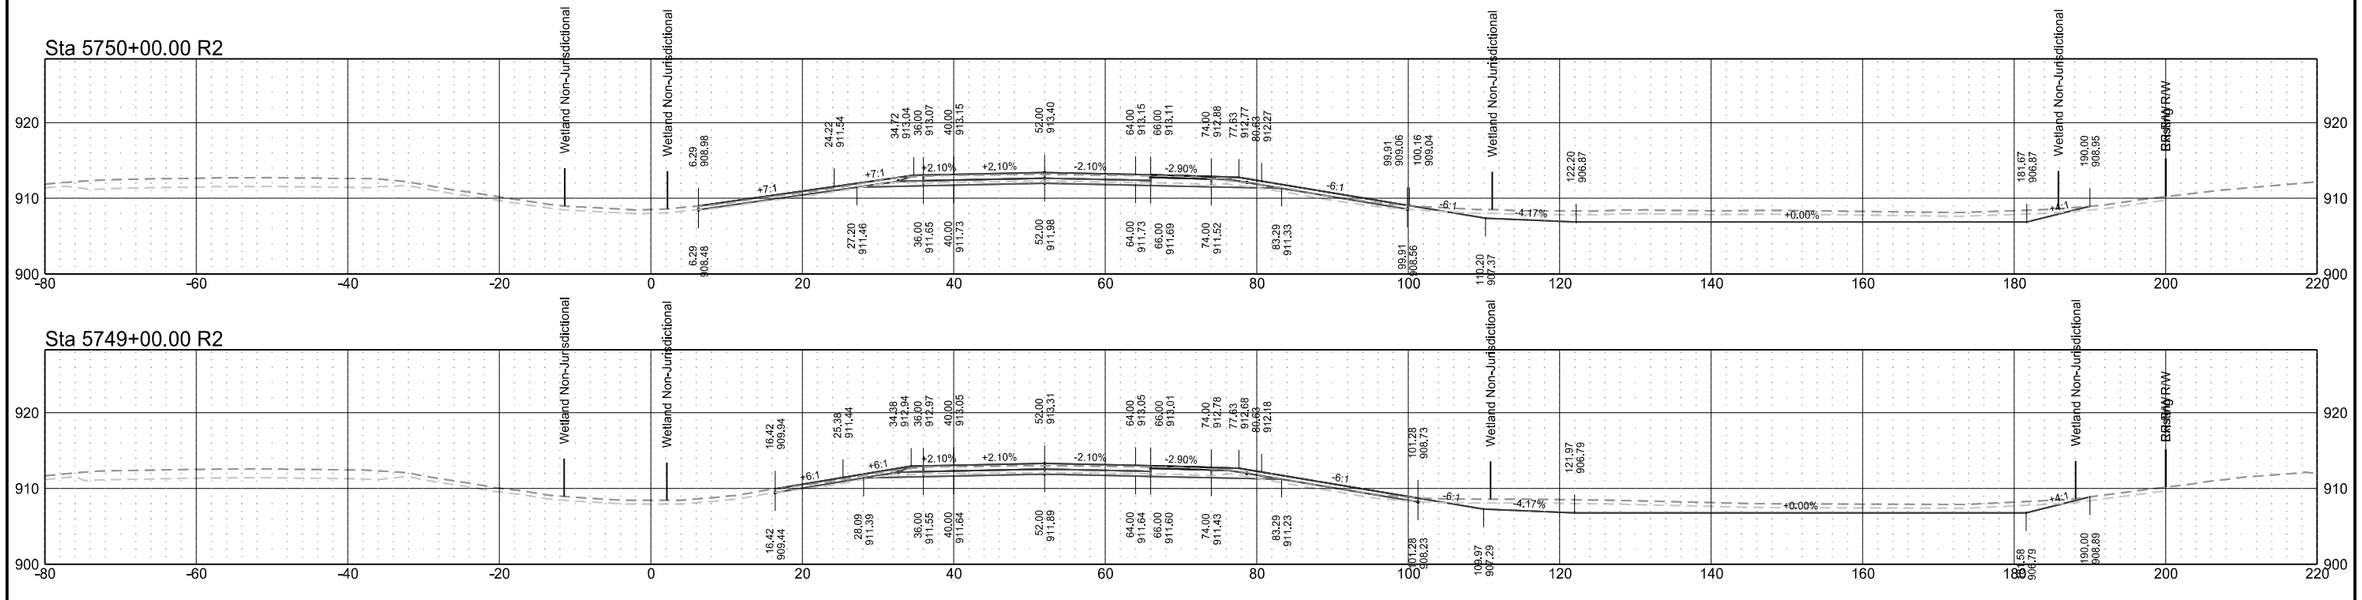


9/9/2024 9:11:48 PM CSimonson H:\Projects\14000\14295\8029101.203\Design\Plan\200XS_005_I29.dgn


Interstate 29 - Northbound

	STATE	PROJECT NO.	SECTION NO.	SHEET NO.
	ND	IM-8-029(203)101	200	166


Sta 5753+03.94 R2

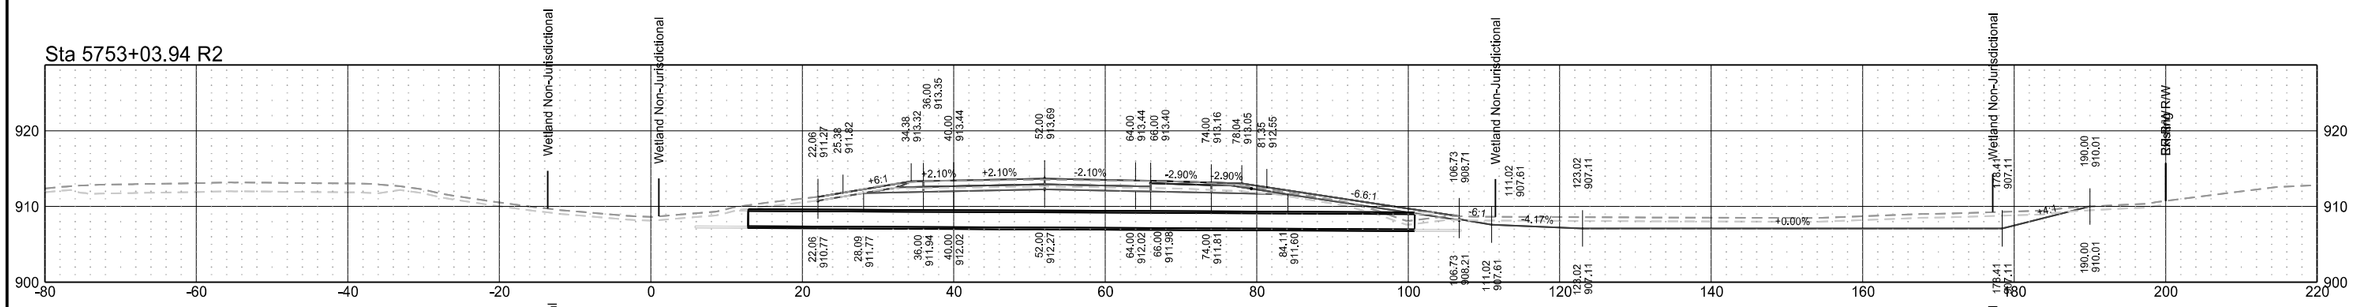


Sta 5753+00.00 R2

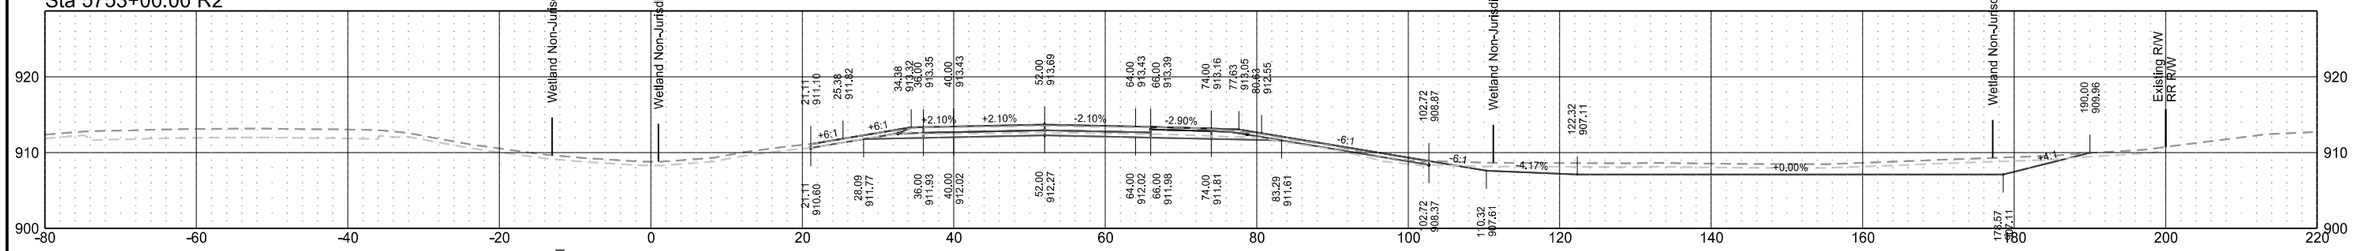

Sta 5752+00.00 R2

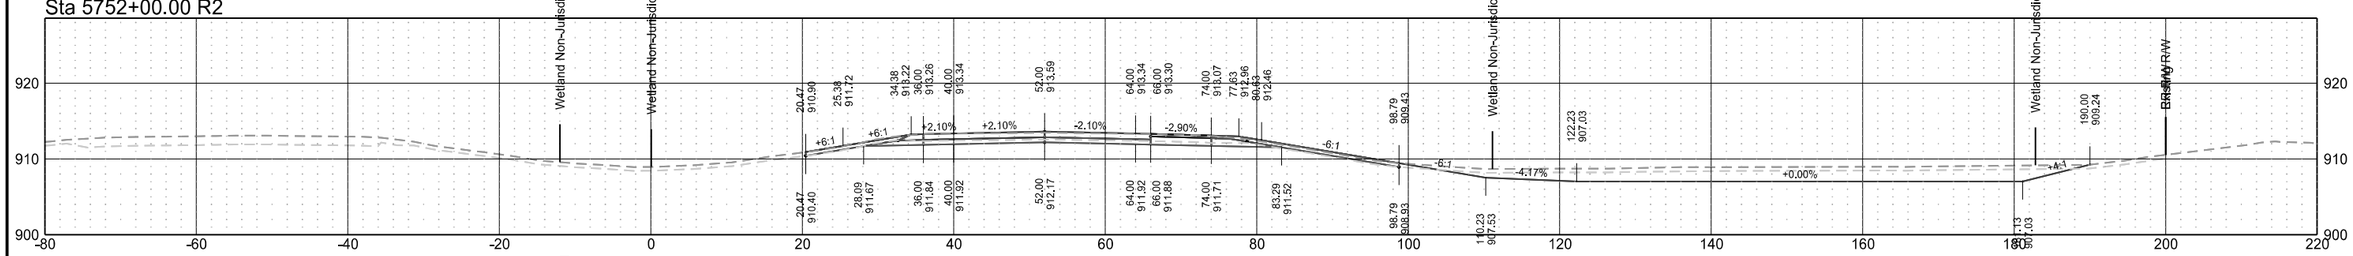


Sta 5751+00.00 R2

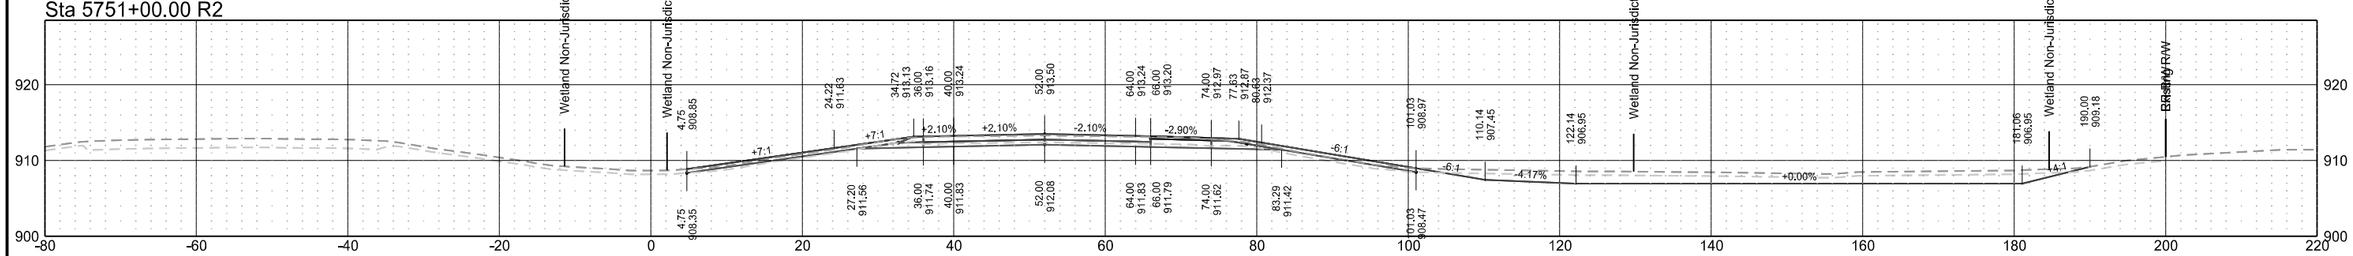


Interstate 29 - Northbound

	STATE	PROJECT NO.	SECTION NO.	SHEET NO.
	ND	IM-8-029(203)101	200	167

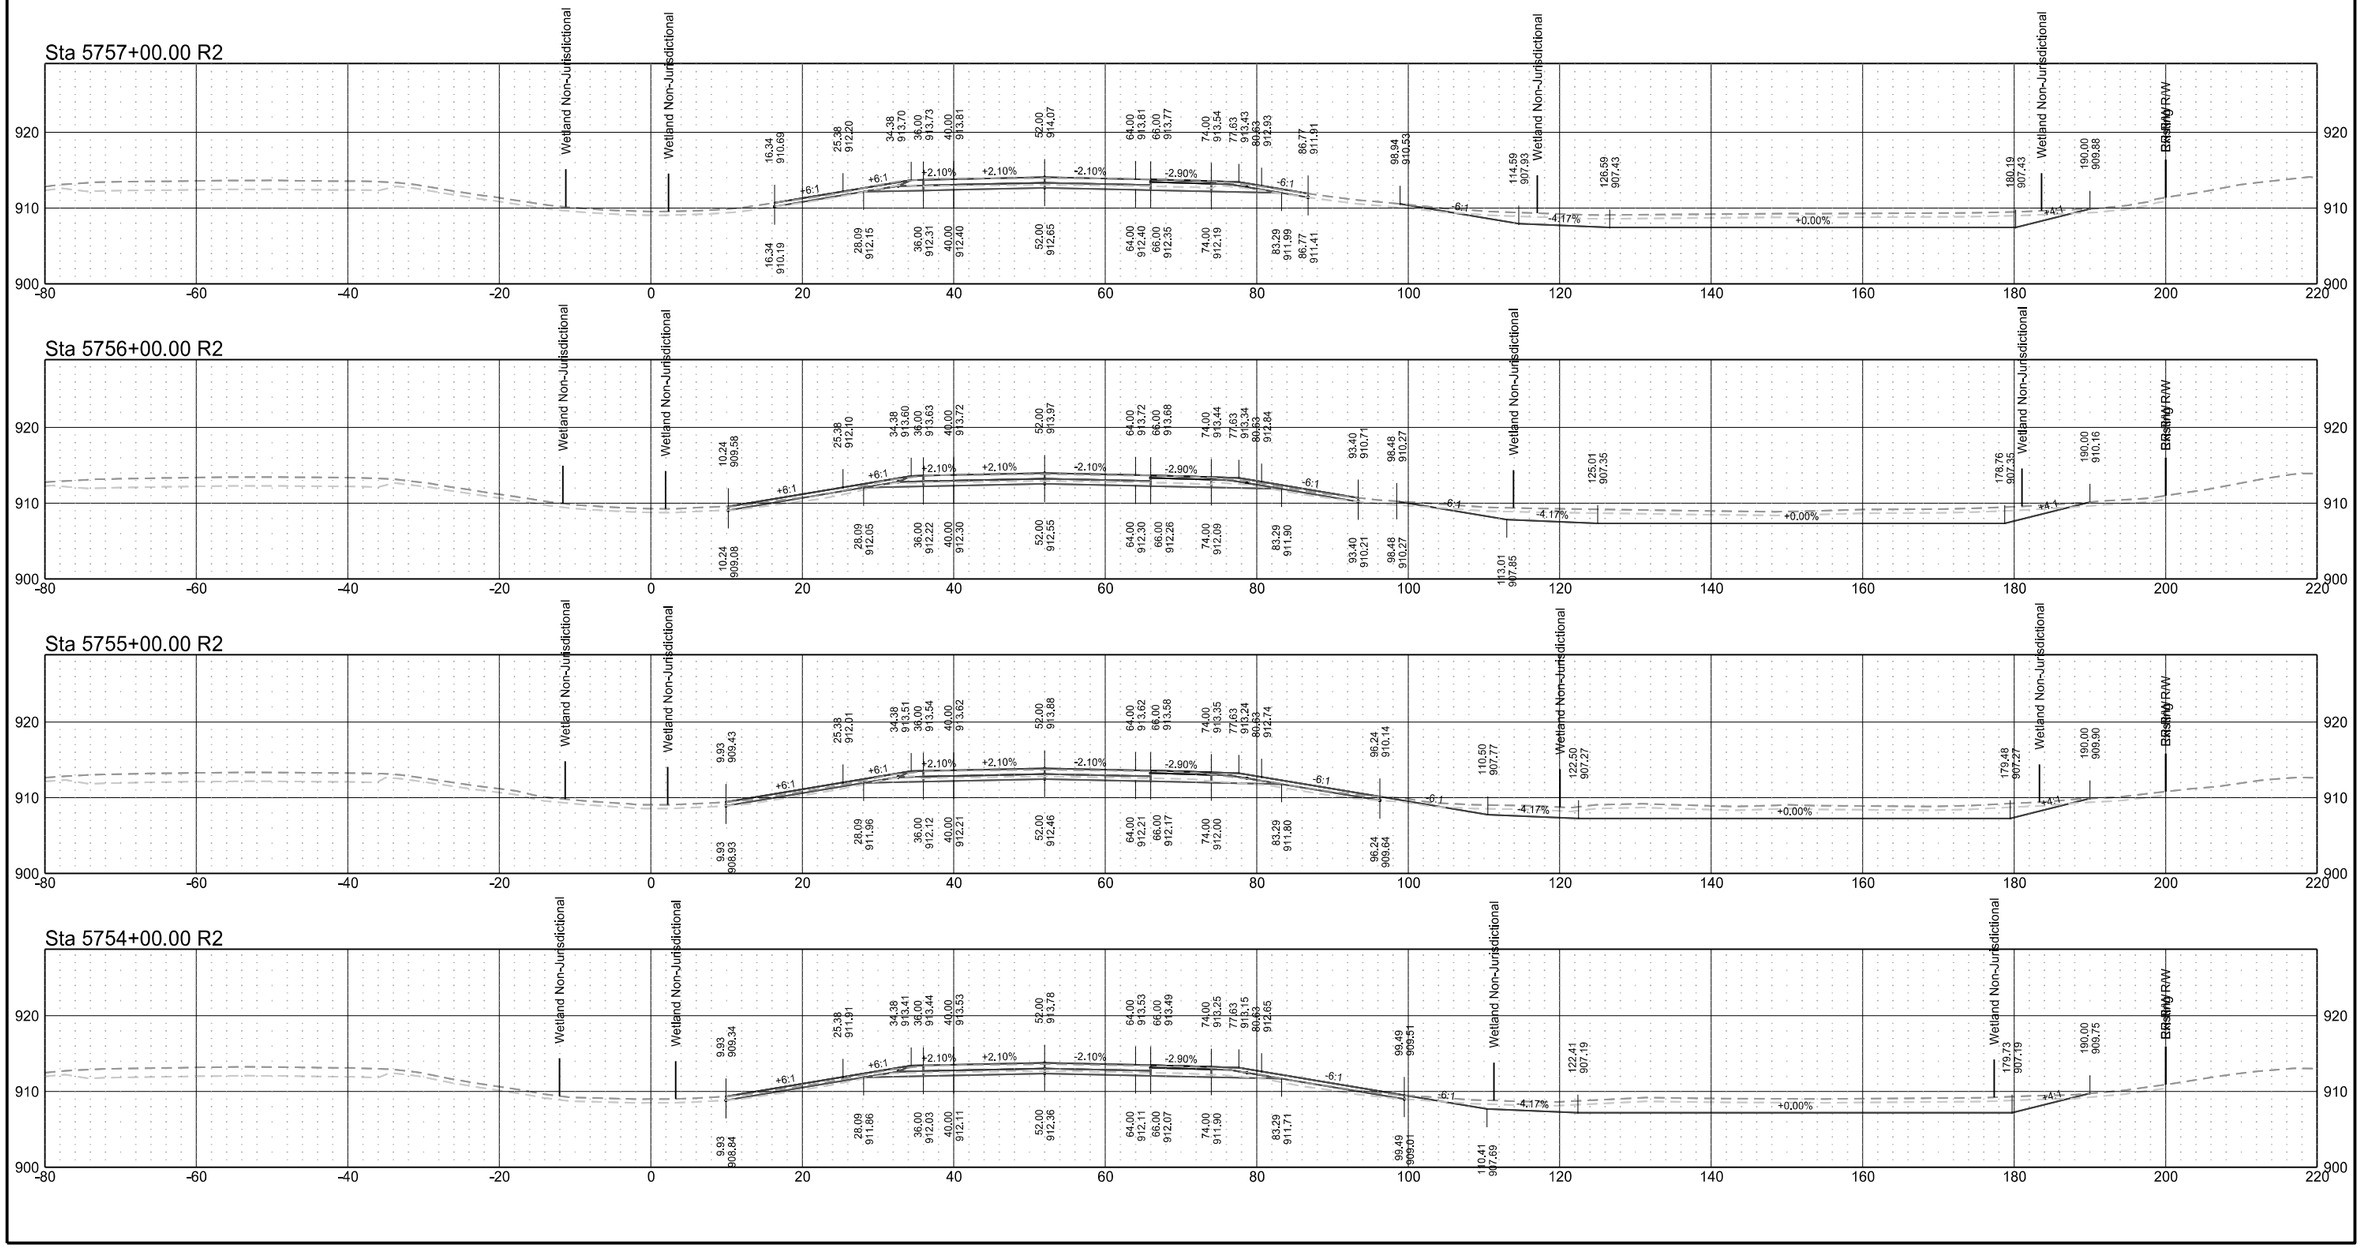


Interstate 29 - Northbound

	STATE	PROJECT NO.	SECTION NO.	SHEET NO.
	ND	IM-8-029(203)101	200	168

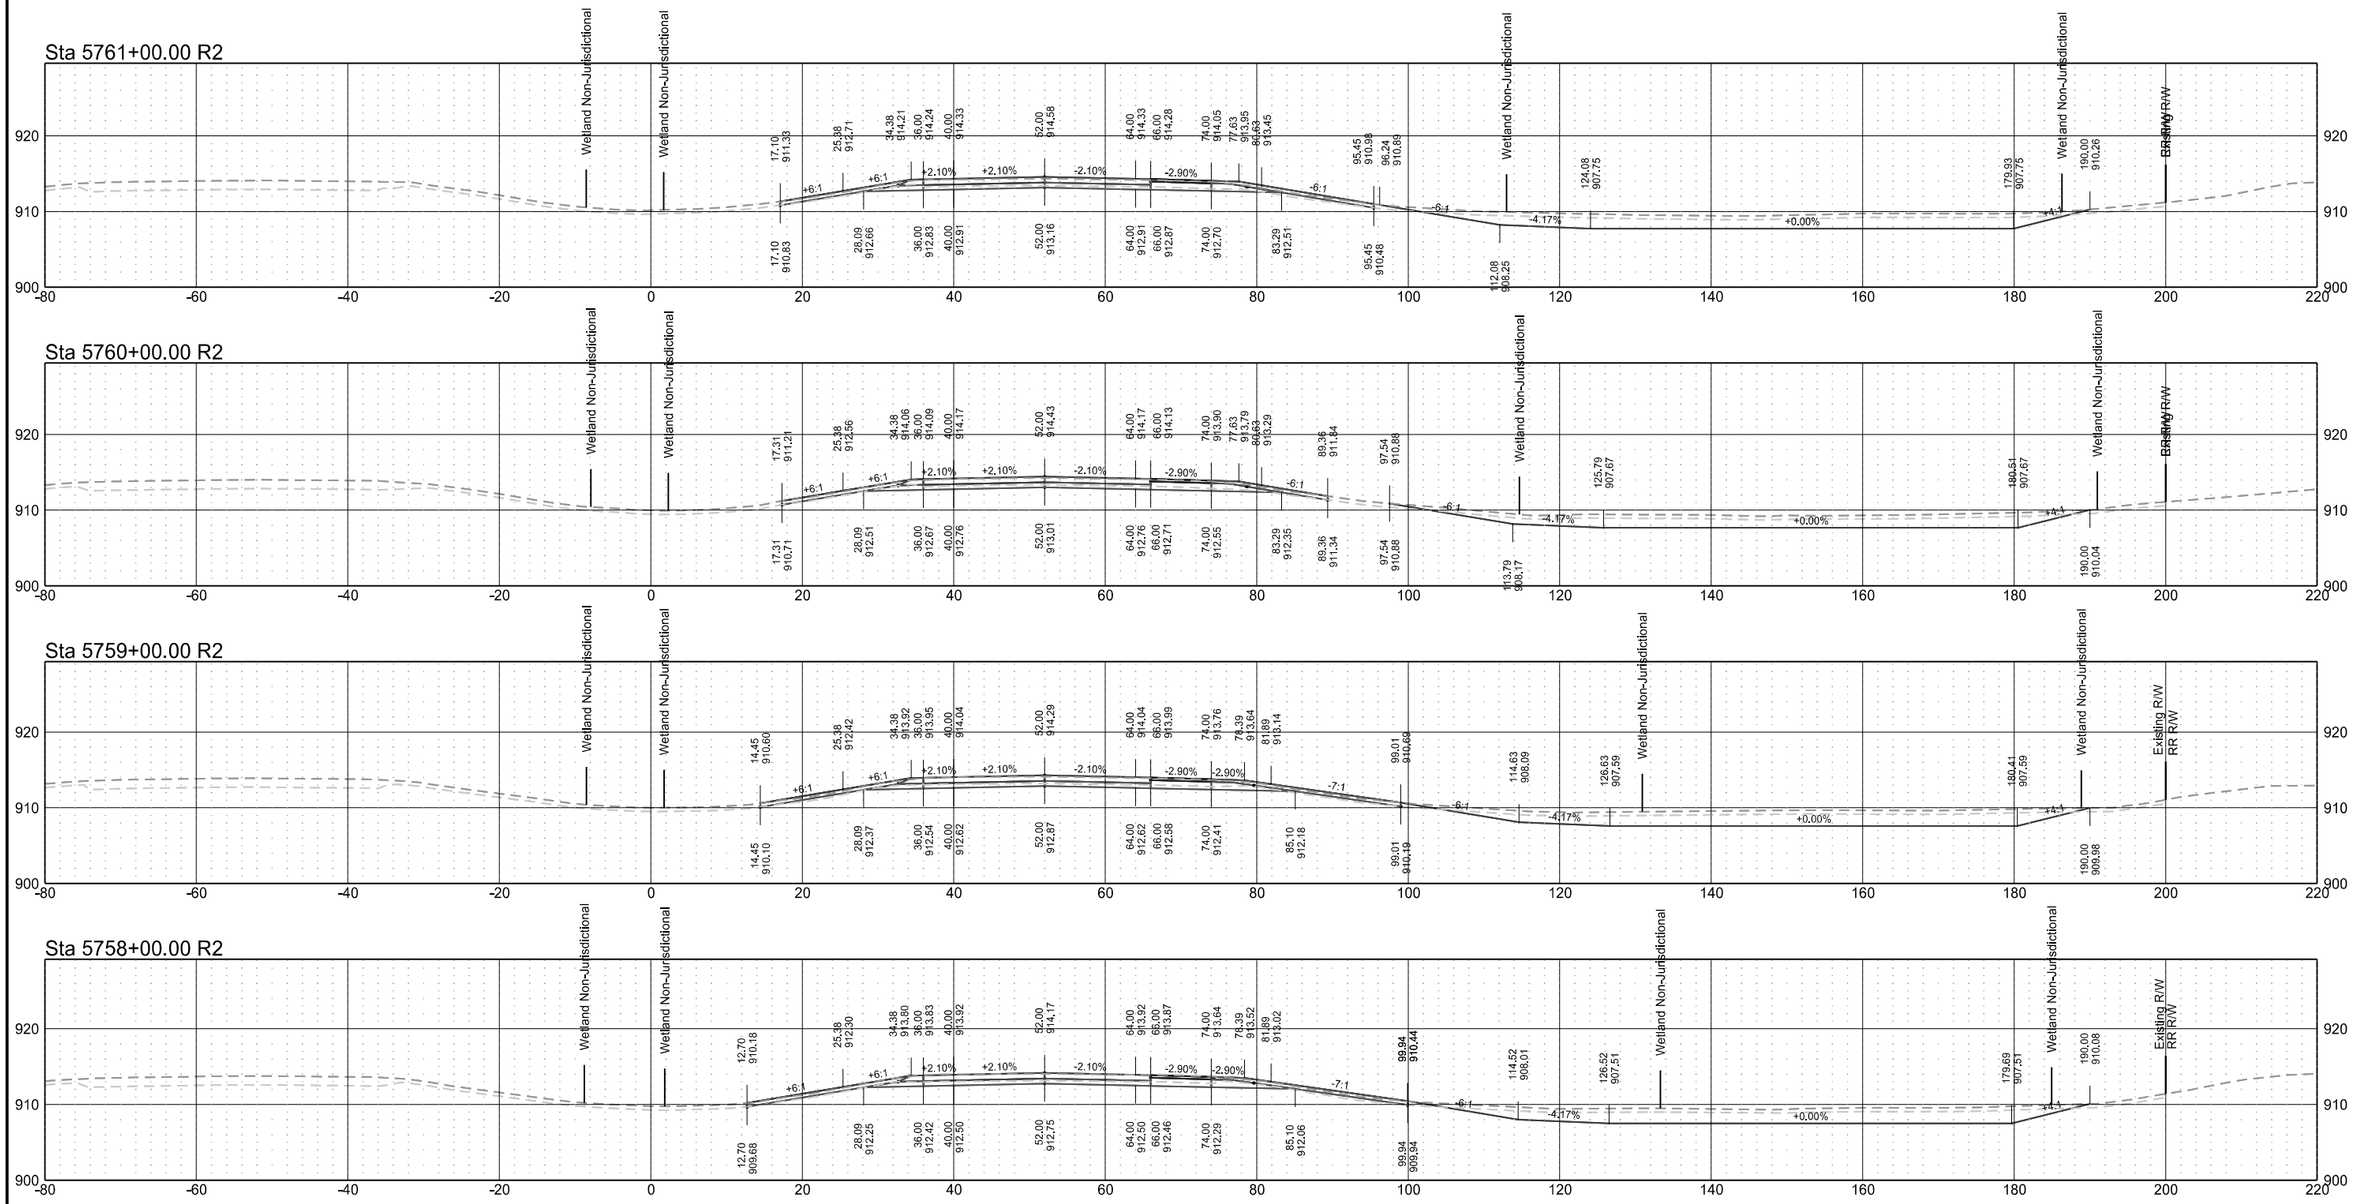


Interstate 29 - Northbound

	STATE	PROJECT NO.	SECTION NO.	SHEET NO.
	ND	IM-8-029(203)101	200	169

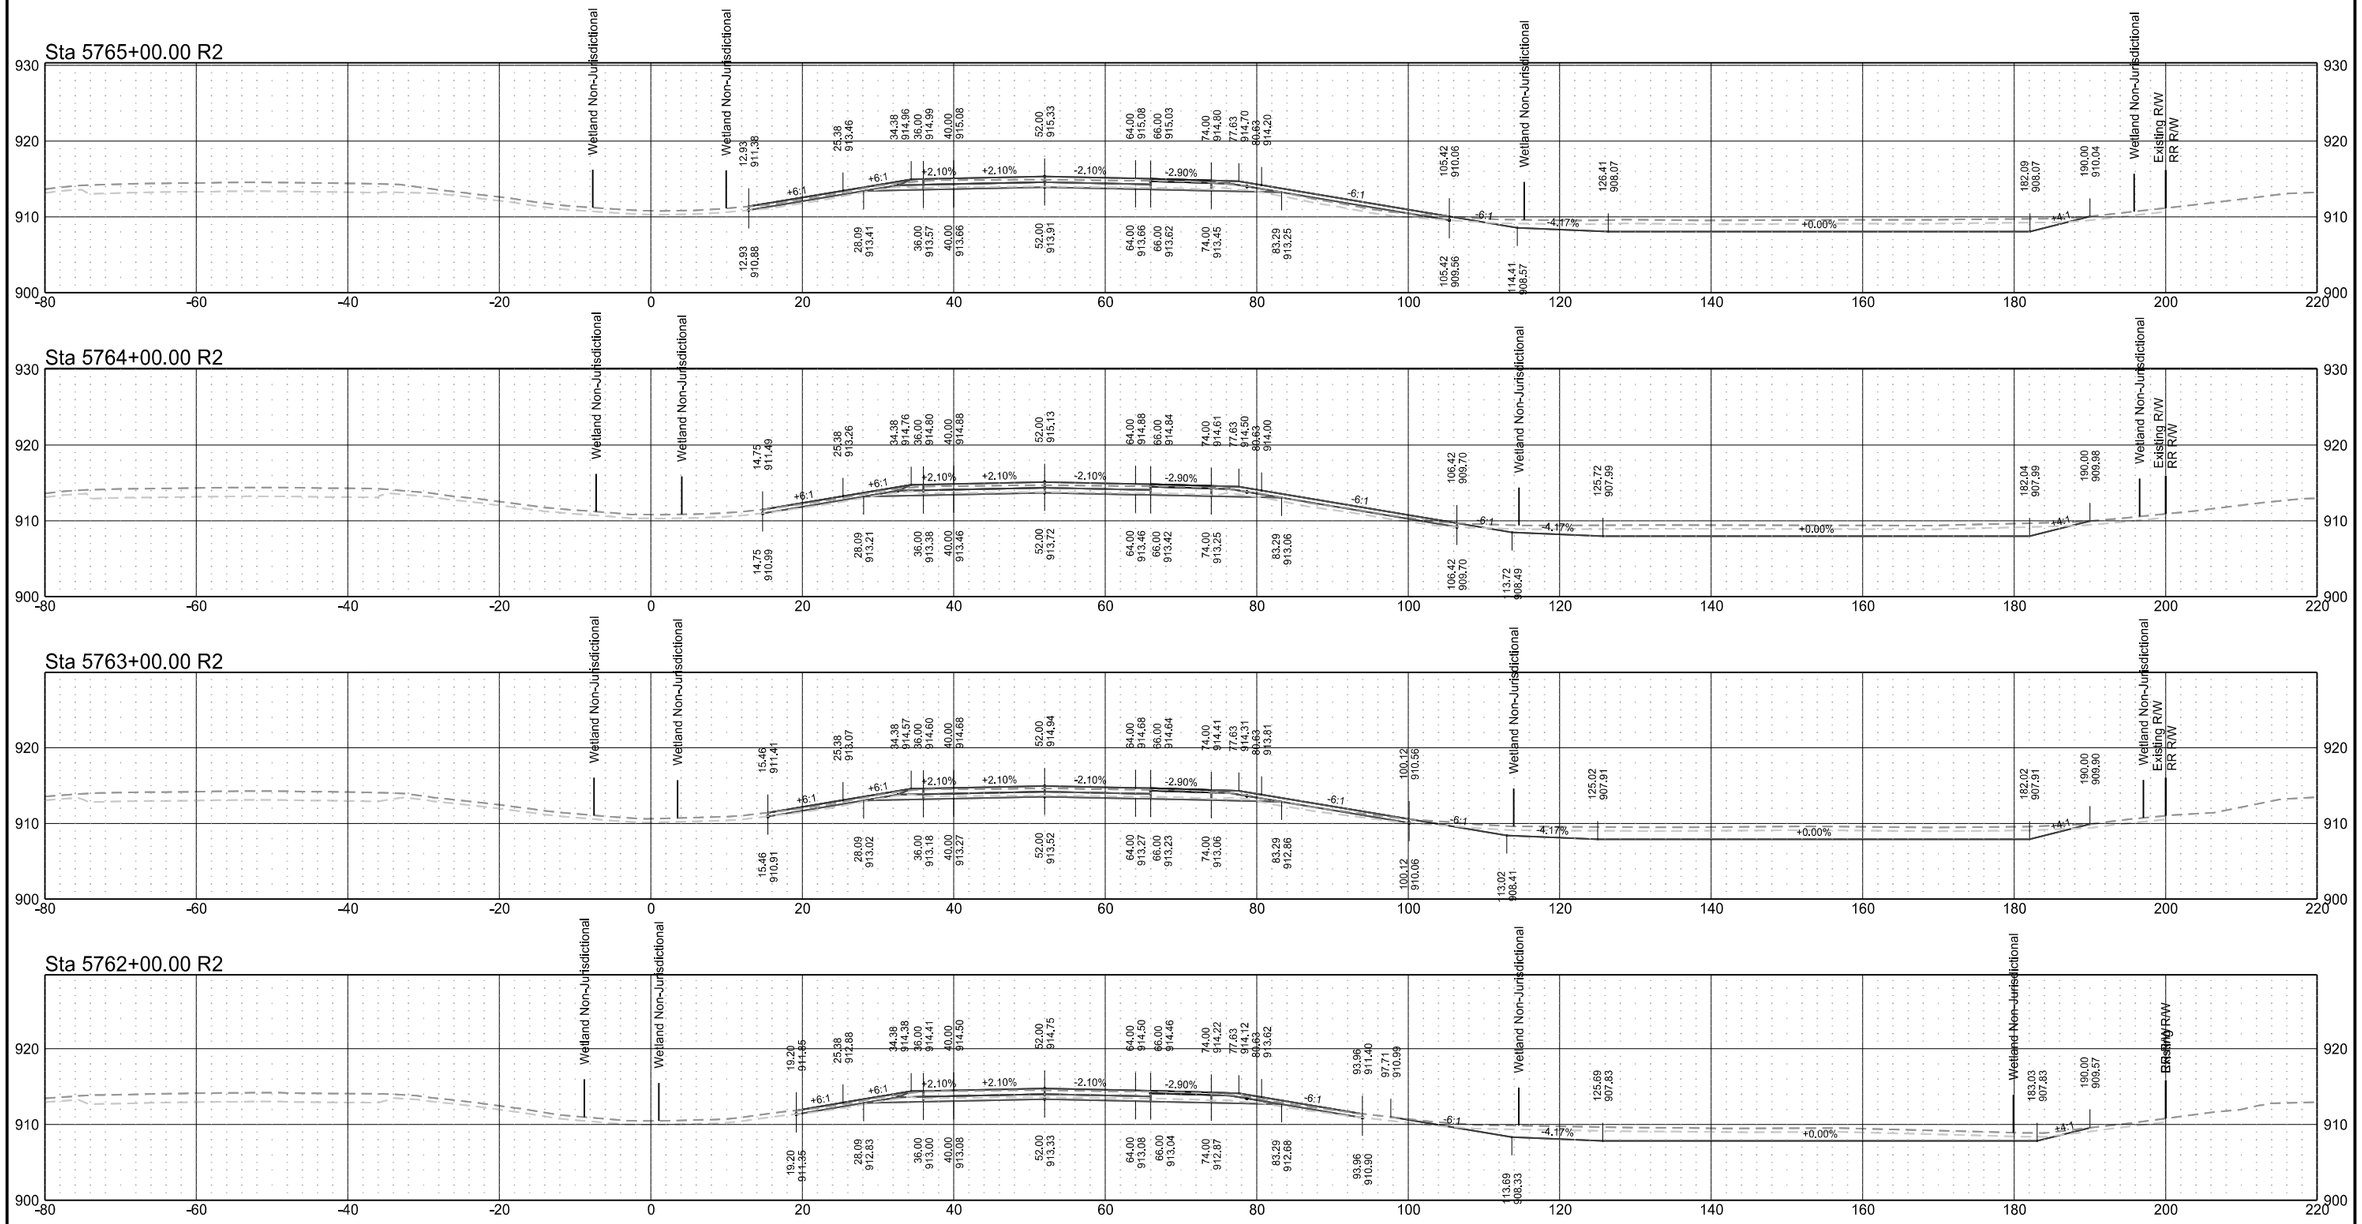

Interstate 29 - Northbound


	STATE	PROJECT NO.	SECTION NO.	SHEET NO.
	ND	IM-8-029(203)101	200	170

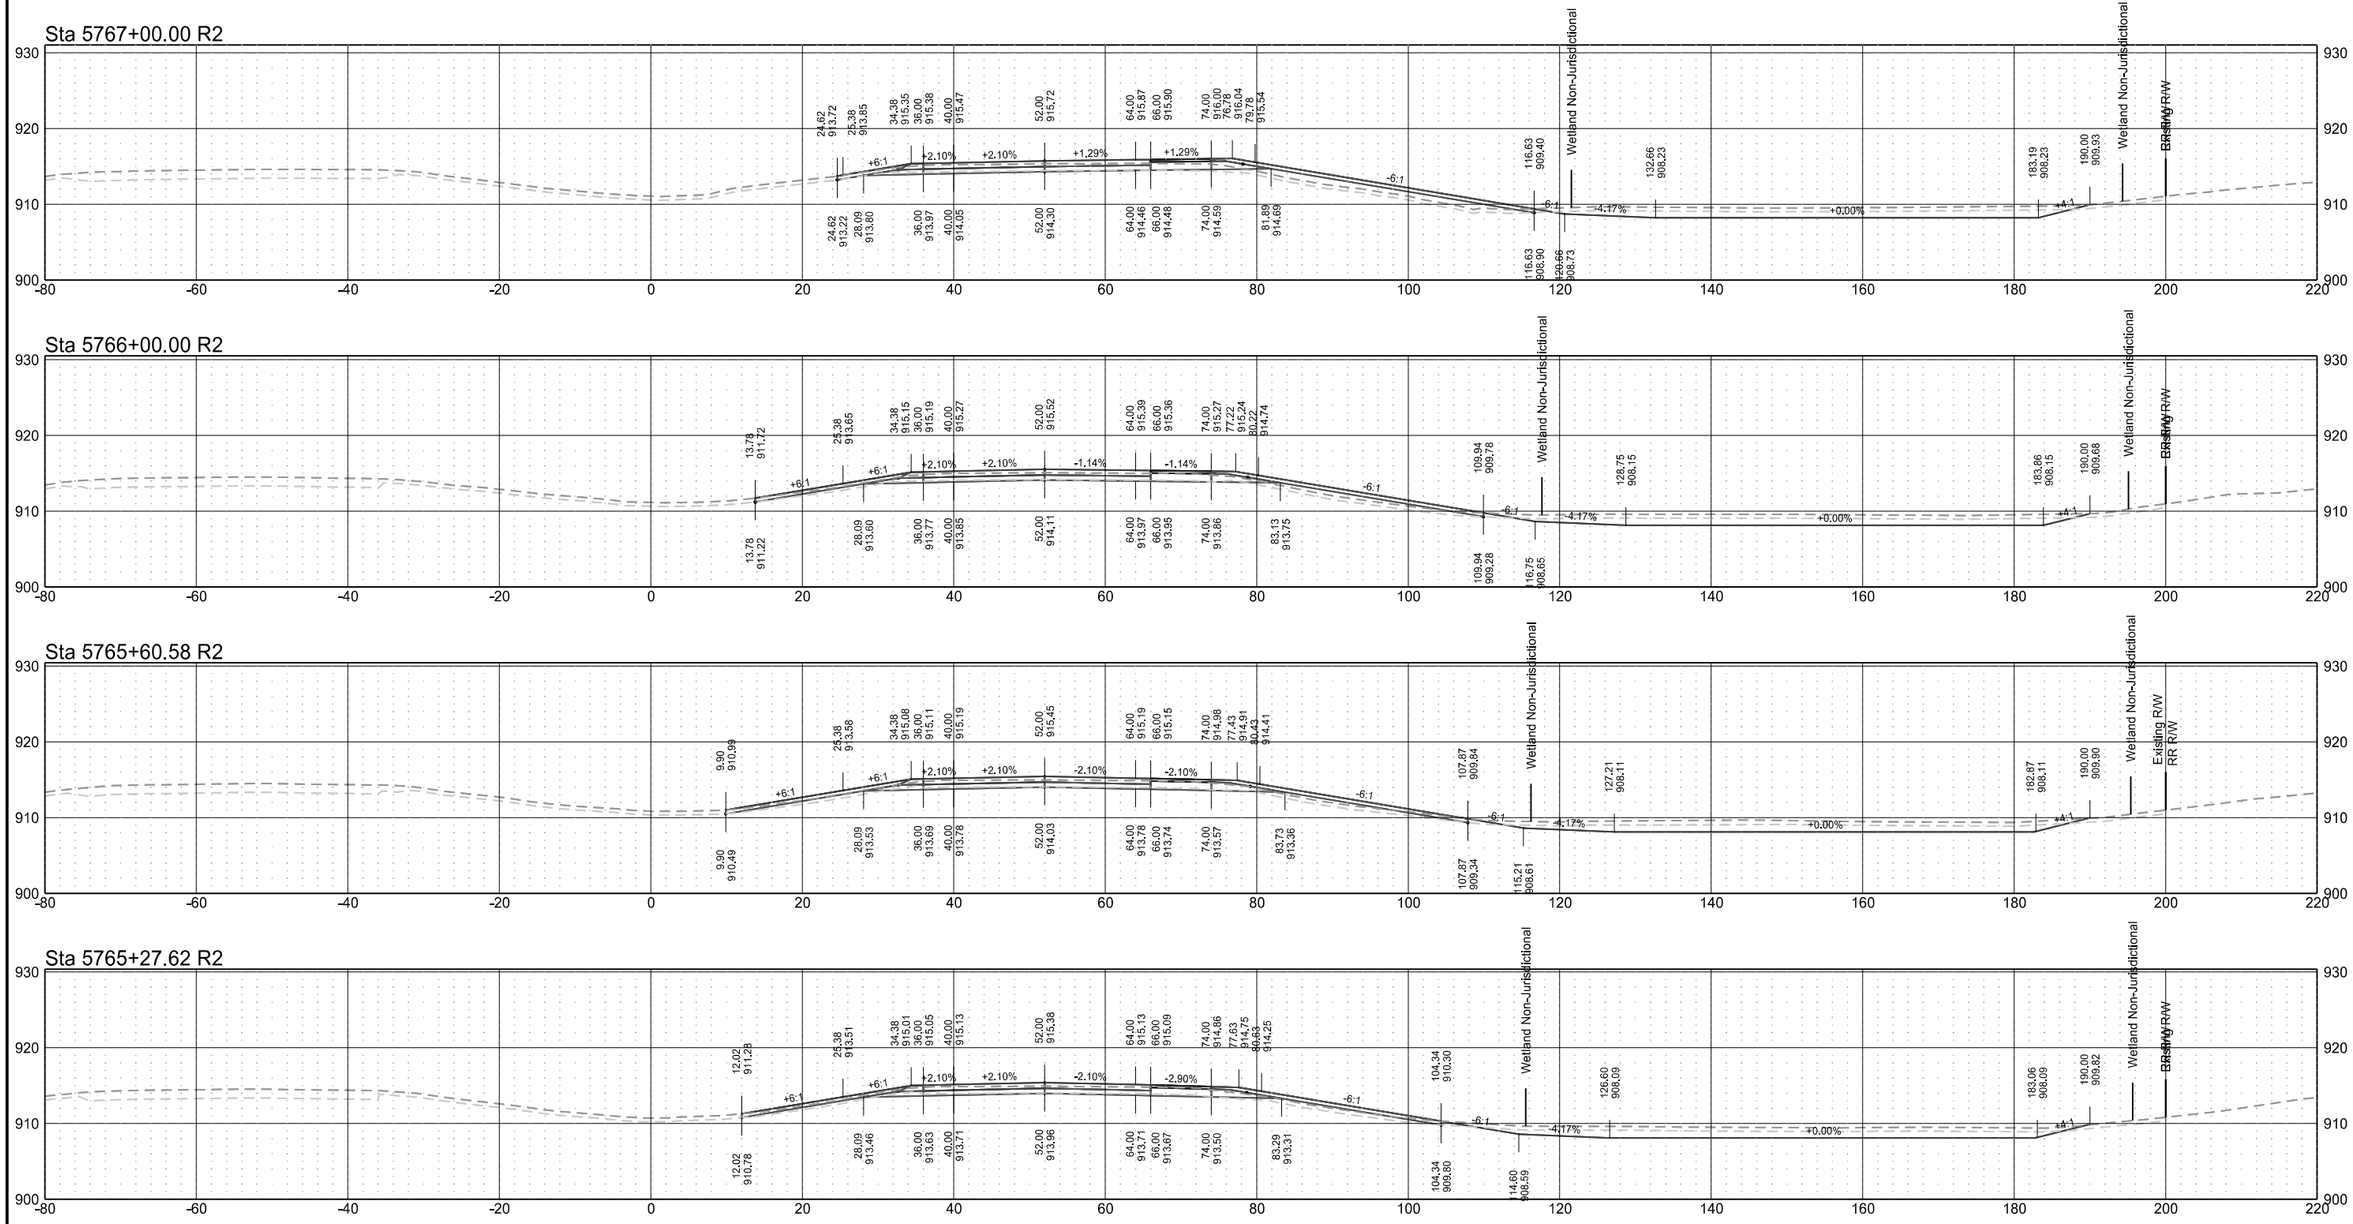


Interstate 29 - Northbound

	STATE	PROJECT NO.	SECTION NO.	SHEET NO.
	ND	IM-8-029(203)101	200	171


Sta 5768+00.00 R2

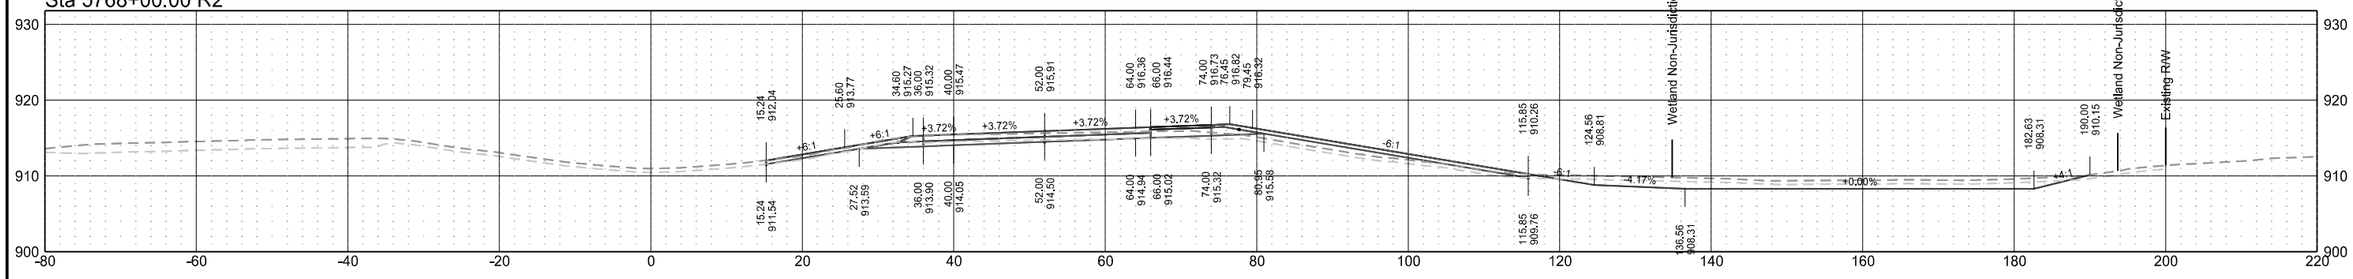


Sta 5767+62.41 R2

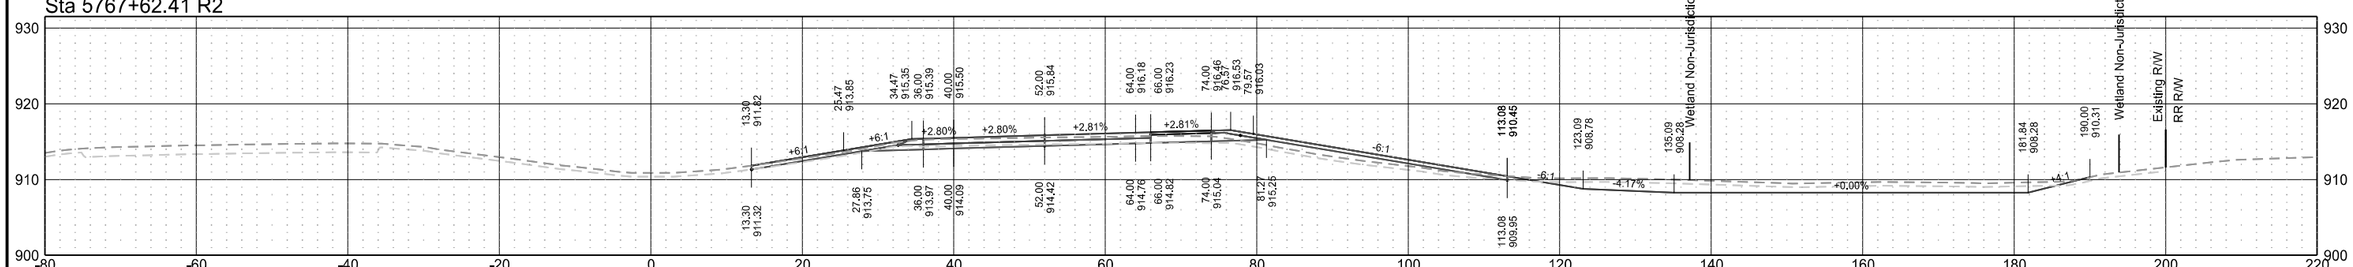

Sta 5767+33.58 R2

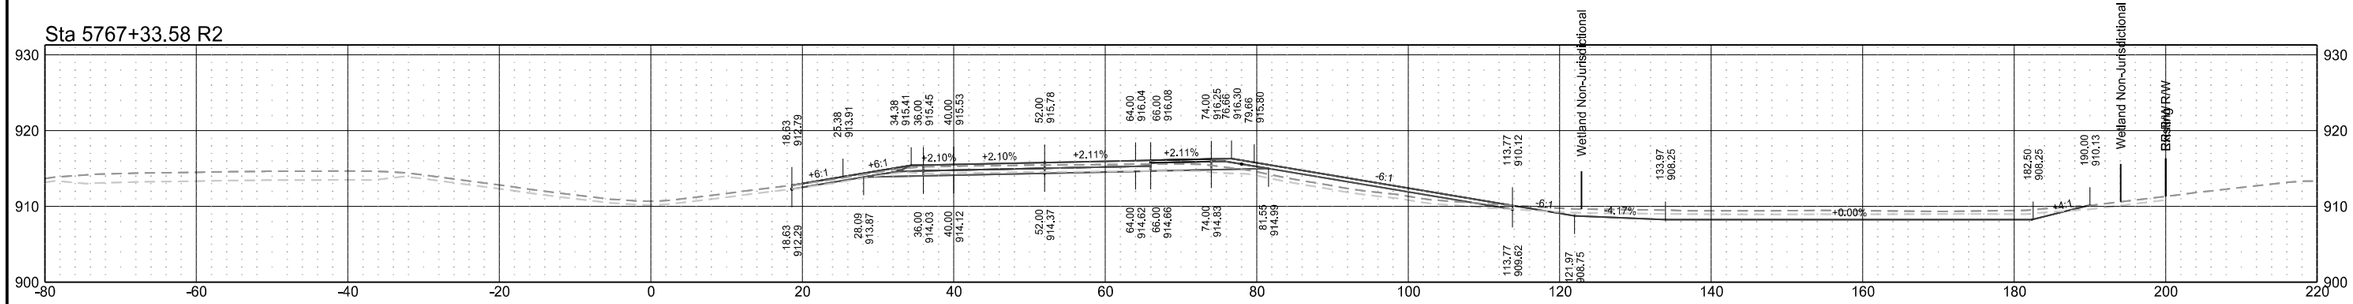



Sta 5767+04.15 R2

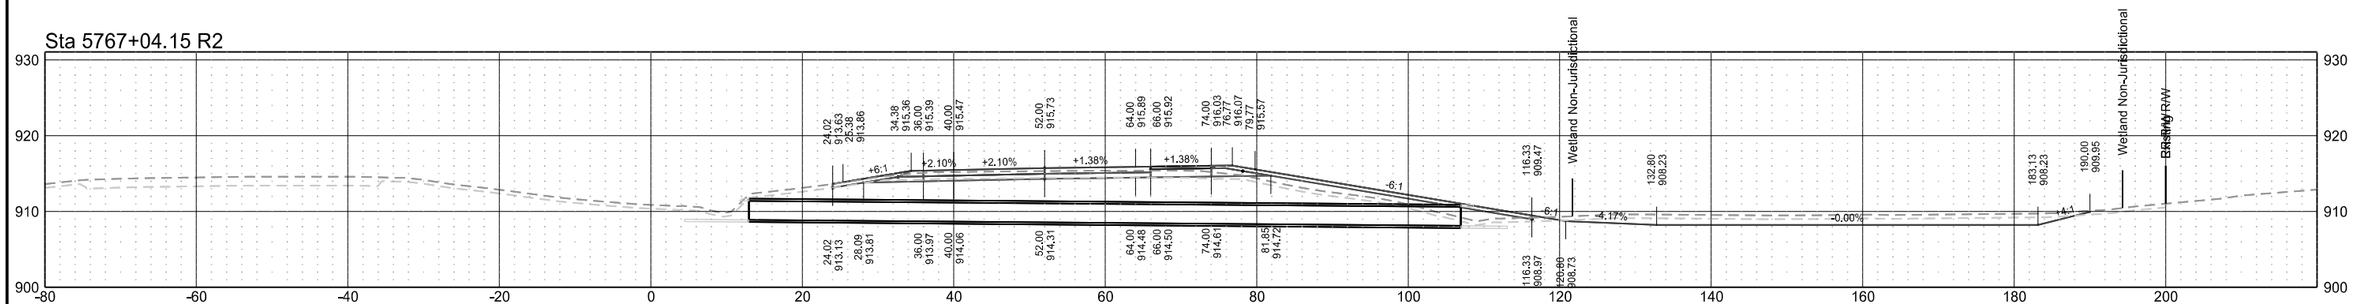



Interstate 29 - Northbound

	STATE	PROJECT NO.	SECTION NO.	SHEET NO.
	ND	IM-8-029(203)101	200	172

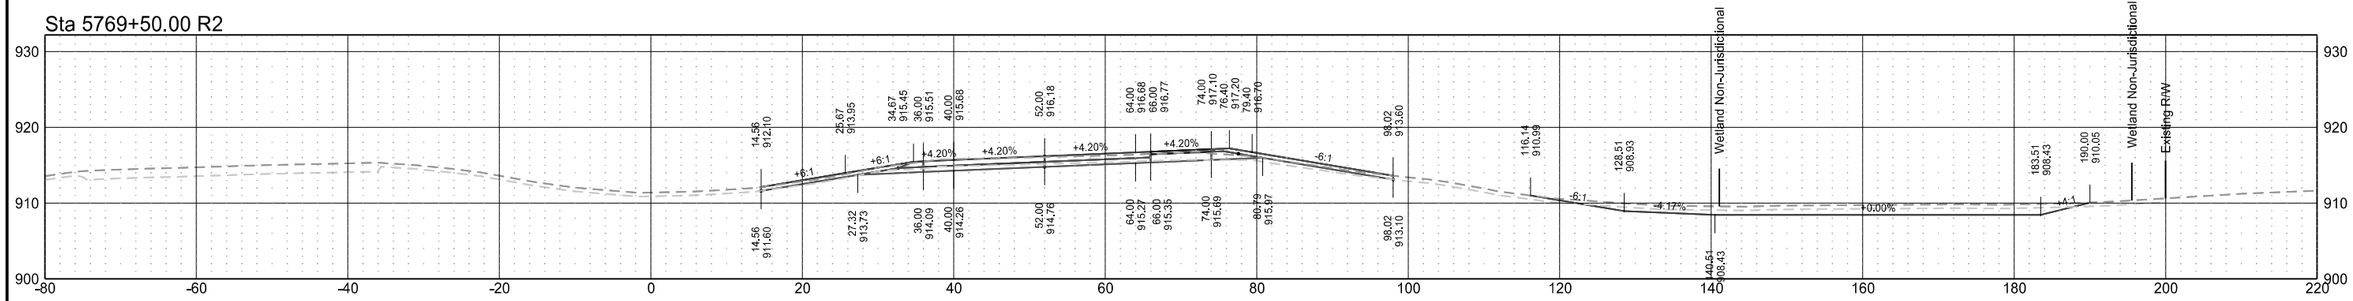

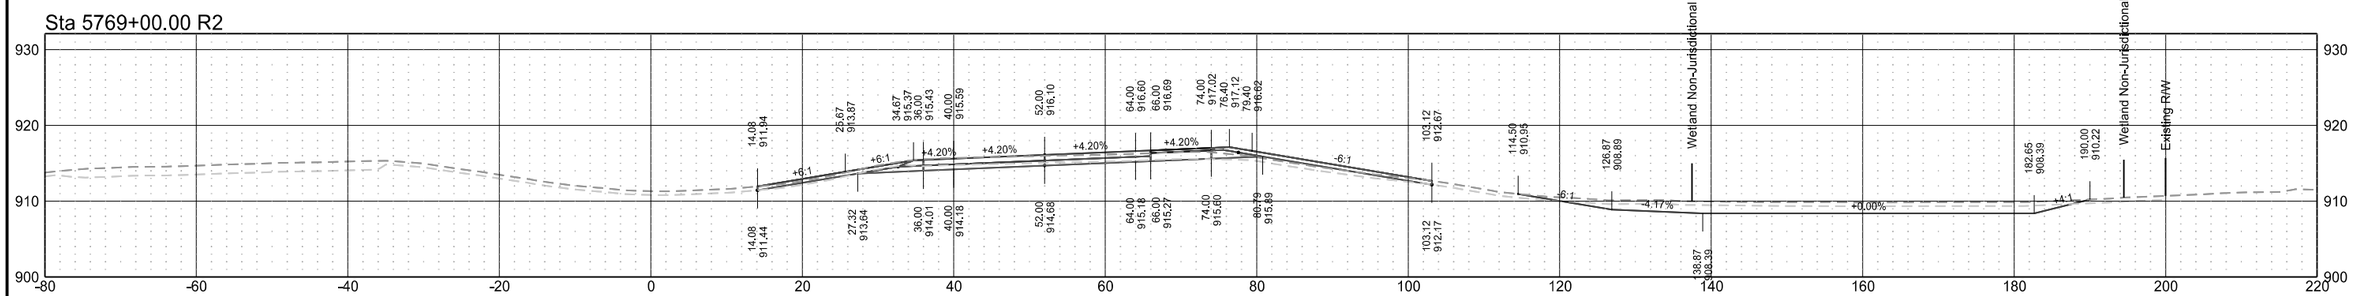


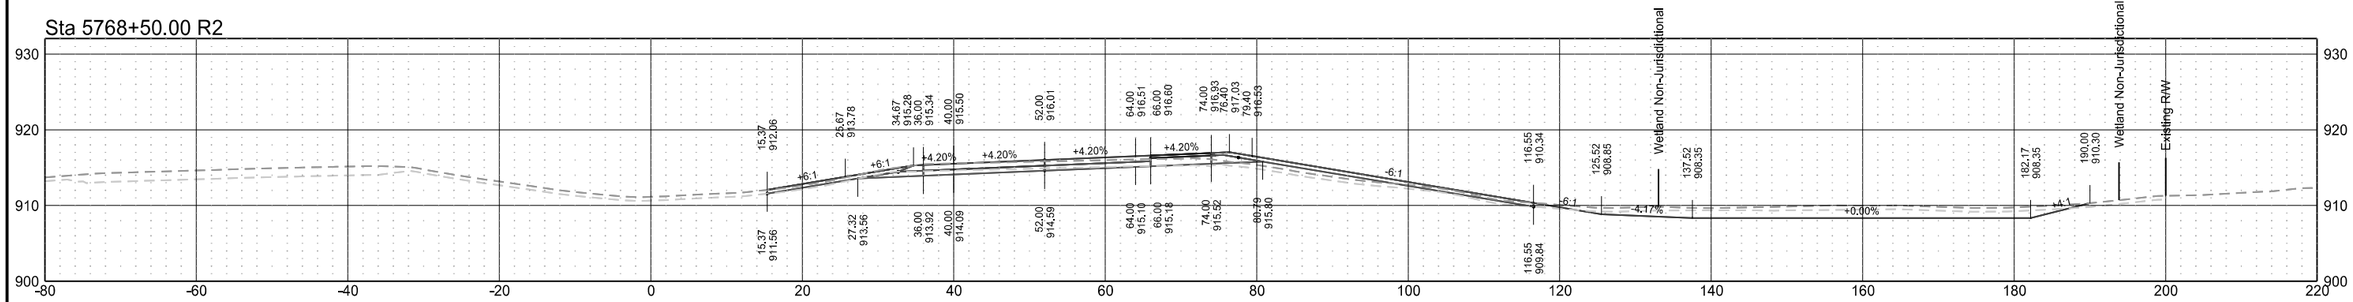


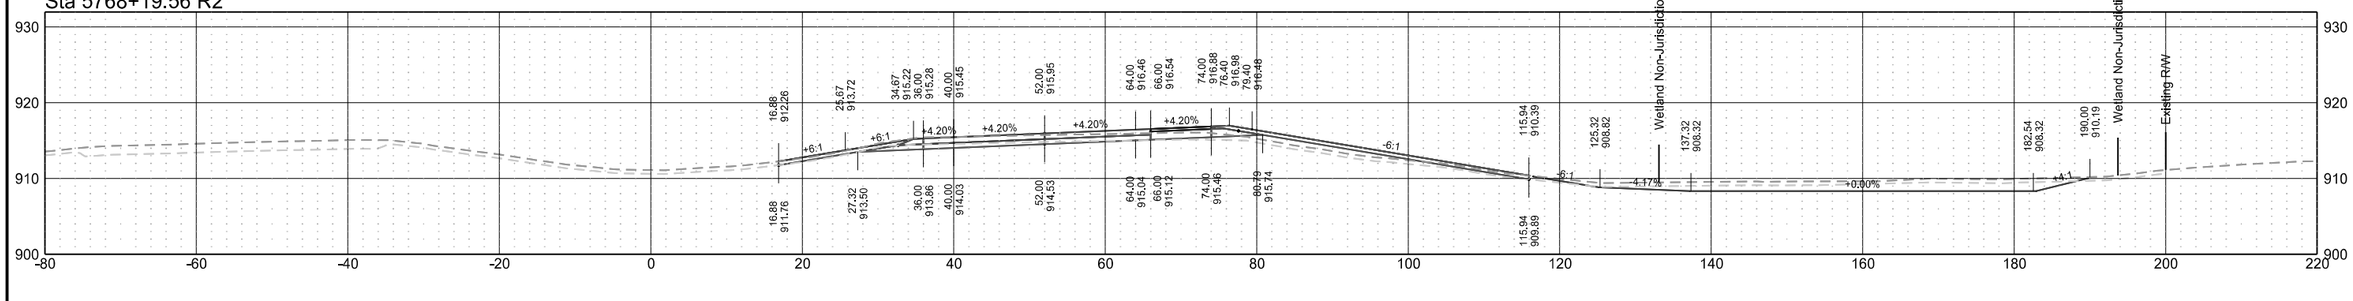



Interstate 29 - Northbound

	STATE	PROJECT NO.	SECTION NO.	SHEET NO.
	ND	IM-8-029(203)101	200	173

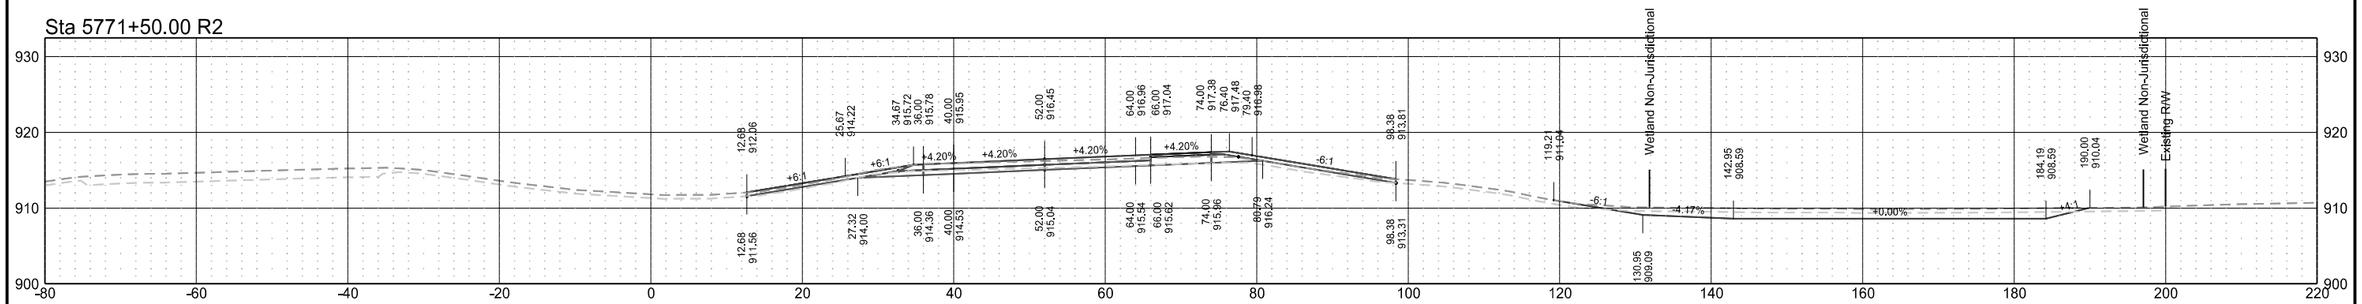

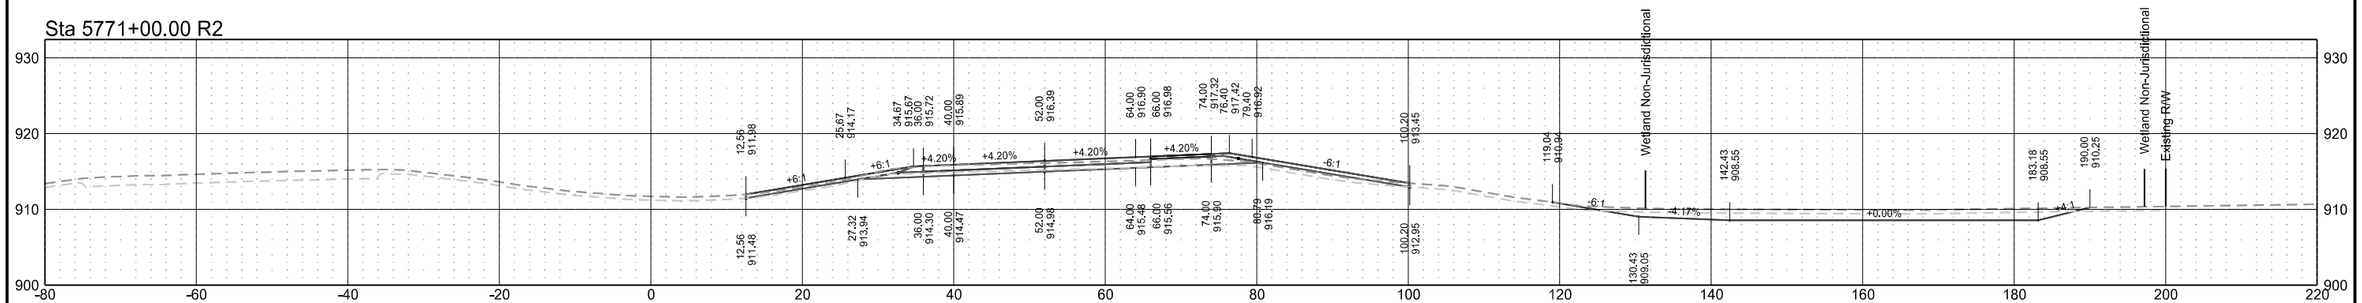


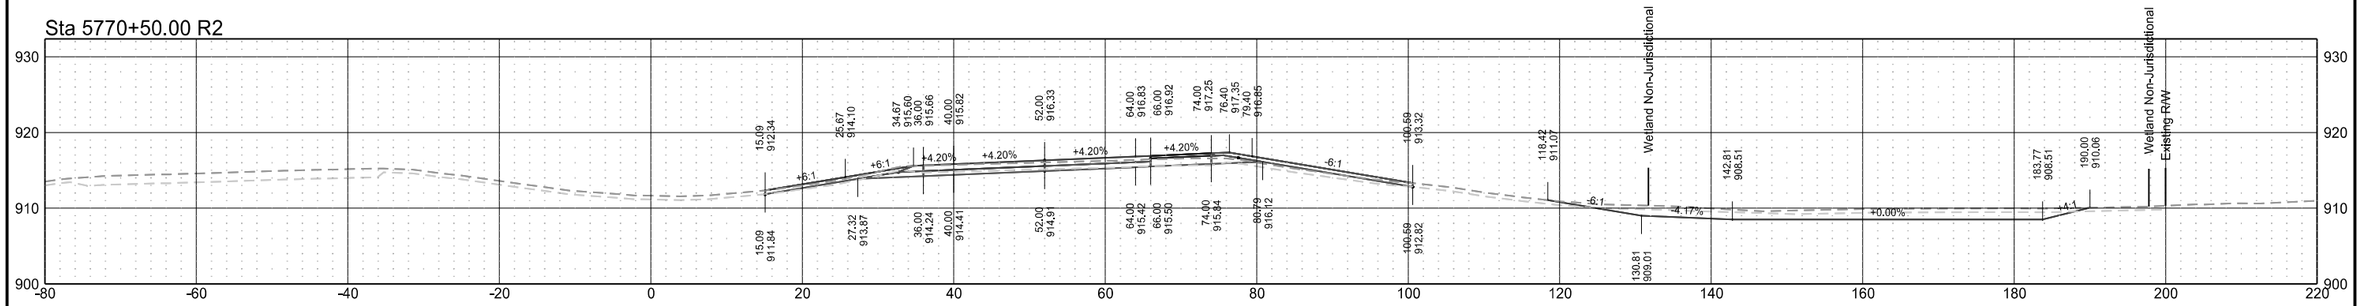

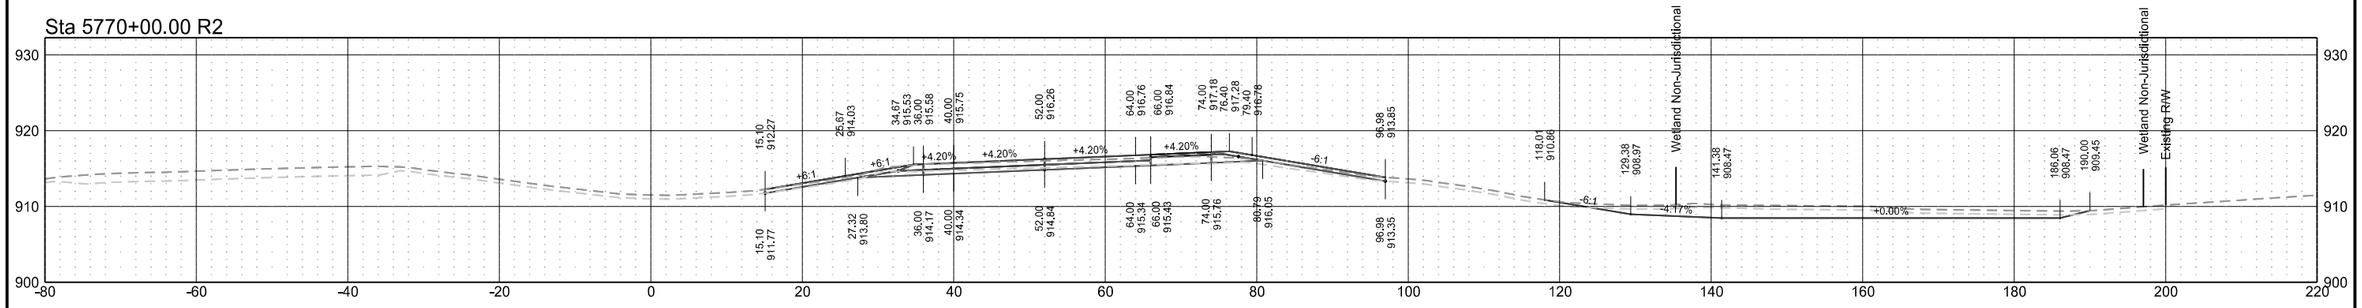

Interstate 29 - Northbound

	STATE	PROJECT NO.	SECTION NO.	SHEET NO.
	ND	IM-8-029(203)101	200	174

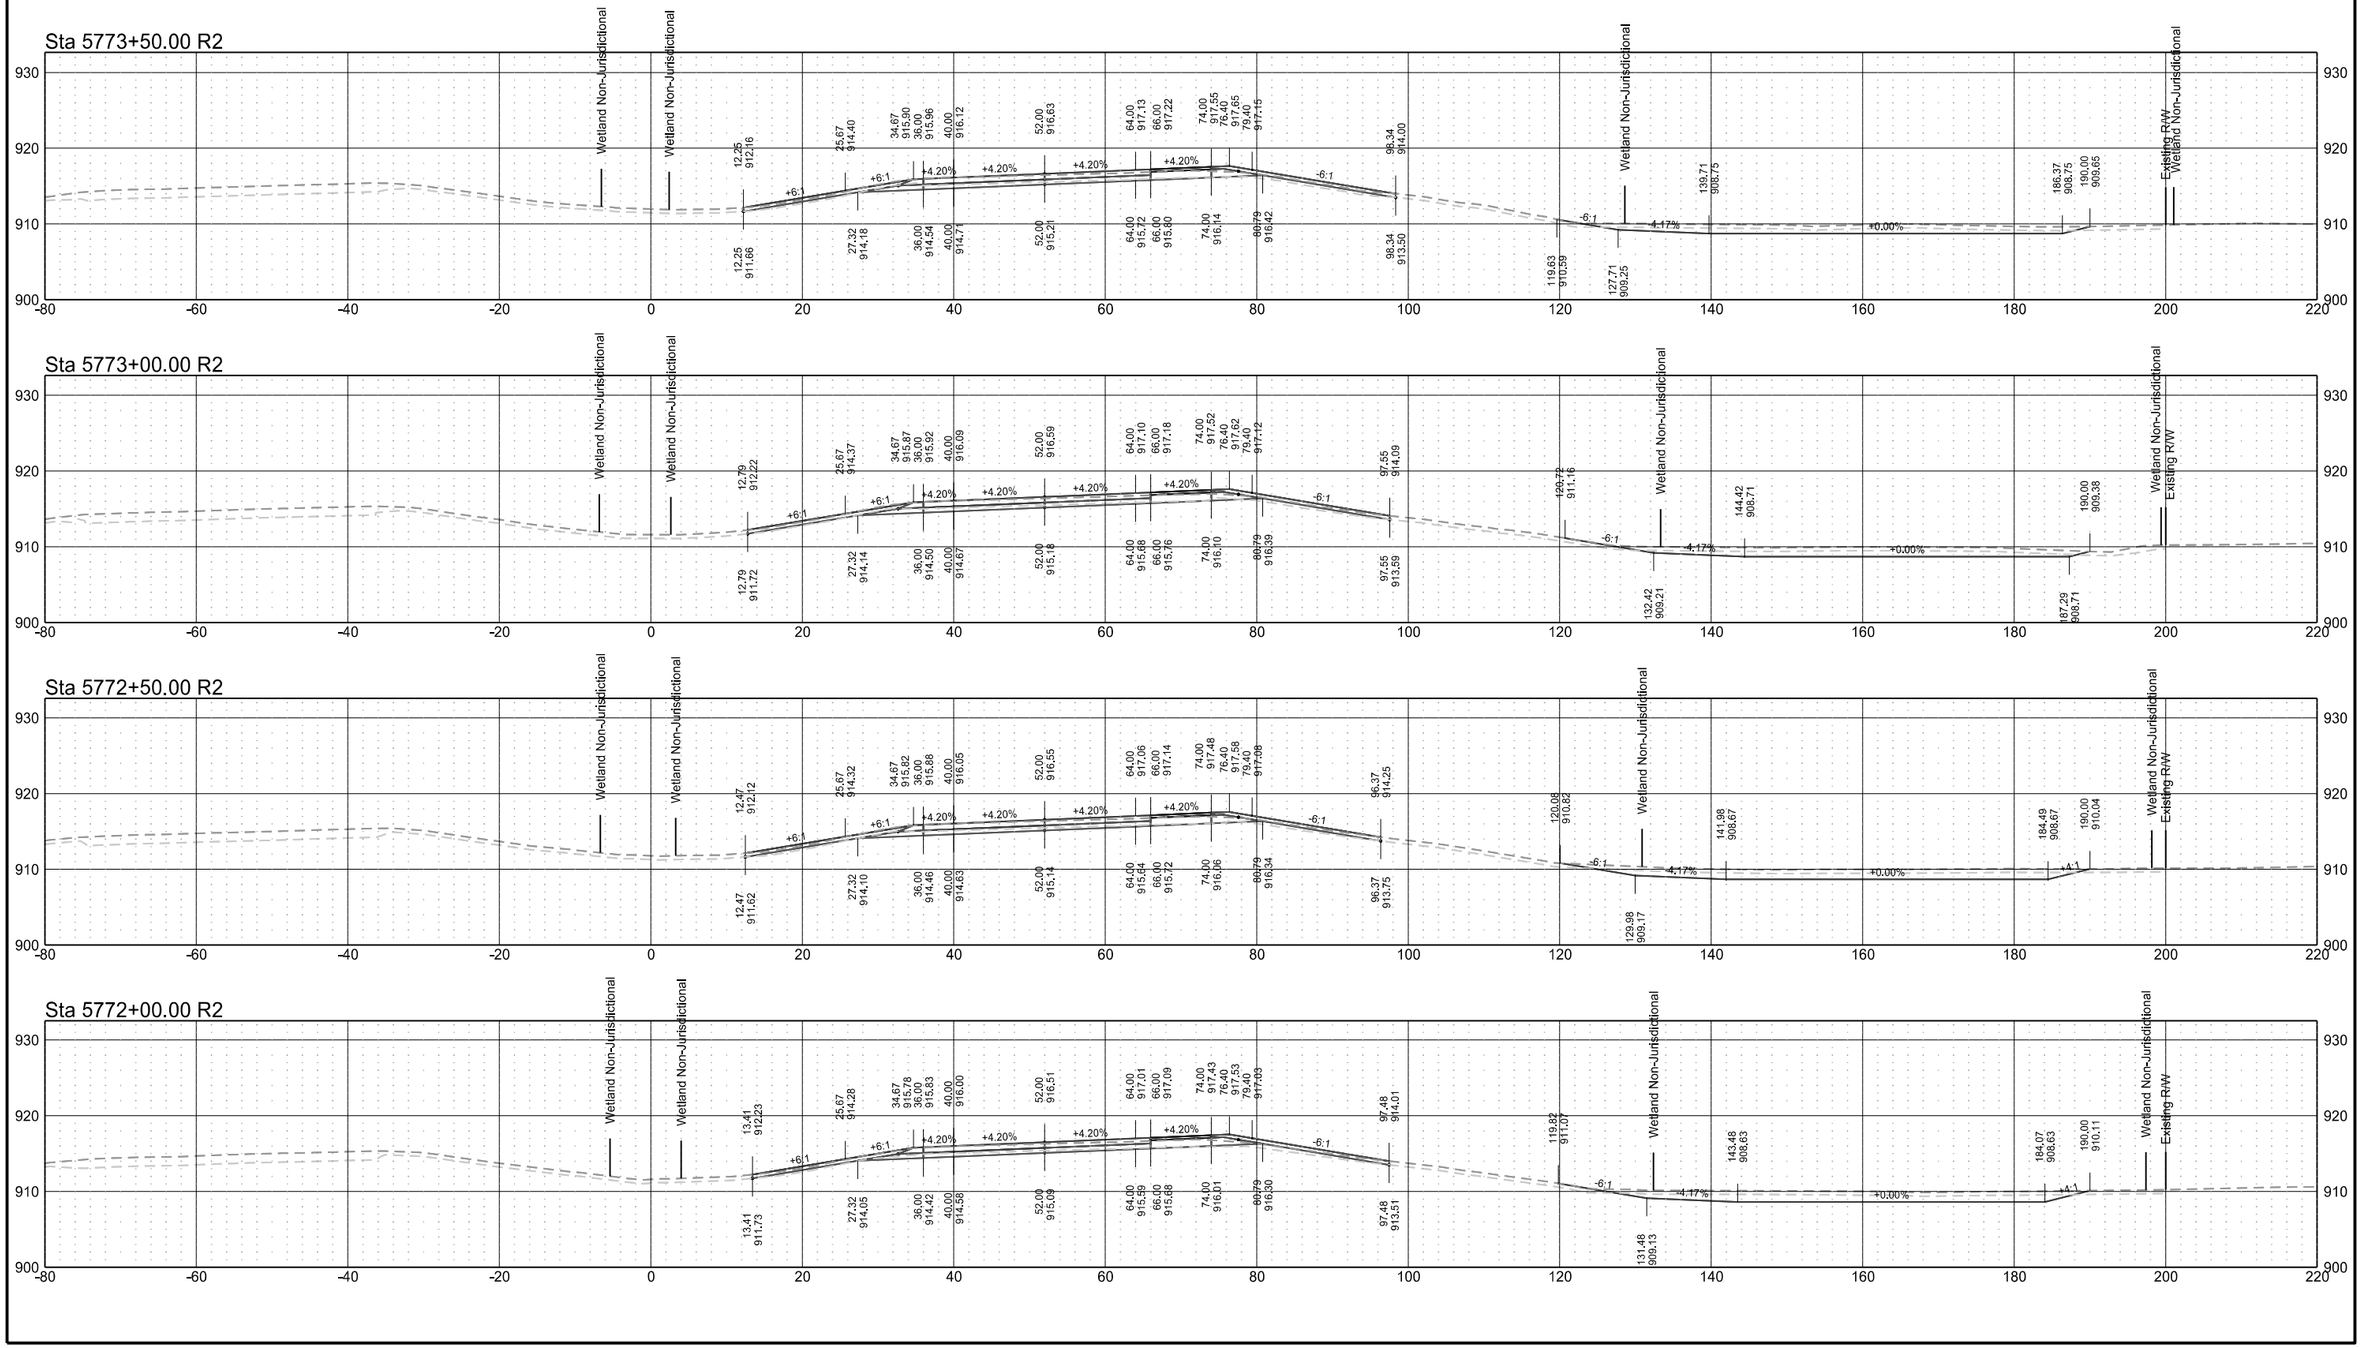


9/9/2024 9:12:33 PM CSimonson H:\Projects\14000\14295\8029101.203\Design\Plan\200XS_006_I29.dgn


Interstate 29 - Northbound

	STATE	PROJECT NO.	SECTION NO.	SHEET NO.
	ND	IM-8-029(203)101	200	175


Sta 5775+50.00 R2

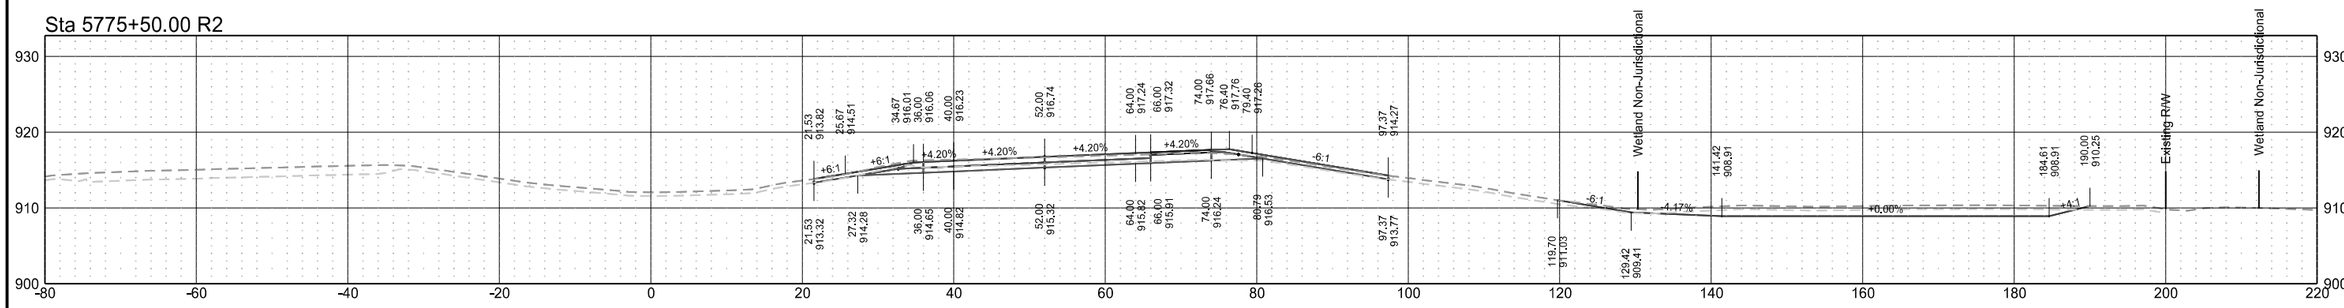


Sta 5775+00.00 R2

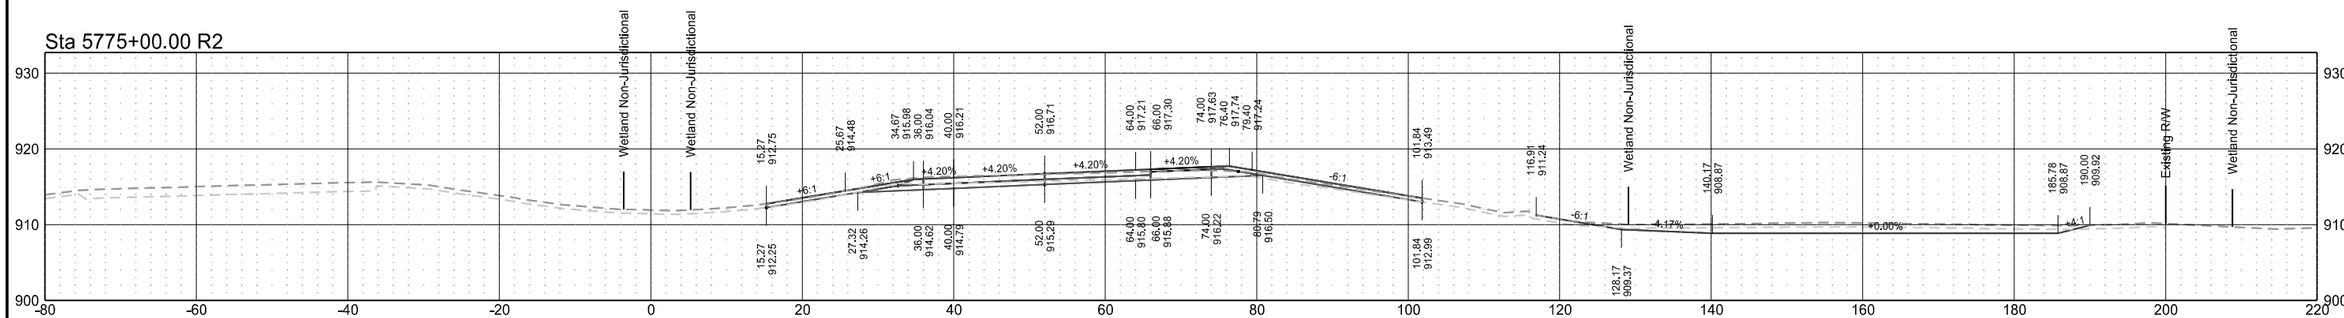

Sta 5774+50.00 R2

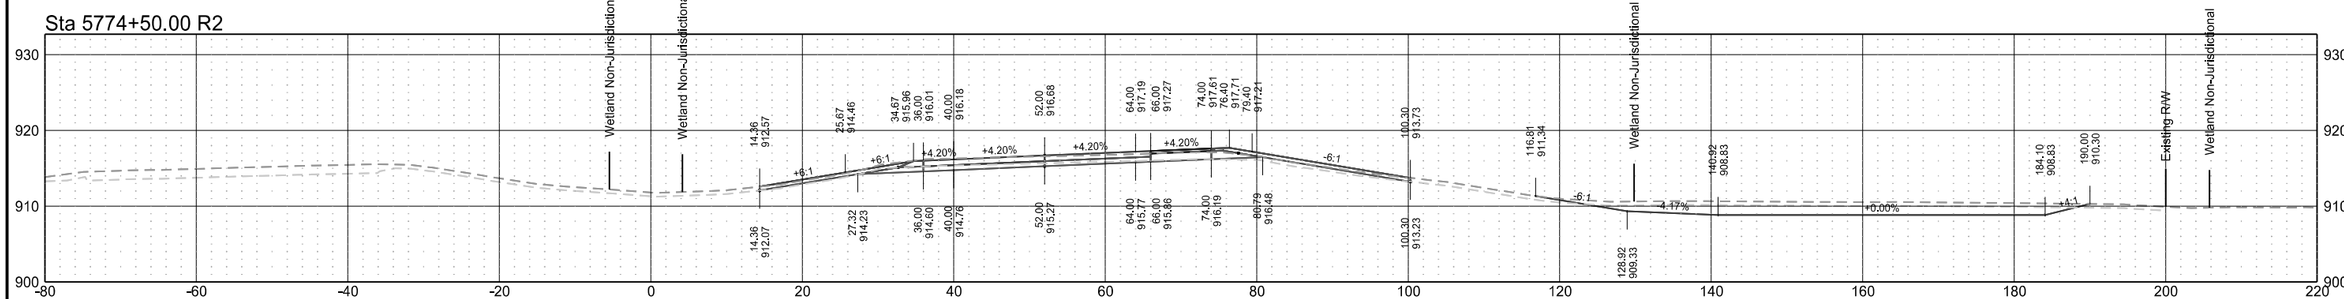


Sta 5774+00.00 R2

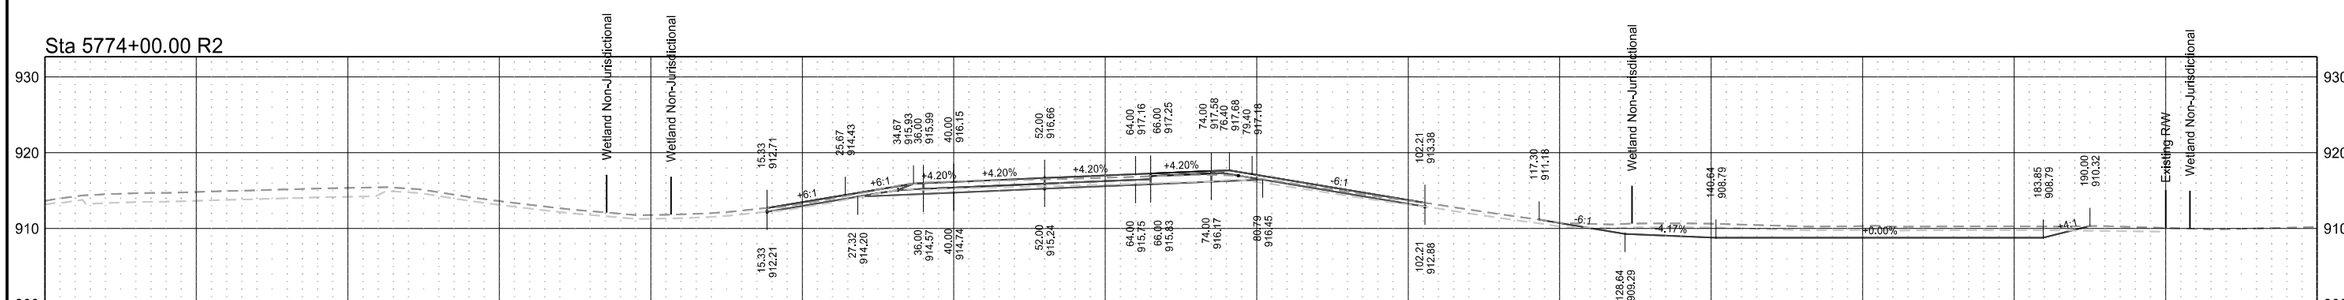


Interstate 29 - Northbound

	STATE	PROJECT NO.	SECTION NO.	SHEET NO.
	ND	IM-8-029(203)101	200	176


Sta 5777+50.00 R2

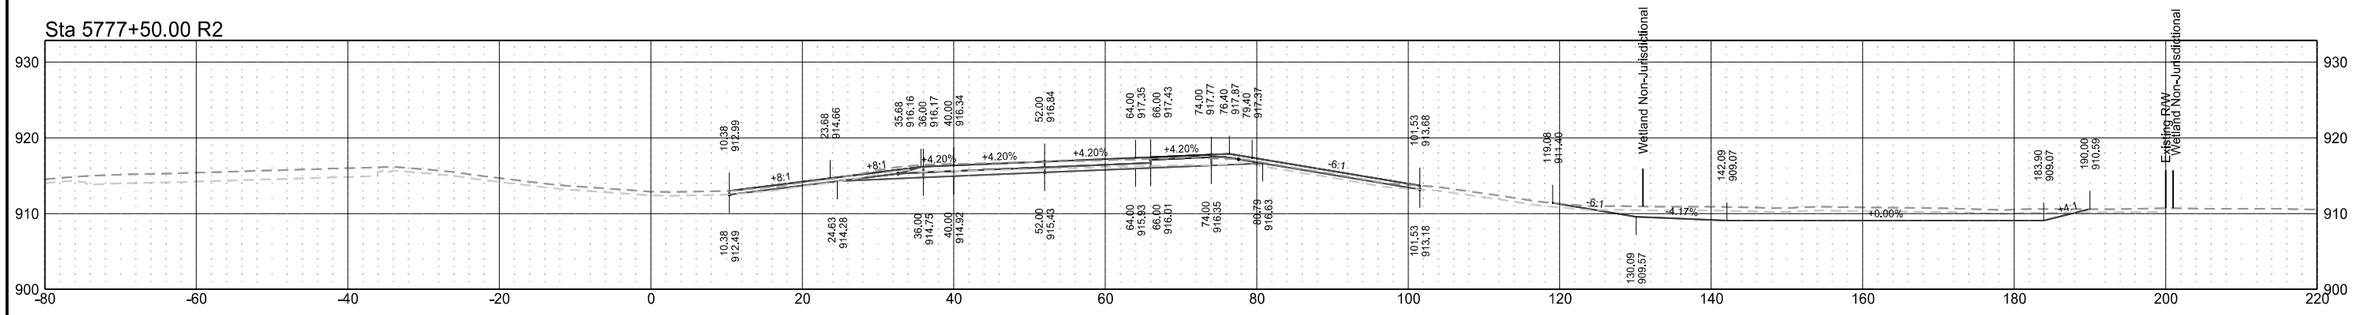


Sta 5777+00.00 R2

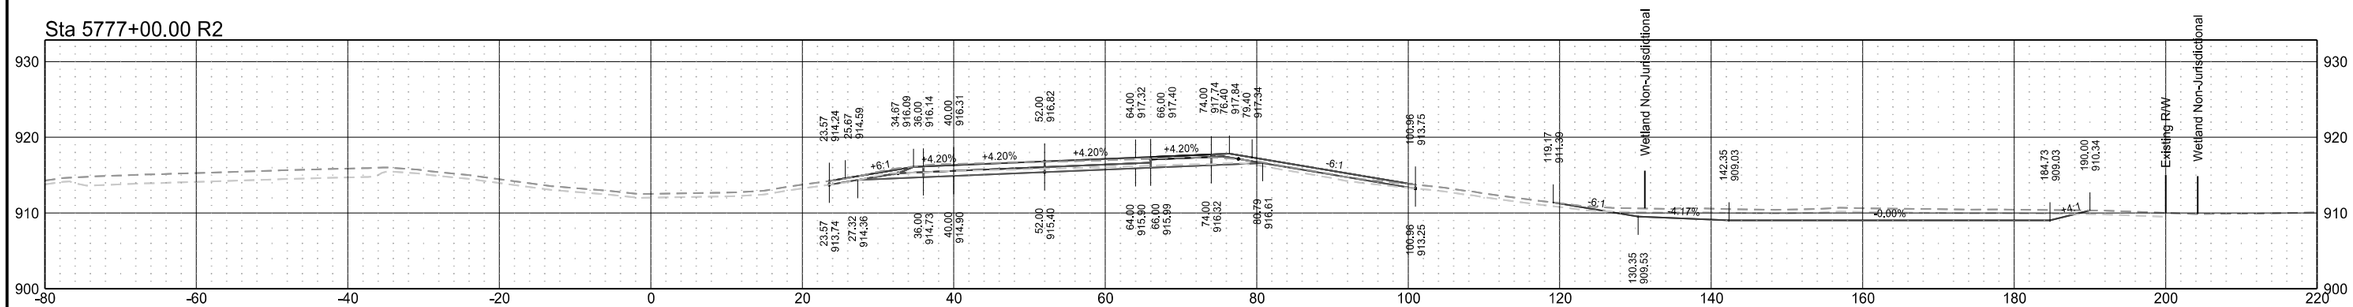

Sta 5776+50.00 R2

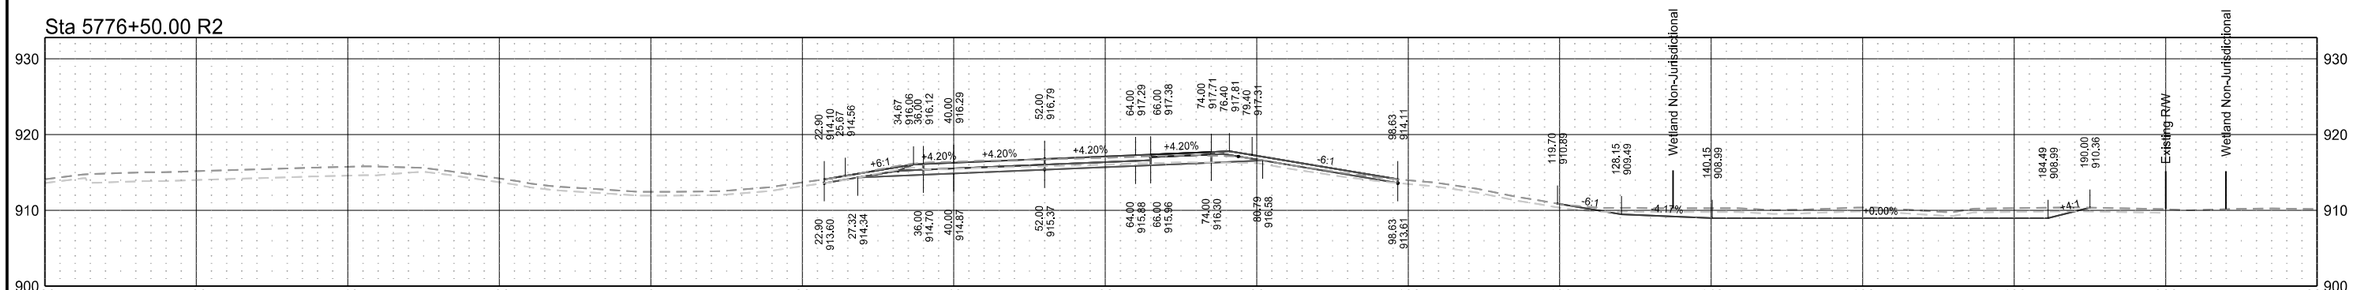


Sta 5776+00.00 R2

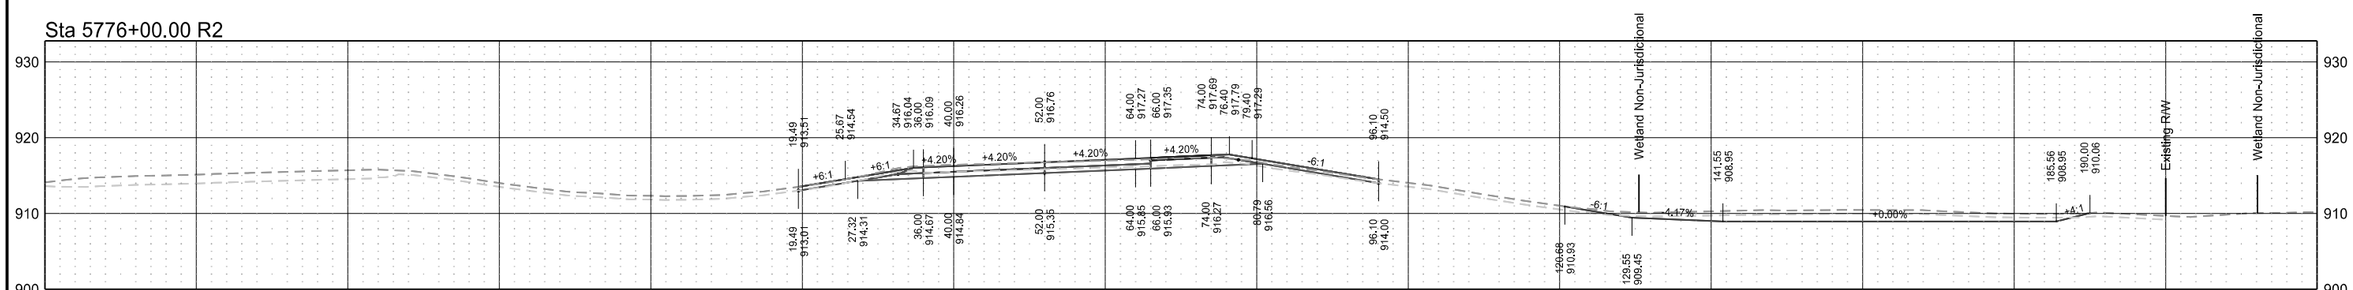


Interstate 29 - Northbound

	STATE	PROJECT NO.	SECTION NO.	SHEET NO.
	ND	IM-8-029(203)101	200	177


Sta 5778+93.86 R2

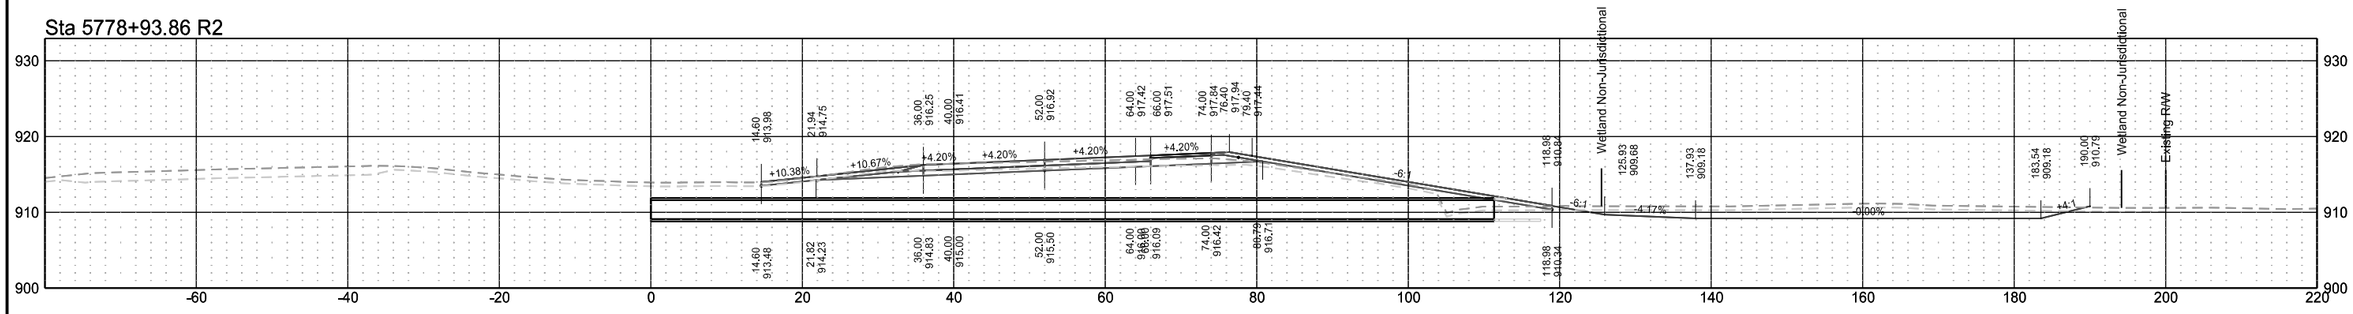


Sta 5778+70.00 R2

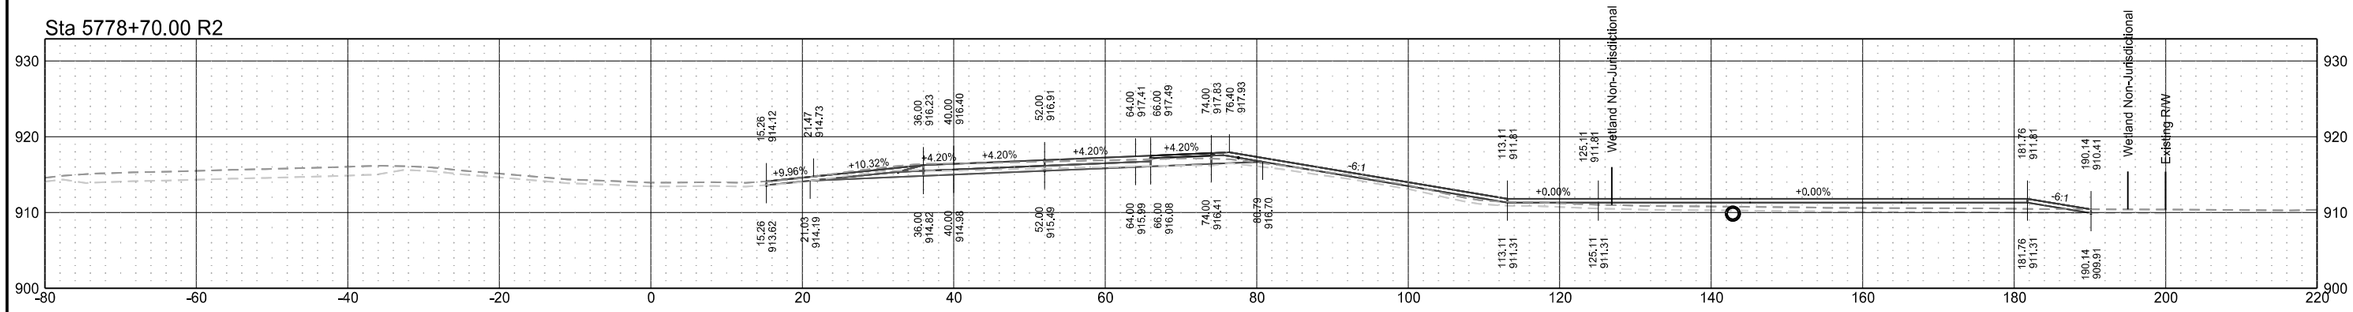

Sta 5778+50.00 R2

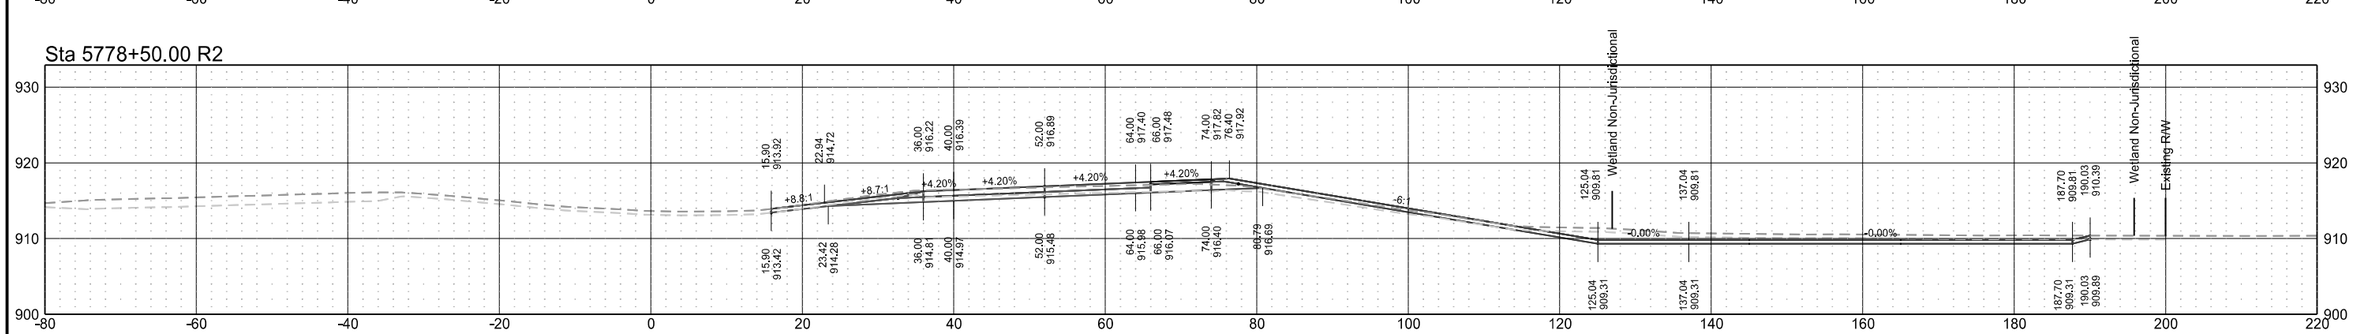


Sta 5778+00.00 R2

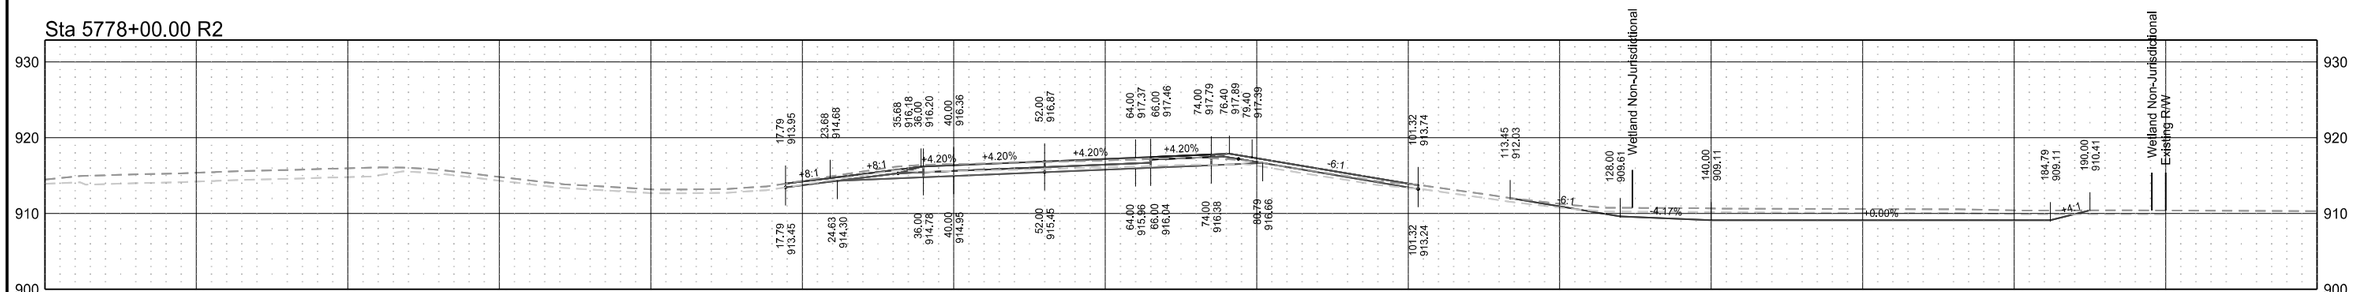


Interstate 29 - Northbound

	STATE	PROJECT NO.	SECTION NO.	SHEET NO.
	ND	IM-8-029(203)101	200	178


Sta 5780+00.00 R2

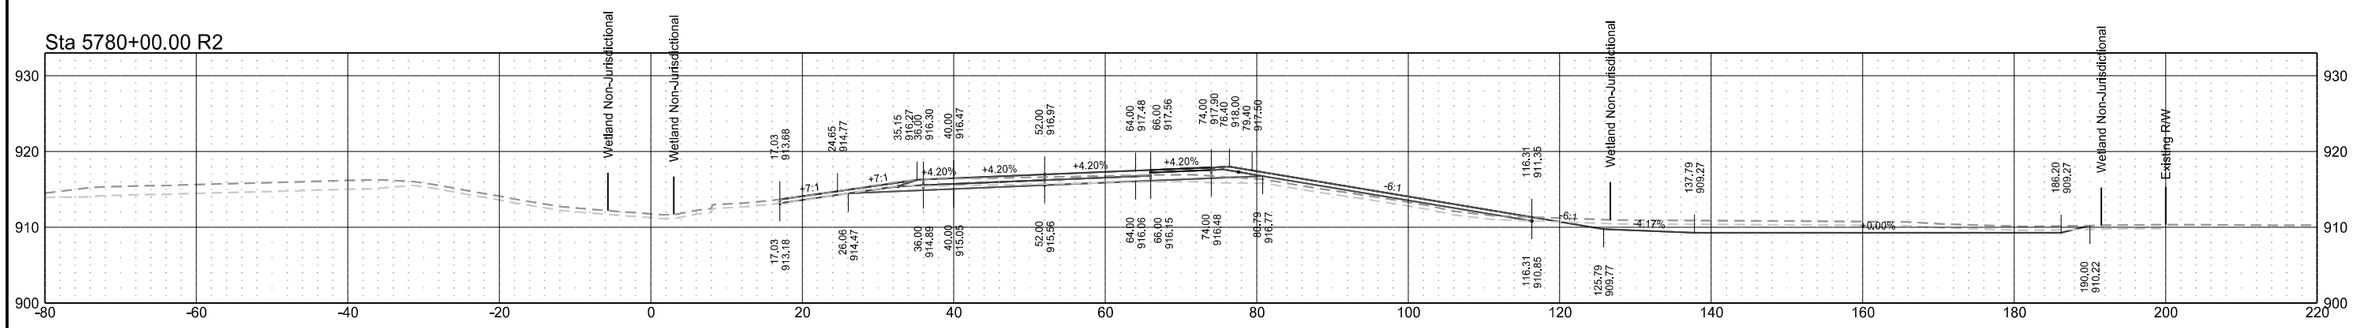


Sta 5779+50.00 R2

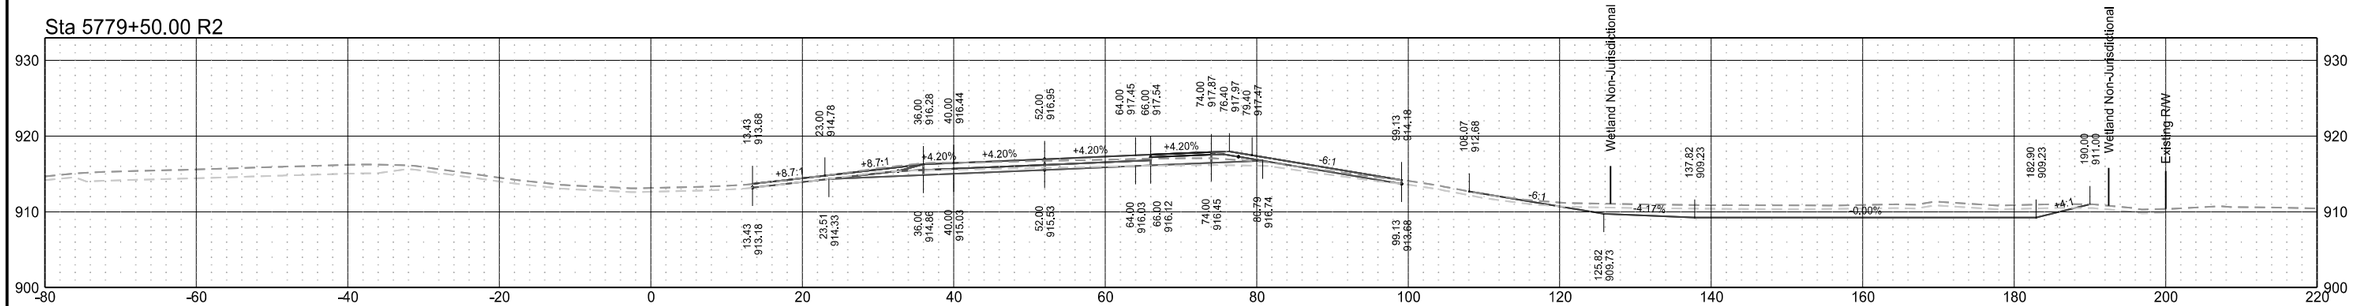

Sta 5779+17.03 R2

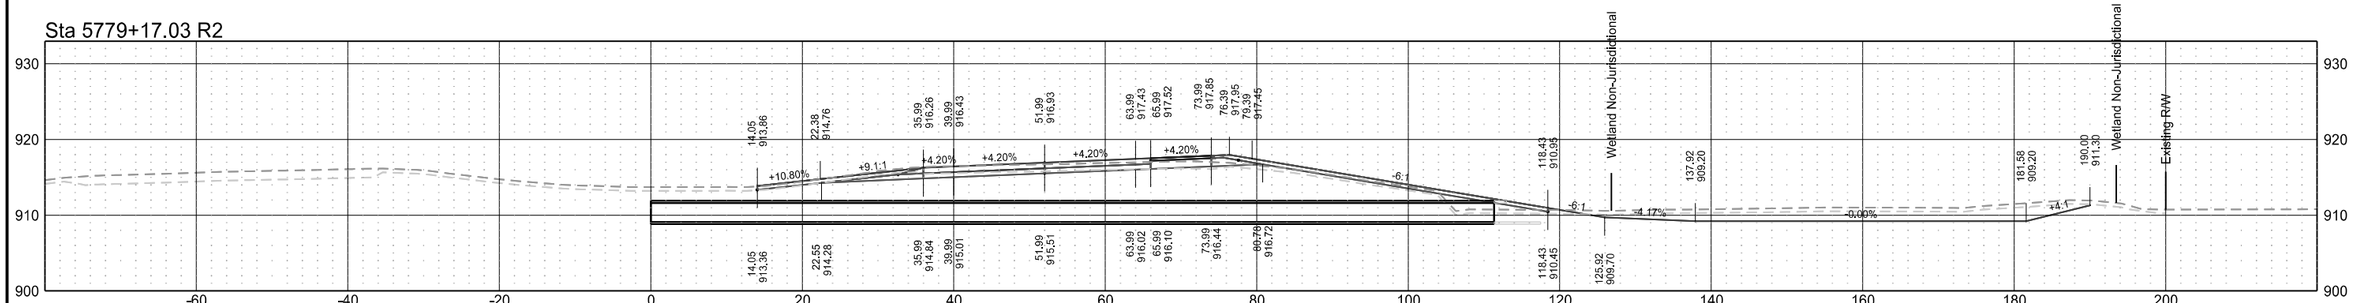


Sta 5779+00.00 R2

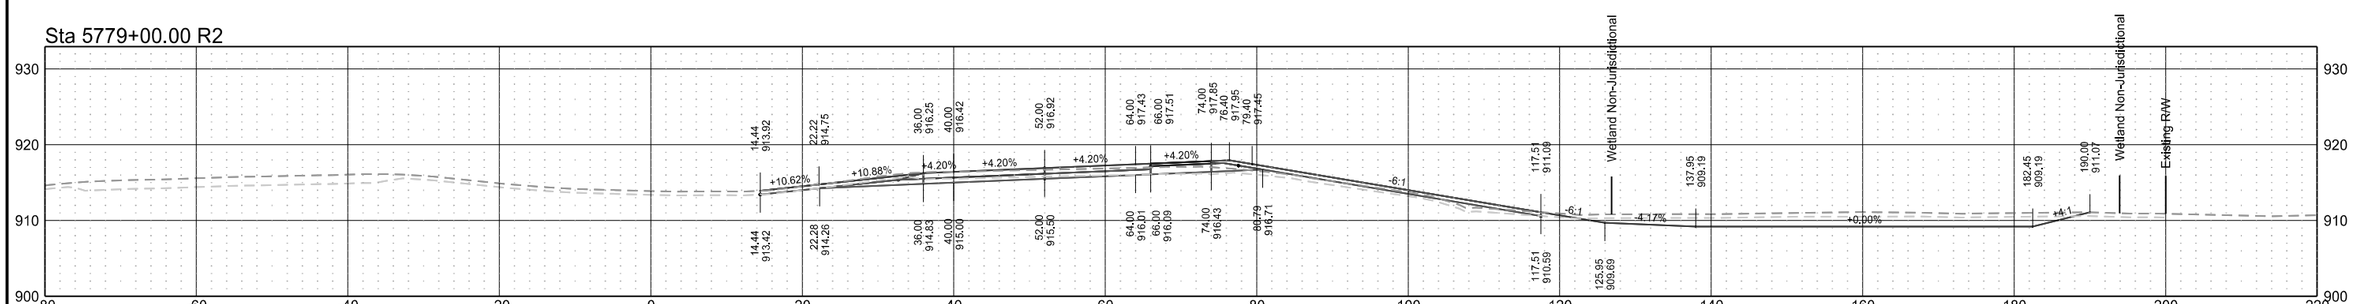


Interstate 29 - Northbound

	STATE	PROJECT NO.	SECTION NO.	SHEET NO.
	ND	IM-8-029(203)101	200	179

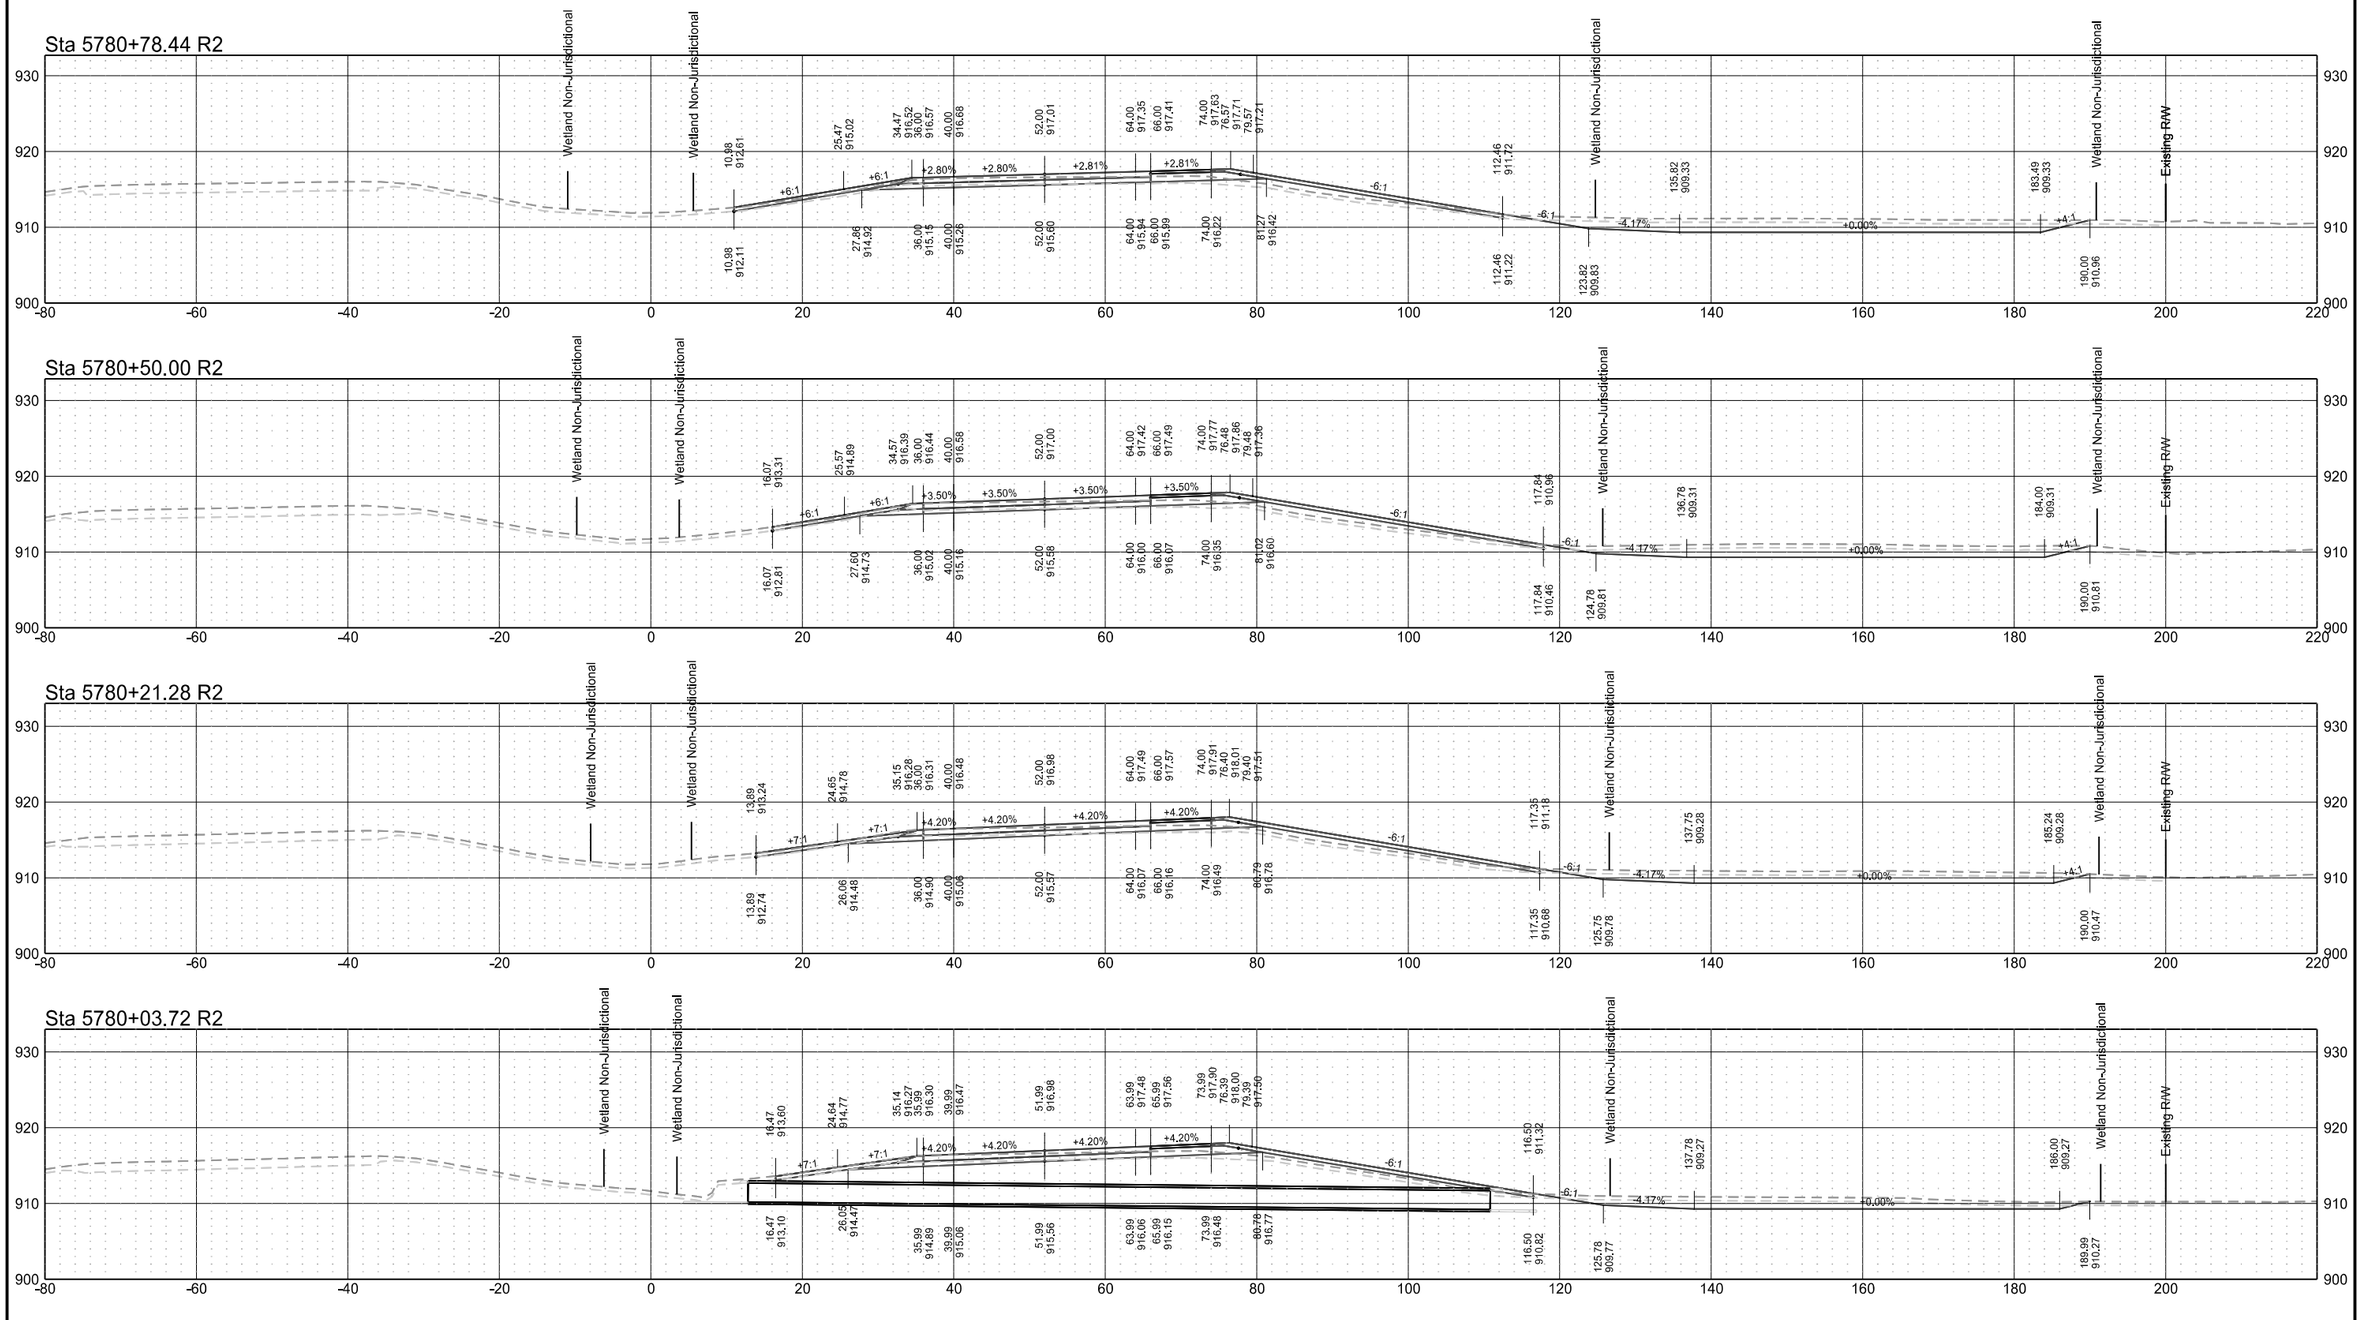


Interstate 29 - Northbound

	STATE	PROJECT NO.	SECTION NO.	SHEET NO.
	ND	IM-8-029(203)101	200	180

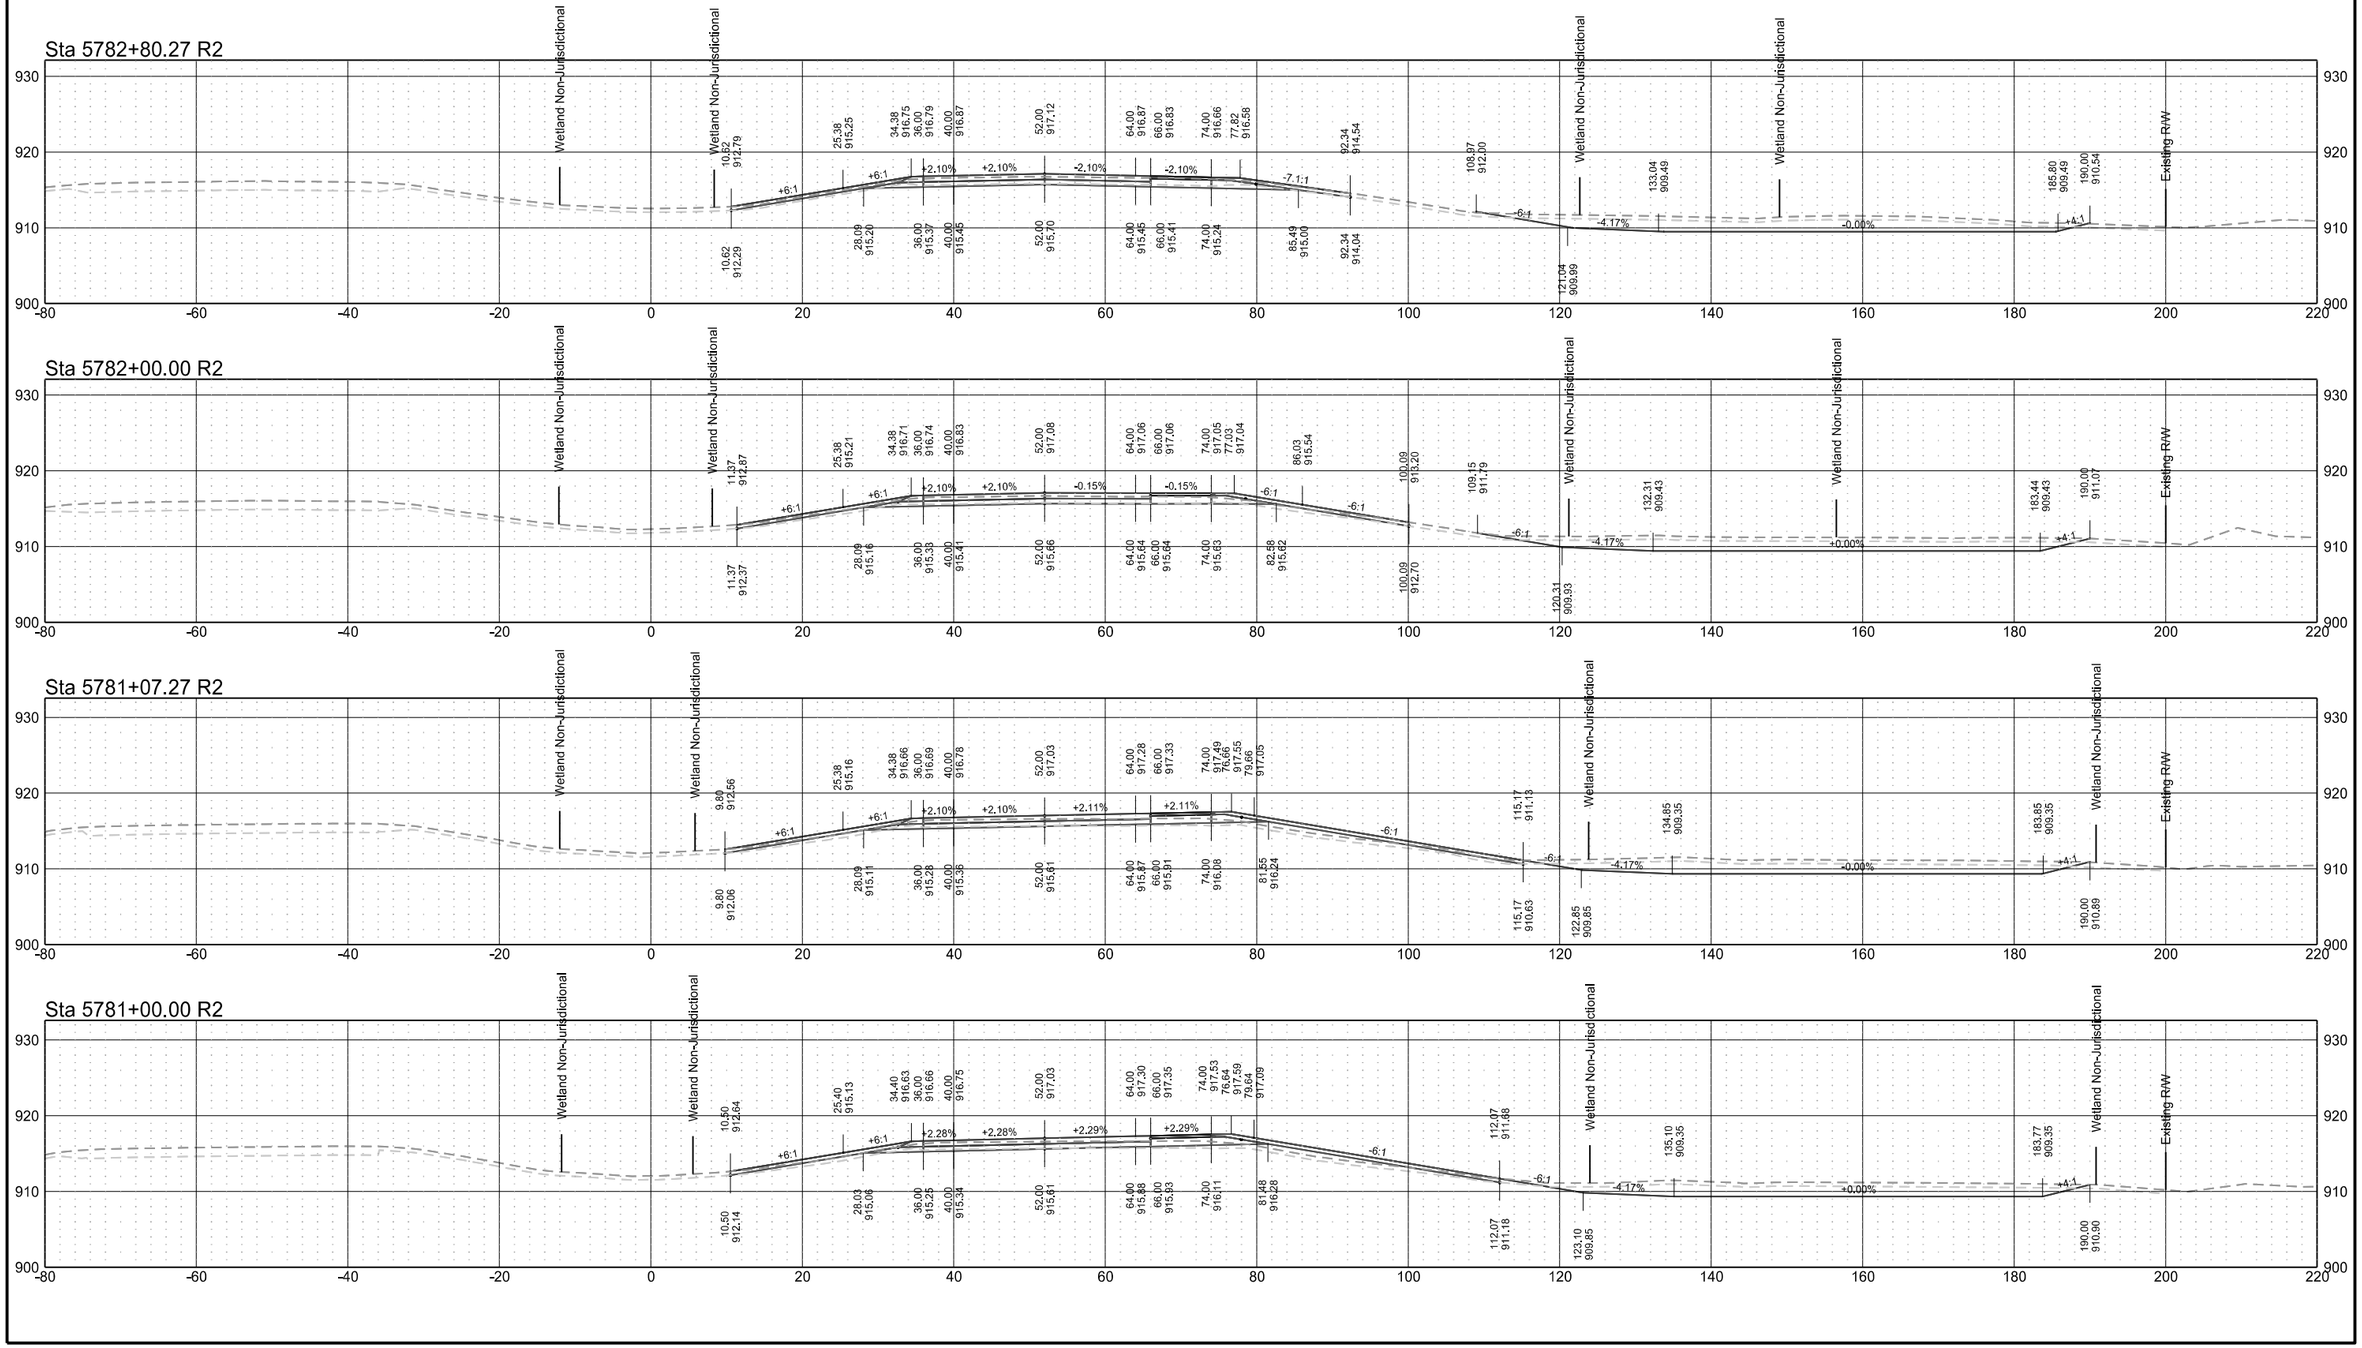


Interstate 29 - Northbound

	STATE	PROJECT NO.	SECTION NO.	SHEET NO.
	ND	IM-8-029(203)101	200	181

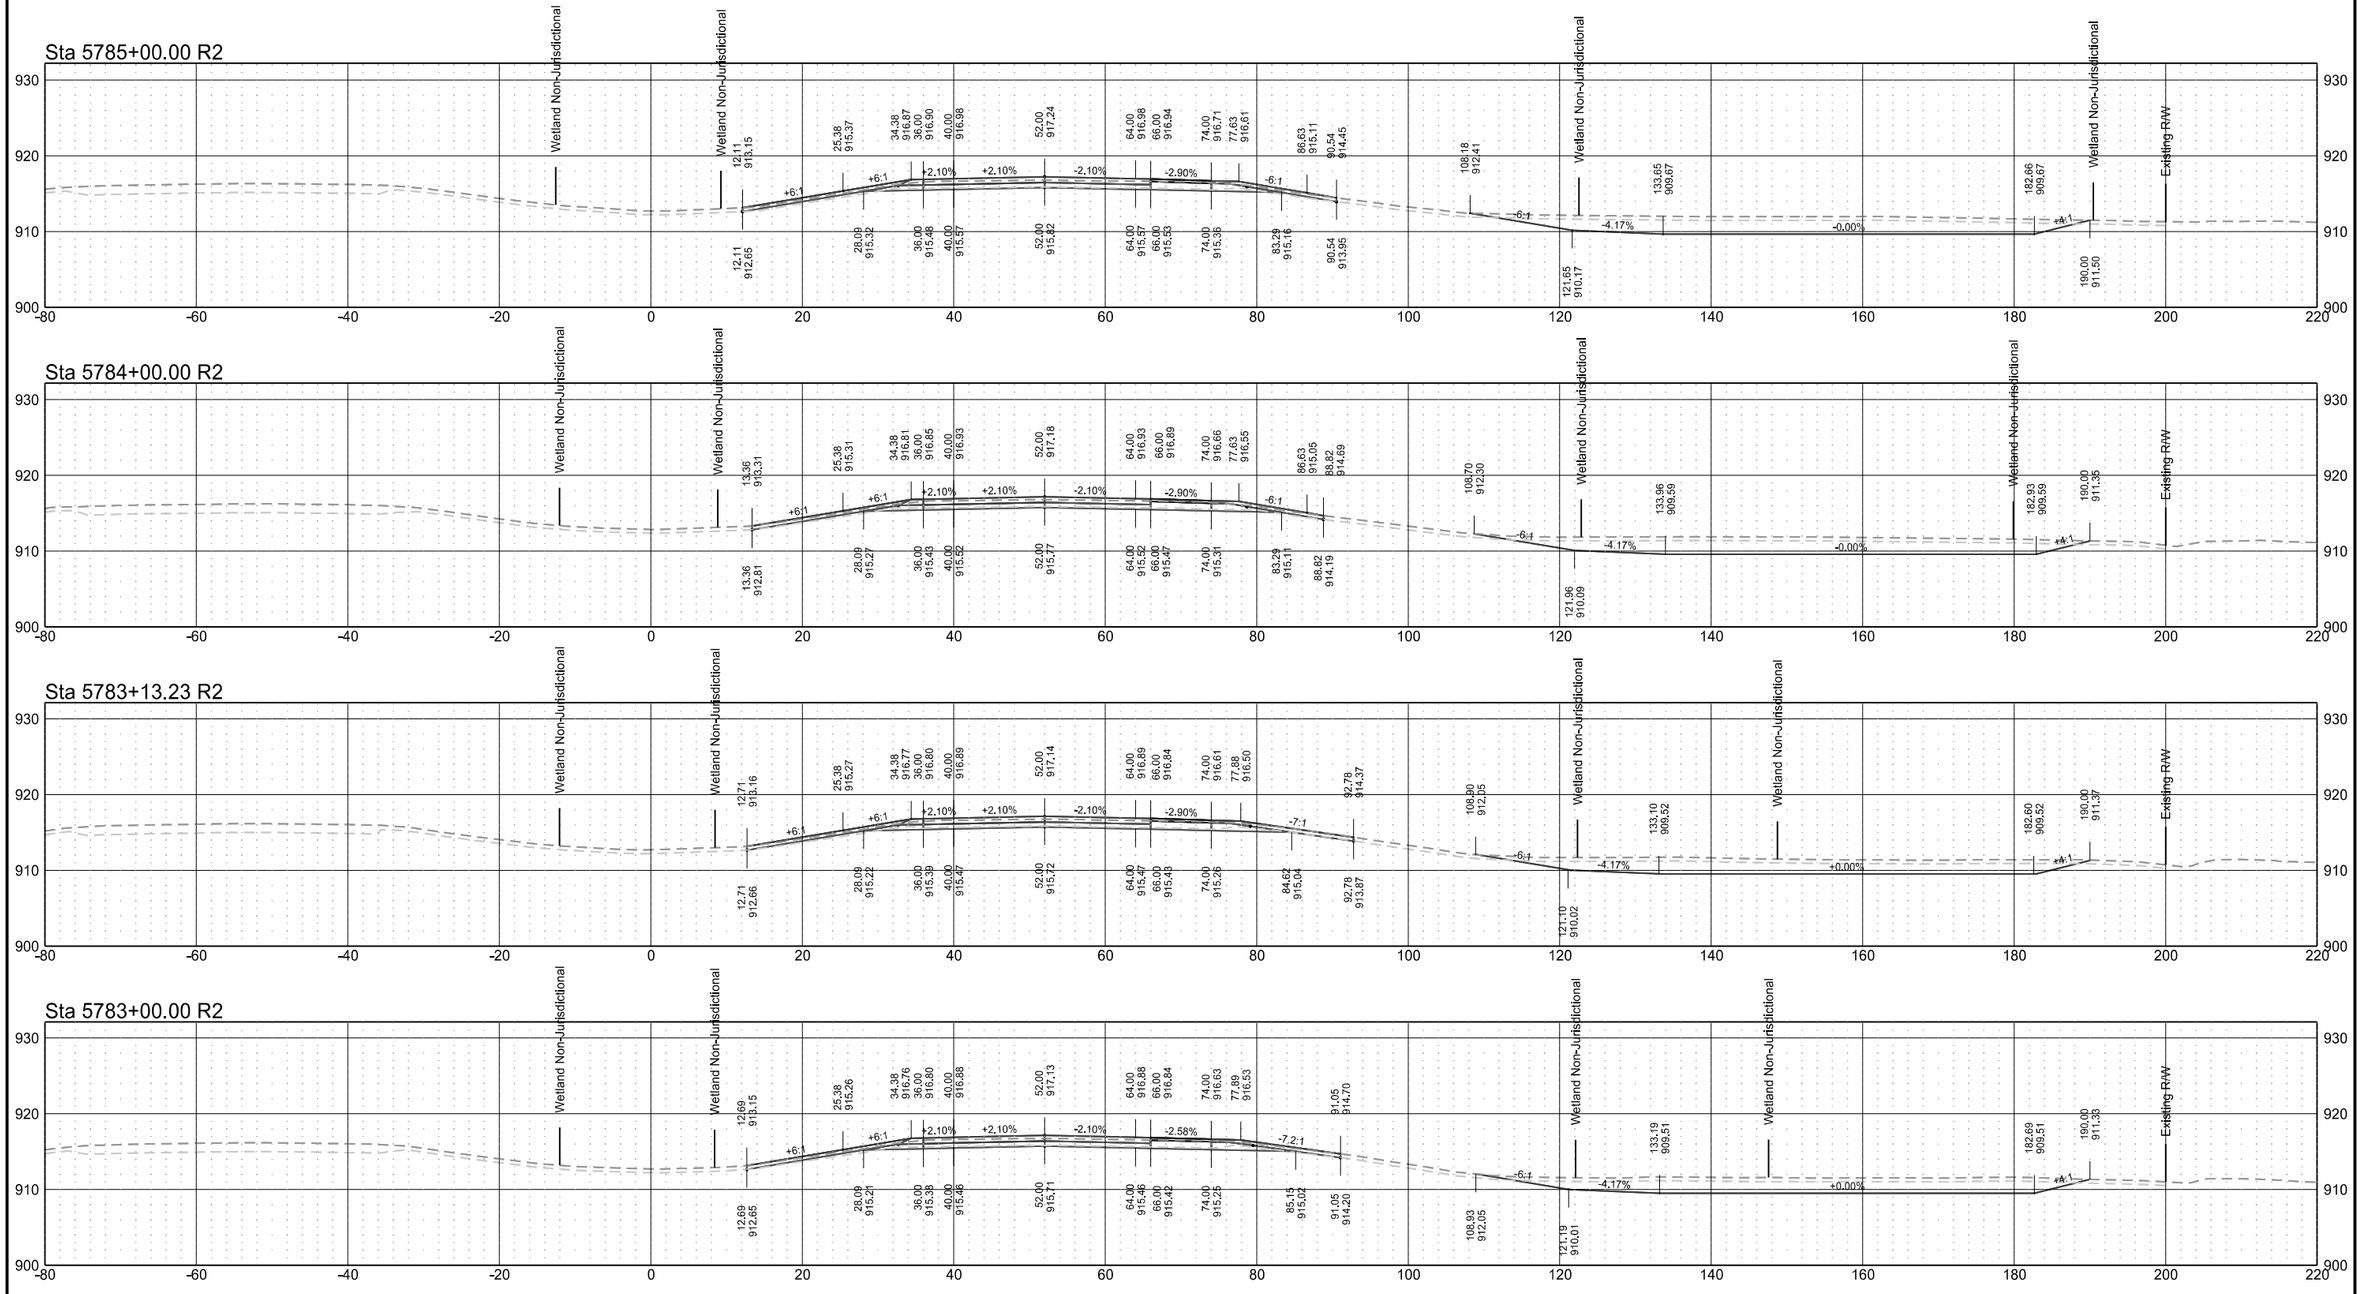

Interstate 29 - Northbound


	STATE	PROJECT NO.	SECTION NO.	SHEET NO.
	ND	IM-8-029(203)101	200	182

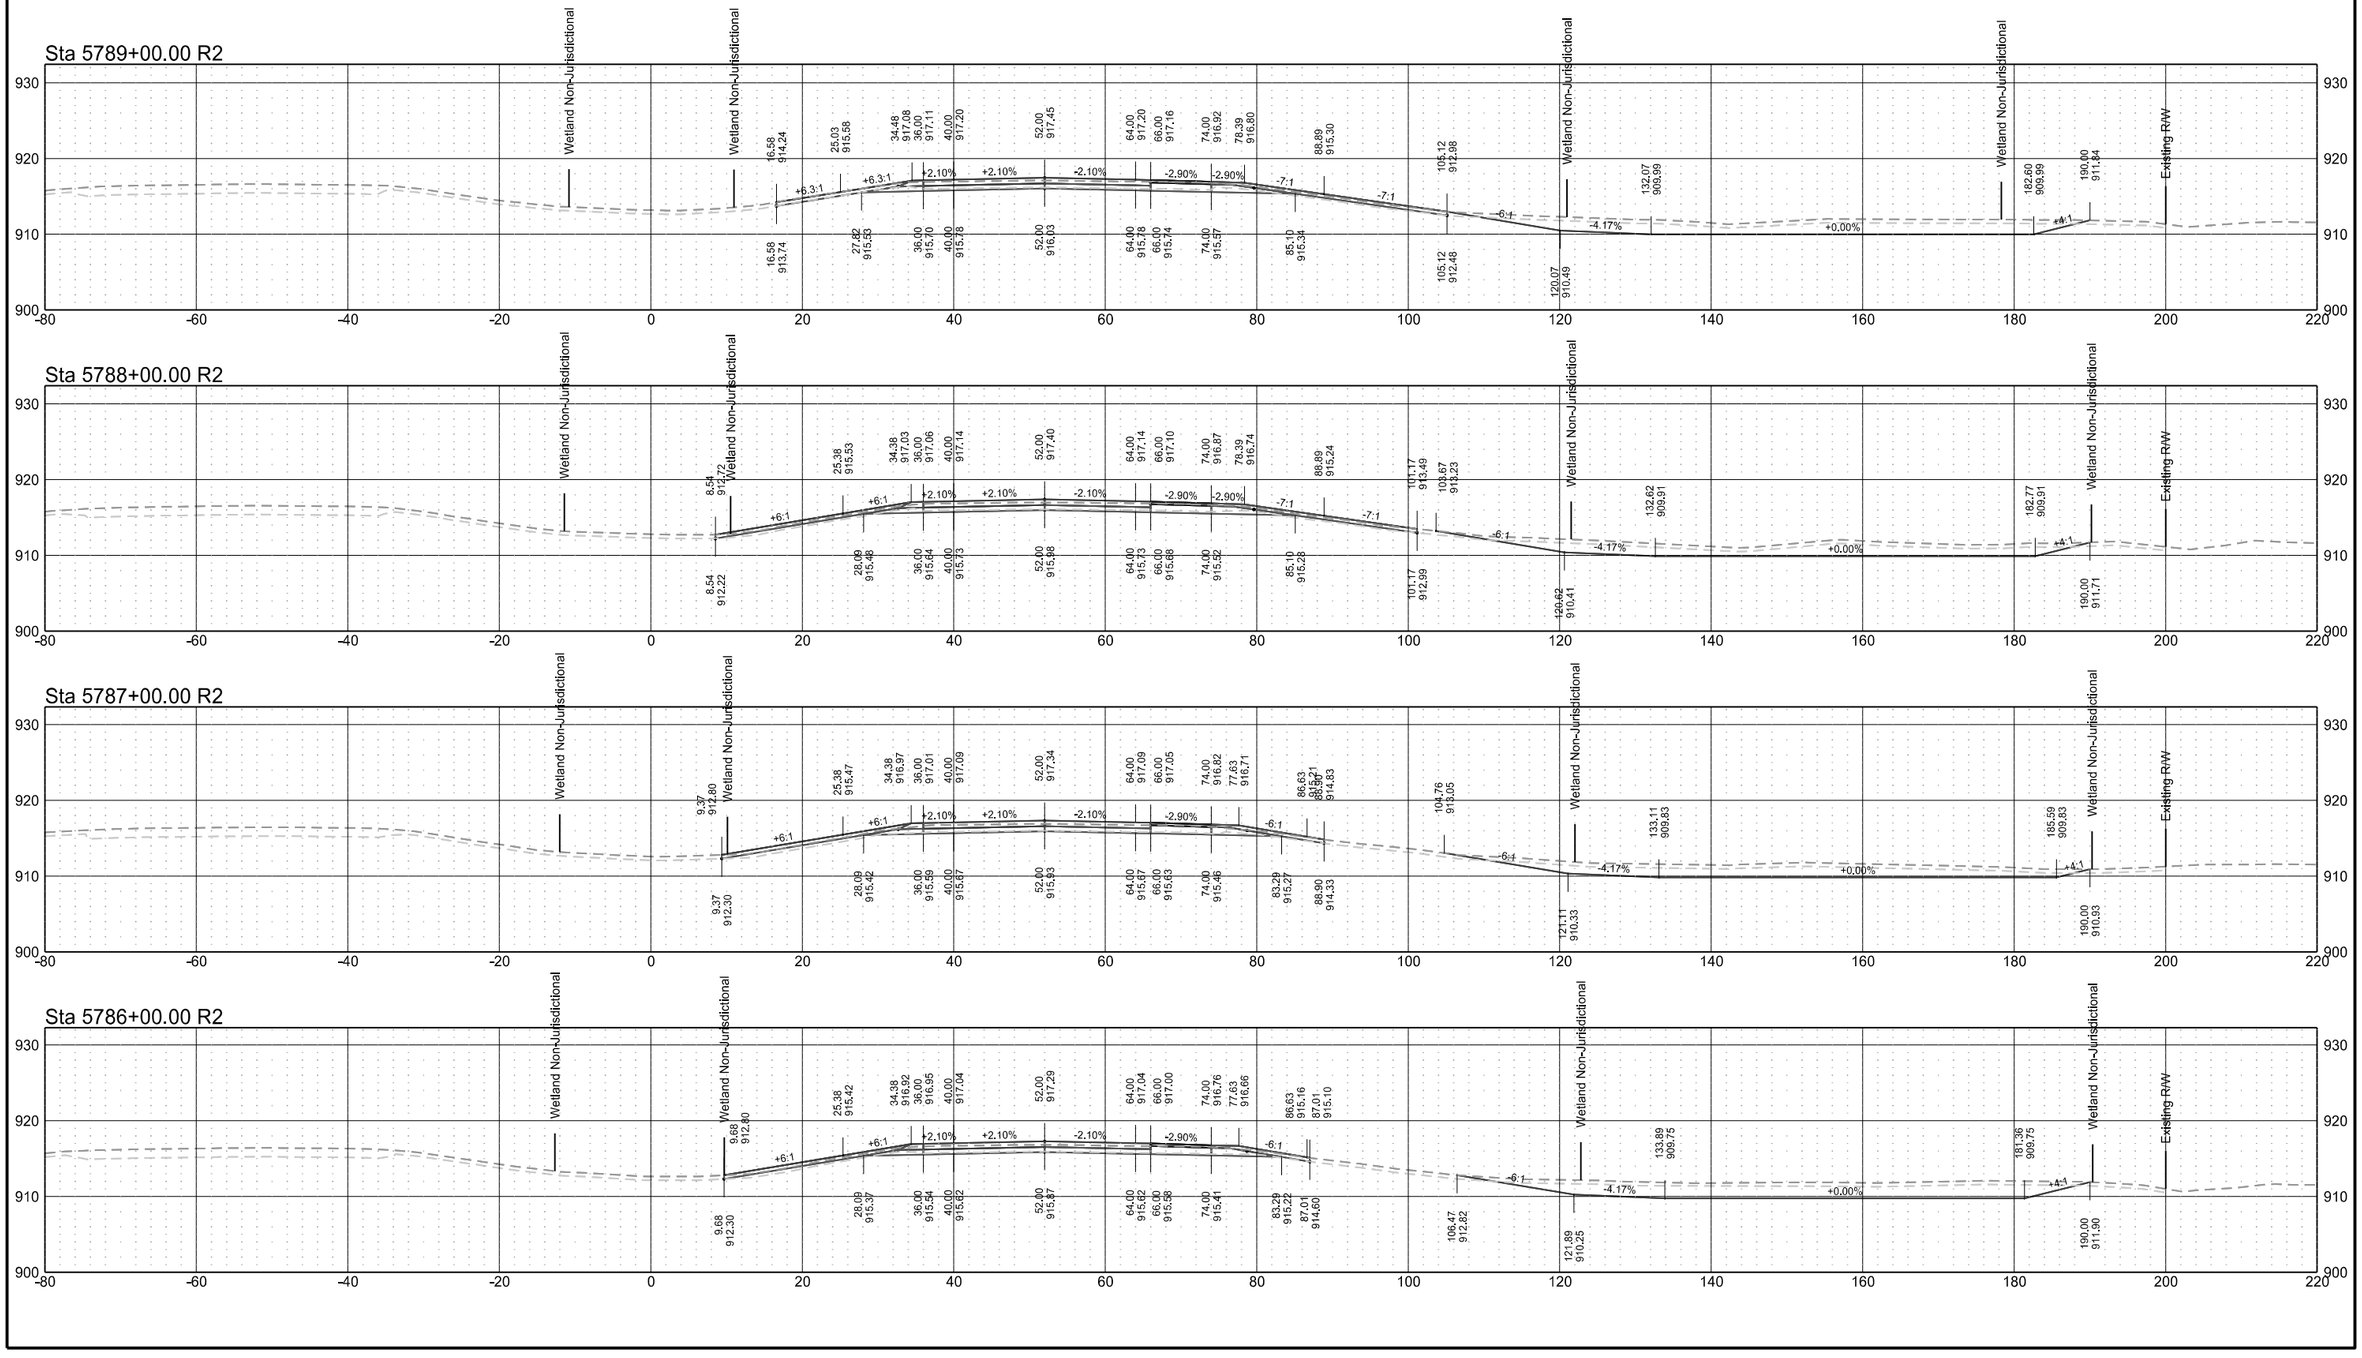


Interstate 29 - Northbound

	STATE	PROJECT NO.	SECTION NO.	SHEET NO.
	ND	IM-8-029(203)101	200	183


Sta 5792+00.00 R2

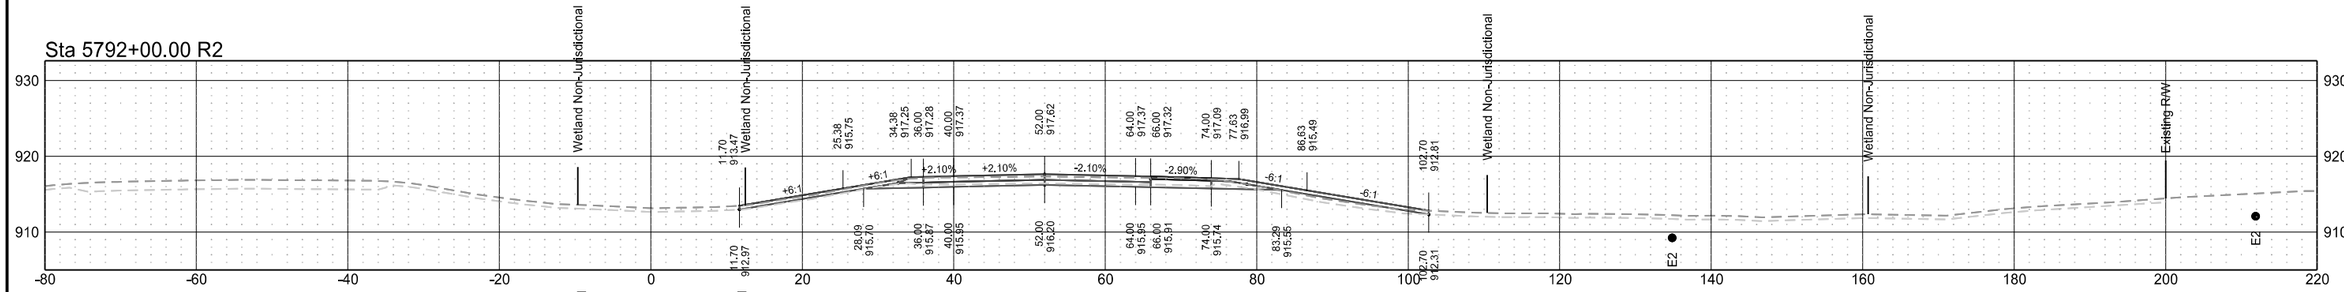


Sta 5791+49.99 R2

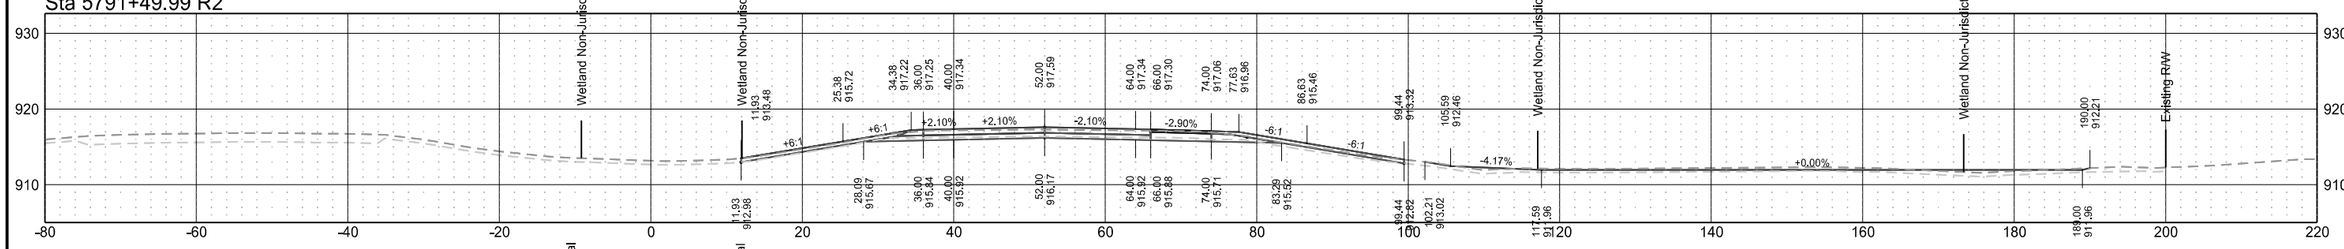

Sta 5791+00.00 R2

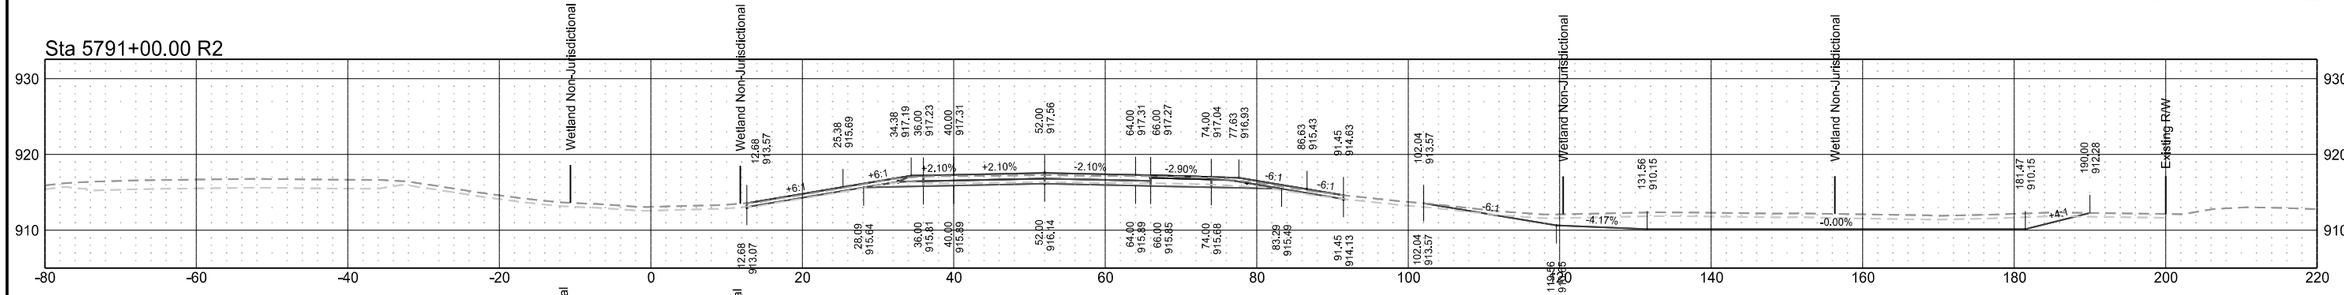


Sta 5790+00.00 R2

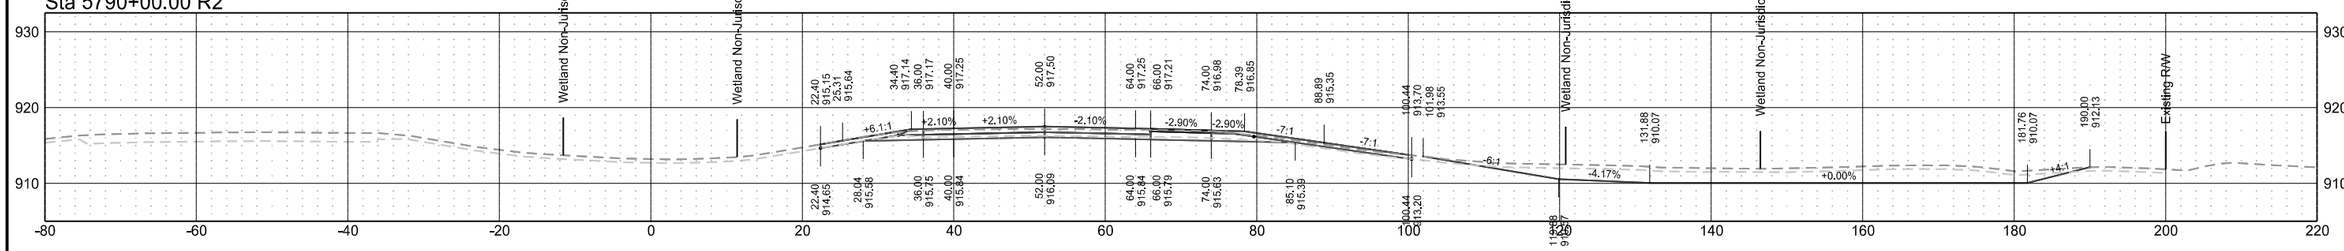


Interstate 29 - Northbound

	STATE	PROJECT NO.	SECTION NO.	SHEET NO.
	ND	IM-8-029(203)101	200	184


Sta 5793+26.83 R2

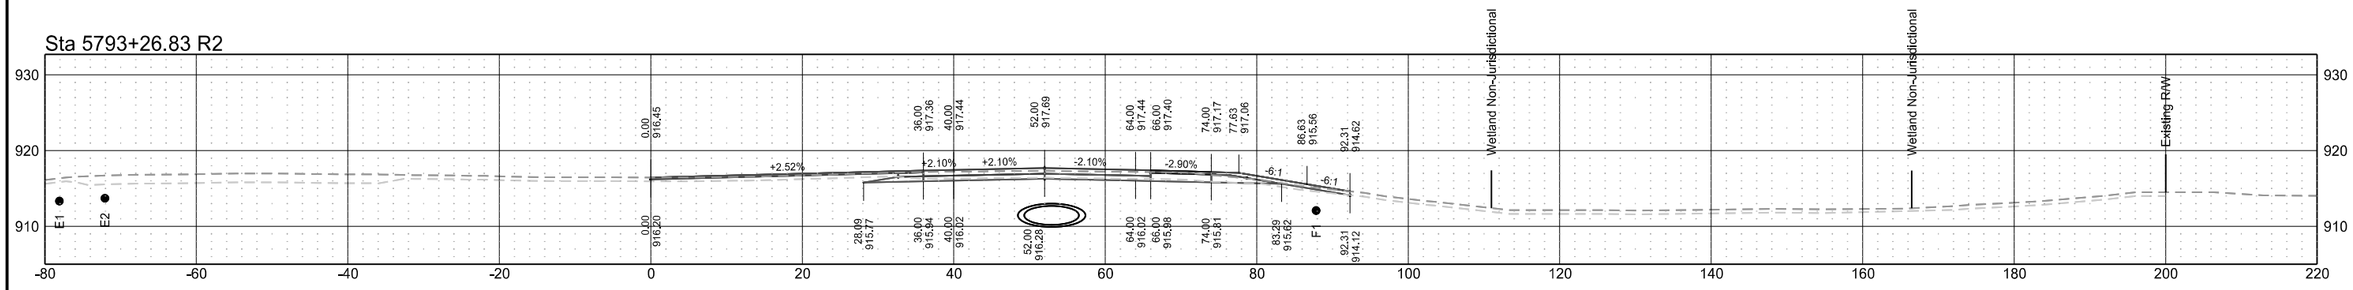


Sta 5793+20.44 R2

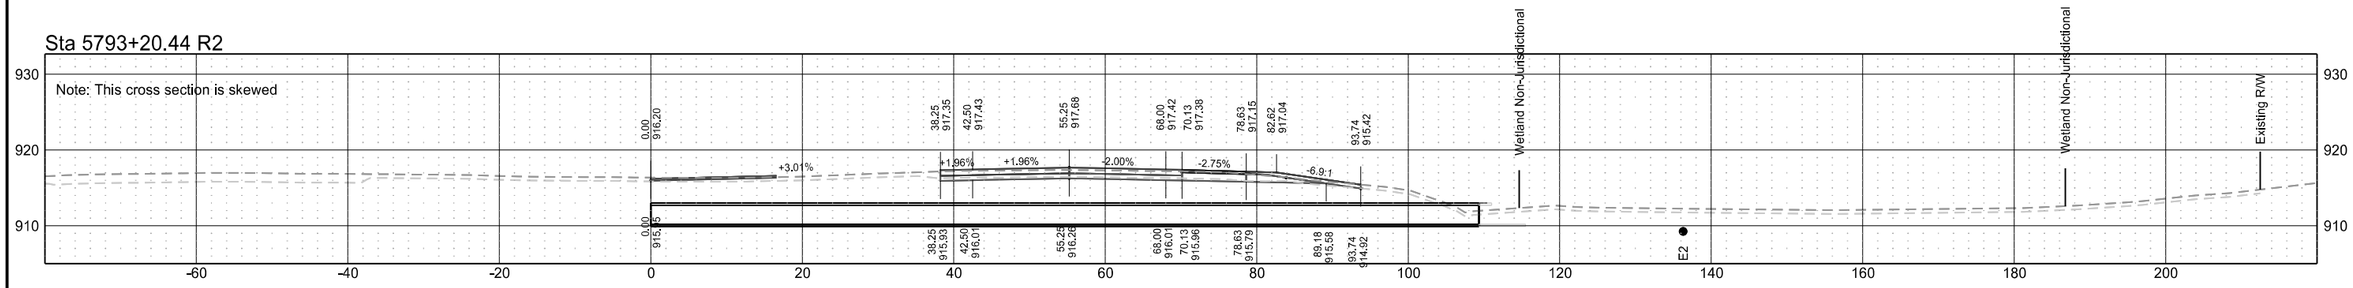

Sta 5793+00.00 R2

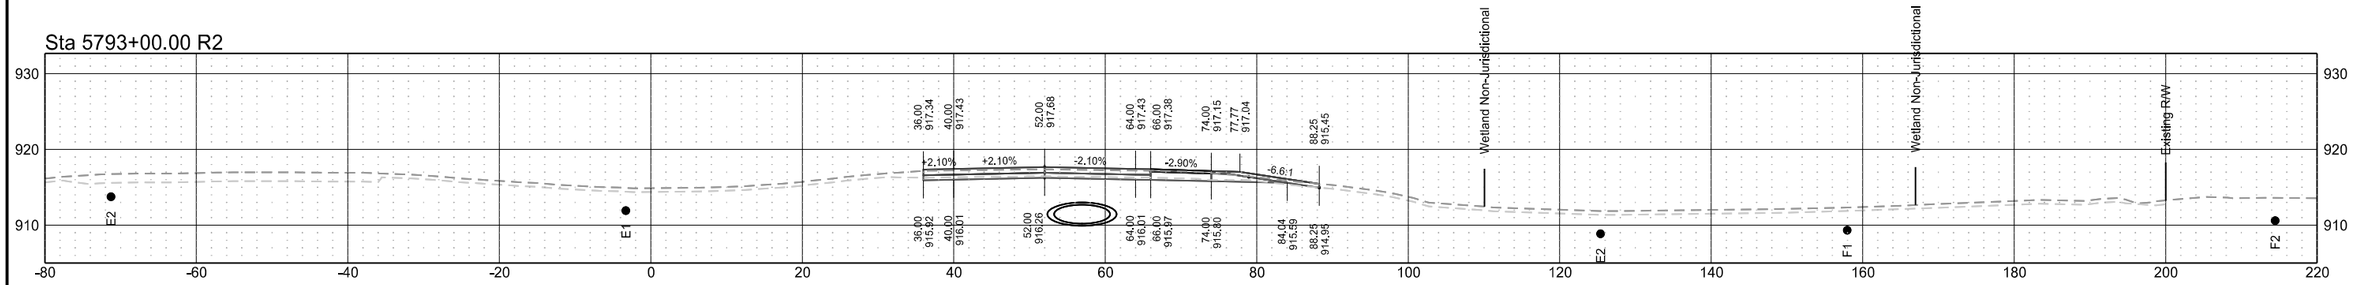


Sta 5792+57.00 R2

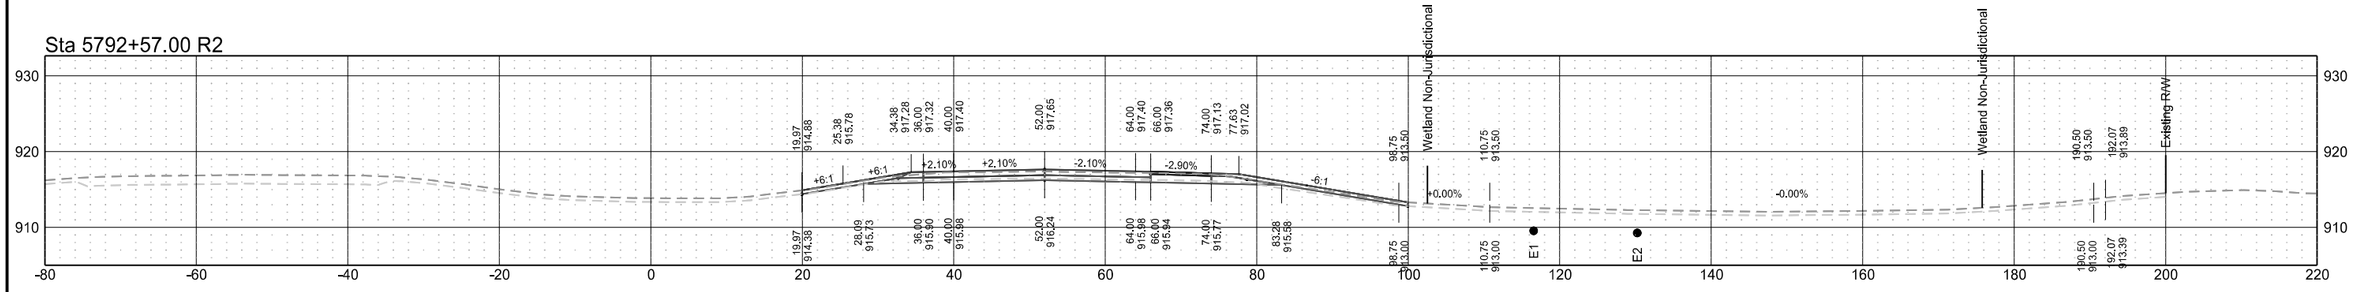


Interstate 29 - Northbound

	STATE	PROJECT NO.	SECTION NO.	SHEET NO.
	ND	IM-8-029(203)101	200	185


Sta 5795+00.00 R2

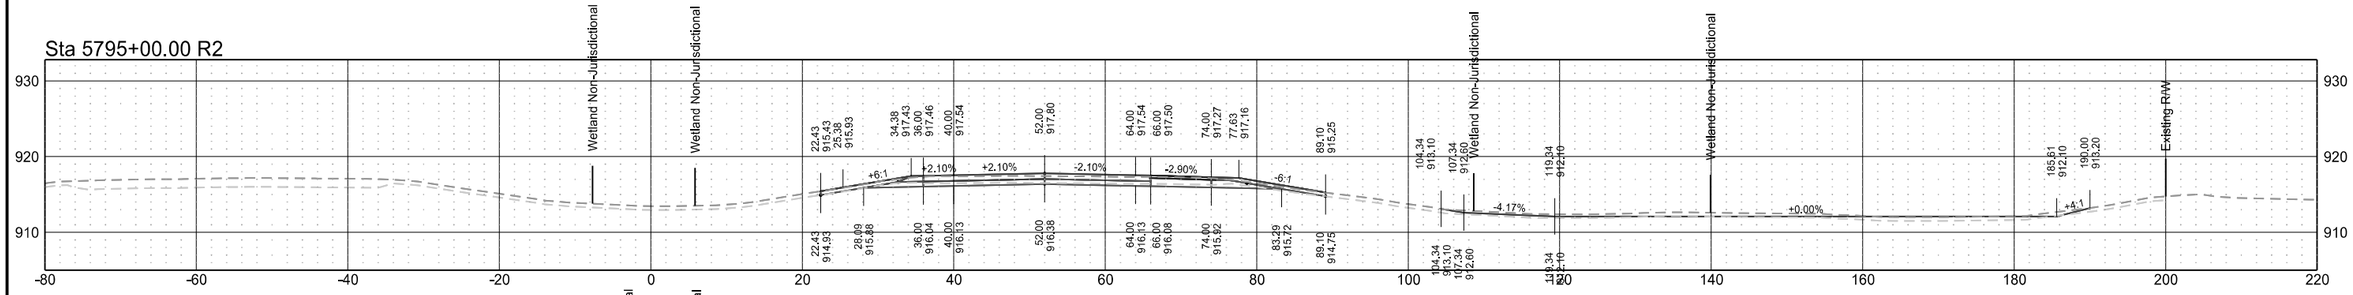


Sta 5794+00.00 R2

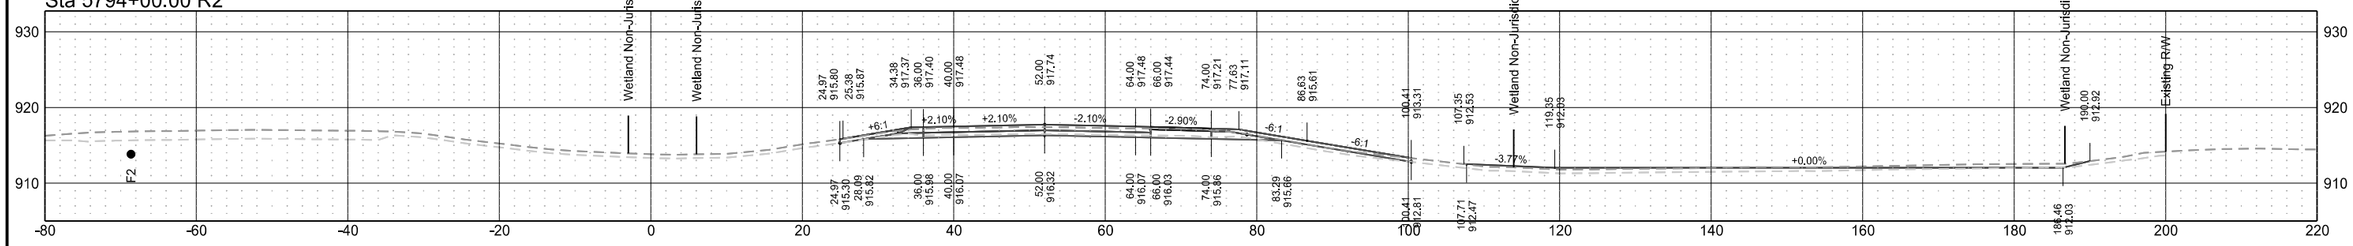

Sta 5793+50.01 R2

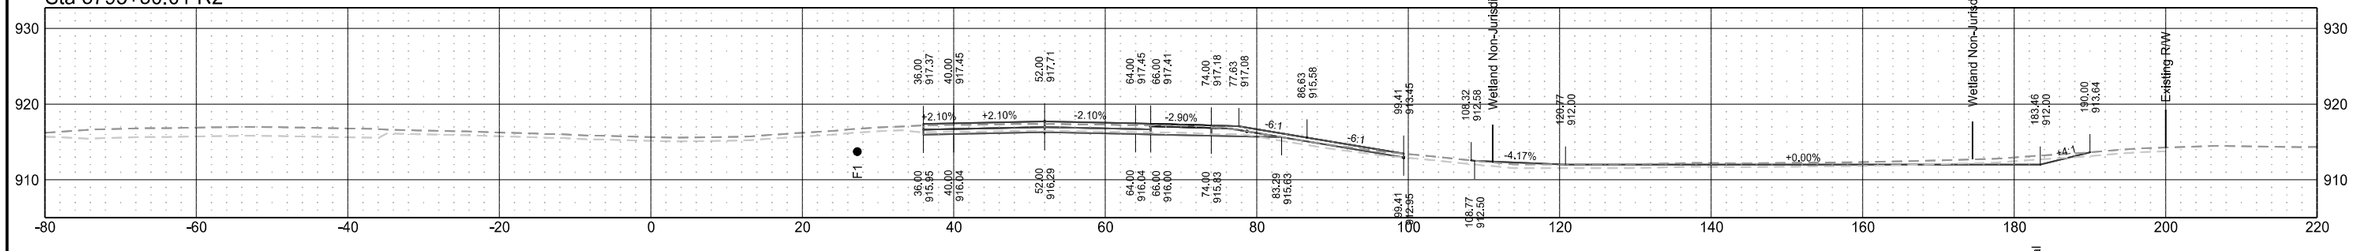


Sta 5793+46.31 R2

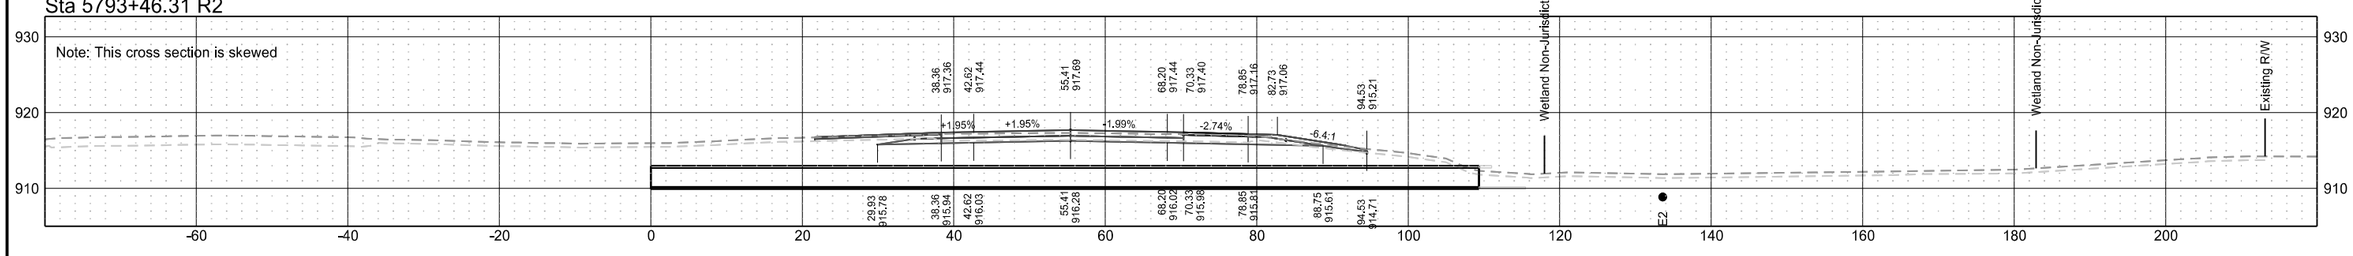


Interstate 29 - Northbound

	STATE	PROJECT NO.	SECTION NO.	SHEET NO.
	ND	IM-8-029(203)101	200	186


Sta 5798+03.62 R2

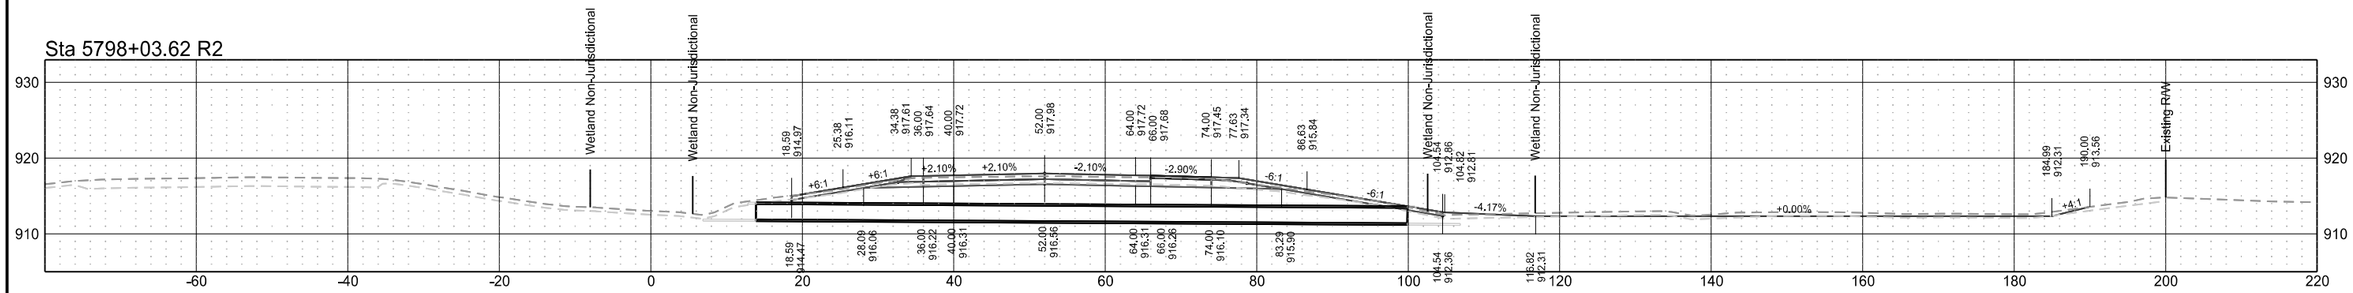


Sta 5798+00.00 R2

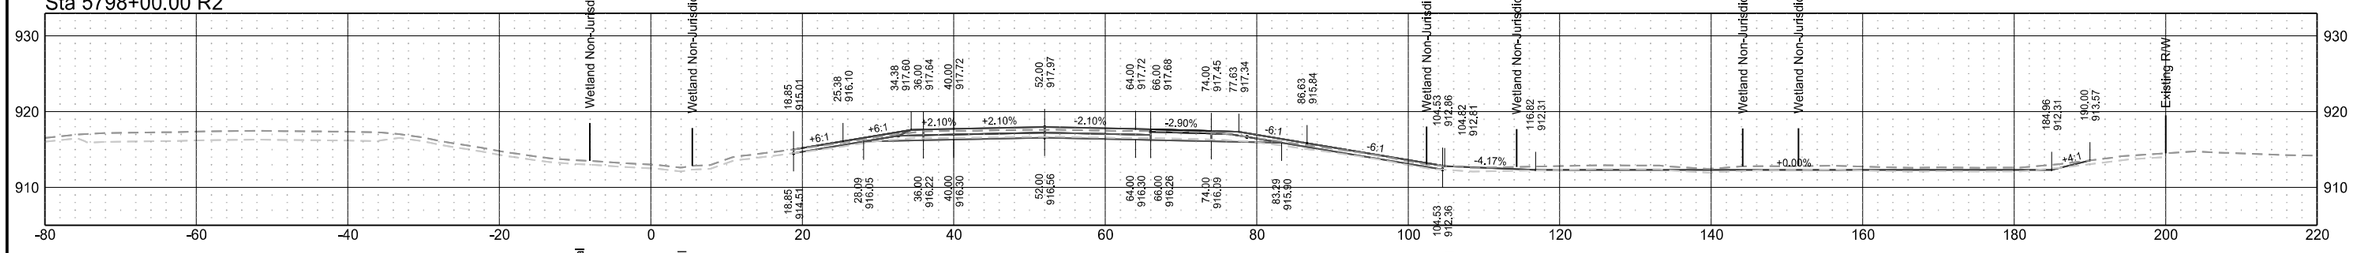

Sta 5797+00.00 R2

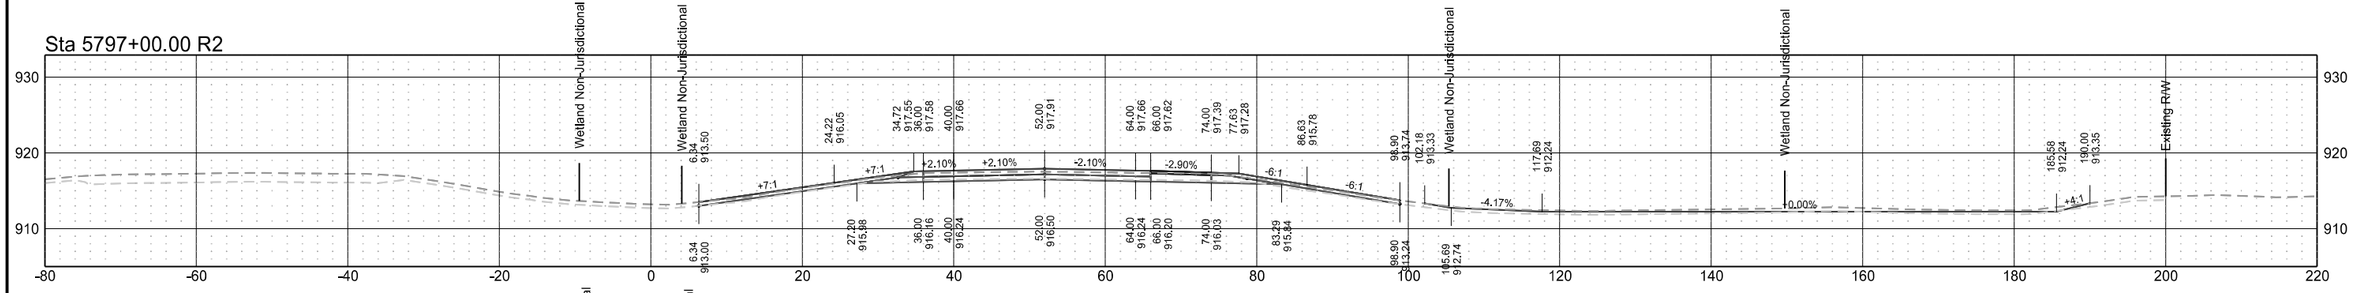


Sta 5796+00.00 R2

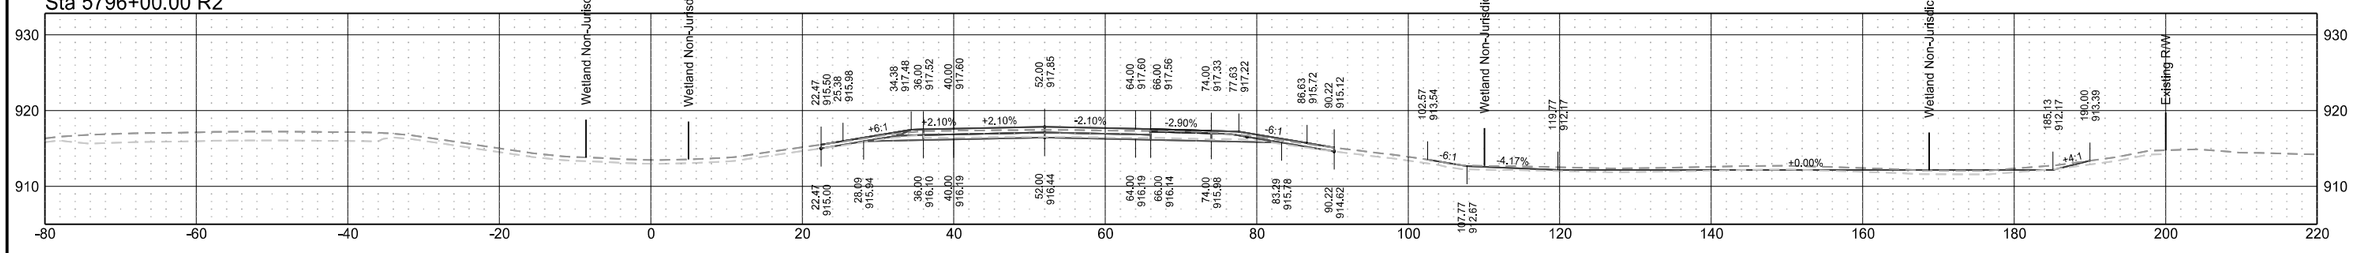


Interstate 29 - Northbound

	STATE	PROJECT NO.	SECTION NO.	SHEET NO.
	ND	IM-8-029(203)101	200	187


Sta 5802+00.00 R2

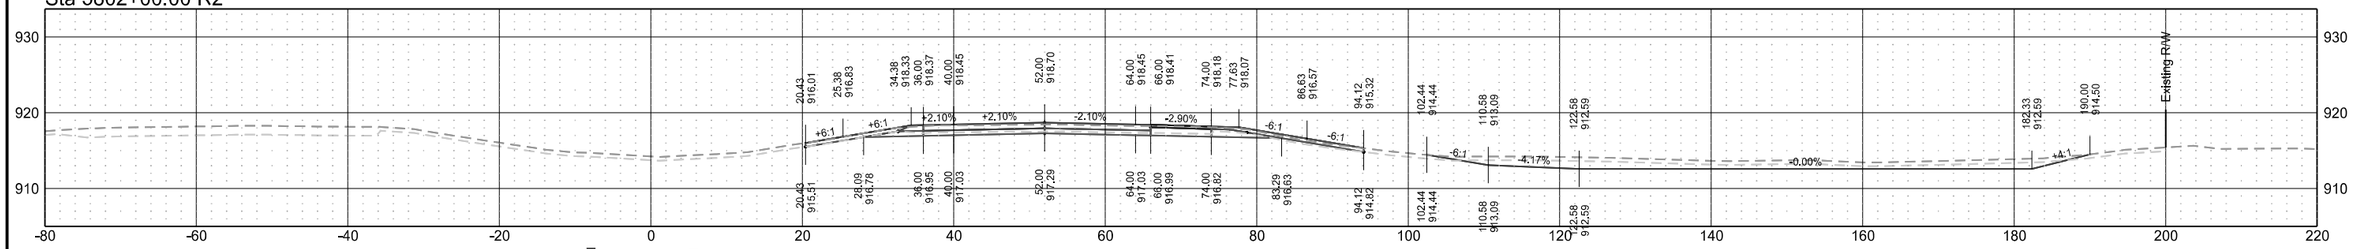


Sta 5801+00.00 R2

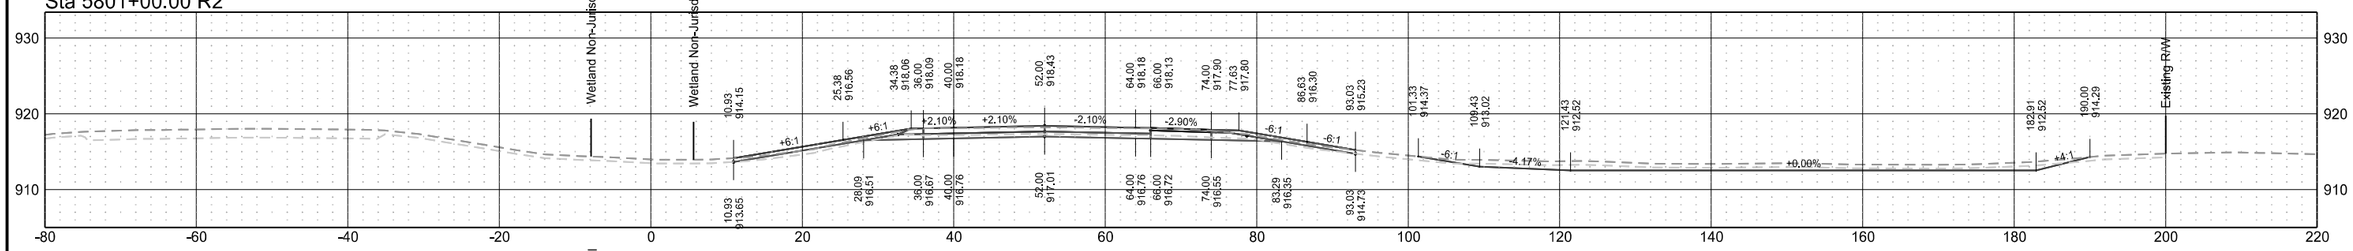

Sta 5800+00.00 R2

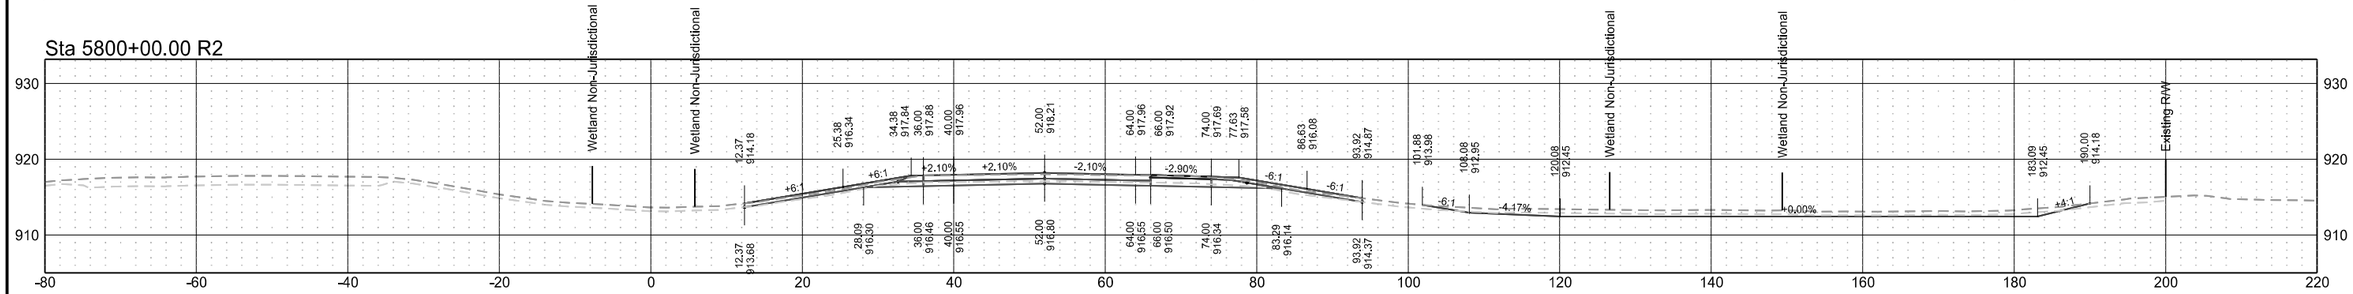


Sta 5799+00.00 R2

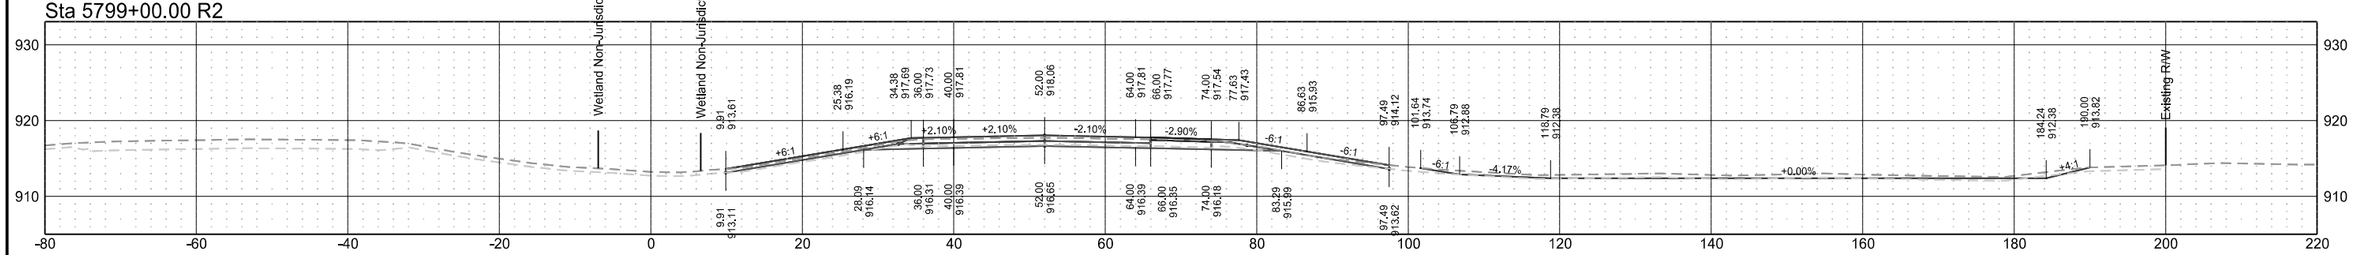


Interstate 29 - Northbound

	STATE	PROJECT NO.	SECTION NO.	SHEET NO.
	ND	IM-8-029(203)101	200	188


Sta 5806+00.00 R2

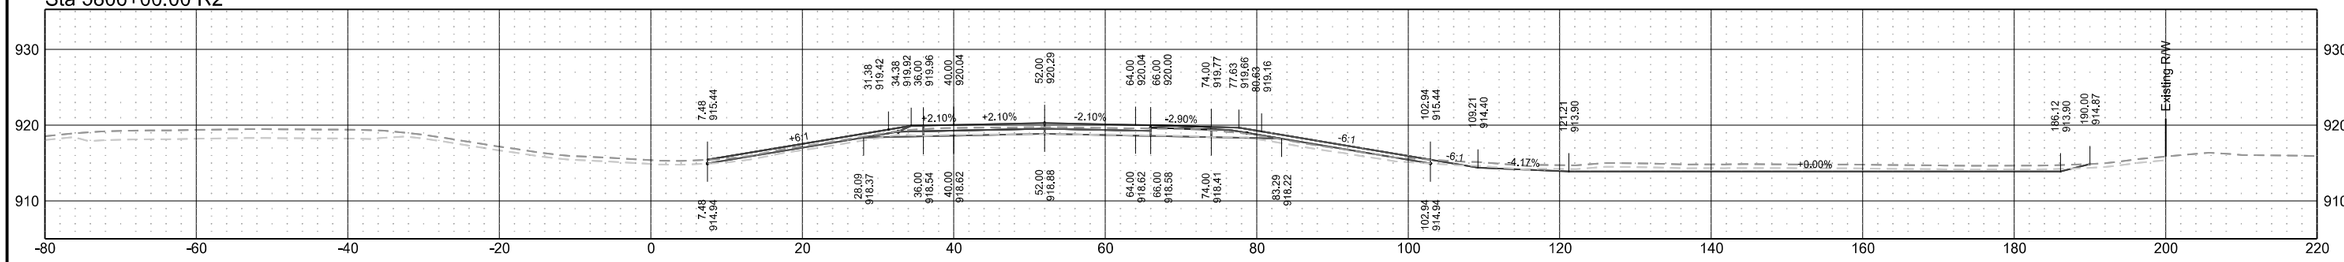


Sta 5805+00.00 R2

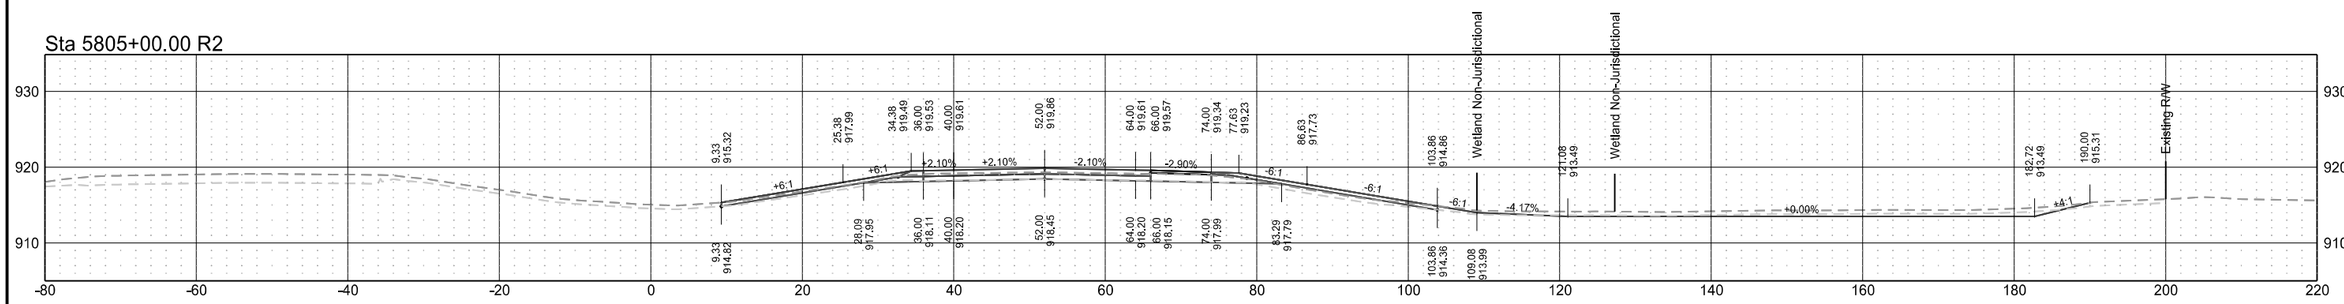

Sta 5804+00.00 R2

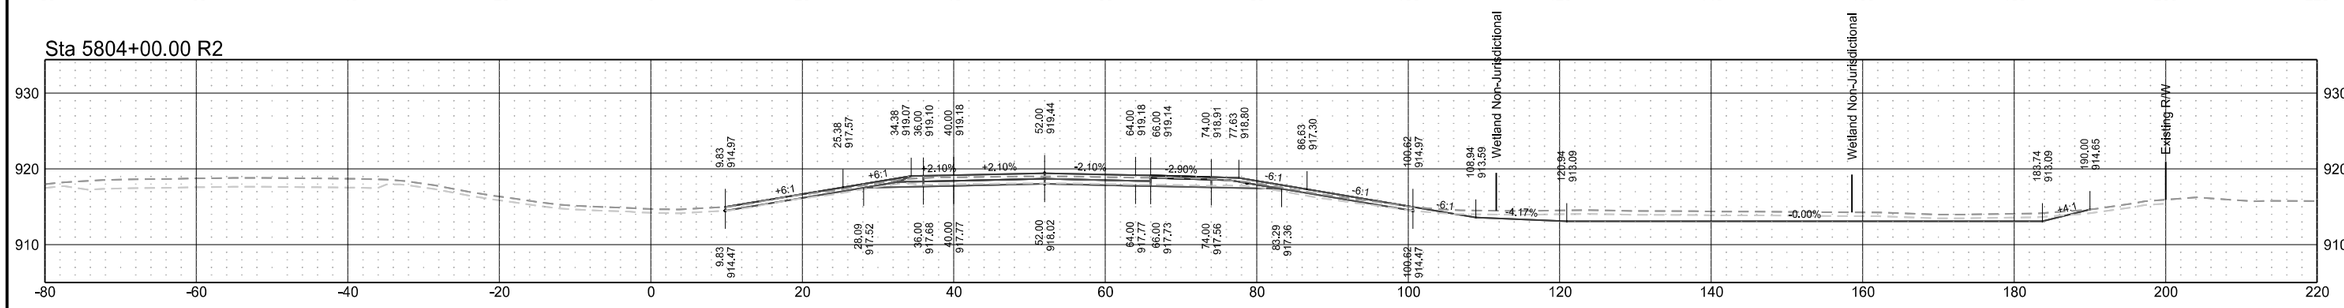


Sta 5803+00.00 R2

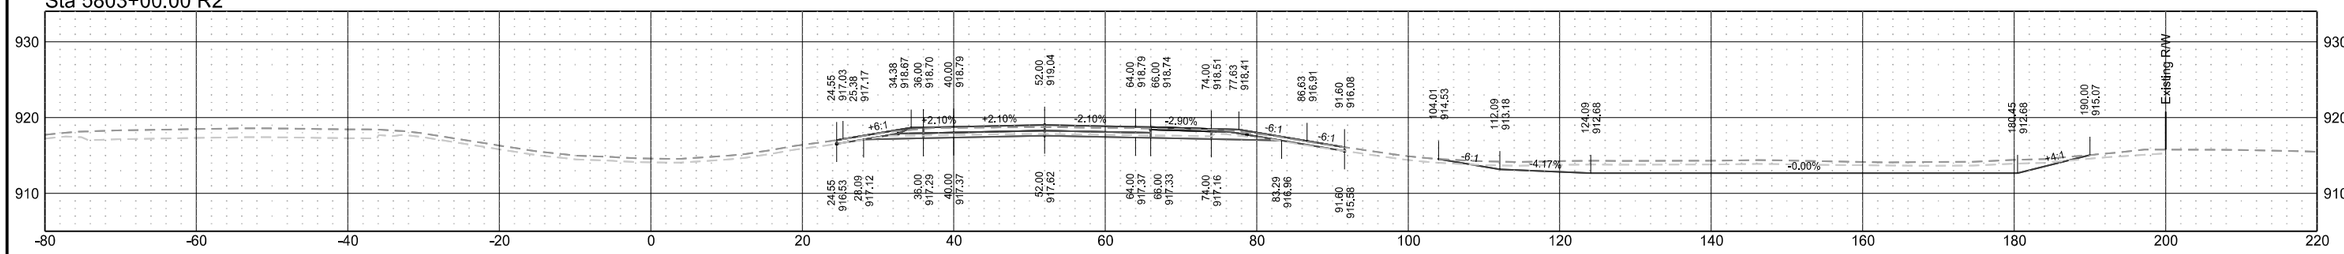


Interstate 29 - Northbound

	STATE	PROJECT NO.	SECTION NO.	SHEET NO.
	ND	IM-8-029(203)101	200	189


Sta 5810+00.00 R2

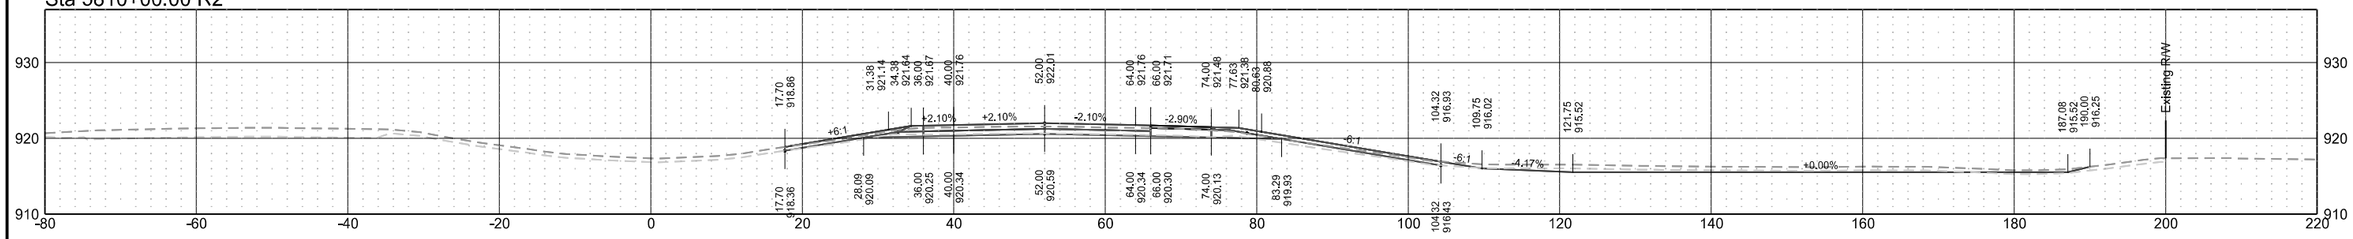


Sta 5809+00.00 R2

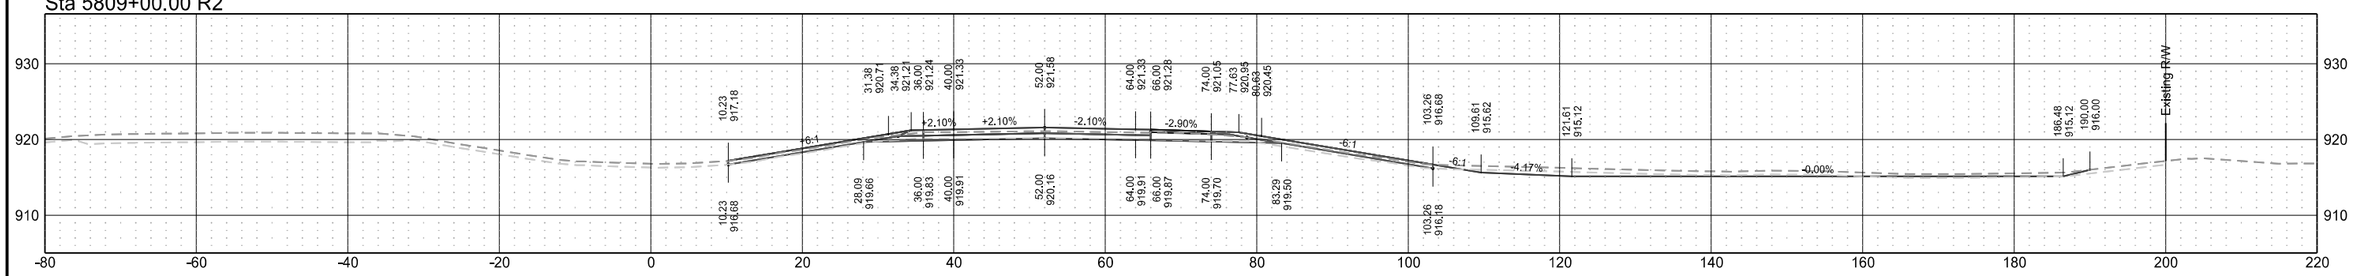

Sta 5808+00.00 R2

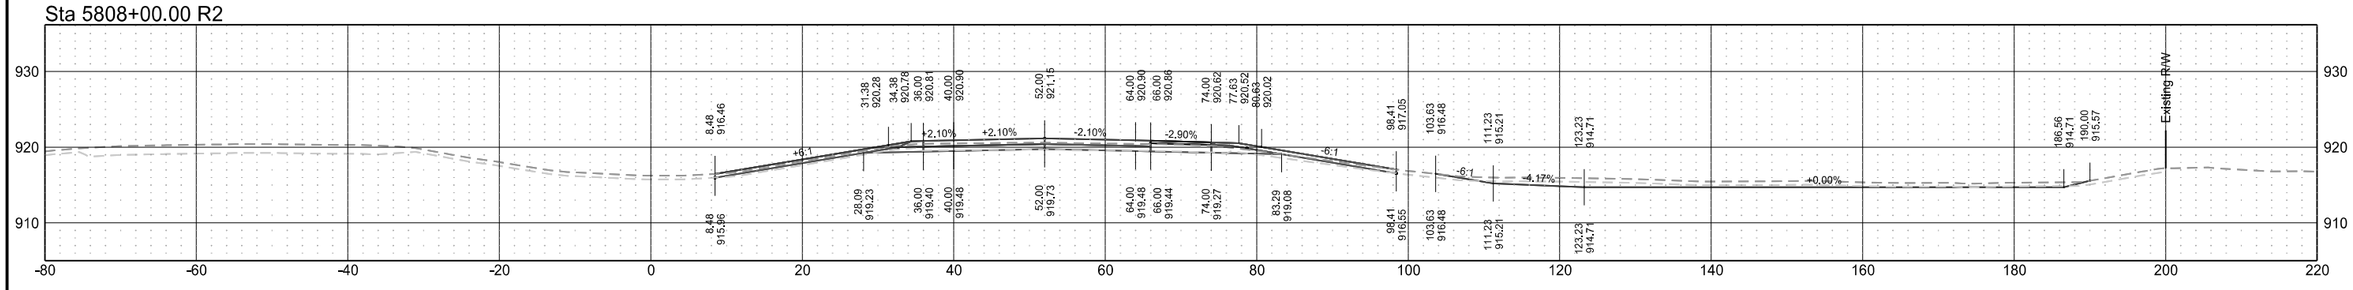


Sta 5807+00.00 R2

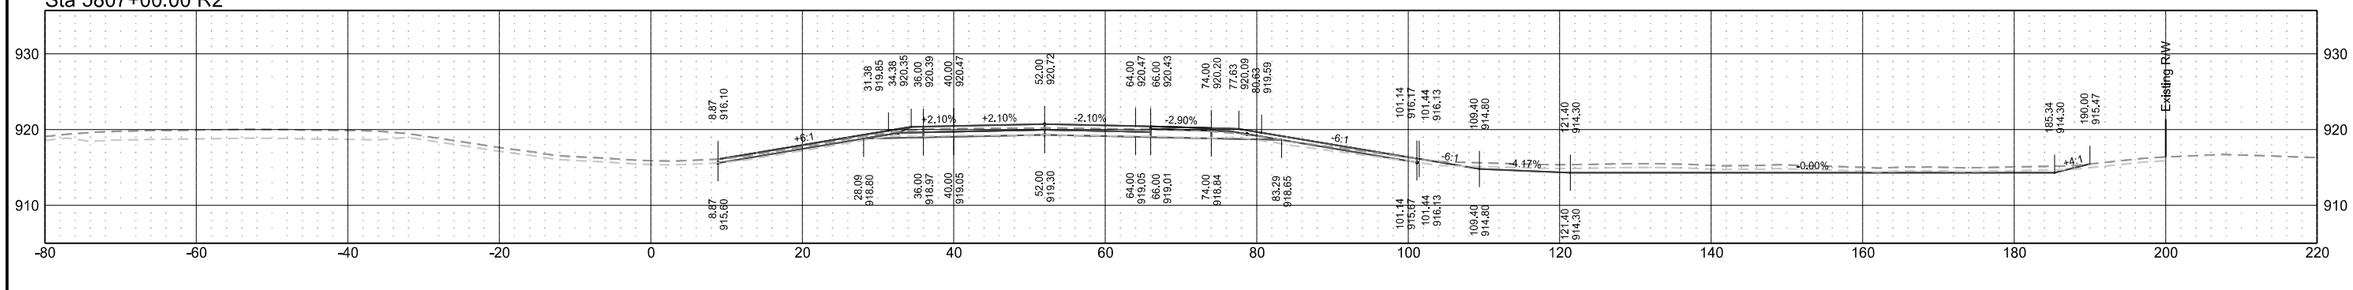


Interstate 29 - Northbound

	STATE	PROJECT NO.	SECTION NO.	SHEET NO.
	ND	IM-8-029(203)101	200	190


Sta 5813+00.00 R2

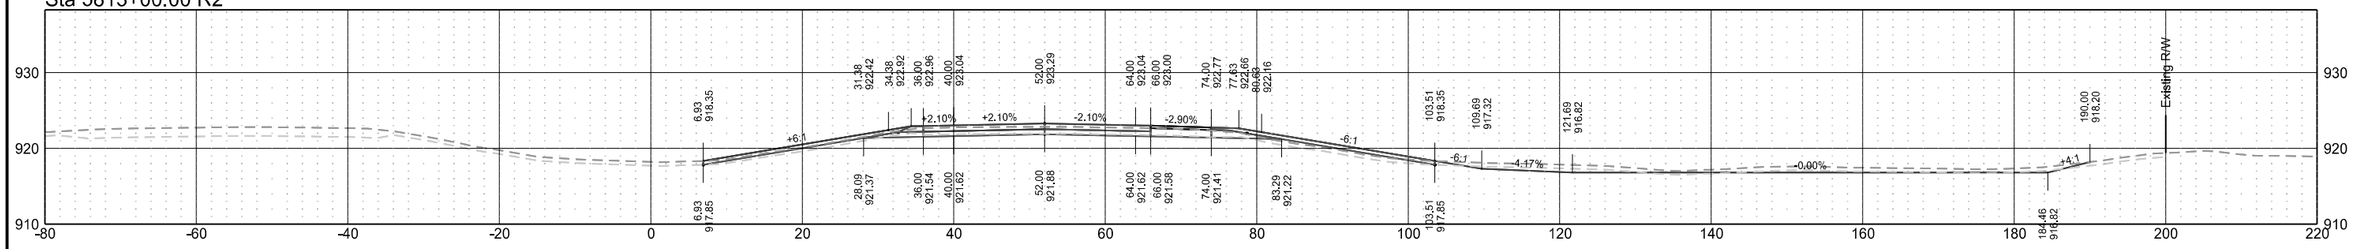


Sta 5812+00.00 R2

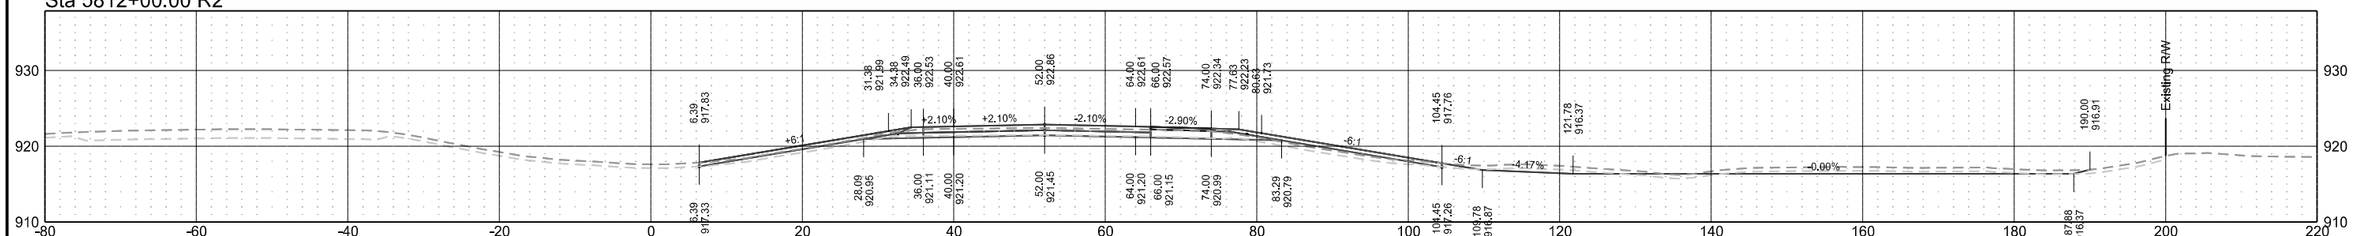

Sta 5811+02.99 R2

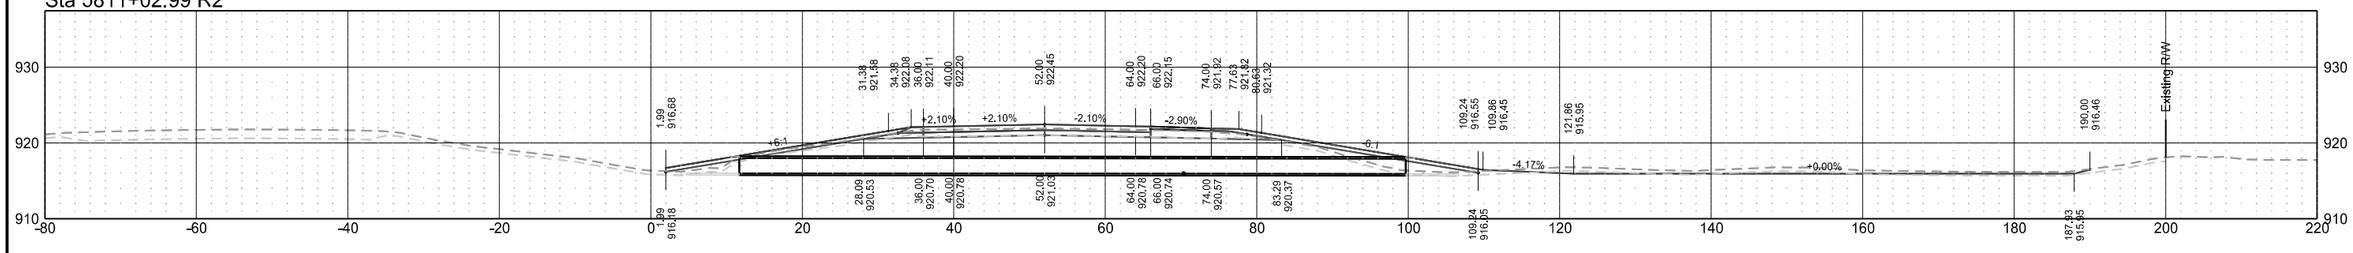


Sta 5811+00.00 R2

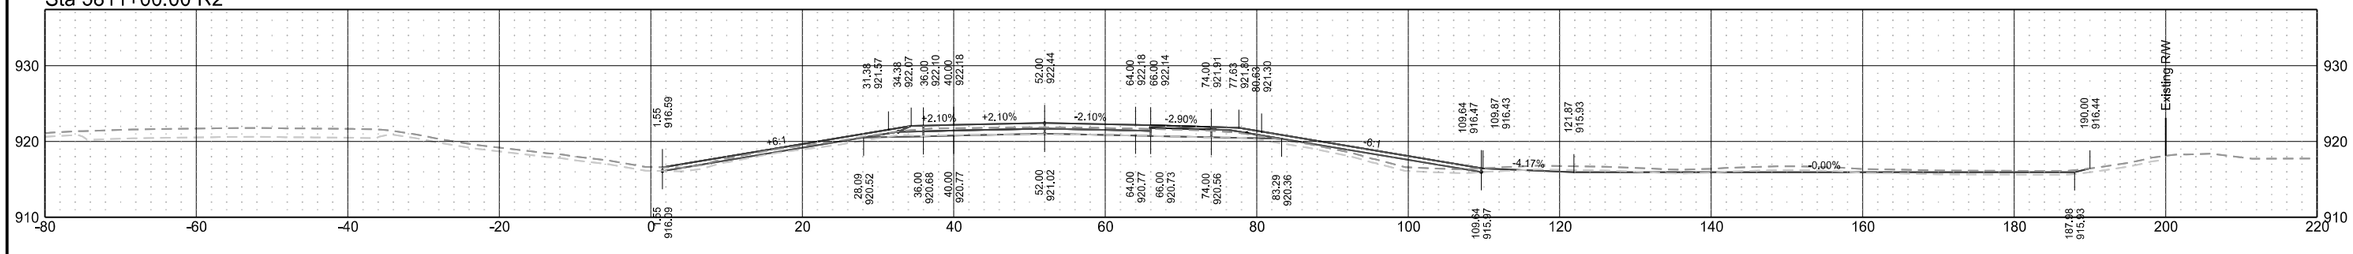


Interstate 29 - Northbound

	STATE	PROJECT NO.	SECTION NO.	SHEET NO.
	ND	IM-8-029(203)101	200	191


Sta 5817+00.00 R2

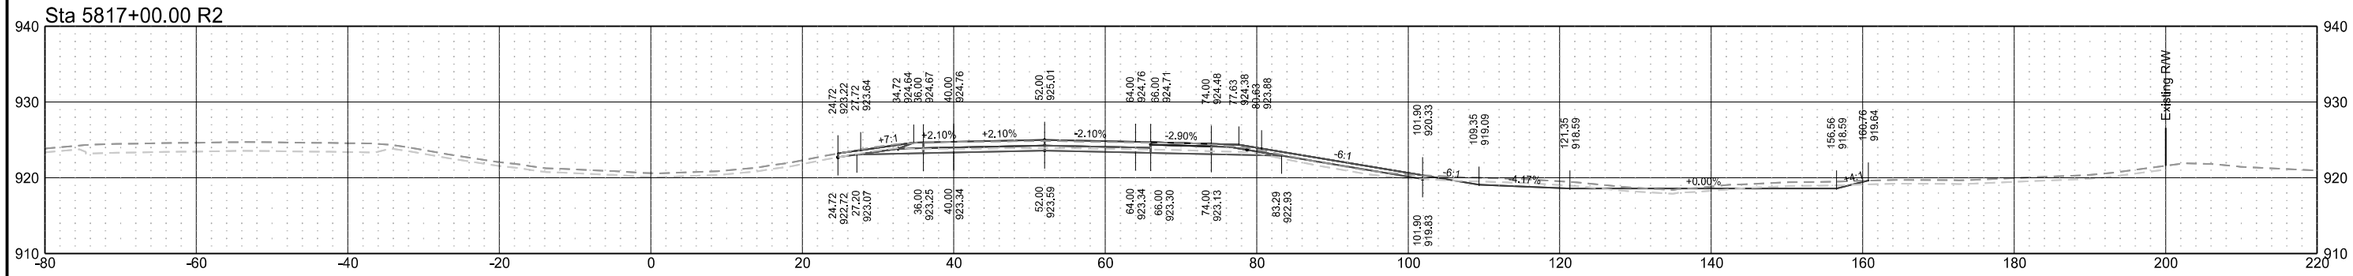


Sta 5816+00.00 R2

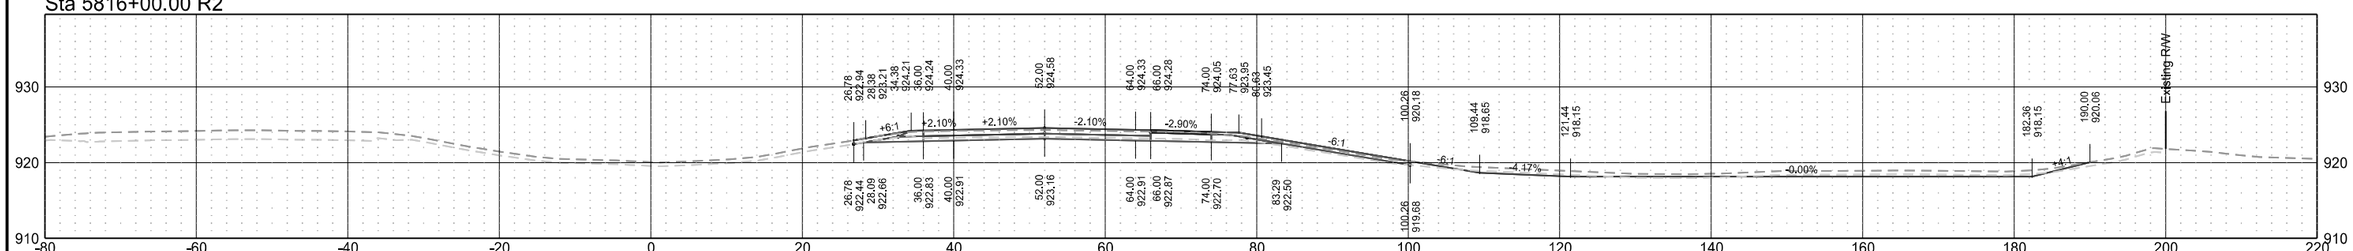

Sta 5815+00.00 R2

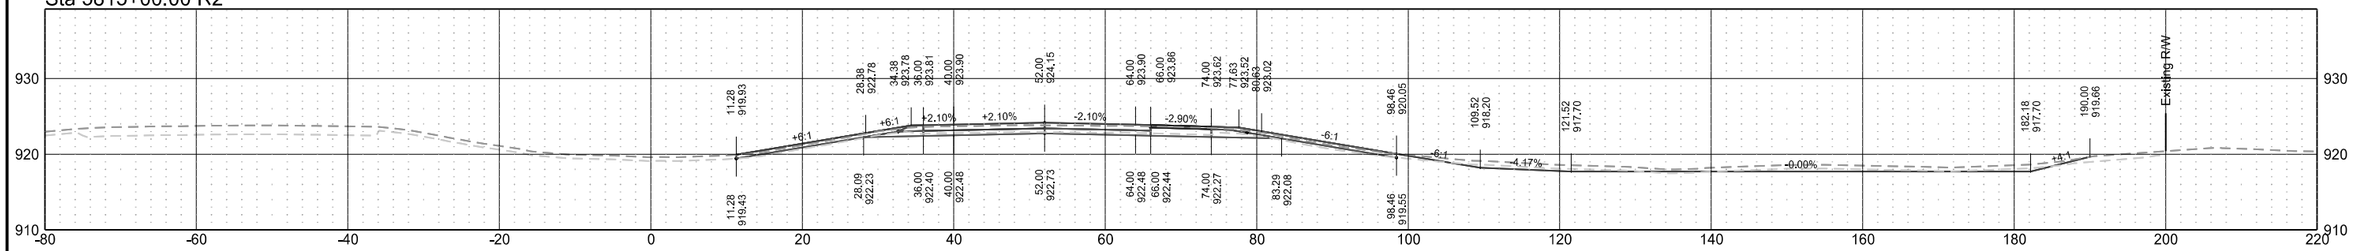


Sta 5814+00.00 R2

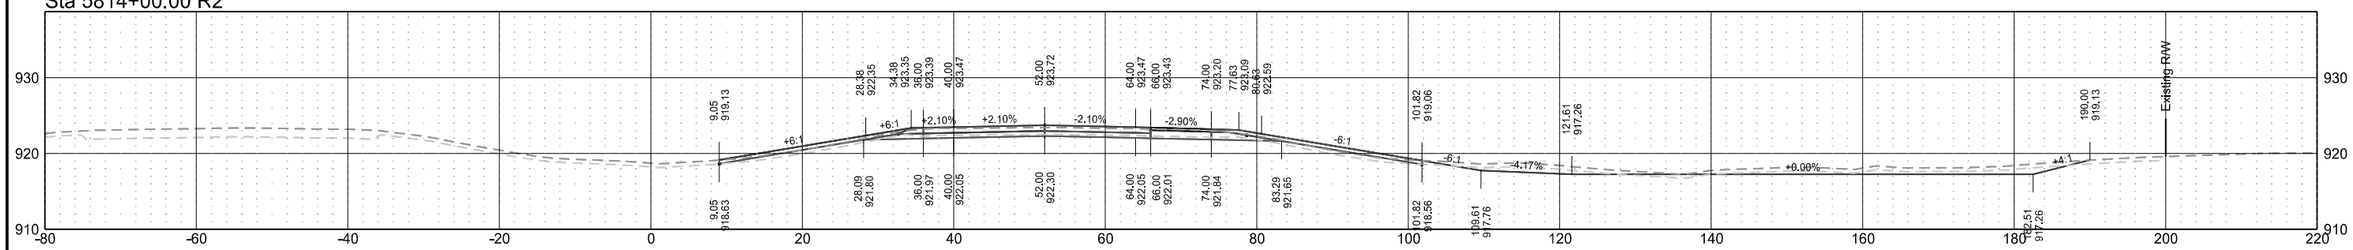


Interstate 29 - Northbound

	STATE	PROJECT NO.	SECTION NO.	SHEET NO.
	ND	IM-8-029(203)101	200	192


Sta 5821+00.00 R2

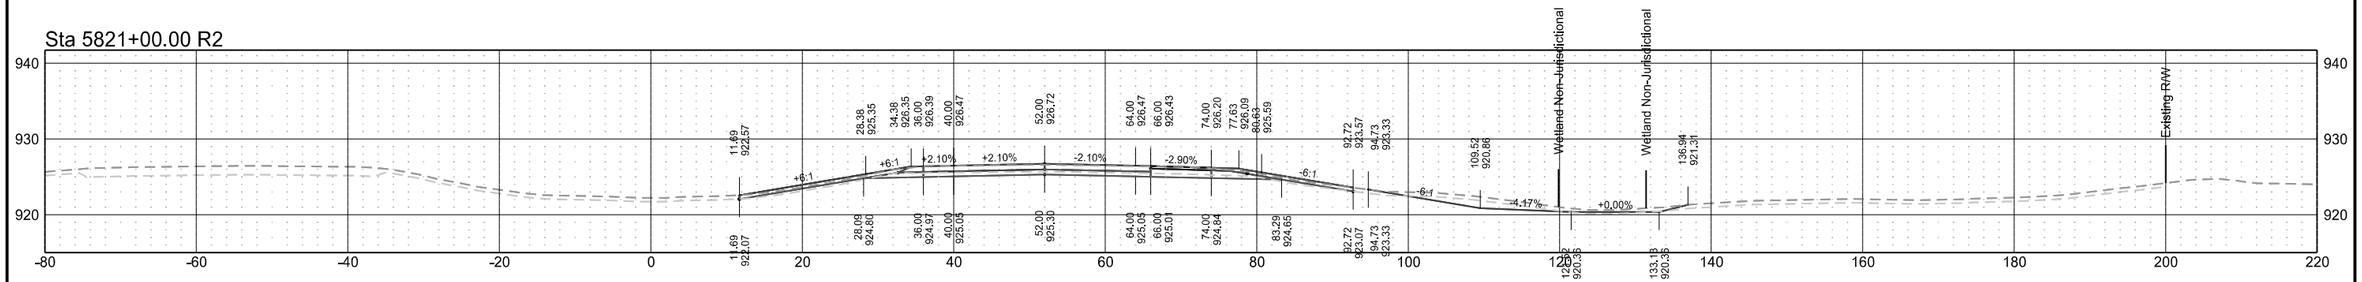


Sta 5820+00.00 R2

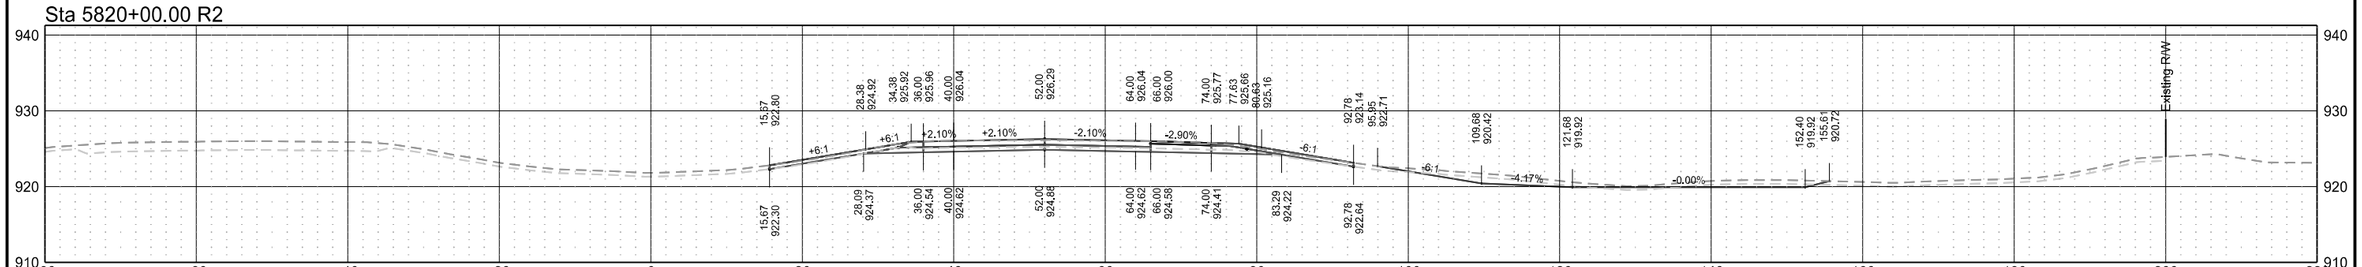

Sta 5819+00.00 R2

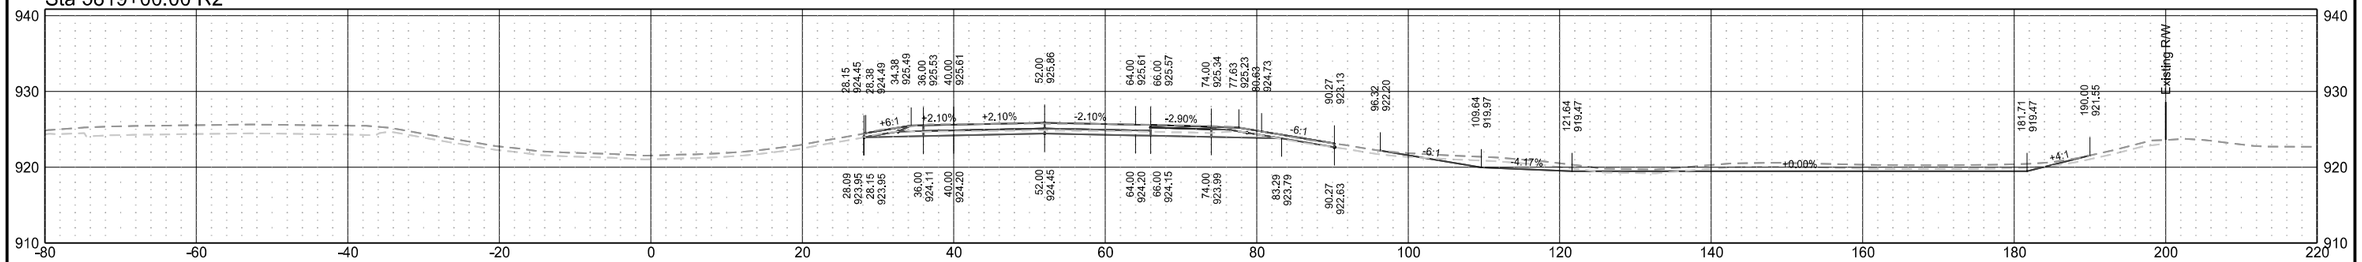


Sta 5818+00.00 R2

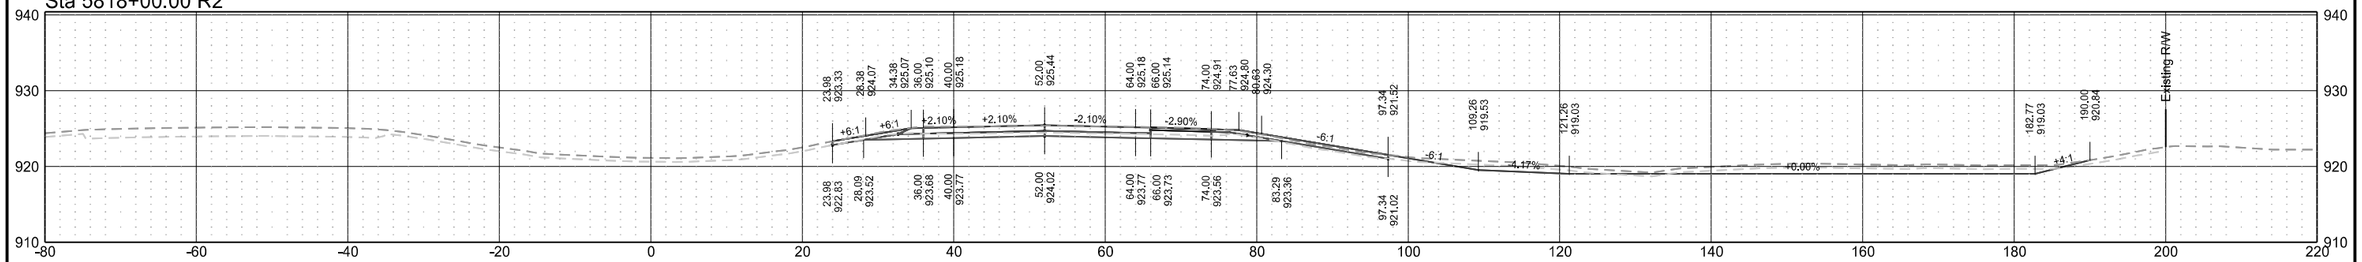


Interstate 29 - Northbound

	STATE	PROJECT NO.	SECTION NO.	SHEET NO.
	ND	IM-8-029(203)101	200	193


Sta 5825+00.00 R2

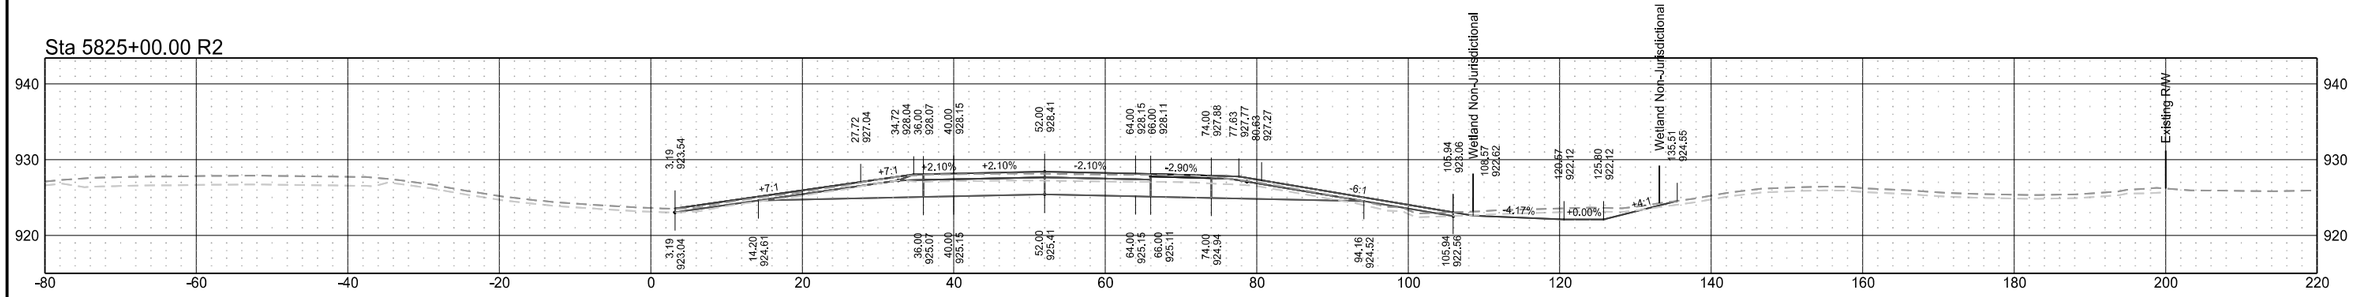


Sta 5824+00.00 R2

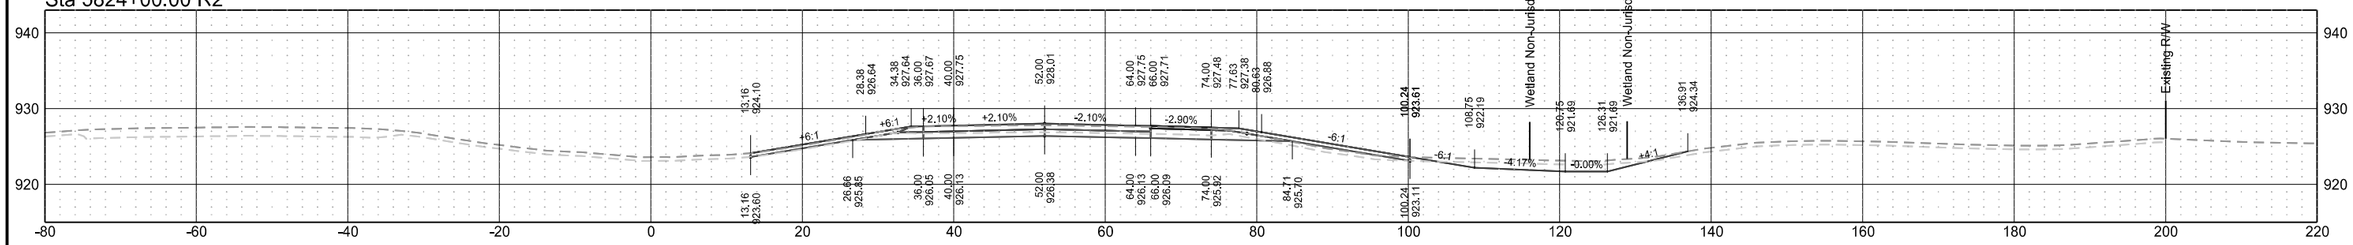

Sta 5823+00.00 R2

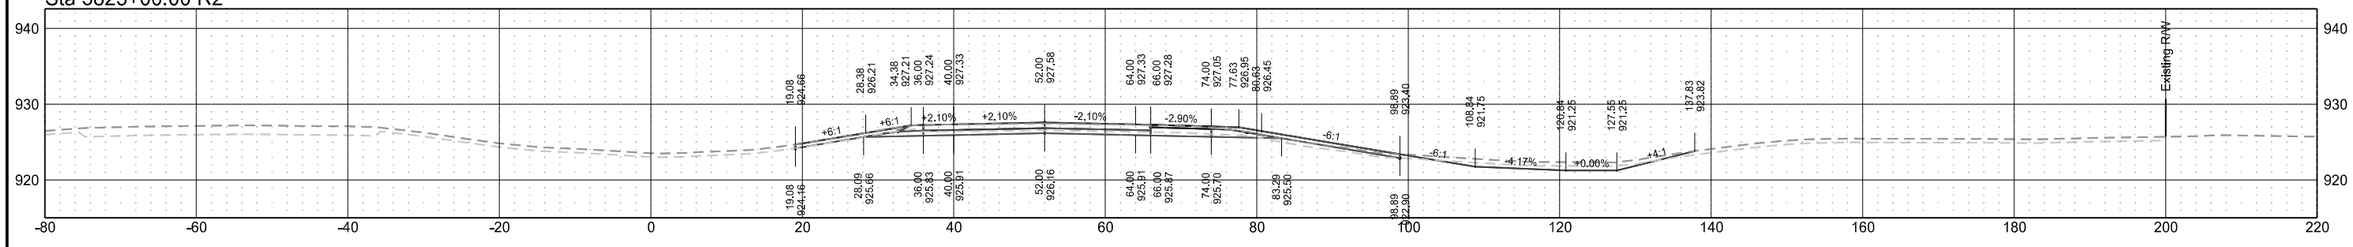


Sta 5822+00.00 R2

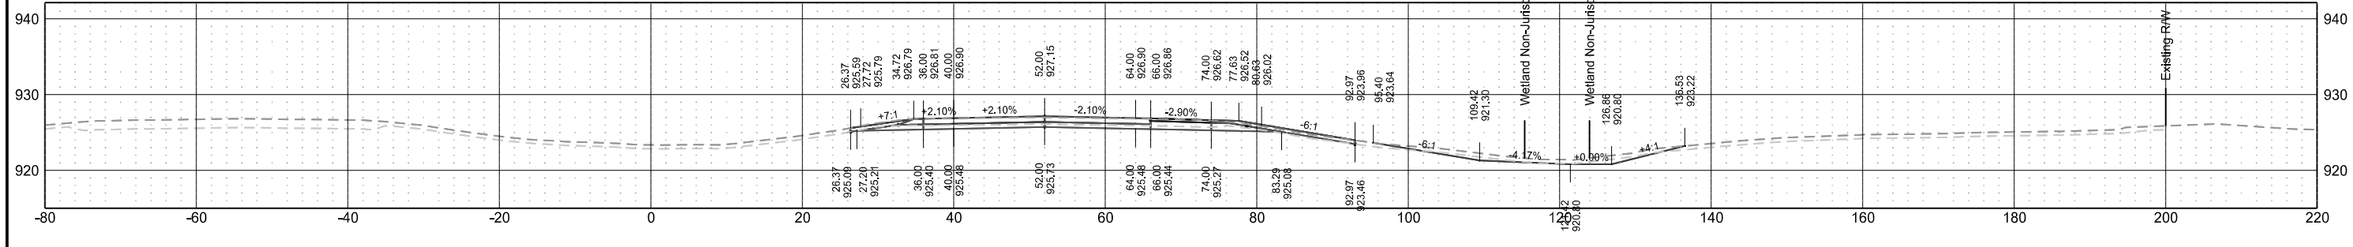


Interstate 29 - Northbound

	STATE	PROJECT NO.	SECTION NO.	SHEET NO.
	ND	IM-8-029(203)101	200	194


Sta 5828+00.00 R2

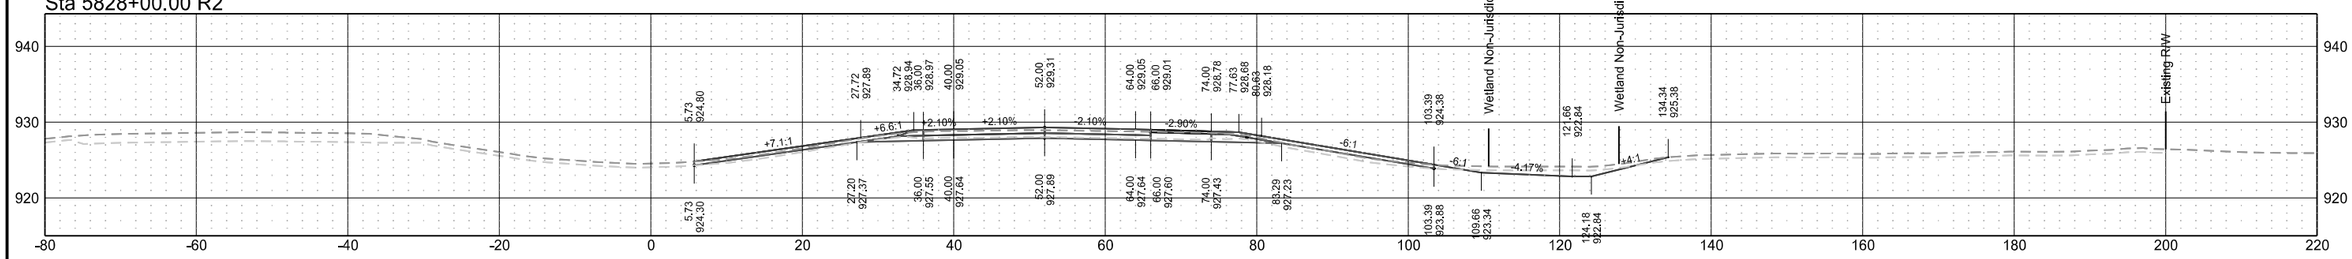


Sta 5827+00.00 R2

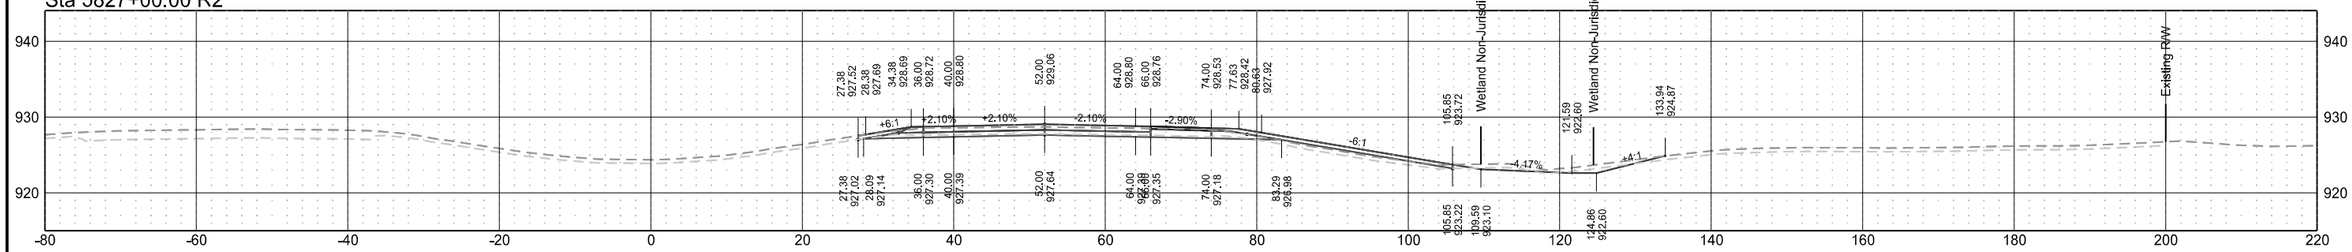

Sta 5826+00.00 R2

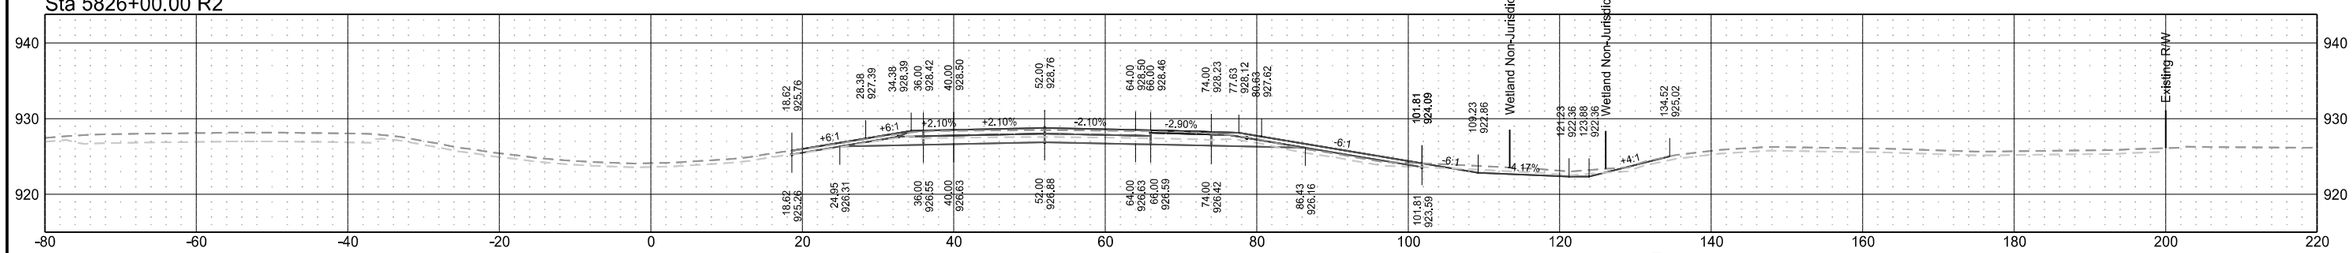


Sta 5825+03.35 R2

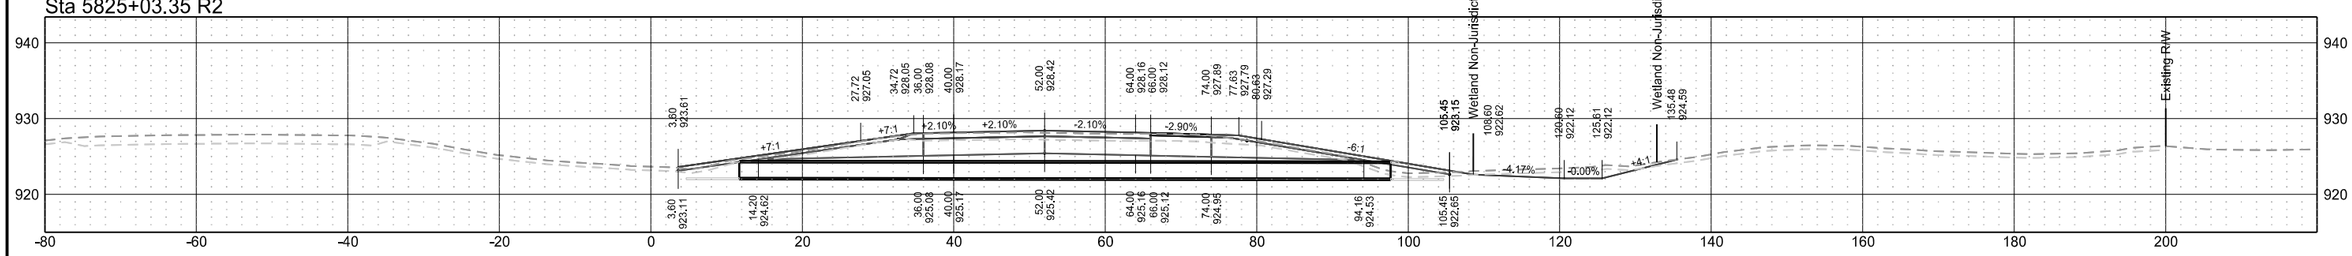

Interstate 29 - Northbound

STATE	PROJECT NO.	SECTION NO.	SHEET NO.
ND	IM-8-029(203)101	200	195


Sta 5829+00.00 R2

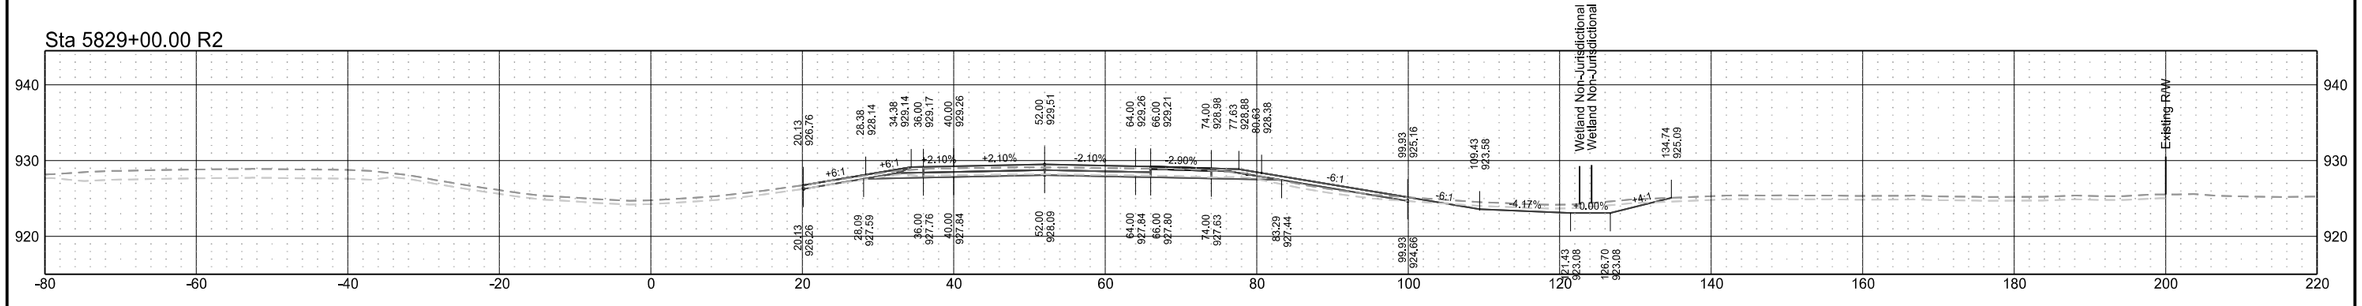


Interstate 29 - Northbound

	STATE	PROJECT NO.	SECTION NO.	SHEET NO.
	ND	IM-8-029(203)101	200	196


Sta 5832+00.00 R2

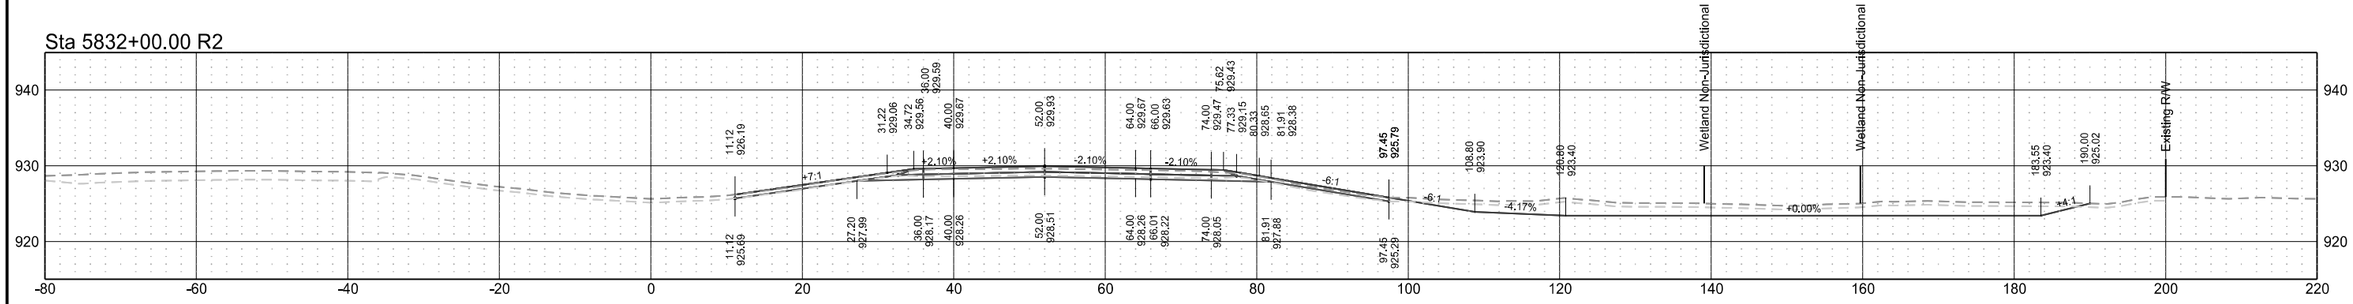


Sta 5831+58.73 R2

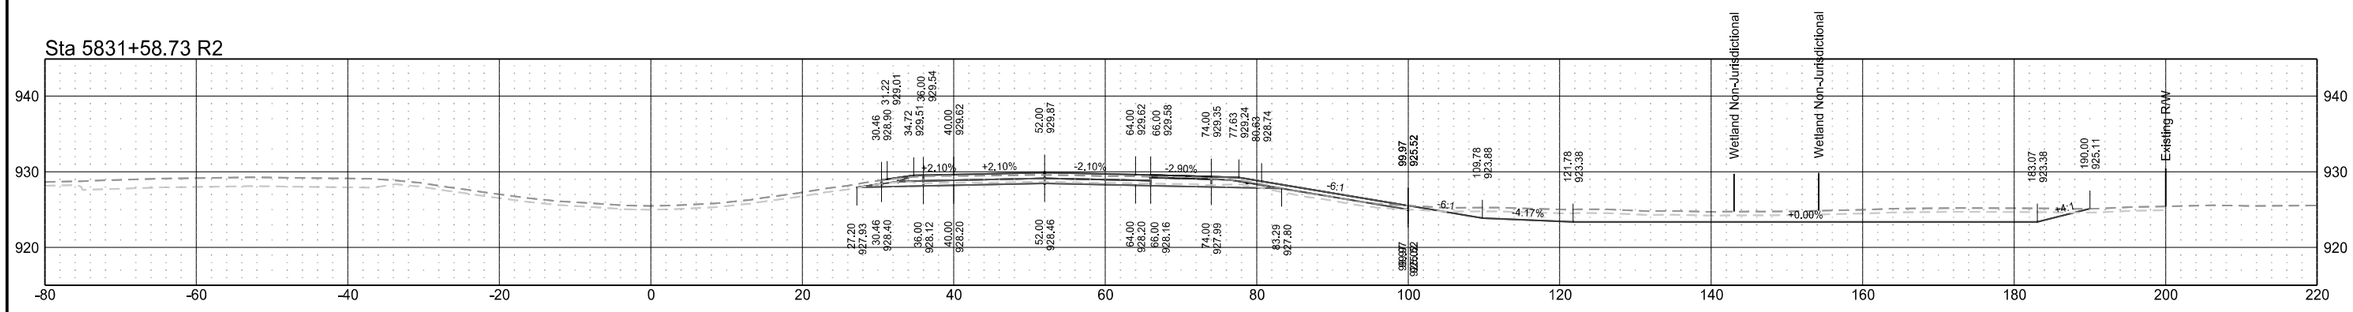

Sta 5831+00.00 R2

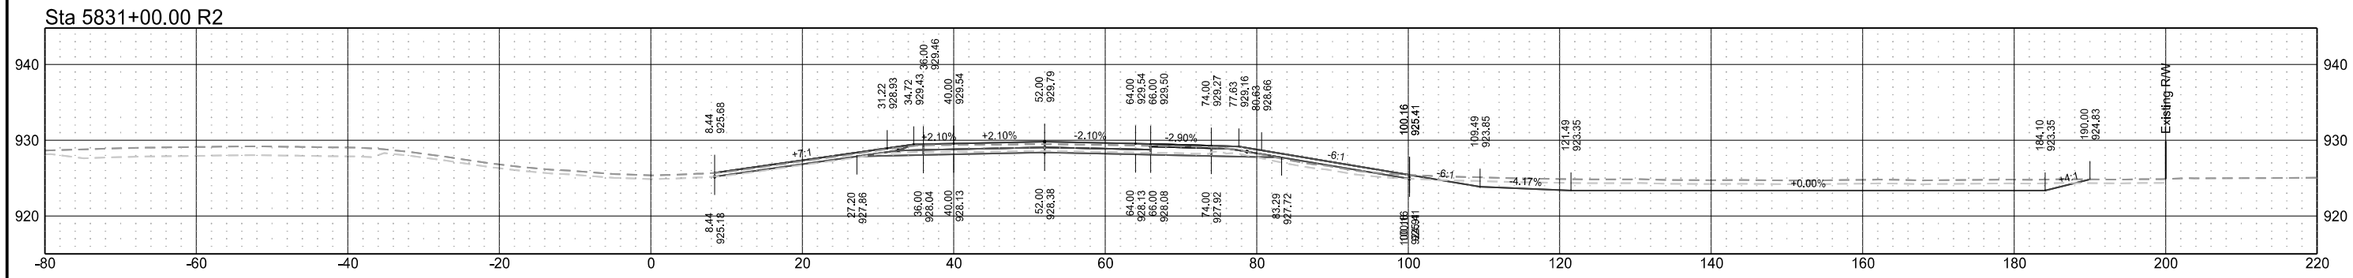


Sta 5830+00.00 R2

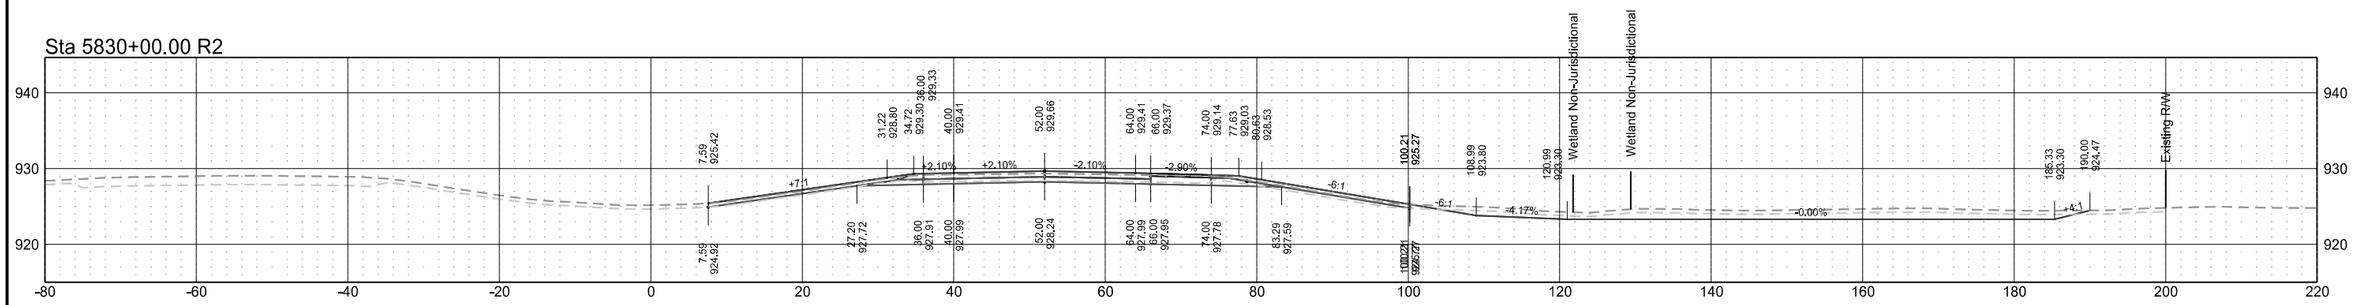


Interstate 29 - Northbound

	STATE	PROJECT NO.	SECTION NO.	SHEET NO.
	ND	IM-8-029(203)101	200	197


Sta 5836+00.00 R2

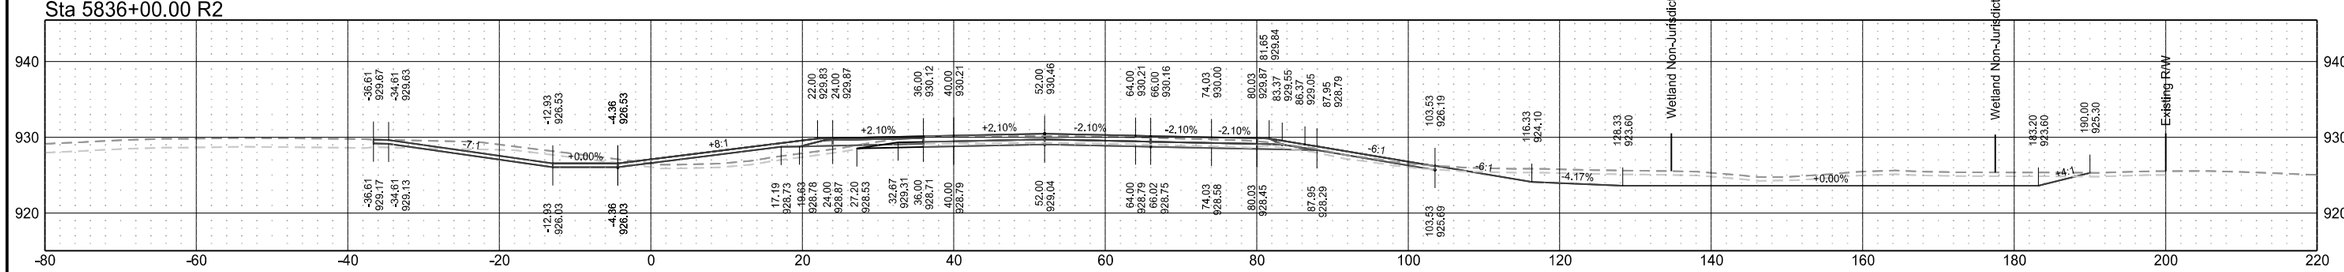


Sta 5835+00.00 R2

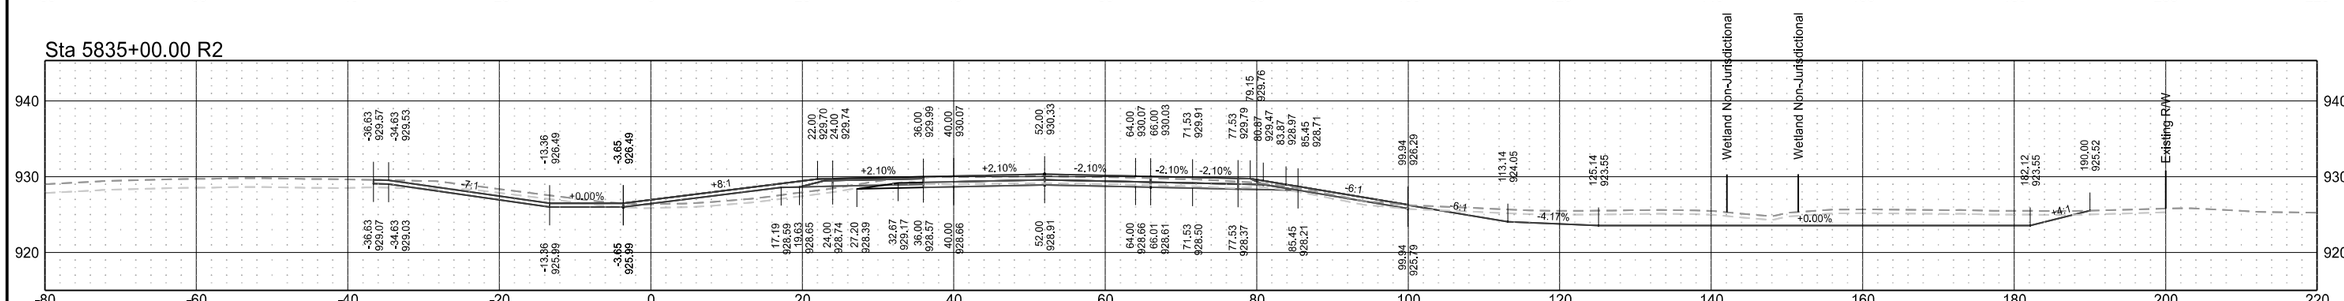

Sta 5834+00.00 R2

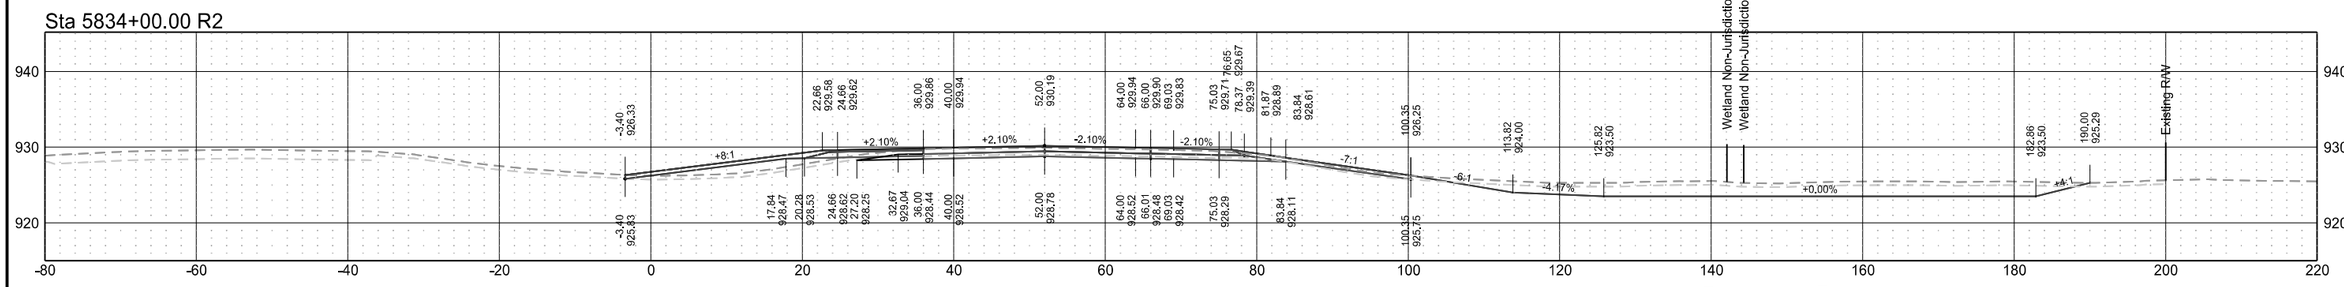

Sta 5833+00.00 R2

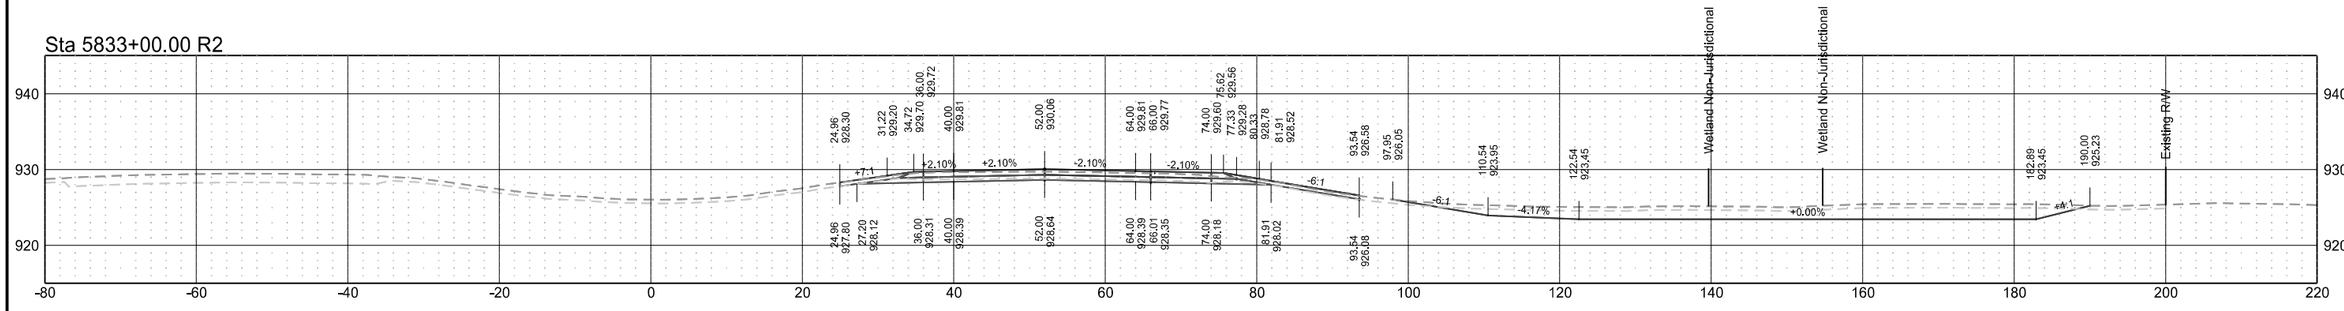


Interstate 29 - Northbound

	STATE	PROJECT NO.	SECTION NO.	SHEET NO.
	ND	IM-8-029(203)101	200	198

Interstate 29 - Northbound


	STATE	PROJECT NO.	SECTION NO.	SHEET NO.
	ND	IM-8-029(203)101	200	199

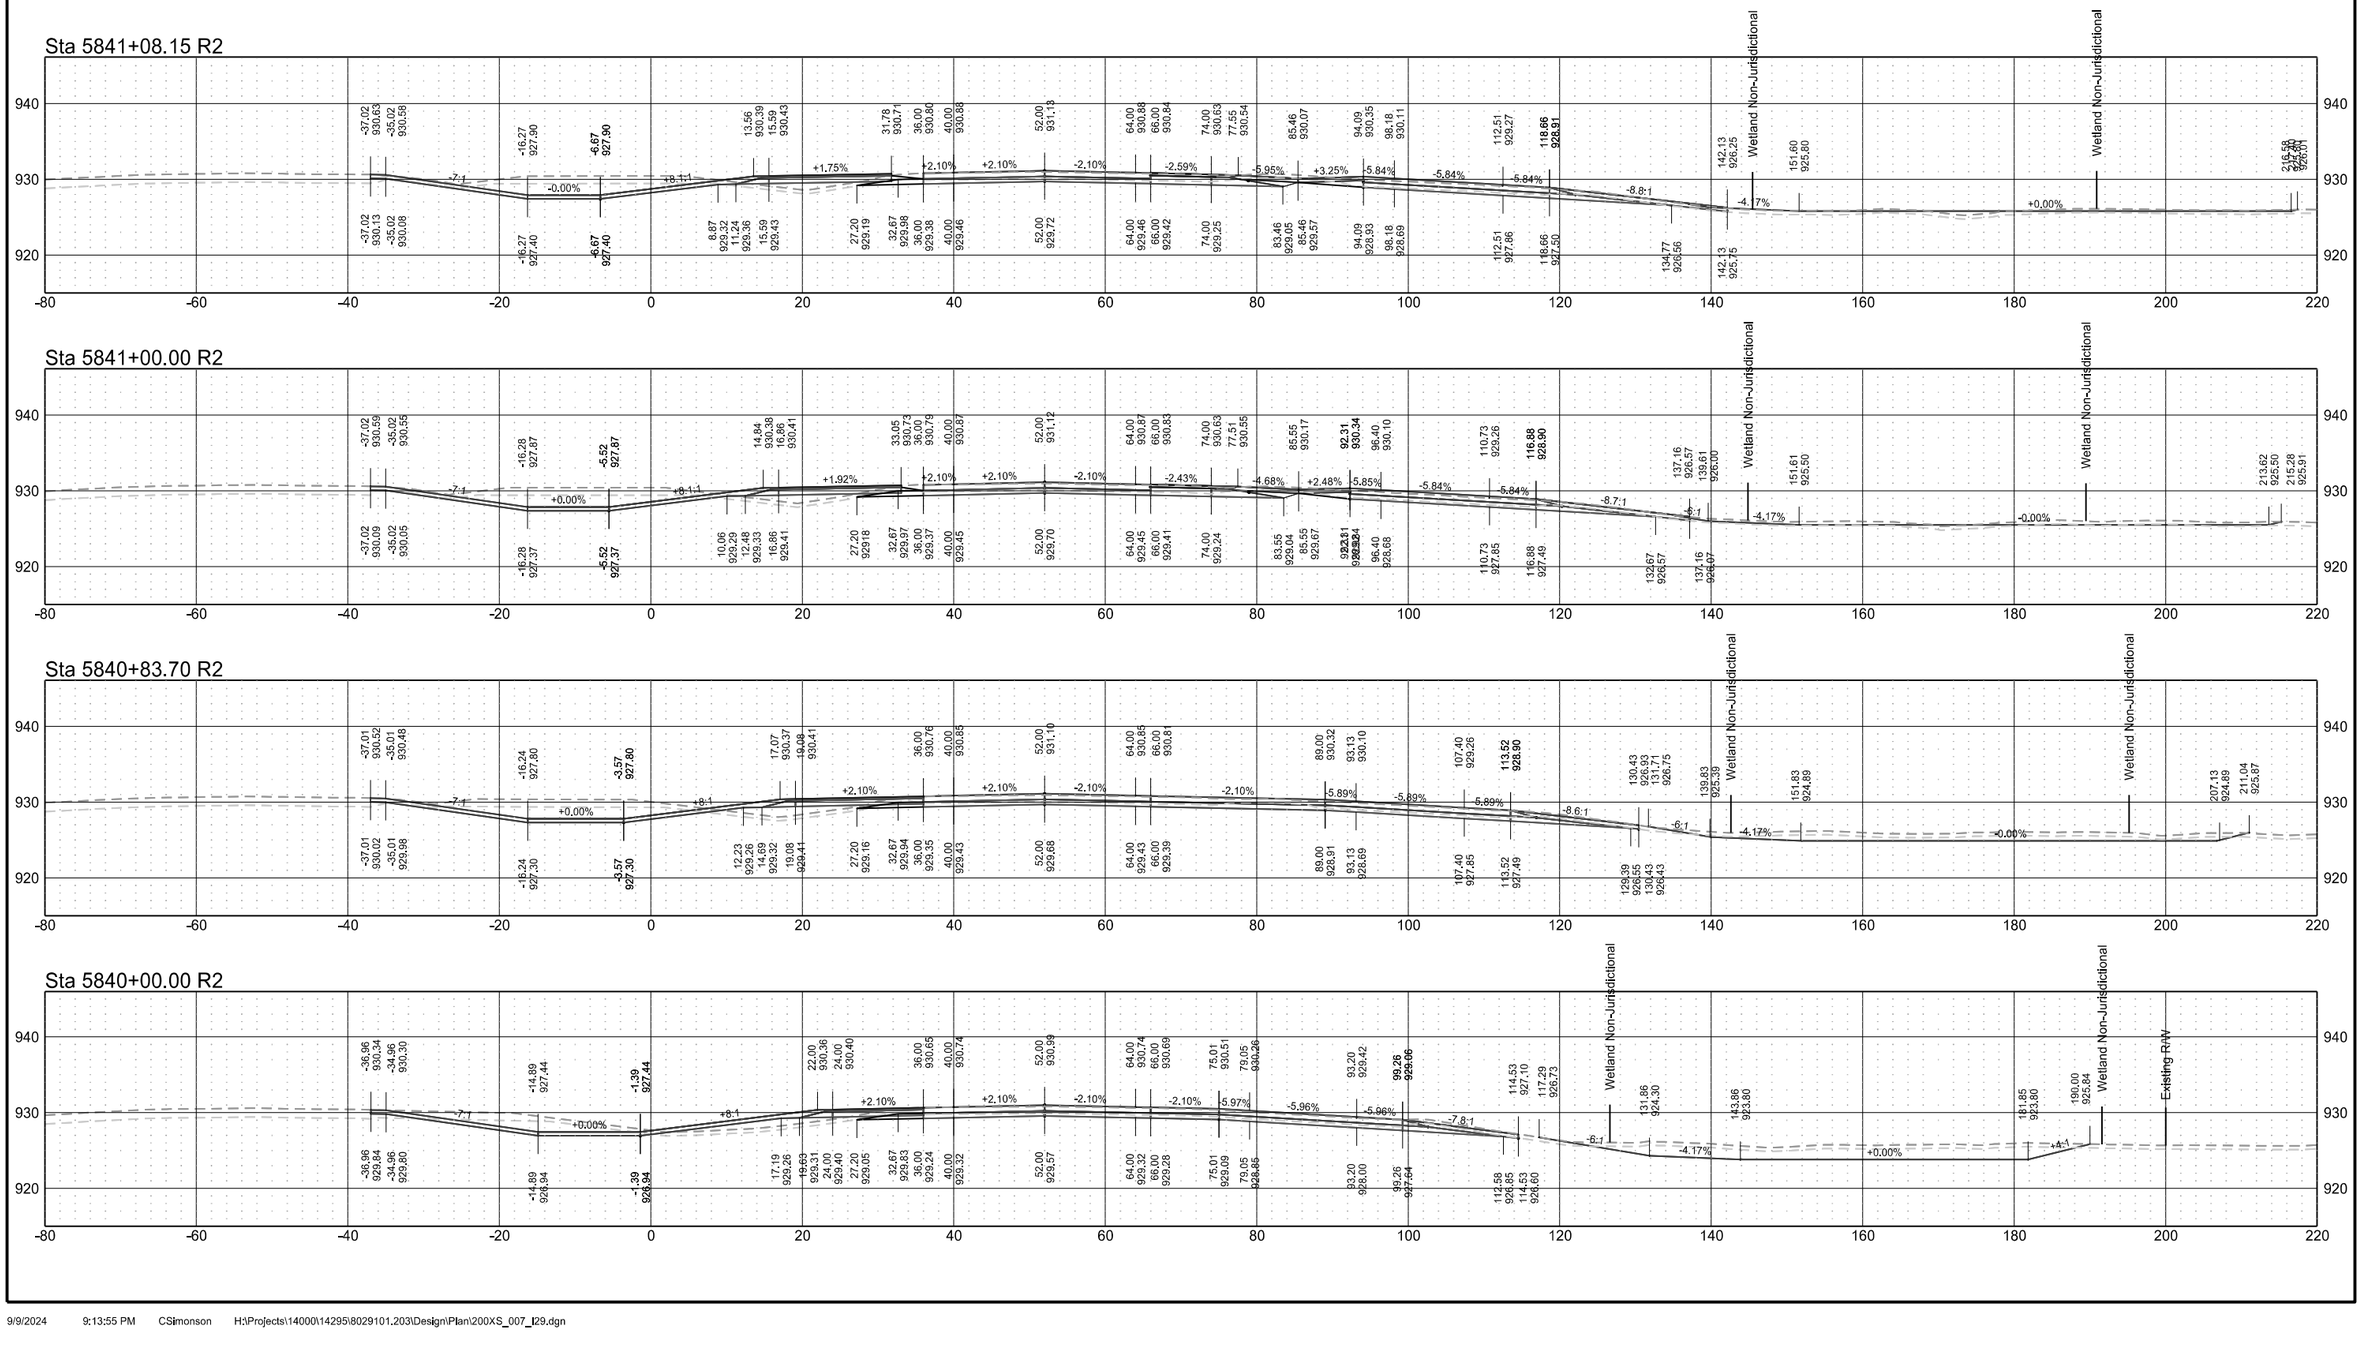


Interstate 29 - Northbound

	STATE	PROJECT NO.	SECTION NO.	SHEET NO.
	ND	IM-8-029(203)101	200	200


Sta 5844+00.00 R2

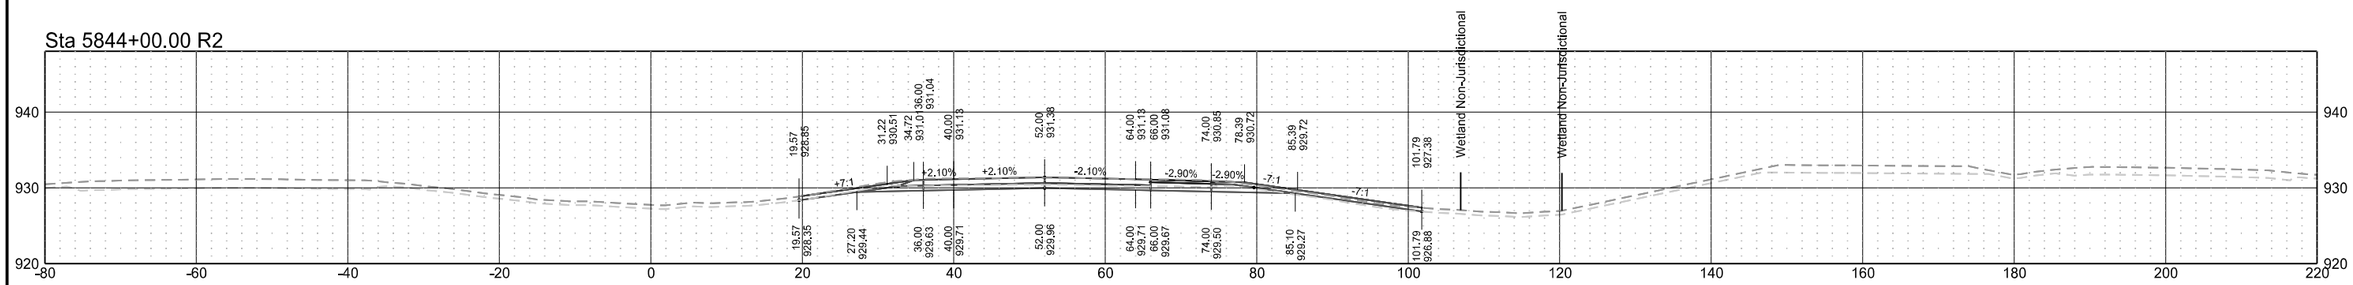


Sta 5843+00.00 R2

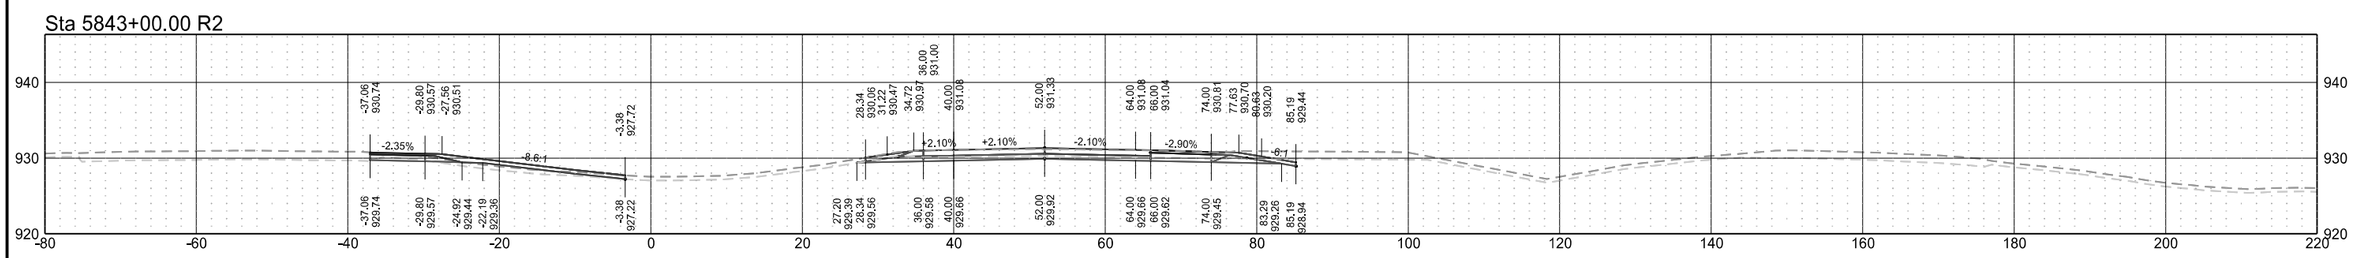

Sta 5842+00.00 R2

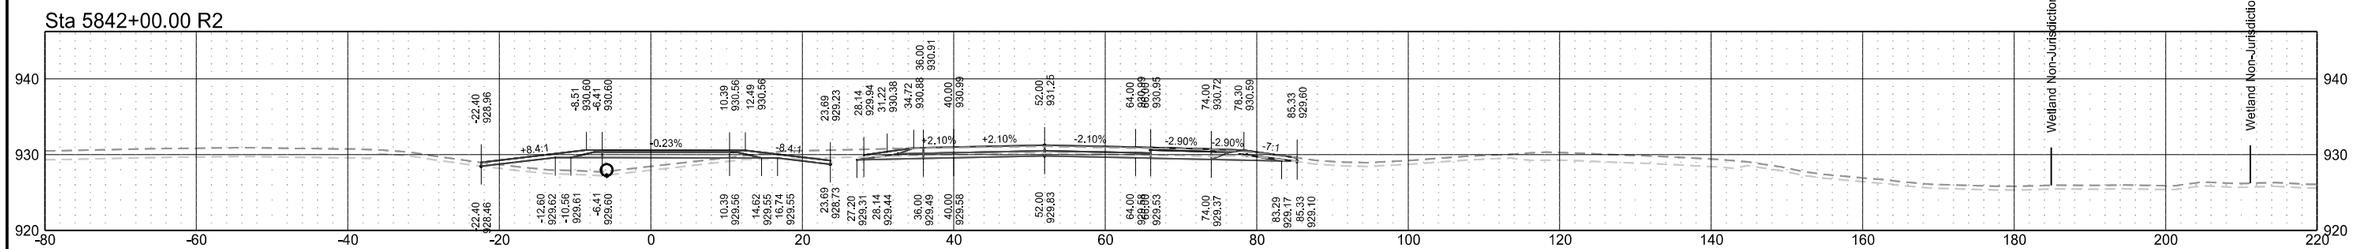


Sta 5841+23.72 R2

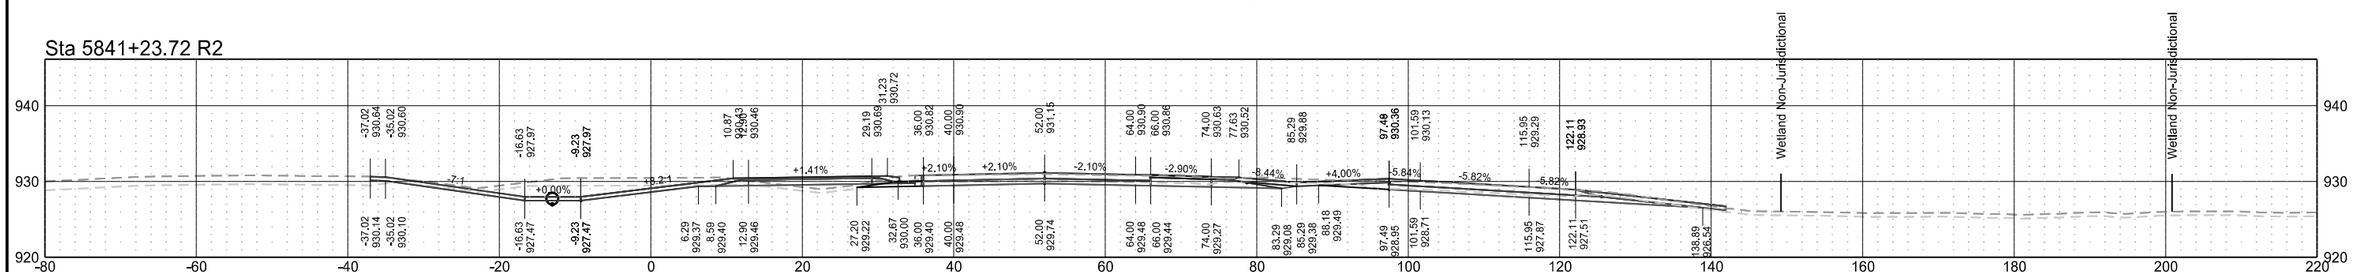


Interstate 29 - Northbound

	STATE	PROJECT NO.	SECTION NO.	SHEET NO.
	ND	IM-8-029(203)101	200	201


Sta 5847+77.27 R2

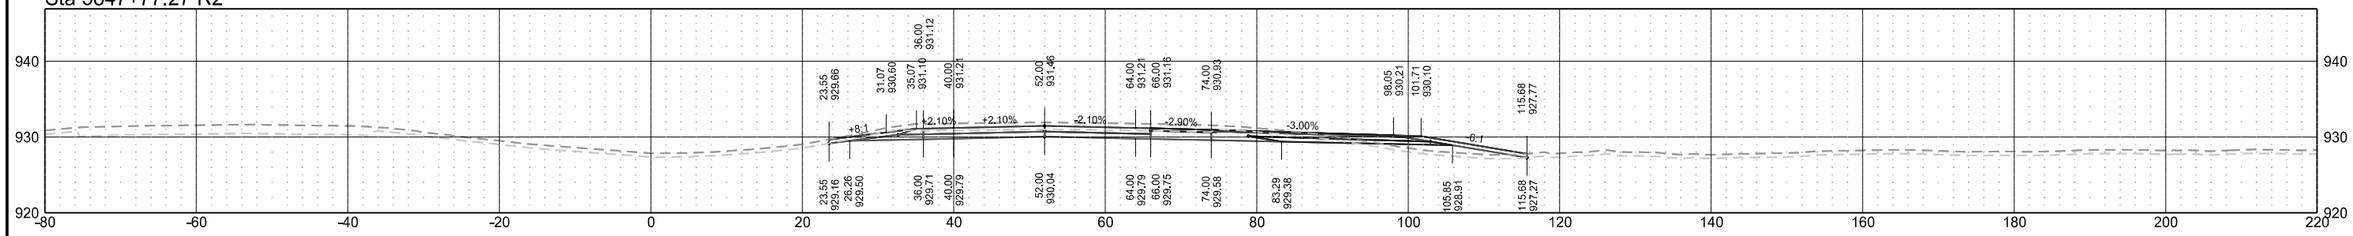


Sta 5847+00.00 R2

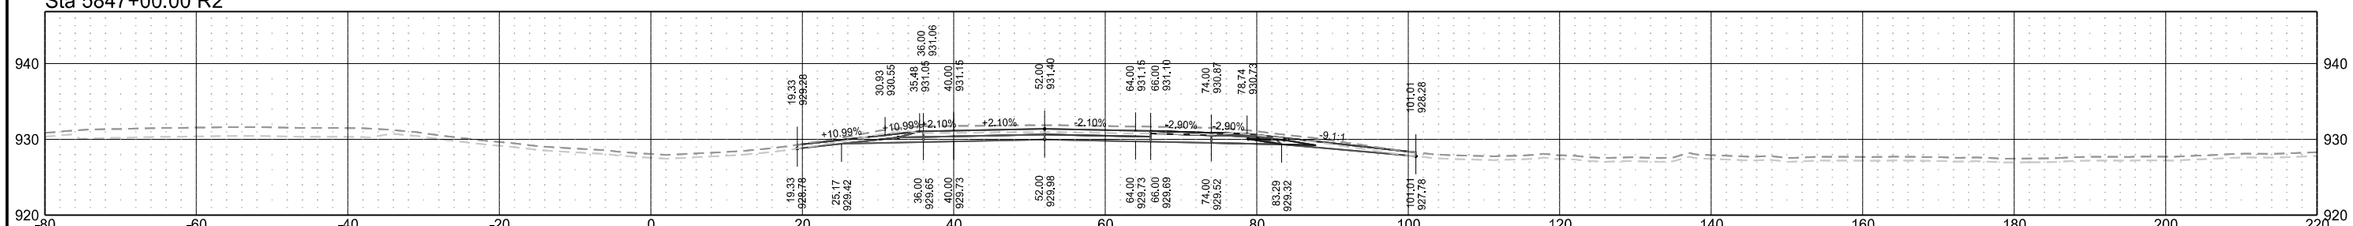

Sta 5846+00.00 R2

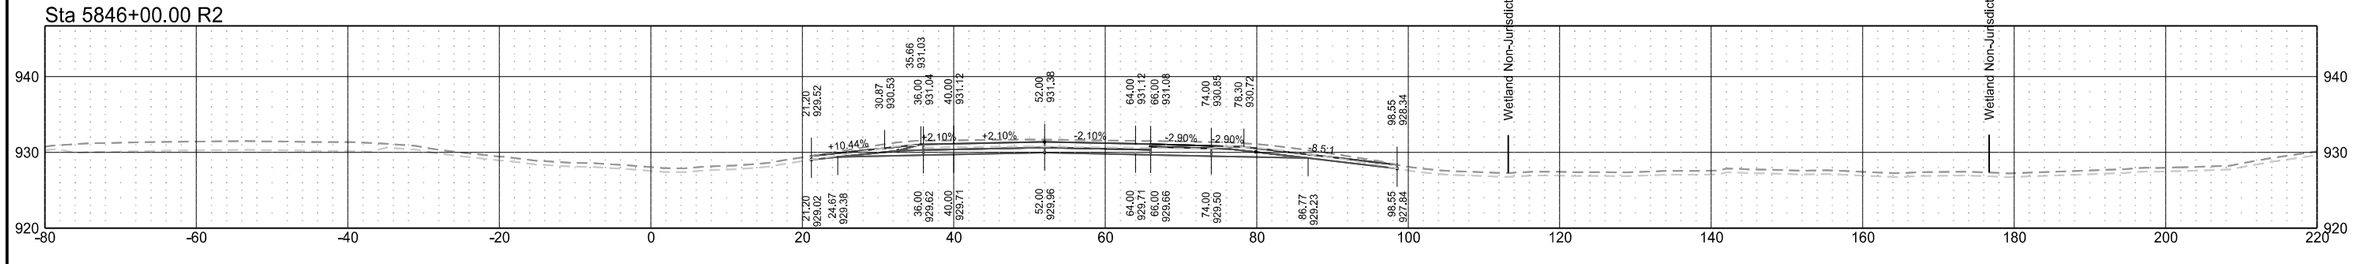


Sta 5845+00.00 R2

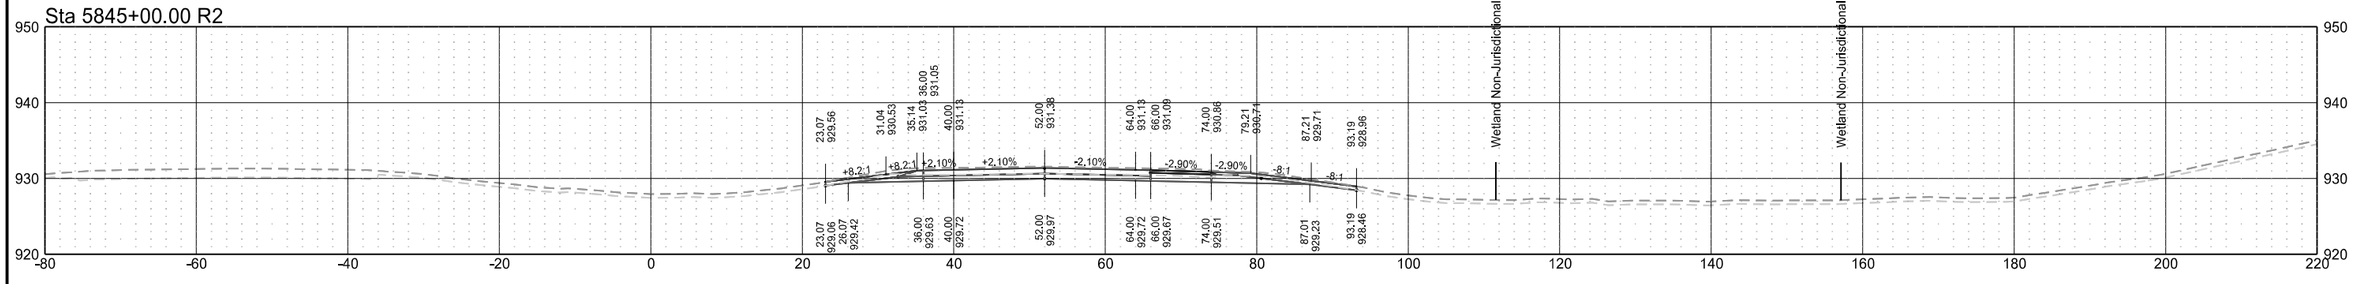


Interstate 29 - Northbound

	STATE	PROJECT NO.	SECTION NO.	SHEET NO.
	ND	IM-8-029(203)101	200	202


Sta 5850+00.00 R2

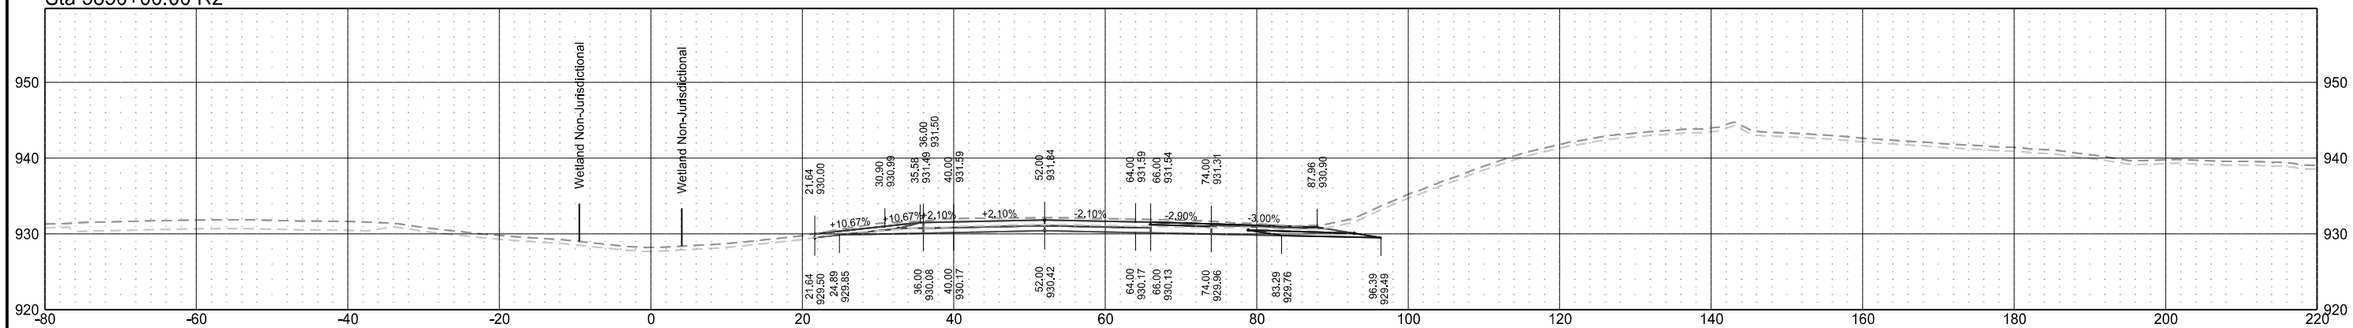

Sta 5849+00.00 R2

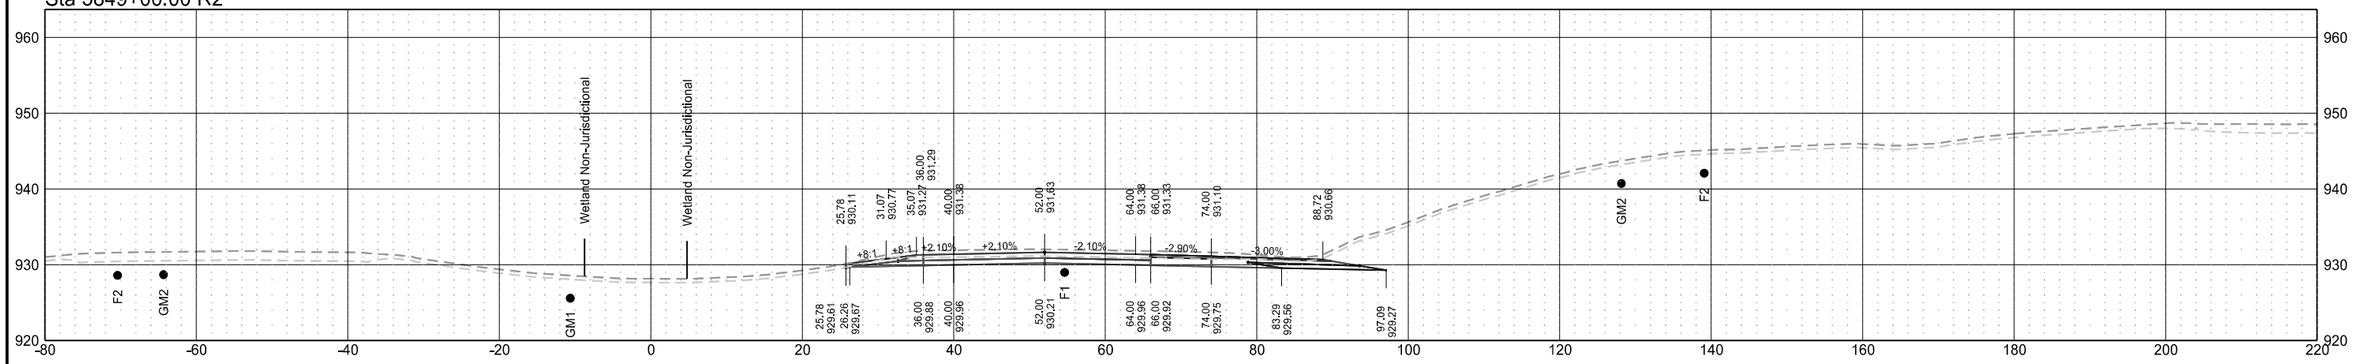


Sta 5848+00.00 R2

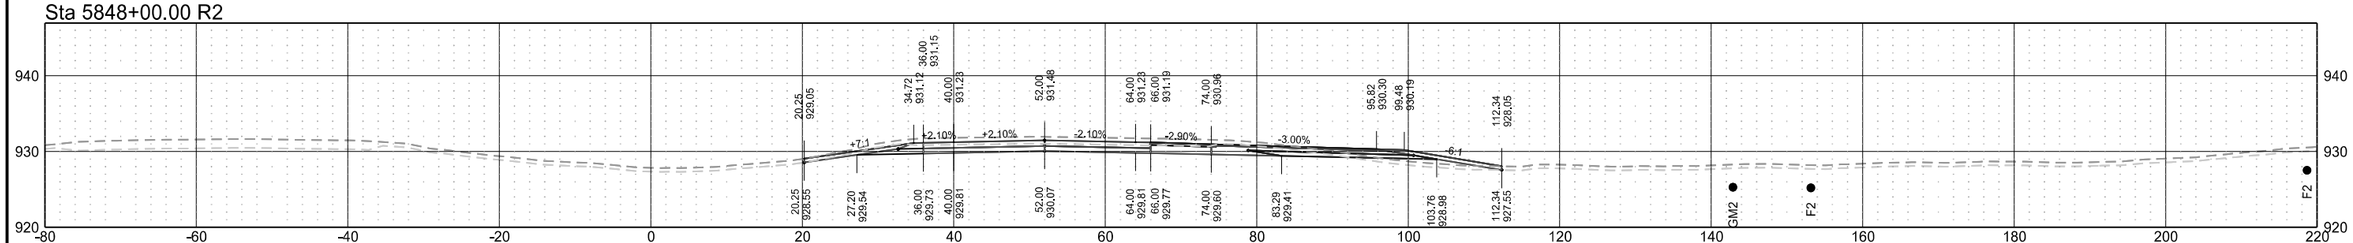


Interstate 29 - Northbound

	STATE	PROJECT NO.	SECTION NO.	SHEET NO.
	ND	IM-8-029(203)101	200	203

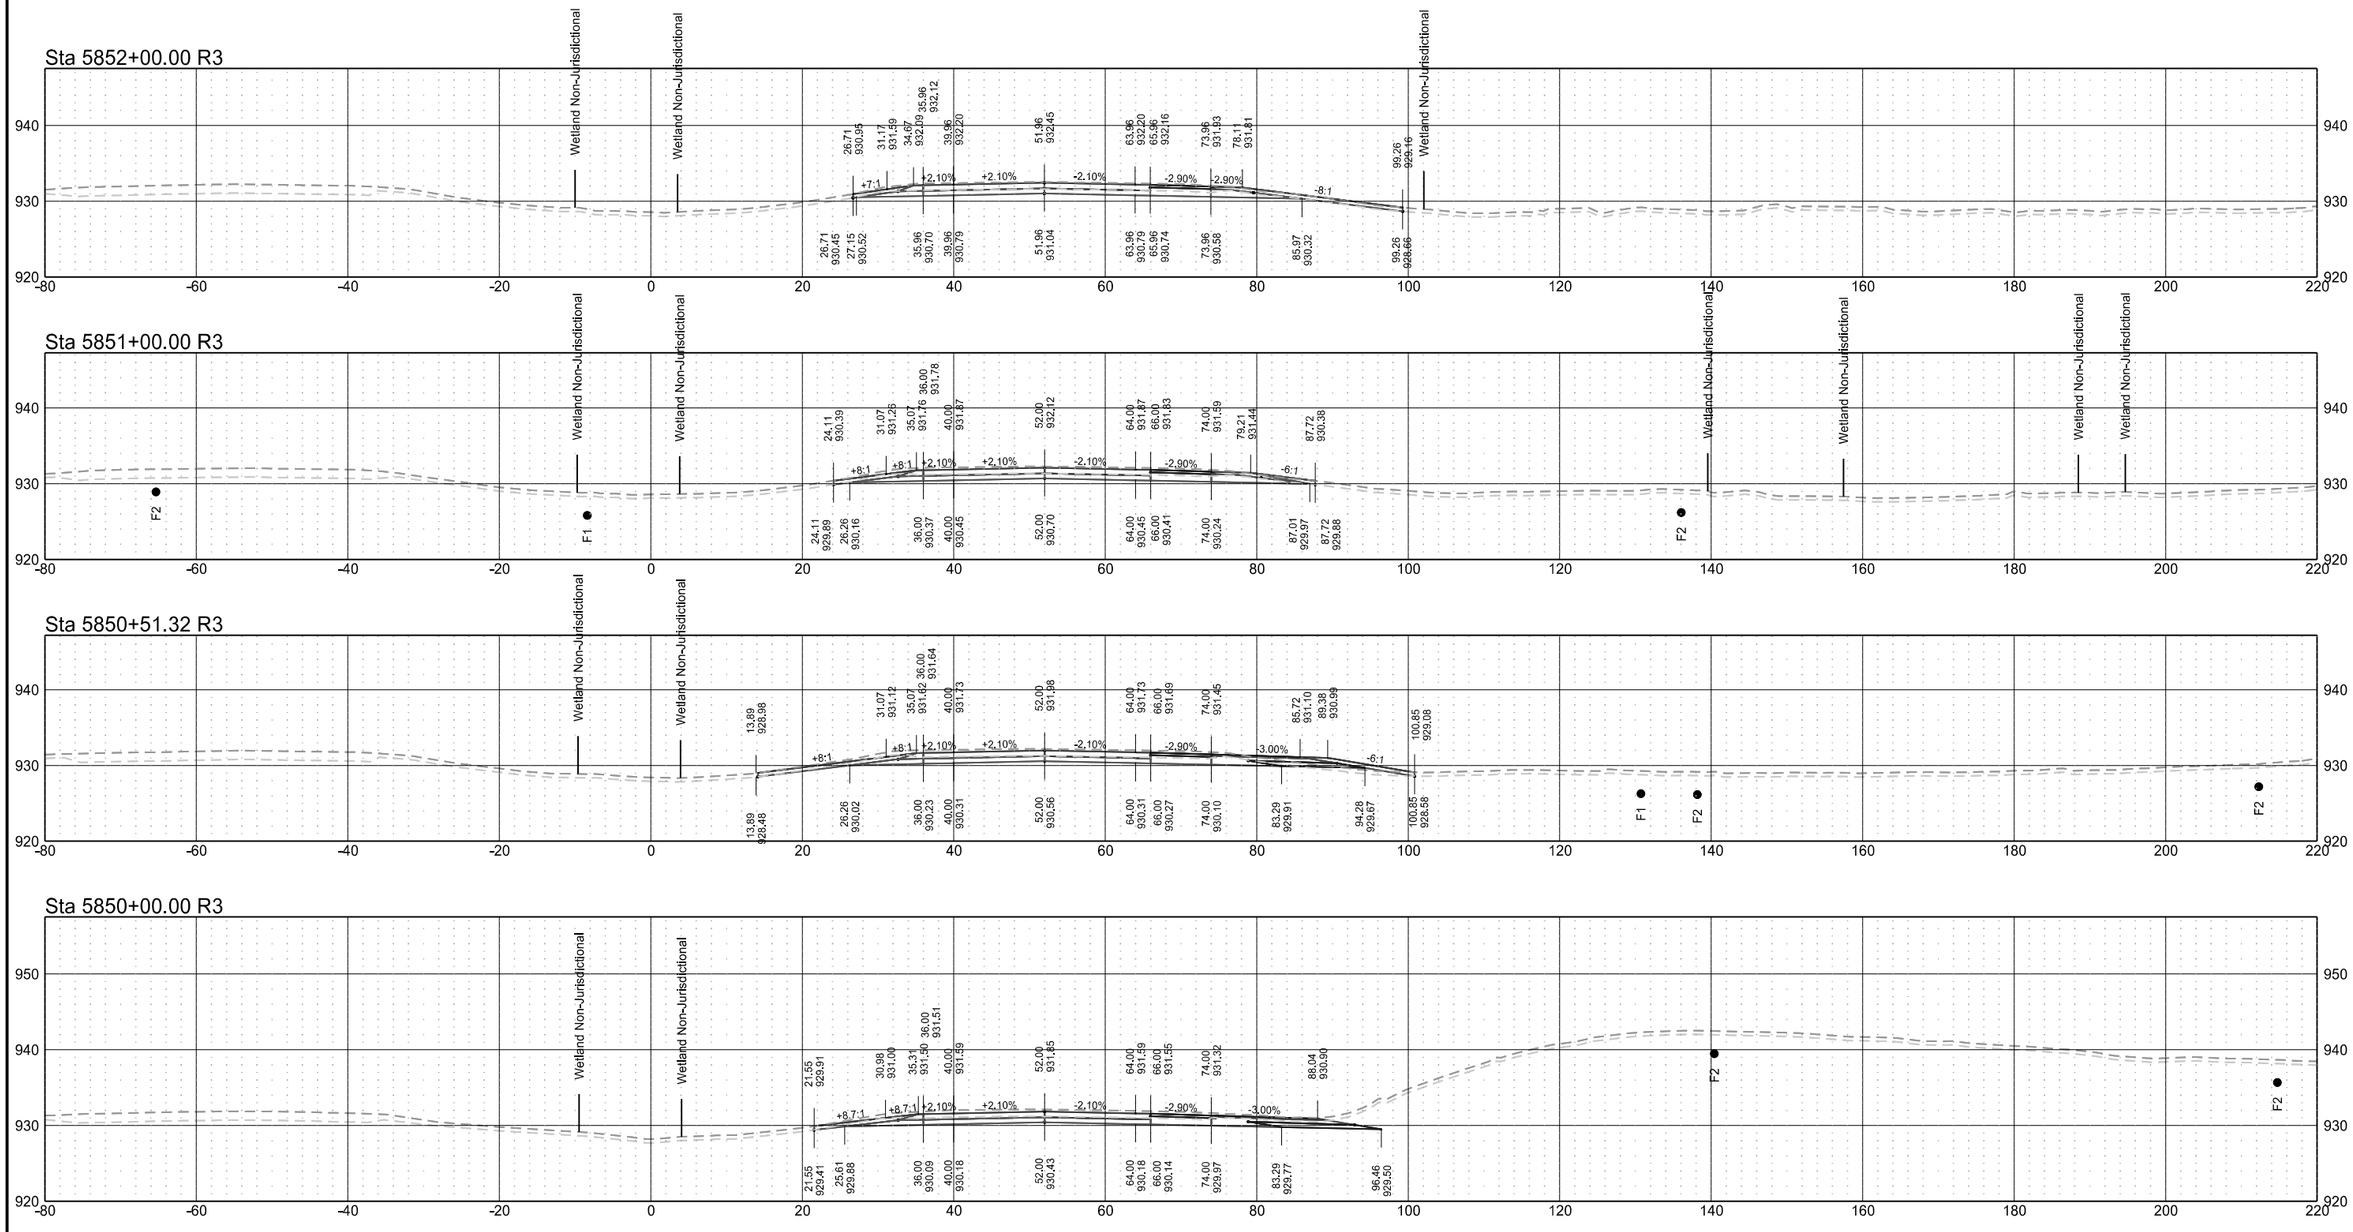

Interstate 29 - Northbound


	STATE	PROJECT NO.	SECTION NO.	SHEET NO.
	ND	IM-8-029(203)101	200	204

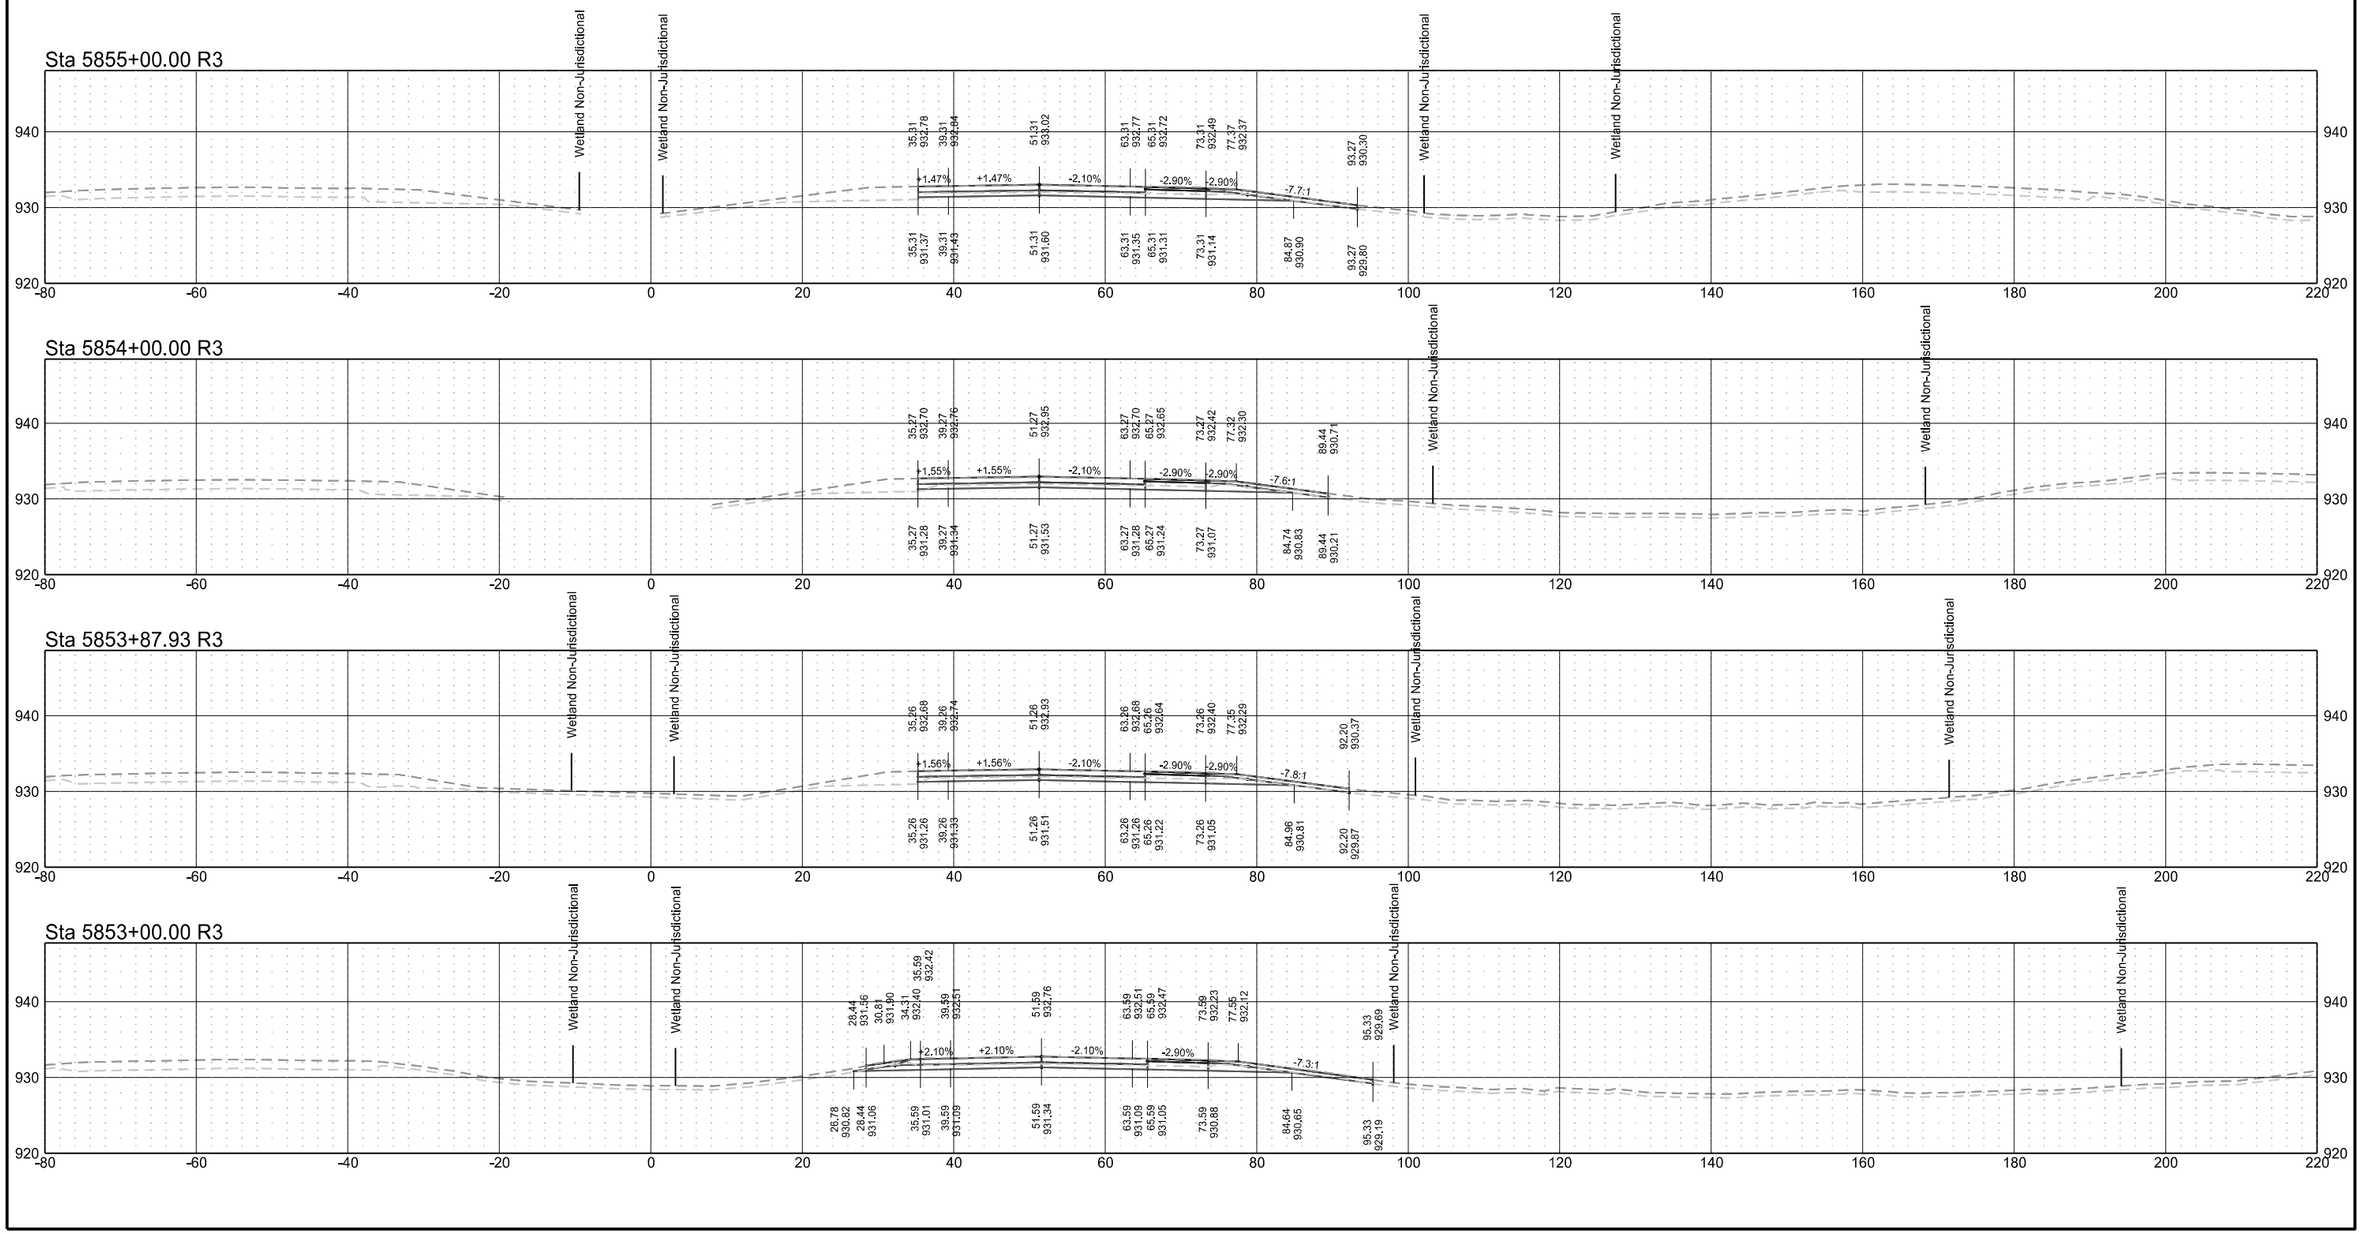


Interstate 29 - Northbound

	STATE	PROJECT NO.	SECTION NO.	SHEET NO.
	ND	IM-8-029(203)101	200	205


Sta 5857+70.55 R3

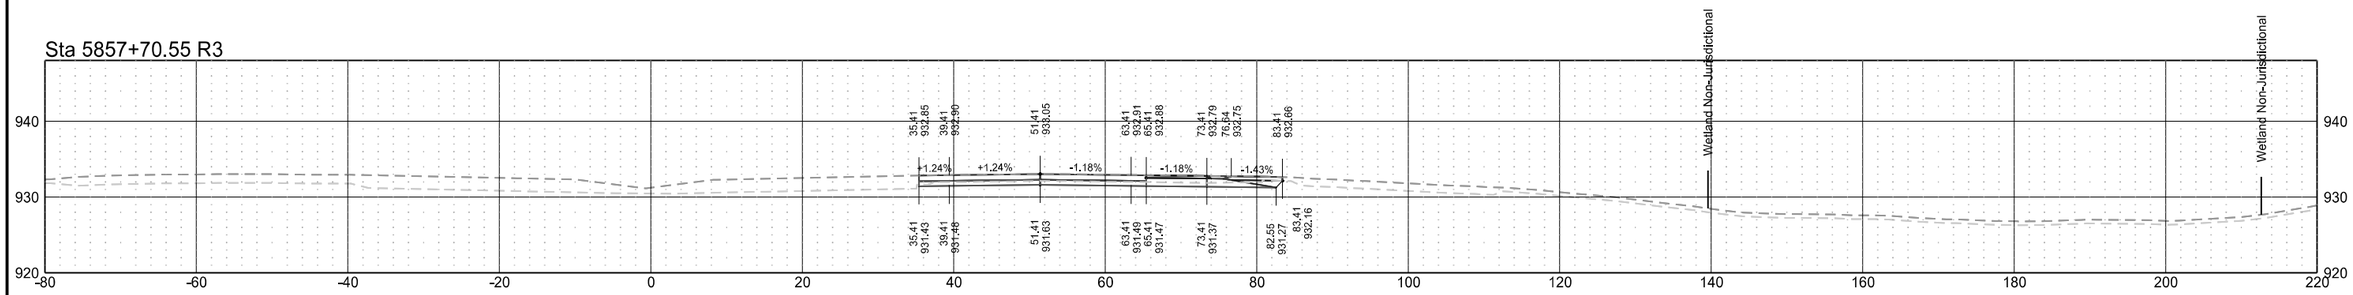


Sta 5857+00.00 R3

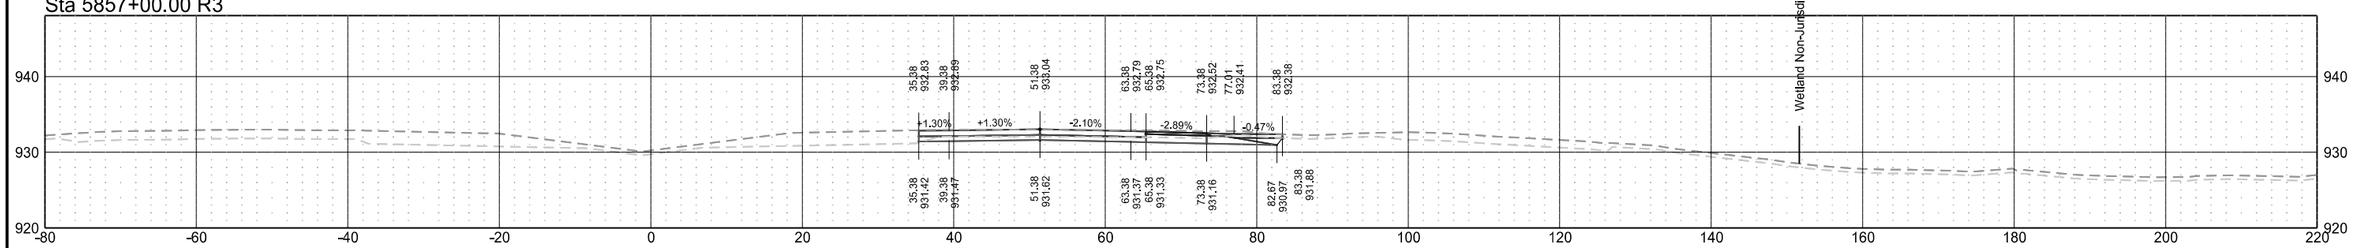

Sta 5856+73.00 R3

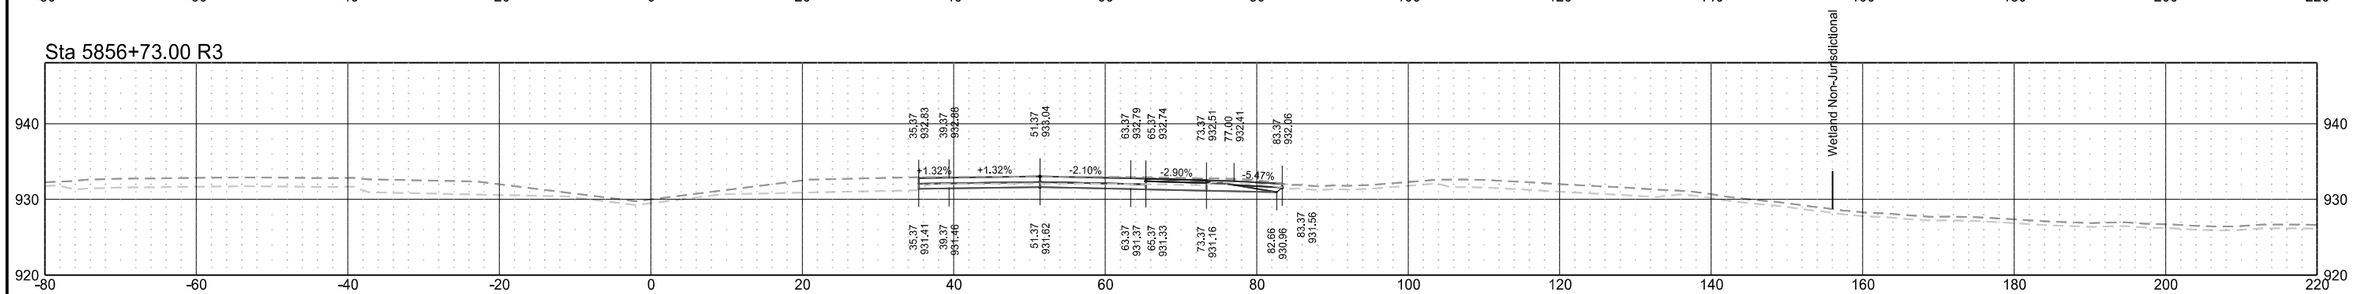


Sta 5856+00.00 R3

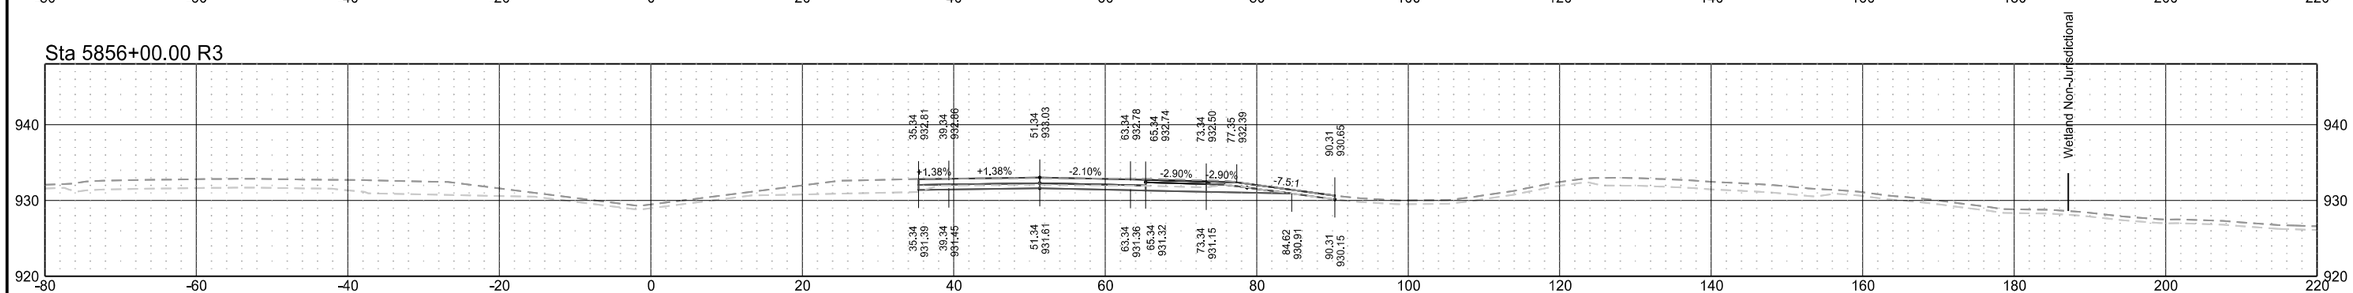


Hillsboro Shared Use Path

	STATE	PROJECT NO.	SECTION NO.	SHEET NO.
	ND	IM-8-029(203)101	200	206


Sta 20+00.00

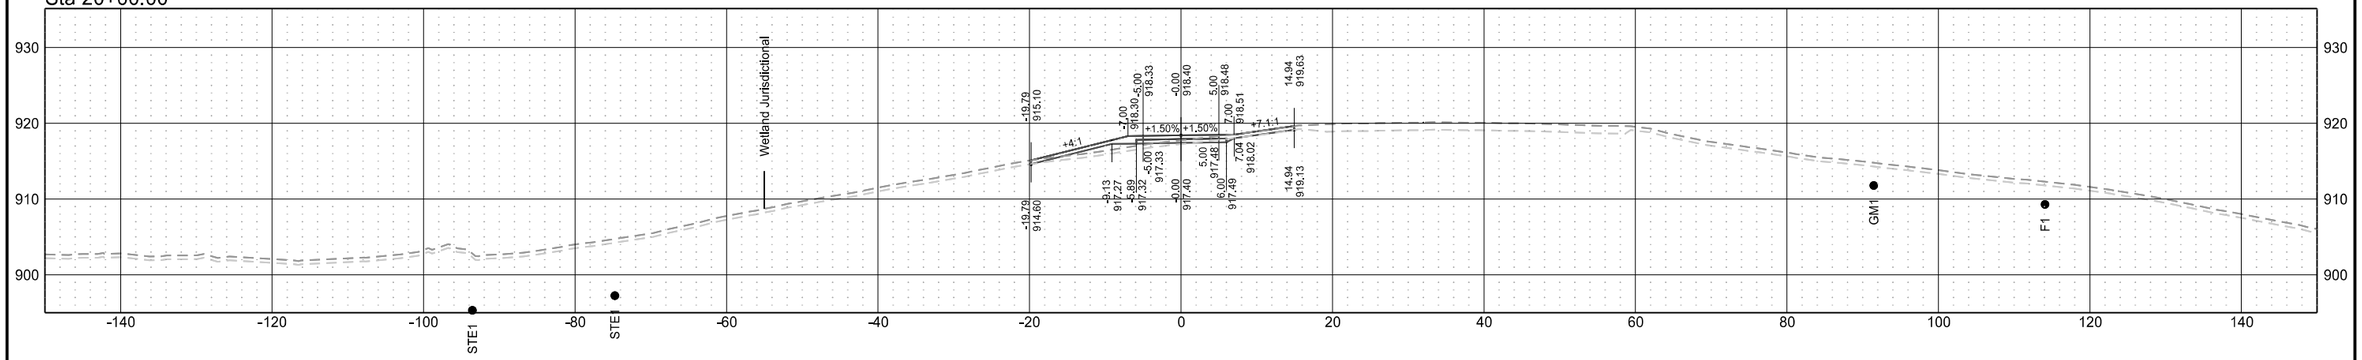

Sta 19+50.00

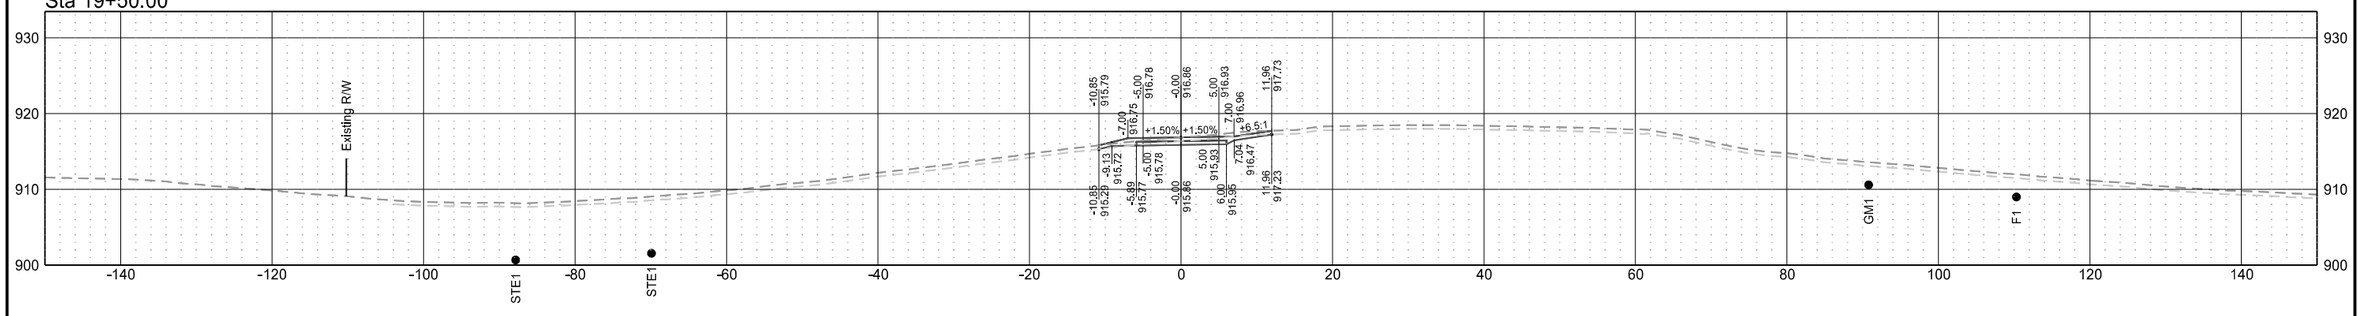


Sta 19+45.00

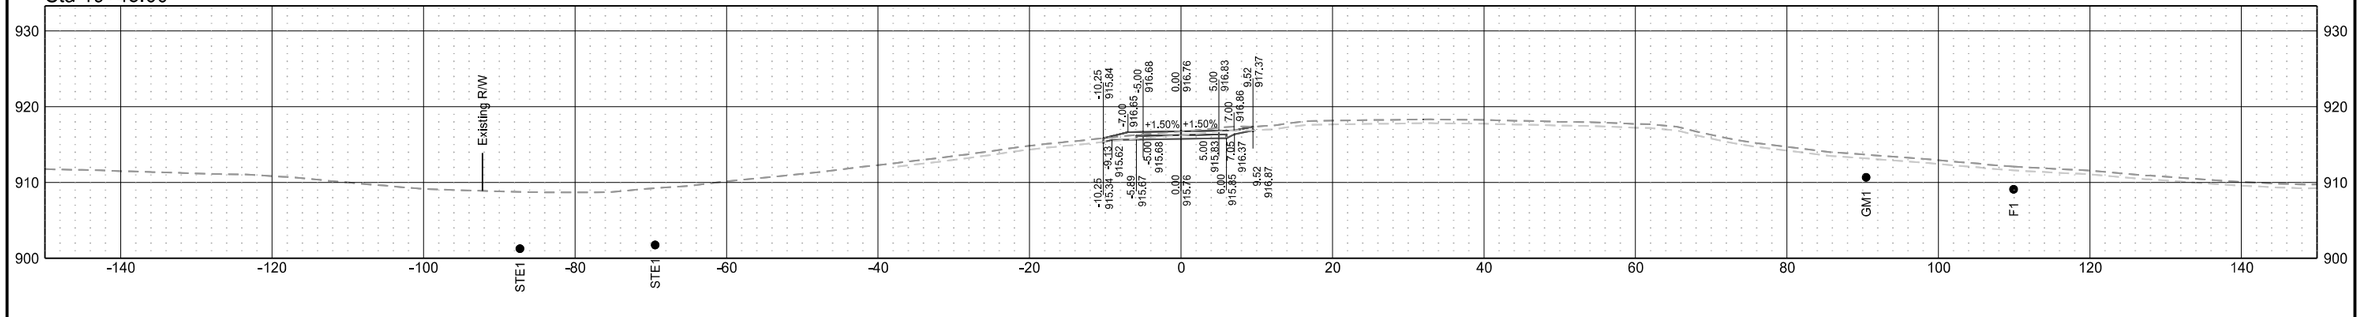


Hillsboro Shared Use Path

	STATE	PROJECT NO.	SECTION NO.	SHEET NO.
	ND	IM-8-029(203)101	200	207


Sta 20+67.04

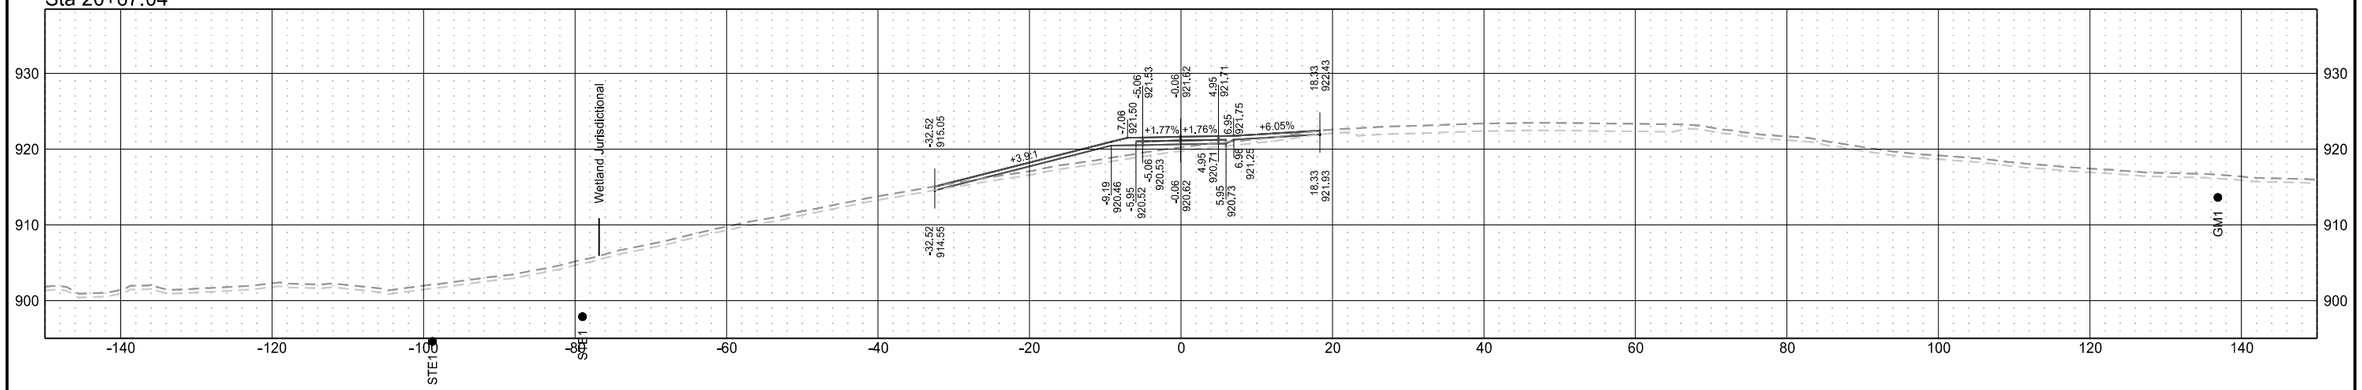

Sta 20+50.00

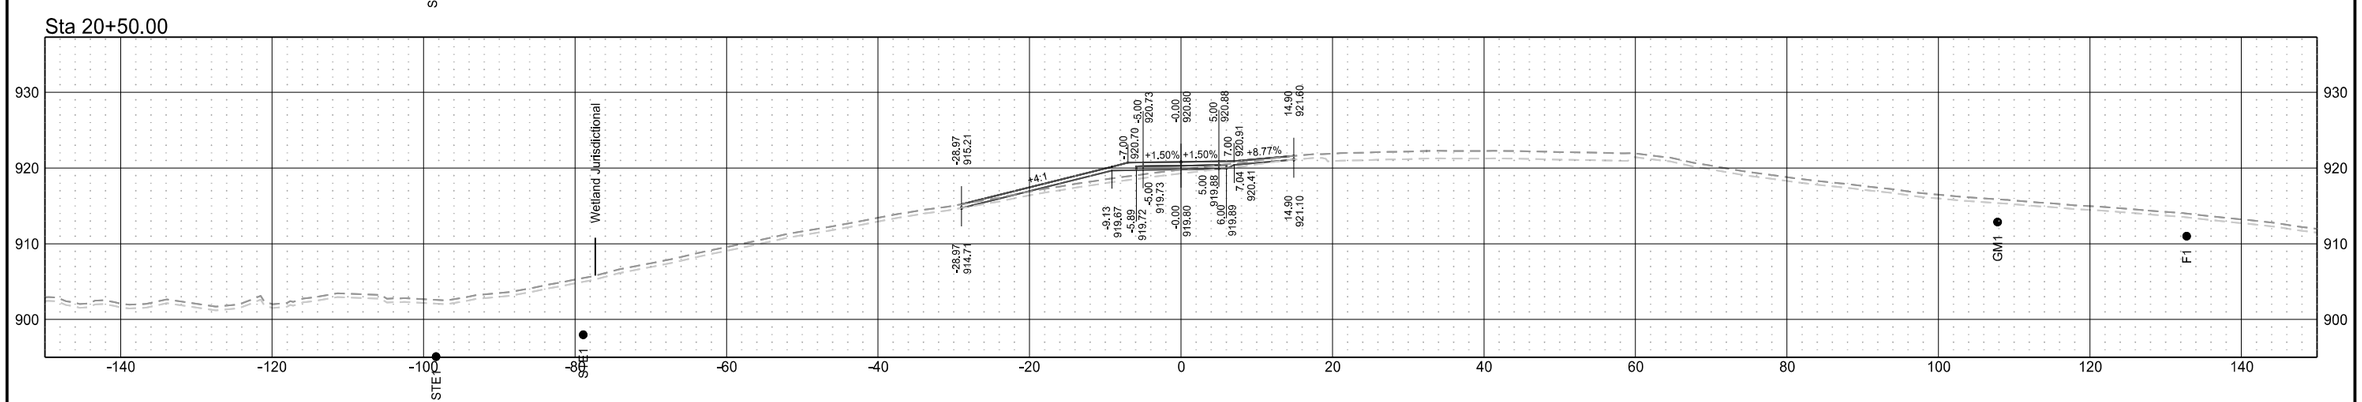


Sta 20+43.29

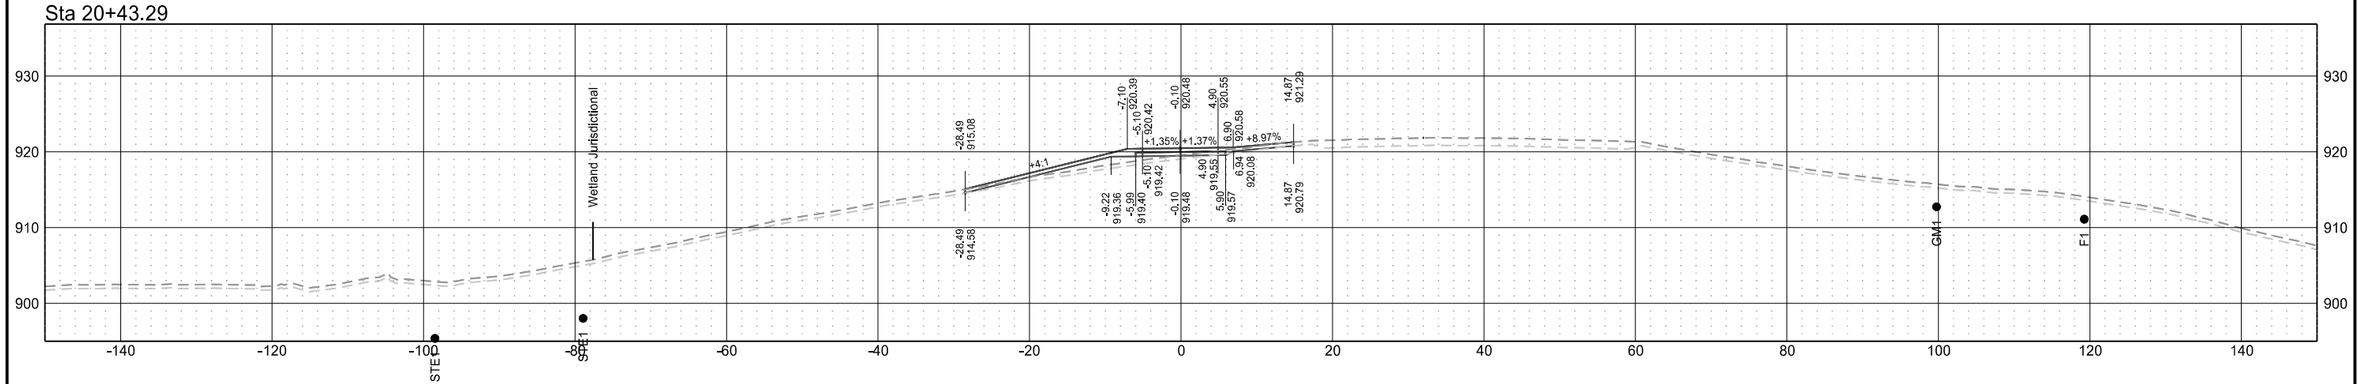


Hillsboro Shared Use Path

	STATE	PROJECT NO.	SECTION NO.	SHEET NO.
	ND	IM-8-029(203)101	200	208


Sta 21+50.00

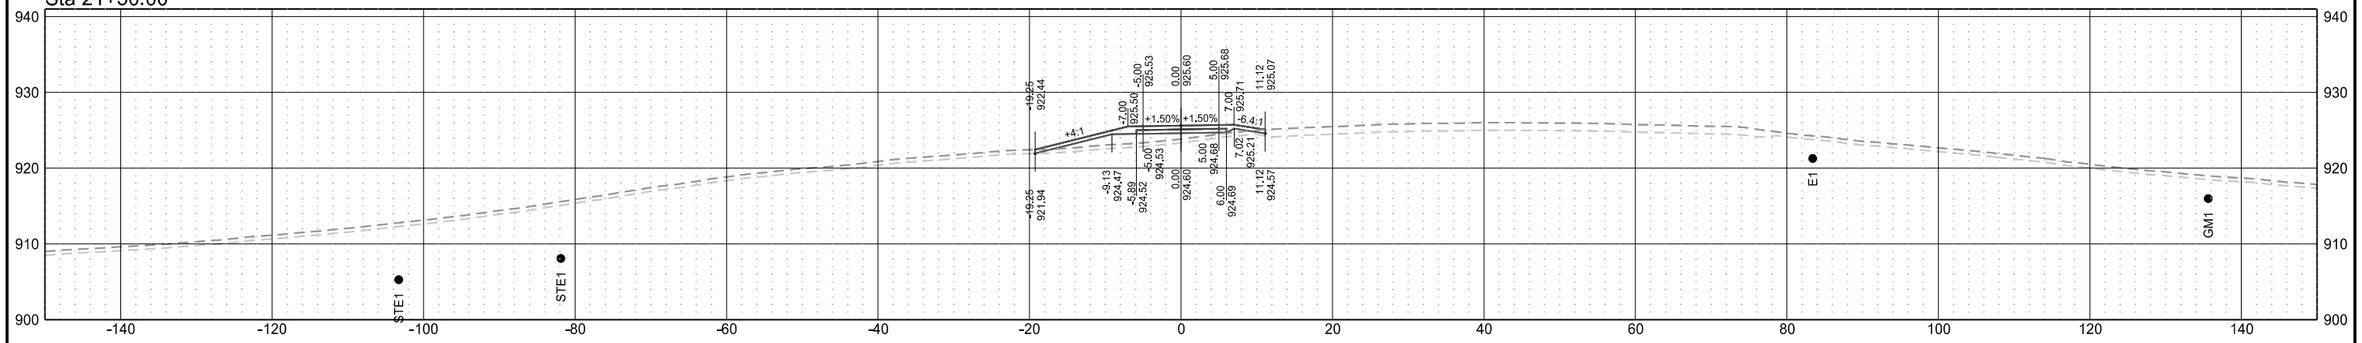

Sta 21+00.00

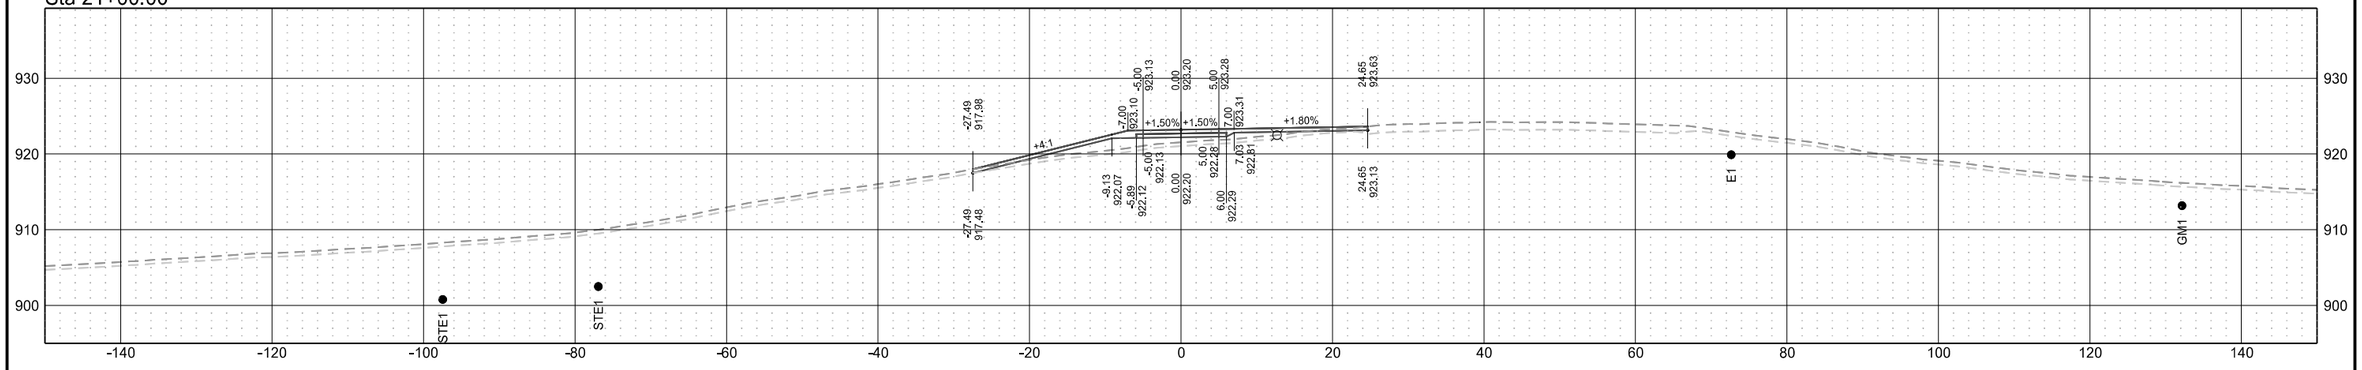


Sta 20+90.94

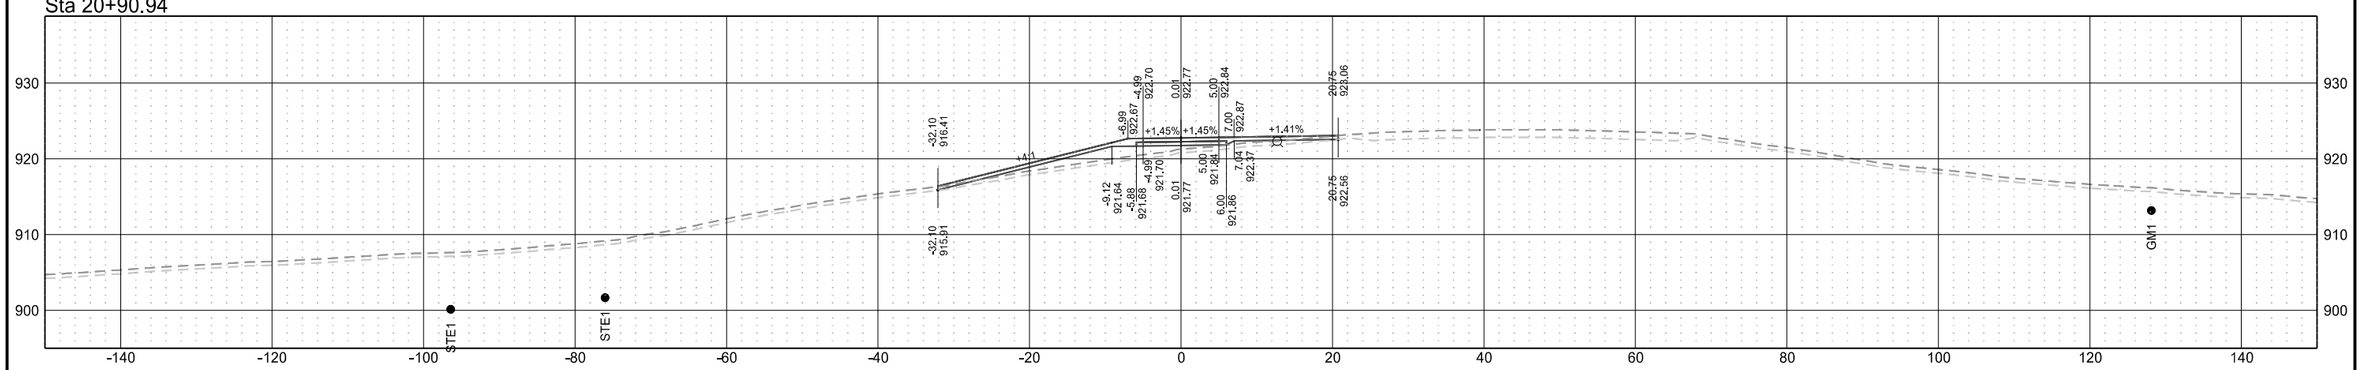


Hillsboro Shared Use Path

	STATE	PROJECT NO.	SECTION NO.	SHEET NO.
	ND	IM-8-029(203)101	200	209


Sta 22+29.96

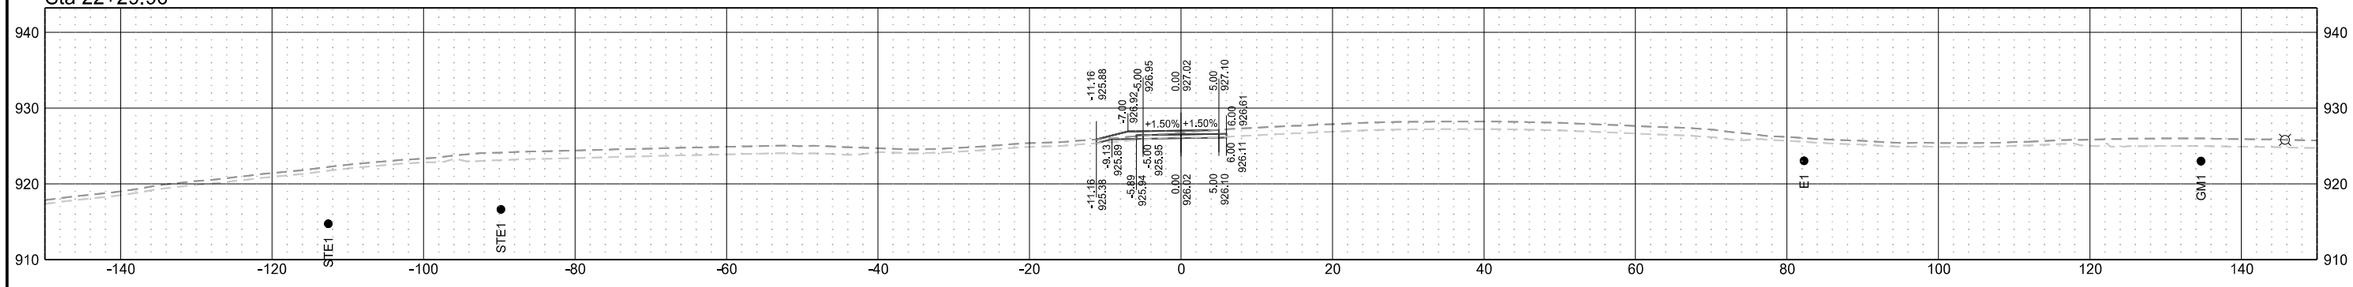

Sta 21+58.92

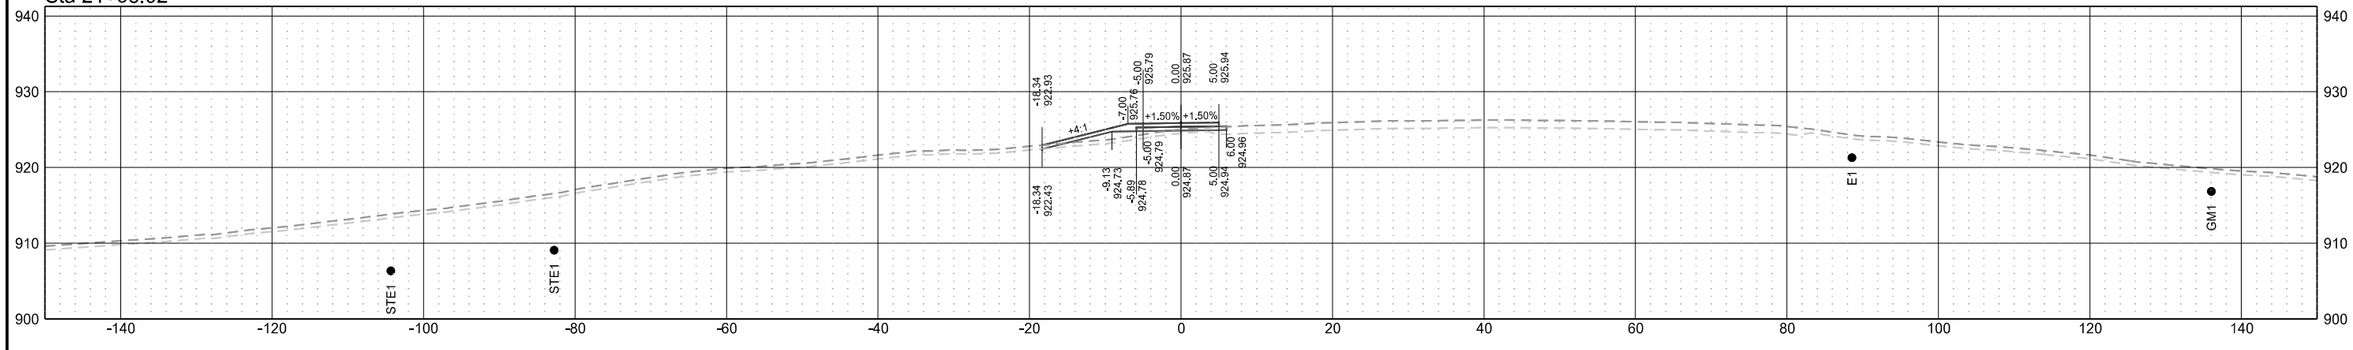


Sta 21+52.93

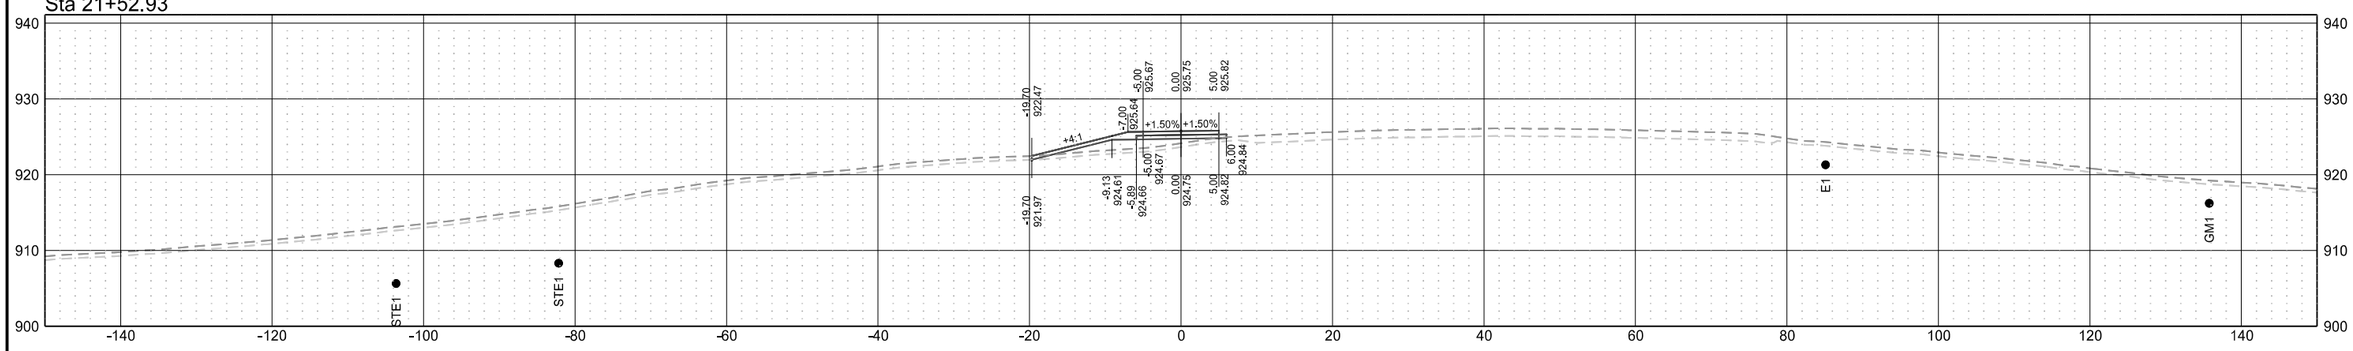


Hillsboro Shared Use Path

	STATE	PROJECT NO.	SECTION NO.	SHEET NO.
	ND	IM-8-029(203)101	200	210


Sta 22+69.06

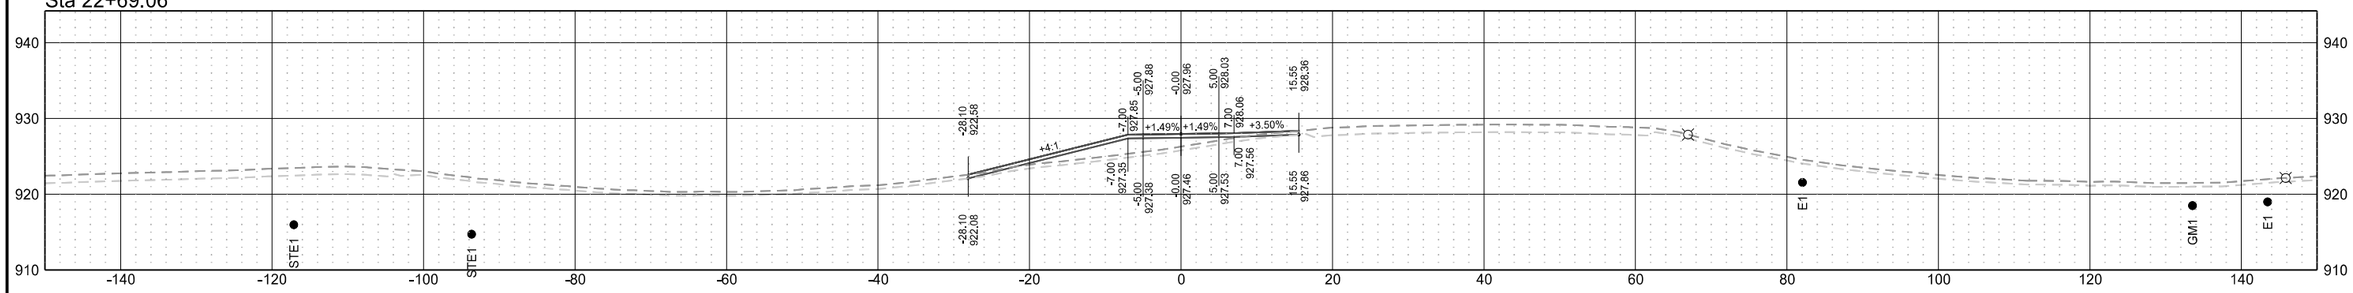


Sta 22+50.00

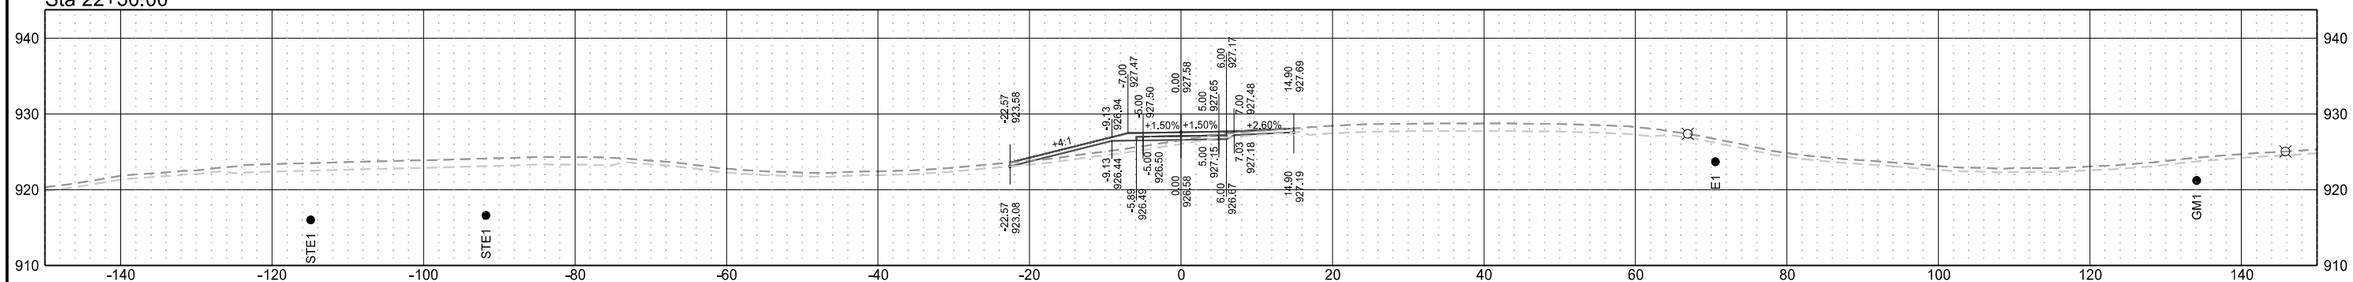

Sta 22+40.00

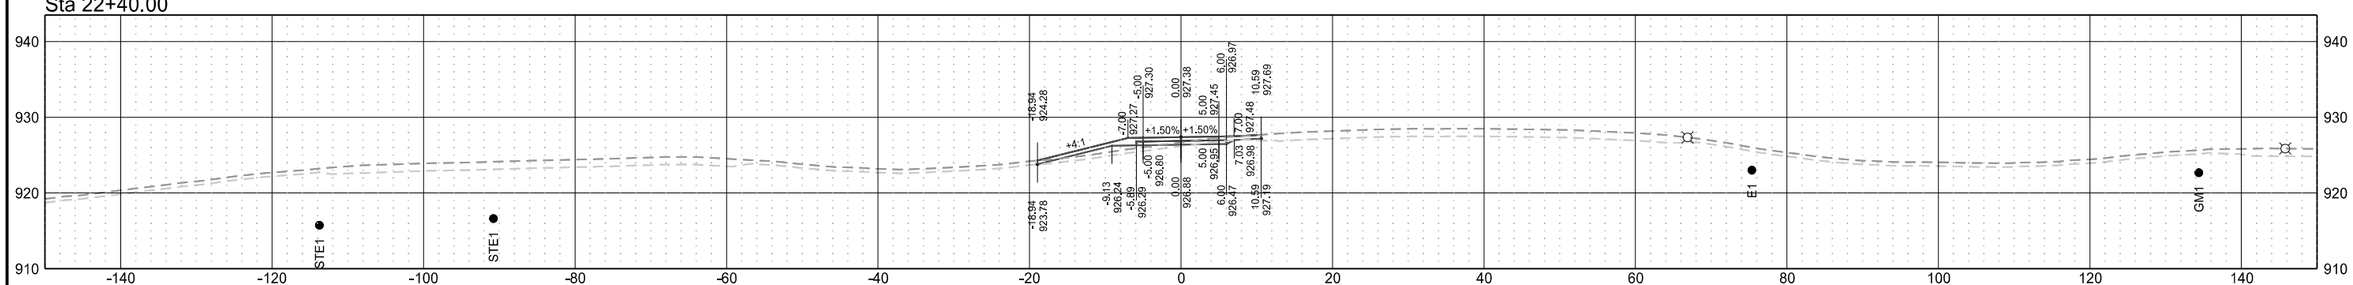


Sta 22+34.96

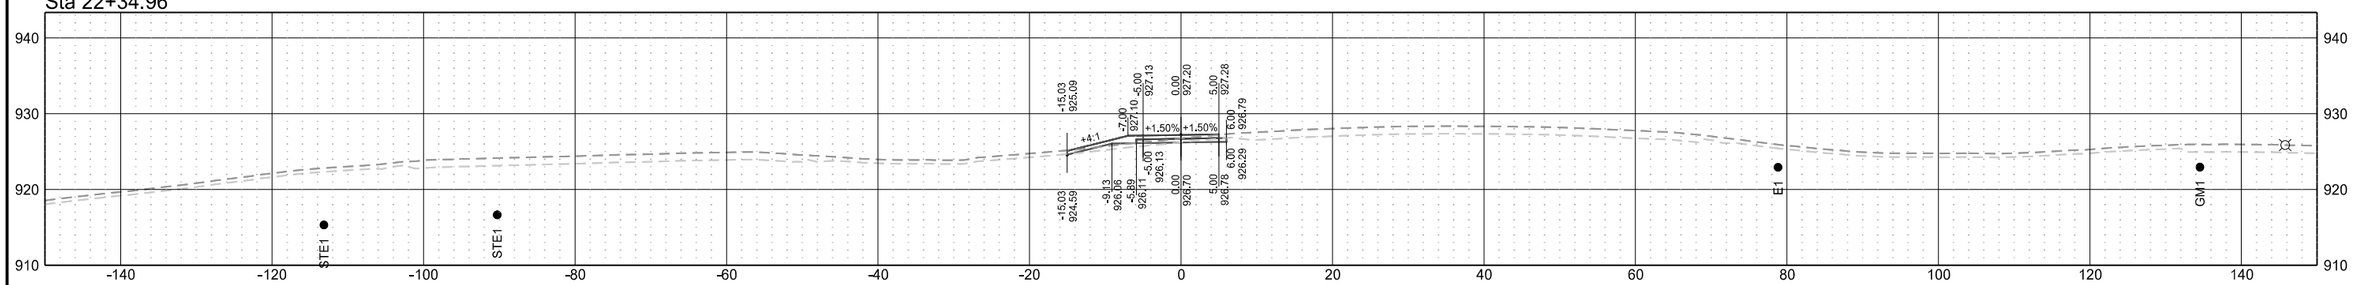


Hillsboro Shared Use Path

	STATE	PROJECT NO.	SECTION NO.	SHEET NO.
	ND	IM-8-029(203)101	200	211


Sta 23+50.00

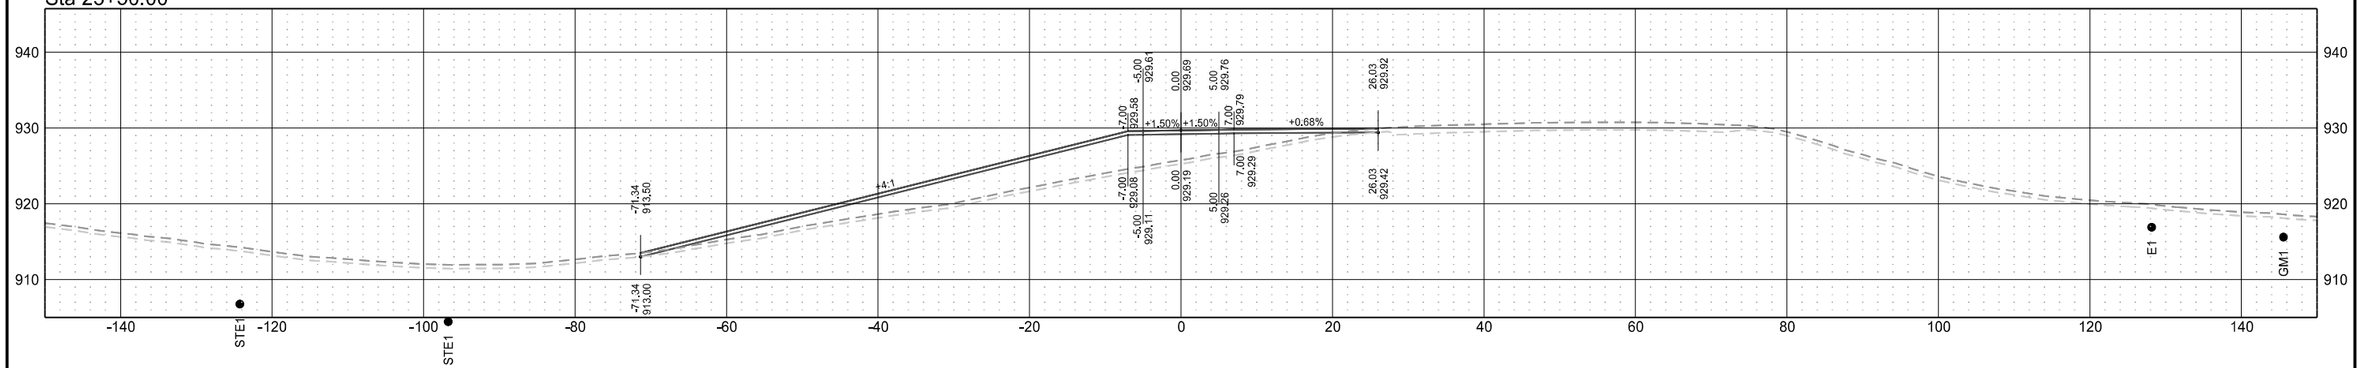

Sta 23+16.69

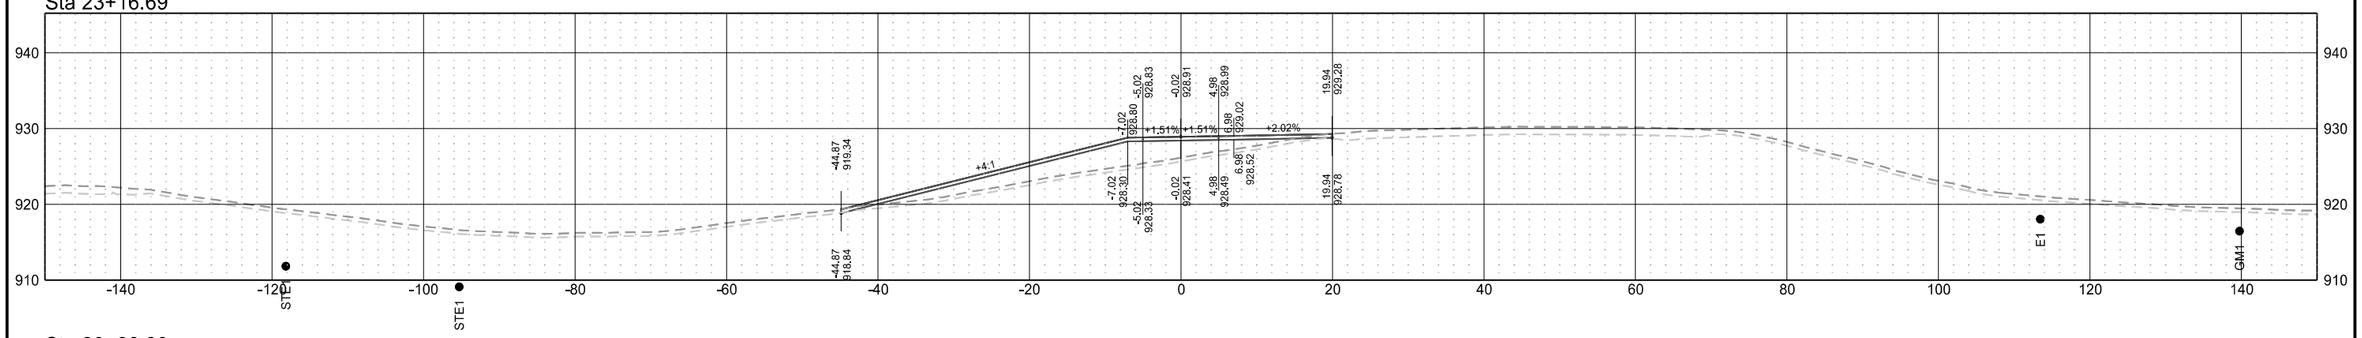


Sta 23+00.00

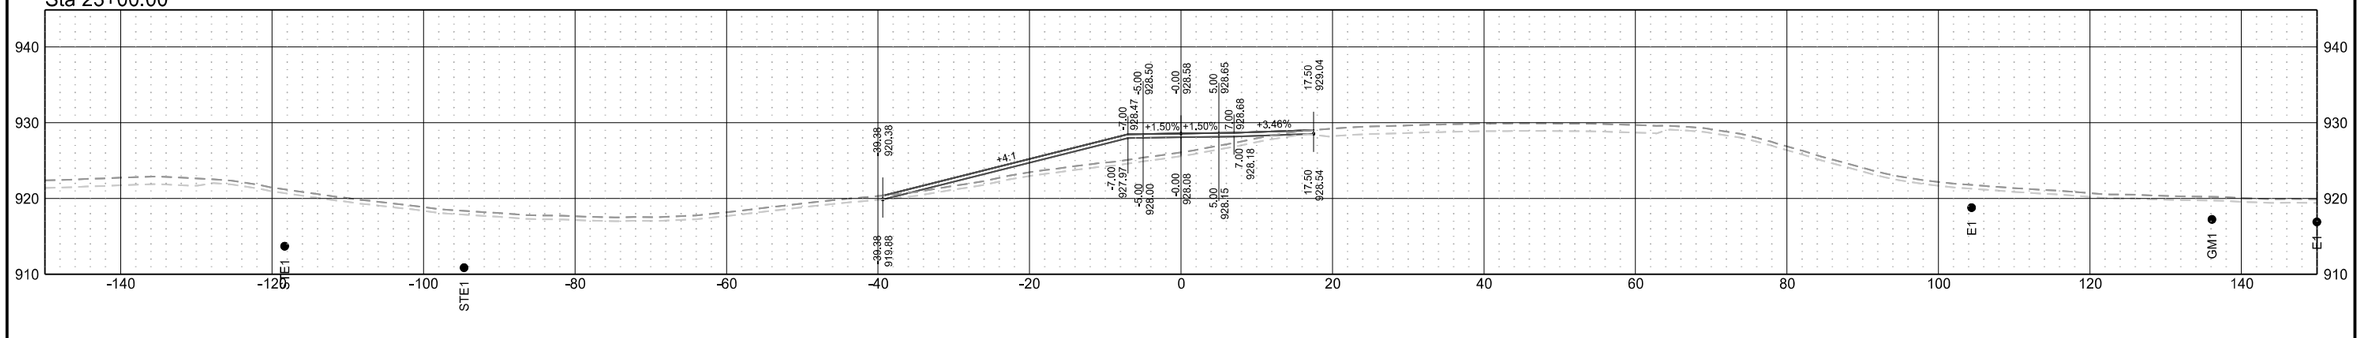


Hillsboro Shared Use Path

	STATE	PROJECT NO.	SECTION NO.	SHEET NO.
	ND	IM-8-029(203)101	200	212


Sta 24+00.00

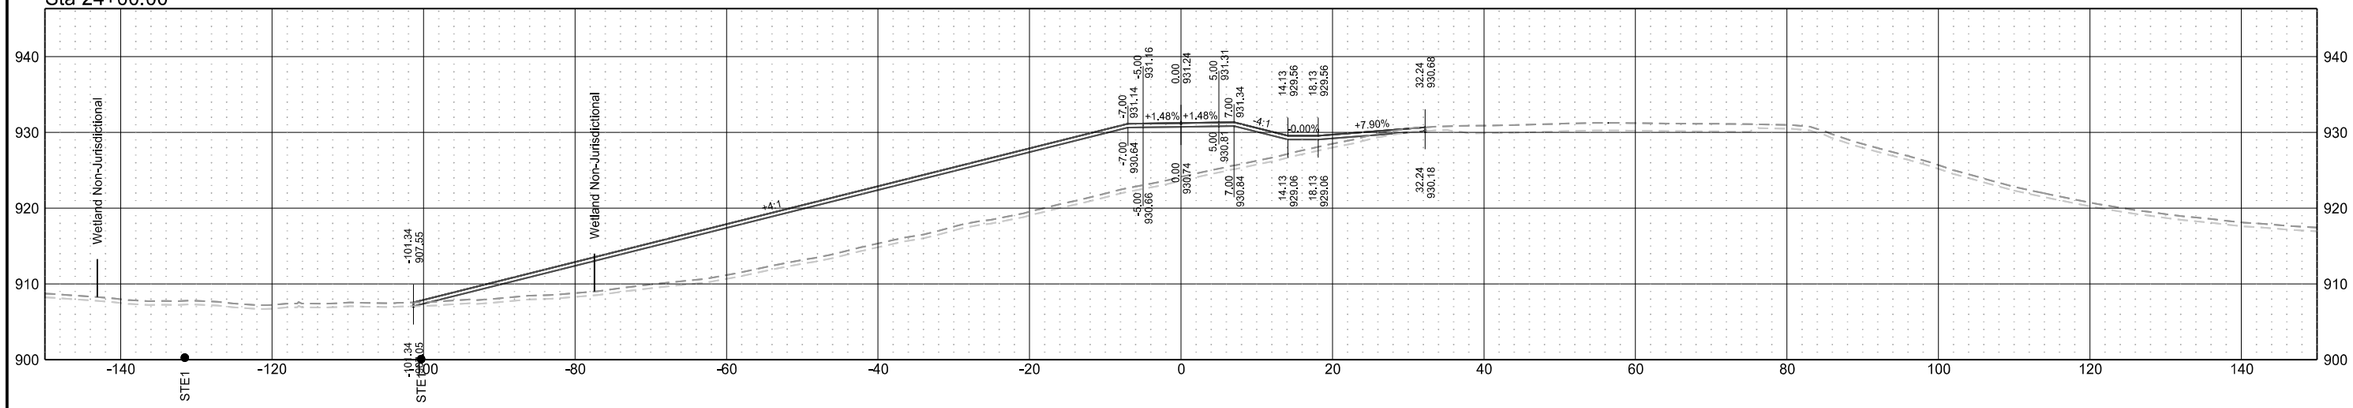

Sta 23+98.00

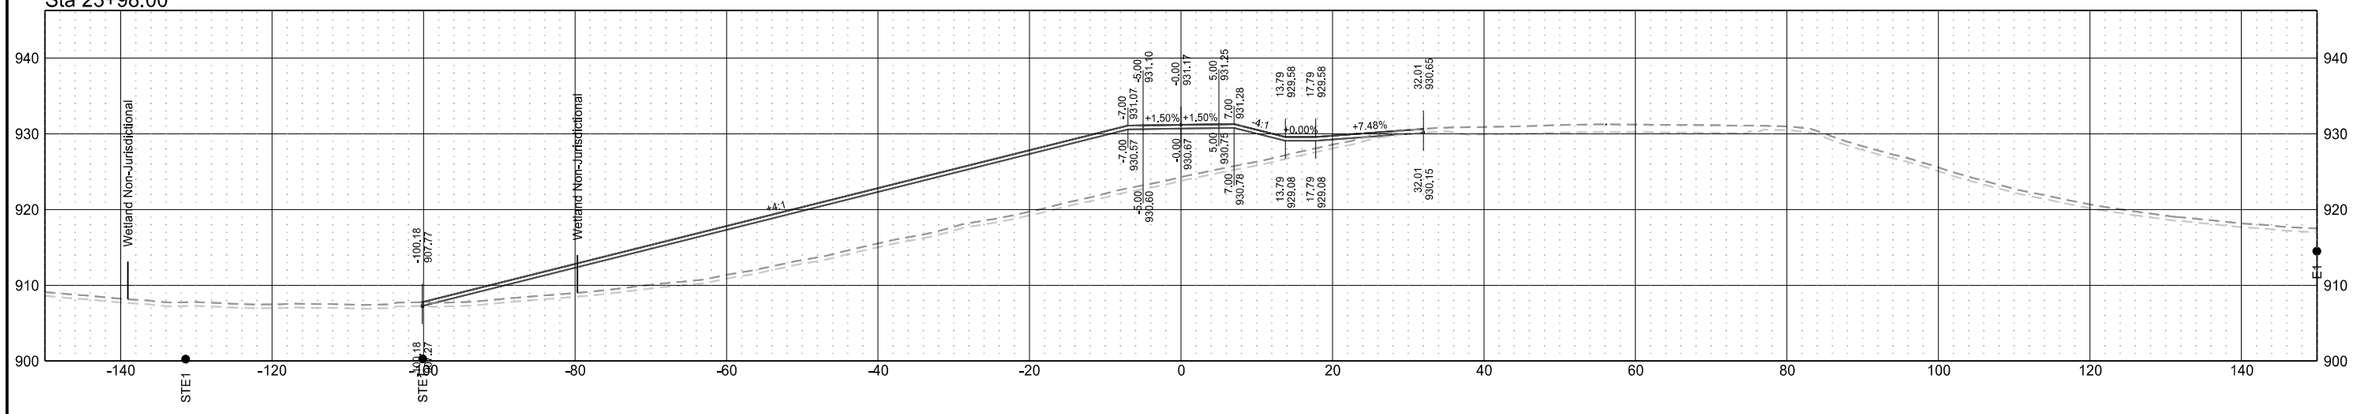


Sta 23+70.00

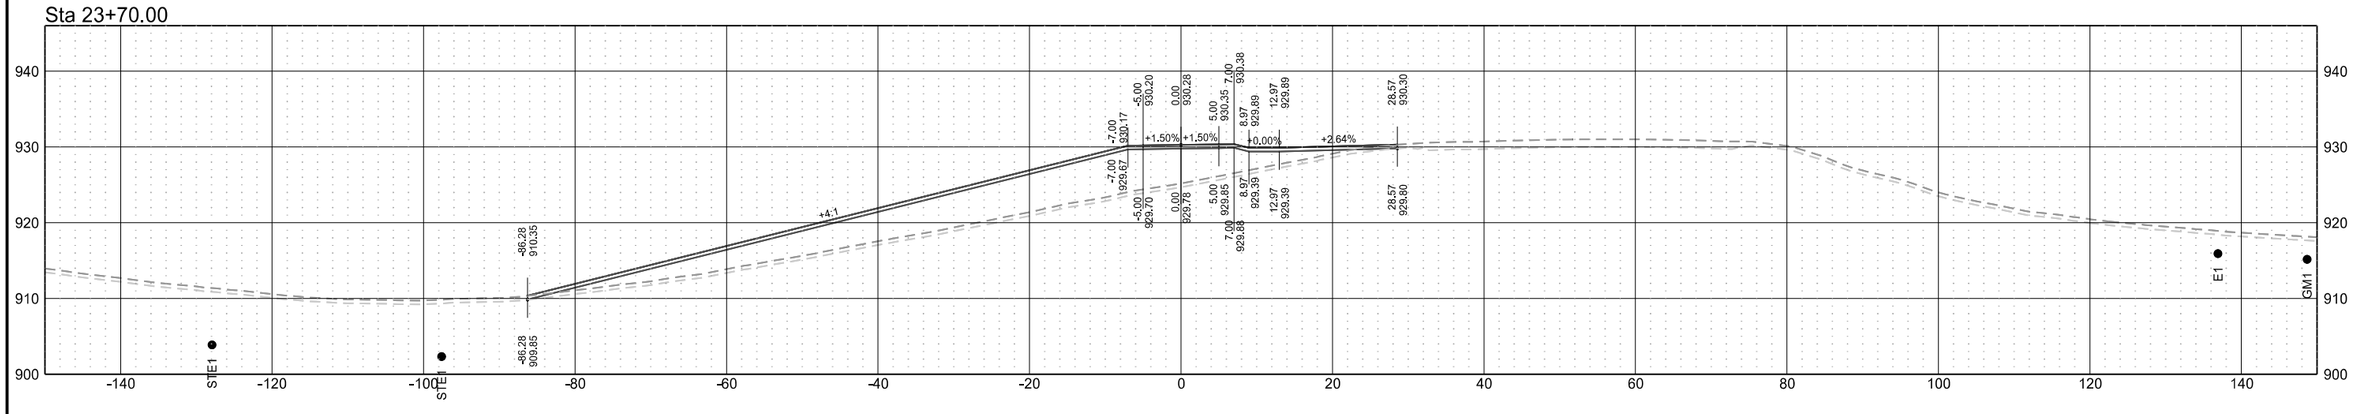


Hillsboro Shared Use Path

	STATE	PROJECT NO.	SECTION NO.	SHEET NO.
	ND	IM-8-029(203)101	200	213


Sta 28+00.00

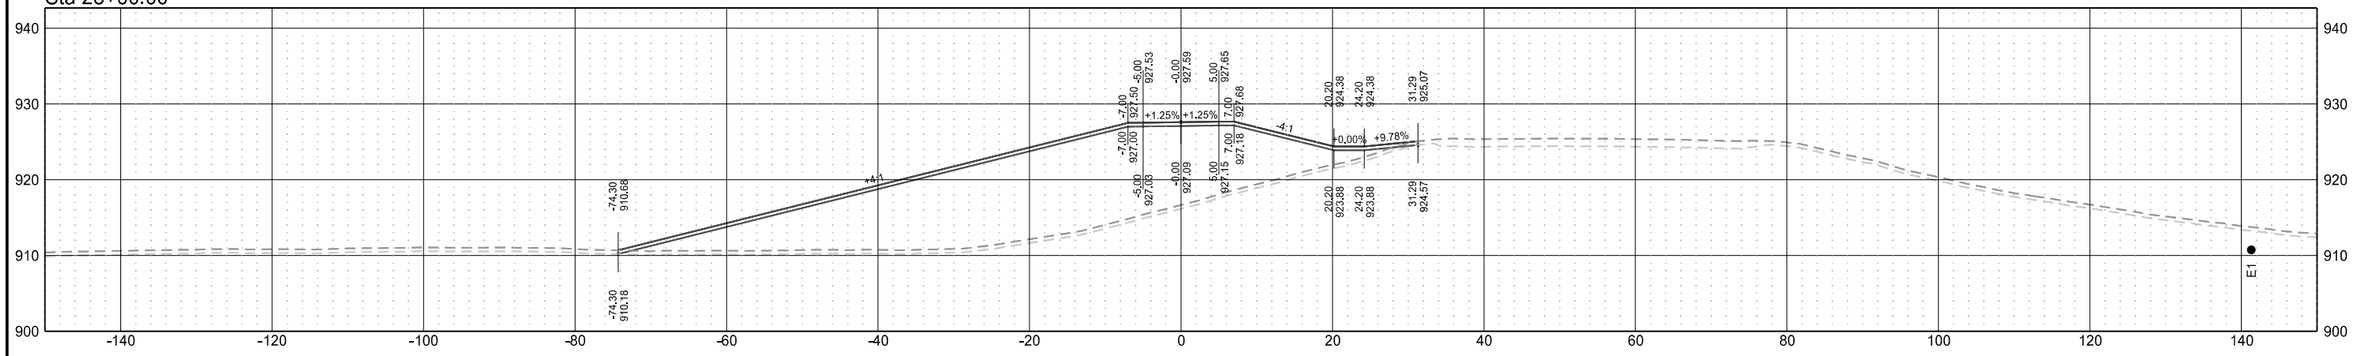

Sta 27+74.64

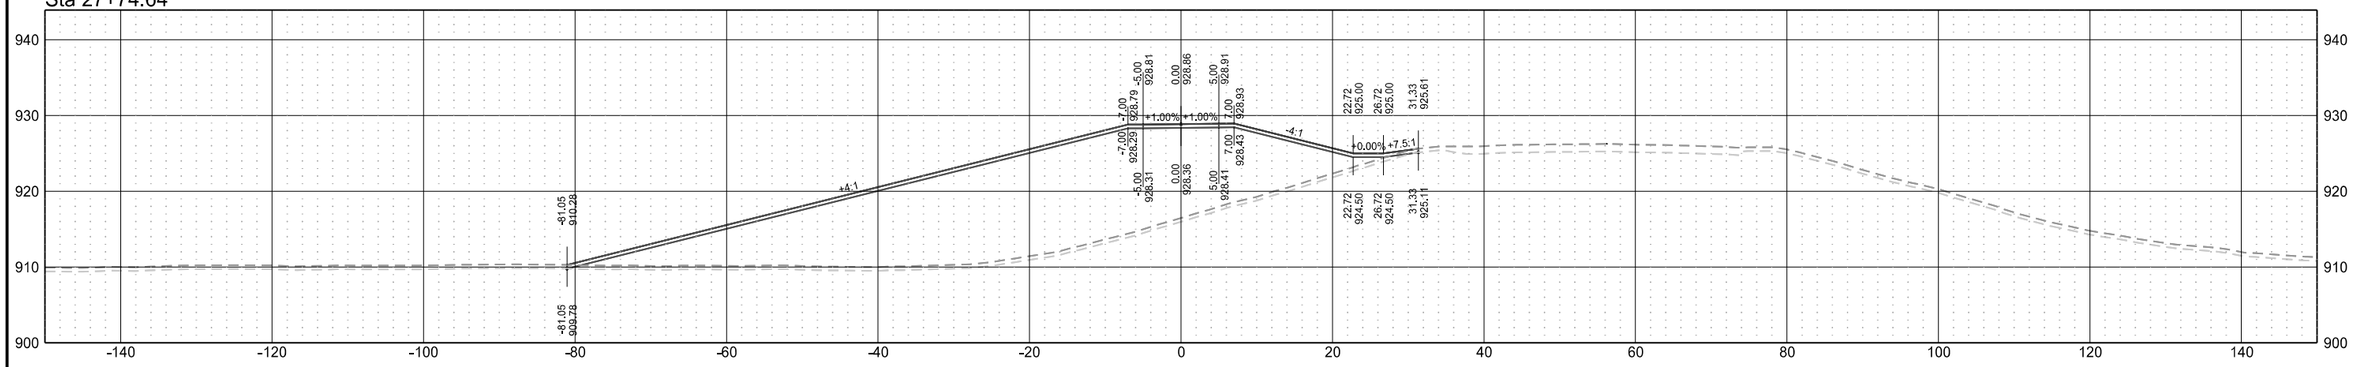


Sta 24+48.62

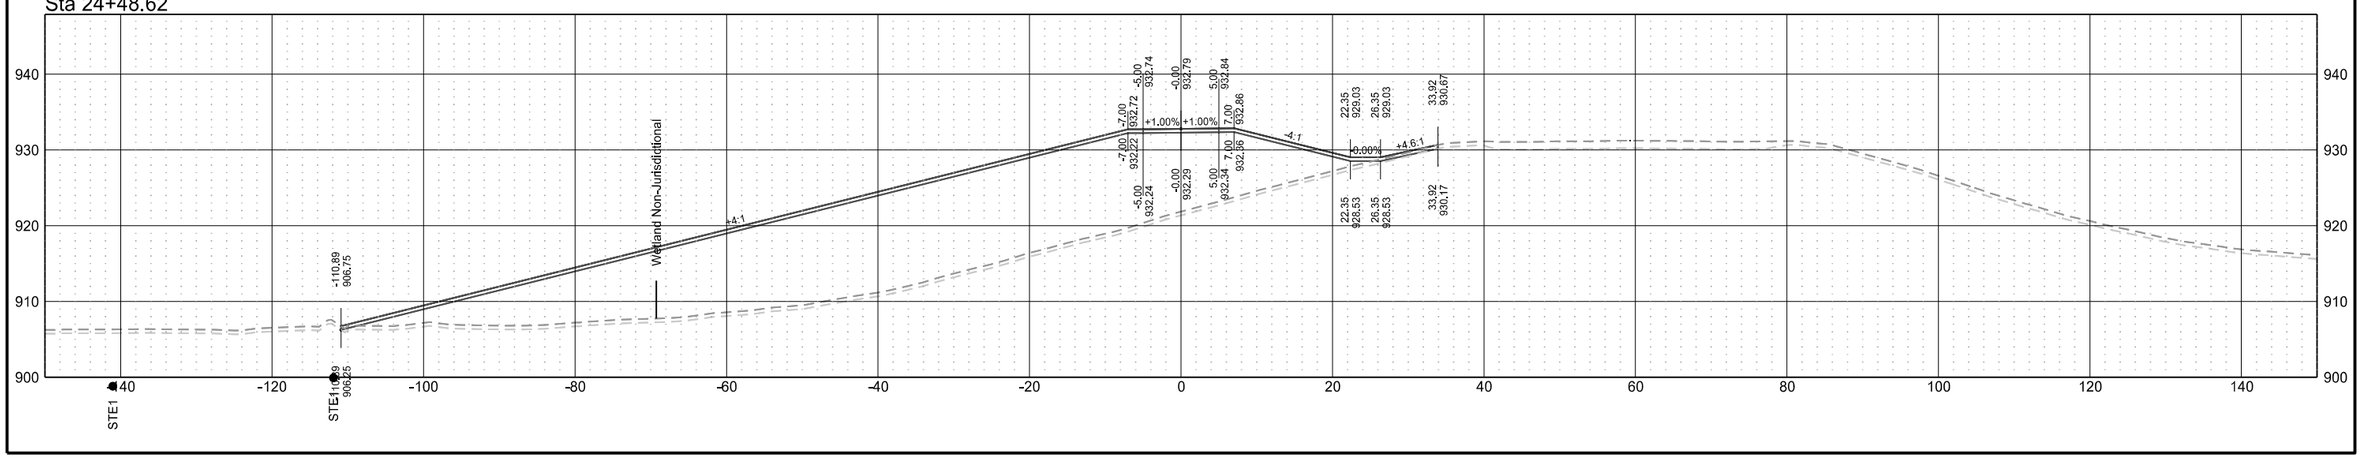


Hillsboro Shared Use Path

	STATE	PROJECT NO.	SECTION NO.	SHEET NO.
	ND	IM-8-029(203)101	200	214


Sta 29+00.00

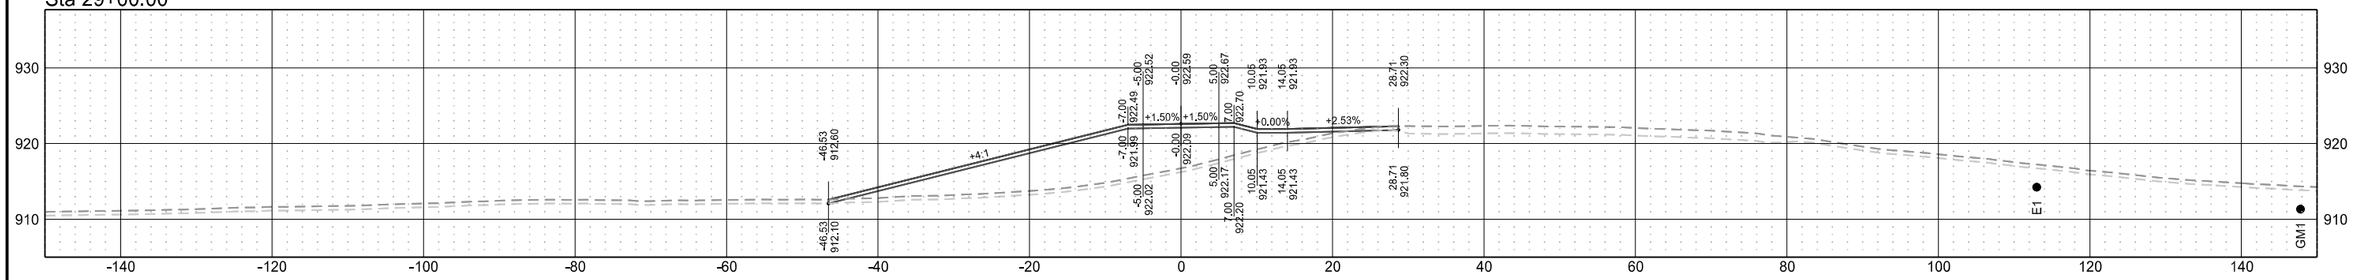


Sta 28+50.00

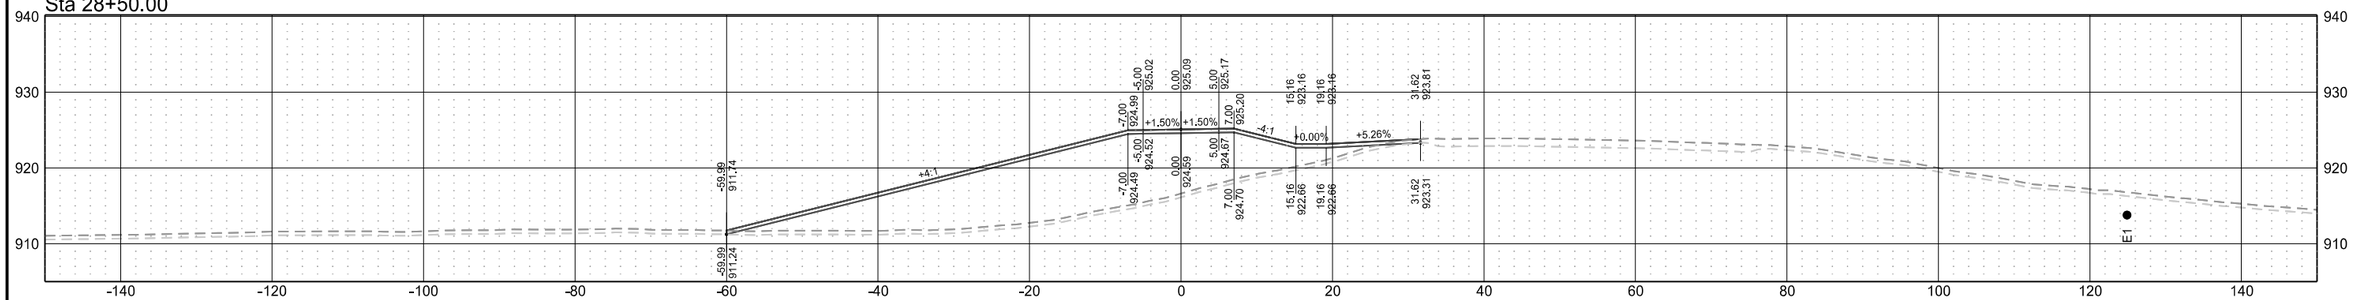

Sta 28+46.09

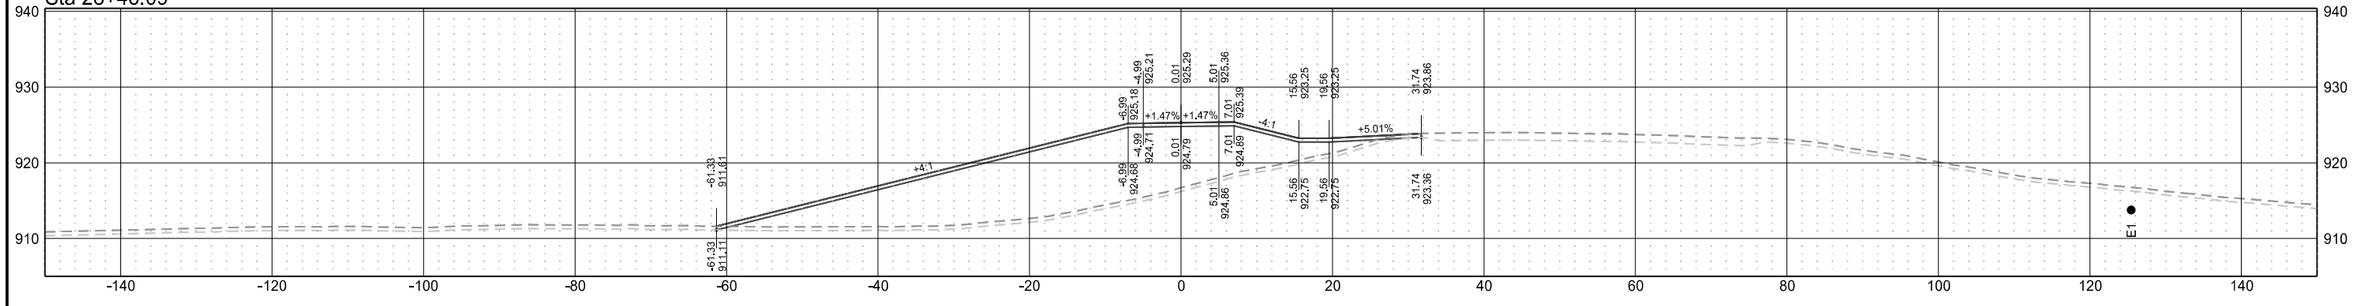


Sta 28+25.00

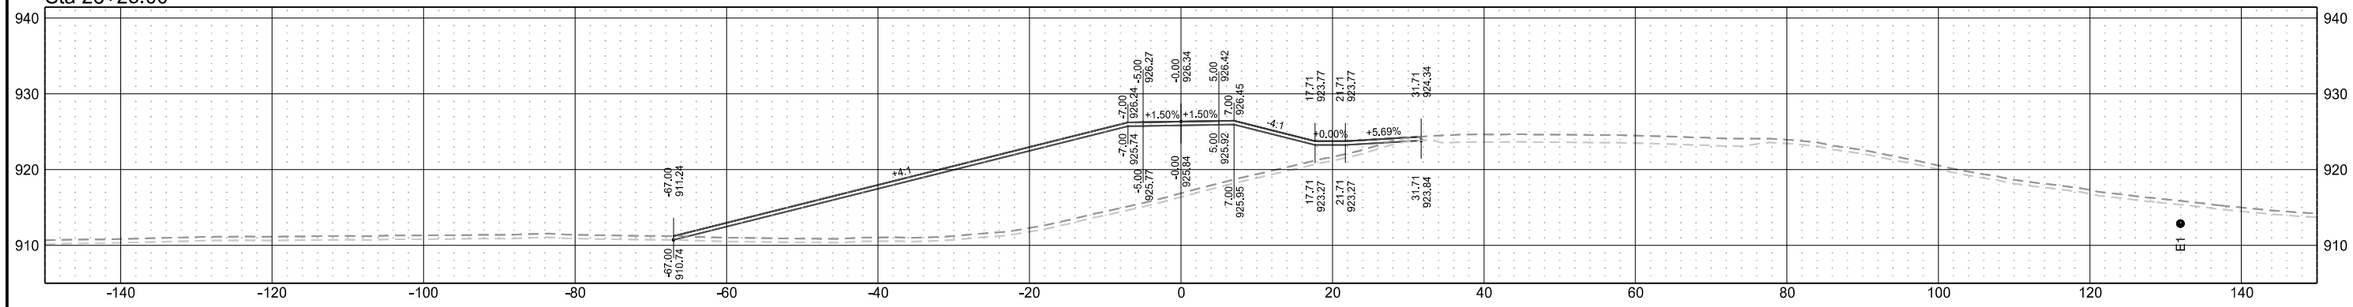


Hillsboro Shared Use Path

	STATE	PROJECT NO.	SECTION NO.	SHEET NO.
	ND	IM-8-029(203)101	200	215


Sta 29+86.02

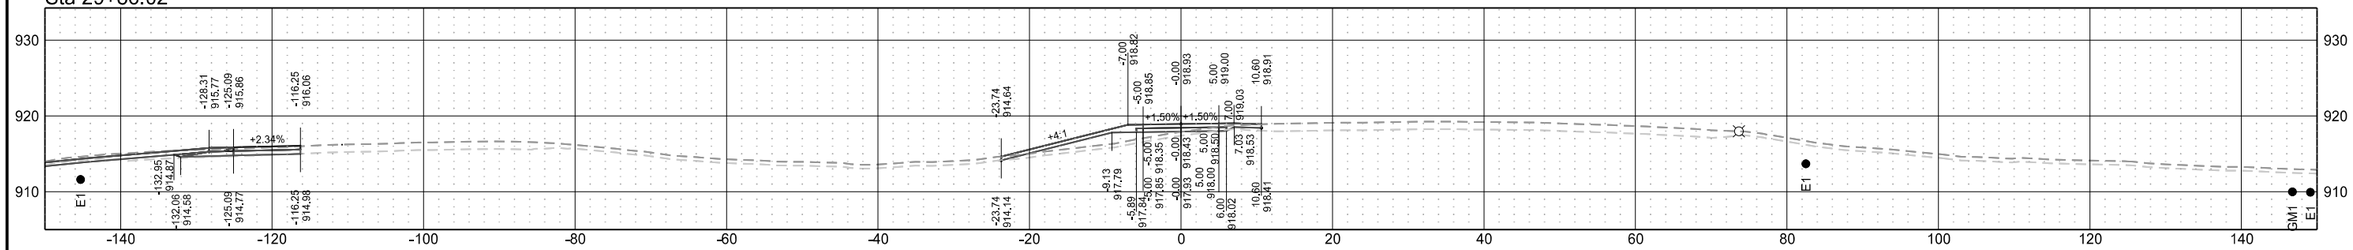


Sta 29+75.52

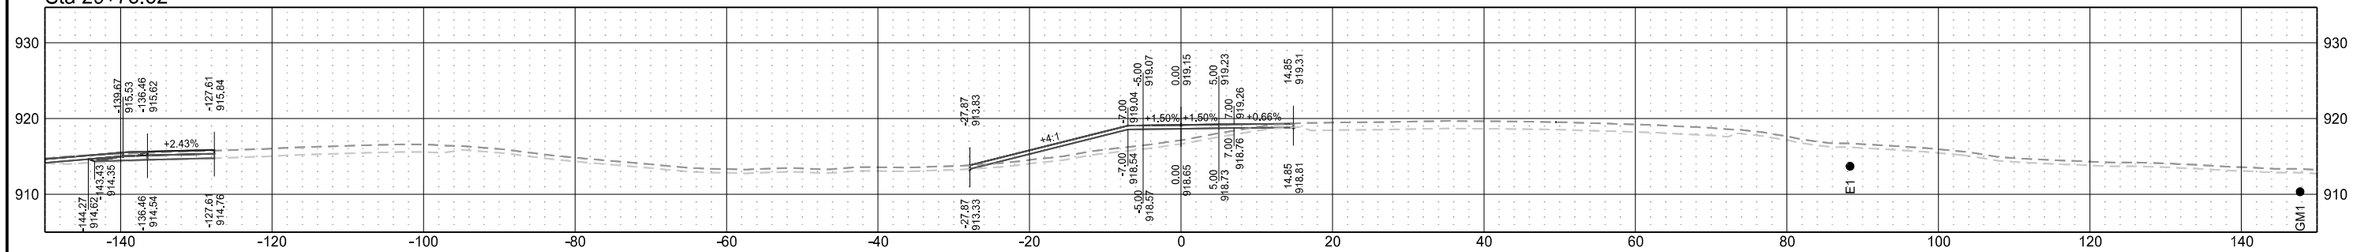

Sta 29+50.00

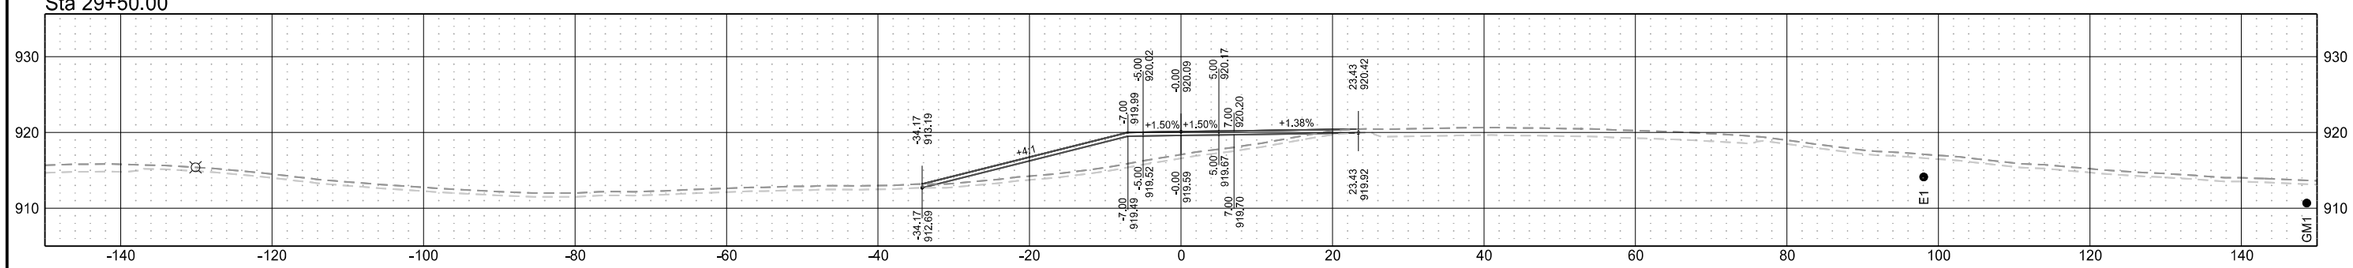


Sta 29+20.00

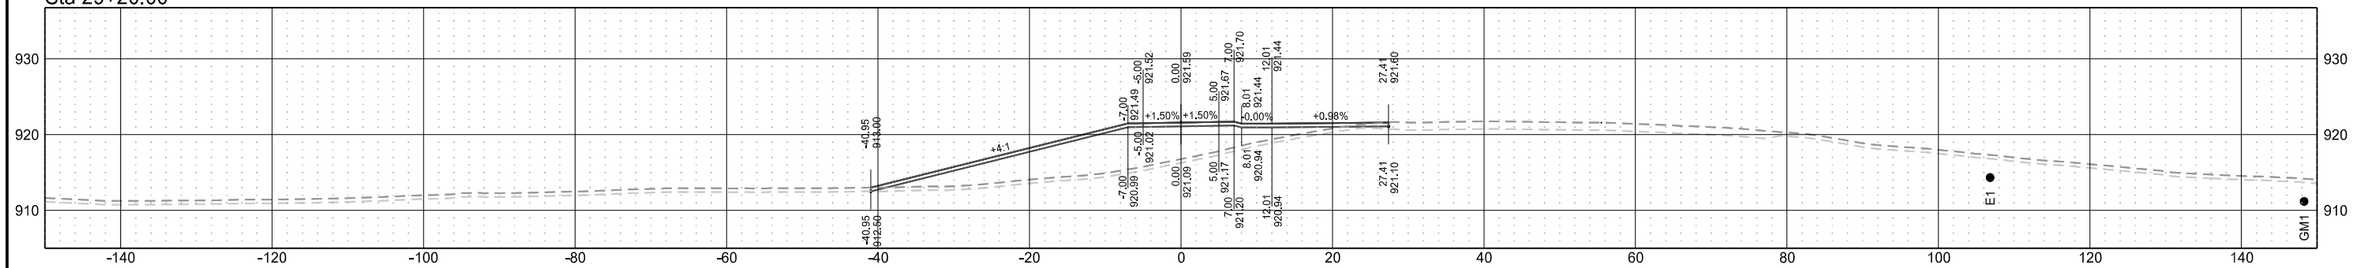


Hillsboro Shared Use Path

	STATE	PROJECT NO.	SECTION NO.	SHEET NO.
	ND	IM-8-029(203)101	200	216


Sta 30+90.64

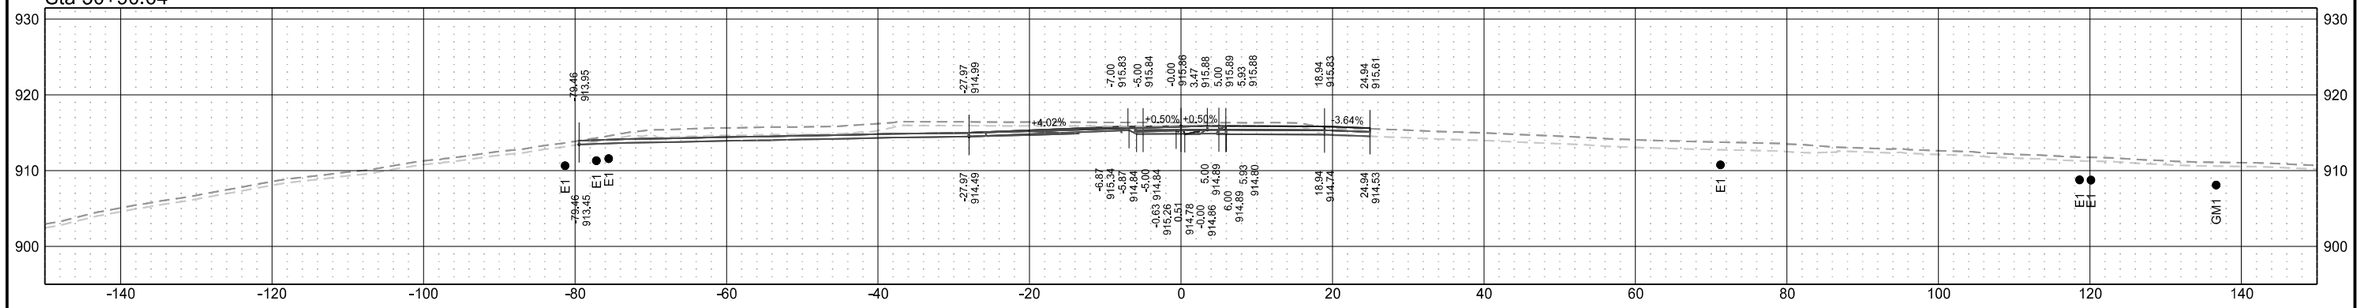


Sta 29+96.02

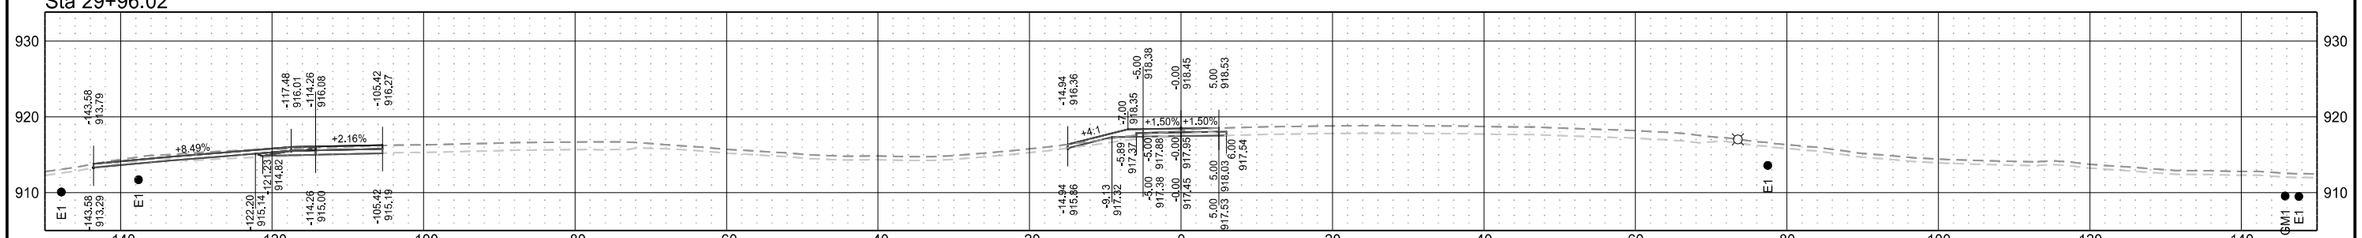

Sta 29+91.02

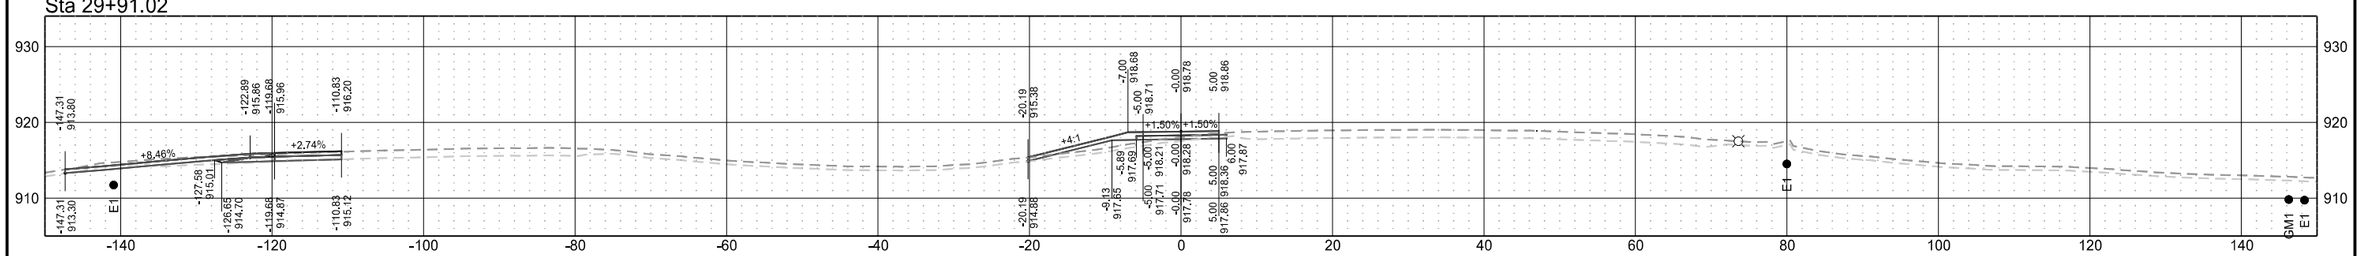


Sta 29+86.03

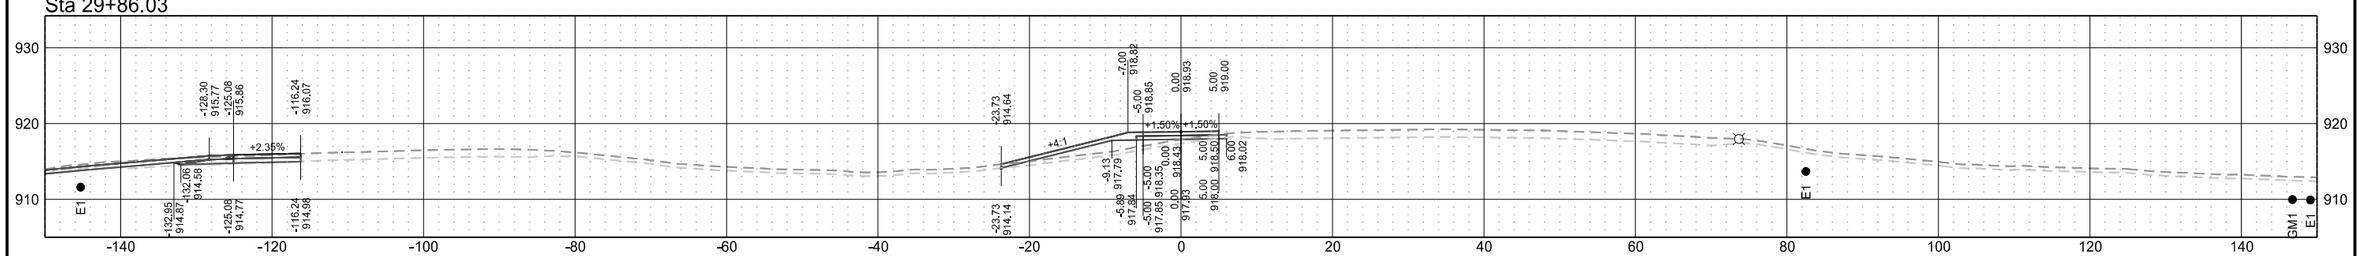


Hillsboro Shared Use Path

	STATE	PROJECT NO.	SECTION NO.	SHEET NO.
	ND	IM-8-029(203)101	200	217


Sta 32+00.00

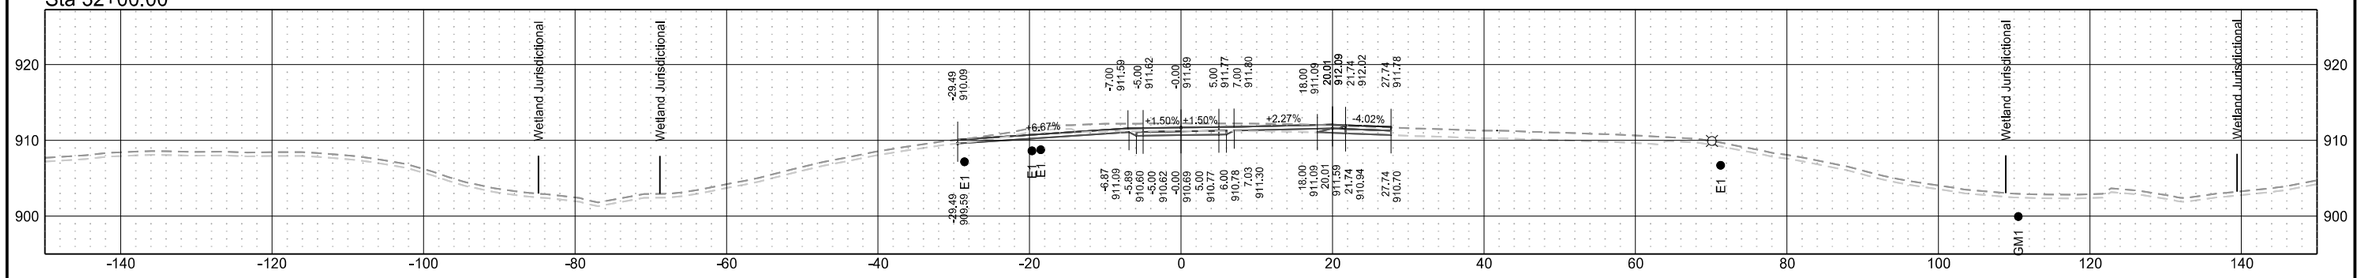


Sta 31+50.00

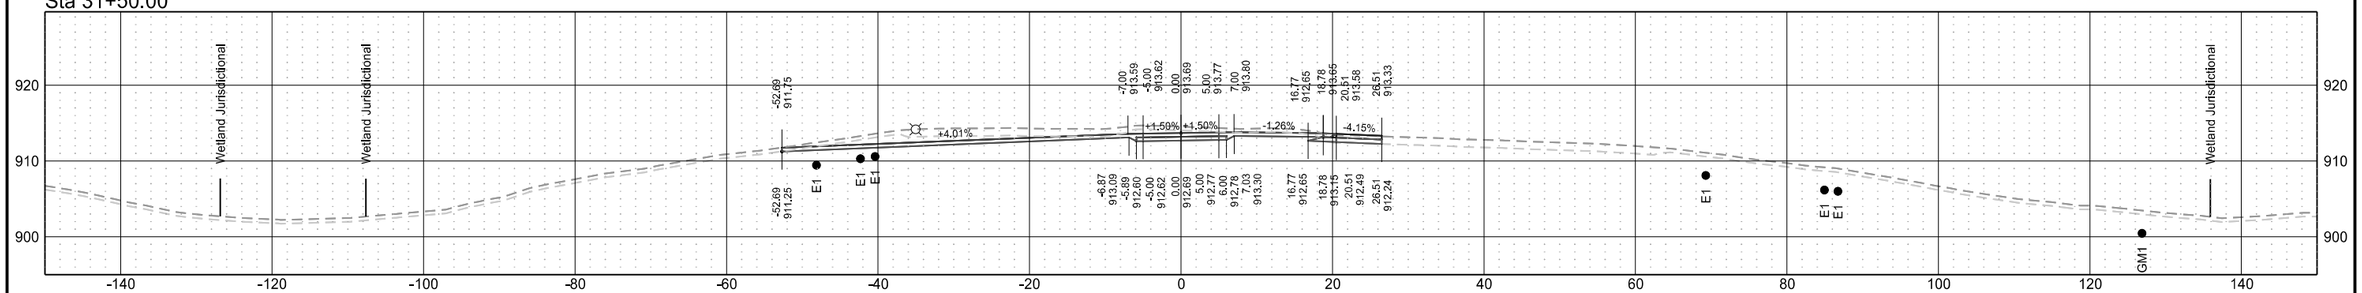

Sta 31+36.87

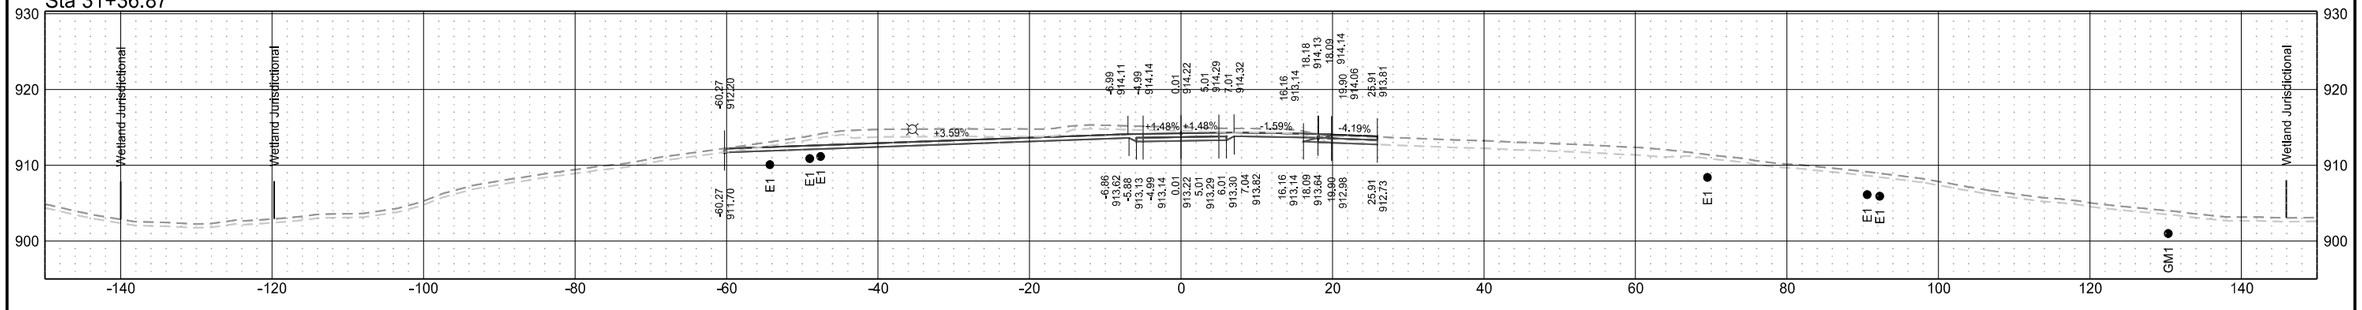


Sta 31+00.00

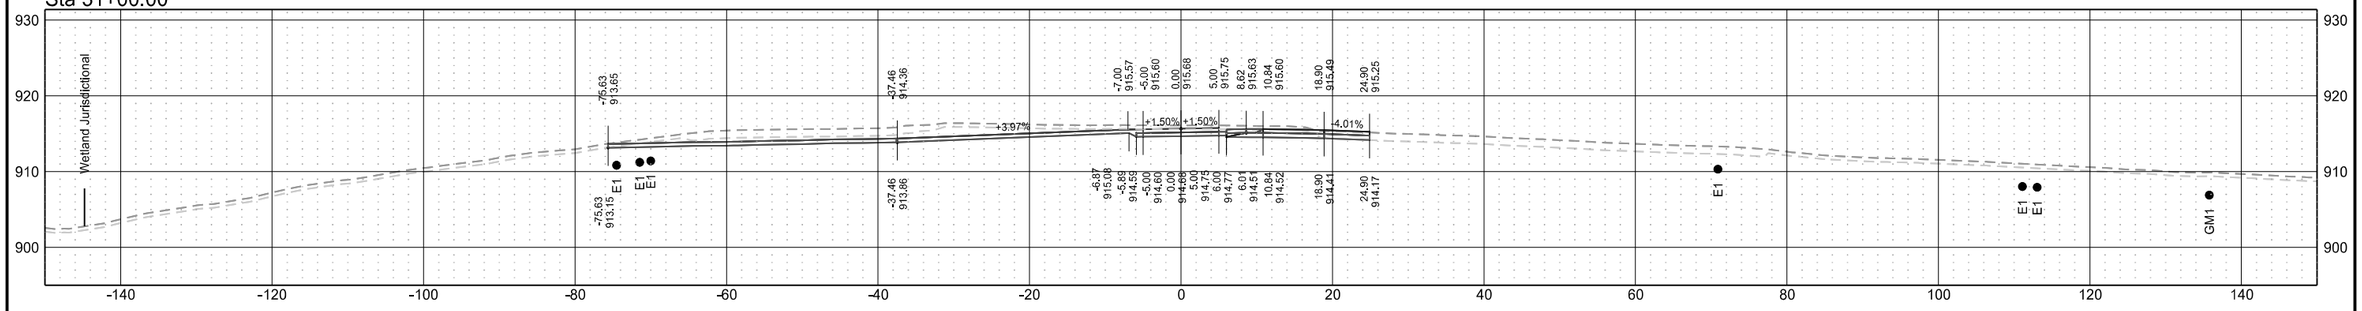


Hillsboro Shared Use Path

	STATE	PROJECT NO.	SECTION NO.	SHEET NO.
	ND	IM-8-029(203)101	200	218


Sta 33+50.00

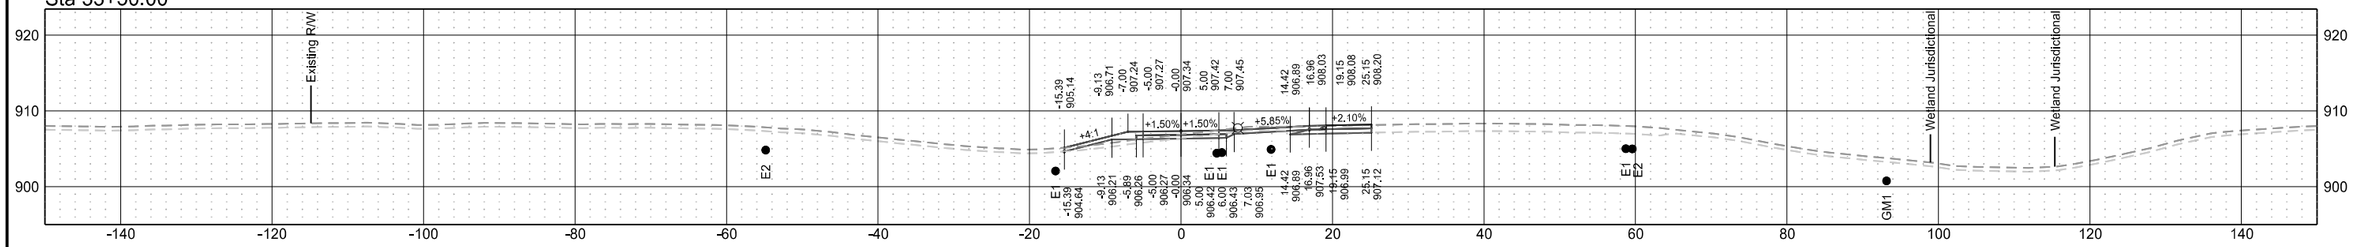


Sta 33+00.00

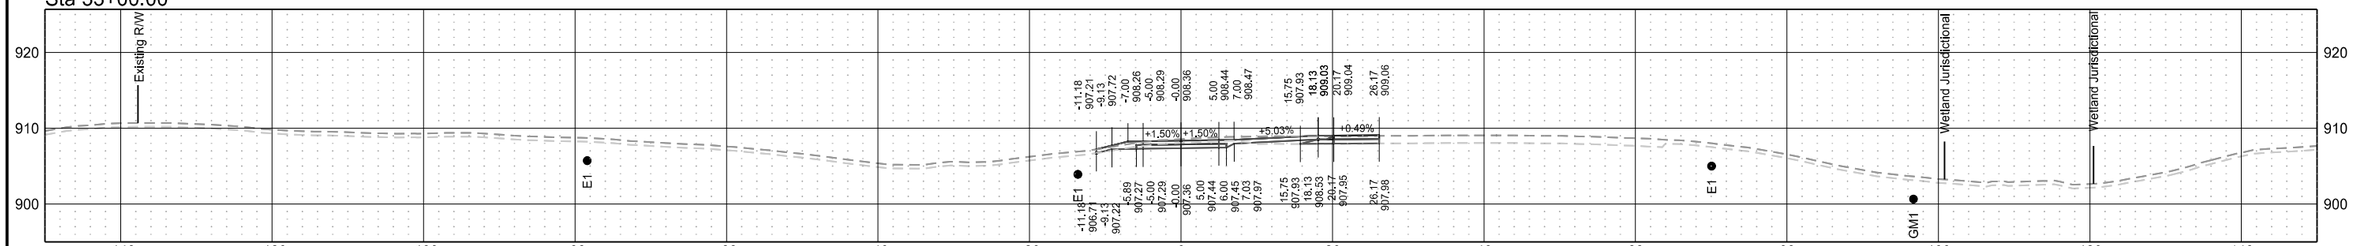

Sta 32+50.00

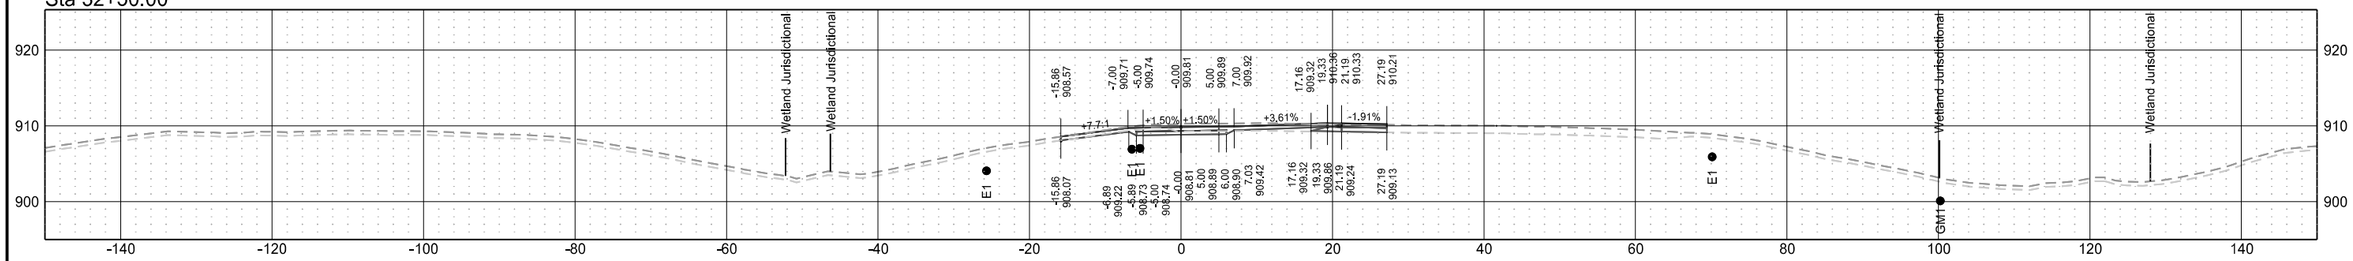


Sta 32+26.48

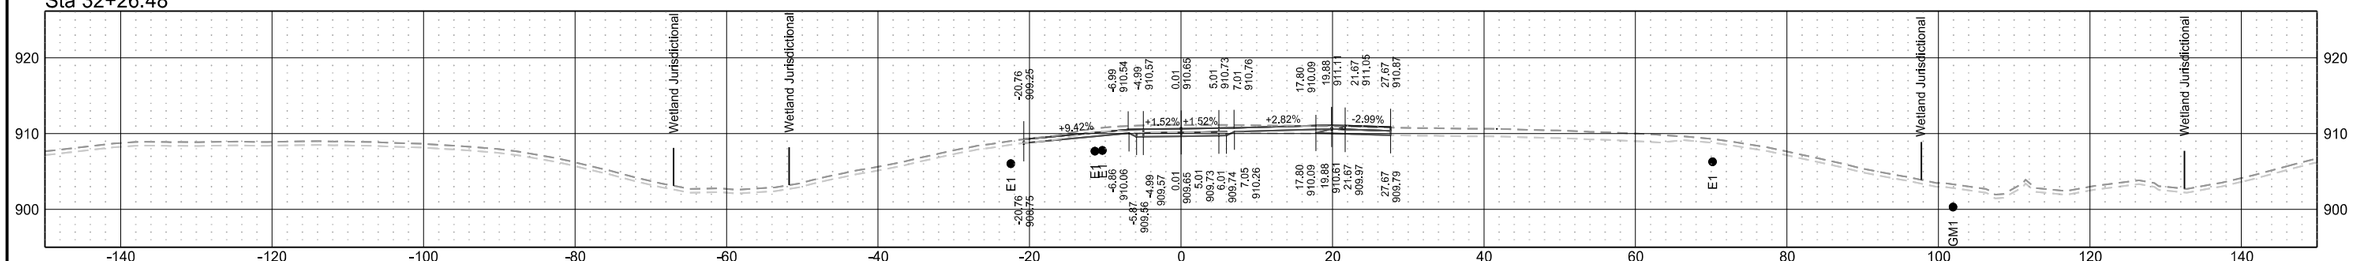


Hillsboro Shared Use Path

	STATE	PROJECT NO.	SECTION NO.	SHEET NO.
	ND	IM-8-029(203)101	200	219


Sta 34+67.44

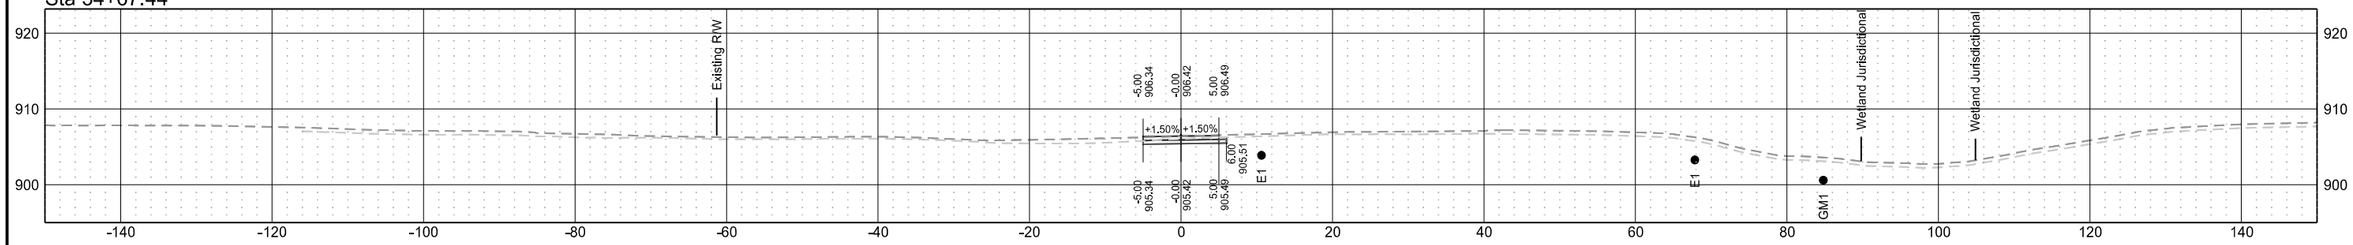


Sta 34+60.00

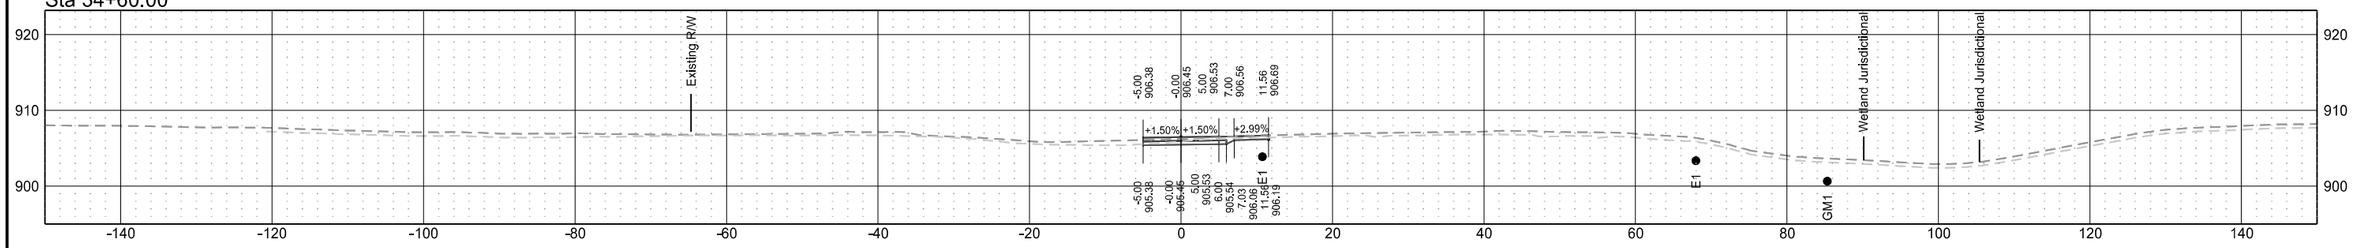

Sta 34+50.00

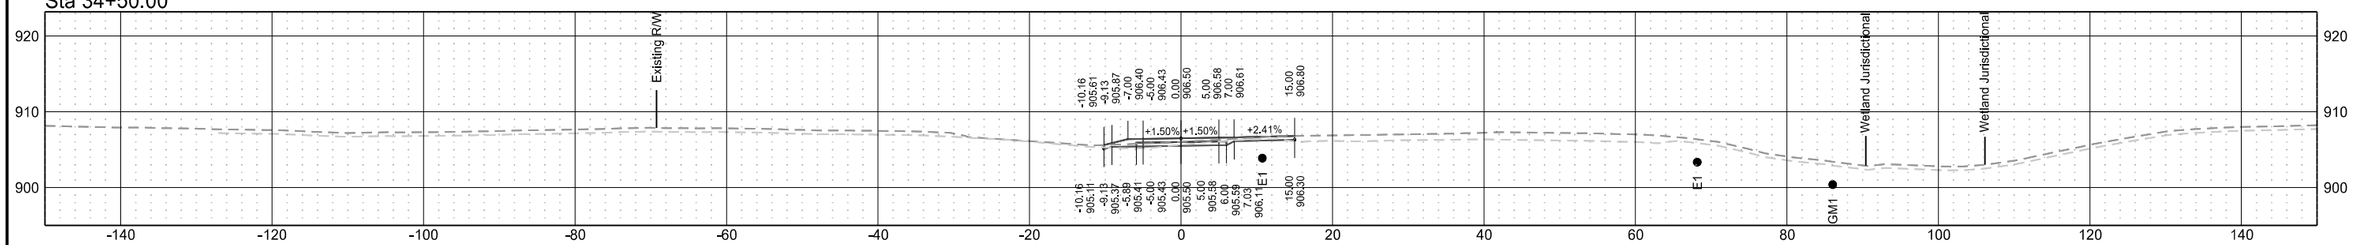


Sta 34+00.00

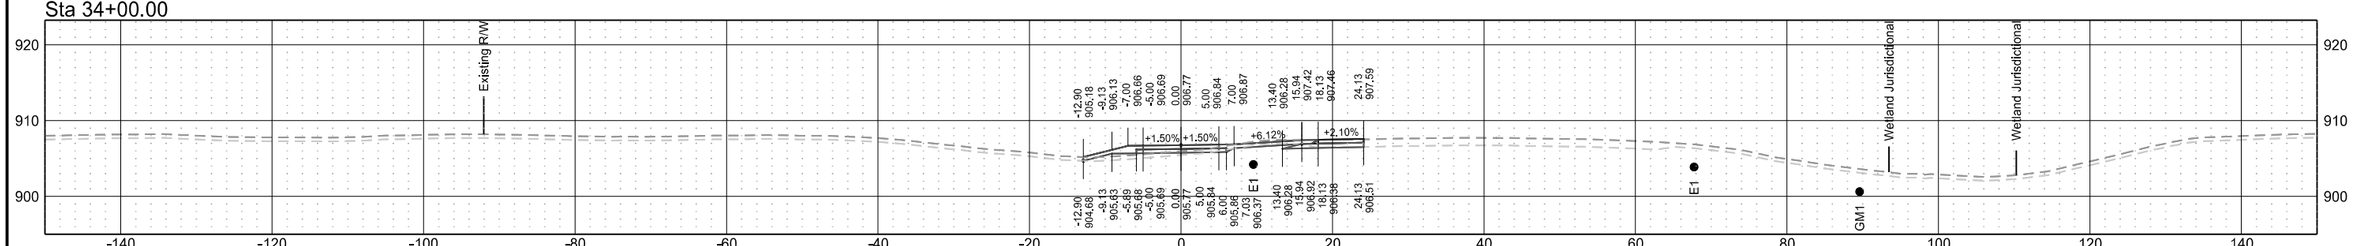

Hillsboro Shared Use Path

	STATE	PROJECT NO.	SECTION NO.	SHEET NO.
	ND	IM-8-029(203)101	200	220


Sta 34+73.43

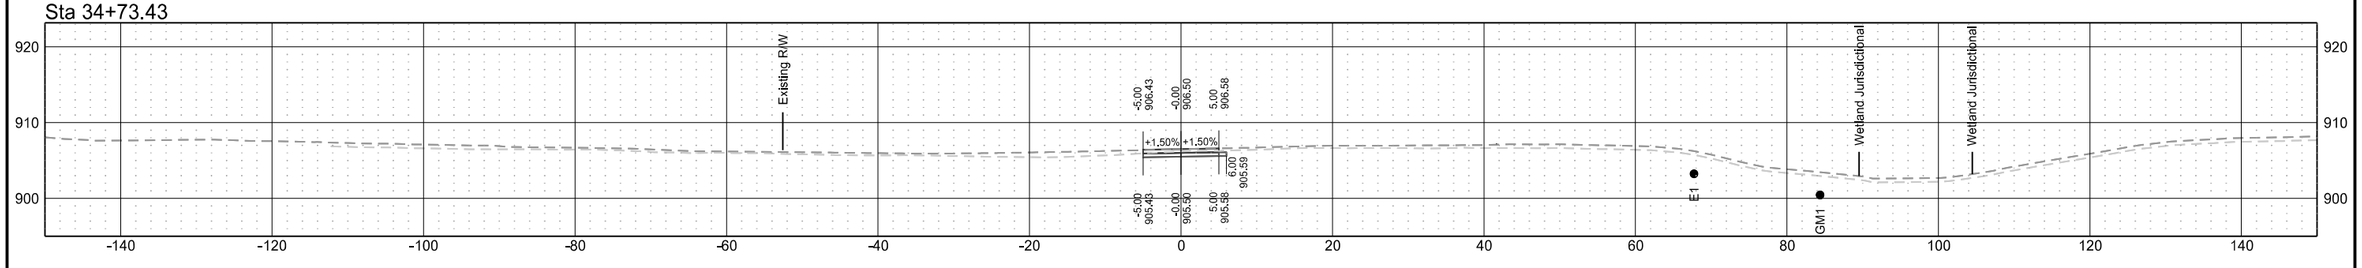


County Road 11/W Caledonia Avenue

	STATE	PROJECT NO.	SECTION NO.	SHEET NO.
	ND	IM-8-029(203)101	200	221


Sta 5+50.00 R2

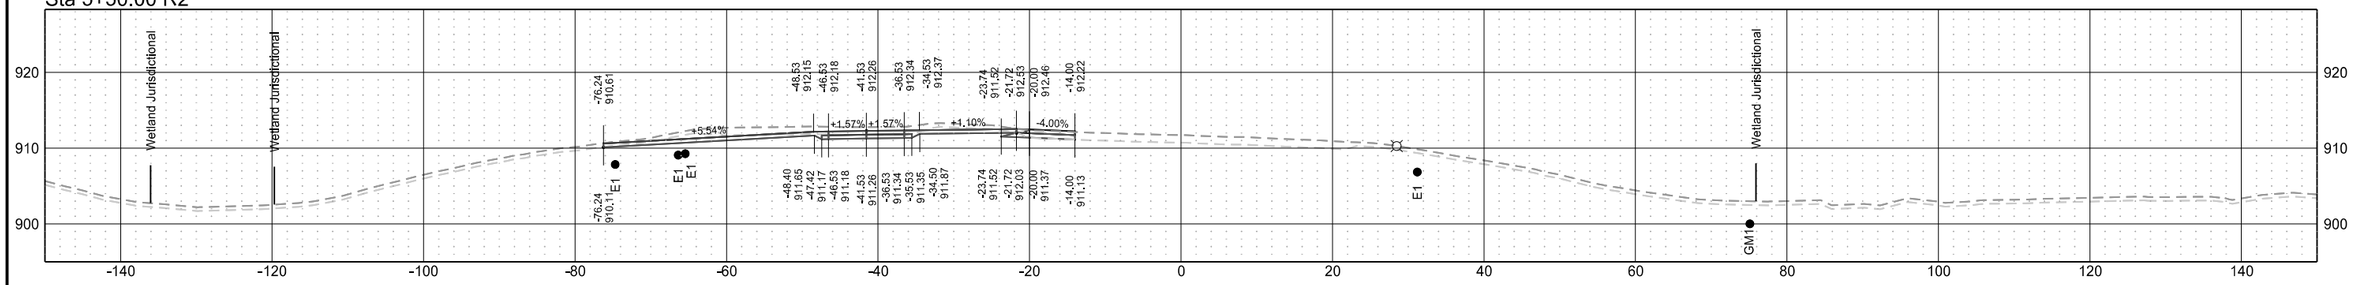


Sta 5+00.00 R2

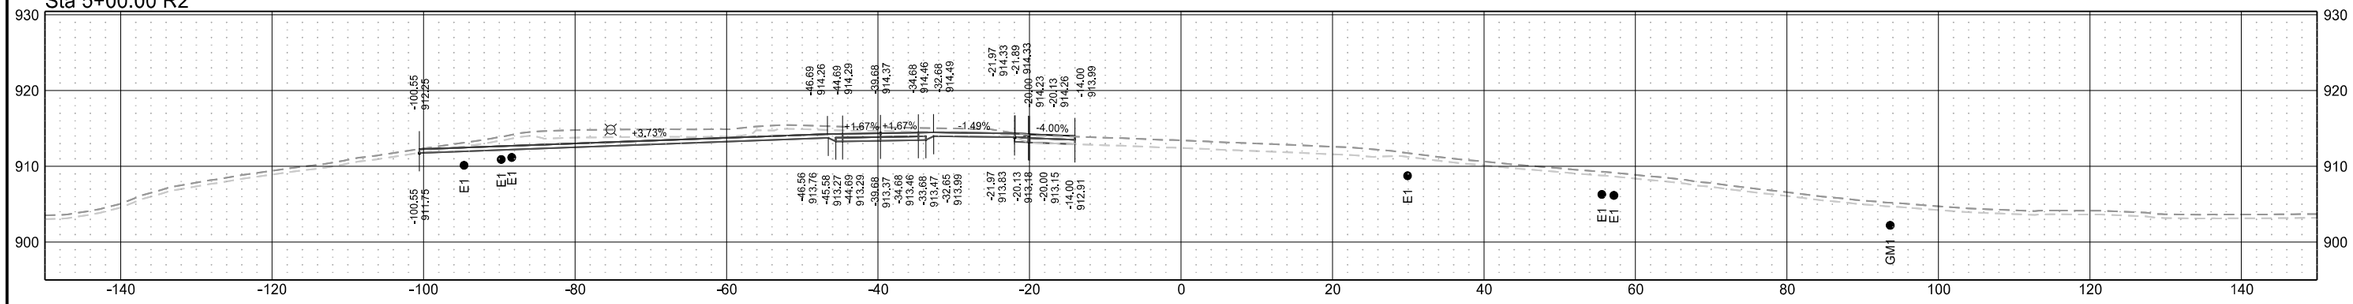

Sta 4+50.00 R2

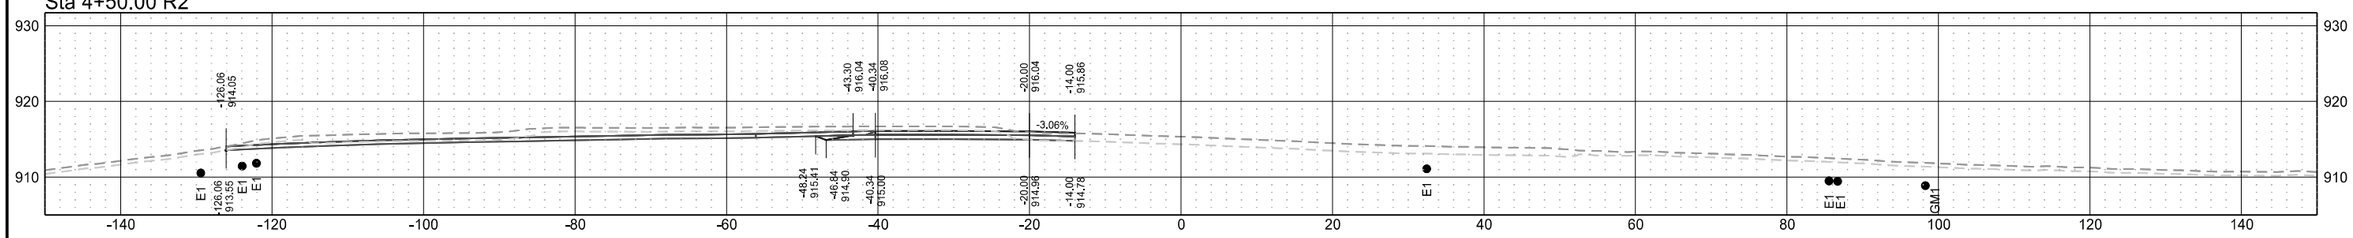


Sta 4+30.60 R2

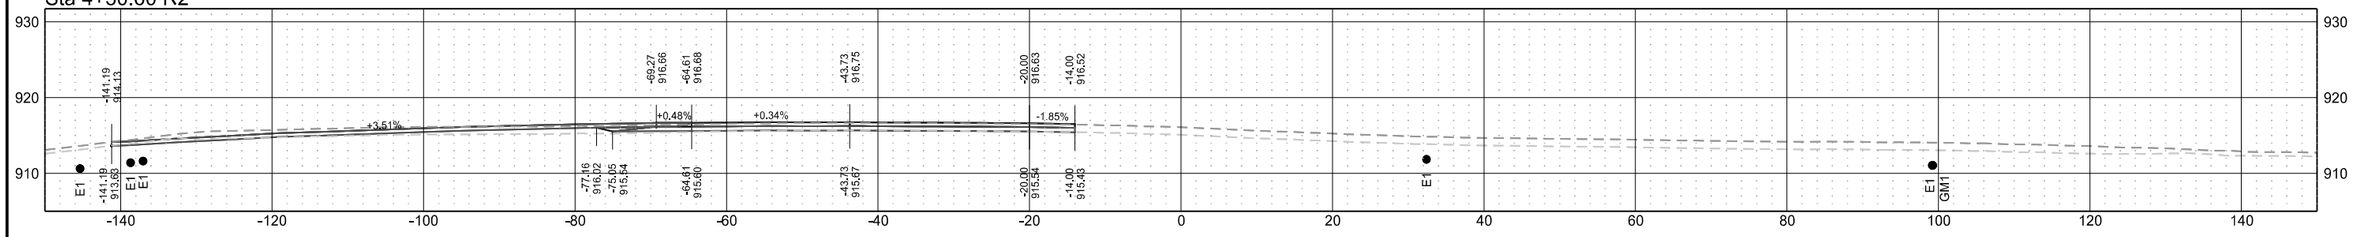


County Road 11/W Caledonia Avenue

	STATE	PROJECT NO.	SECTION NO.	SHEET NO.
	ND	IM-8-029(203)101	200	222


Sta 7+00.00 R2

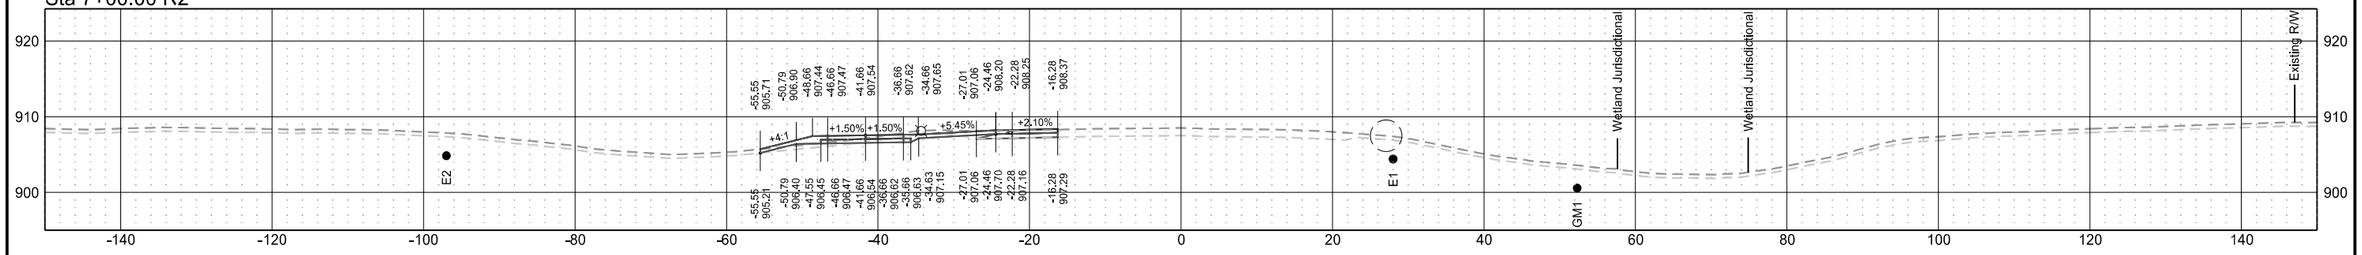


Sta 6+50.00 R2

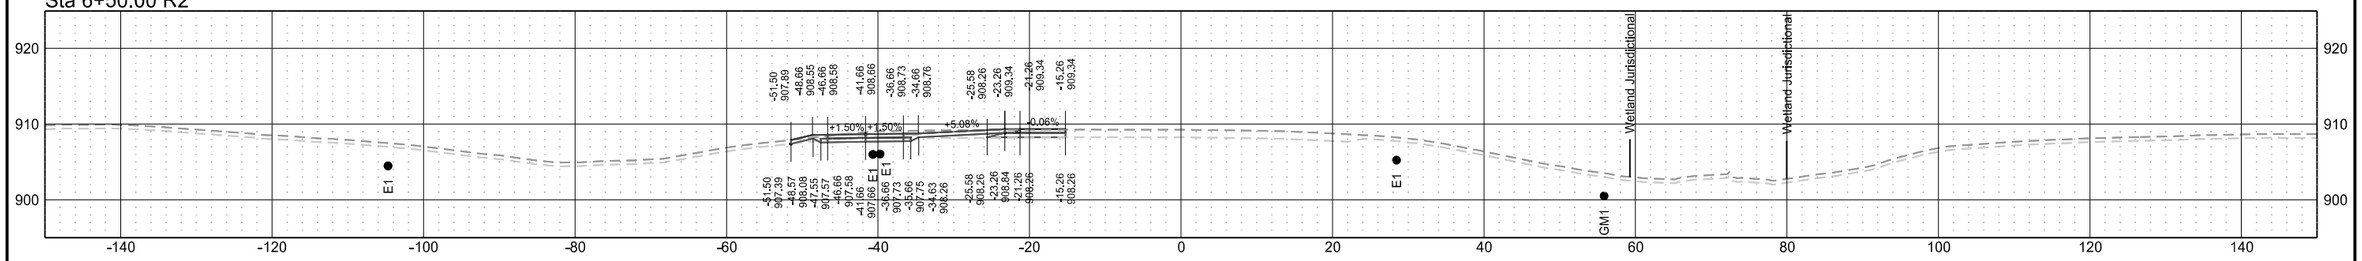

Sta 6+00.00 R2

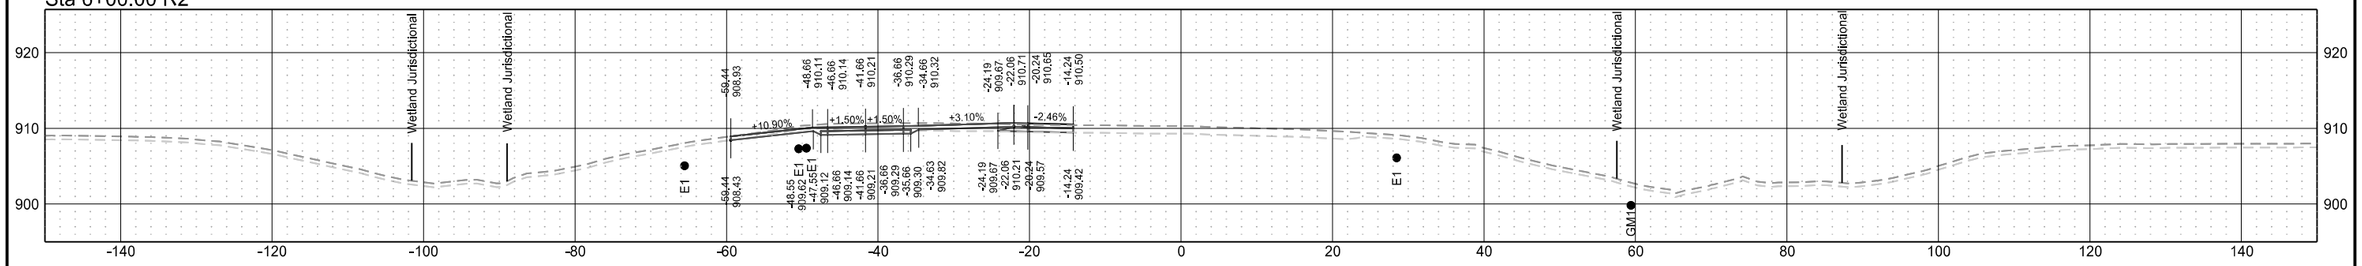


Sta 5+95.68 R2

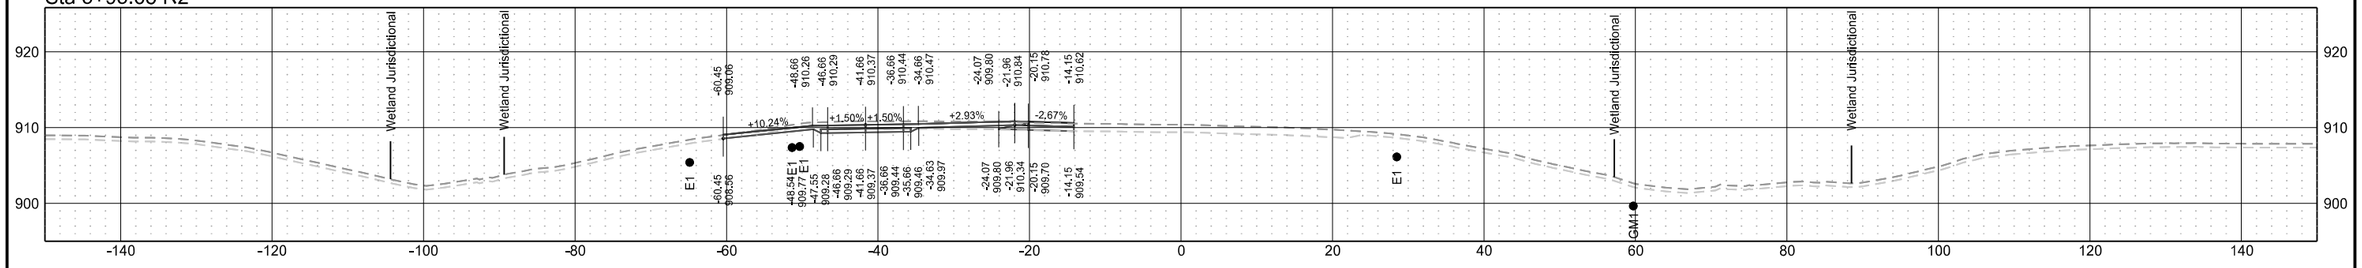


County Road 11/W Caledonia Avenue

STATE	PROJECT NO.	SECTION NO.	SHEET NO.
ND	IM-8-029(203)101	200	223

Sta 7+71.52 R2

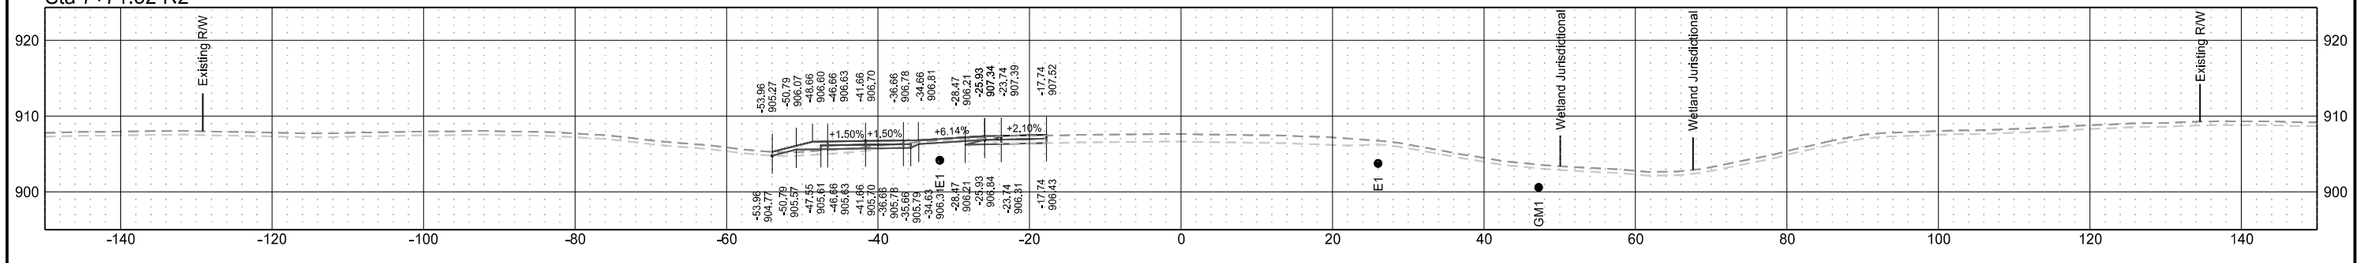


Sta 7+50.00 R2

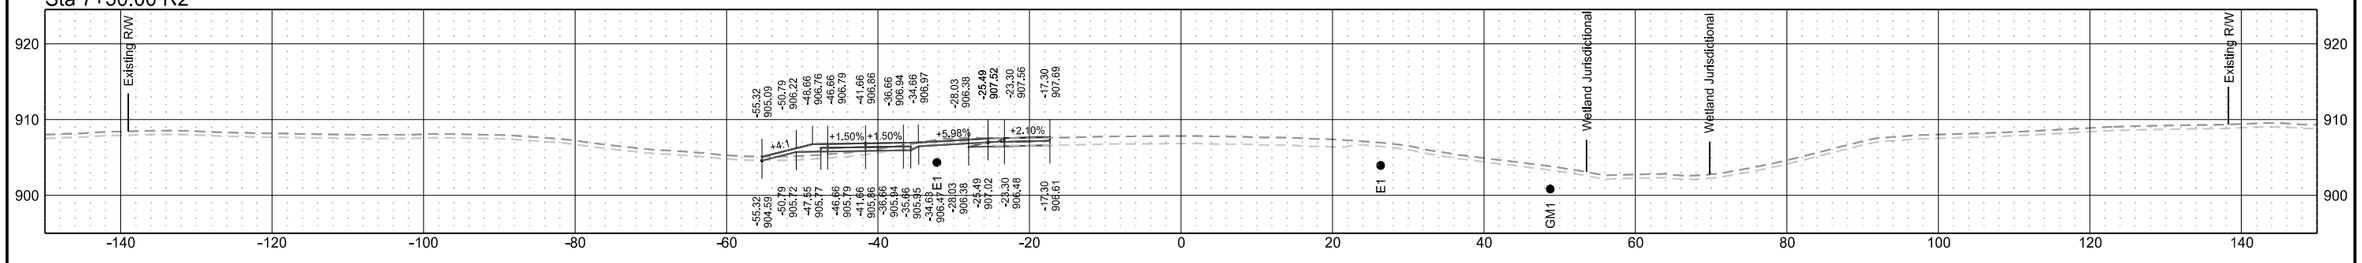


Hillsboro NE Ramp

	STATE	PROJECT NO.	SECTION NO.	SHEET NO.
	ND	IM-8-029(203)101	200	224


Sta 0+52.37

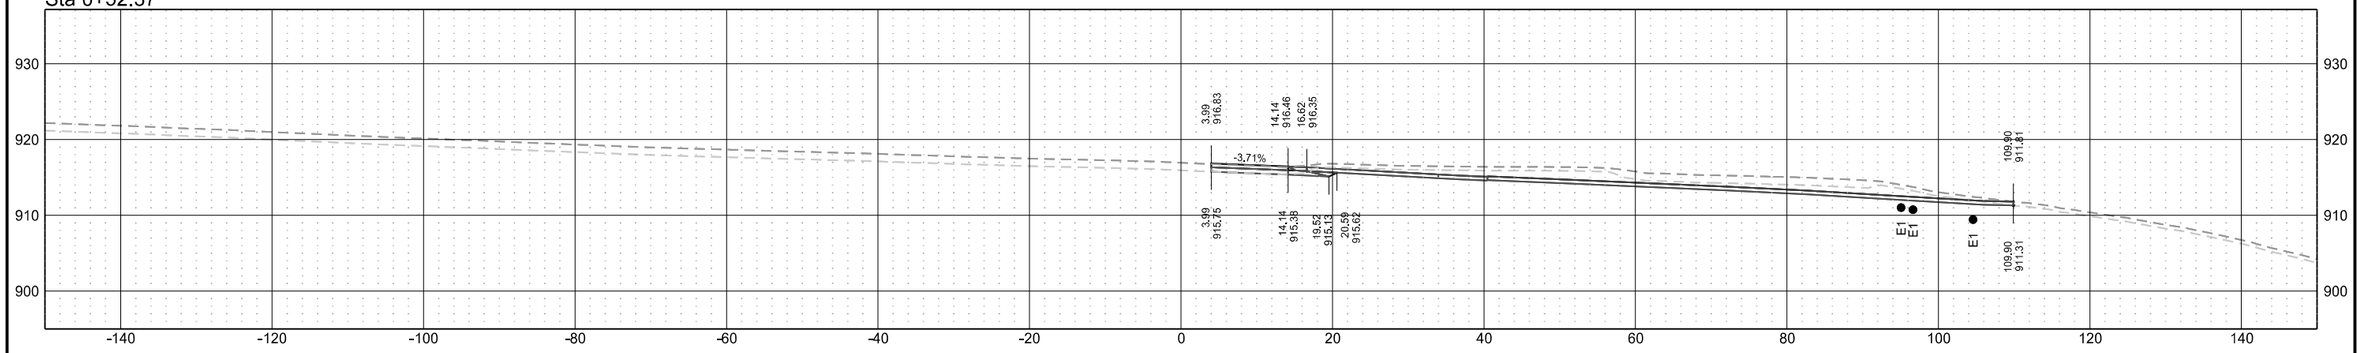

Sta 0+50.00

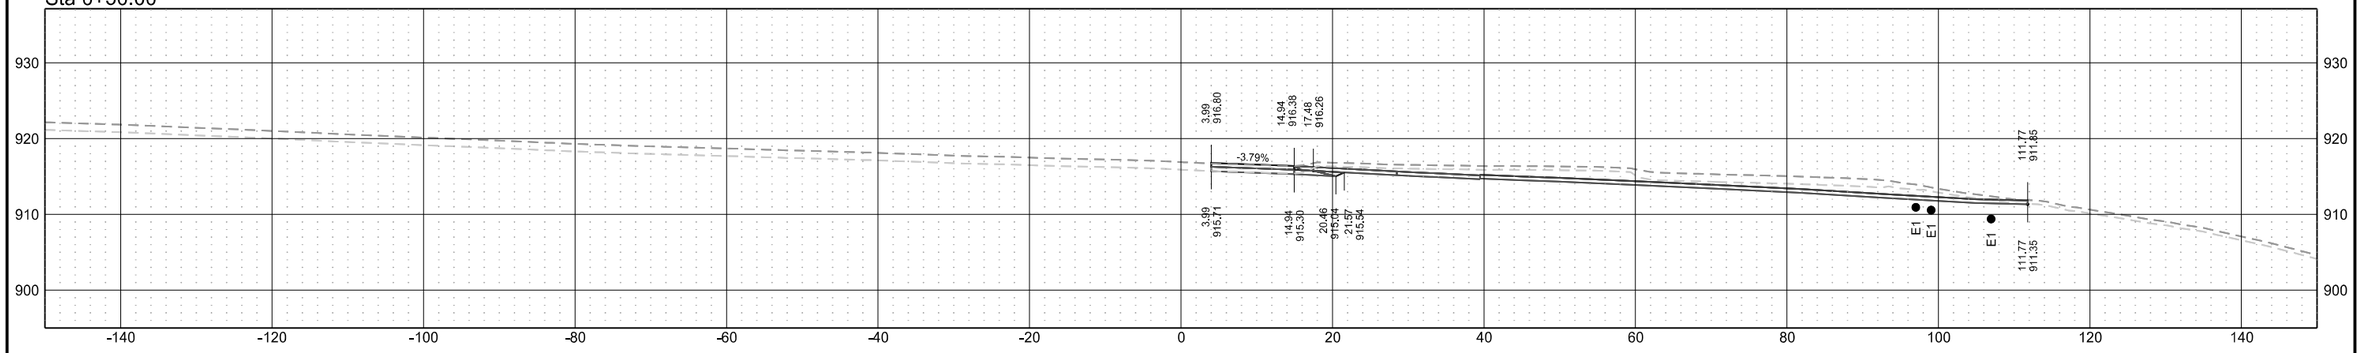


Sta 0+45.01

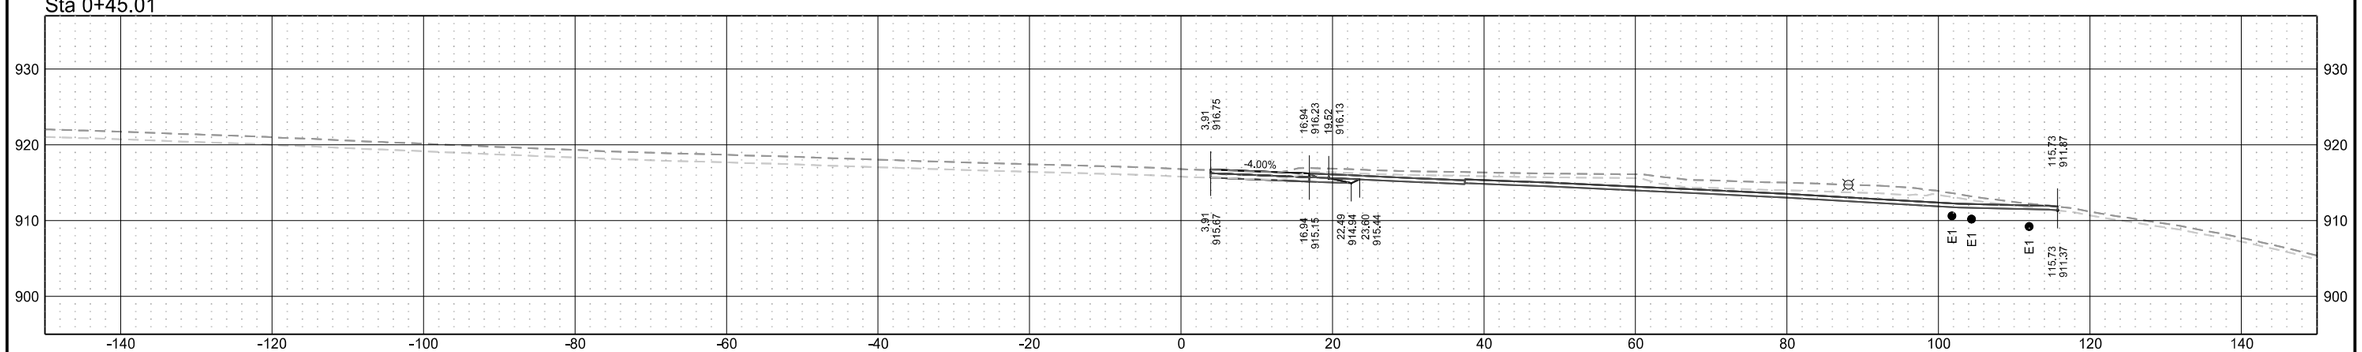


Hillsboro NE Ramp

	STATE	PROJECT NO.	SECTION NO.	SHEET NO.
	ND	IM-8-029(203)101	200	225


Sta 1+50.00

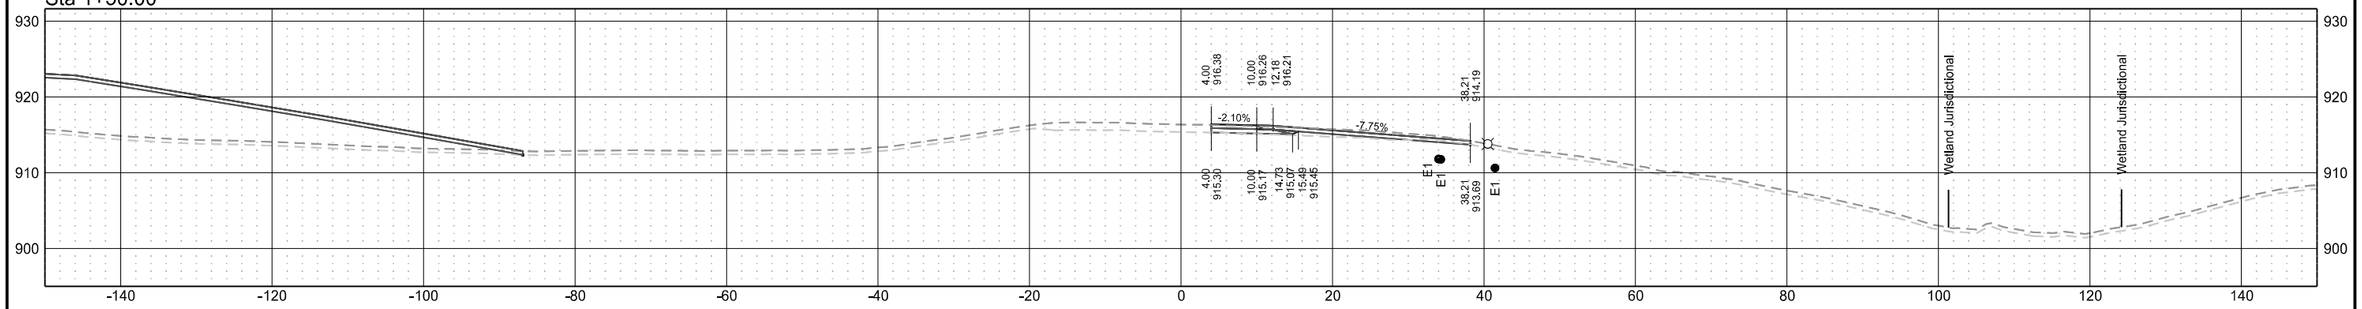

Sta 1+00.00

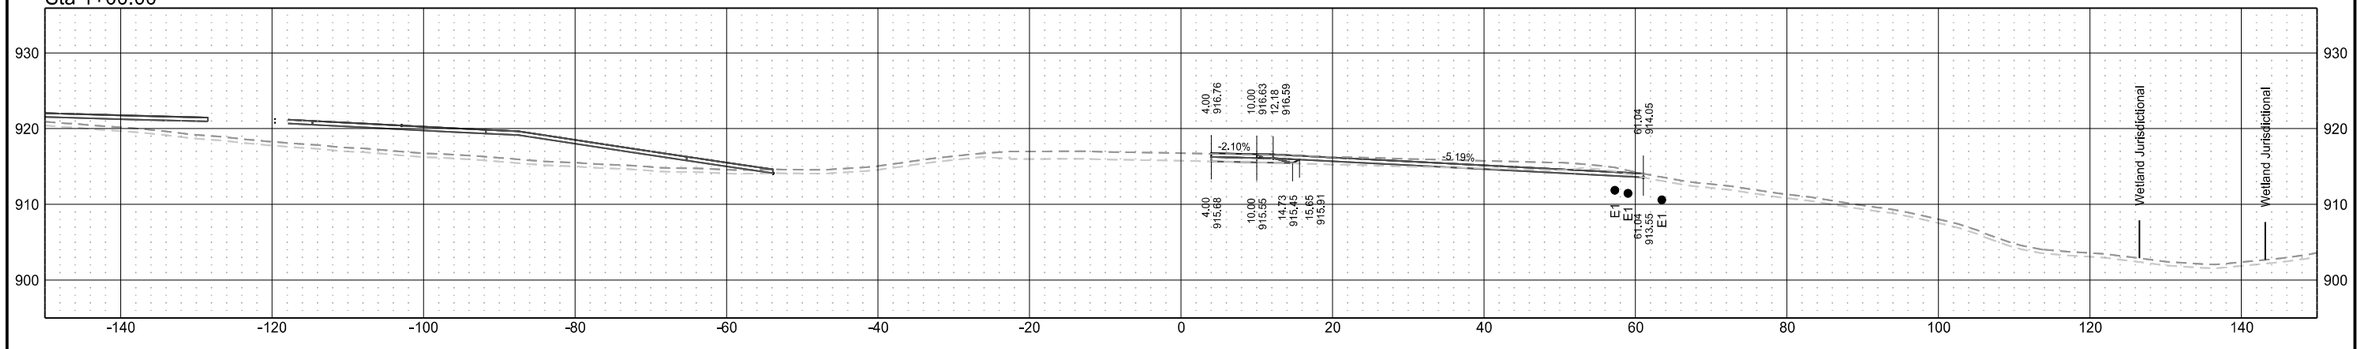


Sta 0+71.50

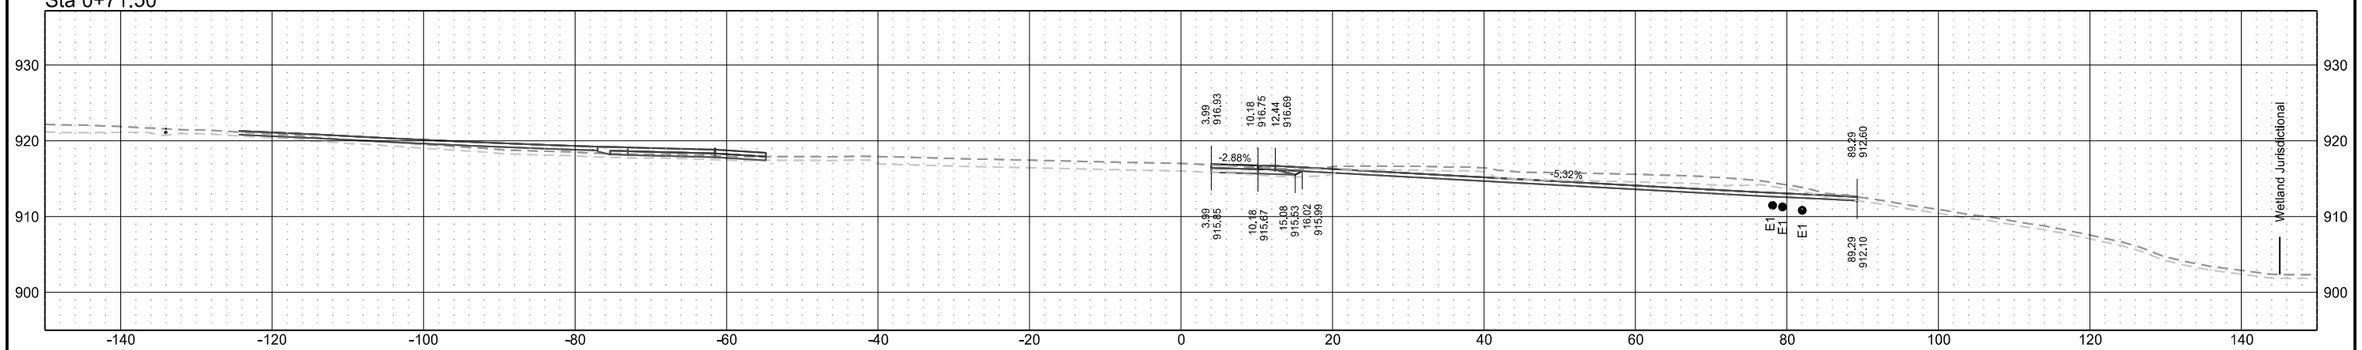


Hillsboro NE Ramp

	STATE	PROJECT NO.	SECTION NO.	SHEET NO.
	ND	IM-8-029(203)101	200	226


Sta 2+76.79

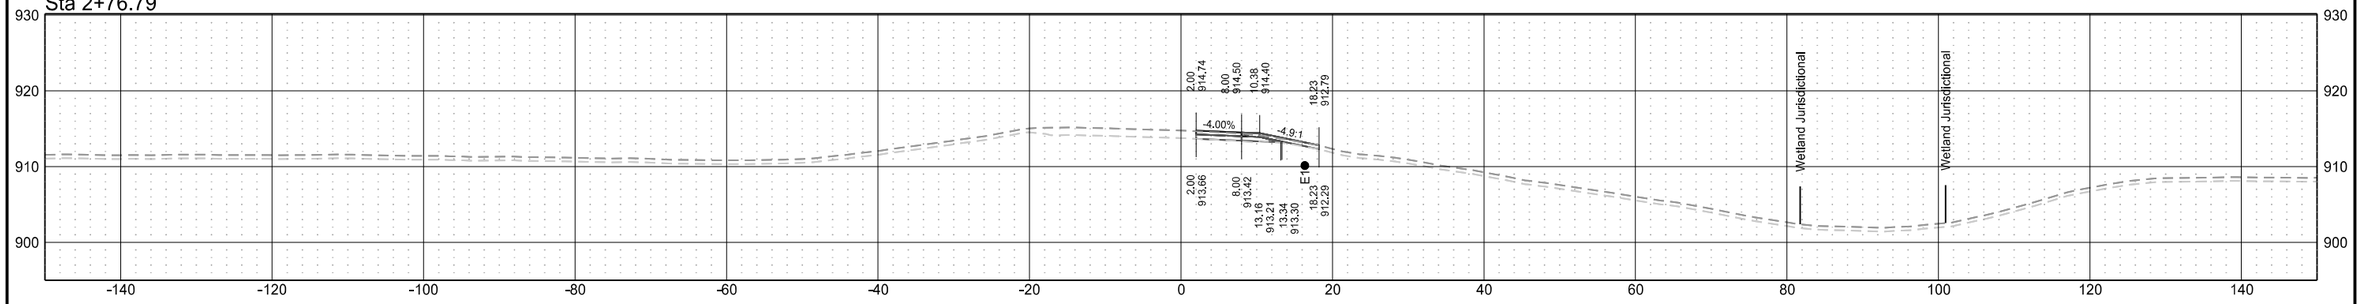


Sta 2+50.00

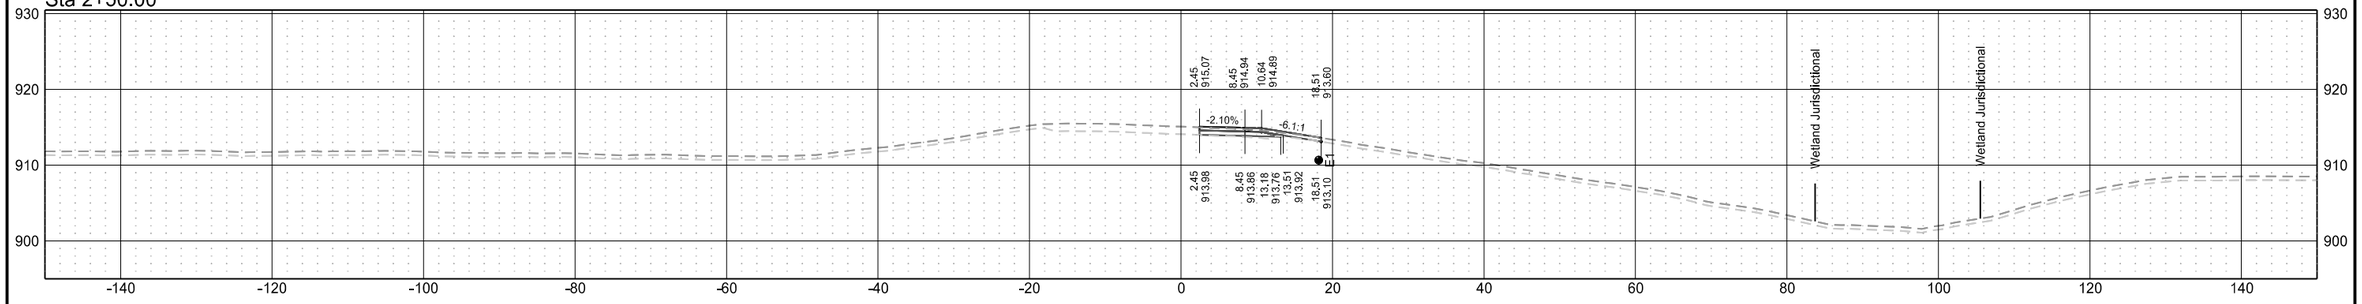

Sta 2+00.00

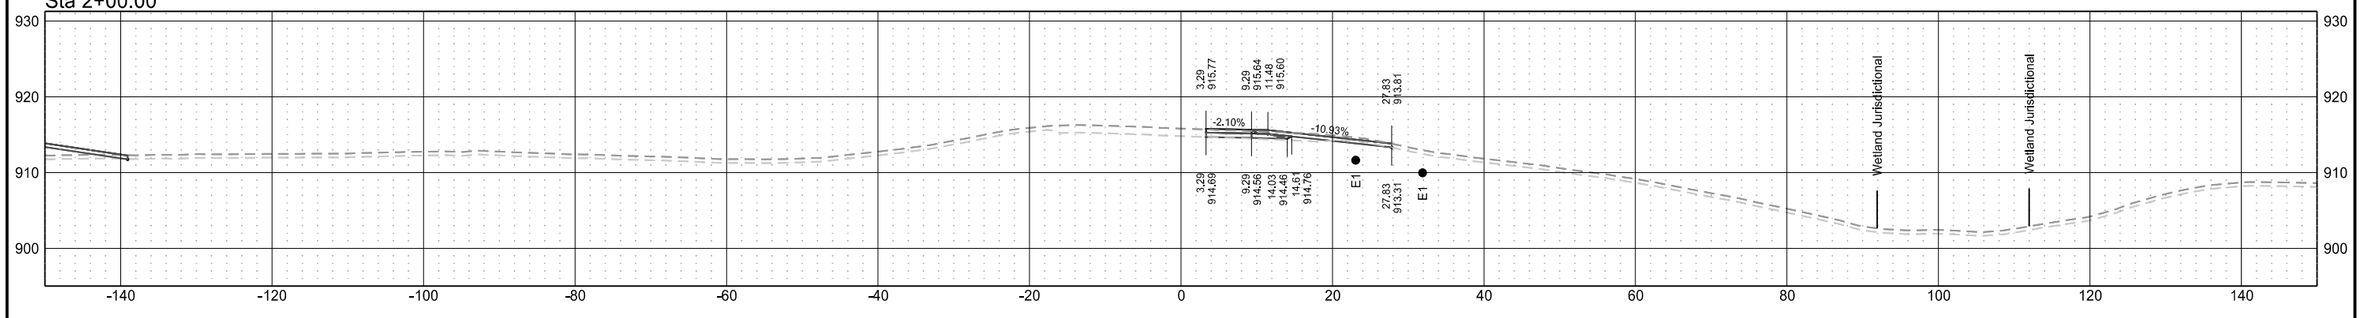


Sta 1+55.62

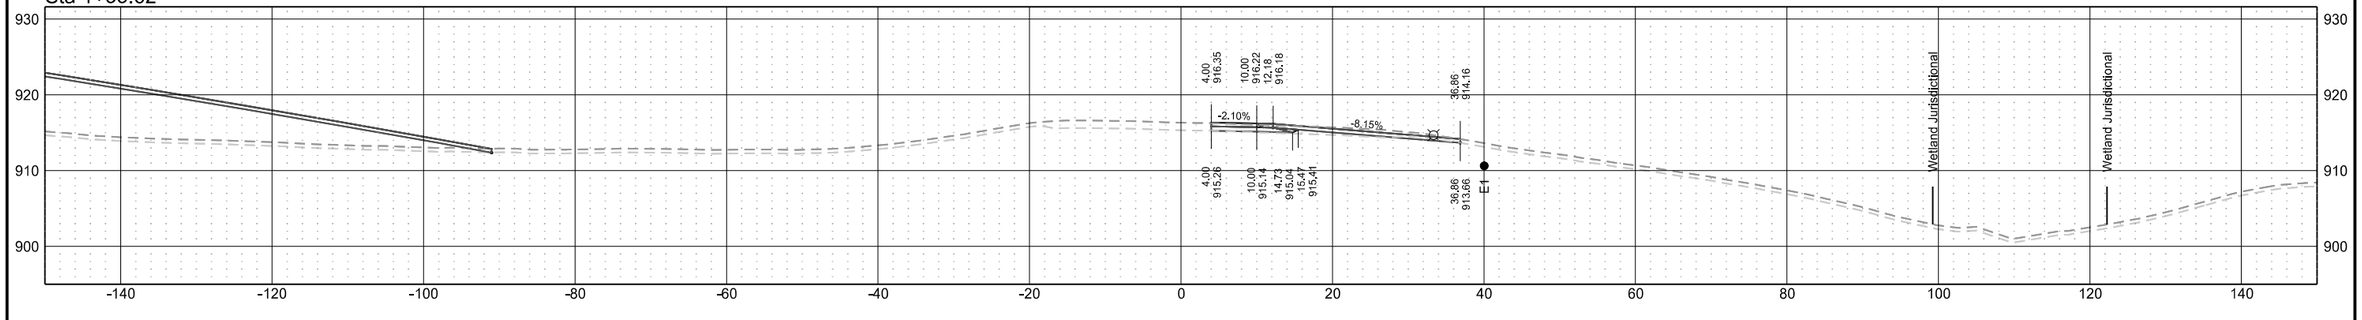


SW Hillsboro Temporary Ramp Connection

	STATE	PROJECT NO.	SECTION NO.	SHEET NO.
	ND	IM-8-029(203)101	200	227


Sta 1+13.25

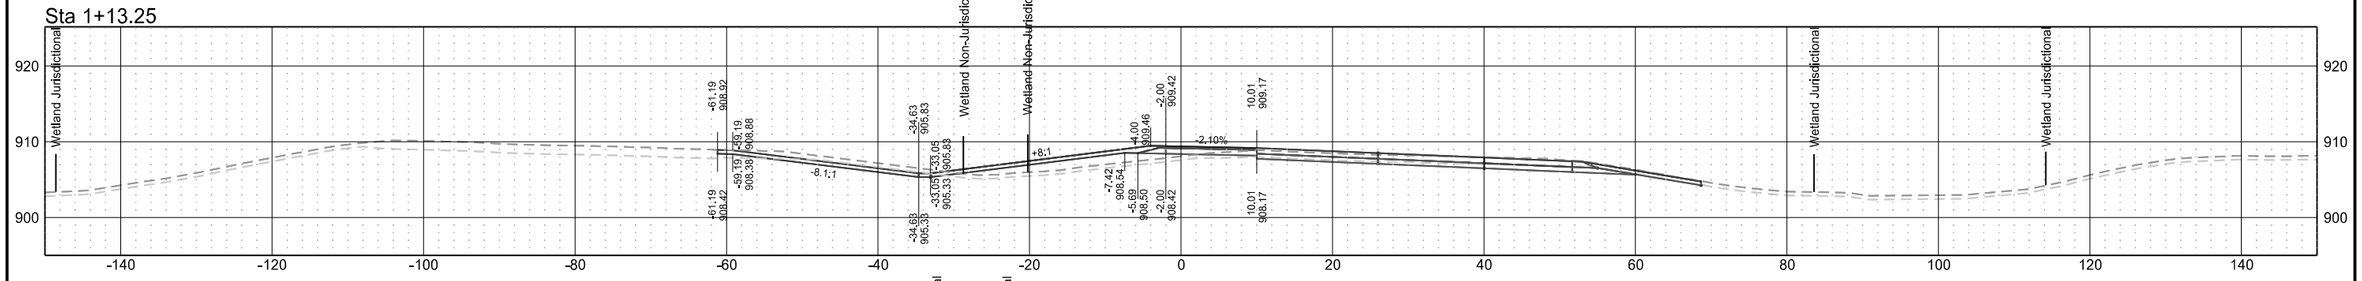


Sta 1+00.00

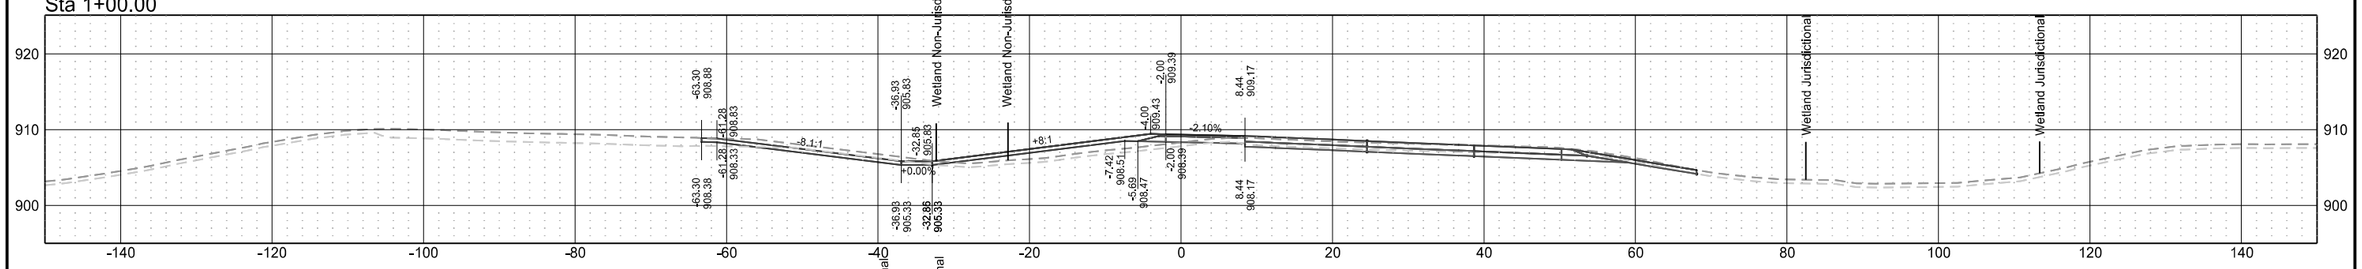

Sta 0+50.00

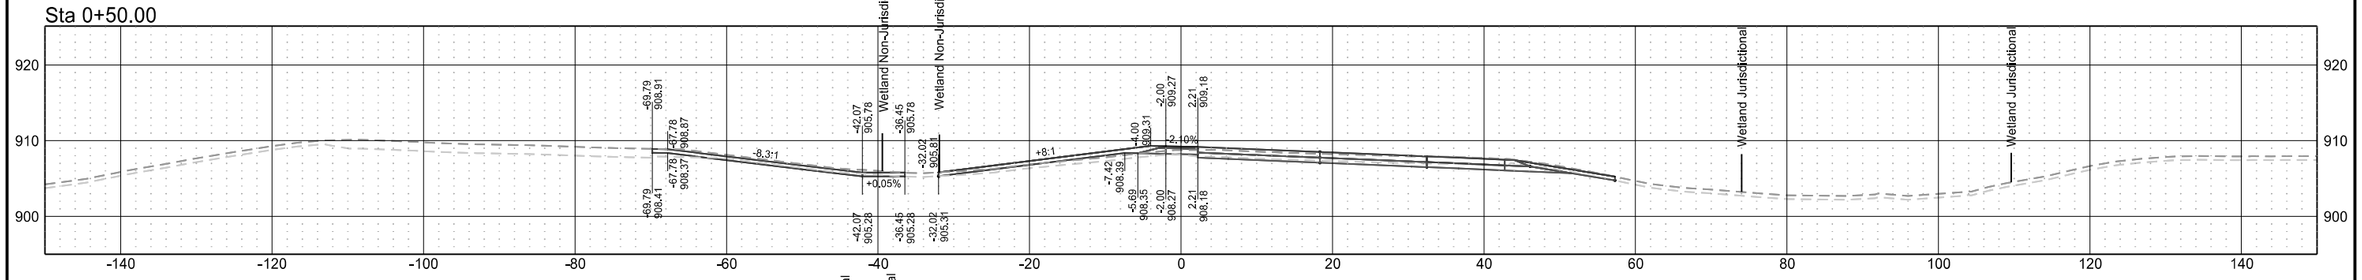


Sta 0+16.53

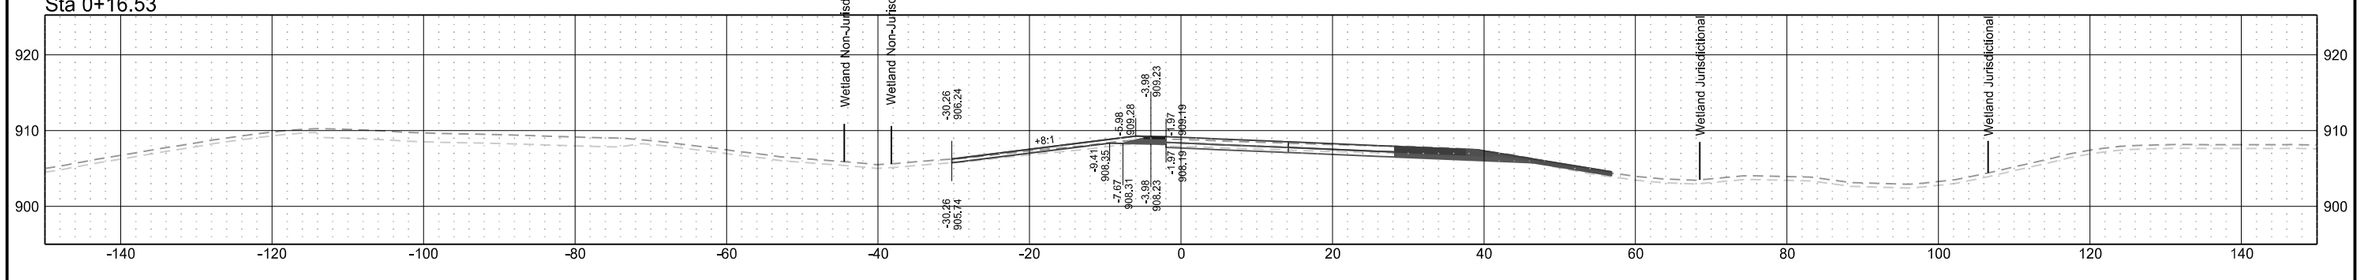


SW Hillsboro Temporary Ramp Connection

	STATE	PROJECT NO.	SECTION NO.	SHEET NO.
	ND	IM-8-029(203)101	200	228


Sta 3+00.00

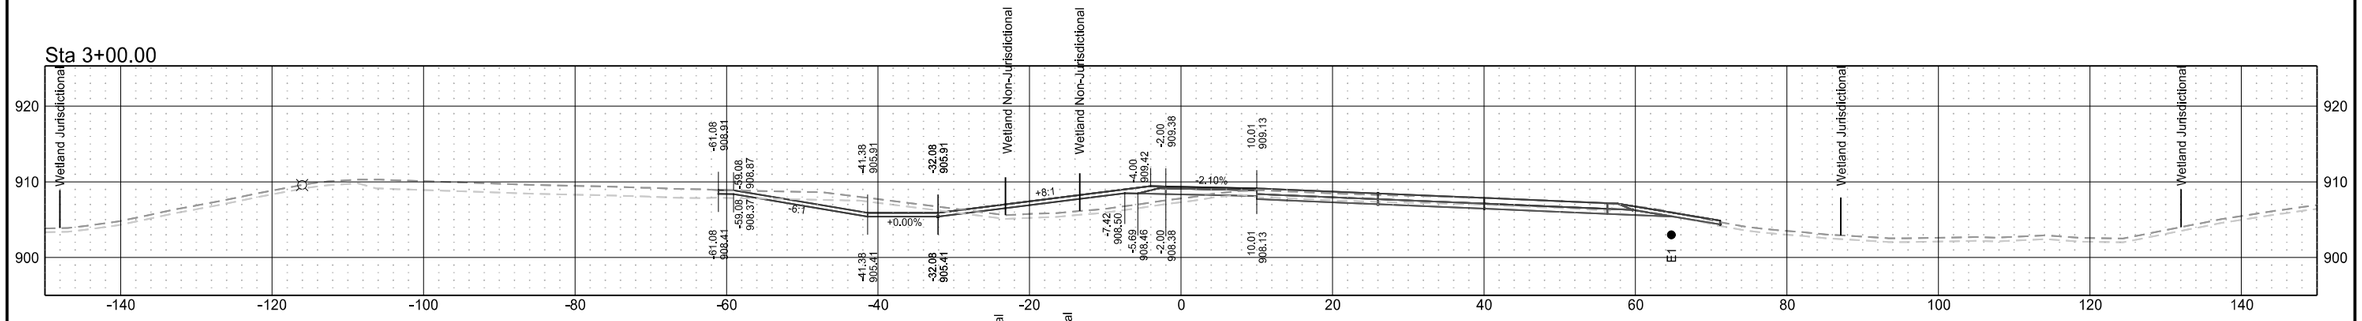


Sta 2+50.00

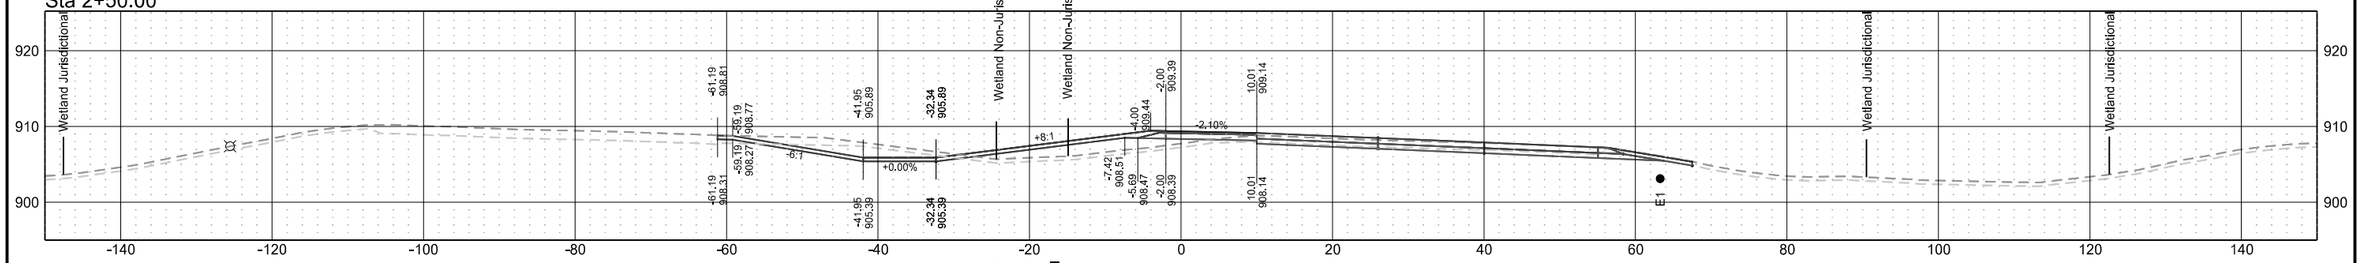

Sta 2+00.00

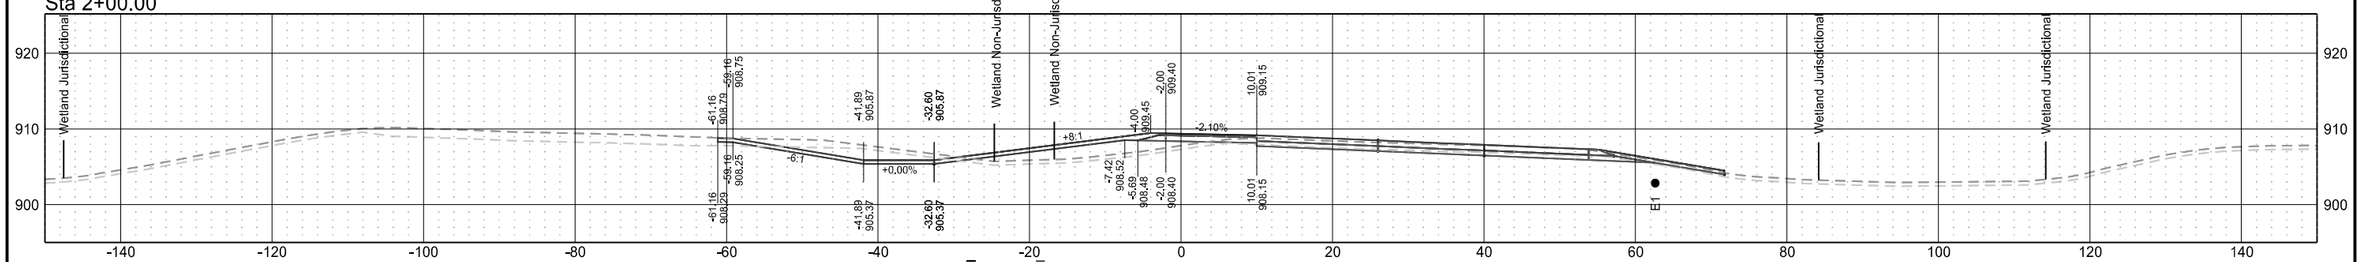


Sta 1+50.00

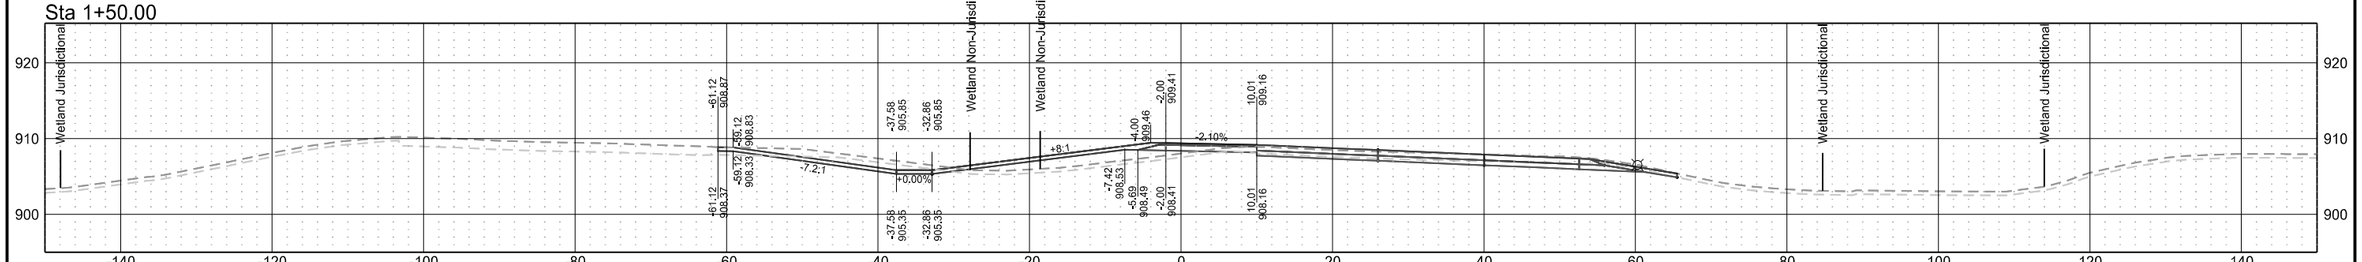


SW Hillsboro Temporary Ramp Connection

	STATE	PROJECT NO.	SECTION NO.	SHEET NO.
	ND	IM-8-029(203)101	200	229


Sta 5+00.00

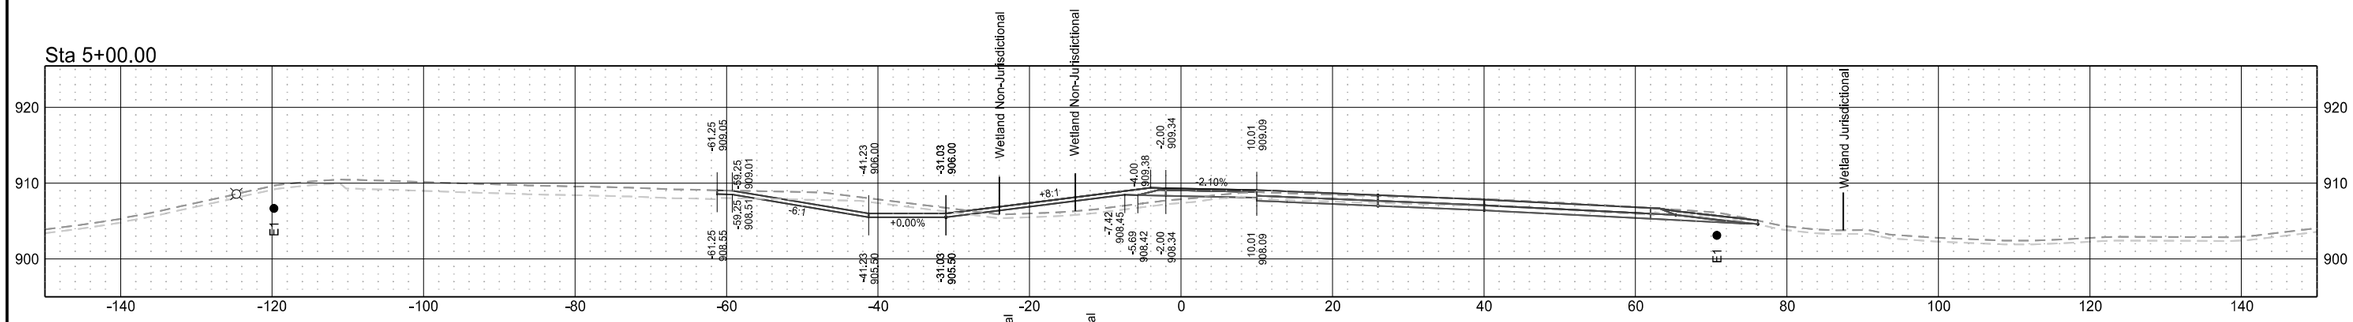


Sta 4+50.00

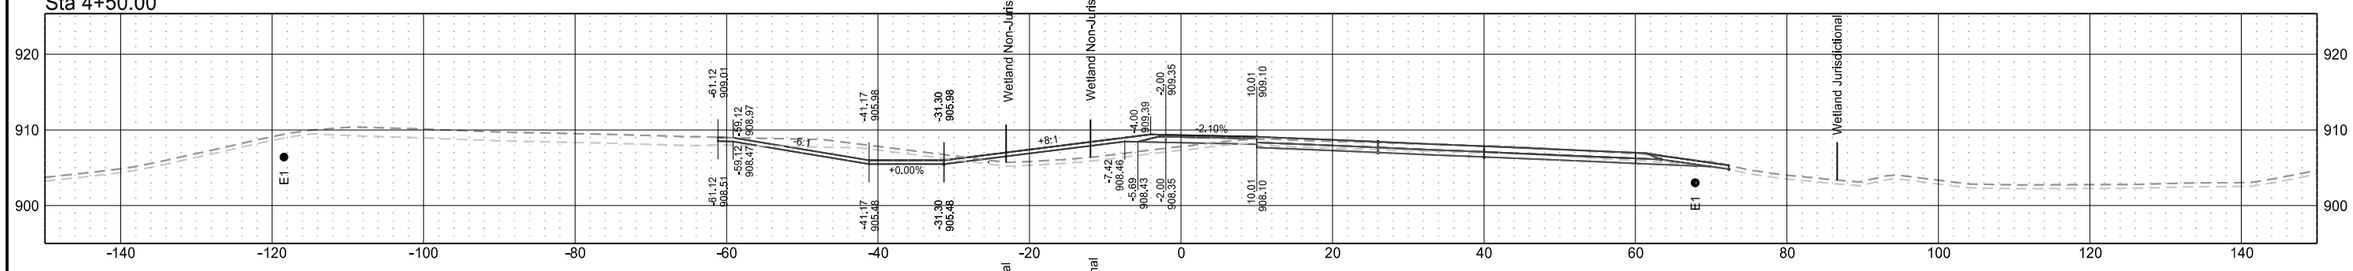

Sta 4+00.00

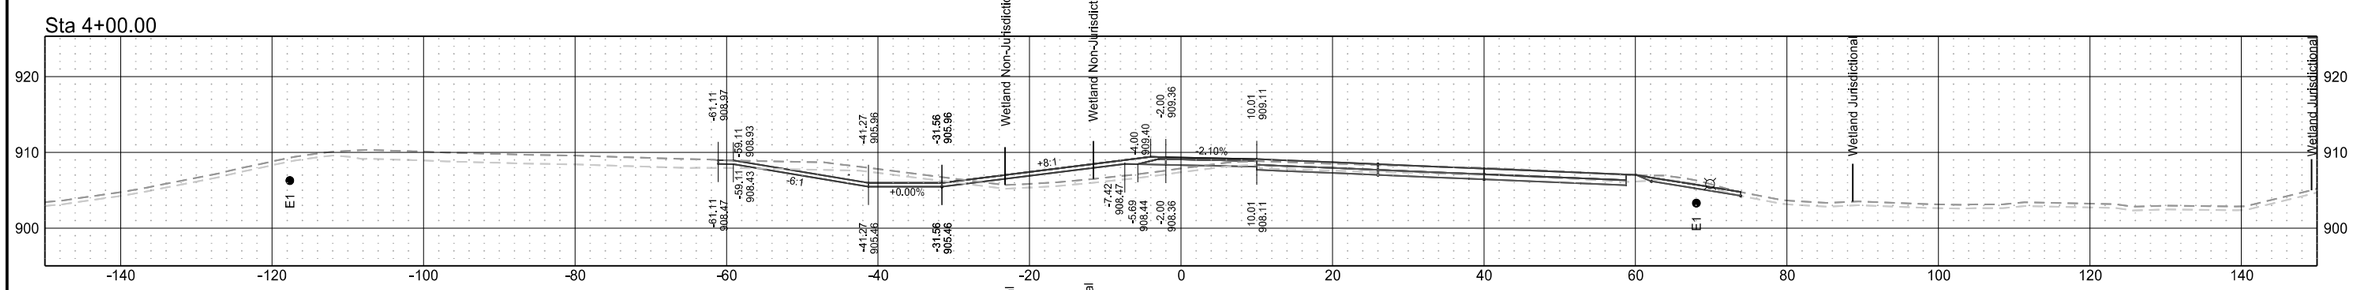


Sta 3+50.00

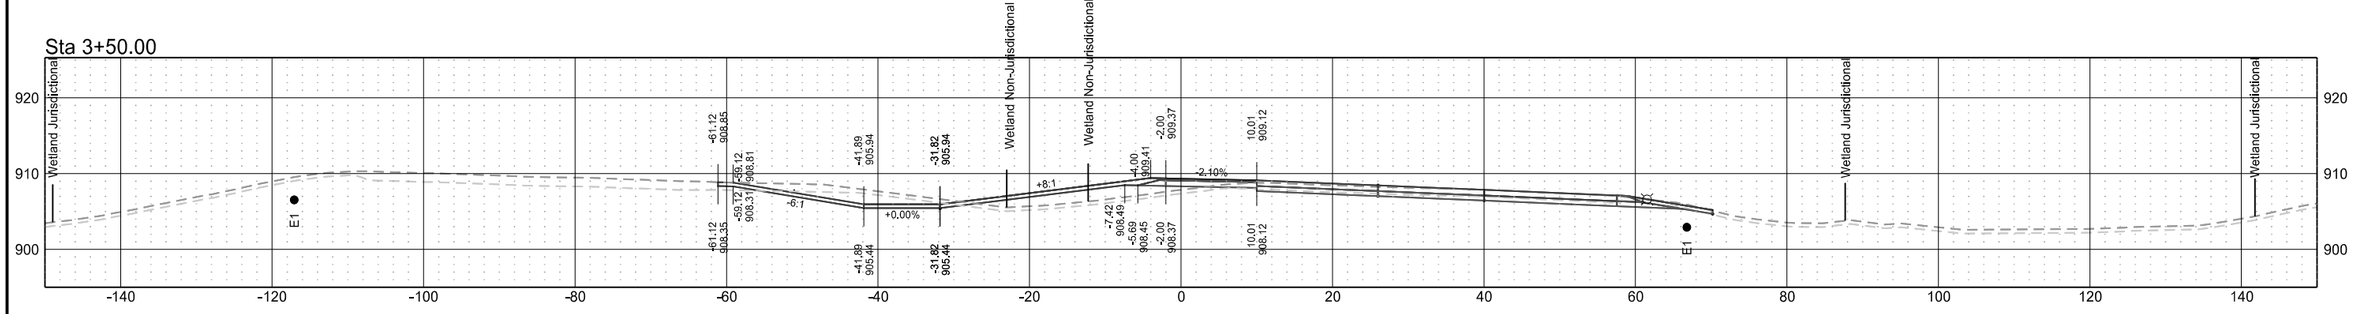


SW Hillsboro Temporary Ramp Connection

	STATE	PROJECT NO.	SECTION NO.	SHEET NO.
	ND	IM-8-029(203)101	200	230


Sta 7+00.00

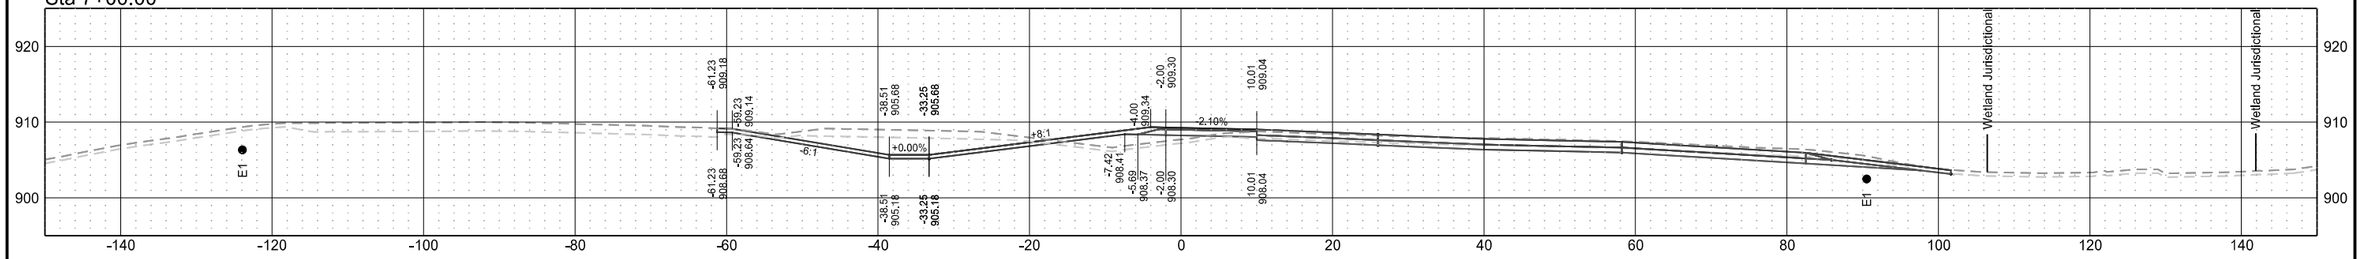


Sta 6+50.00

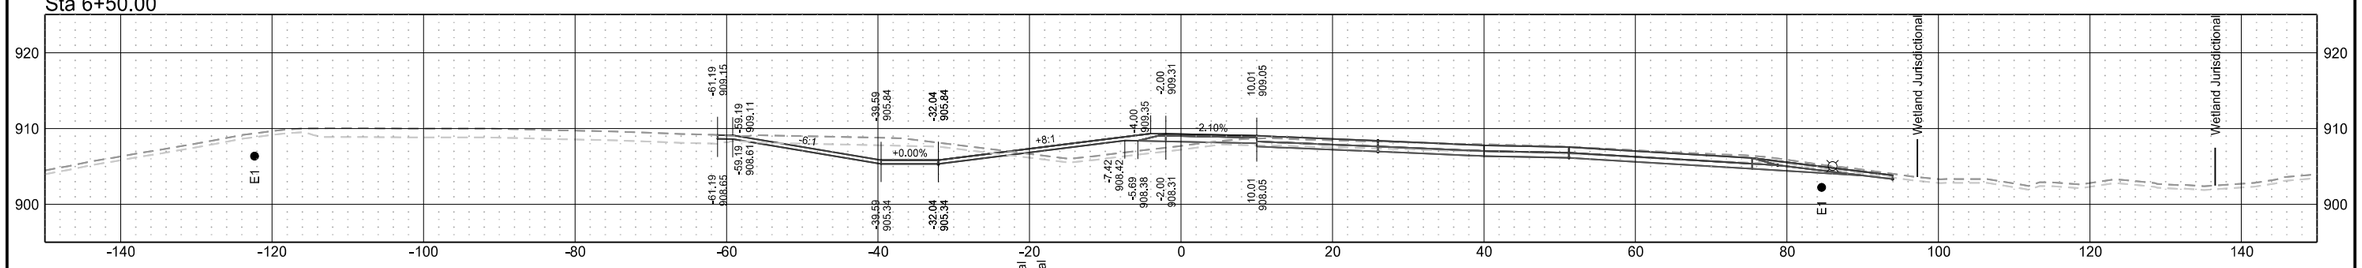

Sta 6+00.00

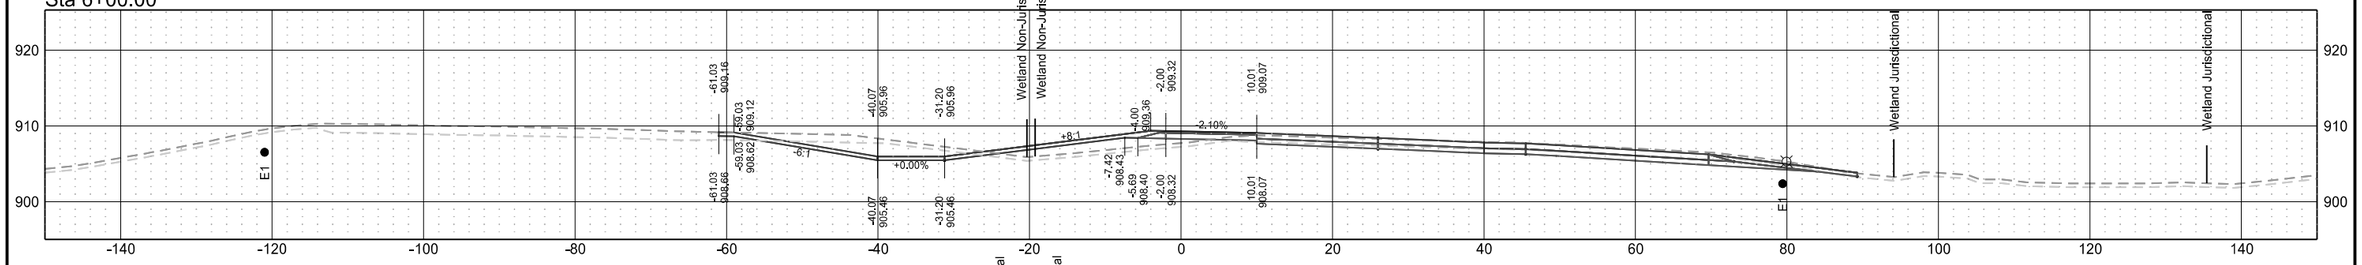


Sta 5+50.00

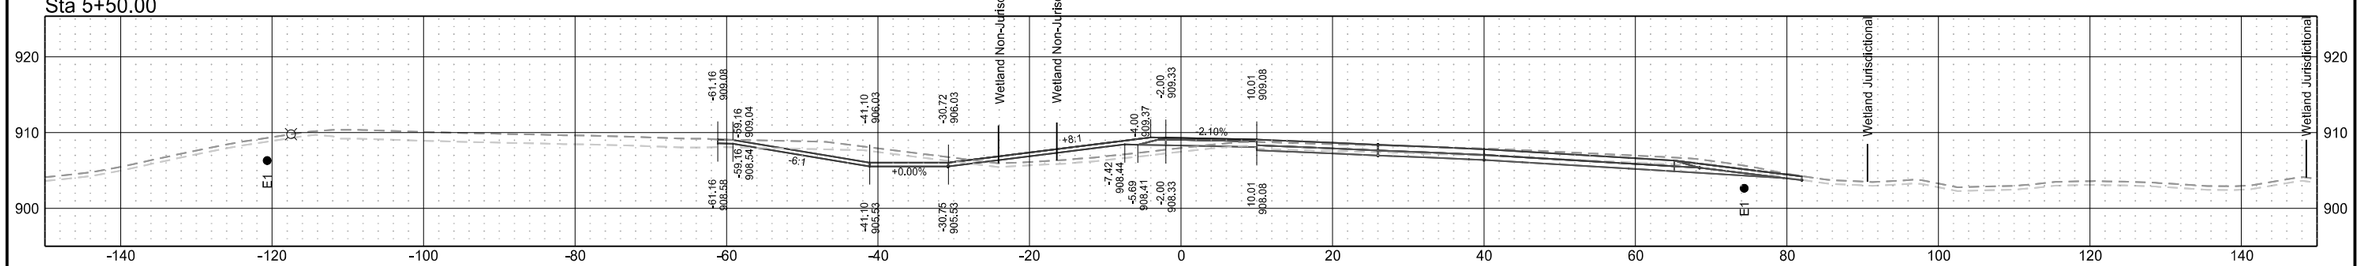


SW Hillsboro Temporary Ramp Connection

	STATE	PROJECT NO.	SECTION NO.	SHEET NO.
	ND	IM-8-029(203)101	200	231


Sta 9+00.00

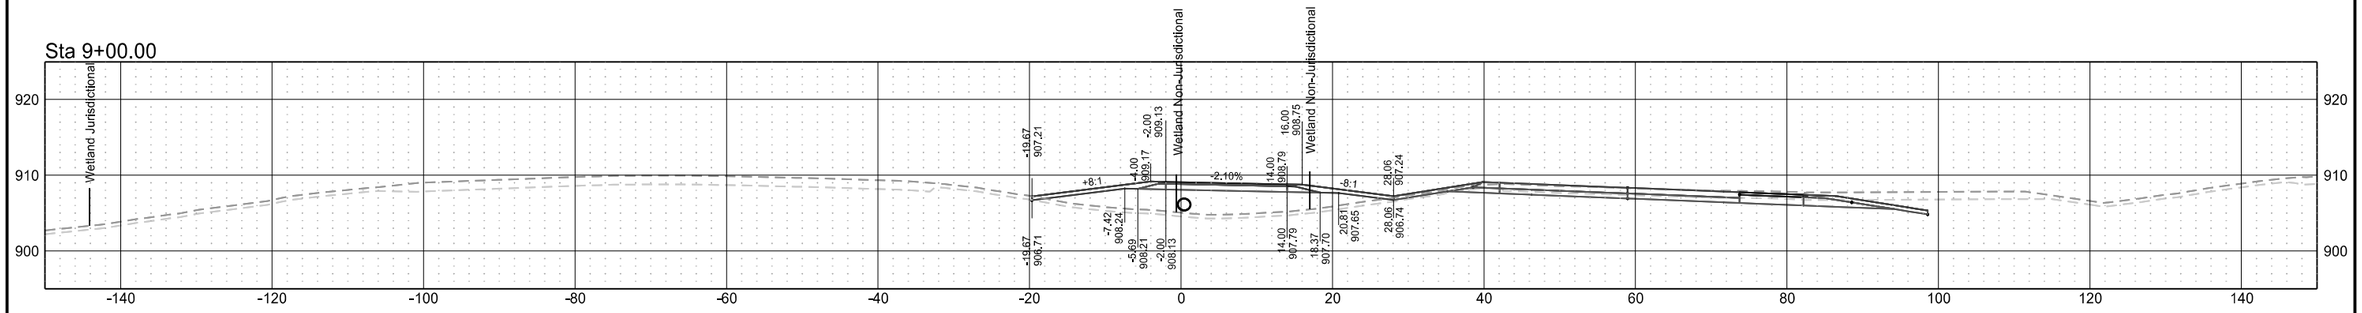


Sta 8+50.00

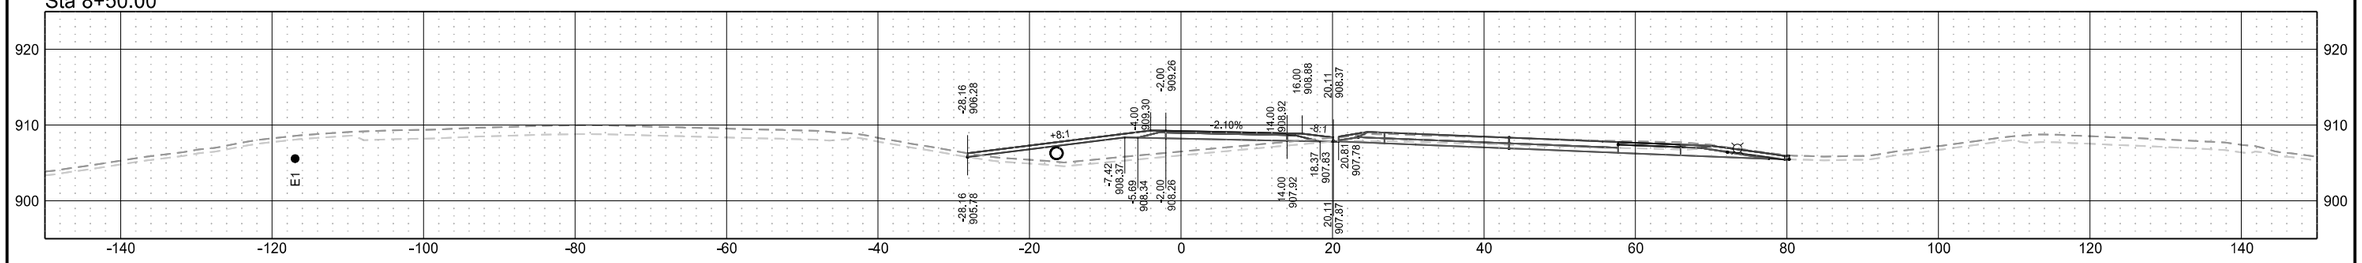

Sta 8+00.00

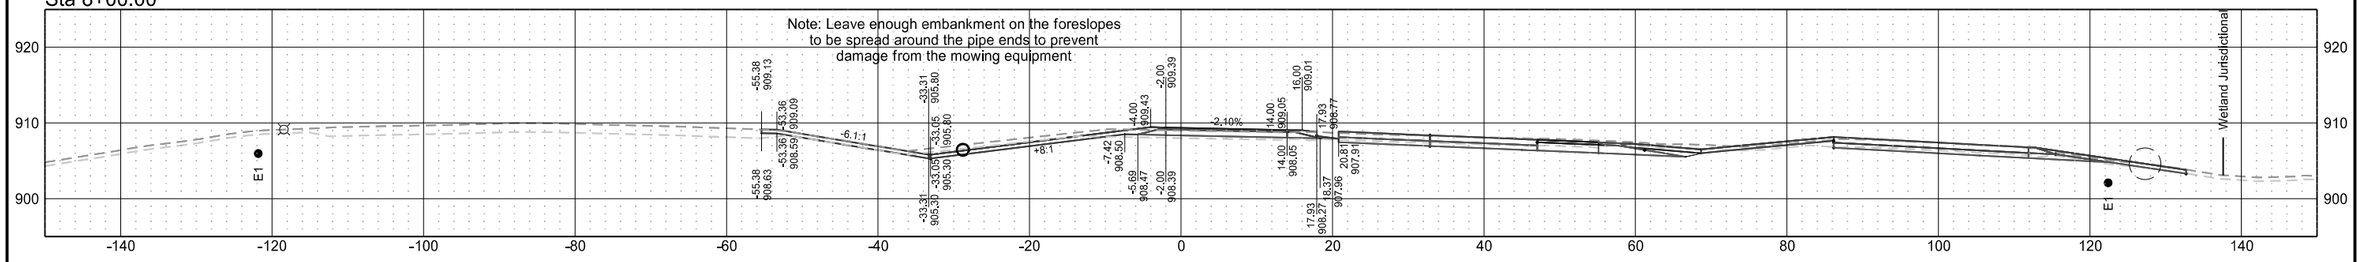


Sta 7+50.00

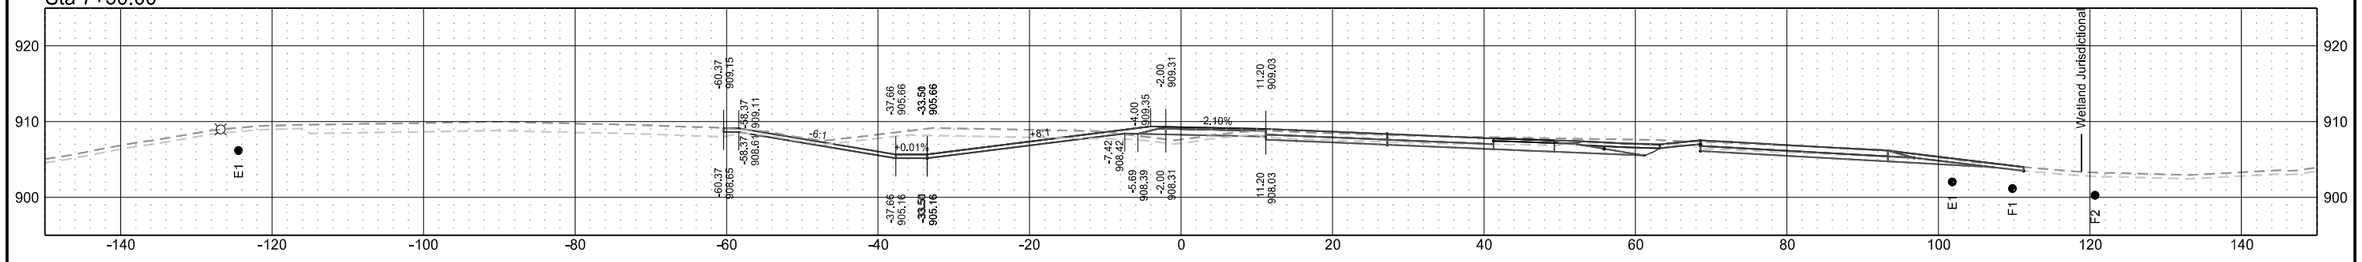


SW Hillsboro Temporary Ramp Connection

	STATE	PROJECT NO.	SECTION NO.	SHEET NO.
	ND	IM-8-029(203)101	200	232


Sta 10+54.34

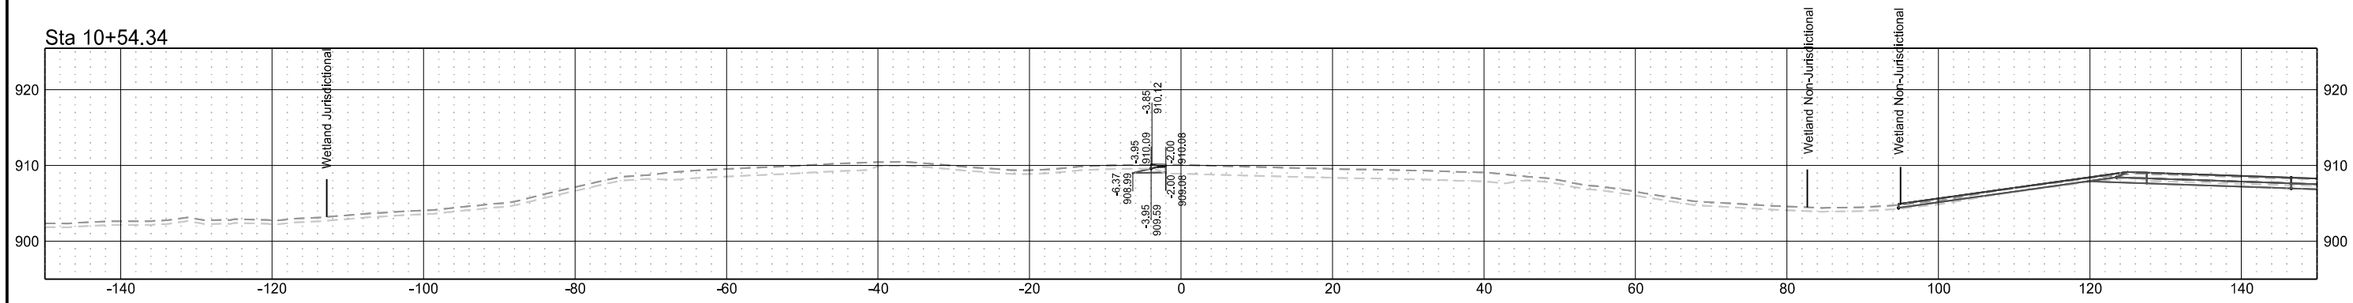


Sta 10+08.17

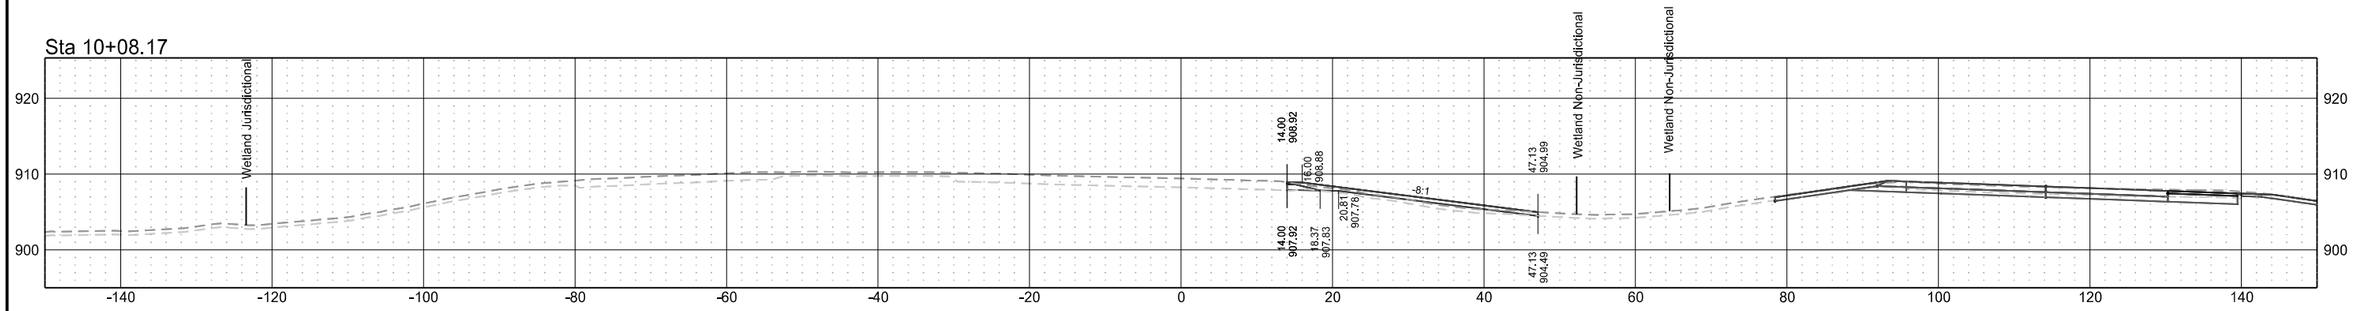

Sta 10+00.00

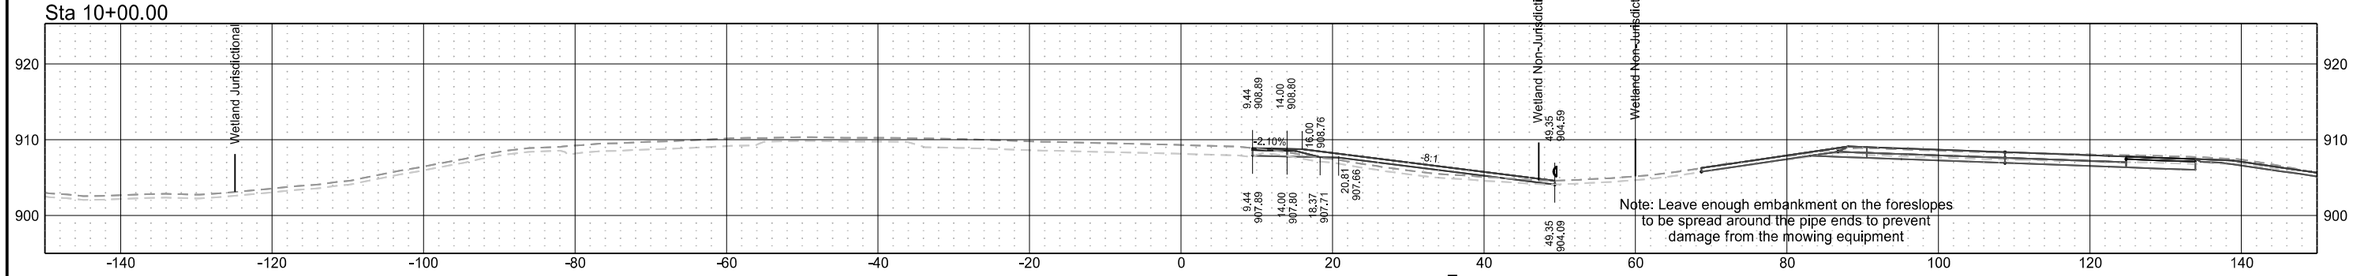


Sta 9+50.00

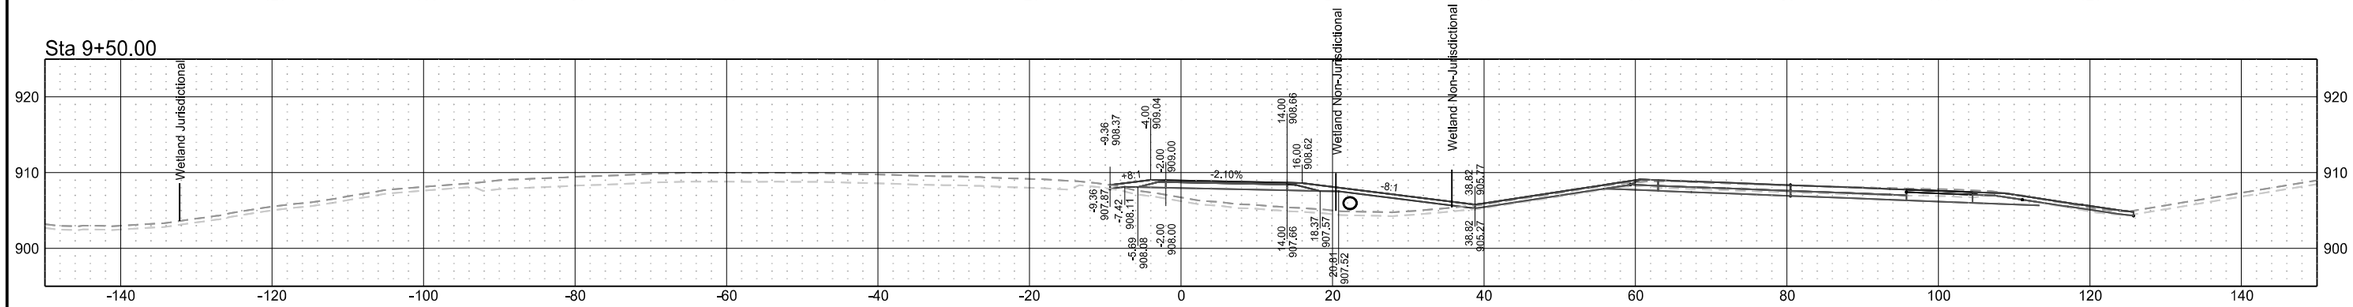


SW Hillsboro Temporary Ramp Connection

	STATE	PROJECT NO.	SECTION NO.	SHEET NO.
	ND	IM-8-029(203)101	200	233


Sta 12+50.00

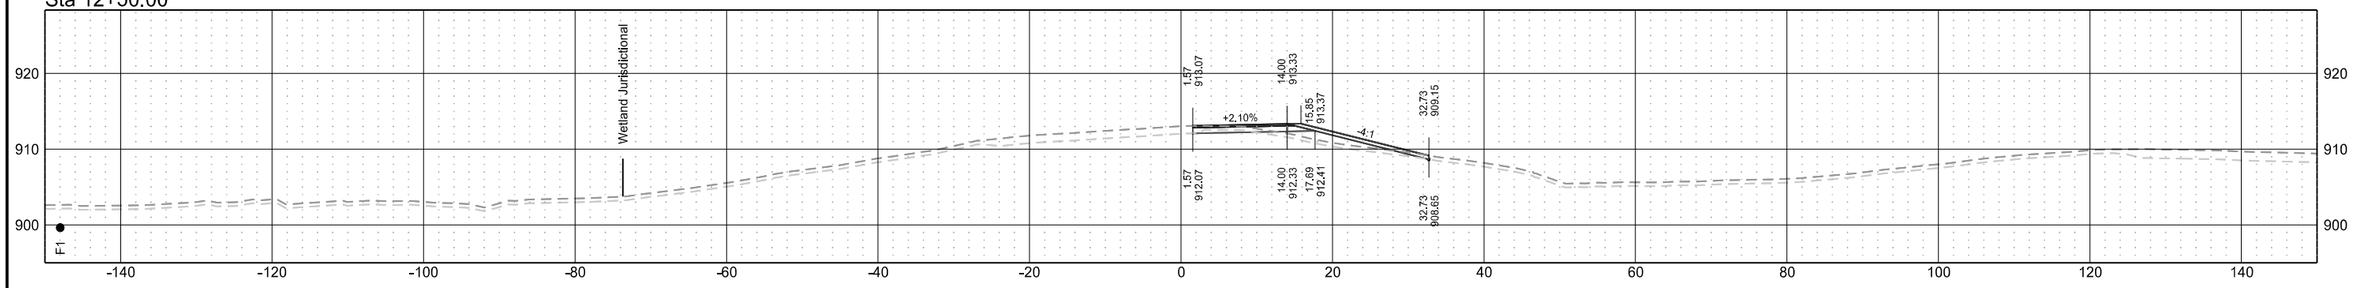


Sta 12+00.00

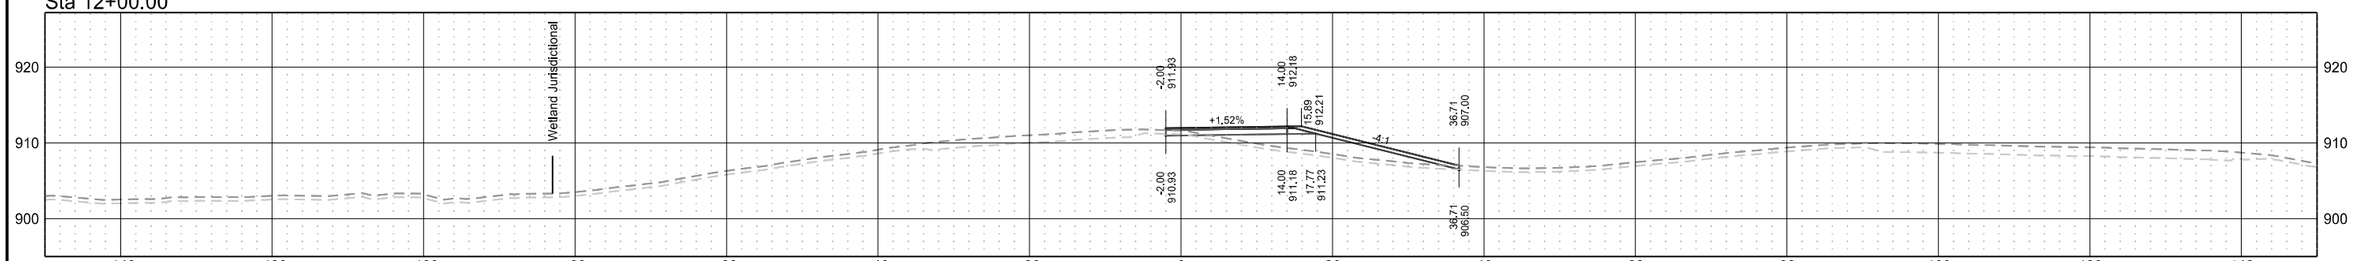

Sta 11+50.00

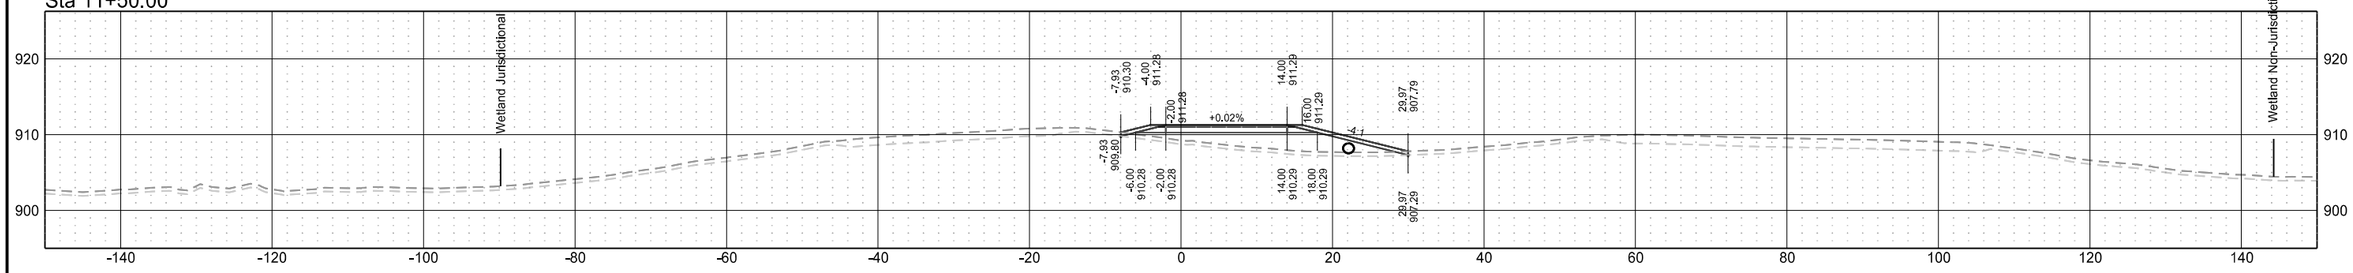


Sta 11+00.00

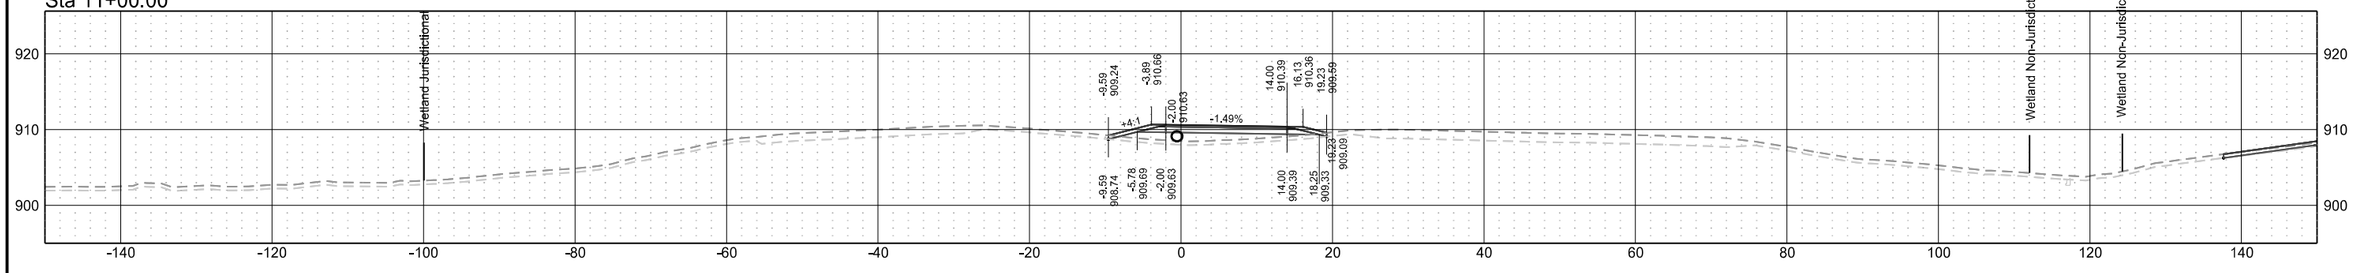


SW Hillsboro Temporary Ramp Connection

STATE	PROJECT NO.	SECTION NO.	SHEET NO.
ND	IM-8-029(203)101	200	234

Sta 13+43.84

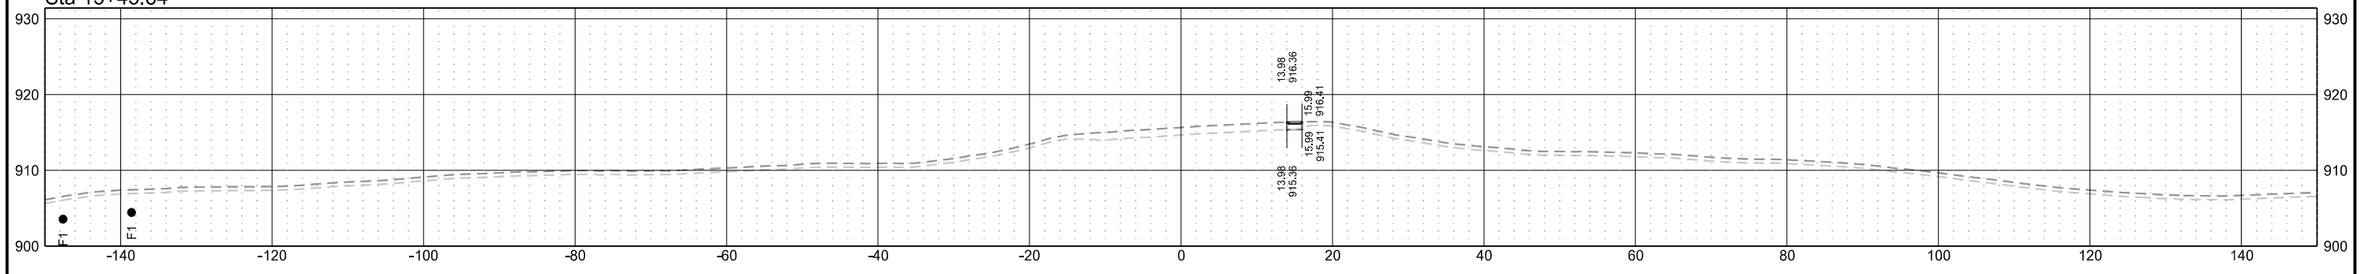


Sta 13+00.00

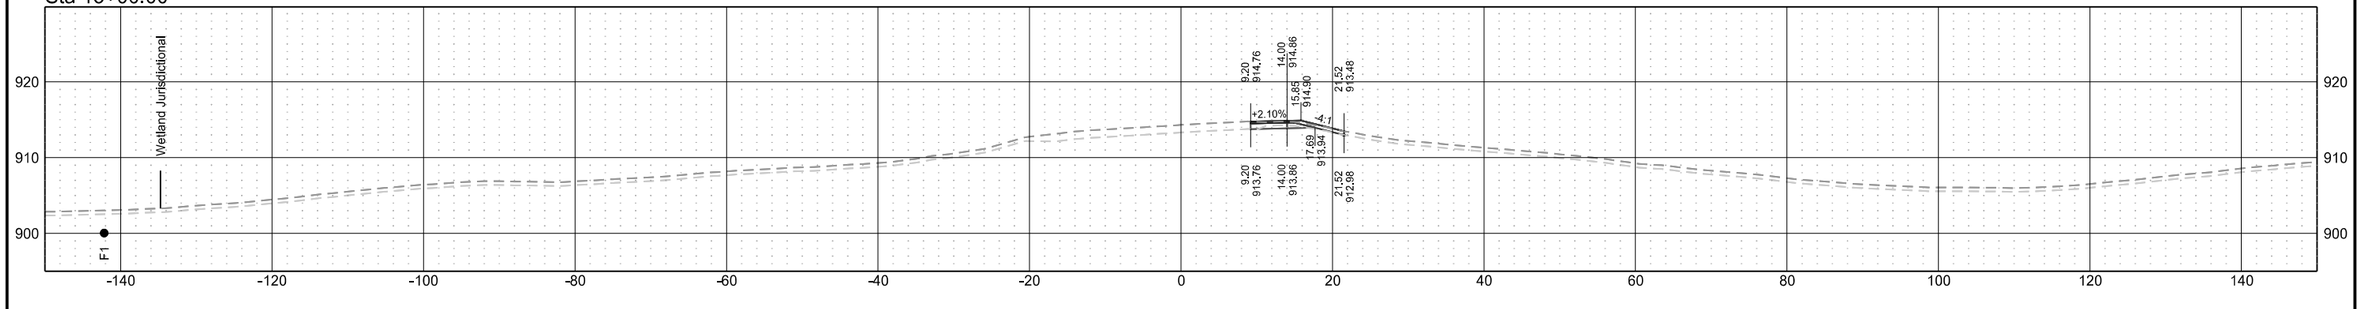


NW Hillsboro Temporary Ramp Connection

	STATE	PROJECT NO.	SECTION NO.	SHEET NO.
	ND	IM-8-029(203)101	200	235


Sta 1+50.00

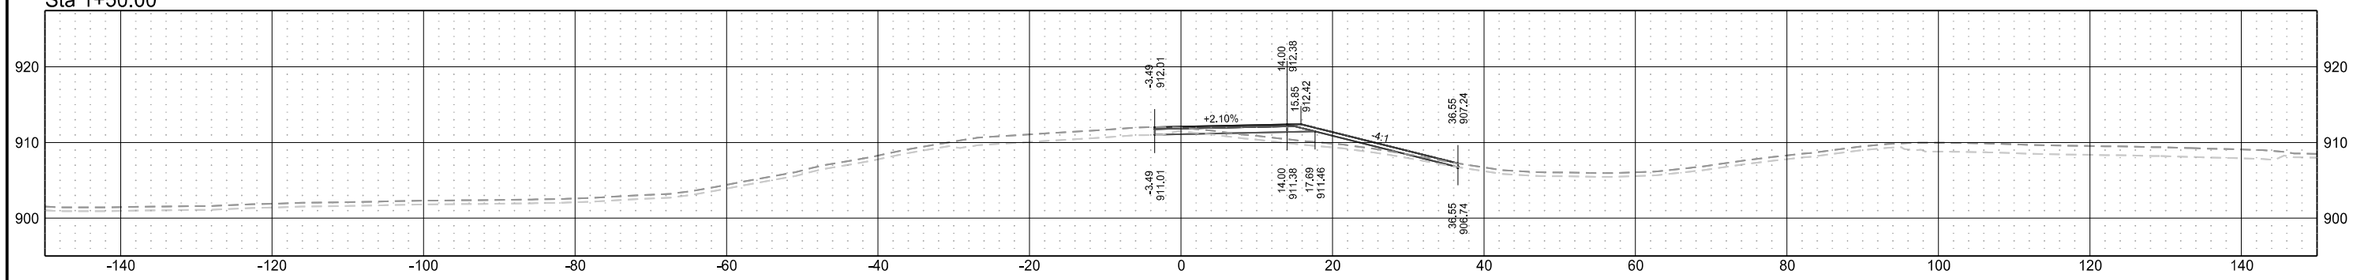


Sta 1+00.00

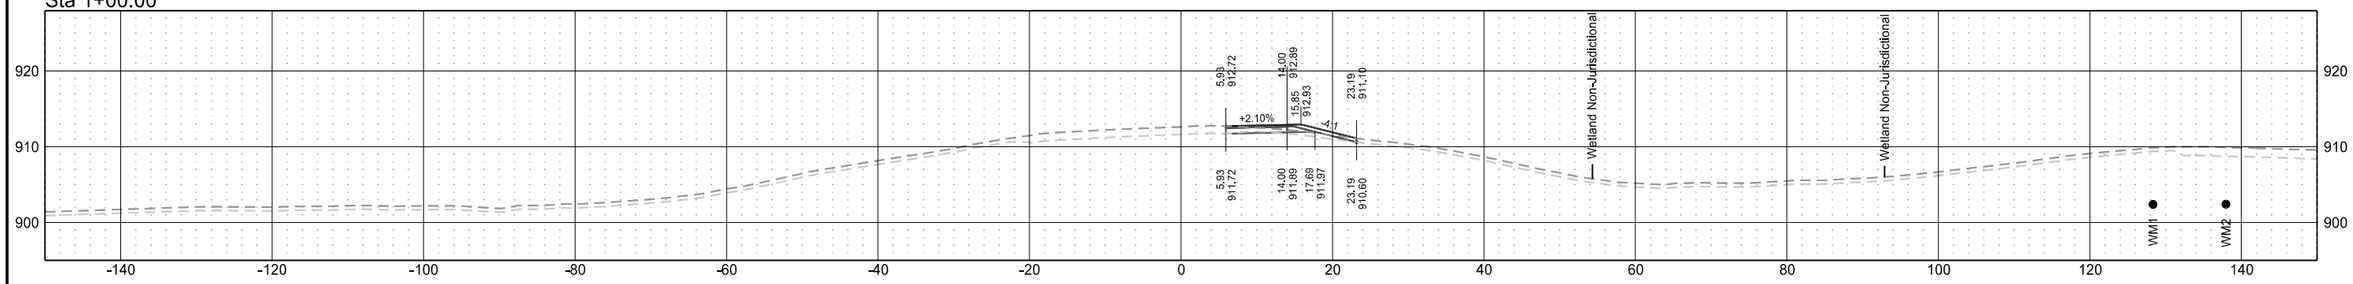

Sta 0+50.00

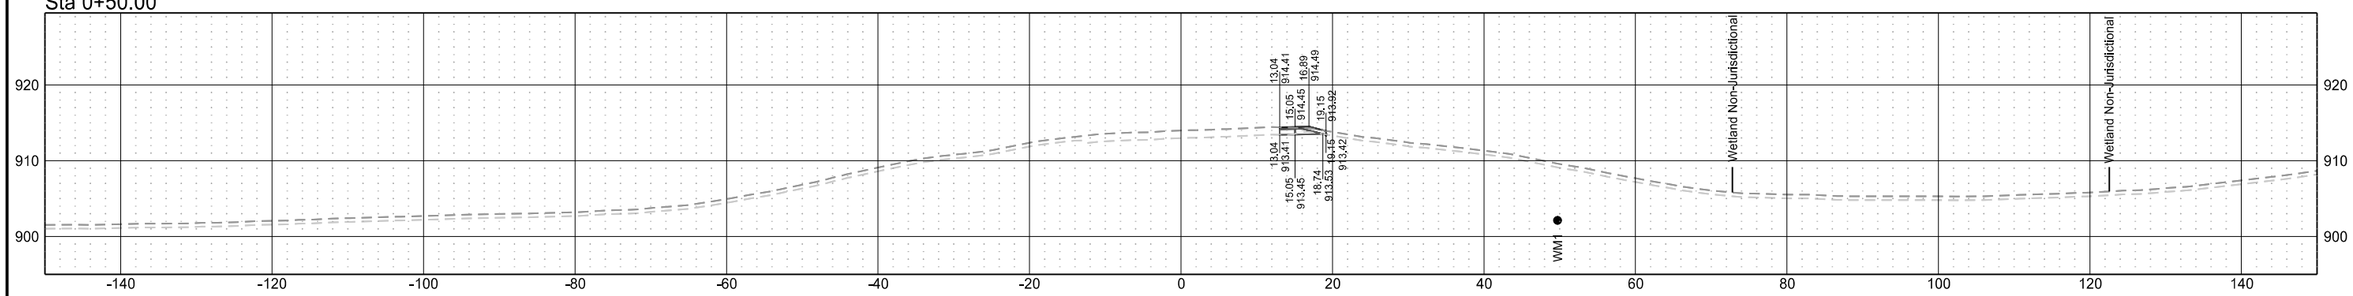


Sta 0+42.07

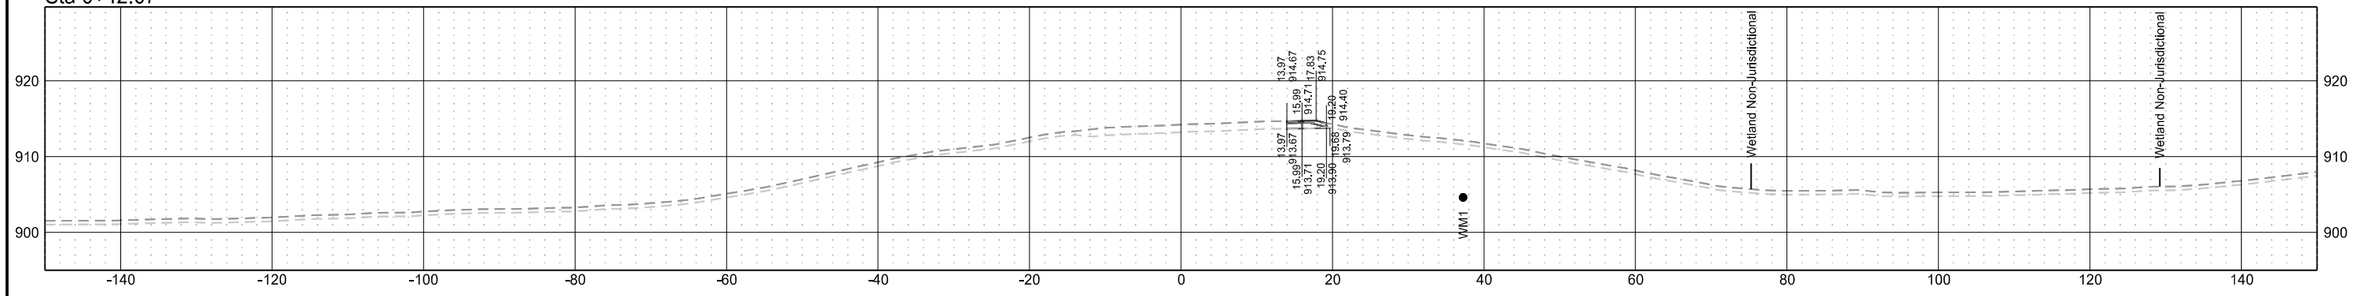


NW Hillsboro Temporary Ramp Connection

	STATE	PROJECT NO.	SECTION NO.	SHEET NO.
	ND	IM-8-029(203)101	200	236


Sta 3+00.00

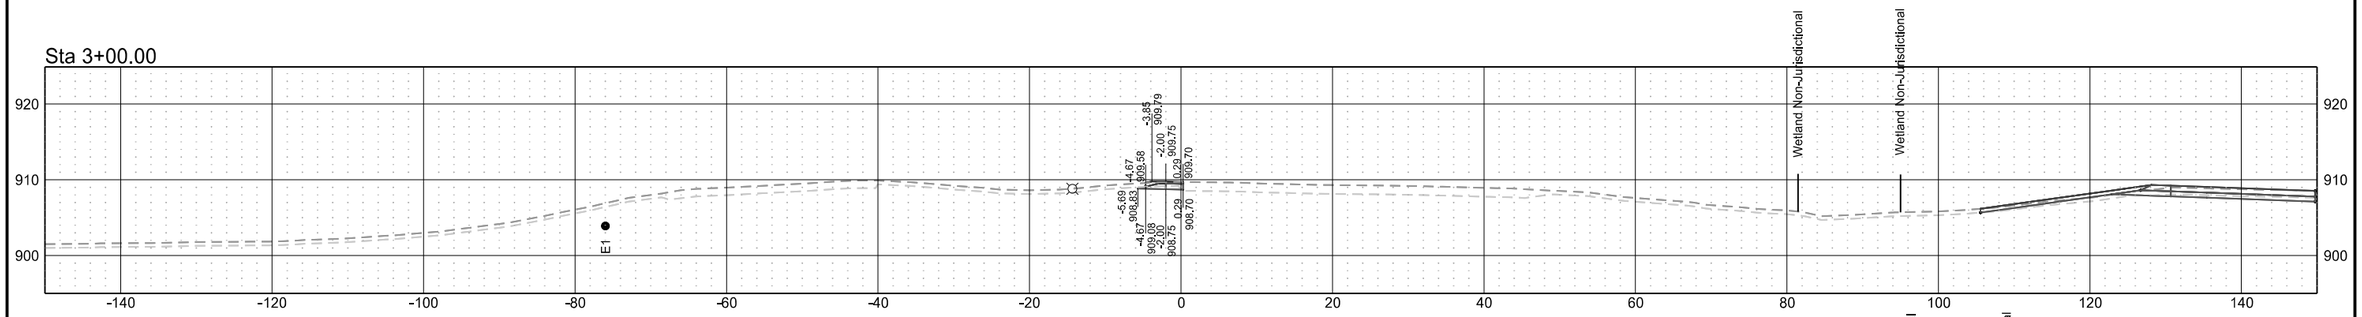


Sta 2+78.40

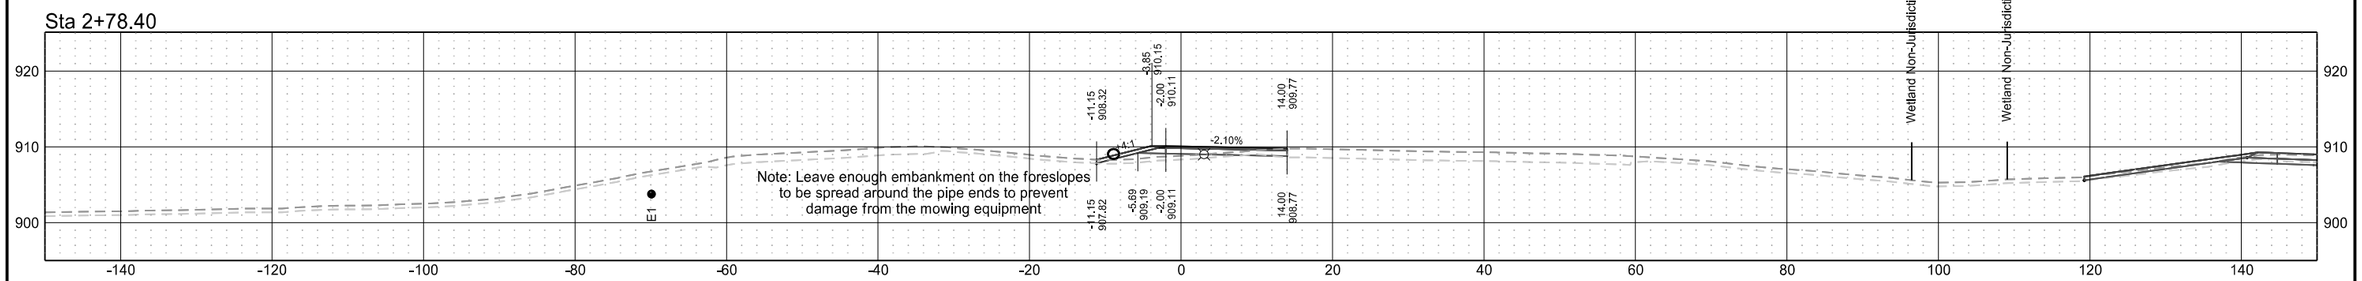

Sta 2+50.00

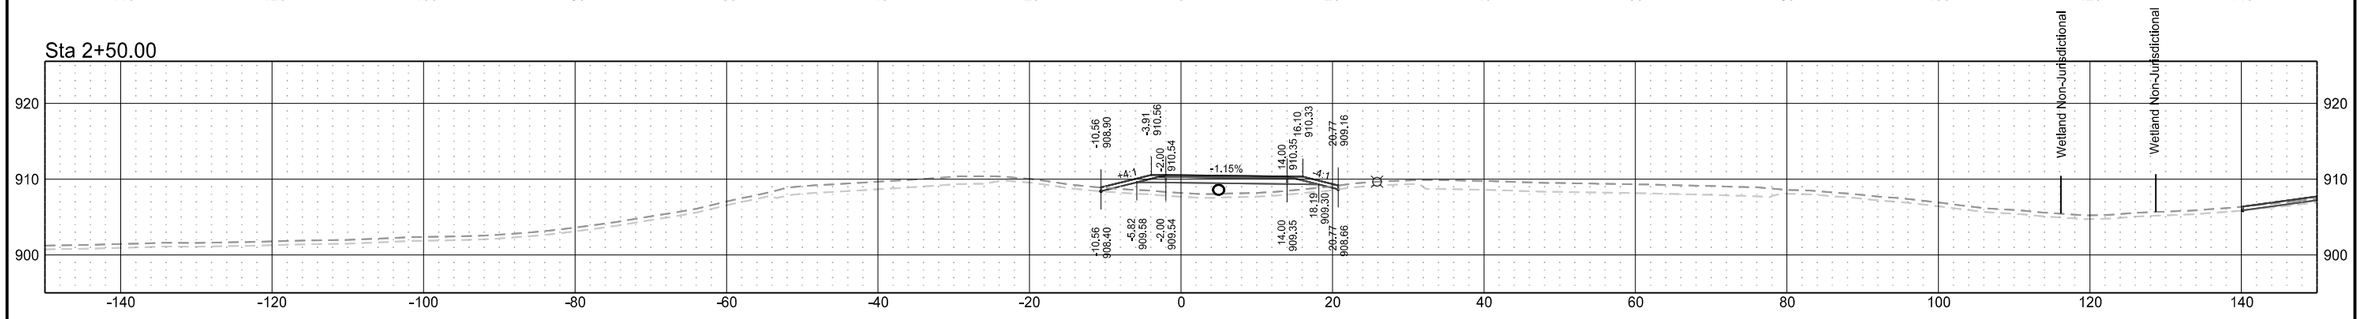


Sta 2+00.00

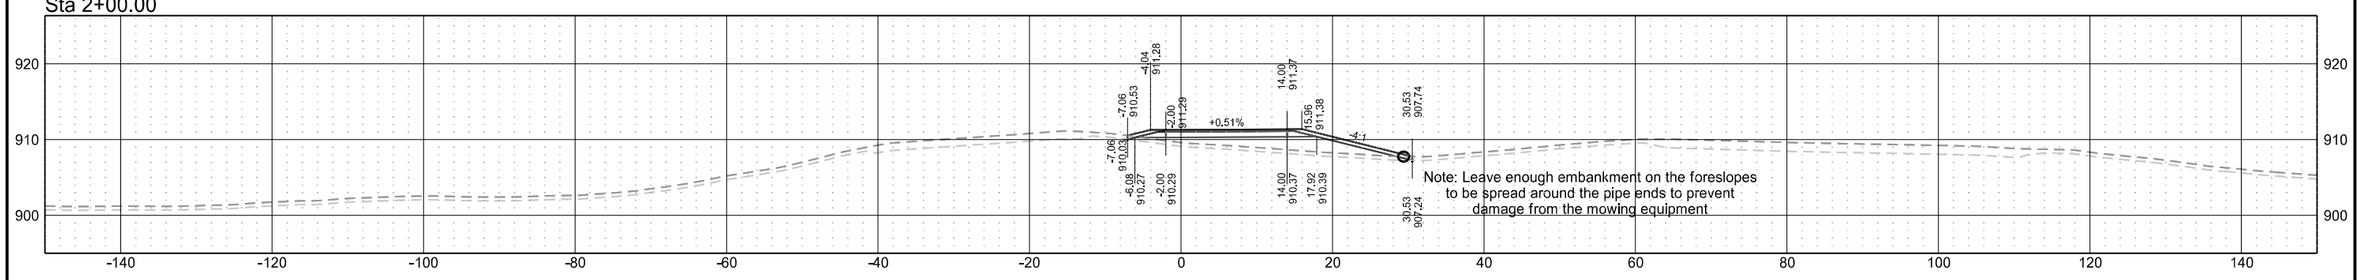


NW Hillsboro Temporary Ramp Connection

	STATE	PROJECT NO.	SECTION NO.	SHEET NO.
	ND	IM-8-029(203)101	200	237

Sta 4+50.00

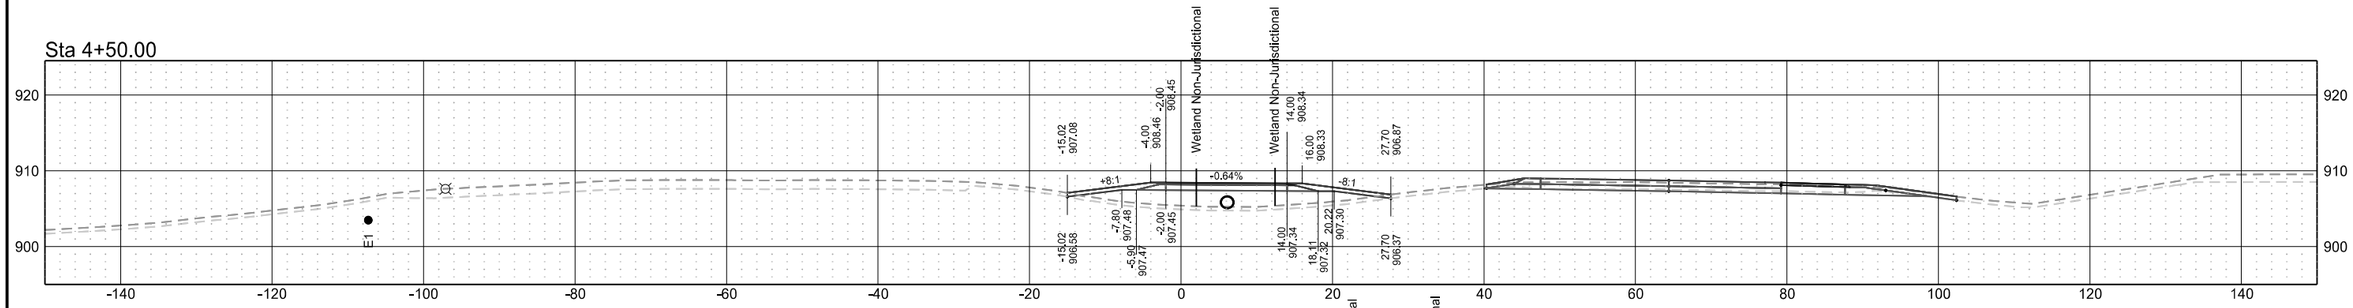


Sta 4+00.00

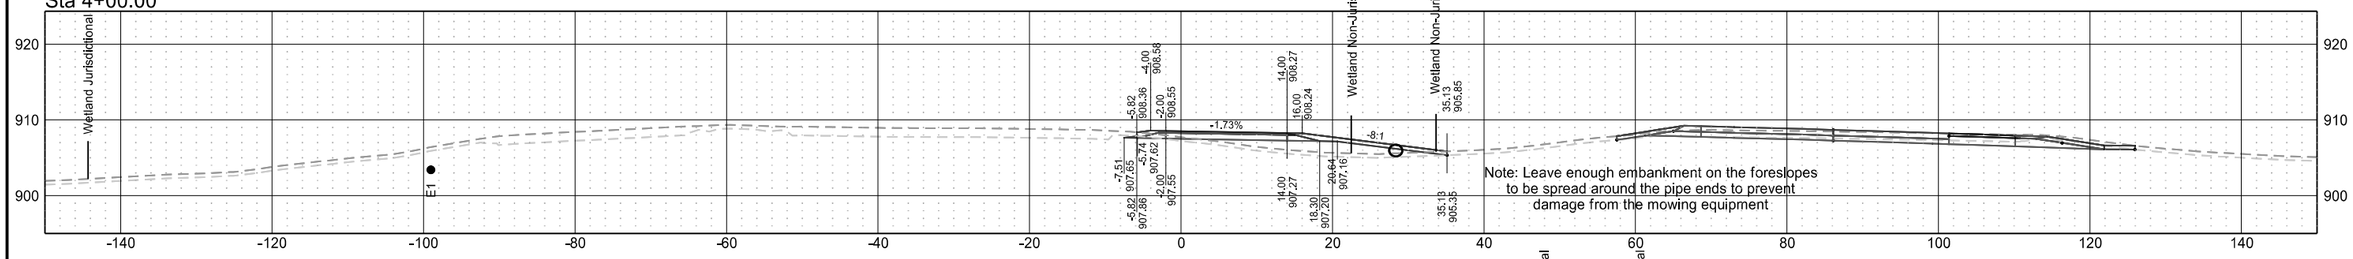


Note: Leave enough embankment on the foreslopes to be spread around the pipe ends to prevent damage from the mowing equipment

Sta 3+51.28

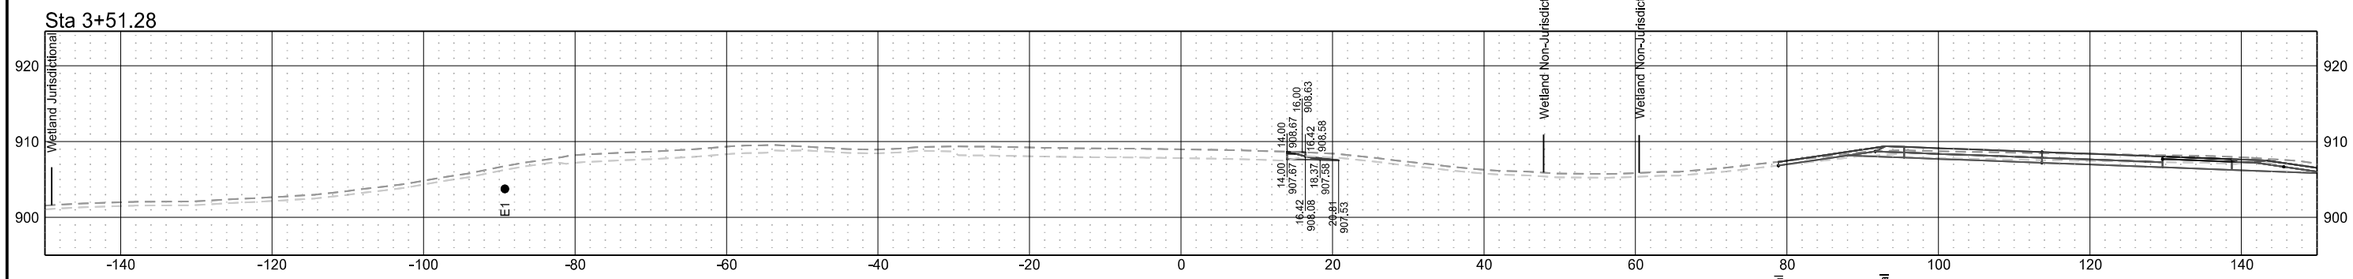


Sta 3+03.57

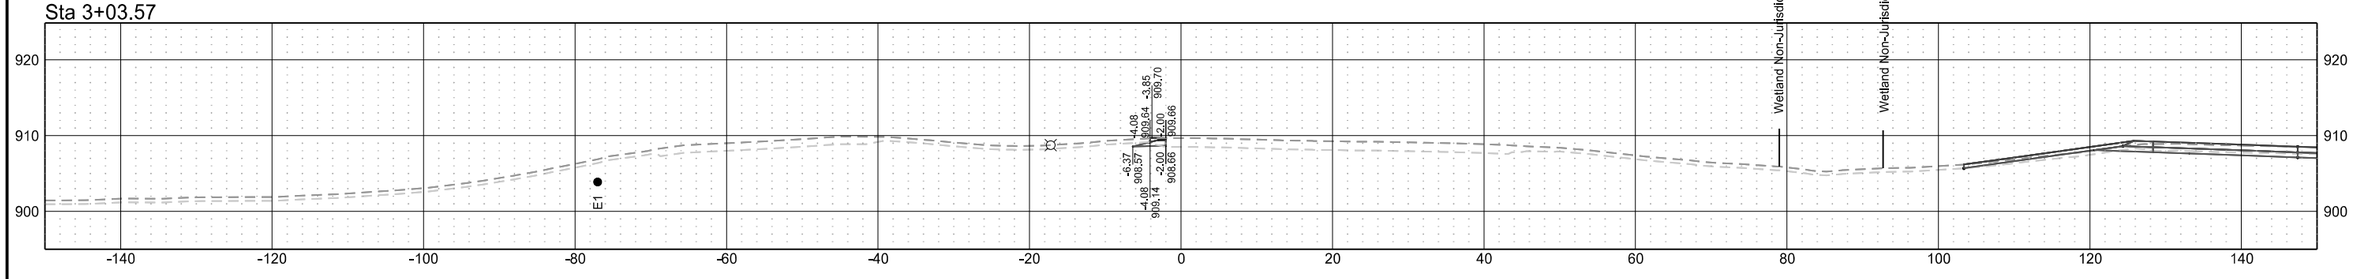


NW Hillsboro Temporary Ramp Connection

	STATE	PROJECT NO.	SECTION NO.	SHEET NO.
	ND	IM-8-029(203)101	200	238


Sta 6+50.00

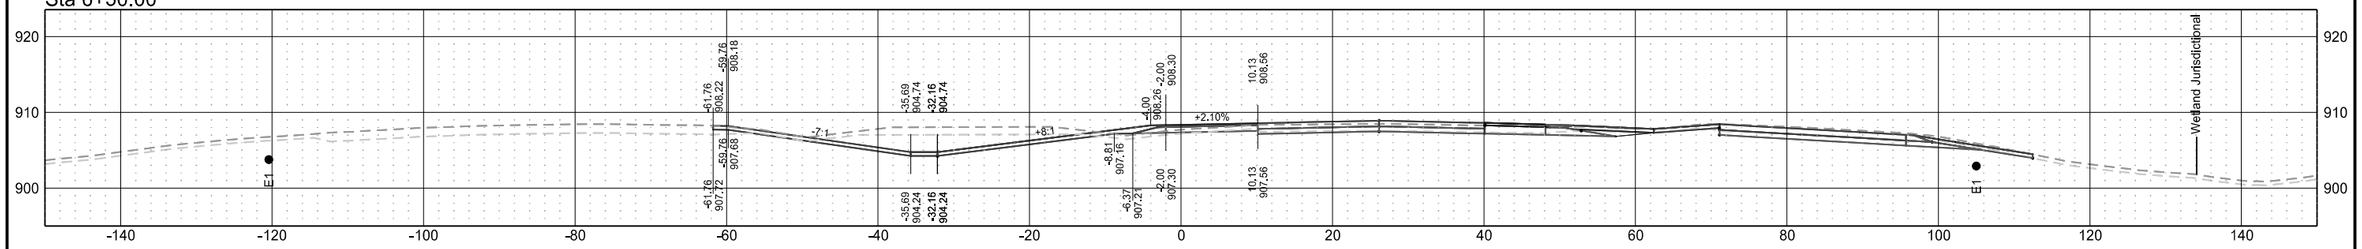


Sta 6+00.00

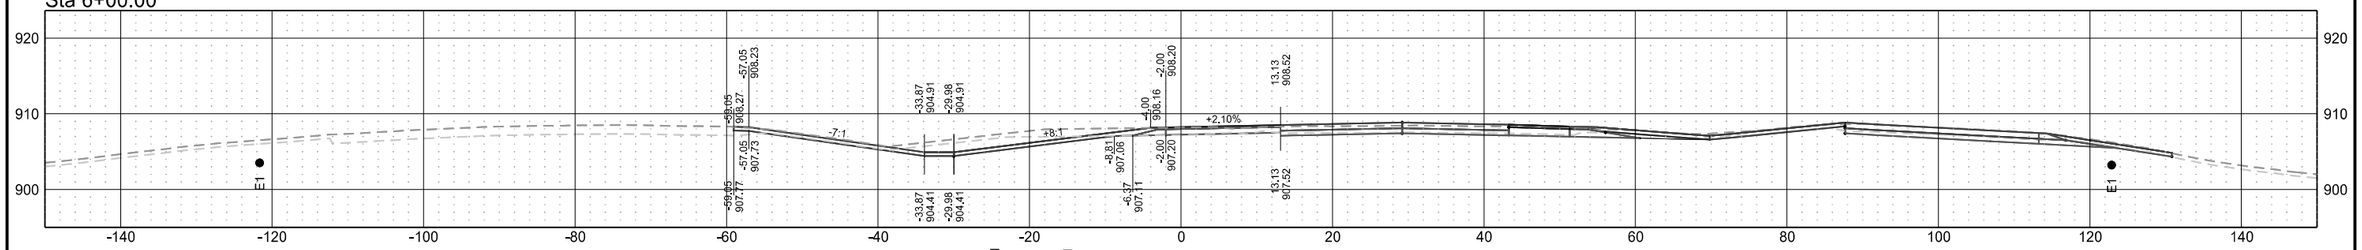

Sta 5+50.00

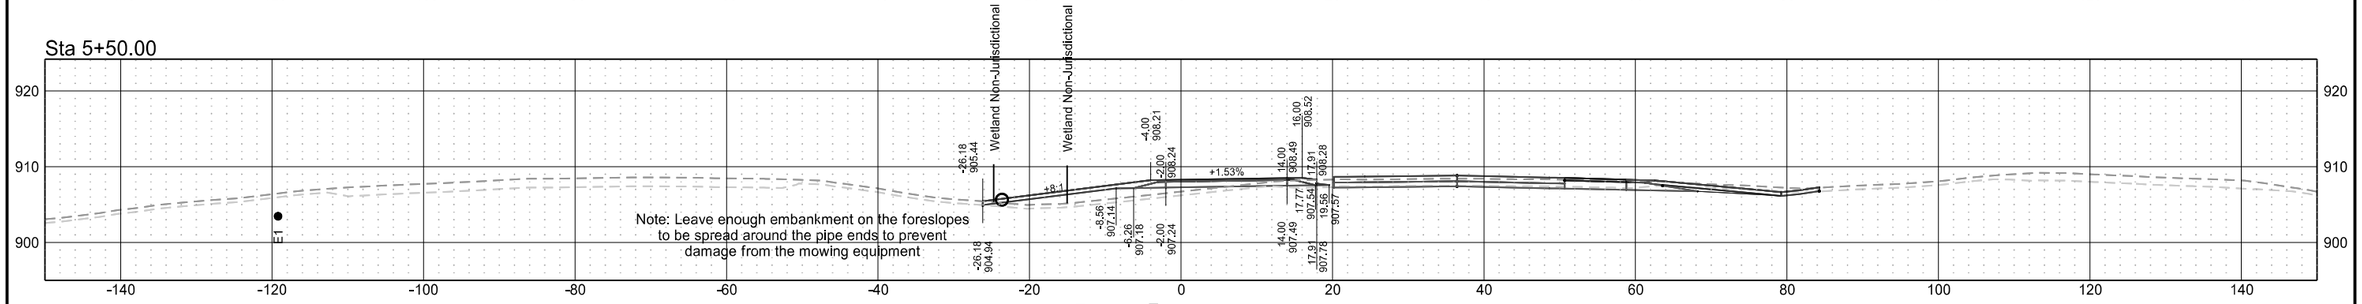


Sta 5+00.00

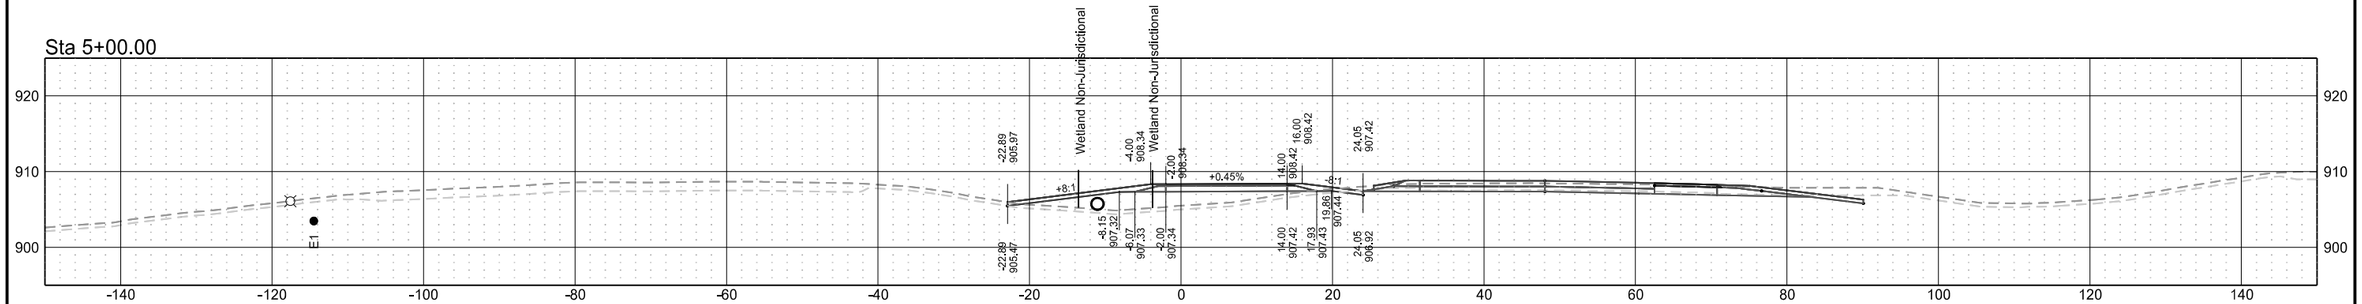


NW Hillsboro Temporary Ramp Connection

	STATE	PROJECT NO.	SECTION NO.	SHEET NO.
	ND	IM-8-029(203)101	200	239


Sta 8+50.00

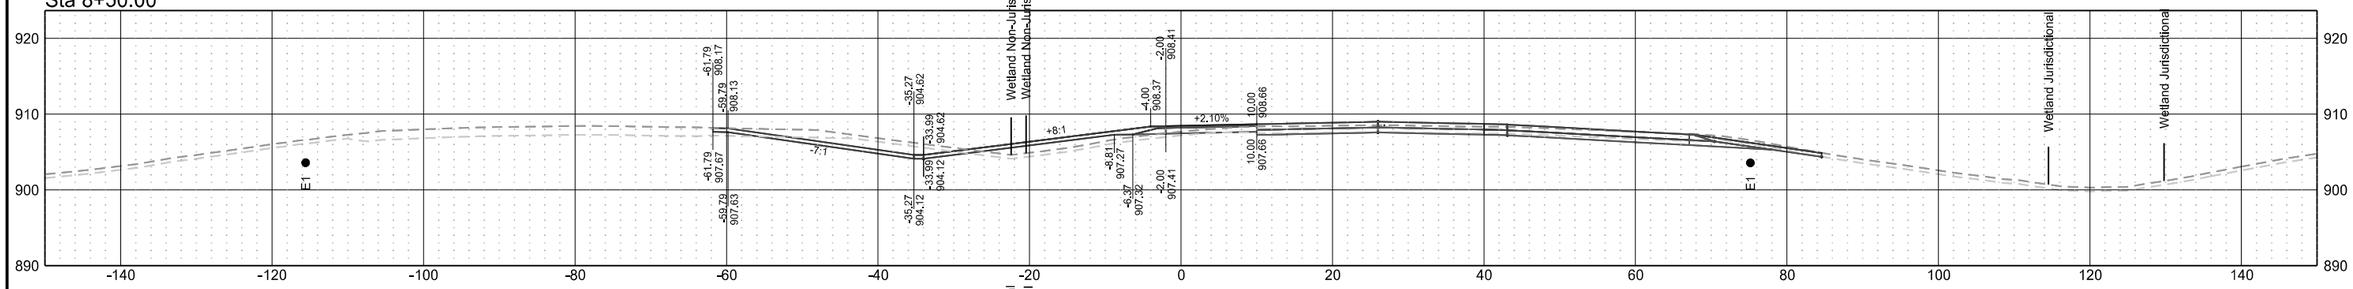


Sta 8+00.00

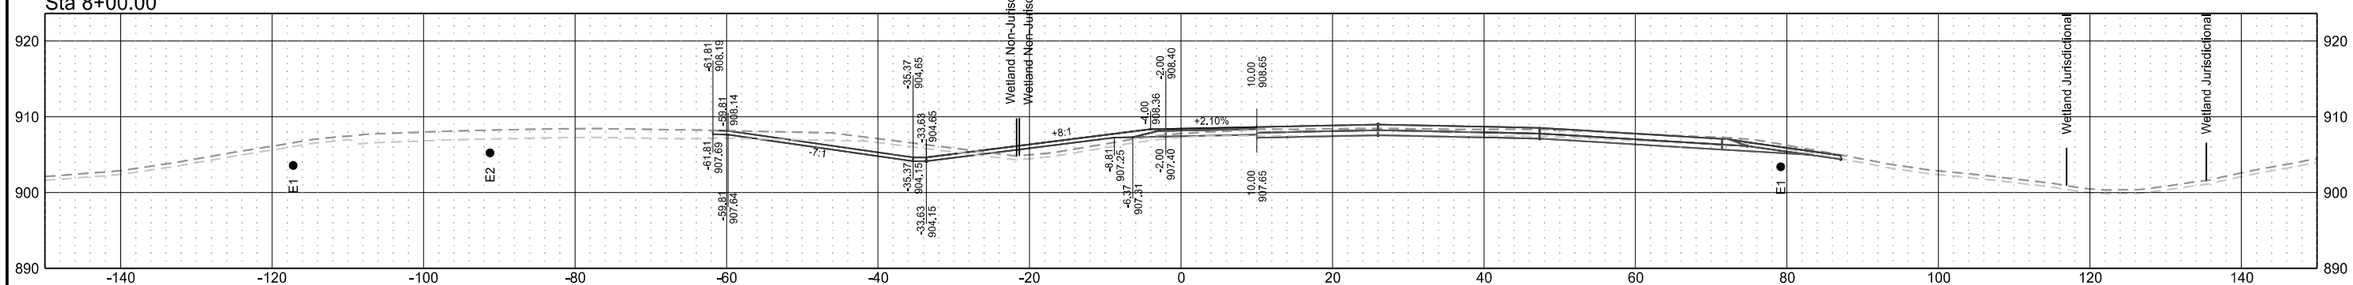

Sta 7+50.00

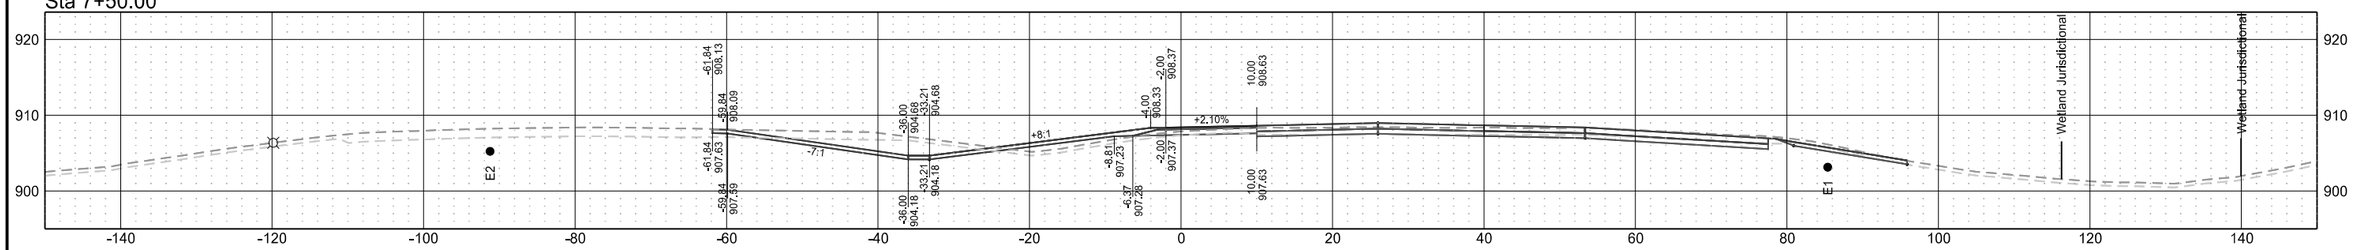


Sta 7+00.00

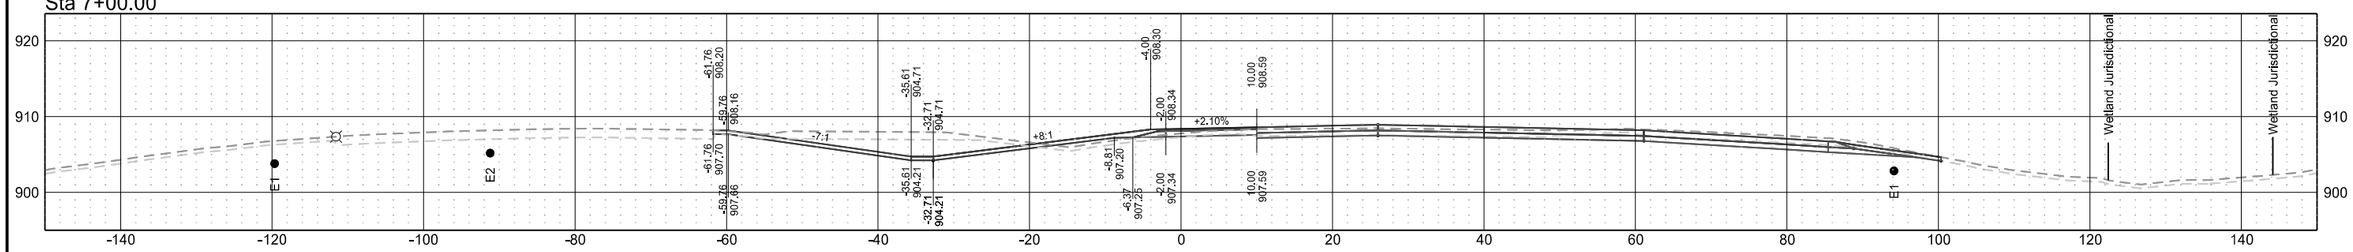


NW Hillsboro Temporary Ramp Connection

	STATE	PROJECT NO.	SECTION NO.	SHEET NO.
	ND	IM-8-029(203)101	200	240


Sta 10+02.88

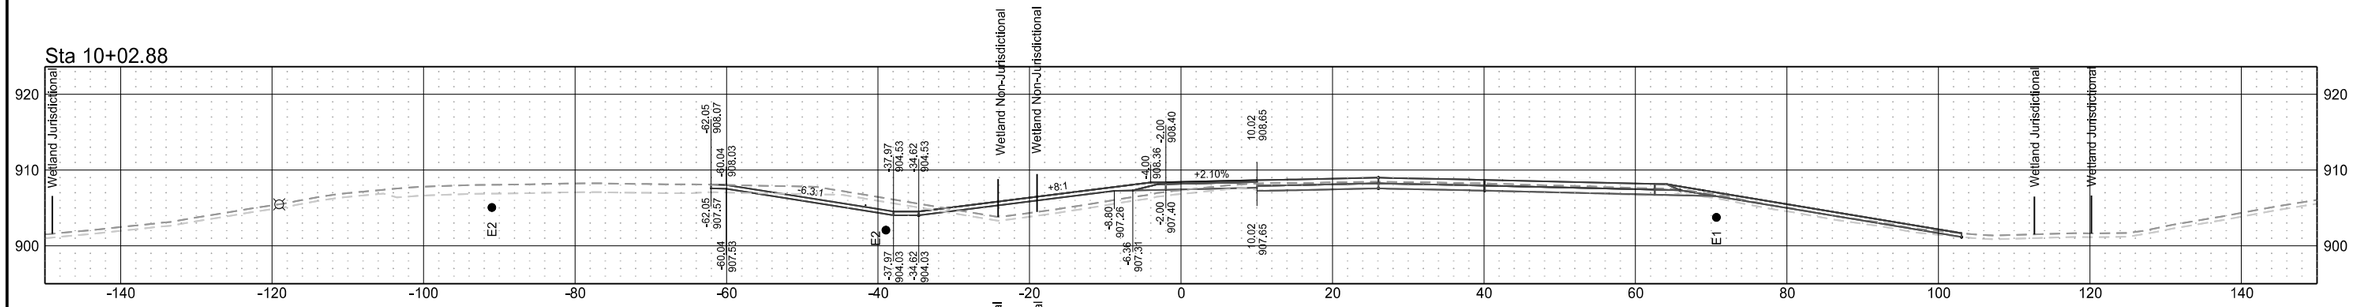


Sta 10+00.00

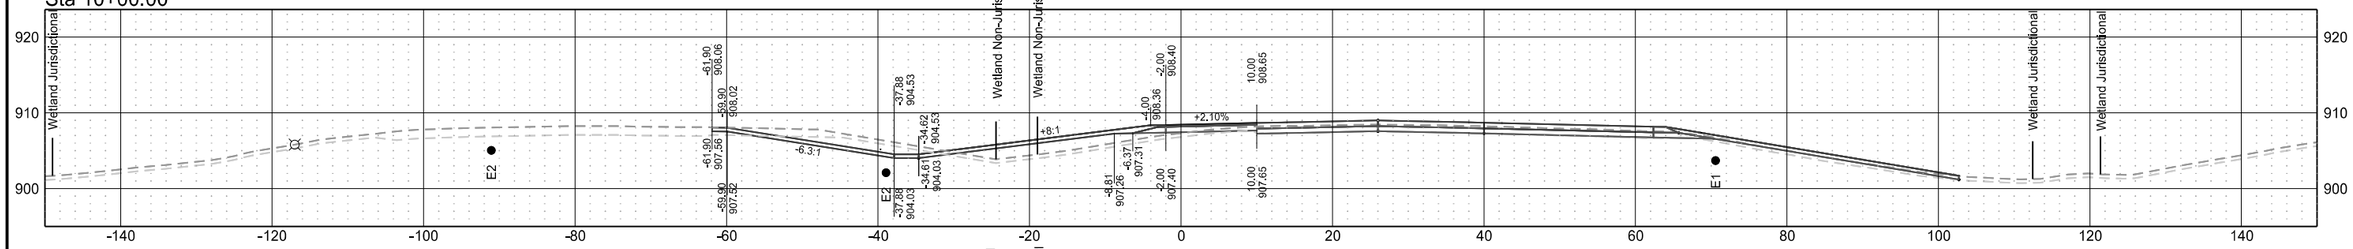

Sta 9+50.00

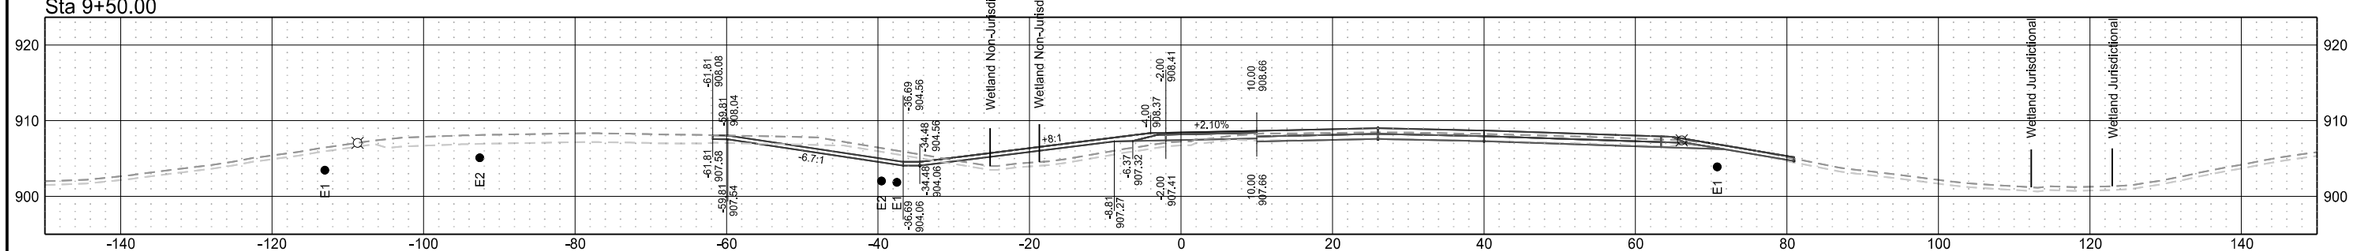


Sta 9+00.00

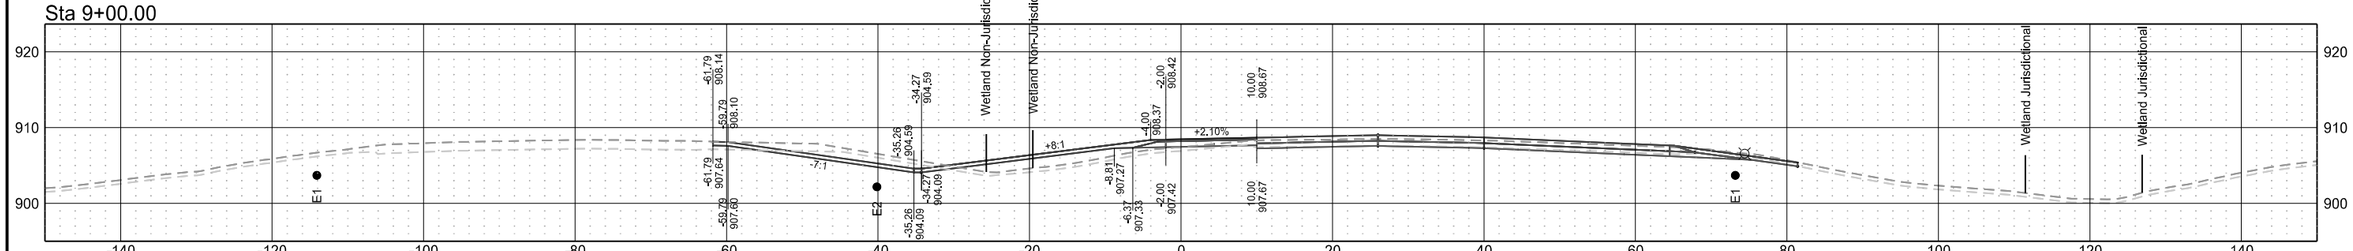


NW Hillsboro Temporary Ramp Connection

	STATE	PROJECT NO.	SECTION NO.	SHEET NO.
	ND	IM-8-029(203)101	200	241


Sta 11+50.00

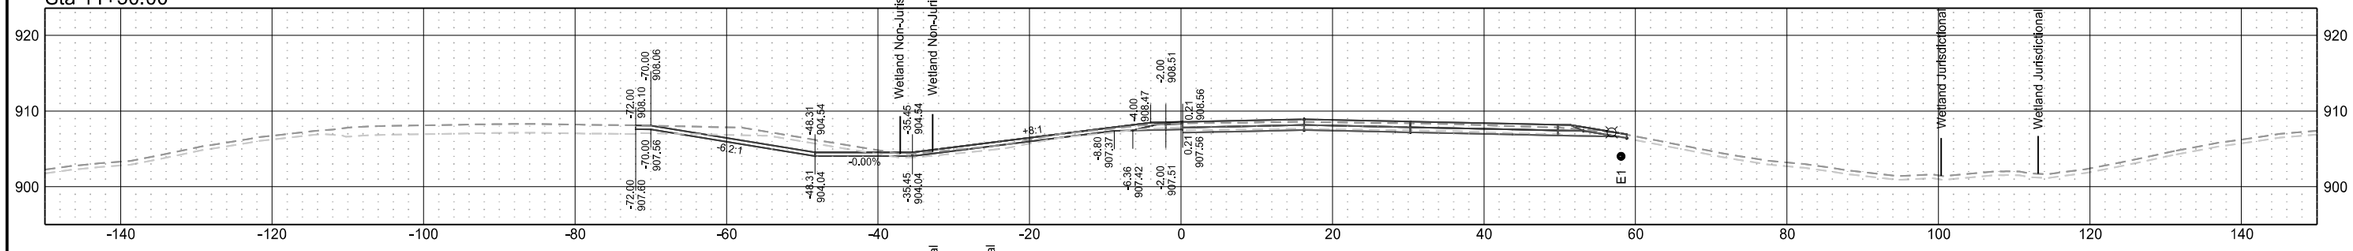


Sta 11+00.00

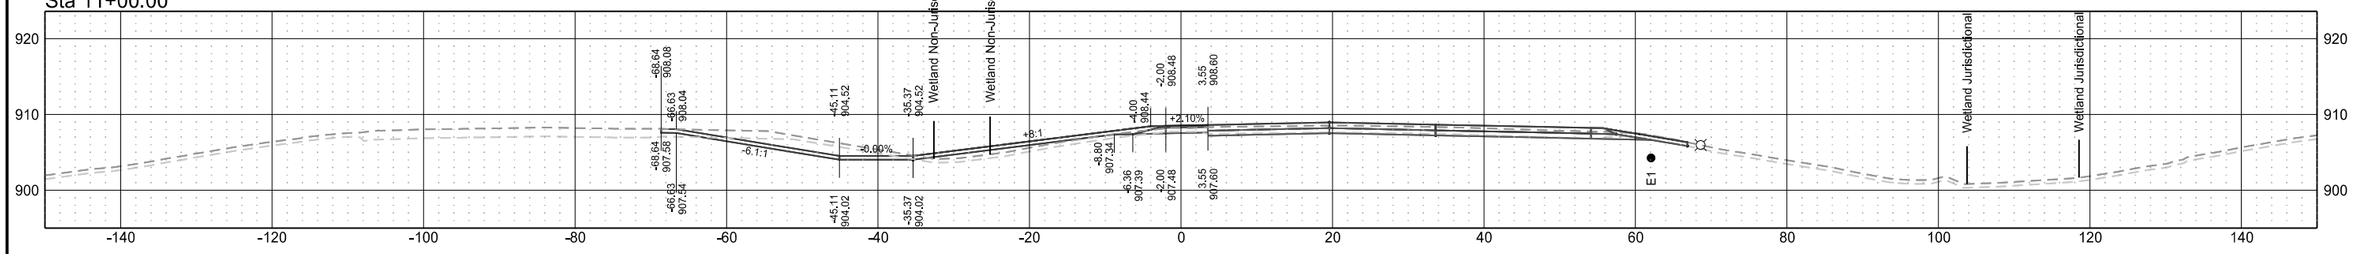

Sta 10+51.96

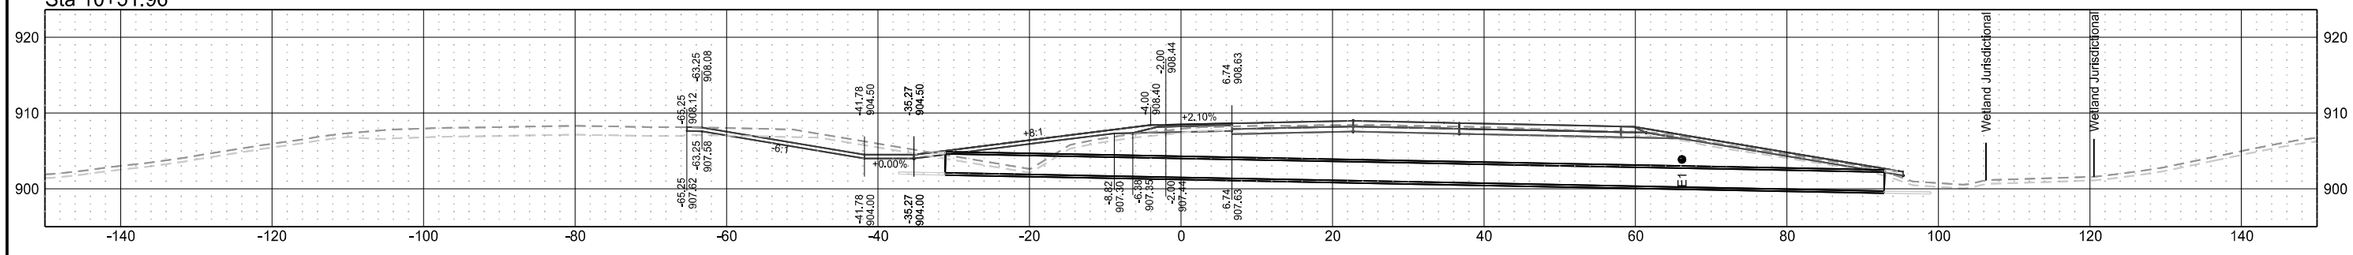


Sta 10+50.00

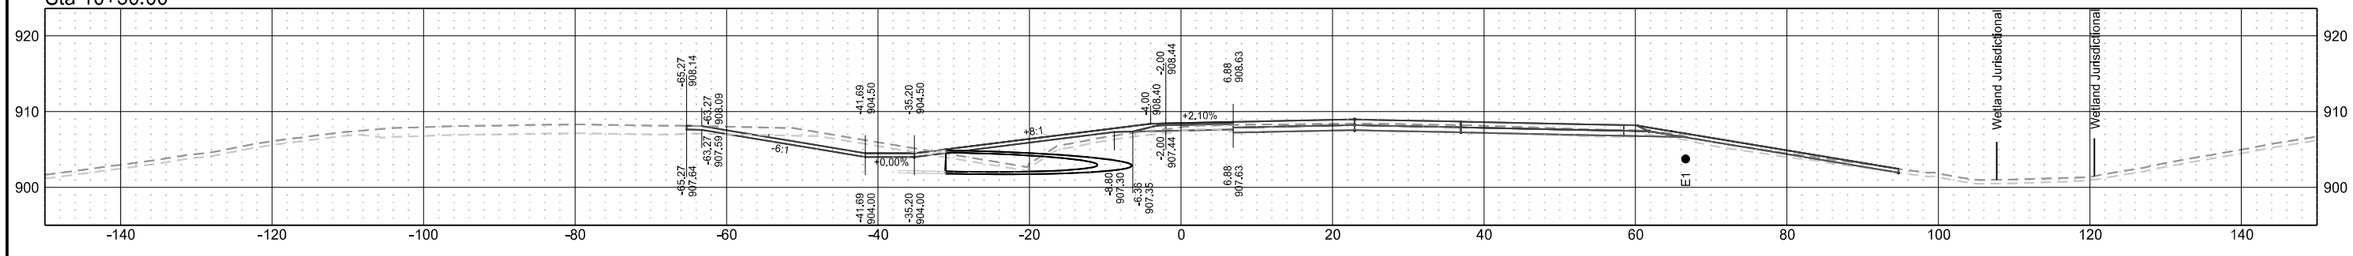

NW Hillsboro Temporary Ramp Connection

	STATE	PROJECT NO.	SECTION NO.	SHEET NO.
	ND	IM-8-029(203)101	200	242


Sta 11+83.01

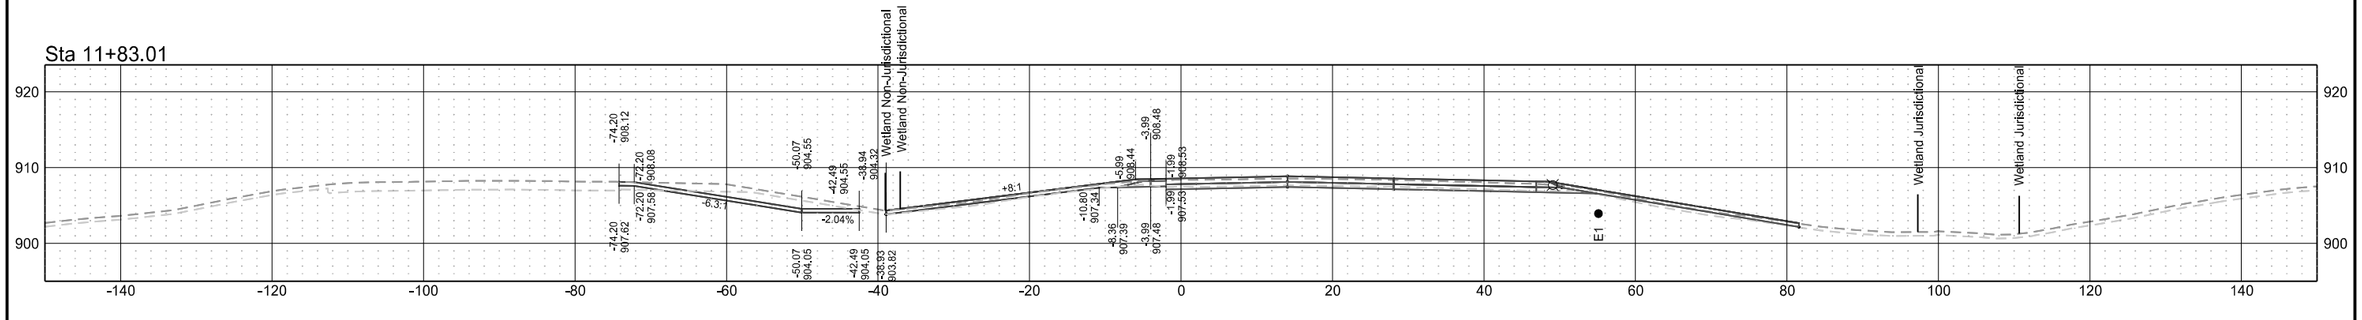


SW Mayville Temporary Ramp Connection

	STATE	PROJECT NO.	SECTION NO.	SHEET NO.
	ND	IM-8-029(203)101	200	243


Sta 1+12.87

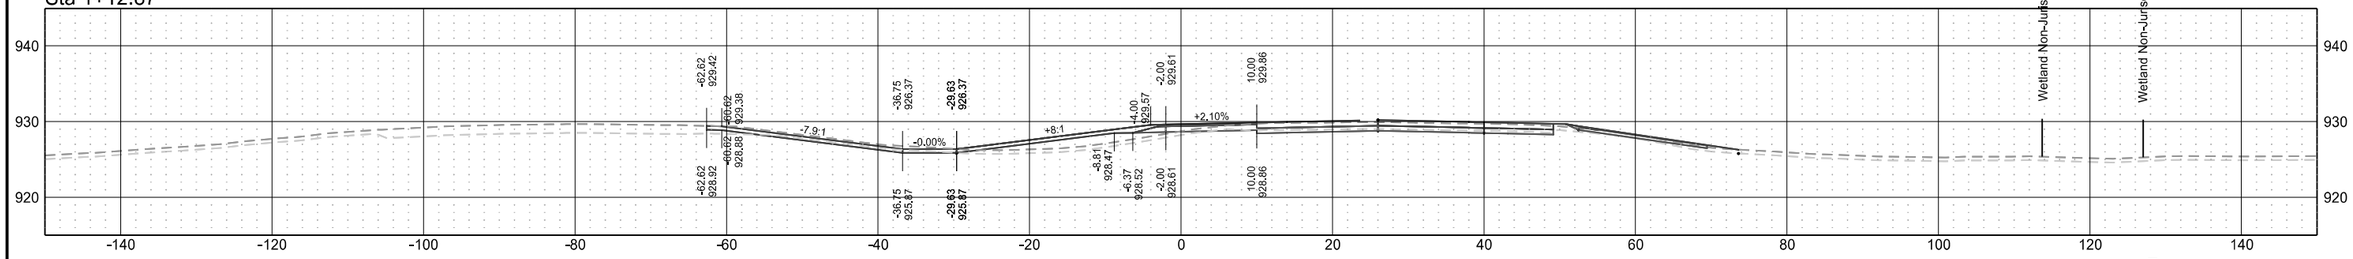


Sta 1+00.00

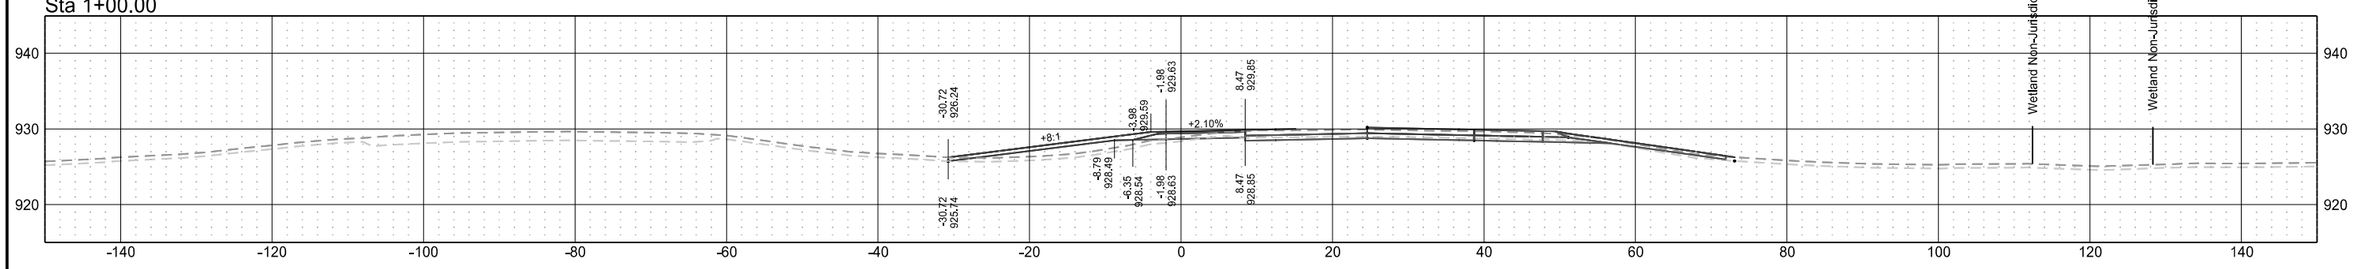

Sta 0+50.00

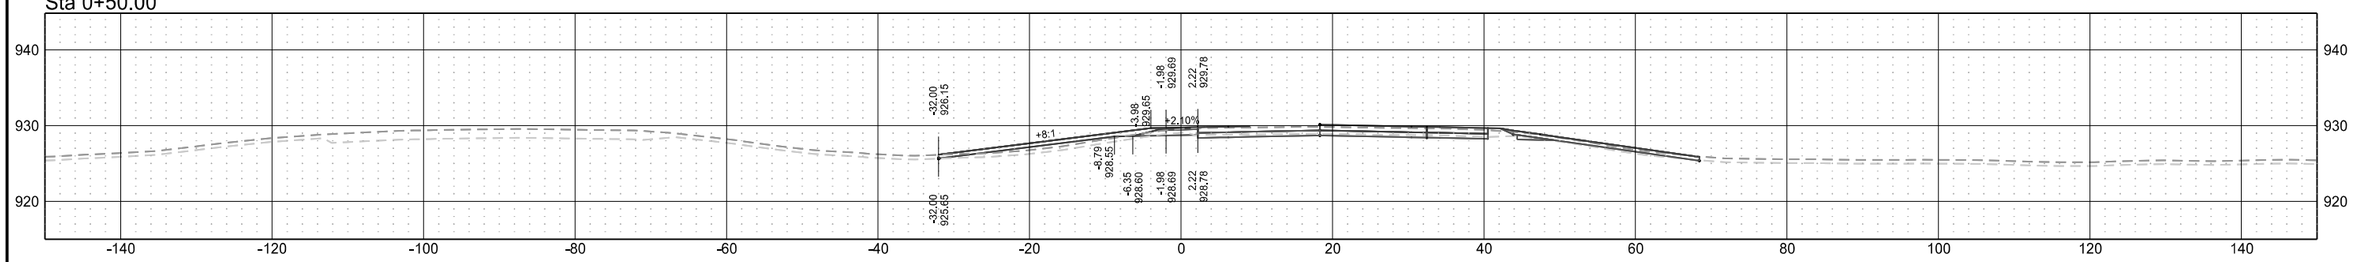


Sta 0+16.62

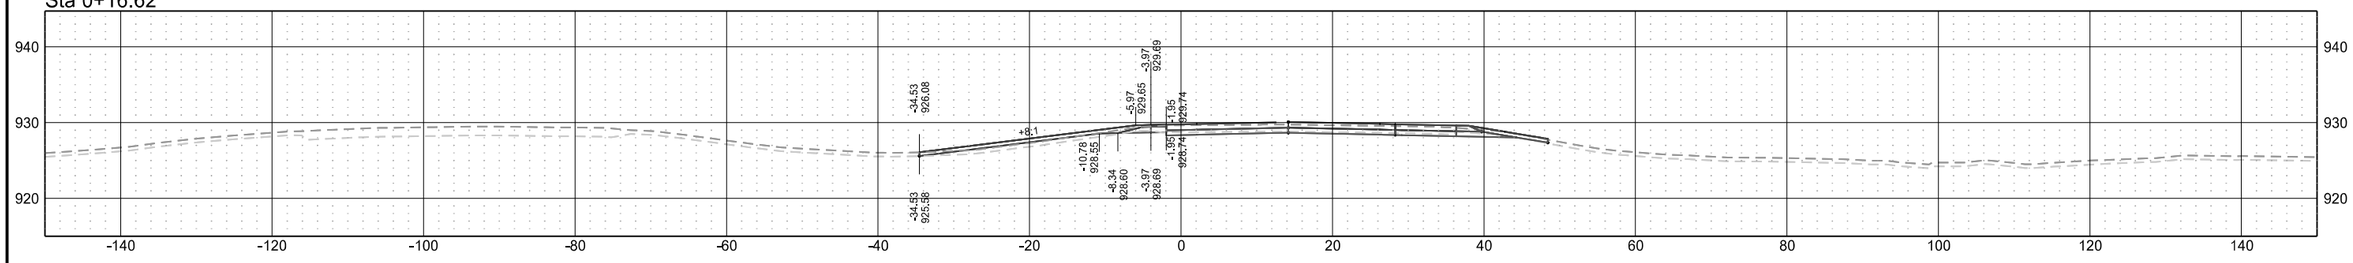


SW Mayville Temporary Ramp Connection

STATE	PROJECT NO.	SECTION NO.	SHEET NO.
ND	IM-8-029(203)101	200	244


Sta 3+00.00

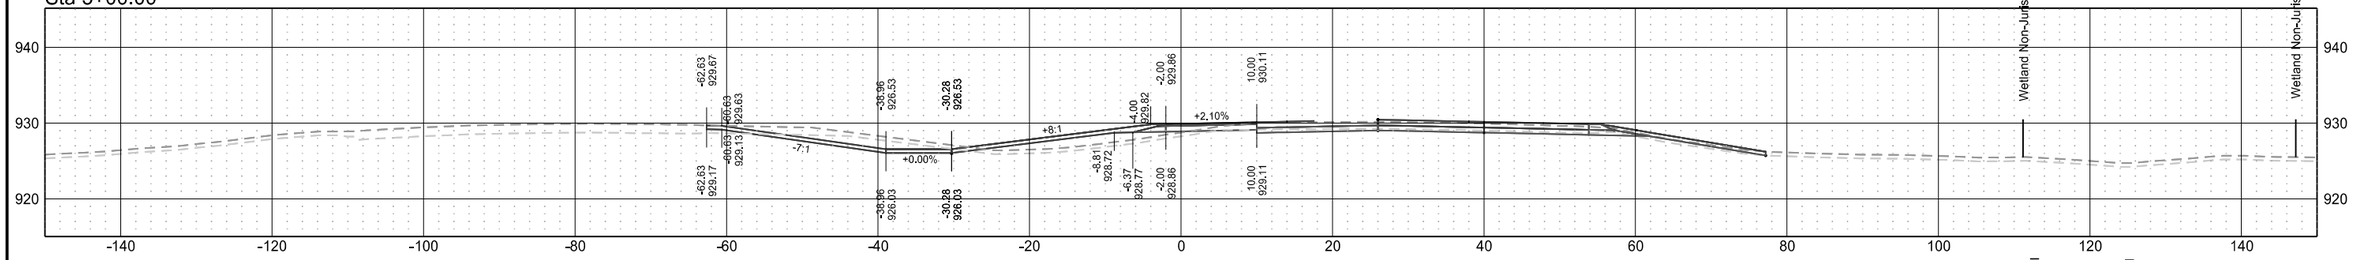


Sta 2+50.00

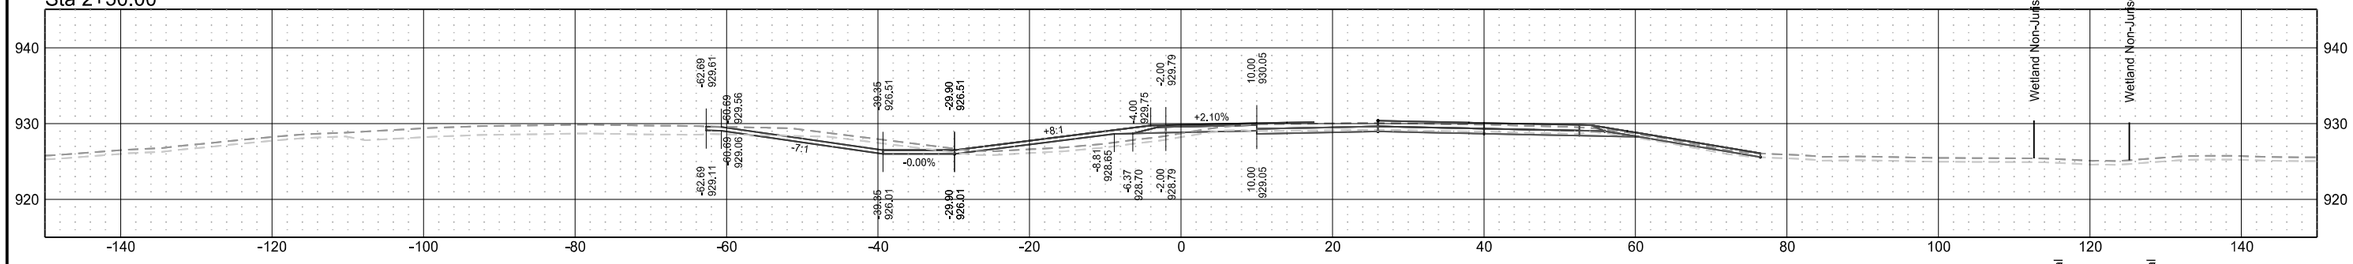

Sta 2+00.00

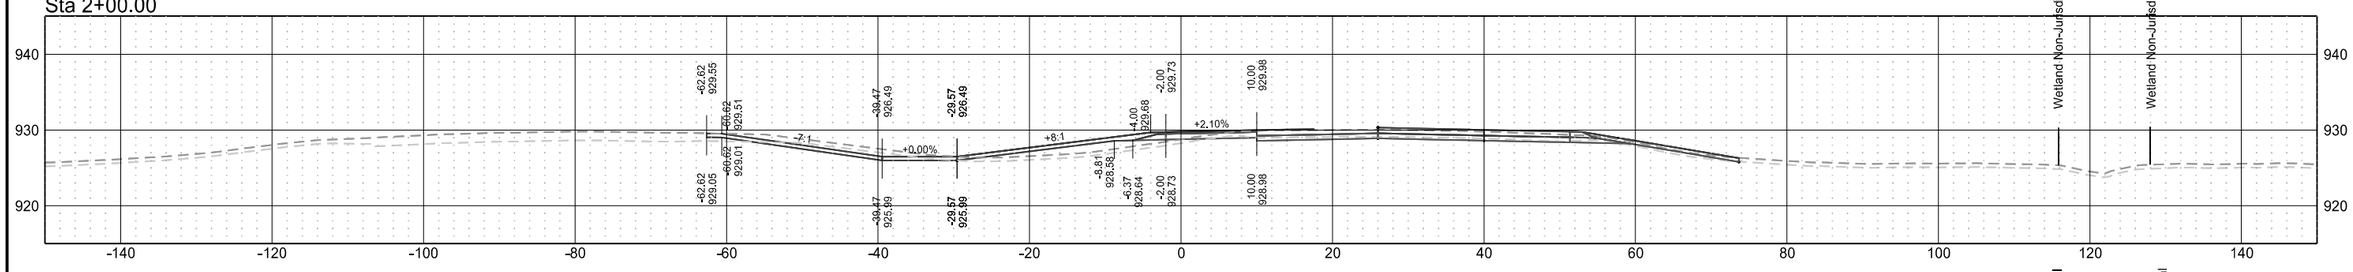


Sta 1+50.00

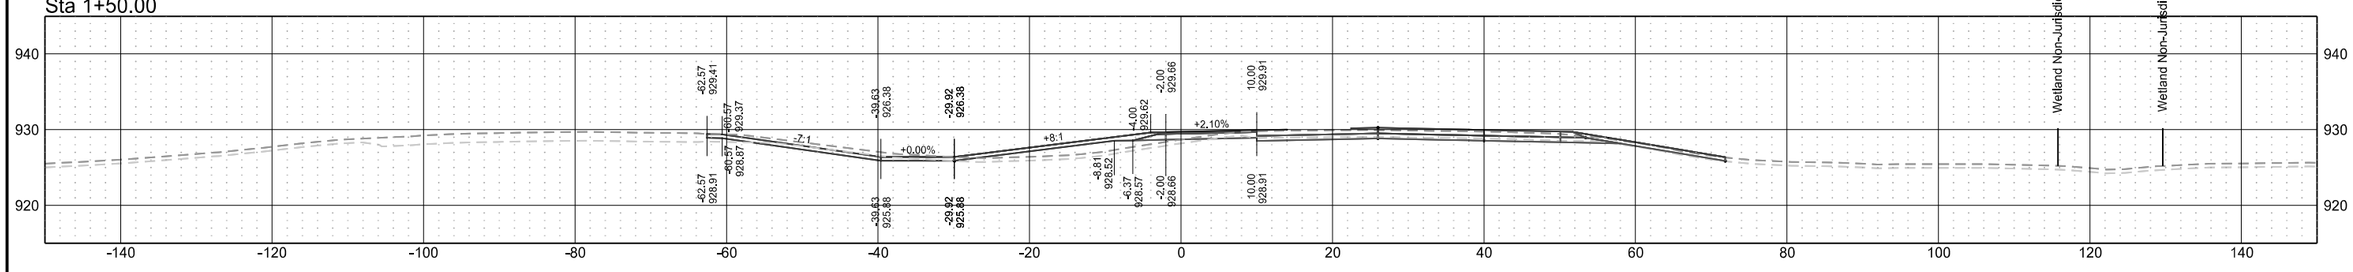


SW Mayville Temporary Ramp Connection

	STATE	PROJECT NO.	SECTION NO.	SHEET NO.
	ND	IM-8-029(203)101	200	245


Sta 5+00.00

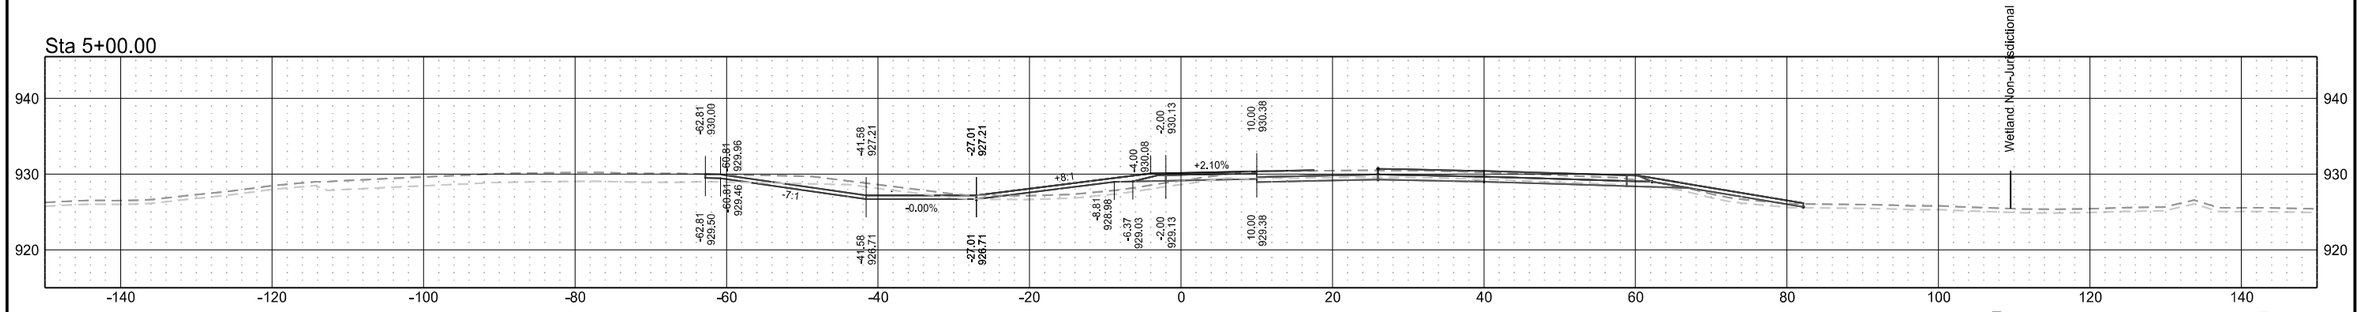


Sta 4+50.00

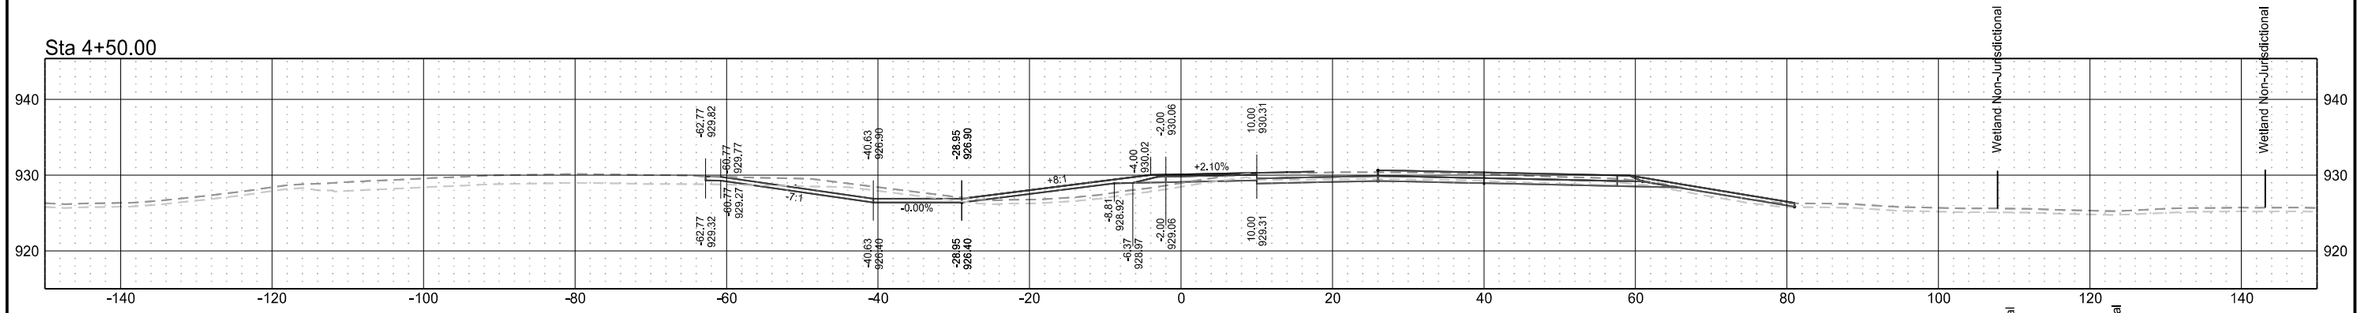

Sta 4+00.00

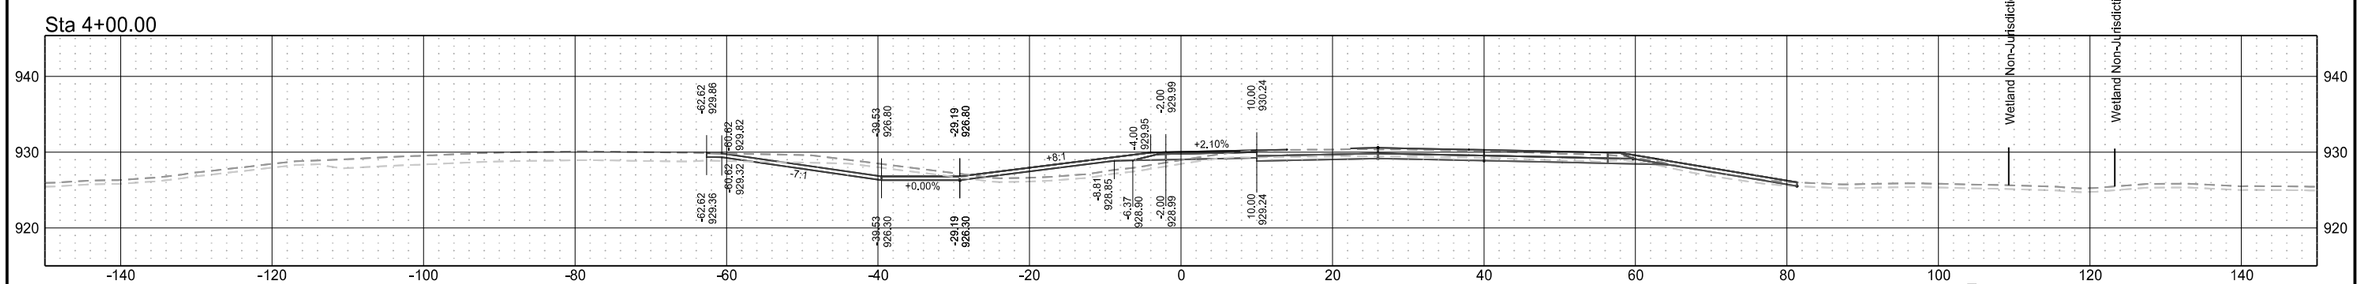


Sta 3+50.00

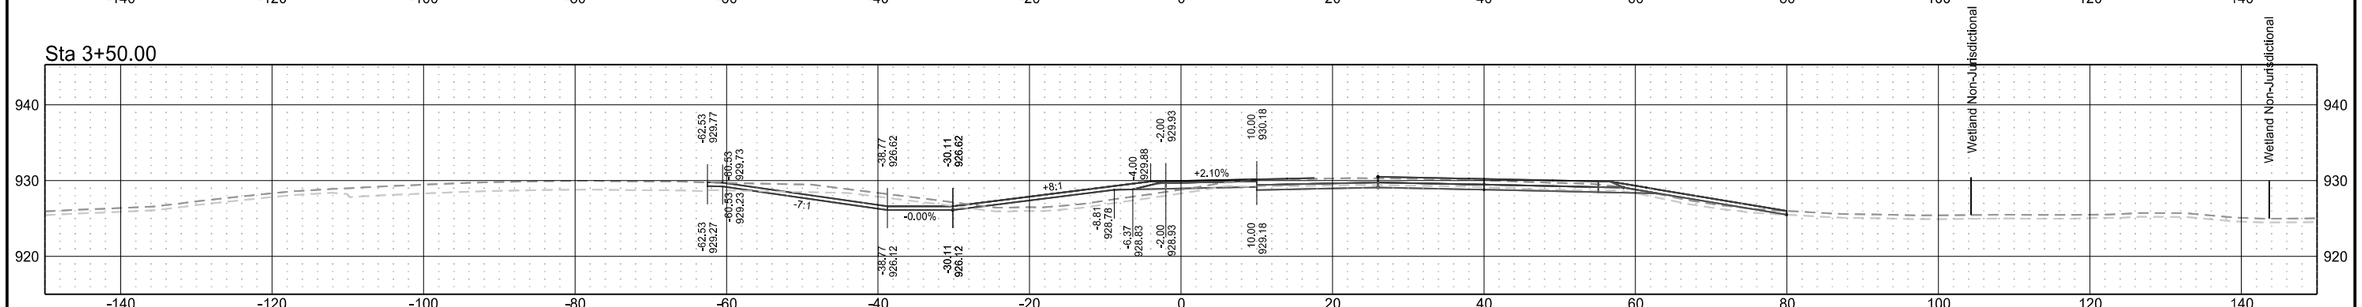


SW Mayville Temporary Ramp Connection

	STATE	PROJECT NO.	SECTION NO.	SHEET NO.
	ND	IM-8-029(203)101	200	246


Sta 7+00.00

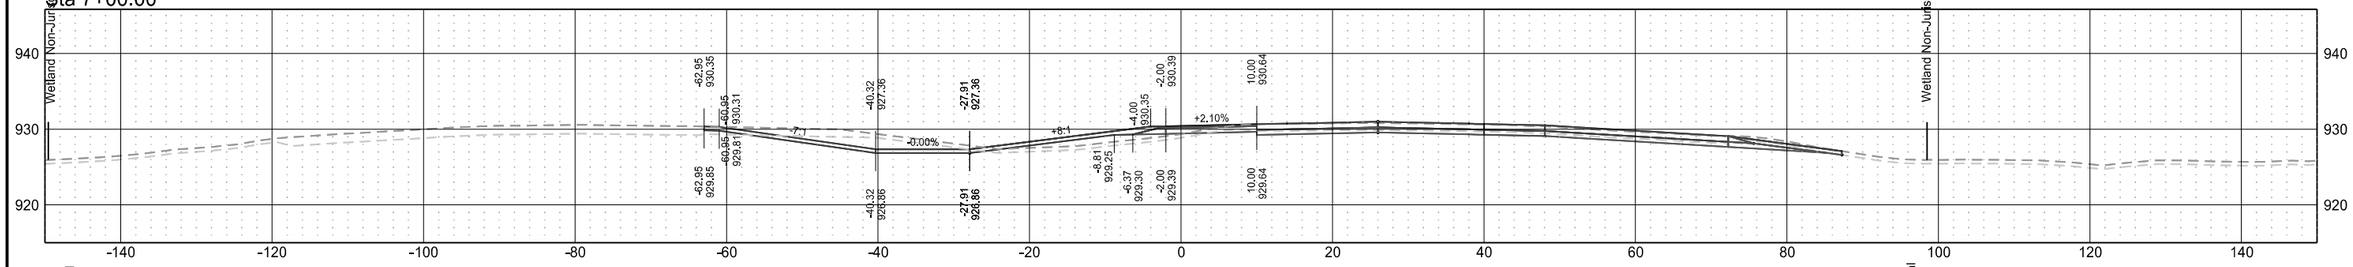


Sta 6+50.00

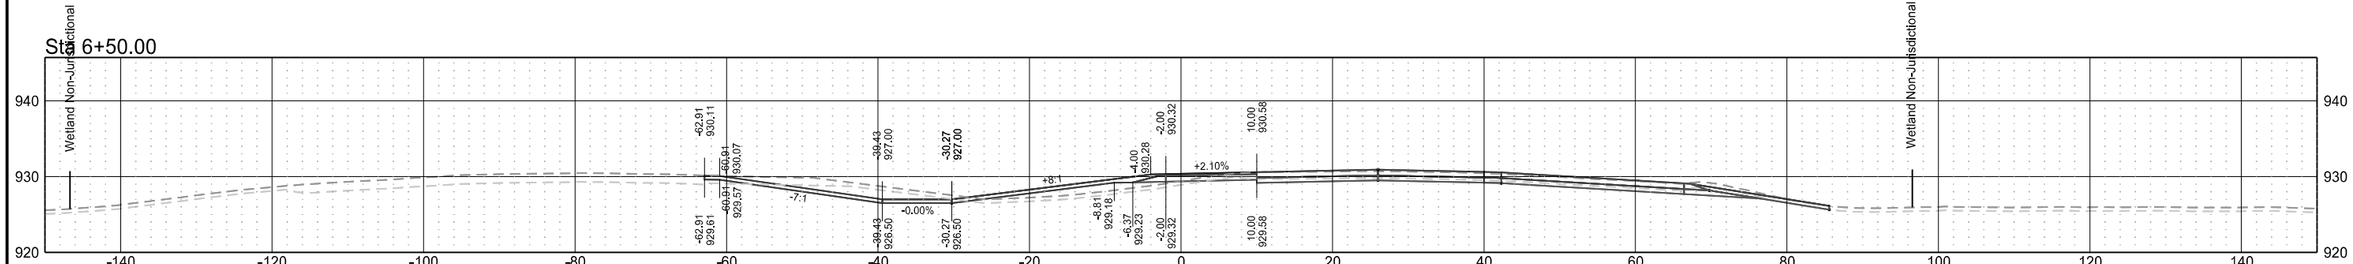

Sta 6+00.00

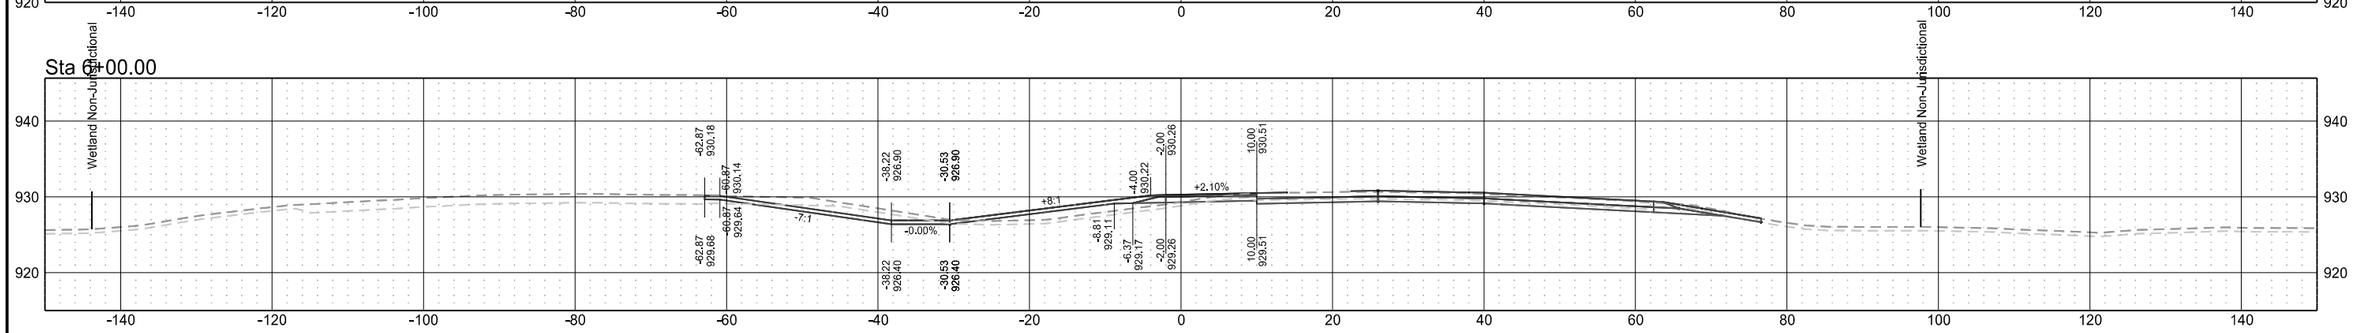


Sta 5+50.00

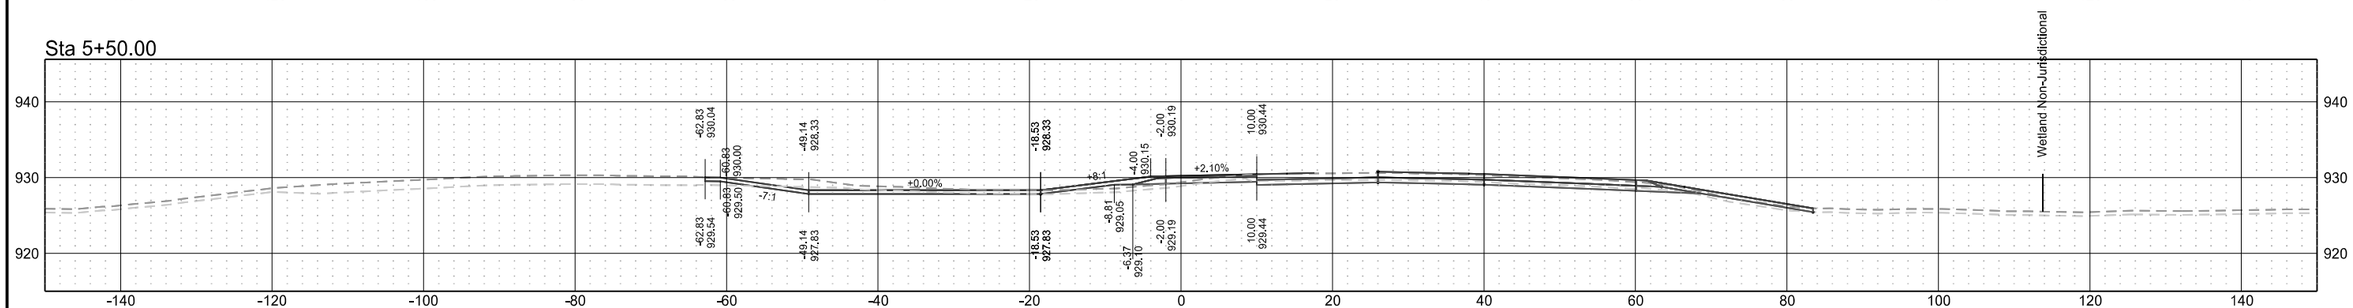


SW Mayville Temporary Ramp Connection

	STATE	PROJECT NO.	SECTION NO.	SHEET NO.
	ND	IM-8-029(203)101	200	247


Sta 9+00.00

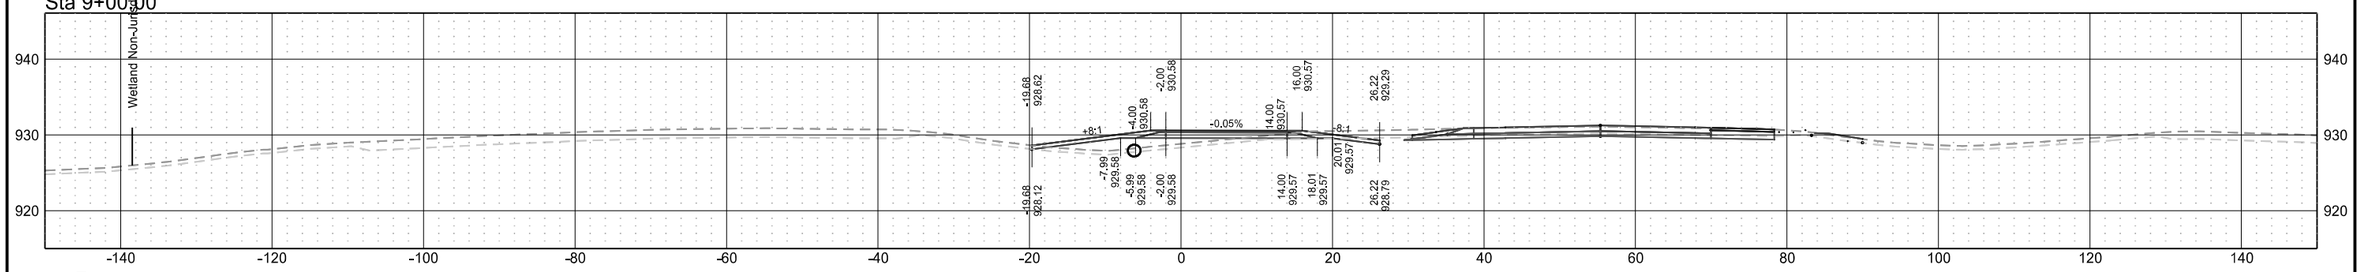


Sta 8+50.00

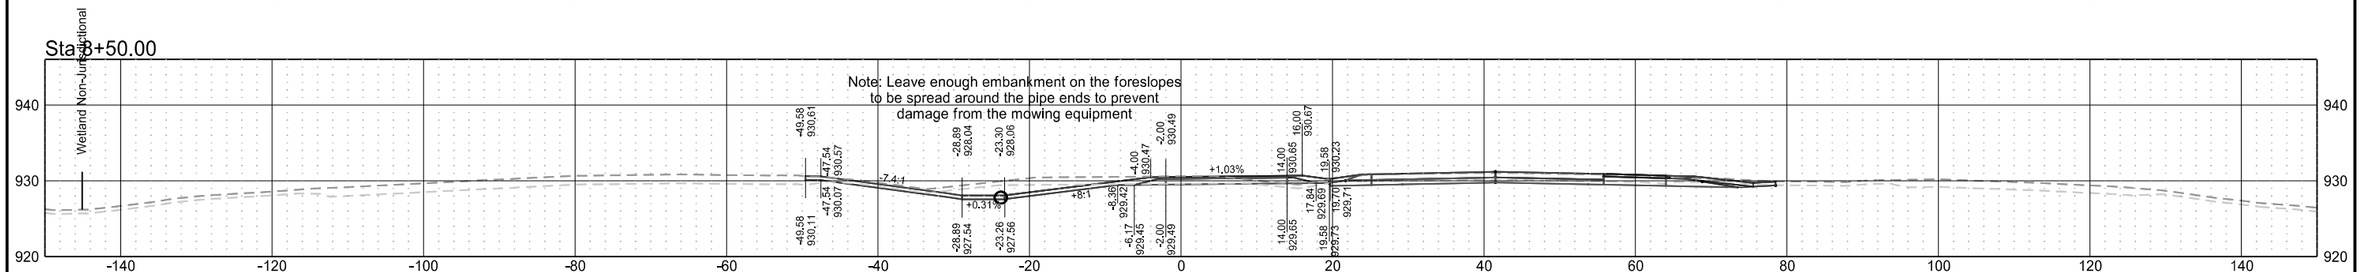


Sta 8+25.00

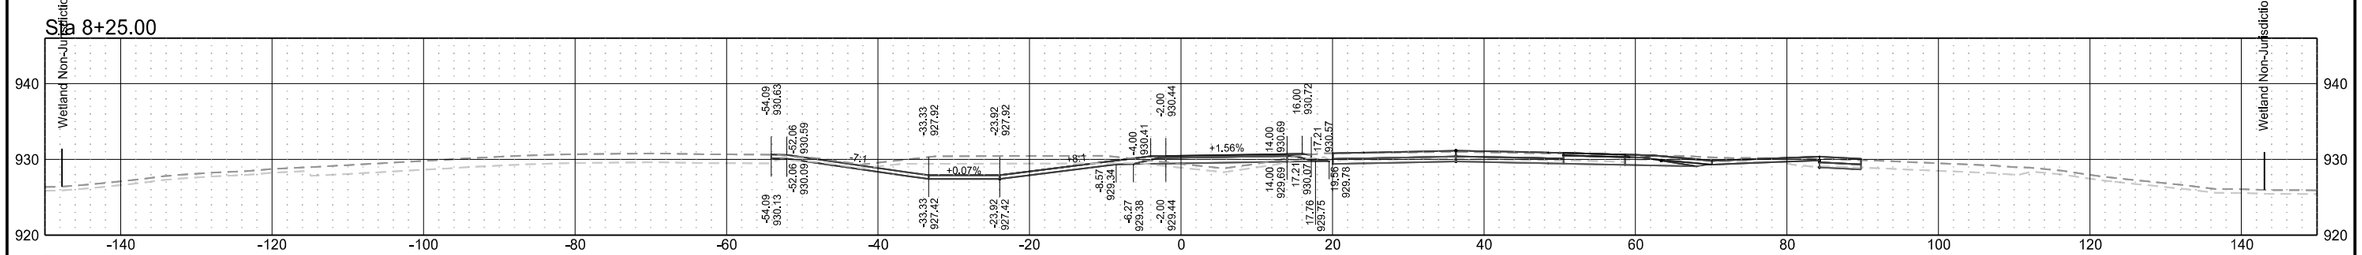

Sta 8+00.00

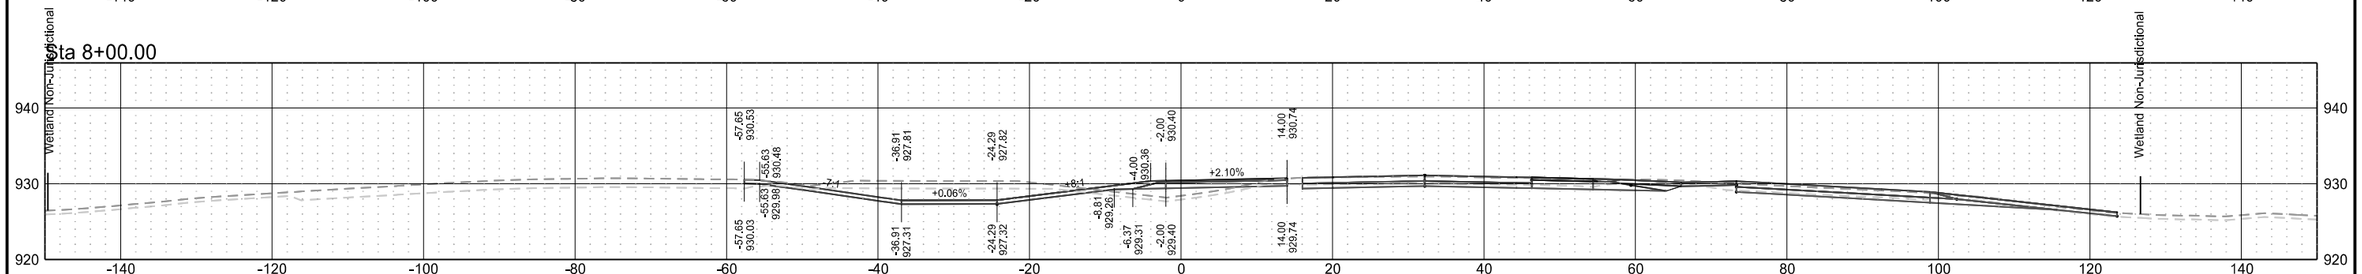


Sta 7+50.00

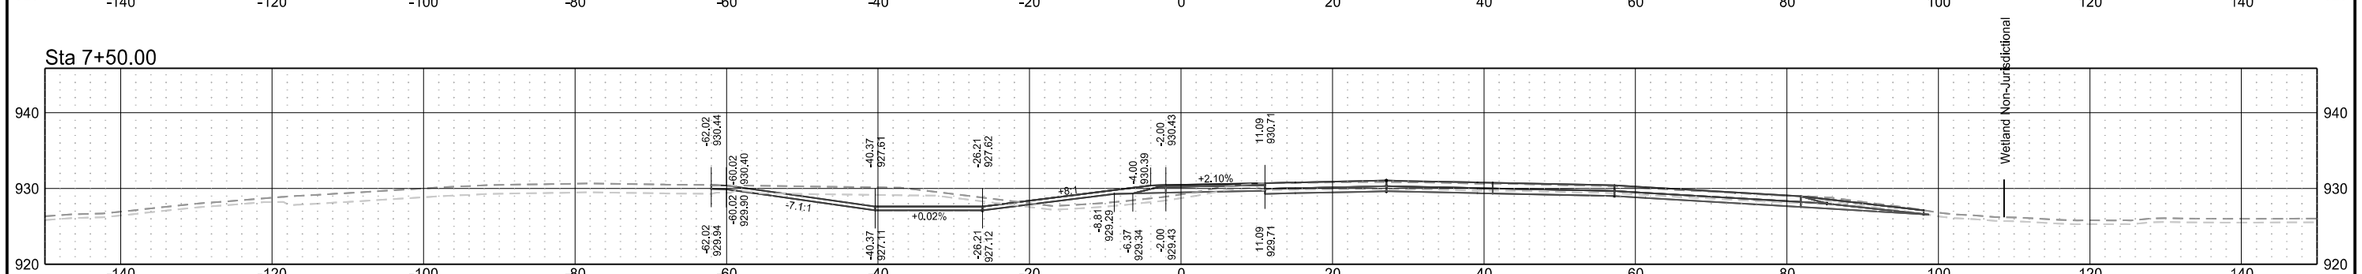


SW Mayville Temporary Ramp Connection

	STATE	PROJECT NO.	SECTION NO.	SHEET NO.
	ND	IM-8-029(203)101	200	248


Sta 10+75.47

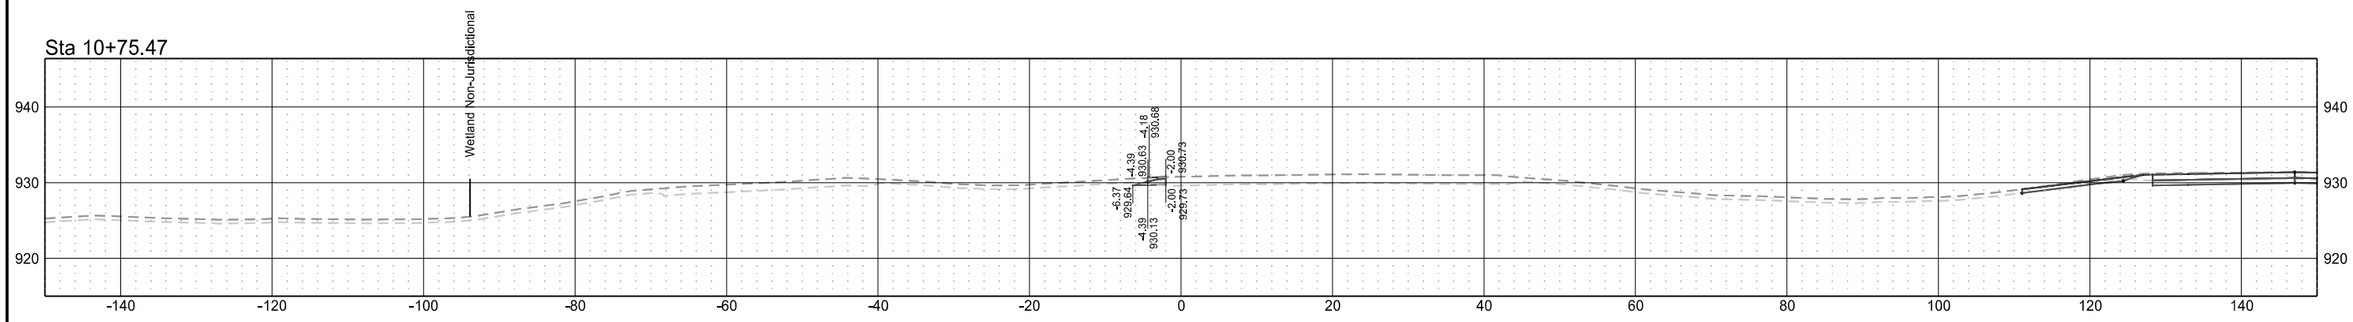


Sta 10+27.42

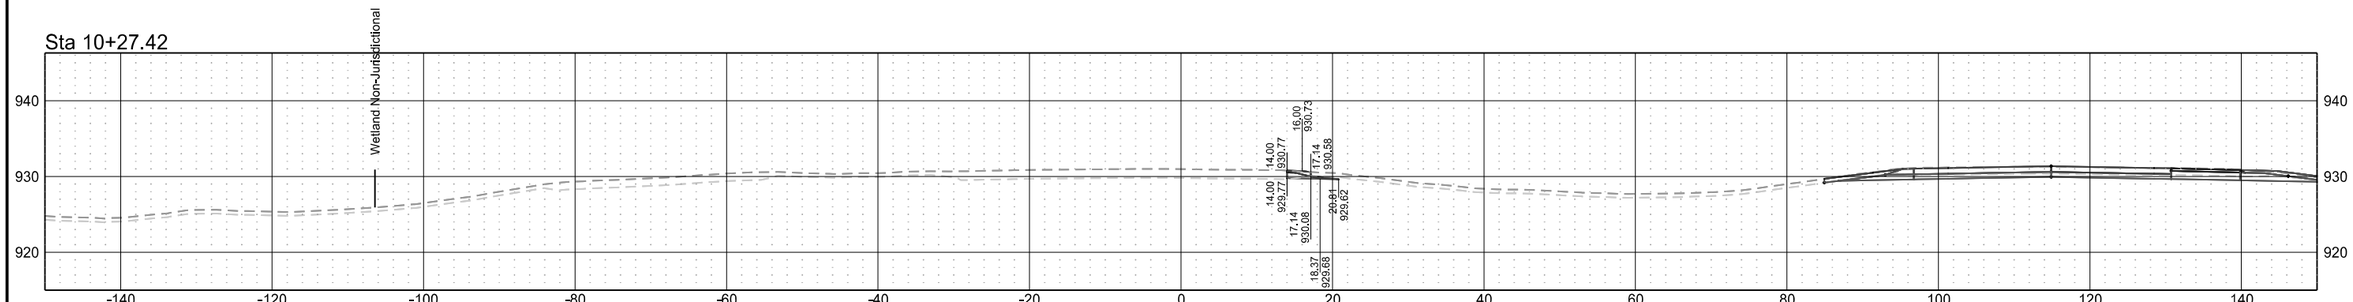

Sta 10+00.00

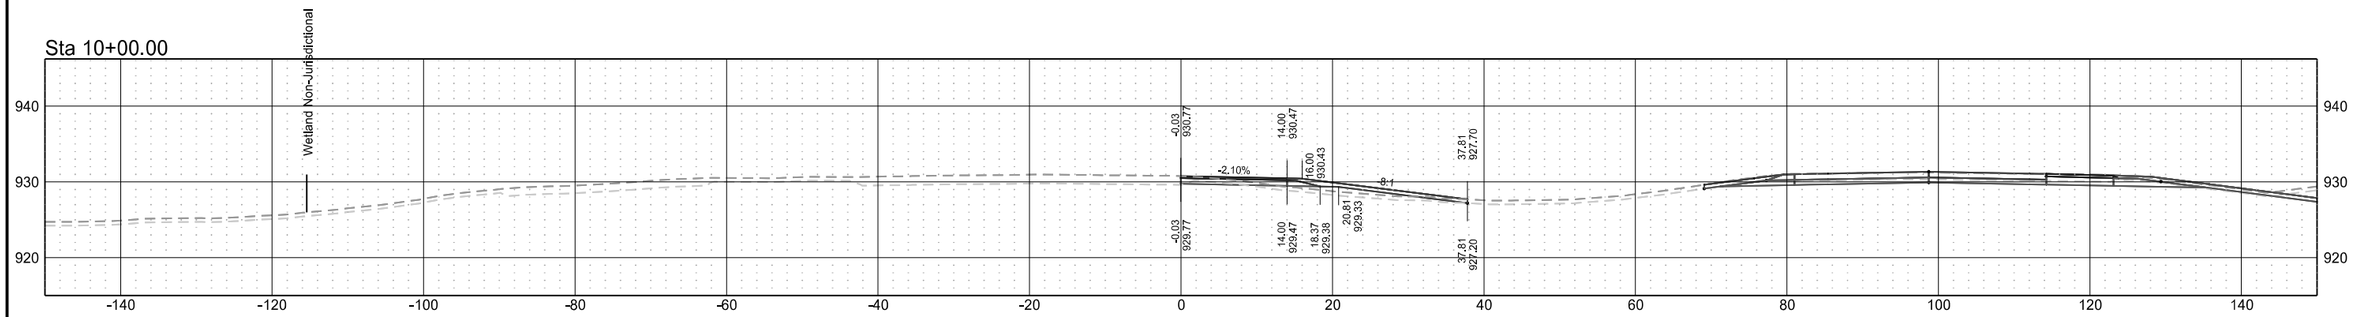


Sta 9+50.00

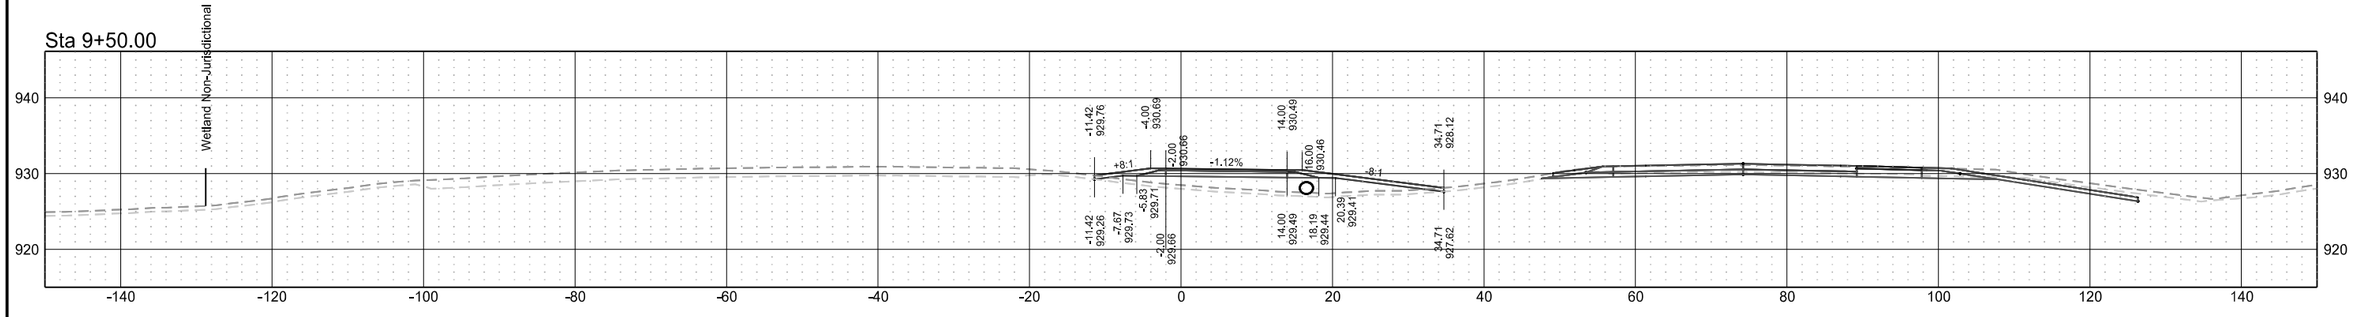


SW Mayville Temporary Ramp Connection

	STATE	PROJECT NO.	SECTION NO.	SHEET NO.
	ND	IM-8-029(203)101	200	249

Sta 12+47.13

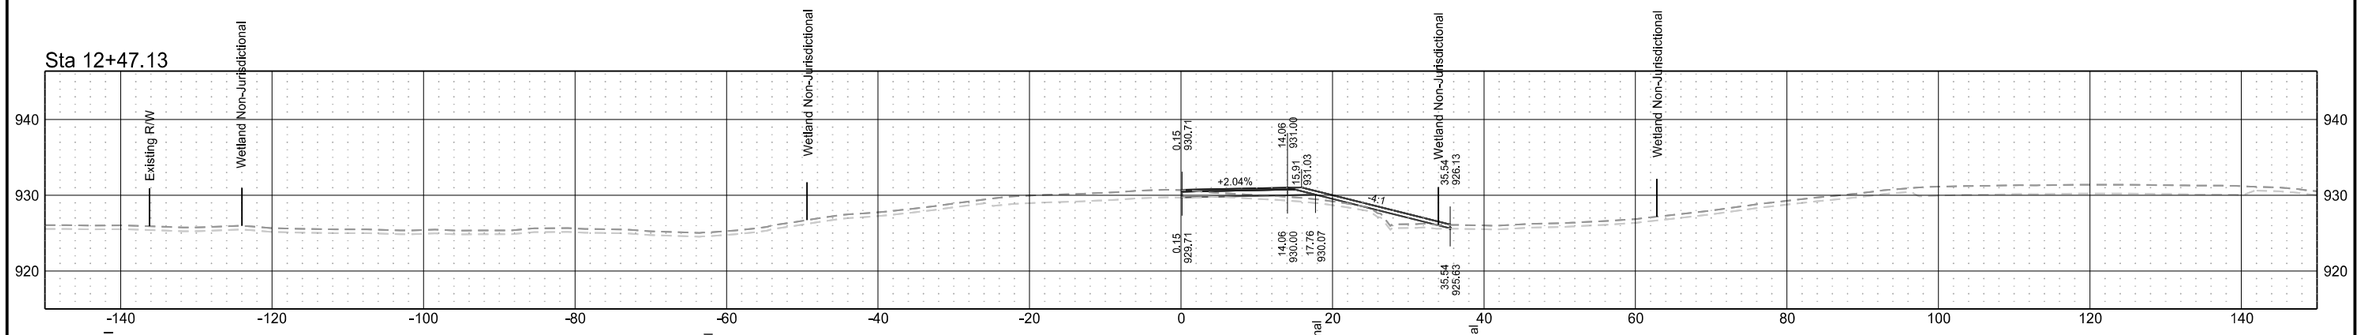


Sta 12+00.00

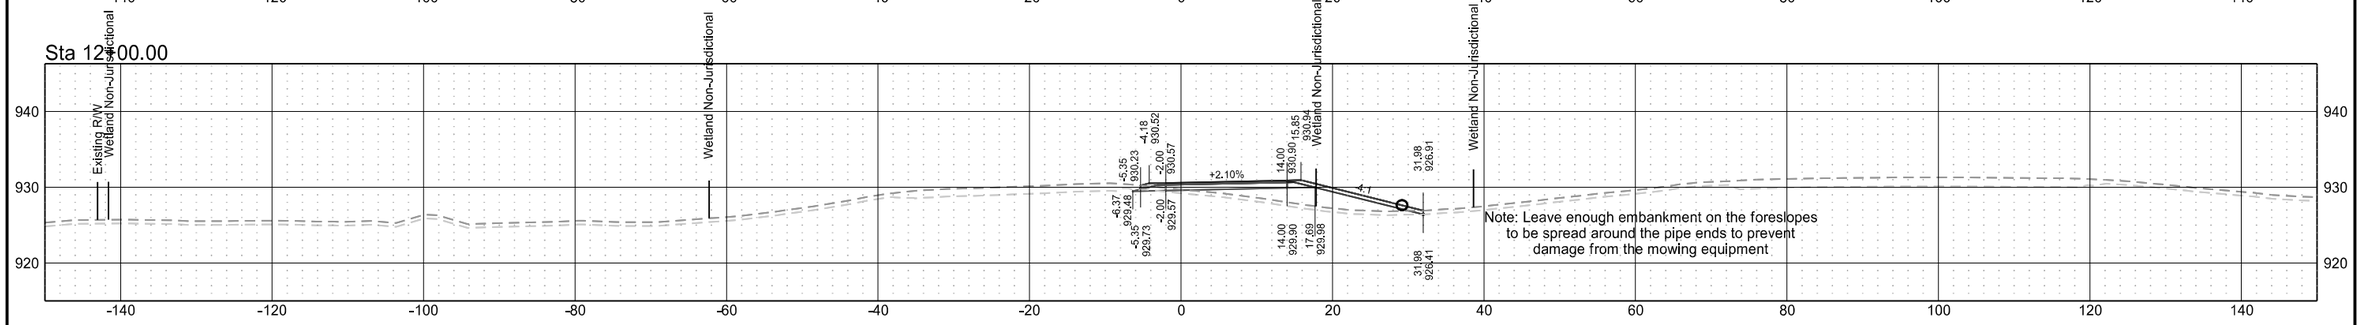


Note: Leave enough embankment on the foreslopes to be spread around the pipe ends to prevent damage from the mowing equipment

Sta 11+50.00

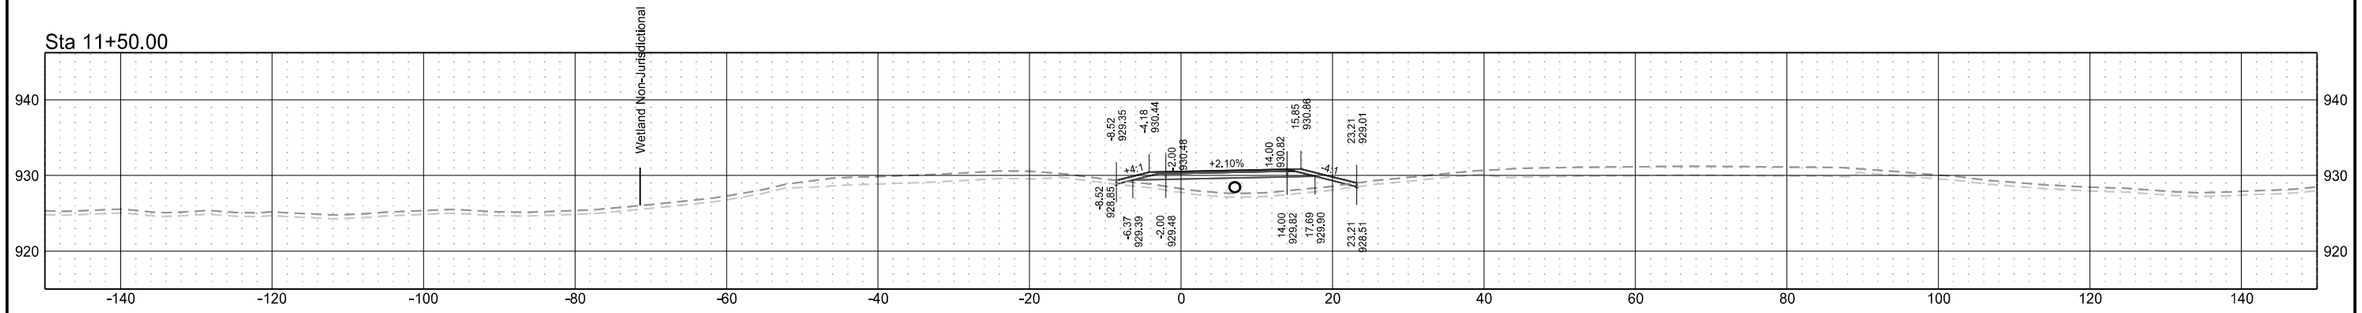


Sta 11+00.00

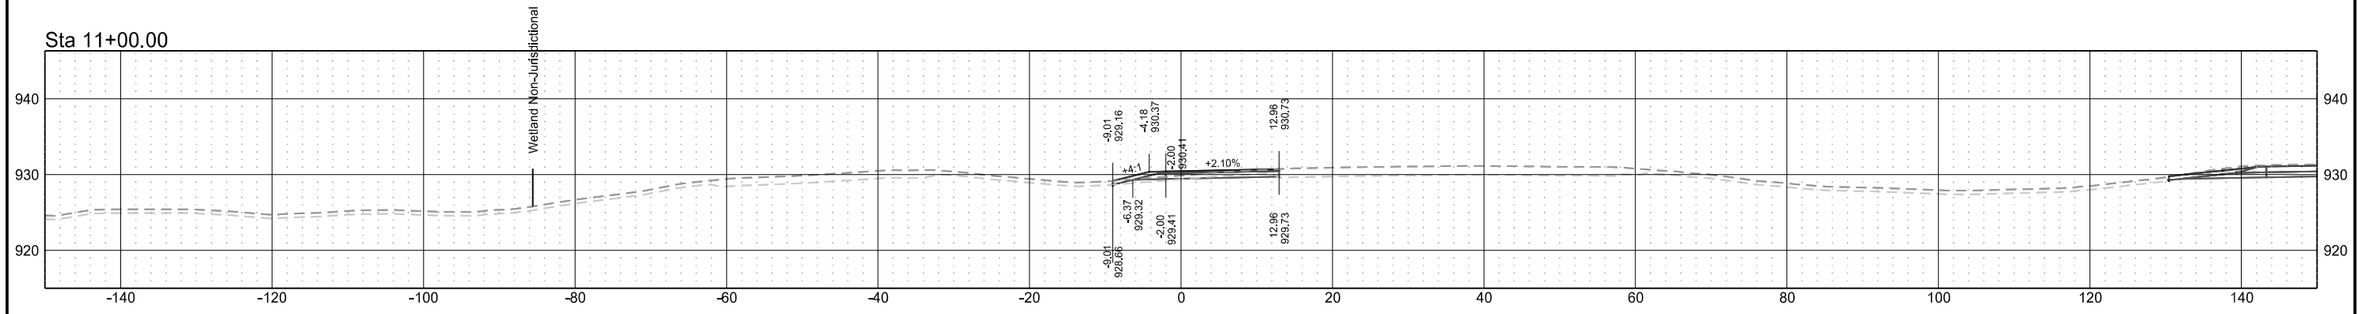


SW Mayville Temporary Ramp Connection

	STATE	PROJECT NO.	SECTION NO.	SHEET NO.
	ND	IM-8-029(203)101	200	250

Sta 13+44.45

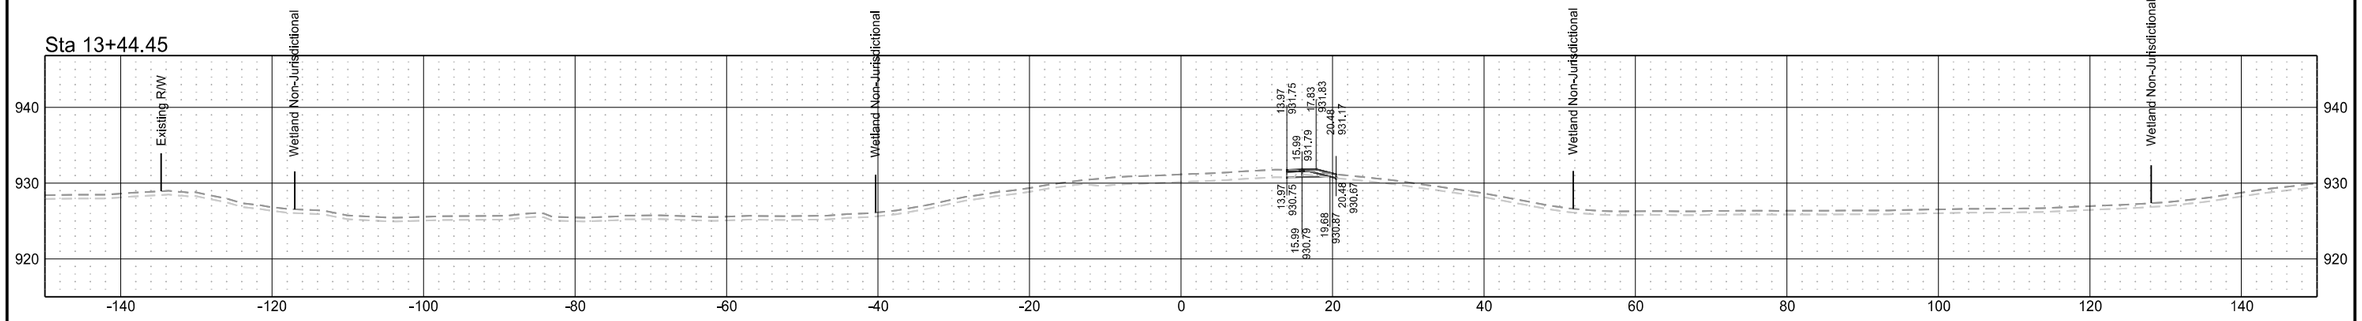

Sta 13+00.00

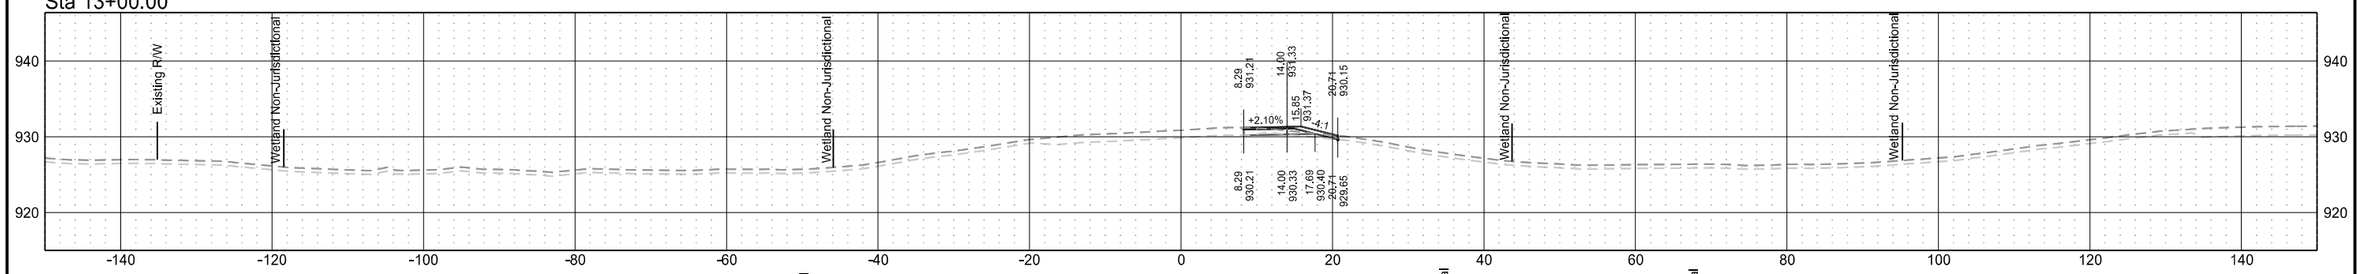

Sta 12+50.00

