

Roadway Cross Sections
ND 297 / DeMers Avenue
ND 297 (DeMers Ave) & 42nd St Grade Separation

| | STATE | PROJECT NO. | SECTION NO. | SHEET NO. |
|---|---|---|---|---|
| | ND | RCE-FTF-NHU-SU-6-297(014)000 | 200 | 1 |


Sta 200+50.00

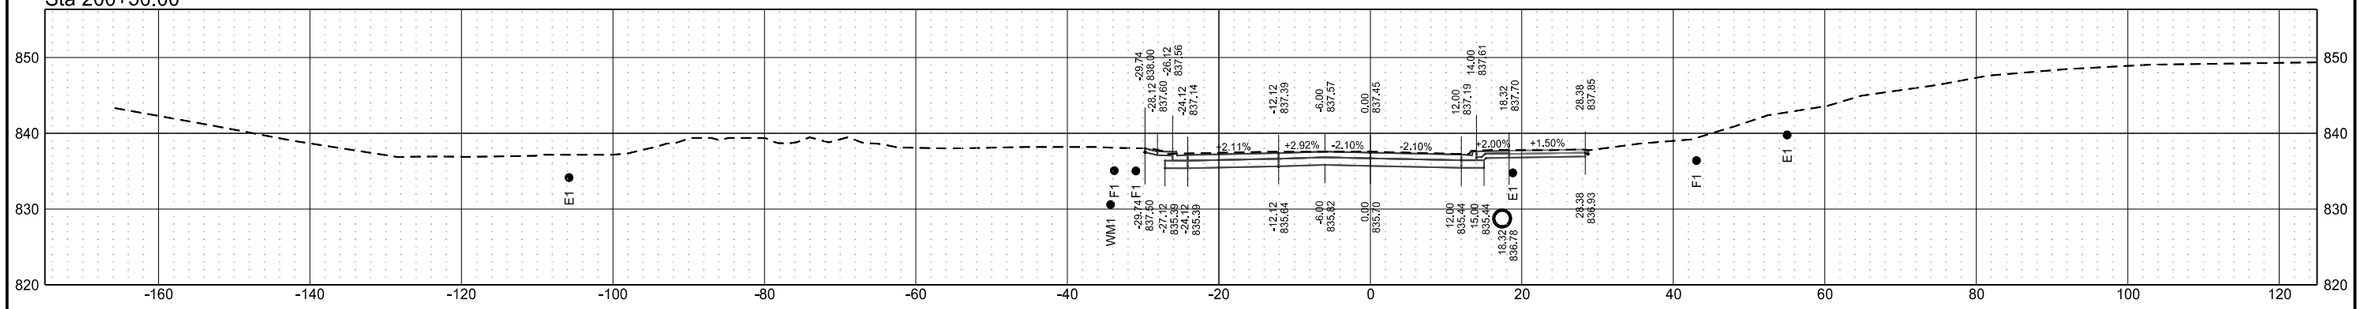


Sta 200+25.00

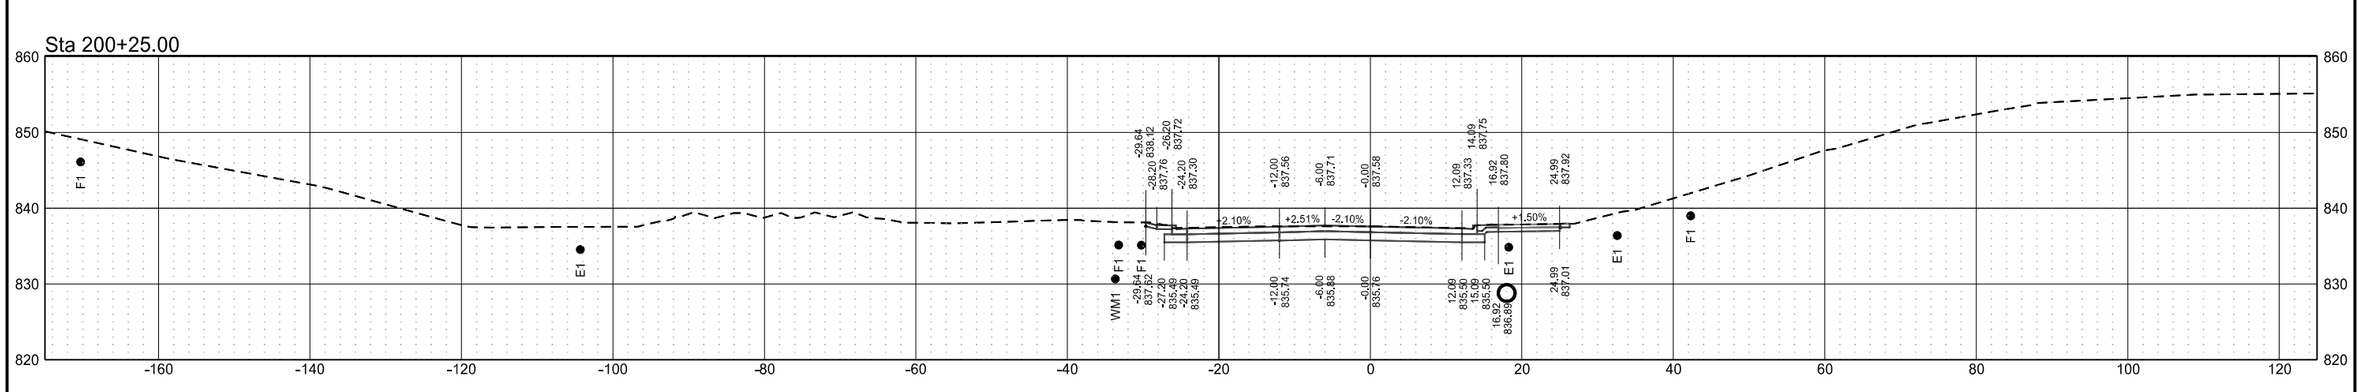



Sta 200+06.60

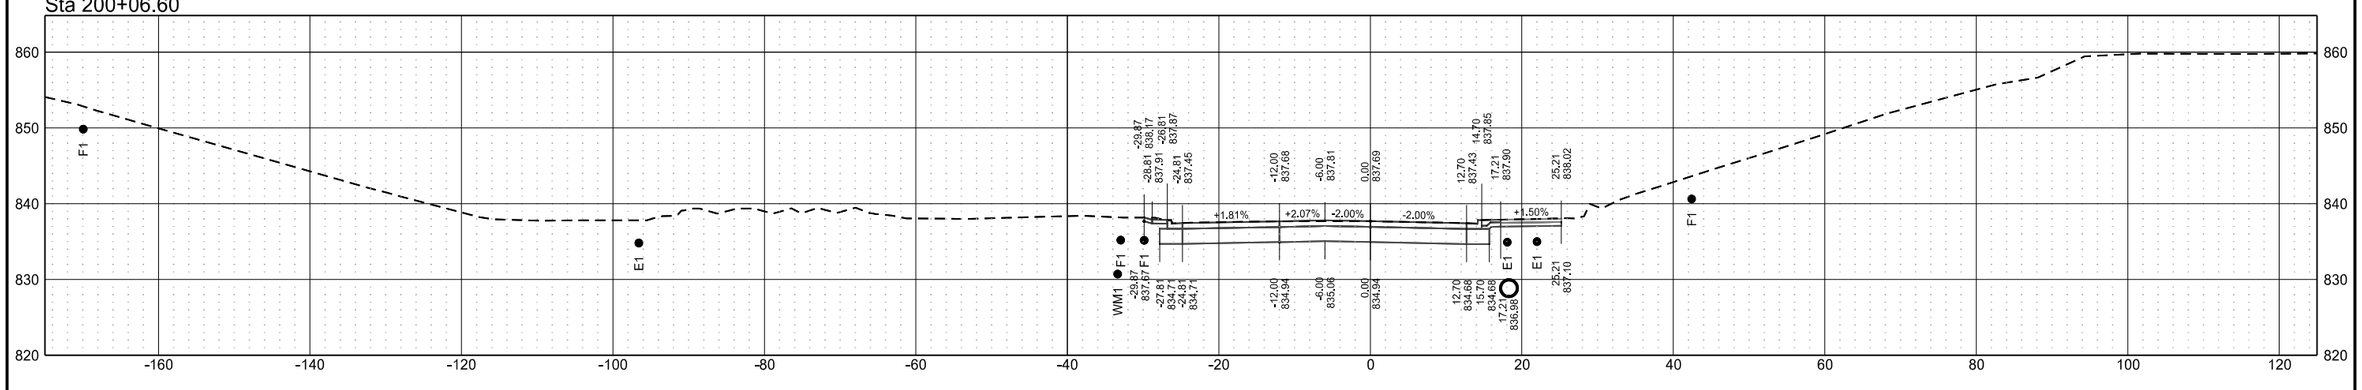


Roadway Cross Sections
ND 297 / DeMers Avenue
ND 297 (DeMers Ave) & 42nd St Grade Separation

| | STATE | PROJECT NO. | SECTION NO. | SHEET NO. |
|---|---|---|---|---|
| | ND | RCE-FTF-NHU-SU-6-297(014)000 | 200 | 2 |


Sta 200+92.94

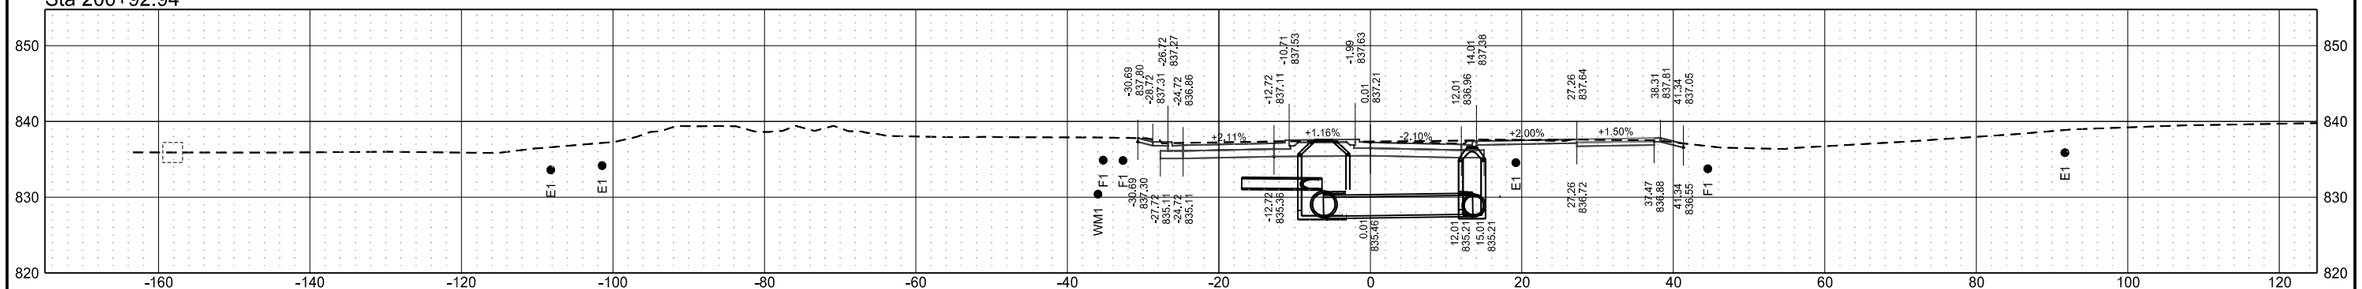


Sta 200+85.37

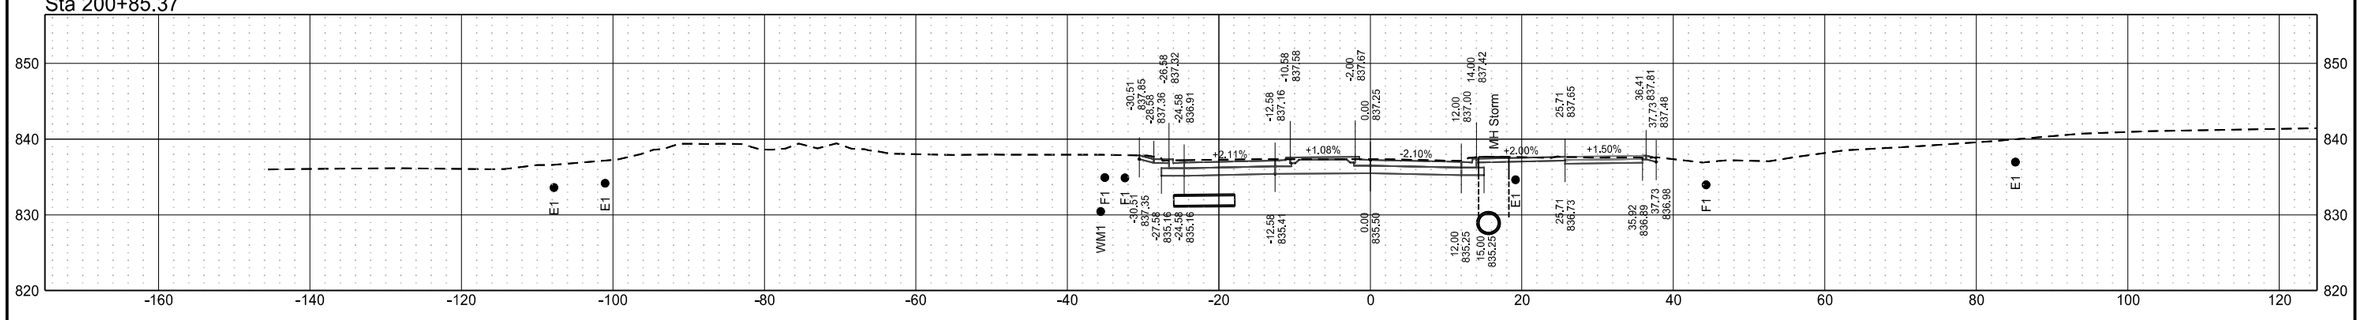



Sta 200+75.00

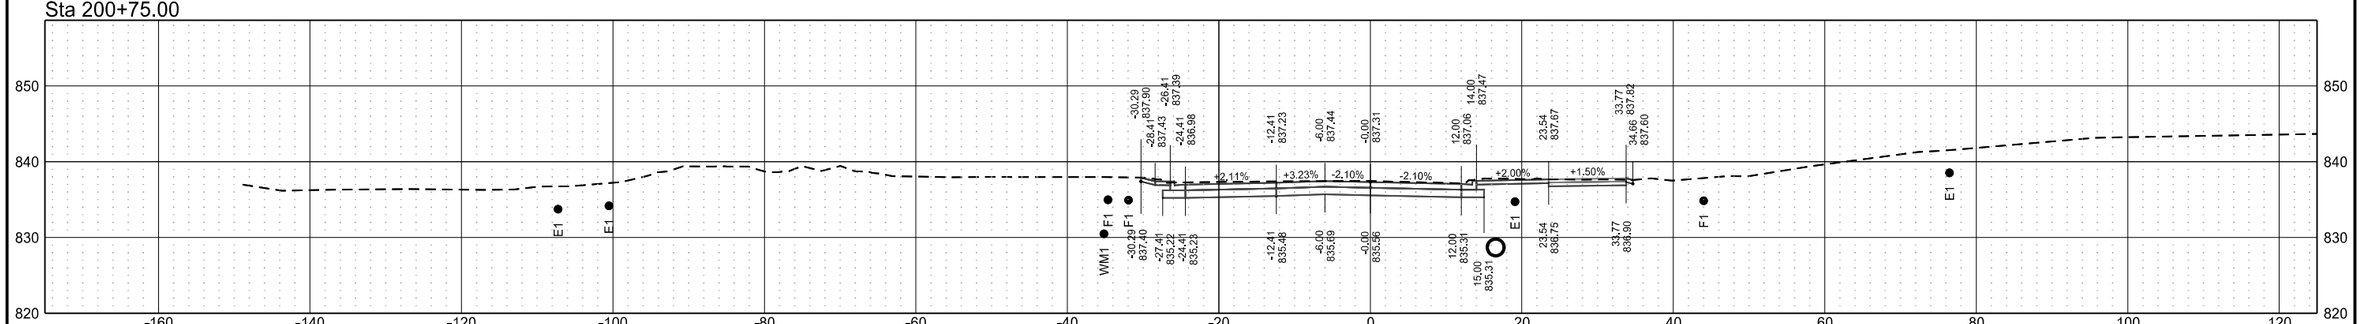


Roadway Cross Sections
ND 297 / DeMers Avenue
ND 297 (DeMers Ave) & 42nd St Grade Separation

| | STATE | PROJECT NO. | SECTION NO. | SHEET NO. |
|---|---|---|---|---|
| | ND | RCE-FTF-NHU-SU-6-297(014)000 | 200 | 3 |


Sta 201+50.00

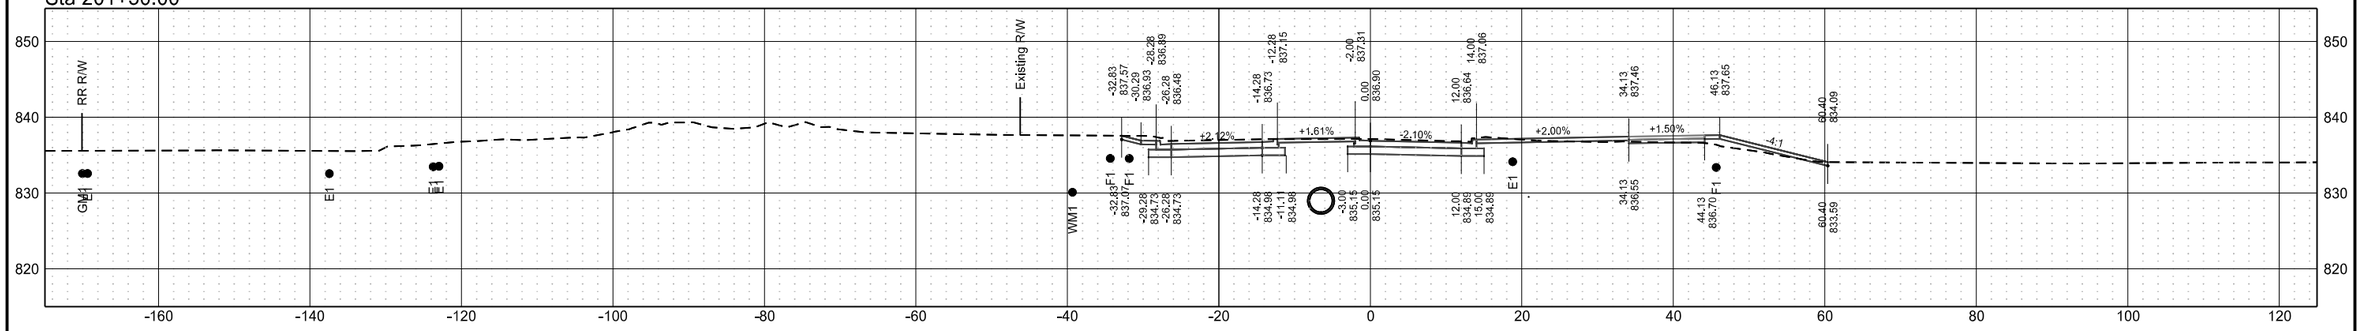


Sta 201+25.00

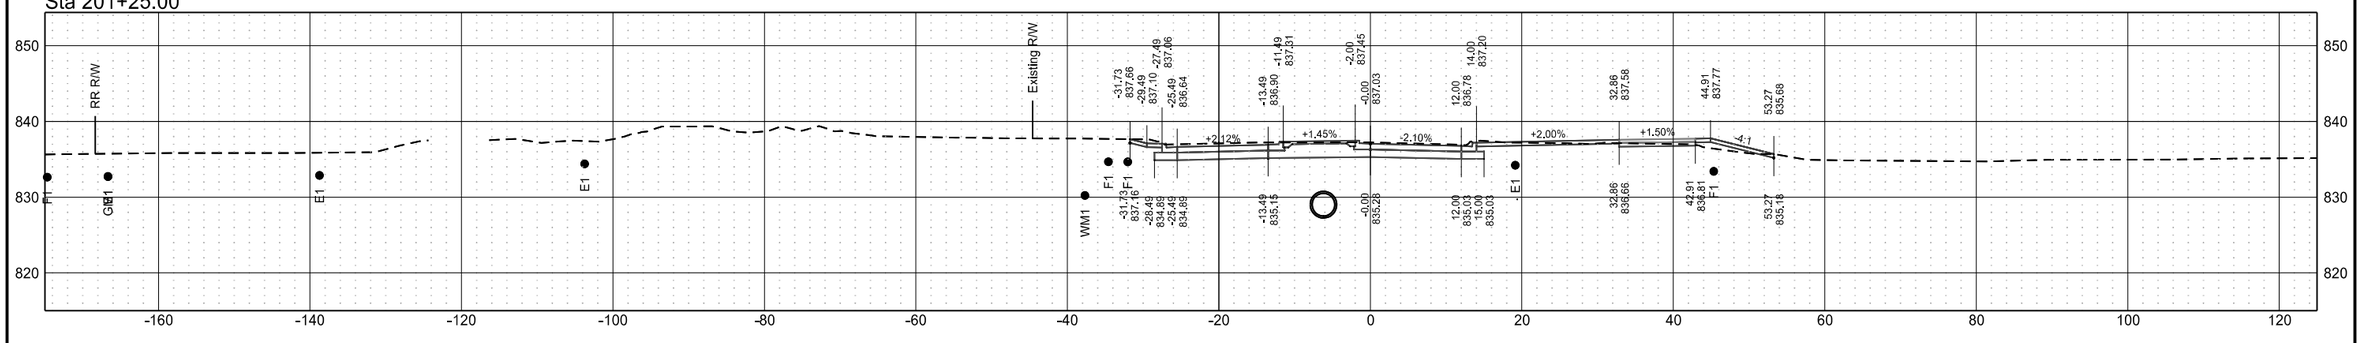



Sta 201+00.00

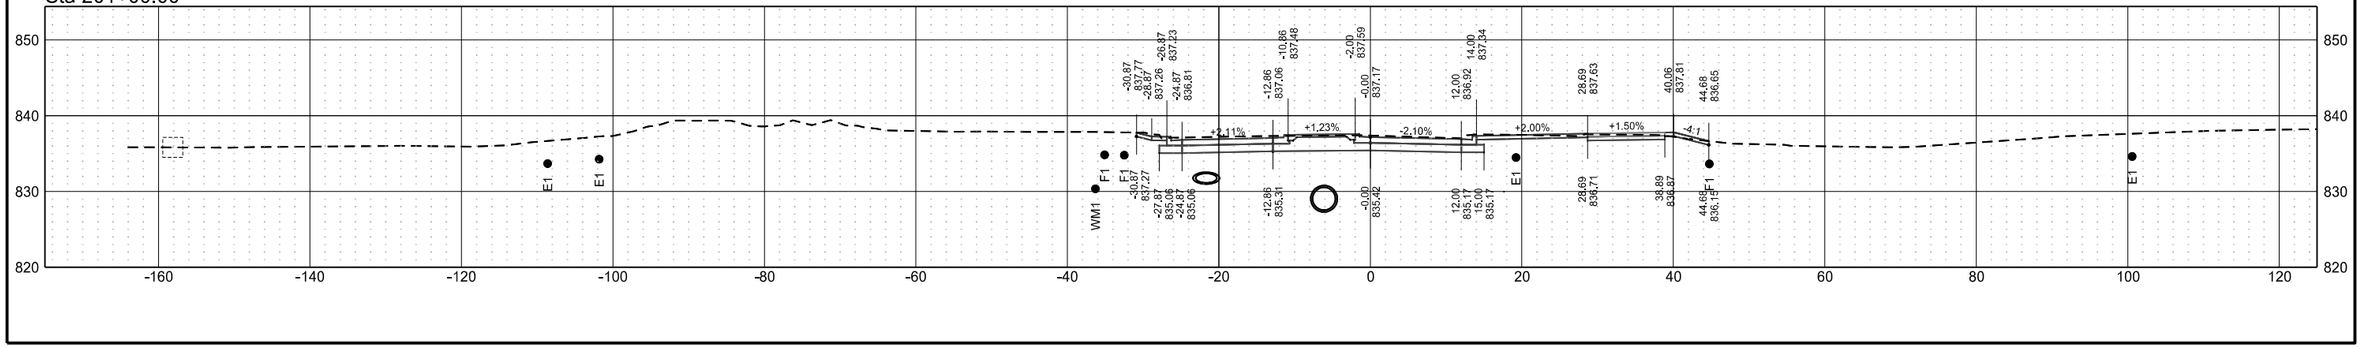


Roadway Cross Sections
ND 297 / DeMers Avenue
ND 297 (DeMers Ave) & 42nd St Grade Separation

| | STATE | PROJECT NO. | SECTION NO. | SHEET NO. |
|---|---|---|---|---|
| | ND | RCE-FTF-NHU-SU-6-297(014)000 | 200 | 4 |


Sta 202+25.00

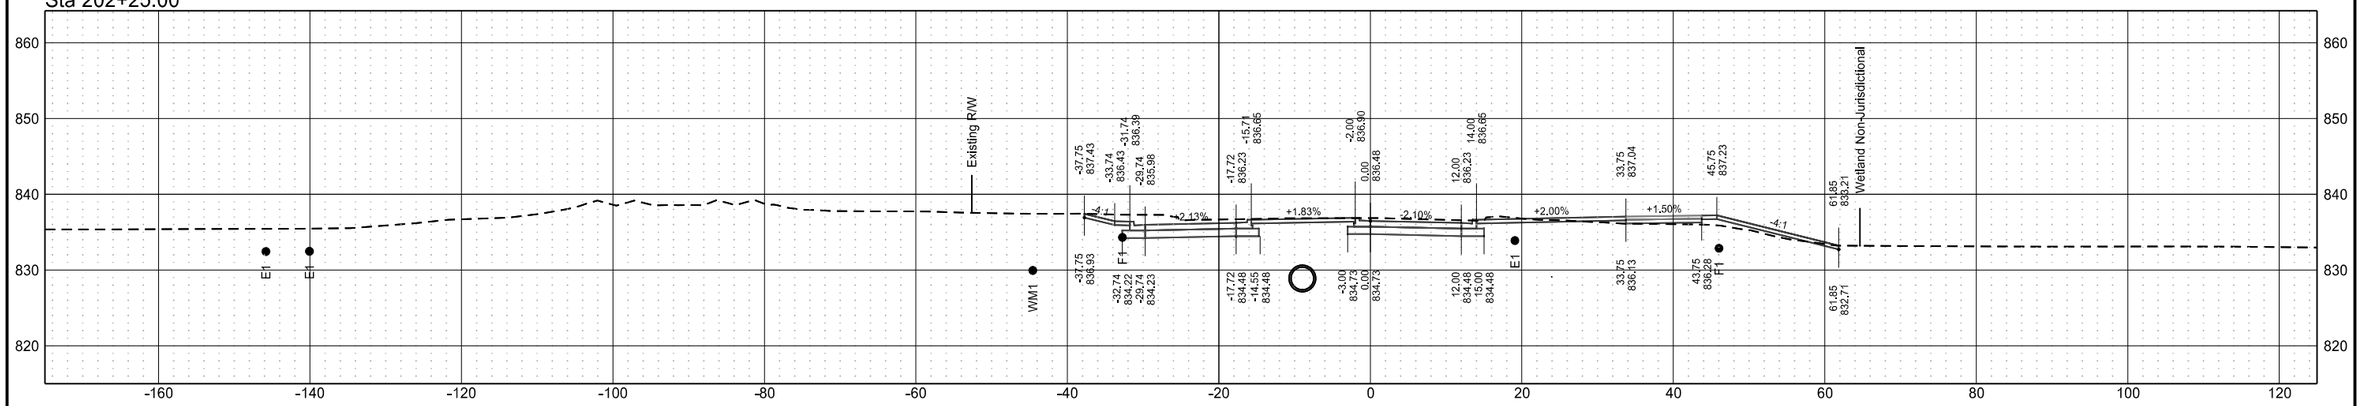


Sta 202+00.00

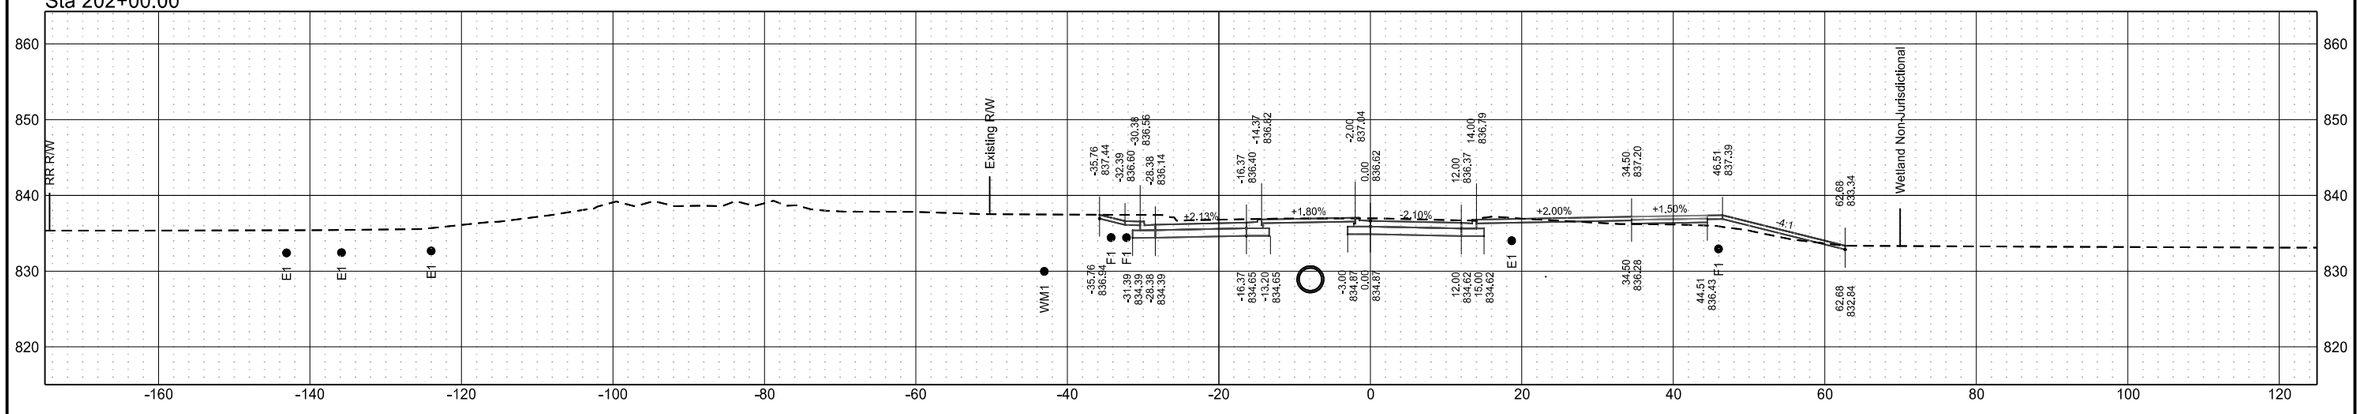



Sta 201+75.00

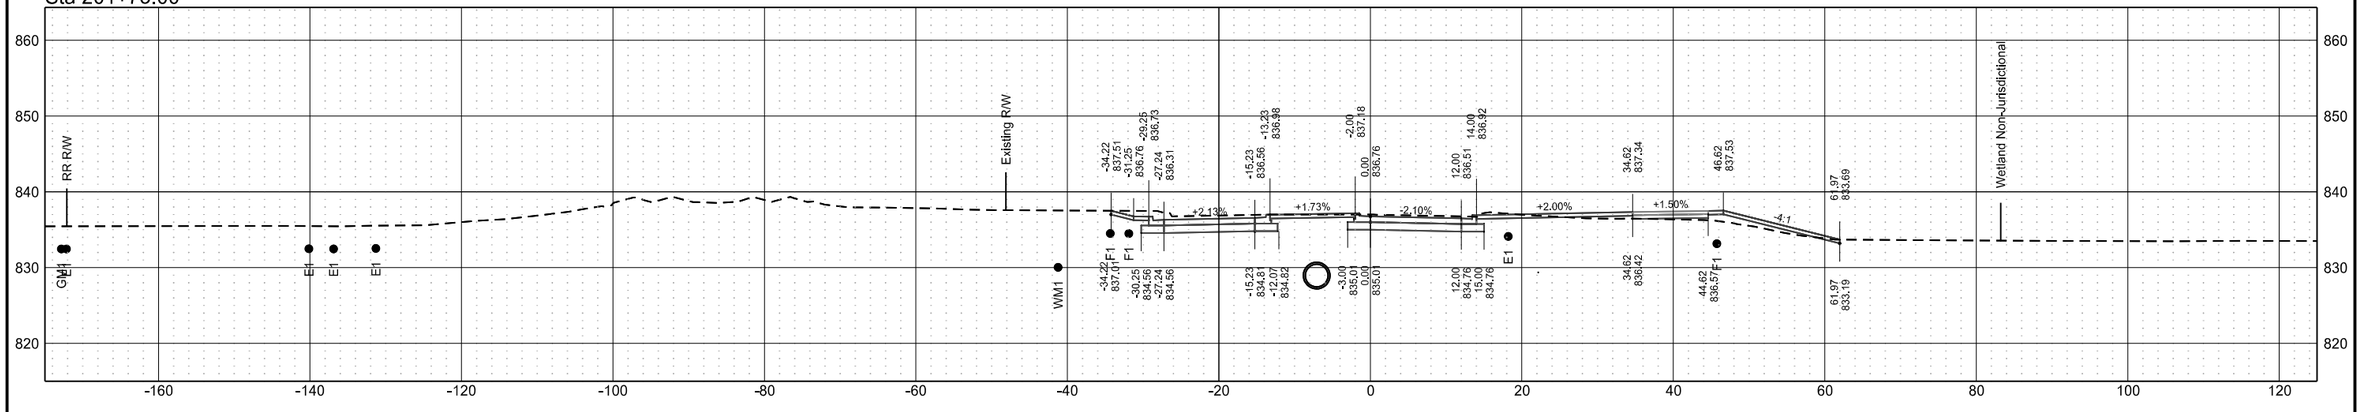


Roadway Cross Sections
ND 297 / DeMers Avenue
ND 297 (DeMers Ave) & 42nd St Grade Separation

| | STATE | PROJECT NO. | SECTION NO. | SHEET NO. |
|---|---|---|---|---|
| | ND | RCE-FTF-NHU-SU-6-297(014)000 | 200 | 5 |


Sta 202+96.69

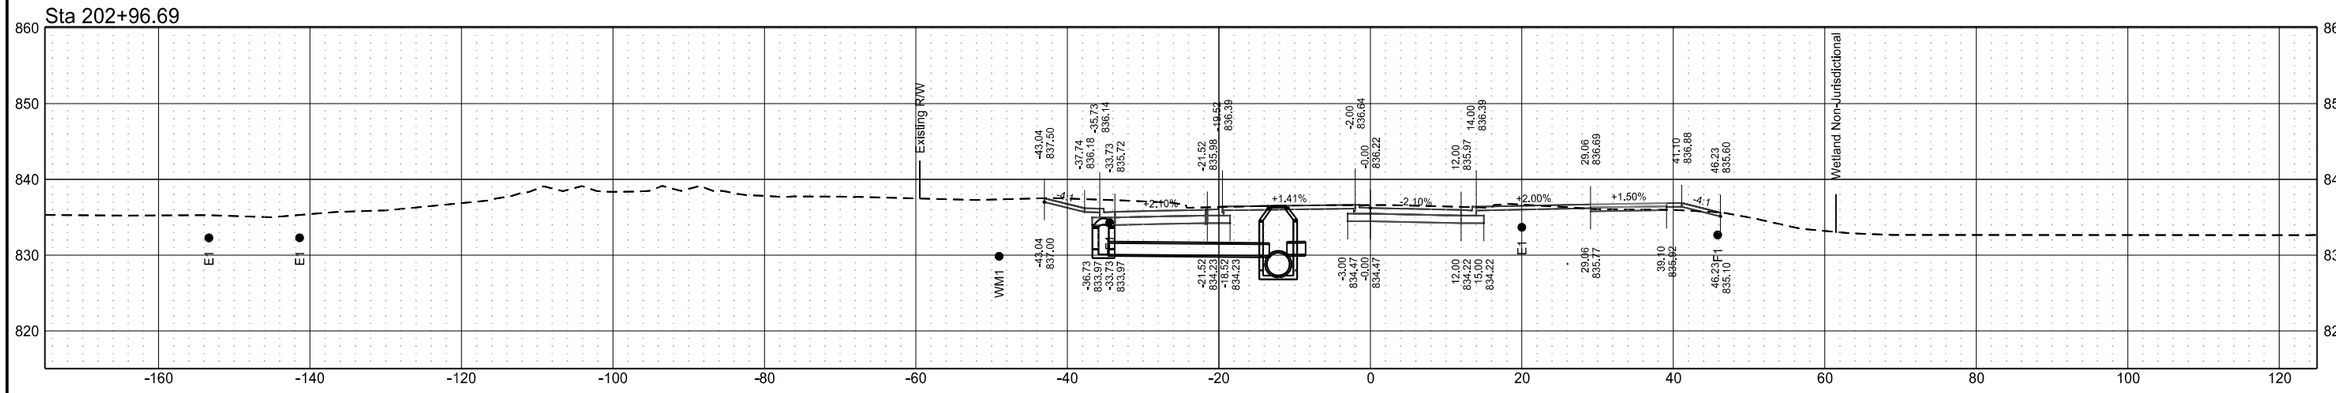


Sta 202+75.00

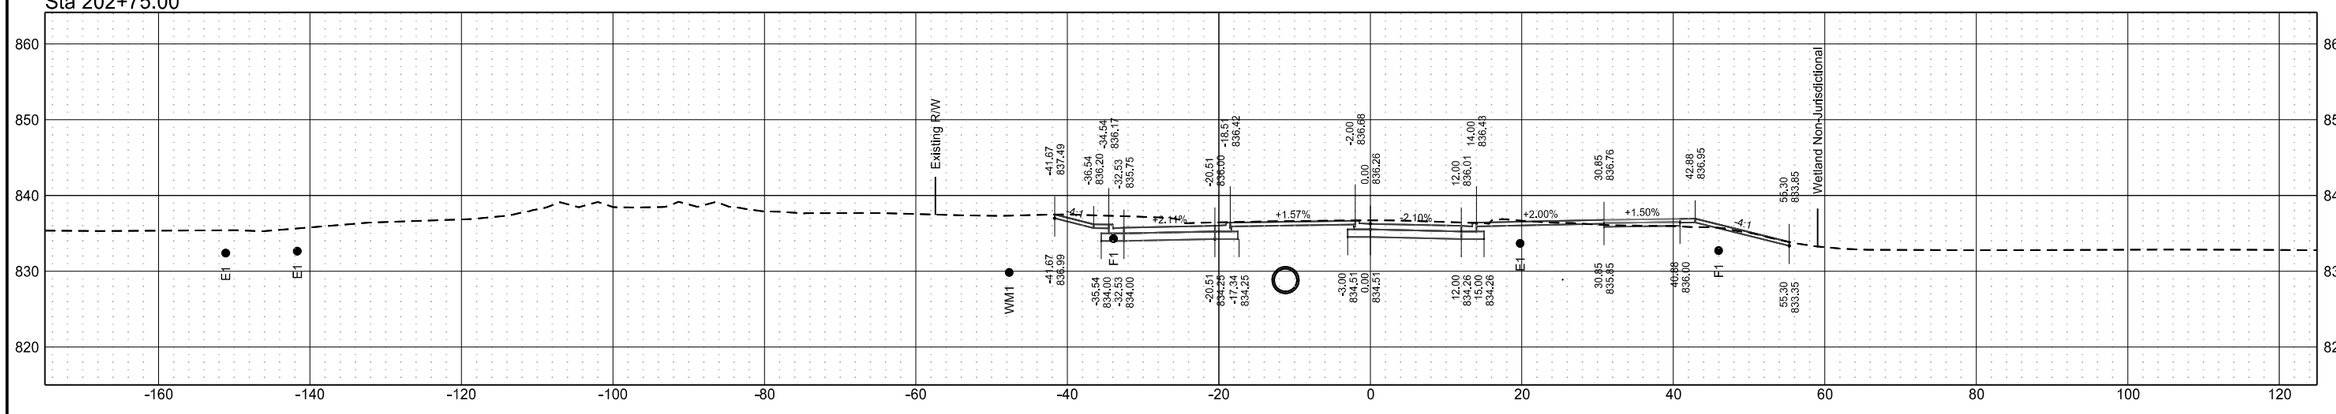



Sta 202+50.00

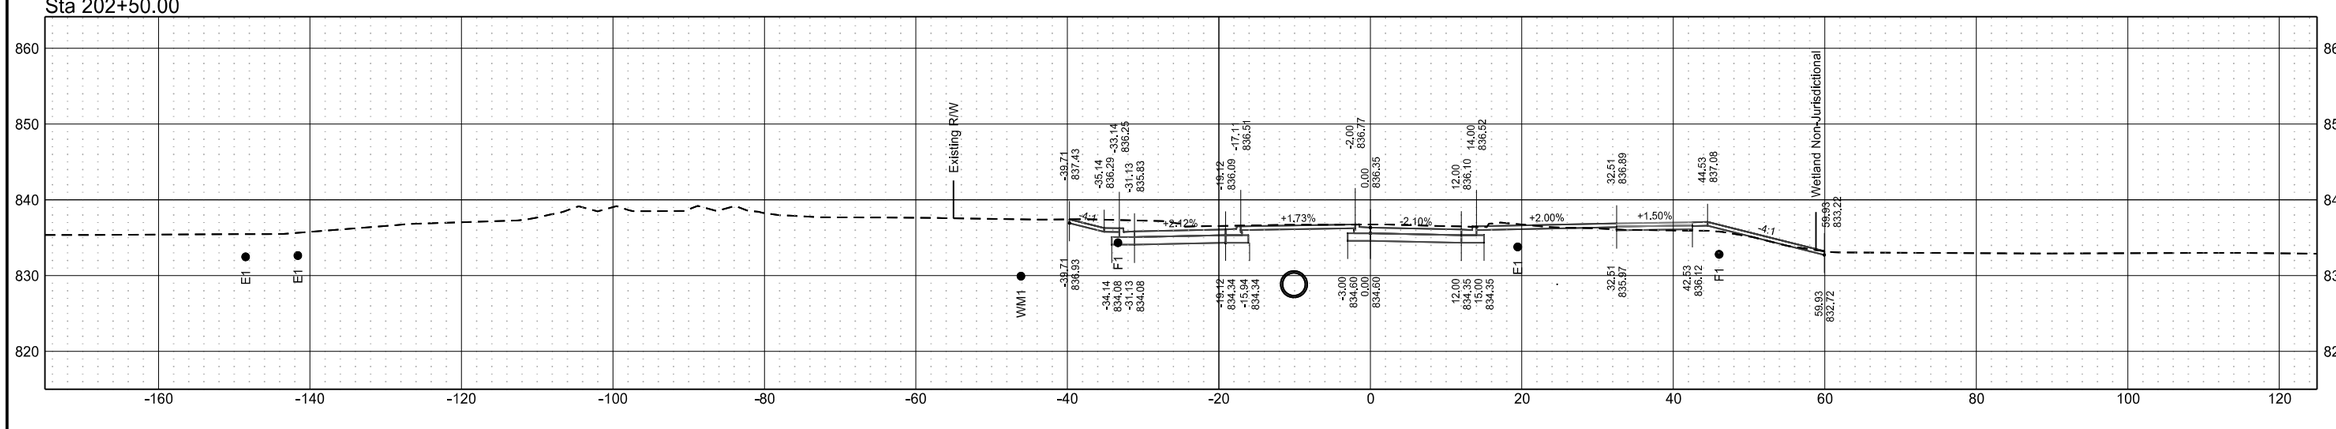


Roadway Cross Sections
ND 297 / DeMers Avenue
ND 297 (DeMers Ave) & 42nd St Grade Separation

| | STATE | PROJECT NO. | SECTION NO. | SHEET NO. |
|---|---|---|---|---|
| | ND | RCE-FTF-NHU-SU-6-297(014)000 | 200 | 6 |


Sta 203+25.00

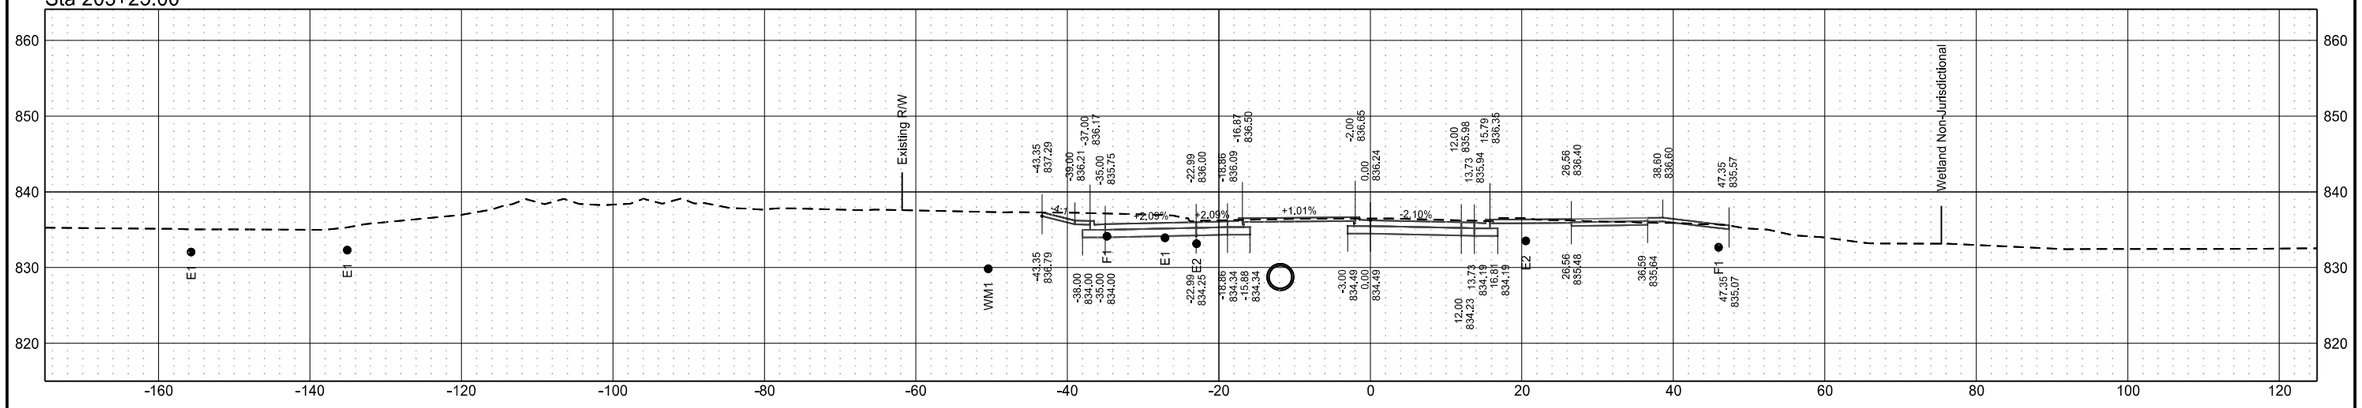


Sta 203+09.38

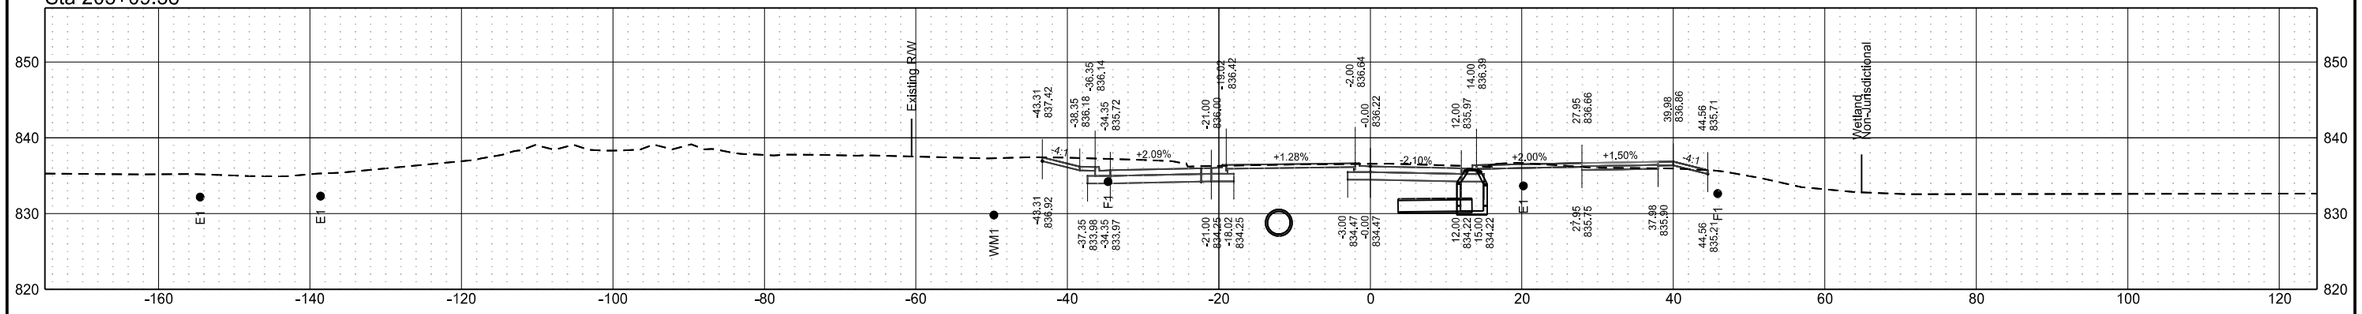



Sta 203+00.00

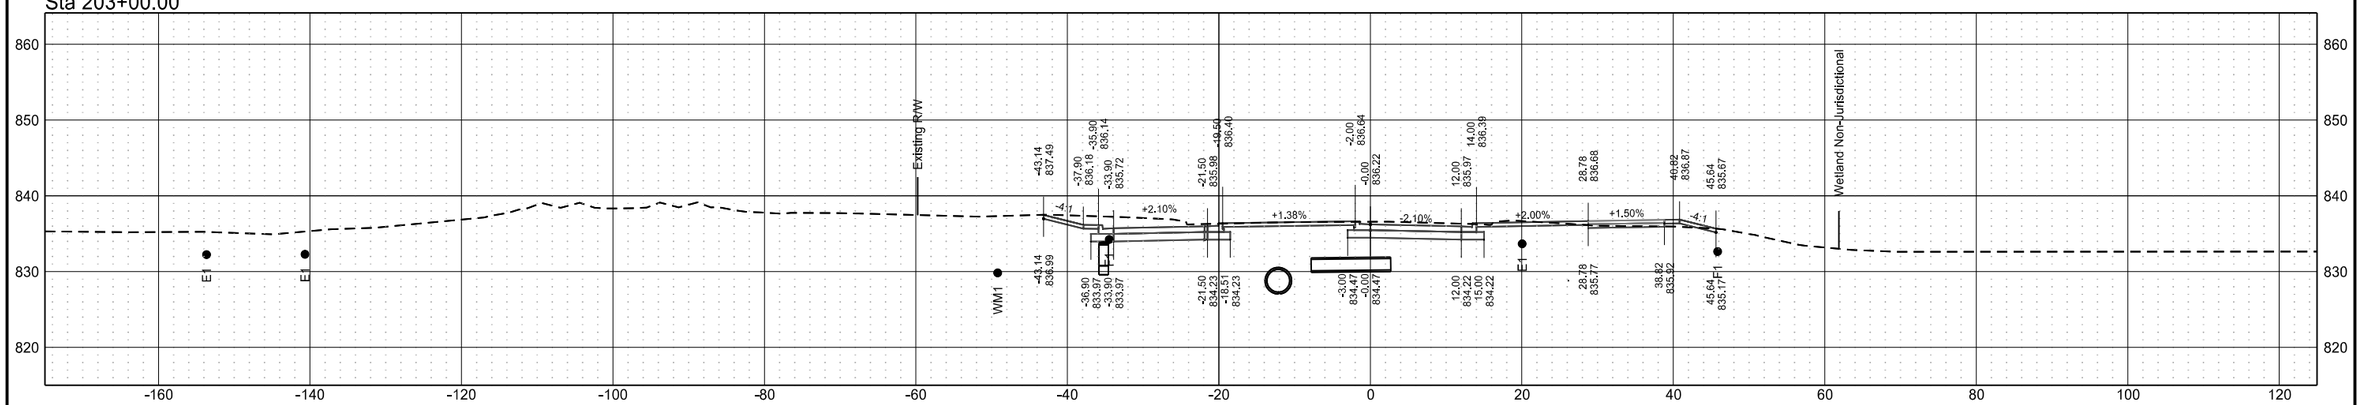


Roadway Cross Sections
ND 297 / DeMers Avenue
ND 297 (DeMers Ave) & 42nd St Grade Separation

| | STATE | PROJECT NO. | SECTION NO. | SHEET NO. |
|---|---|---|---|---|
| | ND | RCE-FTF-NHU-SU-6-297(014)000 | 200 | 7 |


Sta 204+00.00

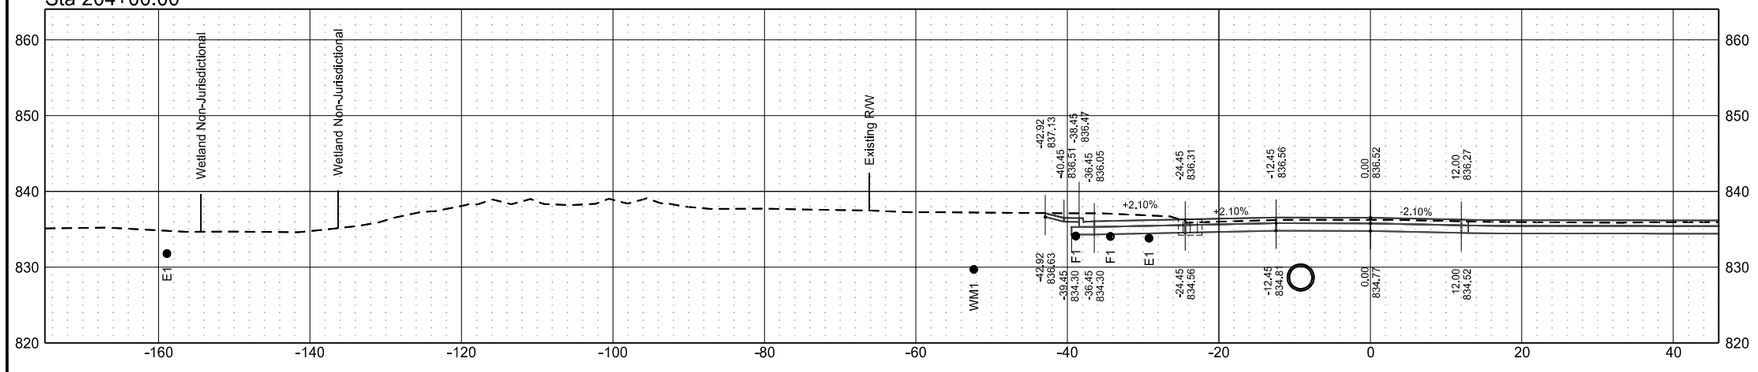


Sta 203+75.00

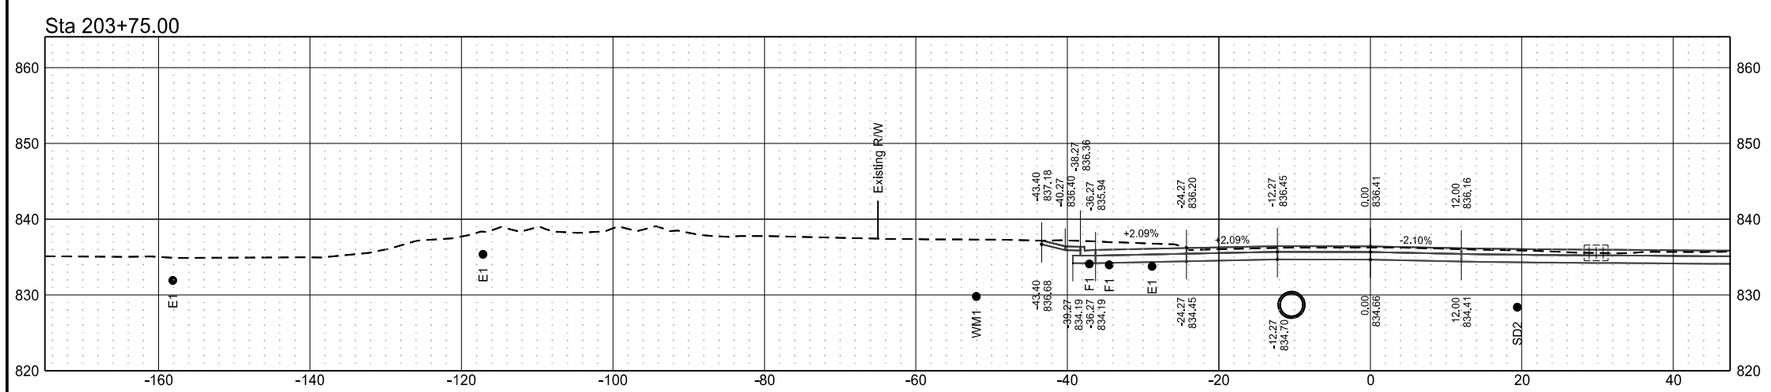



Sta 203+50.00

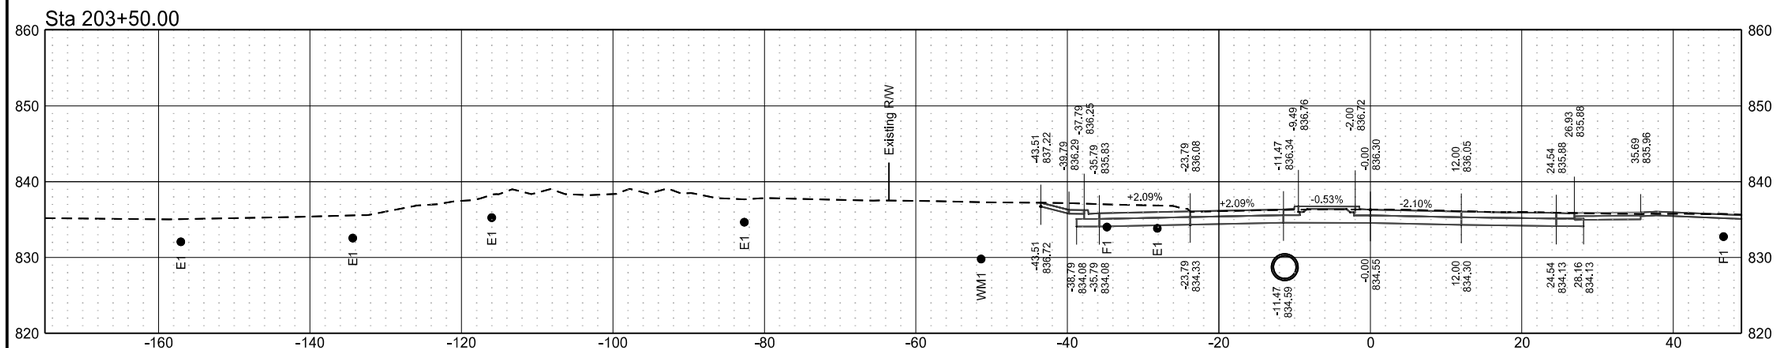


Roadway Cross Sections
ND 297 / DeMers Avenue
ND 297 (DeMers Ave) & 42nd St Grade Separation

| | STATE | PROJECT NO. | SECTION NO. | SHEET NO. |
|---|---|---|---|---|
| | ND | RCE-FTF-NHU-SU-6-297(014)000 | 200 | 8 |


Sta 204+59.94

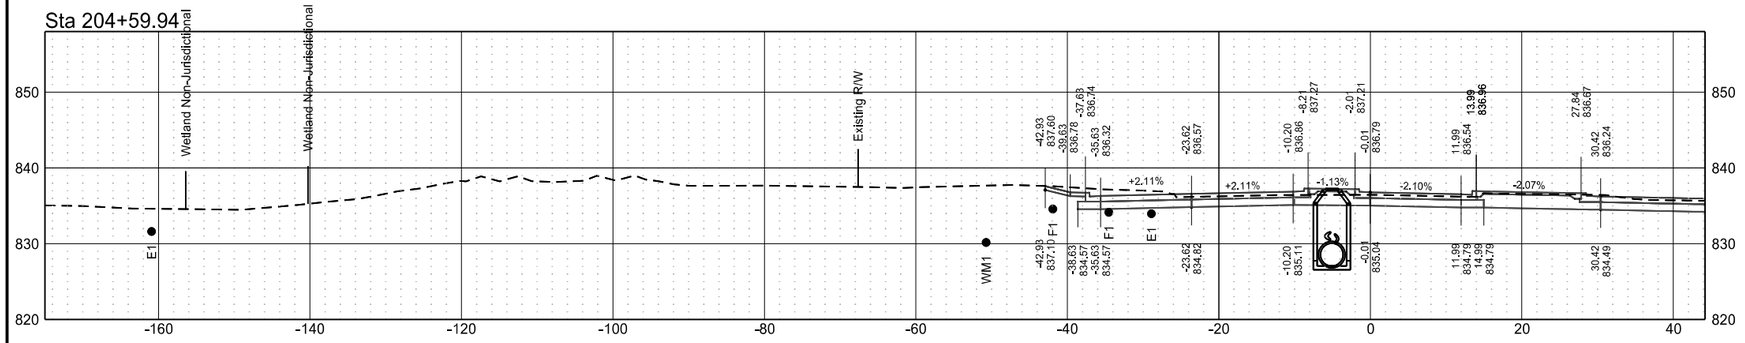


Sta 204+50.00

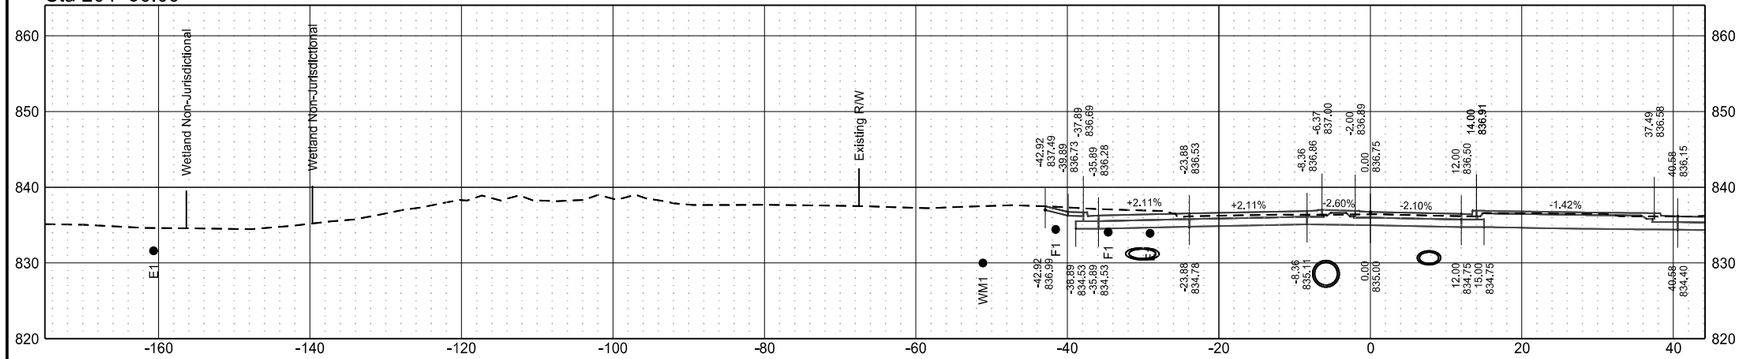



Sta 204+25.00

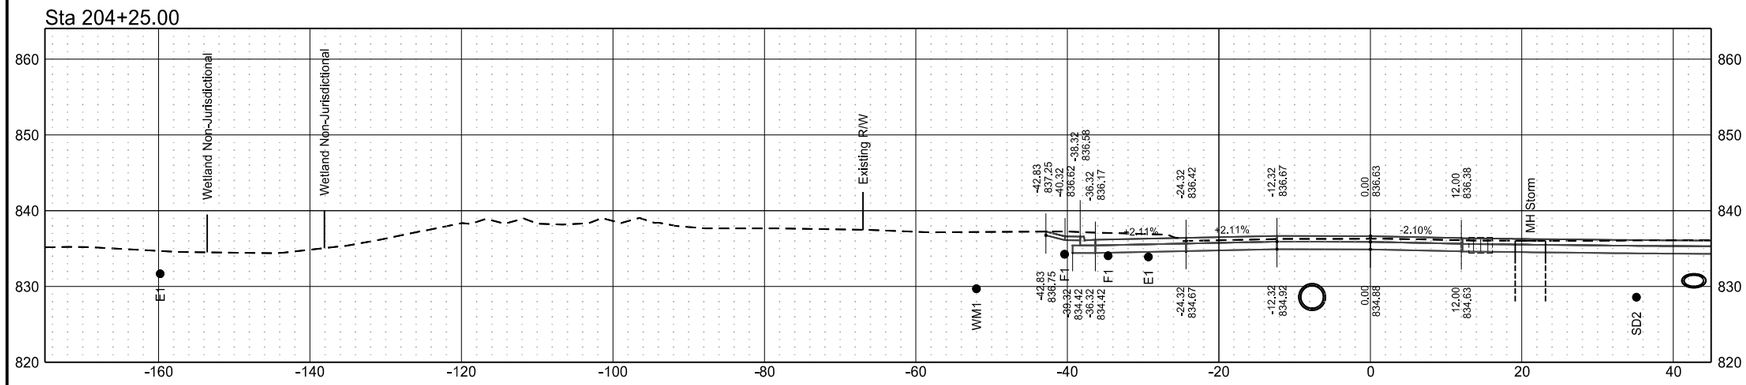


Roadway Cross Sections
ND 297 / DeMers Avenue
ND 297 (DeMers Ave) & 42nd St Grade Separation

| | STATE | PROJECT NO. | SECTION NO. | SHEET NO. |
|---|---|---|---|---|
| | ND | RCE-FTF-NHU-SU-6-297(014)000 | 200 | 9 |


Sta 205+25.00

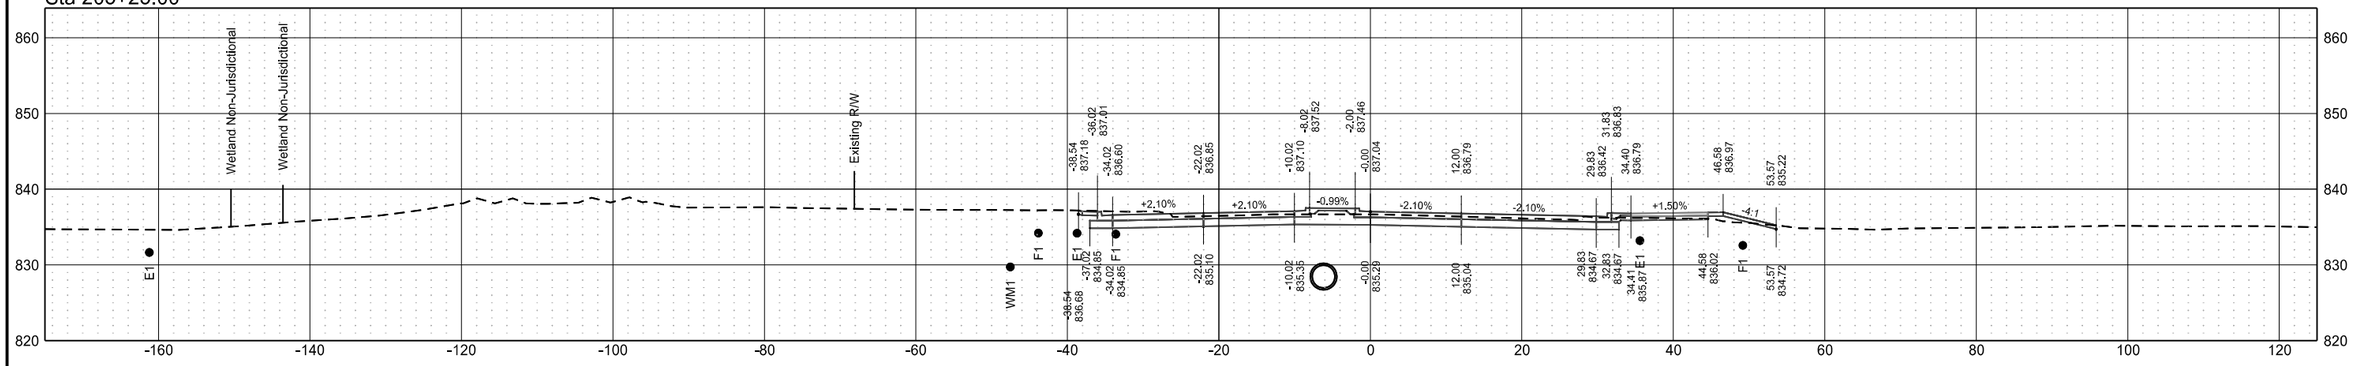


Sta 205+00.00

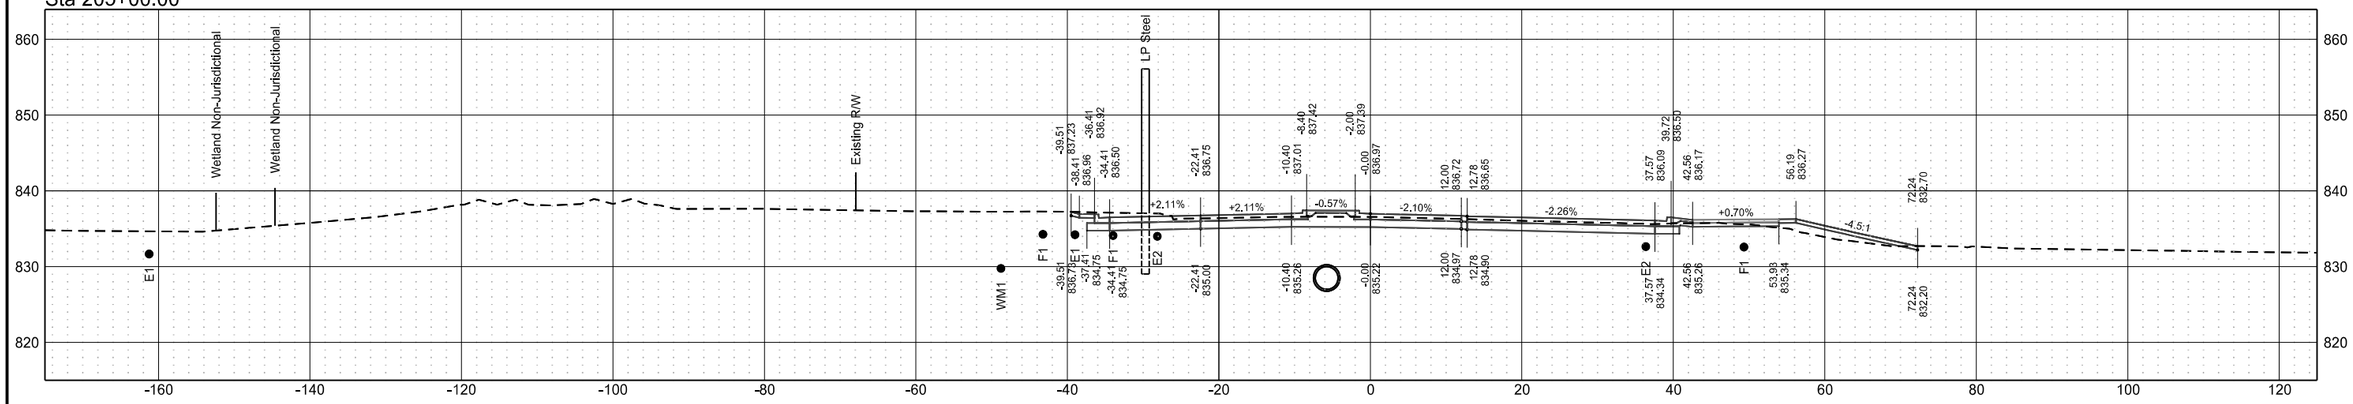



Sta 204+75.00

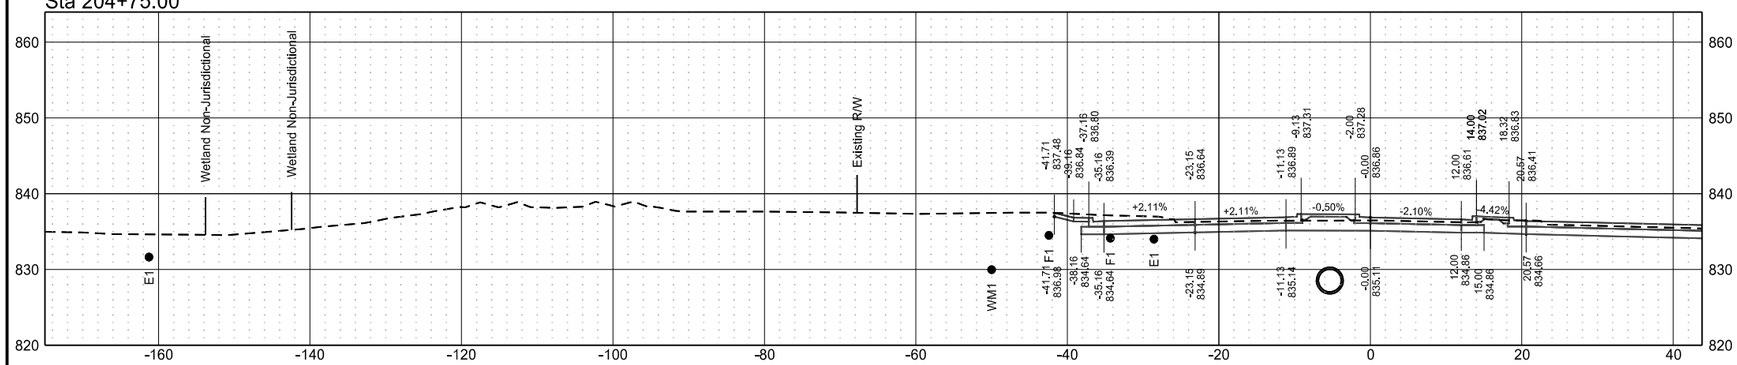


Roadway Cross Sections
ND 297 / DeMers Avenue
ND 297 (DeMers Ave) & 42nd St Grade Separation

| | STATE | PROJECT NO. | SECTION NO. | SHEET NO. |
|---|---|---|---|---|
| | ND | RCE-FTF-NHU-SU-6-297(014)000 | 200 | 10 |


Sta 206+00.00

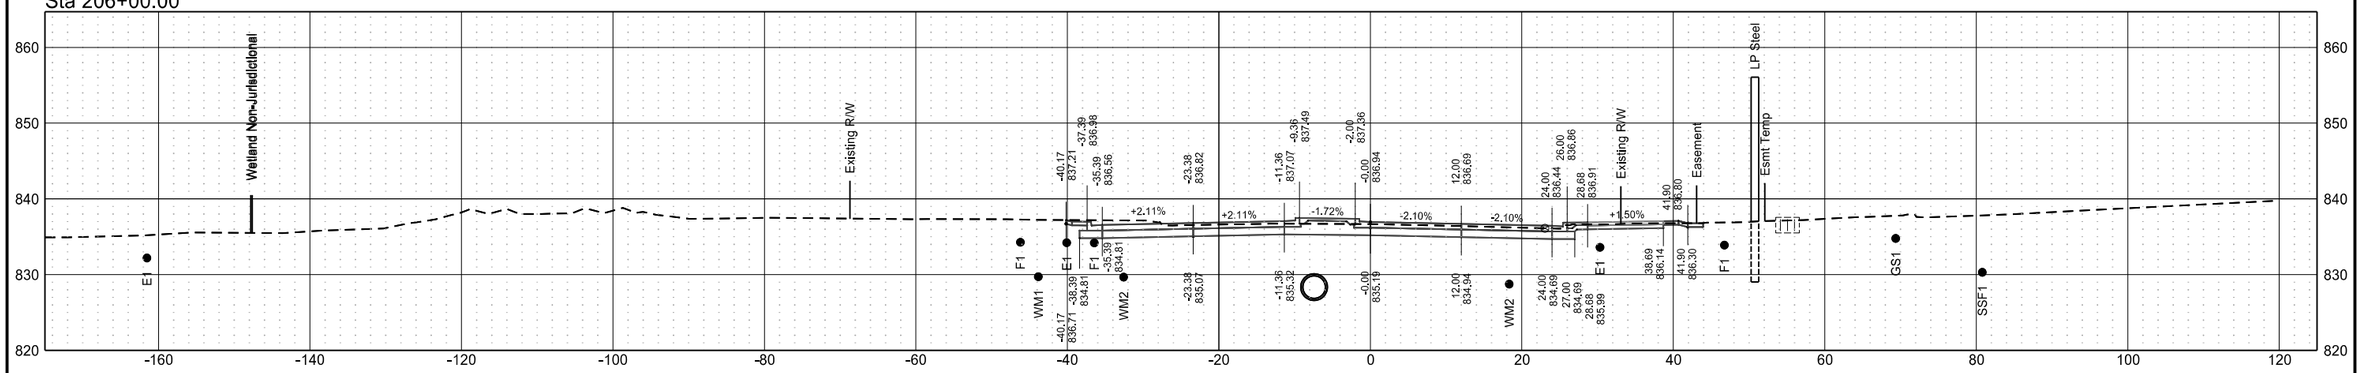


Sta 205+75.00

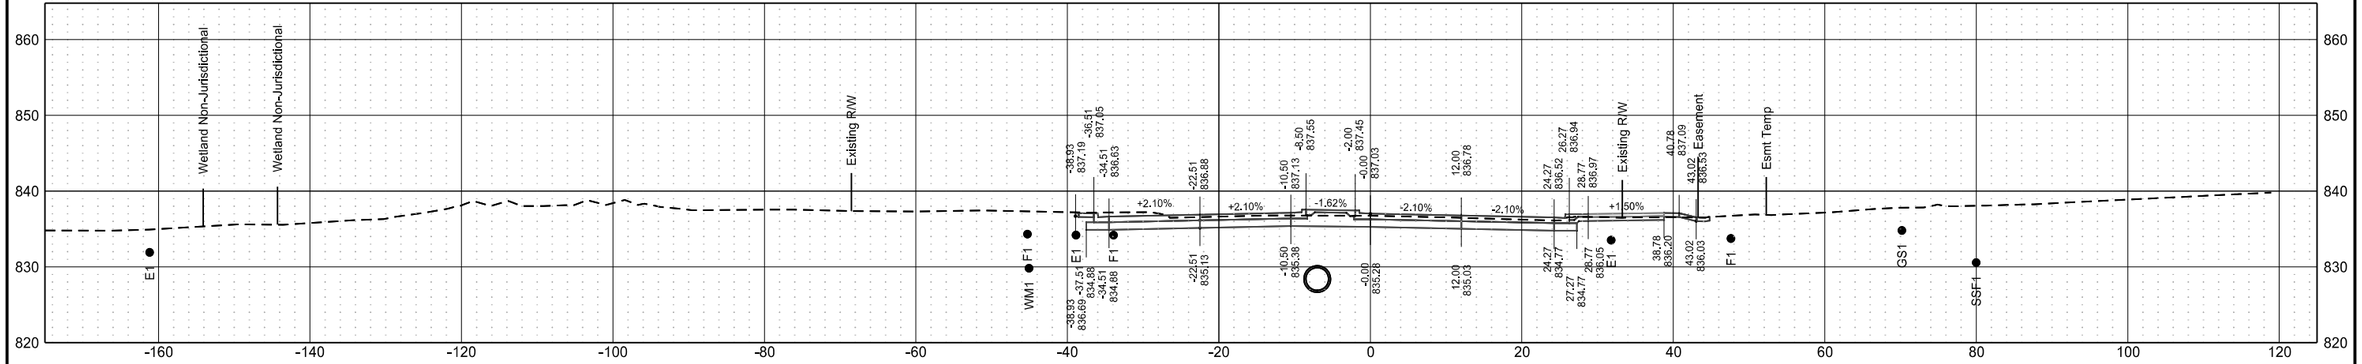



Sta 205+50.00

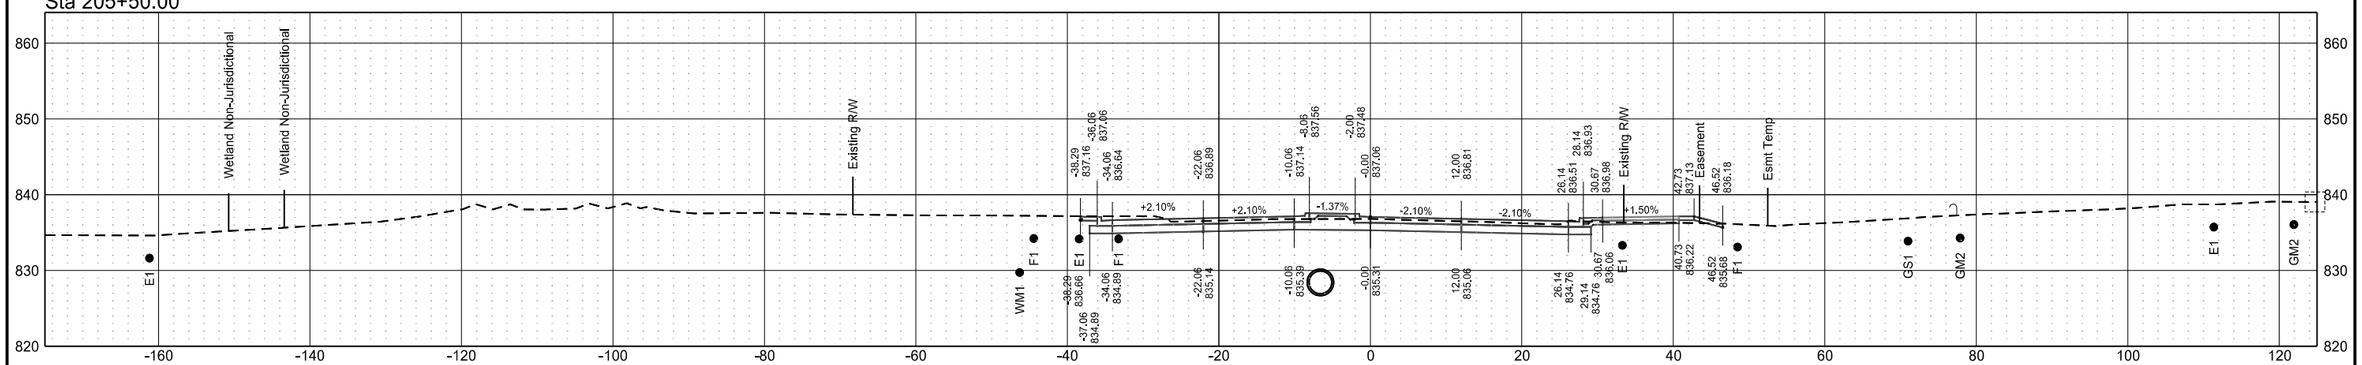


Roadway Cross Sections
ND 297 / DeMers Avenue
ND 297 (DeMers Ave) & 42nd St Grade Separation

| | STATE | PROJECT NO. | SECTION NO. | SHEET NO. |
|---|---|---|---|---|
| | ND | RCE-FTF-NHU-SU-6-297(014)000 | 200 | 11 |


Sta 206+75.00

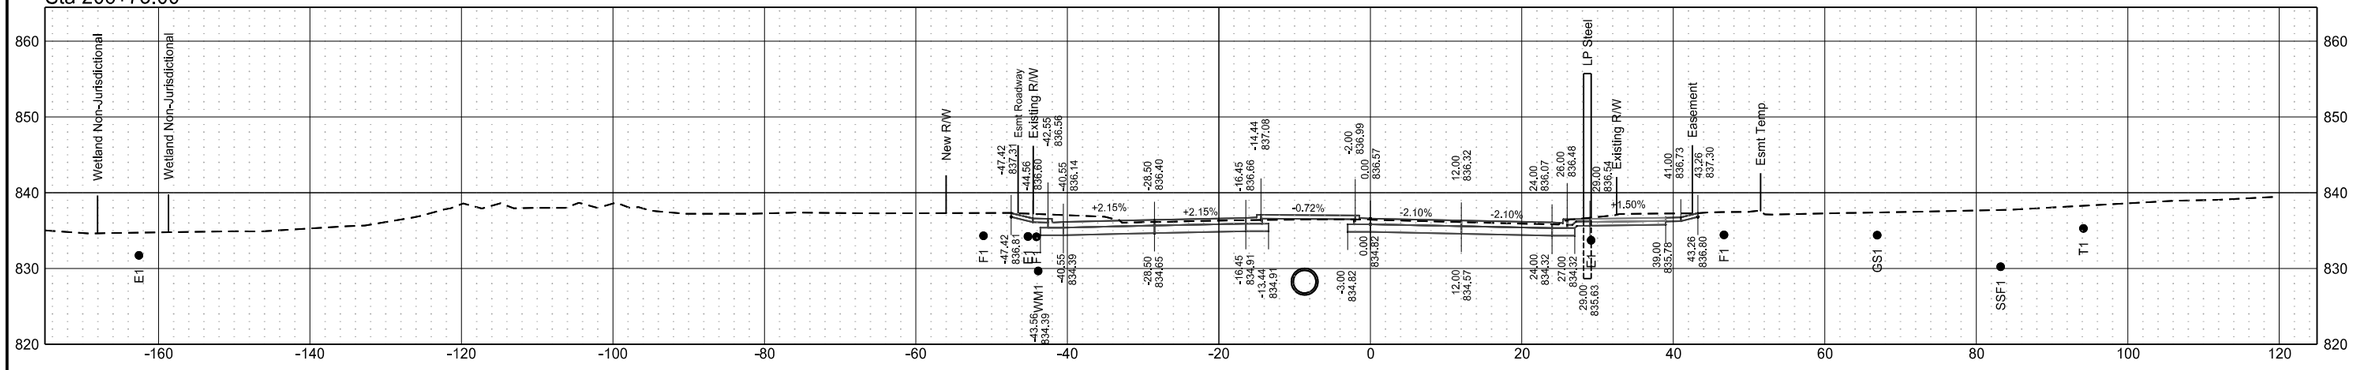


Sta 206+50.00

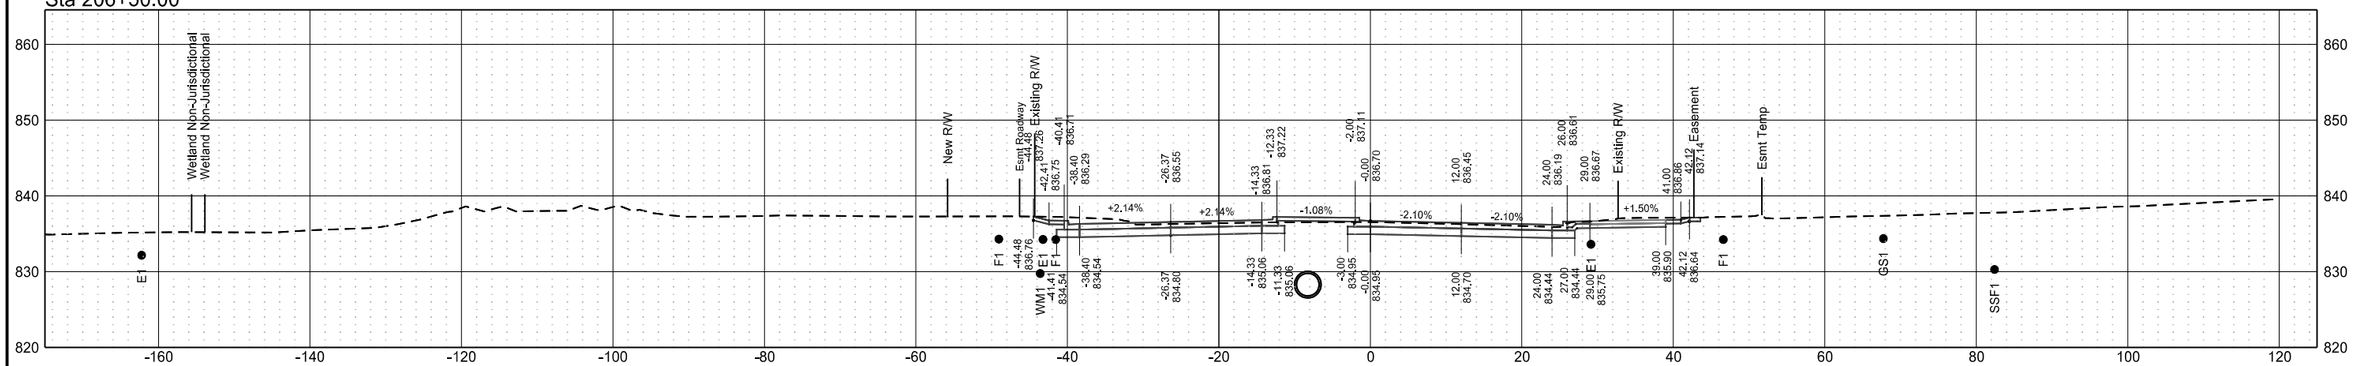



Sta 206+25.00

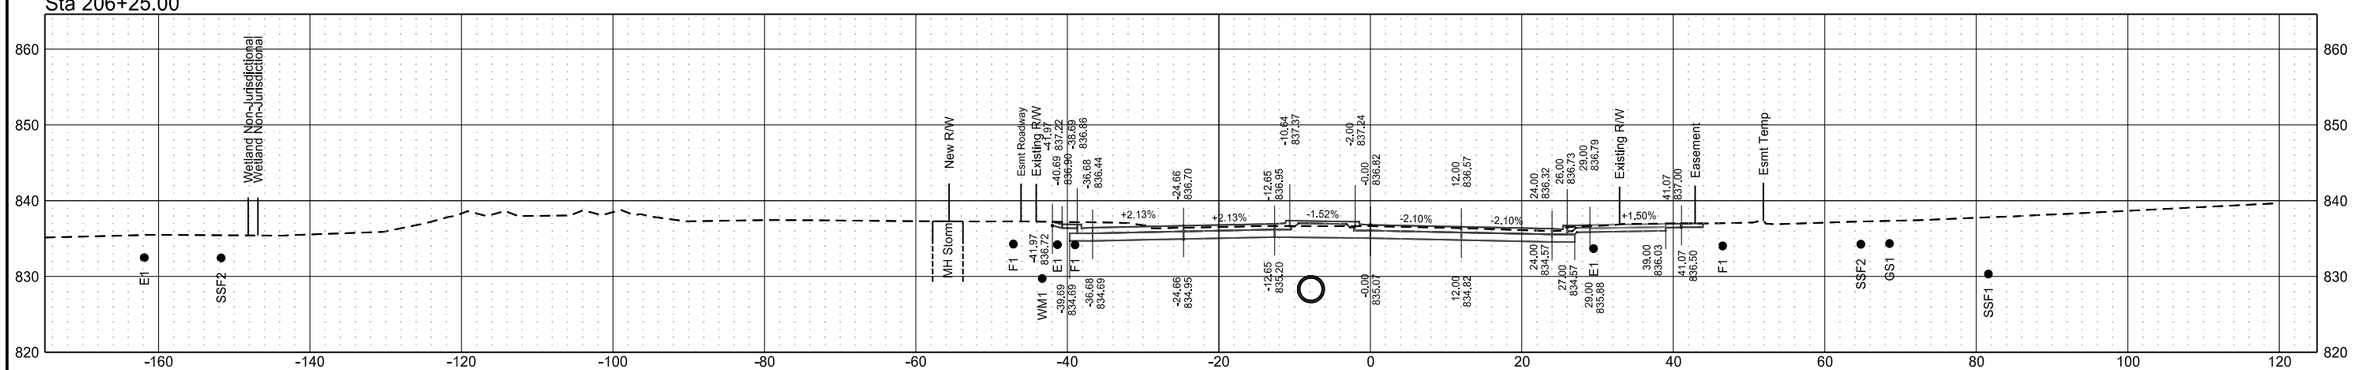


Roadway Cross Sections
ND 297 / DeMers Avenue
ND 297 (DeMers Ave) & 42nd St Grade Separation

| | STATE | PROJECT NO. | SECTION NO. | SHEET NO. |
|---|---|---|---|---|
| | ND | RCE-FTF-NHU-SU-6-297(014)000 | 200 | 12 |


Sta 207+25.00

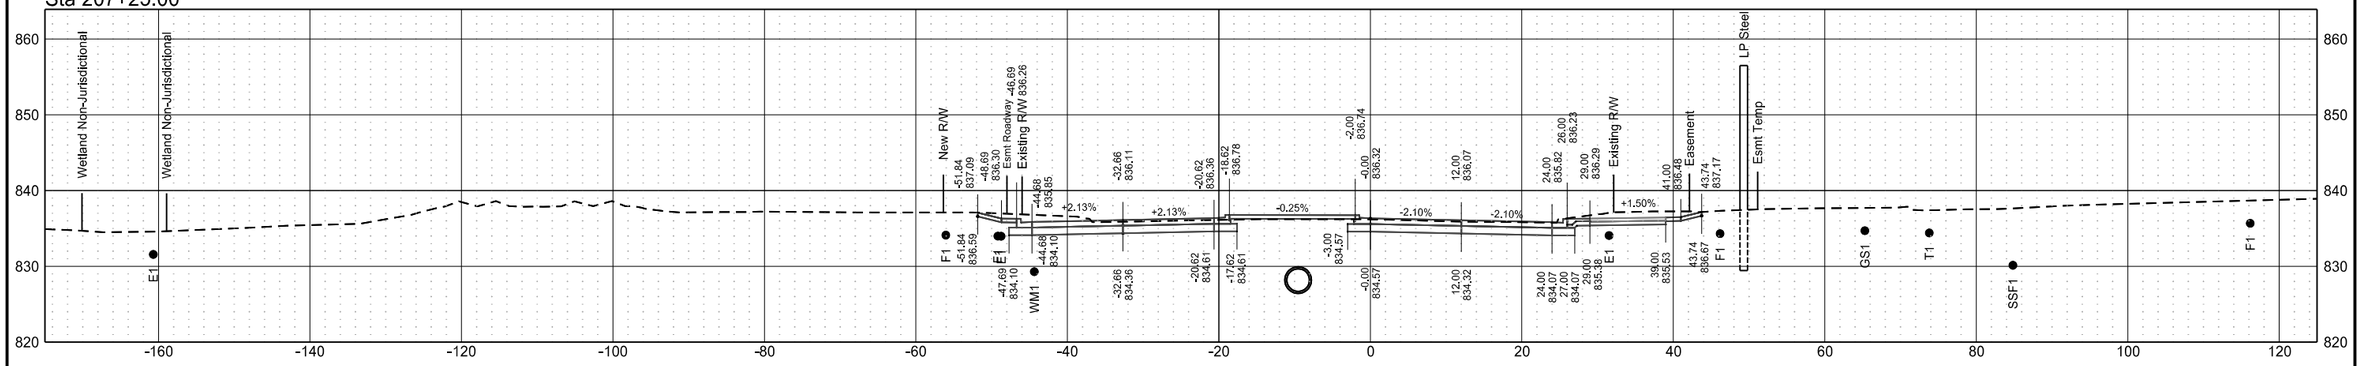


Sta 207+11.61

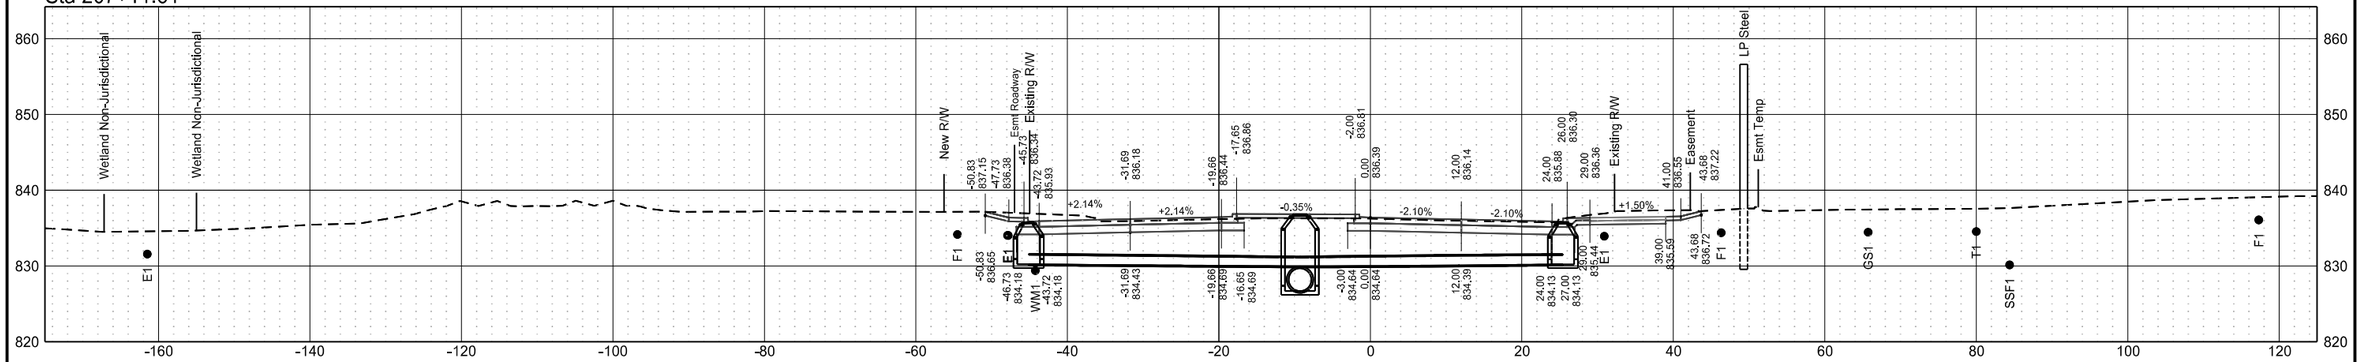



Sta 207+00.00

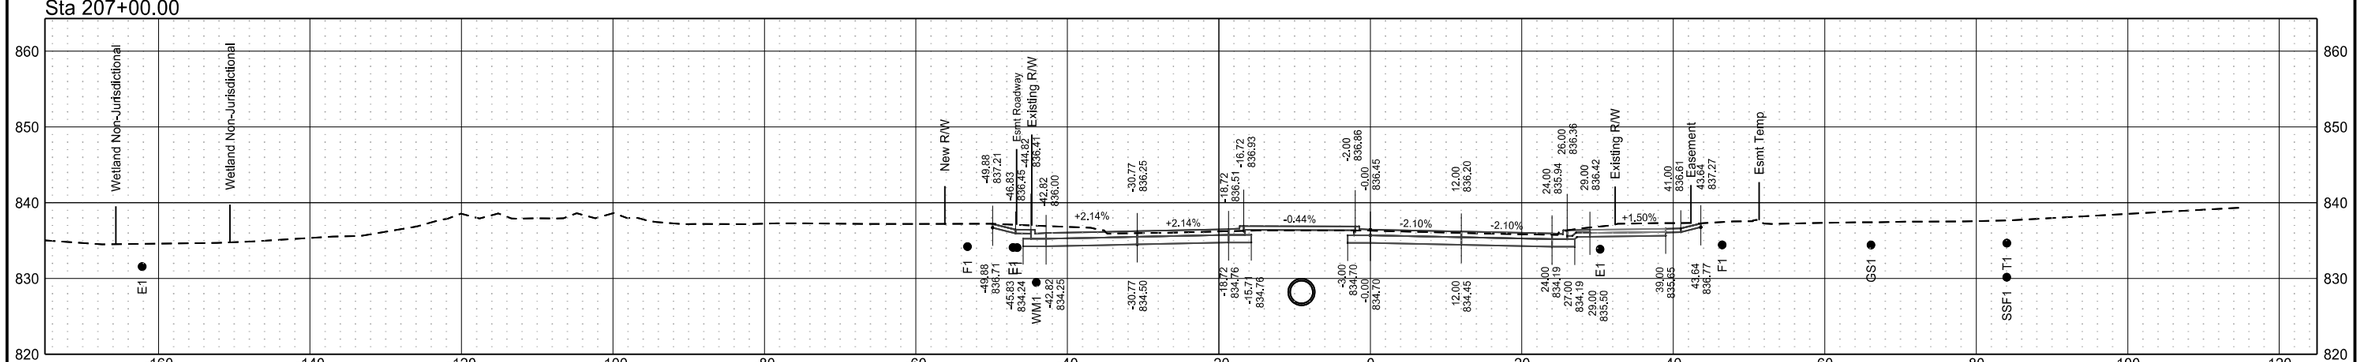


Roadway Cross Sections
ND 297 / DeMers Avenue
ND 297 (DeMers Ave) & 42nd St Grade Separation

| | STATE | PROJECT NO. | SECTION NO. | SHEET NO. |
|---|---|---|---|---|
| | ND | RCE-FTF-NHU-SU-6-297(014)000 | 200 | 13 |


Sta 208+00.00

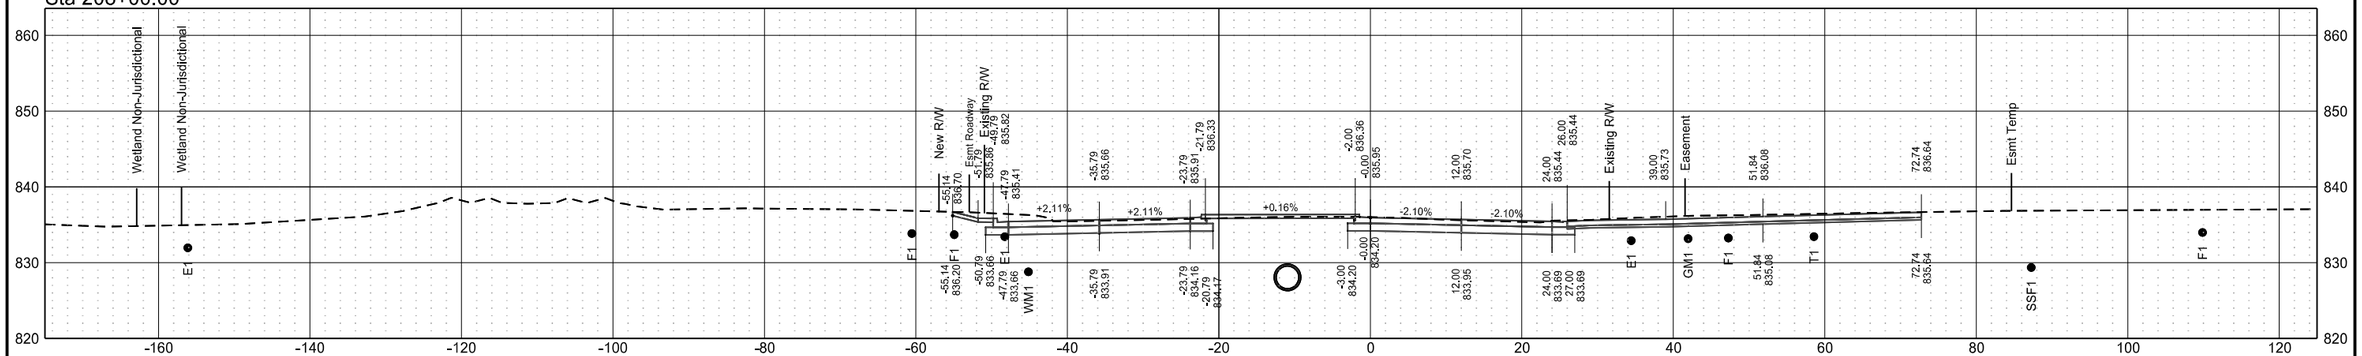


Sta 207+75.00

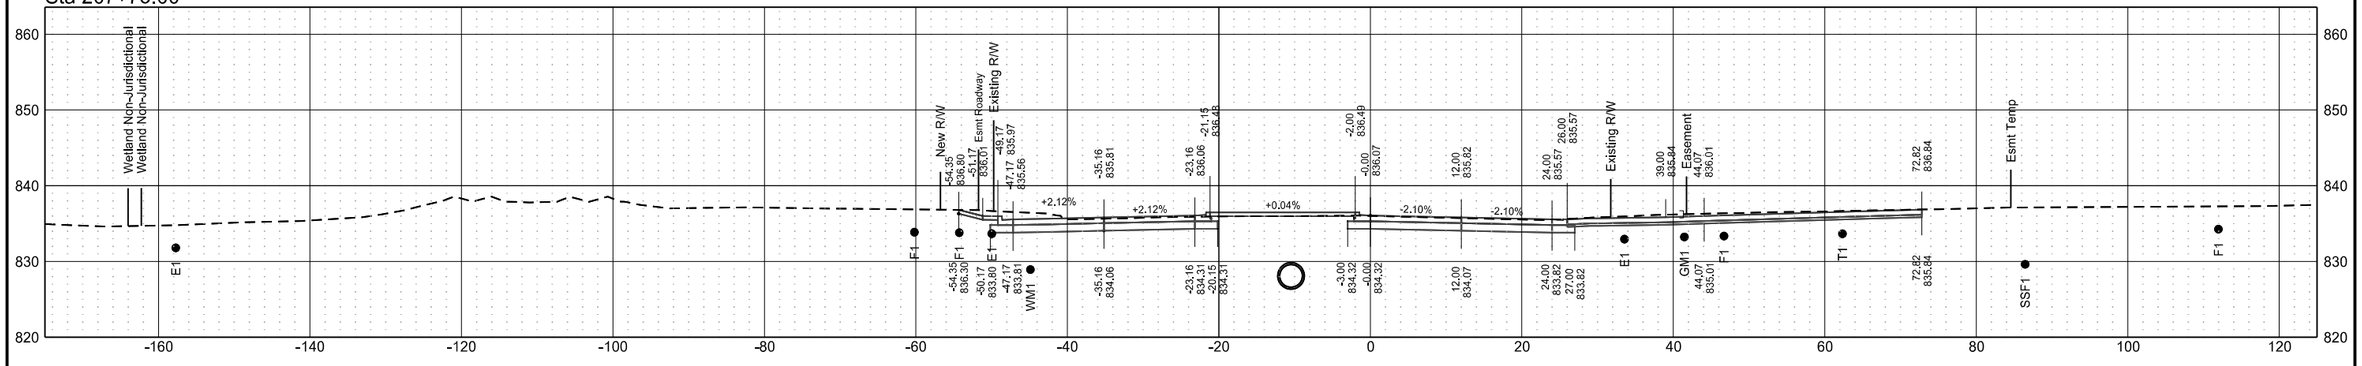



Sta 207+50.00

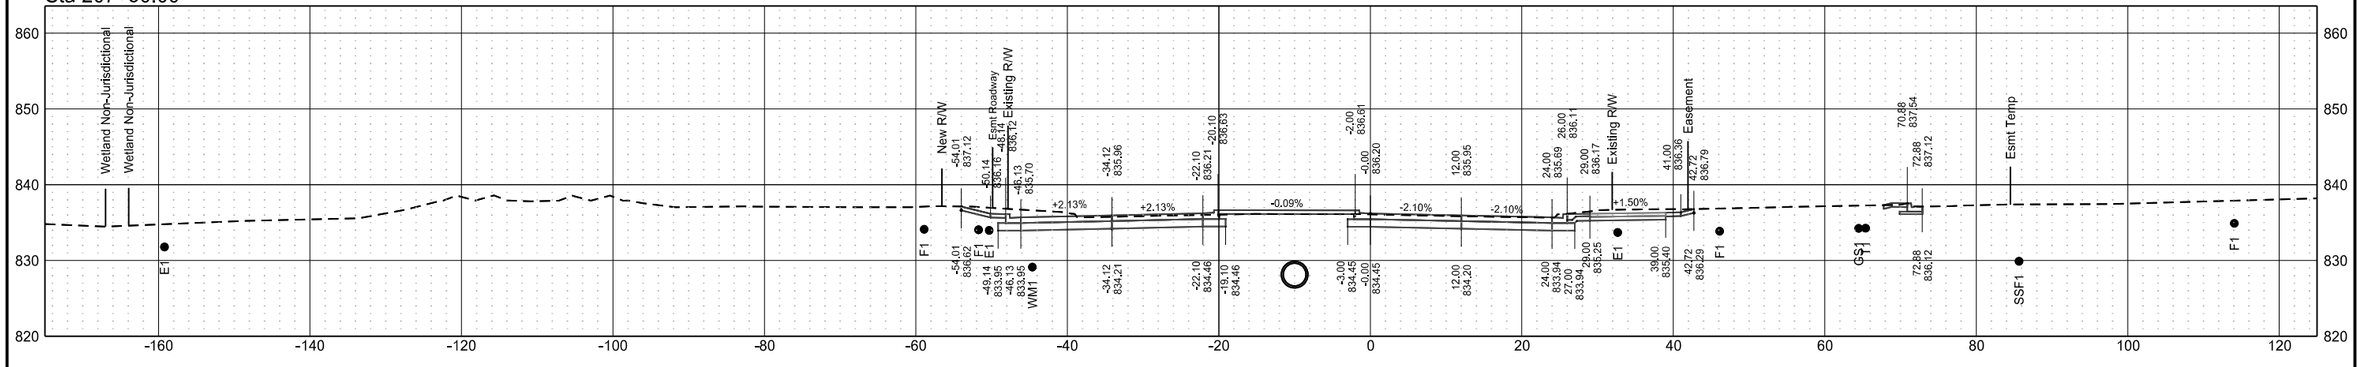


Roadway Cross Sections
ND 297 / DeMers Avenue
ND 297 (DeMers Ave) & 42nd St Grade Separation

| | STATE | PROJECT NO. | SECTION NO. | SHEET NO. |
|---|---|---|---|---|
| | ND | RCE-FTF-NHU-SU-6-297(014)000 | 200 | 14 |


Sta 208+75.00

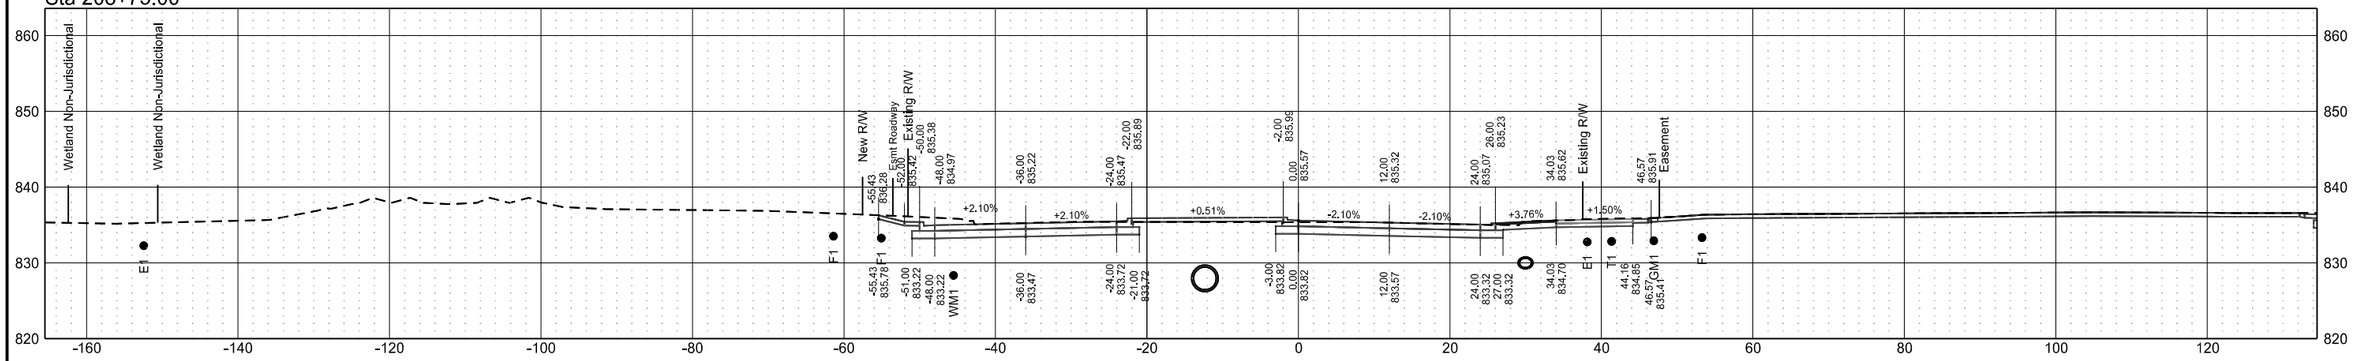


Sta 208+50.00

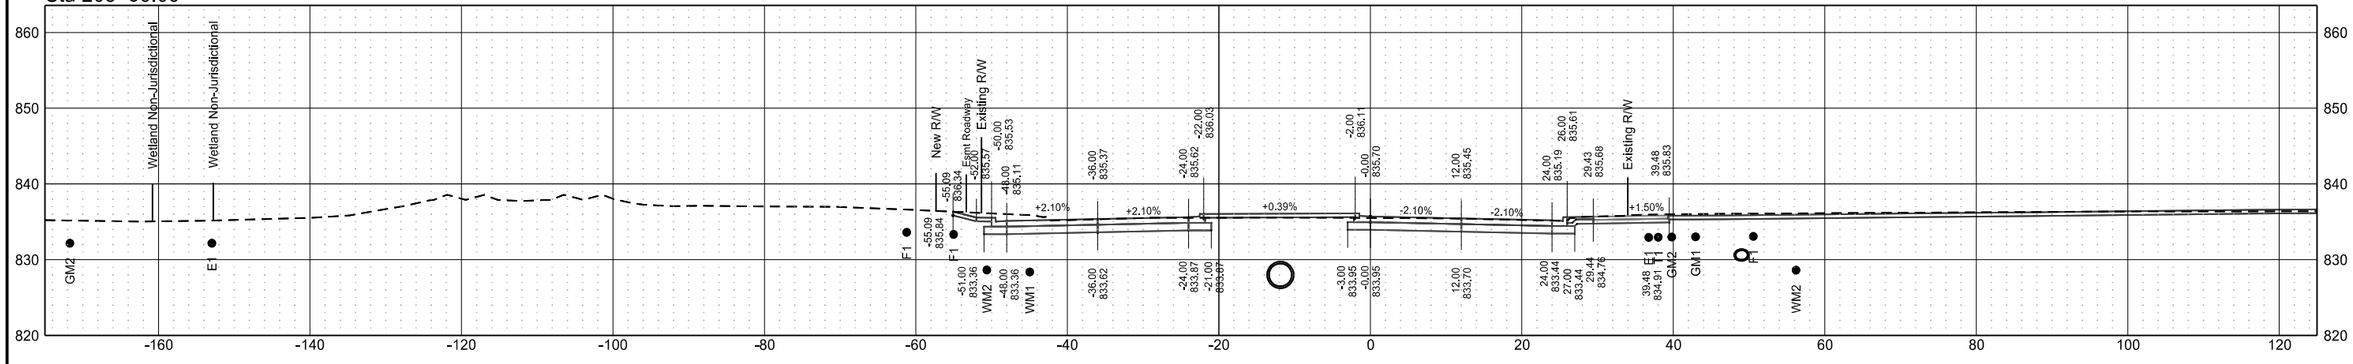



Sta 208+25.00

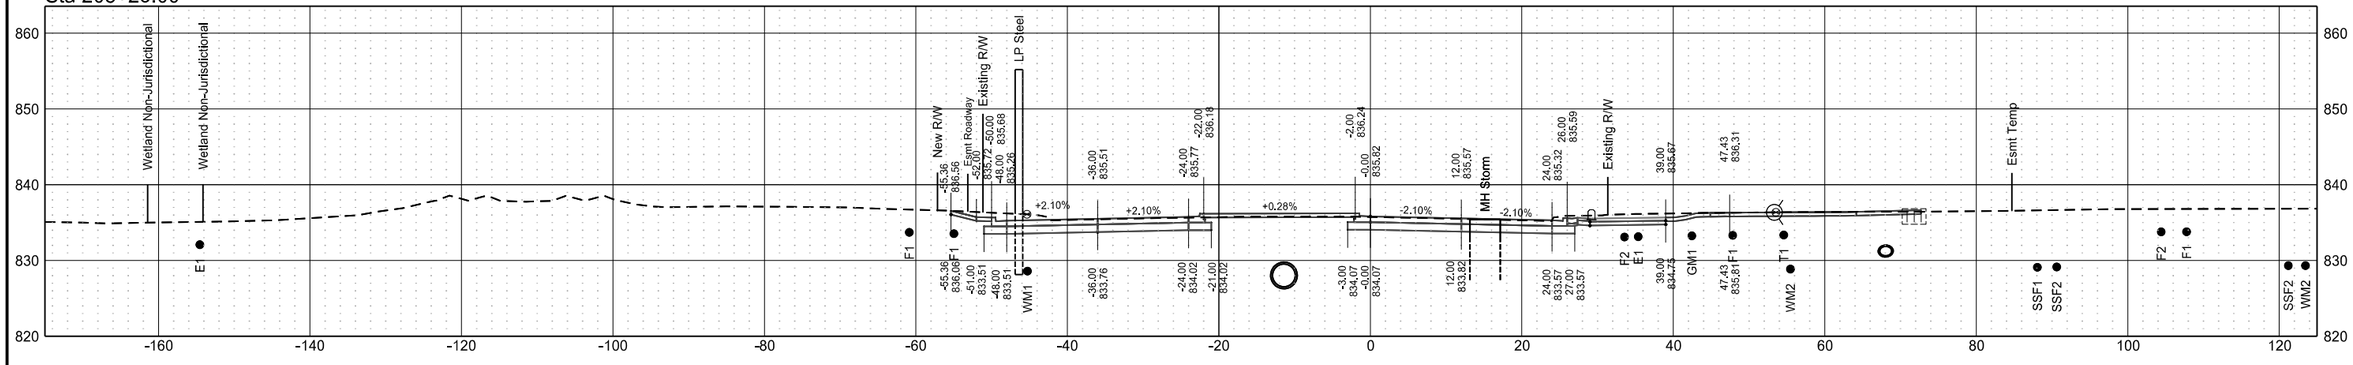


Roadway Cross Sections
ND 297 / DeMers Avenue
ND 297 (DeMers Ave) & 42nd St Grade Separation

| | STATE | PROJECT NO. | SECTION NO. | SHEET NO. |
|---|---|---|---|---|
| | ND | RCE-FTF-NHU-SU-6-297(014)000 | 200 | 15 |


Sta 209+19.81

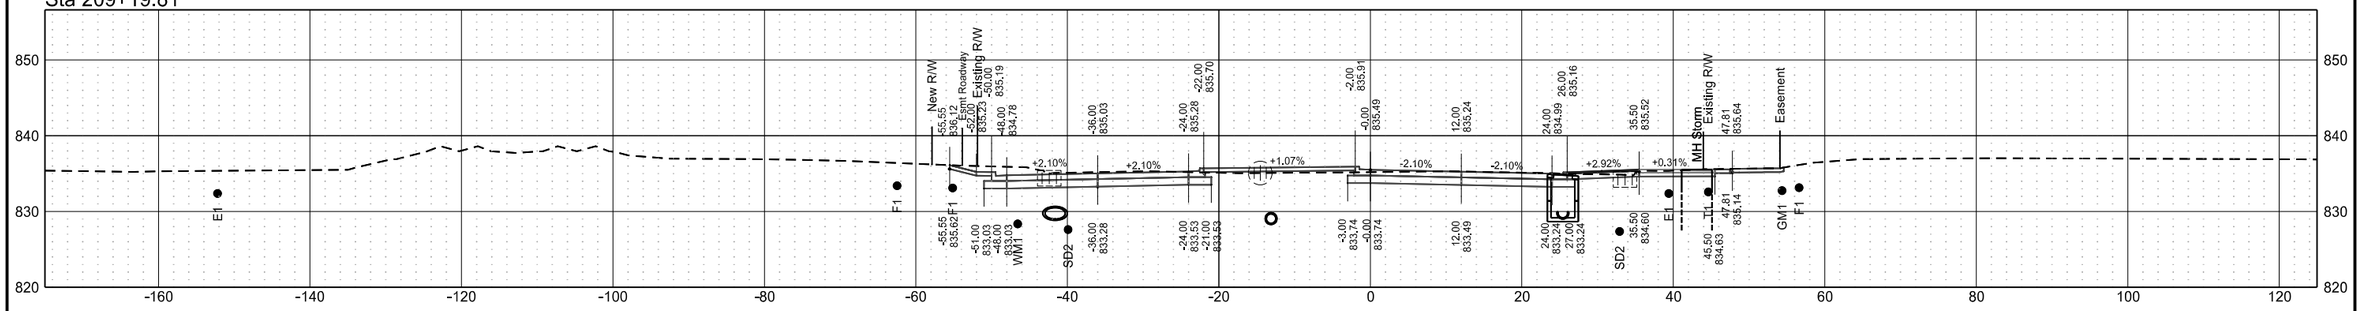


Sta 209+00.00

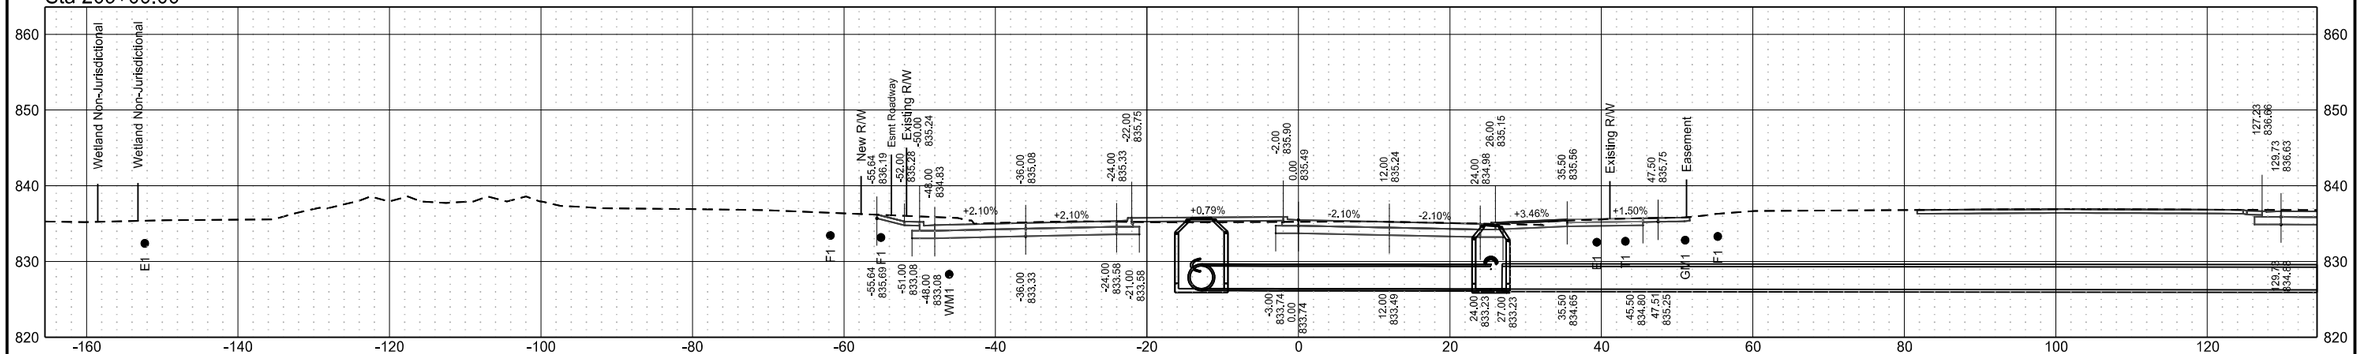



Sta 208+81.00

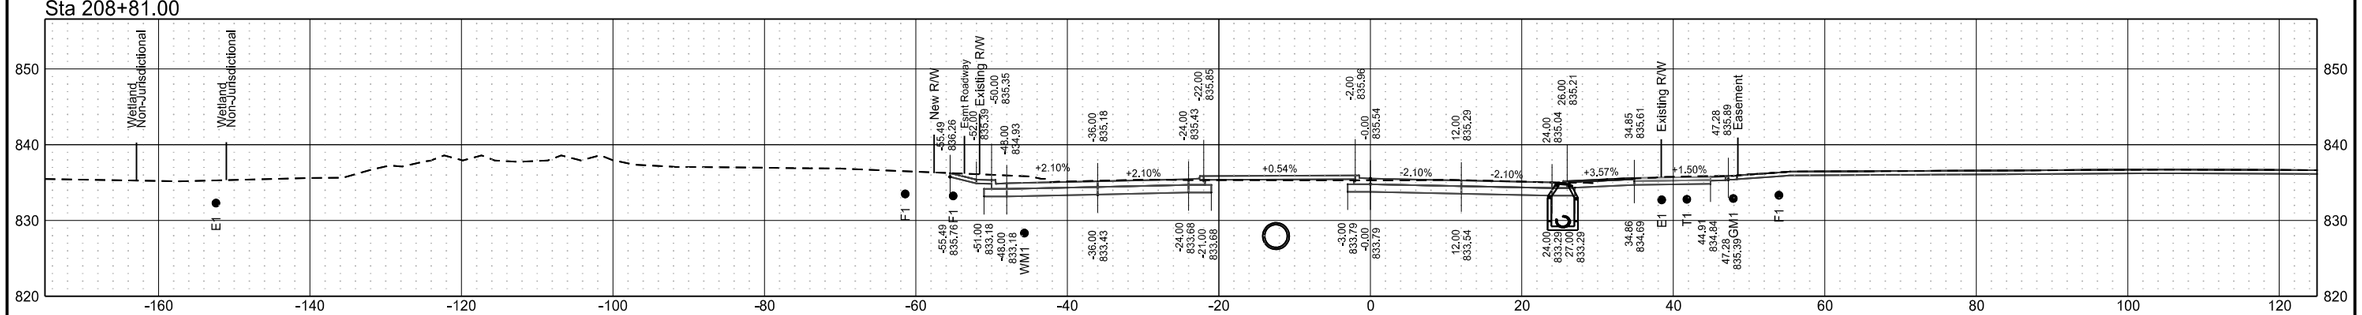


Roadway Cross Sections
ND 297 / DeMers Avenue
ND 297 (DeMers Ave) & 42nd St Grade Separation

| | STATE | PROJECT NO. | SECTION NO. | SHEET NO. |
|---|---|---|---|---|
| | ND | RCE-FTF-NHU-SU-6-297(014)000 | 200 | 16 |


Sta 209+75.00

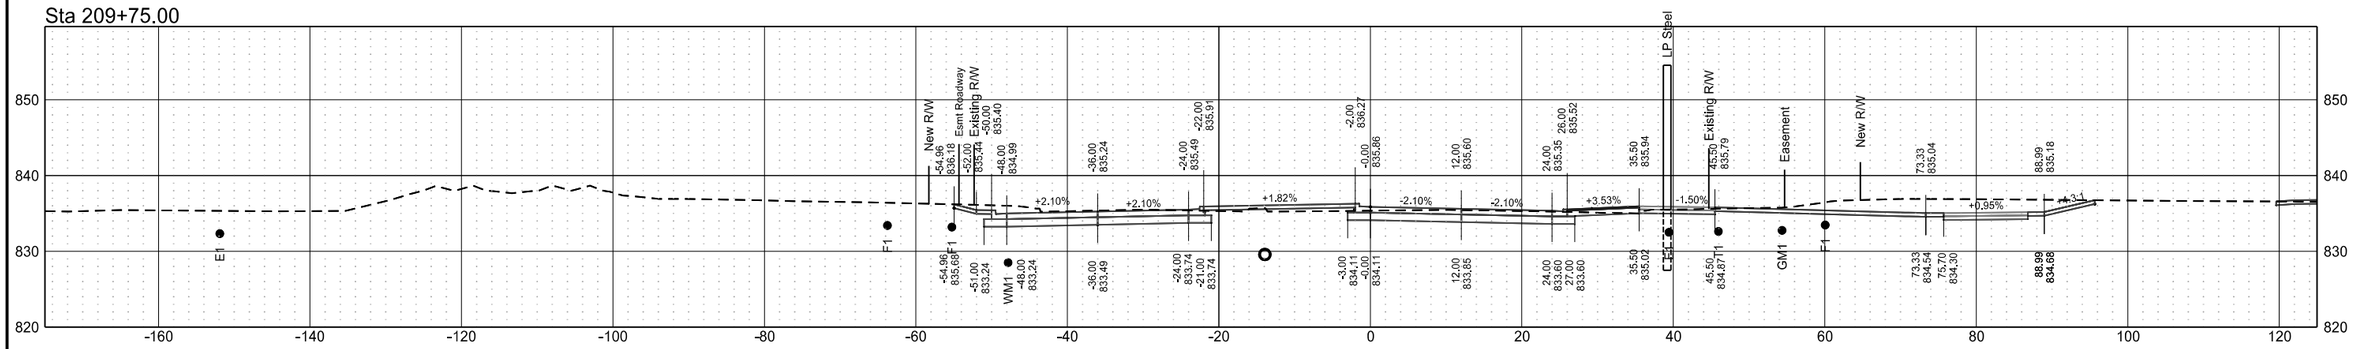


Sta 209+50.00

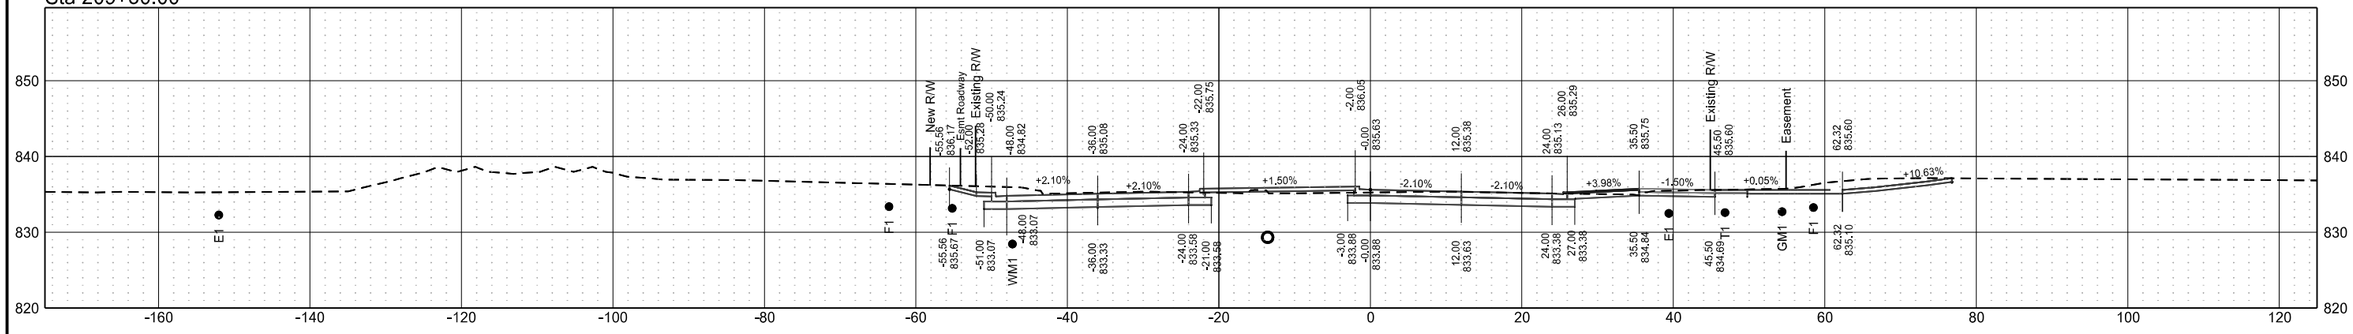



Sta 209+25.00

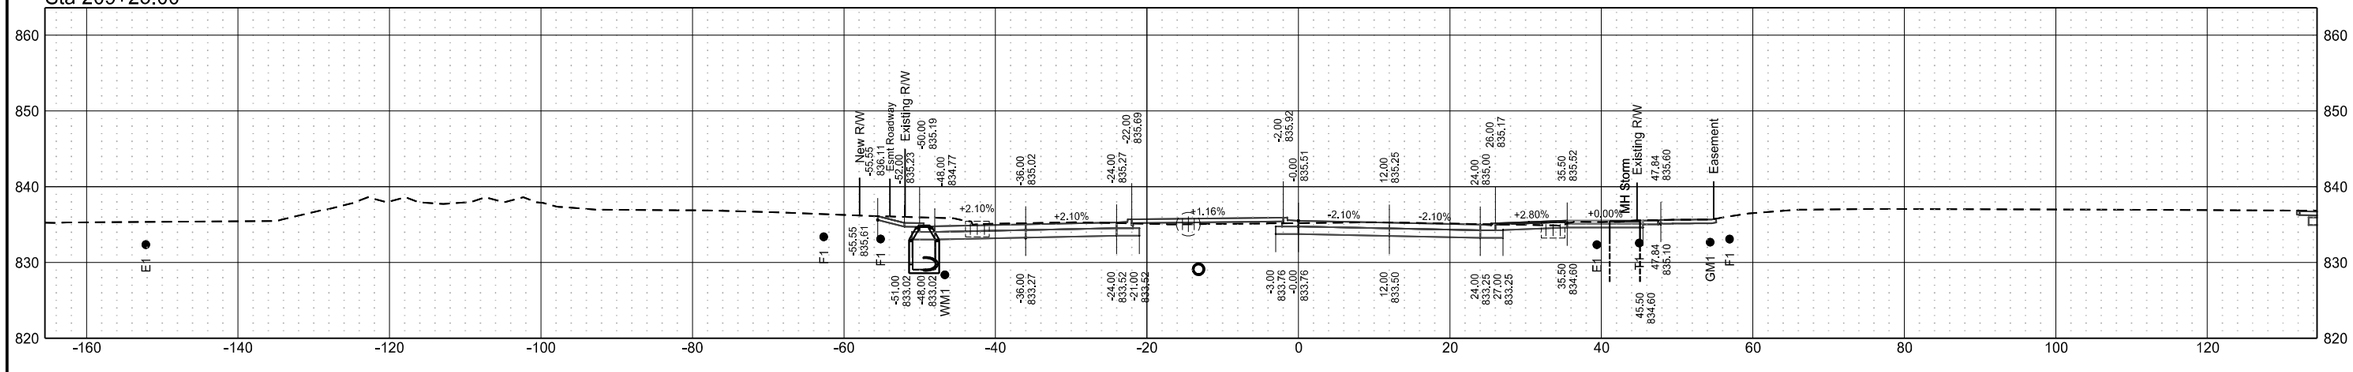


Roadway Cross Sections
ND 297 / DeMers Avenue
ND 297 (DeMers Ave) & 42nd St Grade Separation

| | STATE | PROJECT NO. | SECTION NO. | SHEET NO. |
|---|---|---|---|---|
| | ND | RCE-FTF-NHU-SU-6-297(014)000 | 200 | 17 |


Sta 210+25.00

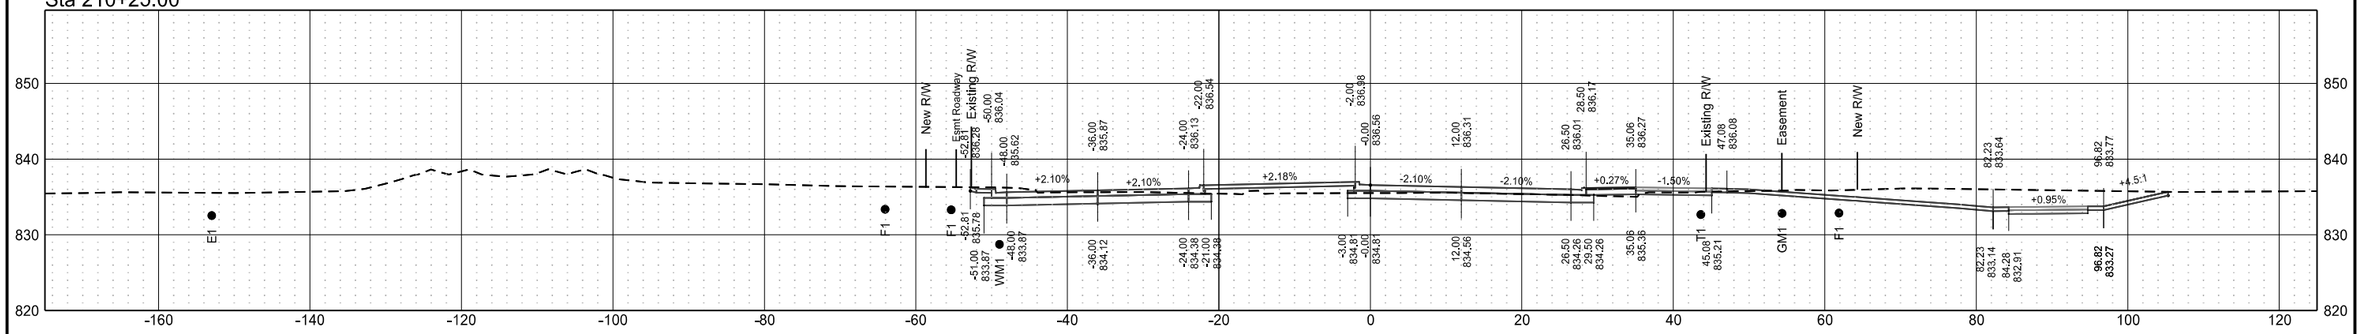


Sta 210+00.00

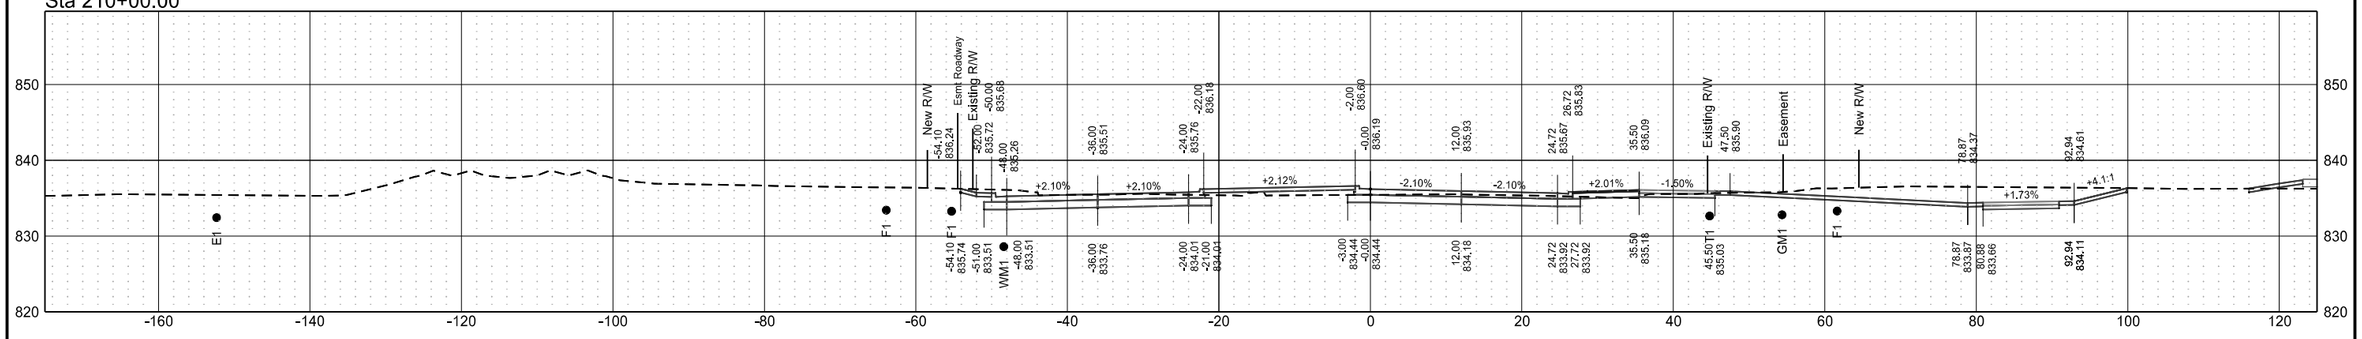



Sta 209+78.48

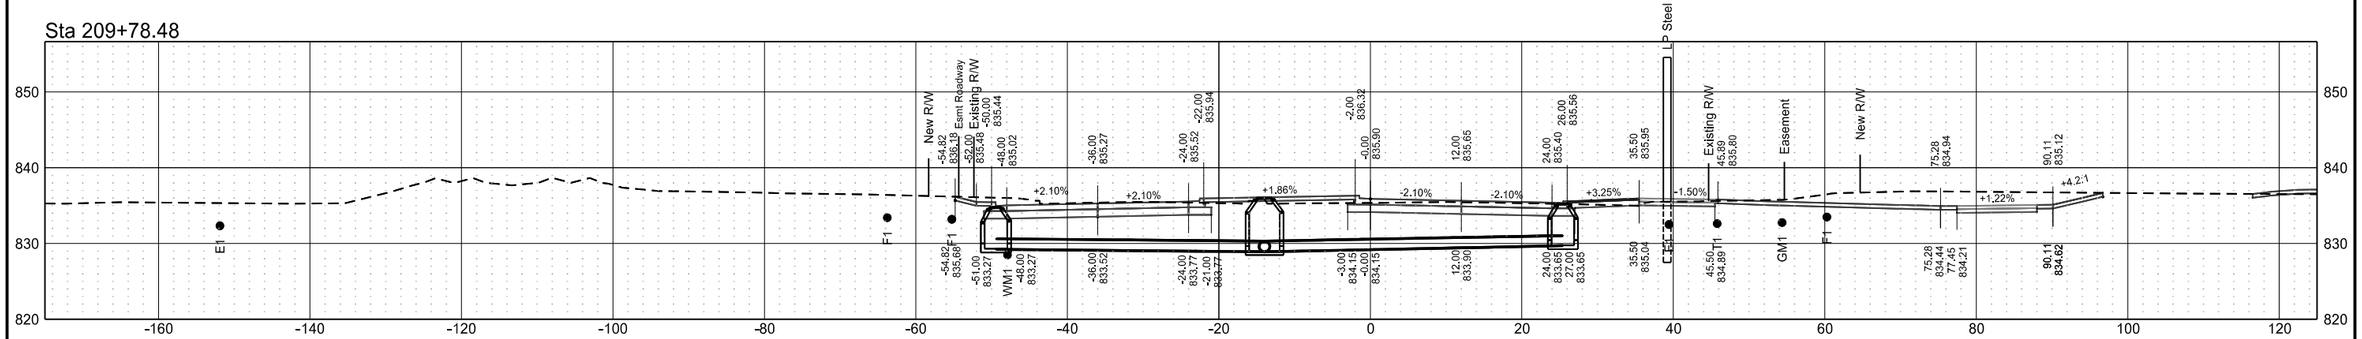


Roadway Cross Sections
ND 297 / DeMers Avenue
ND 297 (DeMers Ave) & 42nd St Grade Separation

| | STATE | PROJECT NO. | SECTION NO. | SHEET NO. |
|---|---|---|---|---|
| | ND | RCE-FTF-NHU-SU-6-297(014)000 | 200 | 18 |


Sta 213+31.24

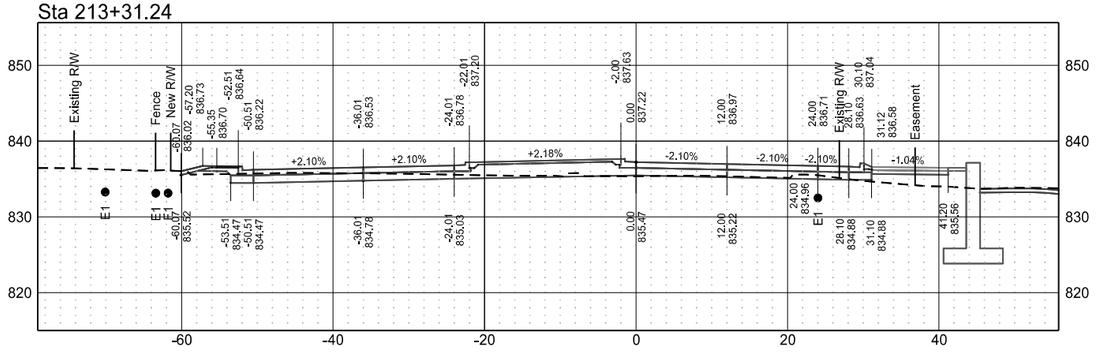


Sta 210+55.31

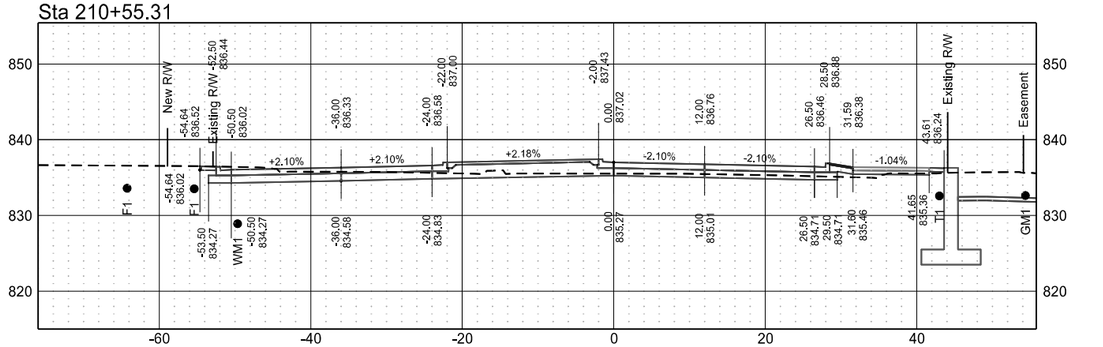



Sta 210+50.00

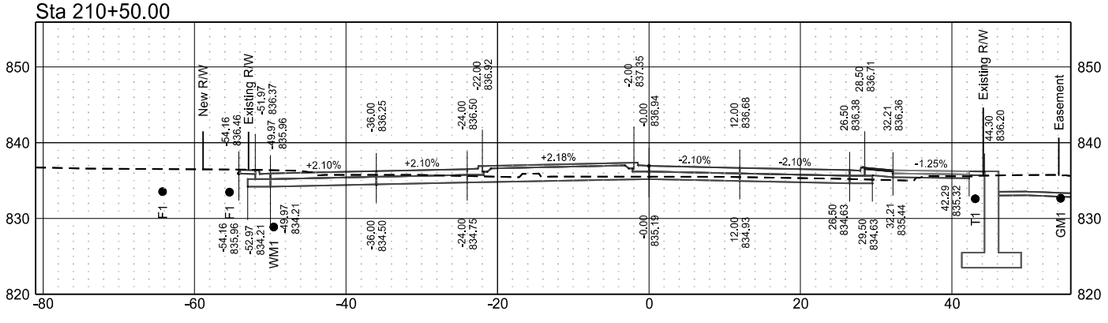


Roadway Cross Sections
ND 297 / DeMers Avenue
ND 297 (DeMers Ave) & 42nd St Grade Separation

| | STATE | PROJECT NO. | SECTION NO. | SHEET NO. |
|---|---|---|---|---|
| | ND | RCE-FTF-NHU-SU-6-297(014)000 | 200 | 19 |


Sta 213+88.14

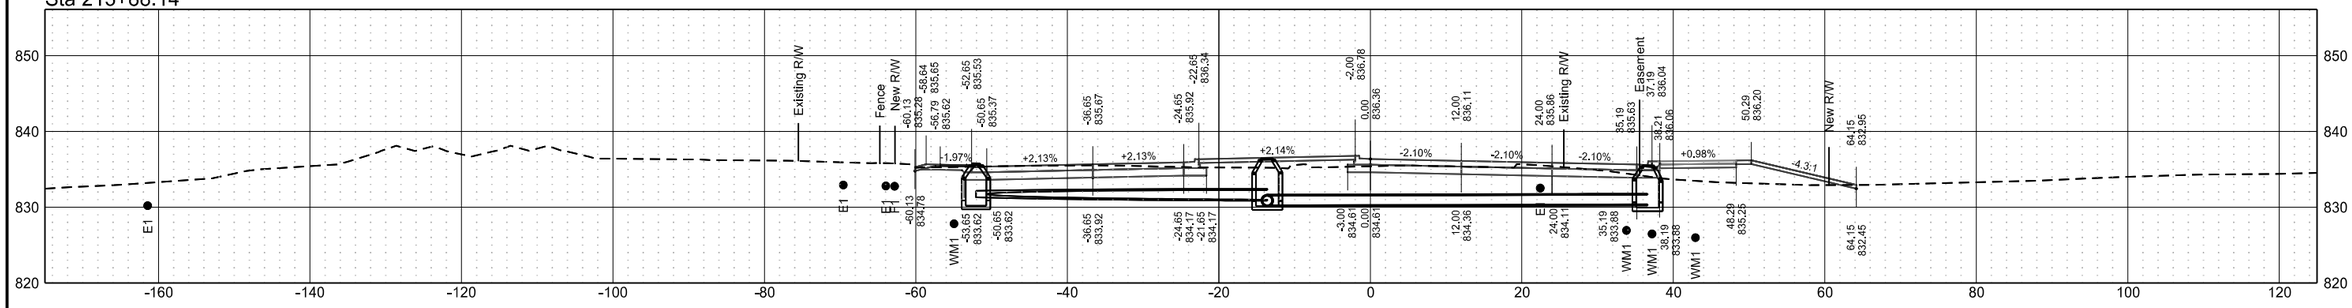


Sta 213+75.00

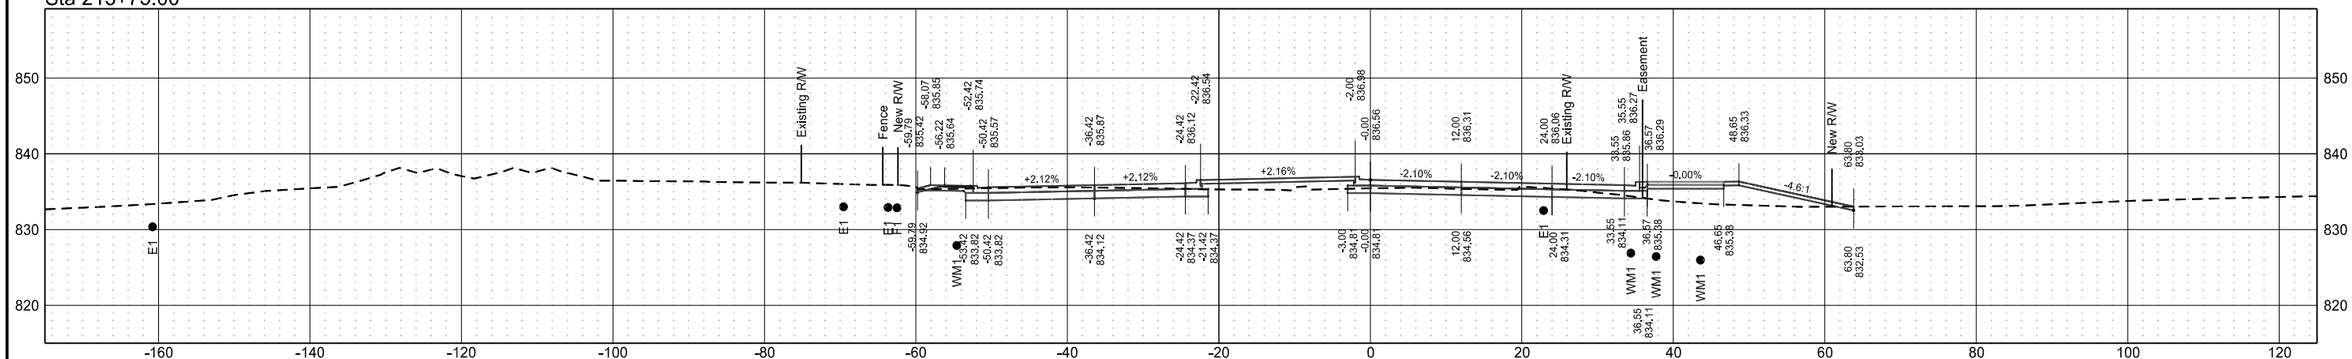



Sta 213+50.00

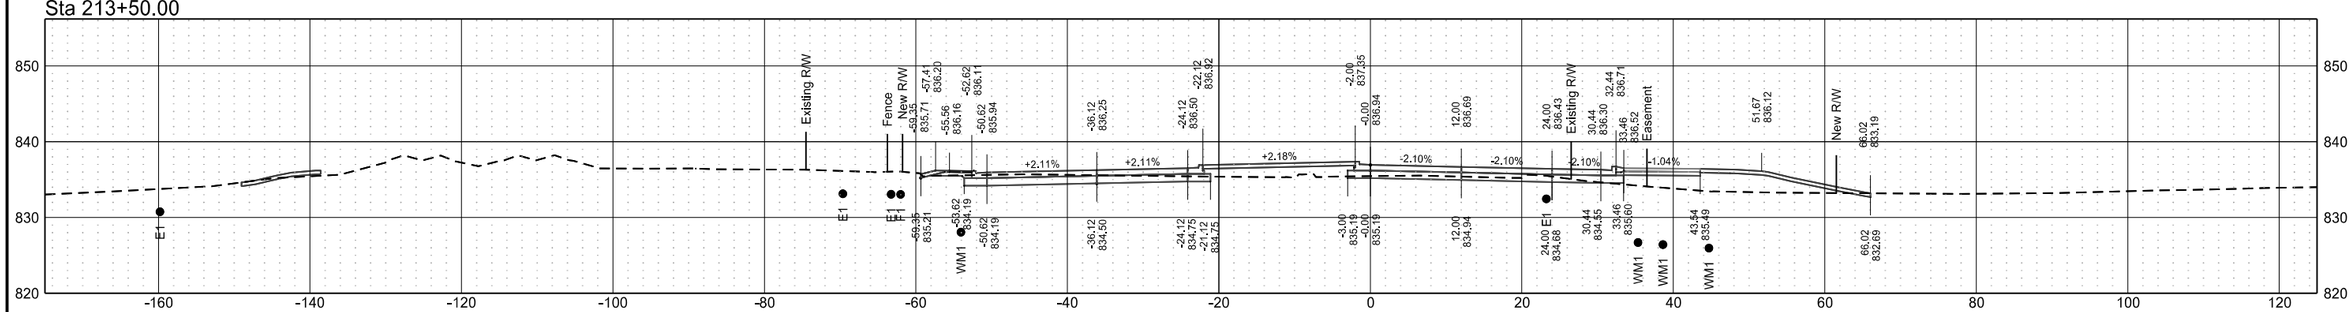


Roadway Cross Sections
ND 297 / DeMers Avenue
ND 297 (DeMers Ave) & 42nd St Grade Separation

| | STATE | PROJECT NO. | SECTION NO. | SHEET NO. |
|---|---|---|---|---|
| | ND | RCE-FTF-NHU-SU-6-297(014)000 | 200 | 20 |


Sta 214+50.00

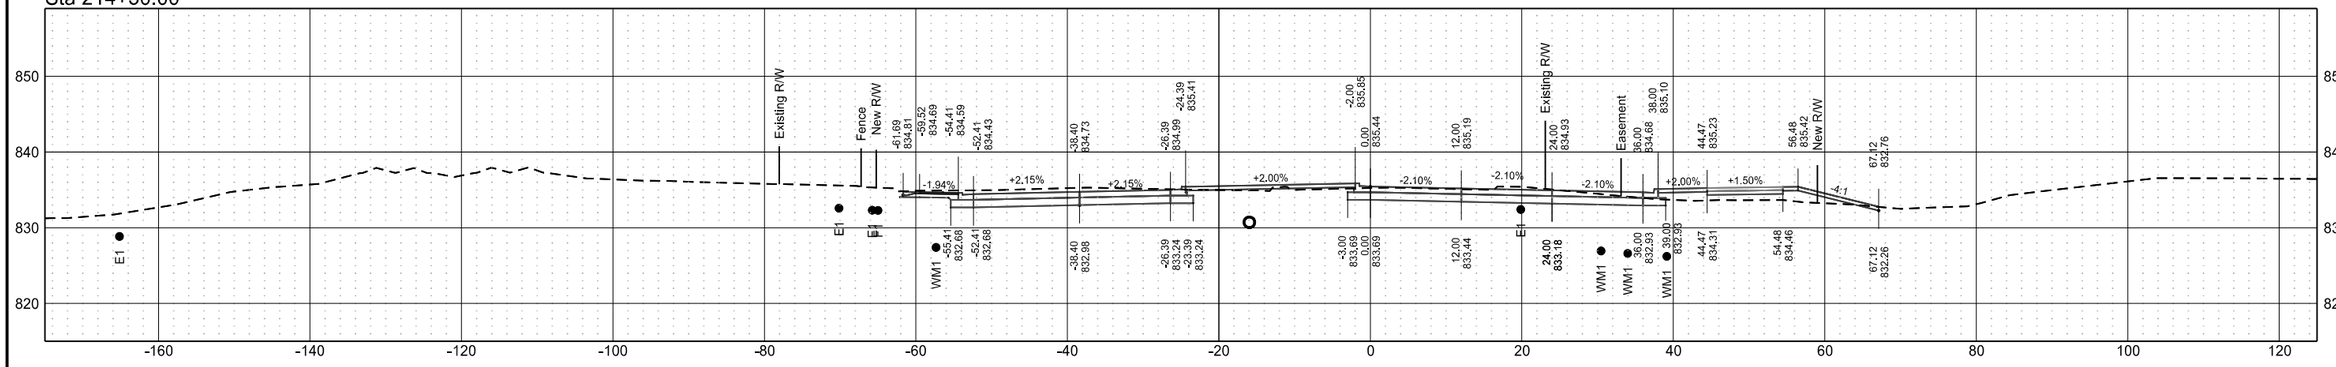


Sta 214+25.00

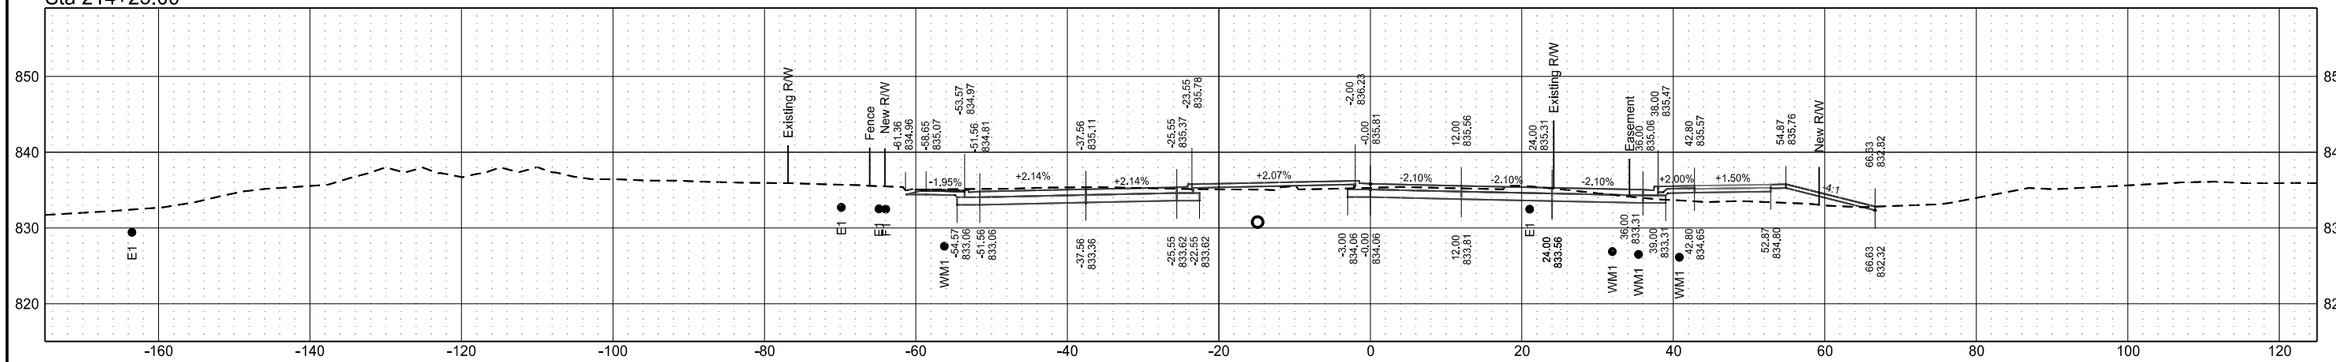



Sta 214+00.00

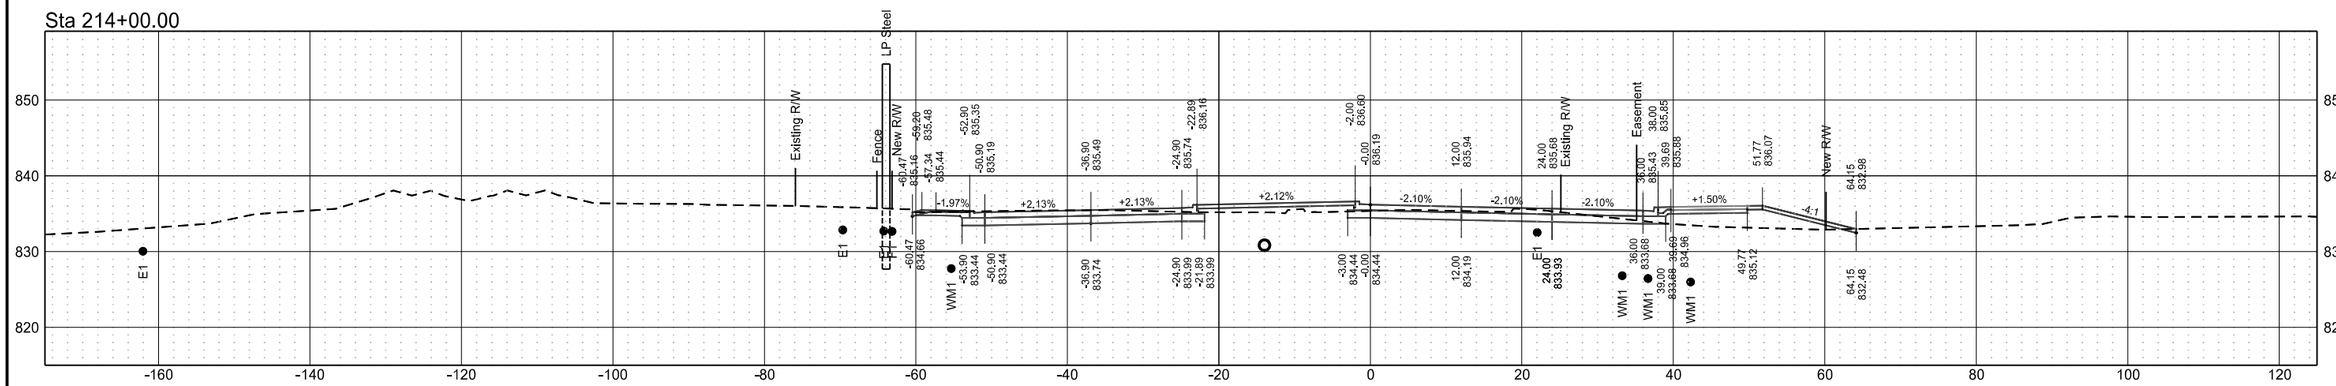


Roadway Cross Sections
ND 297 / DeMers Avenue
ND 297 (DeMers Ave) & 42nd St Grade Separation

| | STATE | PROJECT NO. | SECTION NO. | SHEET NO. |
|---|---|---|---|---|
| | ND | RCE-FTF-NHU-SU-6-297(014)000 | 200 | 21 |


Sta 215+00.00

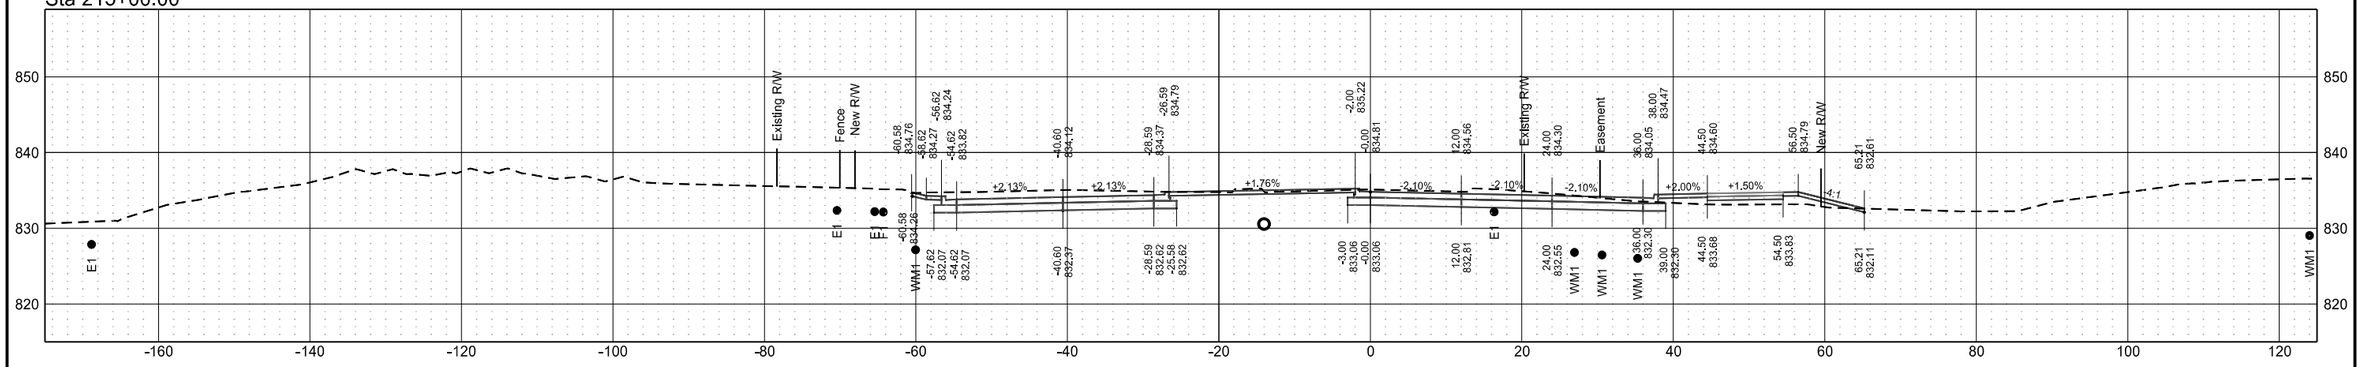


Sta 214+75.00

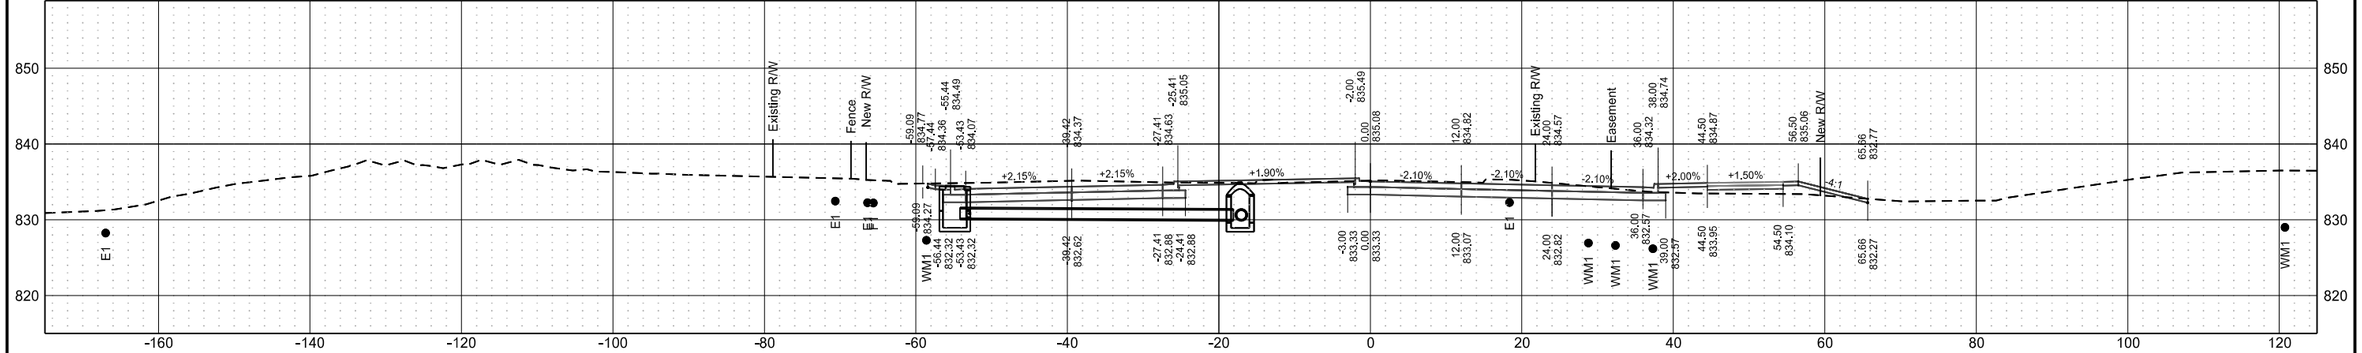



Sta 214+70.81

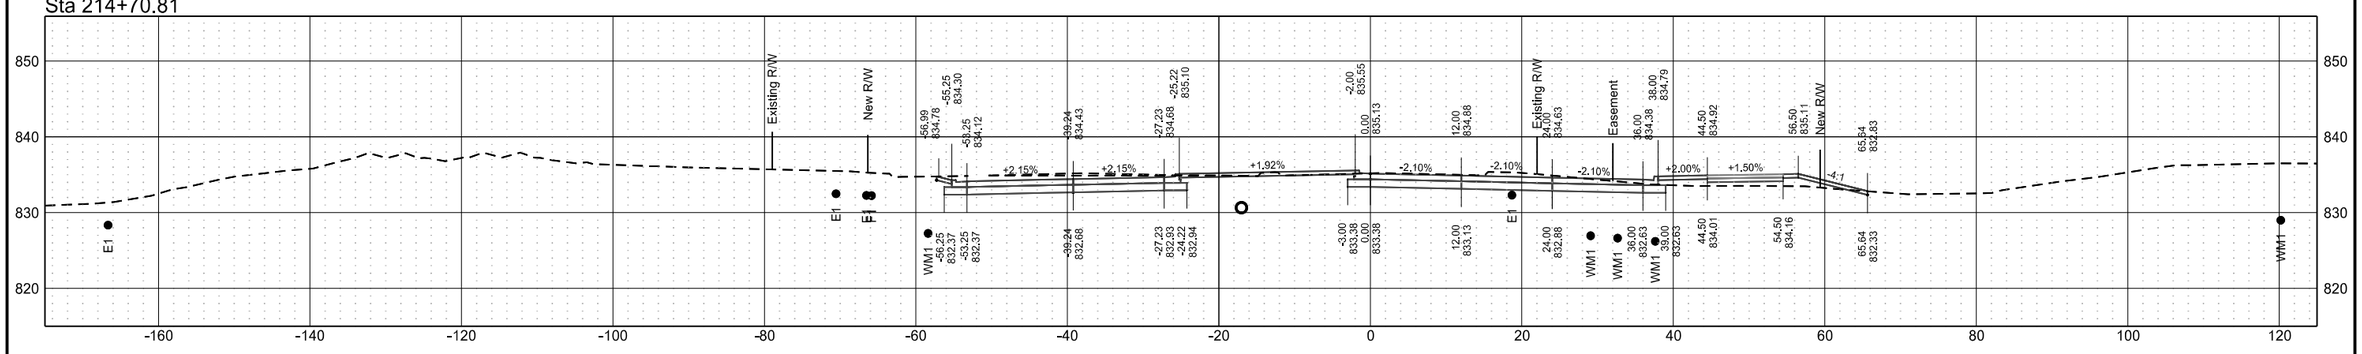


Roadway Cross Sections
ND 297 / DeMers Avenue
ND 297 (DeMers Ave) & 42nd St Grade Separation

| | STATE | PROJECT NO. | SECTION NO. | SHEET NO. |
|---|---|---|---|---|
| | ND | RCE-FTF-NHU-SU-6-297(014)000 | 200 | 22 |


Sta 215+50.00

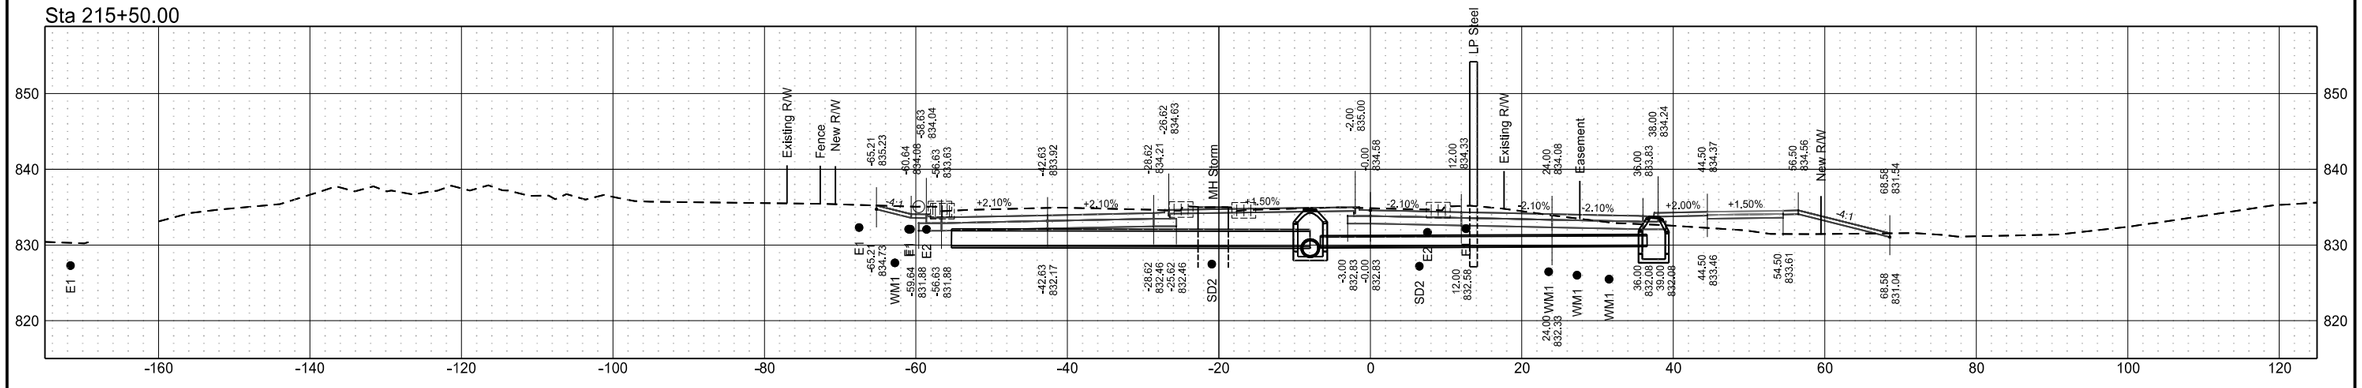


Sta 215+39.83

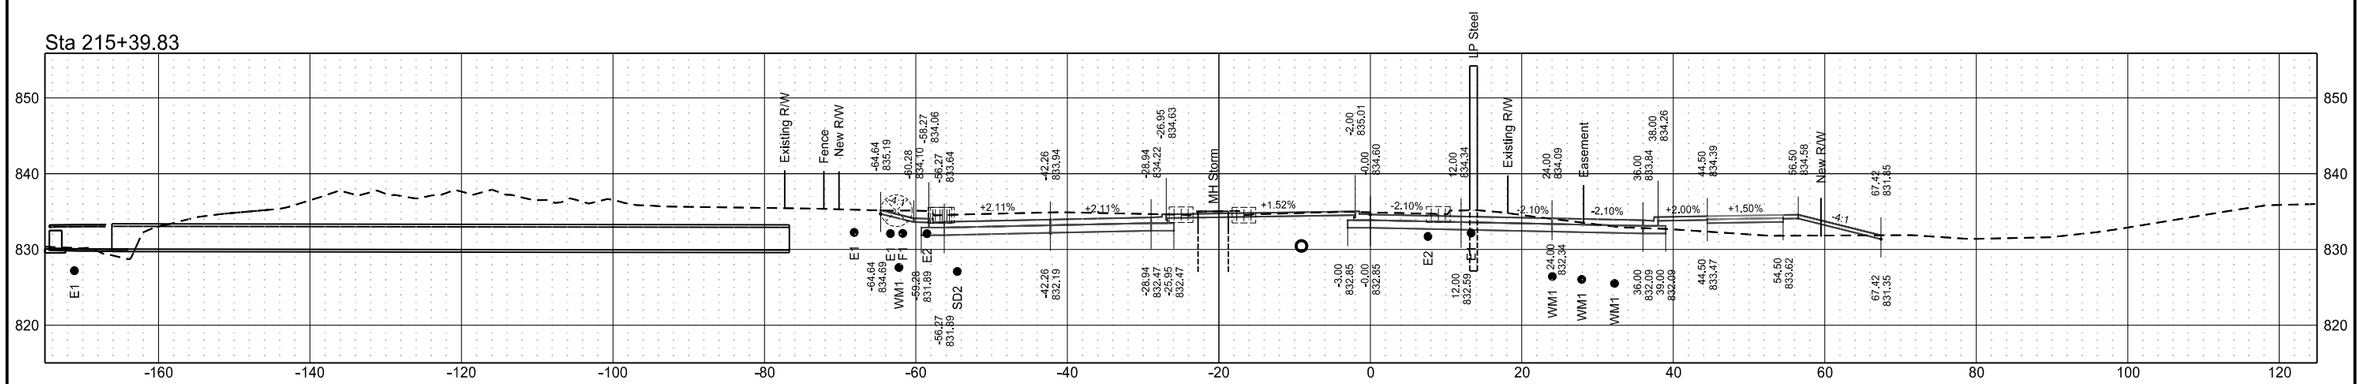



Sta 215+25.00

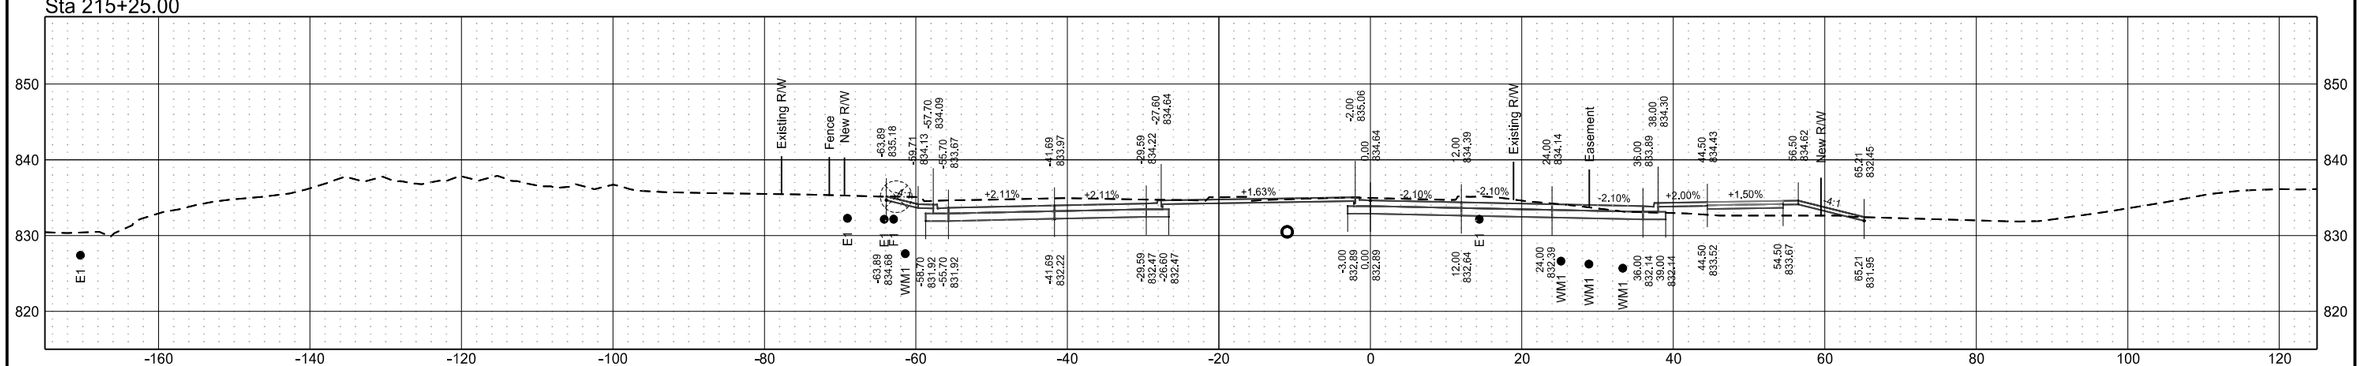


Roadway Cross Sections
ND 297 / DeMers Avenue
ND 297 (DeMers Ave) & 42nd St Grade Separation

| | STATE | PROJECT NO. | SECTION NO. | SHEET NO. |
|---|---|---|---|---|
| | ND | RCE-FTF-NHU-SU-6-297(014)000 | 200 | 23 |


Sta 216+25.00

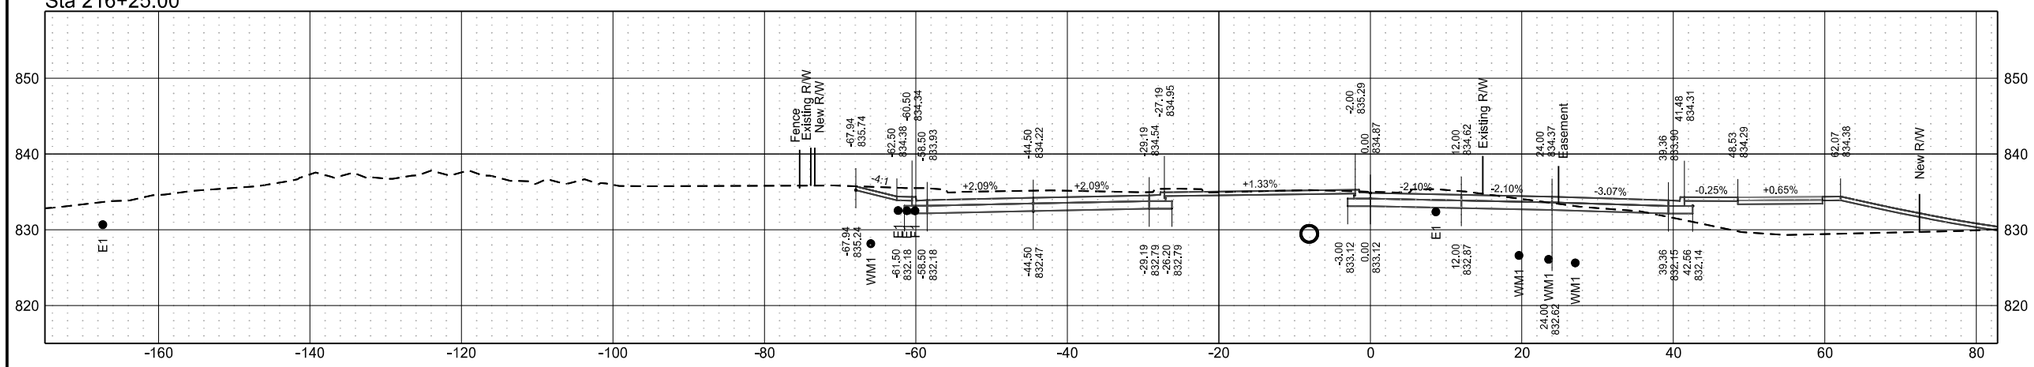


Sta 216+00.00

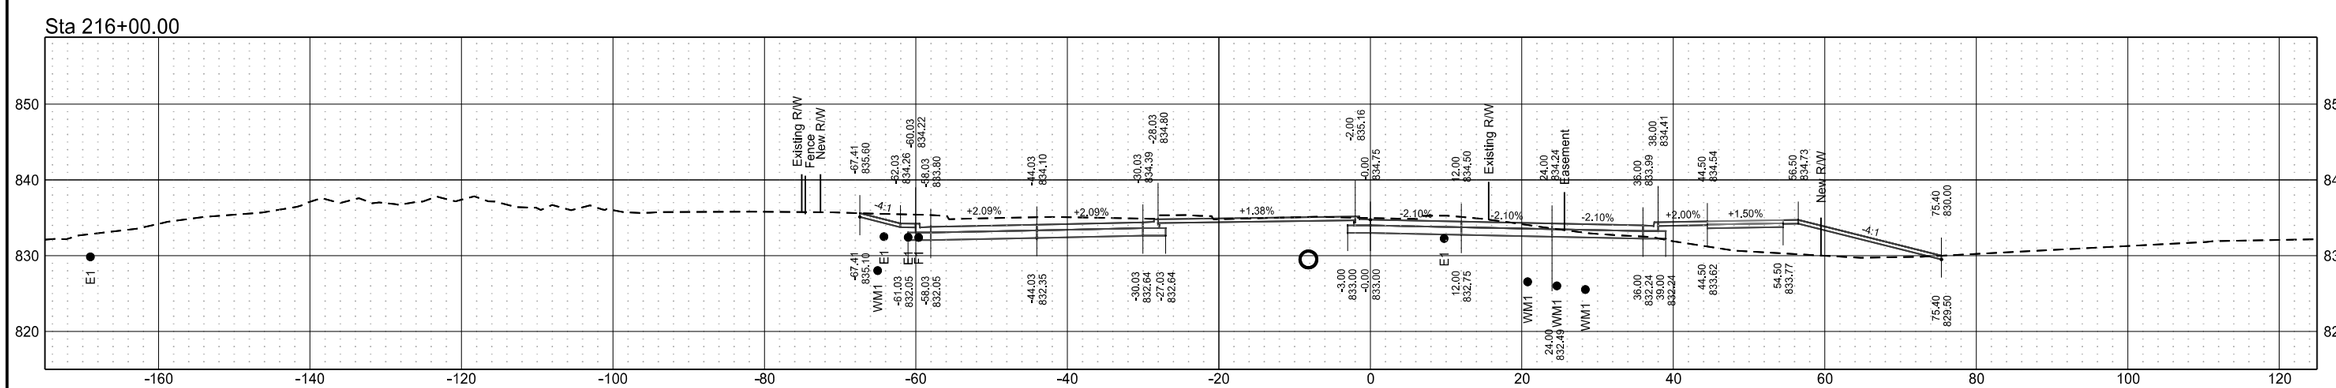



Sta 215+75.00

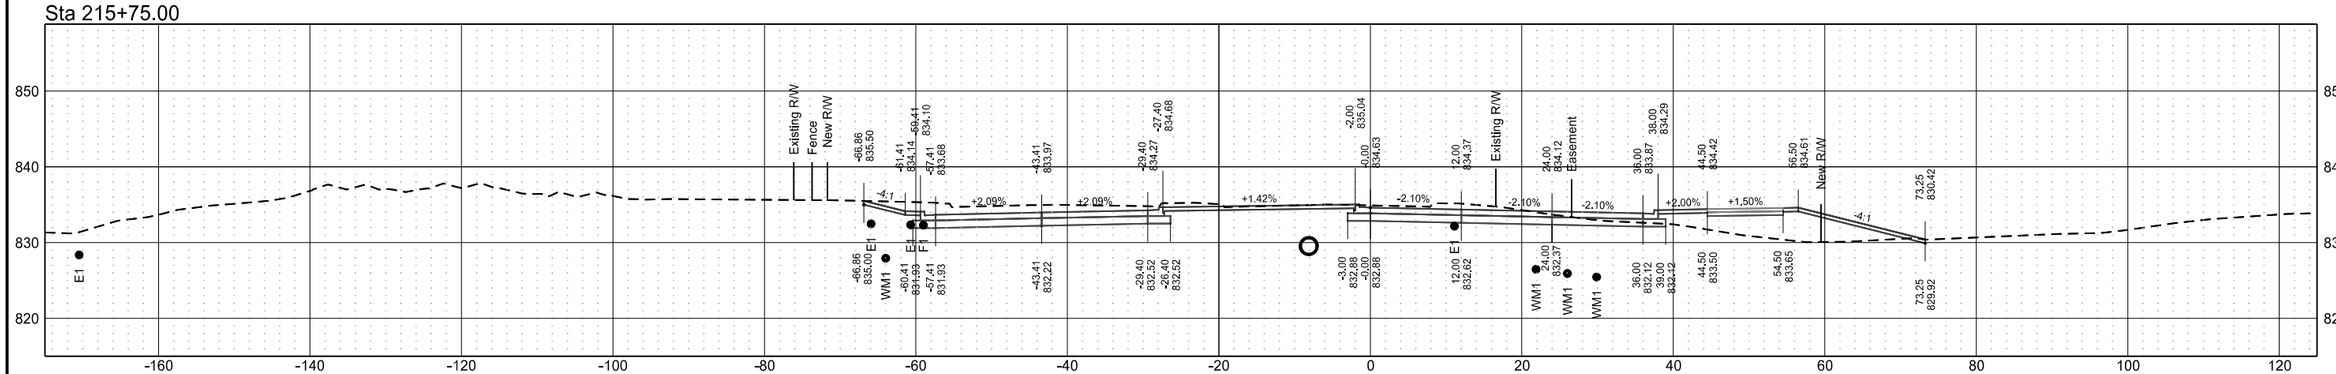


Roadway Cross Sections
ND 297 / DeMers Avenue
ND 297 (DeMers Ave) & 42nd St Grade Separation

| | STATE | PROJECT NO. | SECTION NO. | SHEET NO. |
|---|---|---|---|---|
| | ND | RCE-FTF-NHU-SU-6-297(014)000 | 200 | 24 |


Sta 217+00.00

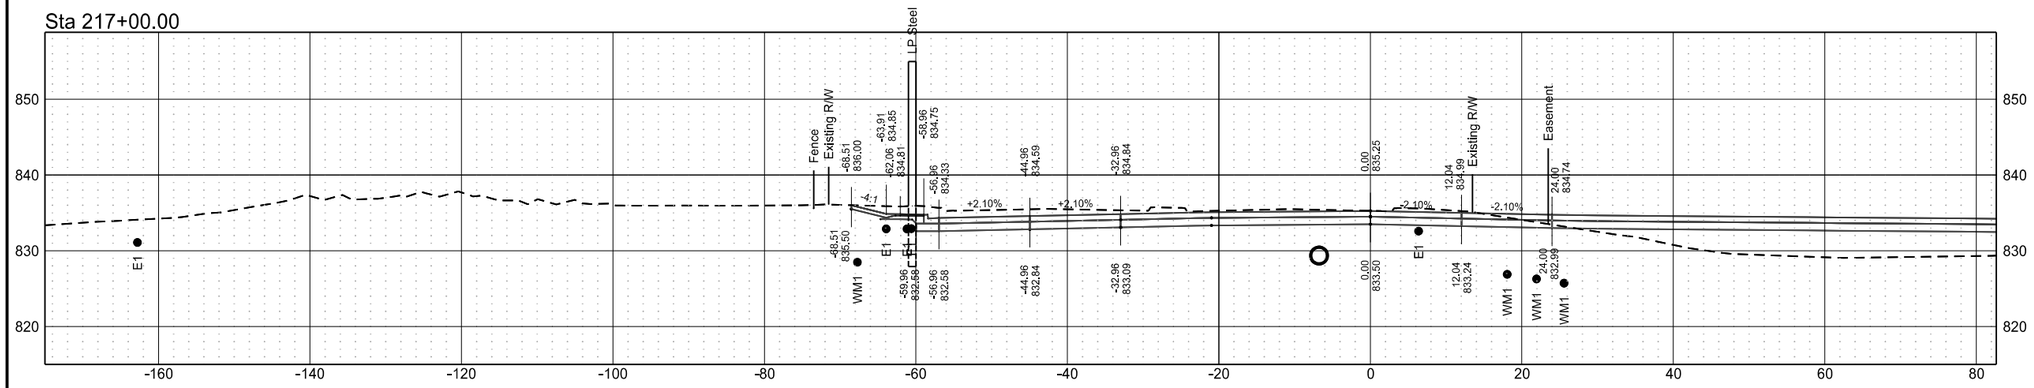


Sta 216+75.00

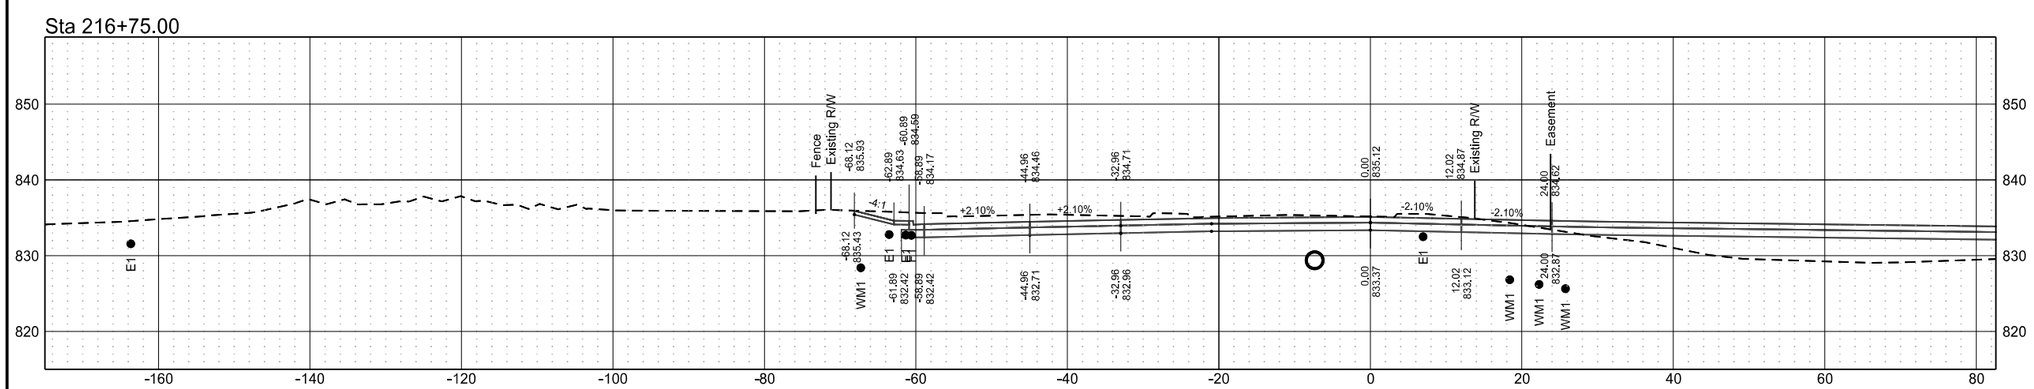



Sta 216+50.00

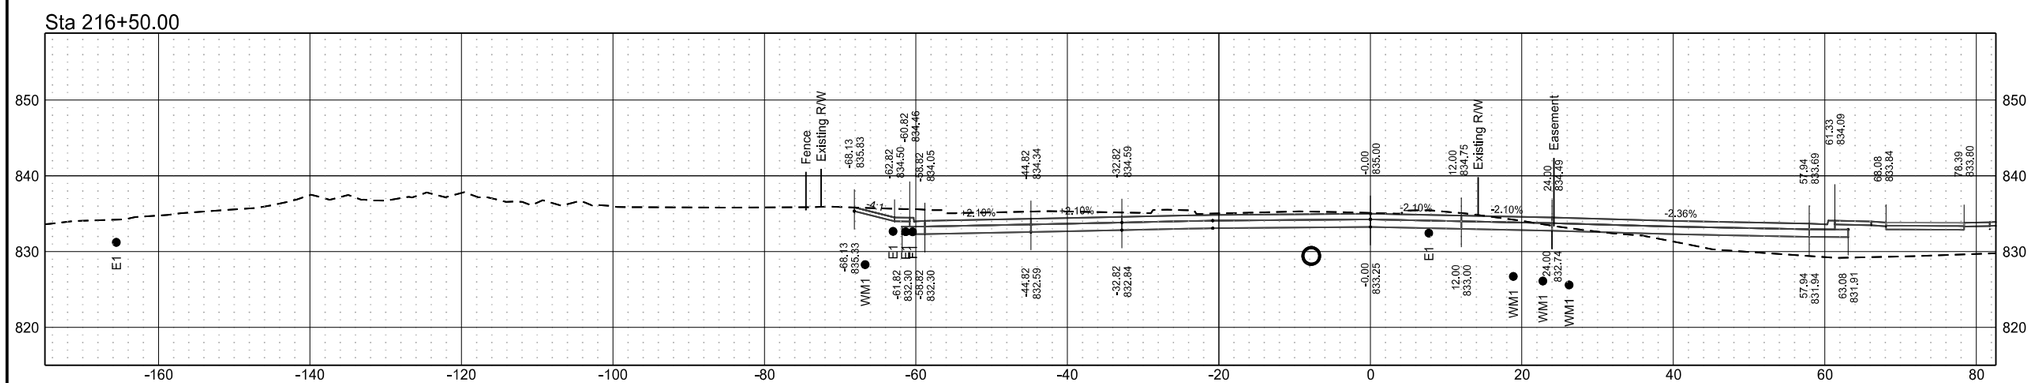


Roadway Cross Sections
ND 297 / DeMers Avenue
ND 297 (DeMers Ave) & 42nd St Grade Separation

| | STATE | PROJECT NO. | SECTION NO. | SHEET NO. |
|---|---|---|---|---|
| | ND | RCE-FTF-NHU-SU-6-297(014)000 | 200 | 25 |


Sta 217+75.00

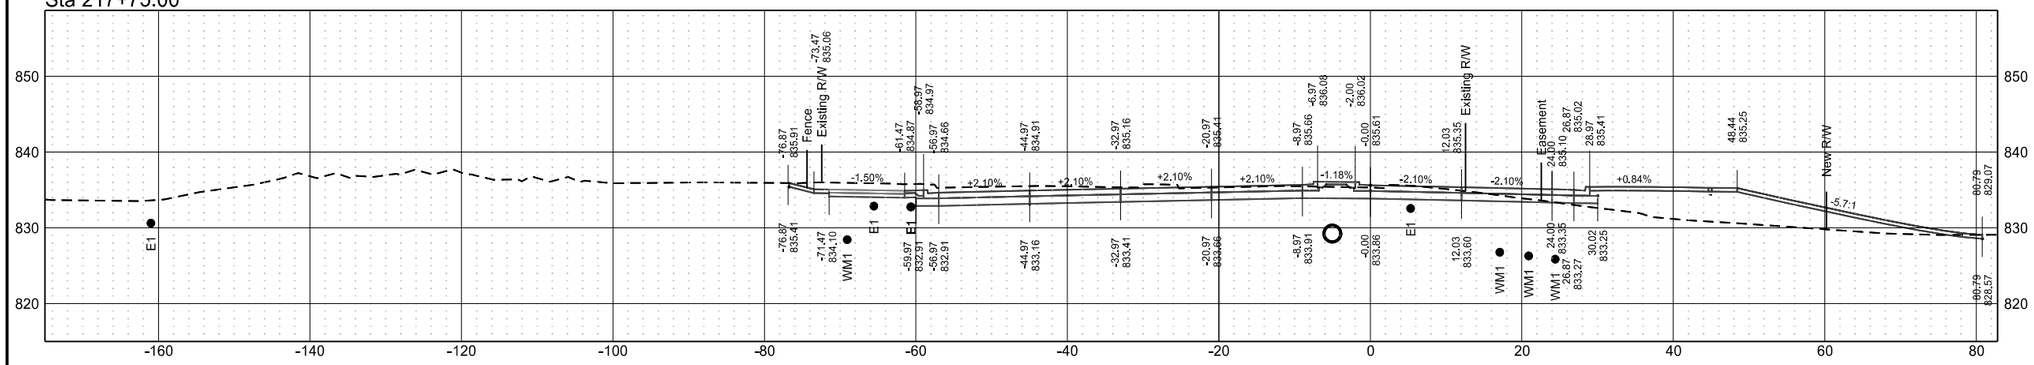


Sta 217+50.00

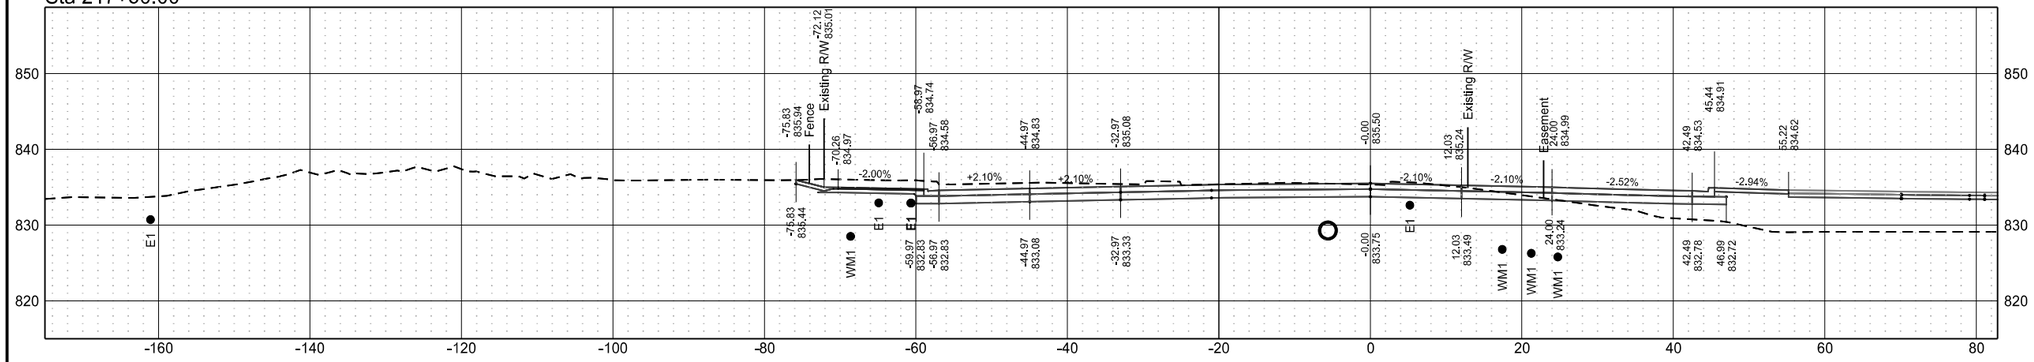



Sta 217+25.00

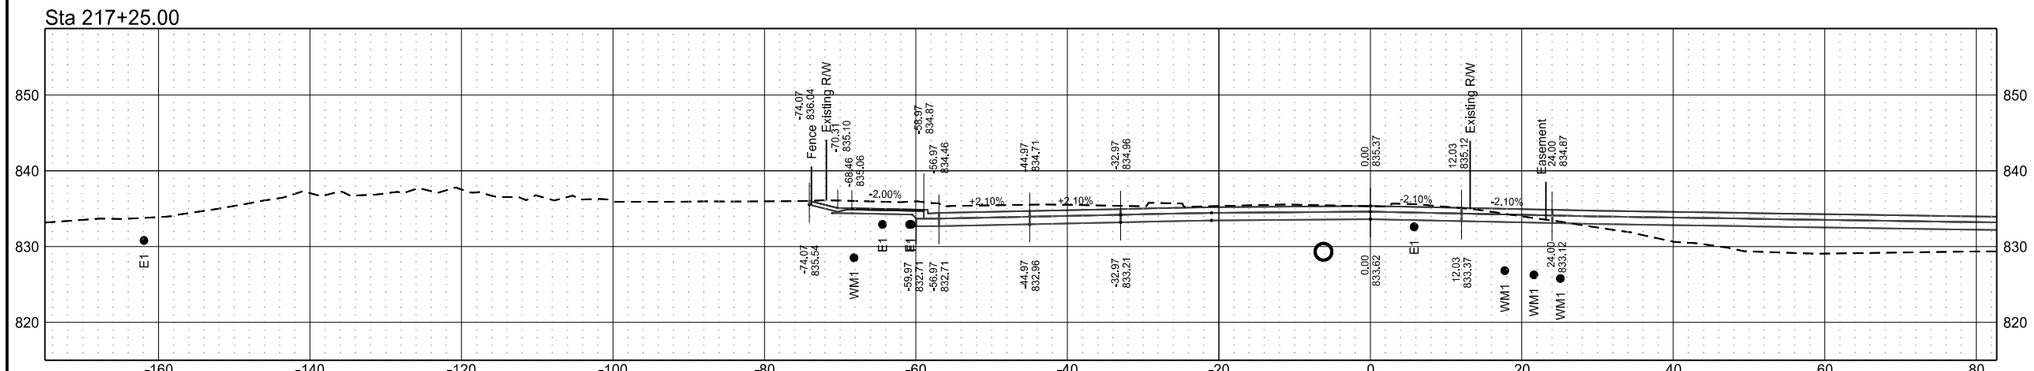


Roadway Cross Sections
ND 297 / DeMers Avenue
ND 297 (DeMers Ave) & 42nd St Grade Separation

| | STATE | PROJECT NO. | SECTION NO. | SHEET NO. |
|---|---|---|---|---|
| | ND | RCE-FTF-NHU-SU-6-297(014)000 | 200 | 26 |


Sta 218+50.00

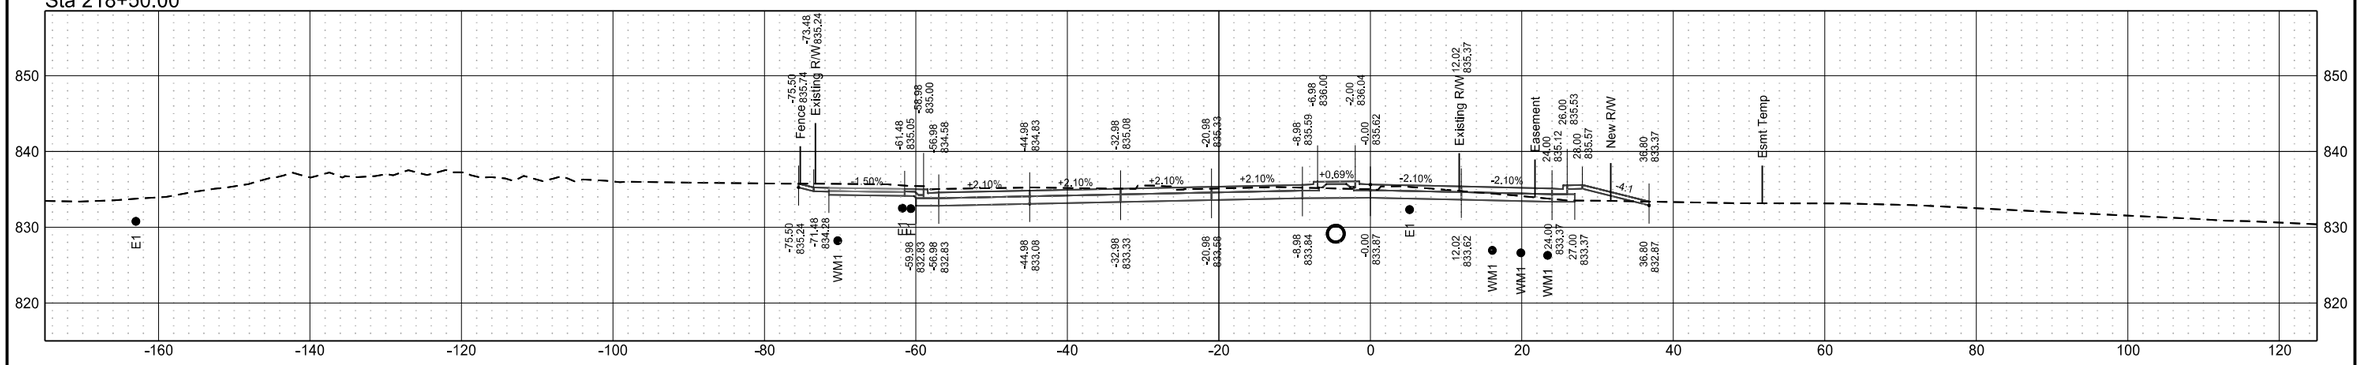


Sta 218+25.00

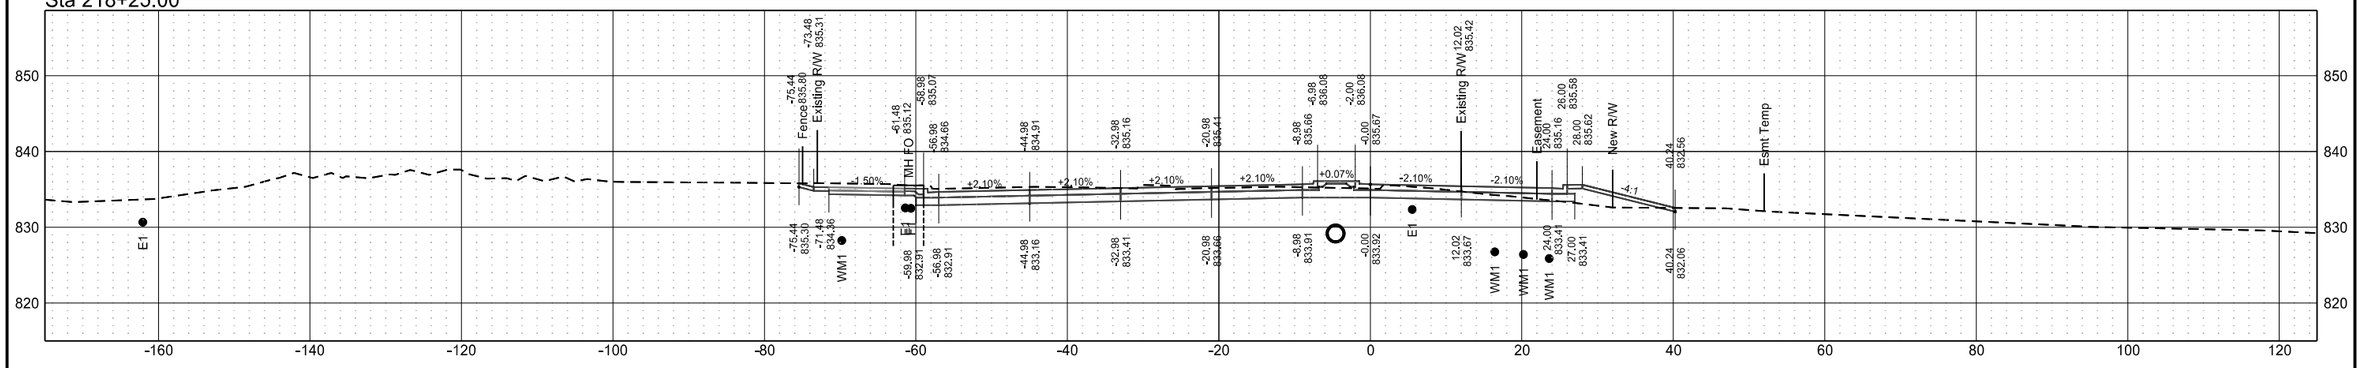



Sta 218+00.00

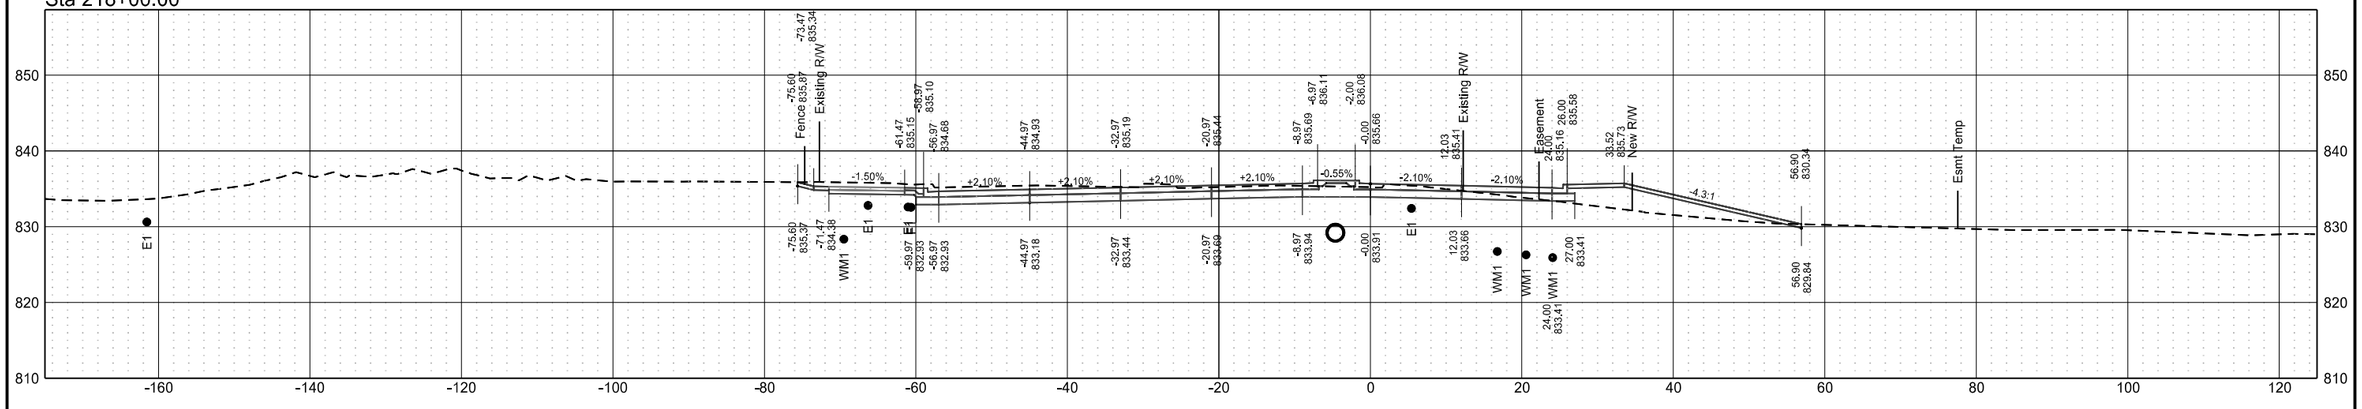


Roadway Cross Sections
ND 297 / DeMers Avenue
ND 297 (DeMers Ave) & 42nd St Grade Separation

| | STATE | PROJECT NO. | SECTION NO. | SHEET NO. |
|---|---|---|---|---|
| | ND | RCE-FTF-NHU-SU-6-297(014)000 | 200 | 27 |


Sta 219+25.00

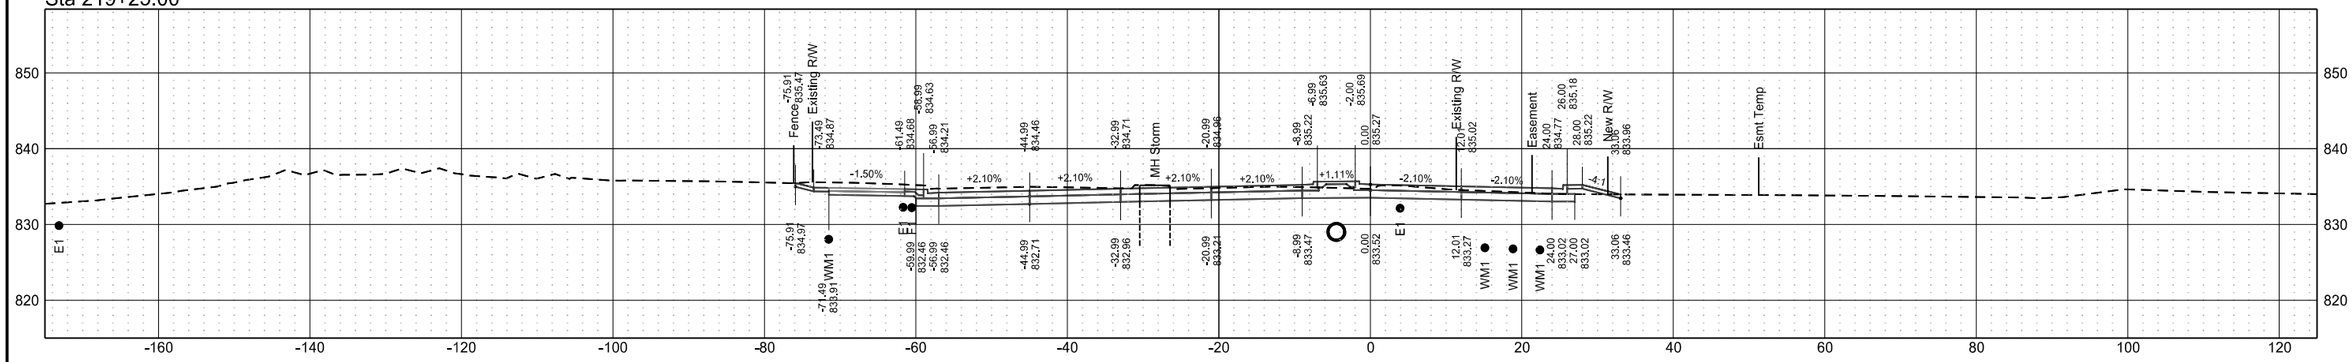


Sta 219+00.00

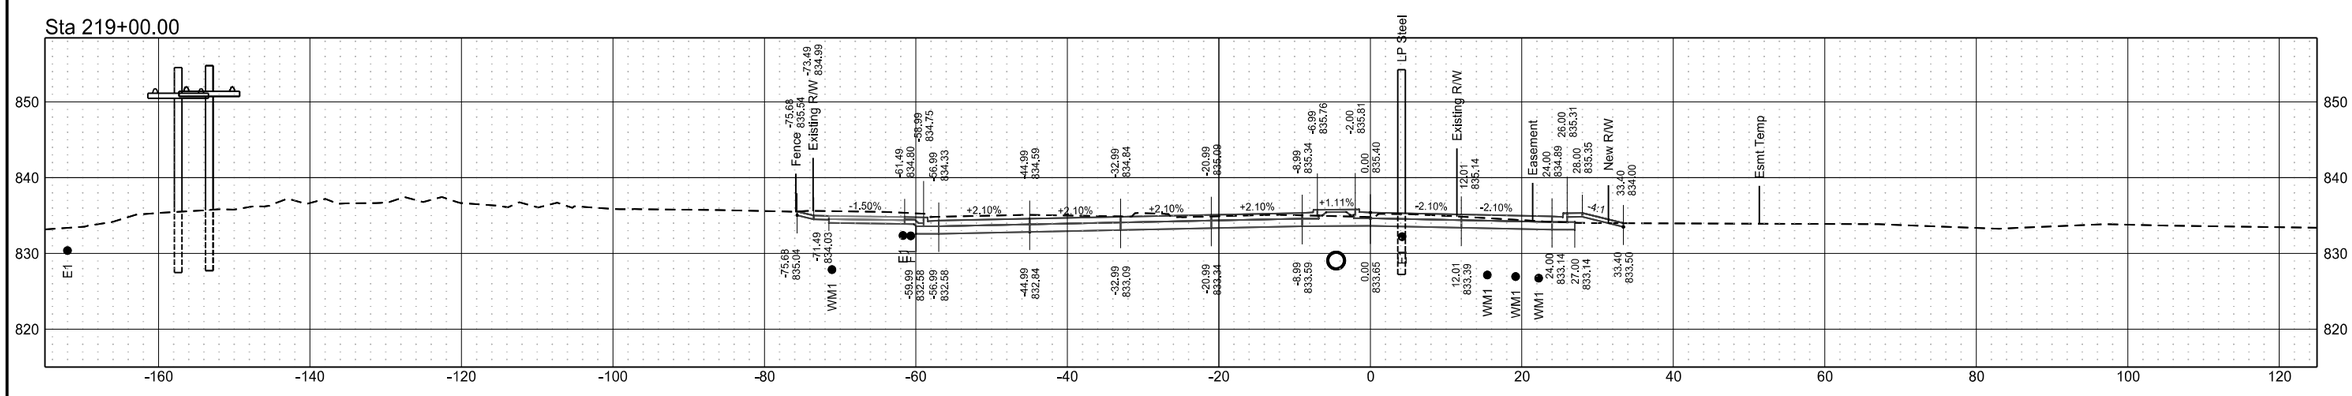



Sta 218+75.00

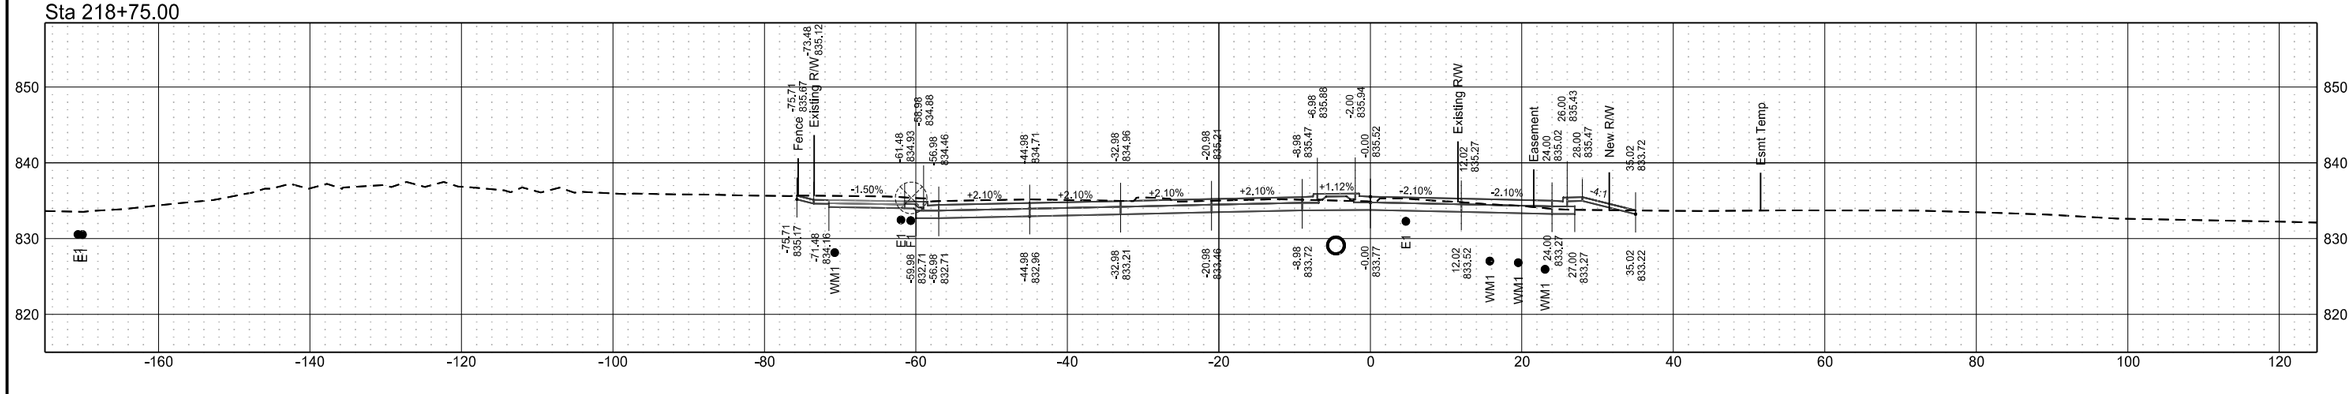


Roadway Cross Sections
ND 297 / DeMers Avenue
ND 297 (DeMers Ave) & 42nd St Grade Separation

| | STATE | PROJECT NO. | SECTION NO. | SHEET NO. |
|---|---|---|---|---|
| | ND | RCE-FTF-NHU-SU-6-297(014)000 | 200 | 28 |


Sta 220+00.00

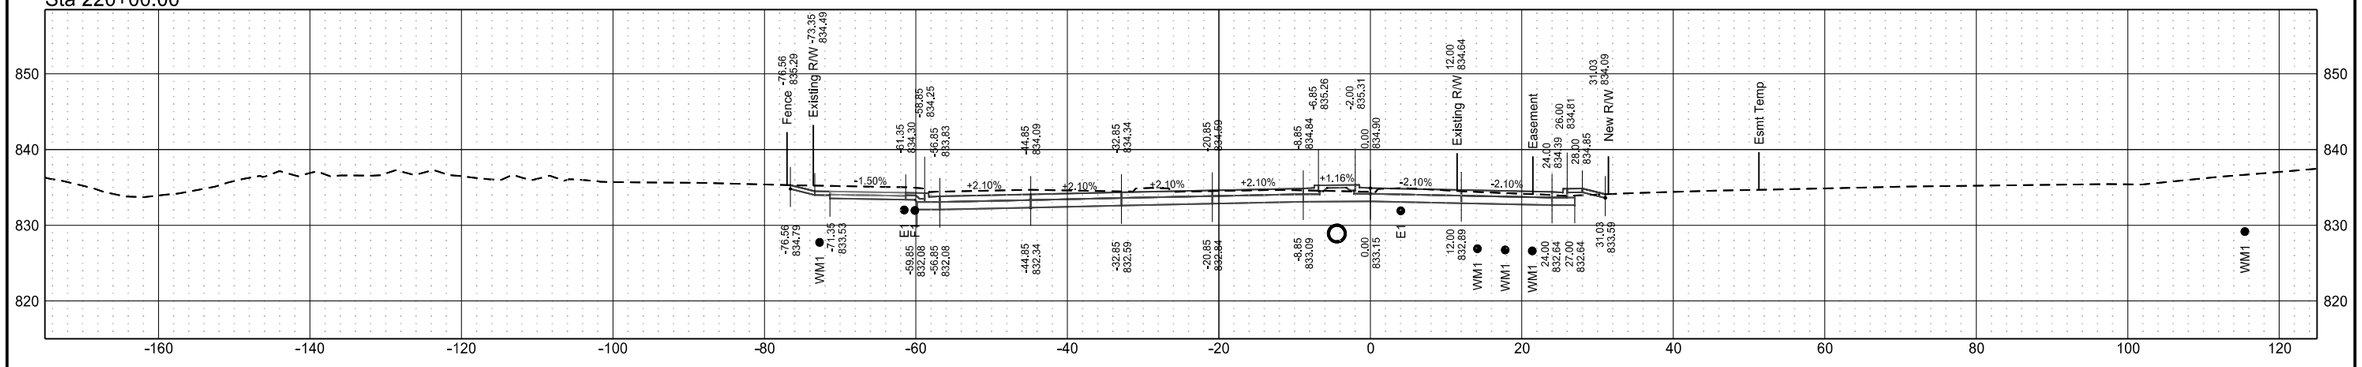


Sta 219+75.00

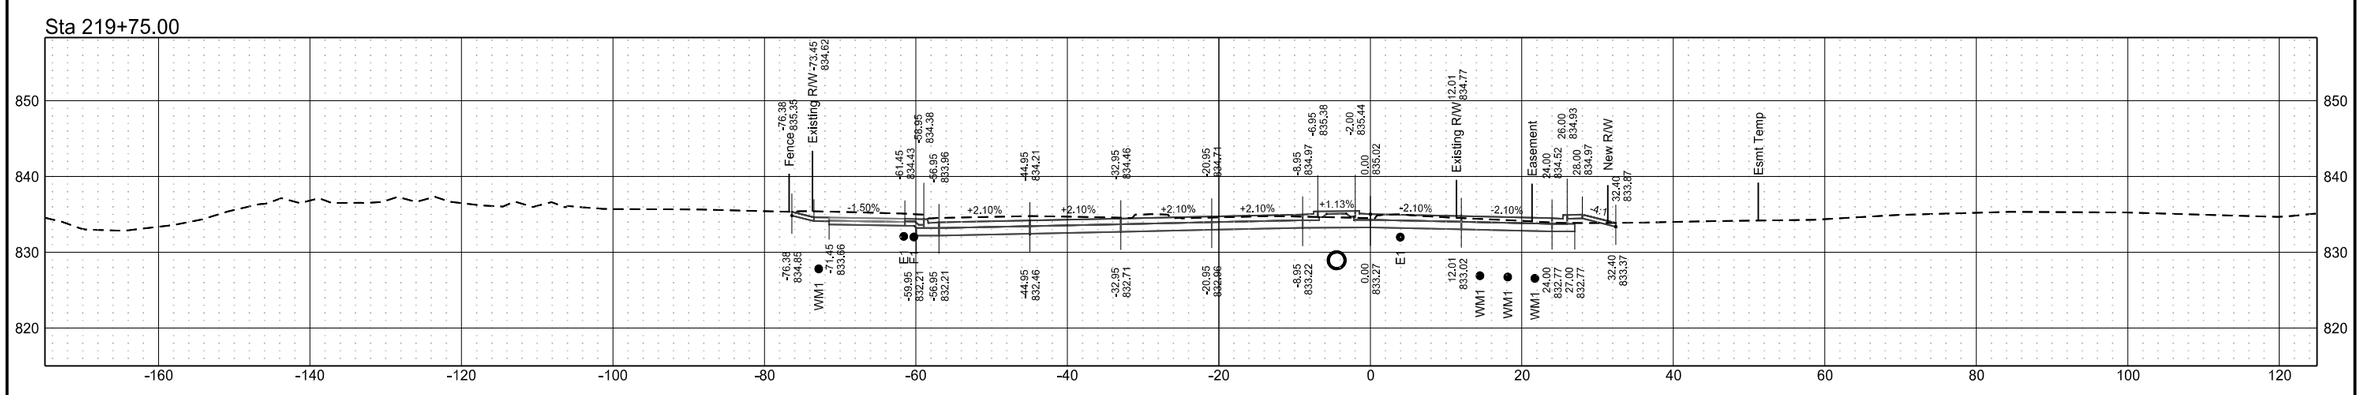



Sta 219+50.00

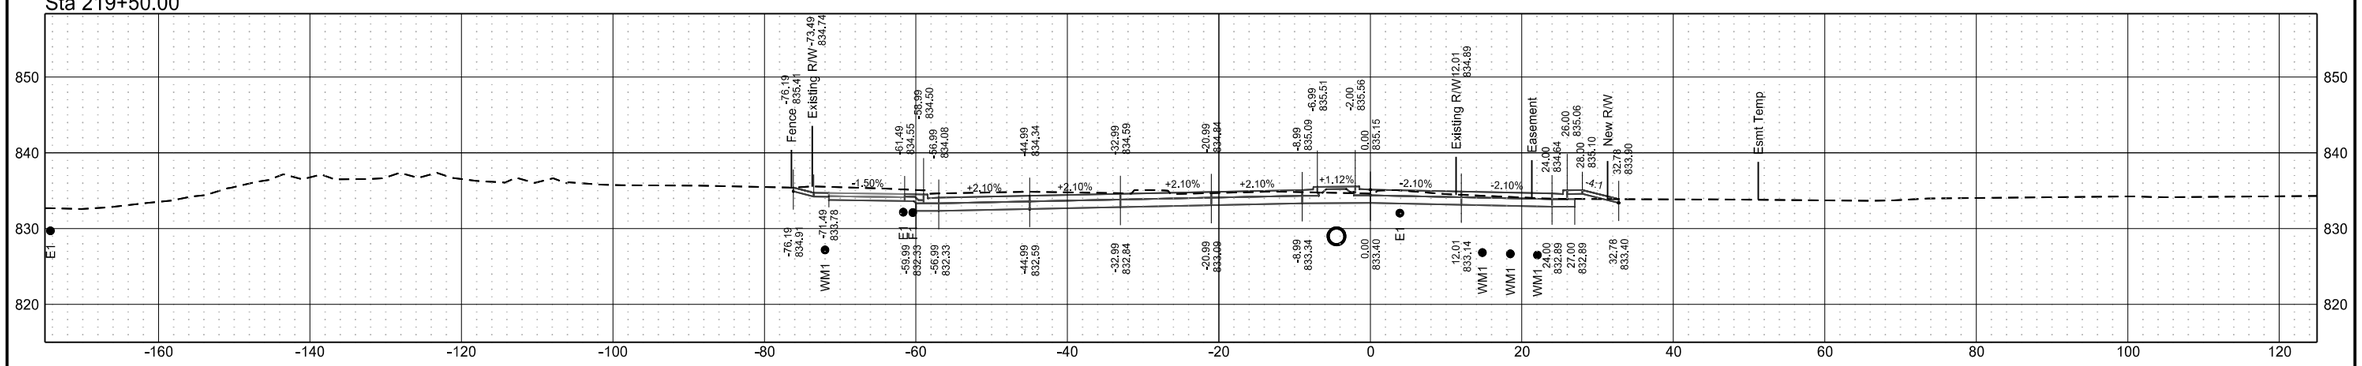


Roadway Cross Sections
ND 297 / DeMers Avenue
ND 297 (DeMers Ave) & 42nd St Grade Separation

| | STATE | PROJECT NO. | SECTION NO. | SHEET NO. |
|---|---|---|---|---|
| | ND | RCE-FTF-NHU-SU-6-297(014)000 | 200 | 29 |


Sta 220+50.00

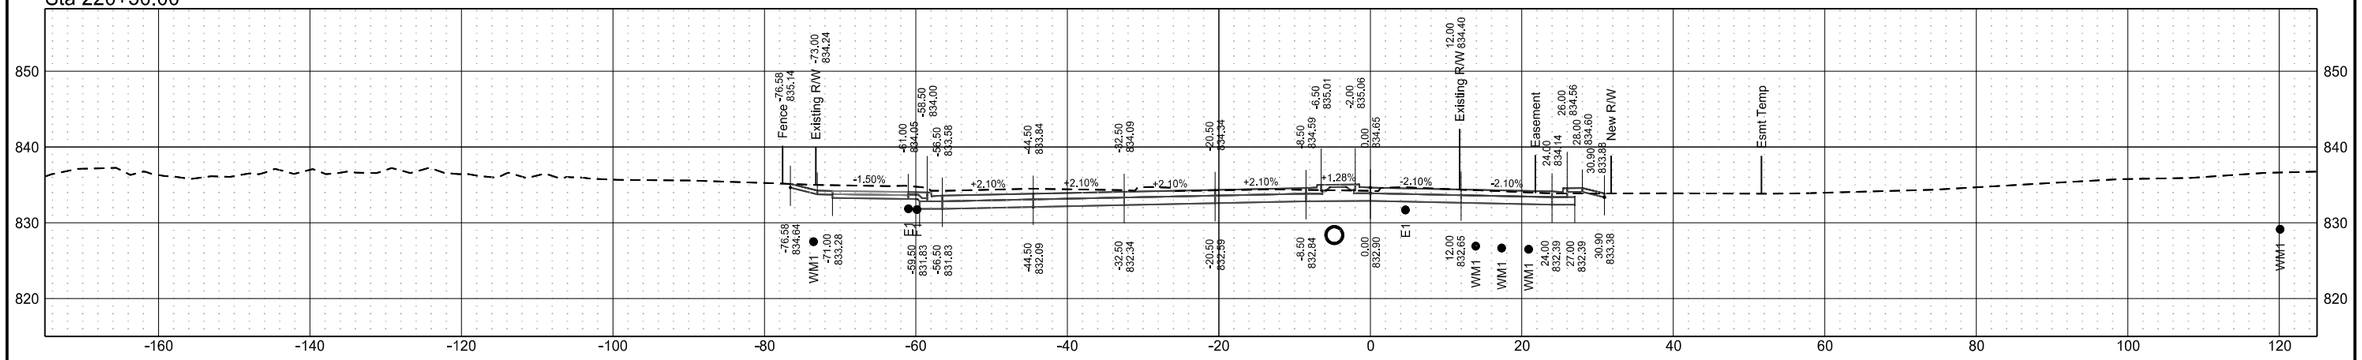


Sta 220+25.00

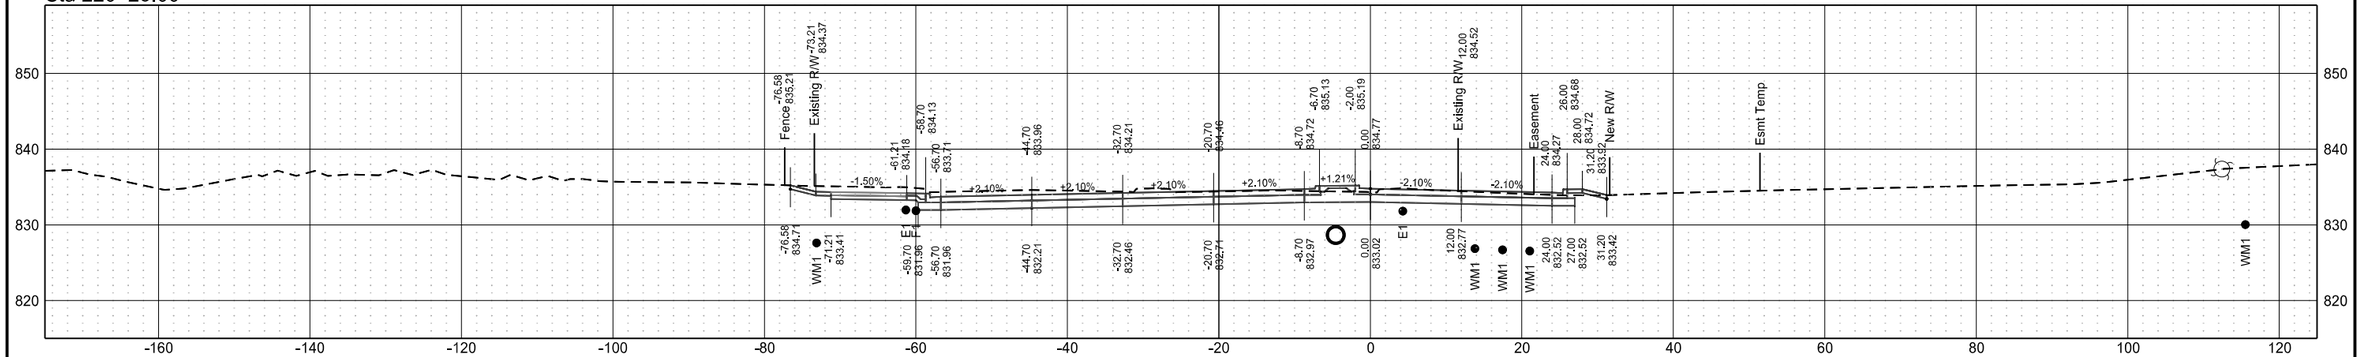



Sta 220+04.65

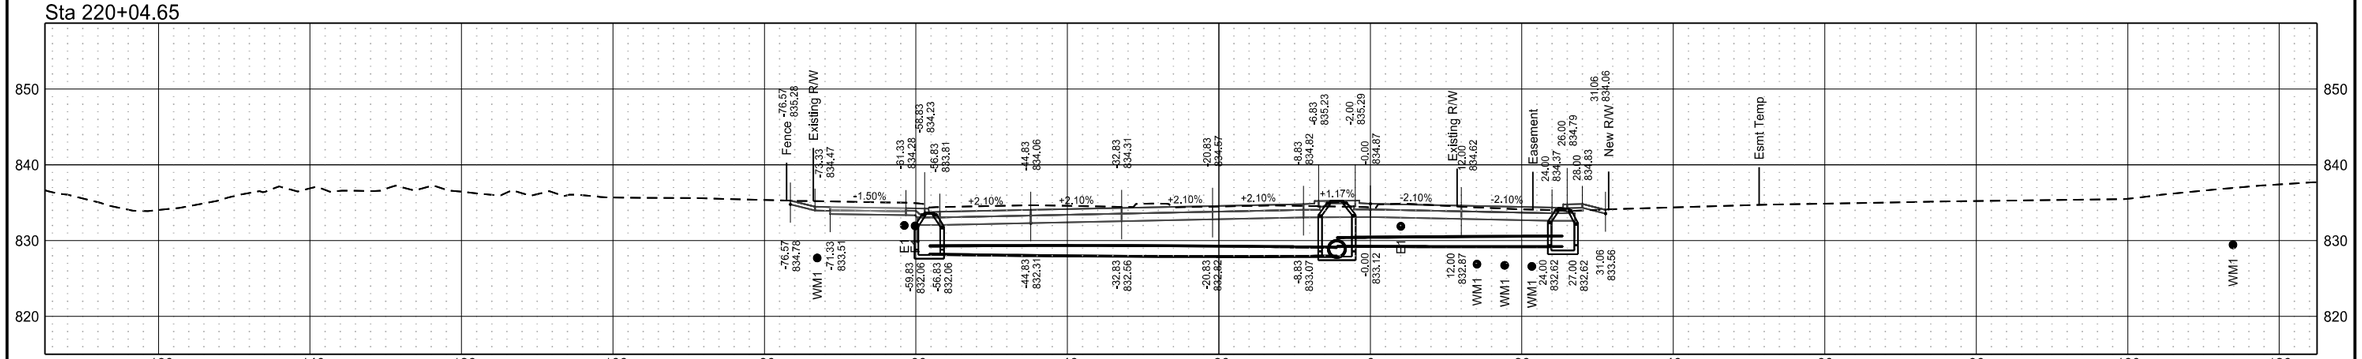


Roadway Cross Sections
ND 297 / DeMers Avenue
ND 297 (DeMers Ave) & 42nd St Grade Separation

| | STATE | PROJECT NO. | SECTION NO. | SHEET NO. |
|---|---|---|---|---|
| | ND | RCE-FTF-NHU-SU-6-297(014)000 | 200 | 30 |


Sta 221+25.00

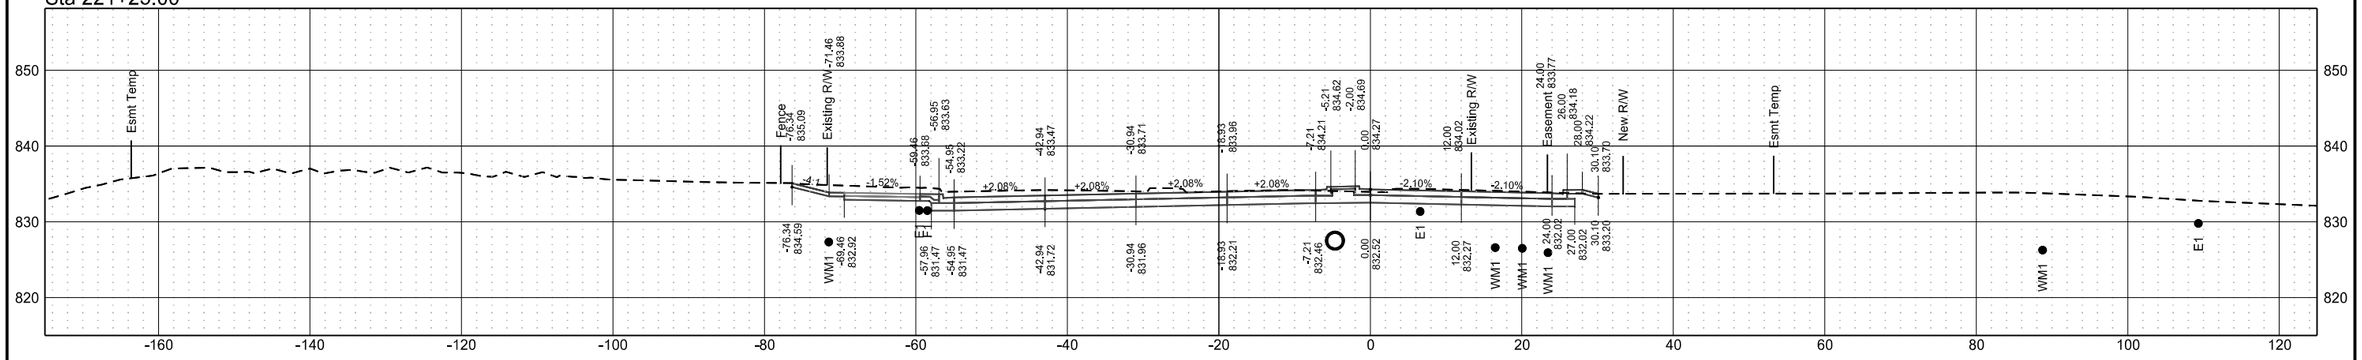


Sta 221+00.00

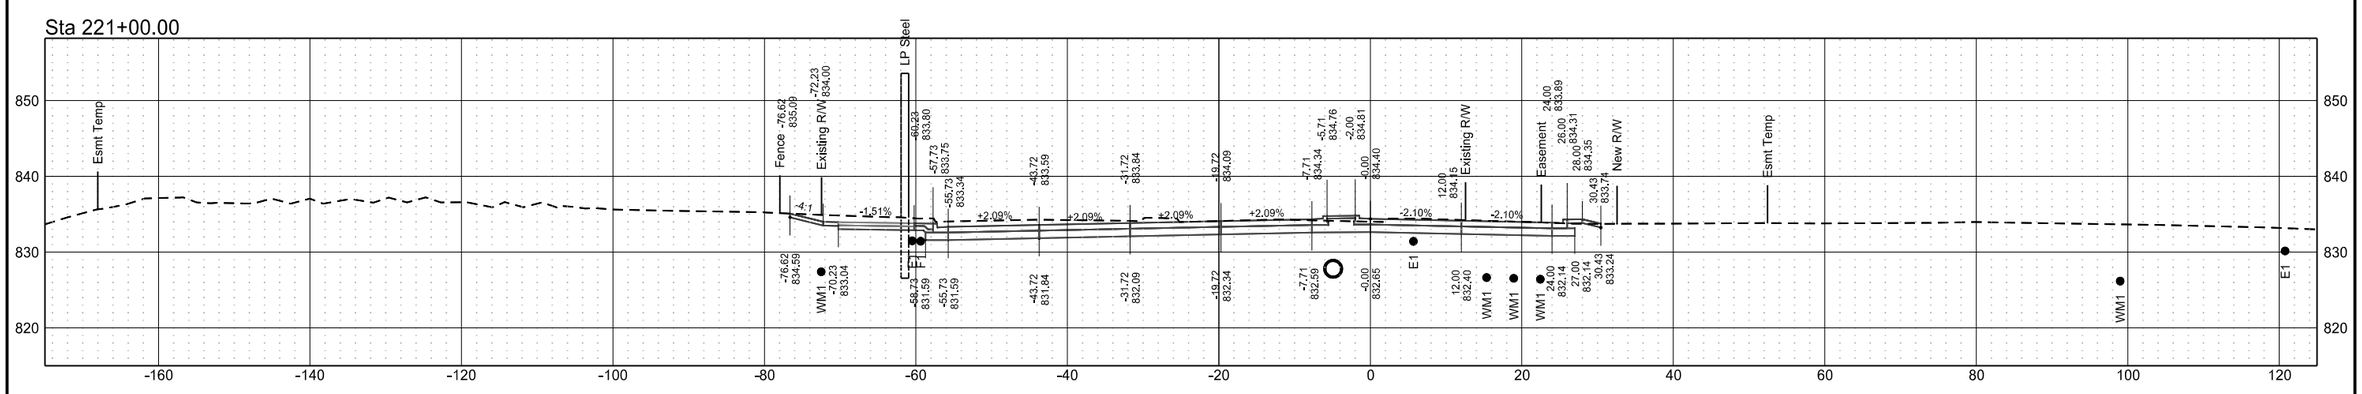



Sta 220+75.00

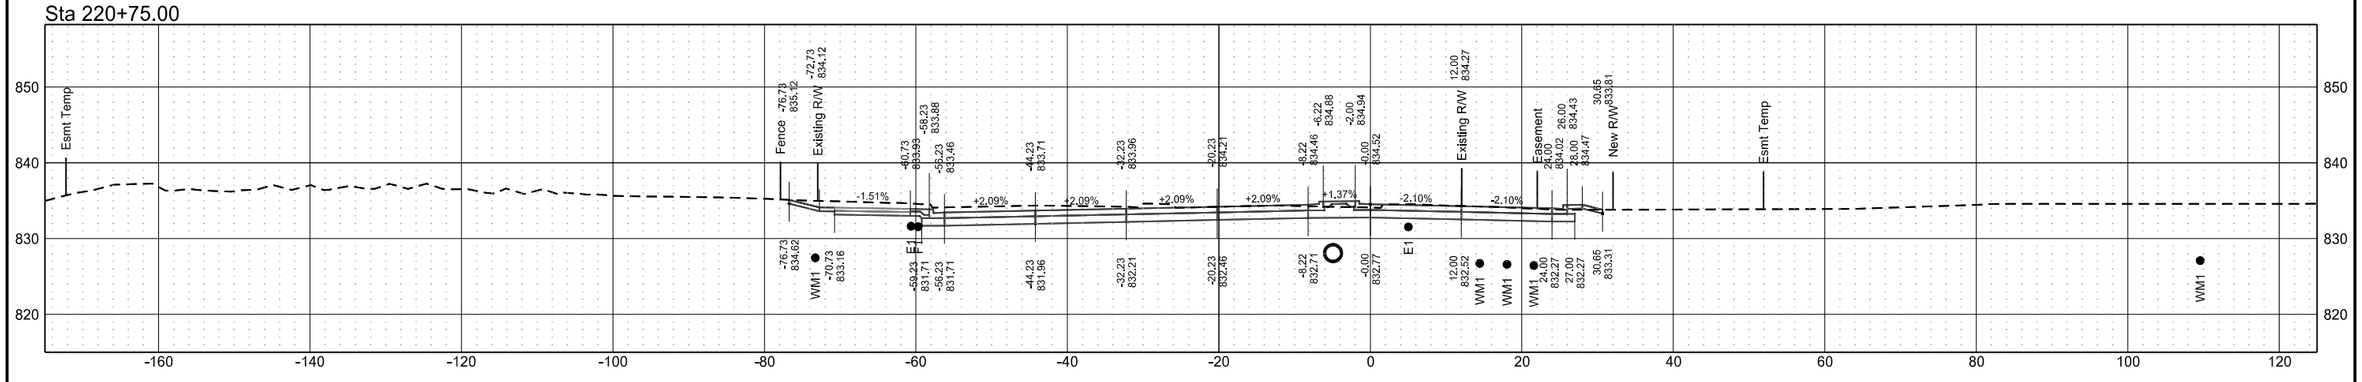


Roadway Cross Sections
ND 297 / DeMers Avenue
ND 297 (DeMers Ave) & 42nd St Grade Separation

| | STATE | PROJECT NO. | SECTION NO. | SHEET NO. |
|---|---|---|---|---|
| | ND | RCE-FTF-NHU-SU-6-297(014)000 | 200 | 31 |


Sta 221+75.00

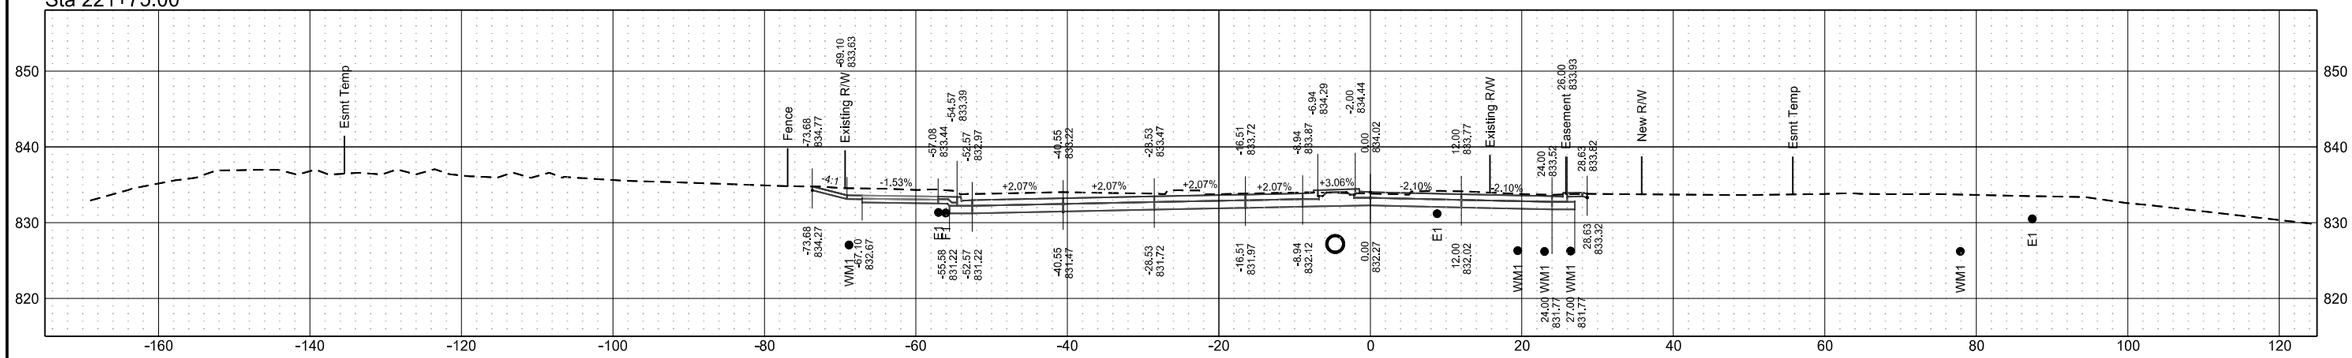


Sta 221+50.00

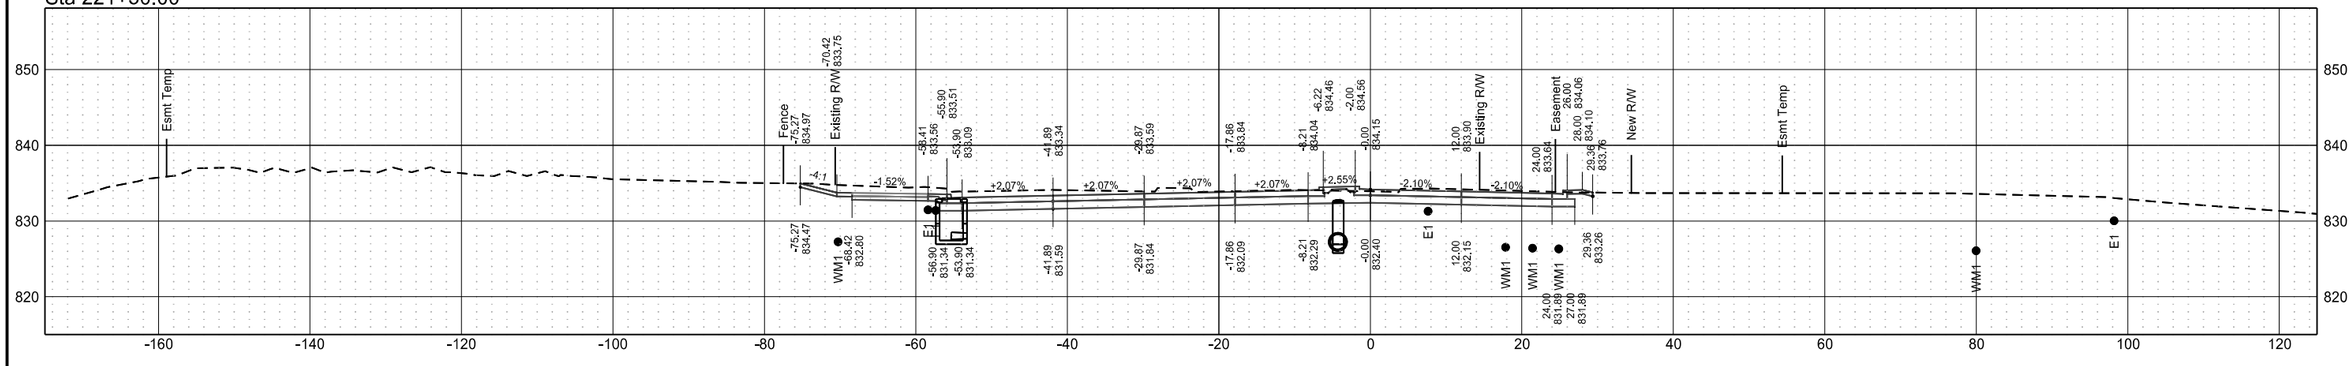



Sta 221+48.65

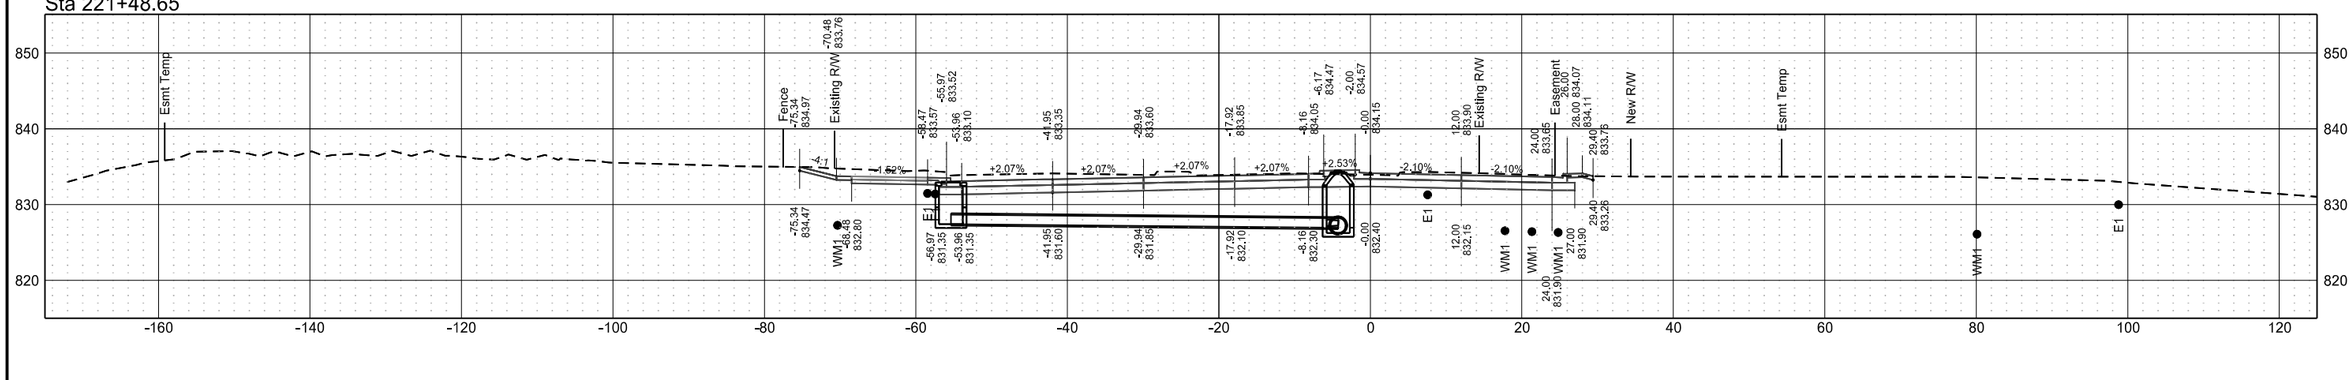


Roadway Cross Sections
ND 297 / DeMers Avenue
ND 297 (DeMers Ave) & 42nd St Grade Separation

| | STATE | PROJECT NO. | SECTION NO. | SHEET NO. |
|---|---|---|---|---|
| | ND | RCE-FTF-NHU-SU-6-297(014)000 | 200 | 32 |


Sta 222+50.00

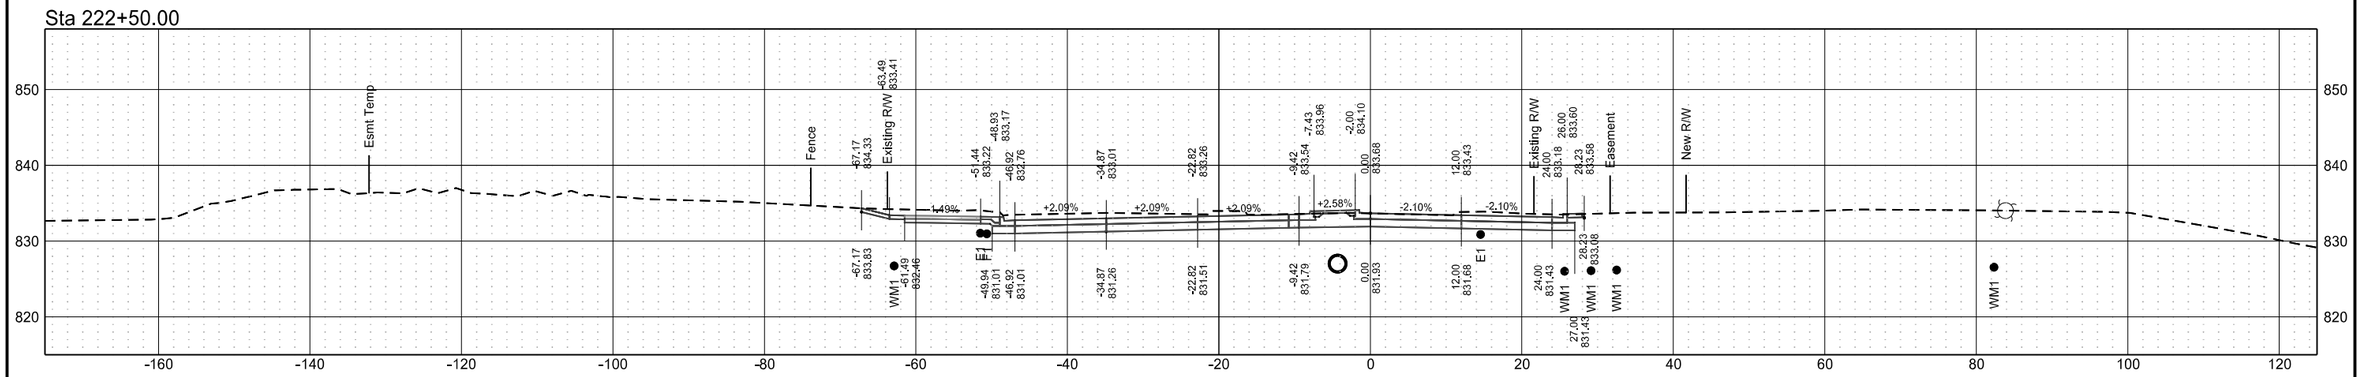


Sta 222+25.00

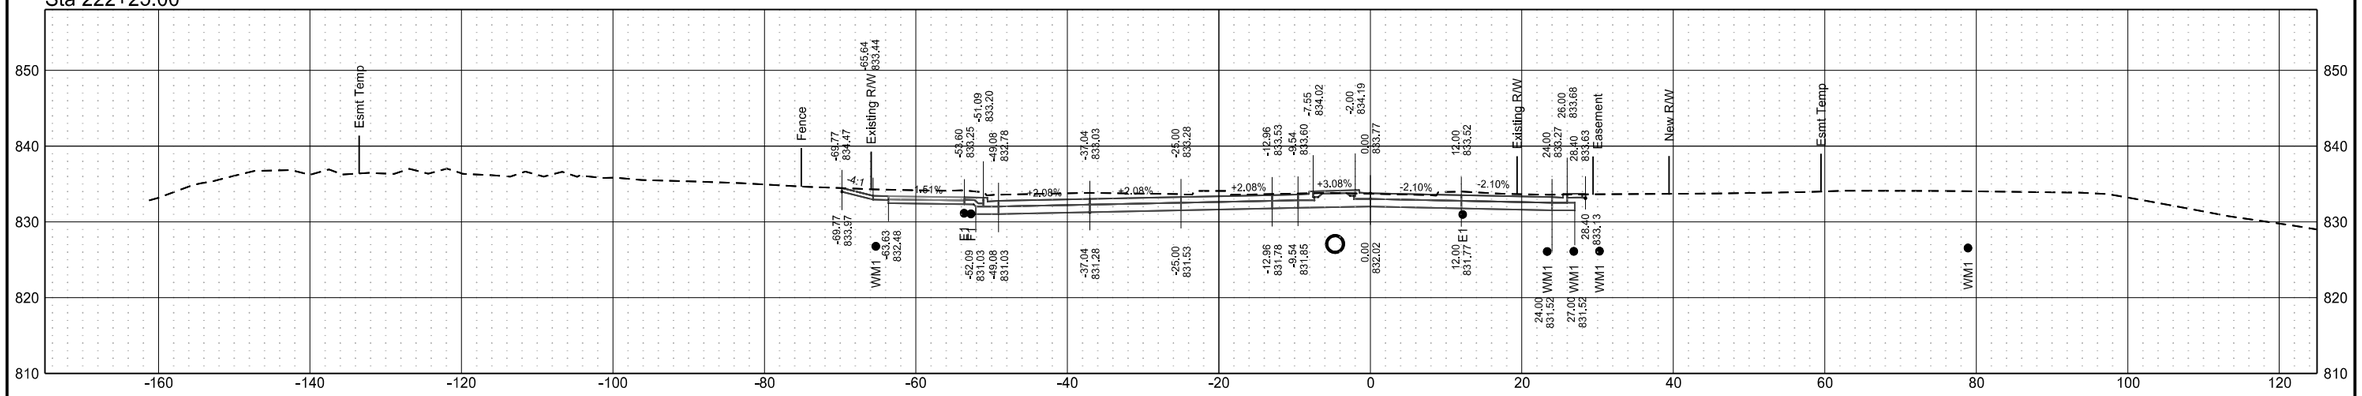



Sta 222+00.00

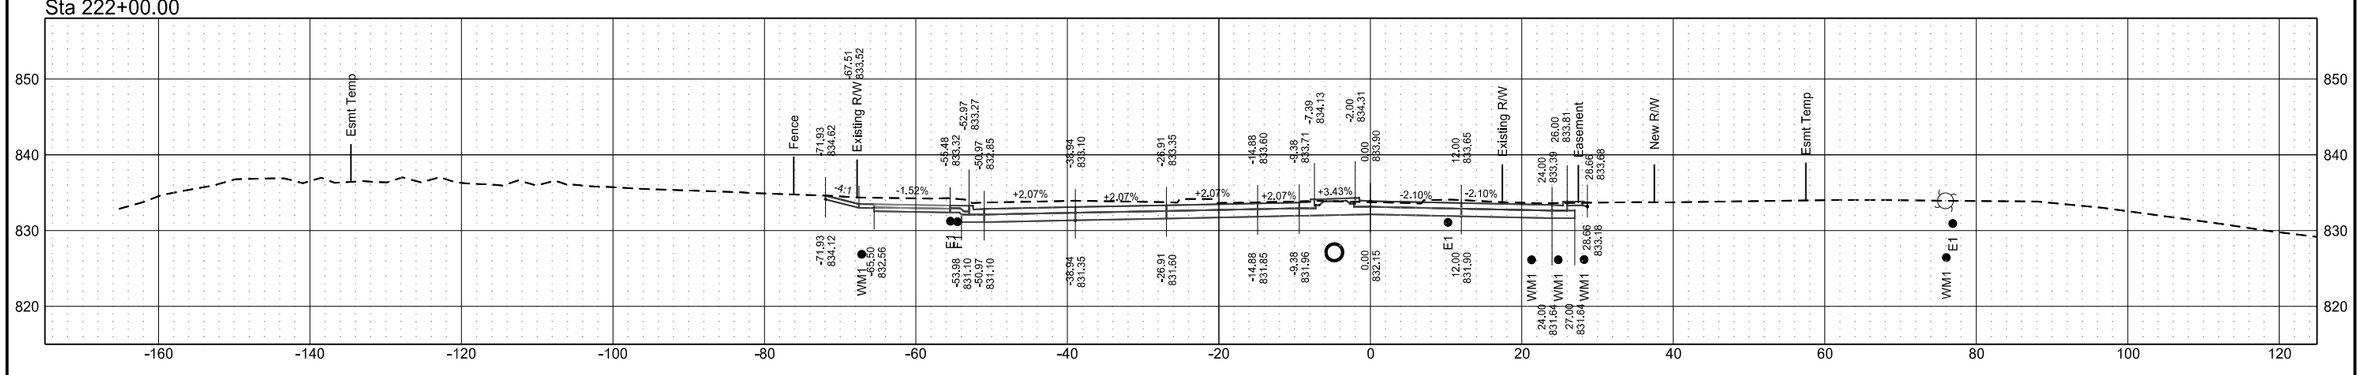


Roadway Cross Sections
ND 297 / DeMers Avenue
ND 297 (DeMers Ave) & 42nd St Grade Separation

| | STATE | PROJECT NO. | SECTION NO. | SHEET NO. |
|---|---|---|---|---|
| | ND | RCE-FTF-NHU-SU-6-297(014)000 | 200 | 33 |


Sta 222+75.00

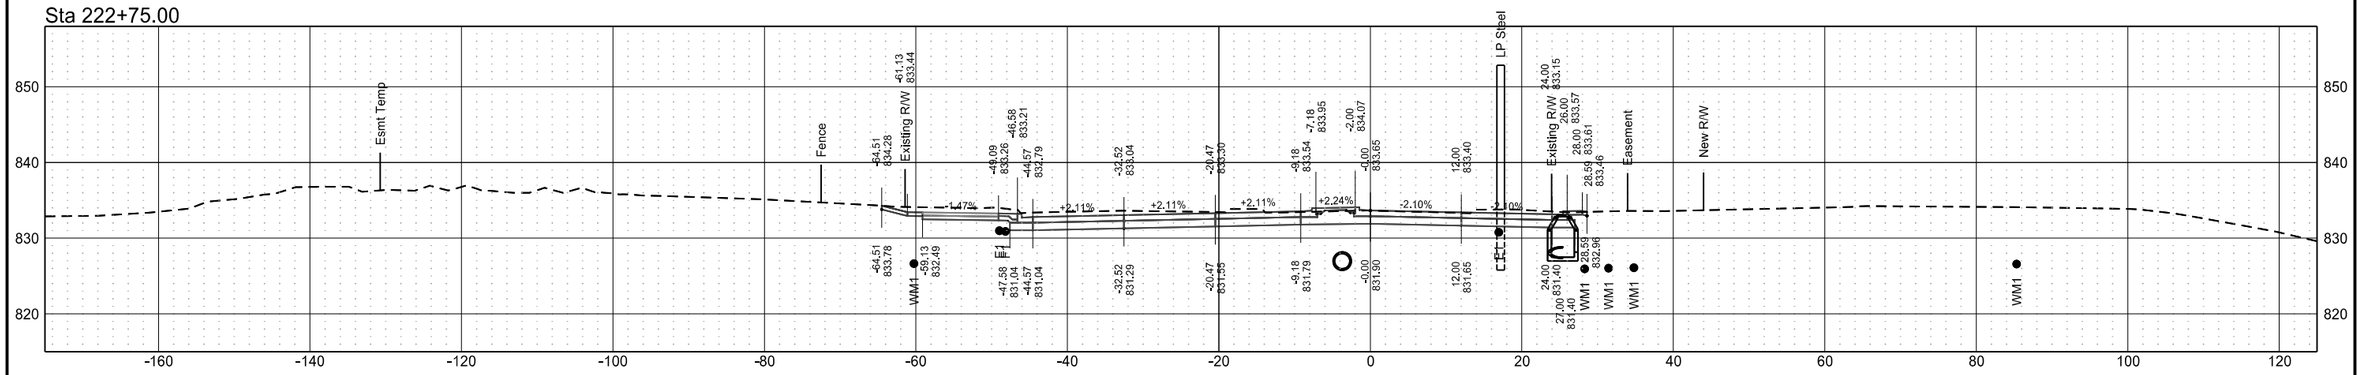


Sta 222+61.96

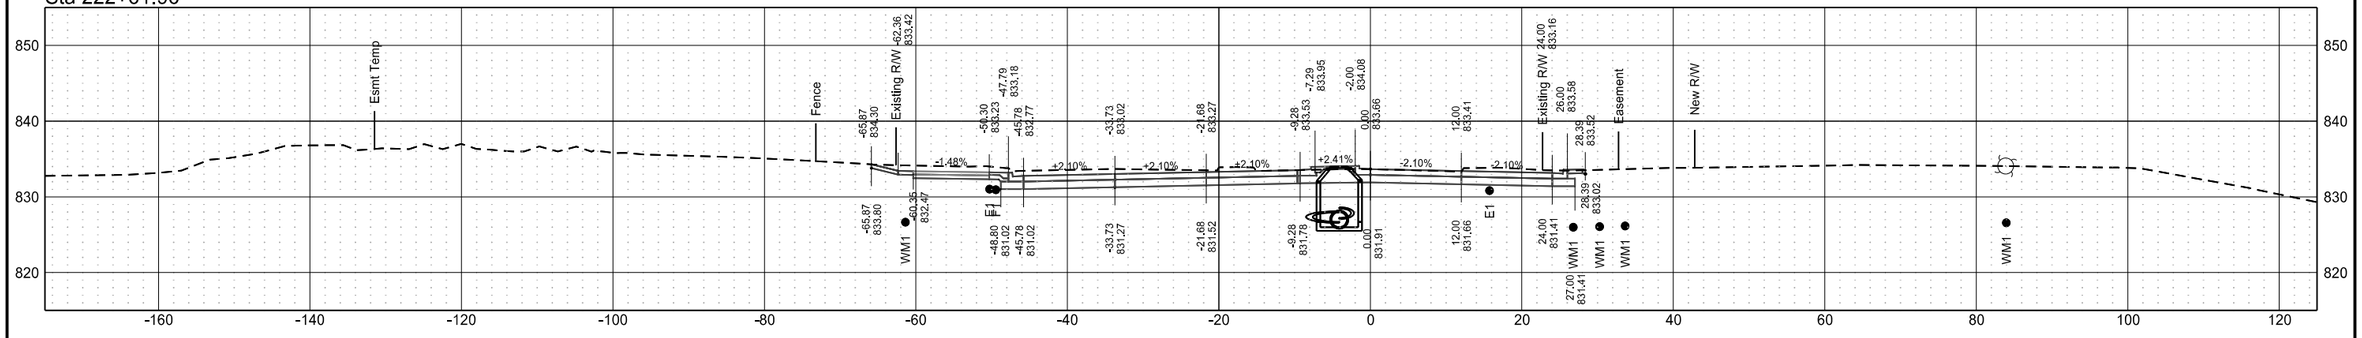



Sta 222+54.14

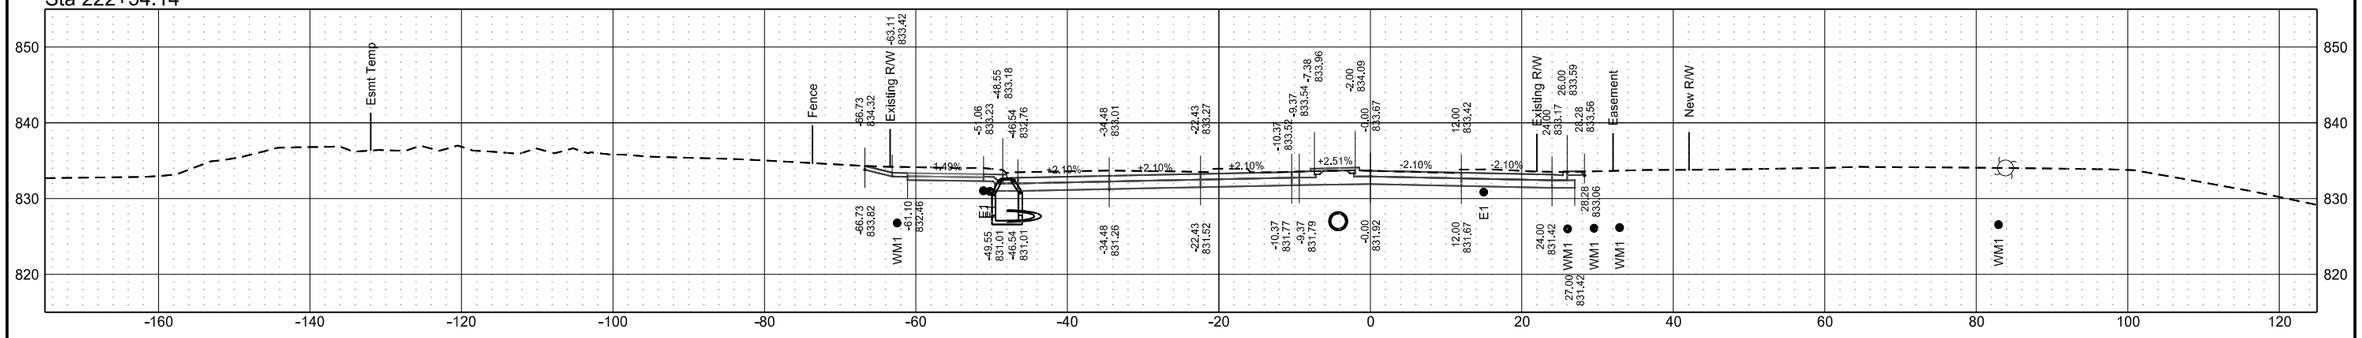


Roadway Cross Sections
ND 297 / DeMers Avenue
ND 297 (DeMers Ave) & 42nd St Grade Separation

| | STATE | PROJECT NO. | SECTION NO. | SHEET NO. |
|---|---|---|---|---|
| | ND | RCE-FTF-NHU-SU-6-297(014)000 | 200 | 34 |


Sta 223+50.00

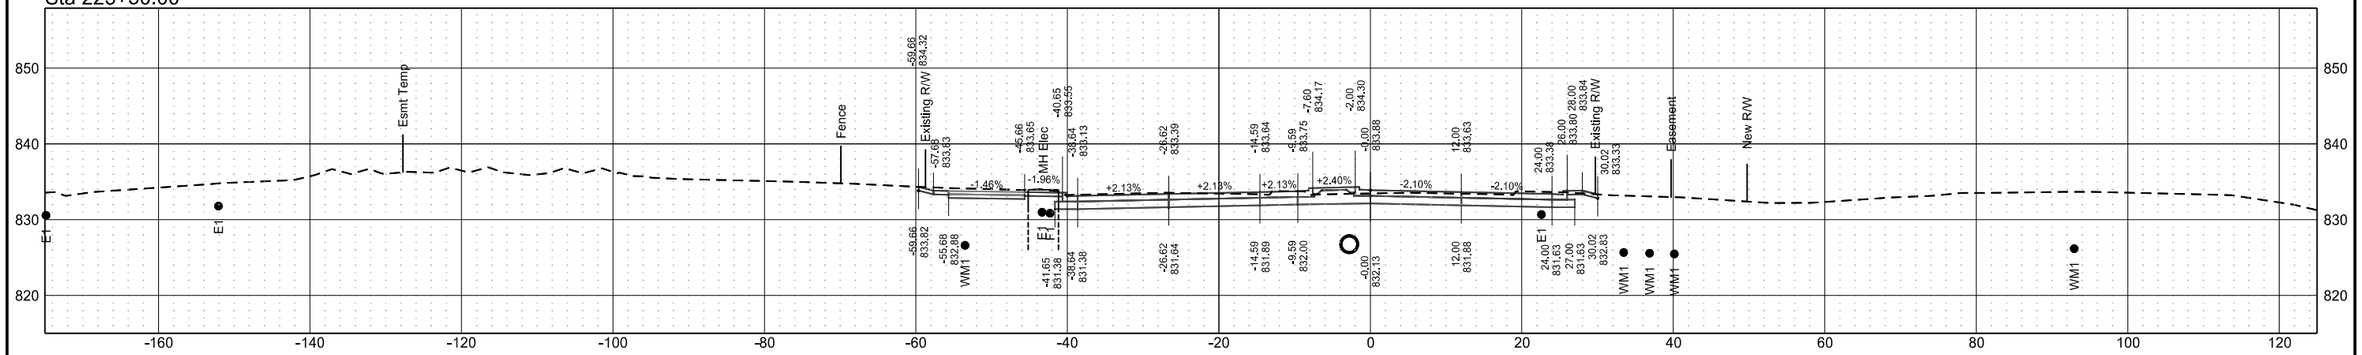


Sta 223+25.00

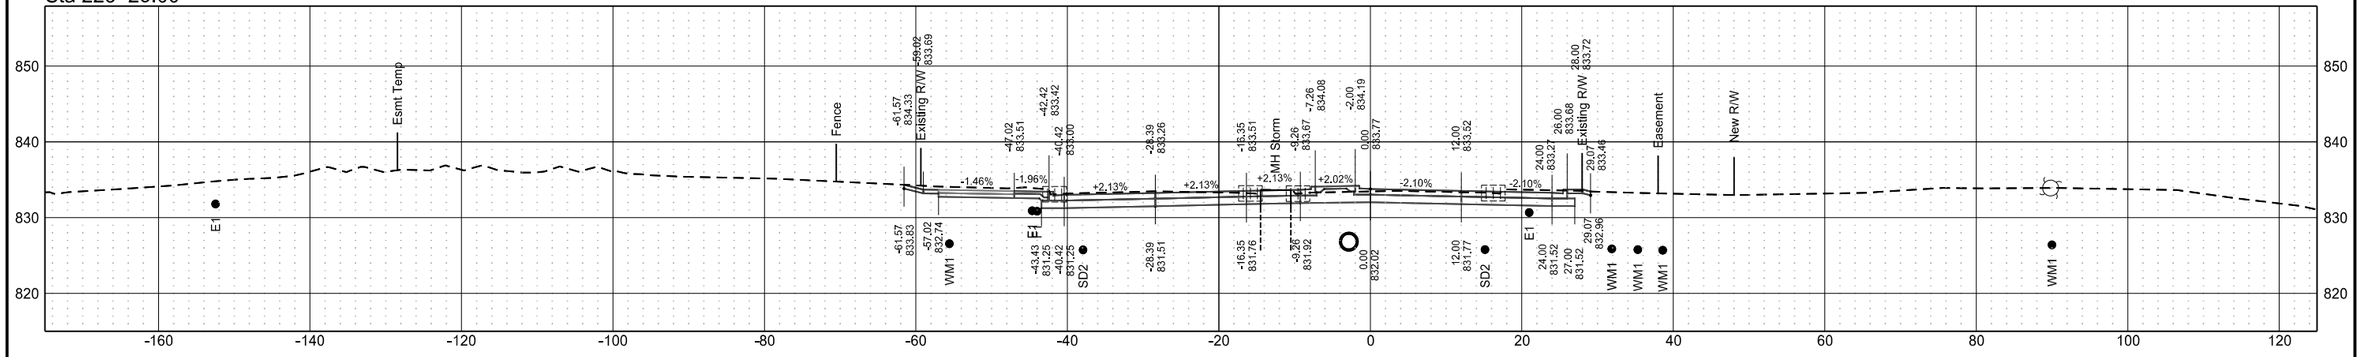



Sta 223+00.00

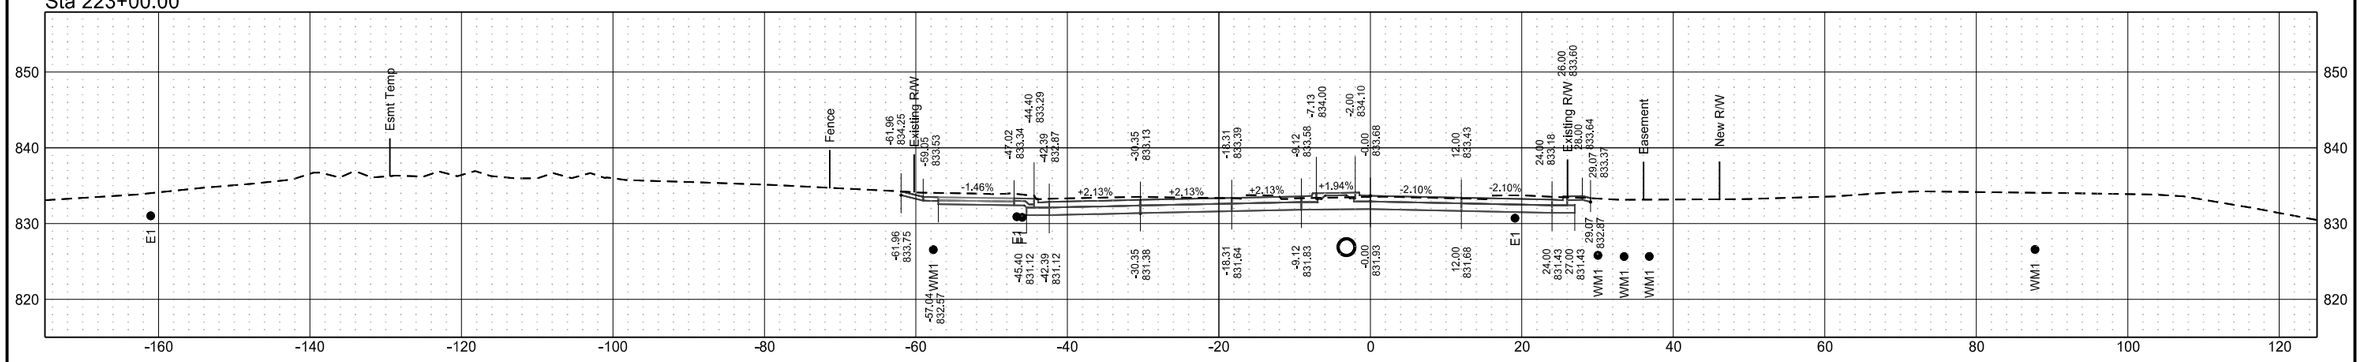


Roadway Cross Sections
ND 297 / DeMers Avenue
ND 297 (DeMers Ave) & 42nd St Grade Separation

| | STATE | PROJECT NO. | SECTION NO. | SHEET NO. |
|---|---|---|---|---|
| | ND | RCE-FTF-NHU-SU-6-297(014)000 | 200 | 35 |


Sta 224+25.00

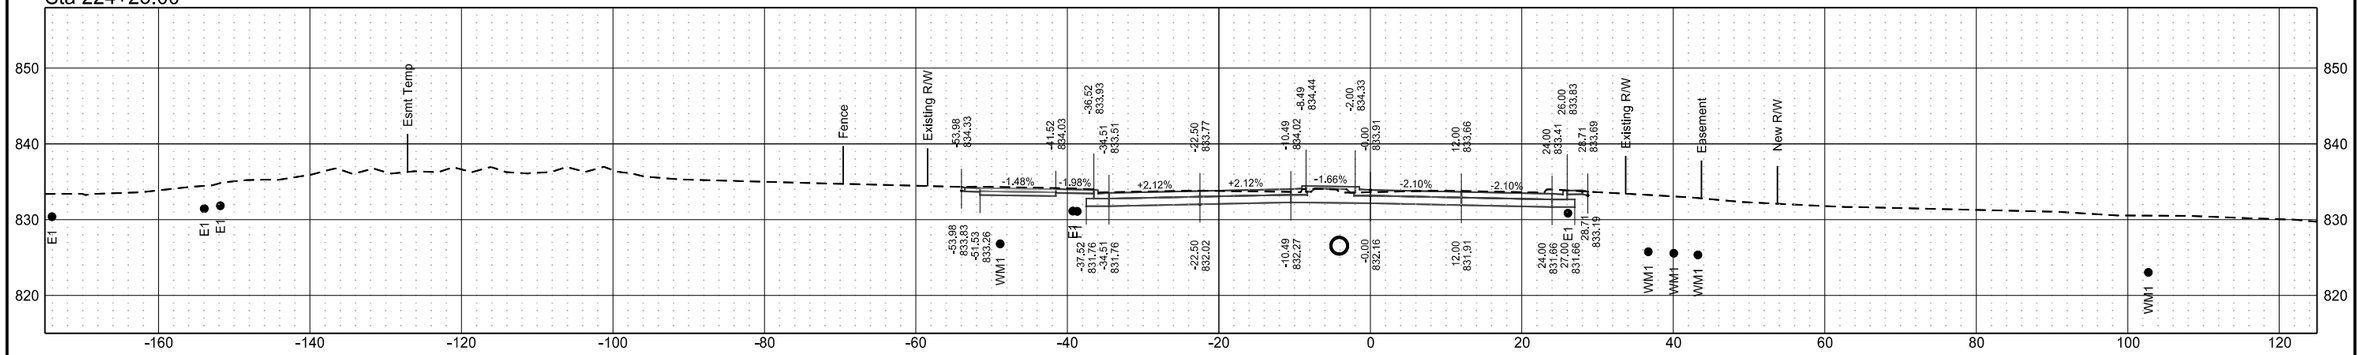


Sta 224+00.00

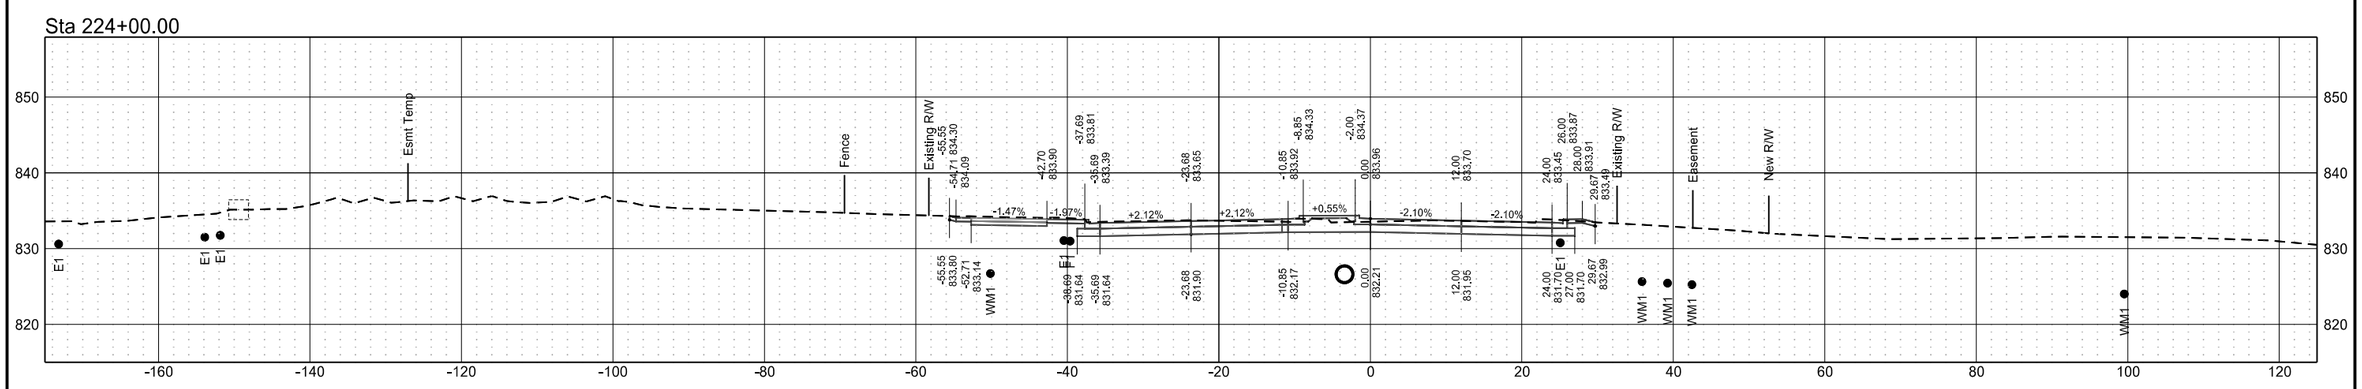



Sta 223+75.00

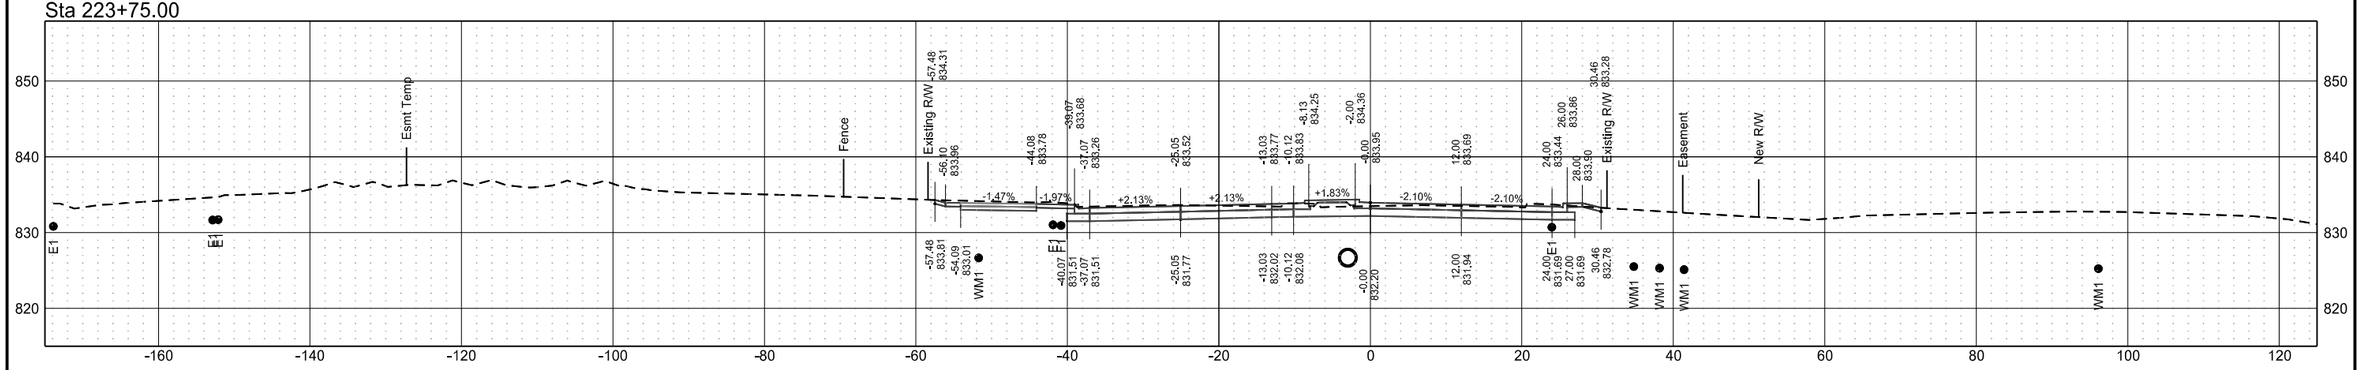


Roadway Cross Sections
ND 297 / DeMers Avenue
ND 297 (DeMers Ave) & 42nd St Grade Separation

| | STATE | PROJECT NO. | SECTION NO. | SHEET NO. |
|---|---|---|---|---|
| | ND | RCE-FTF-NHU-SU-6-297(014)000 | 200 | 36 |


Sta 225+00.00

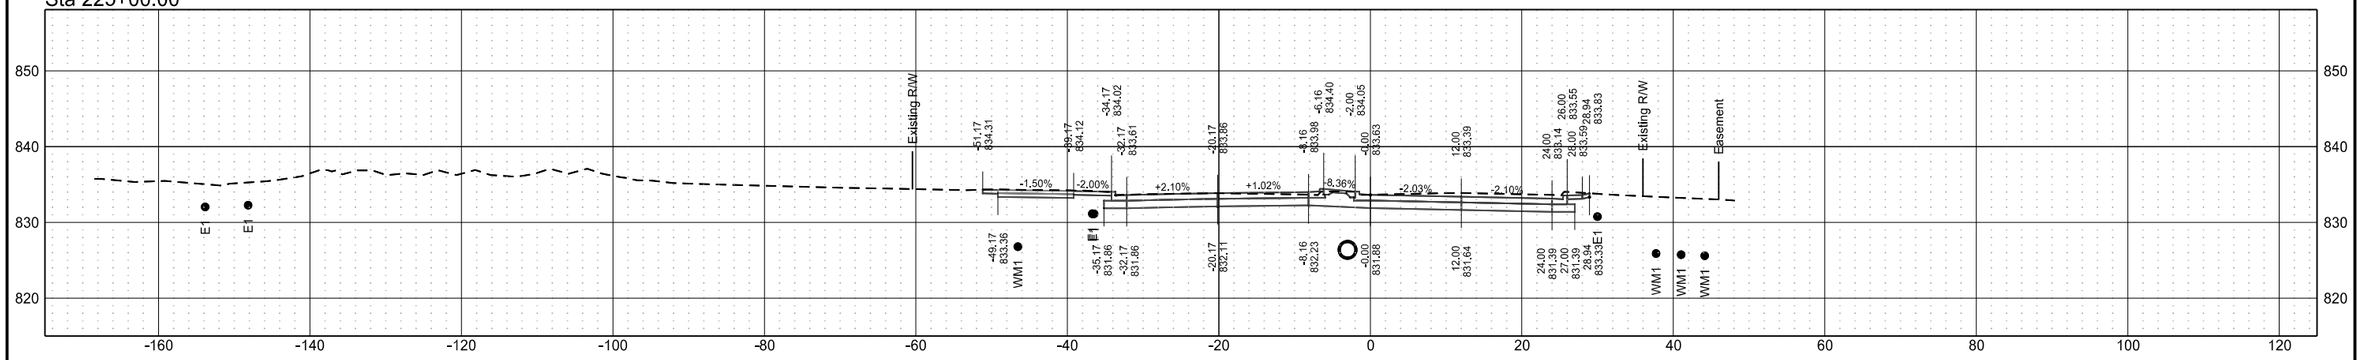


Sta 224+75.00

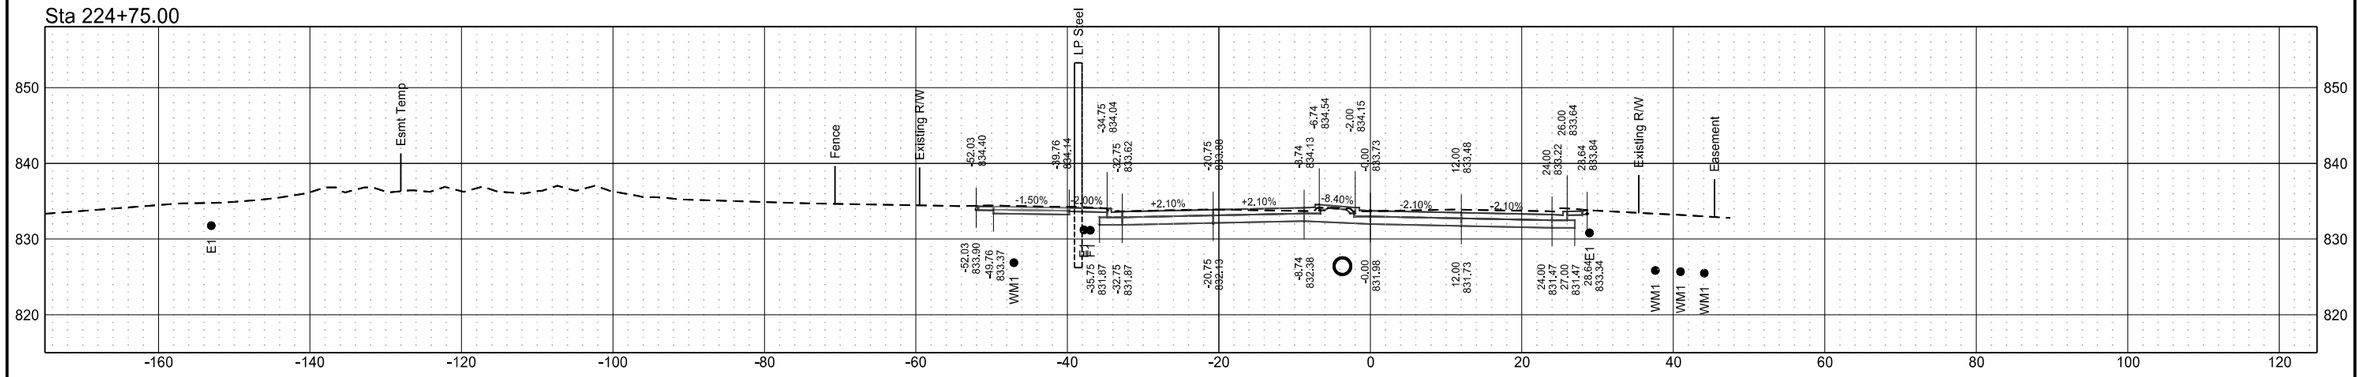



Sta 224+50.00

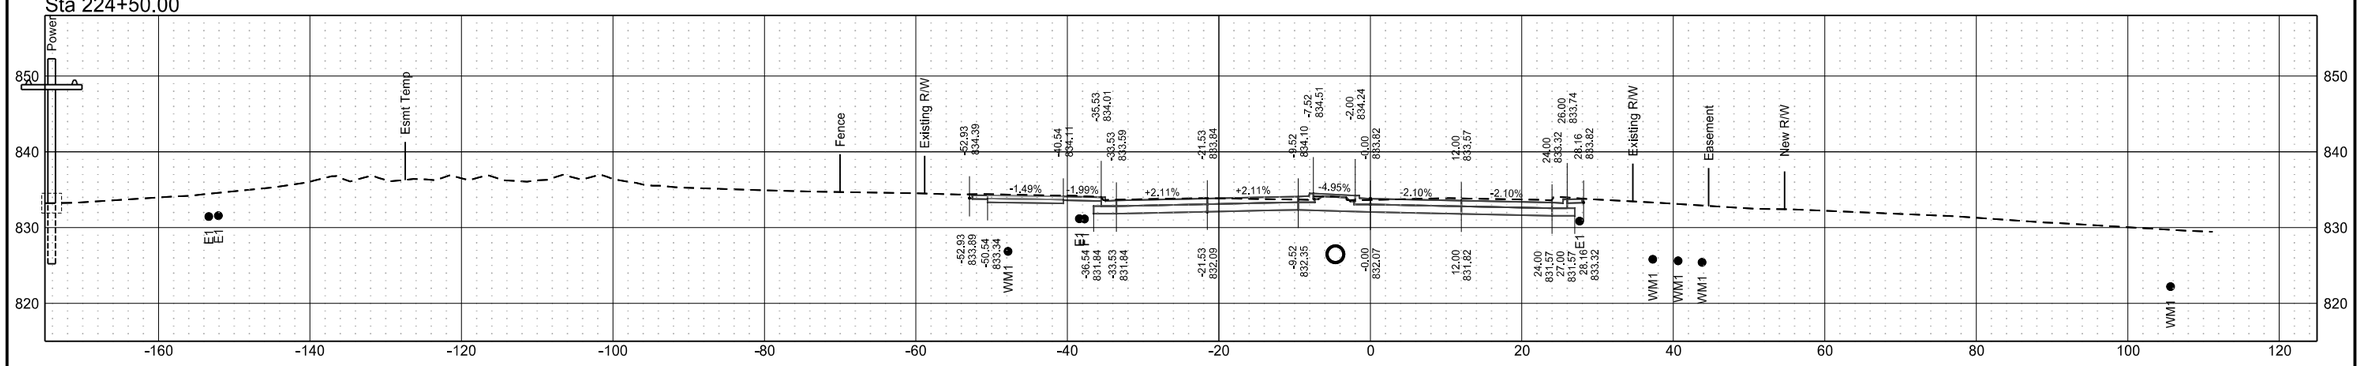


Roadway Cross Sections
ND 297 / DeMers Avenue
ND 297 (DeMers Ave) & 42nd St Grade Separation

| | STATE | PROJECT NO. | SECTION NO. | SHEET NO. |
|---|---|---|---|---|
| | ND | RCE-FTF-NHU-SU-6-297(014)000 | 200 | 37 |


Sta 225+60.16

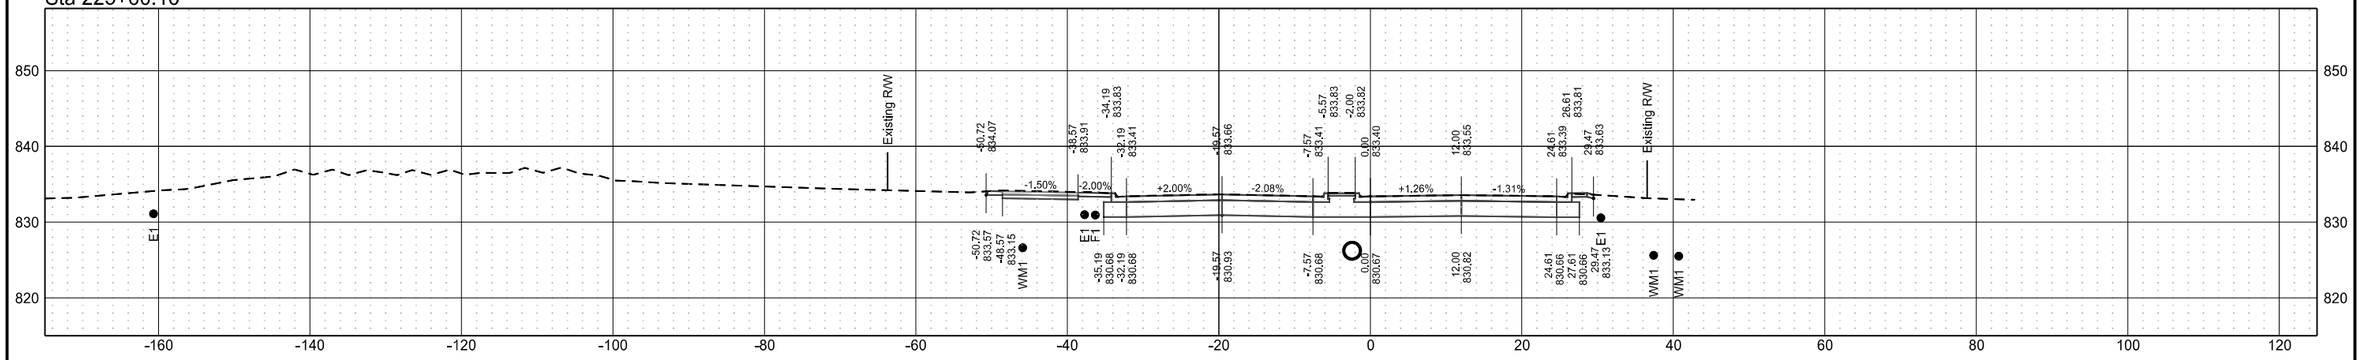


Sta 225+50.00

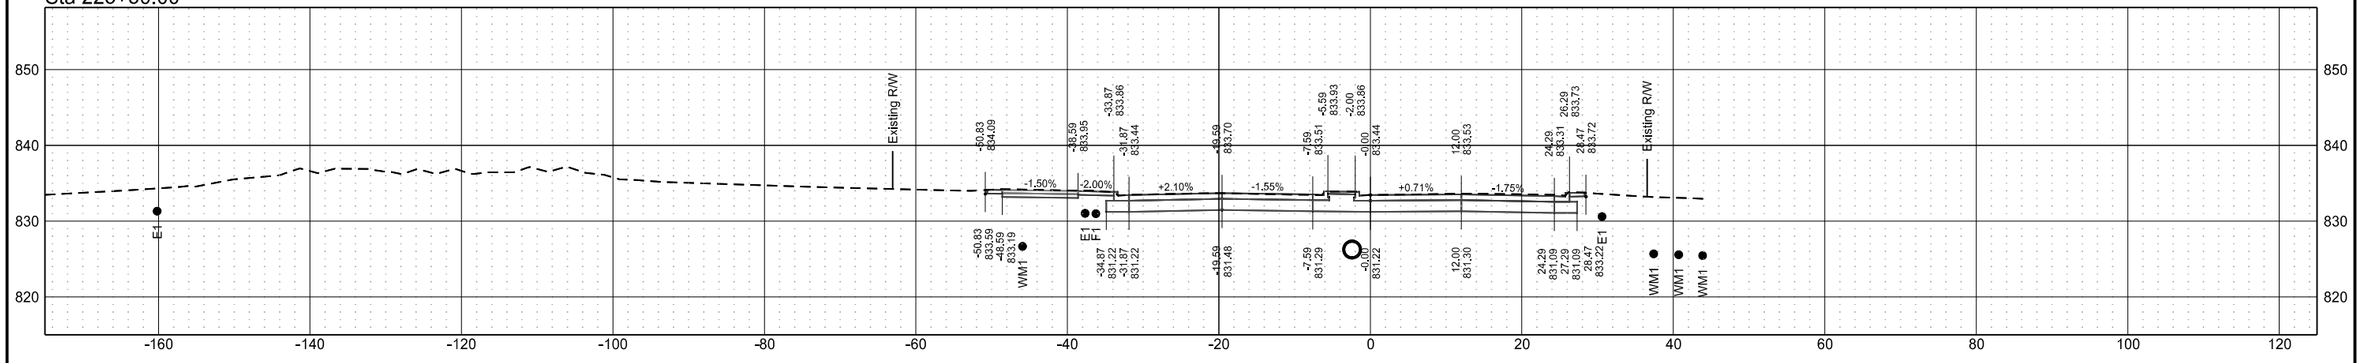



Sta 225+25.00

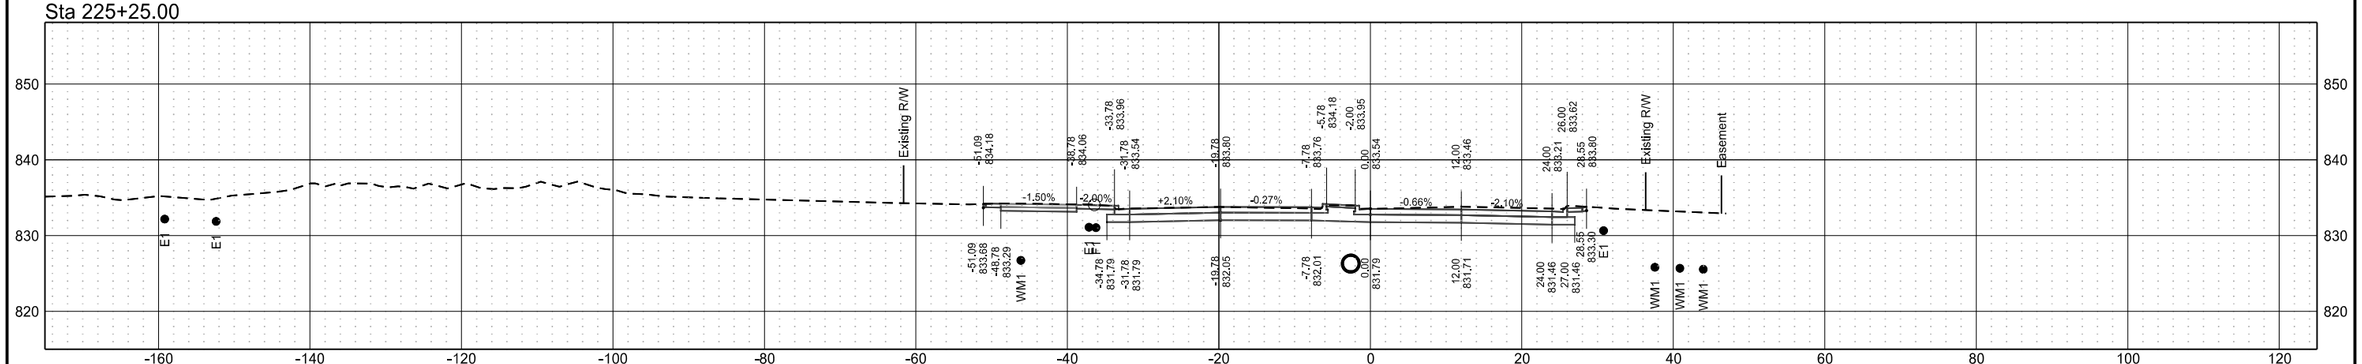


Roadway Cross Sections (Super Elevation Key Stations)
ND 297 / DeMers Avenue
ND 297 (DeMers Ave) & 42nd St Grade Separation

| | STATE | PROJECT NO. | SECTION NO. | SHEET NO. |
|---|---|---|---|---|
| | ND | RCE-FTF-NHU-SU-6-297(014)000 | 200 | 38 |


Sta 625+20.31

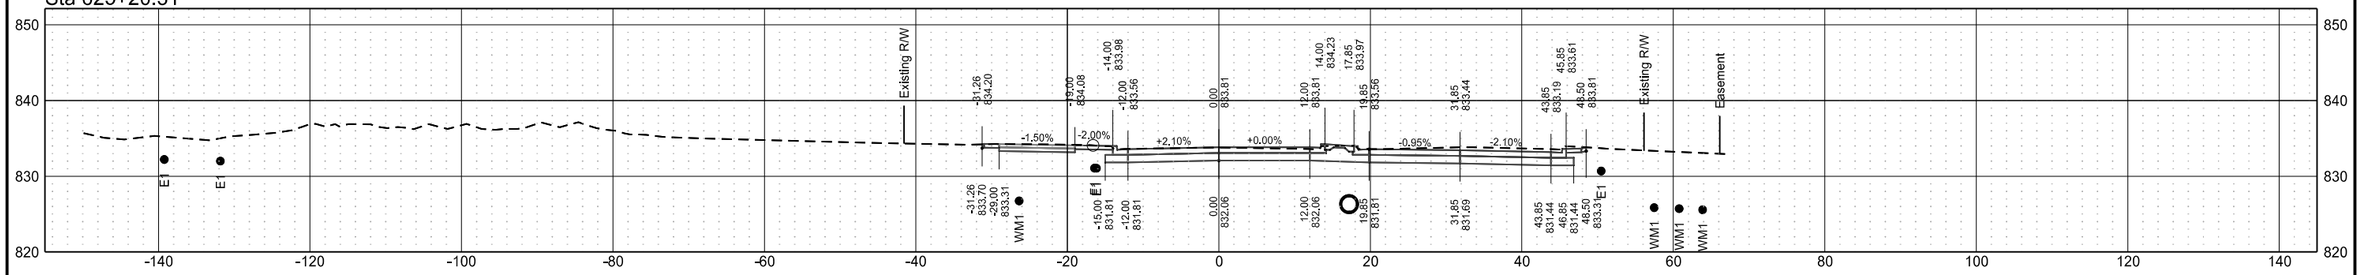



Sta 224+98.65

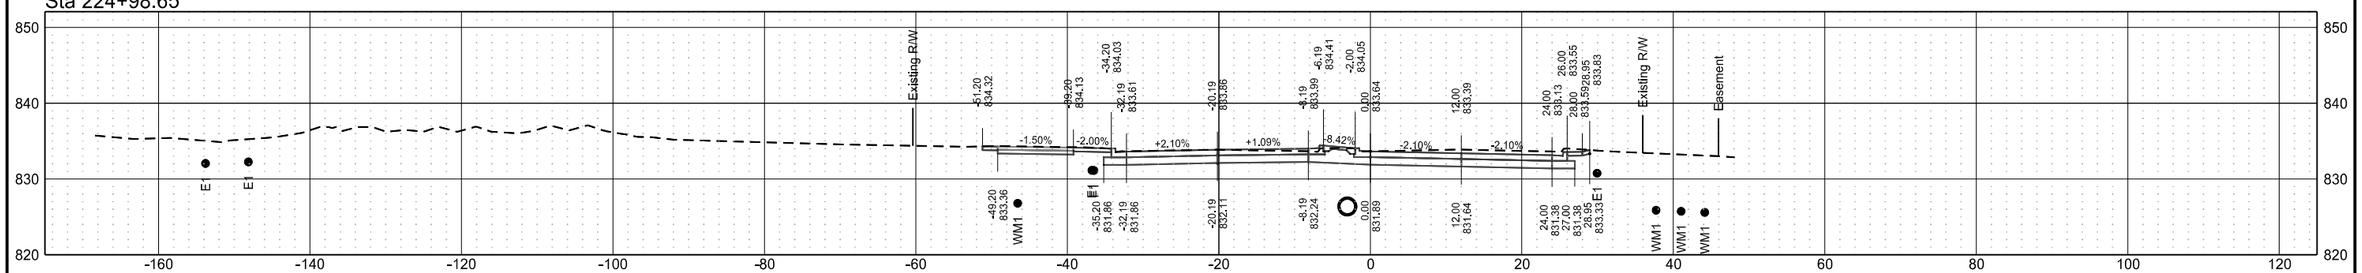


Sta 624+79.47

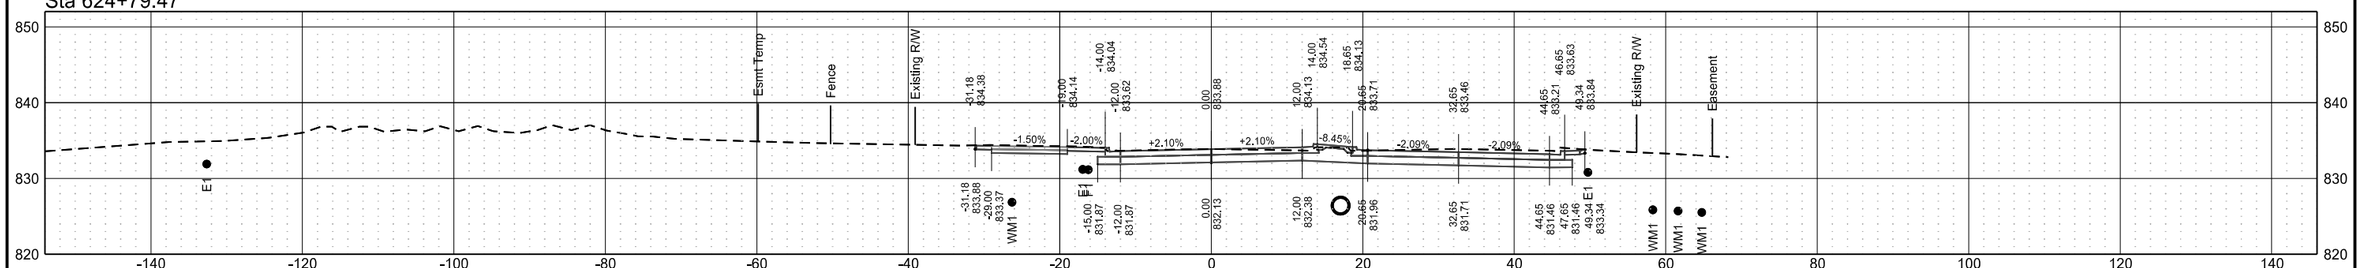



Sta 200+18.67

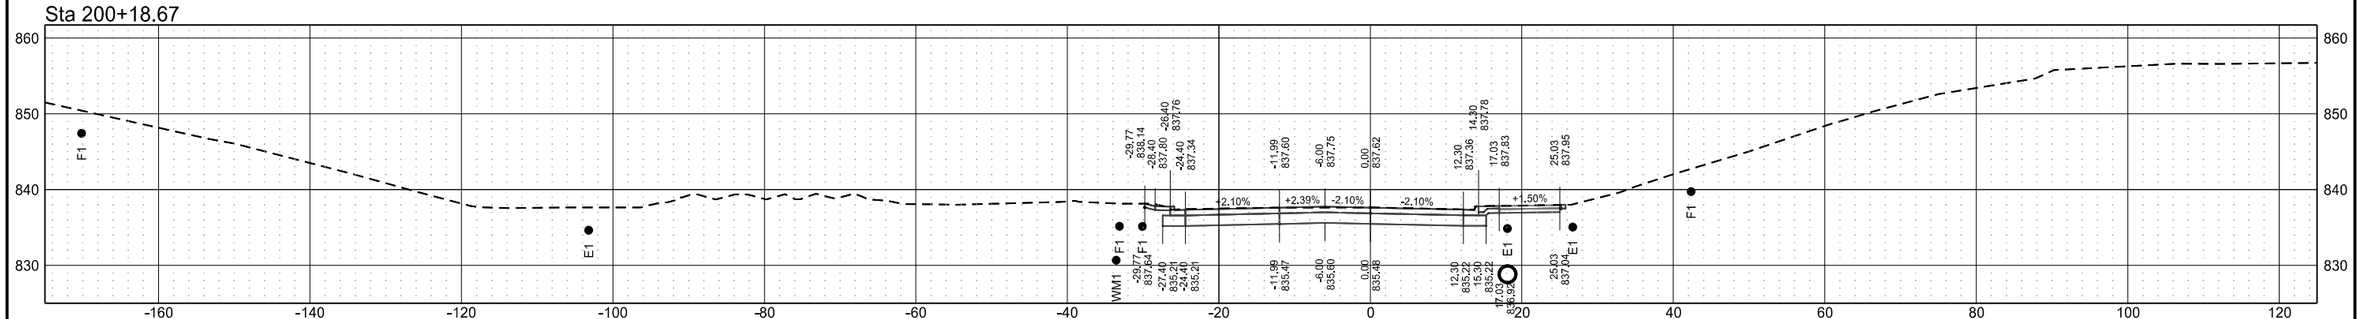


Roadway Cross Sections (Super Elevation Key Stations)
ND 297 / DeMers Avenue
ND 297 (DeMers Ave) & 42nd St Grade Separation

| | STATE | PROJECT NO. | SECTION NO. | SHEET NO. |
|---|---|---|---|---|
| | ND | RCE-FTF-NHU-SU-6-297(014)000 | 200 | 39 |


Sta 625+51.75

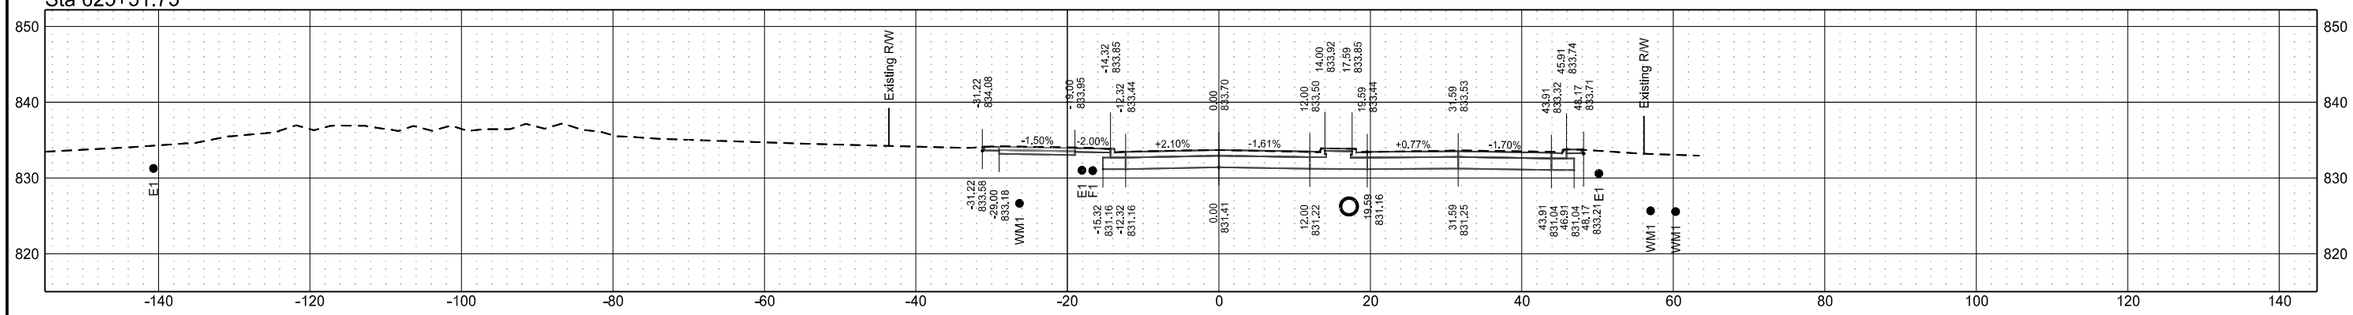


Sta 225+41.85

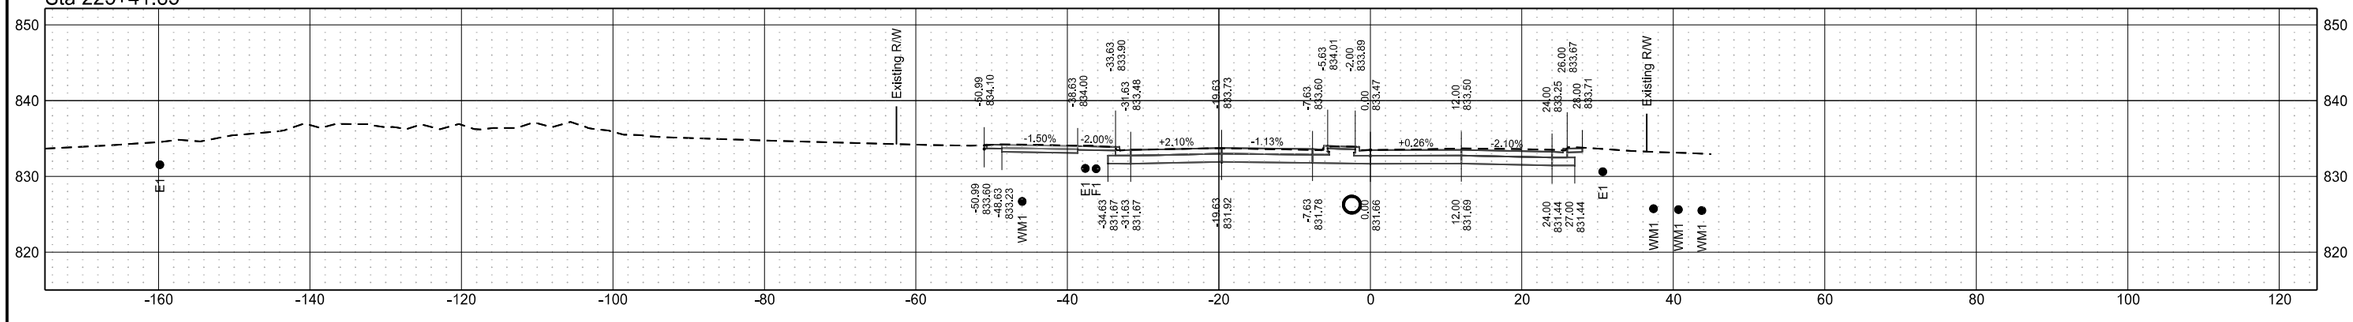



Sta 225+36.85

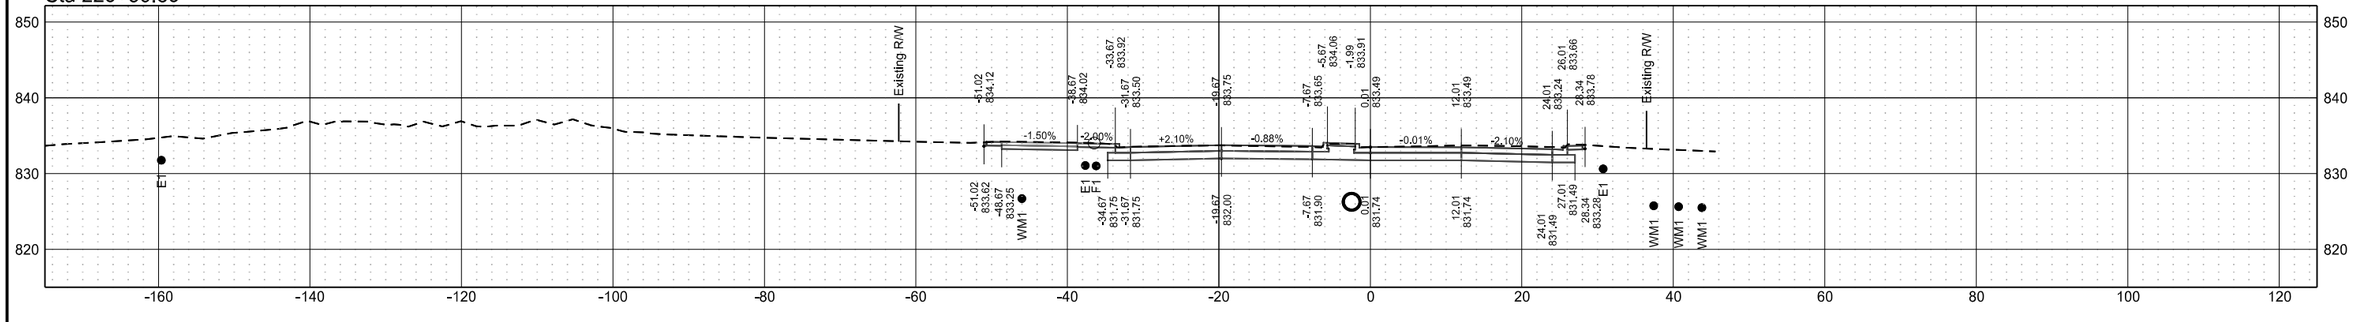


Roadway Cross Sections
42nd Street
ND 297 (DeMers Ave) & 42nd St Grade Separation

| | STATE | PROJECT NO. | SECTION NO. | SHEET NO. |
|---|---|---|---|---|
| | ND | RCE-FTF-NHU-SU-6-297(014)000 | 200 | 40 |


Sta 305+50.00

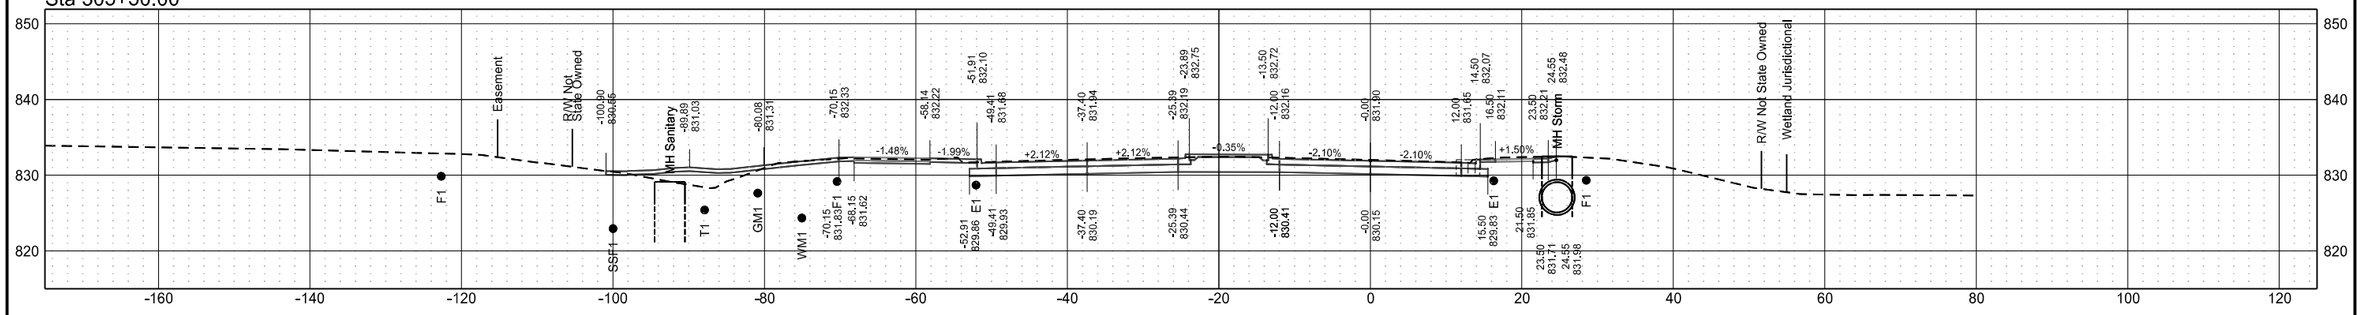


Sta 305+25.00

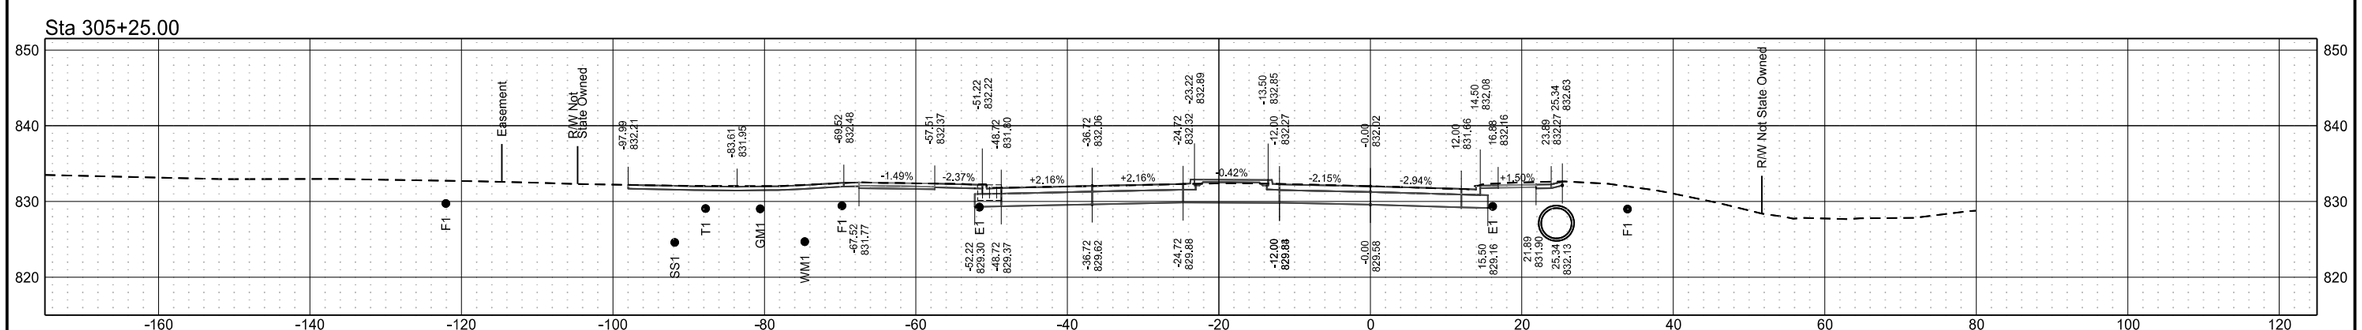



Sta 305+18.75

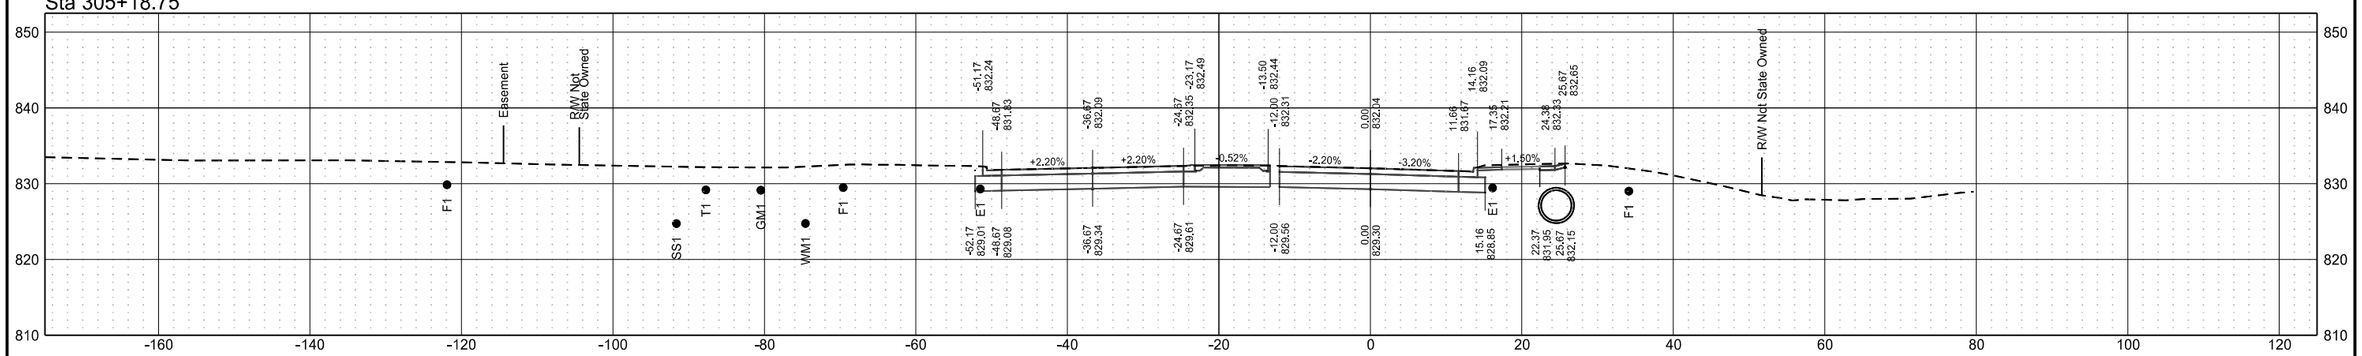


Roadway Cross Sections
42nd Street
ND 297 (DeMers Ave) & 42nd St Grade Separation

| | STATE | PROJECT NO. | SECTION NO. | SHEET NO. |
|---|---|---|---|---|
| | ND | RCE-FTF-NHU-SU-6-297(014)000 | 200 | 41 |


Sta 306+19.11

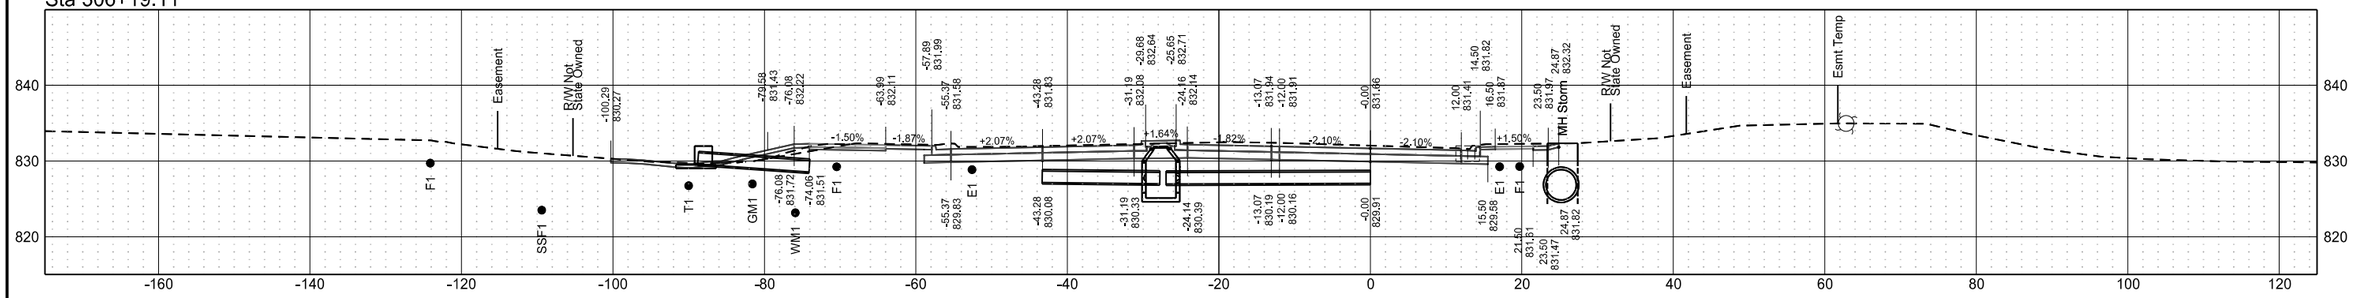


Sta 306+00.00

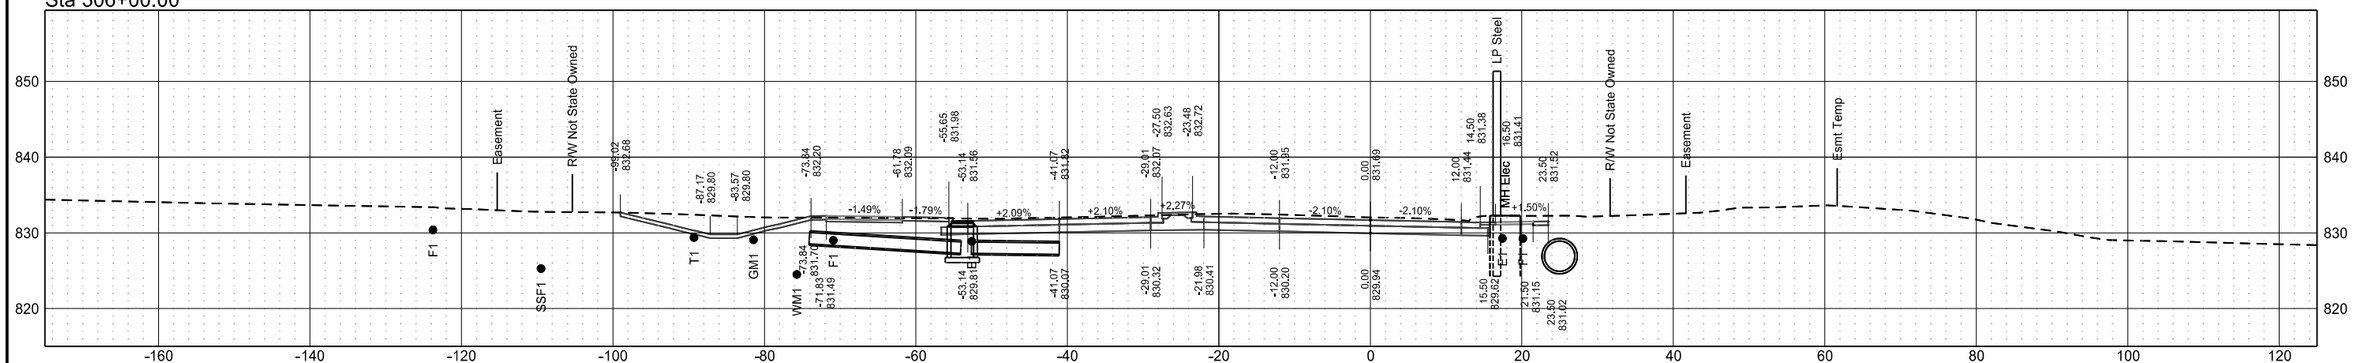



Sta 305+75.00

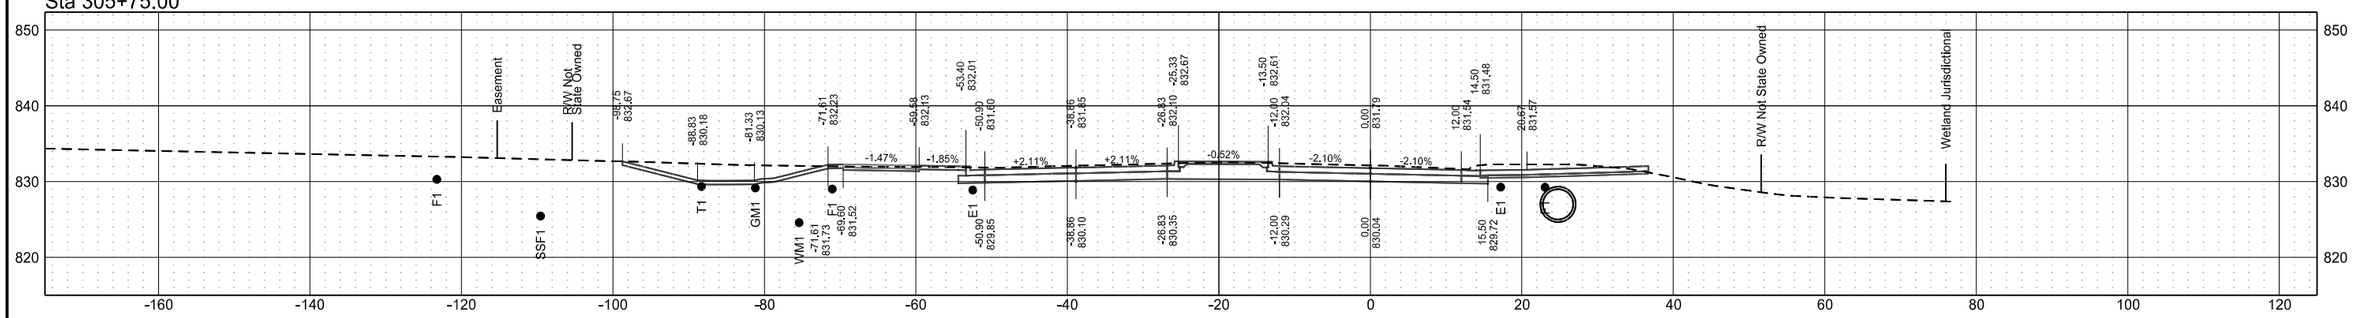


Roadway Cross Sections
42nd Street
ND 297 (DeMers Ave) & 42nd St Grade Separation

| | STATE | PROJECT NO. | SECTION NO. | SHEET NO. |
|---|---|---|---|---|
| | ND | RCE-FTF-NHU-SU-6-297(014)000 | 200 | 42 |


Sta 306+75.00

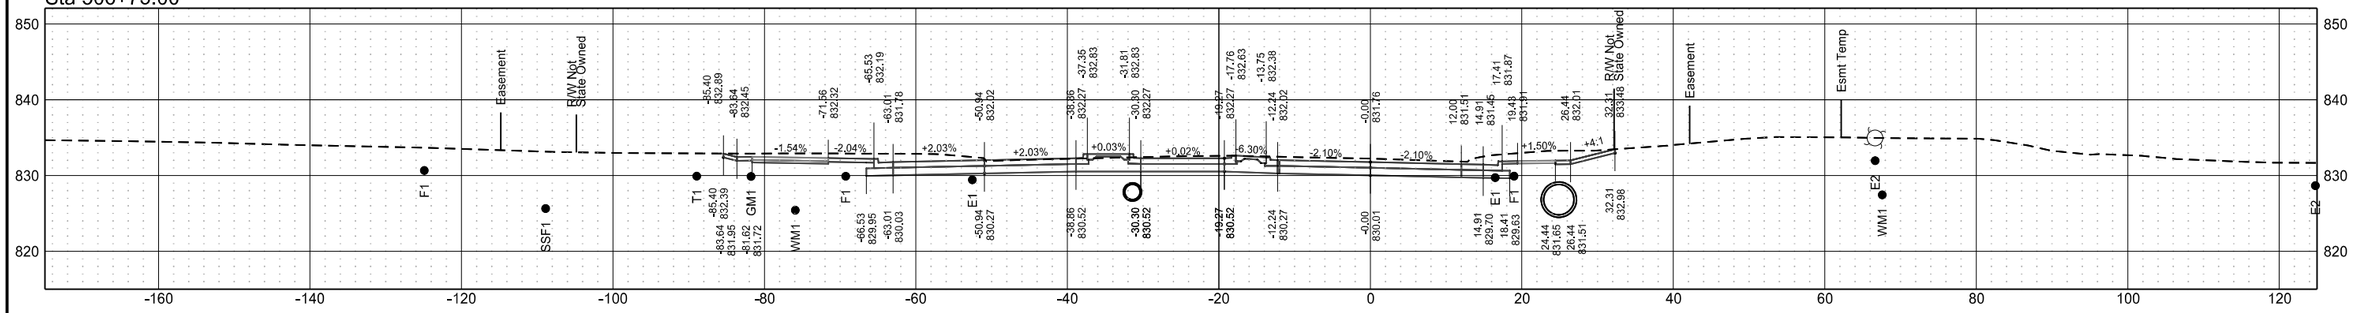


Sta 306+50.00

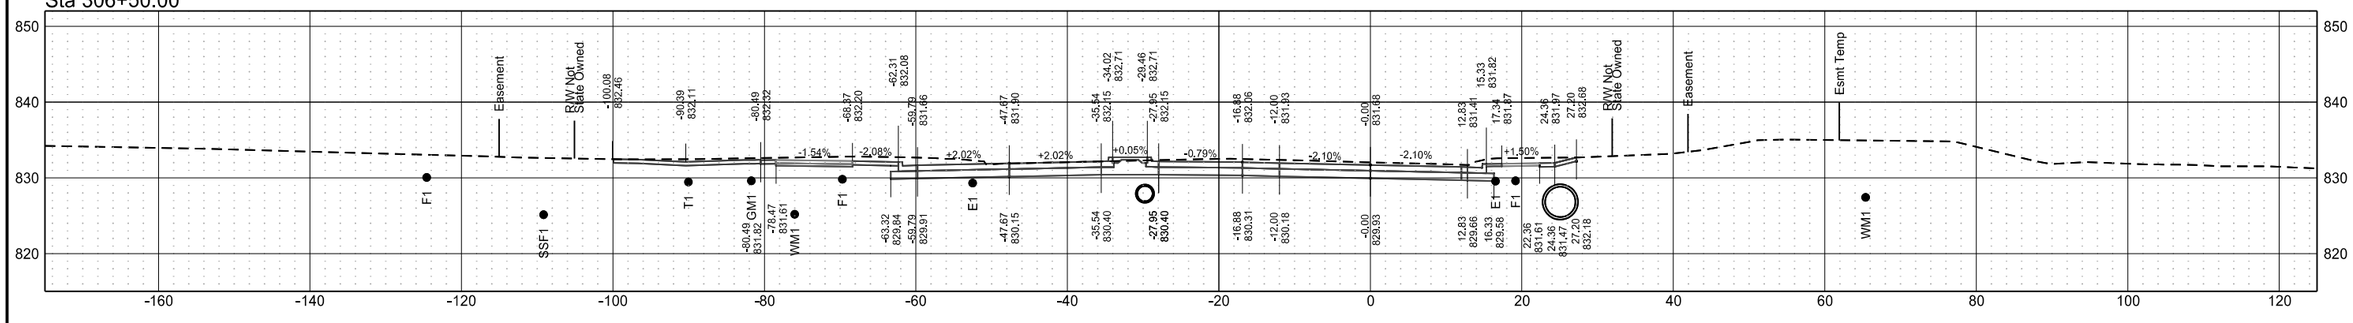



Sta 306+25.00

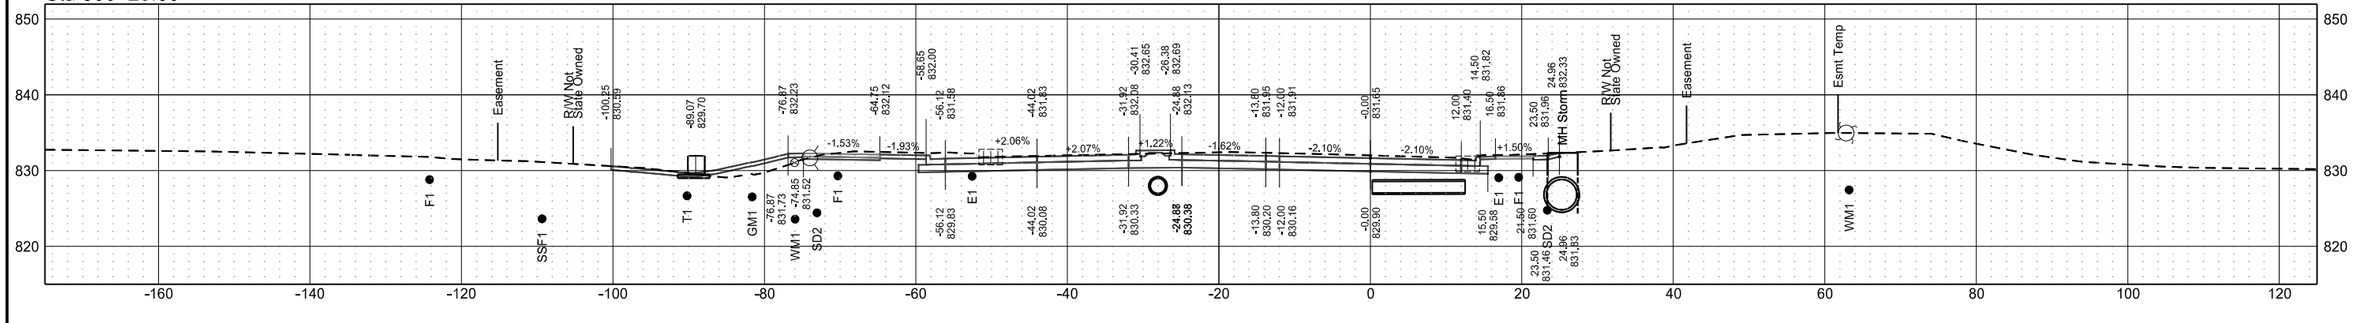


Roadway Cross Sections
42nd Street
ND 297 (DeMers Ave) & 42nd St Grade Separation

| | STATE | PROJECT NO. | SECTION NO. | SHEET NO. |
|---|---|---|---|---|
| | ND | RCE-FTF-NHU-SU-6-297(014)000 | 200 | 43 |


Sta 307+50.00

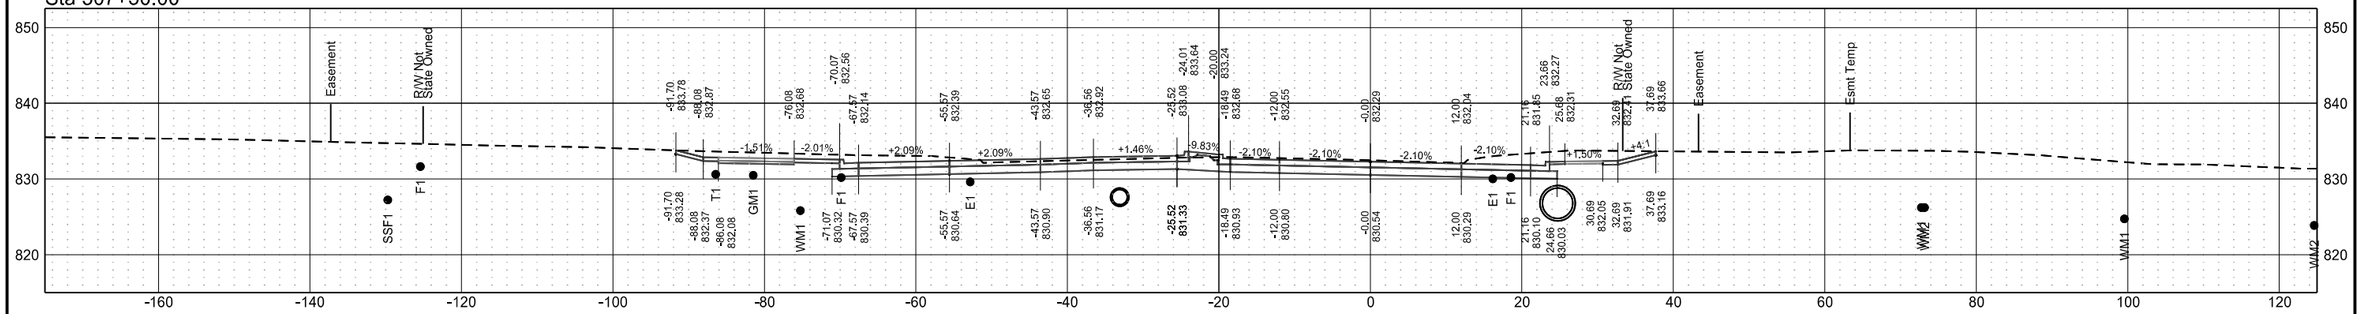


Sta 307+25.00

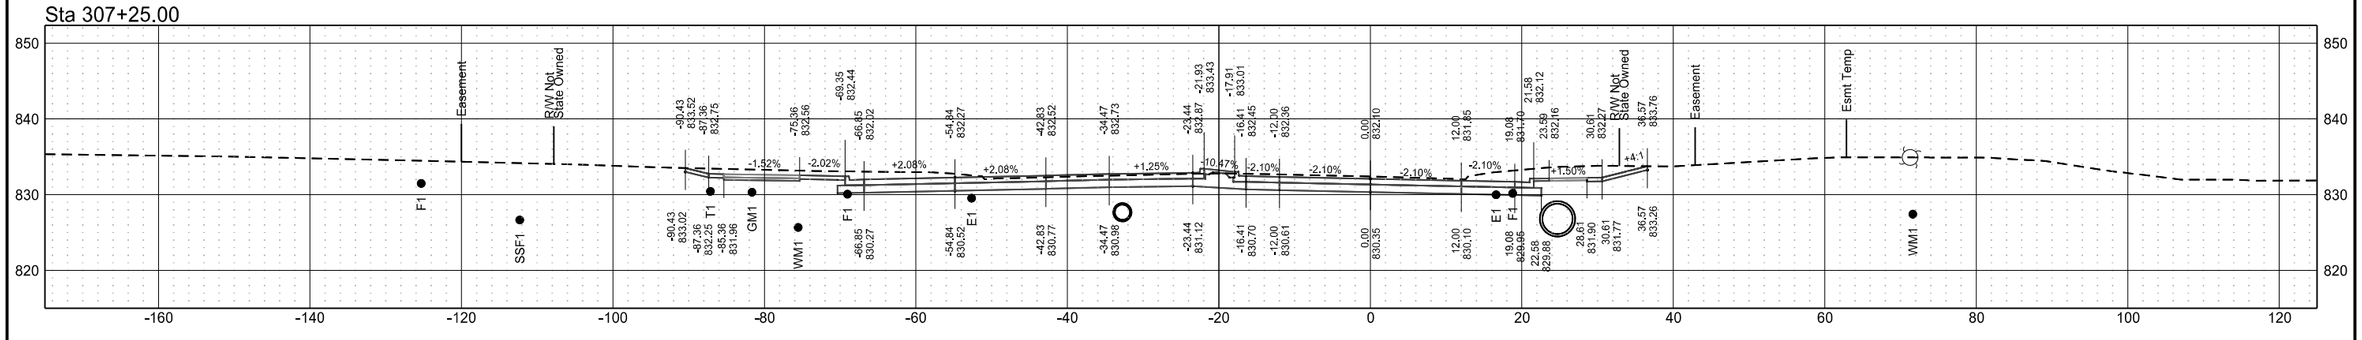



Sta 307+00.00

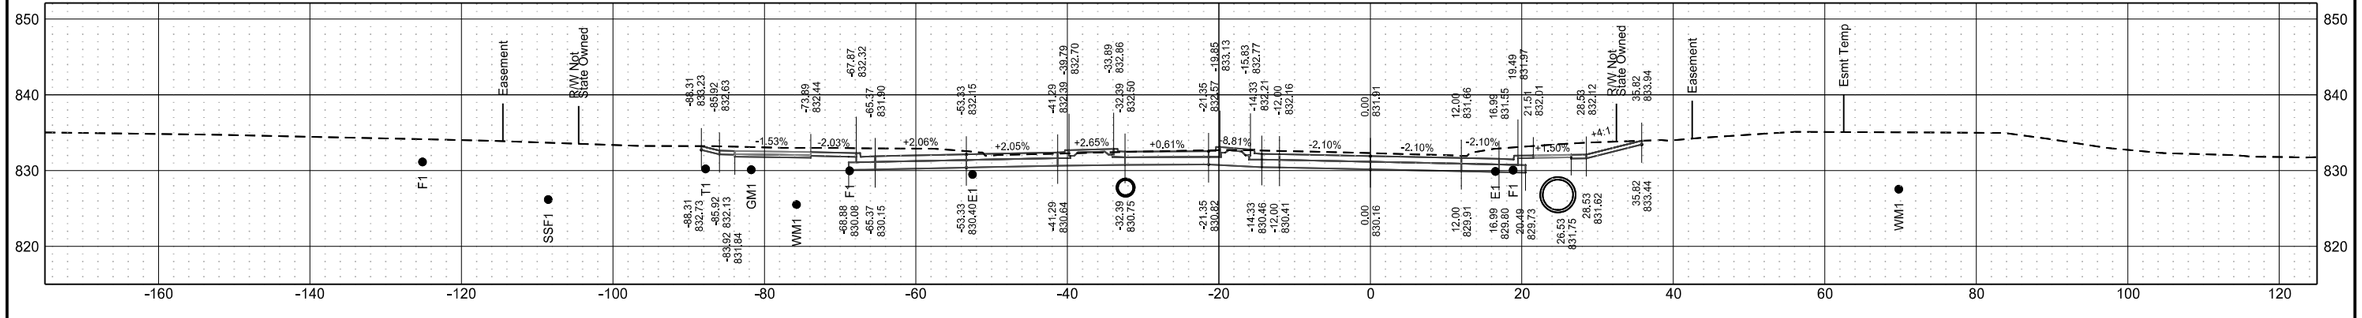


Roadway Cross Sections
42nd Street
ND 297 (DeMers Ave) & 42nd St Grade Separation

| | STATE | PROJECT NO. | SECTION NO. | SHEET NO. |
|---|---|---|---|---|
| | ND | RCE-FTF-NHU-SU-6-297(014)000 | 200 | 44 |


Sta 308+25.00

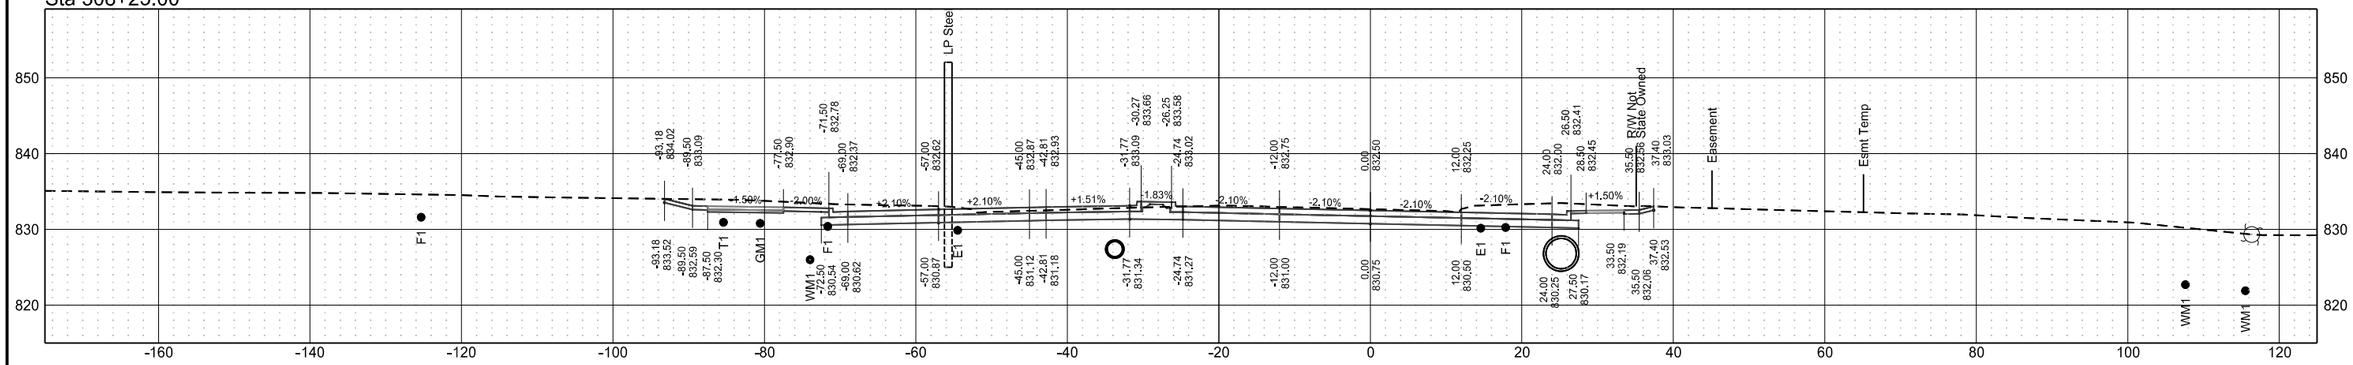


Sta 308+00.00

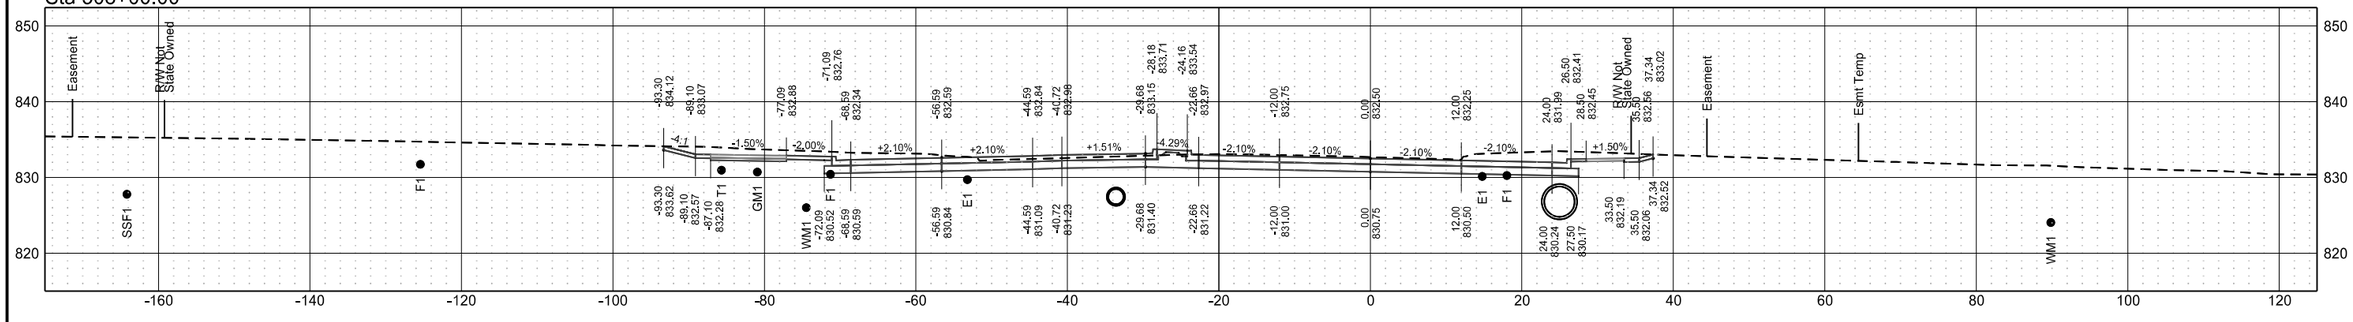



Sta 307+75.00

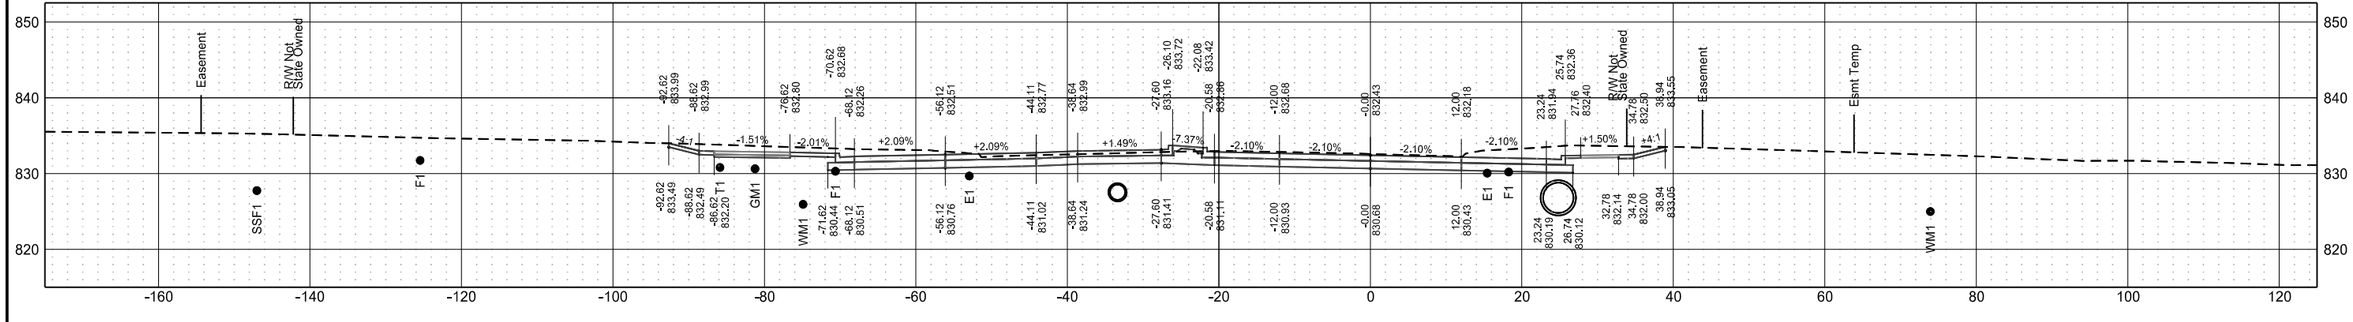


Roadway Cross Sections
42nd Street
ND 297 (DeMers Ave) & 42nd St Grade Separation

| | STATE | PROJECT NO. | SECTION NO. | SHEET NO. |
|---|---|---|---|---|
| | ND | RCE-FTF-NHU-SU-6-297(014)000 | 200 | 45 |


Sta 309+00.00

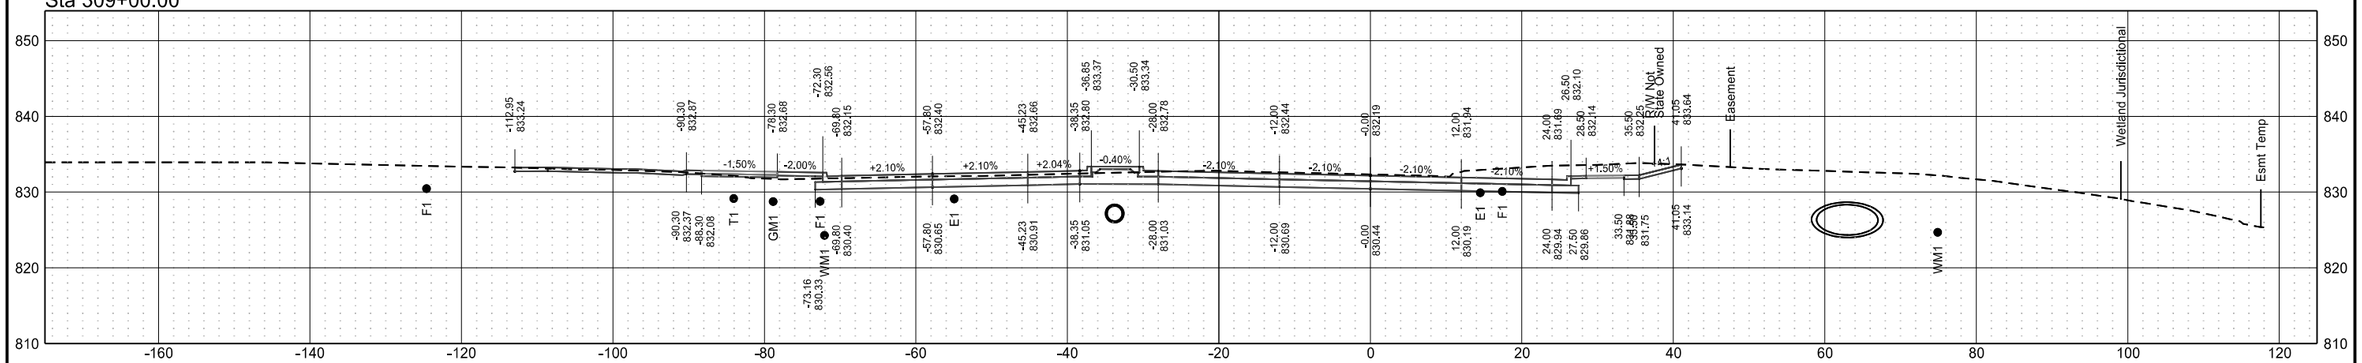


Sta 308+75.00

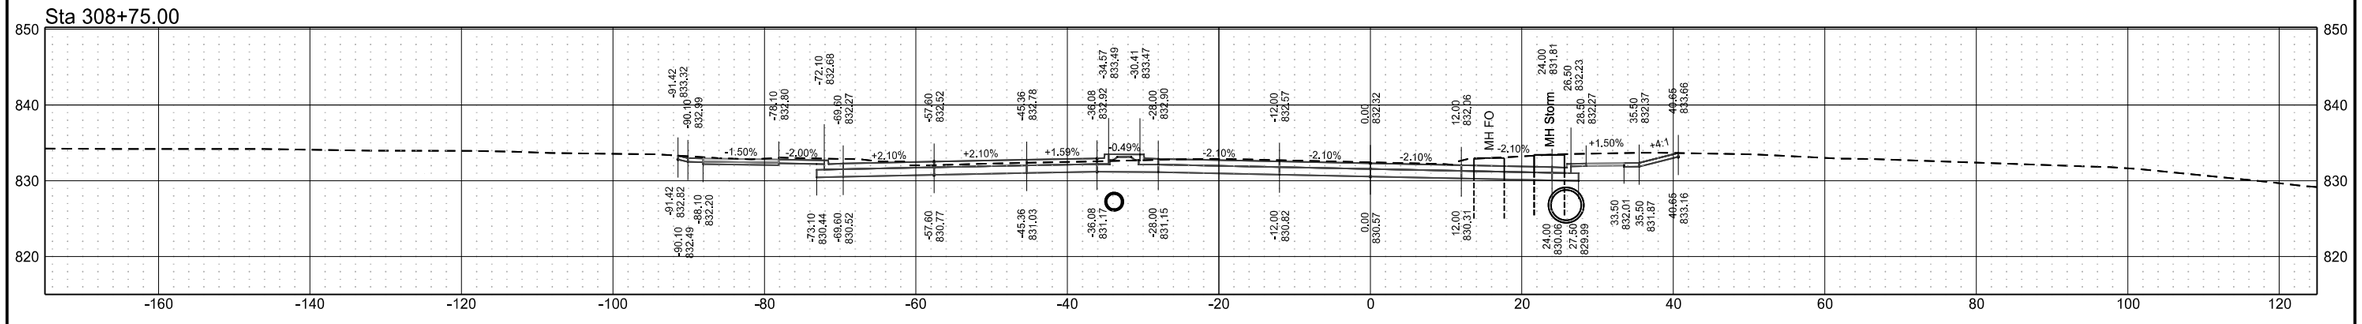



Sta 308+50.00

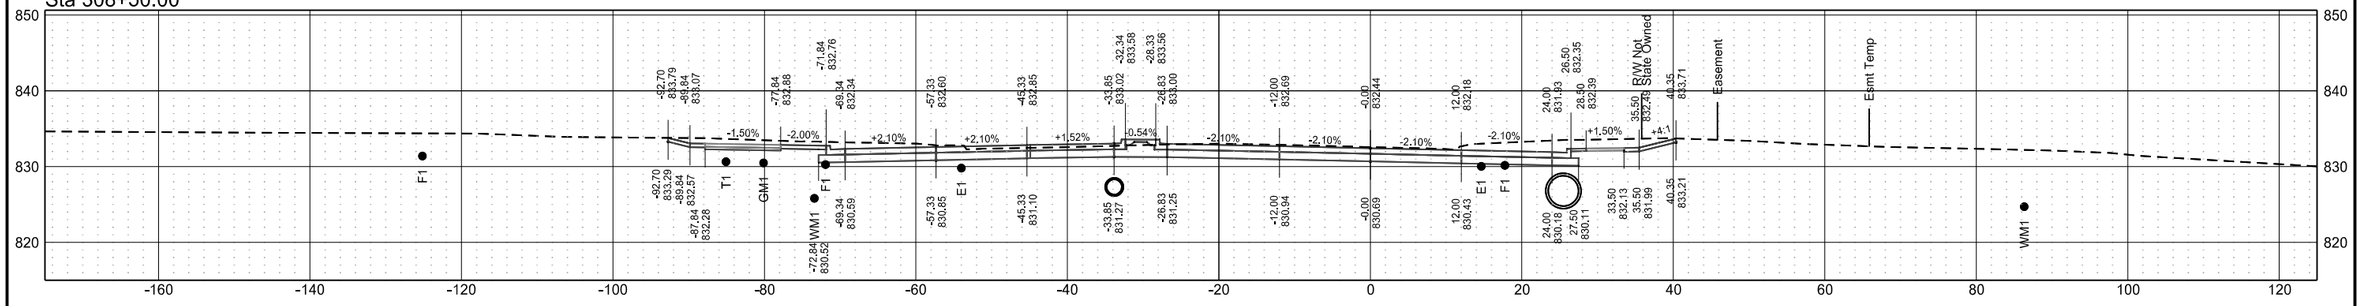


Roadway Cross Sections
42nd Street
ND 297 (DeMers Ave) & 42nd St Grade Separation

| | STATE | PROJECT NO. | SECTION NO. | SHEET NO. |
|---|---|---|---|---|
| | ND | RCE-FTF-NHU-SU-6-297(014)000 | 200 | 46 |


Sta 309+75.00

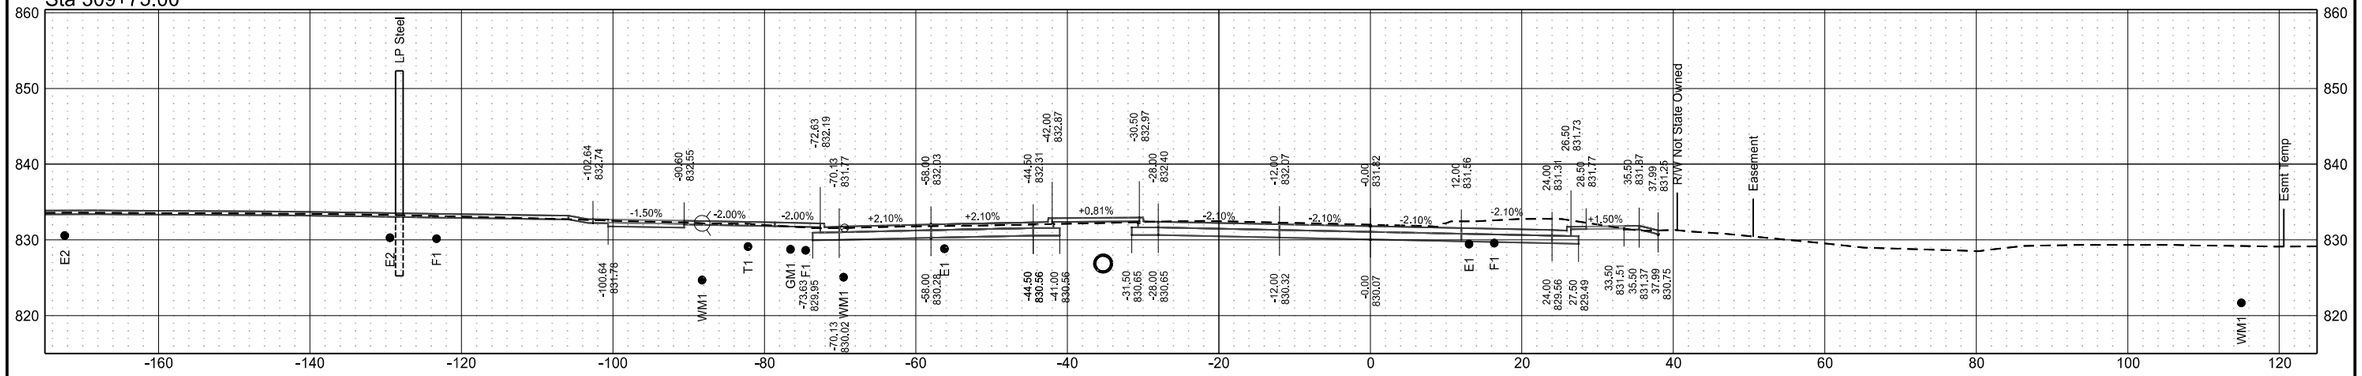


Sta 309+50.00

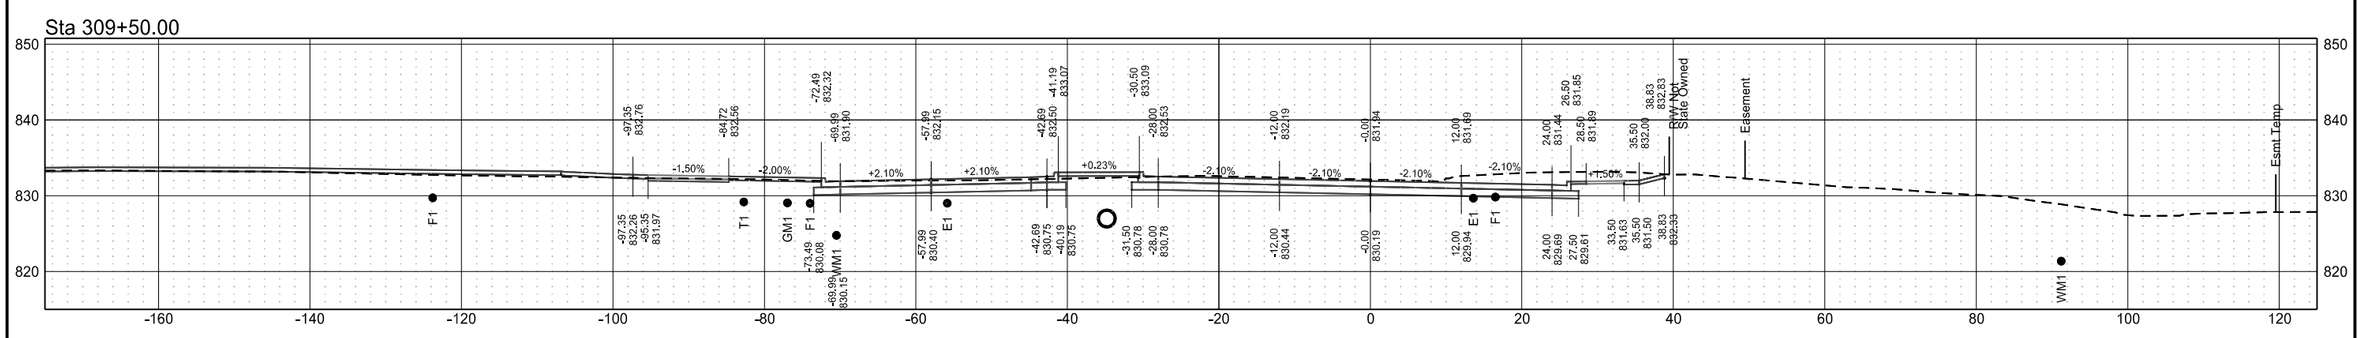



Sta 309+25.00

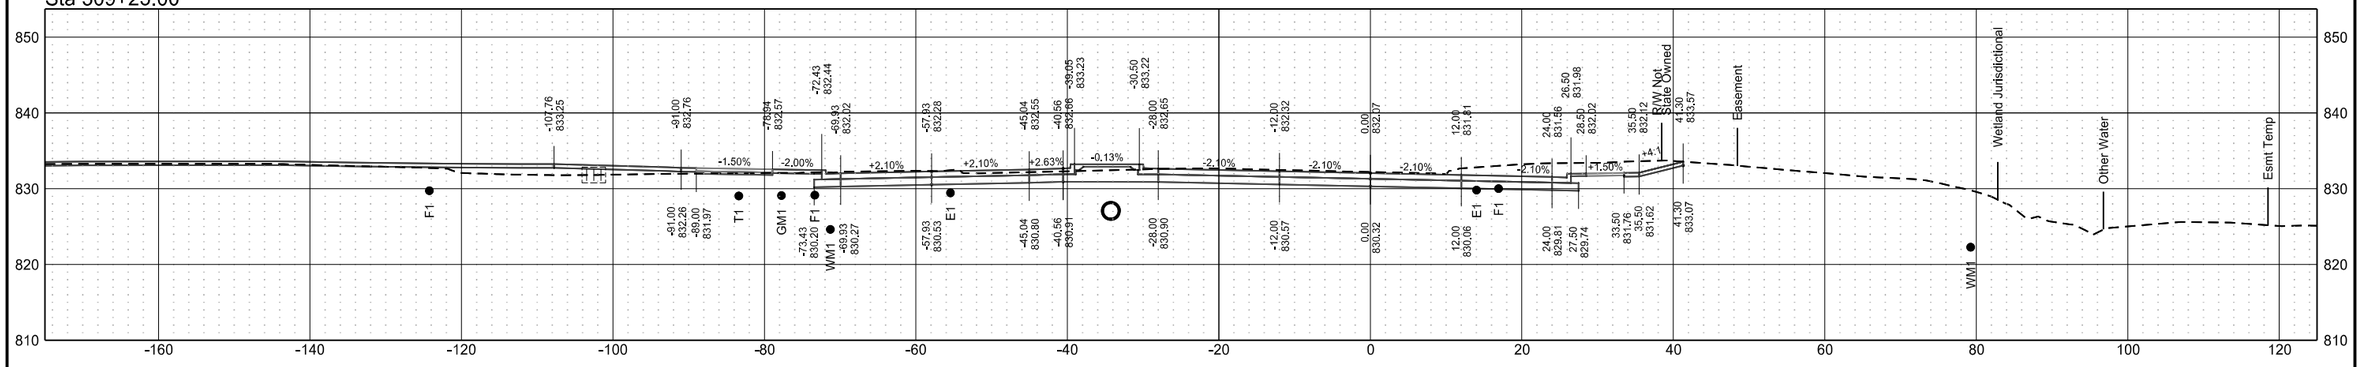


Roadway Cross Sections
42nd Street
ND 297 (DeMers Ave) & 42nd St Grade Separation

| | STATE | PROJECT NO. | SECTION NO. | SHEET NO. |
|---|---|---|---|---|
| | ND | RCE-FTF-NHU-SU-6-297(014)000 | 200 | 47 |


Sta 310+40.77

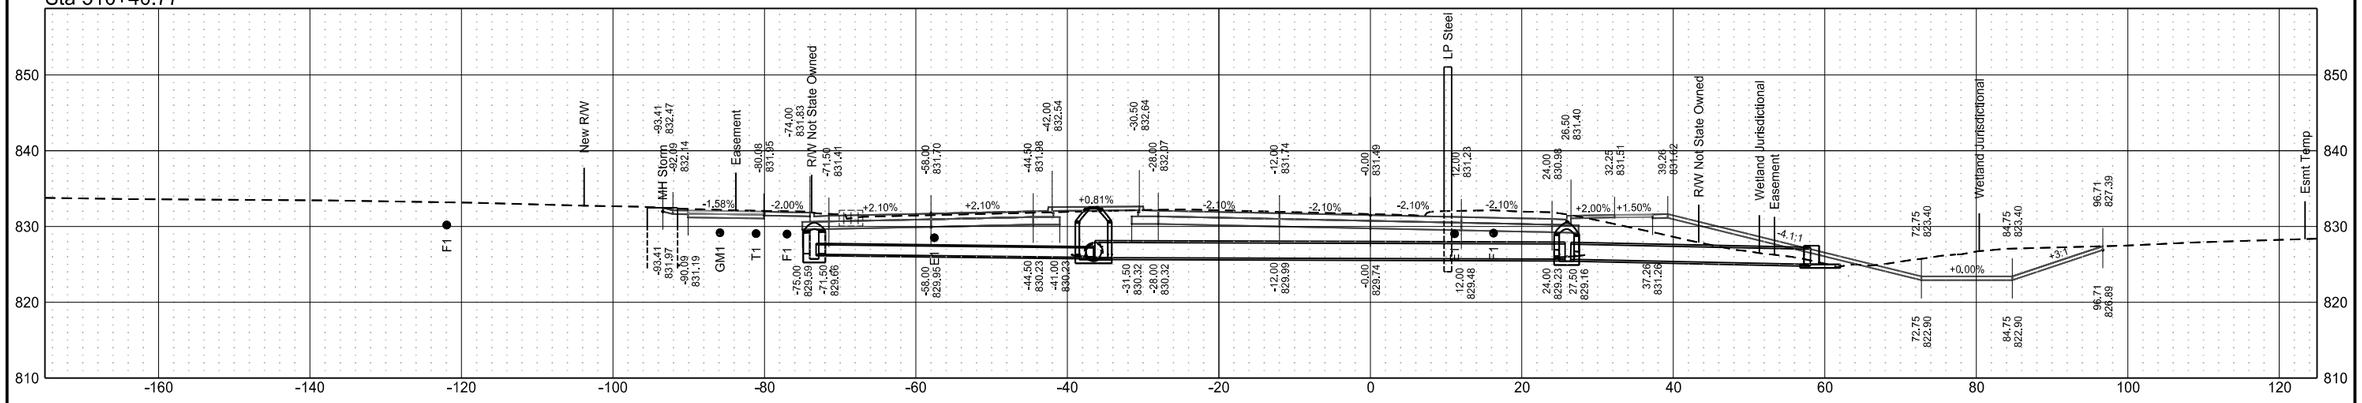


Sta 310+25.00

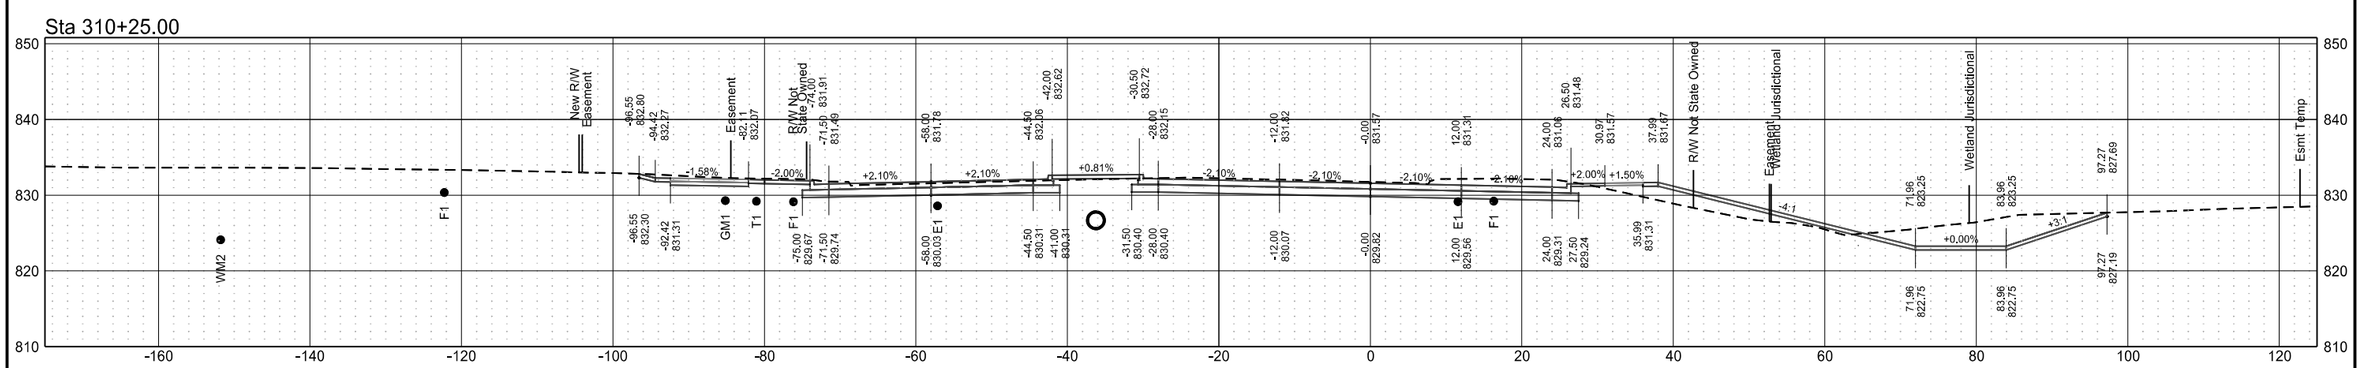



Sta 310+00.00

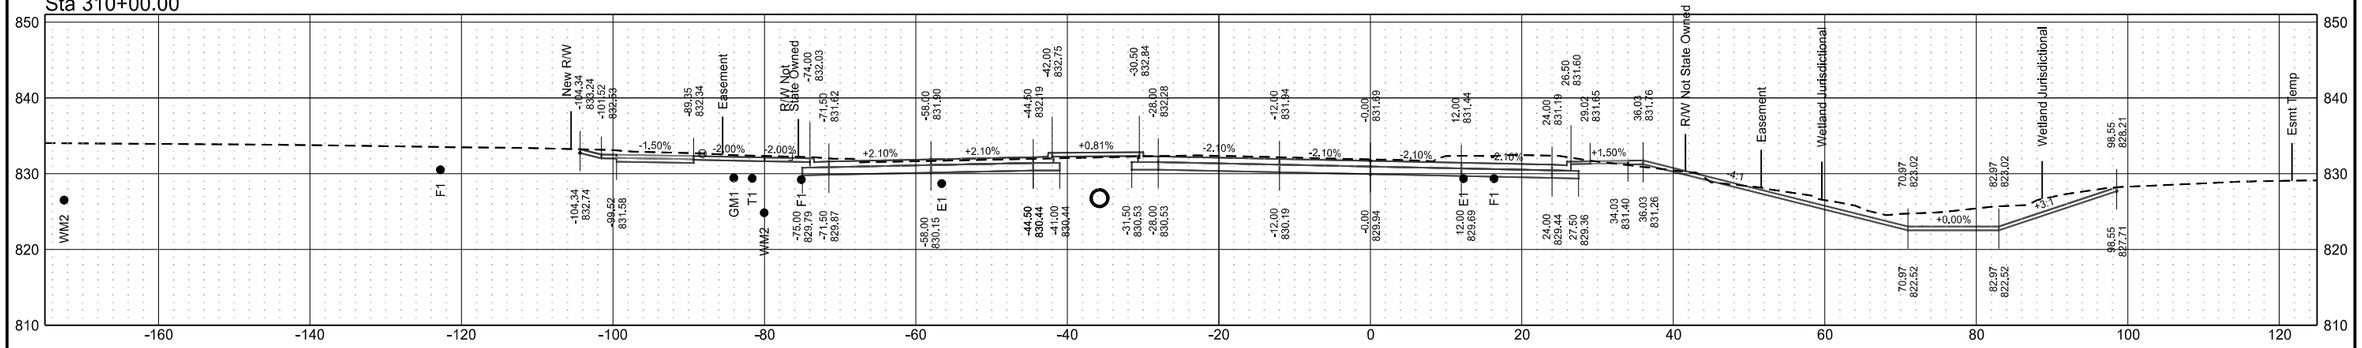


Roadway Cross Sections
42nd Street
ND 297 (DeMers Ave) & 42nd St Grade Separation

| | STATE | PROJECT NO. | SECTION NO. | SHEET NO. |
|---|---|---|---|---|
| | ND | RCE-FTF-NHU-SU-6-297(014)000 | 200 | 48 |


Sta 311+00.00

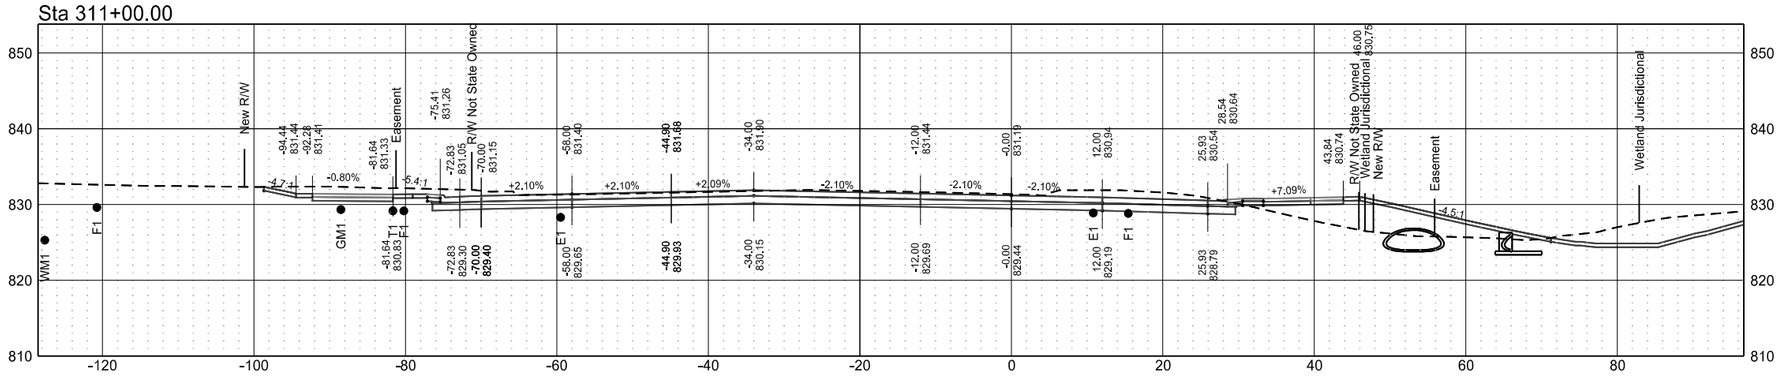


Sta 310+75.00

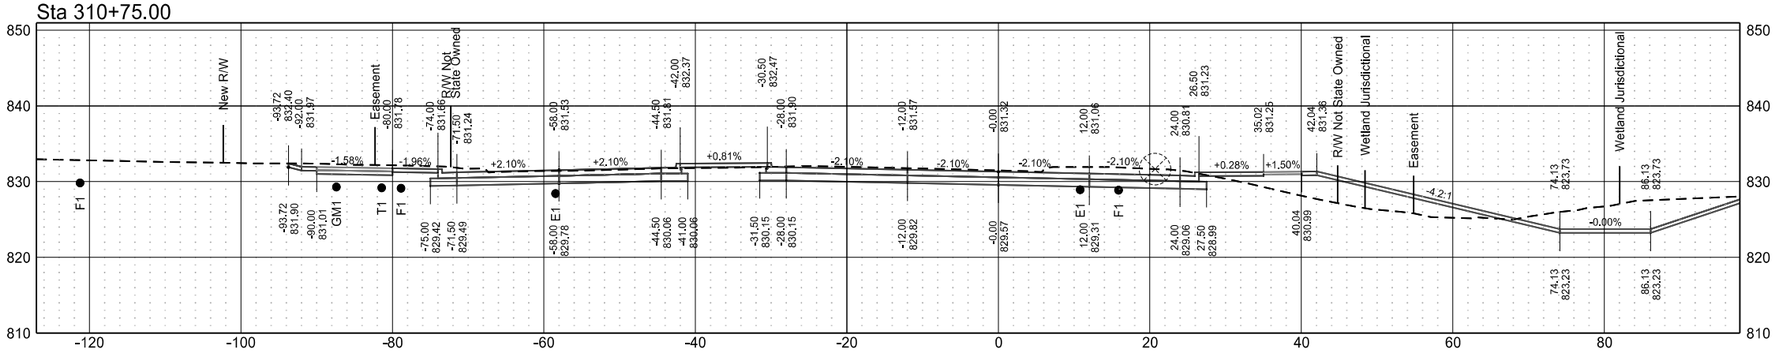



Sta 310+50.00

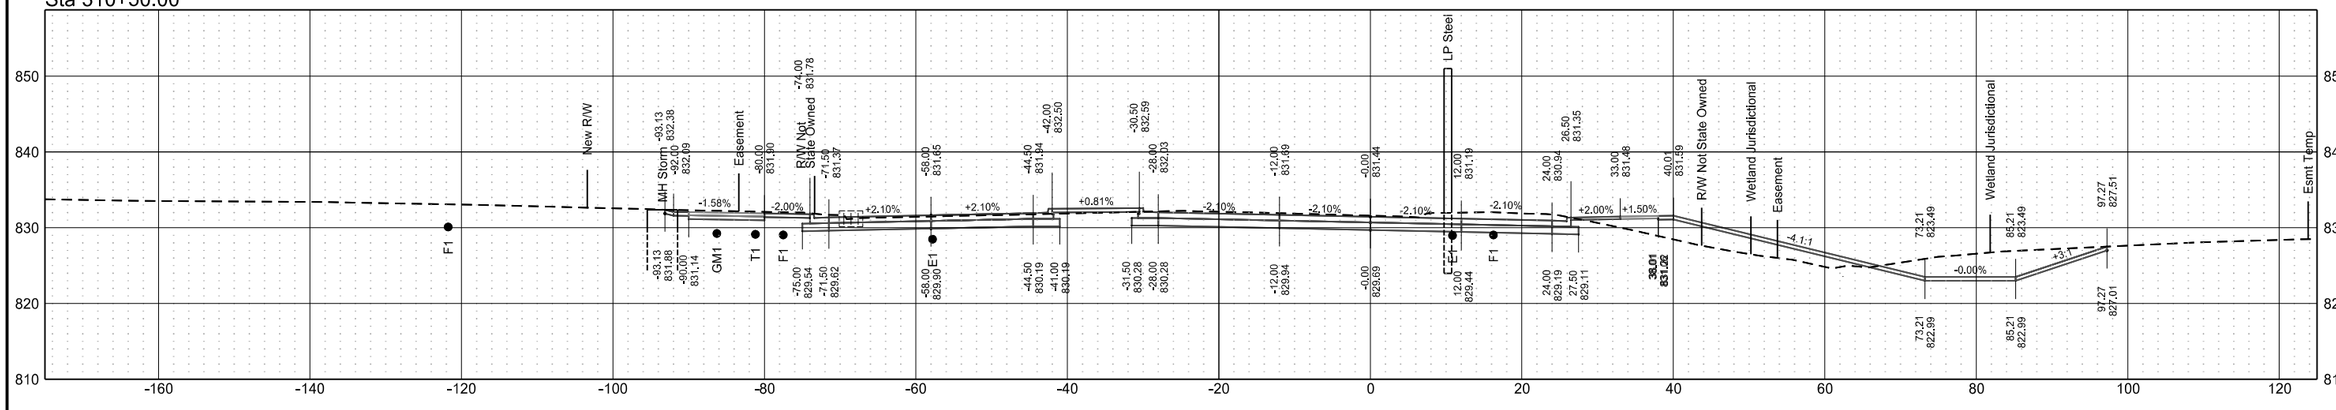


Roadway Cross Sections
42nd Street
ND 297 (DeMers Ave) & 42nd St Grade Separation

| | STATE | PROJECT NO. | SECTION NO. | SHEET NO. |
|---|---|---|---|---|
| | ND | RCE-FTF-NHU-SU-6-297(014)000 | 200 | 49 |


Sta 311+75.00

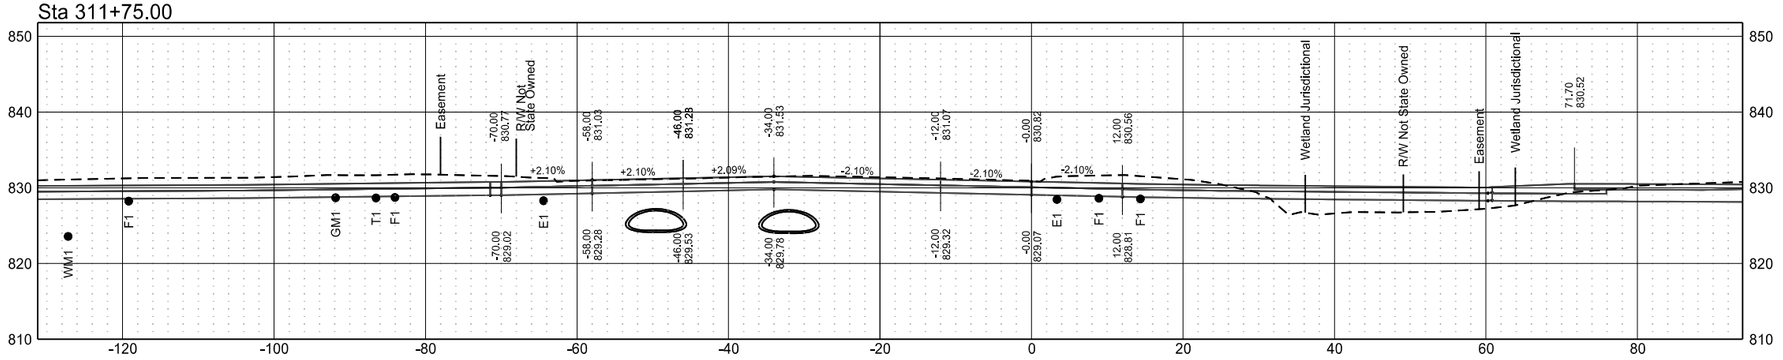


Sta 311+50.00

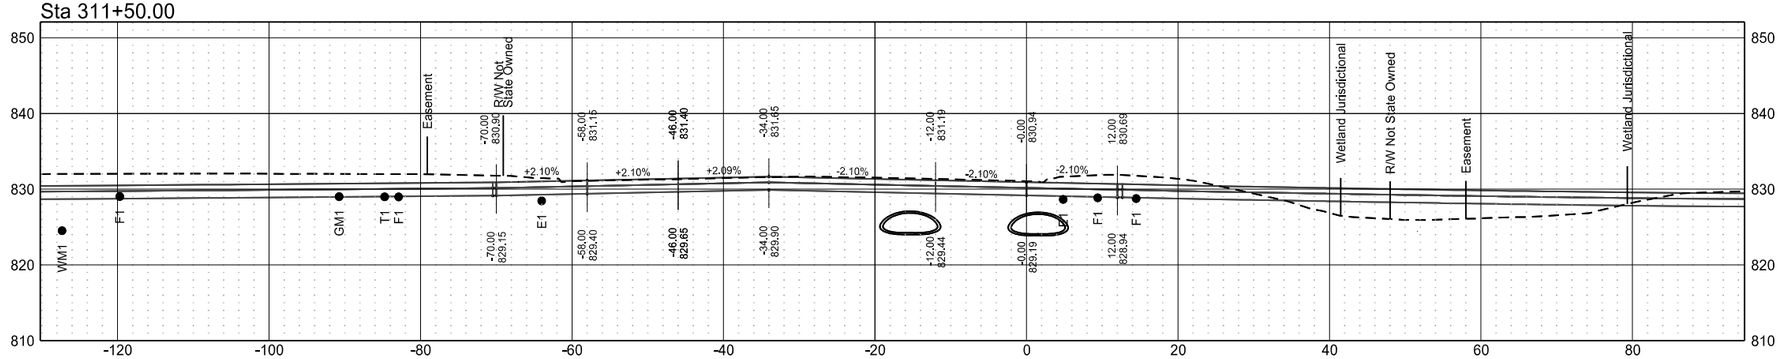



Sta 311+25.00

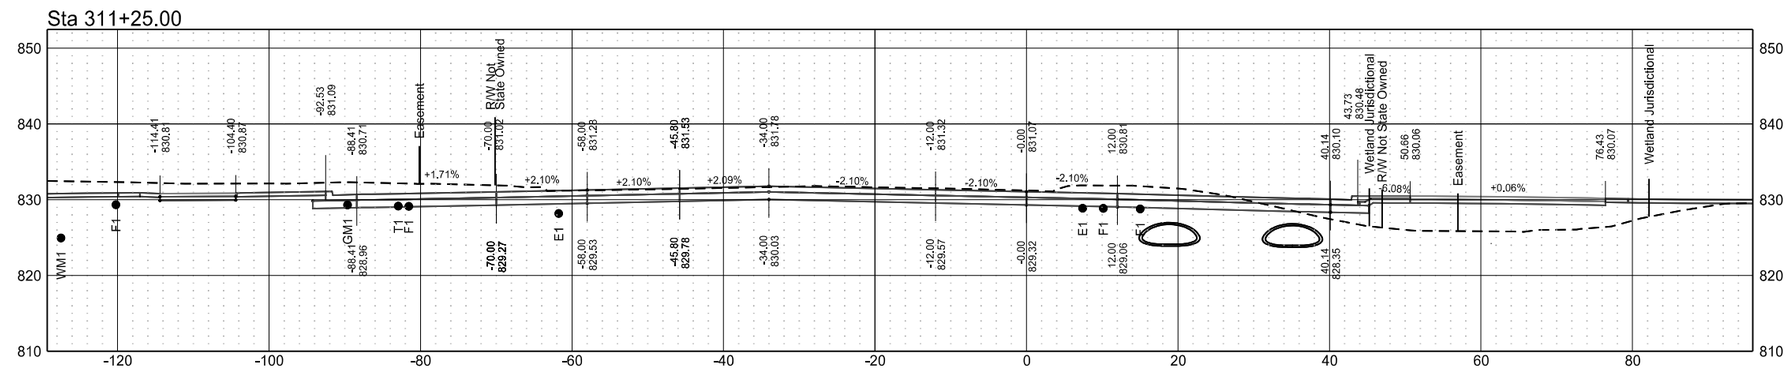


Roadway Cross Sections
42nd Street
ND 297 (DeMers Ave) & 42nd St Grade Separation

| | STATE | PROJECT NO. | SECTION NO. | SHEET NO. |
|---|---|---|---|---|
| | ND | RCE-FTF-NHU-SU-6-297(014)000 | 200 | 50 |


Sta 312+50.00

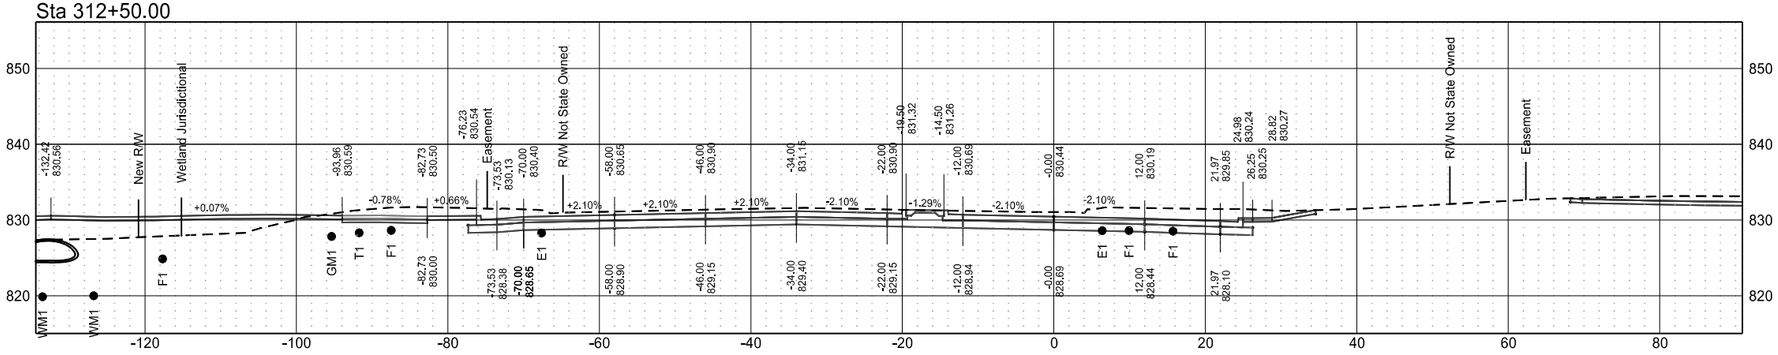


Sta 312+25.00

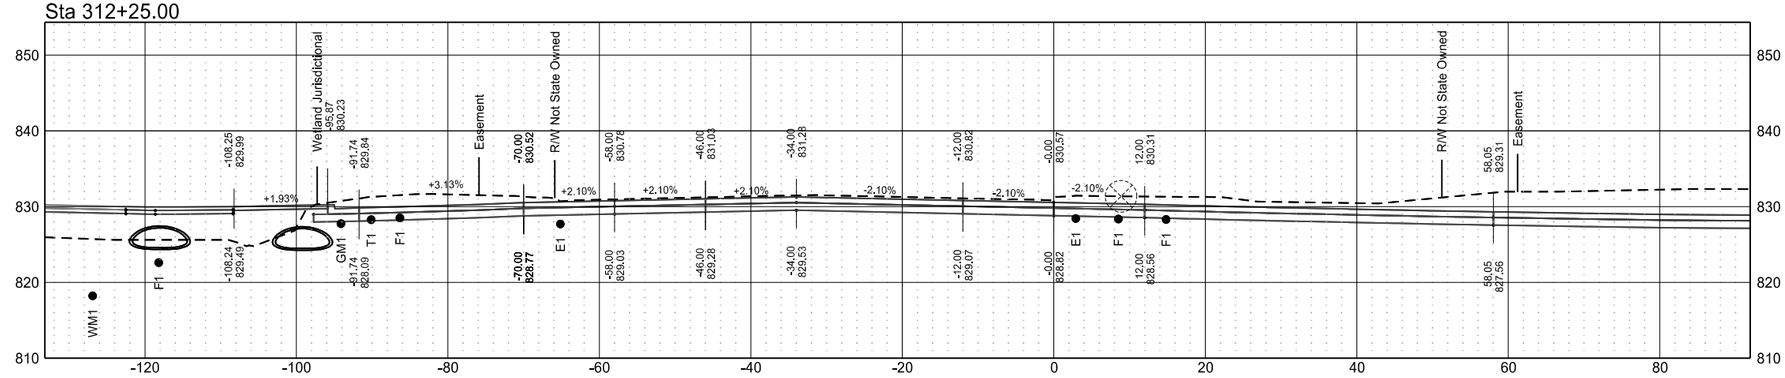



Sta 312+00.00

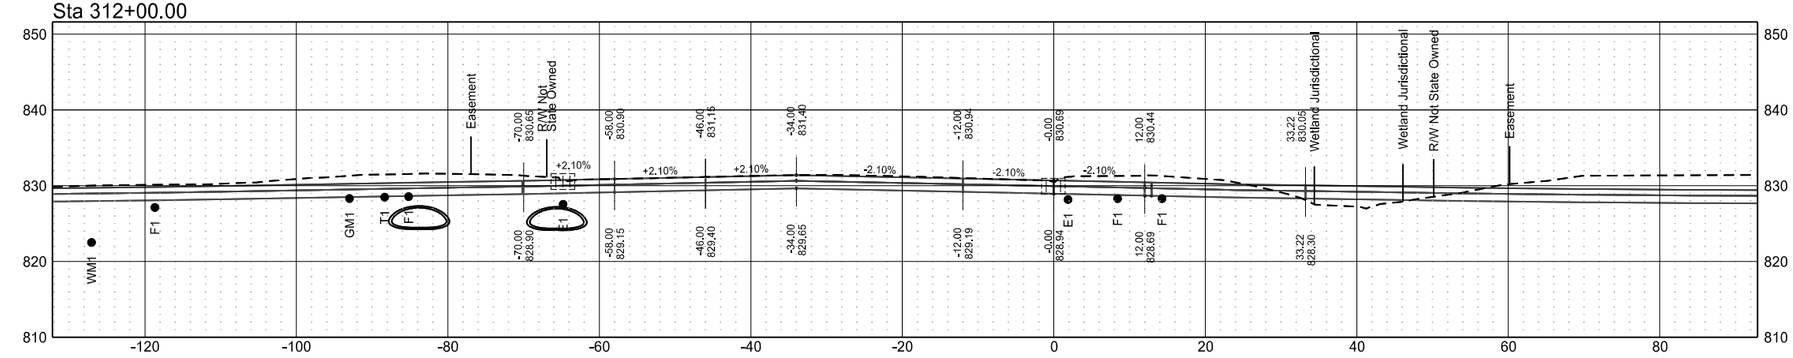


Roadway Cross Sections
42nd Street
ND 297 (DeMers Ave) & 42nd St Grade Separation

| | STATE | PROJECT NO. | SECTION NO. | SHEET NO. |
|---|---|---|---|---|
| | ND | RCE-FTF-NHU-SU-6-297(014)000 | 200 | 51 |


Sta 313+00.00

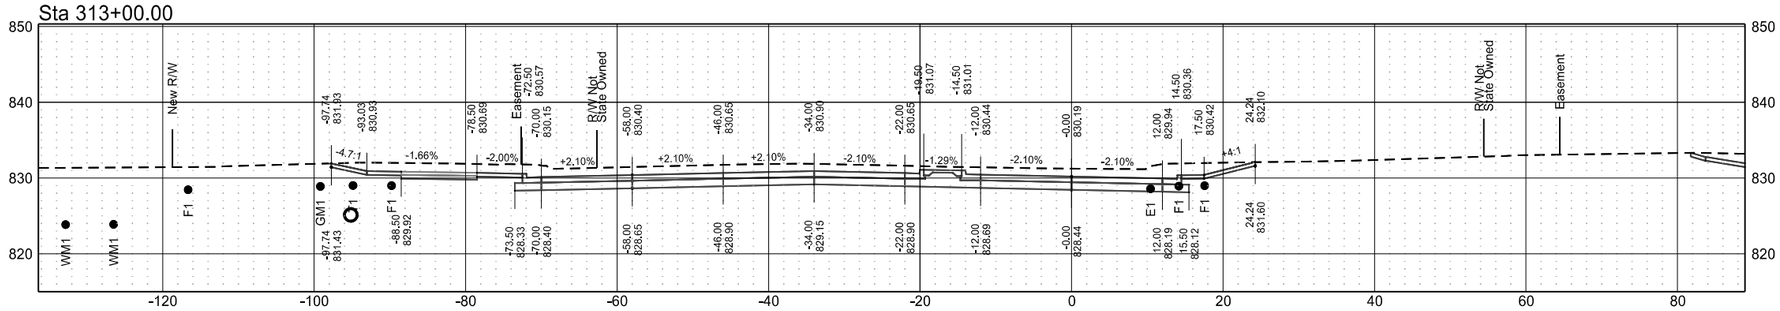


Sta 312+89.35

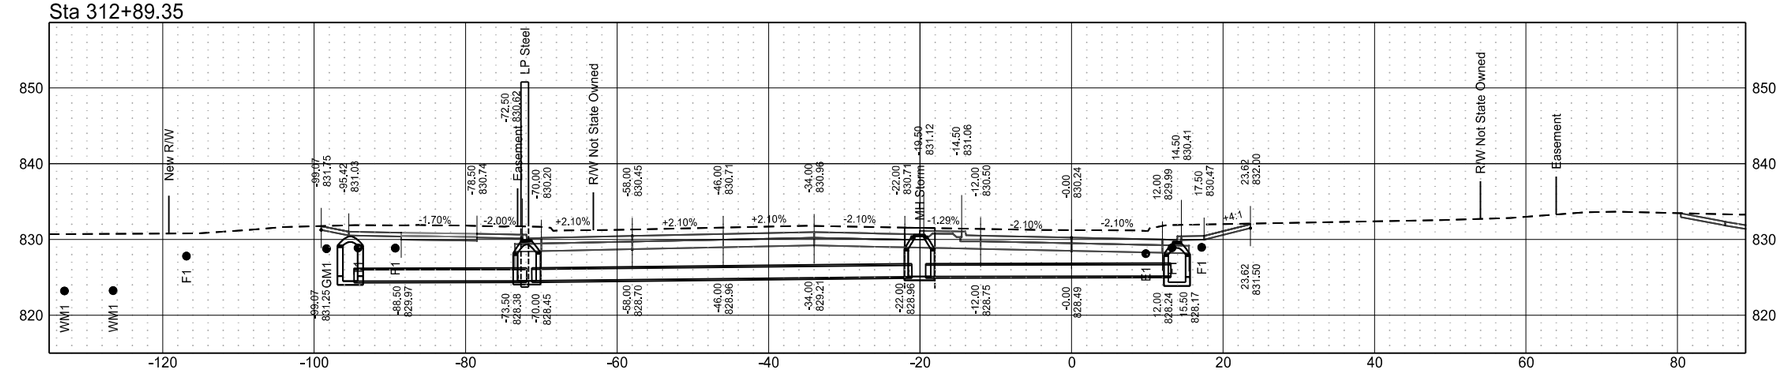



Sta 312+75.00

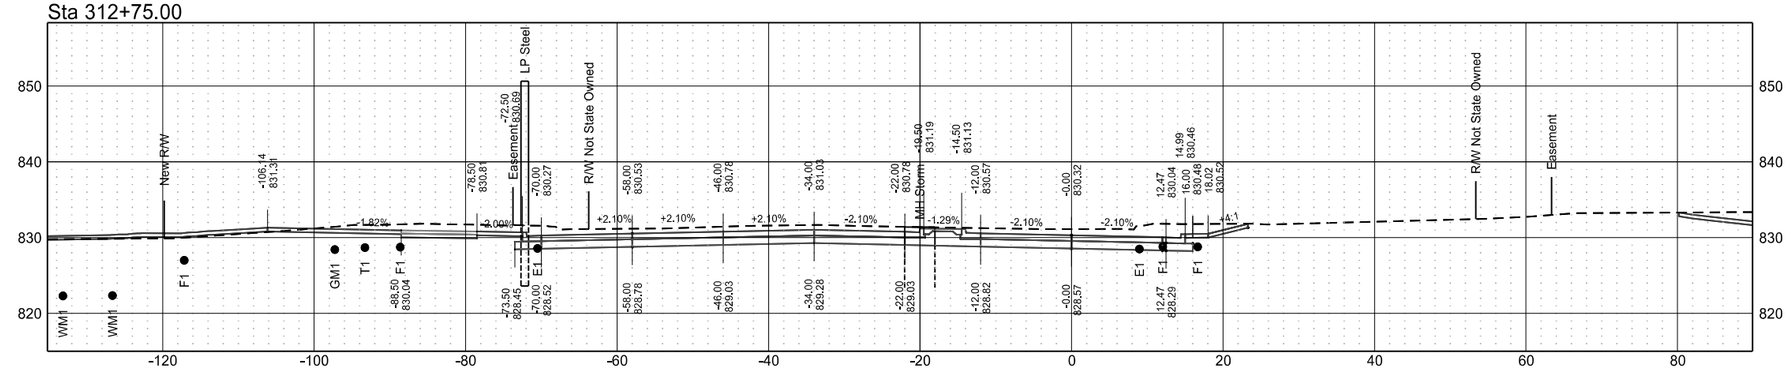


Roadway Cross Sections
42nd Street
ND 297 (DeMers Ave) & 42nd St Grade Separation

| | STATE | PROJECT NO. | SECTION NO. | SHEET NO. |
|---|---|---|---|---|
| | ND | RCE-FTF-NHU-SU-6-297(014)000 | 200 | 52 |


Sta 314+00.00

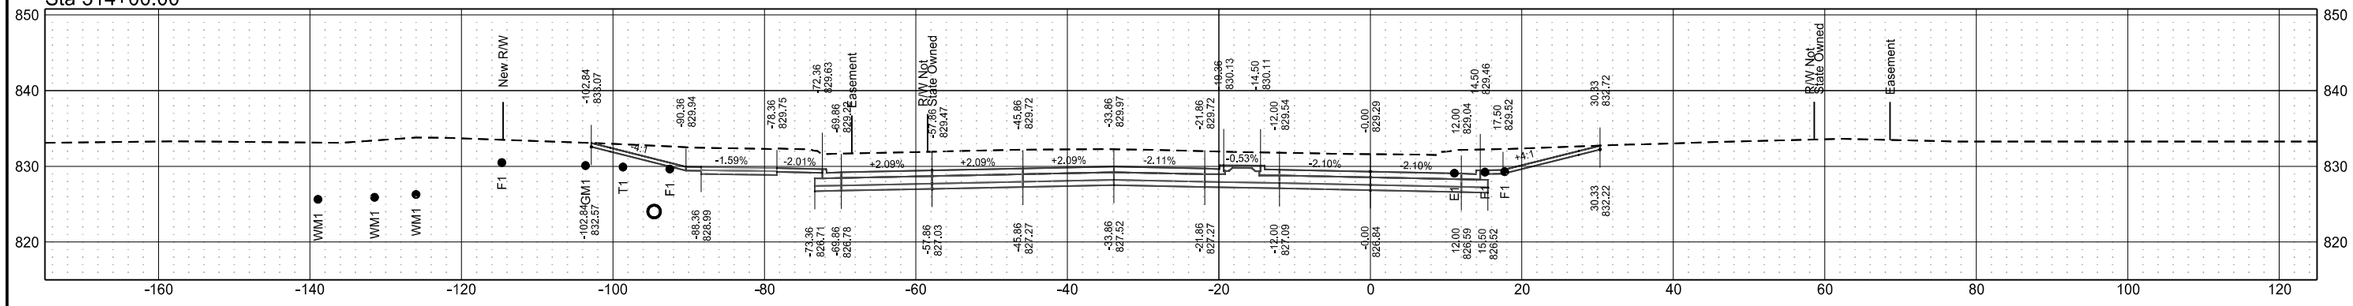



Sta 313+75.00

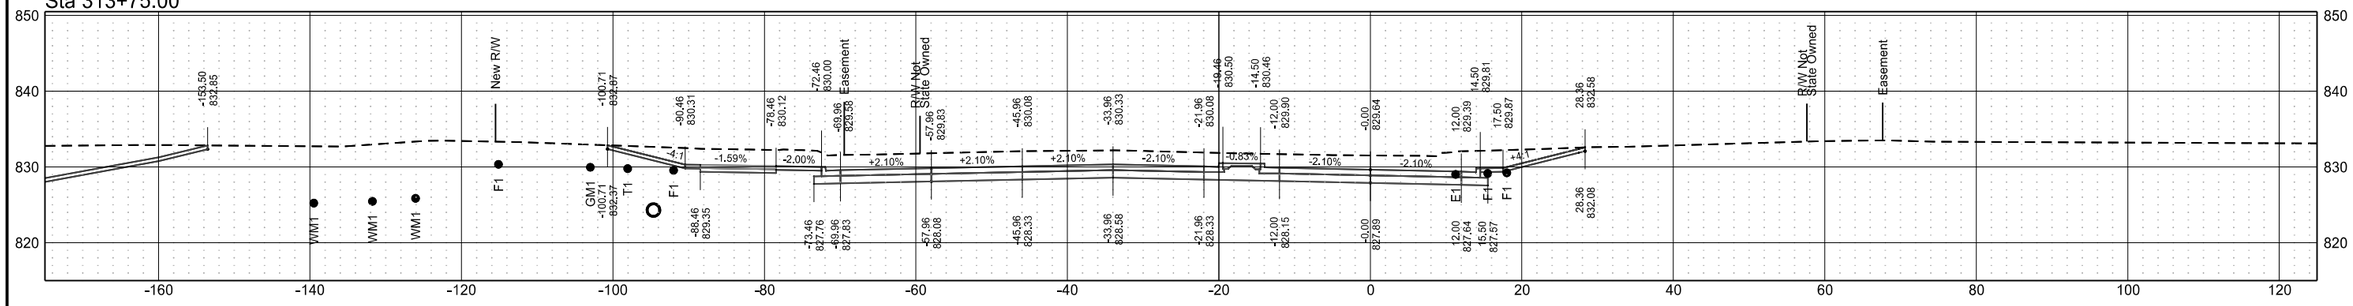


Sta 313+50.00

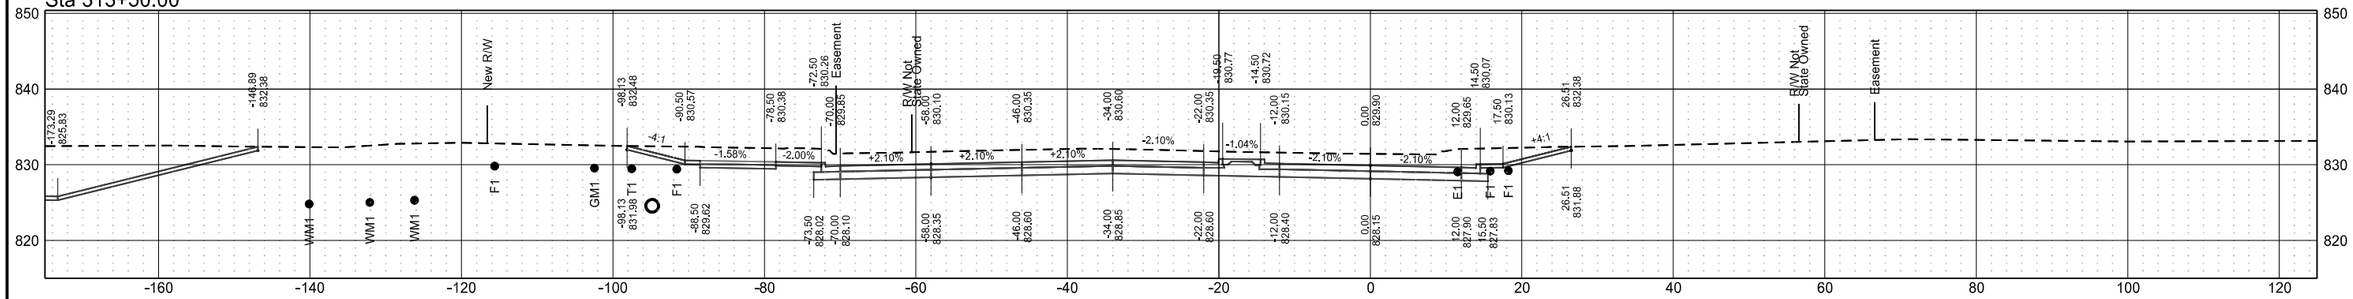



Sta 313+25.00

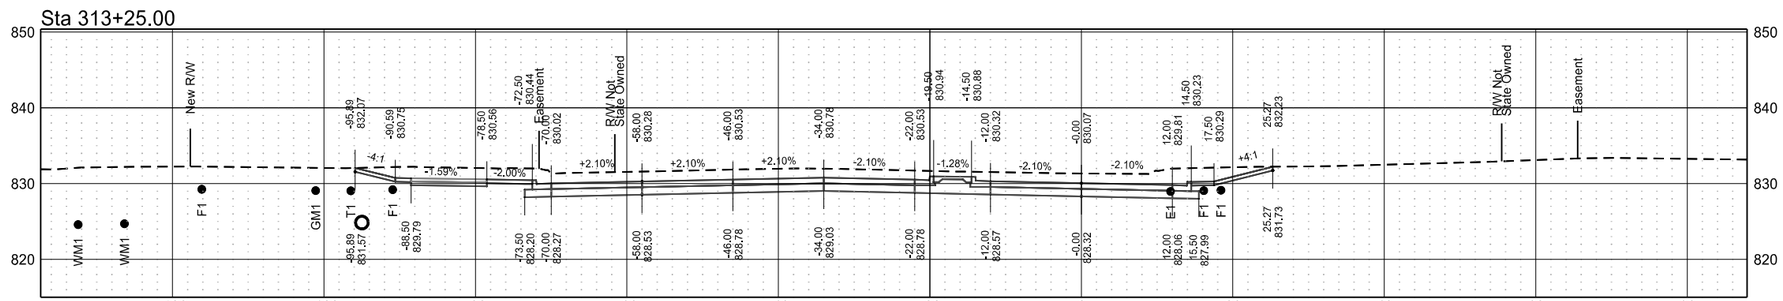


Roadway Cross Sections
42nd Street
ND 297 (DeMers Ave) & 42nd St Grade Separation

| | STATE | PROJECT NO. | SECTION NO. | SHEET NO. |
|---|---|---|---|---|
| | ND | RCE-FTF-NHU-SU-6-297(014)000 | 200 | 53 |


Sta 314+75.00

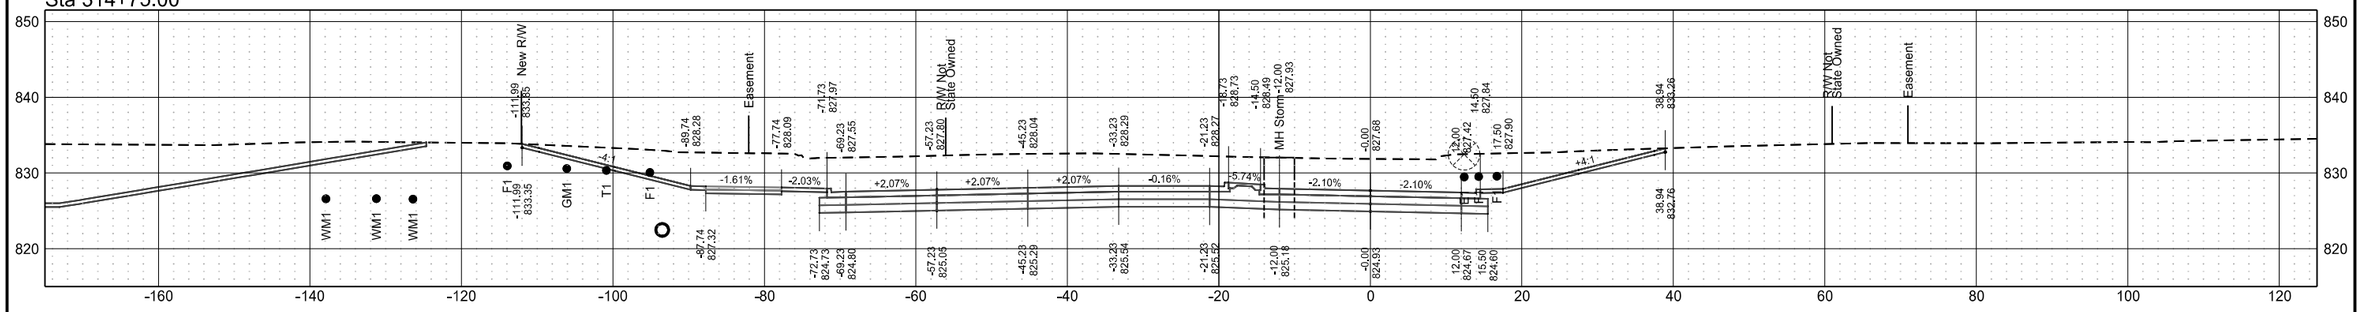



Sta 314+50.00

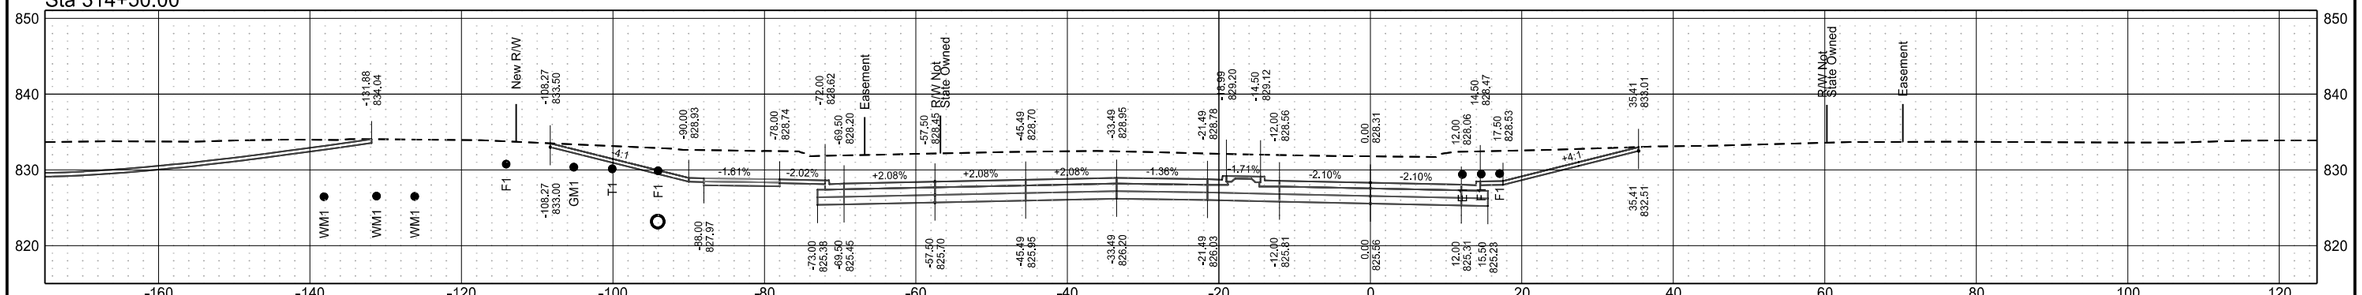


Sta 314+29.80

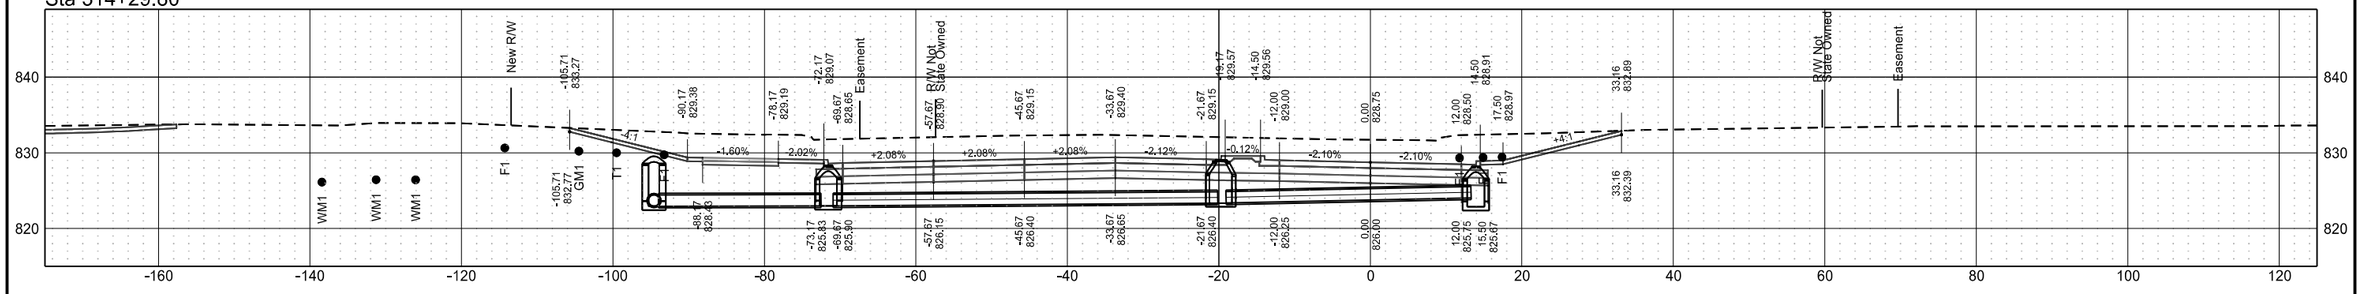



Sta 314+25.00

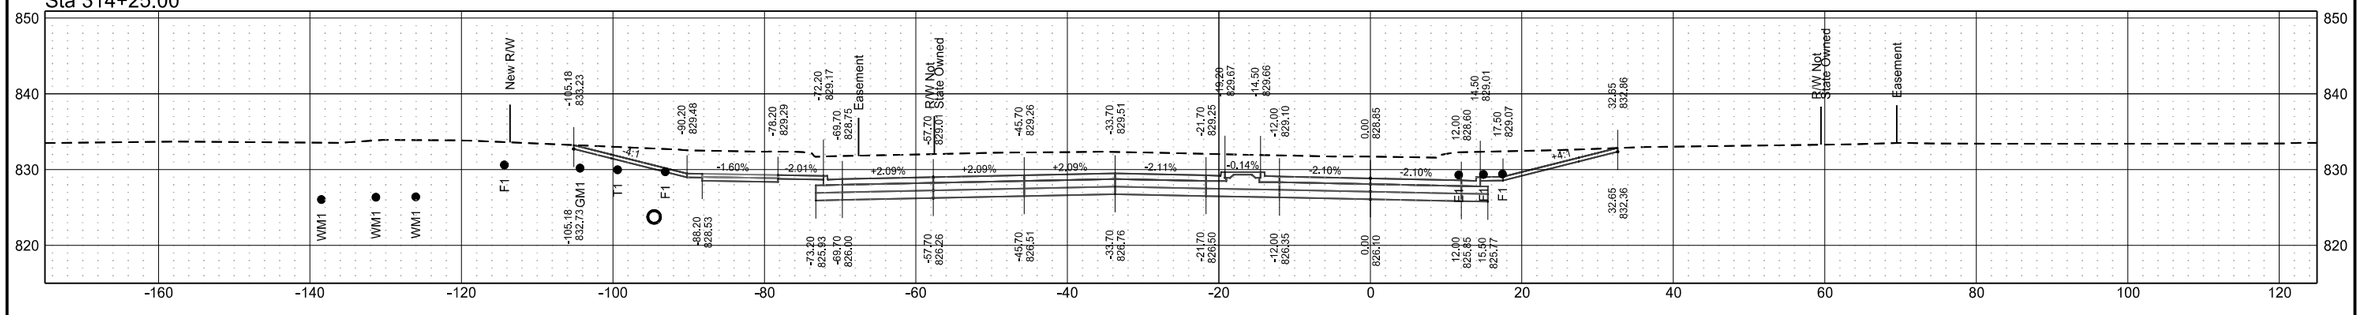


Roadway Cross Sections
42nd Street
ND 297 (DeMers Ave) & 42nd St Grade Separation

| | STATE | PROJECT NO. | SECTION NO. | SHEET NO. |
|---|---|---|---|---|
| | ND | RCE-FTF-NHU-SU-6-297(014)000 | 200 | 54 |


Sta 315+50.00

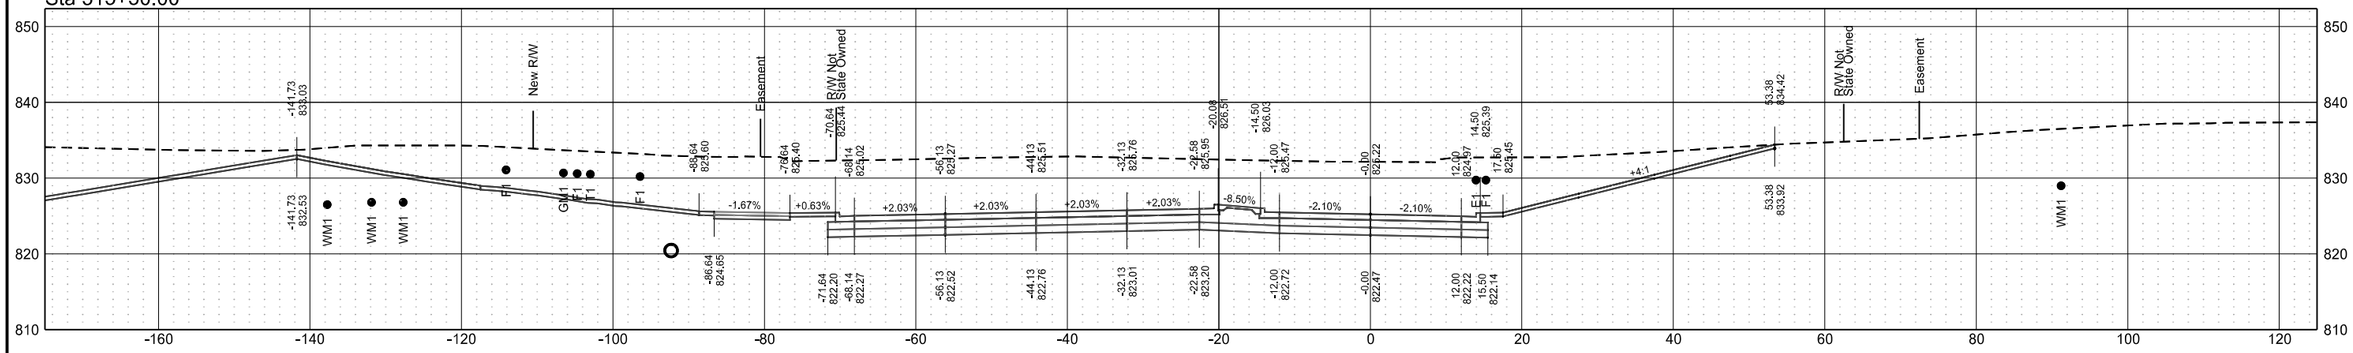


Sta 315+25.00

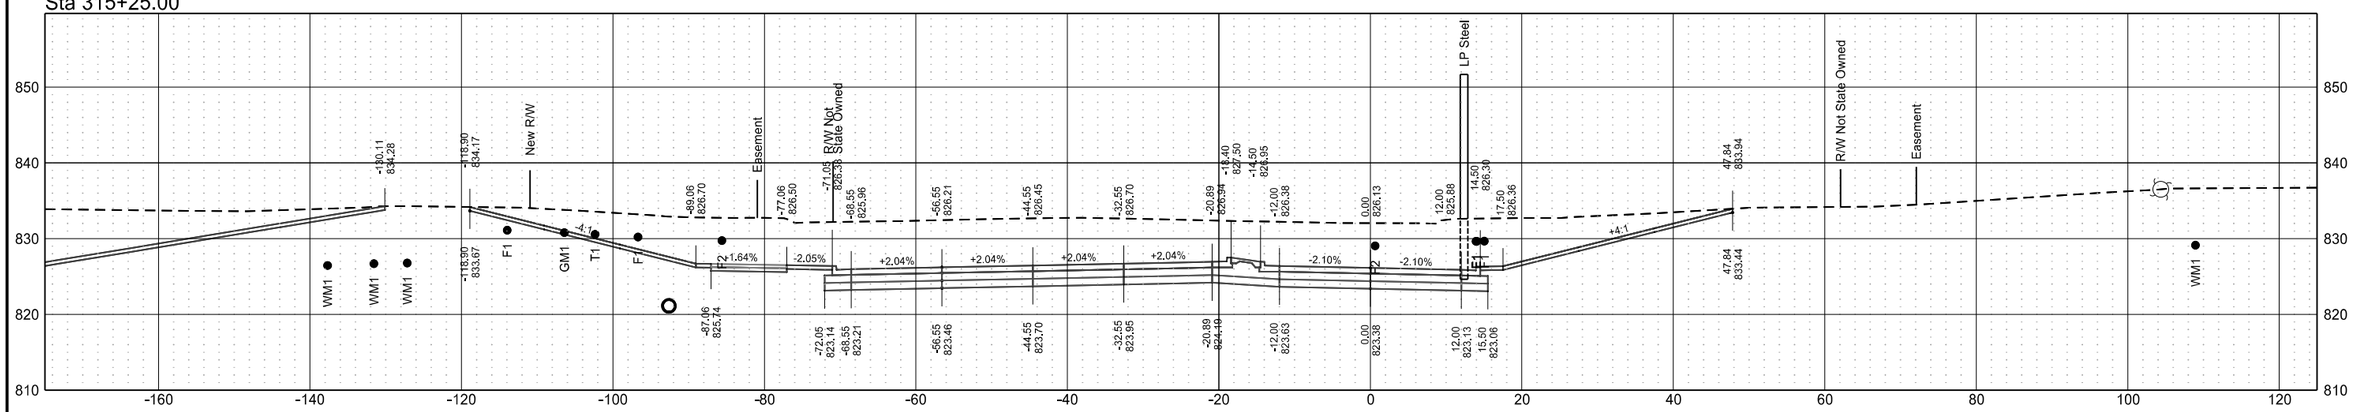



Sta 315+00.00

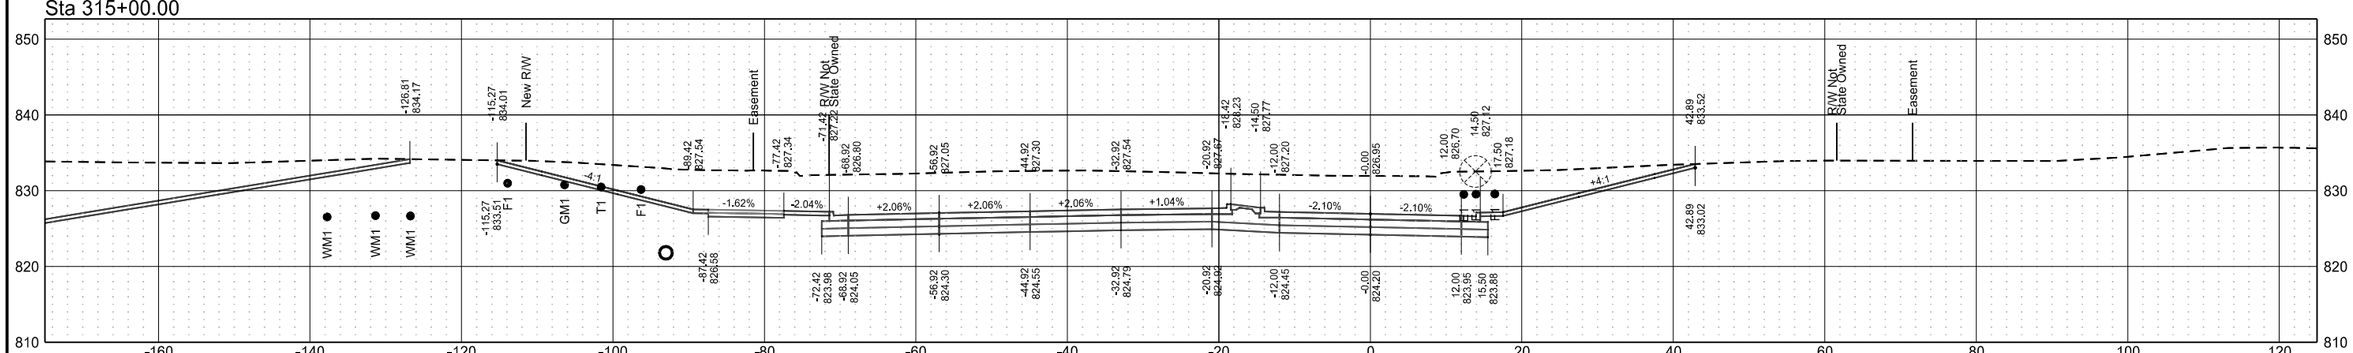


Roadway Cross Sections
42nd Street
ND 297 (DeMers Ave) & 42nd St Grade Separation

| | STATE | PROJECT NO. | SECTION NO. | SHEET NO. |
|---|---|---|---|---|
| | ND | RCE-FTF-NHU-SU-6-297(014)000 | 200 | 55 |


Sta 316+00.00

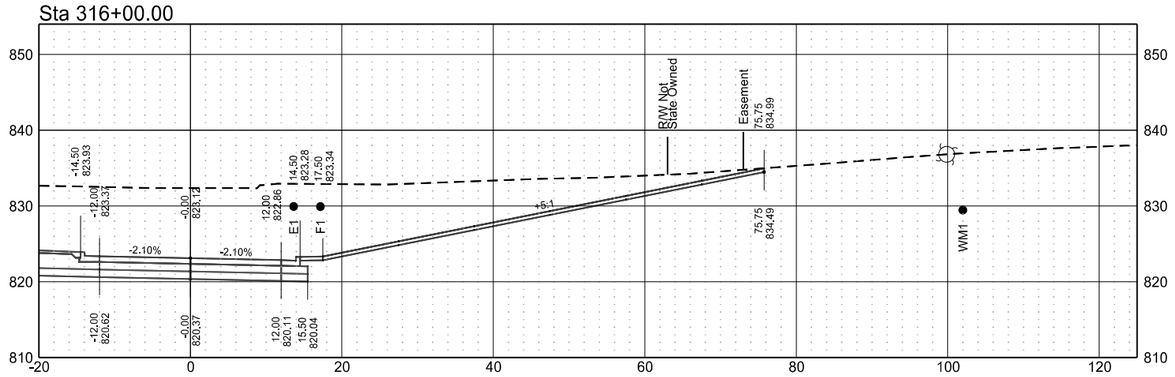


Sta 315+75.00

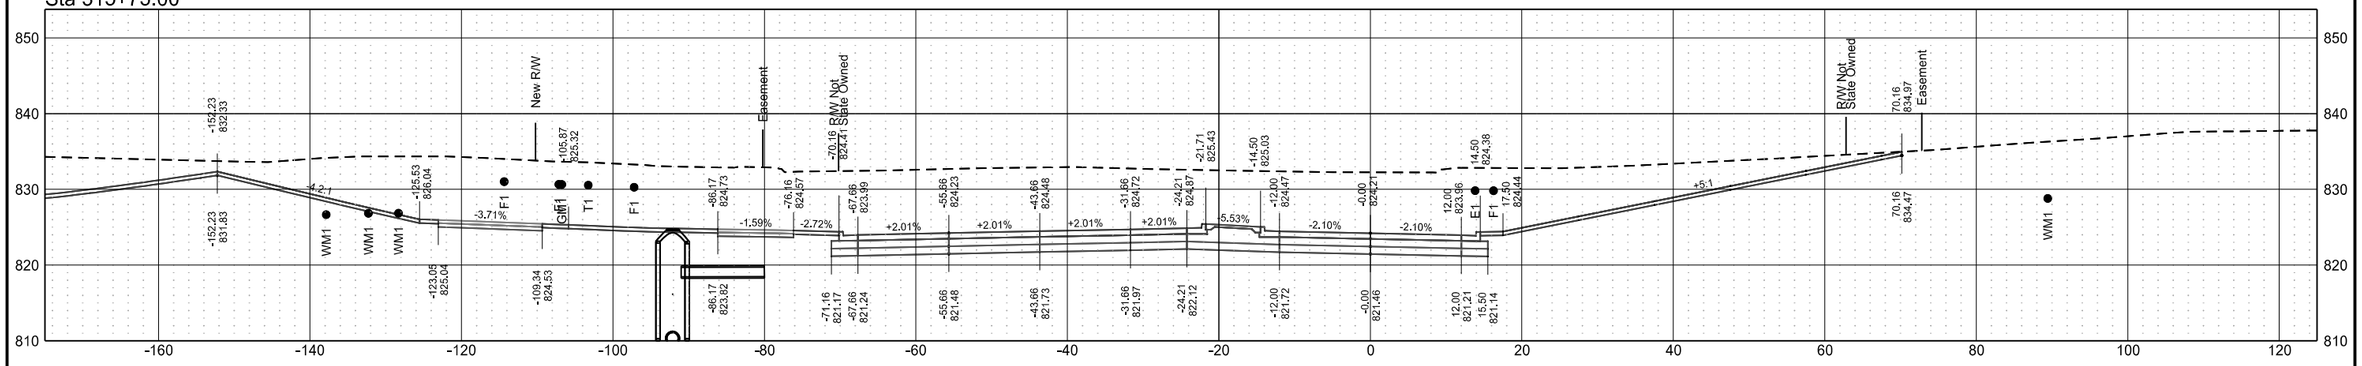



Sta 315+64.50

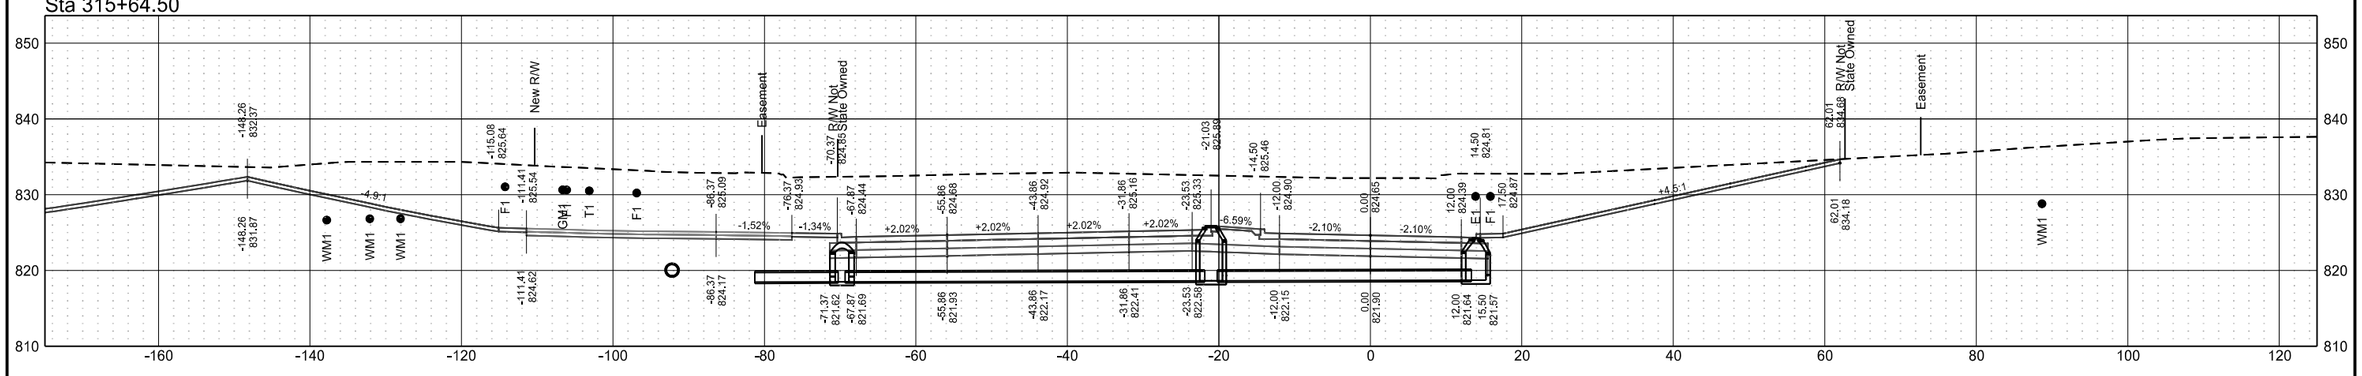


Roadway Cross Sections
42nd Street
ND 297 (DeMers Ave) & 42nd St Grade Separation

| | STATE | PROJECT NO. | SECTION NO. | SHEET NO. |
|---|---|---|---|---|
| | ND | RCE-FTF-NHU-SU-6-297(014)000 | 200 | 56 |


Sta 316+25.00

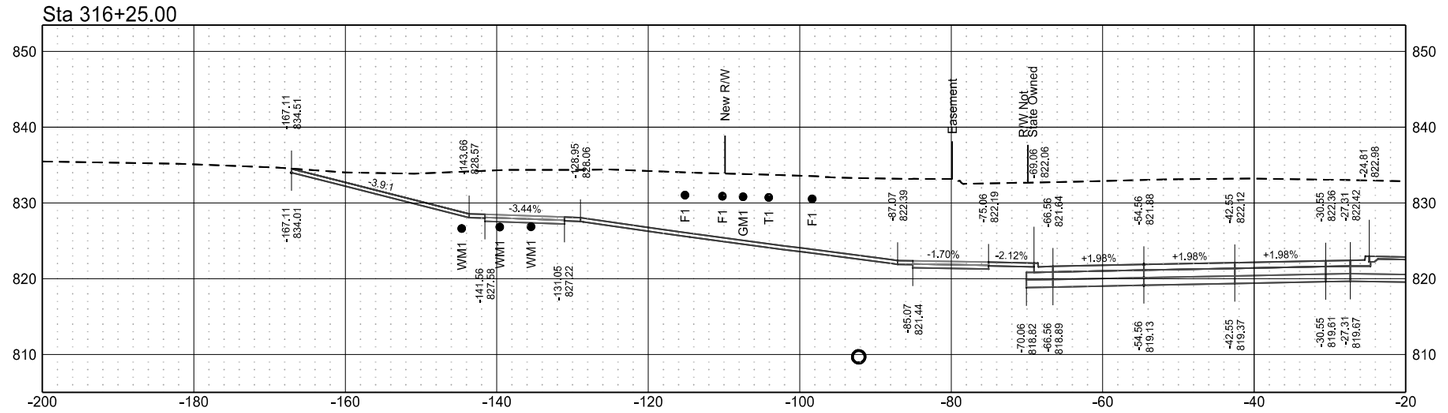


Sta 316+25.00

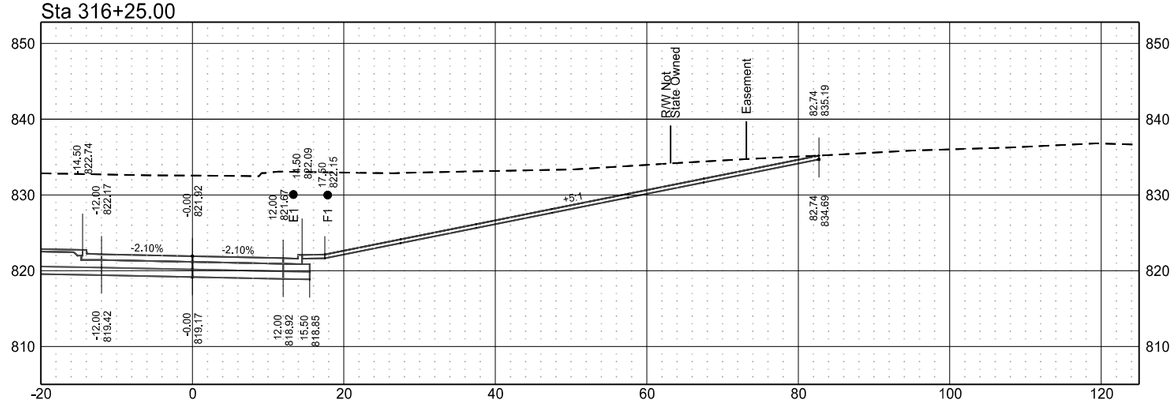



Sta 316+00.00

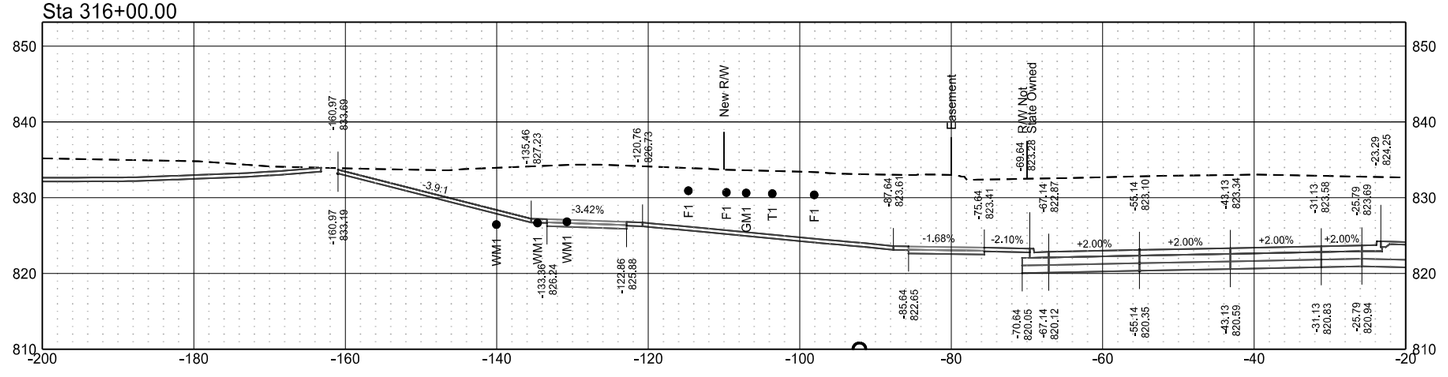


Roadway Cross Sections
42nd Street
ND 297 (DeMers Ave) & 42nd St Grade Separation

| | STATE | PROJECT NO. | SECTION NO. | SHEET NO. |
|---|---|---|---|---|
| | ND | RCE-FTF-NHU-SU-6-297(014)000 | 200 | 57 |


Sta 316+75.00

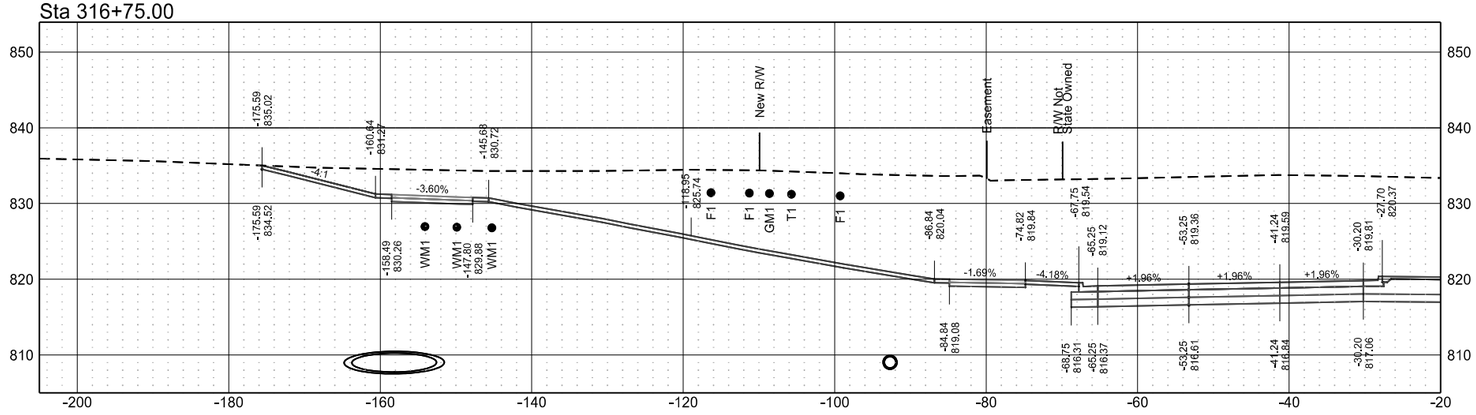


Sta 316+50.00

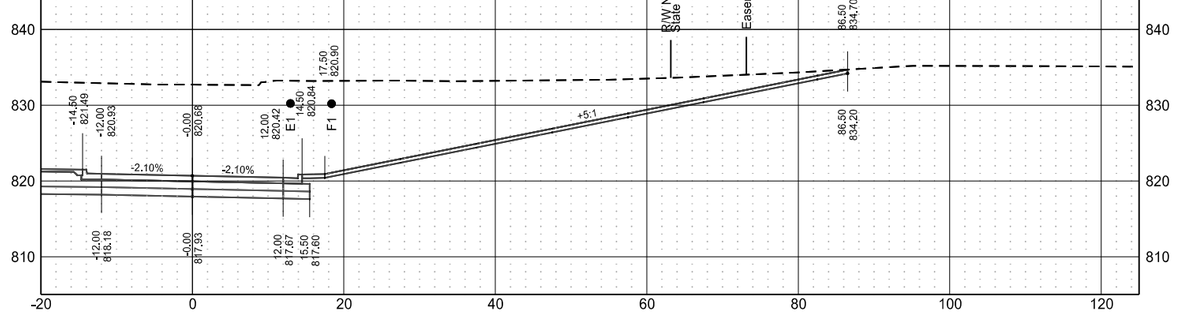



Sta 316+50.00

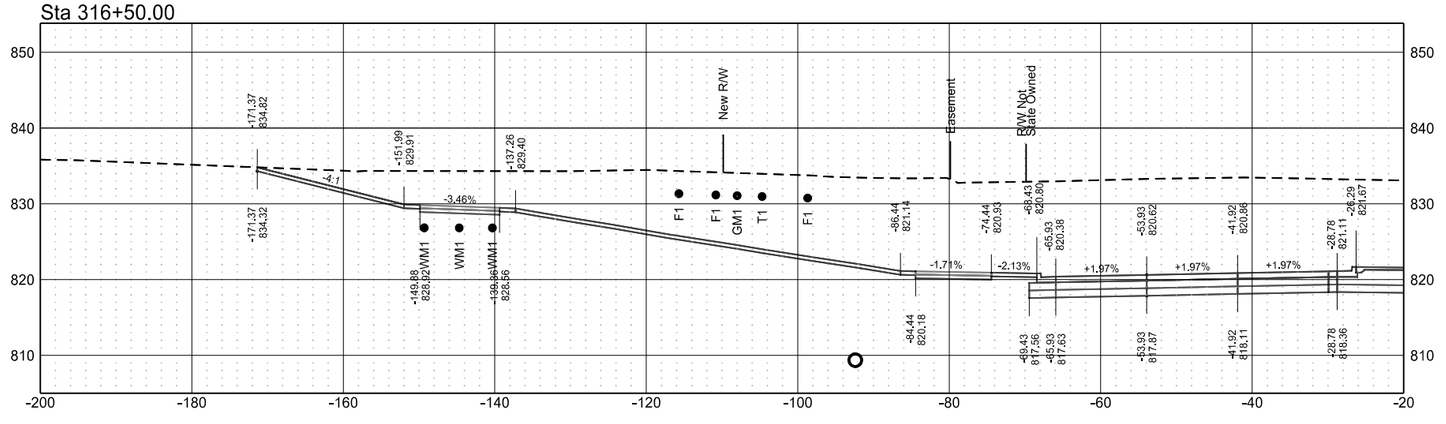


Roadway Cross Sections
42nd Street
ND 297 (DeMers Ave) & 42nd St Grade Separation

| | STATE | PROJECT NO. | SECTION NO. | SHEET NO. |
|---|---|---|---|---|
| | ND | RCE-FTF-NHU-SU-6-297(014)000 | 200 | 58 |


Sta 316+86.50

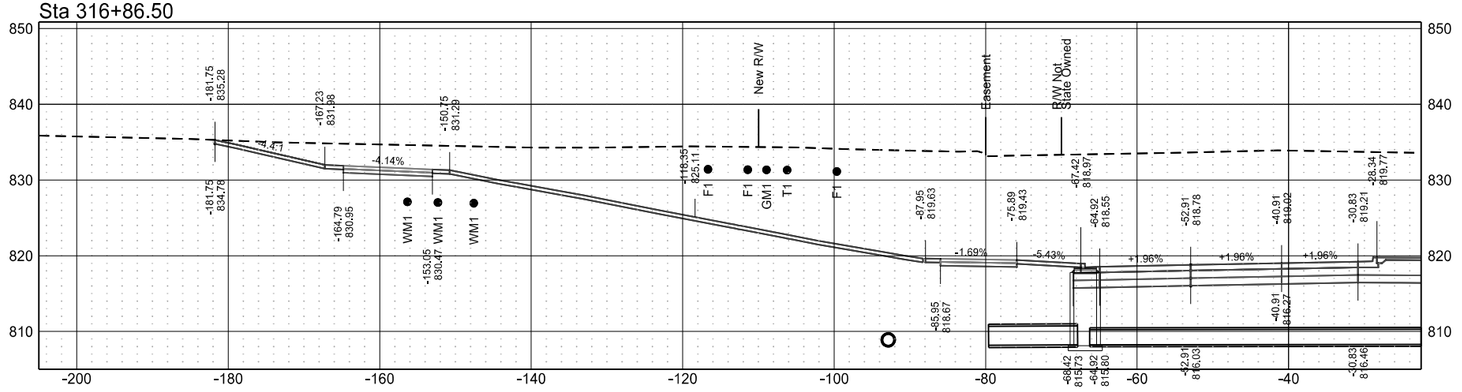


Sta 316+86.50

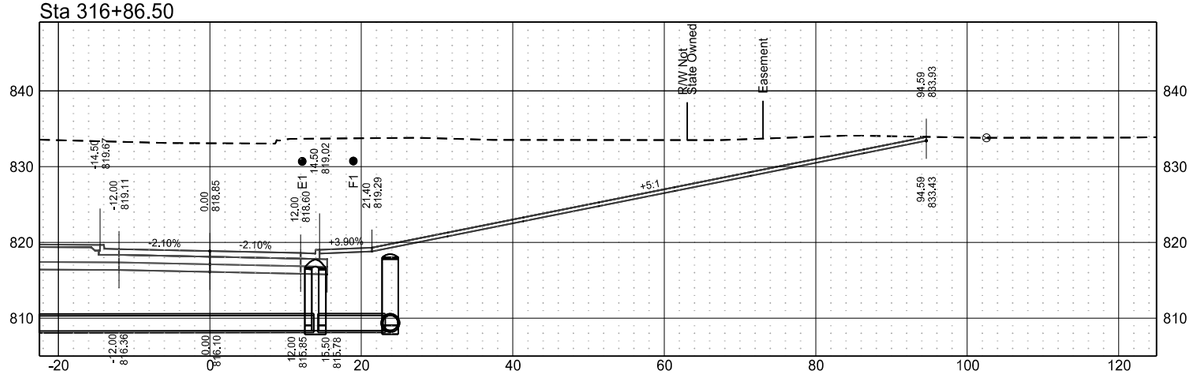



Sta 316+75.00

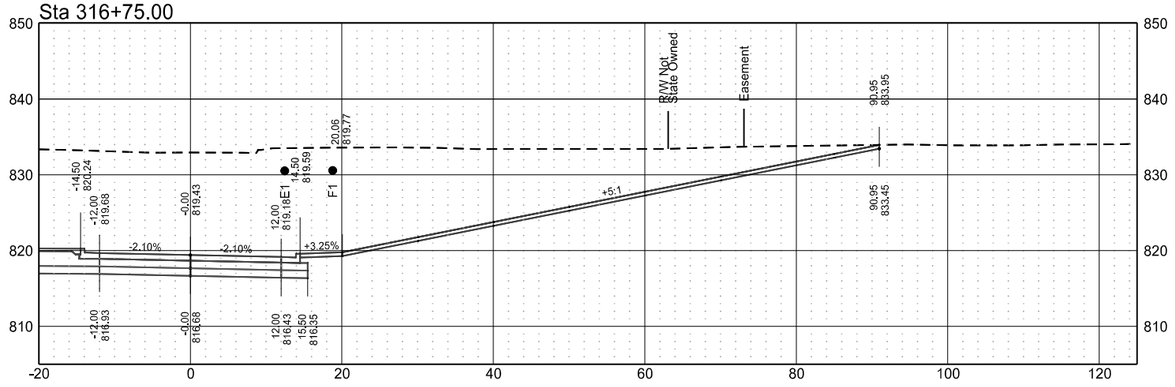


Roadway Cross Sections
42nd Street
ND 297 (DeMers Ave) & 42nd St Grade Separation

| | STATE | PROJECT NO. | SECTION NO. | SHEET NO. |
|---|---|---|---|---|
| | ND | RCE-FTF-NHU-SU-6-297(014)000 | 200 | 59 |


Sta 317+25.00

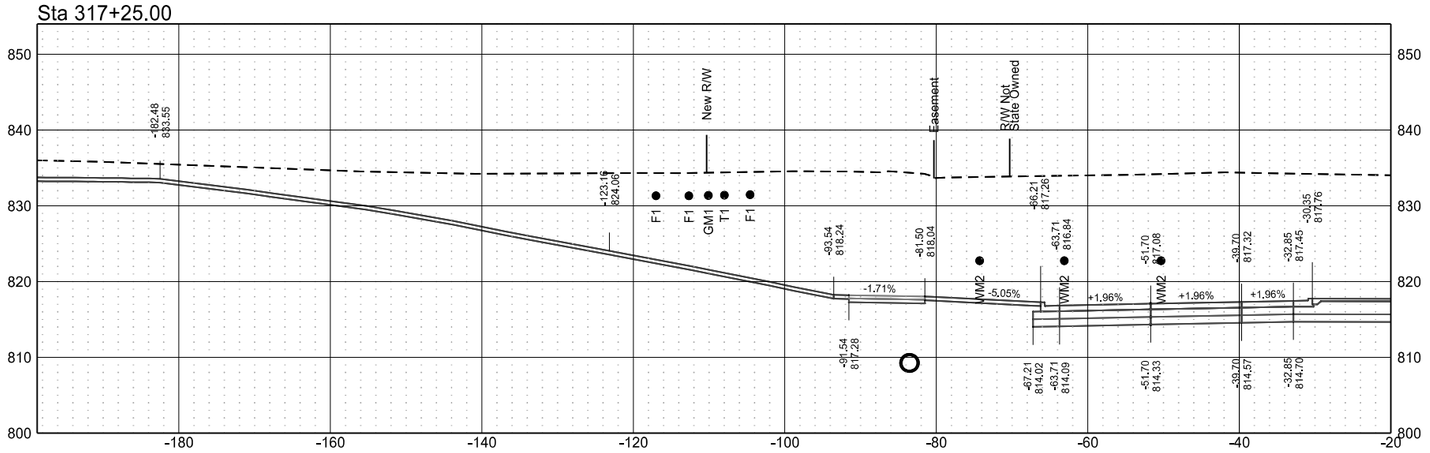


Sta 317+00.00

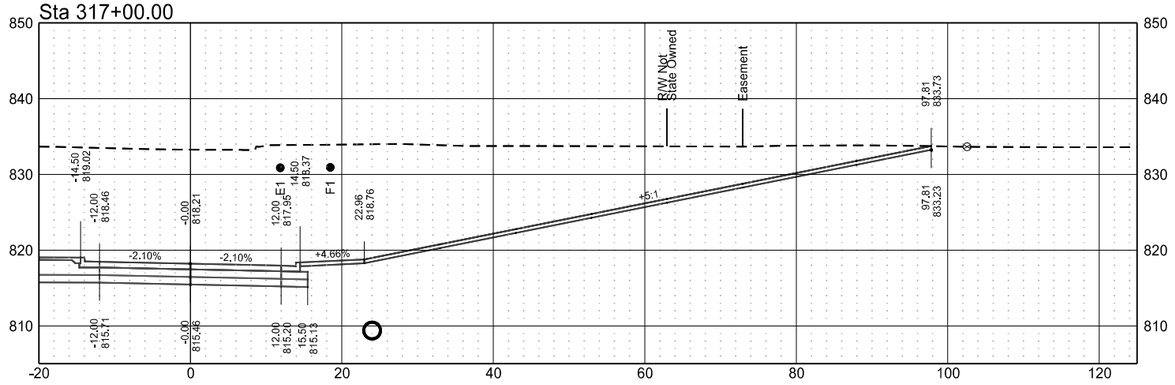



Sta 317+00.00

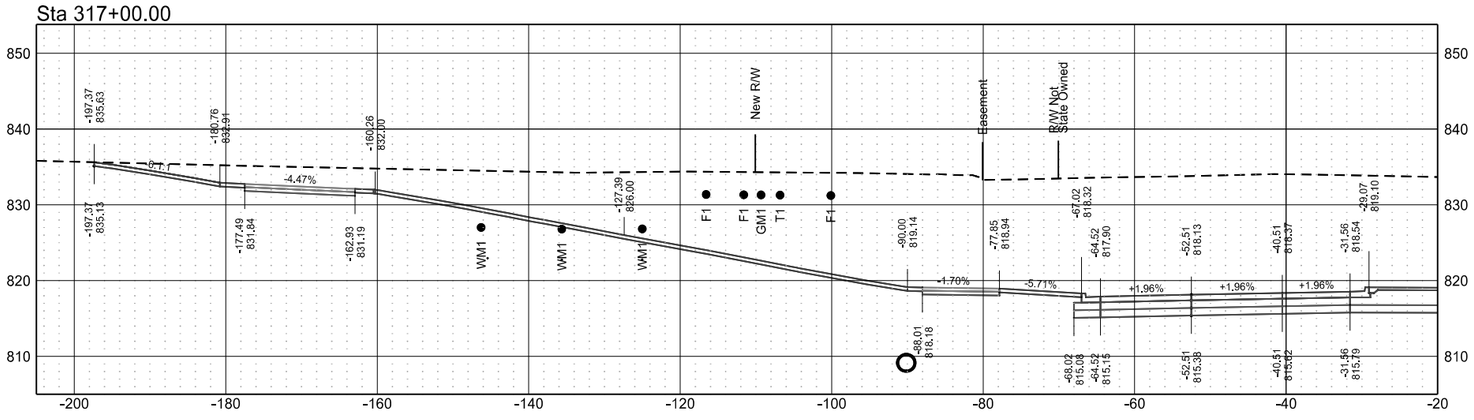


Roadway Cross Sections
42nd Street
ND 297 (DeMers Ave) & 42nd St Grade Separation

| | STATE | PROJECT NO. | SECTION NO. | SHEET NO. |
|---|---|---|---|---|
| | ND | RCE-FTF-NHU-SU-6-297(014)000 | 200 | 60 |

Sta 317+50.00

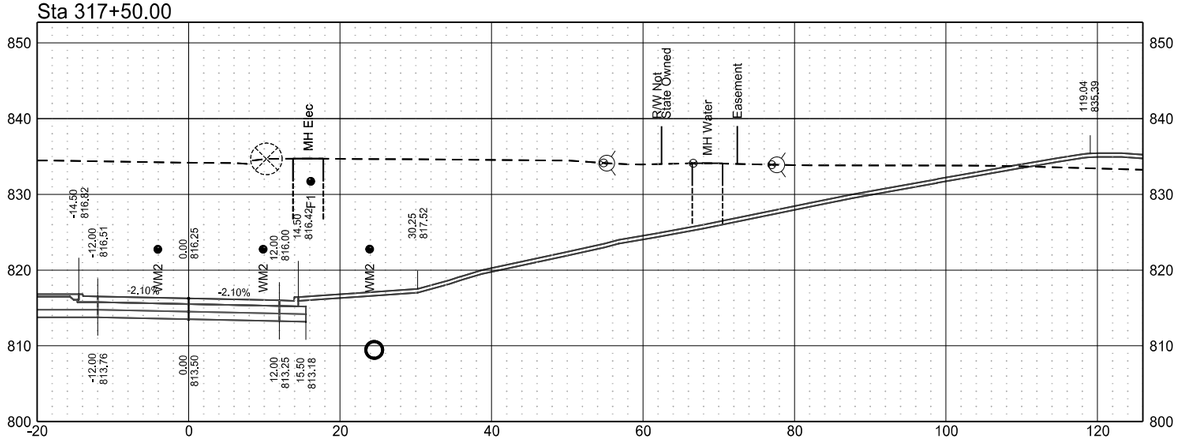



Sta 317+25.00

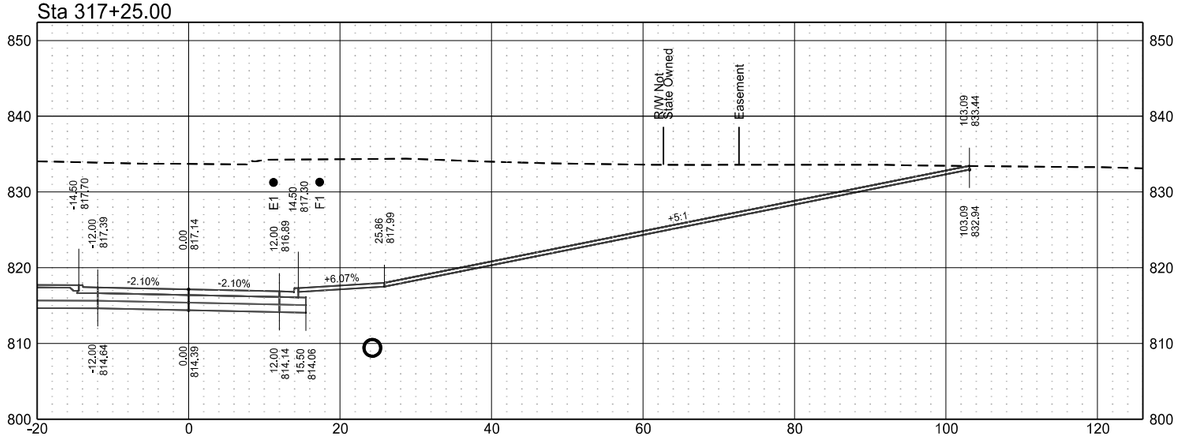


Roadway Cross Sections
42nd Street
ND 297 (DeMers Ave) & 42nd St Grade Separation

| | STATE | PROJECT NO. | SECTION NO. | SHEET NO. |
|---|---|---|---|---|
| | ND | RCE-FTF-NHU-SU-6-297(014)000 | 200 | 61 |

Sta 317+57.13

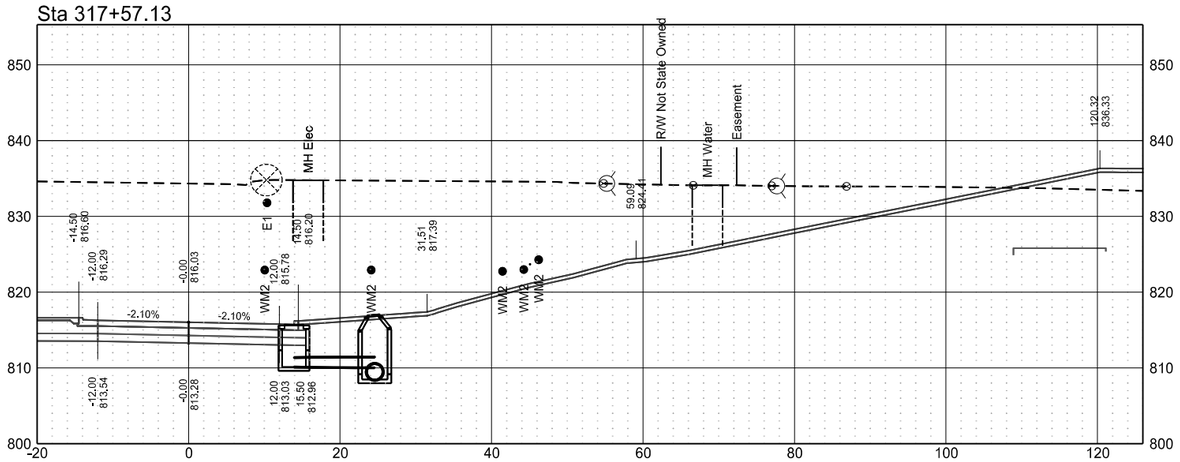



Sta 317+50.00

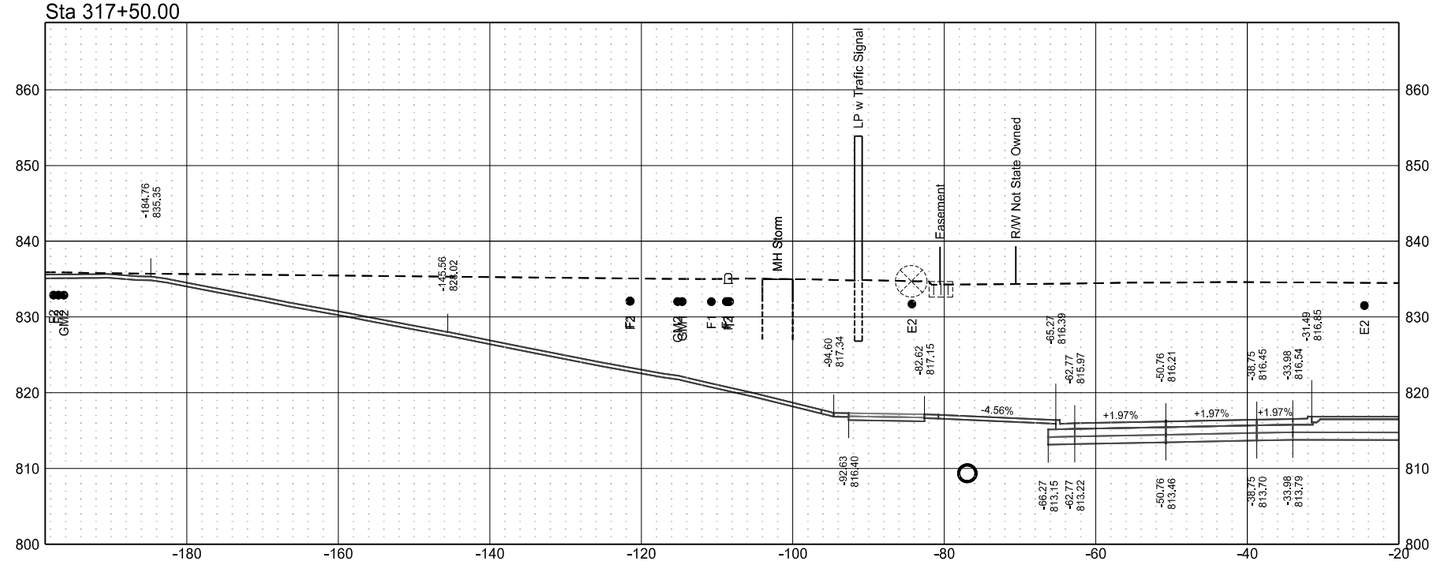


Roadway Cross Sections
42nd Street
ND 297 (DeMers Ave) & 42nd St Grade Separation

| | STATE | PROJECT NO. | SECTION NO. | SHEET NO. |
|---|---|---|---|---|
| | ND | RCE-FTF-NHU-SU-6-297(014)000 | 200 | 62 |

Sta 317+75.00

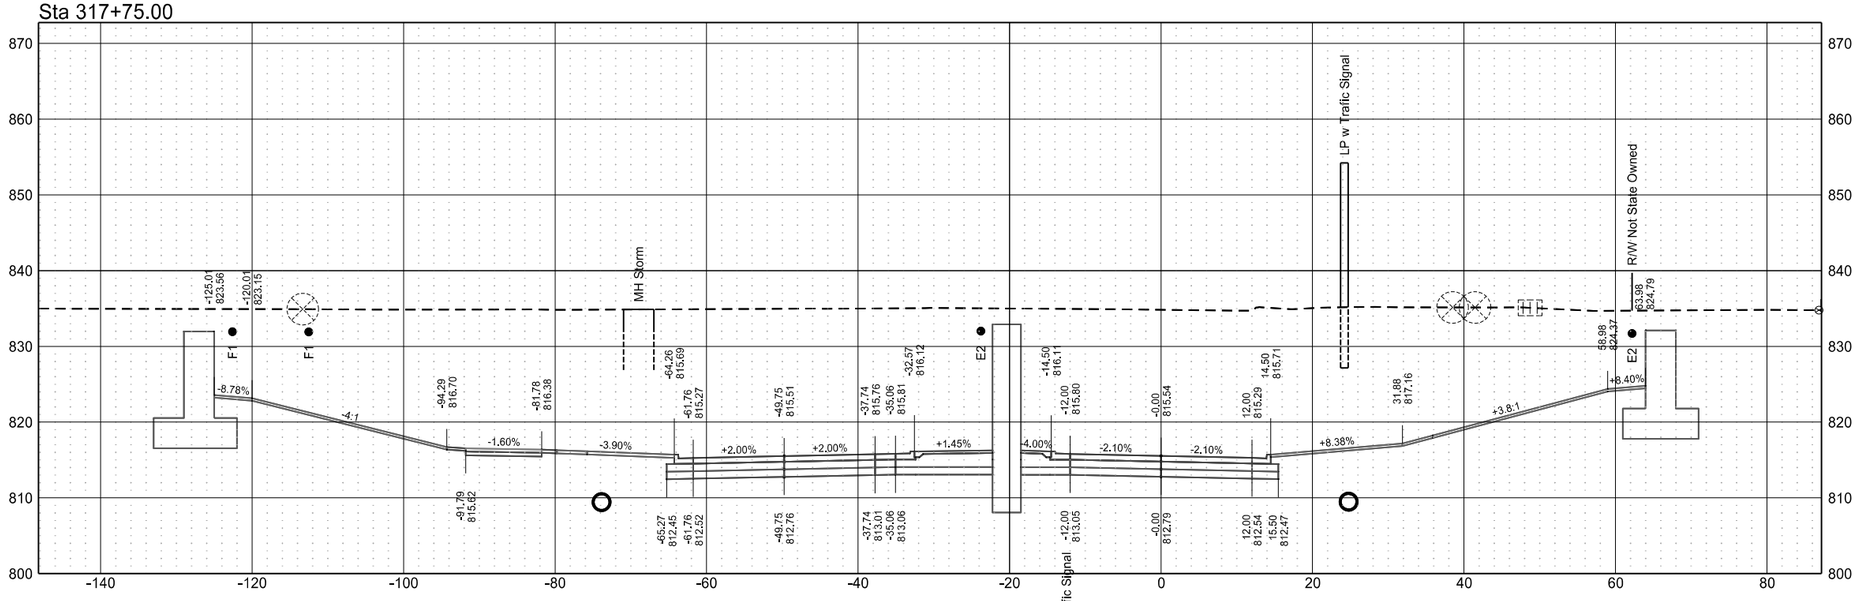



Sta 317+57.13

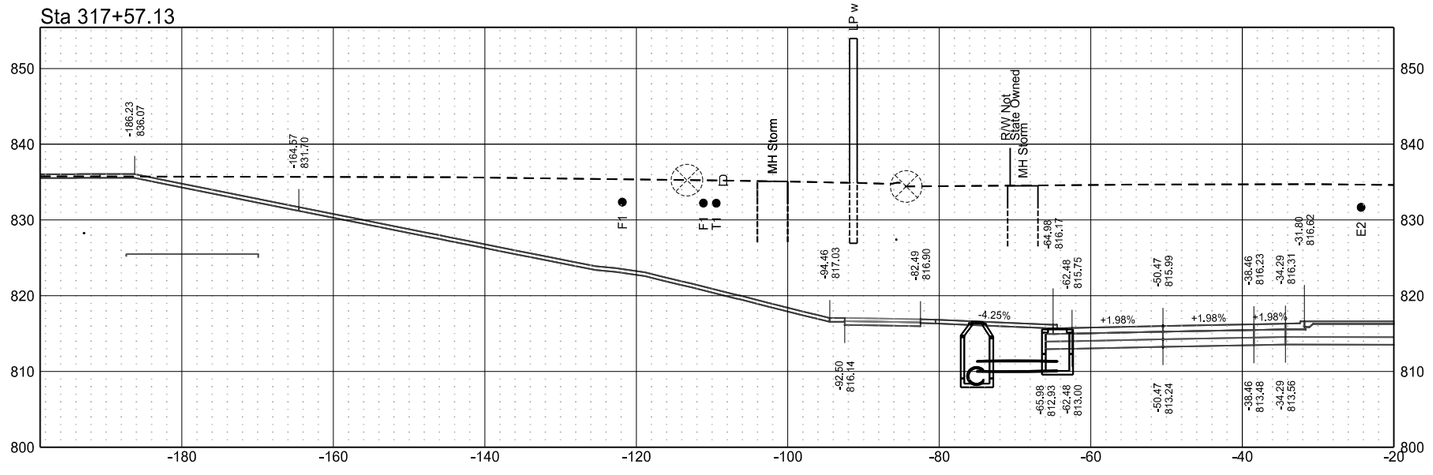


Roadway Cross Sections
42nd Street
ND 297 (DeMers Ave) & 42nd St Grade Separation

| | STATE | PROJECT NO. | SECTION NO. | SHEET NO. |
|---|---|---|---|---|
| | ND | RCE-FTF-NHU-SU-6-297(014)000 | 200 | 63 |

Sta 318+25.00

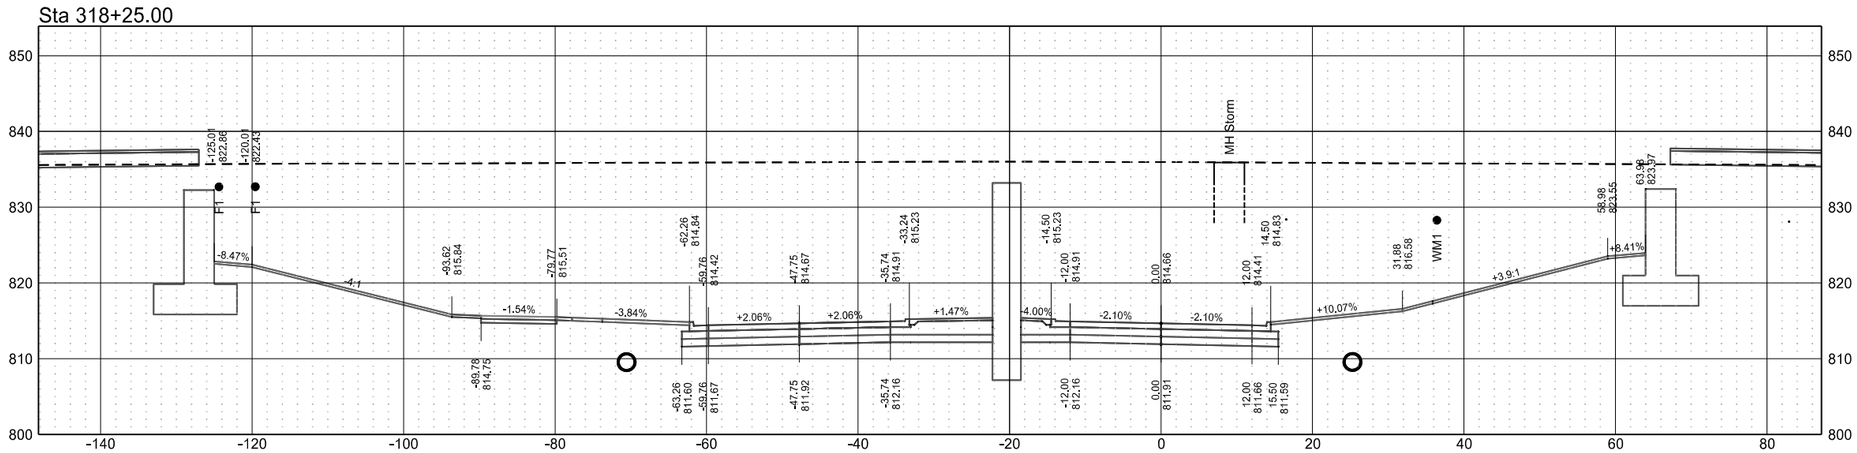



Sta 318+00.00

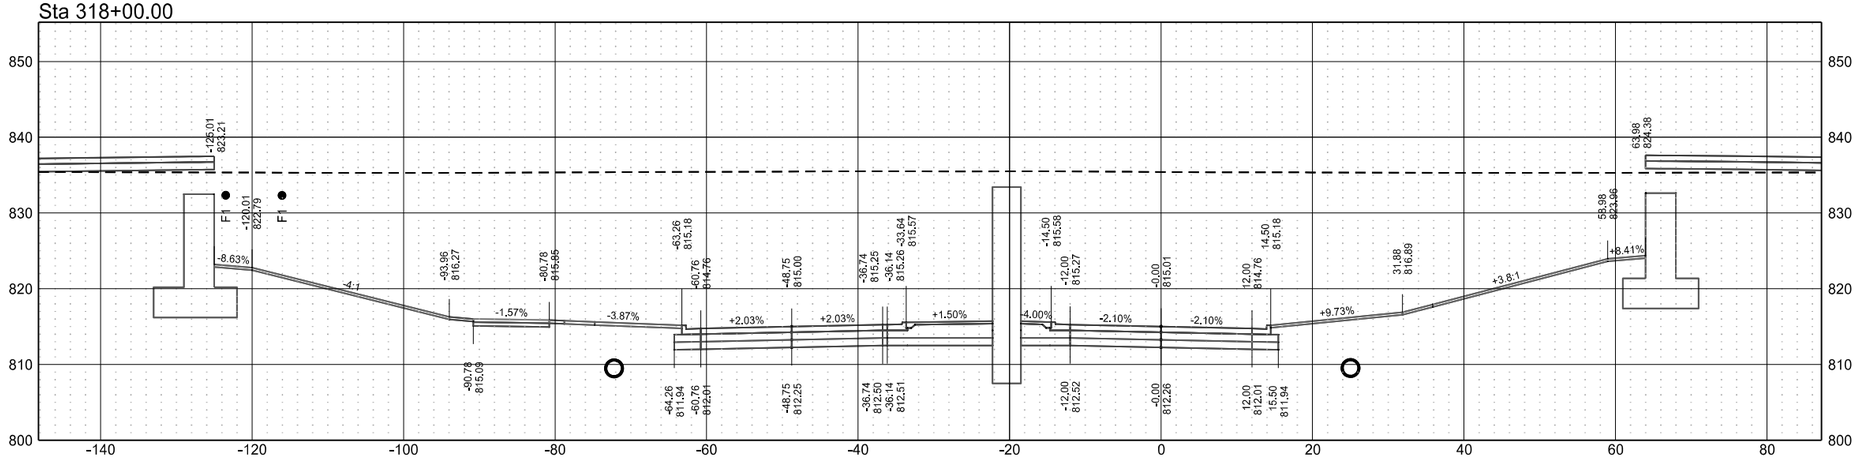

Roadway Cross Sections
42nd Street
ND 297 (DeMers Ave) & 42nd St Grade Separation


| | STATE | PROJECT NO. | SECTION NO. | SHEET NO. |
|---|---|---|---|---|
| | ND | RCE-FTF-NHU-SU-6-297(014)000 | 200 | 64 |

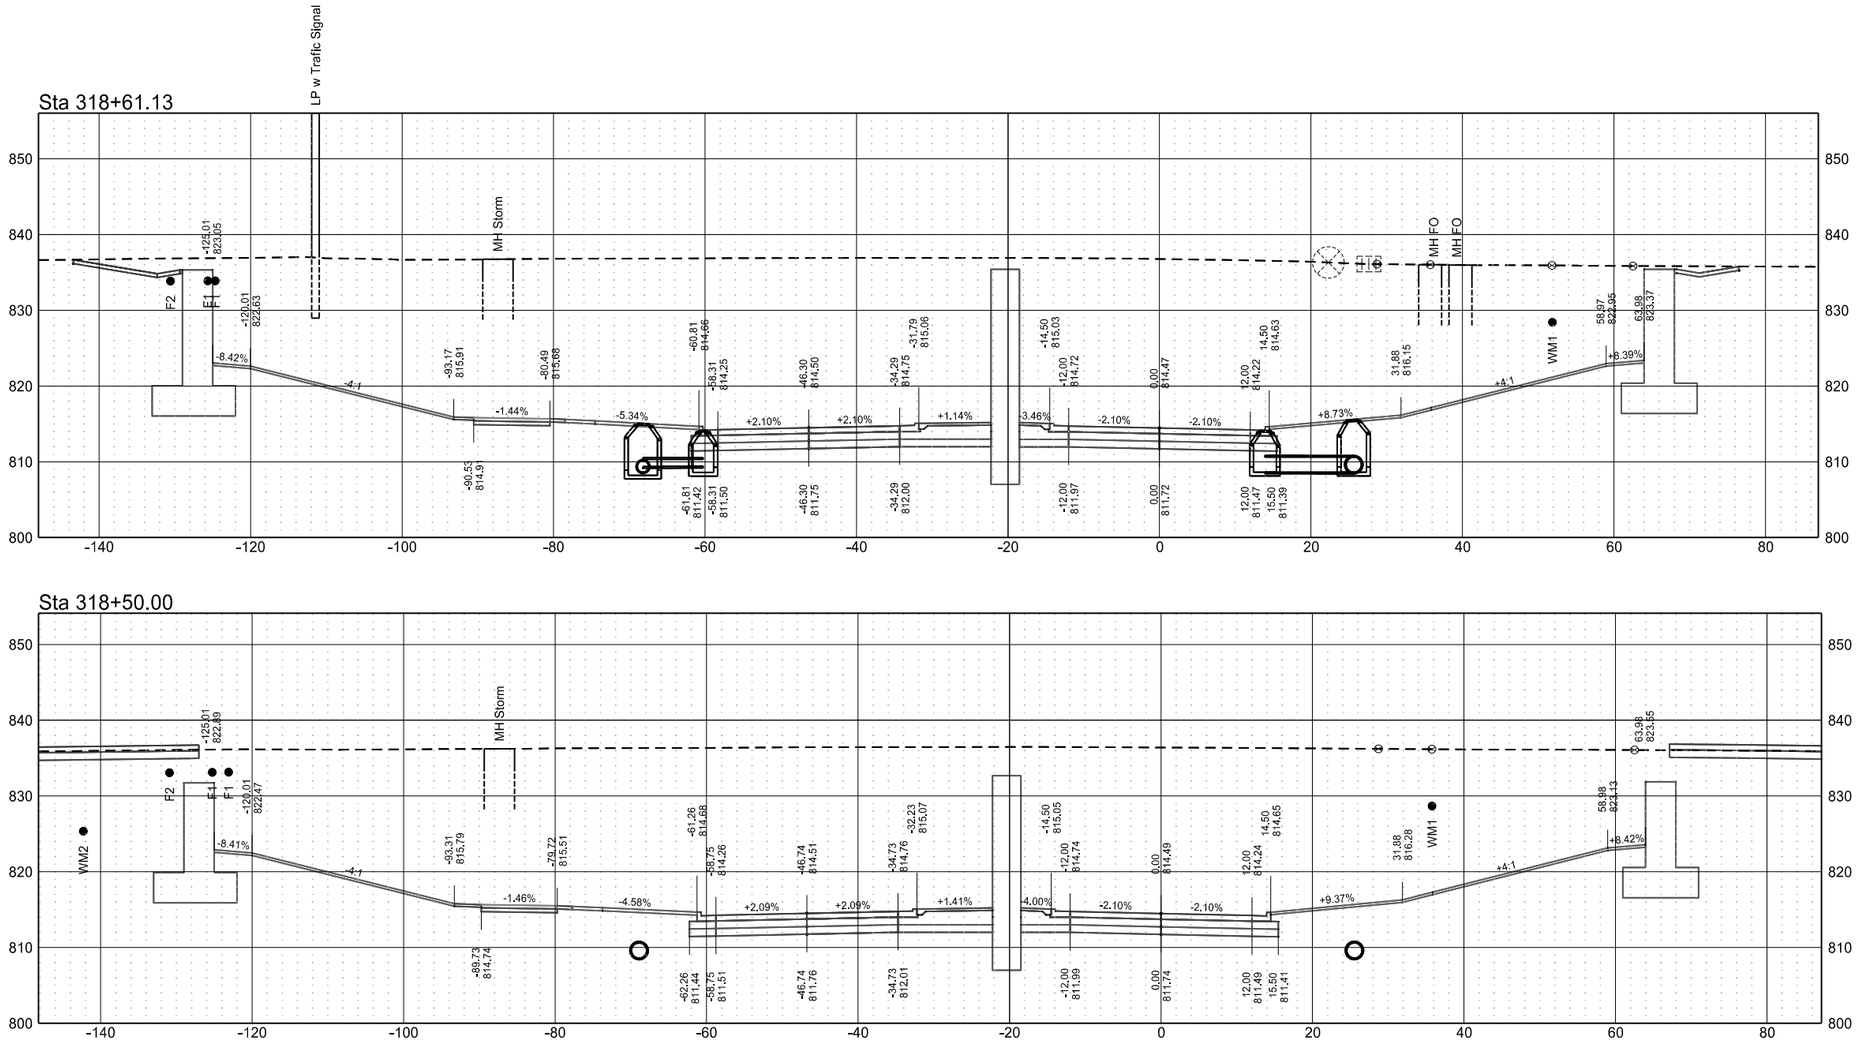


Roadway Cross Sections
42nd Street
ND 297 (DeMers Ave) & 42nd St Grade Separation

| | STATE | PROJECT NO. | SECTION NO. | SHEET NO. |
|---|---|---|---|---|
| | ND | RCE-FTF-NHU-SU-6-297(014)000 | 200 | 65 |

Sta 319+00.00

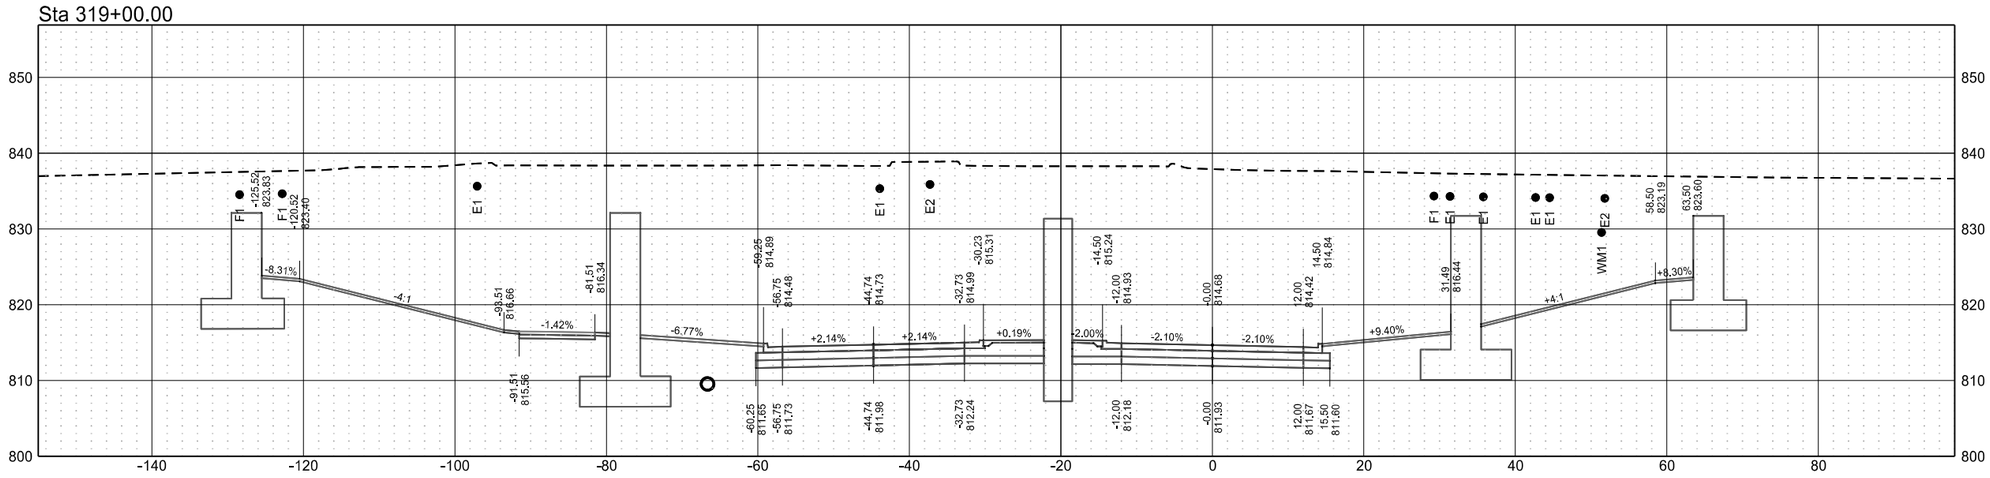



Sta 318+75.00

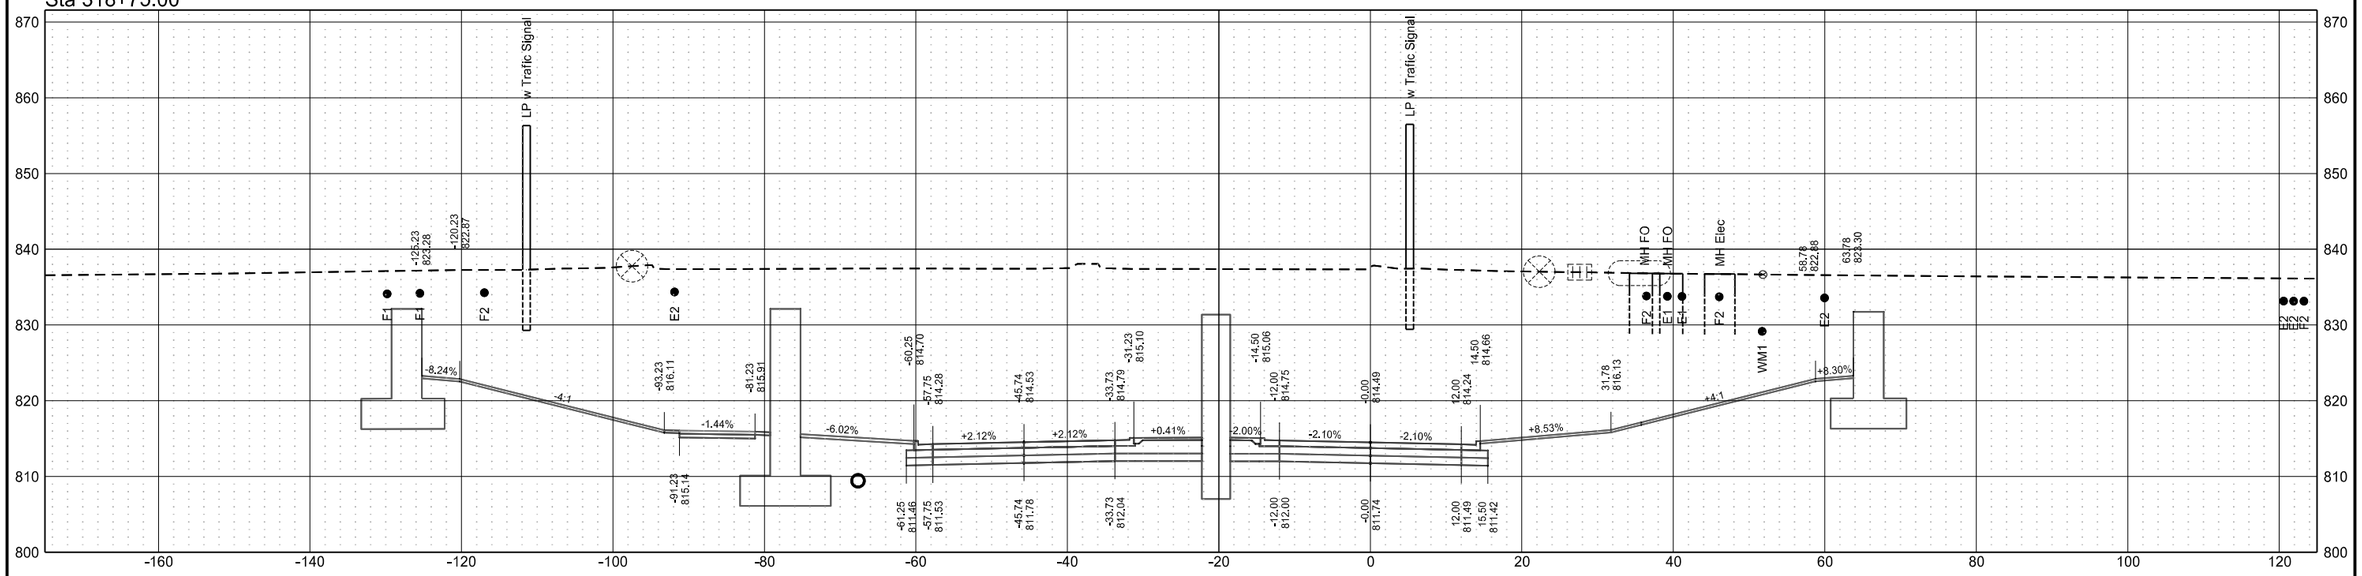


Roadway Cross Sections
42nd Street
ND 297 (DeMers Ave) & 42nd St Grade Separation

| | STATE | PROJECT NO. | SECTION NO. | SHEET NO. |
|---|---|---|---|---|
| | ND | RCE-FTF-NHU-SU-6-297(014)000 | 200 | 66 |

Sta 319+50.00

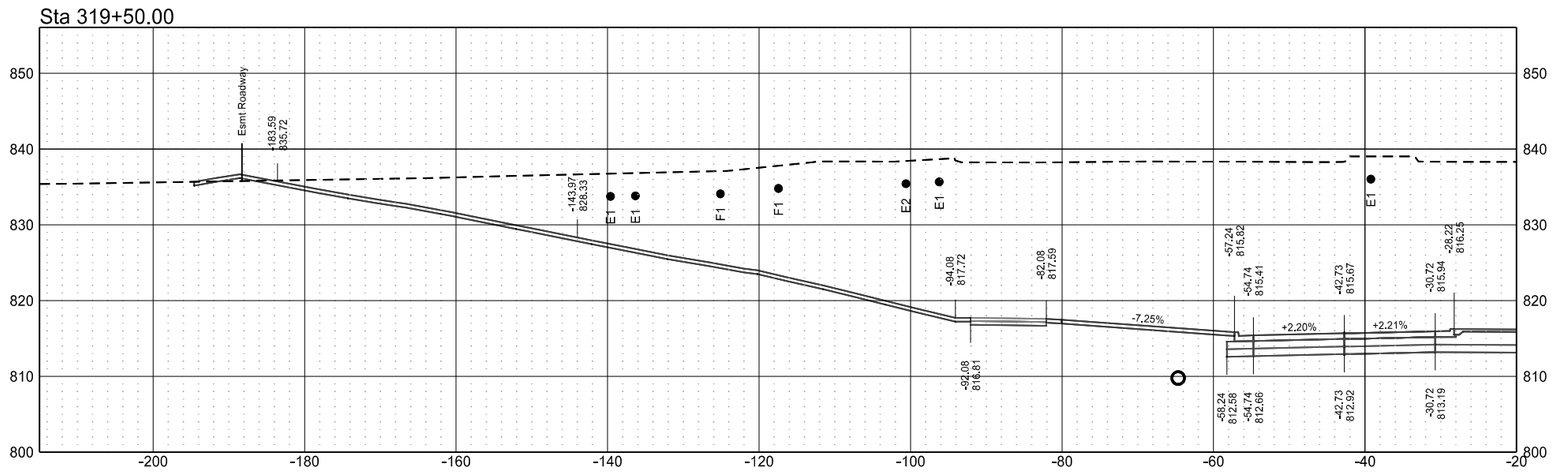



Sta 319+25.00

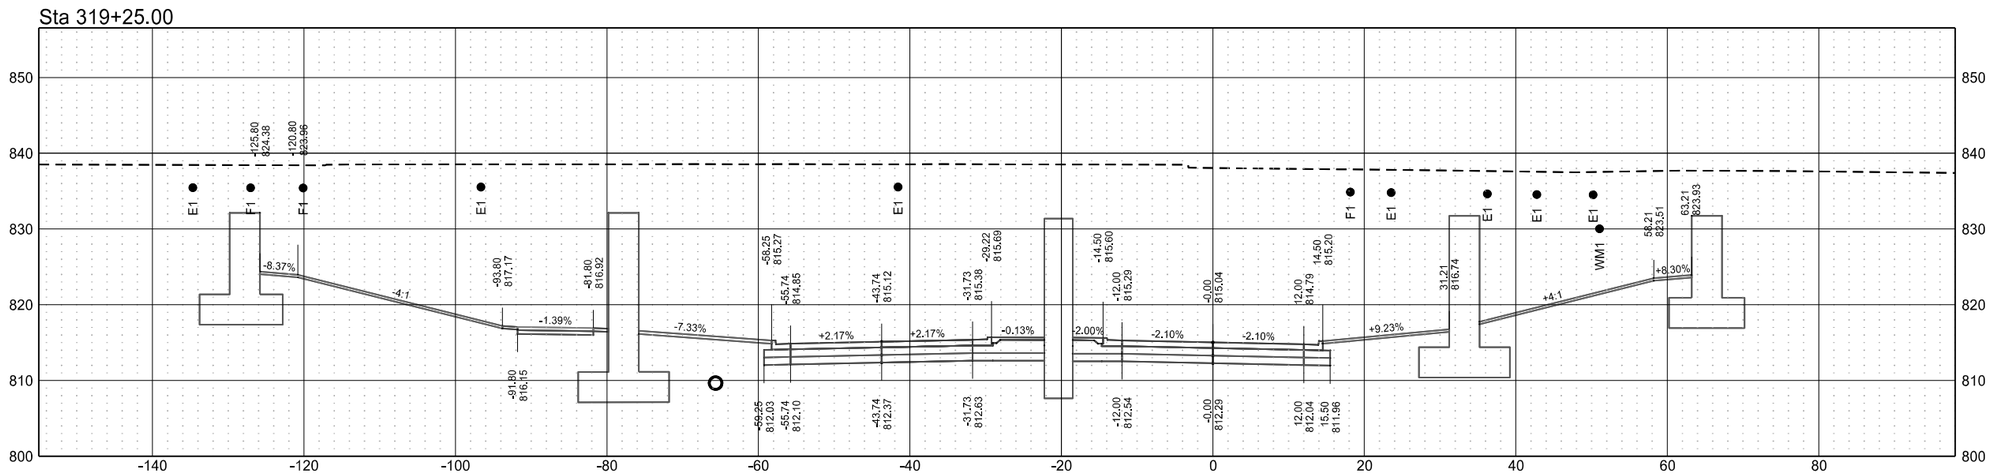


Roadway Cross Sections
42nd Street
ND 297 (DeMers Ave) & 42nd St Grade Separation

| | STATE | PROJECT NO. | SECTION NO. | SHEET NO. |
|---|---|---|---|---|
| | ND | RCE-FTF-NHU-SU-6-297(014)000 | 200 | 67 |

Sta 319+75.00

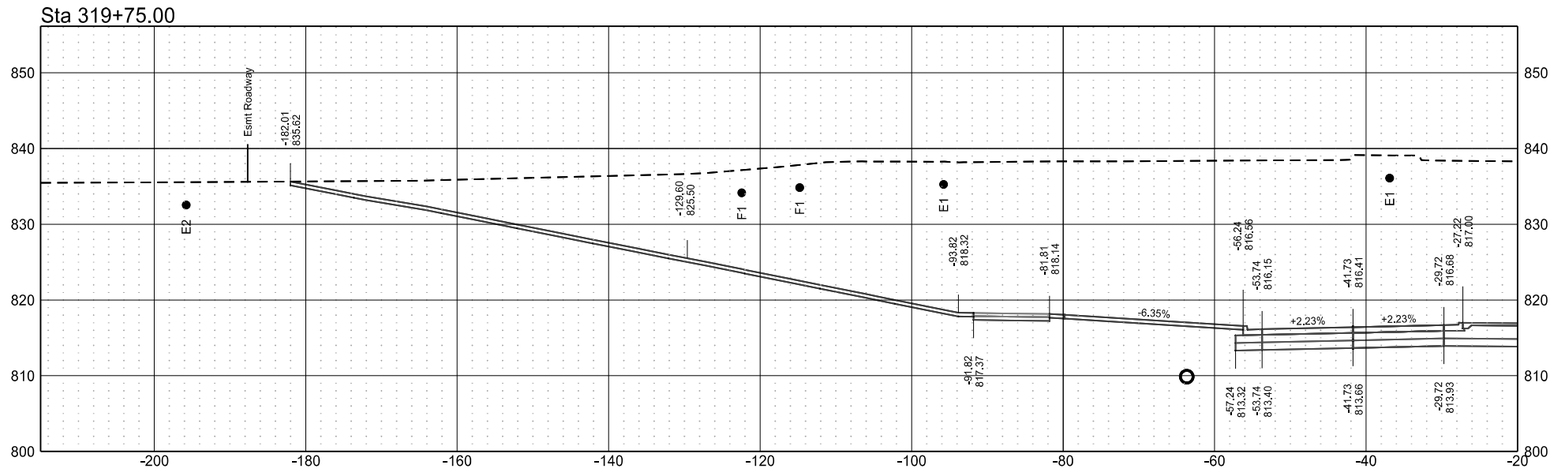



Sta 319+50.00

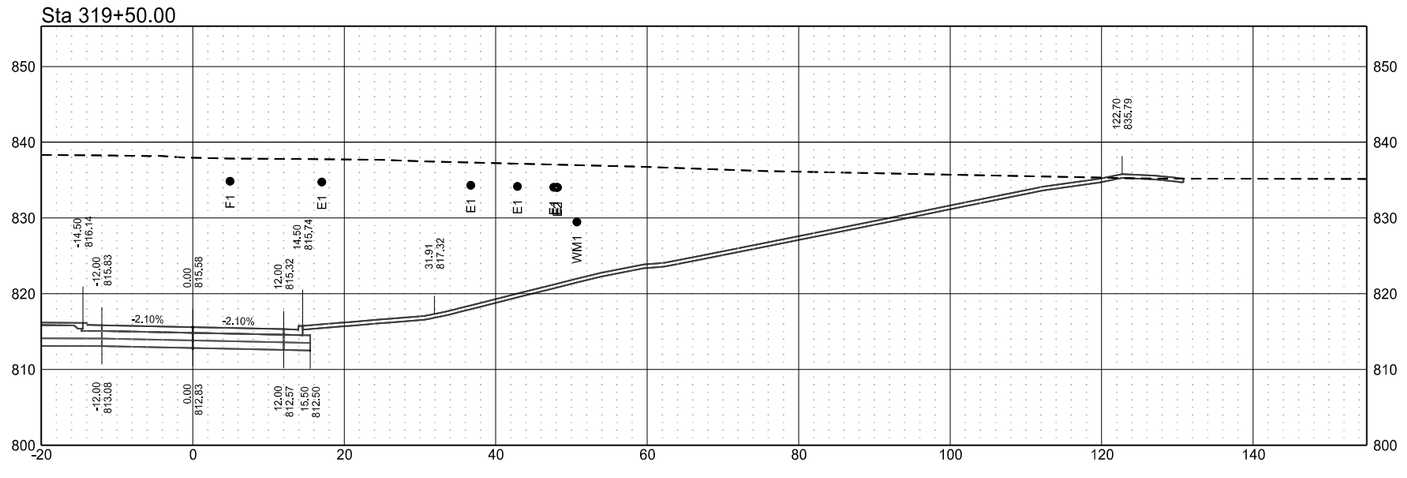


Roadway Cross Sections
42nd Street
ND 297 (DeMers Ave) & 42nd St Grade Separation

| | STATE | PROJECT NO. | SECTION NO. | SHEET NO. |
|---|---|---|---|---|
| | ND | RCE-FTF-NHU-SU-6-297(014)000 | 200 | 68 |

Sta 320+00.00

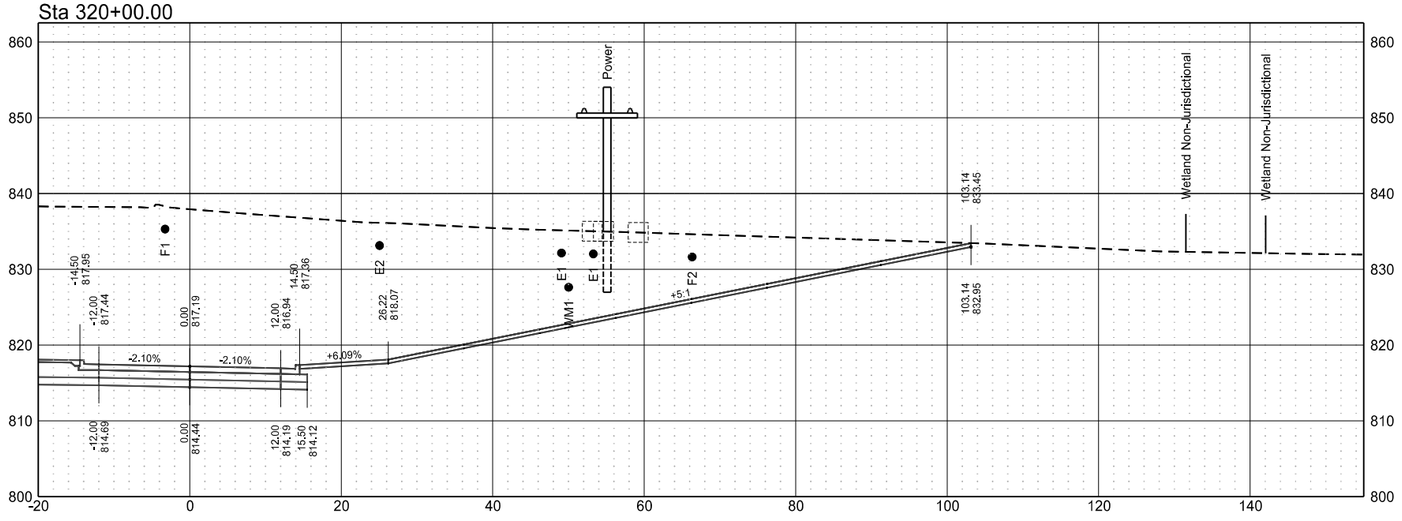



Sta 319+75.00

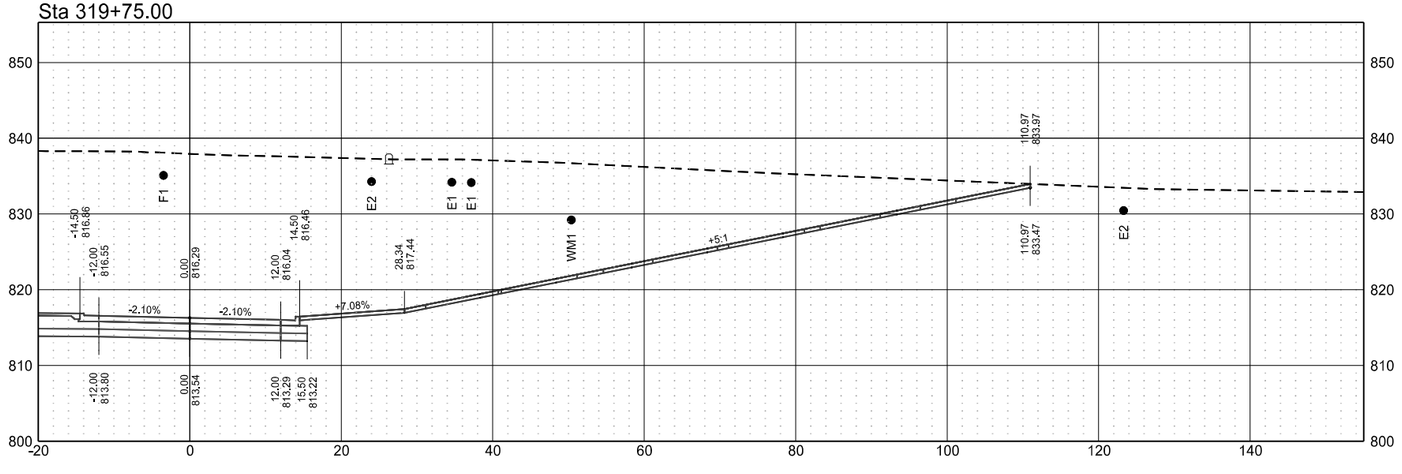


Roadway Cross Sections
42nd Street
ND 297 (DeMers Ave) & 42nd St Grade Separation

| | STATE | PROJECT NO. | SECTION NO. | SHEET NO. |
|---|---|---|---|---|
| | ND | RCE-FTF-NHU-SU-6-297(014)000 | 200 | 69 |

Sta 320+03.00

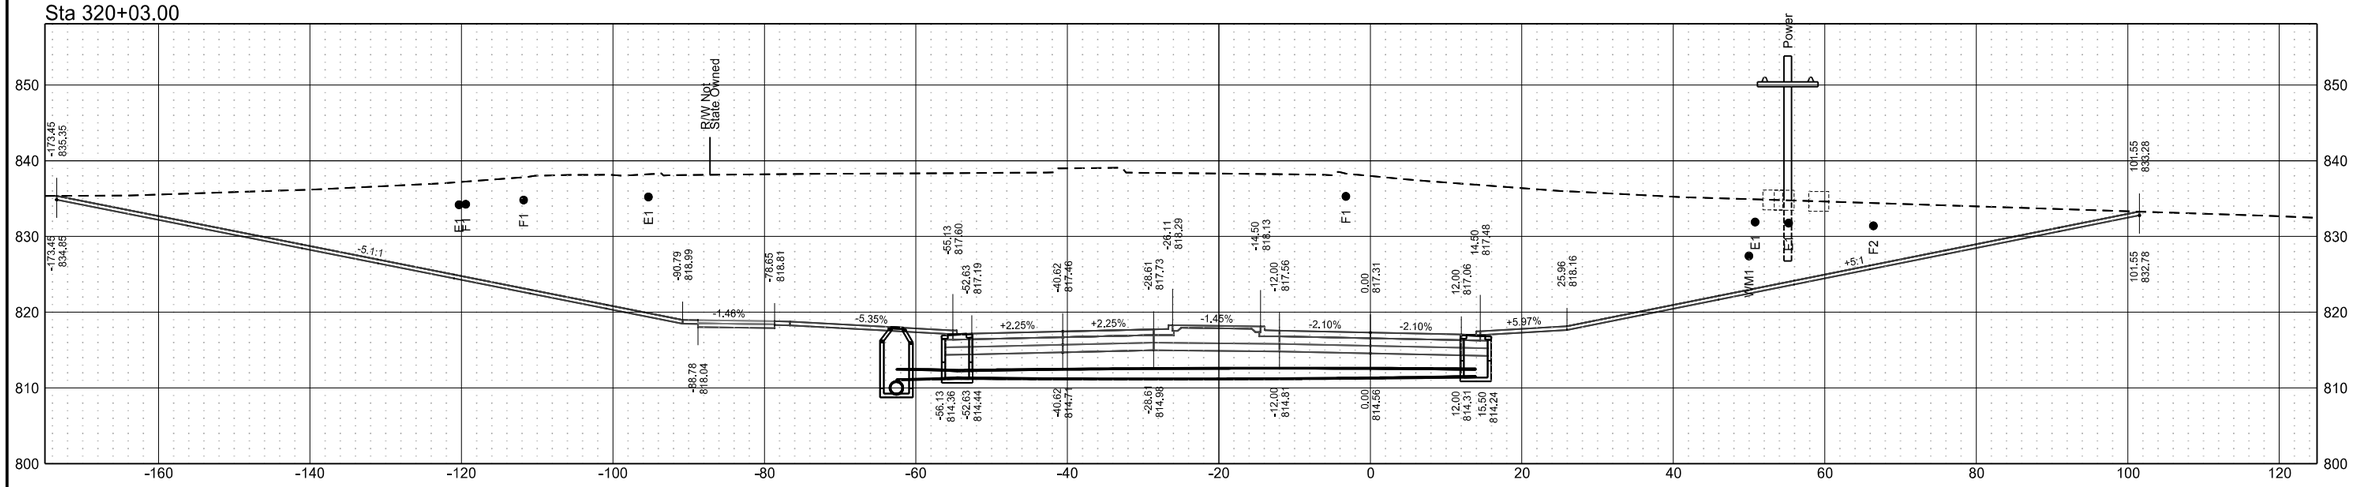



Sta 320+00.00

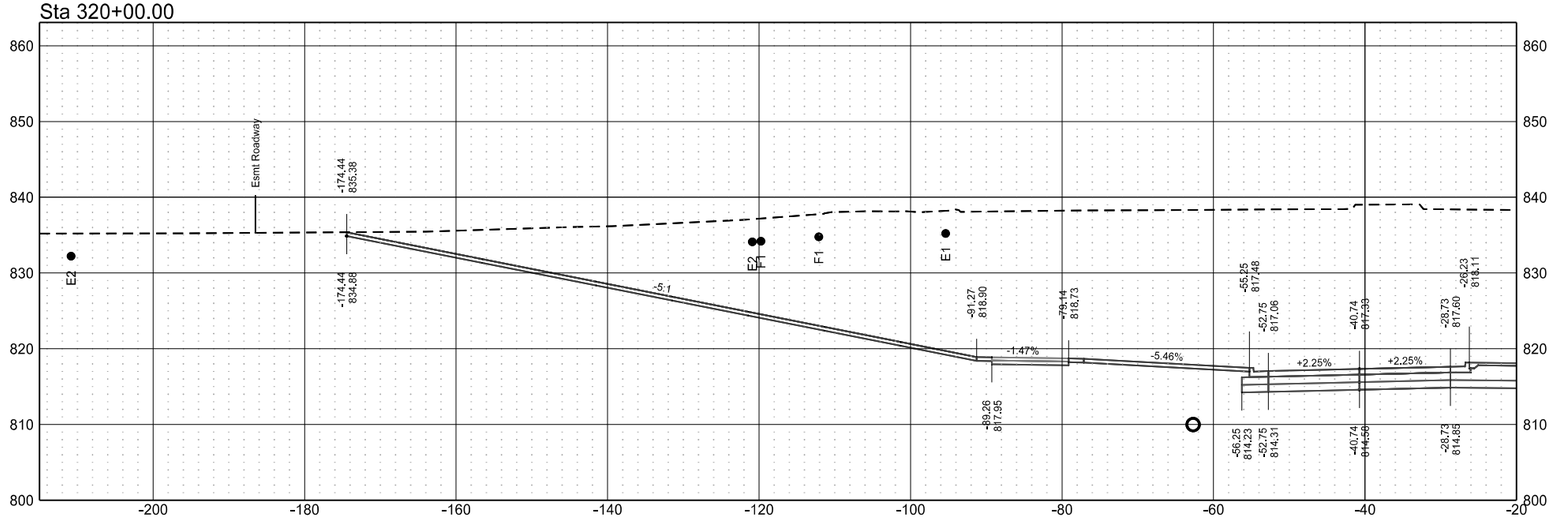


Roadway Cross Sections
42nd Street
ND 297 (DeMers Ave) & 42nd St Grade Separation

| | STATE | PROJECT NO. | SECTION NO. | SHEET NO. |
|---|---|---|---|---|
| | ND | RCE-FTF-NHU-SU-6-297(014)000 | 200 | 70 |

Sta 320+50.00

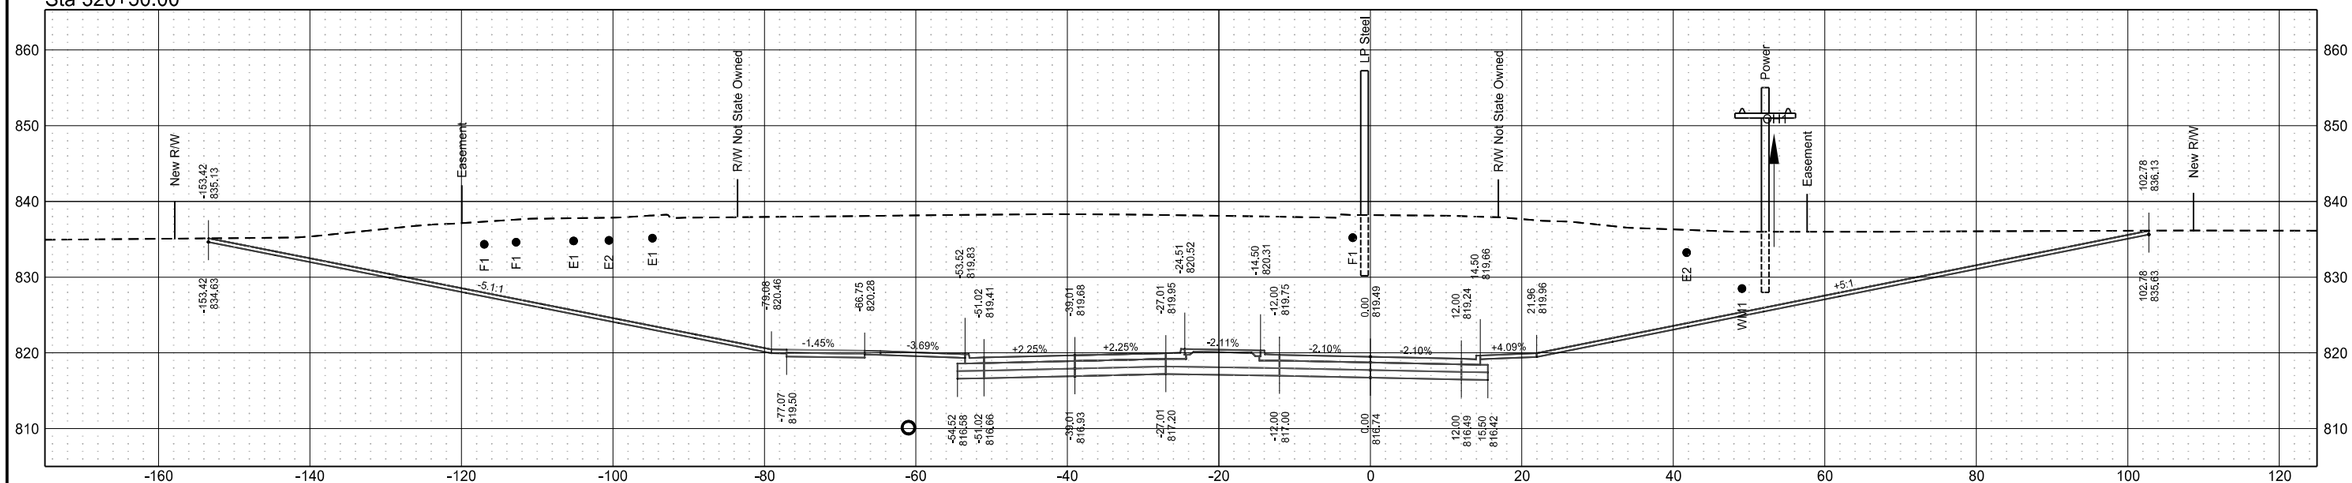



Sta 320+25.00

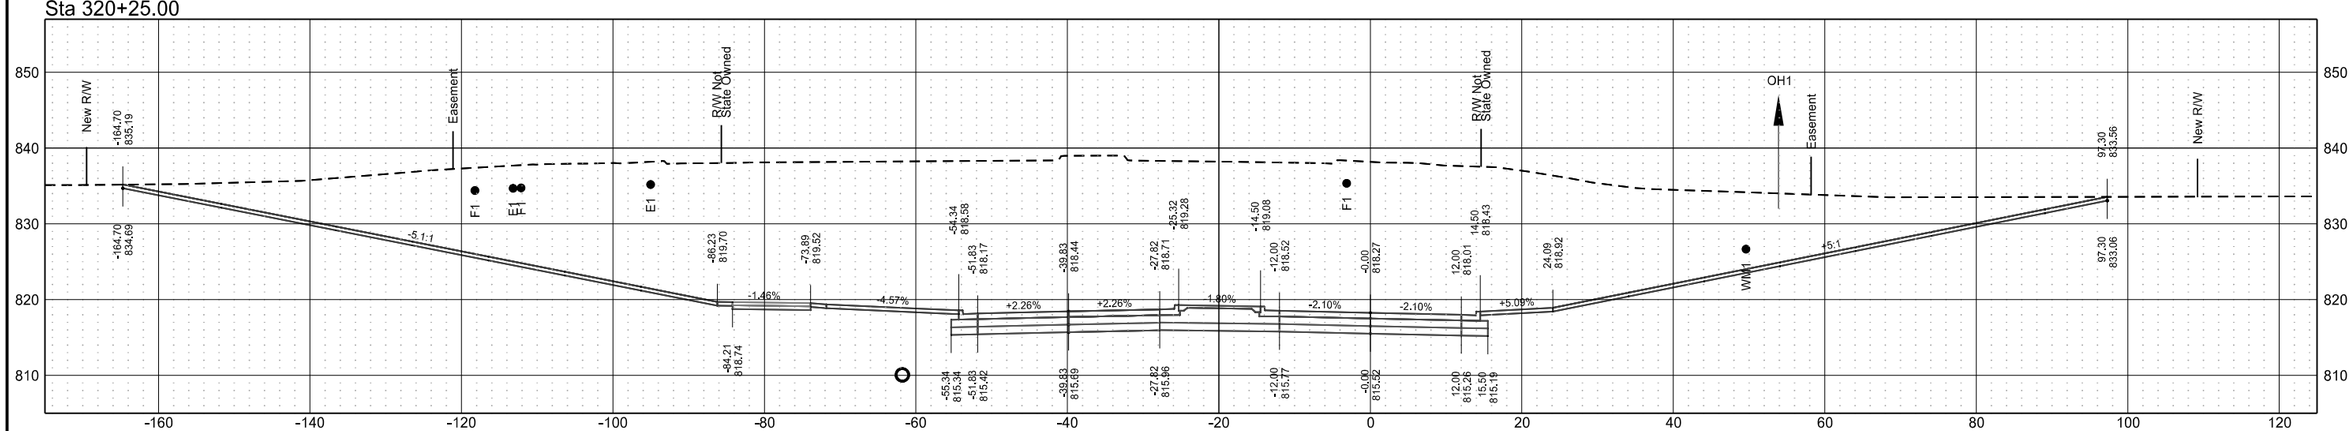


Roadway Cross Sections
42nd Street
ND 297 (DeMers Ave) & 42nd St Grade Separation

| | STATE | PROJECT NO. | SECTION NO. | SHEET NO. |
|---|---|---|---|---|
| | ND | RCE-FTF-NHU-SU-6-297(014)000 | 200 | 71 |


Sta 320+75.00

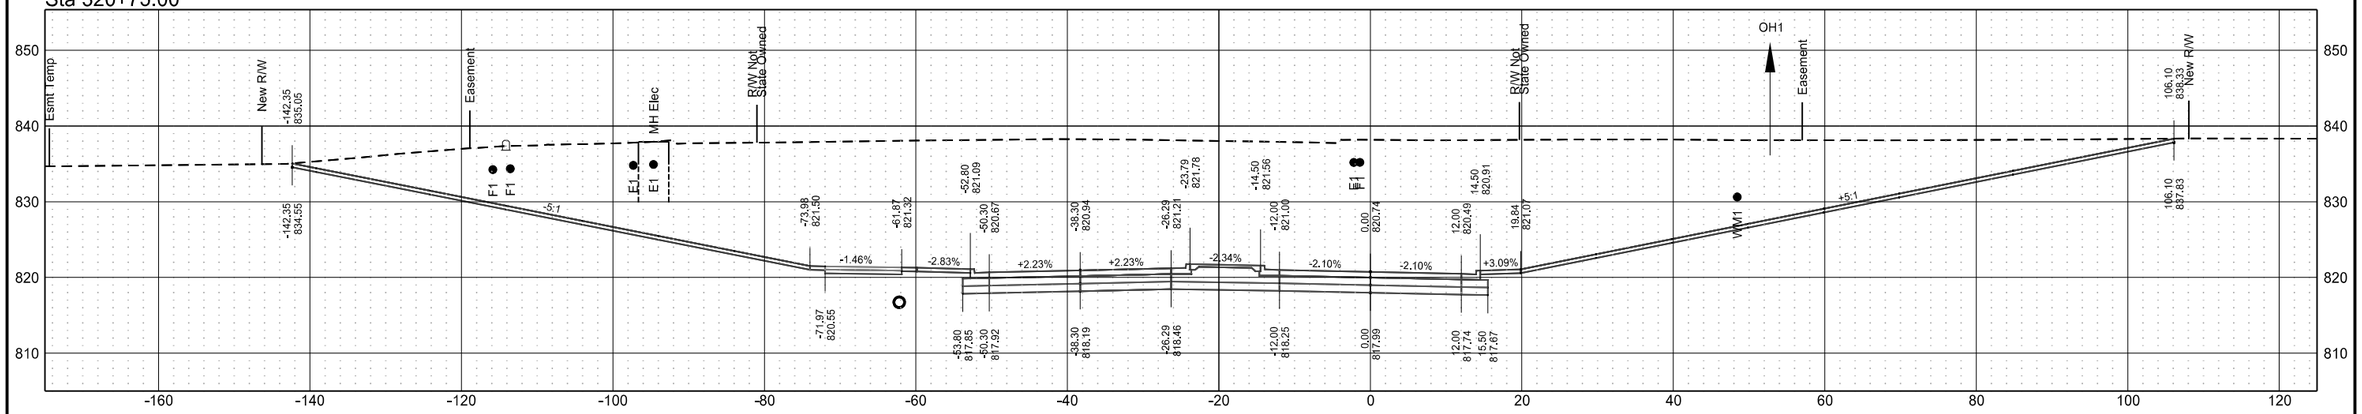


Sta 320+72.54

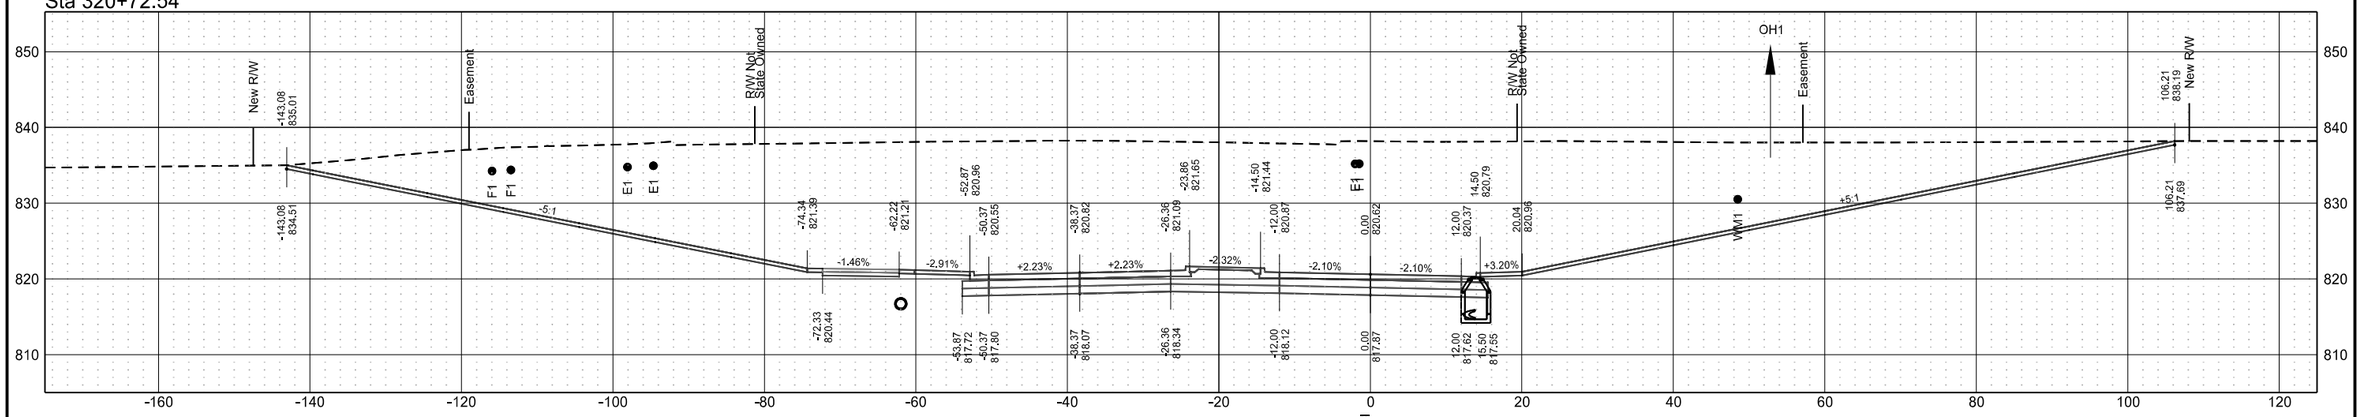



Sta 320+57.84

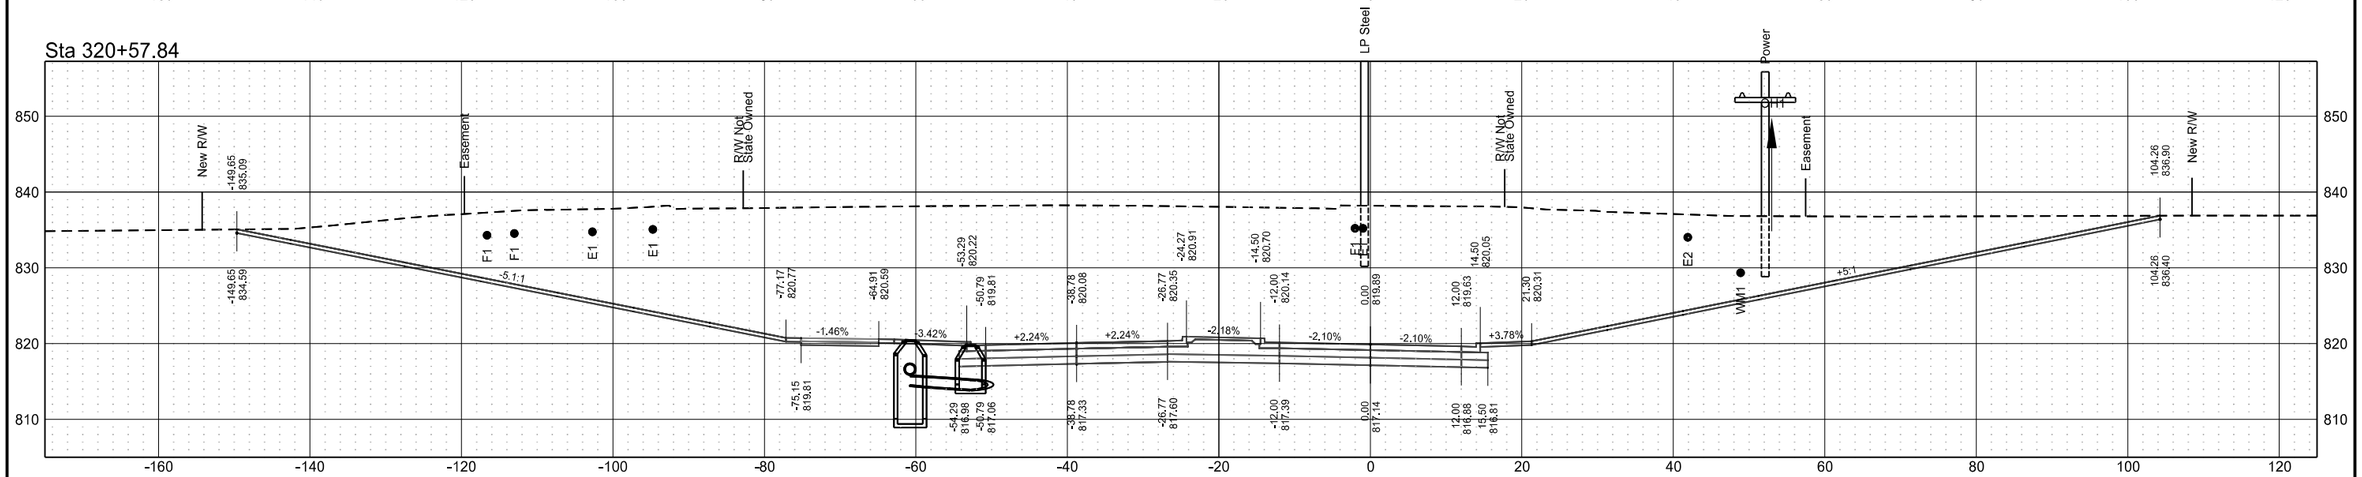


Roadway Cross Sections
42nd Street
ND 297 (DeMers Ave) & 42nd St Grade Separation

| | STATE | PROJECT NO. | SECTION NO. | SHEET NO. |
|---|---|---|---|---|
| | ND | RCE-FTF-NHU-SU-6-297(014)000 | 200 | 72 |


Sta 321+50.00

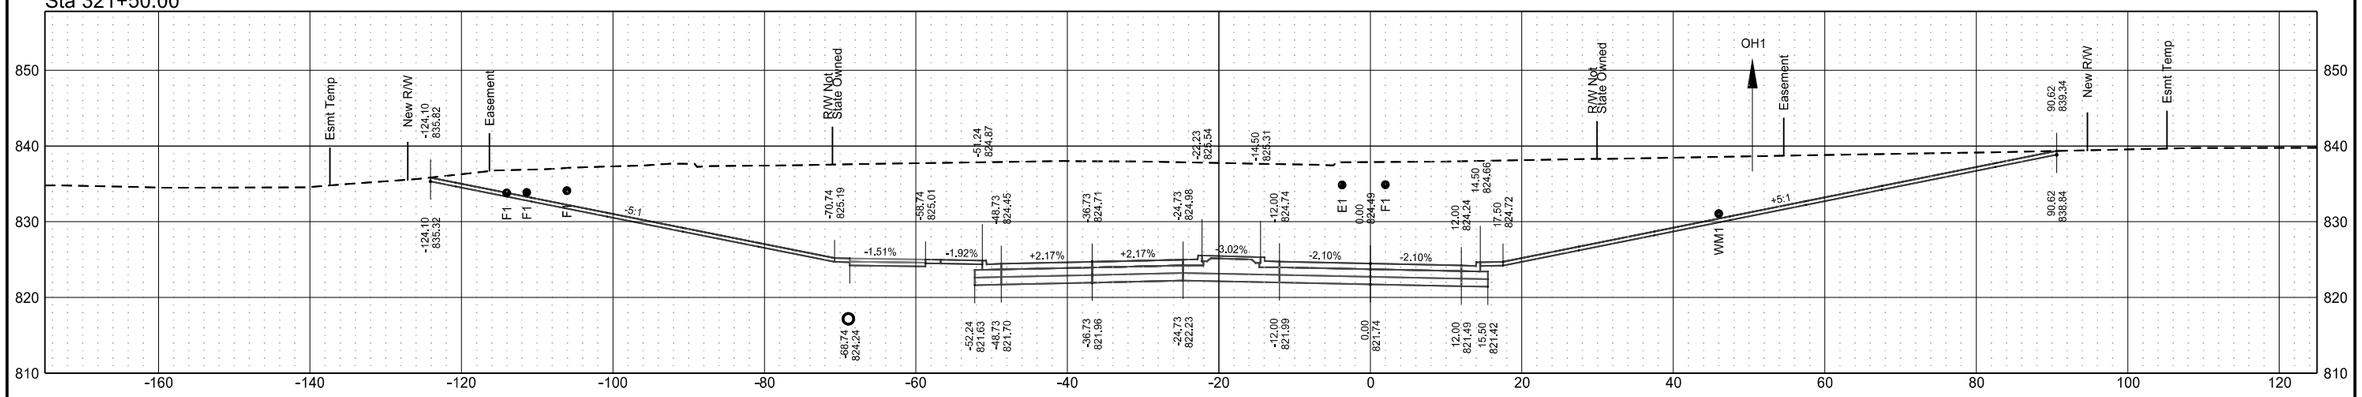


Sta 321+25.00

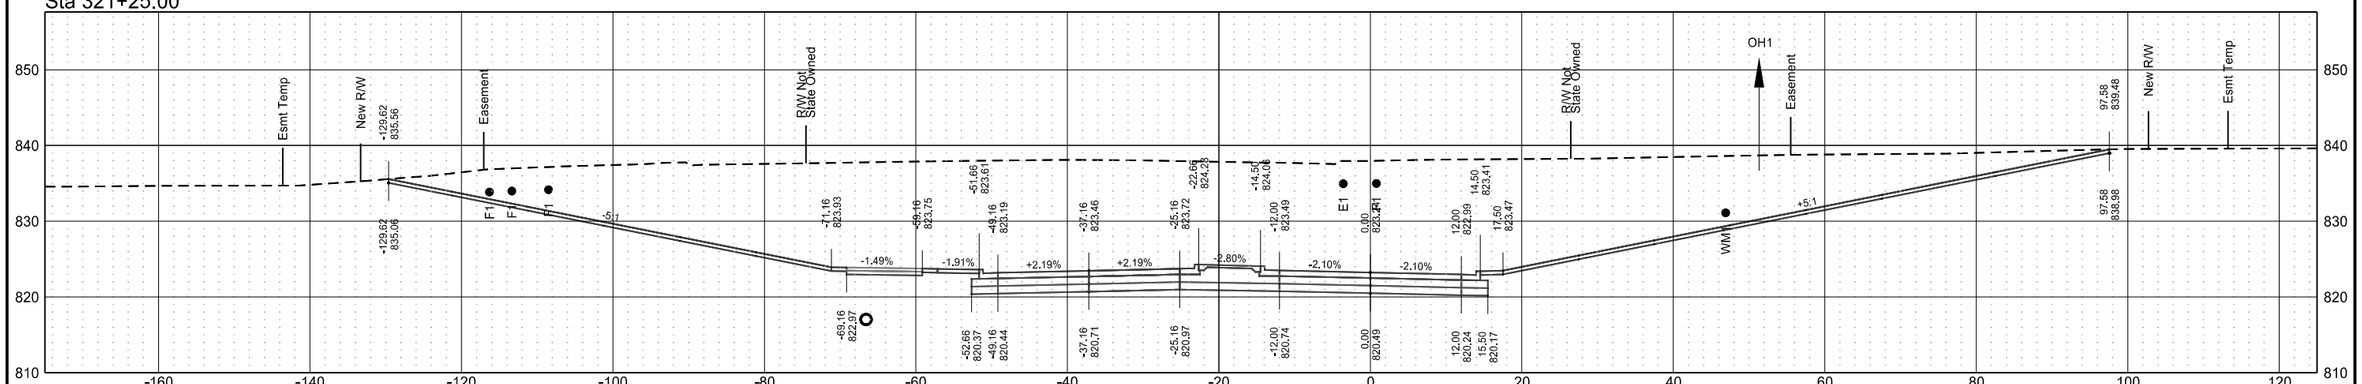



Sta 321+00.00

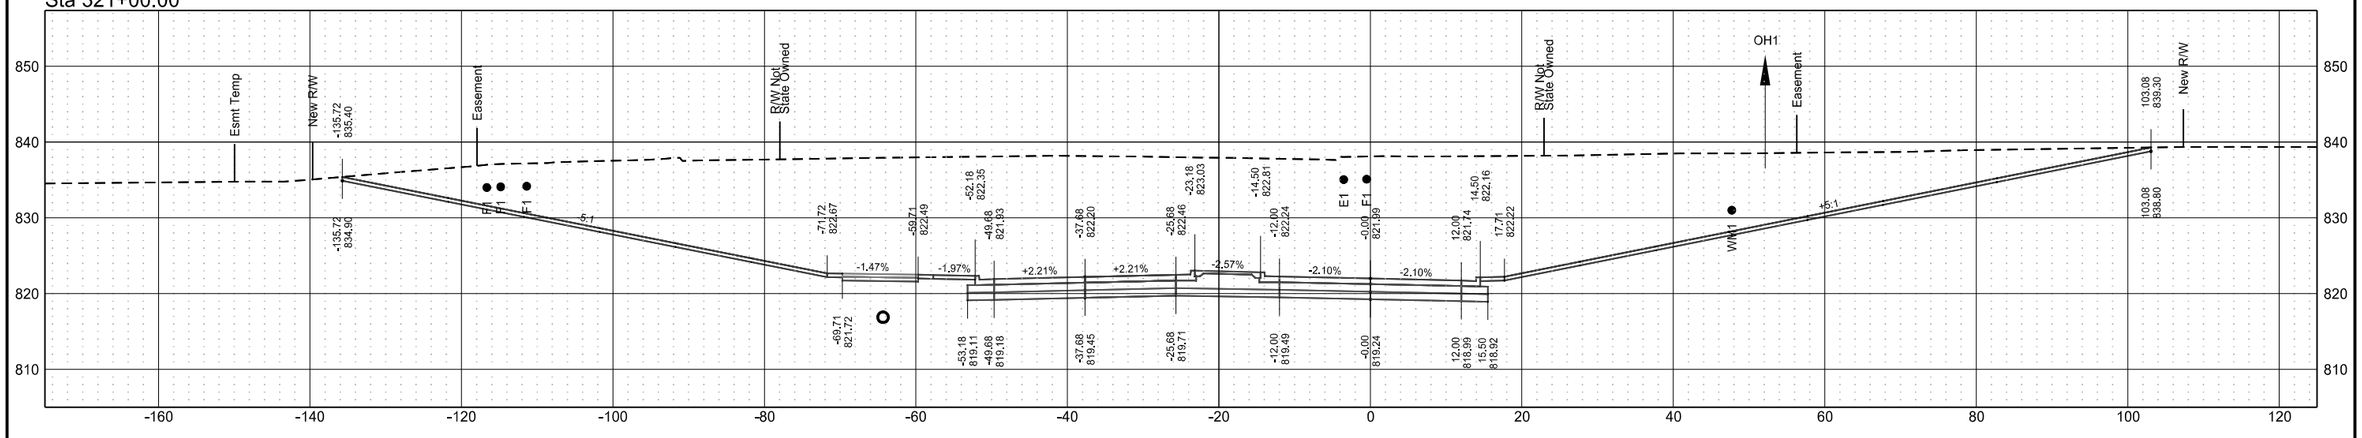


Roadway Cross Sections
42nd Street
ND 297 (DeMers Ave) & 42nd St Grade Separation

| | STATE | PROJECT NO. | SECTION NO. | SHEET NO. |
|---|---|---|---|---|
| | ND | RCE-FTF-NHU-SU-6-297(014)000 | 200 | 73 |


Sta 322+14.89

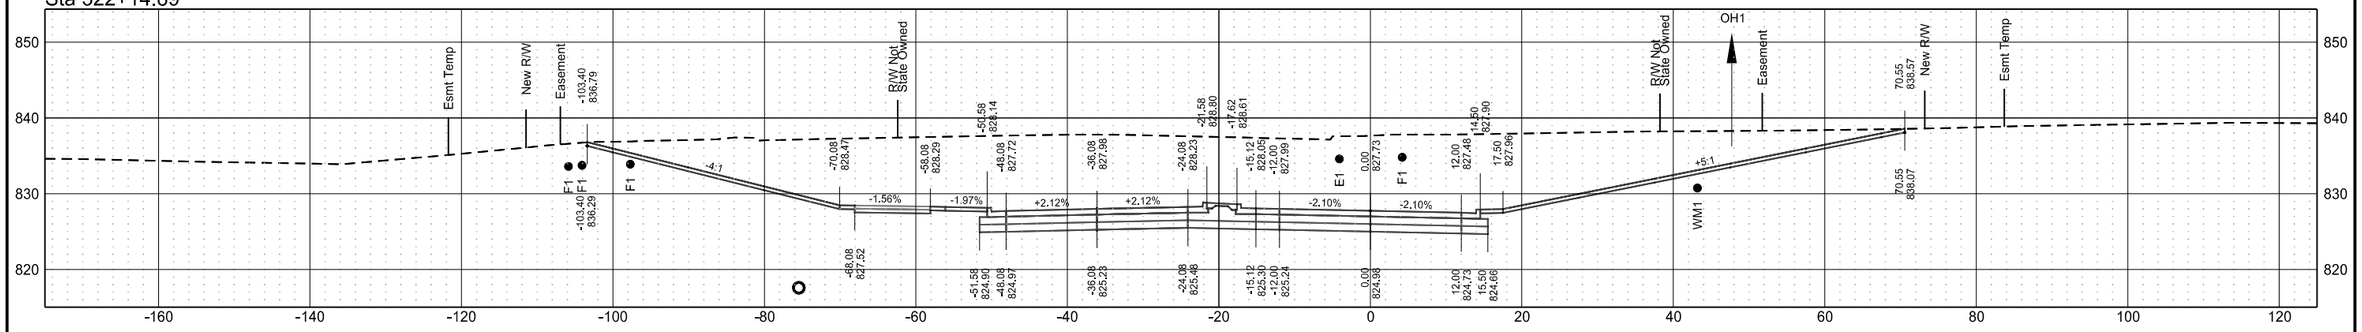


Sta 322+00.00

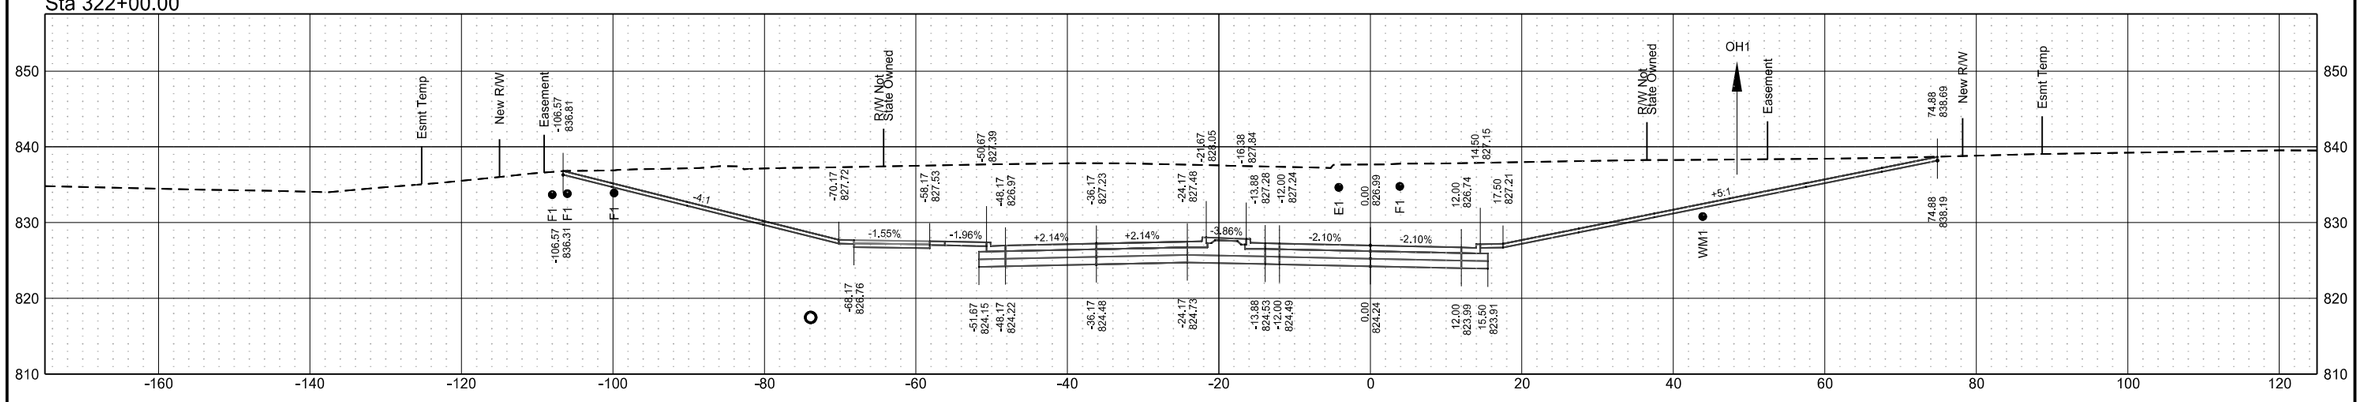



Sta 321+75.00

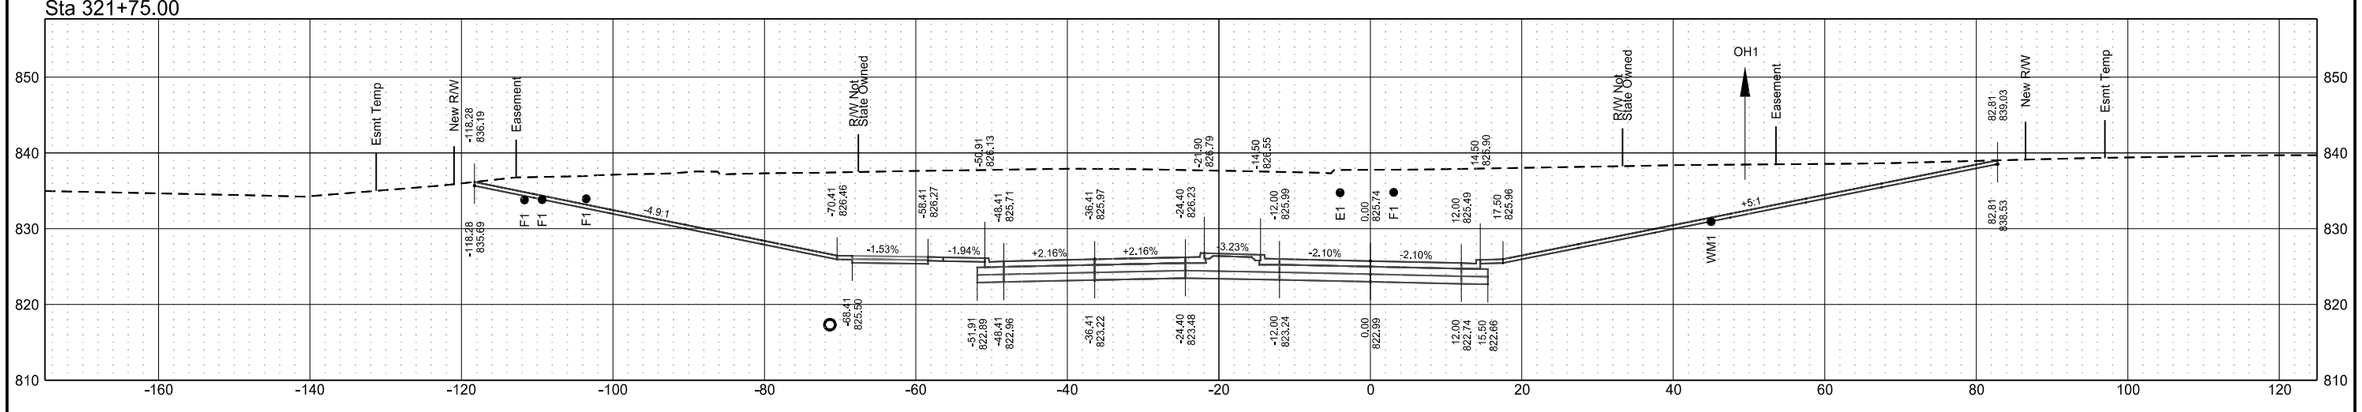


Roadway Cross Sections
42nd Street
ND 297 (DeMers Ave) & 42nd St Grade Separation

| | STATE | PROJECT NO. | SECTION NO. | SHEET NO. |
|---|---|---|---|---|
| | ND | RCE-FTF-NHU-SU-6-297(014)000 | 200 | 74 |


Sta 322+50.00

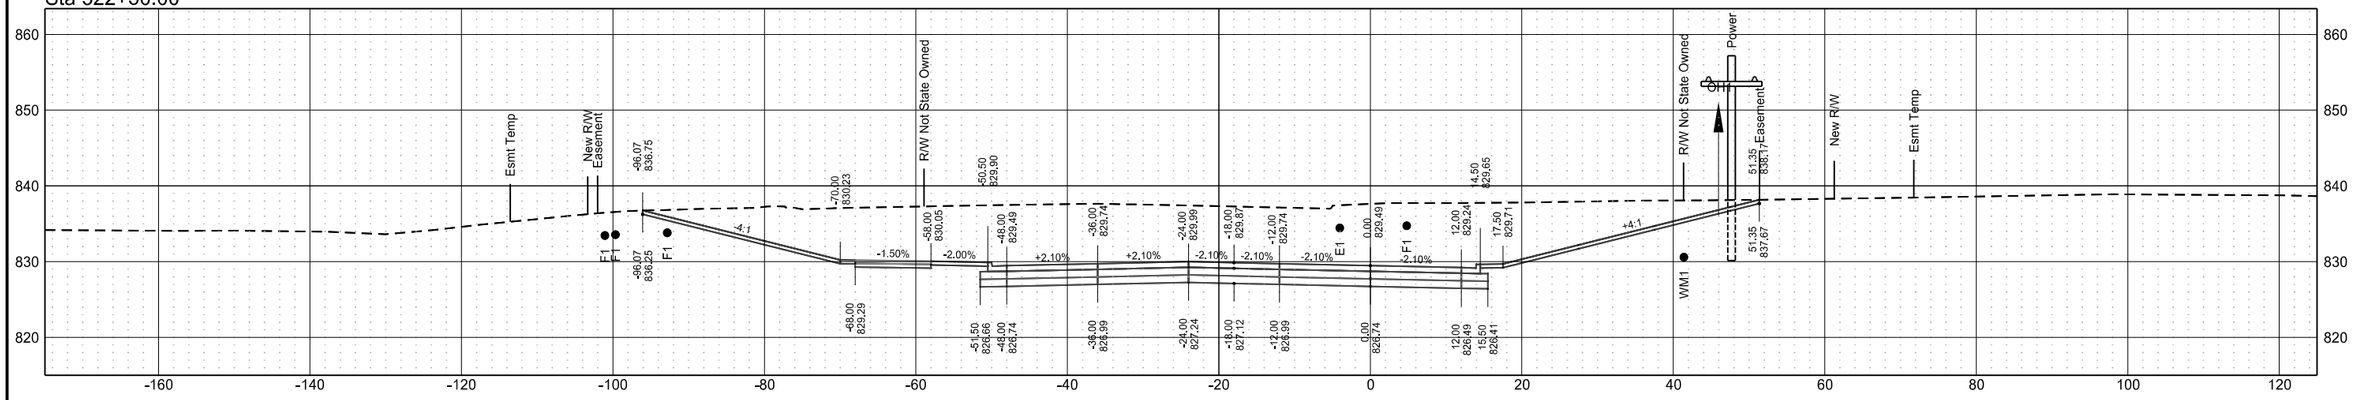


Sta 322+25.00

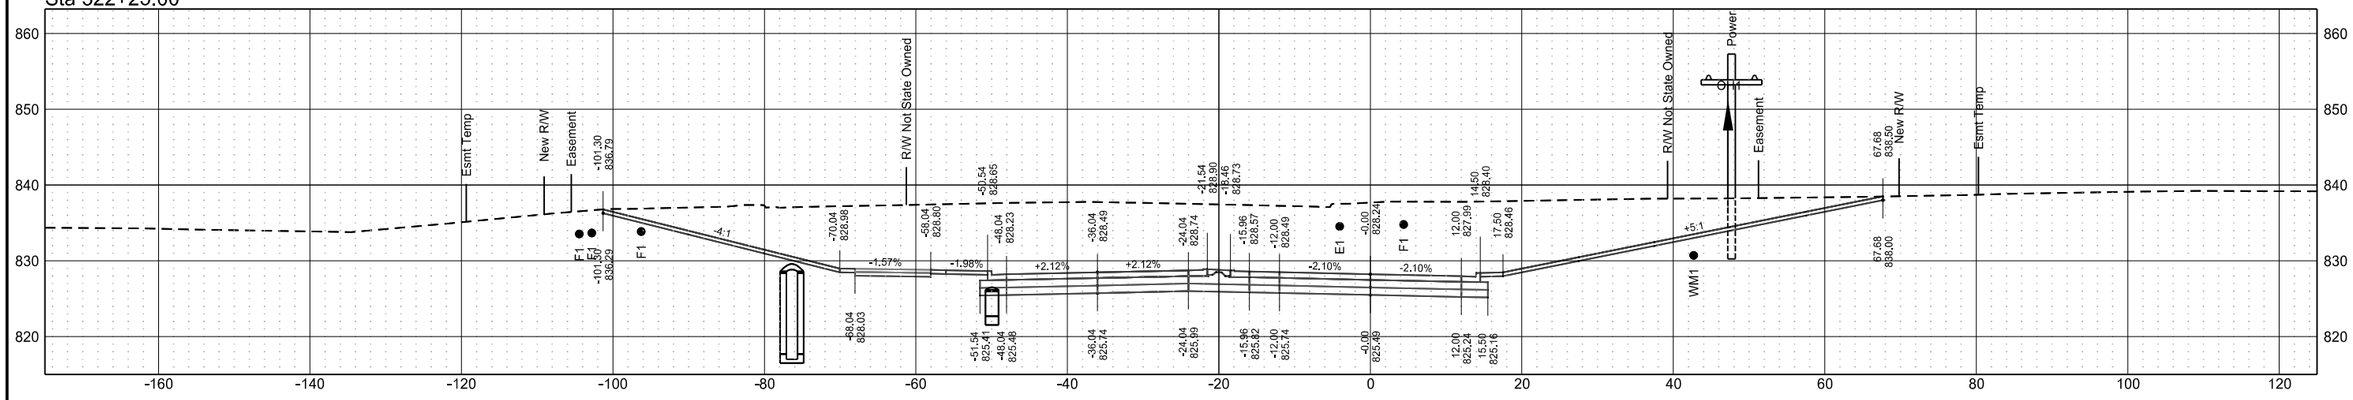



Sta 322+22.60

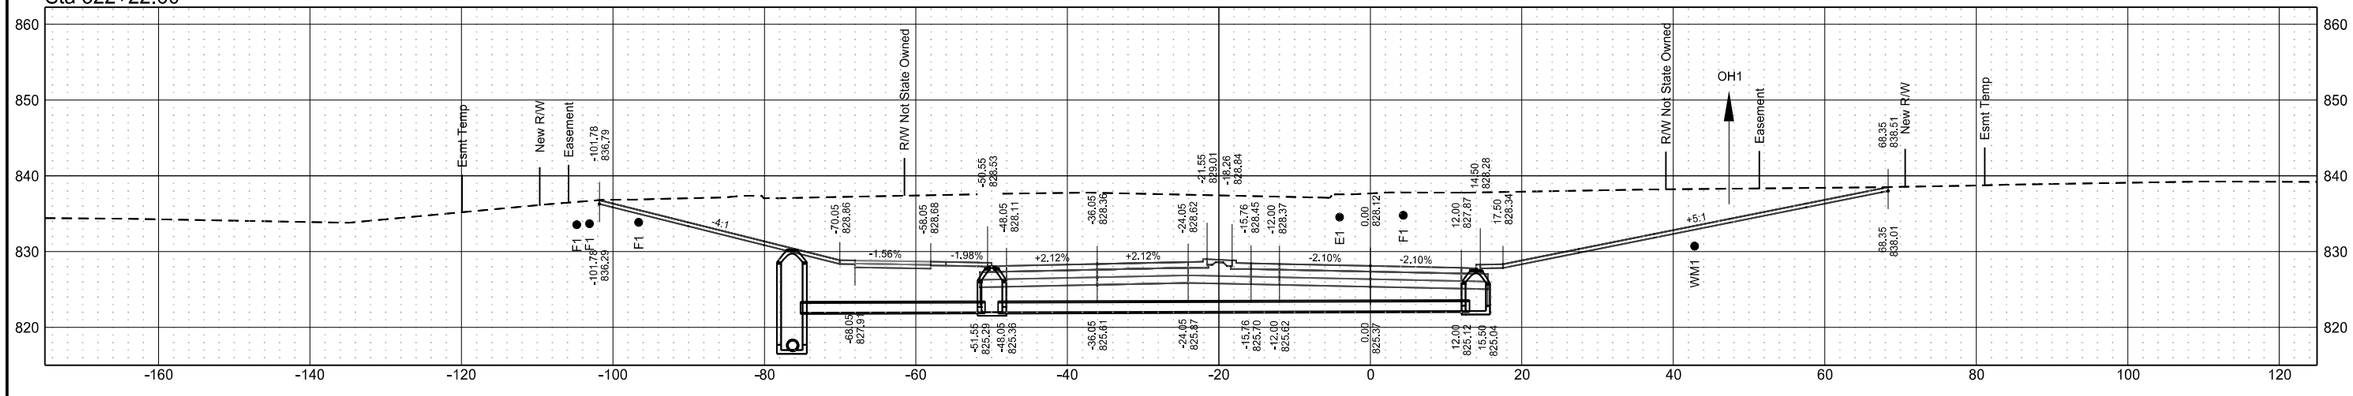


Roadway Cross Sections
42nd Street
ND 297 (DeMers Ave) & 42nd St Grade Separation

| | STATE | PROJECT NO. | SECTION NO. | SHEET NO. |
|---|---|---|---|---|
| | ND | RCE-FTF-NHU-SU-6-297(014)000 | 200 | 75 |


Sta 323+25.00

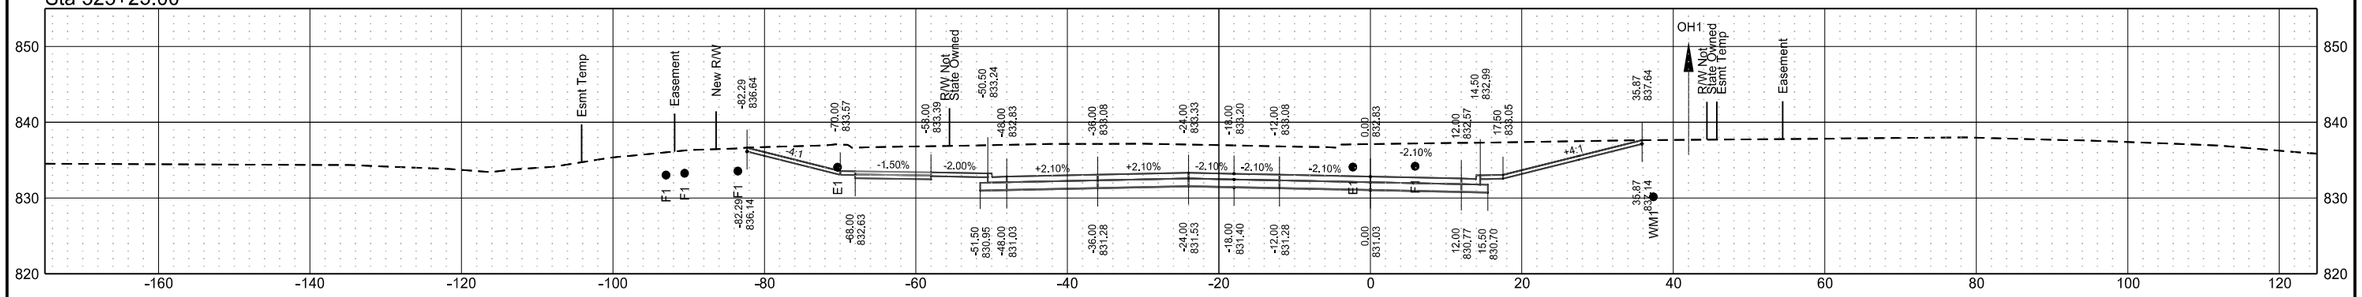


Sta 323+00.00

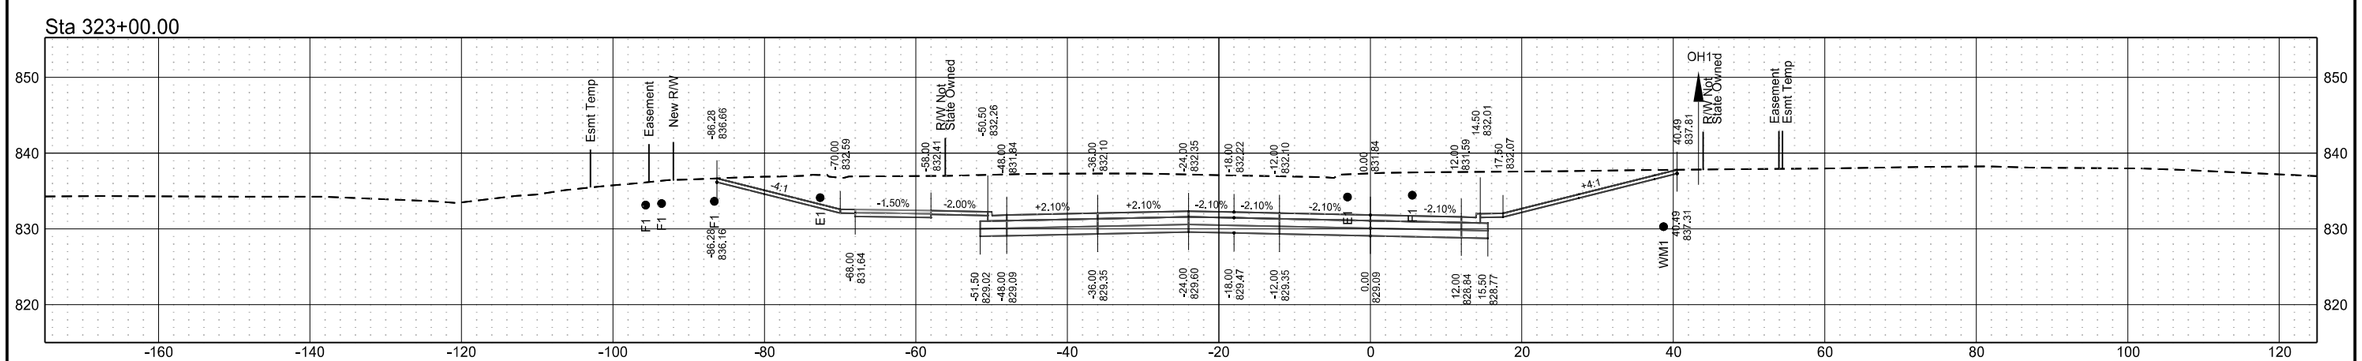



Sta 322+75.00

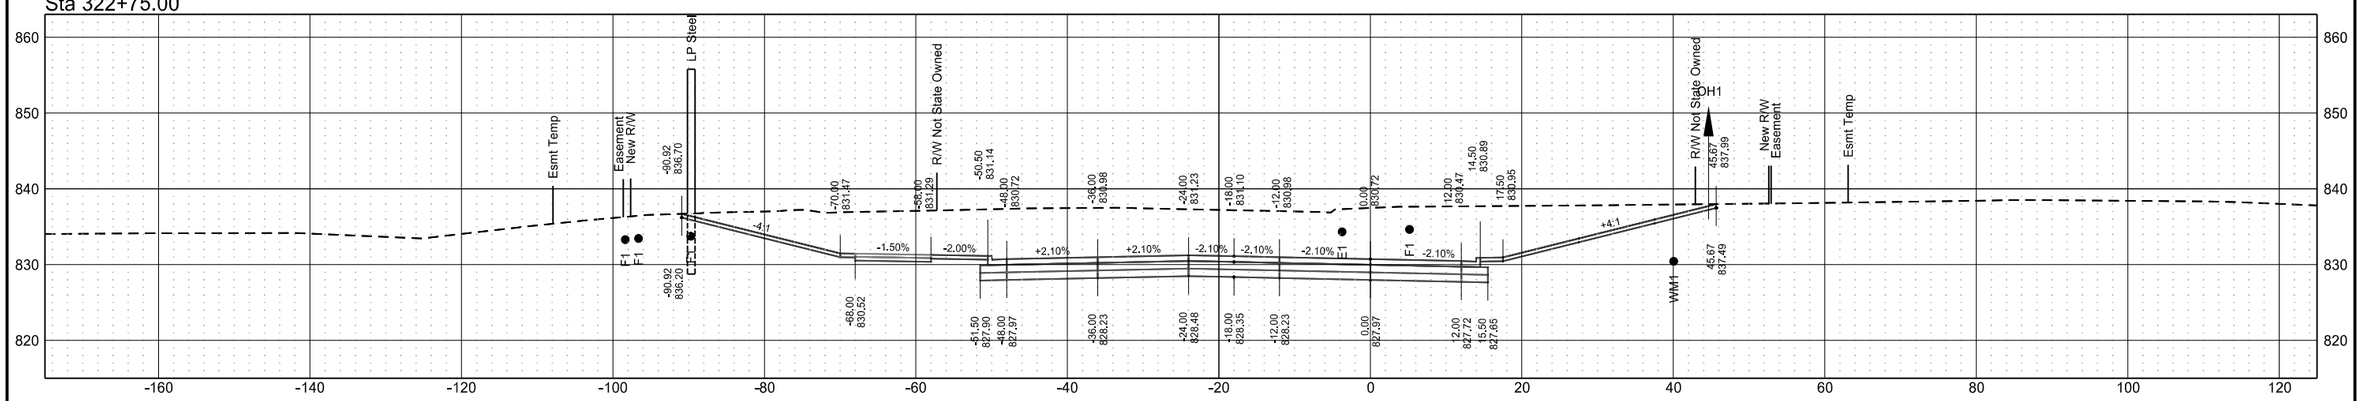

Roadway Cross Sections
42nd Street
ND 297 (DeMers Ave) & 42nd St Grade Separation


| | STATE | PROJECT NO. | SECTION NO. | SHEET NO. |
|---|---|---|---|---|
| | ND | RCE-FTF-NHU-SU-6-297(014)000 | 200 | 76 |

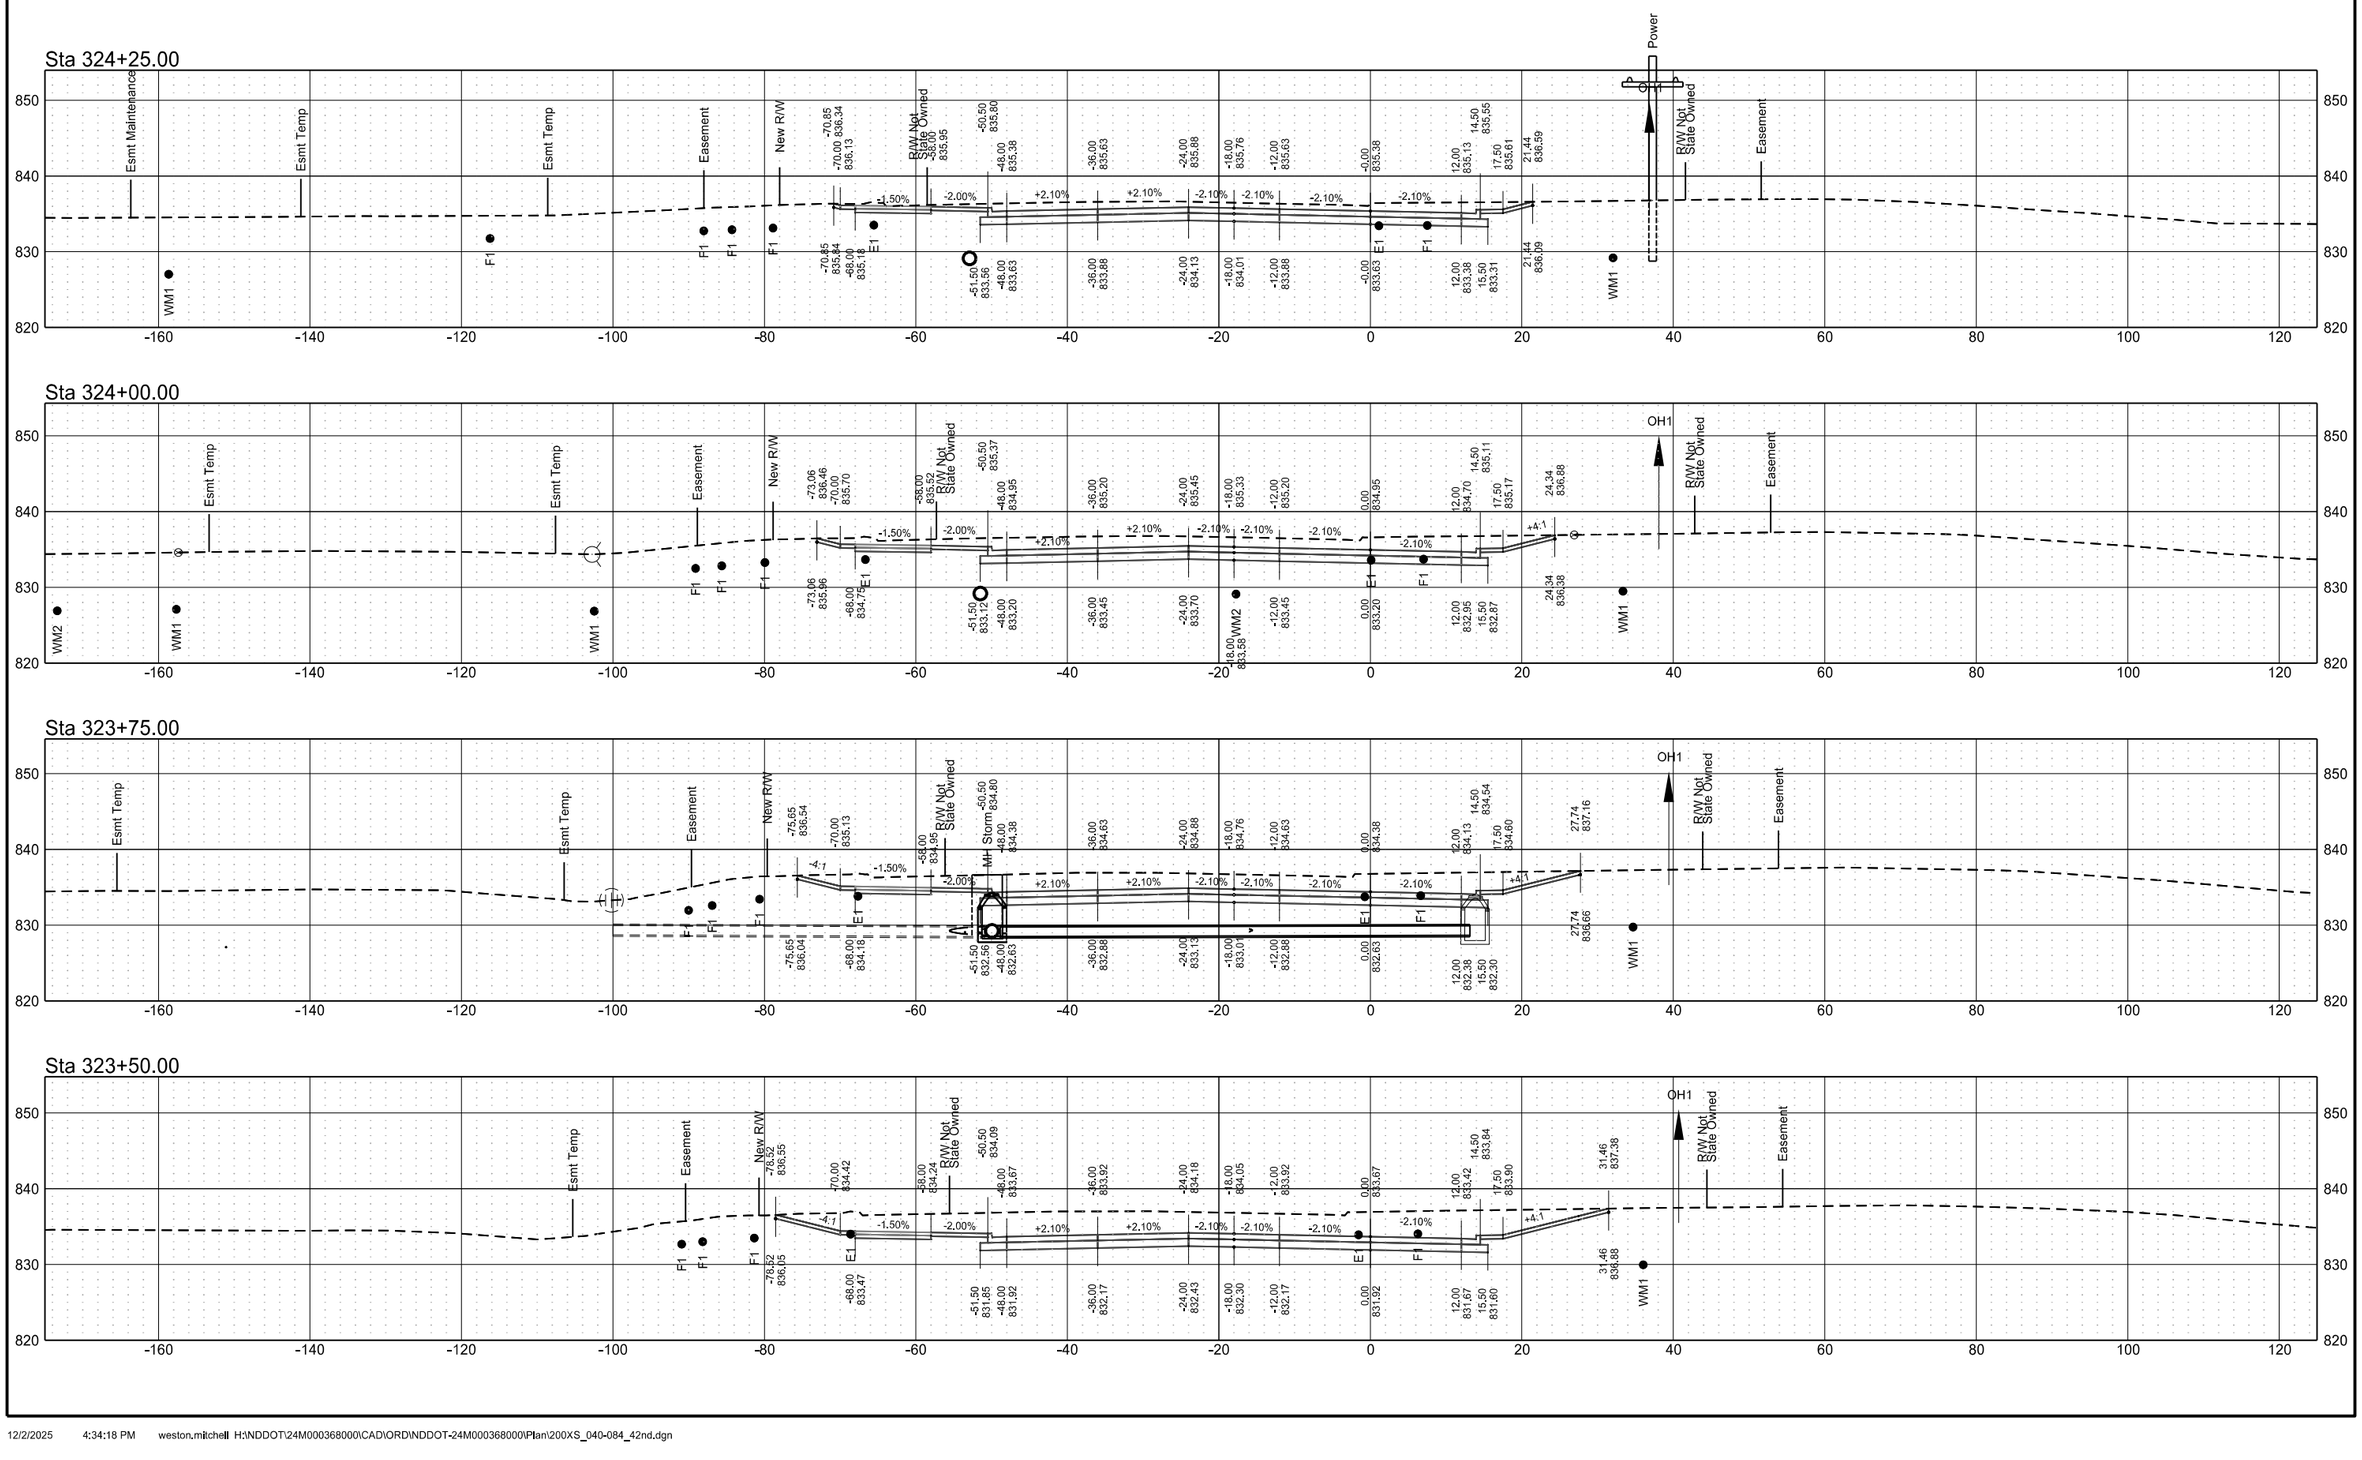


Roadway Cross Sections
42nd Street
ND 297 (DeMers Ave) & 42nd St Grade Separation

| | STATE | PROJECT NO. | SECTION NO. | SHEET NO. |
|---|---|---|---|---|
| | ND | RCE-FTF-NHU-SU-6-297(014)000 | 200 | 77 |


Sta 325+25.00

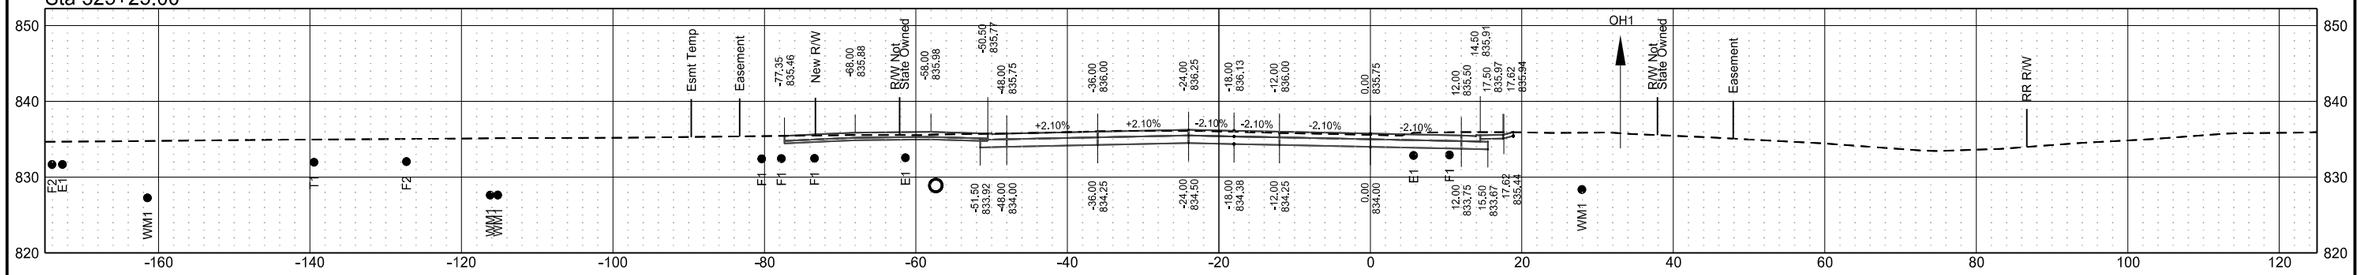



Sta 325+00.00

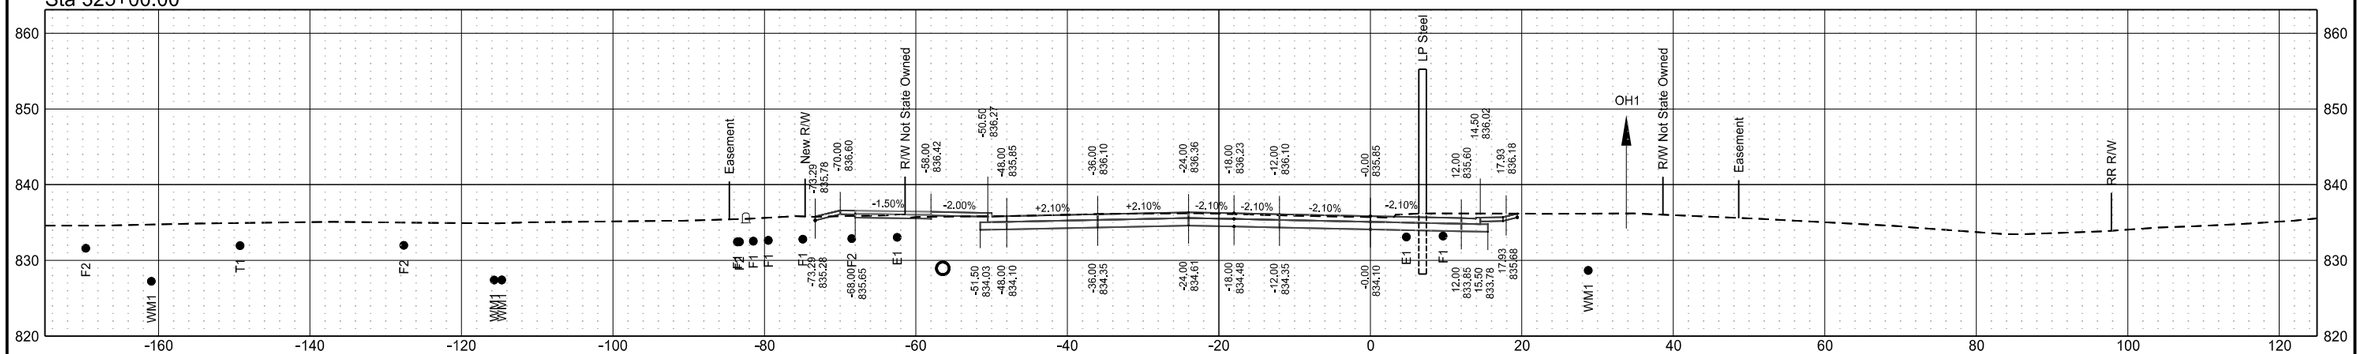


Sta 324+75.00

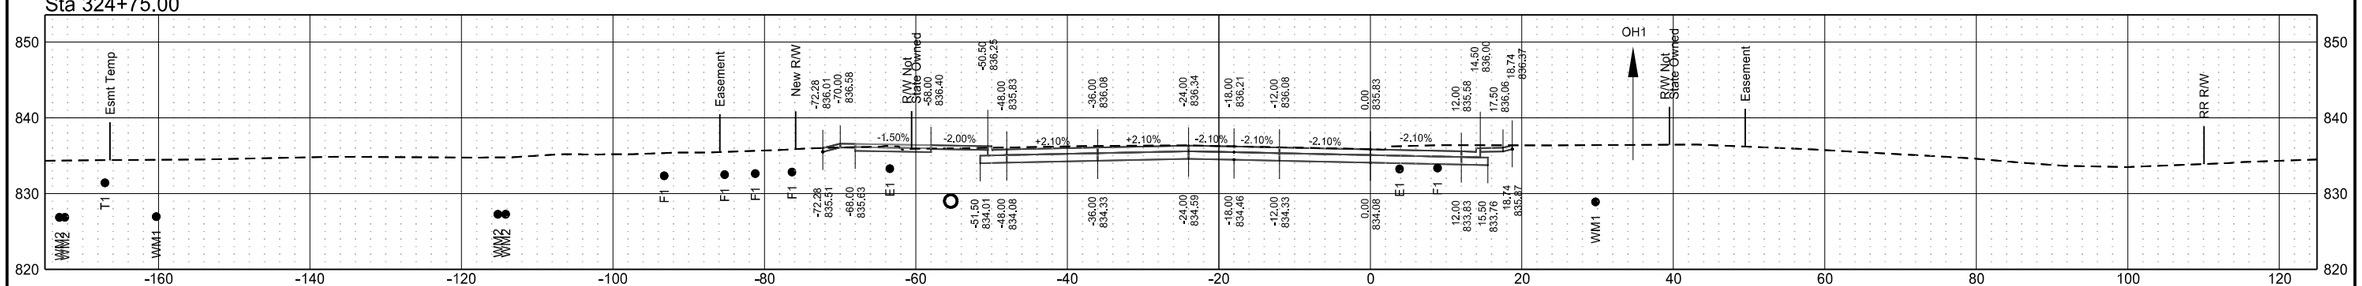



Sta 324+50.00

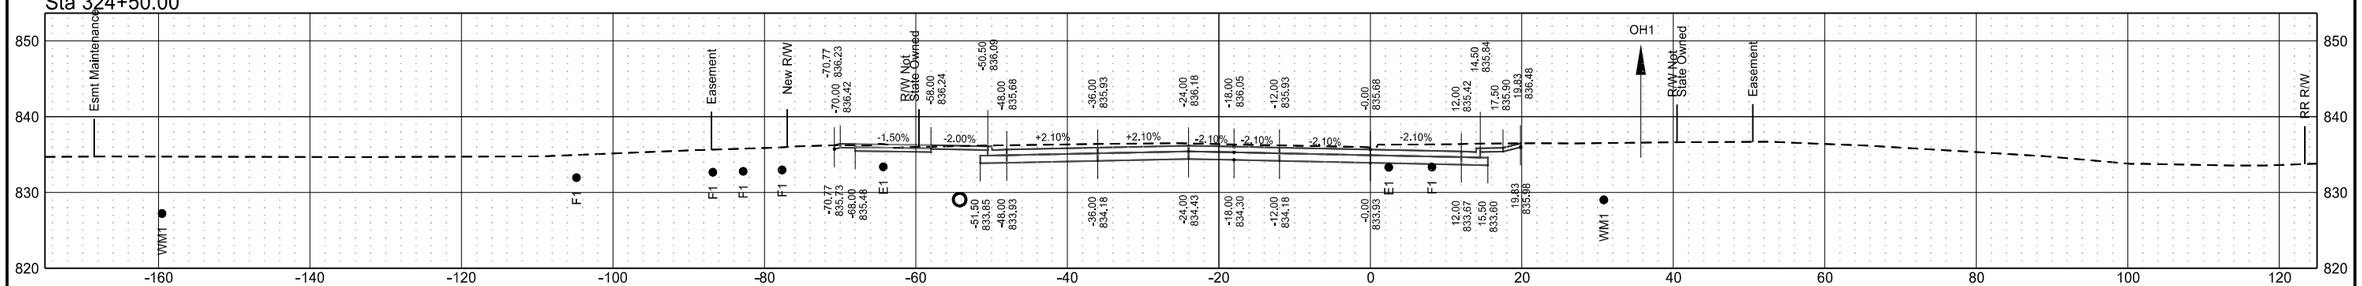


Roadway Cross Sections
42nd Street
ND 297 (DeMers Ave) & 42nd St Grade Separation

| | STATE | PROJECT NO. | SECTION NO. | SHEET NO. |
|---|---|---|---|---|
| | ND | RCE-FTF-NHU-SU-6-297(014)000 | 200 | 78 |


Sta 326+25.00

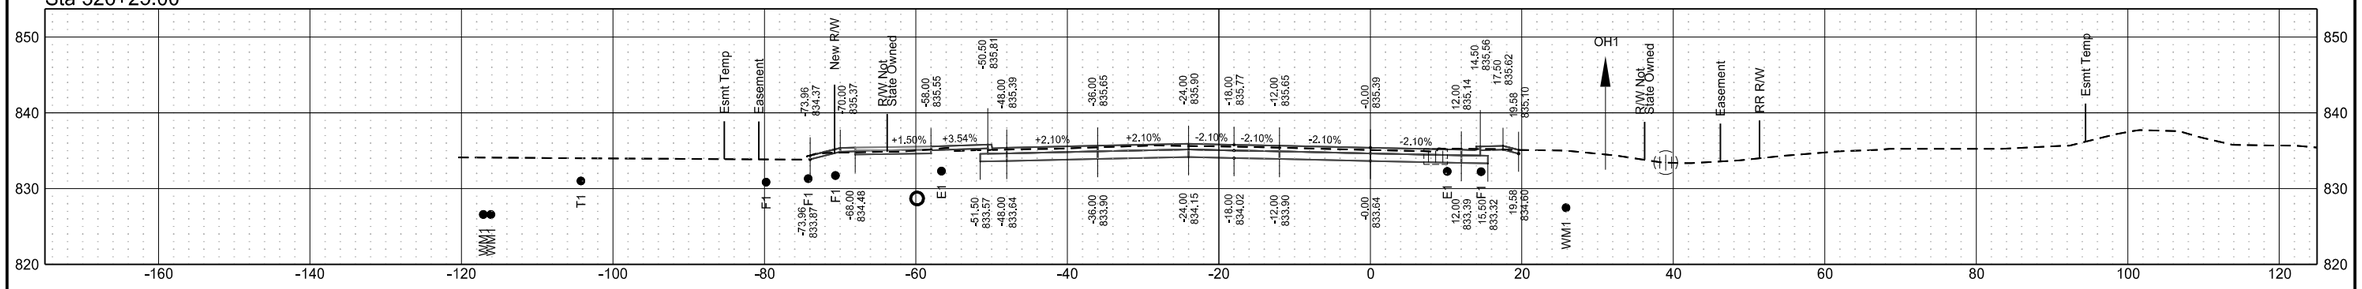



Sta 326+00.00

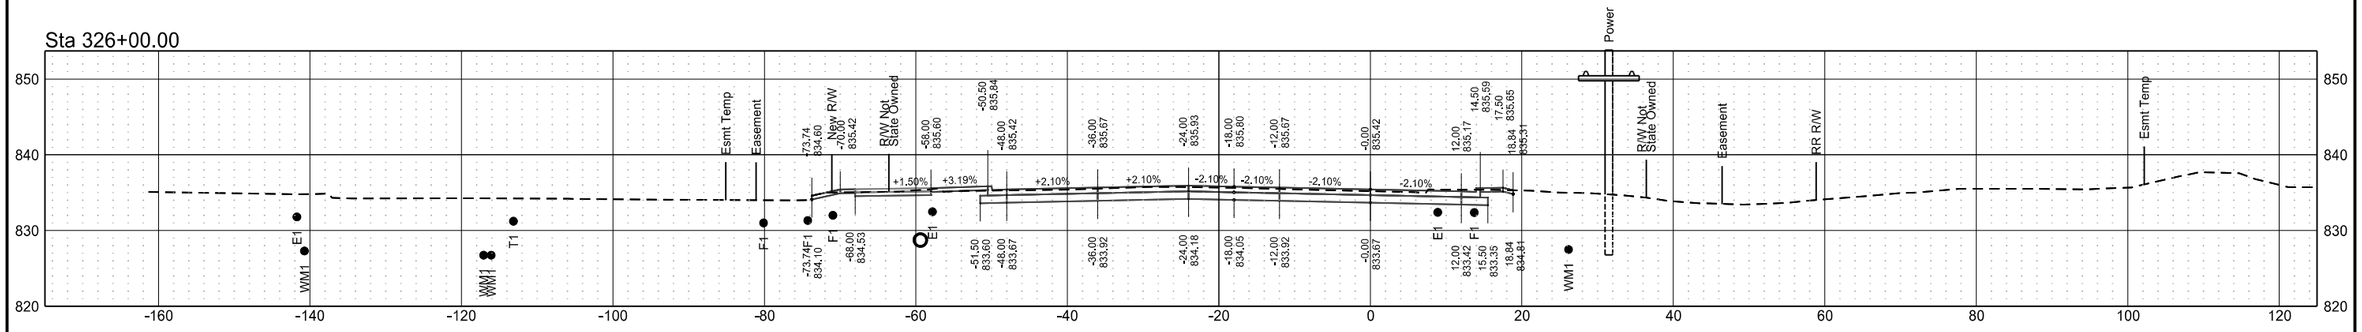


Sta 325+75.00

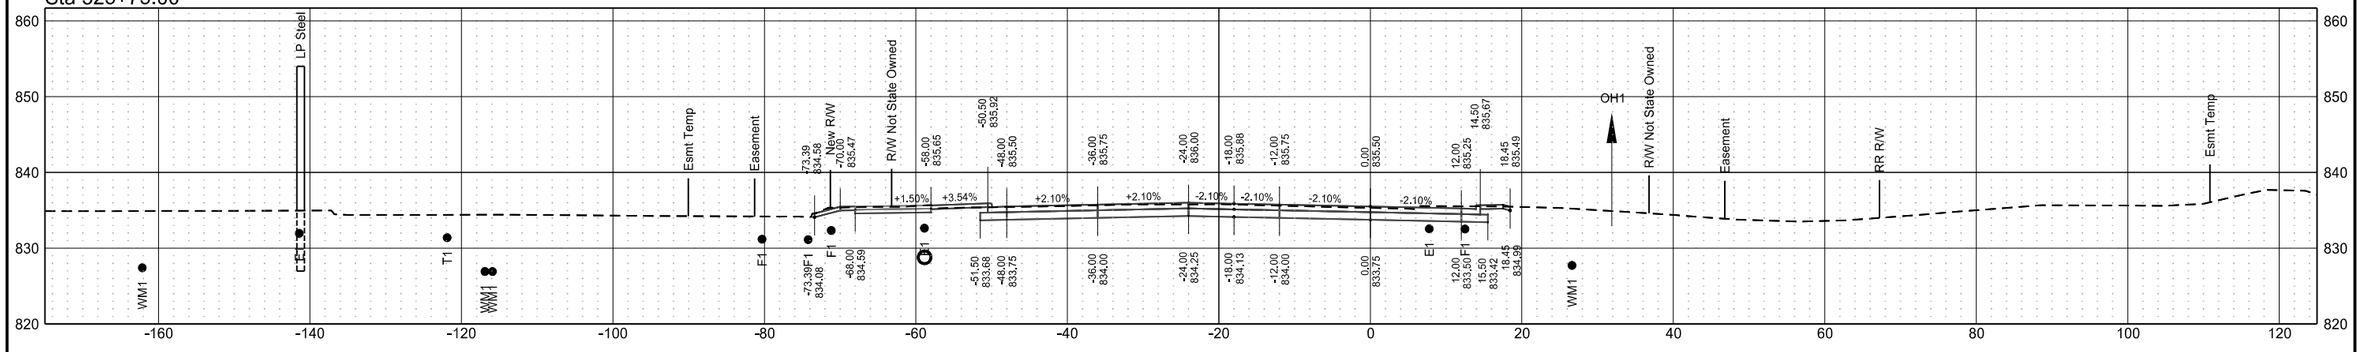



Sta 325+50.00

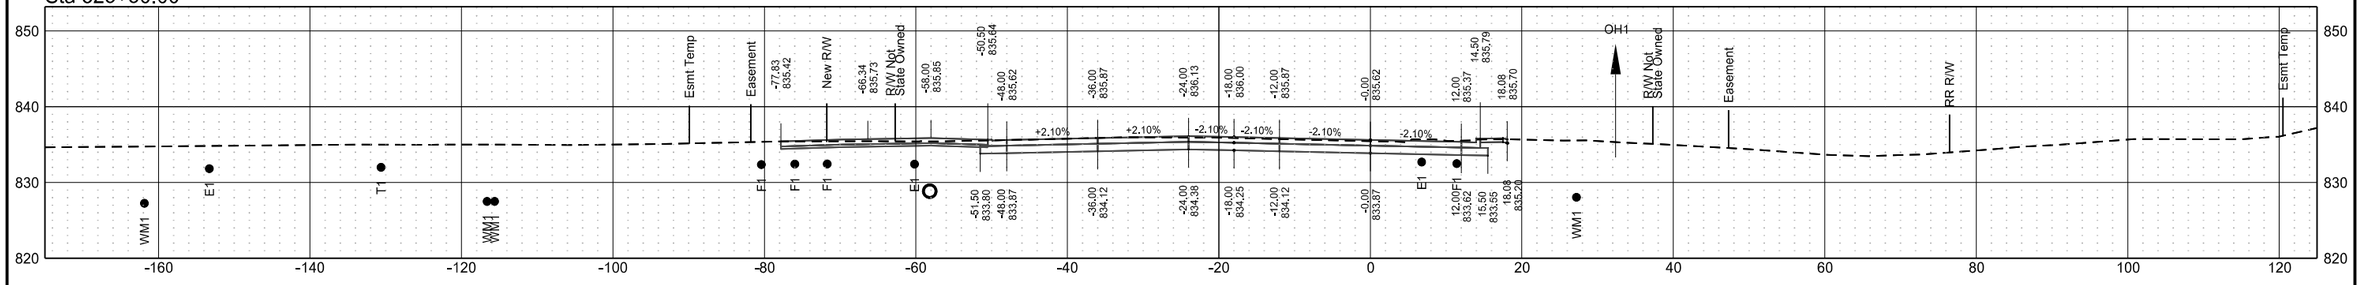


Roadway Cross Sections
42nd Street
ND 297 (DeMers Ave) & 42nd St Grade Separation

| | STATE | PROJECT NO. | SECTION NO. | SHEET NO. |
|---|---|---|---|---|
| | ND | RCE-FTF-NHU-SU-6-297(014)000 | 200 | 79 |


Sta 327+00.00

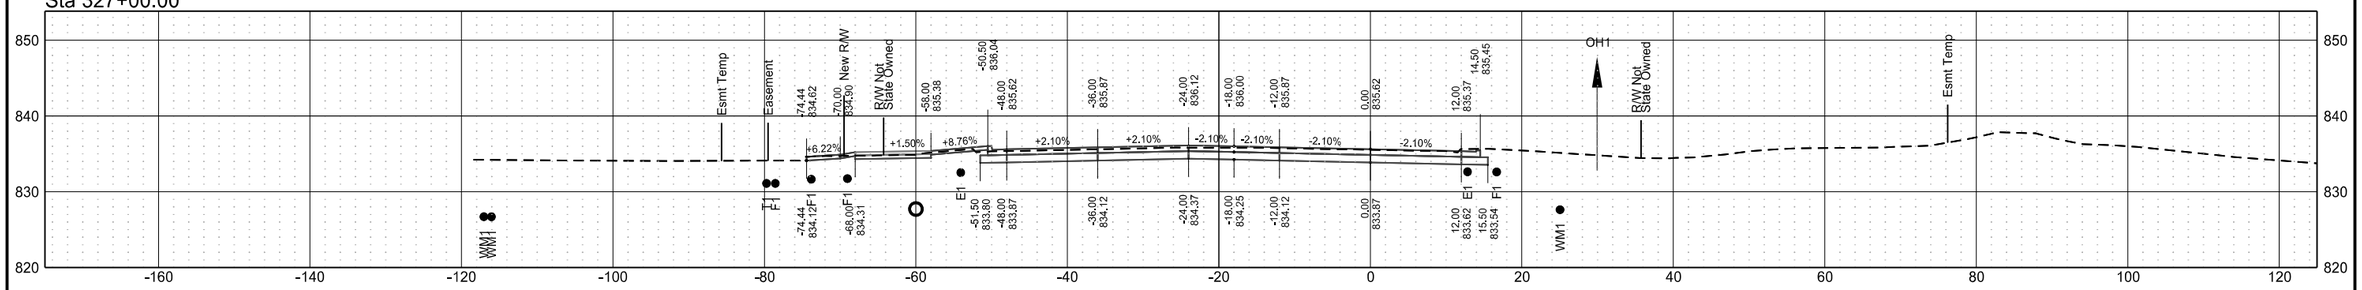



Sta 326+75.00

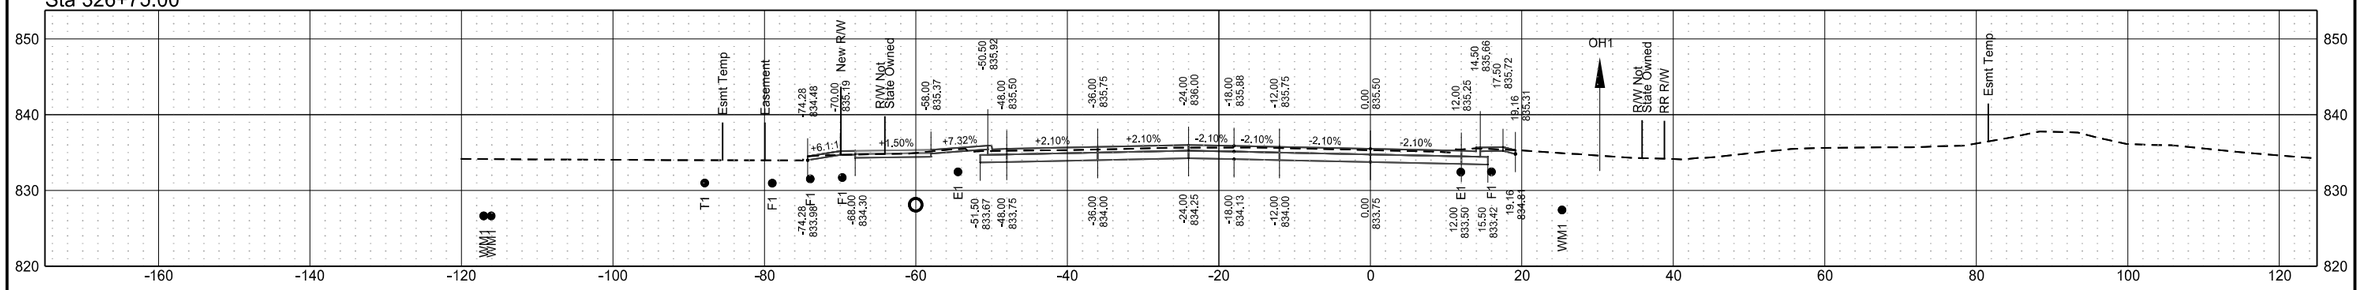


Sta 326+50.00

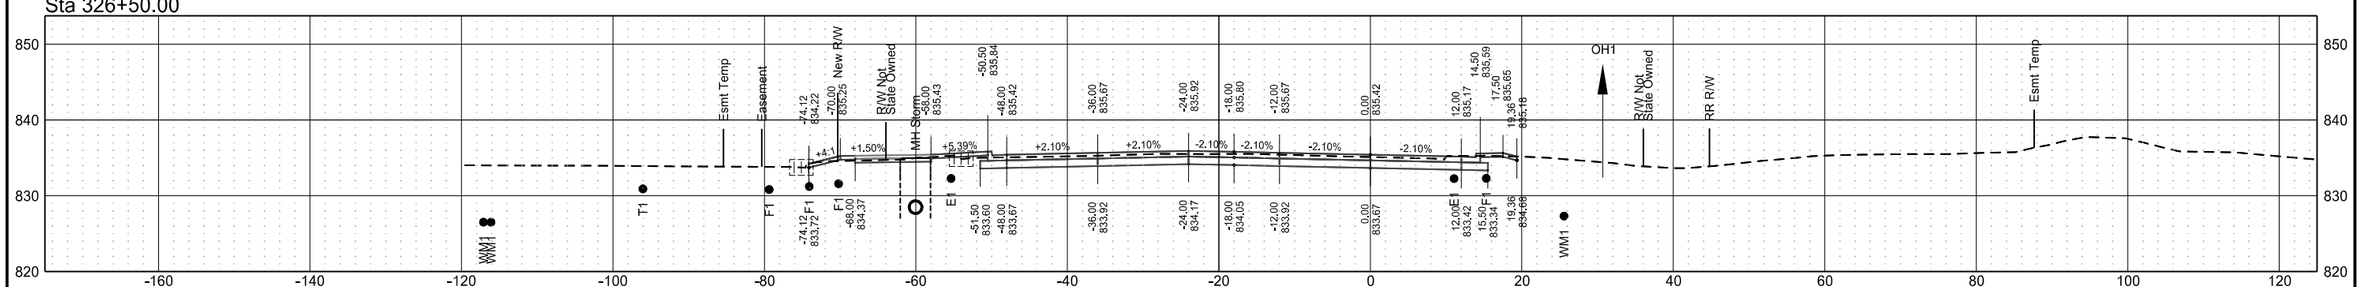



Sta 326+37.11

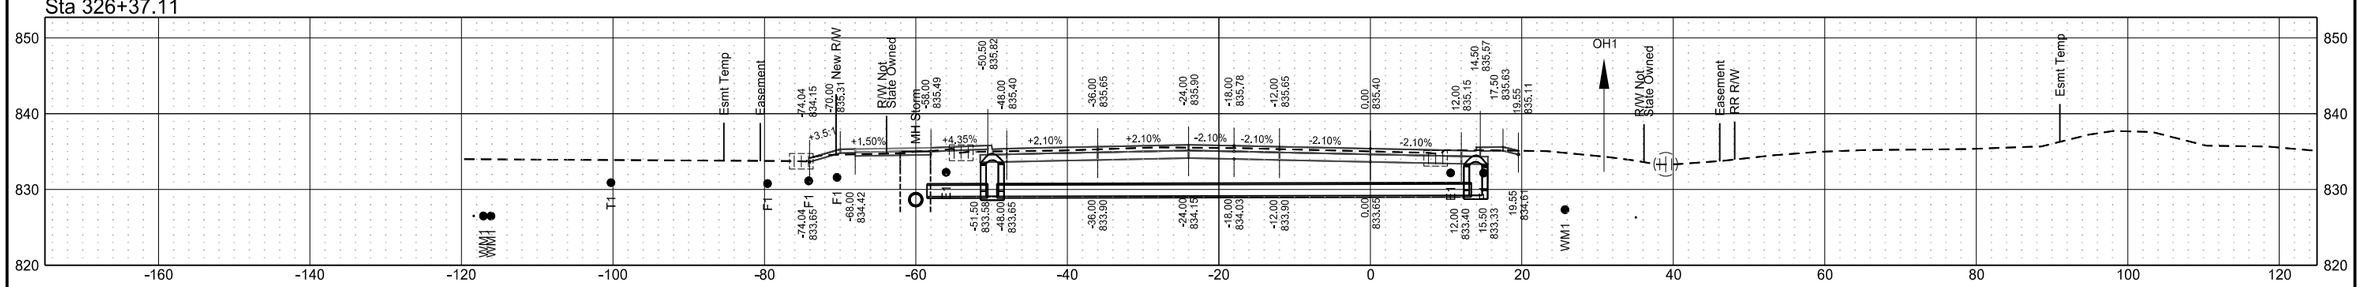


Roadway Cross Sections
42nd Street
ND 297 (DeMers Ave) & 42nd St Grade Separation

| | STATE | PROJECT NO. | SECTION NO. | SHEET NO. |
|---|---|---|---|---|
| | ND | RCE-FTF-NHU-SU-6-297(014)000 | 200 | 80 |


Sta 327+75.00

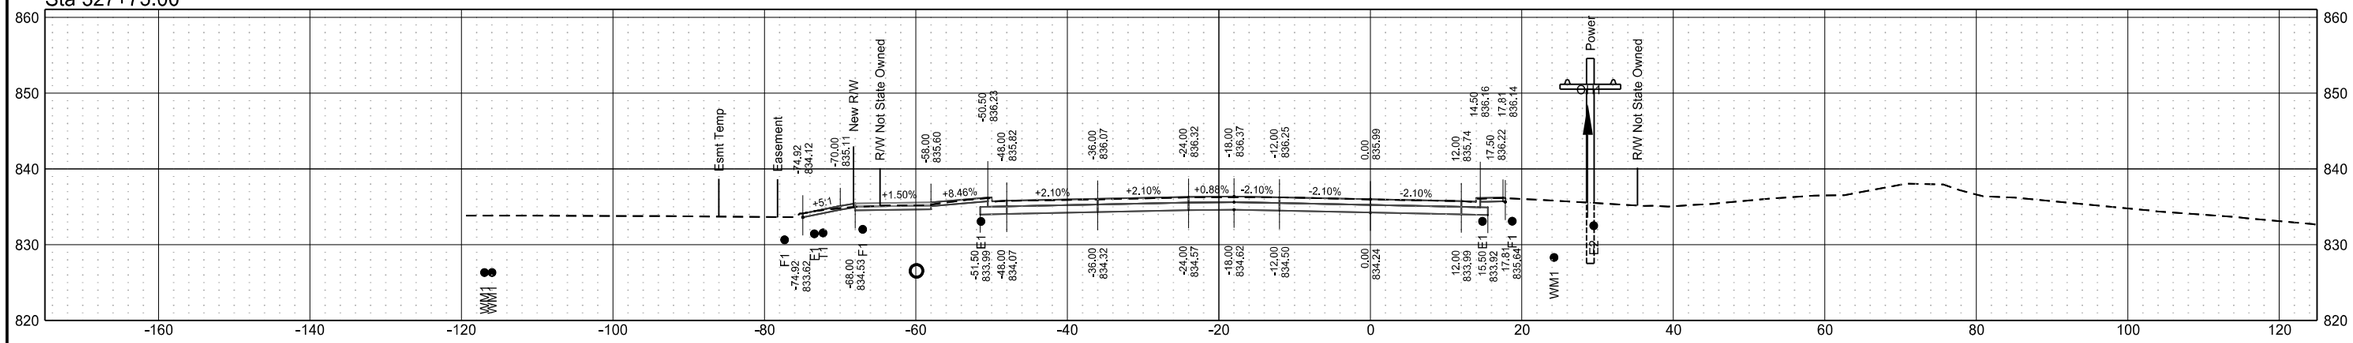


Sta 327+50.00

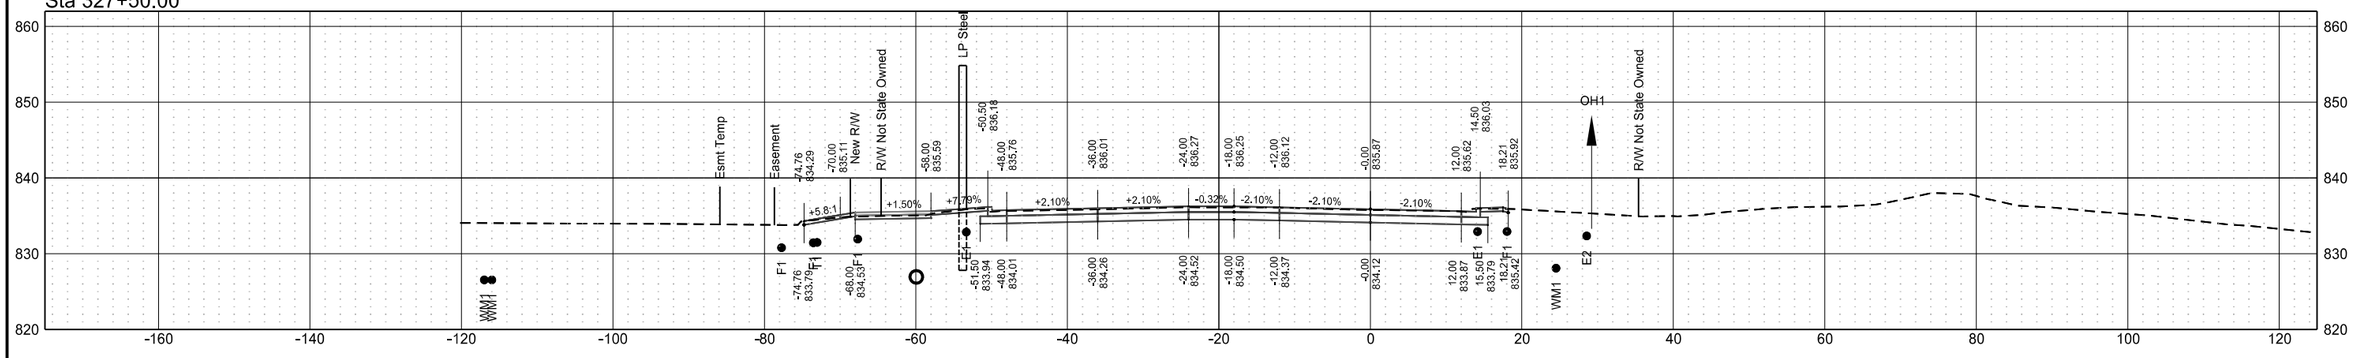



Sta 327+25.00

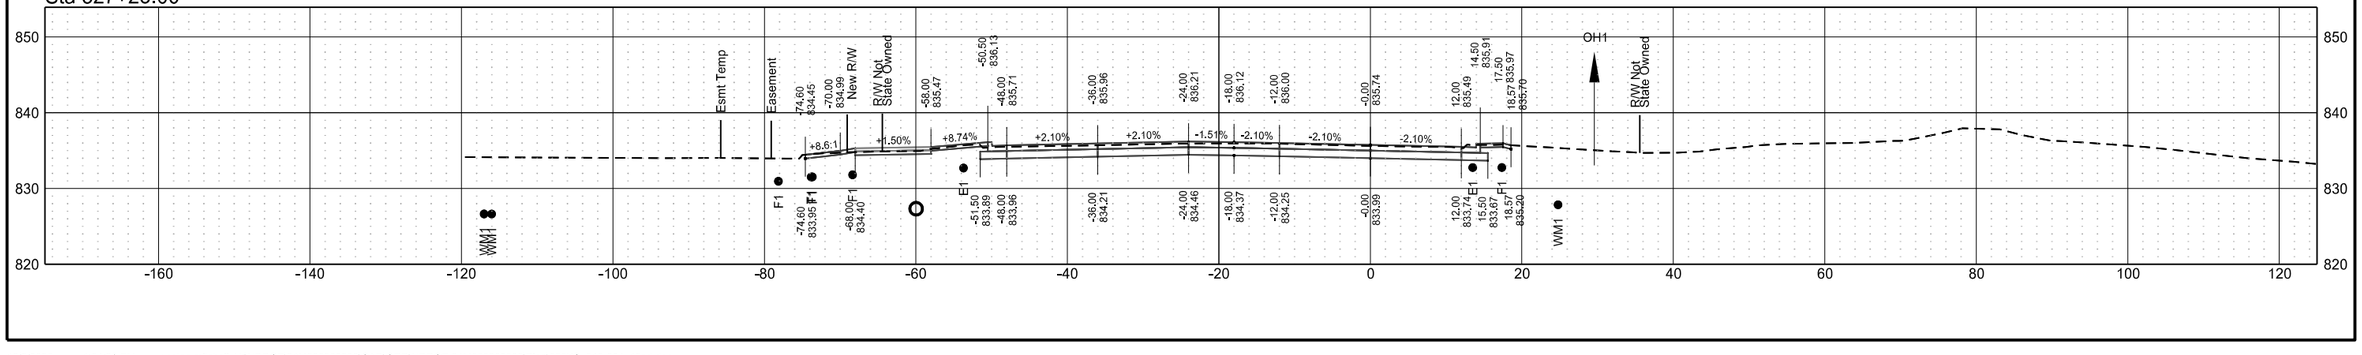

Roadway Cross Sections
42nd Street
ND 297 (DeMers Ave) & 42nd St Grade Separation

| STATE | PROJECT NO. | SECTION NO. | SHEET NO. |
|---|---|---|---|
| ND | RCE-FTF-NHU-SU-6-297(014)000 | 200 | 81 |


Sta 328+00.00

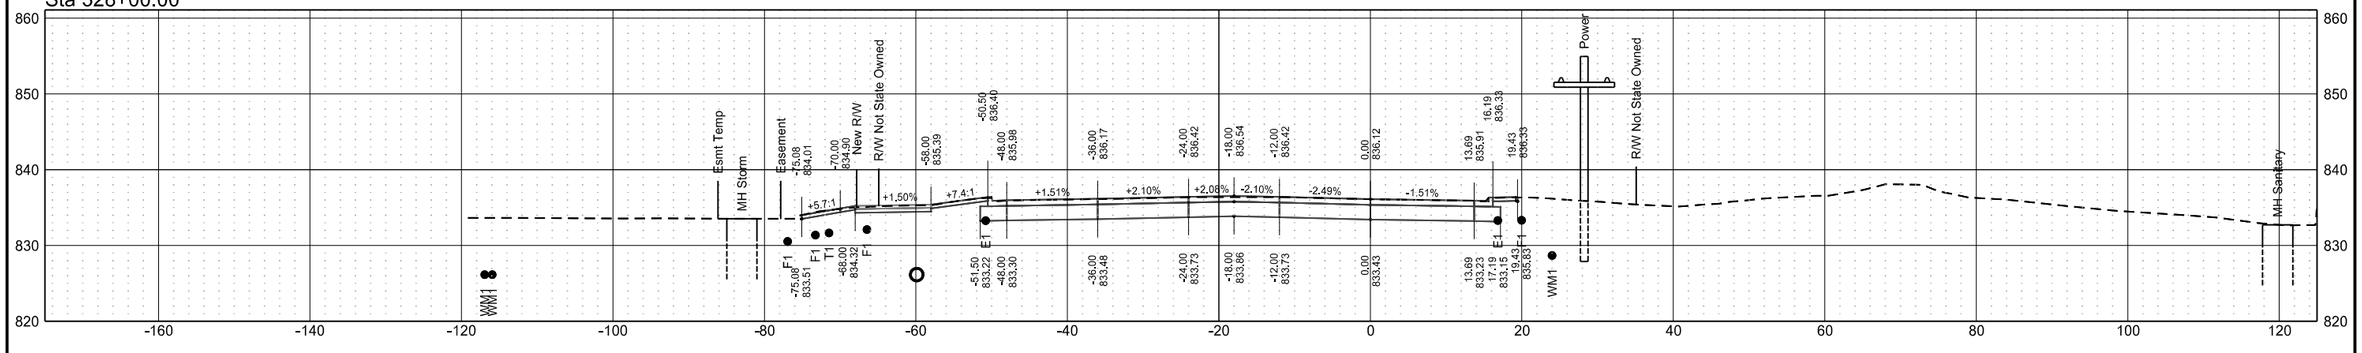


Roadway Cross Sections (Super Elevation Key Stations)
42nd Street
ND 297 (DeMers Ave) & 42nd St Grade Separation

| | STATE | PROJECT NO. | SECTION NO. | SHEET NO. |
|---|---|---|---|---|
| | ND | RCE-FTF-NHU-SU-6-297(014)000 | 200 | 82 |


Sta 305+44.96

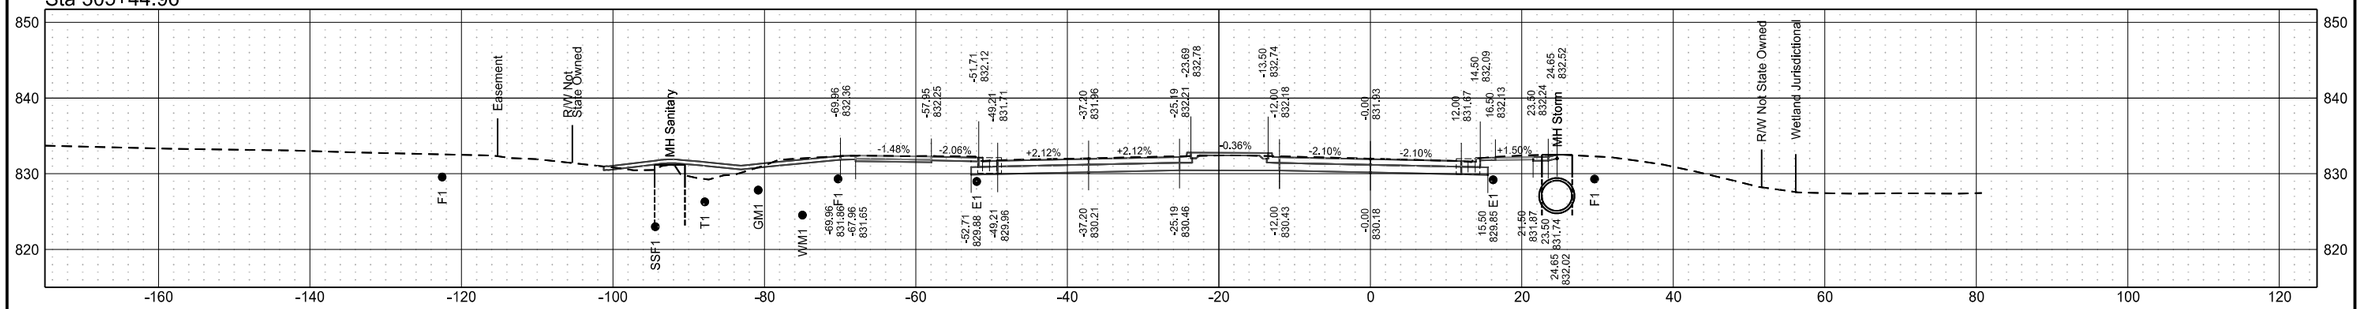


Sta 705+39.97

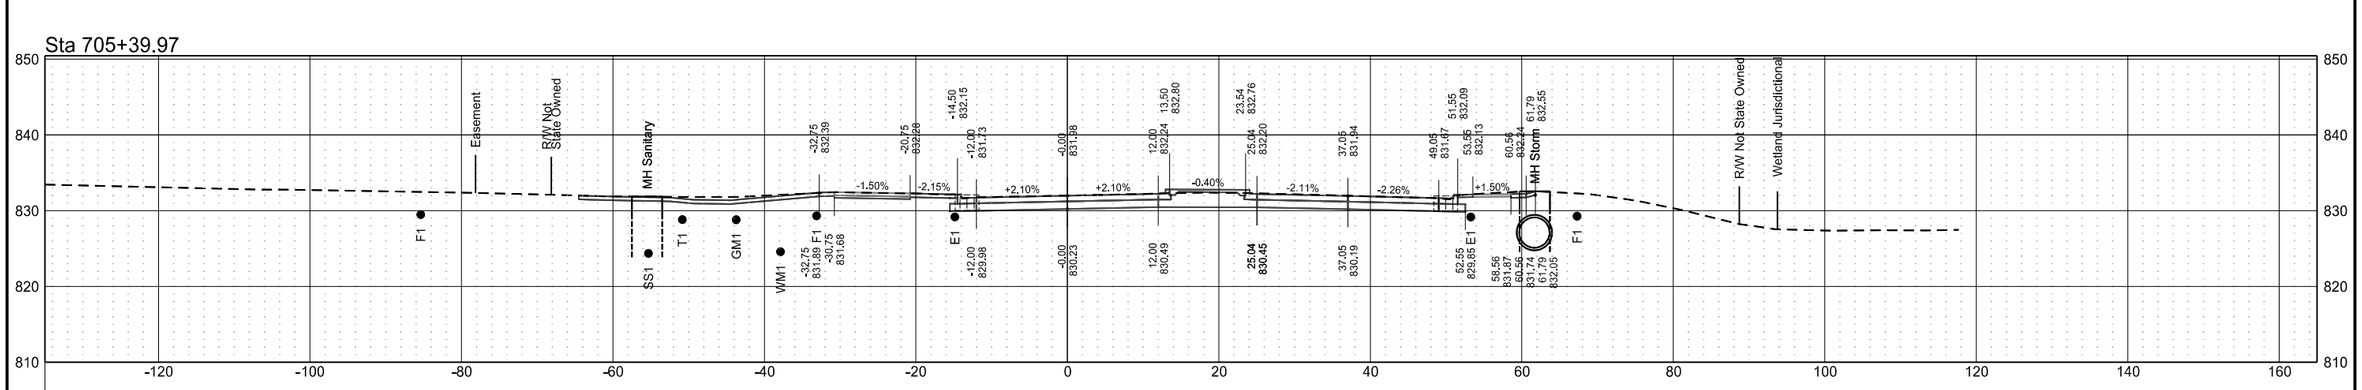



Sta 305+32.28

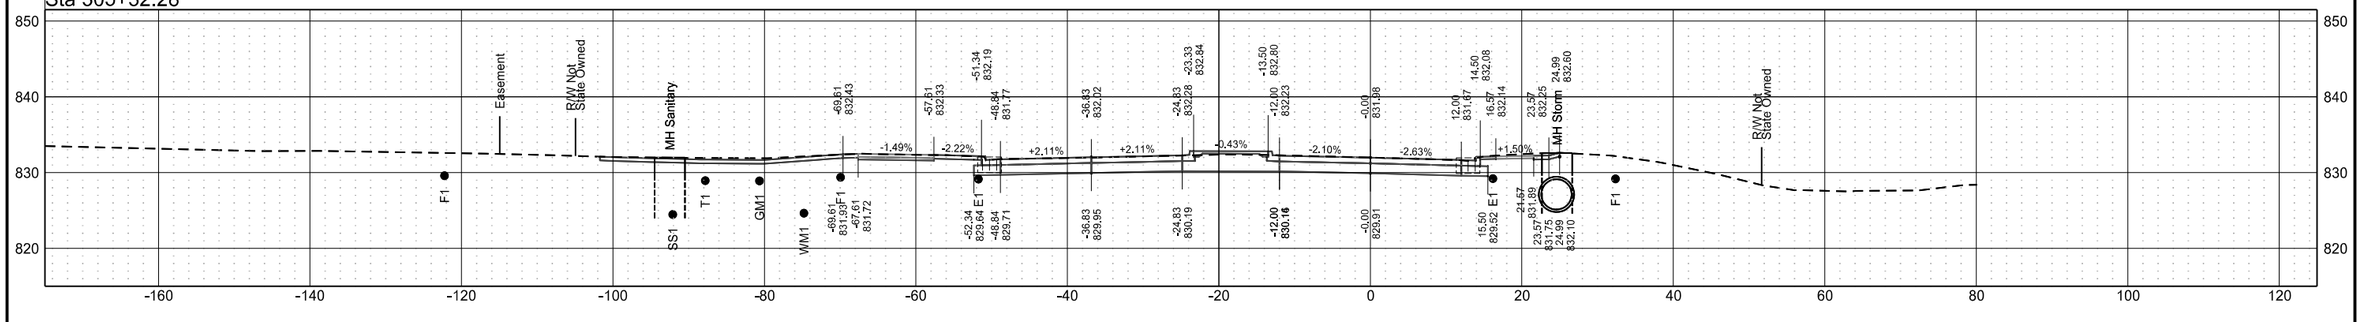


Roadway Cross Sections (Super Elevation Key Stations)
42nd Street
ND 297 (DeMers Ave) & 42nd St Grade Separation

| | STATE | PROJECT NO. | SECTION NO. | SHEET NO. |
|---|---|---|---|---|
| | ND | RCE-FTF-NHU-SU-6-297(014)000 | 200 | 83 |


Sta 715+21.41

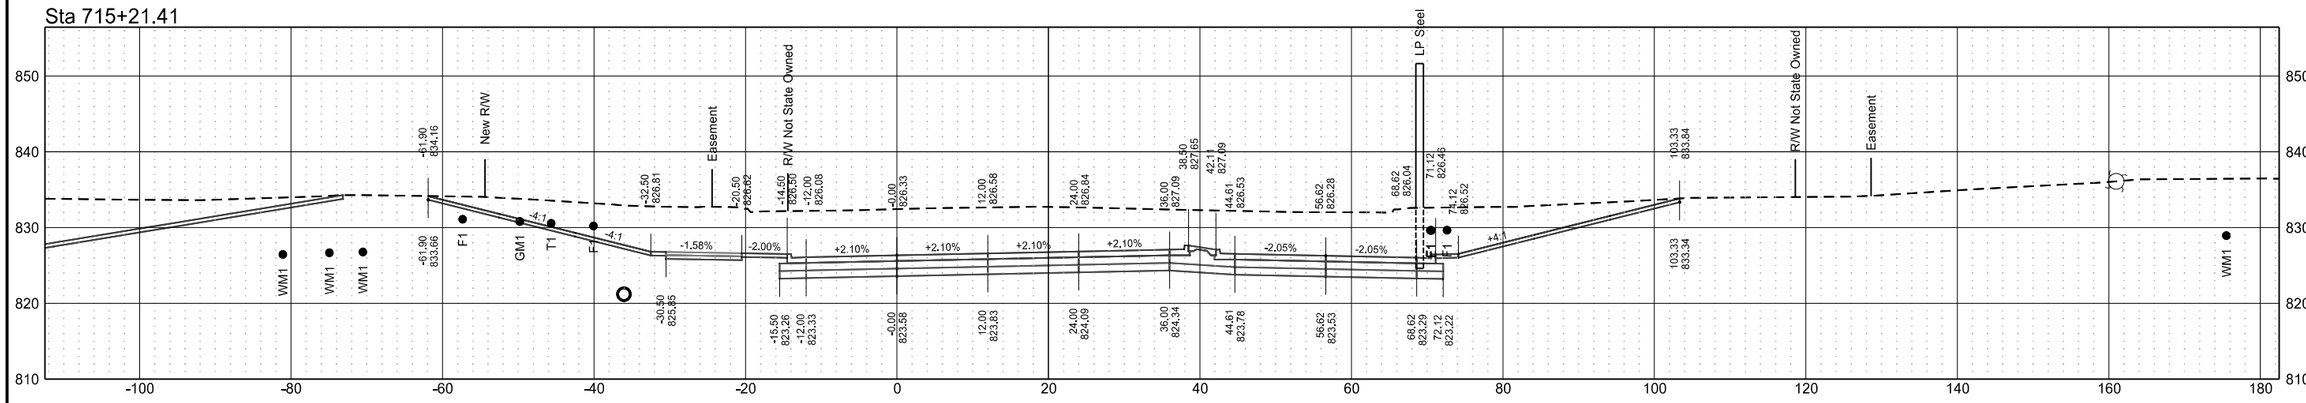


Sta 714+77.05

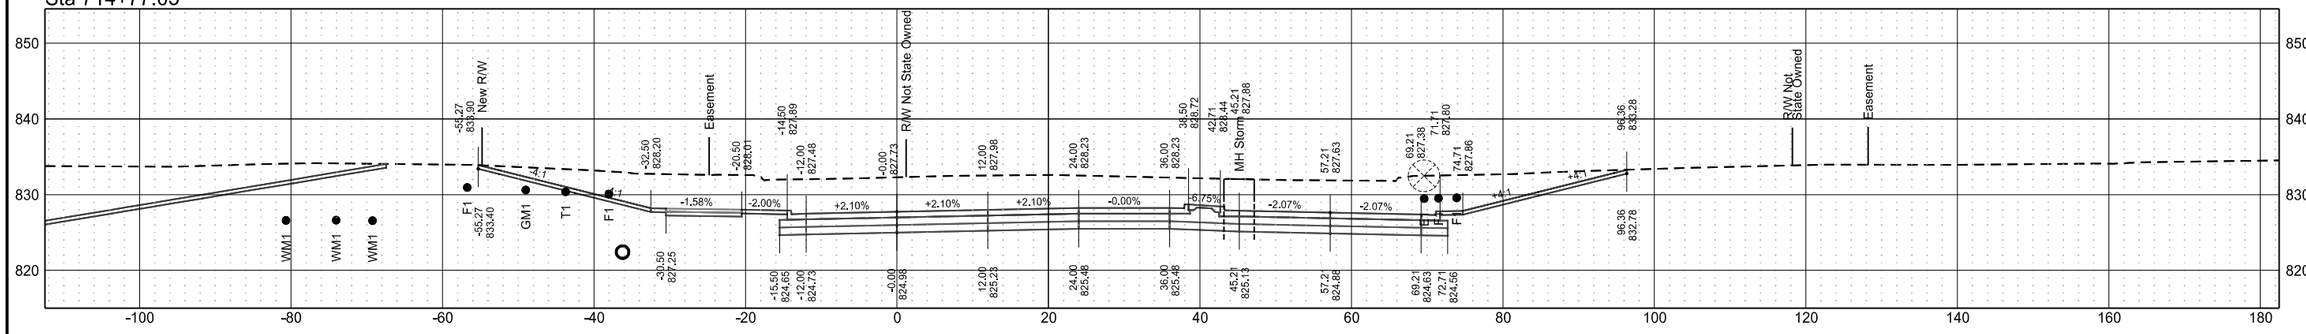



Sta 714+33.77

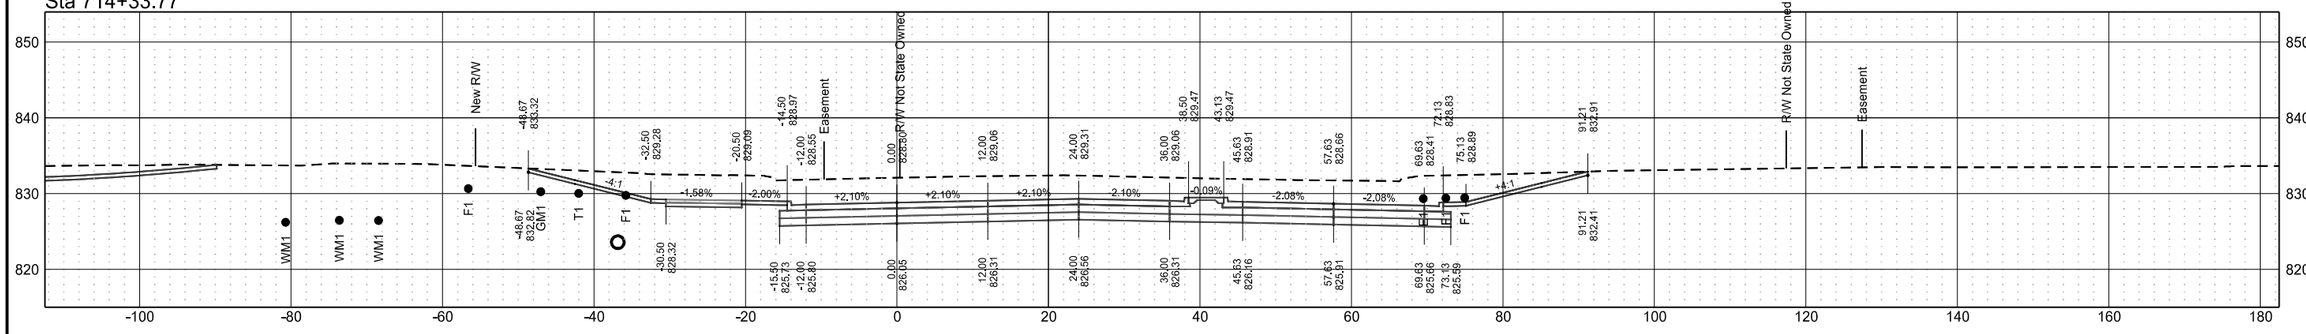


Roadway Cross Sections (Super Elevation Key Stations)
42nd Street
ND 297 (DeMers Ave) & 42nd St Grade Separation

| | STATE | PROJECT NO. | SECTION NO. | SHEET NO. |
|---|---|---|---|---|
| | ND | RCE-FTF-NHU-SU-6-297(014)000 | 200 | 84 |


Sta 327+89.92

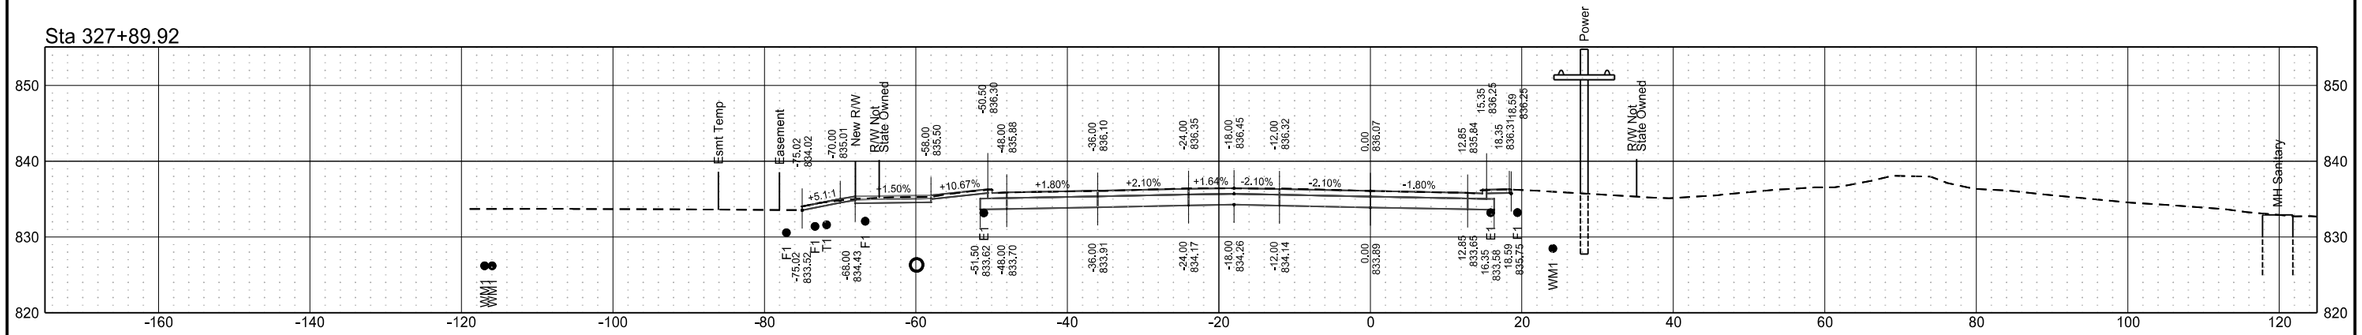


Sta 327+79.70

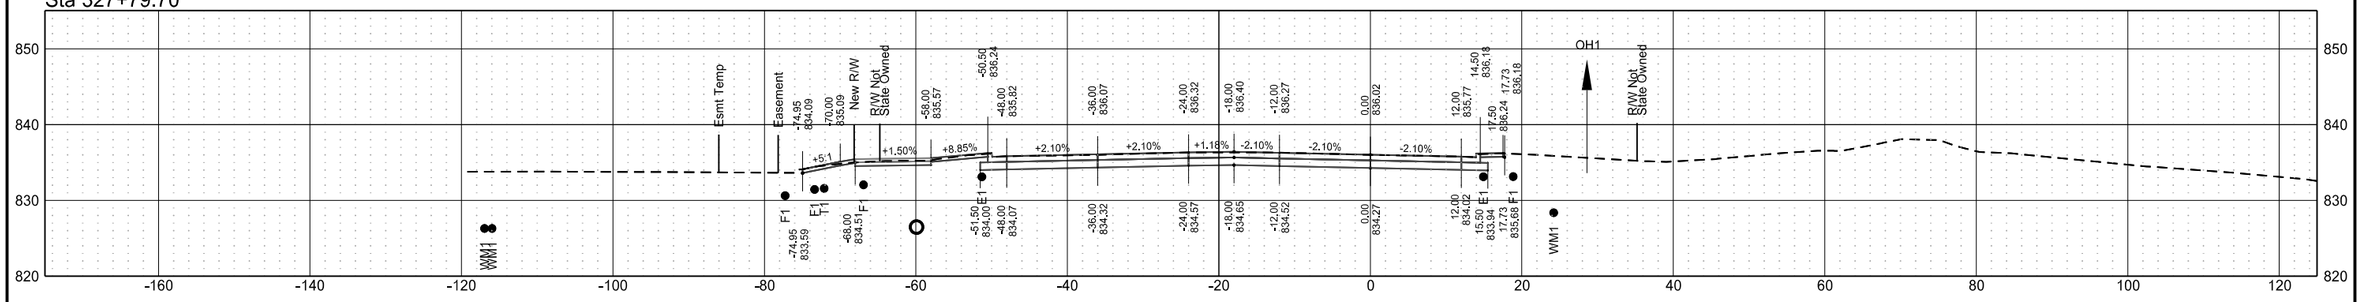



Sta 327+05.94

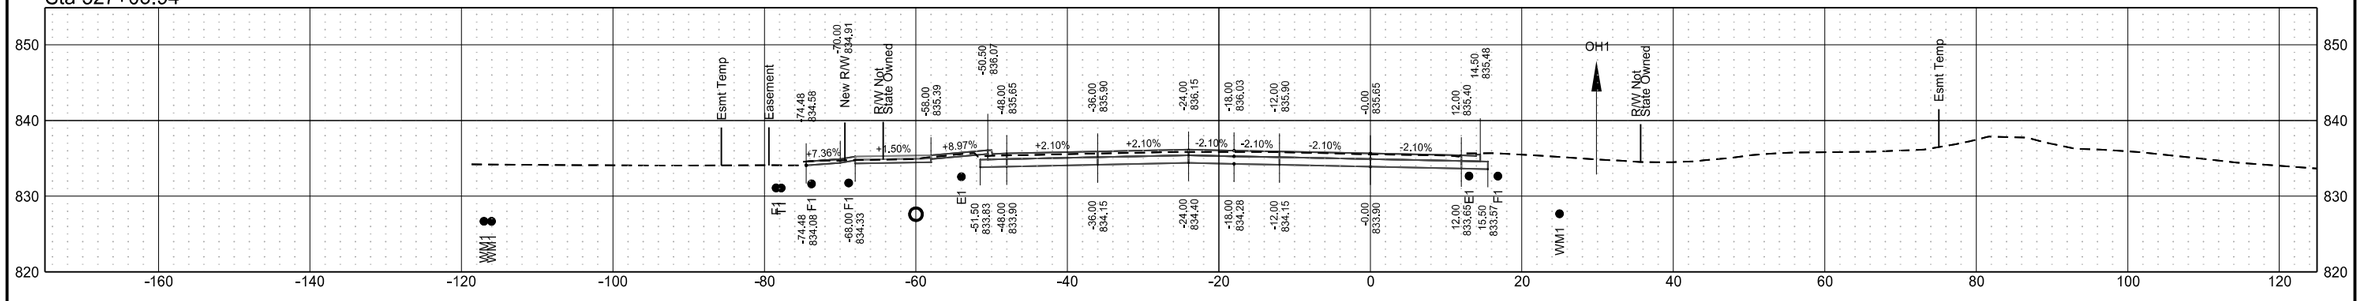


Roadway Cross Sections
7th Avenue
ND 297 (DeMers Ave) & 42nd St Grade Separation

| | STATE | PROJECT NO. | SECTION NO. | SHEET NO. |
|---|---|---|---|---|
| | ND | RCE-FTF-NHU-SU-6-297(014)000 | 200 | 85 |


Sta 397+07.04

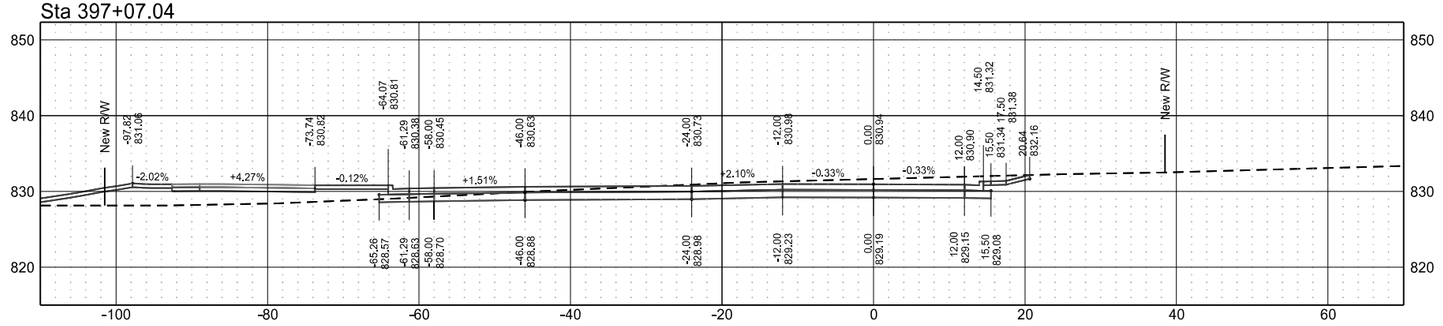


Sta 397+00.00

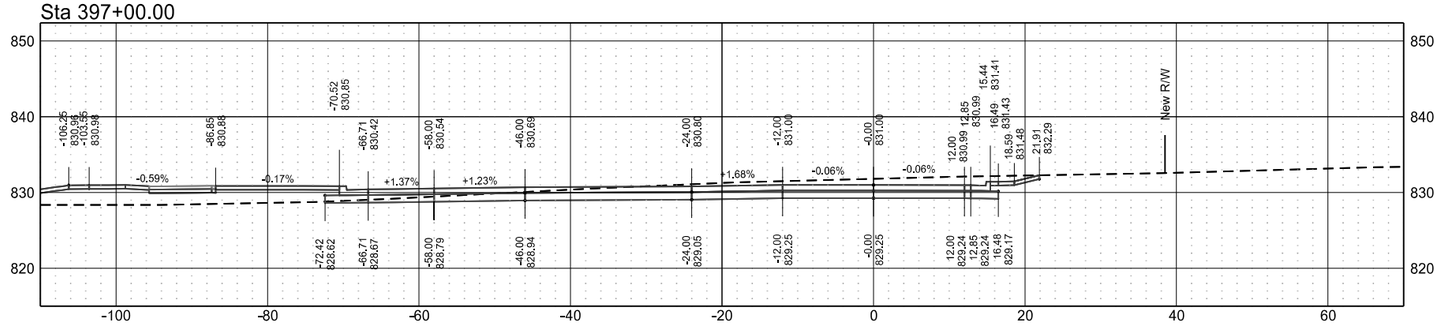



Sta 396+98.99

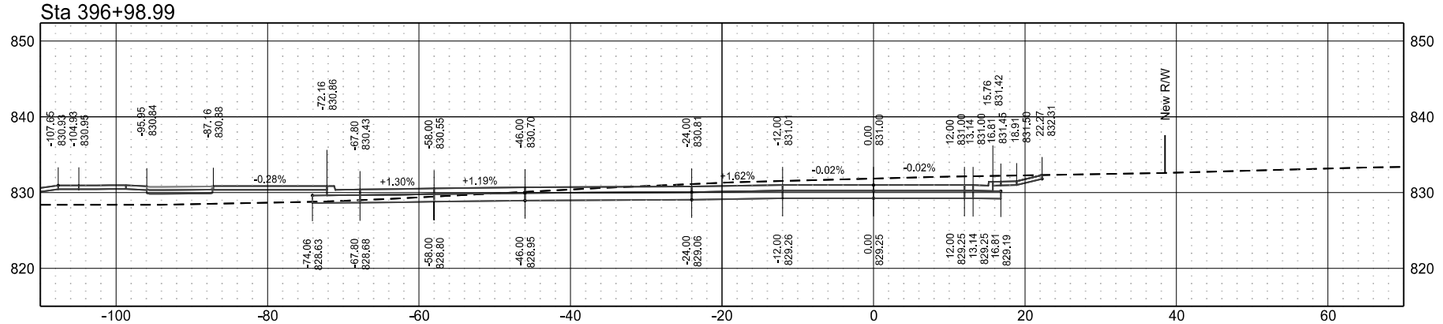


Roadway Cross Sections
7th Avenue
ND 297 (DeMers Ave) & 42nd St Grade Separation

| | STATE | PROJECT NO. | SECTION NO. | SHEET NO. |
|---|---|---|---|---|
| | ND | RCE-FTF-NHU-SU-6-297(014)000 | 200 | 86 |


Sta 397+50.00

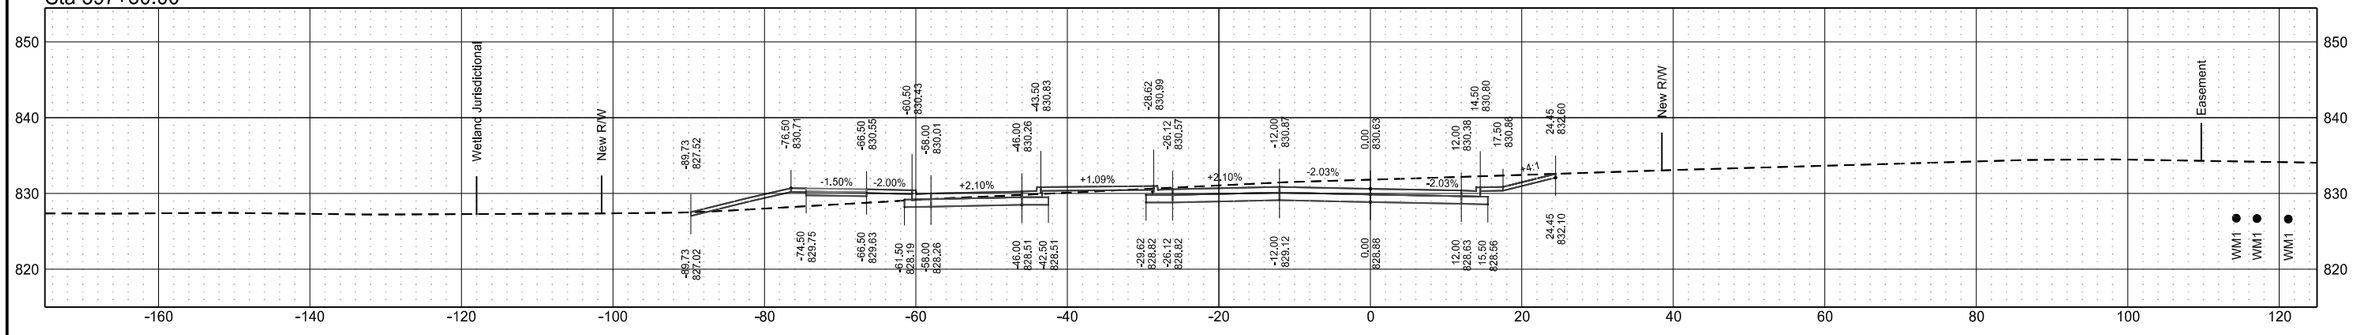


Sta 397+25.00

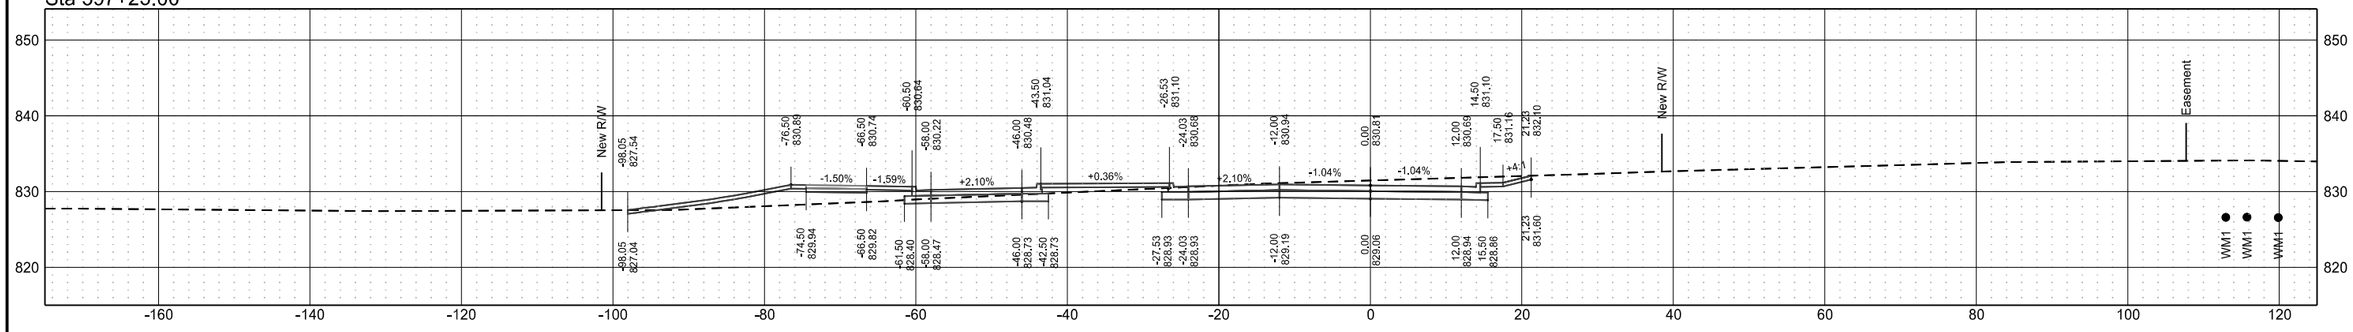



Sta 397+22.04

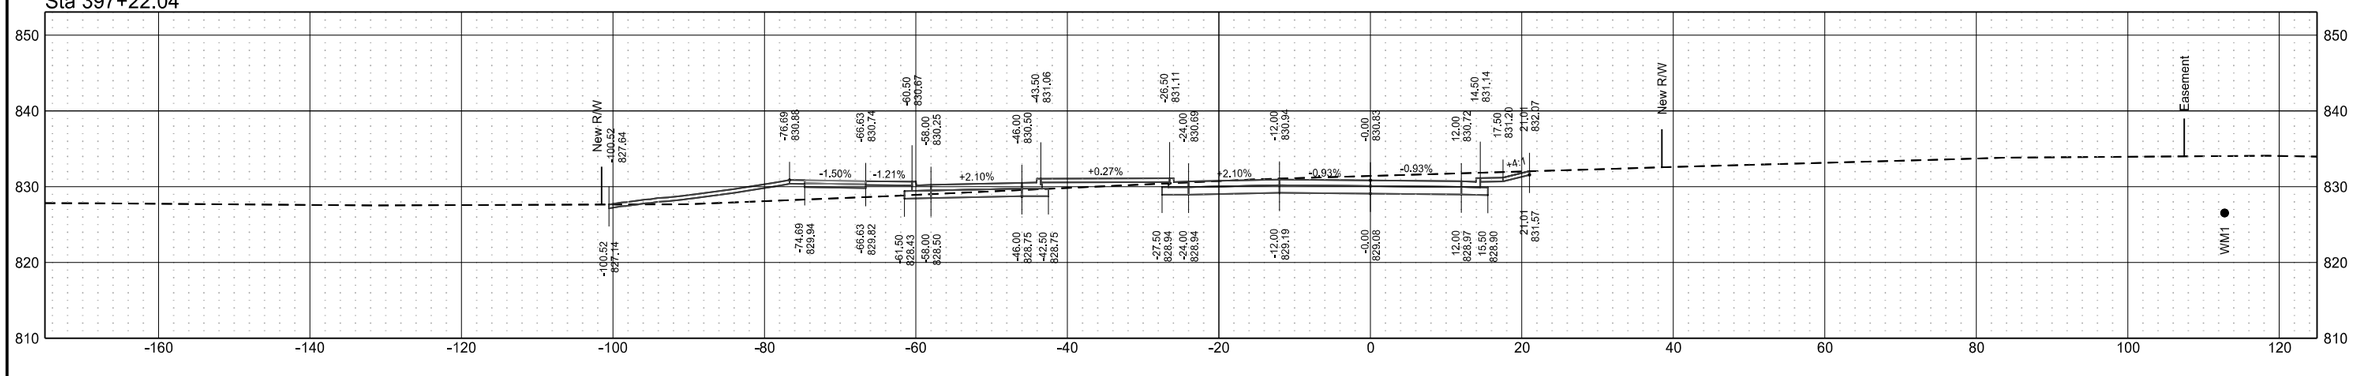


Roadway Cross Sections
7th Avenue
ND 297 (DeMers Ave) & 42nd St Grade Separation

| | STATE | PROJECT NO. | SECTION NO. | SHEET NO. |
|---|---|---|---|---|
| | ND | RCE-FTF-NHU-SU-6-297(014)000 | 200 | 87 |


Sta 398+00.00

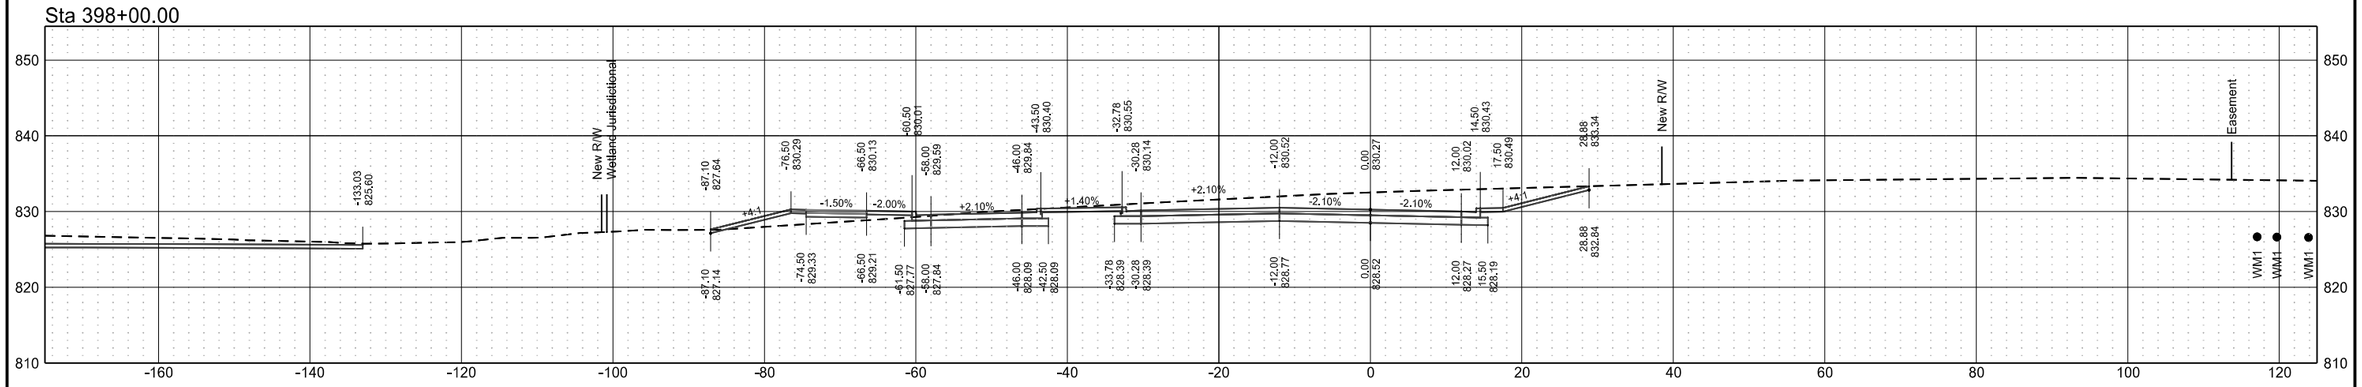


Sta 397+75.00

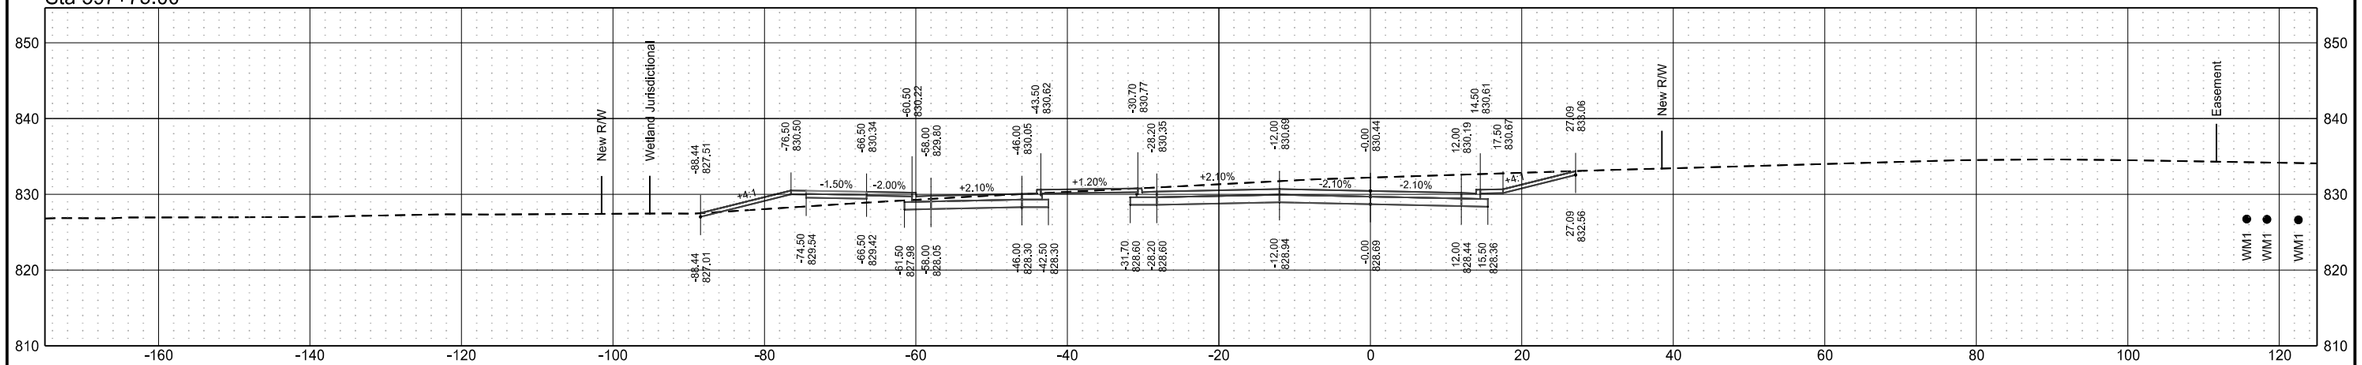



Sta 397+51.77

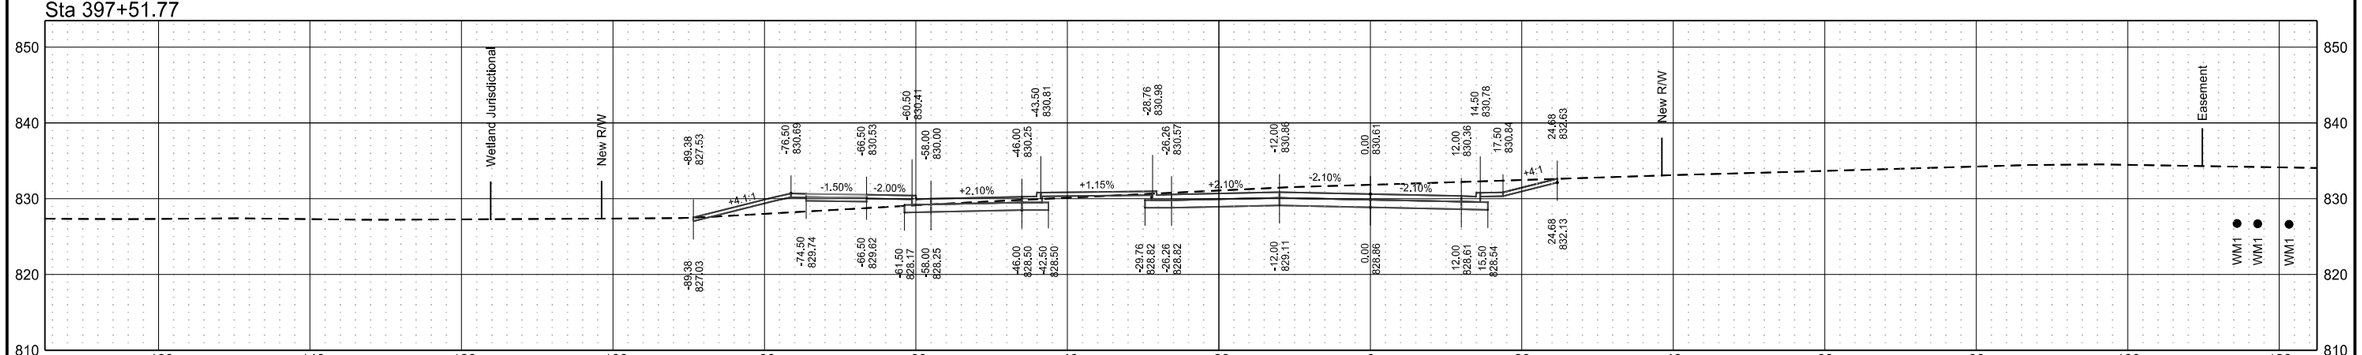


Roadway Cross Sections
7th Avenue
ND 297 (DeMers Ave) & 42nd St Grade Separation

| | STATE | PROJECT NO. | SECTION NO. | SHEET NO. |
|---|---|---|---|---|
| | ND | RCE-FTF-NHU-SU-6-297(014)000 | 200 | 88 |


Sta 398+46.18

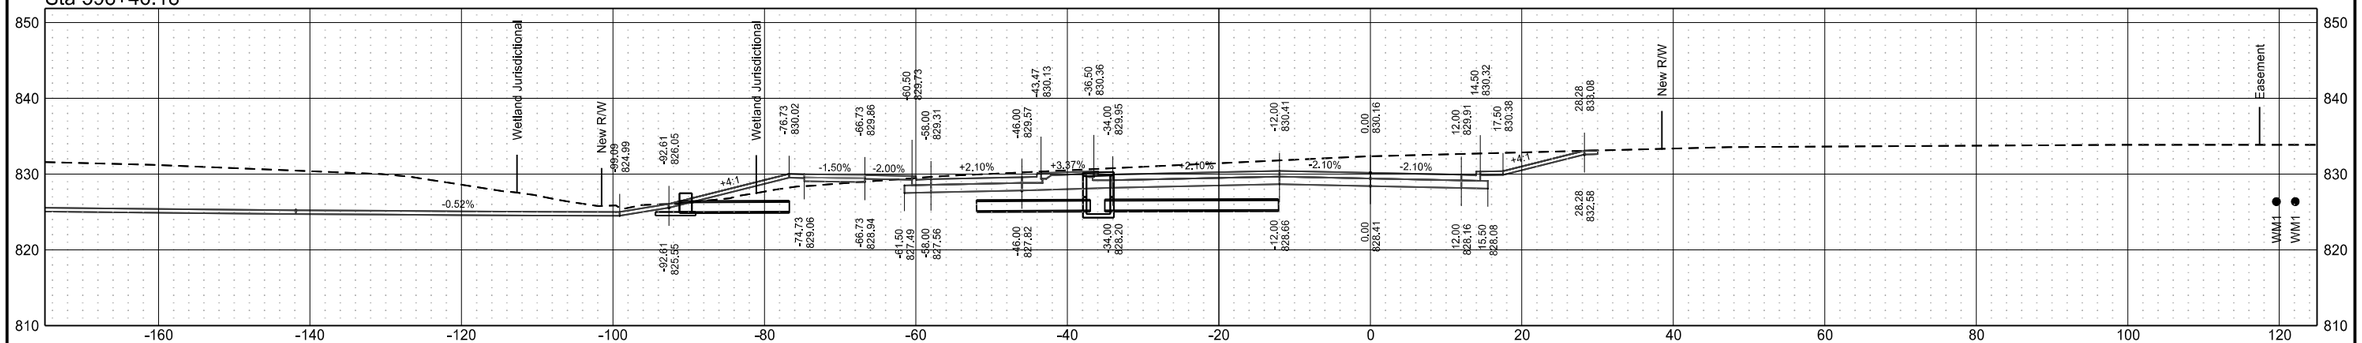


Sta 398+41.15

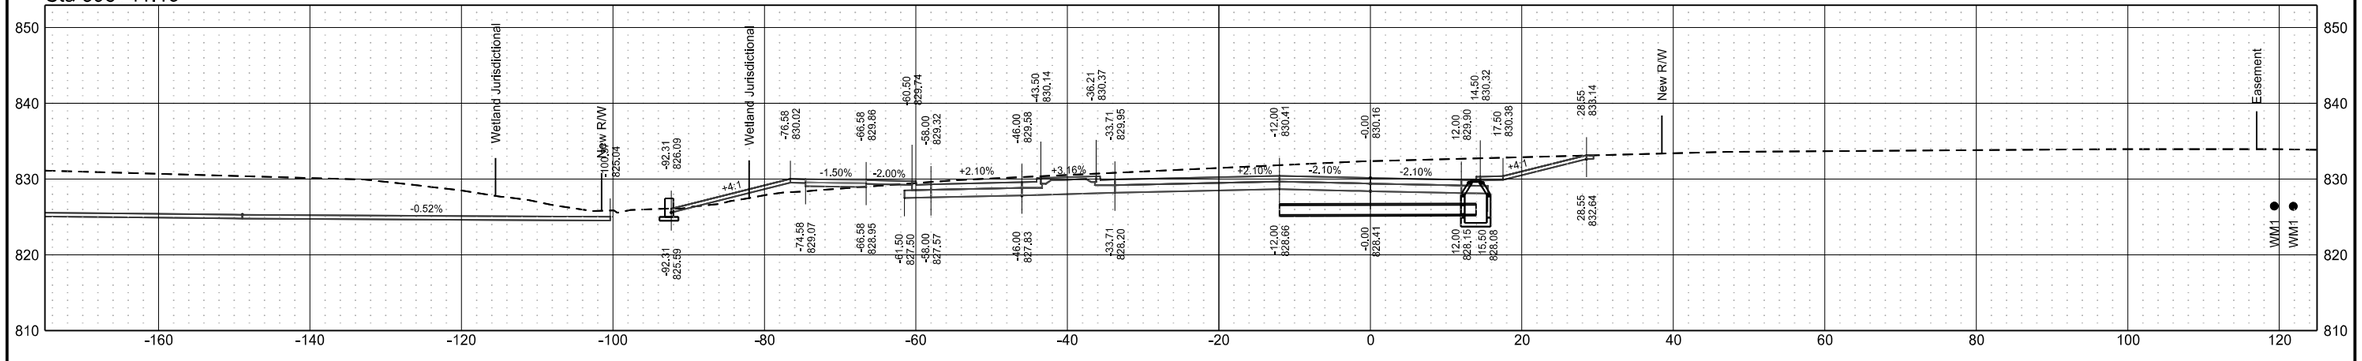



Sta 398+25.00

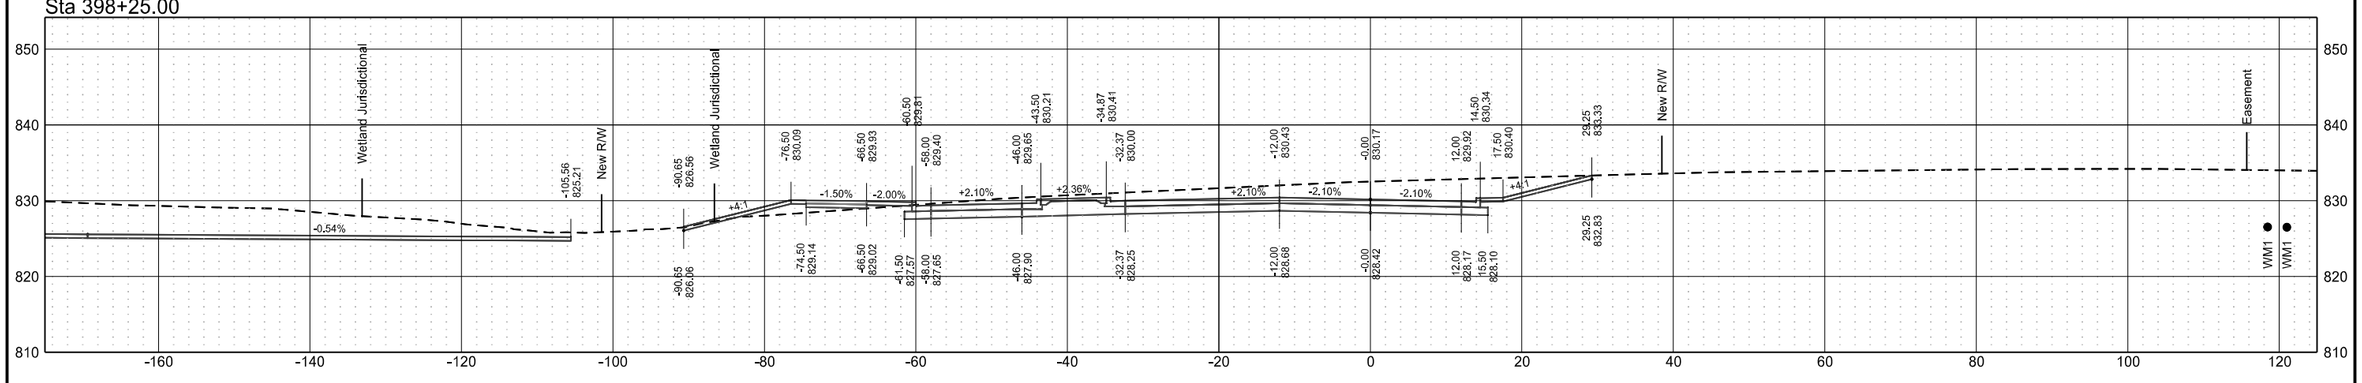


Roadway Cross Sections
7th Avenue
ND 297 (DeMers Ave) & 42nd St Grade Separation

| | STATE | PROJECT NO. | SECTION NO. | SHEET NO. |
|---|---|---|---|---|
| | ND | RCE-FTF-NHU-SU-6-297(014)000 | 200 | 89 |


Sta 398+82.04

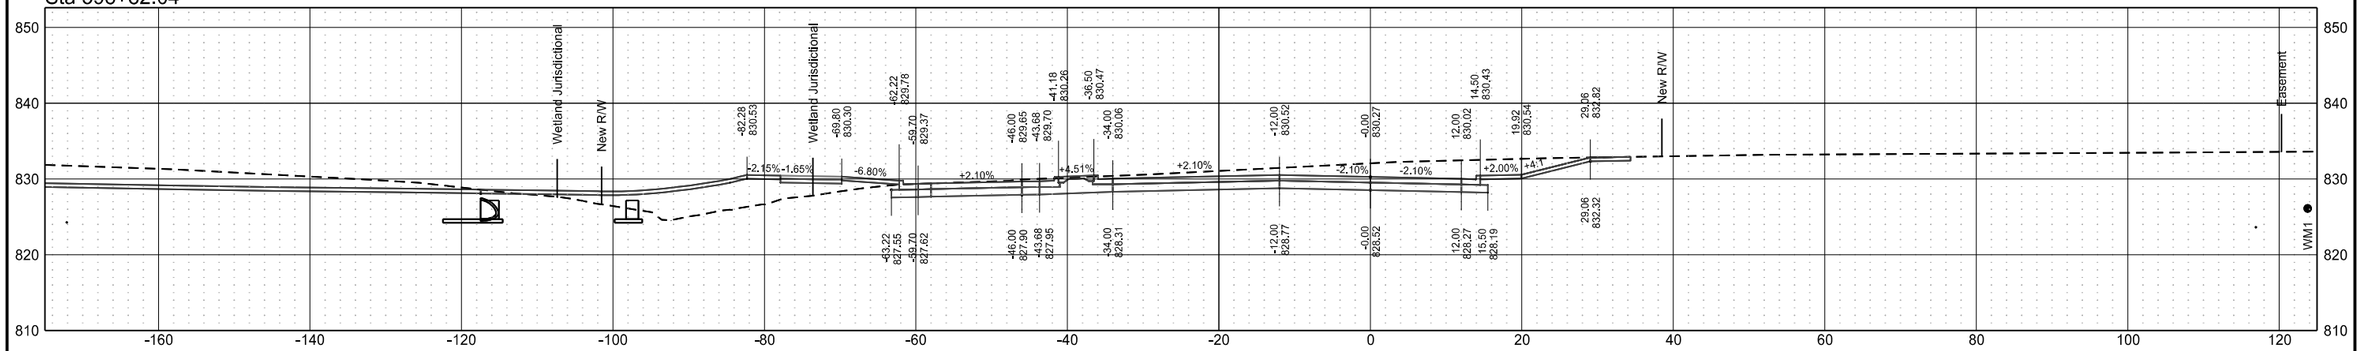


Sta 398+75.00

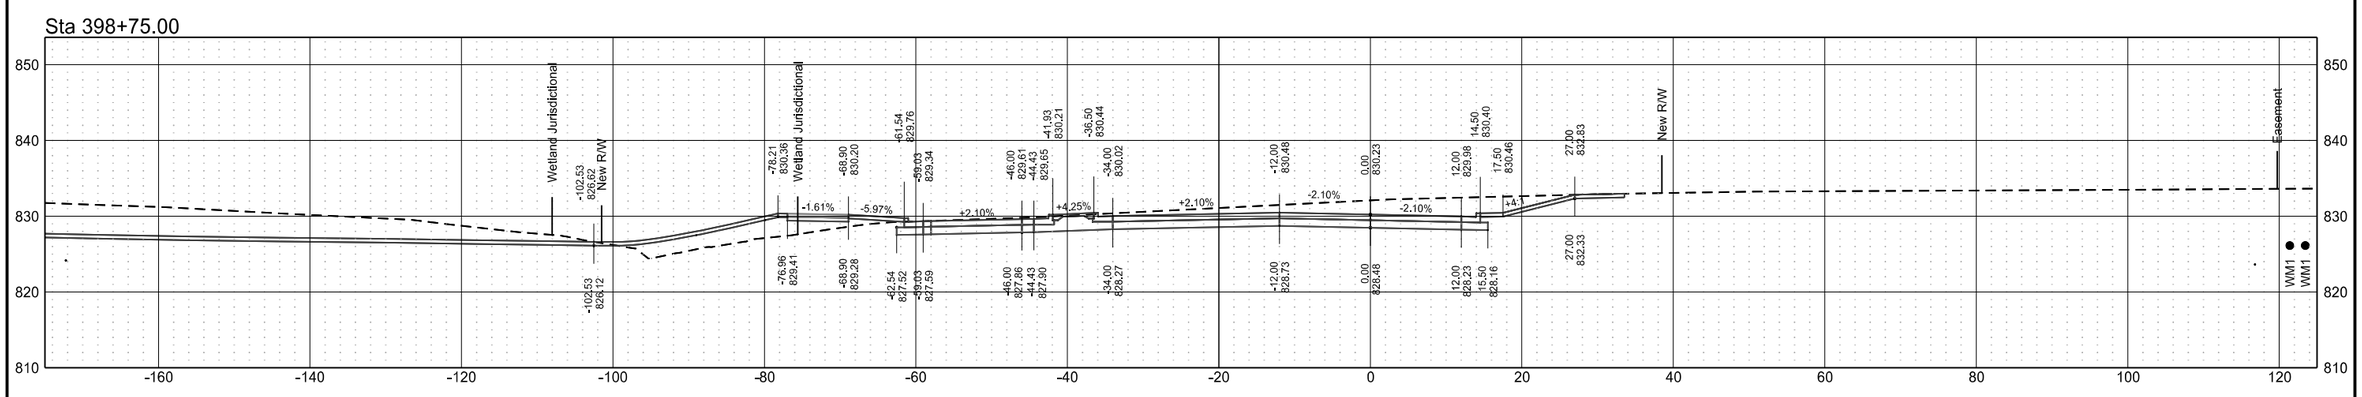



Sta 398+50.00

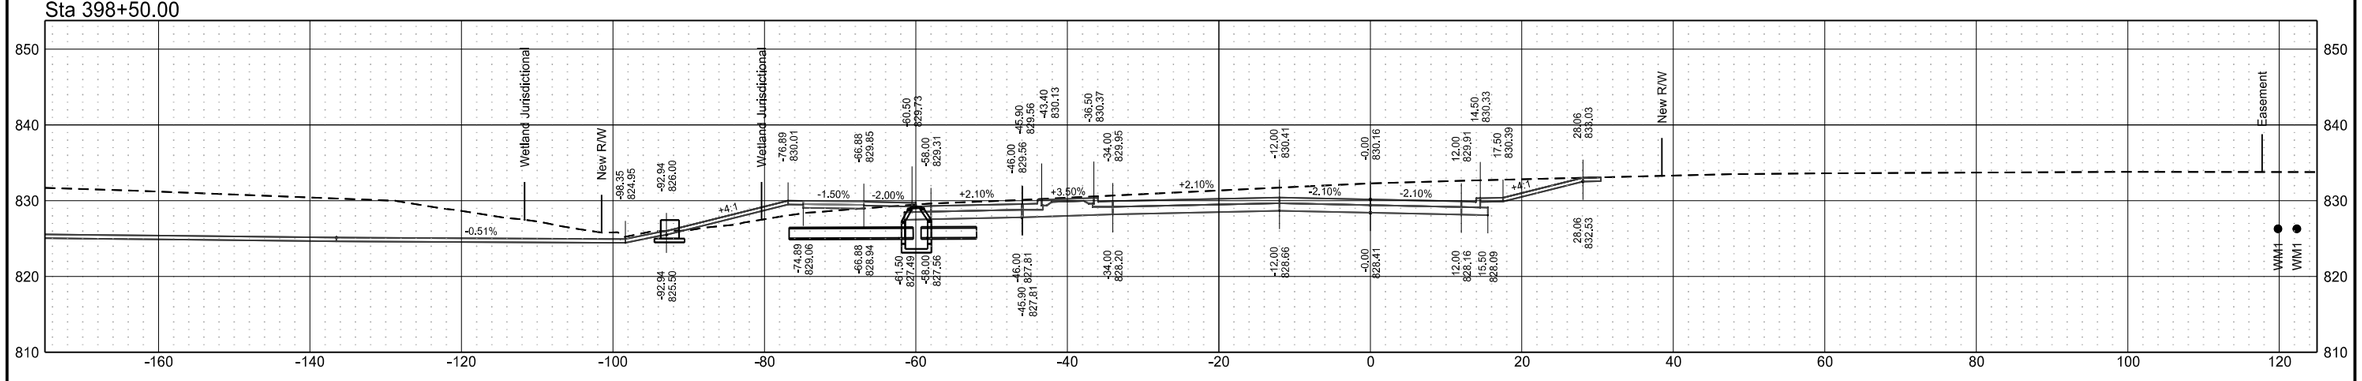


Roadway Cross Sections
7th Avenue
ND 297 (DeMers Ave) & 42nd St Grade Separation

| | STATE | PROJECT NO. | SECTION NO. | SHEET NO. |
|---|---|---|---|---|
| | ND | RCE-FTF-NHU-SU-6-297(014)000 | 200 | 90 |


Sta 399+21.53

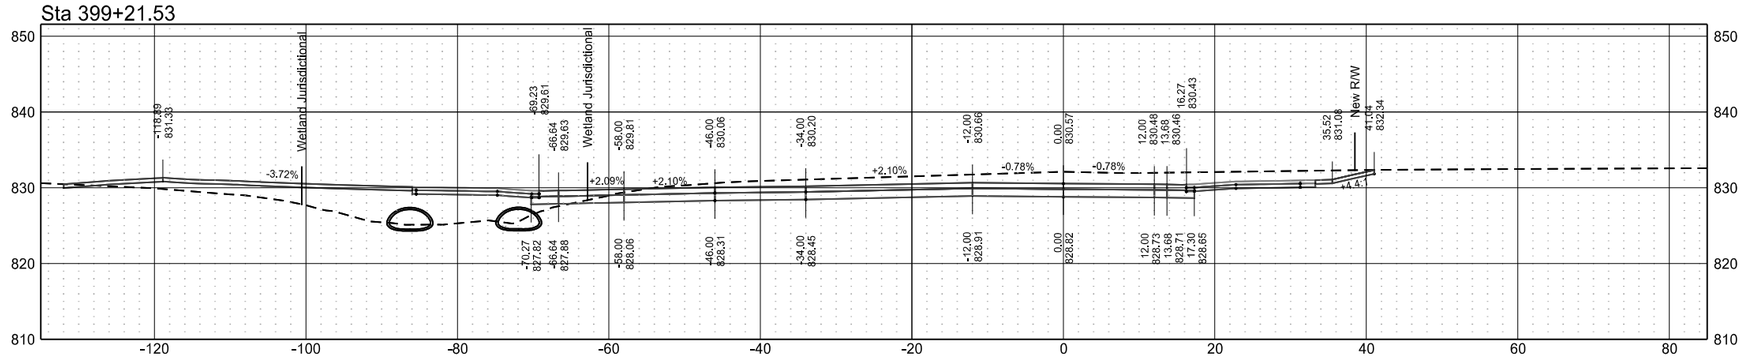


Sta 399+00.00

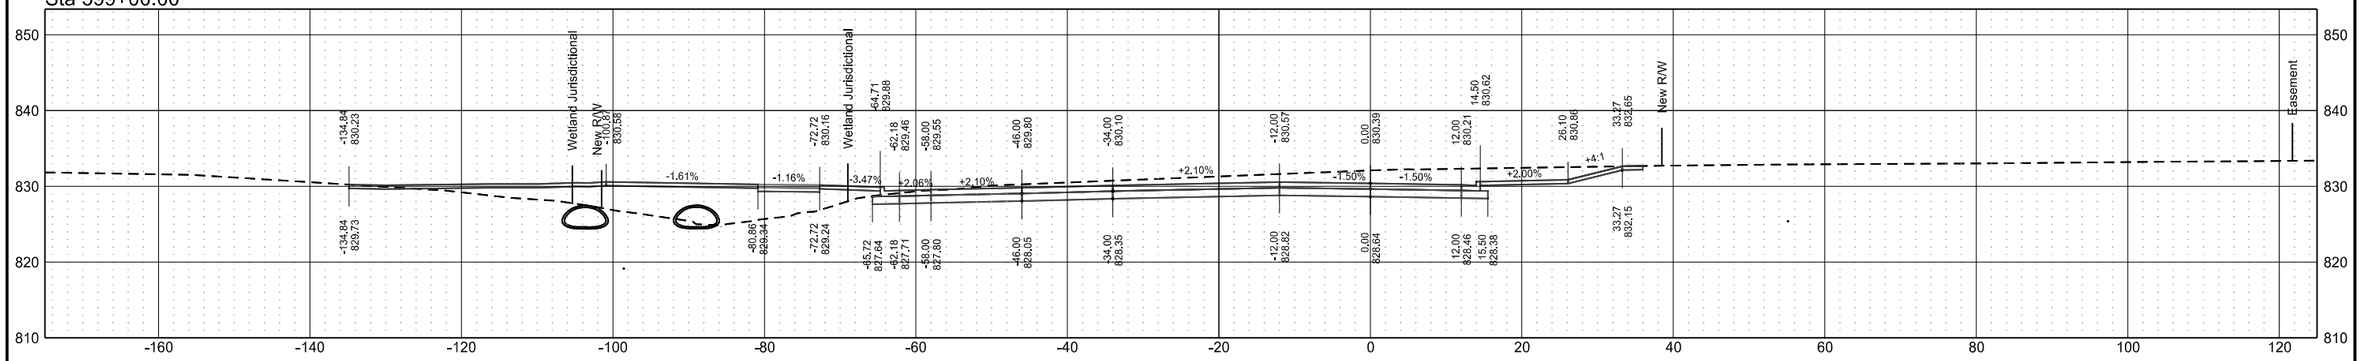



Sta 398+94.56

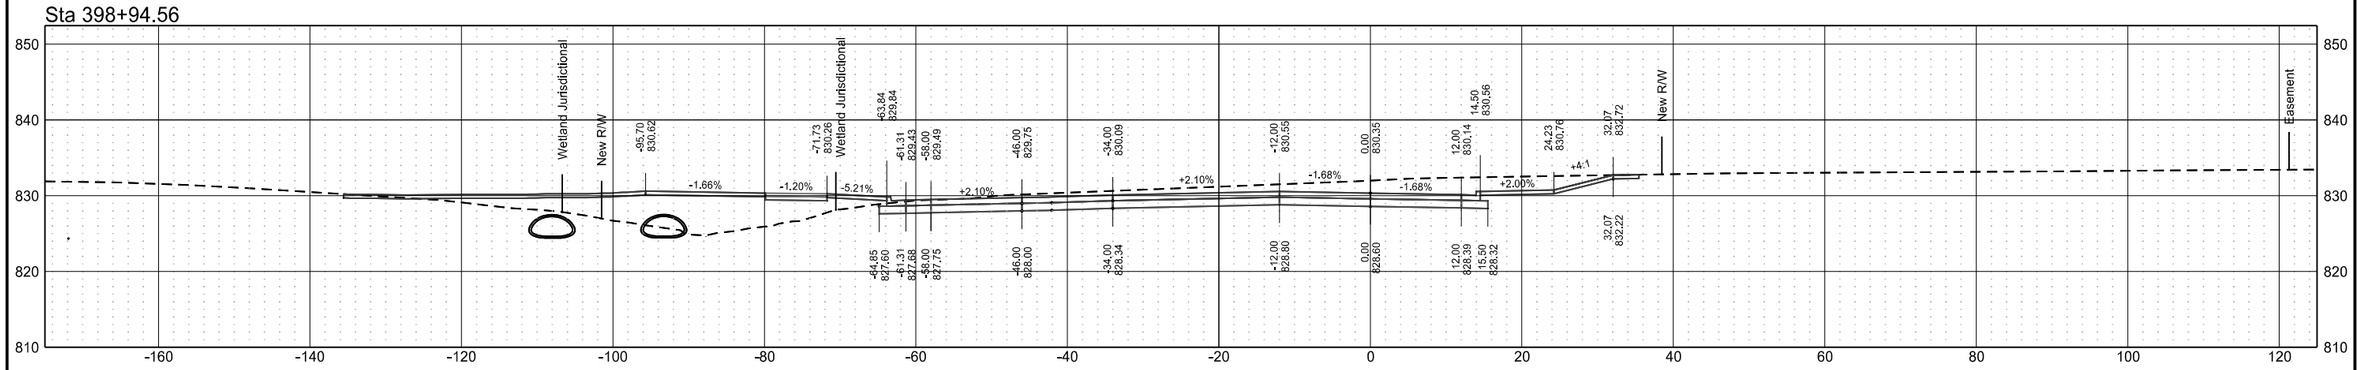


Roadway Cross Sections
7th Avenue
ND 297 (DeMers Ave) & 42nd St Grade Separation

| | STATE | PROJECT NO. | SECTION NO. | SHEET NO. |
|---|---|---|---|---|
| | ND | RCE-FTF-NHU-SU-6-297(014)000 | 200 | 91 |


Sta 401+15.95

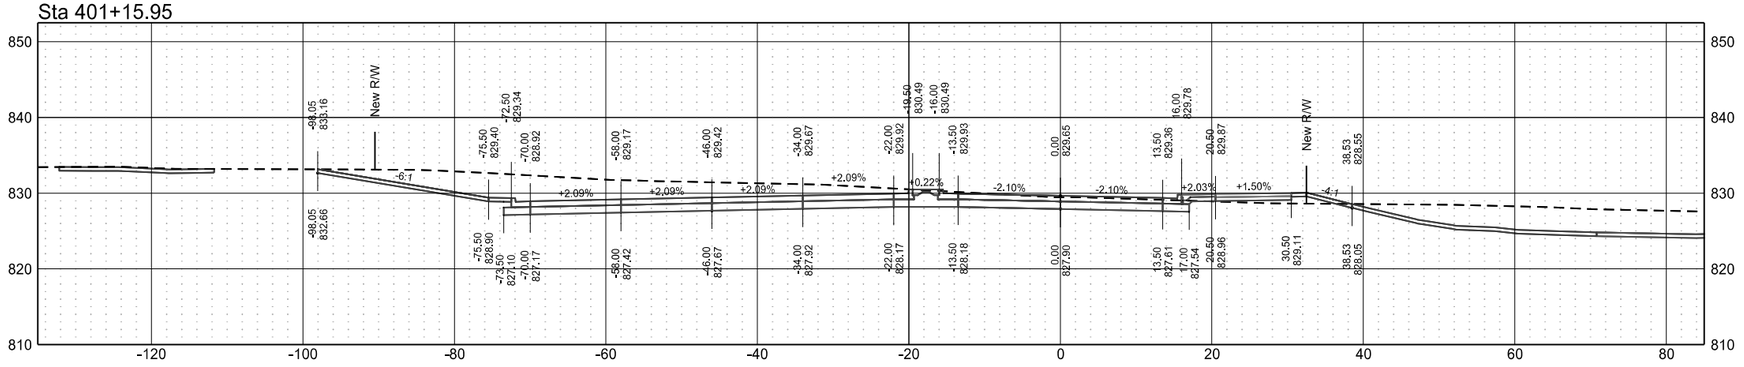


Sta 401+00.00

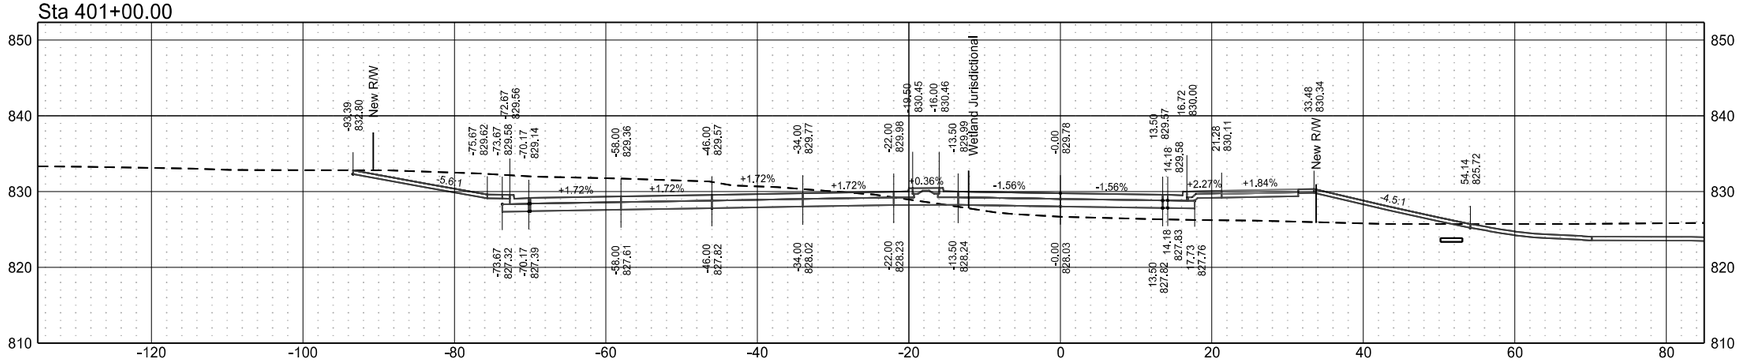



Sta 400+91.91

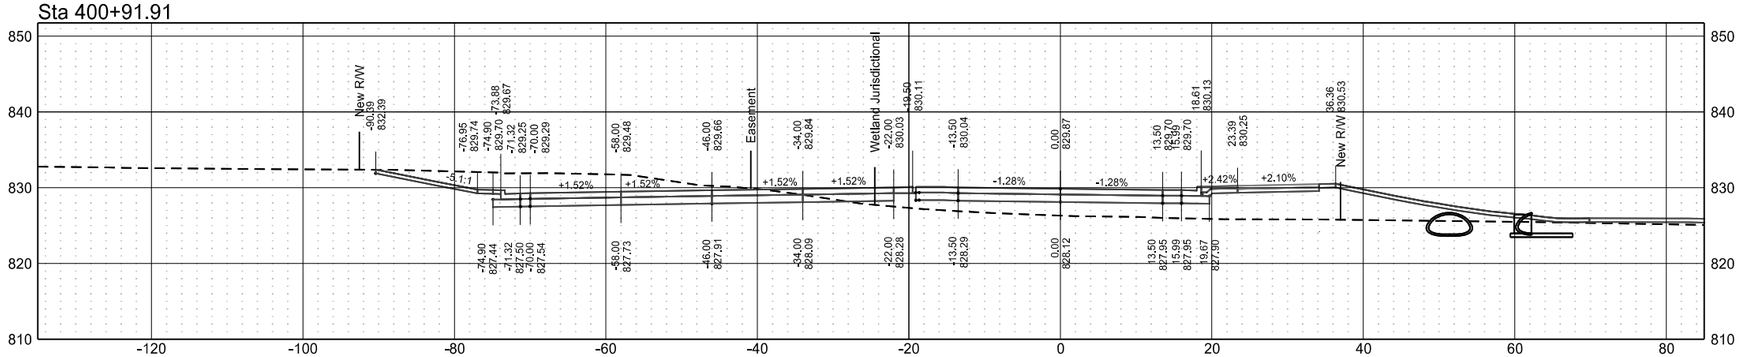


Roadway Cross Sections
7th Avenue
ND 297 (DeMers Ave) & 42nd St Grade Separation

| | STATE | PROJECT NO. | SECTION NO. | SHEET NO. |
|---|---|---|---|---|
| | ND | RCE-FTF-NHU-SU-6-297(014)000 | 200 | 92 |


Sta 401+50.00

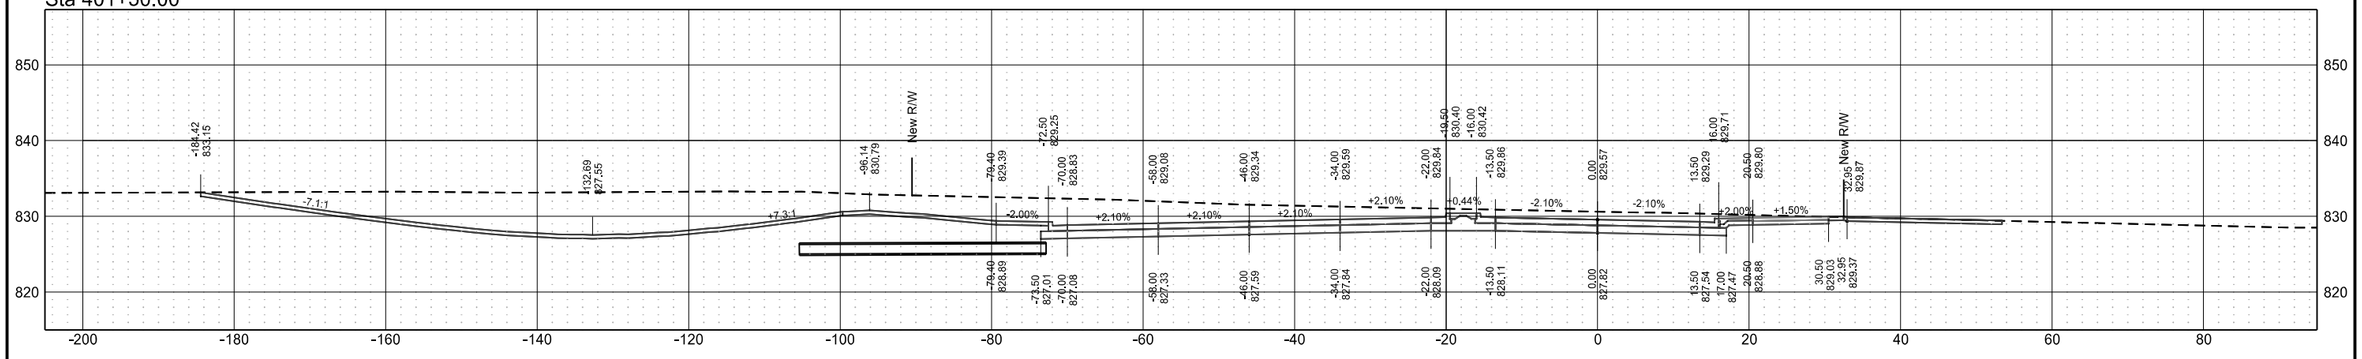


Sta 401+35.37

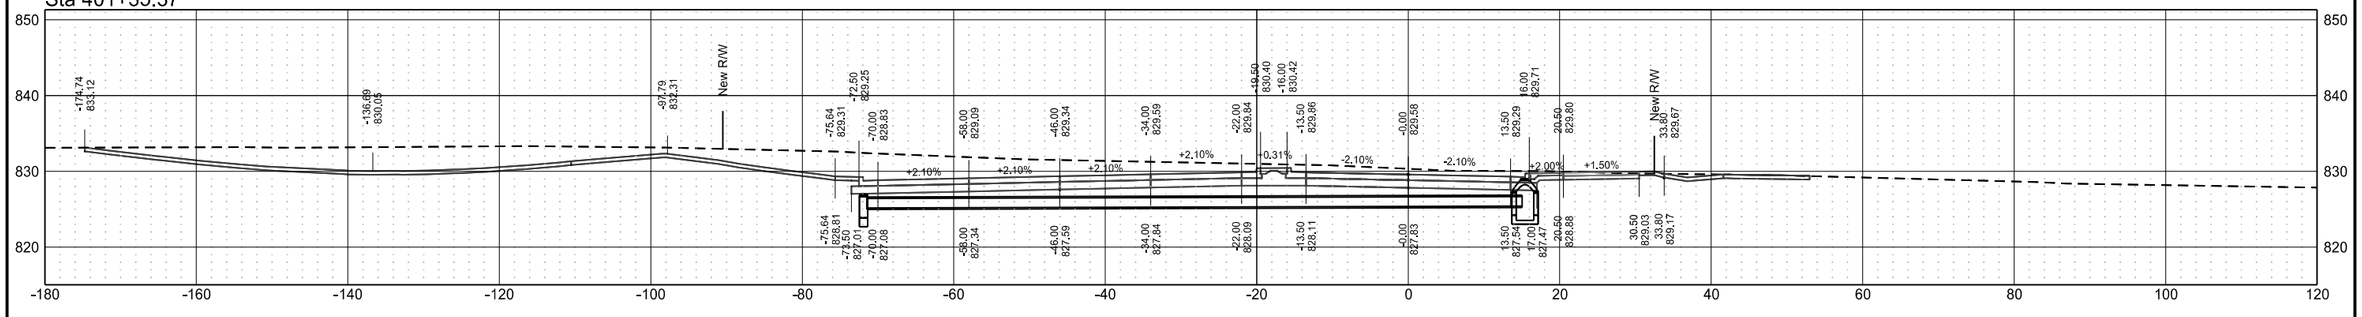



Sta 401+25.00

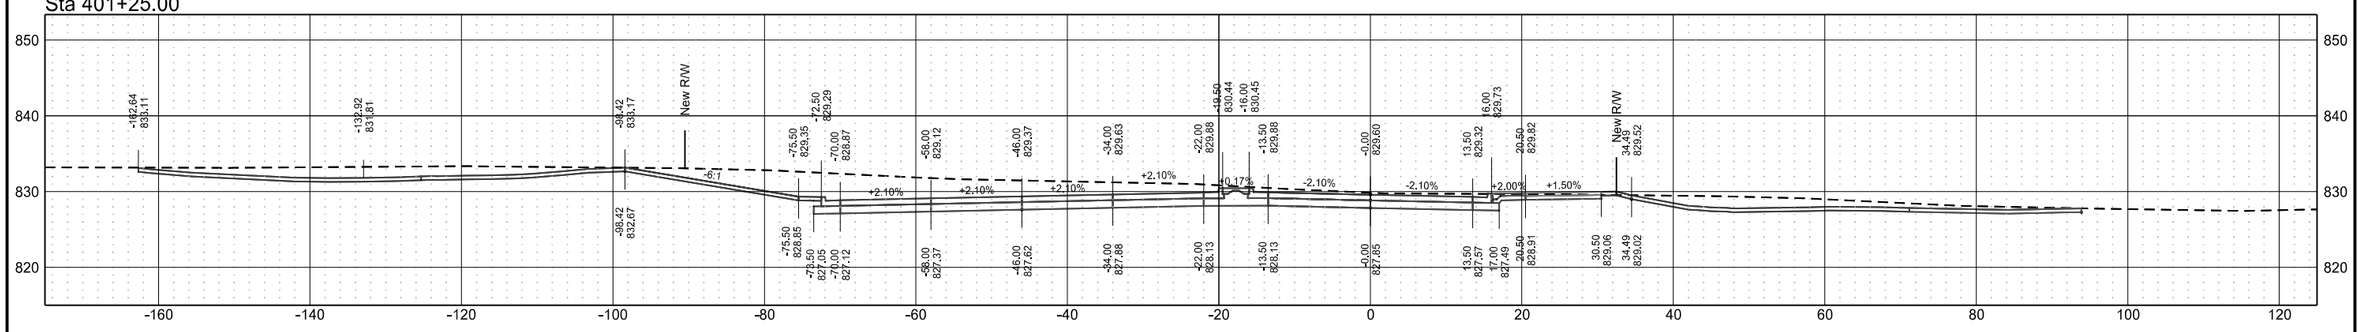


Roadway Cross Sections
7th Avenue
ND 297 (DeMers Ave) & 42nd St Grade Separation

| | STATE | PROJECT NO. | SECTION NO. | SHEET NO. |
|---|---|---|---|---|
| | ND | RCE-FTF-NHU-SU-6-297(014)000 | 200 | 93 |


Sta 402+00.00

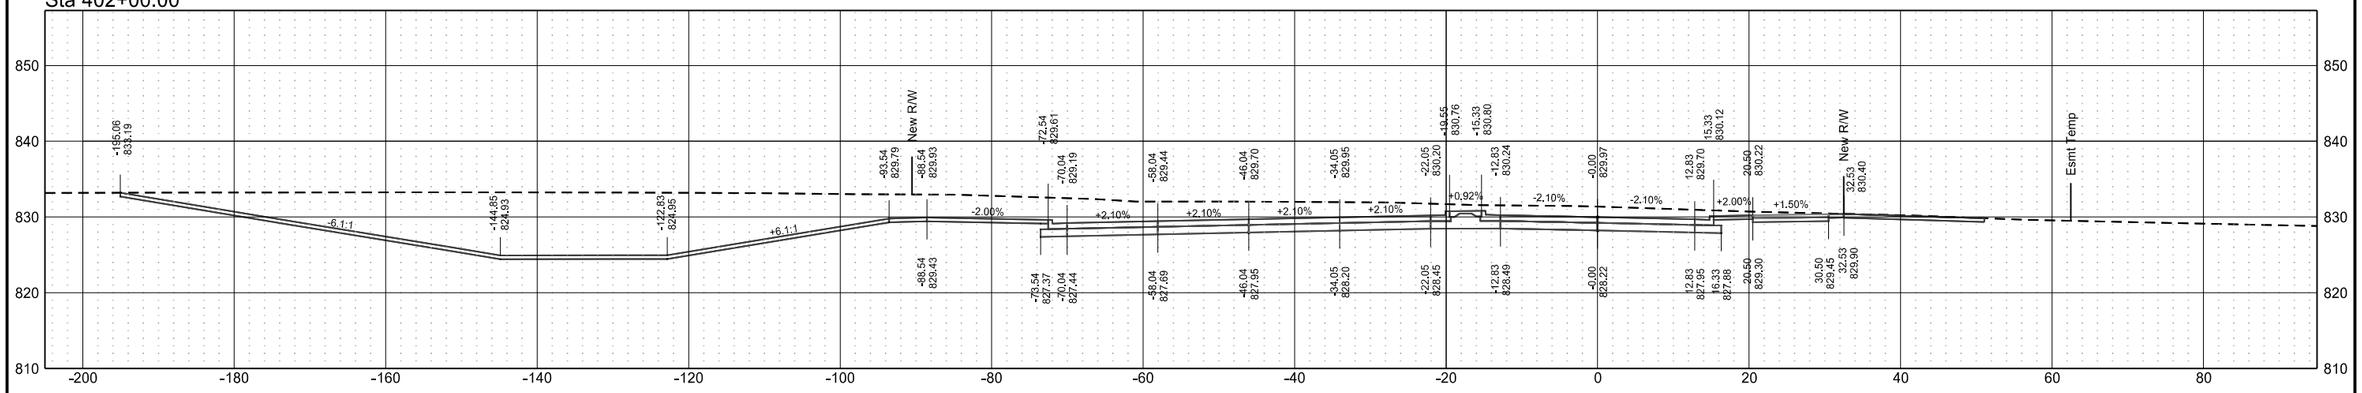


Sta 401+75.00

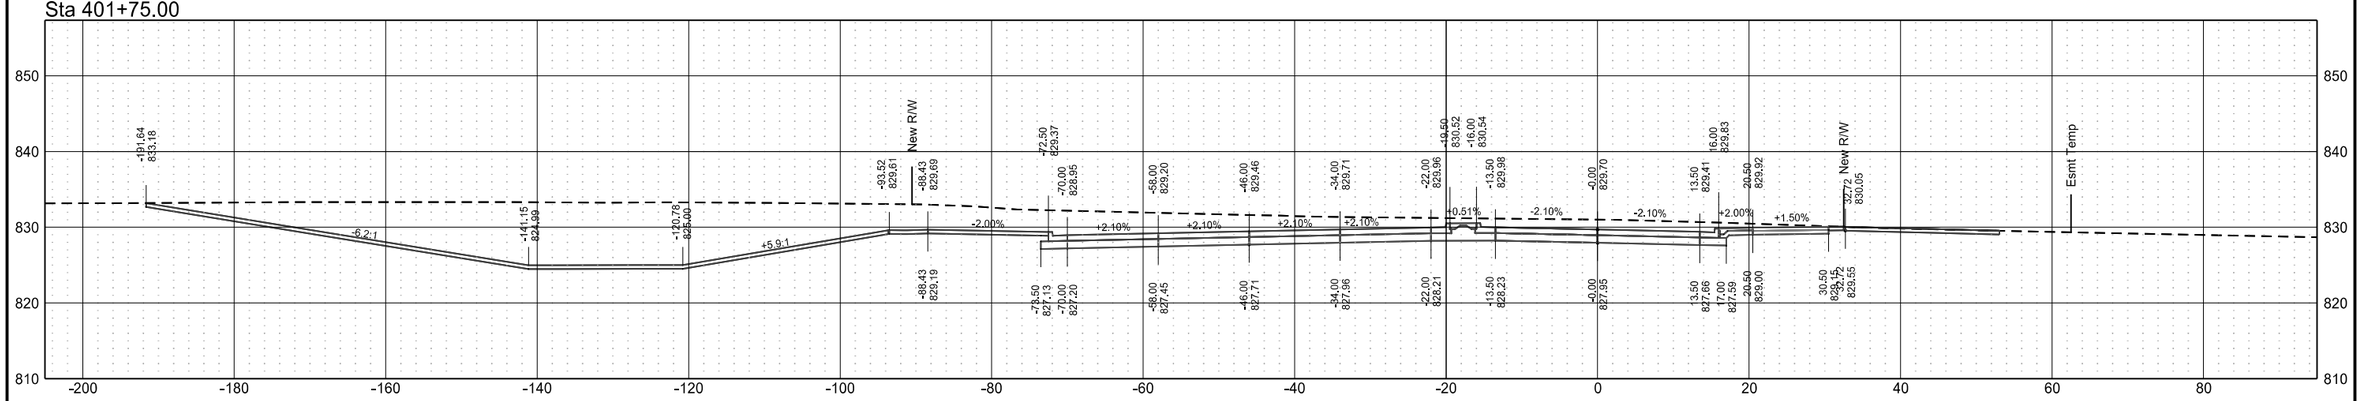



Sta 401+65.39

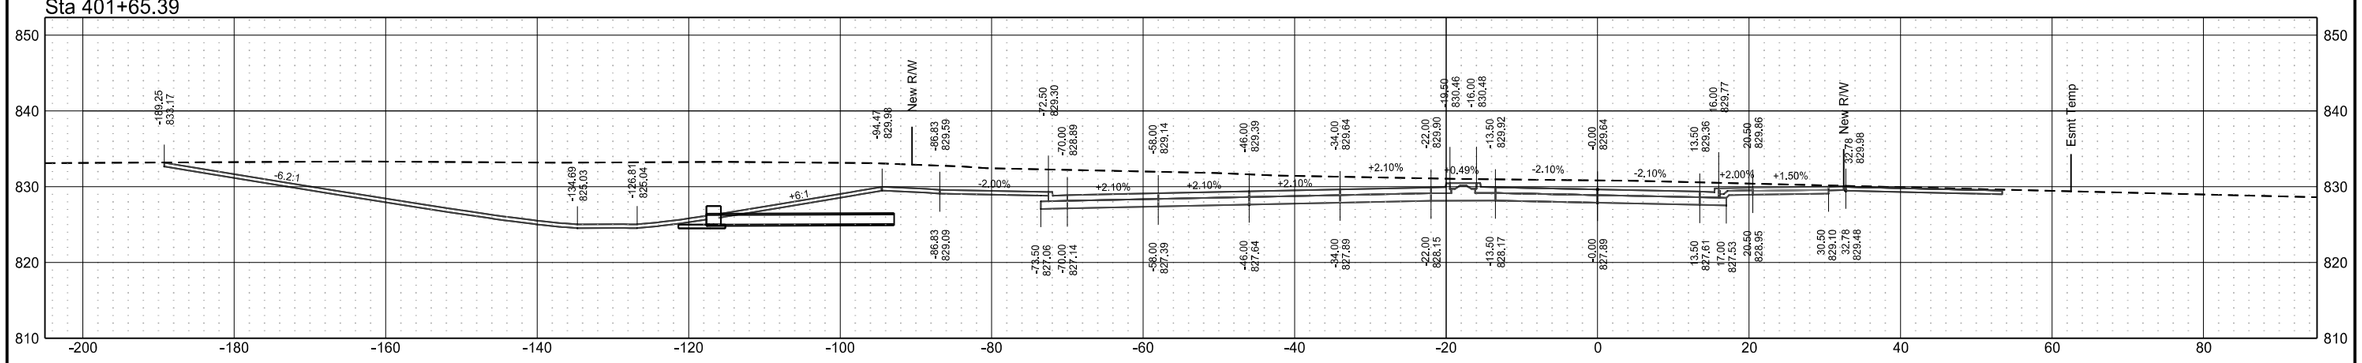


Roadway Cross Sections
7th Avenue
ND 297 (DeMers Ave) & 42nd St Grade Separation

| | STATE | PROJECT NO. | SECTION NO. | SHEET NO. |
|---|---|---|---|---|
| | ND | RCE-FTF-NHU-SU-6-297(014)000 | 200 | 94 |


Sta 402+50.00

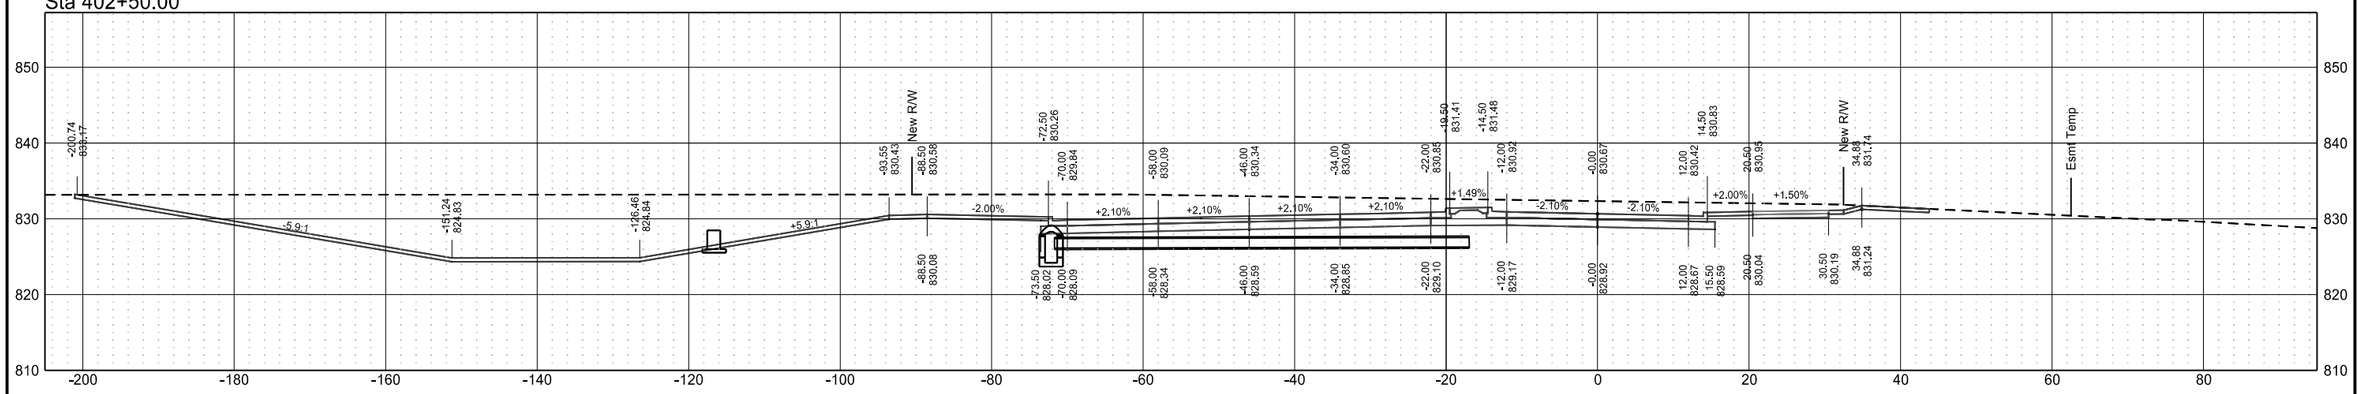


Sta 402+47.13

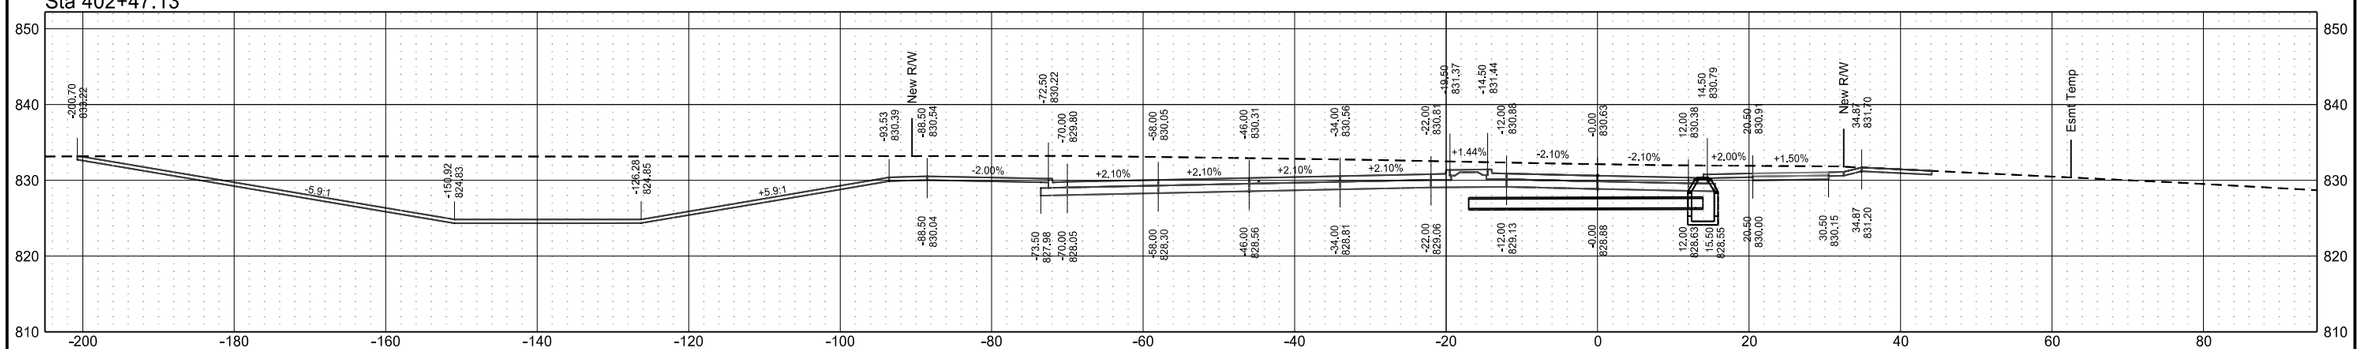



Sta 402+25.00

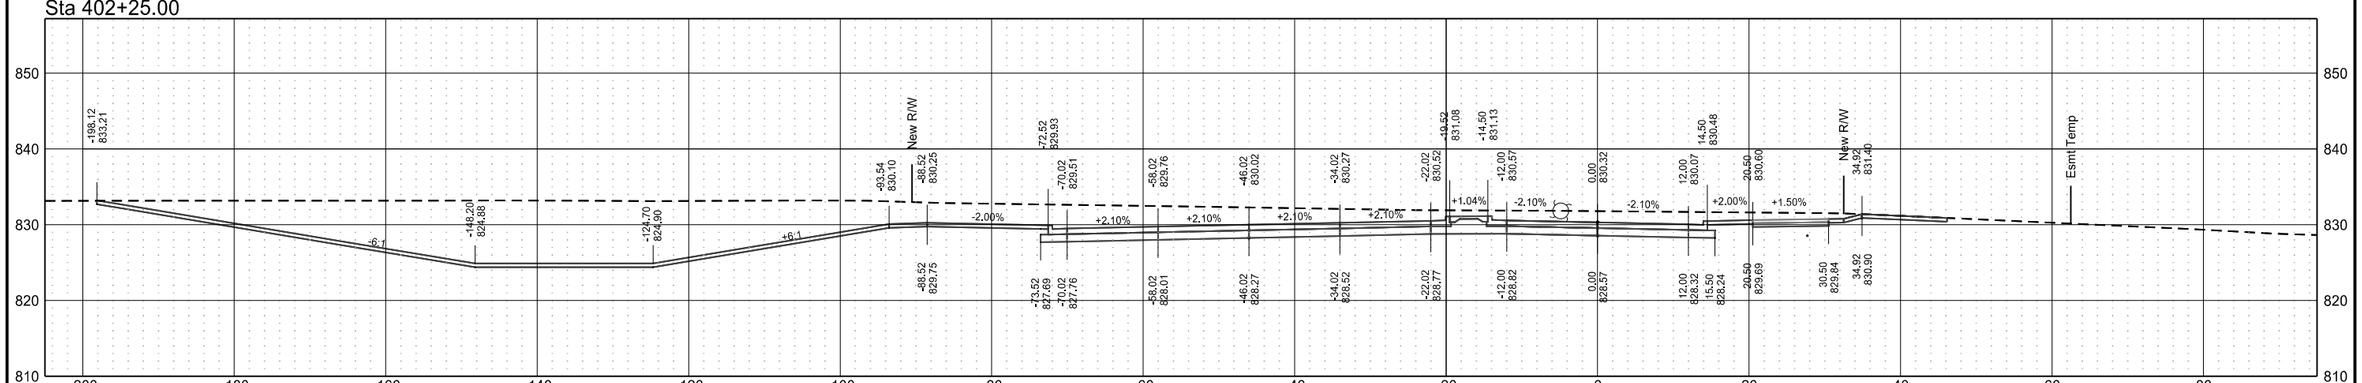


Roadway Cross Sections
7th Avenue
ND 297 (DeMers Ave) & 42nd St Grade Separation

| | STATE | PROJECT NO. | SECTION NO. | SHEET NO. |
|---|---|---|---|---|
| | ND | RCE-FTF-NHU-SU-6-297(014)000 | 200 | 95 |


Sta 403+00.00

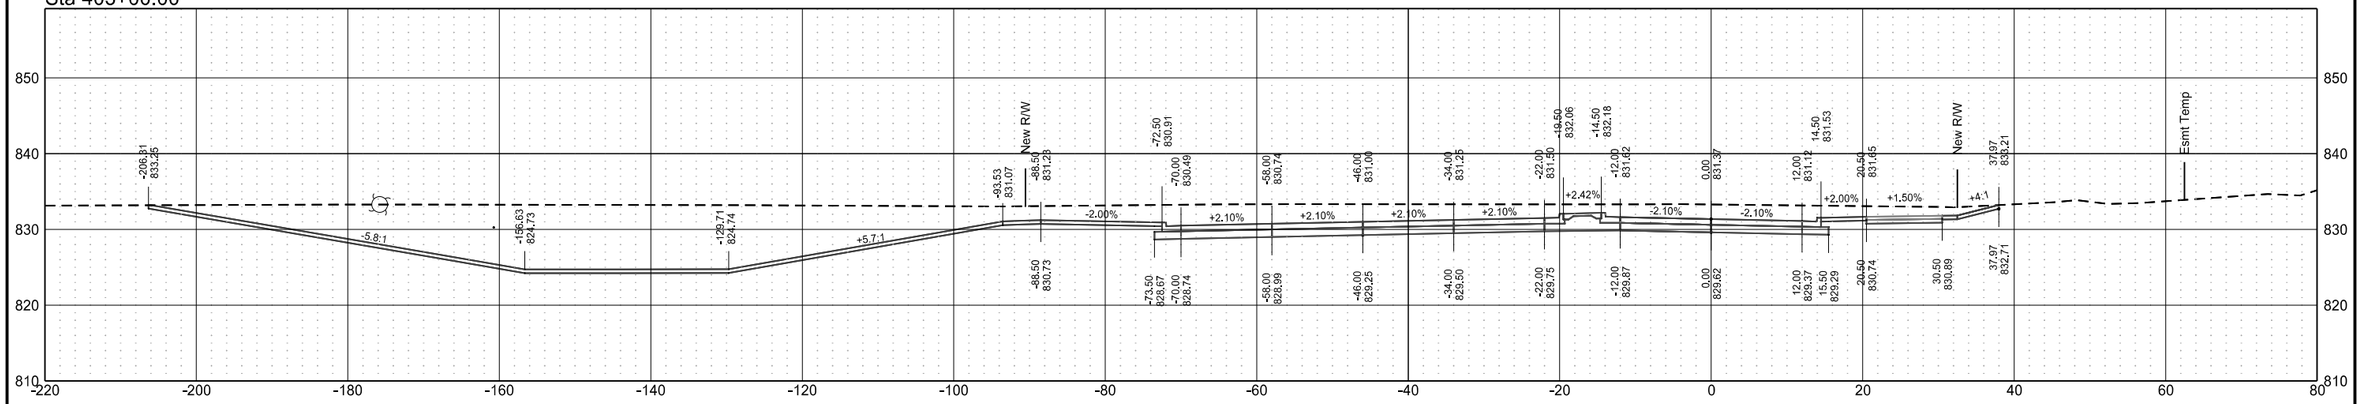


Sta 402+75.00

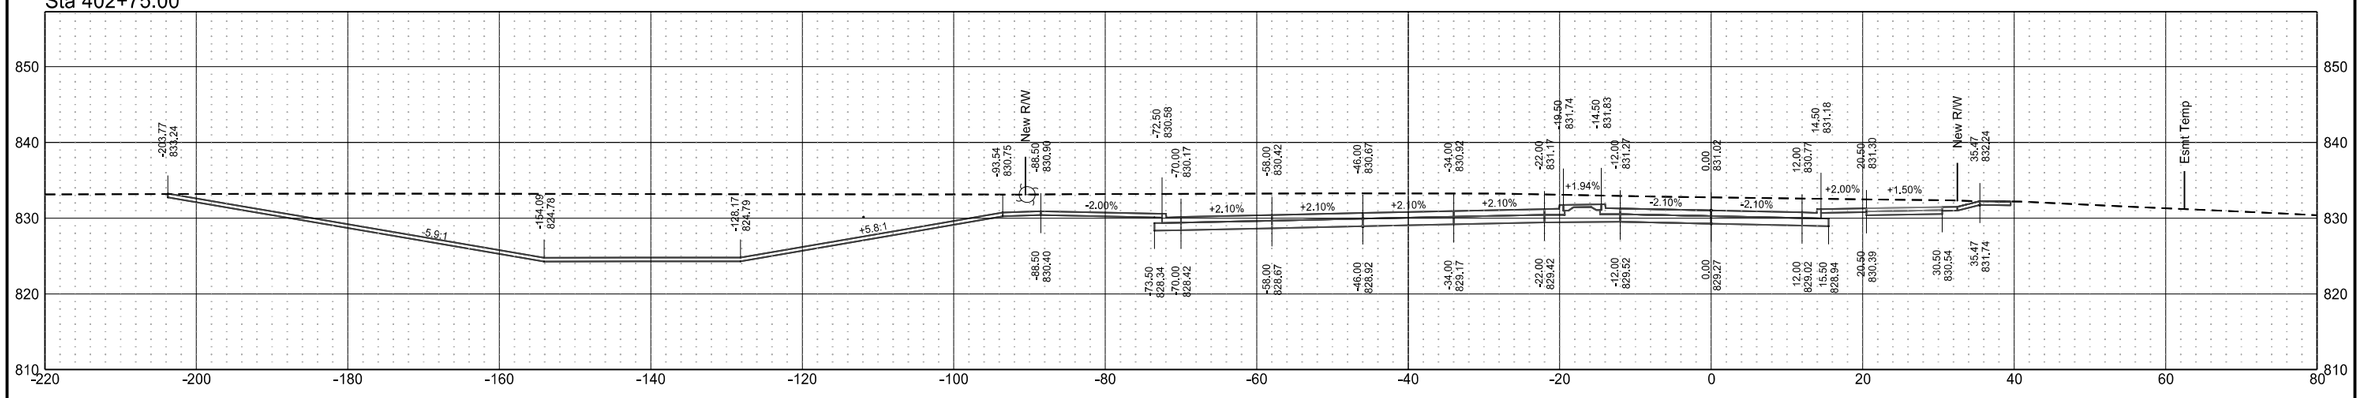



Sta 402+56.57

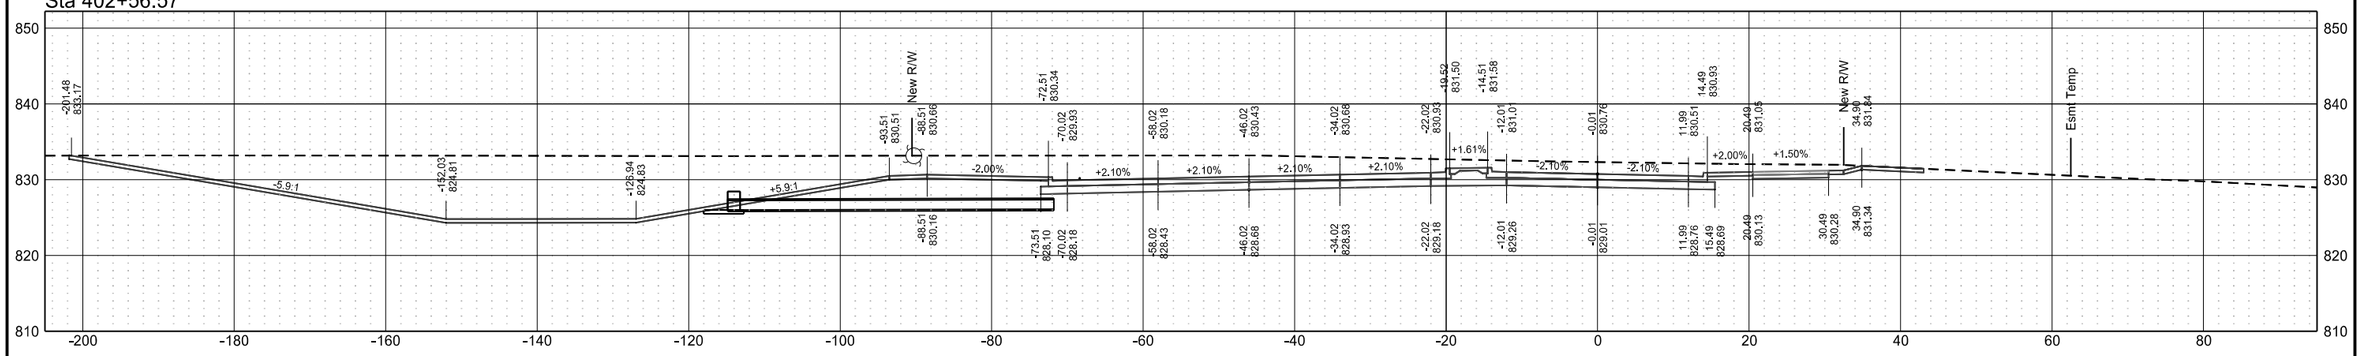


Roadway Cross Sections
7th Avenue
ND 297 (DeMers Ave) & 42nd St Grade Separation

| | STATE | PROJECT NO. | SECTION NO. | SHEET NO. |
|---|---|---|---|---|
| | ND | RCE-FTF-NHU-SU-6-297(014)000 | 200 | 96 |


Sta 403+75.00

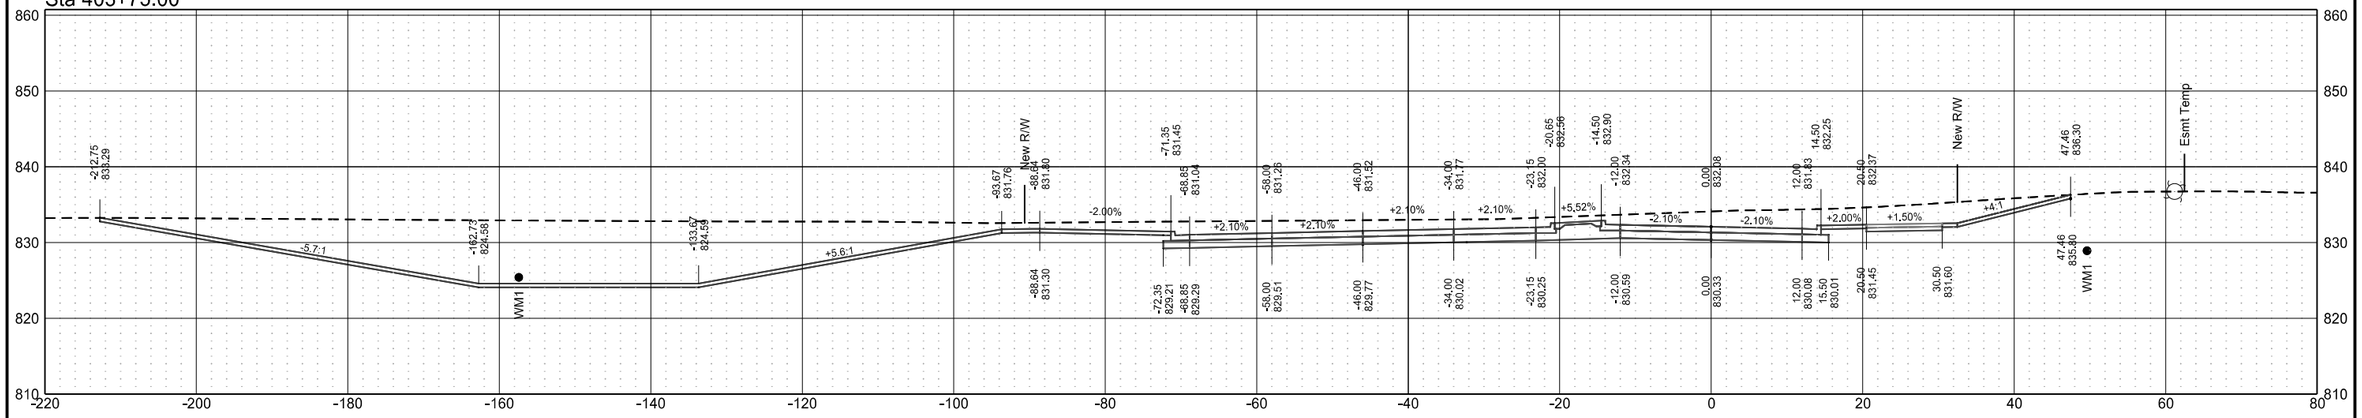


Sta 403+50.00

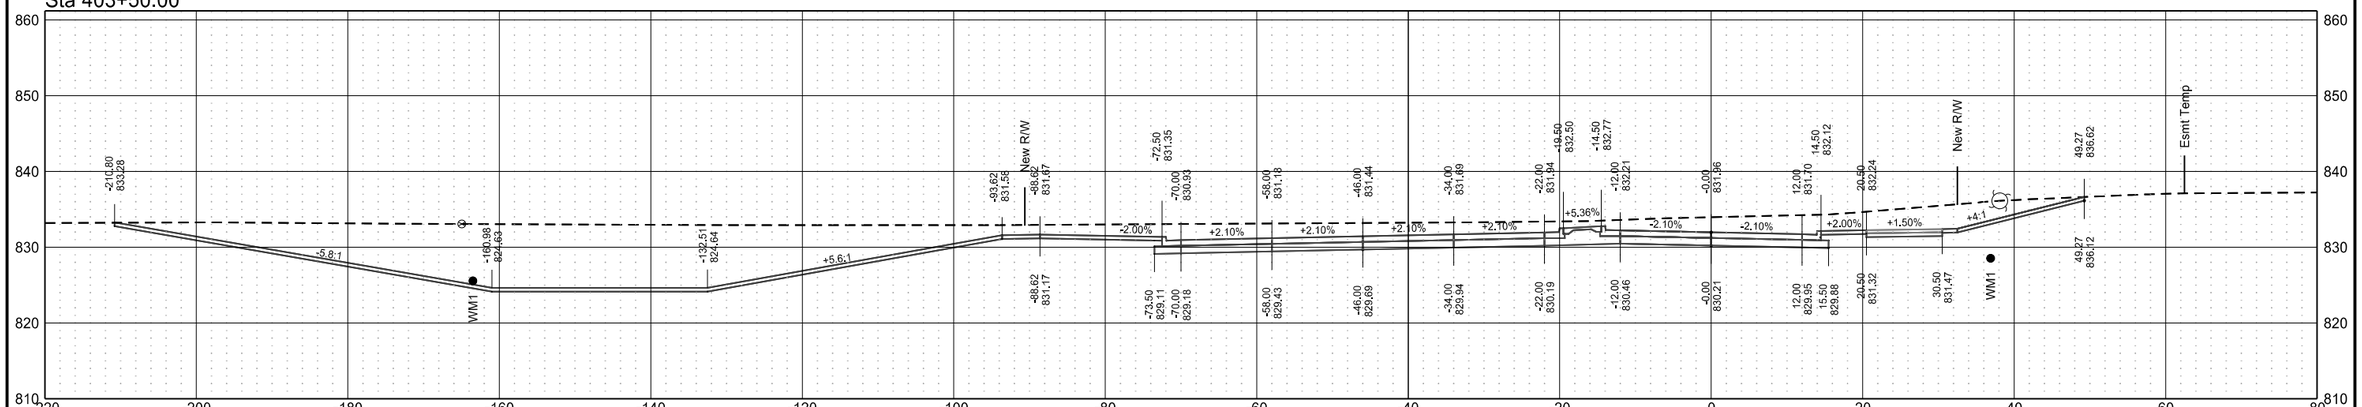



Sta 403+25.00

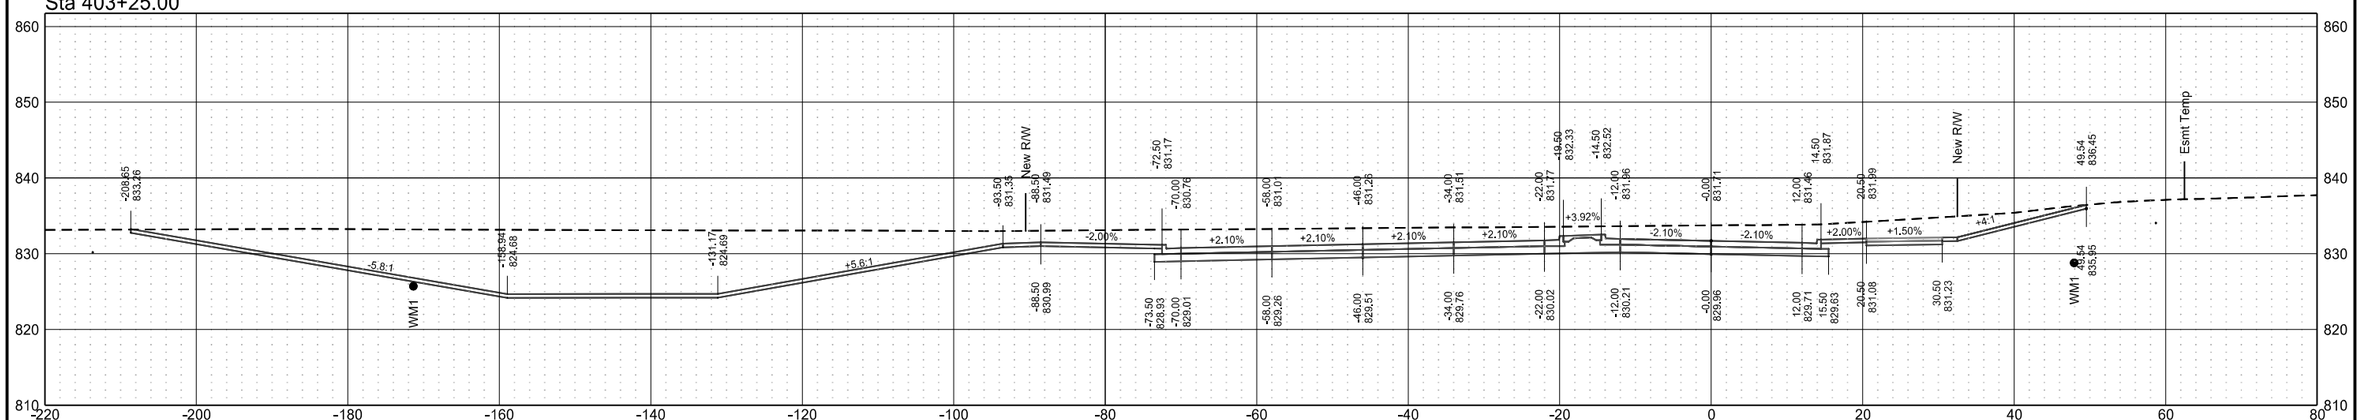


Roadway Cross Sections
7th Avenue
ND 297 (DeMers Ave) & 42nd St Grade Separation

| | STATE | PROJECT NO. | SECTION NO. | SHEET NO. |
|---|---|---|---|---|
| | ND | RCE-FTF-NHU-SU-6-297(014)000 | 200 | 97 |


Sta 404+47.09

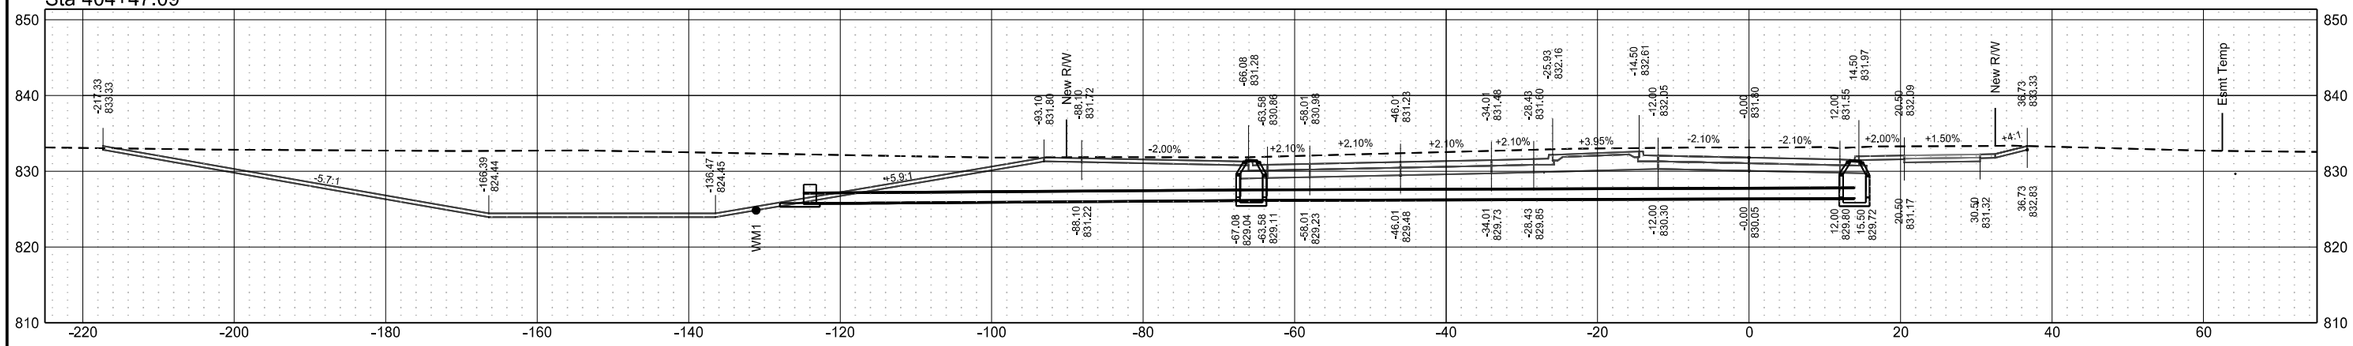


Sta 404+25.00

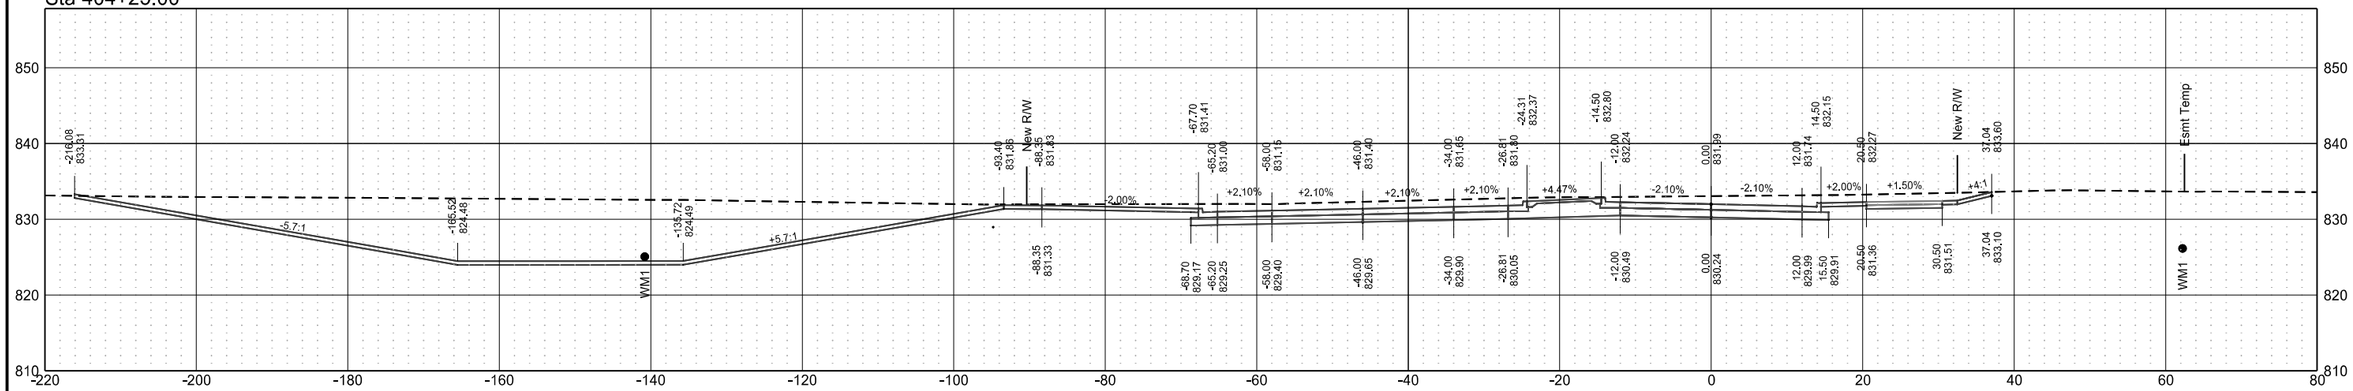



Sta 404+00.00

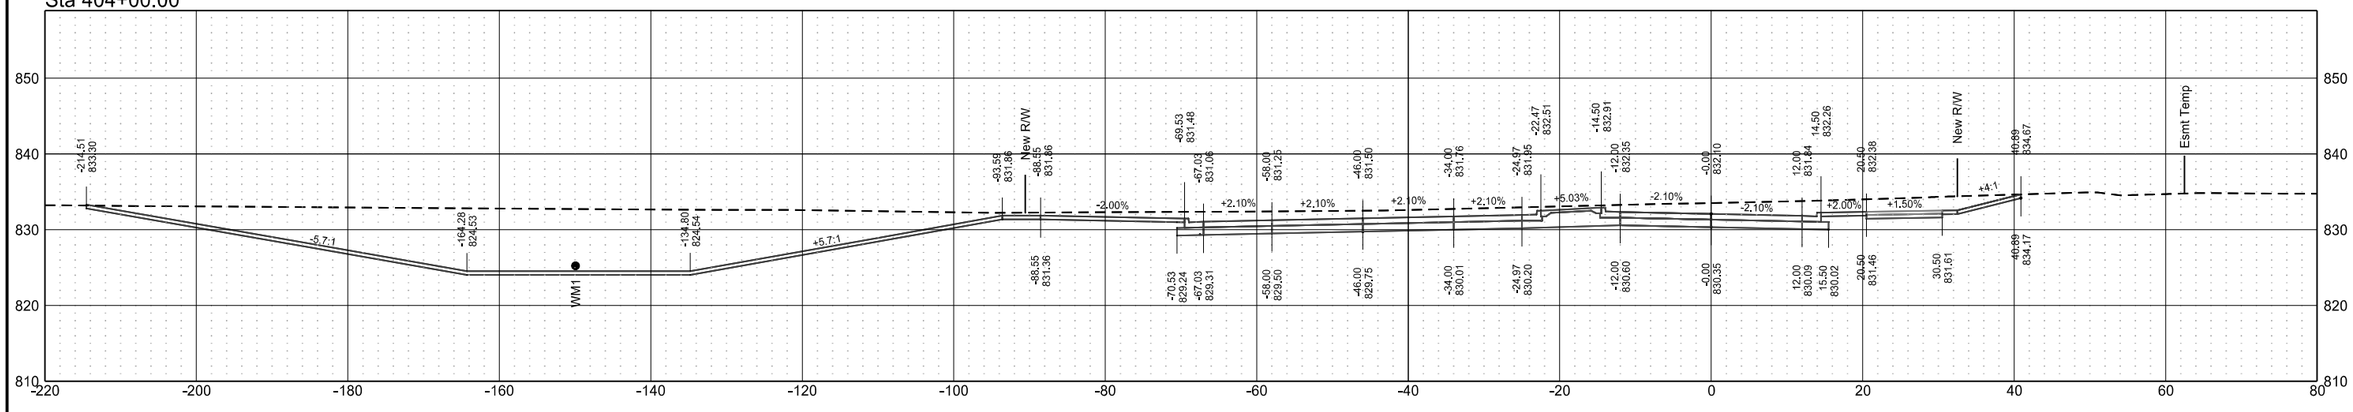


Roadway Cross Sections
7th Avenue
ND 297 (DeMers Ave) & 42nd St Grade Separation

| | STATE | PROJECT NO. | SECTION NO. | SHEET NO. |
|---|---|---|---|---|
| | ND | RCE-FTF-NHU-SU-6-297(014)000 | 200 | 98 |


Sta 405+00.00

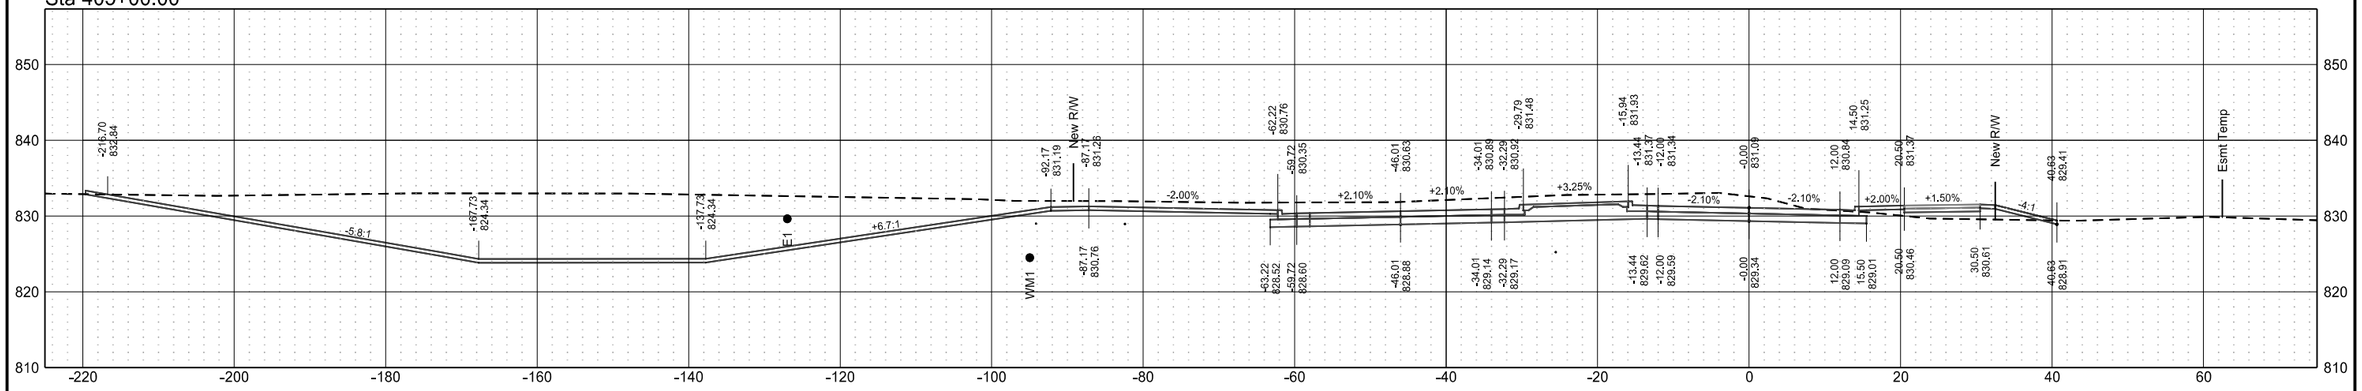


Sta 404+75.00

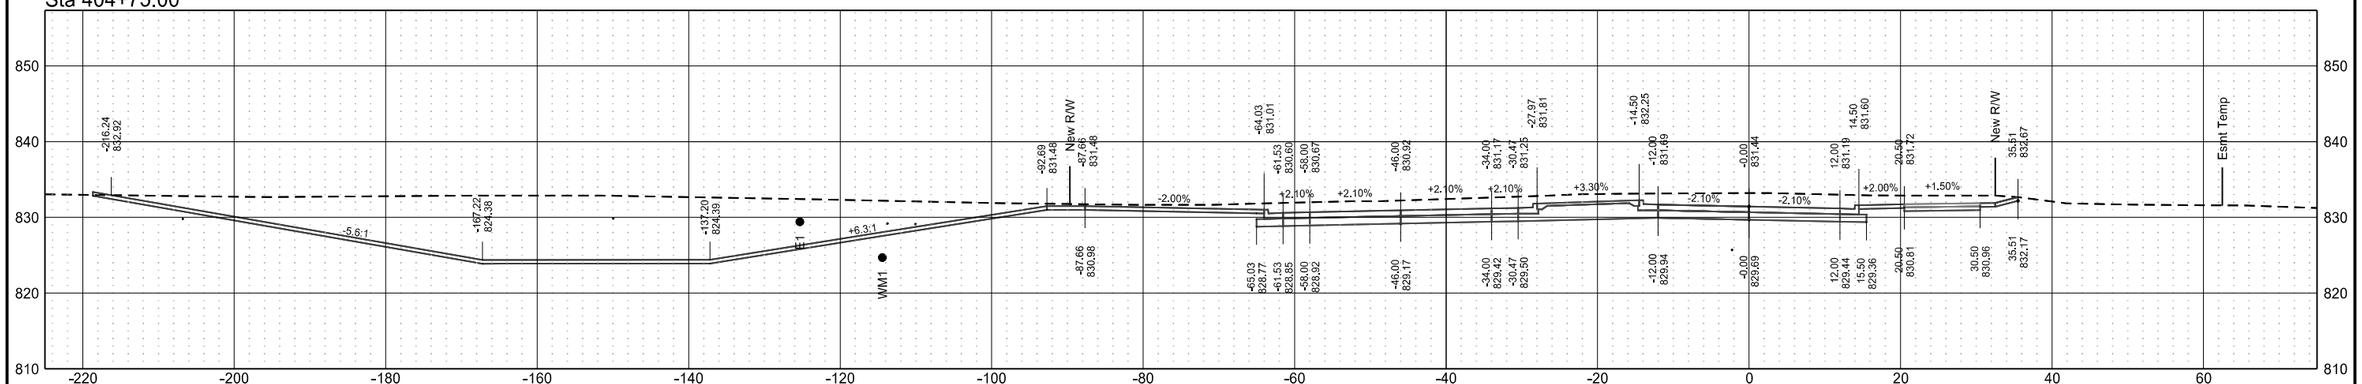



Sta 404+50.00

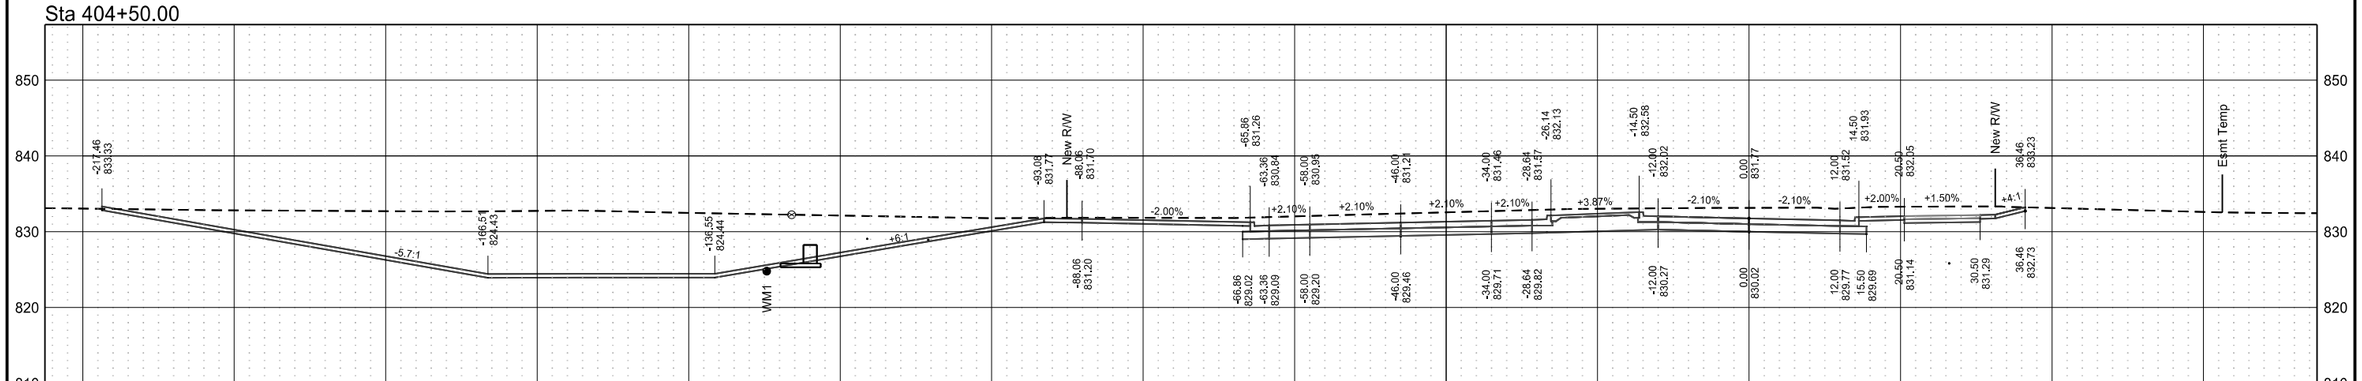


Roadway Cross Sections
7th Avenue
ND 297 (DeMers Ave) & 42nd St Grade Separation

| | STATE | PROJECT NO. | SECTION NO. | SHEET NO. |
|---|---|---|---|---|
| | ND | RCE-FTF-NHU-SU-6-297(014)000 | 200 | 99 |


Sta 405+54.24

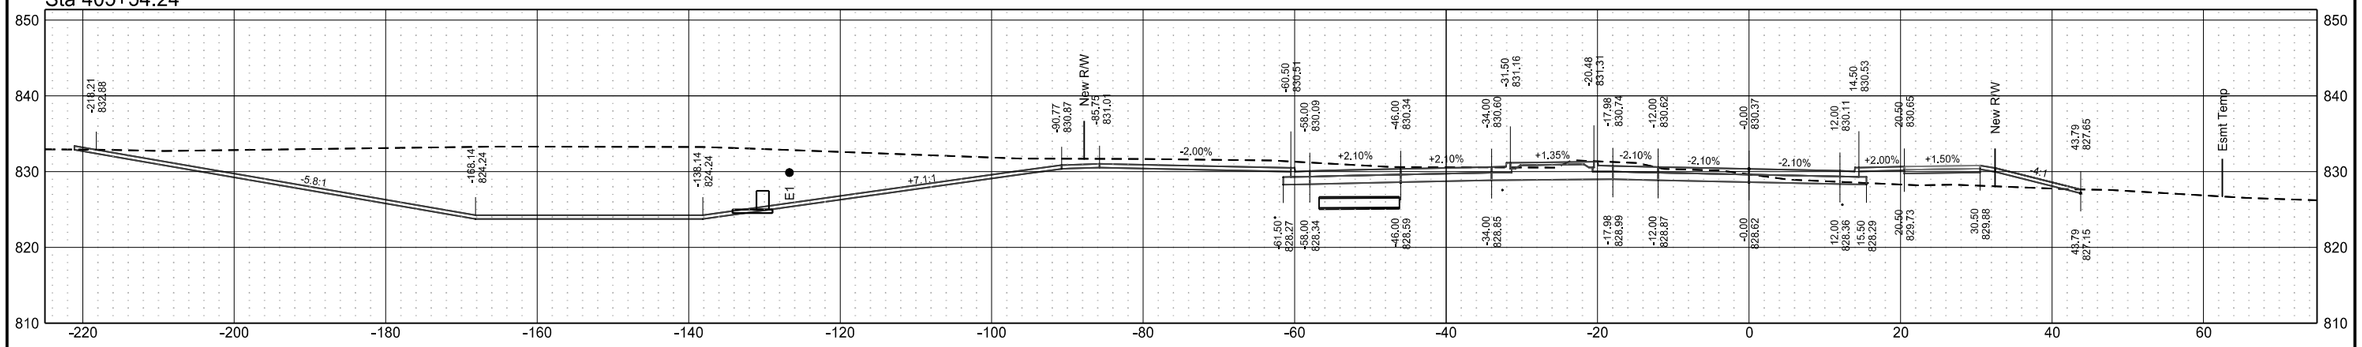


Sta 405+50.00

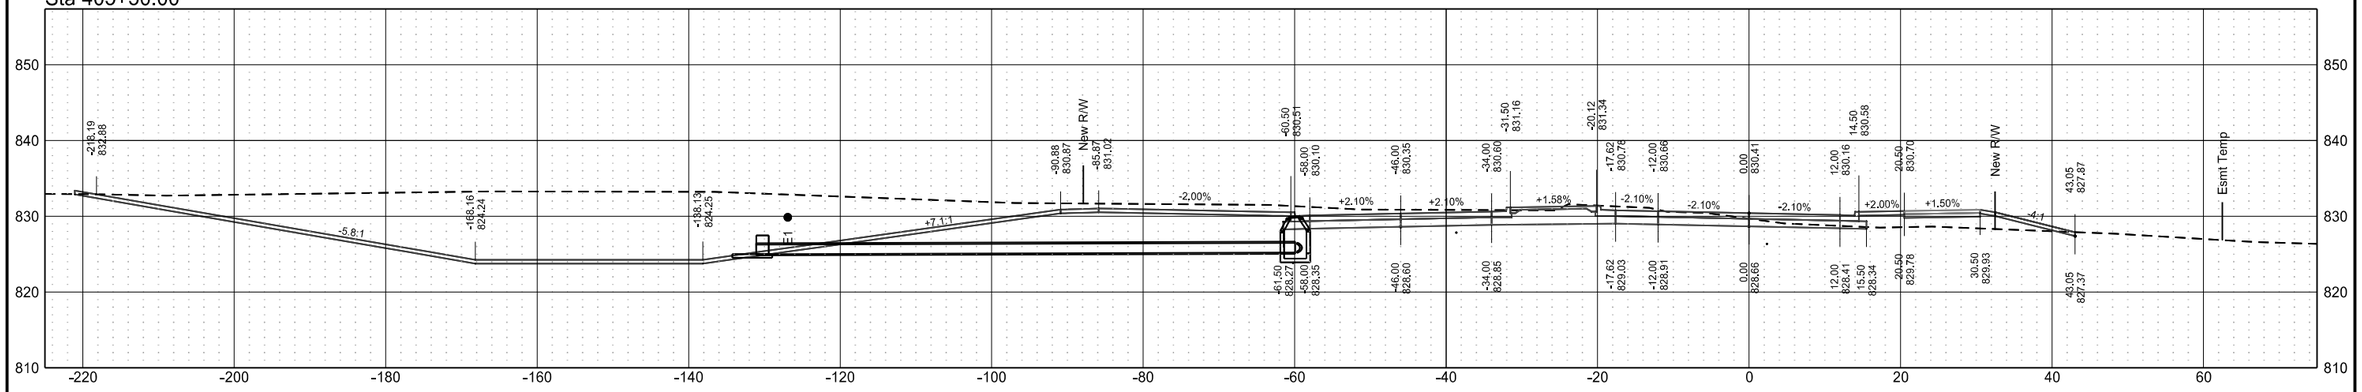



Sta 405+25.00

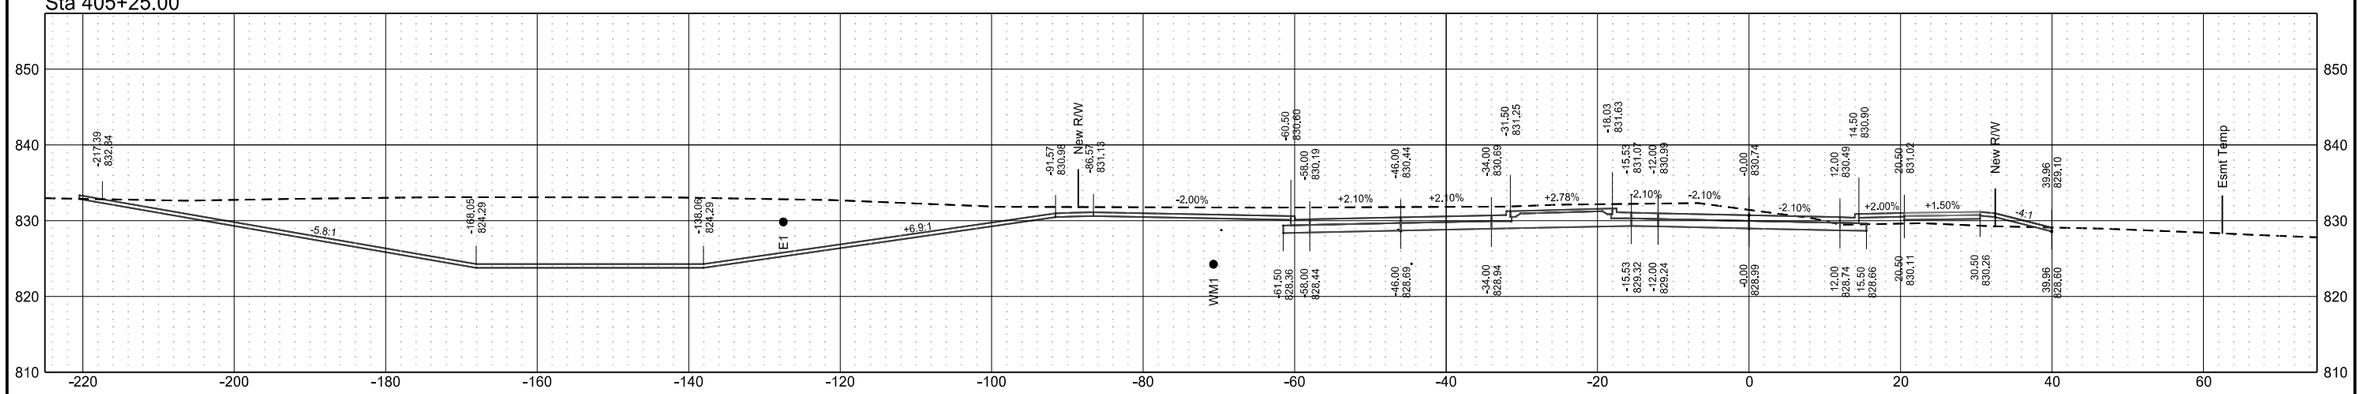


Roadway Cross Sections
7th Avenue
ND 297 (DeMers Ave) & 42nd St Grade Separation

| | STATE | PROJECT NO. | SECTION NO. | SHEET NO. |
|---|---|---|---|---|
| | ND | RCE-FTF-NHU-SU-6-297(014)000 | 200 | 100 |


Sta 406+25.00

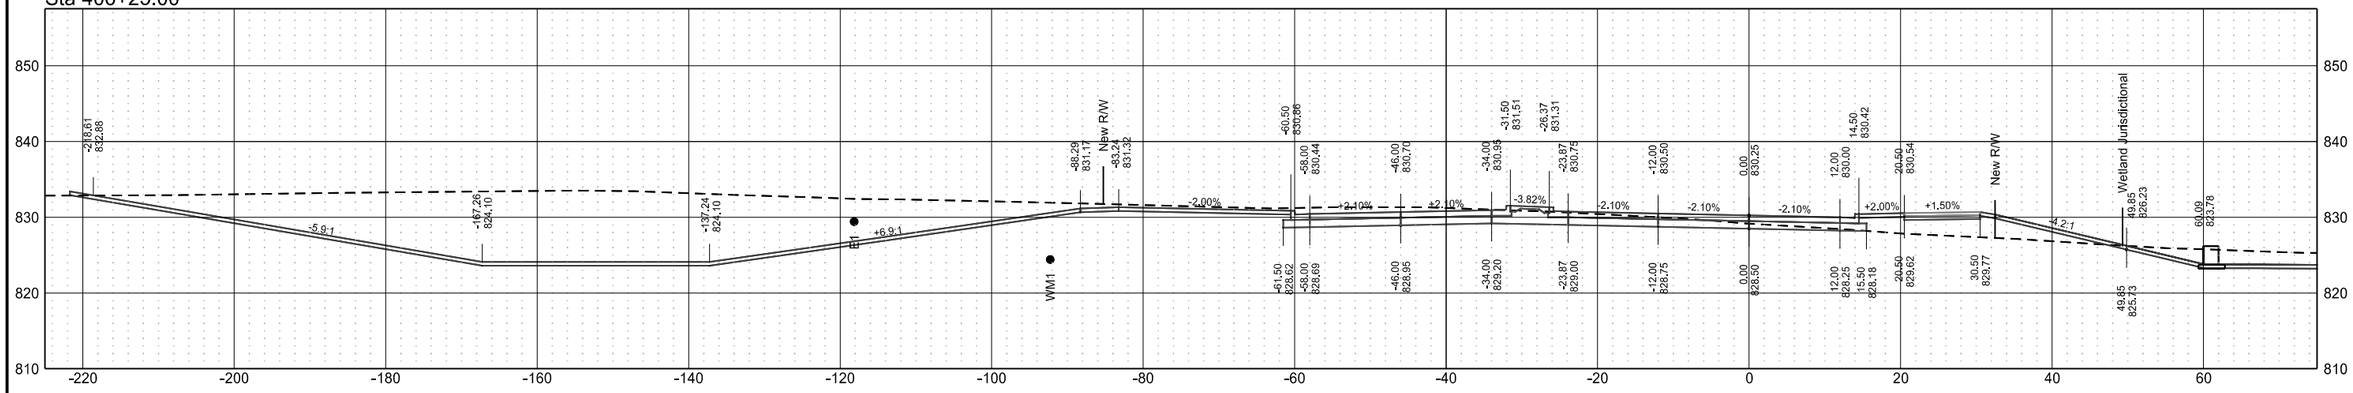


Sta 406+00.00

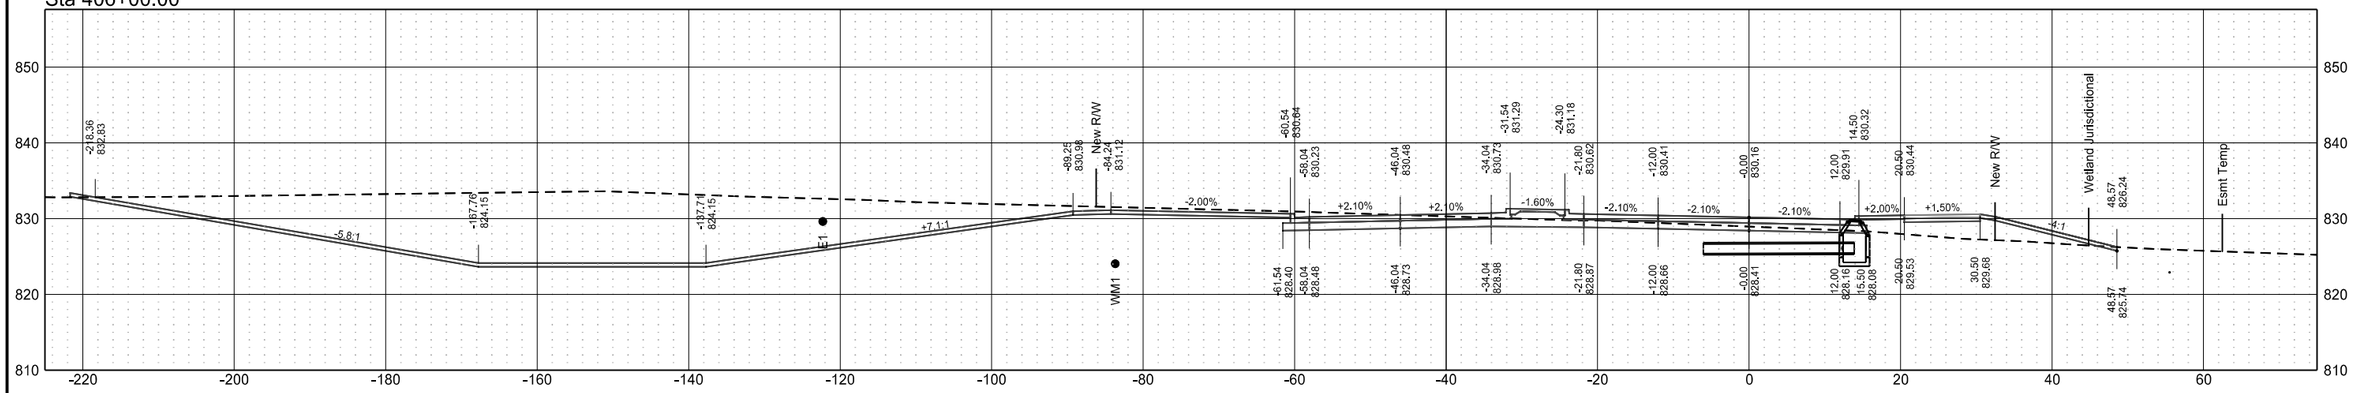



Sta 405+75.00

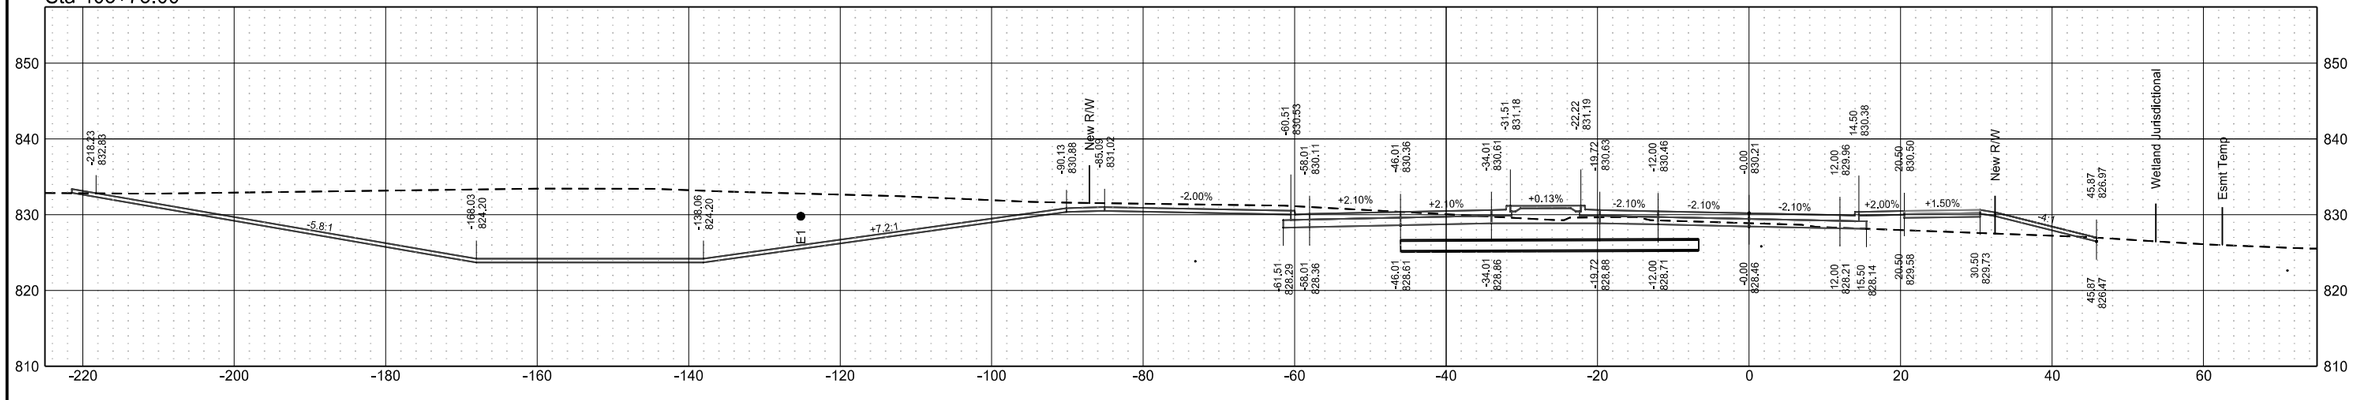


Roadway Cross Sections
7th Avenue
ND 297 (DeMers Ave) & 42nd St Grade Separation

| | STATE | PROJECT NO. | SECTION NO. | SHEET NO. |
|---|---|---|---|---|
| | ND | RCE-FTF-NHU-SU-6-297(014)000 | 200 | 101 |


Sta 406+75.00

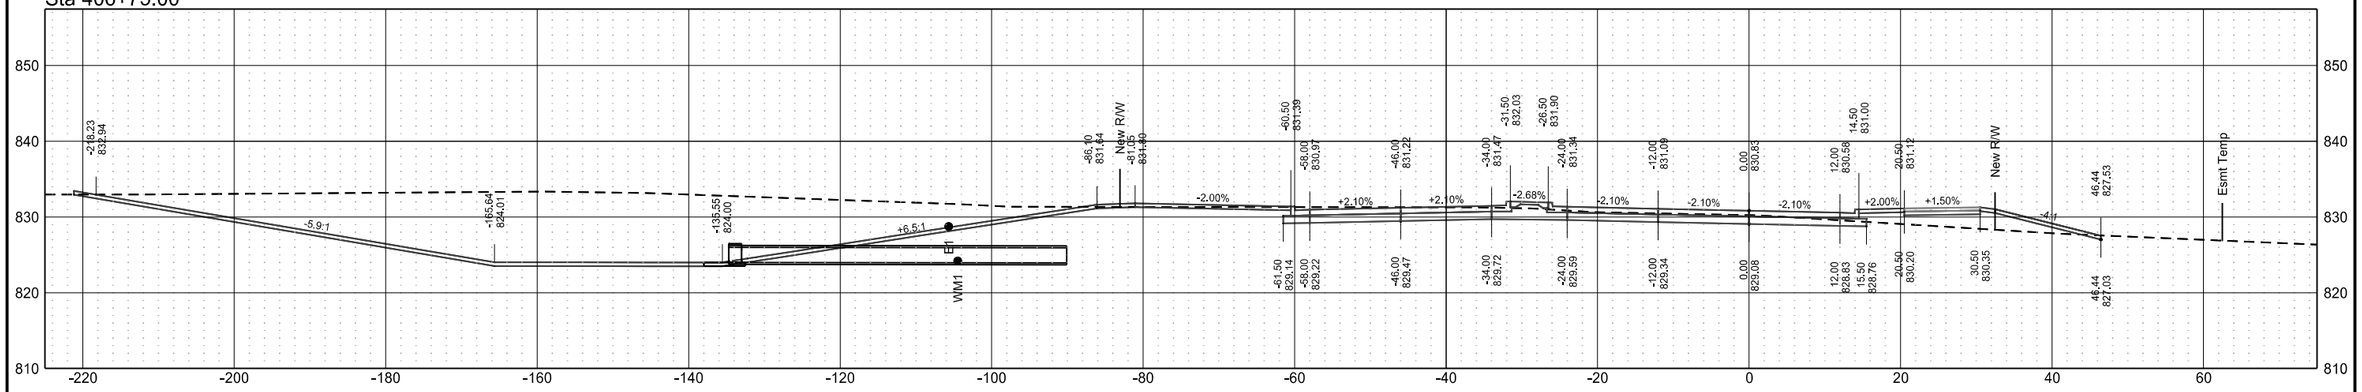


Sta 406+50.00

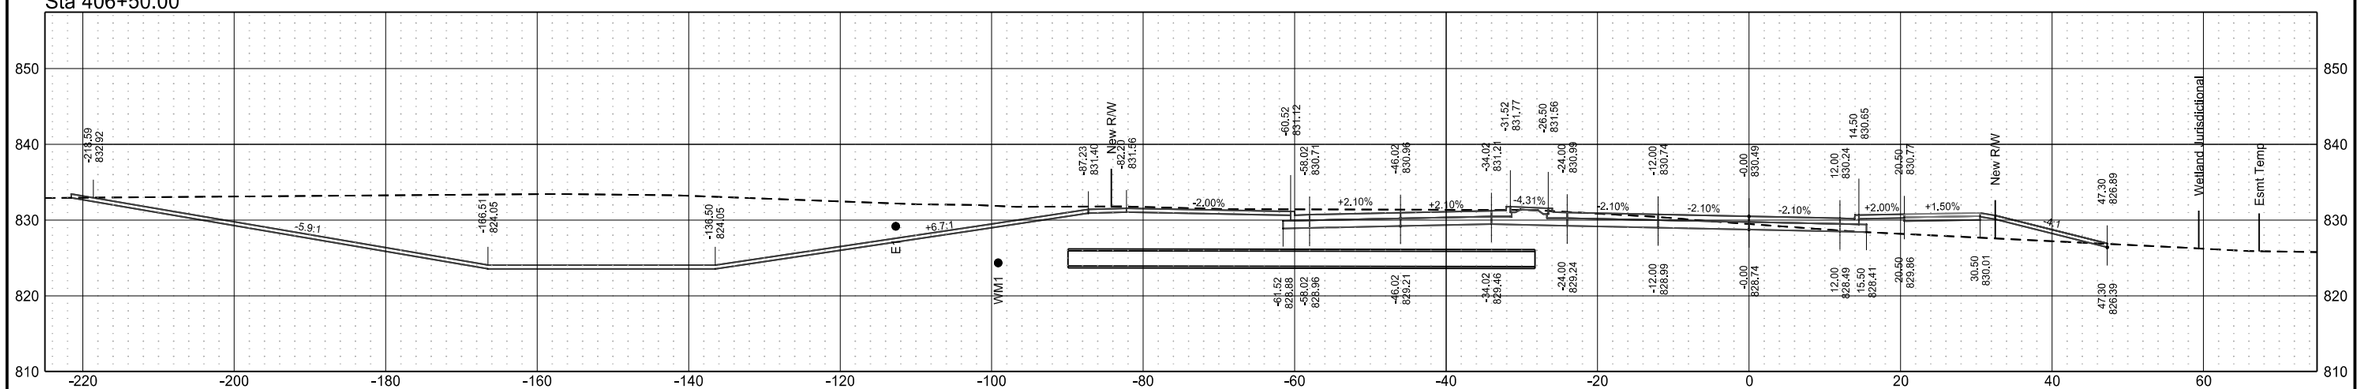



Sta 406+29.29

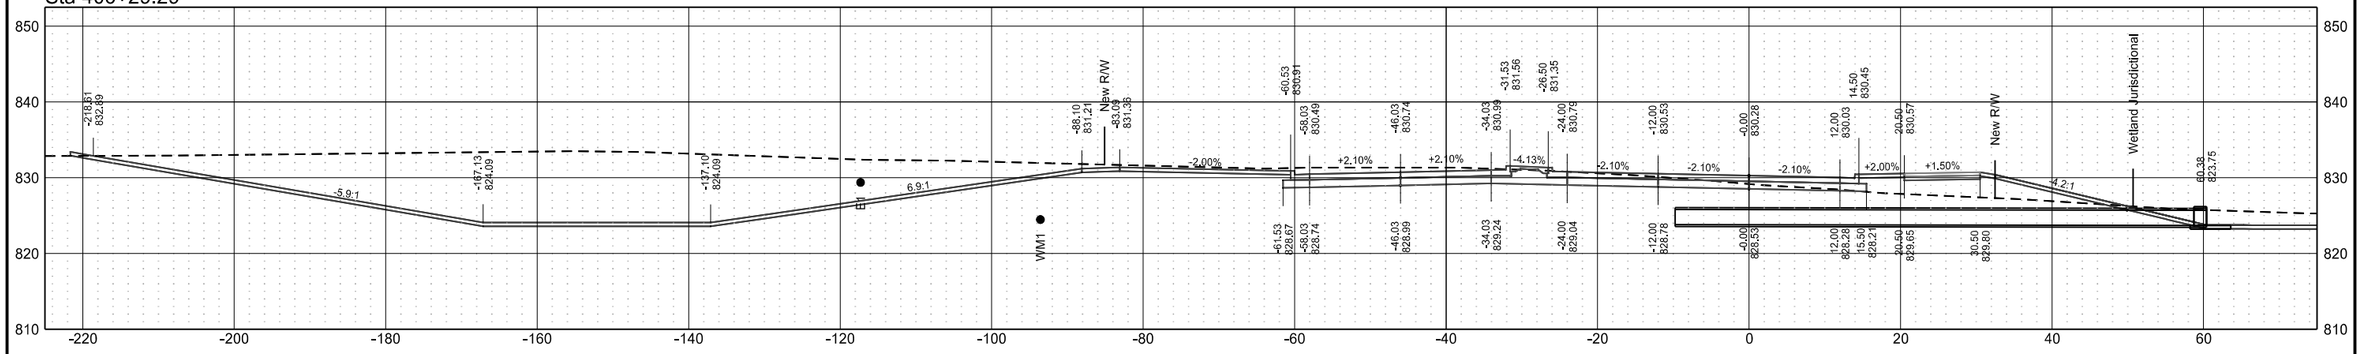


Roadway Cross Sections
7th Avenue
ND 297 (DeMers Ave) & 42nd St Grade Separation

| | STATE | PROJECT NO. | SECTION NO. | SHEET NO. |
|---|---|---|---|---|
| | ND | RCE-FTF-NHU-SU-6-297(014)000 | 200 | 102 |


Sta 407+50.00

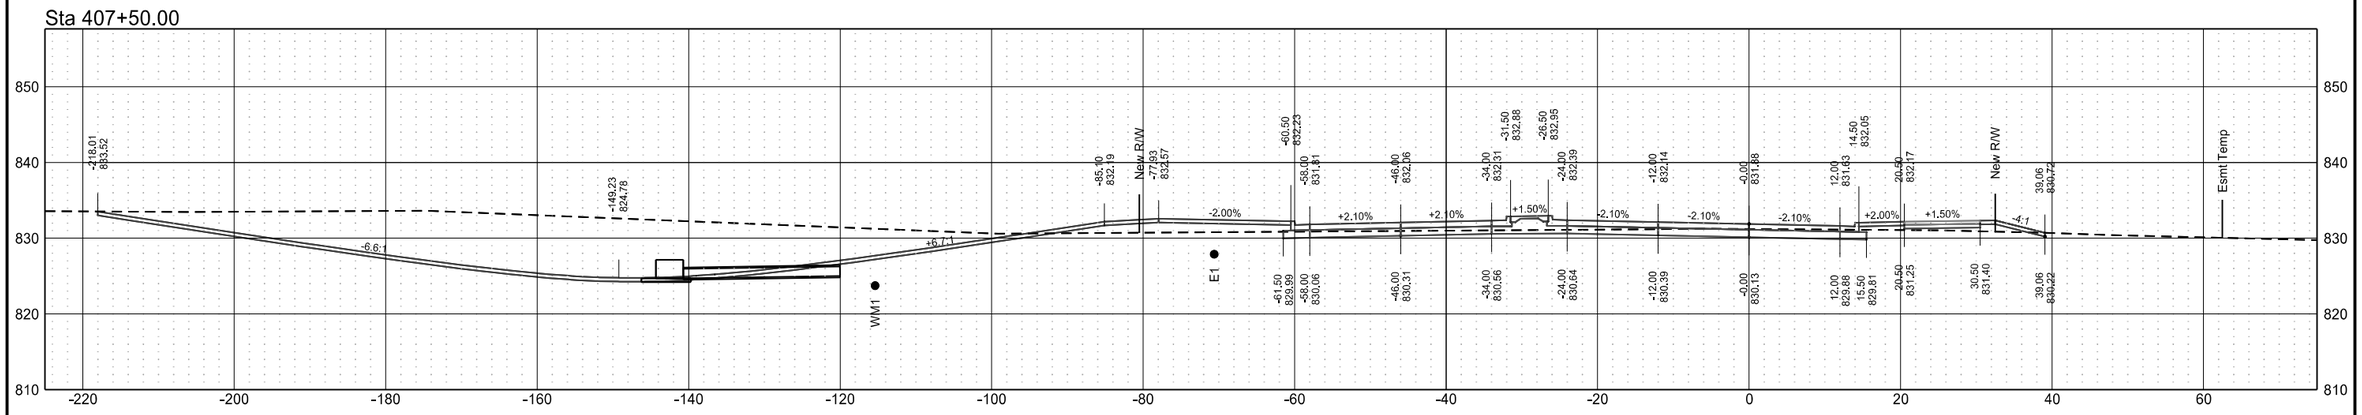


Sta 407+25.00

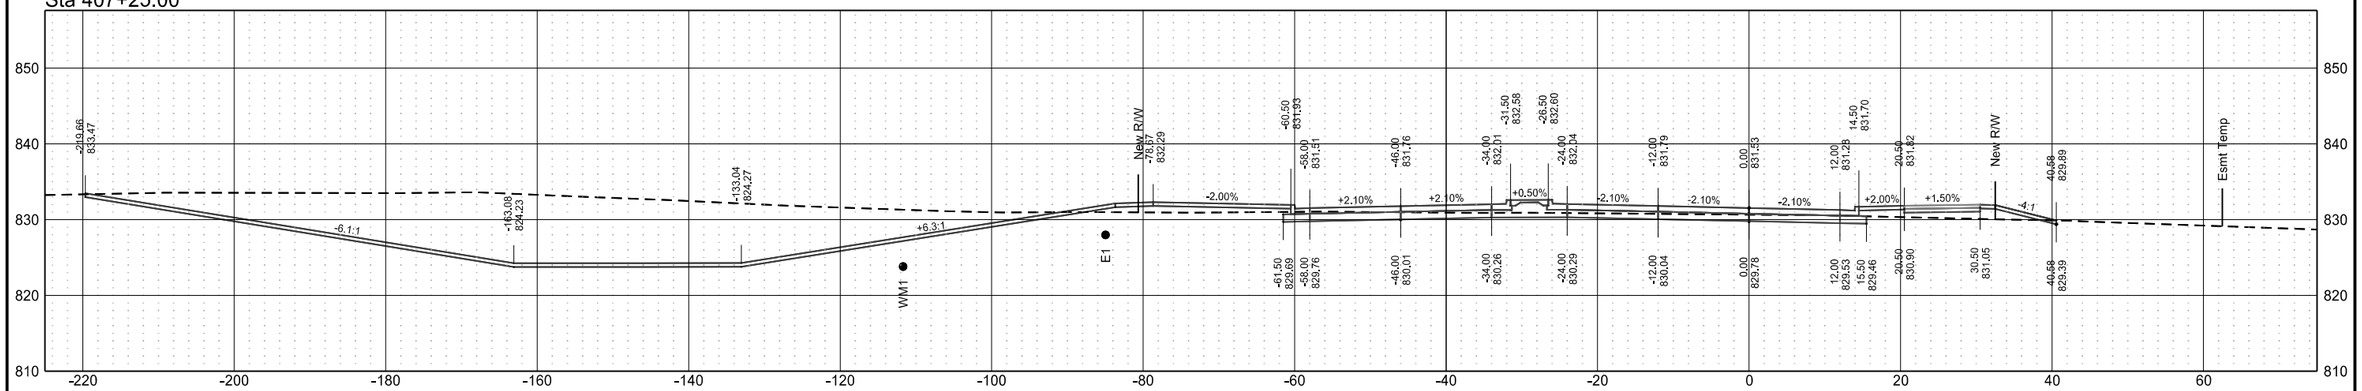



Sta 407+00.00

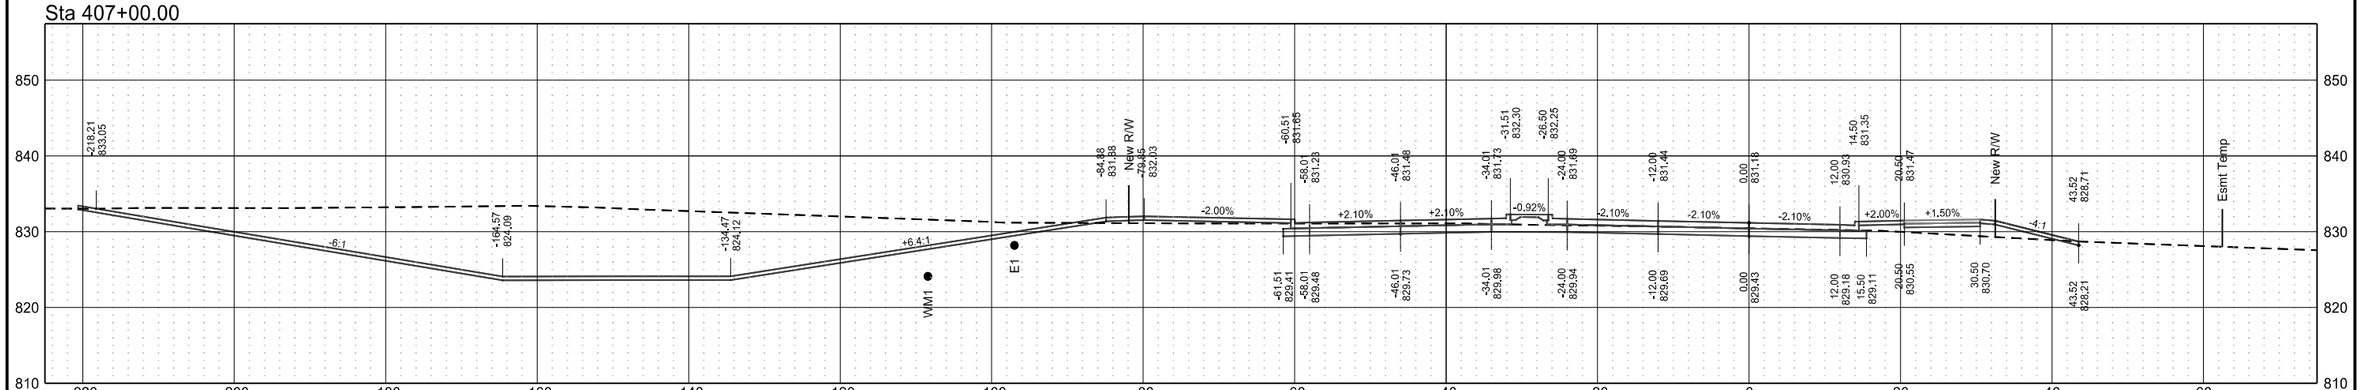


Roadway Cross Sections
7th Avenue
ND 297 (DeMers Ave) & 42nd St Grade Separation

| | STATE | PROJECT NO. | SECTION NO. | SHEET NO. |
|---|---|---|---|---|
| | ND | RCE-FTF-NHU-SU-6-297(014)000 | 200 | 103 |


Sta 408+25.00

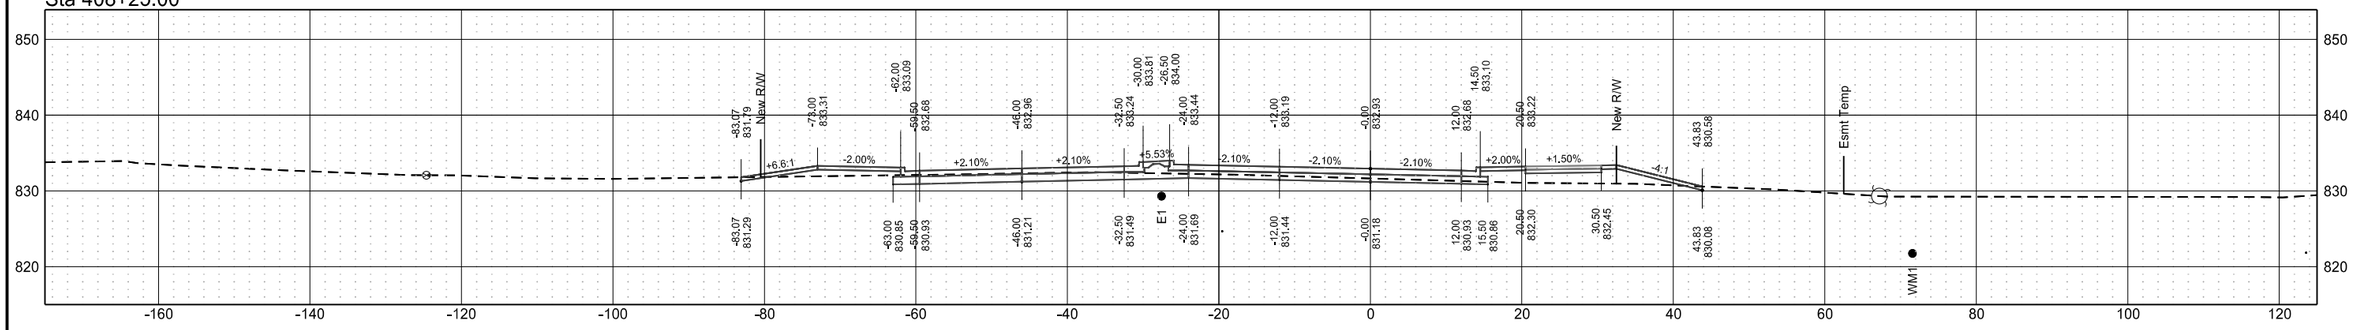


Sta 408+00.00

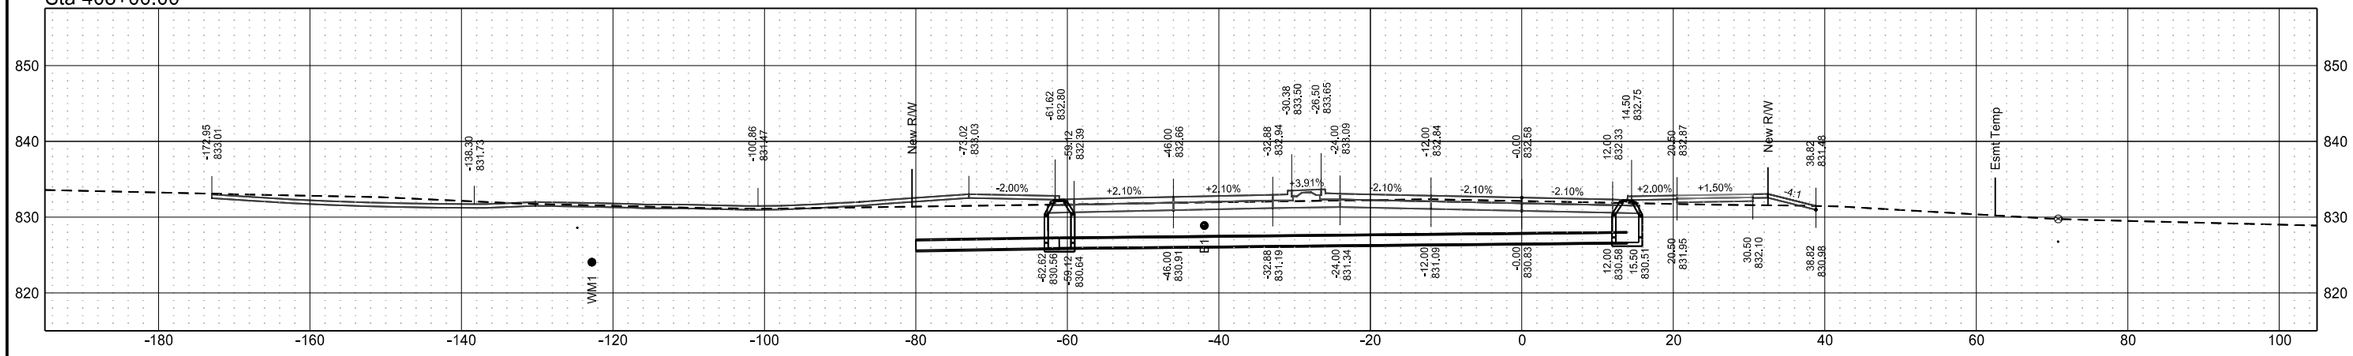



Sta 407+75.00

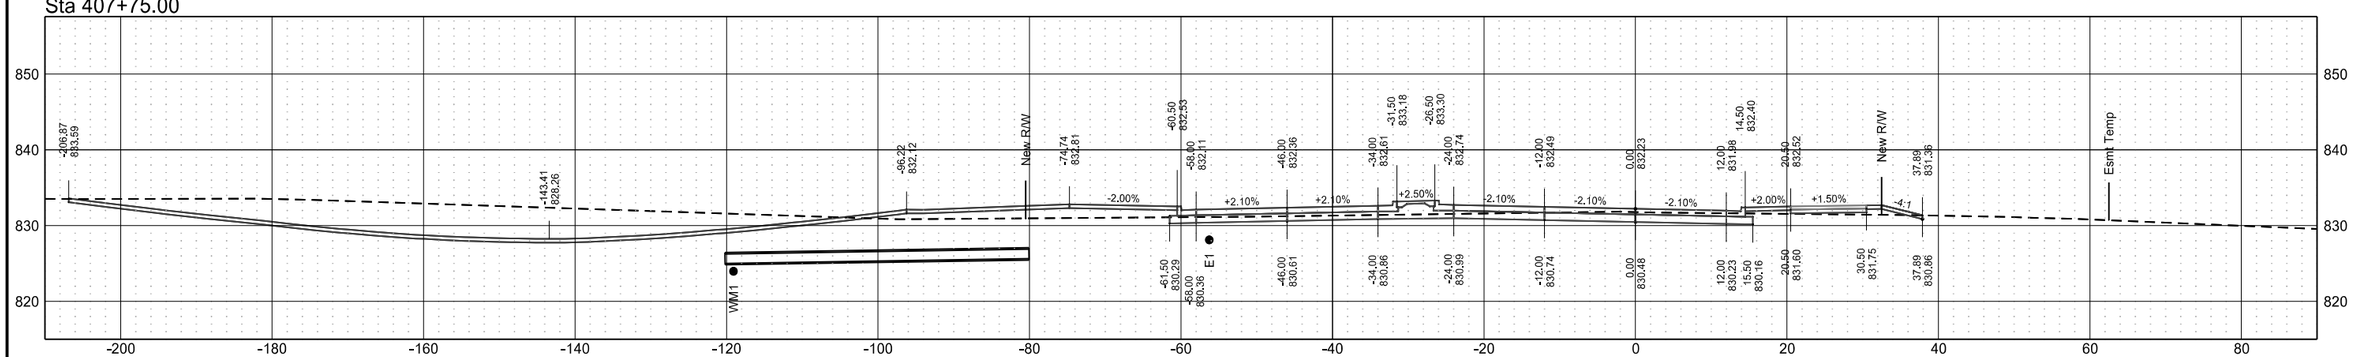


Roadway Cross Sections
7th Avenue
ND 297 (DeMers Ave) & 42nd St Grade Separation

| | STATE | PROJECT NO. | SECTION NO. | SHEET NO. |
|---|---|---|---|---|
| | ND | RCE-FTF-NHU-SU-6-297(014)000 | 200 | 104 |


Sta 408+75.00

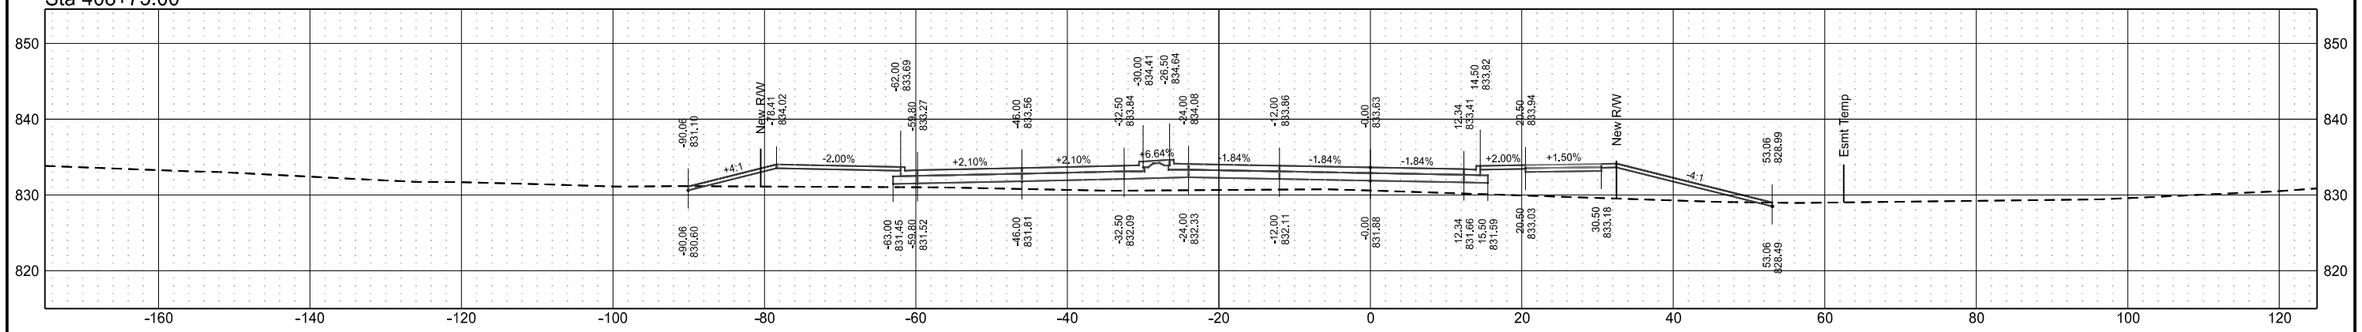


Sta 408+66.71

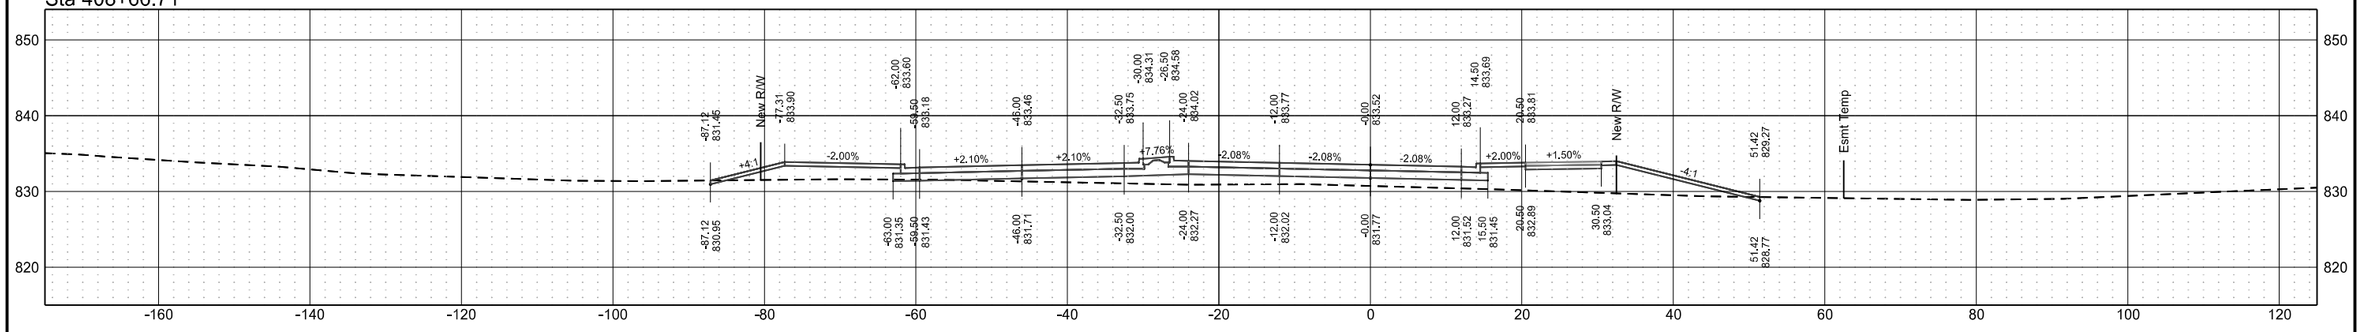



Sta 408+50.00

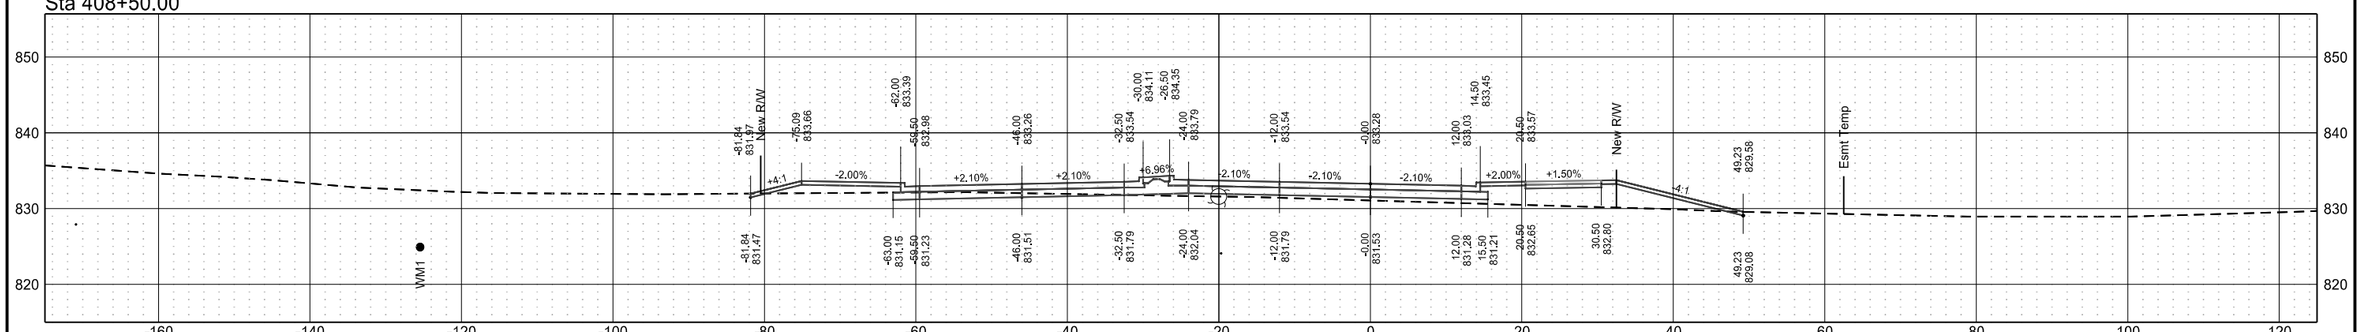


Roadway Cross Sections
7th Avenue
ND 297 (DeMers Ave) & 42nd St Grade Separation

| | STATE | PROJECT NO. | SECTION NO. | SHEET NO. |
|---|---|---|---|---|
| | ND | RCE-FTF-NHU-SU-6-297(014)000 | 200 | 105 |


Sta 409+04.60

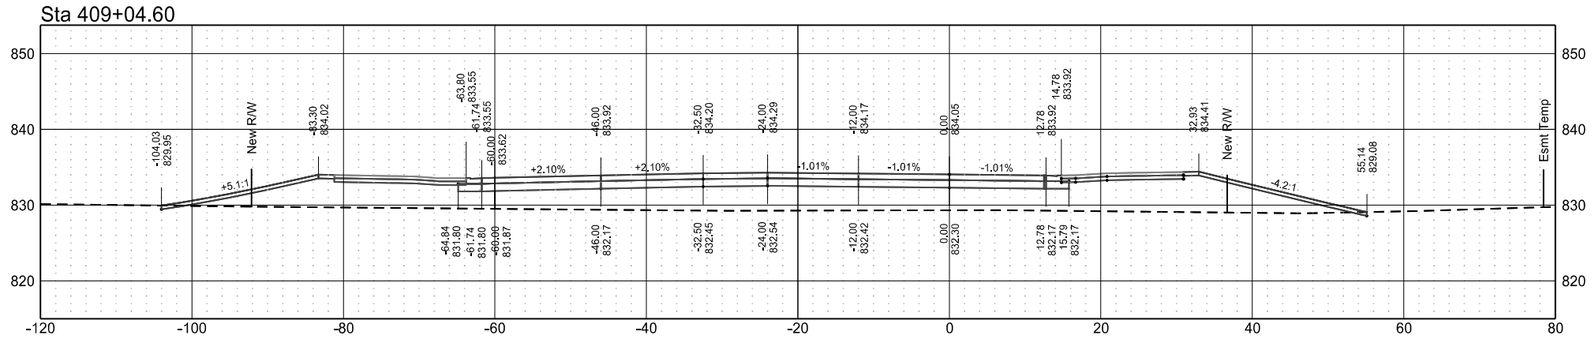


Sta 409+00.00

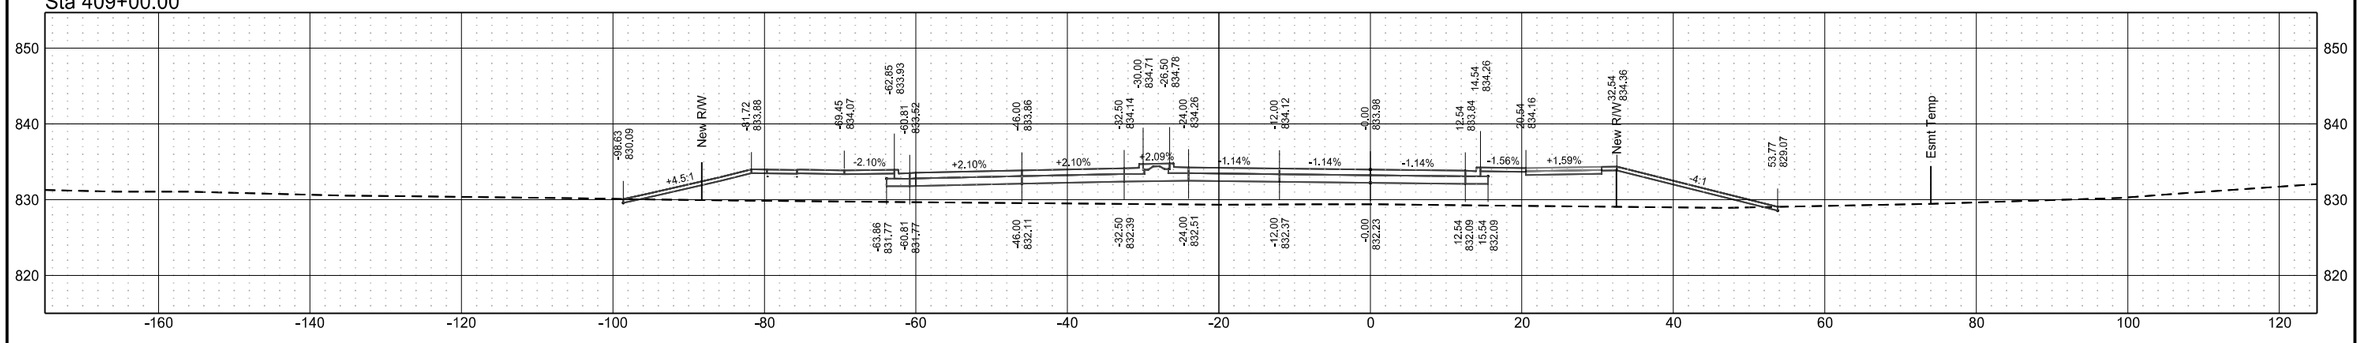



Sta 408+87.70

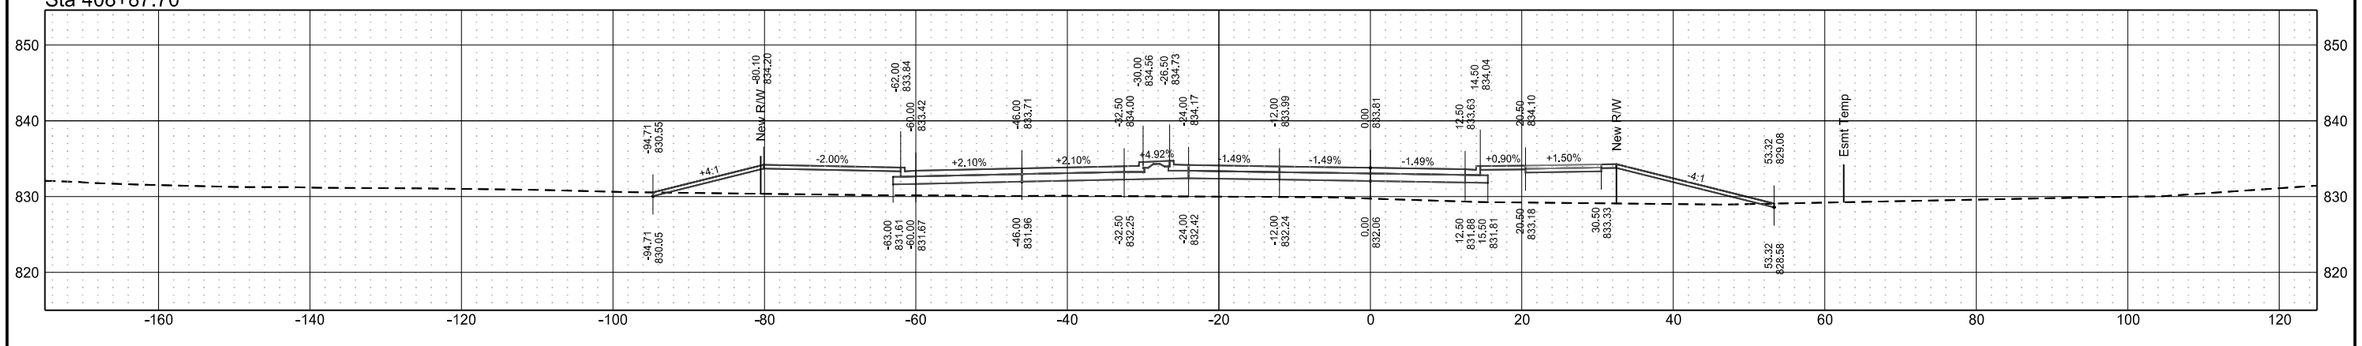

Roadway Cross Sections
7th Avenue
ND 297 (DeMers Ave) & 42nd St Grade Separation


| | STATE | PROJECT NO. | SECTION NO. | SHEET NO. |
|---|---|---|---|---|
| | ND | RCE-FTF-NHU-SU-6-297(014)000 | 200 | 106 |

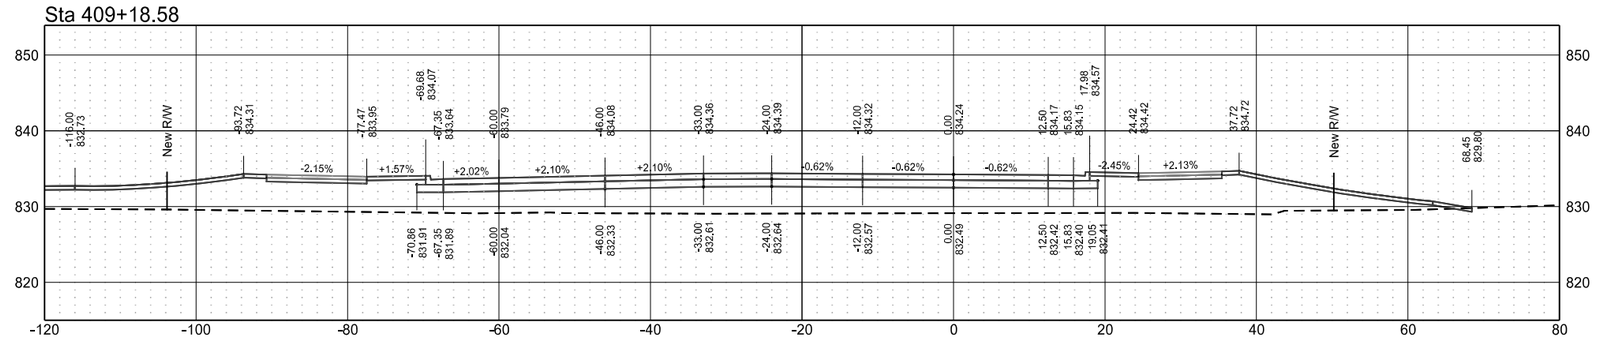


Roadway Cross Sections
43rd Street
ND 297 (DeMers Ave) & 42nd St Grade Separation

| | STATE | PROJECT NO. | SECTION NO. | SHEET NO. |
|---|---|---|---|---|
| | ND | RCE-FTF-NHU-SU-6-297(014)000 | 200 | 107 |


Sta 709+27.41

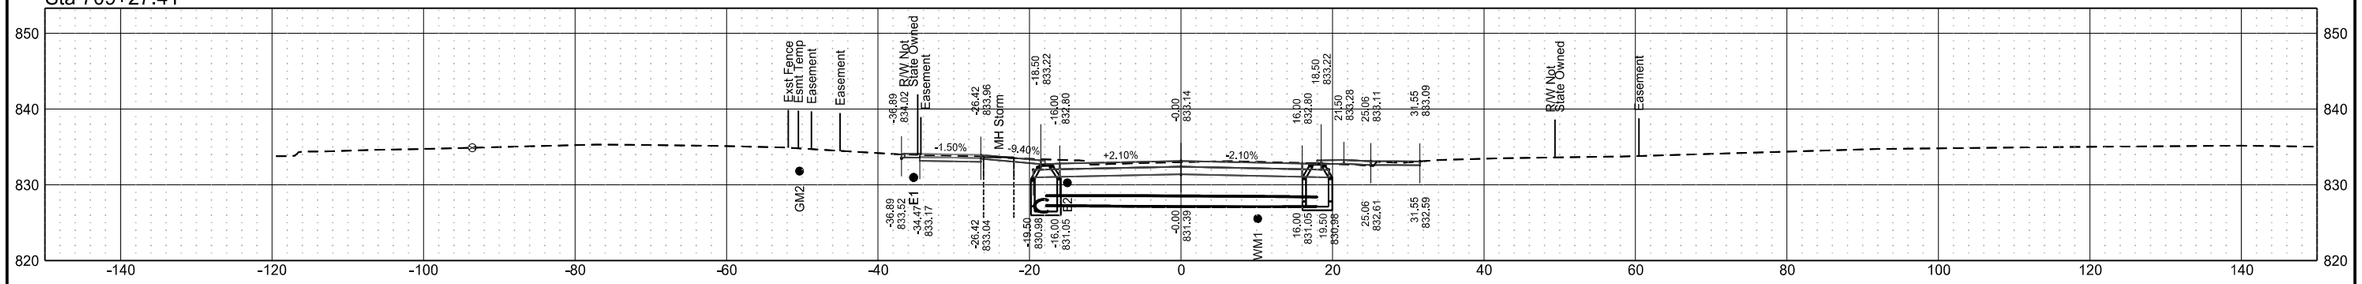



Sta 709+25.00

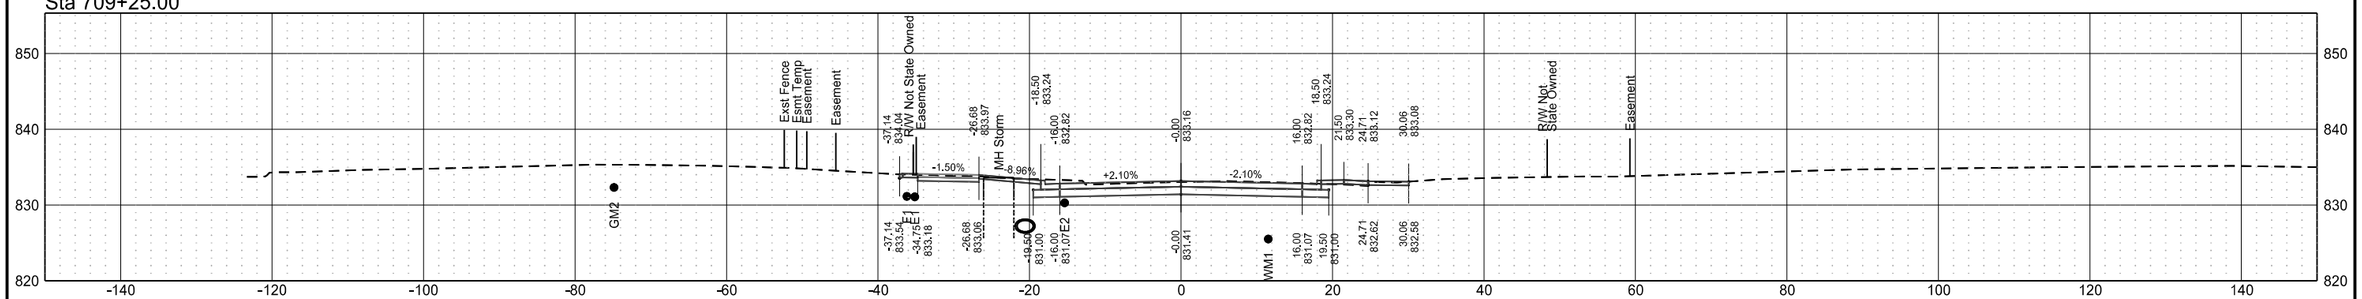


Sta 709+00.00

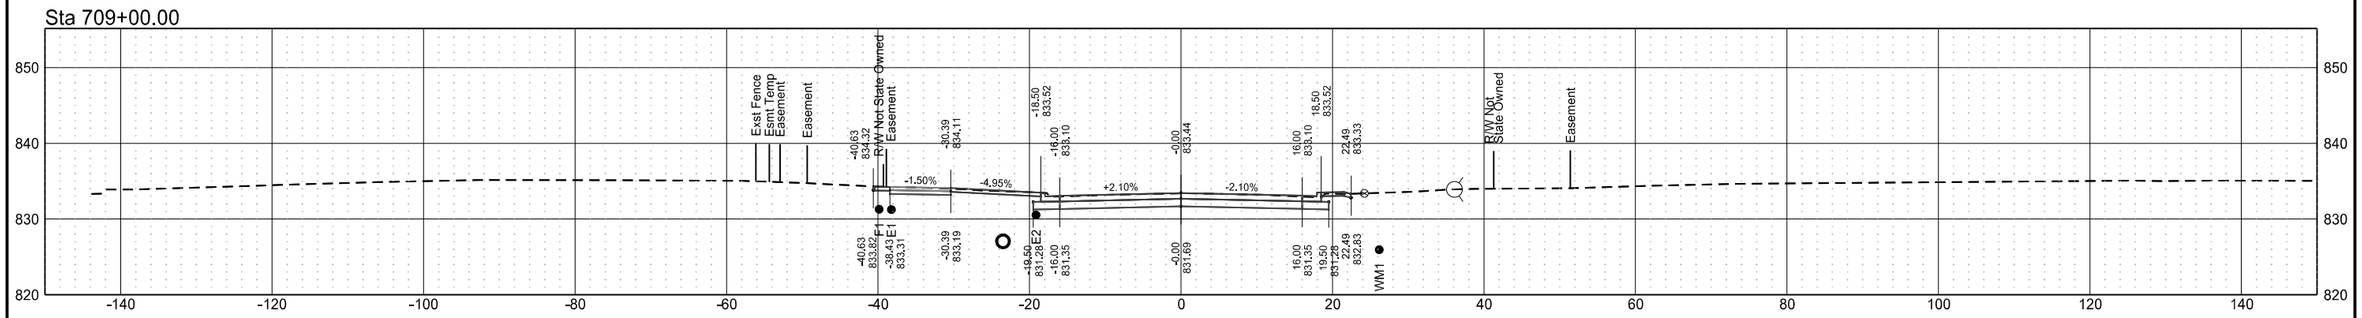



Sta 708+83.40

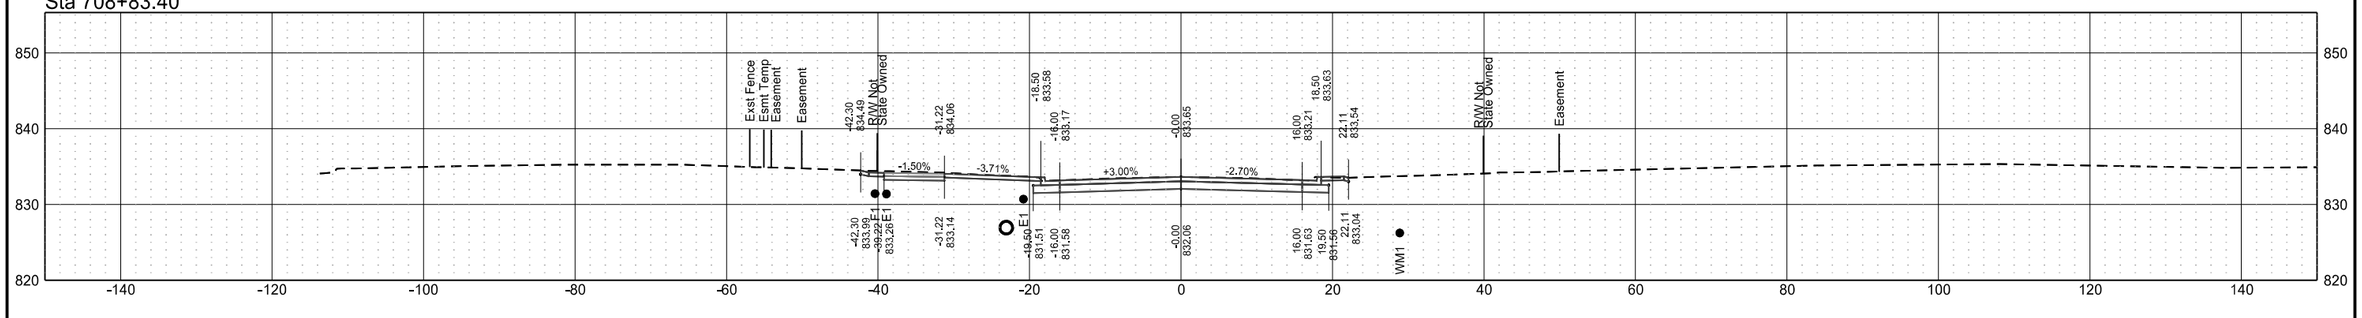


Roadway Cross Sections
43rd Street
ND 297 (DeMers Ave) & 42nd St Grade Separation

| | STATE | PROJECT NO. | SECTION NO. | SHEET NO. |
|---|---|---|---|---|
| | ND | RCE-FTF-NHU-SU-6-297(014)000 | 200 | 108 |


Sta 710+00.00

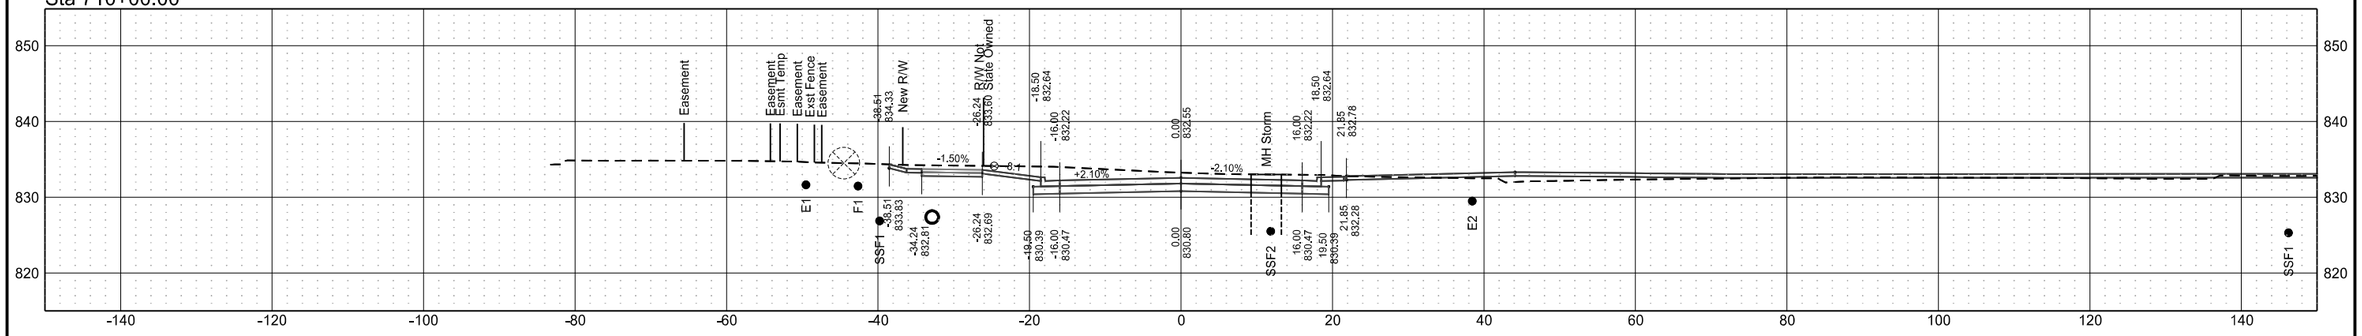


Sta 709+75.00

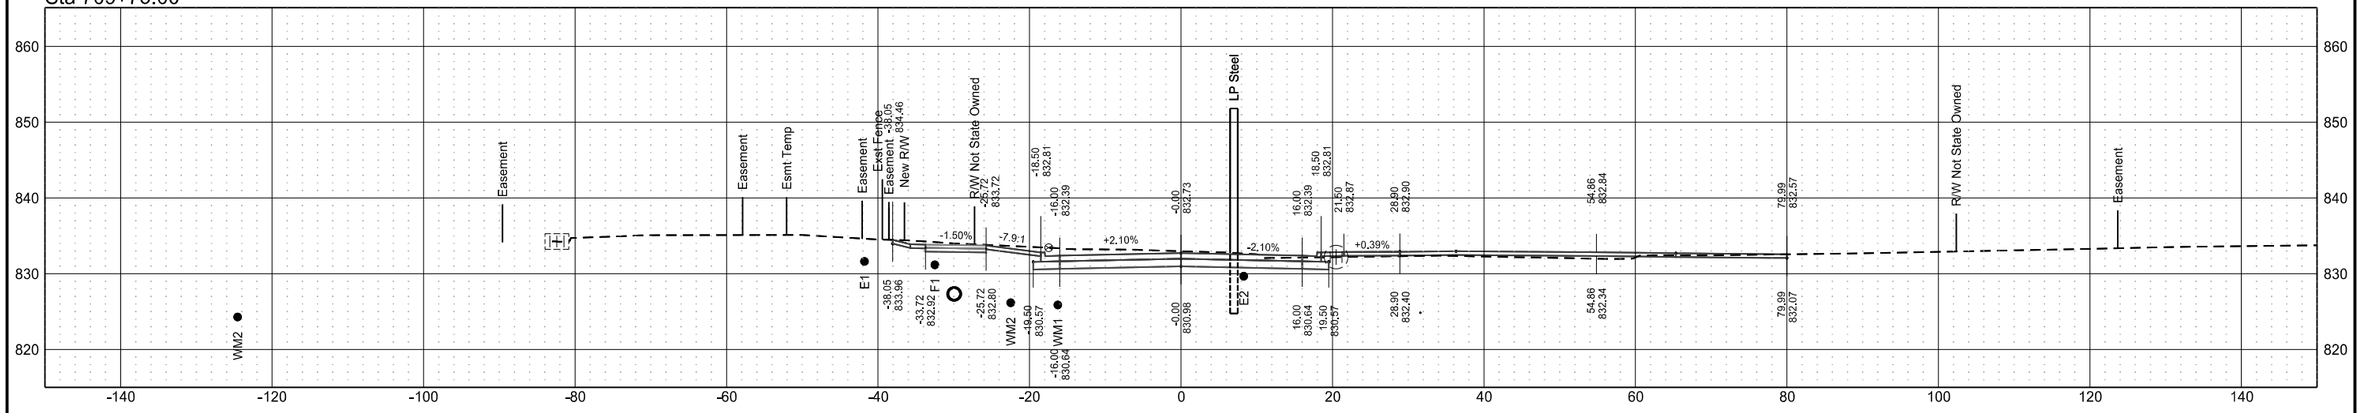



Sta 709+50.00

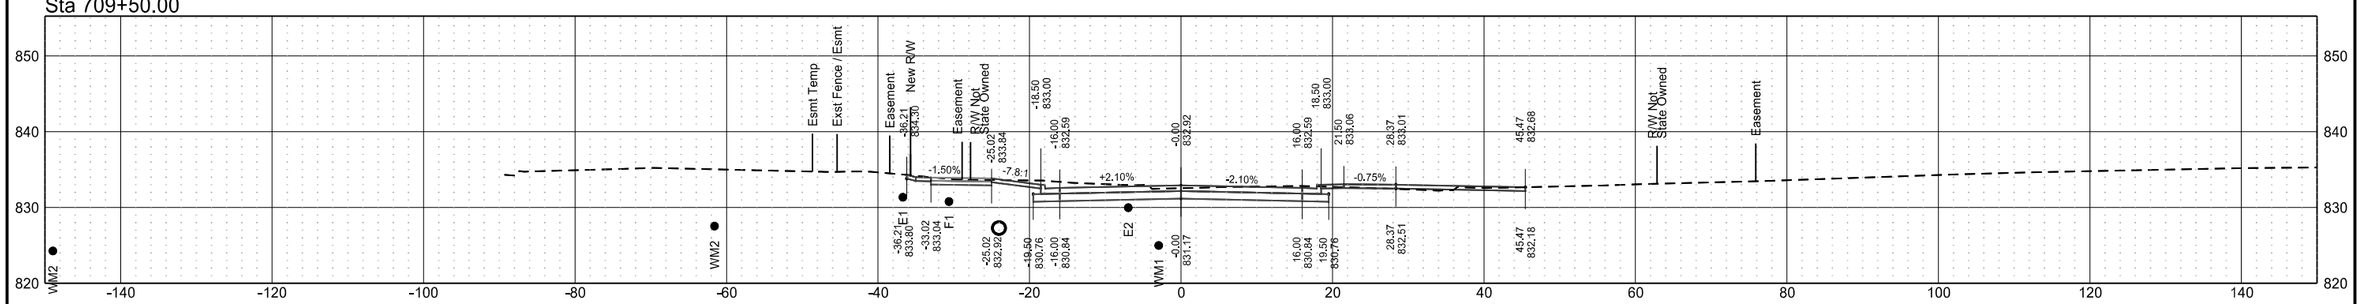


Roadway Cross Sections
43rd Street
ND 297 (DeMers Ave) & 42nd St Grade Separation

| | STATE | PROJECT NO. | SECTION NO. | SHEET NO. |
|---|---|---|---|---|
| | ND | RCE-FTF-NHU-SU-6-297(014)000 | 200 | 109 |


Sta 710+75.00

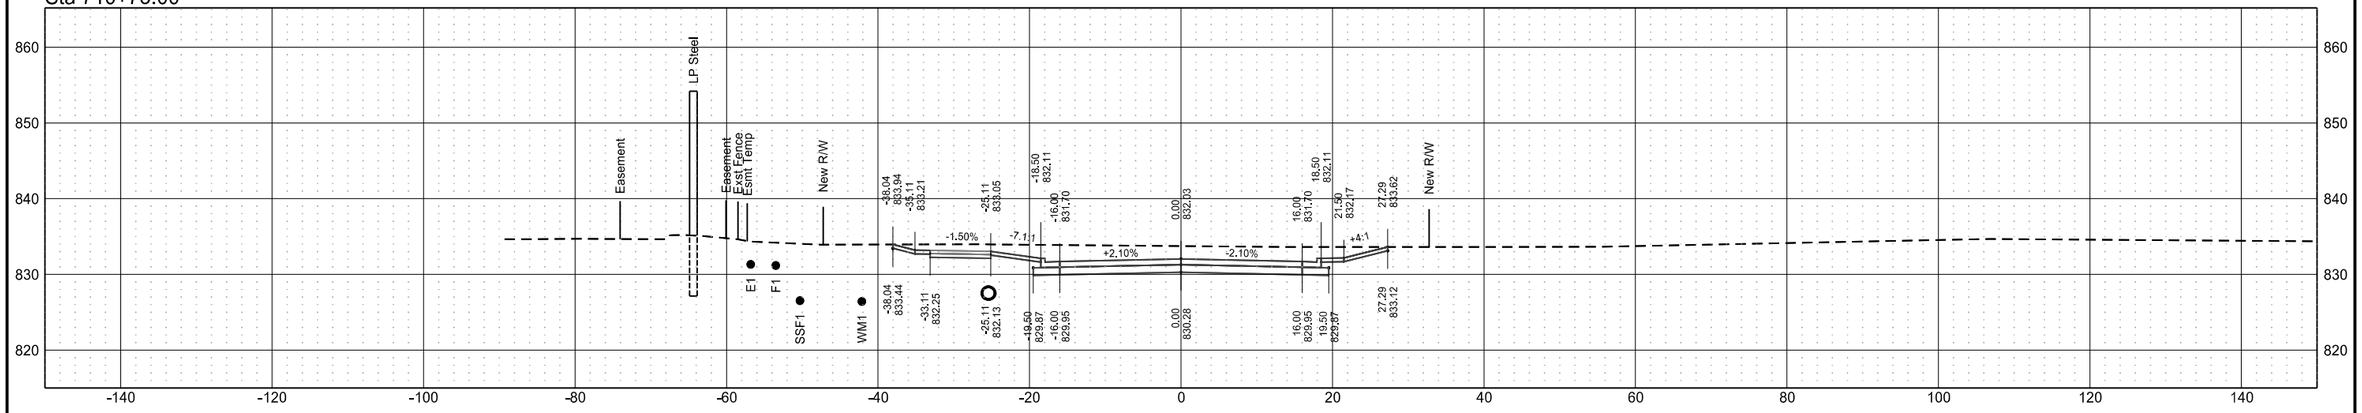


Sta 710+50.00

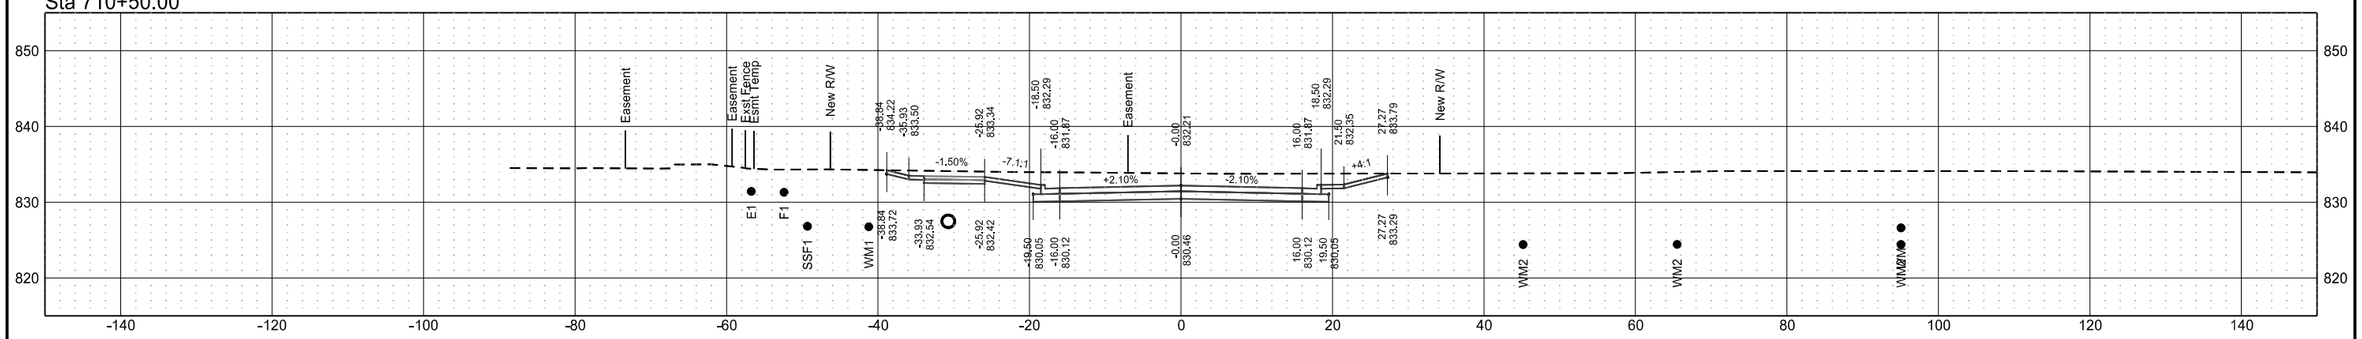



Sta 710+25.00

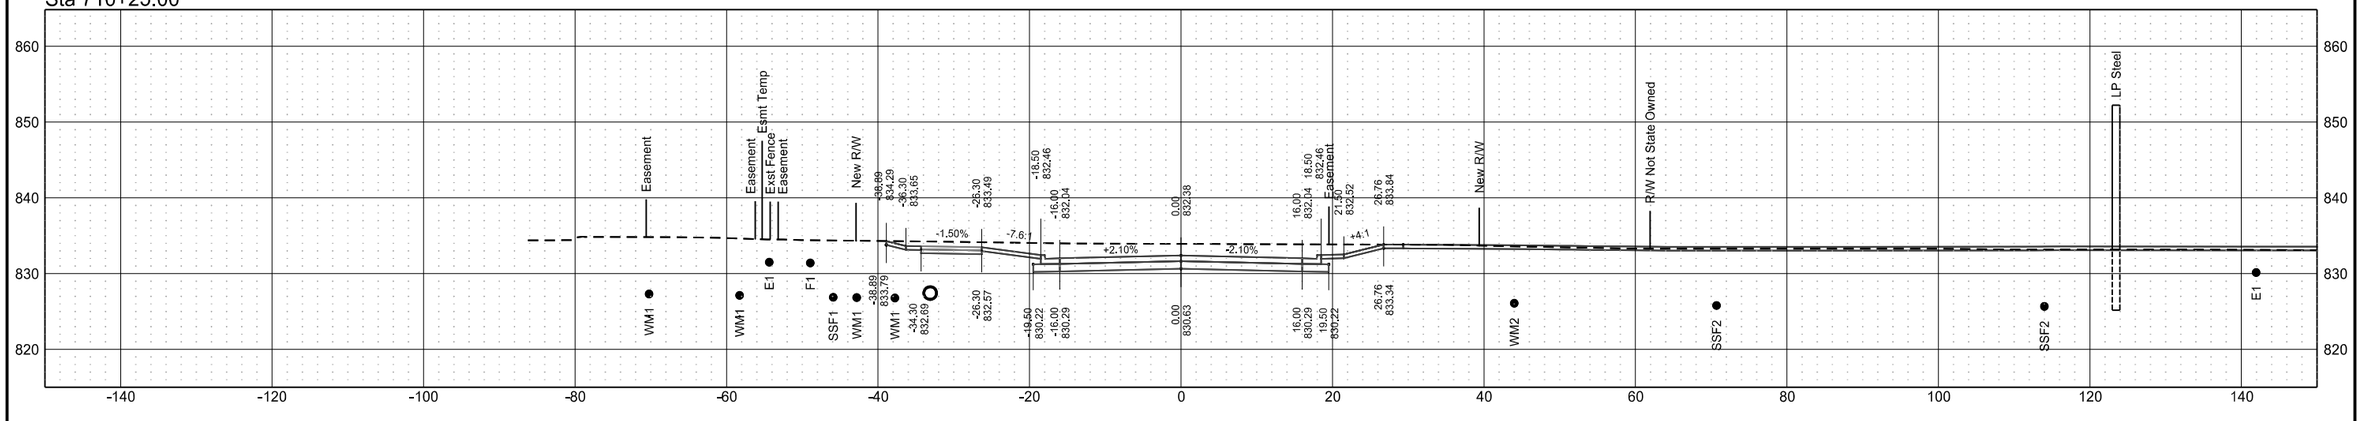


Roadway Cross Sections
43rd Street
ND 297 (DeMers Ave) & 42nd St Grade Separation

| | STATE | PROJECT NO. | SECTION NO. | SHEET NO. |
|---|---|---|---|---|
| | ND | RCE-FTF-NHU-SU-6-297(014)000 | 200 | 110 |


Sta 711+75.00

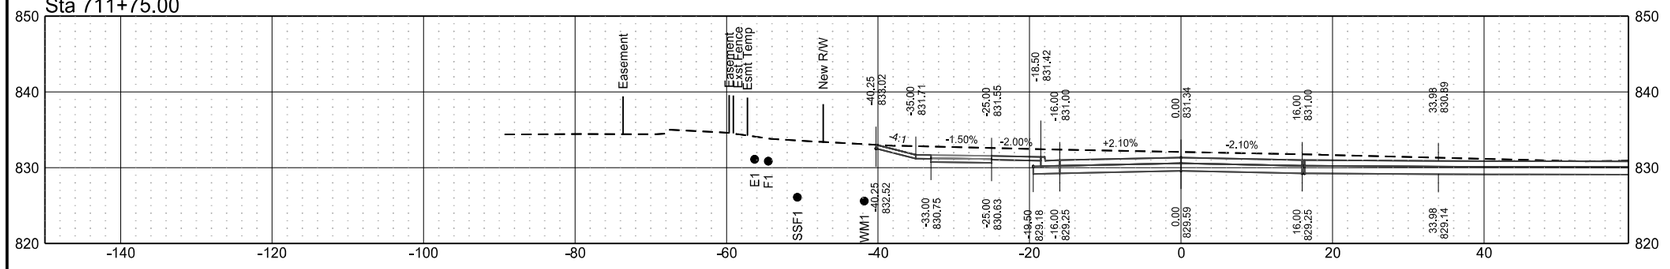



Sta 711+50.00

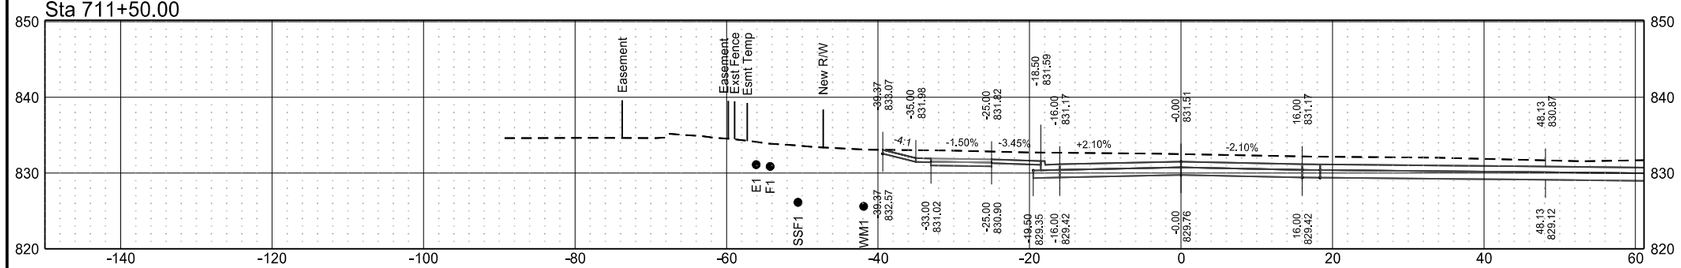


Sta 711+25.00

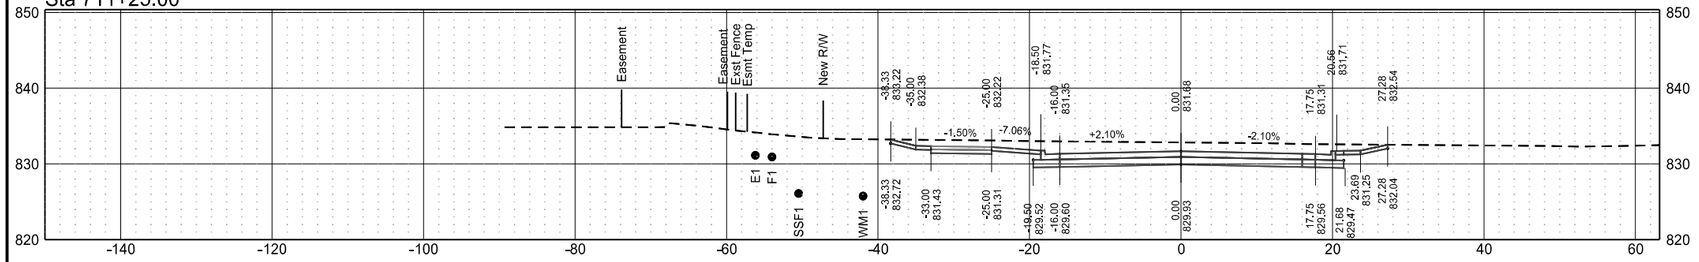



Sta 711+00.00

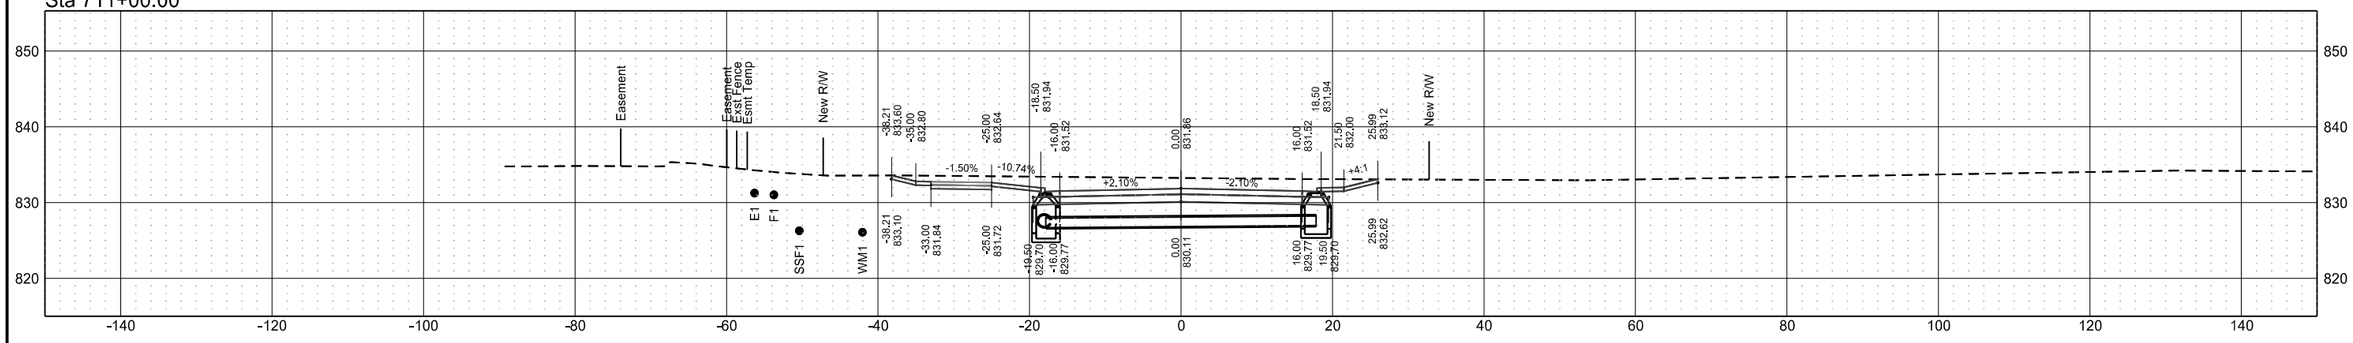


Roadway Cross Sections
43rd Street
ND 297 (DeMers Ave) & 42nd St Grade Separation

| | STATE | PROJECT NO. | SECTION NO. | SHEET NO. |
|---|---|---|---|---|
| | ND | RCE-FTF-NHU-SU-6-297(014)000 | 200 | 111 |


Sta 712+50.00

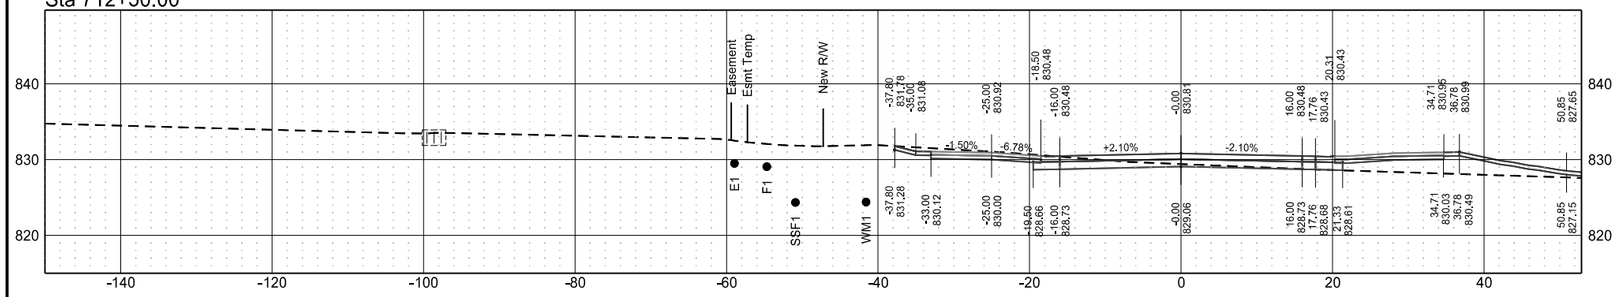


Sta 712+25.00

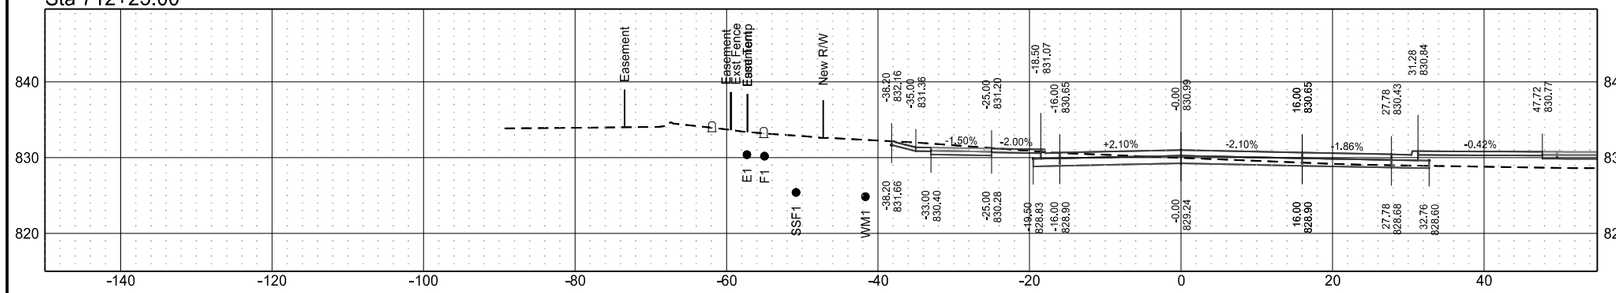



Sta 712+00.00

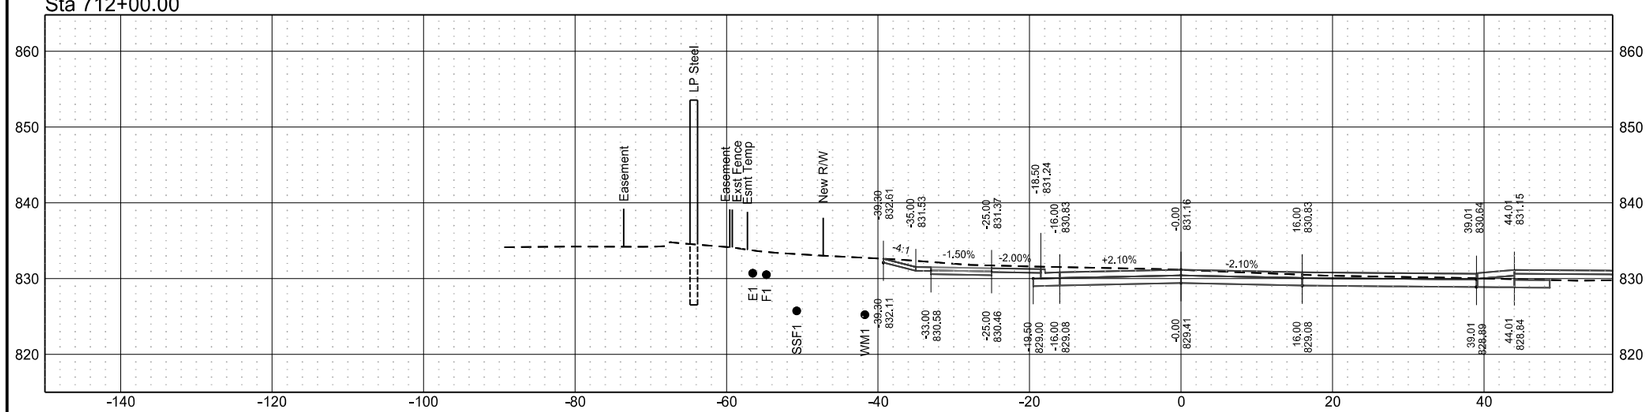


Roadway Cross Sections
43rd Street
ND 297 (DeMers Ave) & 42nd St Grade Separation

| | STATE | PROJECT NO. | SECTION NO. | SHEET NO. |
|---|---|---|---|---|
| | ND | RCE-FTF-NHU-SU-6-297(014)000 | 200 | 112 |


Sta 713+25.00

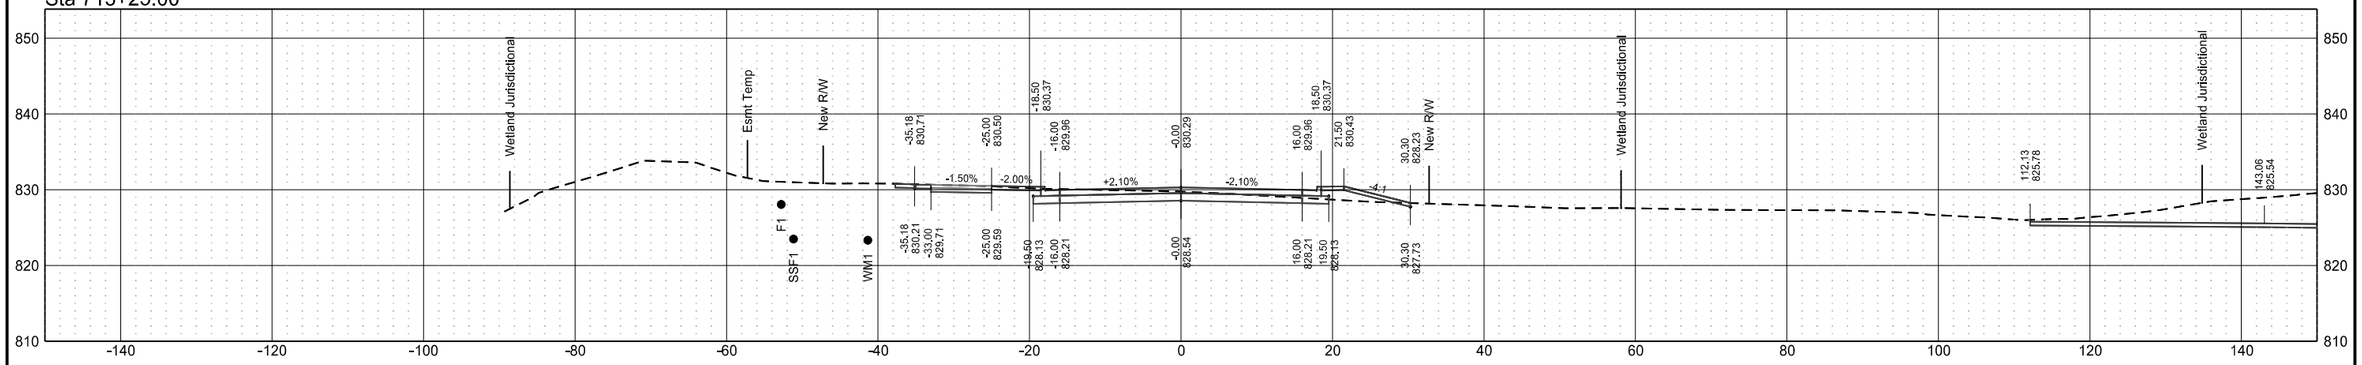


Sta 713+00.00

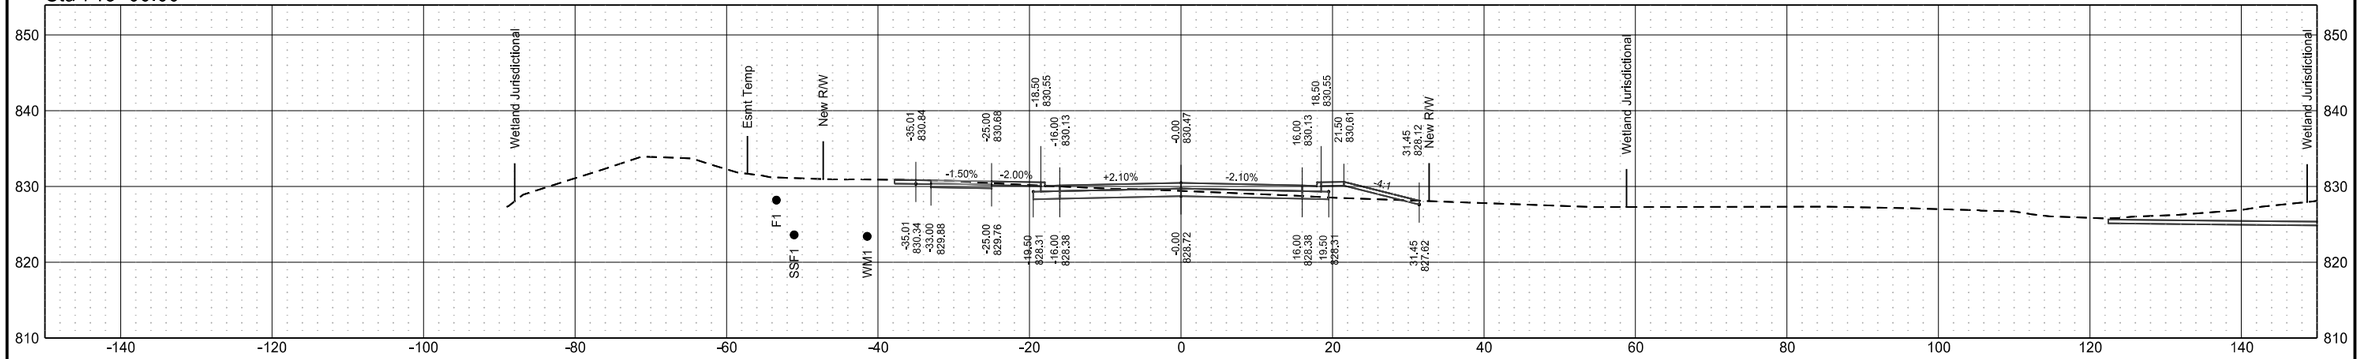



Sta 712+75.00

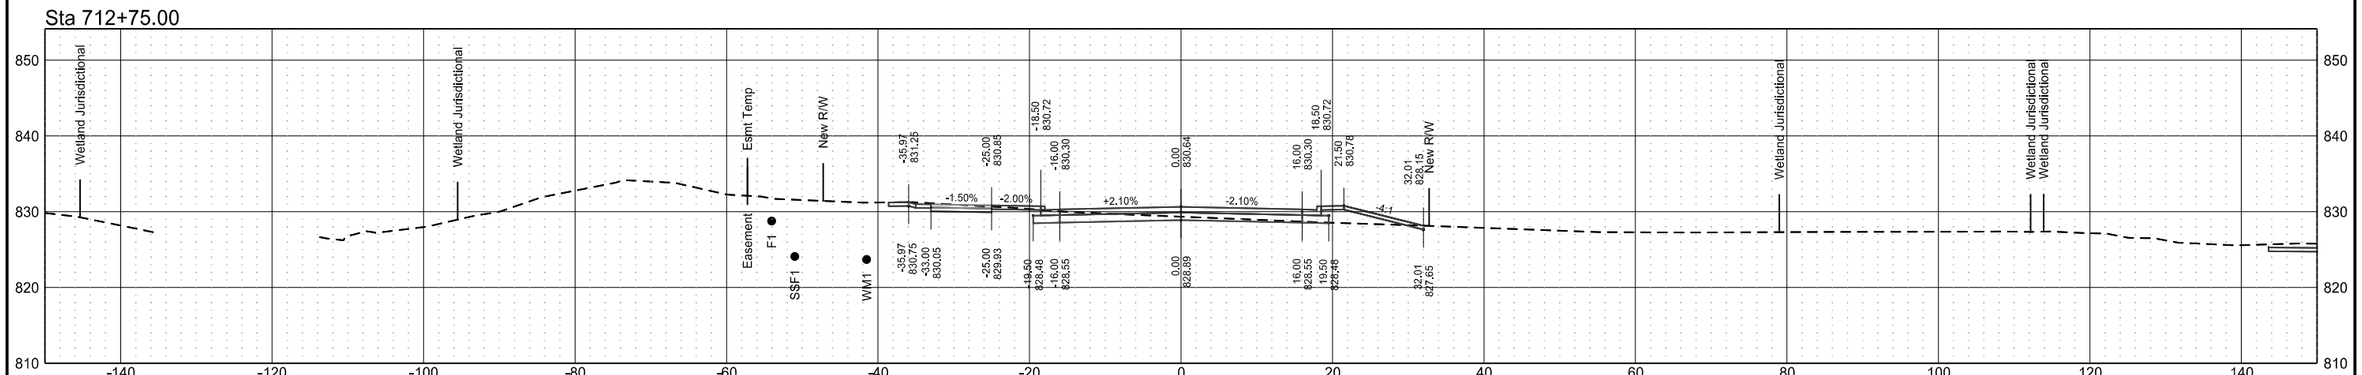


Roadway Cross Sections
43rd Street
ND 297 (DeMers Ave) & 42nd St Grade Separation

| | STATE | PROJECT NO. | SECTION NO. | SHEET NO. |
|---|---|---|---|---|
| | ND | RCE-FTF-NHU-SU-6-297(014)000 | 200 | 113 |


Sta 713+75.00

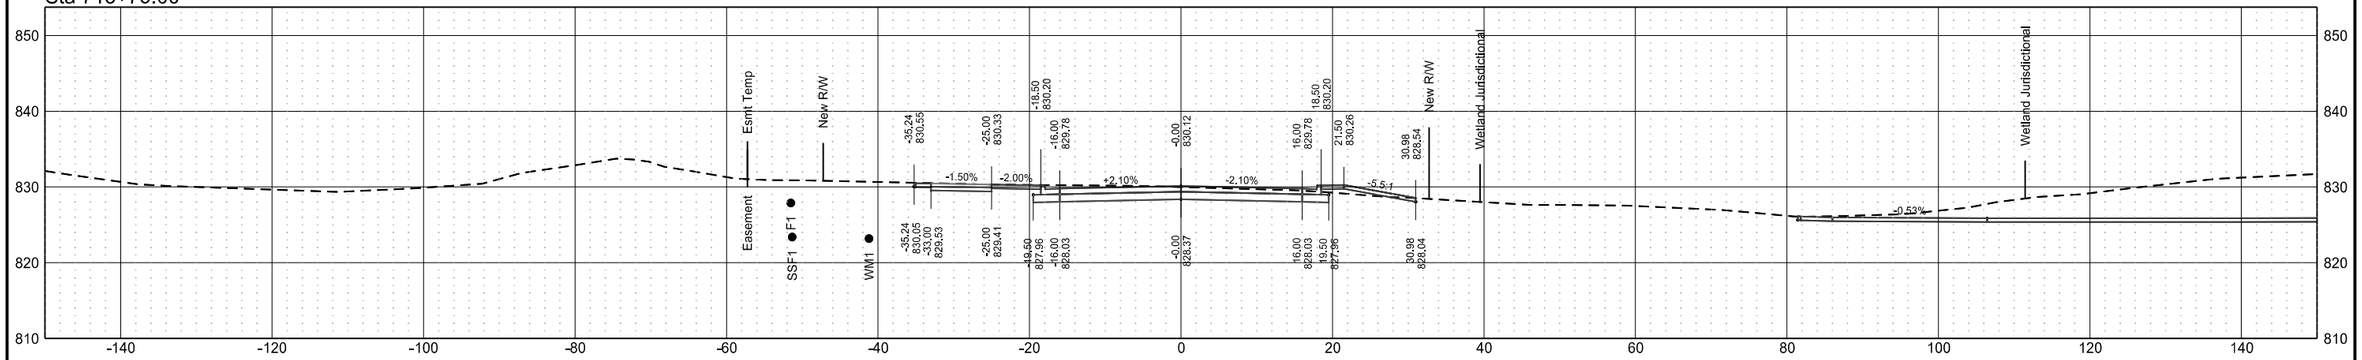


Sta 713+64.29

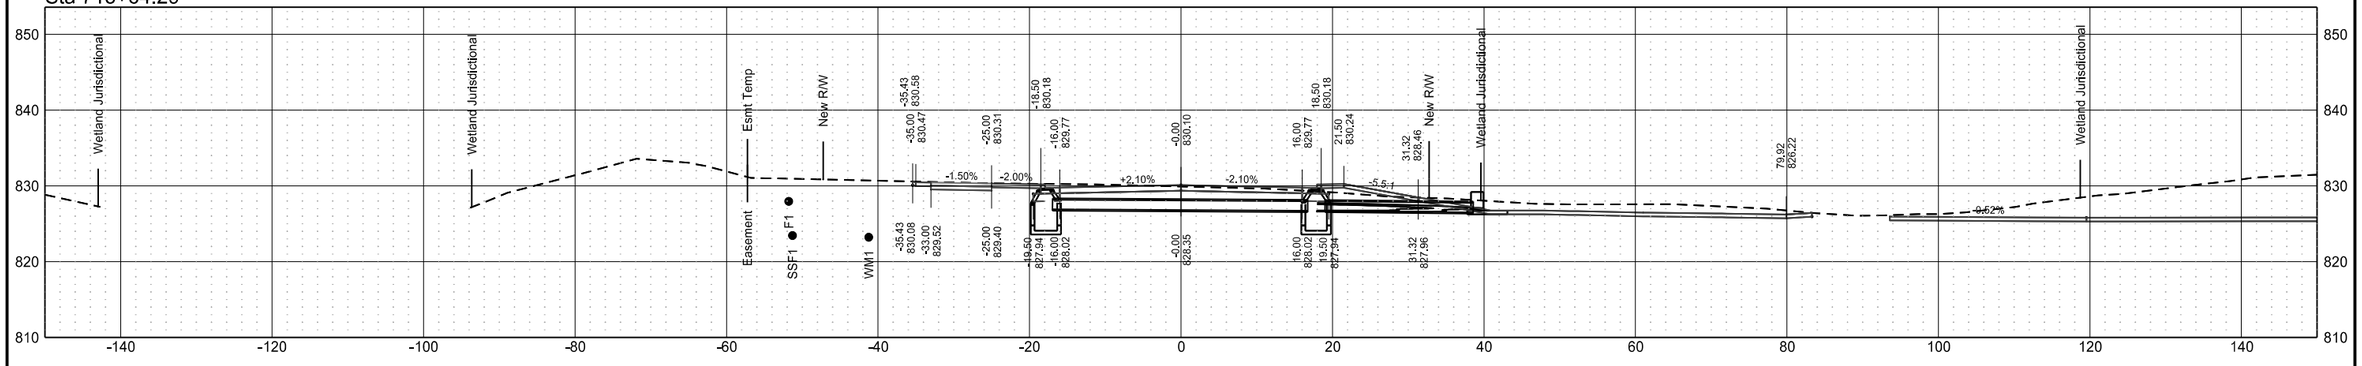



Sta 713+50.00

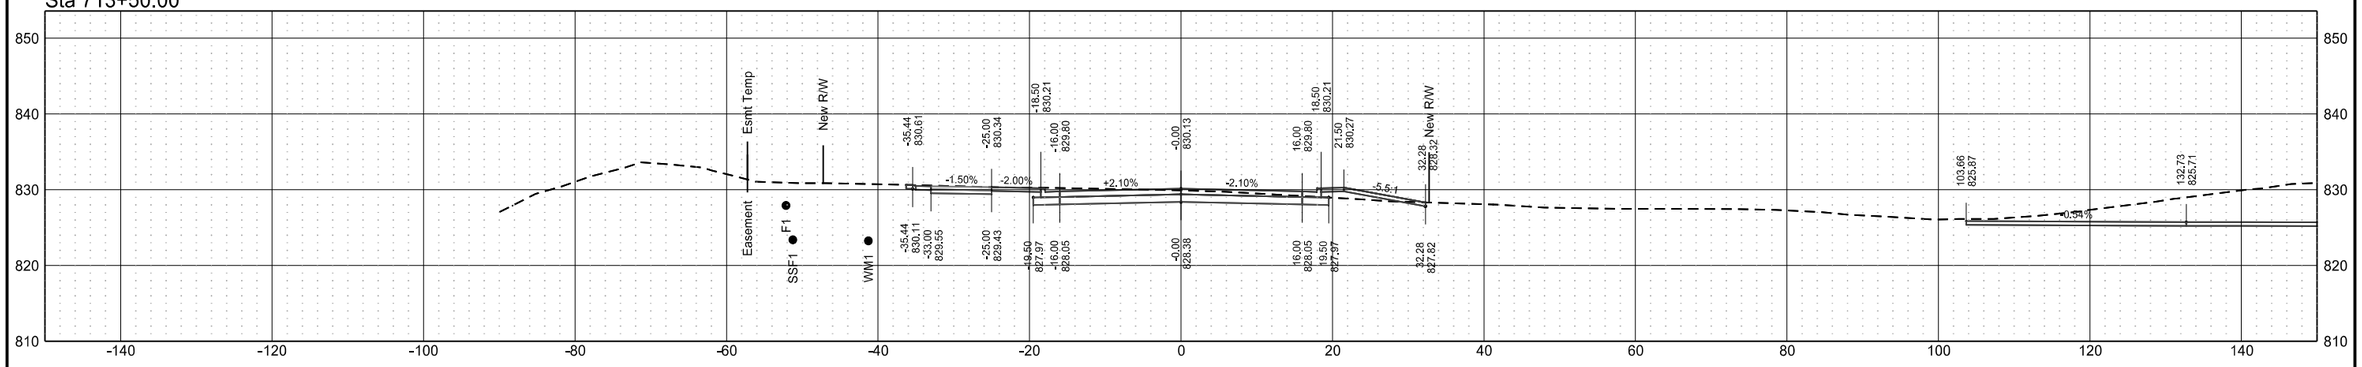


Roadway Cross Sections
43rd Street
ND 297 (DeMers Ave) & 42nd St Grade Separation

| | STATE | PROJECT NO. | SECTION NO. | SHEET NO. |
|---|---|---|---|---|
| | ND | RCE-FTF-NHU-SU-6-297(014)000 | 200 | 114 |


Sta 714+25.00

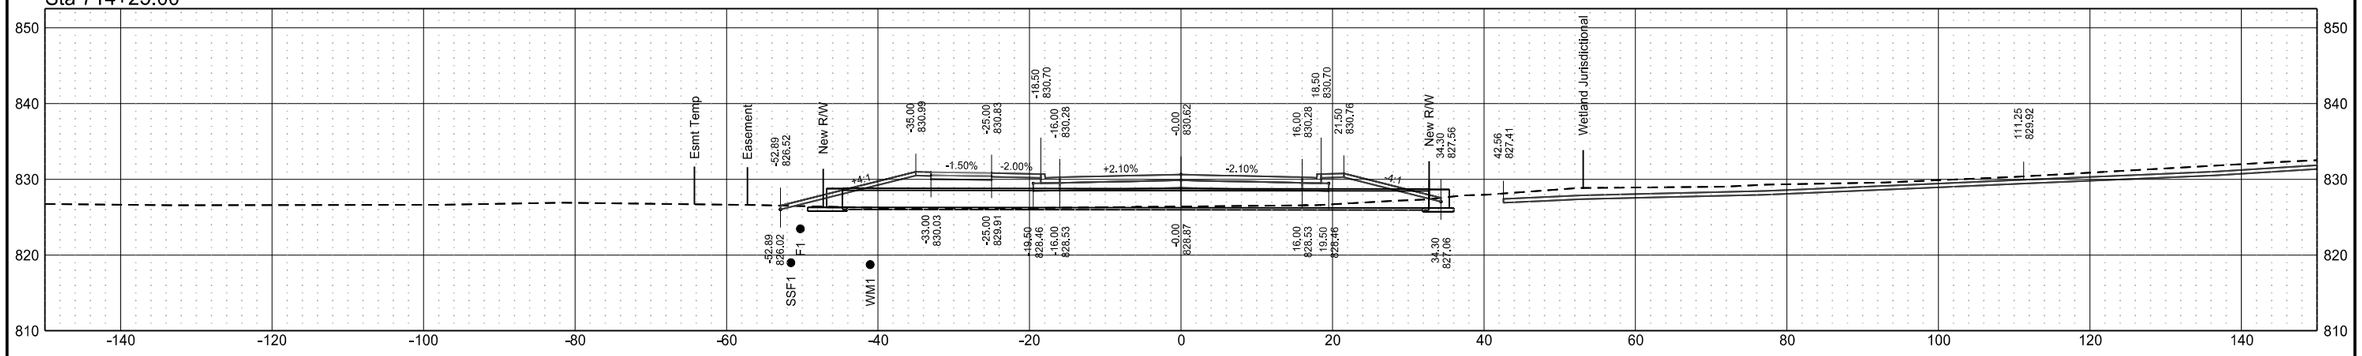


Sta 714+16.95

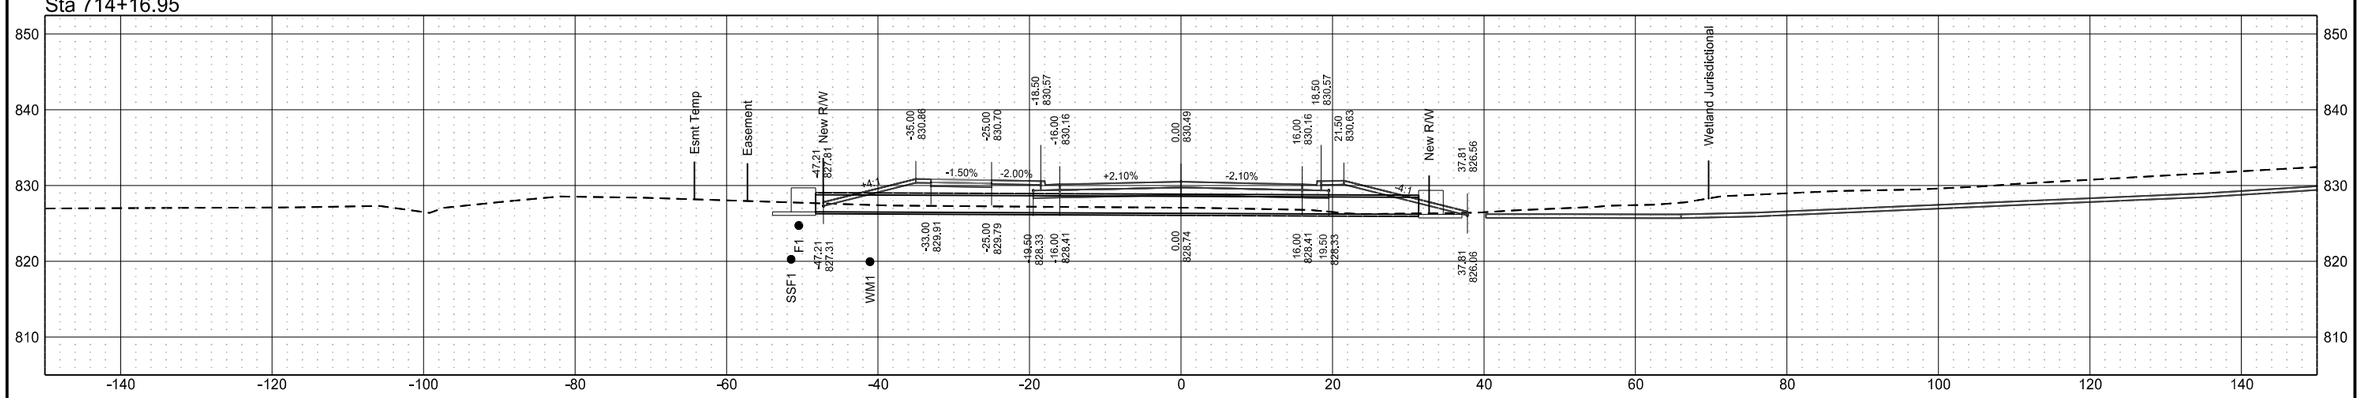



Sta 714+00.00

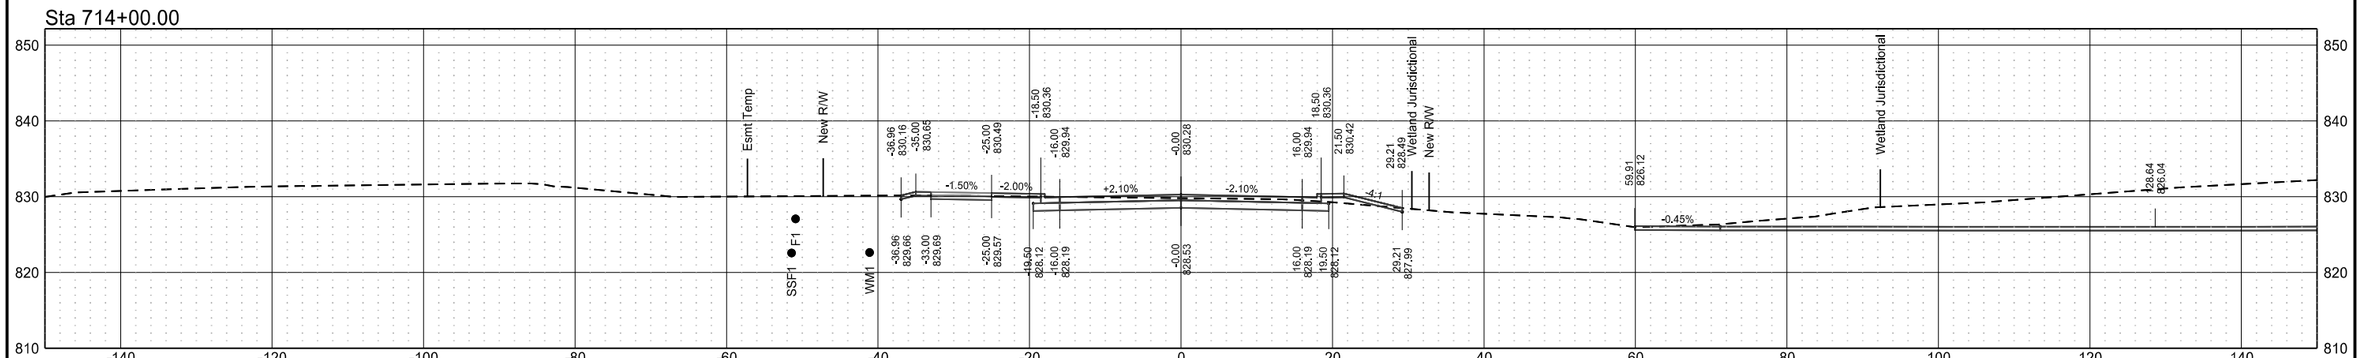


Roadway Cross Sections
43rd Street
ND 297 (DeMers Ave) & 42nd St Grade Separation

| | STATE | PROJECT NO. | SECTION NO. | SHEET NO. |
|---|---|---|---|---|
| | ND | RCE-FTF-NHU-SU-6-297(014)000 | 200 | 115 |

Sta 714+50.00

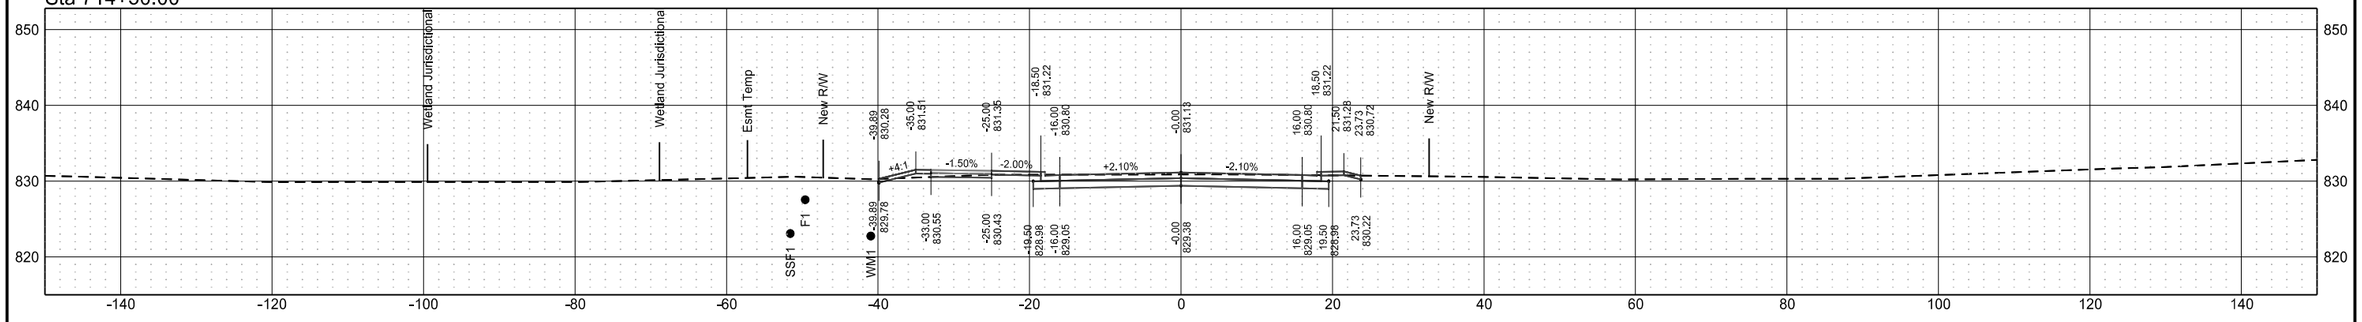



Sta 714+26.96

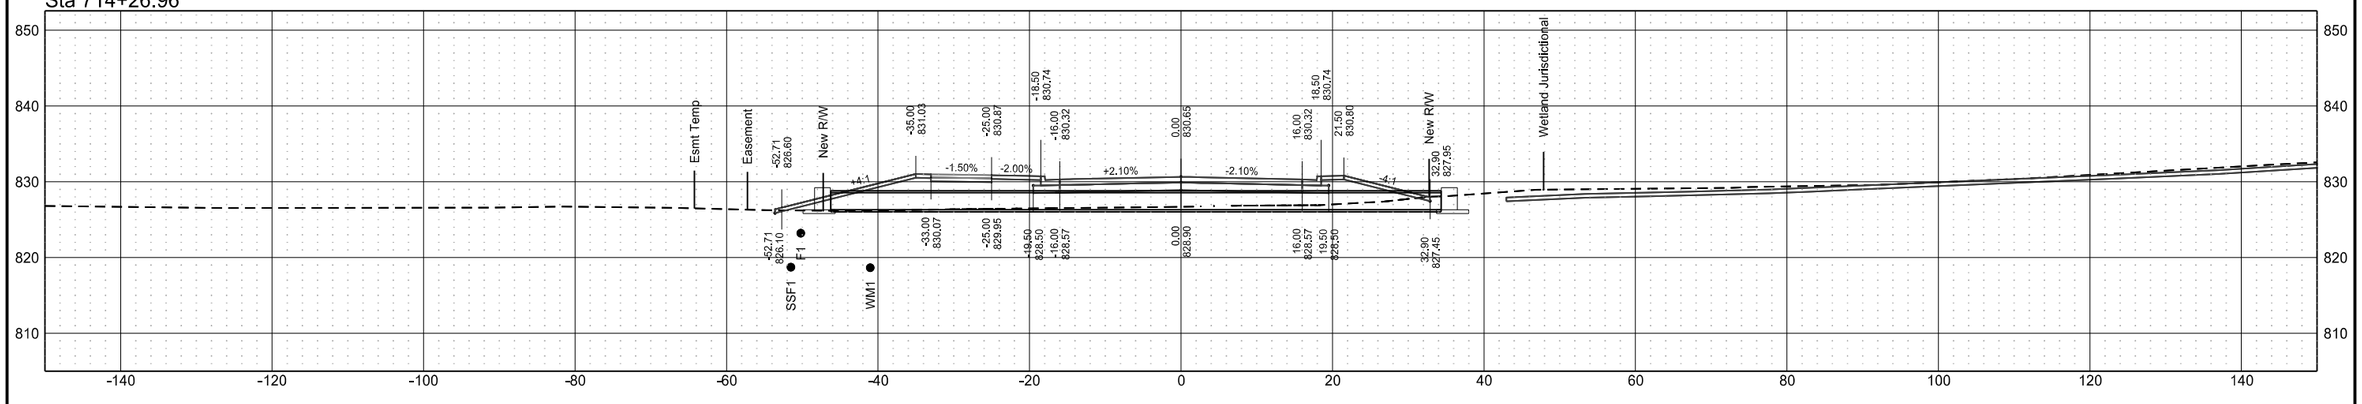


Roadway Cross Sections
43rd Street
ND 297 (DeMers Ave) & 42nd St Grade Separation

| | STATE | PROJECT NO. | SECTION NO. | SHEET NO. |
|---|---|---|---|---|
| | ND | RCE-FTF-NHU-SU-6-297(014)000 | 200 | 116 |


Sta 715+25.00

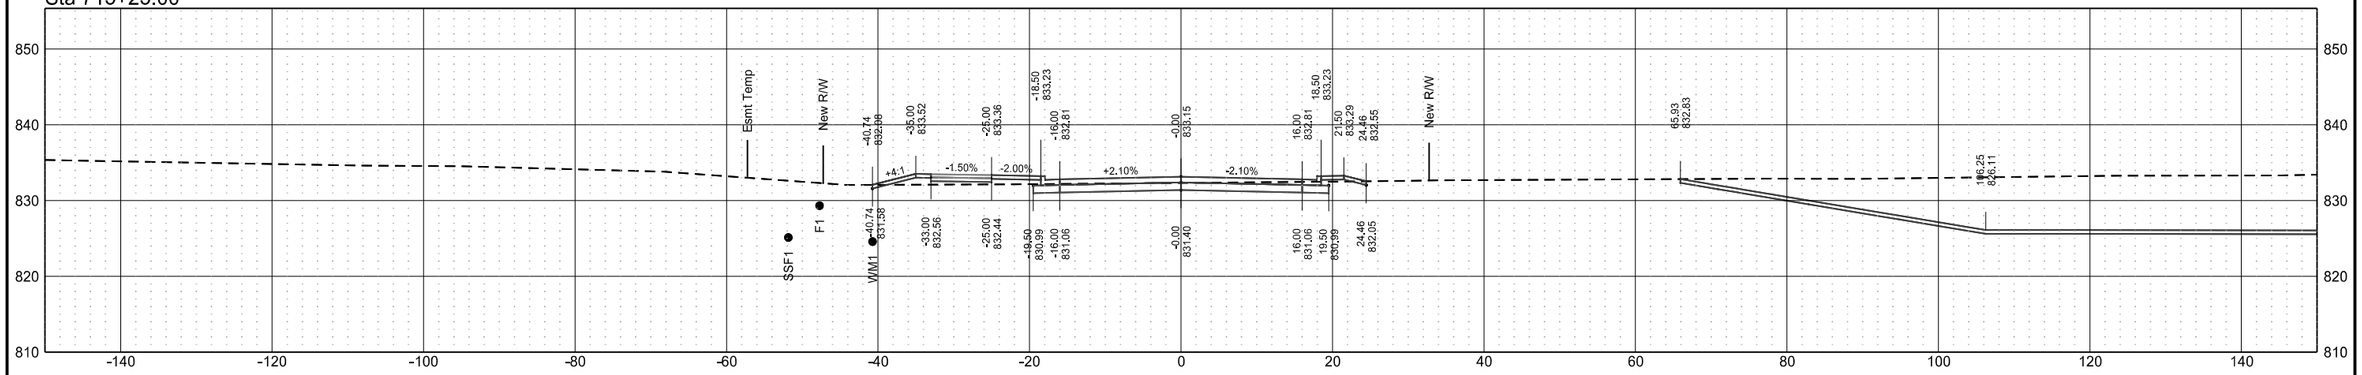


Sta 715+00.00

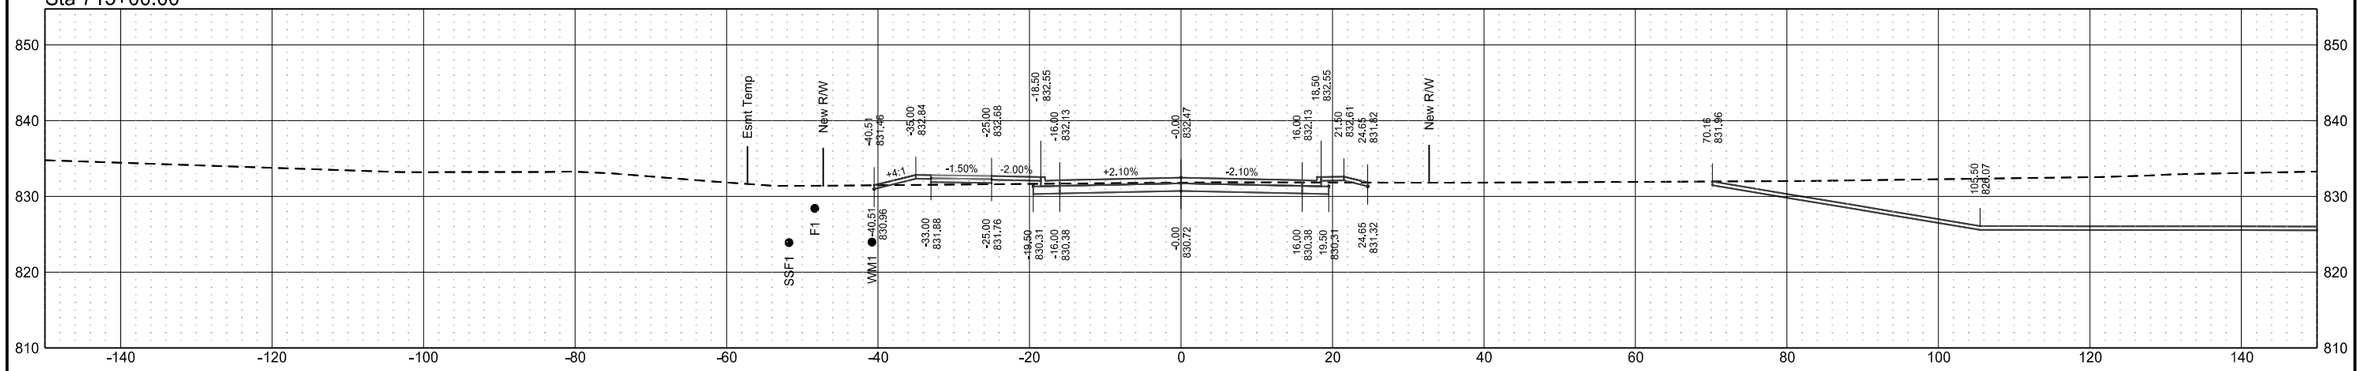



Sta 714+75.00

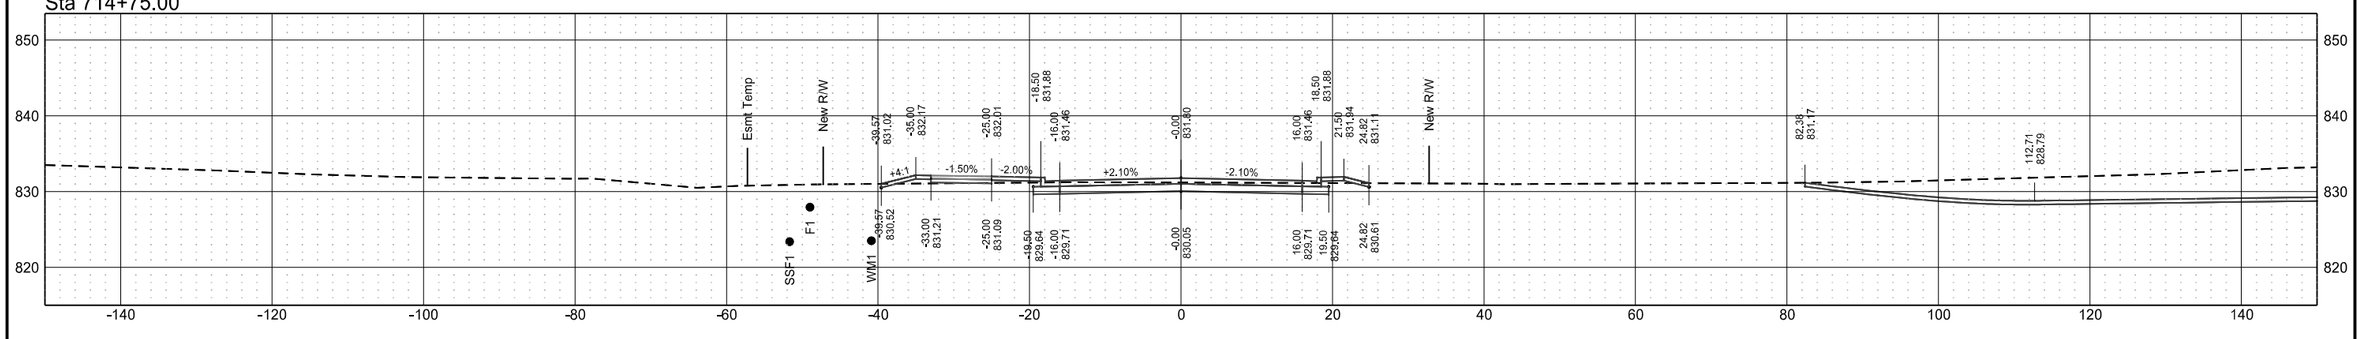


Roadway Cross Sections
43rd Street
ND 297 (DeMers Ave) & 42nd St Grade Separation

| | STATE | PROJECT NO. | SECTION NO. | SHEET NO. |
|---|---|---|---|---|
| | ND | RCE-FTF-NHU-SU-6-297(014)000 | 200 | 117 |


Sta 716+00.00

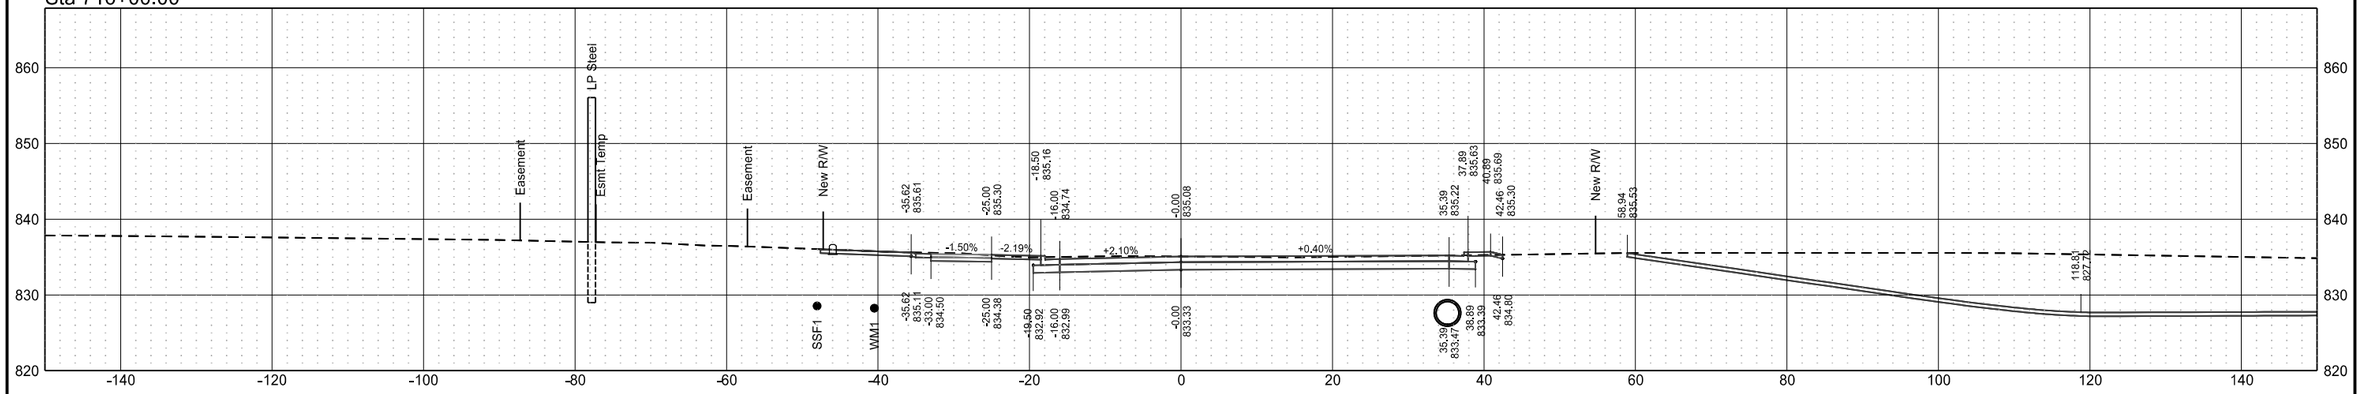


Sta 715+75.00

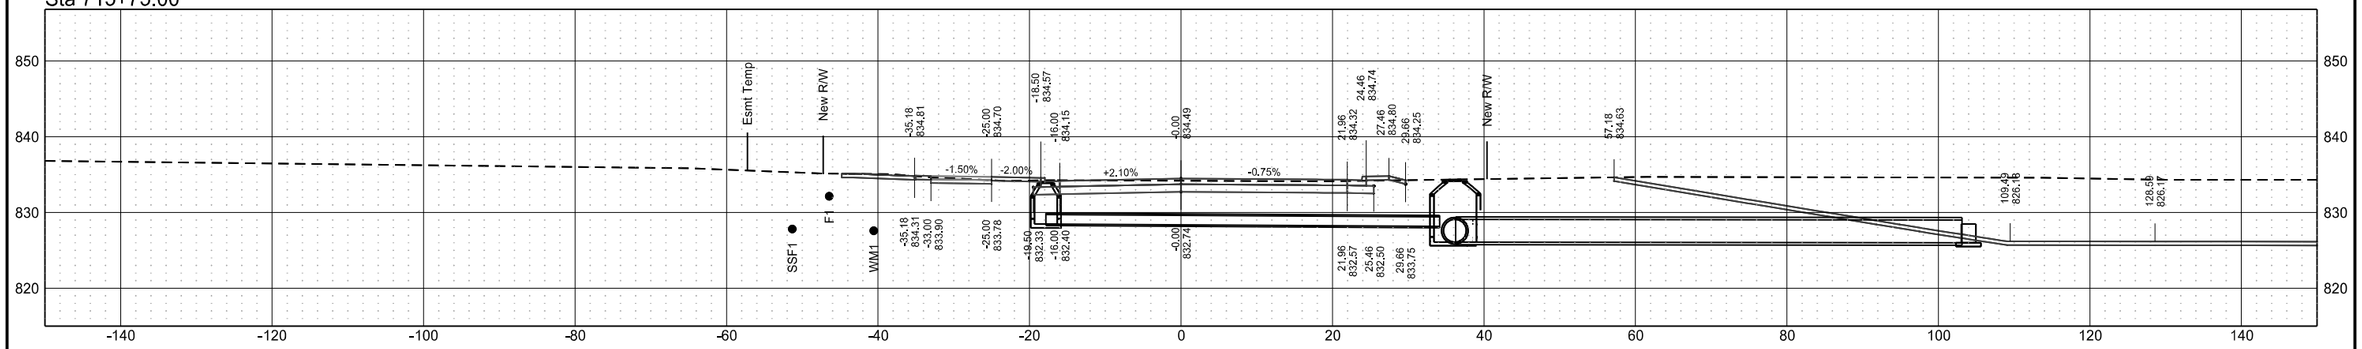



Sta 715+50.00

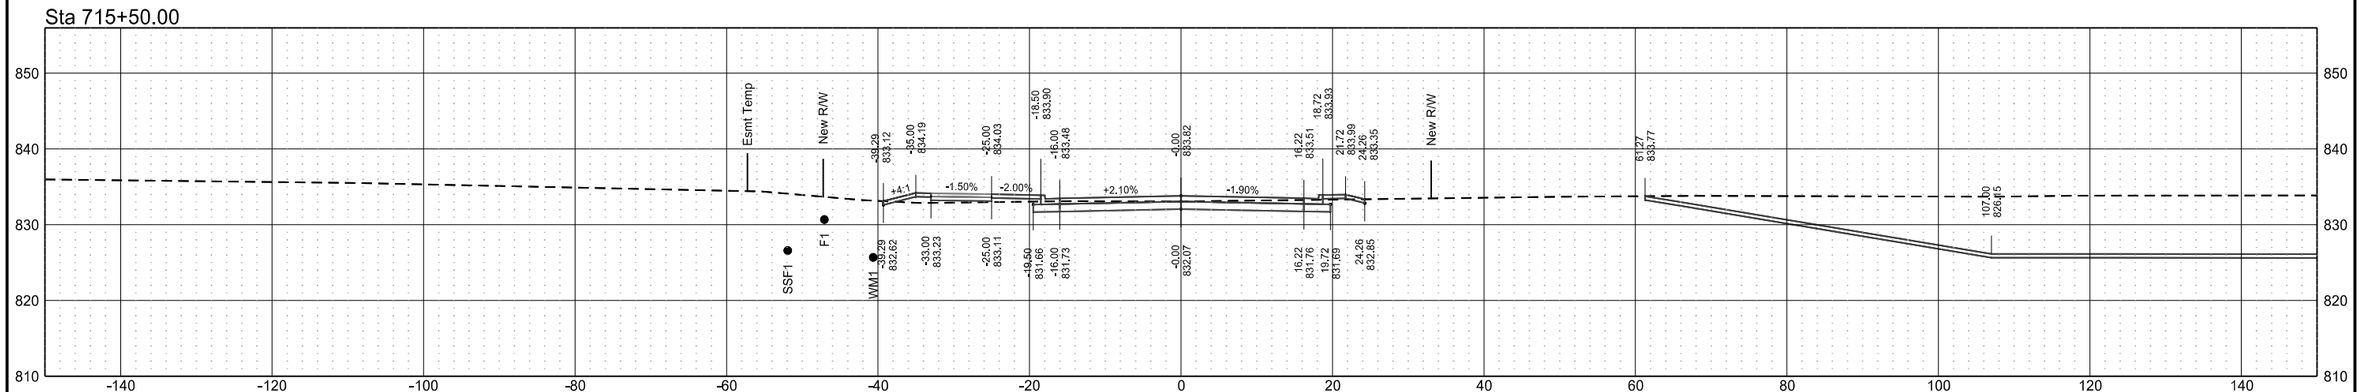


Roadway Cross Sections
43rd Street
ND 297 (DeMers Ave) & 42nd St Grade Separation

| | STATE | PROJECT NO. | SECTION NO. | SHEET NO. |
|---|---|---|---|---|
| | ND | RCE-FTF-NHU-SU-6-297(014)000 | 200 | 118 |


Sta 716+58.23

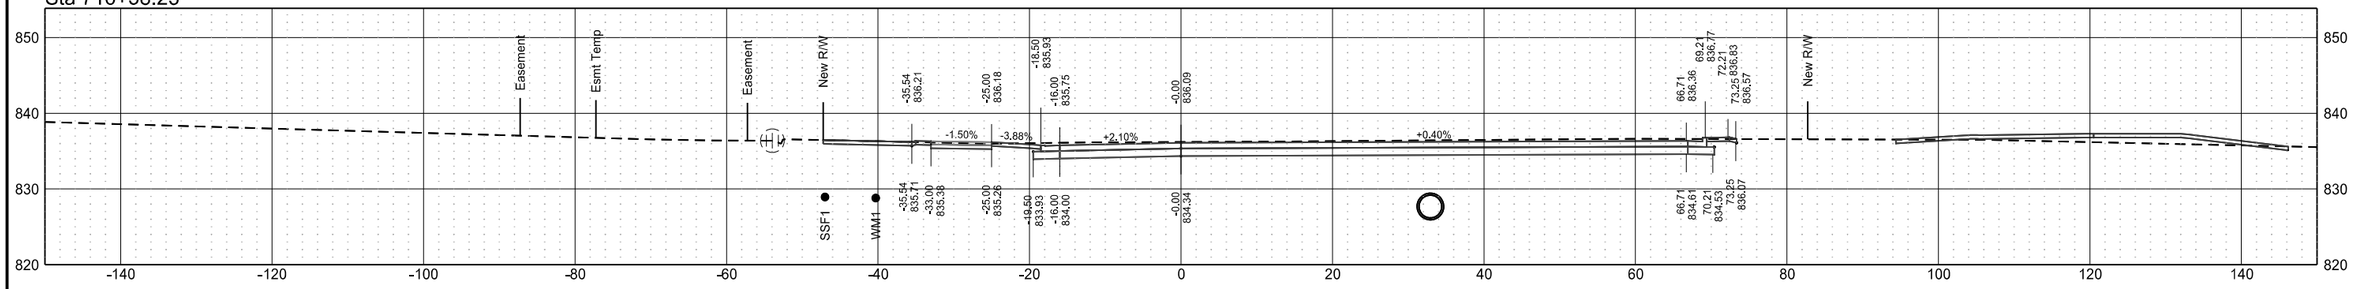


Sta 716+50.00

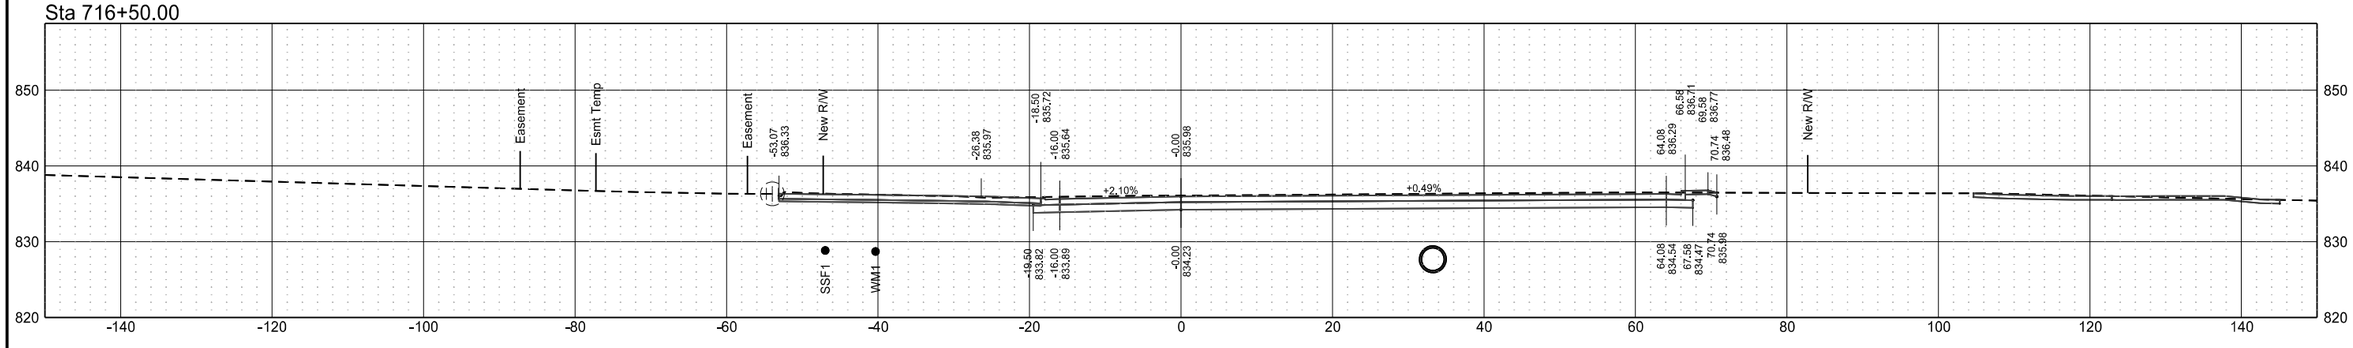



Sta 716+25.00

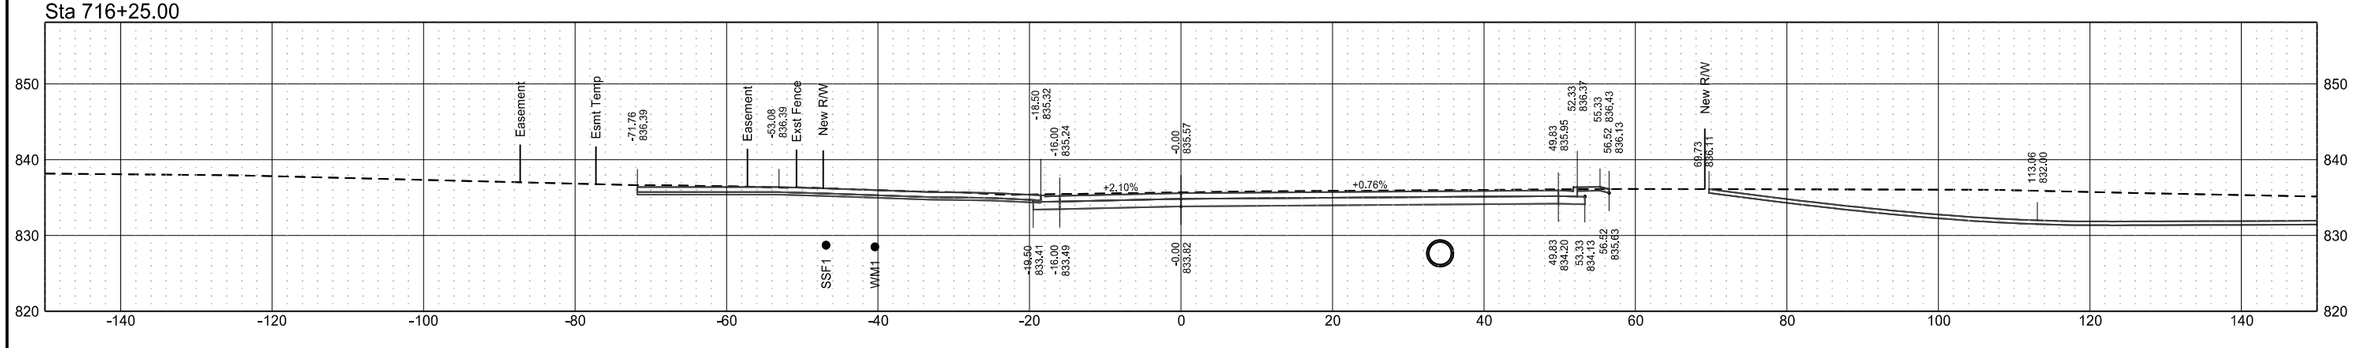


Roadway Cross Sections
I-29 Ramps
ND 297 (DeMers Ave) & 42nd St Grade Separation

| | STATE | PROJECT NO. | SECTION NO. | SHEET NO. |
|---|---|---|---|---|
| | ND | RCE-FTF-NHU-SU-6-297(014)000 | 200 | 119 |


Sta 516+41.76

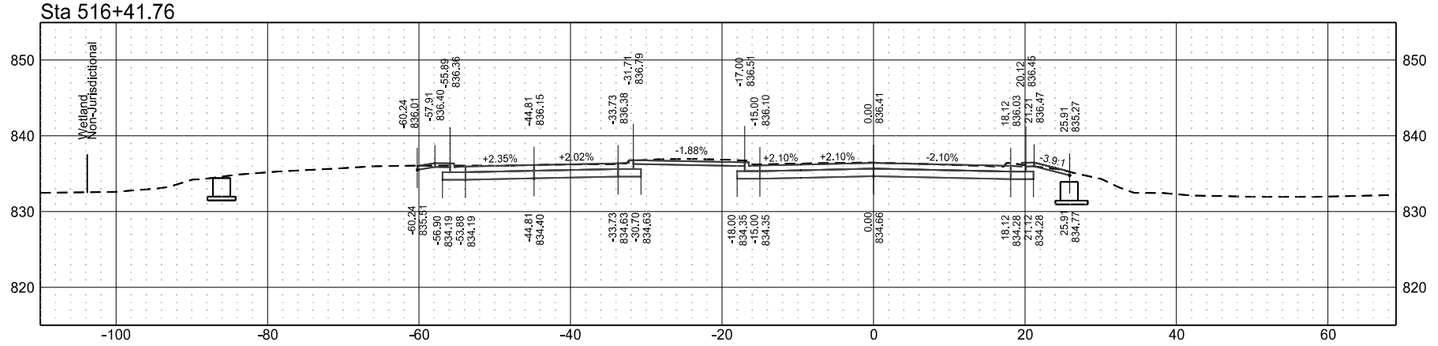


Sta 516+25.00

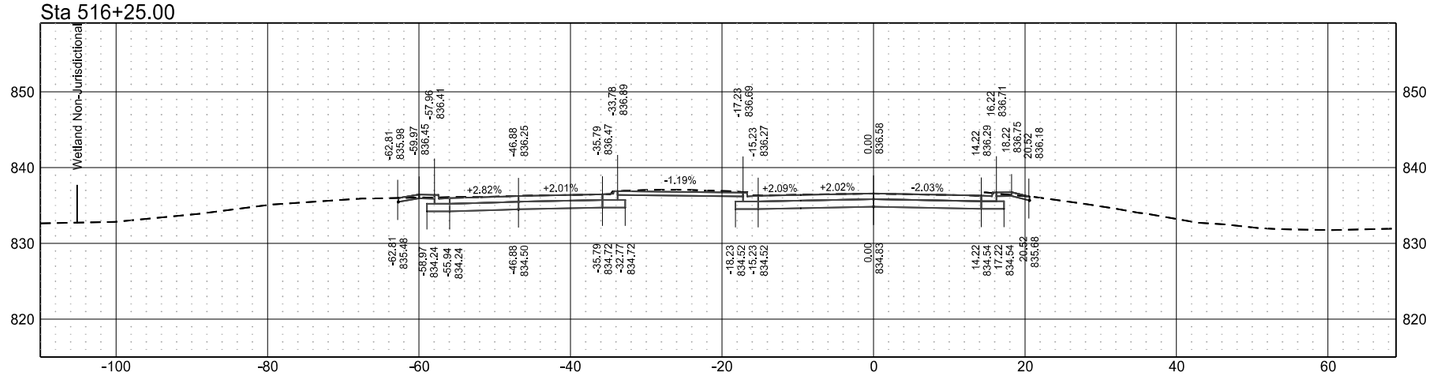



Sta 516+13.70

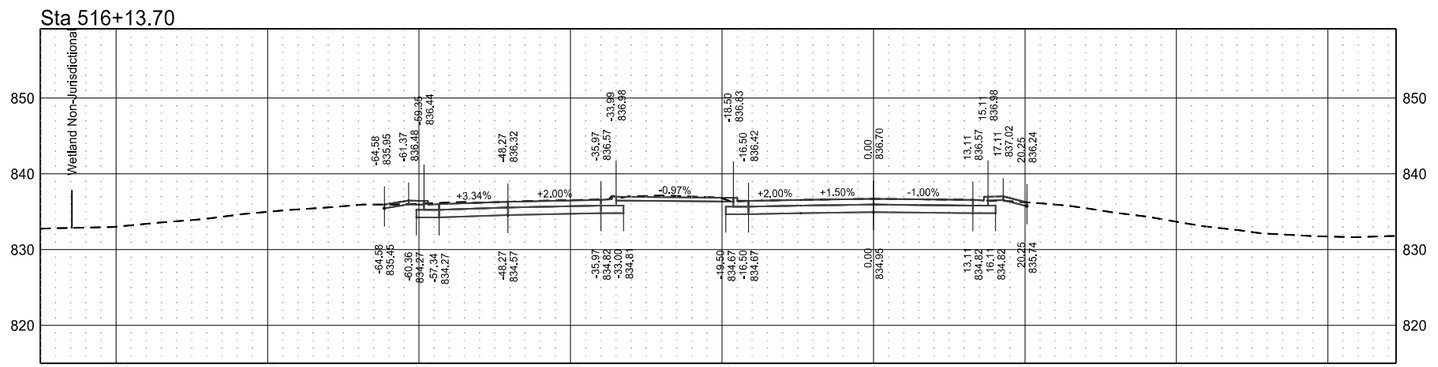


Roadway Cross Sections
I-29 Ramps
ND 297 (DeMers Ave) & 42nd St Grade Separation

| | STATE | PROJECT NO. | SECTION NO. | SHEET NO. |
|---|---|---|---|---|
| | ND | RCE-FTF-NHU-SU-6-297(014)000 | 200 | 120 |


Sta 516+96.32

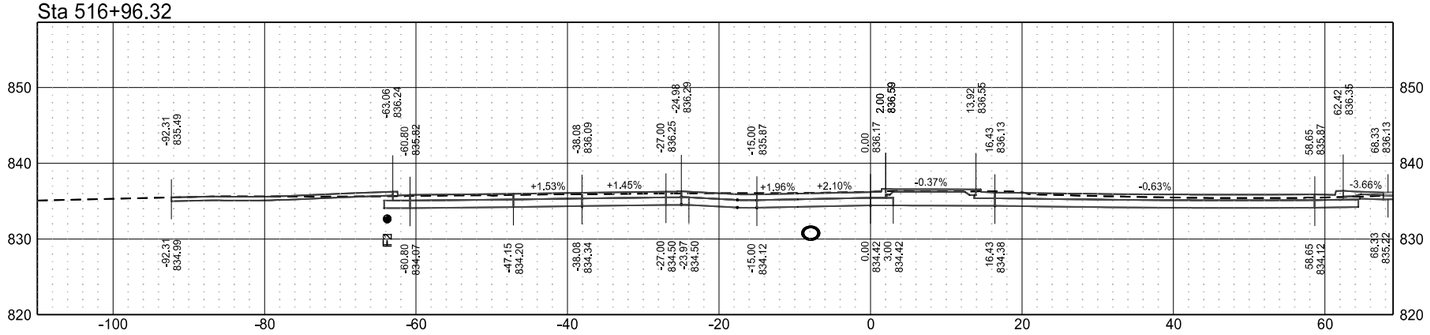


Sta 516+75.00

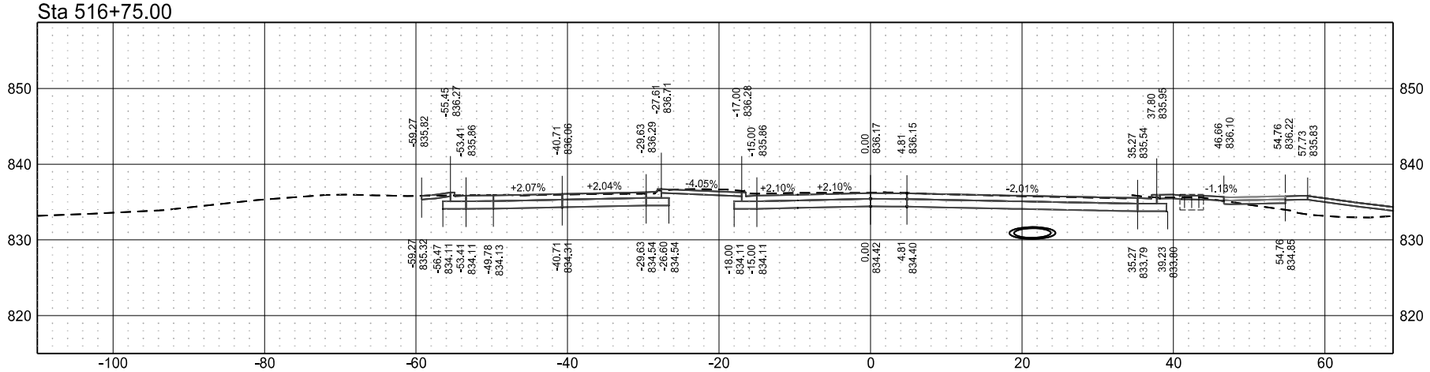



Sta 516+50.00

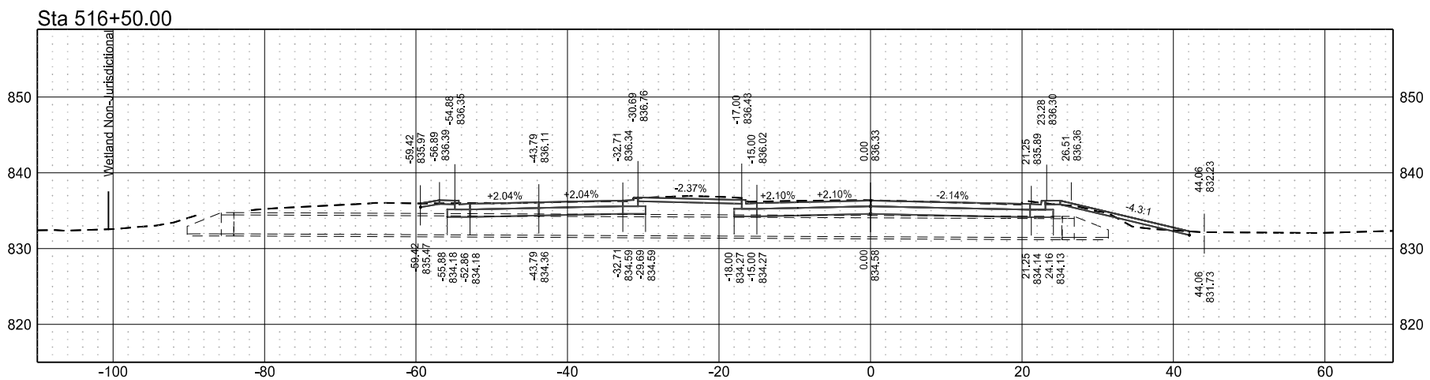


Roadway Cross Sections
Temporary Bypass Road
ND 297 (DeMers Ave) & 42nd St Grade Separation

| | STATE | PROJECT NO. | SECTION NO. | SHEET NO. |
|---|---|---|---|---|
| | ND | RCE-FTF-NHU-SU-6-297(014)000 | 200 | 121 |


Sta 1+00.00

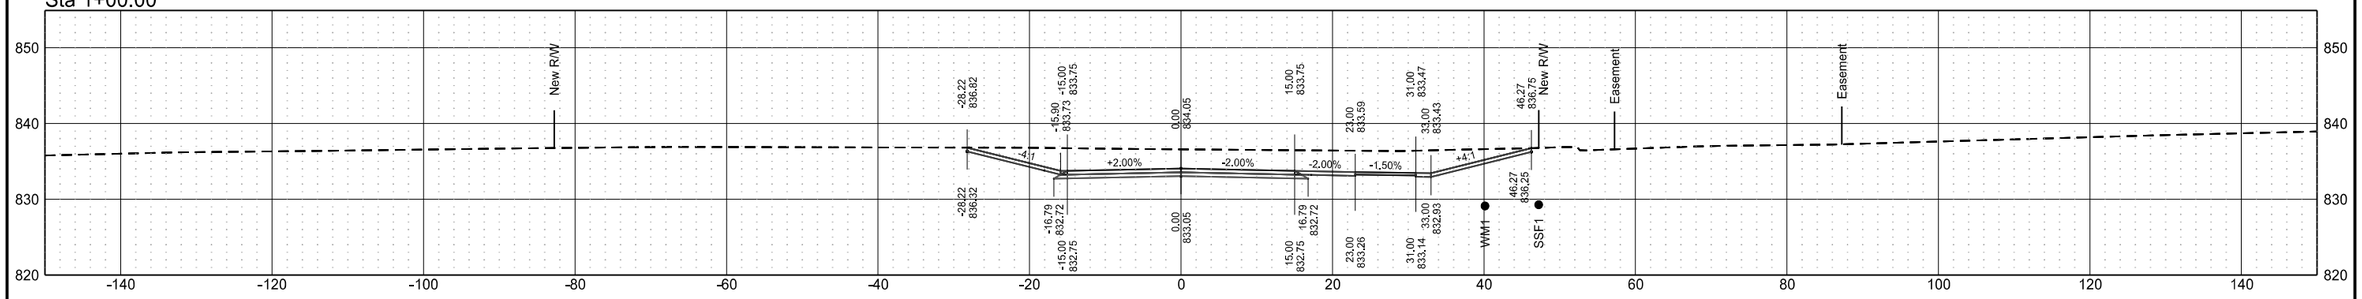



Sta 0+75.00

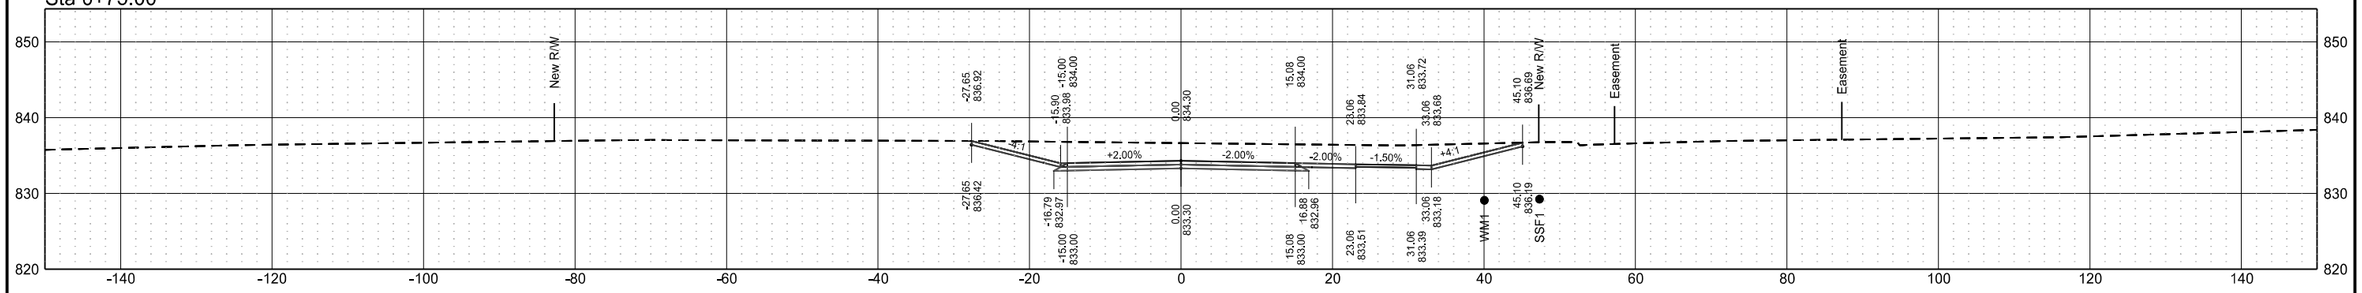


Sta 0+50.00

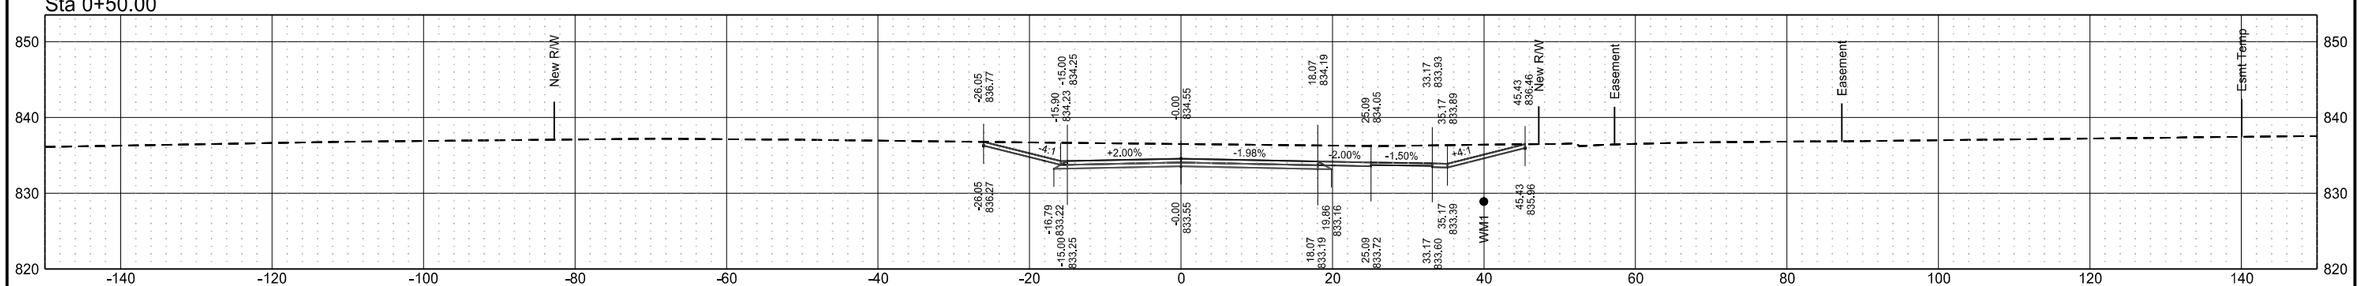



Sta 0+25.00

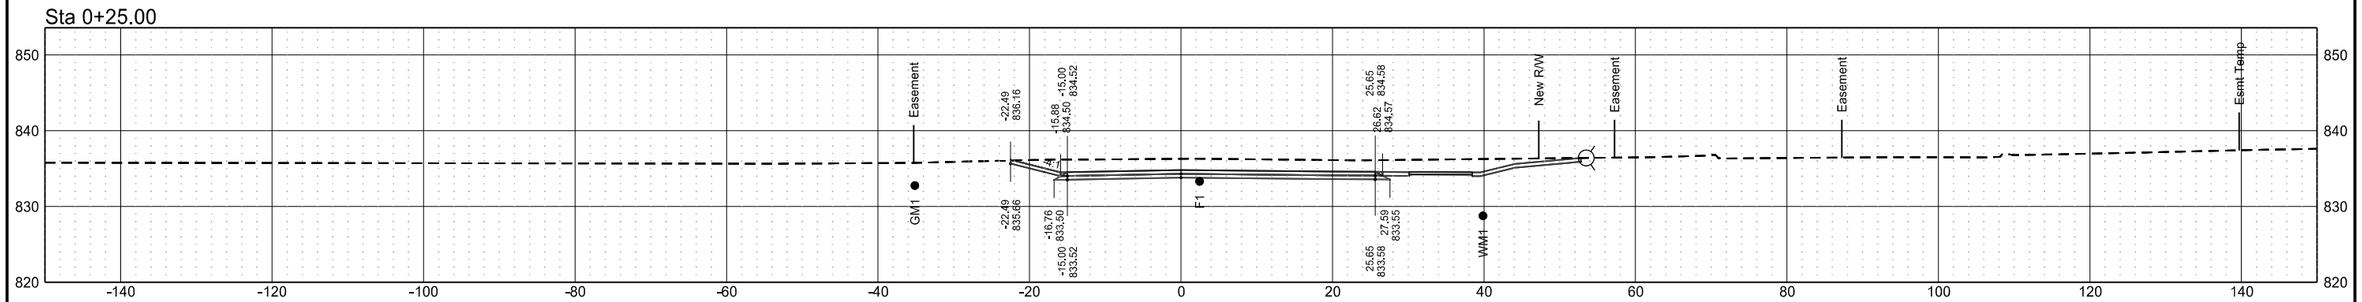


Roadway Cross Sections
Temporary Bypass Road
ND 297 (DeMers Ave) & 42nd St Grade Separation

| | STATE | PROJECT NO. | SECTION NO. | SHEET NO. |
|---|---|---|---|---|
| | ND | RCE-FTF-NHU-SU-6-297(014)000 | 200 | 122 |


Sta 1+75.00

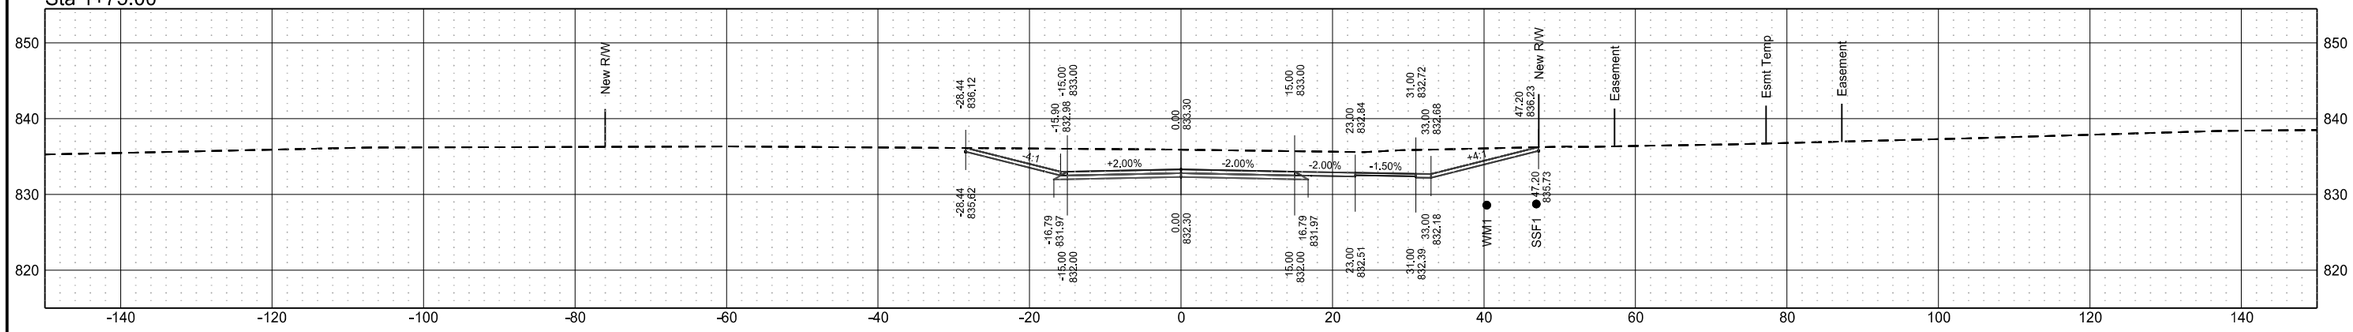


Sta 1+50.00

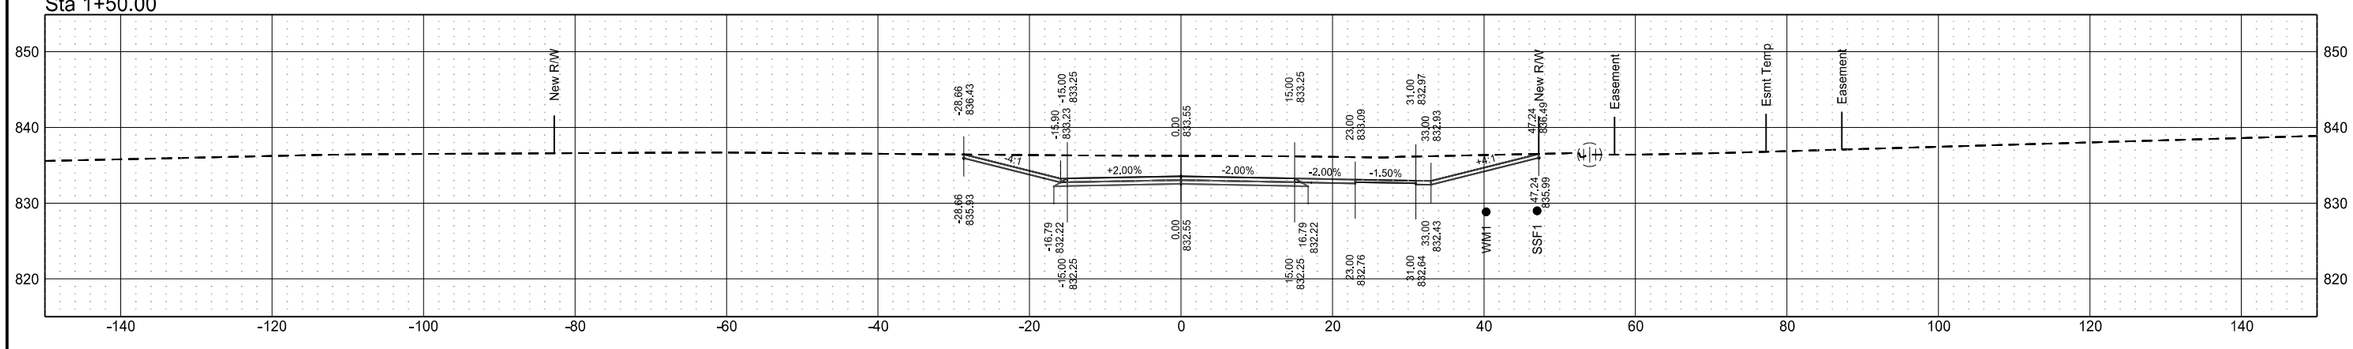



Sta 1+25.00

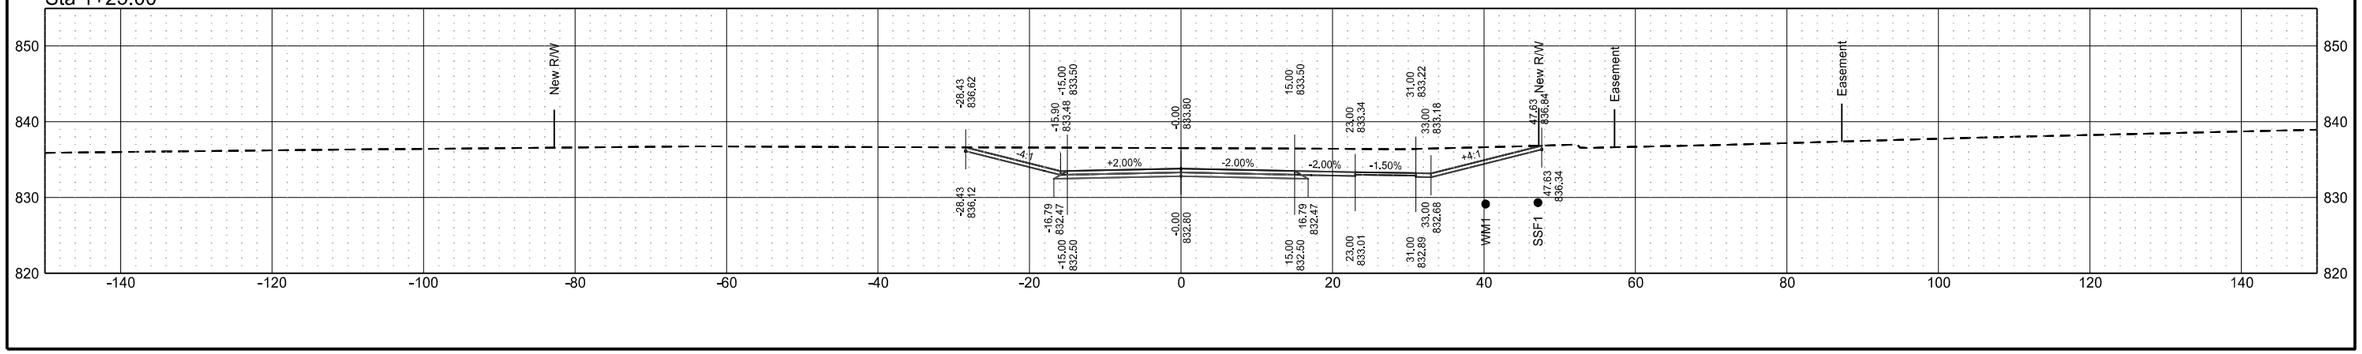


Roadway Cross Sections
Temporary Bypass Road
ND 297 (DeMers Ave) & 42nd St Grade Separation

| | STATE | PROJECT NO. | SECTION NO. | SHEET NO. |
|---|---|---|---|---|
| | ND | RCE-FTF-NHU-SU-6-297(014)000 | 200 | 123 |


Sta 2+50.00

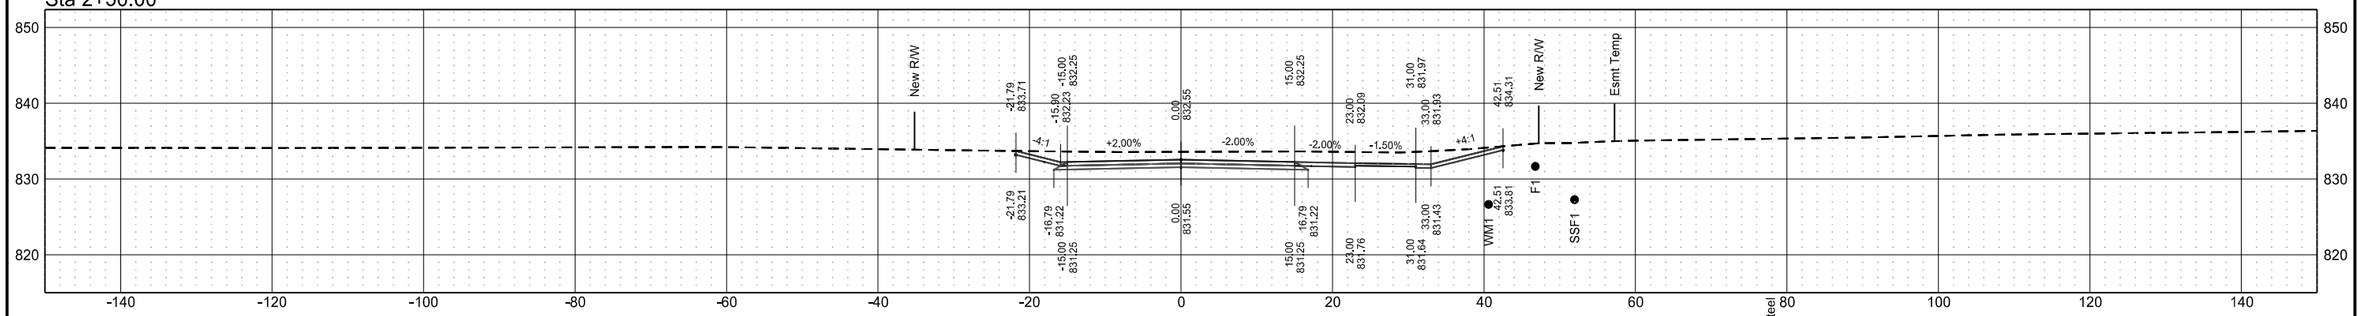


Sta 2+25.00

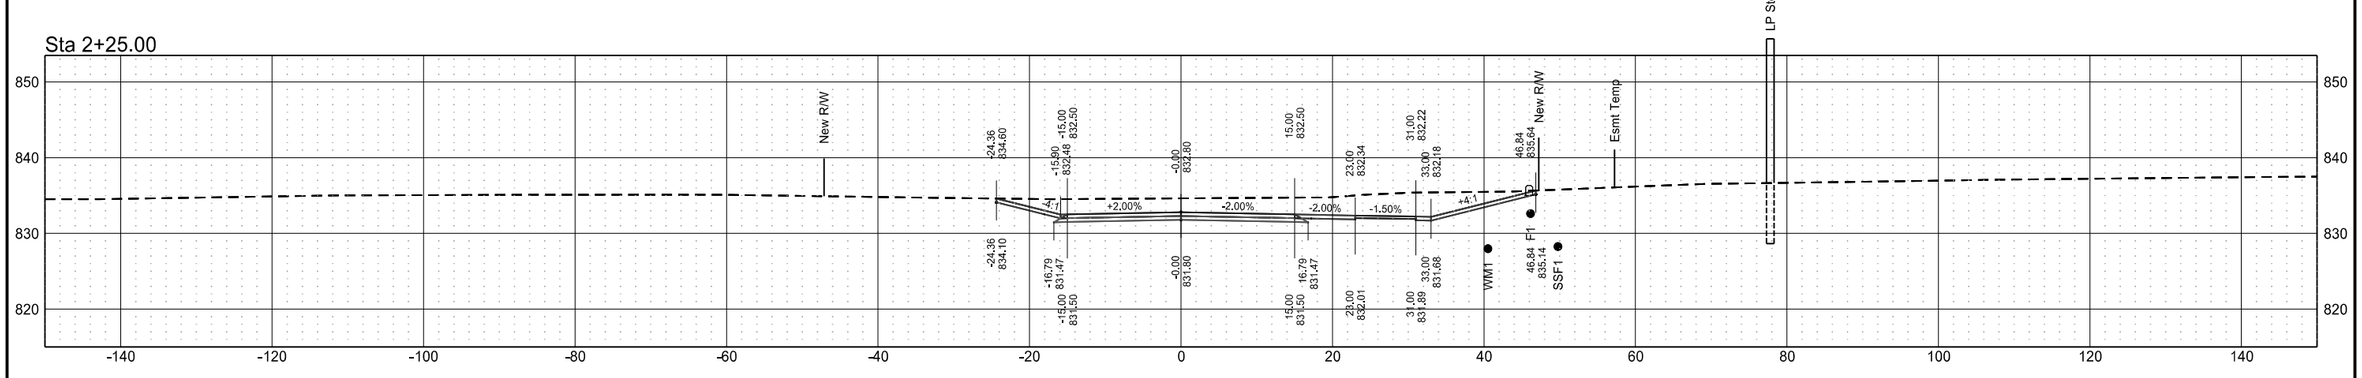



Sta 2+00.00

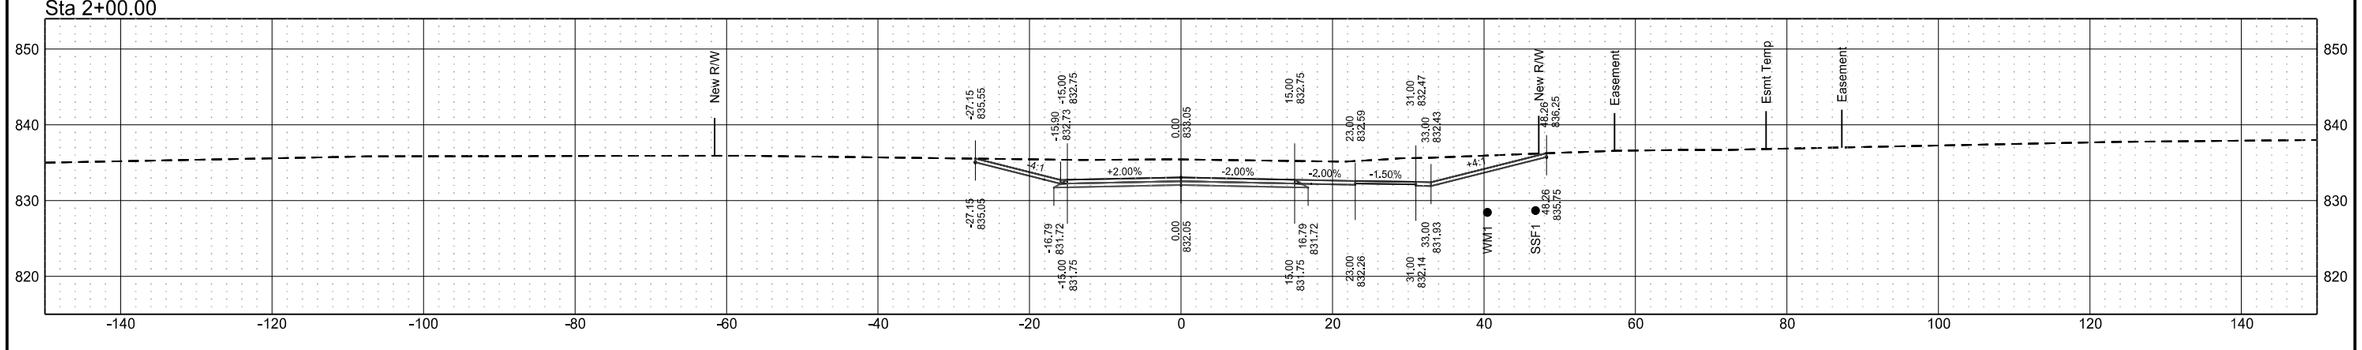


Roadway Cross Sections
Temporary Bypass Road
ND 297 (DeMers Ave) & 42nd St Grade Separation

| | STATE | PROJECT NO. | SECTION NO. | SHEET NO. |
|---|---|---|---|---|
| | ND | RCE-FTF-NHU-SU-6-297(014)000 | 200 | 124 |


Sta 3+50.00

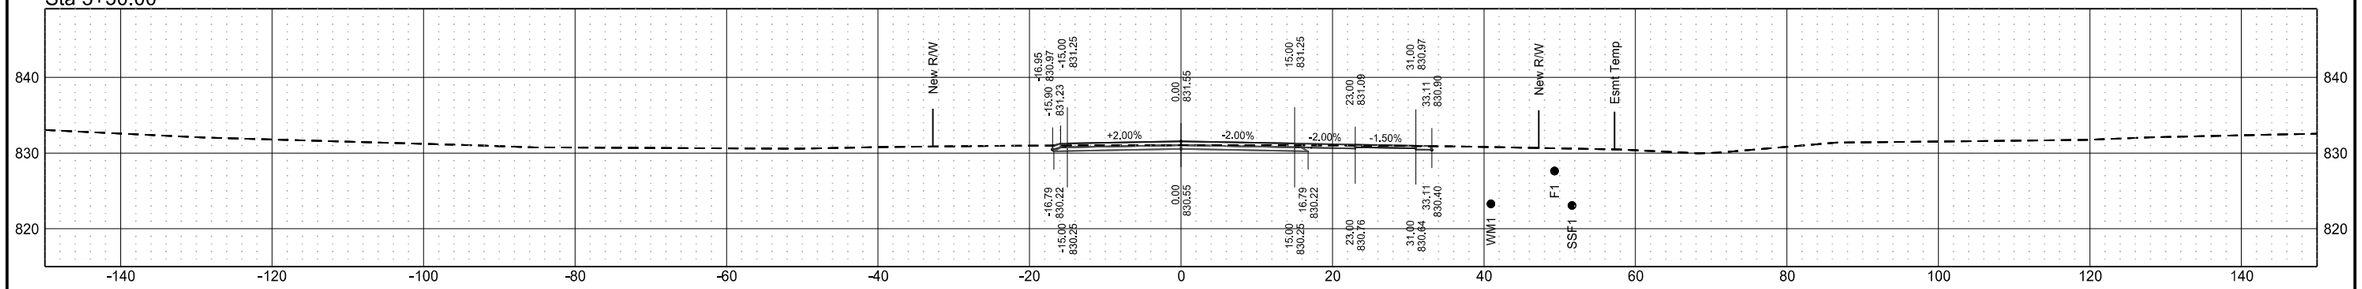



Sta 3+25.00

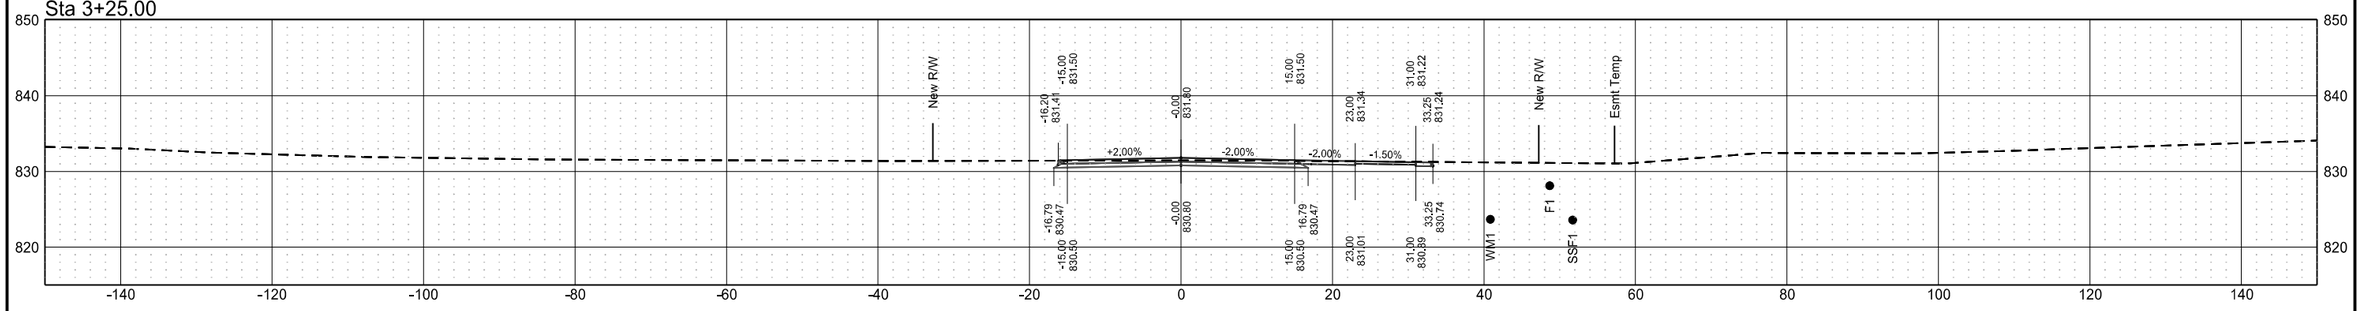


Sta 3+00.00

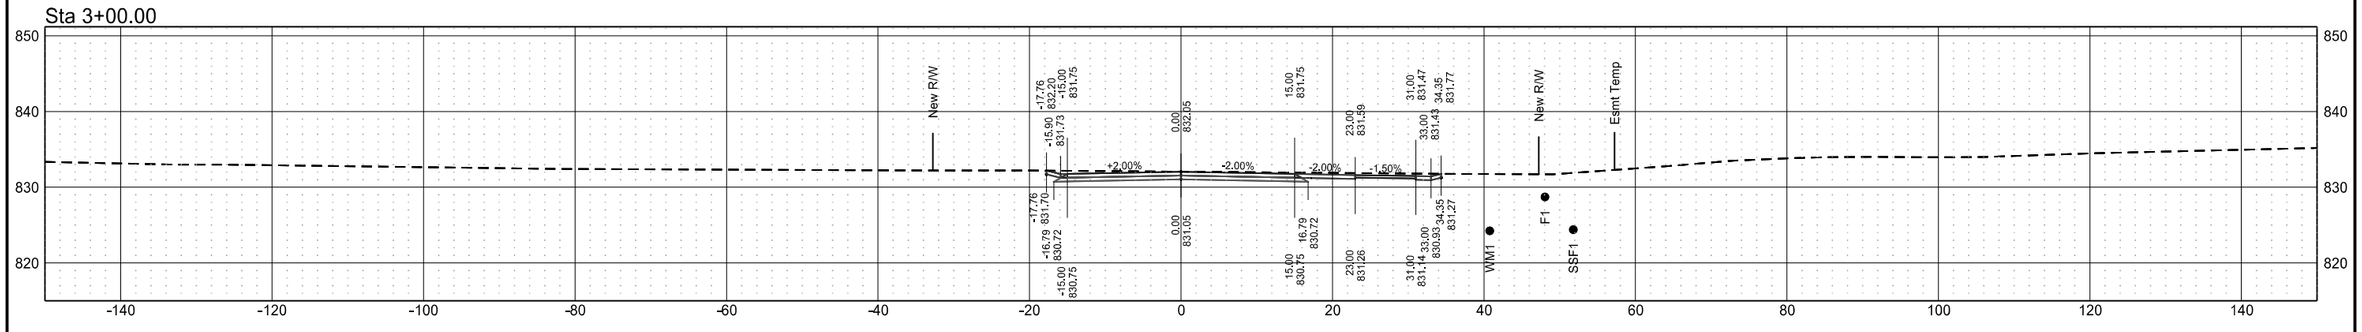



Sta 2+75.00

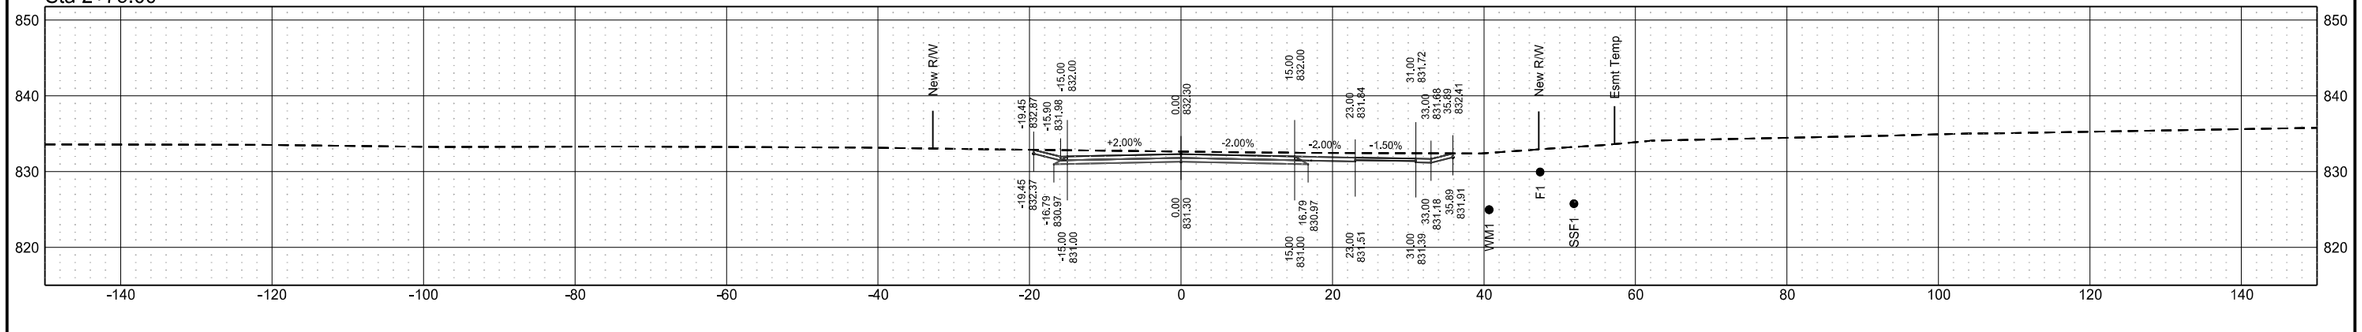


Roadway Cross Sections
Temporary Bypass Road
ND 297 (DeMers Ave) & 42nd St Grade Separation

| | STATE | PROJECT NO. | SECTION NO. | SHEET NO. |
|---|---|---|---|---|
| | ND | RCE-FTF-NHU-SU-6-297(014)000 | 200 | 125 |


Sta 3+93.74

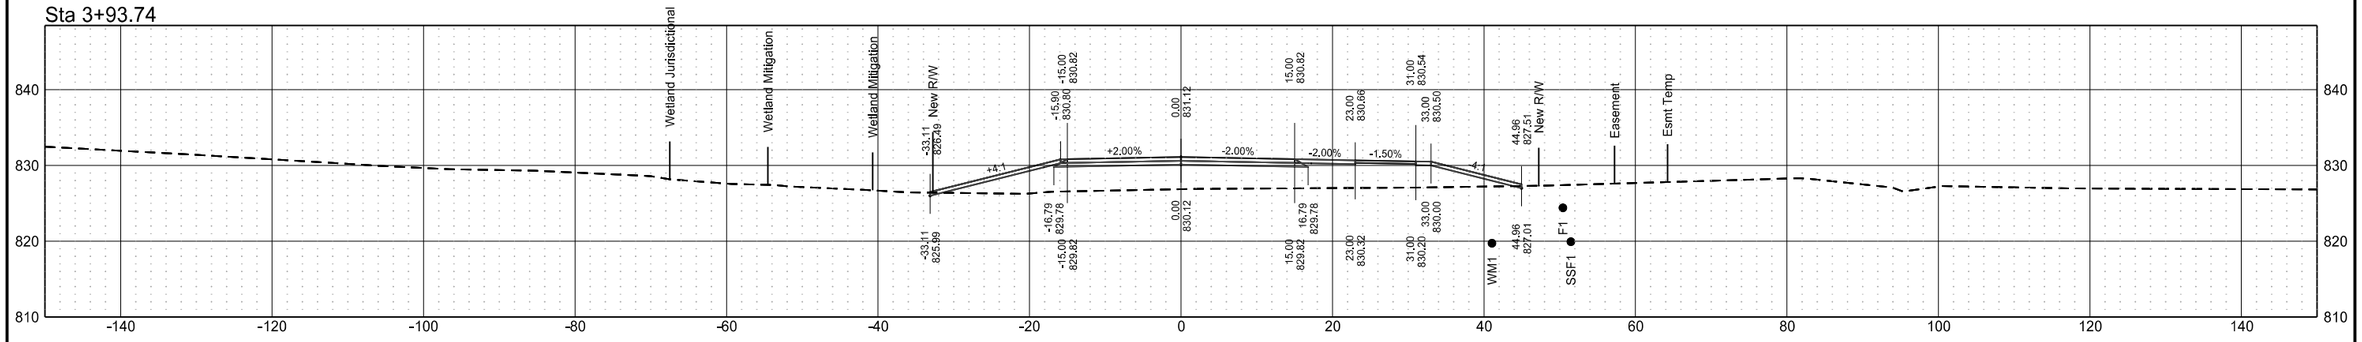


Sta 3+85.49

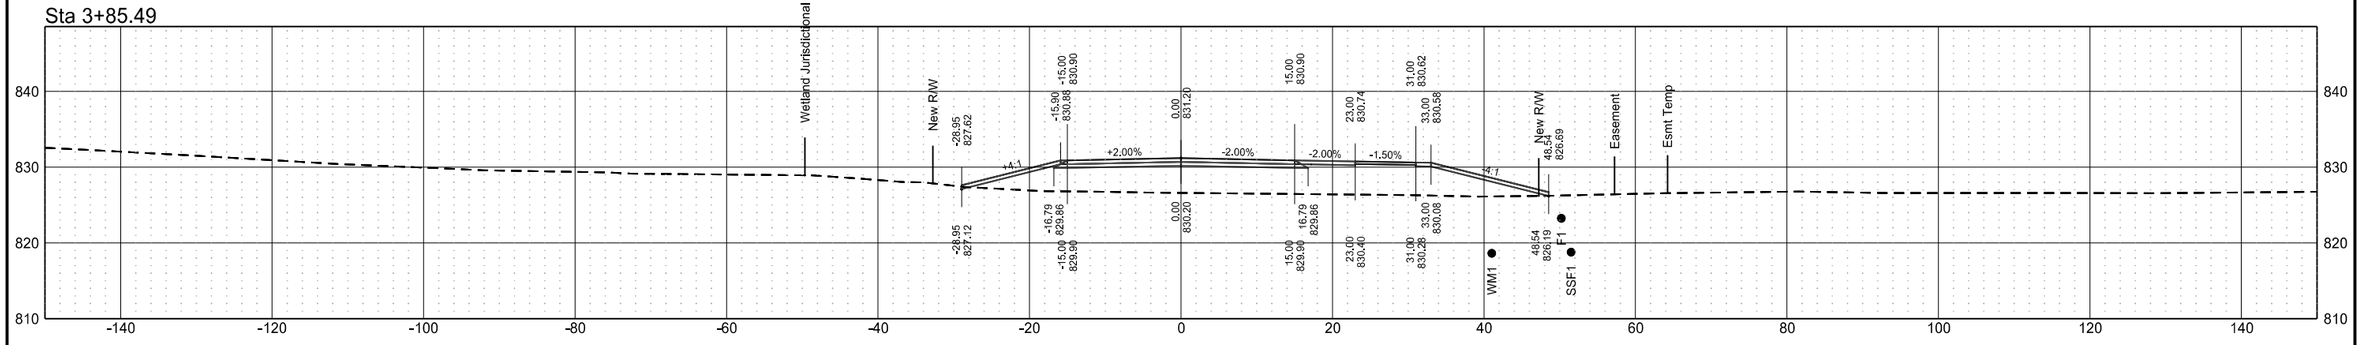



Sta 3+75.00

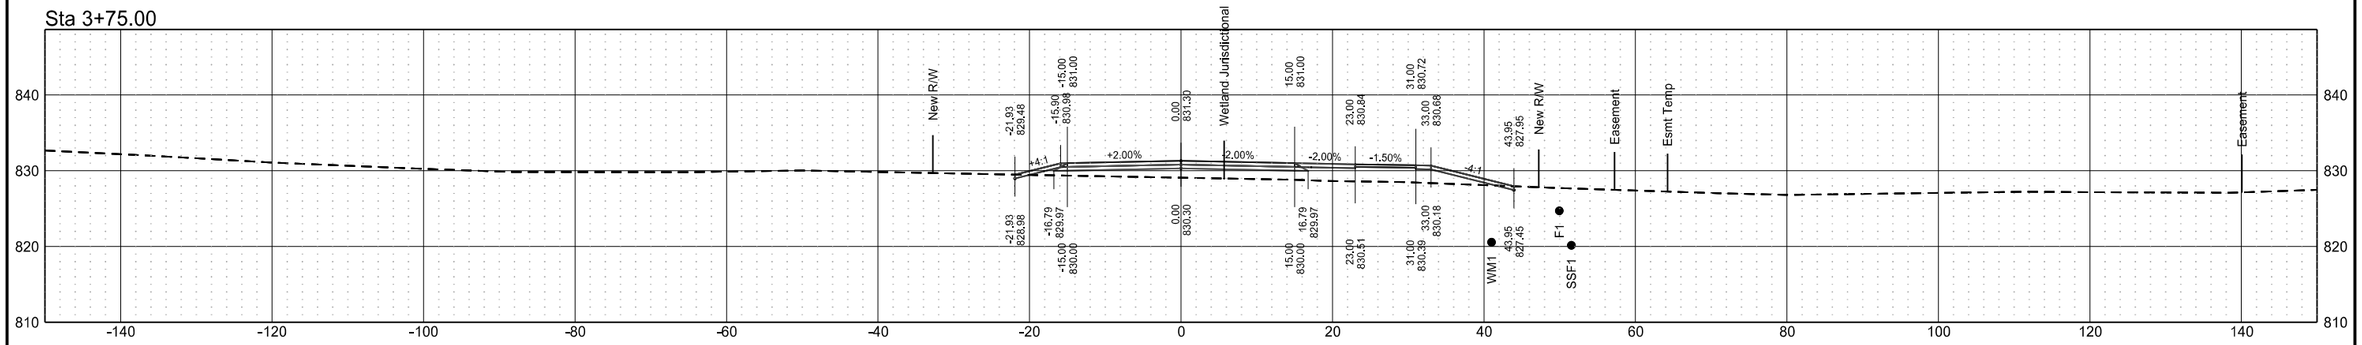


Roadway Cross Sections
Temporary Bypass Road
ND 297 (DeMers Ave) & 42nd St Grade Separation

| | STATE | PROJECT NO. | SECTION NO. | SHEET NO. |
|---|---|---|---|---|
| | ND | RCE-FTF-NHU-SU-6-297(014)000 | 200 | 126 |


Sta 4+50.00

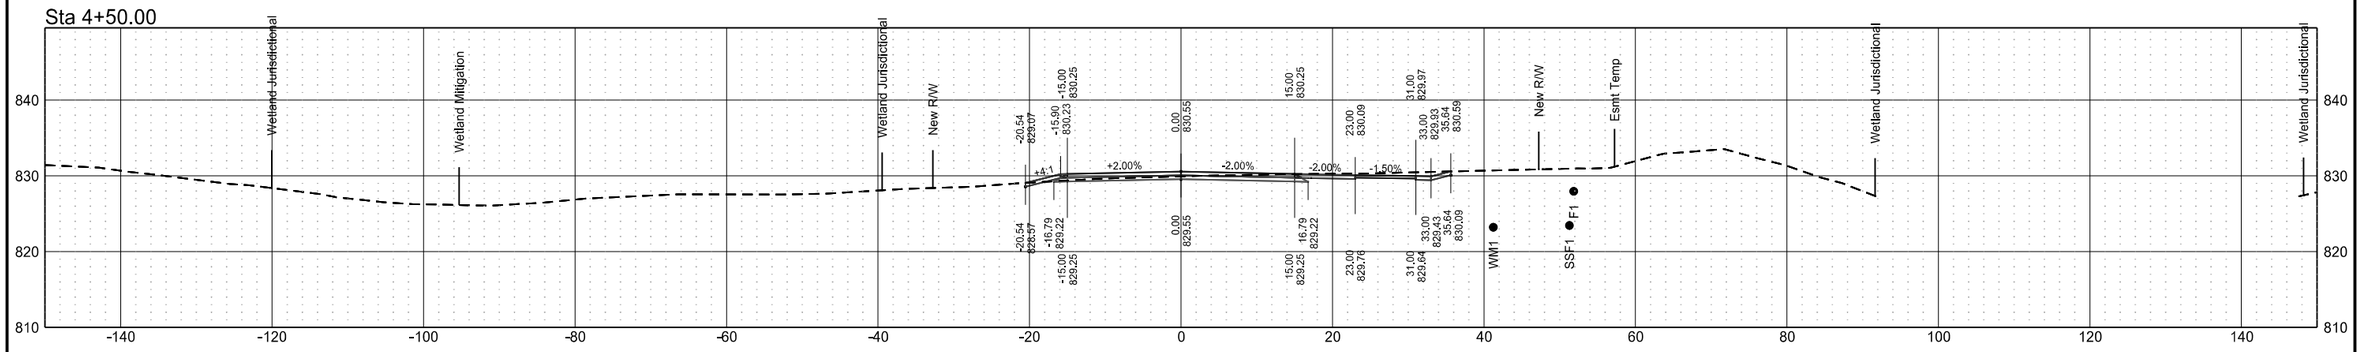


Sta 4+25.00

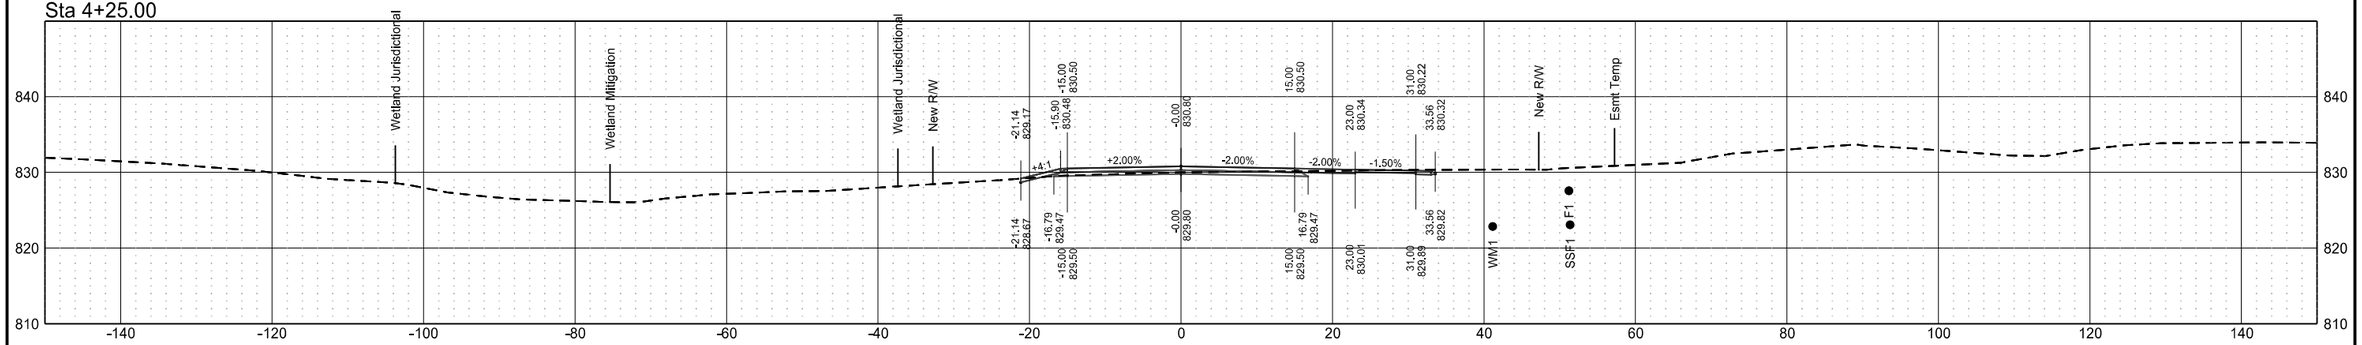



Sta 4+00.00

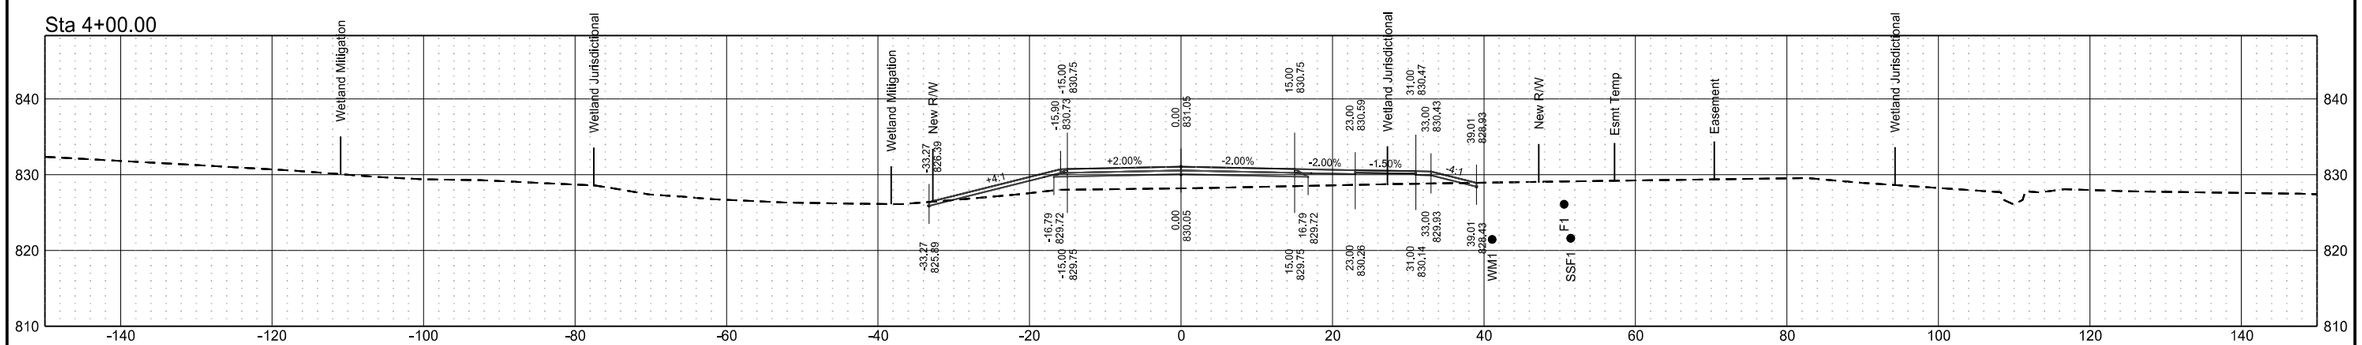


Roadway Cross Sections
Temporary Bypass Road
ND 297 (DeMers Ave) & 42nd St Grade Separation

| | STATE | PROJECT NO. | SECTION NO. | SHEET NO. |
|---|---|---|---|---|
| | ND | RCE-FTF-NHU-SU-6-297(014)000 | 200 | 127 |


Sta 5+25.00

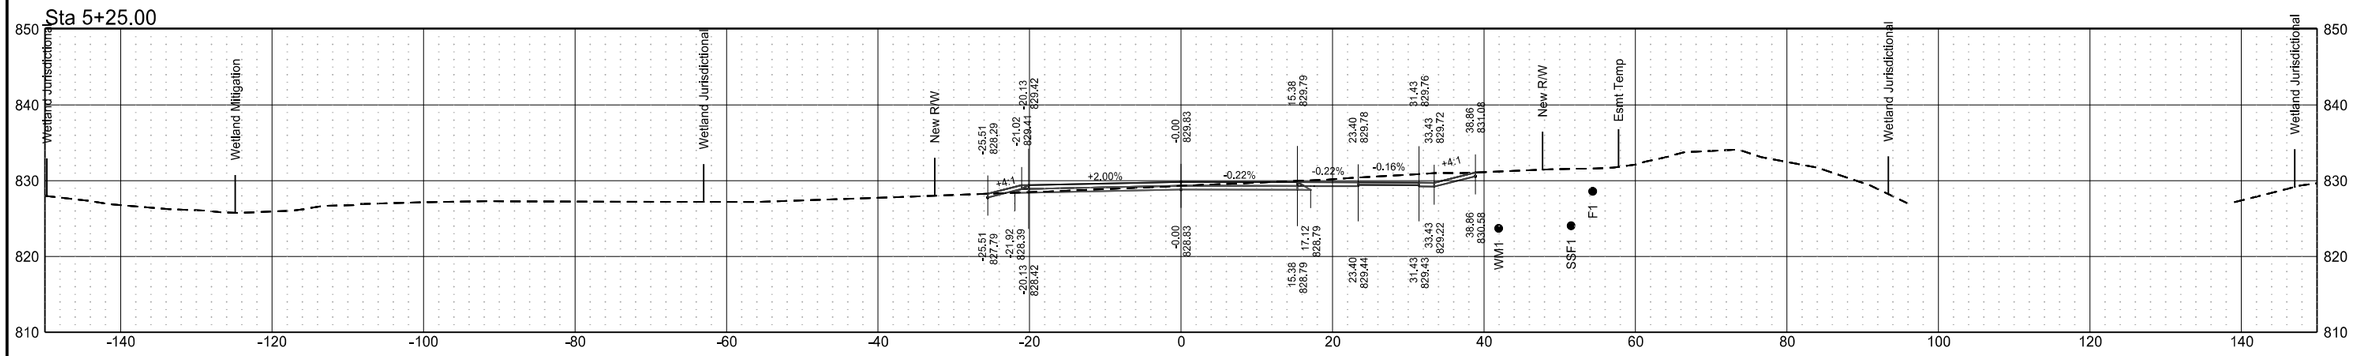


Sta 5+00.00

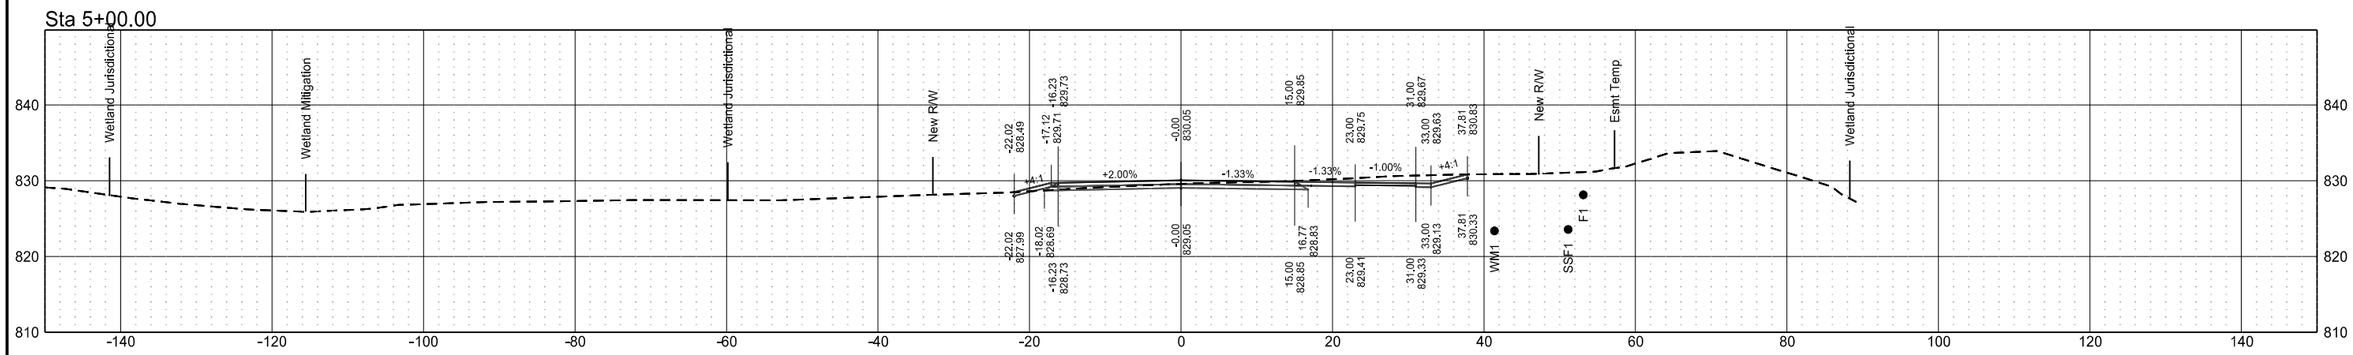



Sta 4+75.00

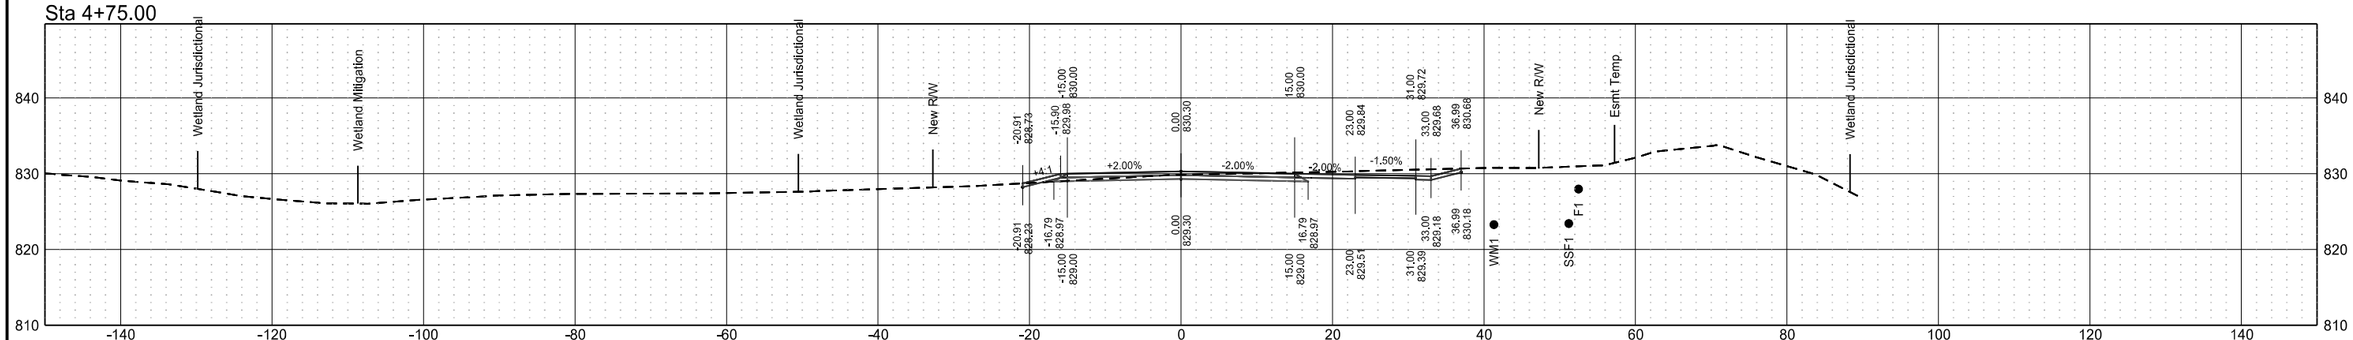


Roadway Cross Sections
Temporary Bypass Road
ND 297 (DeMers Ave) & 42nd St Grade Separation

| | STATE | PROJECT NO. | SECTION NO. | SHEET NO. |
|---|---|---|---|---|
| | ND | RCE-FTF-NHU-SU-6-297(014)000 | 200 | 128 |


Sta 6+00.00

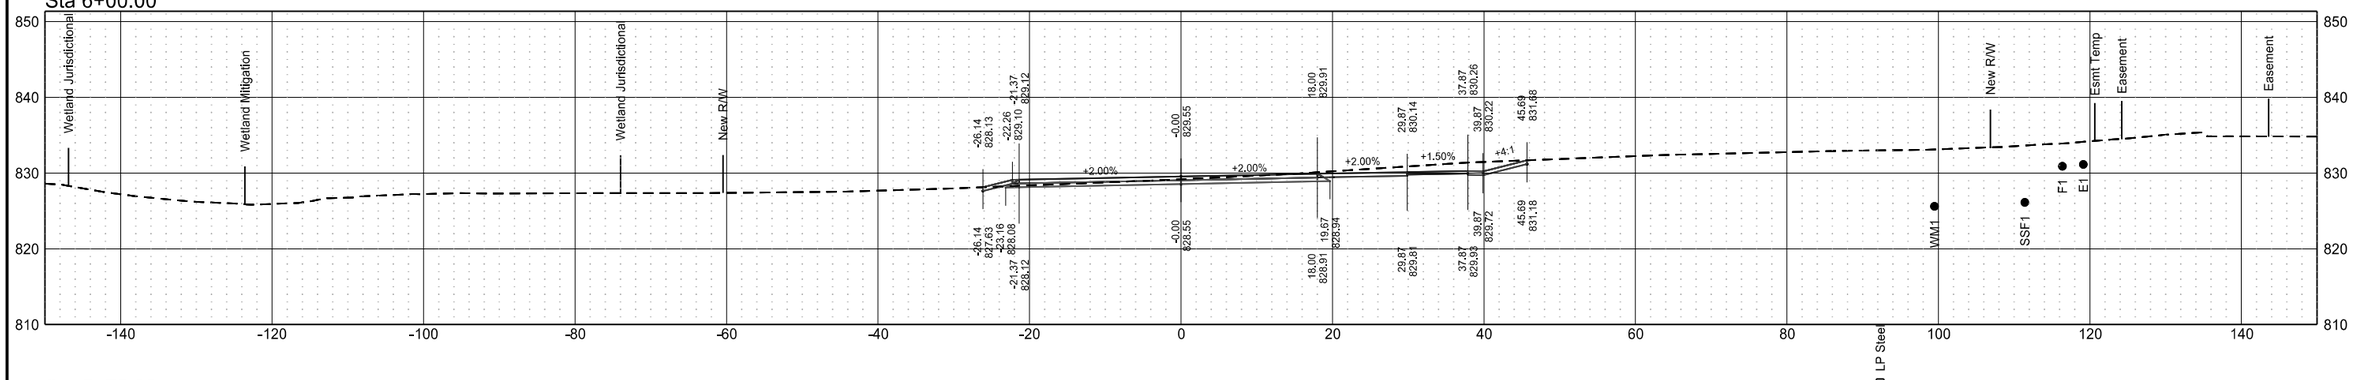


Sta 5+75.00

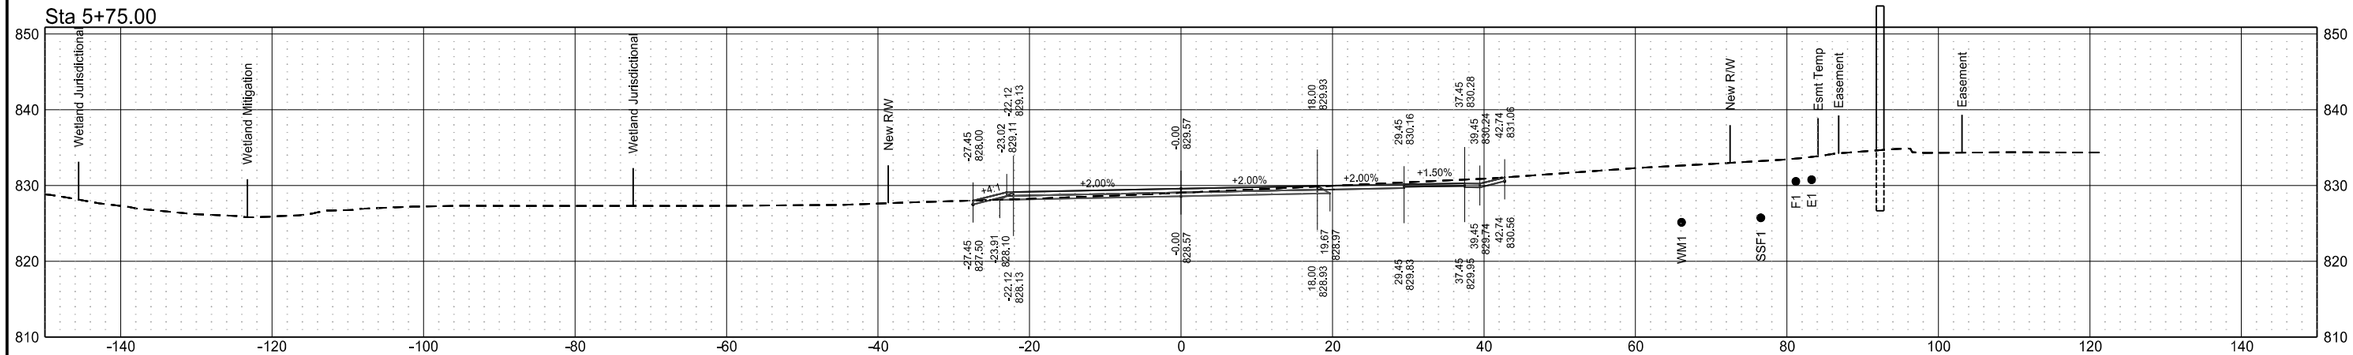



Sta 5+50.00

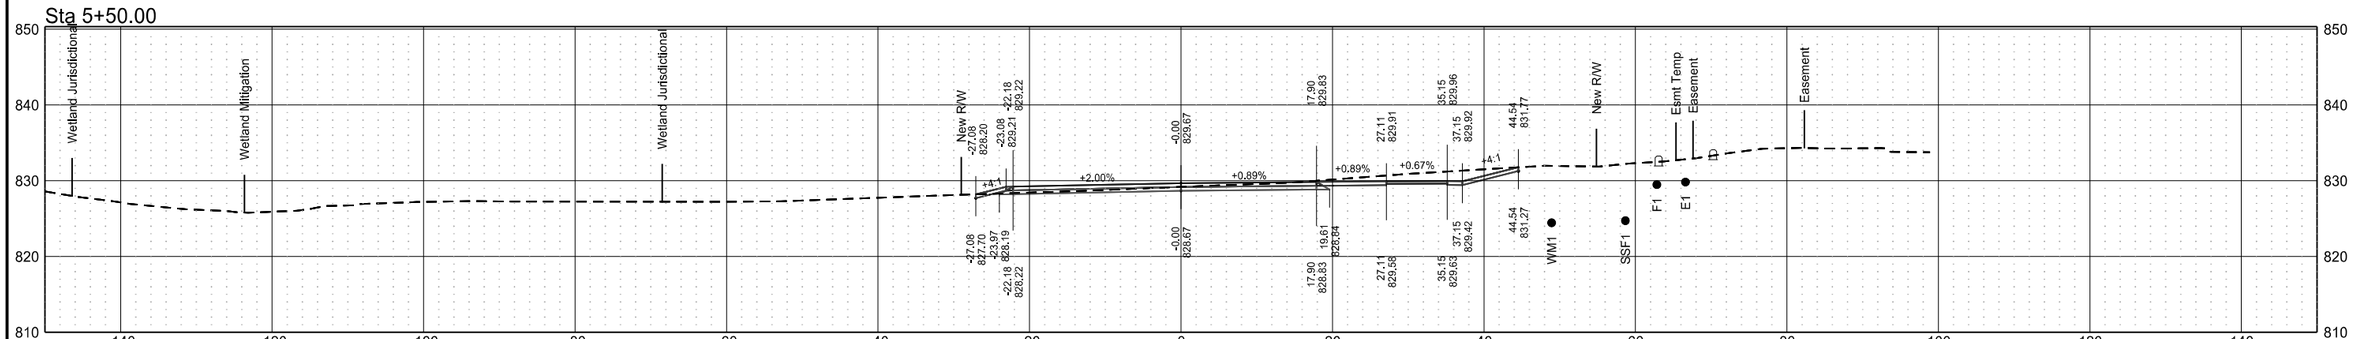


Roadway Cross Sections
Temporary Bypass Road
ND 297 (DeMers Ave) & 42nd St Grade Separation

| | STATE | PROJECT NO. | SECTION NO. | SHEET NO. |
|---|---|---|---|---|
| | ND | RCE-FTF-NHU-SU-6-297(014)000 | 200 | 129 |


Sta 6+75.00

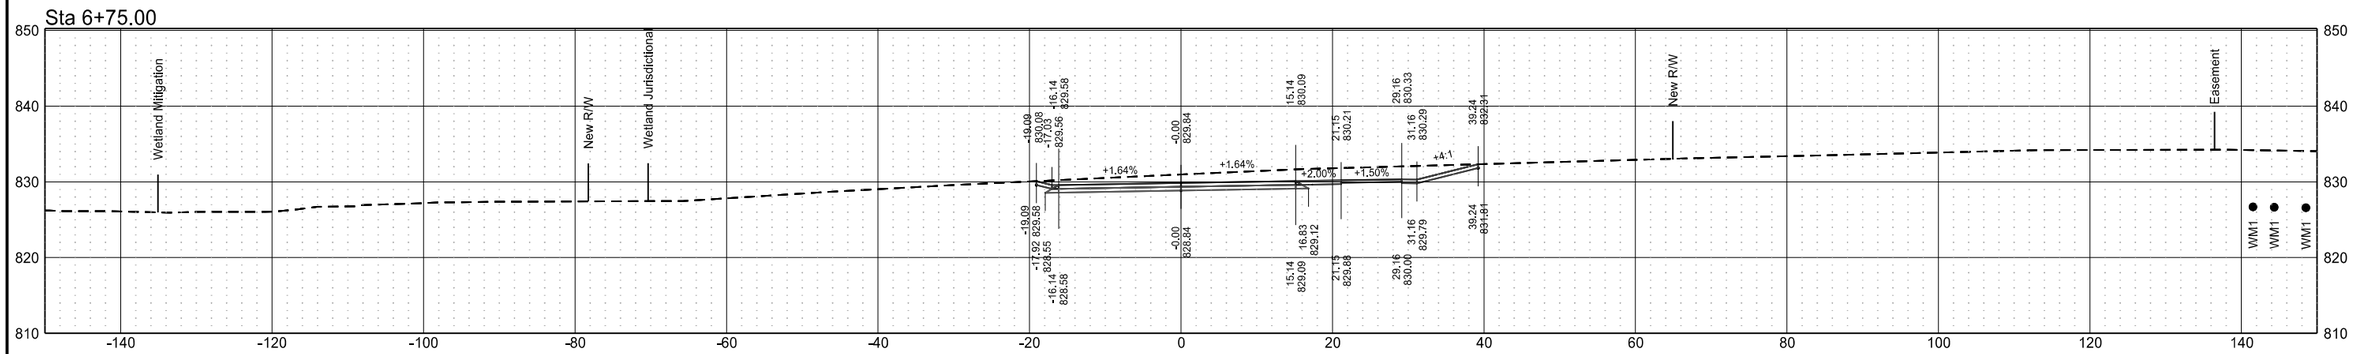


Sta 6+50.00

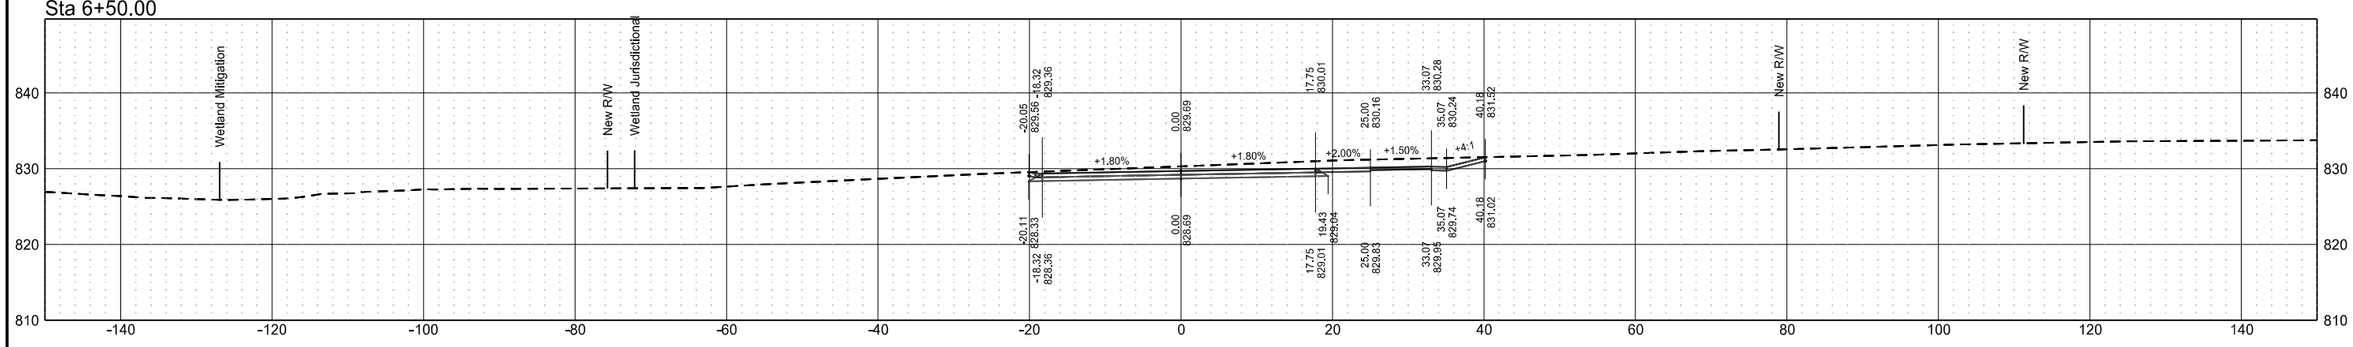



Sta 6+25.00

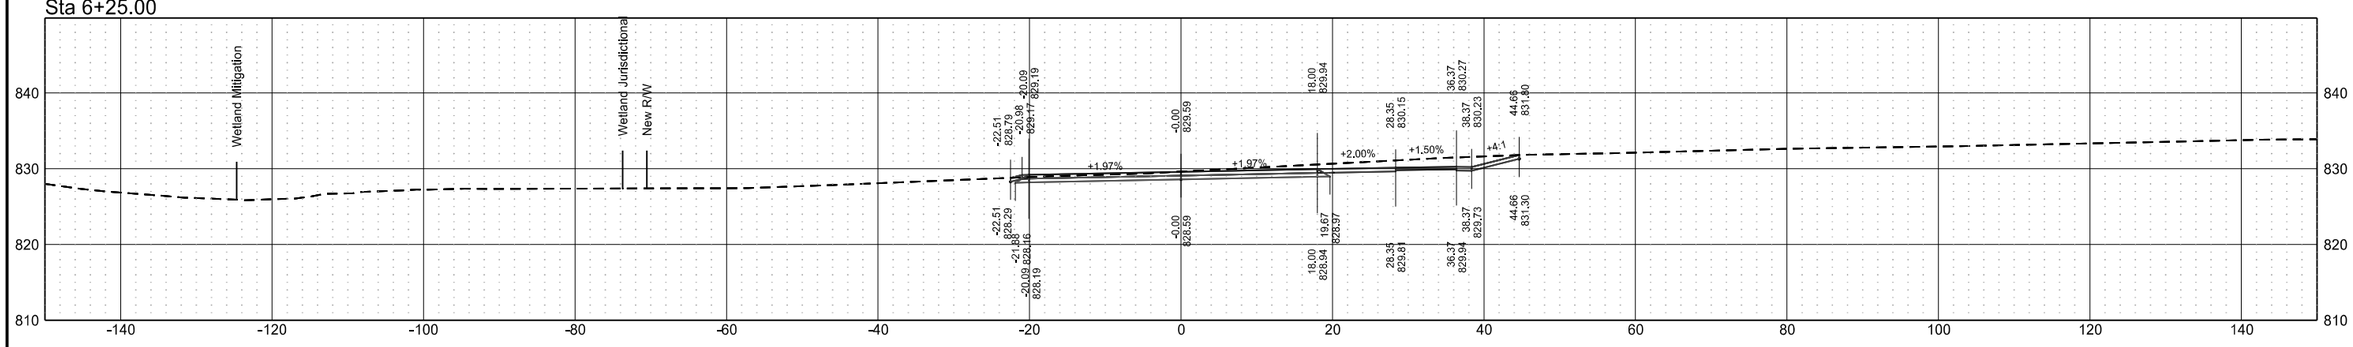


Roadway Cross Sections
Temporary Bypass Road
ND 297 (DeMers Ave) & 42nd St Grade Separation

| | STATE | PROJECT NO. | SECTION NO. | SHEET NO. |
|---|---|---|---|---|
| | ND | RCE-FTF-NHU-SU-6-297(014)000 | 200 | 130 |


Sta 7+50.00

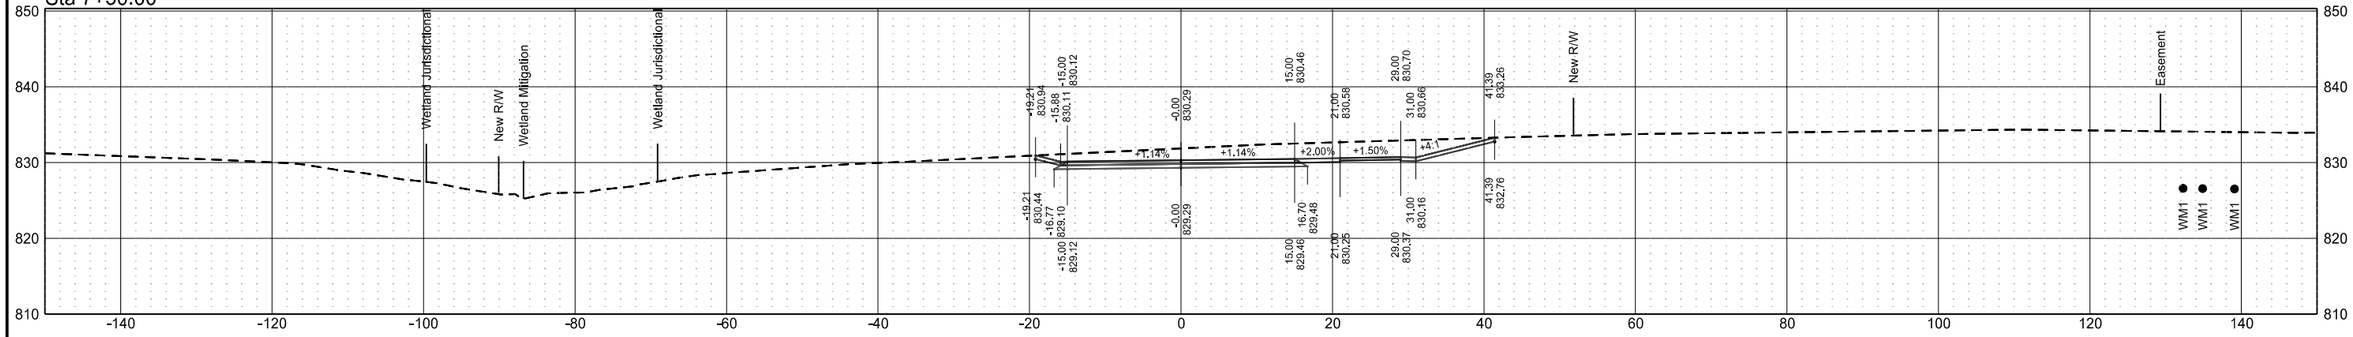


Sta 7+25.00

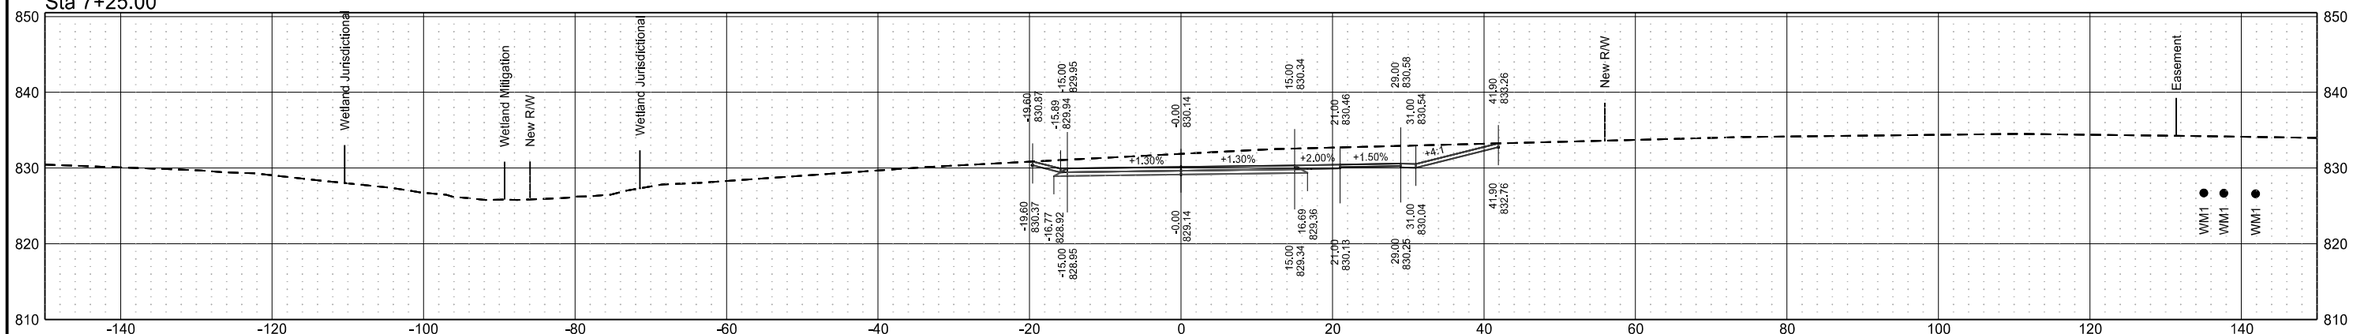



Sta 7+00.00

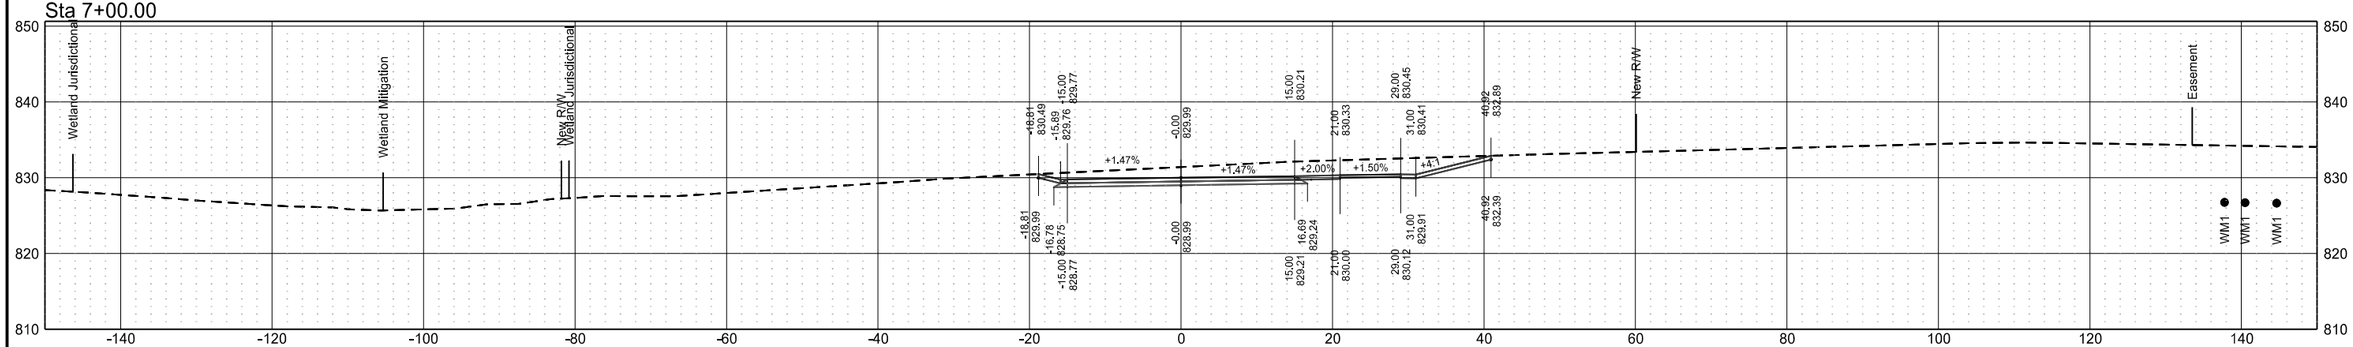


Roadway Cross Sections
Temporary Bypass Road
ND 297 (DeMers Ave) & 42nd St Grade Separation

| | STATE | PROJECT NO. | SECTION NO. | SHEET NO. |
|---|---|---|---|---|
| | ND | RCE-FTF-NHU-SU-6-297(014)000 | 200 | 131 |


Sta 8+25.00

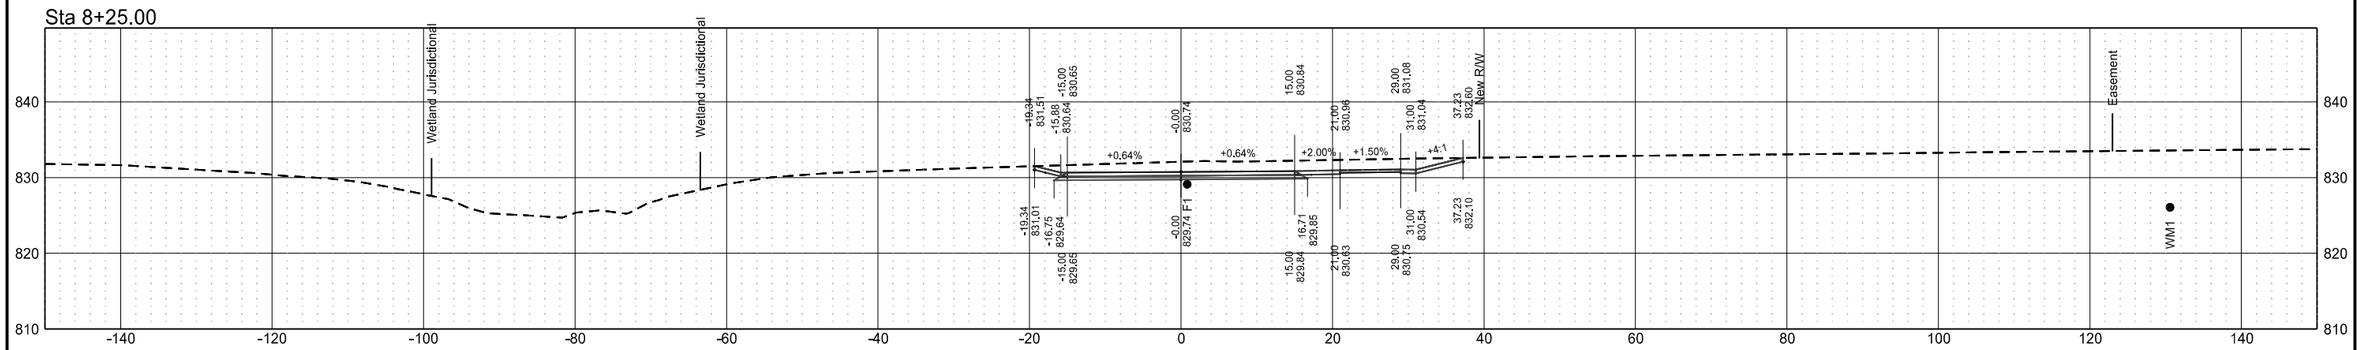


Sta 8+00.00

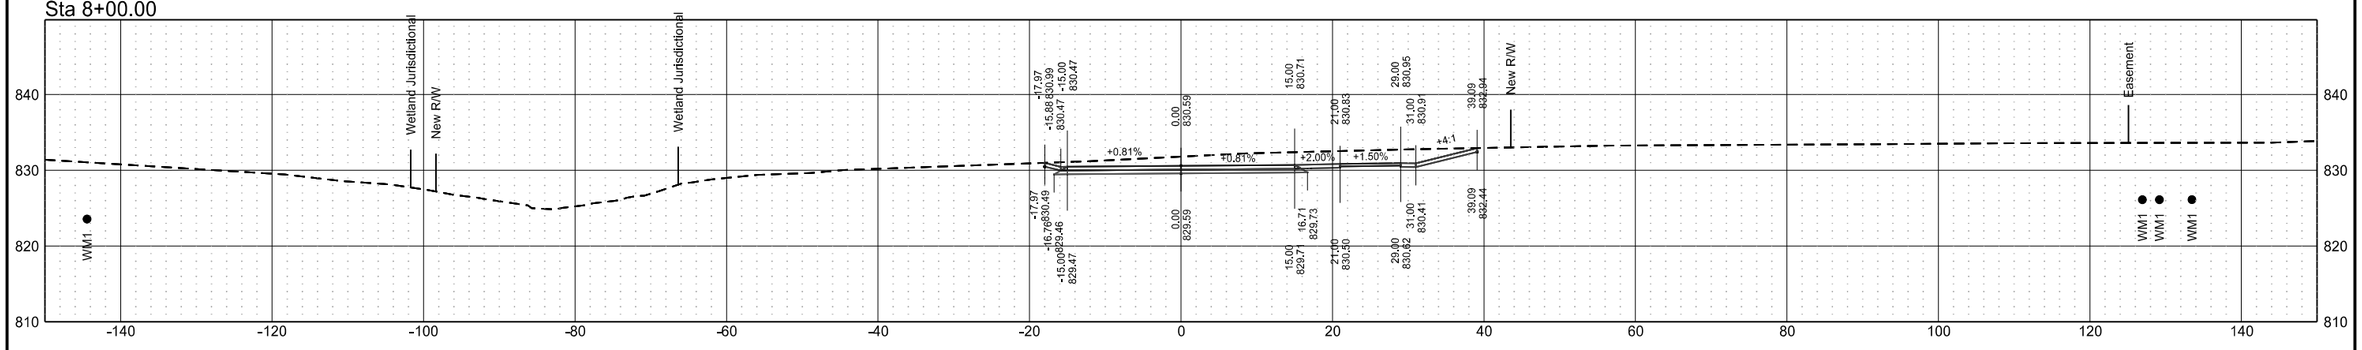



Sta 7+75.00

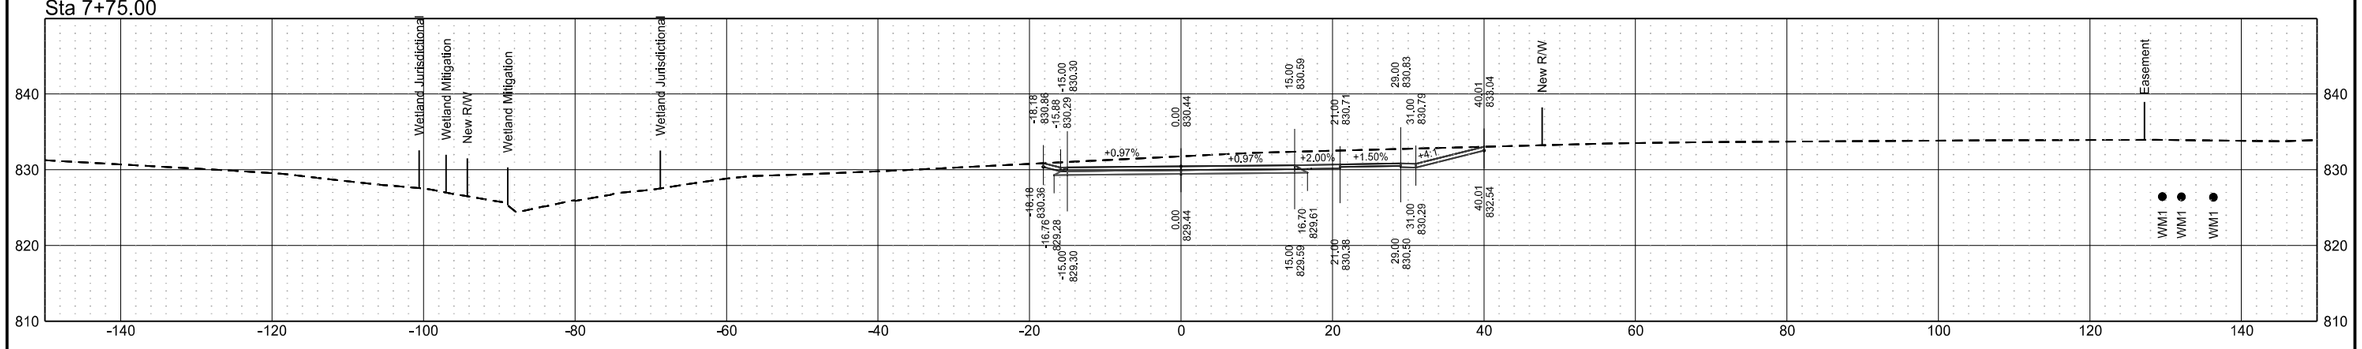


Roadway Cross Sections
Temporary Bypass Road
ND 297 (DeMers Ave) & 42nd St Grade Separation

| | STATE | PROJECT NO. | SECTION NO. | SHEET NO. |
|---|---|---|---|---|
| | ND | RCE-FTF-NHU-SU-6-297(014)000 | 200 | 132 |


Sta 10+00.00

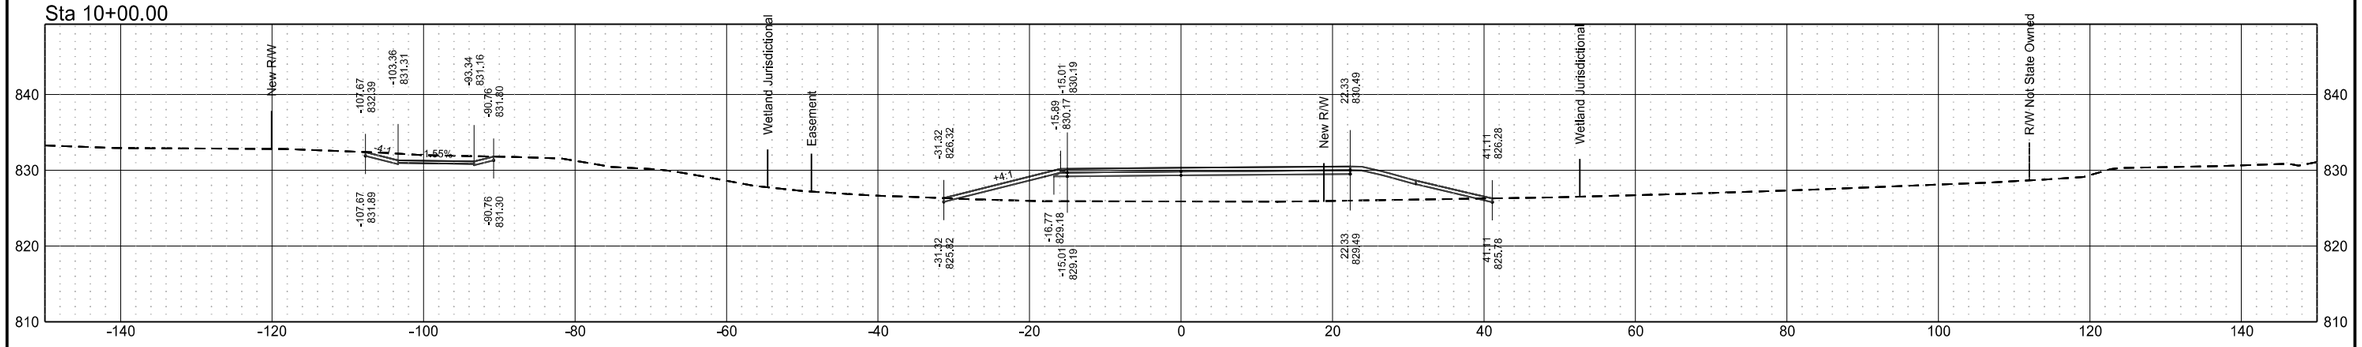


Sta 9+75.00

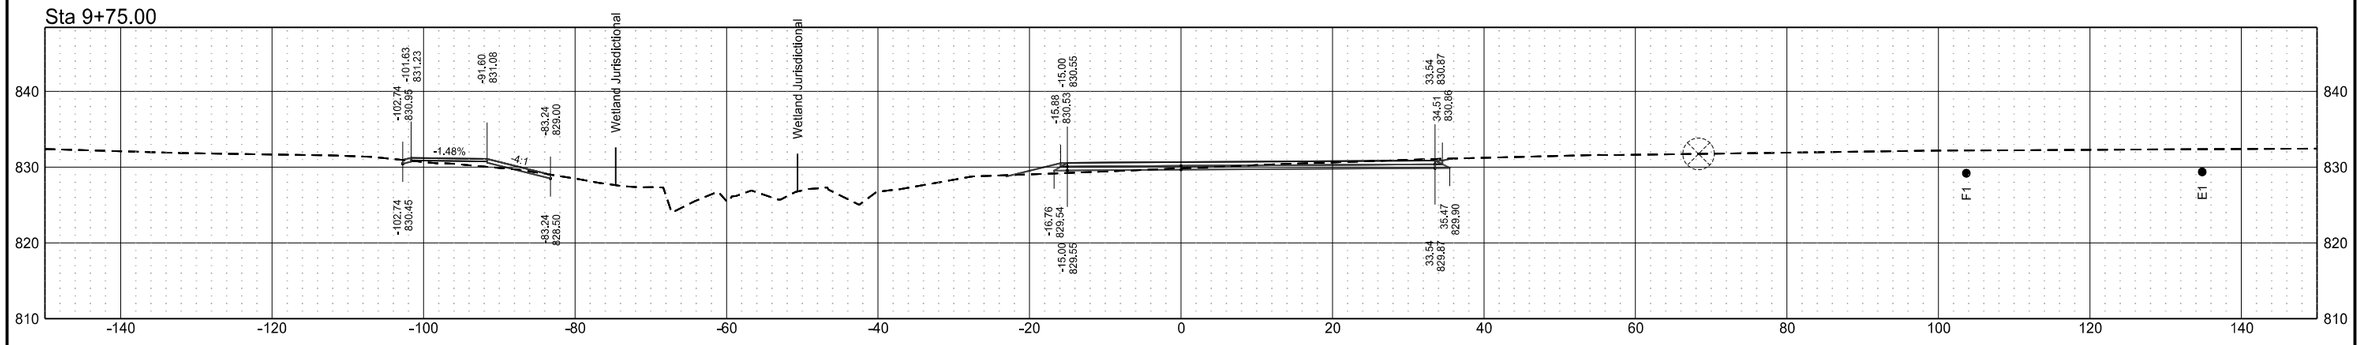



Sta 8+50.00

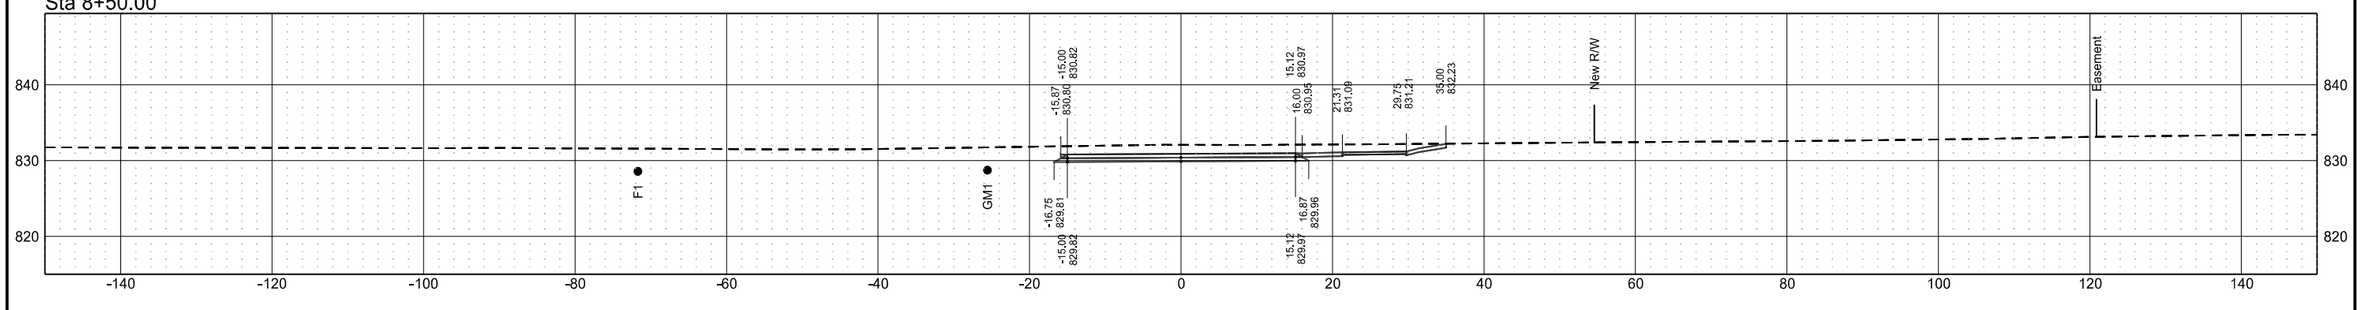


Roadway Cross Sections
Temporary Bypass Road
ND 297 (DeMers Ave) & 42nd St Grade Separation

| | STATE | PROJECT NO. | SECTION NO. | SHEET NO. |
|---|---|---|---|---|
| | ND | RCE-FTF-NHU-SU-6-297(014)000 | 200 | 133 |


Sta 10+75.00

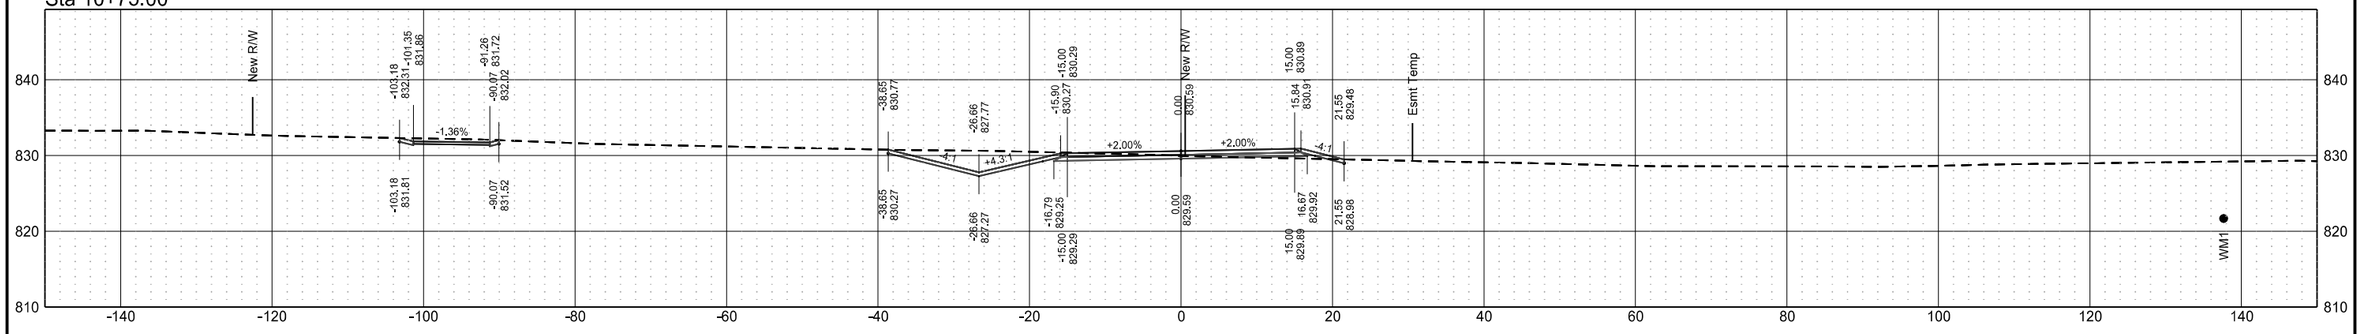


Sta 10+50.00

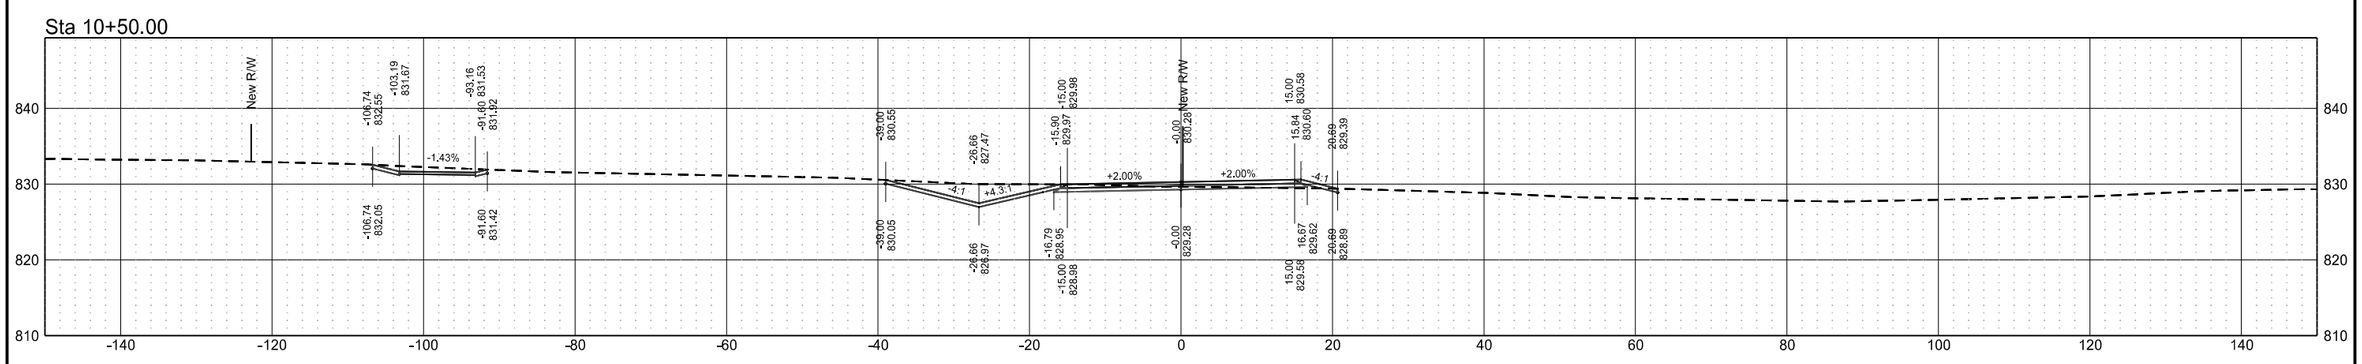



Sta 10+25.00

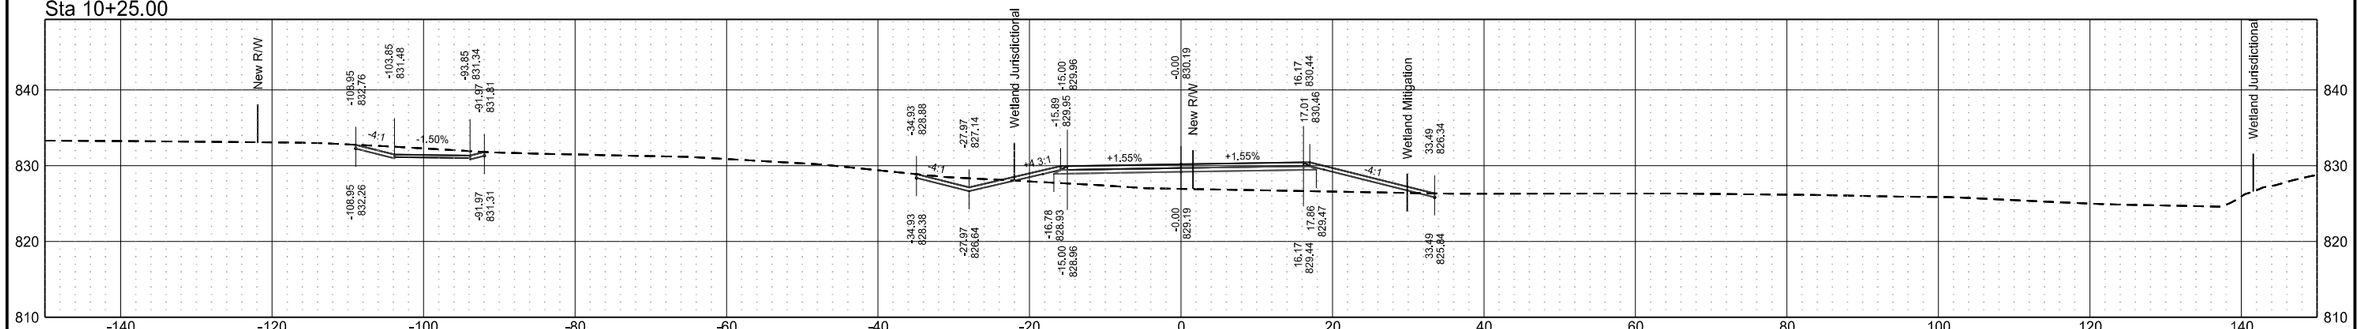


Roadway Cross Sections
Temporary Bypass Road
ND 297 (DeMers Ave) & 42nd St Grade Separation

| | STATE | PROJECT NO. | SECTION NO. | SHEET NO. |
|---|---|---|---|---|
| | ND | RCE-FTF-NHU-SU-6-297(014)000 | 200 | 134 |


Sta 11+50.00

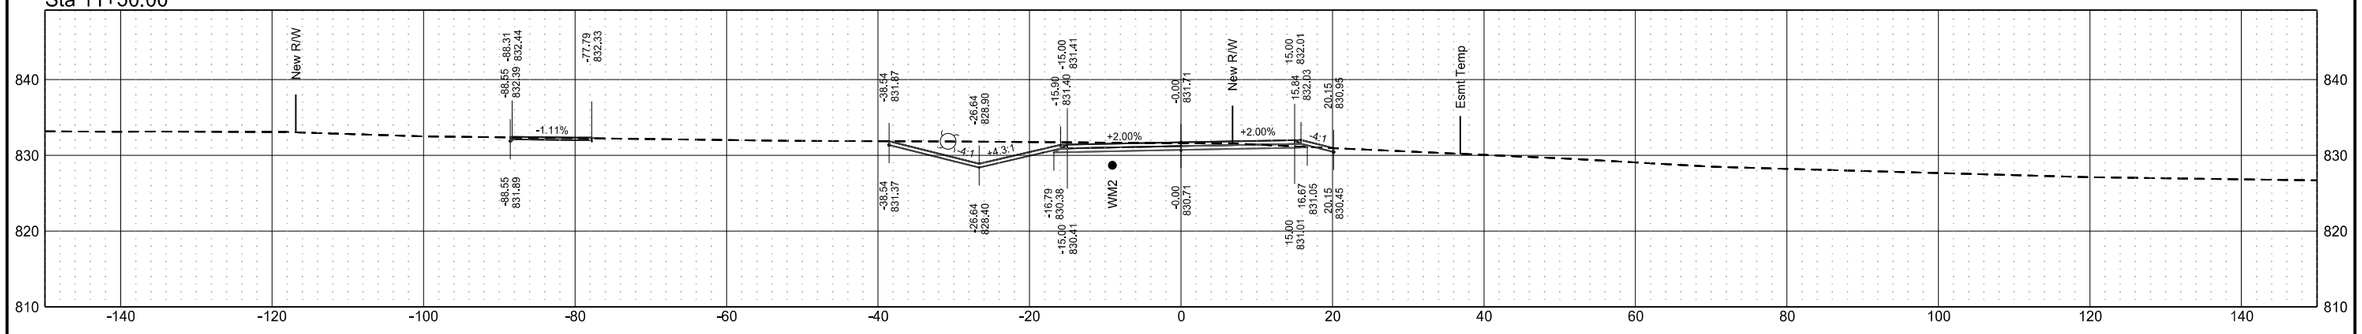


Sta 11+25.00

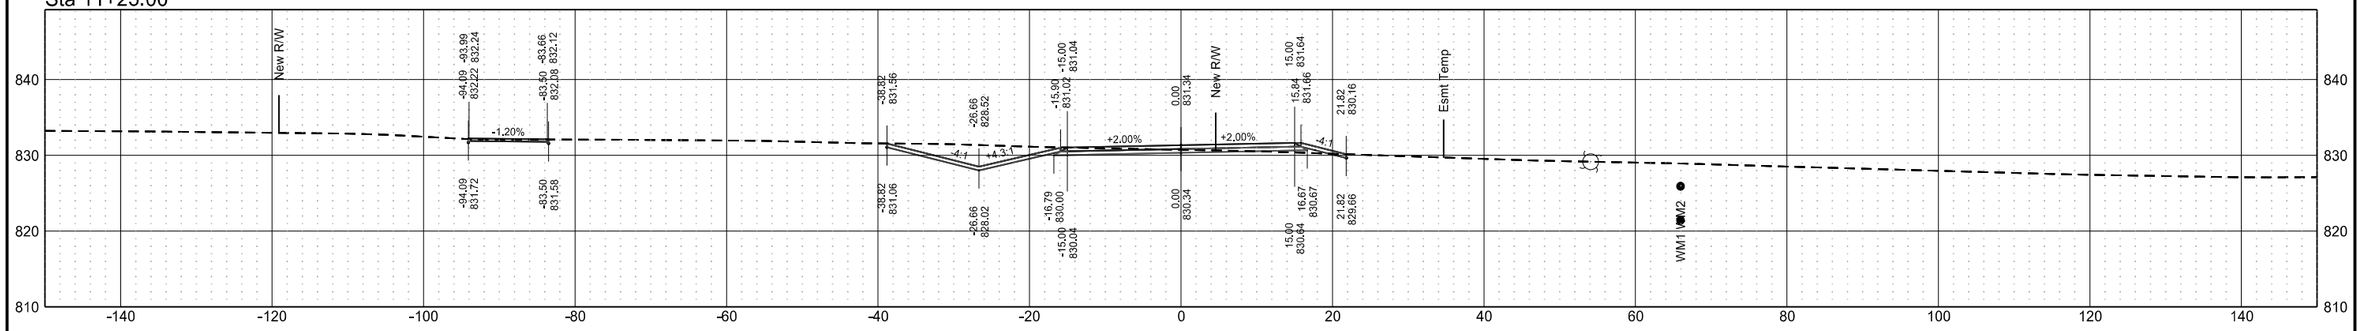



Sta 11+00.00

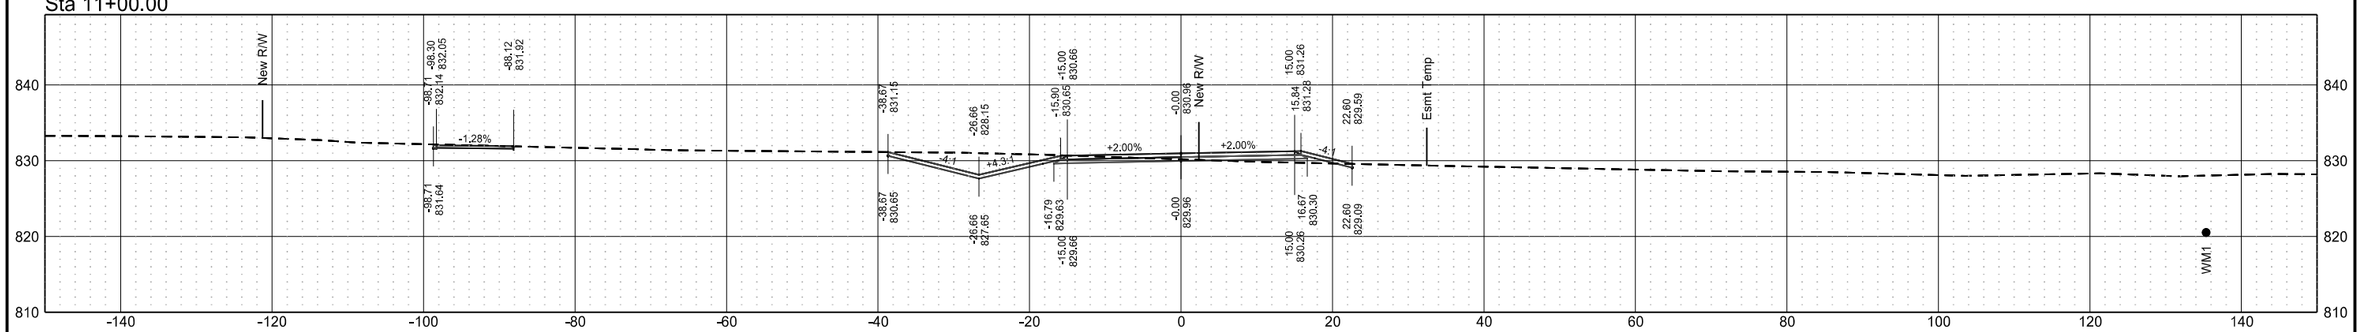


Roadway Cross Sections
Temporary Bypass Road
ND 297 (DeMers Ave) & 42nd St Grade Separation

| | STATE | PROJECT NO. | SECTION NO. | SHEET NO. |
|---|---|---|---|---|
| | ND | RCE-FTF-NHU-SU-6-297(014)000 | 200 | 135 |


Sta 12+25.00

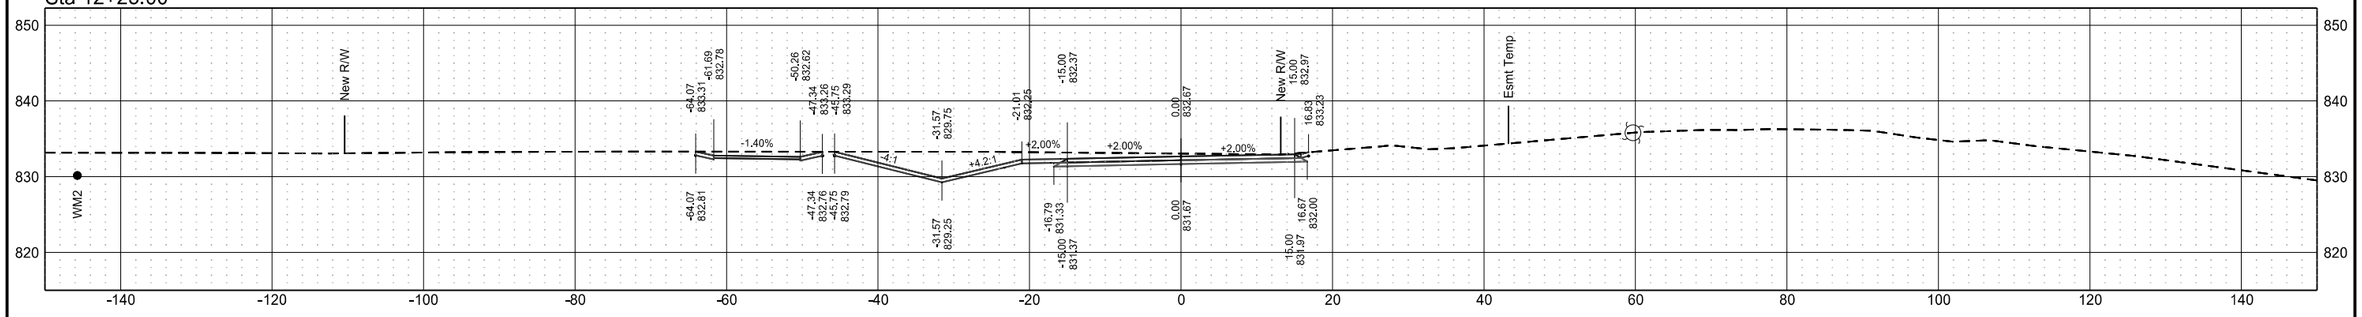


Sta 12+00.00

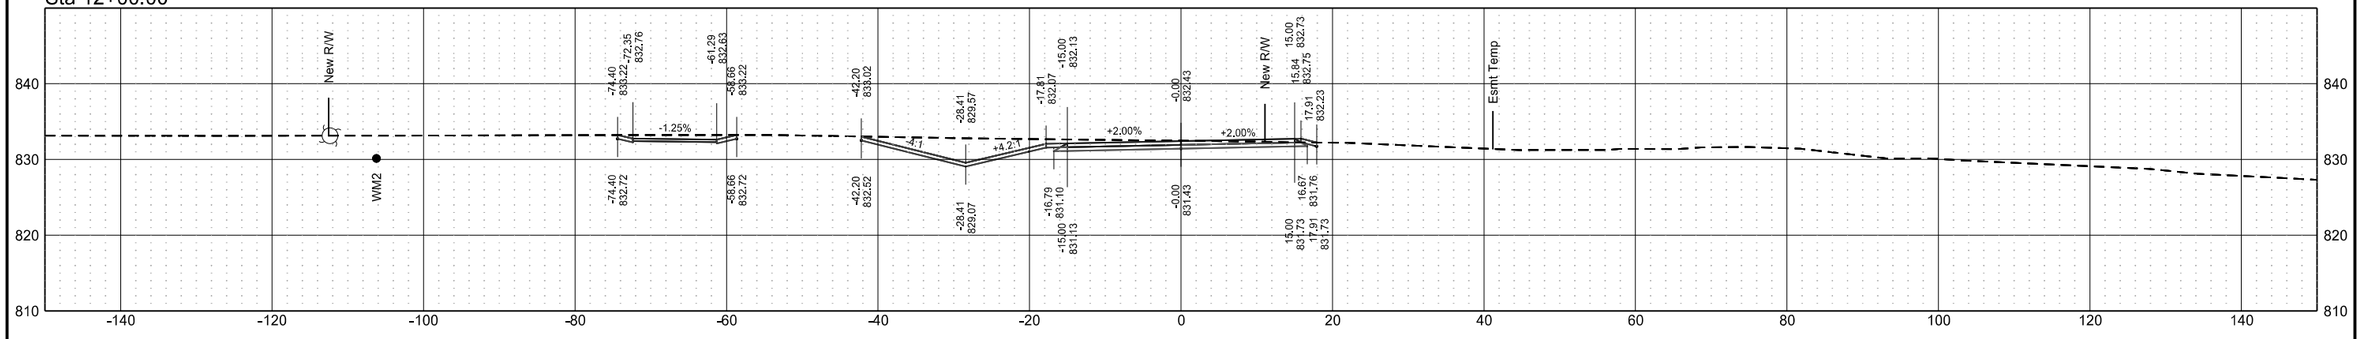



Sta 11+75.00

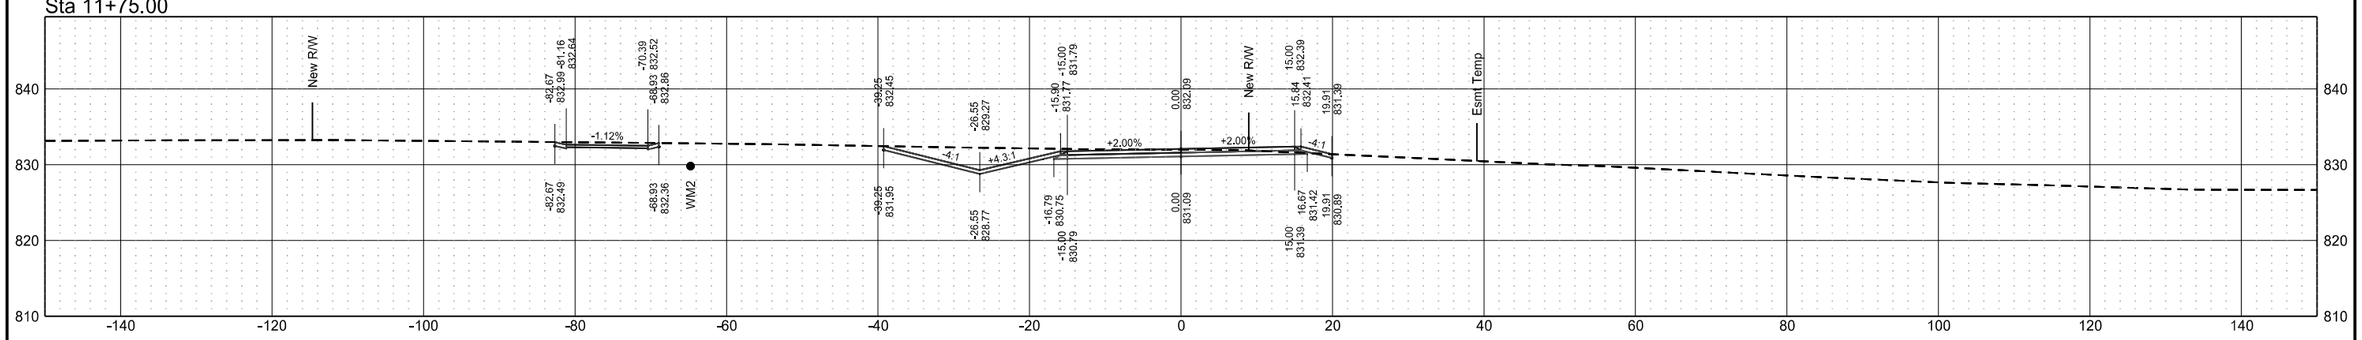


Roadway Cross Sections
Temporary Bypass Road
ND 297 (DeMers Ave) & 42nd St Grade Separation

| | STATE | PROJECT NO. | SECTION NO. | SHEET NO. |
|---|---|---|---|---|
| | ND | RCE-FTF-NHU-SU-6-297(014)000 | 200 | 136 |


Sta 13+00.00

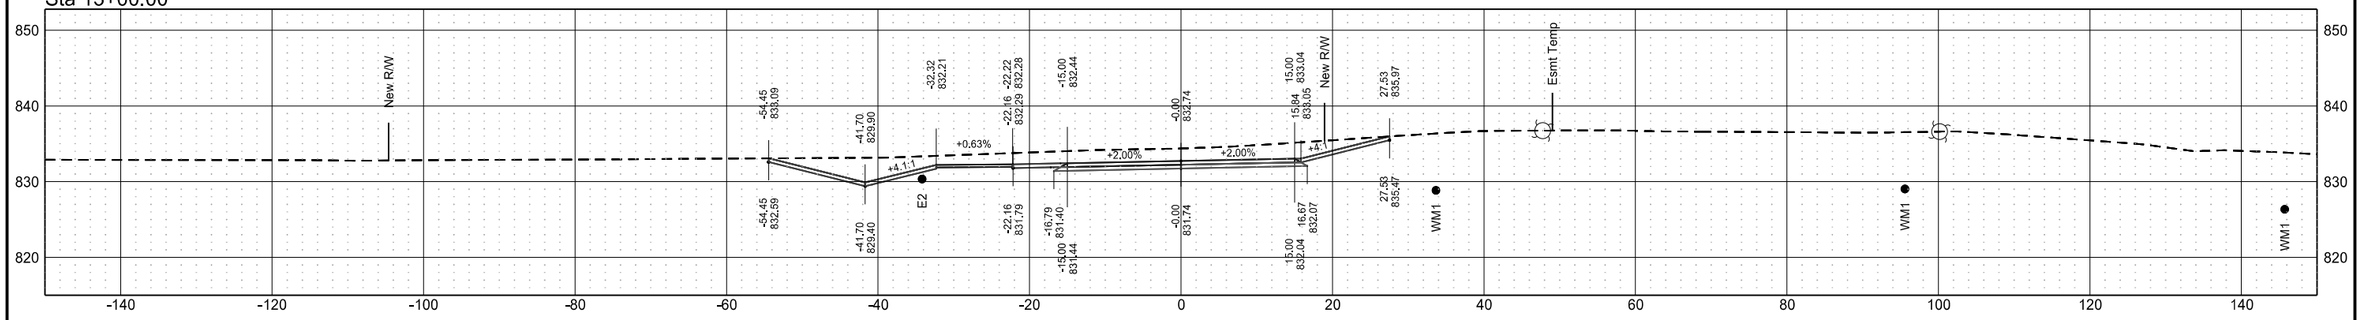


Sta 12+75.00

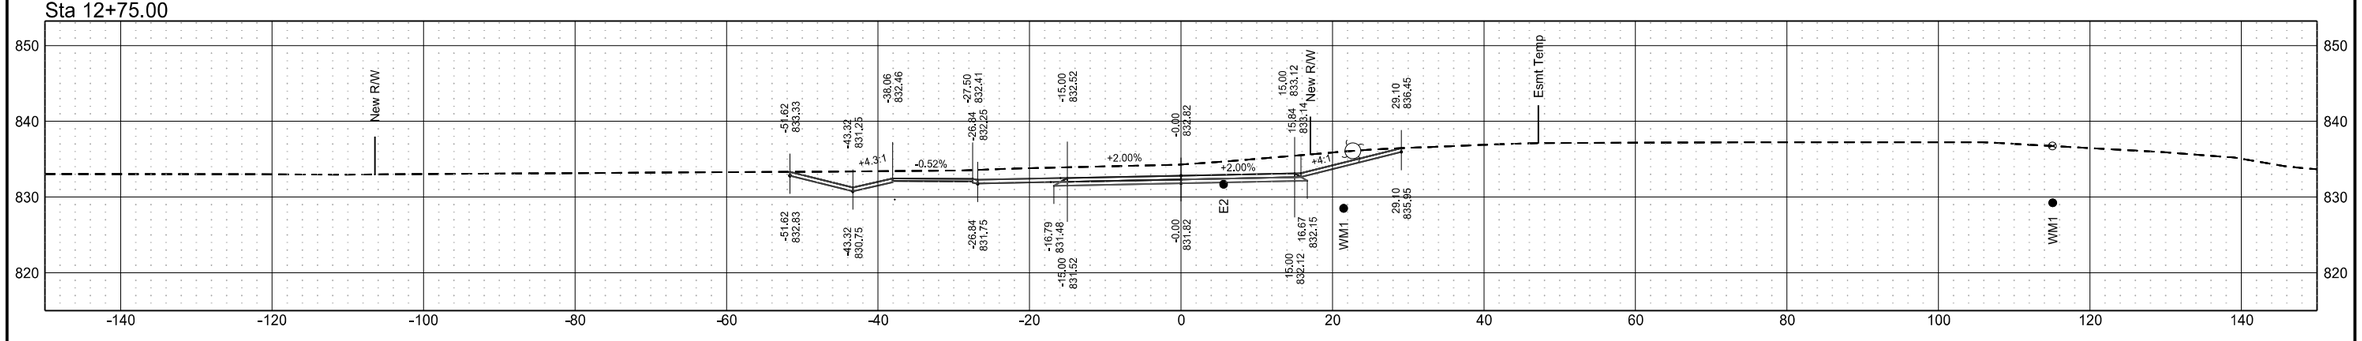



Sta 12+50.00

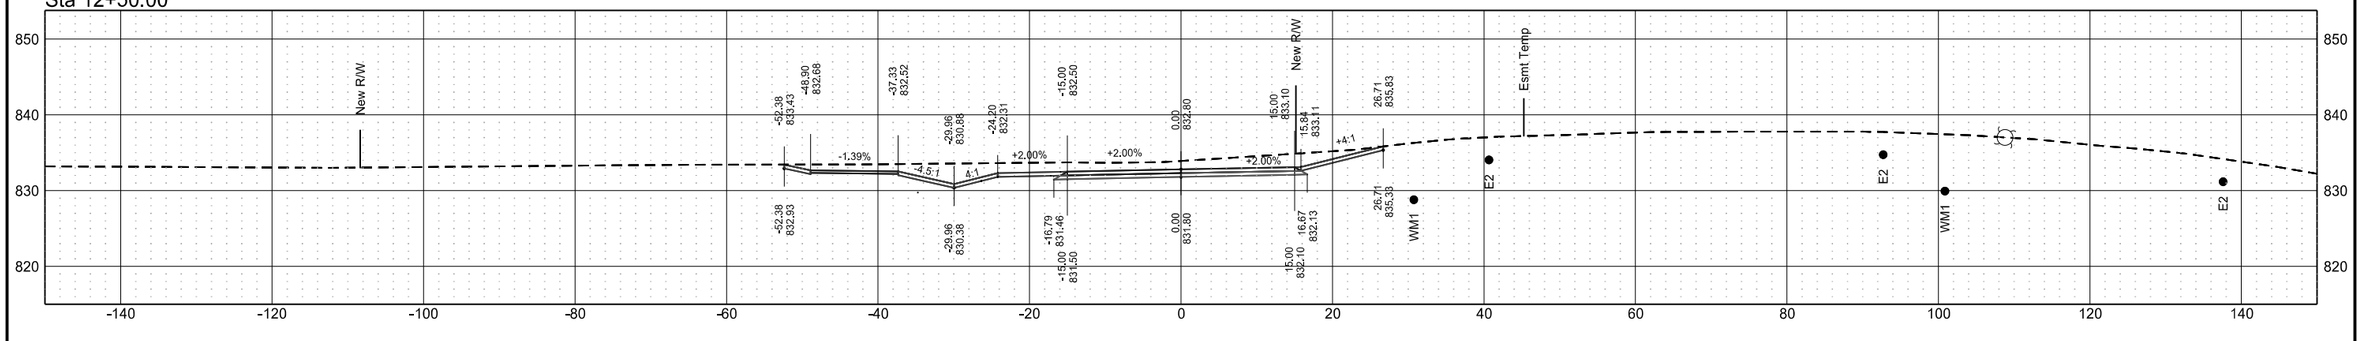


Roadway Cross Sections
Temporary Bypass Road
ND 297 (DeMers Ave) & 42nd St Grade Separation

| | STATE | PROJECT NO. | SECTION NO. | SHEET NO. |
|---|---|---|---|---|
| | ND | RCE-FTF-NHU-SU-6-297(014)000 | 200 | 137 |


Sta 13+75.00

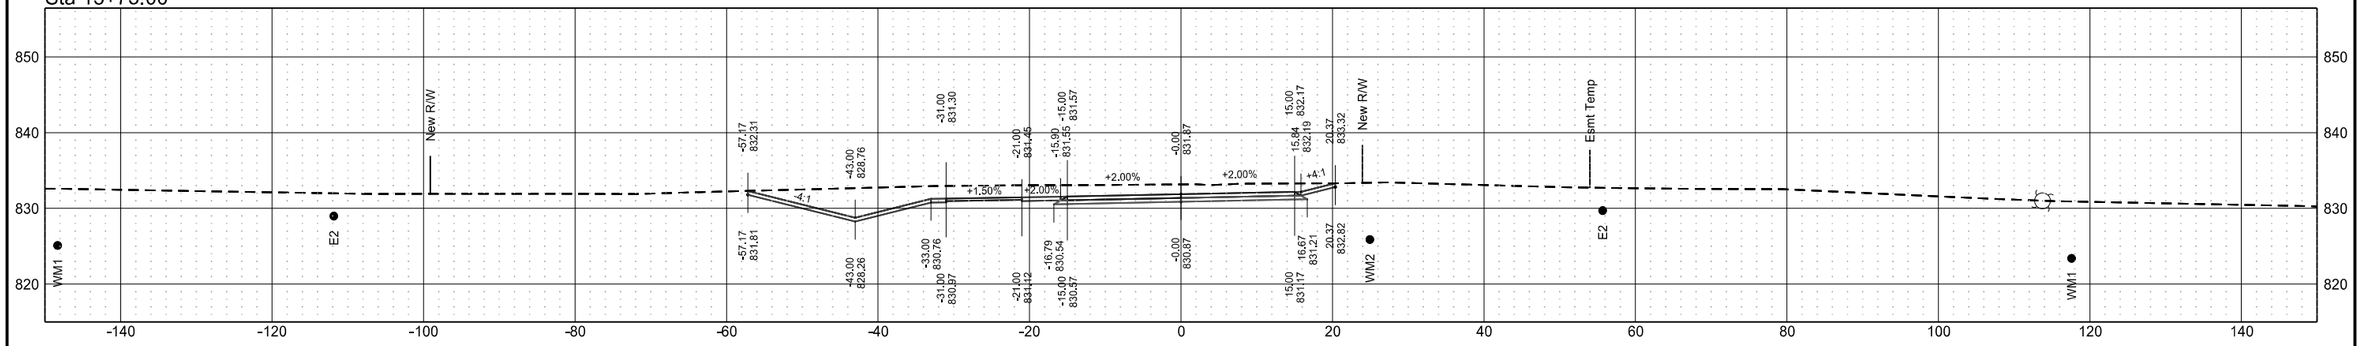


Sta 13+50.00

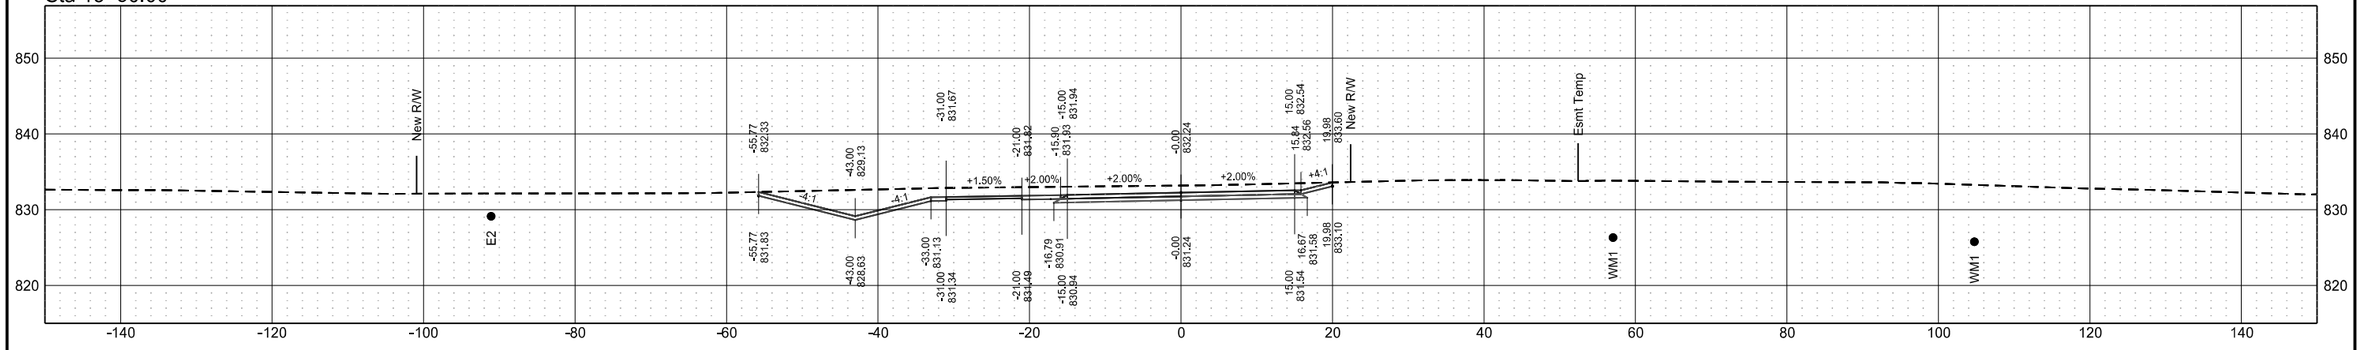



Sta 13+25.00

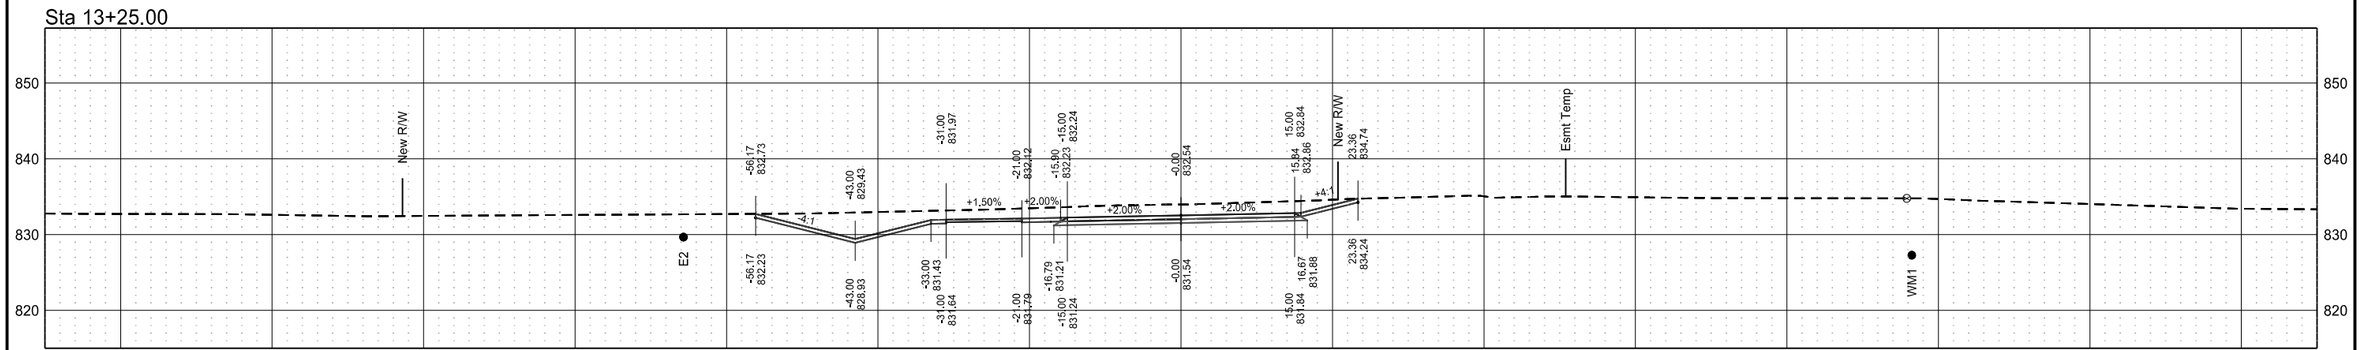


Roadway Cross Sections
Temporary Bypass Road
ND 297 (DeMers Ave) & 42nd St Grade Separation

| | STATE | PROJECT NO. | SECTION NO. | SHEET NO. |
|---|---|---|---|---|
| | ND | RCE-FTF-NHU-SU-6-297(014)000 | 200 | 138 |


Sta 14+50.00

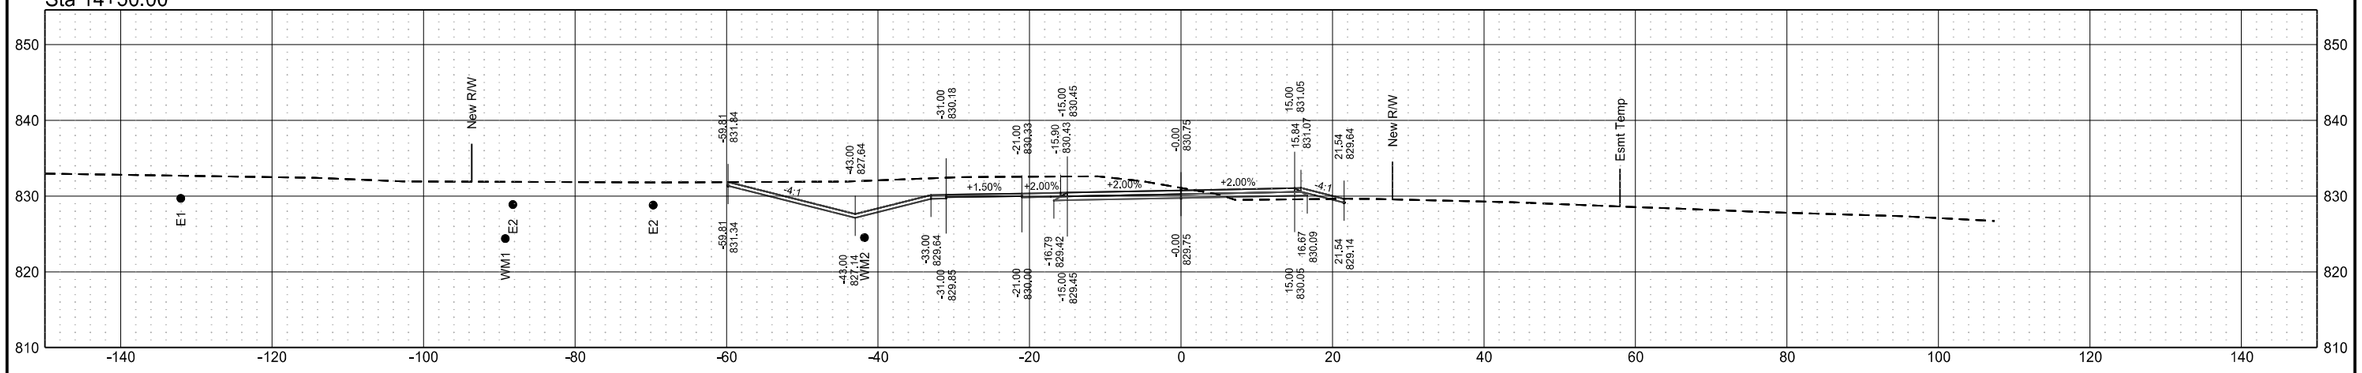


Sta 14+25.00

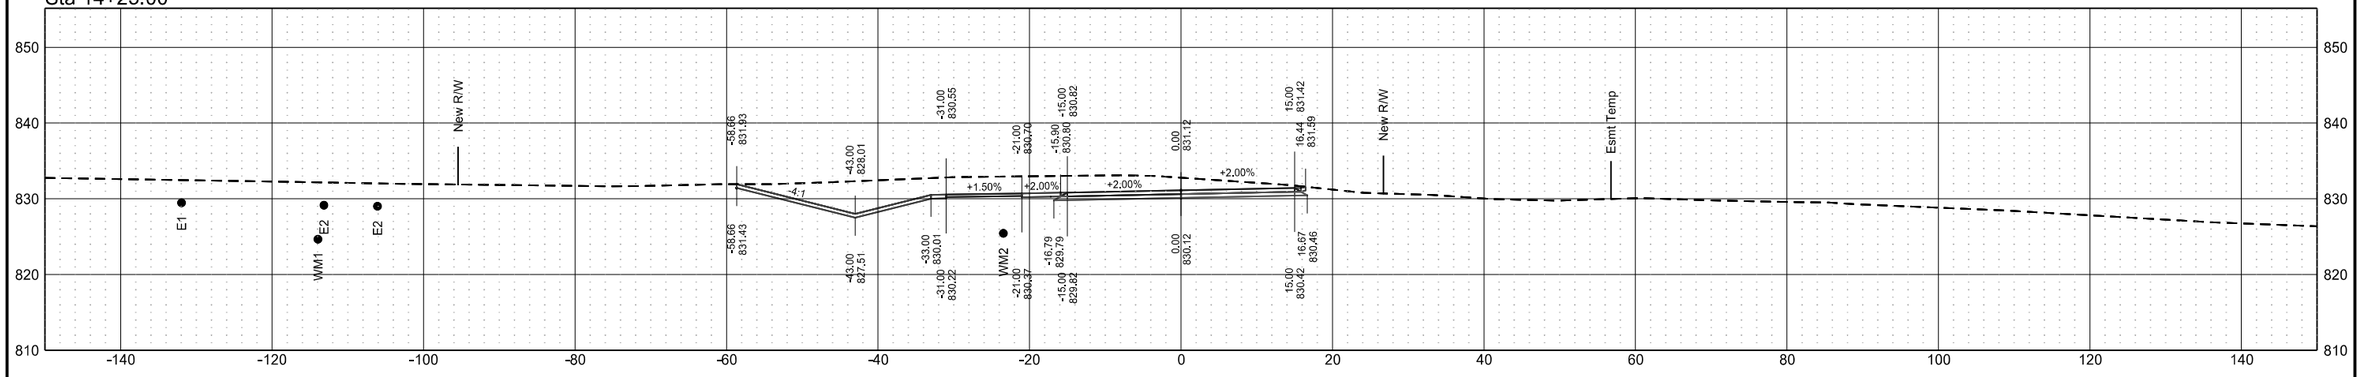



Sta 14+00.00

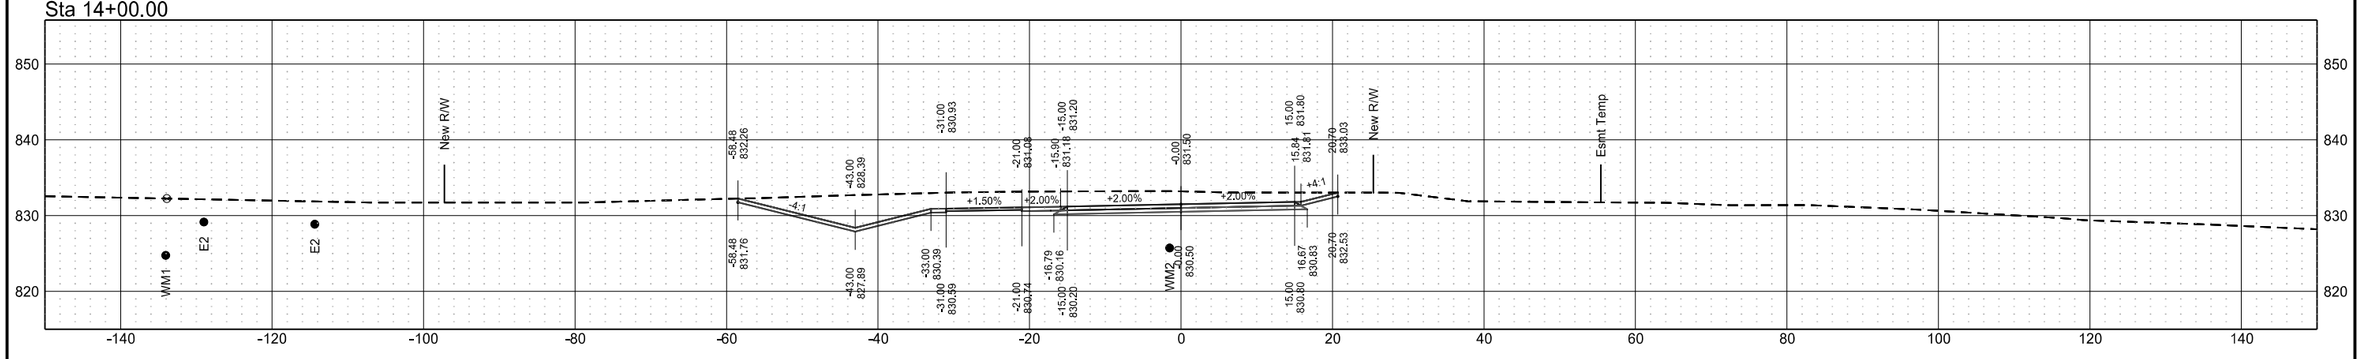


Roadway Cross Sections
Temporary Bypass Road
ND 297 (DeMers Ave) & 42nd St Grade Separation

| | STATE | PROJECT NO. | SECTION NO. | SHEET NO. |
|---|---|---|---|---|
| | ND | RCE-FTF-NHU-SU-6-297(014)000 | 200 | 139 |


Sta 15+25.00

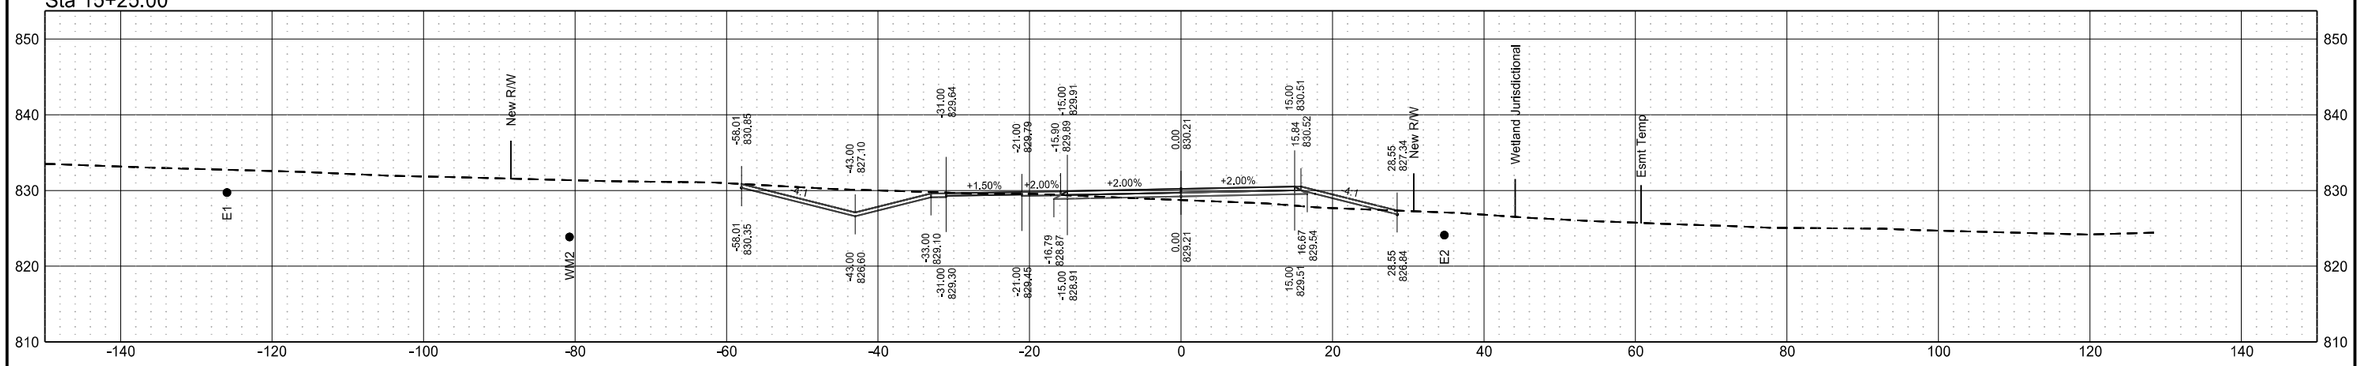


Sta 15+00.00

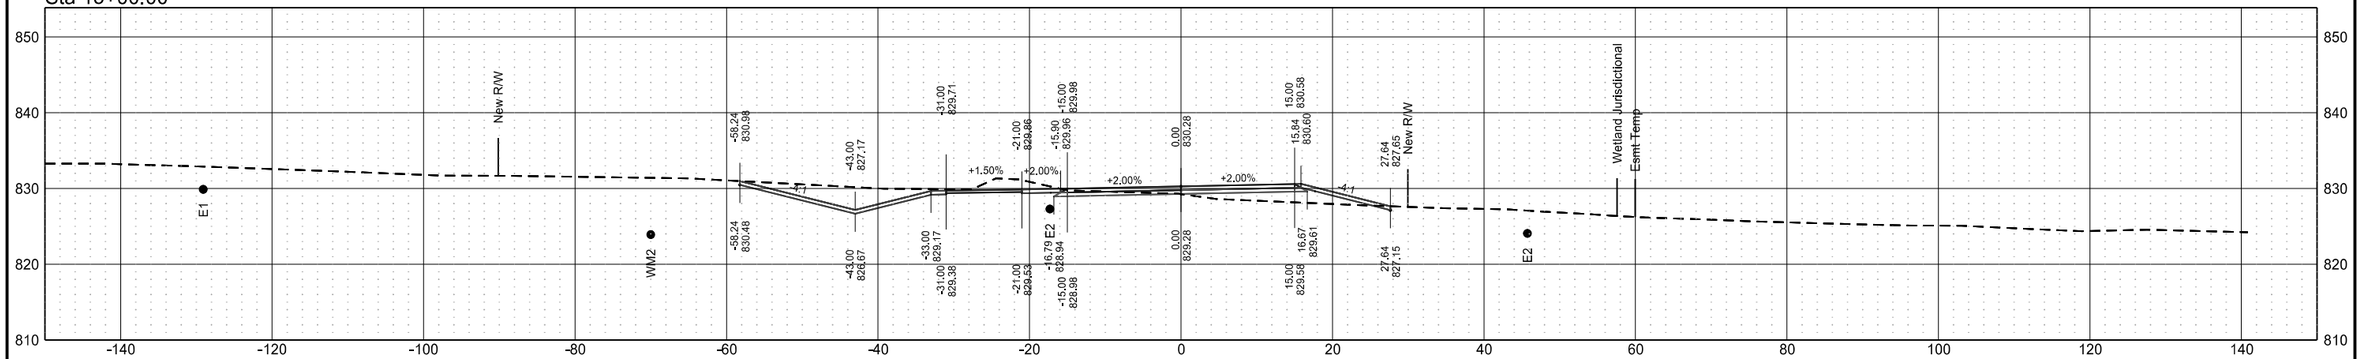



Sta 14+75.00

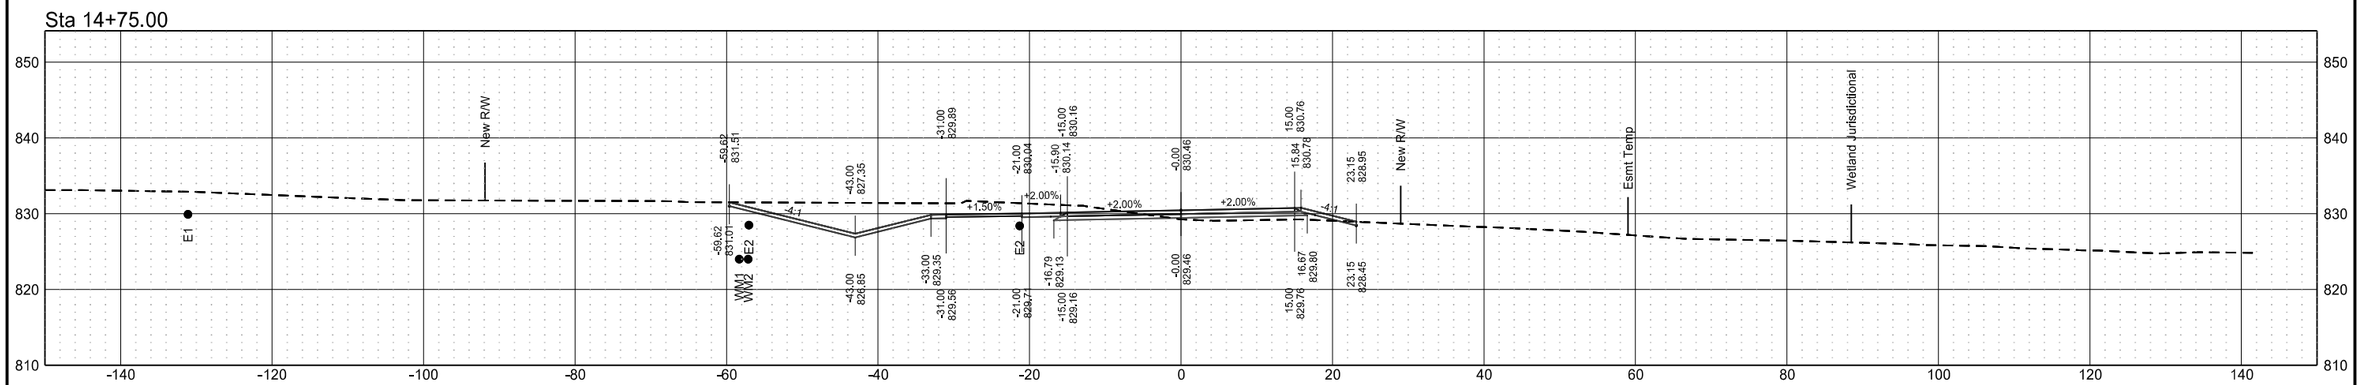


Roadway Cross Sections
Temporary Bypass Road
ND 297 (DeMers Ave) & 42nd St Grade Separation

| | STATE | PROJECT NO. | SECTION NO. | SHEET NO. |
|---|---|---|---|---|
| | ND | RCE-FTF-NHU-SU-6-297(014)000 | 200 | 140 |


Sta 15+75.00

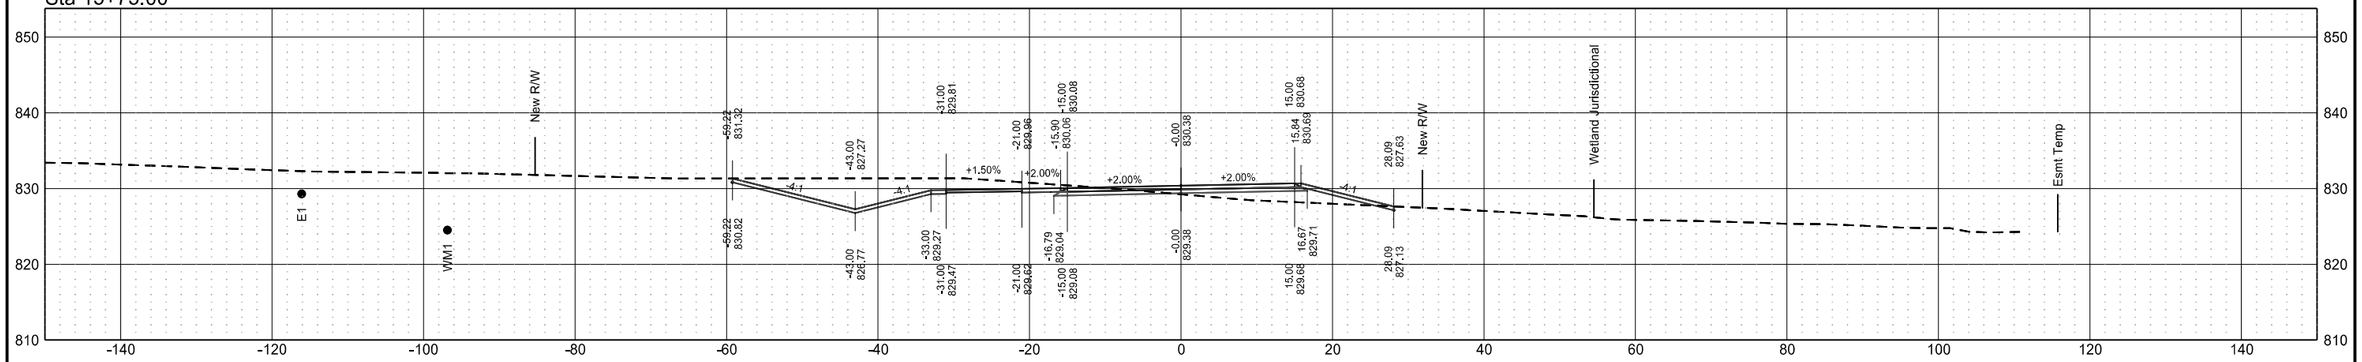


Sta 15+50.00

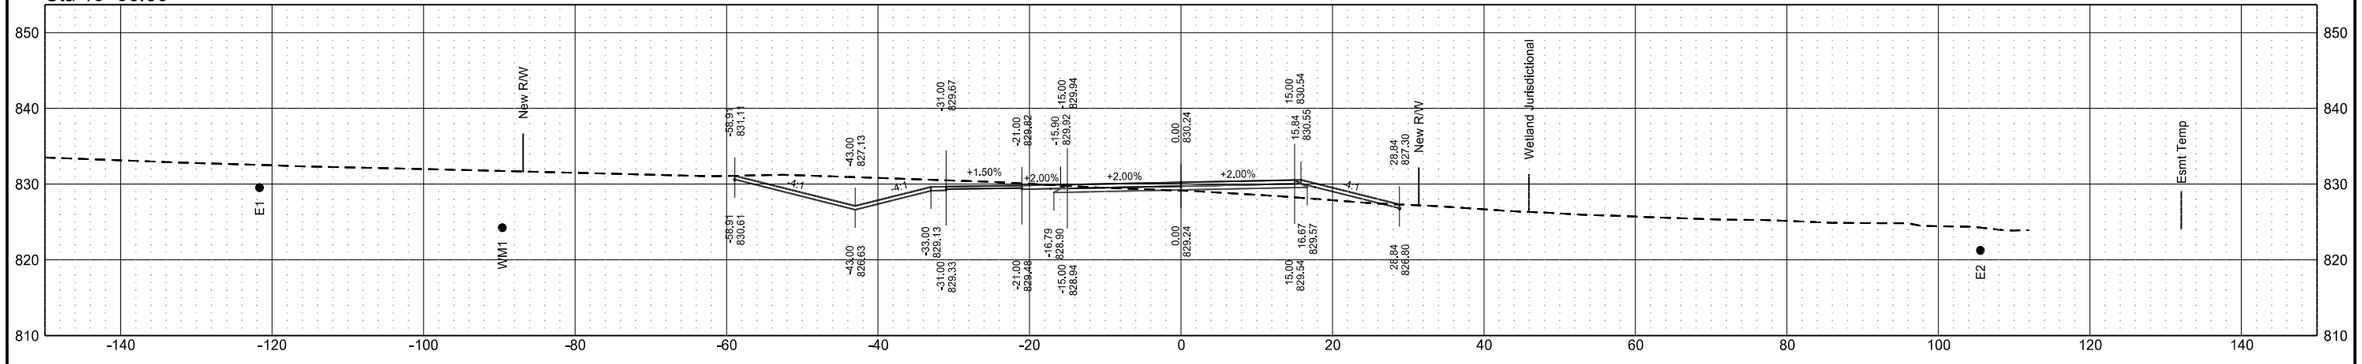



Sta 15+31.07

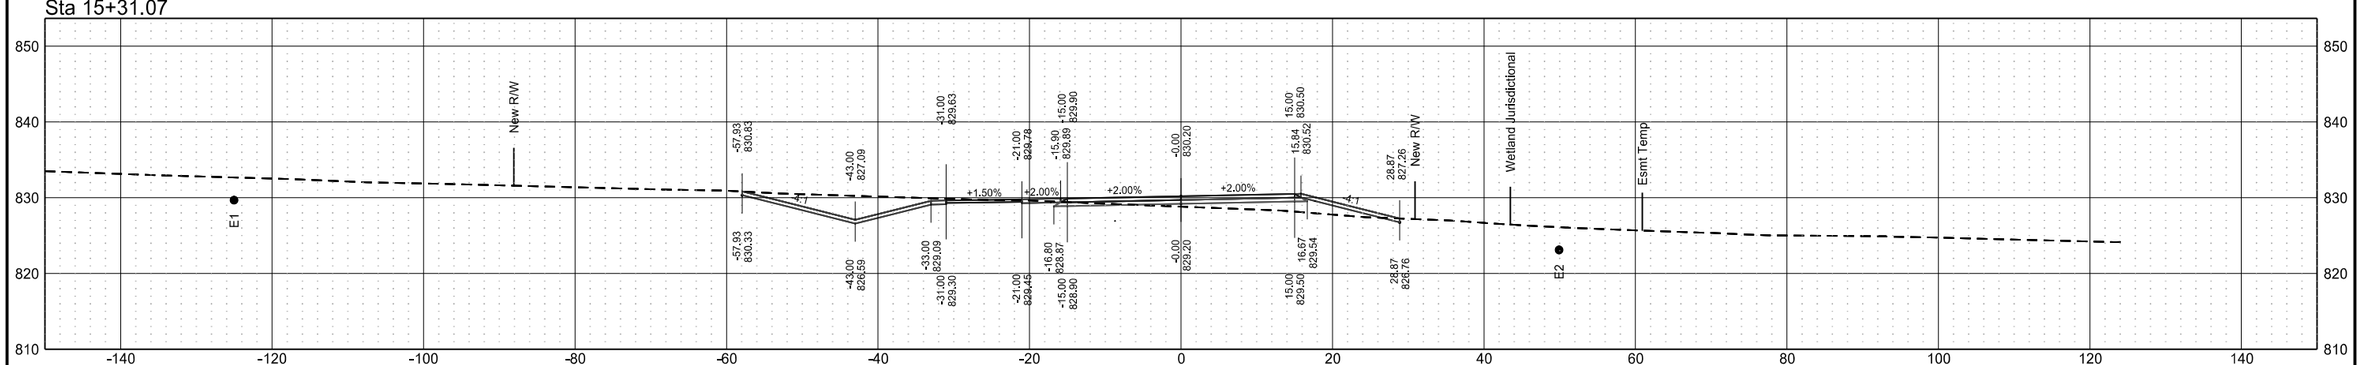


Roadway Cross Sections
Temporary Bypass Road
ND 297 (DeMers Ave) & 42nd St Grade Separation

| | STATE | PROJECT NO. | SECTION NO. | SHEET NO. |
|---|---|---|---|---|
| | ND | RCE-FTF-NHU-SU-6-297(014)000 | 200 | 141 |


Sta 16+50.00

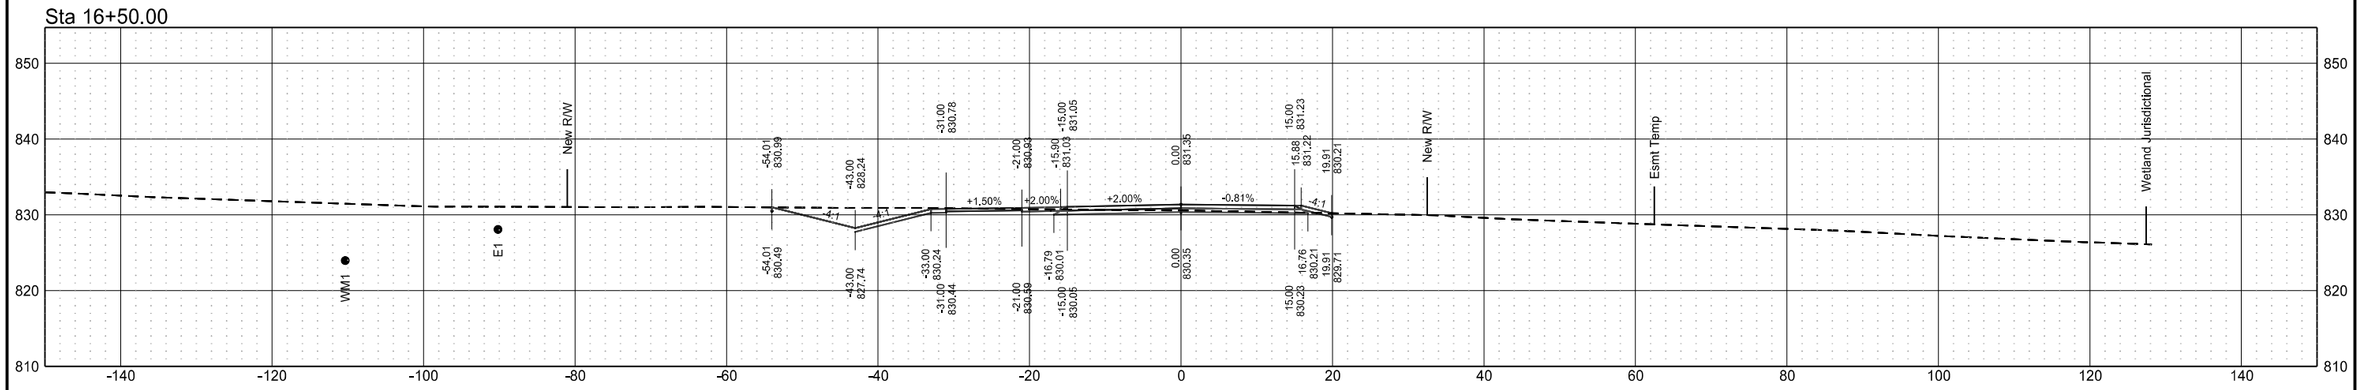


Sta 16+25.00

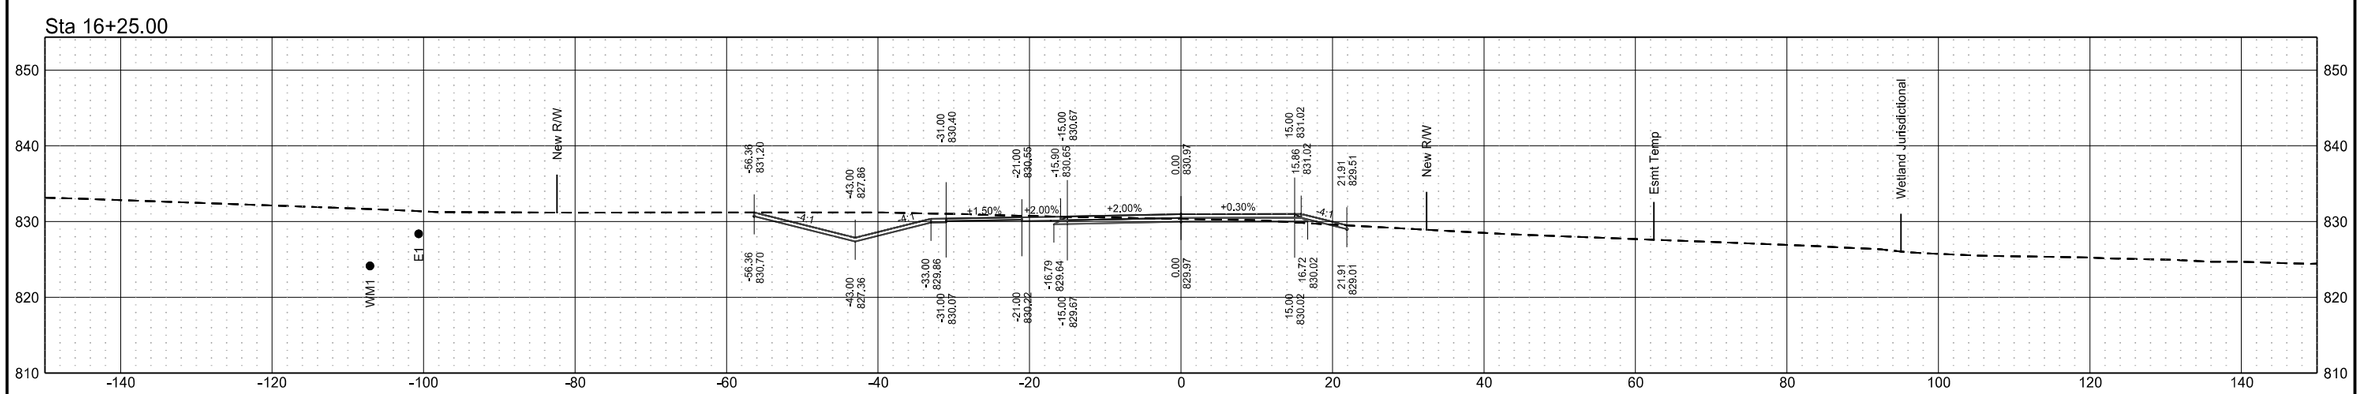



Sta 16+00.00

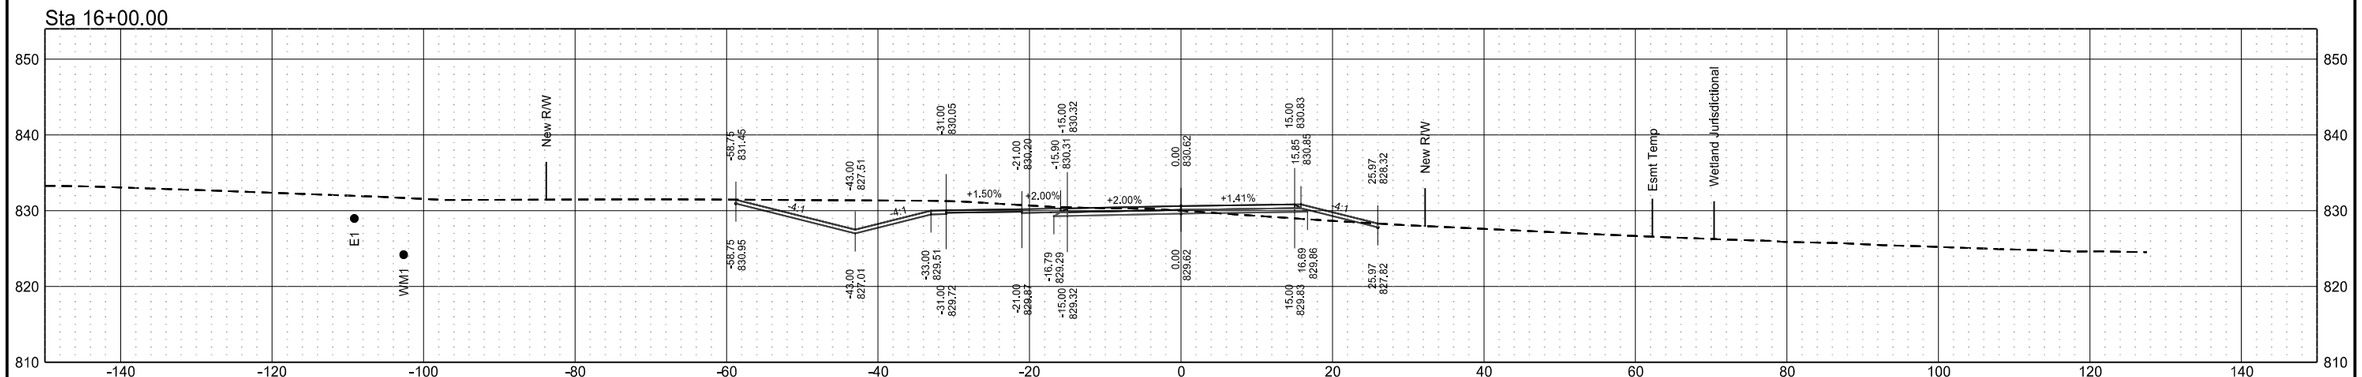


Roadway Cross Sections
Temporary Bypass Road
ND 297 (DeMers Ave) & 42nd St Grade Separation

| | STATE | PROJECT NO. | SECTION NO. | SHEET NO. |
|---|---|---|---|---|
| | ND | RCE-FTF-NHU-SU-6-297(014)000 | 200 | 142 |


Sta 17+25.00

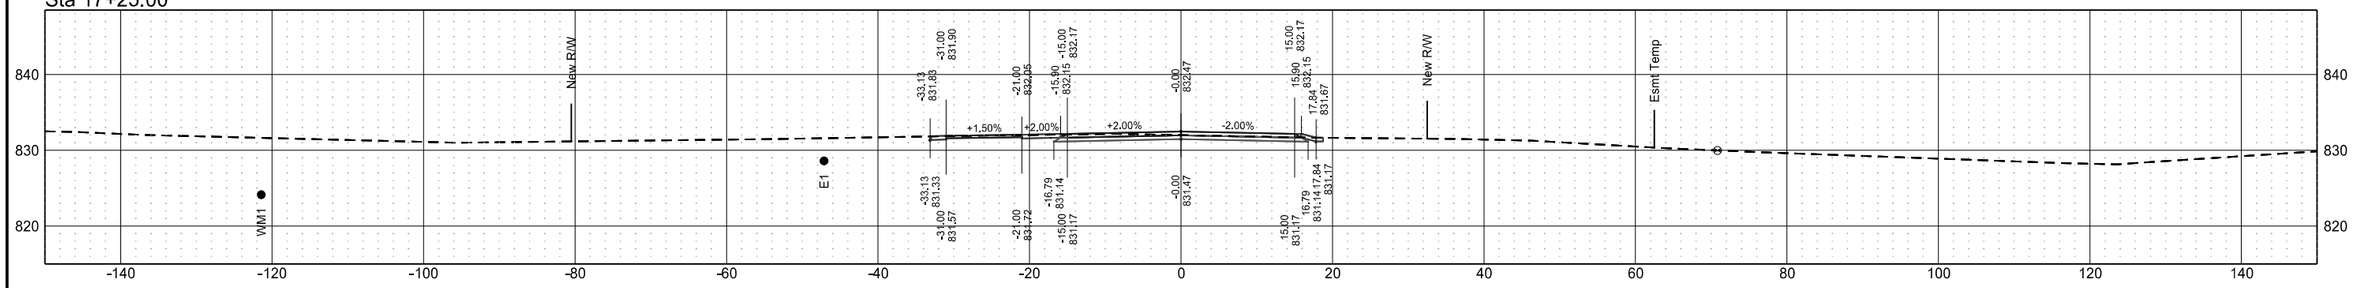


Sta 17+00.00

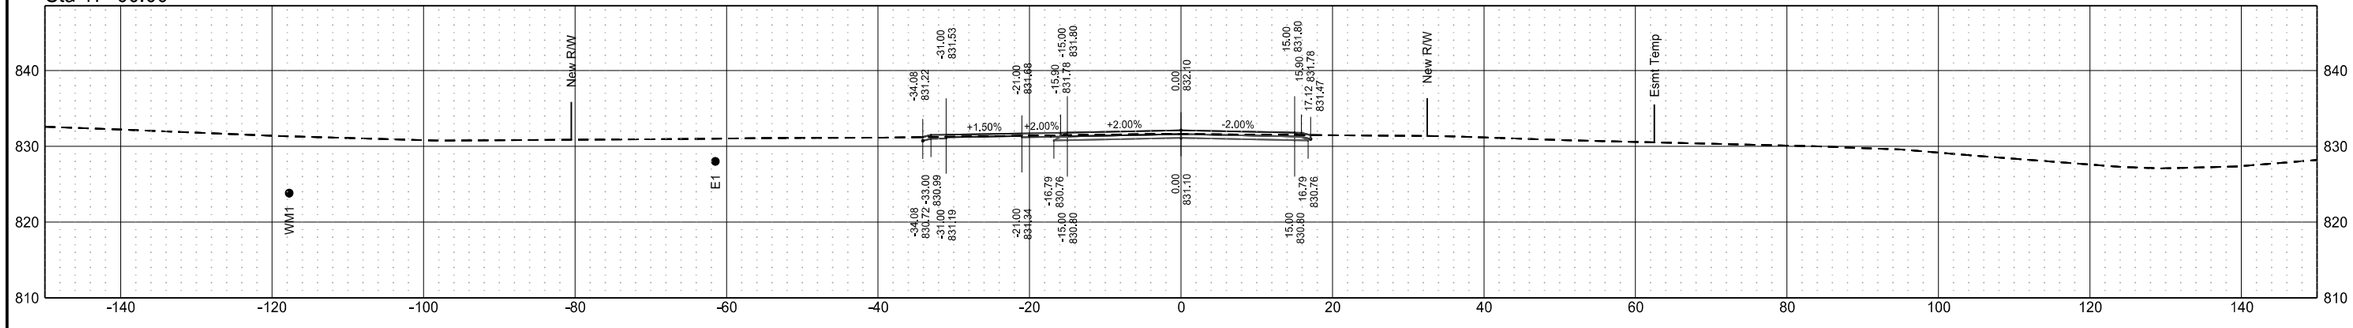



Sta 16+75.00

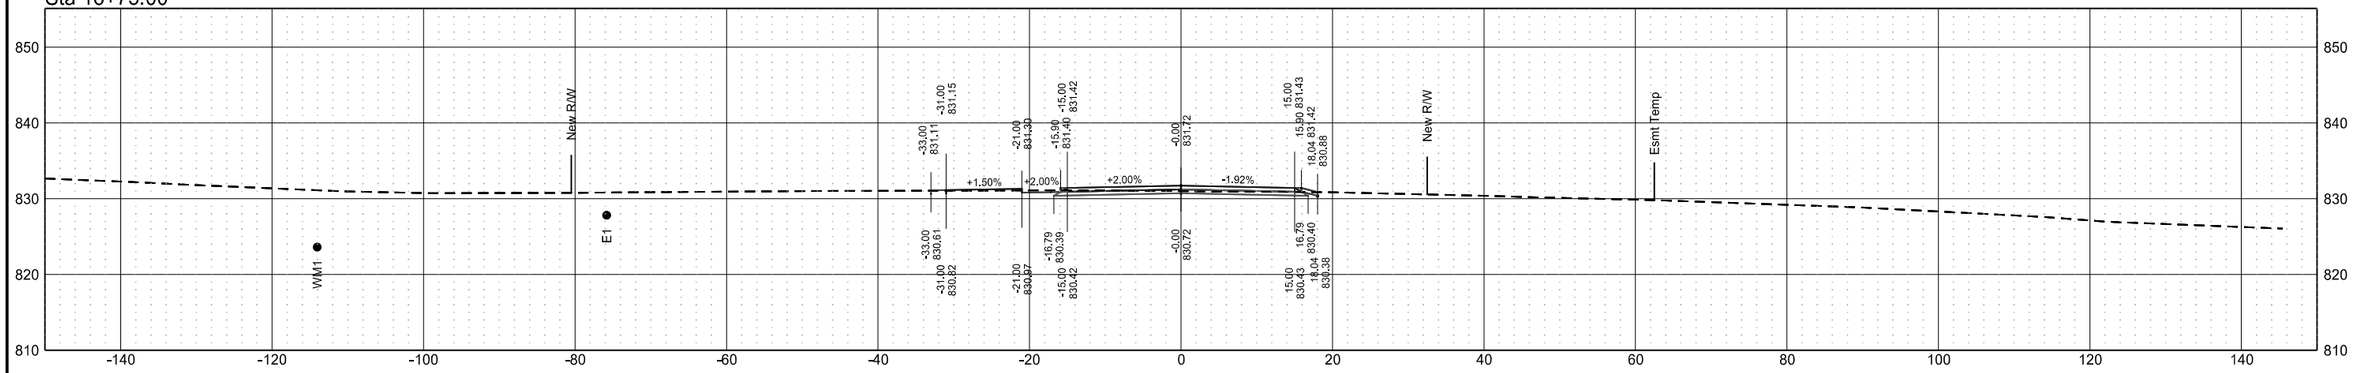


Roadway Cross Sections
Temporary Bypass Road
ND 297 (DeMers Ave) & 42nd St Grade Separation

| | STATE | PROJECT NO. | SECTION NO. | SHEET NO. |
|---|---|---|---|---|
| | ND | RCE-FTF-NHU-SU-6-297(014)000 | 200 | 143 |


Sta 18+25.00

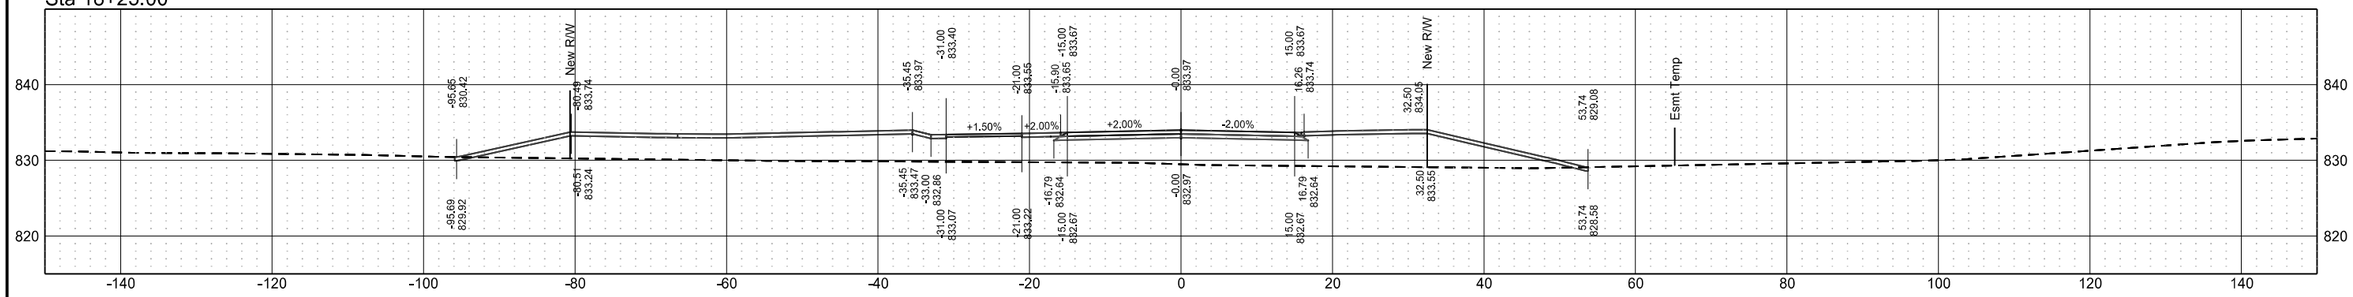



Sta 18+00.00

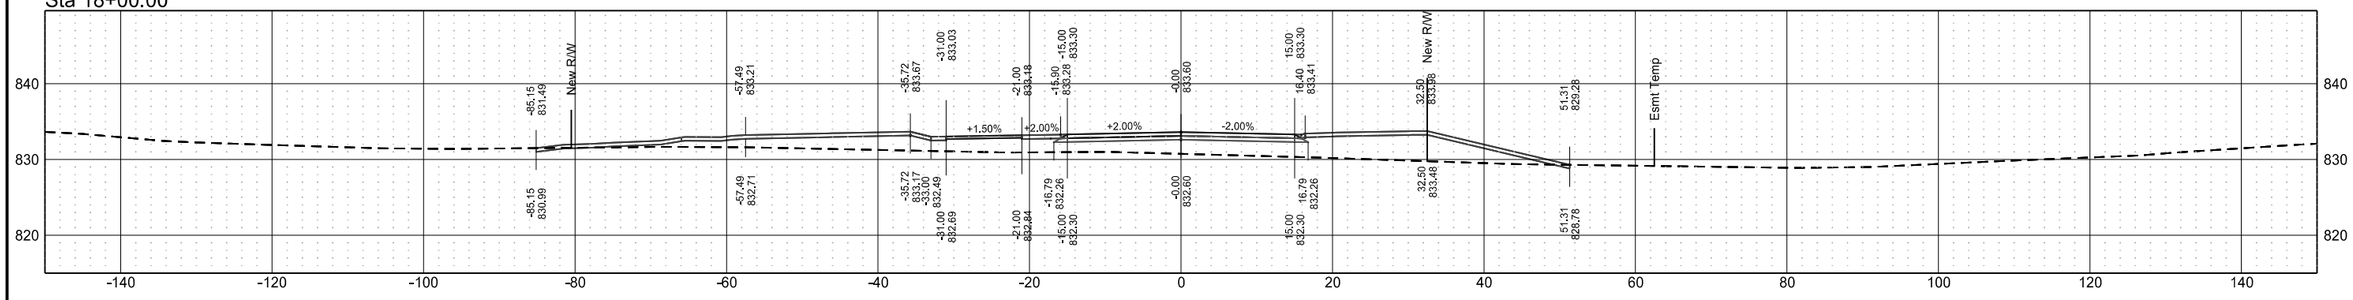


Sta 17+75.00

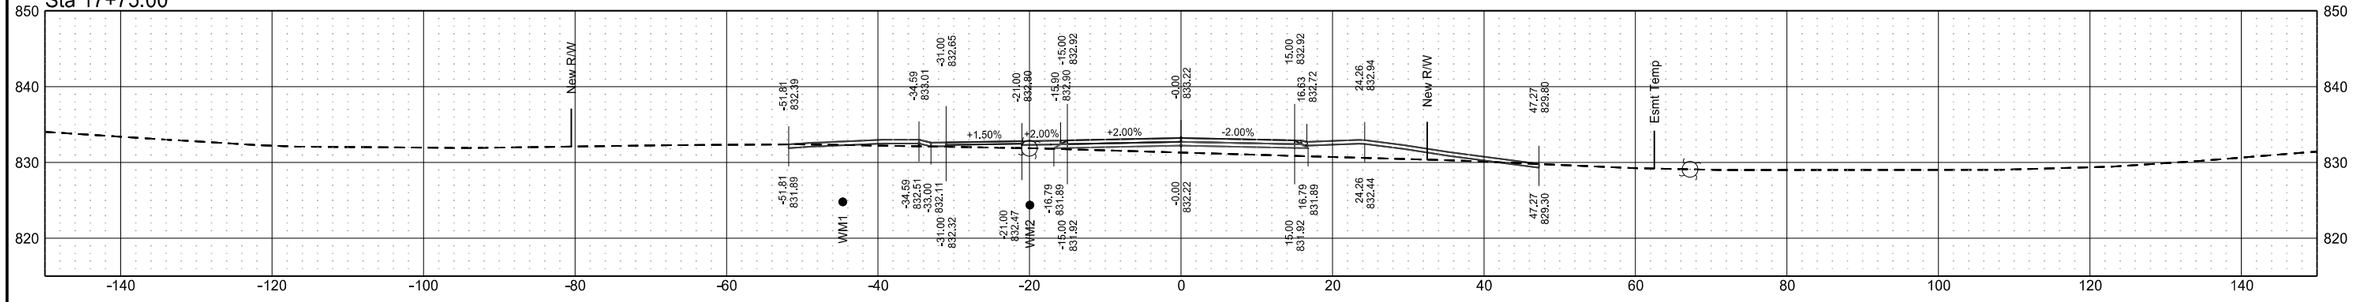



Sta 17+50.00

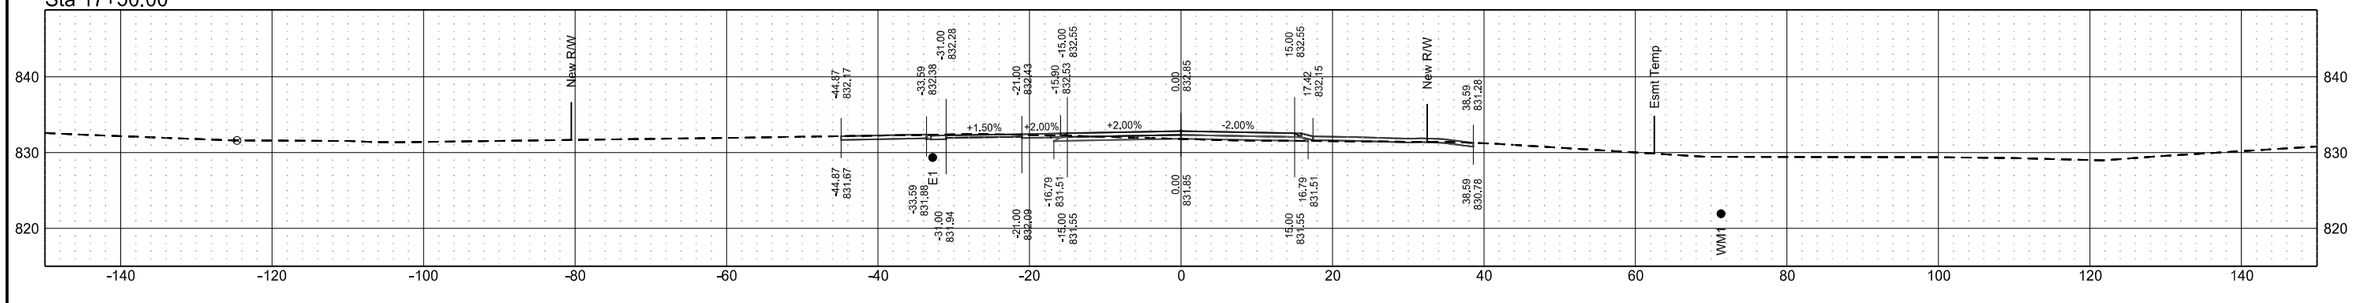


Roadway Cross Sections
Temporary Bypass Road
ND 297 (DeMers Ave) & 42nd St Grade Separation

| | STATE | PROJECT NO. | SECTION NO. | SHEET NO. |
|---|---|---|---|---|
| | ND | RCE-FTF-NHU-SU-6-297(014)000 | 200 | 144 |


Sta 19+00.00

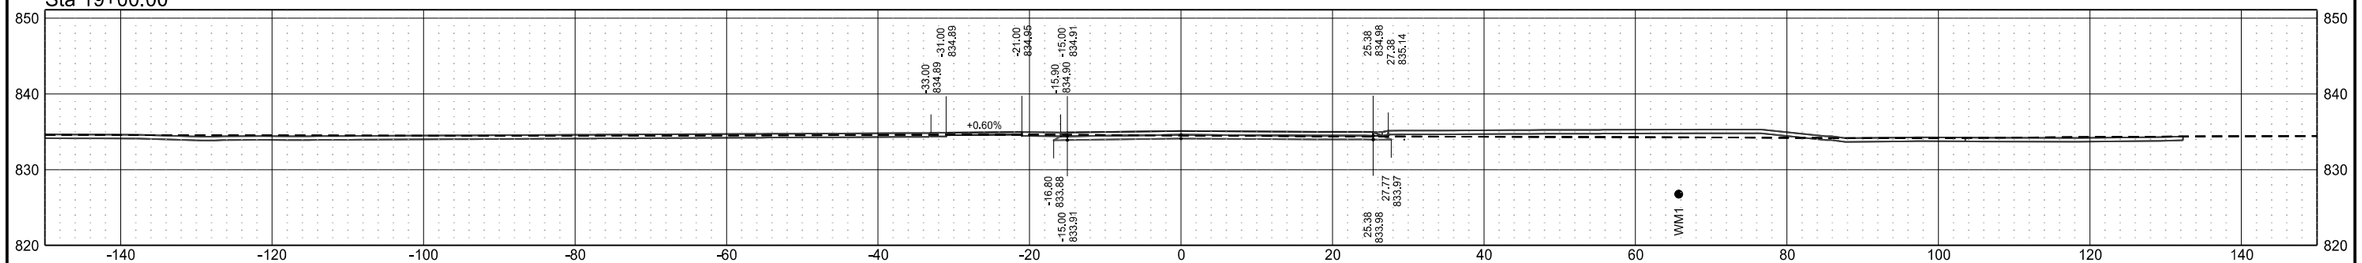


Sta 18+75.00

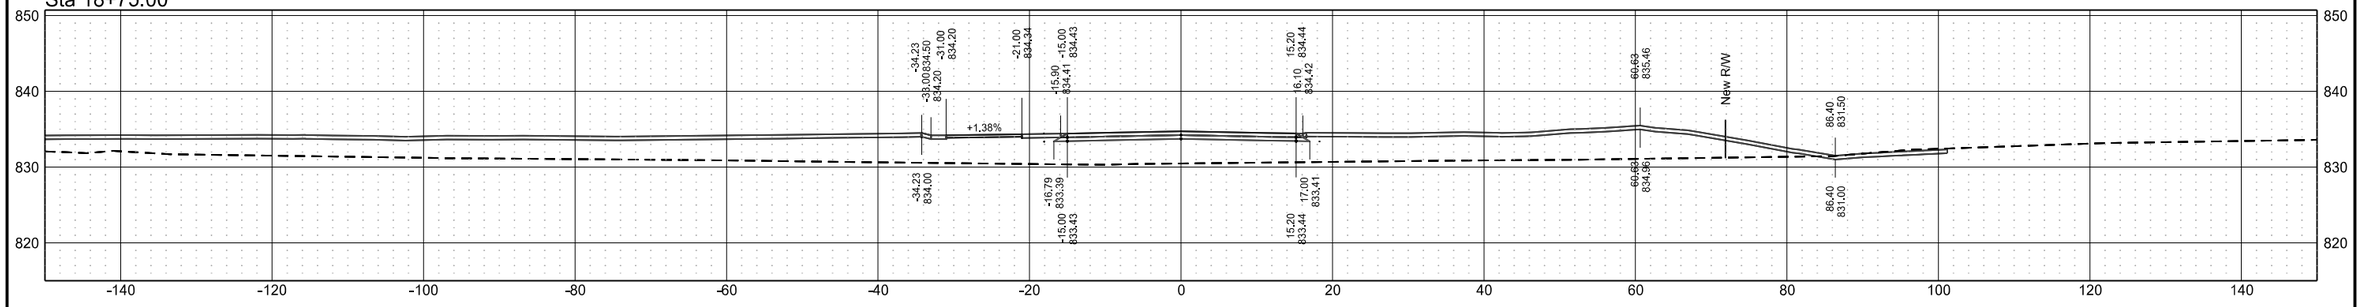



Sta 18+50.00

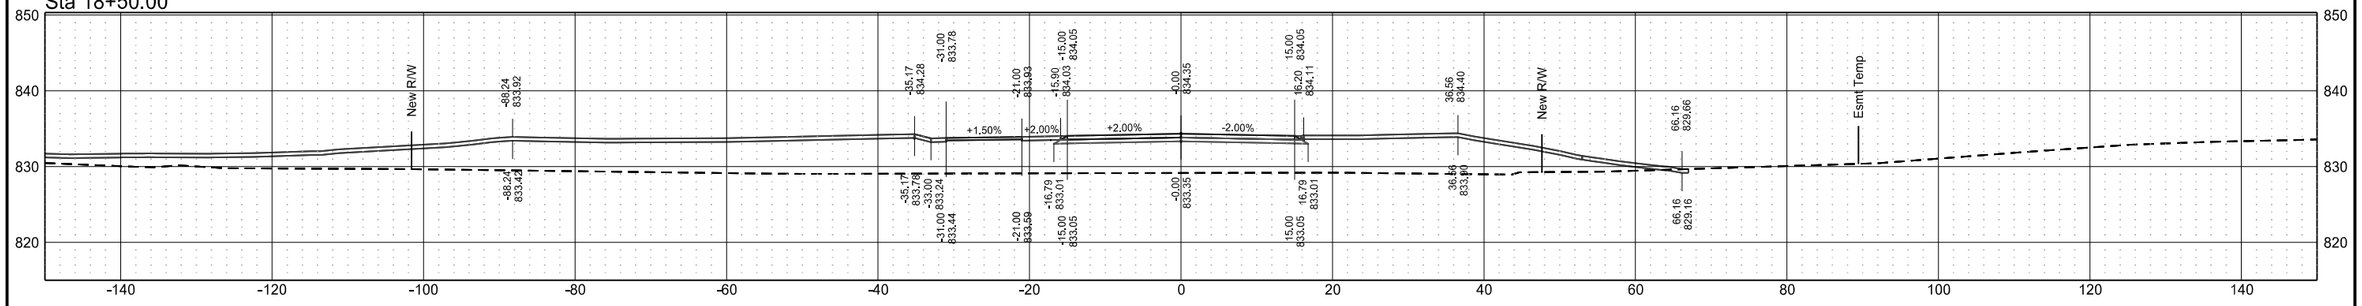


Cross Sections
Shoofly Tracks
ND 297 (DeMers Ave) & 42nd St Grade Separation

| | STATE | PROJECT NO. | SECTION NO. | SHEET NO. |
|---|---|---|---|---|
| | ND | RCE-FTF-NHU-SU-6-297(014)000 | 200 | 145 |


Sta 1912+00.00

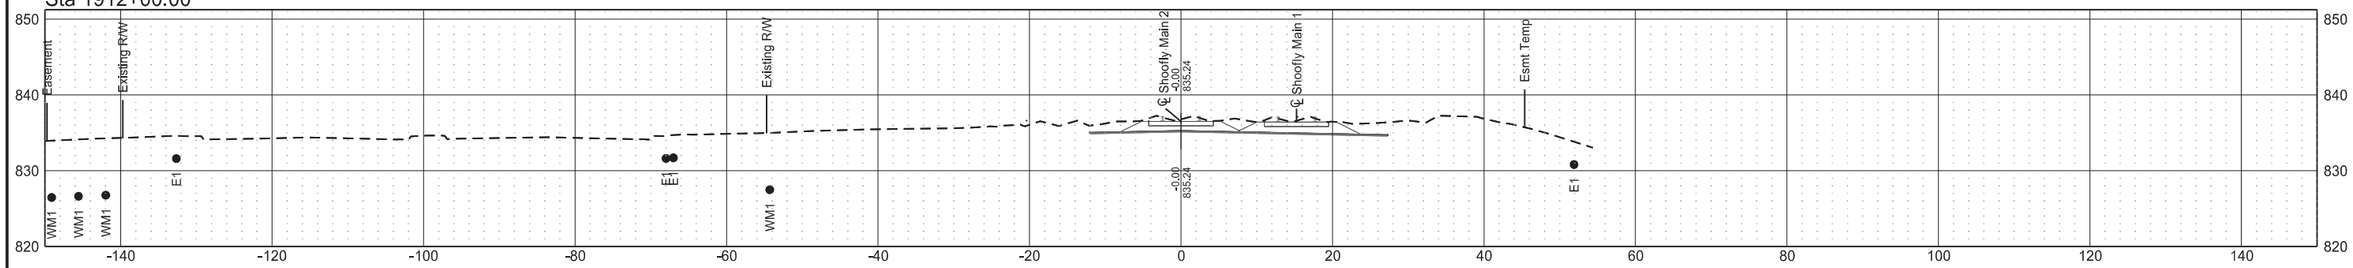



Sta 1911+78.80

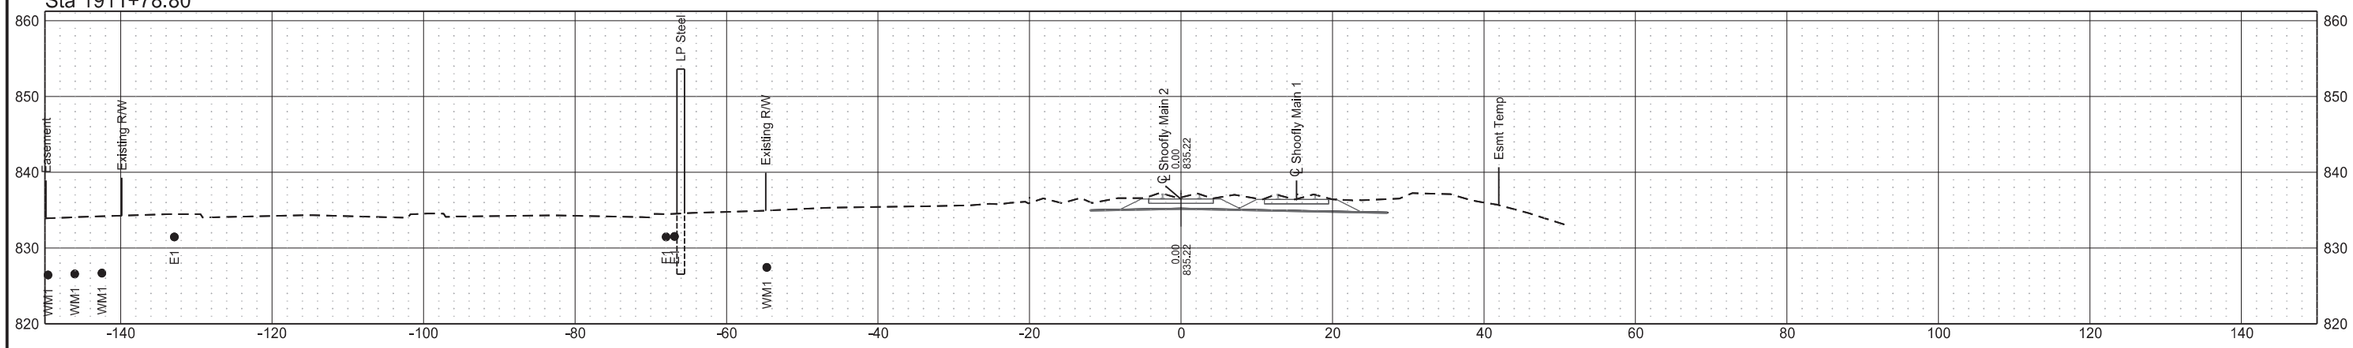


Sta 1911+50.00

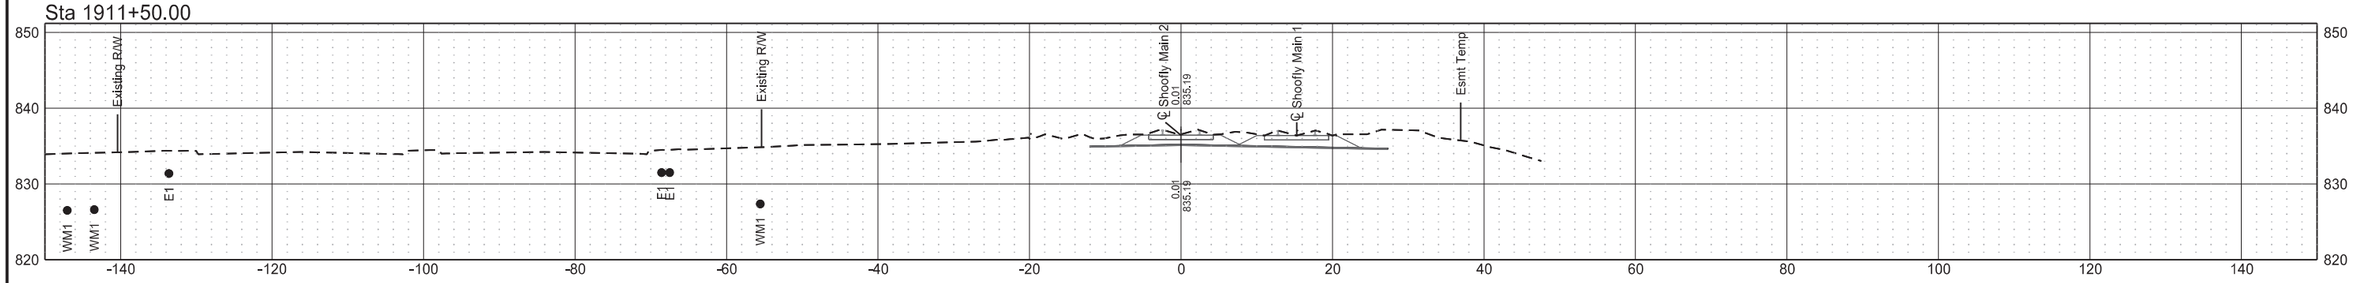



Sta 1911+30.23

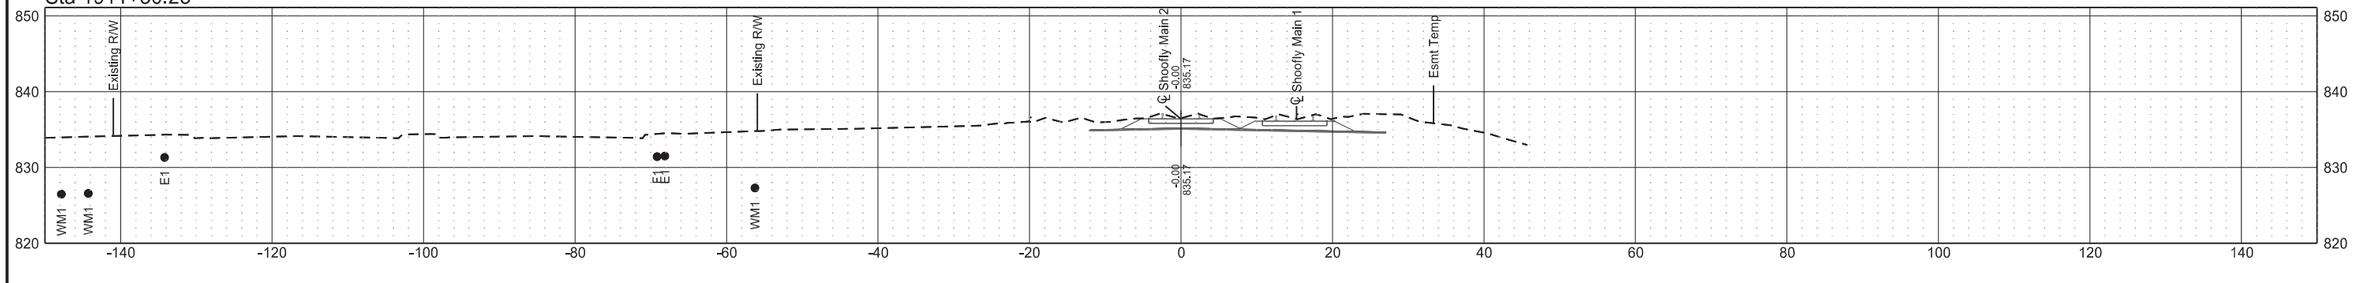


Cross Sections
Shoofly Tracks
ND 297 (DeMers Ave) & 42nd St Grade Separation

| | STATE | PROJECT NO. | SECTION NO. | SHEET NO. |
|---|---|---|---|---|
| | ND | RCE-FTF-NHU-SU-6-297(014)000 | 200 | 146 |


Sta 1913+03.13

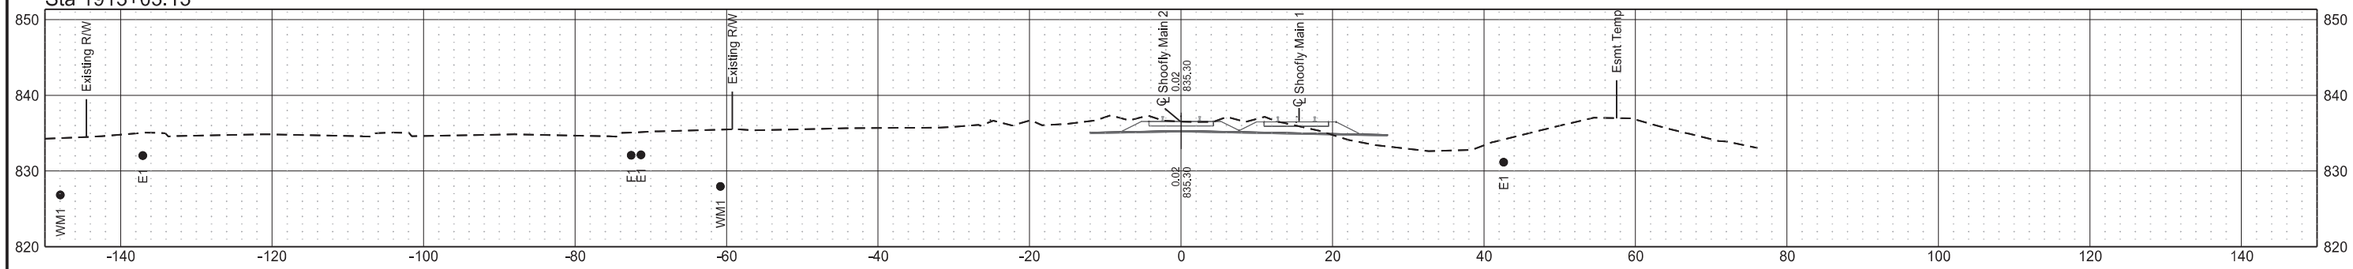



Sta 1913+00.00

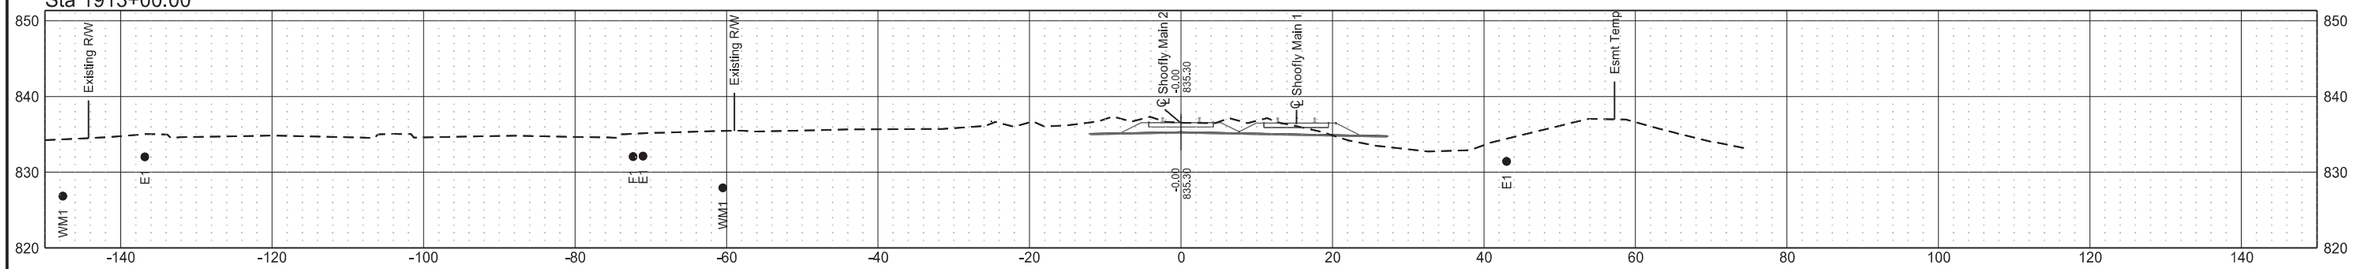


Sta 1912+50.00

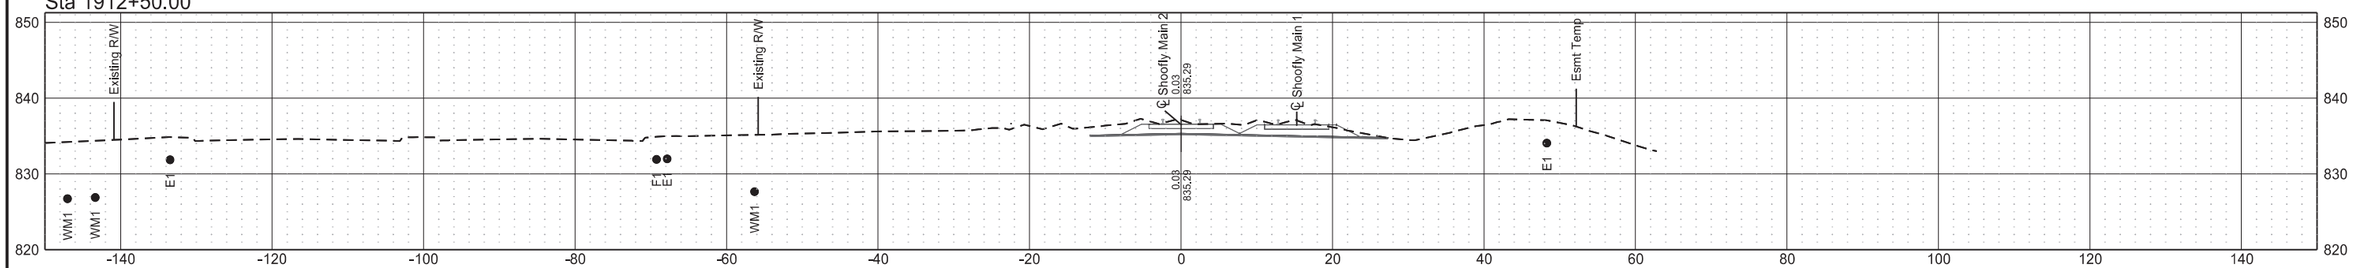



Sta 1912+05.47

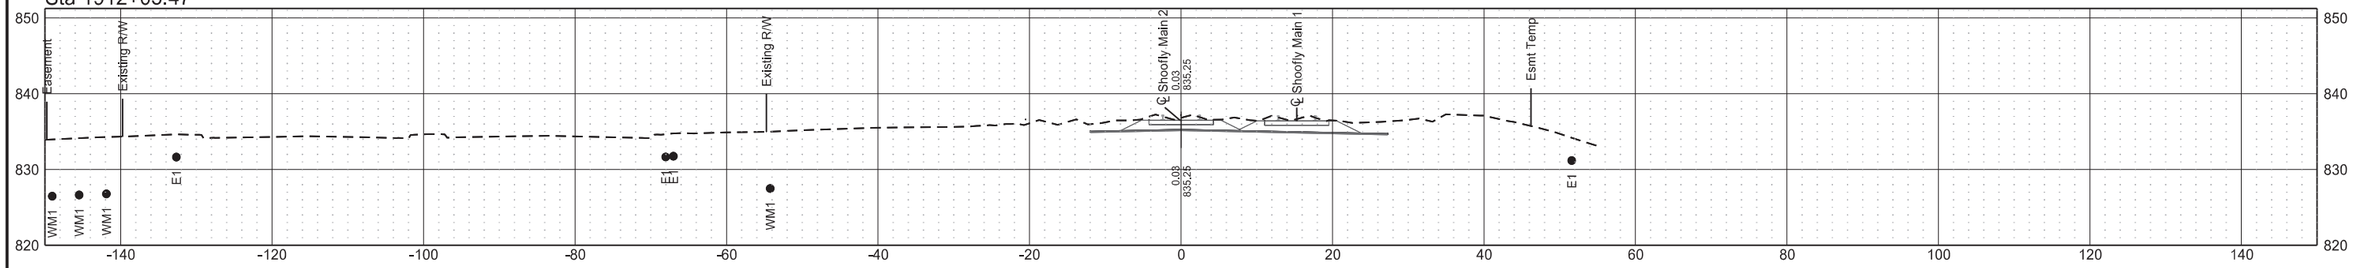


Cross Sections
Shoofly Tracks
ND 297 (DeMers Ave) & 42nd St Grade Separation

| STATE | PROJECT NO. | SECTION NO. | SHEET NO. |
|---|---|---|---|
| ND | RCE-FTF-NHU-SU-6-297(014)000 | 200 | 147 |


Sta 1914+50.00

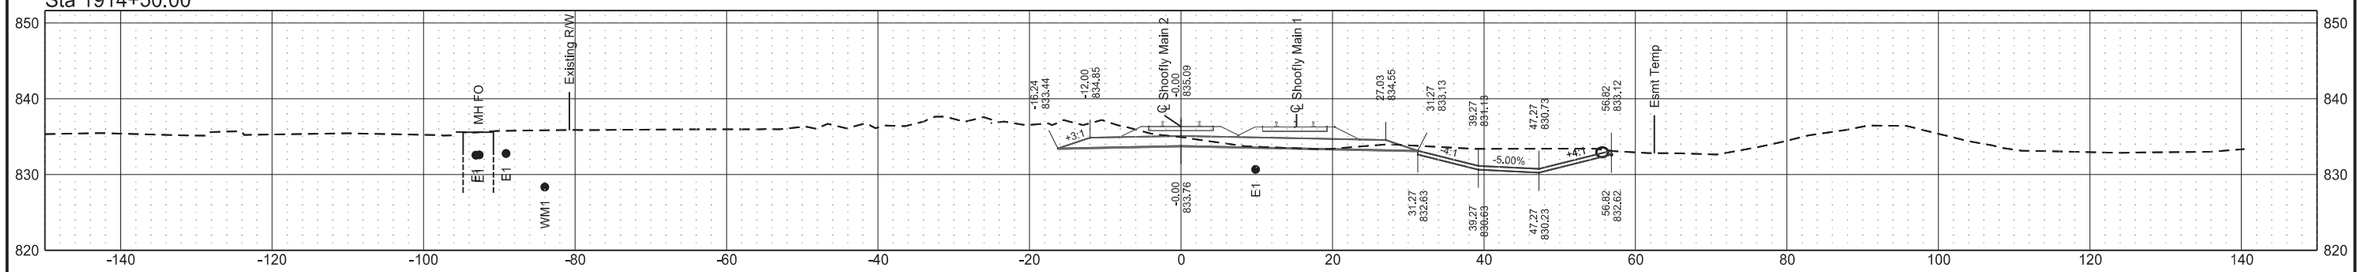



Sta 1914+27.45

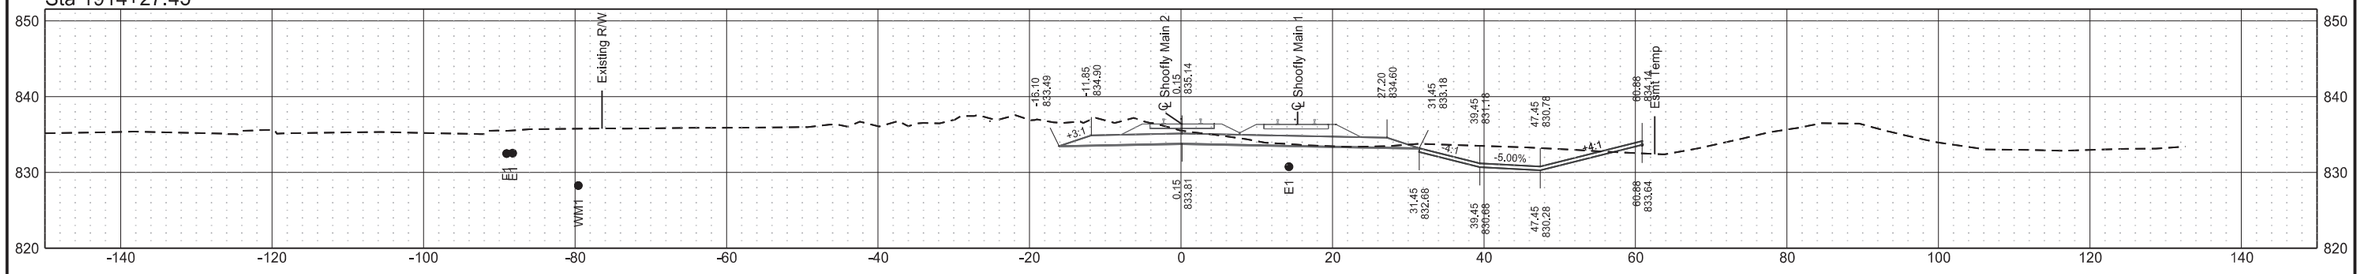


Sta 1914+00.78

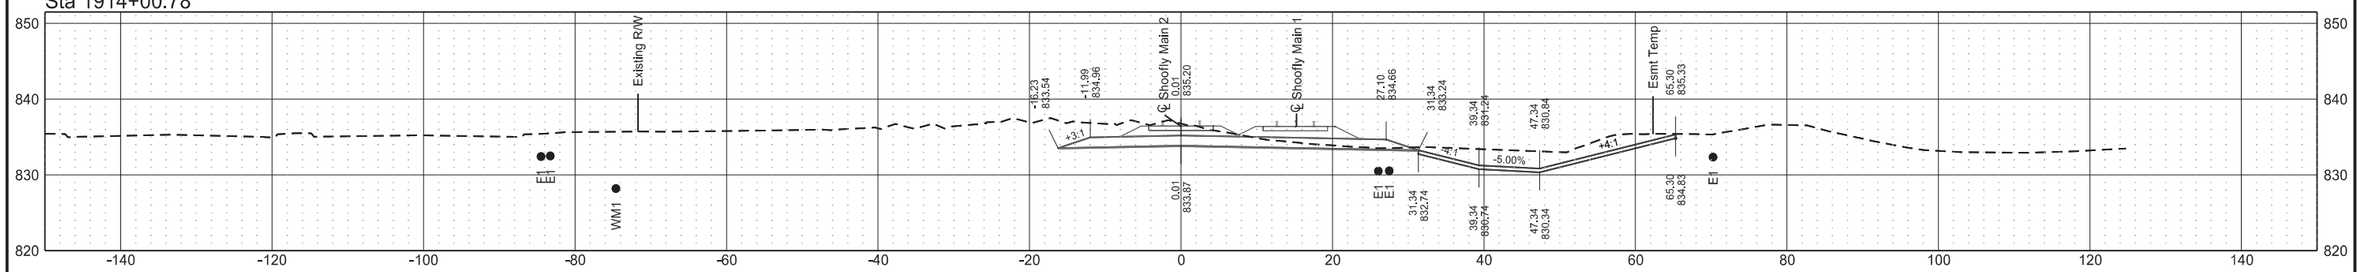



Sta 1913+50.00

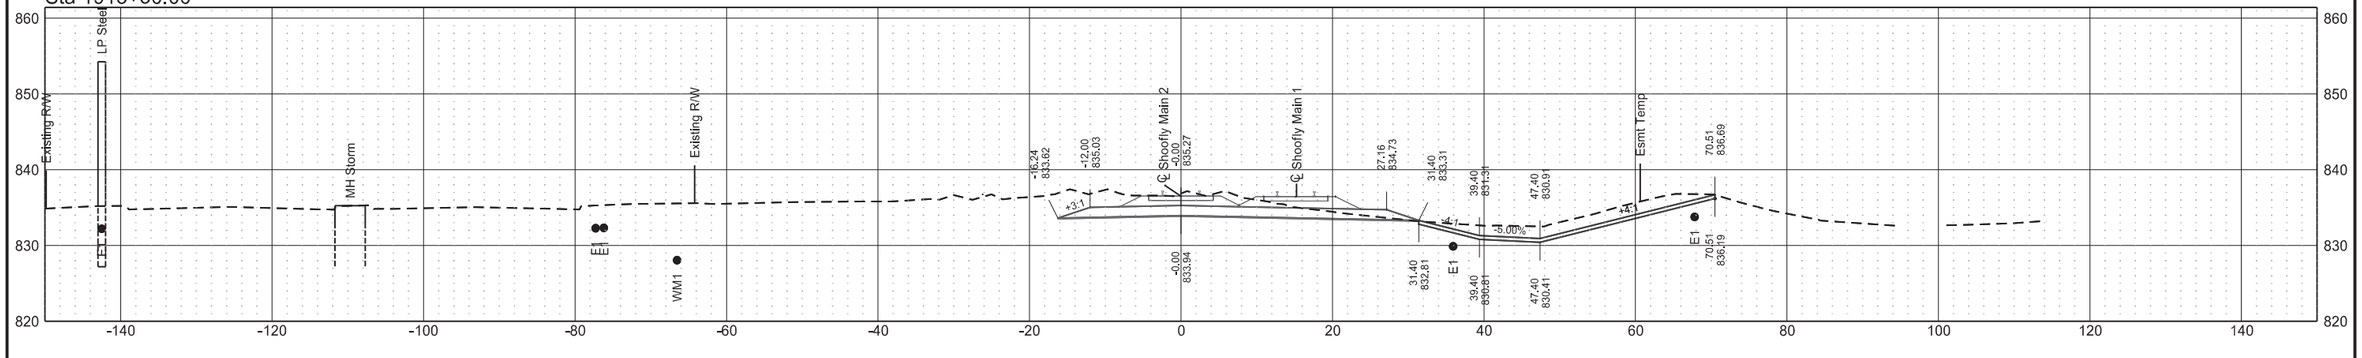


Cross Sections
Shoofly Tracks
ND 297 (DeMers Ave) & 42nd St Grade Separation

| | STATE | PROJECT NO. | SECTION NO. | SHEET NO. |
|---|---|---|---|---|
| | ND | RCE-FTF-NHU-SU-6-297(014)000 | 200 | 148 |


Sta 1916+00.00

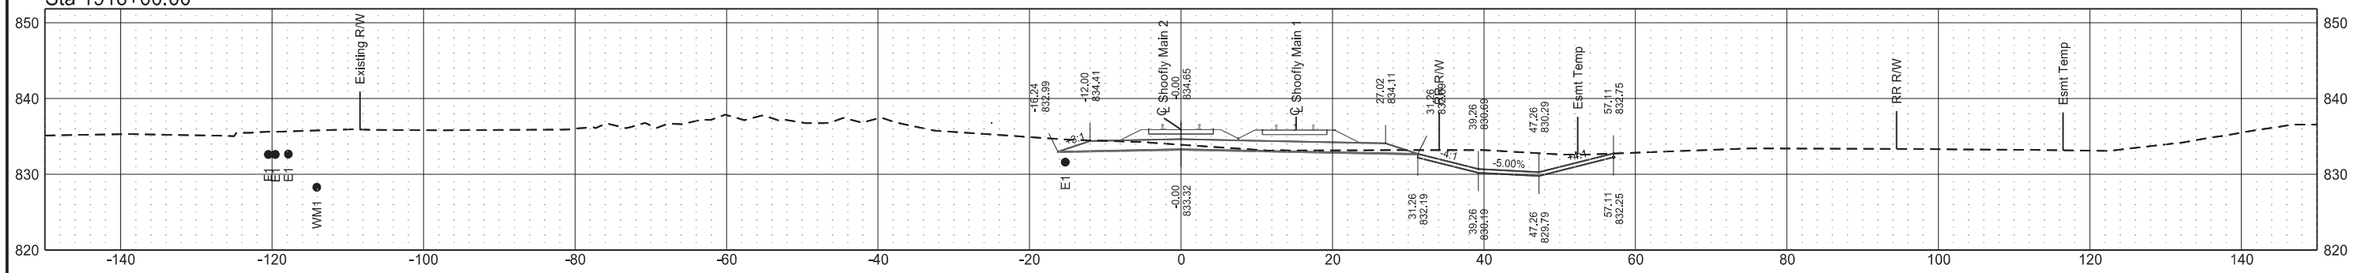



Sta 1915+50.00

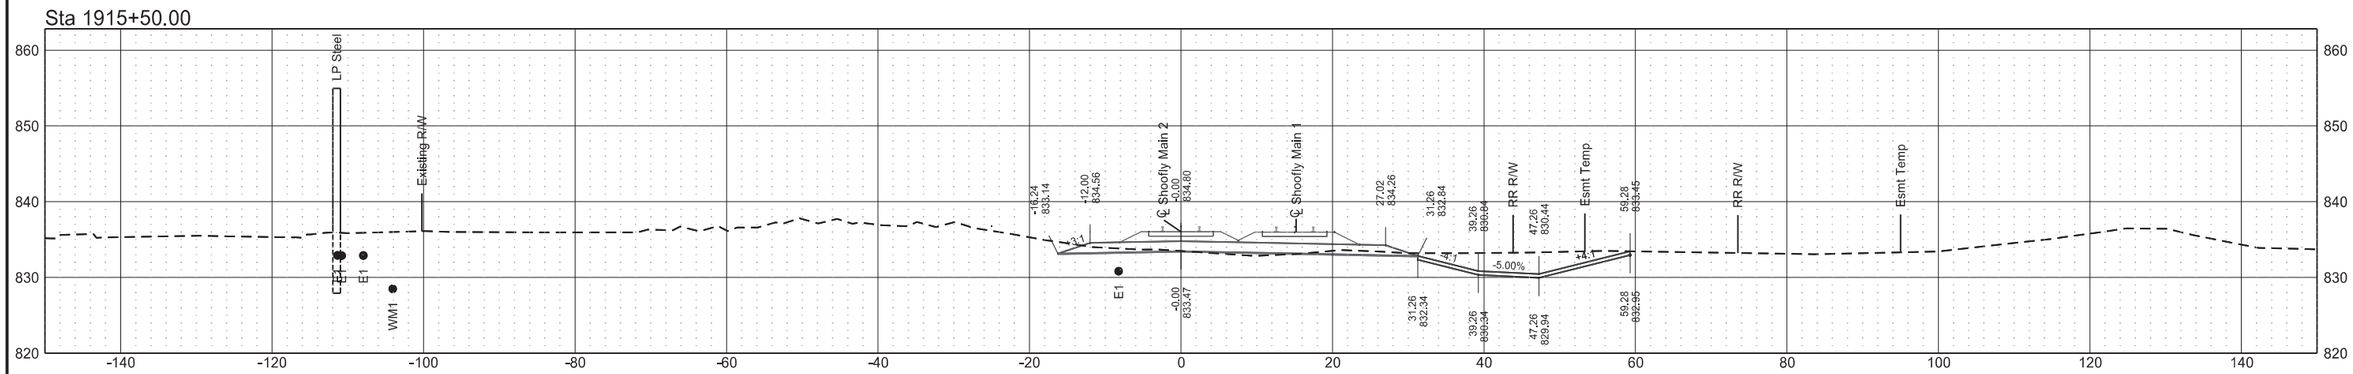


Sta 1915+00.00

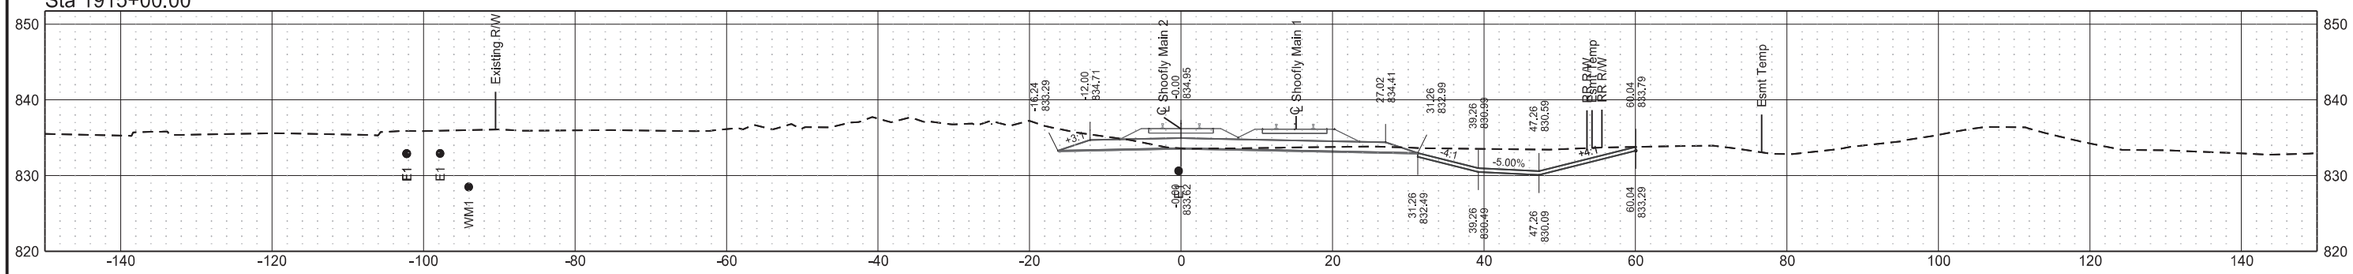



Sta 1914+80.78

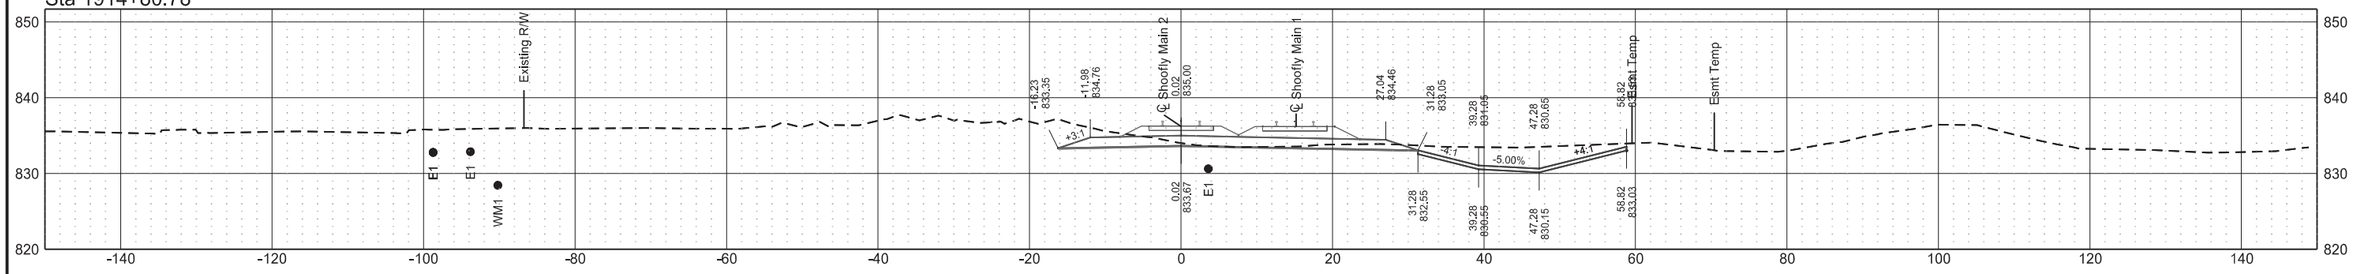


Cross Sections
Shoofly Tracks
ND 297 (DeMers Ave) & 42nd St Grade Separation

| | STATE | PROJECT NO. | SECTION NO. | SHEET NO. |
|---|---|---|---|---|
| | ND | RCE-FTF-NHU-SU-6-297(014)000 | 200 | 149 |


Sta 1917+35.17

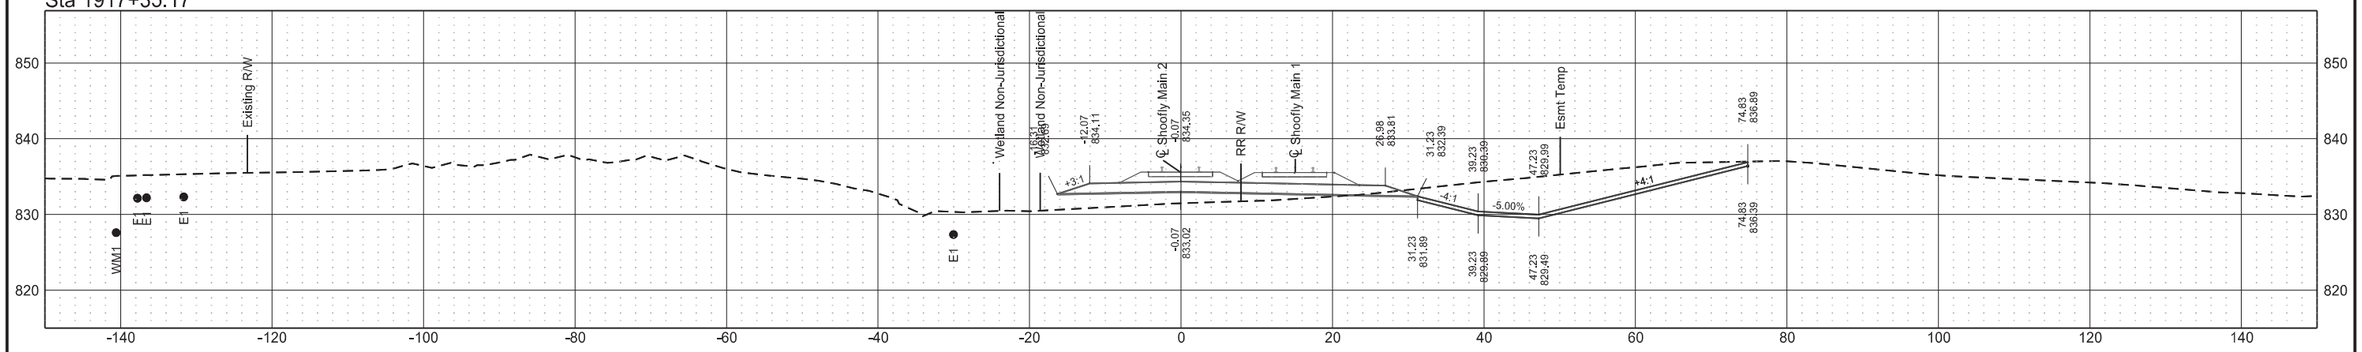



Sta 1917+00.00

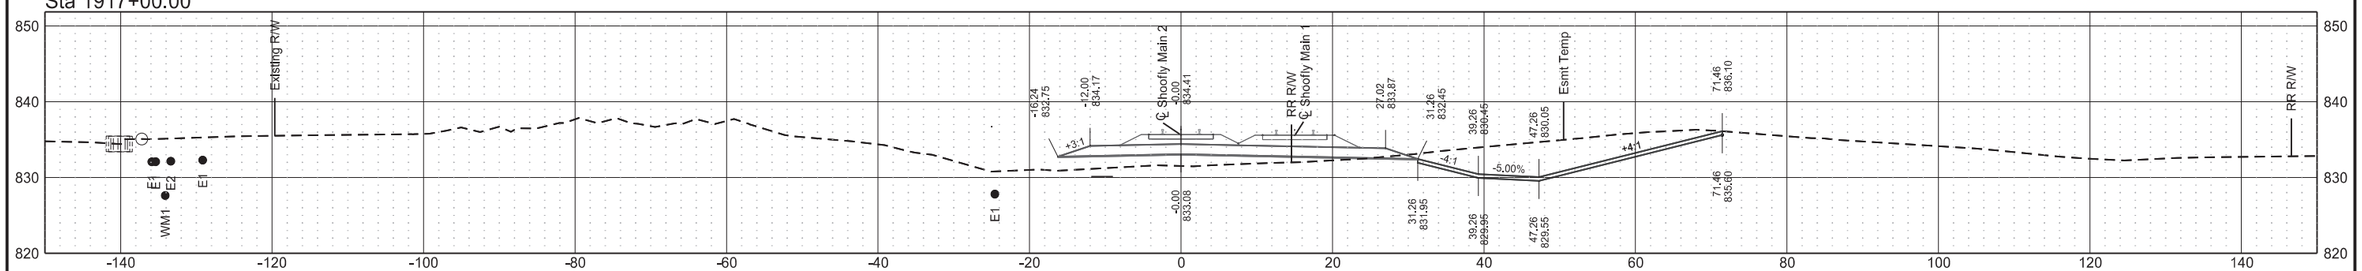


Sta 1916+81.84

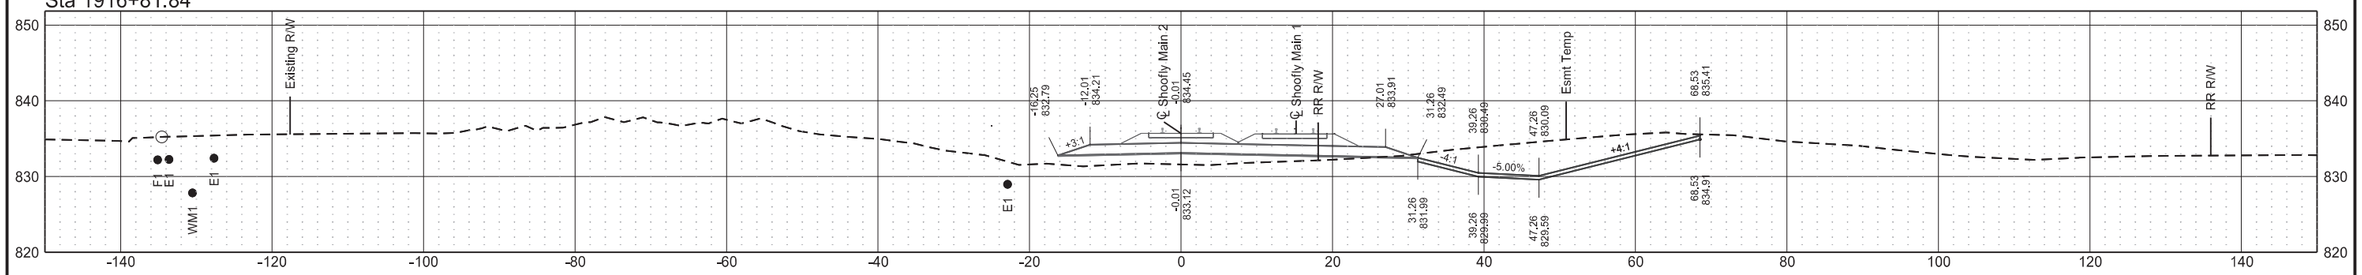



Sta 1916+50.00

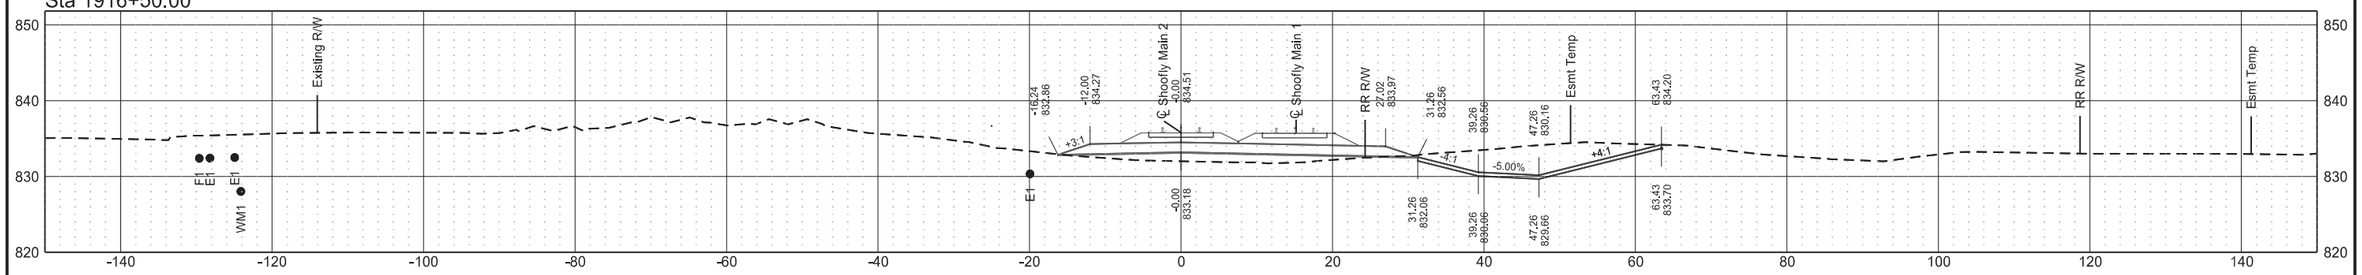


Cross Sections
Shoofly Tracks
ND 297 (DeMers Ave) & 42nd St Grade Separation

| | STATE | PROJECT NO. | SECTION NO. | SHEET NO. |
|---|---|---|---|---|
| | ND | RCE-FTF-NHU-SU-6-297(014)000 | 200 | 150 |


Sta 1917+69.96

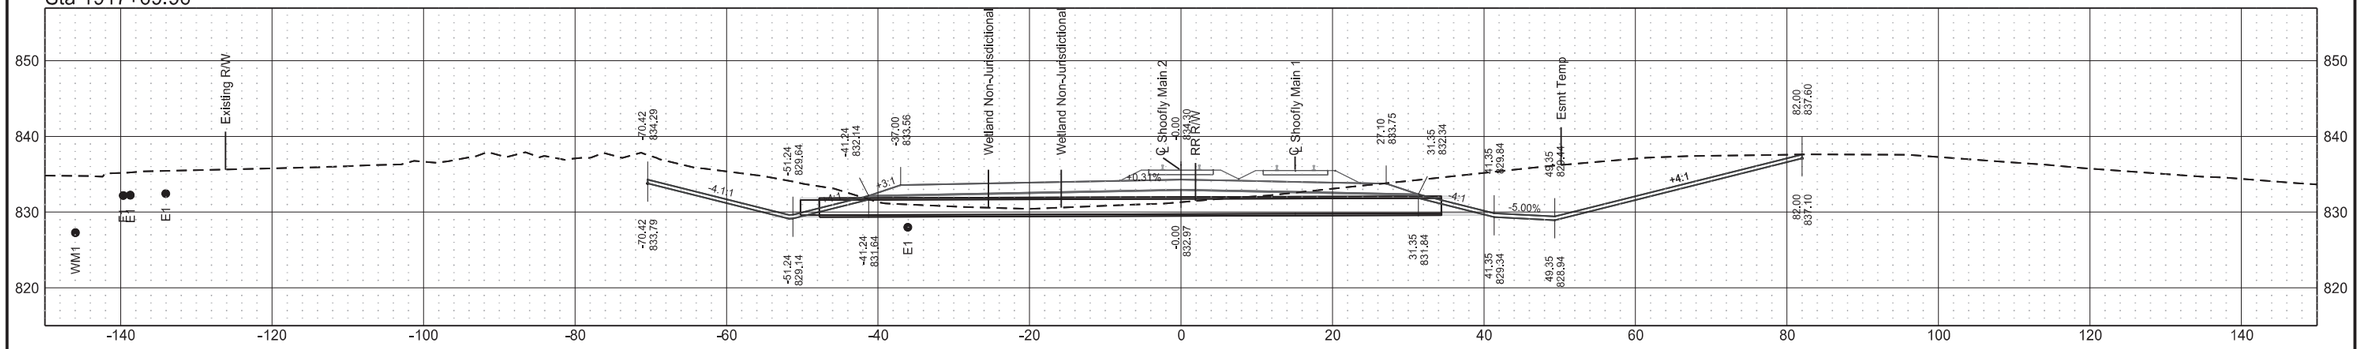


Sta 1917+61.84

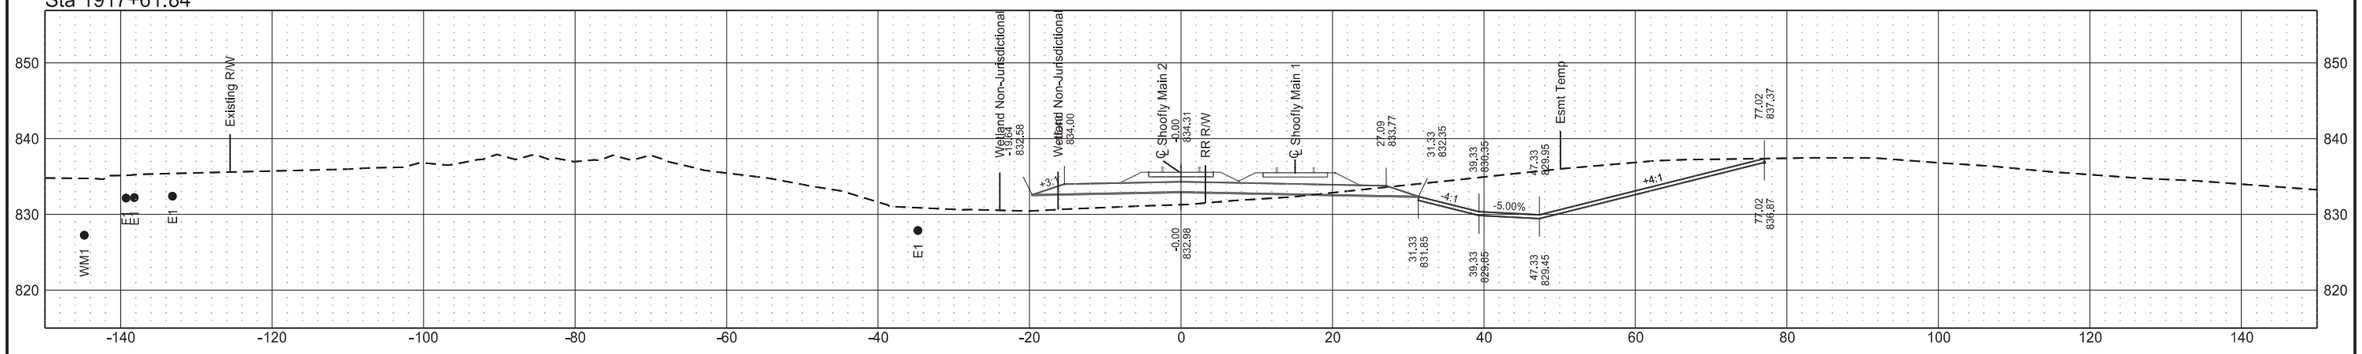



Sta 1917+50.00

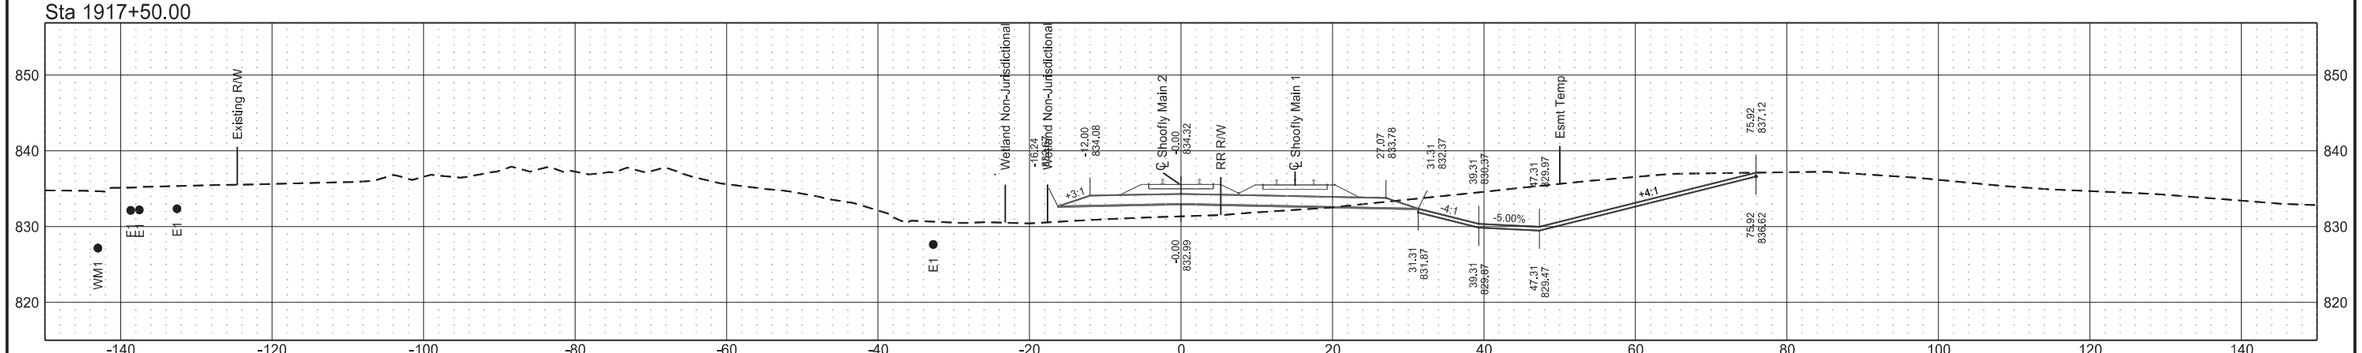


Cross Sections
Shoofly Tracks
ND 297 (DeMers Ave) & 42nd St Grade Separation

| | STATE | PROJECT NO. | SECTION NO. | SHEET NO. |
|---|---|---|---|---|
| | ND | RCE-FTF-NHU-SU-6-297(014)000 | 200 | 151 |


Sta 1919+00.00

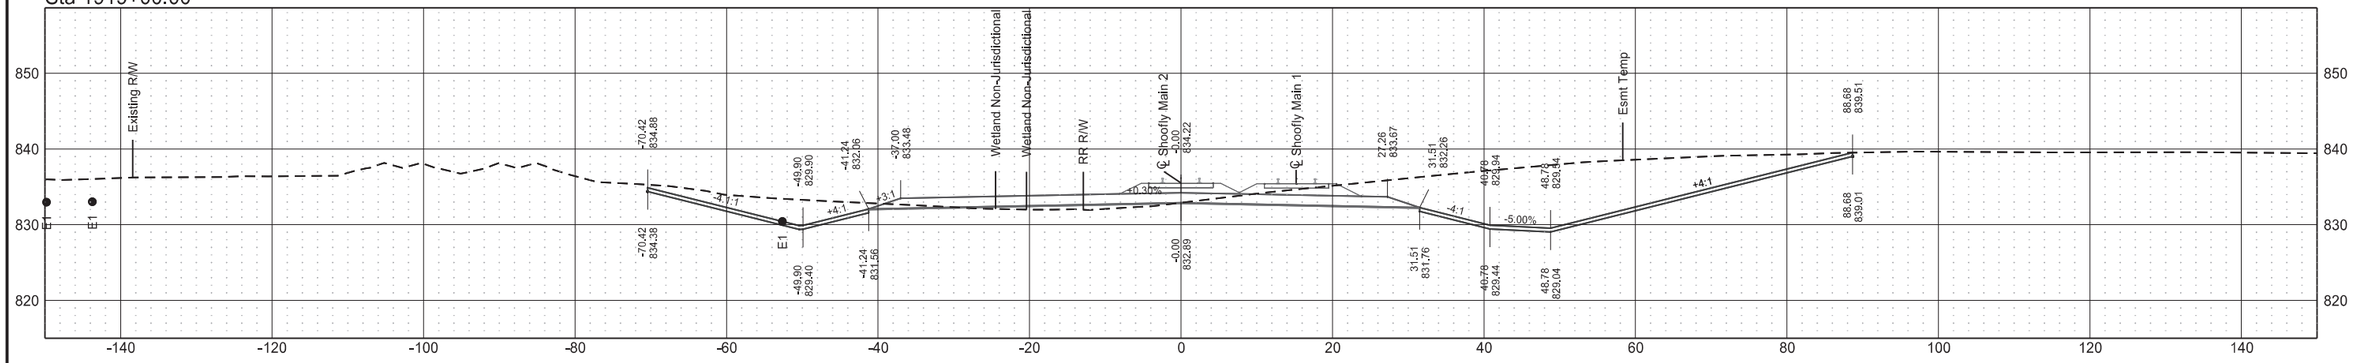


Sta 1918+50.00

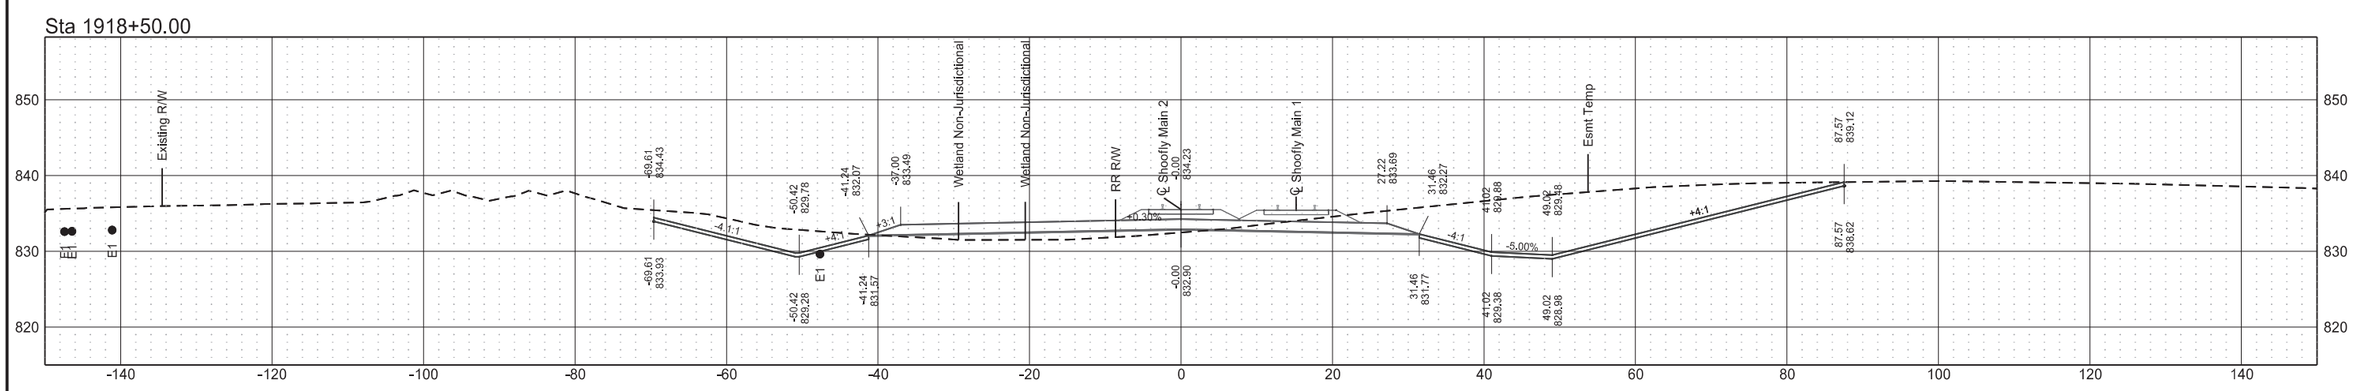



Sta 1918+00.00

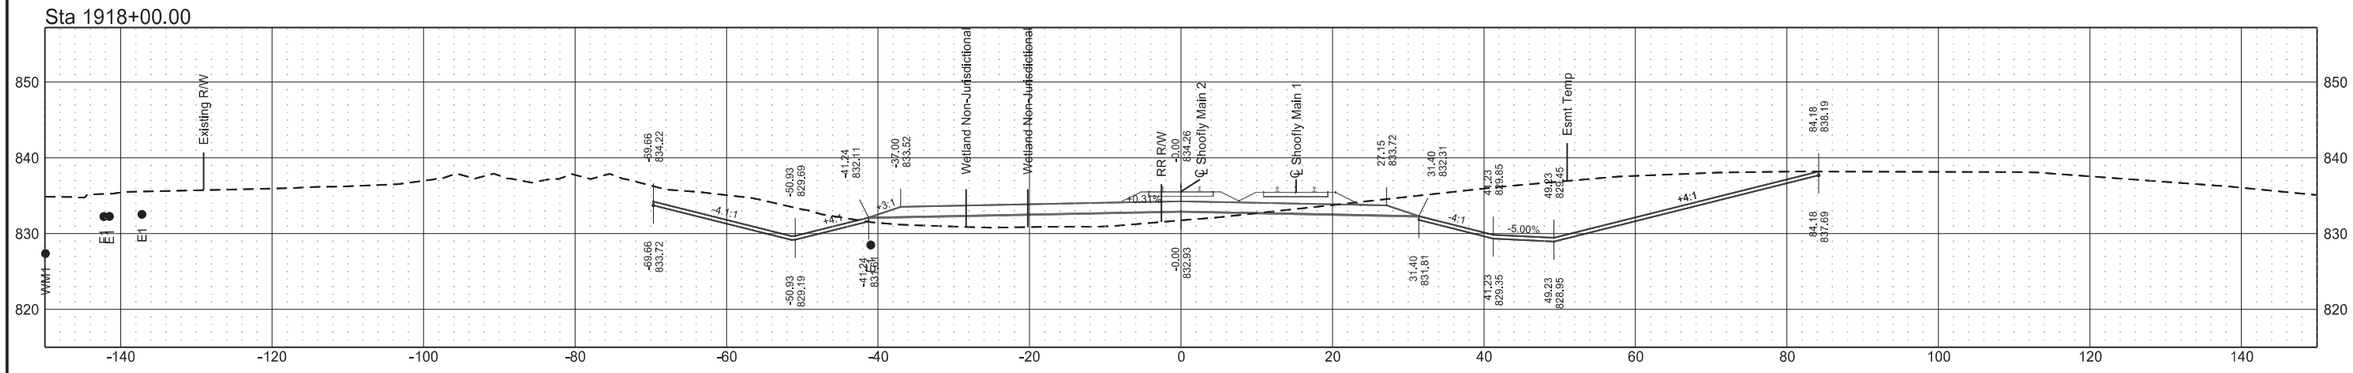


Cross Sections
Shoofly Tracks
ND 297 (DeMers Ave) & 42nd St Grade Separation

| | STATE | PROJECT NO. | SECTION NO. | SHEET NO. |
|---|---|---|---|---|
| | ND | RCE-FTF-NHU-SU-6-297(014)000 | 200 | 152 |


Sta 1920+00.00

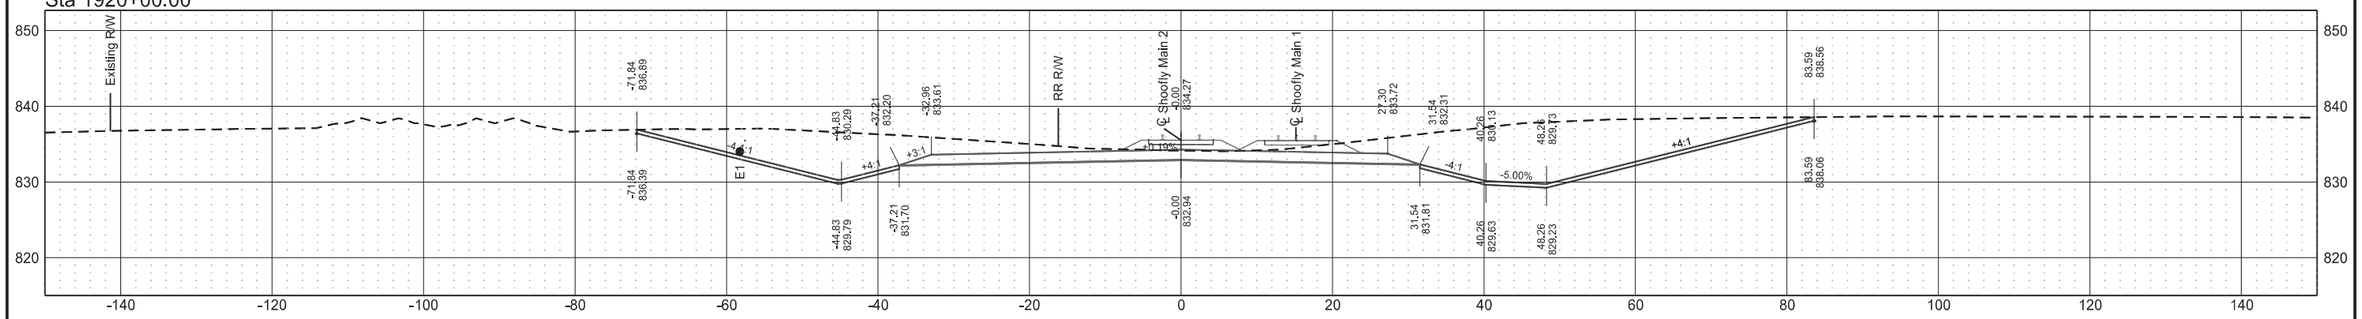


Sta 1919+96.37

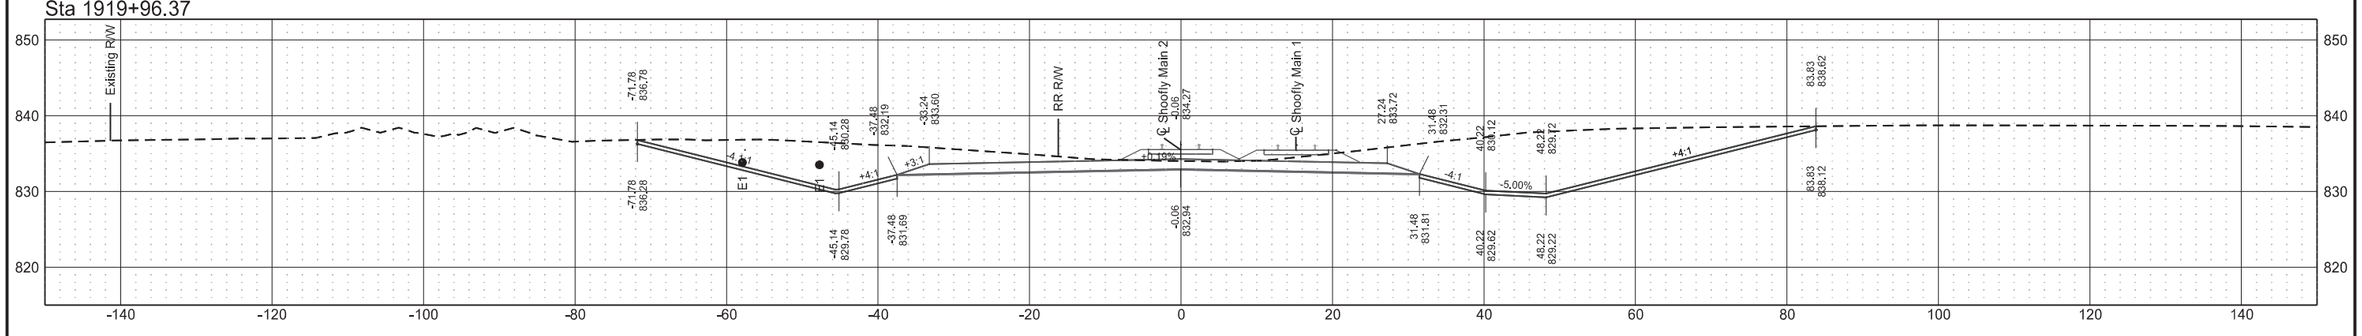



Sta 1919+50.00

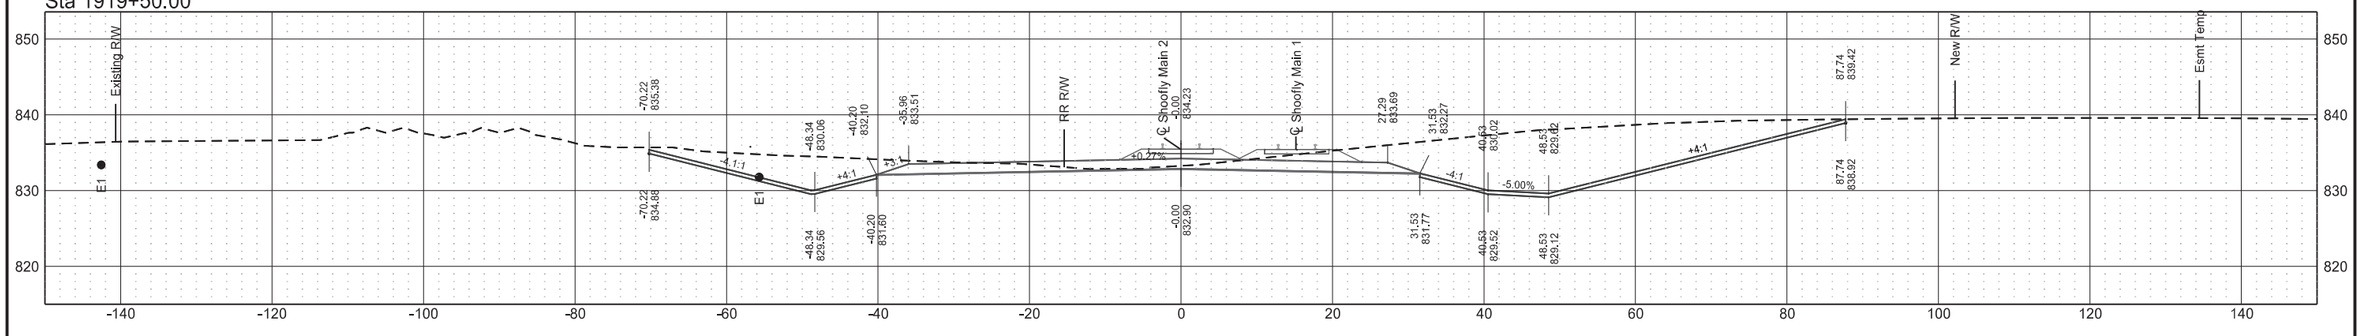


Cross Sections
Shoofly Tracks
ND 297 (DeMers Ave) & 42nd St Grade Separation

| STATE | PROJECT NO. | SECTION NO. | SHEET NO. |
|---|---|---|---|
| ND | RCE-FTF-NHU-SU-6-297(014)000 | 200 | 153 |


Sta 1922+00.00

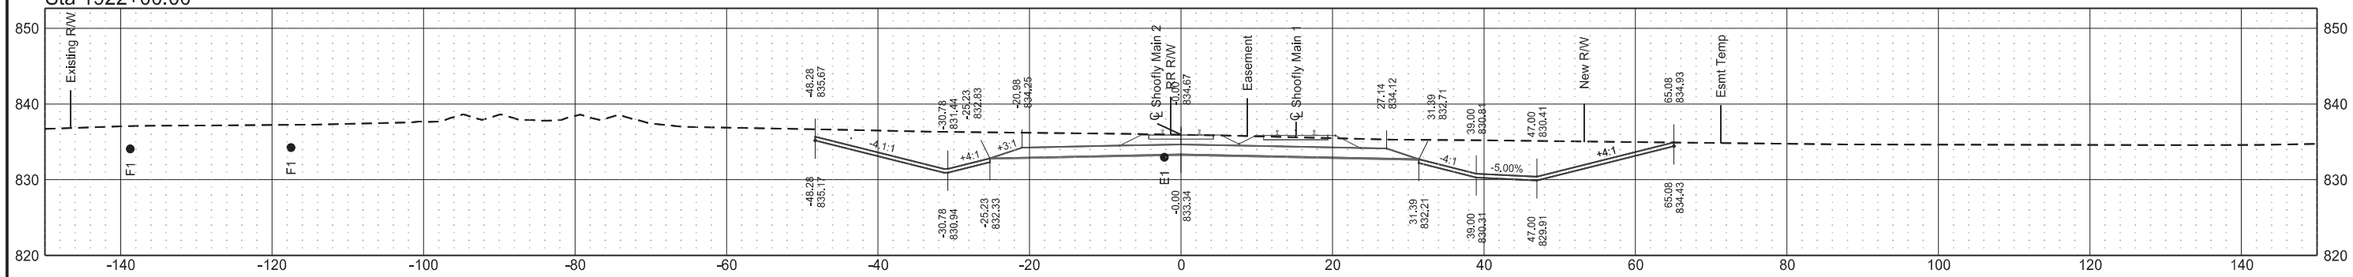



Sta 1921+50.00

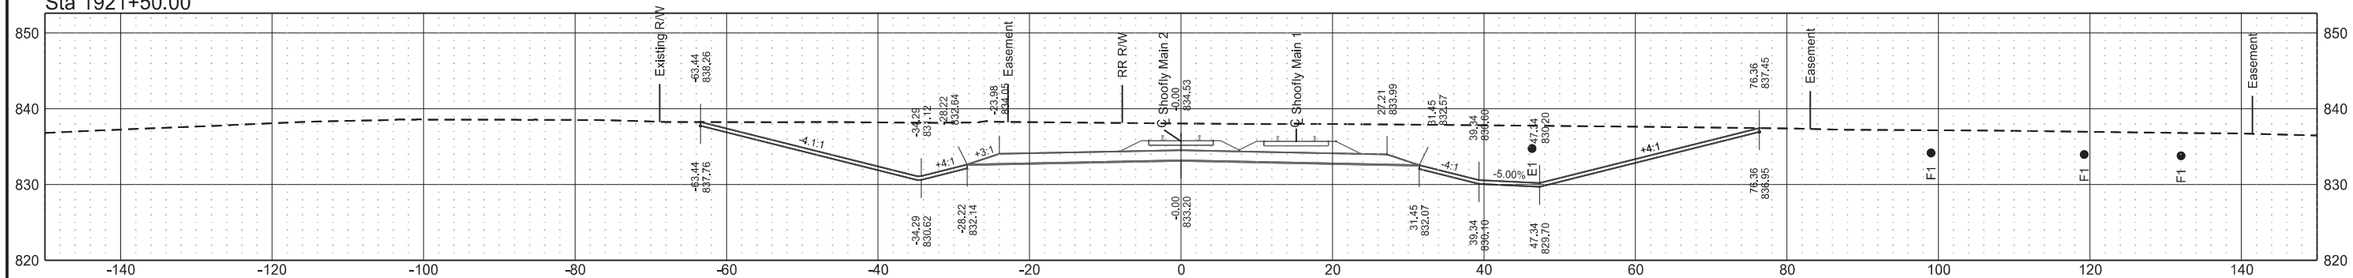


Sta 1921+00.00

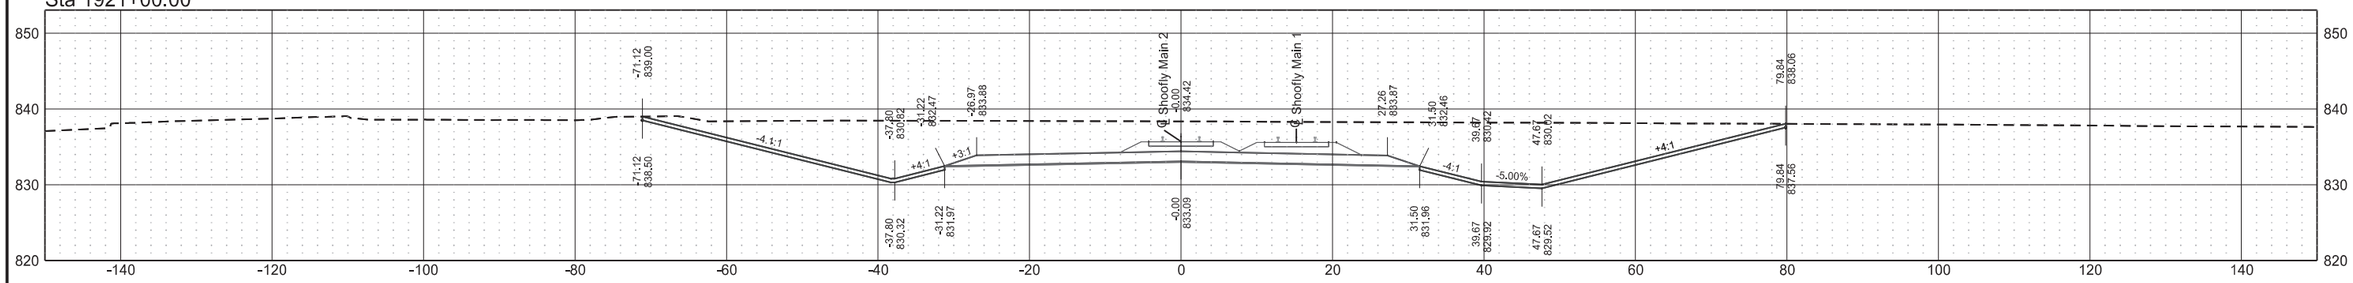



Sta 1920+50.00

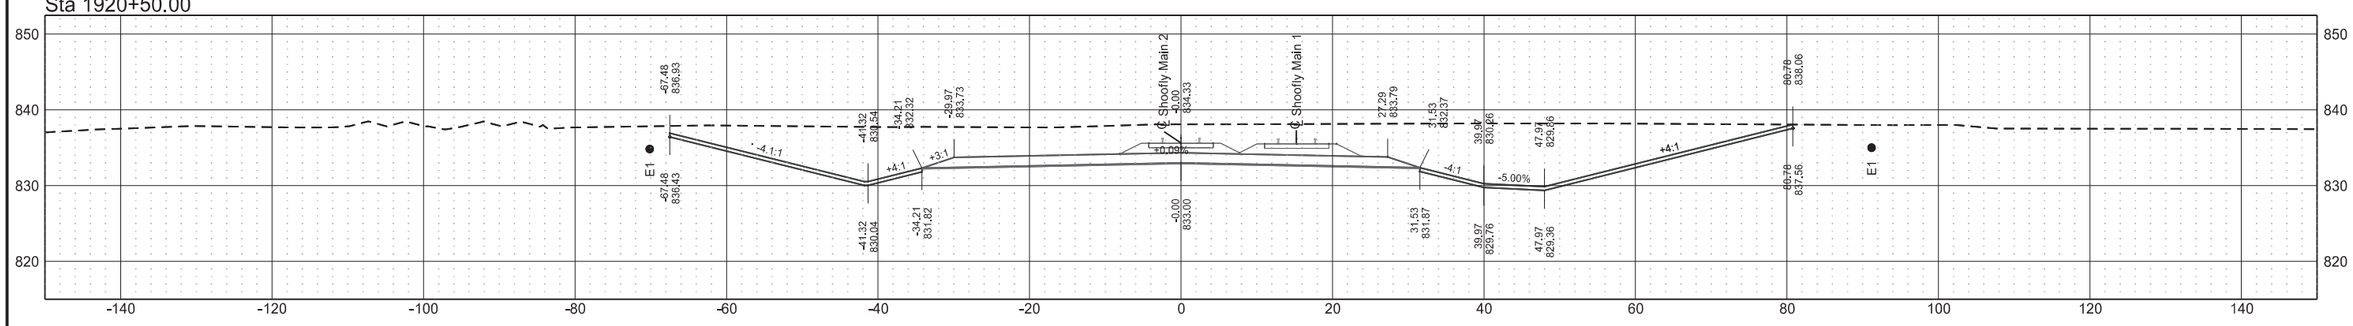


Cross Sections
Shoofly Tracks
ND 297 (DeMers Ave) & 42nd St Grade Separation

| STATE | PROJECT NO. | SECTION NO. | SHEET NO. |
|---|---|---|---|
| ND | RCE-FTF-NHU-SU-6-297(014)000 | 200 | 154 |


Sta 1923+00.00

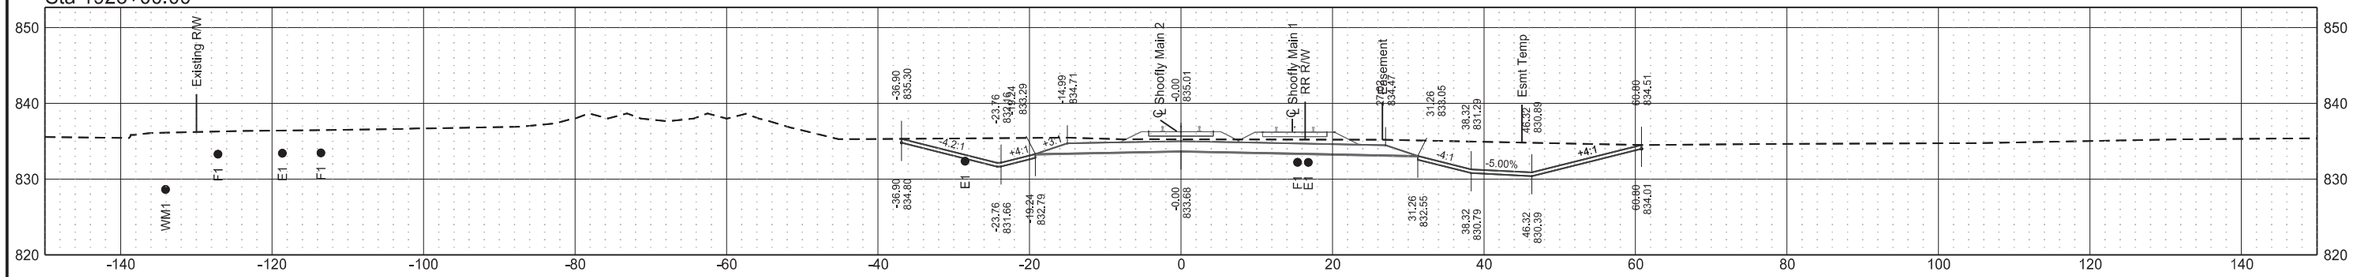



Sta 1922+57.57

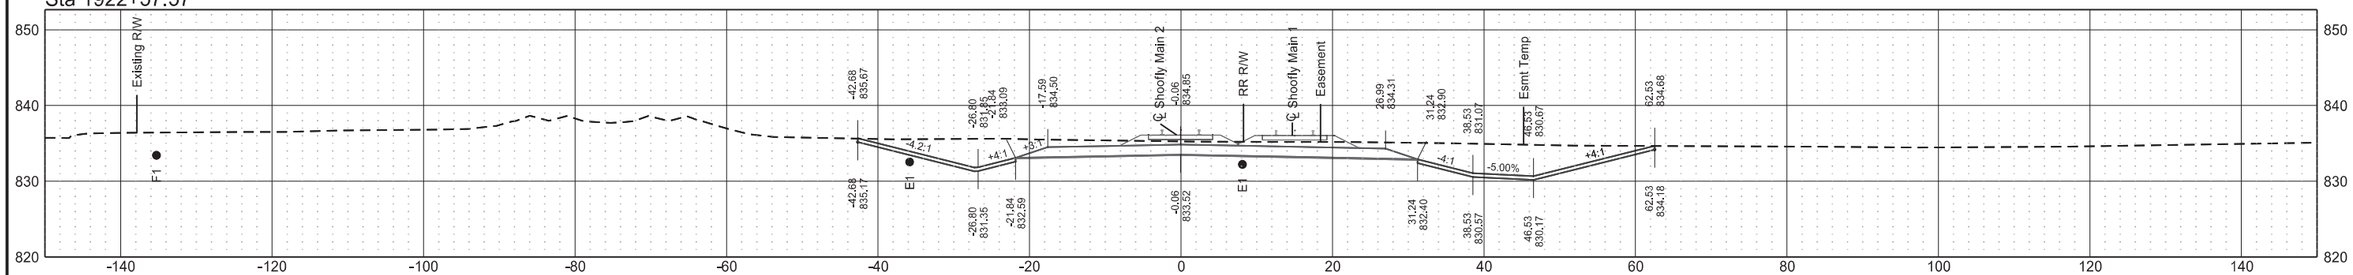


Sta 1922+50.00

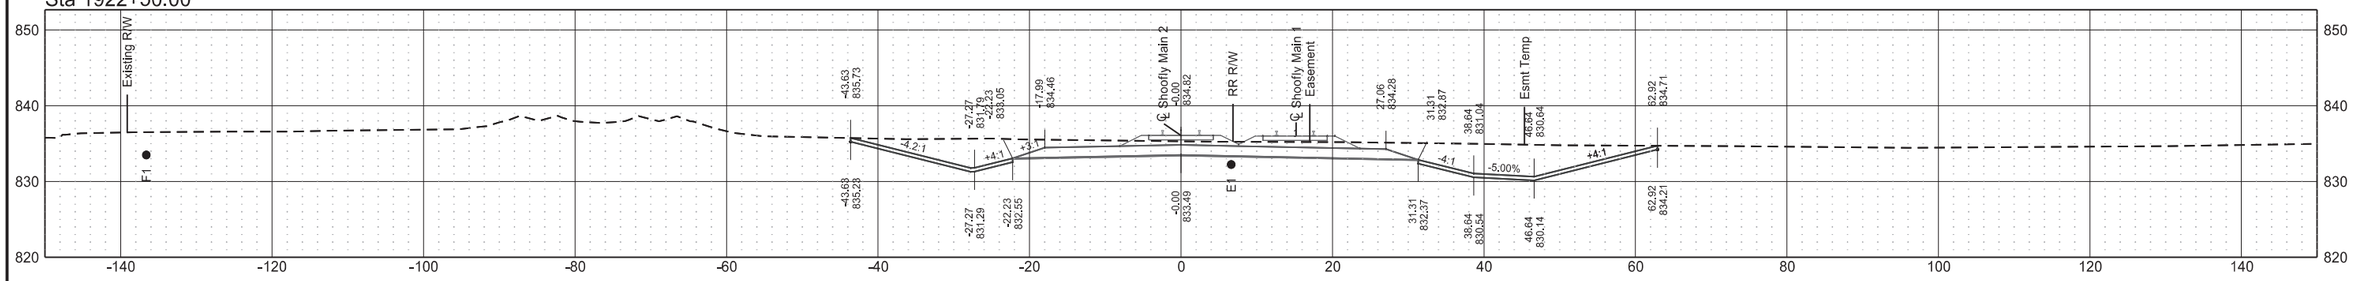



Sta 1922+30.91

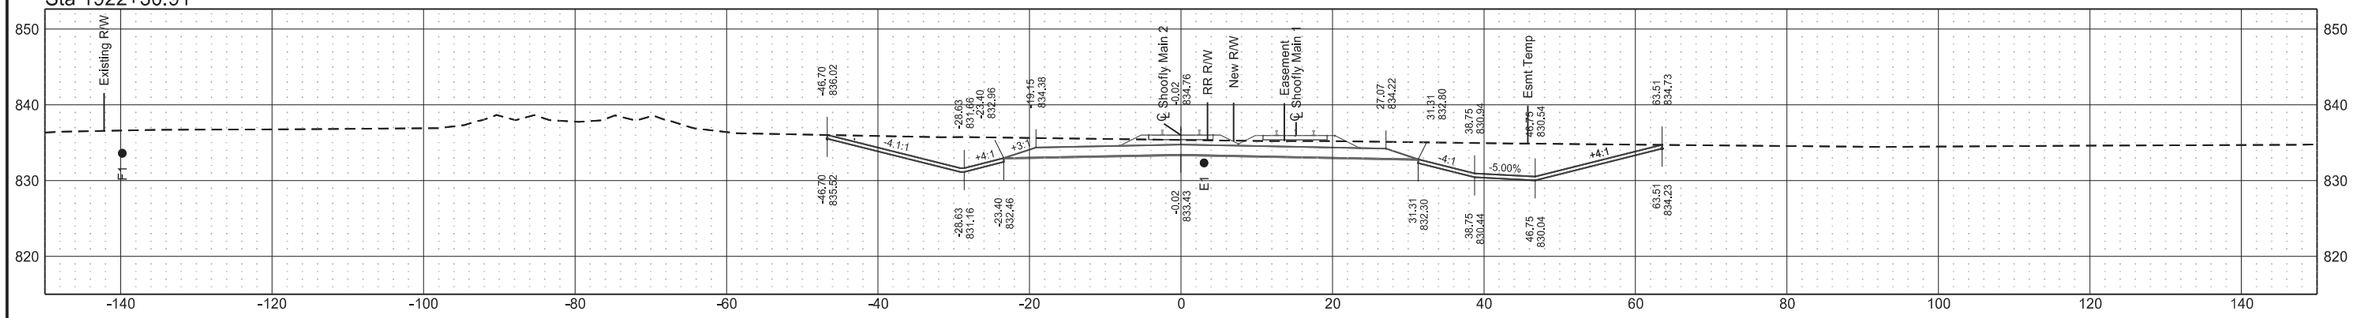


Cross Sections
Shoofly Tracks
ND 297 (DeMers Ave) & 42nd St Grade Separation

| | STATE | PROJECT NO. | SECTION NO. | SHEET NO. |
|---|---|---|---|---|
| | ND | RCE-FTF-NHU-SU-6-297(014)000 | 200 | 155 |


Sta 1924+00.00

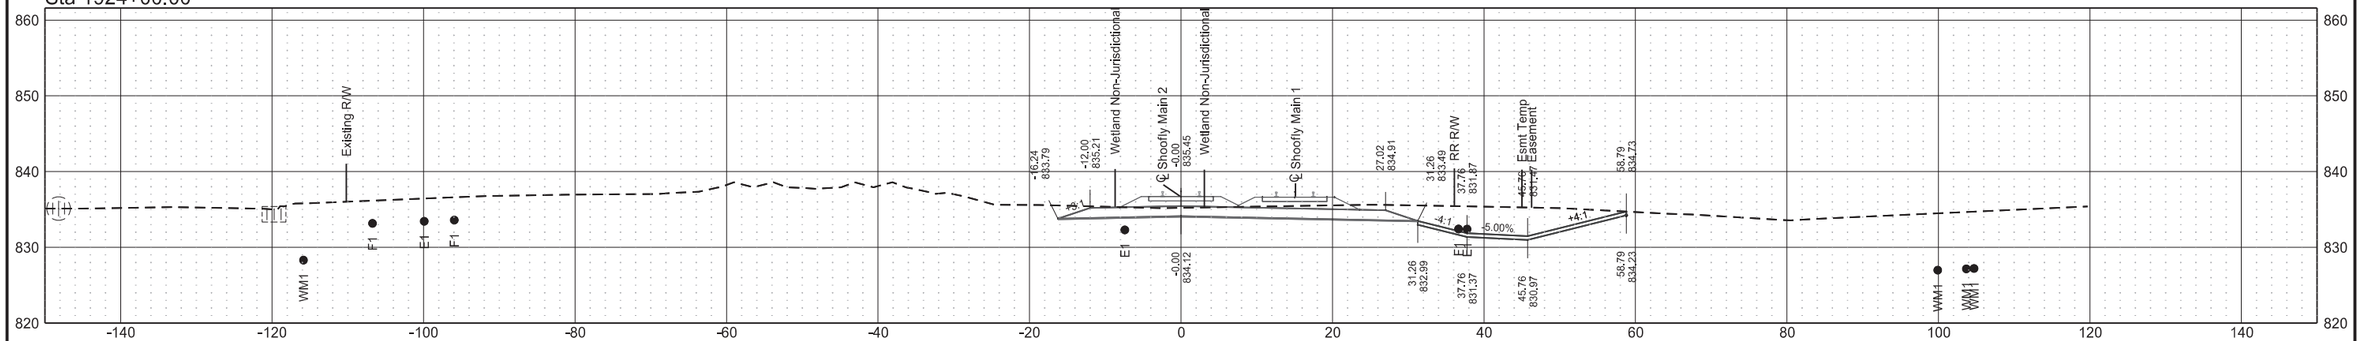


Sta 1923+50.00

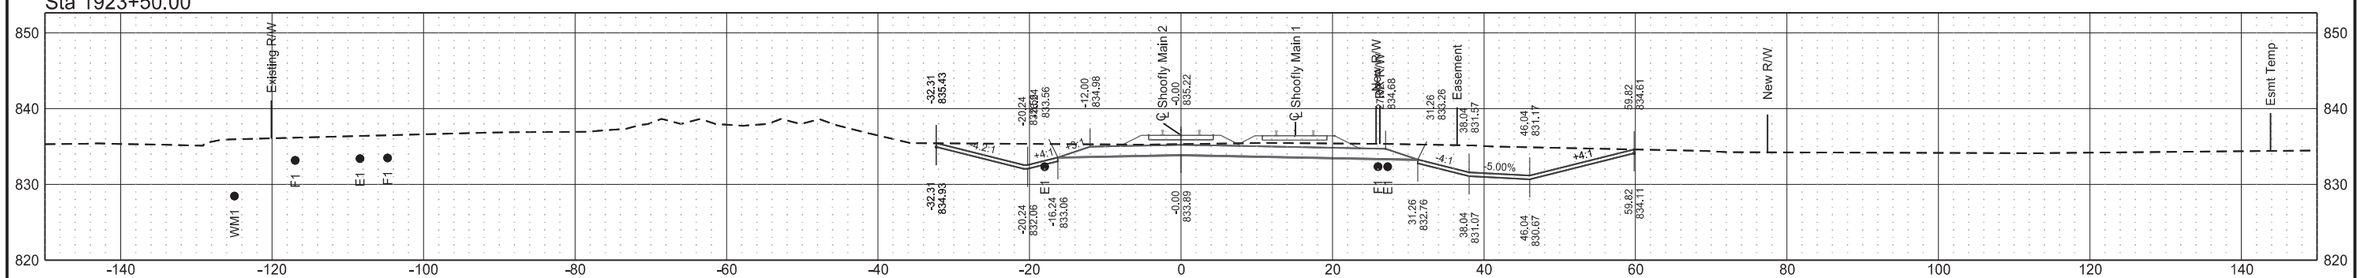



Sta 1923+10.91

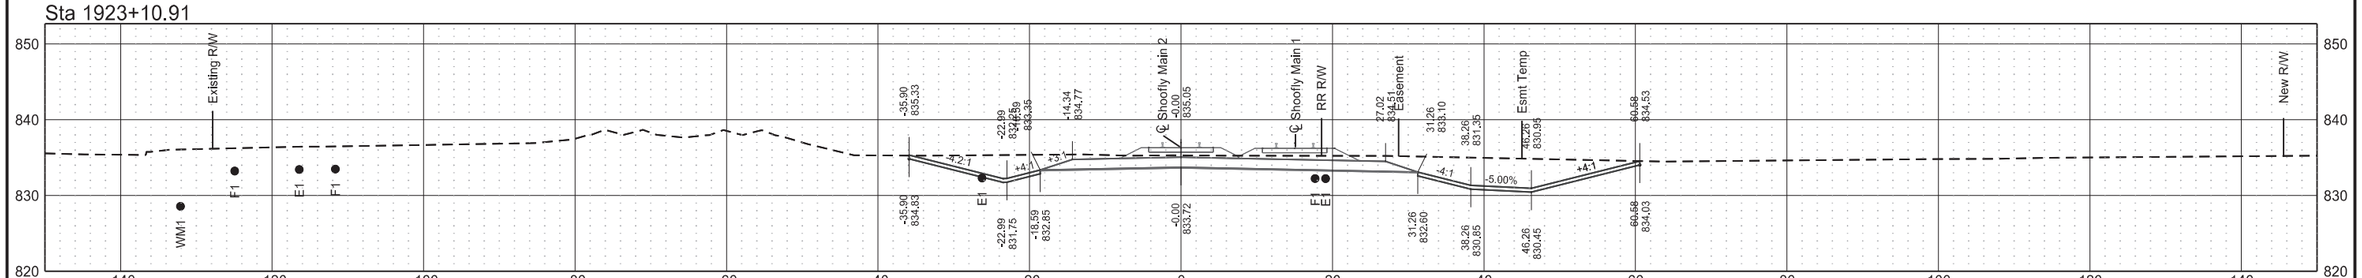


Cross Sections
Shoofly Tracks
ND 297 (DeMers Ave) & 42nd St Grade Separation

| STATE | PROJECT NO. | SECTION NO. | SHEET NO. |
|---|---|---|---|
| ND | RCE-FTF-NHU-SU-6-297(014)000 | 200 | 156 |


Sta 1925+11.30

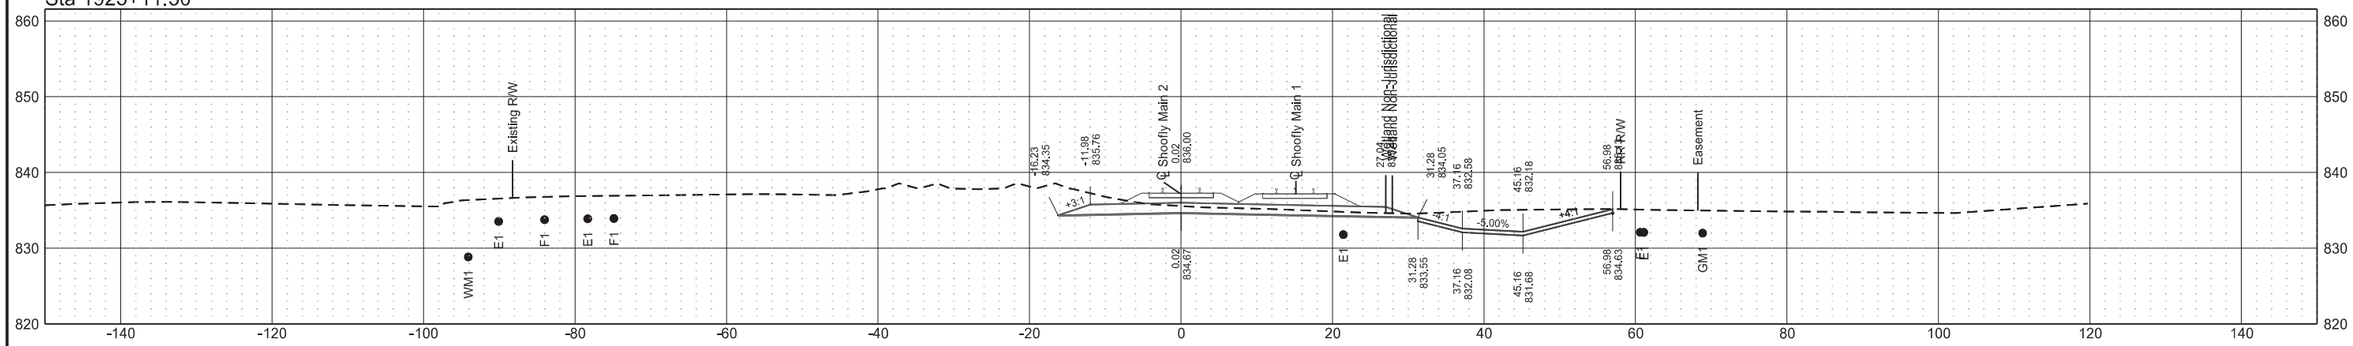


Sta 1925+00.00

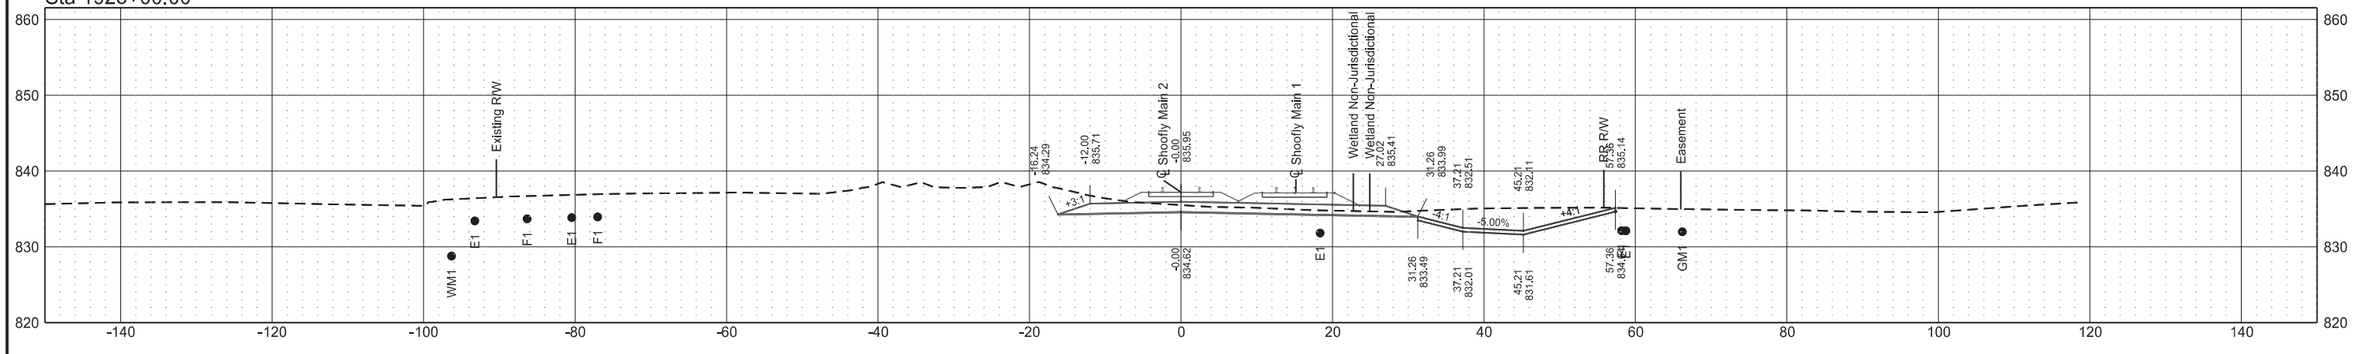



Sta 1924+50.00

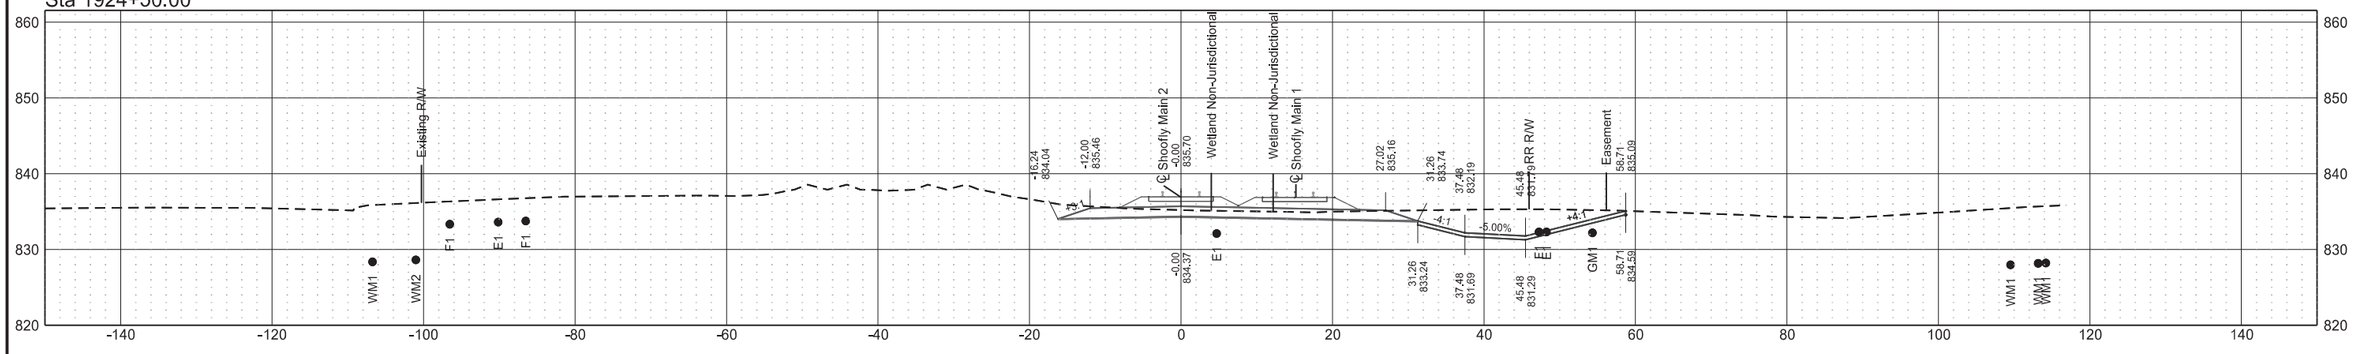


Cross Sections
Shoofly Tracks
ND 297 (DeMers Ave) & 42nd St Grade Separation

| | STATE | PROJECT NO. | SECTION NO. | SHEET NO. |
|---|---|---|---|---|
| | ND | RCE-FTF-NHU-SU-6-297(014)000 | 200 | 157 |


Sta 1925+91.30

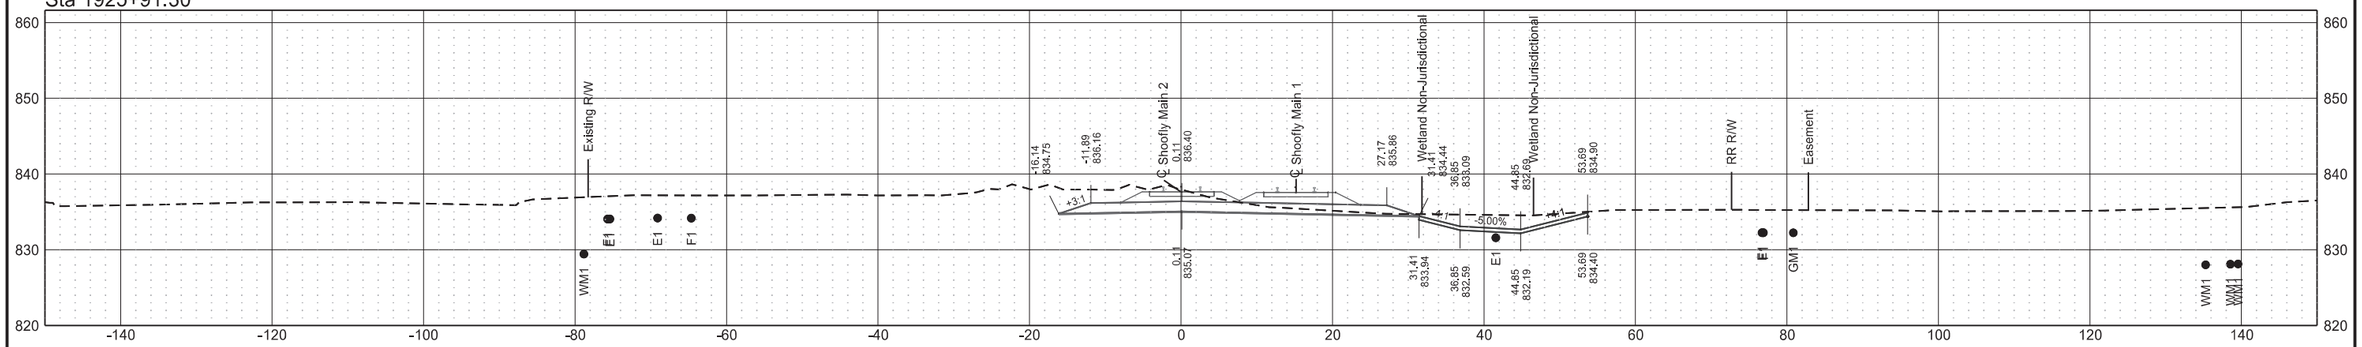


Sta 1925+64.63

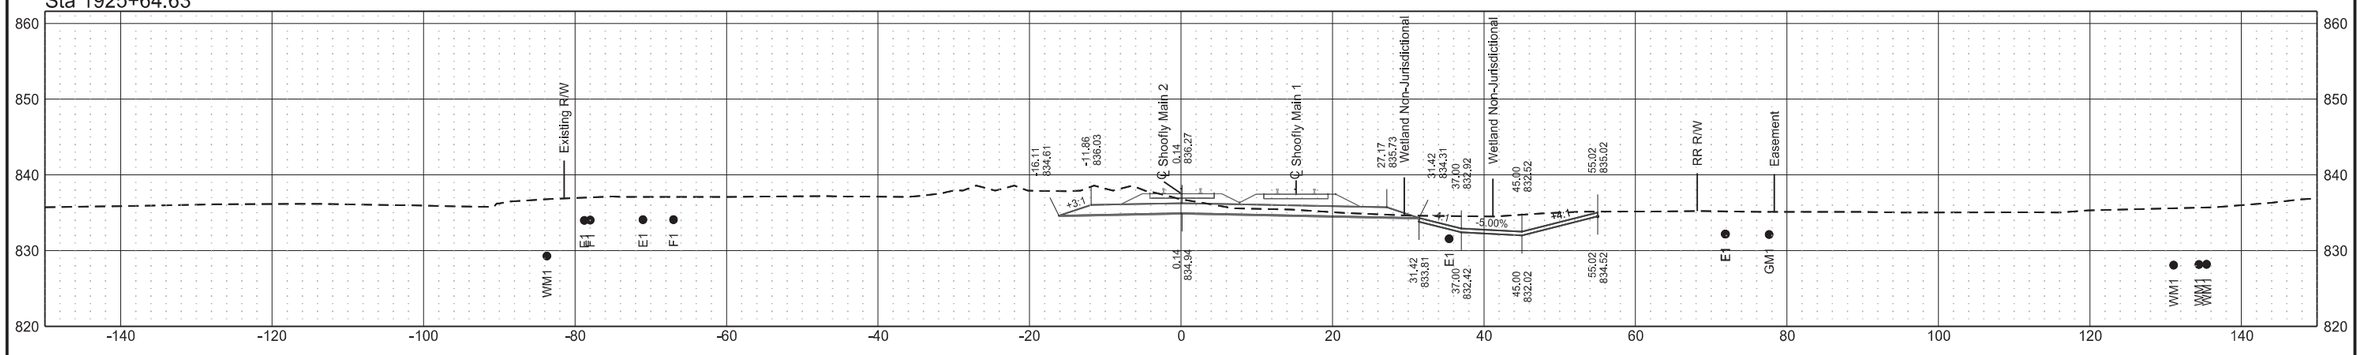



Sta 1925+50.00

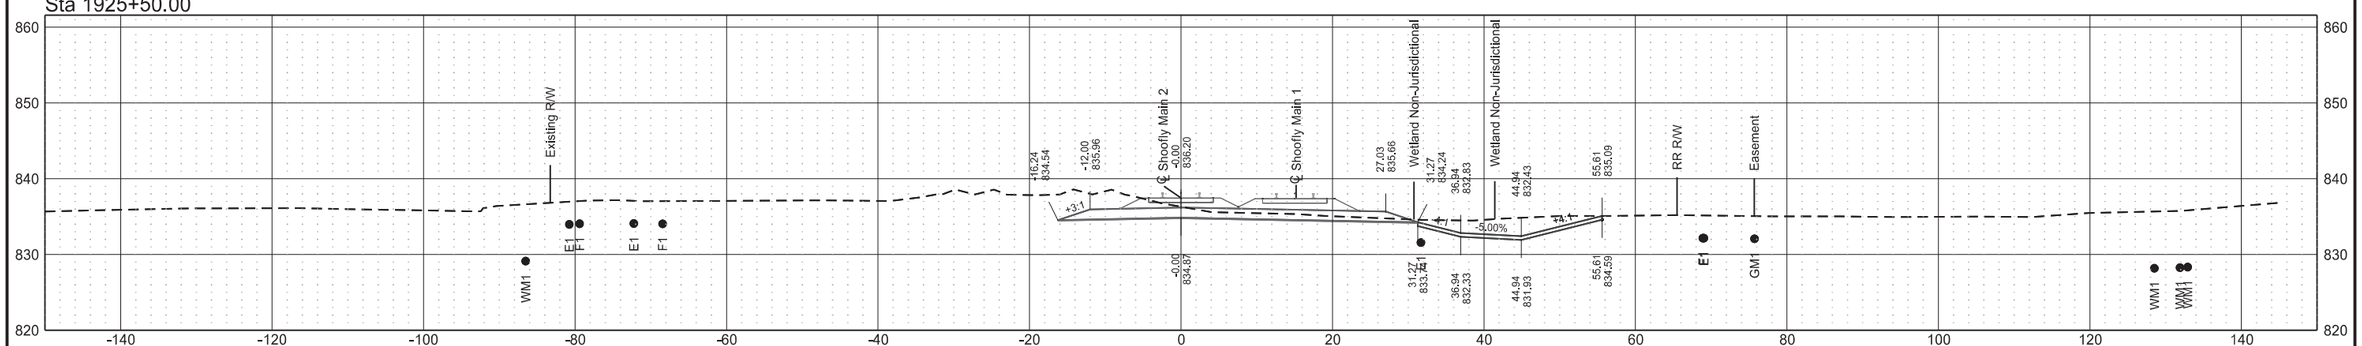


Cross Sections
Shoofly Tracks
ND 297 (DeMers Ave) & 42nd St Grade Separation

| | STATE | PROJECT NO. | SECTION NO. | SHEET NO. |
|---|---|---|---|---|
| | ND | RCE-FTF-NHU-SU-6-297(014)000 | 200 | 158 |


Sta 1926+89.60

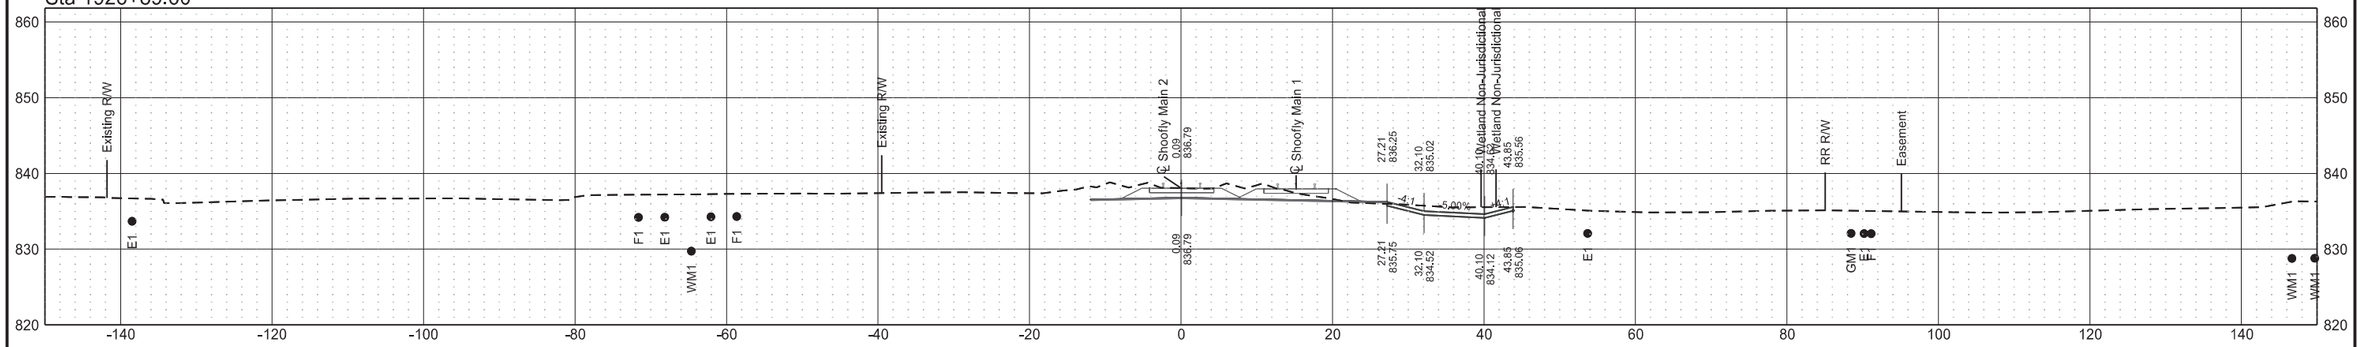


Sta 1926+50.00

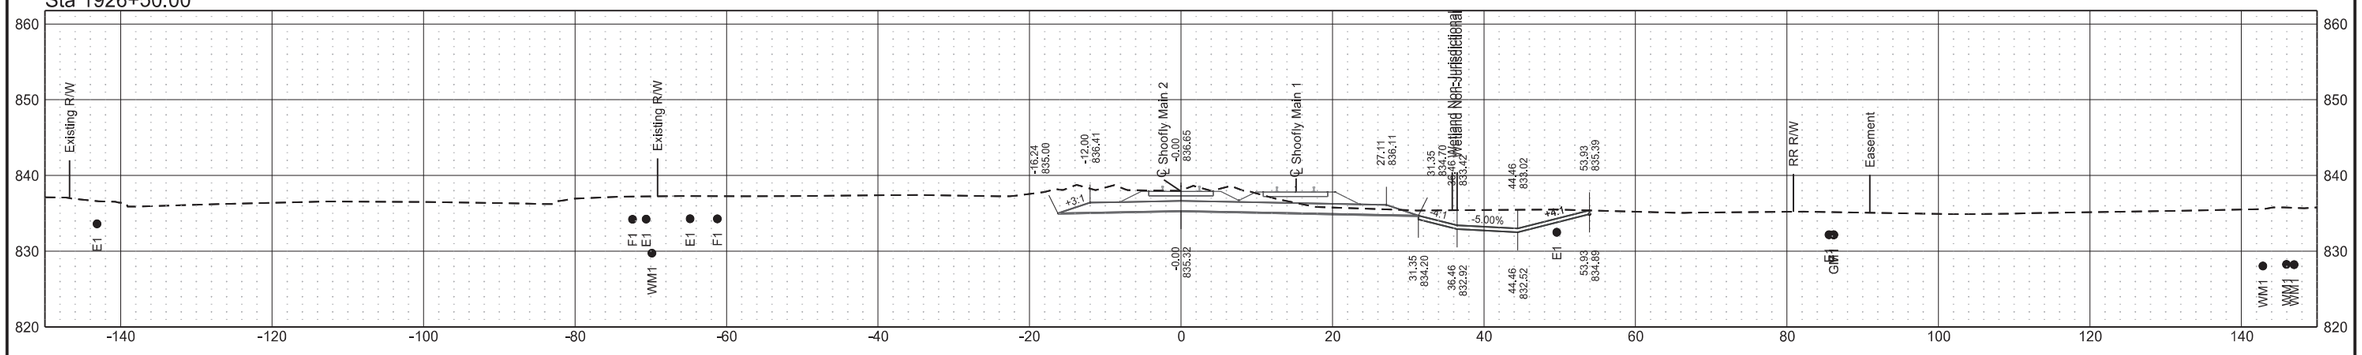



Sta 1926+00.00

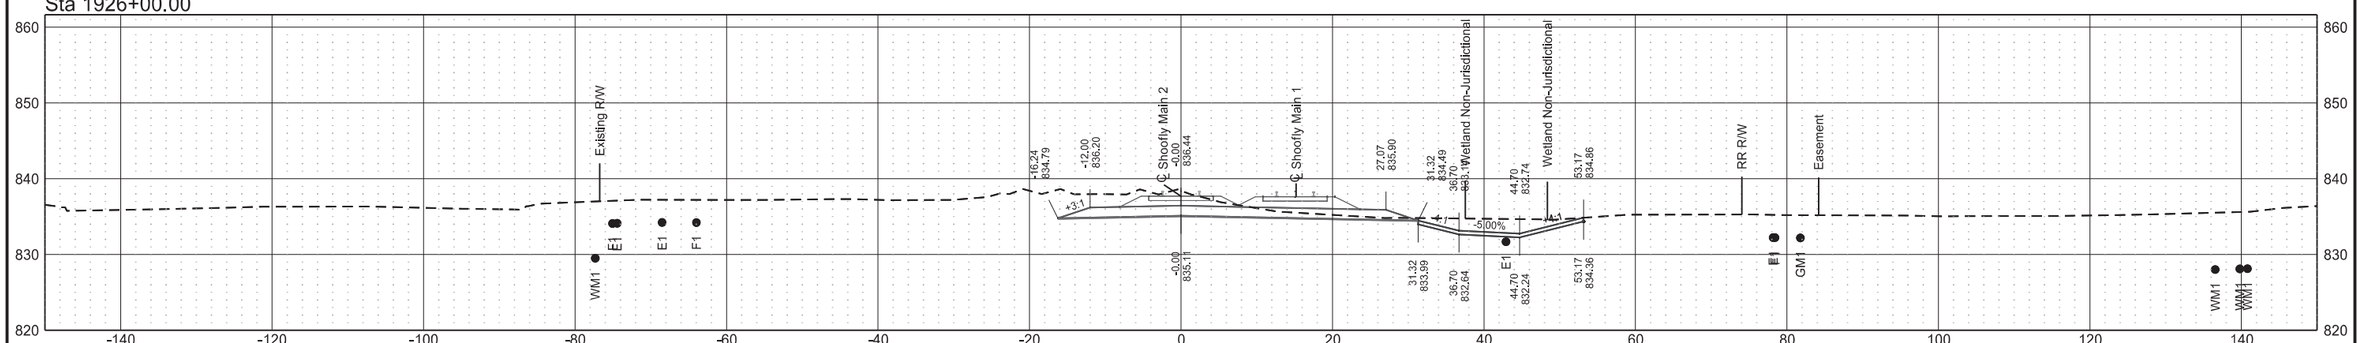


Cross Sections
Shoofly Tracks
ND 297 (DeMers Ave) & 42nd St Grade Separation

| | STATE | PROJECT NO. | SECTION NO. | SHEET NO. |
|---|---|---|---|---|
| | ND | RCE-FTF-NHU-SU-6-297(014)000 | 200 | 159 |


Sta 1927+87.90

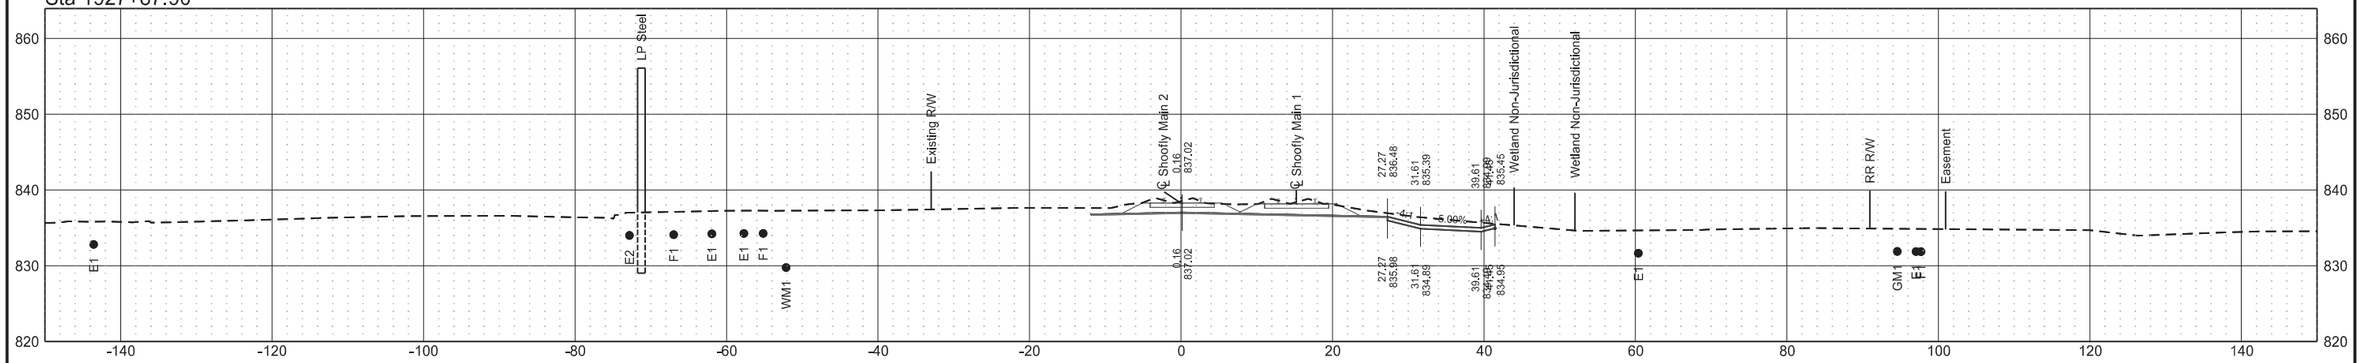


Sta 1927+50.00

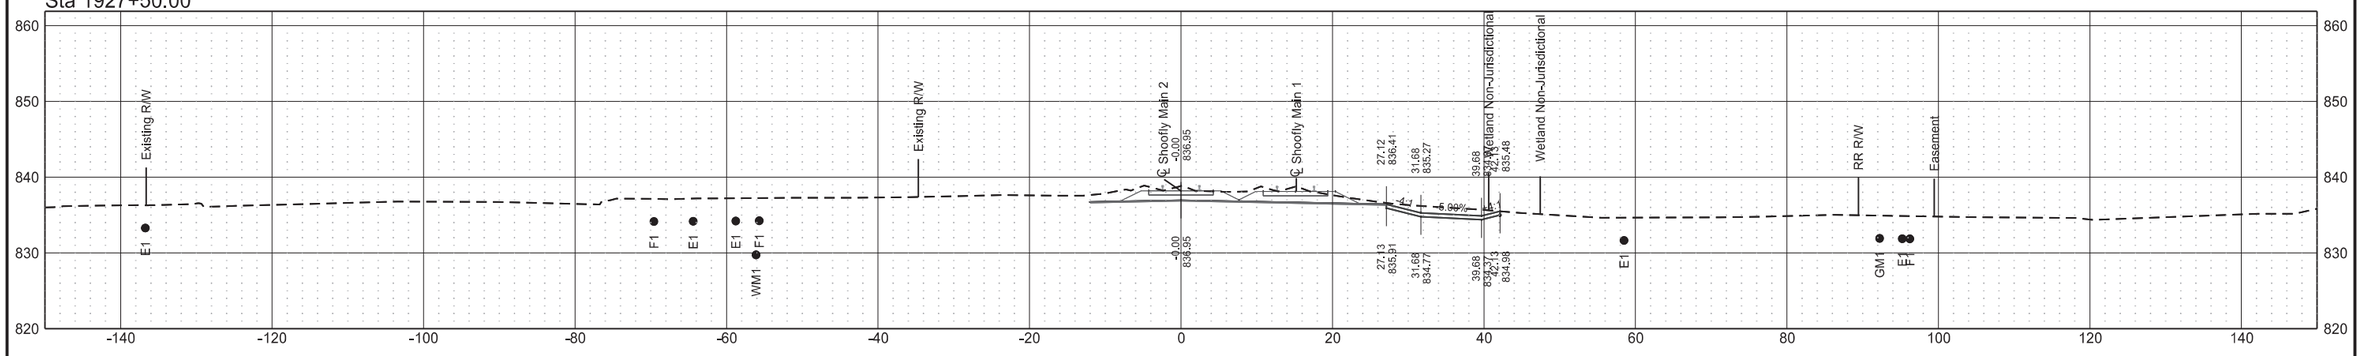



Sta 1927+00.00

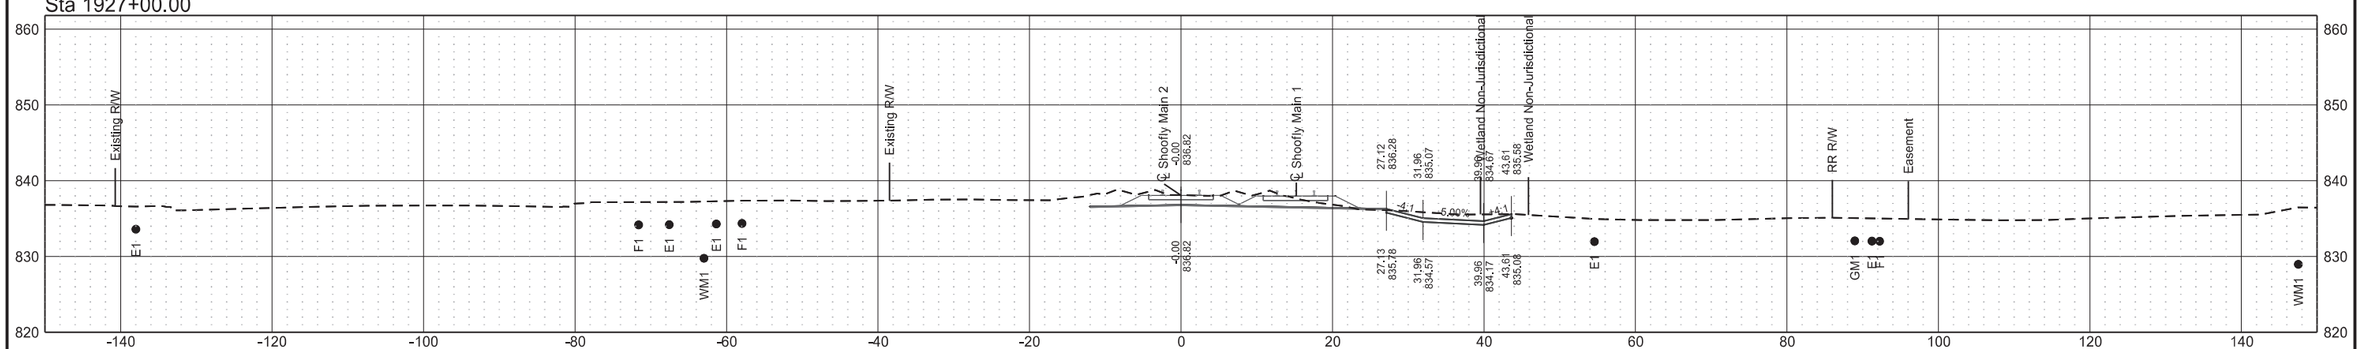


Cross Sections
Shoofly Tracks
ND 297 (DeMers Ave) & 42nd St Grade Separation

| | STATE | PROJECT NO. | SECTION NO. | SHEET NO. |
|---|---|---|---|---|
| | ND | RCE-FTF-NHU-SU-6-297(014)000 | 200 | 160 |


Sta 1928+50.00

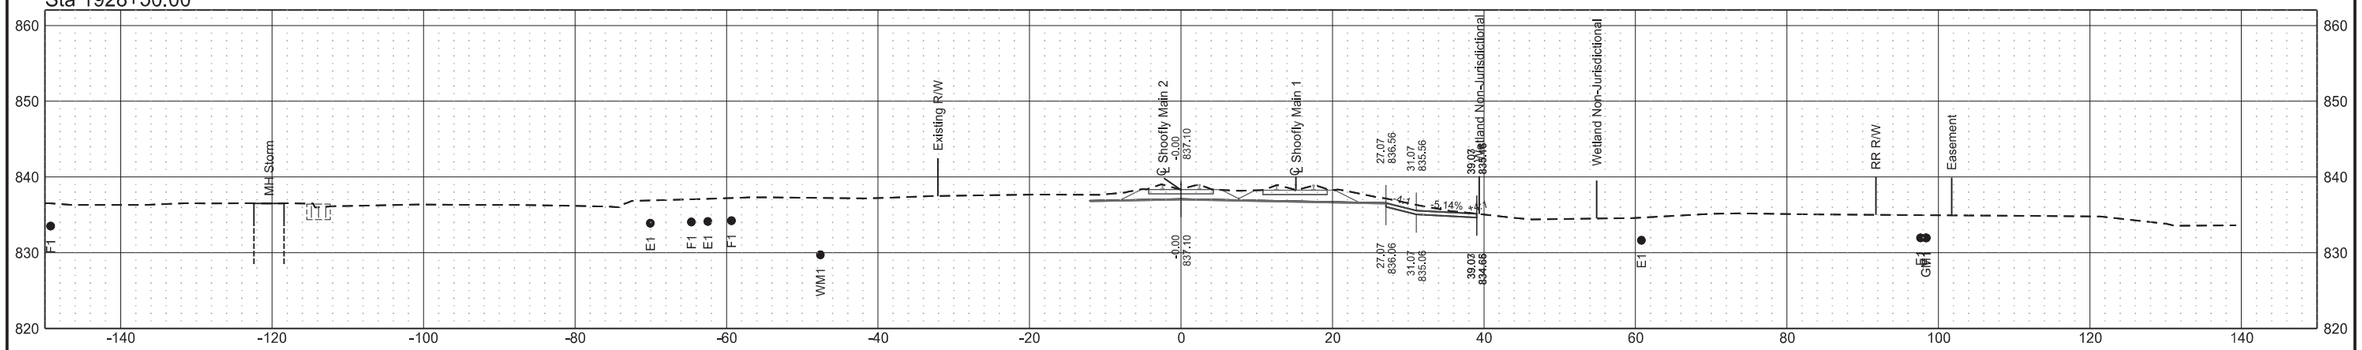


Sta 1928+14.57

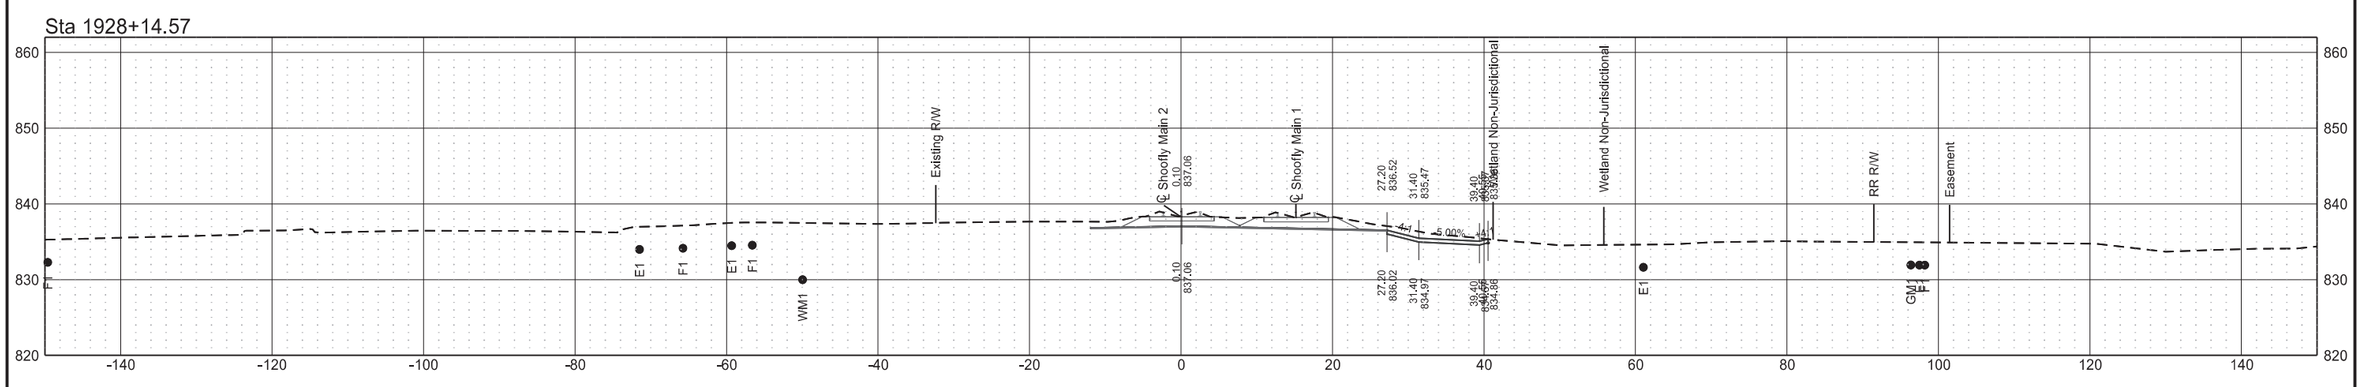



Sta 1928+00.00

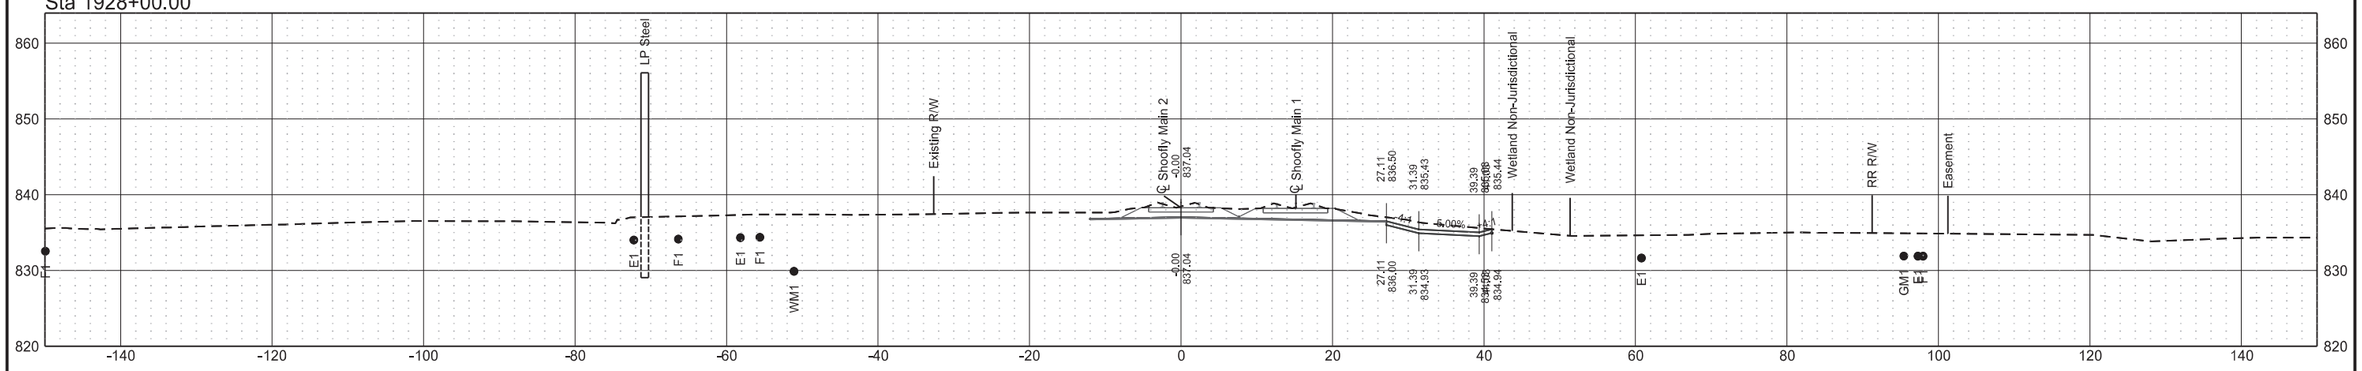


Cross Sections
Shoofly Tracks
ND 297 (DeMers Ave) & 42nd St Grade Separation

| | STATE | PROJECT NO. | SECTION NO. | SHEET NO. |
|---|---|---|---|---|
| | ND | RCE-FTF-NHU-SU-6-297(014)000 | 200 | 161 |

Sta 1928+72.84

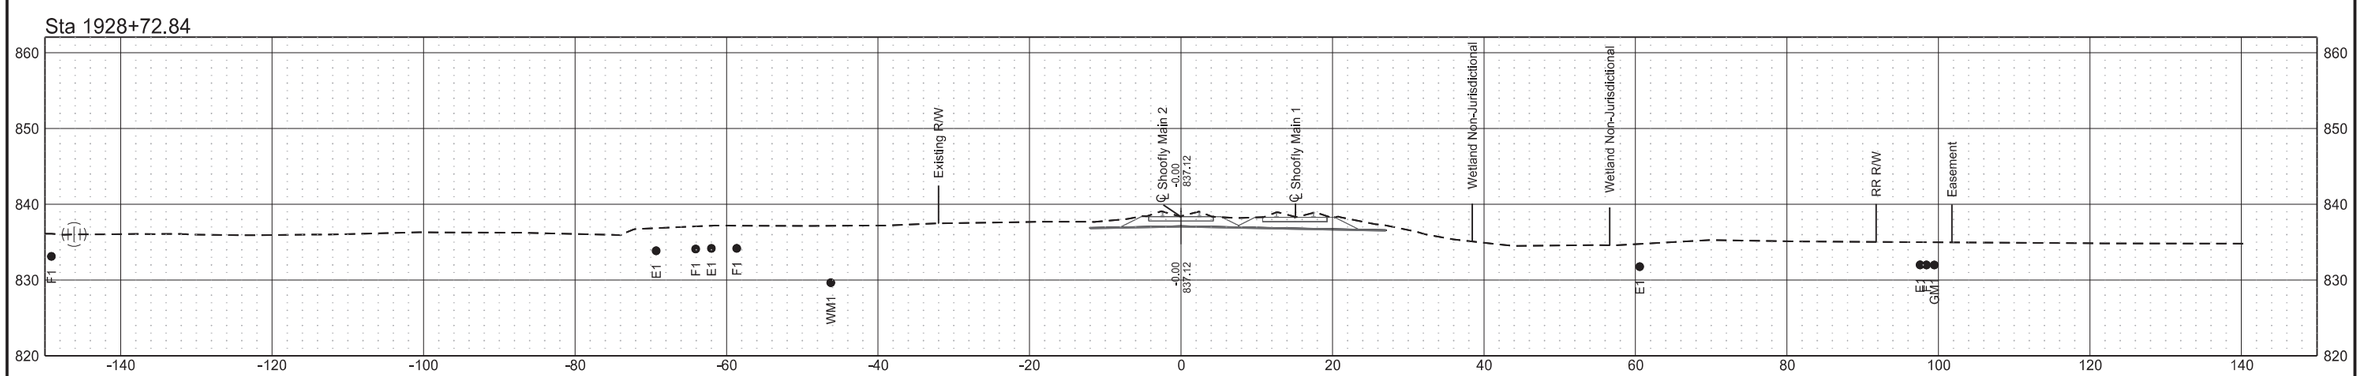



Sta 1928+67.90

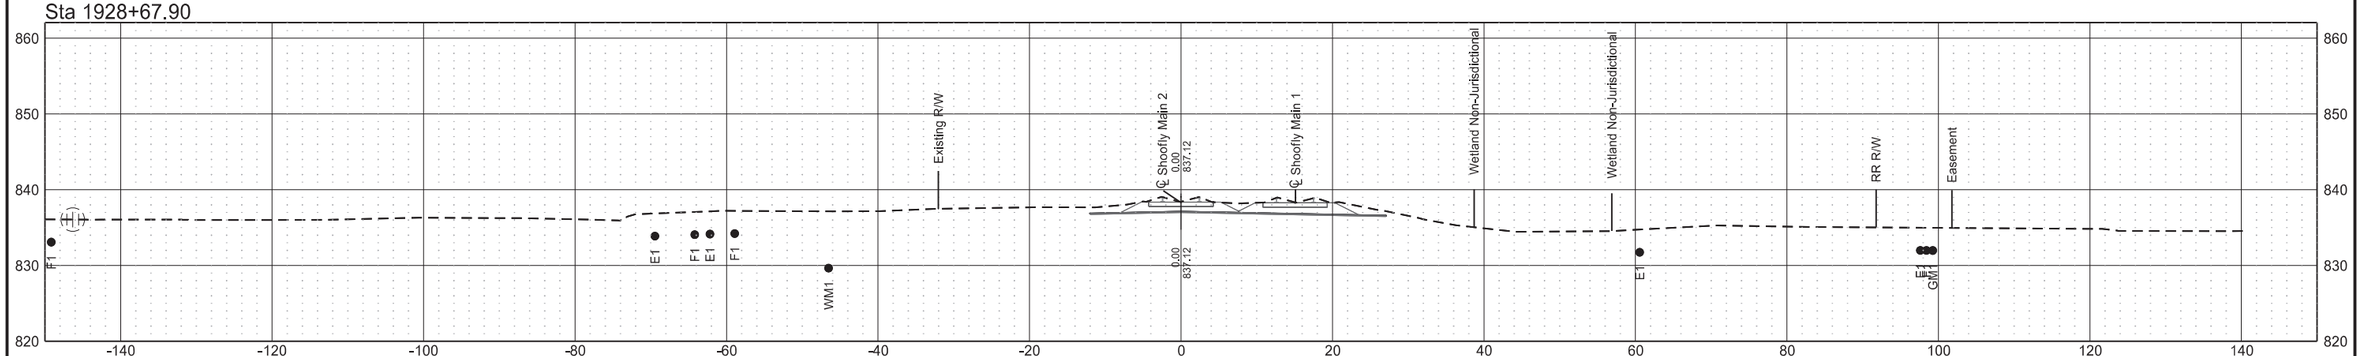


Cross Sections
Mainline Tracks
ND 297 (DeMers Ave) & 42nd St Grade Separation

| | STATE | PROJECT NO. | SECTION NO. | SHEET NO. |
|---|---|---|---|---|
| | ND | RCE-FTF-NHU-SU-6-297(014)000 | 200 | 162 |


Sta 1907+00.00

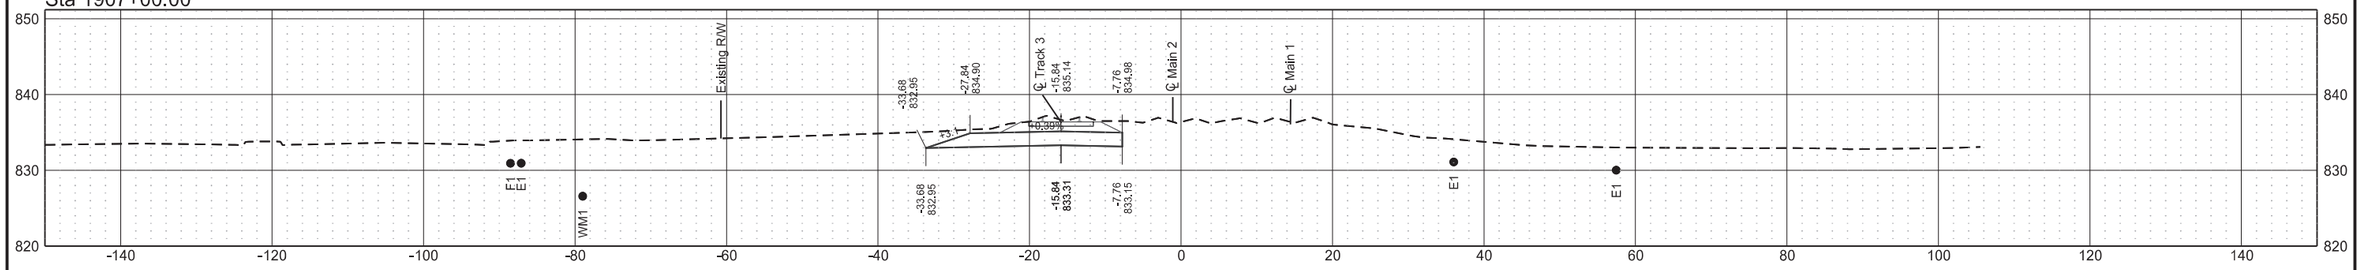



Sta 1906+50.00

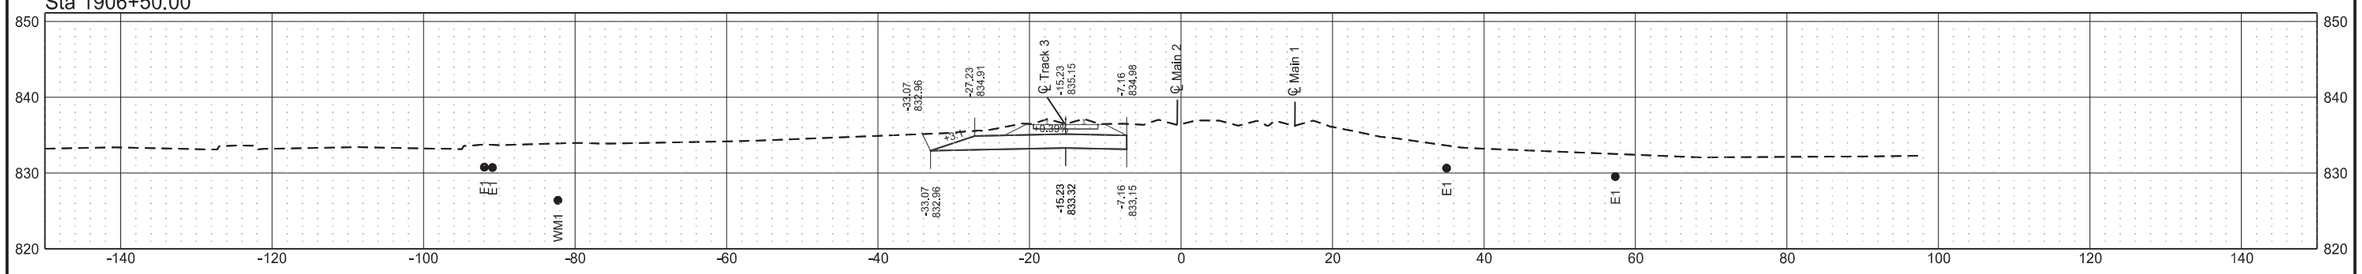


Sta 1906+00.00

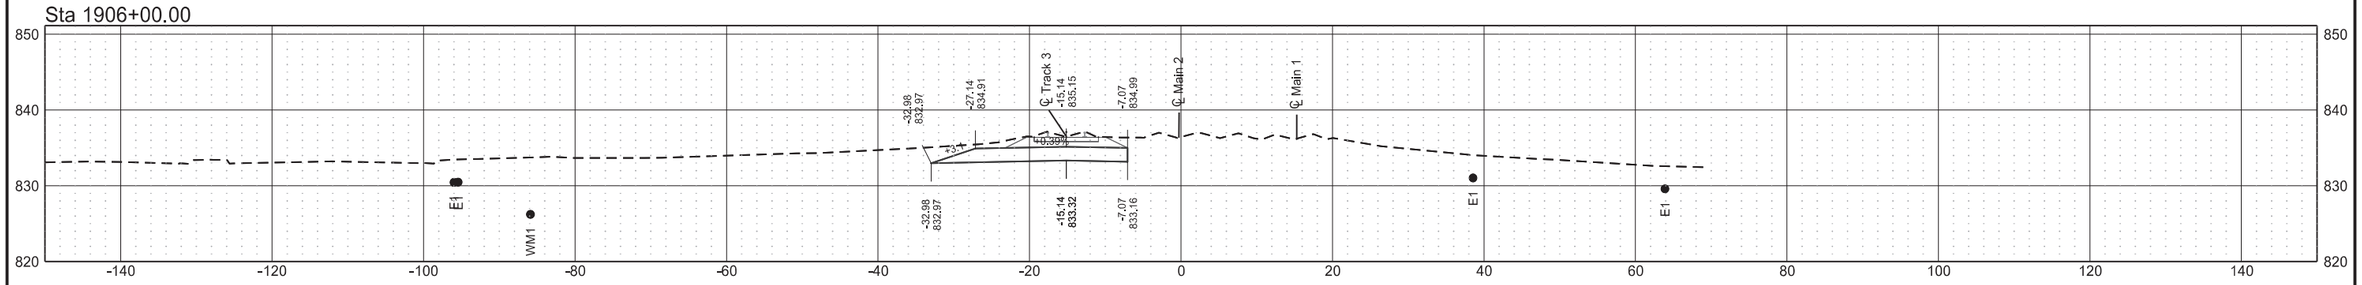



Sta 1905+96.65

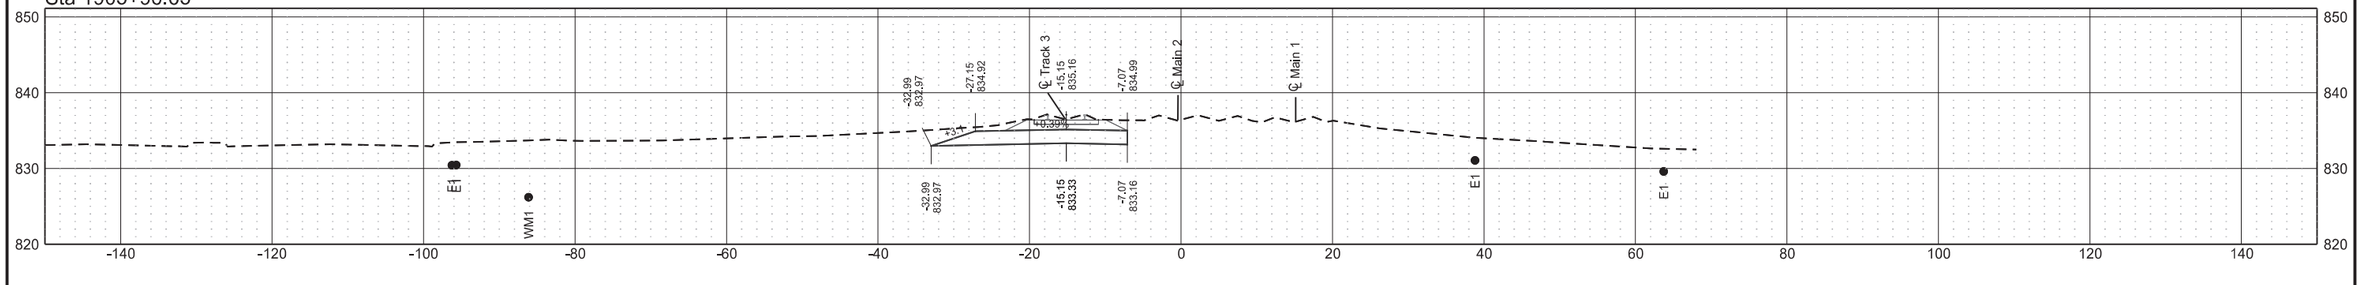


Cross Sections
Mainline Tracks
ND 297 (DeMers Ave) & 42nd St Grade Separation

| | STATE | PROJECT NO. | SECTION NO. | SHEET NO. |
|---|---|---|---|---|
| | ND | RCE-FTF-NHU-SU-6-297(014)000 | 200 | 163 |


Sta 1909+00.00

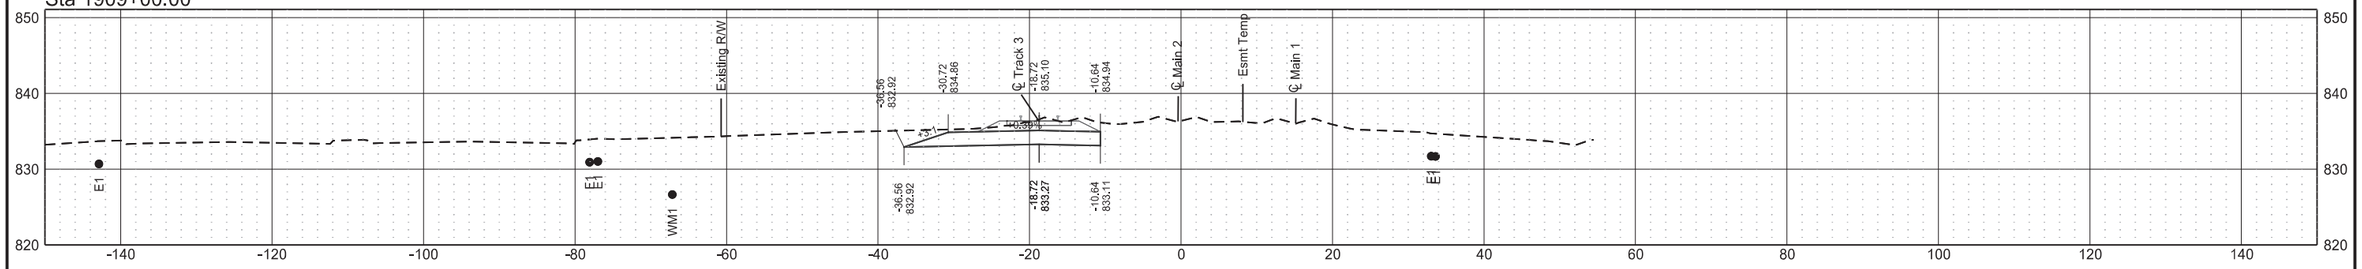



Sta 1908+50.00

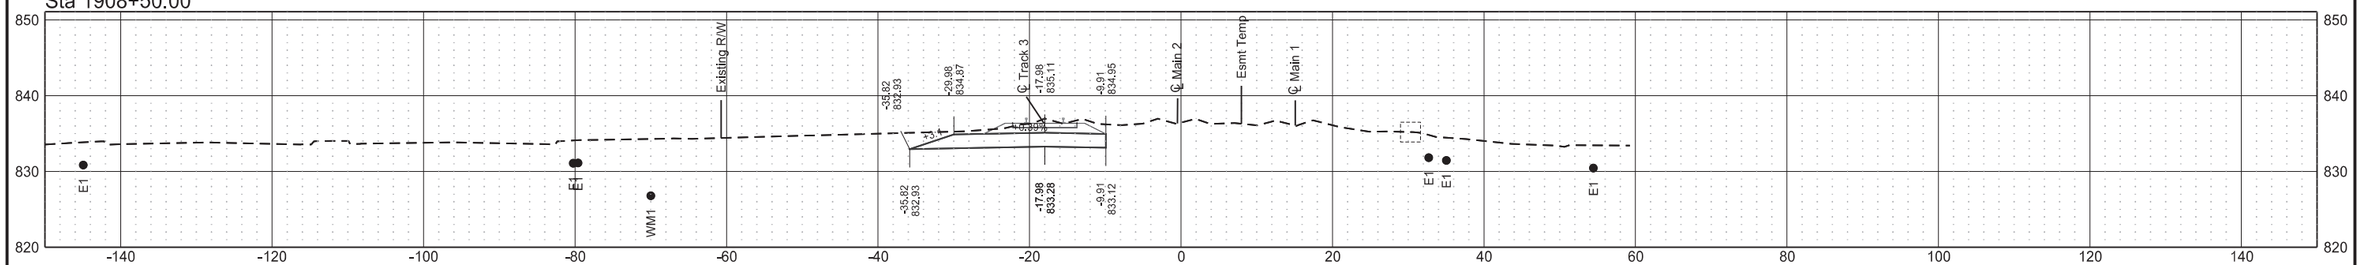


Sta 1908+00.00

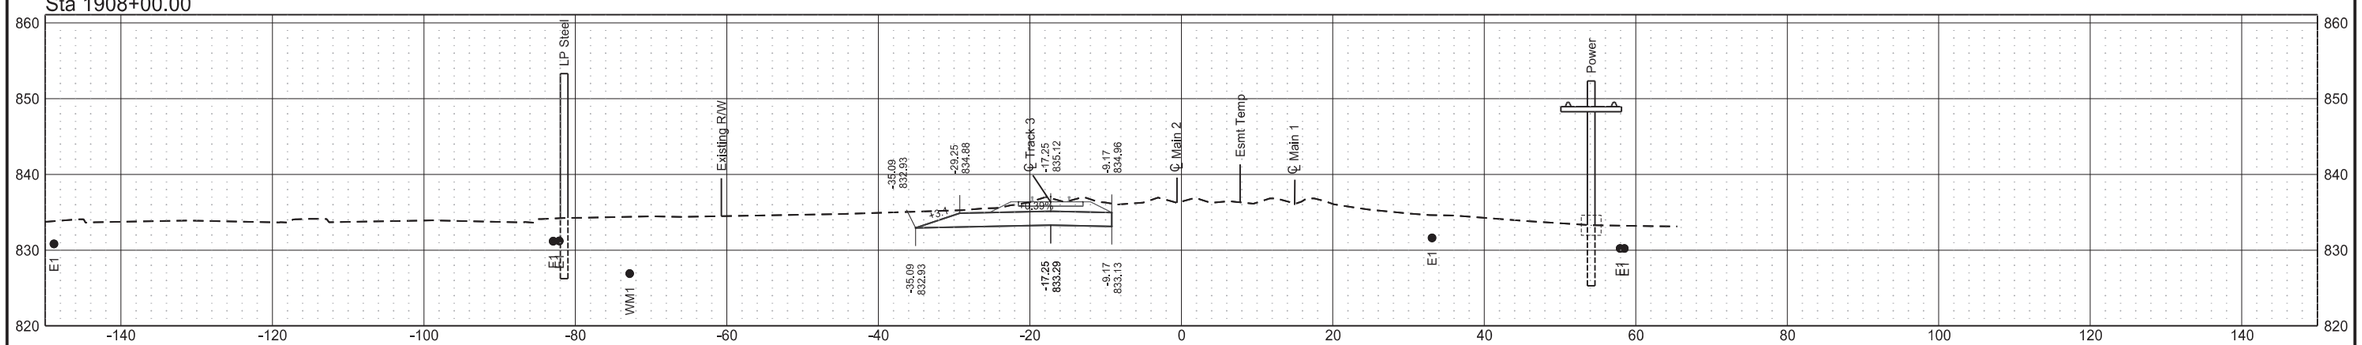



Sta 1907+50.00

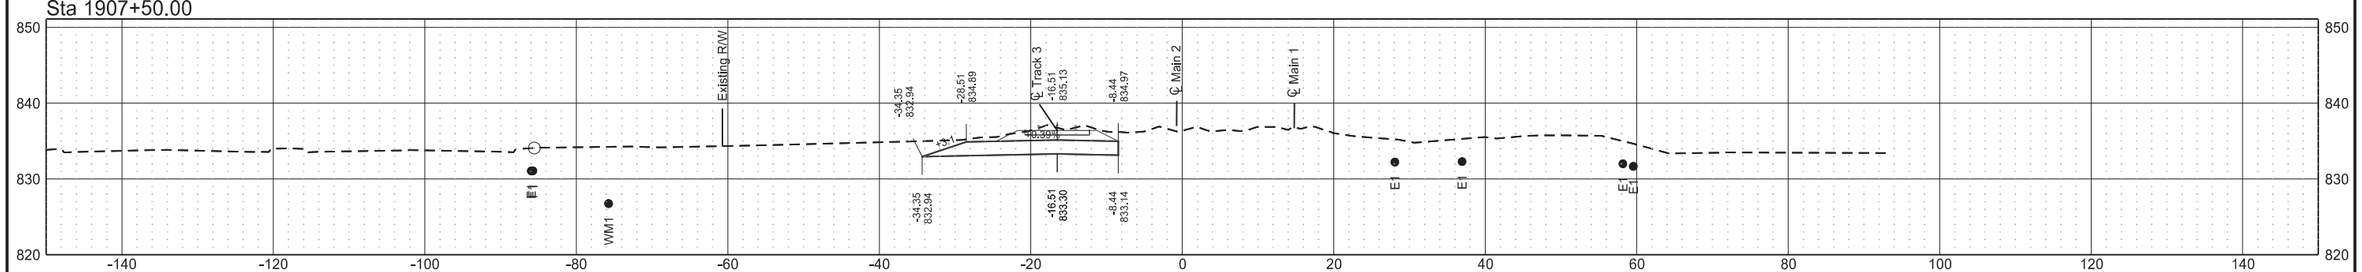


Cross Sections
Mainline Tracks
ND 297 (DeMers Ave) & 42nd St Grade Separation

| | STATE | PROJECT NO. | SECTION NO. | SHEET NO. |
|---|---|---|---|---|
| | ND | RCE-FTF-NHU-SU-6-297(014)000 | 200 | 164 |


Sta 1910+66.80

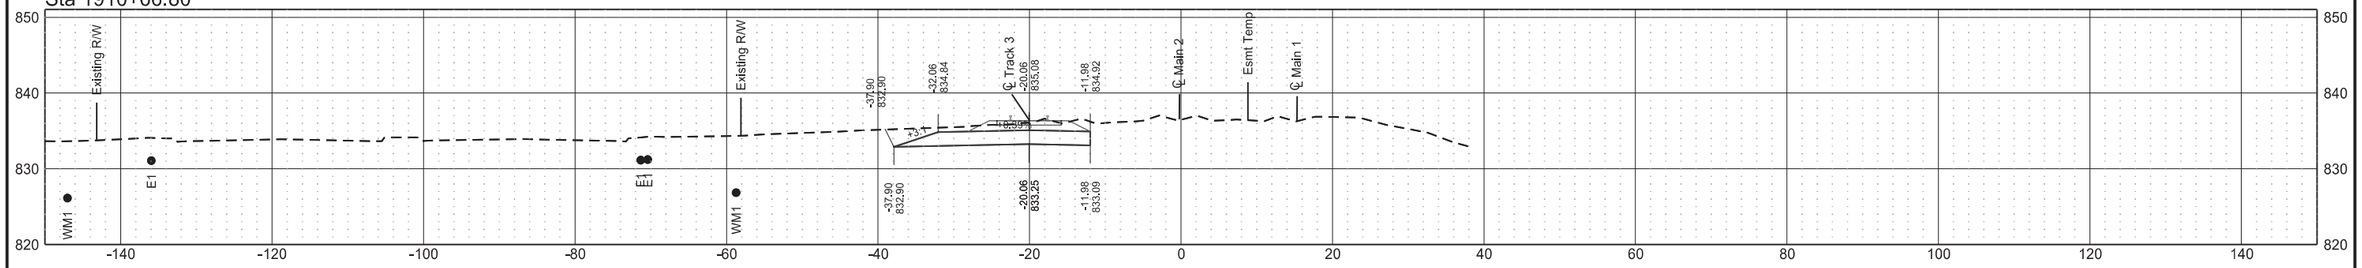



Sta 1910+50.00

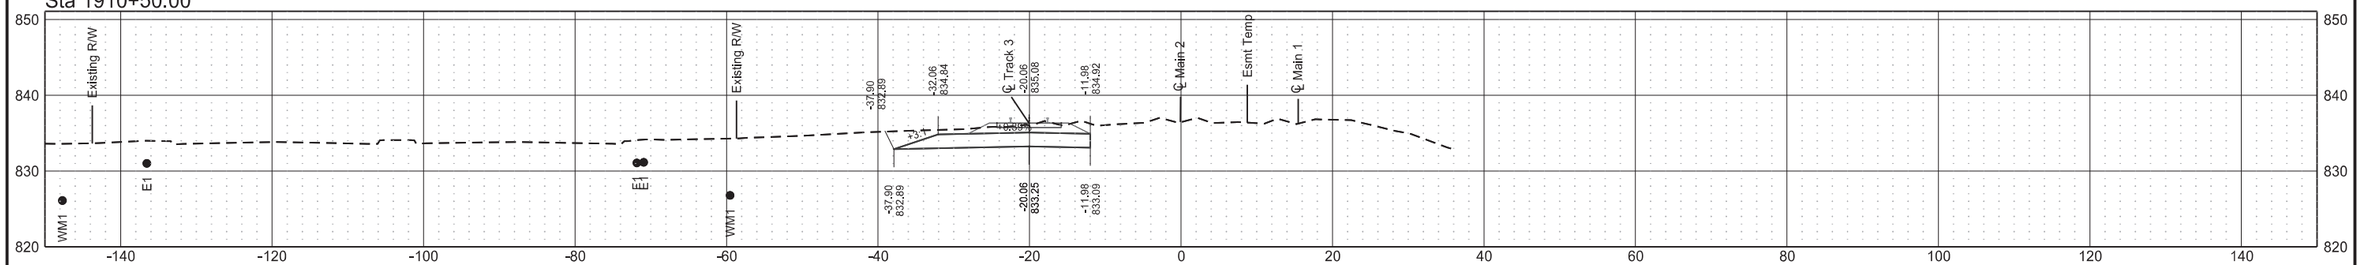


Sta 1910+00.00

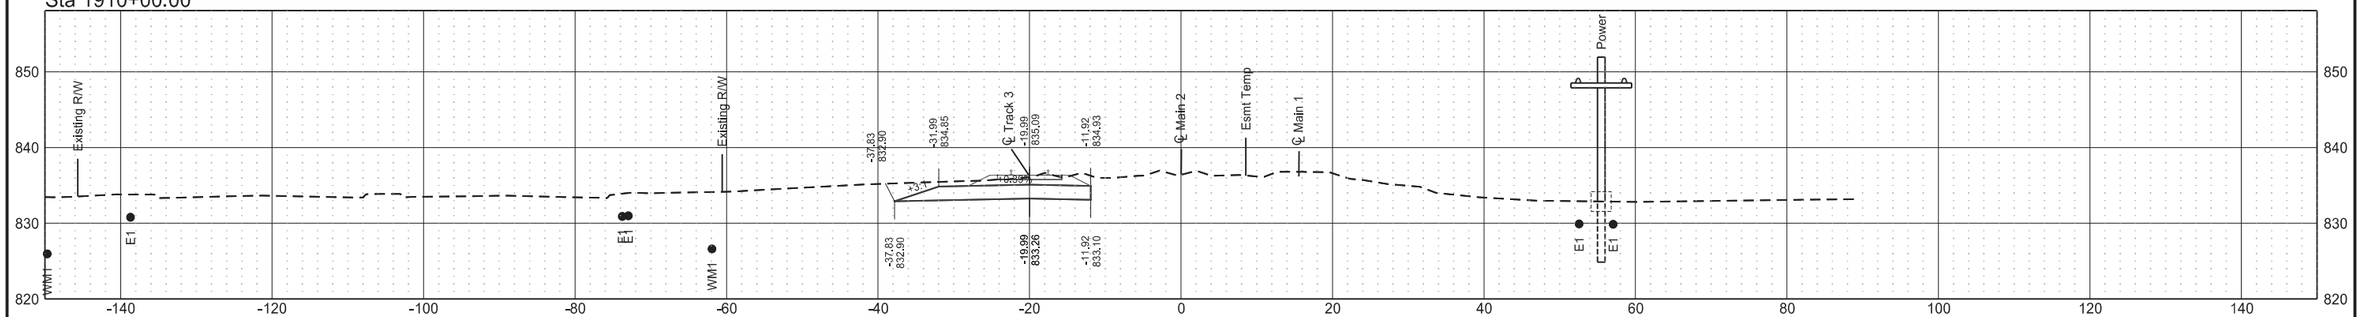



Sta 1909+50.00

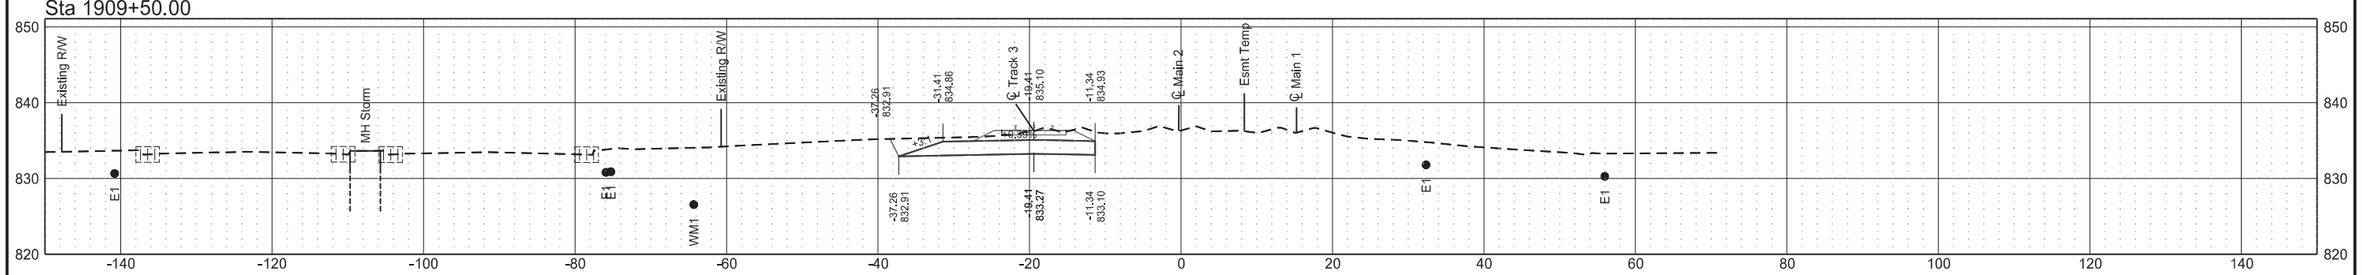


Cross Sections
Mainline Tracks
ND 297 (DeMers Ave) & 42nd St Grade Separation

| | STATE | PROJECT NO. | SECTION NO. | SHEET NO. |
|---|---|---|---|---|
| | ND | RCE-FTF-NHU-SU-6-297(014)000 | 200 | 165 |


Sta 1912+00.00

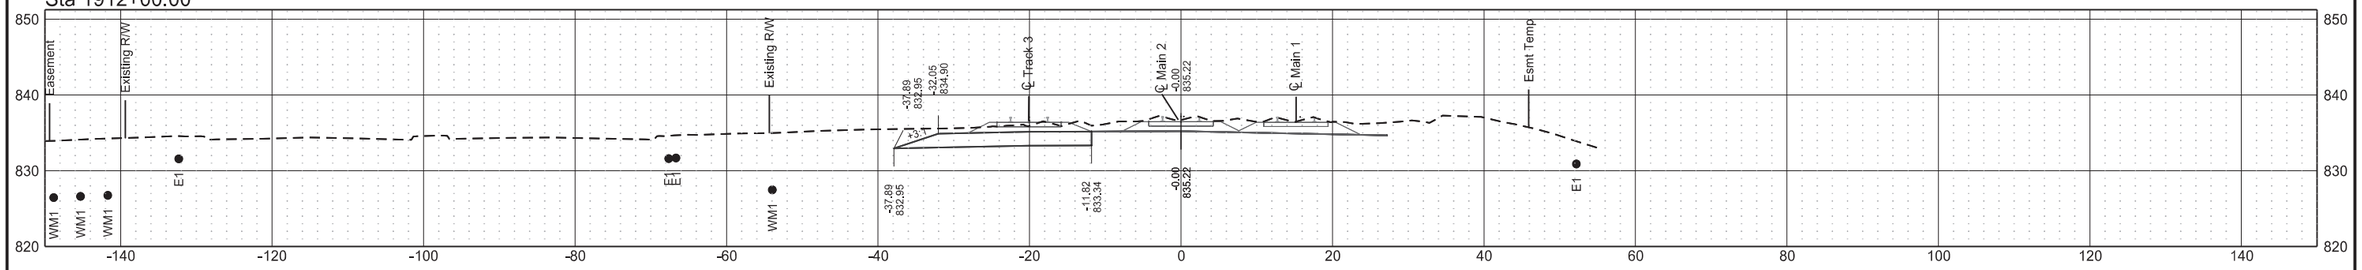



Sta 1911+50.00

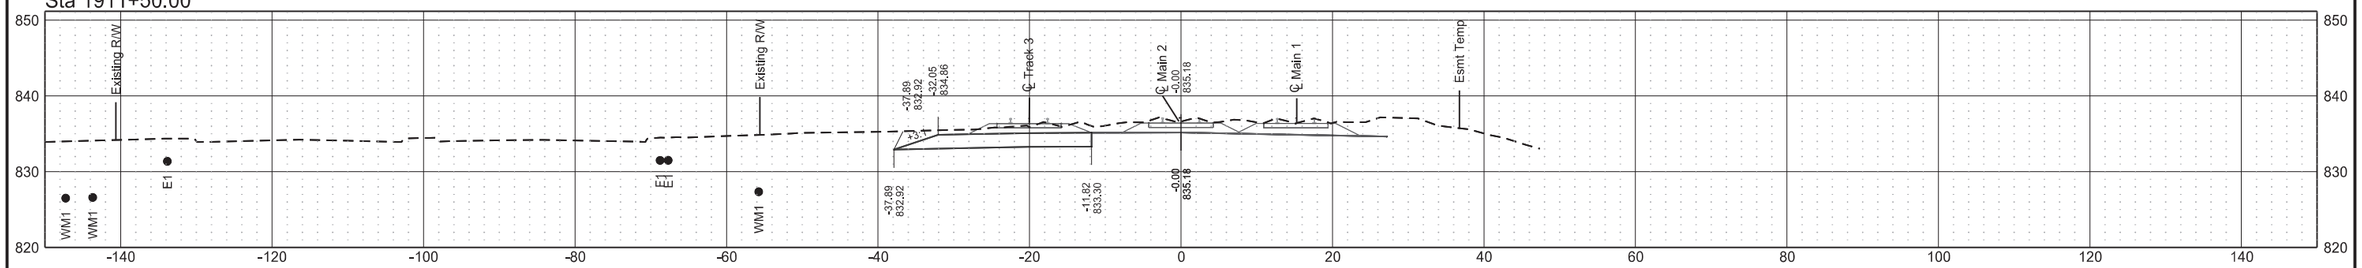


Sta 1911+30.34

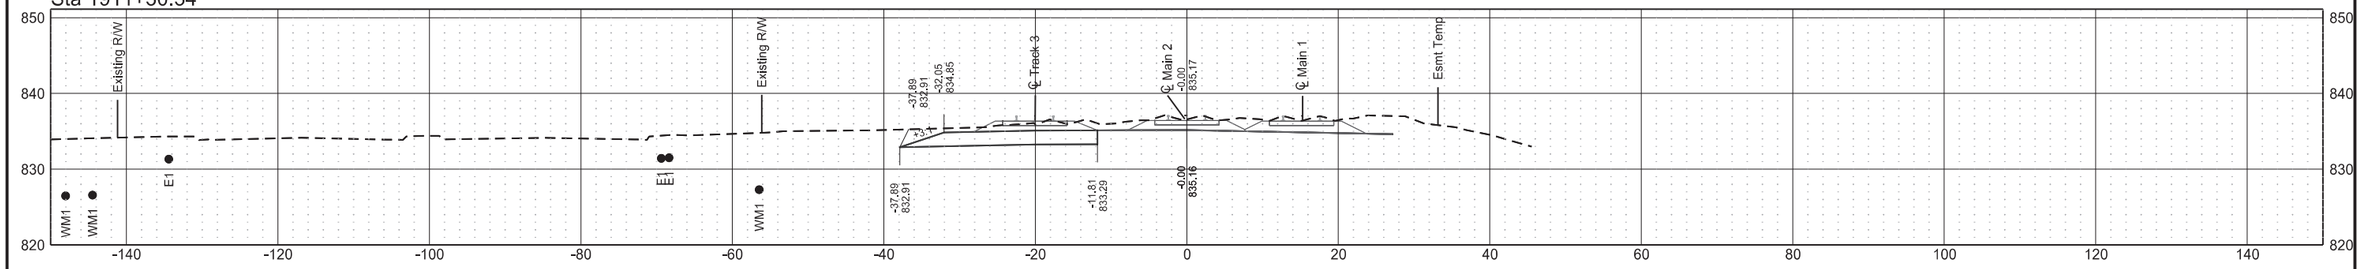



Sta 1911+00.00

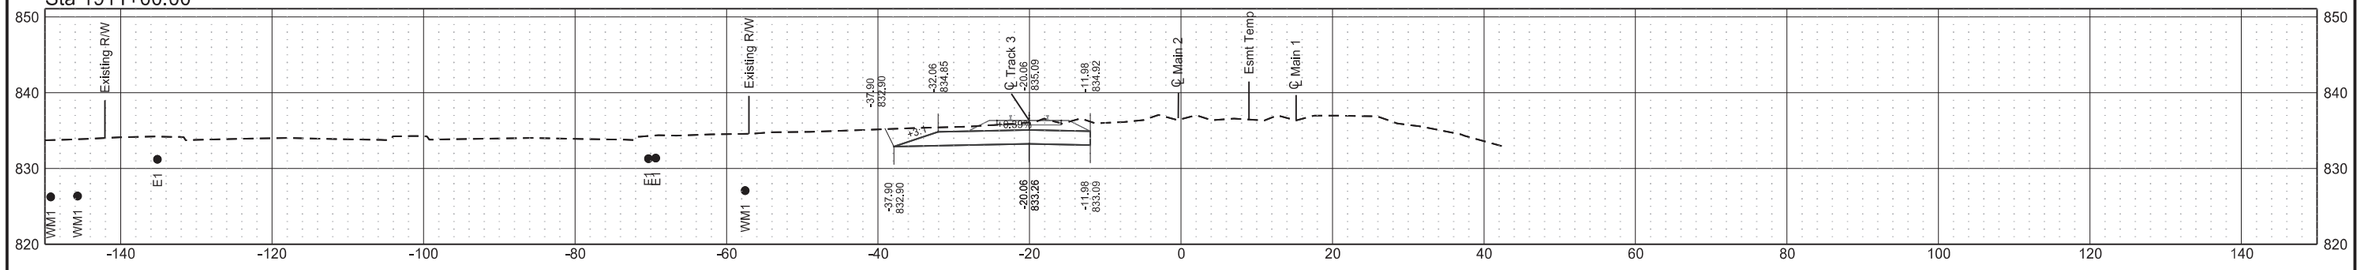


Cross Sections
Mainline Tracks
ND 297 (DeMers Ave) & 42nd St Grade Separation

| | STATE | PROJECT NO. | SECTION NO. | SHEET NO. |
|---|---|---|---|---|
| | ND | RCE-FTF-NHU-SU-6-297(014)000 | 200 | 166 |


Sta 1914+00.00

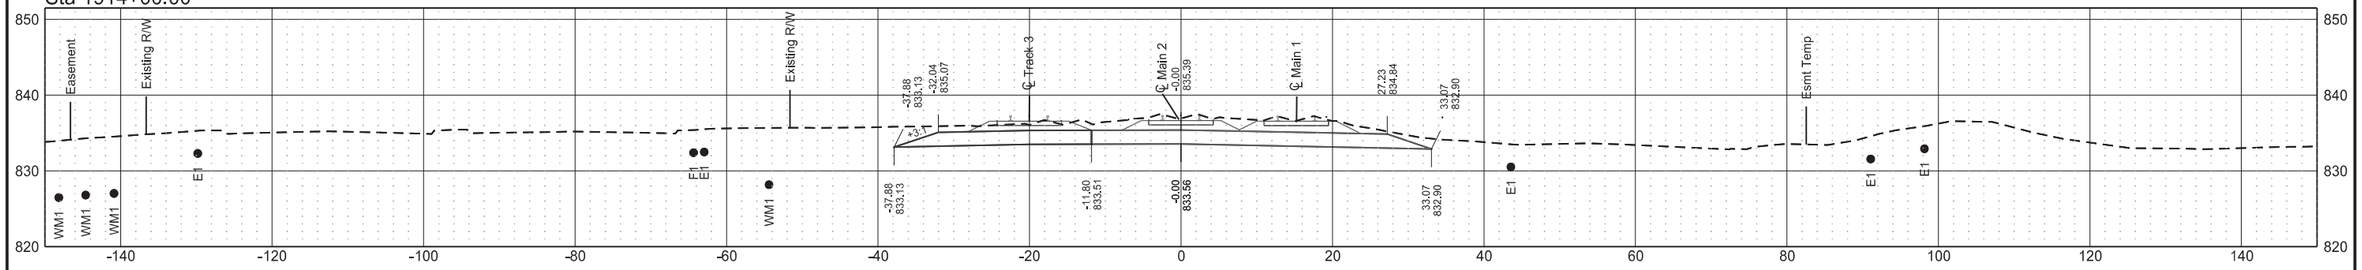



Sta 1913+50.00

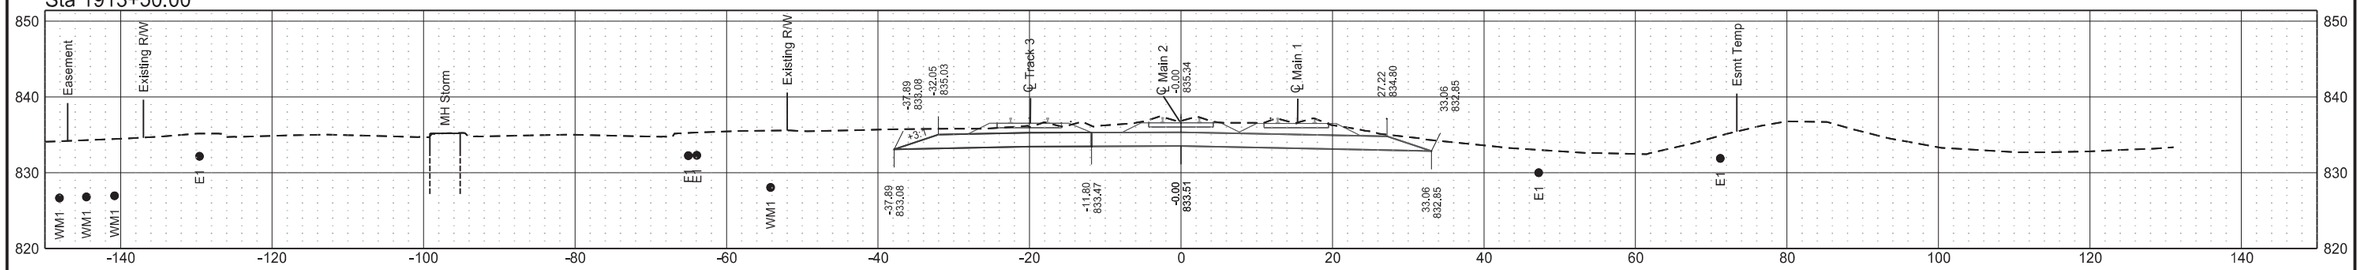


Sta 1913+00.00

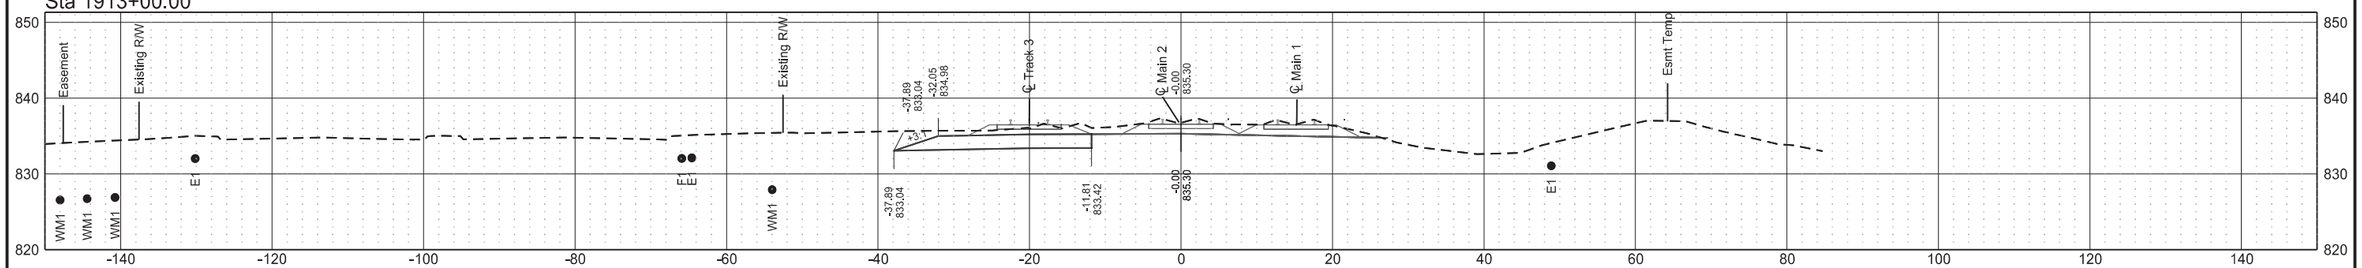



Sta 1912+50.00

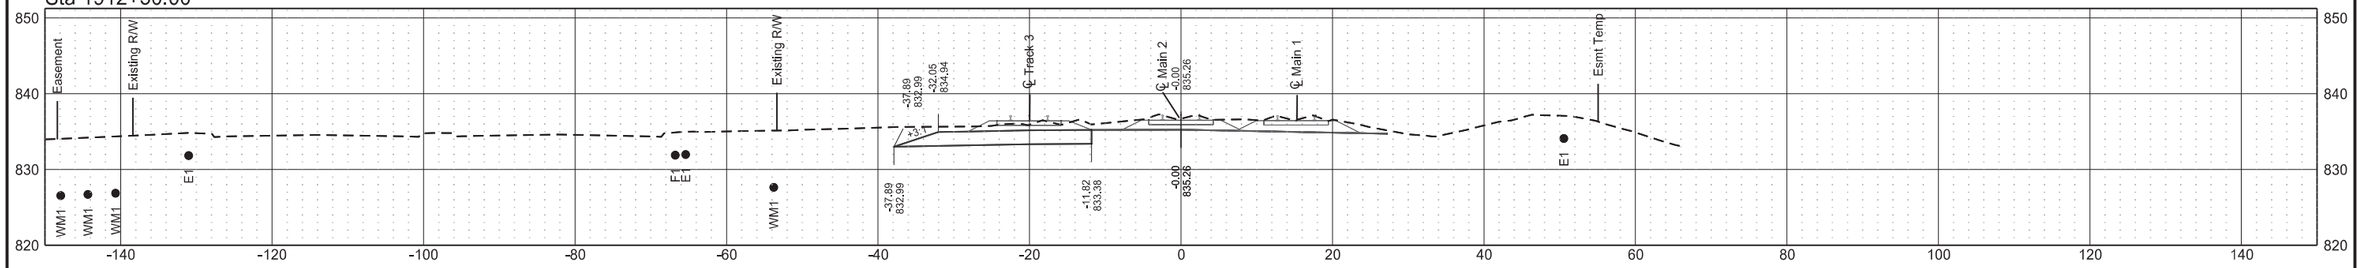


Cross Sections
Mainline Tracks
ND 297 (DeMers Ave) & 42nd St Grade Separation

| | STATE | PROJECT NO. | SECTION NO. | SHEET NO. |
|---|---|---|---|---|
| | ND | RCE-FTF-NHU-SU-6-297(014)000 | 200 | 167 |


Sta 1916+00.00

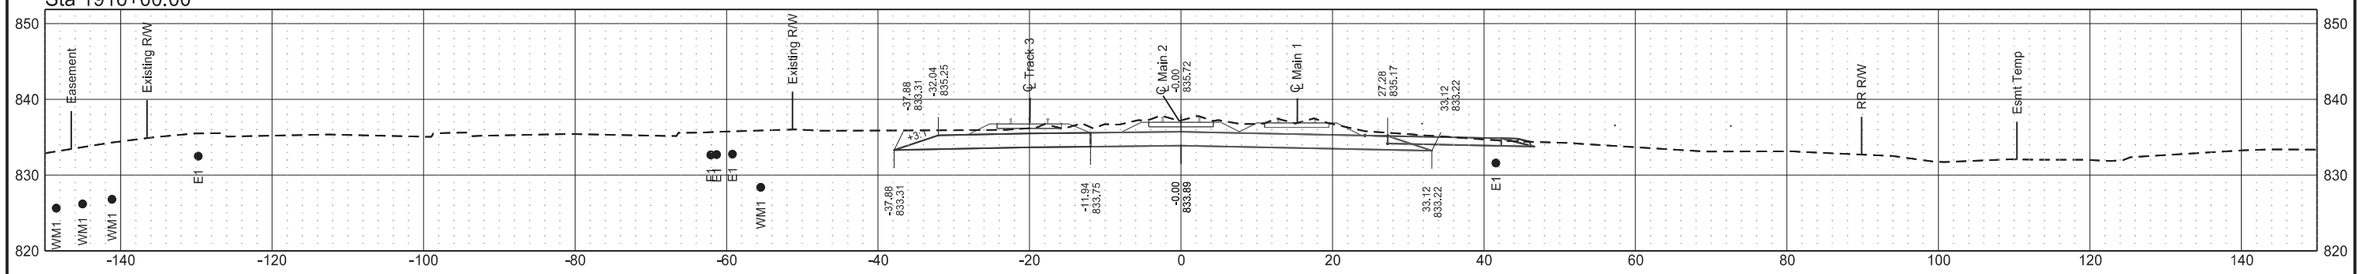



Sta 1915+50.00

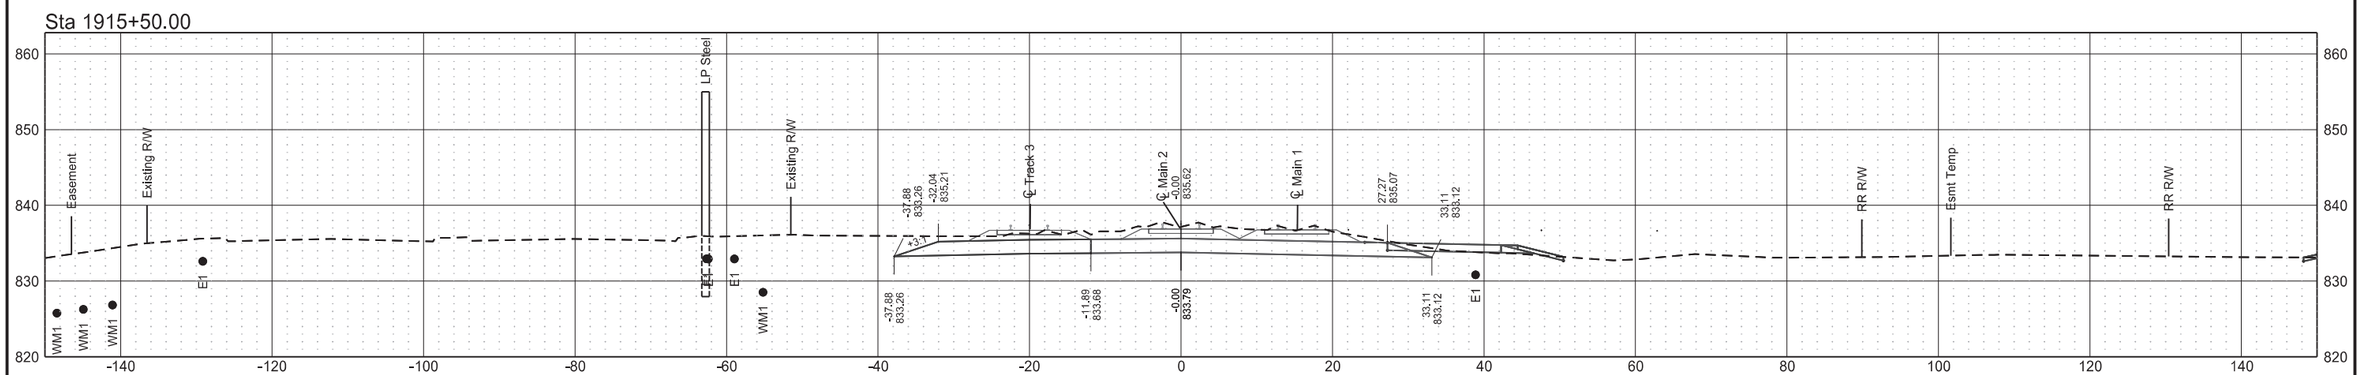


Sta 1915+00.00

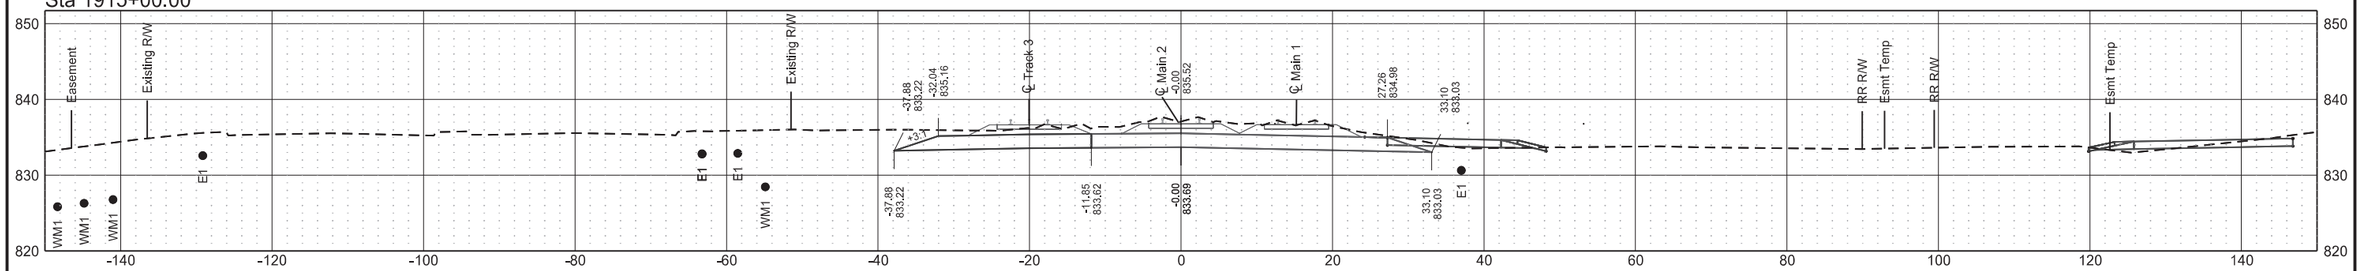



Sta 1914+50.00

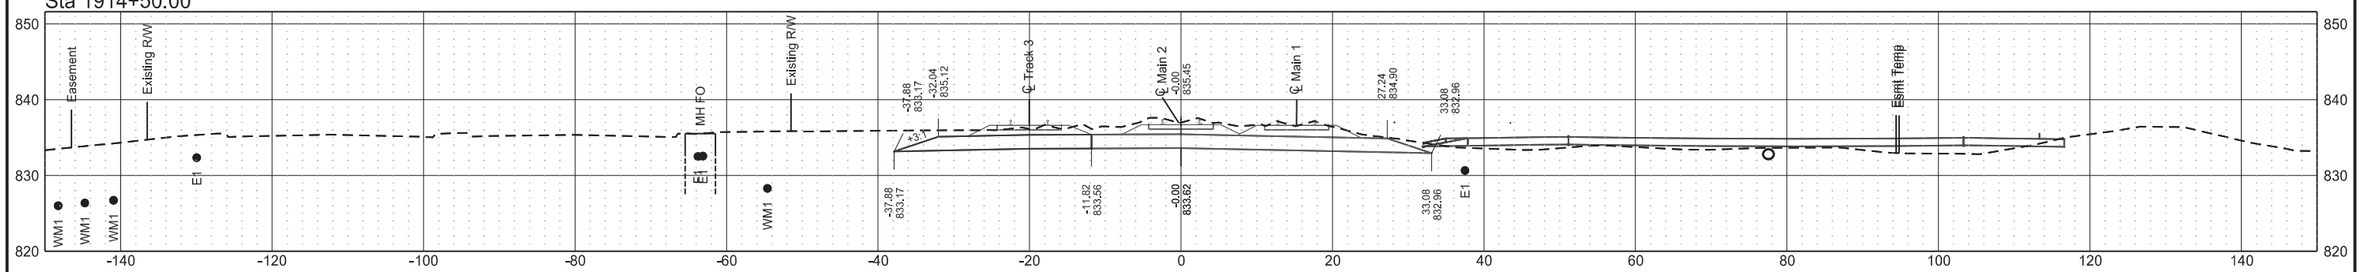


Cross Sections
Mainline Tracks
ND 297 (DeMers Ave) & 42nd St Grade Separation

| | STATE | PROJECT NO. | SECTION NO. | SHEET NO. |
|---|---|---|---|---|
| | ND | RCE-FTF-NHU-SU-6-297(014)000 | 200 | 168 |


Sta 1918+00.00

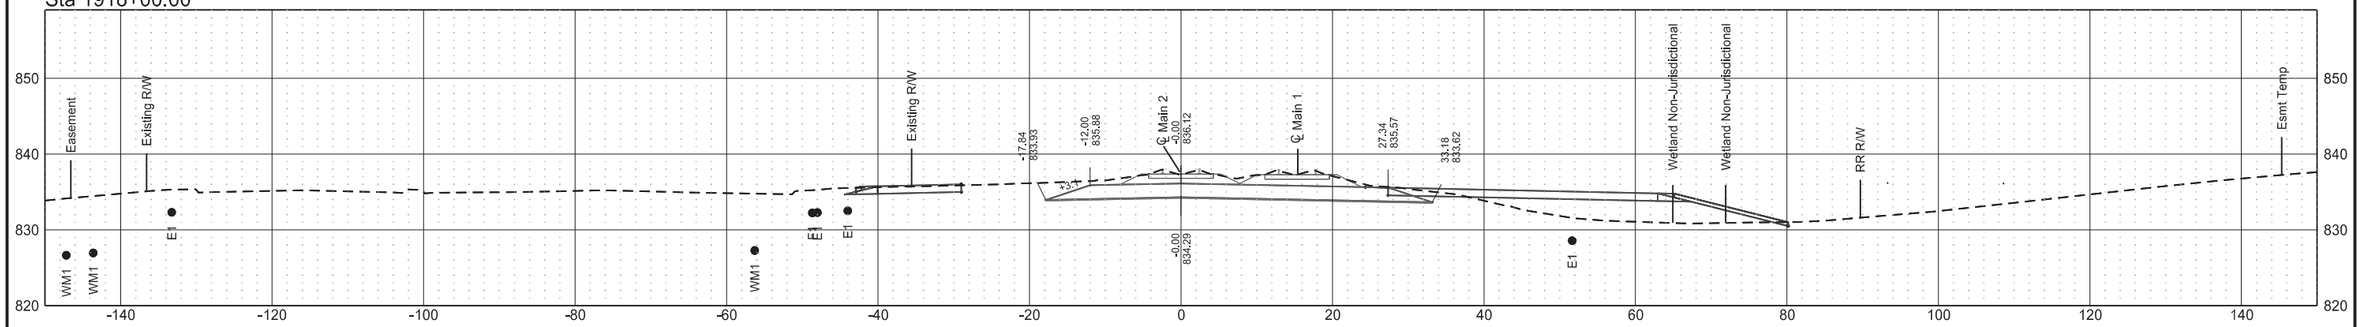



Sta 1917+50.00

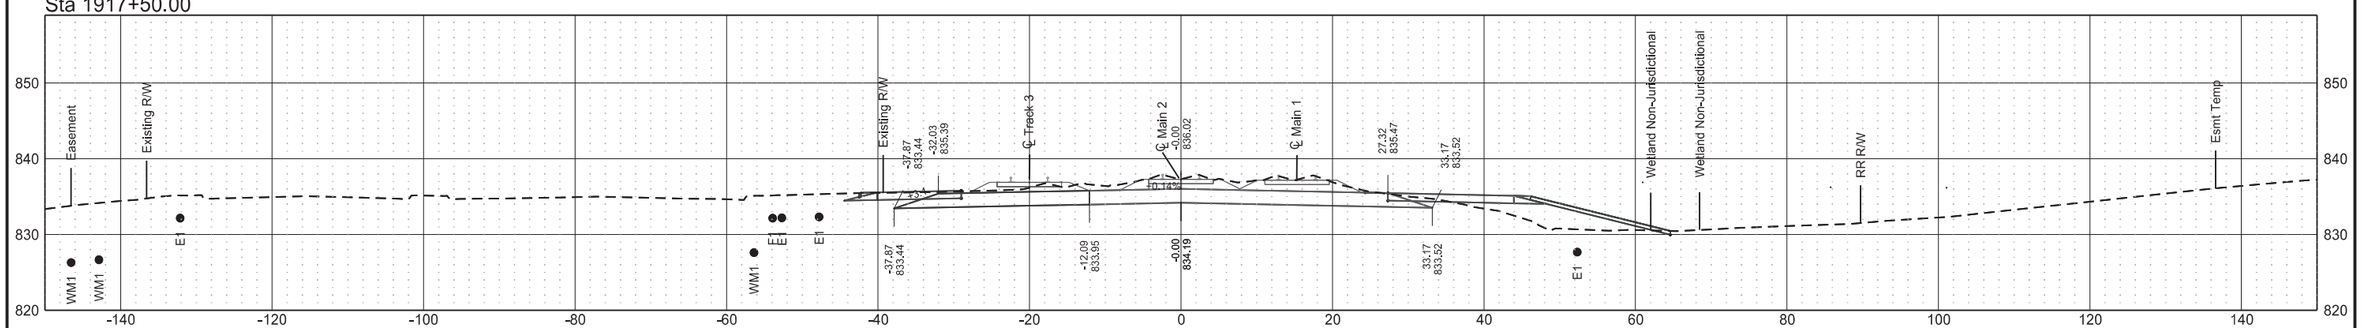


Sta 1917+00.00

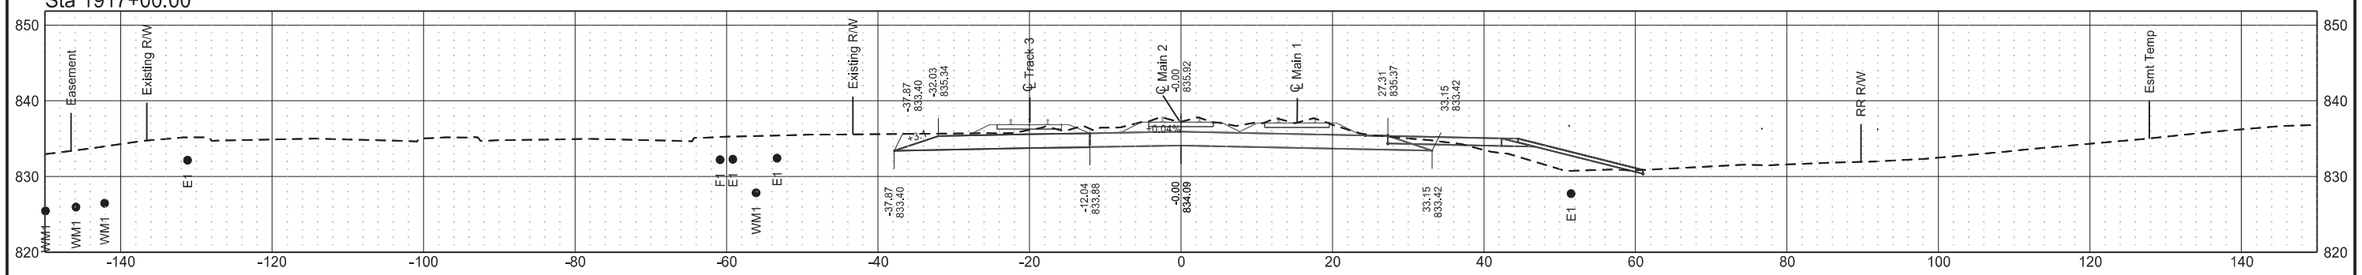



Sta 1916+50.00

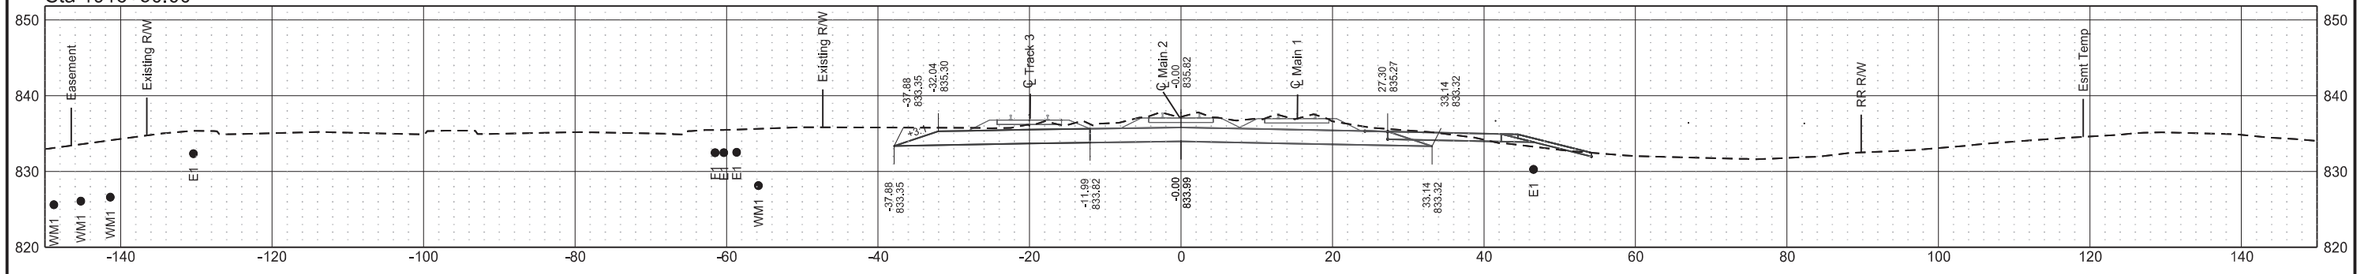


Cross Sections
Mainline Tracks
ND 297 (DeMers Ave) & 42nd St Grade Separation

| | STATE | PROJECT NO. | SECTION NO. | SHEET NO. |
|---|---|---|---|---|
| | ND | RCE-FTF-NHU-SU-6-297(014)000 | 200 | 169 |


Sta 1919+77.65

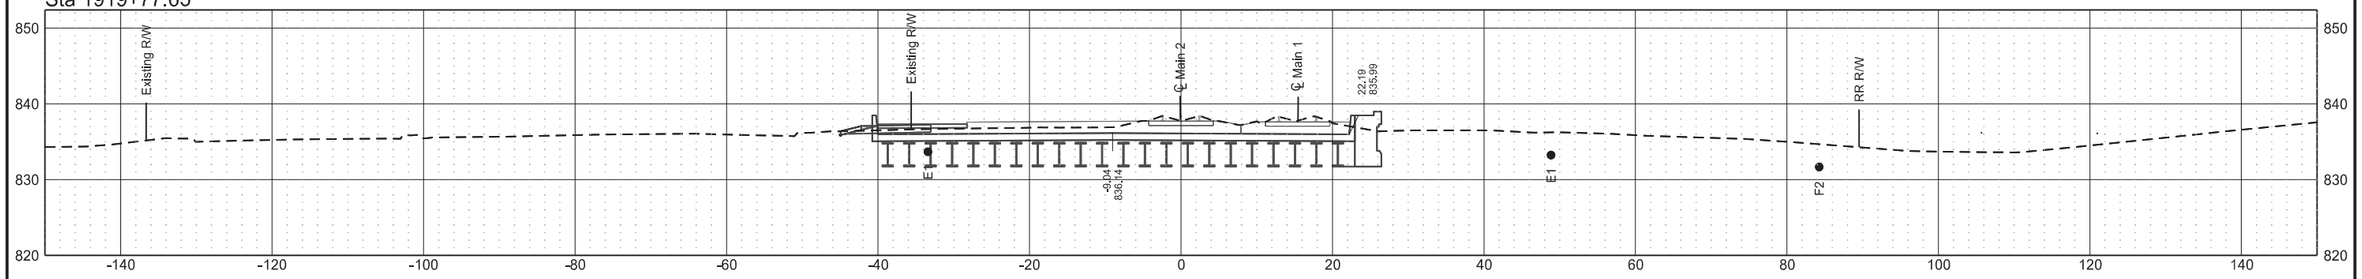



Sta 1919+50.00

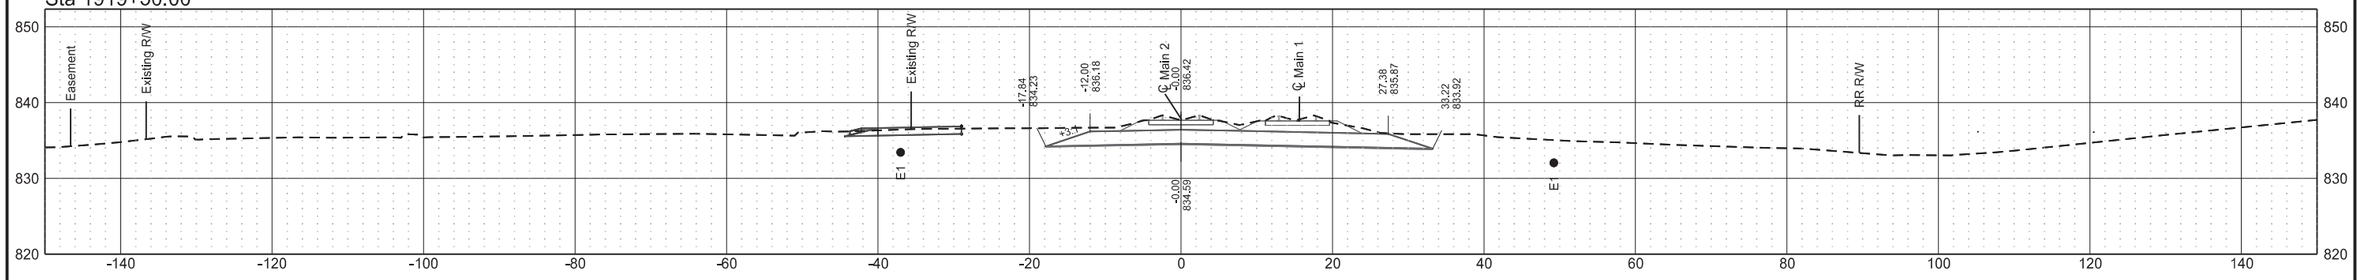


Sta 1919+00.00

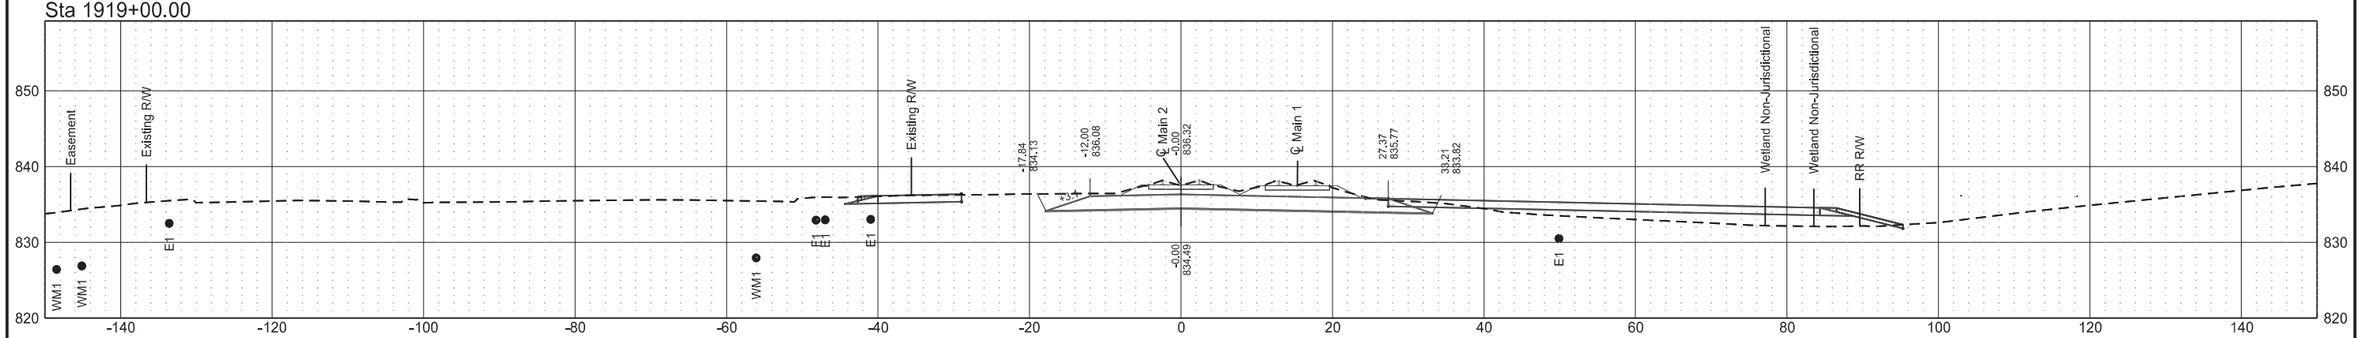



Sta 1918+50.00

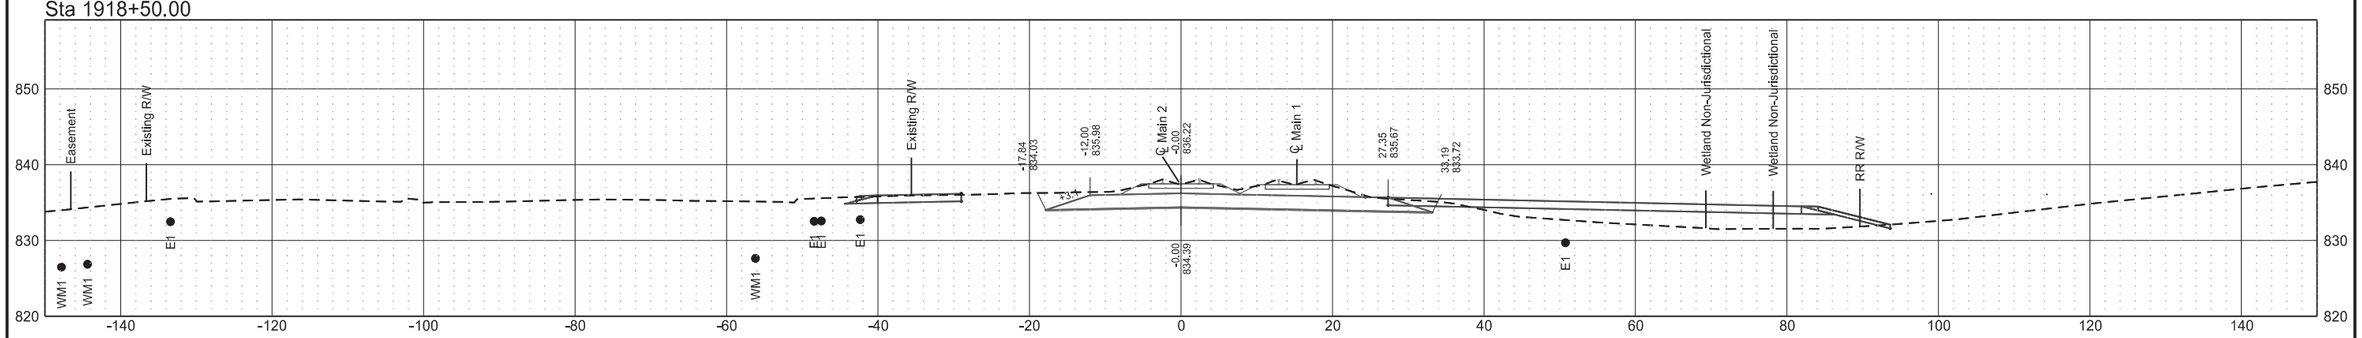


Cross Sections
Mainline Tracks
ND 297 (DeMers Ave) & 42nd St Grade Separation

| | STATE | PROJECT NO. | SECTION NO. | SHEET NO. |
|---|---|---|---|---|
| | ND | RCE-FTF-NHU-SU-6-297(014)000 | 200 | 170 |


Sta 1921+50.00

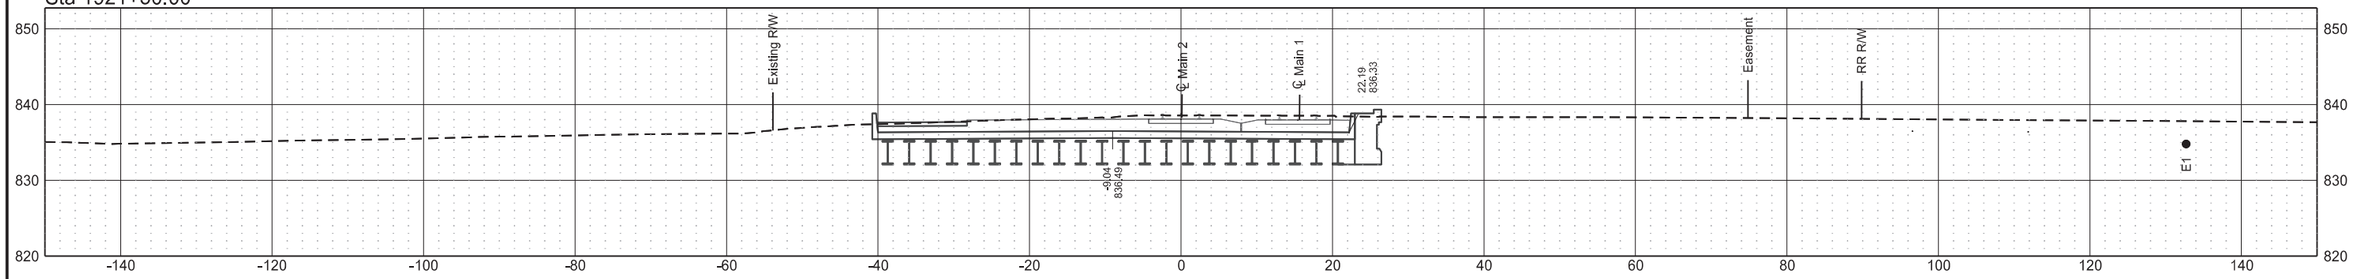



Sta 1921+00.00

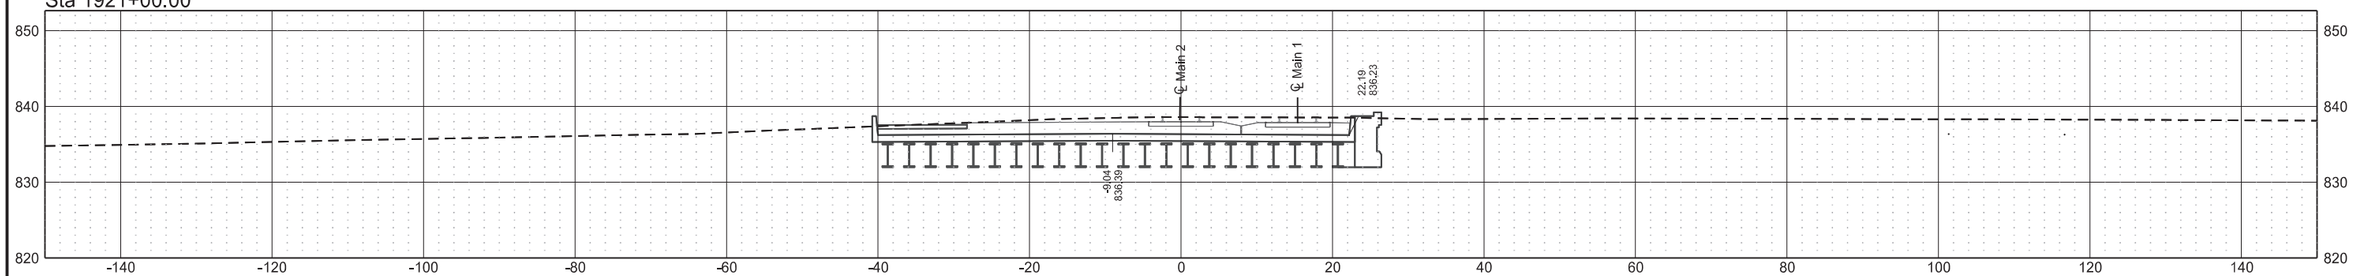


Sta 1920+50.00

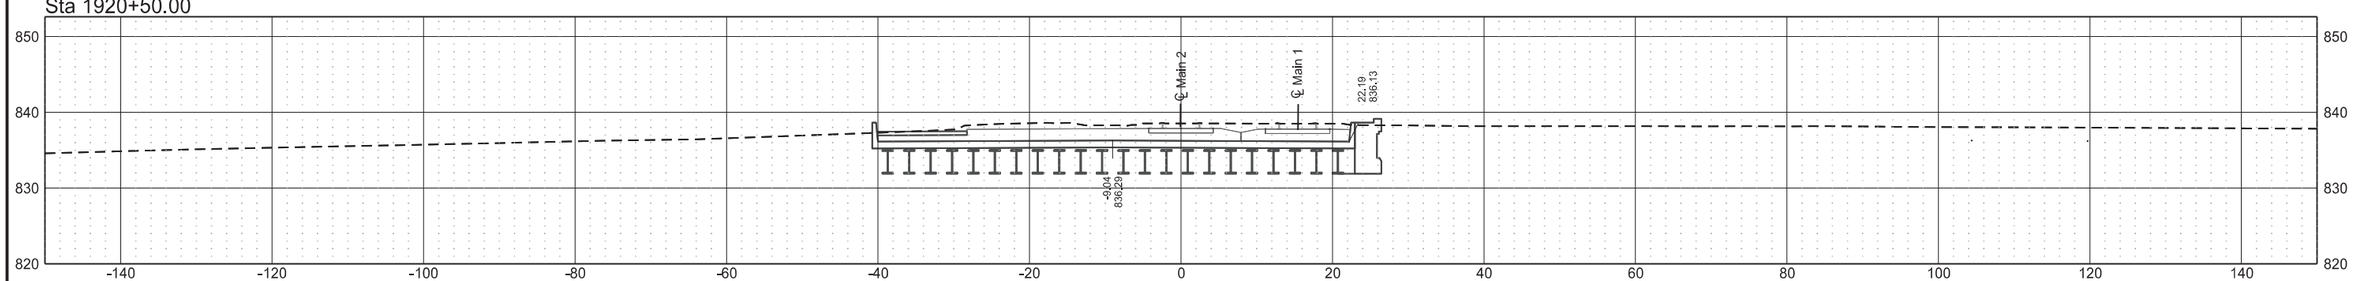



Sta 1920+00.00

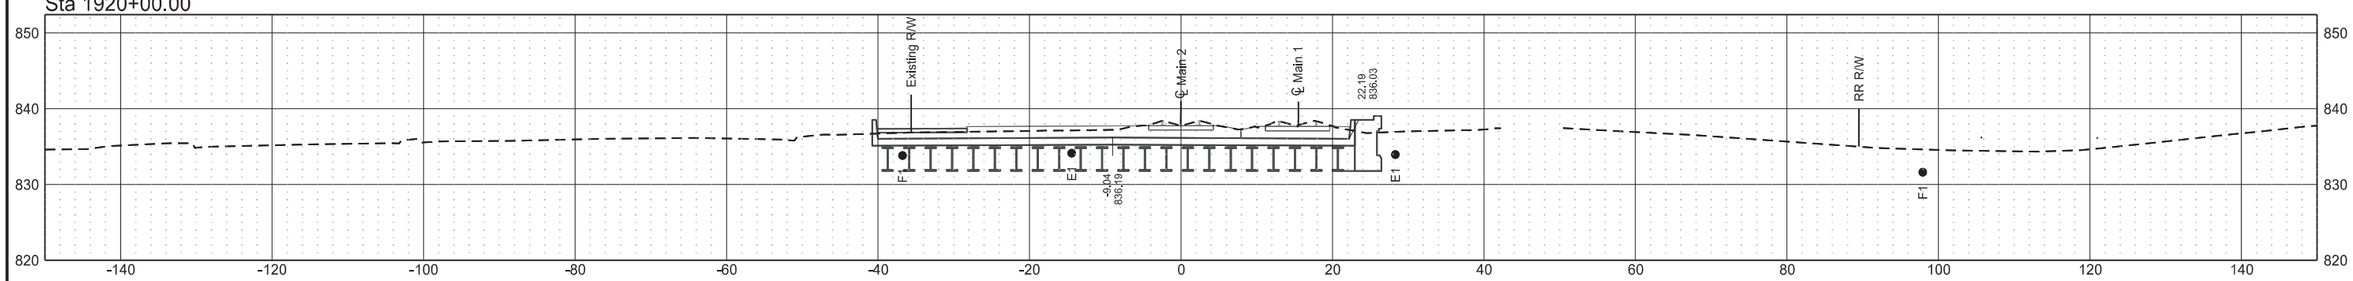


Cross Sections
Mainline Tracks
ND 297 (DeMers Ave) & 42nd St Grade Separation

| | STATE | PROJECT NO. | SECTION NO. | SHEET NO. |
|---|---|---|---|---|
| | ND | RCE-FTF-NHU-SU-6-297(014)000 | 200 | 171 |


Sta 1923+00.00

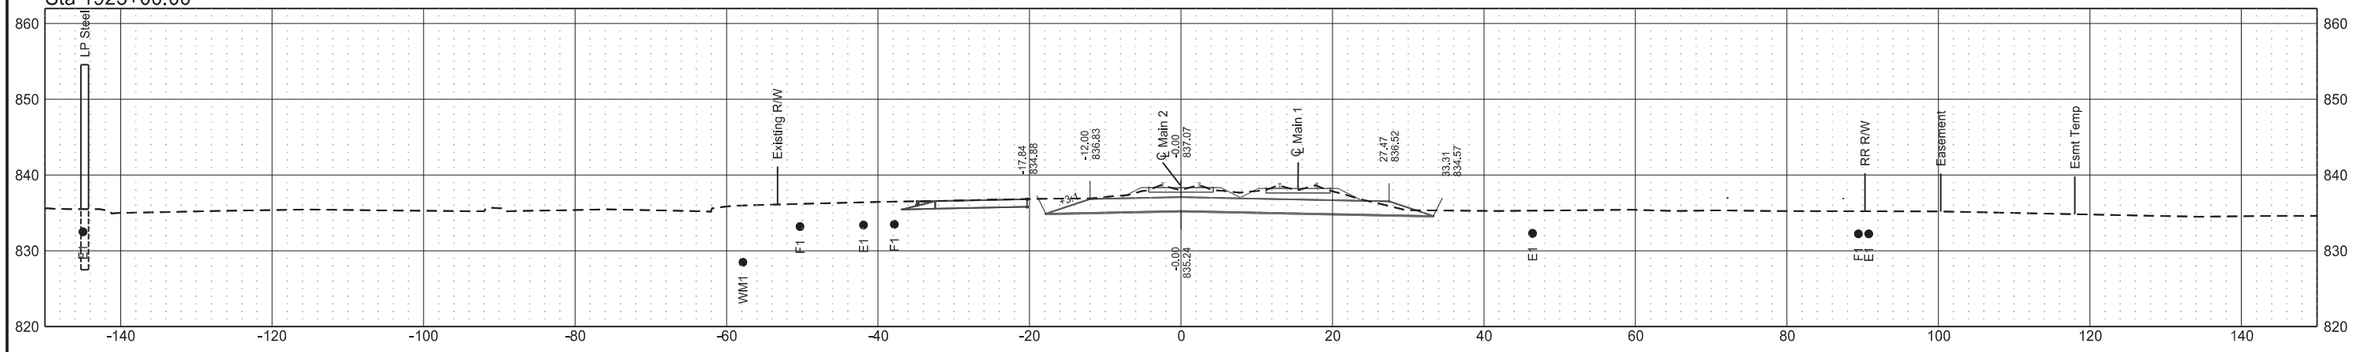



Sta 1922+50.00

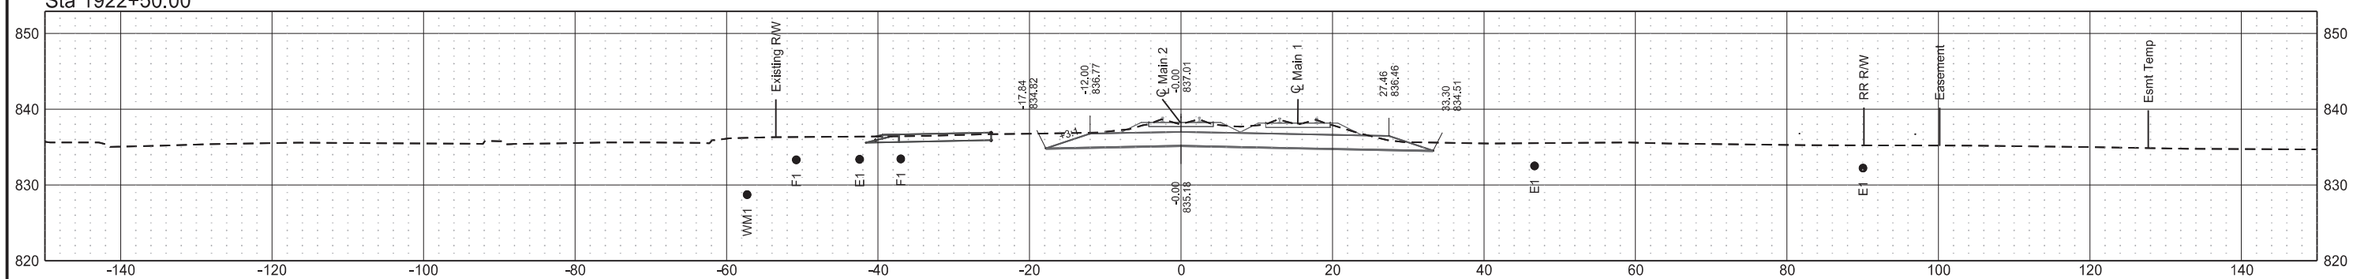


Sta 1922+00.00

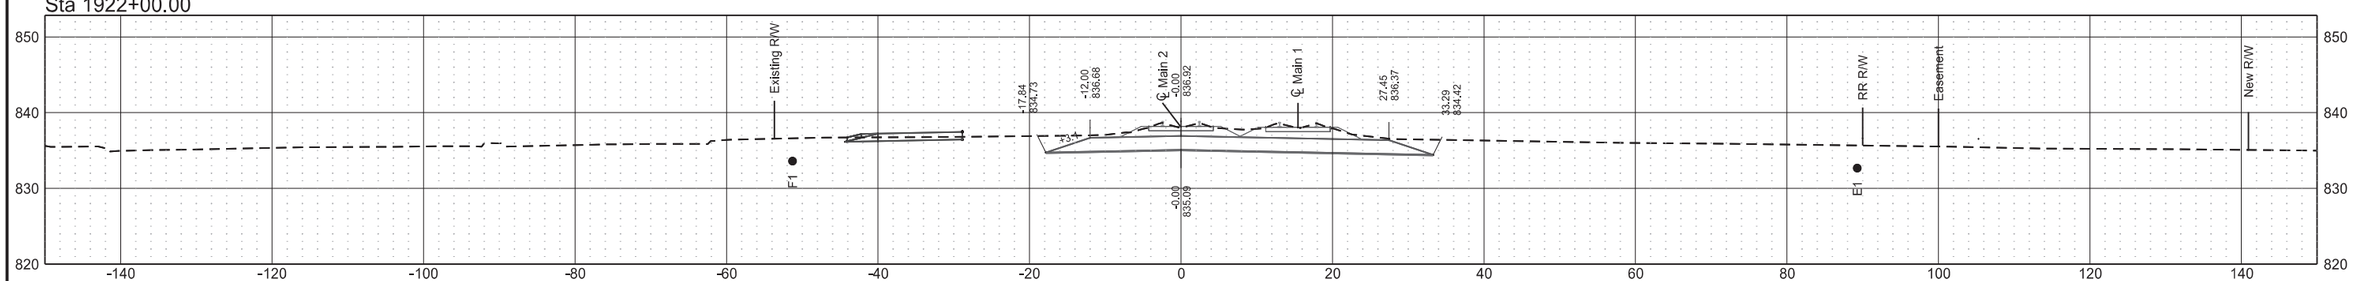



Sta 1921+74.65

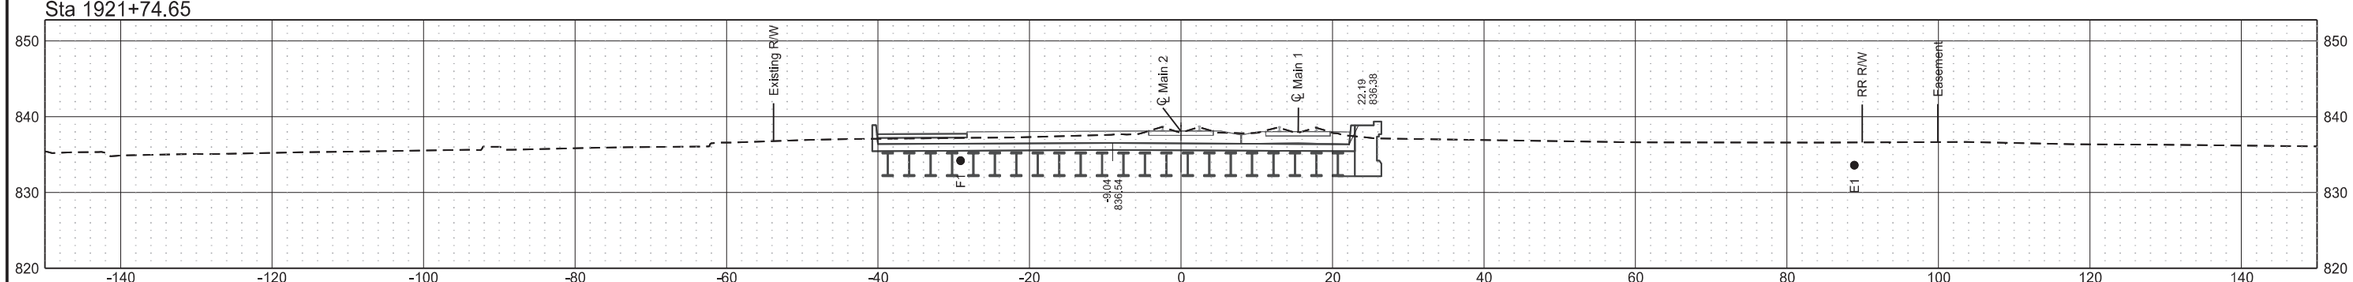


Cross Sections
Mainline Tracks
ND 297 (DeMers Ave) & 42nd St Grade Separation

| | STATE | PROJECT NO. | SECTION NO. | SHEET NO. |
|---|---|---|---|---|
| | ND | RCE-FTF-NHU-SU-6-297(014)000 | 200 | 172 |


Sta 1924+50.00

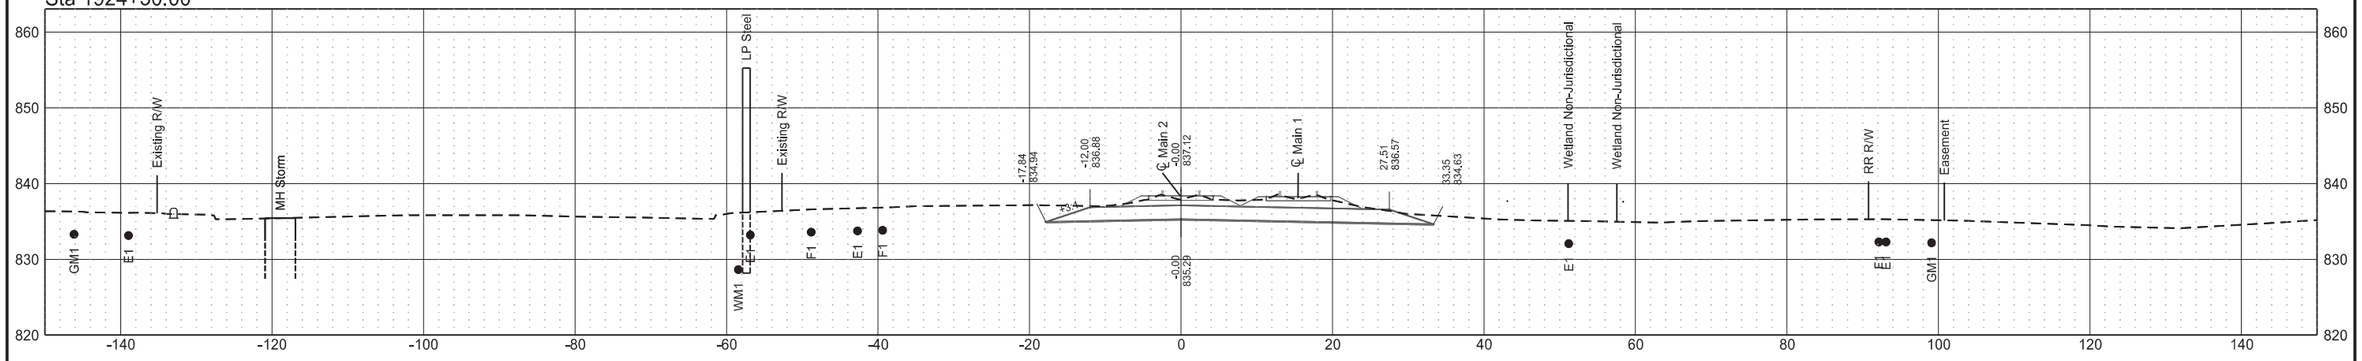


Sta 1924+00.00

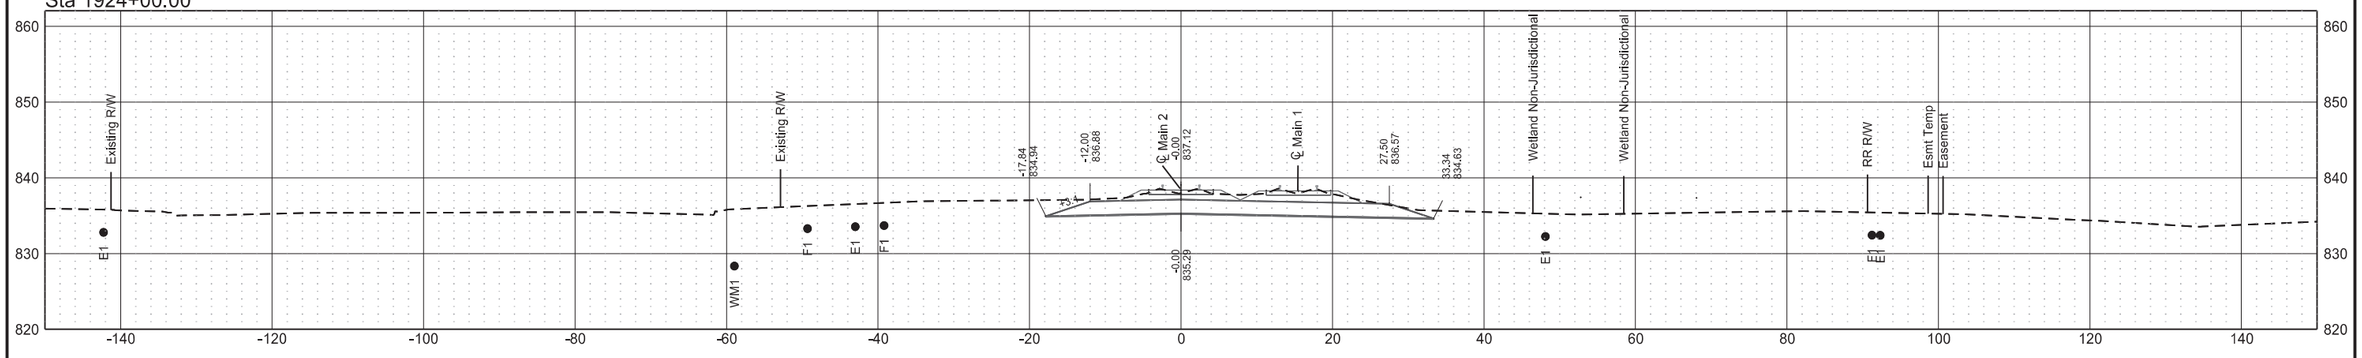



Sta 1923+50.00

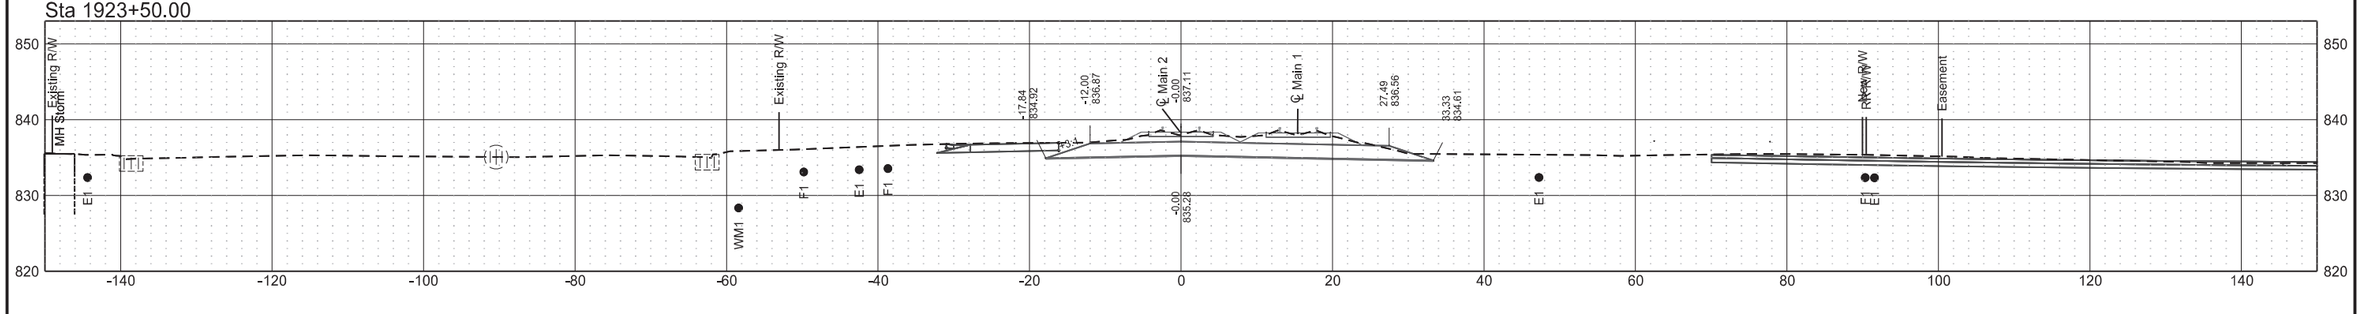


Cross Sections
Mainline Tracks
ND 297 (DeMers Ave) & 42nd St Grade Separation

| | STATE | PROJECT NO. | SECTION NO. | SHEET NO. |
|---|---|---|---|---|
| | ND | RCE-FTF-NHU-SU-6-297(014)000 | 200 | 173 |


Sta 1926+00.00

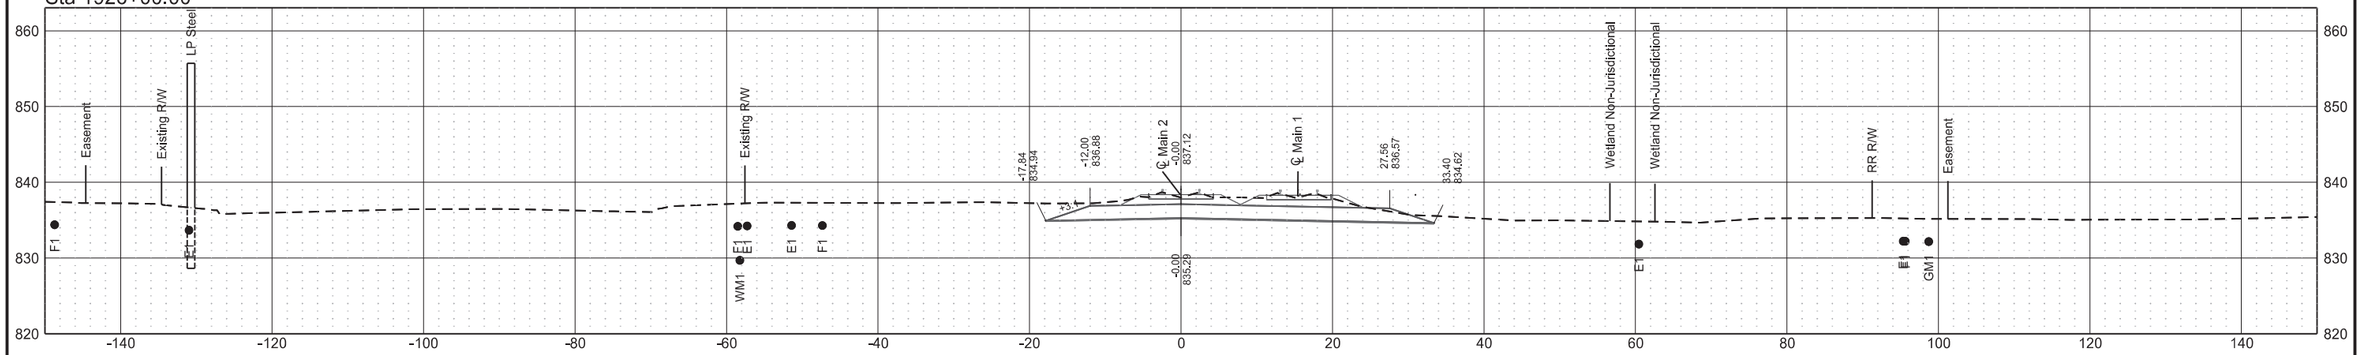


Sta 1925+50.00

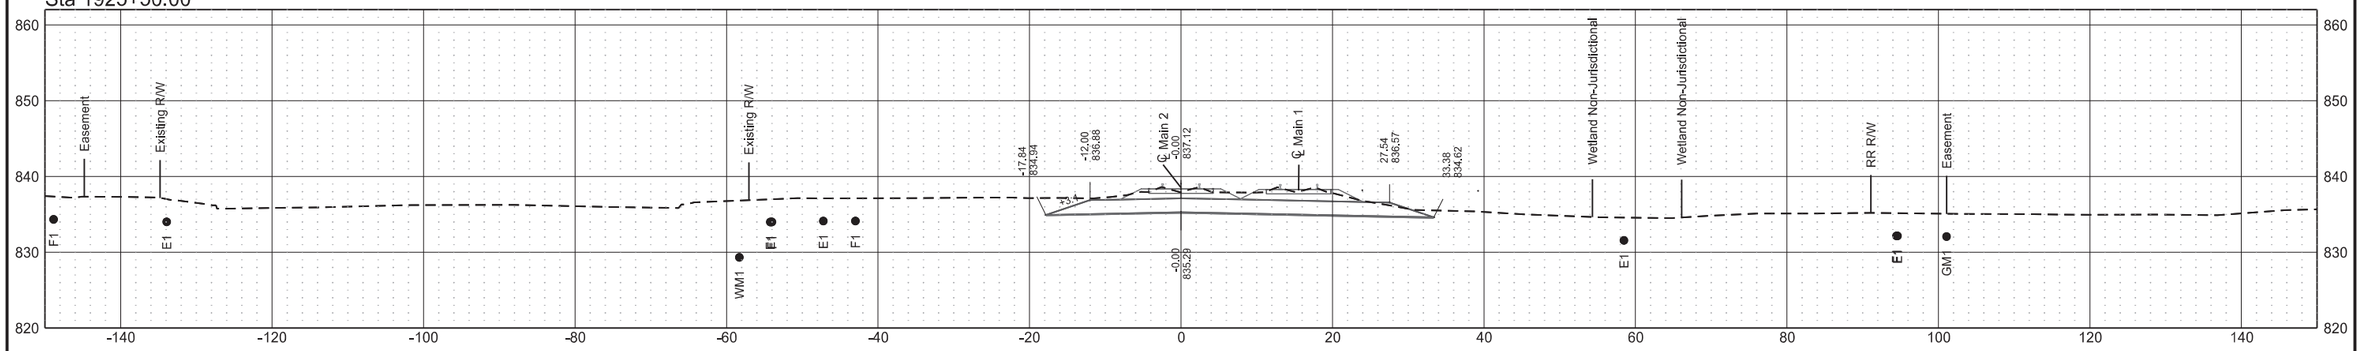



Sta 1925+00.00

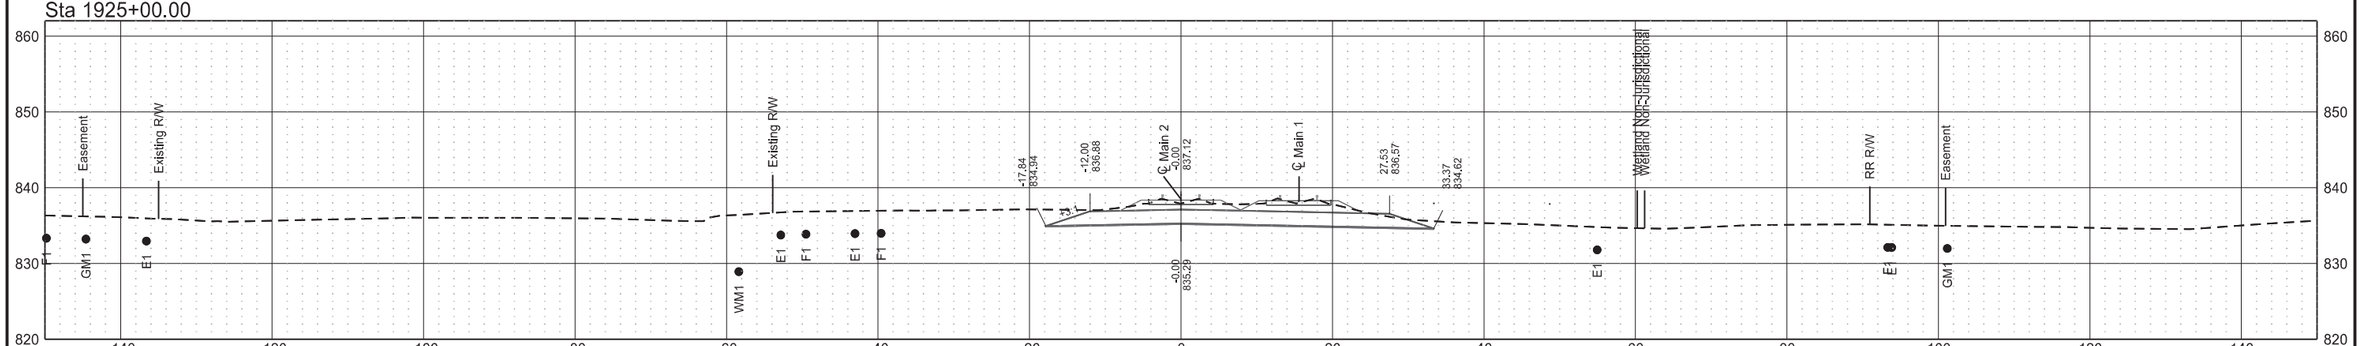


Cross Sections
Mainline Tracks
ND 297 (DeMers Ave) & 42nd St Grade Separation

| | STATE | PROJECT NO. | SECTION NO. | SHEET NO. |
|---|---|---|---|---|
| | ND | RCE-FTF-NHU-SU-6-297(014)000 | 200 | 174 |


Sta 1927+50.00

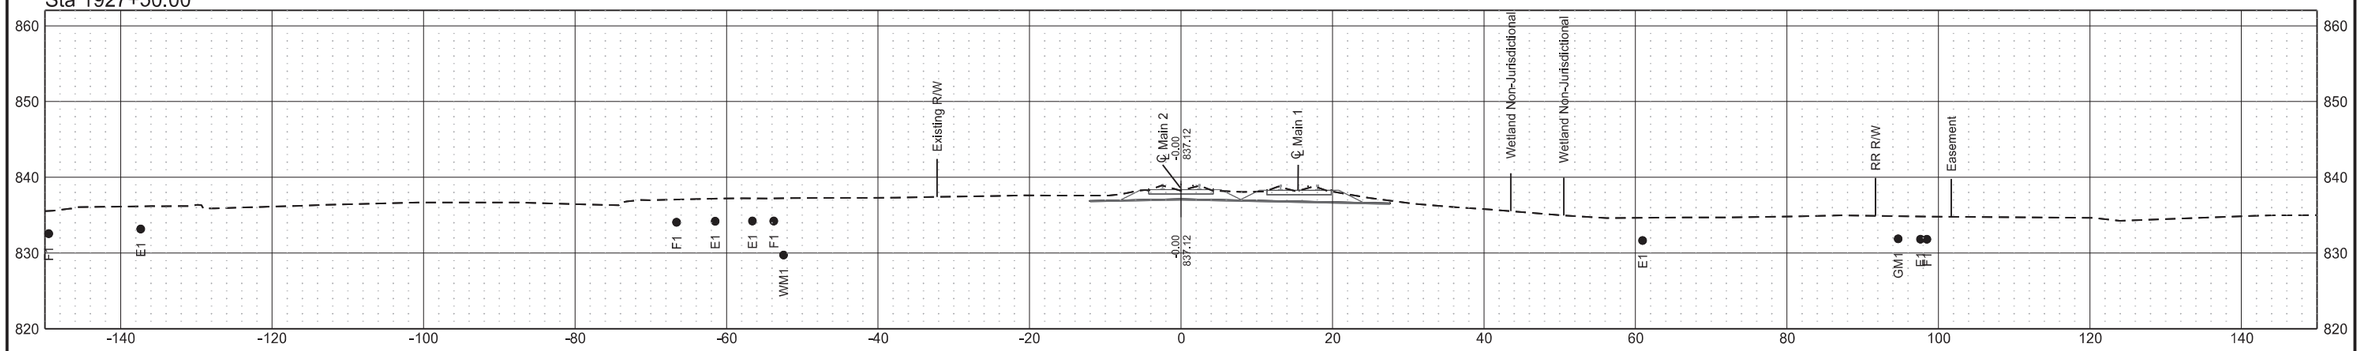


Sta 1927+00.00

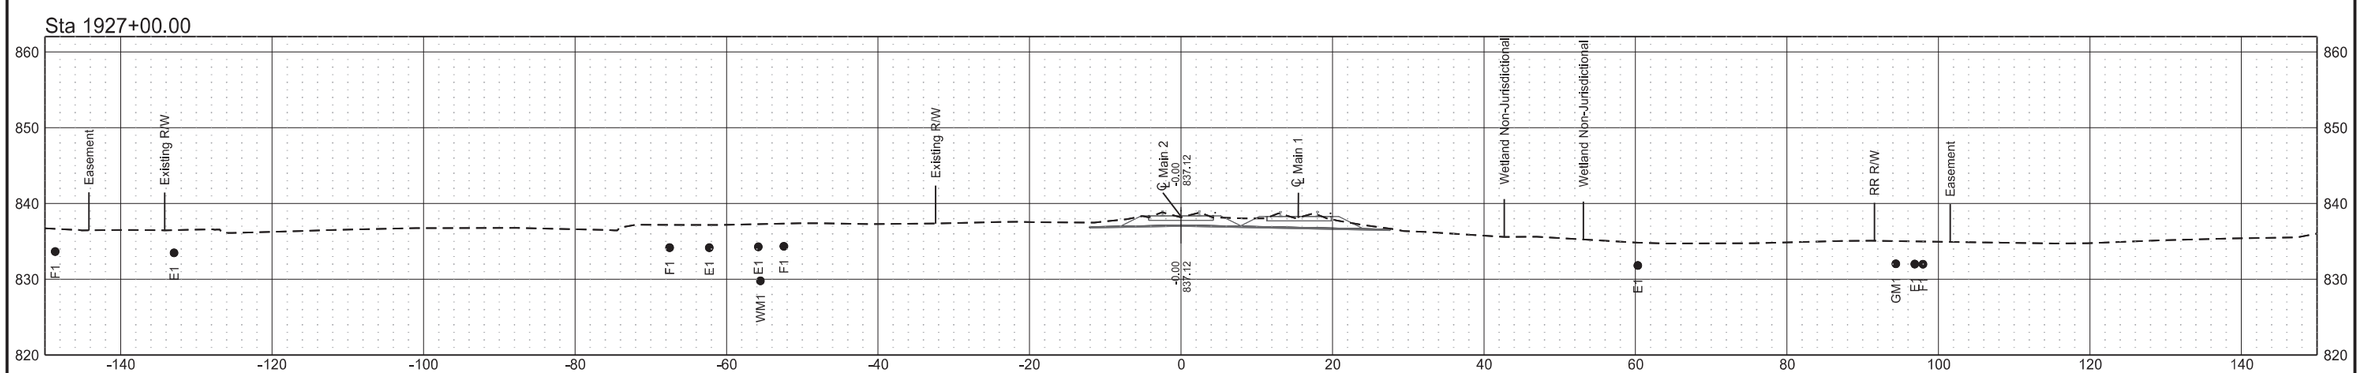



Sta 1926+50.00

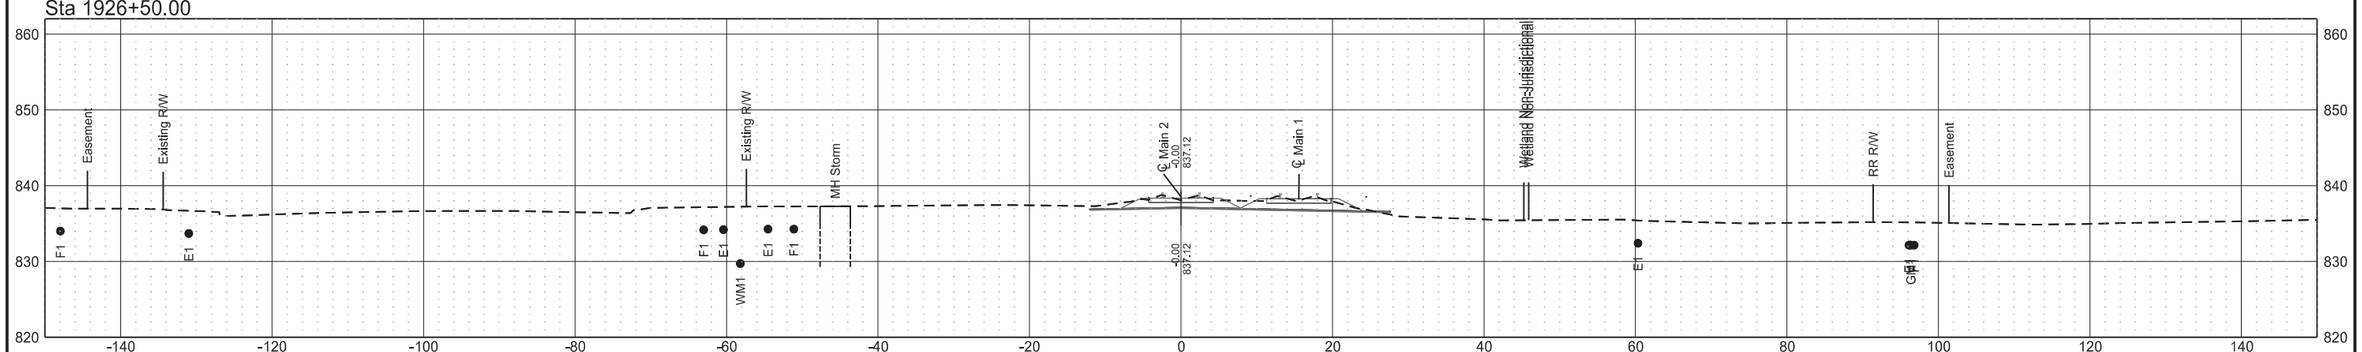


Cross Sections
Mainline Tracks
ND 297 (DeMers Ave) & 42nd St Grade Separation

| | STATE | PROJECT NO. | SECTION NO. | SHEET NO. |
|---|---|---|---|---|
| | ND | RCE-FTF-NHU-SU-6-297(014)000 | 200 | 175 |


Sta 1928+56.19

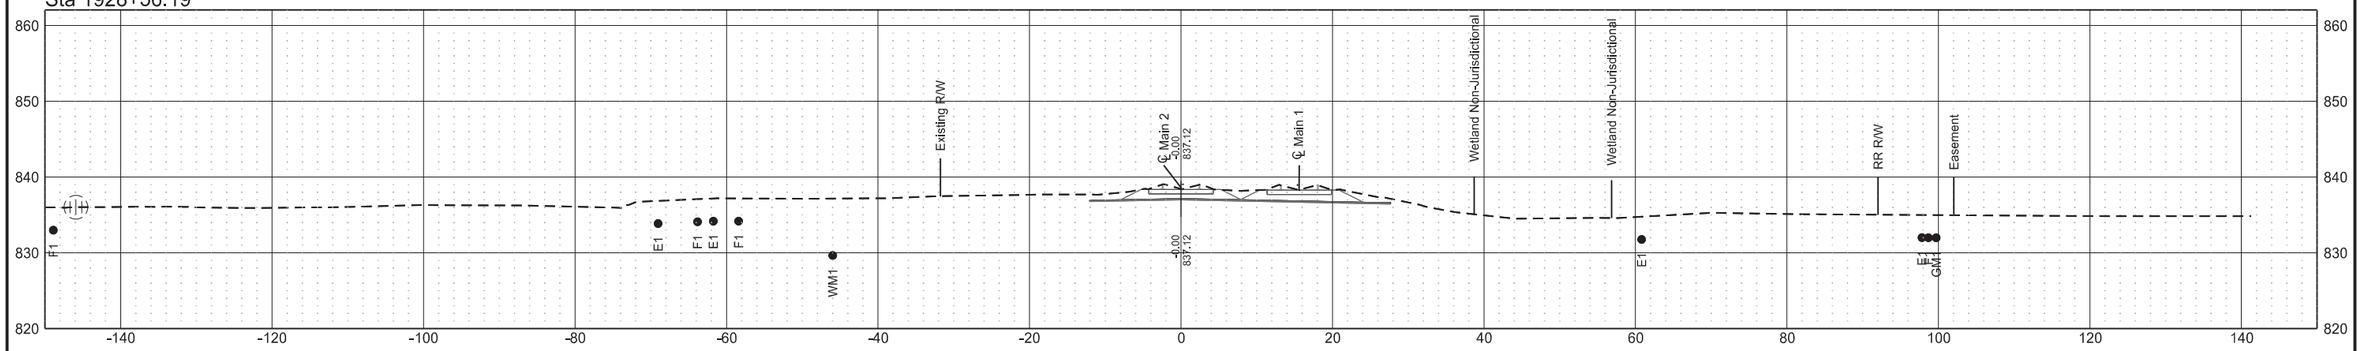


Sta 1928+50.00

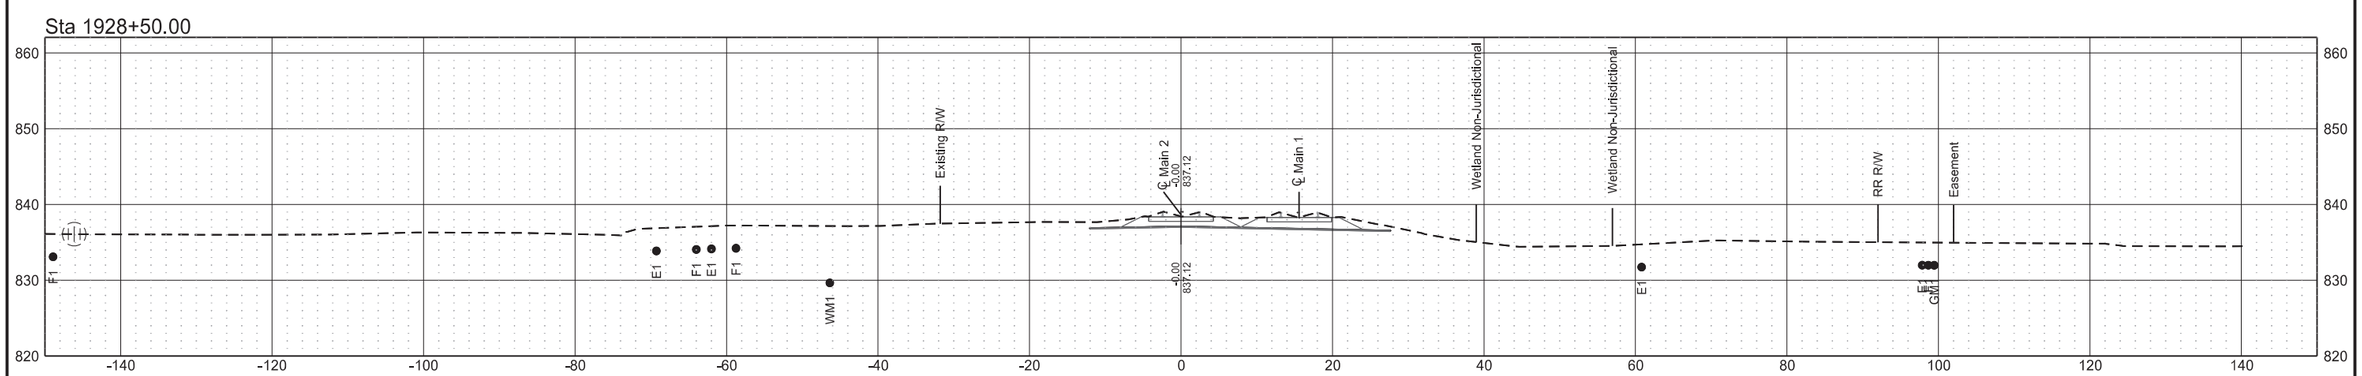



Sta 1928+00.00

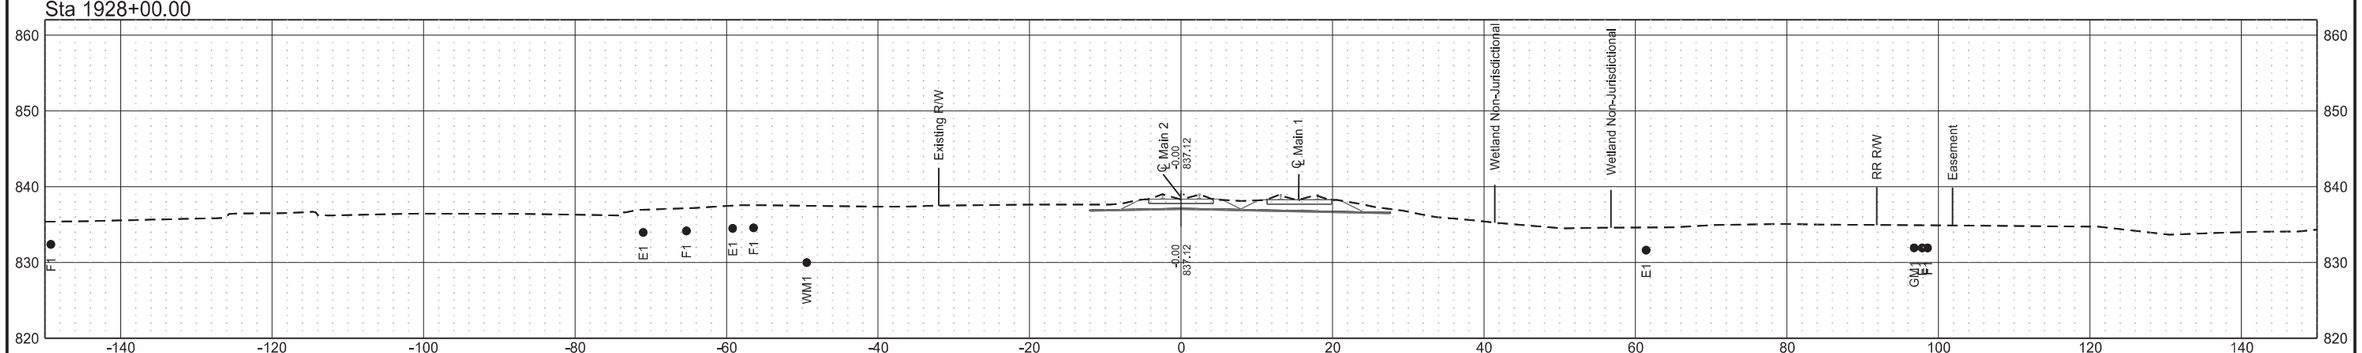


Cross Sections
NE Access Road
ND 297 (DeMers Ave) & 42nd St Grade Separation

| | STATE | PROJECT NO. | SECTION NO. | SHEET NO. |
|---|---|---|---|---|
| | ND | RCE-FTF-NHU-SU-6-297(014)000 | 200 | 176 |


Sta 0+53.25

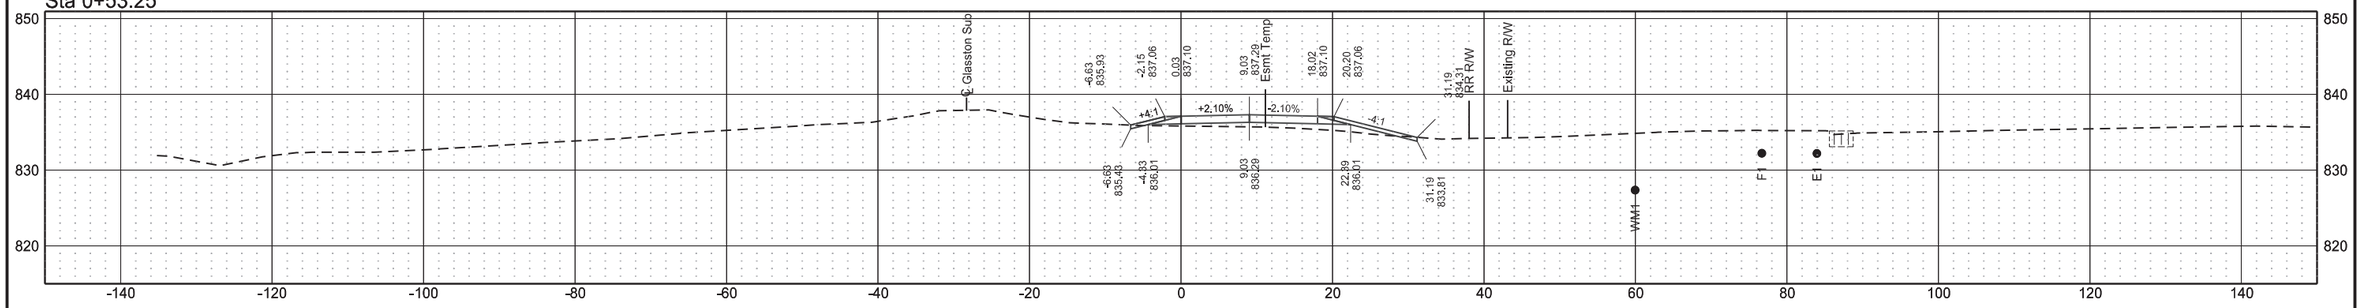



Sta 0+24.94

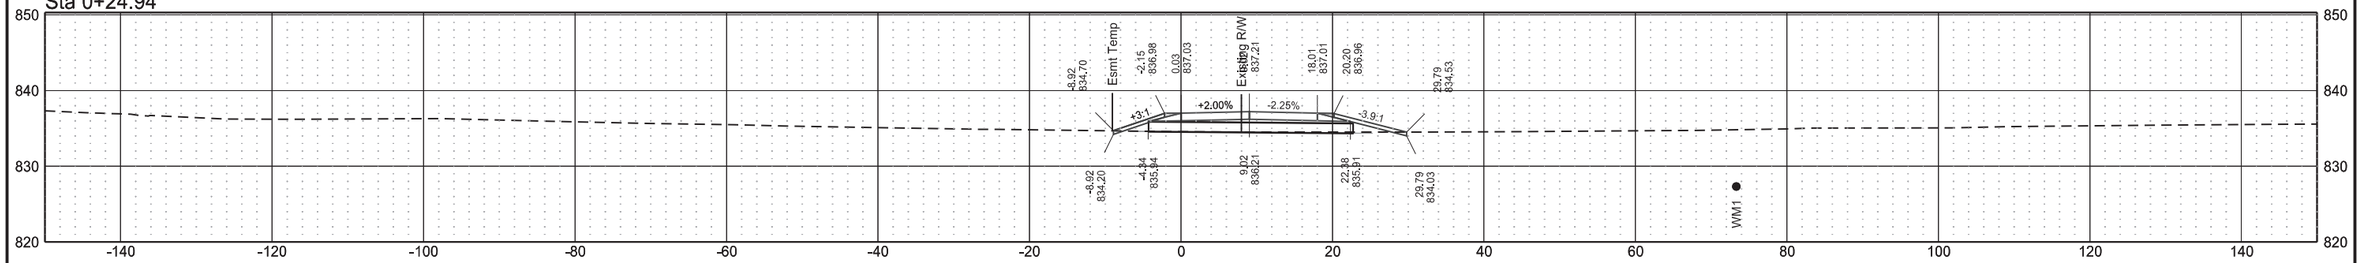


Sta 0+17.47

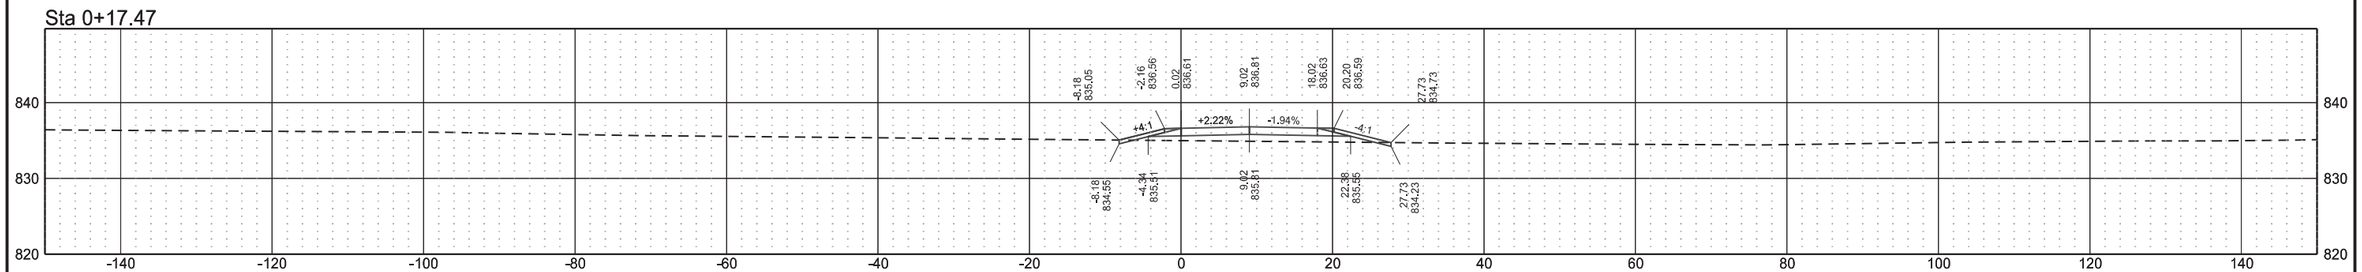



Sta 0+08.02

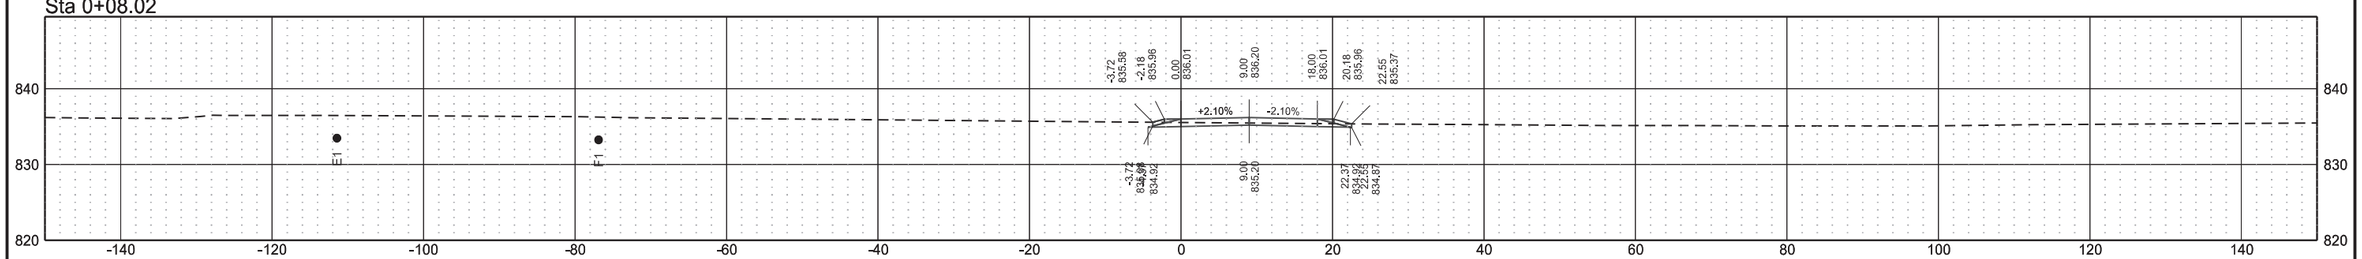


Cross Sections
NE Access Road
ND 297 (DeMers Ave) & 42nd St Grade Separation

| | STATE | PROJECT NO. | SECTION NO. | SHEET NO. |
|---|---|---|---|---|
| | ND | RCE-FTF-NHU-SU-6-297(014)000 | 200 | 177 |


Sta 2+00.00

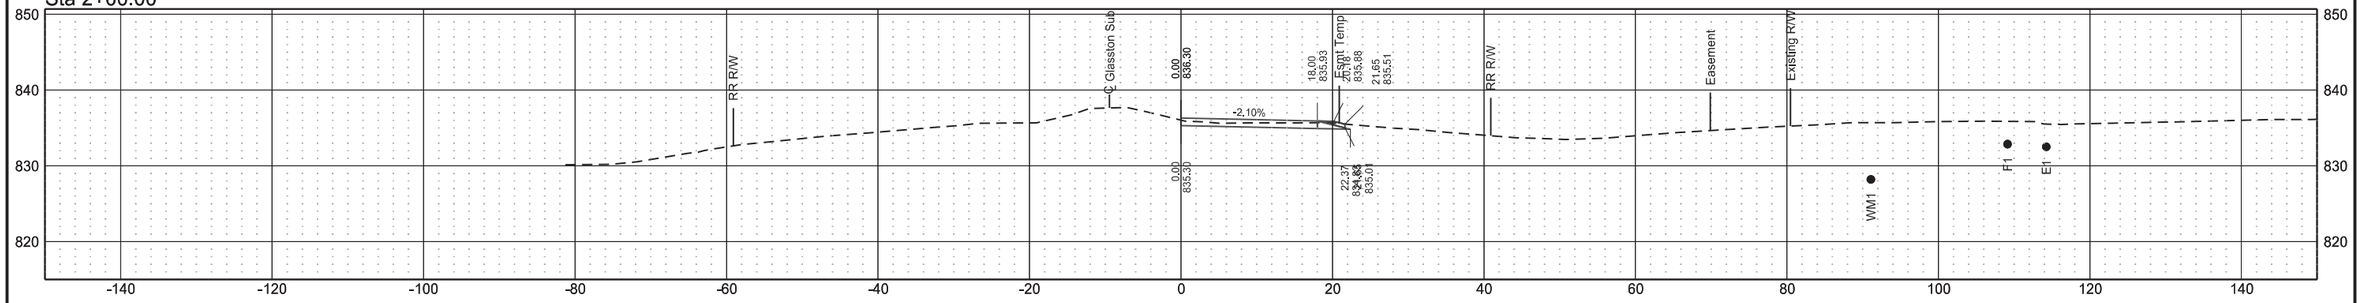



Sta 1+50.00

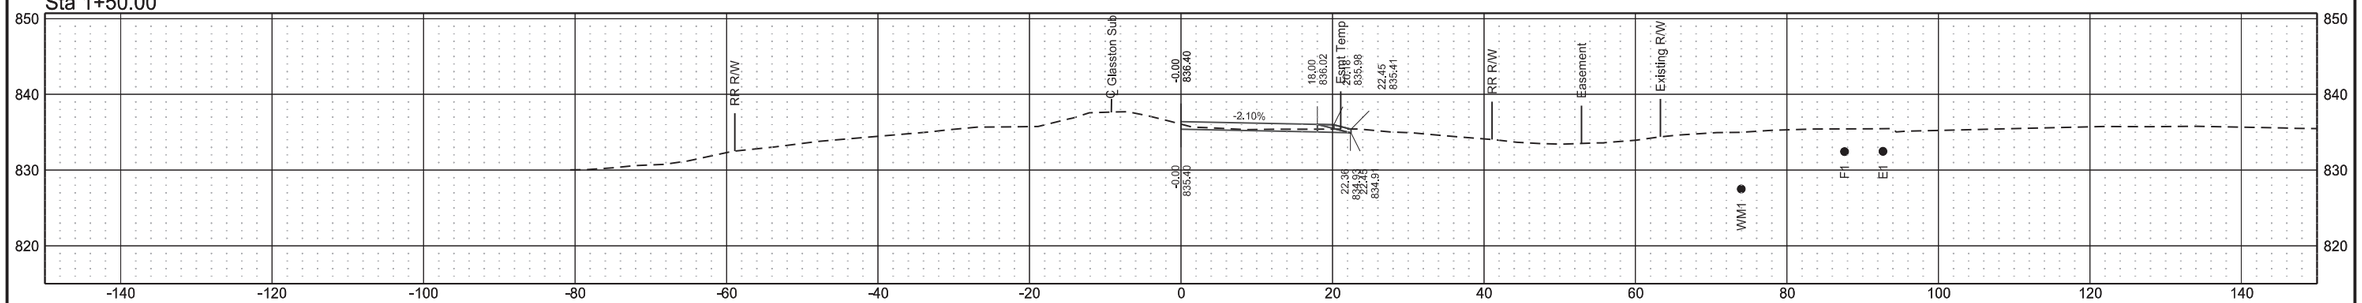


Sta 1+00.00

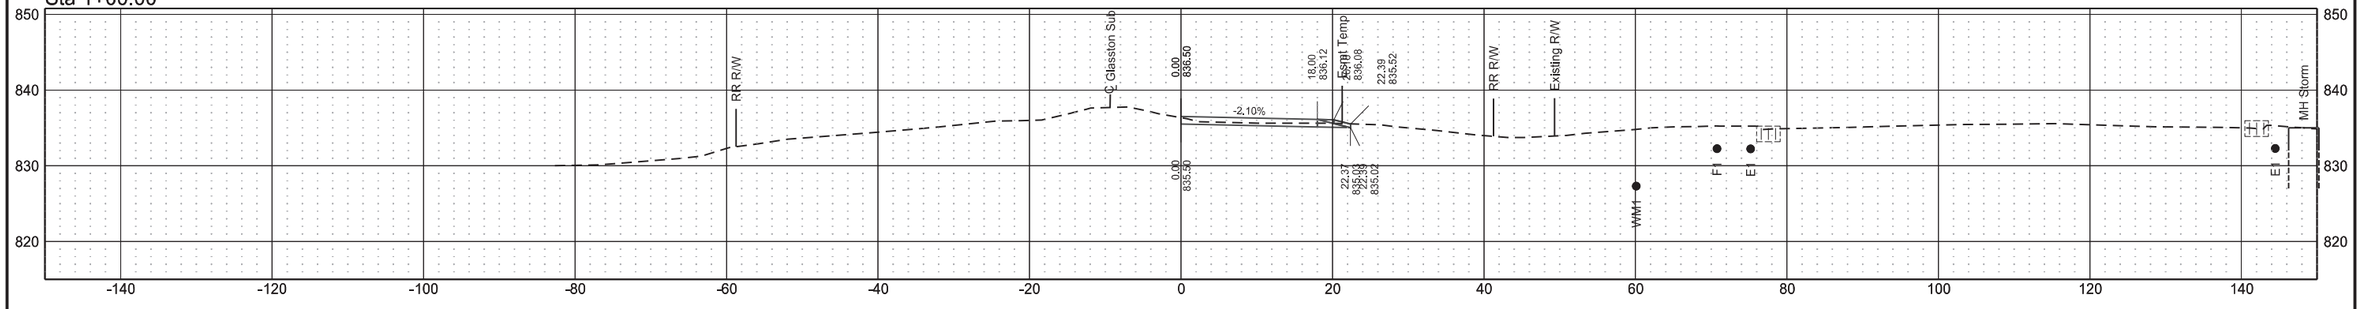



Sta 0+89.03

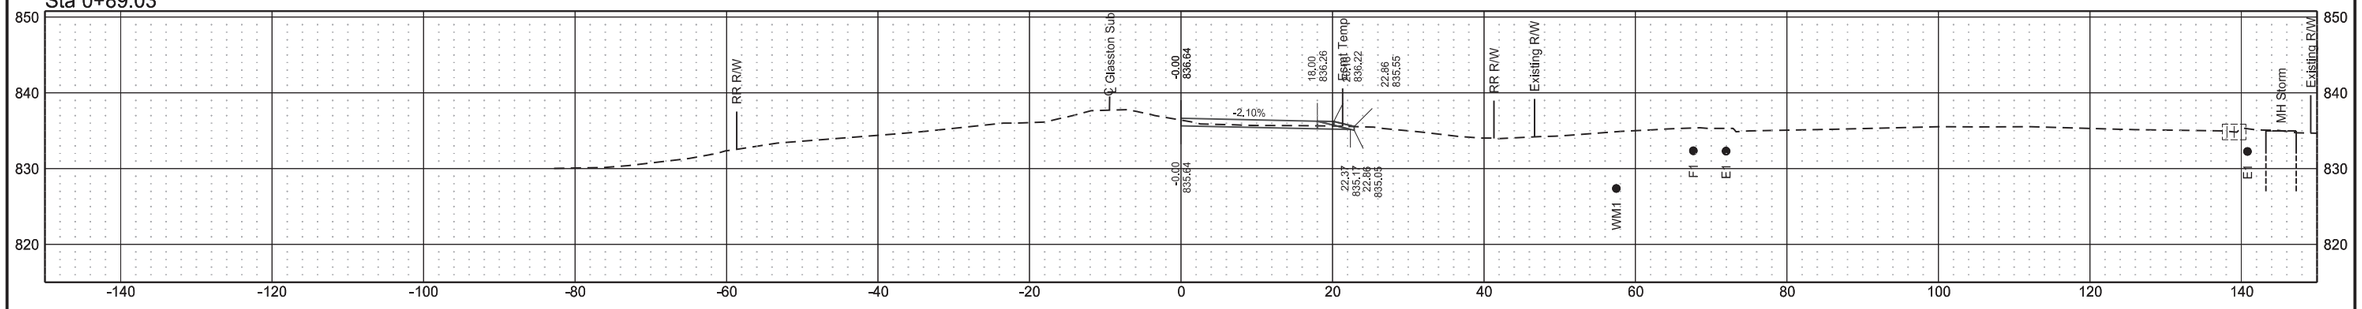


Cross Sections
NE Access Road
ND 297 (DeMers Ave) & 42nd St Grade Separation

| | STATE | PROJECT NO. | SECTION NO. | SHEET NO. |
|---|---|---|---|---|
| | ND | RCE-FTF-NHU-SU-6-297(014)000 | 200 | 178 |


Sta 4+00.00

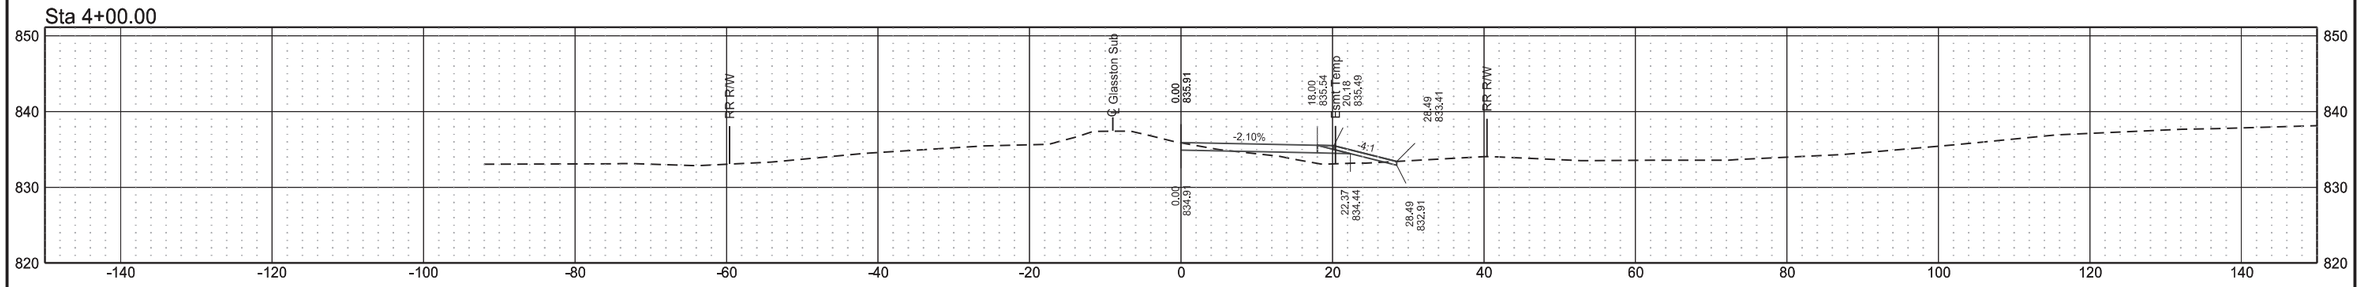



Sta 3+50.00

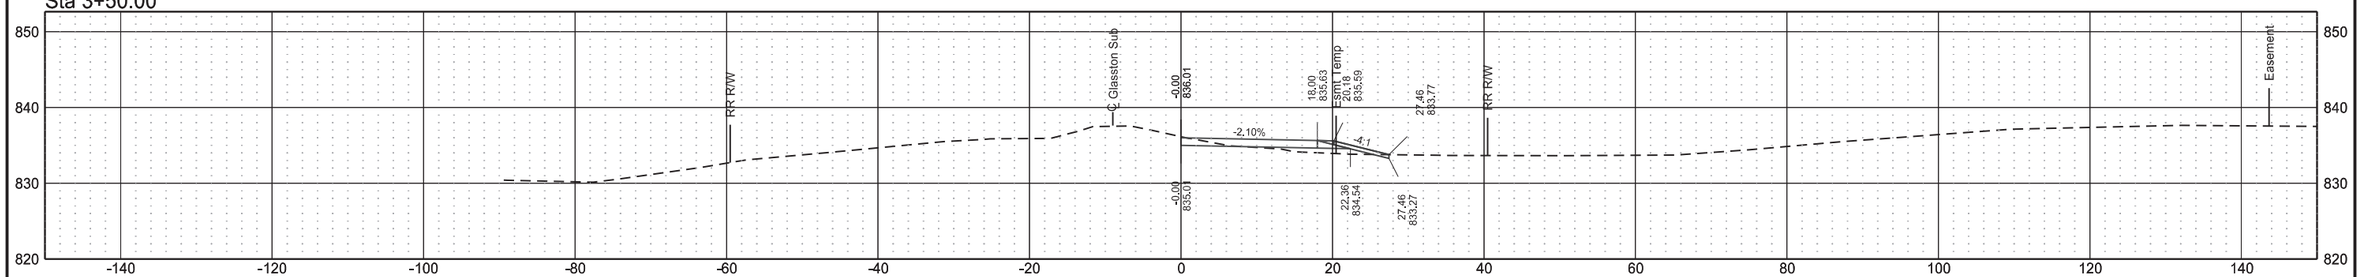


Sta 3+00.00

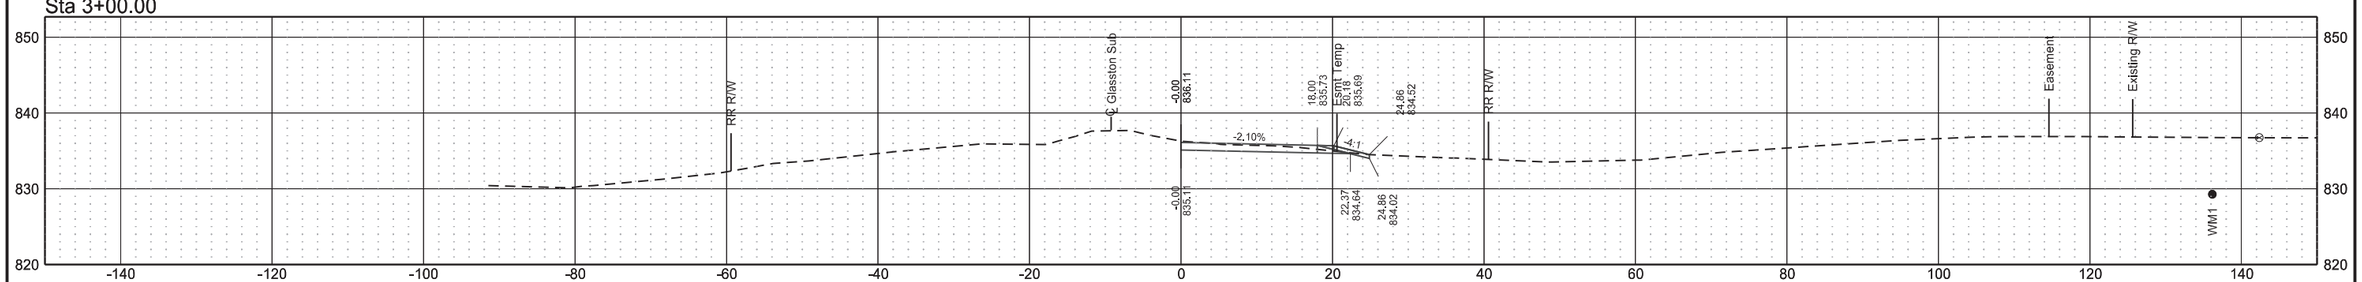



Sta 2+50.00

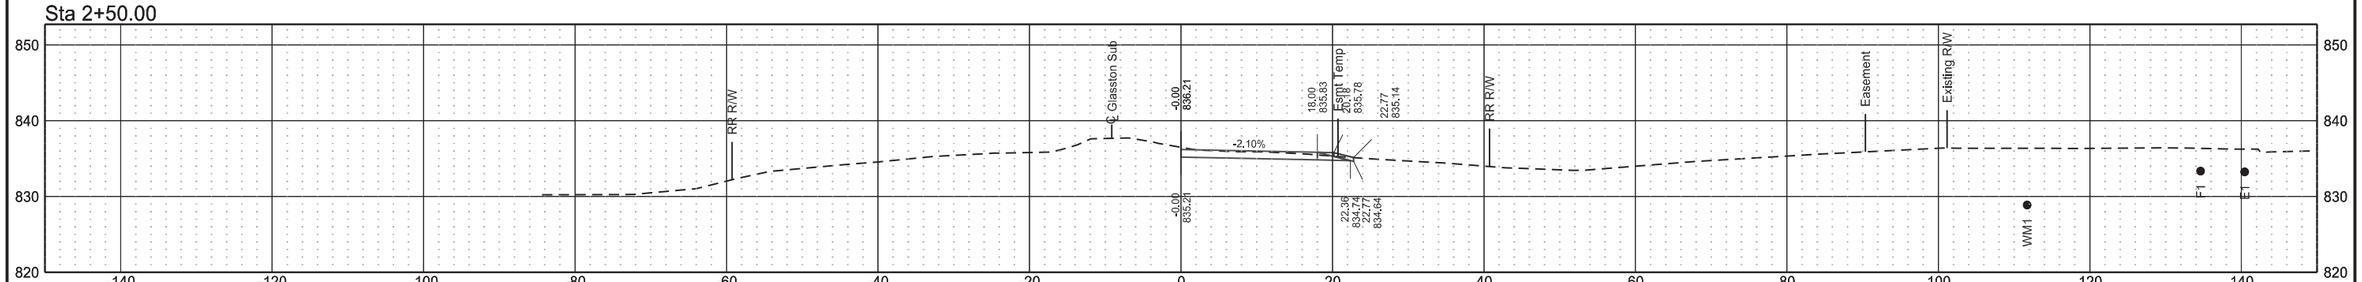


Cross Sections
NE Access Road
ND 297 (DeMers Ave) & 42nd St Grade Separation

| | STATE | PROJECT NO. | SECTION NO. | SHEET NO. |
|---|---|---|---|---|
| | ND | RCE-FTF-NHU-SU-6-297(014)000 | 200 | 179 |


Sta 6+00.00

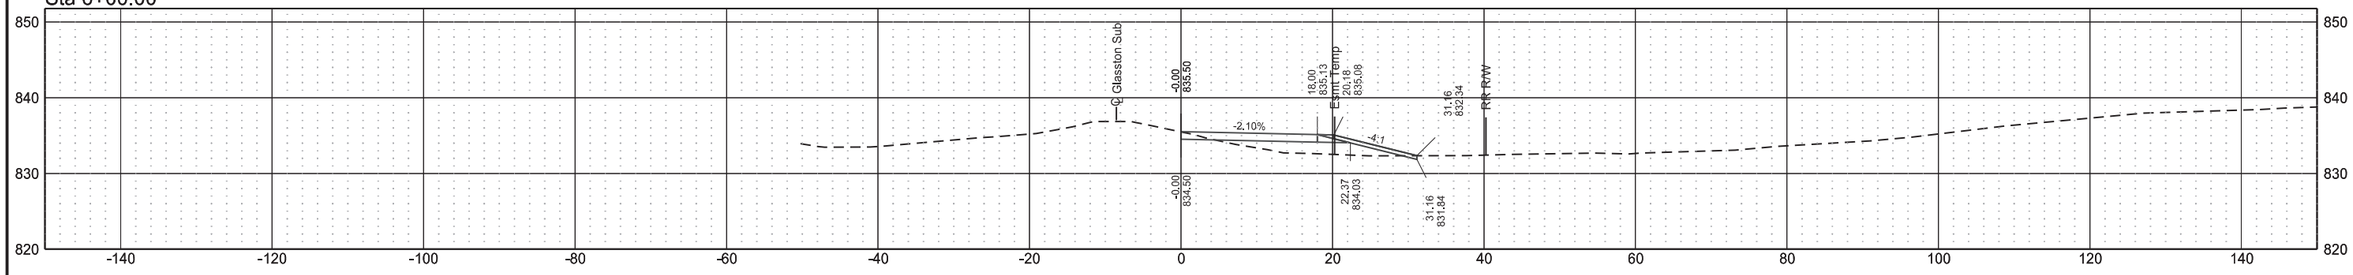



Sta 5+50.00

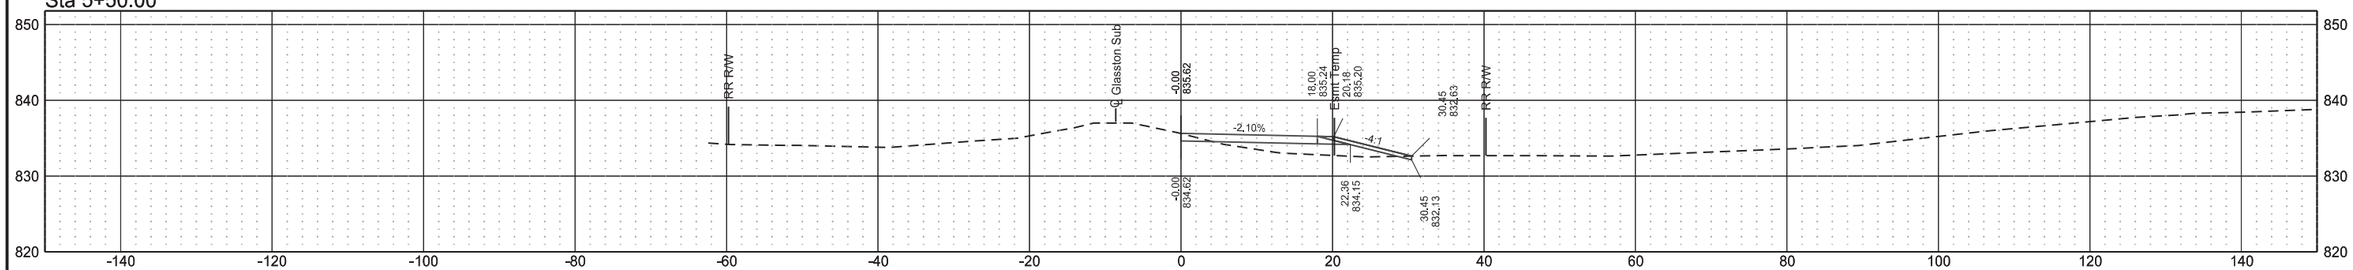


Sta 5+00.00

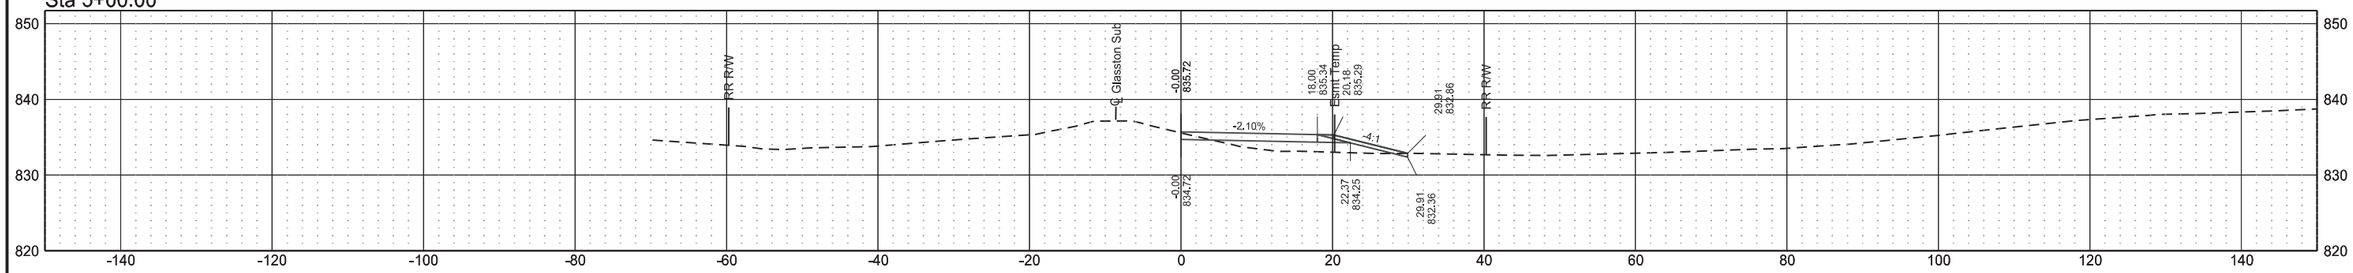



Sta 4+50.00

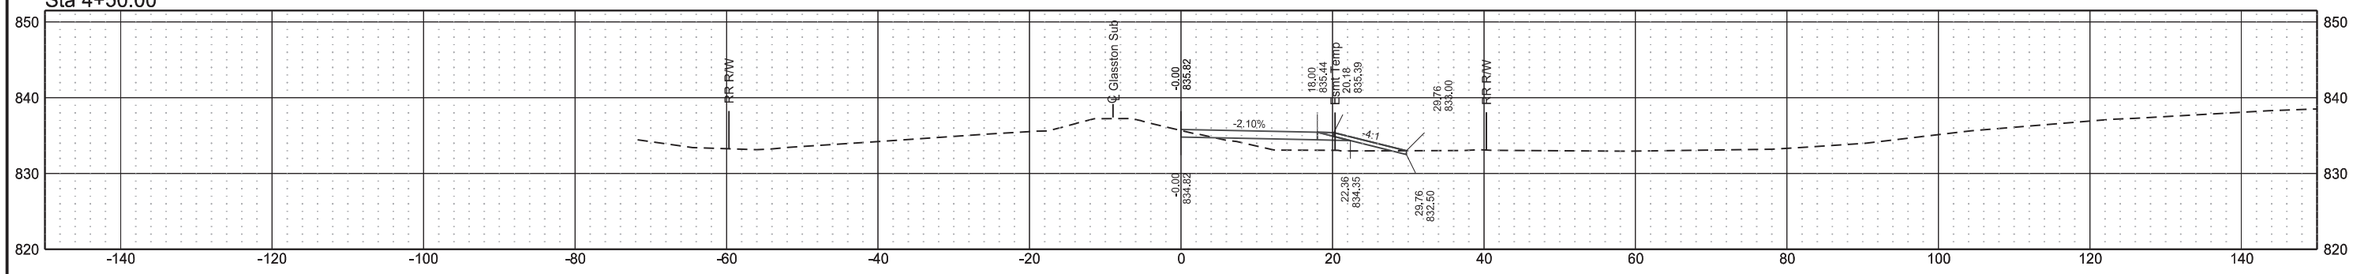


Cross Sections
NE Access Road
ND 297 (DeMers Ave) & 42nd St Grade Separation

| | STATE | PROJECT NO. | SECTION NO. | SHEET NO. |
|---|---|---|---|---|
| | ND | RCE-FTF-NHU-SU-6-297(014)000 | 200 | 180 |


Sta 8+00.00

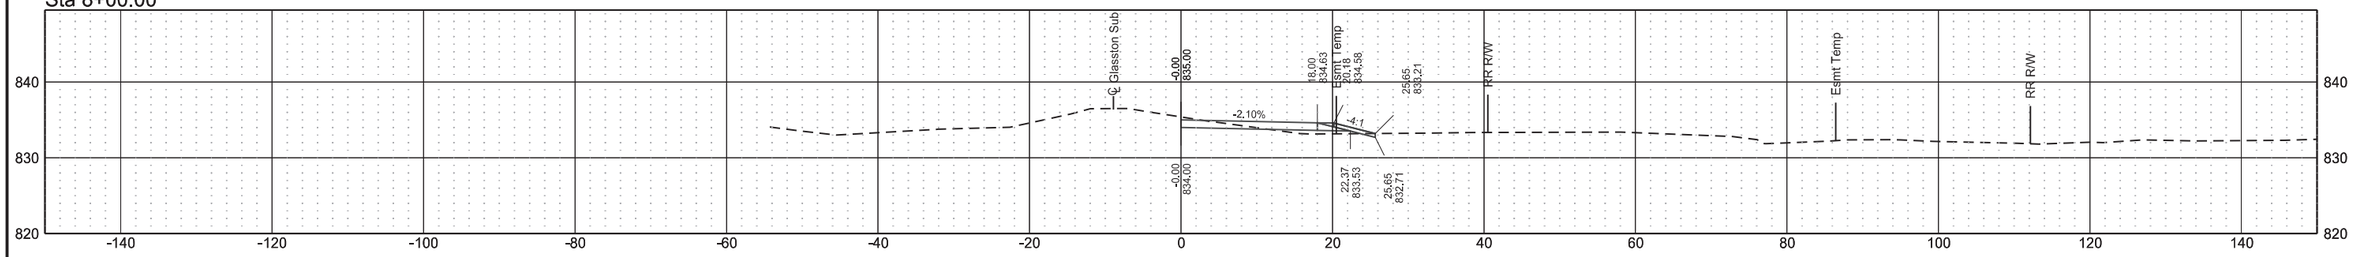



Sta 7+50.00

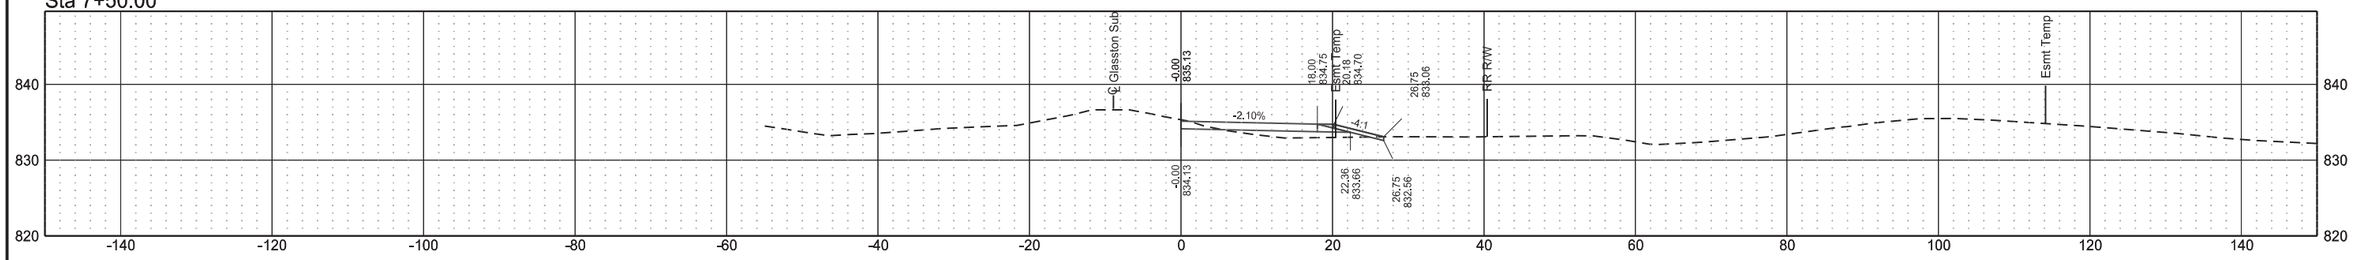


Sta 7+00.00

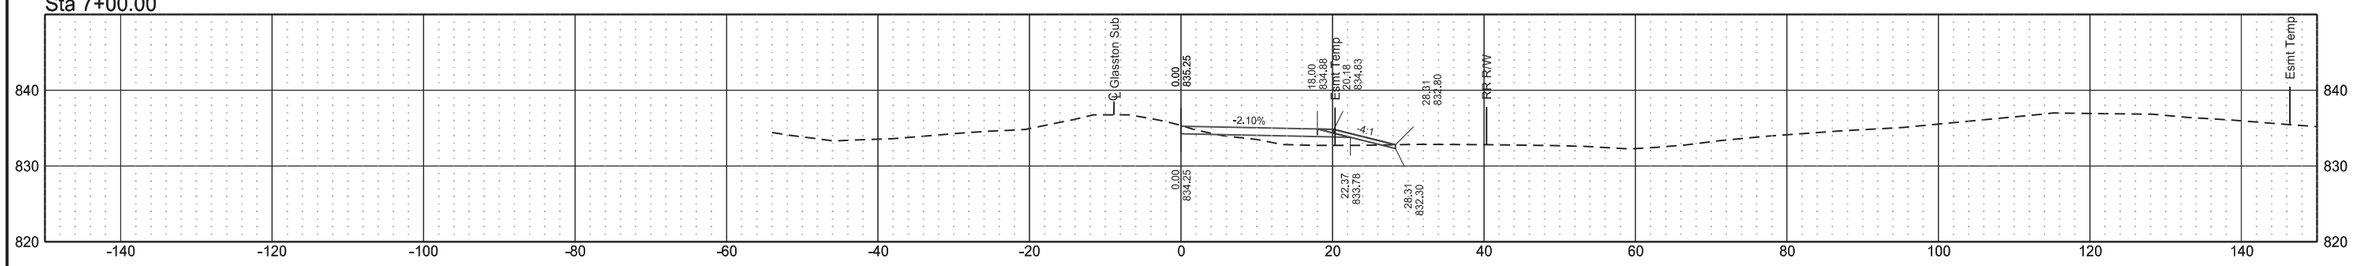



Sta 6+50.00

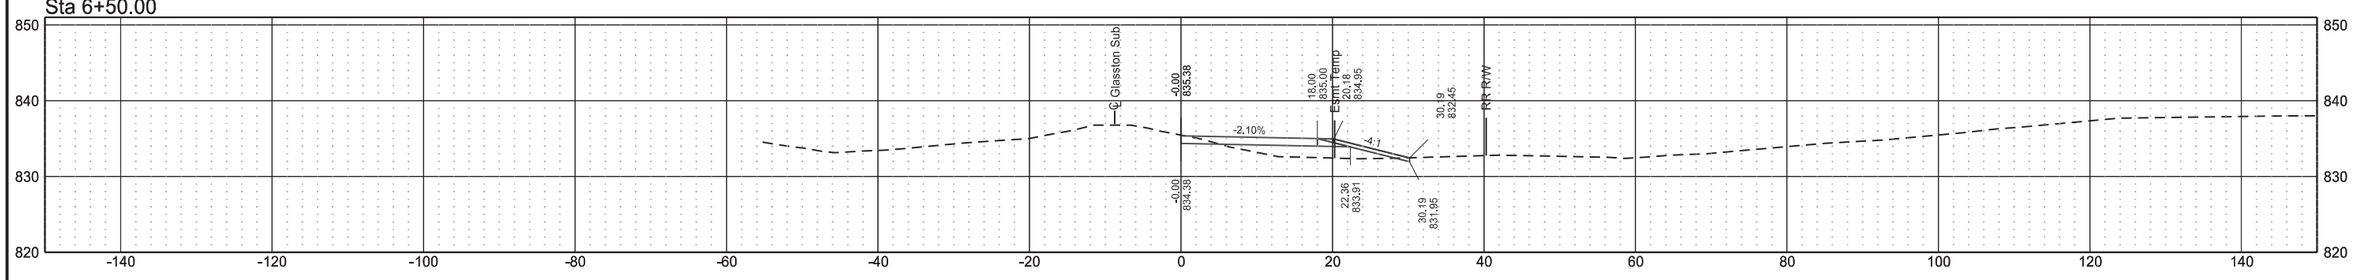


Cross Sections
NE Access Road
ND 297 (DeMers Ave) & 42nd St Grade Separation

| | STATE | PROJECT NO. | SECTION NO. | SHEET NO. |
|---|---|---|---|---|
| | ND | RCE-FTF-NHU-SU-6-297(014)000 | 200 | 181 |


Sta 9+48.00

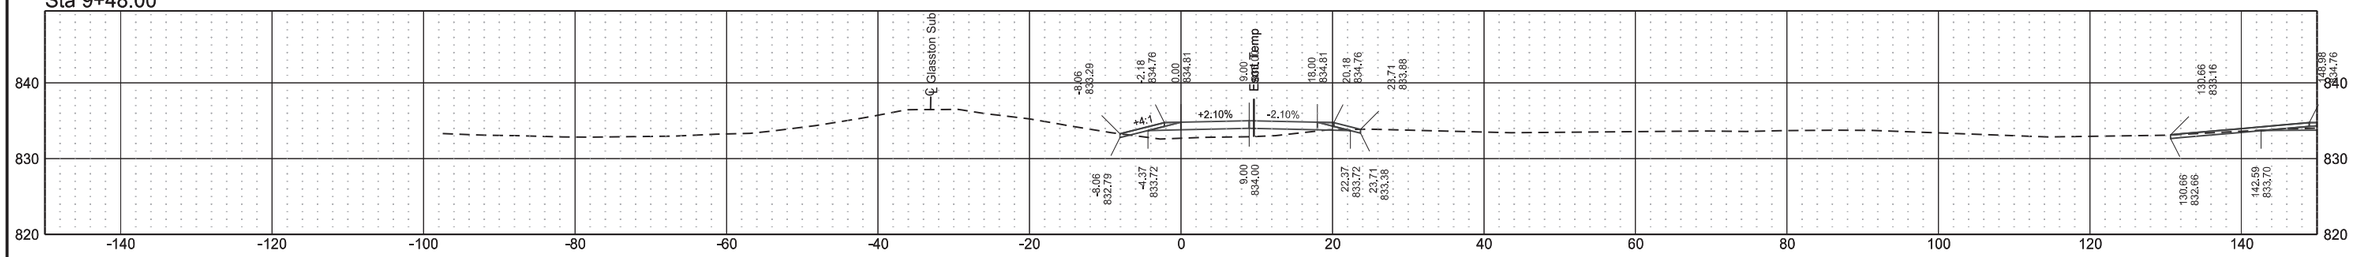



Sta 9+09.67

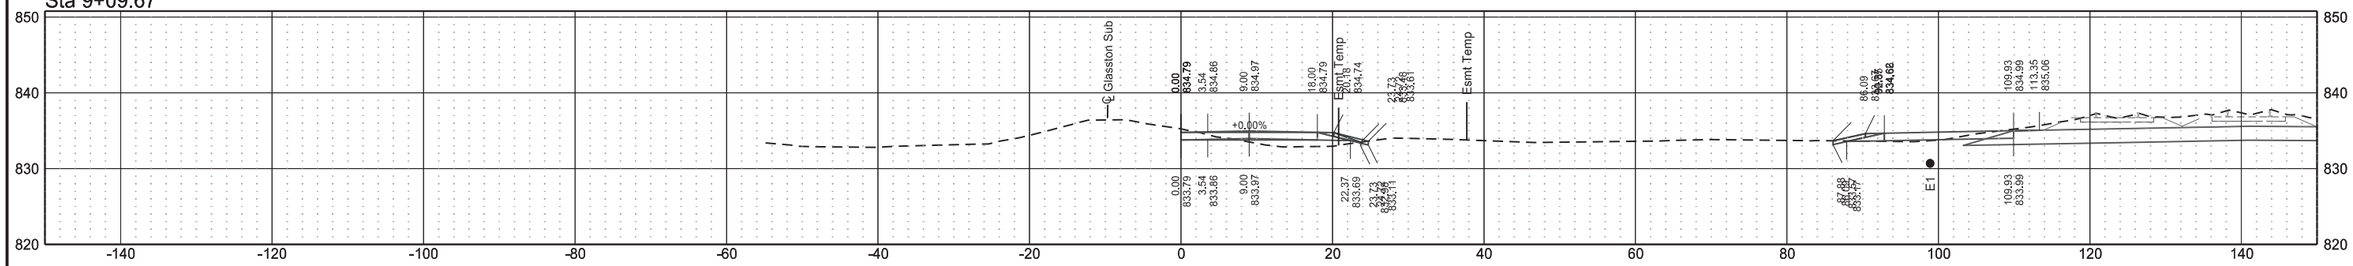


Sta 9+00.00

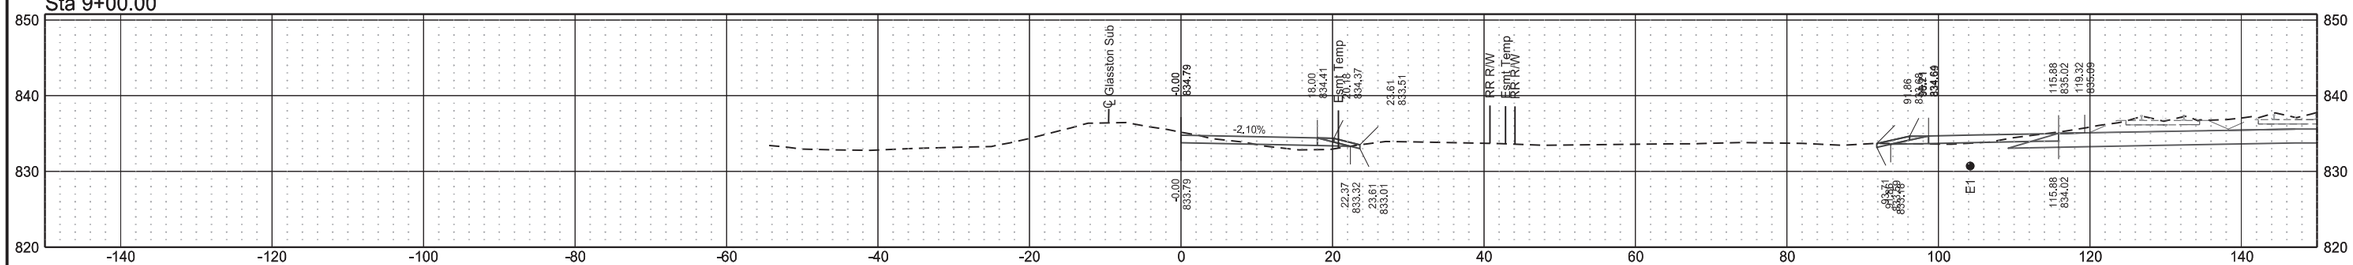



Sta 8+50.00

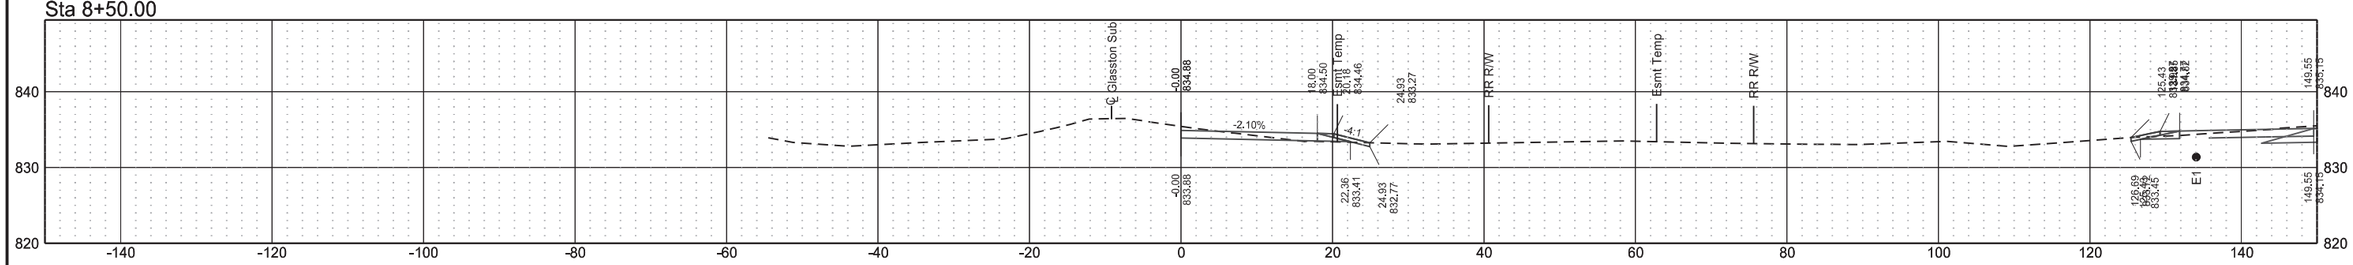


Cross Sections
NE Access Road
ND 297 (DeMers Ave) & 42nd St Grade Separation

| | STATE | PROJECT NO. | SECTION NO. | SHEET NO. |
|---|---|---|---|---|
| | ND | RCE-FTF-NHU-SU-6-297(014)000 | 200 | 182 |


Sta 11+00.00

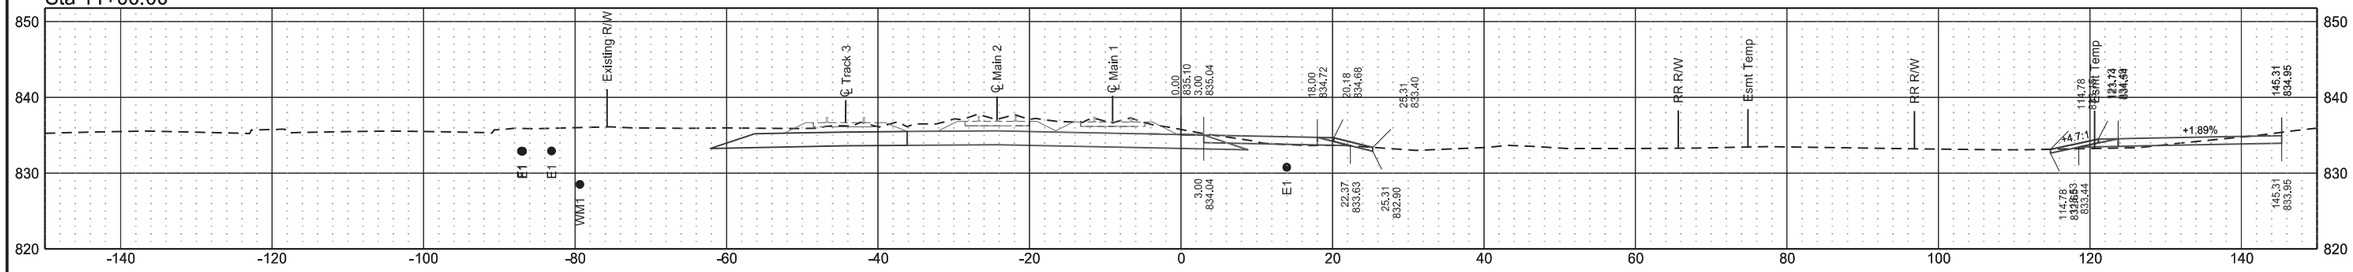



Sta 10+49.75

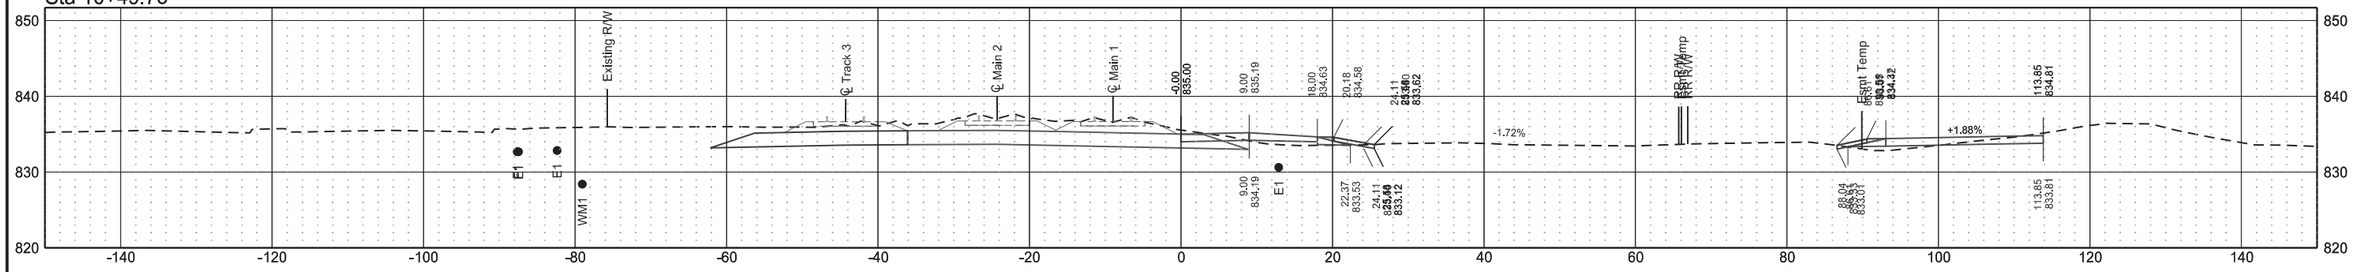


Sta 10+00.00

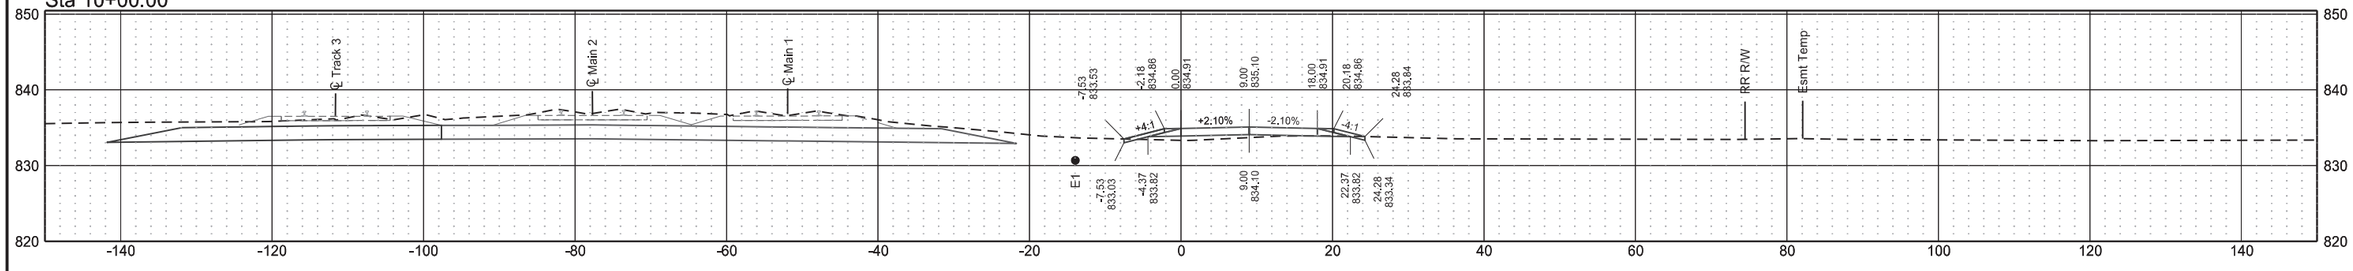



Sta 9+59.22

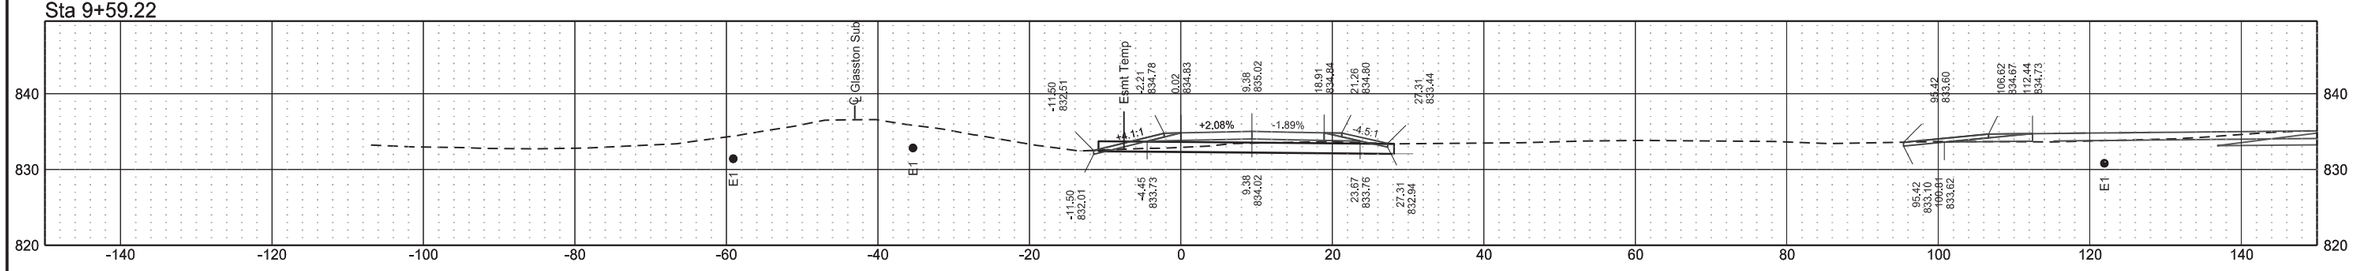


Cross Sections
NE Access Road
ND 297 (DeMers Ave) & 42nd St Grade Separation

| | STATE | PROJECT NO. | SECTION NO. | SHEET NO. |
|---|---|---|---|---|
| | ND | RCE-FTF-NHU-SU-6-297(014)000 | 200 | 183 |


Sta 13+00.00

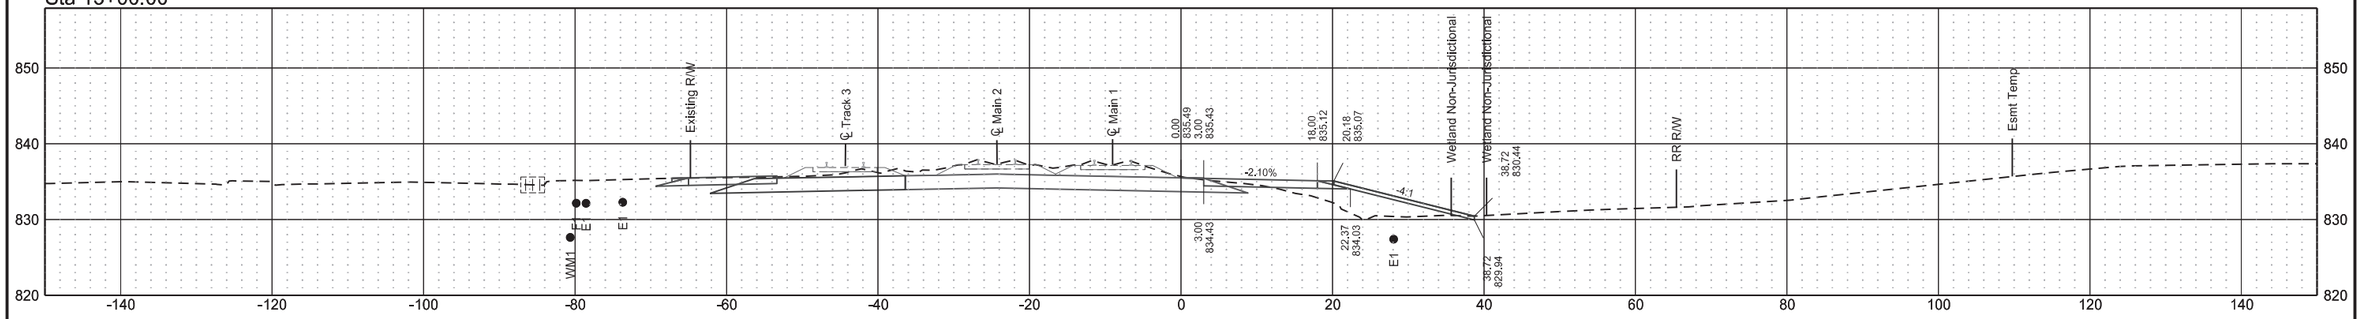



Sta 12+50.00

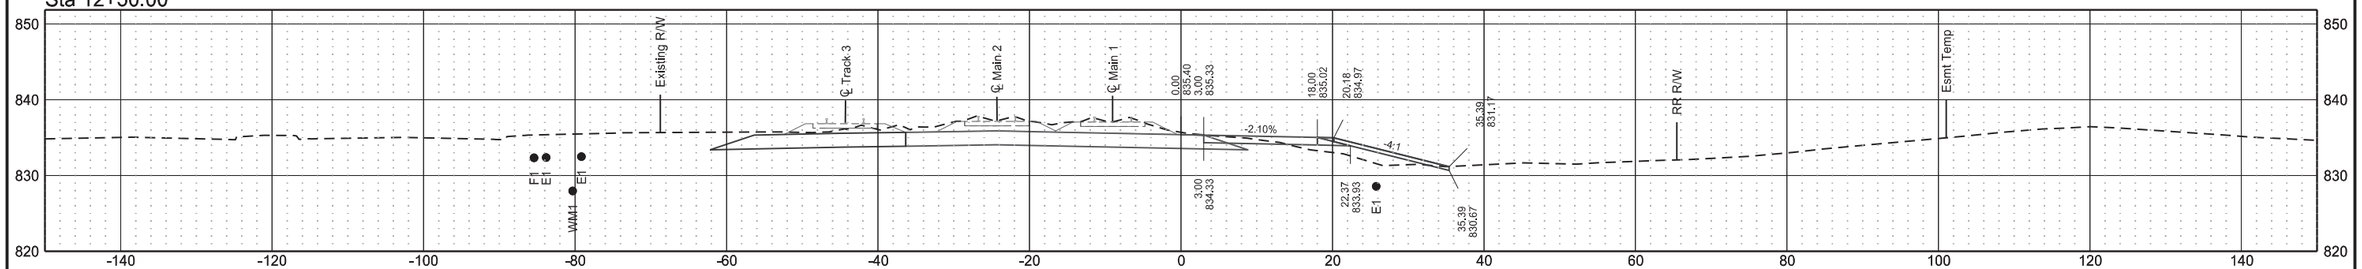


Sta 12+00.00

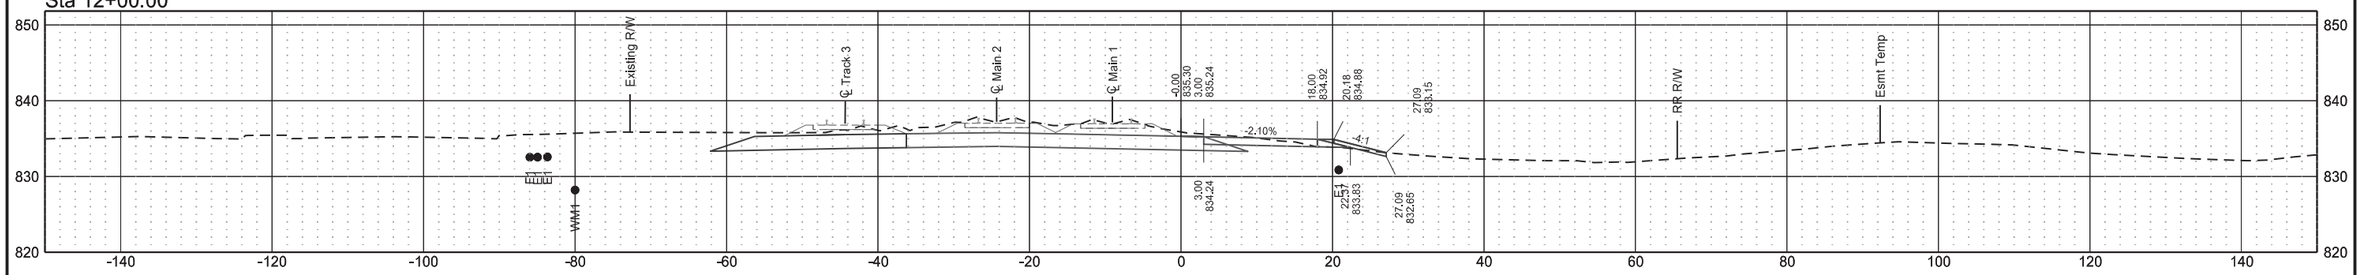



Sta 11+50.00

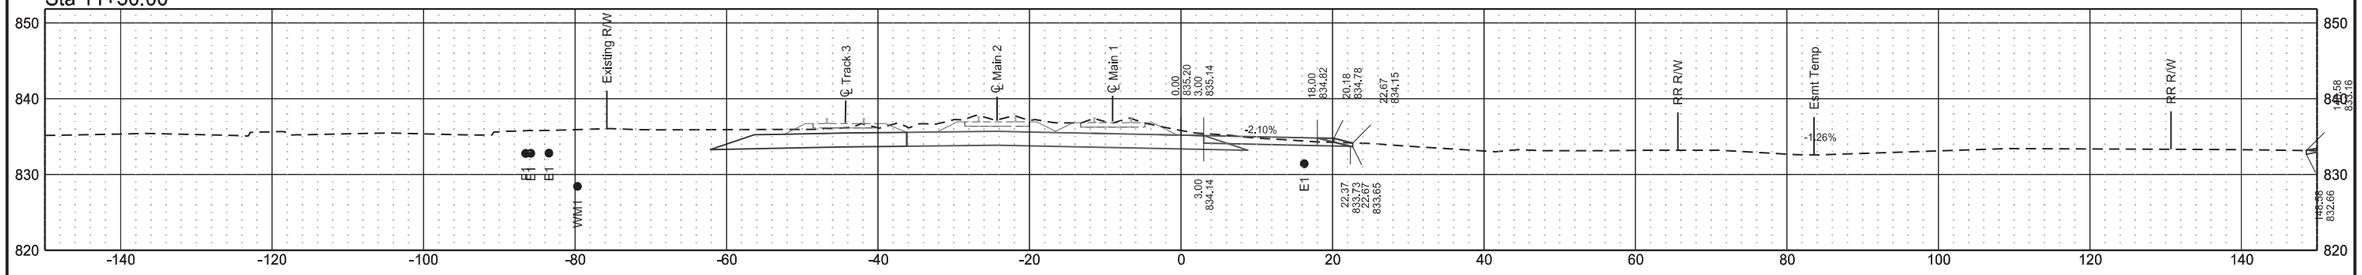


Cross Sections
NE Access Road
ND 297 (DeMers Ave) & 42nd St Grade Separation

| | STATE | PROJECT NO. | SECTION NO. | SHEET NO. |
|---|---|---|---|---|
| | ND | RCE-FTF-NHU-SU-6-297(014)000 | 200 | 184 |


Sta 14+50.00

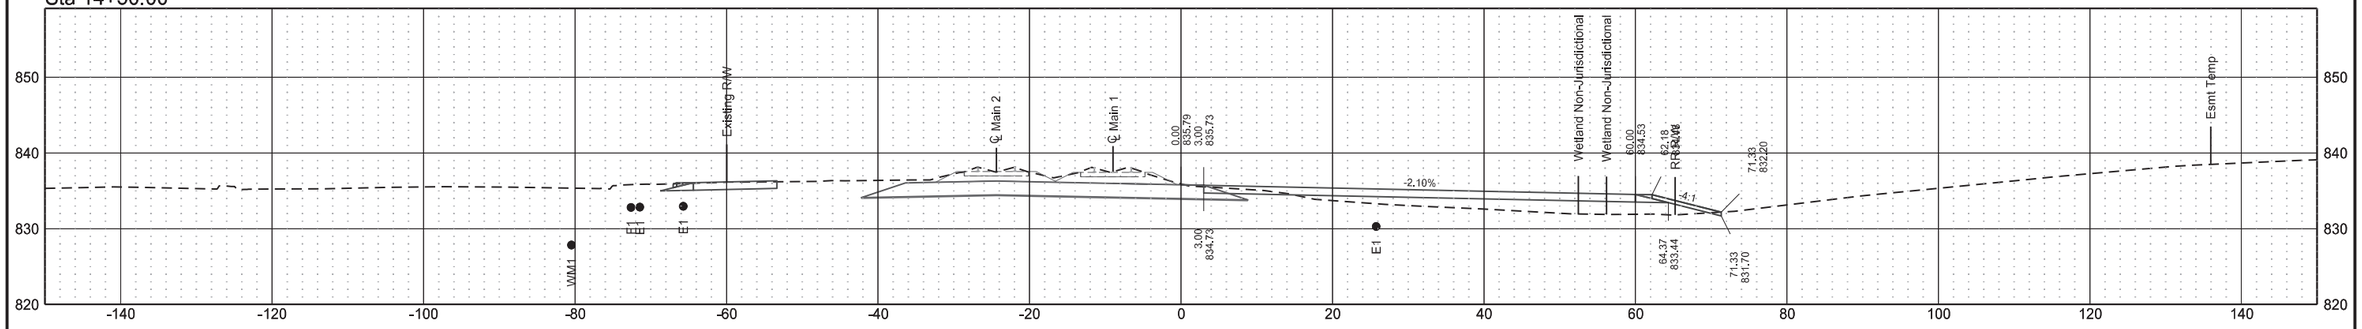


Sta 14+00.00

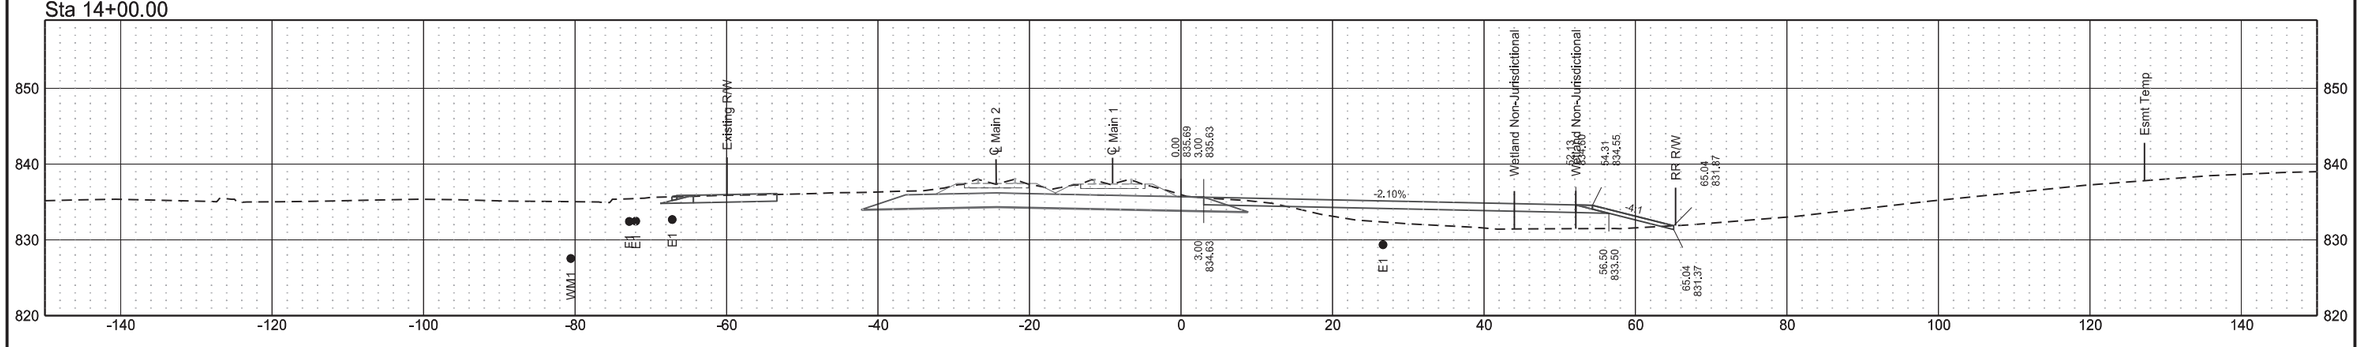



Sta 13+50.00

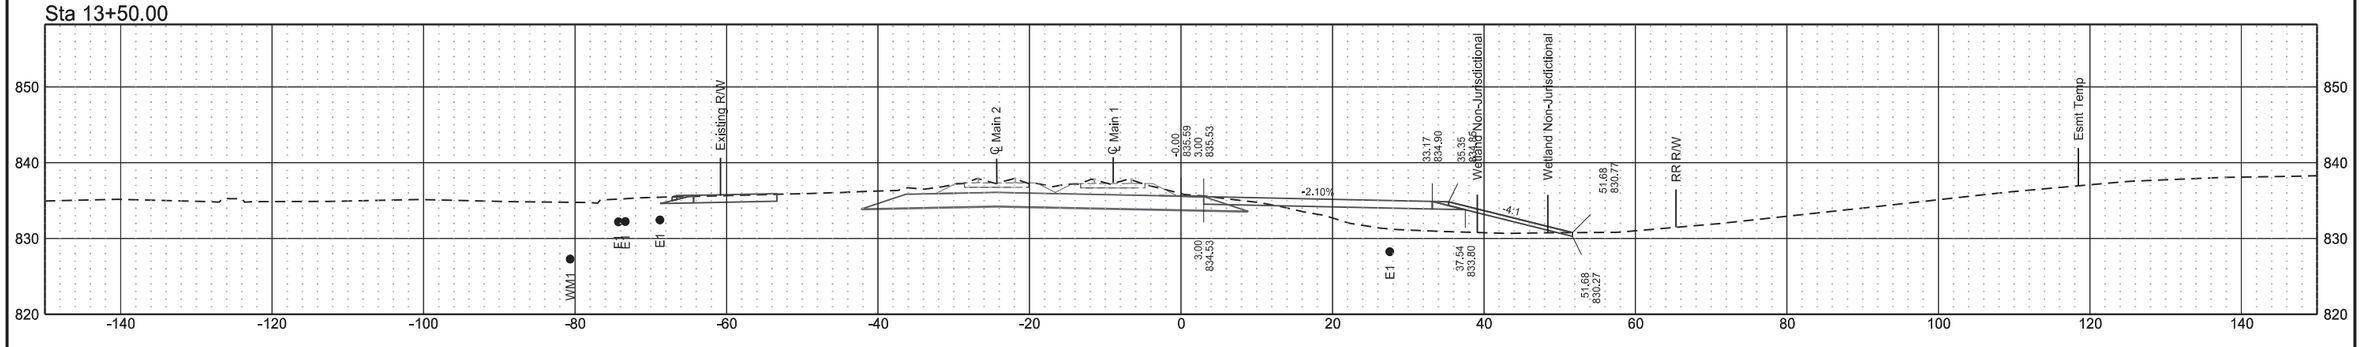

Cross Sections
NE Access Road
ND 297 (DeMers Ave) & 42nd St Grade Separation

| | STATE | PROJECT NO. | SECTION NO. | SHEET NO. |
|---|---|---|---|---|
| | ND | RCE-FTF-NHU-SU-6-297(014)000 | 200 | 185 |


Sta 14+70.75

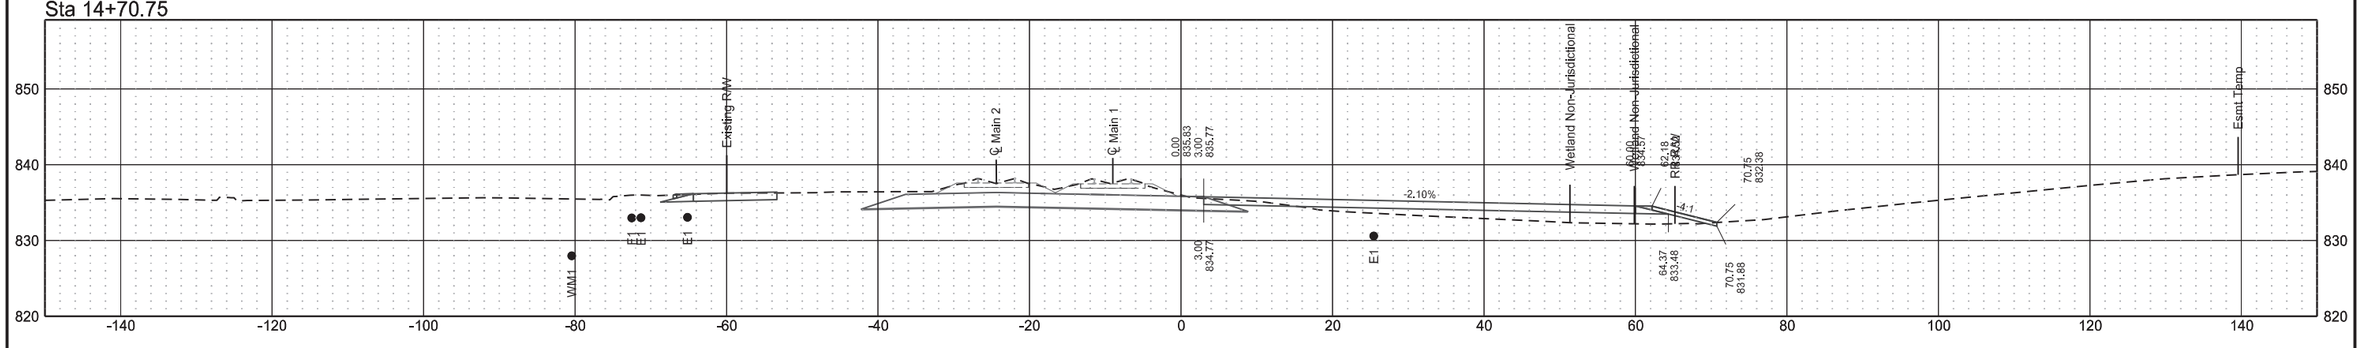


Cross Sections
NW Access Road
ND 297 (DeMers Ave) & 42nd St Grade Separation

| | STATE | PROJECT NO. | SECTION NO. | SHEET NO. |
|---|---|---|---|---|
| | ND | RCE-FTF-NHU-SU-6-297(014)000 | 200 | 186 |


Sta 0+64.00

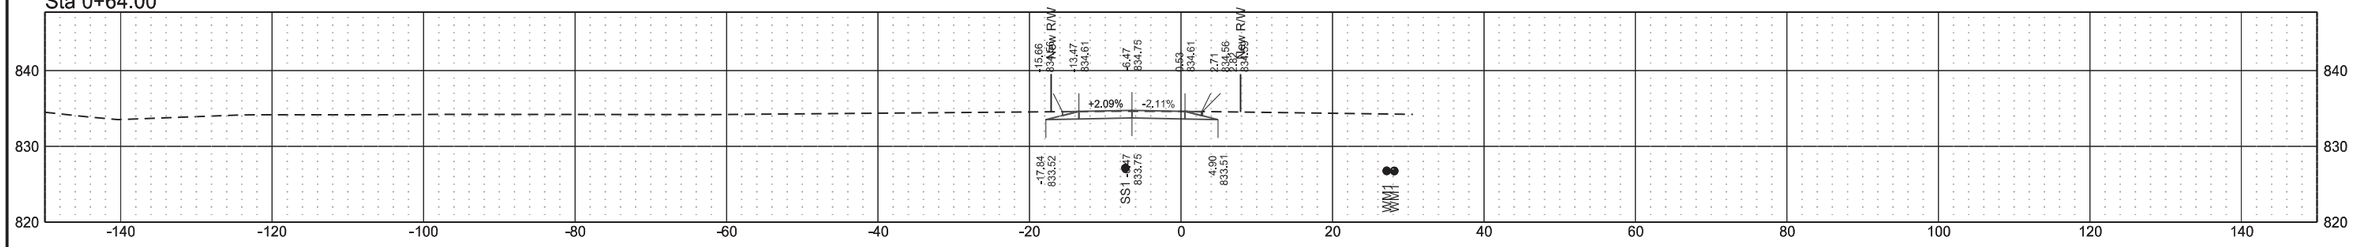



Sta 0+50.00

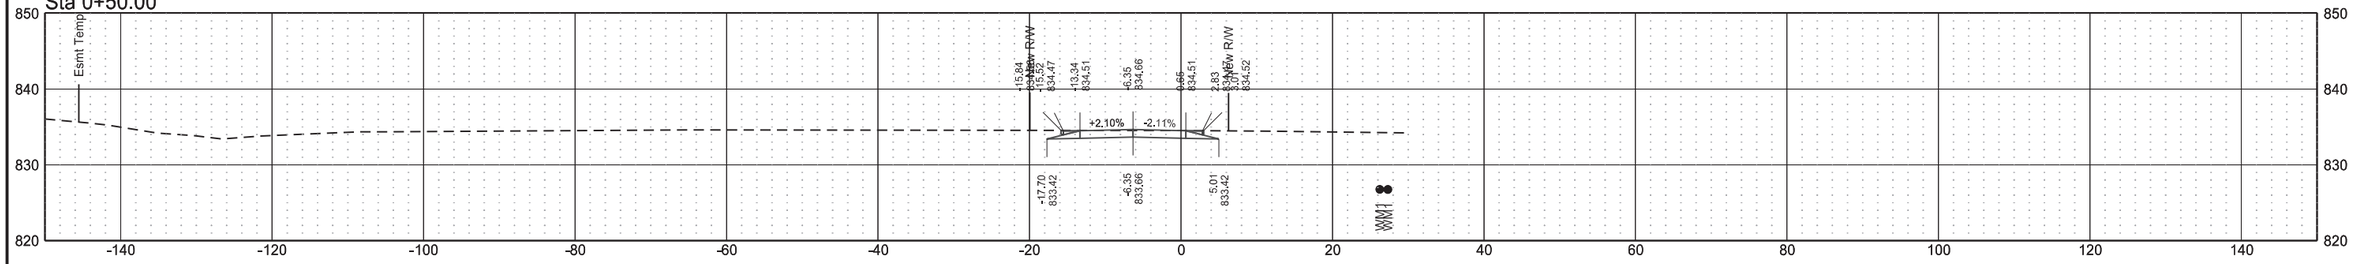


Sta 0+36.30

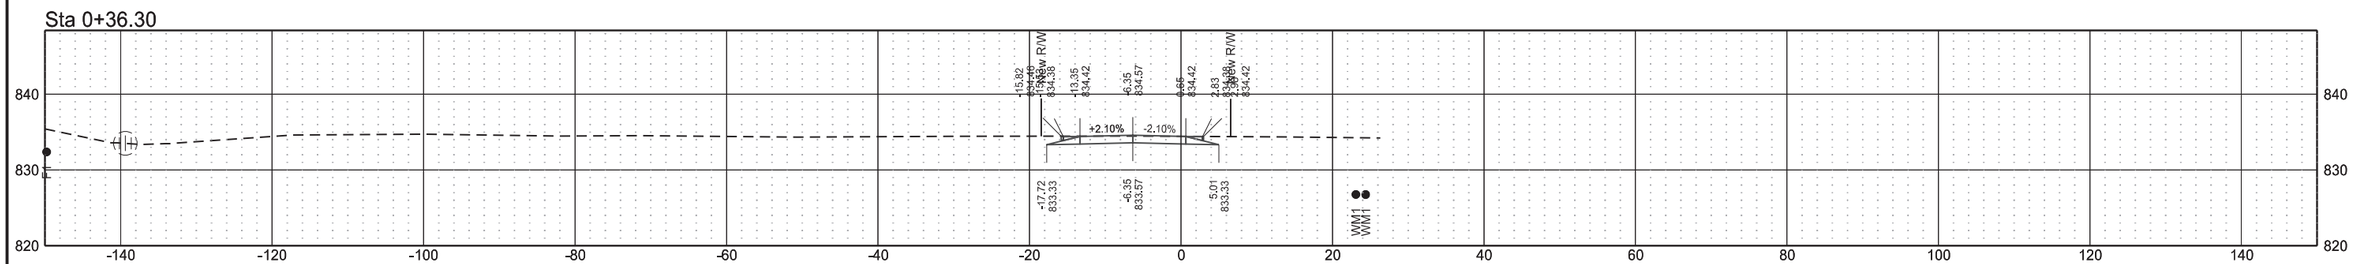



Sta 0+08.65

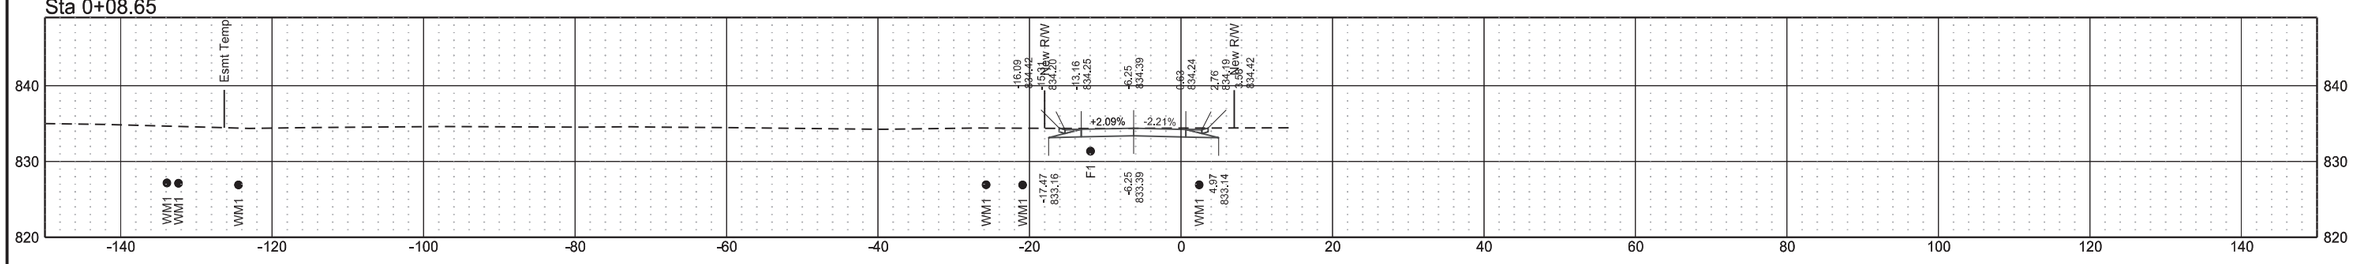


Cross Sections
NW Access Road
ND 297 (DeMers Ave) & 42nd St Grade Separation

| | STATE | PROJECT NO. | SECTION NO. | SHEET NO. |
|---|---|---|---|---|
| | ND | RCE-FTF-NHU-SU-6-297(014)000 | 200 | 187 |


Sta 1+82.74

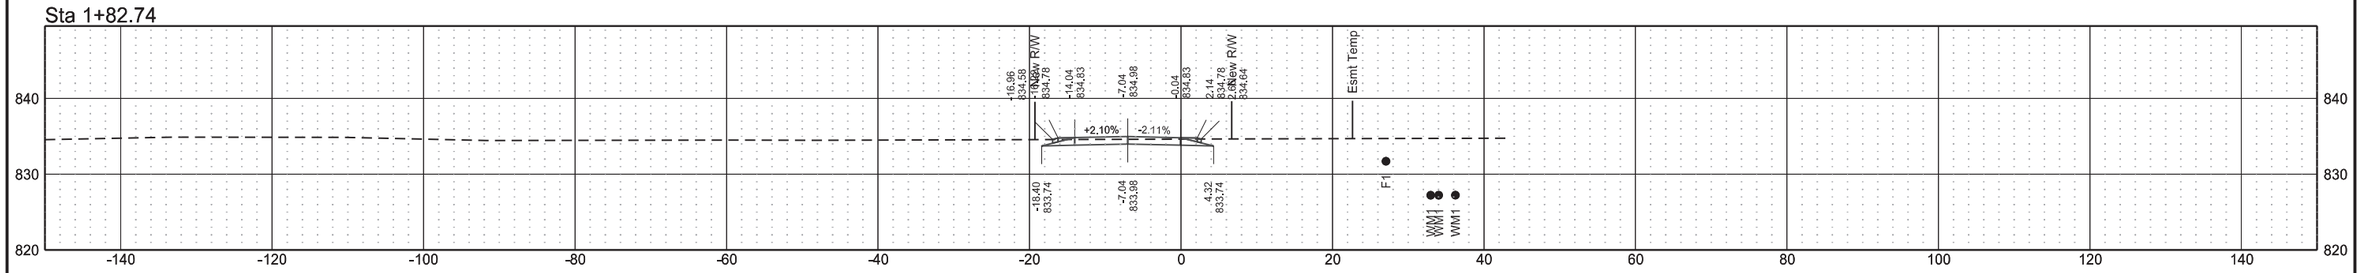



Sta 1+66.25

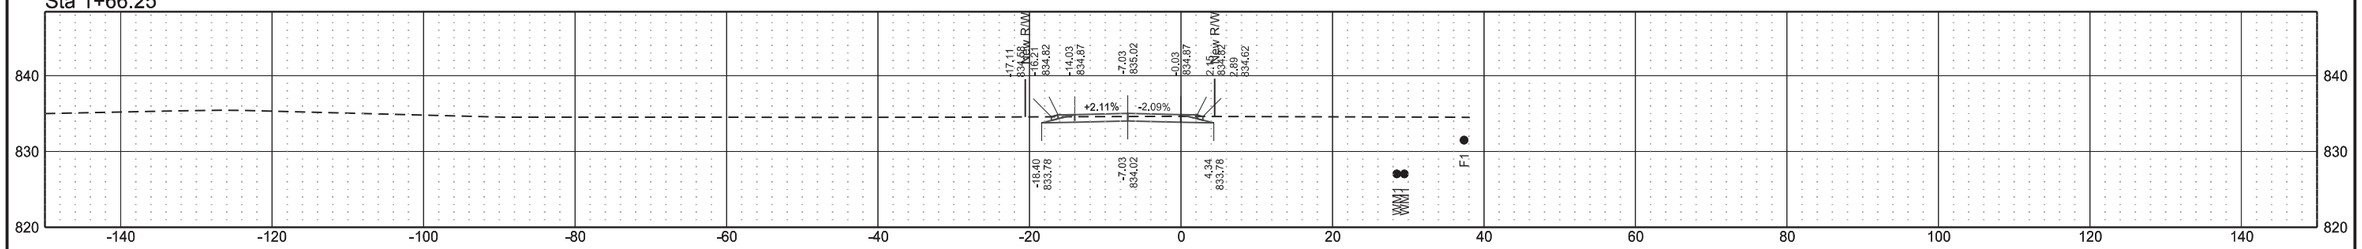


Sta 1+50.00

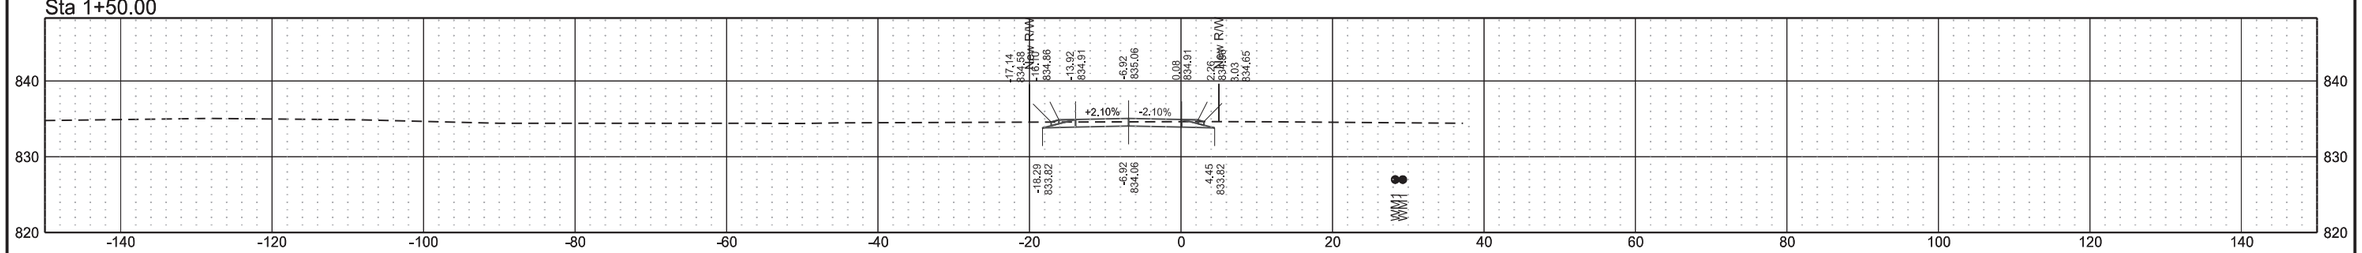



Sta 1+00.00

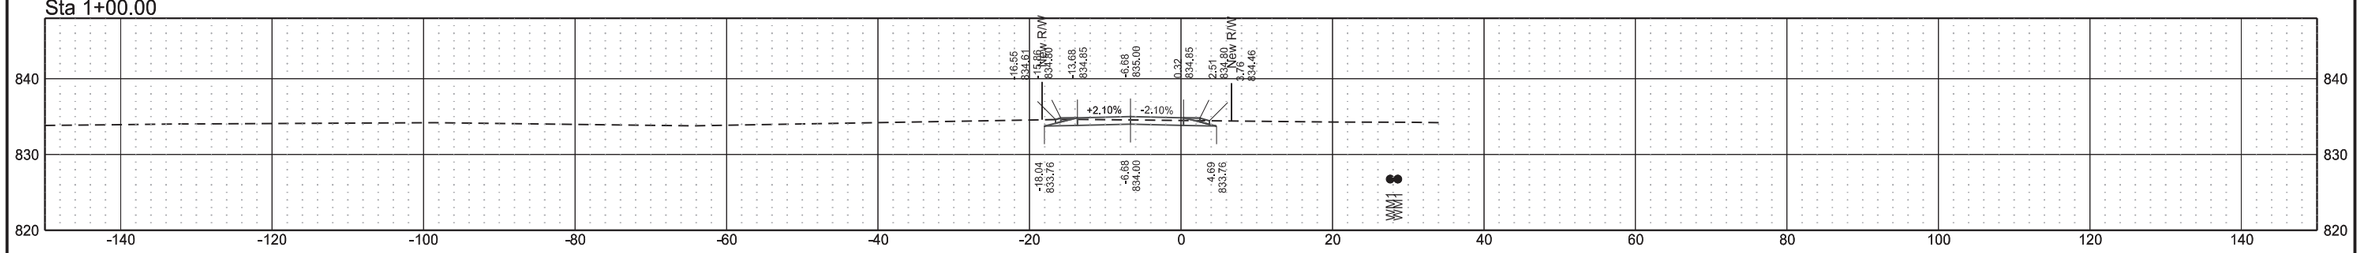


Cross Sections
NW Access Road
ND 297 (DeMers Ave) & 42nd St Grade Separation

| | STATE | PROJECT NO. | SECTION NO. | SHEET NO. |
|---|---|---|---|---|
| | ND | RCE-FTF-NHU-SU-6-297(014)000 | 200 | 188 |


Sta 3+50.00

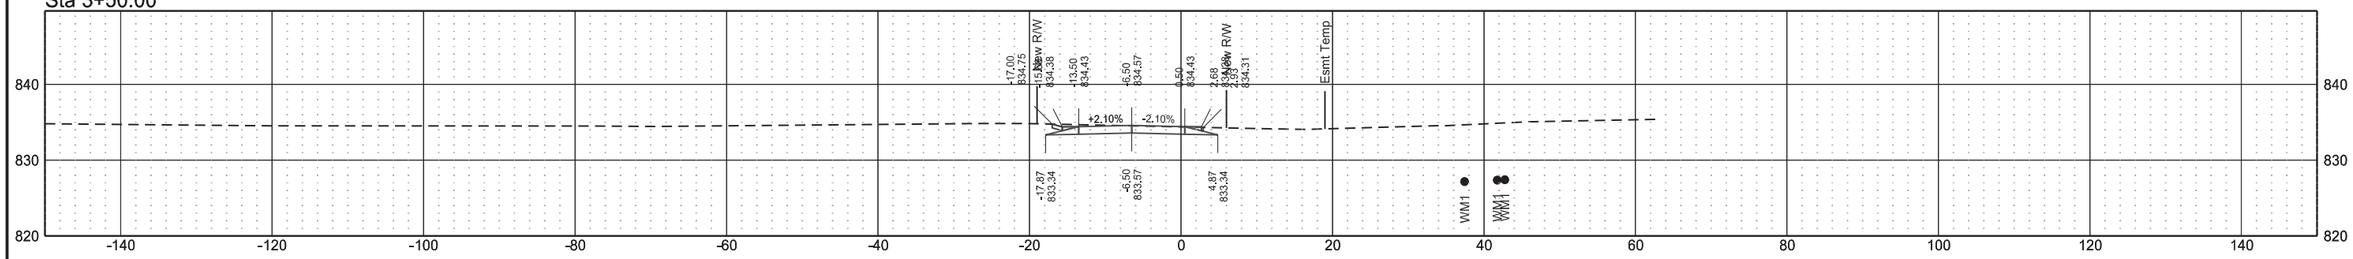



Sta 3+00.00

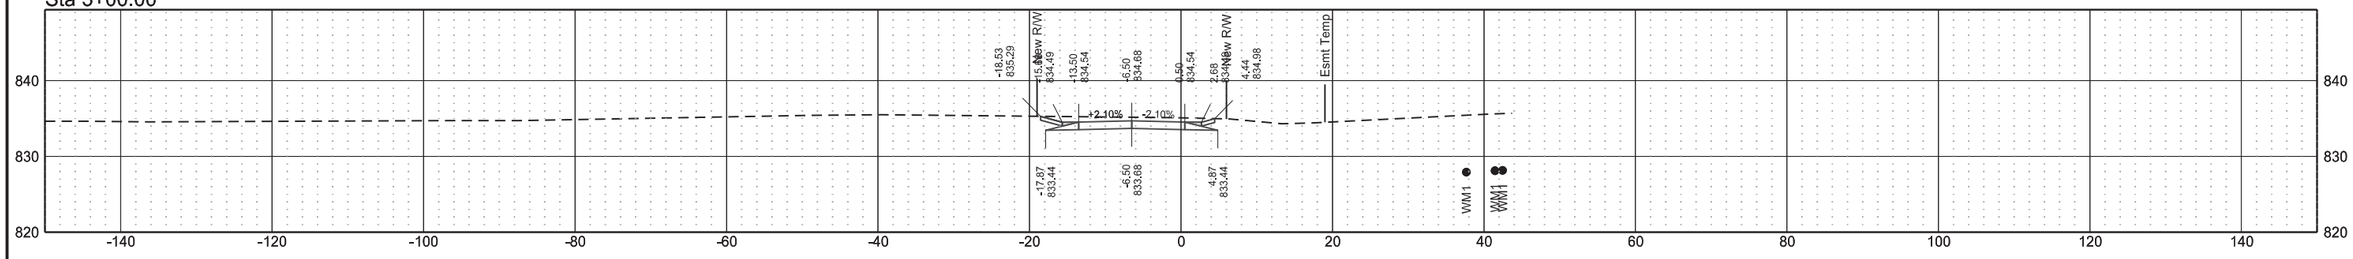


Sta 2+50.00

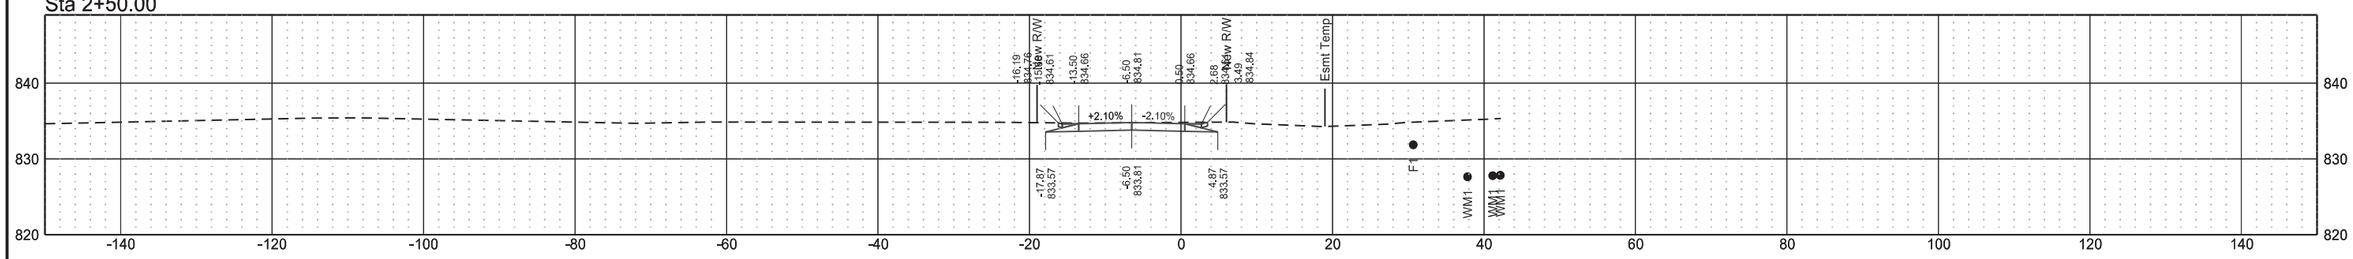



Sta 1+99.28

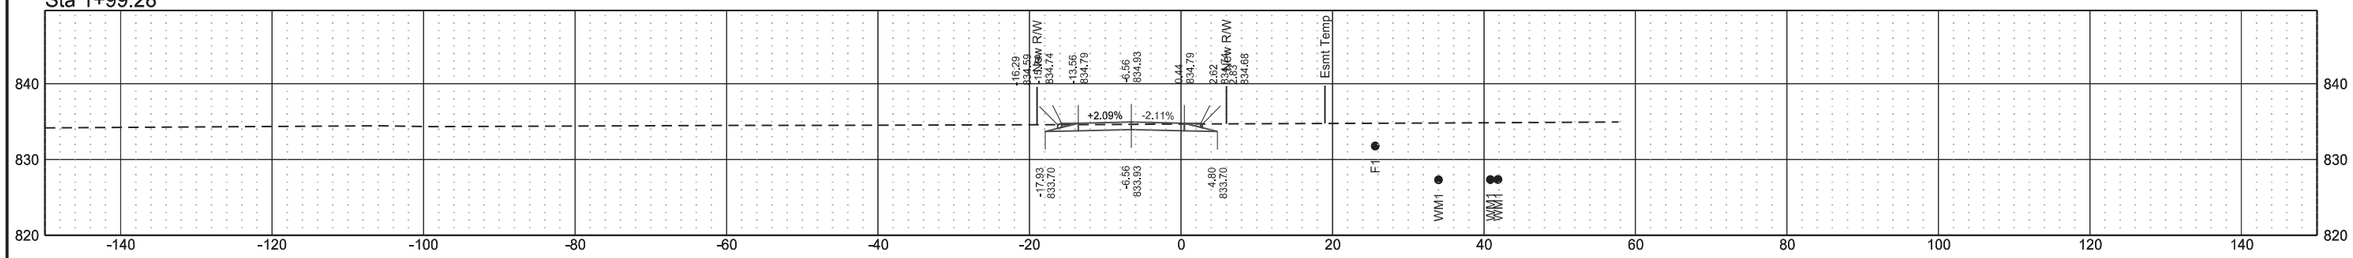


Cross Sections
NW Access Road
ND 297 (DeMers Ave) & 42nd St Grade Separation

| | STATE | PROJECT NO. | SECTION NO. | SHEET NO. |
|---|---|---|---|---|
| | ND | RCE-FTF-NHU-SU-6-297(014)000 | 200 | 189 |

Sta 4+50.00

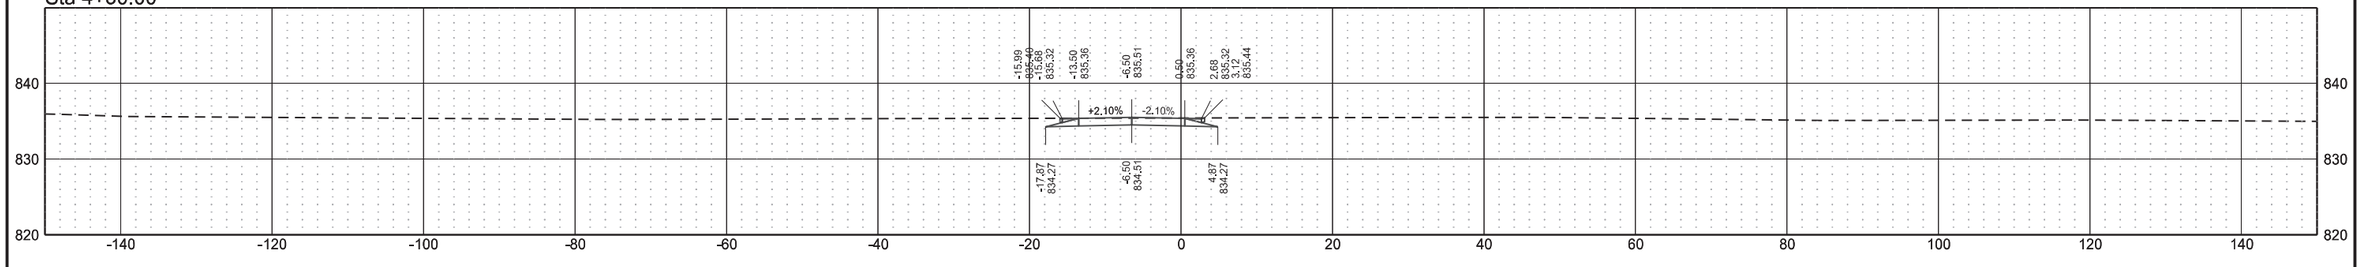



Sta 4+00.00

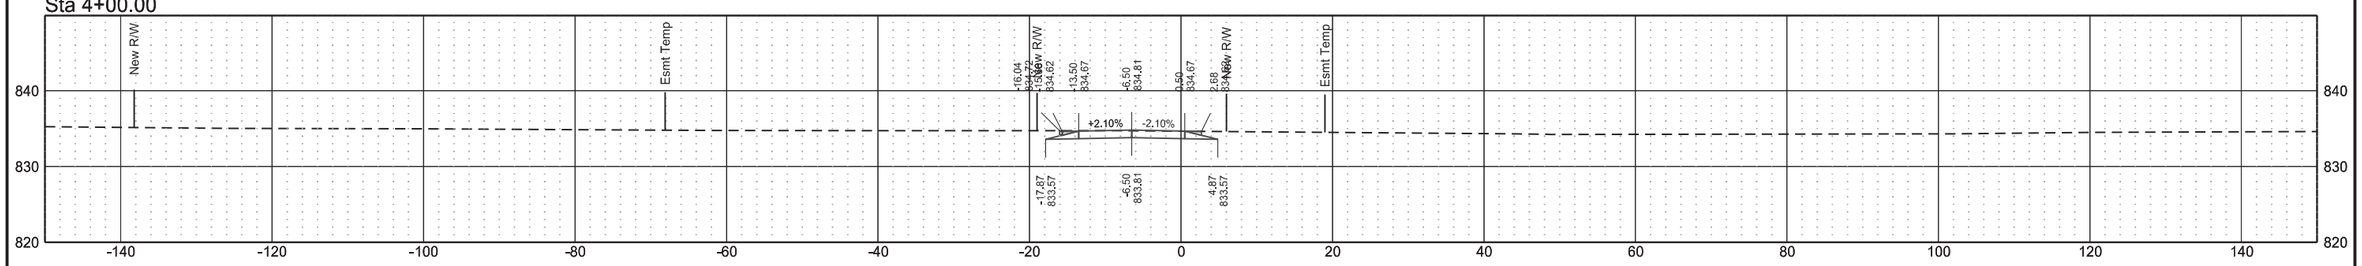


Cross Sections
South Access Road
ND 297 (DeMers Ave) & 42nd St Grade Separation

| | STATE | PROJECT NO. | SECTION NO. | SHEET NO. |
|---|---|---|---|---|
| | ND | RCE-FTF-NHU-SU-6-297(014)000 | 200 | 190 |


Sta 0+31.14

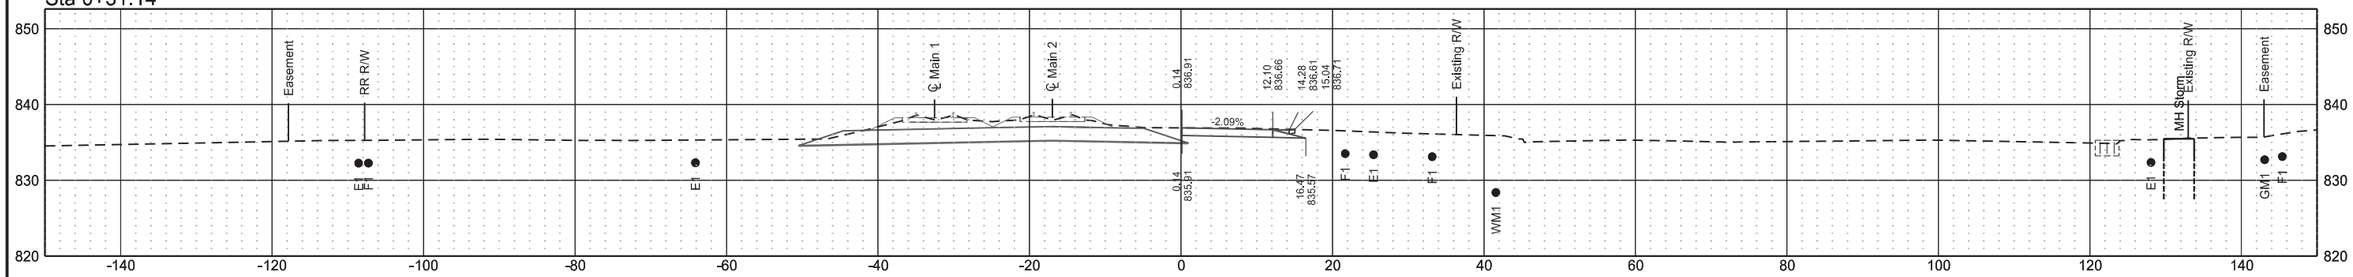



Sta 0+21.63

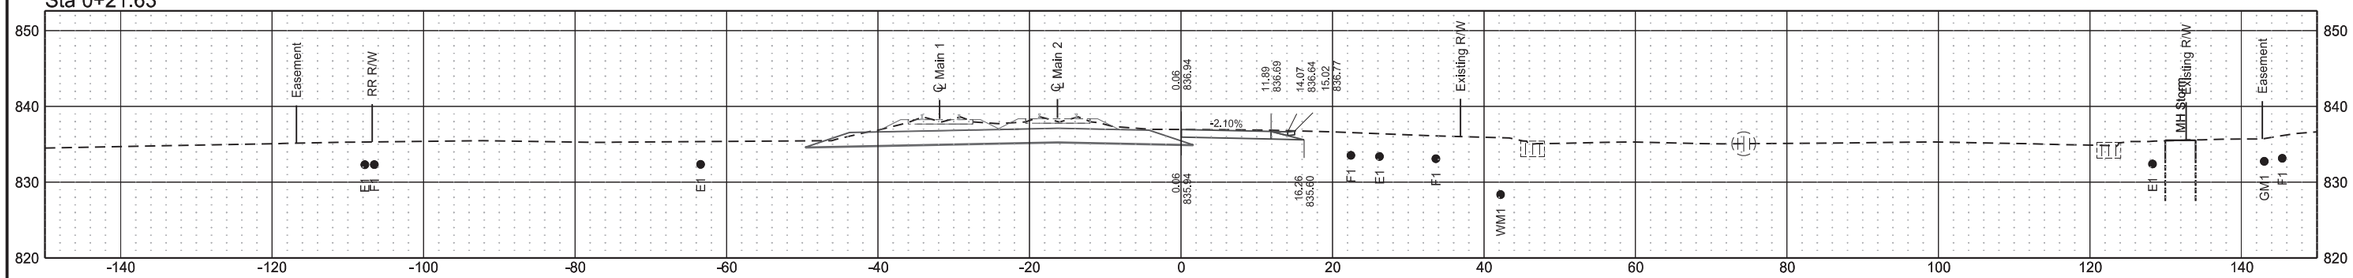


Sta 0+12.14

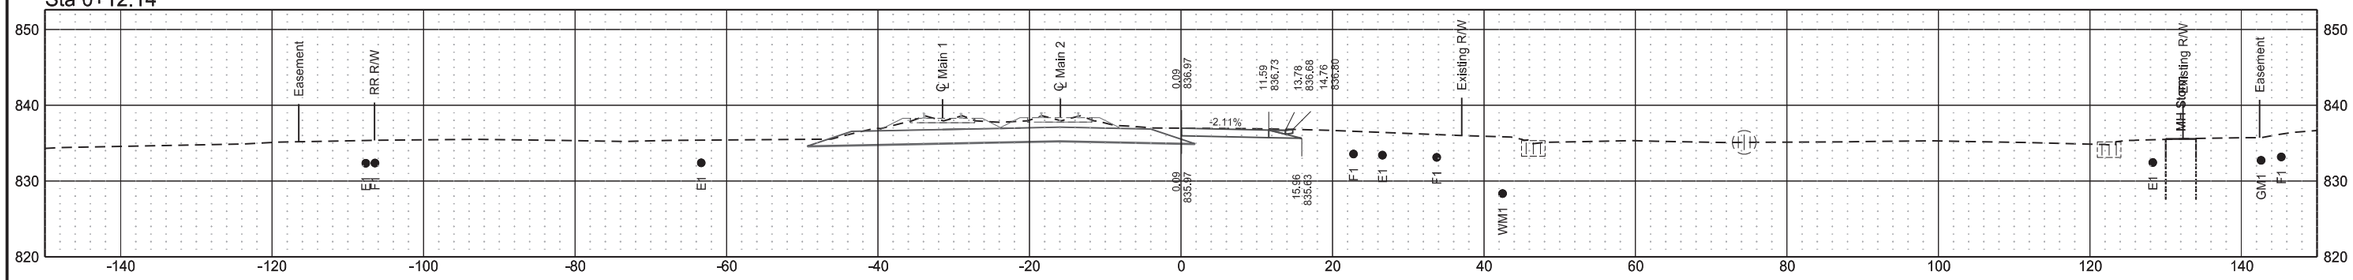



Sta 0+00.01

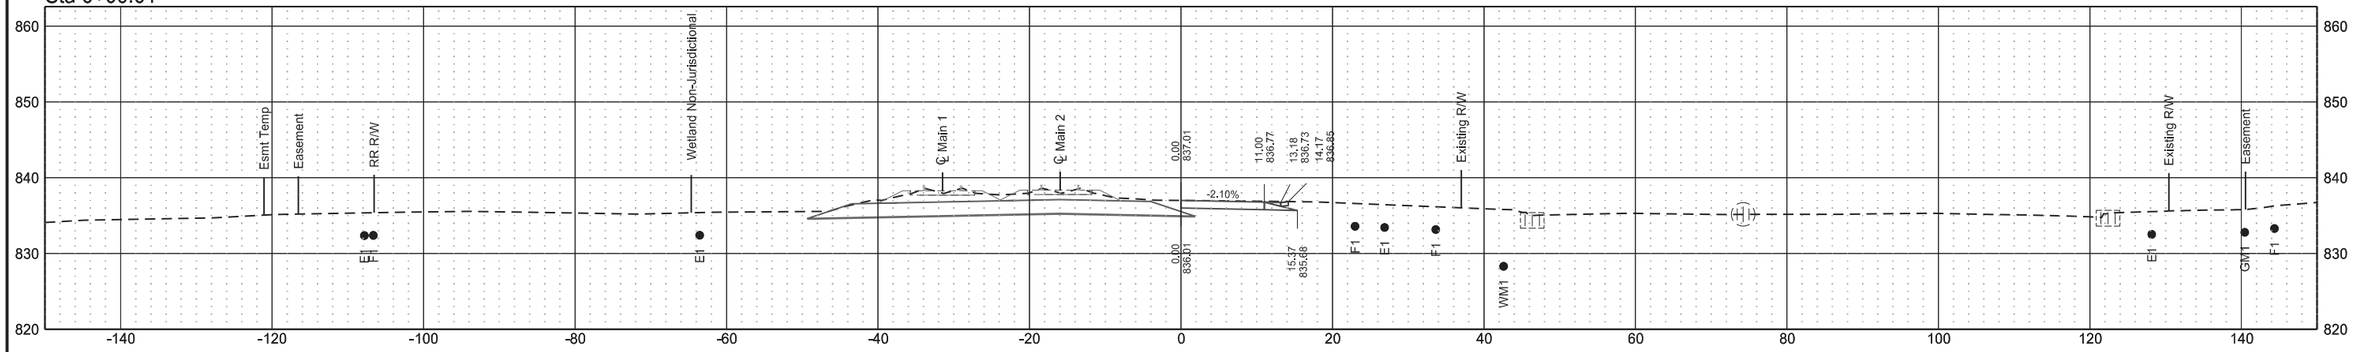


Cross Sections
South Access Road
ND 297 (DeMers Ave) & 42nd St Grade Separation

| | STATE | PROJECT NO. | SECTION NO. | SHEET NO. |
|---|---|---|---|---|
| | ND | RCE-FTF-NHU-SU-6-297(014)000 | 200 | 191 |


Sta 1+50.00

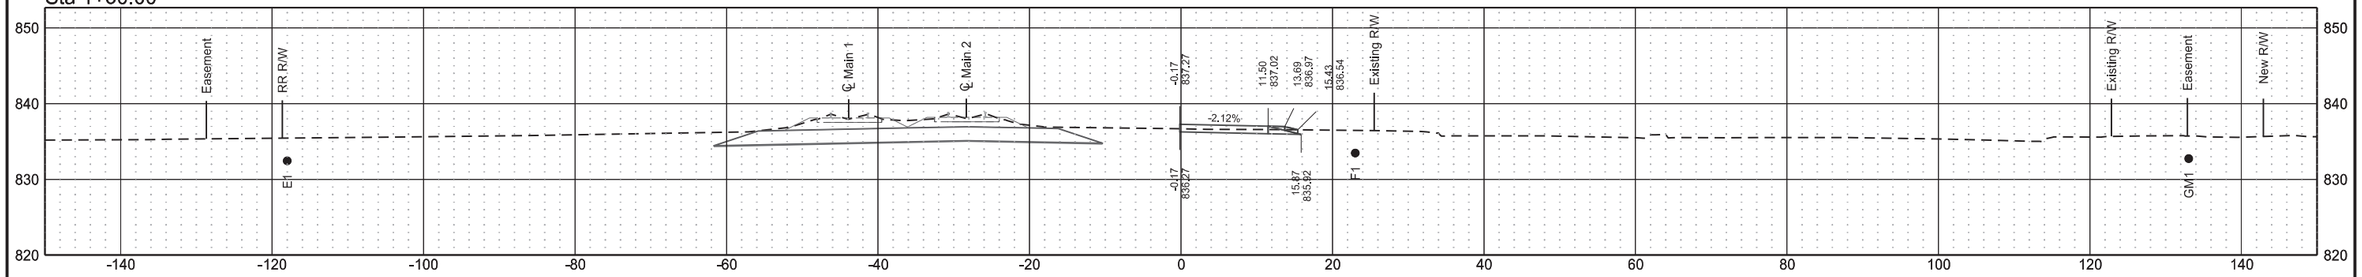



Sta 1+48.17

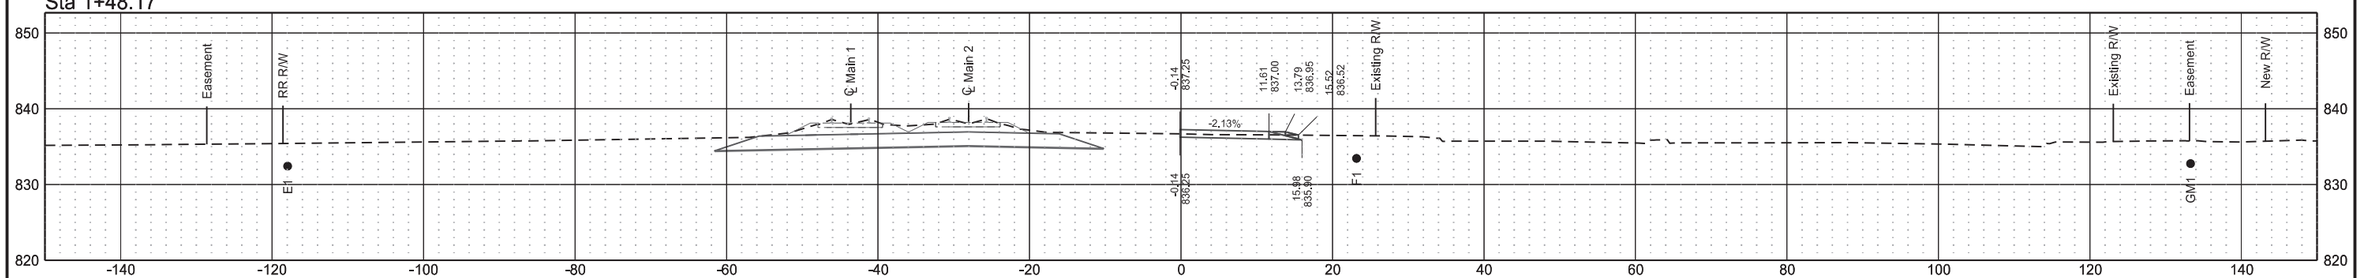


Sta 1+00.00

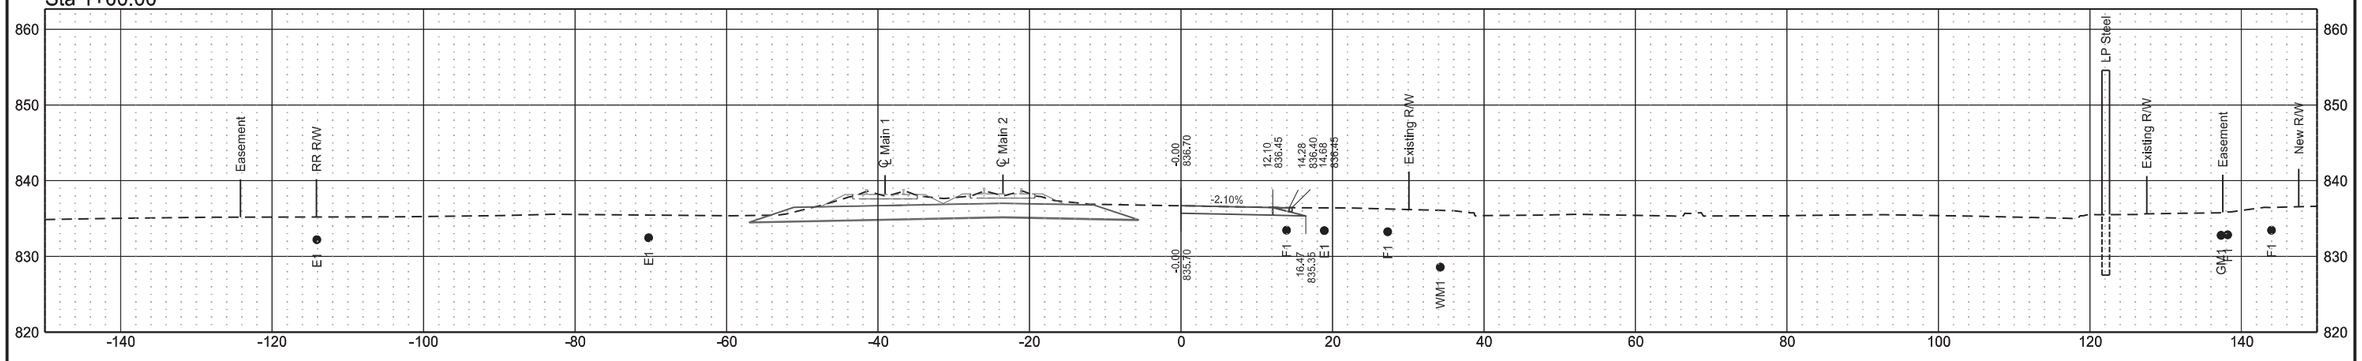



Sta 0+50.00

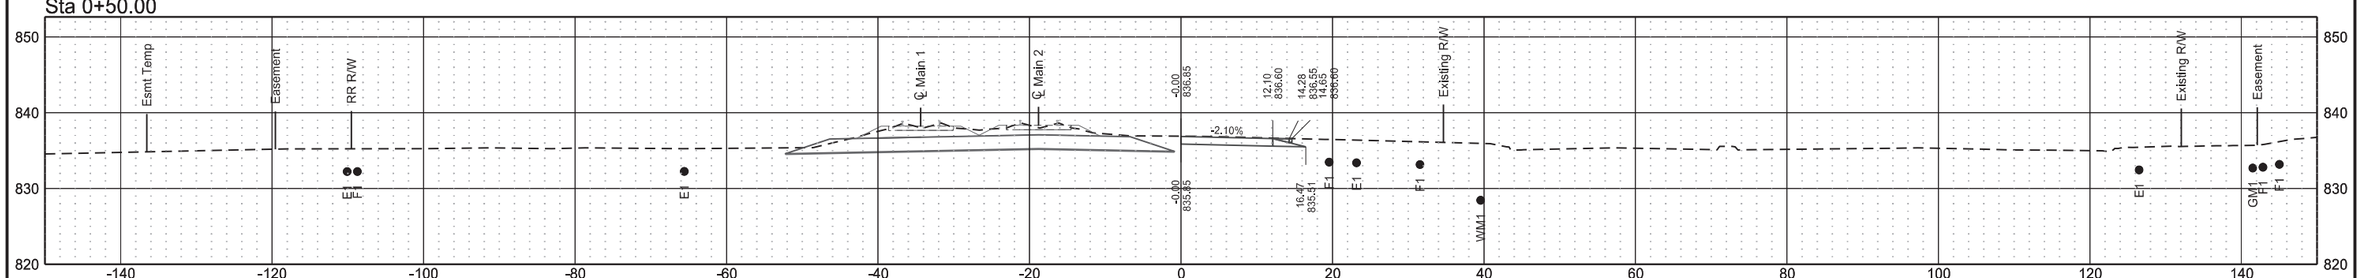


Cross Sections
South Access Road
ND 297 (DeMers Ave) & 42nd St Grade Separation

| | STATE | PROJECT NO. | SECTION NO. | SHEET NO. |
|---|---|---|---|---|
| | ND | RCE-FTF-NHU-SU-6-297(014)000 | 200 | 192 |


Sta 2+00.00

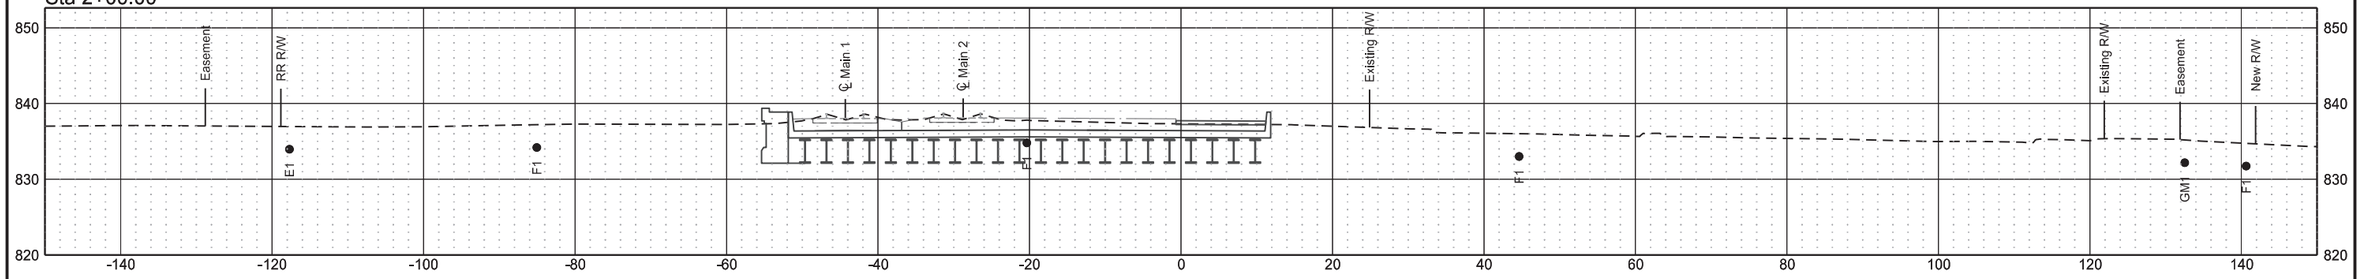



Sta 1+92.77

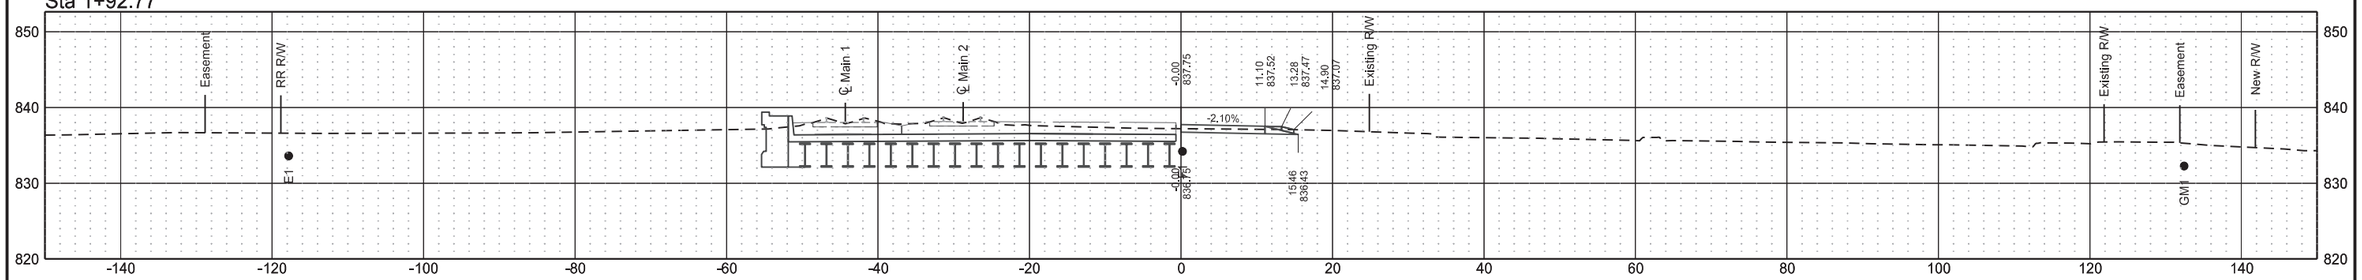


Sta 1+67.12

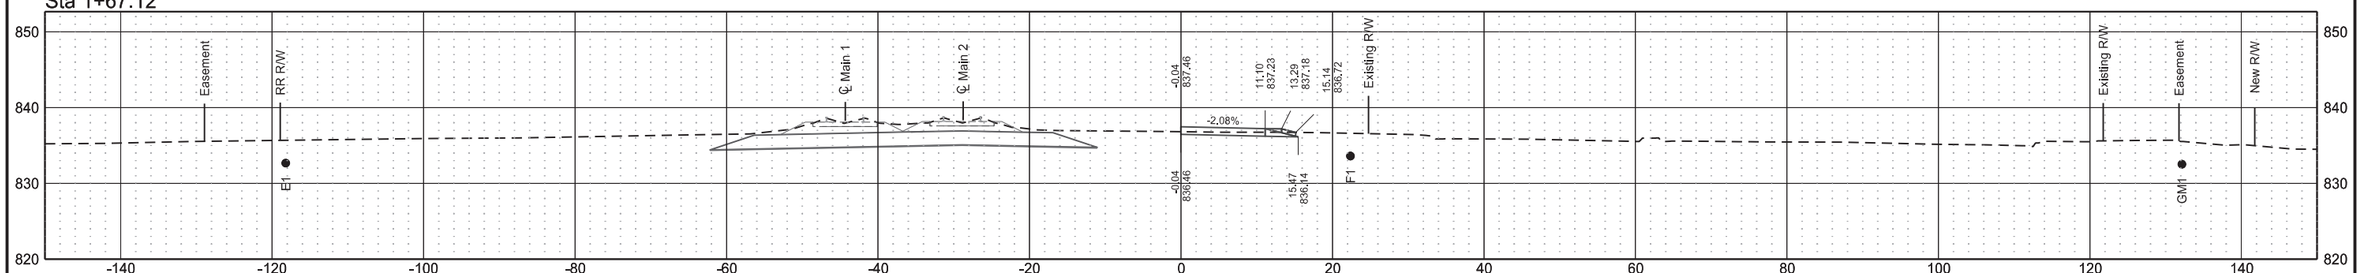



Sta 1+57.65

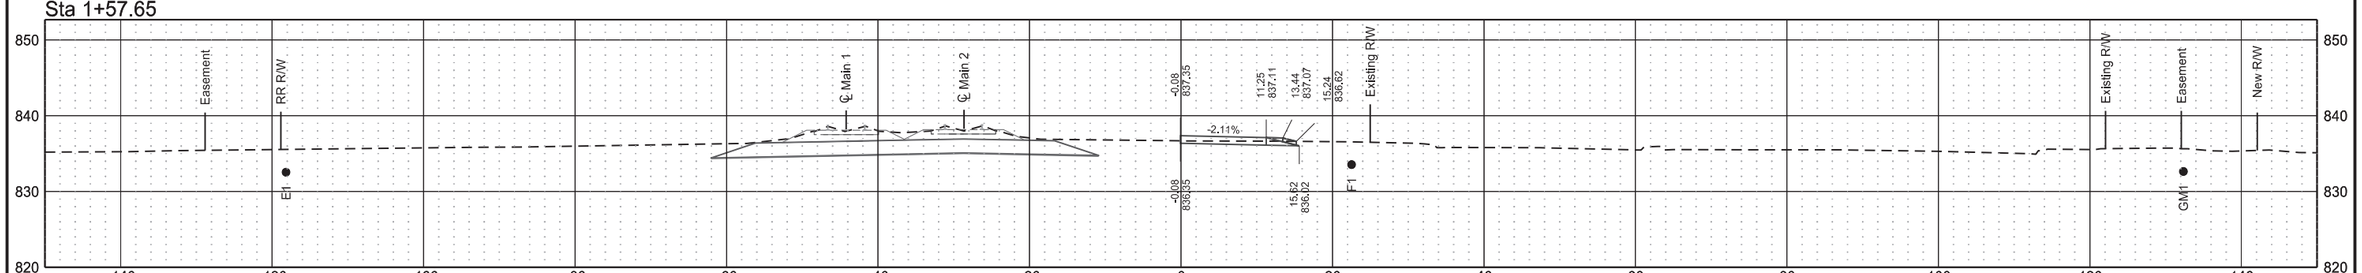


Cross Sections
South Access Road
ND 297 (DeMers Ave) & 42nd St Grade Separation

| | STATE | PROJECT NO. | SECTION NO. | SHEET NO. |
|---|---|---|---|---|
| | ND | RCE-FTF-NHU-SU-6-297(014)000 | 200 | 193 |


Sta 3+89.75

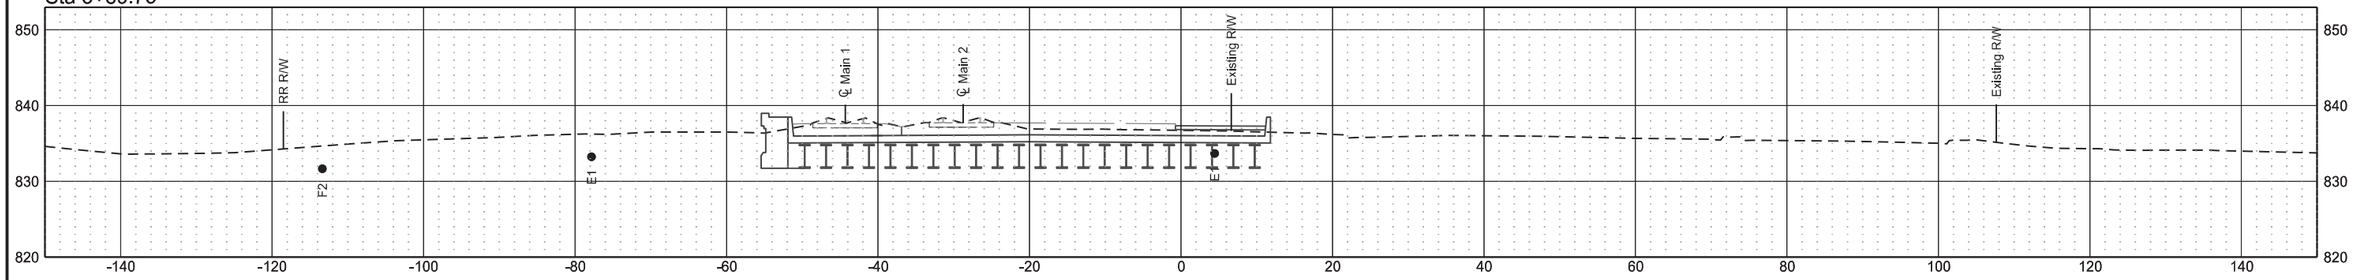



Sta 3+50.00

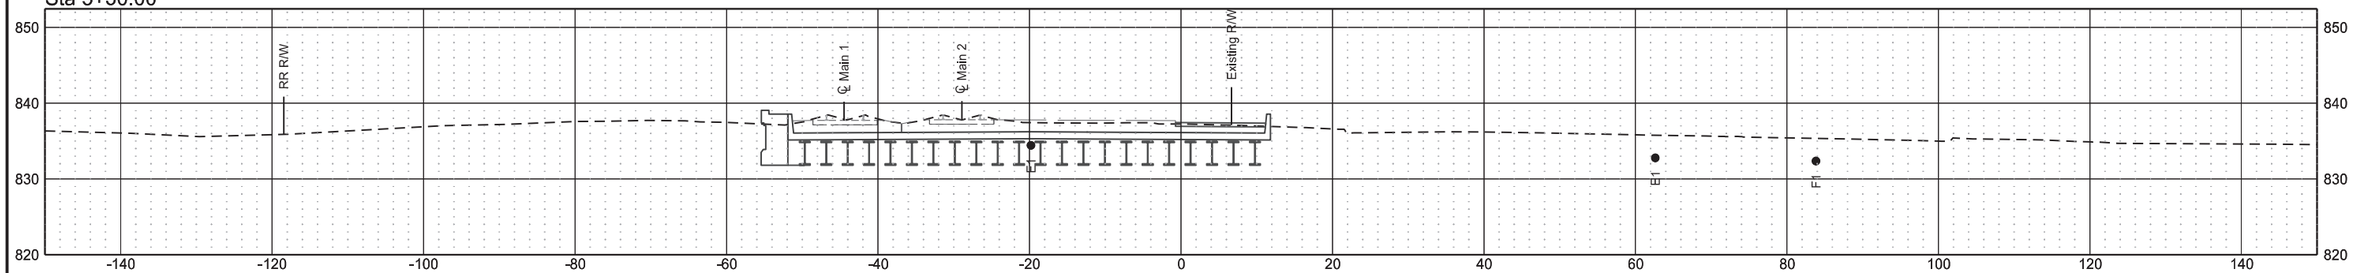


Sta 3+00.00

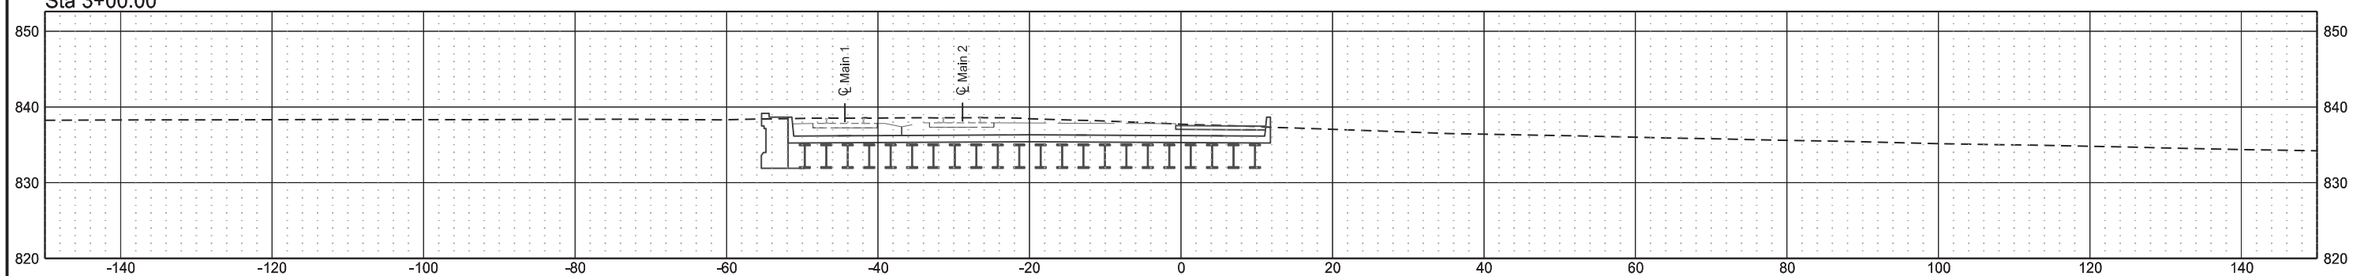



Sta 2+50.00

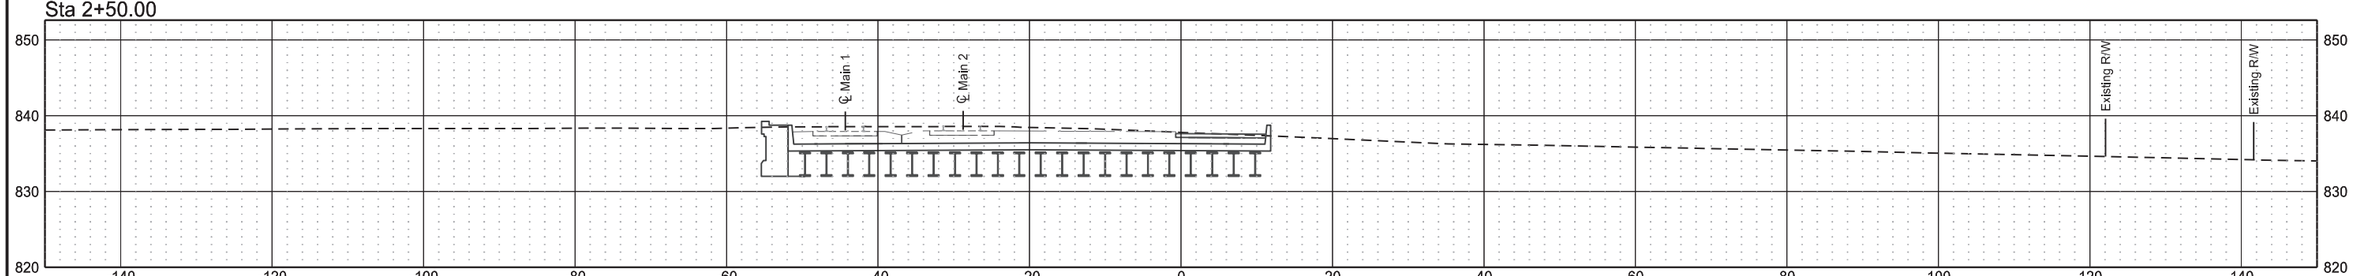


Cross Sections
South Access Road
ND 297 (DeMers Ave) & 42nd St Grade Separation

| | STATE | PROJECT NO. | SECTION NO. | SHEET NO. |
|---|---|---|---|---|
| | ND | RCE-FTF-NHU-SU-6-297(014)000 | 200 | 194 |


Sta 4+50.00

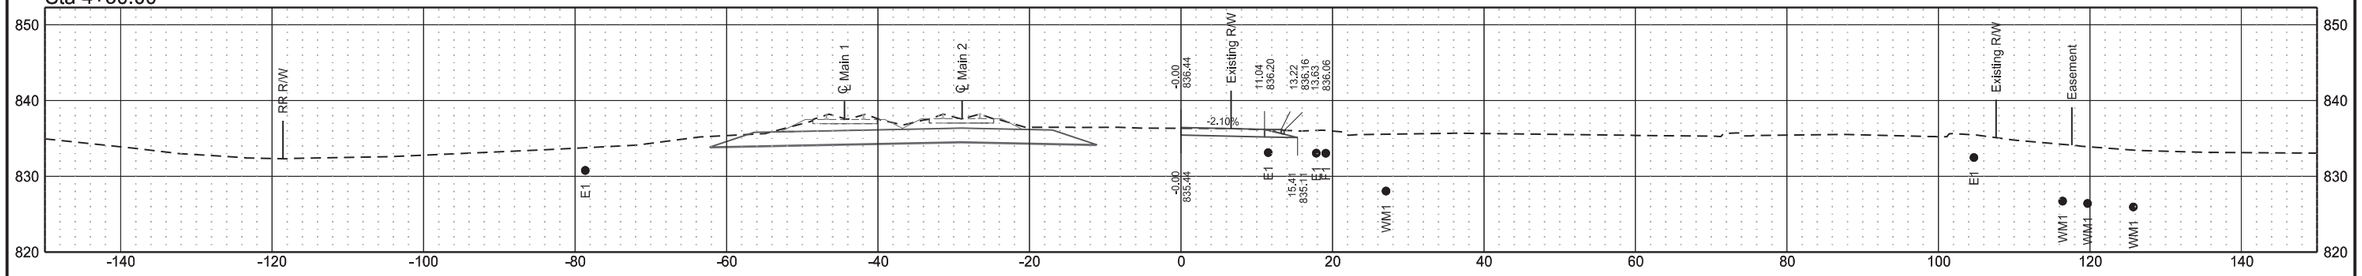



Sta 4+25.00

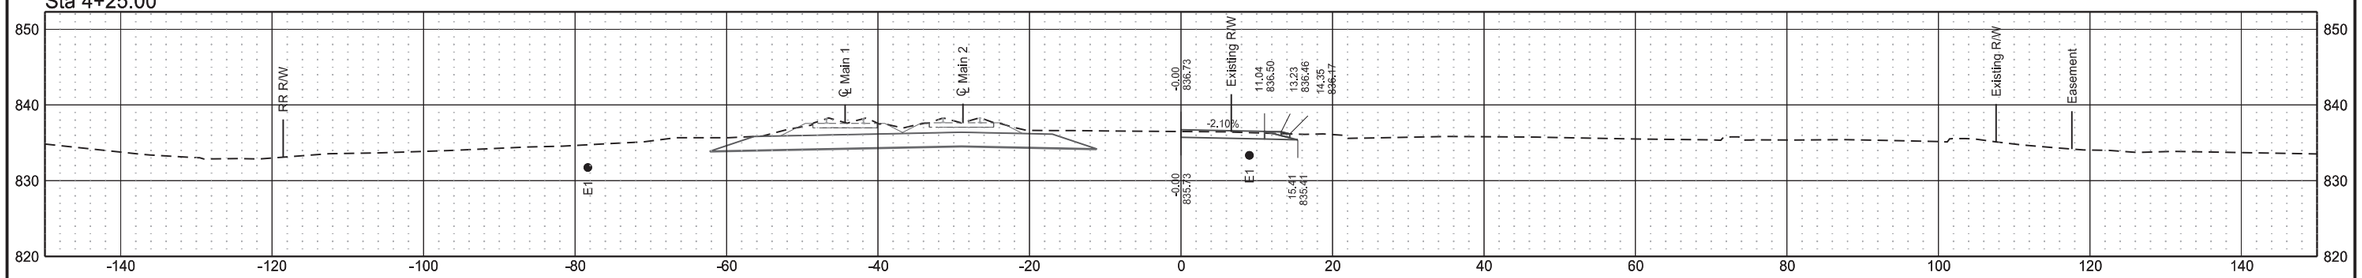


Sta 4+00.00

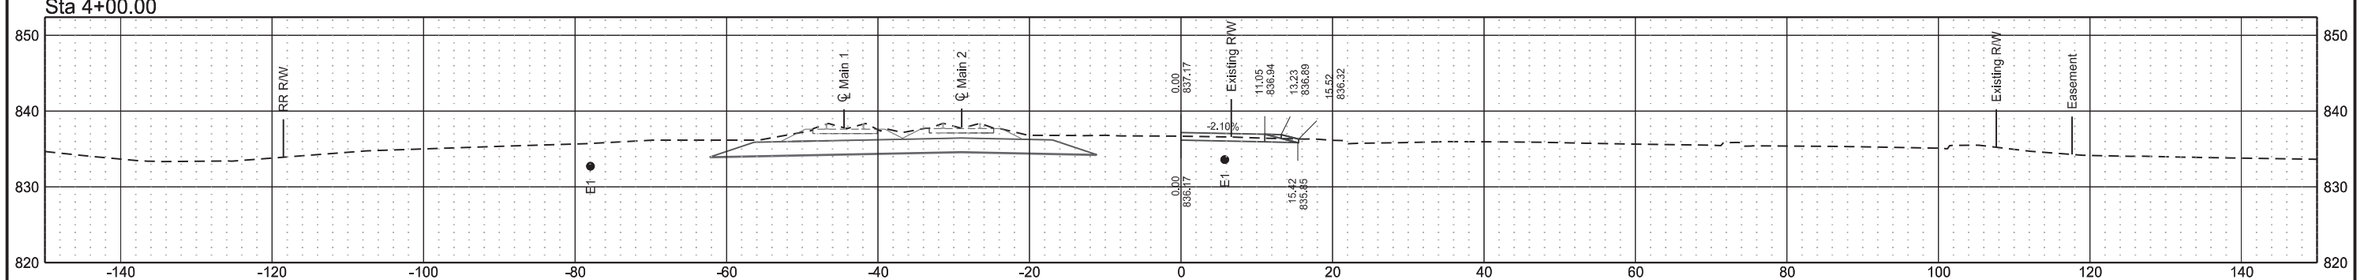



Sta 3+89.75

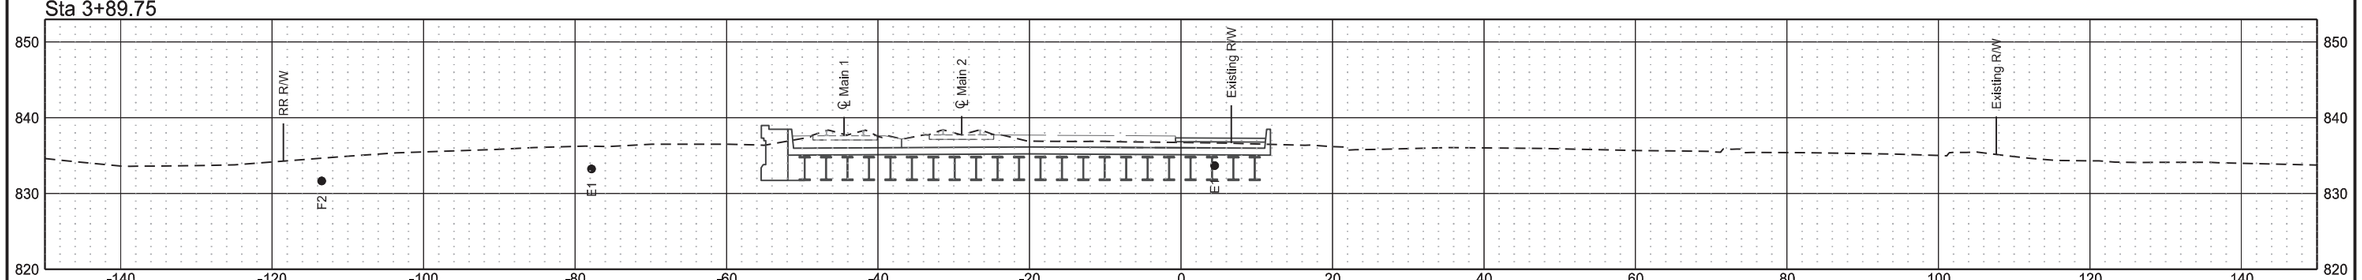


Cross Sections
South Access Road
ND 297 (DeMers Ave) & 42nd St Grade Separation

| | STATE | PROJECT NO. | SECTION NO. | SHEET NO. |
|---|---|---|---|---|
| | ND | RCE-FTF-NHU-SU-6-297(014)000 | 200 | 195 |


Sta 6+00.00

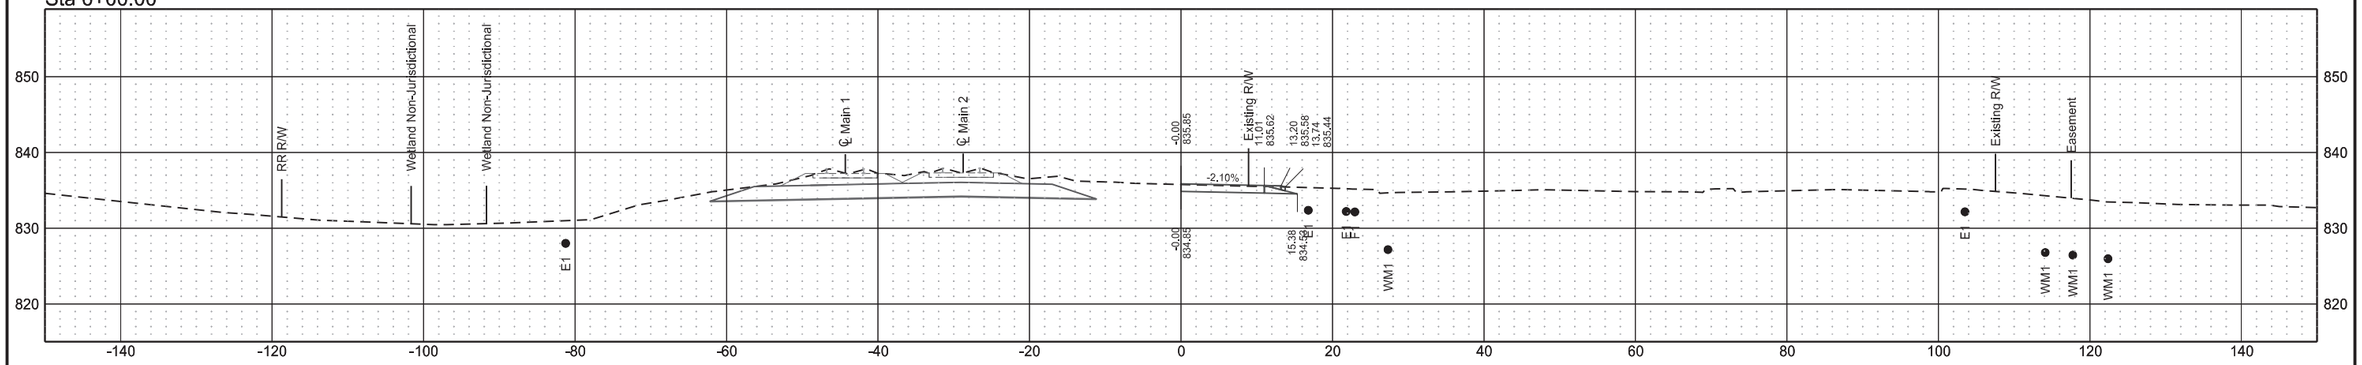


Sta 5+50.00

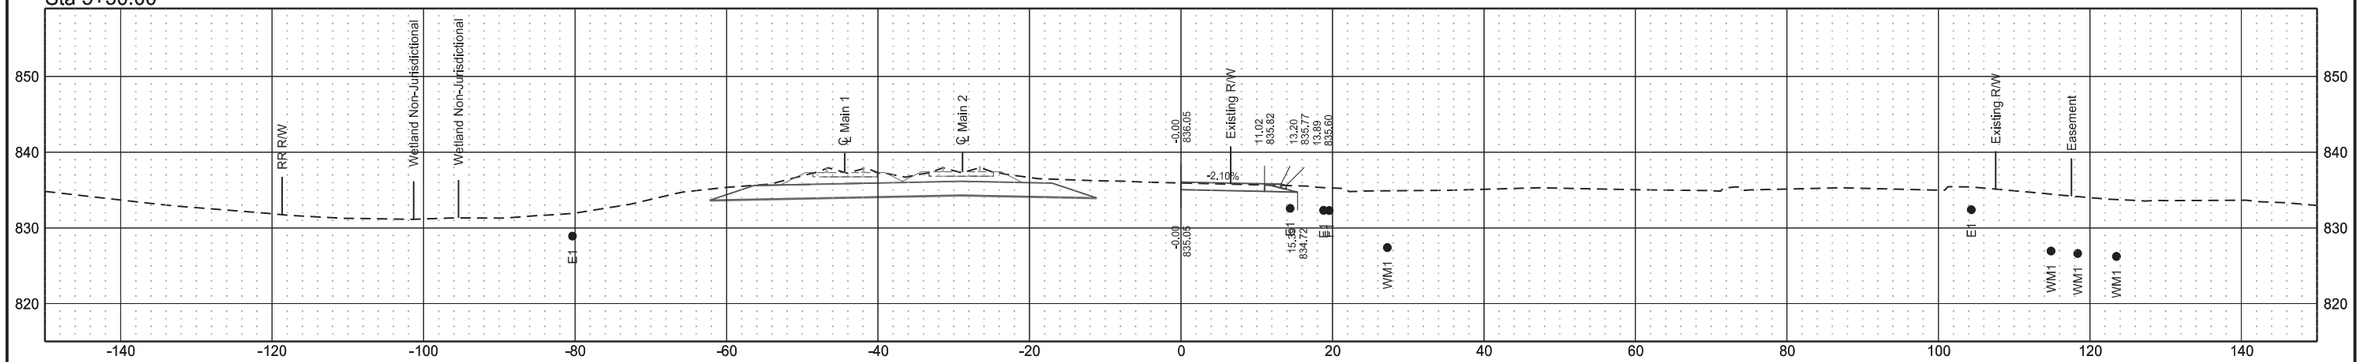


Sta 5+00.00

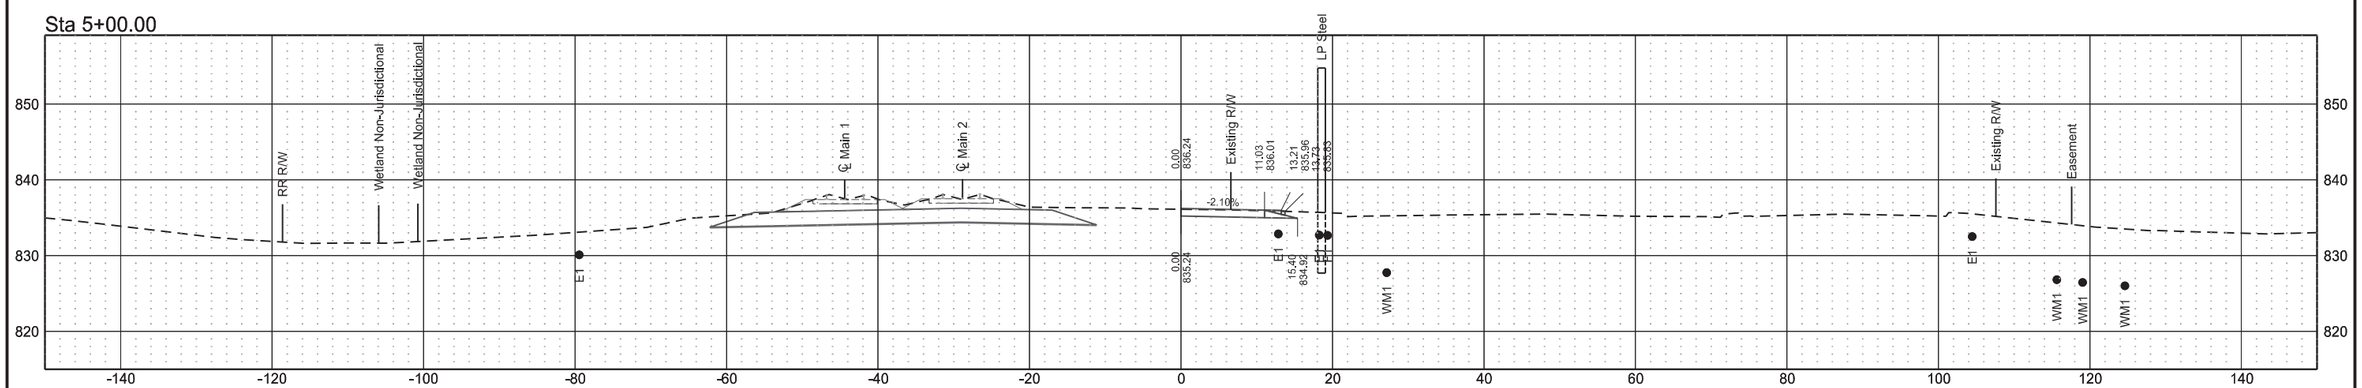

Cross Sections
South Access Road
ND 297 (DeMers Ave) & 42nd St Grade Separation

| | STATE | PROJECT NO. | SECTION NO. | SHEET NO. |
|---|---|---|---|---|
| | ND | RCE-FTF-NHU-SU-6-297(014)000 | 200 | 196 |

