TRUCK INSPECTION OFF-ROAD SITE
SIGN DETAILS FOR INTERSTATE HIGHWAYS

D-754-85B

SIGN NUMBER	Sign 1
WIDTH x HEIGHT	12'-0" x 7'-0"
BORDER WIDTH	1.25" (Inset 0")
CORNER RADIUS	12"
MOUNTING	Ground
BACKGROUND	TYPE: IV Reflective
	COLOR: Green
LEGEND/BORDER	TYPE: IV Reflective
	COLOR: White

AREA: 84.0 Sq.Ft.

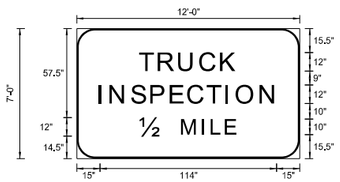

SYMBOL	X	Y	WID	HT	ANGLE

Dimensions are in inches.tenths — Letter locations are panel edge to lower left corner

PANEL STYLE:

LETTER POSITION (X)																			LENGTH	SIZE	SERIES
T	R	U	C	K															61.9	12	ClearviewHwy-5-W
41	53.3	66.5	80.1	93.6																	
I	N	S	P	E	C	T	I	O	N										114	12	ClearviewHwy-5-W
15	22.2	35.9	48.5	61.1	72.4	84.7	97	103.6	119.1												
1/2	M	I	L	E															61.7	12.10	ClearviewHwy-5-W
41.1	68.3	81.5	87.4	96.5																	

SIGN NUMBER	Sign 2
WIDTH x HEIGHT	10'-0" x 6'-0"
BORDER WIDTH	1.25" (Inset 0")
CORNER RADIUS	9"
MOUNTING	Ground
BACKGROUND	TYPE: XI Reflective
	COLOR: White
LEGEND/BORDER	TYPE: Non-Reflective
	COLOR: Black

AREA: 60.0 Sq.Ft.

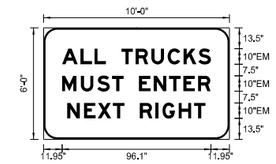

SYMBOL	X	Y	WID	HT	ANGLE

Dimensions are in inches.tenths — Letter locations are panel edge to lower left corner

PANEL STYLE:

LETTER POSITION (X)																			LENGTH	SIZE	SERIES
A	L	L		T	R	U	C	K	S										96.1	10	EM 2000
12	23.9	32.9	40.3	50.3	59.5	69.7	80.2	90.5	100												
M	U	S	T		E	N	T	E	R										95.9	10	EM 2000
12	24.1	34.7	44.3	51.7	61.7	71.2	81.1	90.3	99.8												
N	E	X	T		R	I	G	H	T										89.3	10	EM 2000
15.2	26.1	34.9	44.7	52.1	62.1	72.3	76.7	87.2	97.1												

SIGN NUMBER	Sign 3
WIDTH x HEIGHT	6'-0" x 5'-6"
BORDER WIDTH	2" (Inset 0")
CORNER RADIUS	9"
MOUNTING	Ground
BACKGROUND	TYPE: IV Reflective
	COLOR: Green
LEGEND/BORDER	TYPE: IV Reflective
	COLOR: White

AREA: 33.0 Sq.Ft.

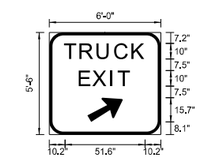

SYMBOL	X	Y	WID	HT	ANGLE
ARGORE	24.6	8.2	15.1	24.8	30

Dimensions are in inches.tenths — Letter locations are panel edge to lower left corner

PANEL STYLE:

LETTER POSITION (X)																			LENGTH	SIZE	SERIES
T	R	U	C	K															51.6	10	ClearviewHwy-5-W
10.2	20.4	31.4	42.8	54																	
E	X	I	T																32.2	10	ClearviewHwy-5-W
19.9	28.5	39.9	44.9																		

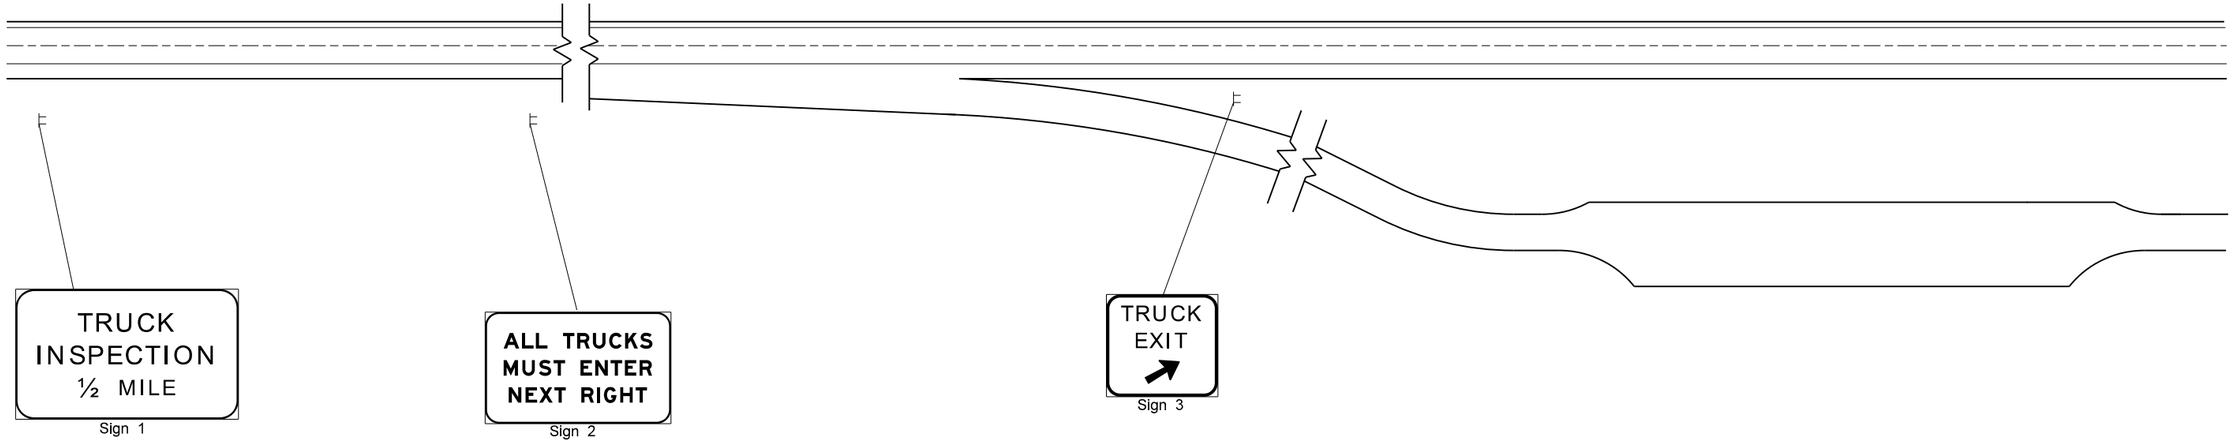

Notes:

Sign supports for these signs will vary and shall be designed to fit each location. Supports for the signs placed in advance of the gore sign shall be placed so they do not interfere with existing signs. Spacing between signs shall be a minimum of 1000 feet. Signs shall be offset in accordance with standard drawing D-754-1 foreslope signs.

Post spacing support information is shown on the sign summary sheet.

Location of the wind beam will depend on the sign height. See standard D-754-14.

Standards D-754-85C, D, and E shall be used for covering and uncovering the signs.

NORTH DAKOTA DEPARTMENT OF TRANSPORTATION	
09-27-13	
REVISIONS	
DATE	CHANGE

This document was originally issued and sealed by Roger Weigel Registration Number PE- 2930, on 09/27/13 and the original document is stored at the North Dakota Department of Transportation