| STATE | PROJECT NO. | SECTION NO. | SHEET NO. |
|---|---|---|---|
| ND | SS-7-008(034)156 | - | 1 |

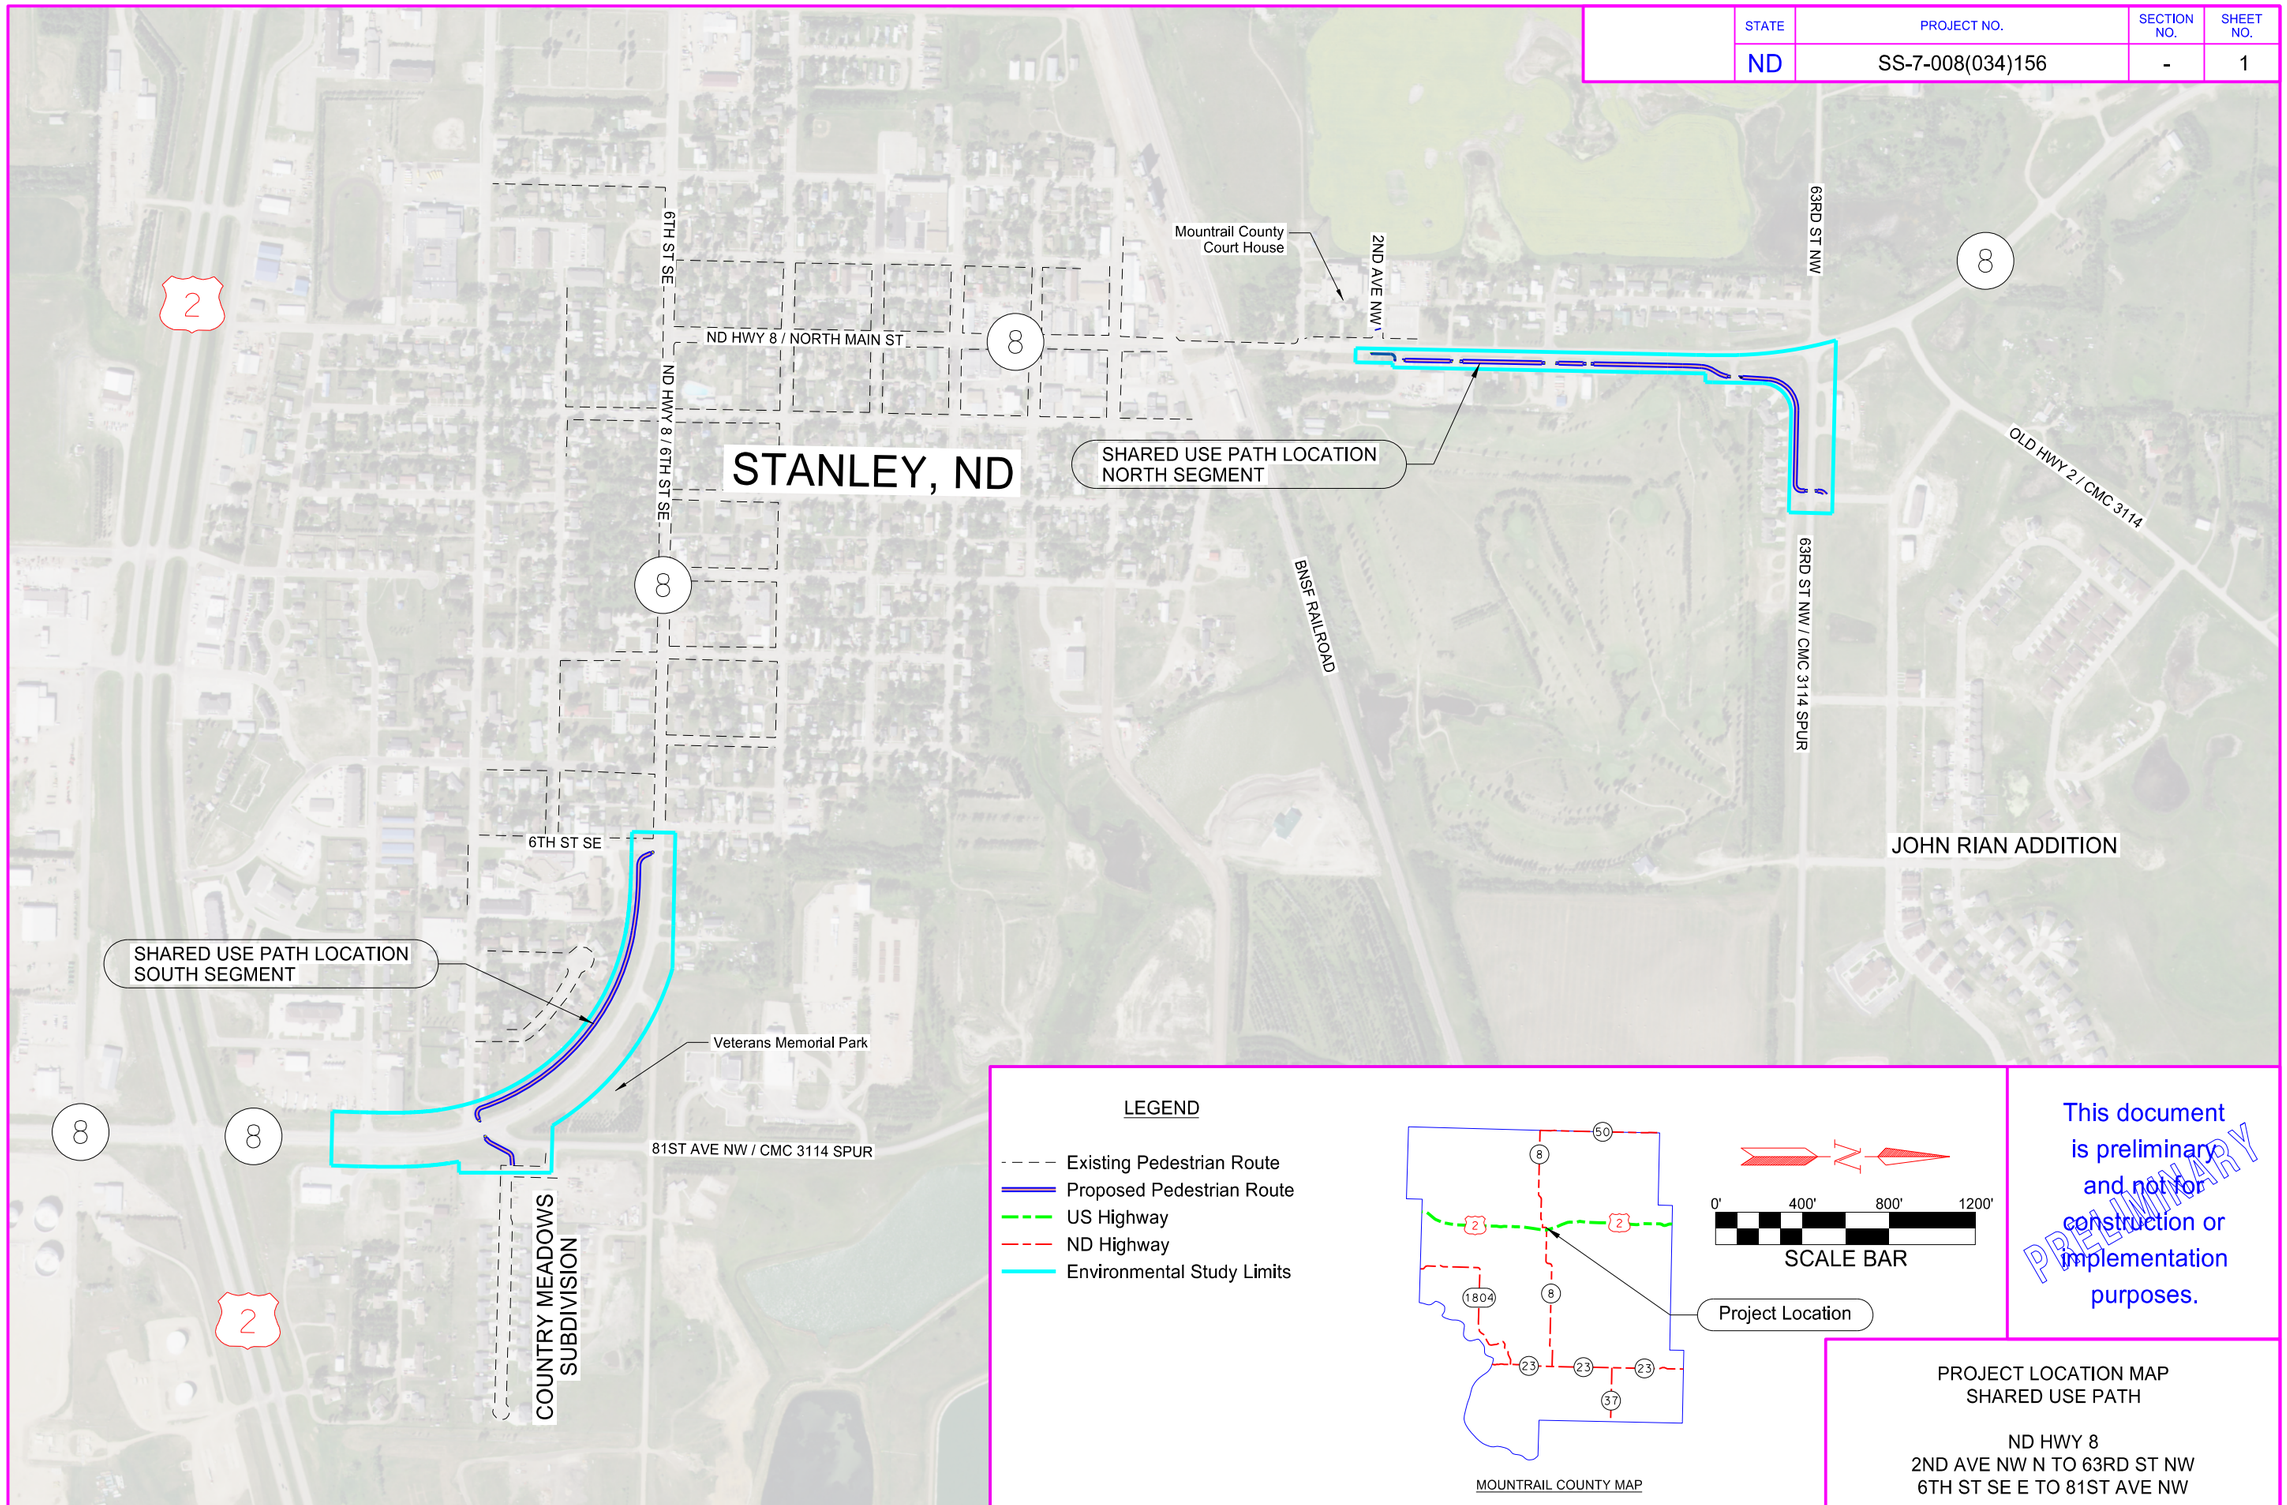


PROJECT LOCATION MAP
SHARED USE PATH

ND HWY 8
2ND AVE NW N TO 63RD ST NW
6TH ST SE E TO 81ST AVE NW

3/31/2021 7:50:21 AM donovan S:\2020proj\20346\Project\7008156.034\ETS (Environmental and Transportation Services)\SOV's\004SW_Map.dgn