STATE	PROJECT NO.	SECTION NO.	SHEET NO.
ND	NHU-6-002(125)911		1

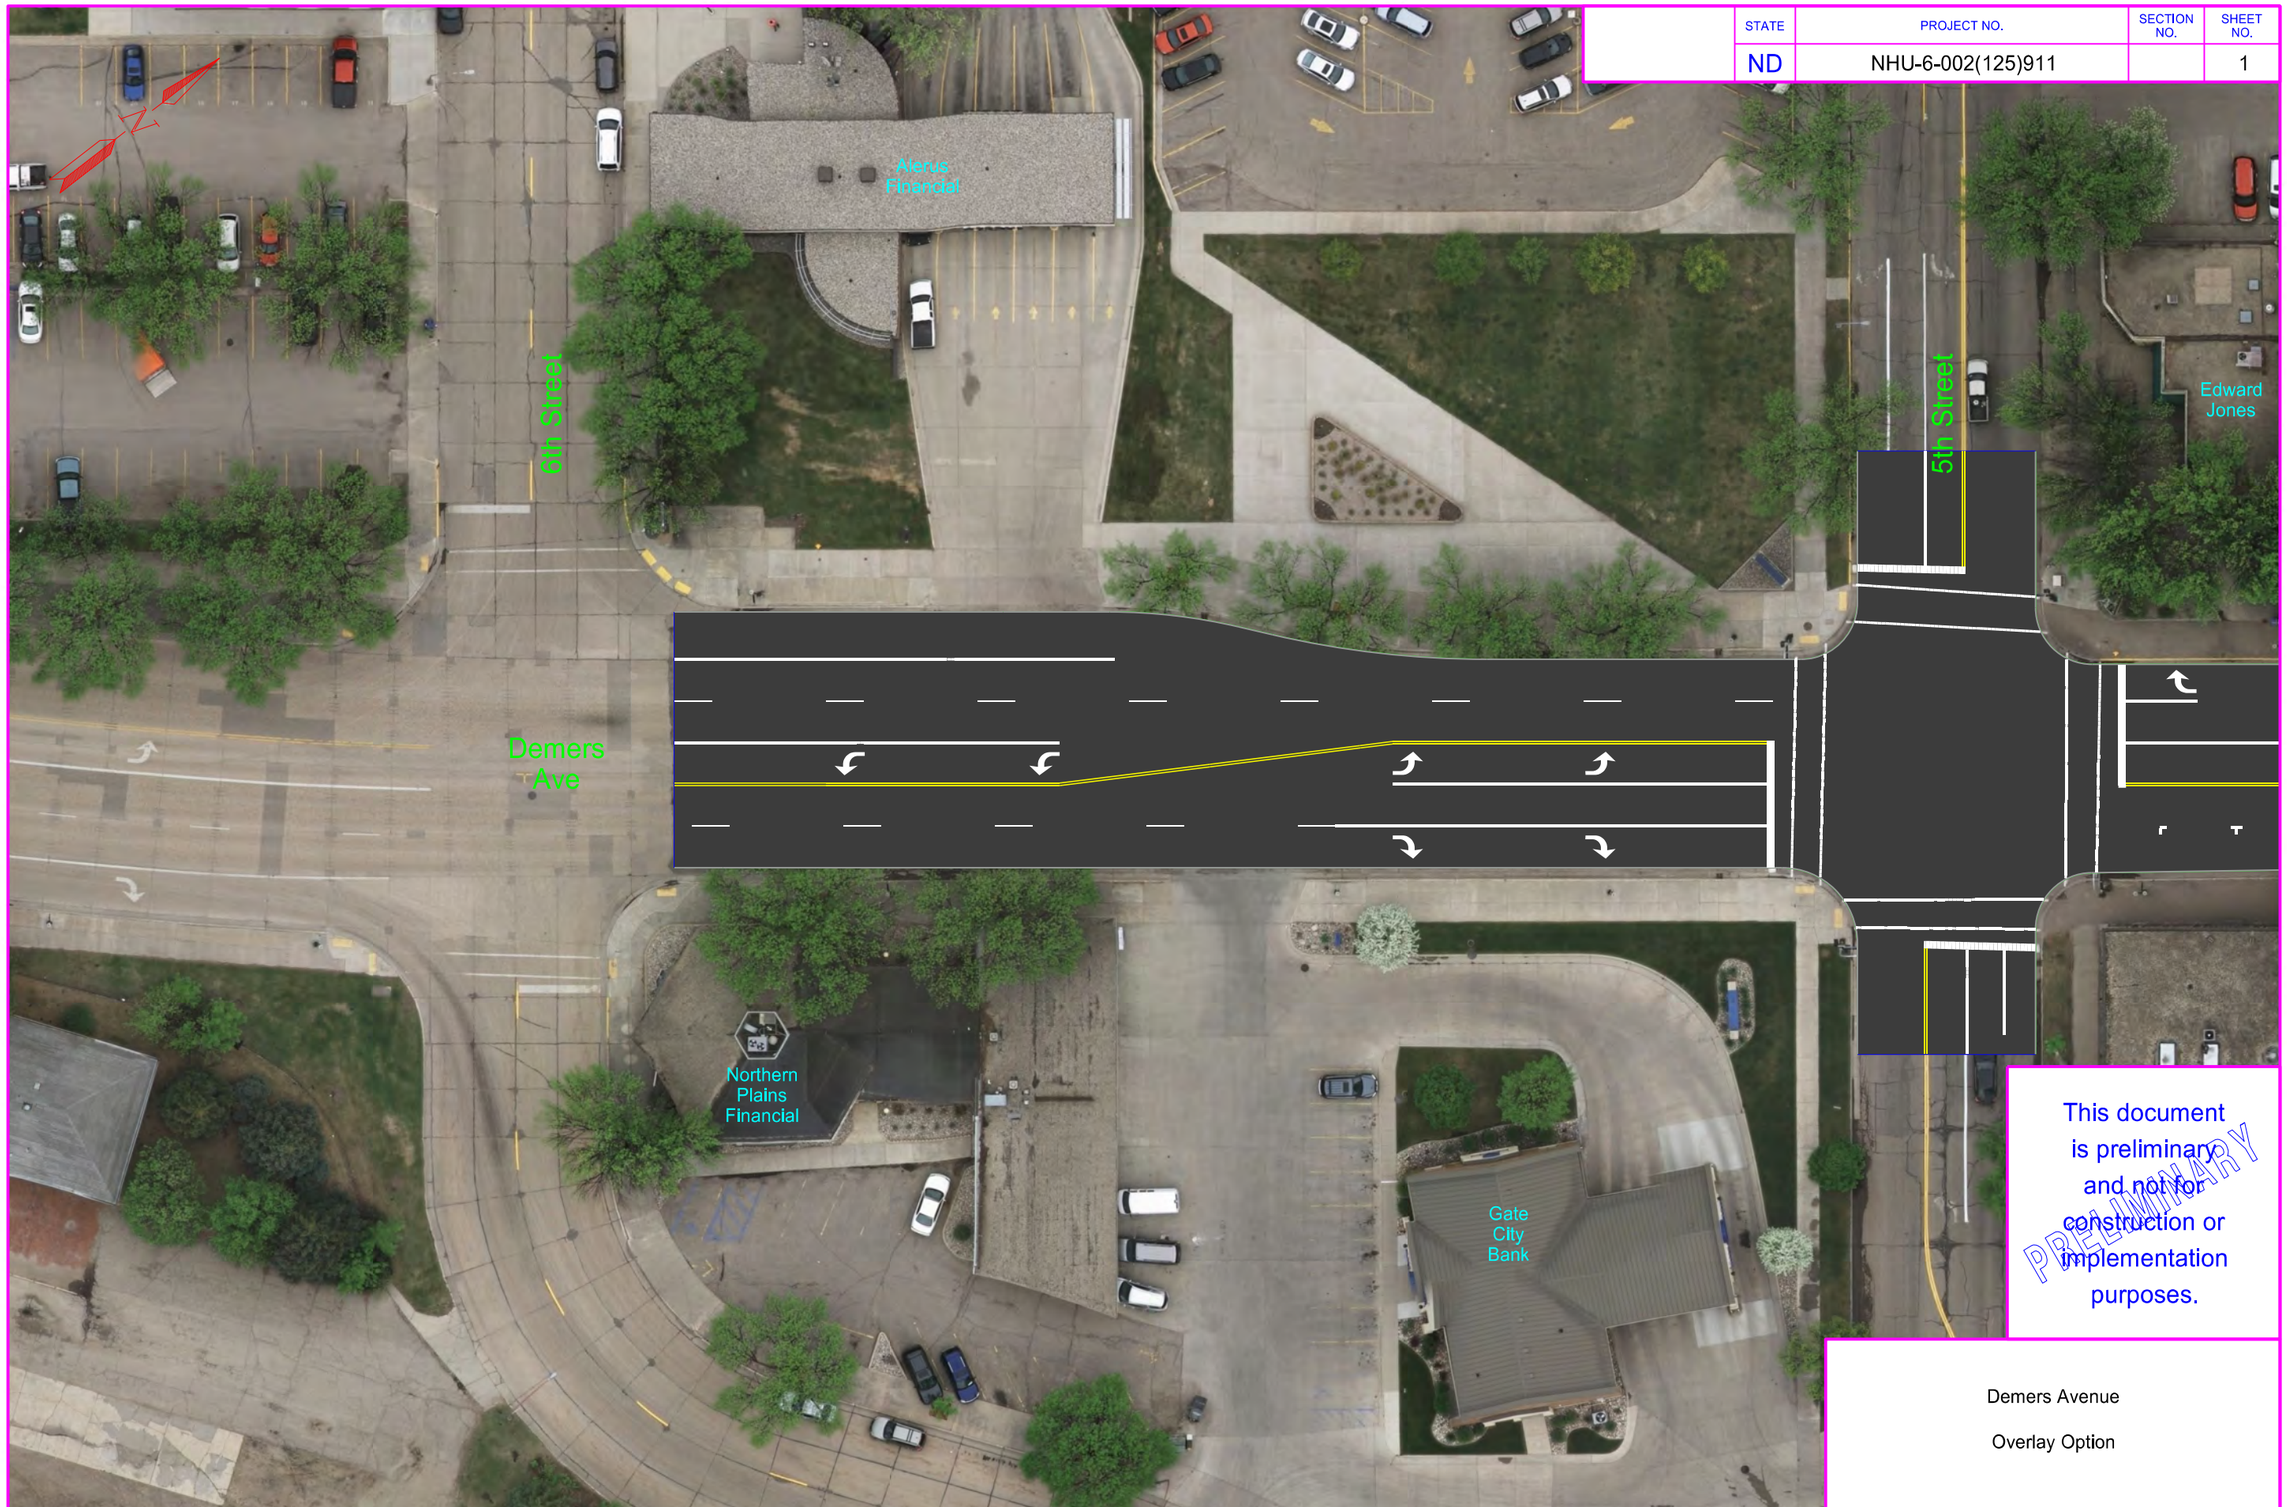

This document is preliminary and not for construction or implementation purposes.

PRELIMINARY

Demers Avenue

Overlay Option

1/2/2018 9:13:40 AM mwilz R:\project\60002911.125\design\020GD_001_Design_Overlay.dgn

STATE	PROJECT NO.	SECTION NO.	SHEET NO.
ND	NHU-6-002(125)911		2

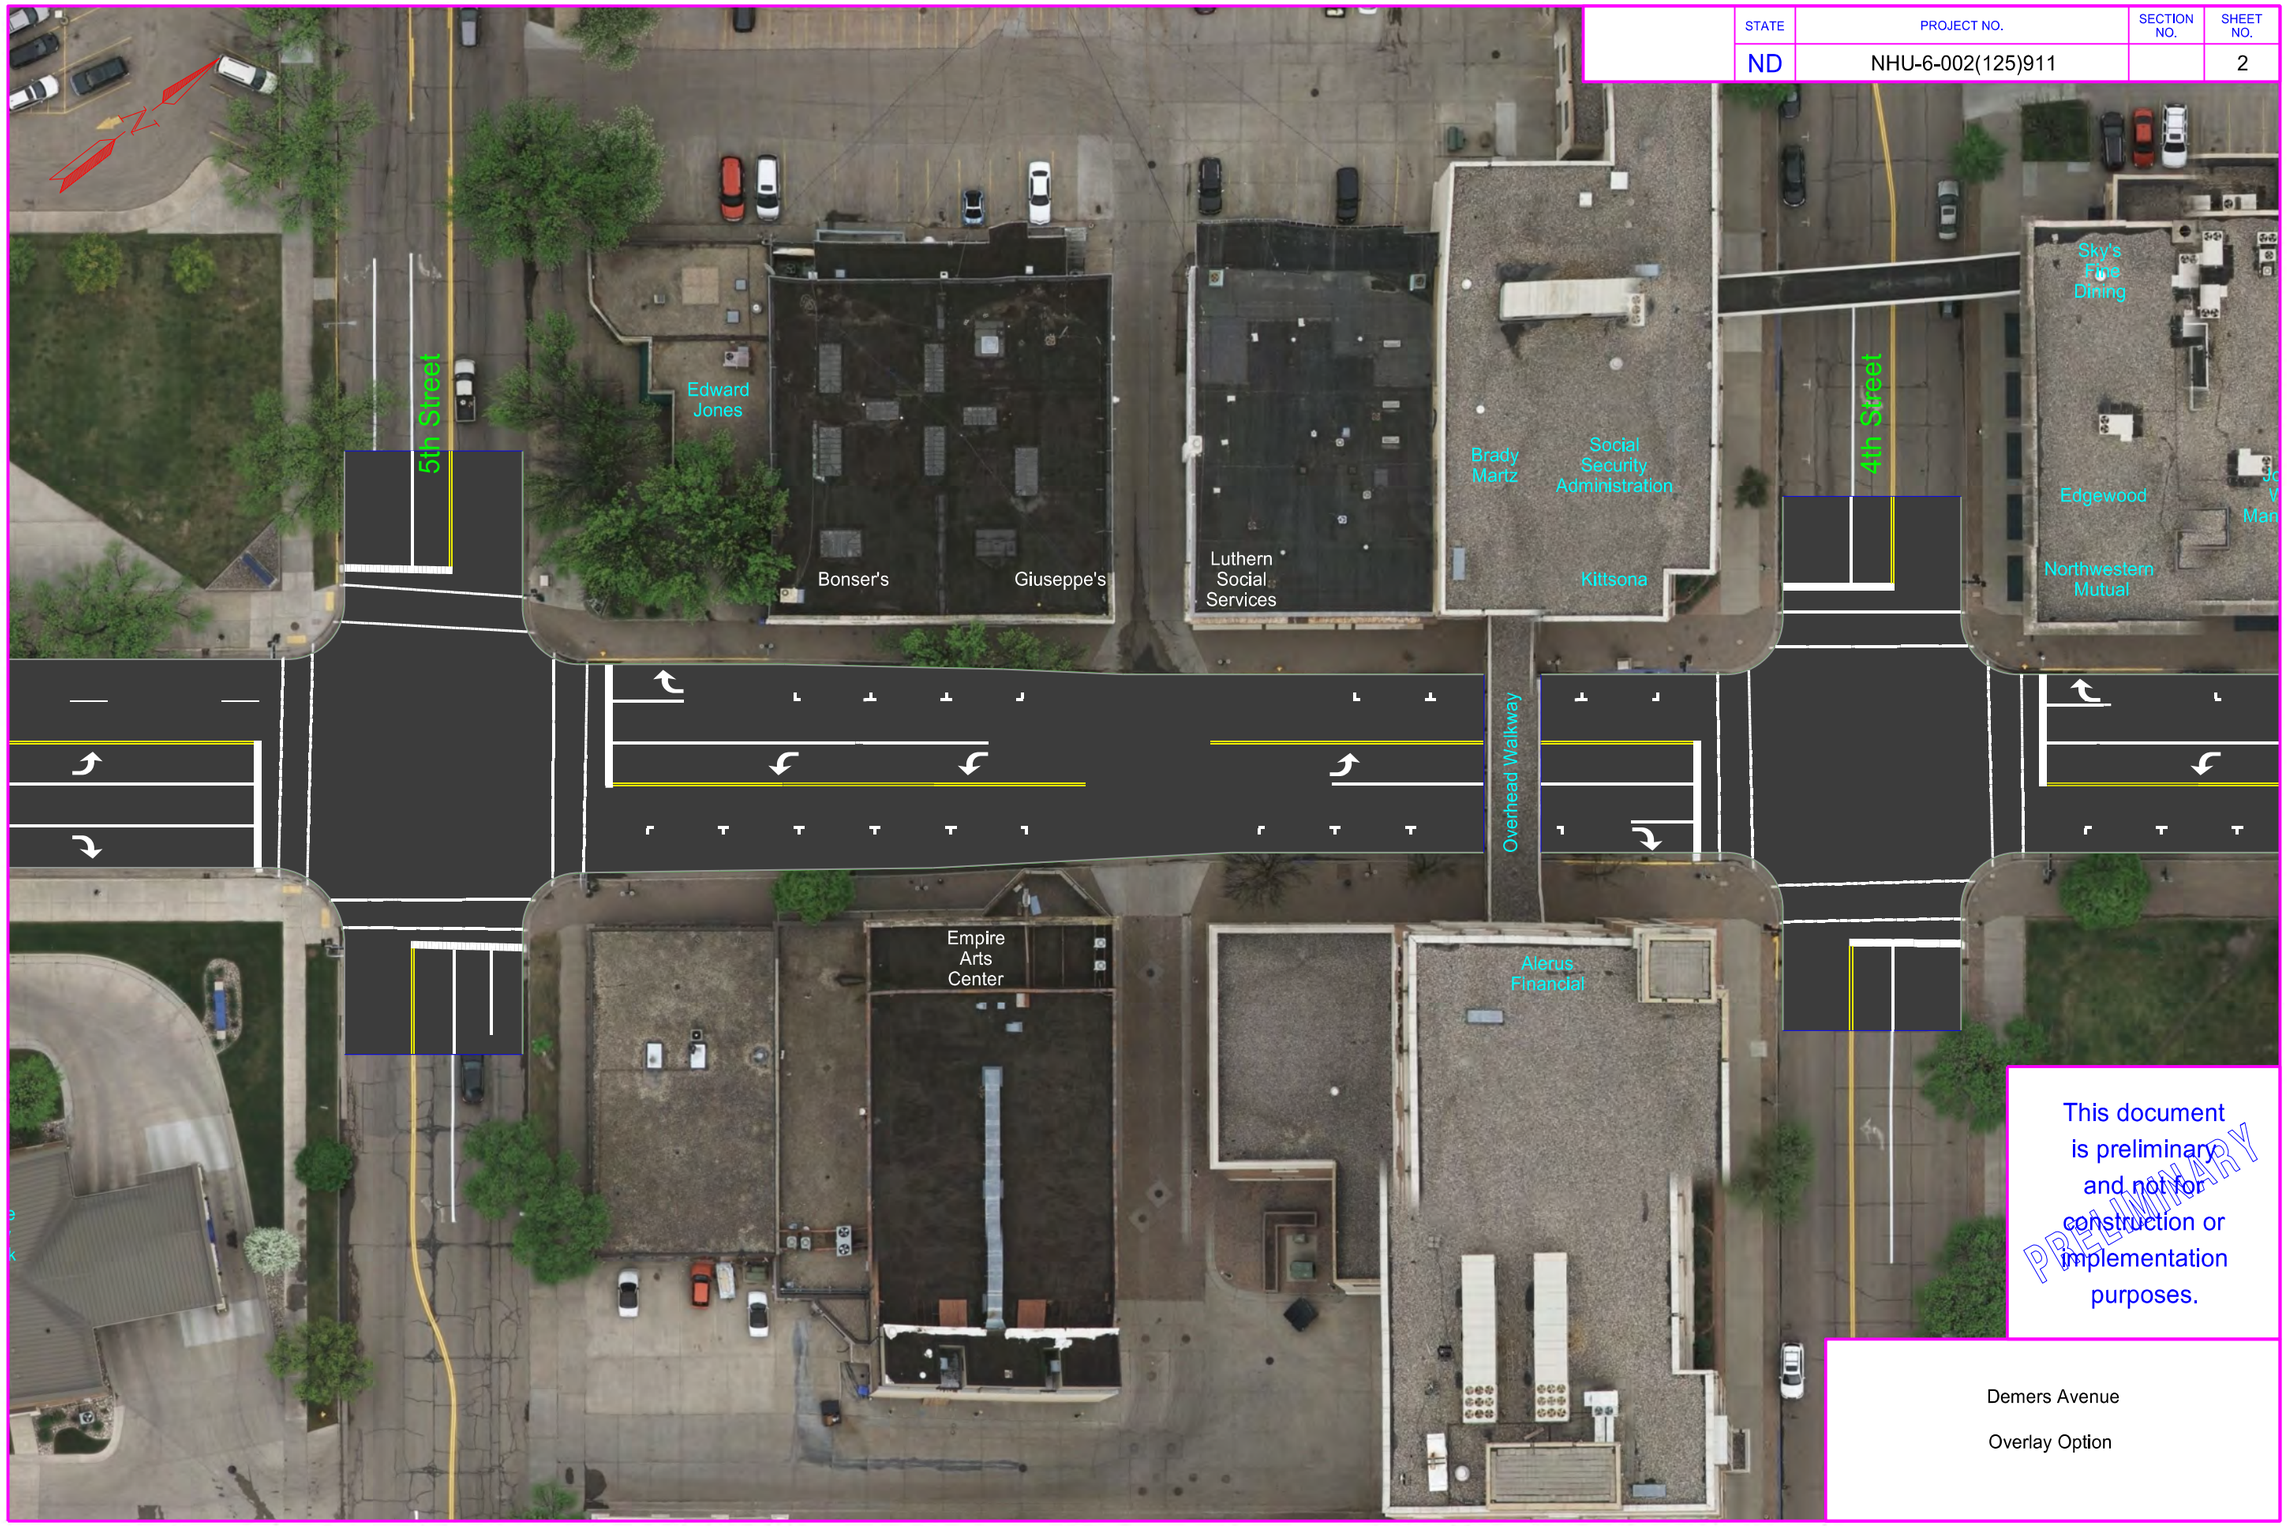

This document is preliminary and not for construction or implementation purposes.

PRELIMINARY

Demers Avenue

Overlay Option

1/2/2018 9:13:45 AM mwilz R:\project\60002911.125\design\020GD_002_Design_Overlay.dgn

STATE	PROJECT NO.	SECTION NO.	SHEET NO.
ND	NHU-6-002(125)911		3

This document is preliminary and not for construction or implementation purposes.

PRELIMINARY

Demers Avenue

Overlay Option

1/2/2018 9:13:49 AM mwilz R:\project\60002911.125\design\020GD_003_Design_Overlay.dgn

STATE	PROJECT NO.	SECTION NO.	SHEET NO.
ND	NHU-6-002(125)911		4

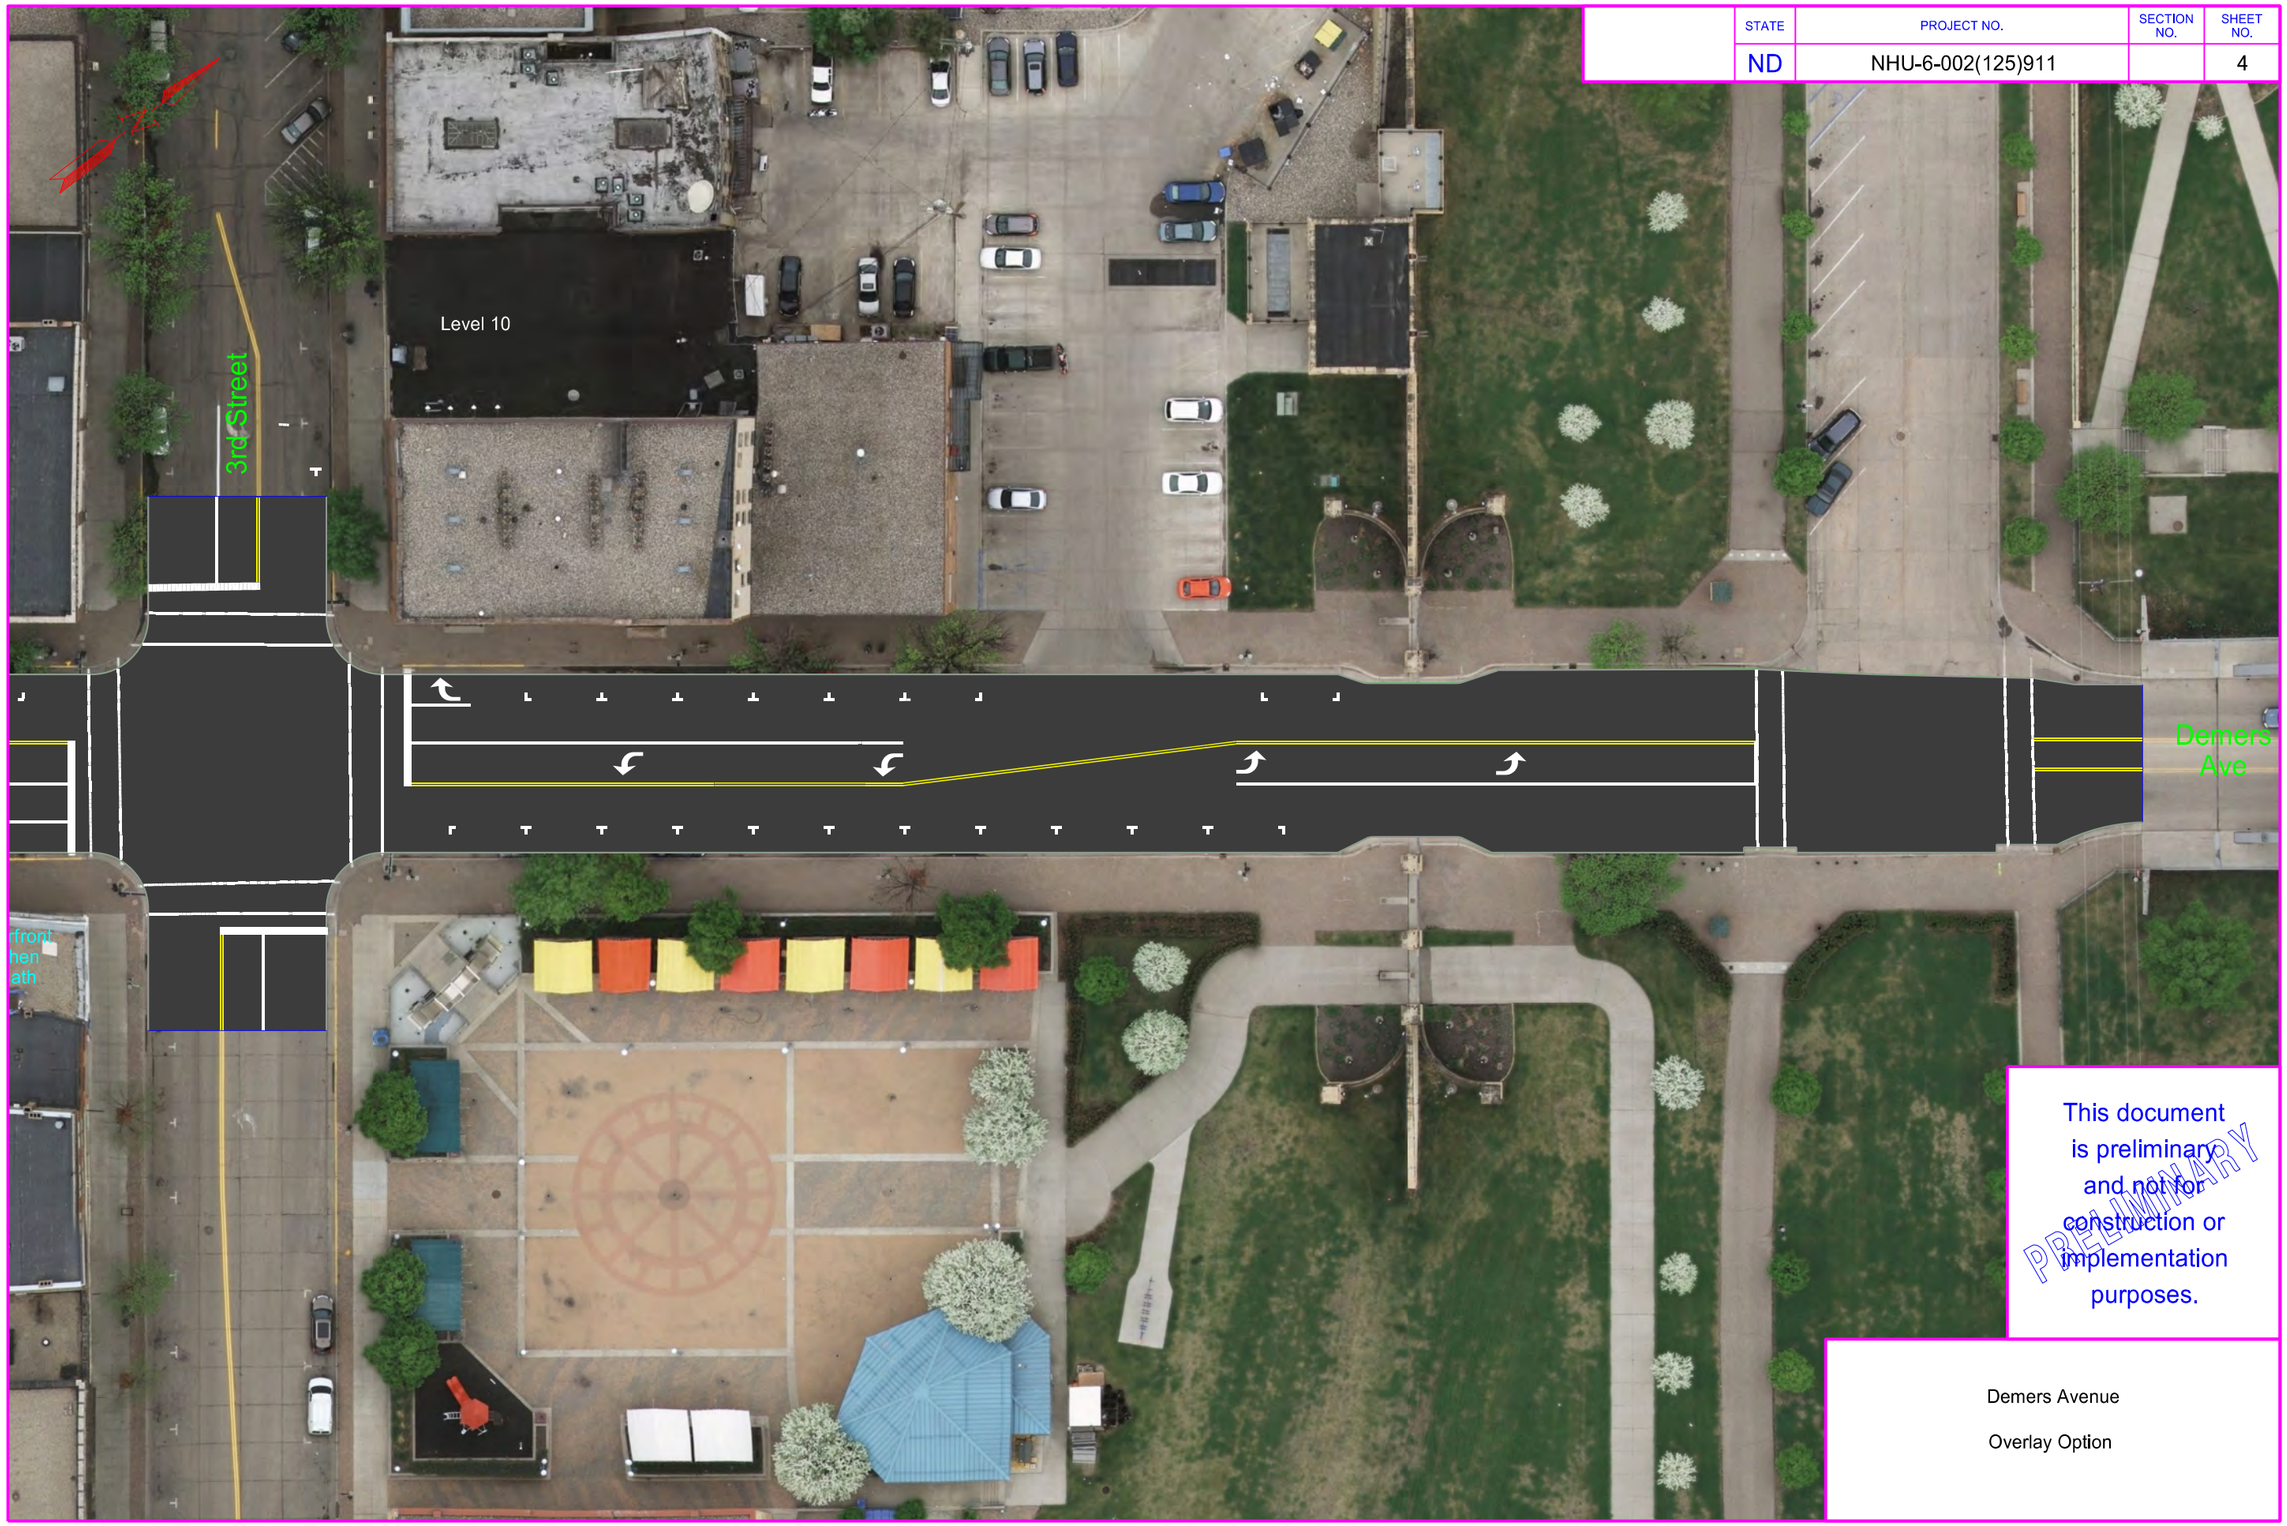

This document is preliminary and not for construction or implementation purposes.

PRELIMINARY

Demers Avenue

Overlay Option

1/2/2018 9:13:53 AM mwilz R:\project\60002911.125\design\020GD_004_Design_Overlay.dgn