STATE	PROJECT NO.	SECTION NO.	SHEET NO.
ND	NHU-6-002(125)911		9

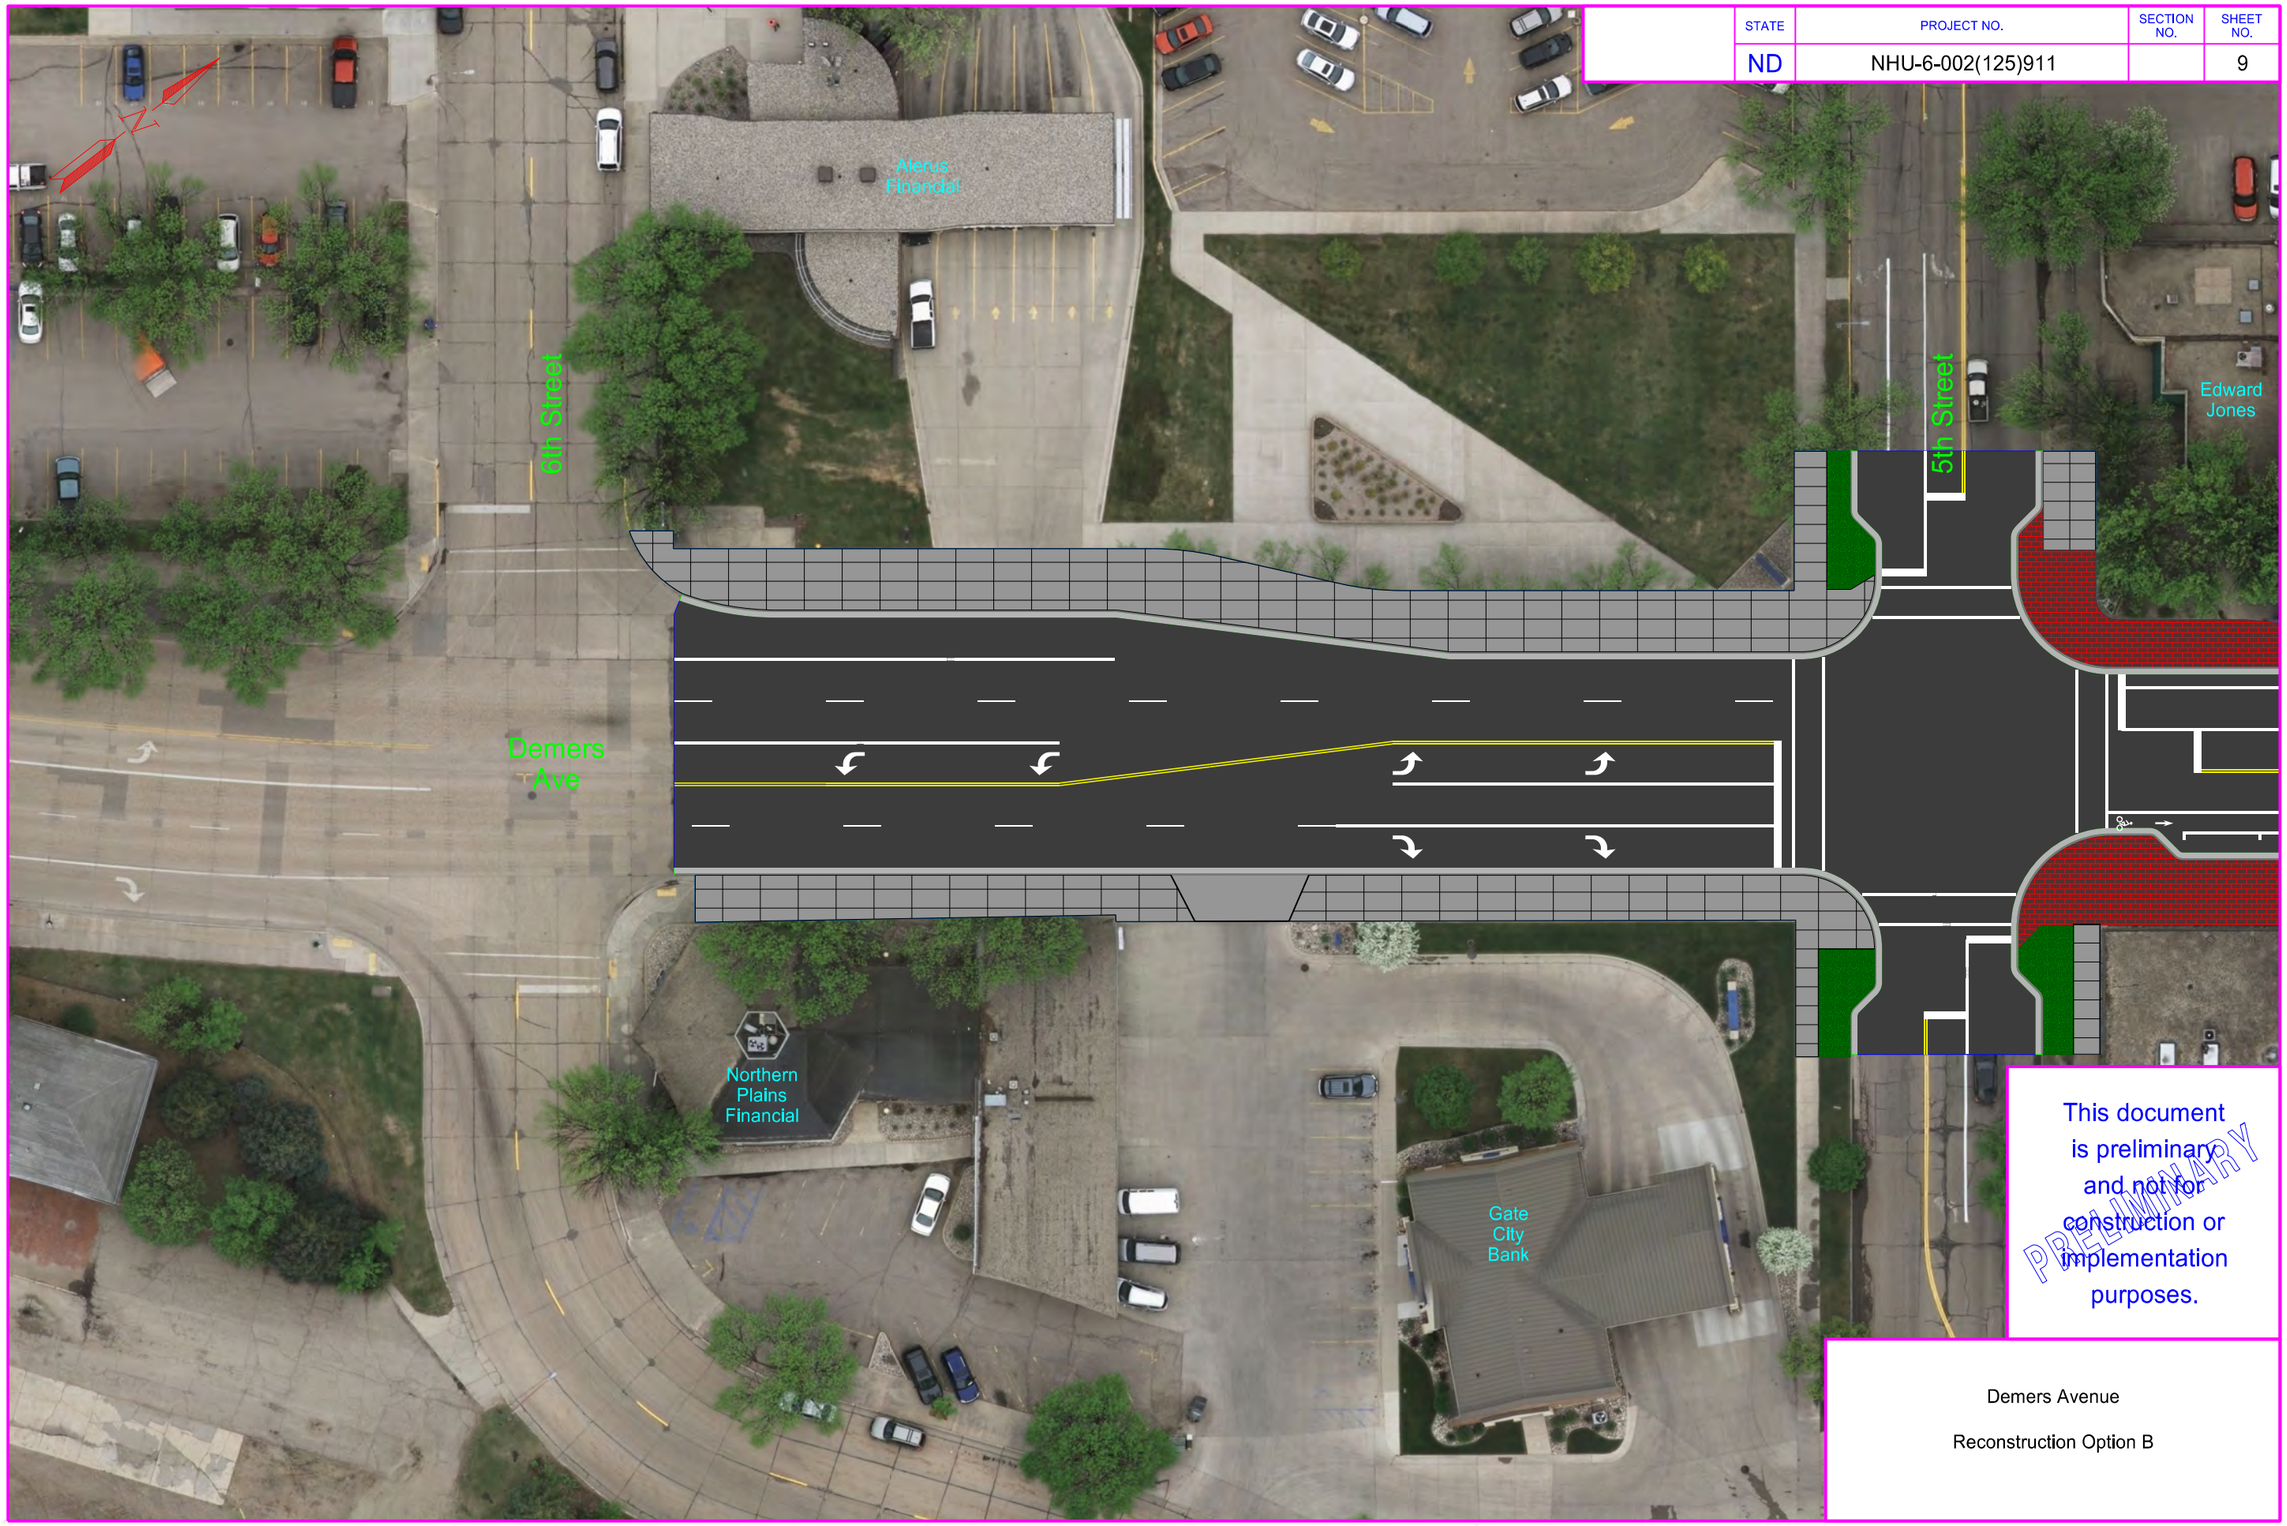

This document is preliminary and not for construction or implementation purposes.

PRELIMINARY

Demers Avenue

Reconstruction Option B

STATE	PROJECT NO.	SECTION NO.	SHEET NO.
ND	NHU-6-002(125)911		10

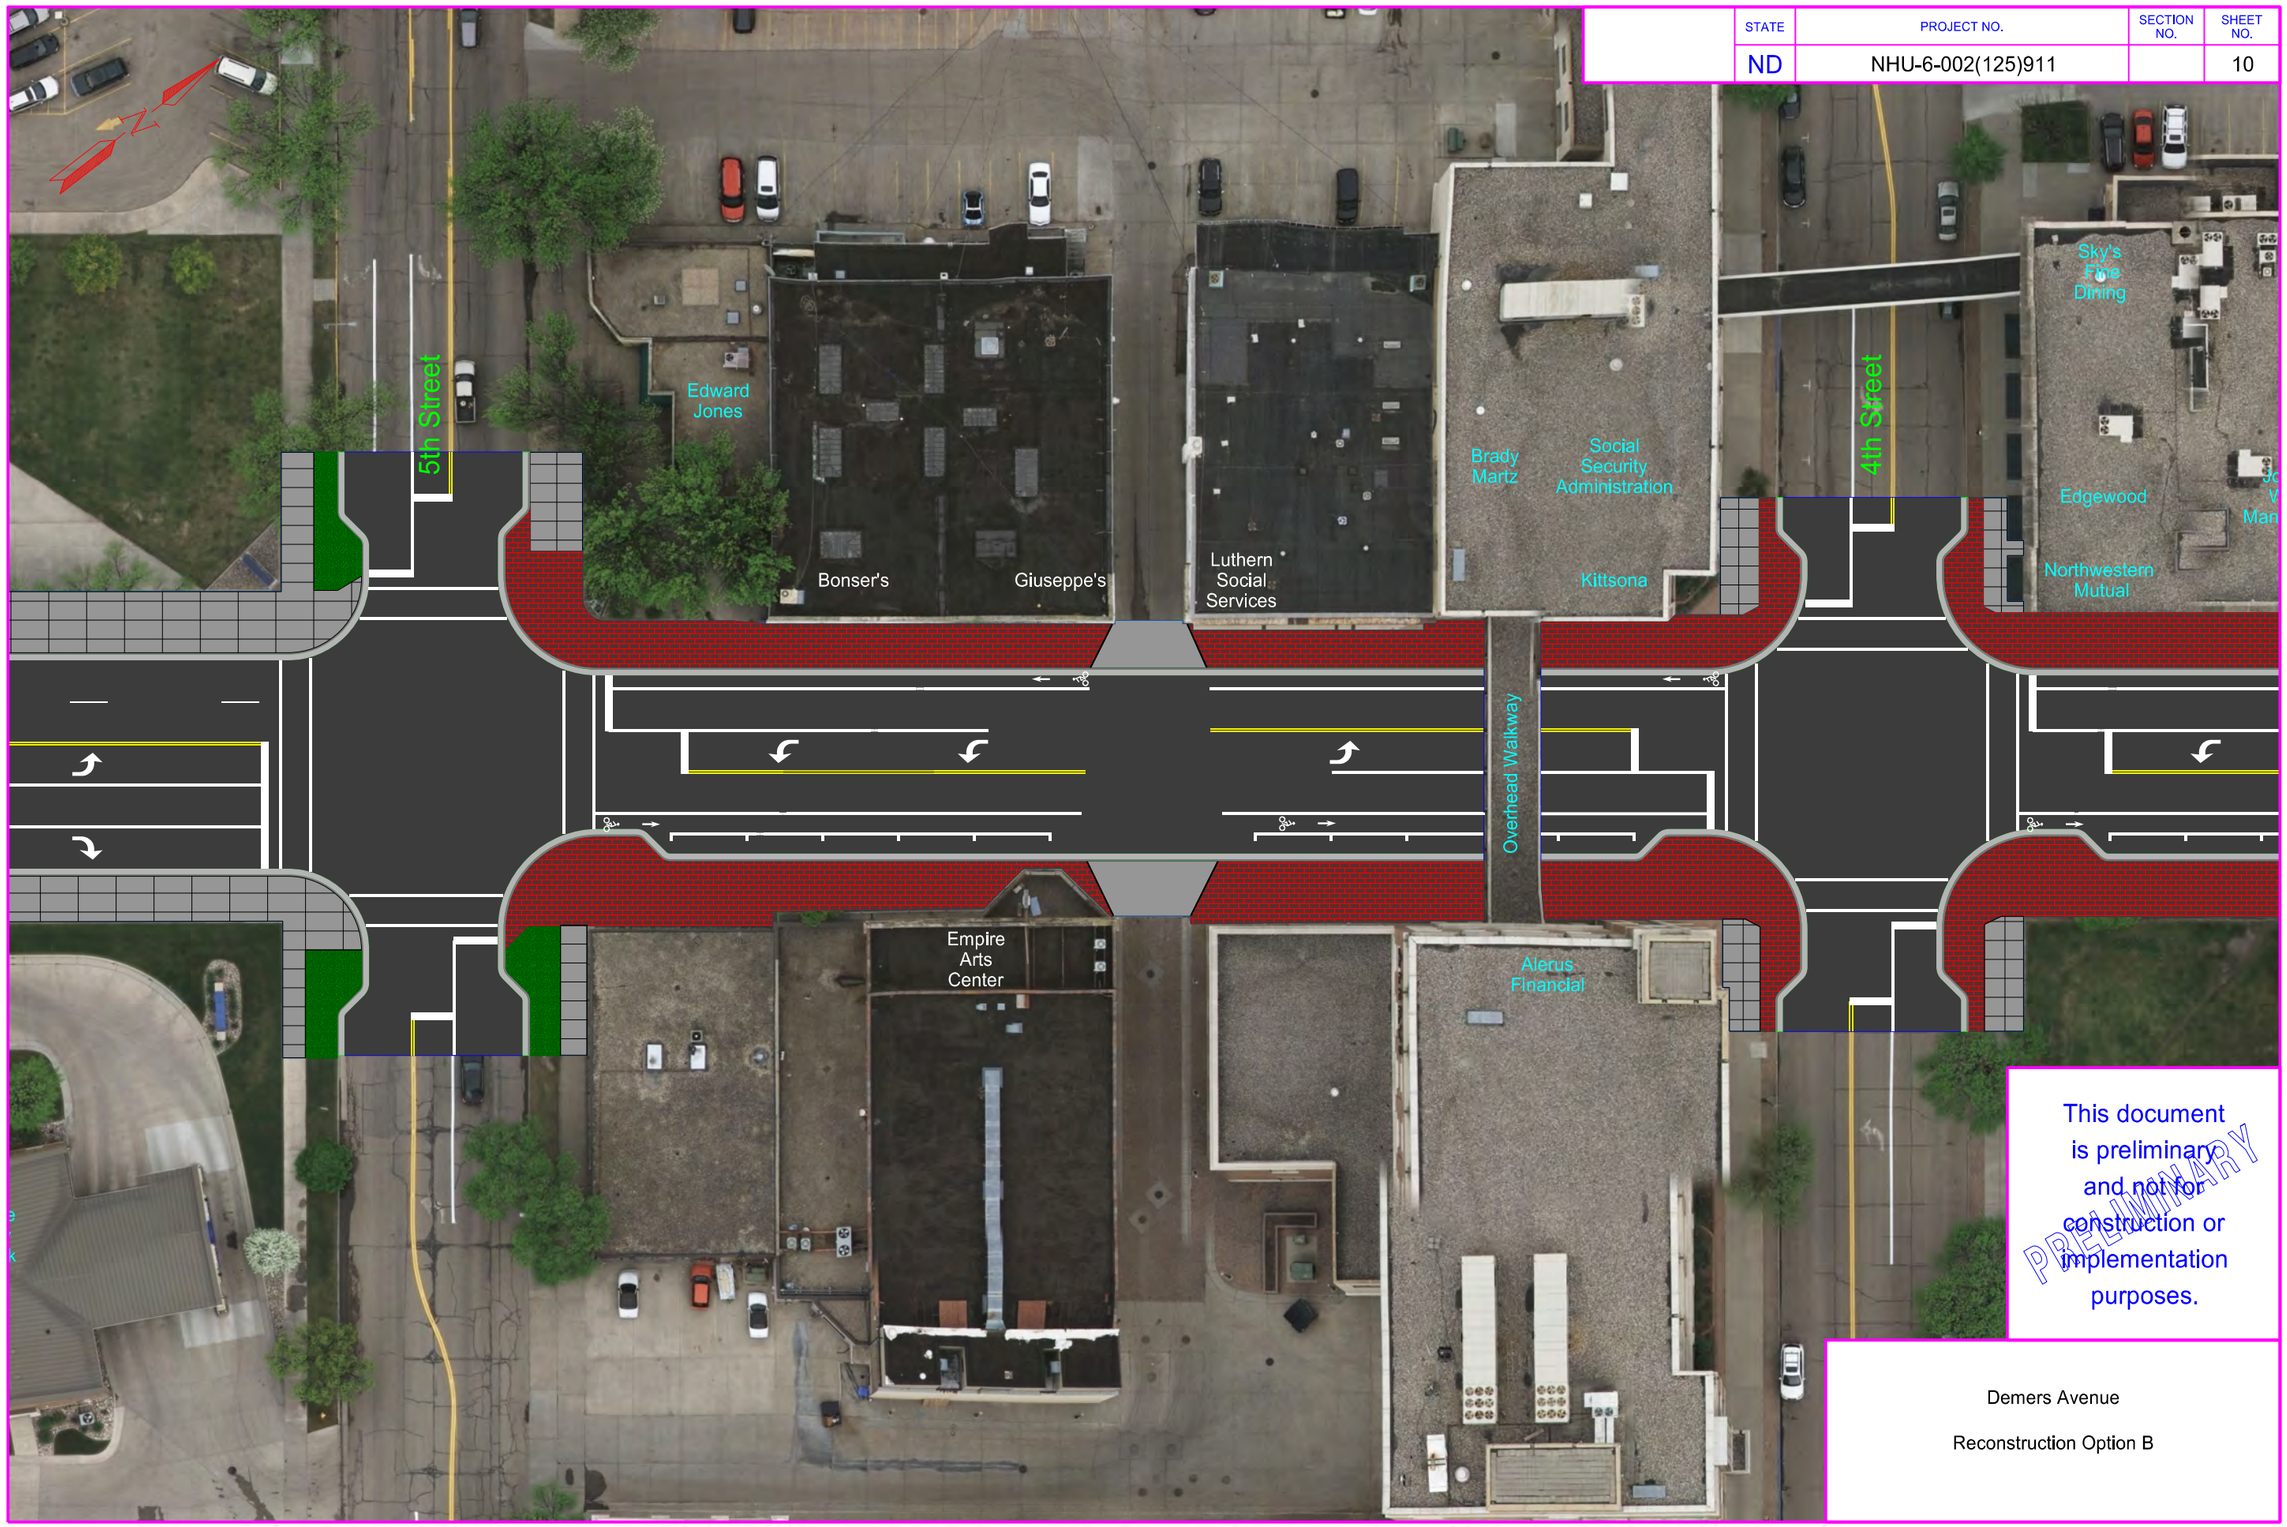

This document is preliminary and not for construction or implementation purposes.

PRELIMINARY

Demers Avenue

Reconstruction Option B

1/2/2018 9:14:17 AM mwilz R:\project\60002911.125\design\020GD_010_Design_2.dgn

STATE	PROJECT NO.	SECTION NO.	SHEET NO.
ND	NHU-6-002(125)911		11

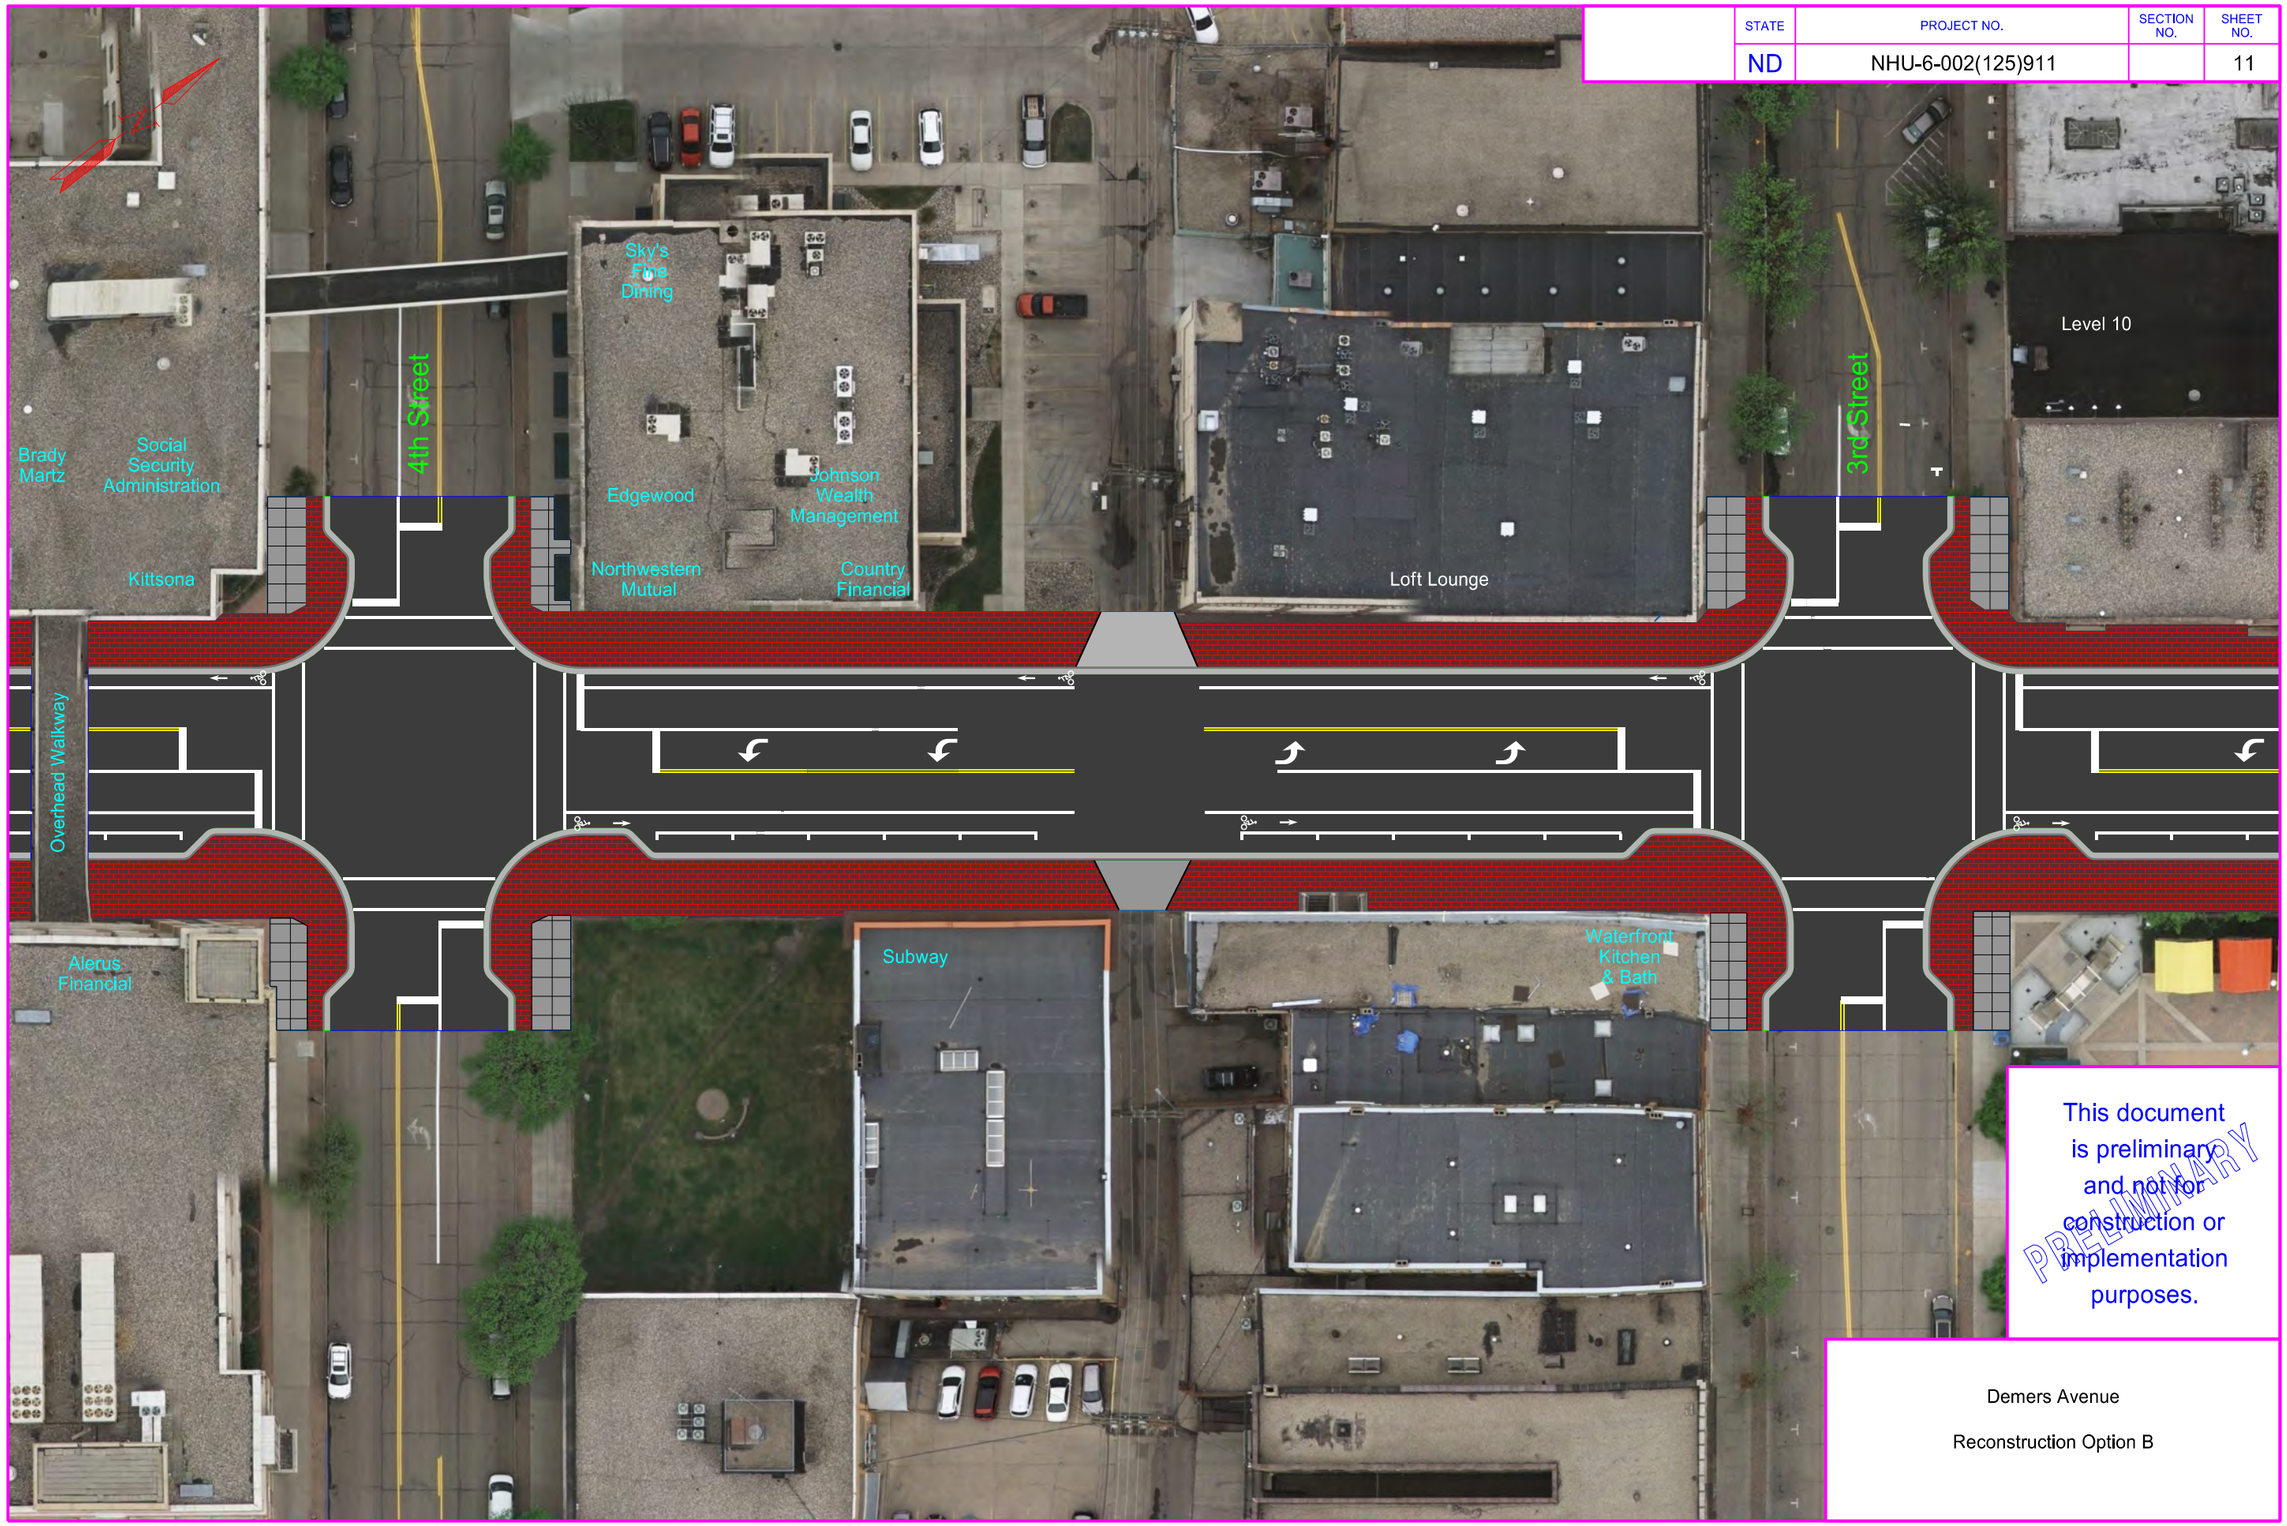

This document is preliminary and not for construction or implementation purposes.

PRELIMINARY

Demers Avenue

Reconstruction Option B

1/2/2018 9:14:21 AM mwilz R:\project\60002911.125\design\020GD_011_Design_2.dgn

STATE	PROJECT NO.	SECTION NO.	SHEET NO.
ND	NHU-6-002(125)911		12

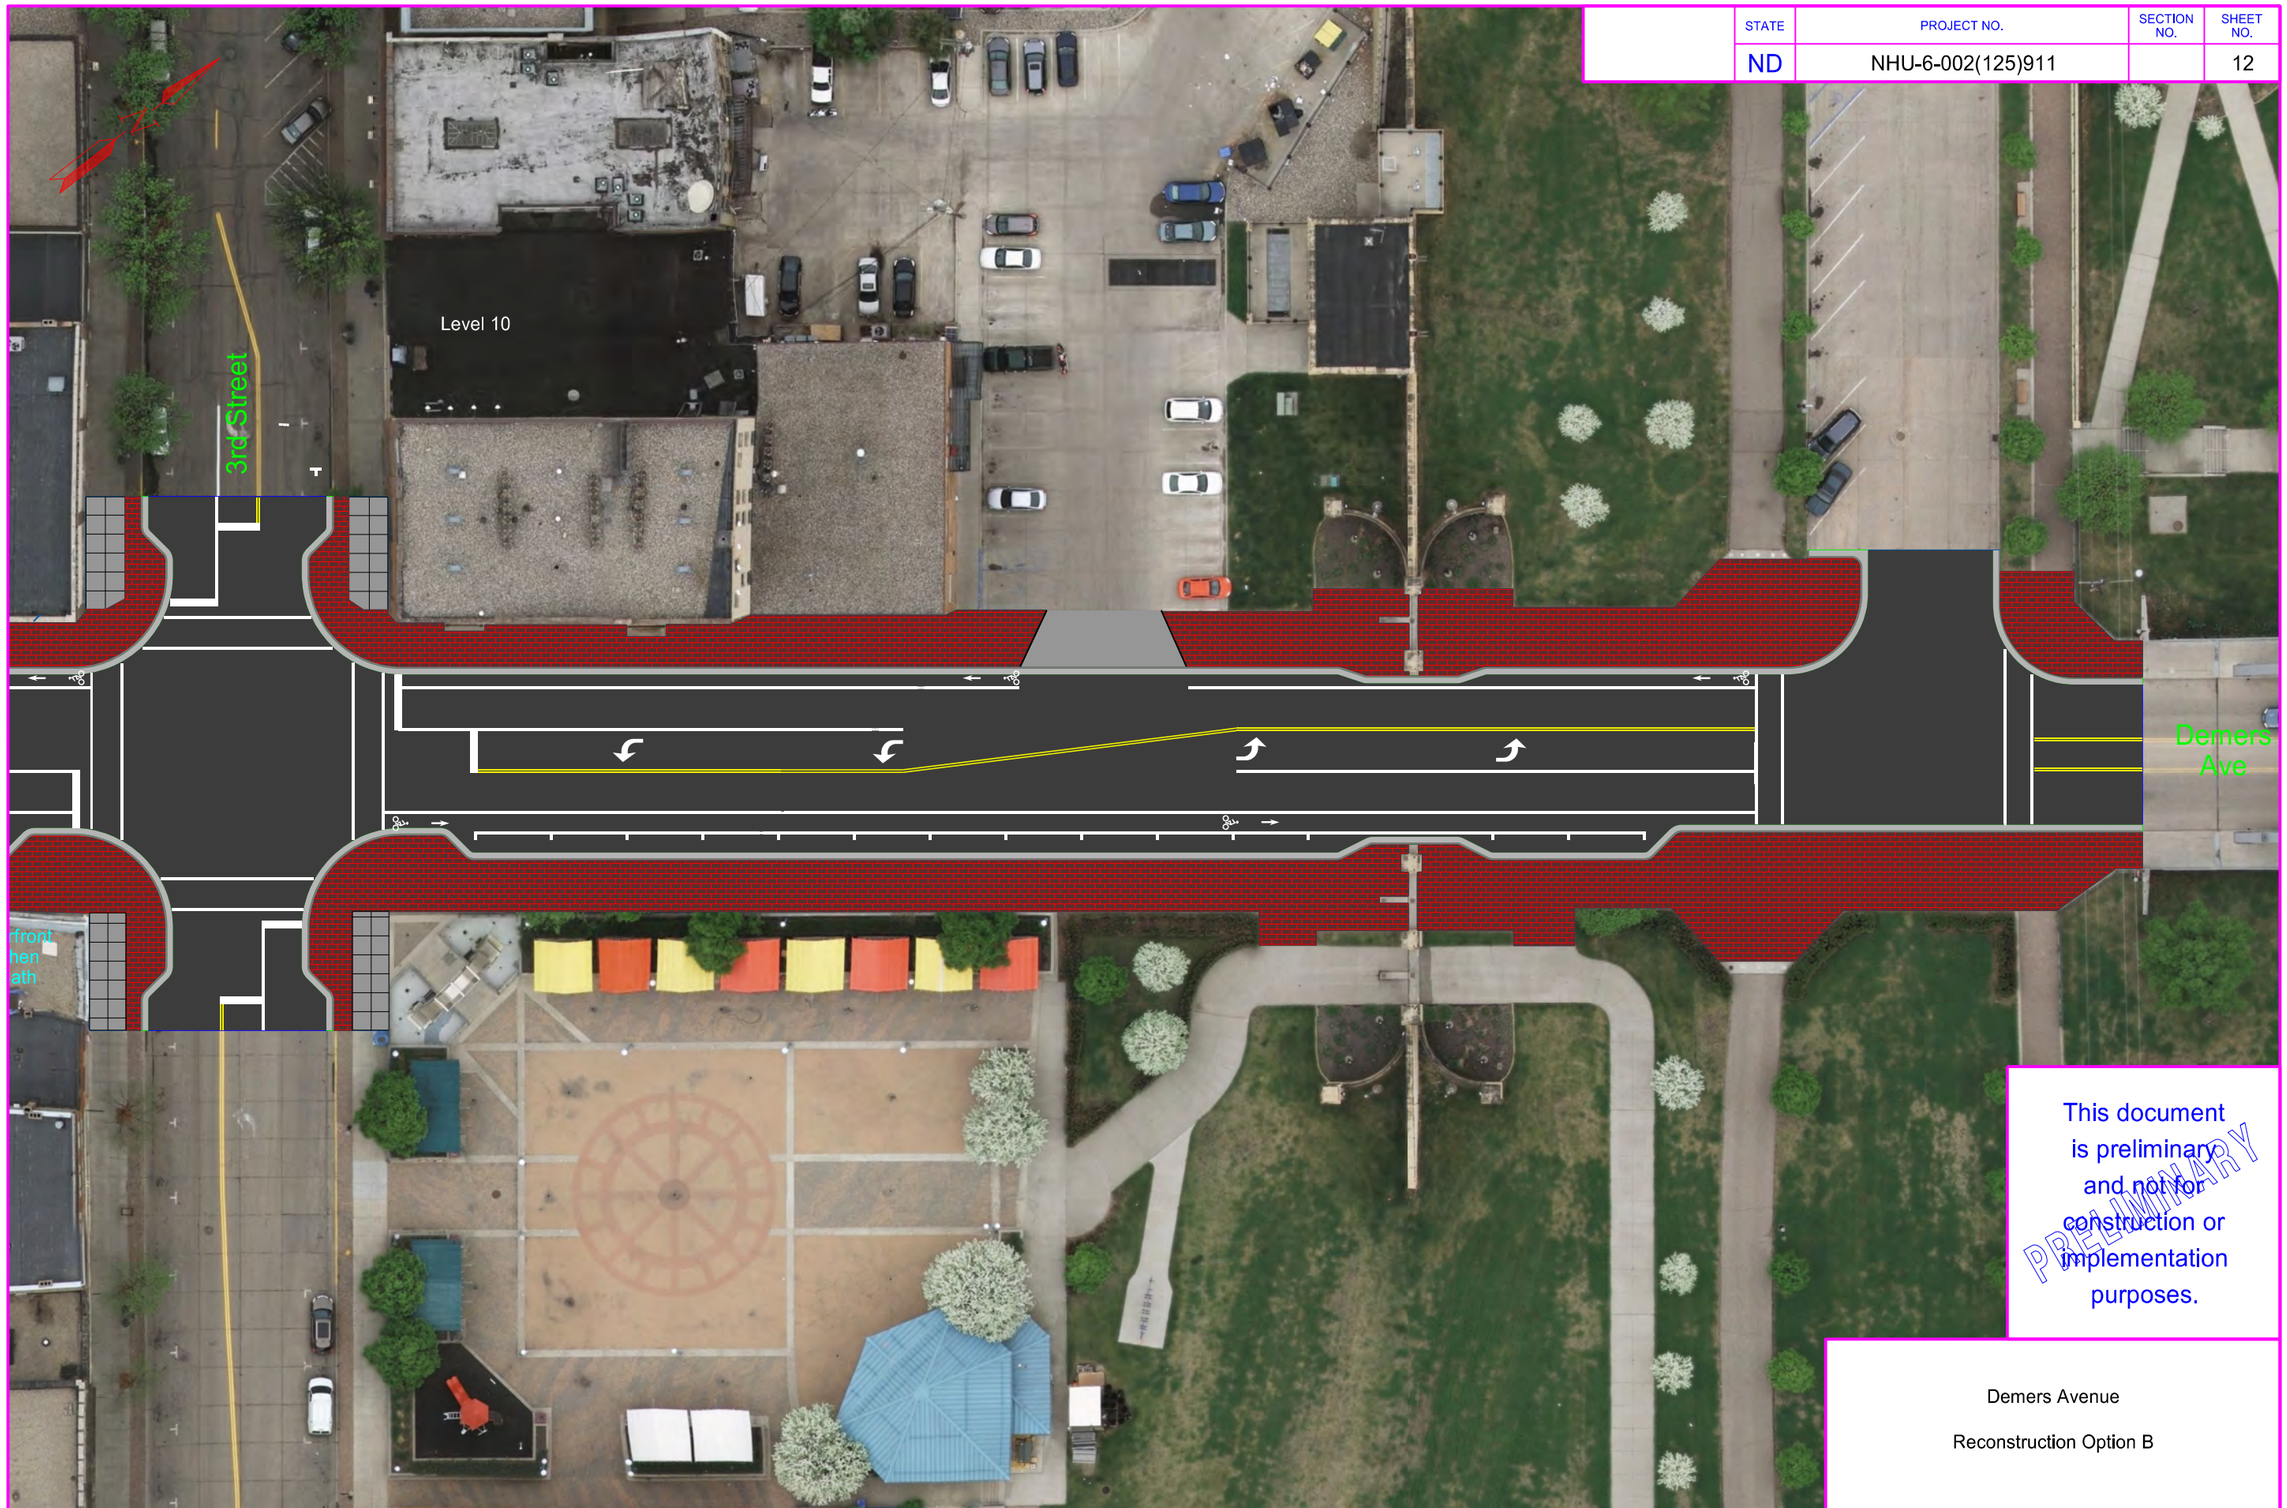

This document is preliminary and not for construction or implementation purposes.

PRELIMINARY

Demers Avenue

Reconstruction Option B

1/2/2018 9:14:25 AM mwilz R:\project\60002911.125\design\020GD_012_Design_2.dgn