STATE	PROJECT NO.	SECTION NO.	SHEET NO.
ND	SOIA-7-085(064)160	4	1

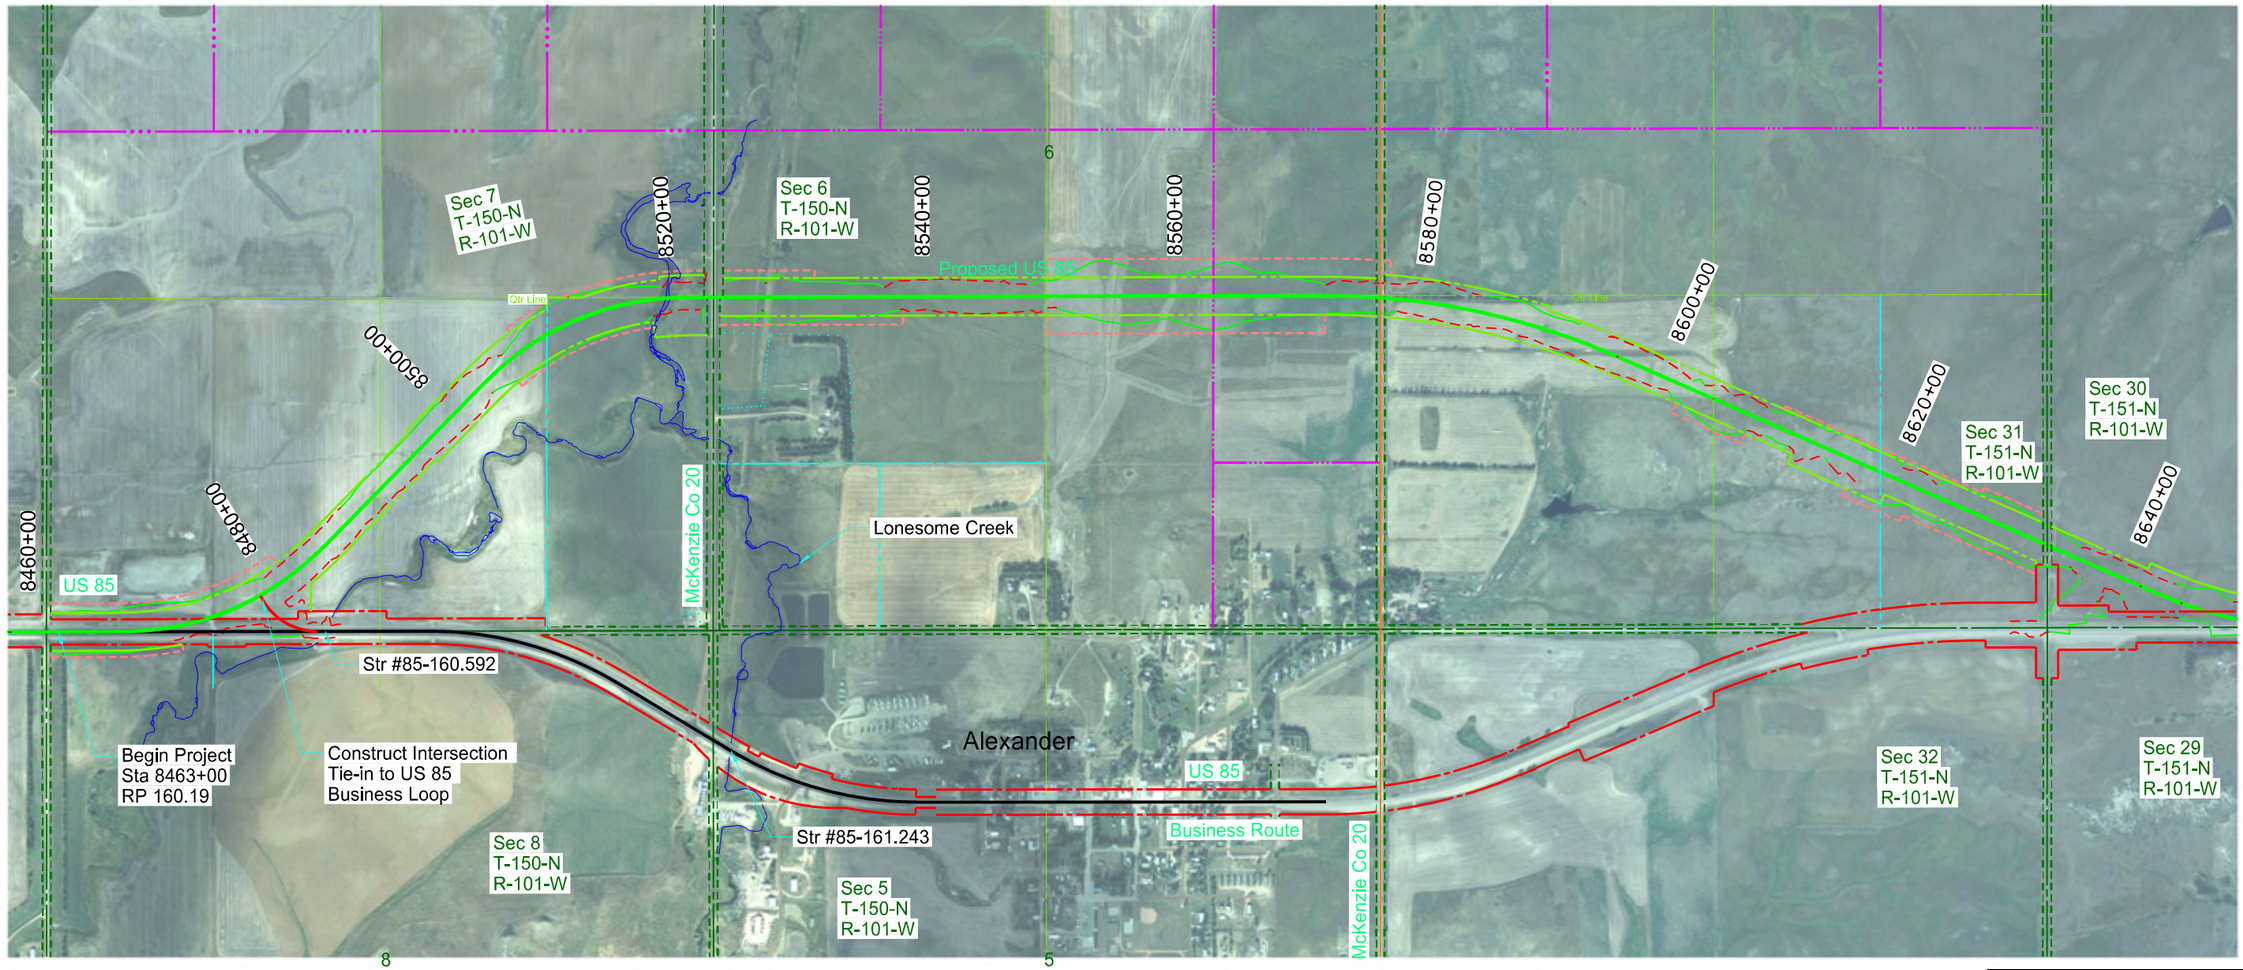

This document is preliminary and not for construction or implementation purposes.

PRELIMINARY

US Highway 85
Alexander Bypass
Scope of Work