


	STATE	PROJECT NO.	SECTION NO.	SHEET NO.
	ND	NH-1-003(050)113	200	278

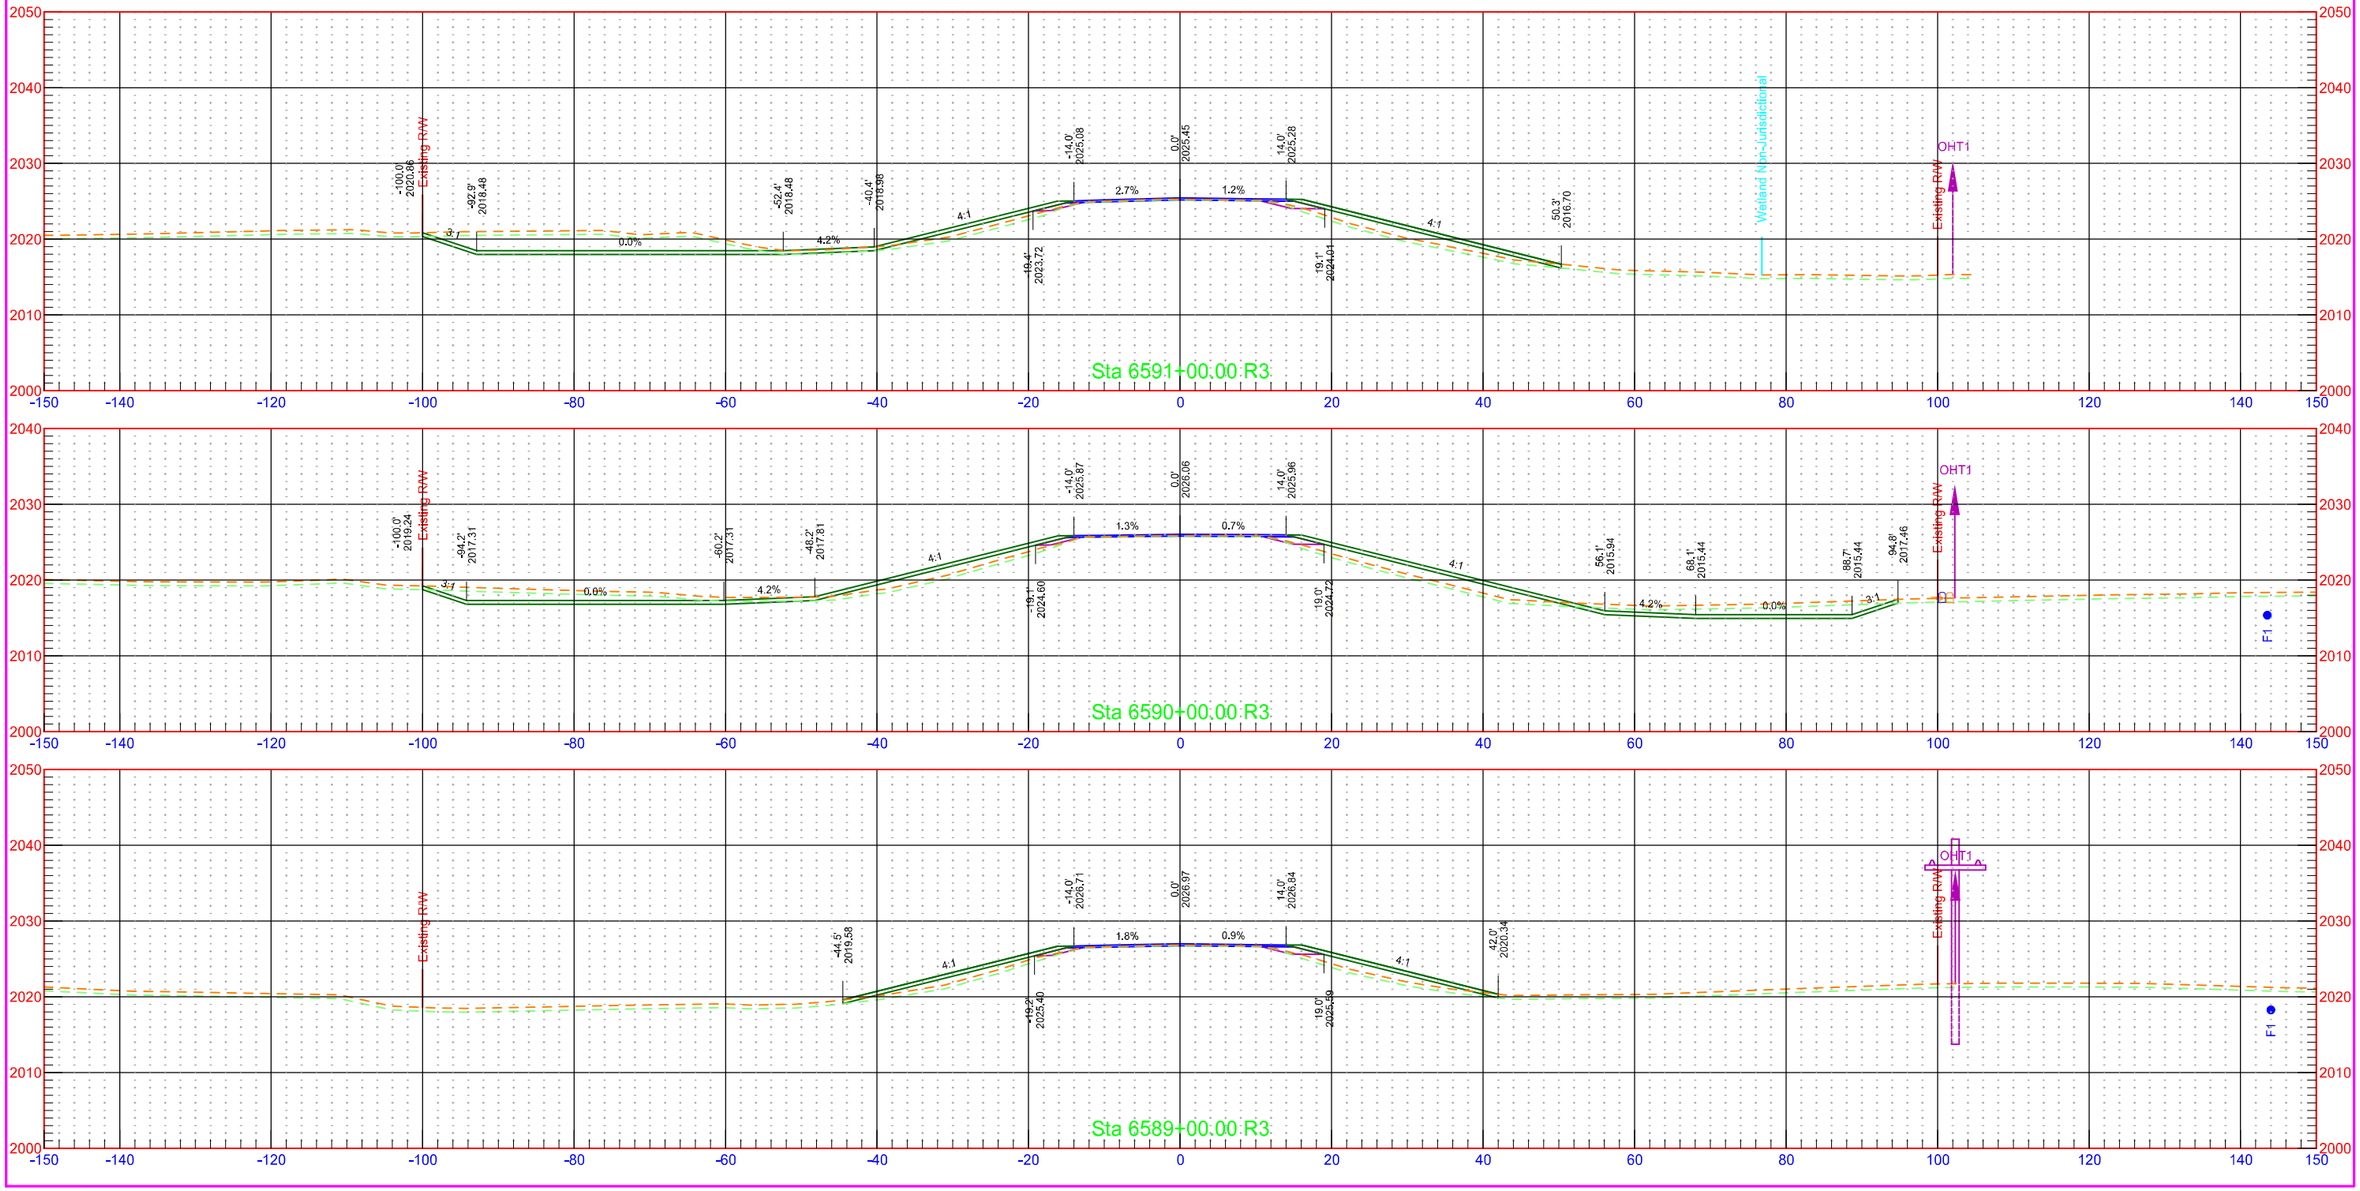


7/31/2018 1:27:08 PM kory.Kleinknecht O:\Projects\2016\16.00584\10003113.050\Design\Base\Kidder\Xsec_2_K.dgn


	STATE	PROJECT NO.	SECTION NO.	SHEET NO.
	ND	NH-1-003(050)113	200	279

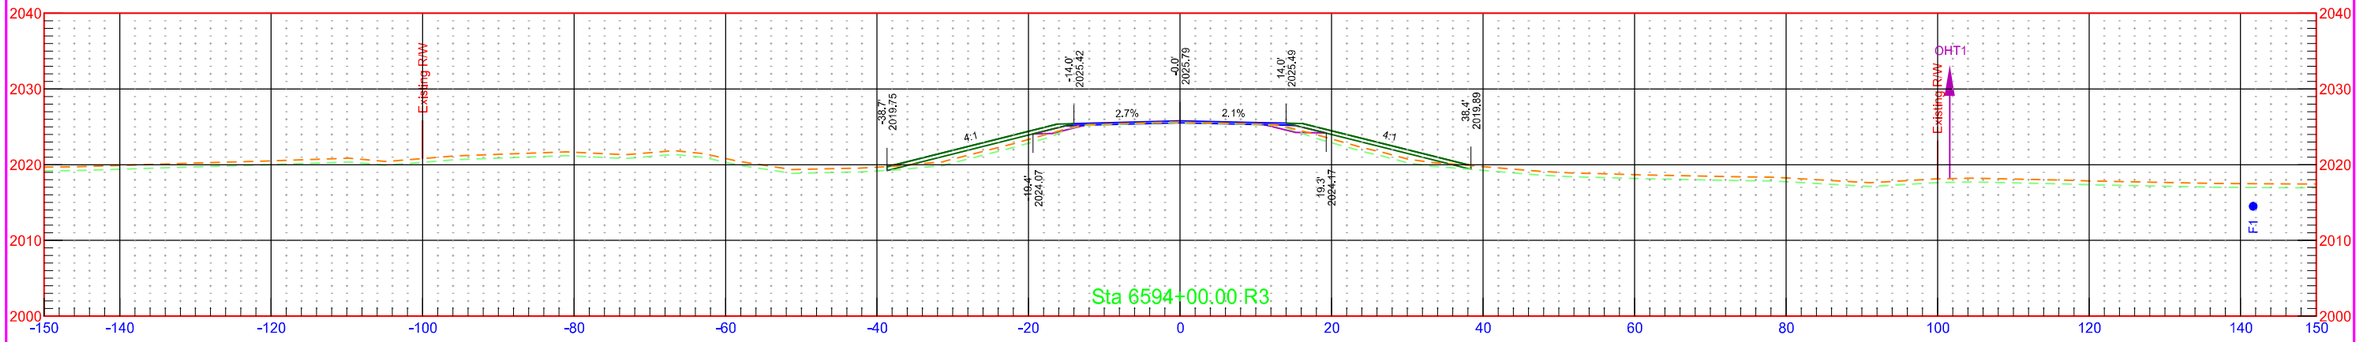

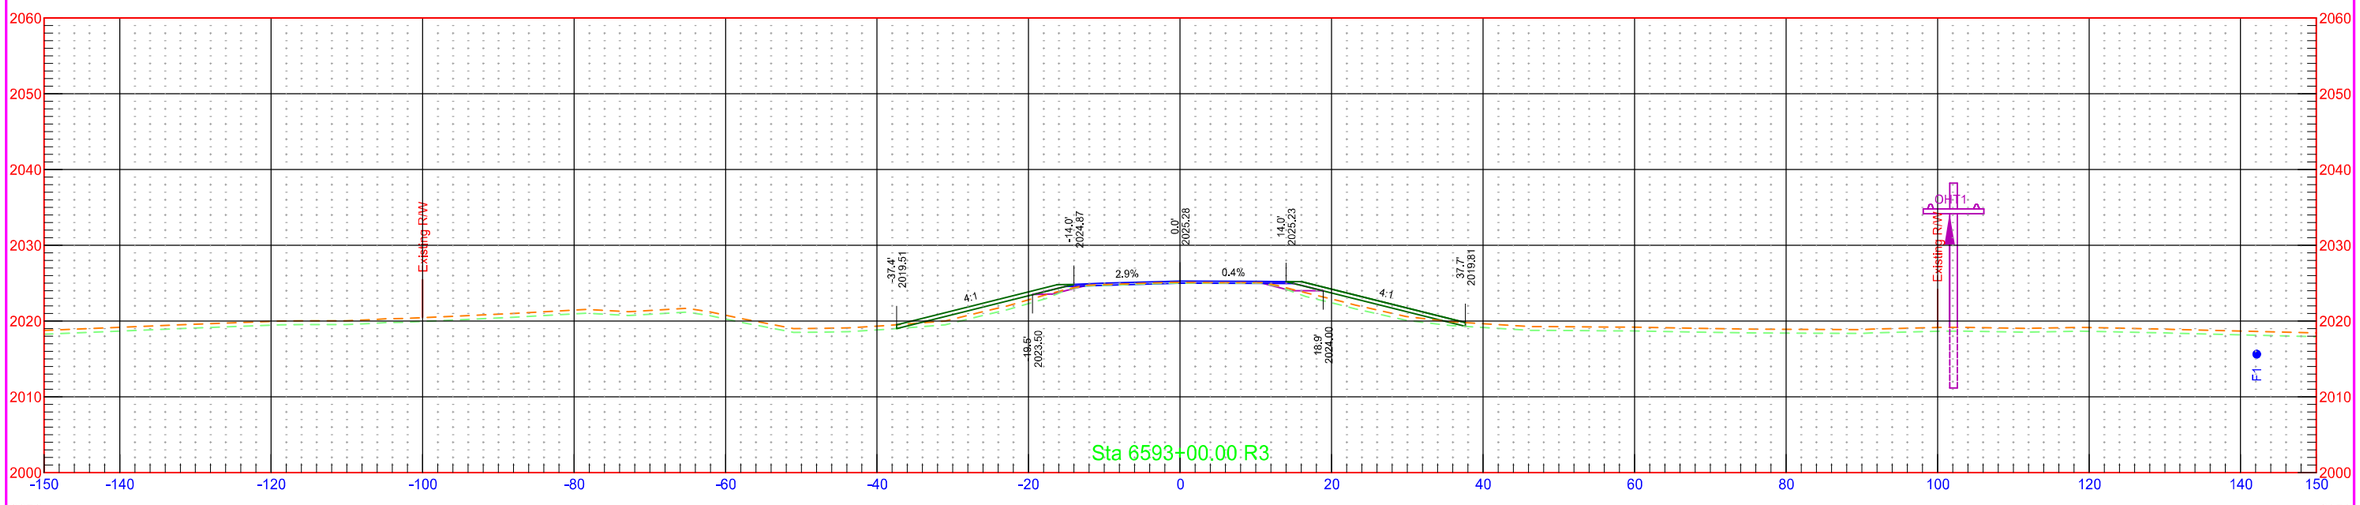

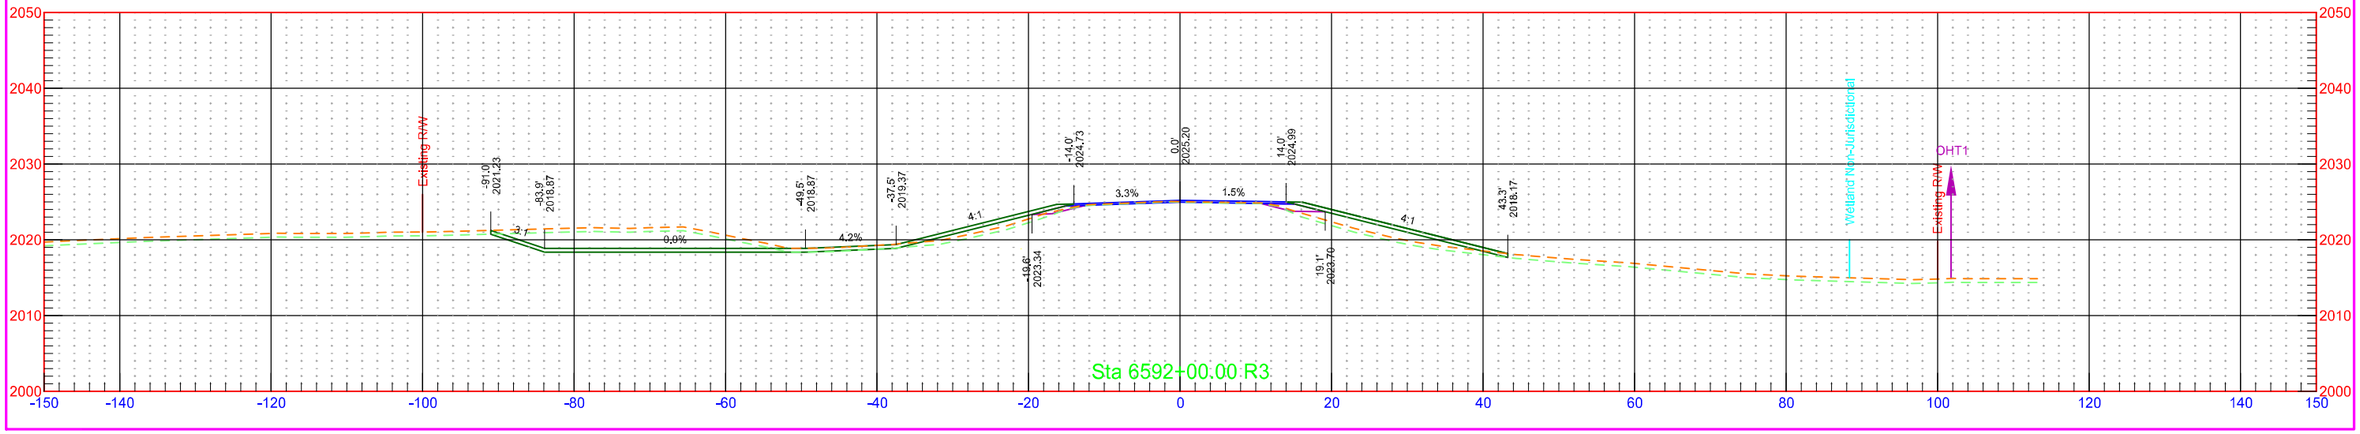


	STATE	PROJECT NO.	SECTION NO.	SHEET NO.
	ND	NH-1-003(050)113	200	280

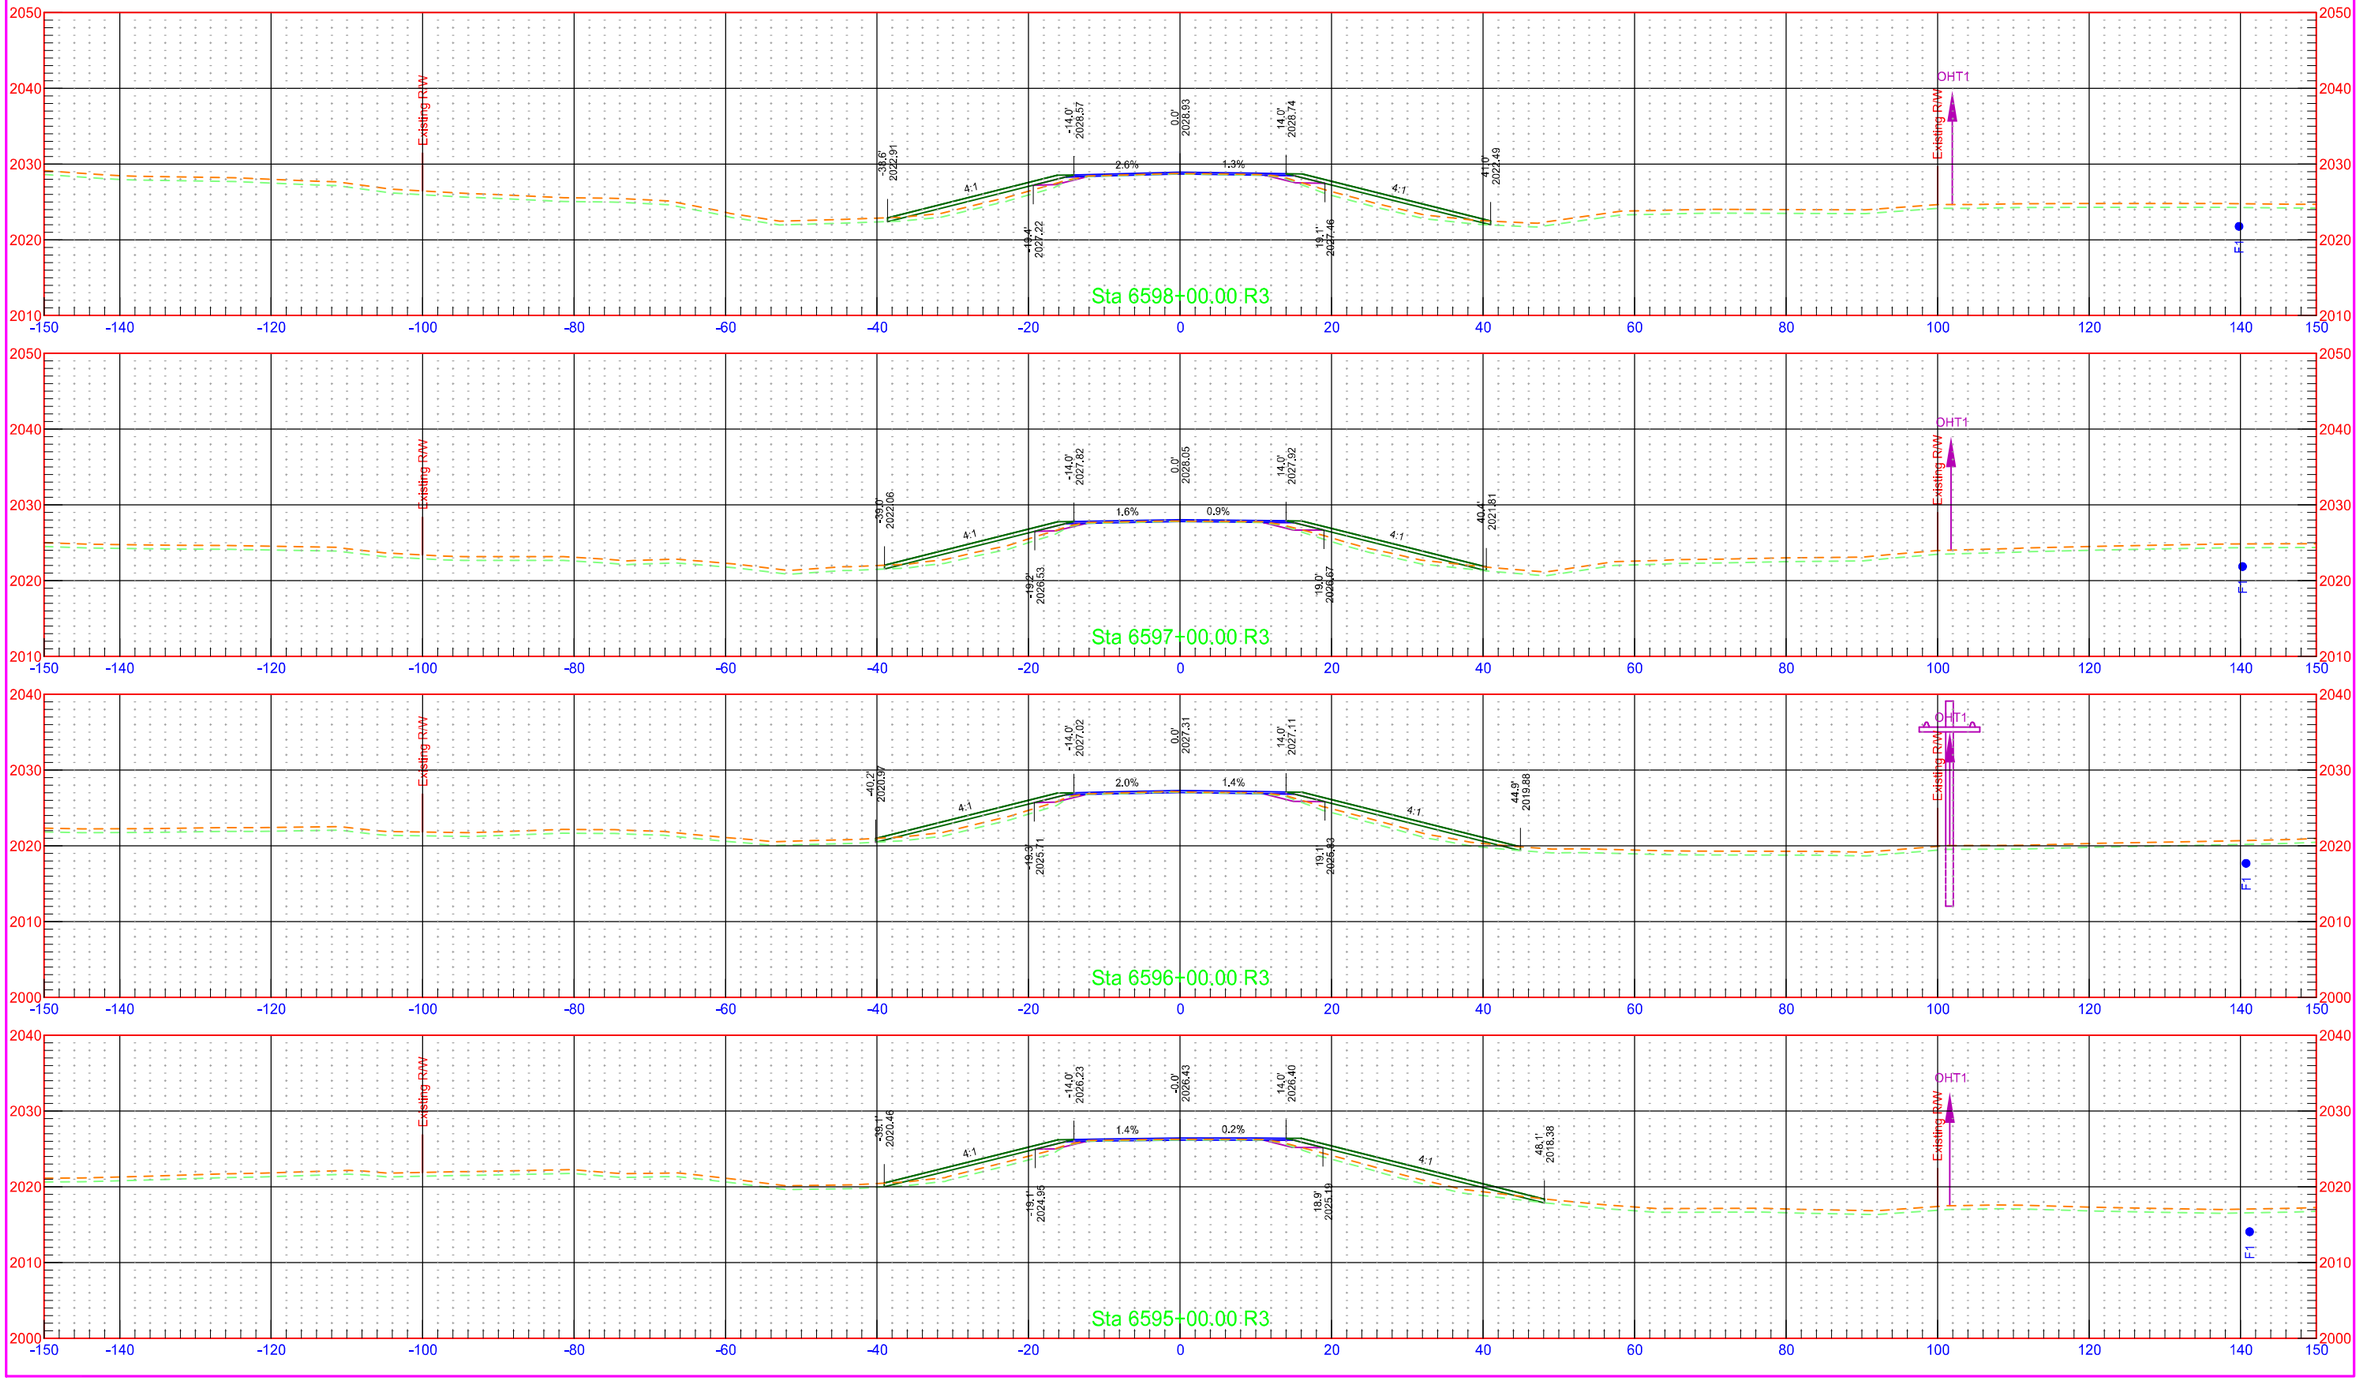


7/31/2018 1:27:09 PM kory.Kleinknecht O:\Projects\2016\16.00584\10003113.050\Design\Base\Kidder\Xsec_2_K.dgn


	STATE	PROJECT NO.	SECTION NO.	SHEET NO.
	ND	NH-1-003(050)113	200	281

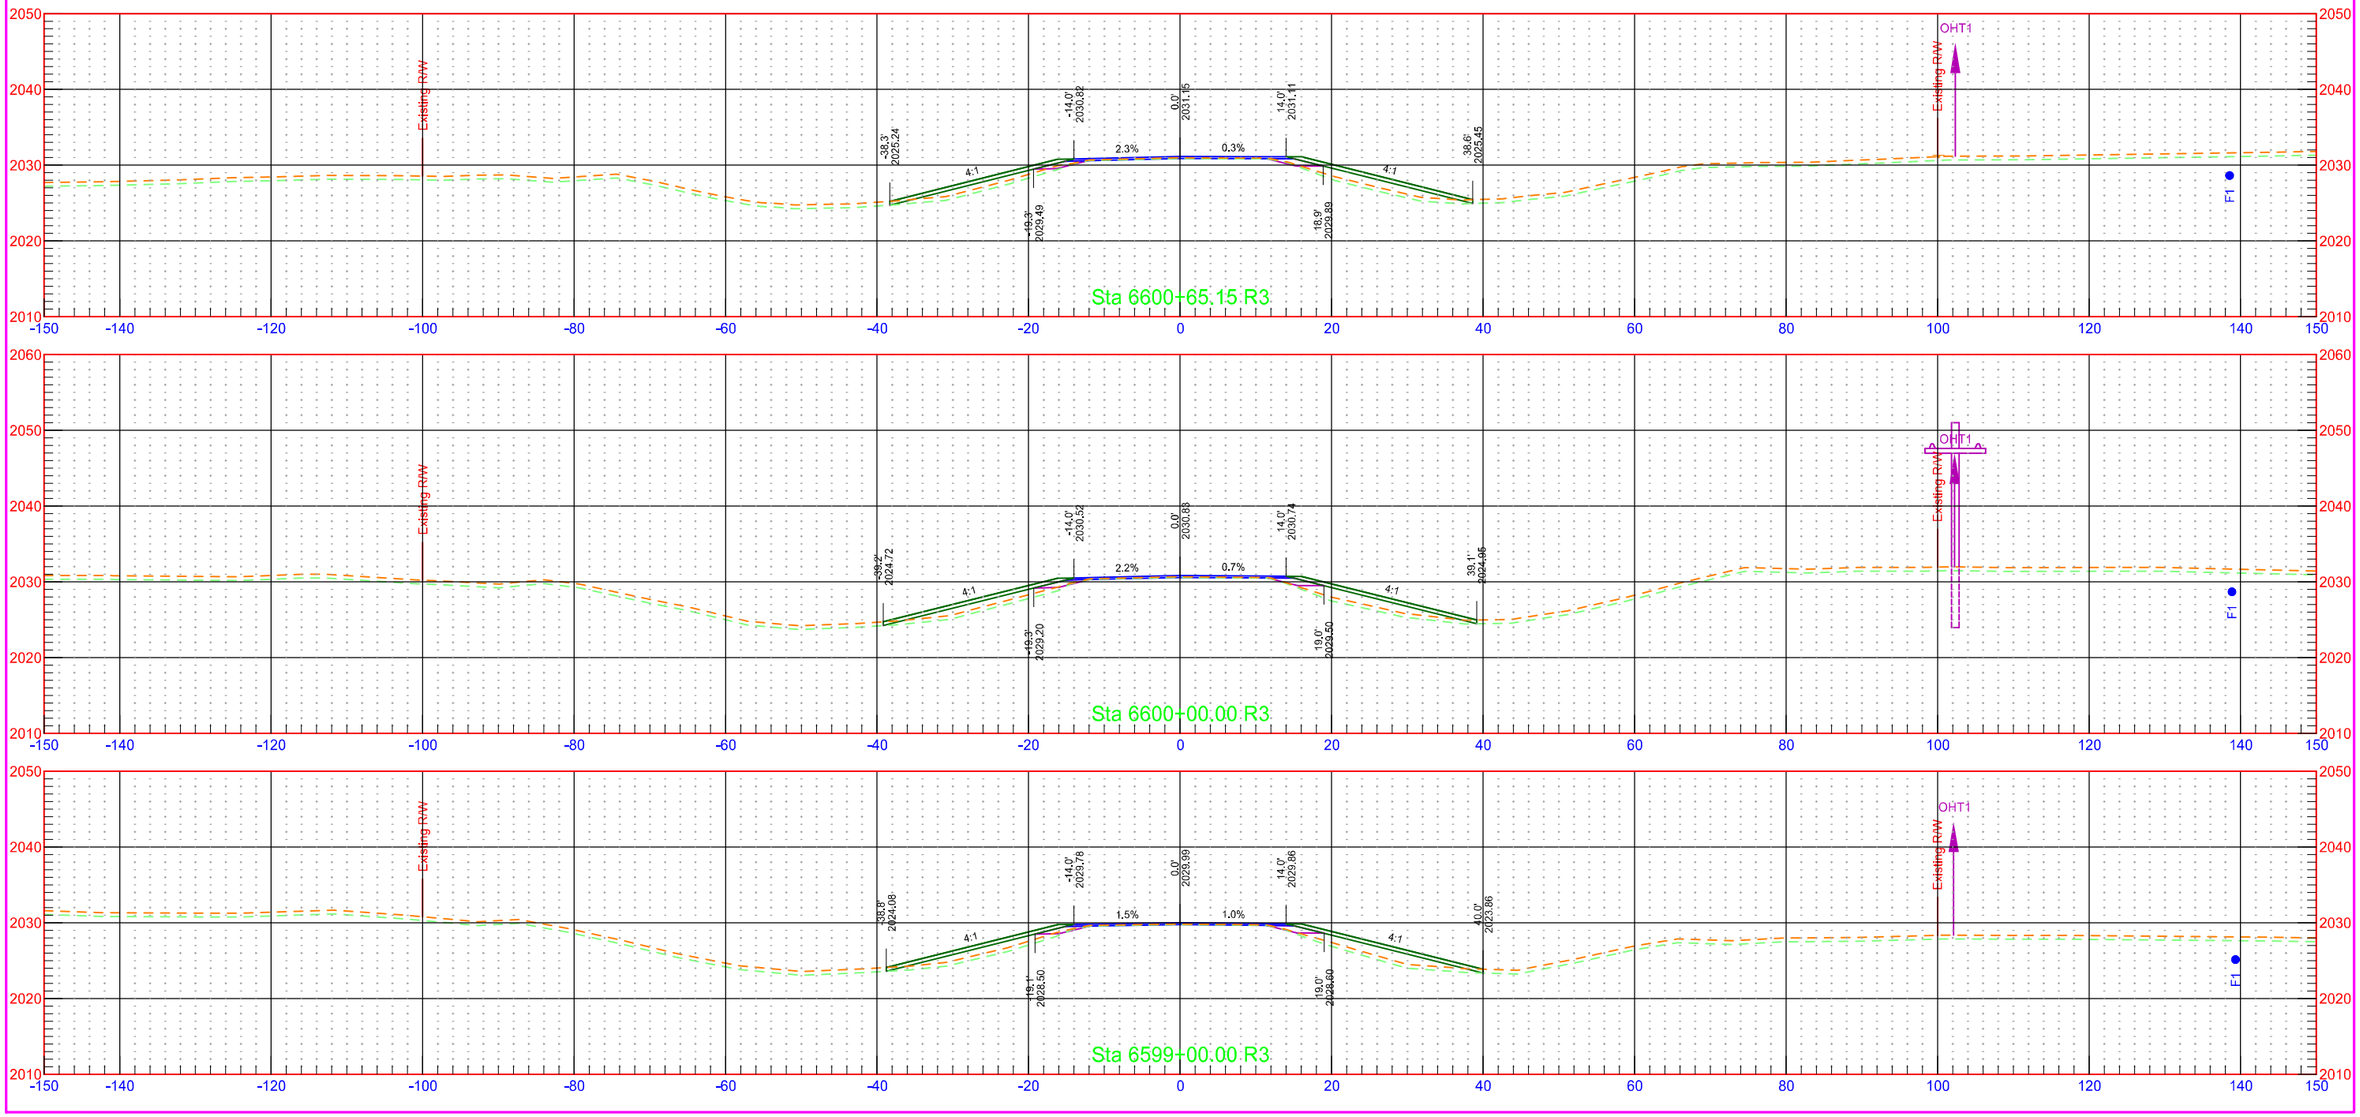


	STATE	PROJECT NO.	SECTION NO.	SHEET NO.
	ND	NH-1-003(050)113	200	282

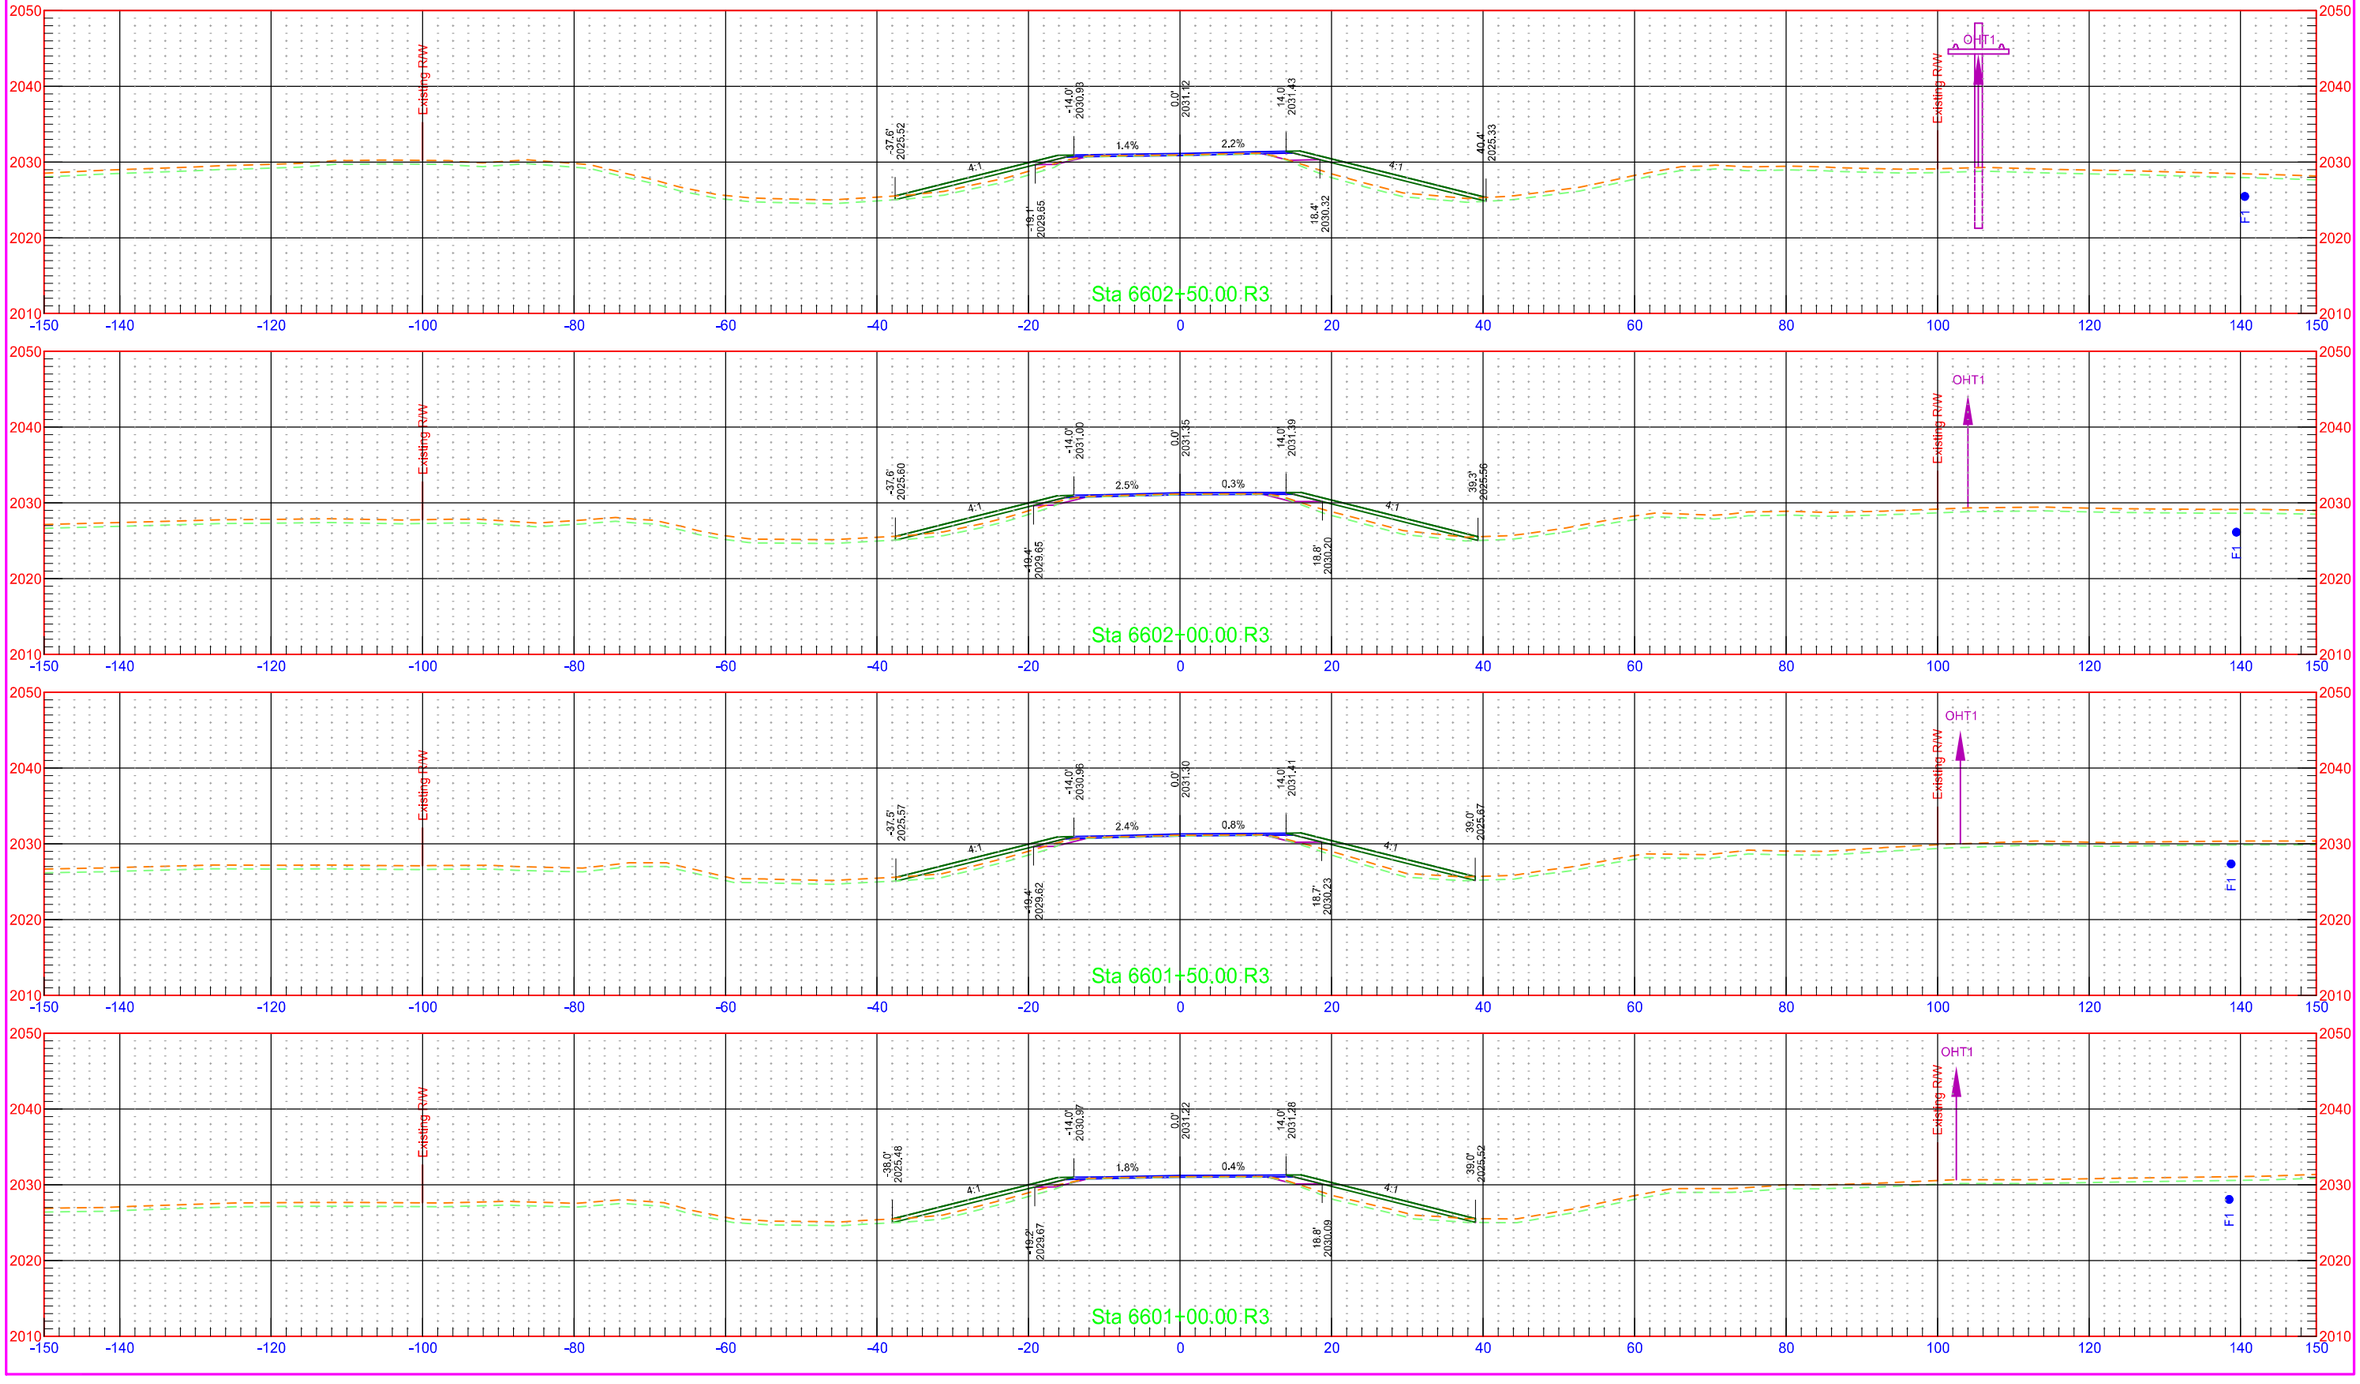


	STATE	PROJECT NO.	SECTION NO.	SHEET NO.
	ND	NH-1-003(050)113	200	283

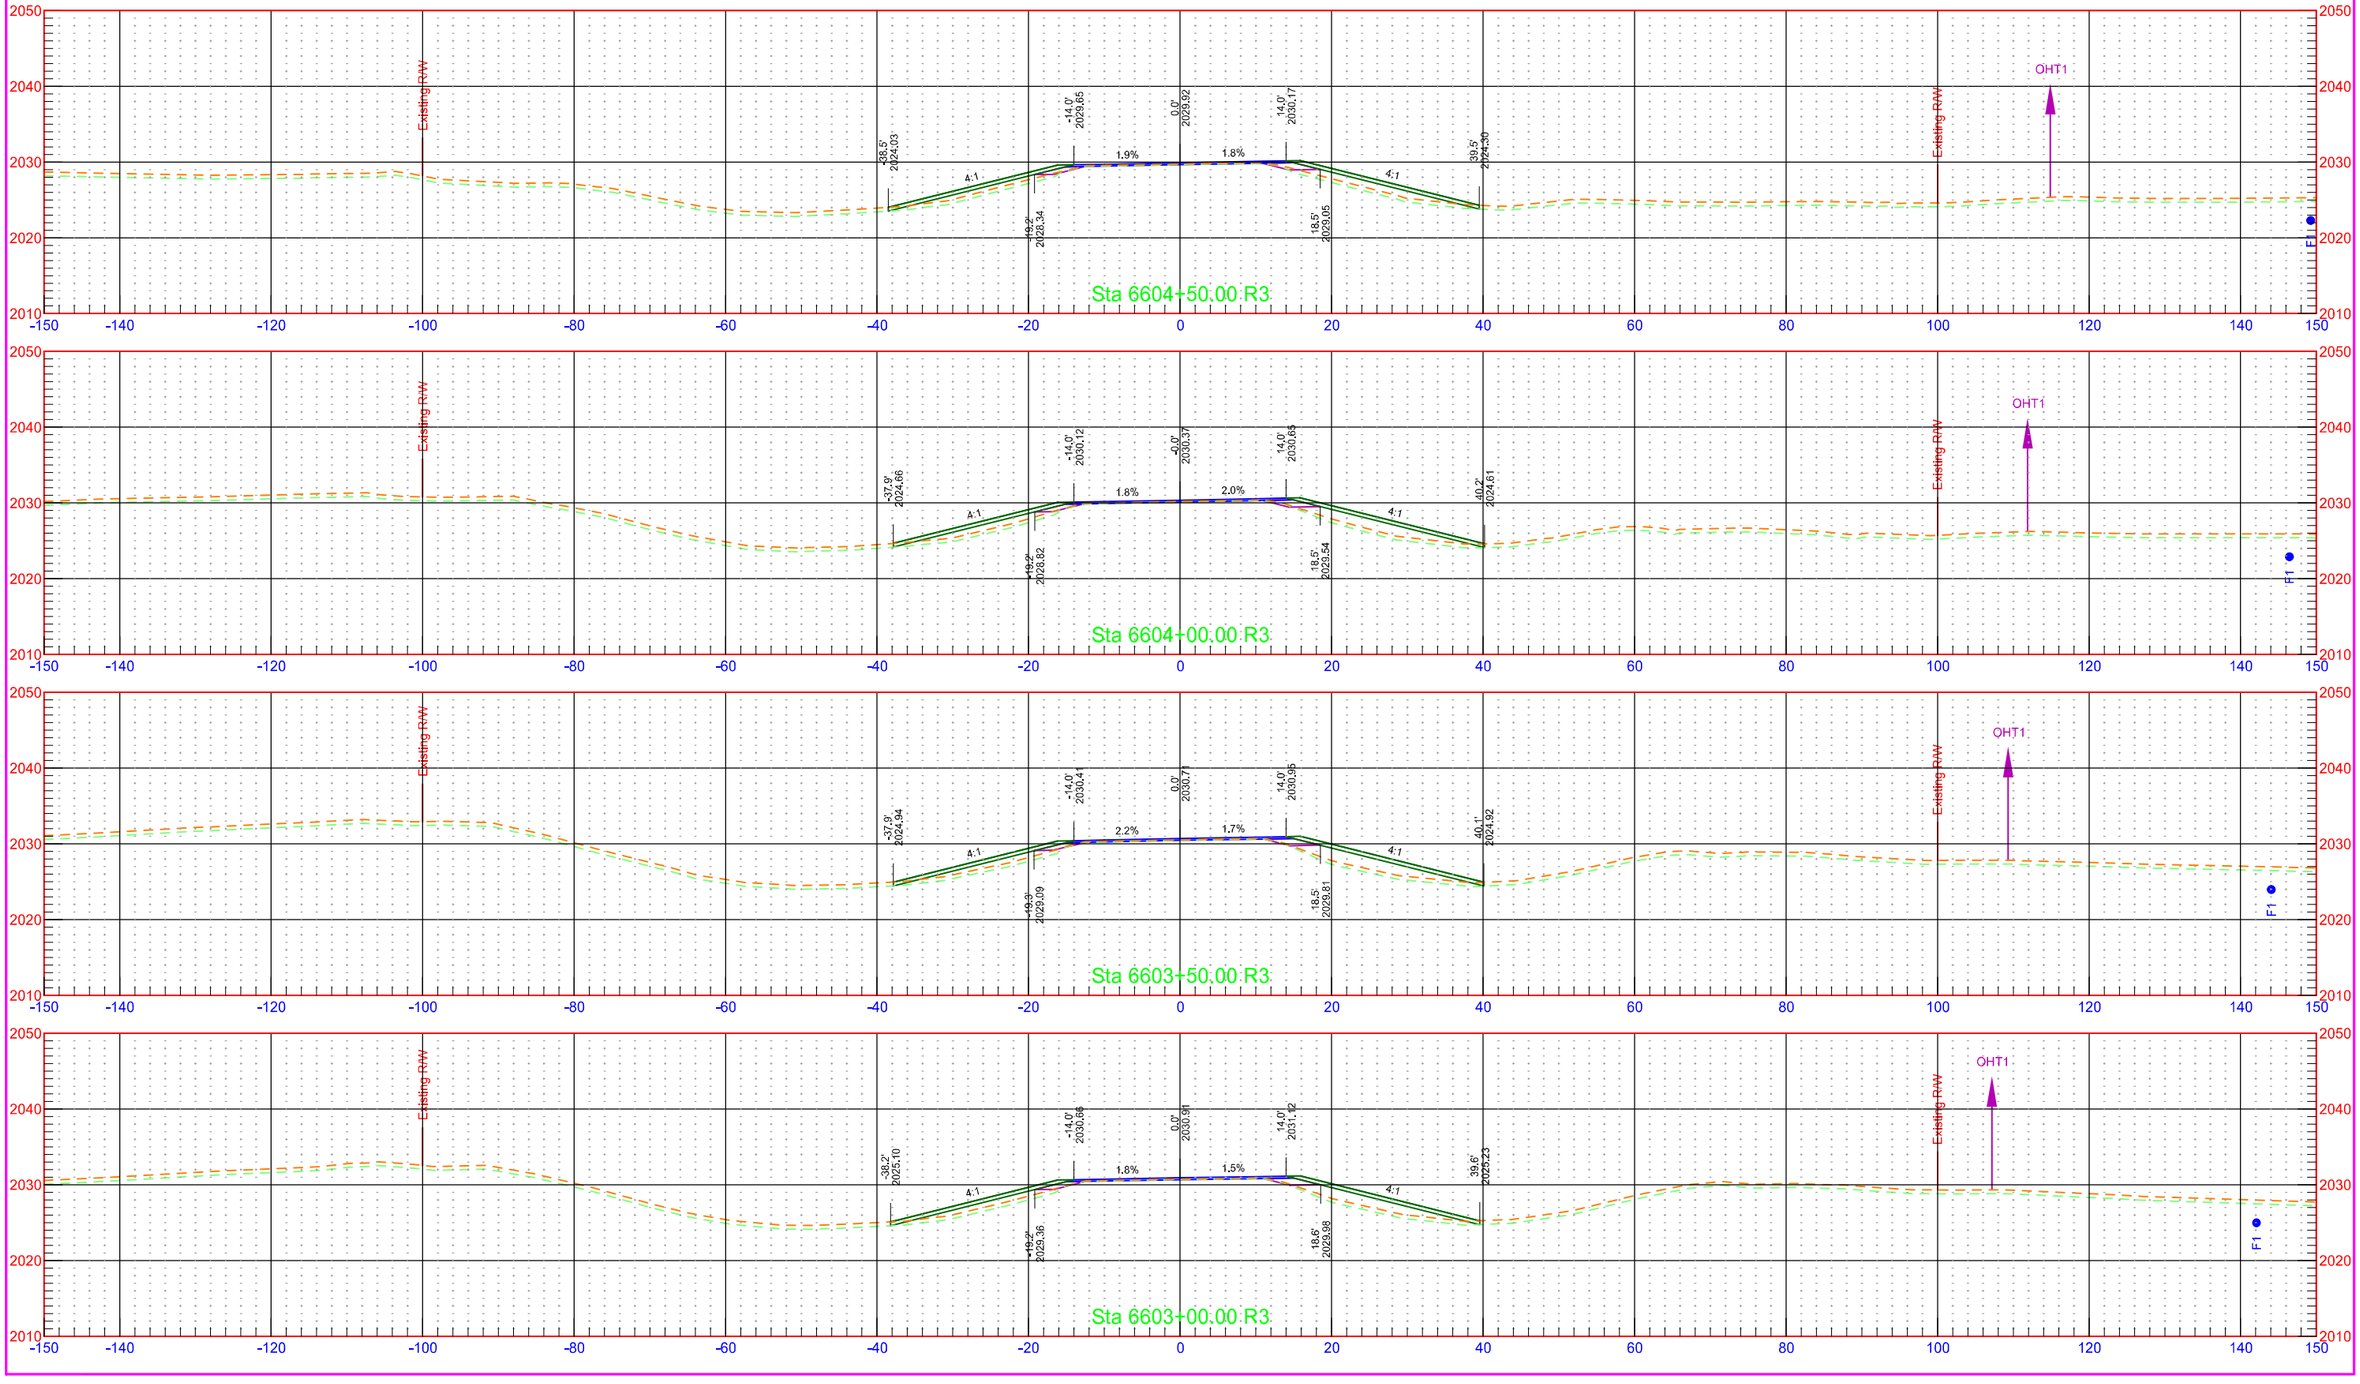



	STATE	PROJECT NO.	SECTION NO.	SHEET NO.
	ND	NH-1-003(050)113	200	284

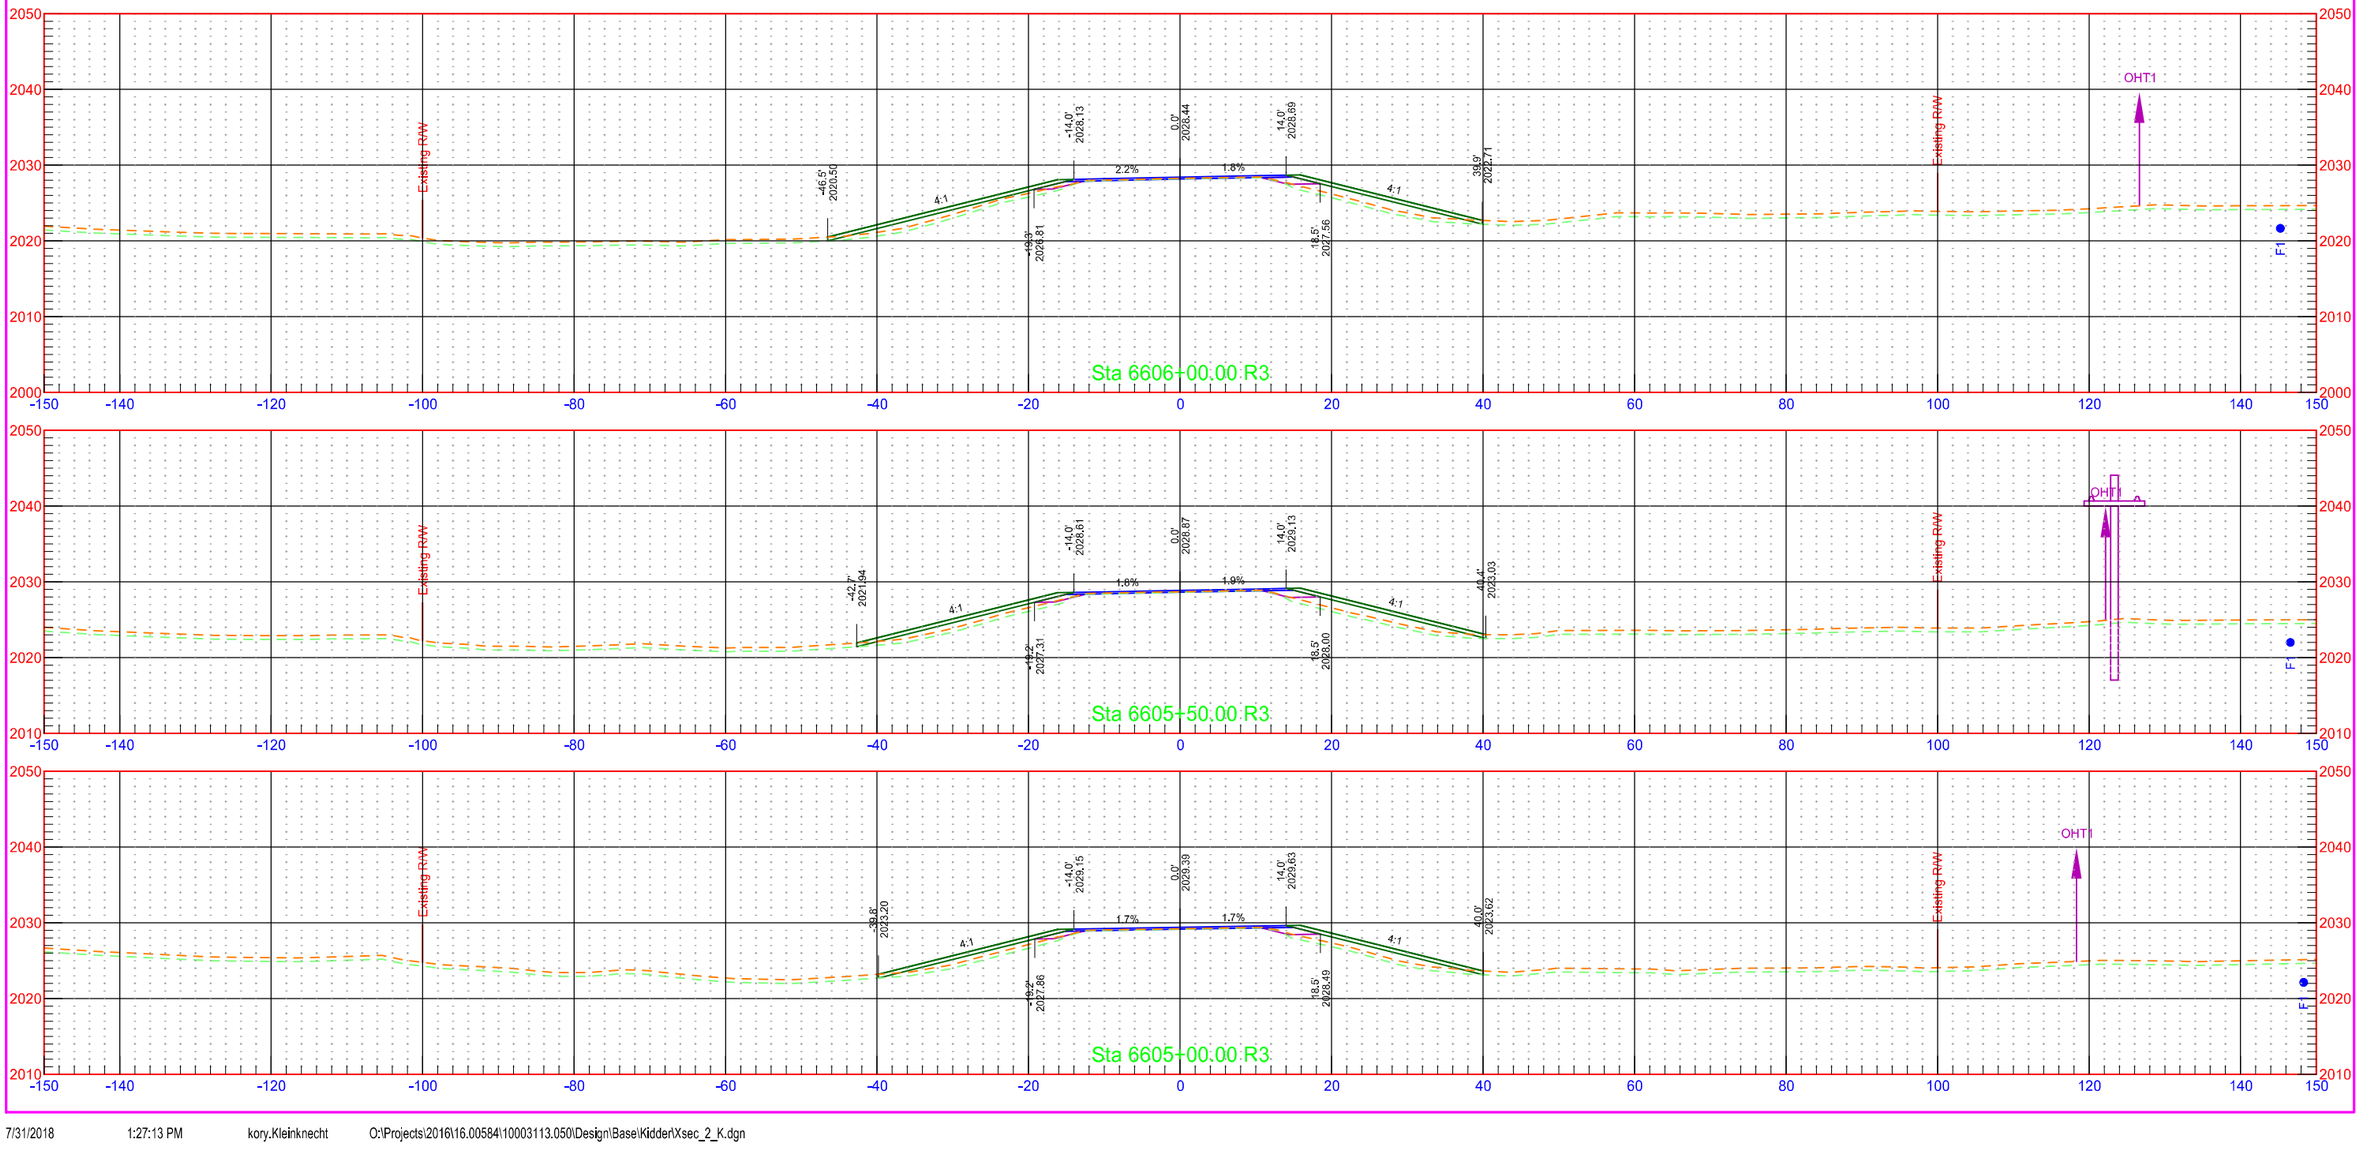


	STATE	PROJECT NO.	SECTION NO.	SHEET NO.
	ND	NH-1-003(050)113	200	285

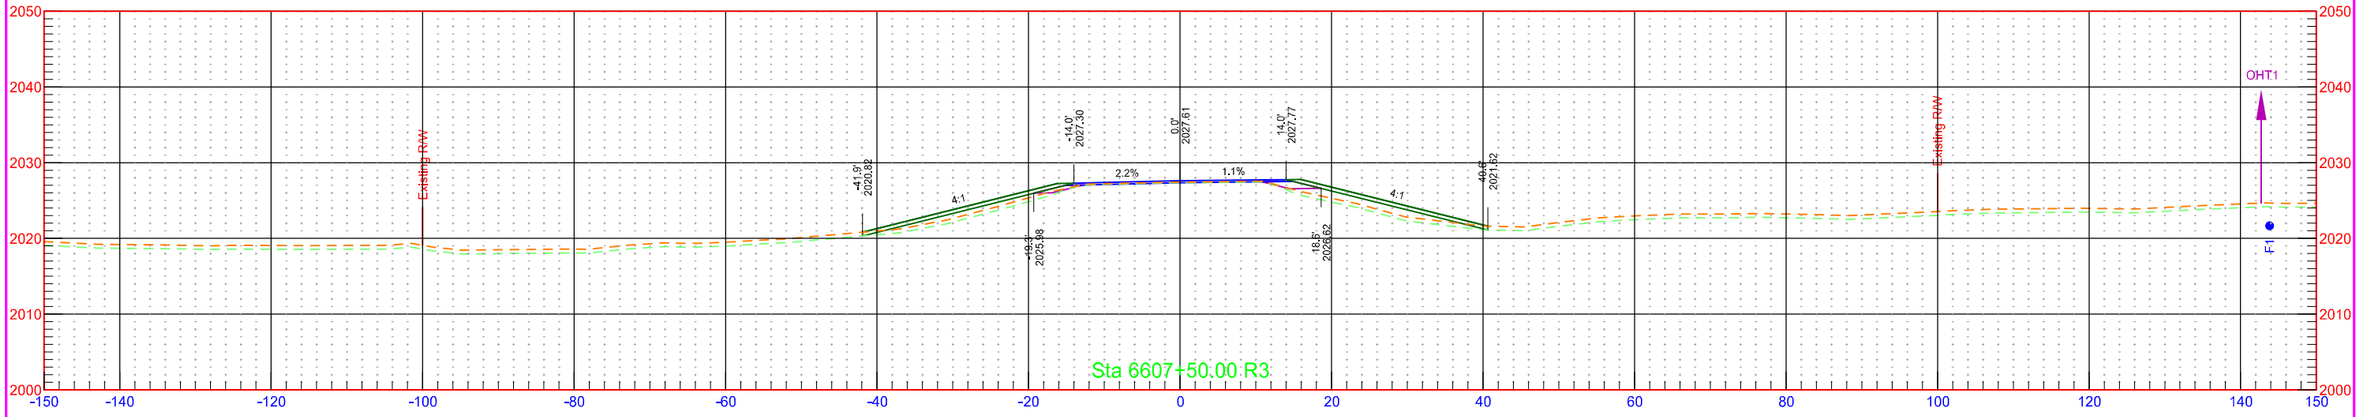

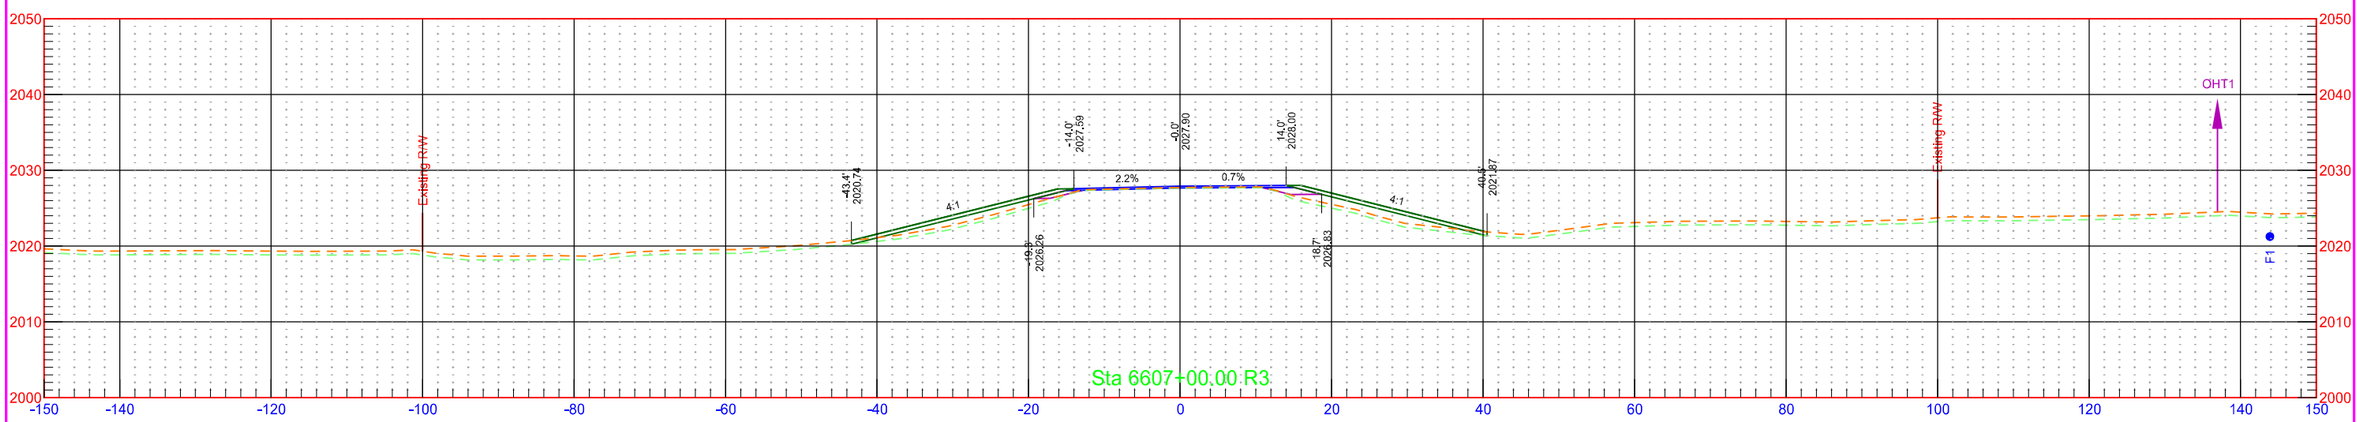

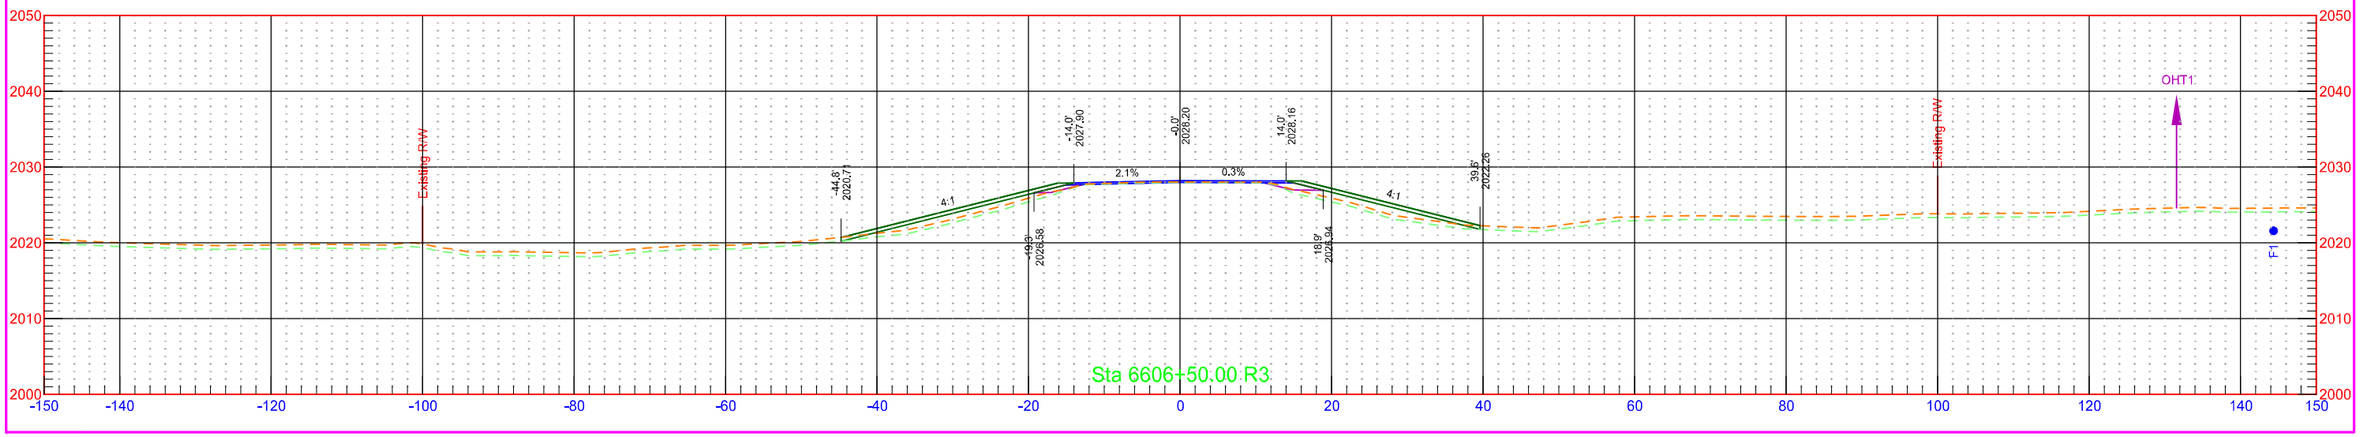



	STATE	PROJECT NO.	SECTION NO.	SHEET NO.
	ND	NH-1-003(050)113	200	286

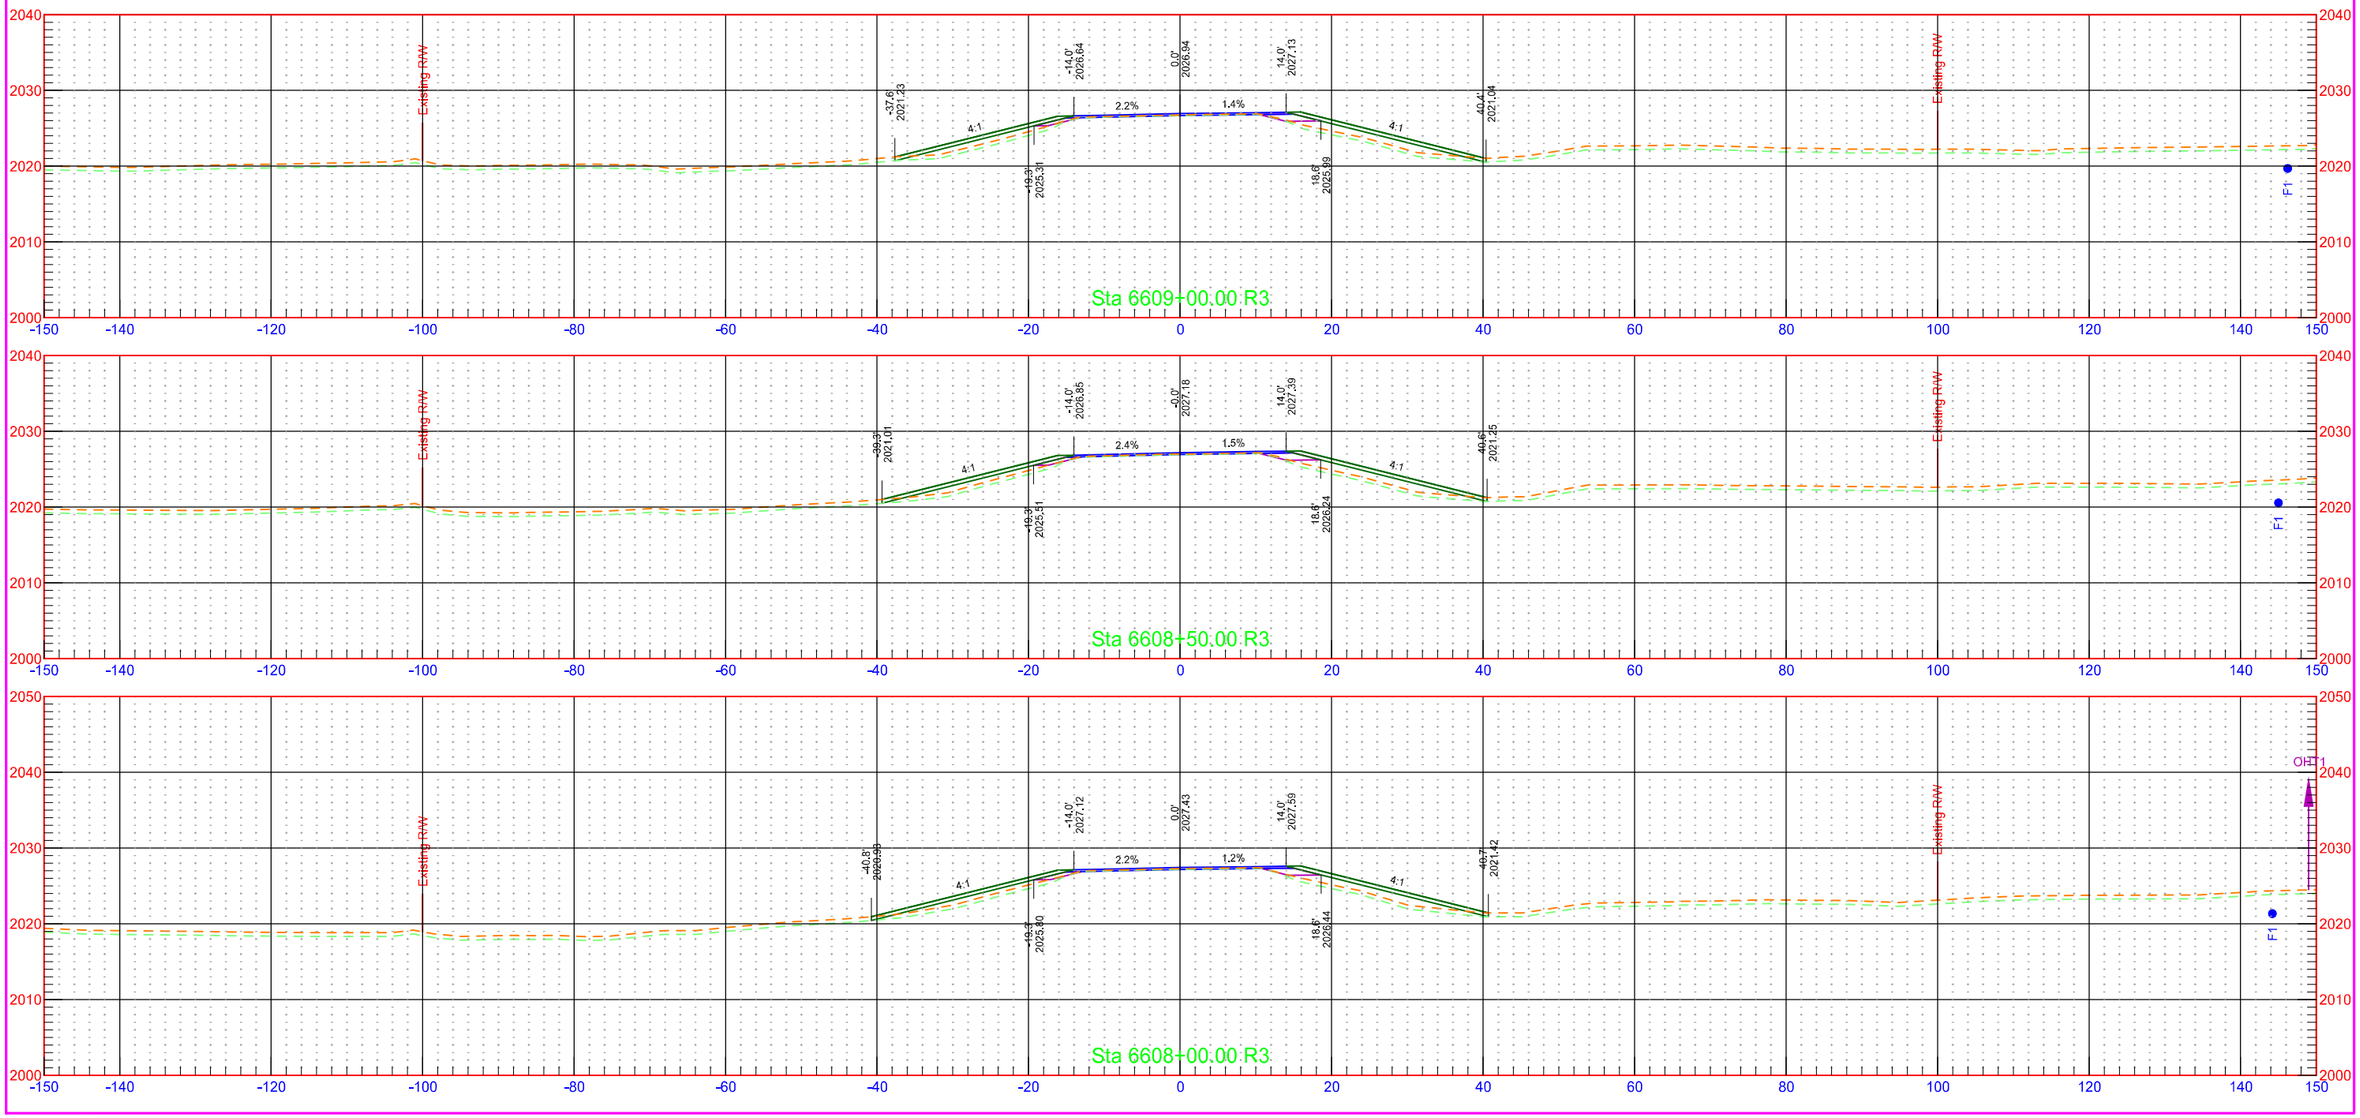


7/31/2018 1:27:14 PM kory.Kleinknecht O:\Projects\2016\16.00584\10003113.050\Design\Base\Kidder\Xsec_2_K.dgn

	STATE	PROJECT NO.	SECTION NO.	SHEET NO.
	ND	NH-1-003(050)113	200	287

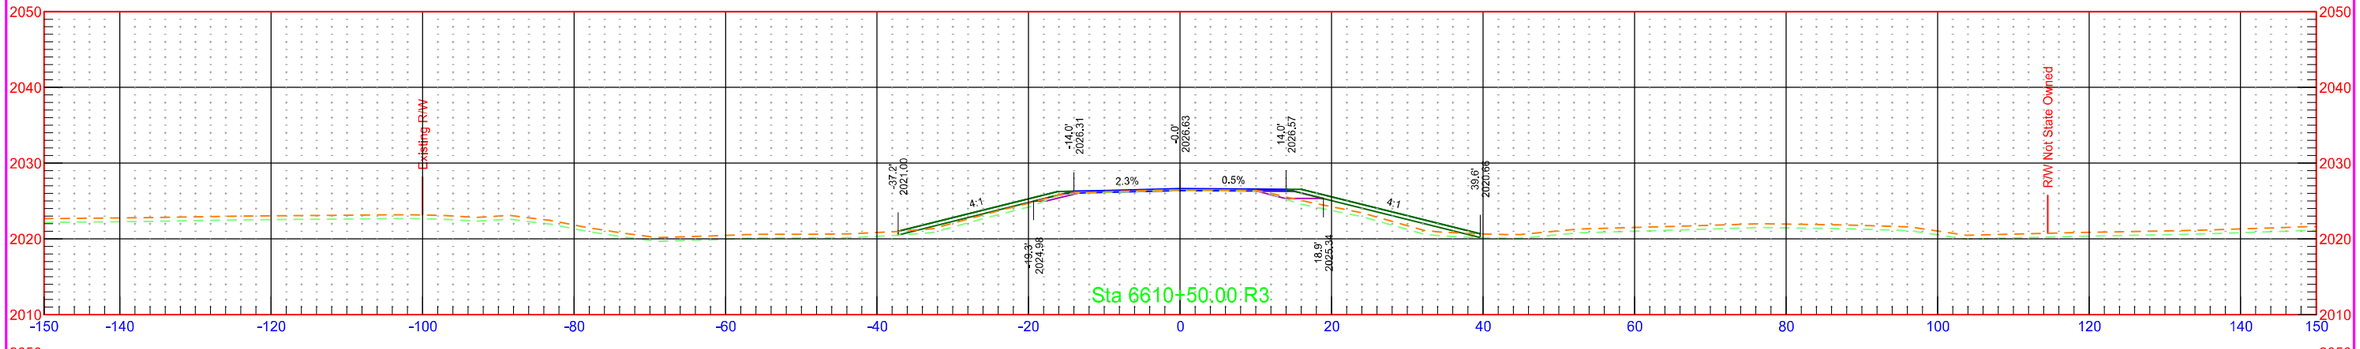


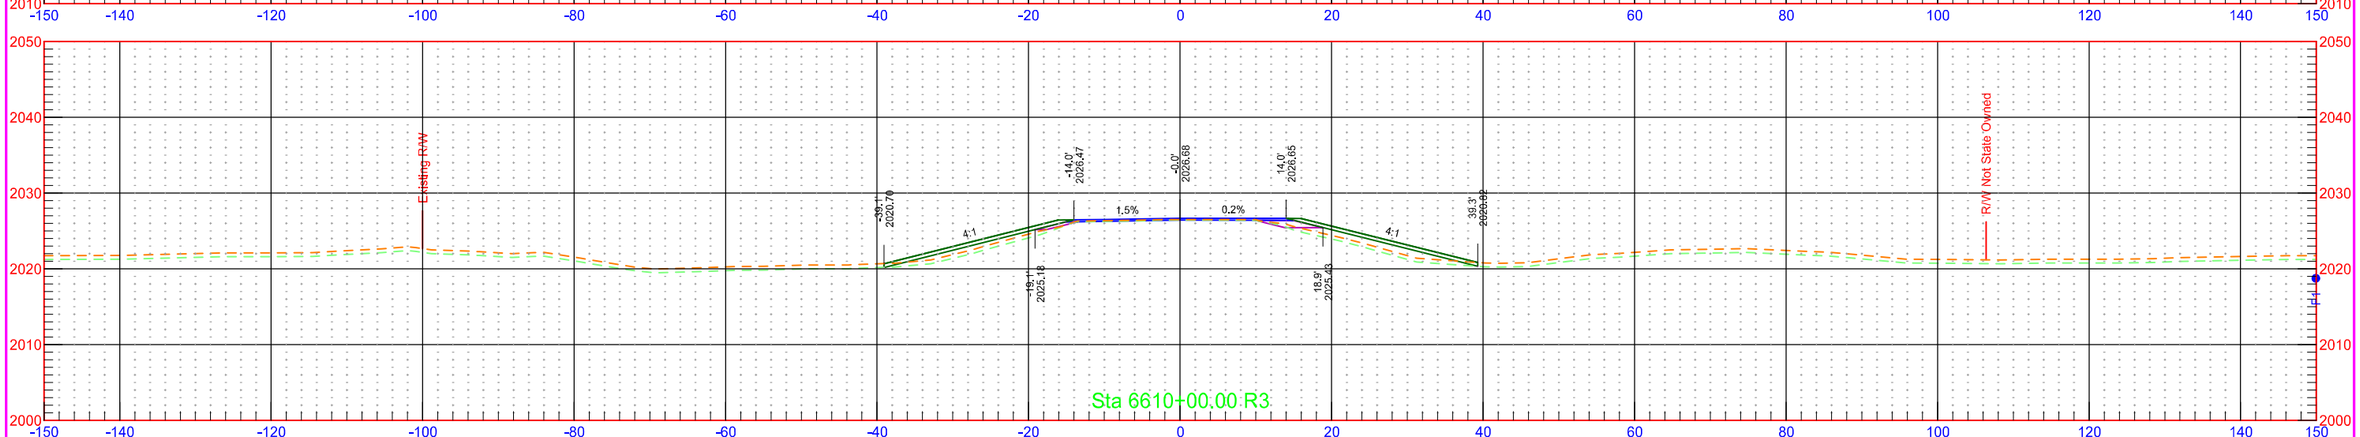

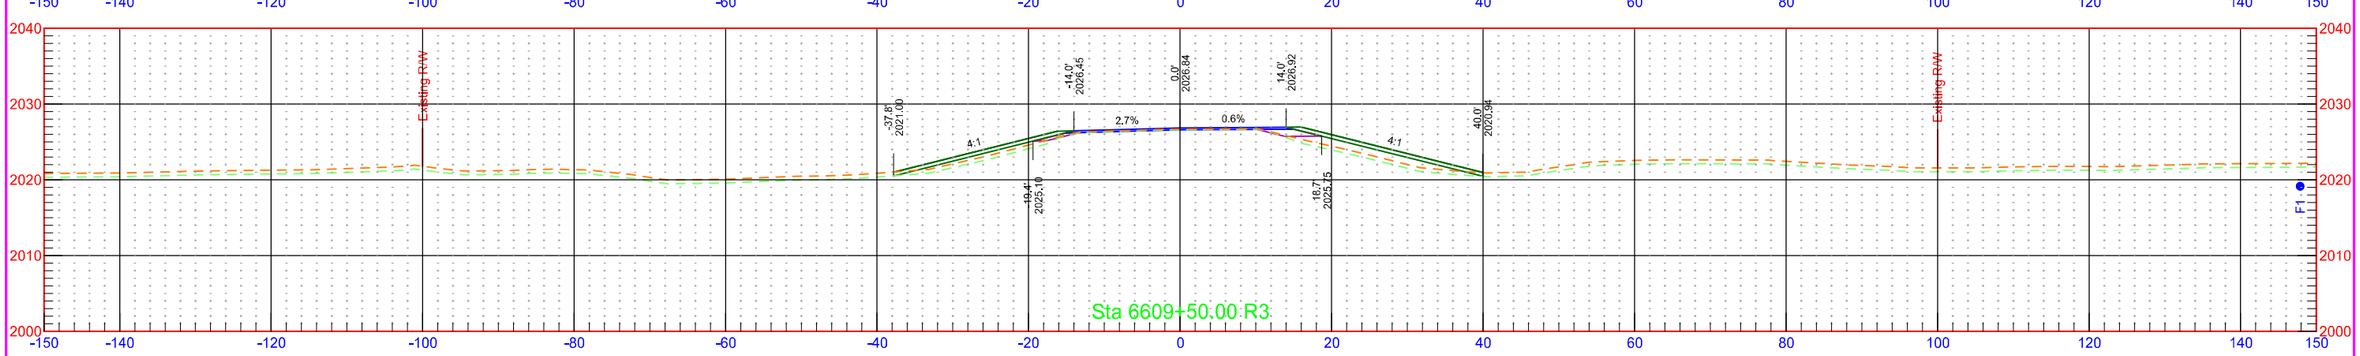



7/31/2018 1:27:15 PM kory.Kleinknecht O:\Projects\2016\16.00584\10003113.050\Design\Base\Kidder\Xsec_2_K.dgn


	STATE	PROJECT NO.	SECTION NO.	SHEET NO.
	ND	NH-1-003(050)113	200	288

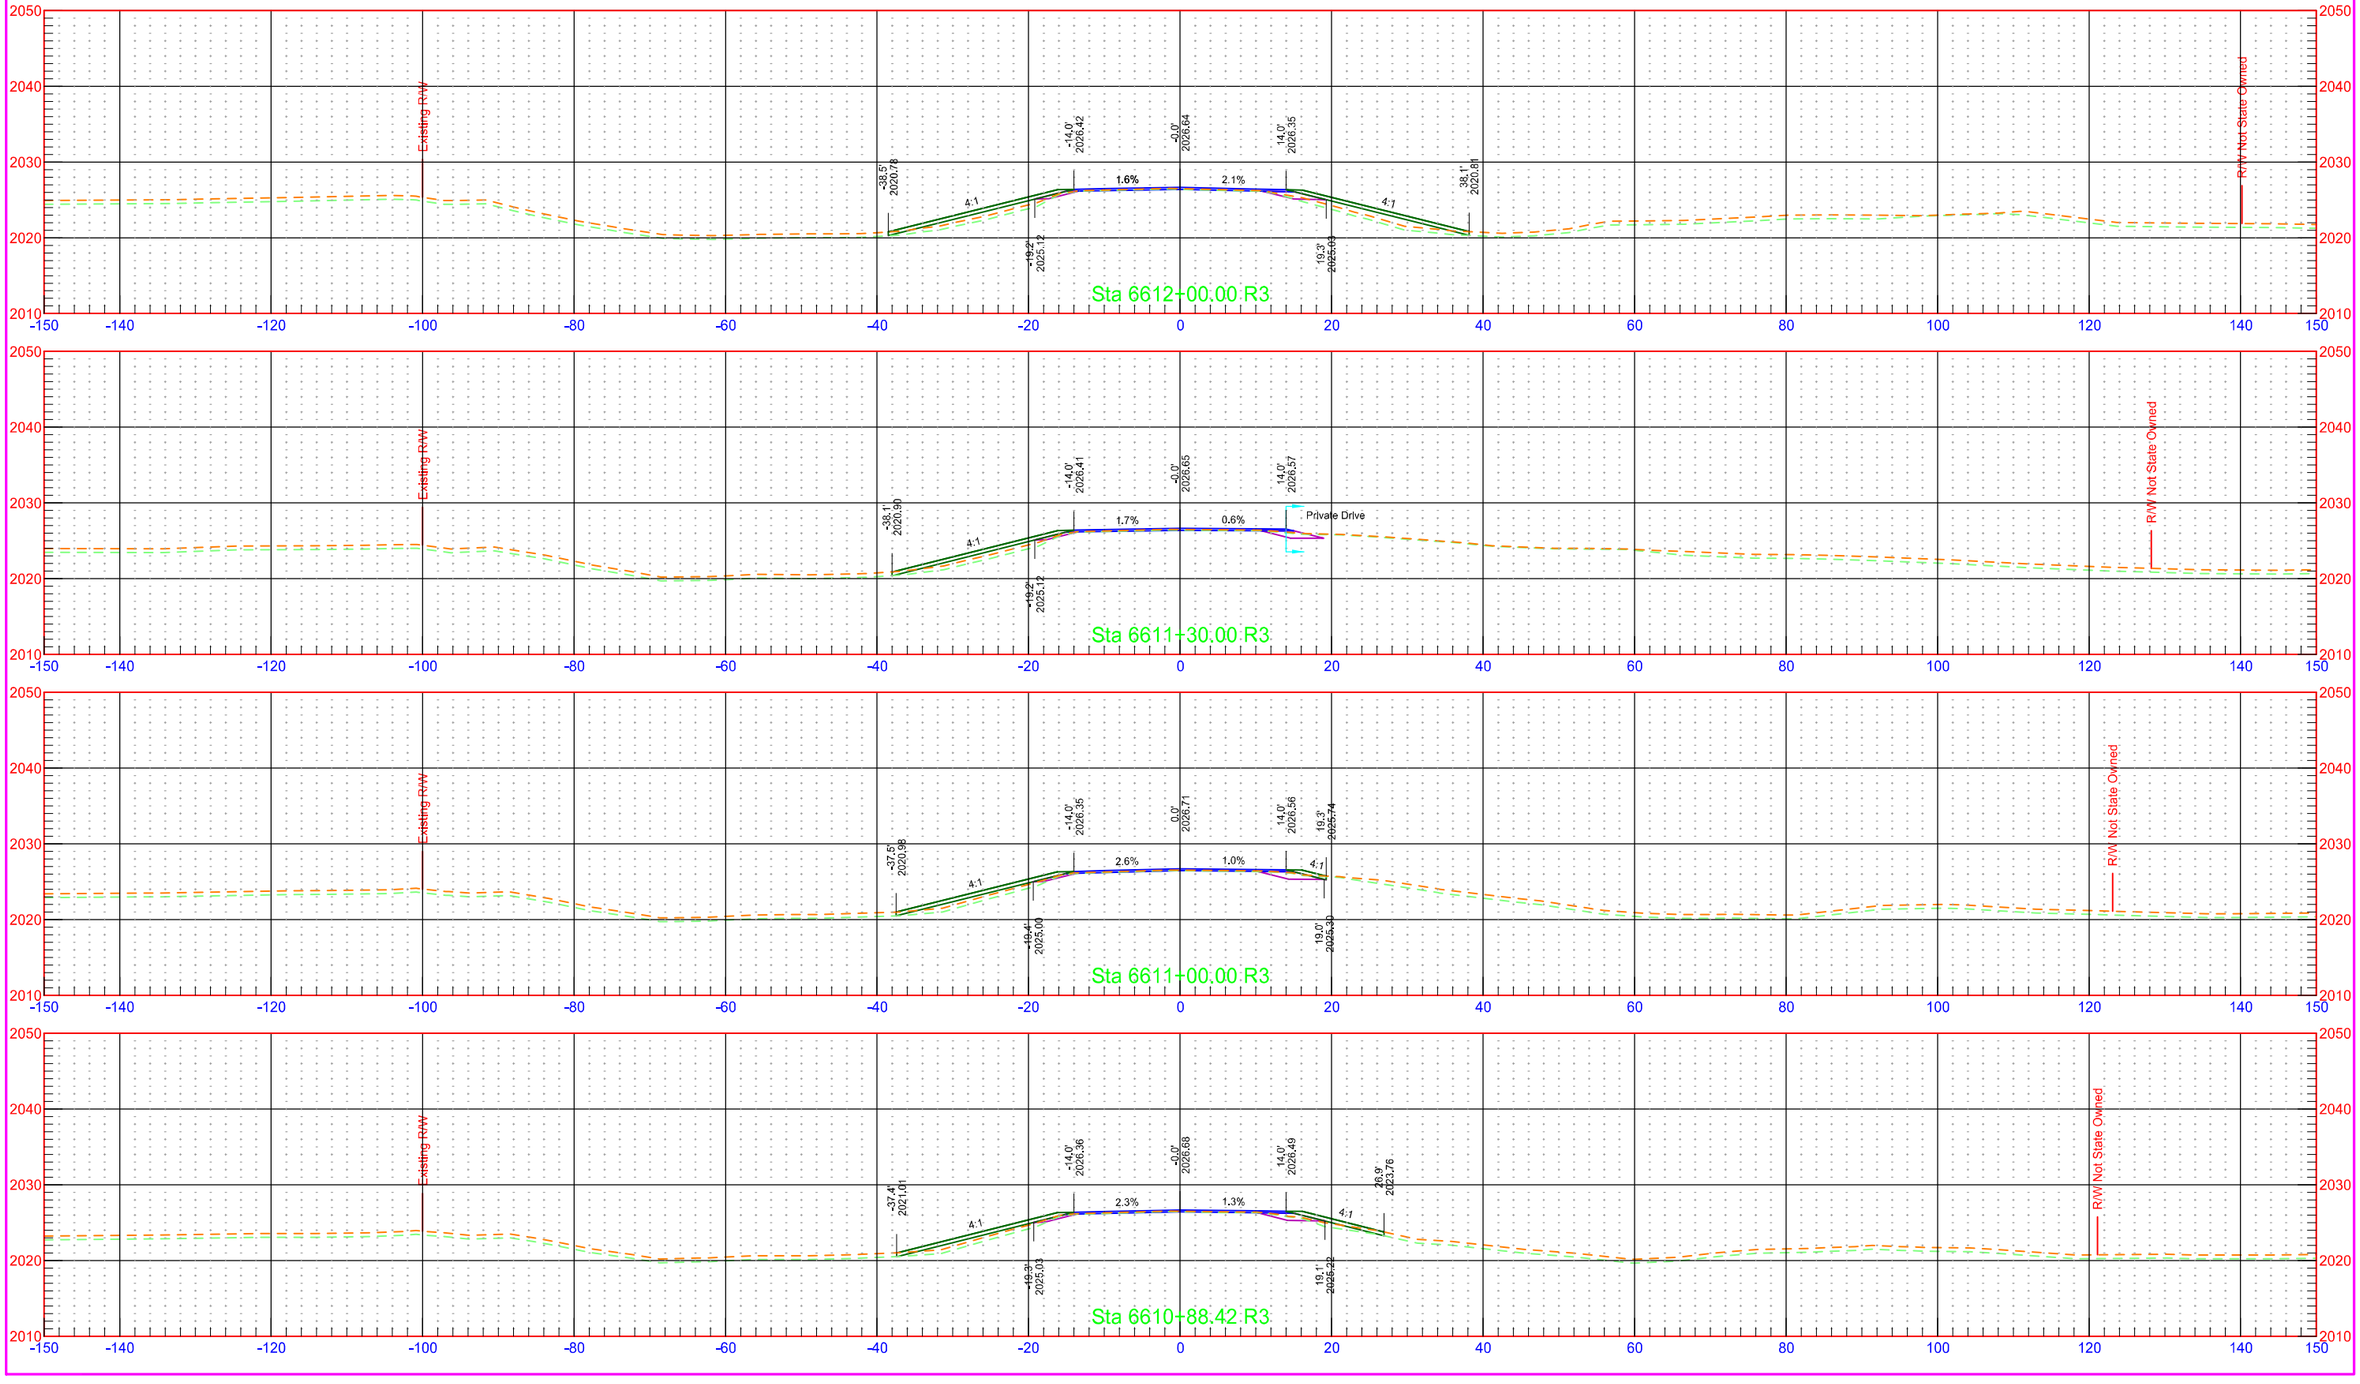


	STATE	PROJECT NO.	SECTION NO.	SHEET NO.
	ND	NH-1-003(050)113	200	289

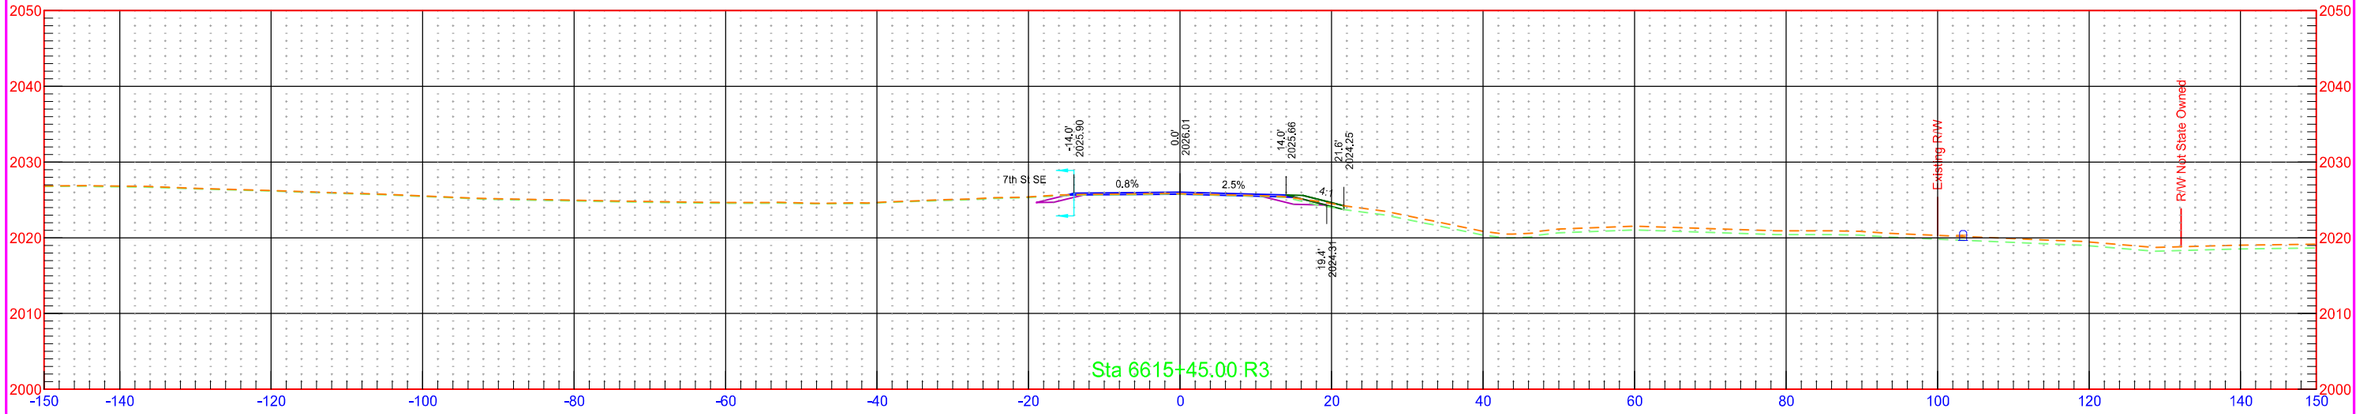

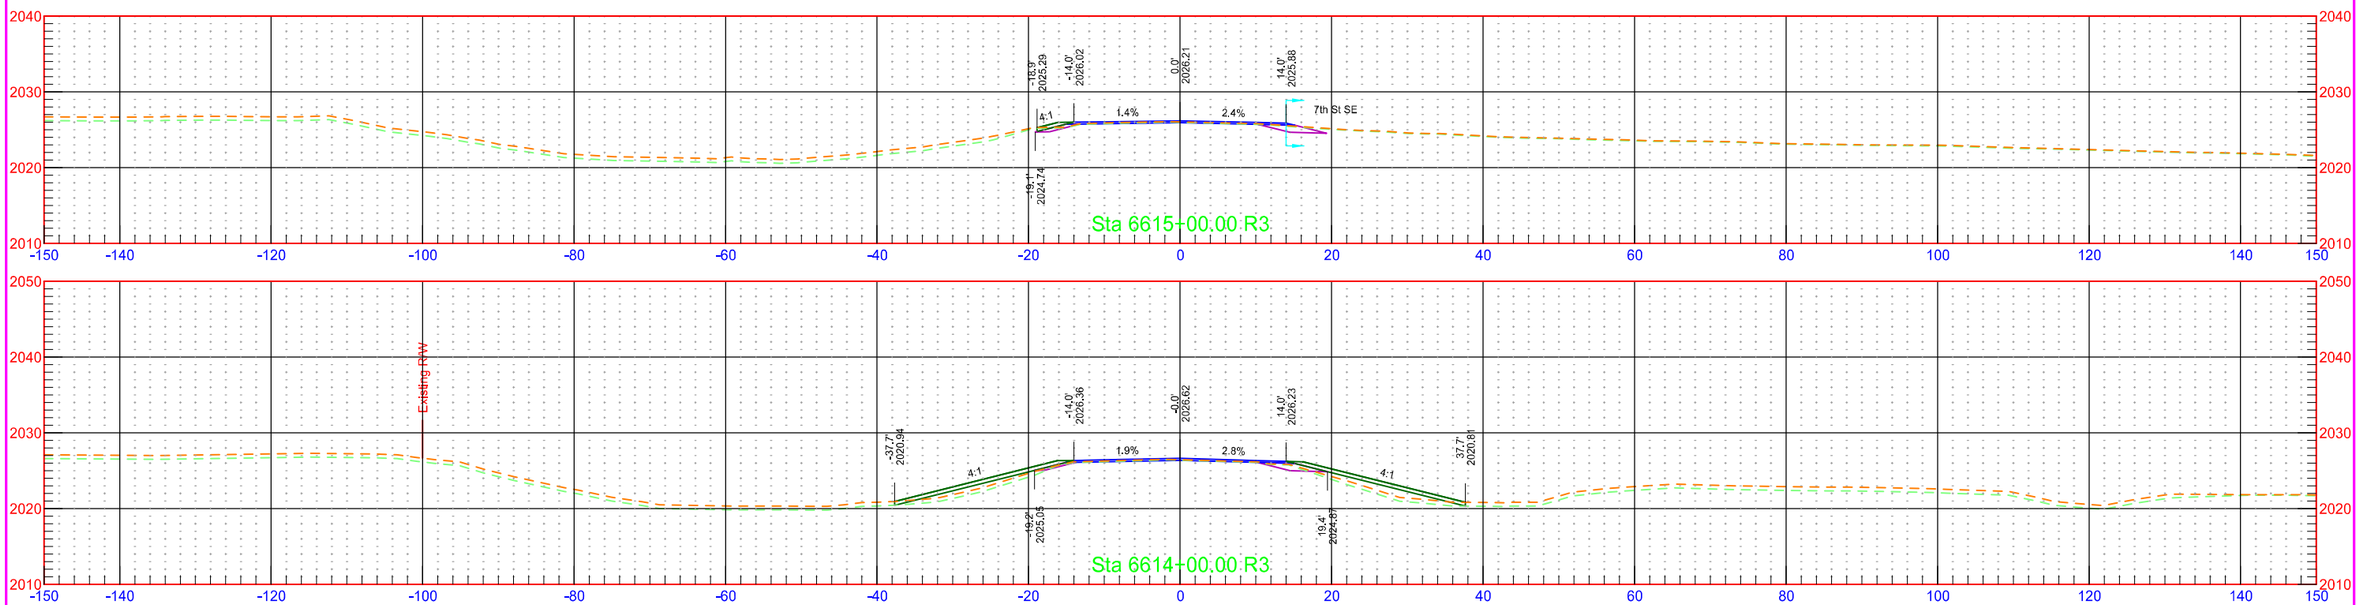

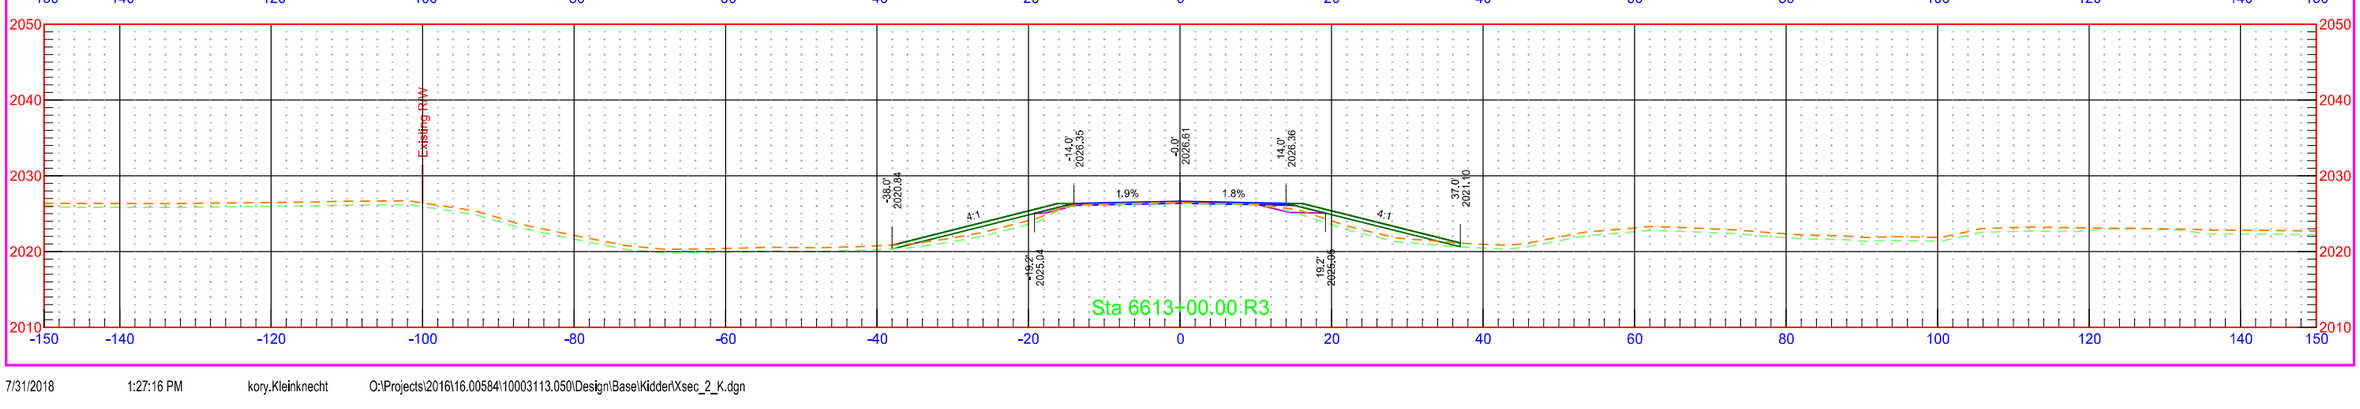



	STATE	PROJECT NO.	SECTION NO.	SHEET NO.
	ND	NH-1-003(050)113	200	290

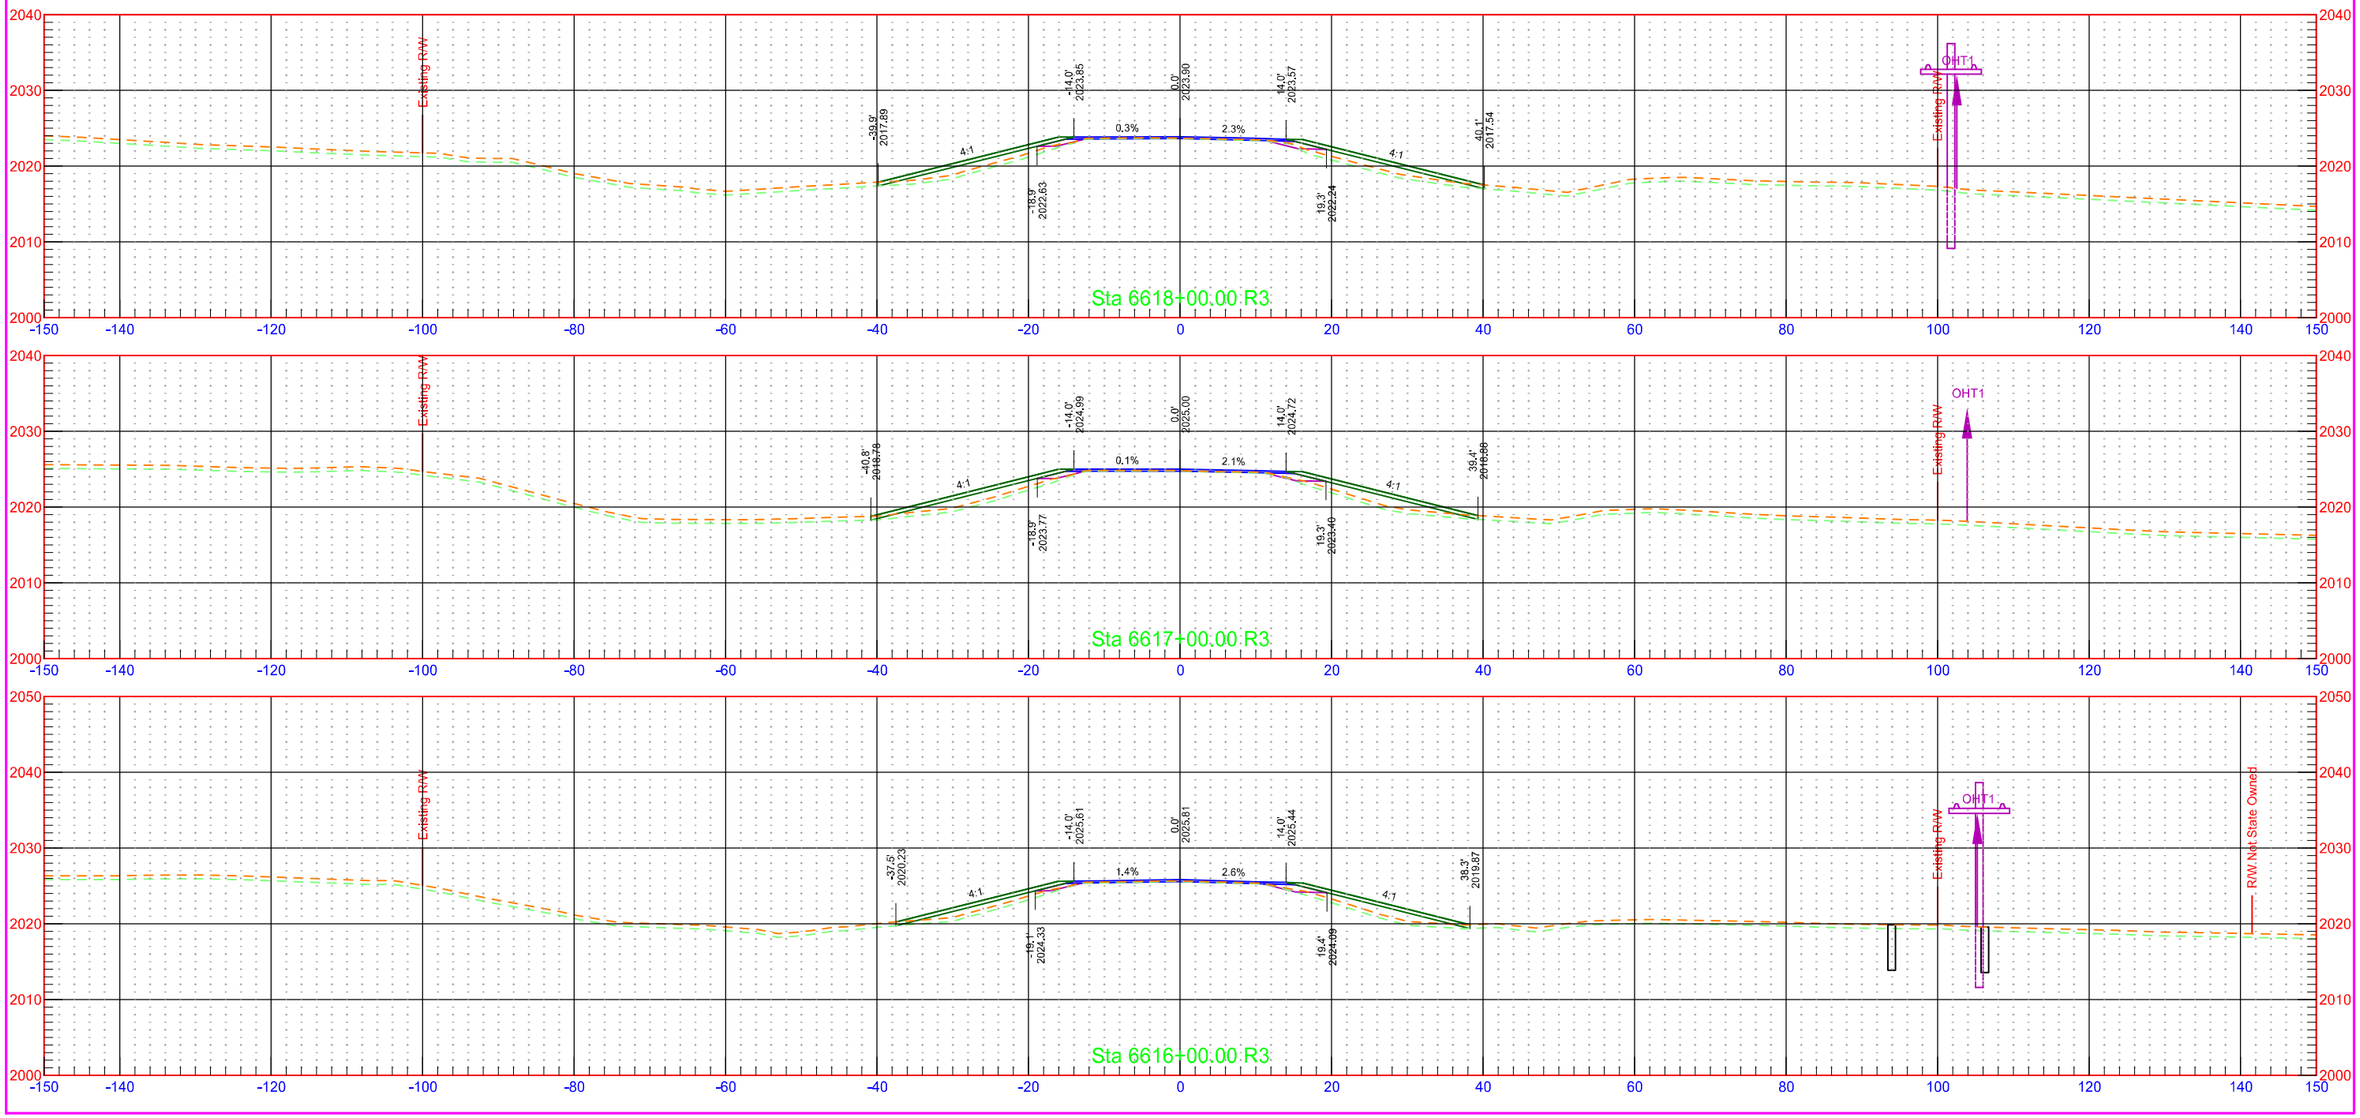


7/31/2018 1:27:17 PM kory.Kleinknecht O:\Projects\2016\16.00584\10003113.050\Design\Base\Kidder\Xsec_2_K.dgn


	STATE	PROJECT NO.	SECTION NO.	SHEET NO.
	ND	NH-1-003(050)113	200	291

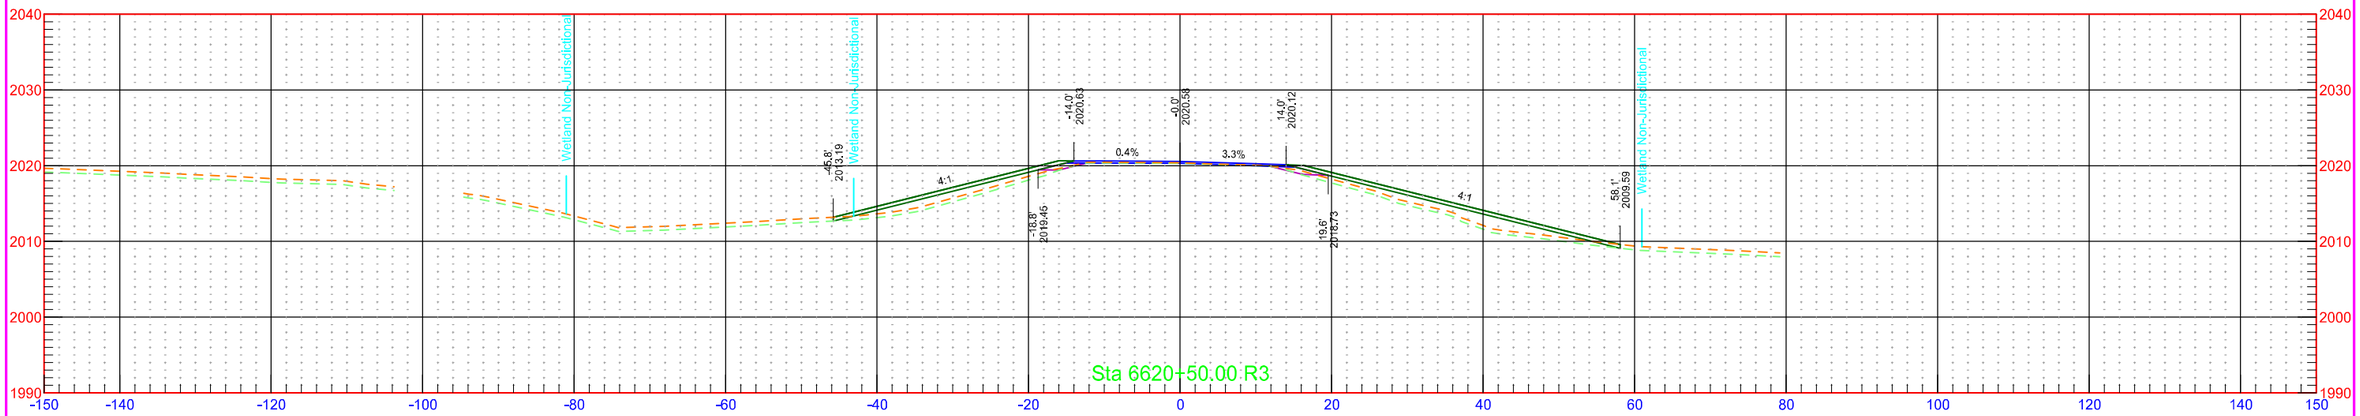


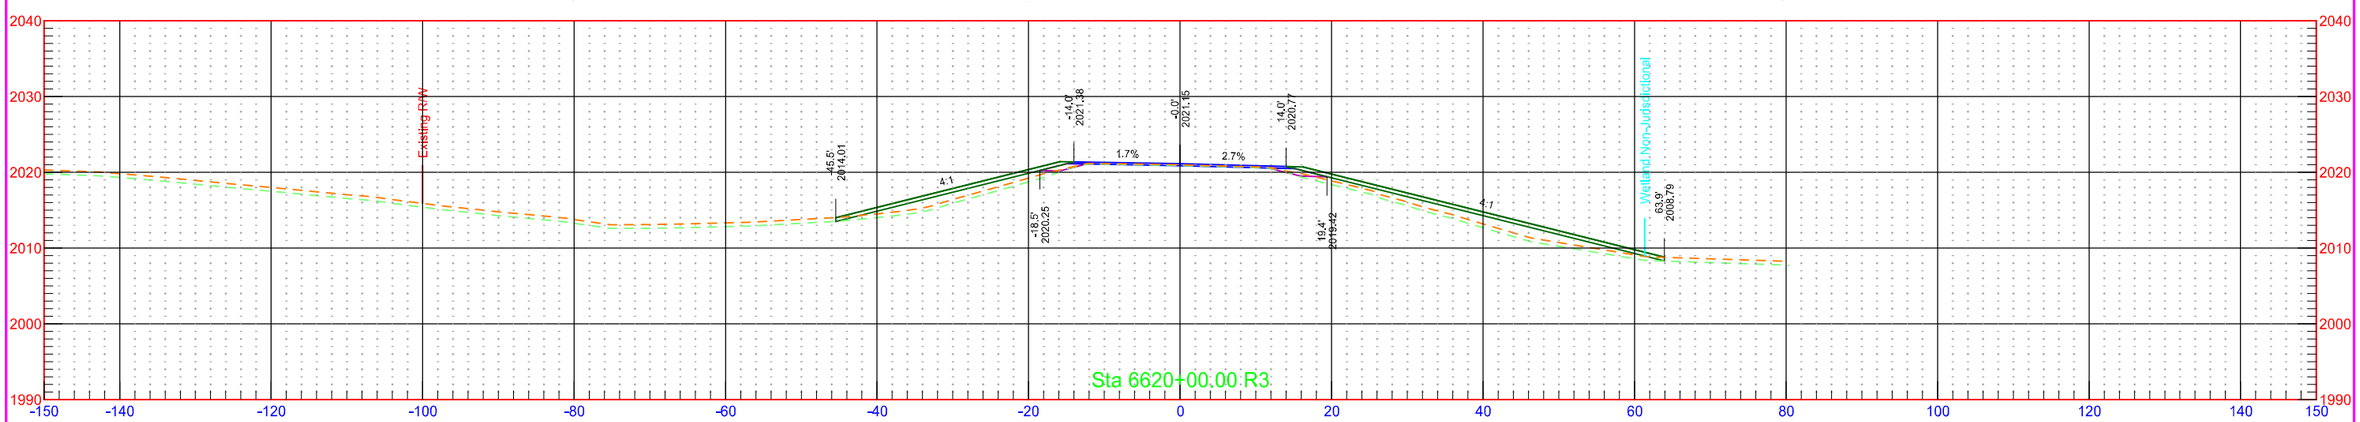


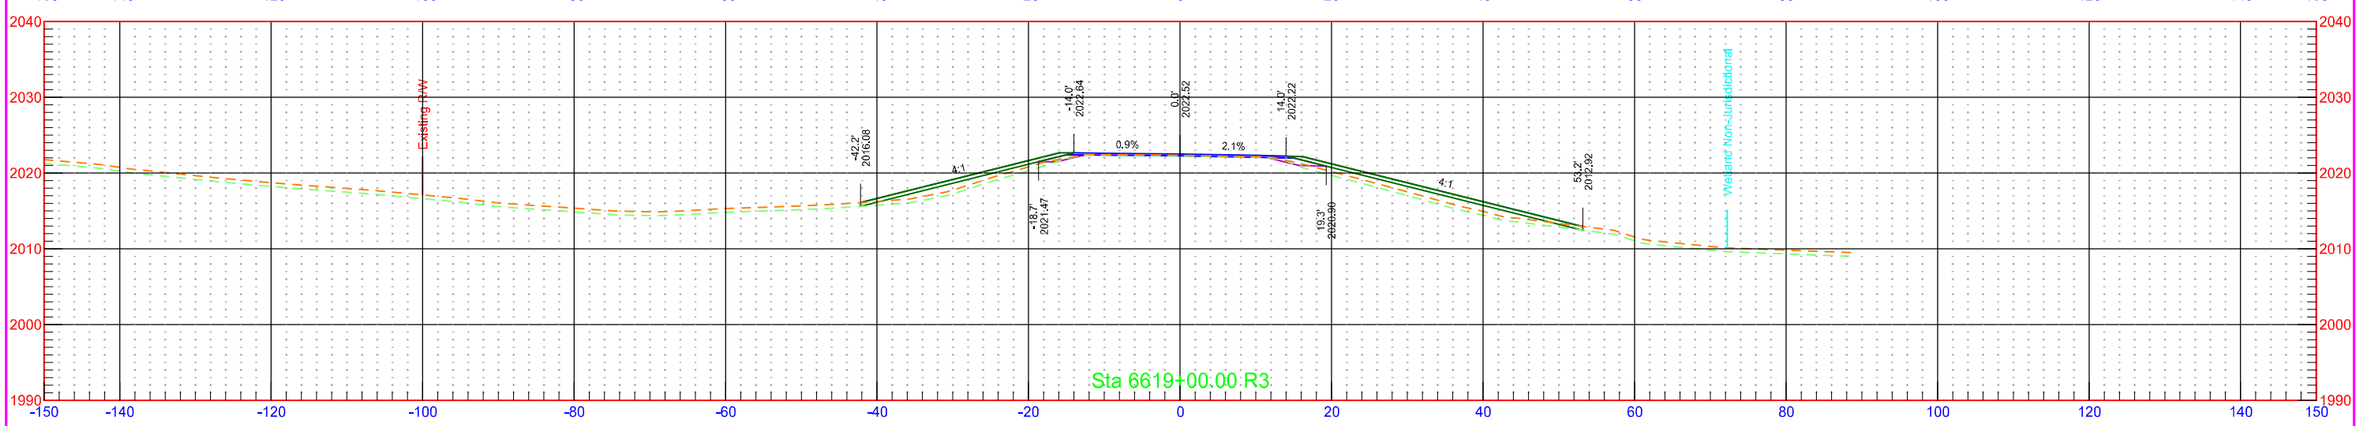


	STATE	PROJECT NO.	SECTION NO.	SHEET NO.
	ND	NH-1-003(050)113	200	292

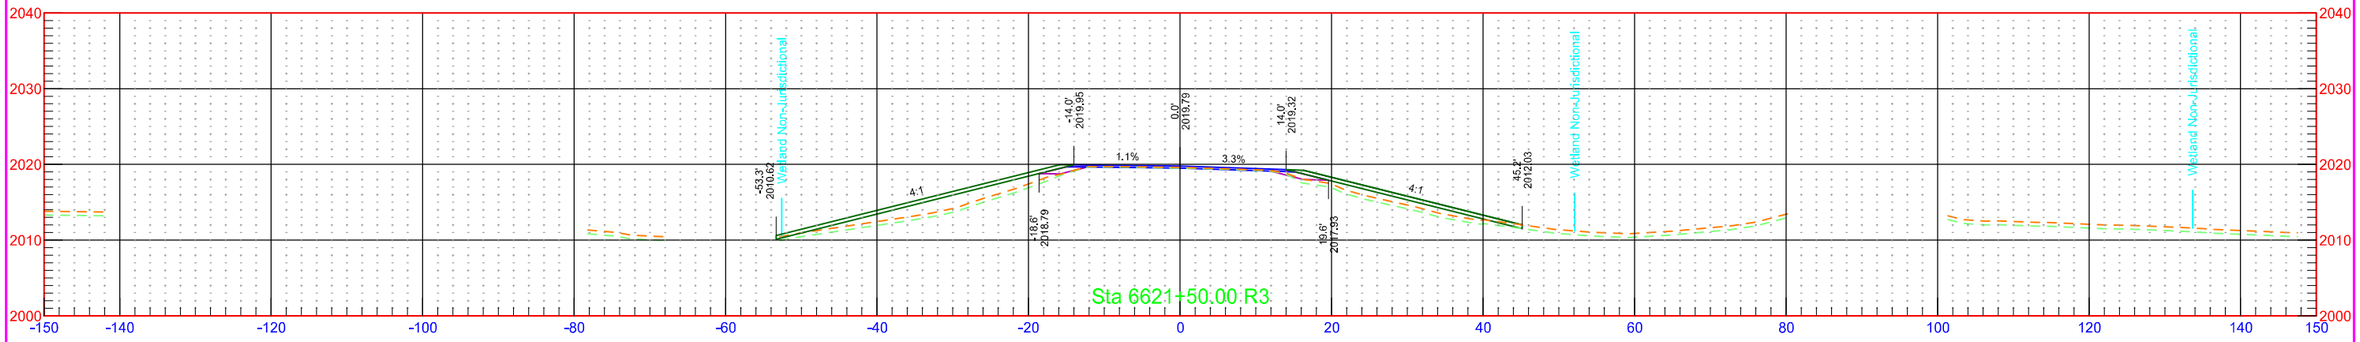


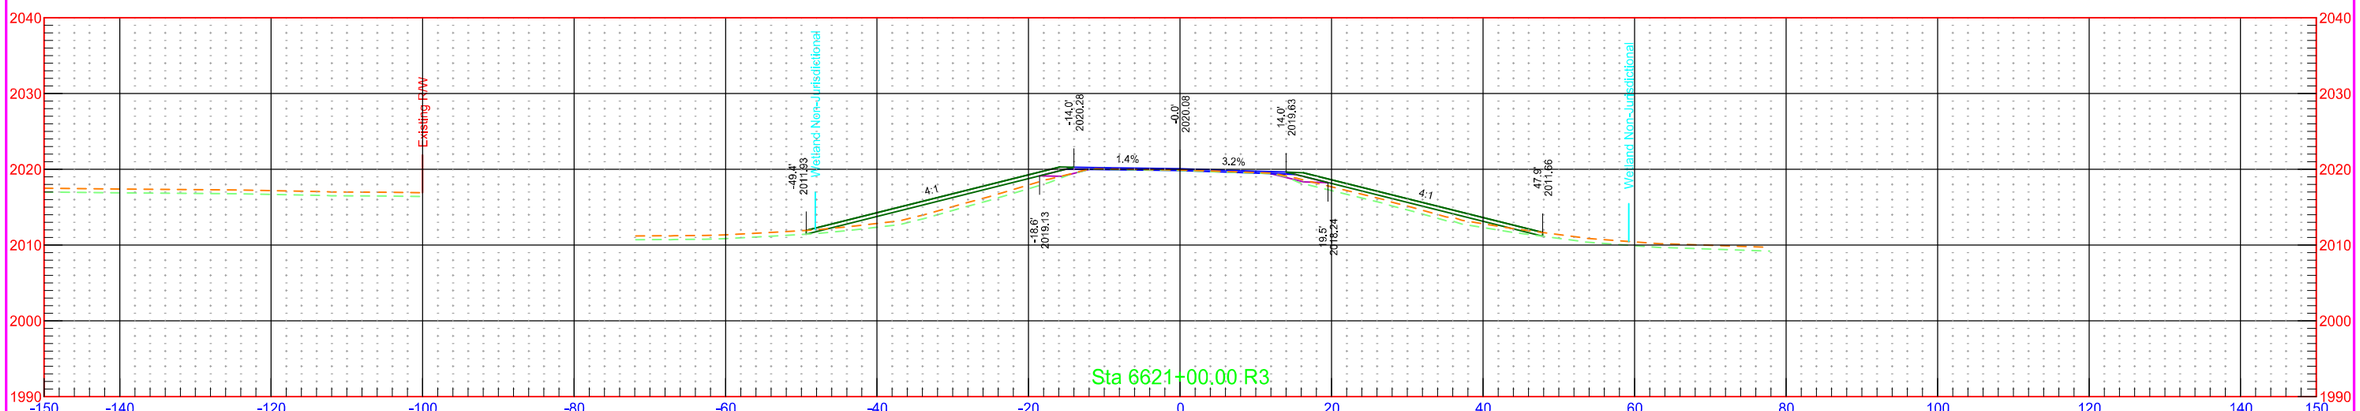


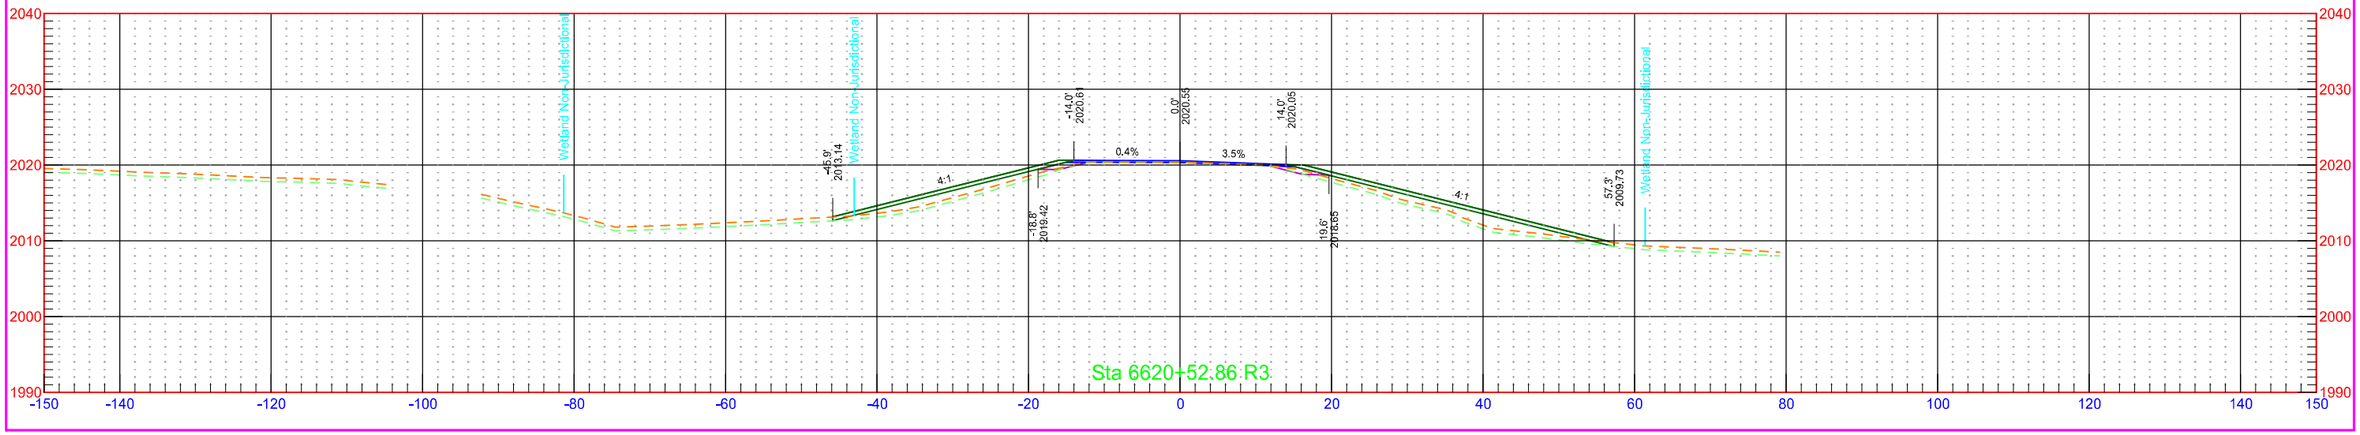


	STATE	PROJECT NO.	SECTION NO.	SHEET NO.
	ND	NH-1-003(050)113	200	293

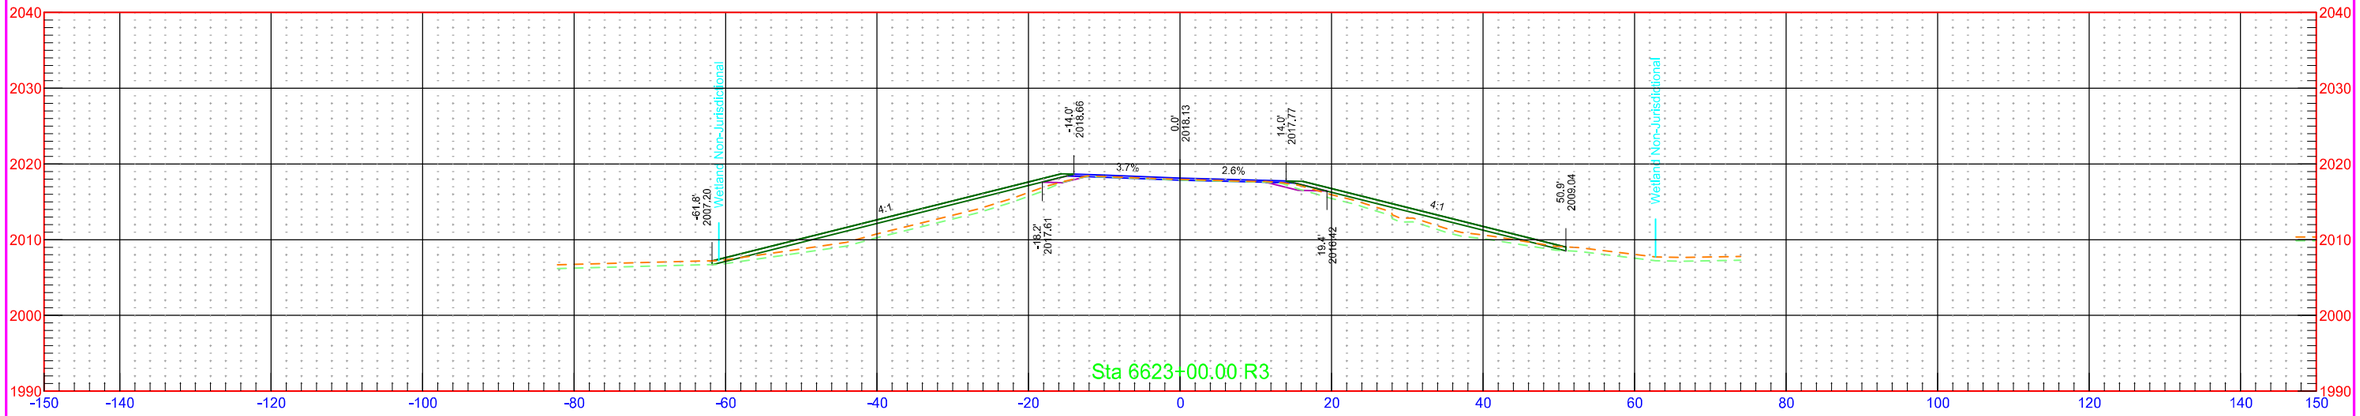


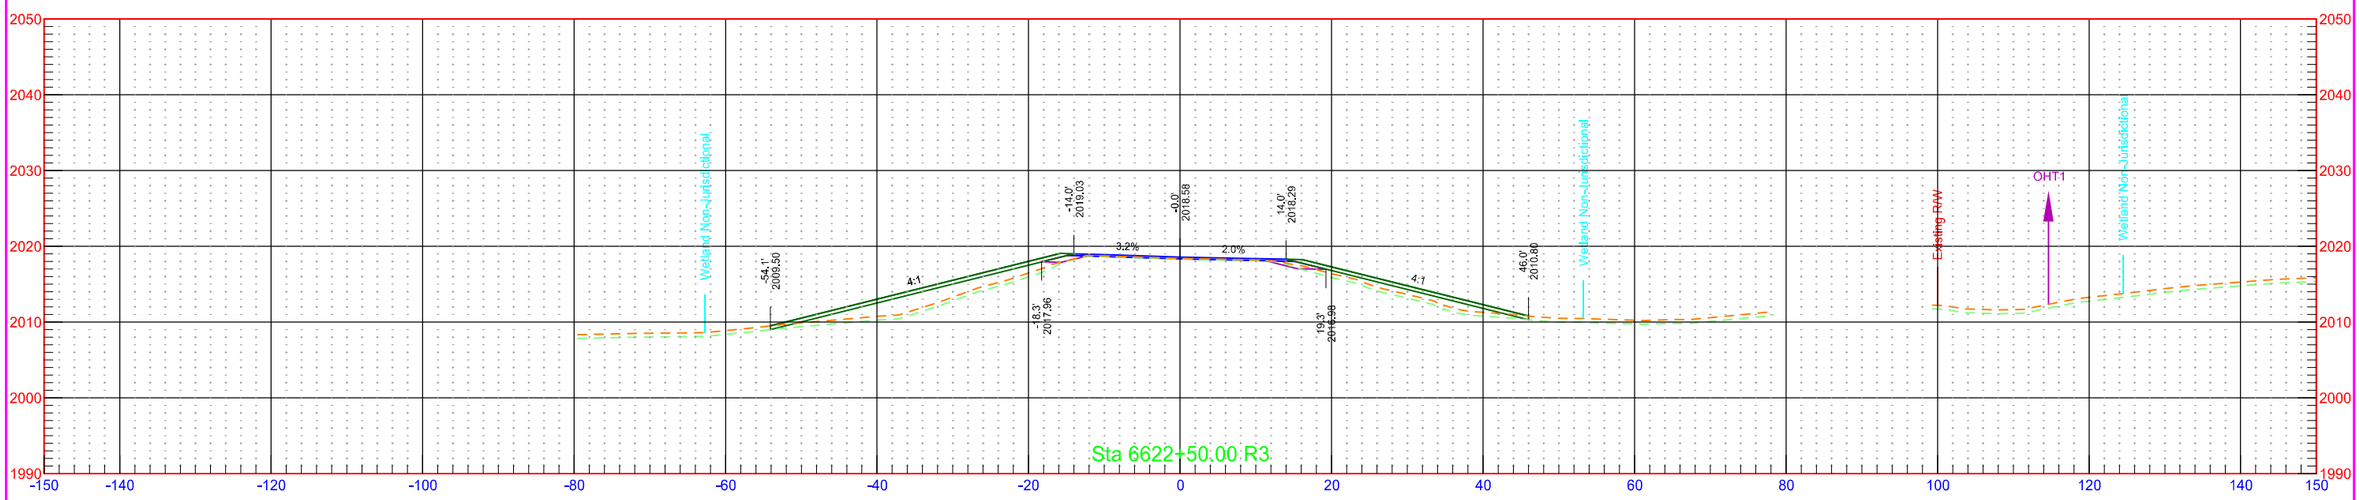


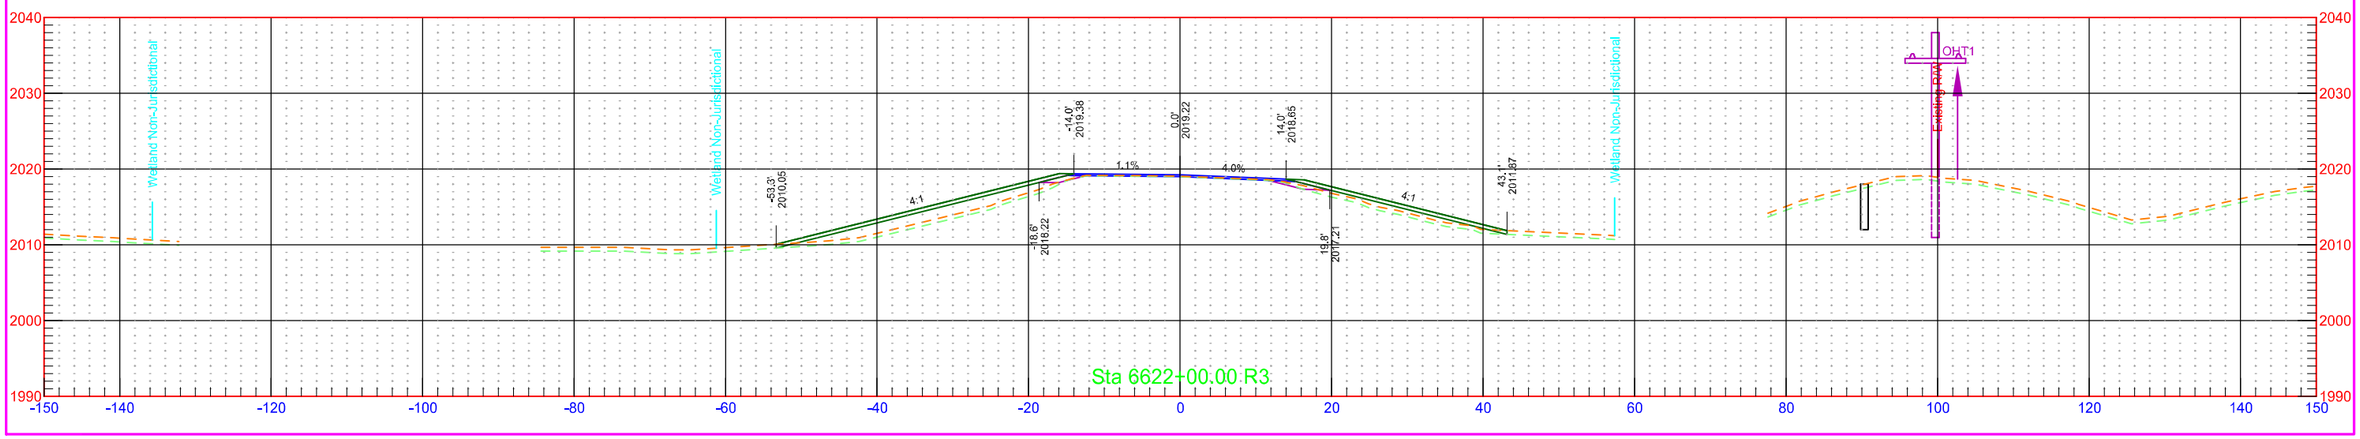


	STATE	PROJECT NO.	SECTION NO.	SHEET NO.
	ND	NH-1-003(050)113	200	294

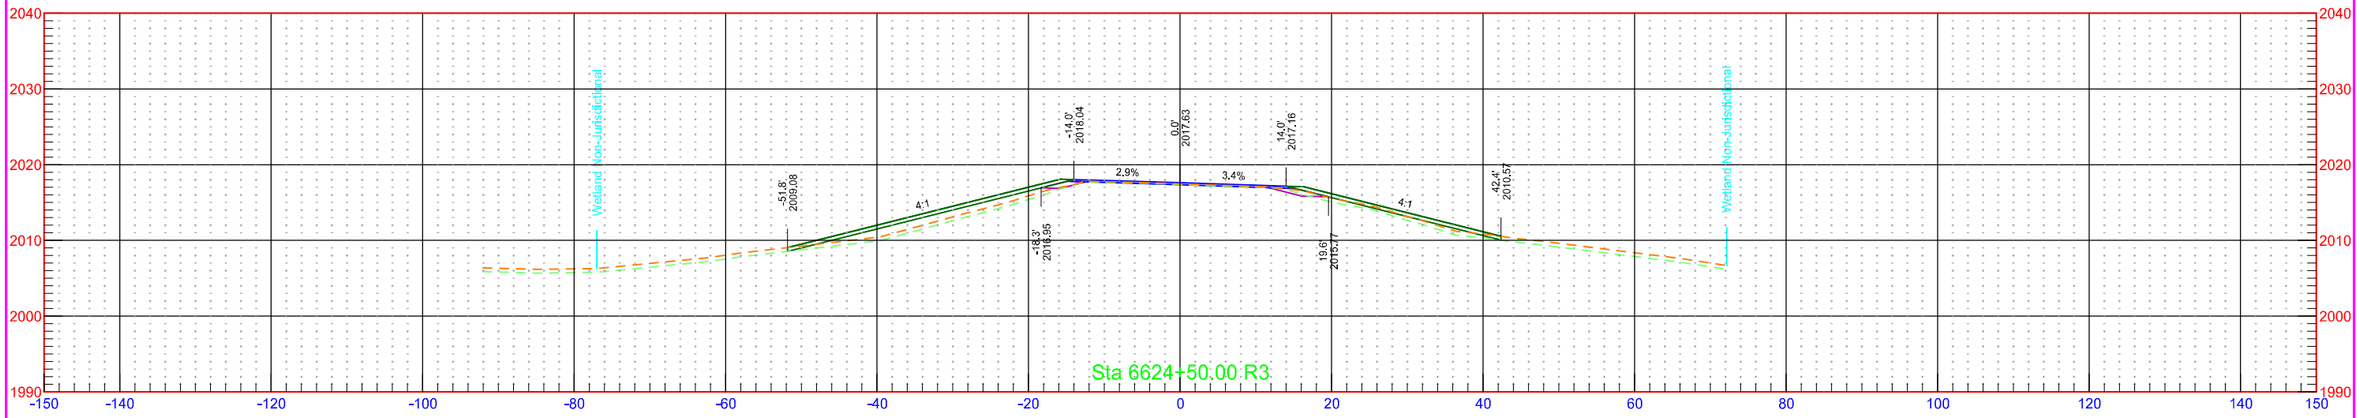


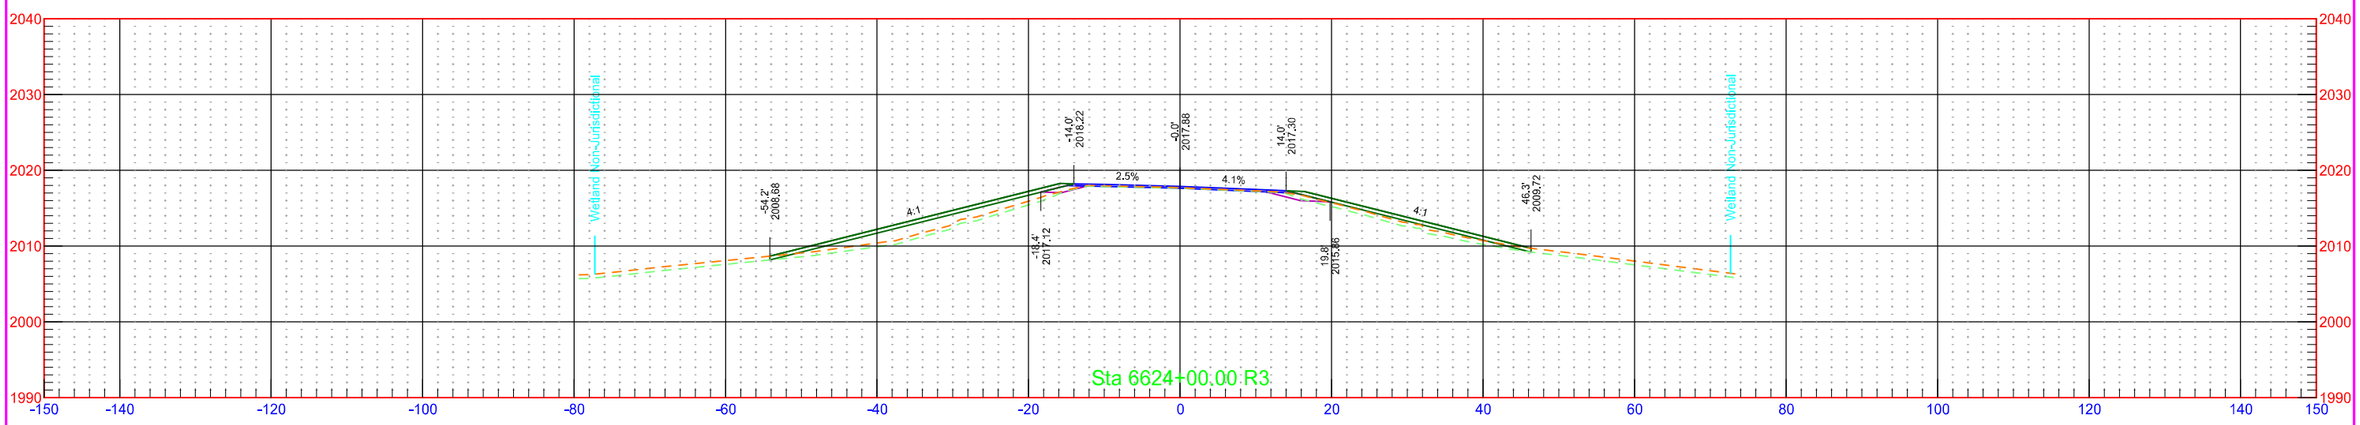


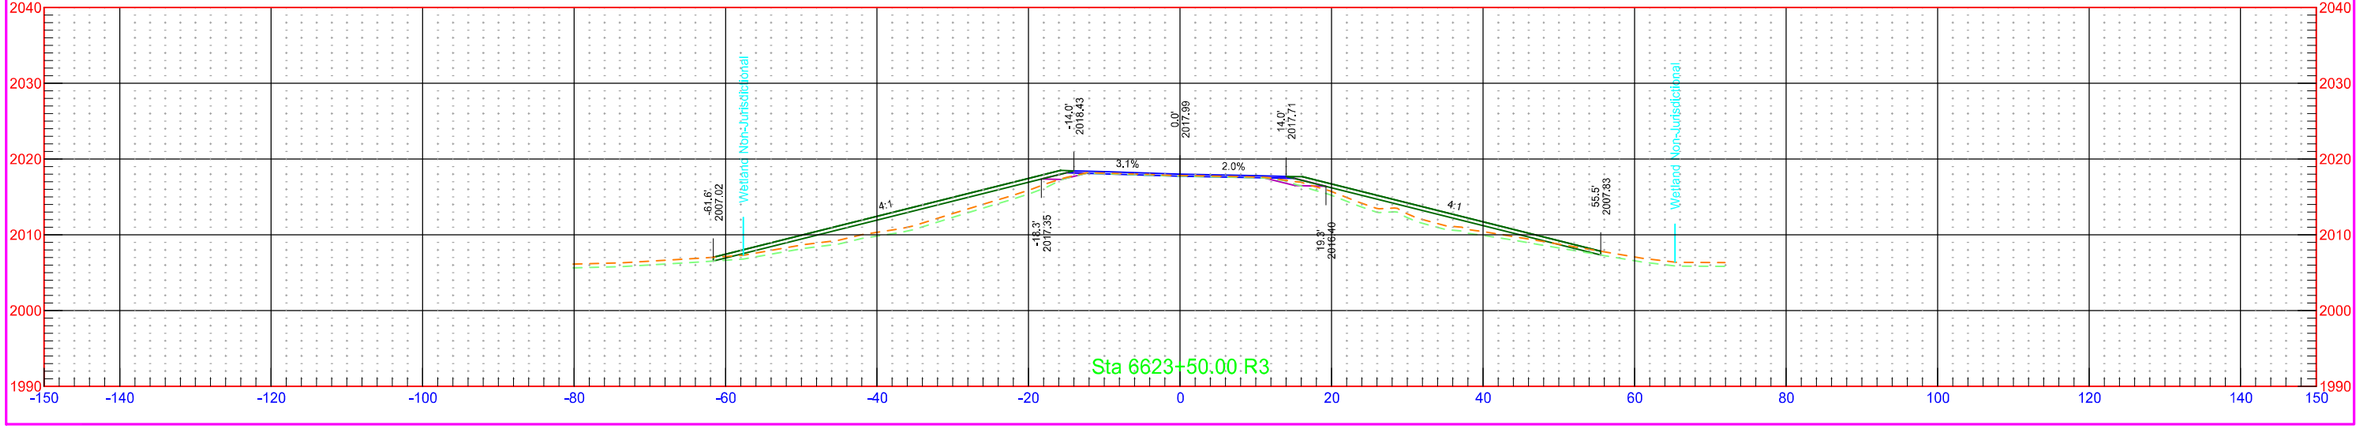


	STATE	PROJECT NO.	SECTION NO.	SHEET NO.
	ND	NH-1-003(050)113	200	295

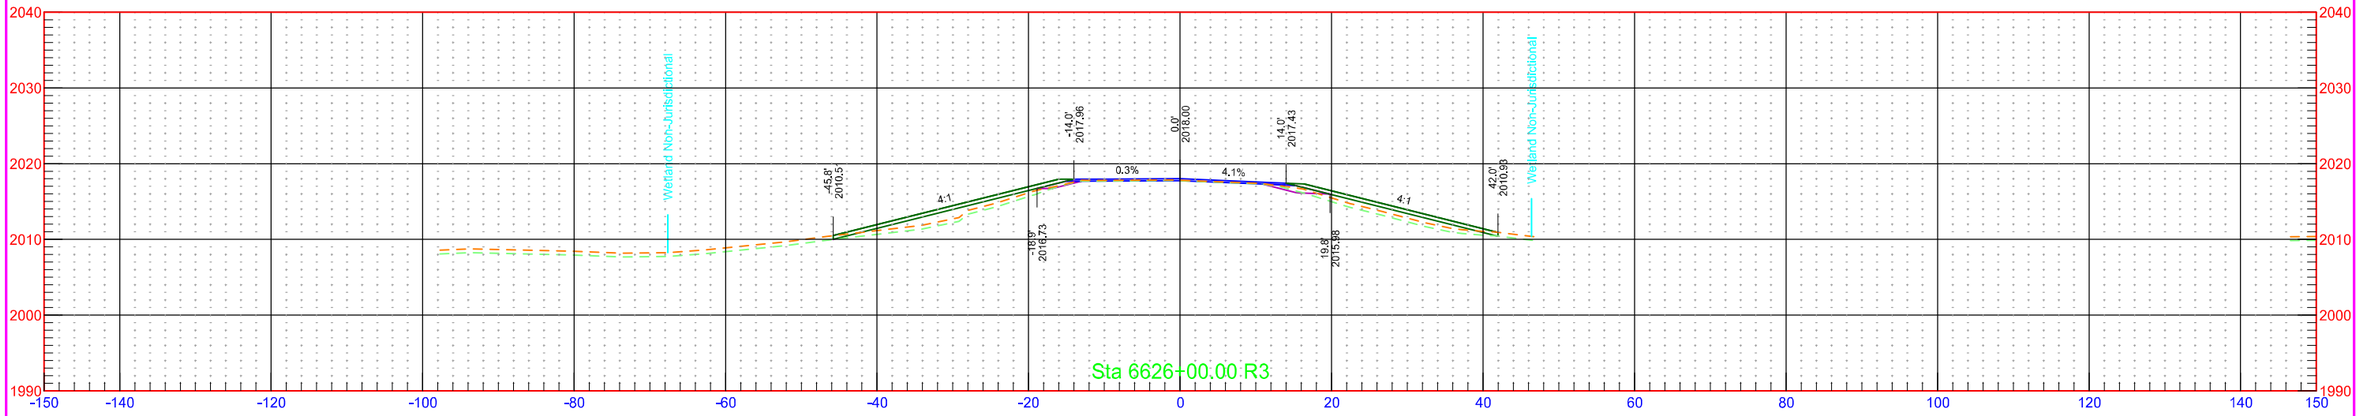


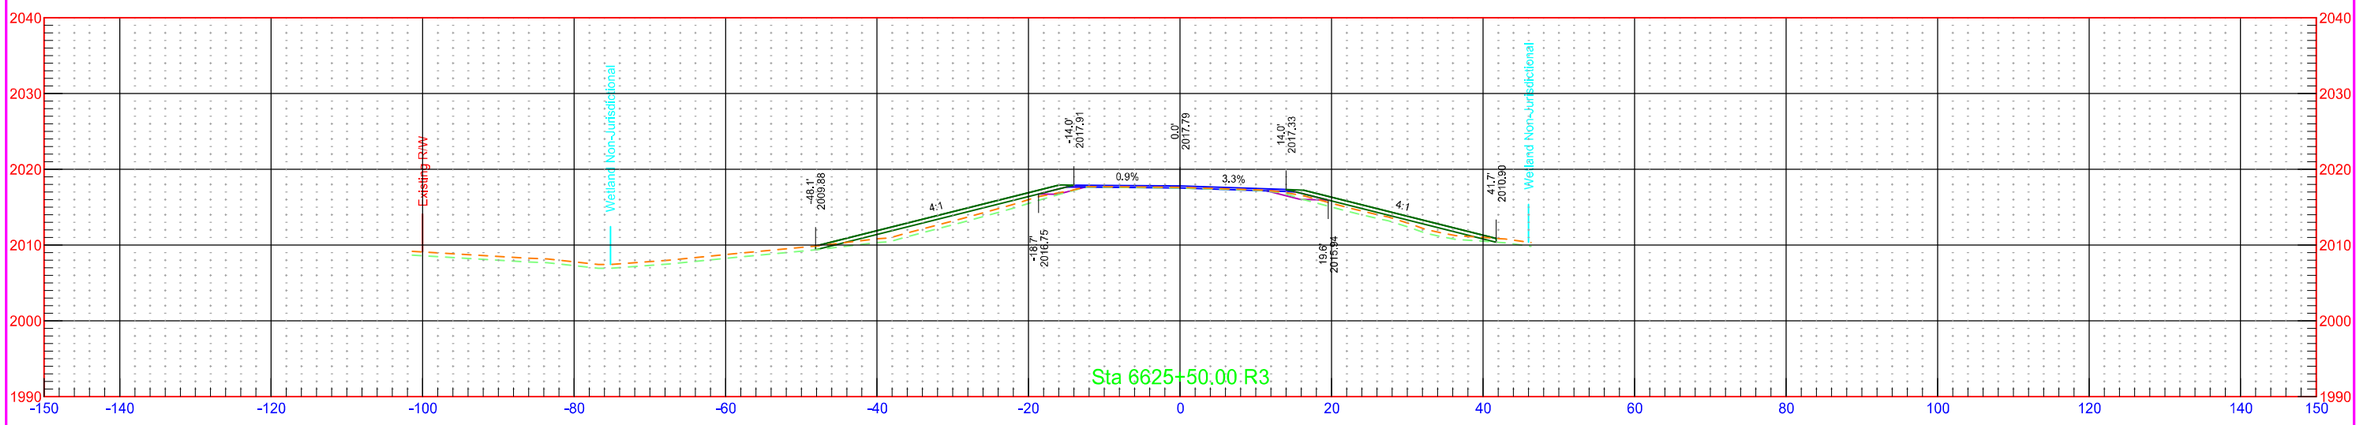


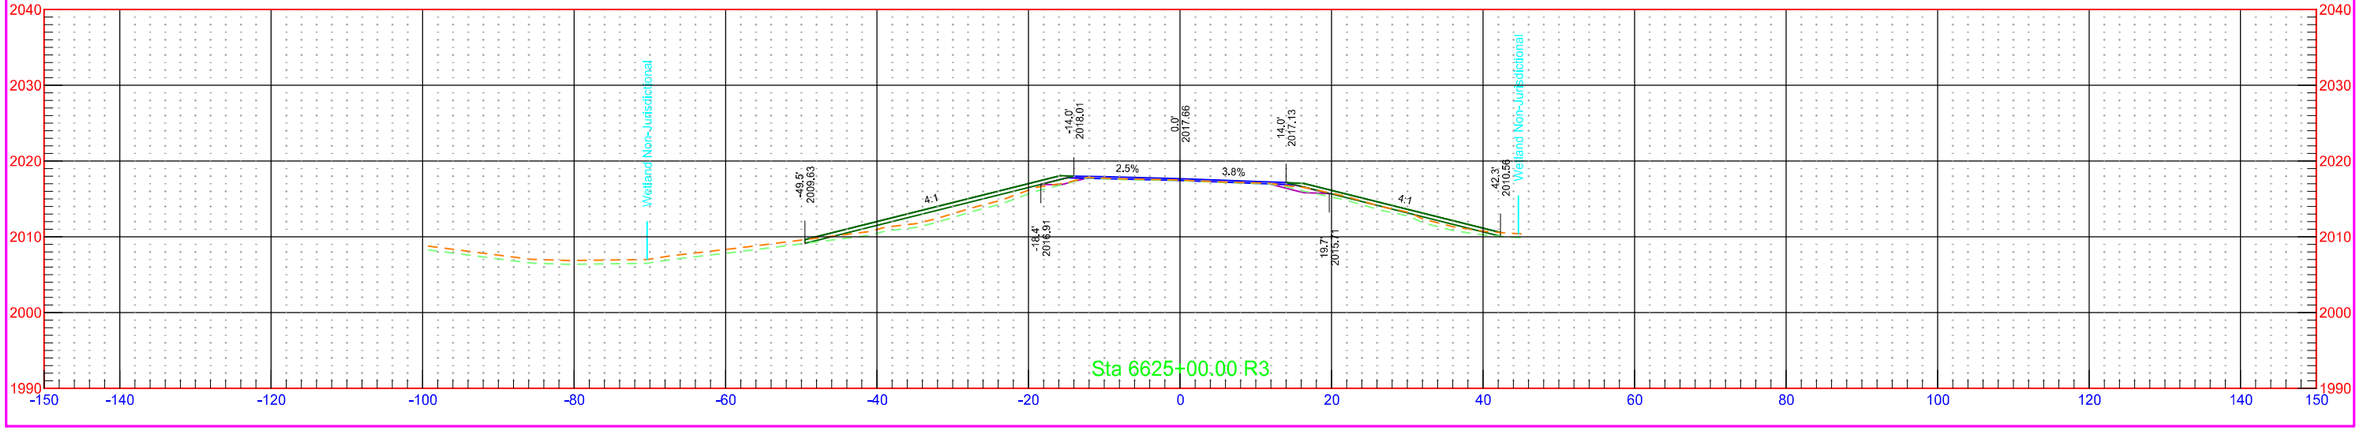


	STATE	PROJECT NO.	SECTION NO.	SHEET NO.
	ND	NH-1-003(050)113	200	296

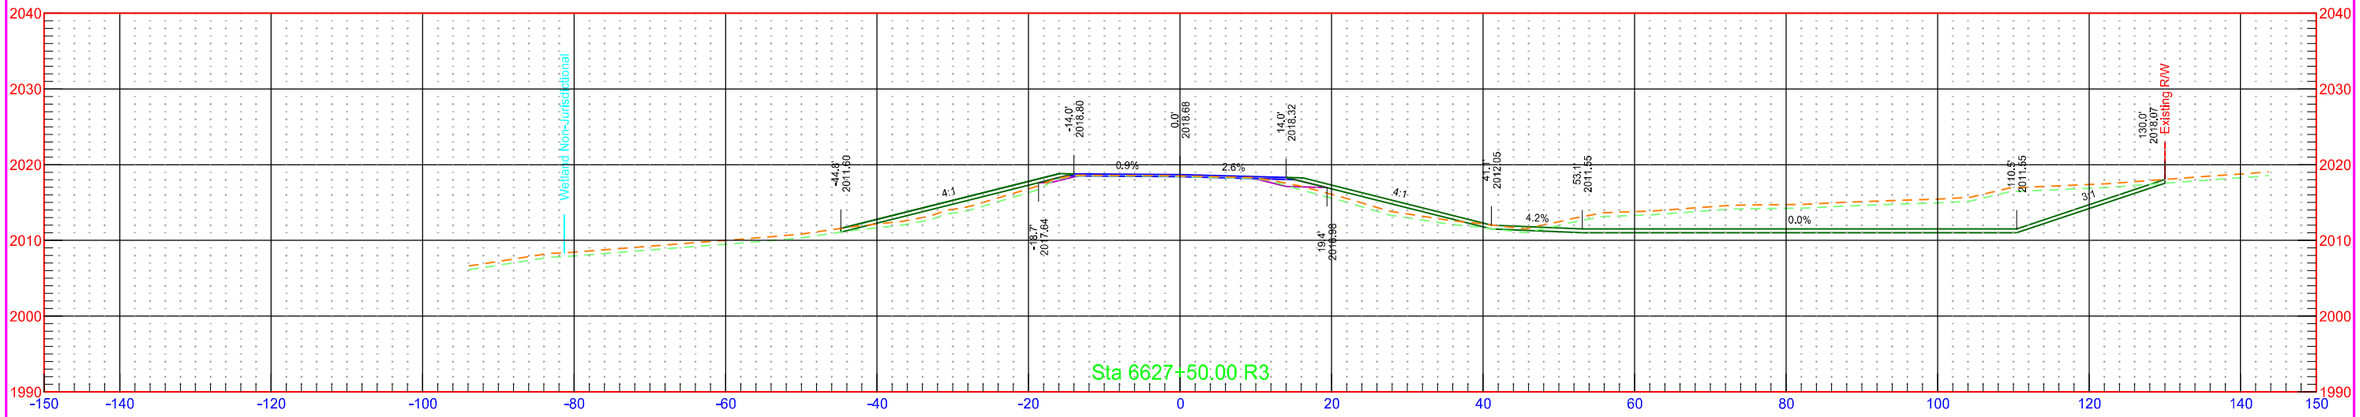


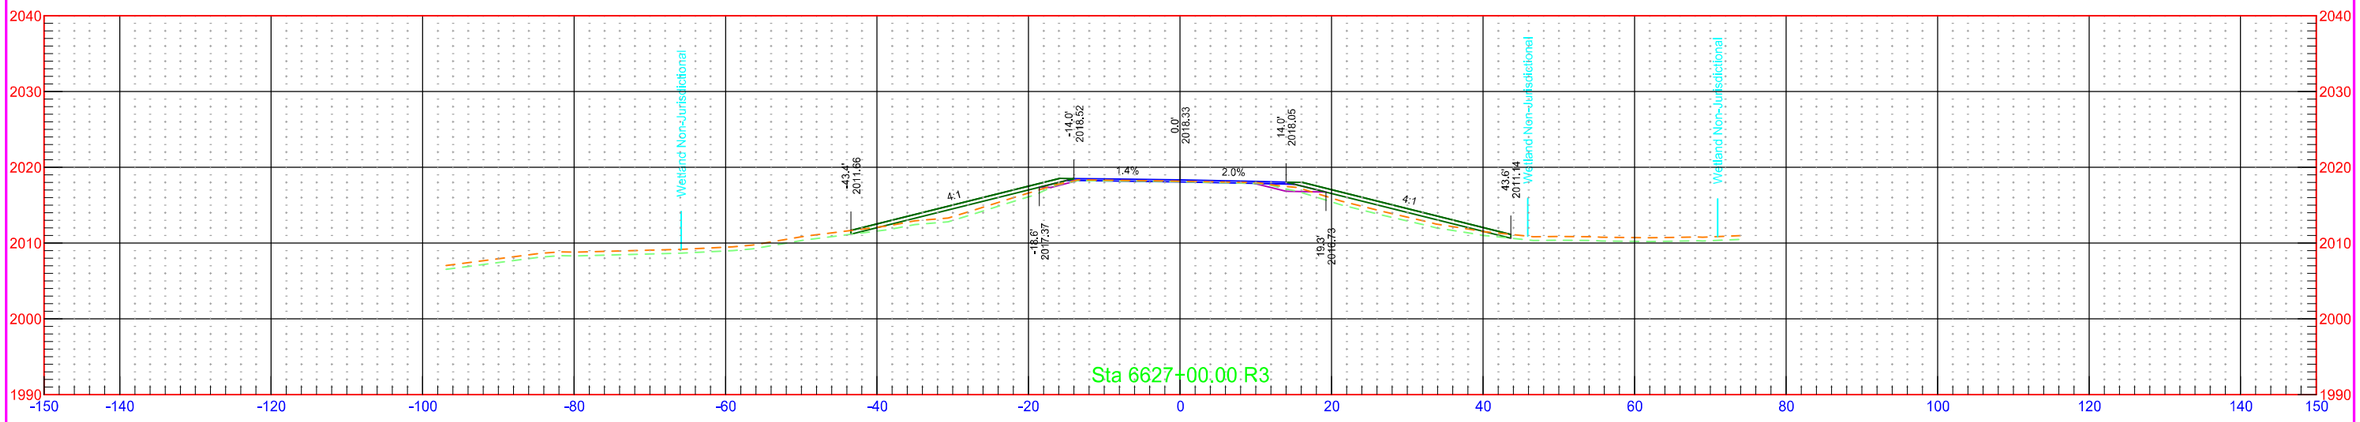


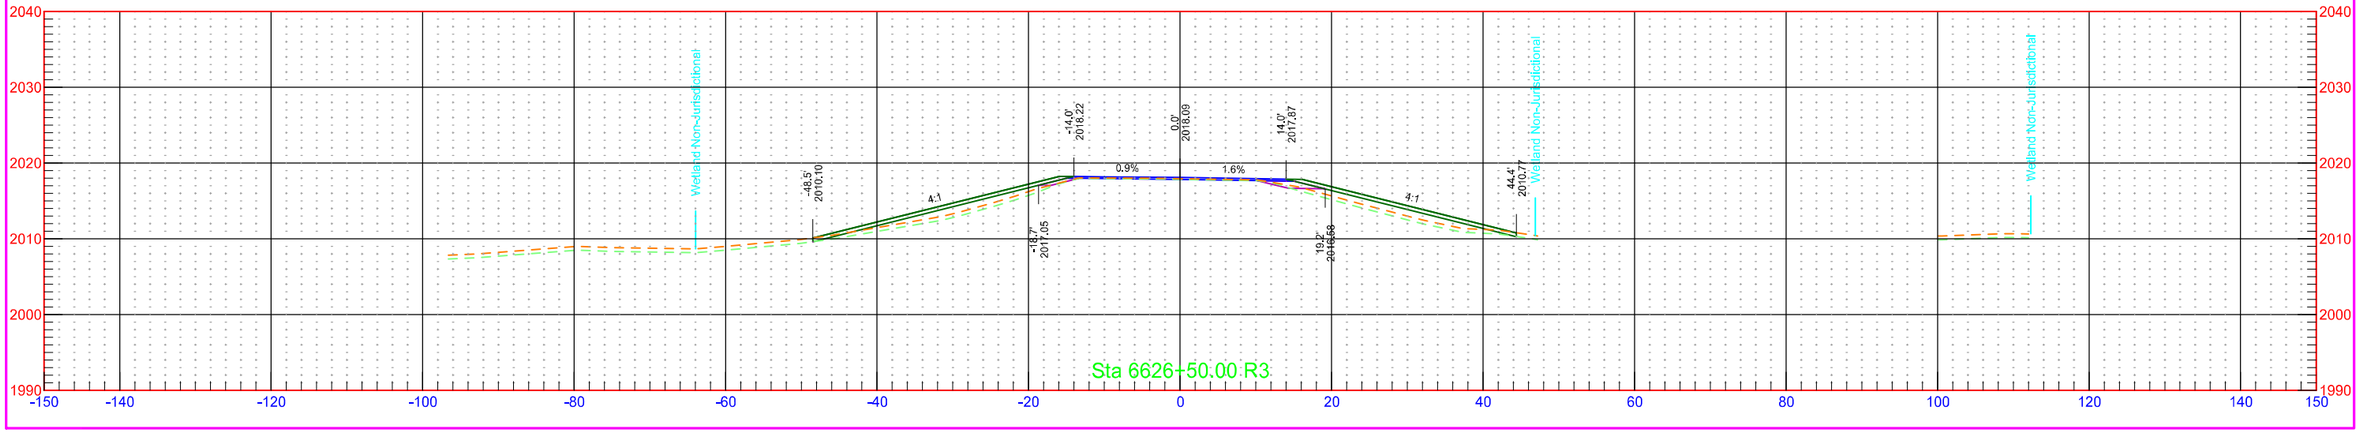


	STATE	PROJECT NO.	SECTION NO.	SHEET NO.
	ND	NH-1-003(050)113	200	297

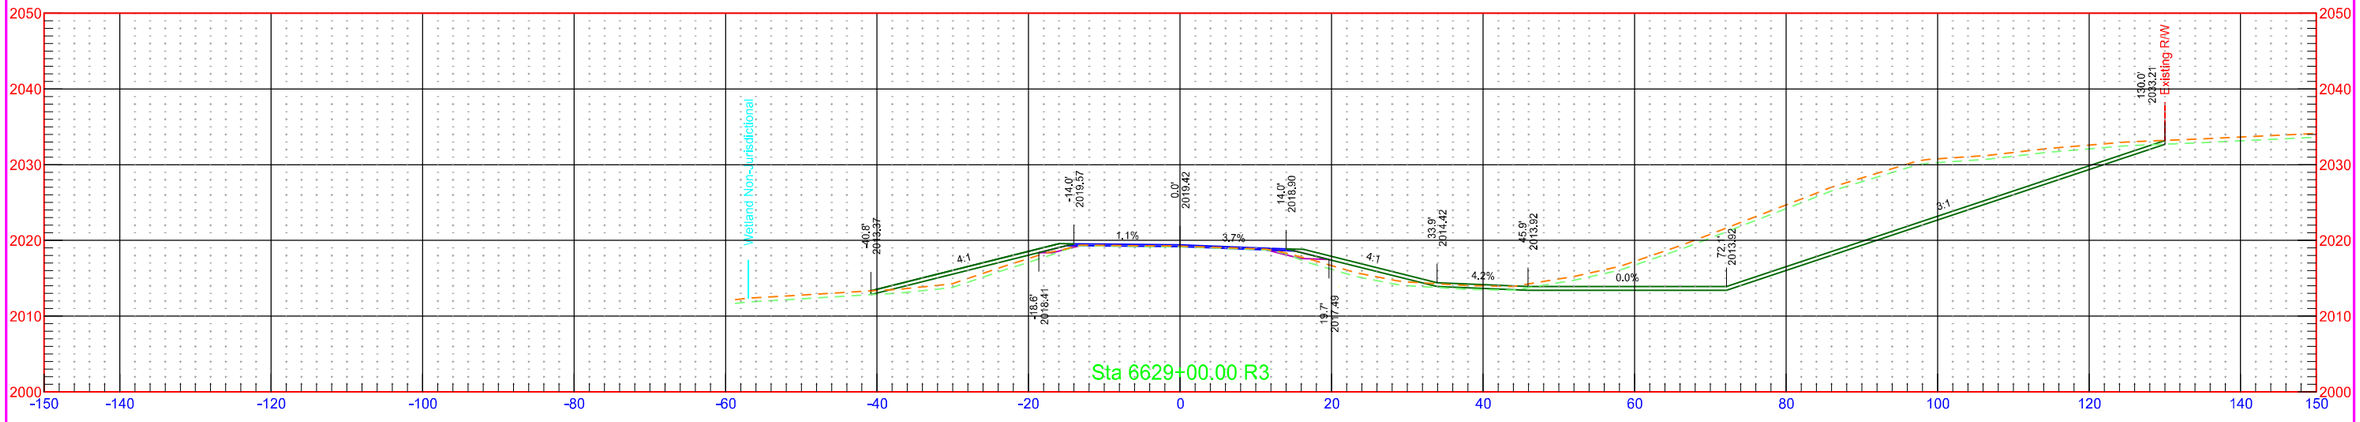


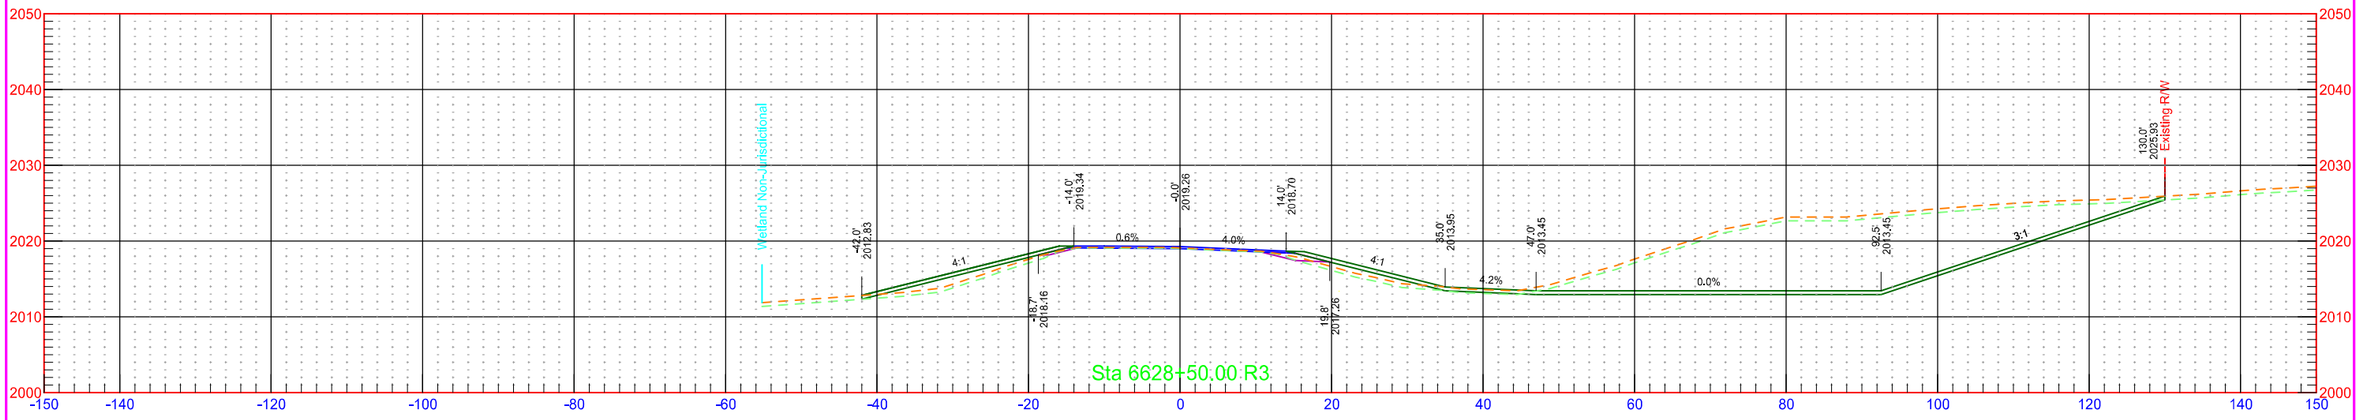


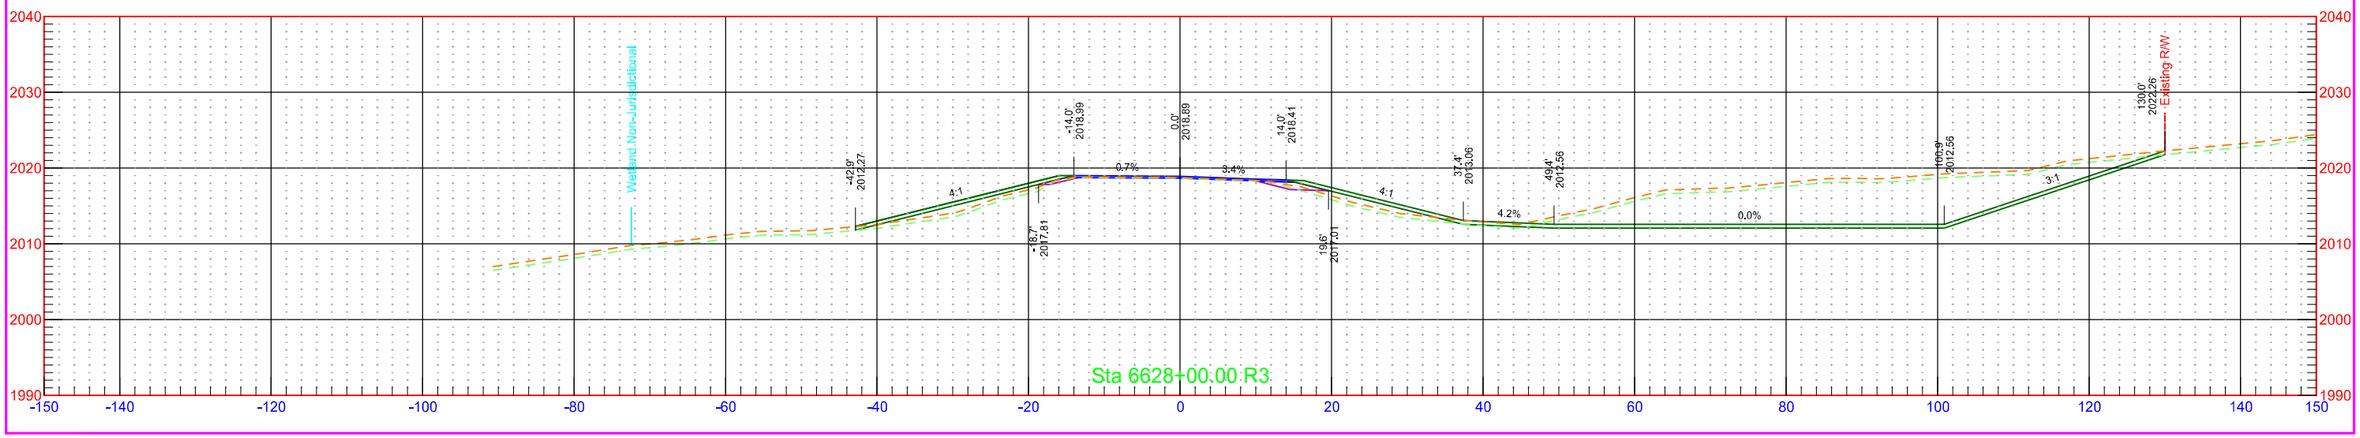


	STATE	PROJECT NO.	SECTION NO.	SHEET NO.
	ND	NH-1-003(050)113	200	298

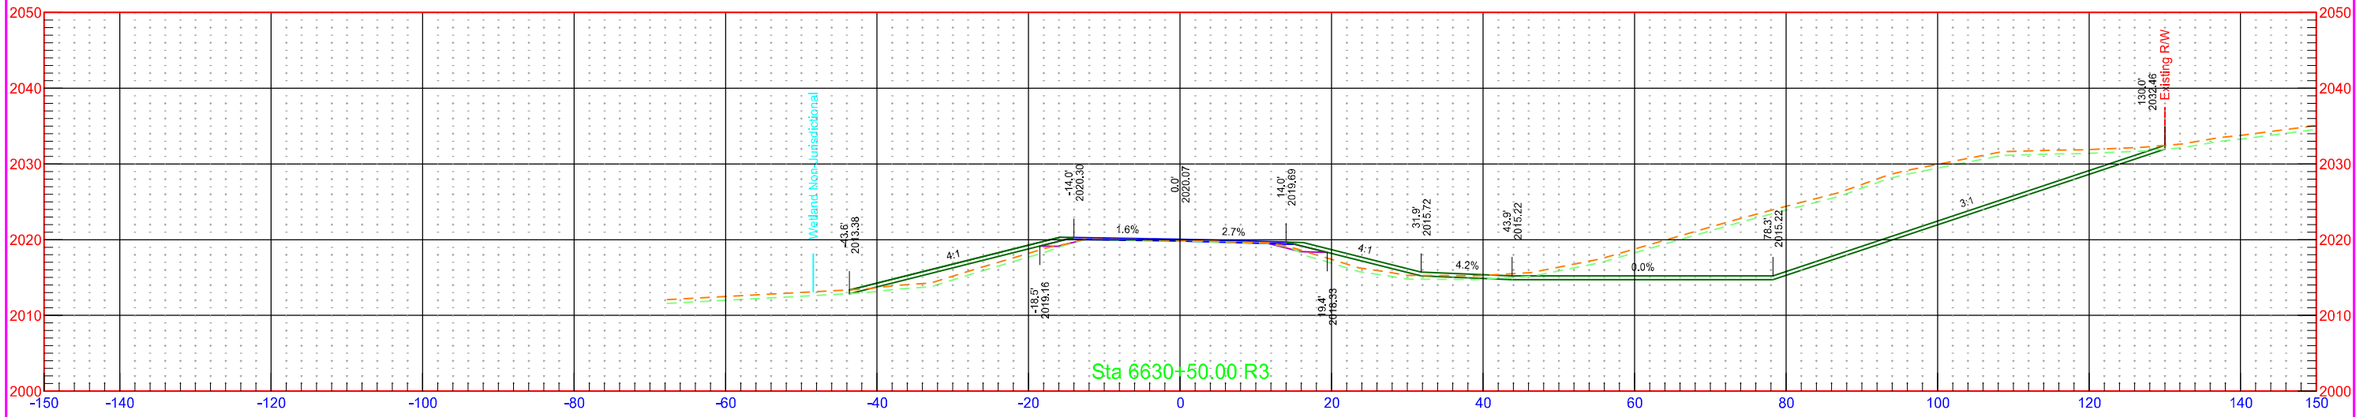

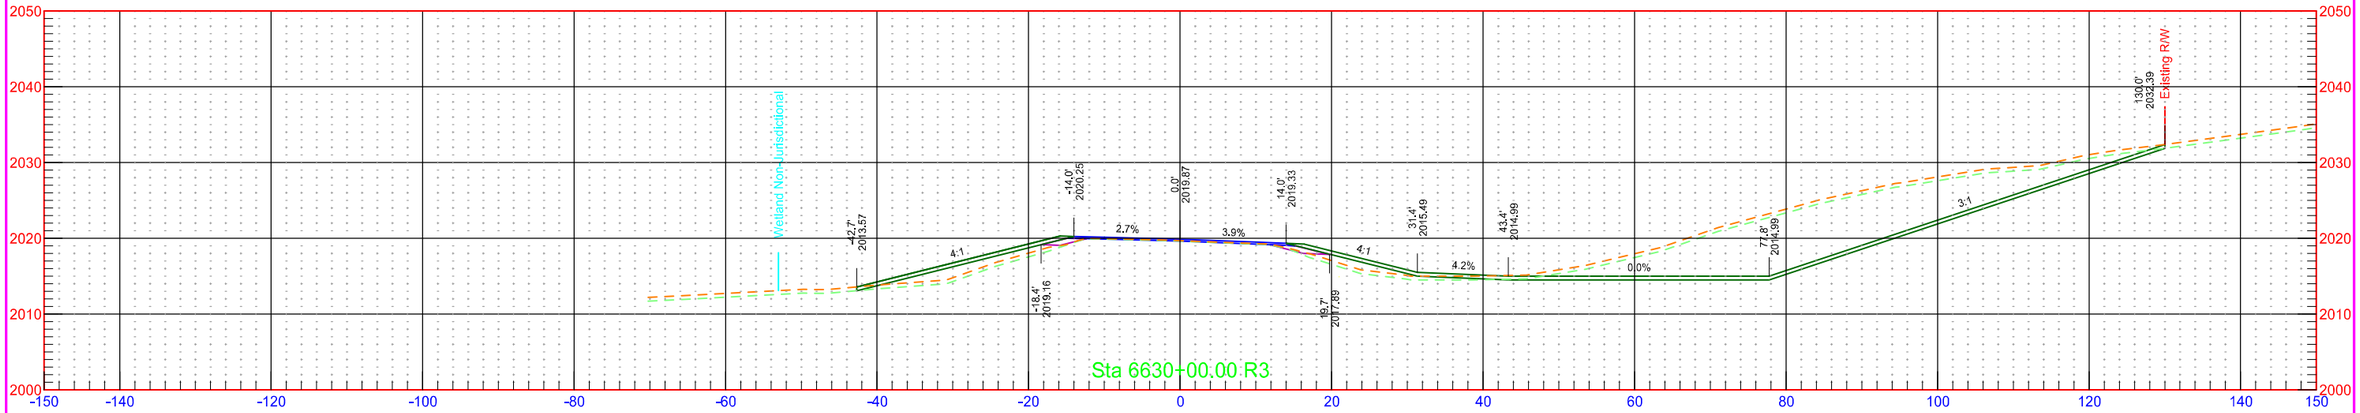

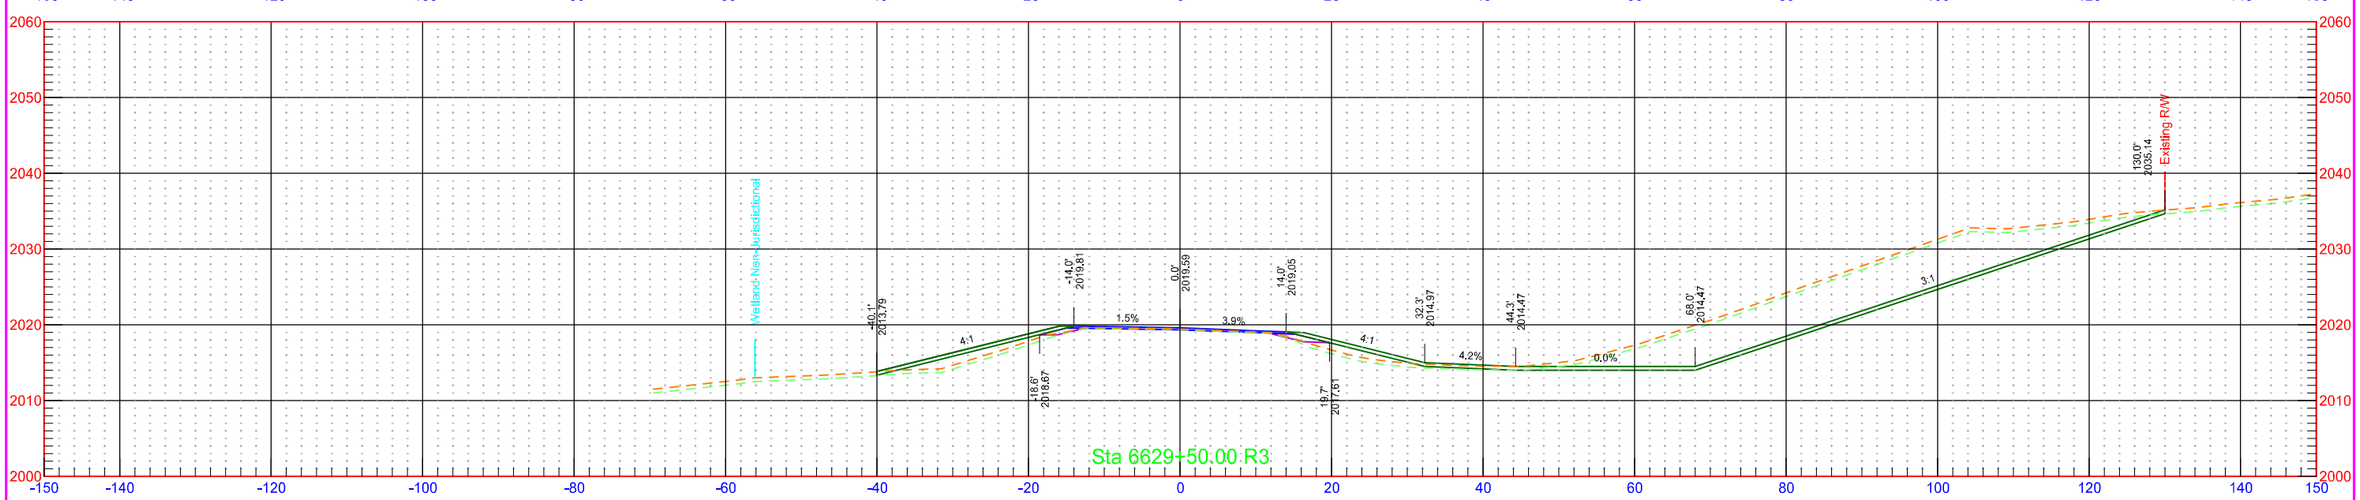


	STATE	PROJECT NO.	SECTION NO.	SHEET NO.
	ND	NH-1-003(050)113	200	299

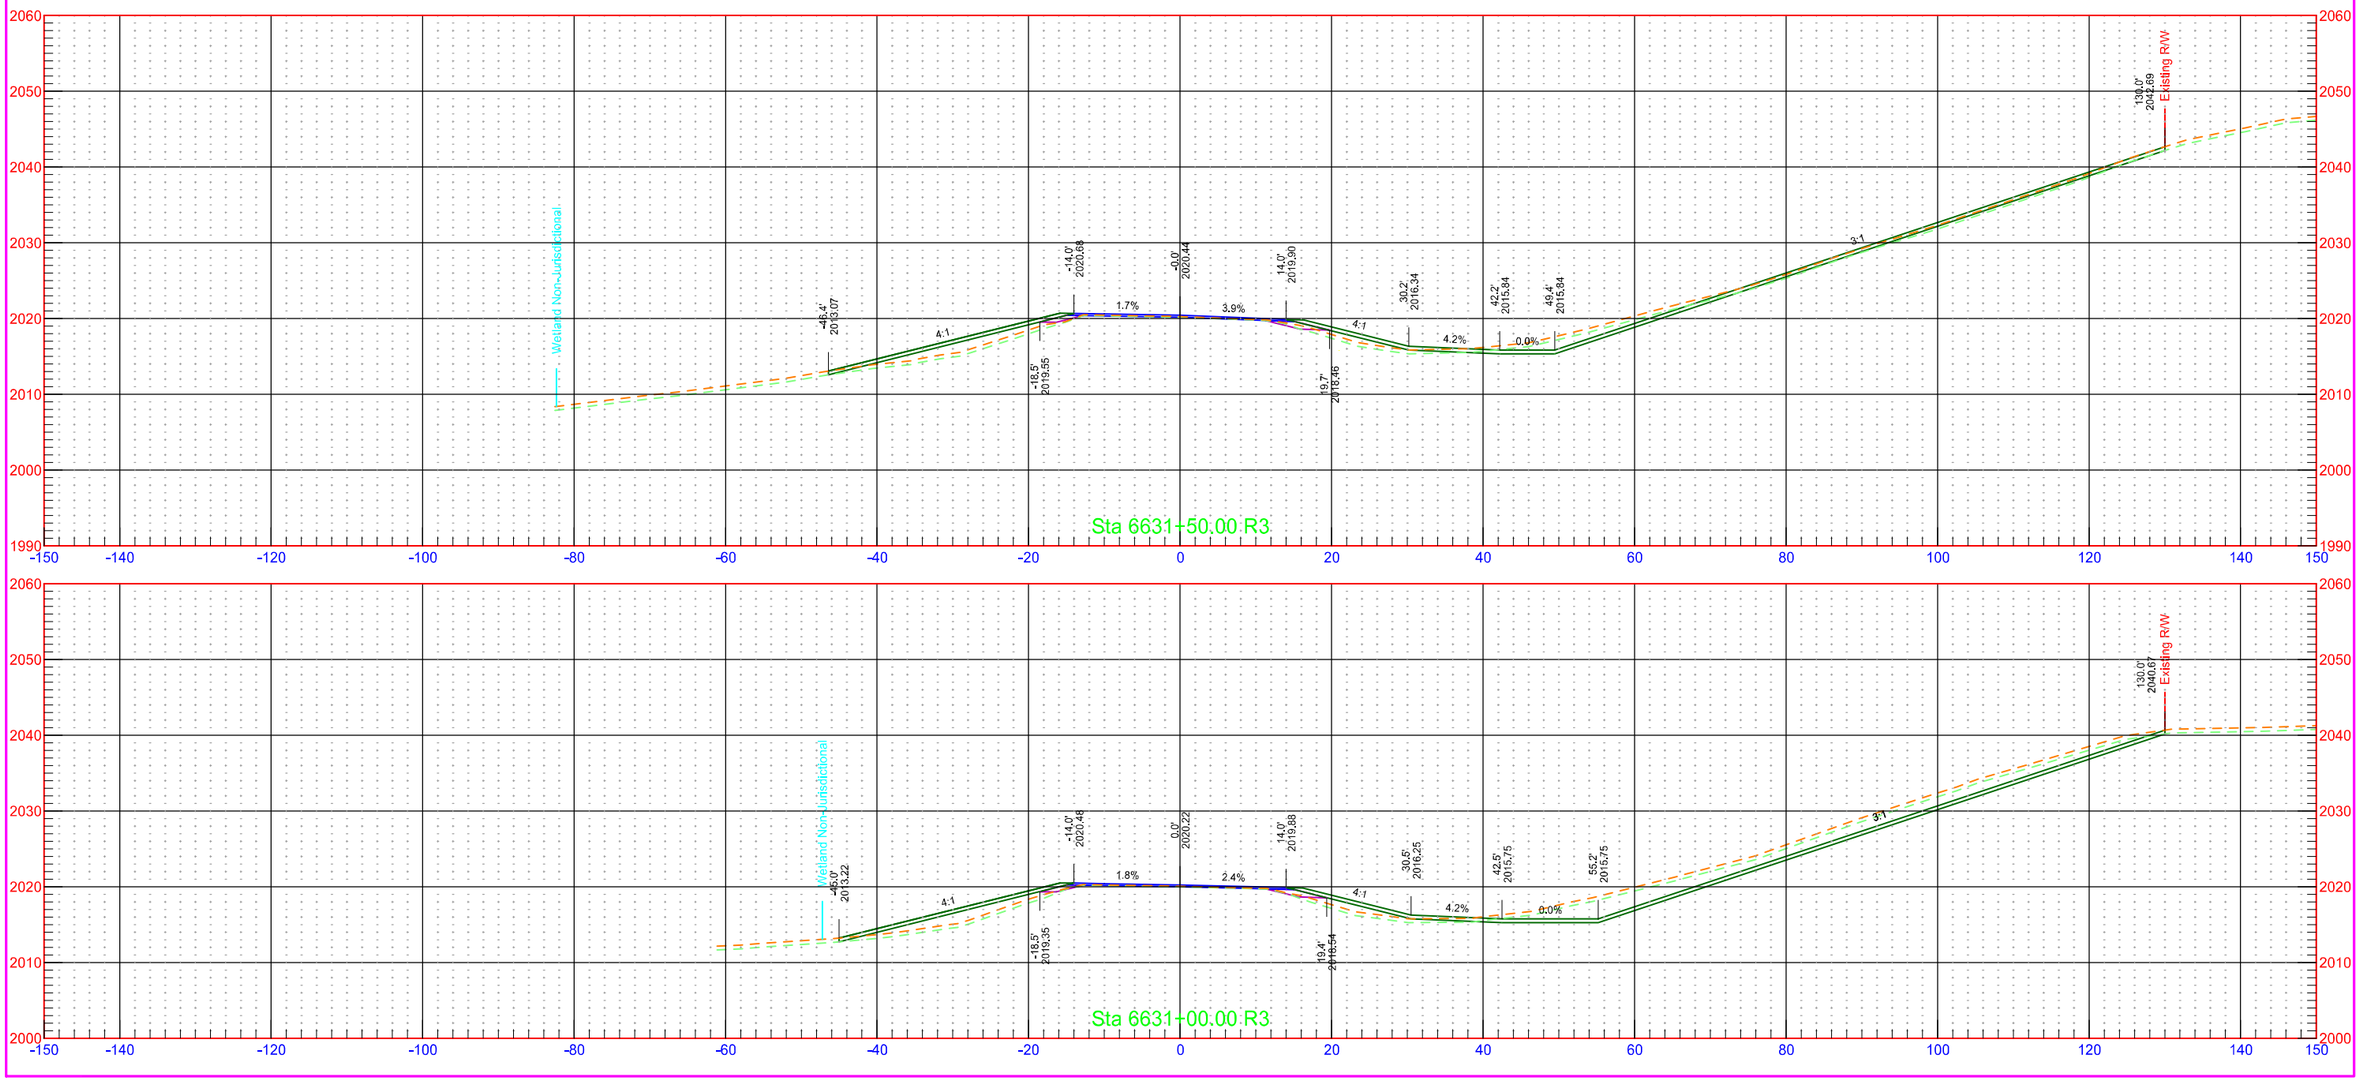

7/31/2018 1:27:24 PM kory.Kleinknecht O:\Projects\2016\16.00584\100003113.050\Design\Base\Kidder\Xsec_2_K.dgn


	STATE	PROJECT NO.	SECTION NO.	SHEET NO.
	ND	NH-1-003(050)113	200	300

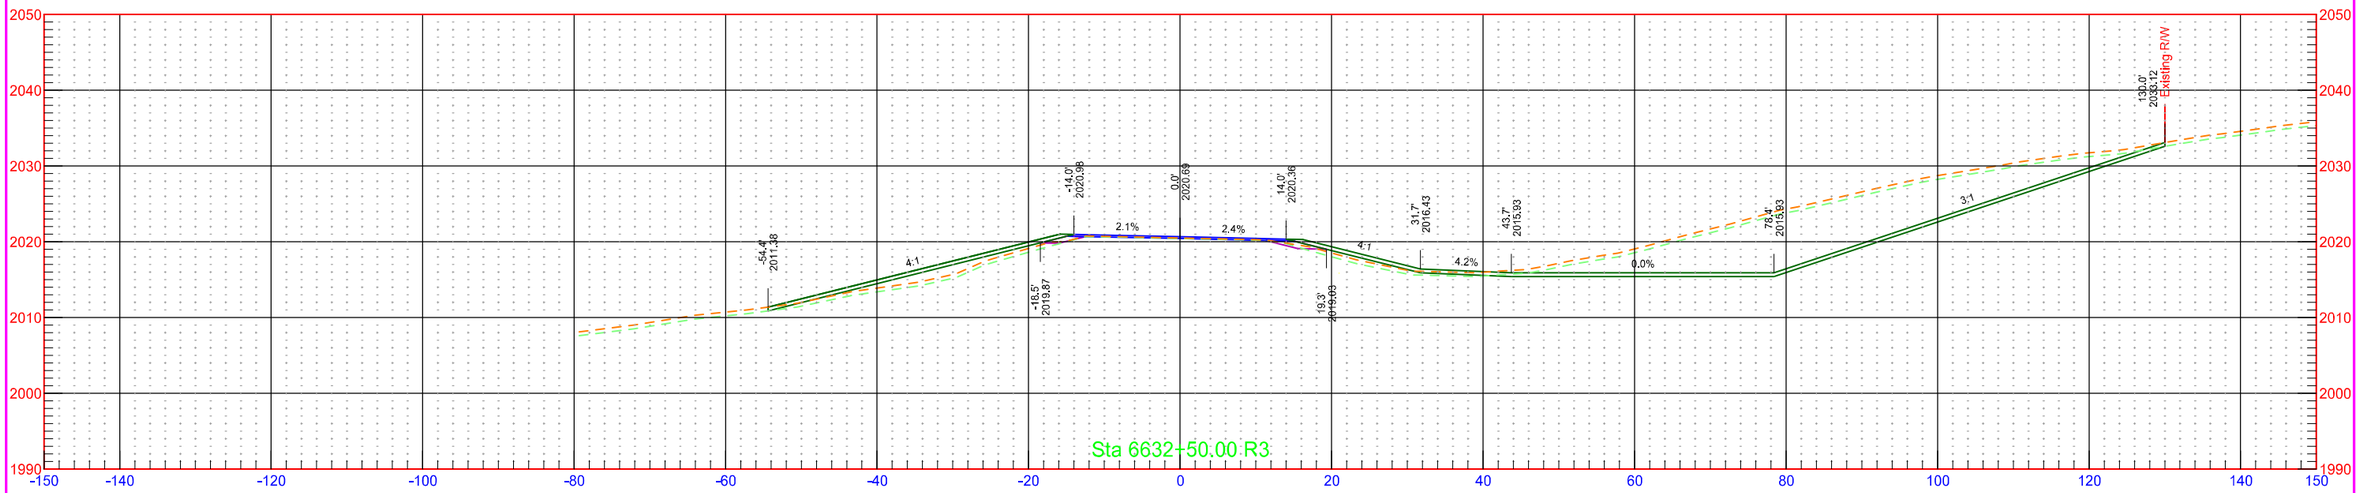





7/31/2018 1:27:25 PM kory.Kleinknecht O:\Projects\2016\16.00584\10003113.050\Design\Base\Kidder\Xsec_2_K.dgn


	STATE	PROJECT NO.	SECTION NO.	SHEET NO.
	ND	NH-1-003(050)113	200	301

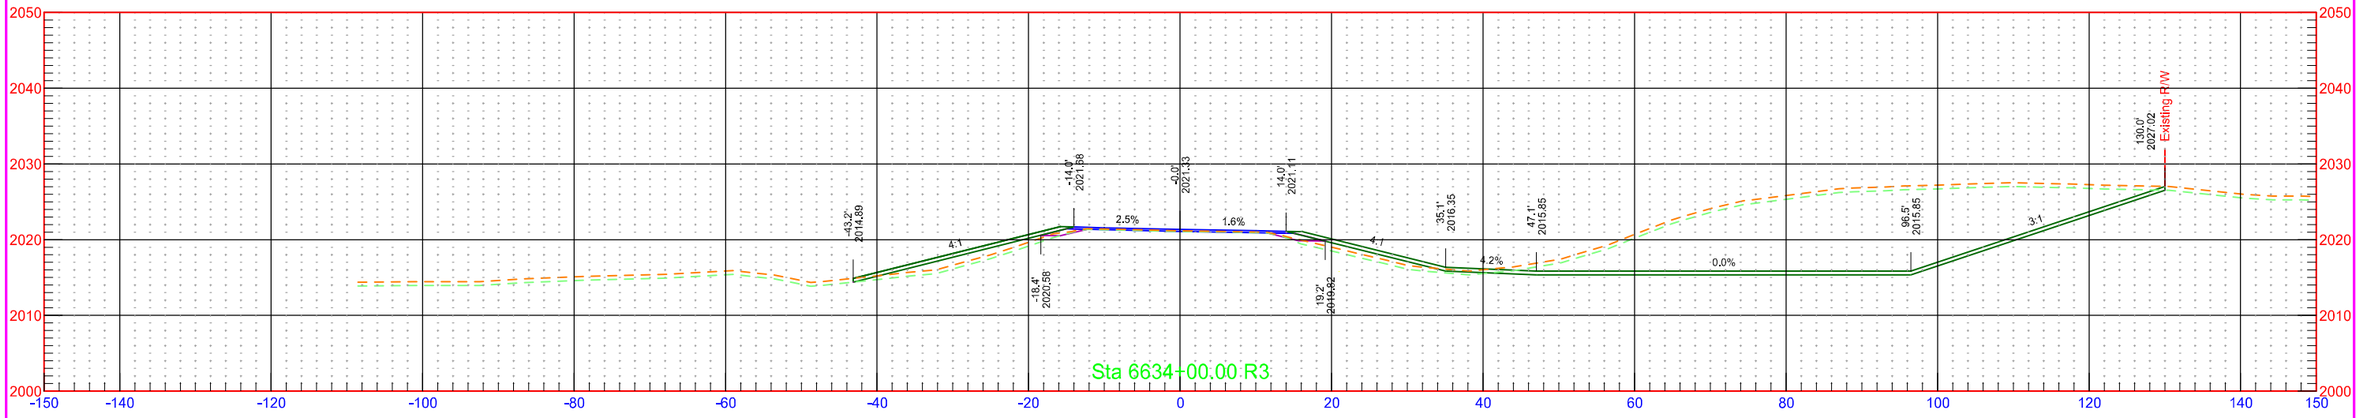

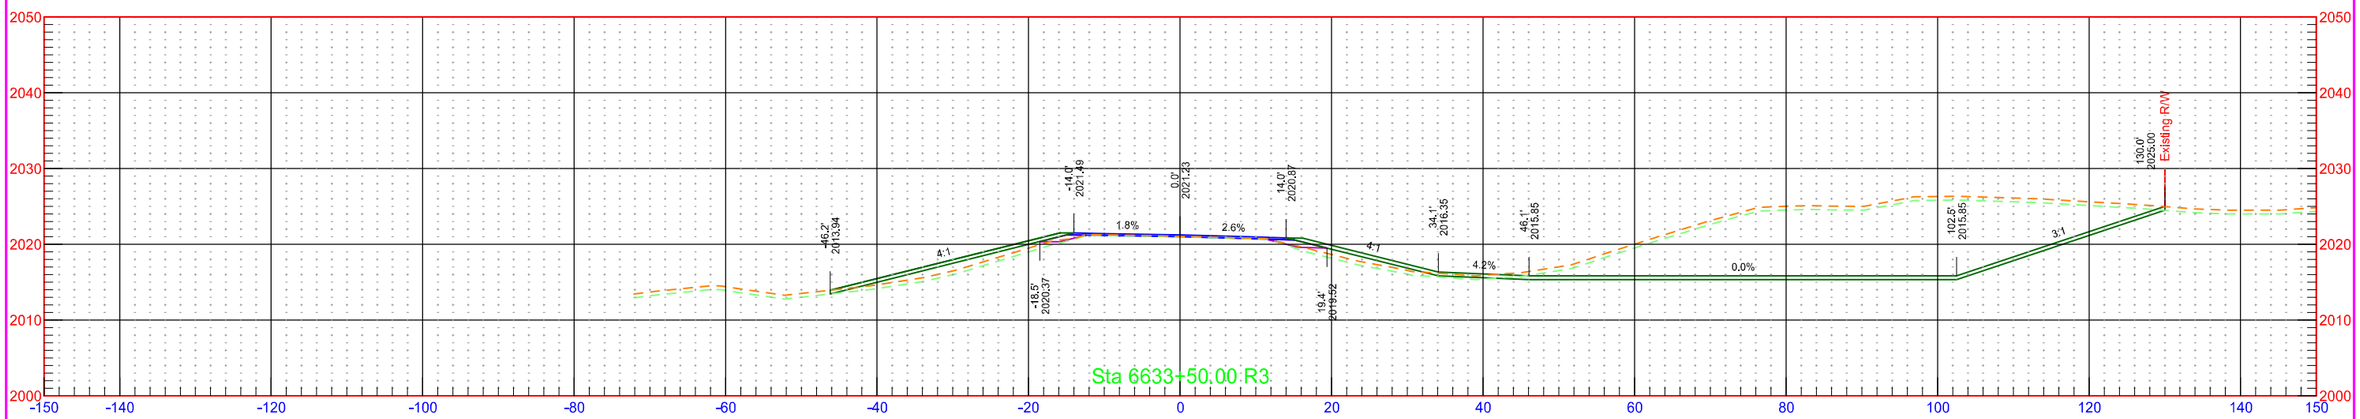


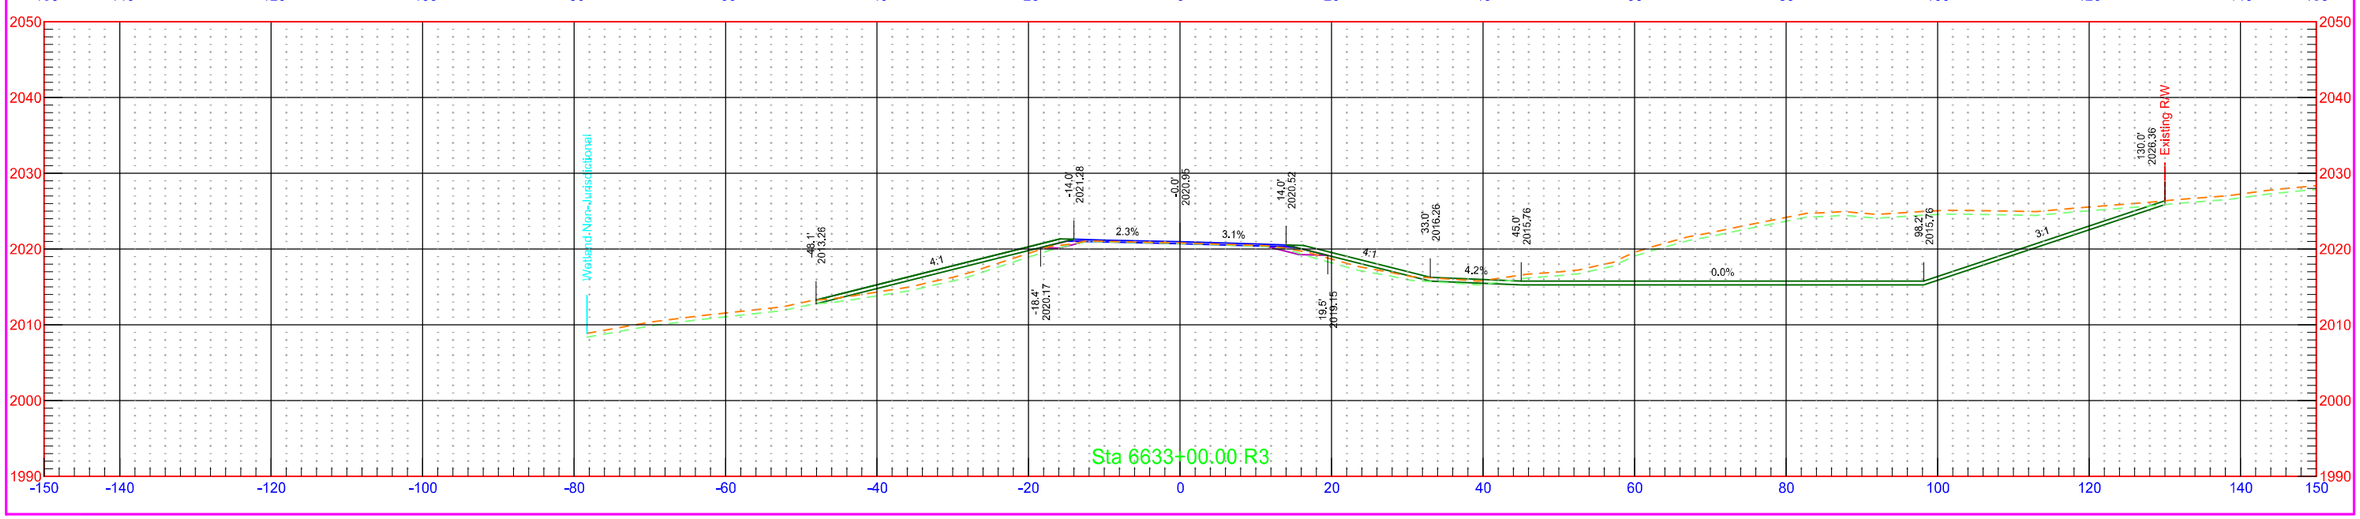



	STATE	PROJECT NO.	SECTION NO.	SHEET NO.
	ND	NH-1-003(050)113	200	302

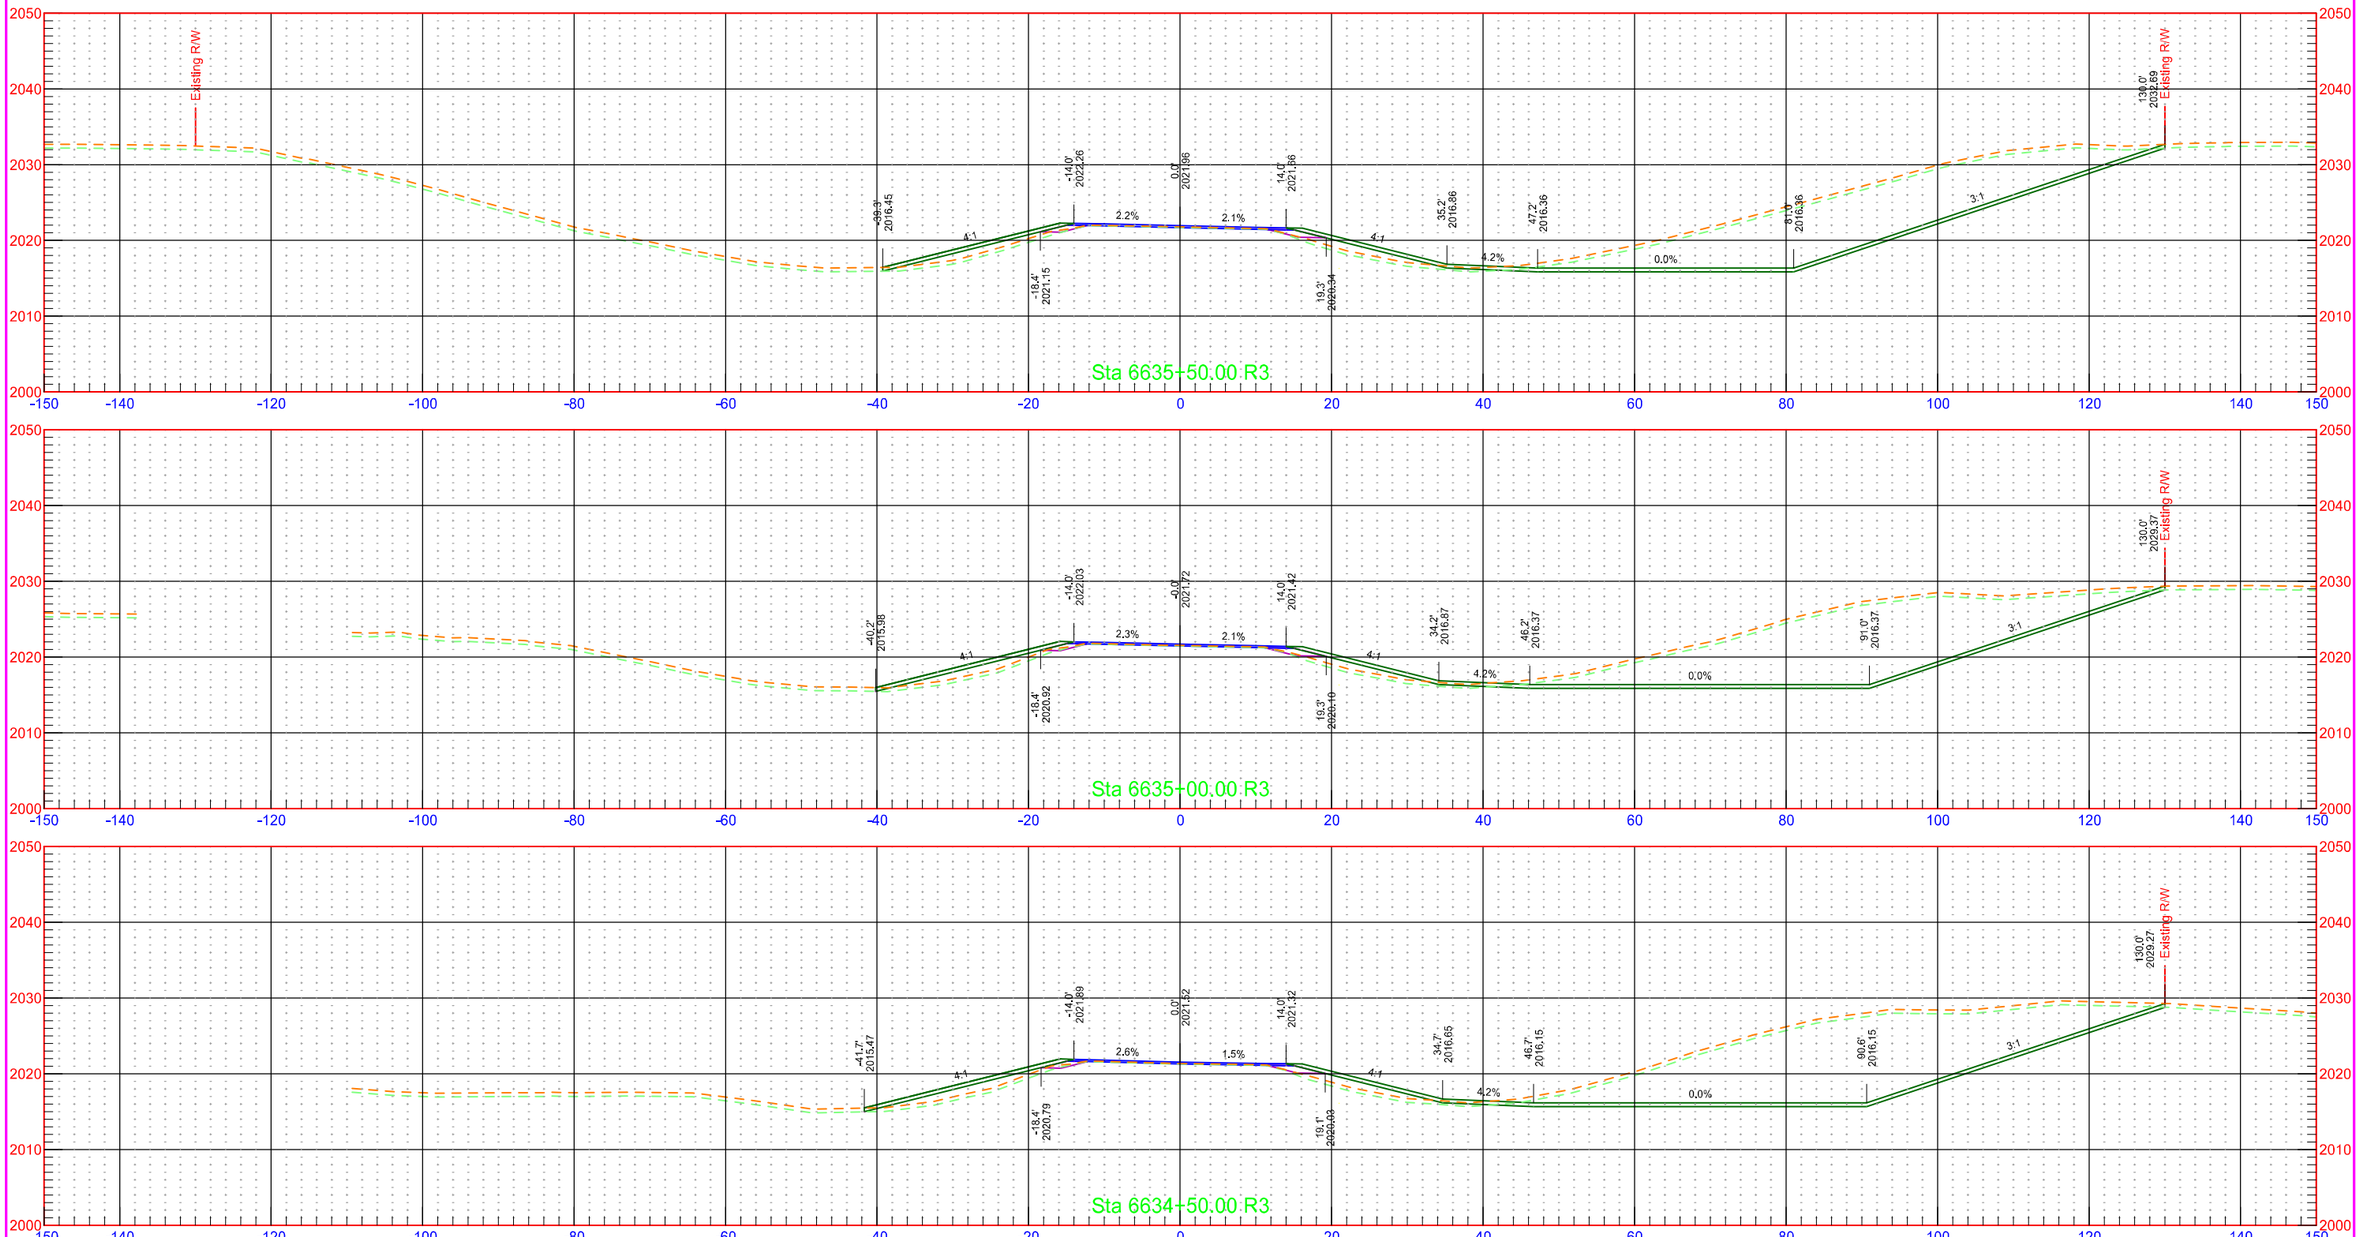


	STATE	PROJECT NO.	SECTION NO.	SHEET NO.
	ND	NH-1-003(050)113	200	303

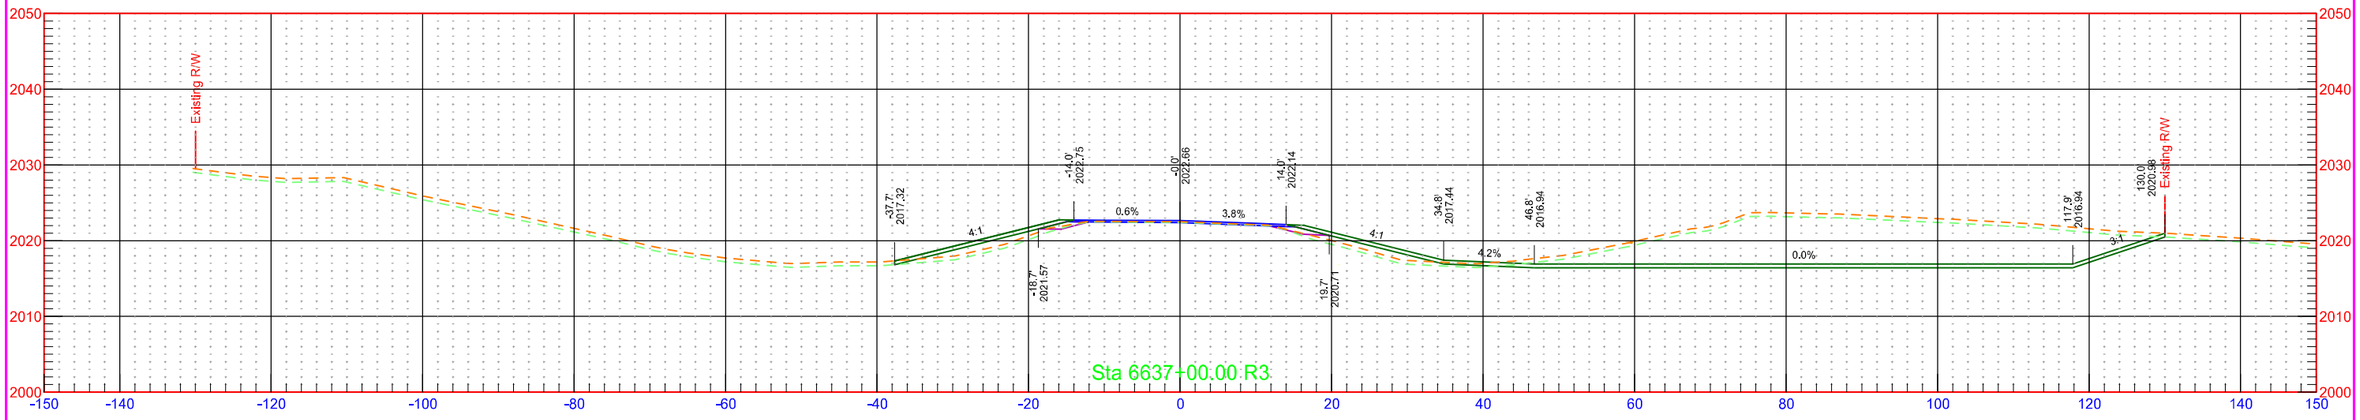

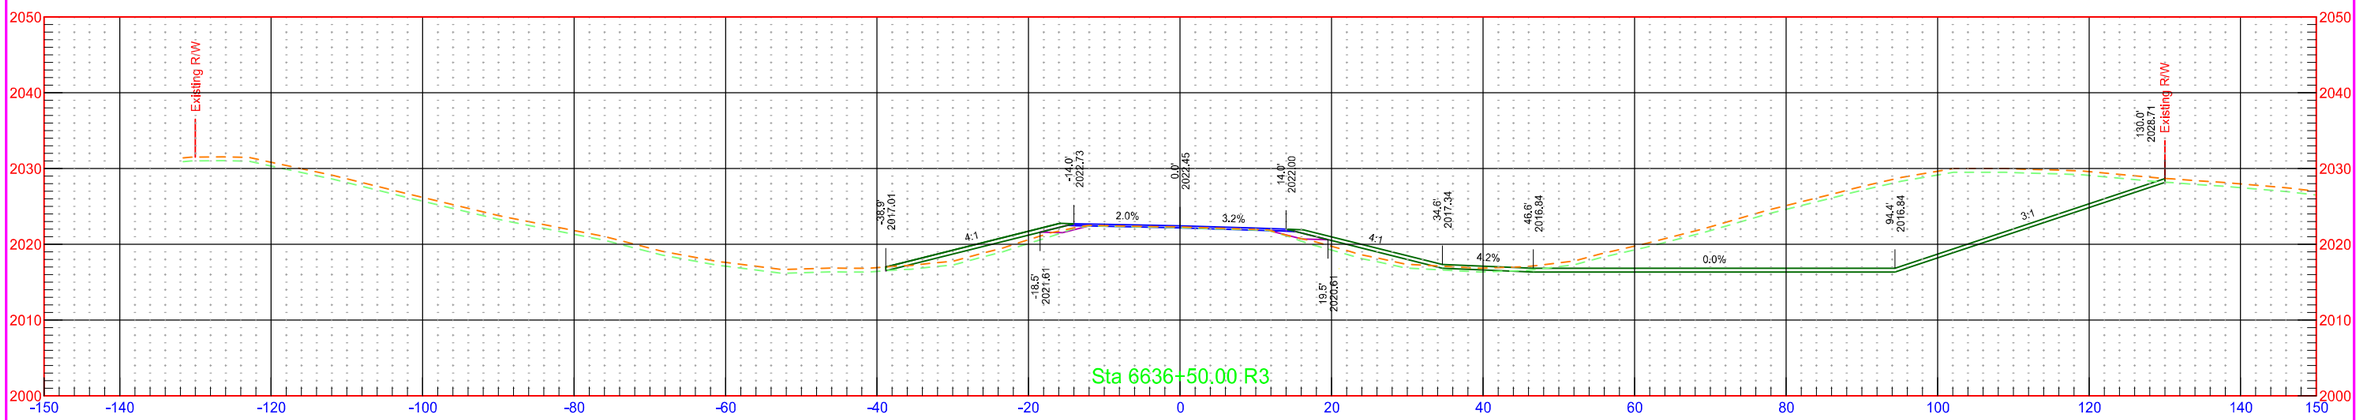


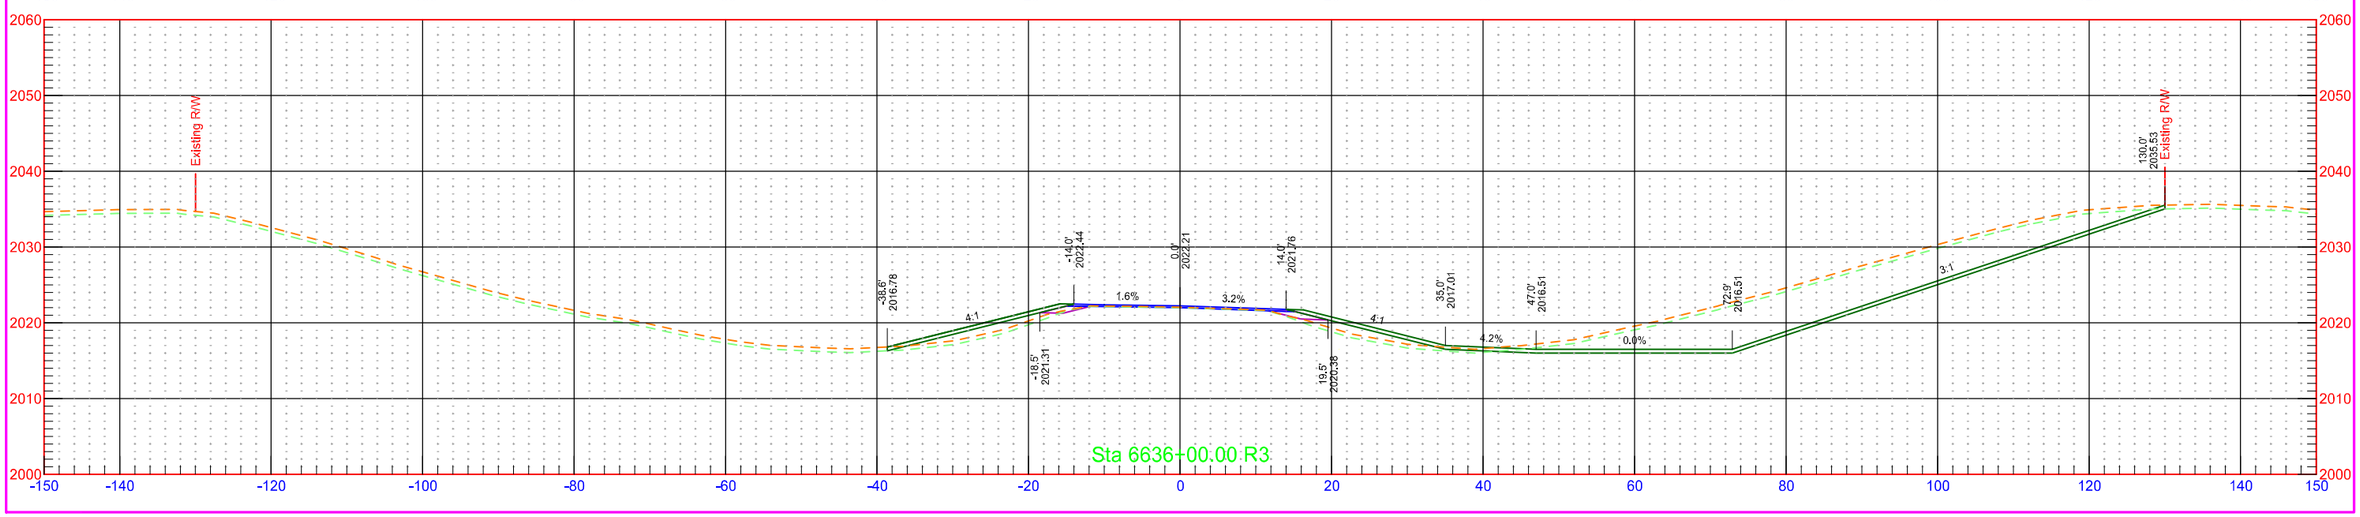


	STATE	PROJECT NO.	SECTION NO.	SHEET NO.
	ND	NH-1-003(050)113	200	304

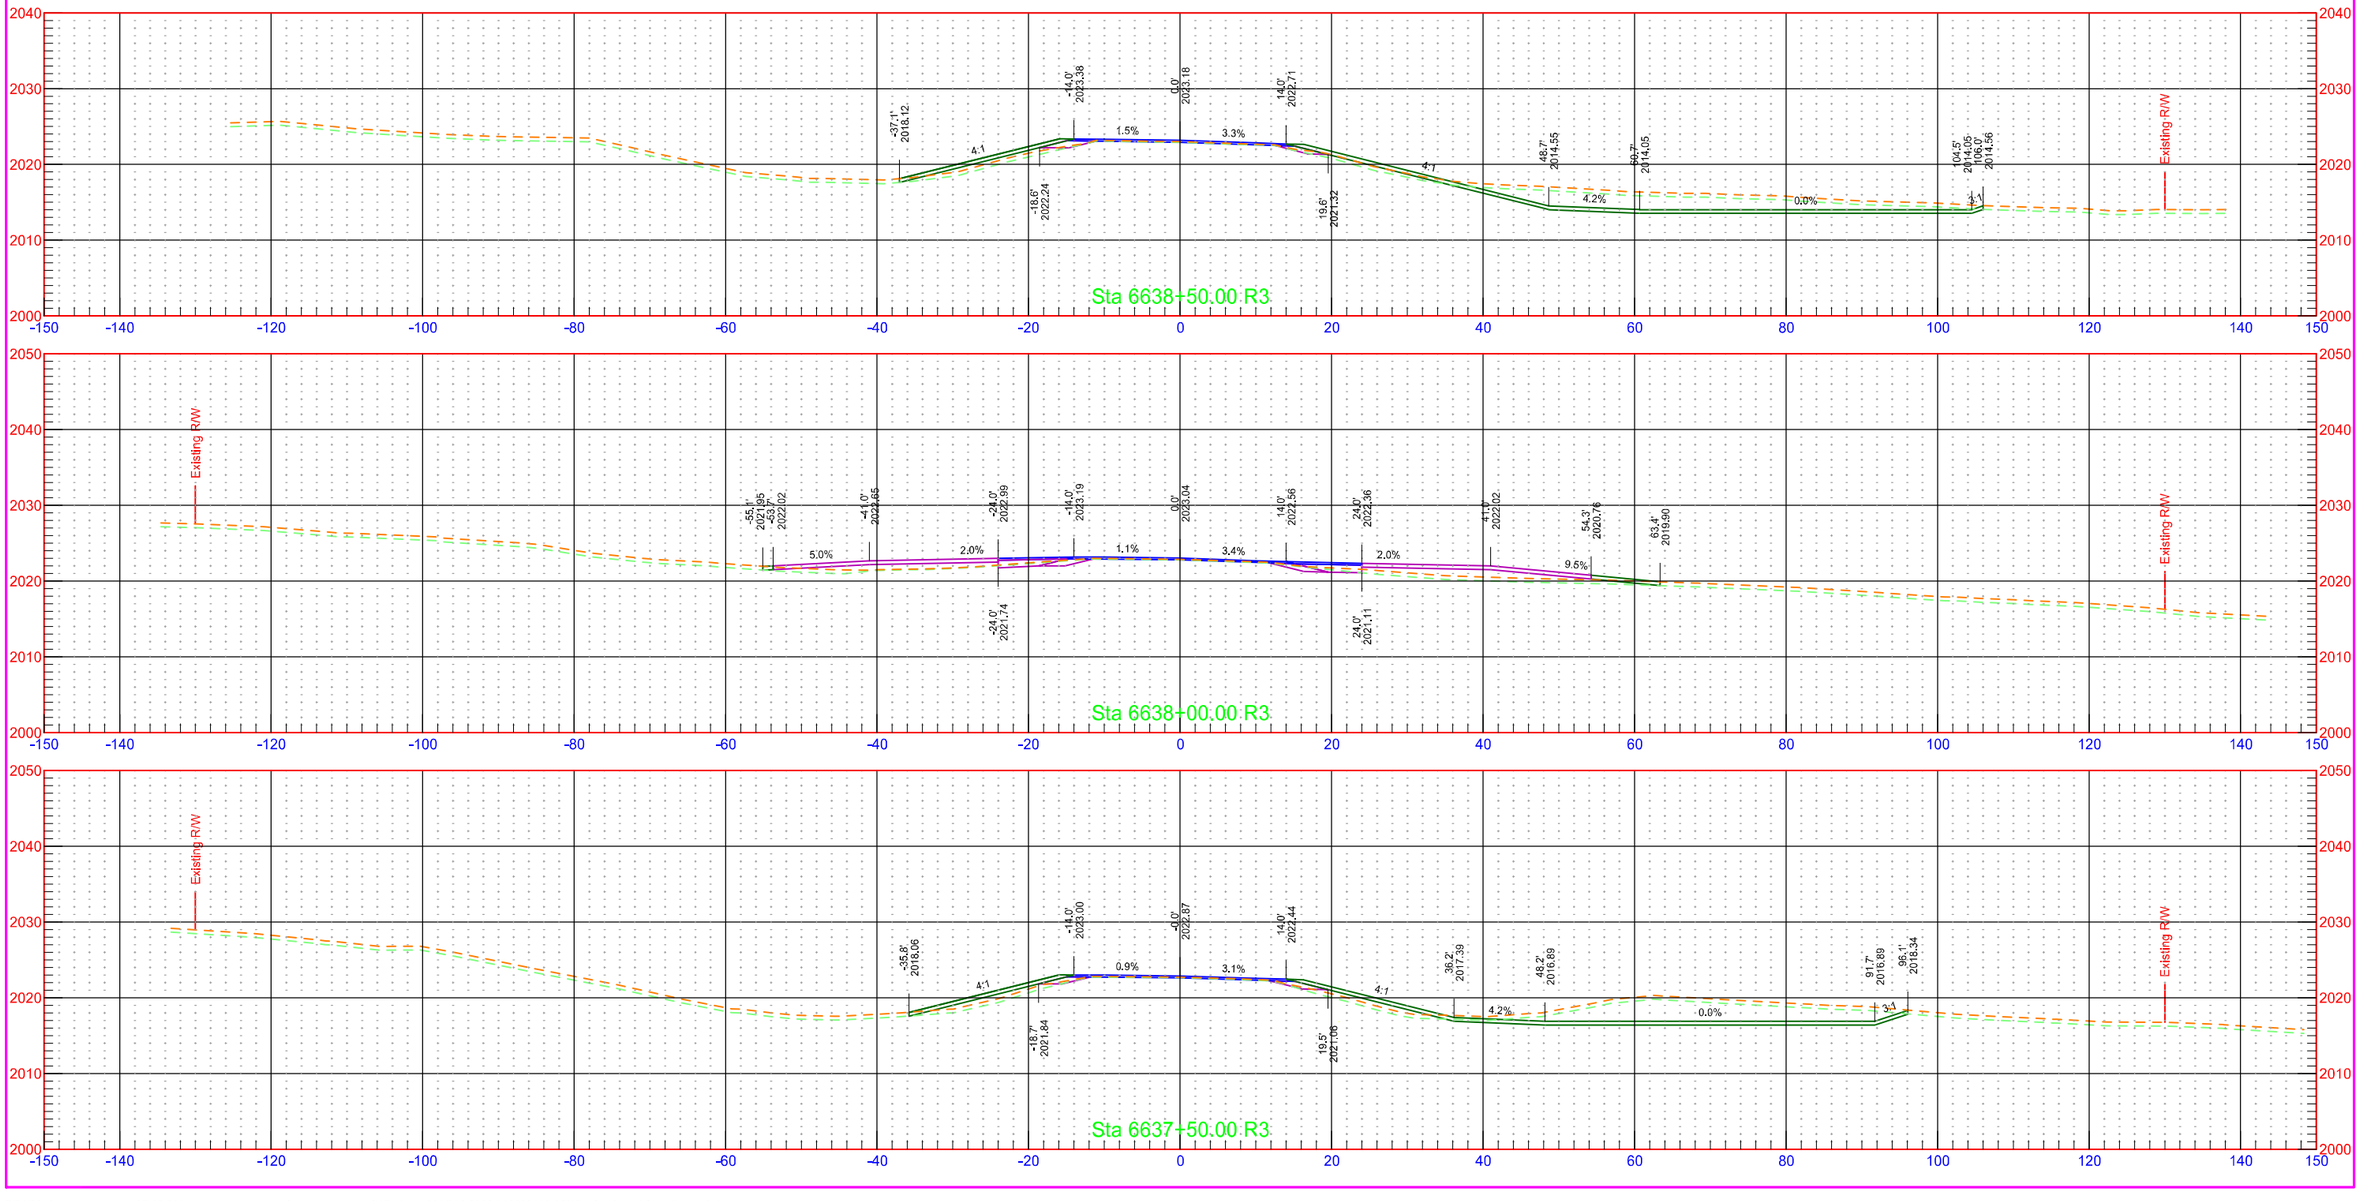



	STATE	PROJECT NO.	SECTION NO.	SHEET NO.
	ND	NH-1-003(050)113	200	305

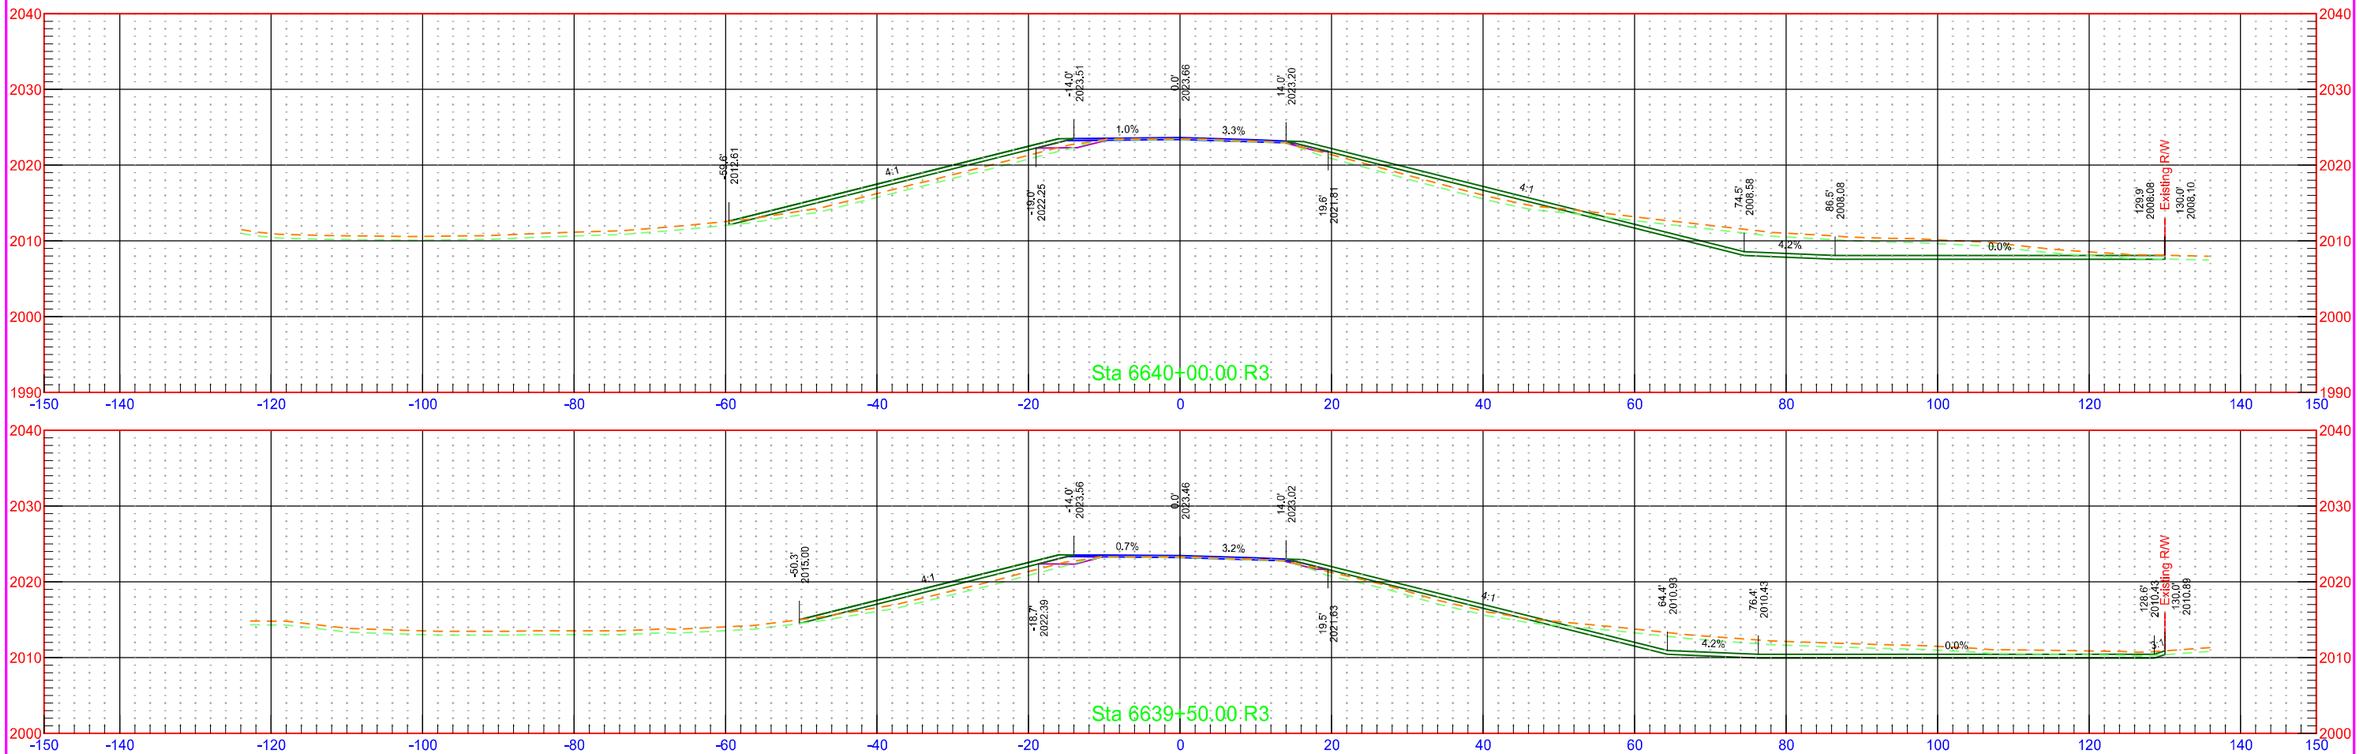


	STATE	PROJECT NO.	SECTION NO.	SHEET NO.
	ND	NH-1-003(050)113	200	306

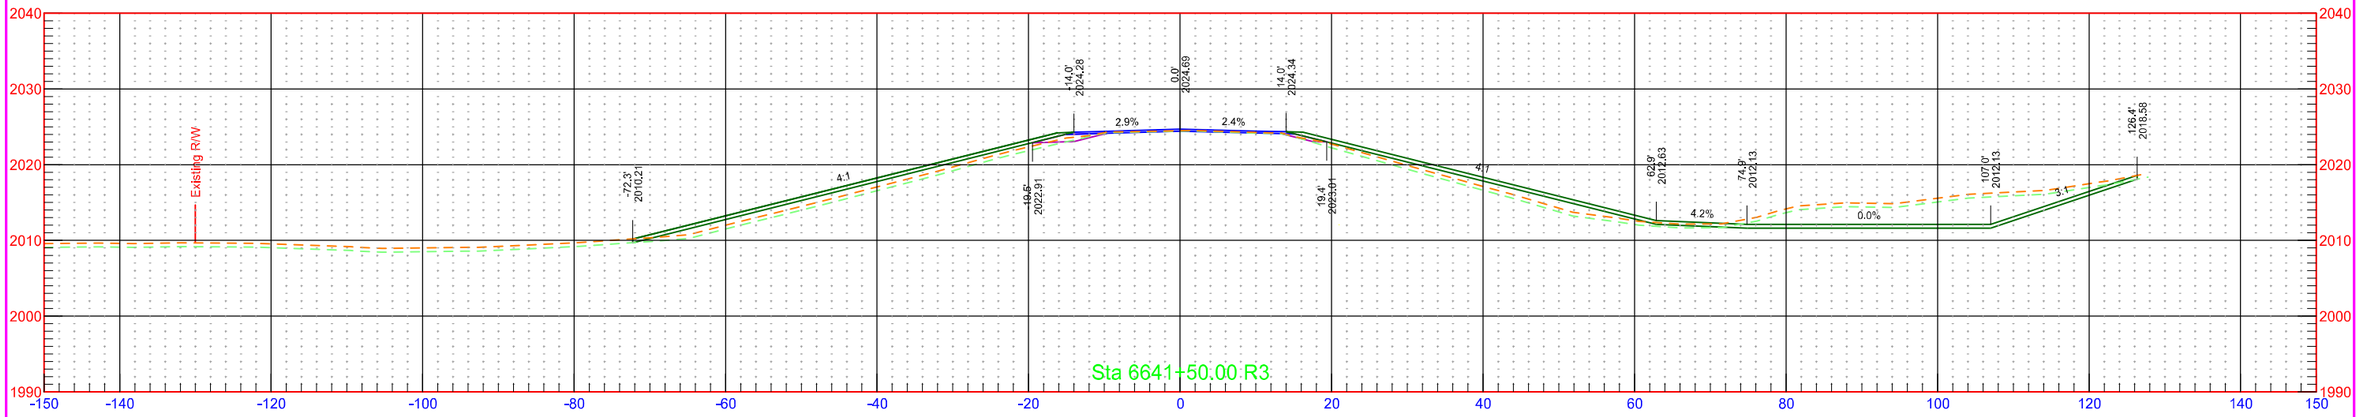


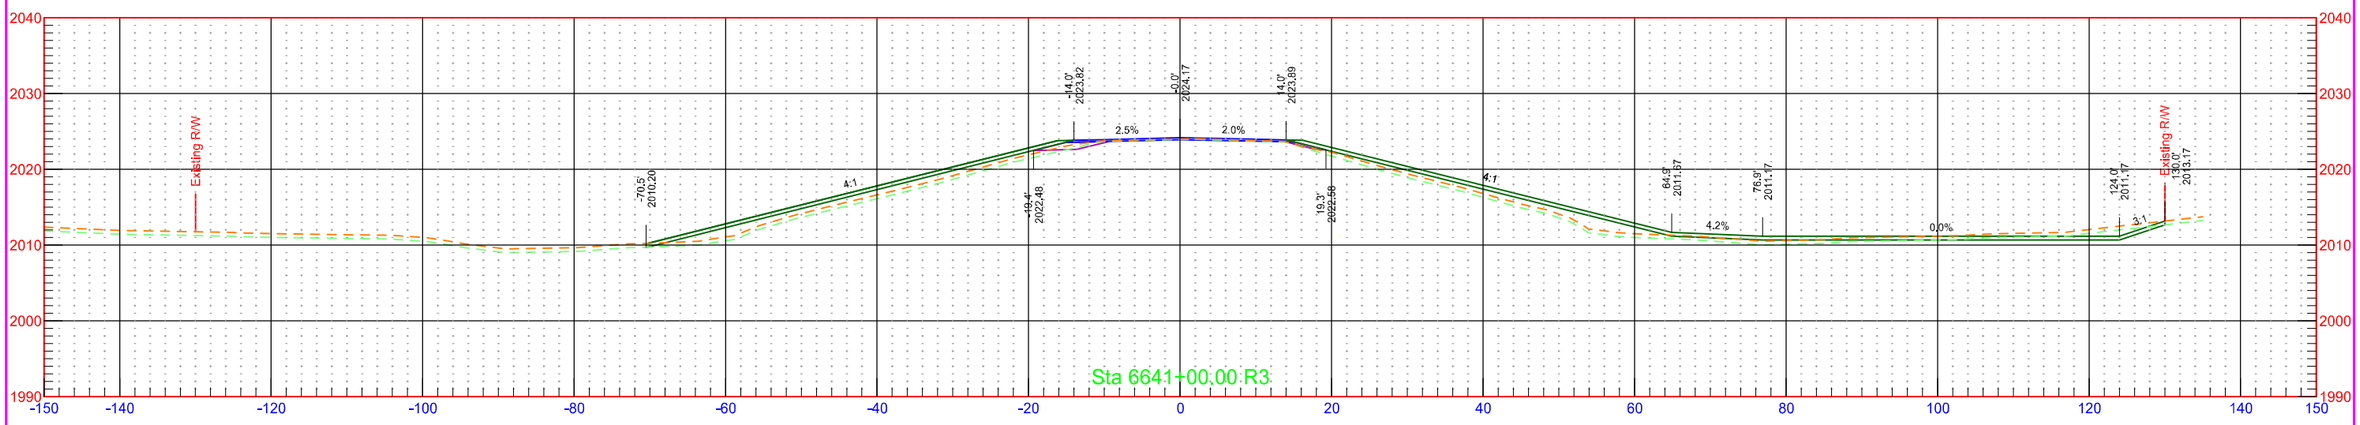


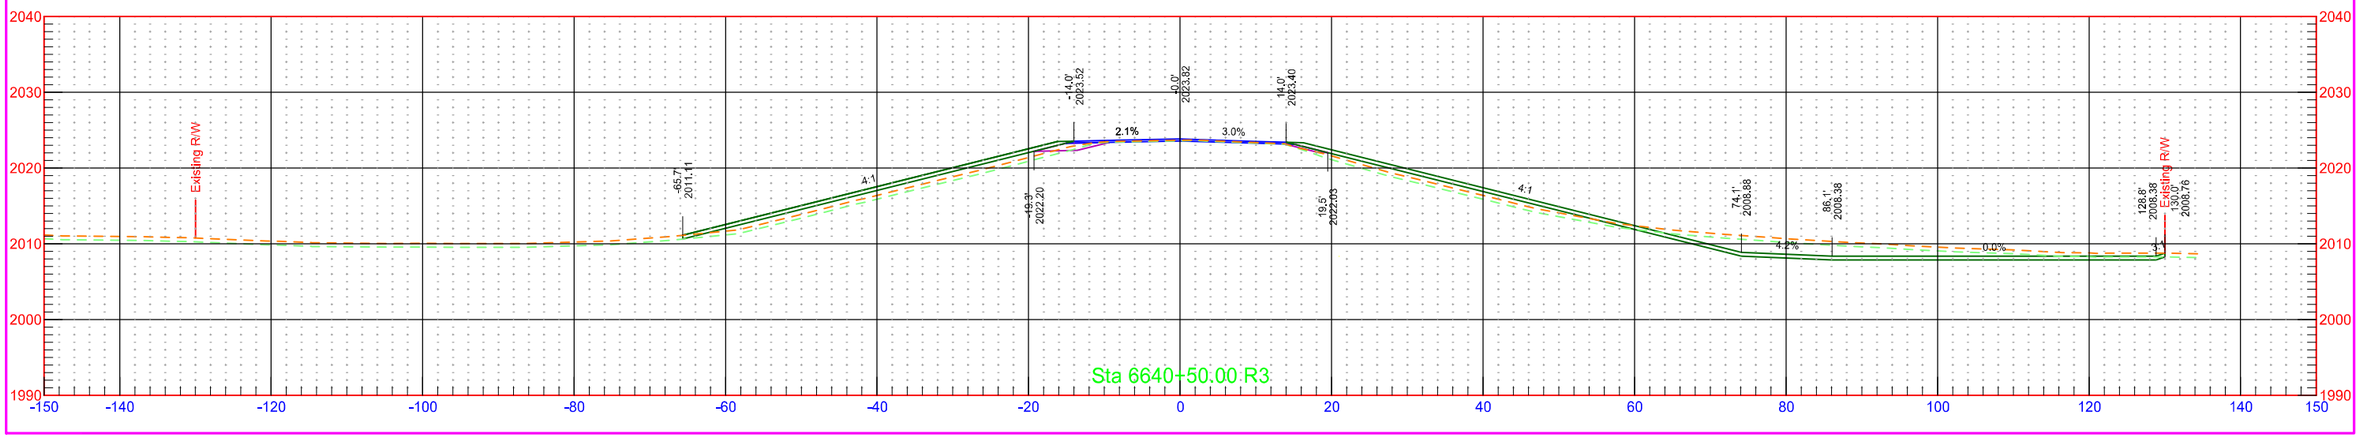


	STATE	PROJECT NO.	SECTION NO.	SHEET NO.
	ND	NH-1-003(050)113	200	307

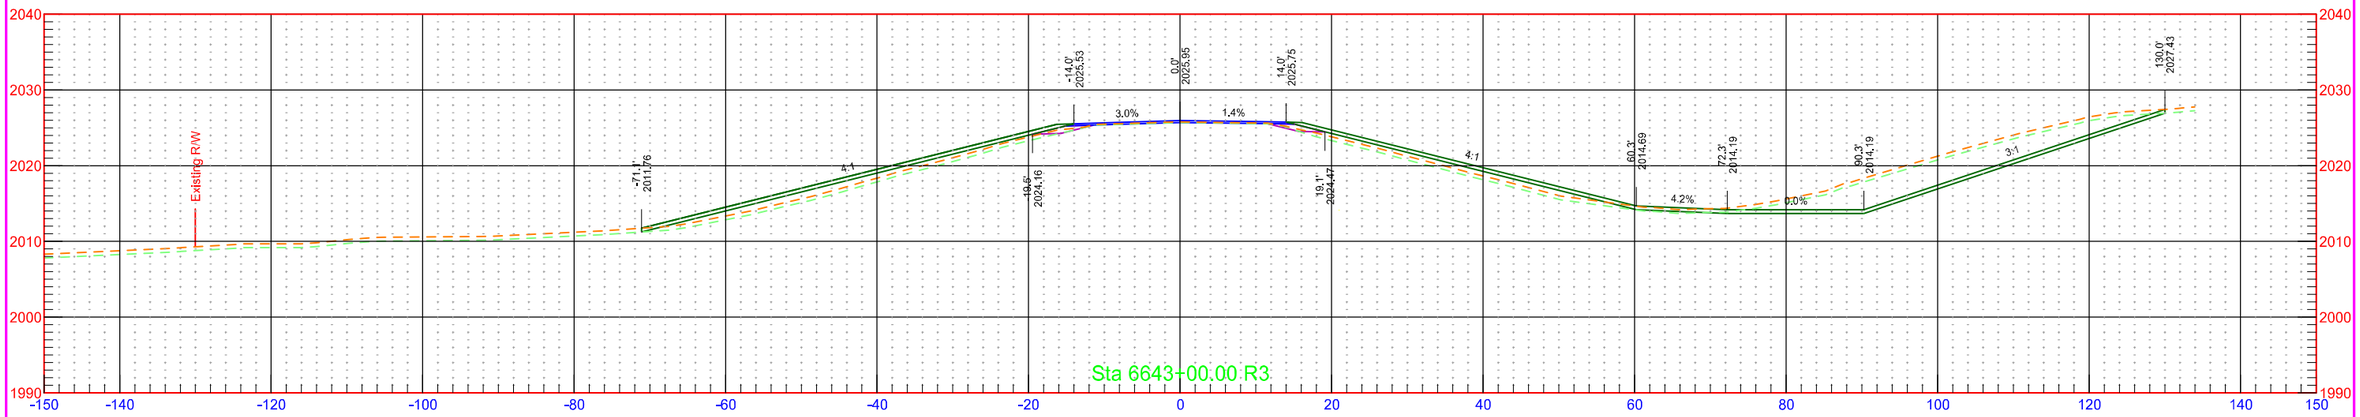

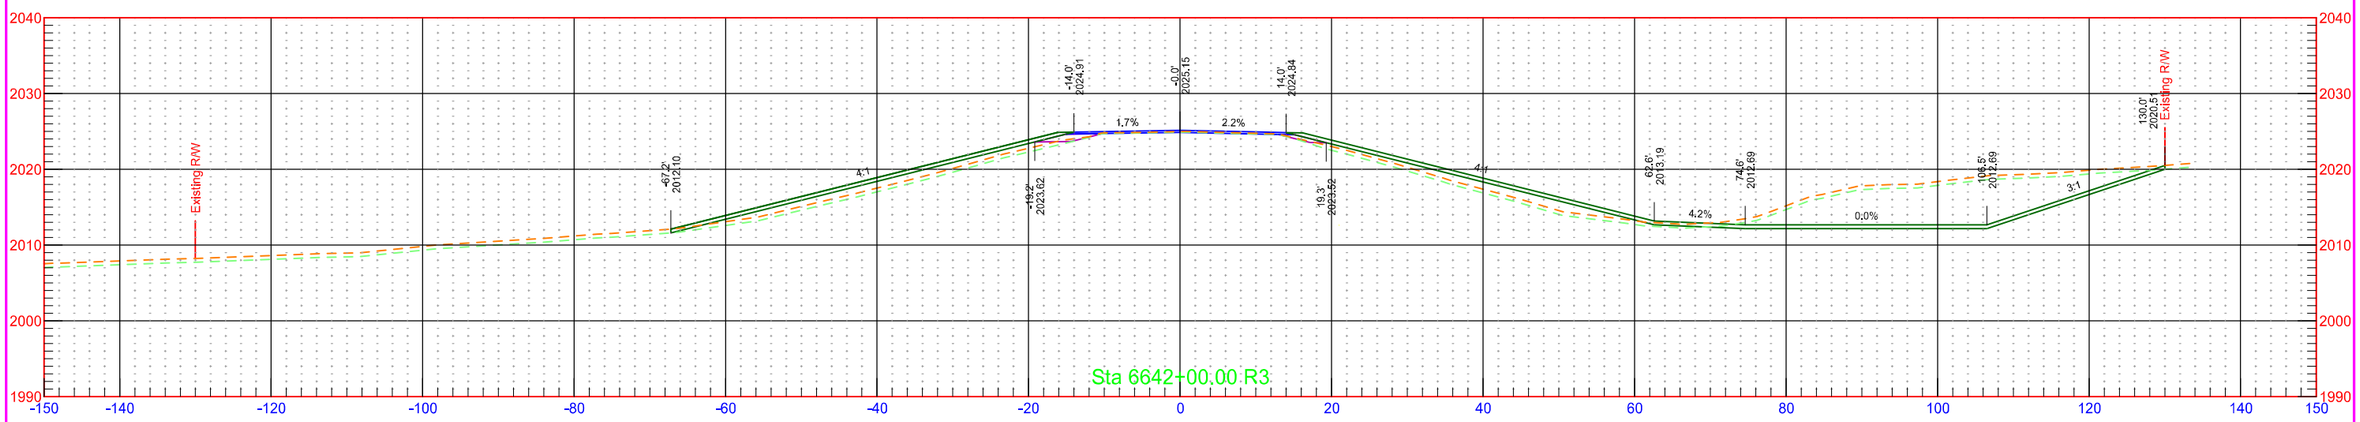

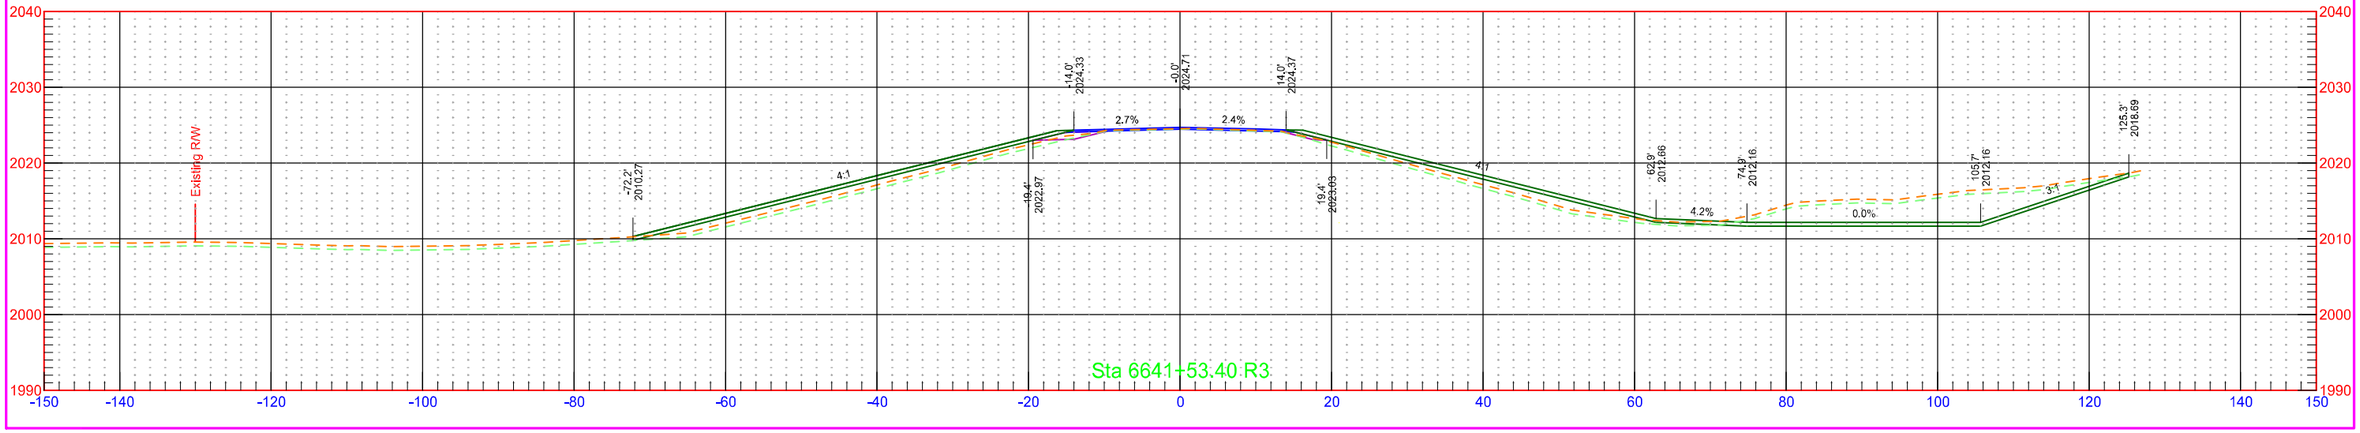



	STATE	PROJECT NO.	SECTION NO.	SHEET NO.
	ND	NH-1-003(050)113	200	308

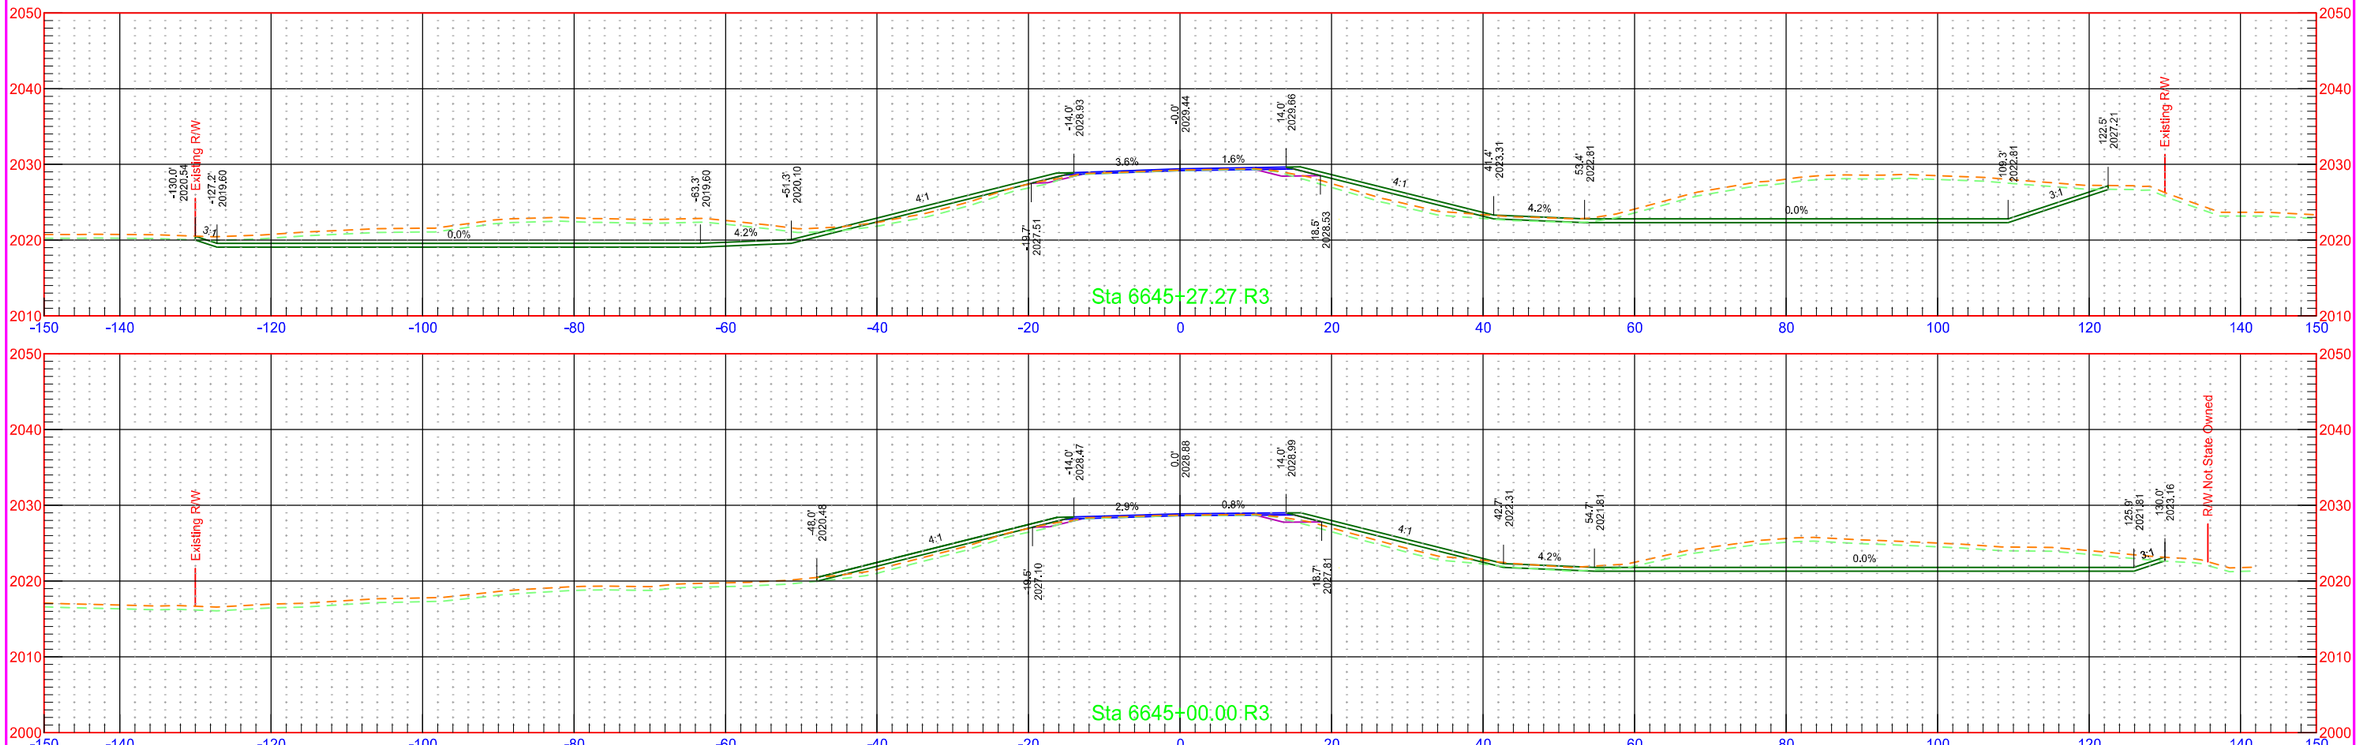


7/31/2018 1:27:31 PM kory.Kleinknecht O:\Projects\2016\16.00584\10003113.050\Design\Base\Kidder\Xsec_2_K.dgn


	STATE	PROJECT NO.	SECTION NO.	SHEET NO.
	ND	NH-1-003(050)113	200	309

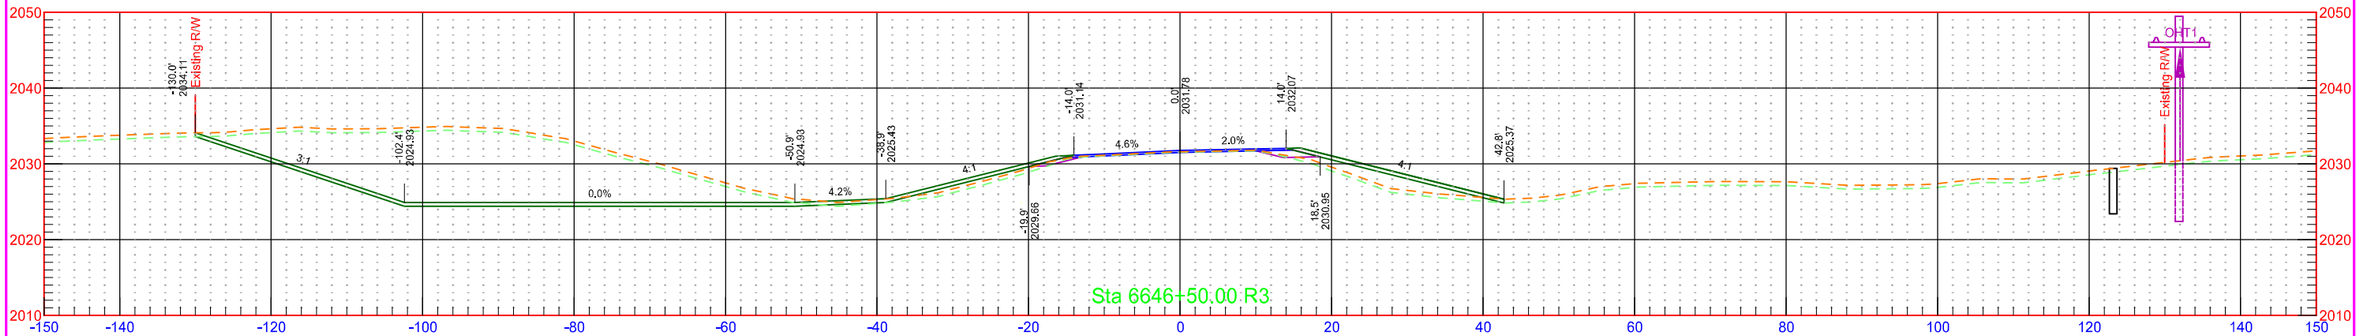


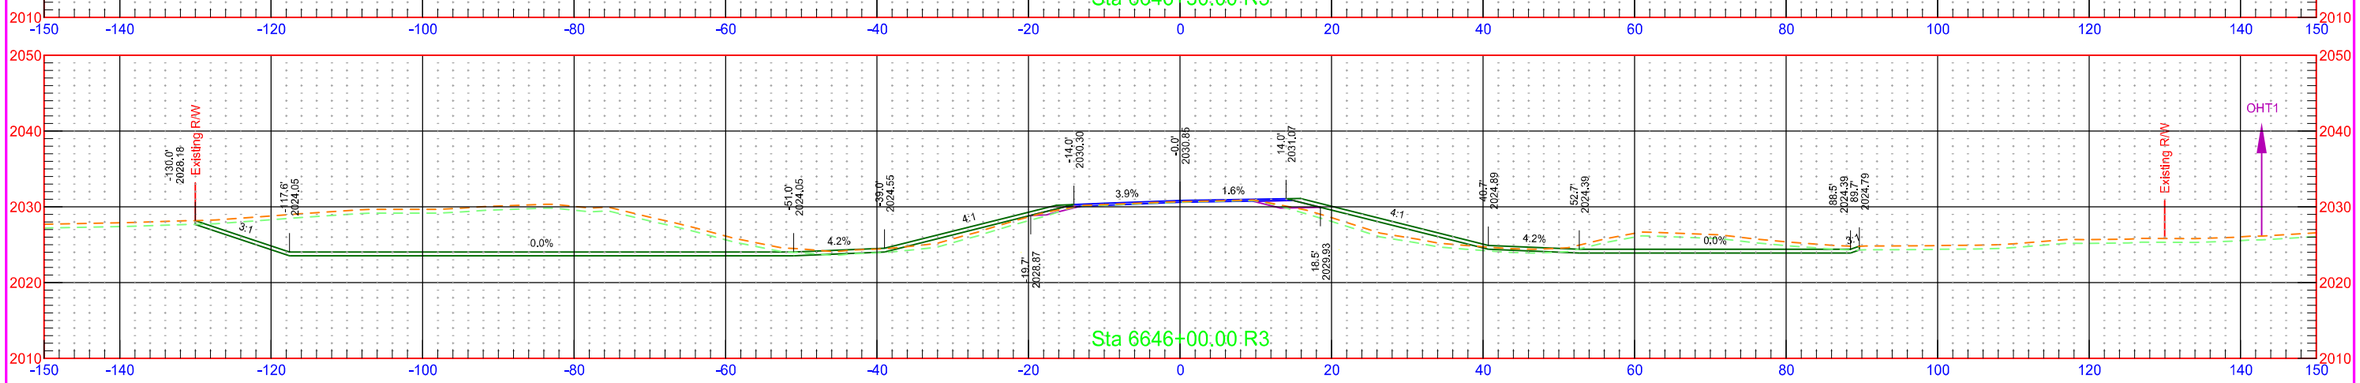


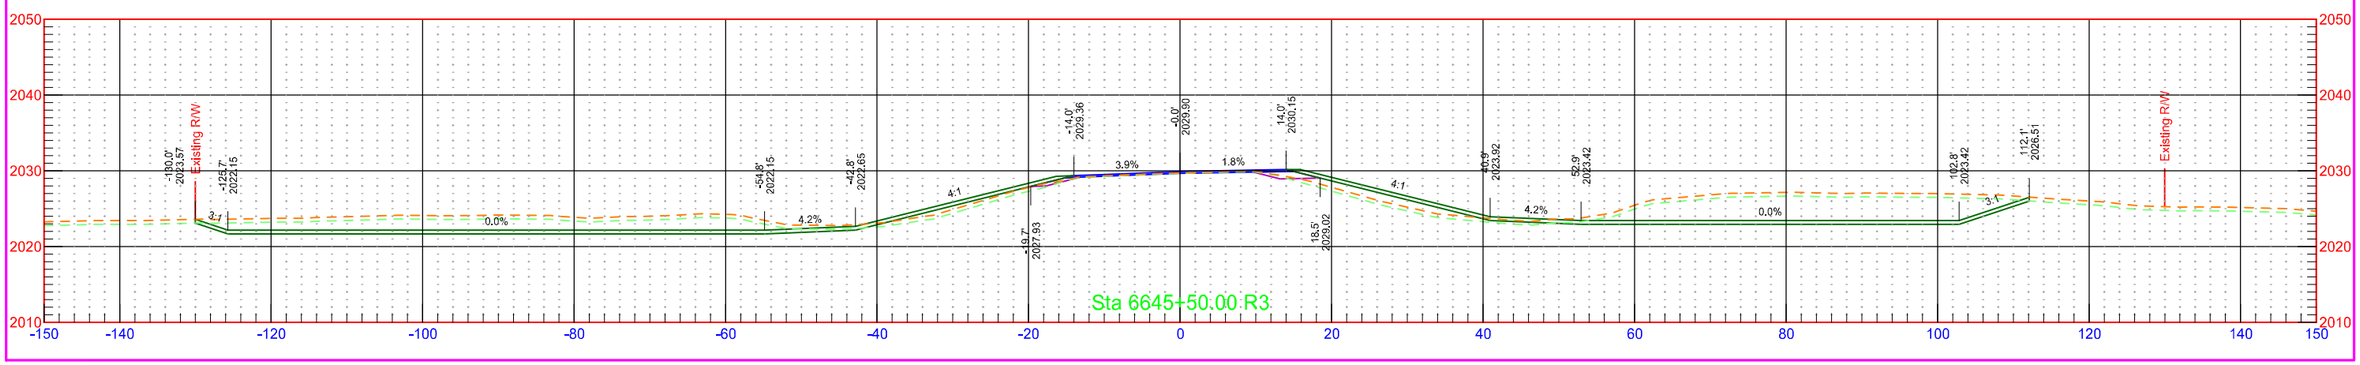


	STATE	PROJECT NO.	SECTION NO.	SHEET NO.
	ND	NH-1-003(050)113	200	310

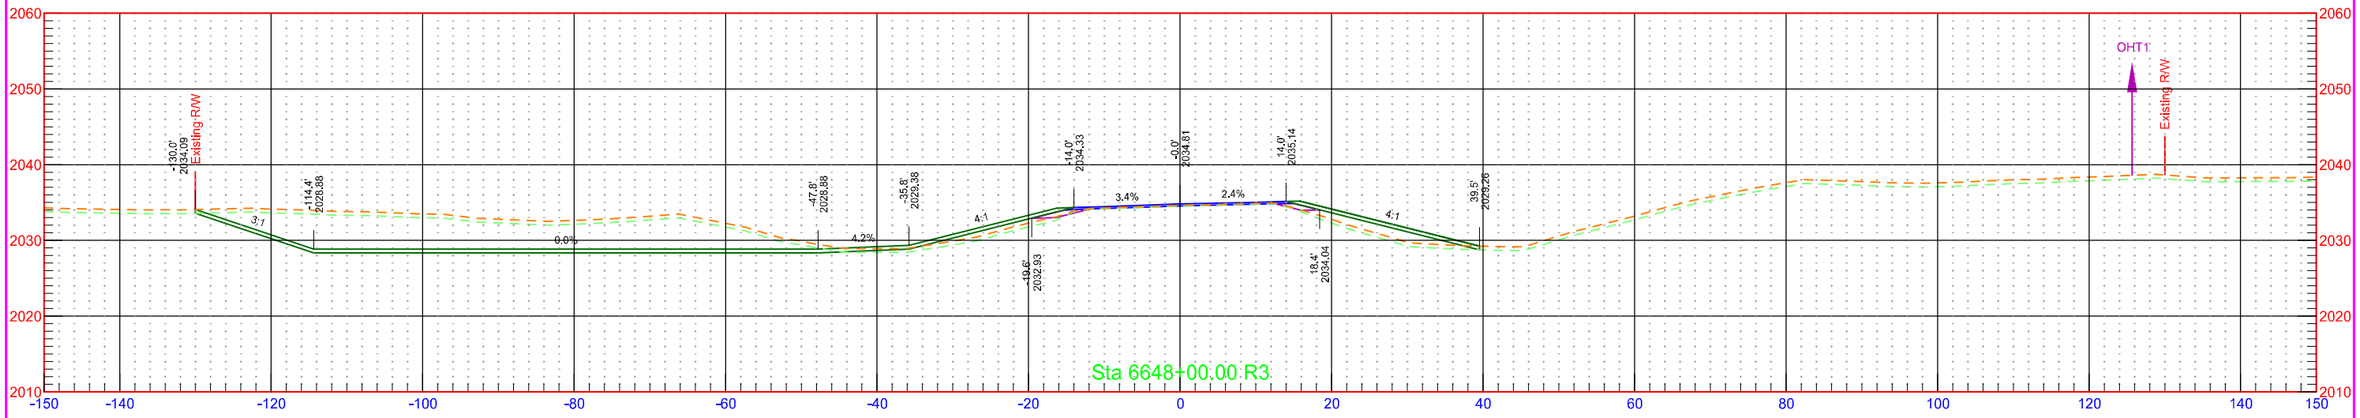


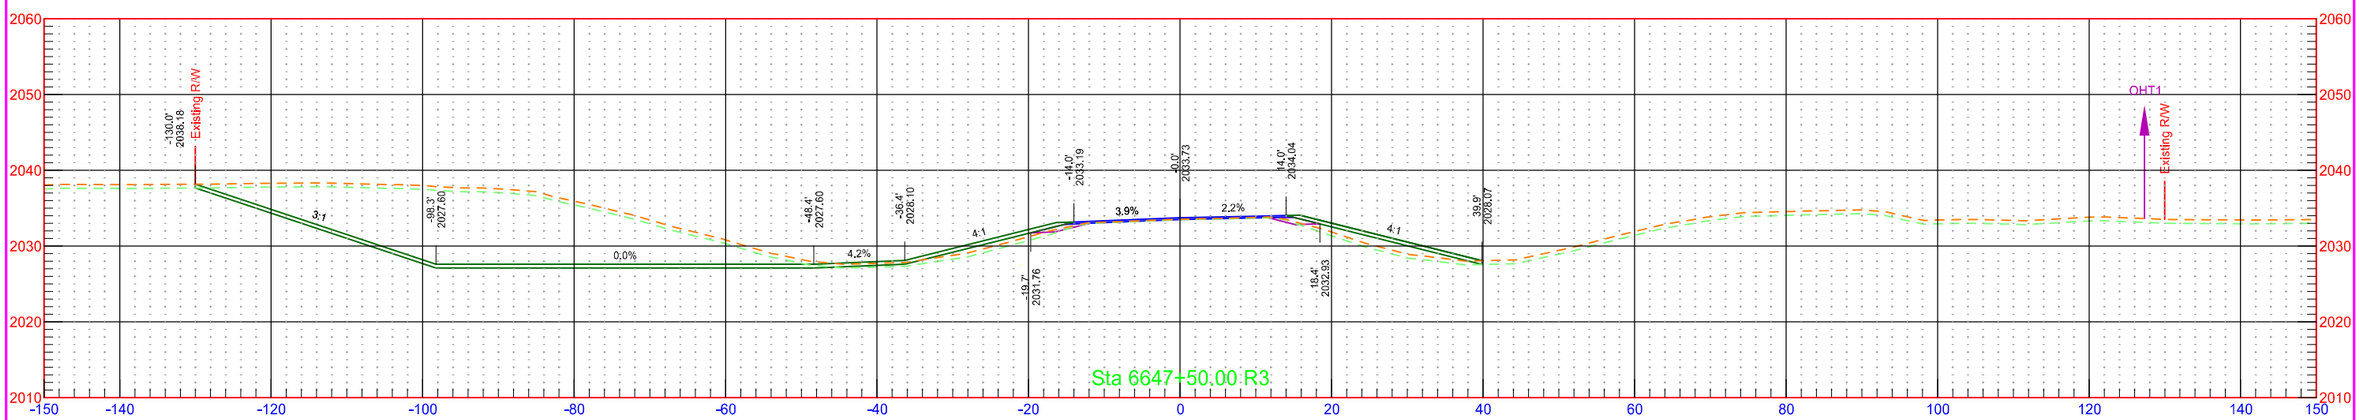


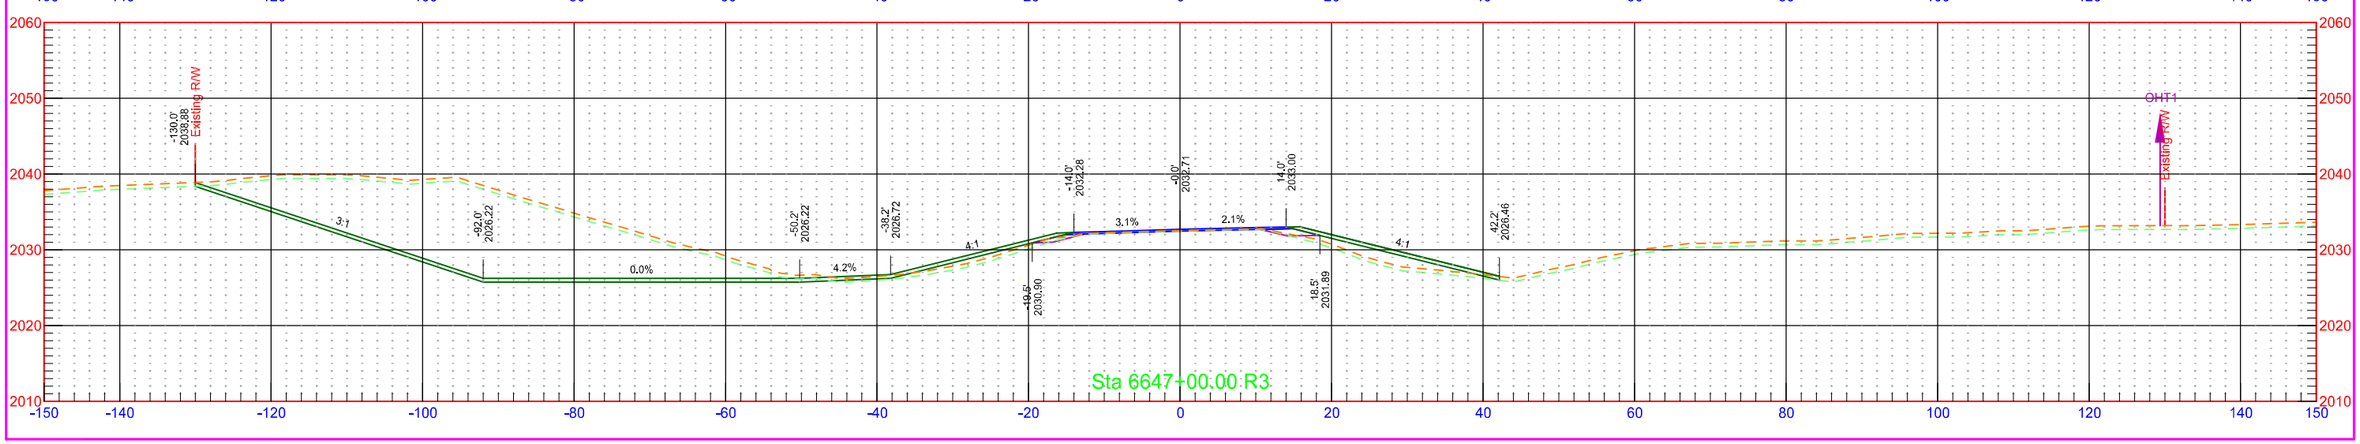


	STATE	PROJECT NO.	SECTION NO.	SHEET NO.
	ND	NH-1-003(050)113	200	311

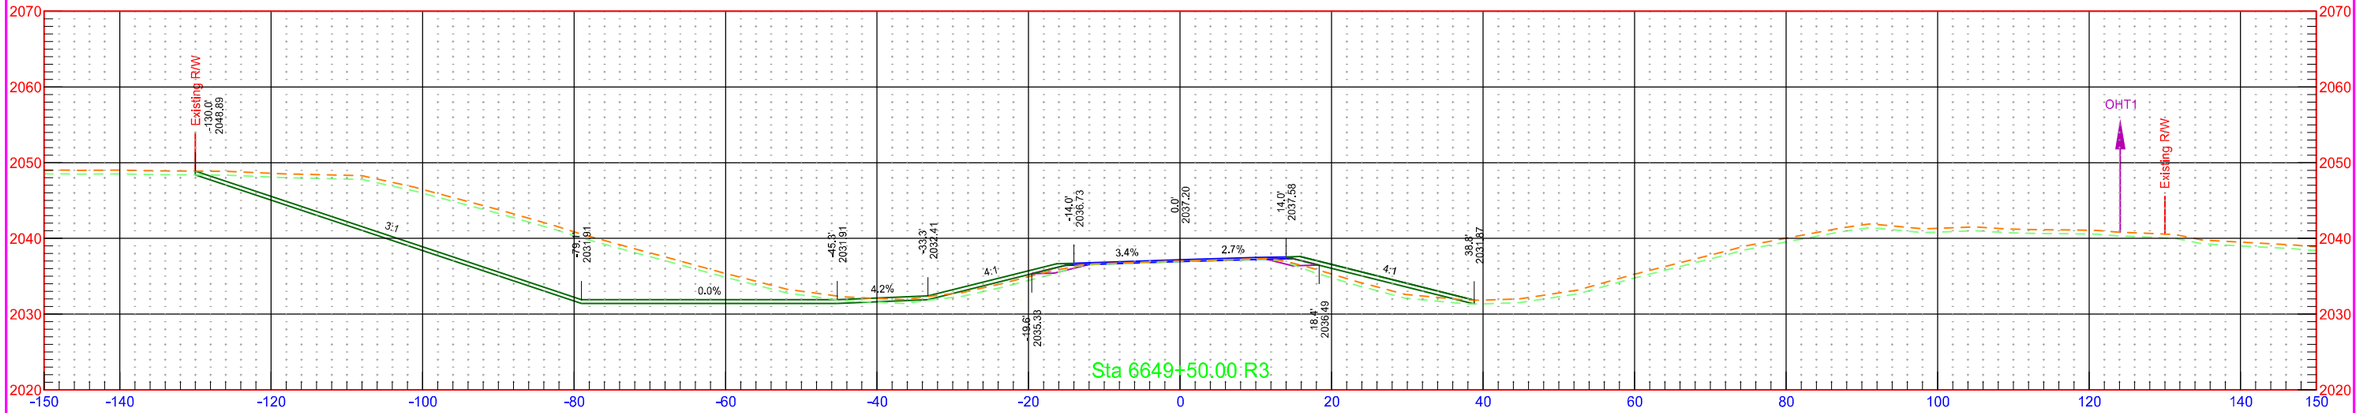


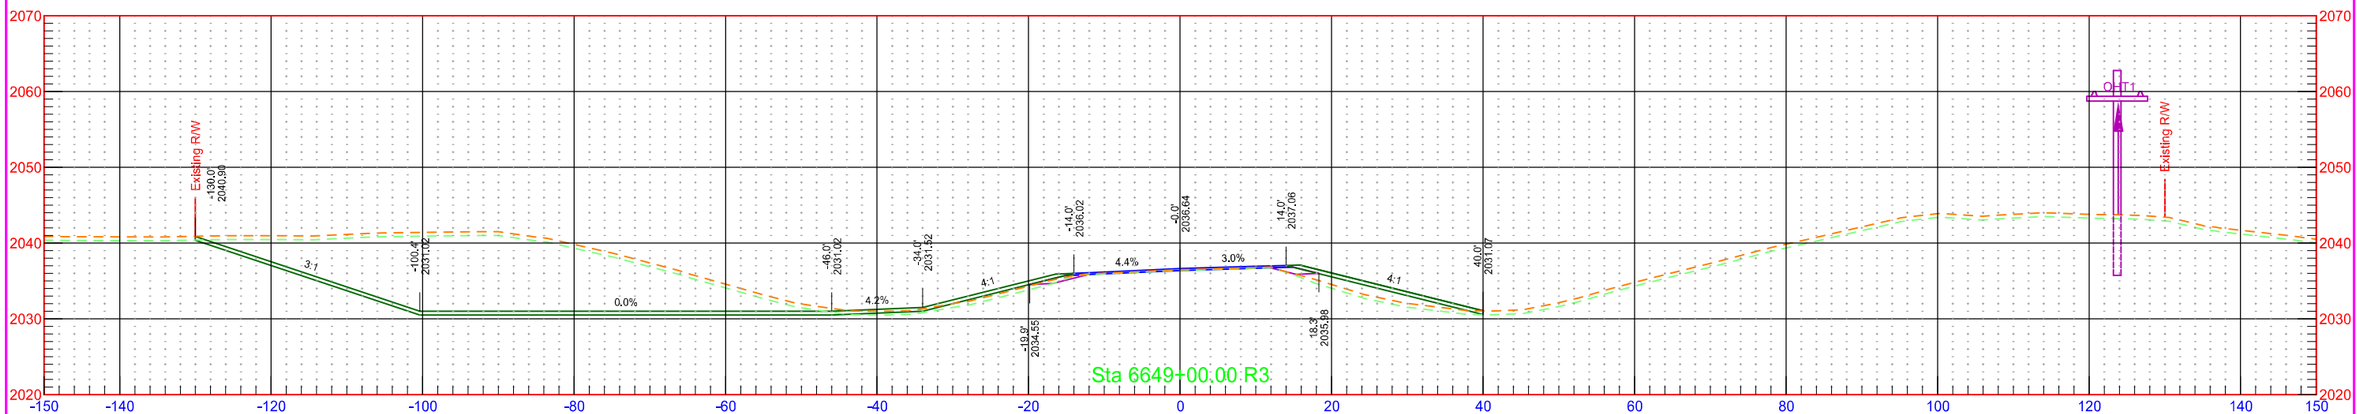


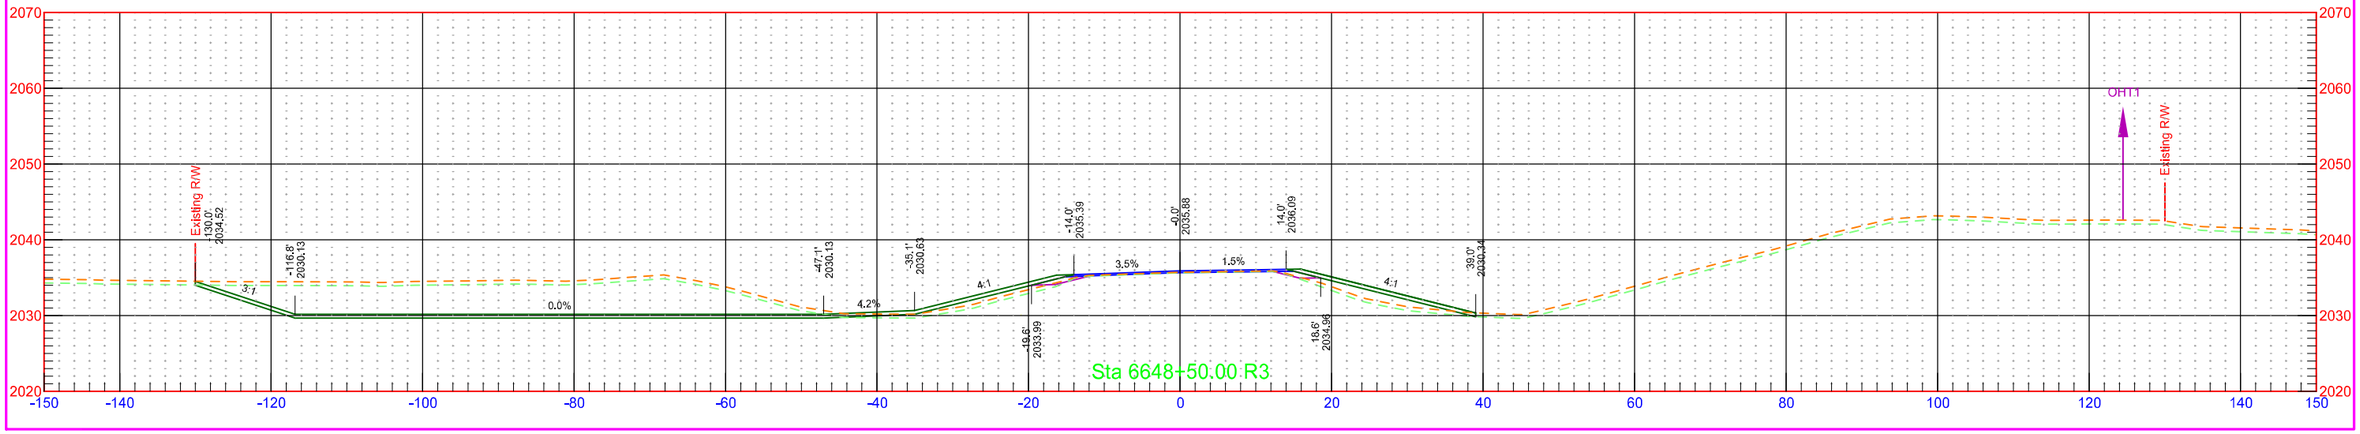


	STATE	PROJECT NO.	SECTION NO.	SHEET NO.
	ND	NH-1-003(050)113	200	312

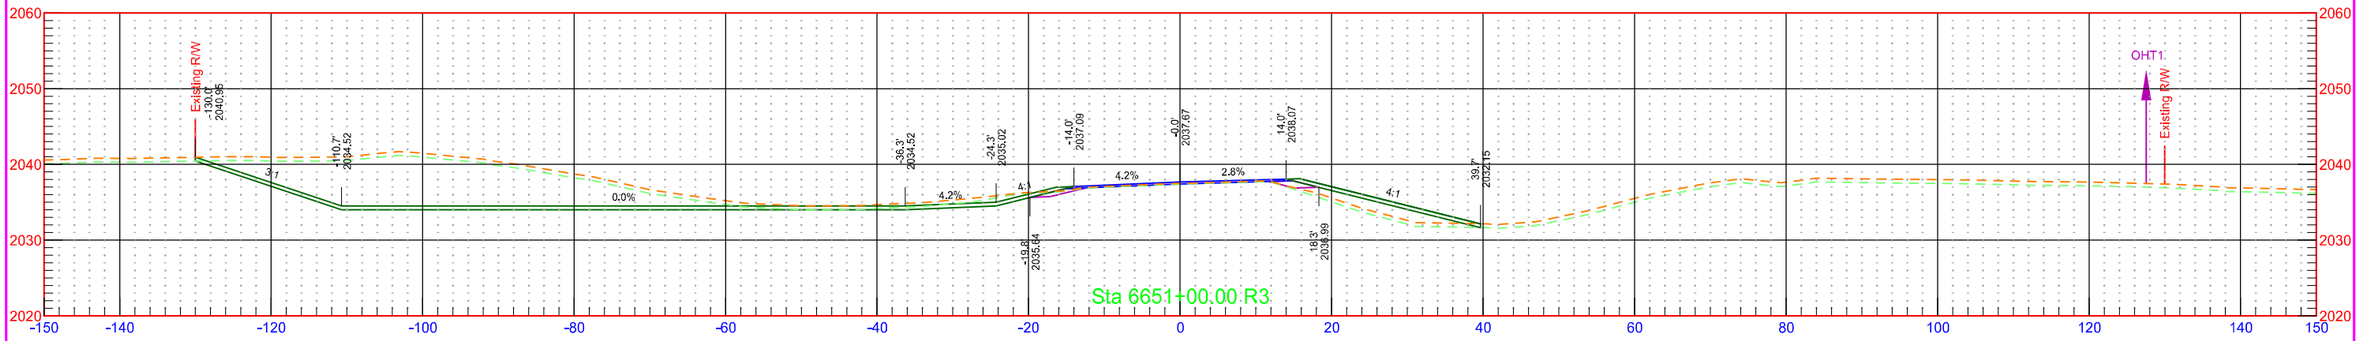


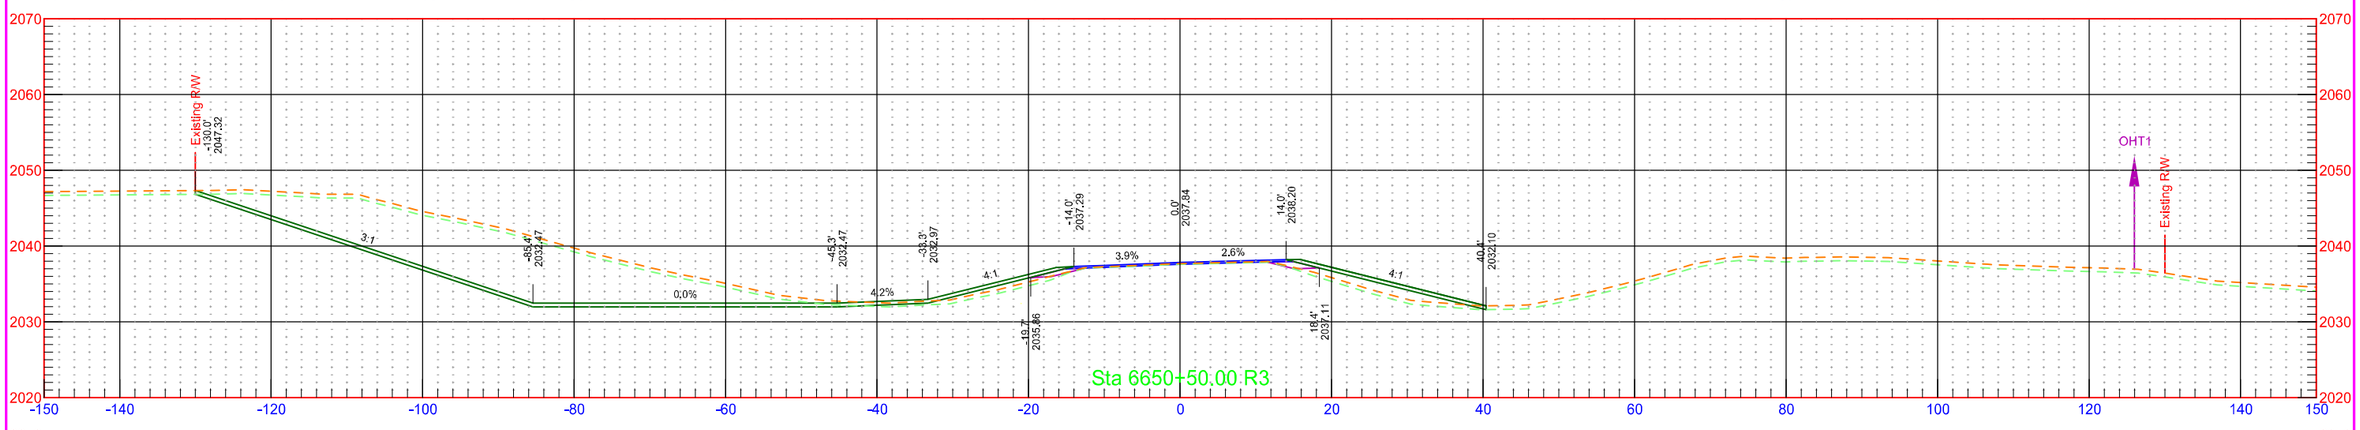


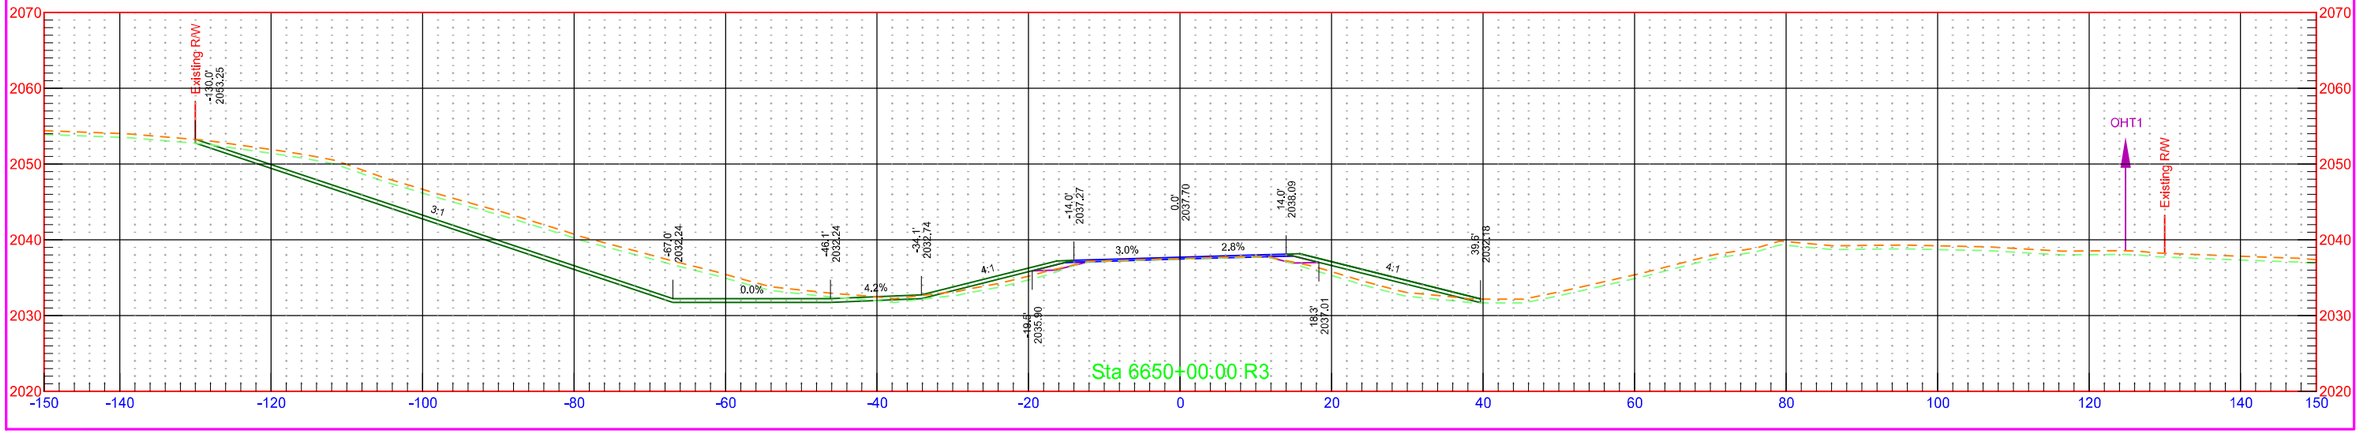


	STATE	PROJECT NO.	SECTION NO.	SHEET NO.
	ND	NH-1-003(050)113	200	313

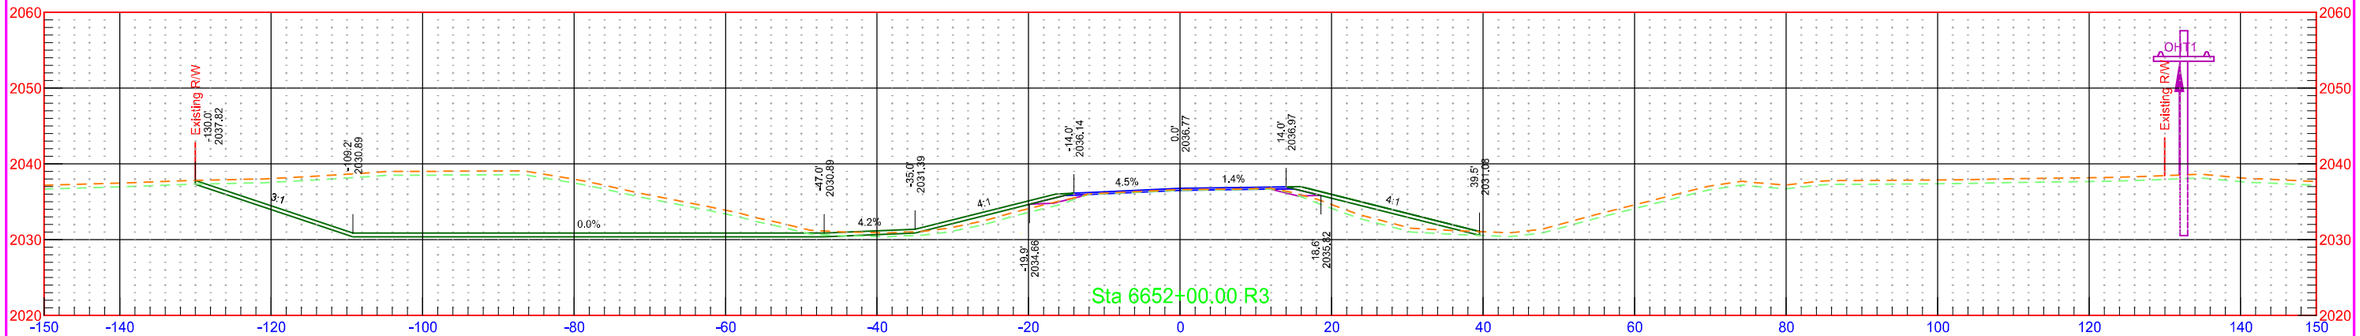

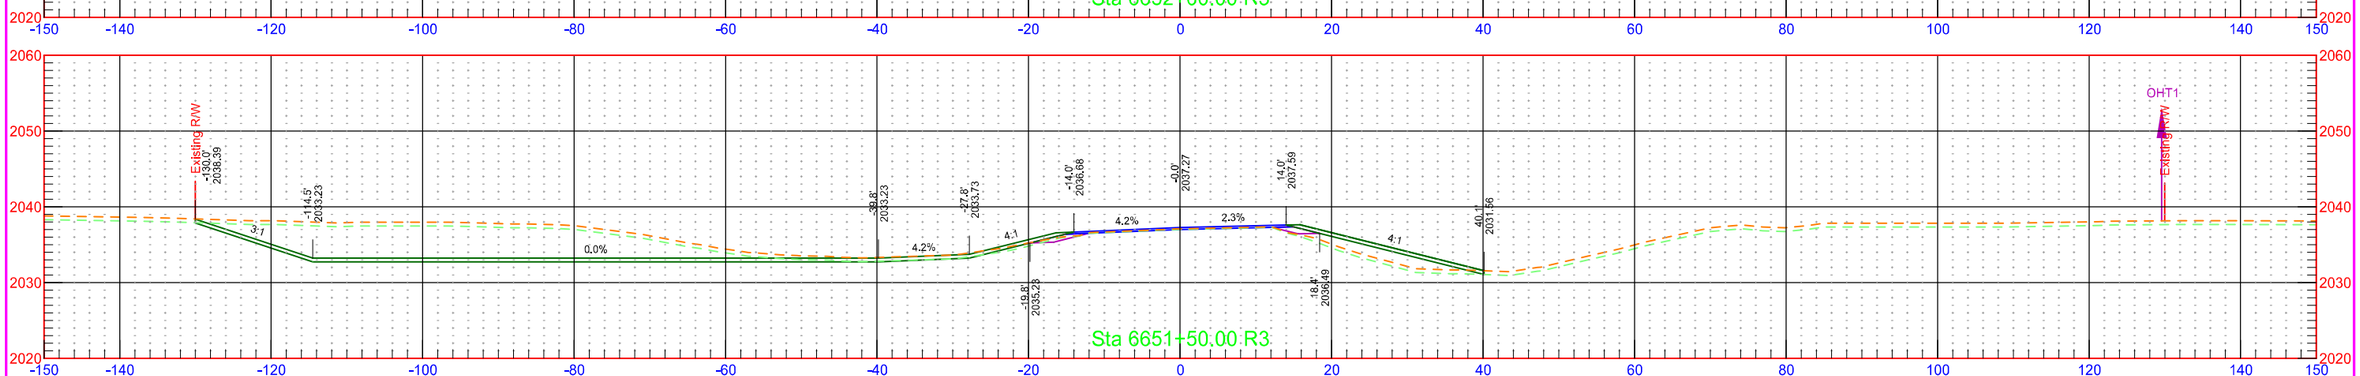


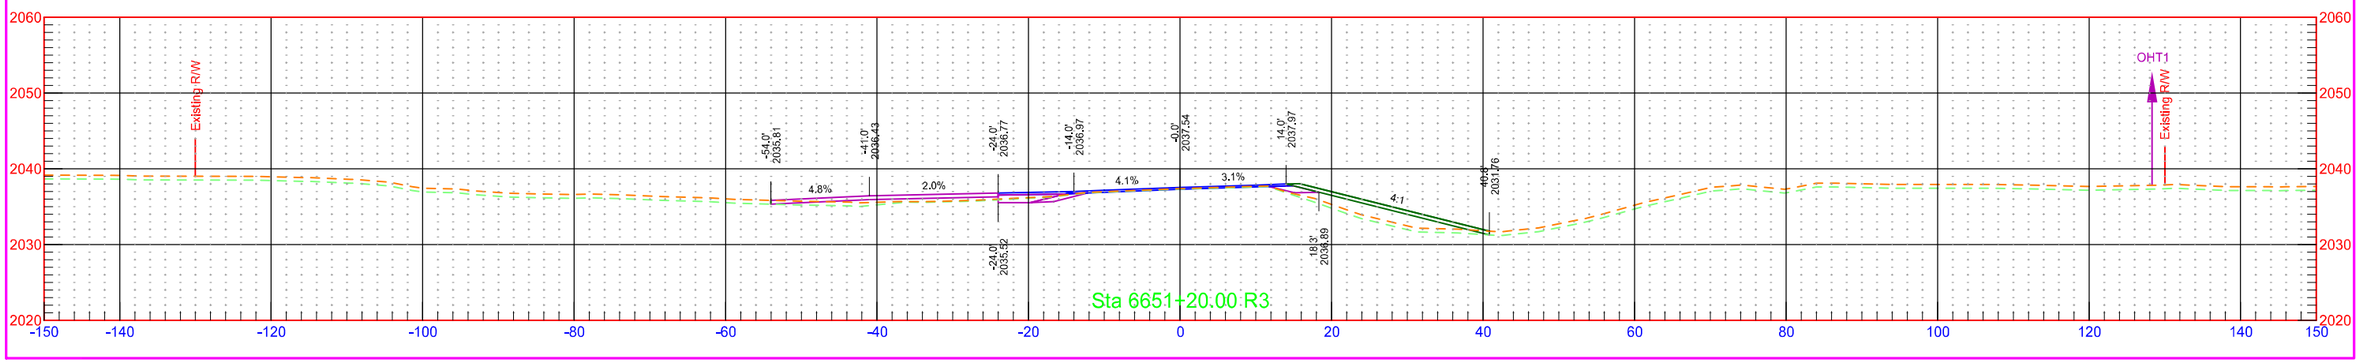


	STATE	PROJECT NO.	SECTION NO.	SHEET NO.
	ND	NH-1-003(050)113	200	314

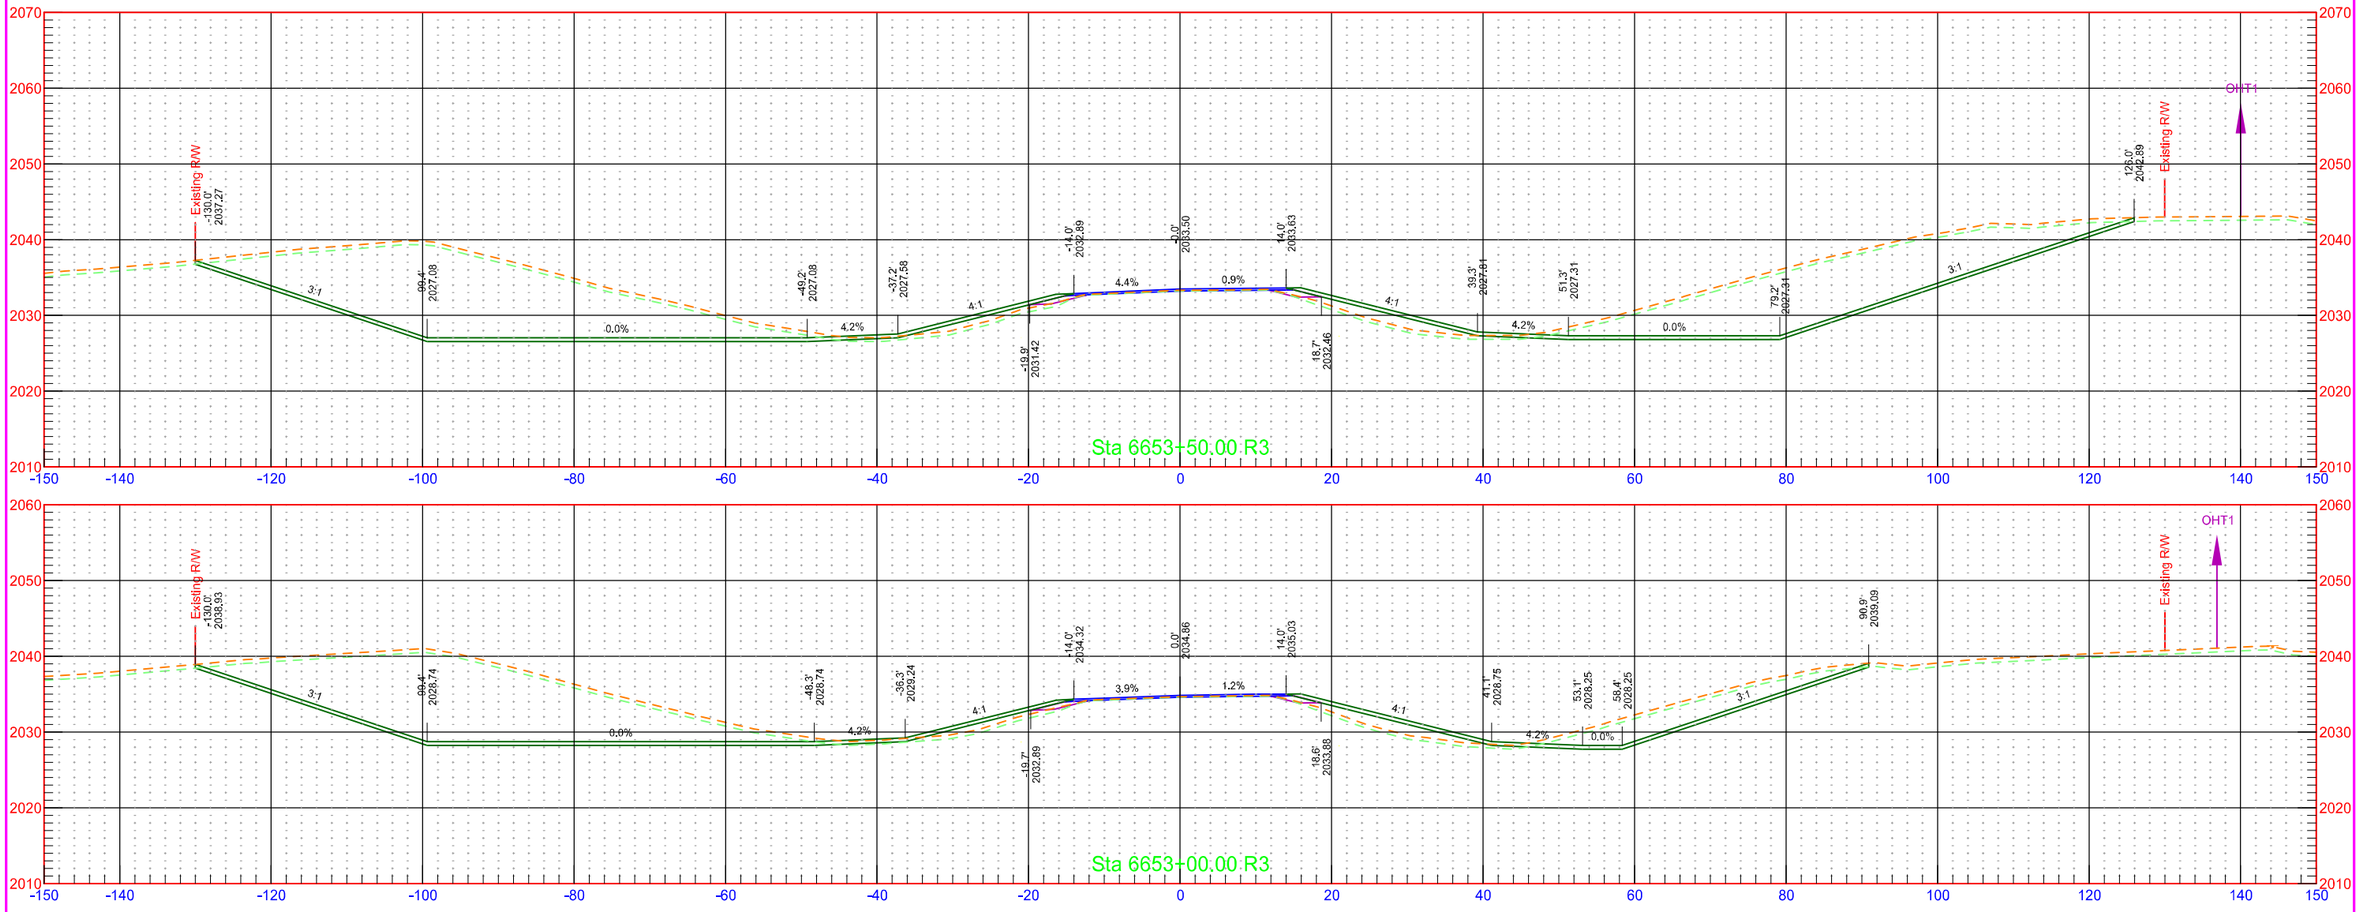



	STATE	PROJECT NO.	SECTION NO.	SHEET NO.
	ND	NH-1-003(050)113	200	315

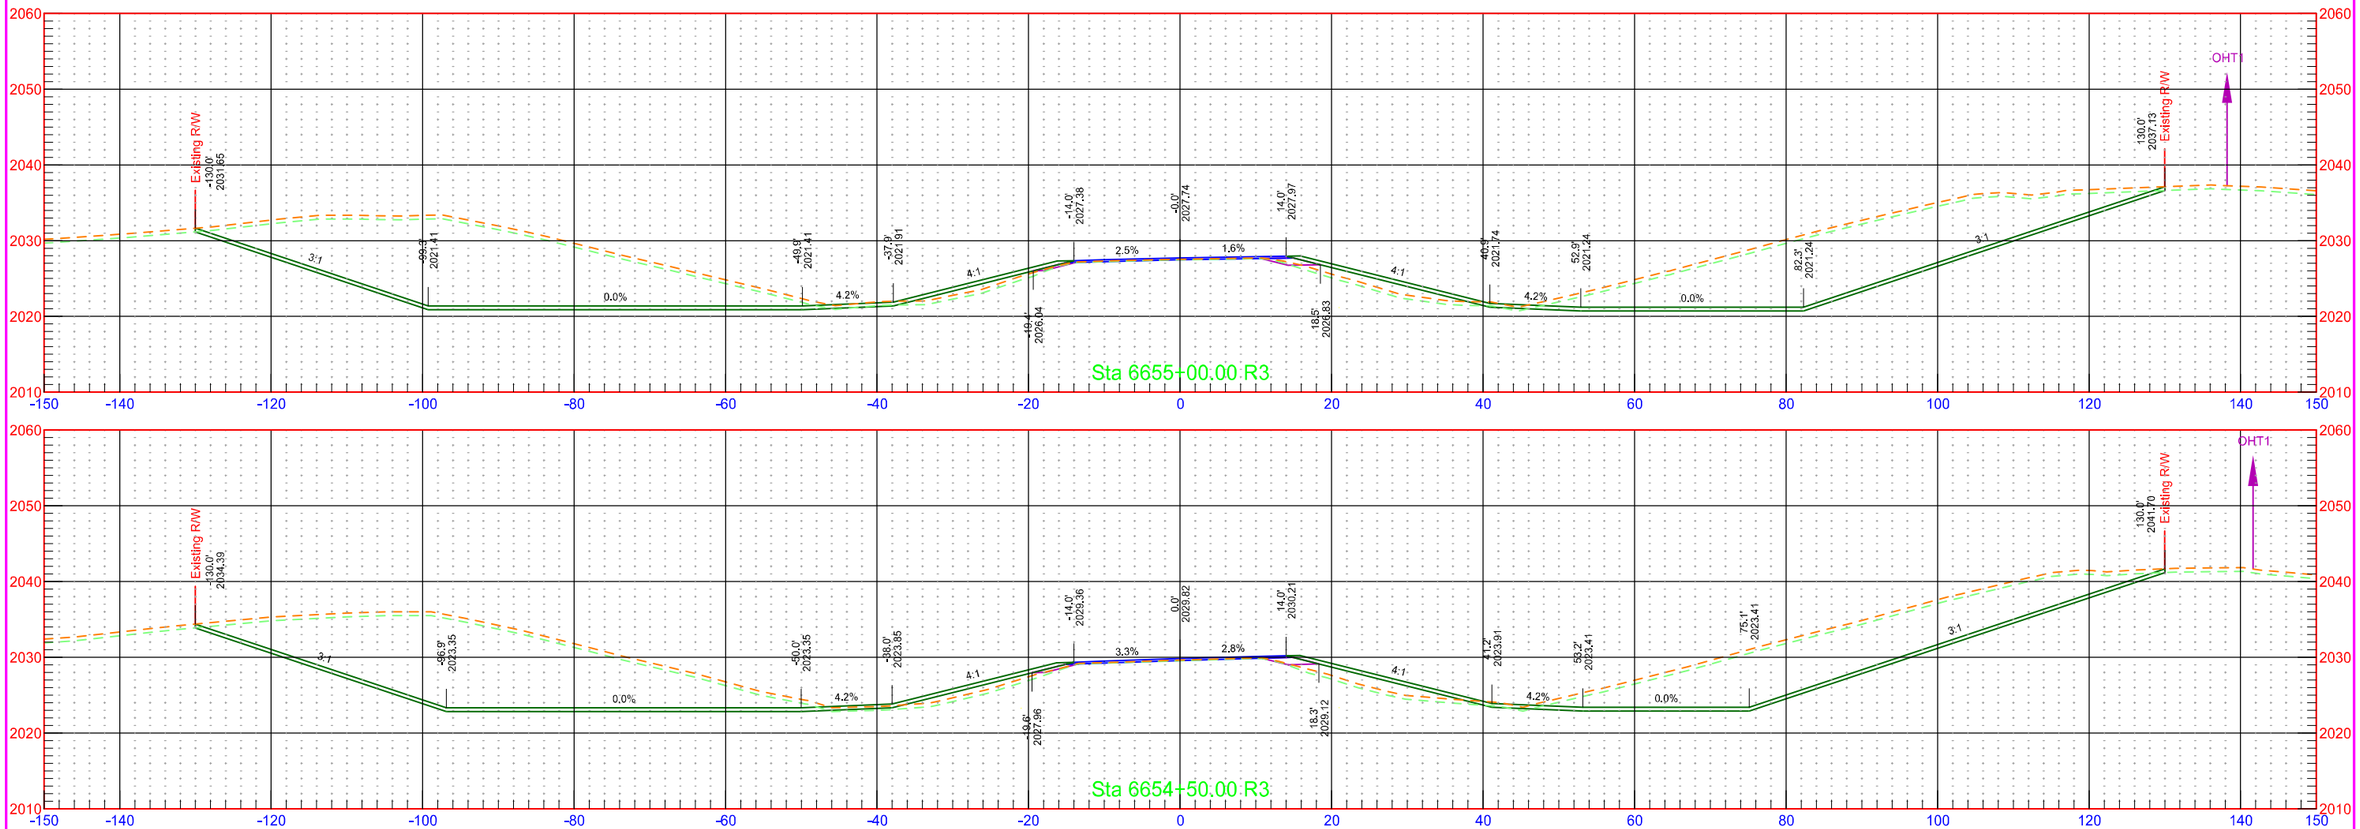


	STATE	PROJECT NO.	SECTION NO.	SHEET NO.
	ND	NH-1-003(050)113	200	316

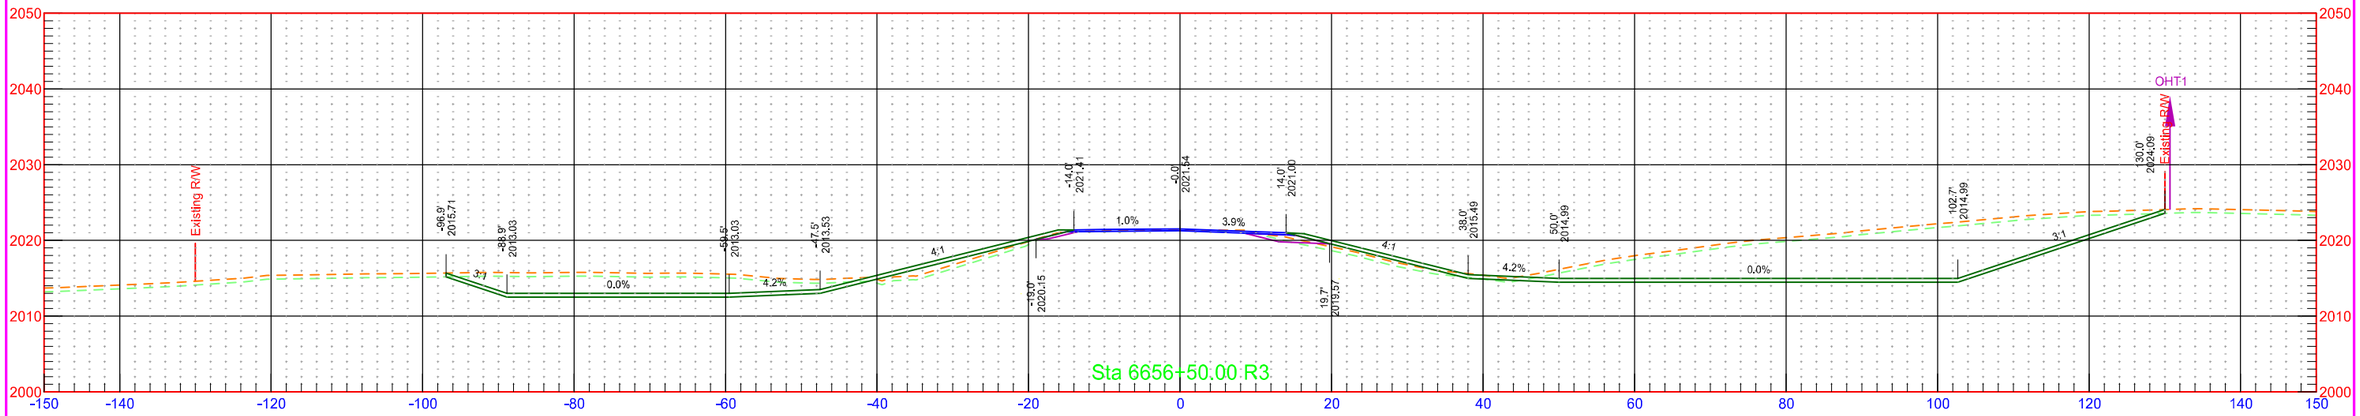

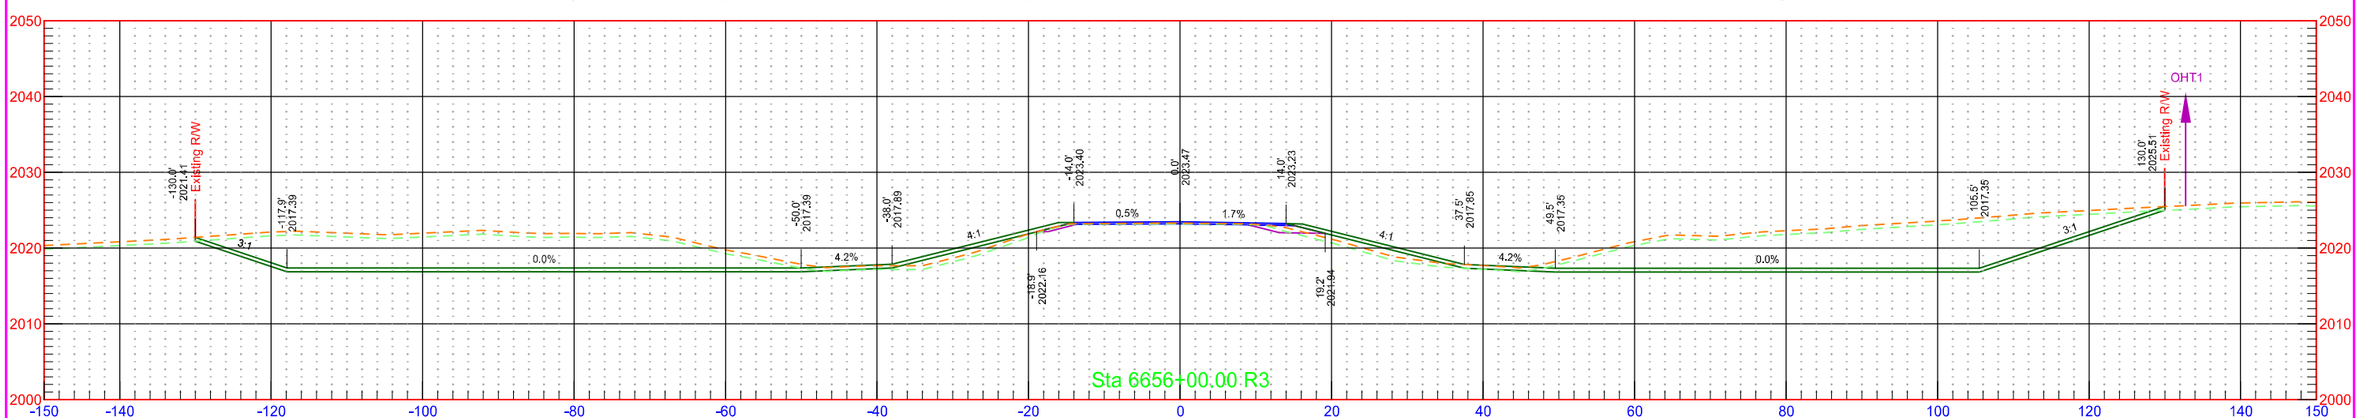


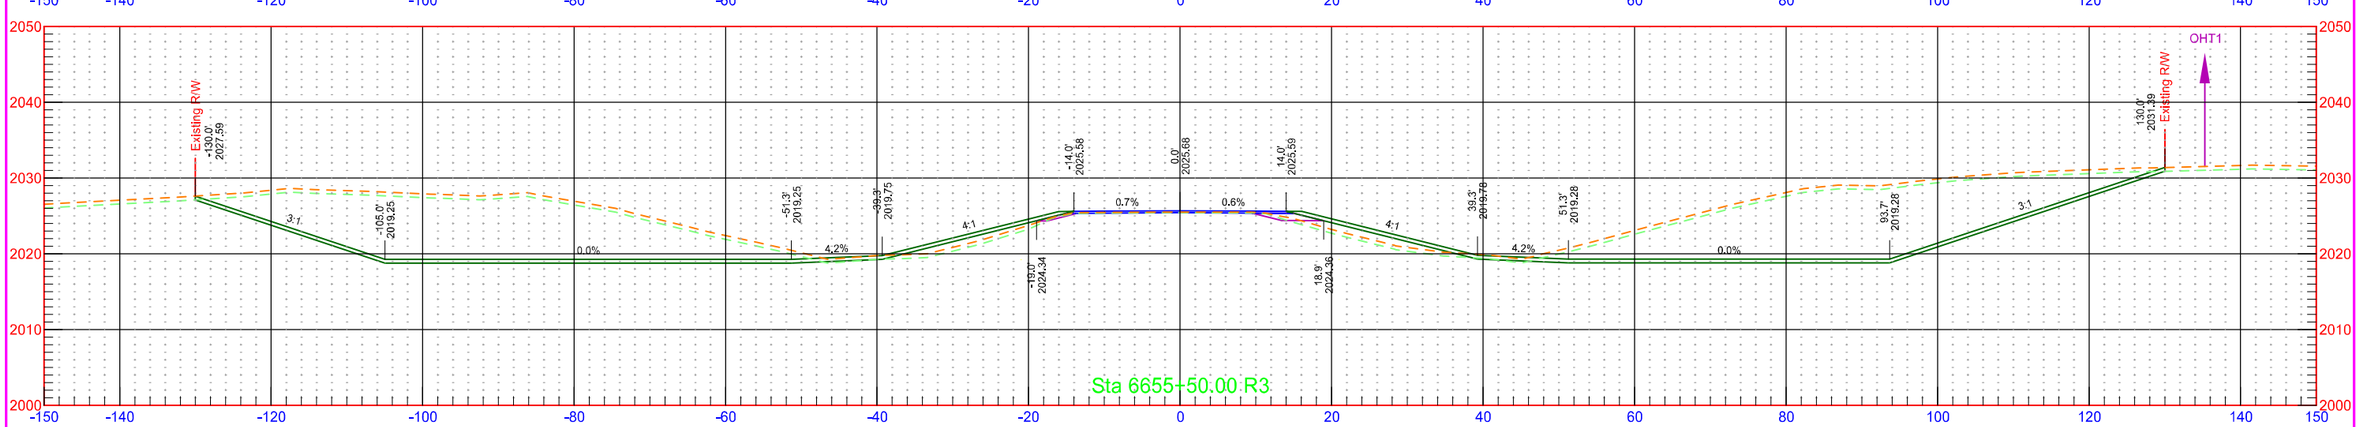



	STATE	PROJECT NO.	SECTION NO.	SHEET NO.
	ND	NH-1-003(050)113	200	317

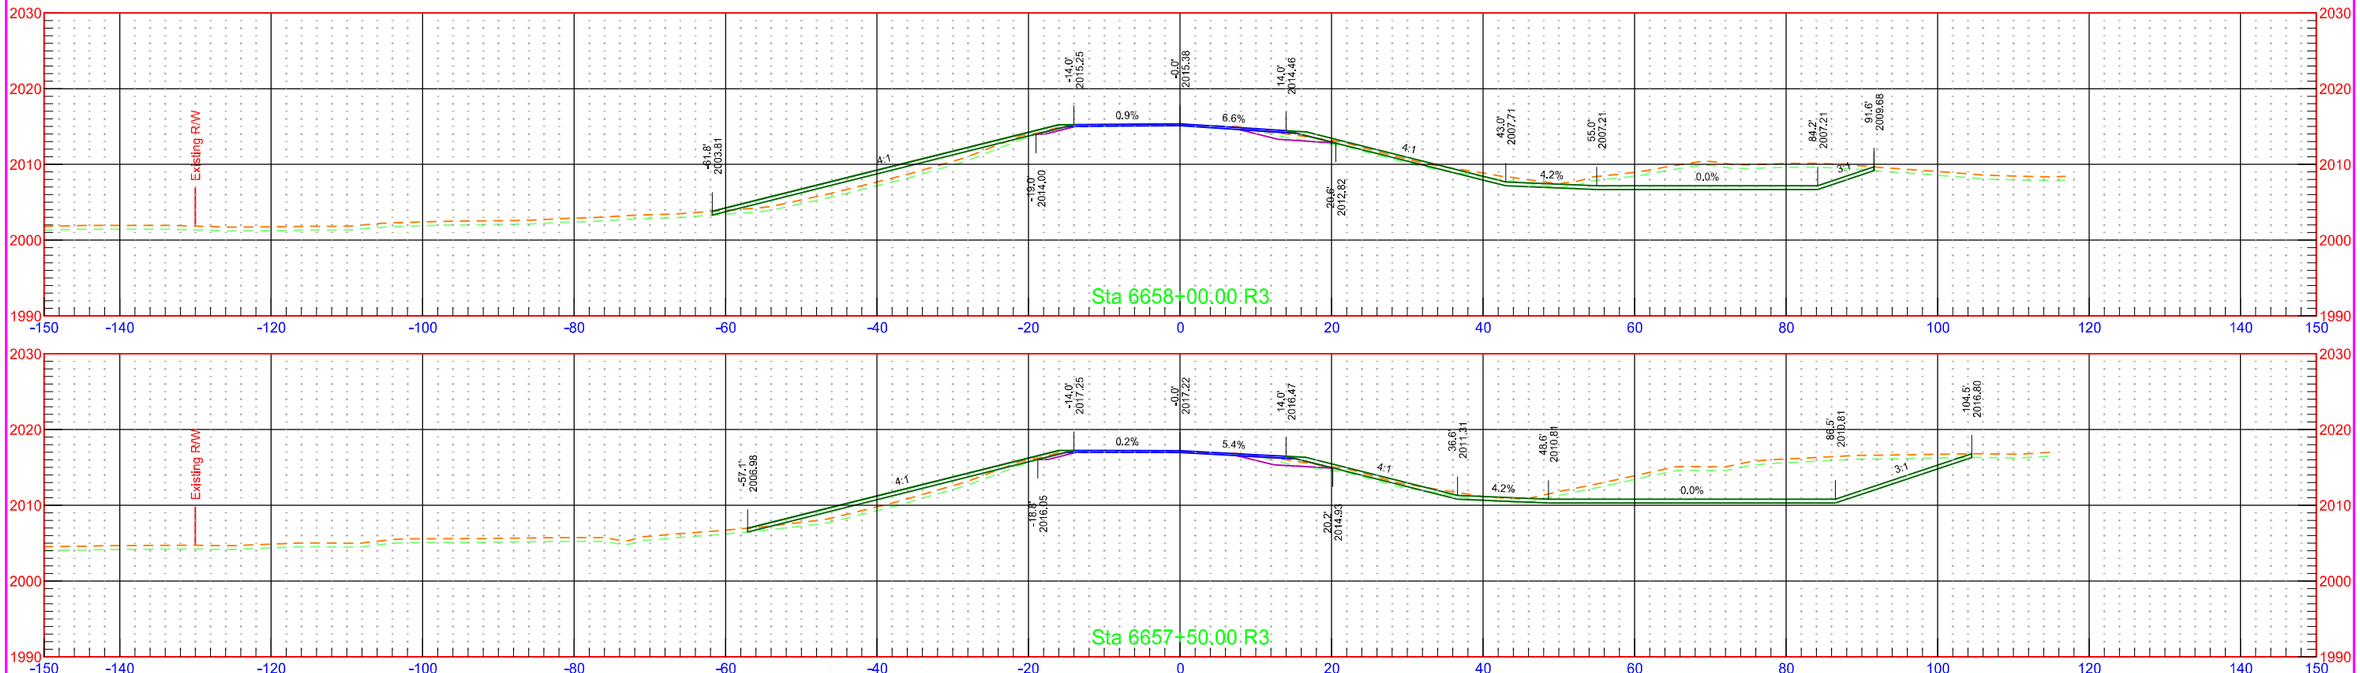


	STATE	PROJECT NO.	SECTION NO.	SHEET NO.
	ND	NH-1-003(050)113	200	318

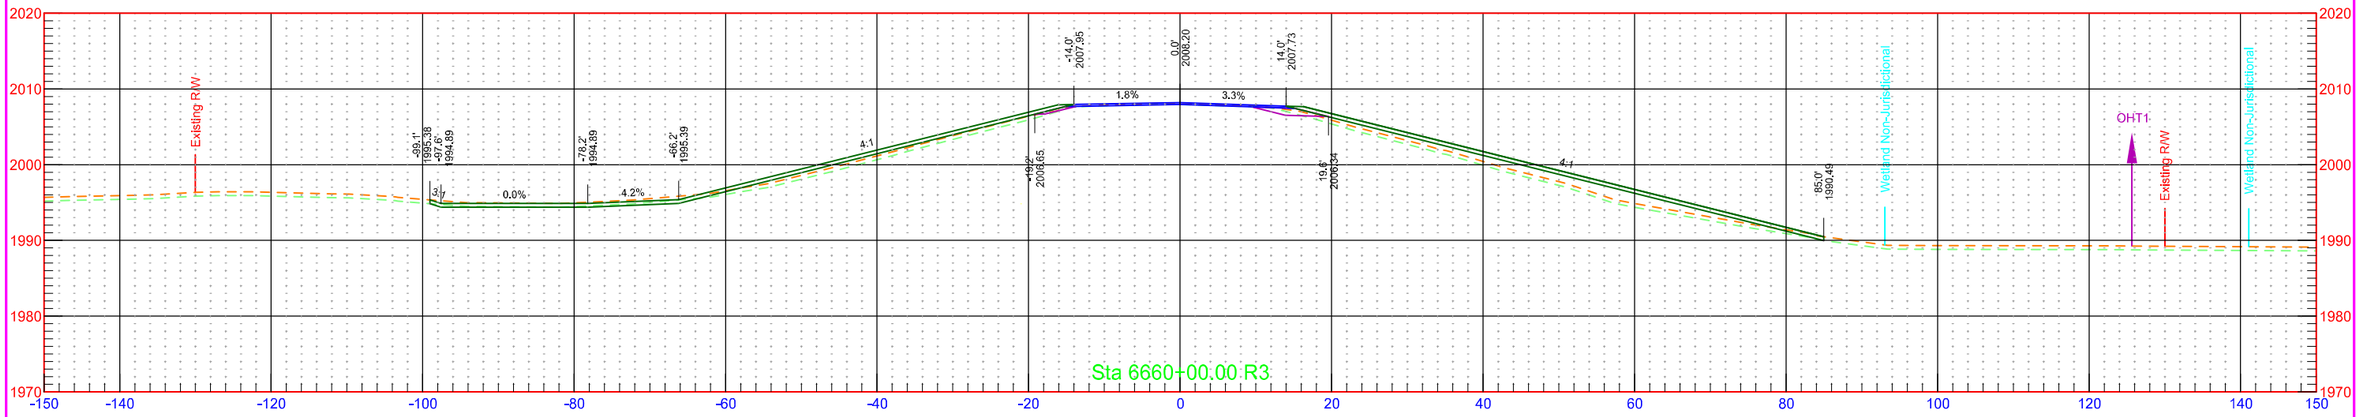

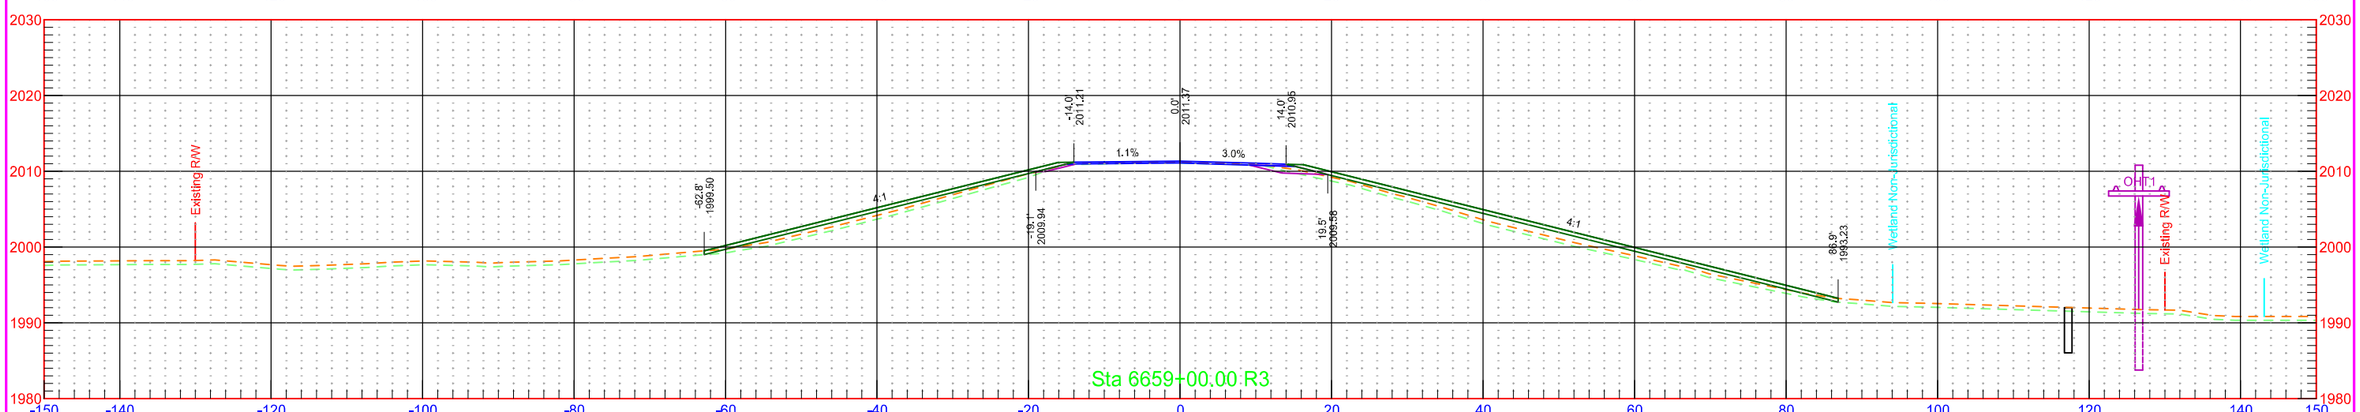

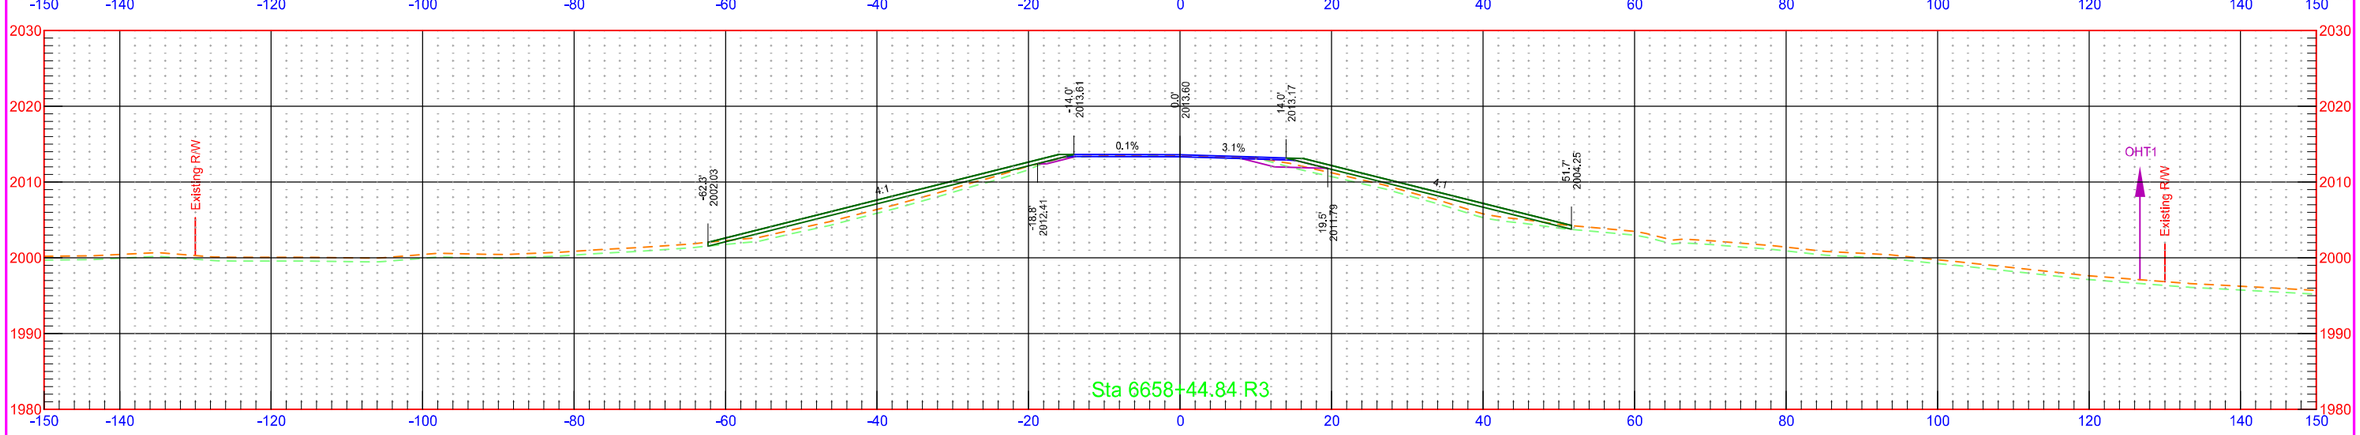


	STATE	PROJECT NO.	SECTION NO.	SHEET NO.
	ND	NH-1-003(050)113	200	319

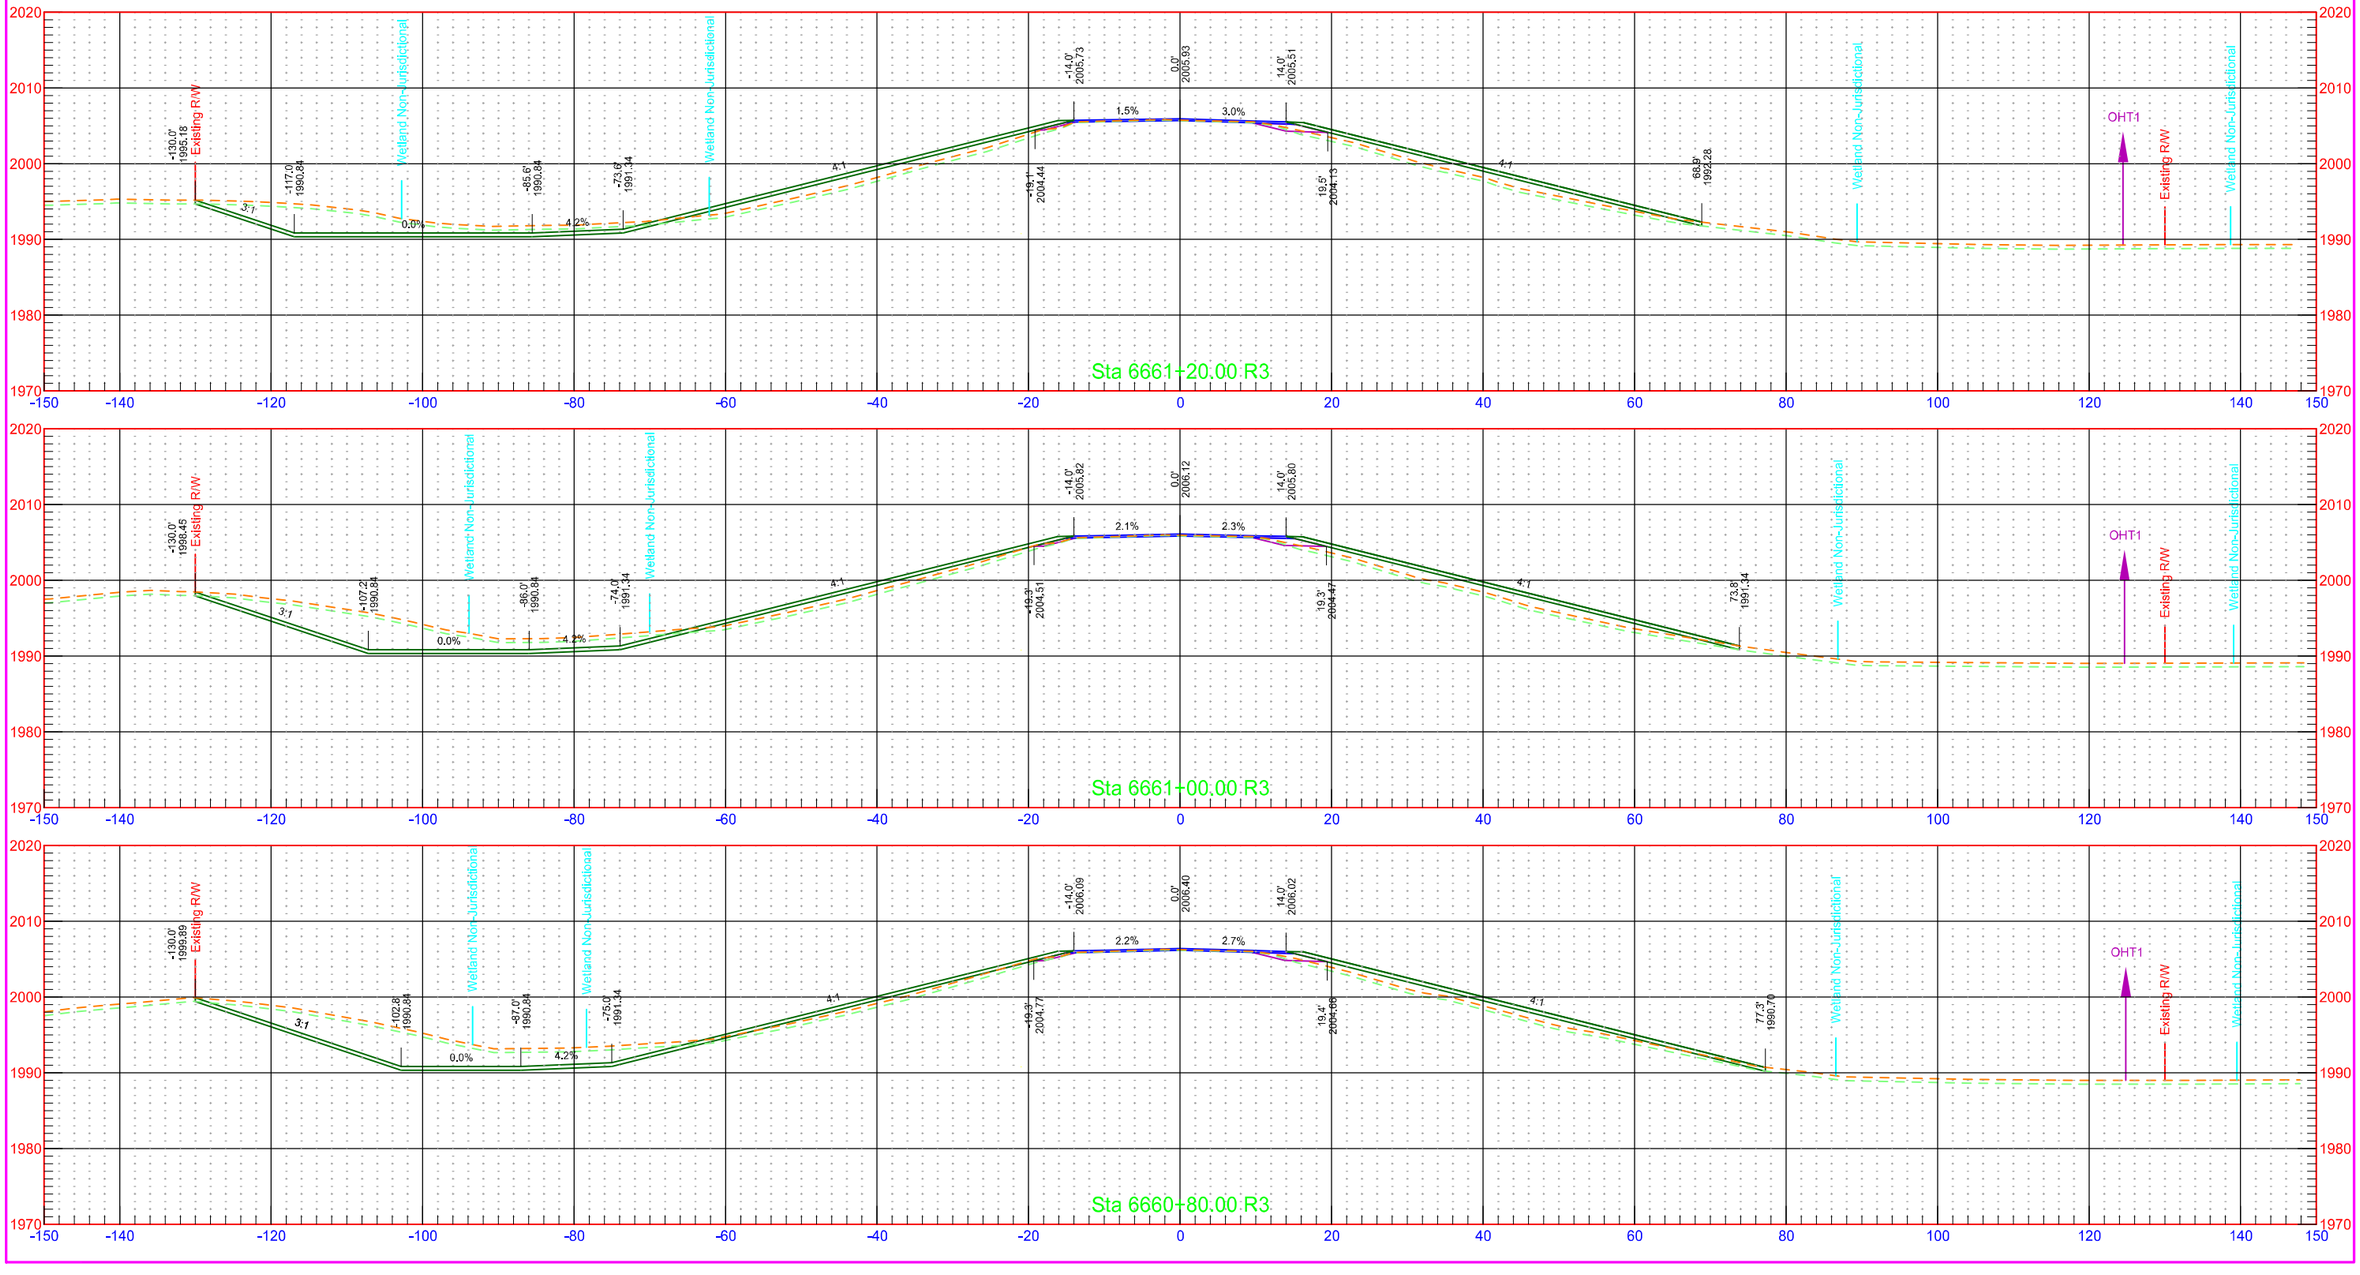


7/31/2018 1:27:39 PM kory.Kleinknecht O:\Projects\2016\16.00584\100031113.050\Design\Base\Kidder\Xsec_2_K.dgn

STATE	PROJECT NO.	SECTION NO.	SHEET NO.
ND	NH-1-003(050)113	200	320

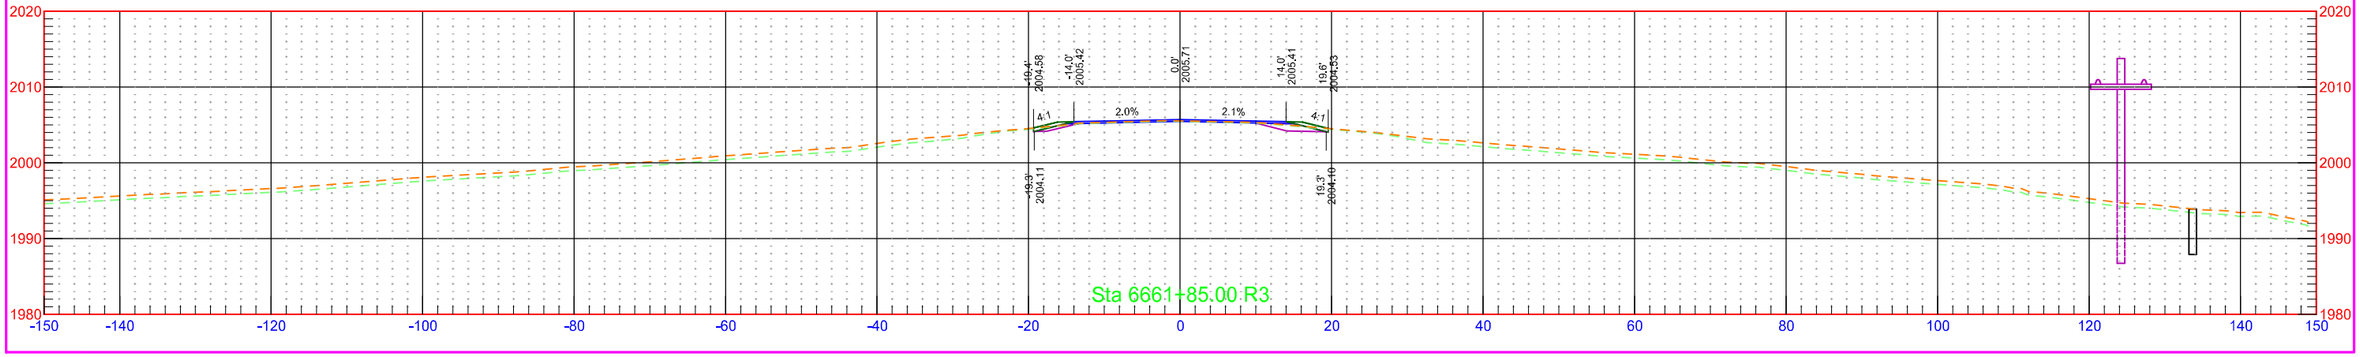


7/31/2018 1:27:40 PM kory.Kleinknecht O:\Projects\2016\16.00584\10003113.050\Design\Base\Kidder\Xsec_2_K.dgn


	STATE	PROJECT NO.	SECTION NO.	SHEET NO.
	ND	NH-1-003(050)113	200	321

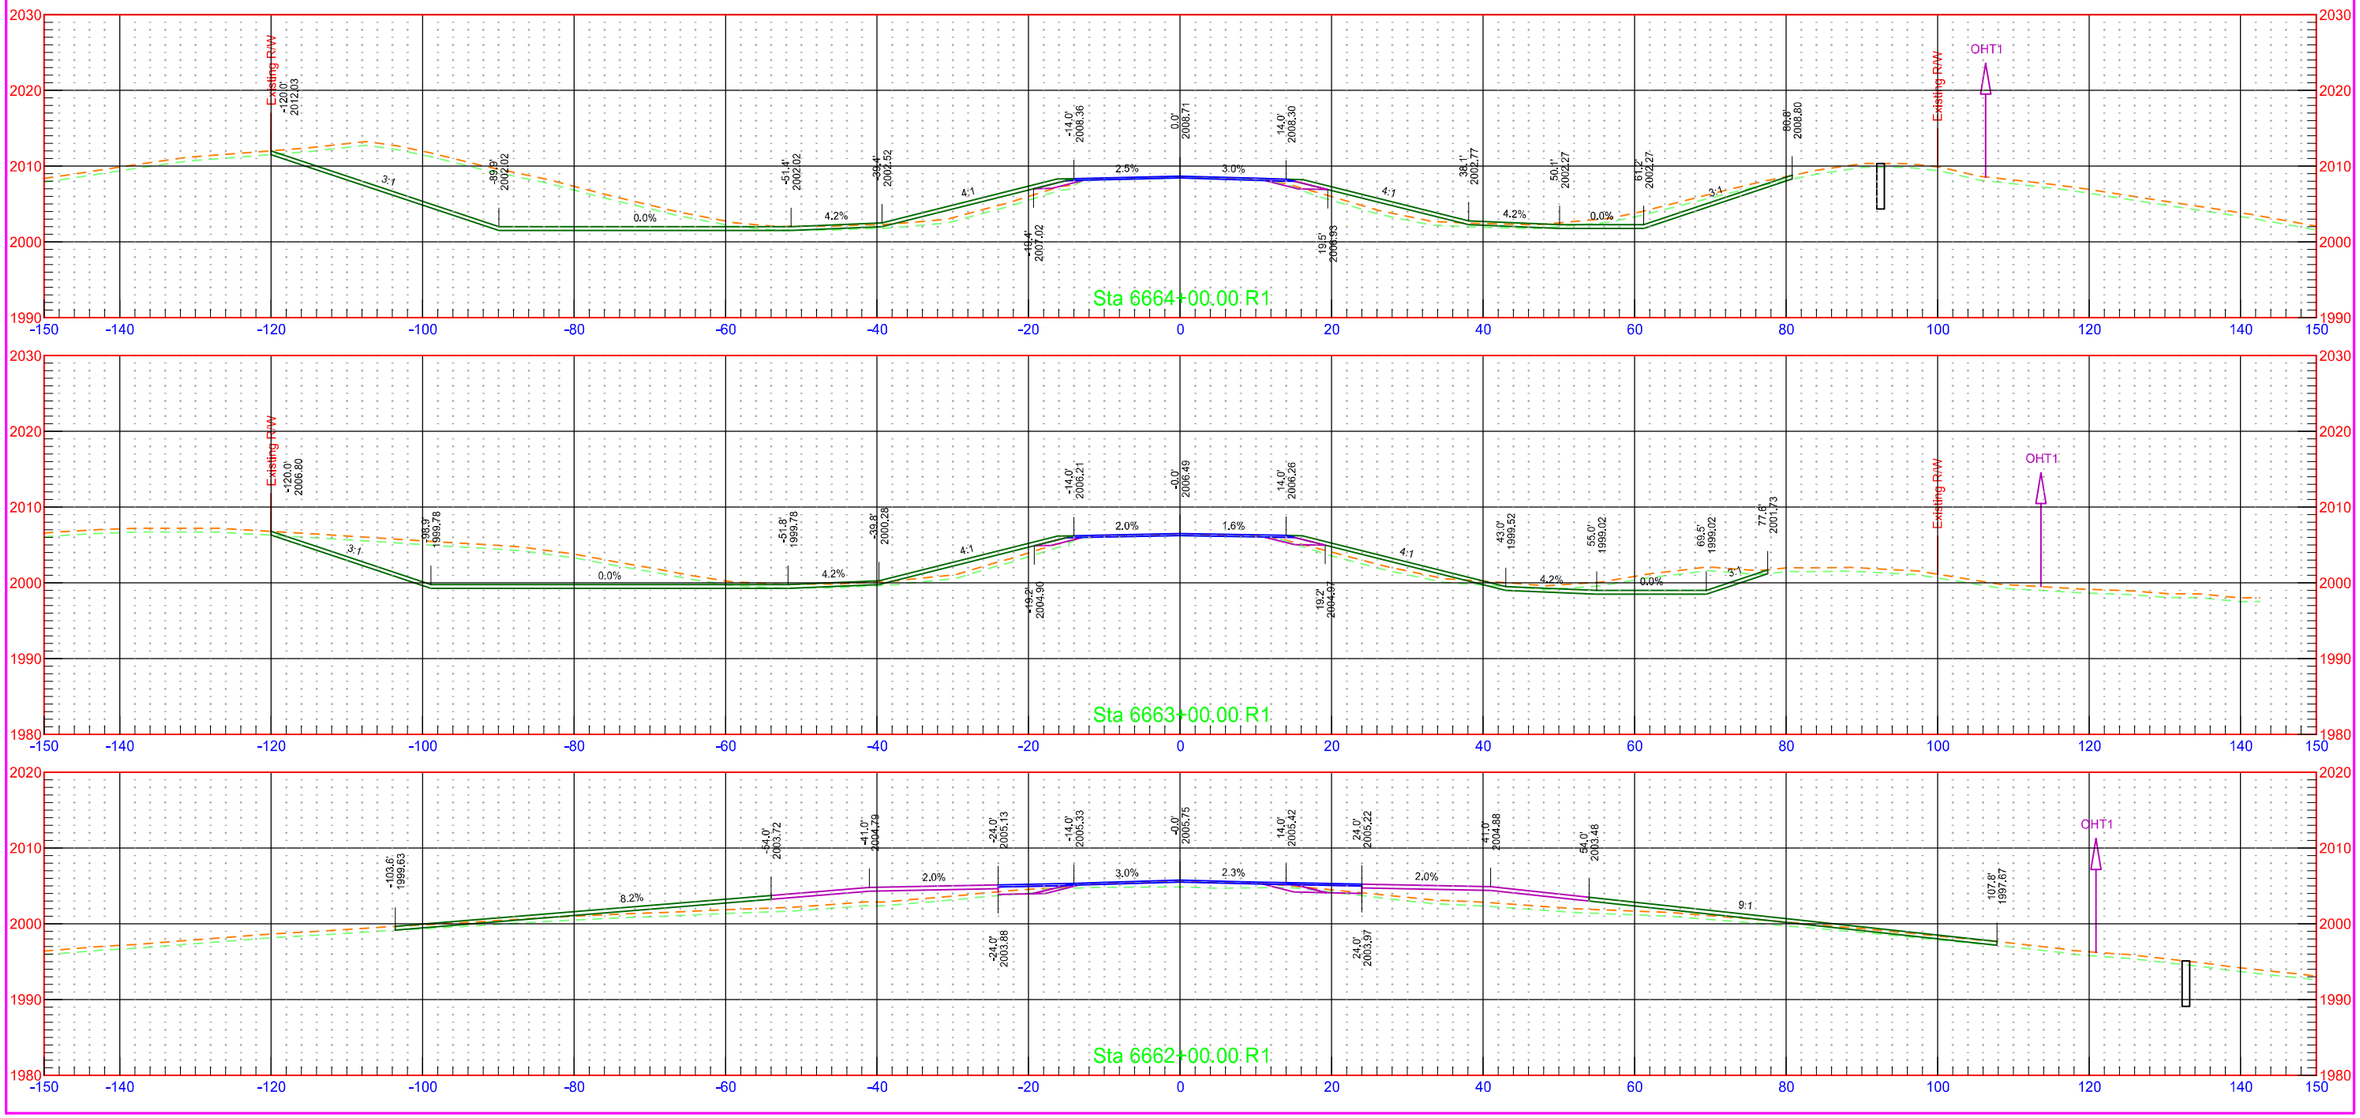


7/31/2018 1:27:41 PM kory.Kleinknecht O:\Projects\2016\16.00584\10003113.050\Design\Base\Wells\Xsec_1_W.dgn

	STATE	PROJECT NO.	SECTION NO.	SHEET NO.
	ND	NH-1-003(050)113	200	322

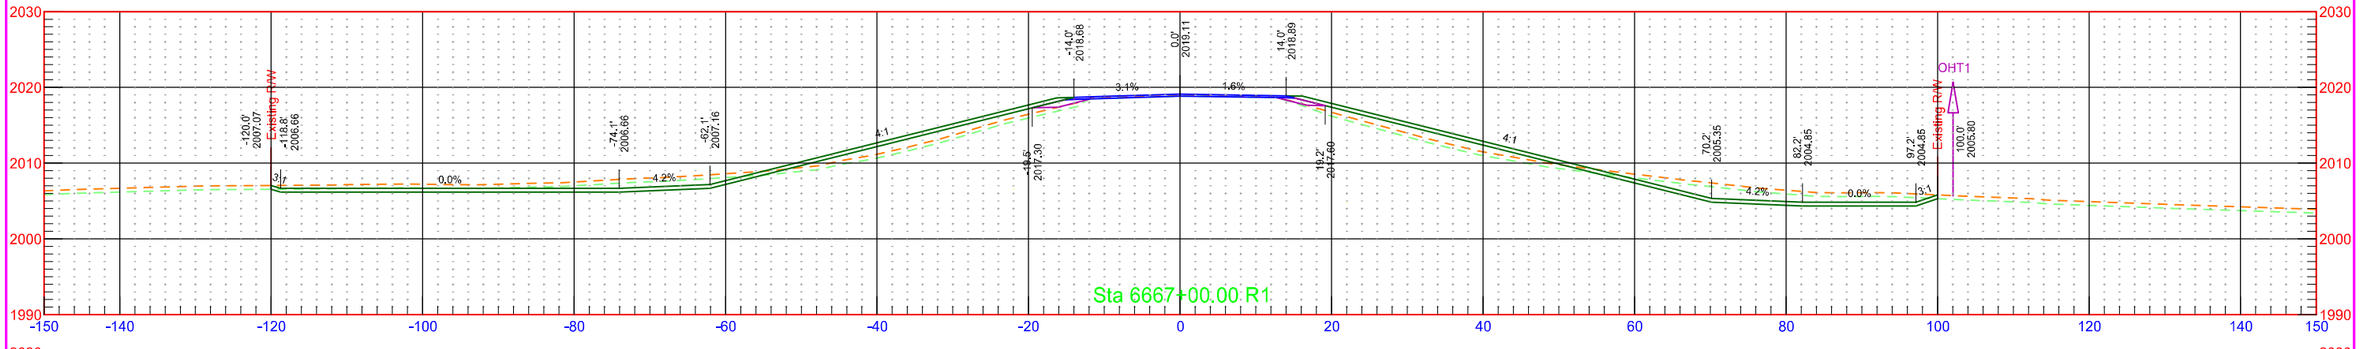


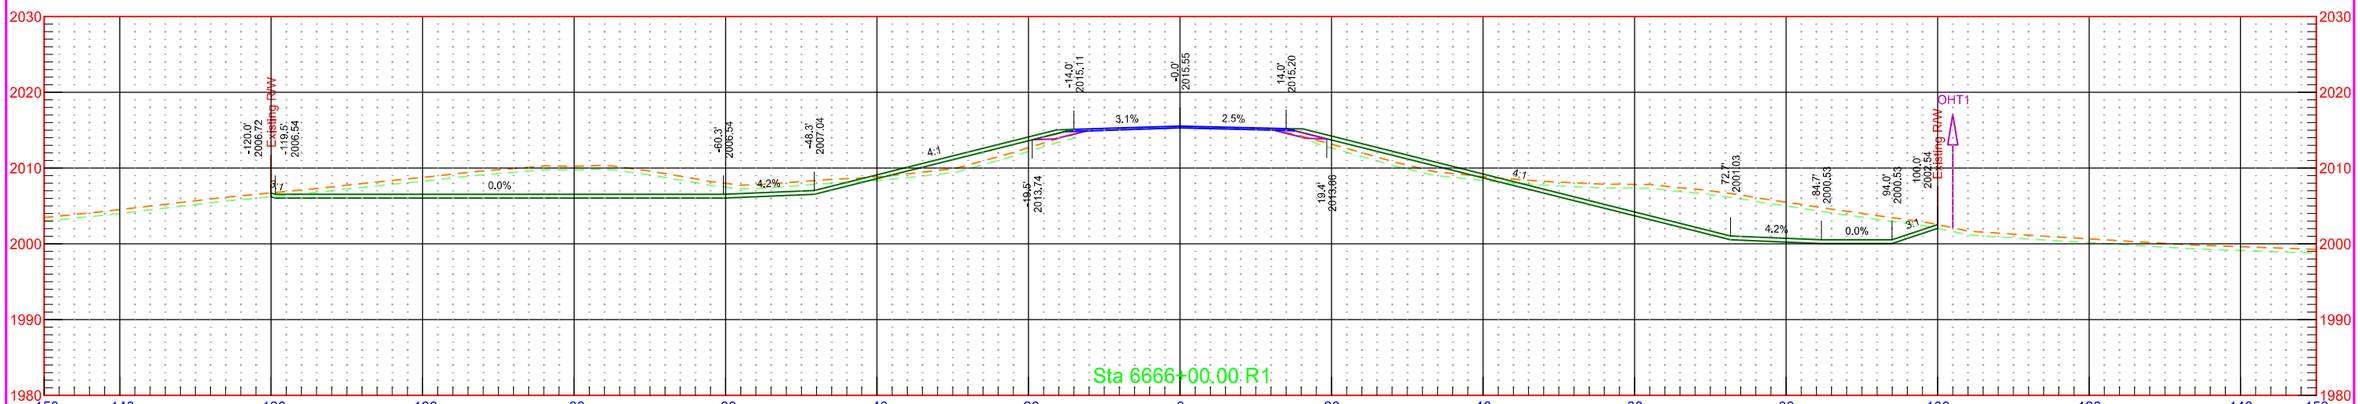

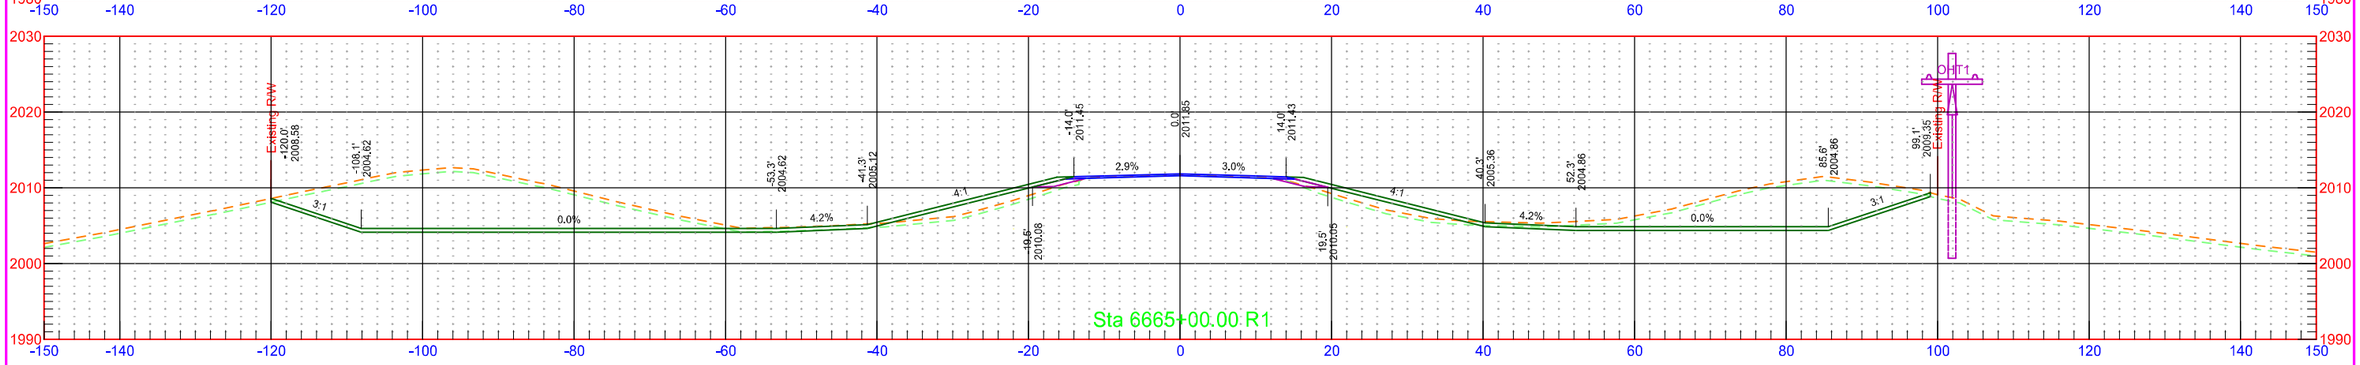


7/31/2018 1:27:42 PM kory.Kleinknecht O:\Projects\2016\16.00584\10003113.050\Design\Base\Wells\Xsec_1_W.dgn


	STATE	PROJECT NO.	SECTION NO.	SHEET NO.
	ND	NH-1-003(050)113	200	323

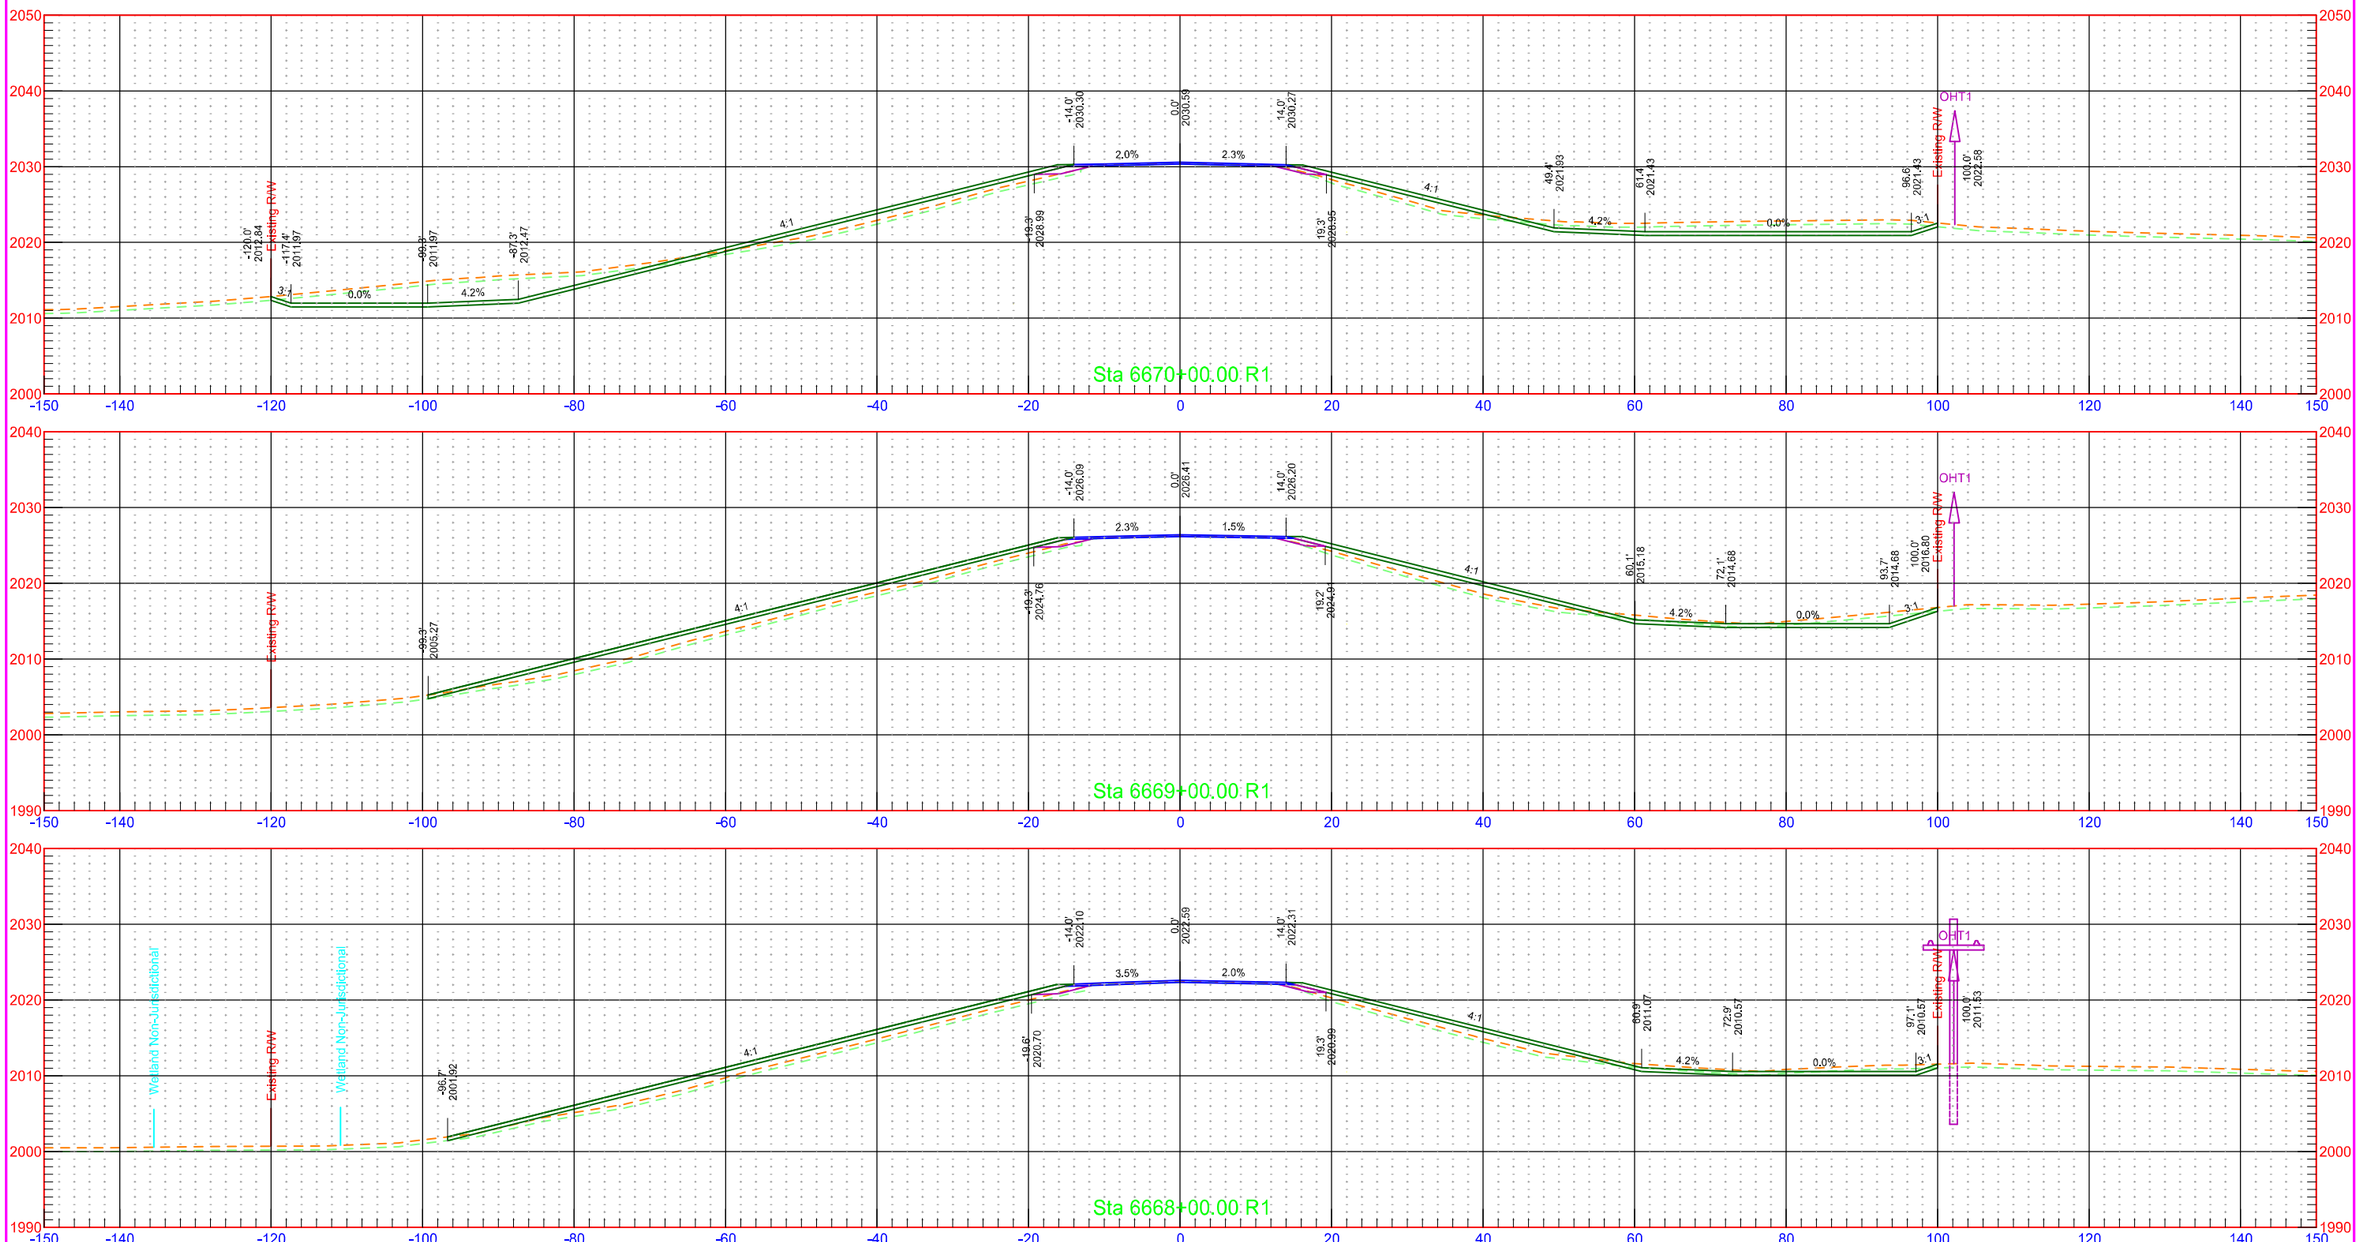



	STATE	PROJECT NO.	SECTION NO.	SHEET NO.
	ND	NH-1-003(050)113	200	324

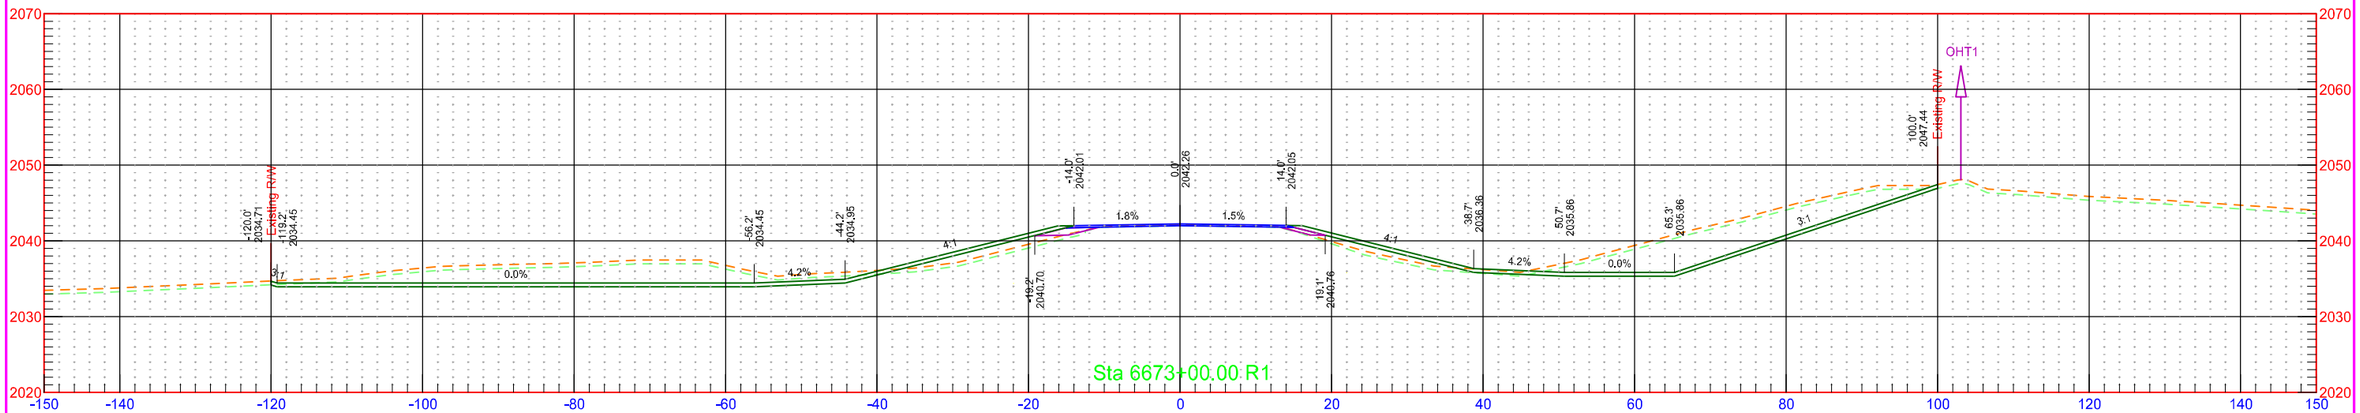


	STATE	PROJECT NO.	SECTION NO.	SHEET NO.
	ND	NH-1-003(050)113	200	325

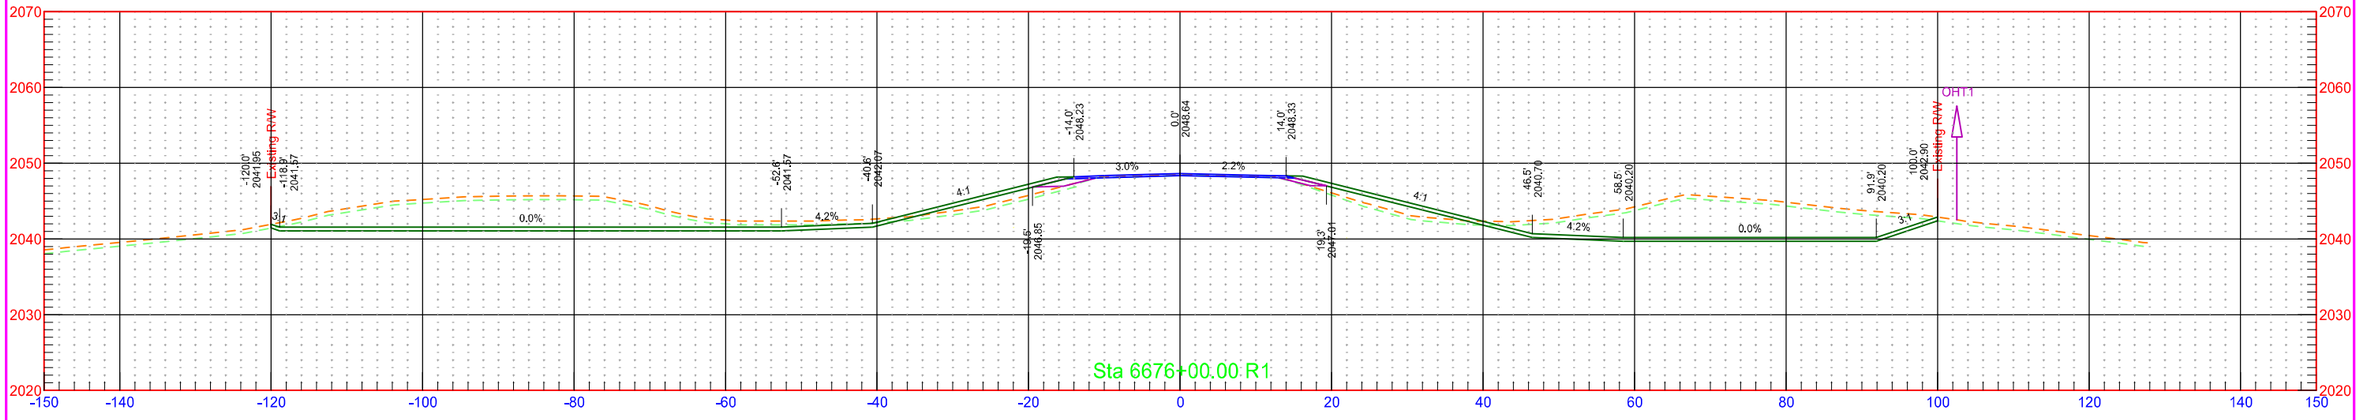


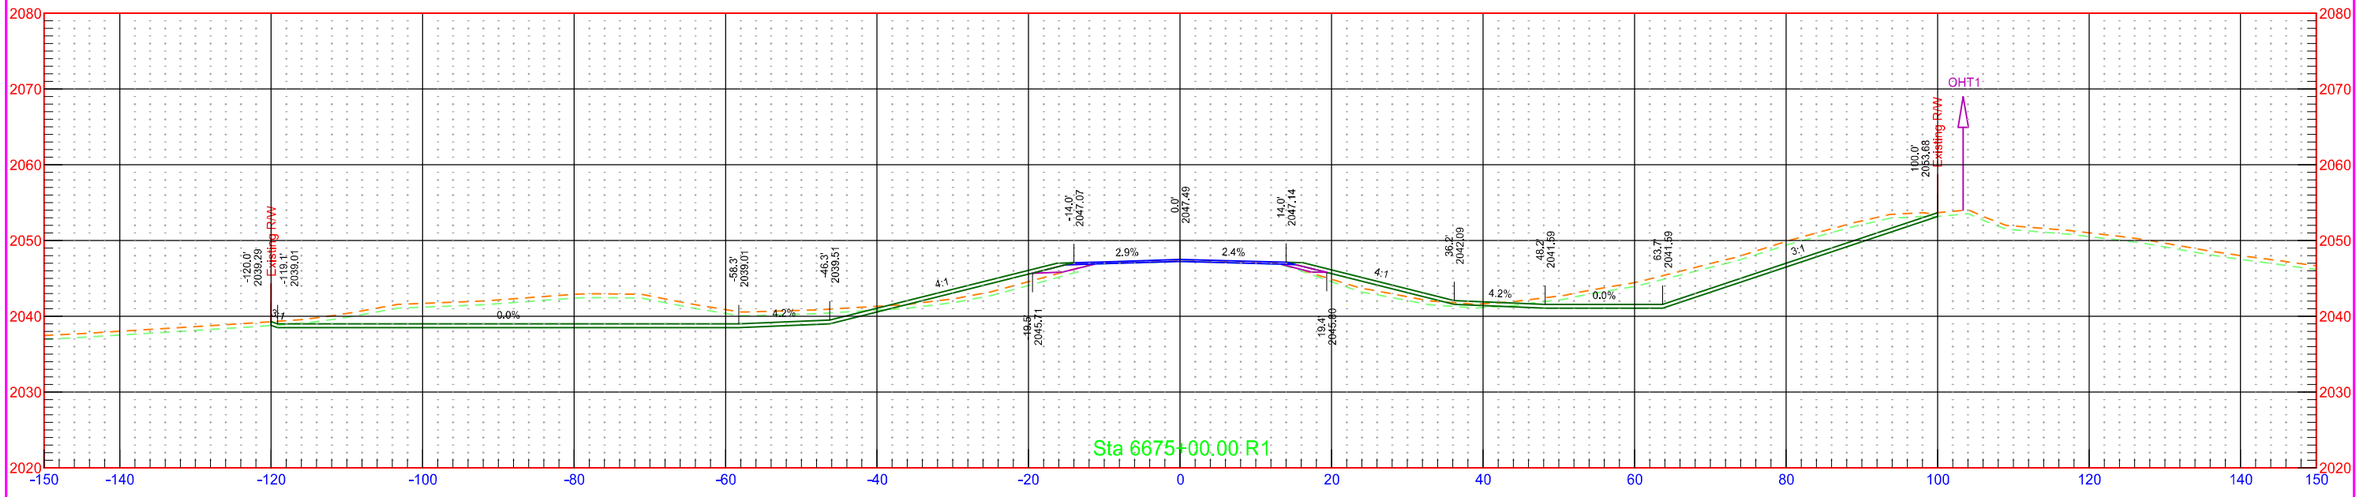


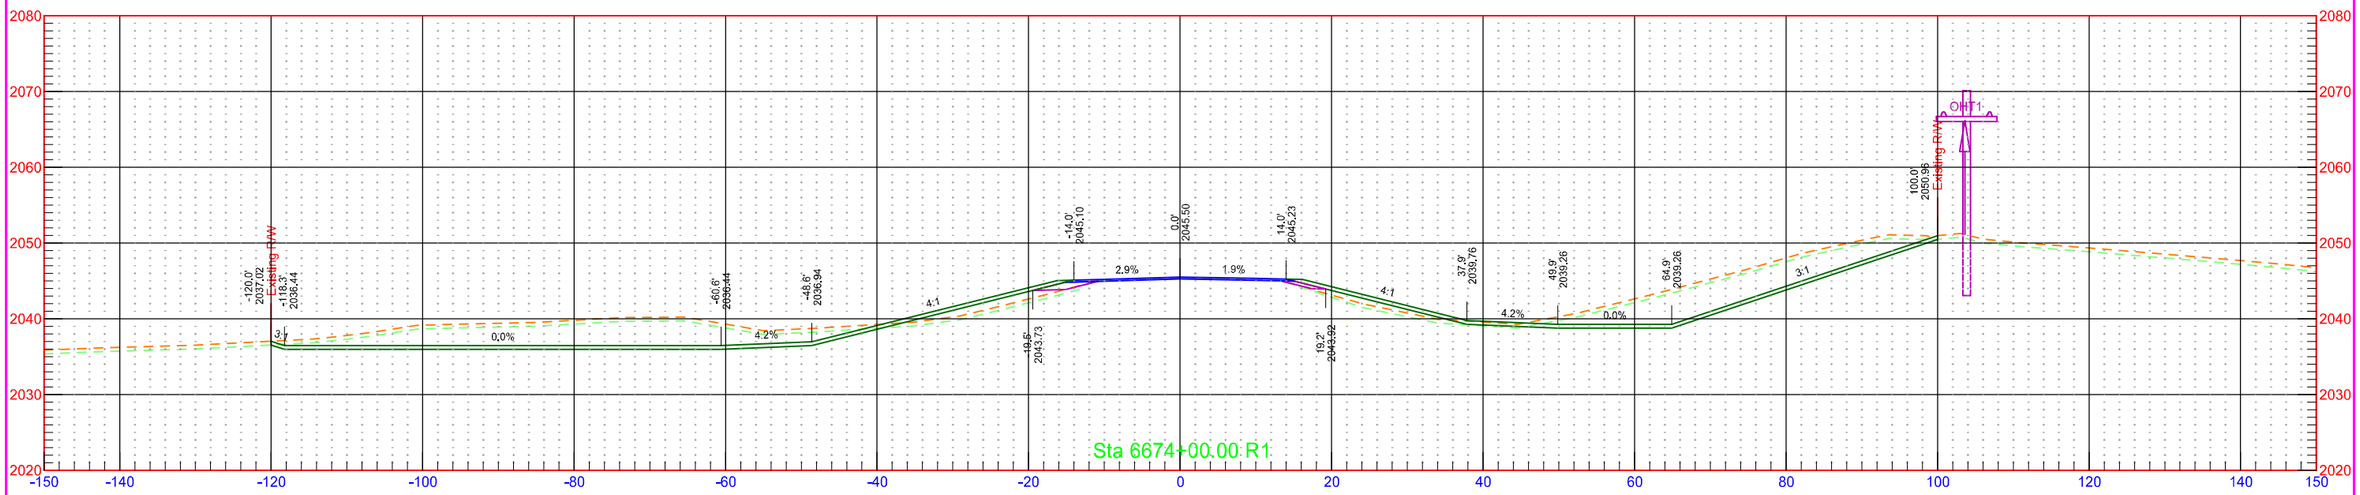

	STATE	PROJECT NO.	SECTION NO.	SHEET NO.
	ND	NH-1-003(050)113	200	326

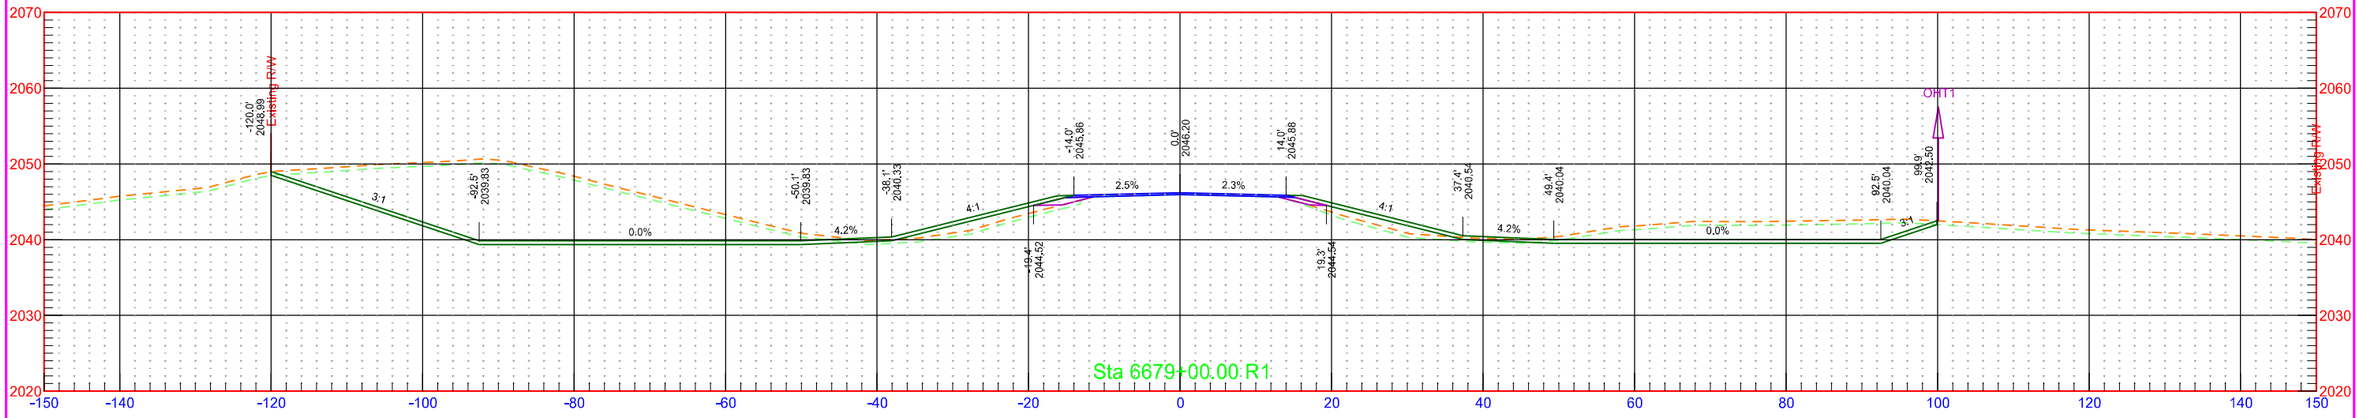


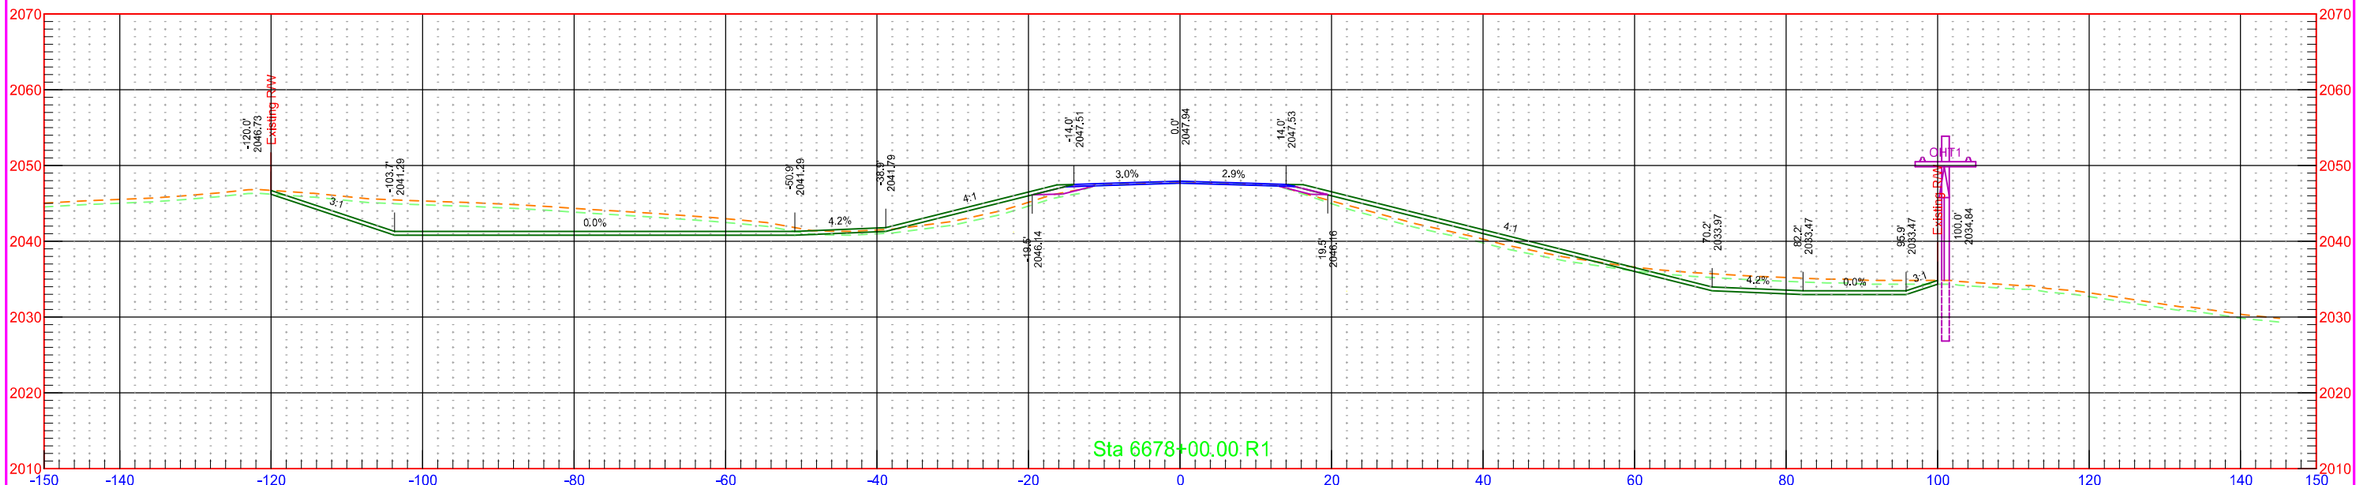


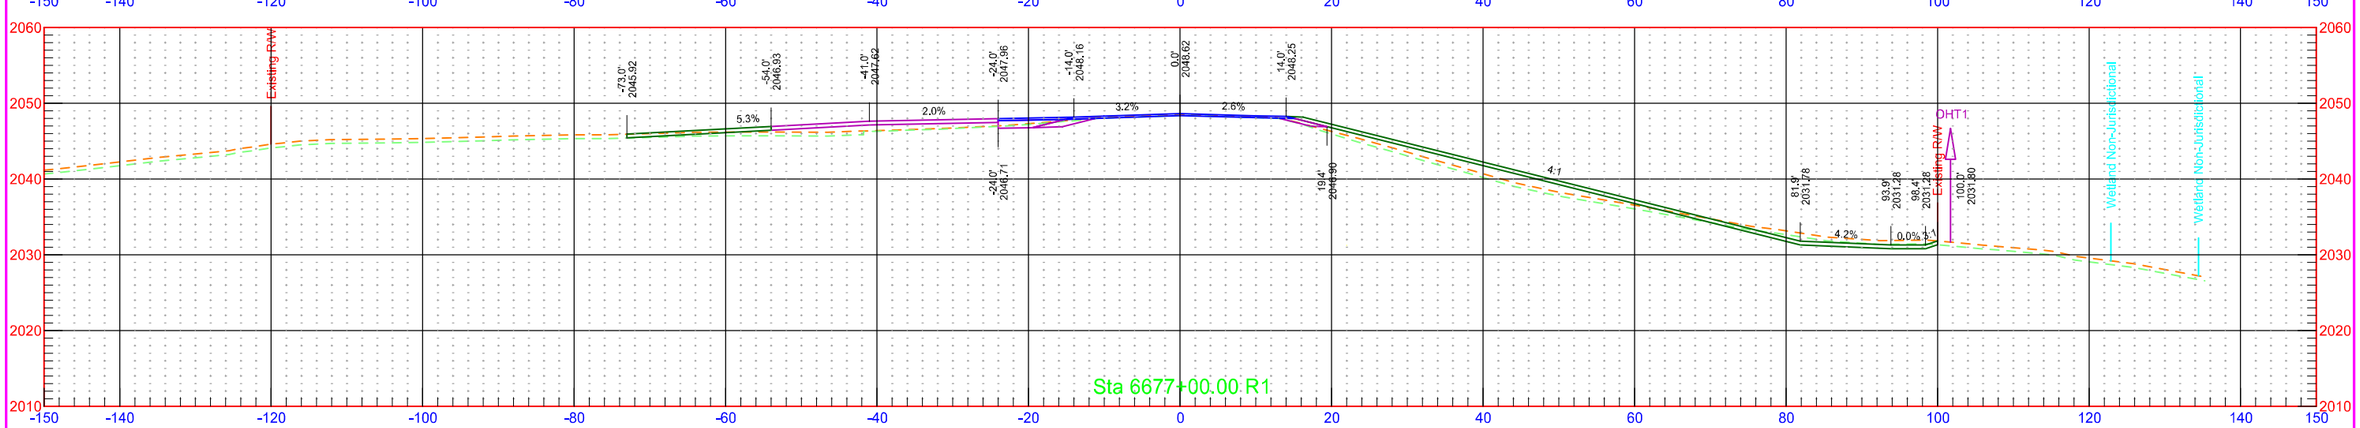


7/31/2018 1:27:45 PM kory.Kleinknecht O:\Projects\2016\16.00584\10003113.050\Design\Base\Wells\Xsec_1_W.dgn


	STATE	PROJECT NO.	SECTION NO.	SHEET NO.
	ND	NH-1-003(050)113	200	327

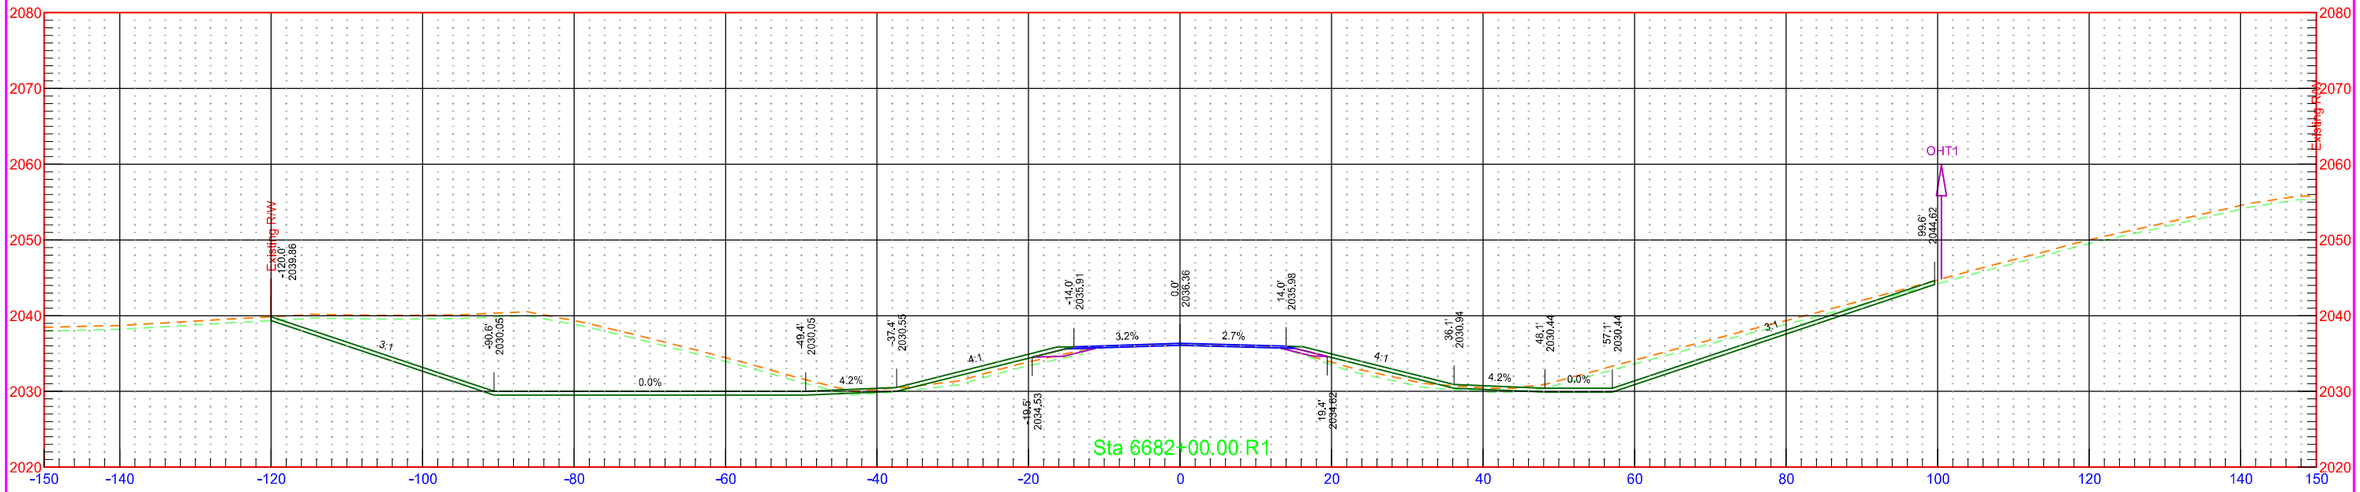


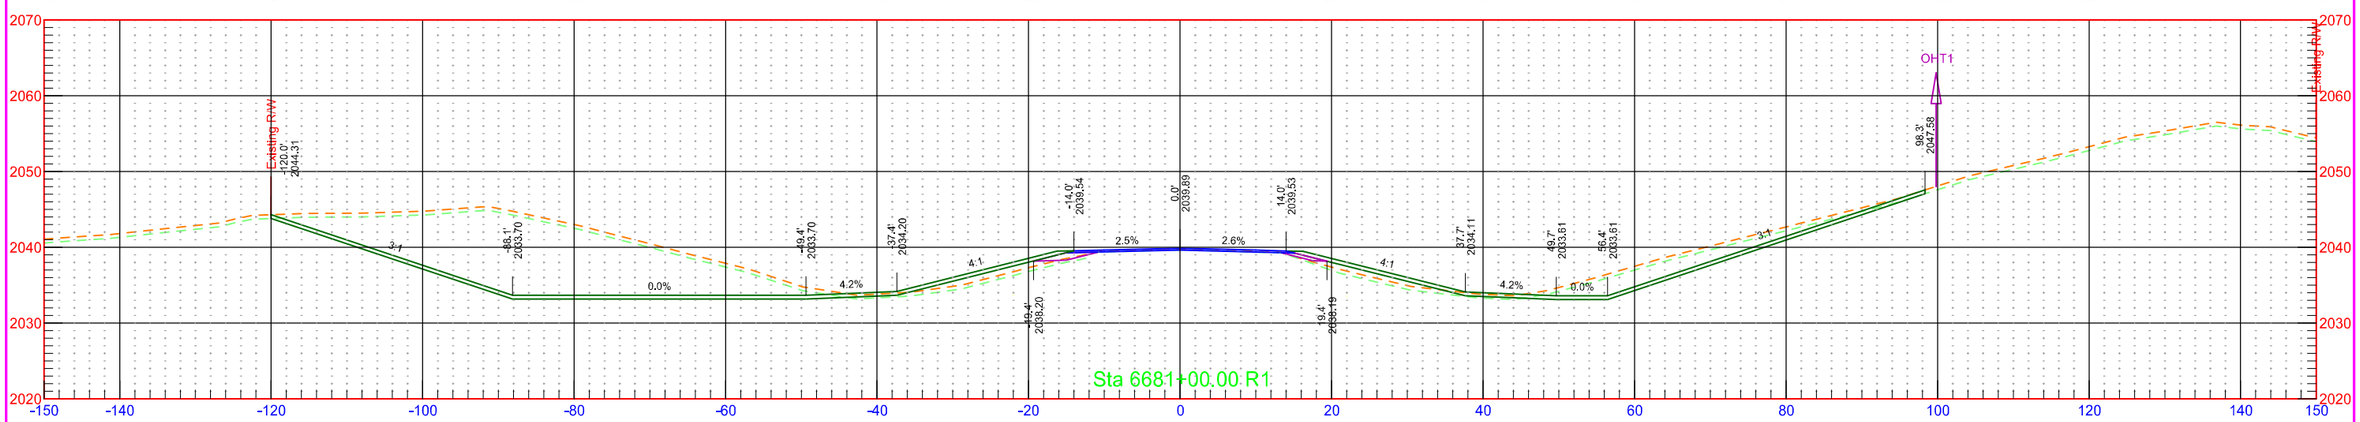

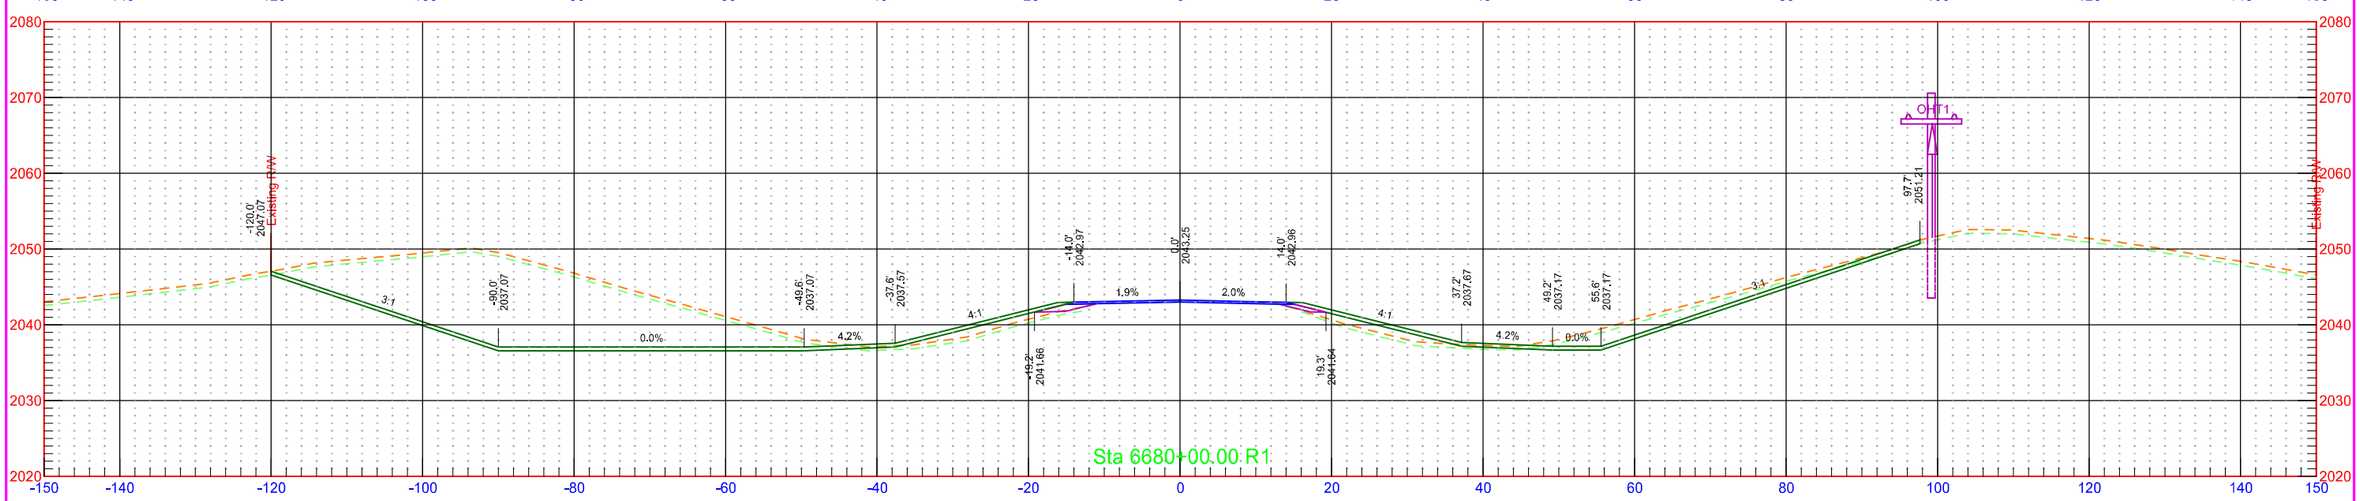


	STATE	PROJECT NO.	SECTION NO.	SHEET NO.
	ND	NH-1-003(050)113	200	328

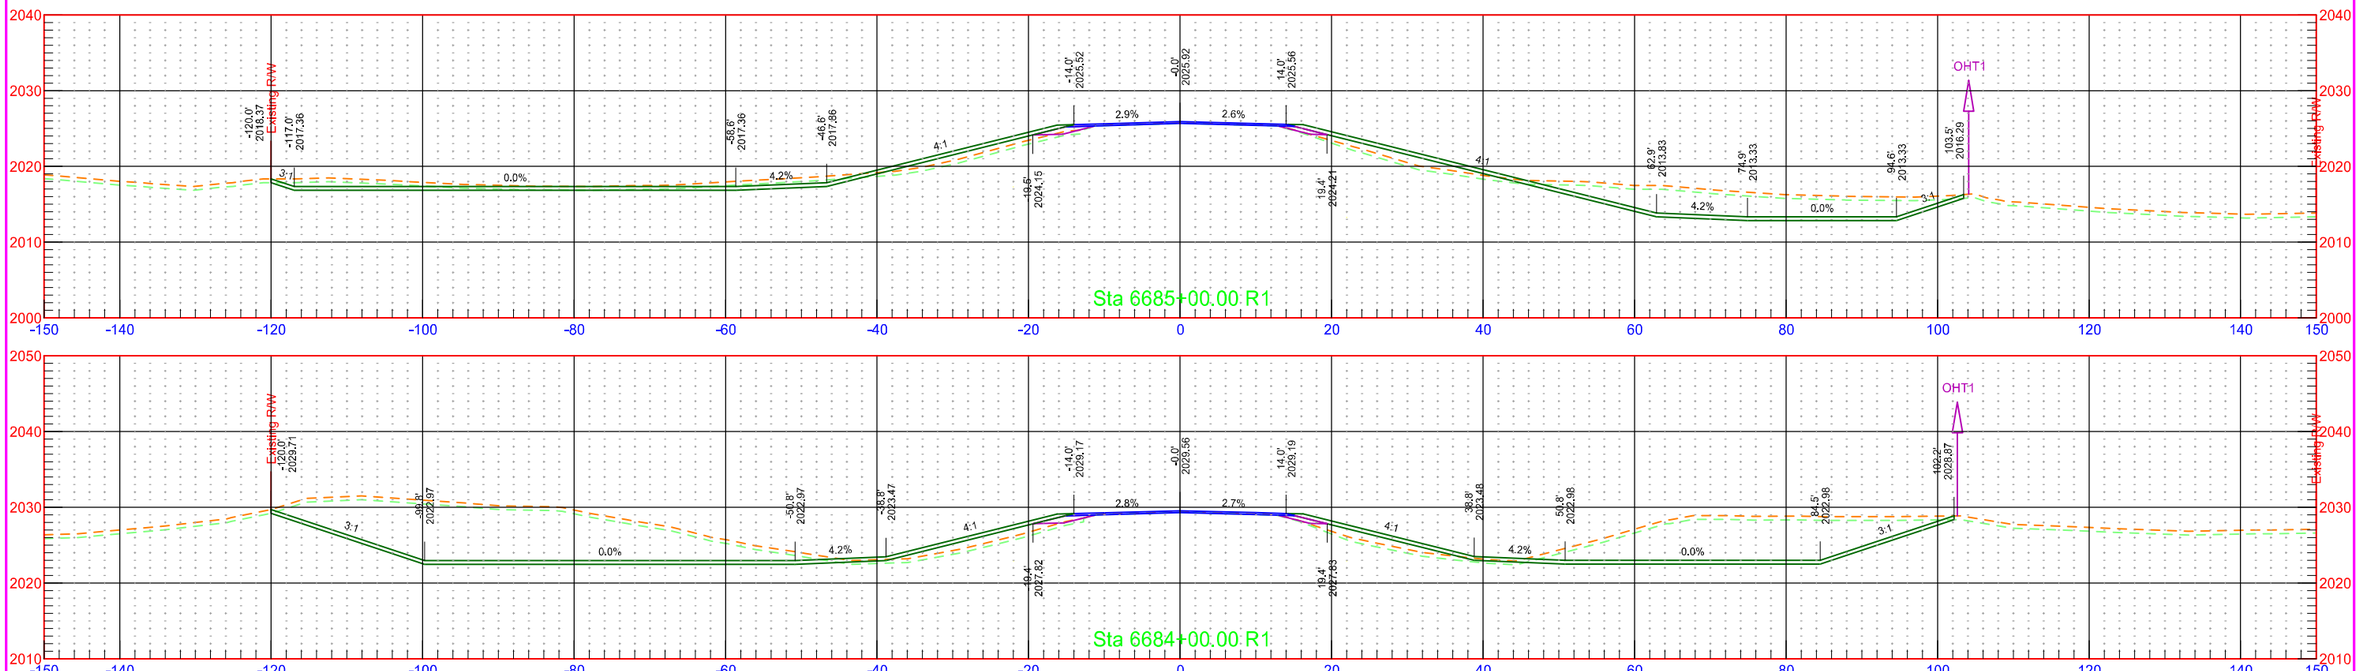

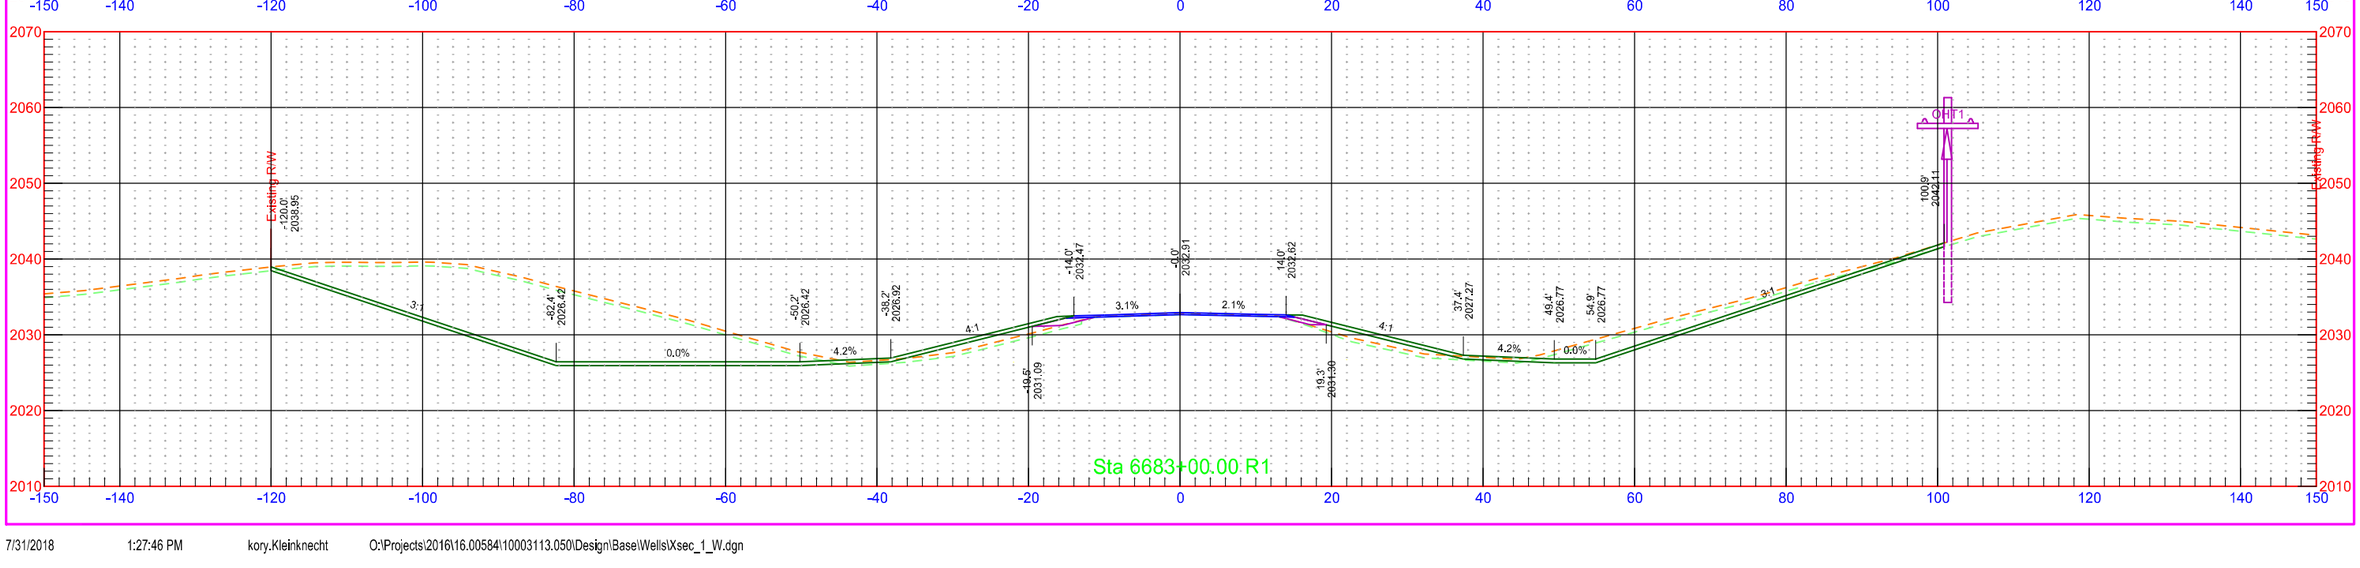


7/31/2018 1:27:46 PM kory.Kleinknecht O:\Projects\2016\16.00584\10003113.050\Design\Base\Wells\Xsec_1_W.dgn

	STATE	PROJECT NO.	SECTION NO.	SHEET NO.
	ND	NH-1-003(050)113	200	329

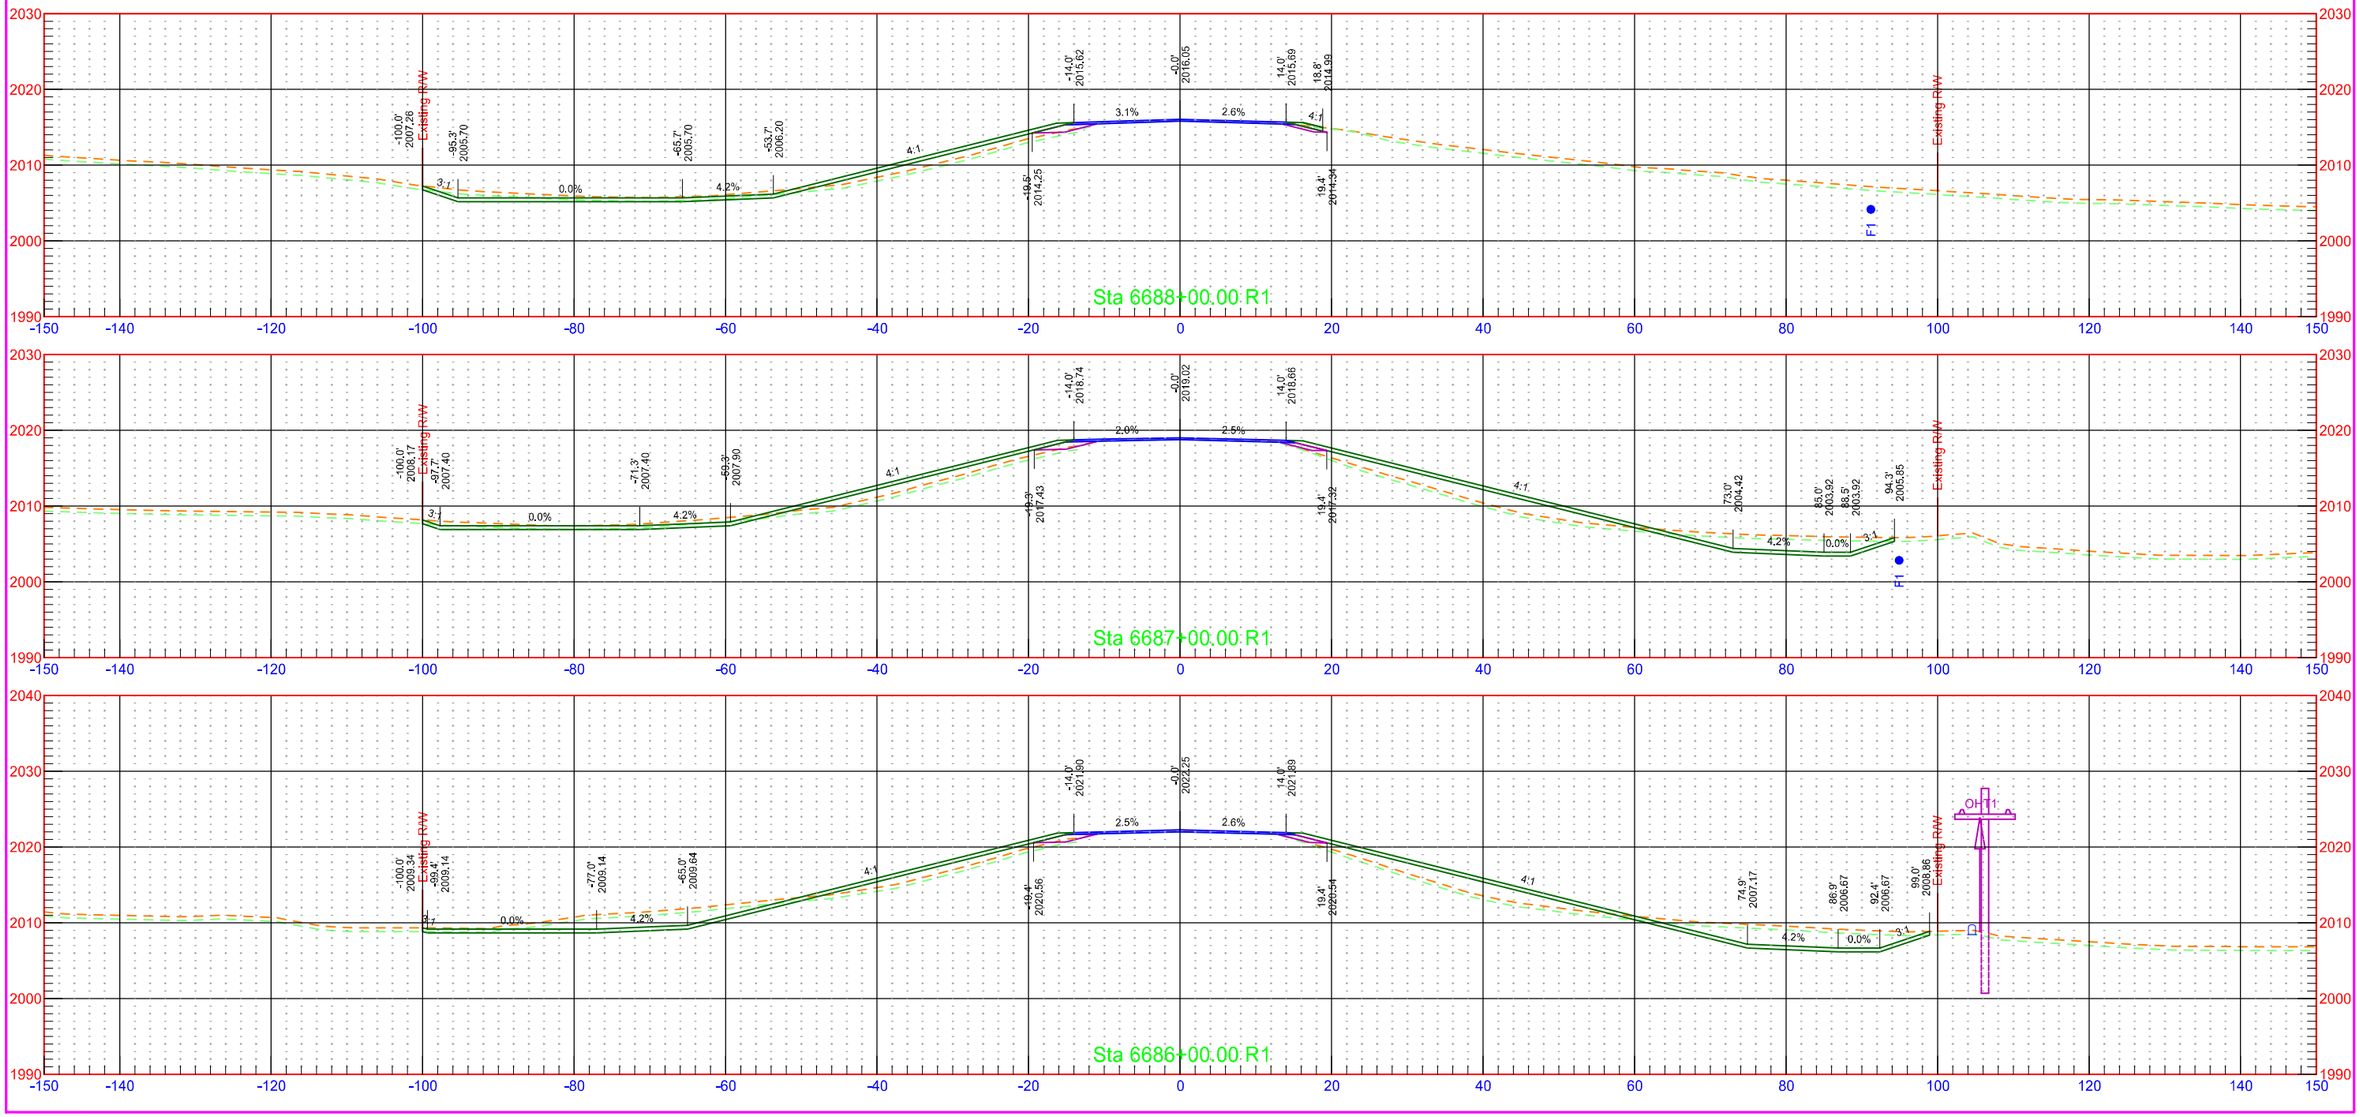


7/31/2018 1:27:47 PM kory.Kleinknecht O:\Projects\2016\16.00584\10003113.050\Design\Base\Wells\Xsec_1_W.dgn


	STATE	PROJECT NO.	SECTION NO.	SHEET NO.
	ND	NH-1-003(050)113	200	330

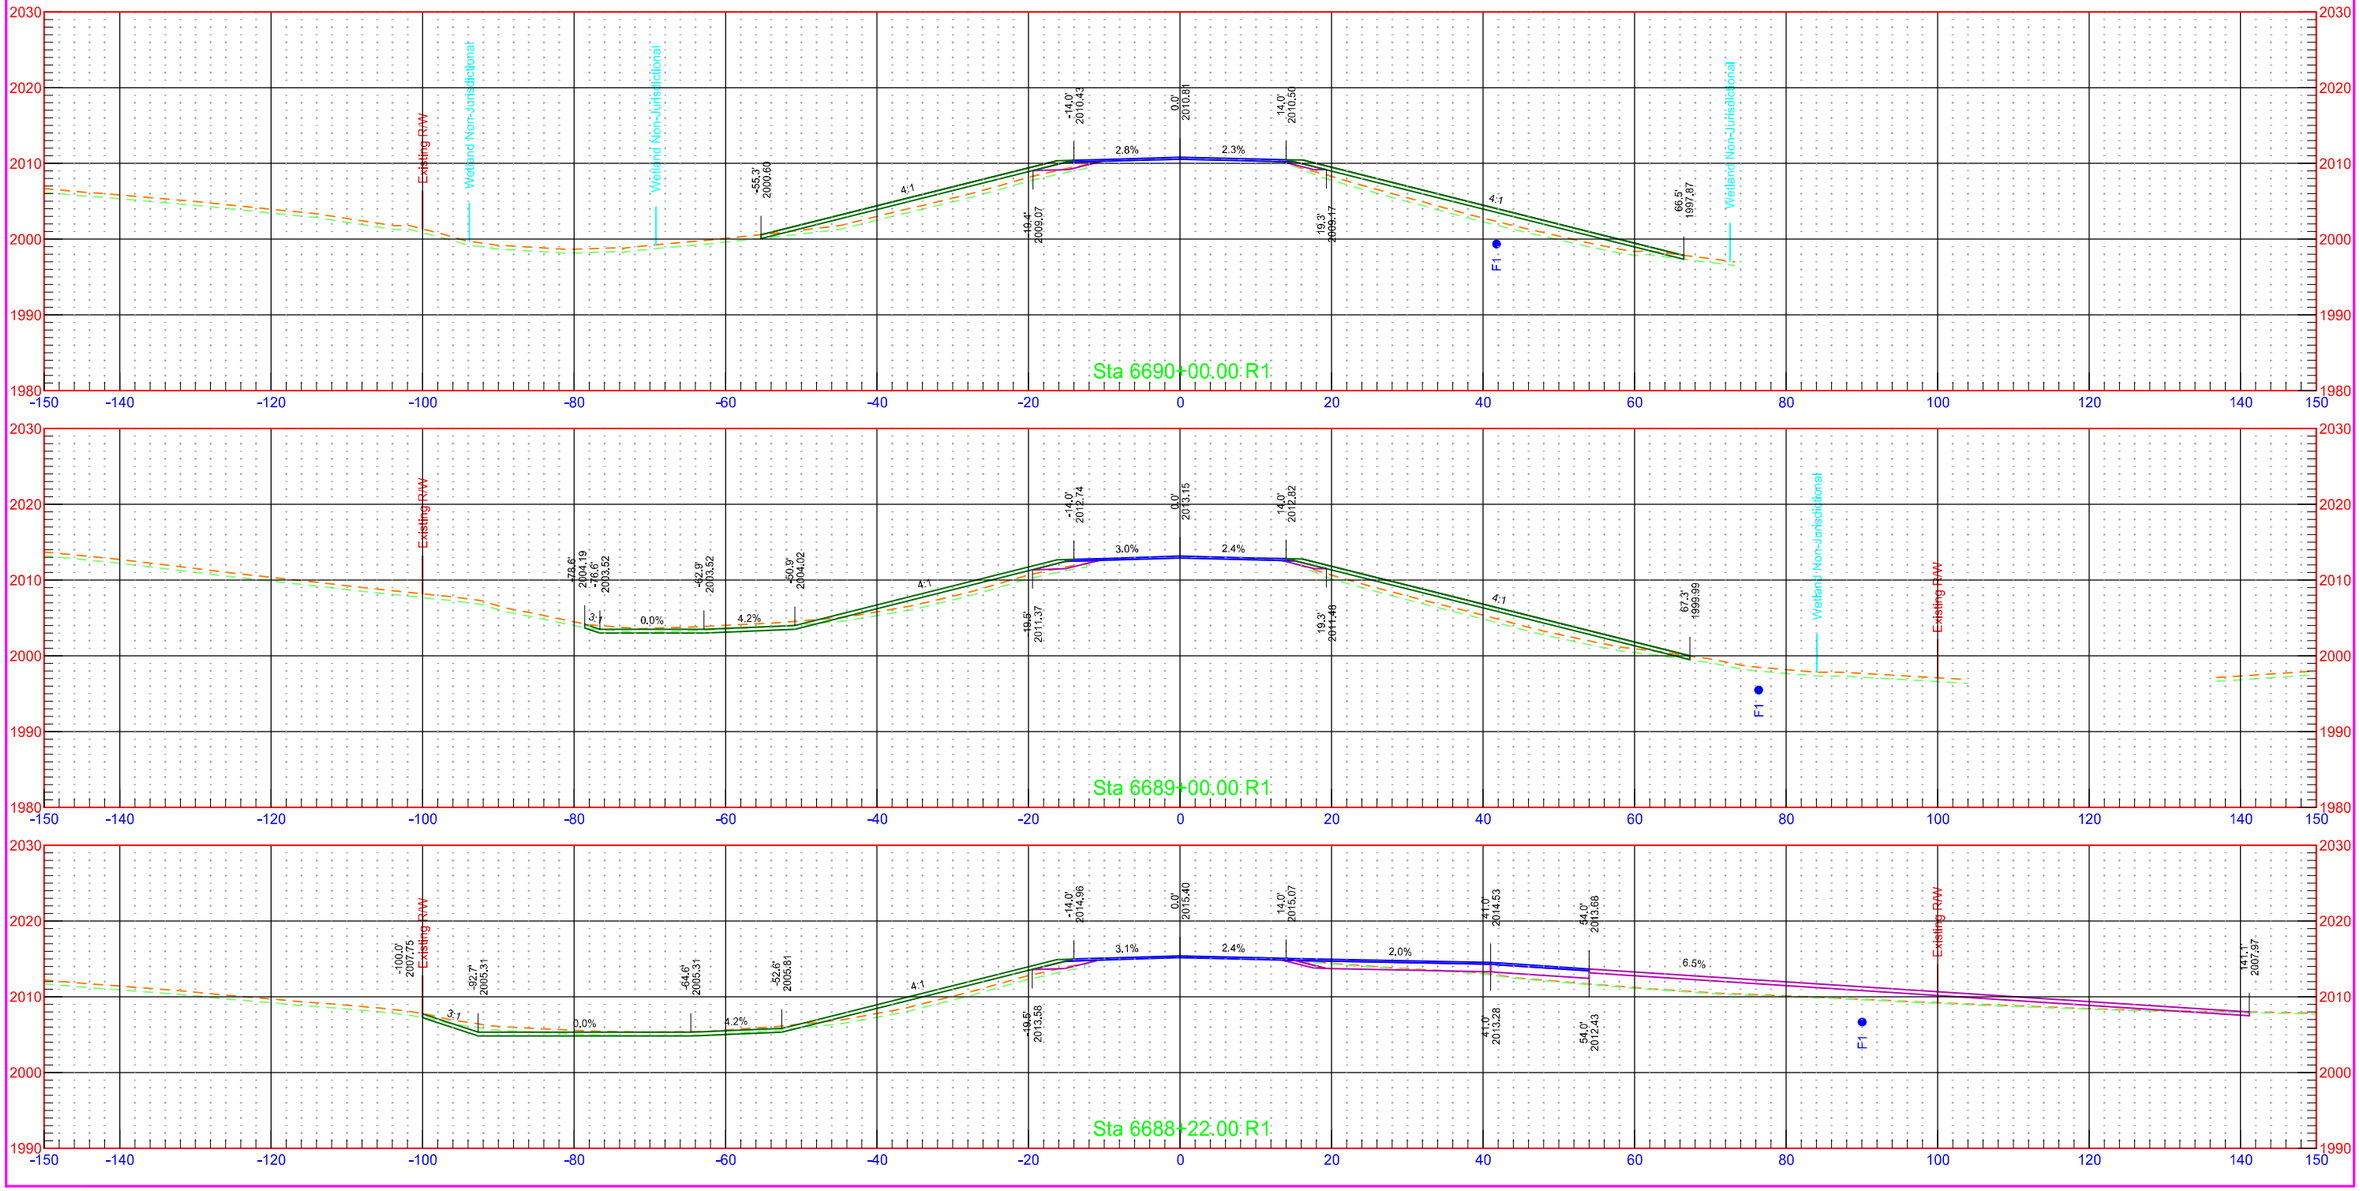


7/31/2018 1:27:48 PM kory.Kleinknecht O:\Projects\2016\16.00584\10003113.050\Design\Base\Wells\Xsec_1_W.dgn


	STATE	PROJECT NO.	SECTION NO.	SHEET NO.
	ND	NH-1-003(050)113	200	331

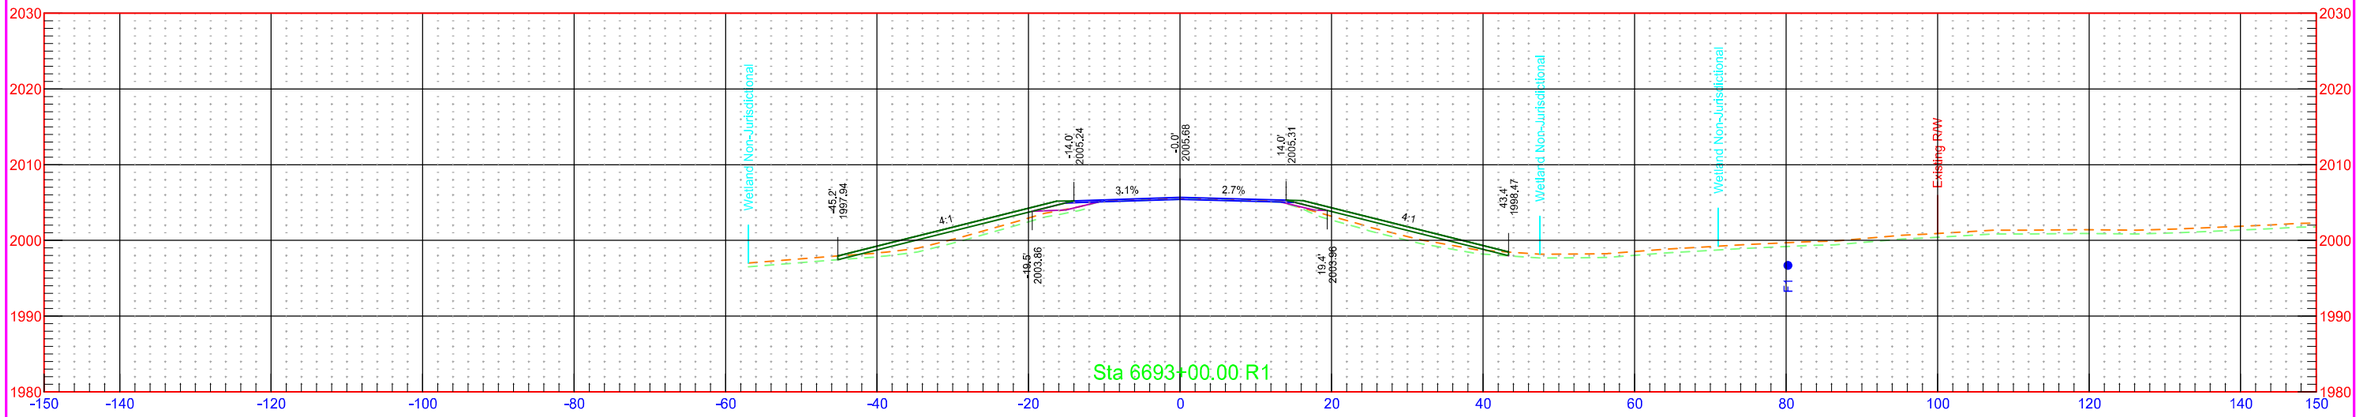


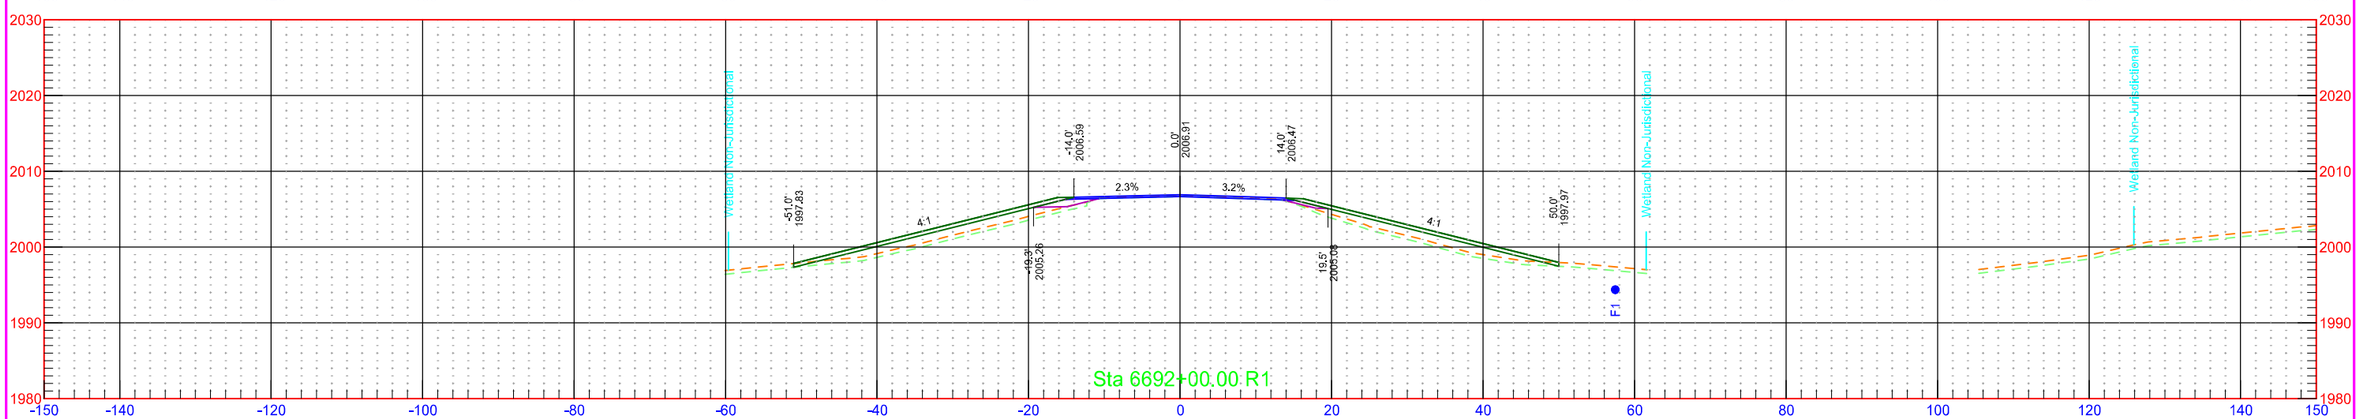


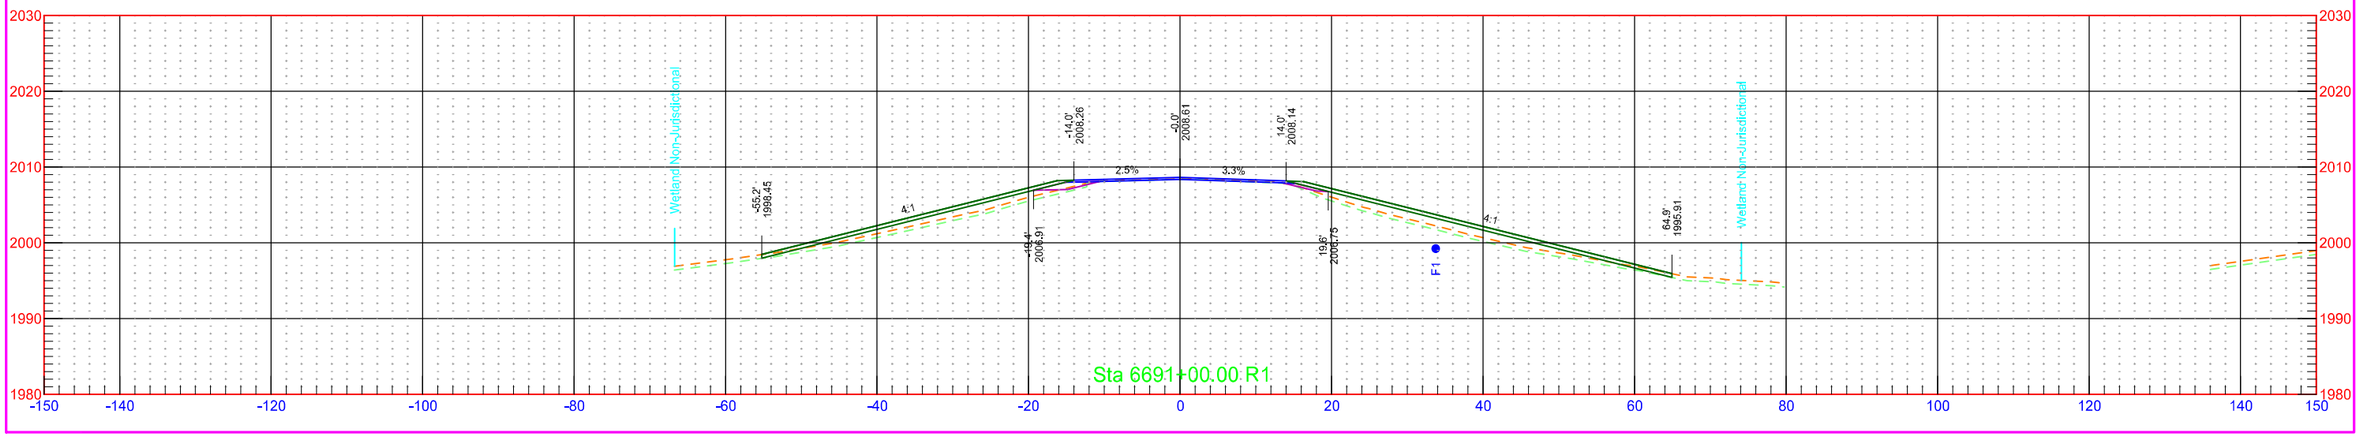


	STATE	PROJECT NO.	SECTION NO.	SHEET NO.
	ND	NH-1-003(050)113	200	332

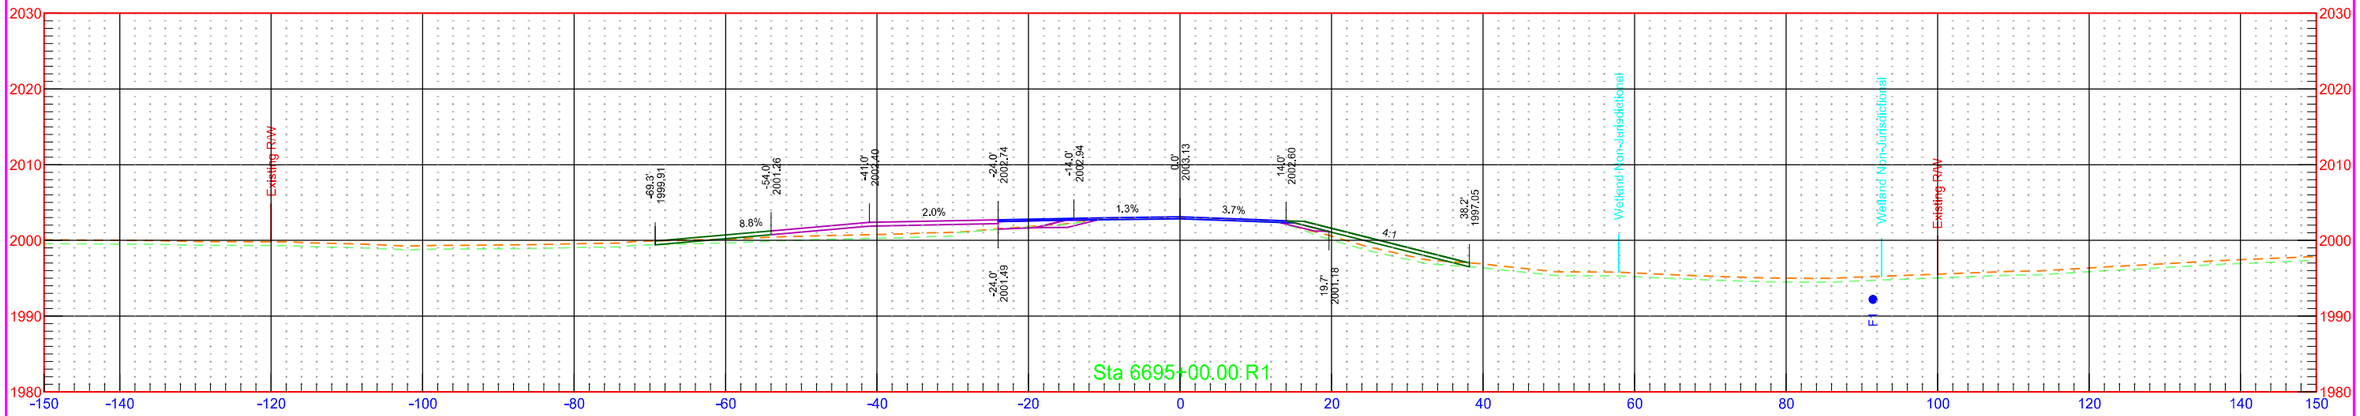

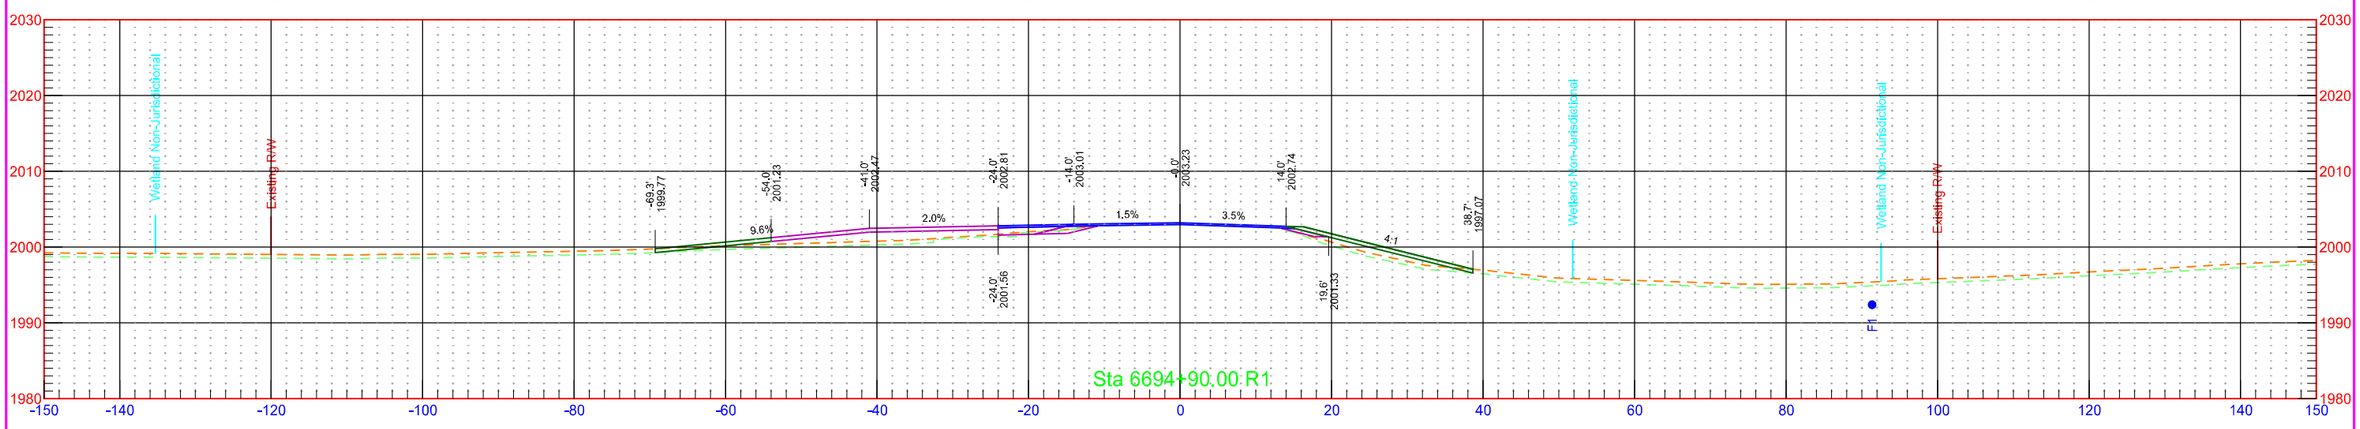


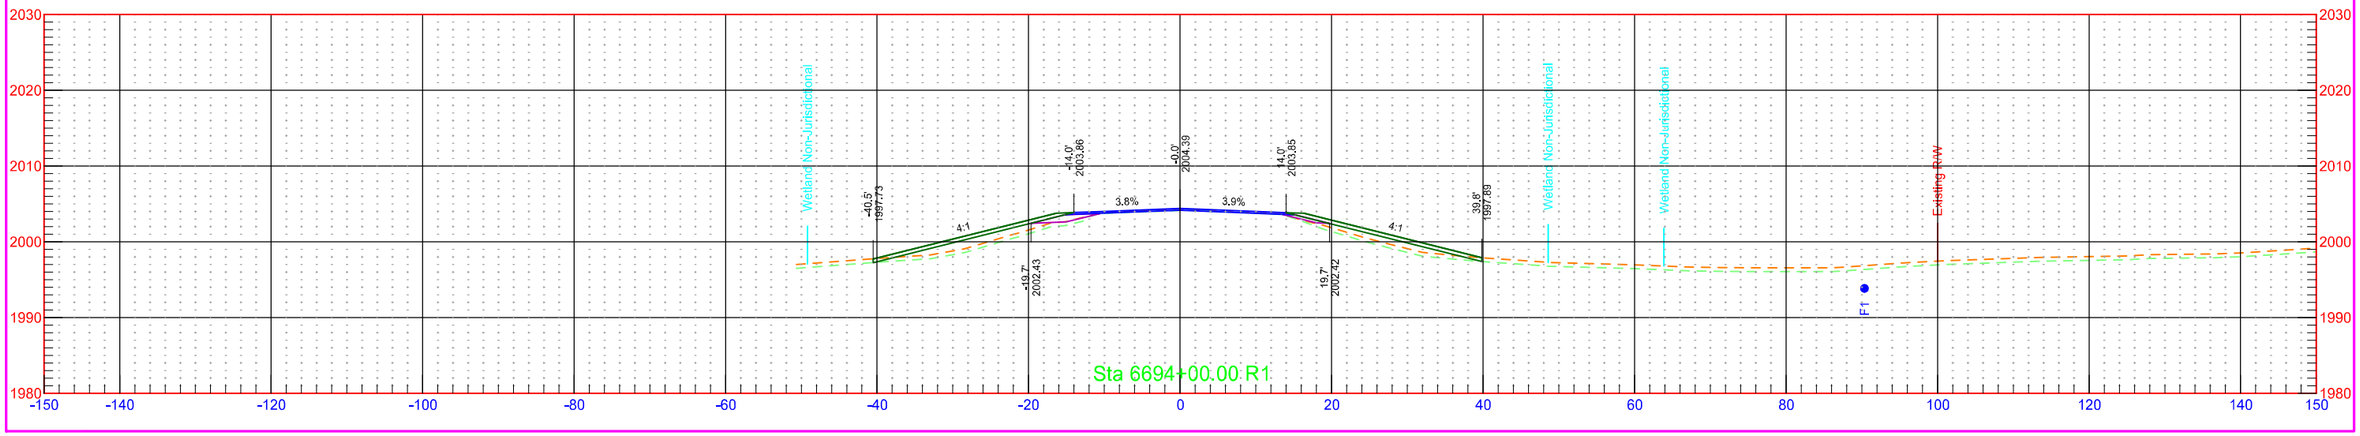


	STATE	PROJECT NO.	SECTION NO.	SHEET NO.
	ND	NH-1-003(050)113	200	333

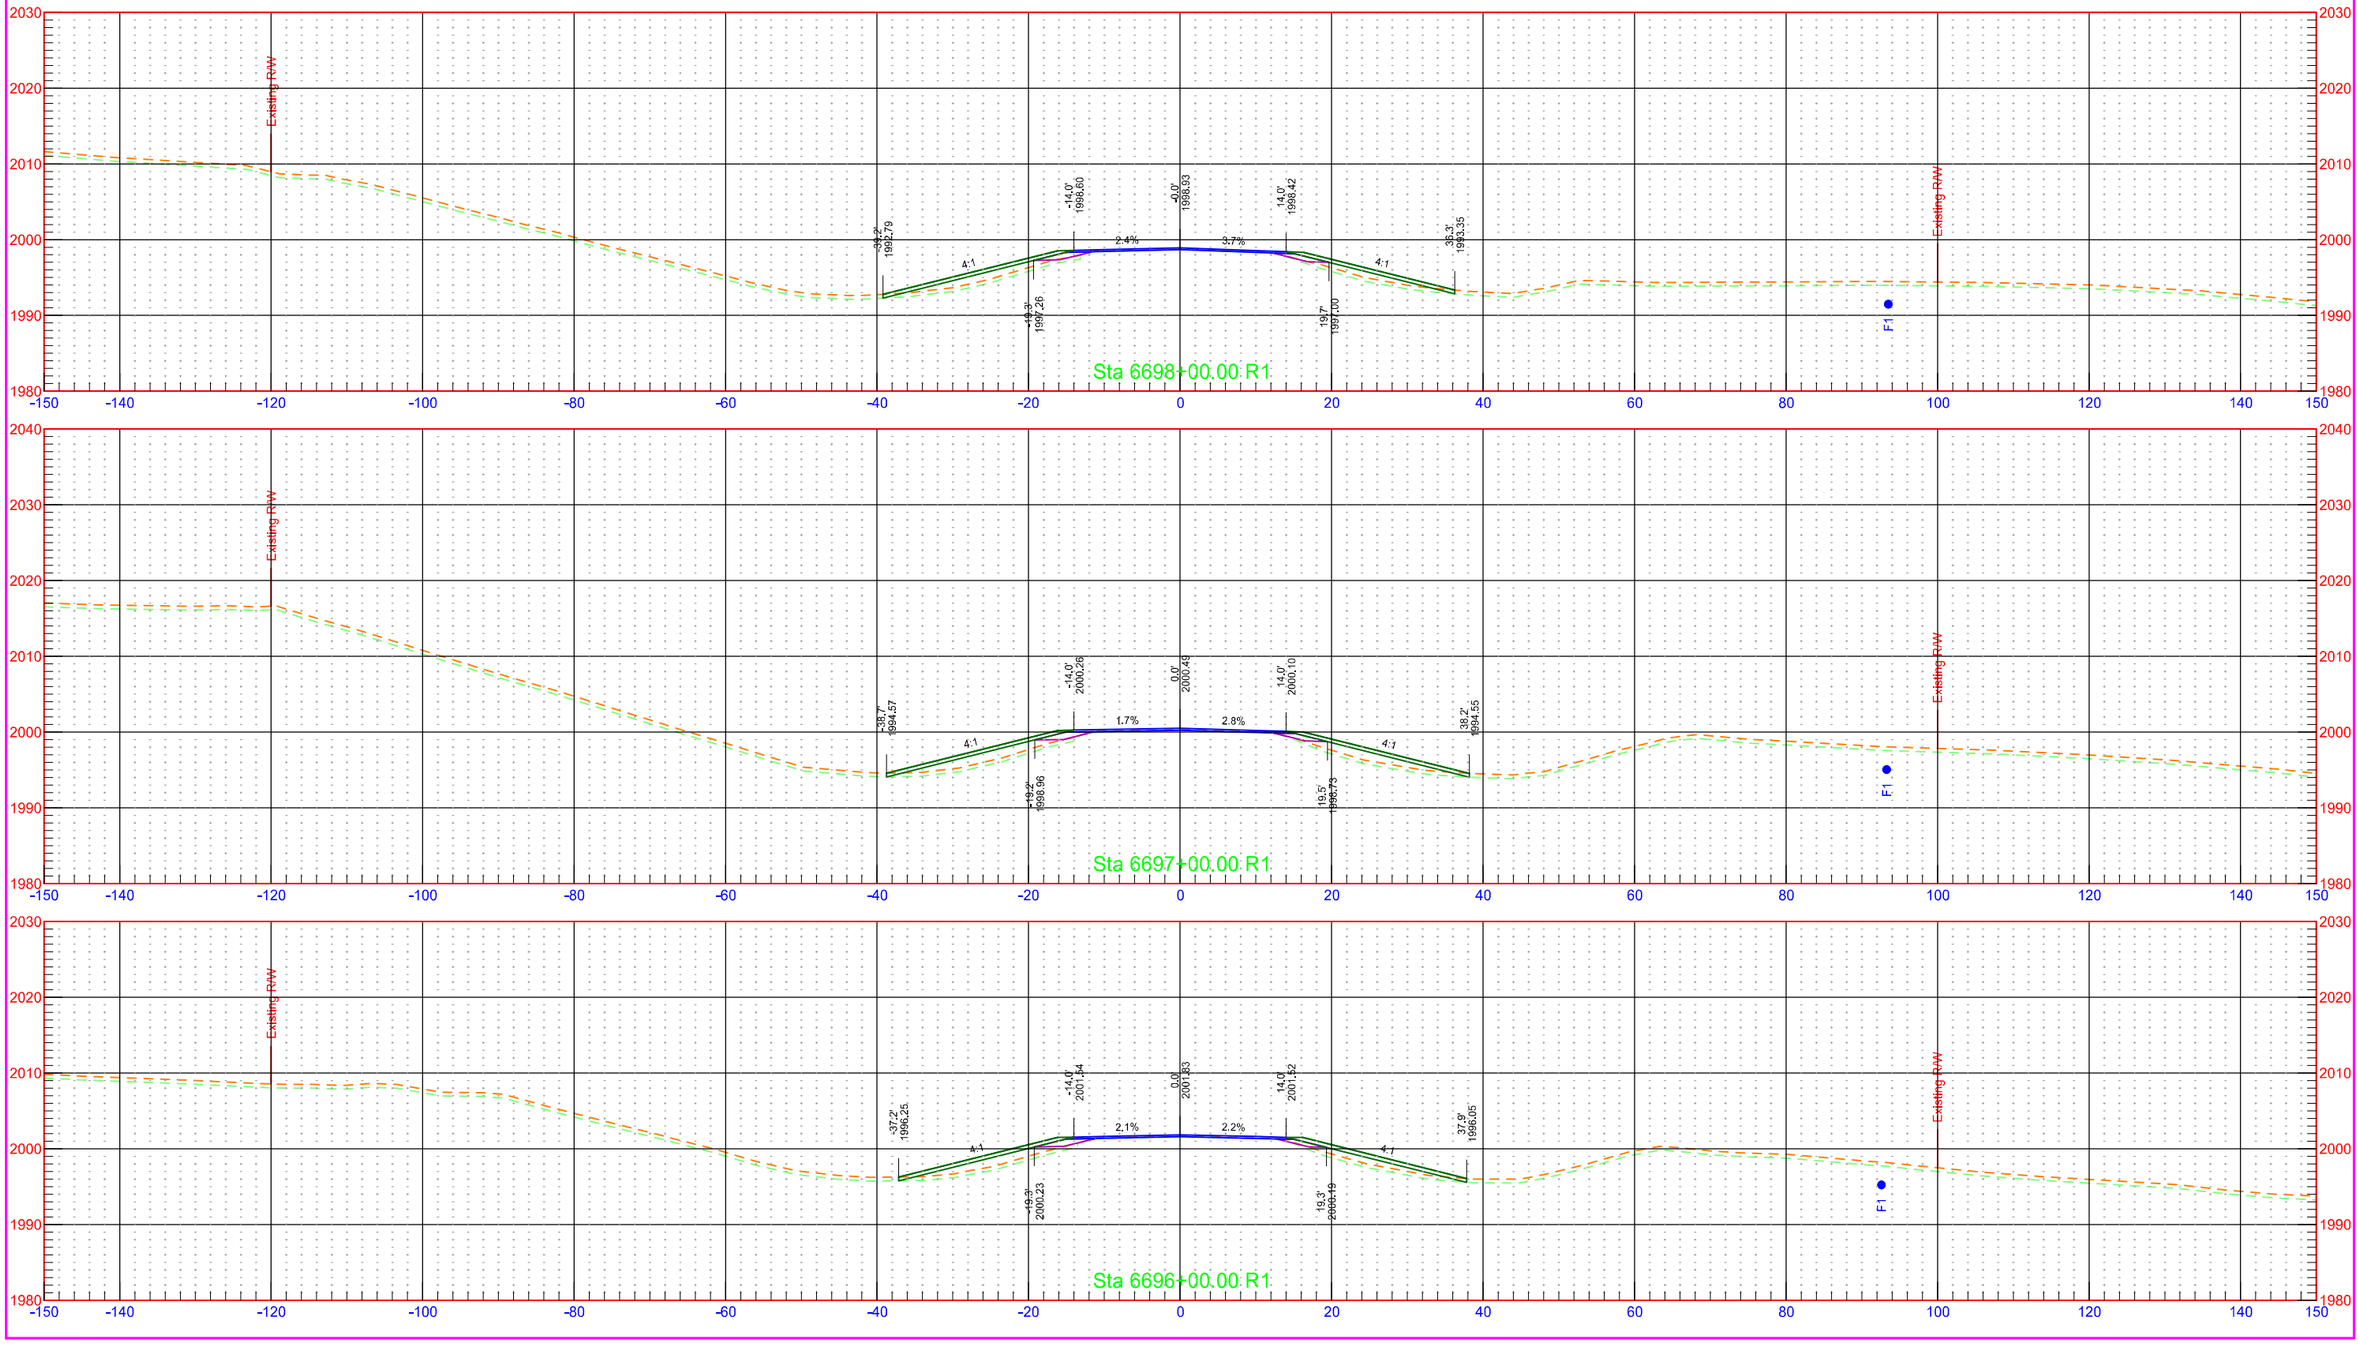


	STATE	PROJECT NO.	SECTION NO.	SHEET NO.
	ND	NH-1-003(050)113	200	334

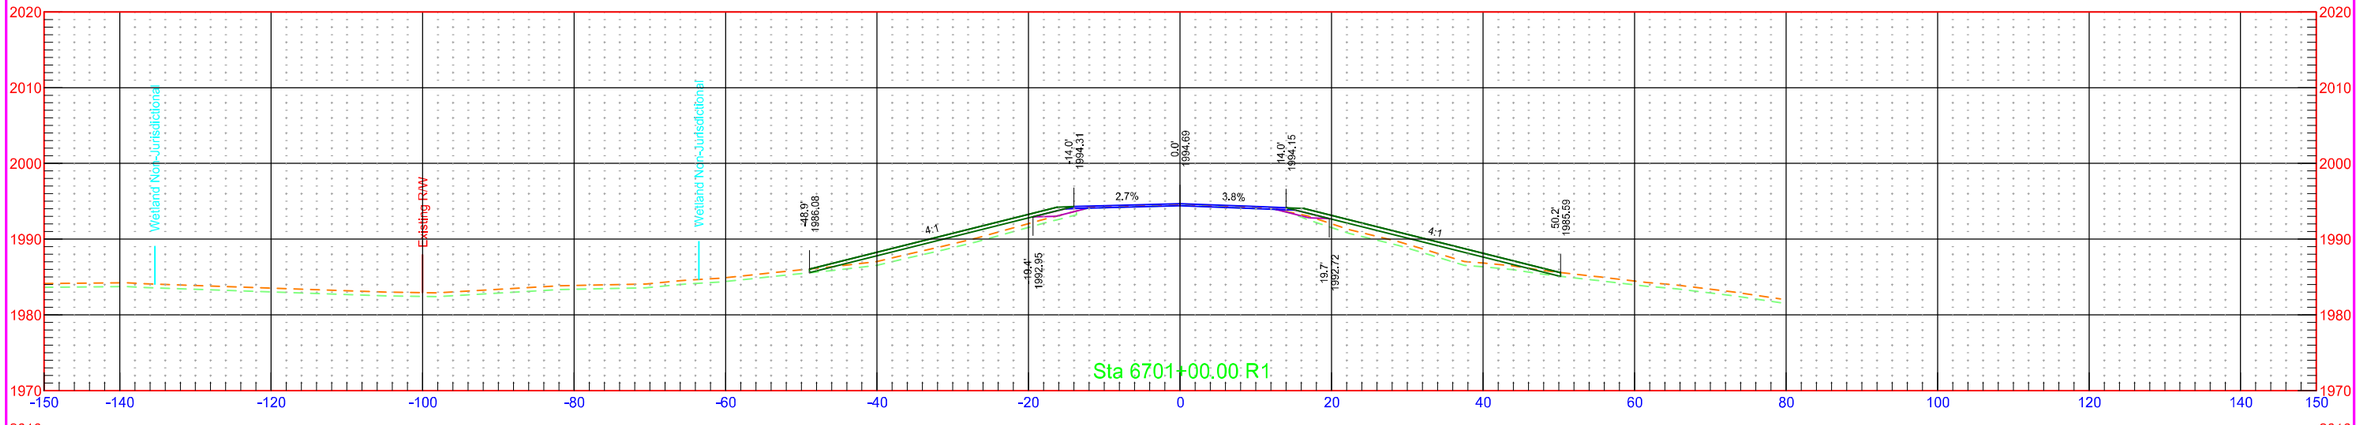


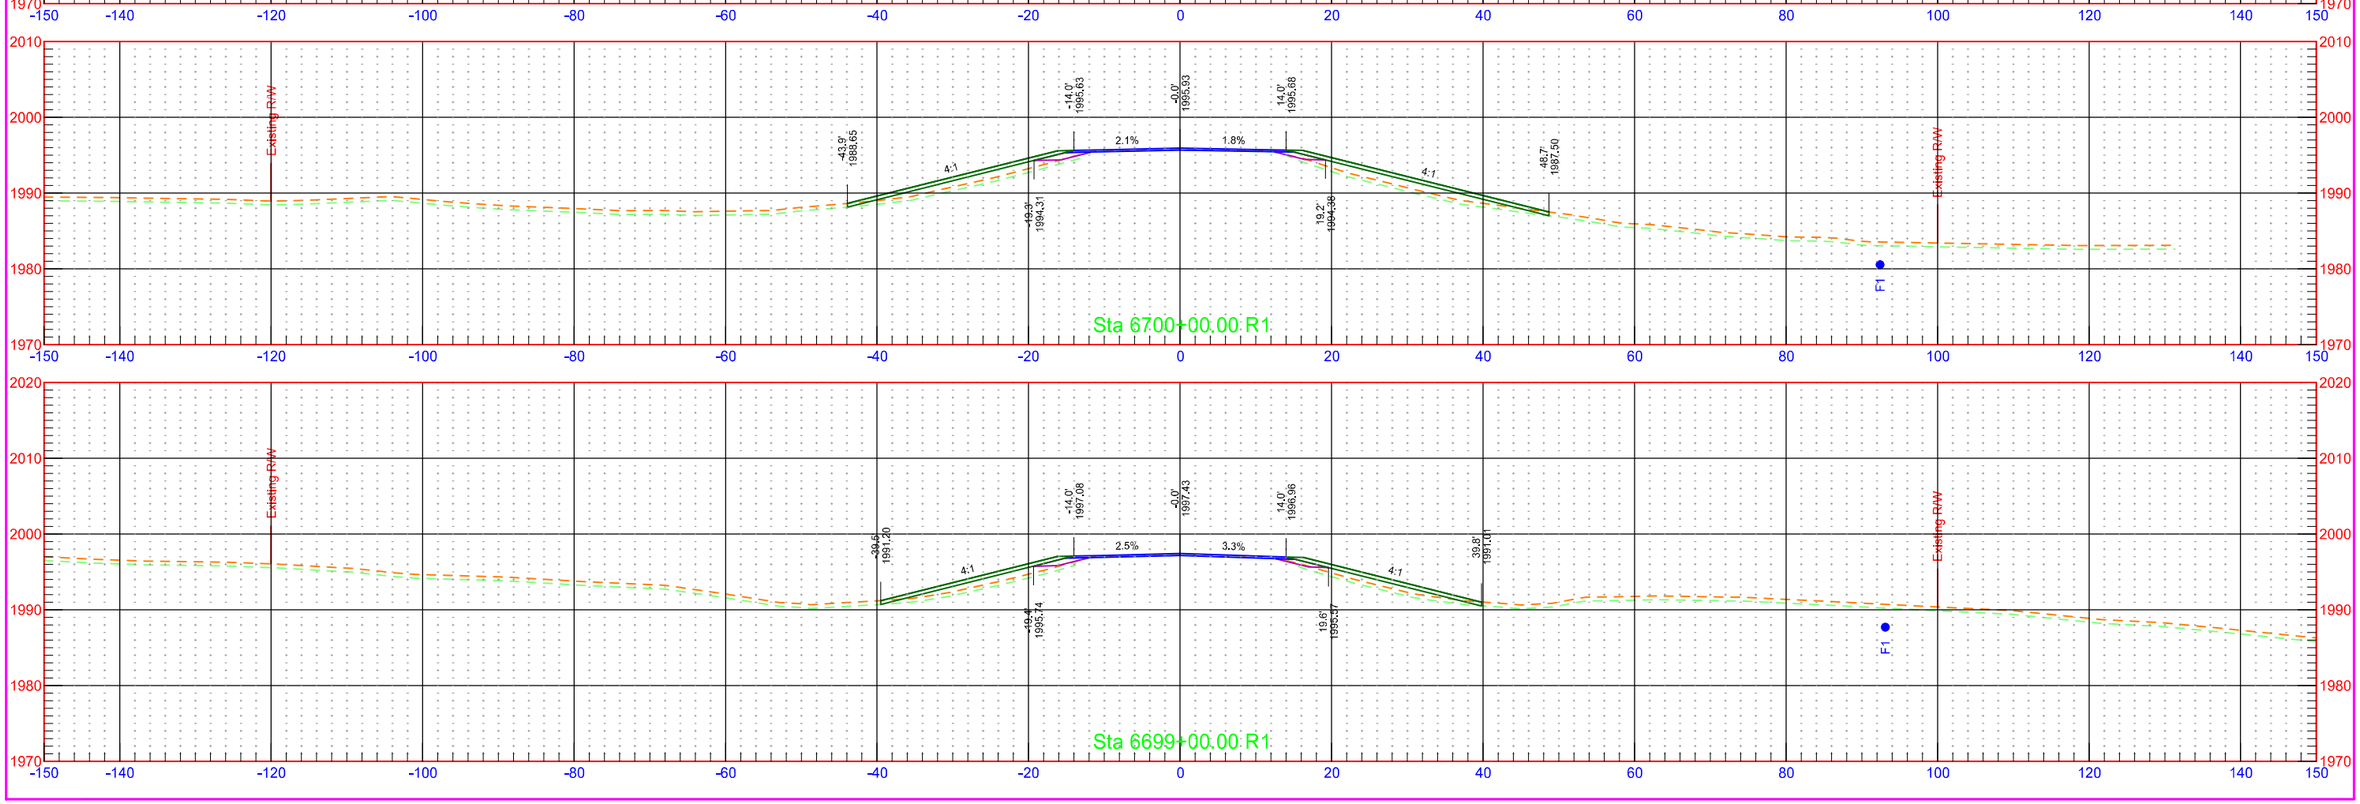


7/31/2018 1:27:51 PM kory.Kleinknecht O:\Projects\2016\16.00584\10003113.050\Design\Base\Wells\Xsec_1_W.dgn

	STATE	PROJECT NO.	SECTION NO.	SHEET NO.
	ND	NH-1-003(050)113	200	335

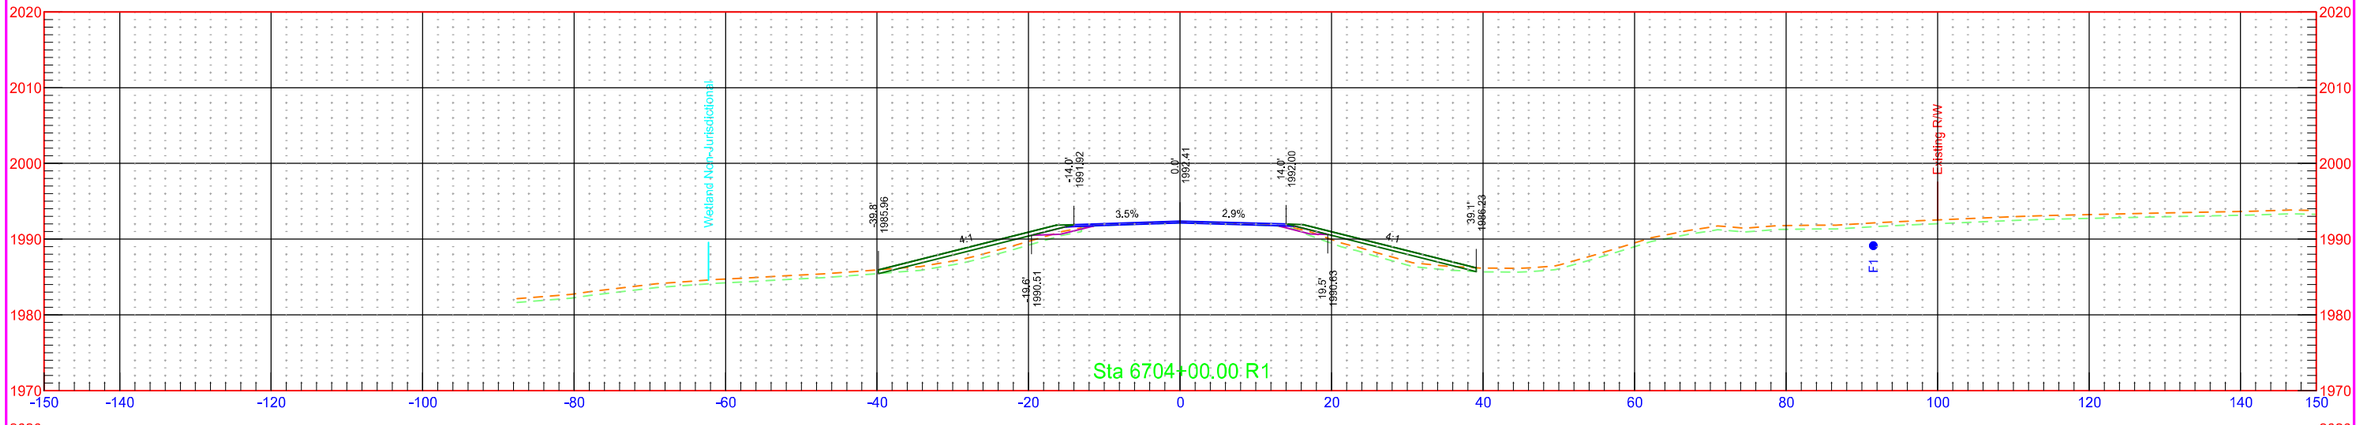


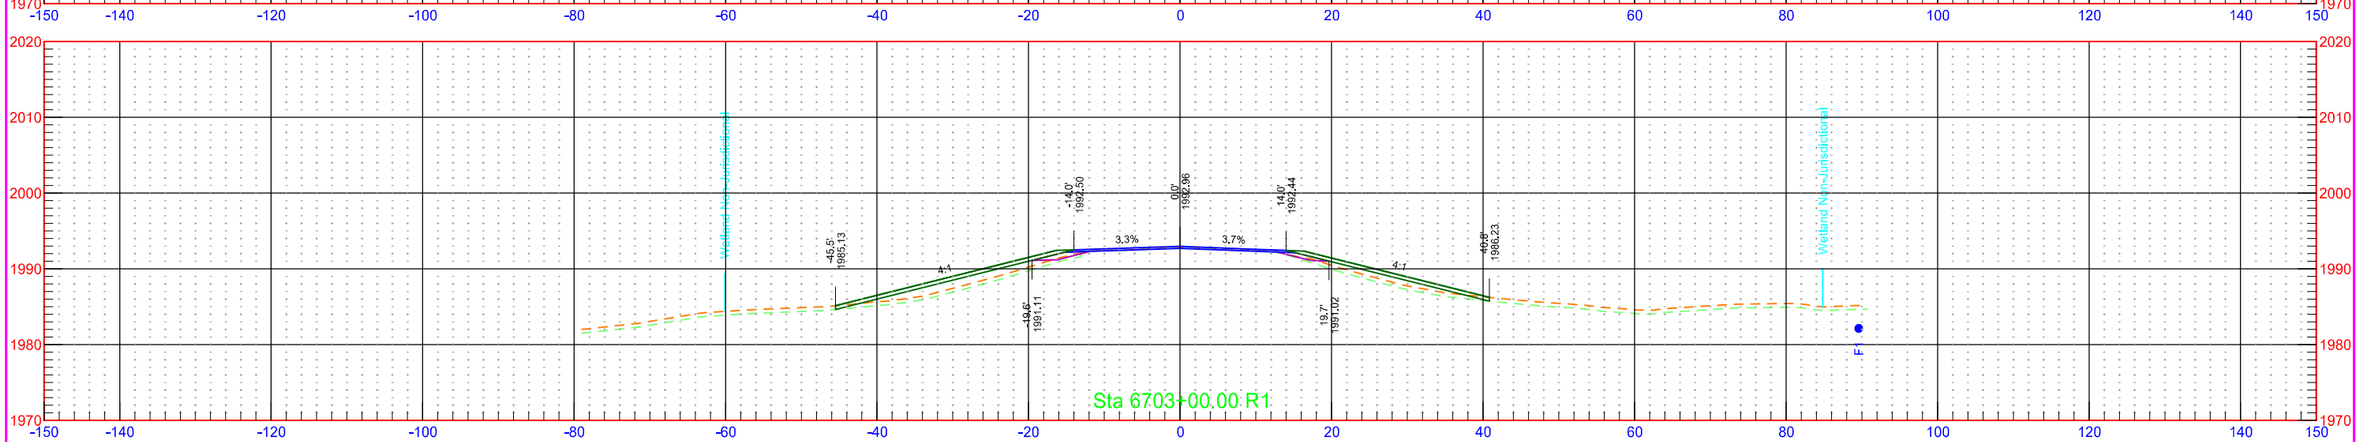


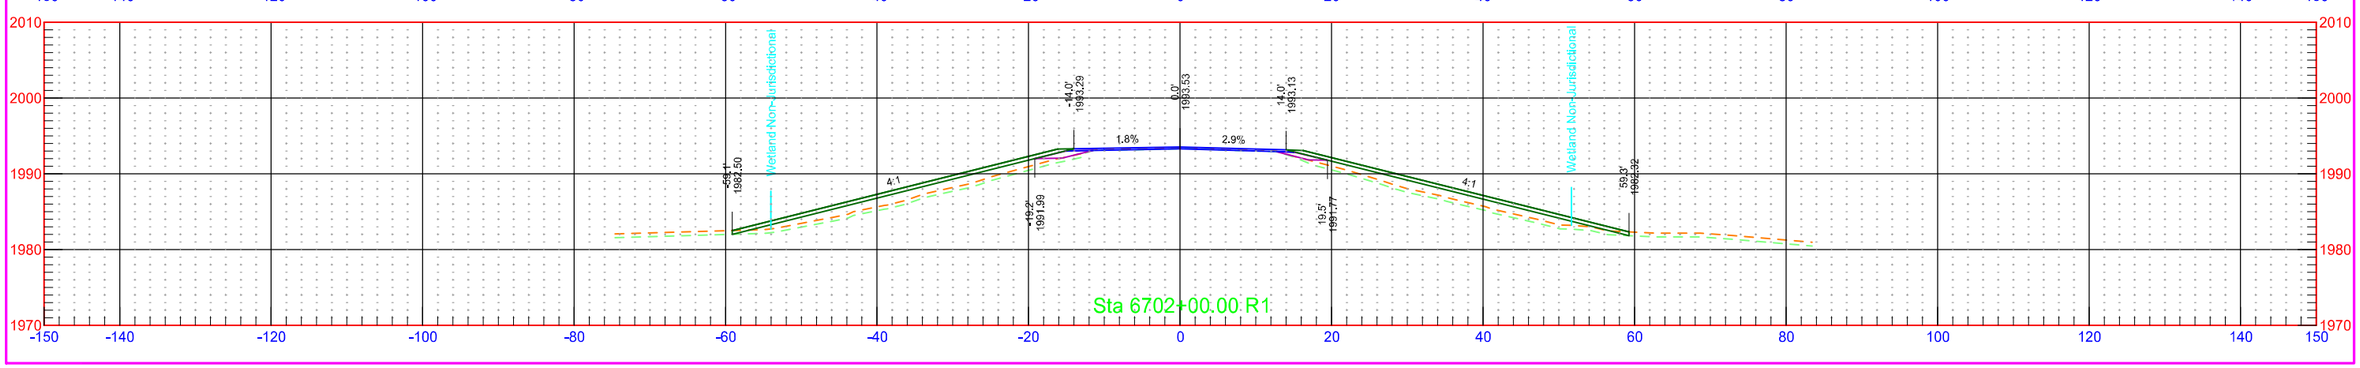


7/31/2018 1:27:51 PM kory.Kleinknecht O:\Projects\2016\16.00584\10003113.050\Design\Base\Wells\Xsec_1_W.dgn

	STATE	PROJECT NO.	SECTION NO.	SHEET NO.
	ND	NH-1-003(050)113	200	336

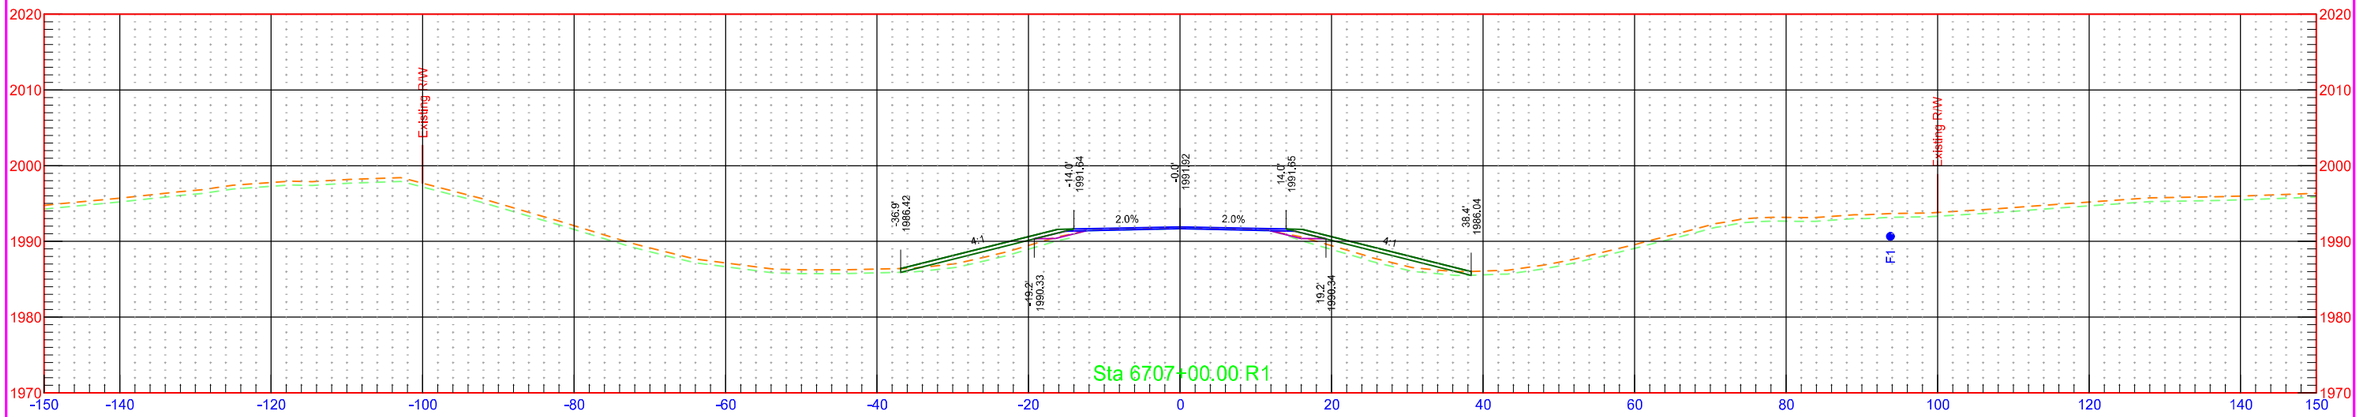


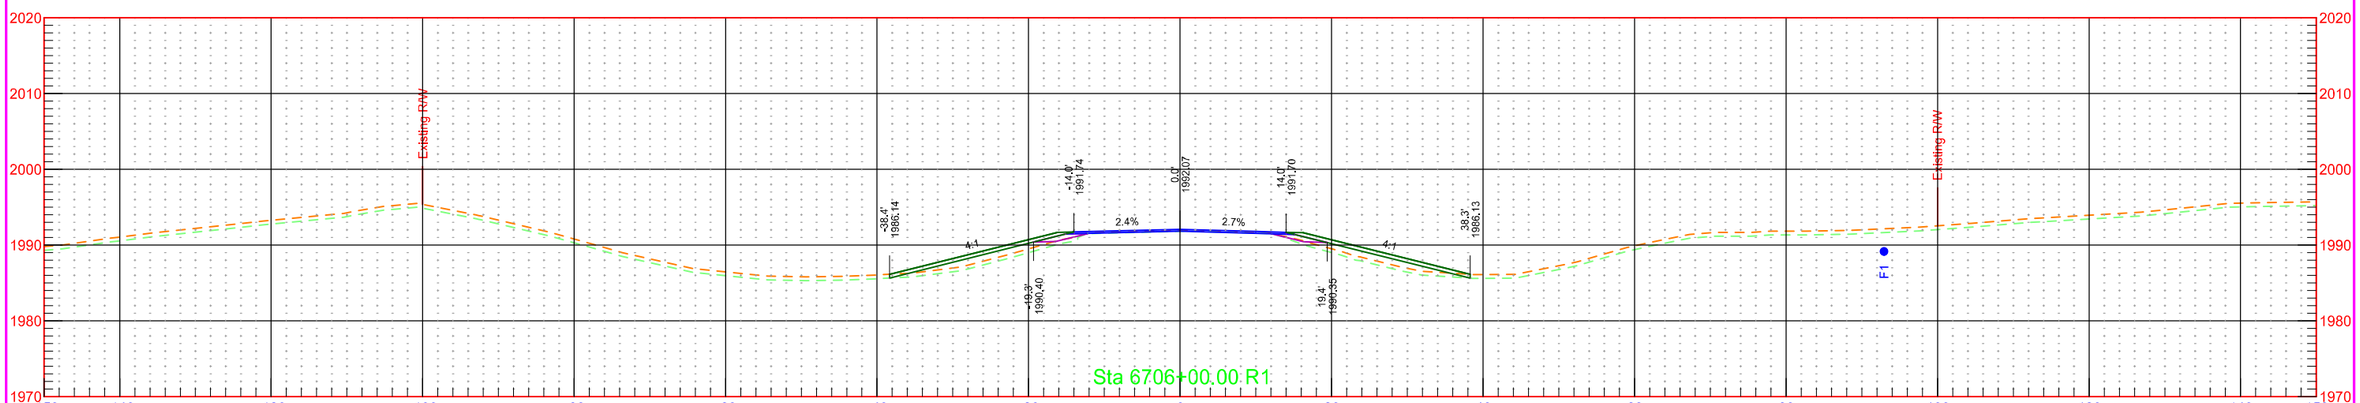


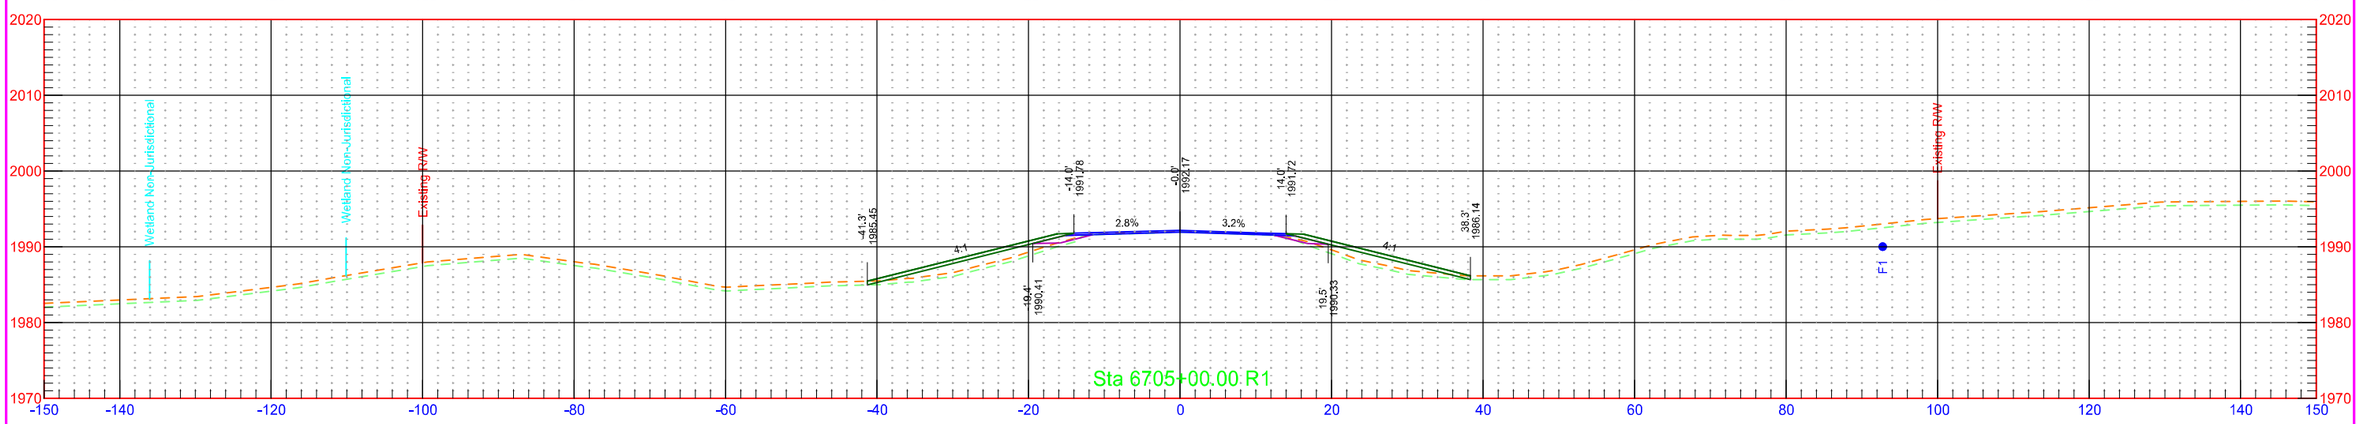



7/31/2018 1:27:52 PM kory.Kleinknecht O:\Projects\2016\16.00584\10003113.050\Design\Base\Wells\Xsec_1_W.dgn

	STATE	PROJECT NO.	SECTION NO.	SHEET NO.
	ND	NH-1-003(050)113	200	337

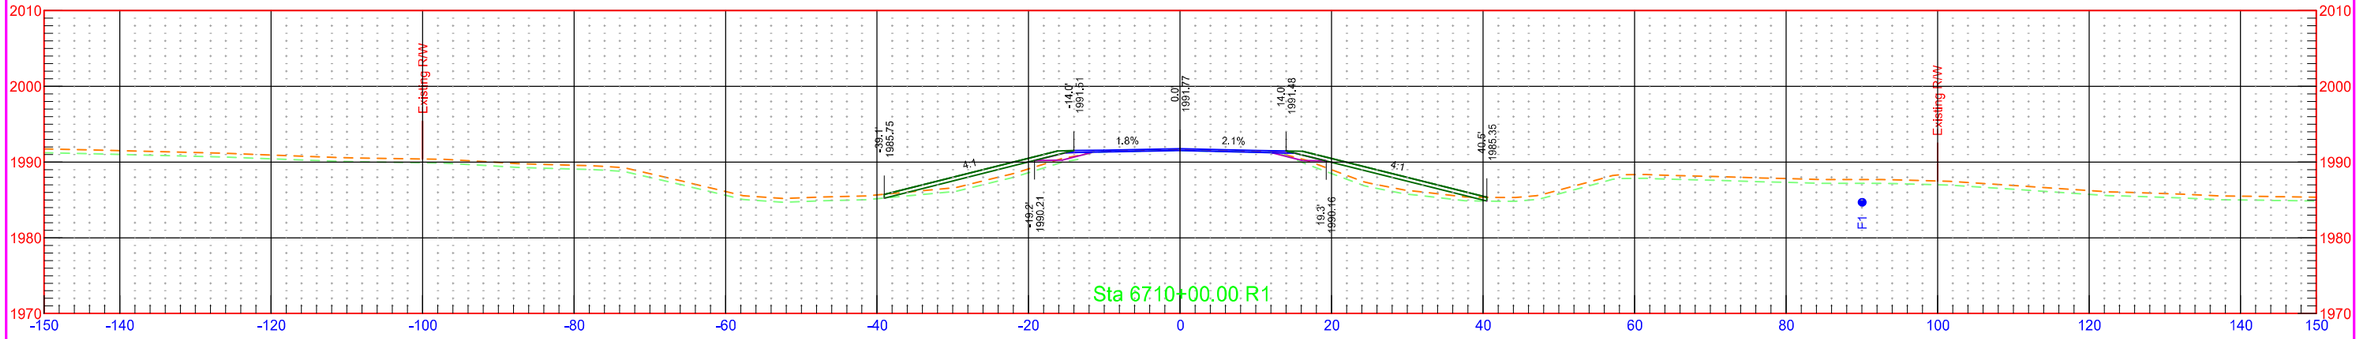


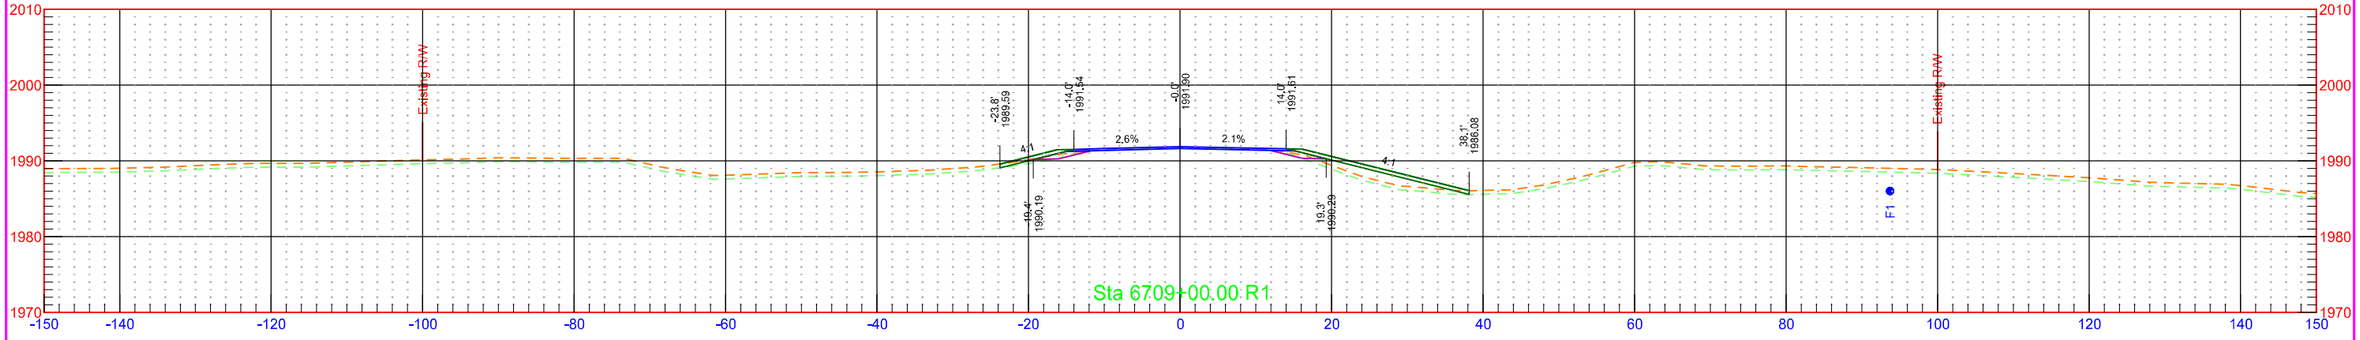


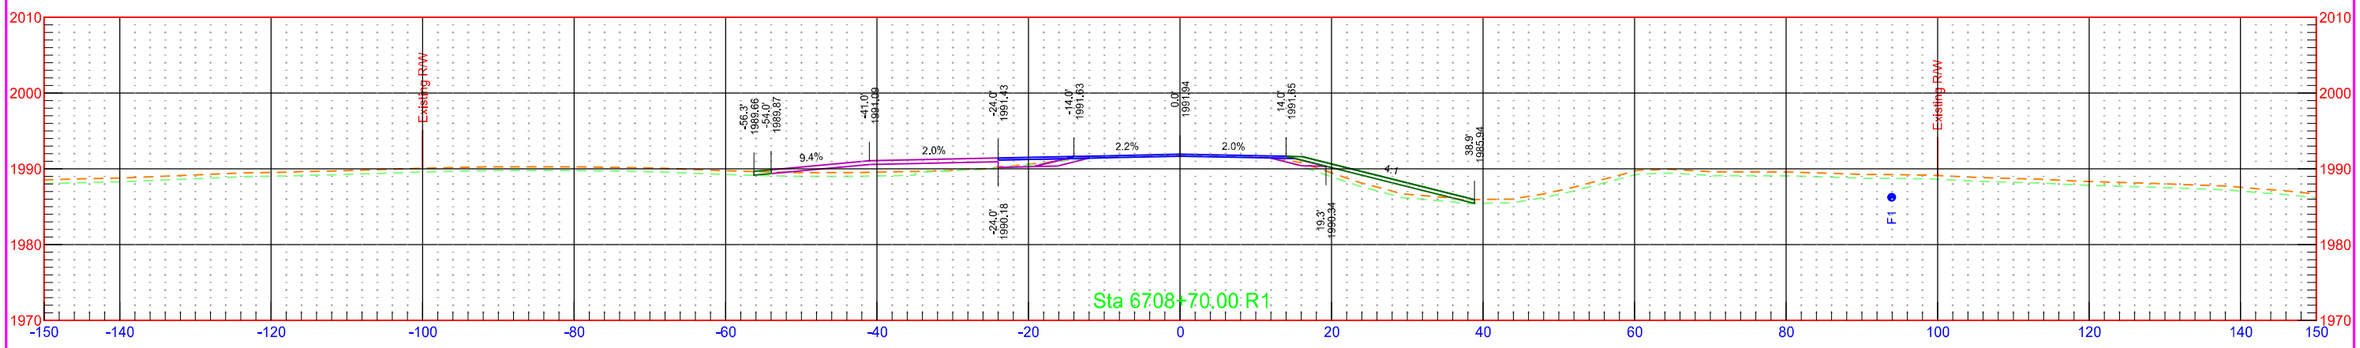


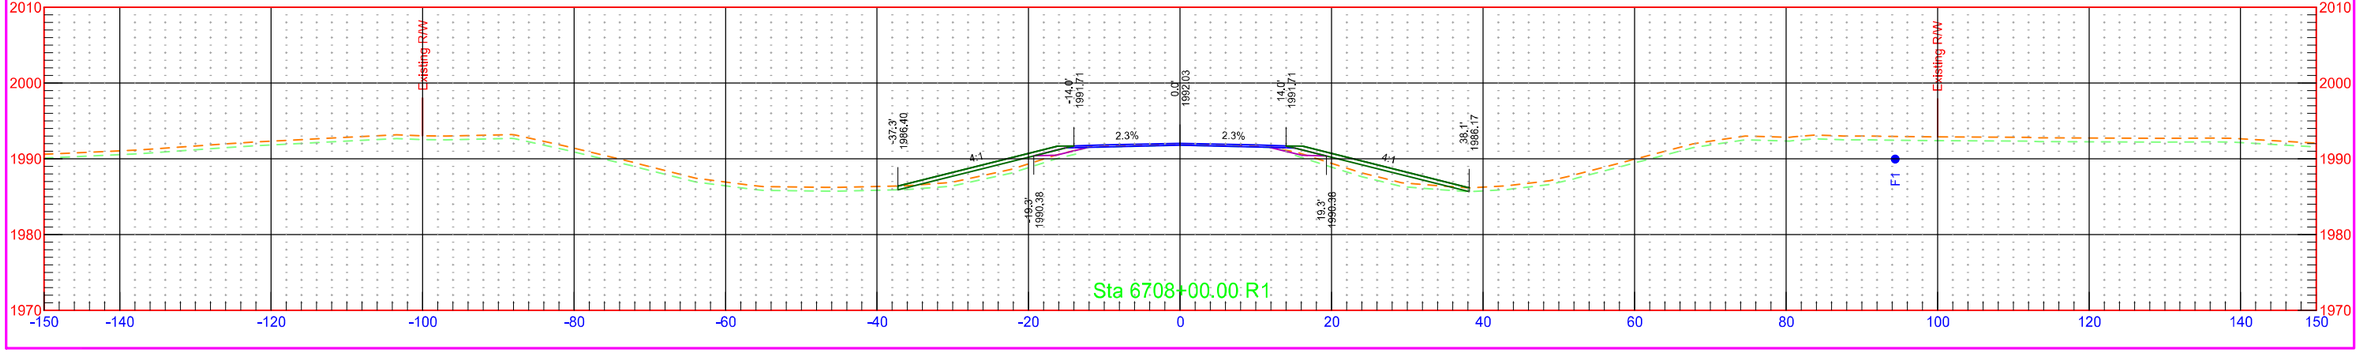


	STATE	PROJECT NO.	SECTION NO.	SHEET NO.
	ND	NH-1-003(050)113	200	338

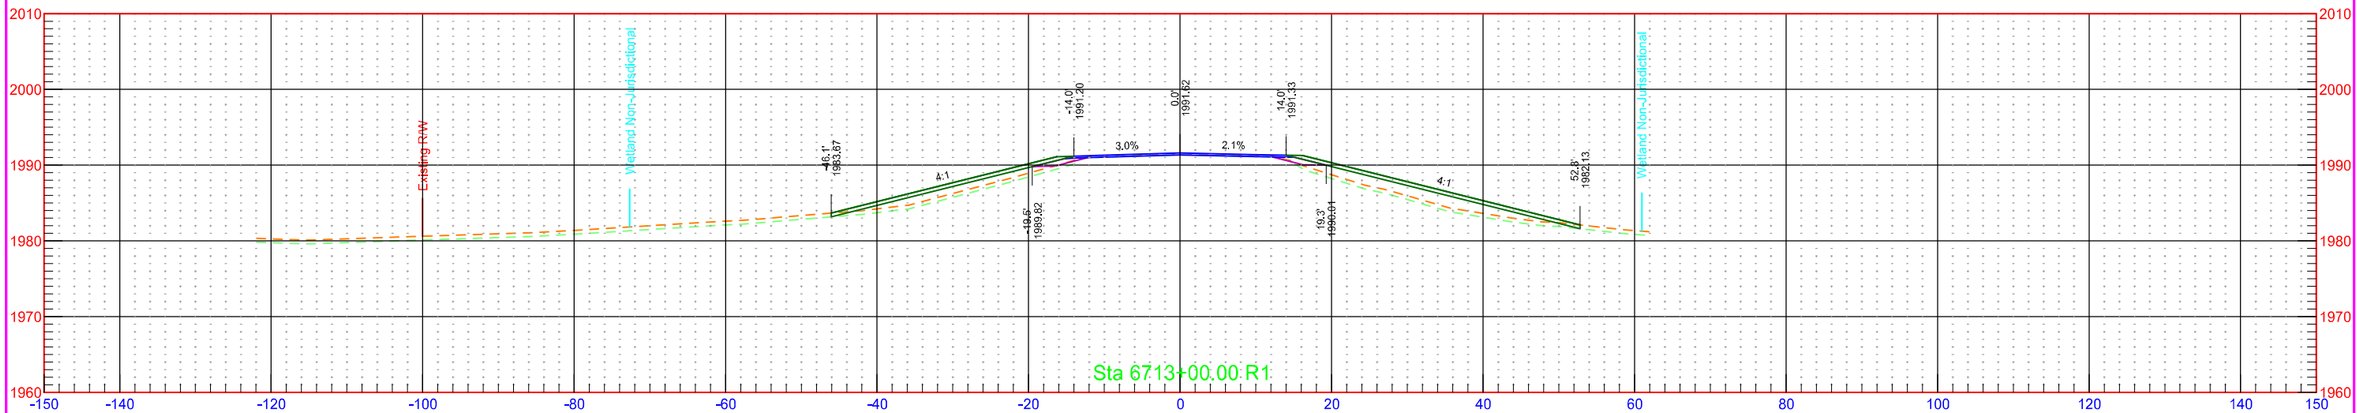


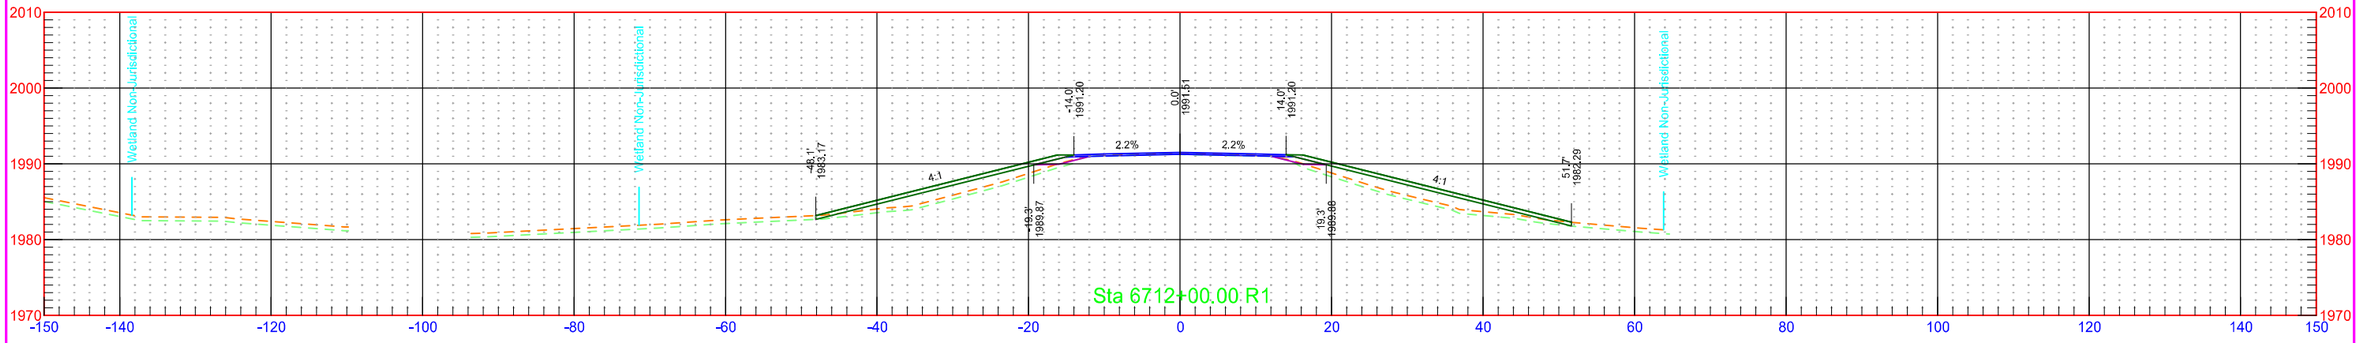


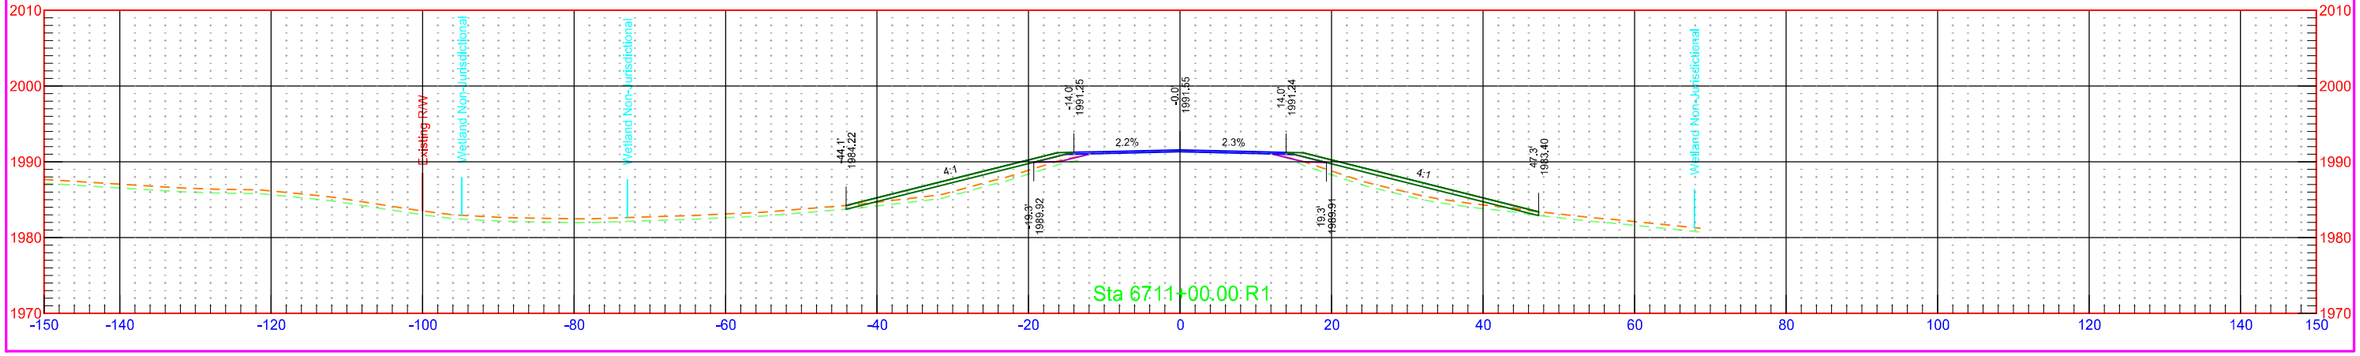


	STATE	PROJECT NO.	SECTION NO.	SHEET NO.
	ND	NH-1-003(050)113	200	339

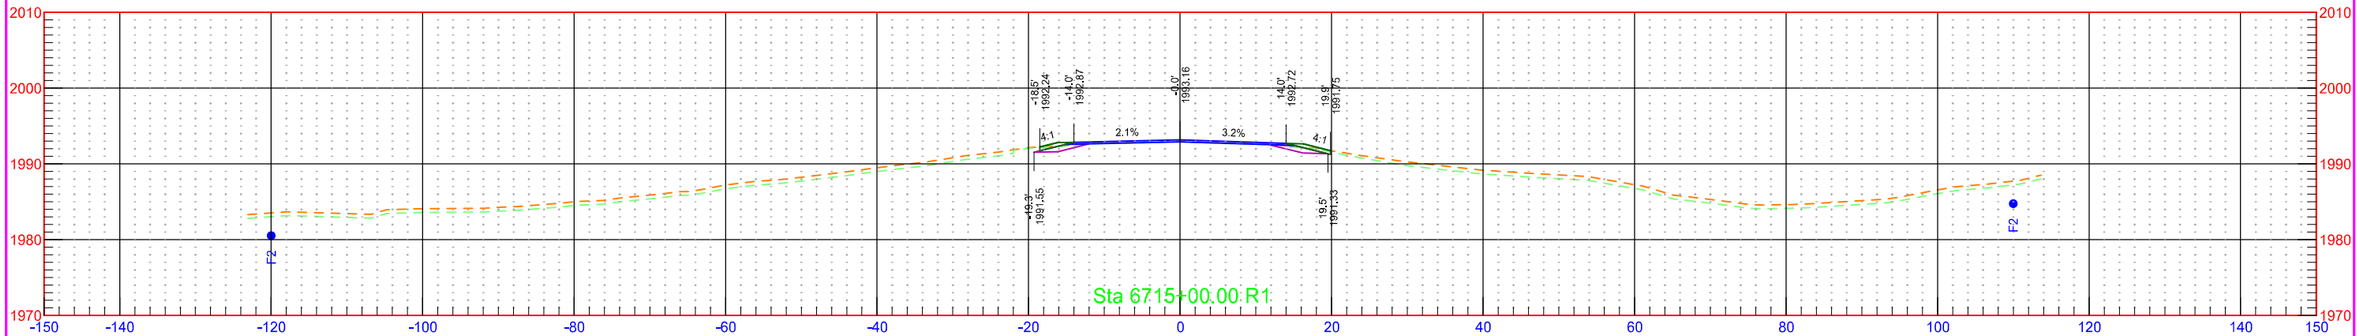


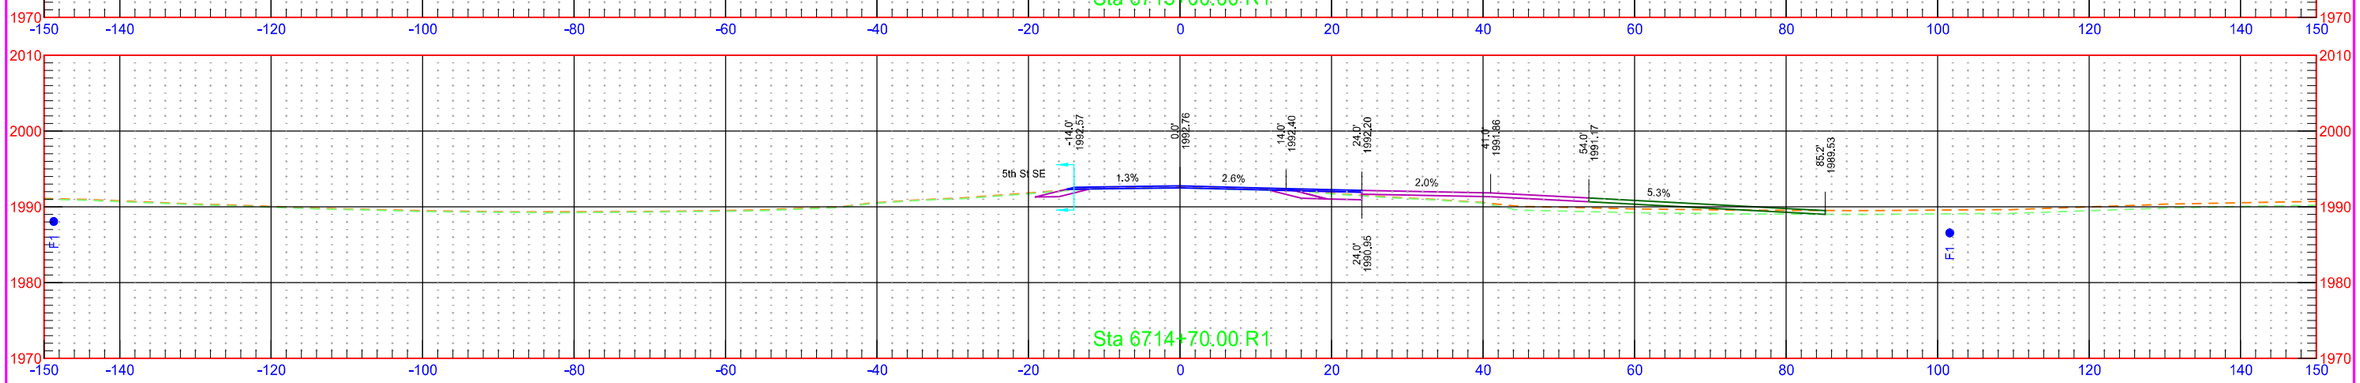


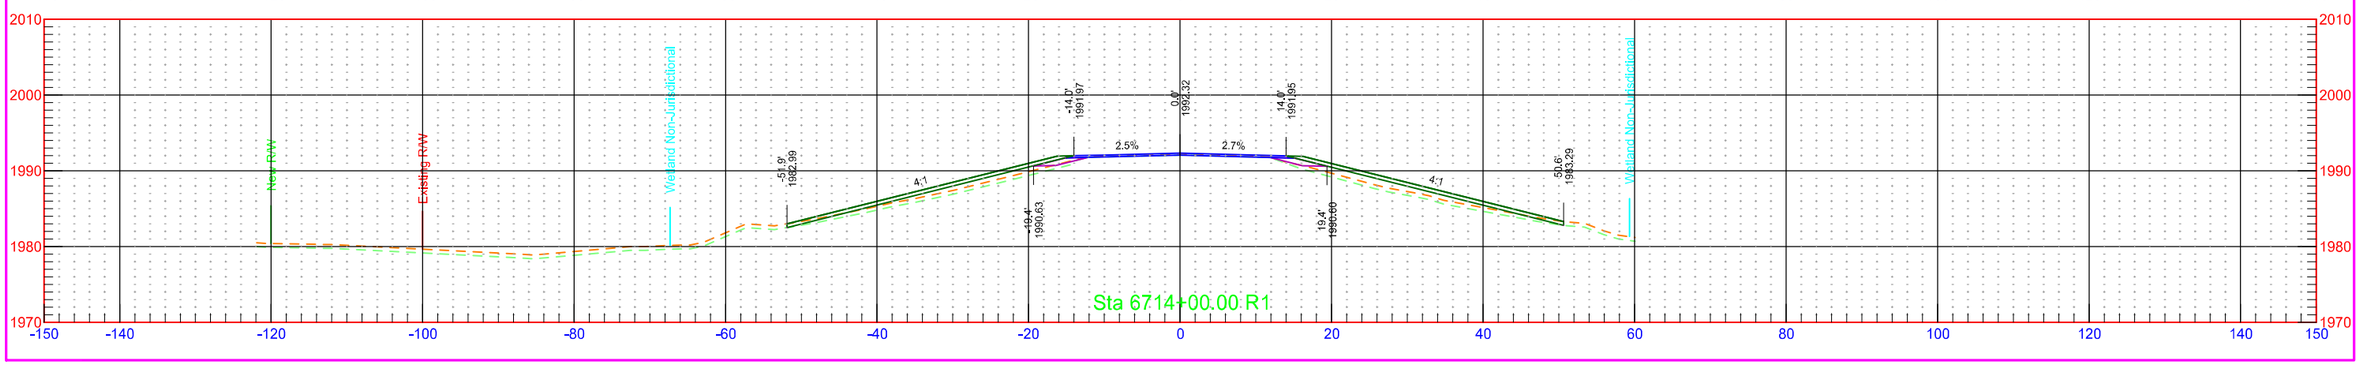


	STATE	PROJECT NO.	SECTION NO.	SHEET NO.
	ND	NH-1-003(050)113	200	340

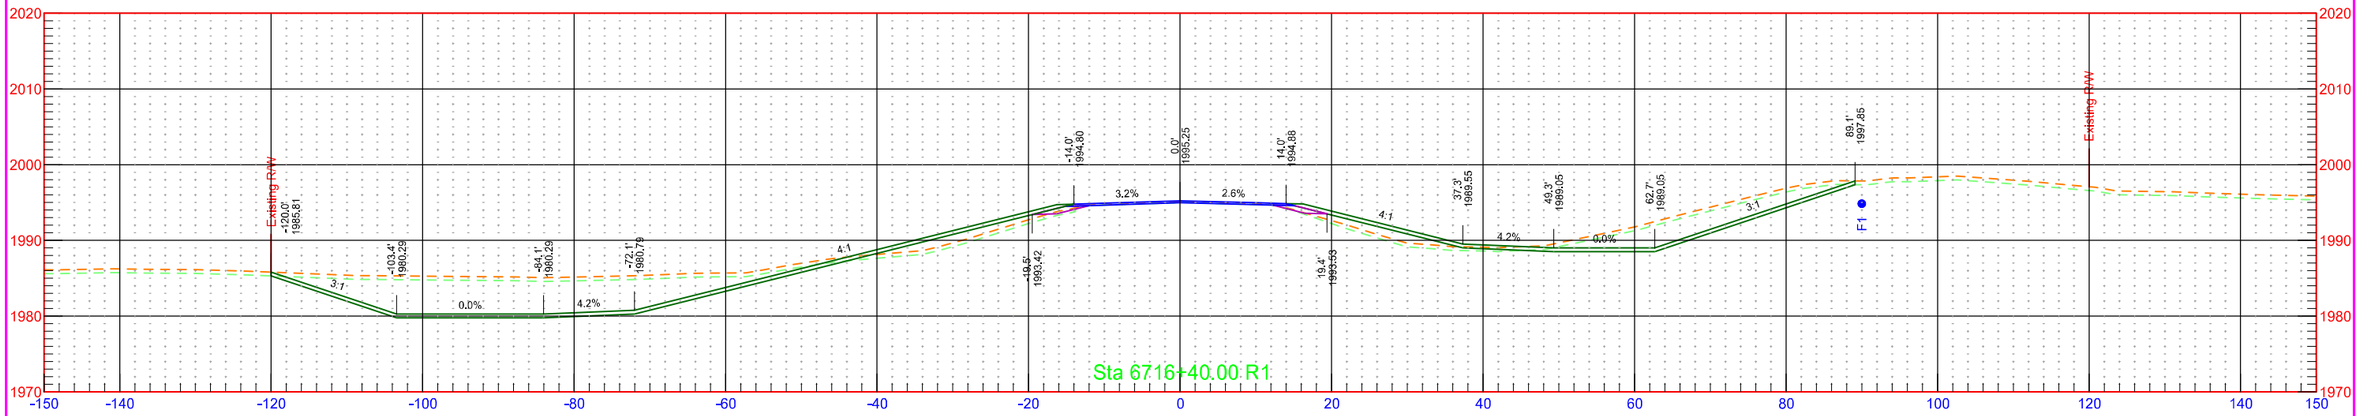


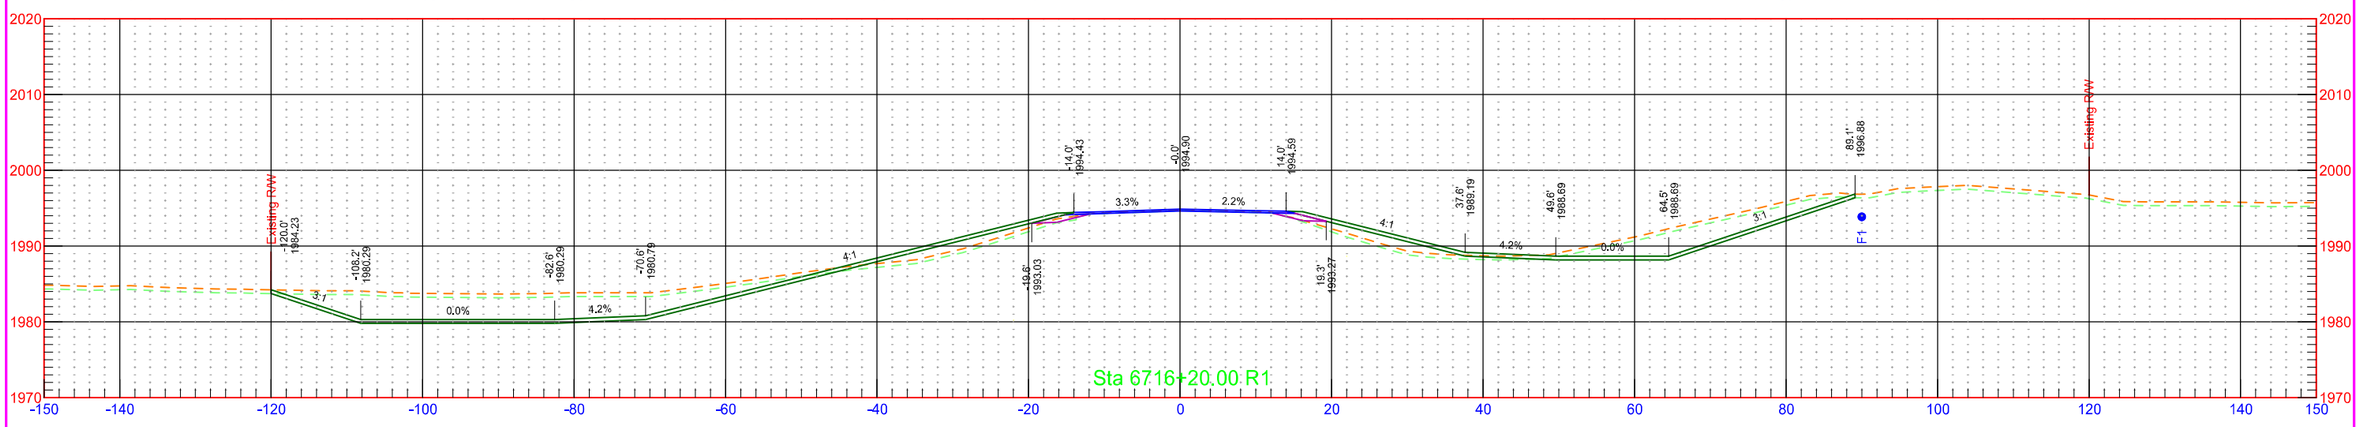


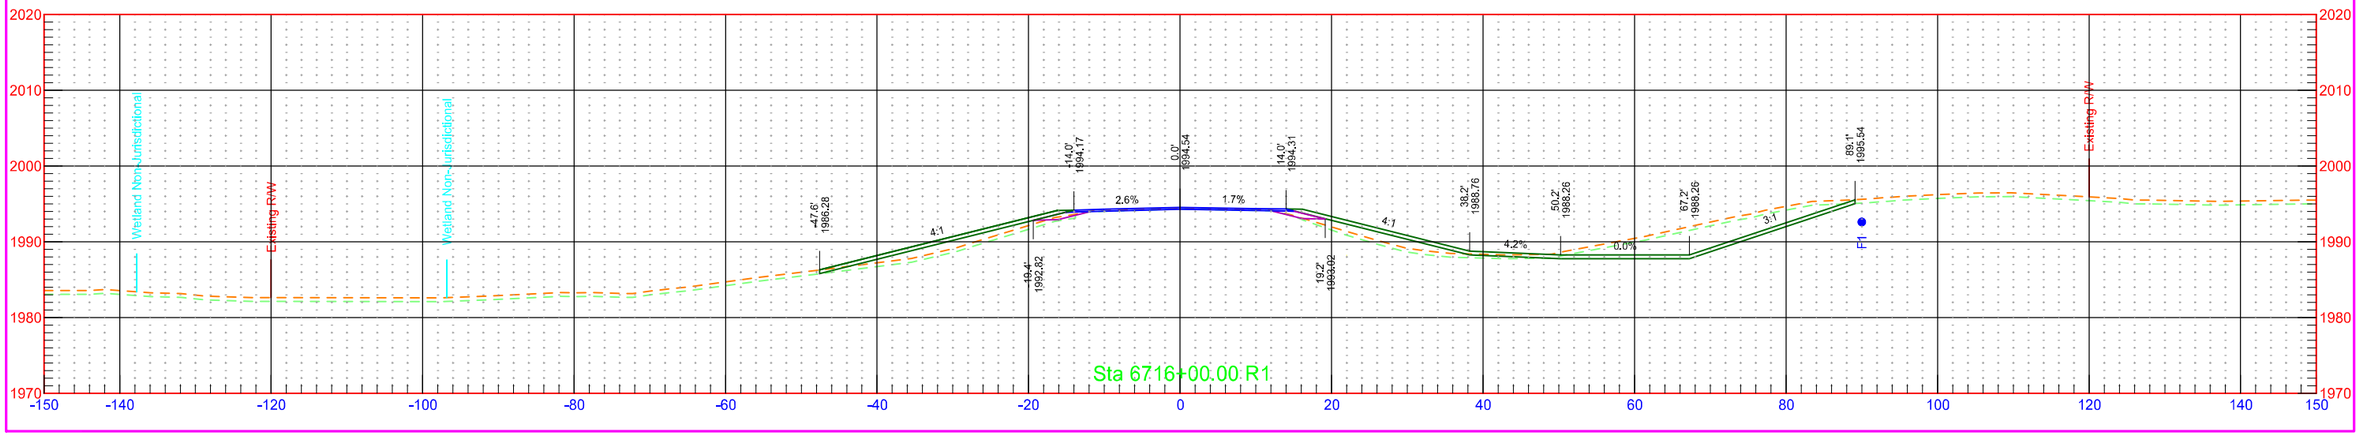


	STATE	PROJECT NO.	SECTION NO.	SHEET NO.
	ND	NH-1-003(050)113	200	341

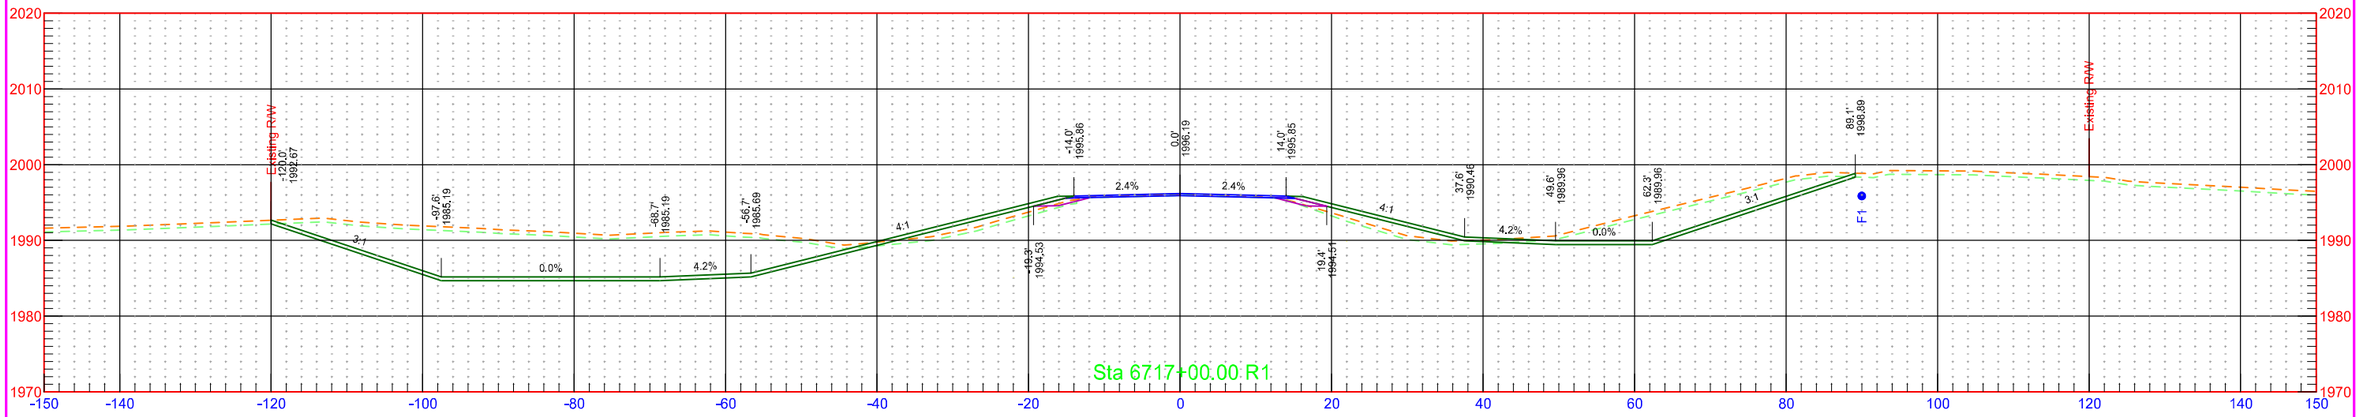


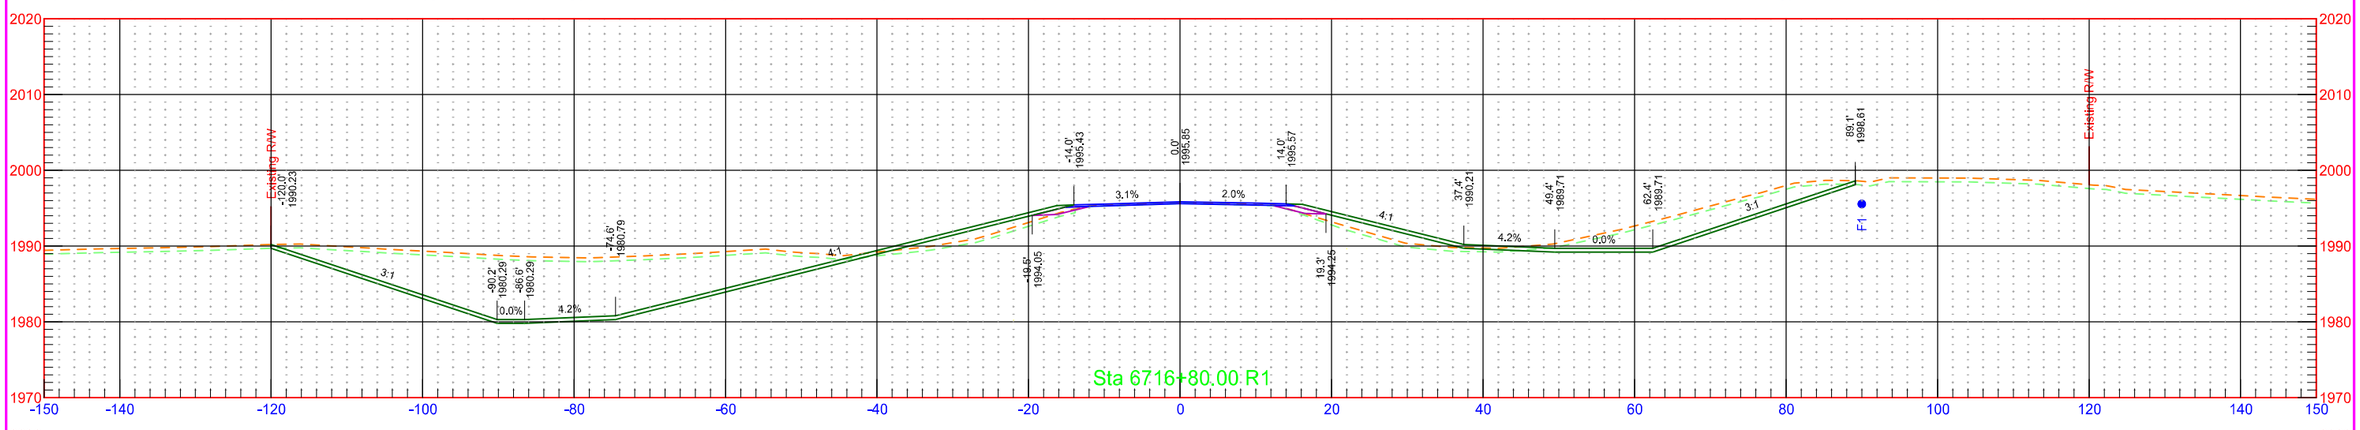


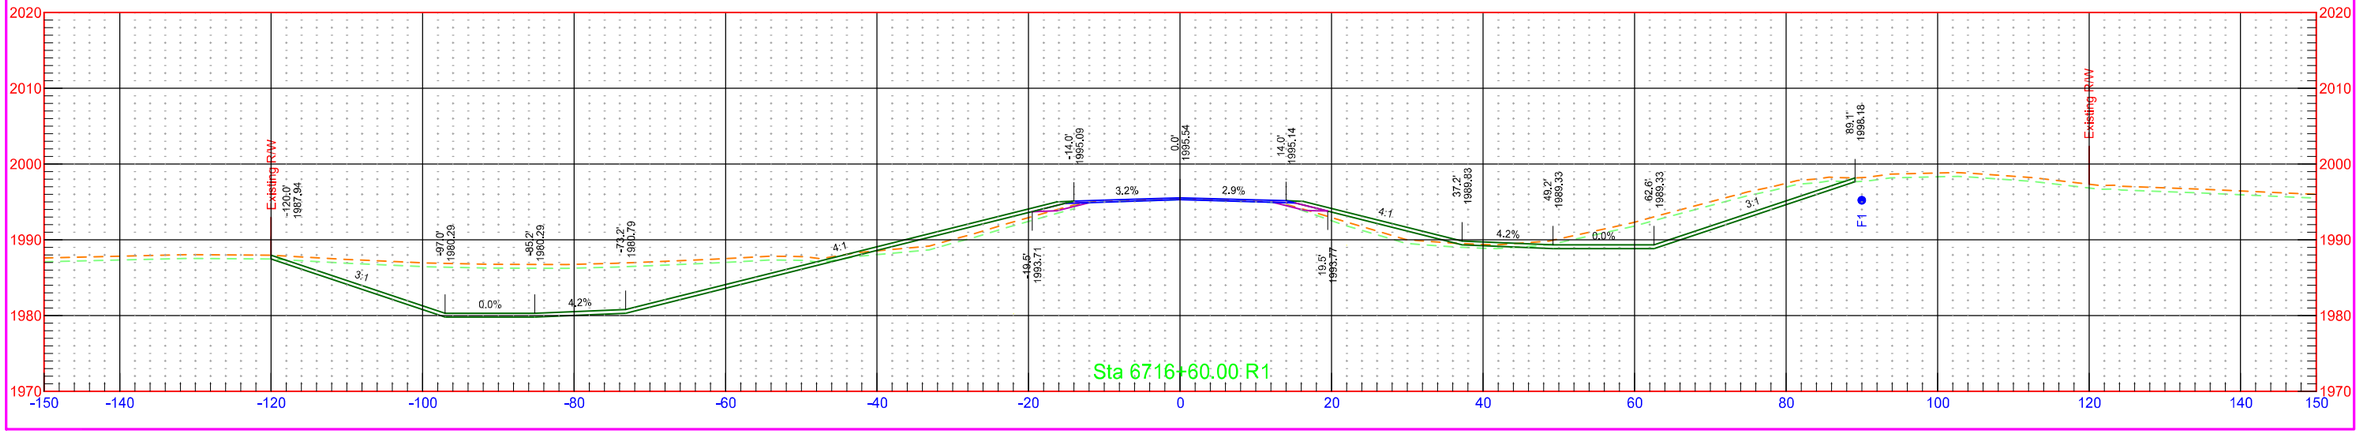


	STATE	PROJECT NO.	SECTION NO.	SHEET NO.
	ND	NH-1-003(050)113	200	342

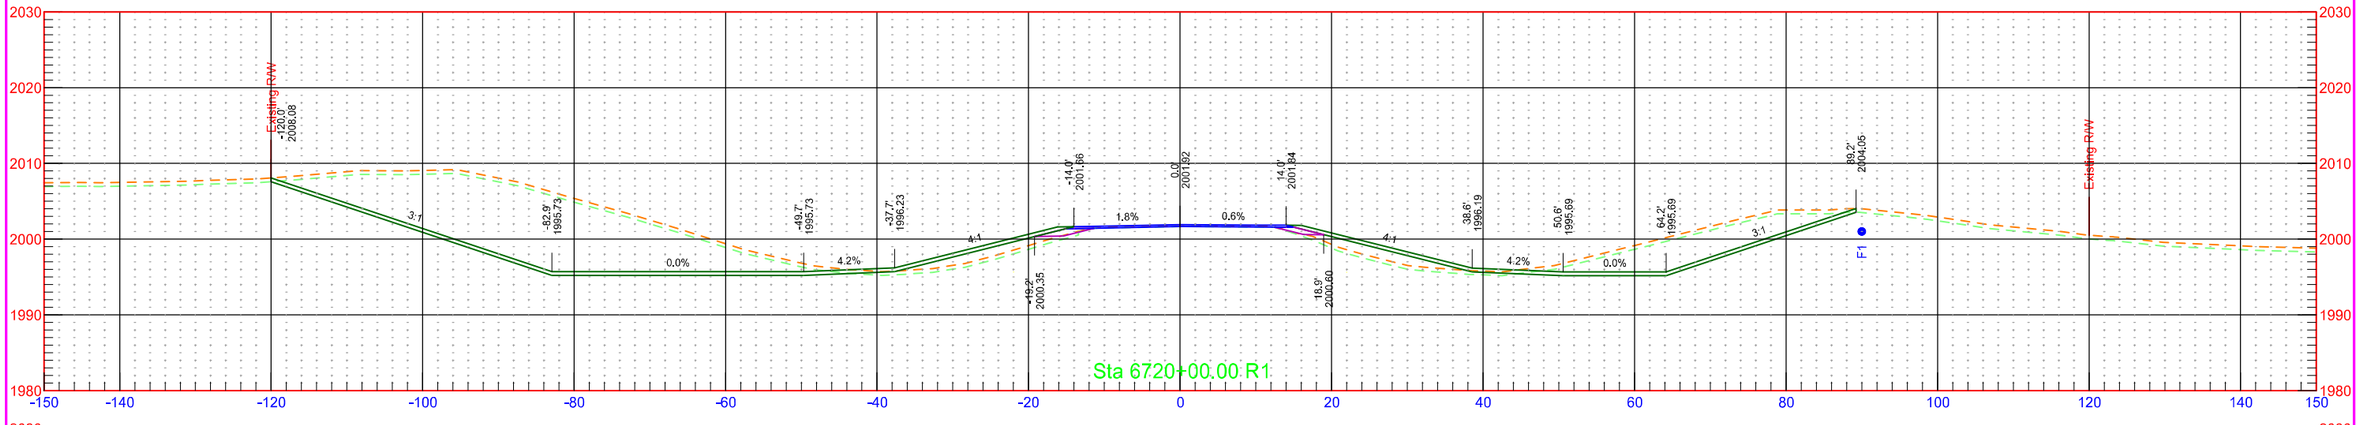


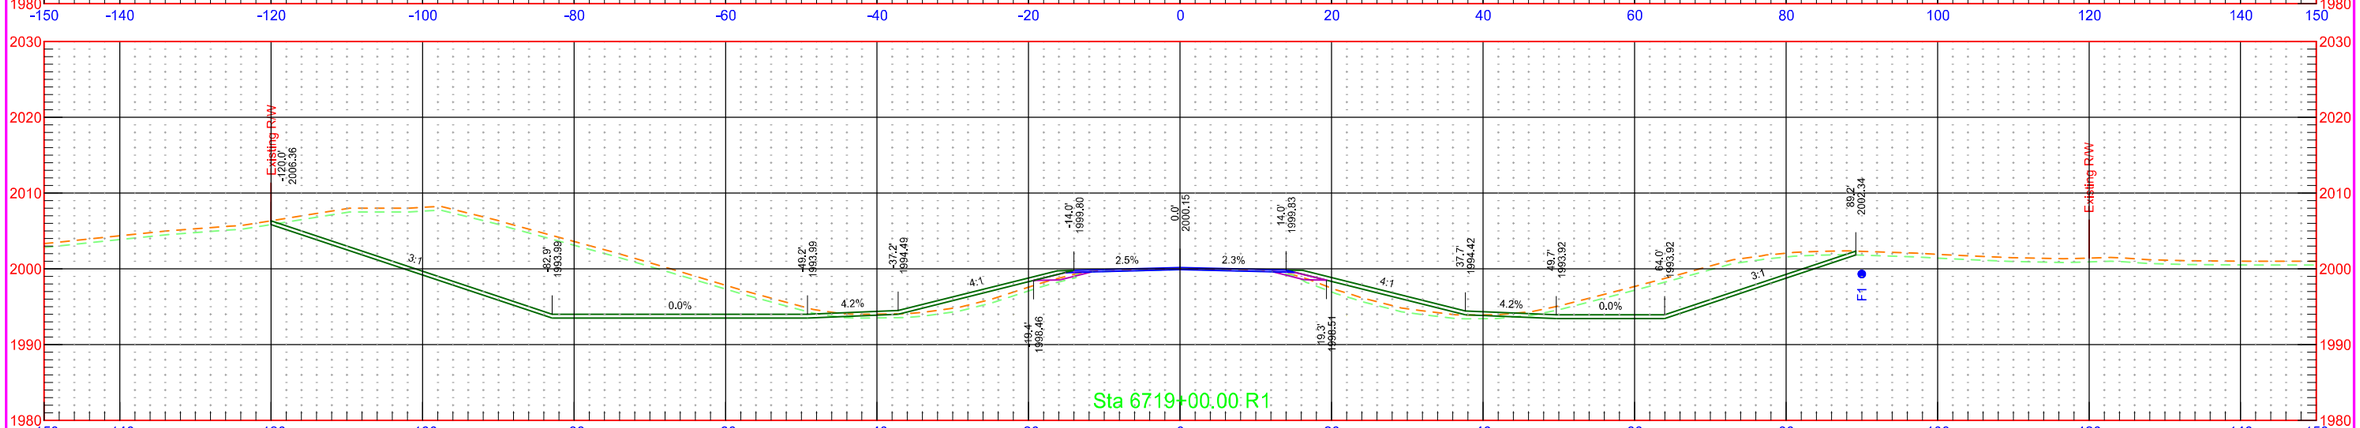


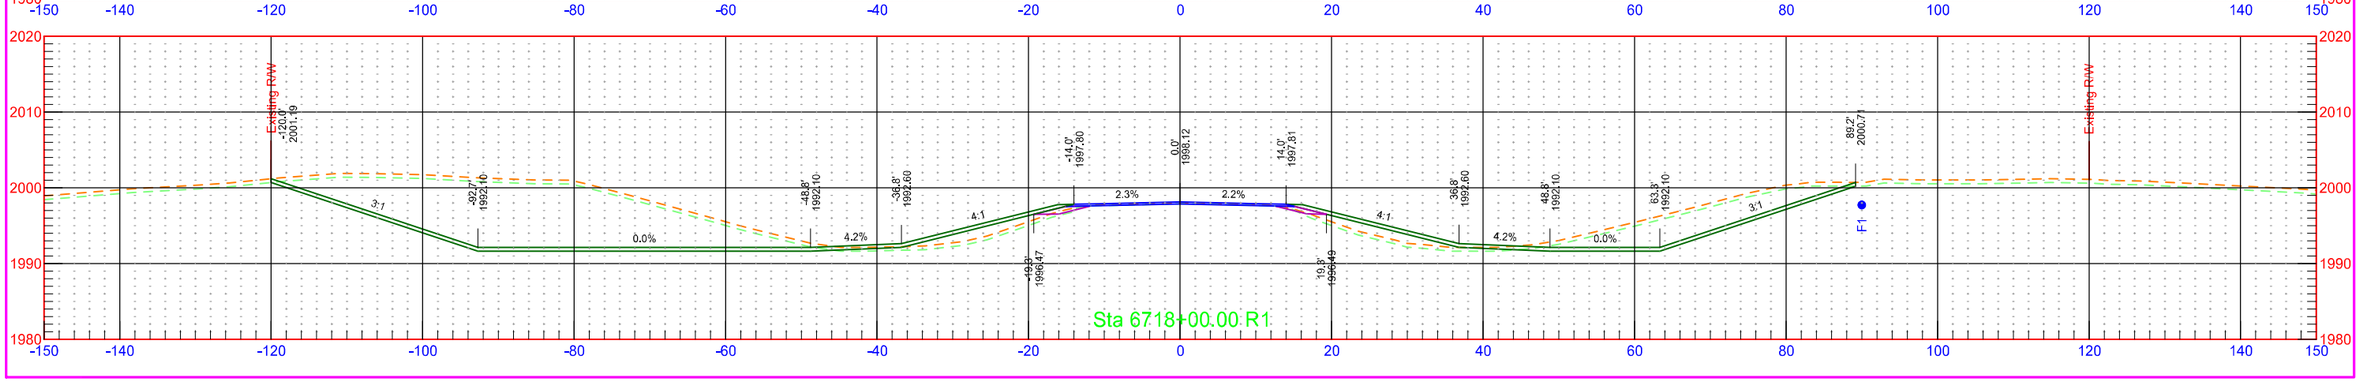


	STATE	PROJECT NO.	SECTION NO.	SHEET NO.
	ND	NH-1-003(050)113	200	343

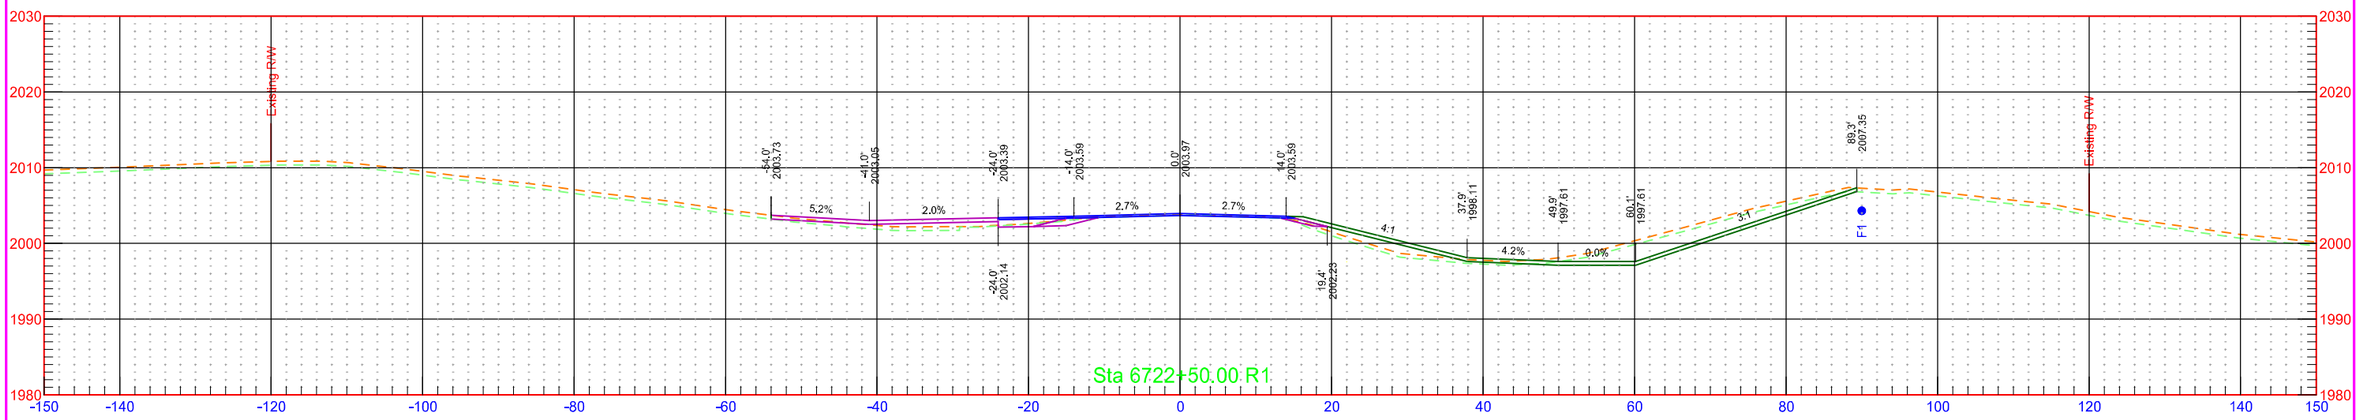

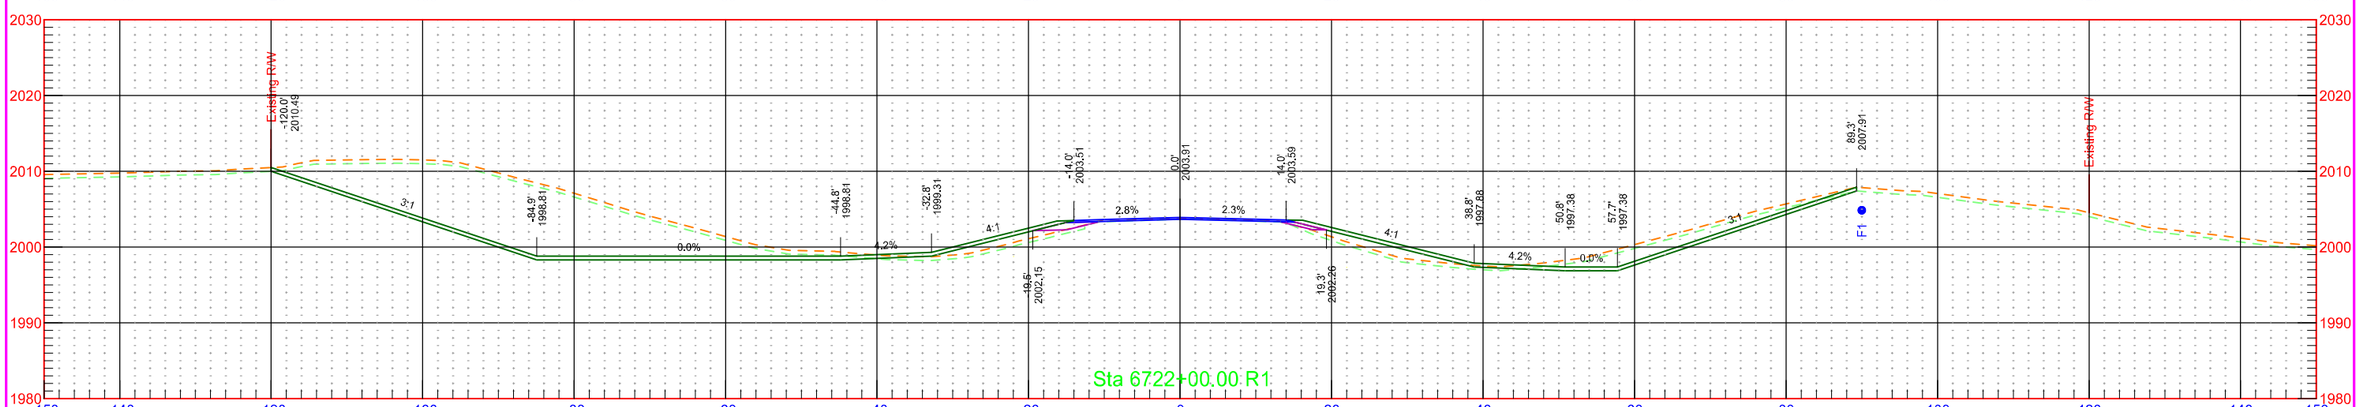


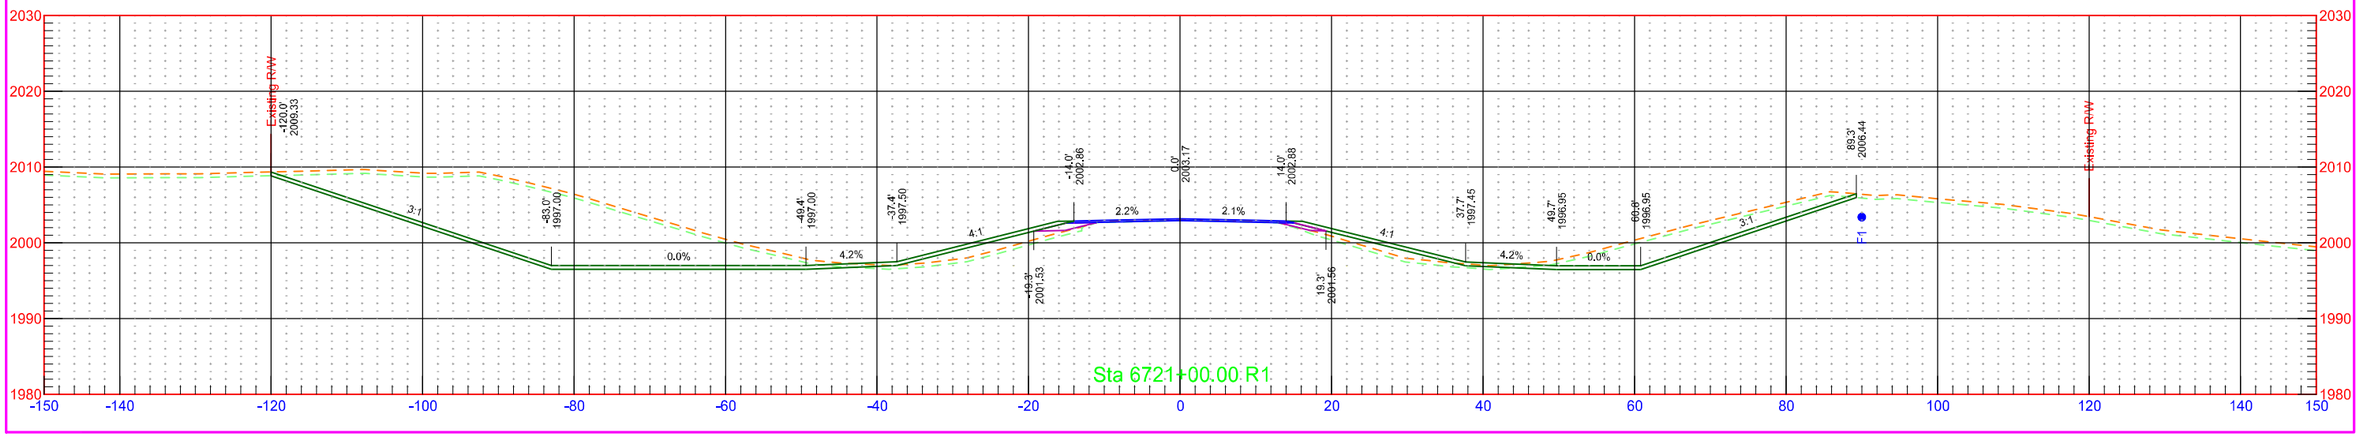



	STATE	PROJECT NO.	SECTION NO.	SHEET NO.
	ND	NH-1-003(050)113	200	344

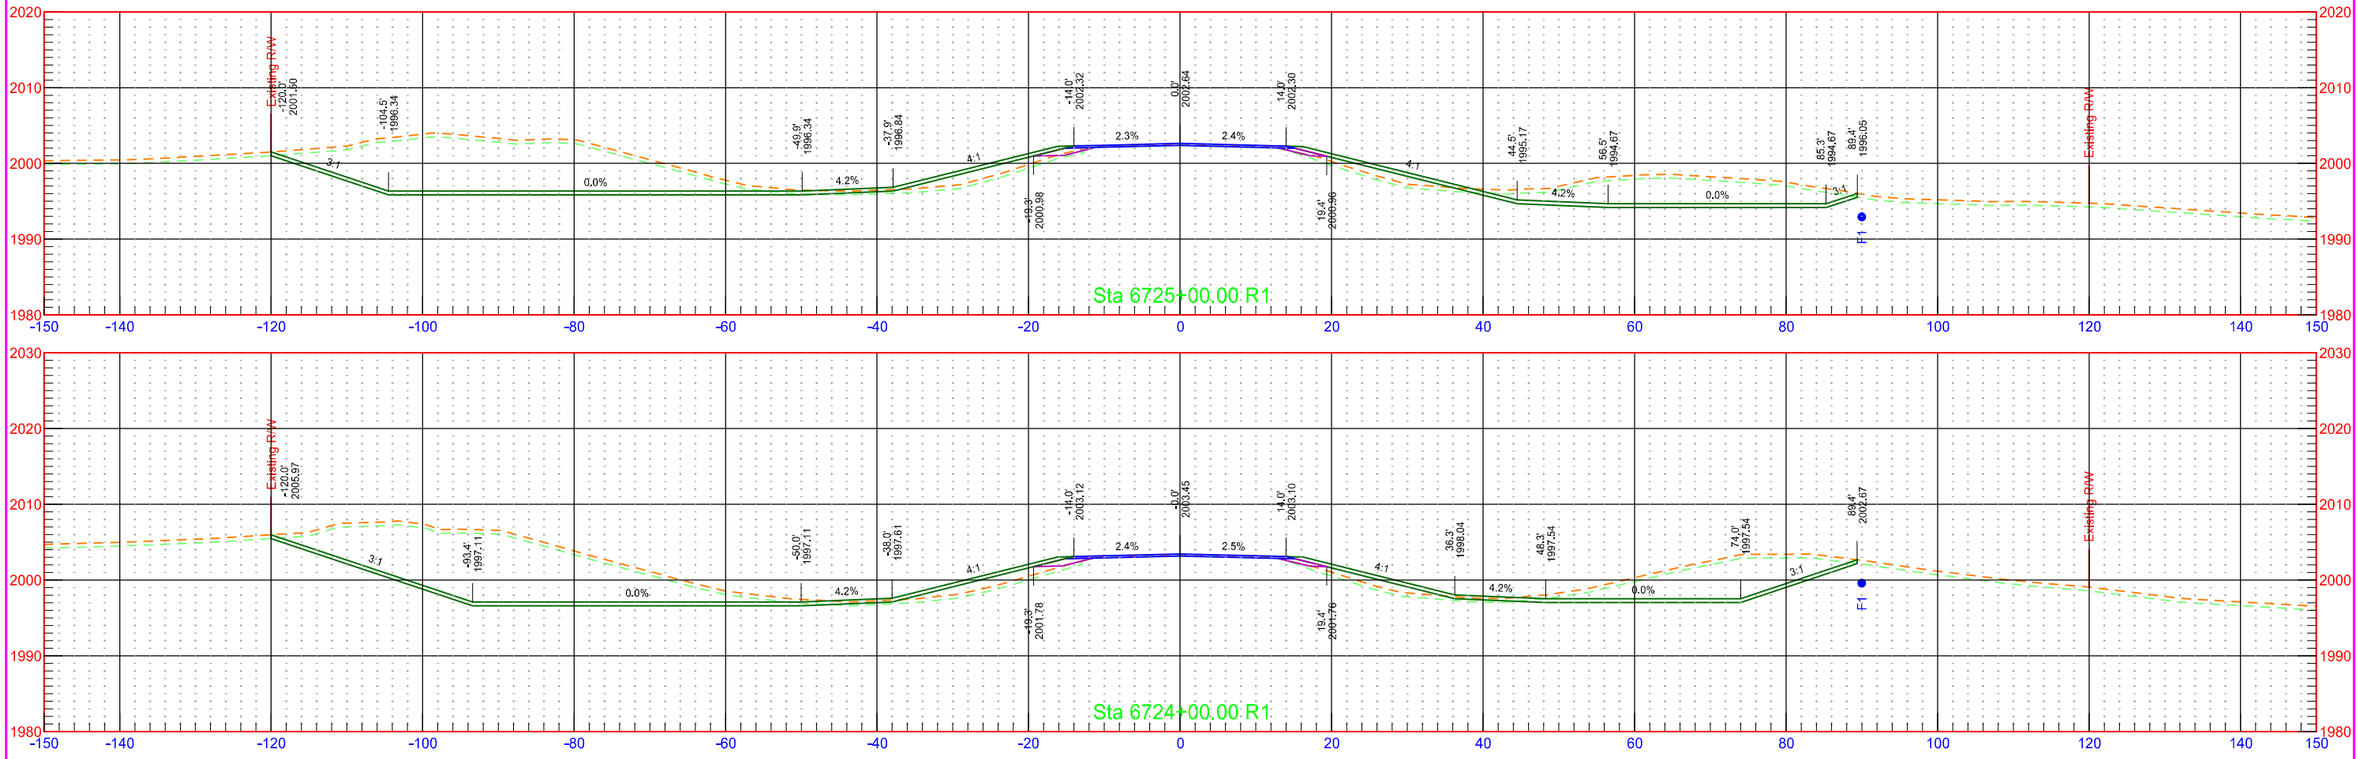

	STATE	PROJECT NO.	SECTION NO.	SHEET NO.
	ND	NH-1-003(050)113	200	345

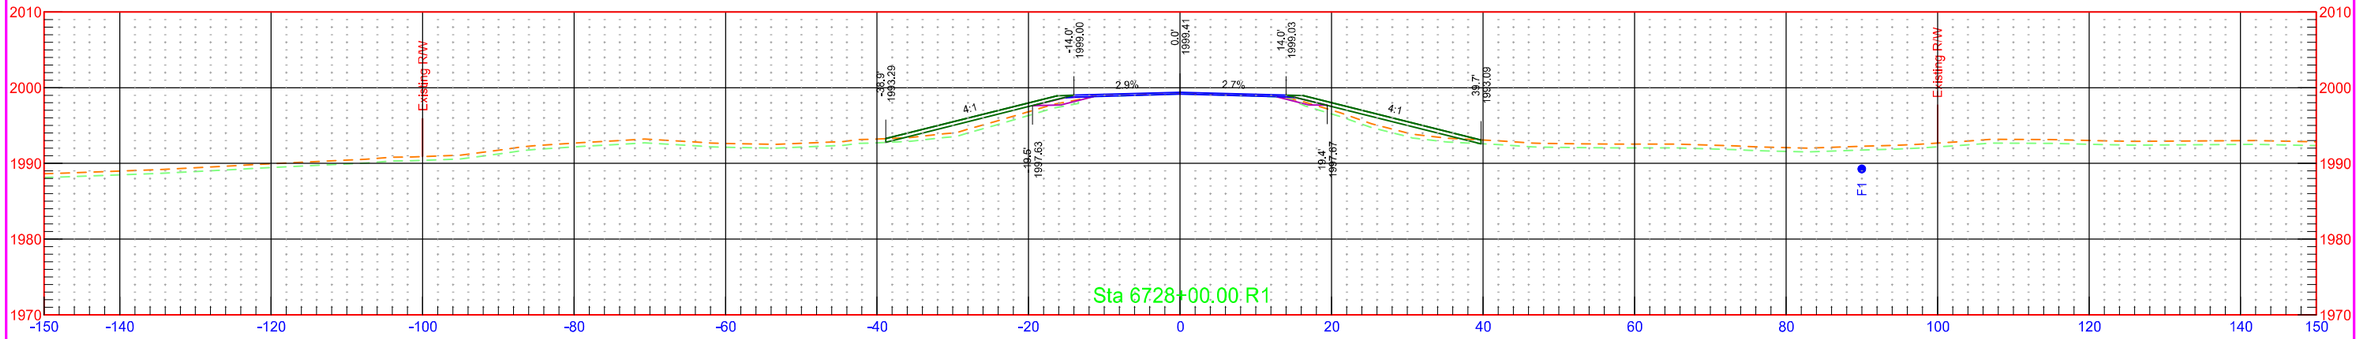


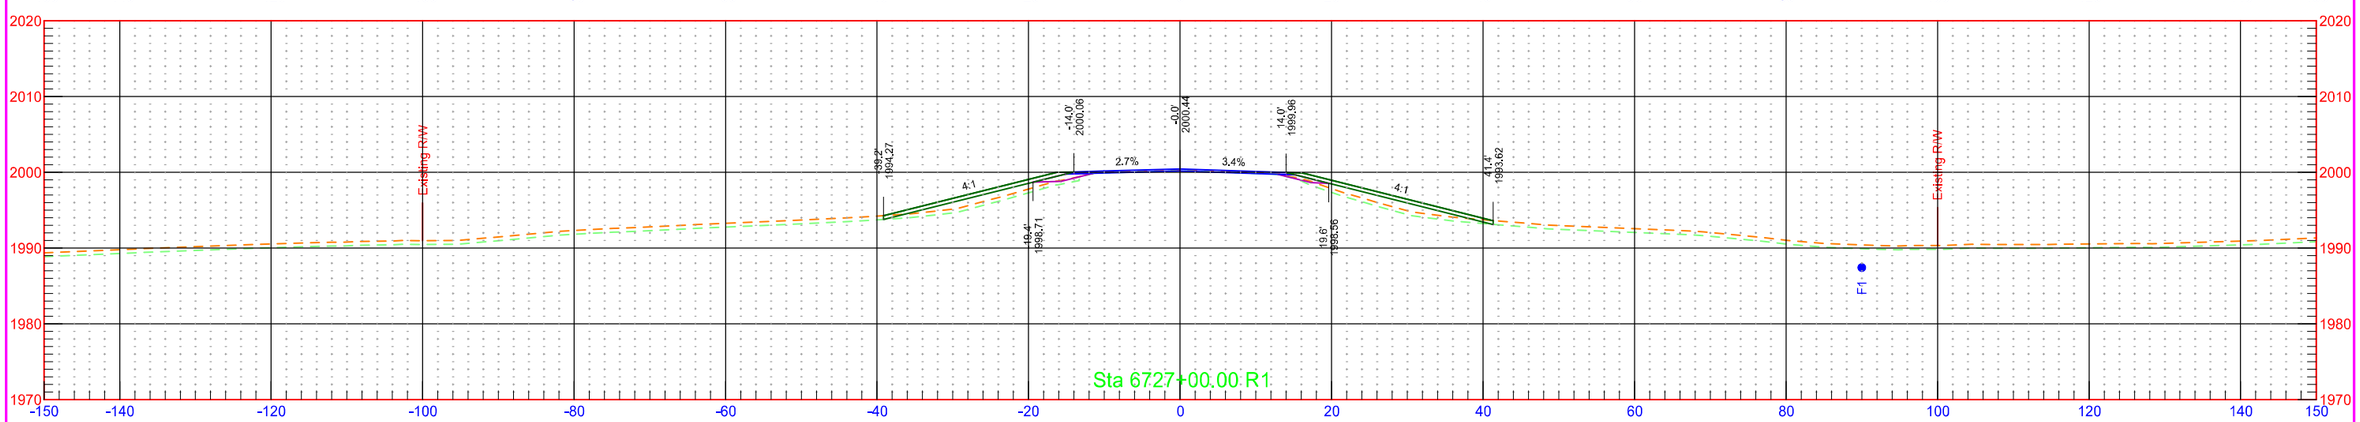


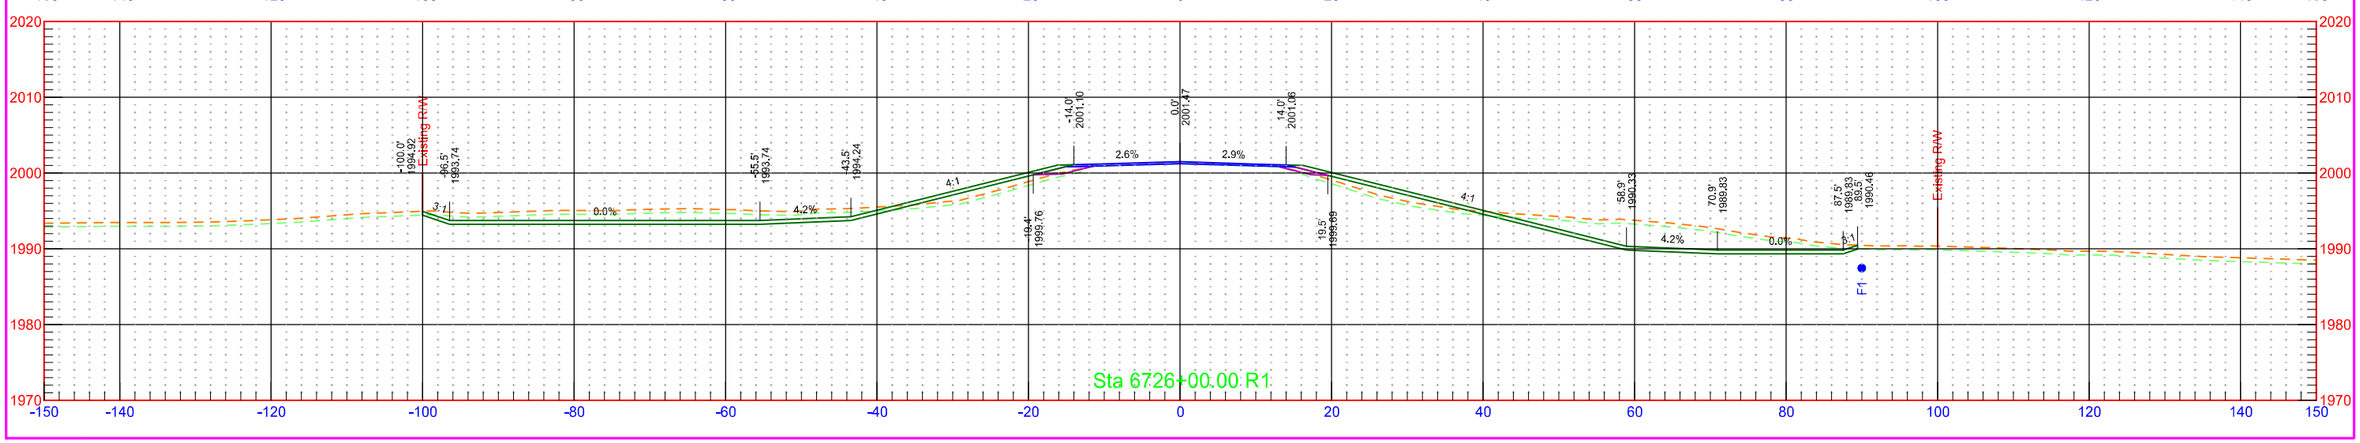


7/31/2018 1:27:59 PM kory.Kleinknecht O:\Projects\2016\16.00584\10003113.050\Design\Base\Wells\Xsec_1_W.dgn


	STATE	PROJECT NO.	SECTION NO.	SHEET NO.
	ND	NH-1-003(050)113	200	346

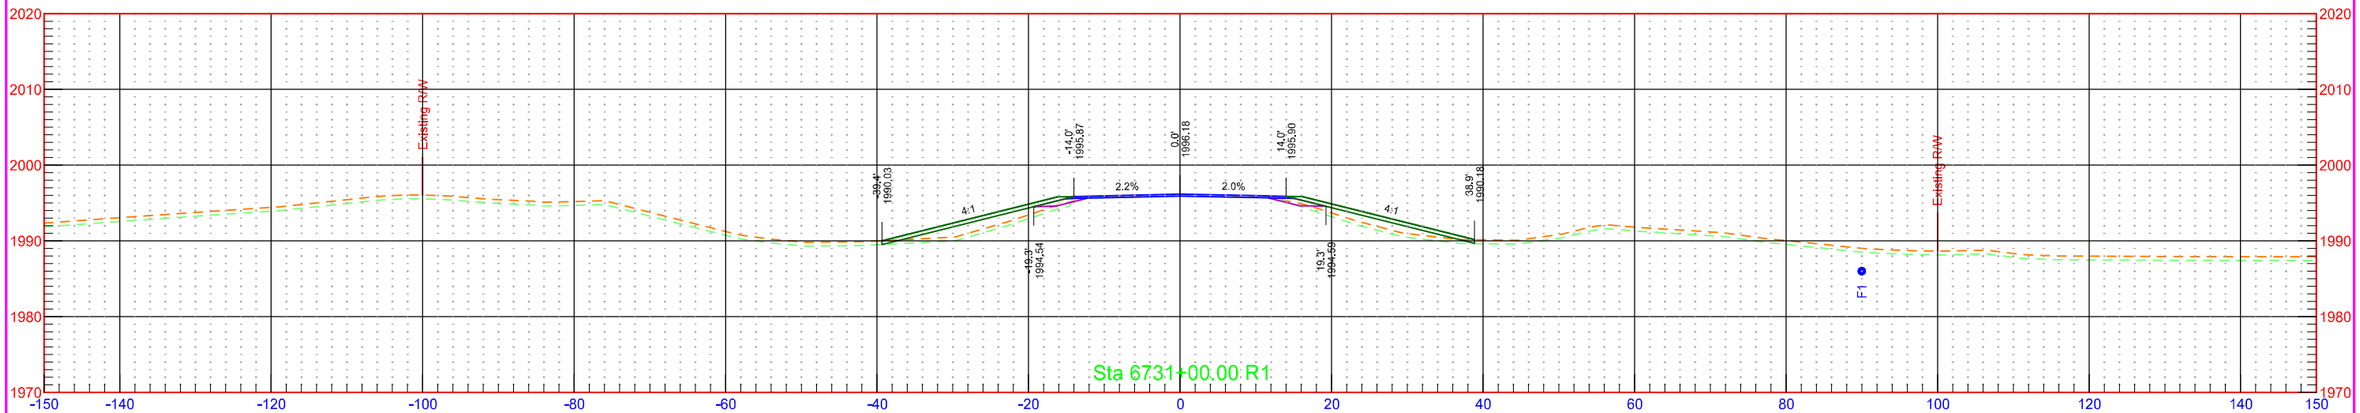

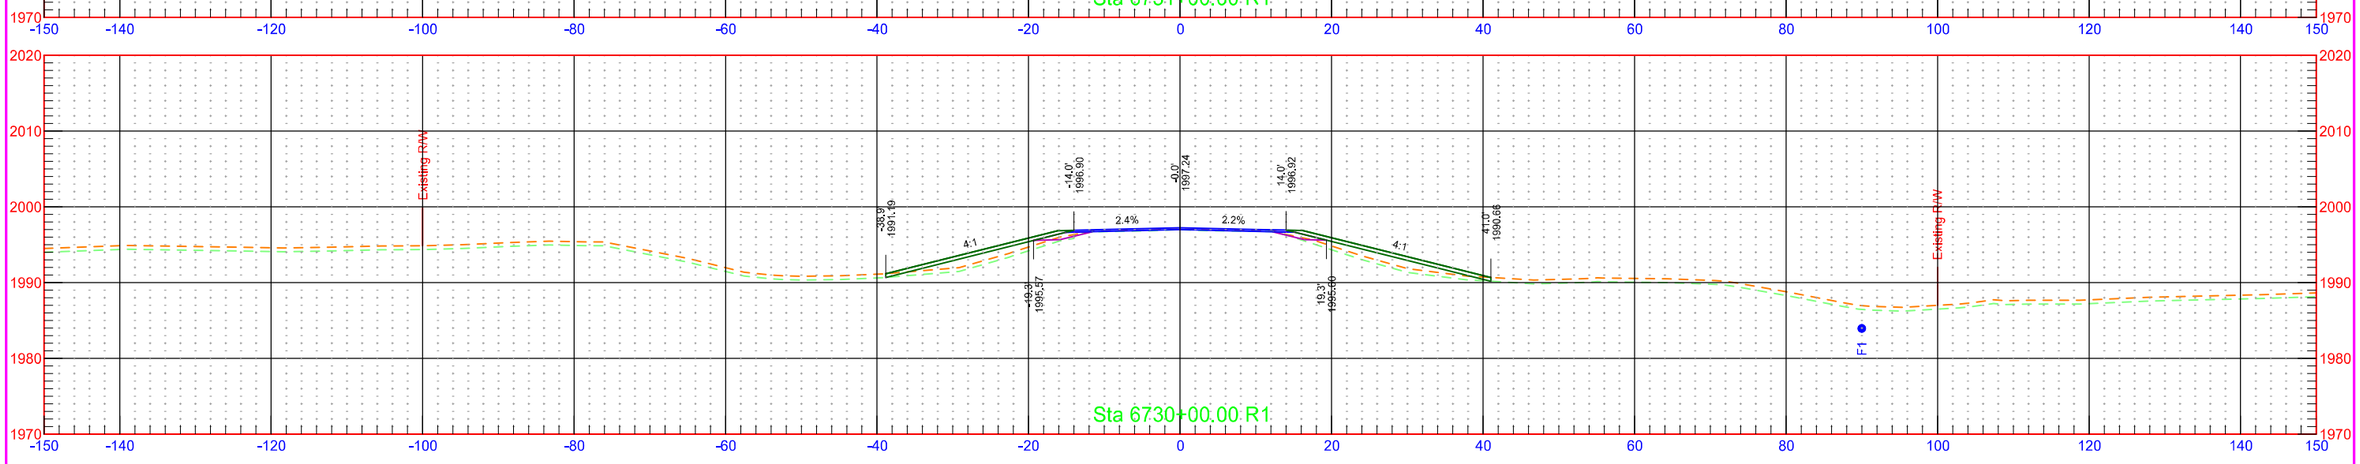


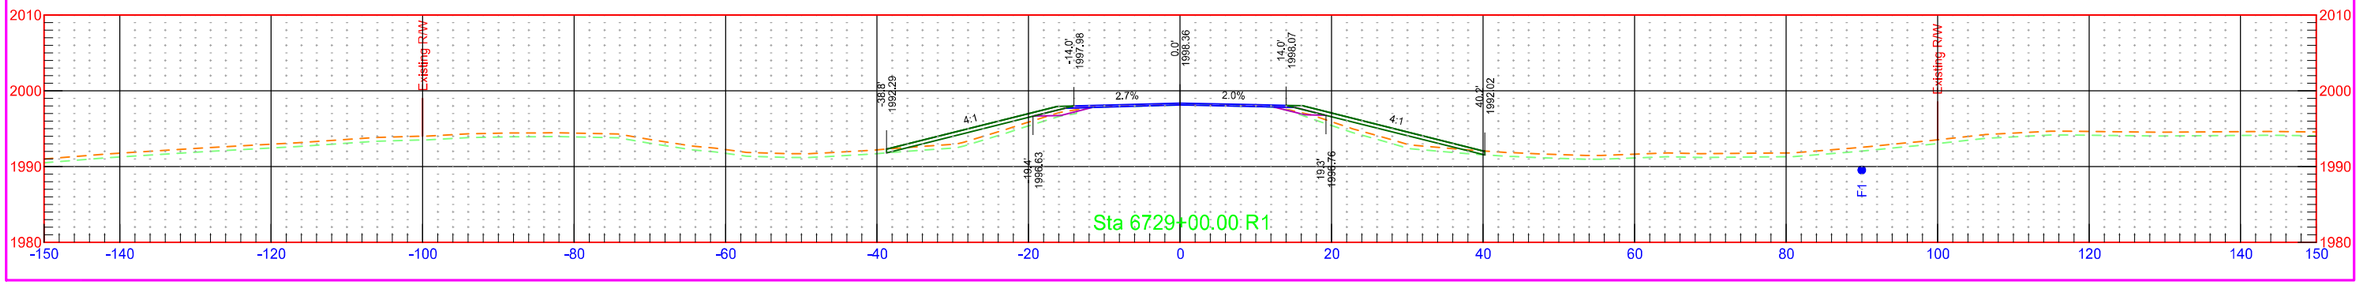



	STATE	PROJECT NO.	SECTION NO.	SHEET NO.
	ND	NH-1-003(050)113	200	347

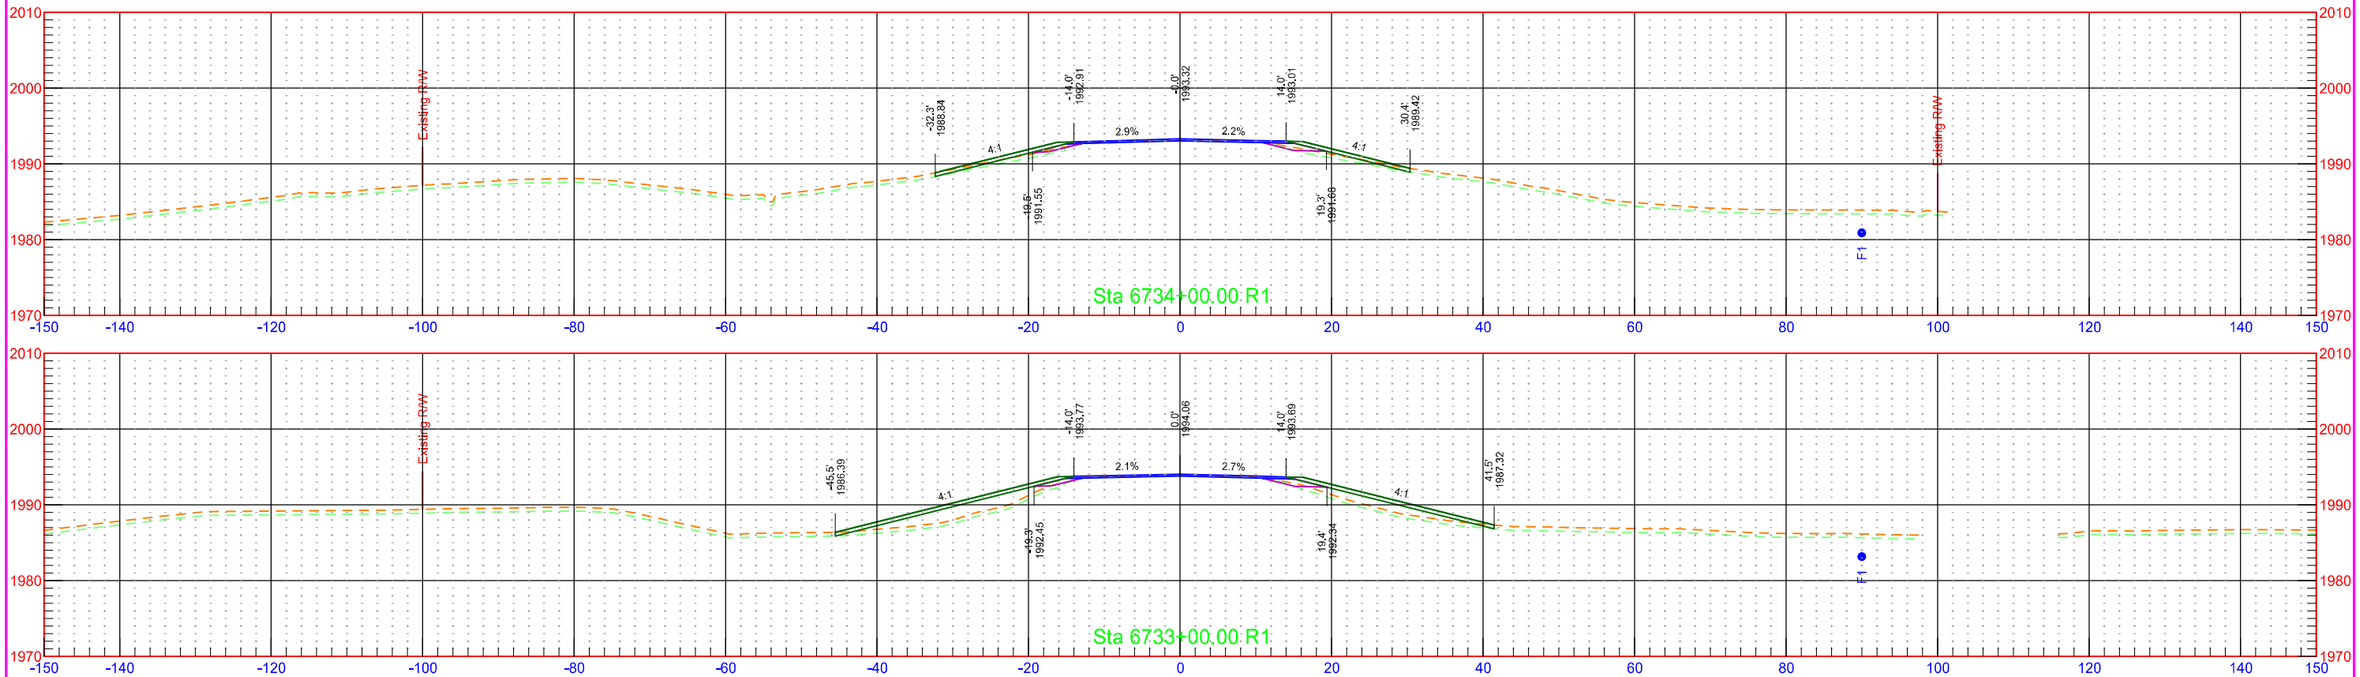

	STATE	PROJECT NO.	SECTION NO.	SHEET NO.
	ND	NH-1-003(050)113	200	348

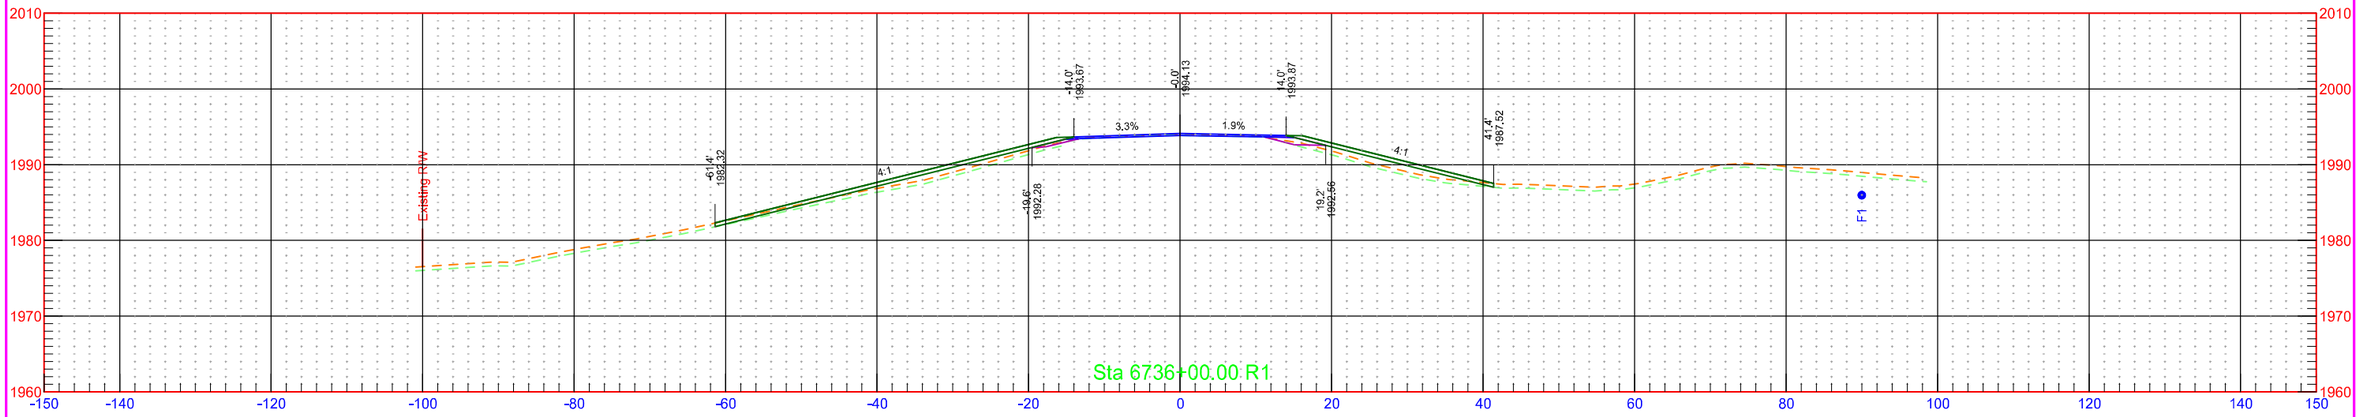


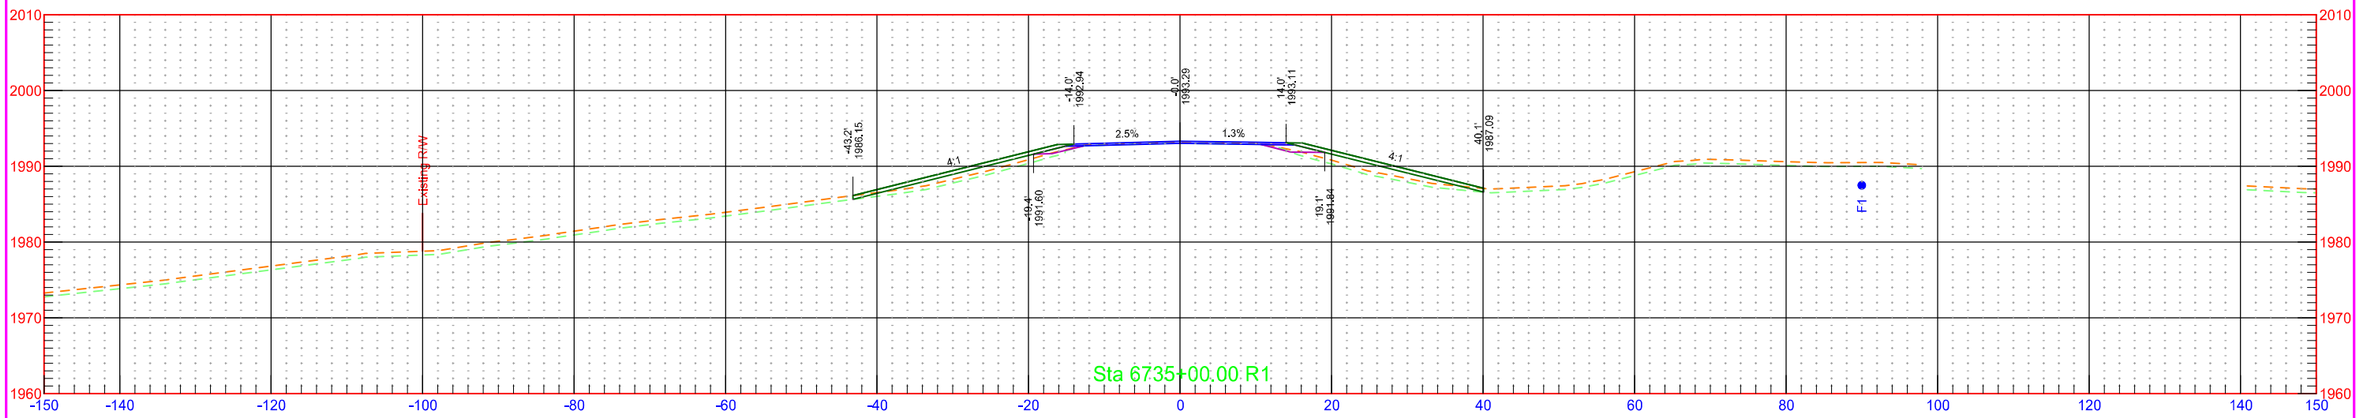

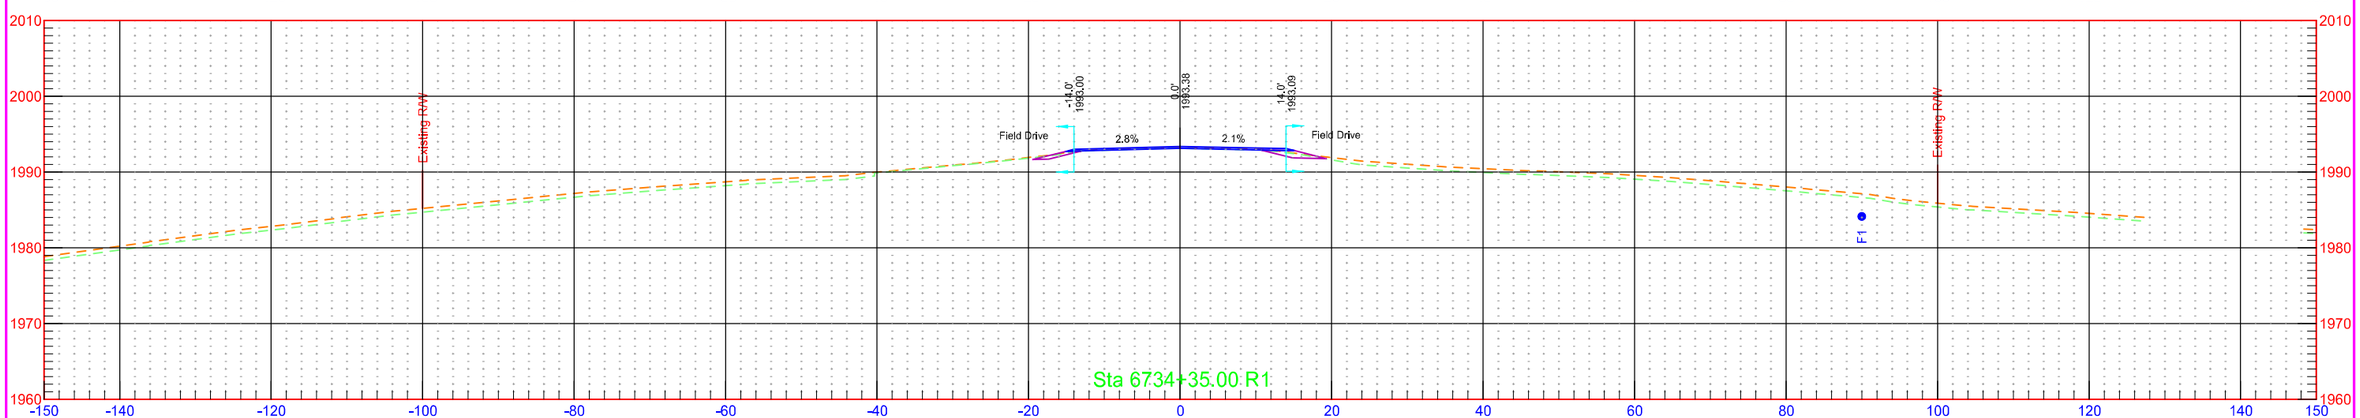


7/31/2018 1:28:01 PM kory.Kleinknecht O:\Projects\2016\16.00584\10003113.050\Design\Base\Wells\Xsec_1_W.dgn


	STATE	PROJECT NO.	SECTION NO.	SHEET NO.
	ND	NH-1-003(050)113	200	349

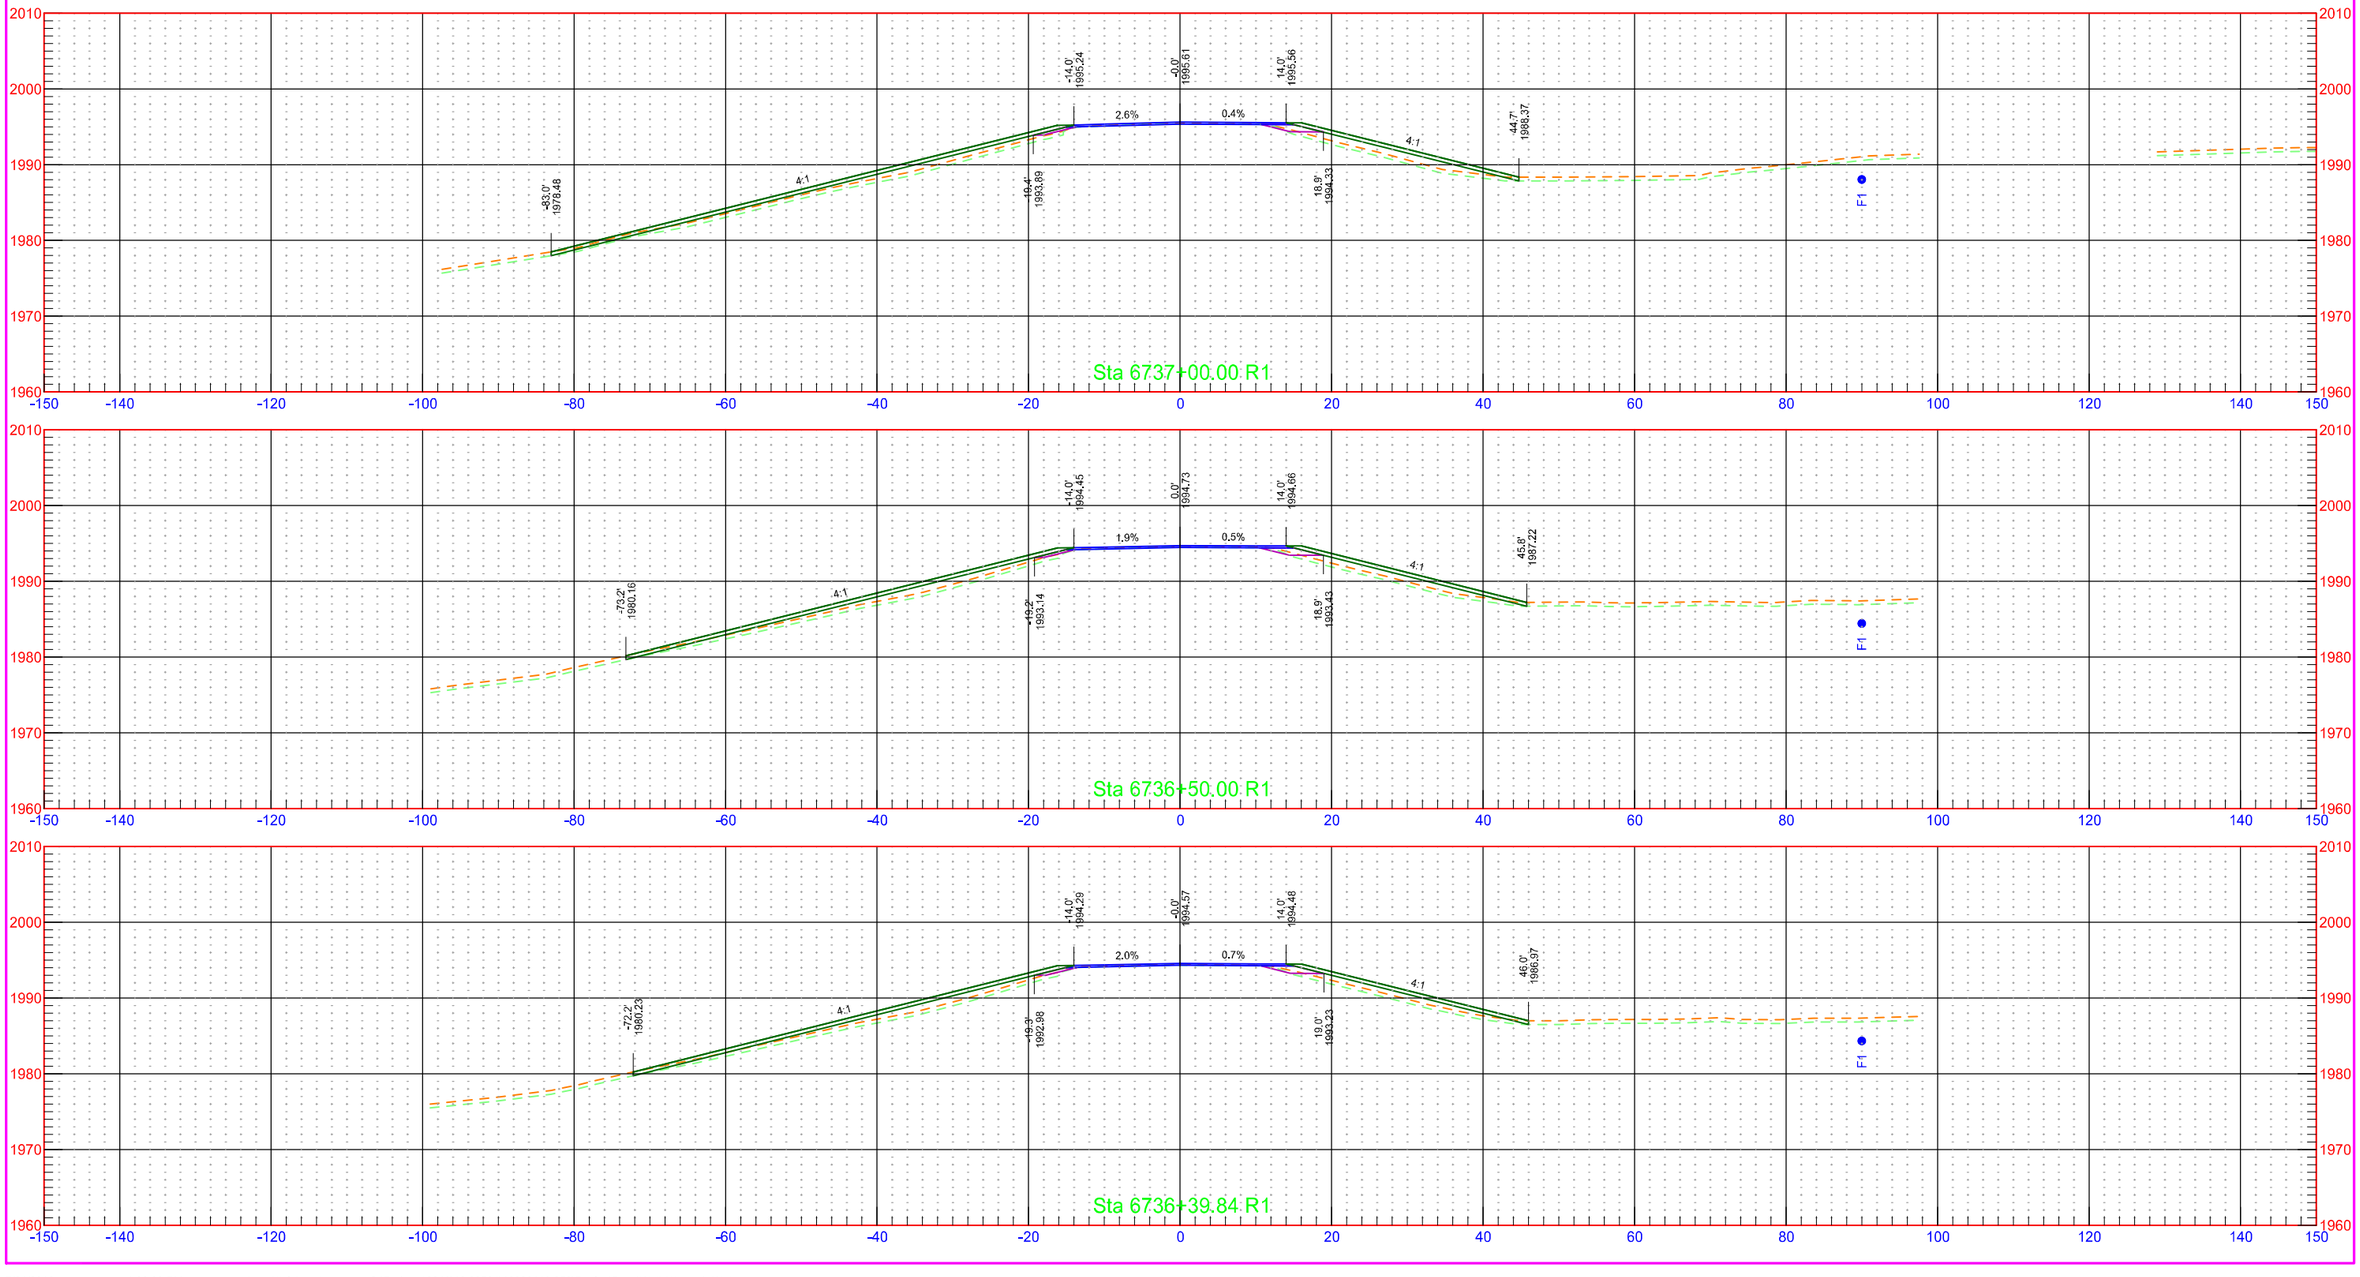

	STATE	PROJECT NO.	SECTION NO.	SHEET NO.
	ND	NH-1-003(050)113	200	350

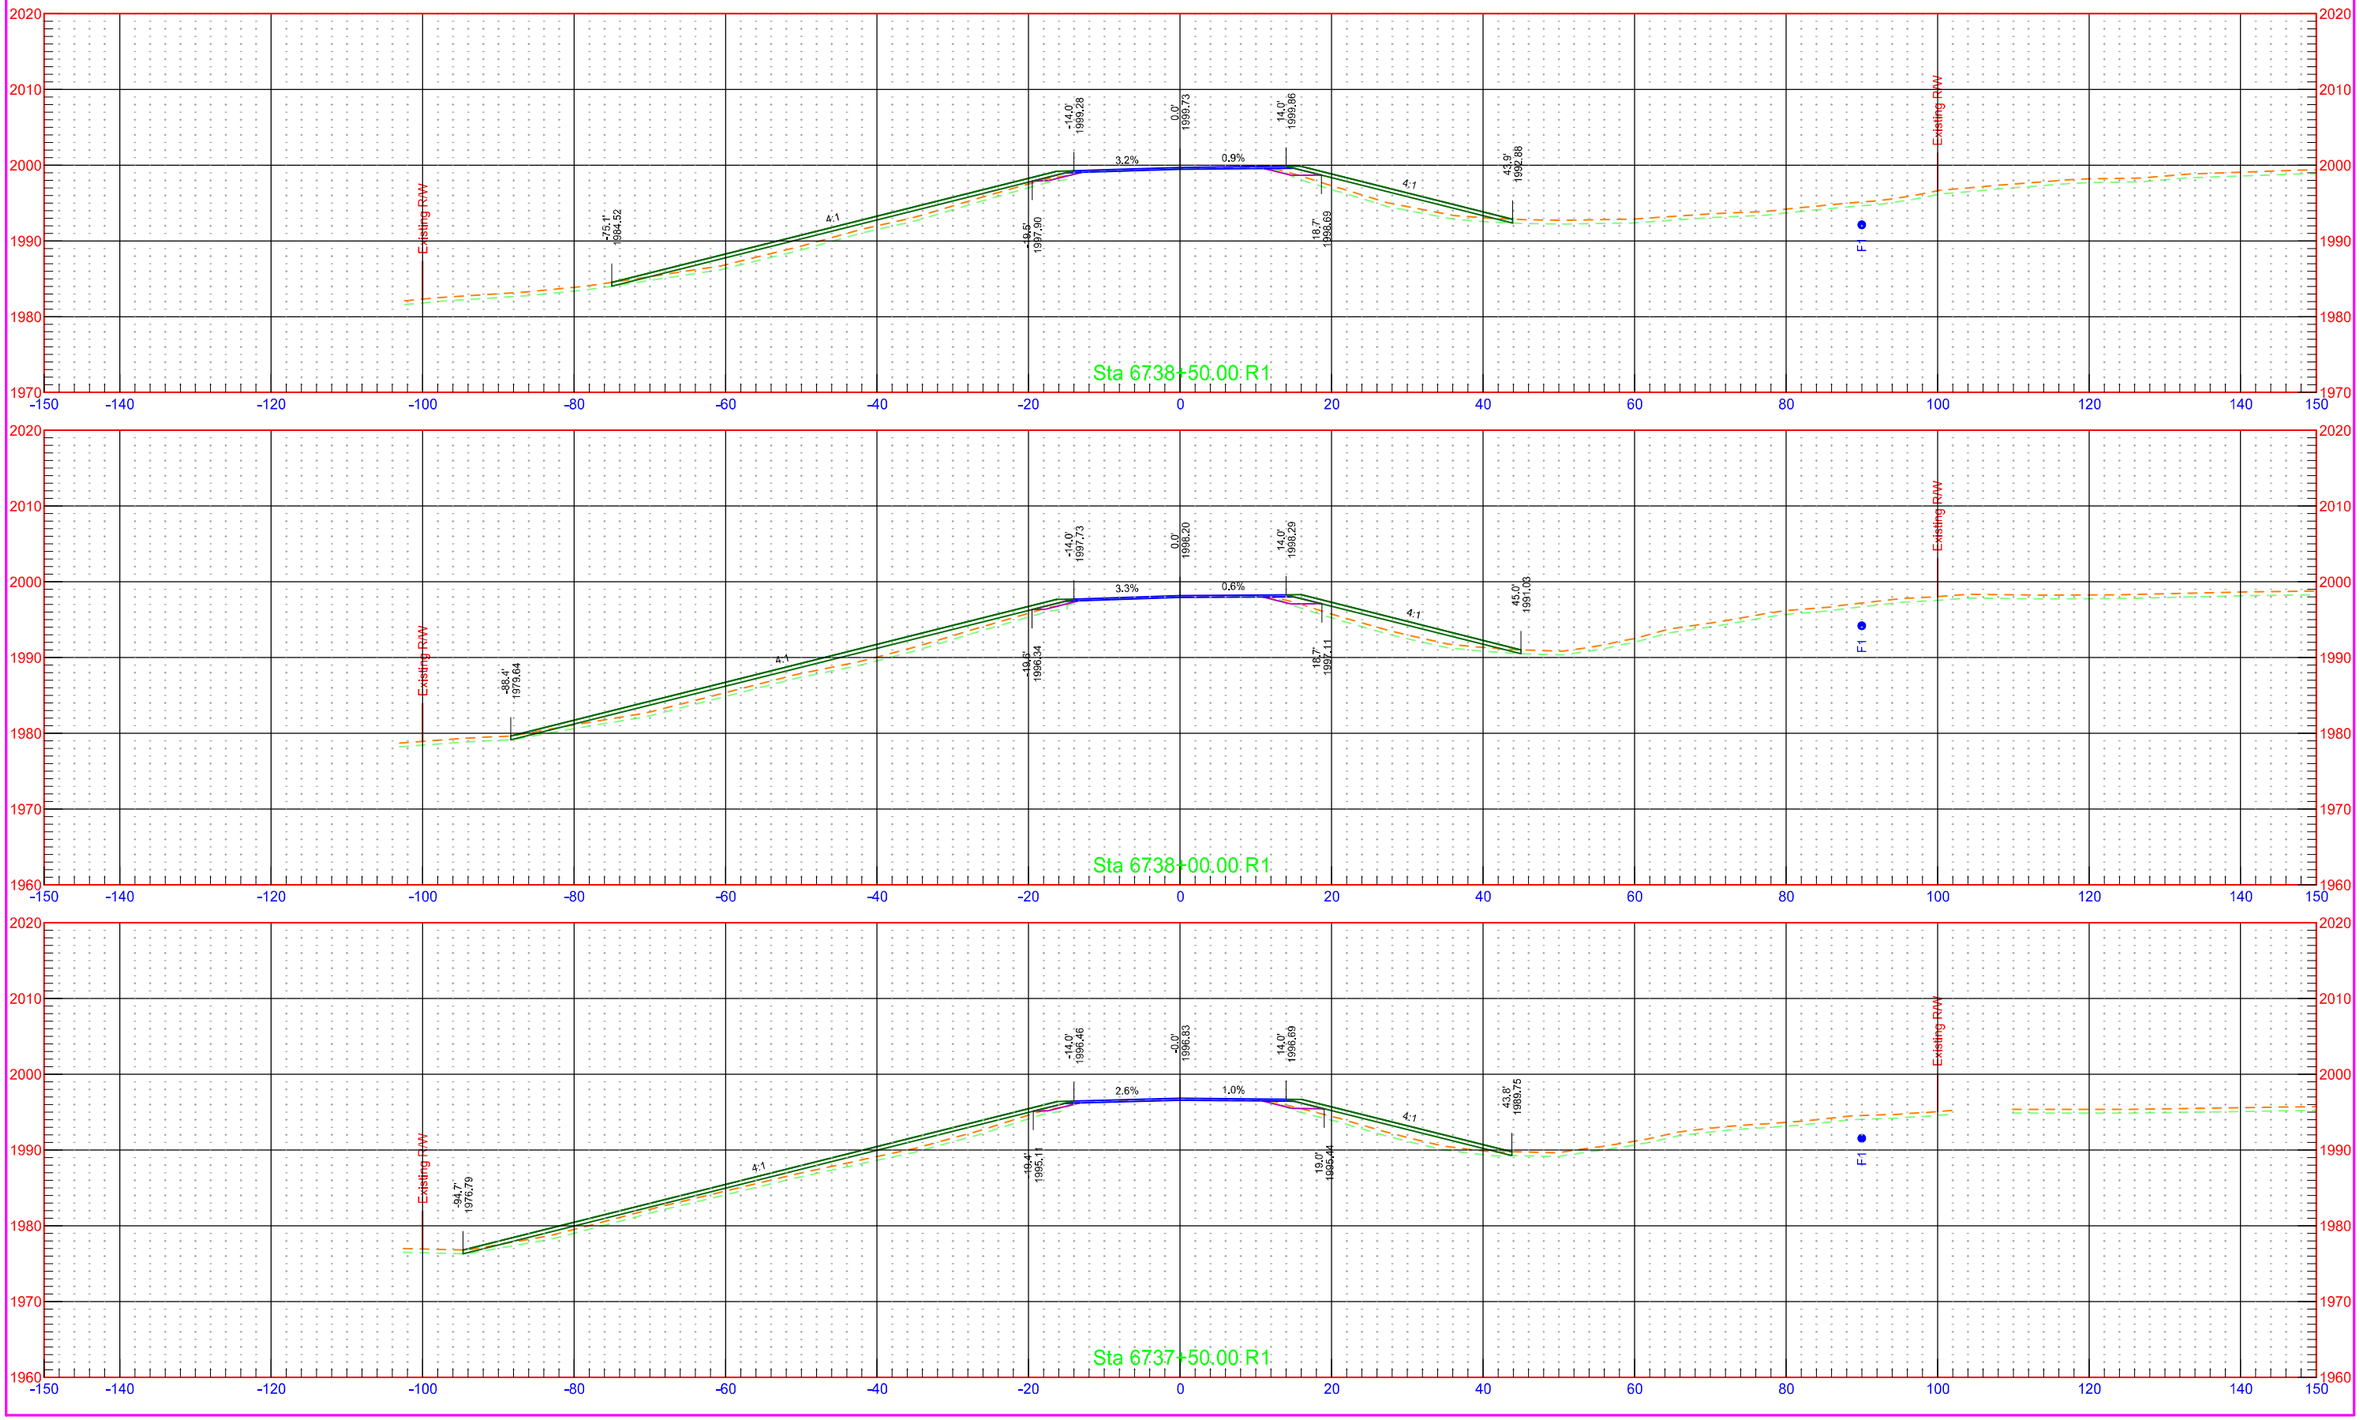


	STATE	PROJECT NO.	SECTION NO.	SHEET NO.
	ND	NH-1-003(050)113	200	351

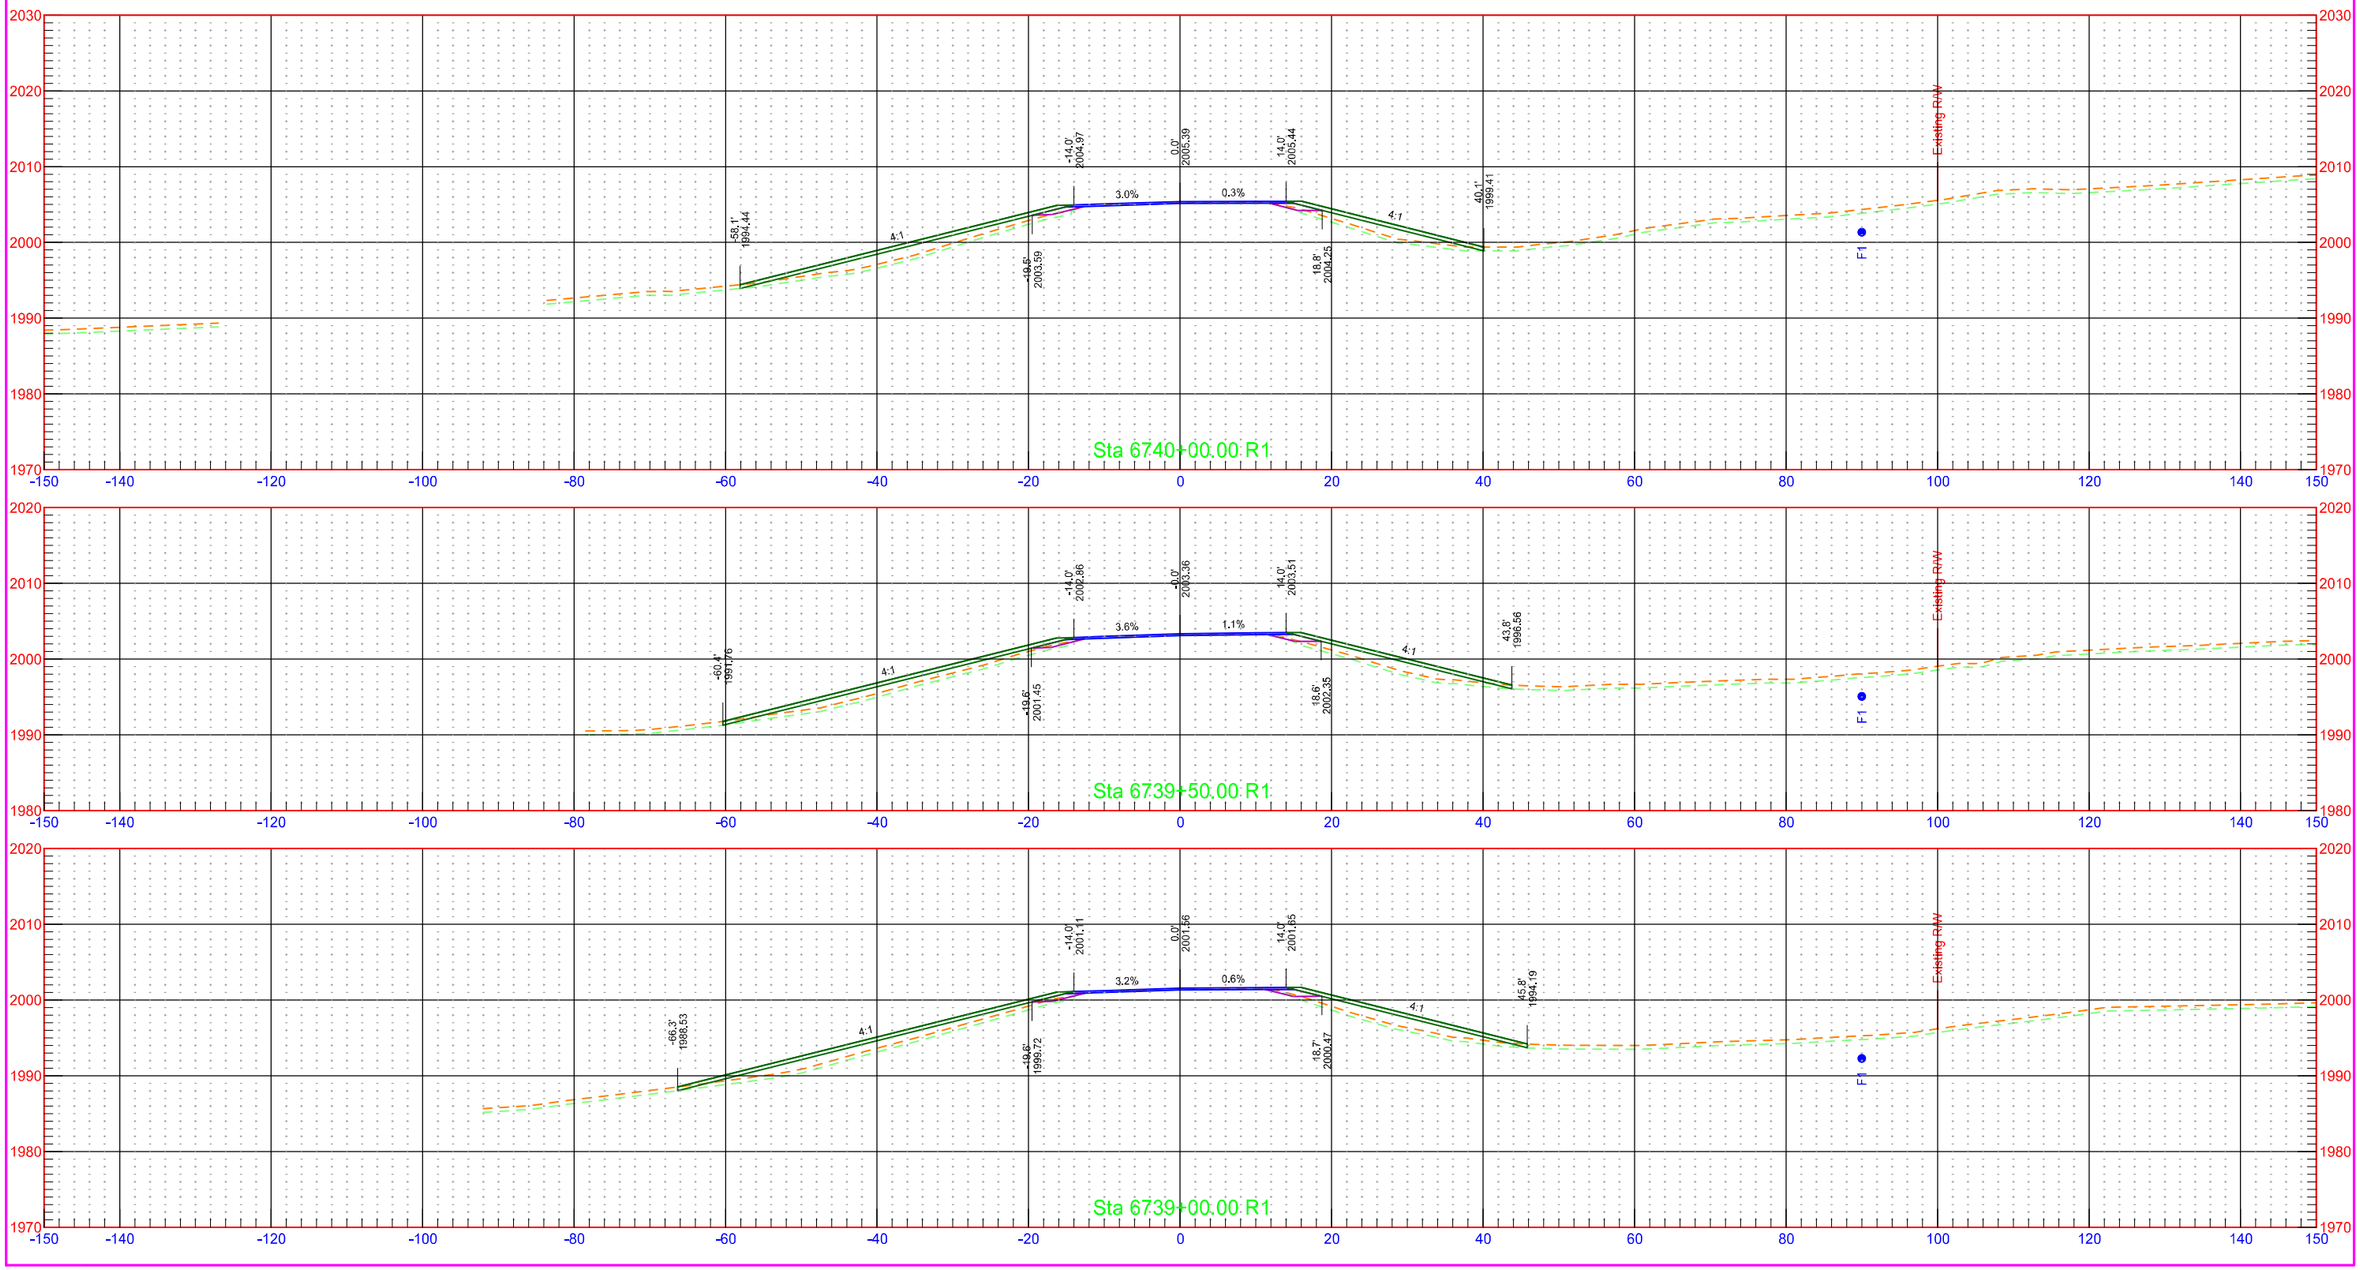



7/31/2018 1:28:10 PM kory.Kleinknecht O:\Projects\2016\16.00584\10003113.050\Design\Base\Wells\Xsec_1_W.dgn


	STATE	PROJECT NO.	SECTION NO.	SHEET NO.
	ND	NH-1-003(050)113	200	352

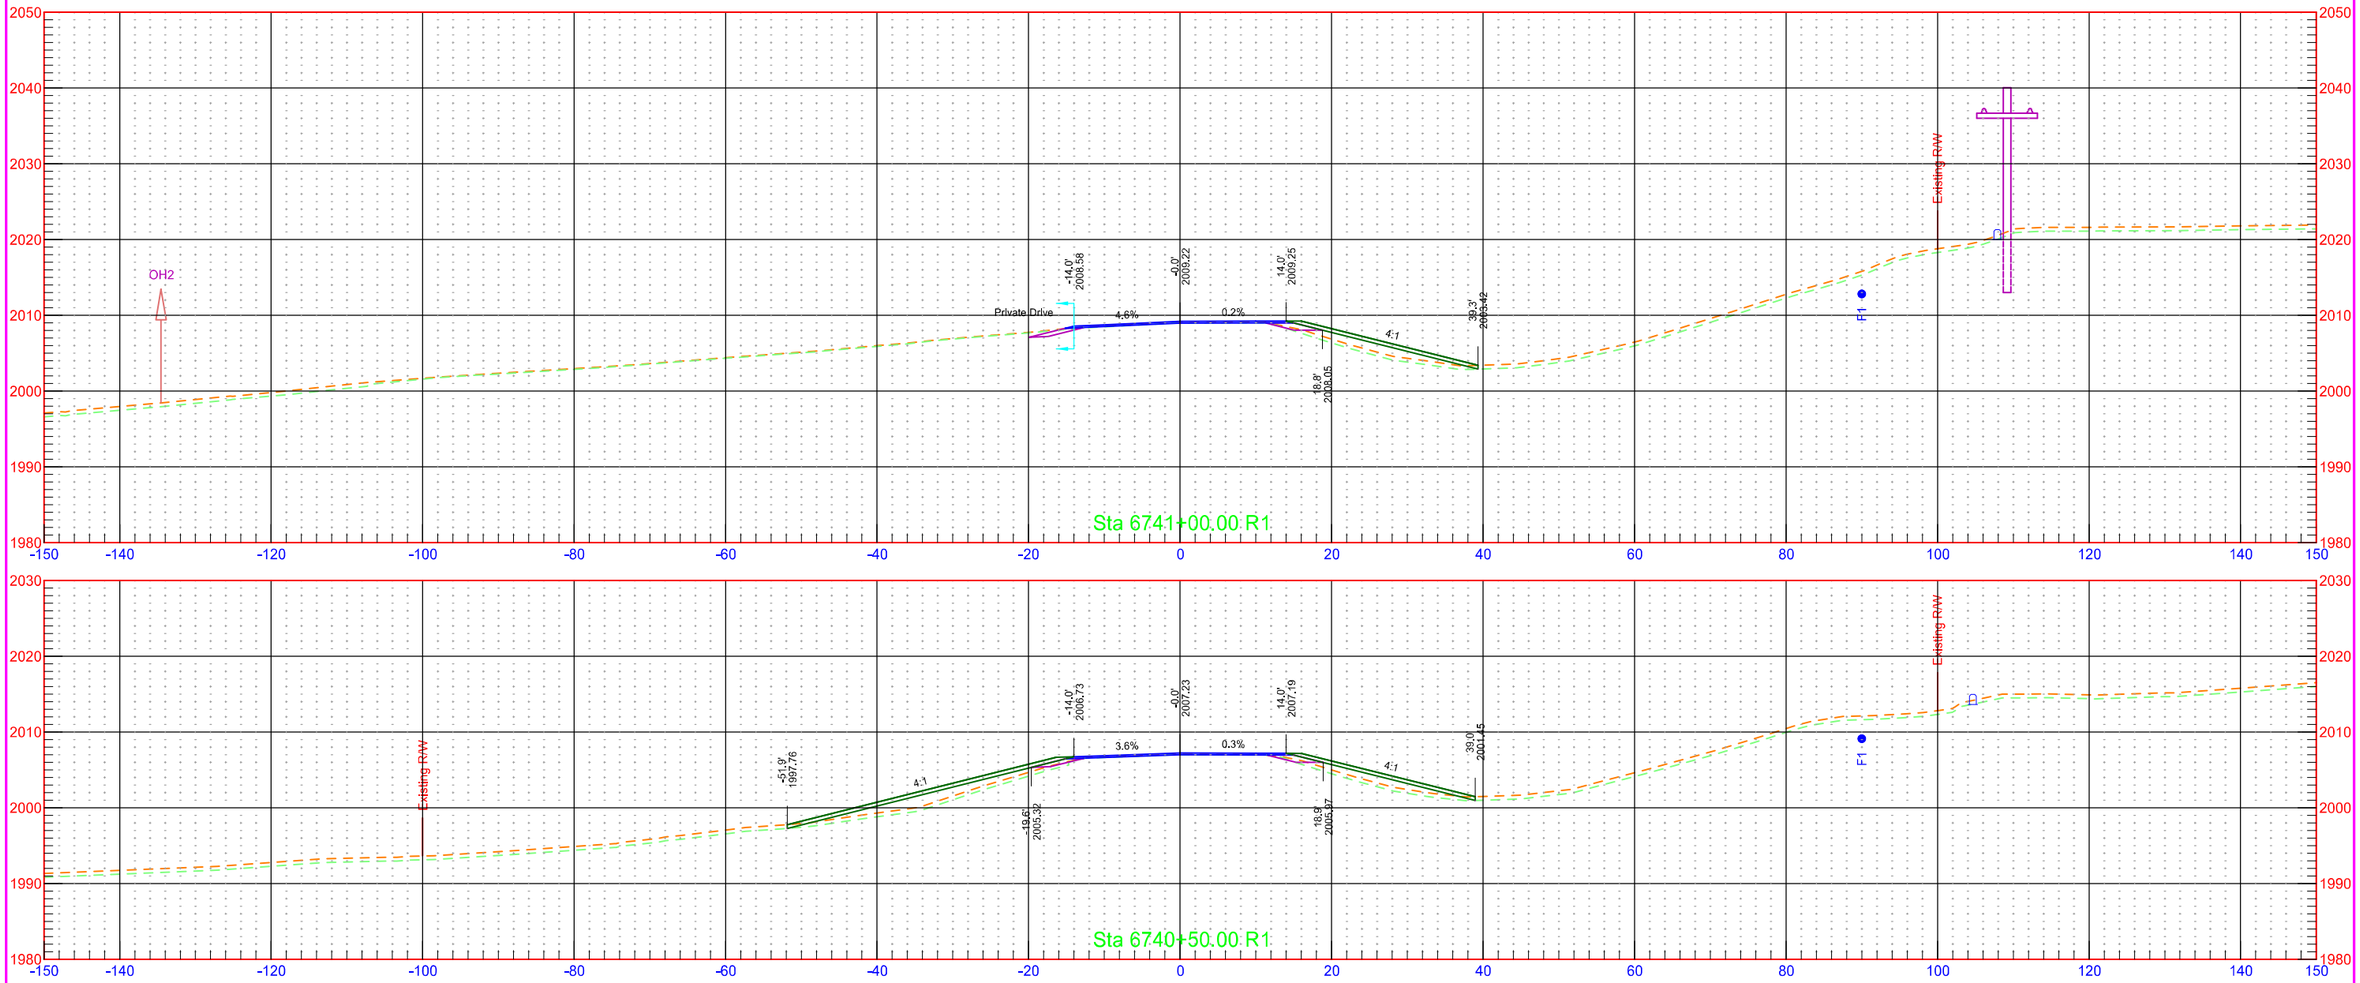


	STATE	PROJECT NO.	SECTION NO.	SHEET NO.
	ND	NH-1-003(050)113	200	353

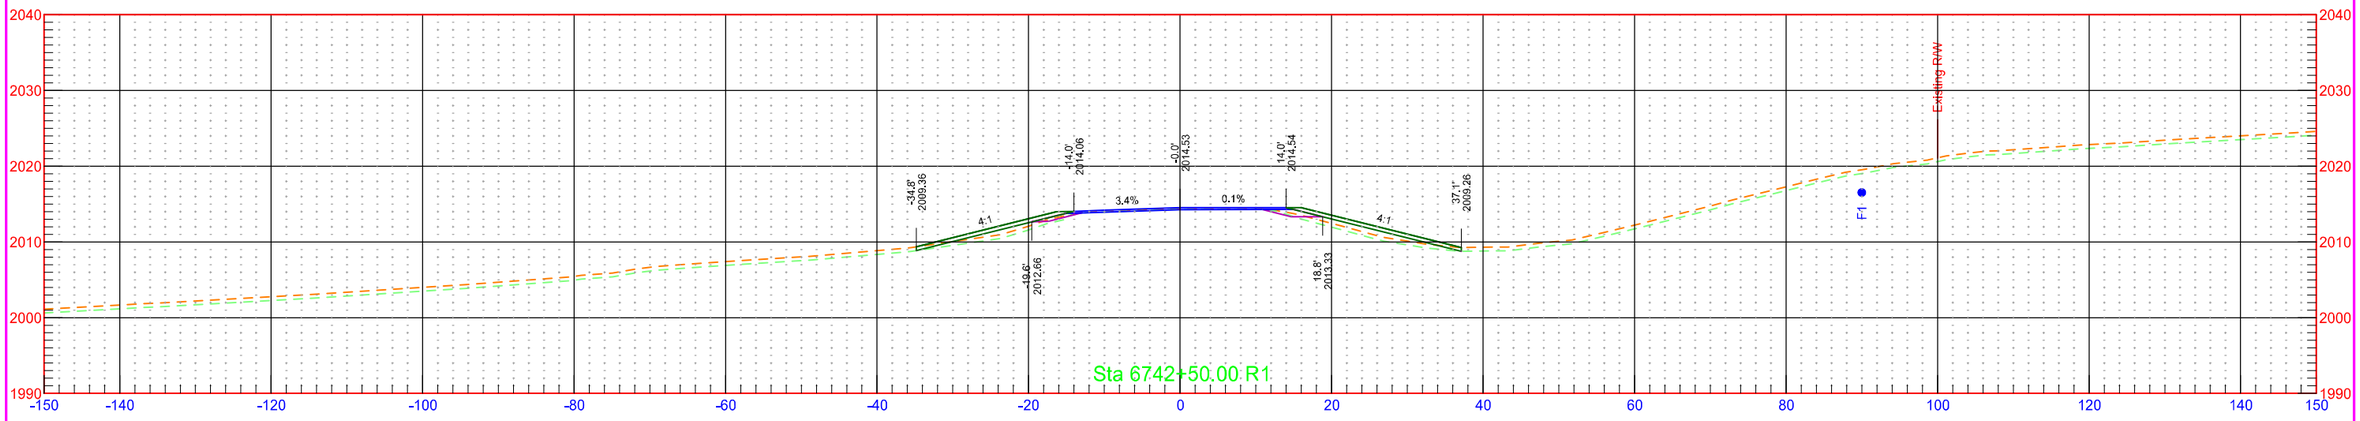


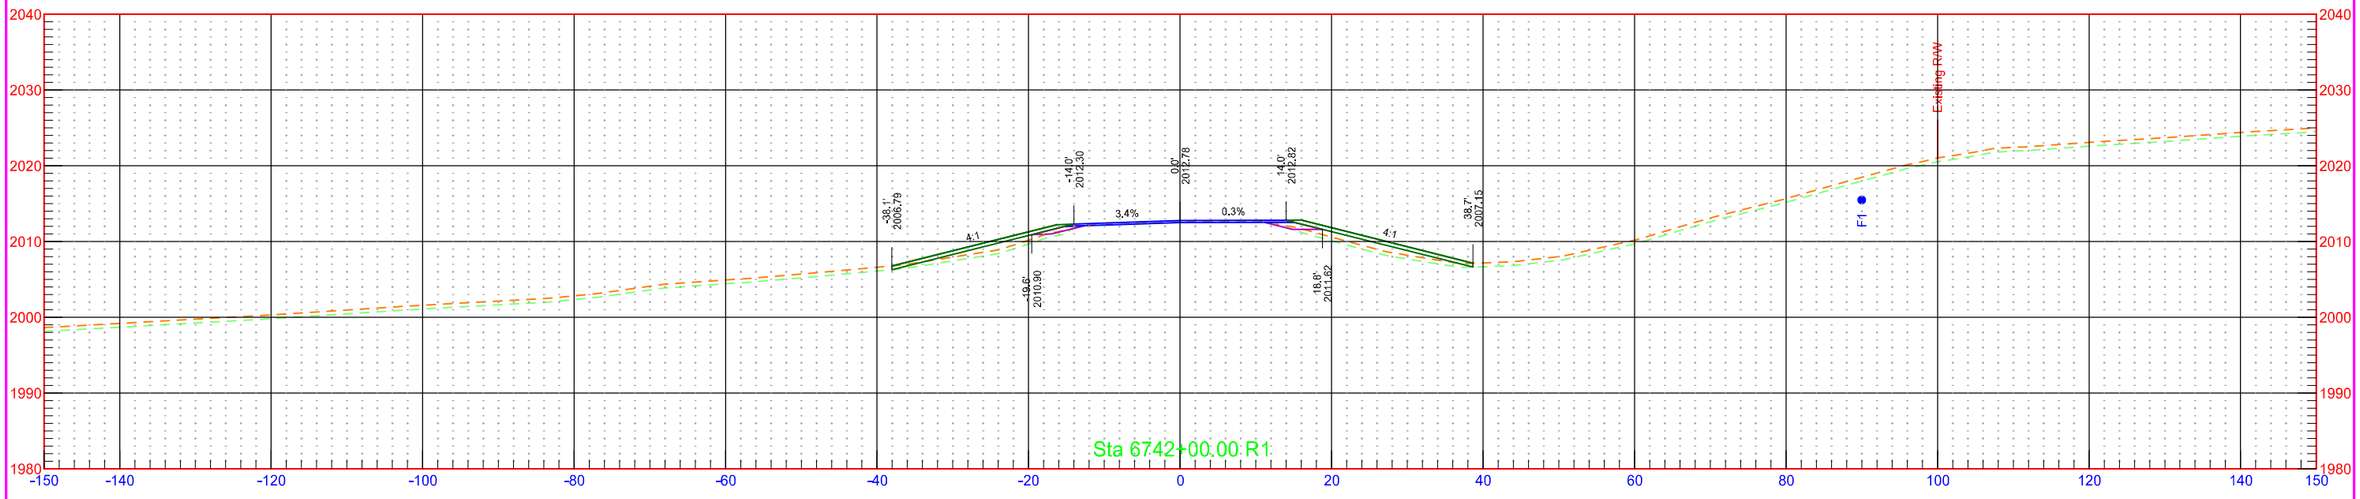


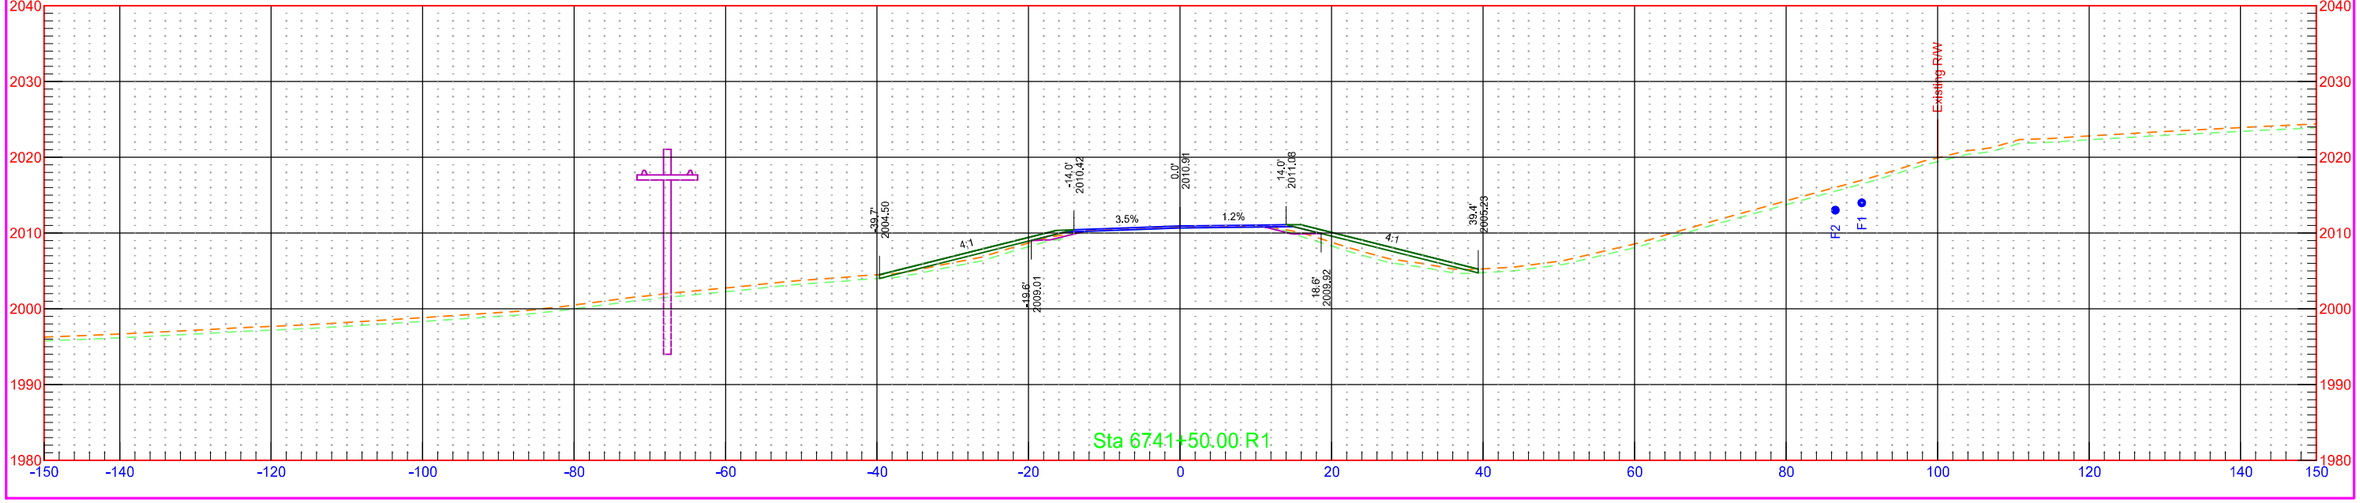

	STATE	PROJECT NO.	SECTION NO.	SHEET NO.
	ND	NH-1-003(050)113	200	354

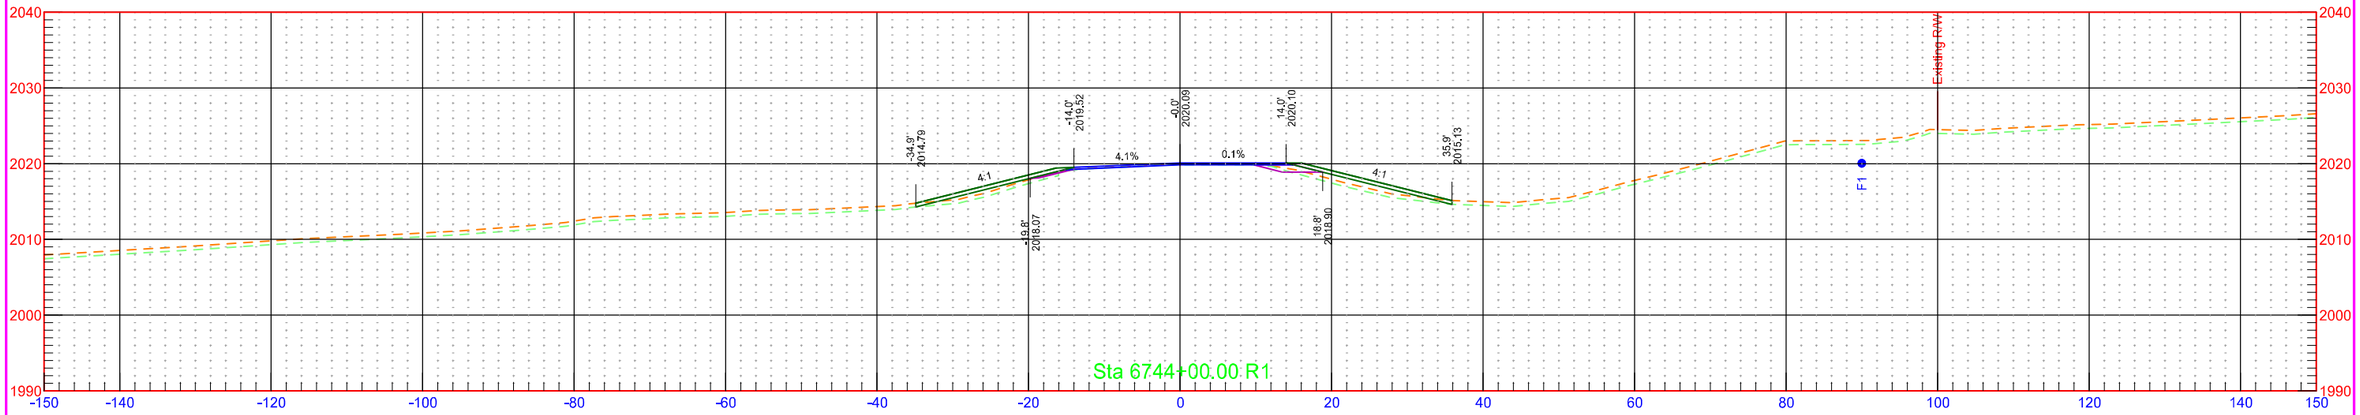


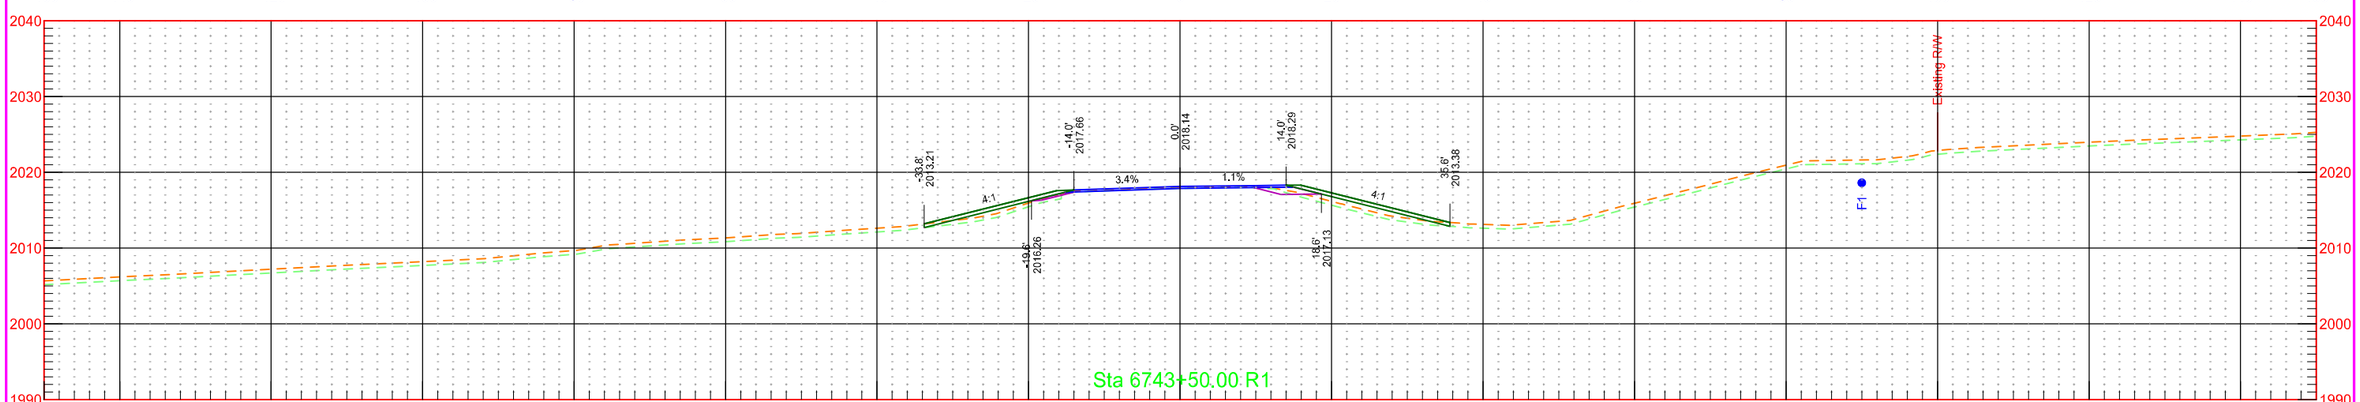

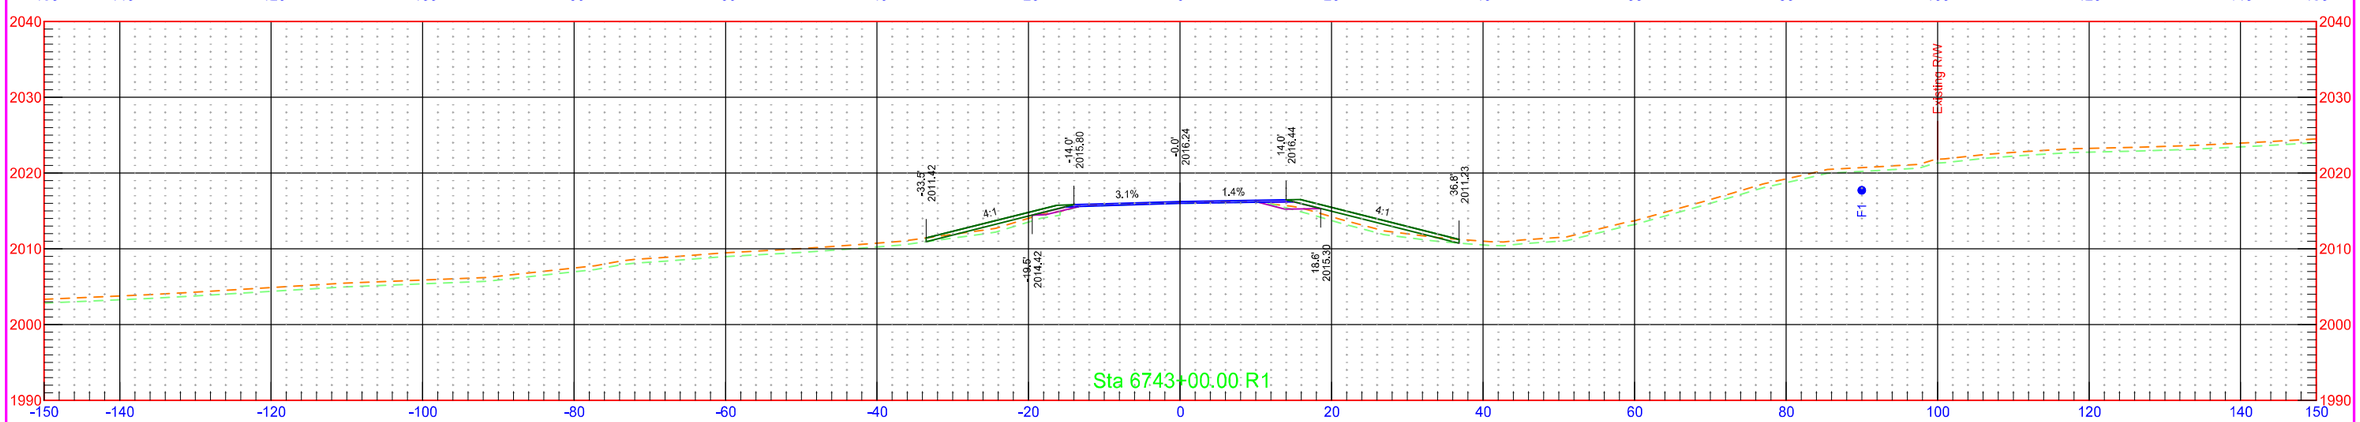


7/31/2018 1:28:12 PM kory.Kleinknecht O:\Projects\2016\16.00584\10003113.050\Design\Base\Wells\Xsec_1_W.dgn

	STATE	PROJECT NO.	SECTION NO.	SHEET NO.
	ND	NH-1-003(050)113	200	355

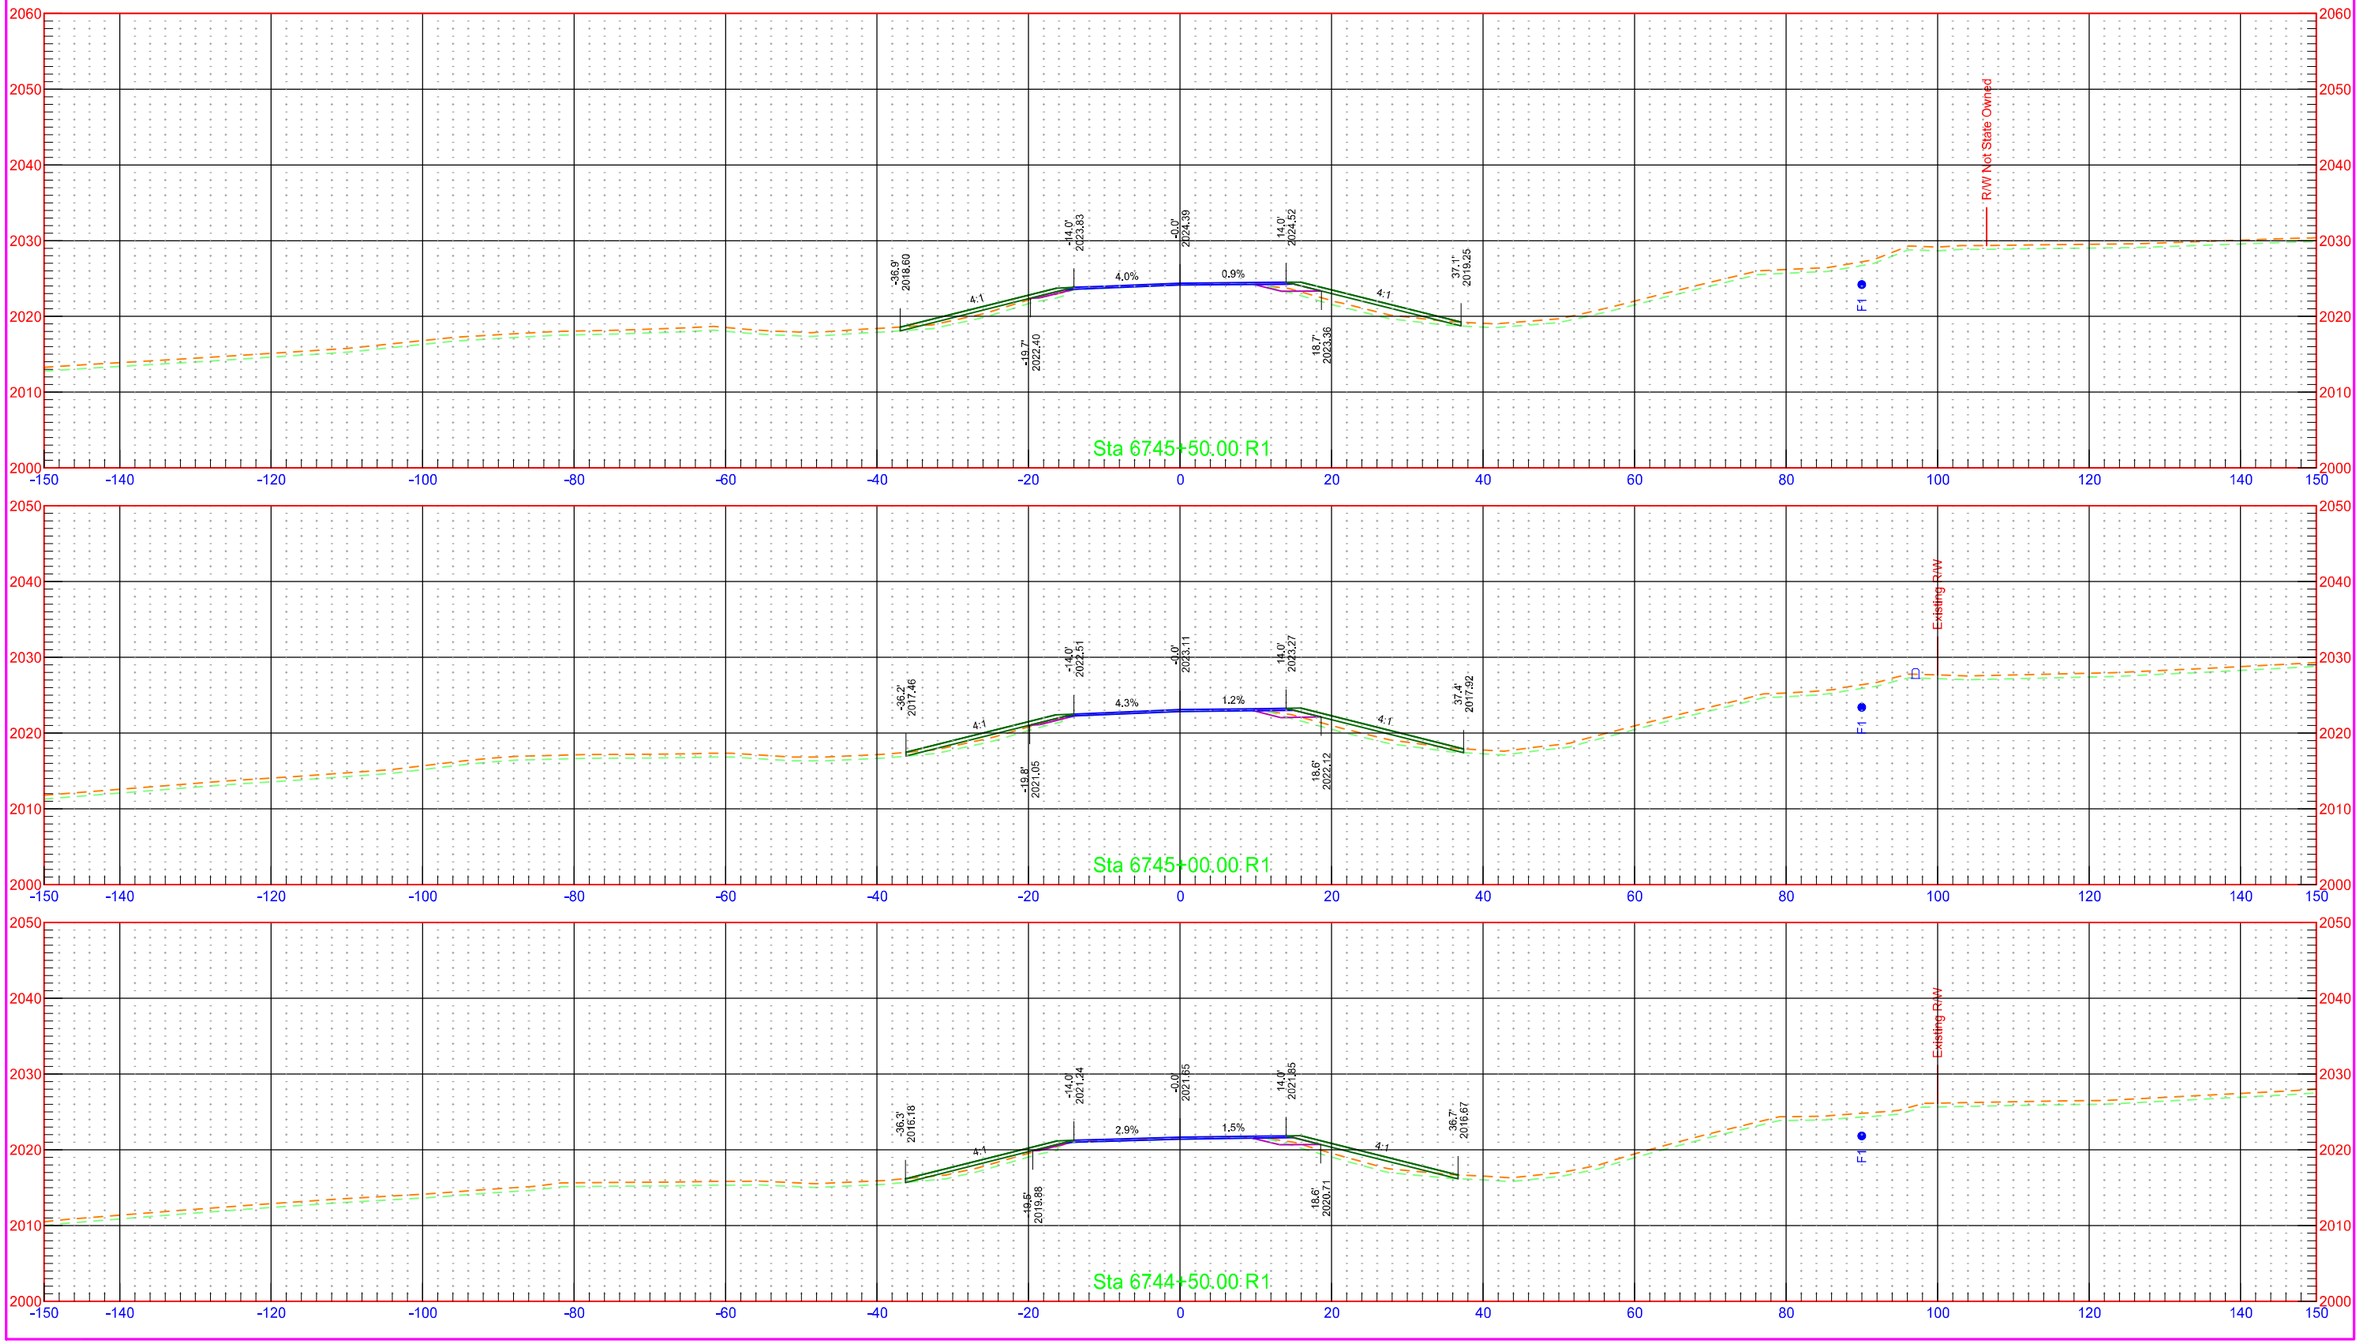



7/31/2018 1:28:13 PM kory.Kleinknecht O:\Projects\2016\16.00584\10003113.050\Design\Base\Wells\Xsec_1_W.dgn

	STATE	PROJECT NO.	SECTION NO.	SHEET NO.
	ND	NH-1-003(050)113	200	356

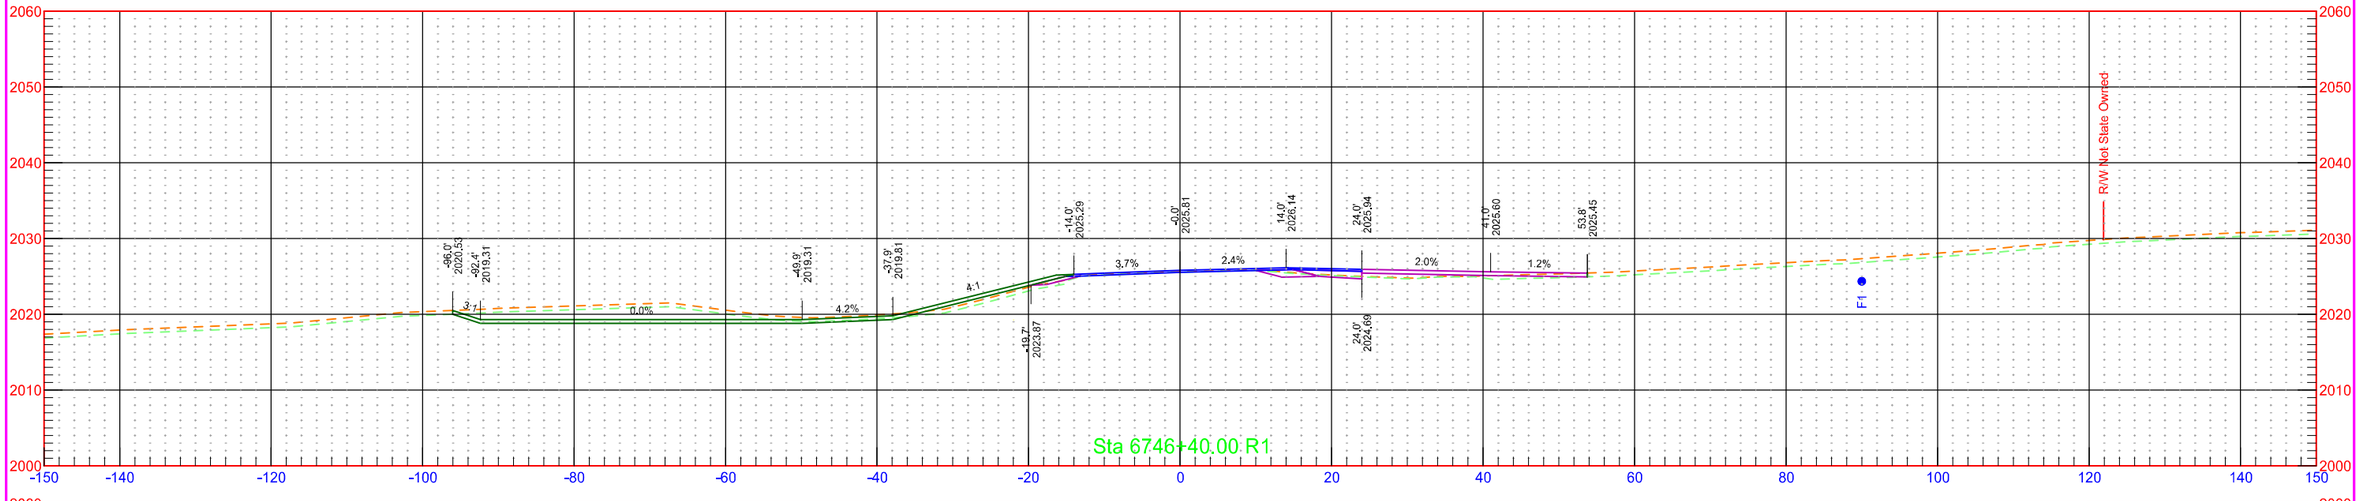


	STATE	PROJECT NO.	SECTION NO.	SHEET NO.
	ND	NH-1-003(050)113	200	357

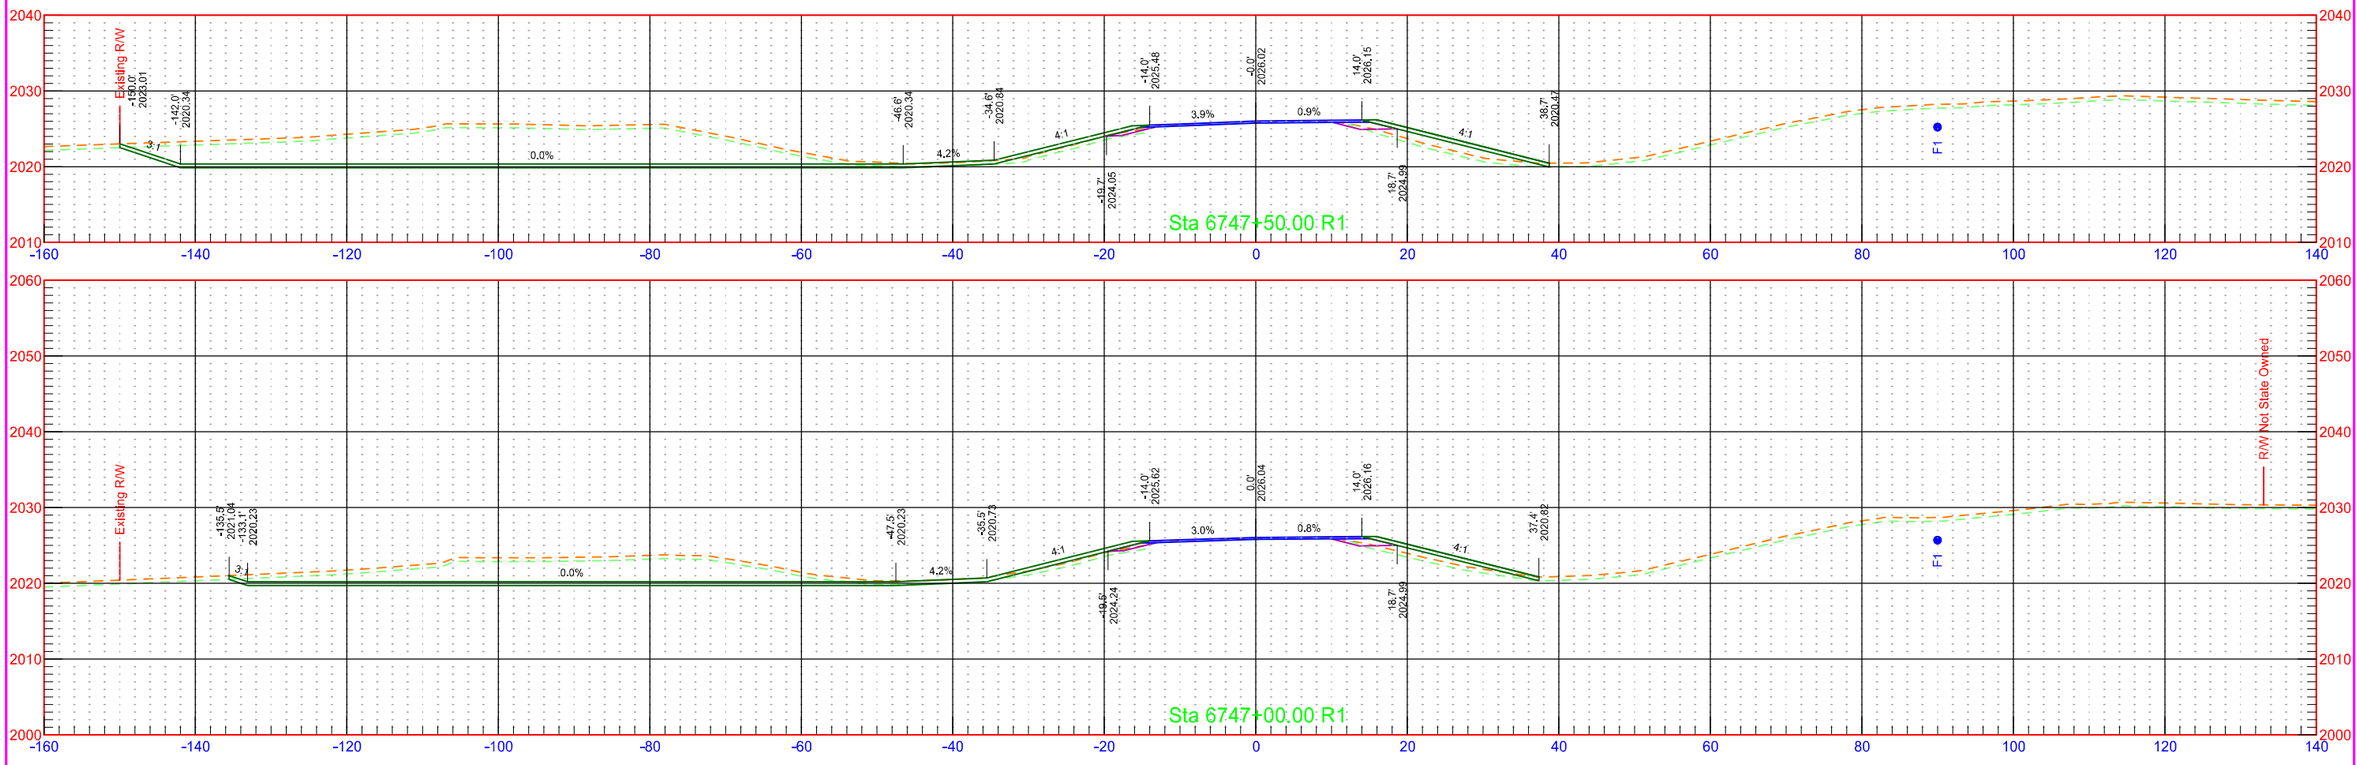


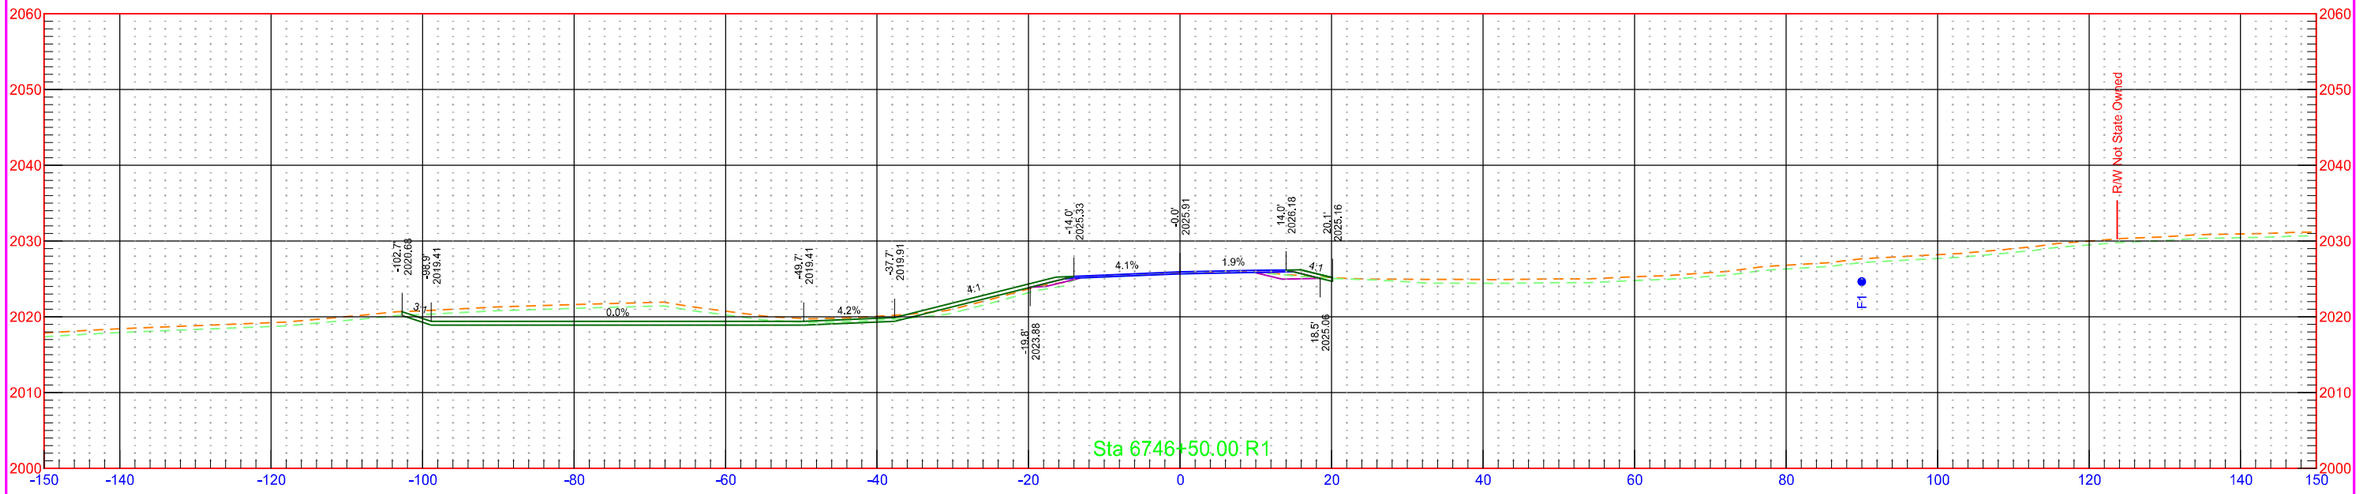


	STATE	PROJECT NO.	SECTION NO.	SHEET NO.
	ND	NH-1-003(050)113	200	358

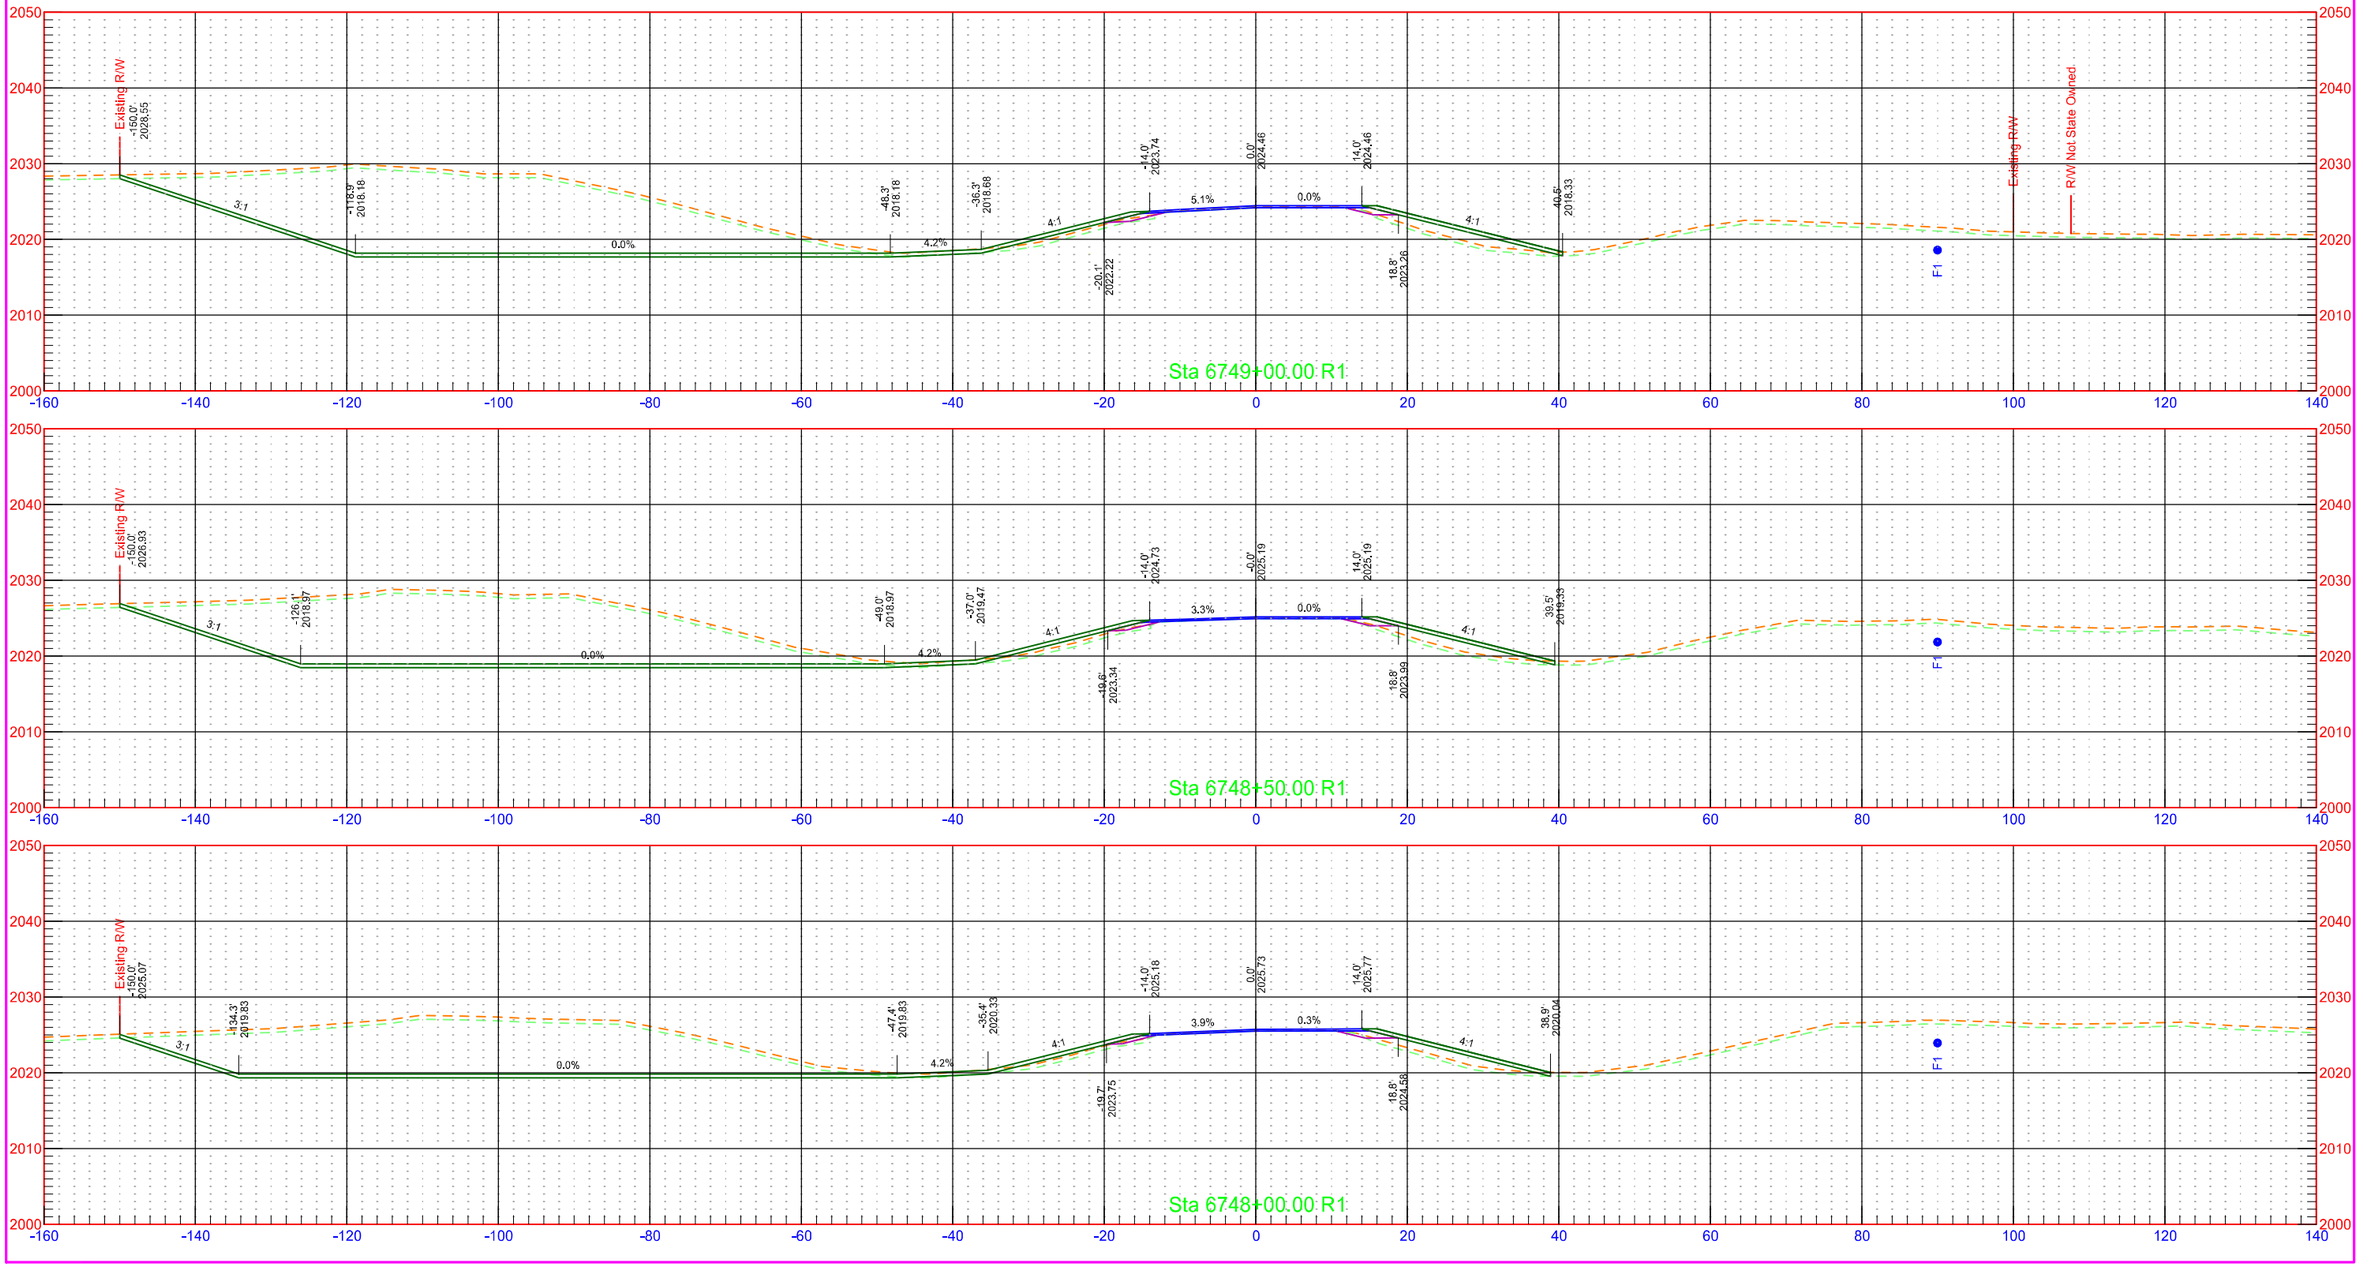



	STATE	PROJECT NO.	SECTION NO.	SHEET NO.
	ND	NH-1-003(050)113	200	359

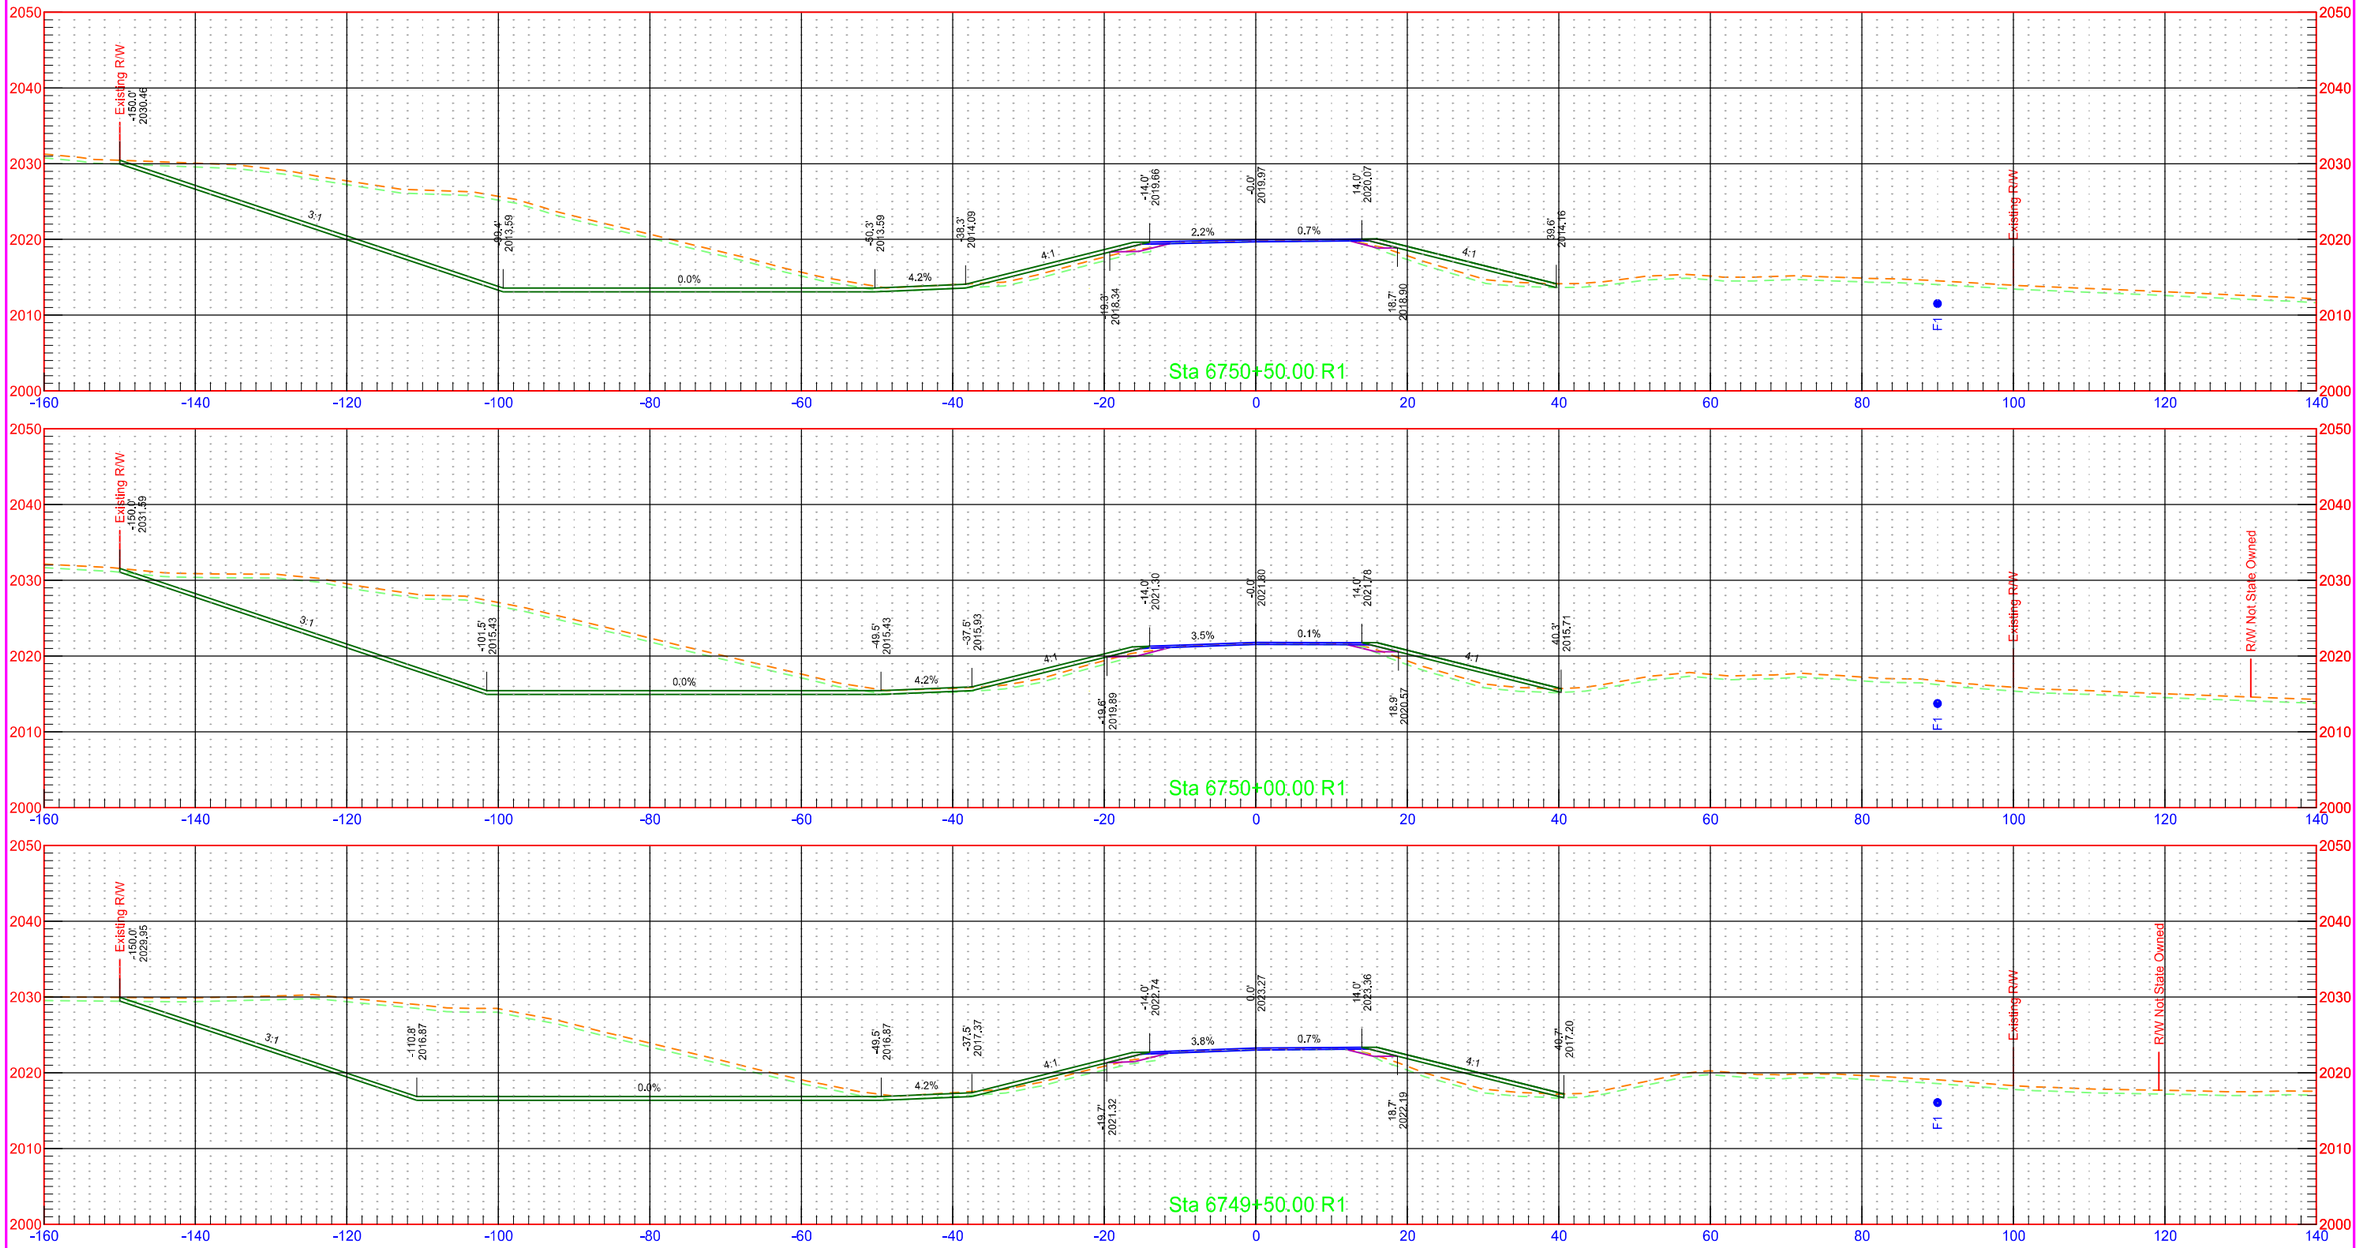


	STATE	PROJECT NO.	SECTION NO.	SHEET NO.
	ND	NH-1-003(050)113	200	360

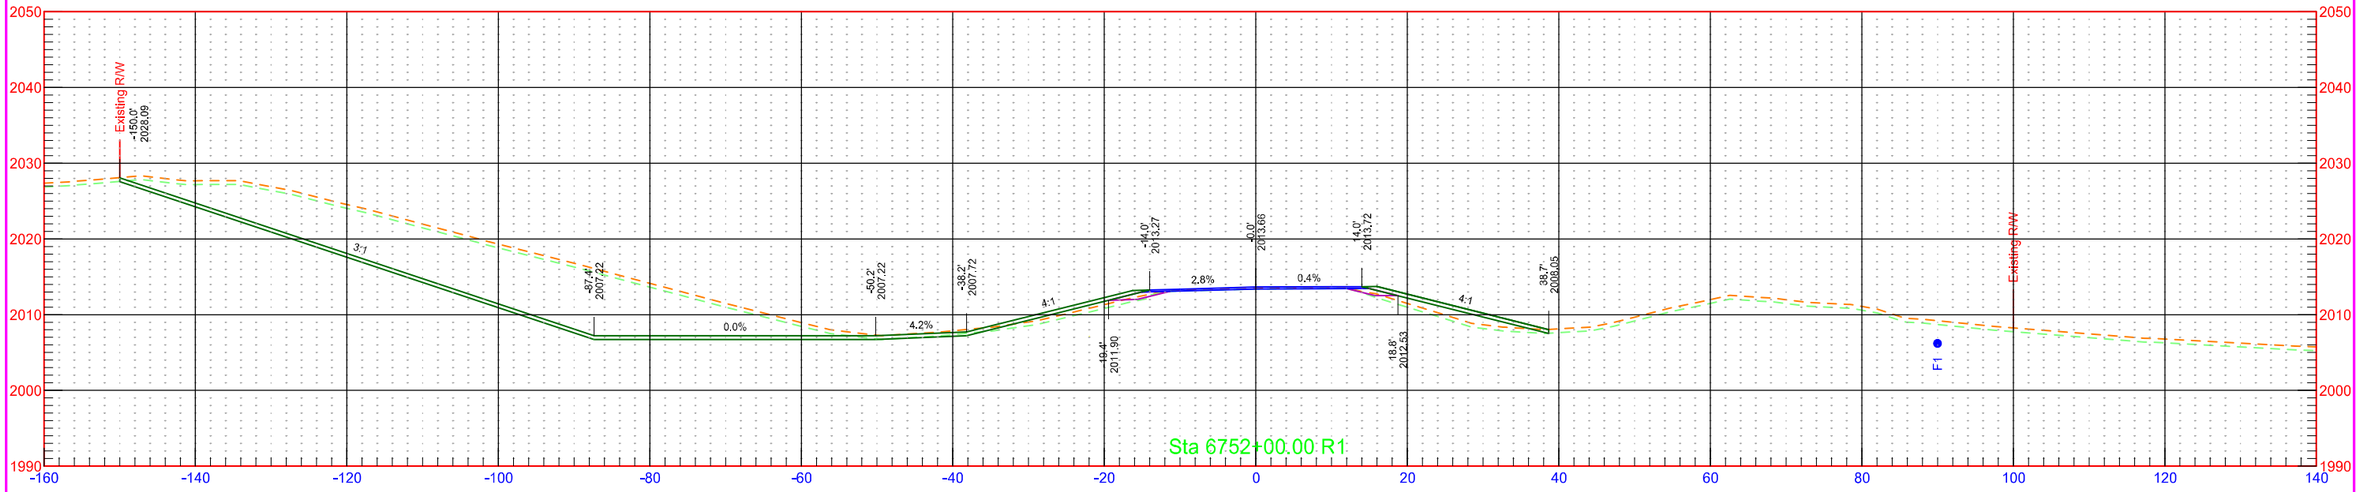


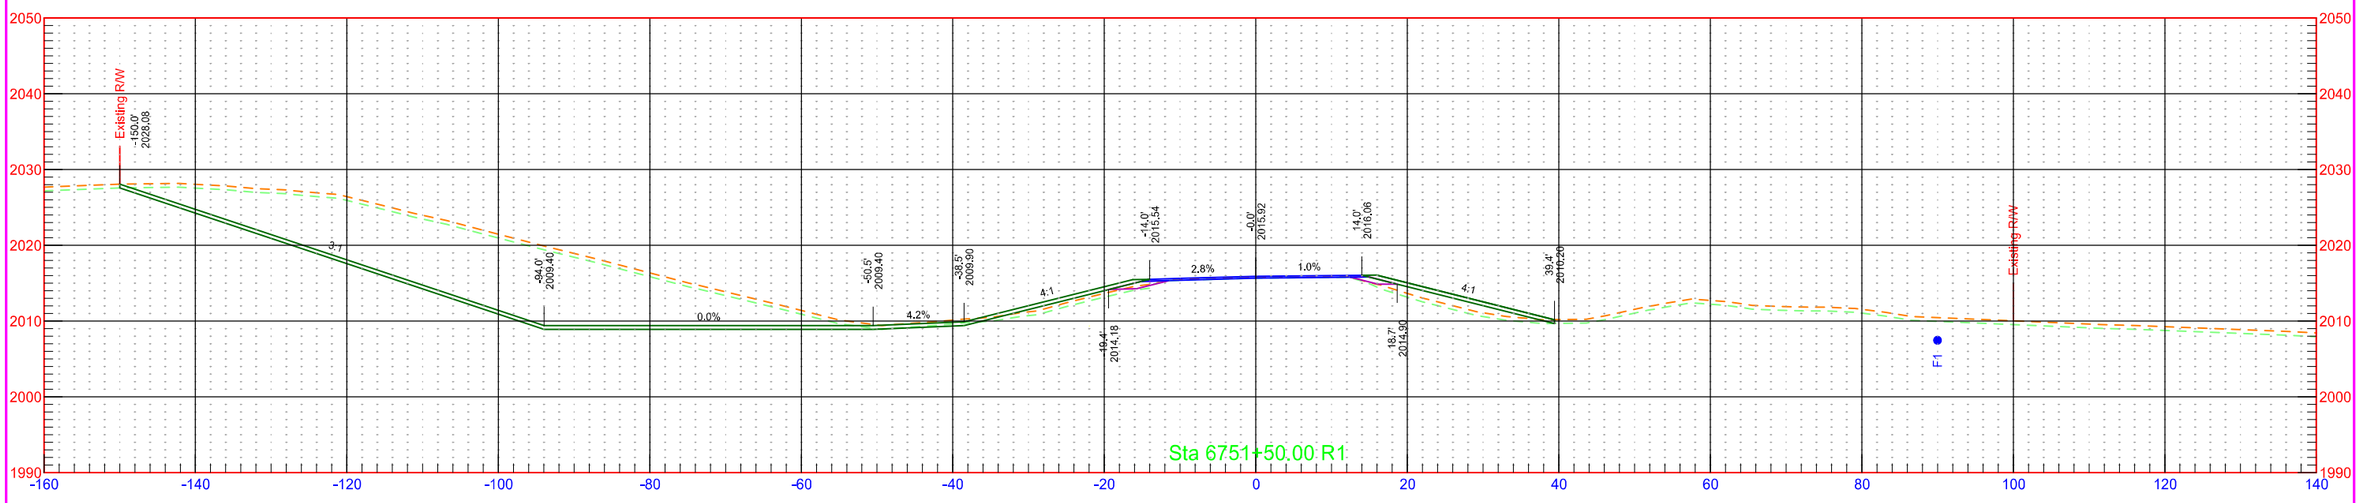


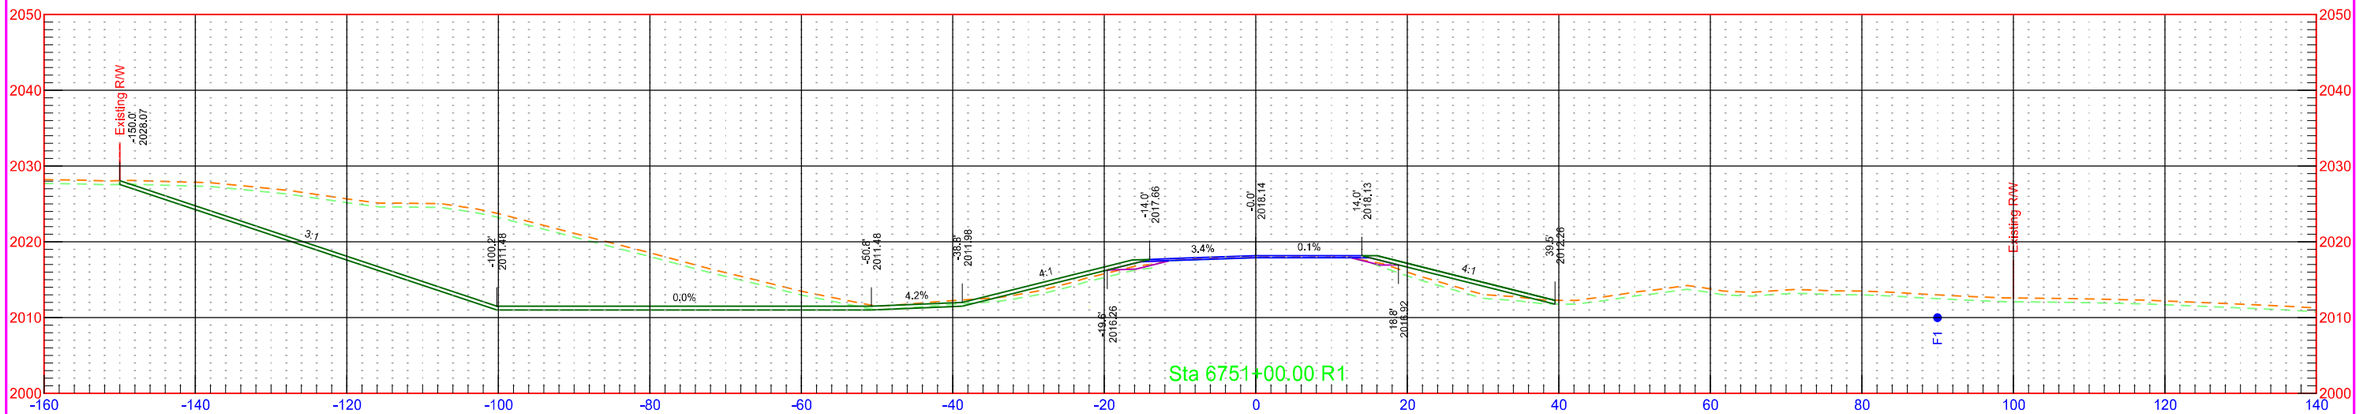


	STATE	PROJECT NO.	SECTION NO.	SHEET NO.
	ND	NH-1-003(050)113	200	361

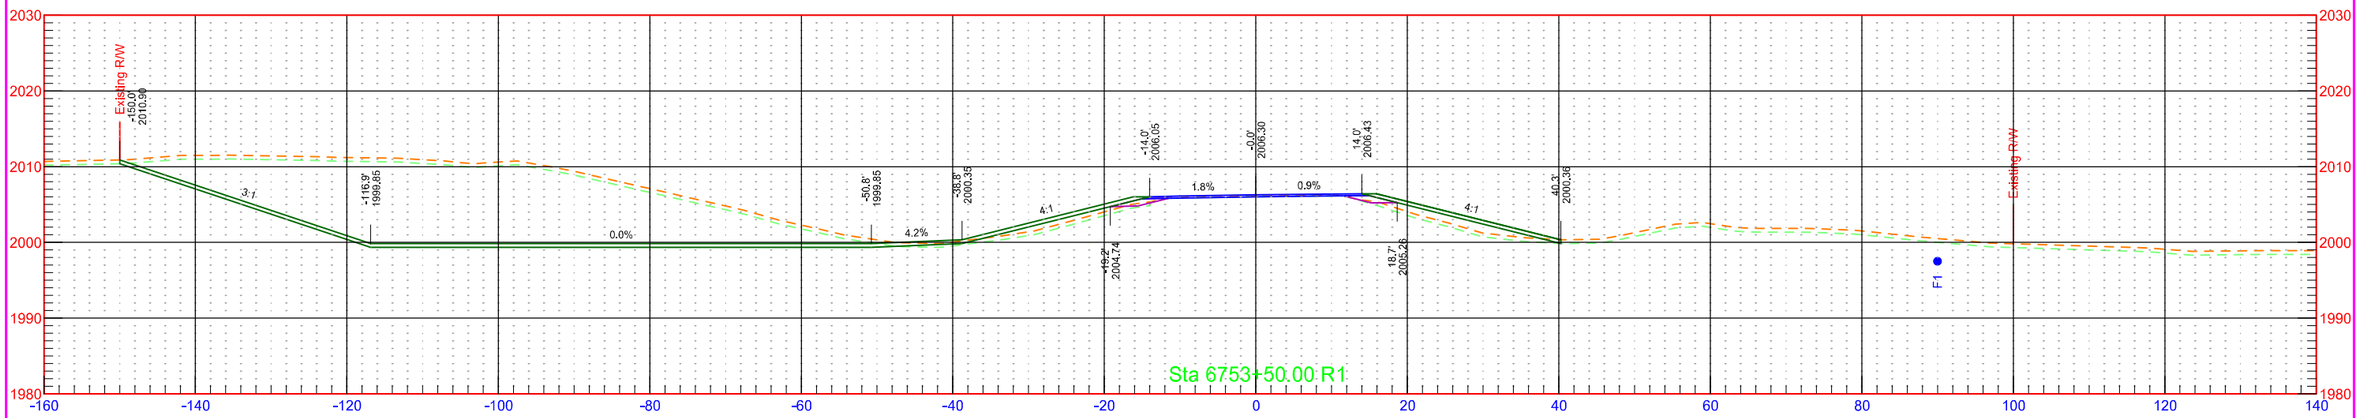


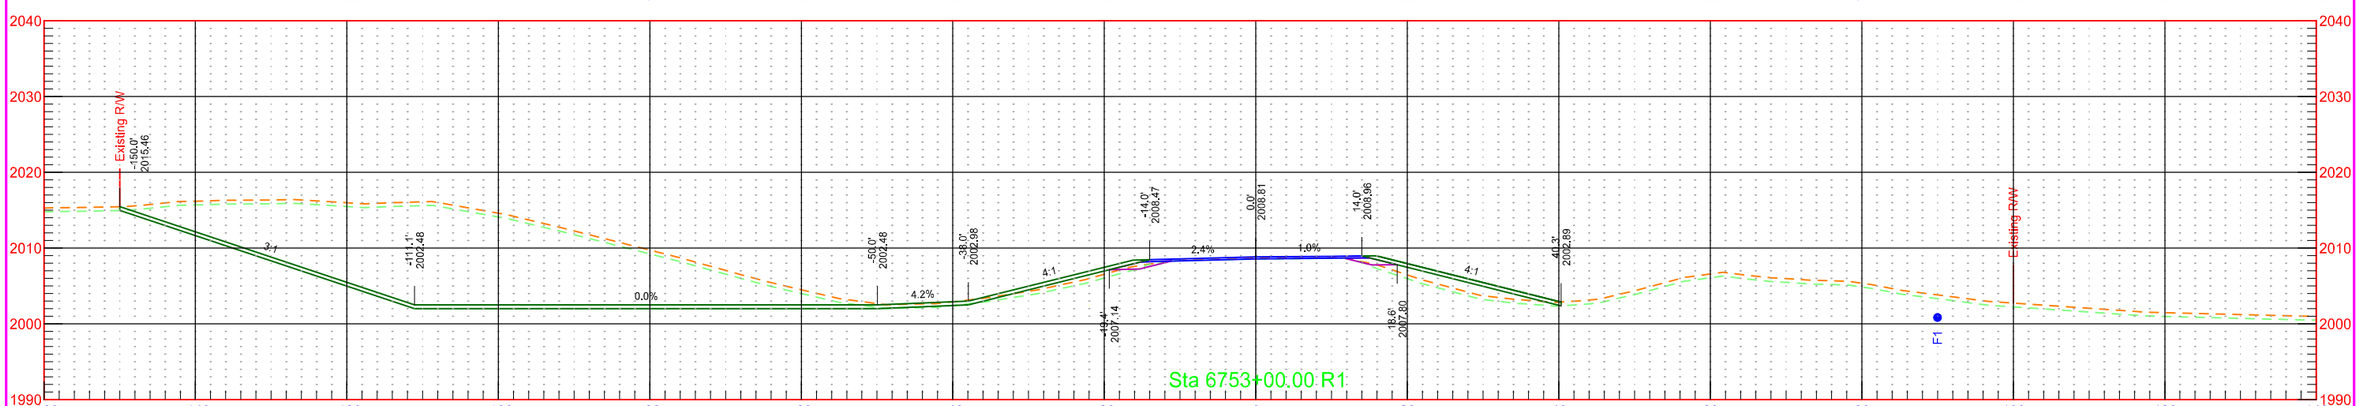


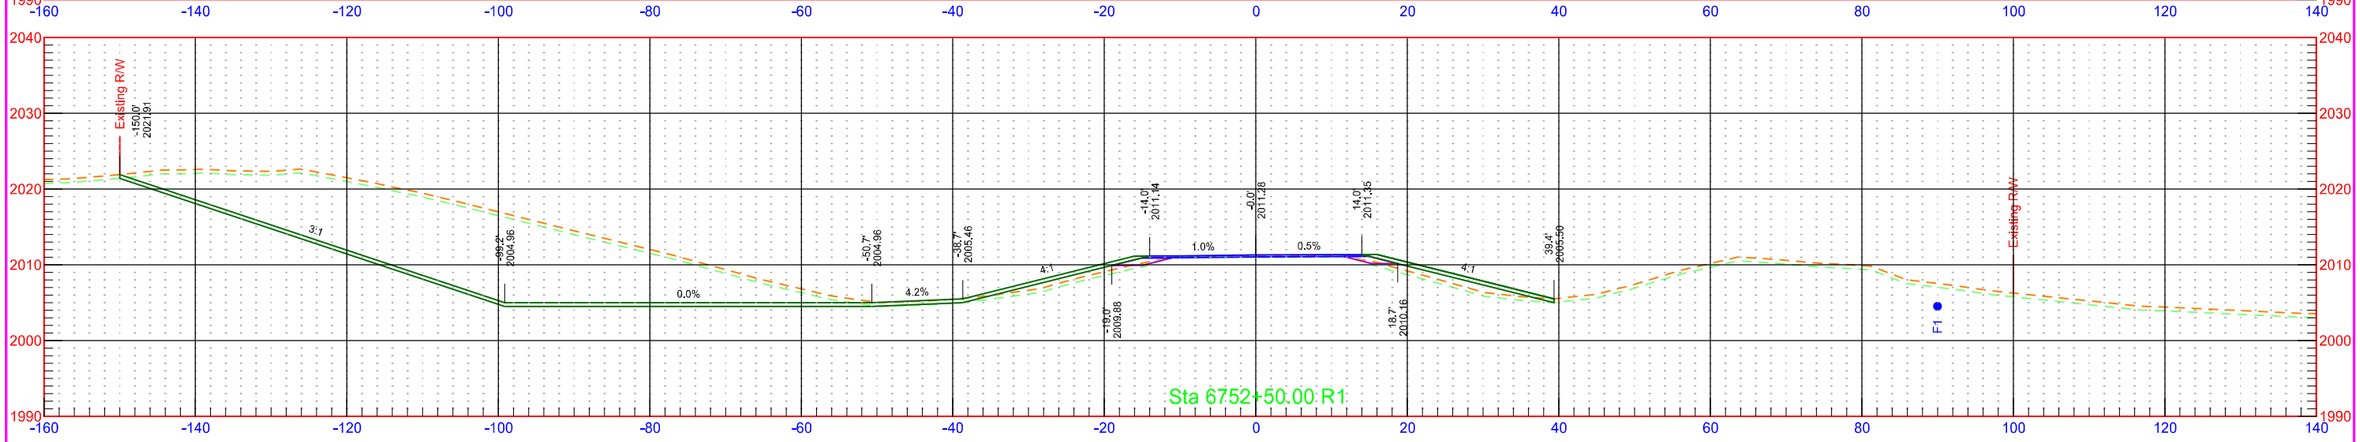

	STATE	PROJECT NO.	SECTION NO.	SHEET NO.
	ND	NH-1-003(050)113	200	362

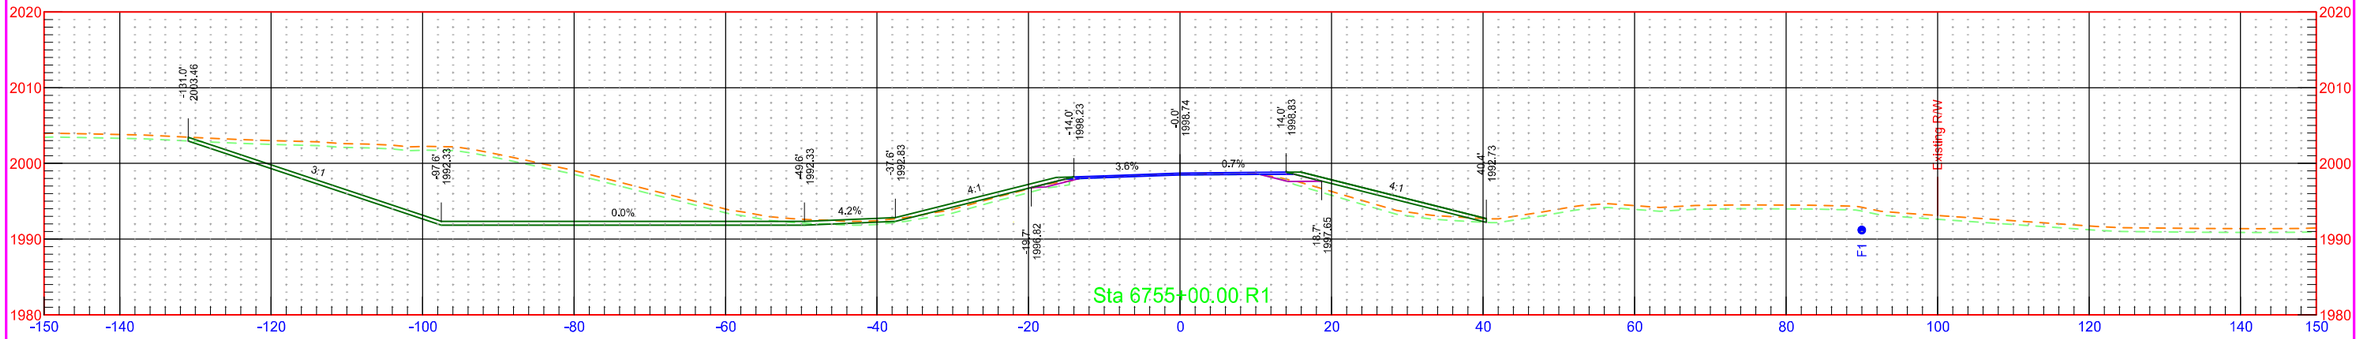


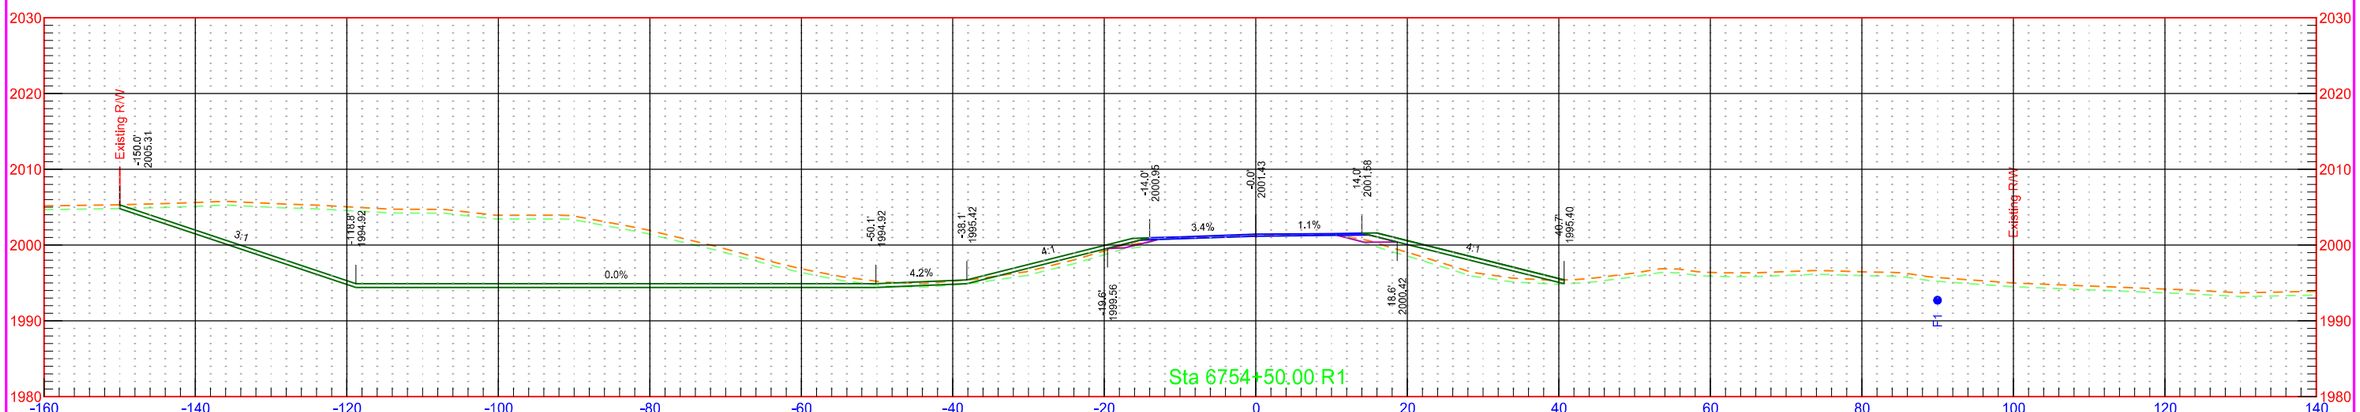


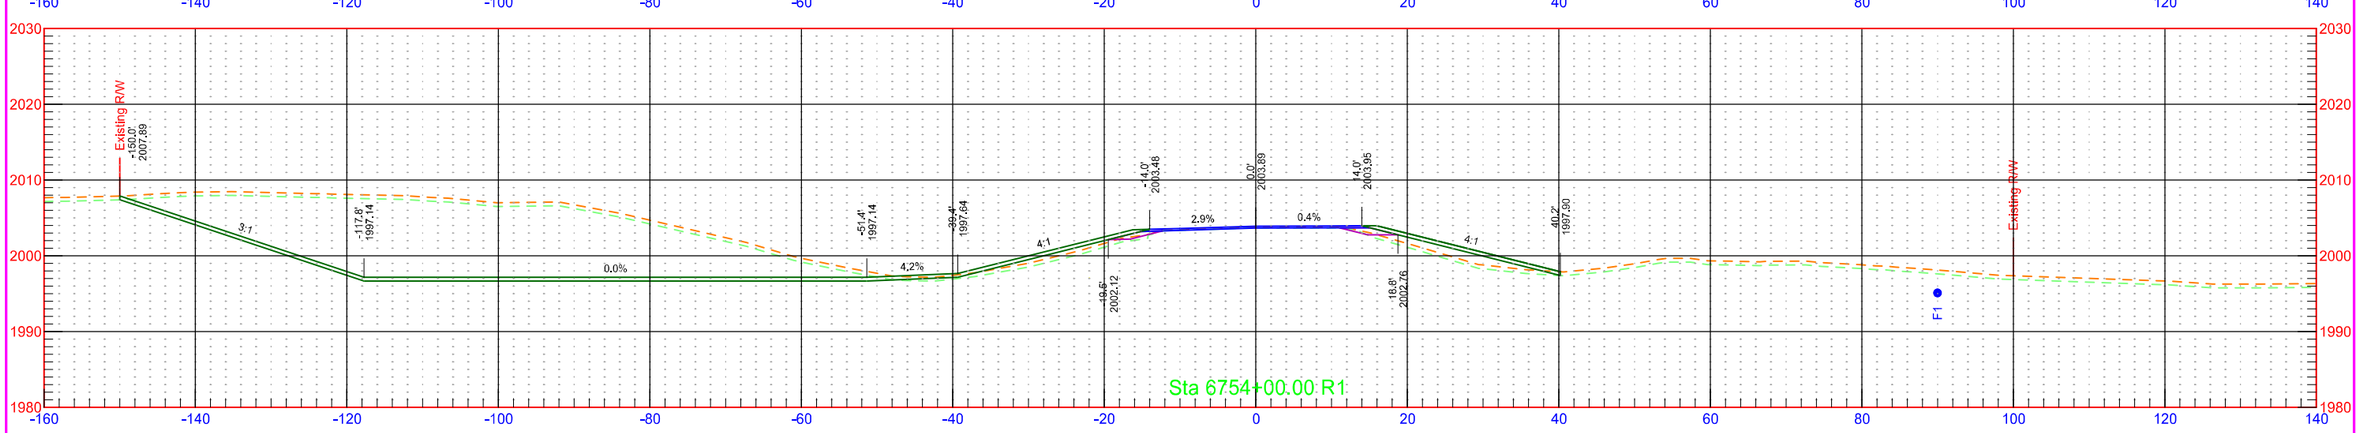


7/31/2018 1:28:19 PM kory.Kleinknecht O:\Projects\2016\16.00584\10003113.050\Design\Base\Wells\Xsec_1_W.dgn


	STATE	PROJECT NO.	SECTION NO.	SHEET NO.
	ND	NH-1-003(050)113	200	363

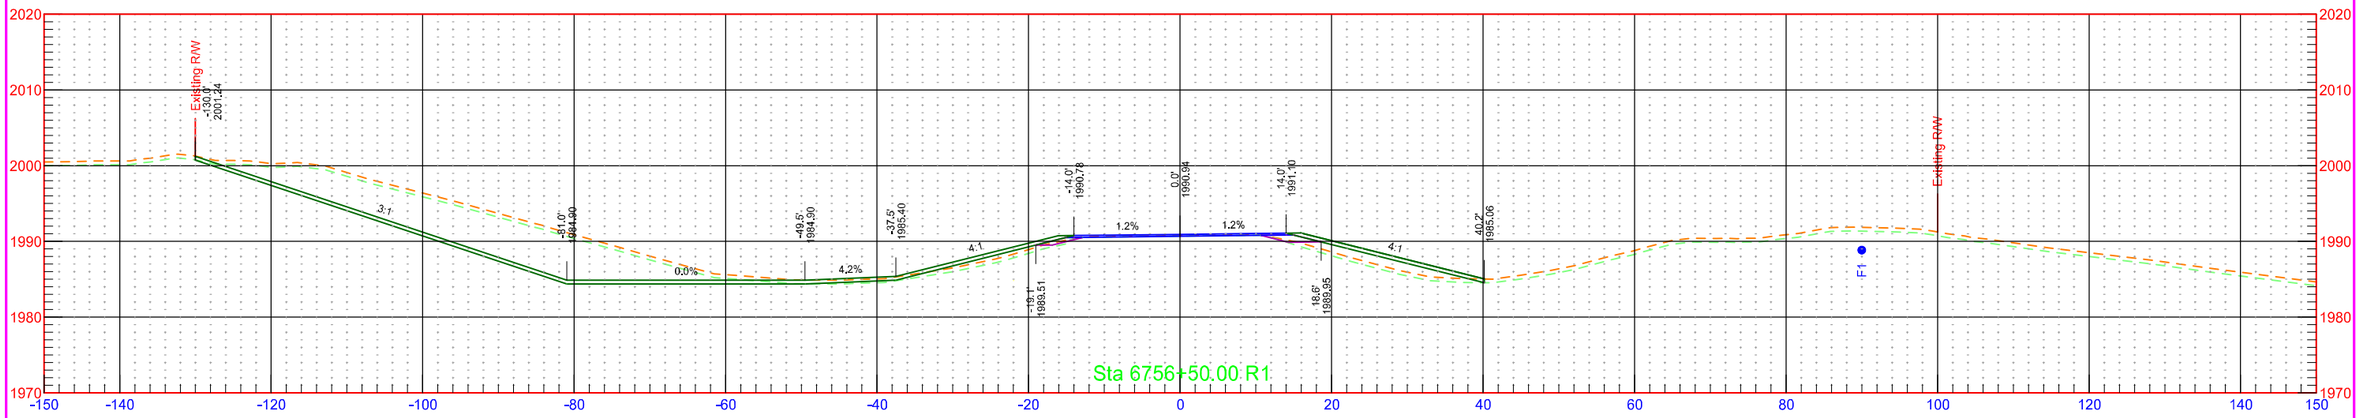


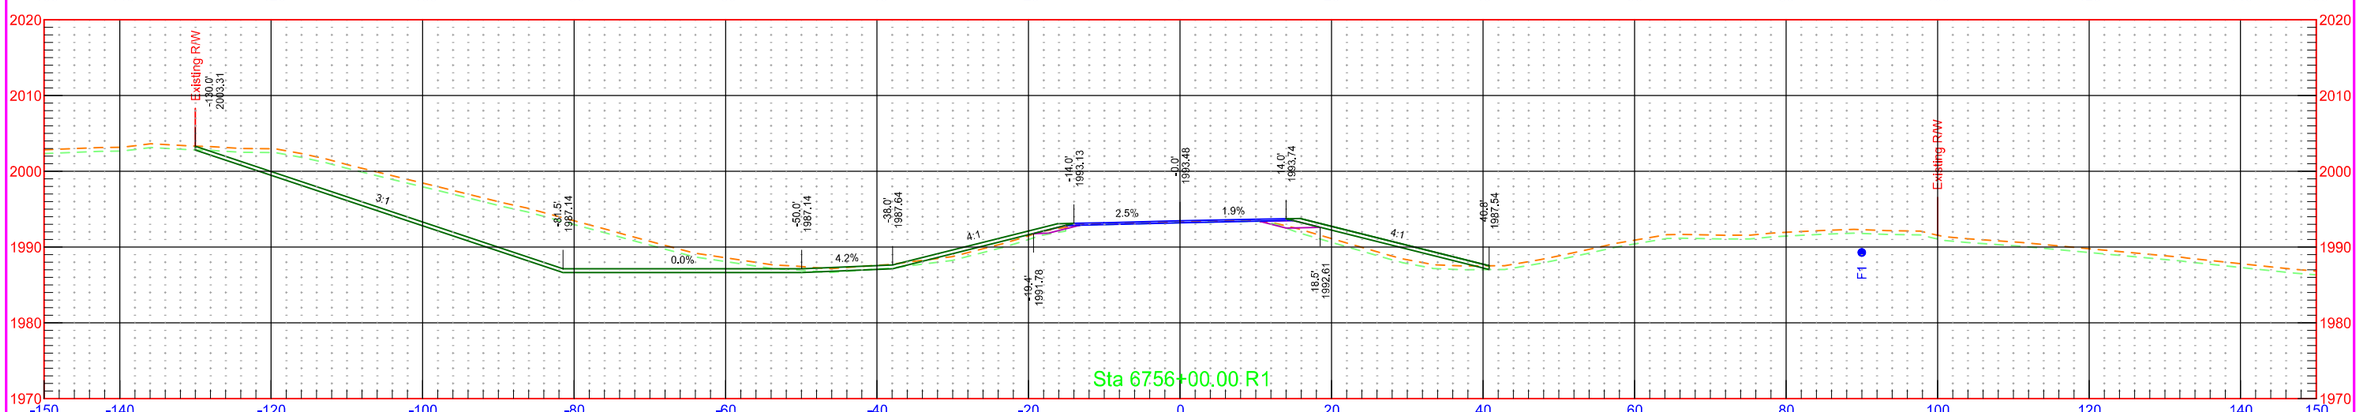


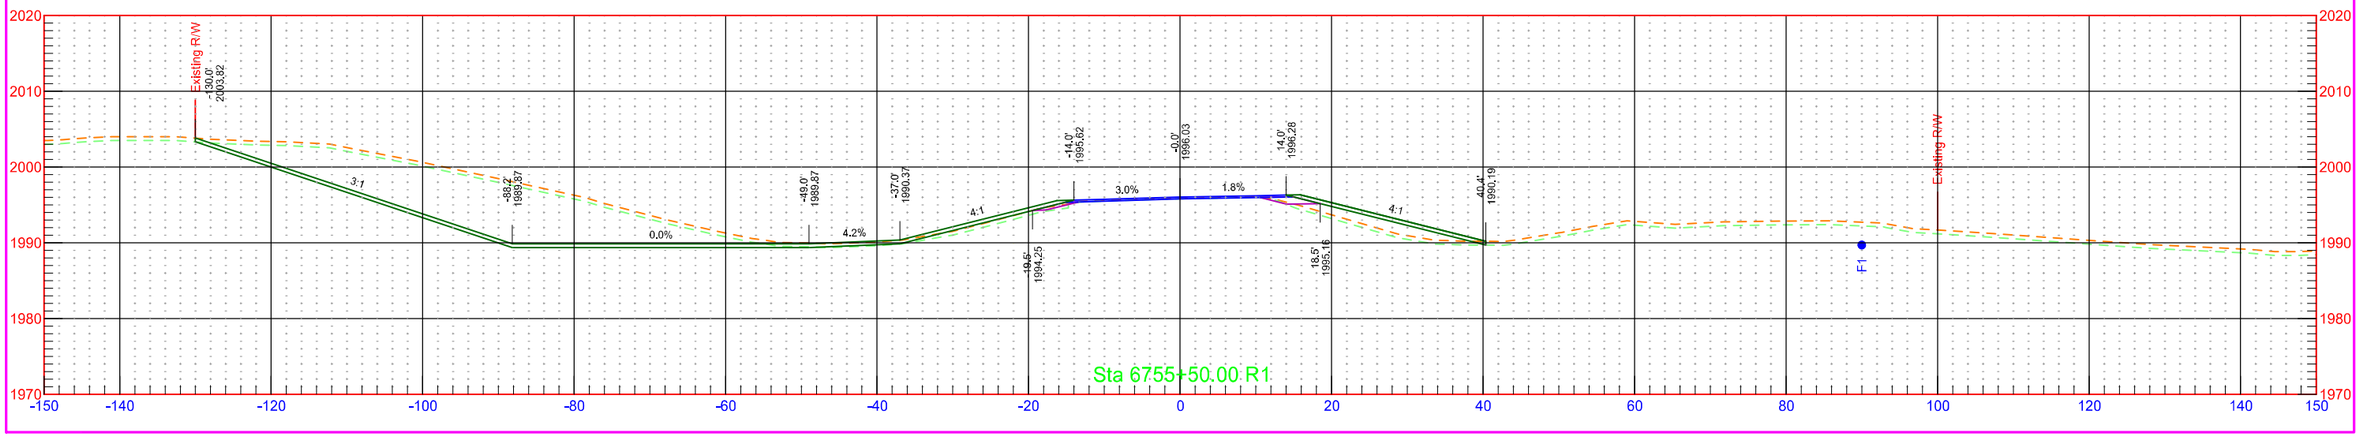


	STATE	PROJECT NO.	SECTION NO.	SHEET NO.
	ND	NH-1-003(050)113	200	364

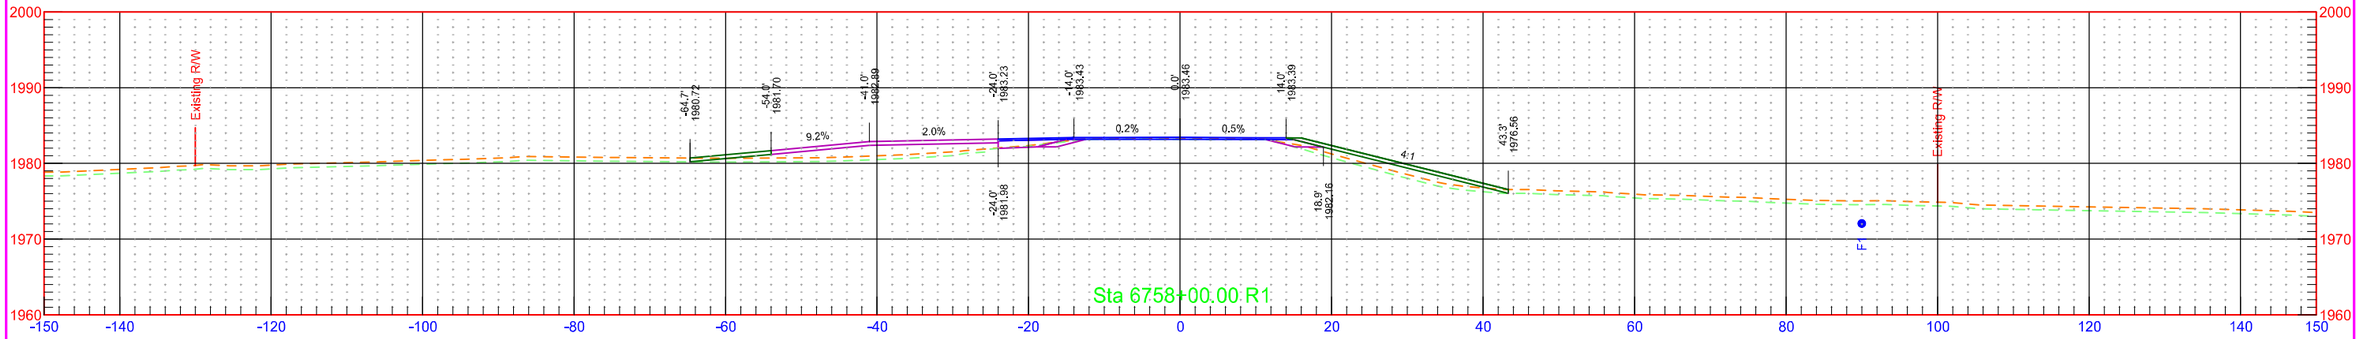


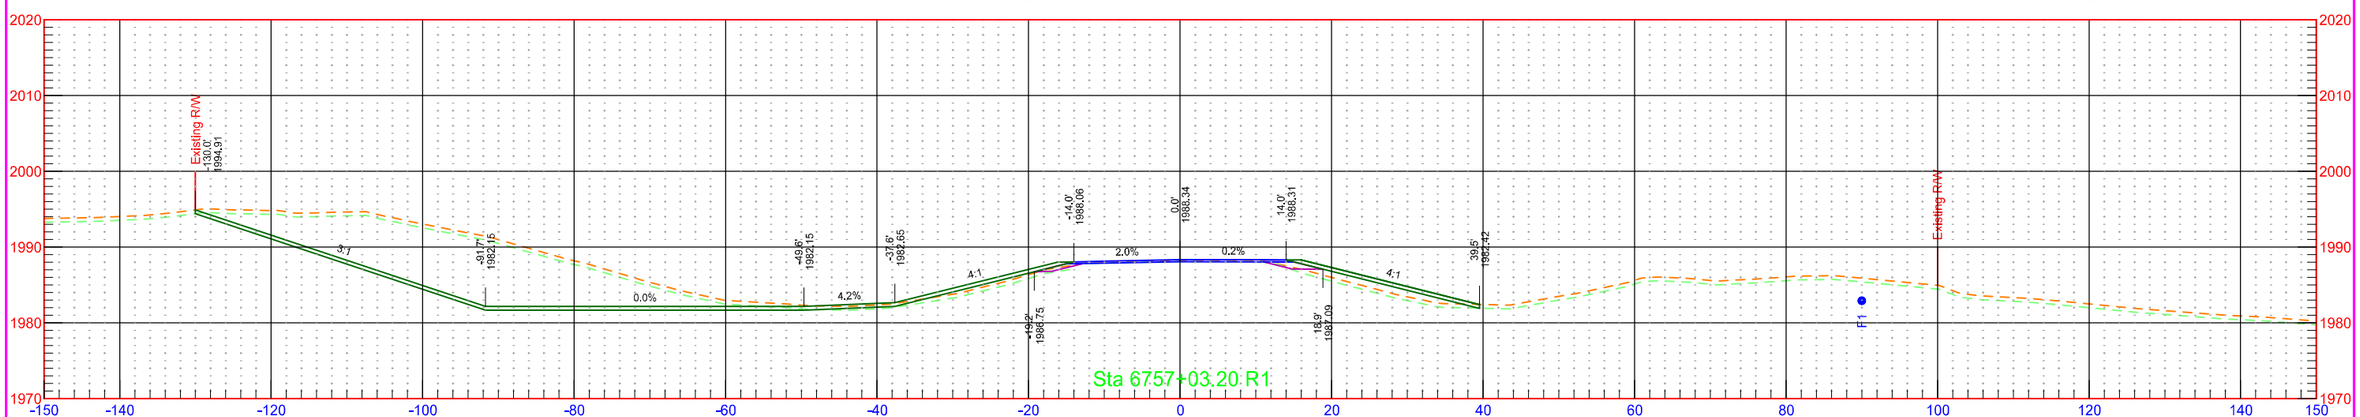


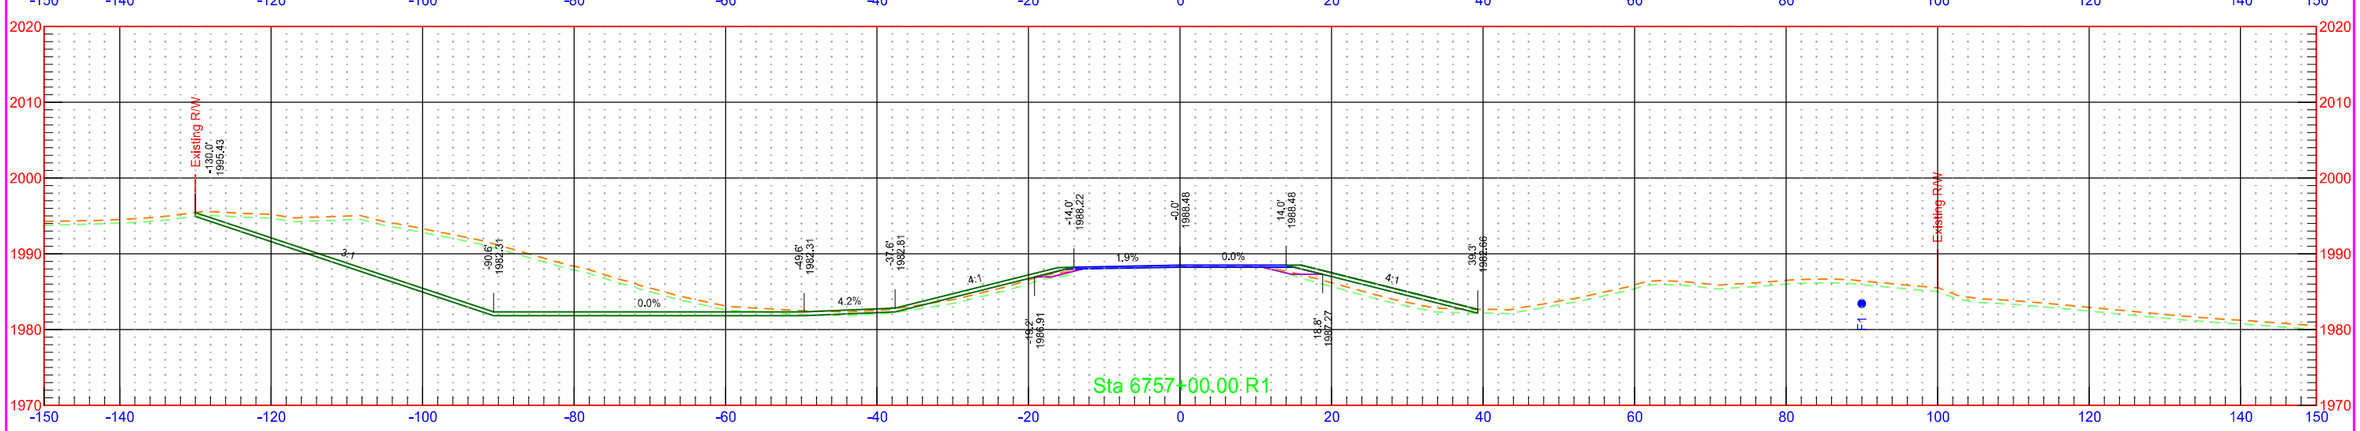


	STATE	PROJECT NO.	SECTION NO.	SHEET NO.
	ND	NH-1-003(050)113	200	365

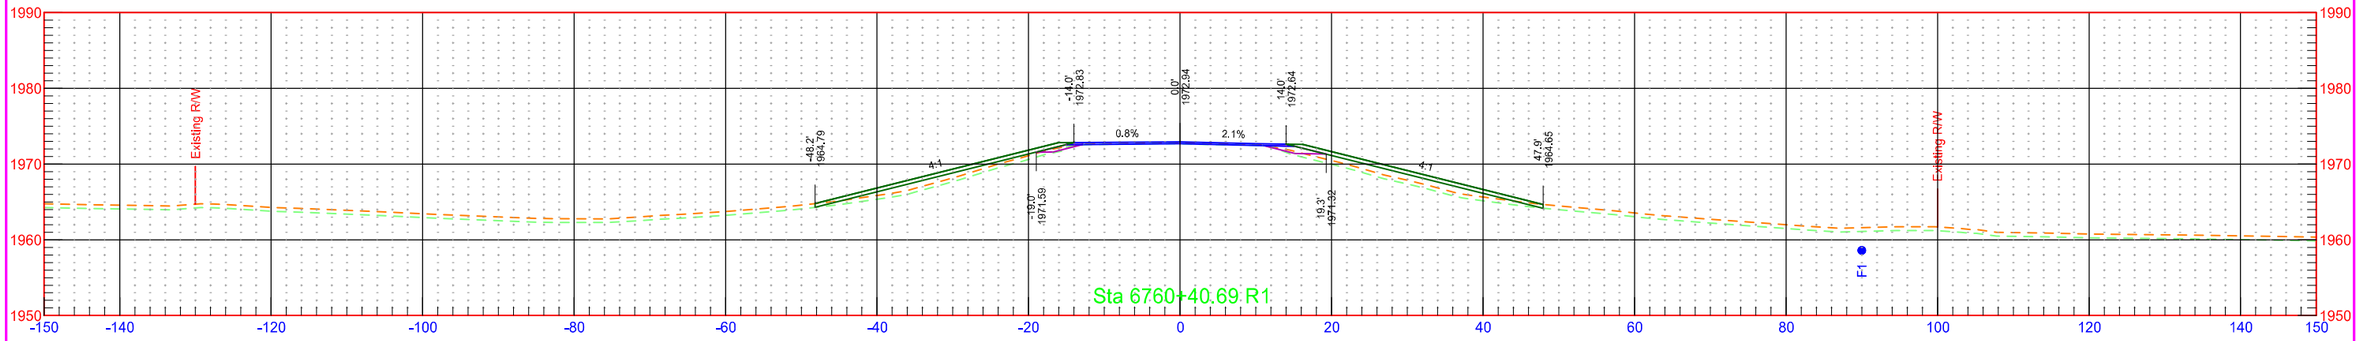


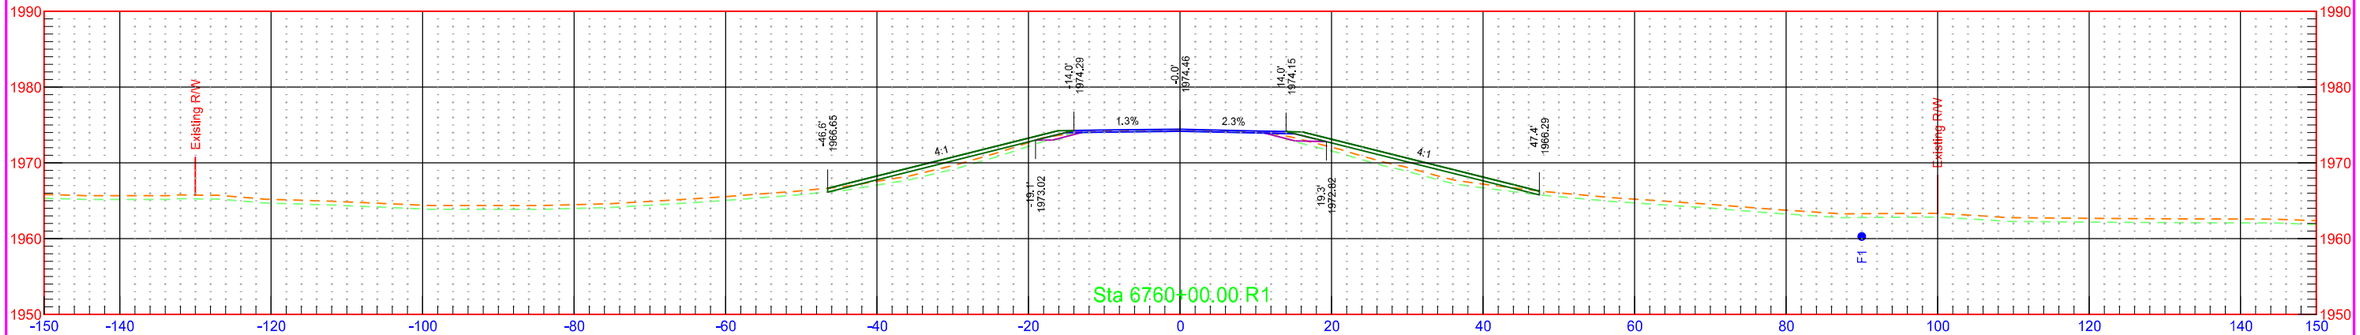


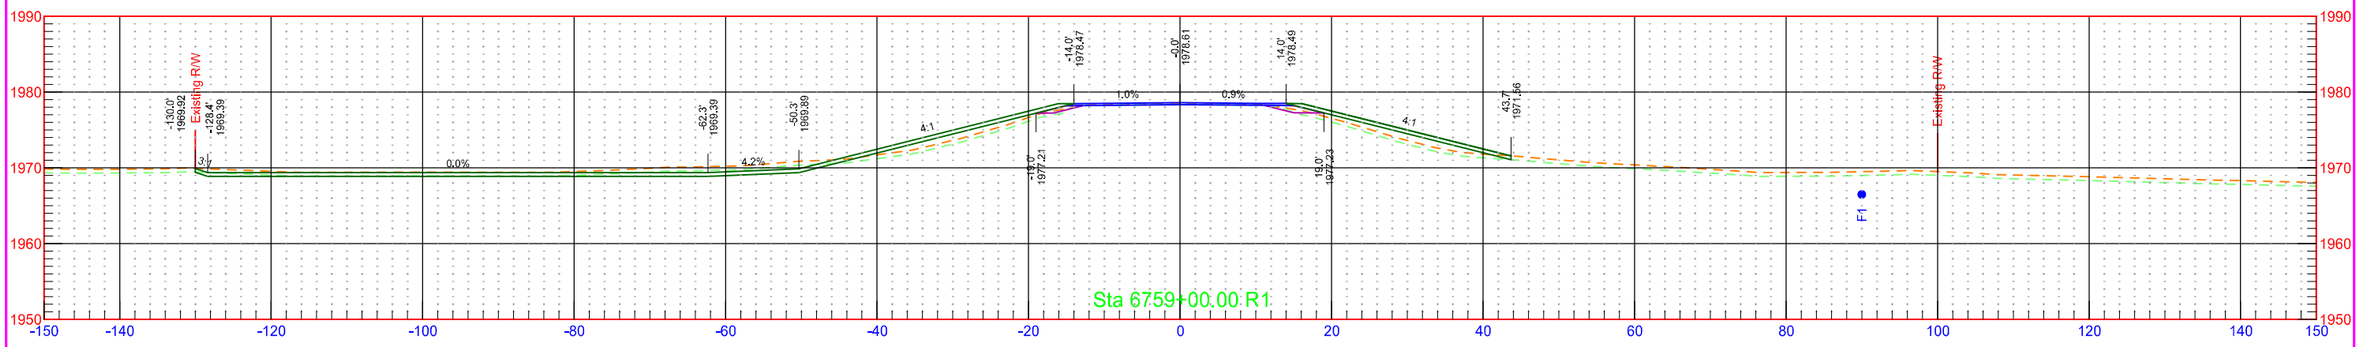


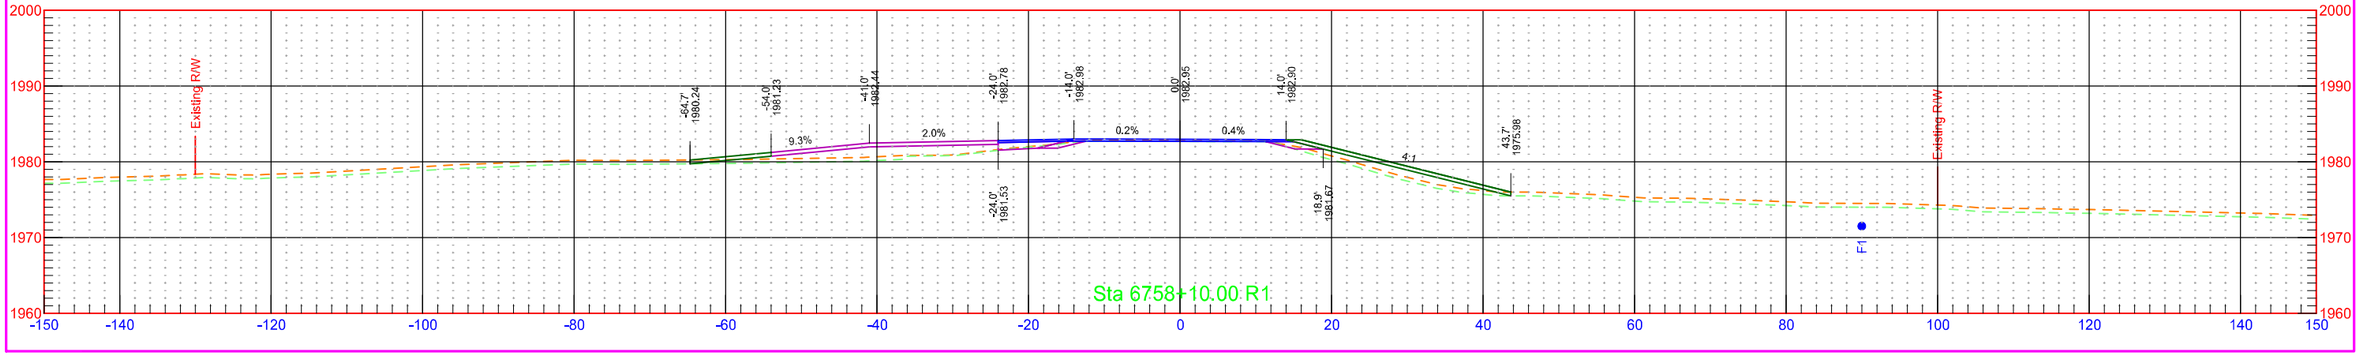


	STATE	PROJECT NO.	SECTION NO.	SHEET NO.
	ND	NH-1-003(050)113	200	366

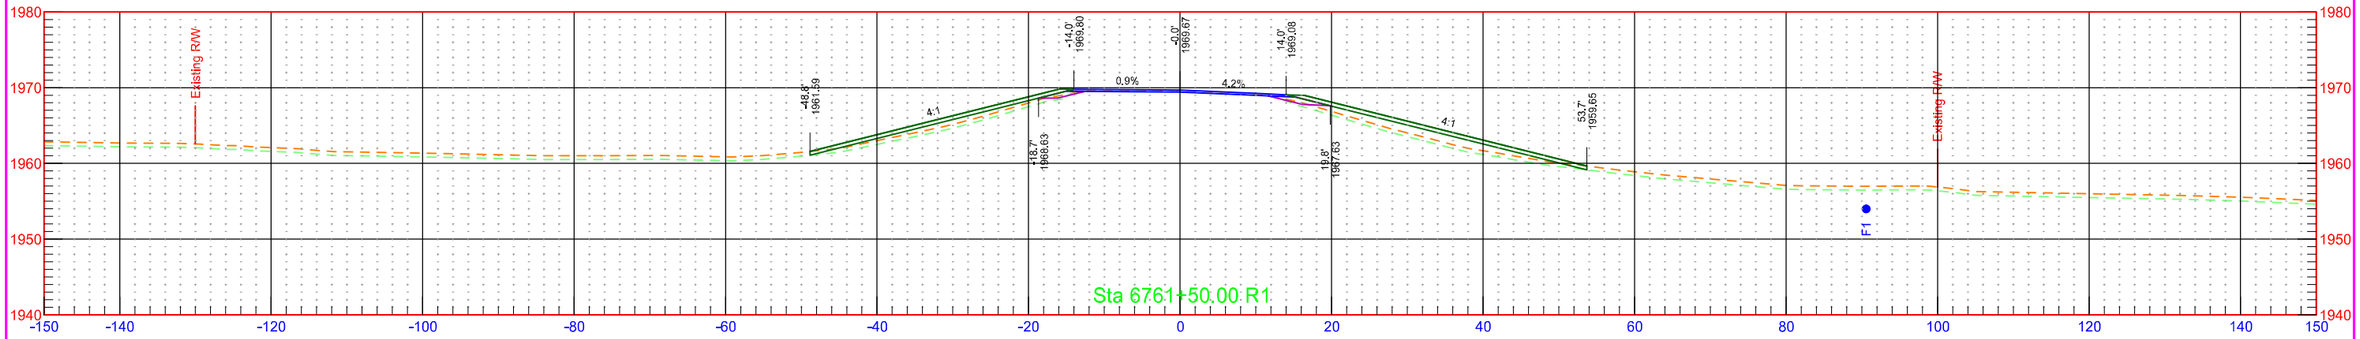

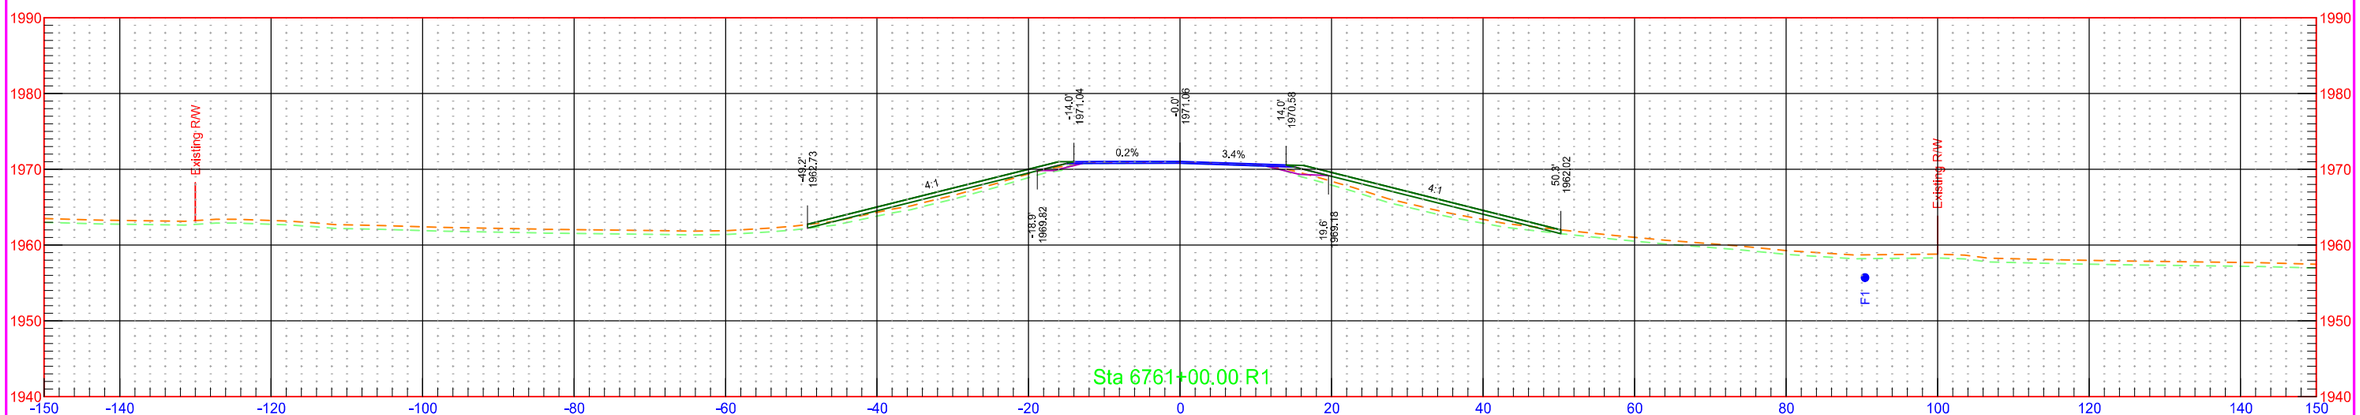

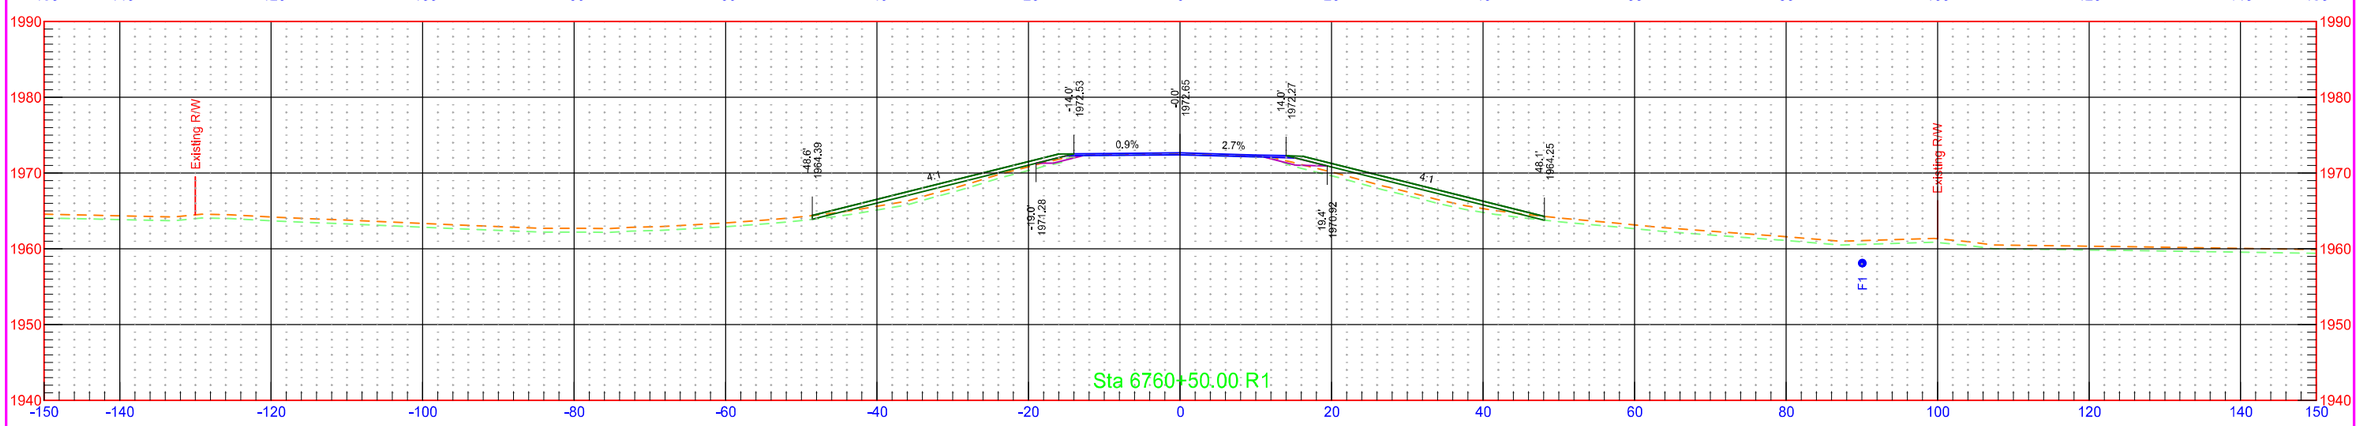


	STATE	PROJECT NO.	SECTION NO.	SHEET NO.
	ND	NH-1-003(050)113	200	367

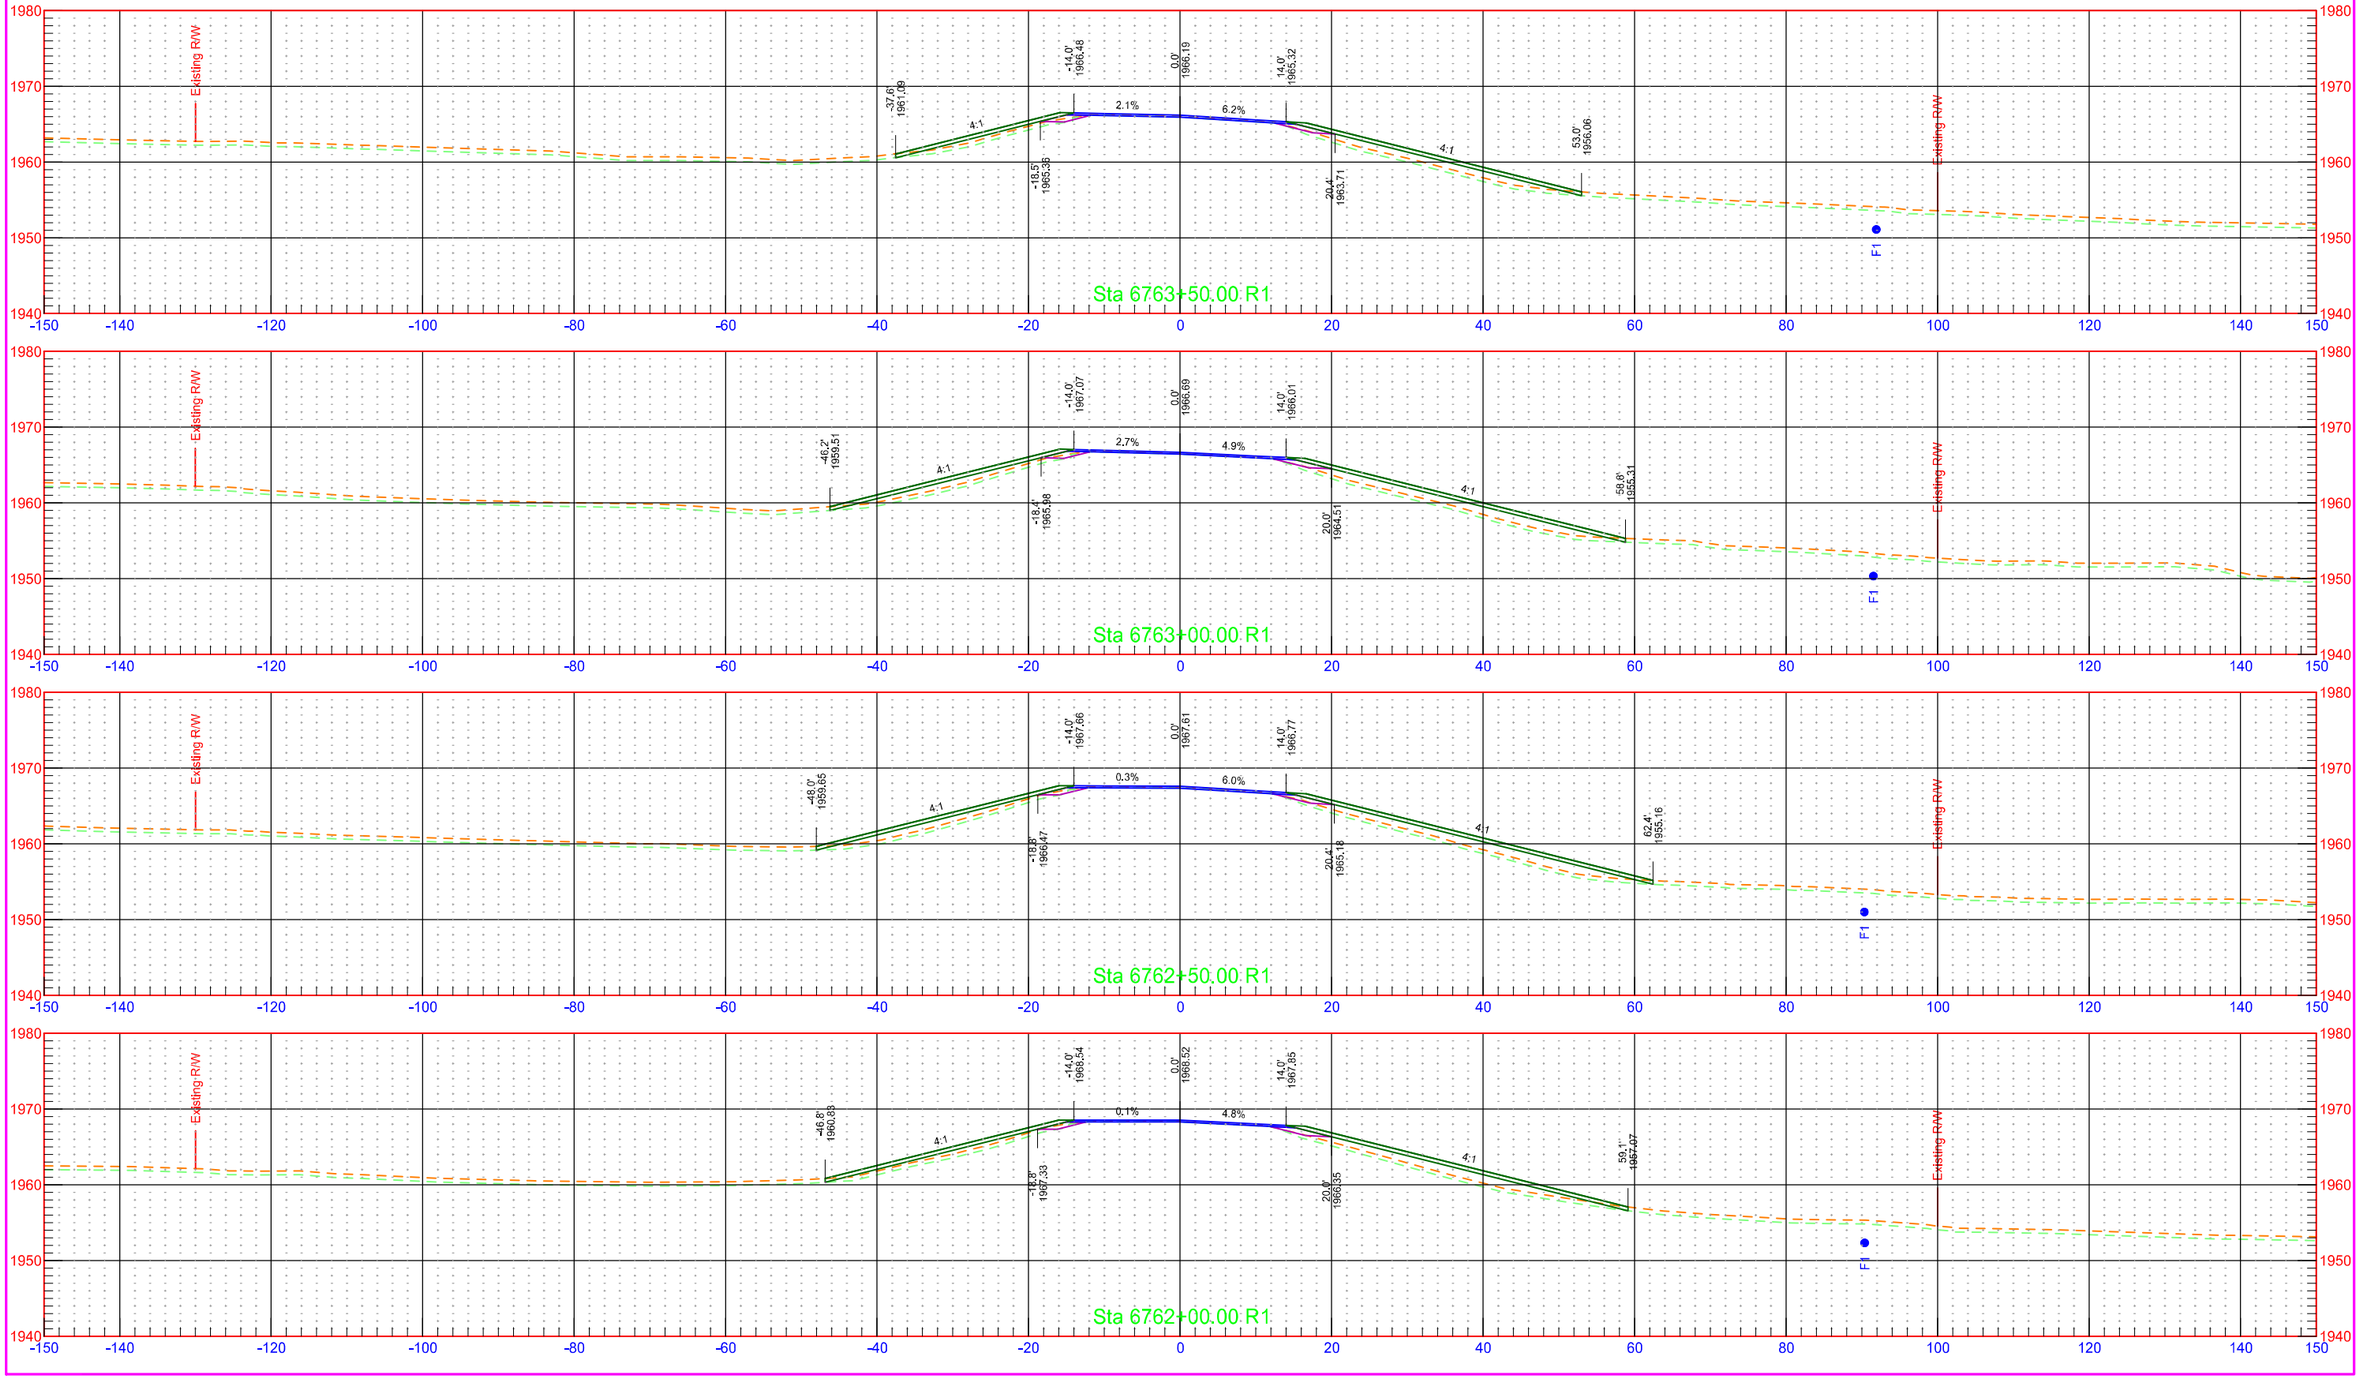



7/31/2018 1:28:22 PM kory.Kleinknecht O:\Projects\2016\16.00584\10003113.050\Design\Base\Wells\Xsec_1_W.dgn


	STATE	PROJECT NO.	SECTION NO.	SHEET NO.
	ND	NH-1-003(050)113	200	368

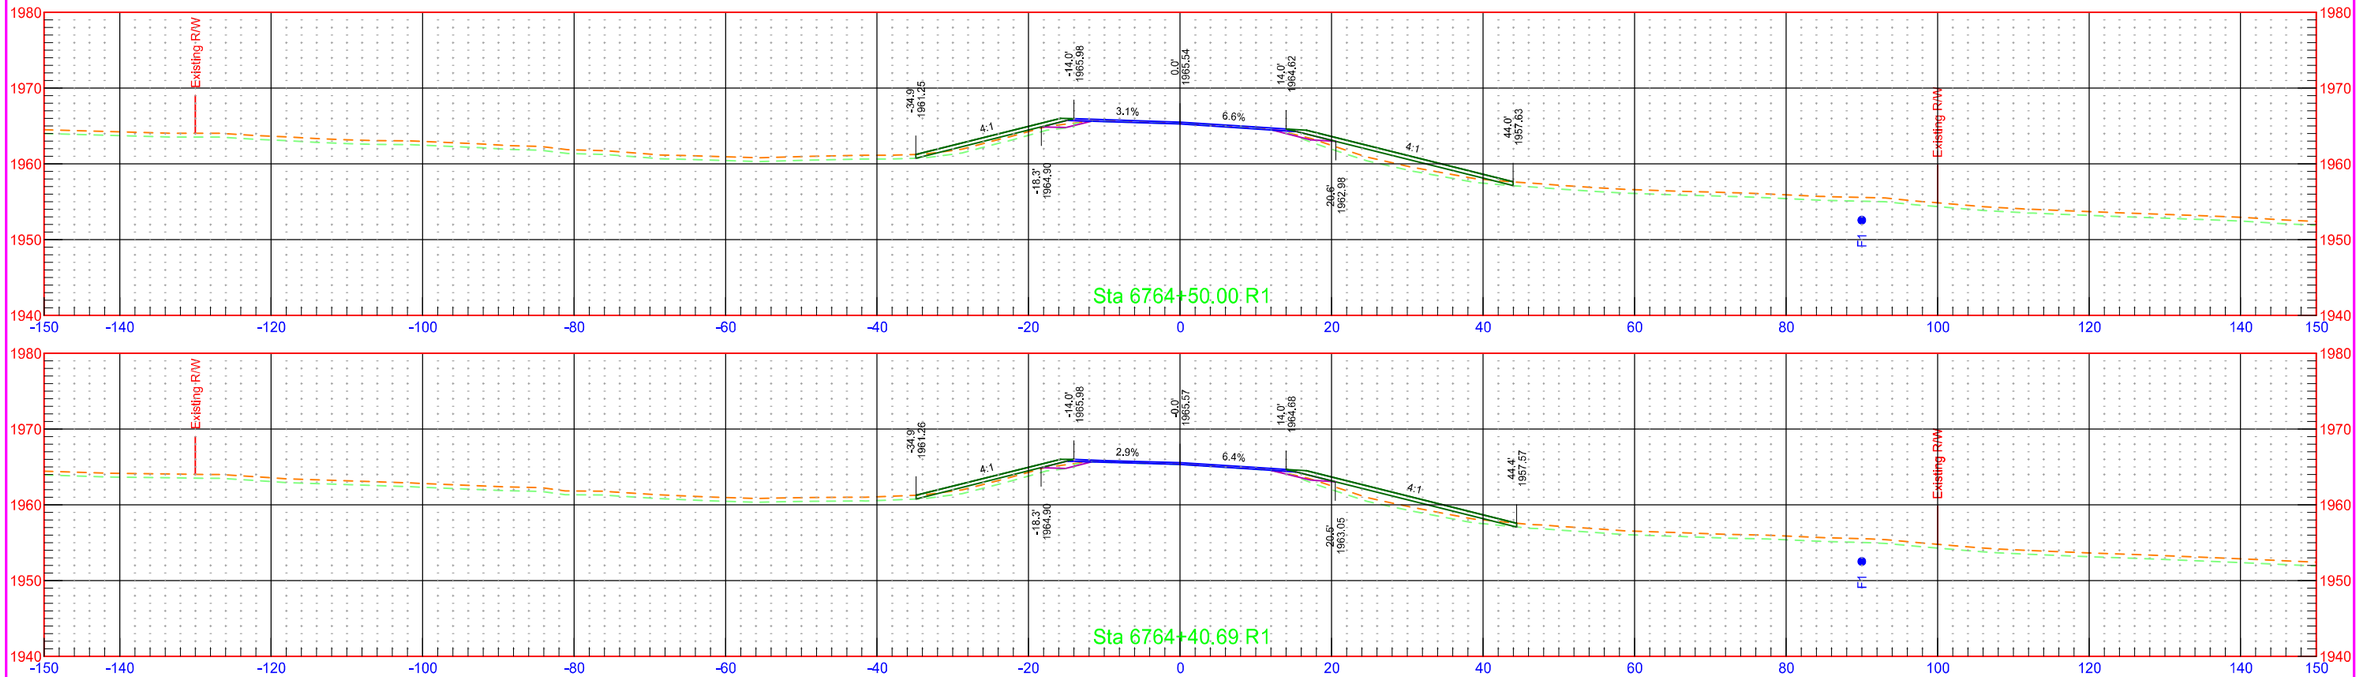

	STATE	PROJECT NO.	SECTION NO.	SHEET NO.
	ND	NH-1-003(050)113	200	369

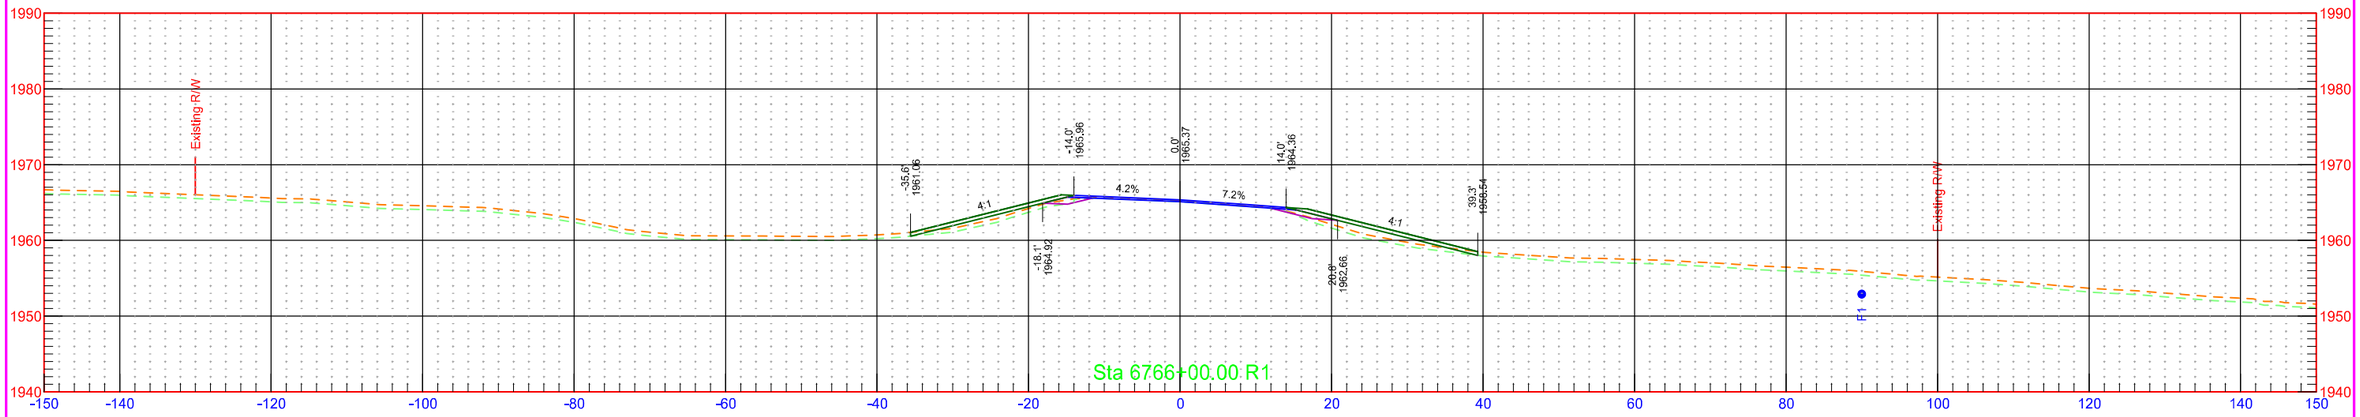


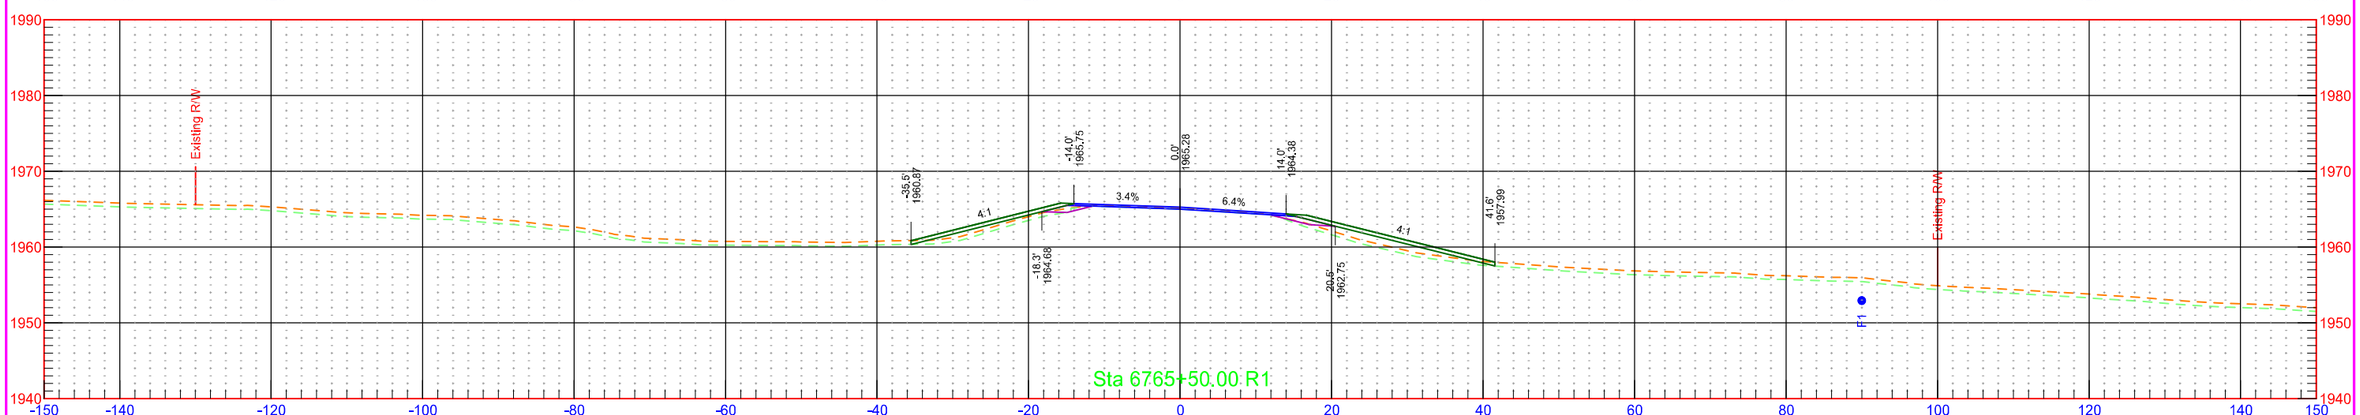

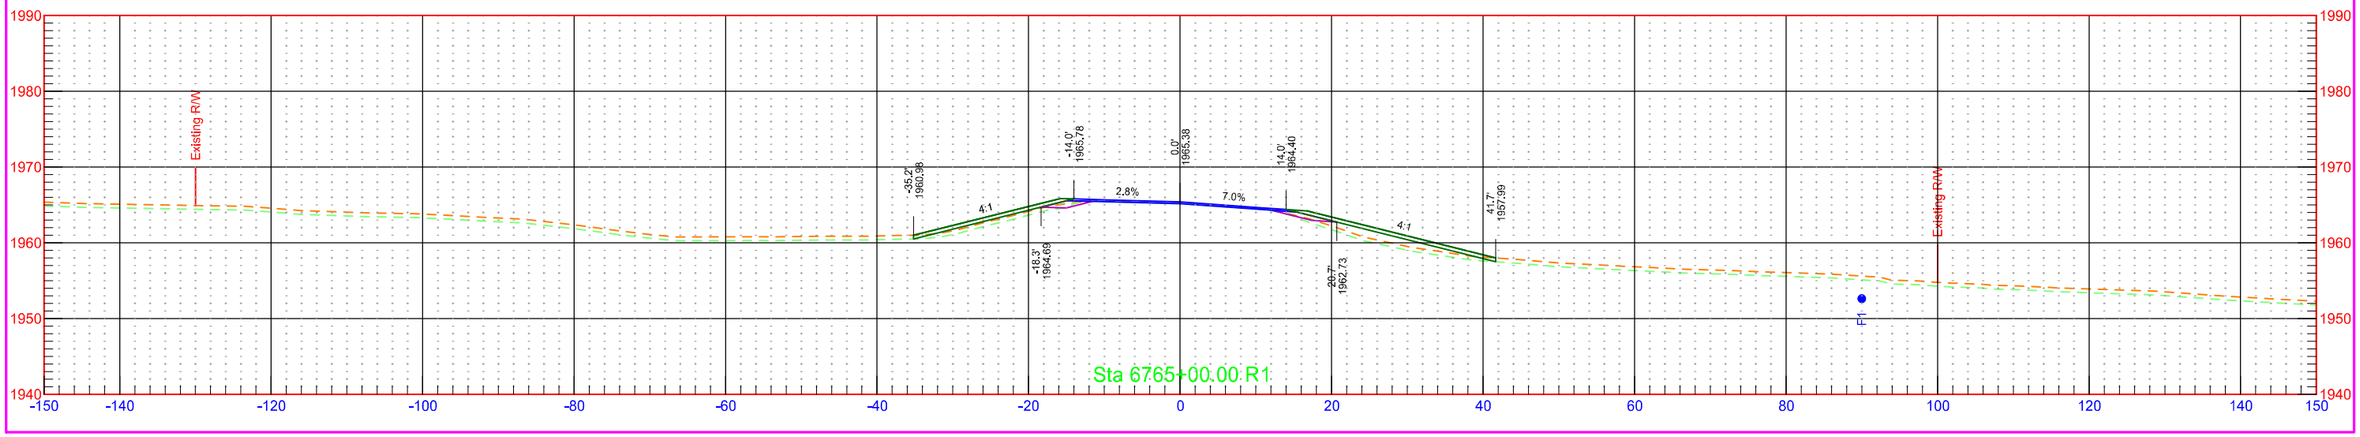


7/31/2018 1:28:24 PM kory.Kleinknecht O:\Projects\2016\16.00584\10003113.050\Design\Base\Wells\Xsec_1_W.dgn

	STATE	PROJECT NO.	SECTION NO.	SHEET NO.
	ND	NH-1-003(050)113	200	370

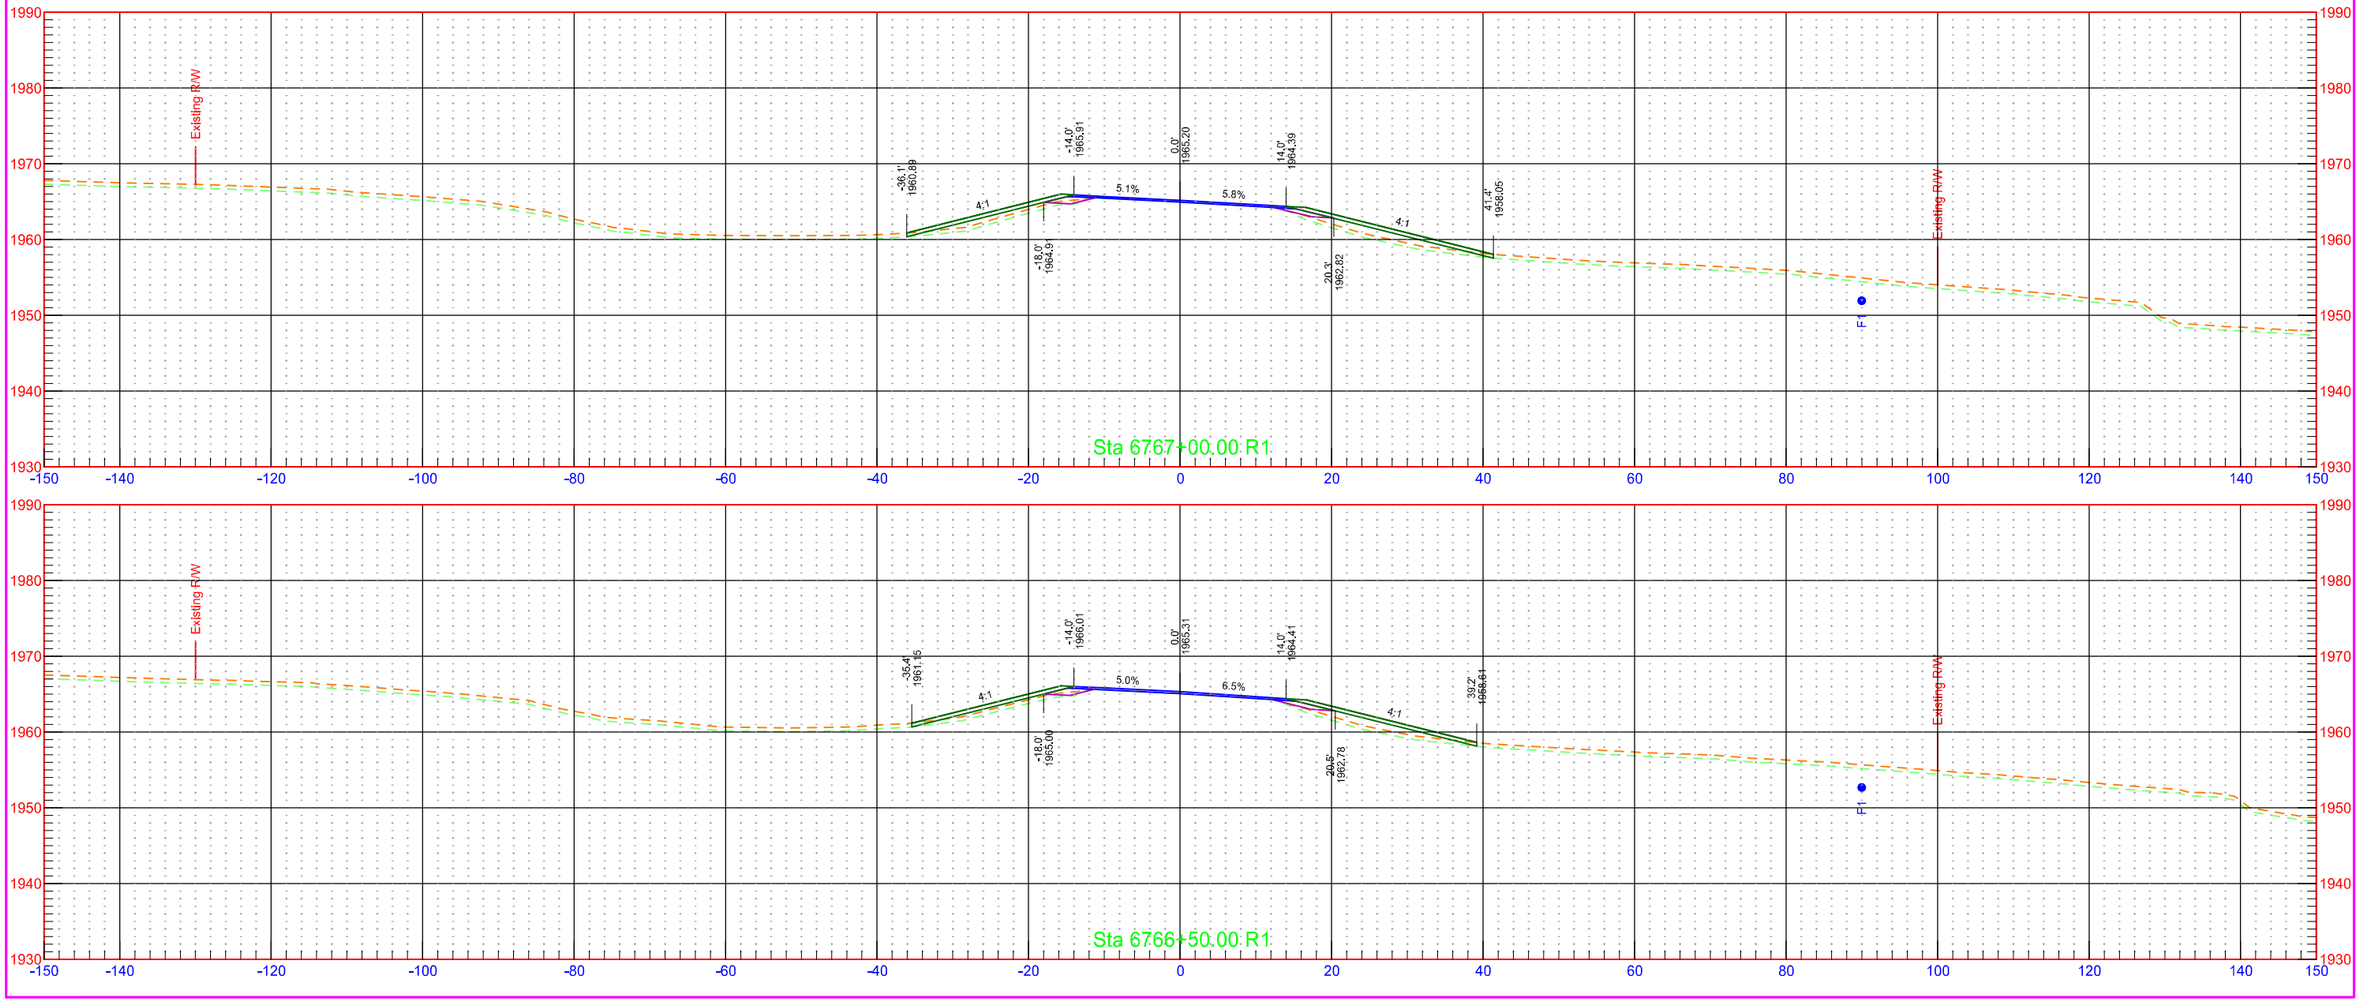


	STATE	PROJECT NO.	SECTION NO.	SHEET NO.
	ND	NH-1-003(050)113	200	371

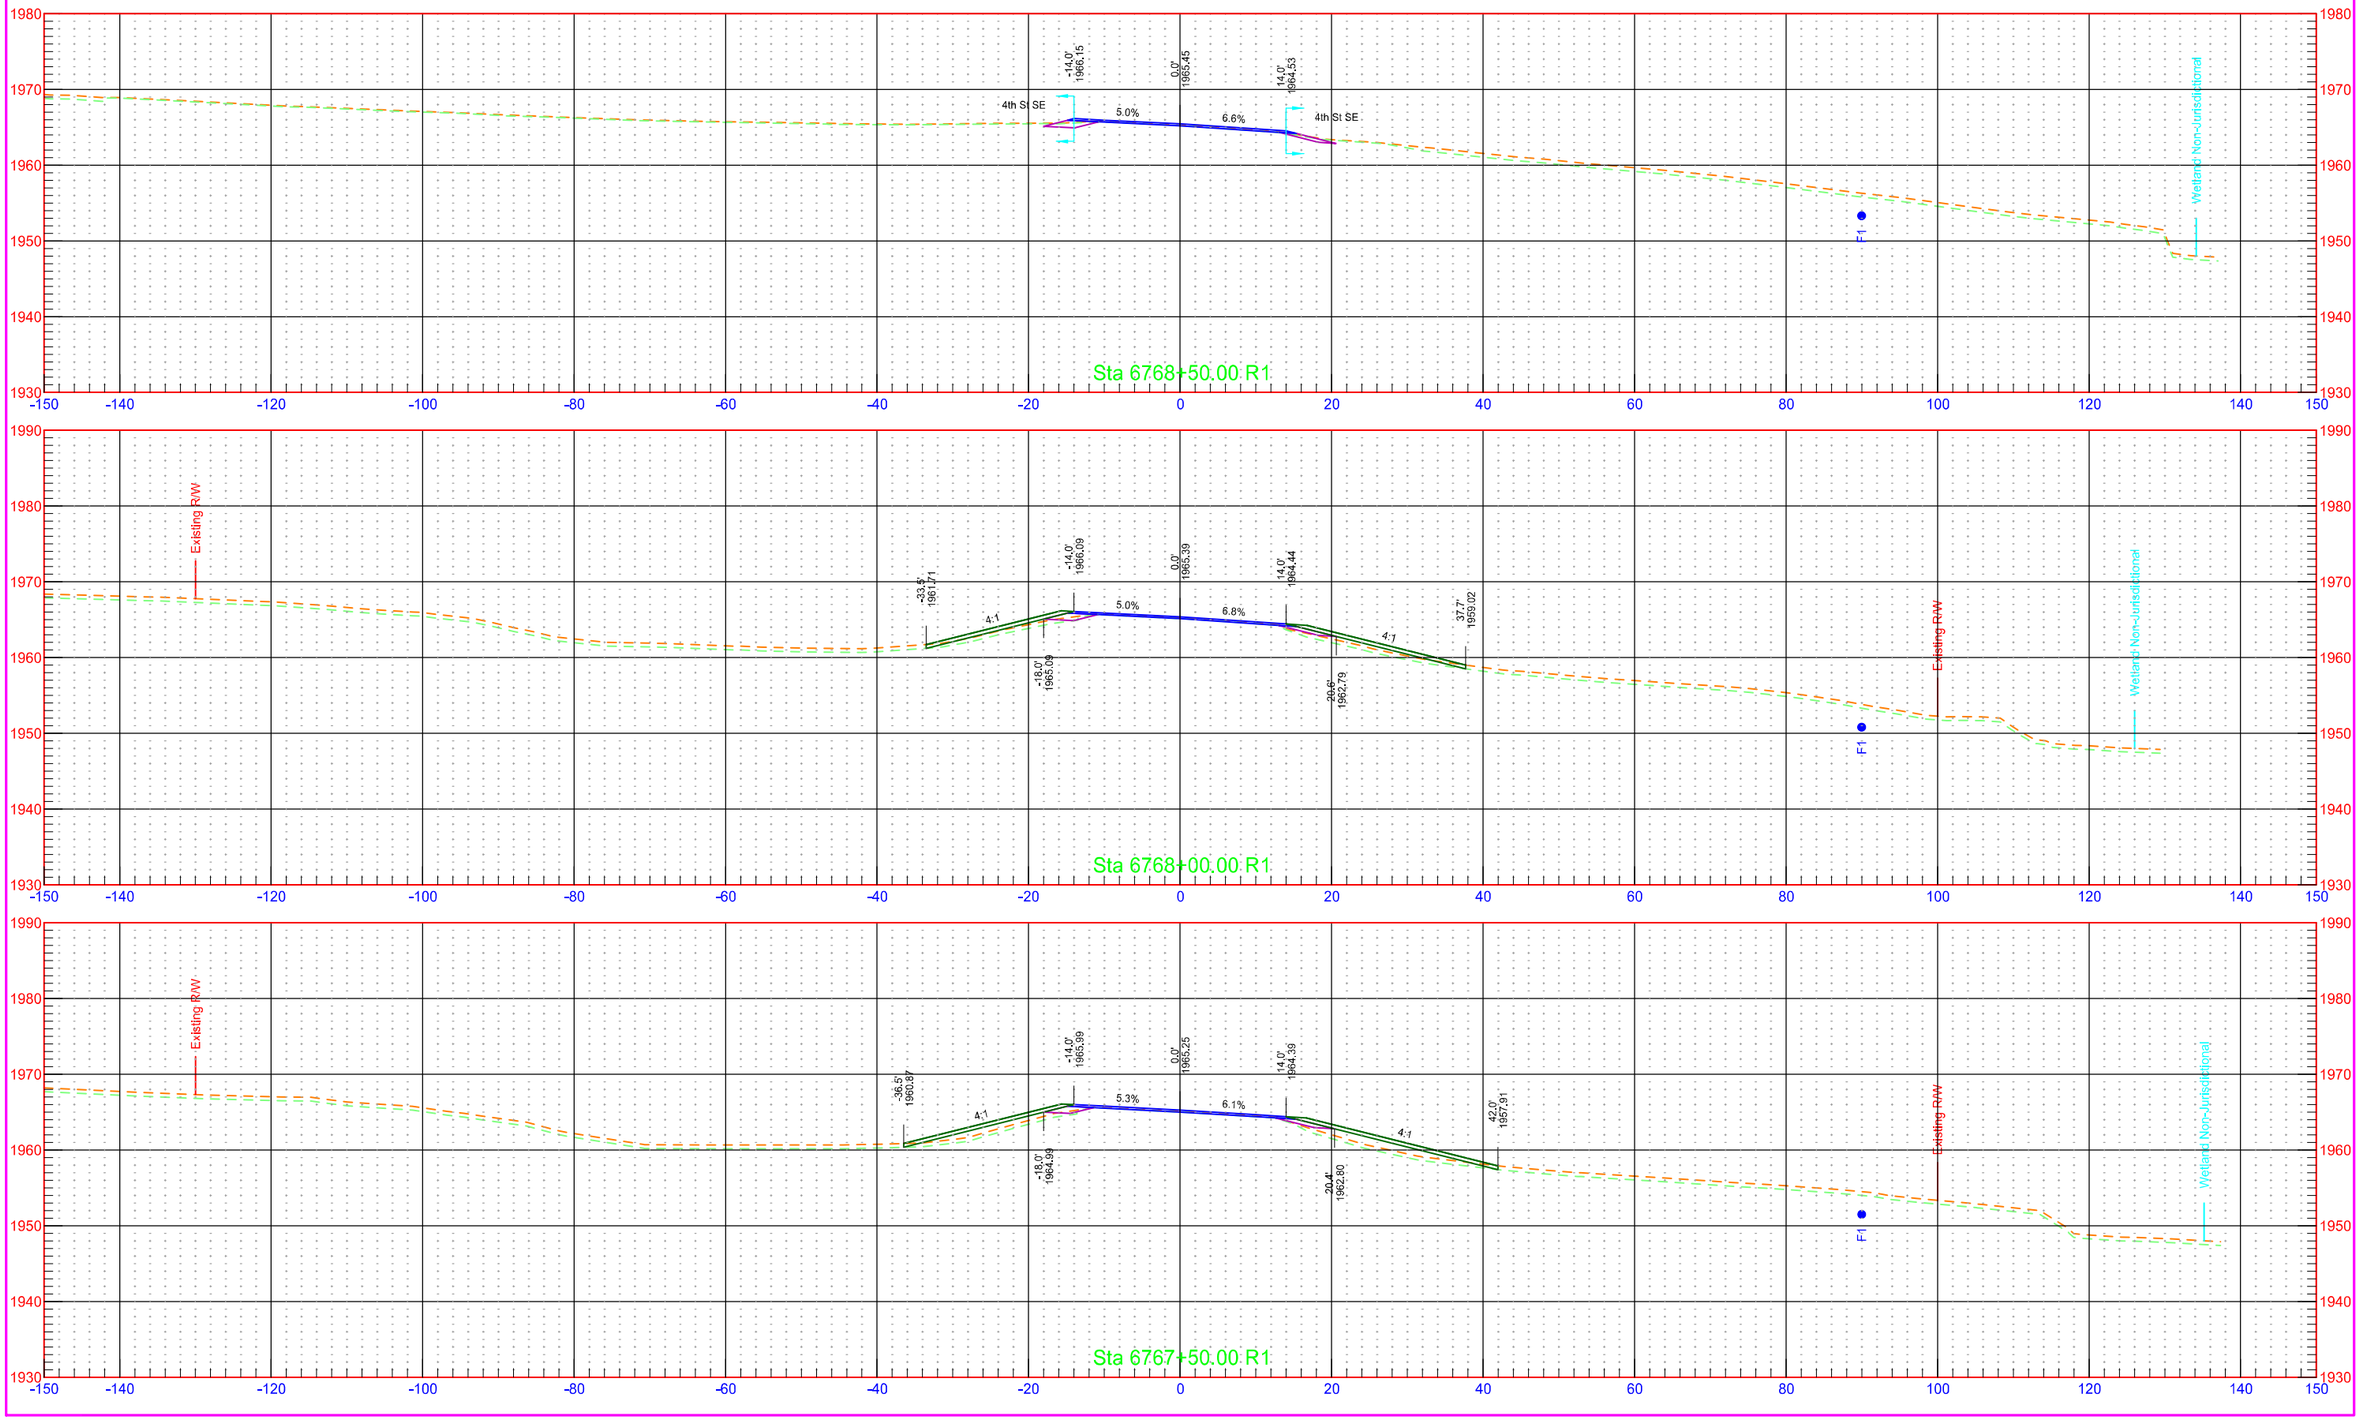


7/31/2018 1:28:25 PM kory.Kleinknecht O:\Projects\2016\16.00584\10003113.050\Design\Base\Wells\Xsec_1_W.dgn

	STATE	PROJECT NO.	SECTION NO.	SHEET NO.
	ND	NH-1-003(050)113	200	372

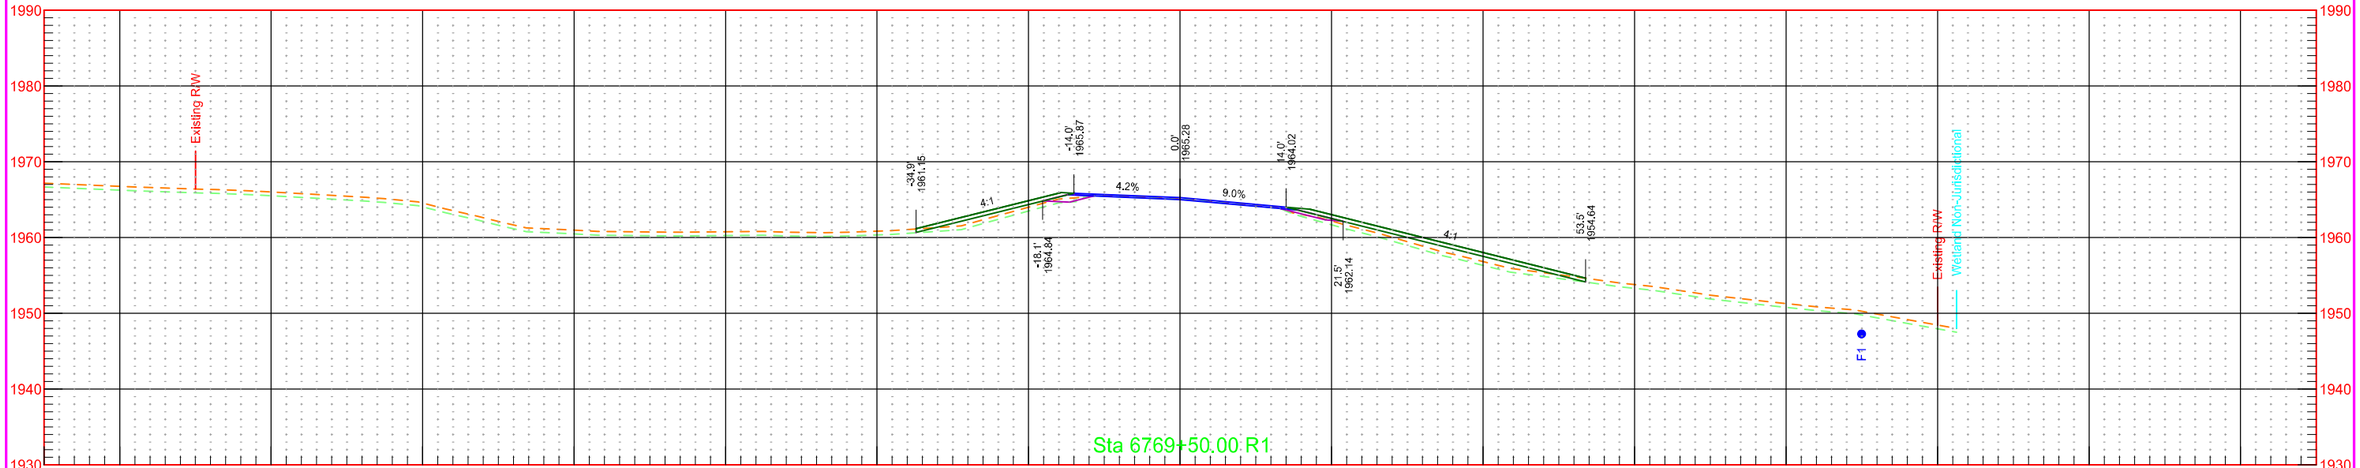



	STATE	PROJECT NO.	SECTION NO.	SHEET NO.
	ND	NH-1-003(050)113	200	373

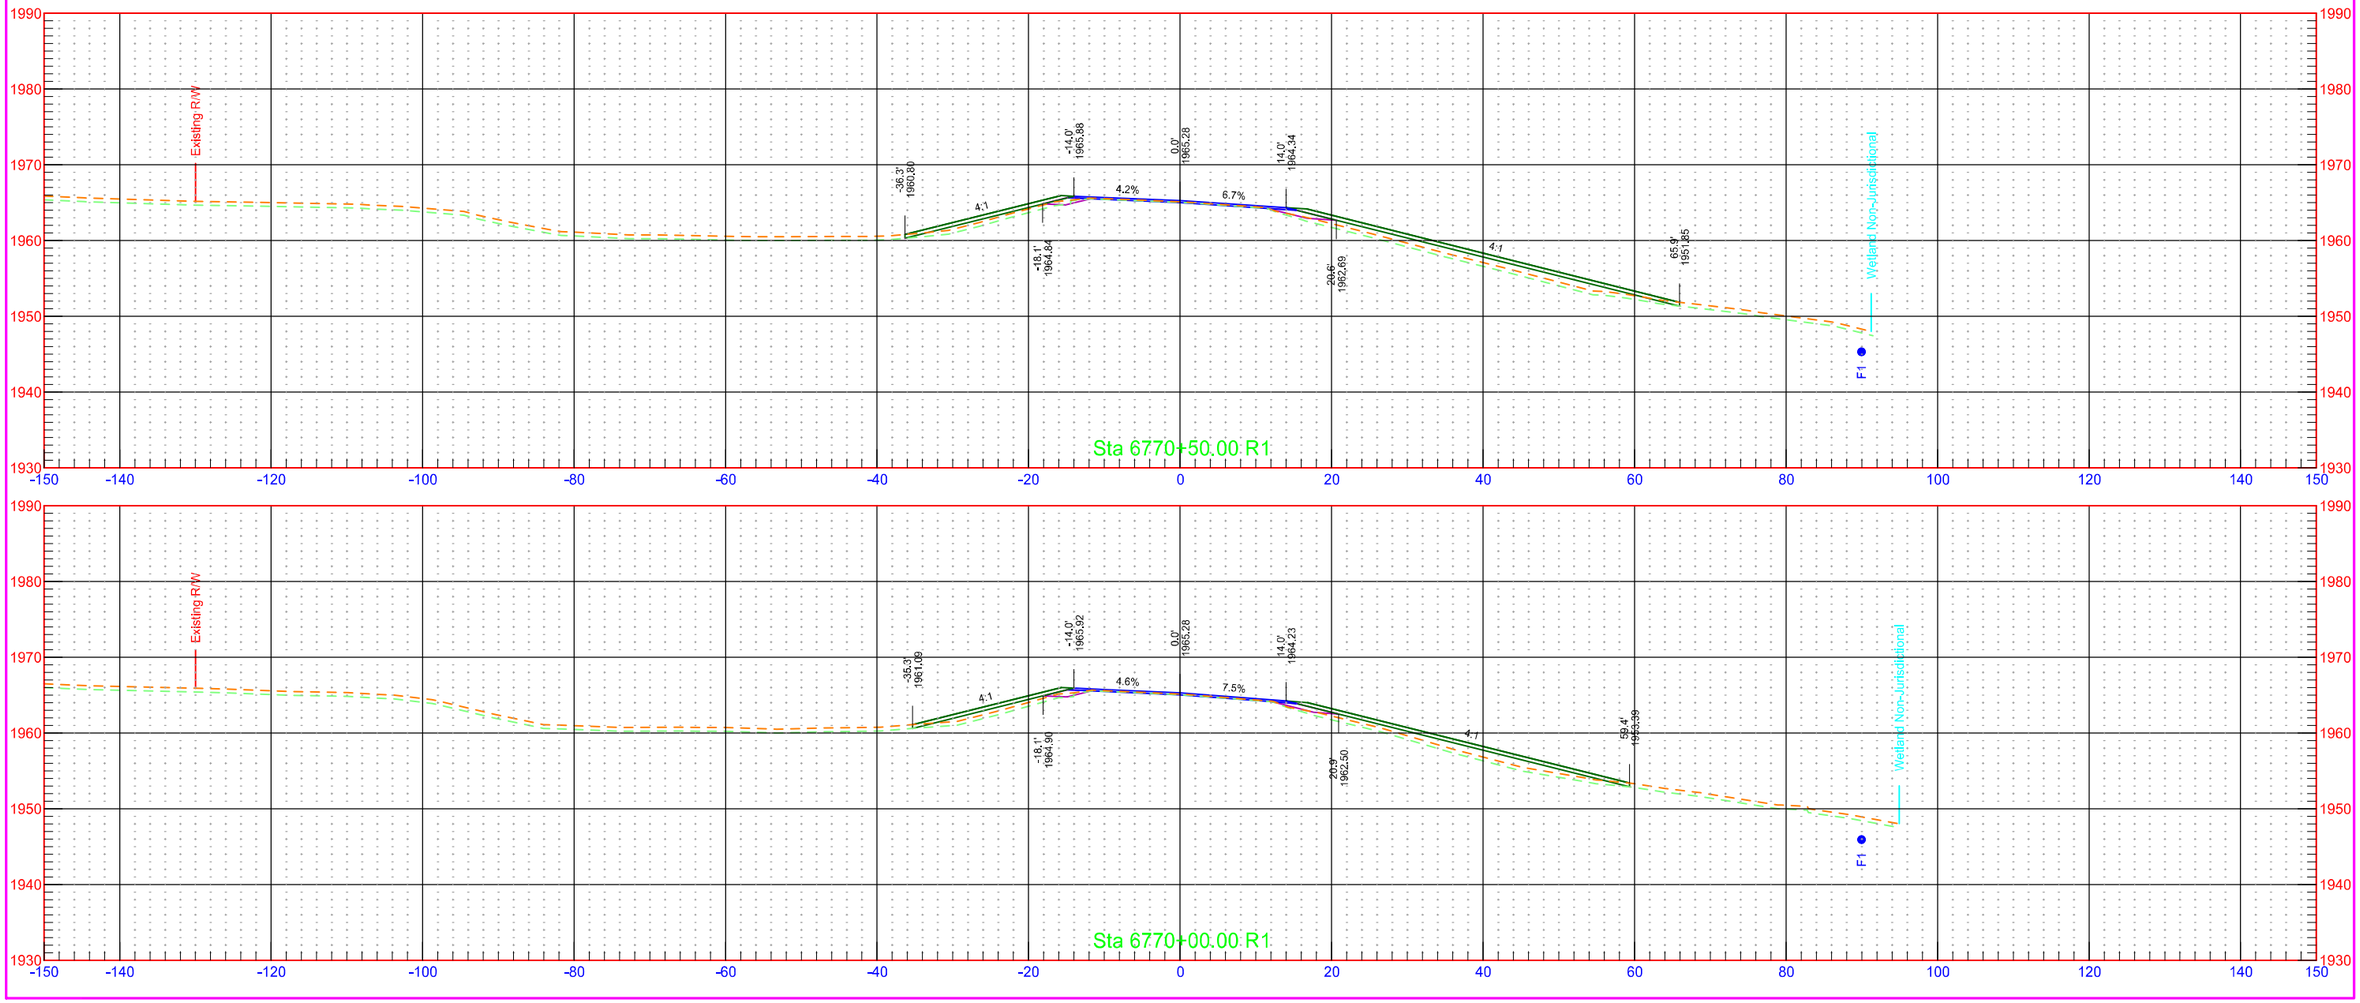


7/31/2018 1:28:27 PM kory.Kleinknecht O:\Projects\2016\16.00584\10003113.050\Design\Base\Wells\Xsec_2_W.dgn

	STATE	PROJECT NO.	SECTION NO.	SHEET NO.
	ND	NH-1-003(050)113	200	374

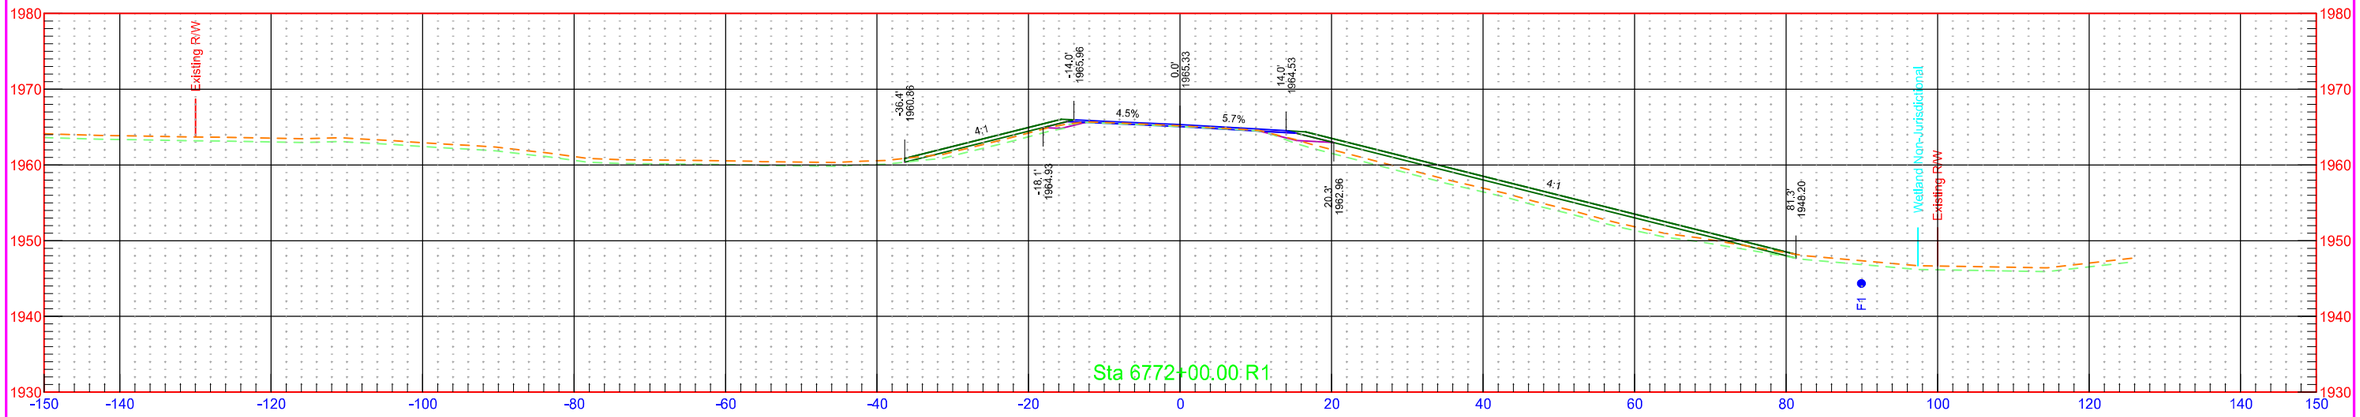


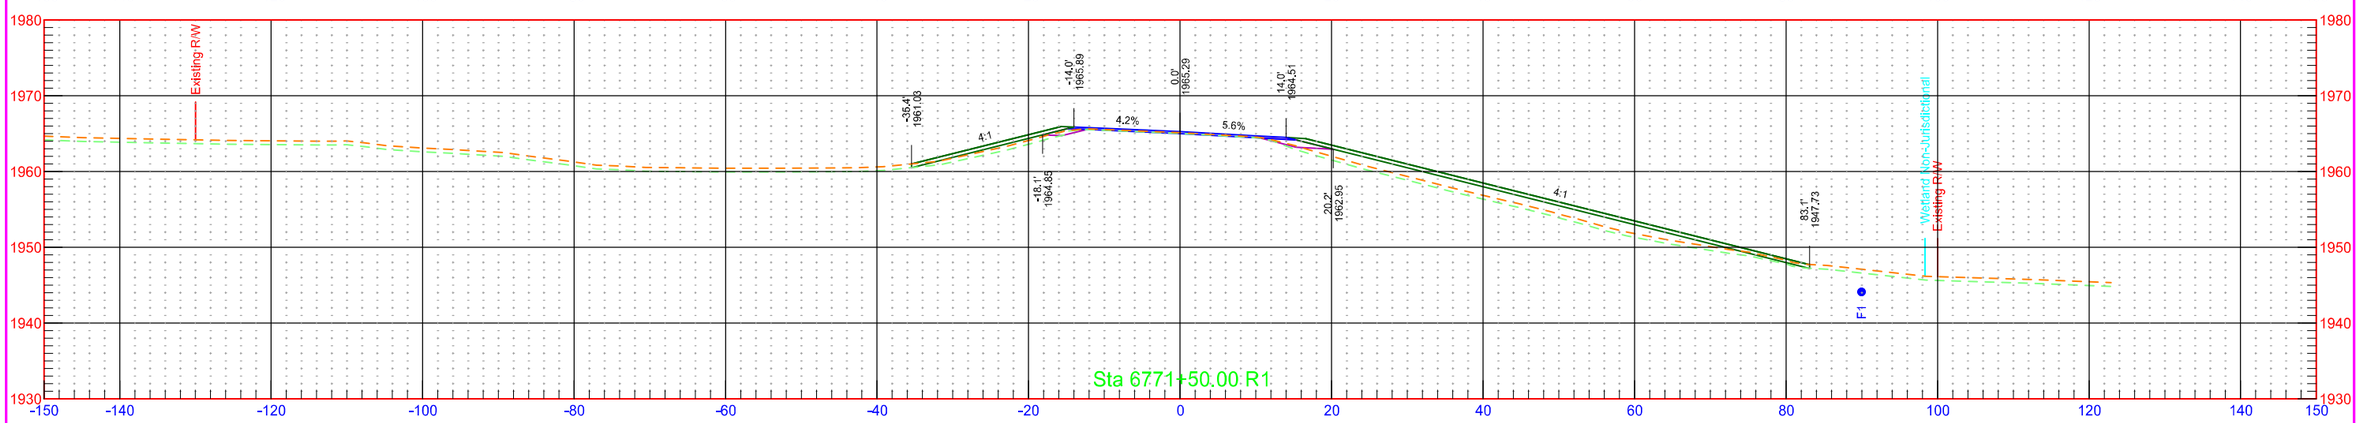

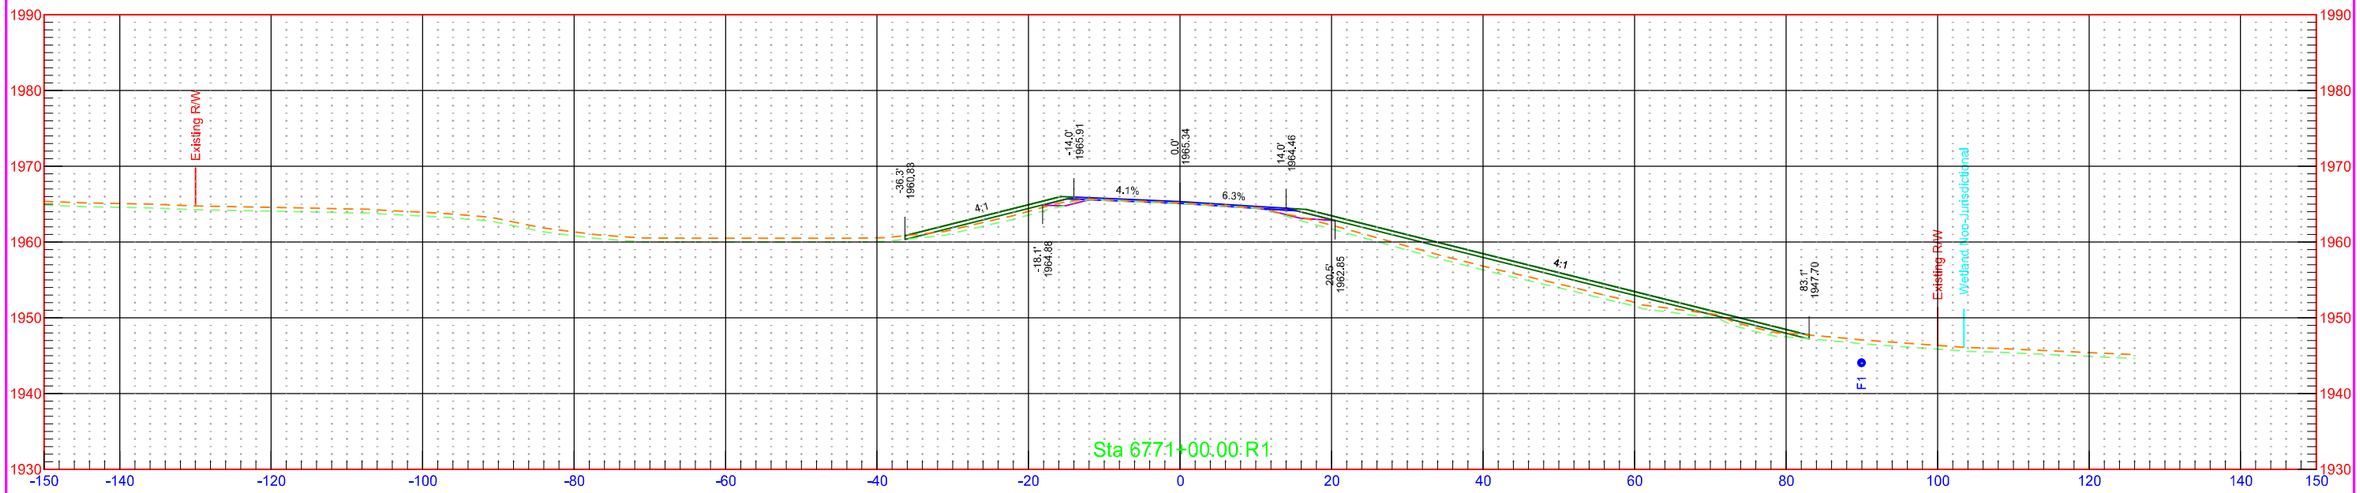


7/31/2018 1:28:28 PM kory.Kleinknecht O:\Projects\2016\16.00584\10003113.050\Design\Base\Wells\Xsec_2_W.dgn

	STATE	PROJECT NO.	SECTION NO.	SHEET NO.
	ND	NH-1-003(050)113	200	375

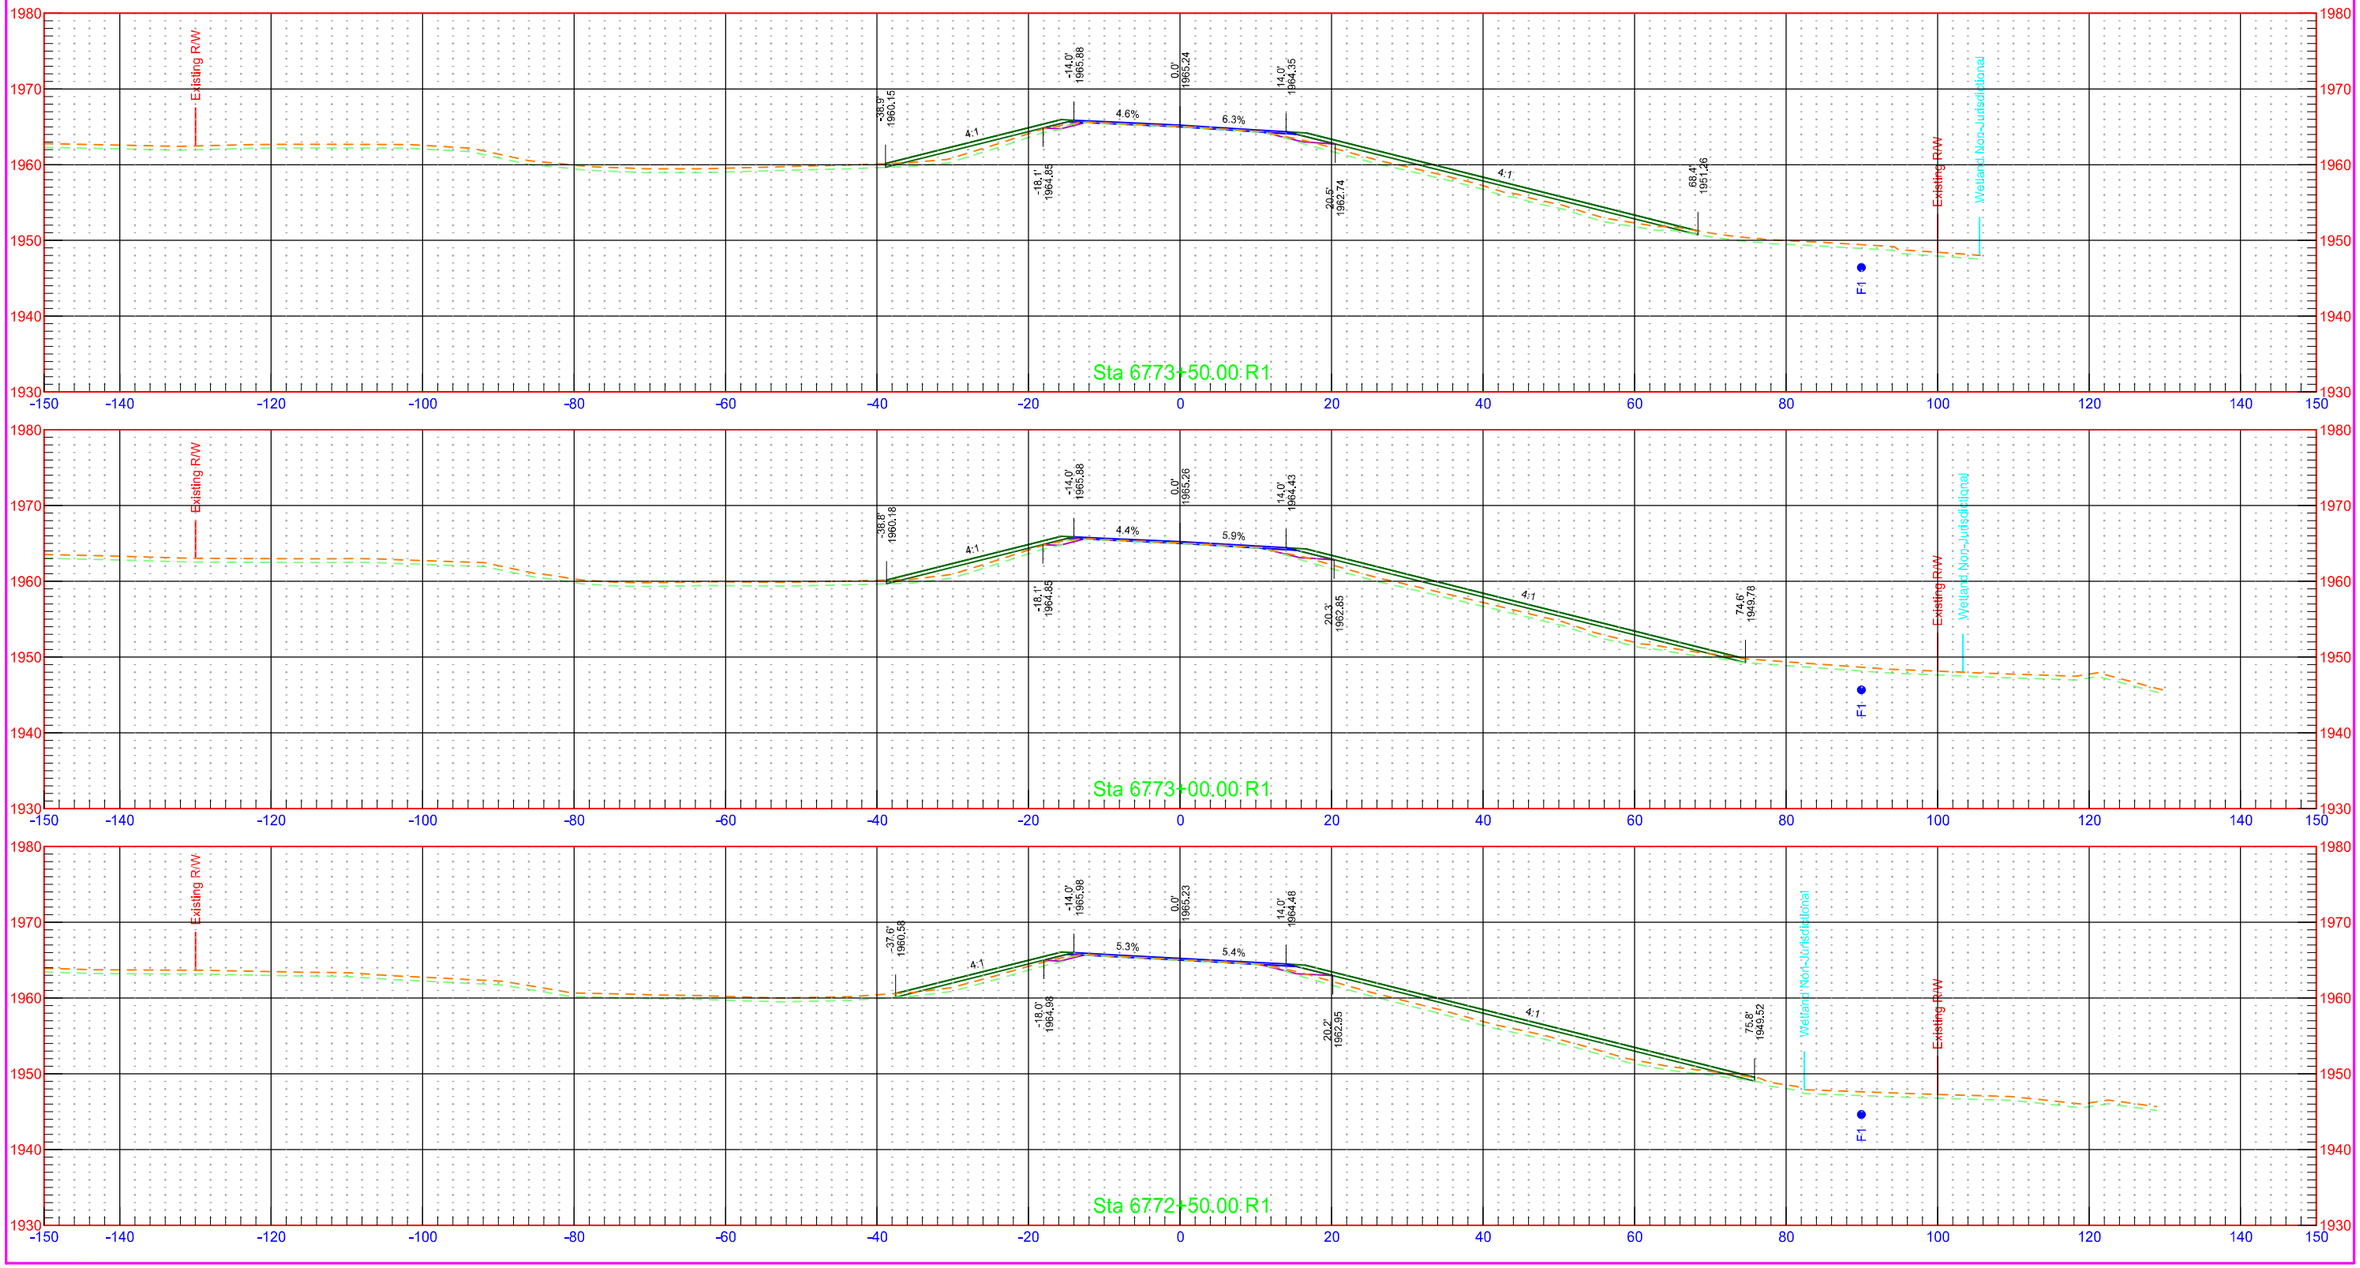



	STATE	PROJECT NO.	SECTION NO.	SHEET NO.
	ND	NH-1-003(050)113	200	376

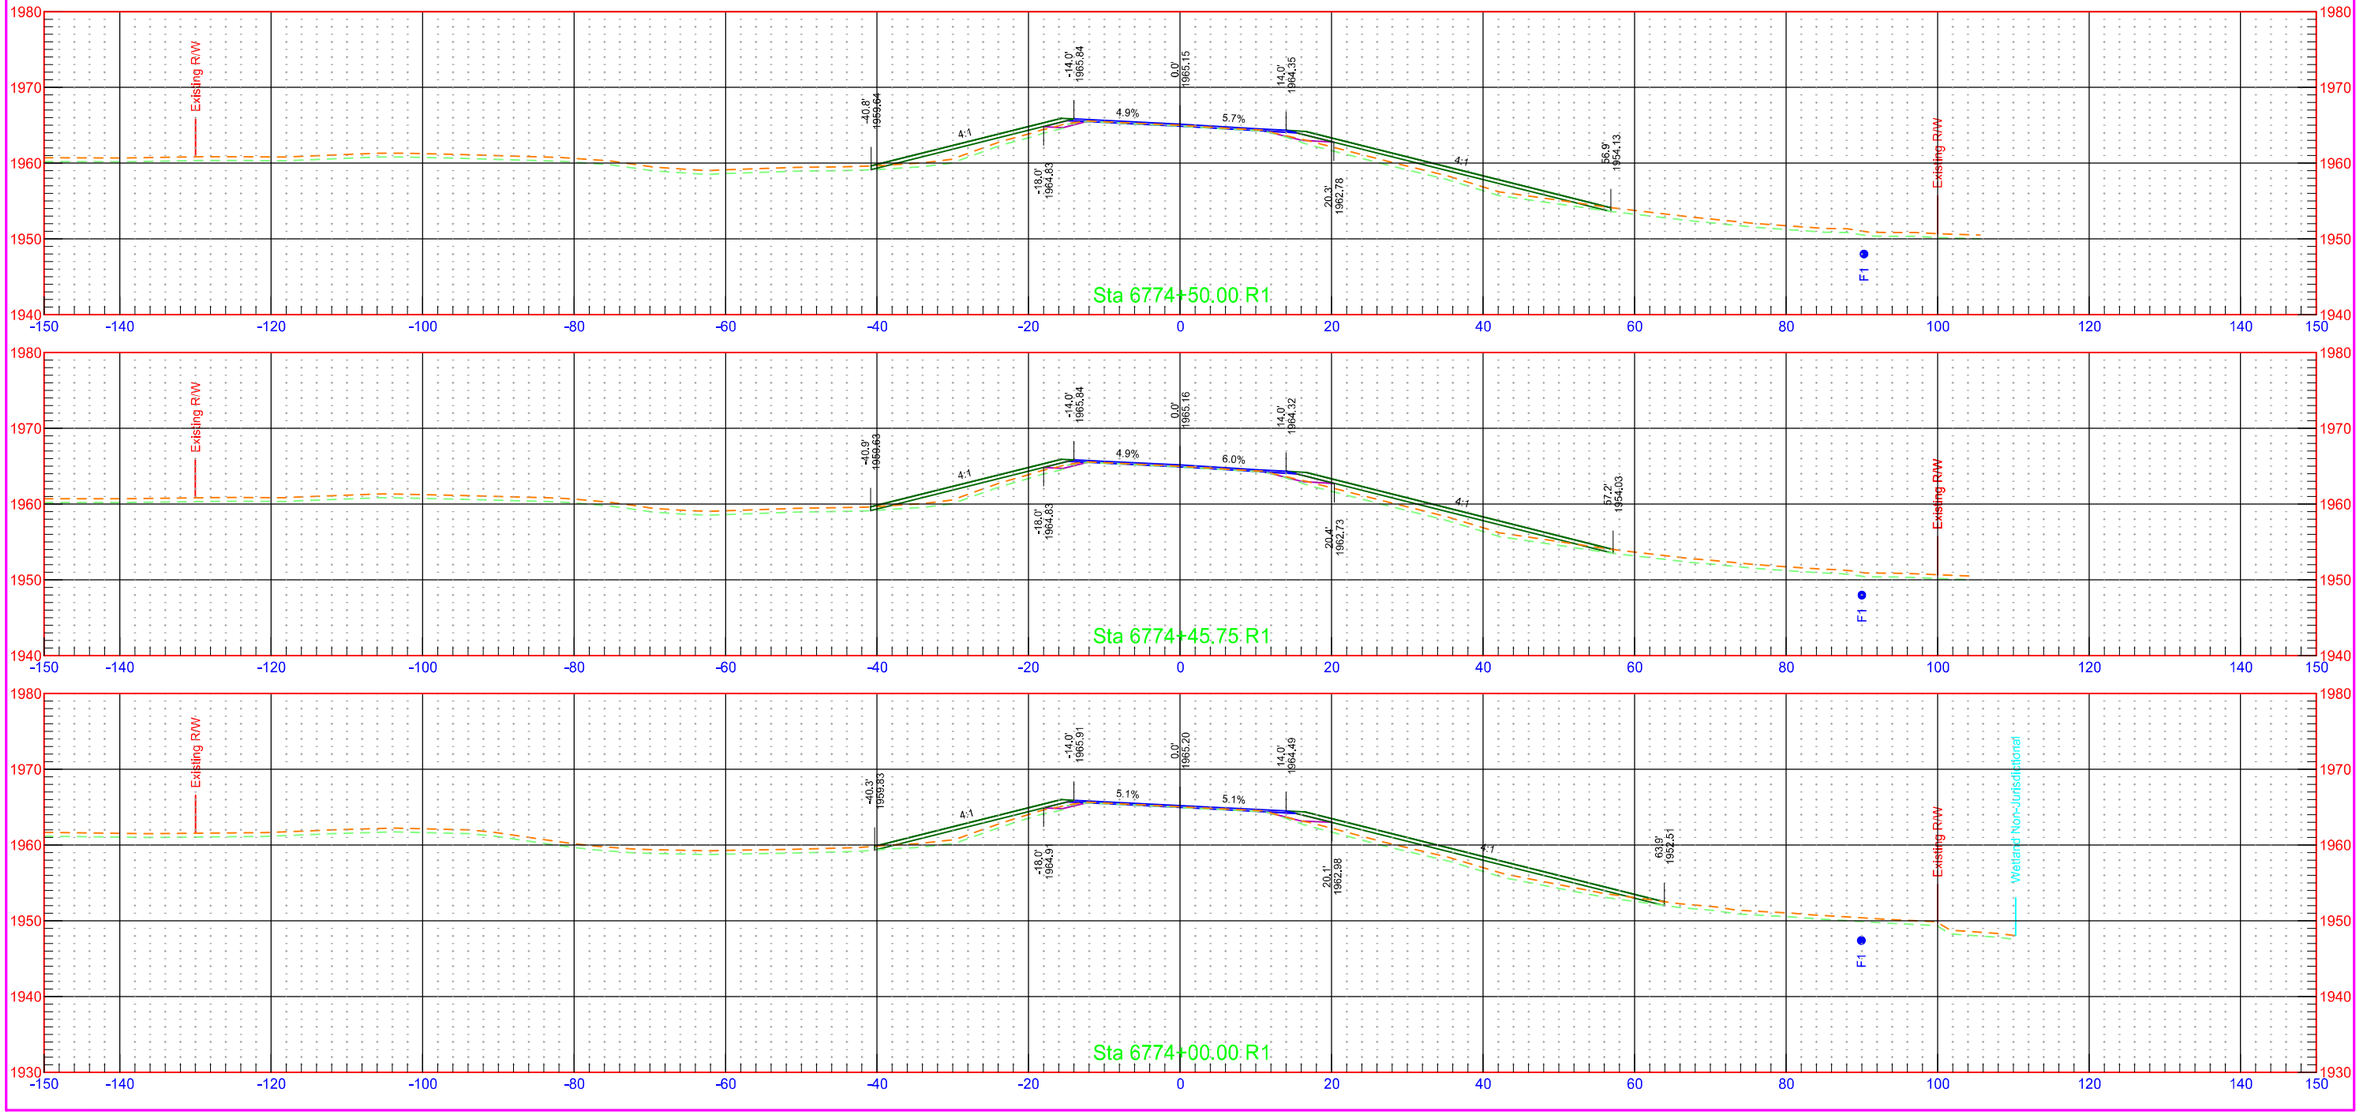


7/31/2018 1:28:30 PM kory.Kleinknecht O:\Projects\2016\16.00584\10003113.050\Design\Base\Wells\Xsec_2_W.dgn

	STATE	PROJECT NO.	SECTION NO.	SHEET NO.
	ND	NH-1-003(050)113	200	377

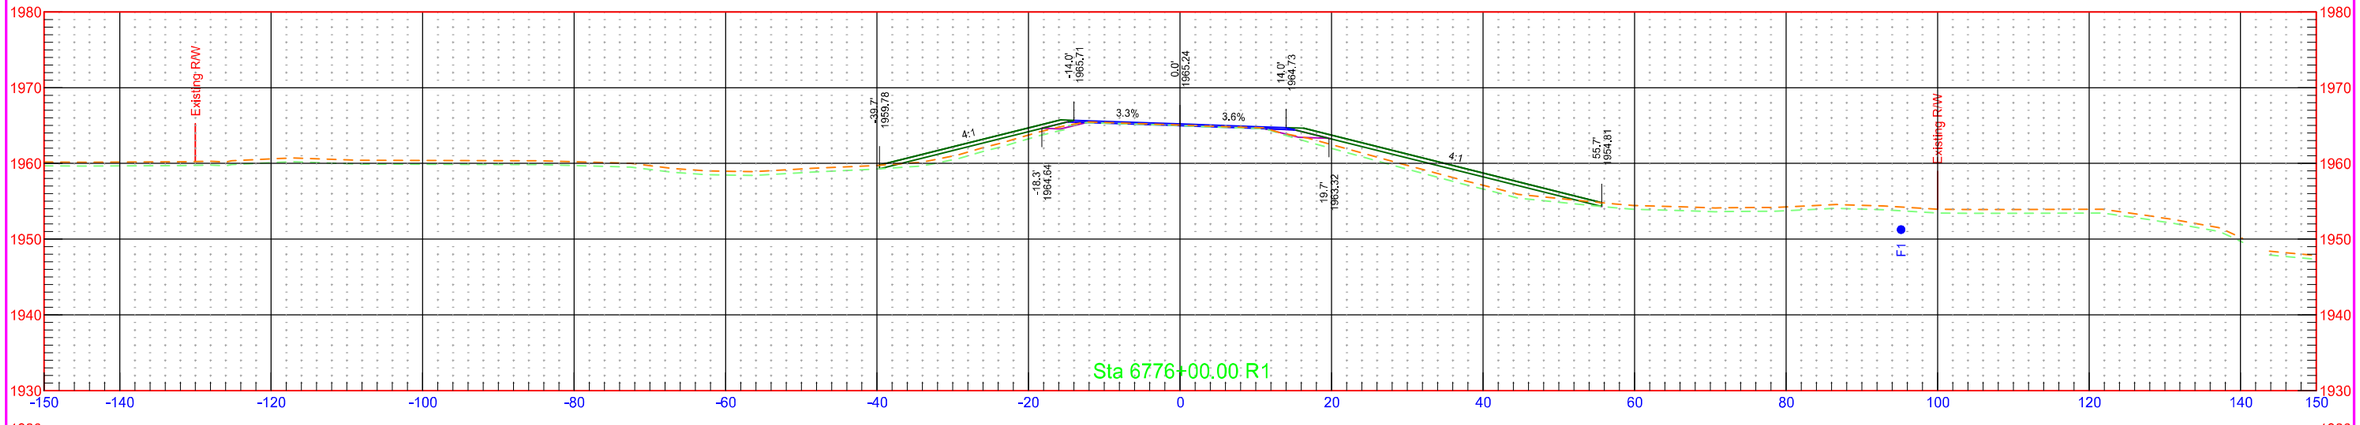

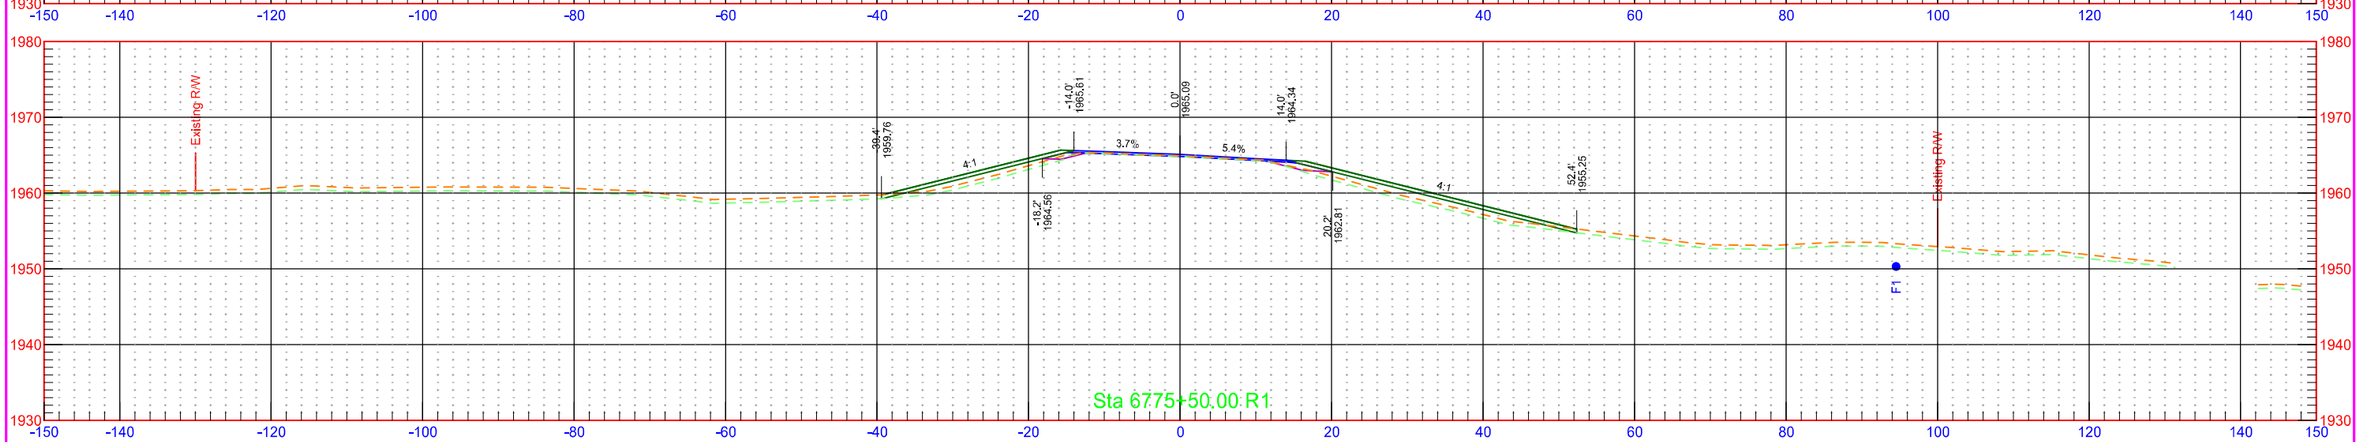


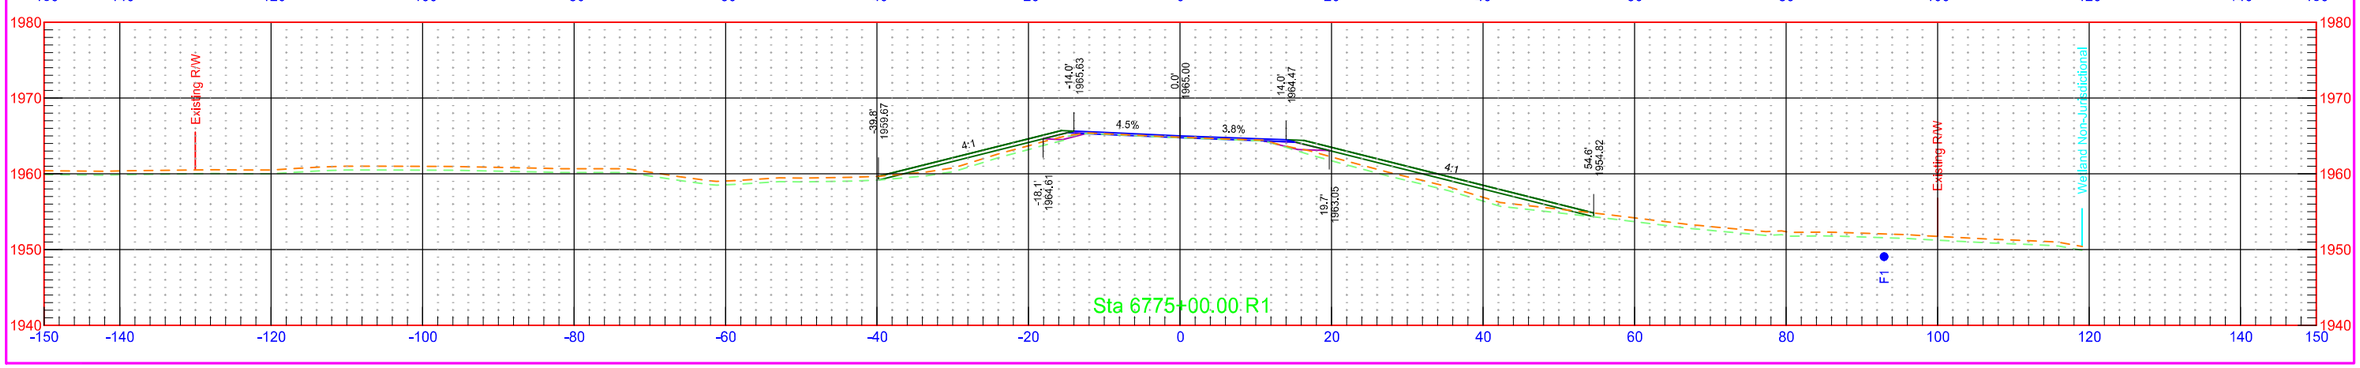



7/31/2018 1:28:30 PM kory.Kleinknecht O:\Projects\2016\16.00584\10003113.050\Design\Base\Wells\Xsec_2_W.dgn

	STATE	PROJECT NO.	SECTION NO.	SHEET NO.
	ND	NH-1-003(050)113	200	378


	STATE	PROJECT NO.	SECTION NO.	SHEET NO.
	ND	NH-1-003(050)113	200	379

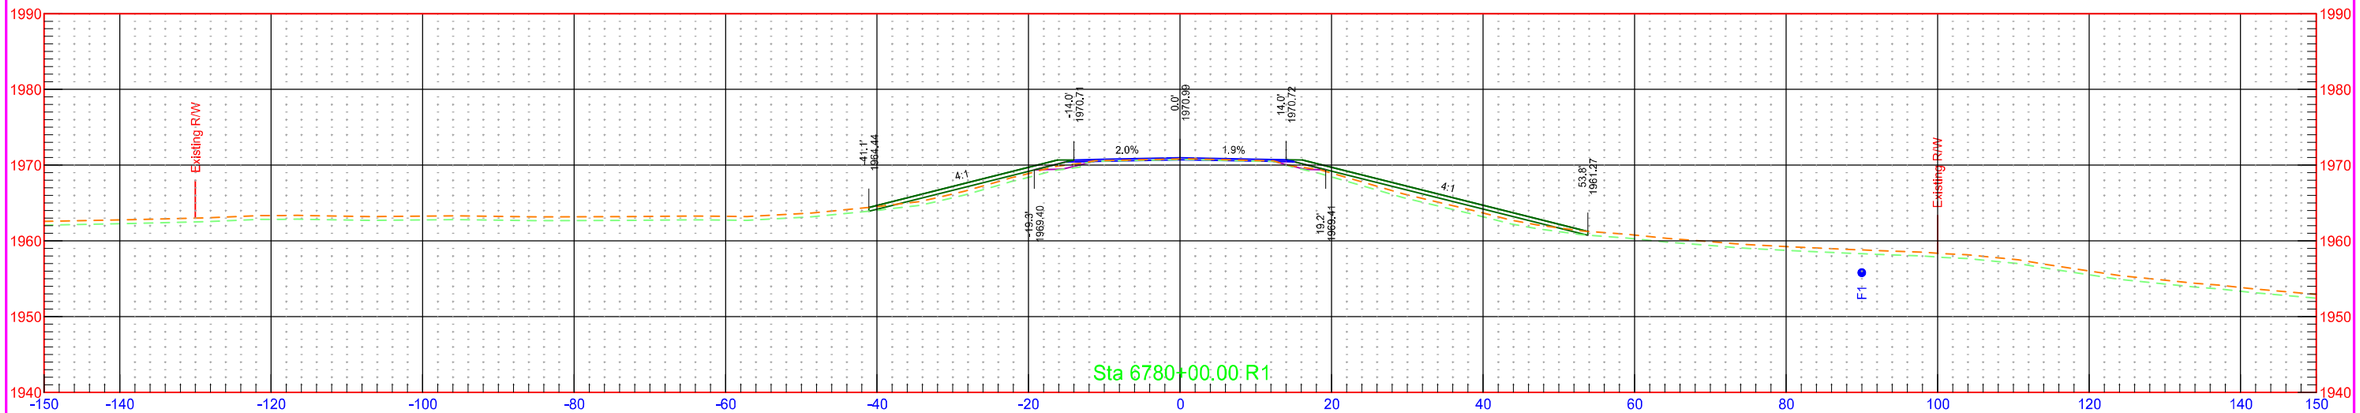


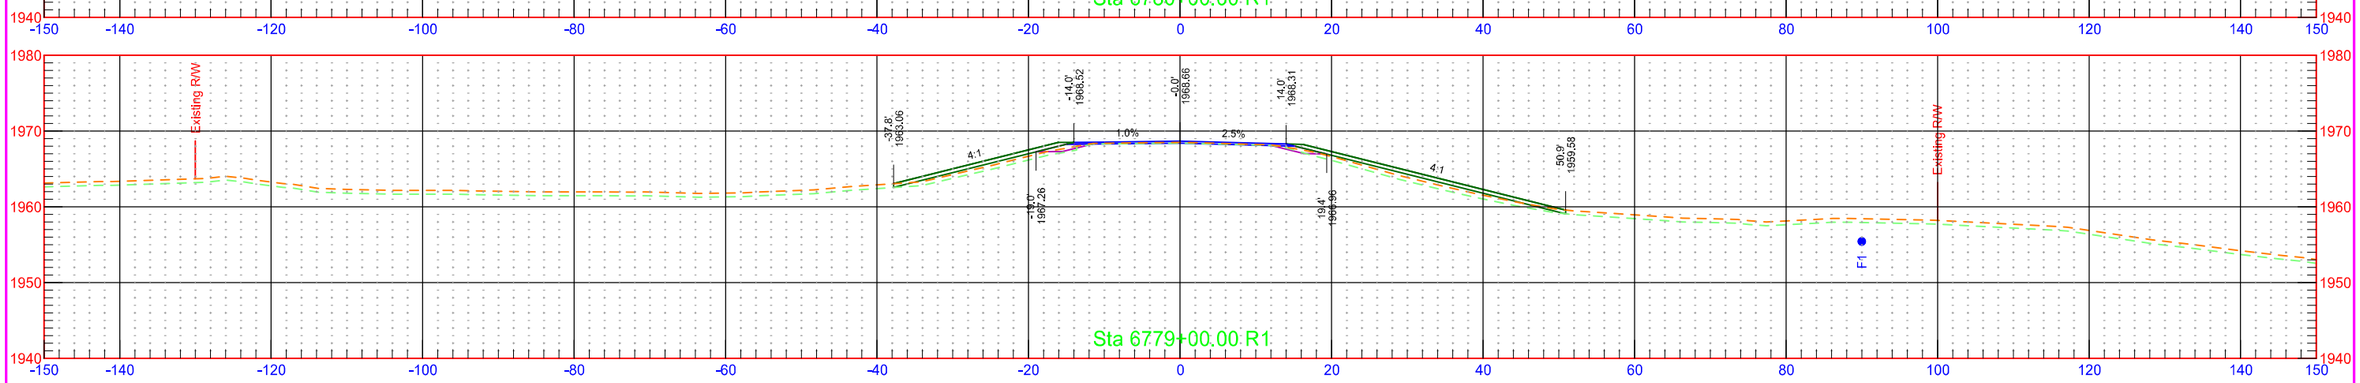


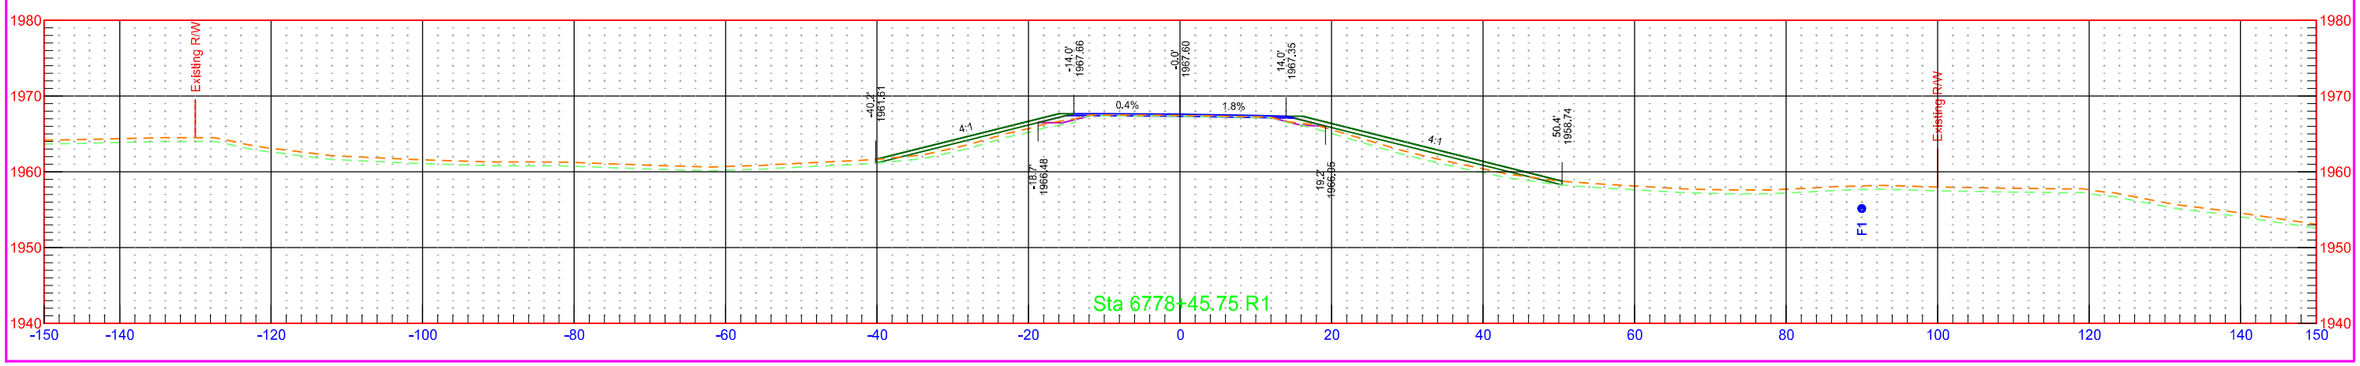


	STATE	PROJECT NO.	SECTION NO.	SHEET NO.
	ND	NH-1-003(050)113	200	380

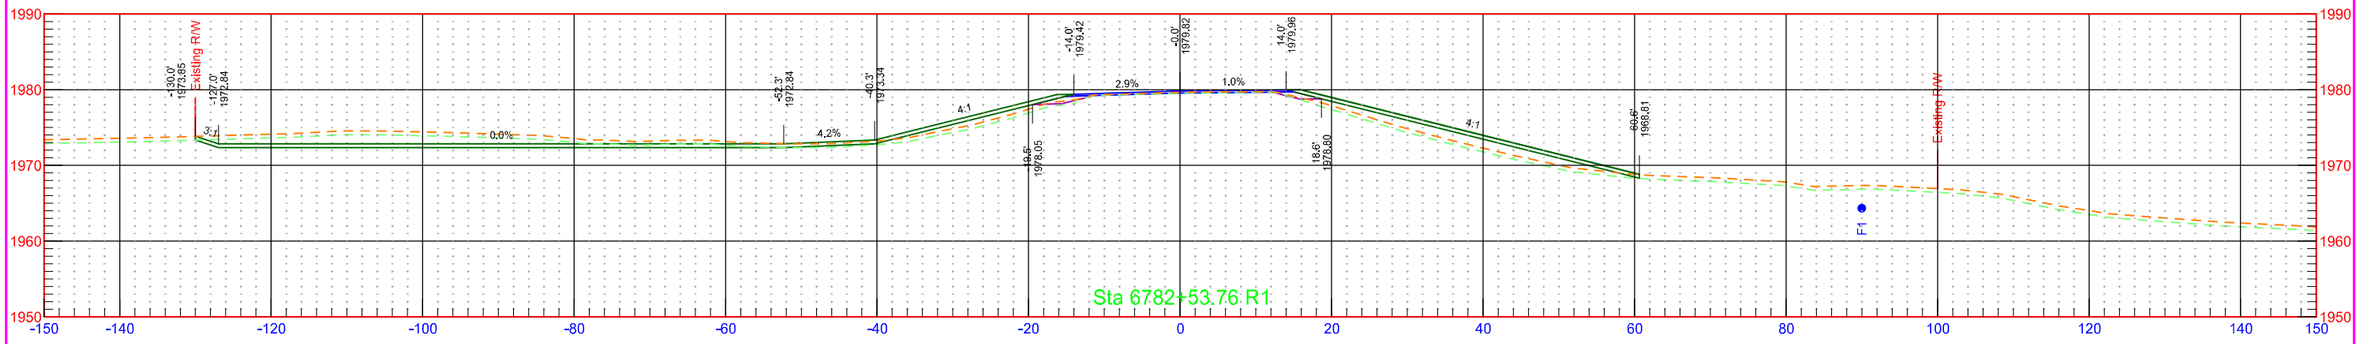

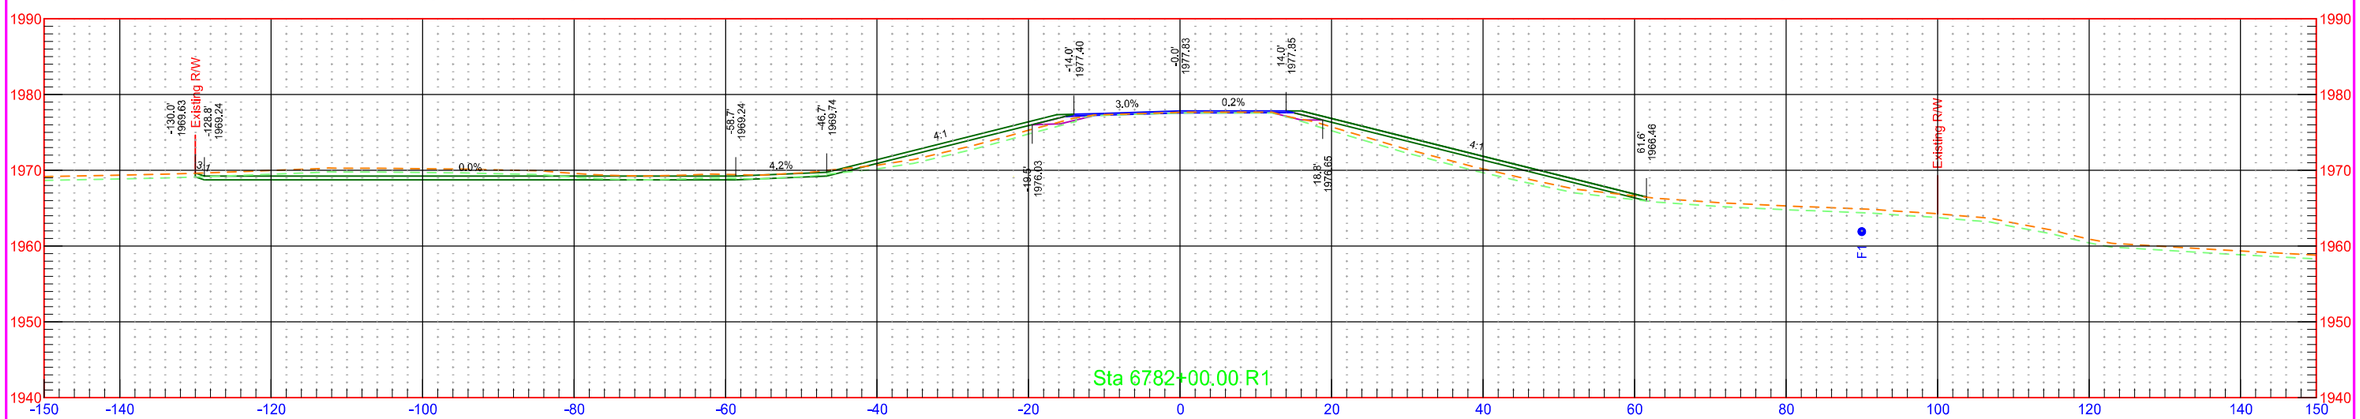


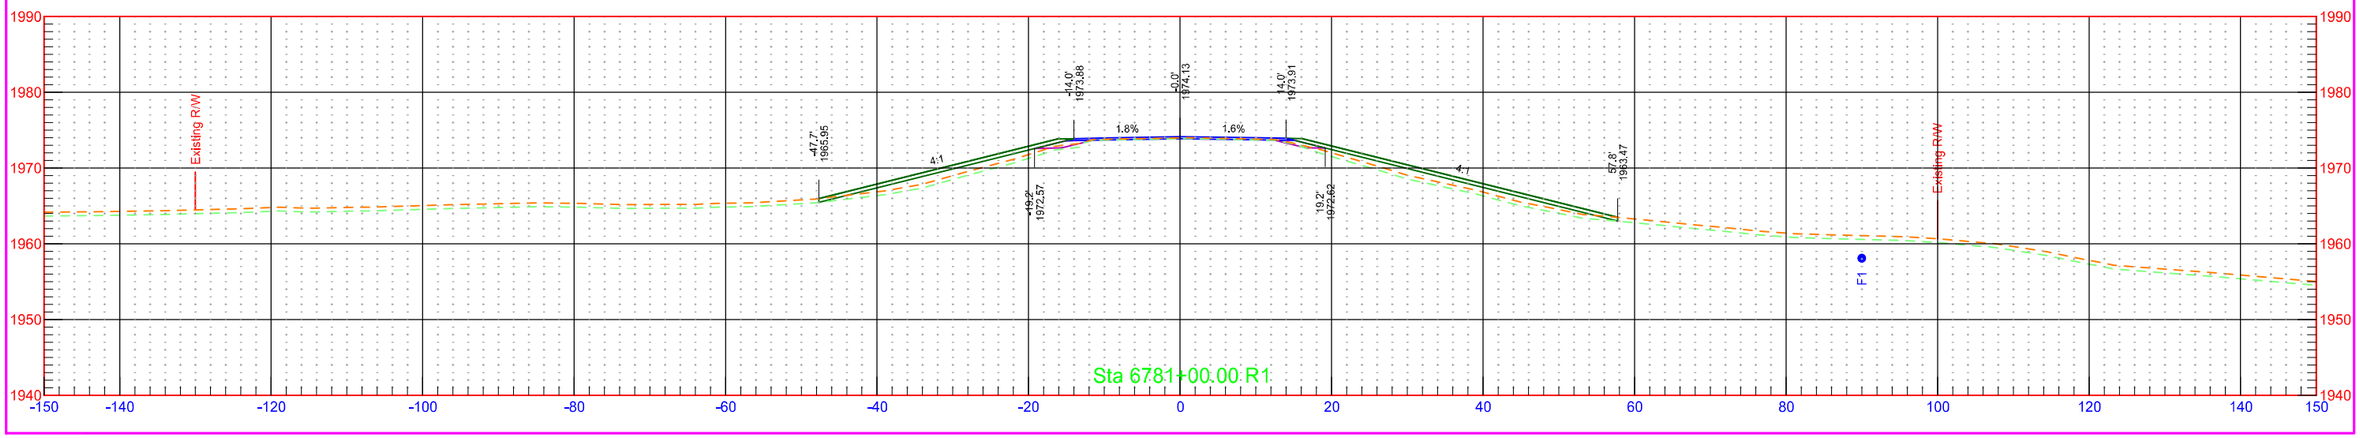



	STATE	PROJECT NO.	SECTION NO.	SHEET NO.
	ND	NH-1-003(050)113	200	381

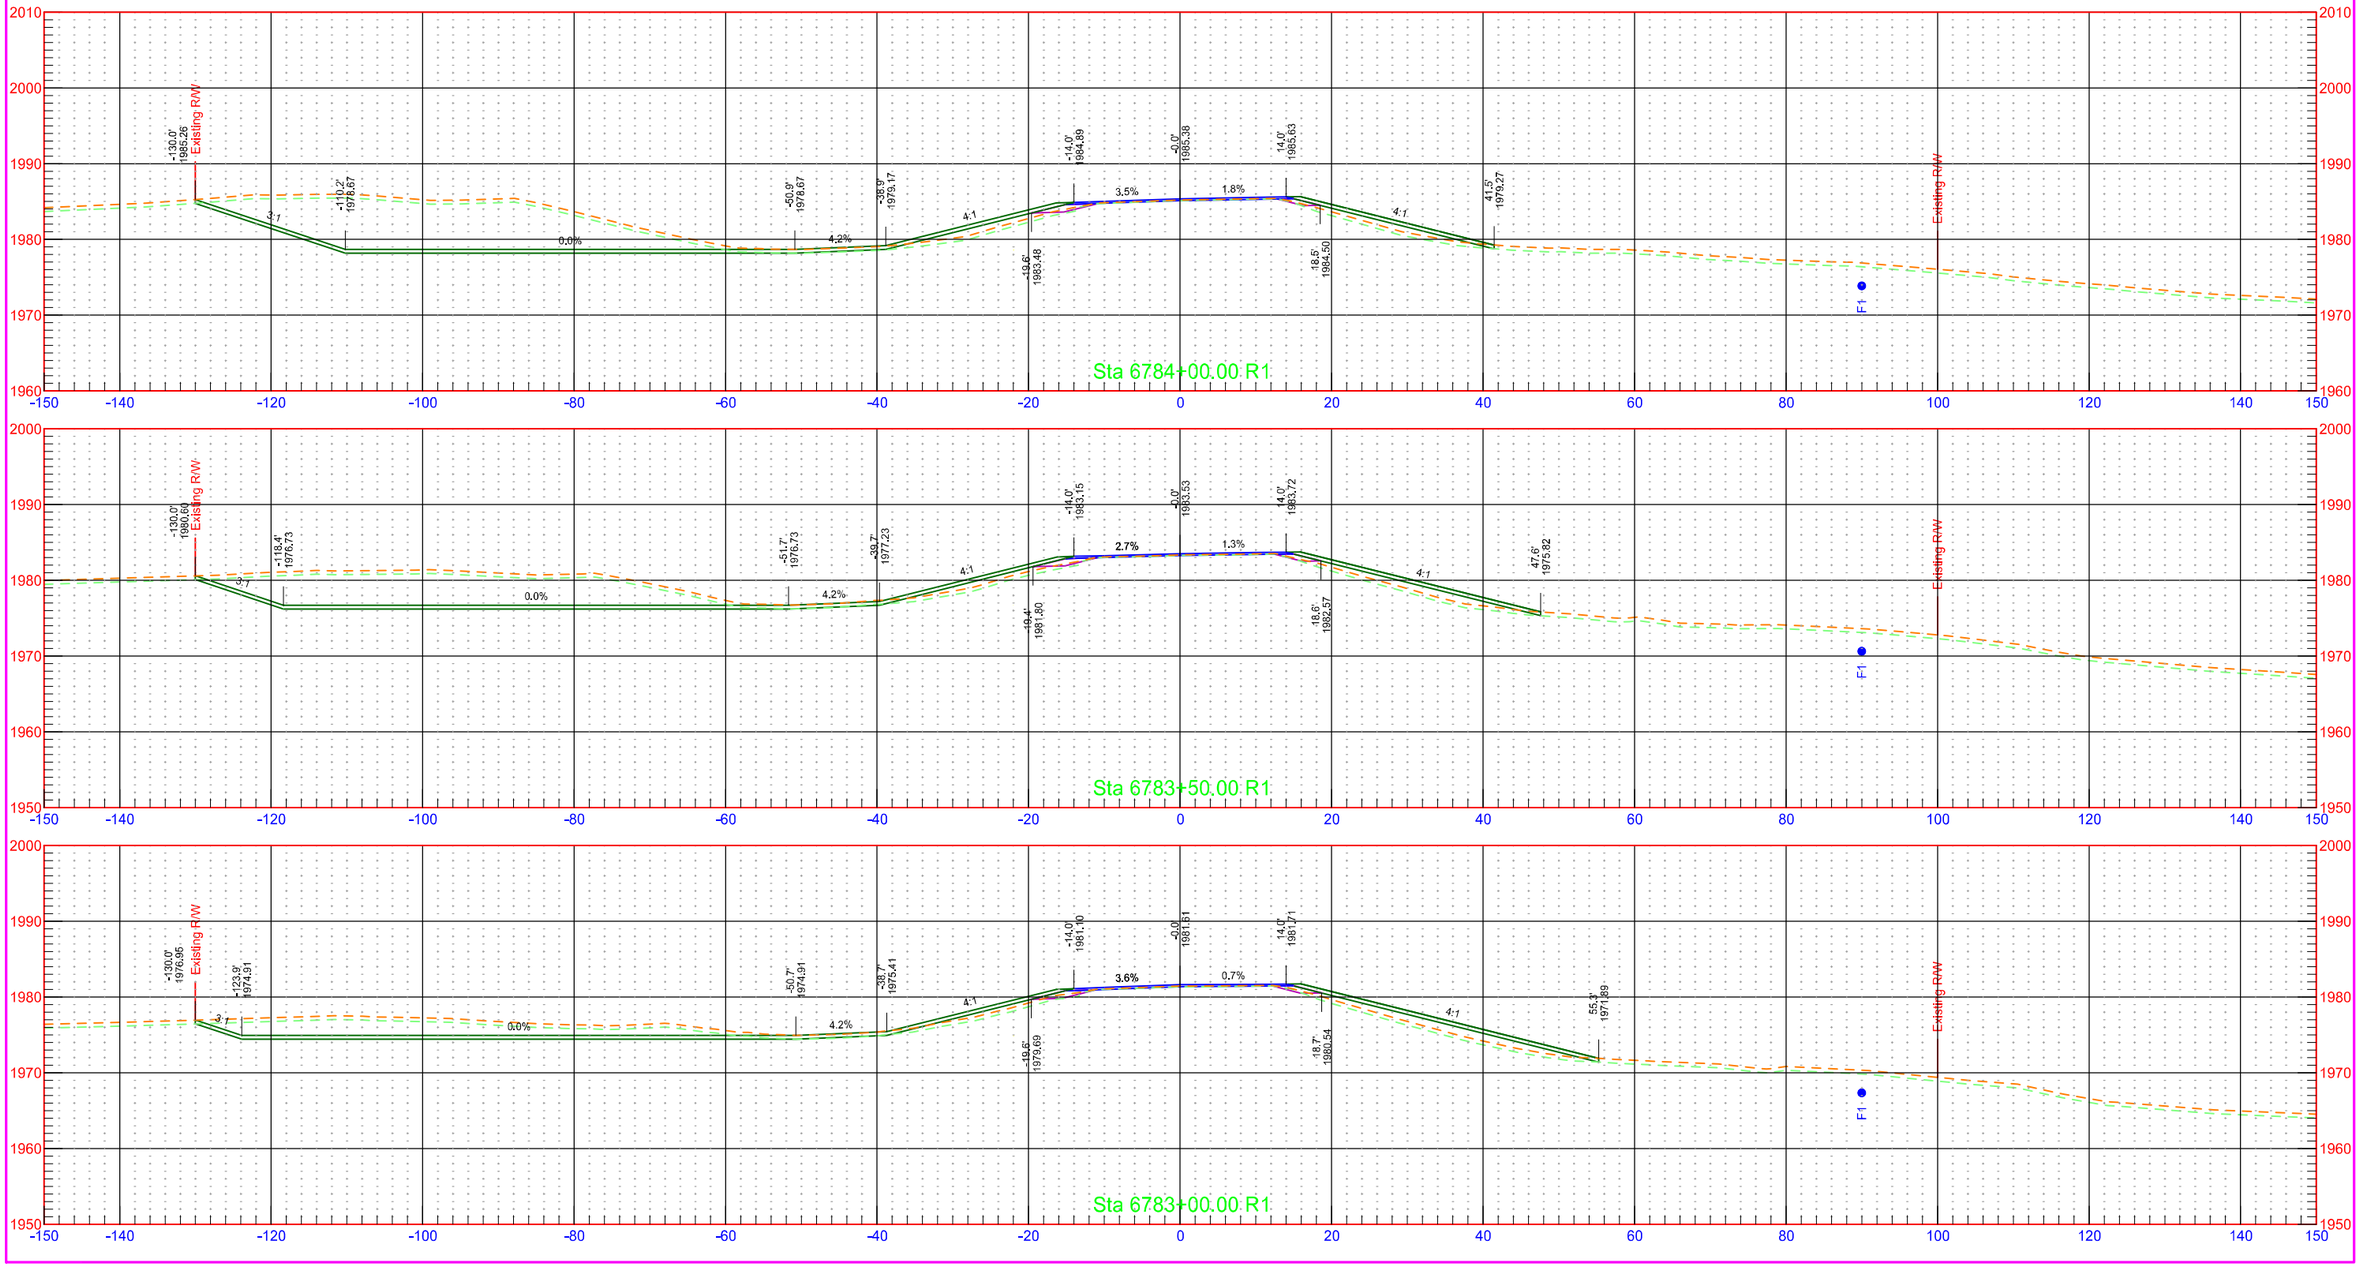


	STATE	PROJECT NO.	SECTION NO.	SHEET NO.
	ND	NH-1-003(050)113	200	382

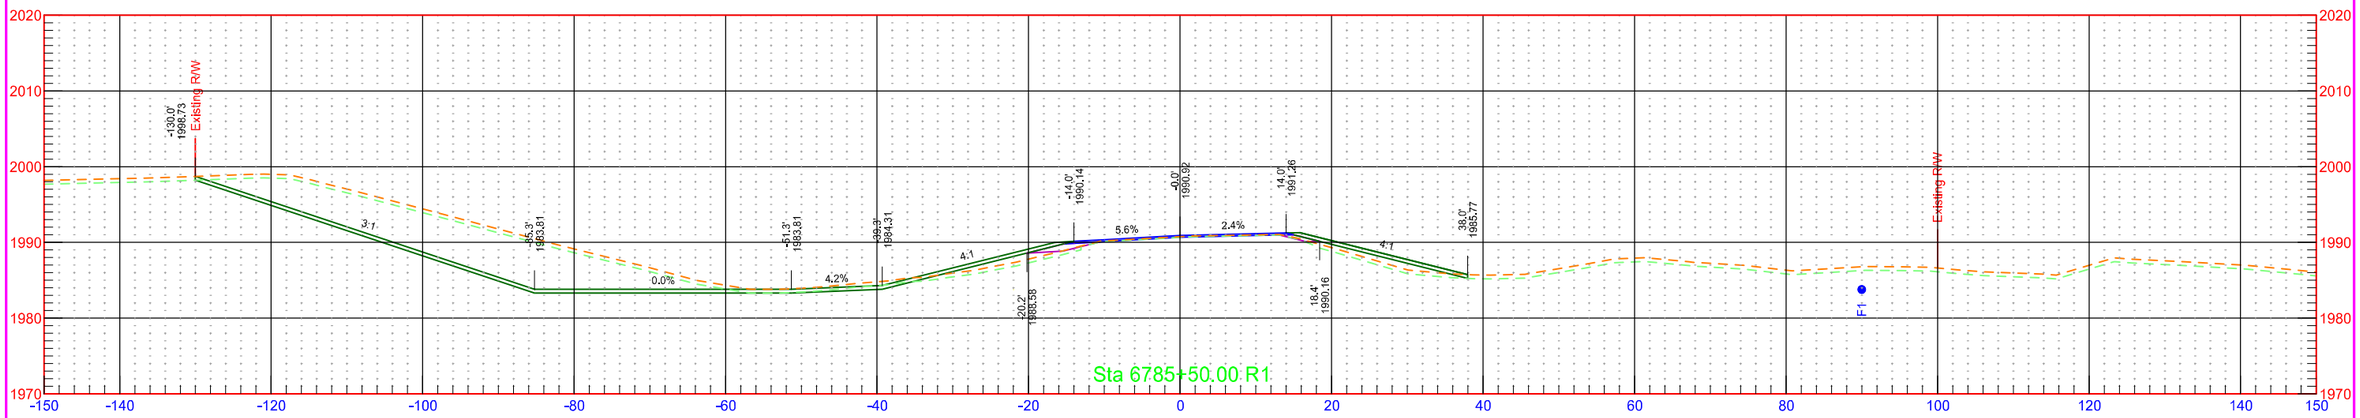


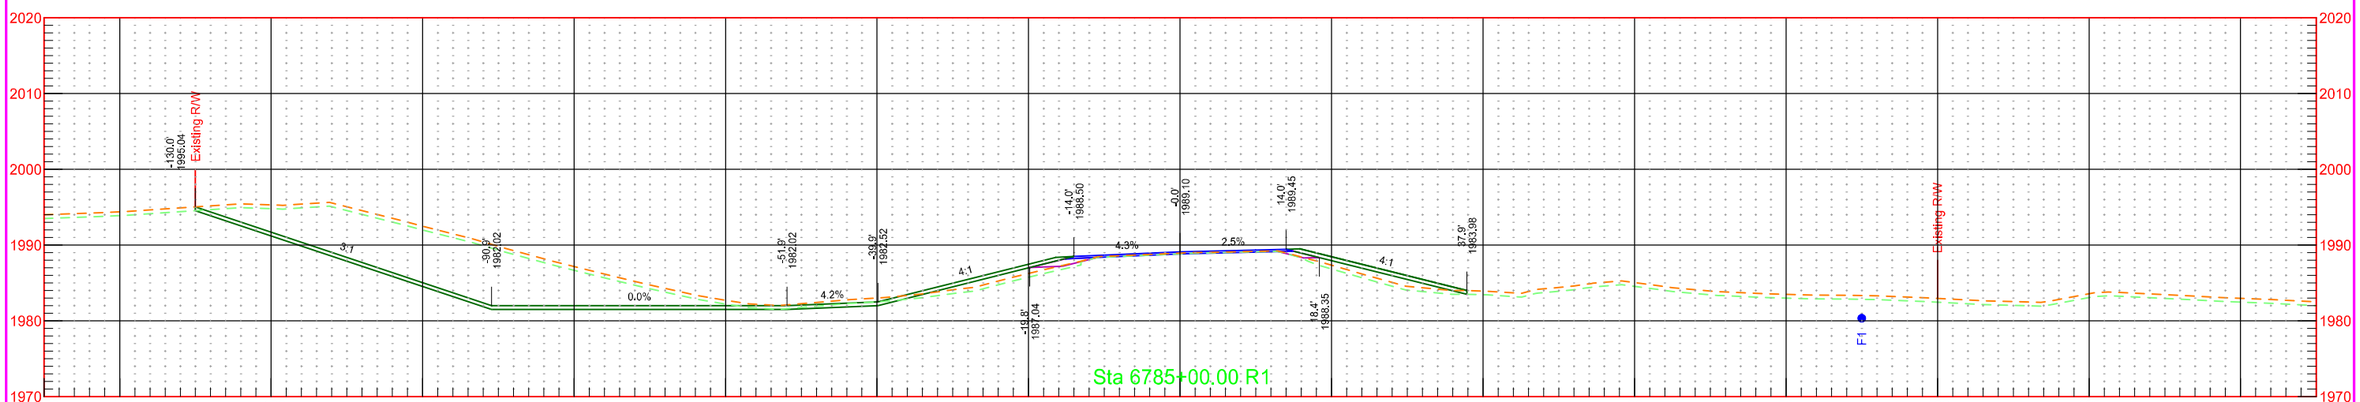


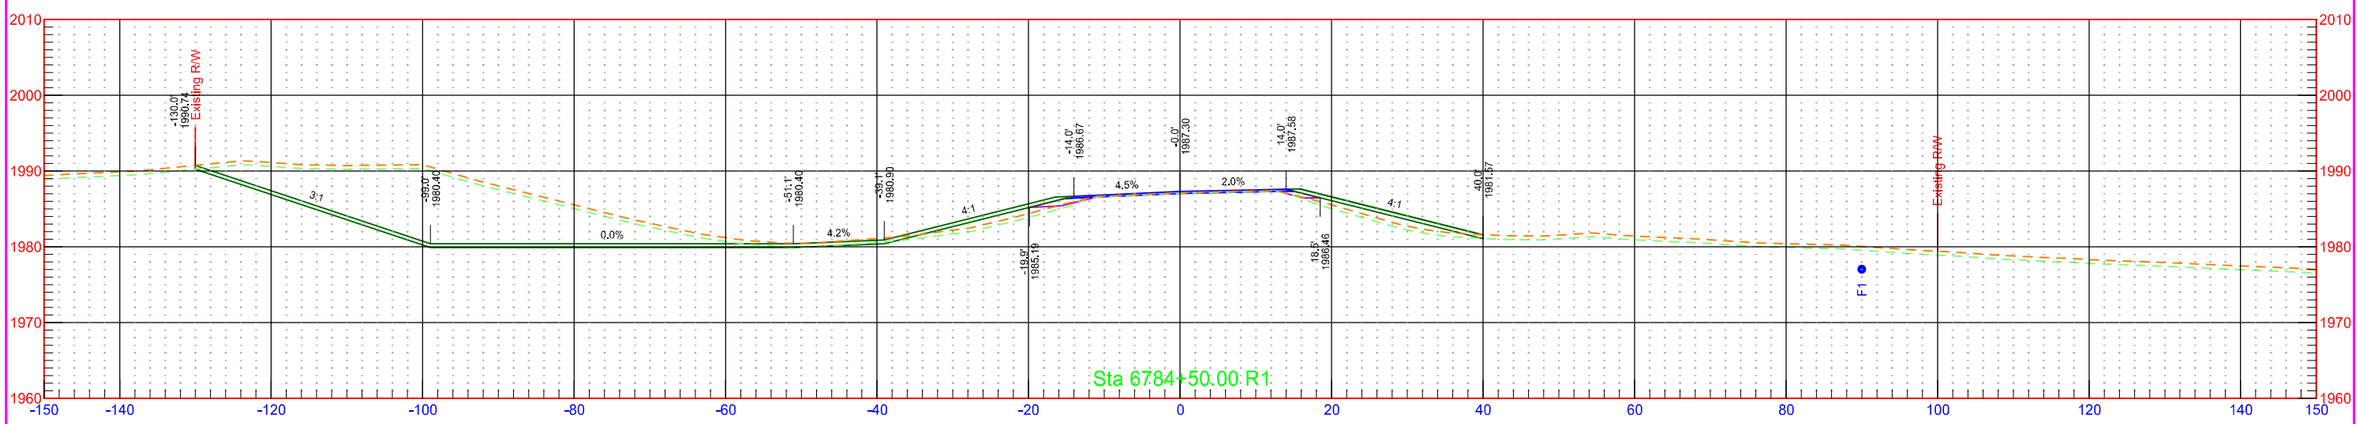


	STATE	PROJECT NO.	SECTION NO.	SHEET NO.
	ND	NH-1-003(050)113	200	383

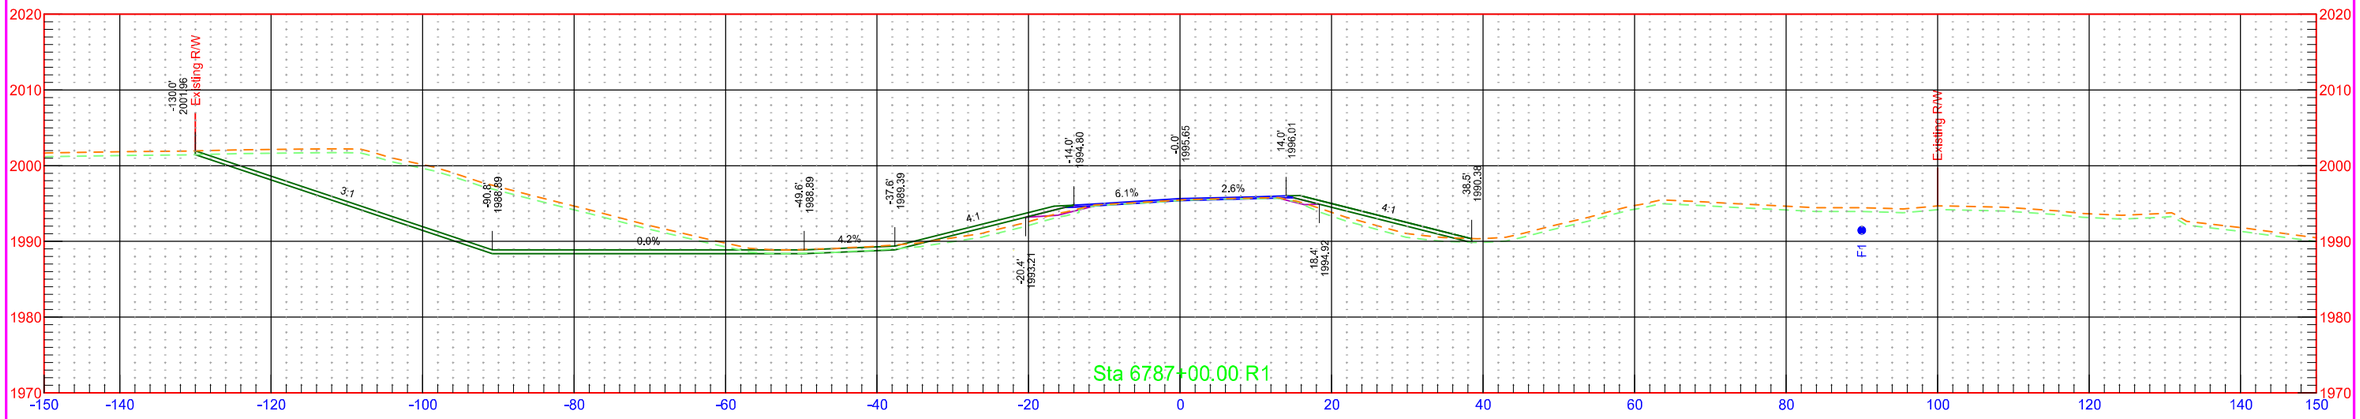

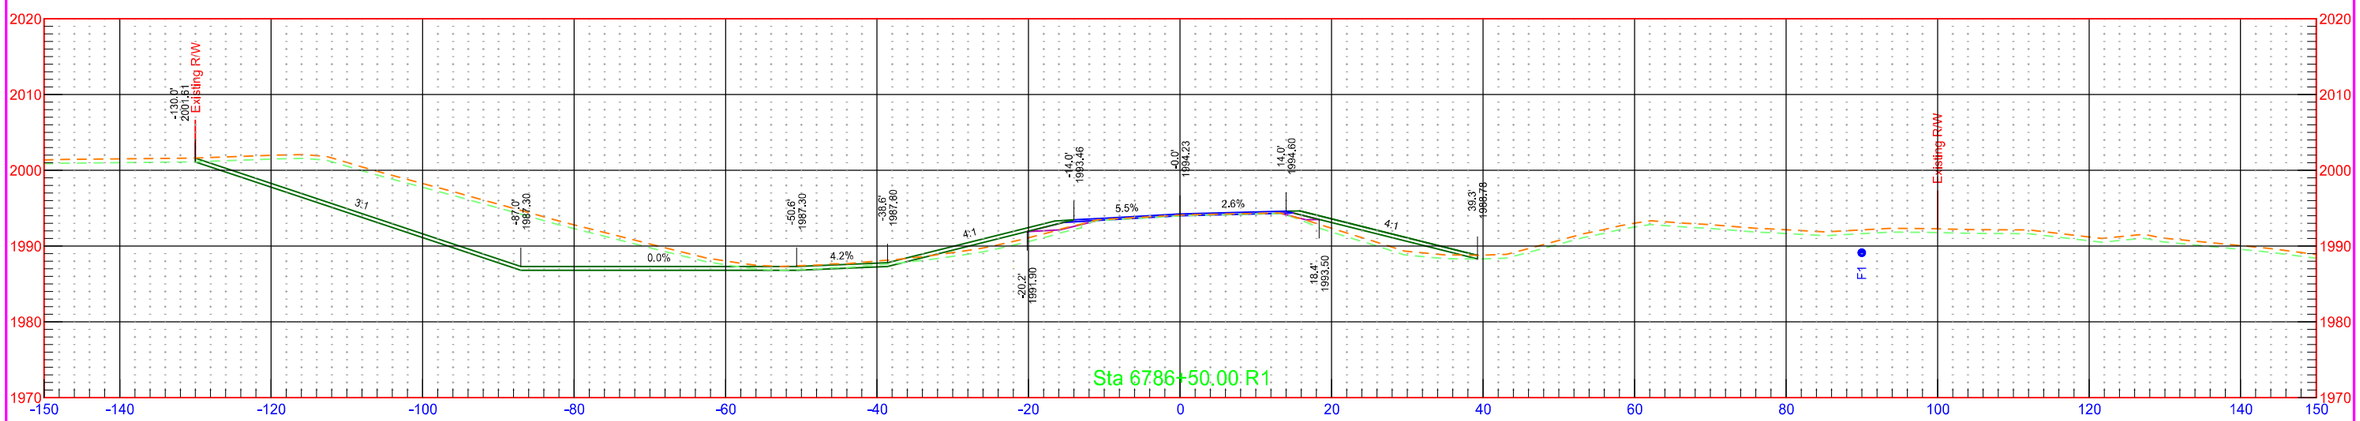


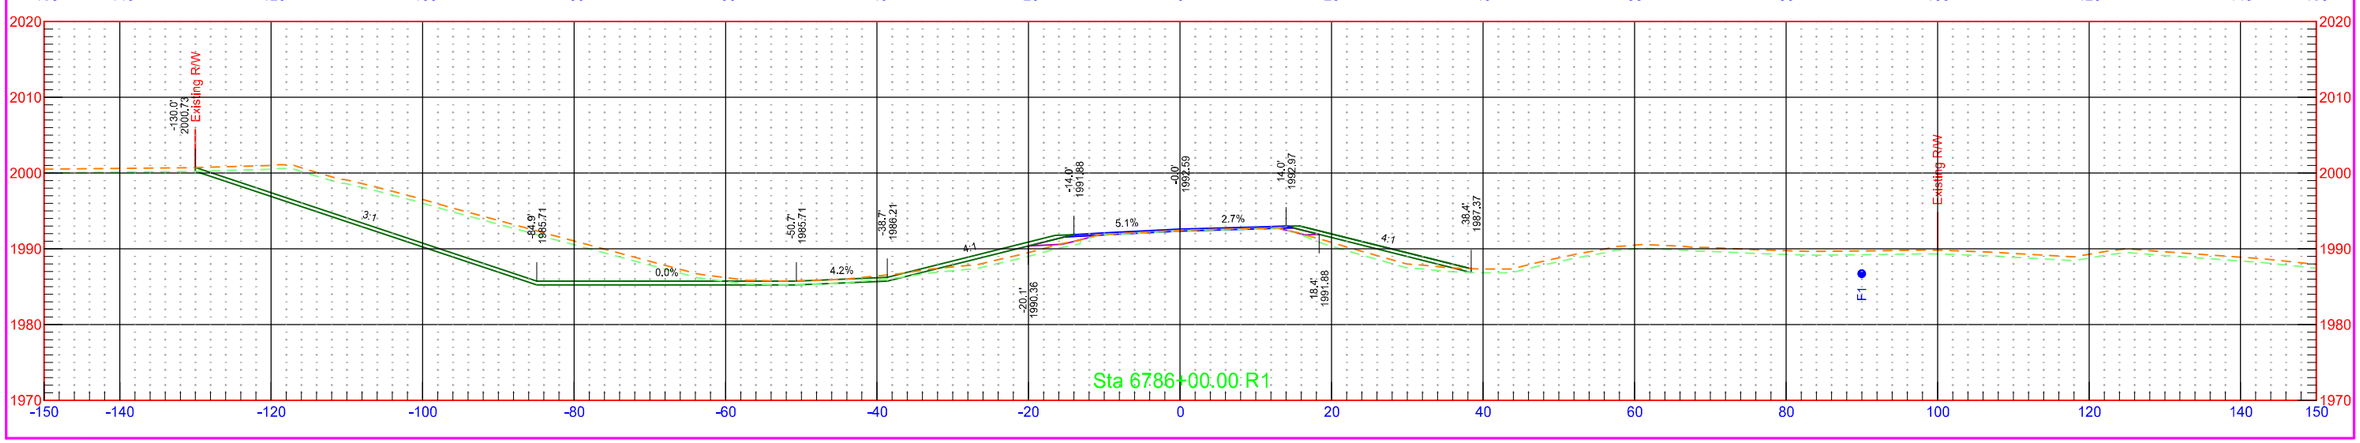

	STATE	PROJECT NO.	SECTION NO.	SHEET NO.
	ND	NH-1-003(050)113	200	384

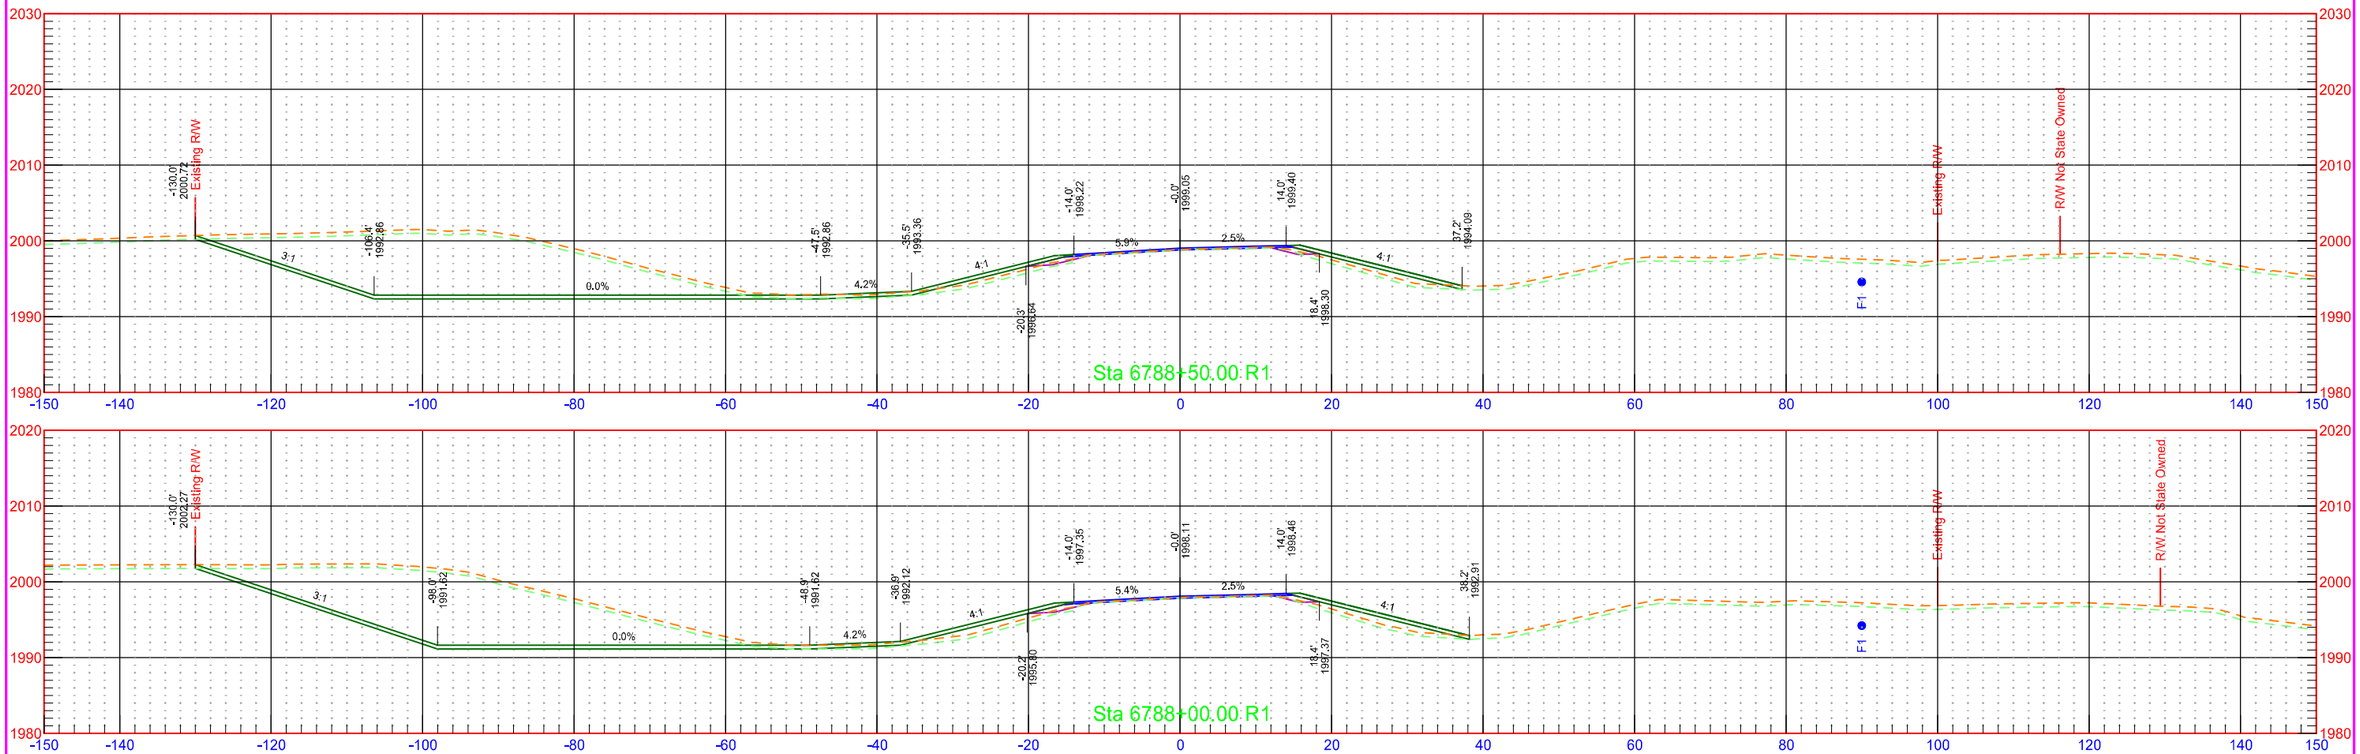



	STATE	PROJECT NO.	SECTION NO.	SHEET NO.
	ND	NH-1-003(050)113	200	385

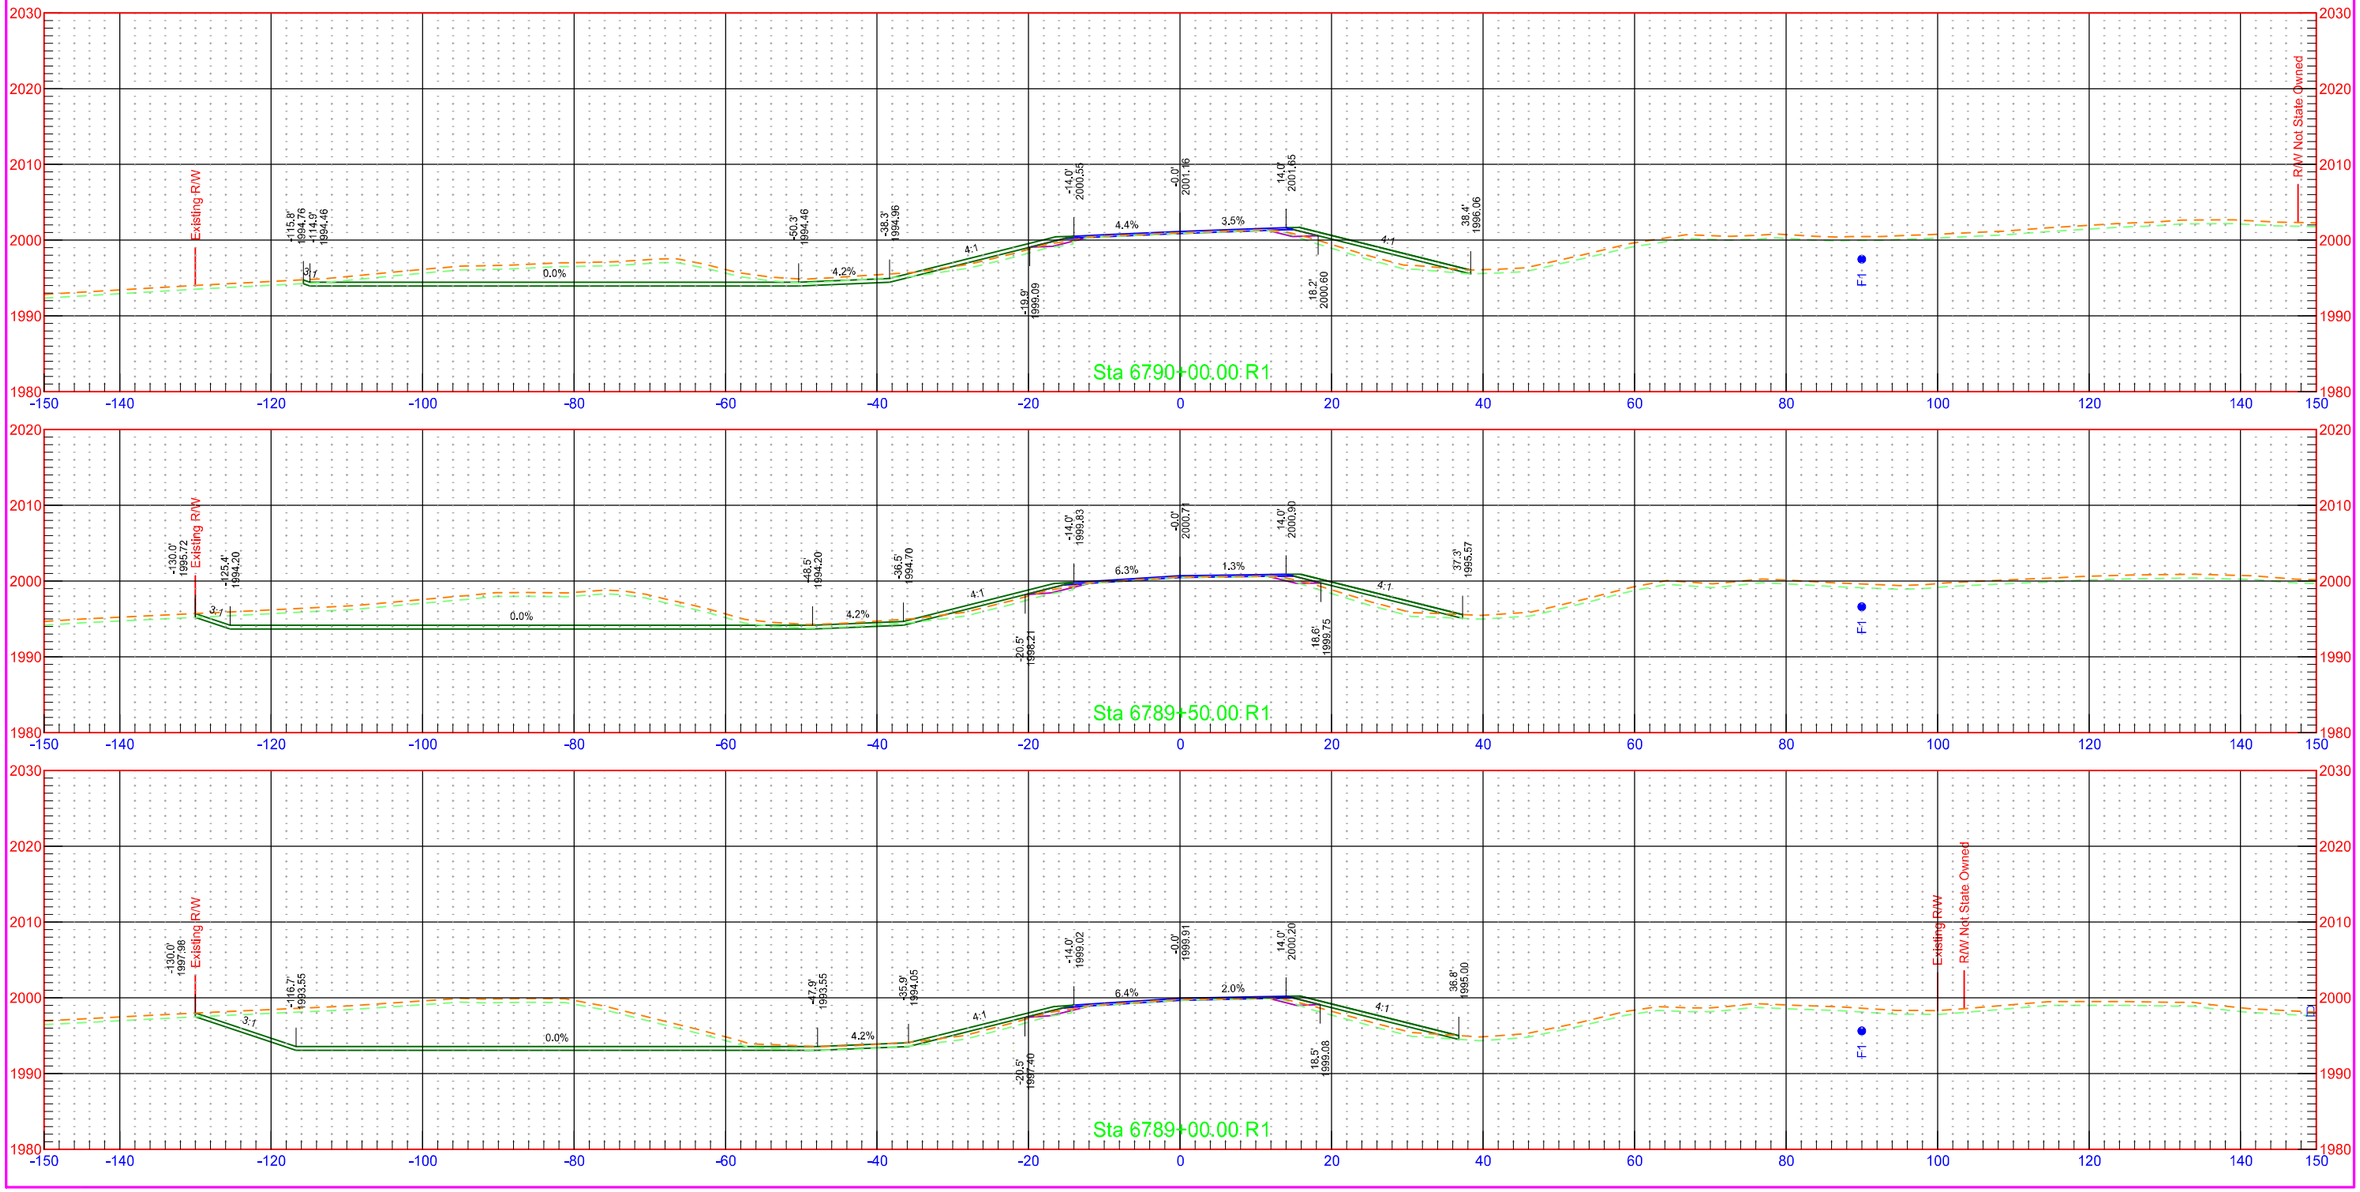


7/31/2018 1:28:36 PM kory.Kleinknecht O:\Projects\2016\16.00584\10003113.050\Design\Base\Wells\Xsec_2_W.dgn

	STATE	PROJECT NO.	SECTION NO.	SHEET NO.
	ND	NH-1-003(050)113	200	386

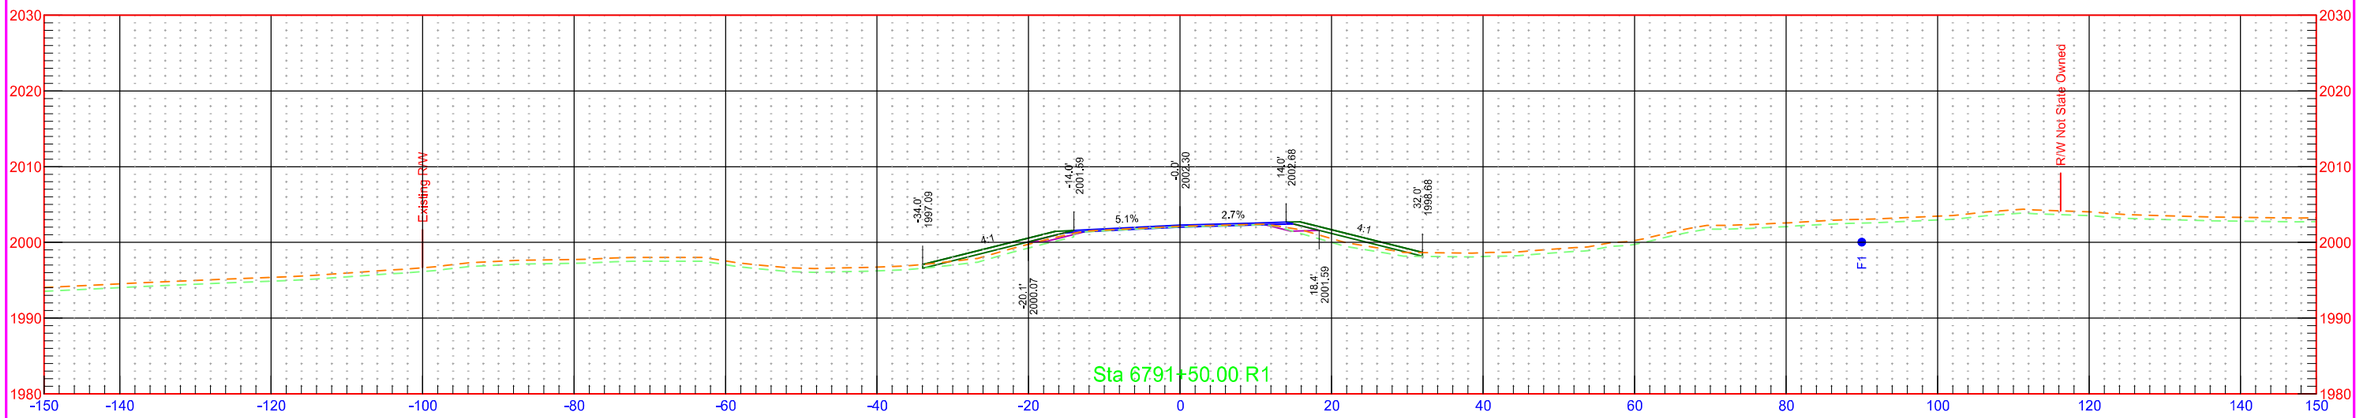


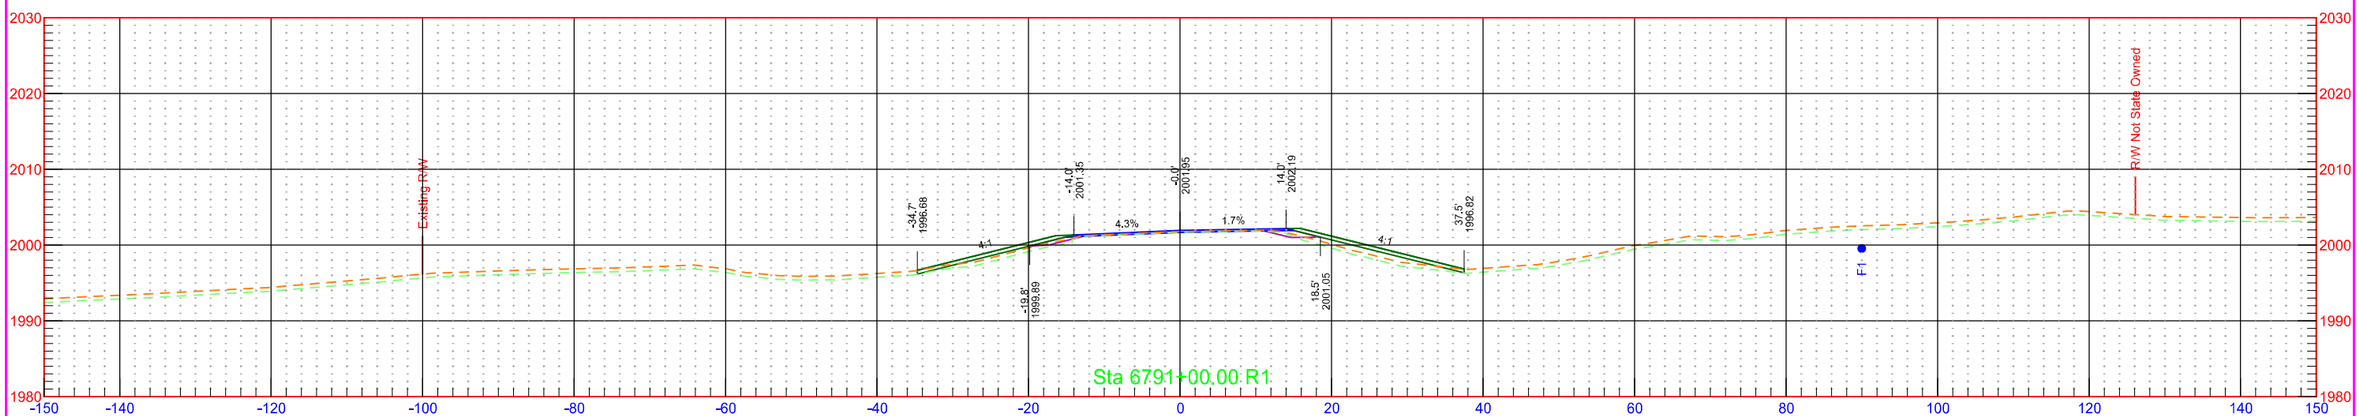


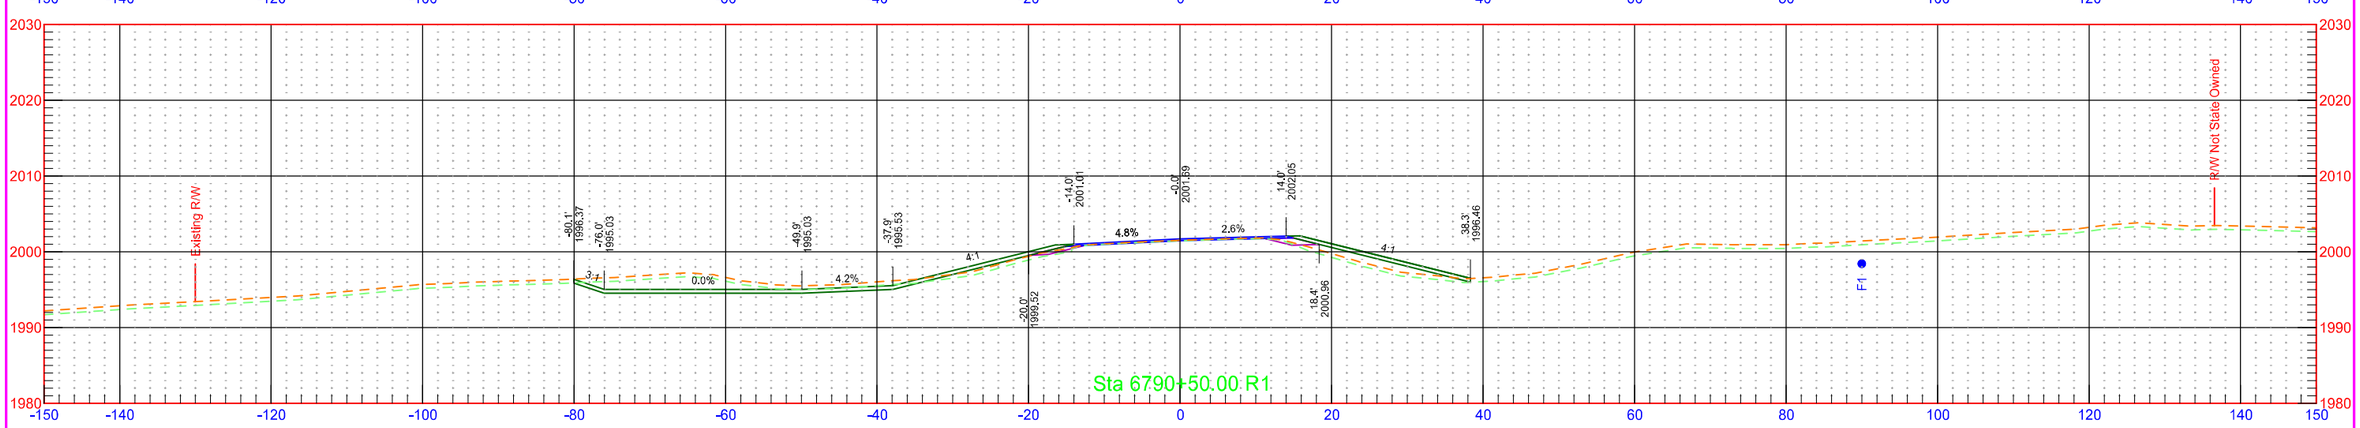


7/31/2018 1:28:37 PM kory.Kleinknecht O:\Projects\2016\16.00584\10003113.050\Design\Base\Wells\Xsec_2_W.dgn


	STATE	PROJECT NO.	SECTION NO.	SHEET NO.
	ND	NH-1-003(050)113	200	387

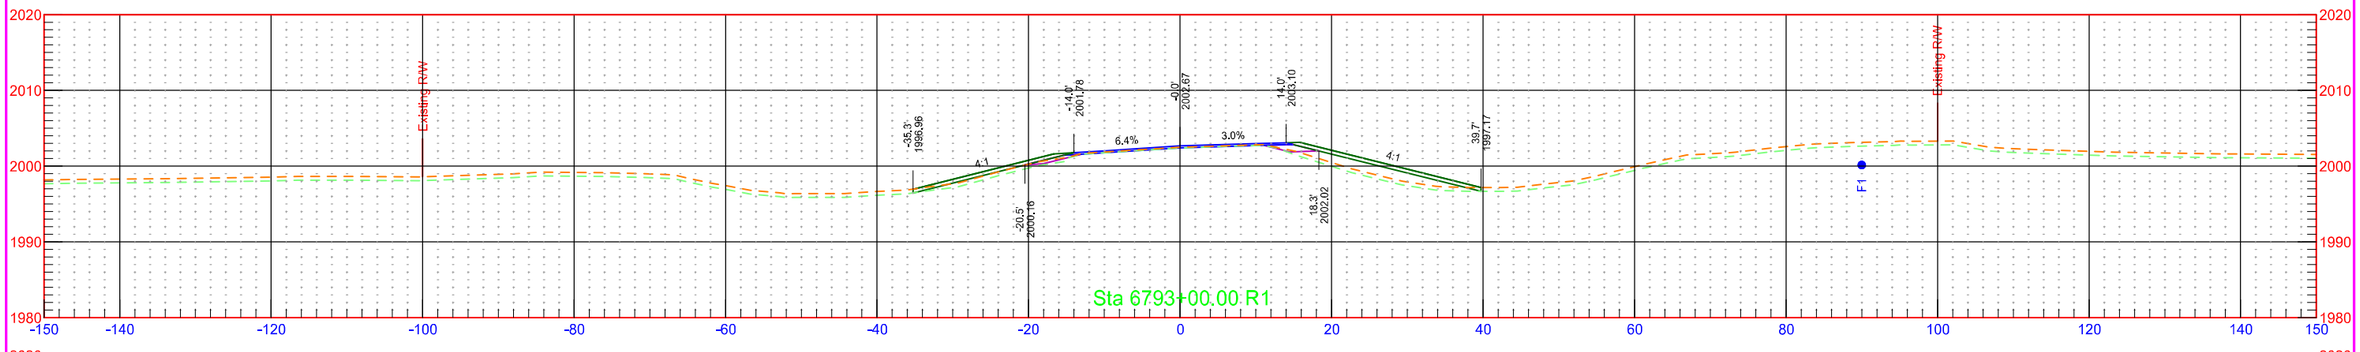


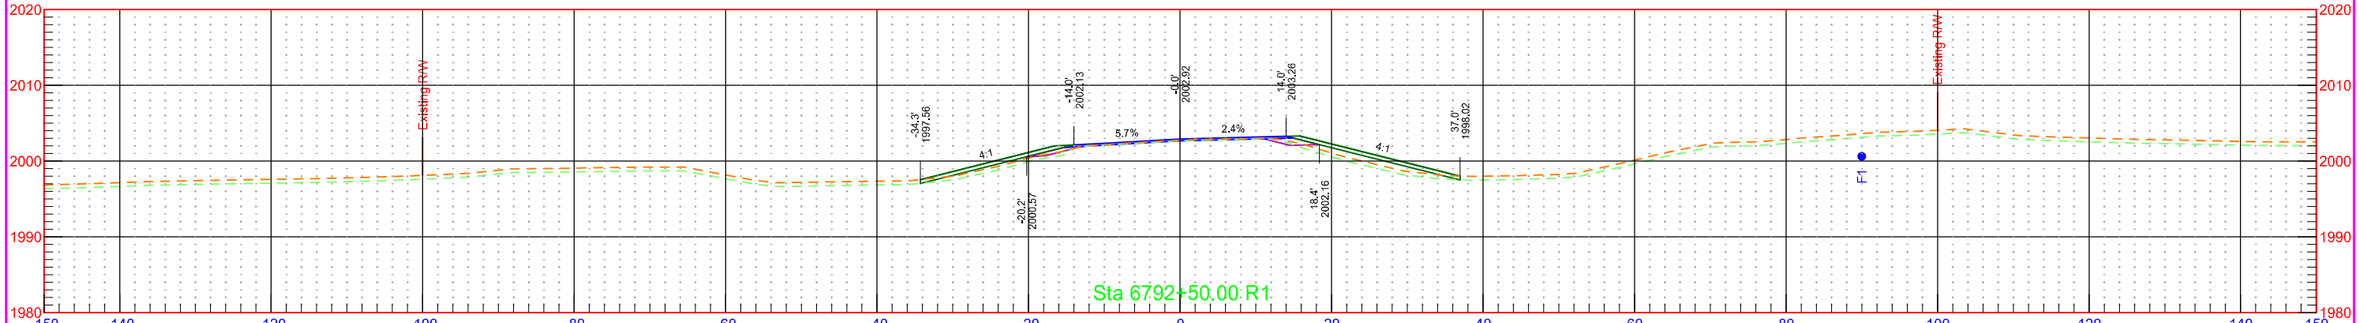


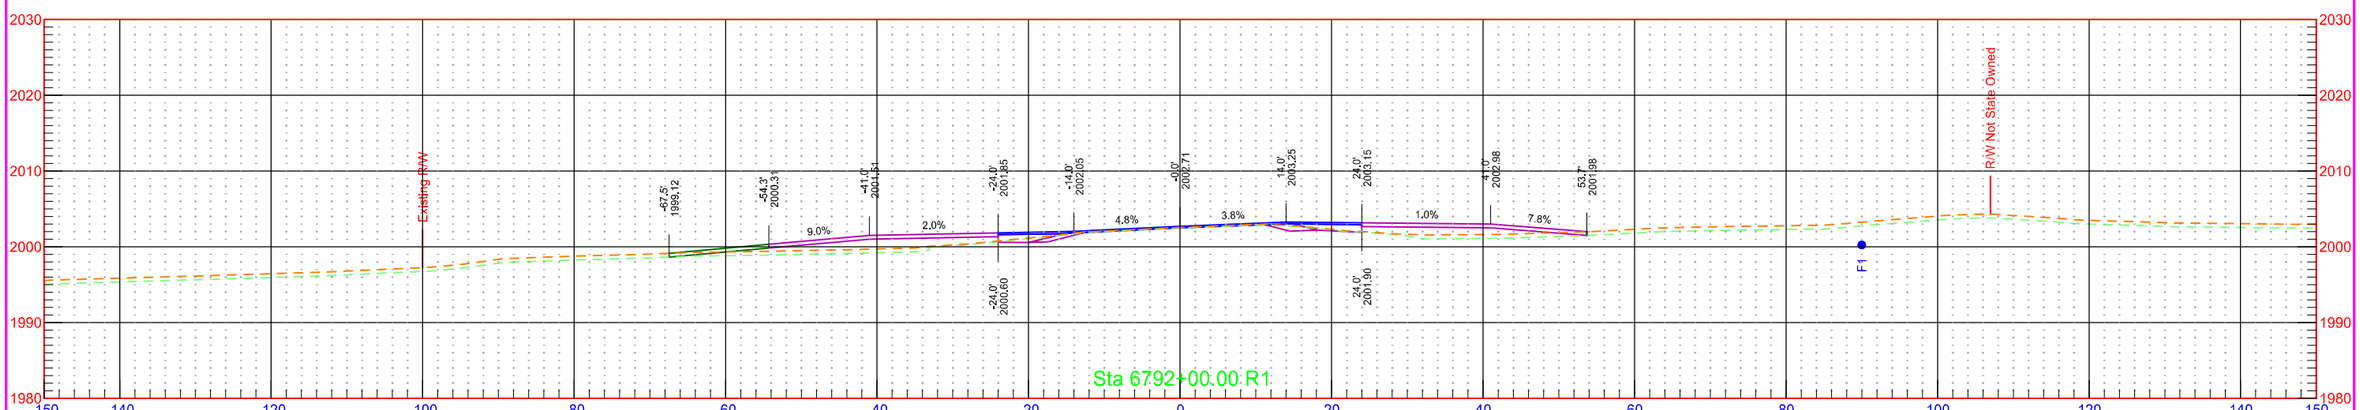


	STATE	PROJECT NO.	SECTION NO.	SHEET NO.
	ND	NH-1-003(050)113	200	388

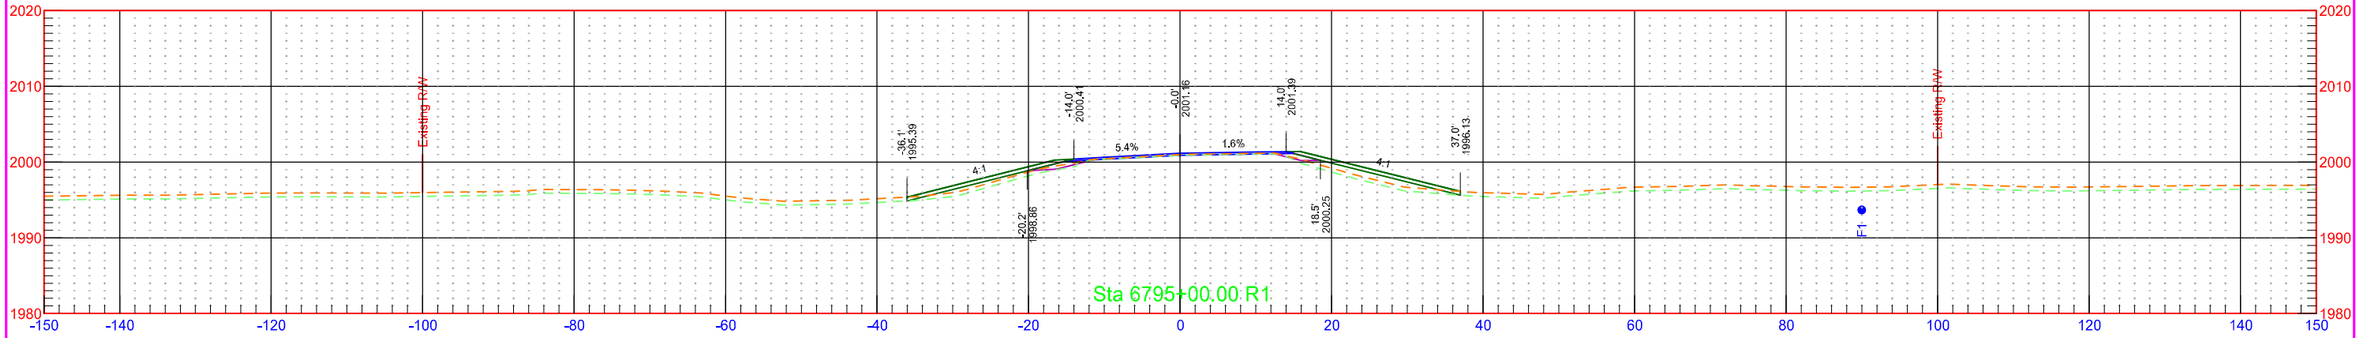


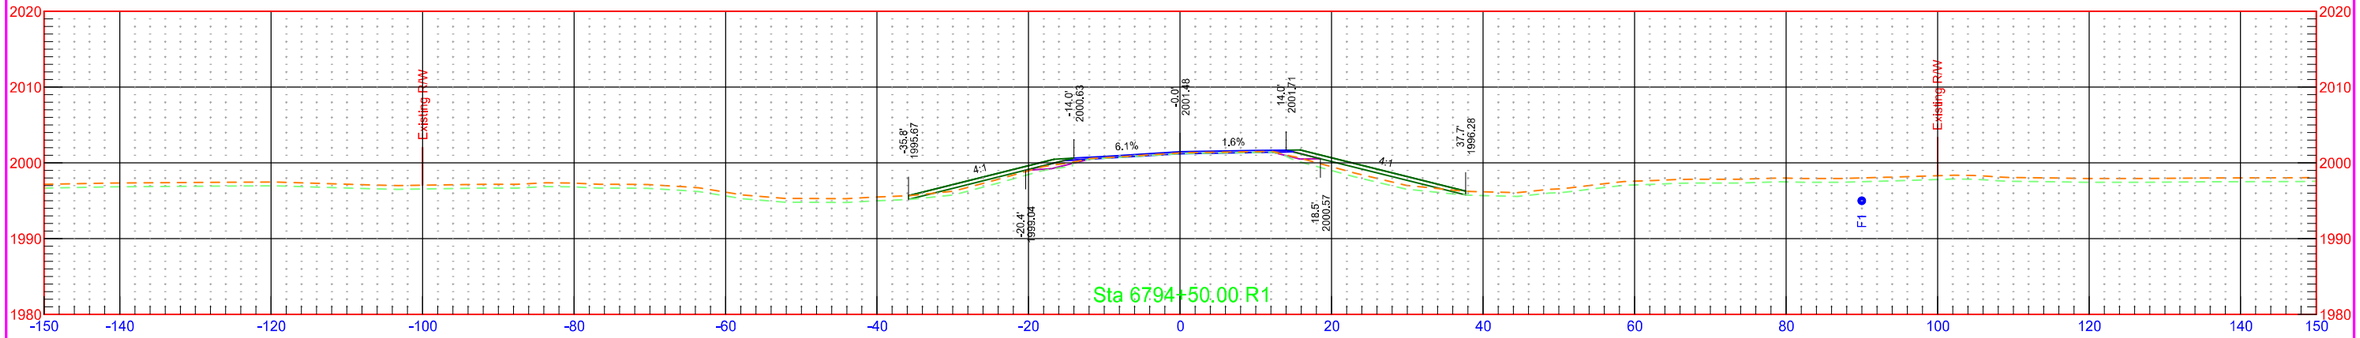


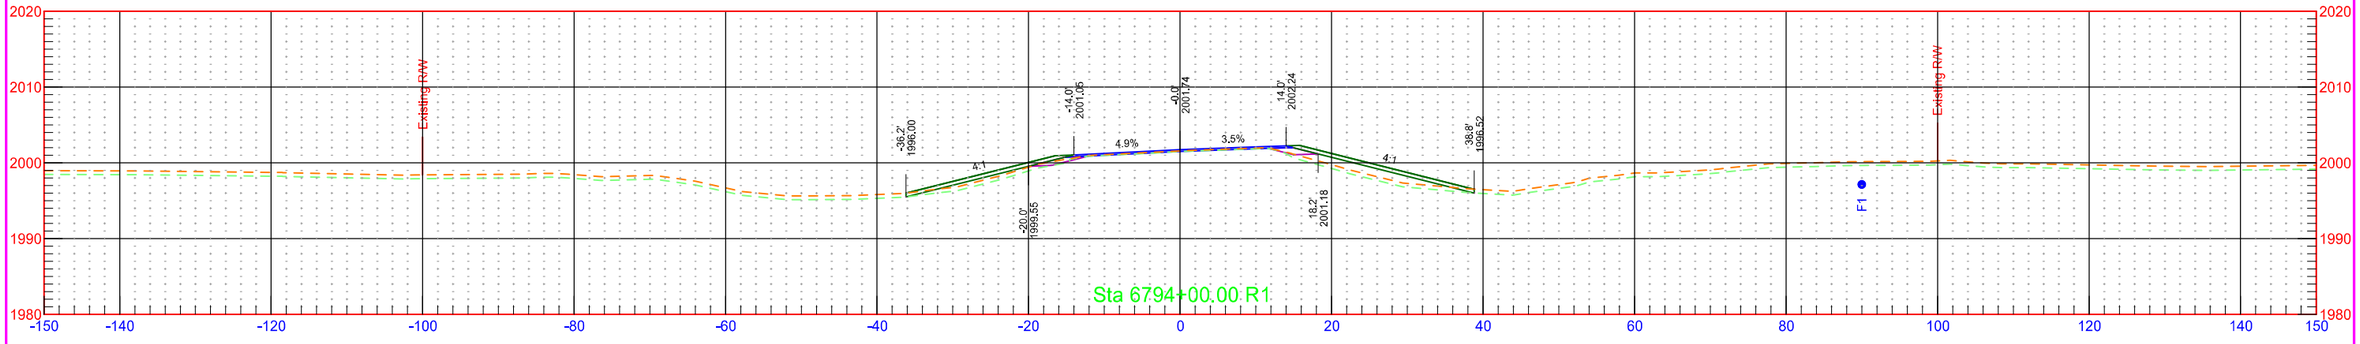


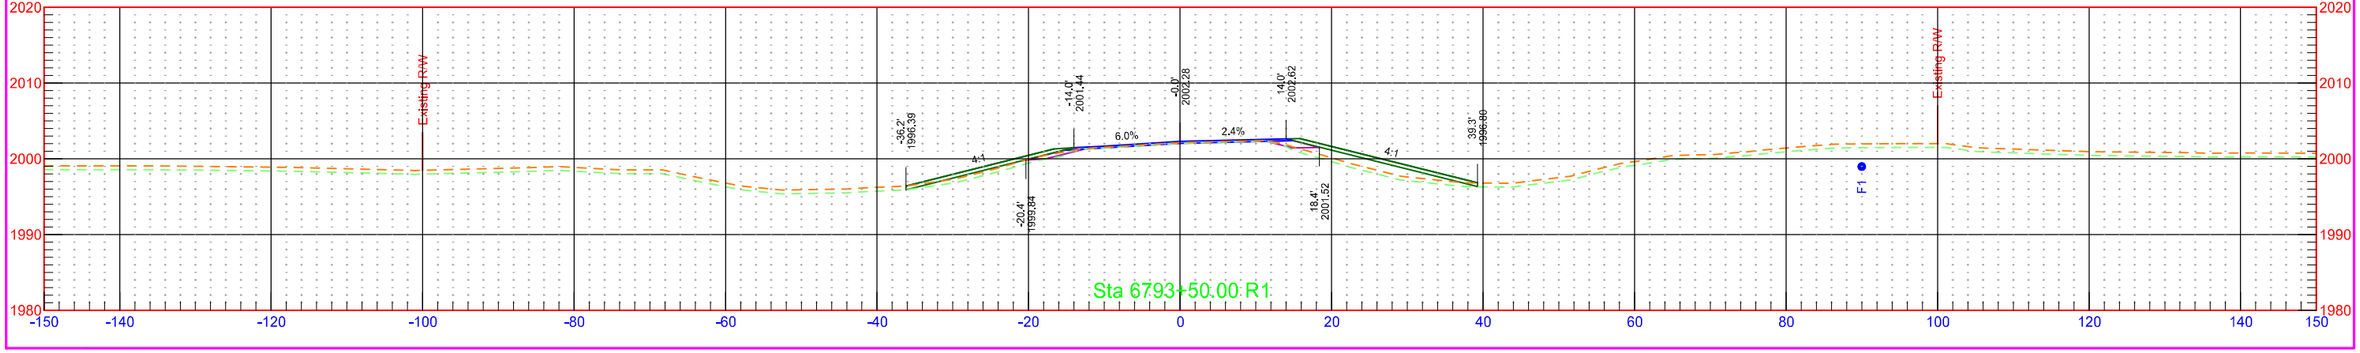


	STATE	PROJECT NO.	SECTION NO.	SHEET NO.
	ND	NH-1-003(050)113	200	389

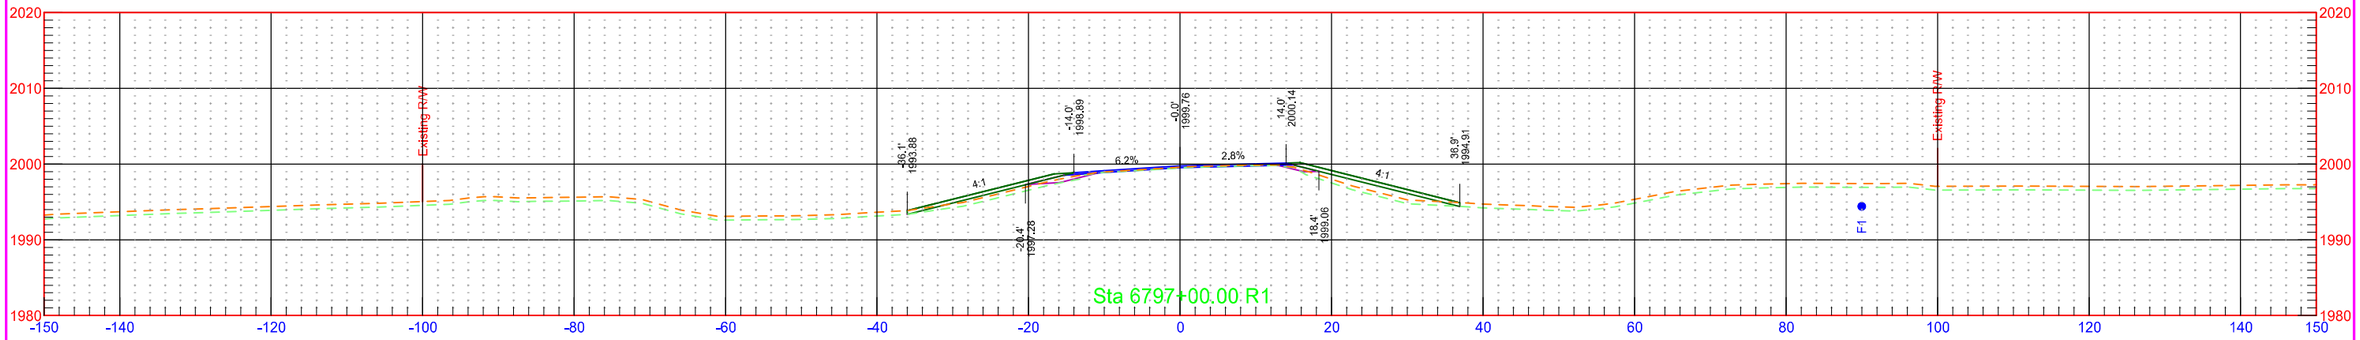


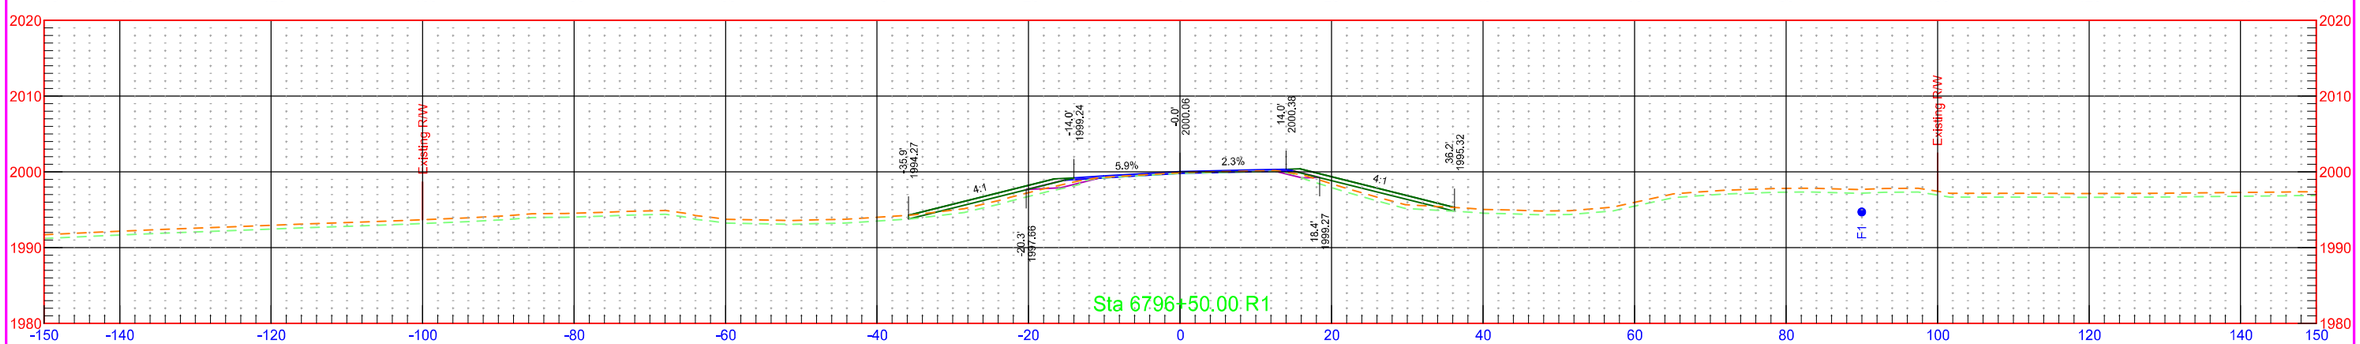

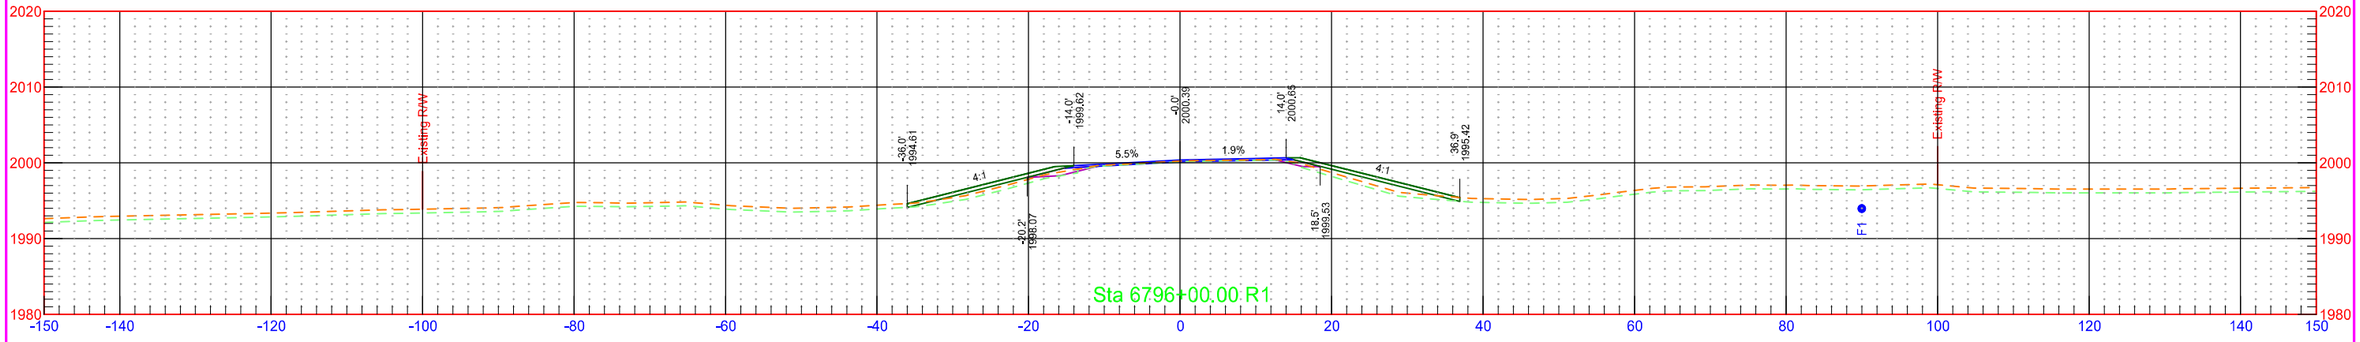


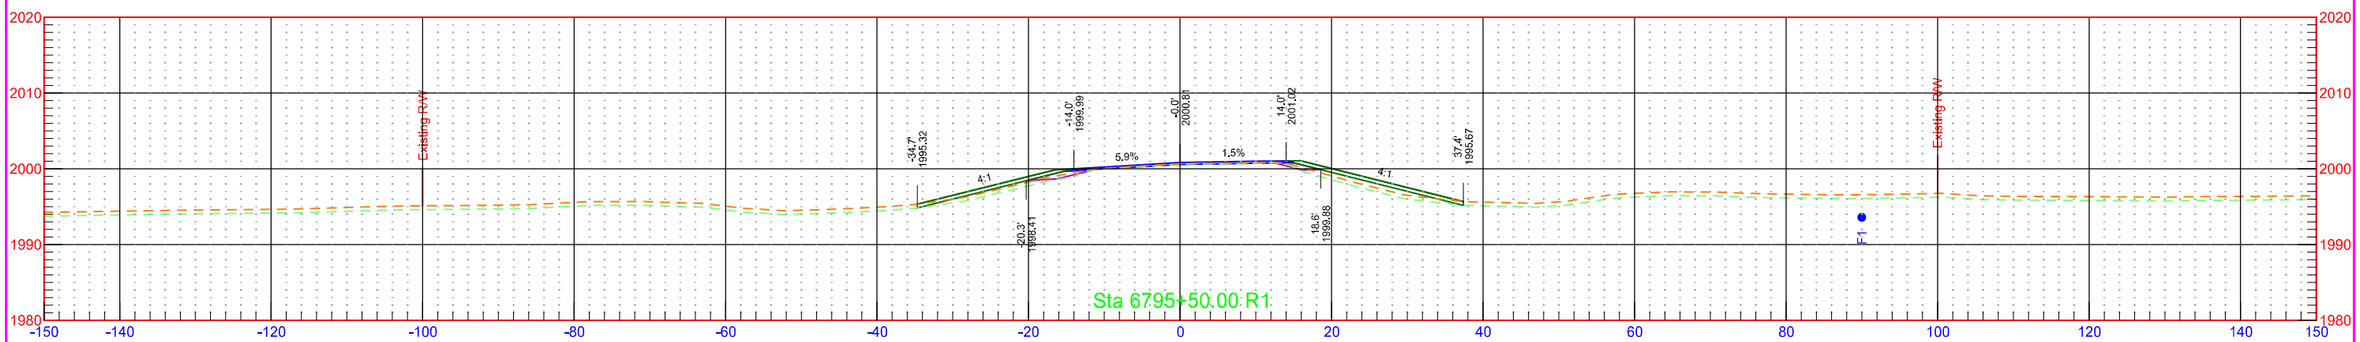



	STATE	PROJECT NO.	SECTION NO.	SHEET NO.
	ND	NH-1-003(050)113	200	390

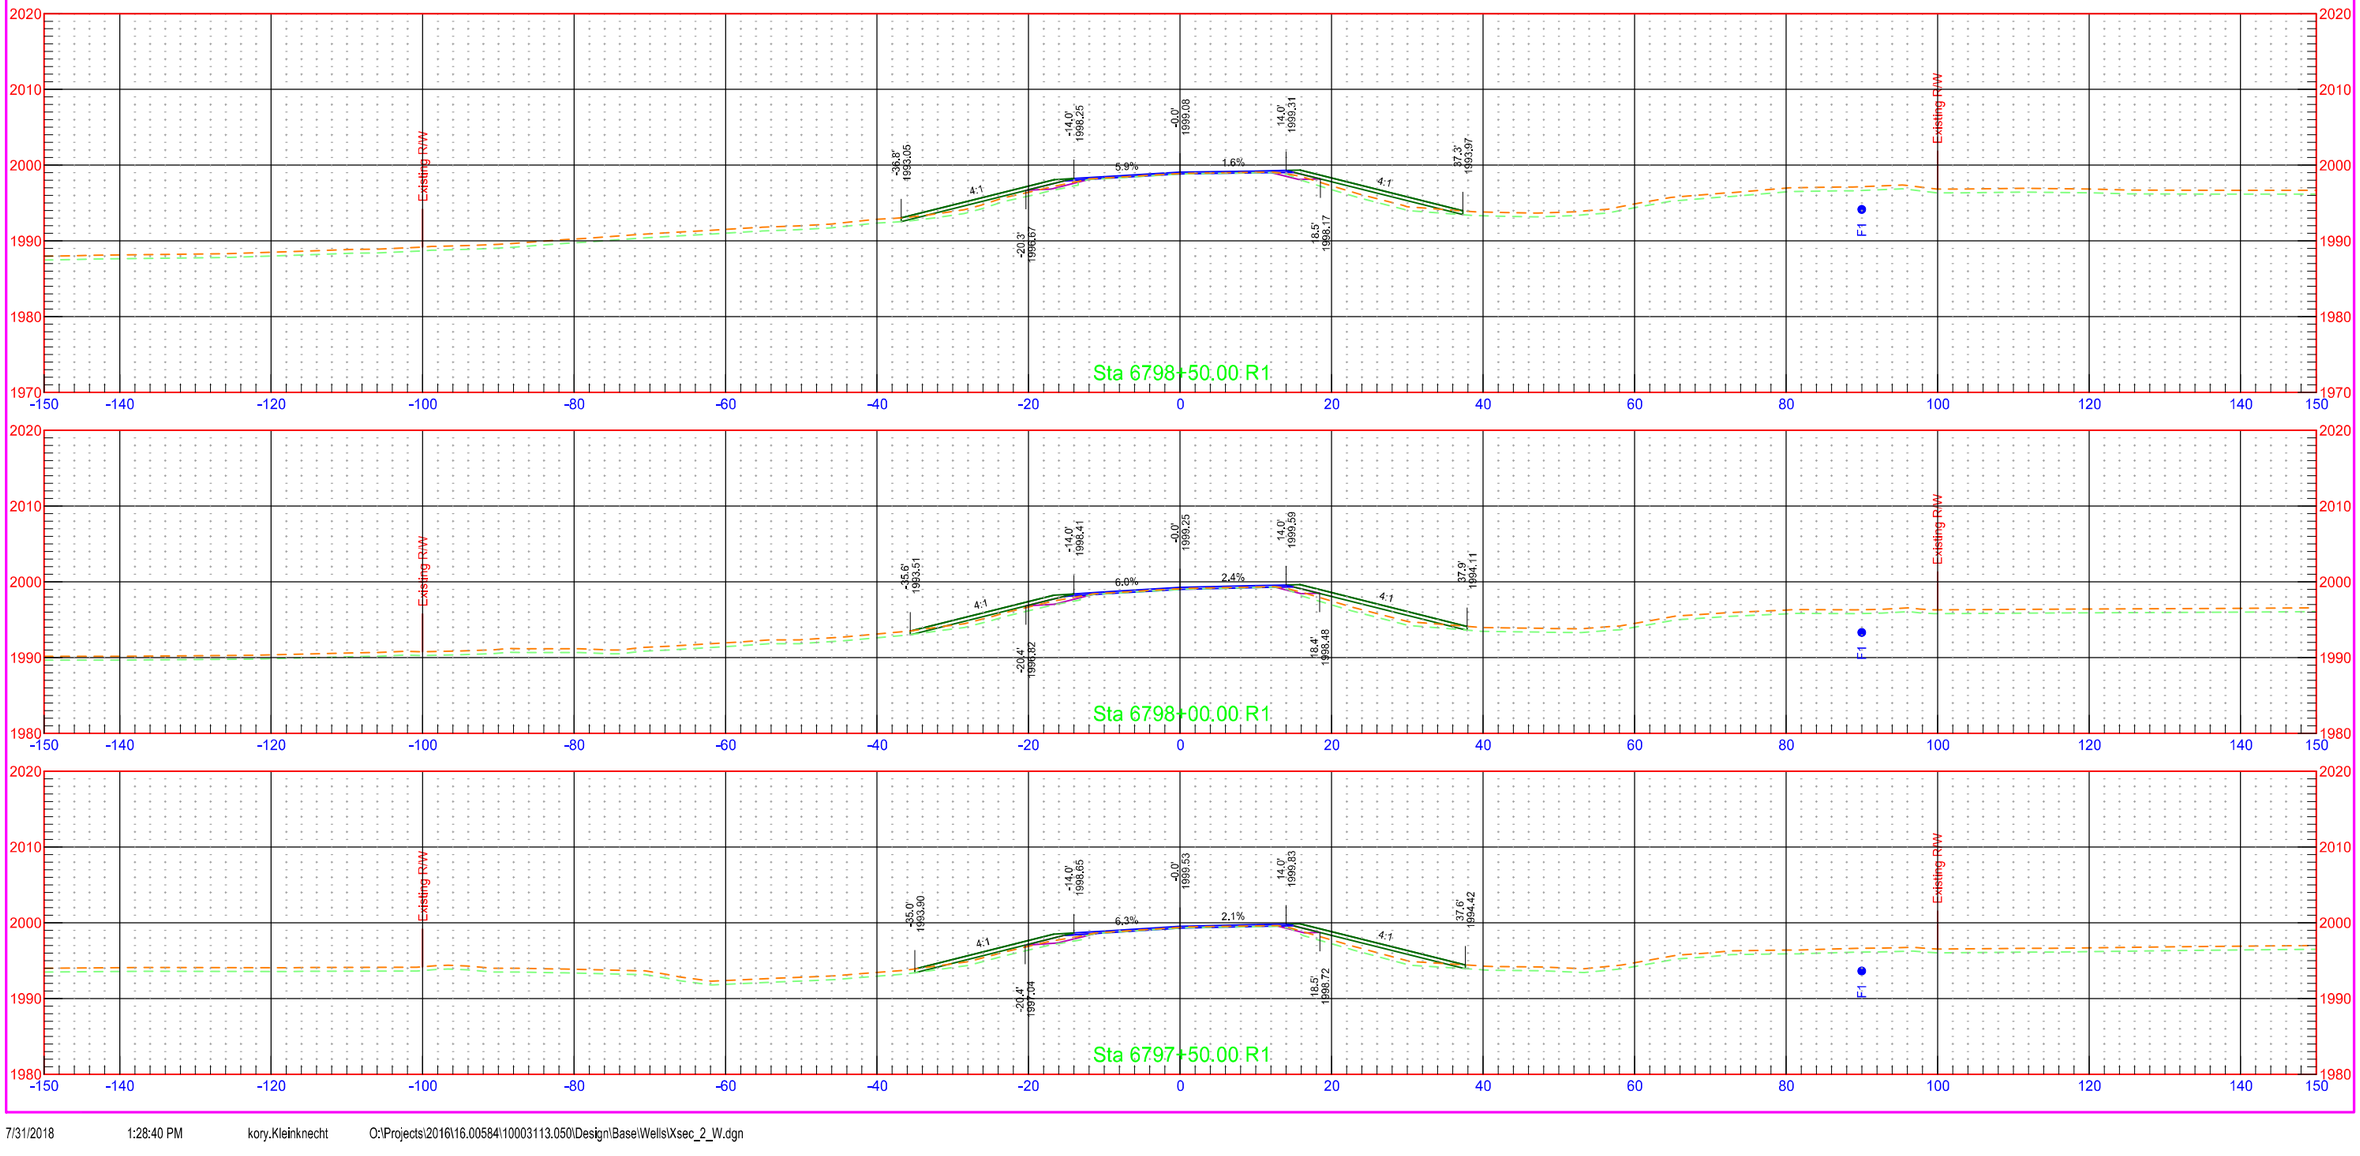


	STATE	PROJECT NO.	SECTION NO.	SHEET NO.
	ND	NH-1-003(050)113	200	391

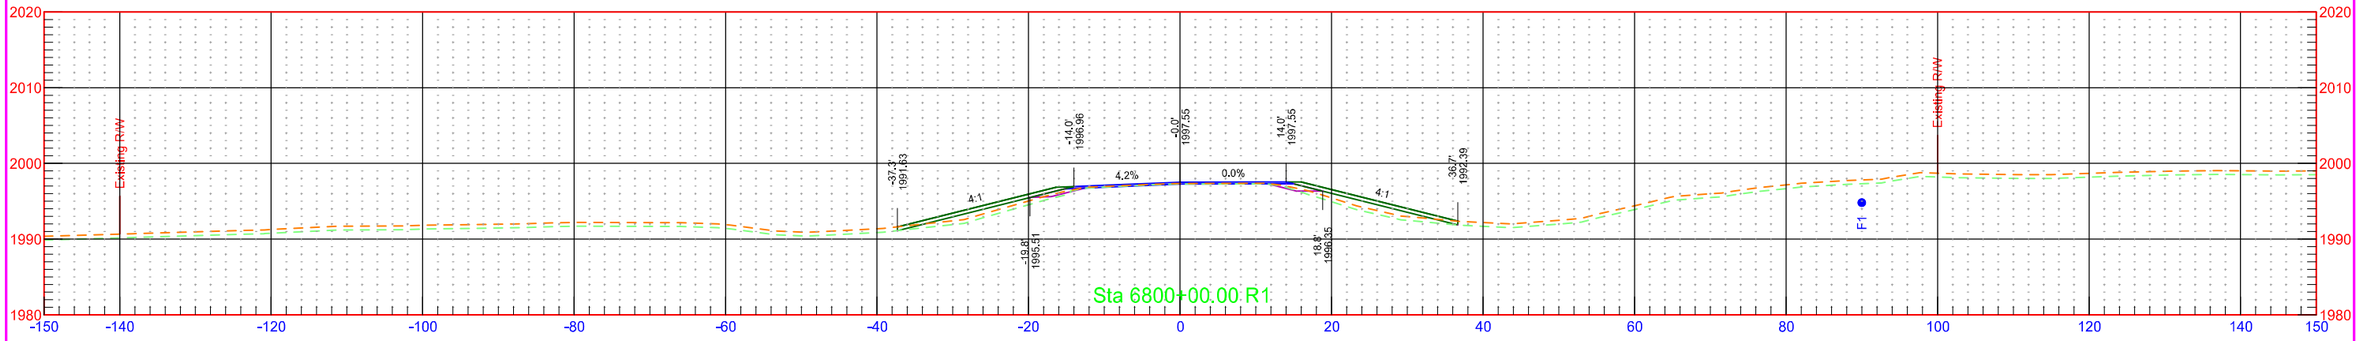

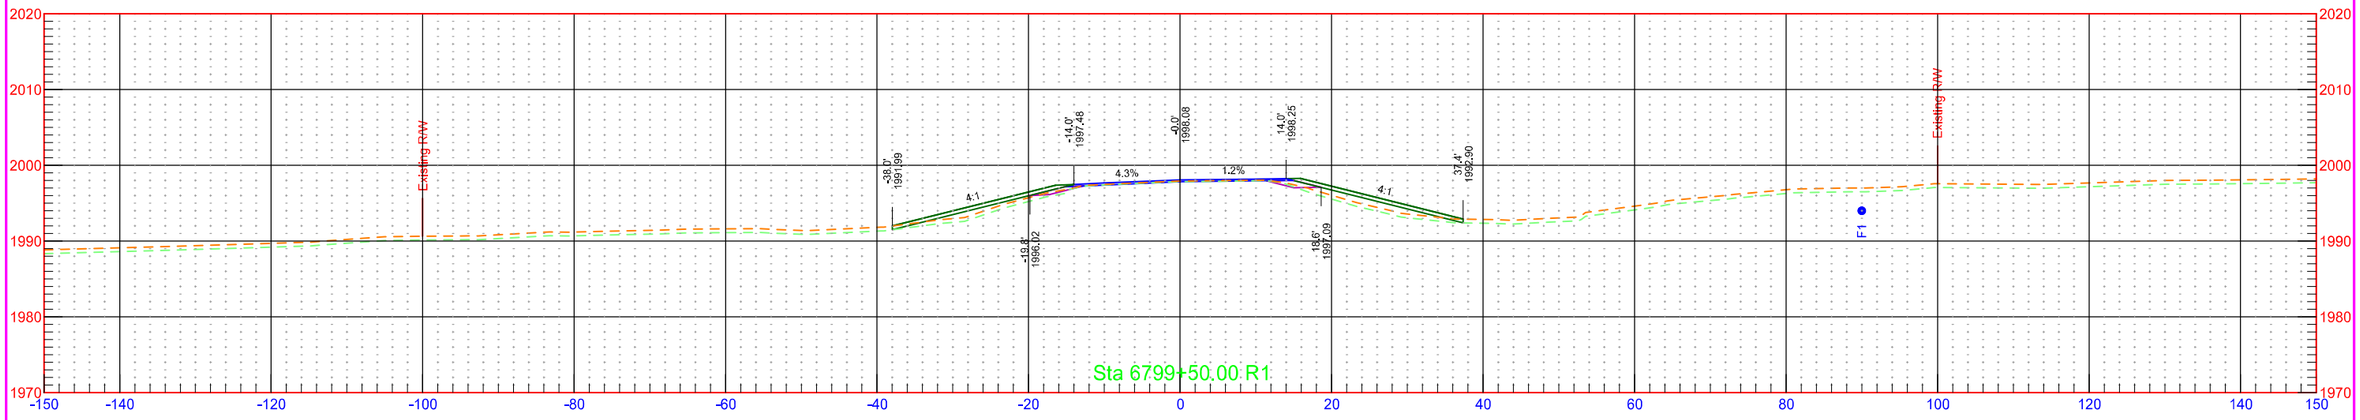


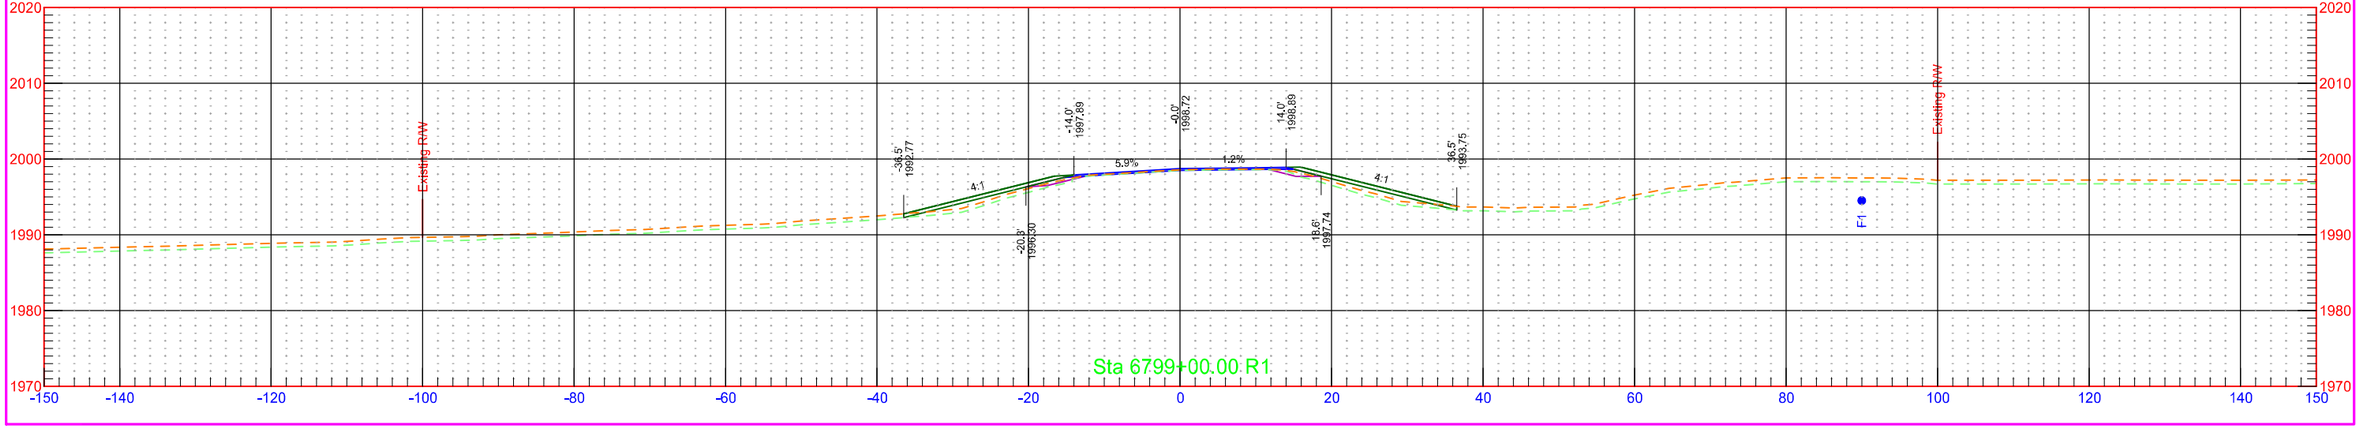



	STATE	PROJECT NO.	SECTION NO.	SHEET NO.
	ND	NH-1-003(050)113	200	392

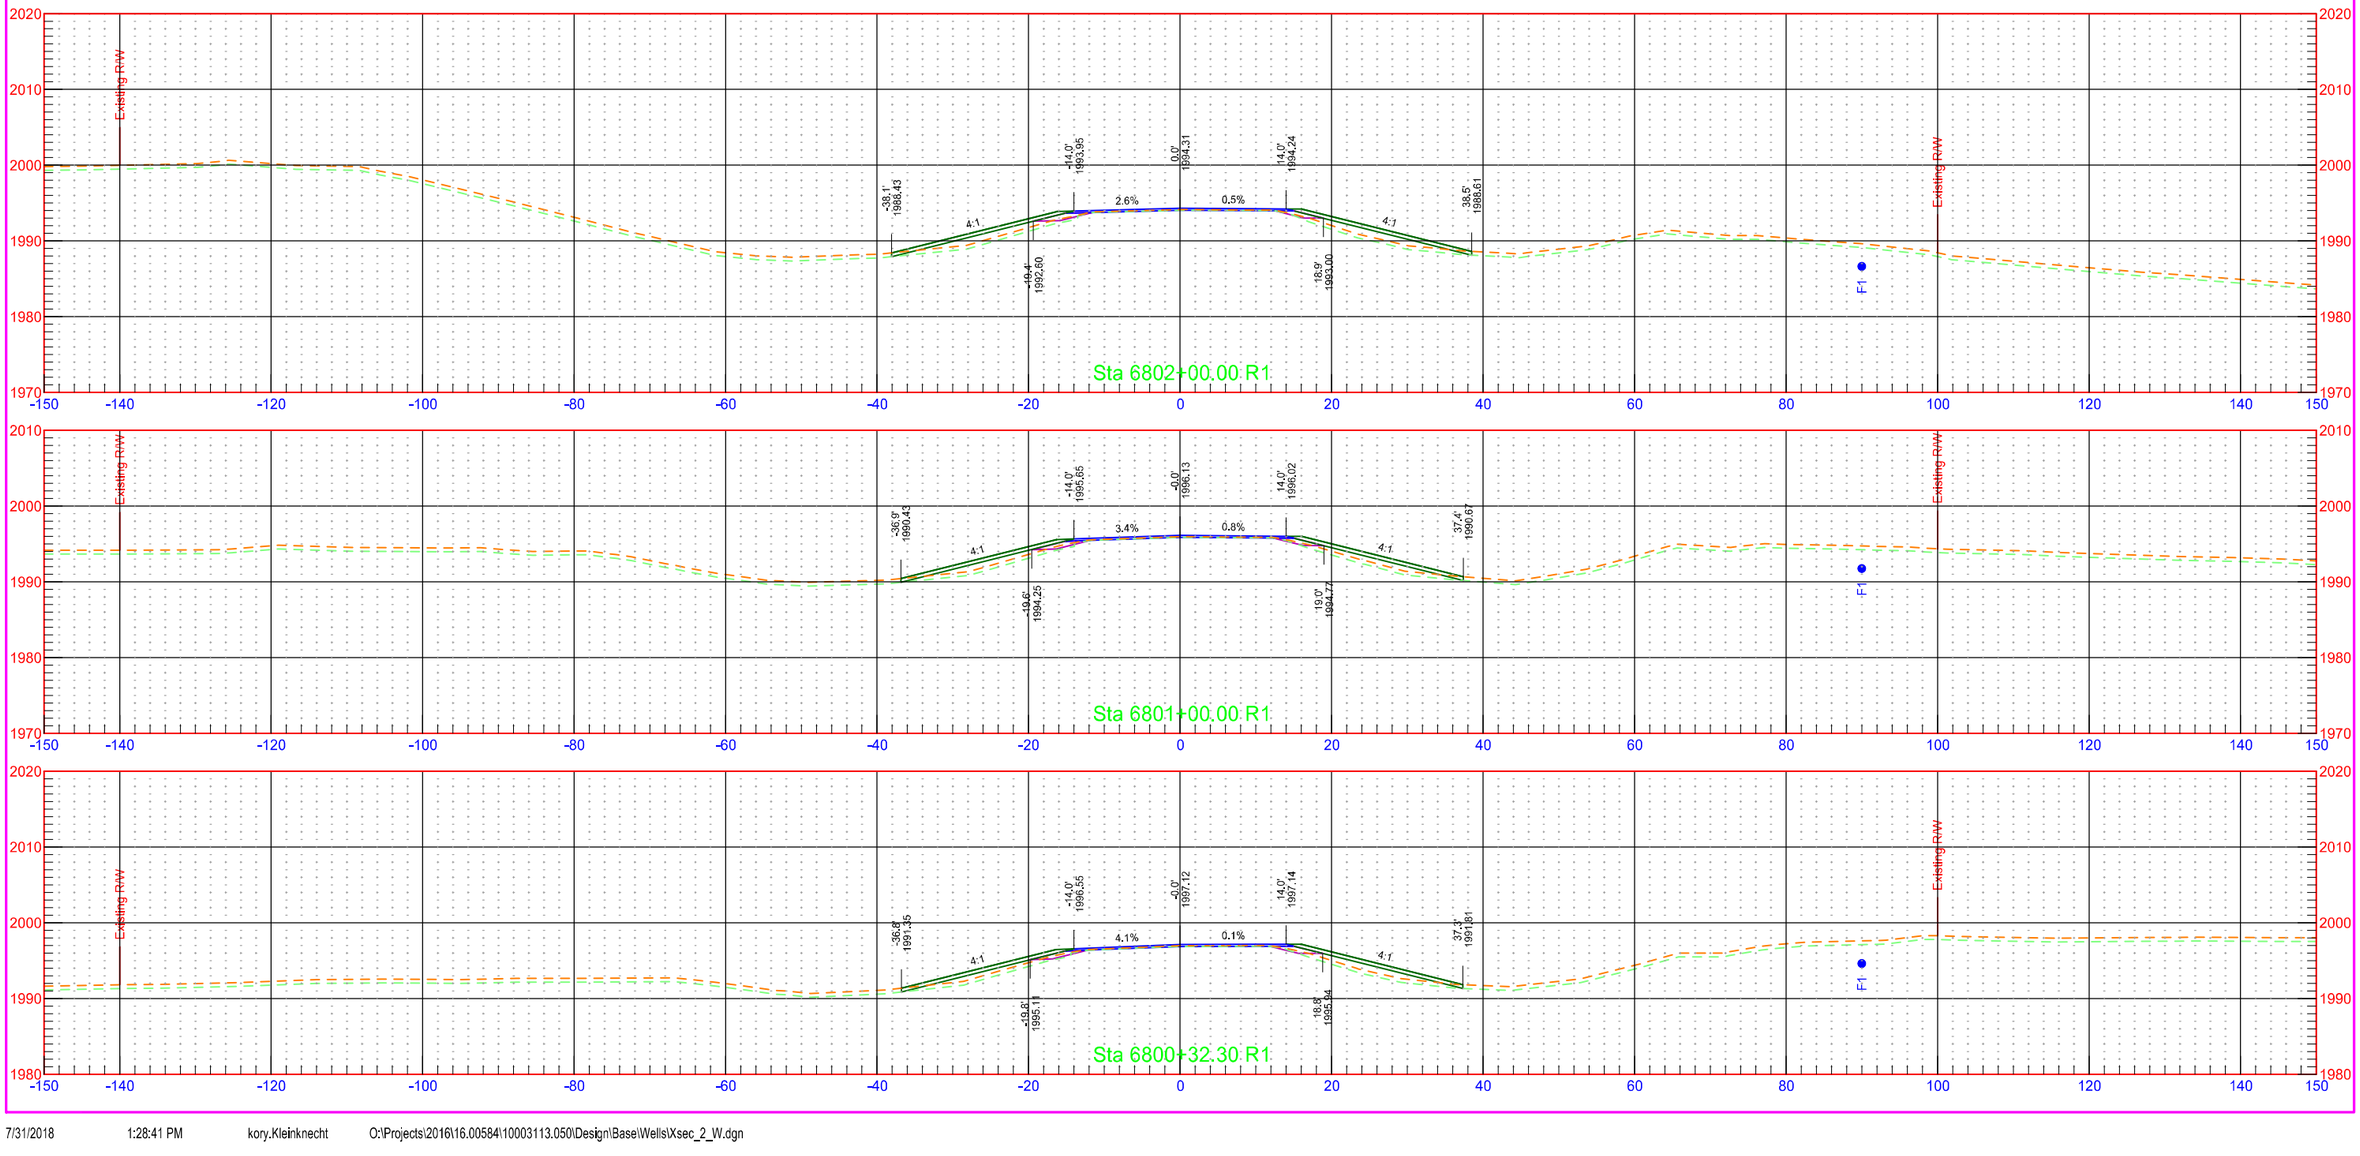


	STATE	PROJECT NO.	SECTION NO.	SHEET NO.
	ND	NH-1-003(050)113	200	393

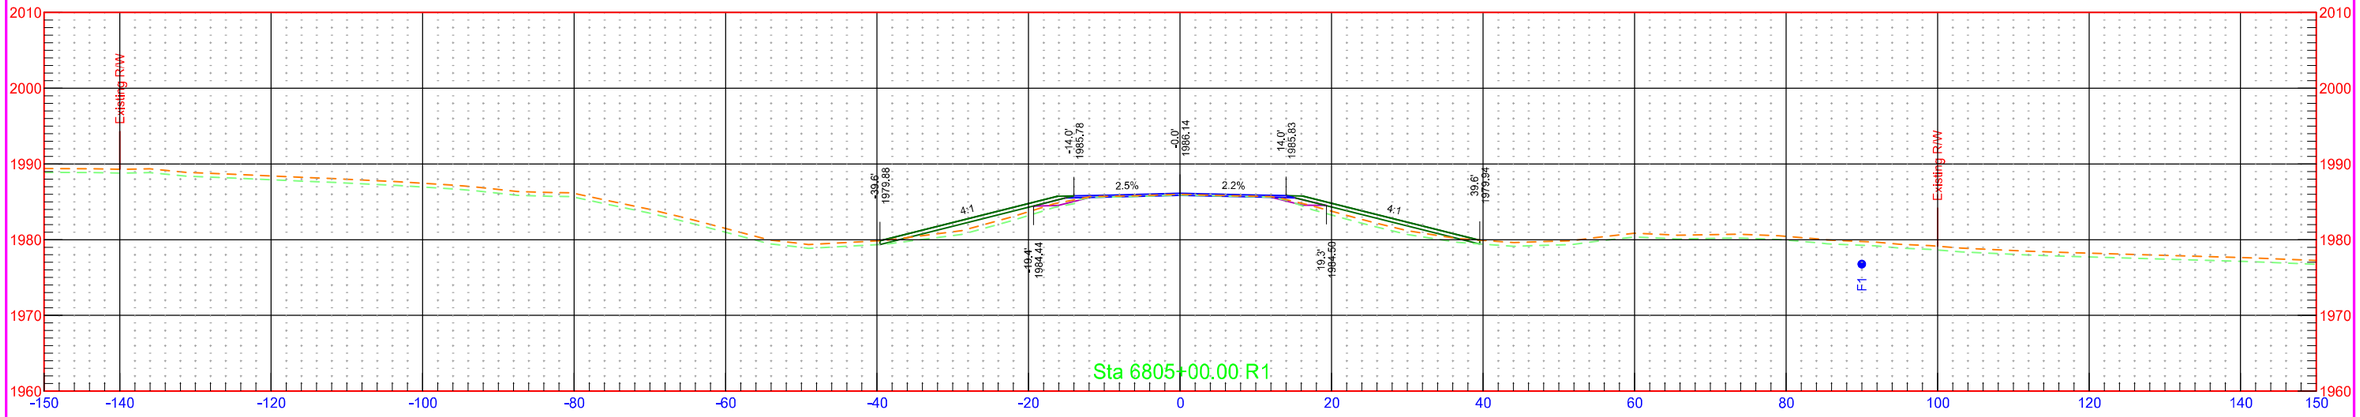


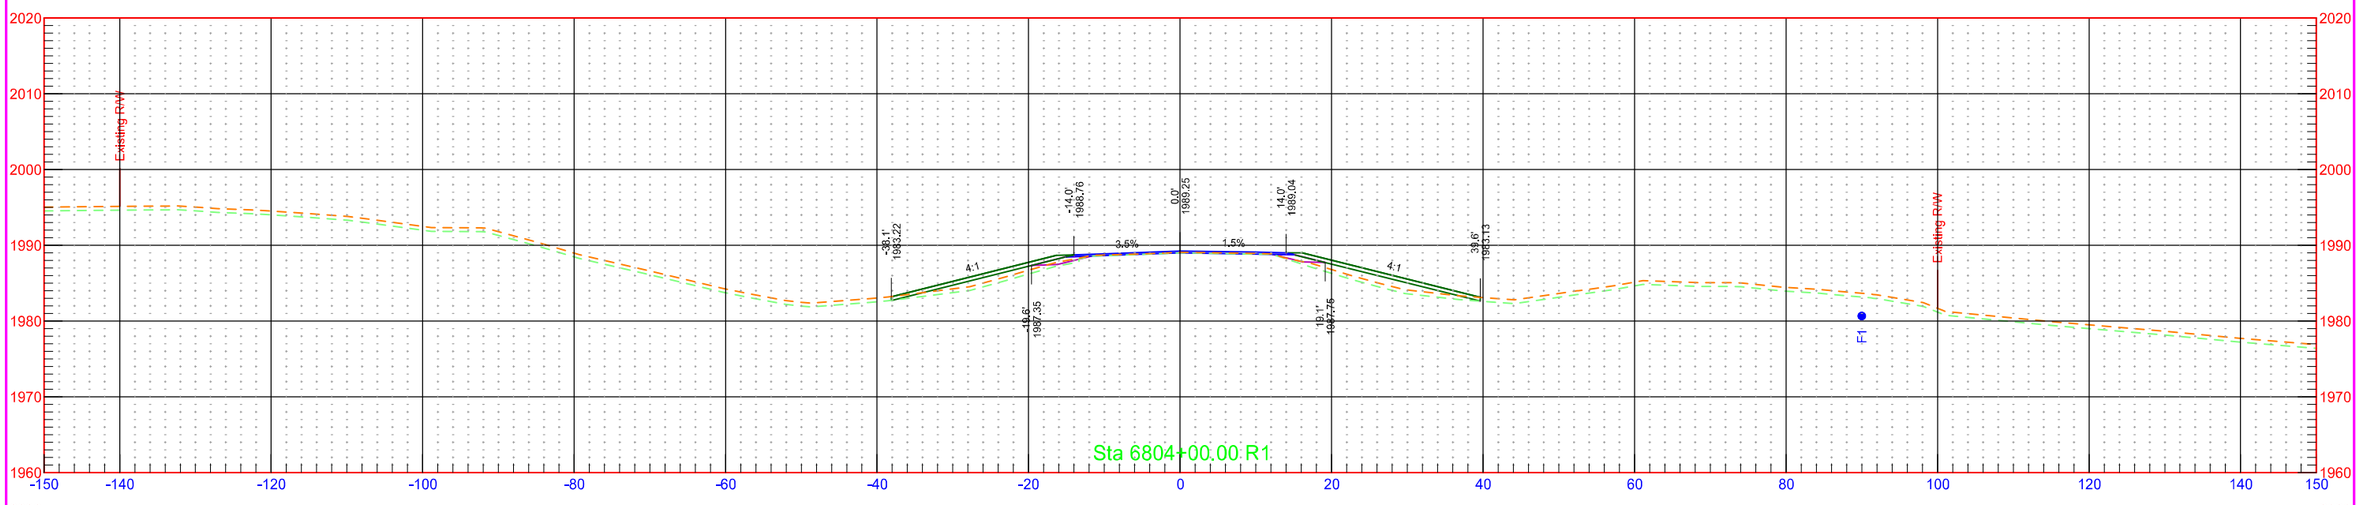


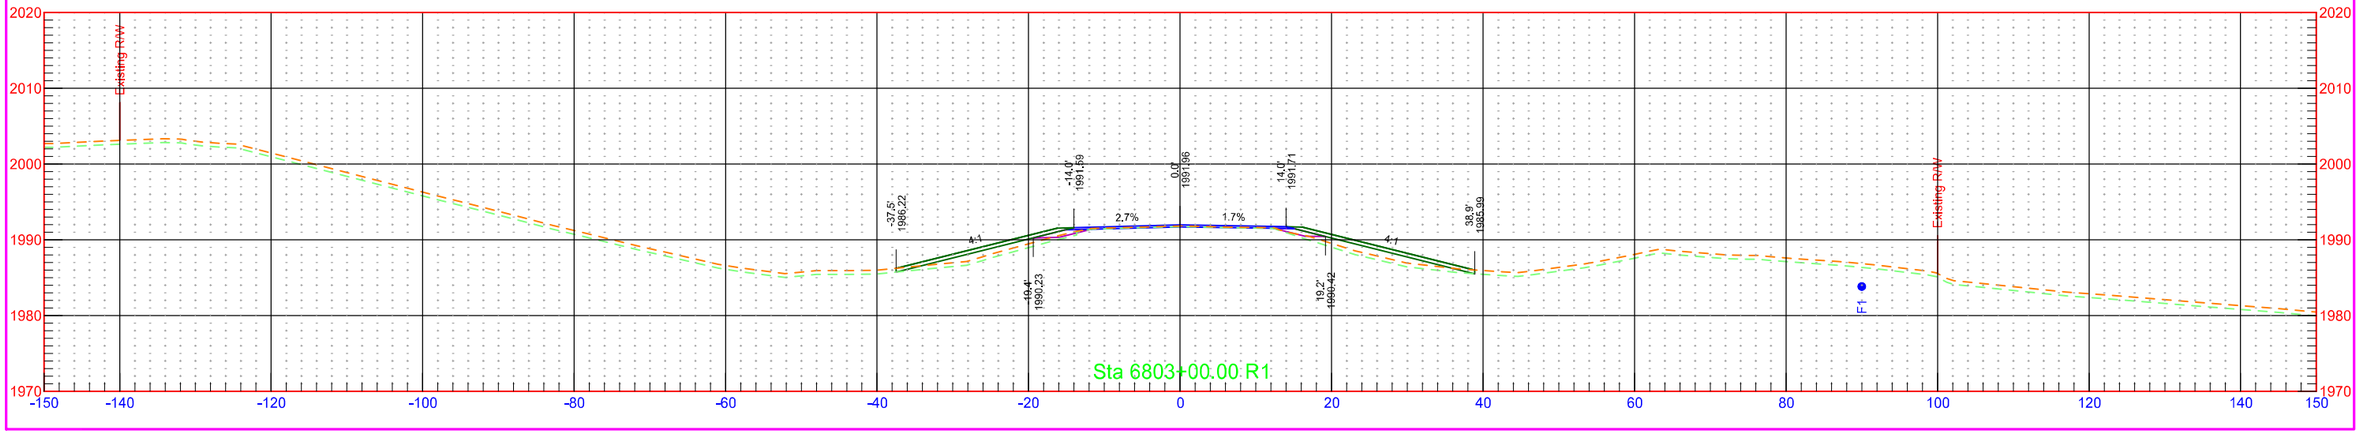


	STATE	PROJECT NO.	SECTION NO.	SHEET NO.
	ND	NH-1-003(050)113	200	394

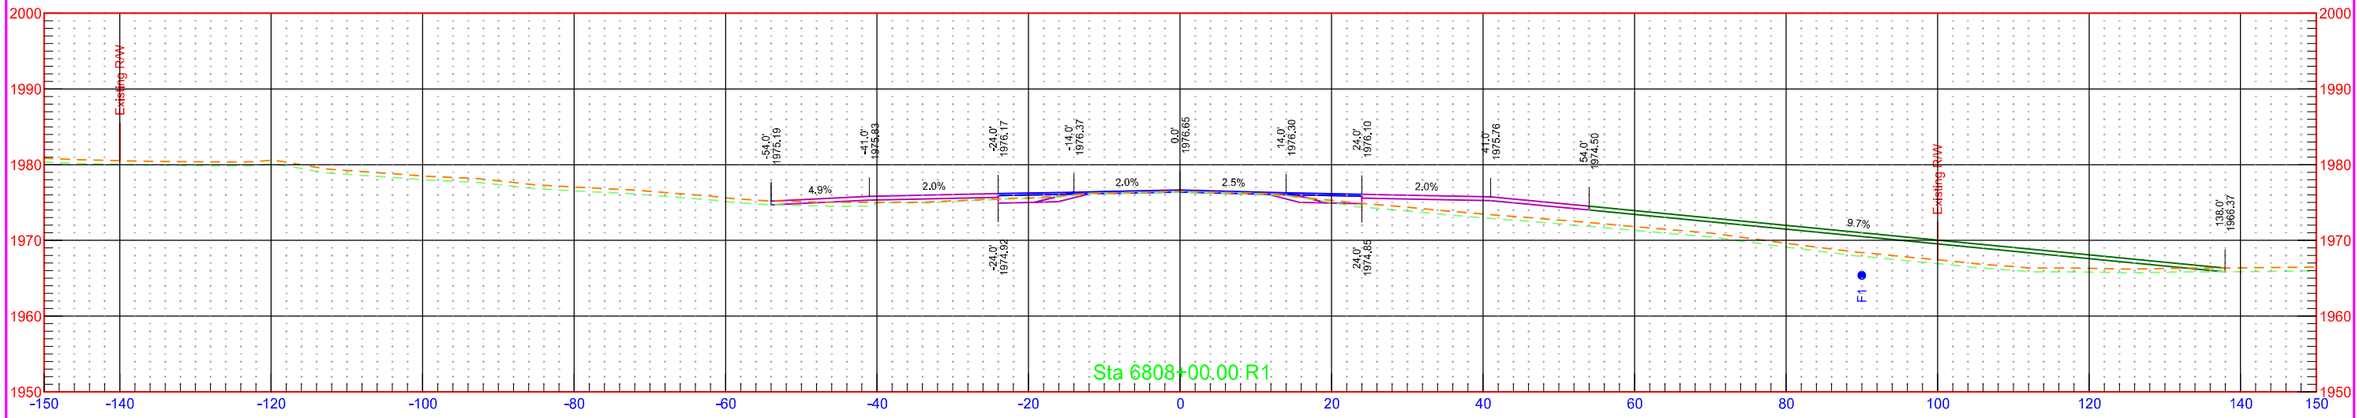


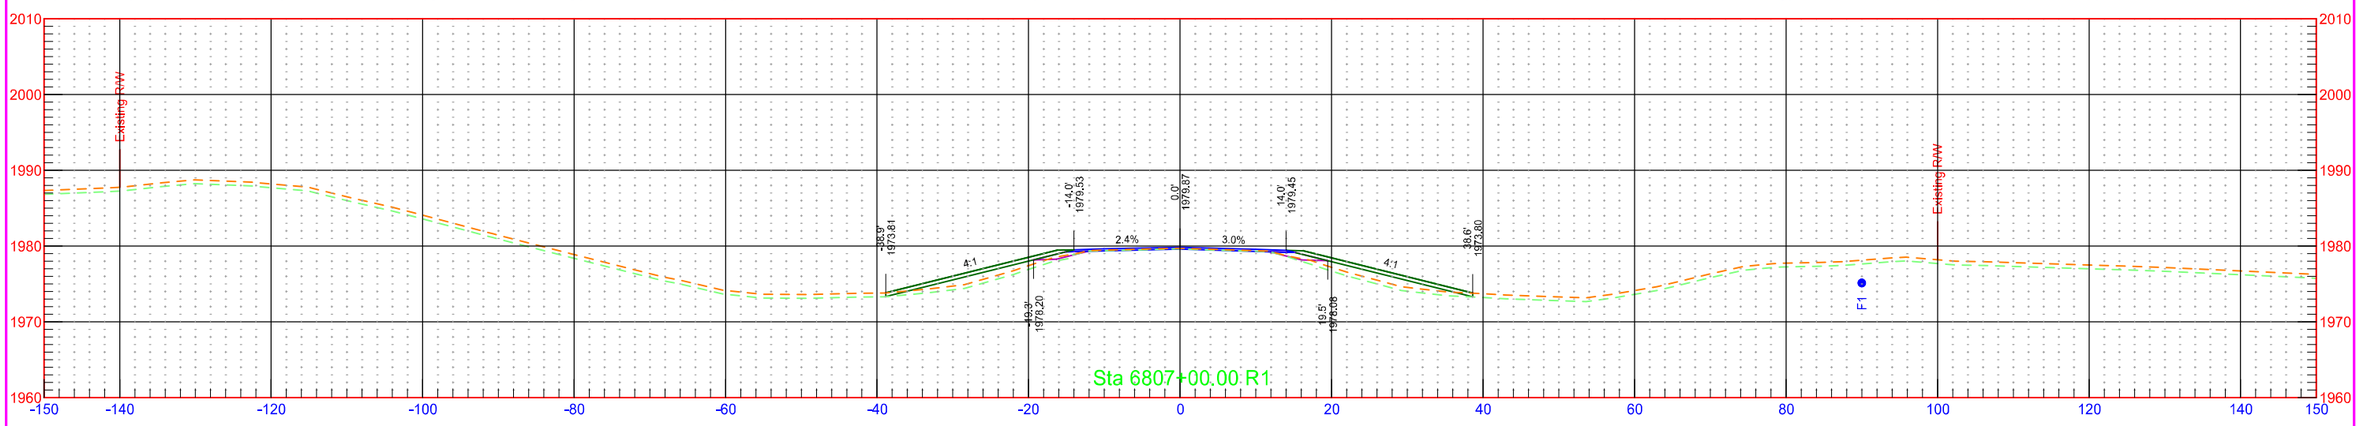


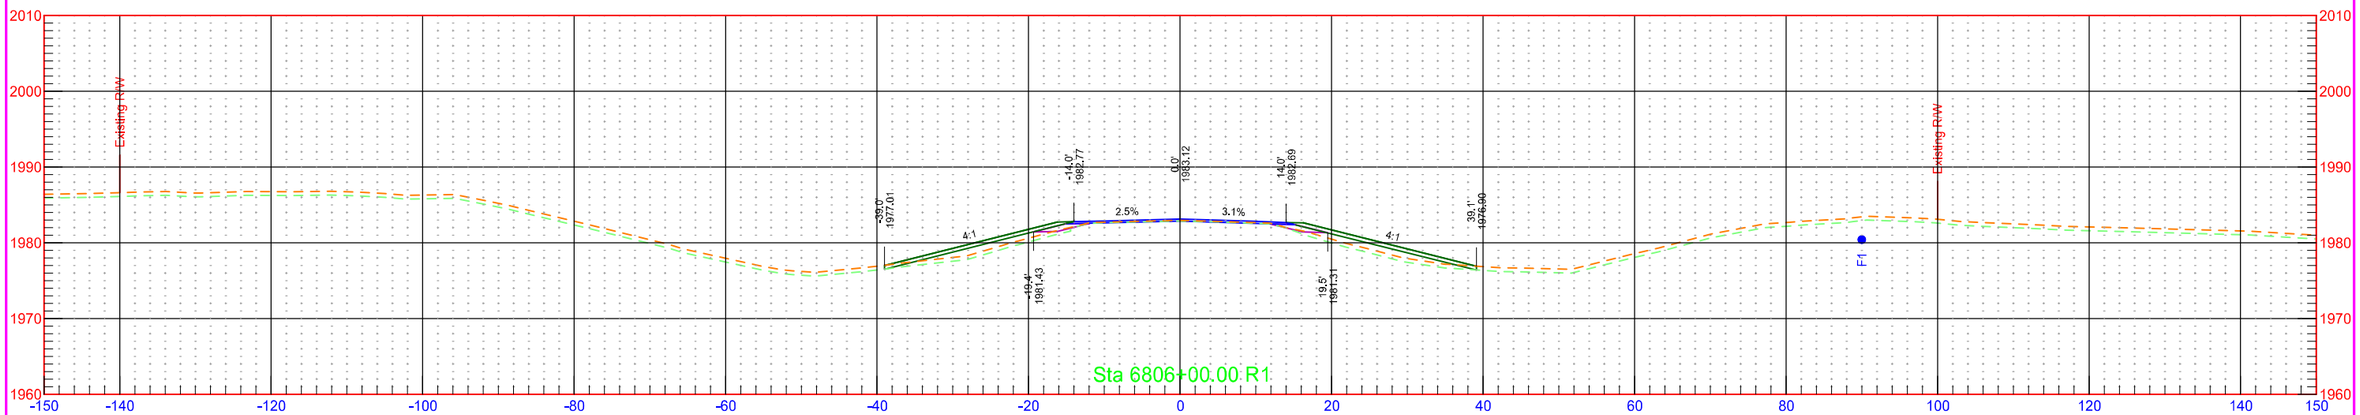

	STATE	PROJECT NO.	SECTION NO.	SHEET NO.
	ND	NH-1-003(050)113	200	395

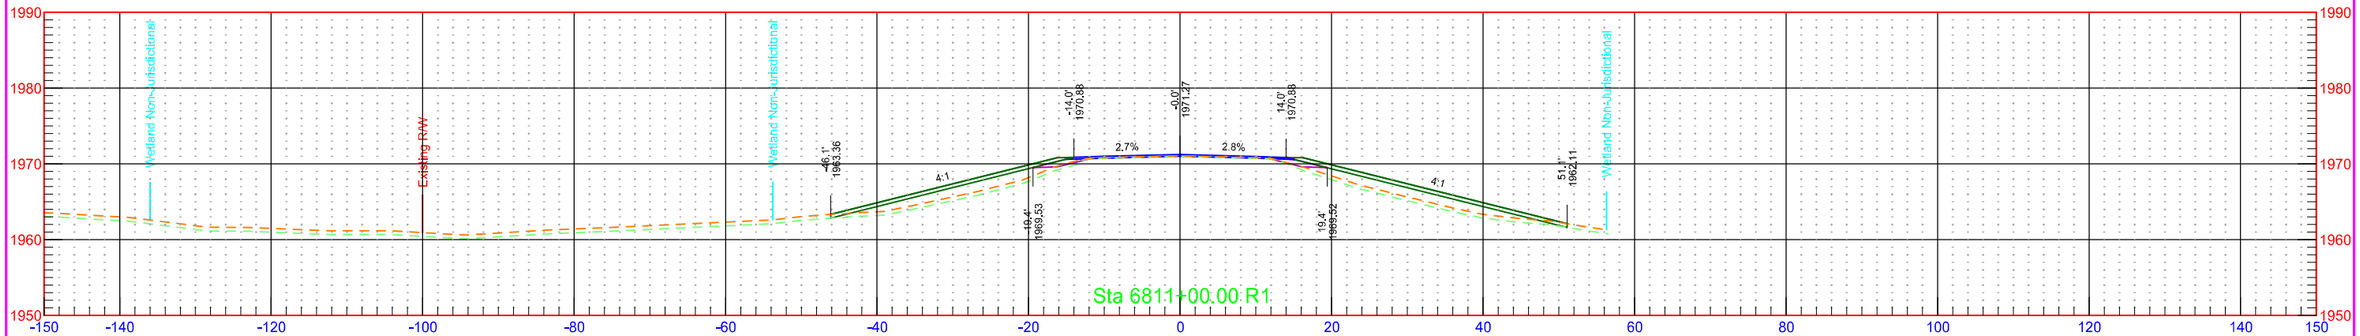


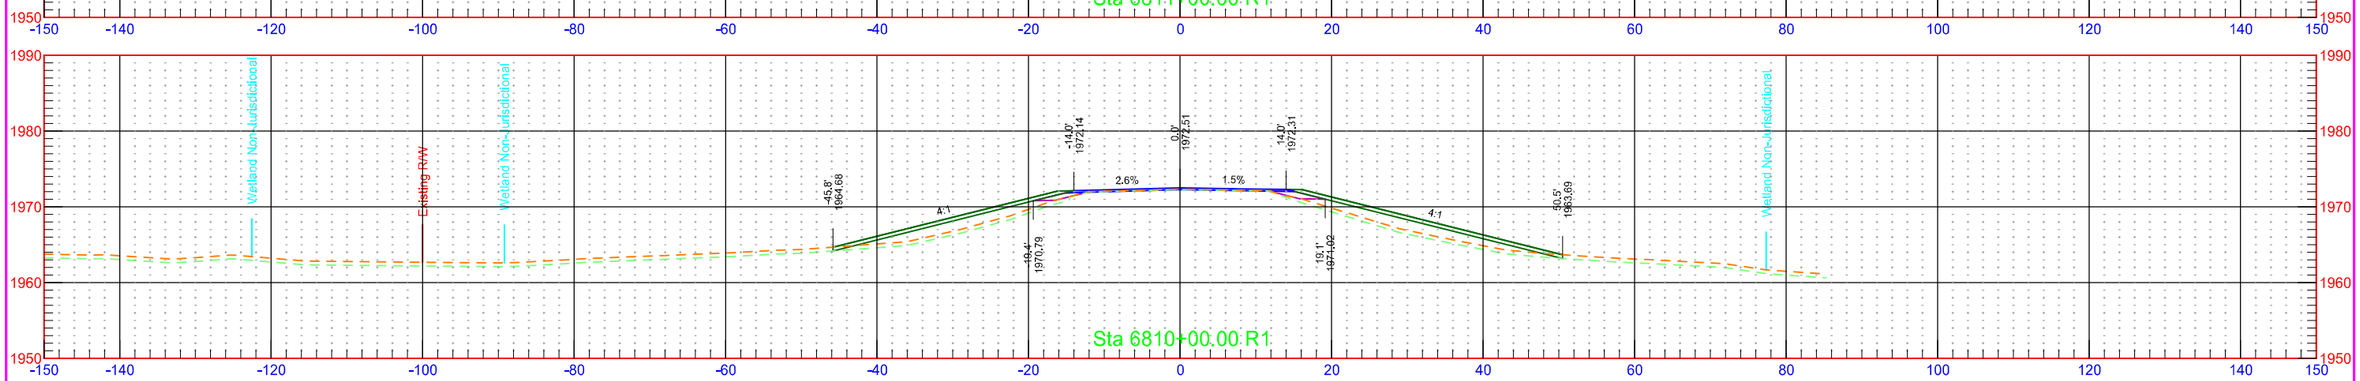


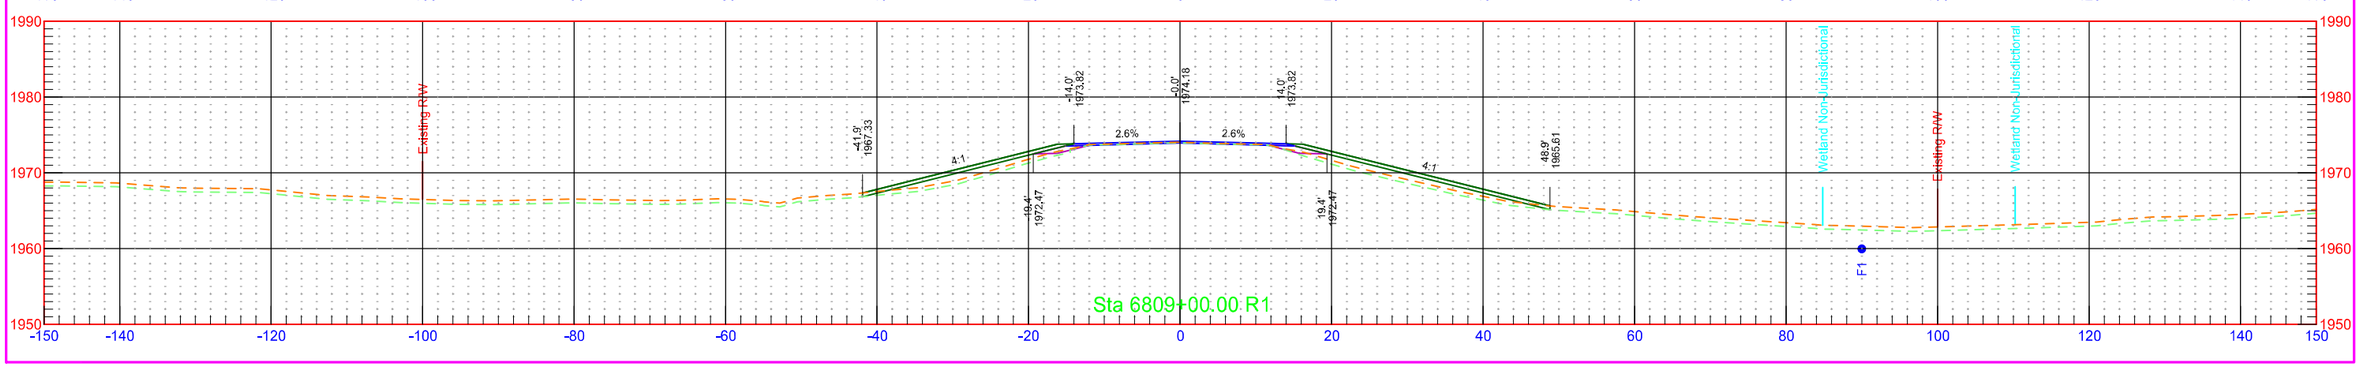


7/31/2018 1:28:43 PM kory.Kleinknecht O:\Projects\2016\16.00584\10003113.050\Design\Base\Wells\Xsec_2_W.dgn


	STATE	PROJECT NO.	SECTION NO.	SHEET NO.
	ND	NH-1-003(050)113	200	396

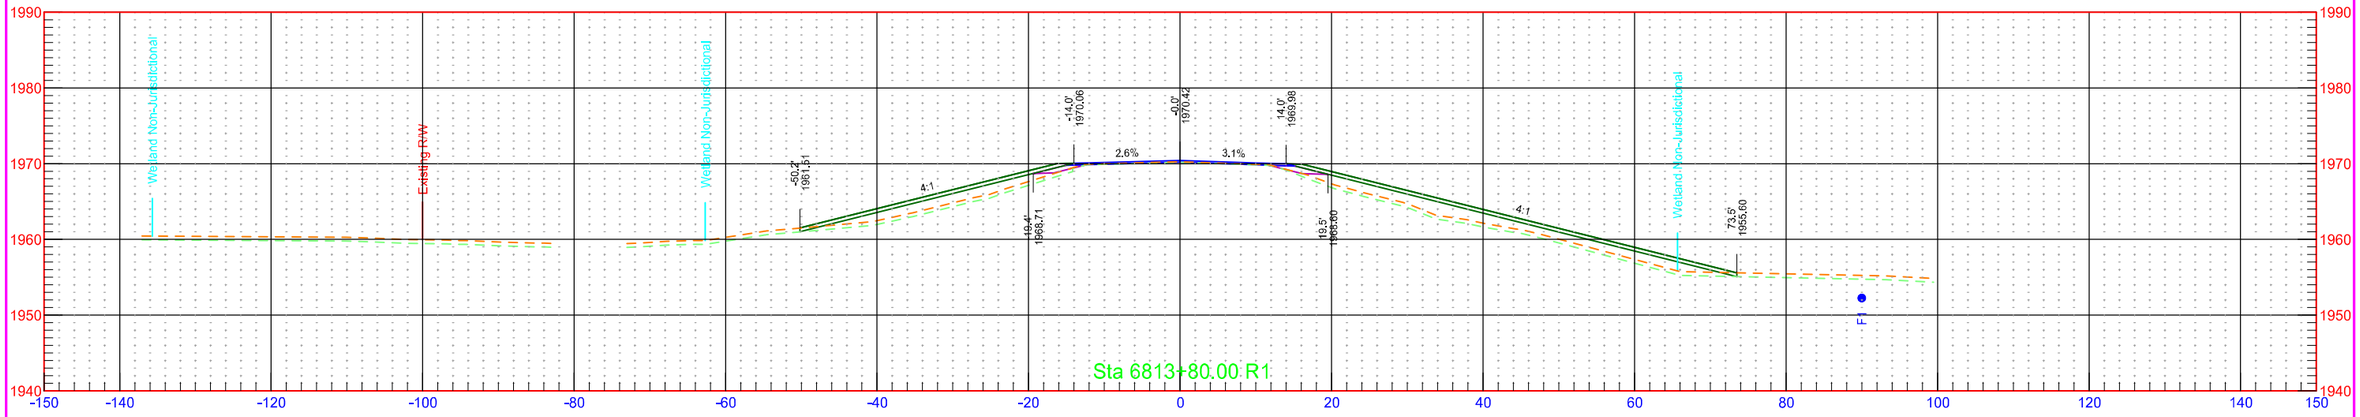


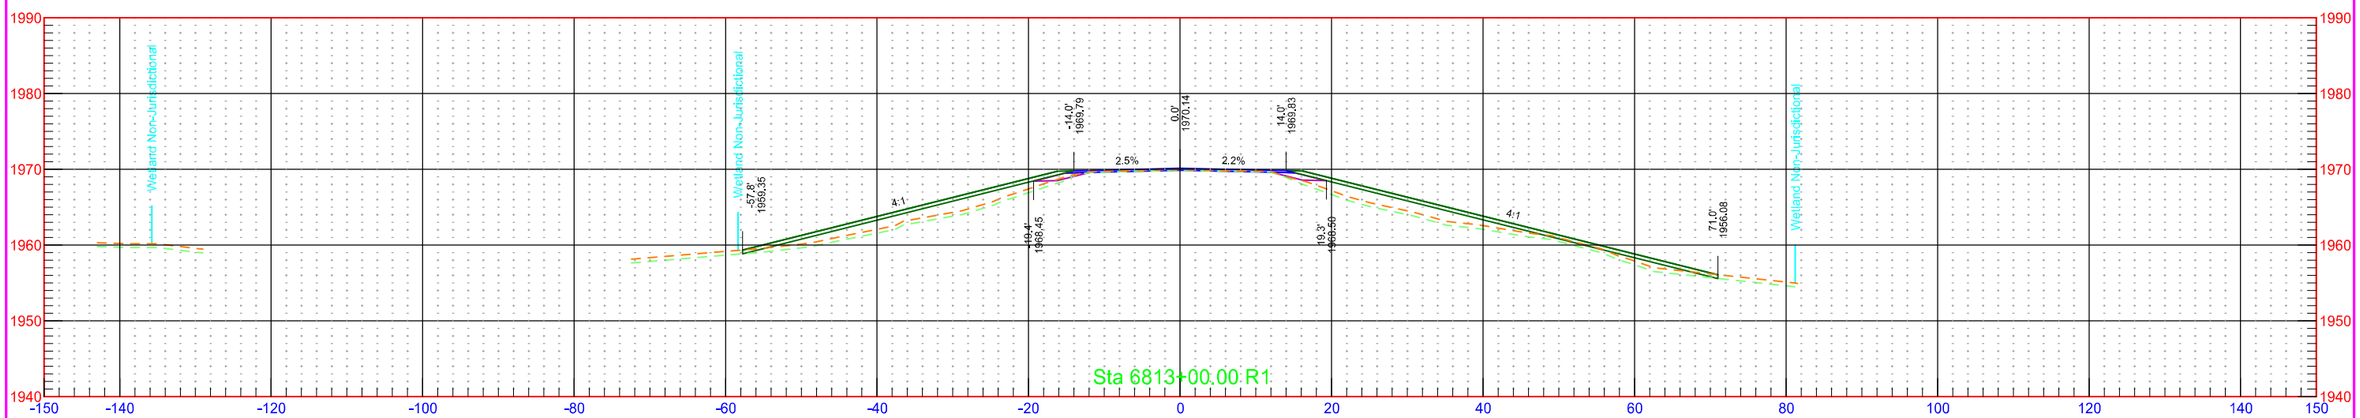


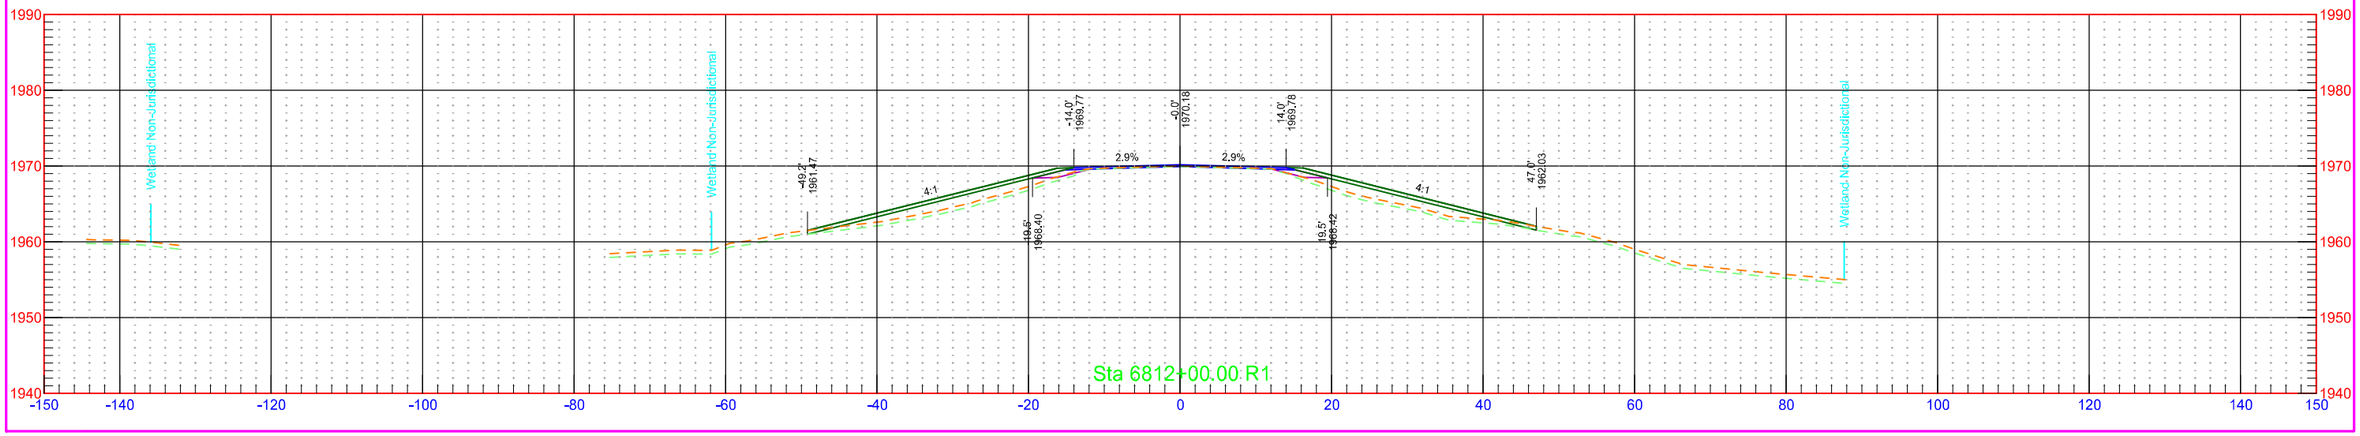


	STATE	PROJECT NO.	SECTION NO.	SHEET NO.
	ND	NH-1-003(050)113	200	397

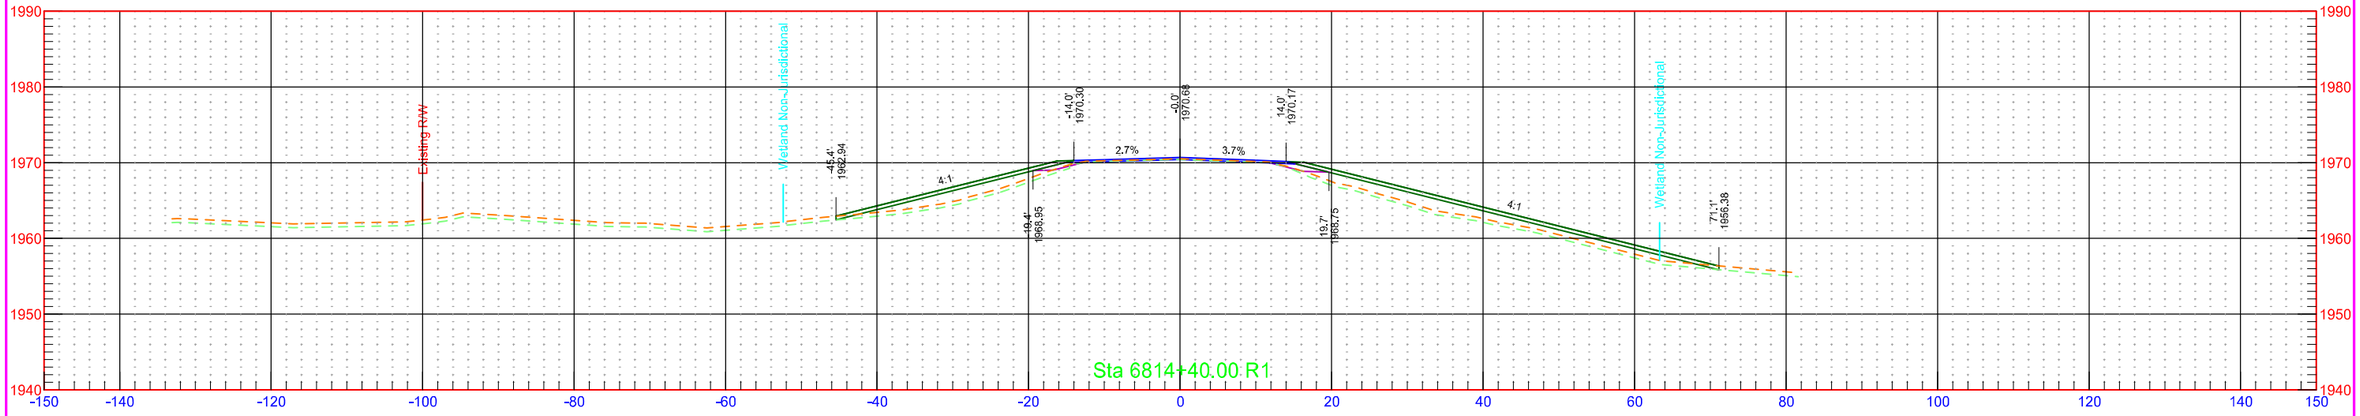

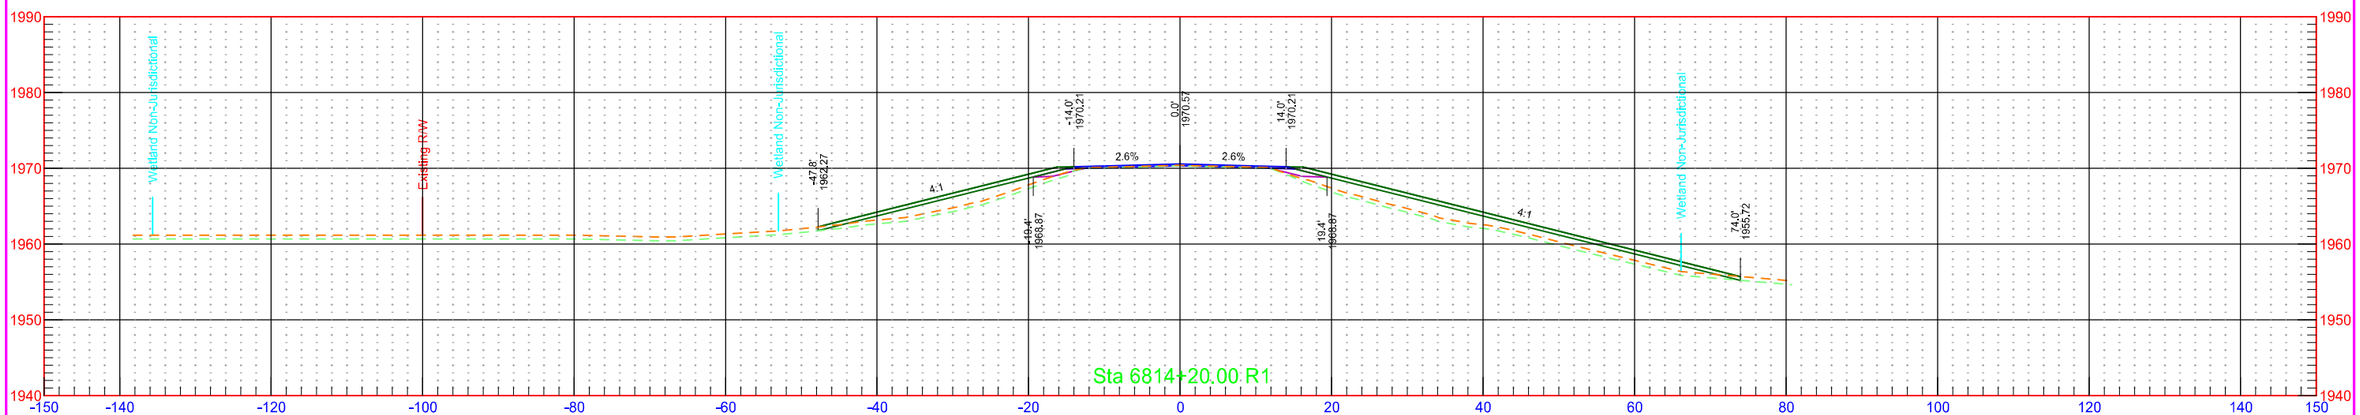


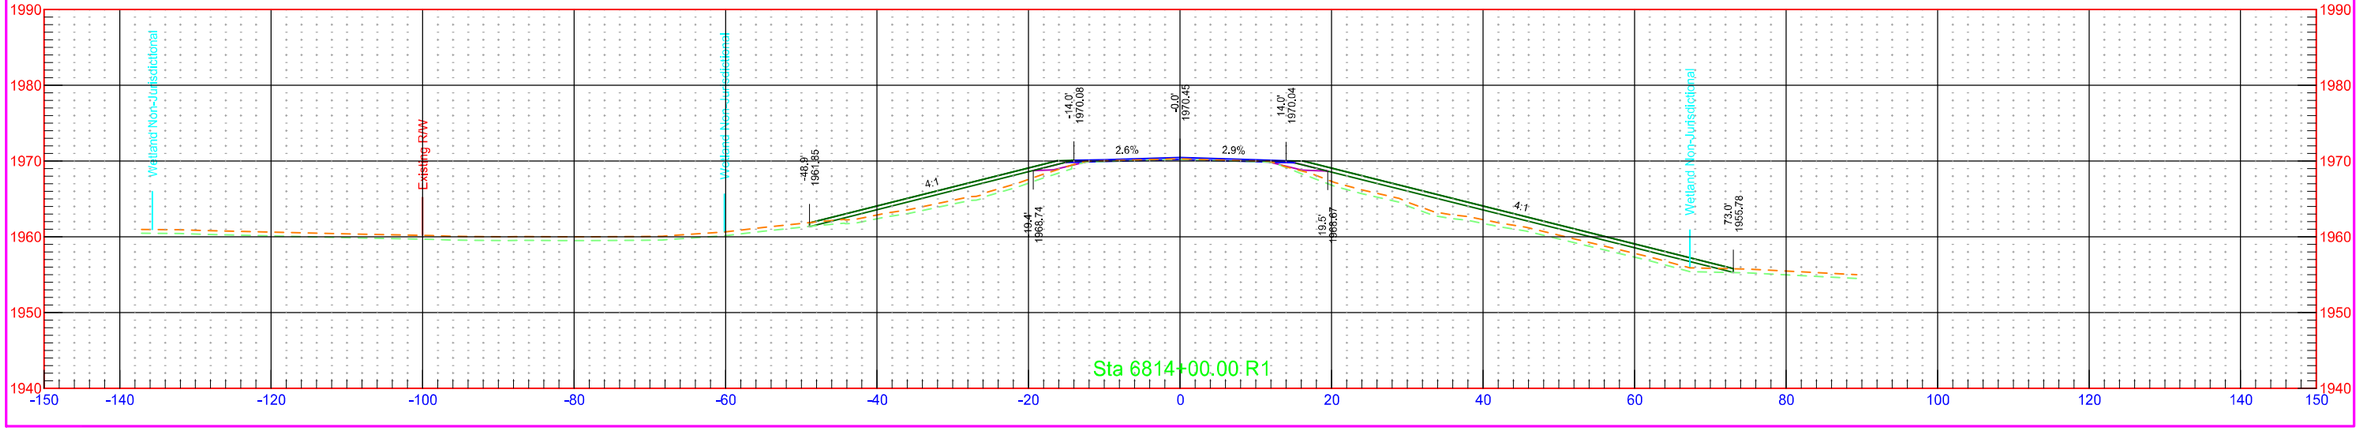


	STATE	PROJECT NO.	SECTION NO.	SHEET NO.
	ND	NH-1-003(050)113	200	398

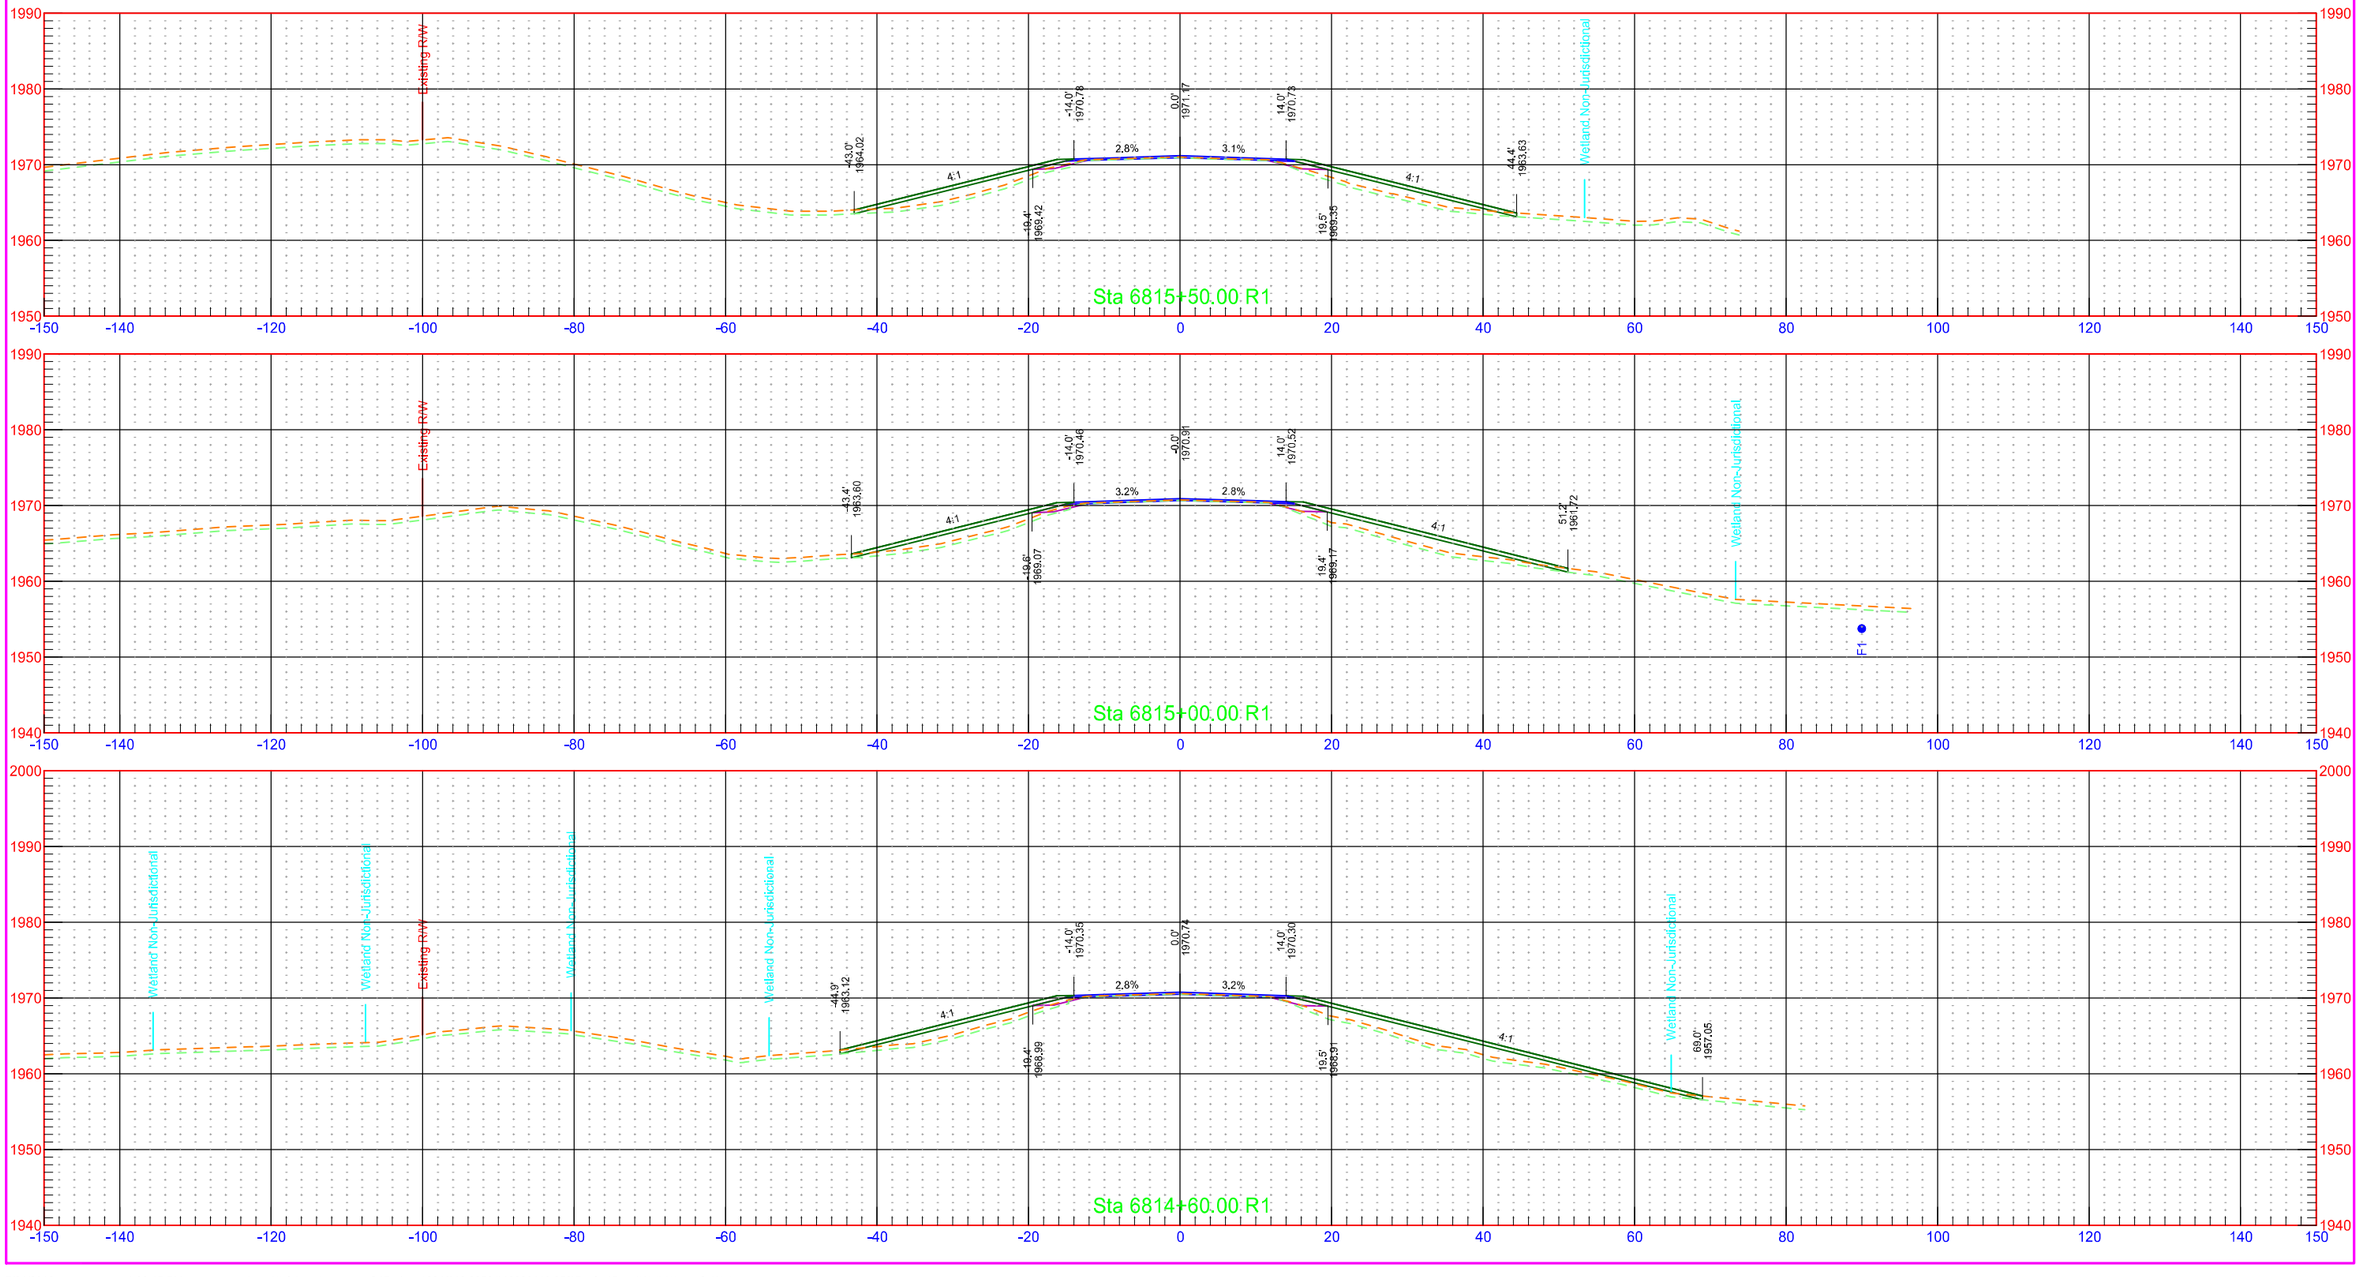


	STATE	PROJECT NO.	SECTION NO.	SHEET NO.
	ND	NH-1-003(050)113	200	399

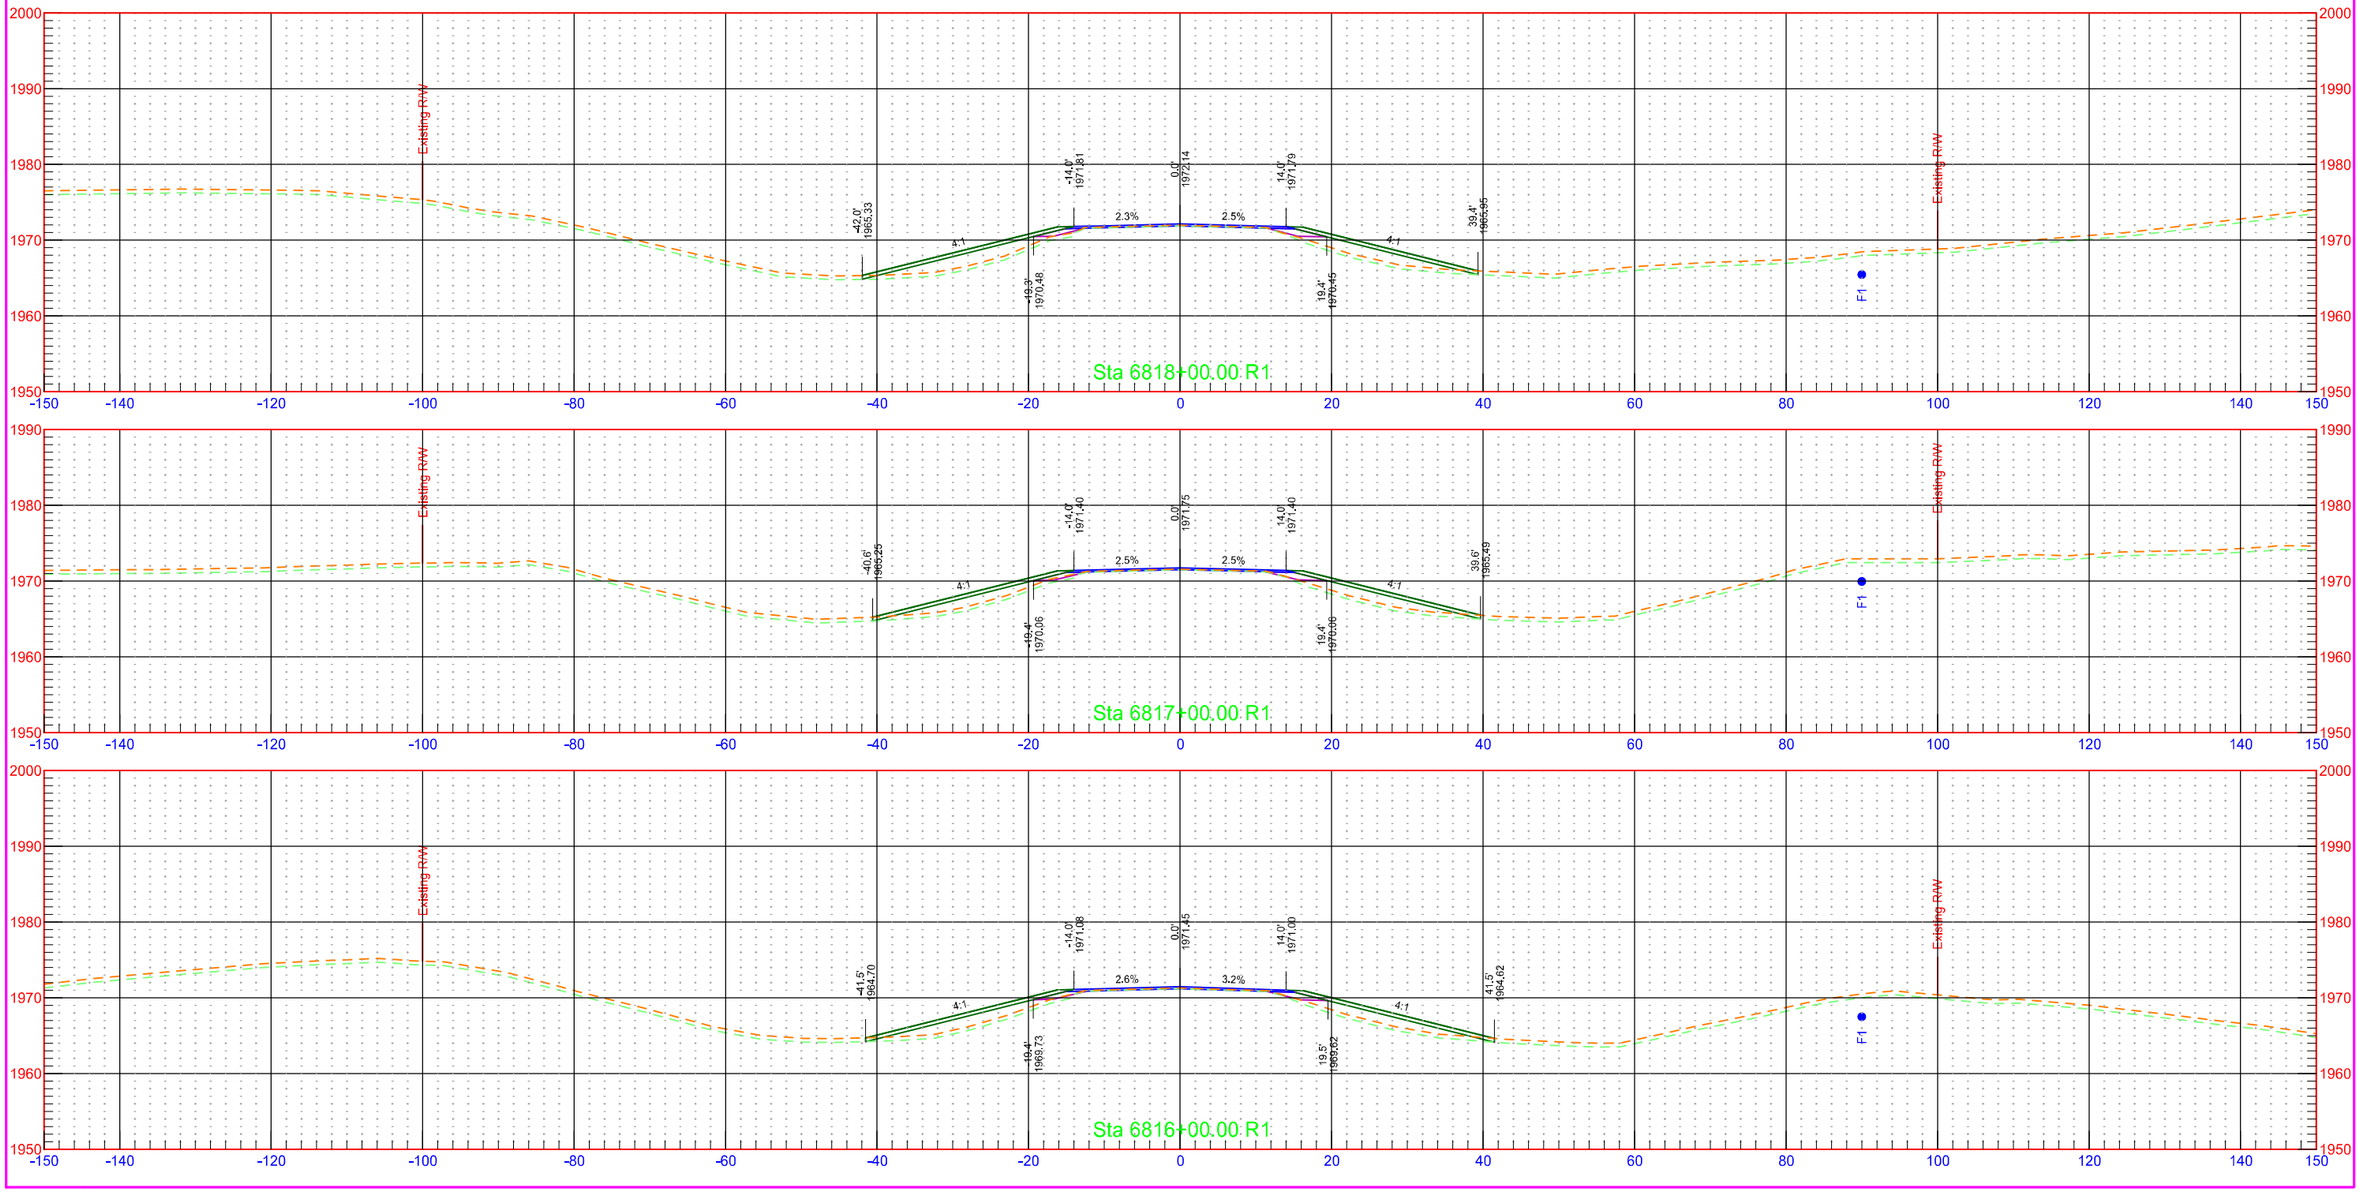



	STATE	PROJECT NO.	SECTION NO.	SHEET NO.
	ND	NH-1-003(050)113	200	400

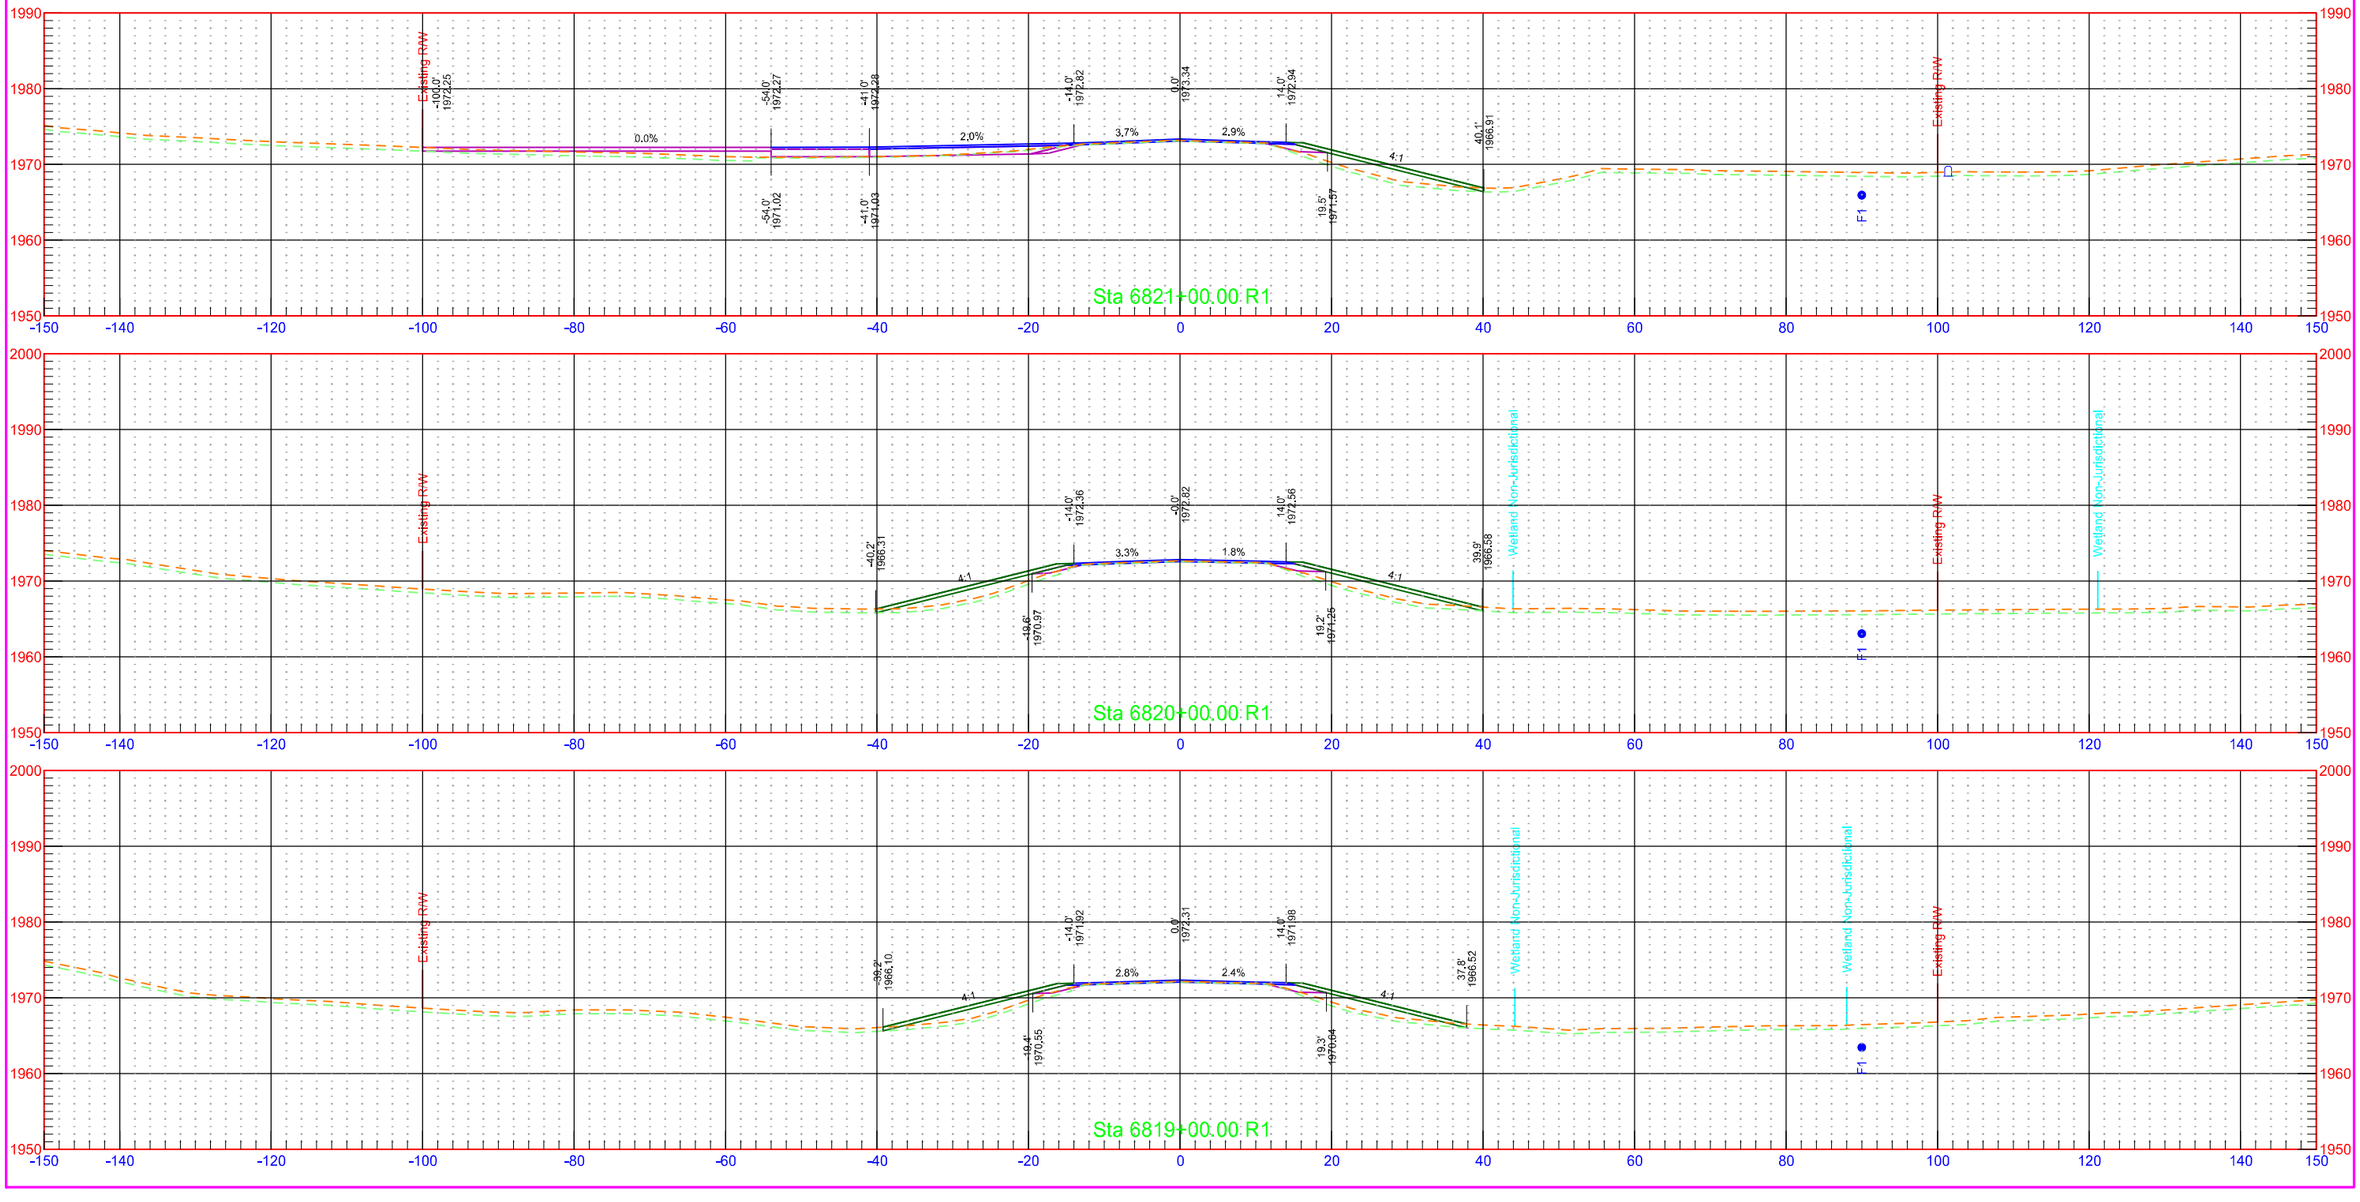


	STATE	PROJECT NO.	SECTION NO.	SHEET NO.
	ND	NH-1-003(050)113	200	401

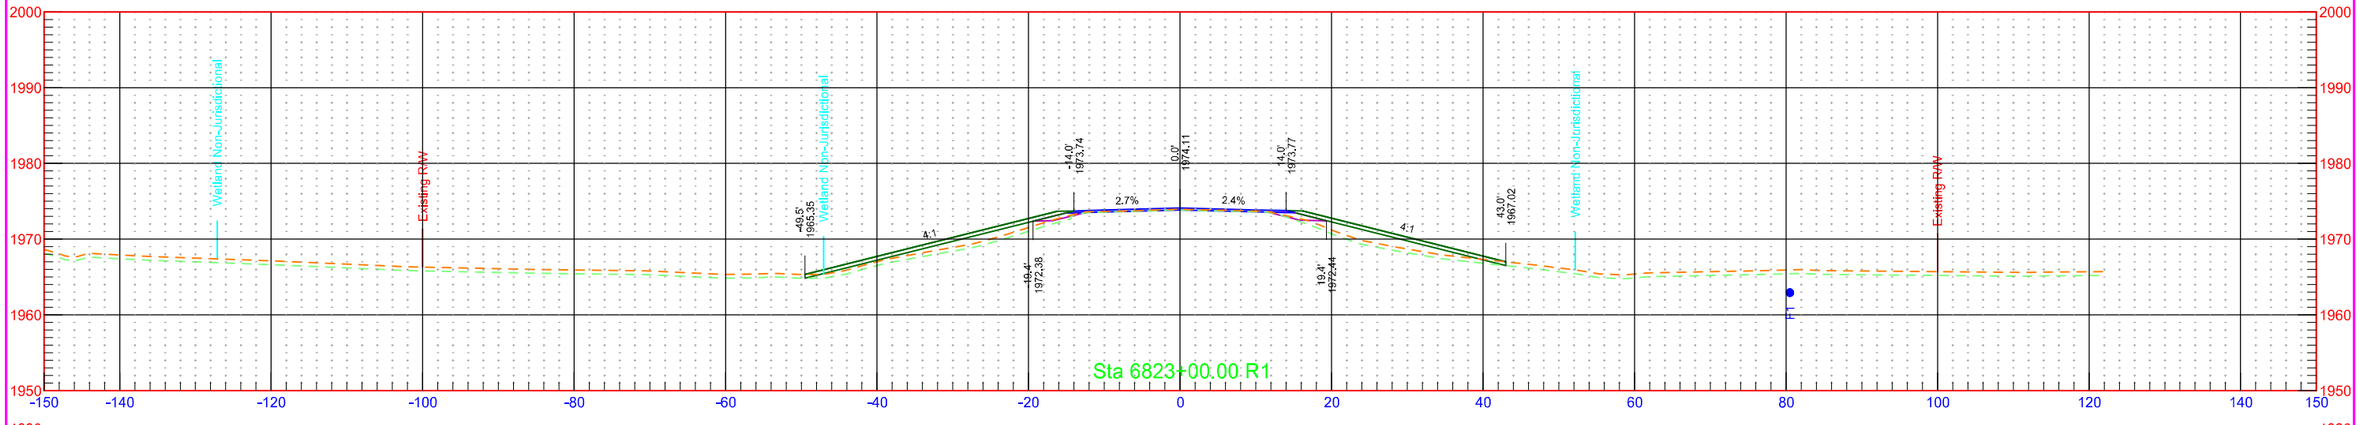


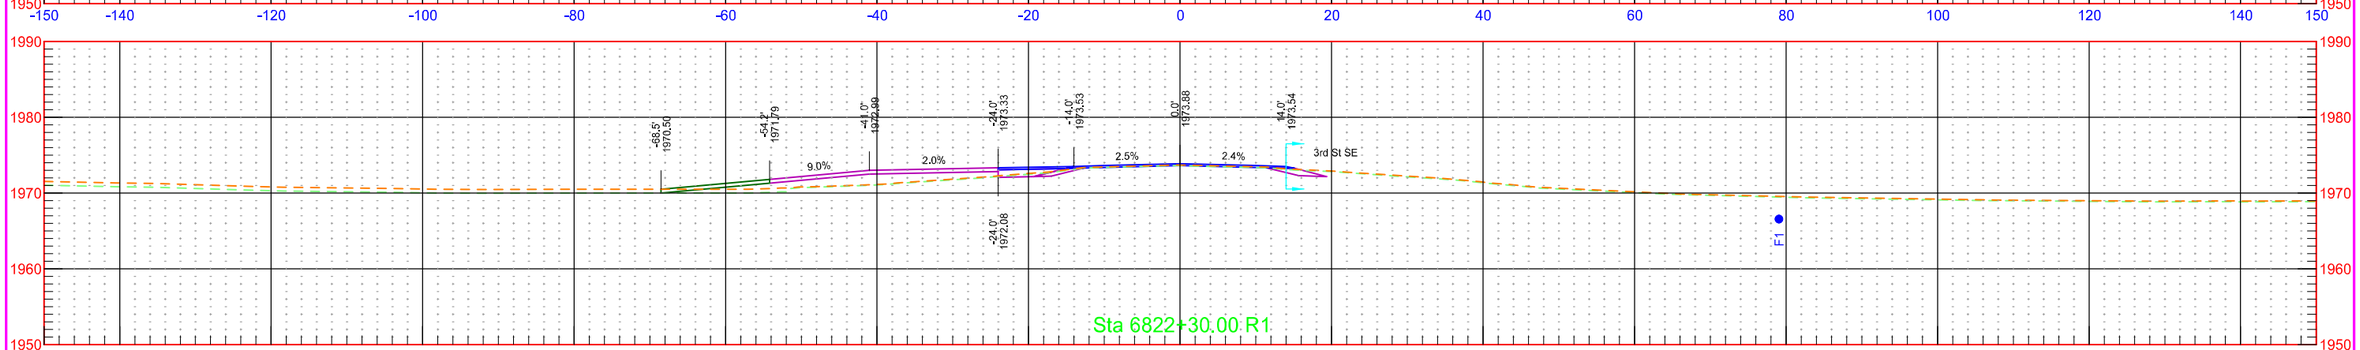


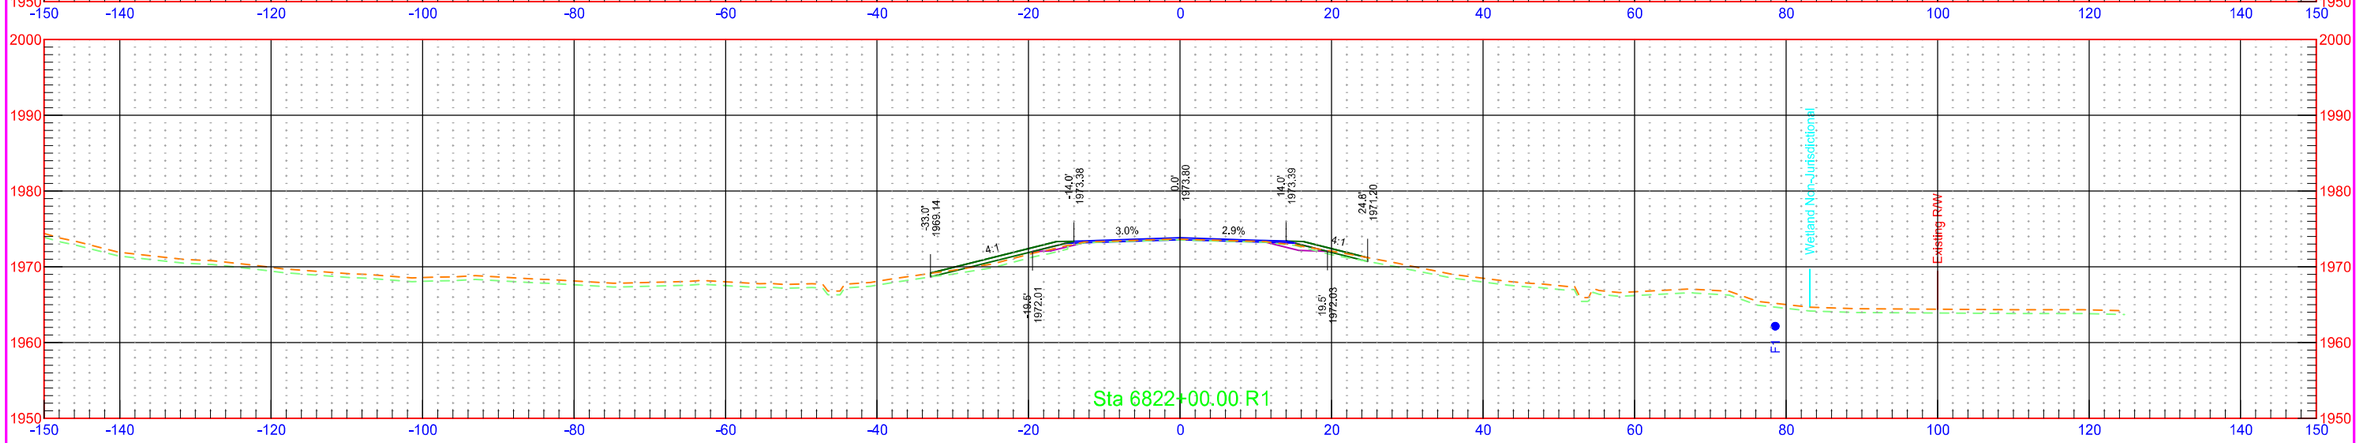


	STATE	PROJECT NO.	SECTION NO.	SHEET NO.
	ND	NH-1-003(050)113	200	402

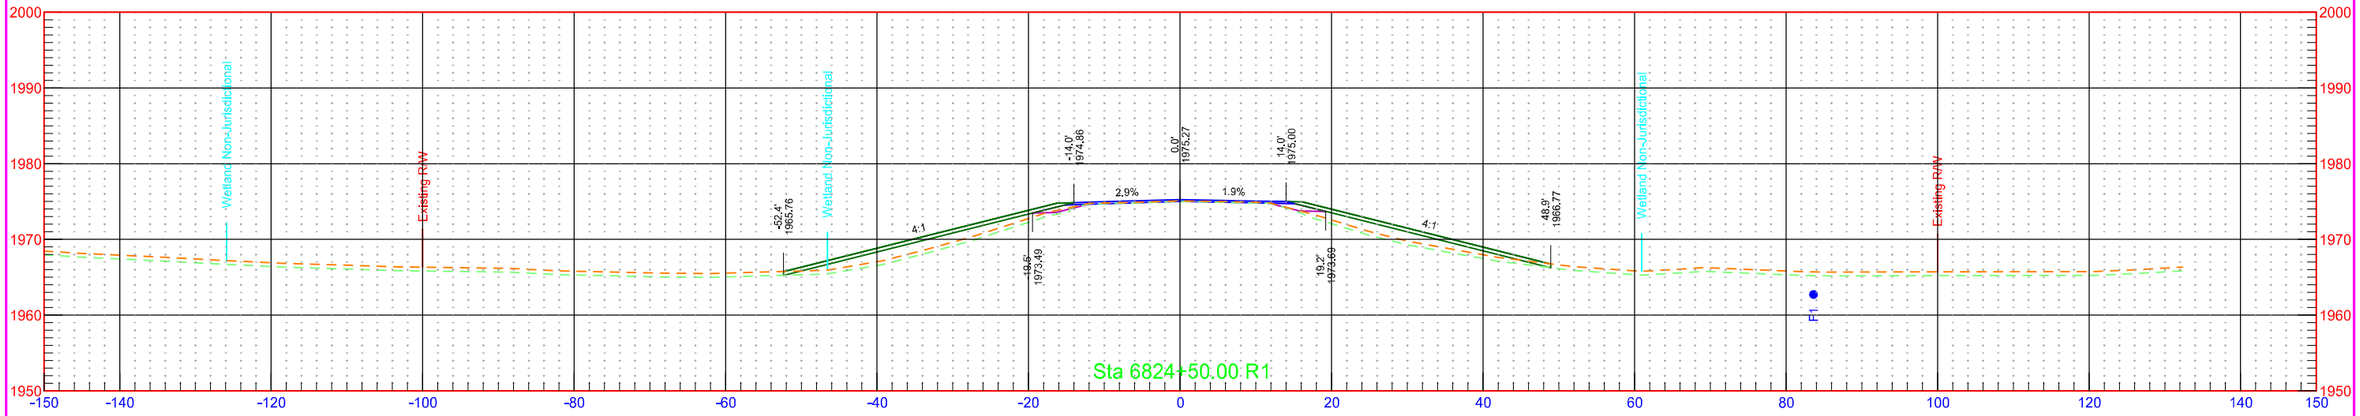

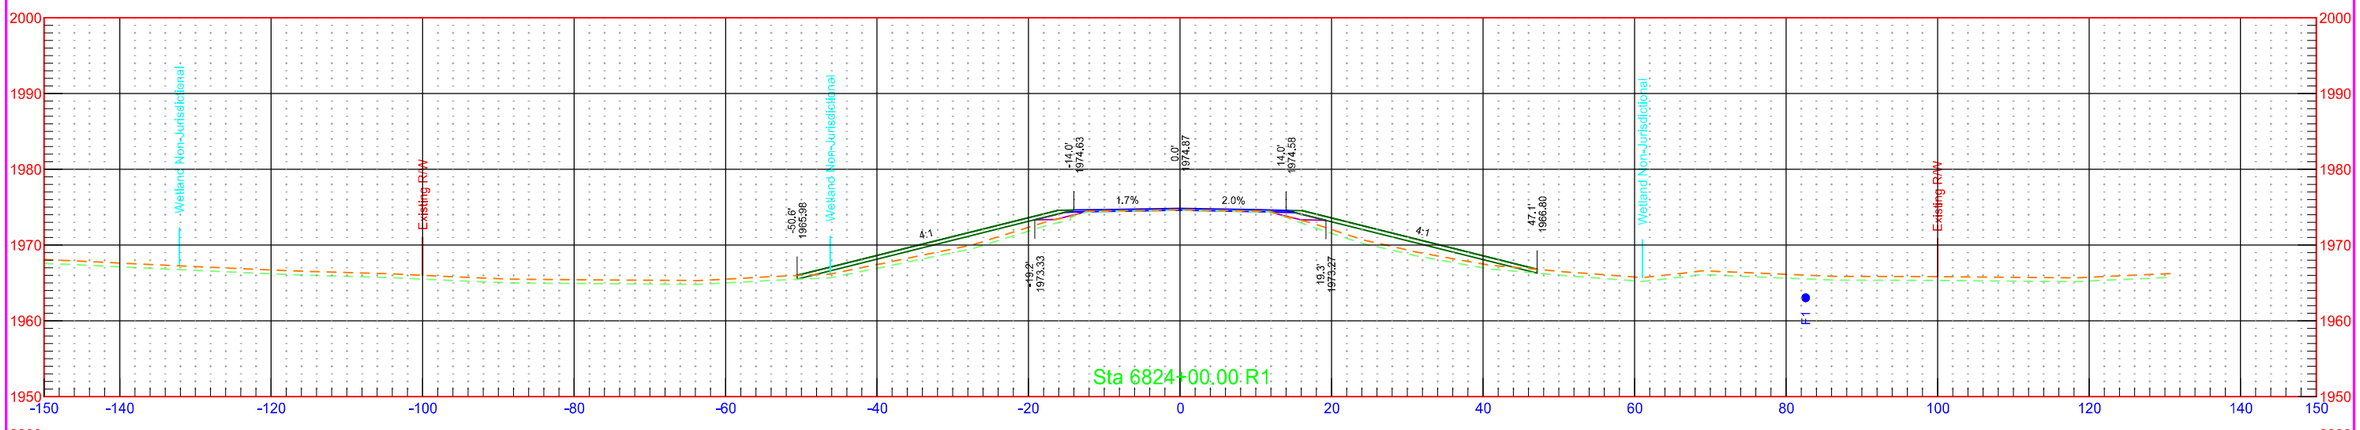

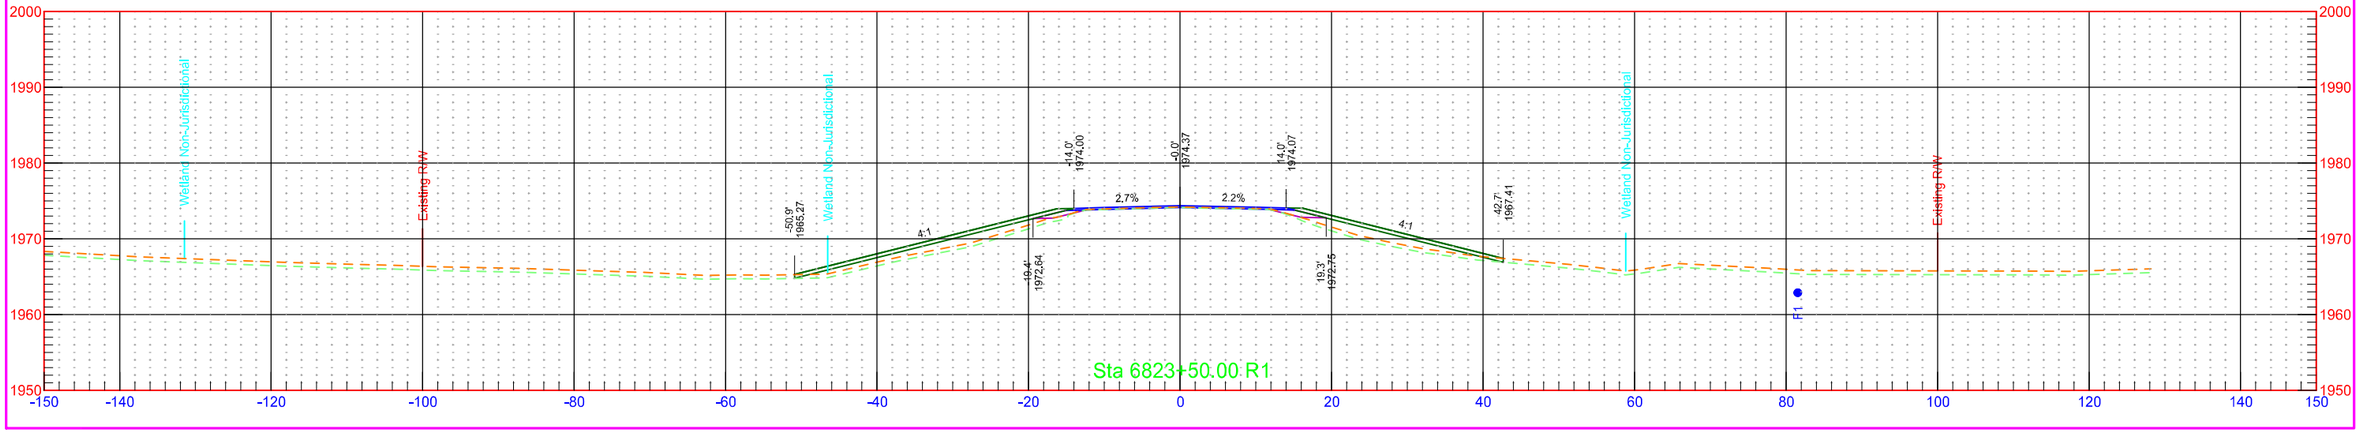



	STATE	PROJECT NO.	SECTION NO.	SHEET NO.
	ND	NH-1-003(050)113	200	403

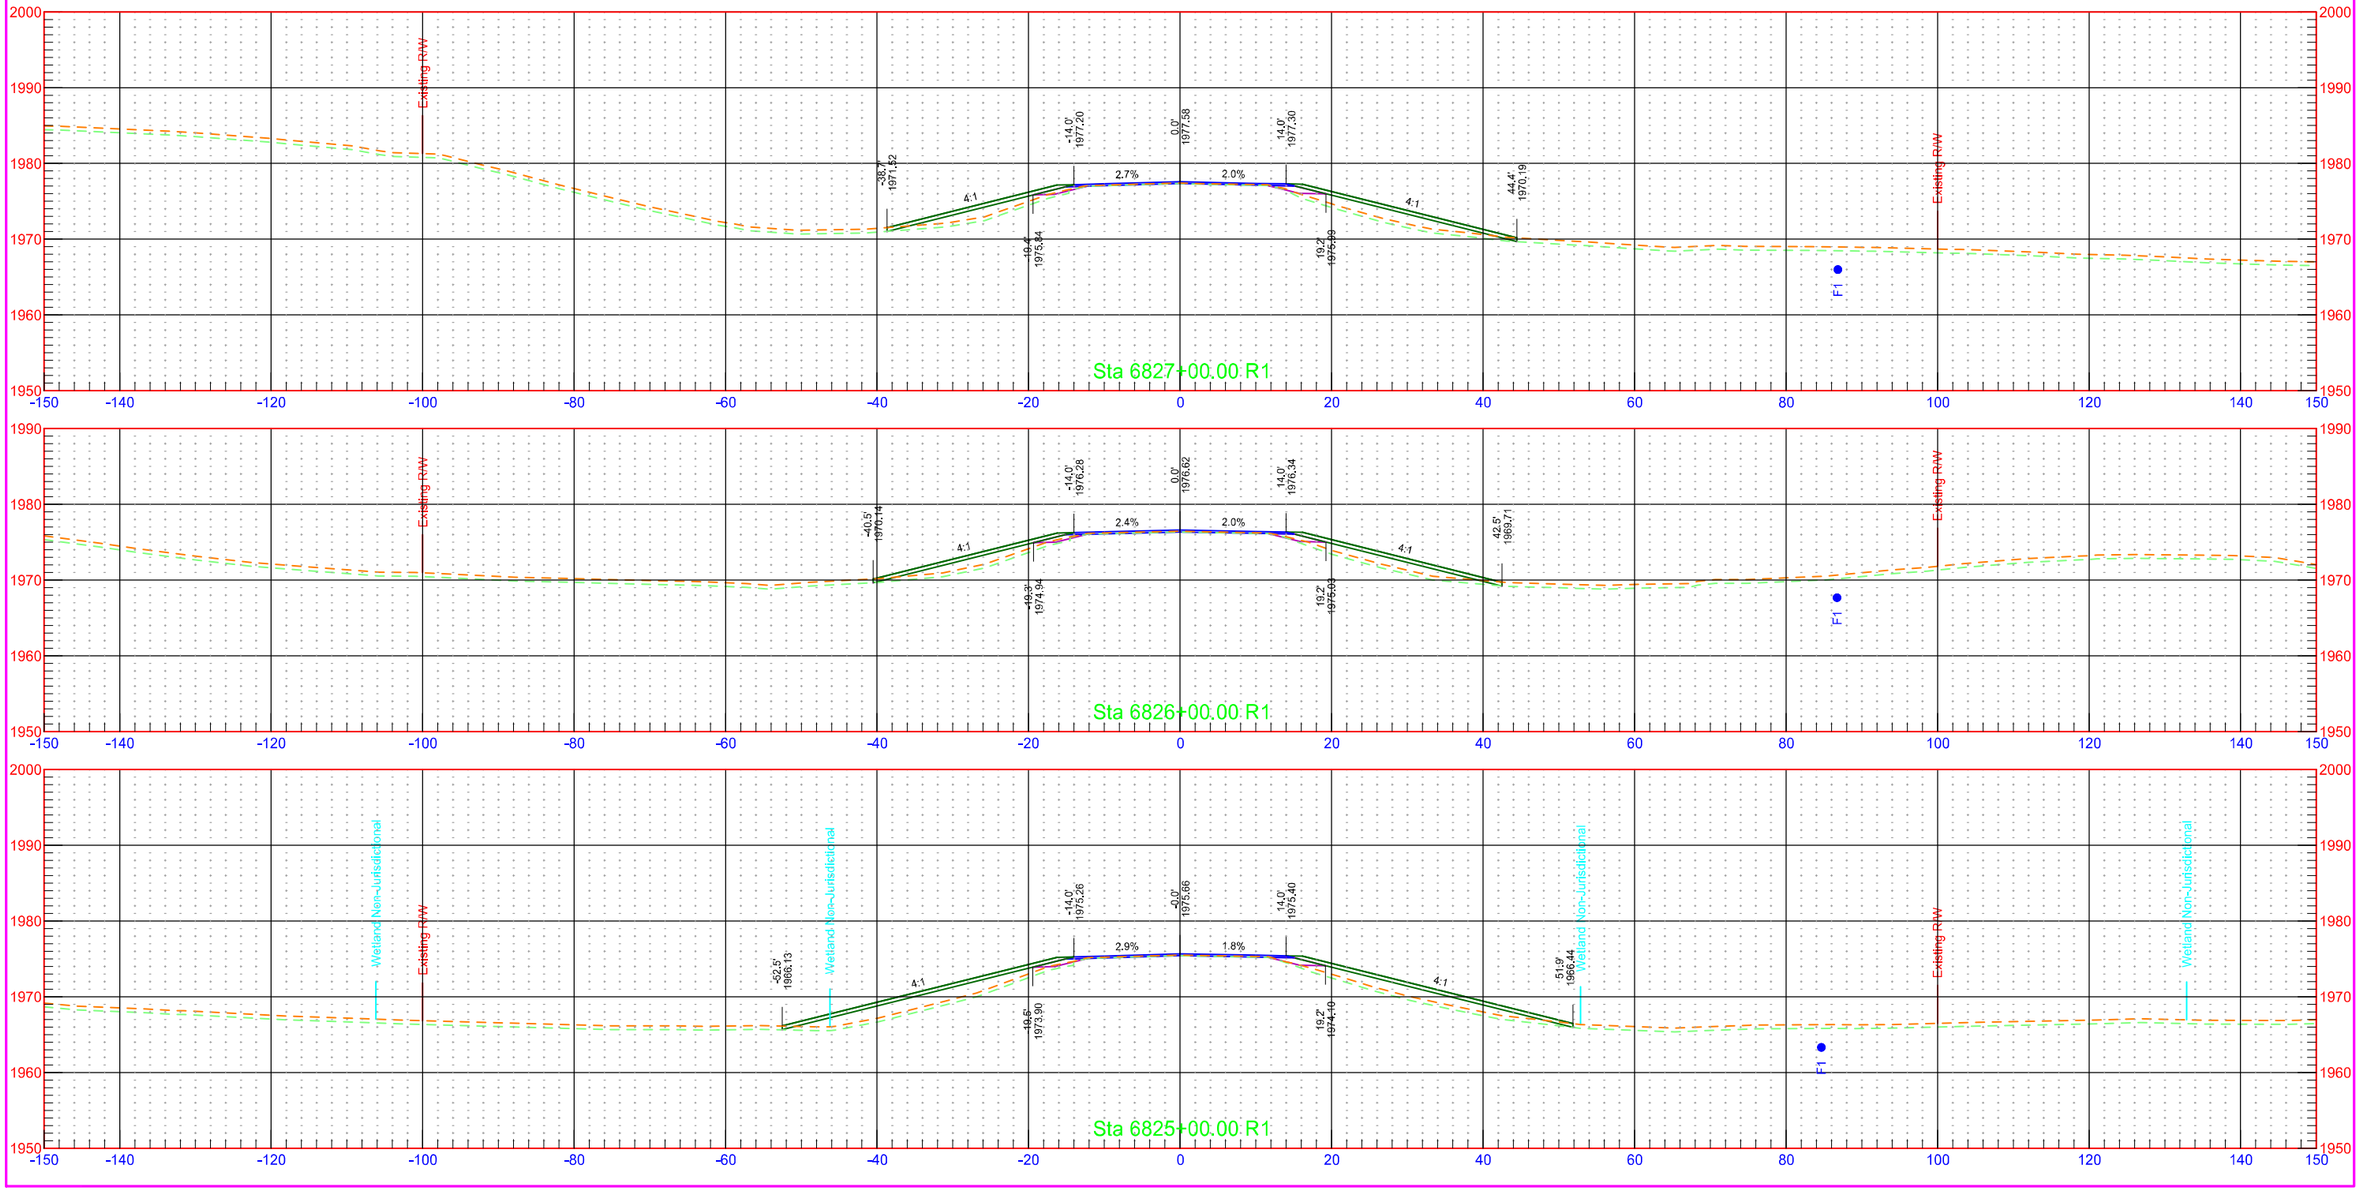


7/31/2018 1:28:49 PM kory.Kleinknecht O:\Projects\2016\16.00584\10003113.050\Design\Base\Wells\Xsec_2_W.dgn


	STATE	PROJECT NO.	SECTION NO.	SHEET NO.
	ND	NH-1-003(050)113	200	404

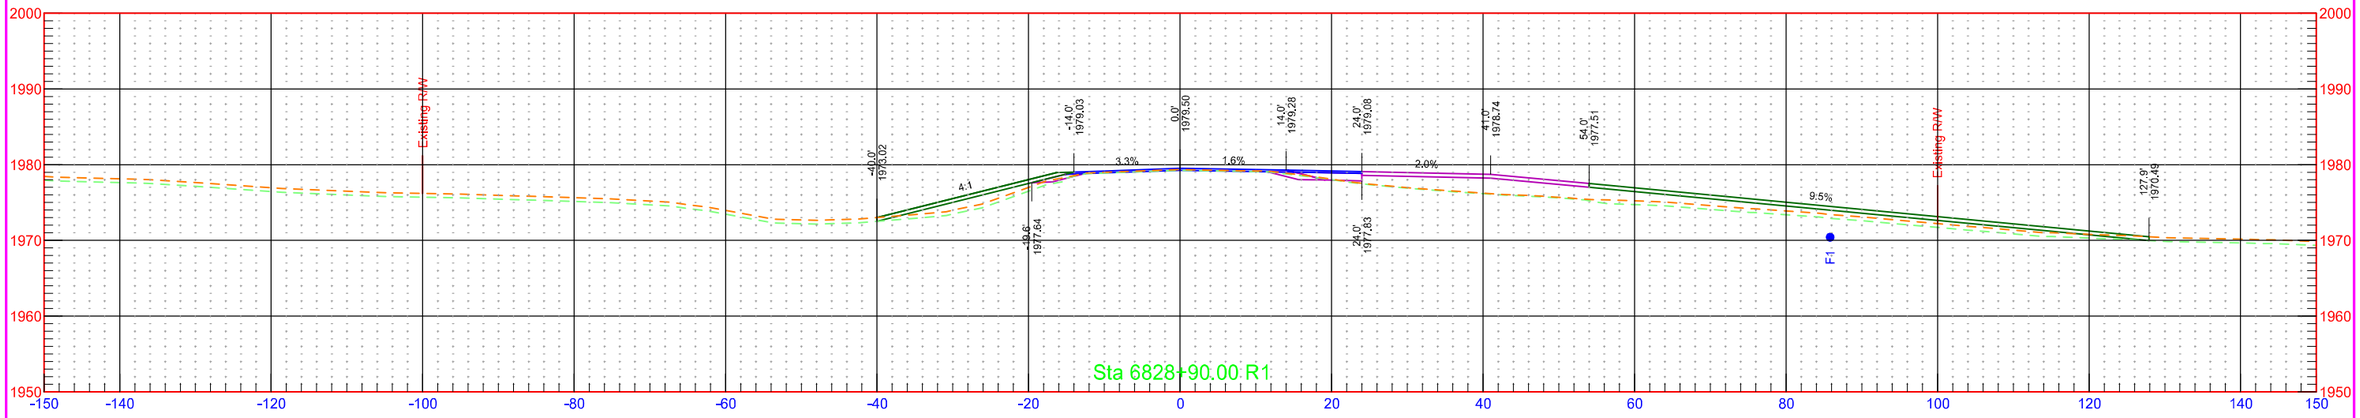

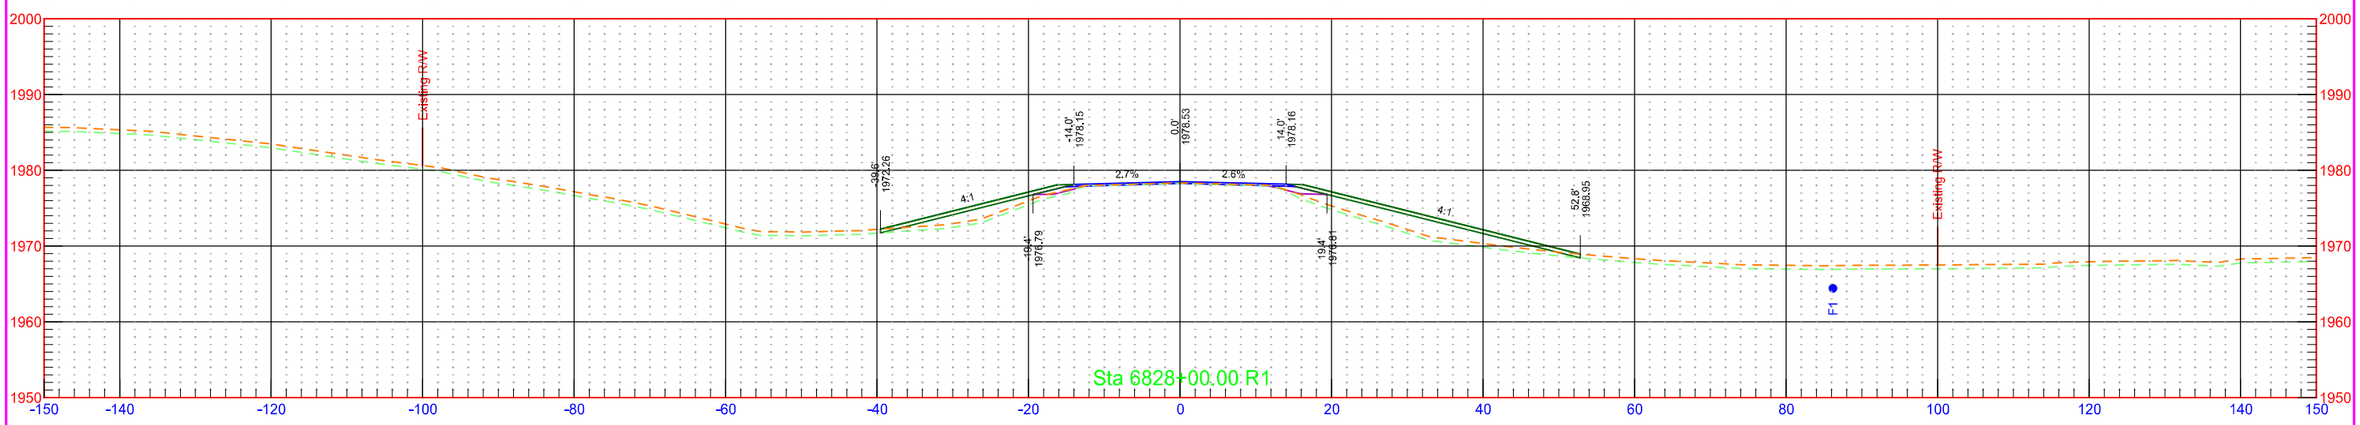


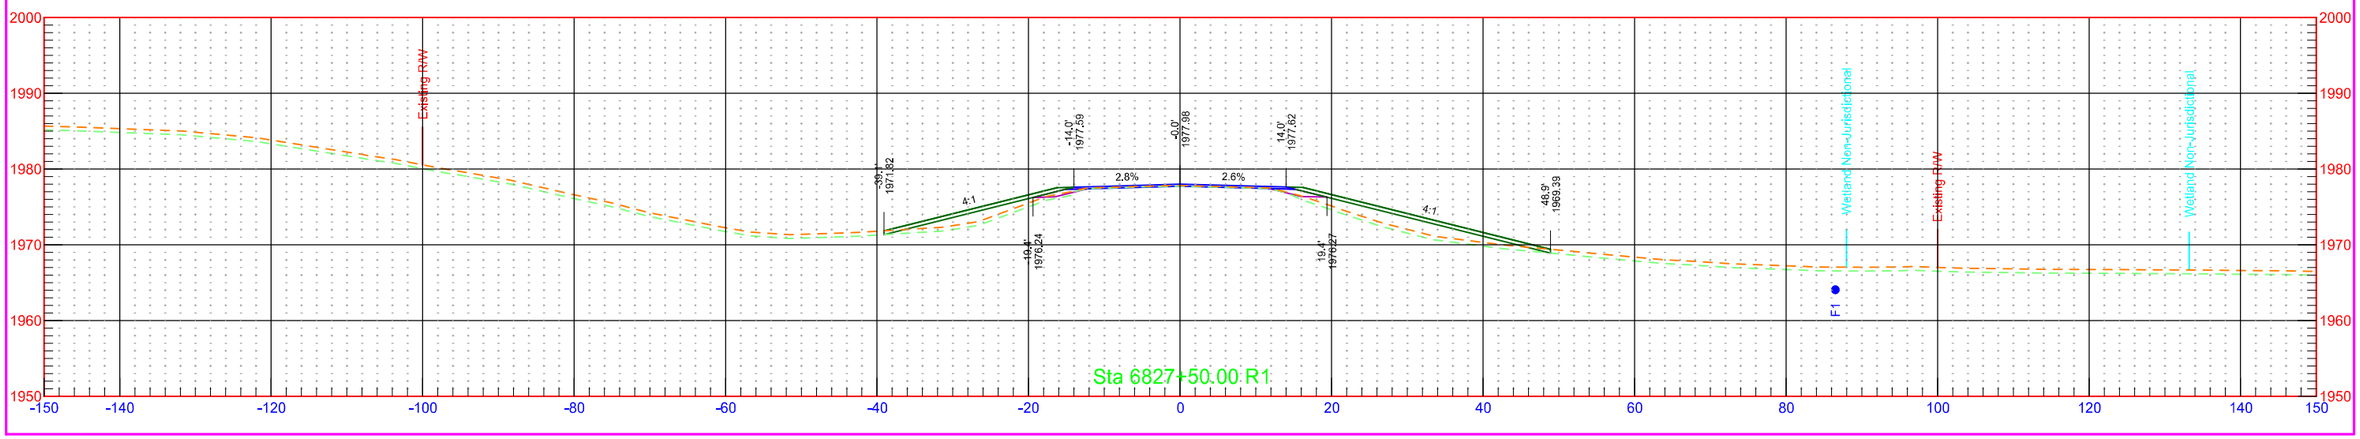


	STATE	PROJECT NO.	SECTION NO.	SHEET NO.
	ND	NH-1-003(050)113	200	405

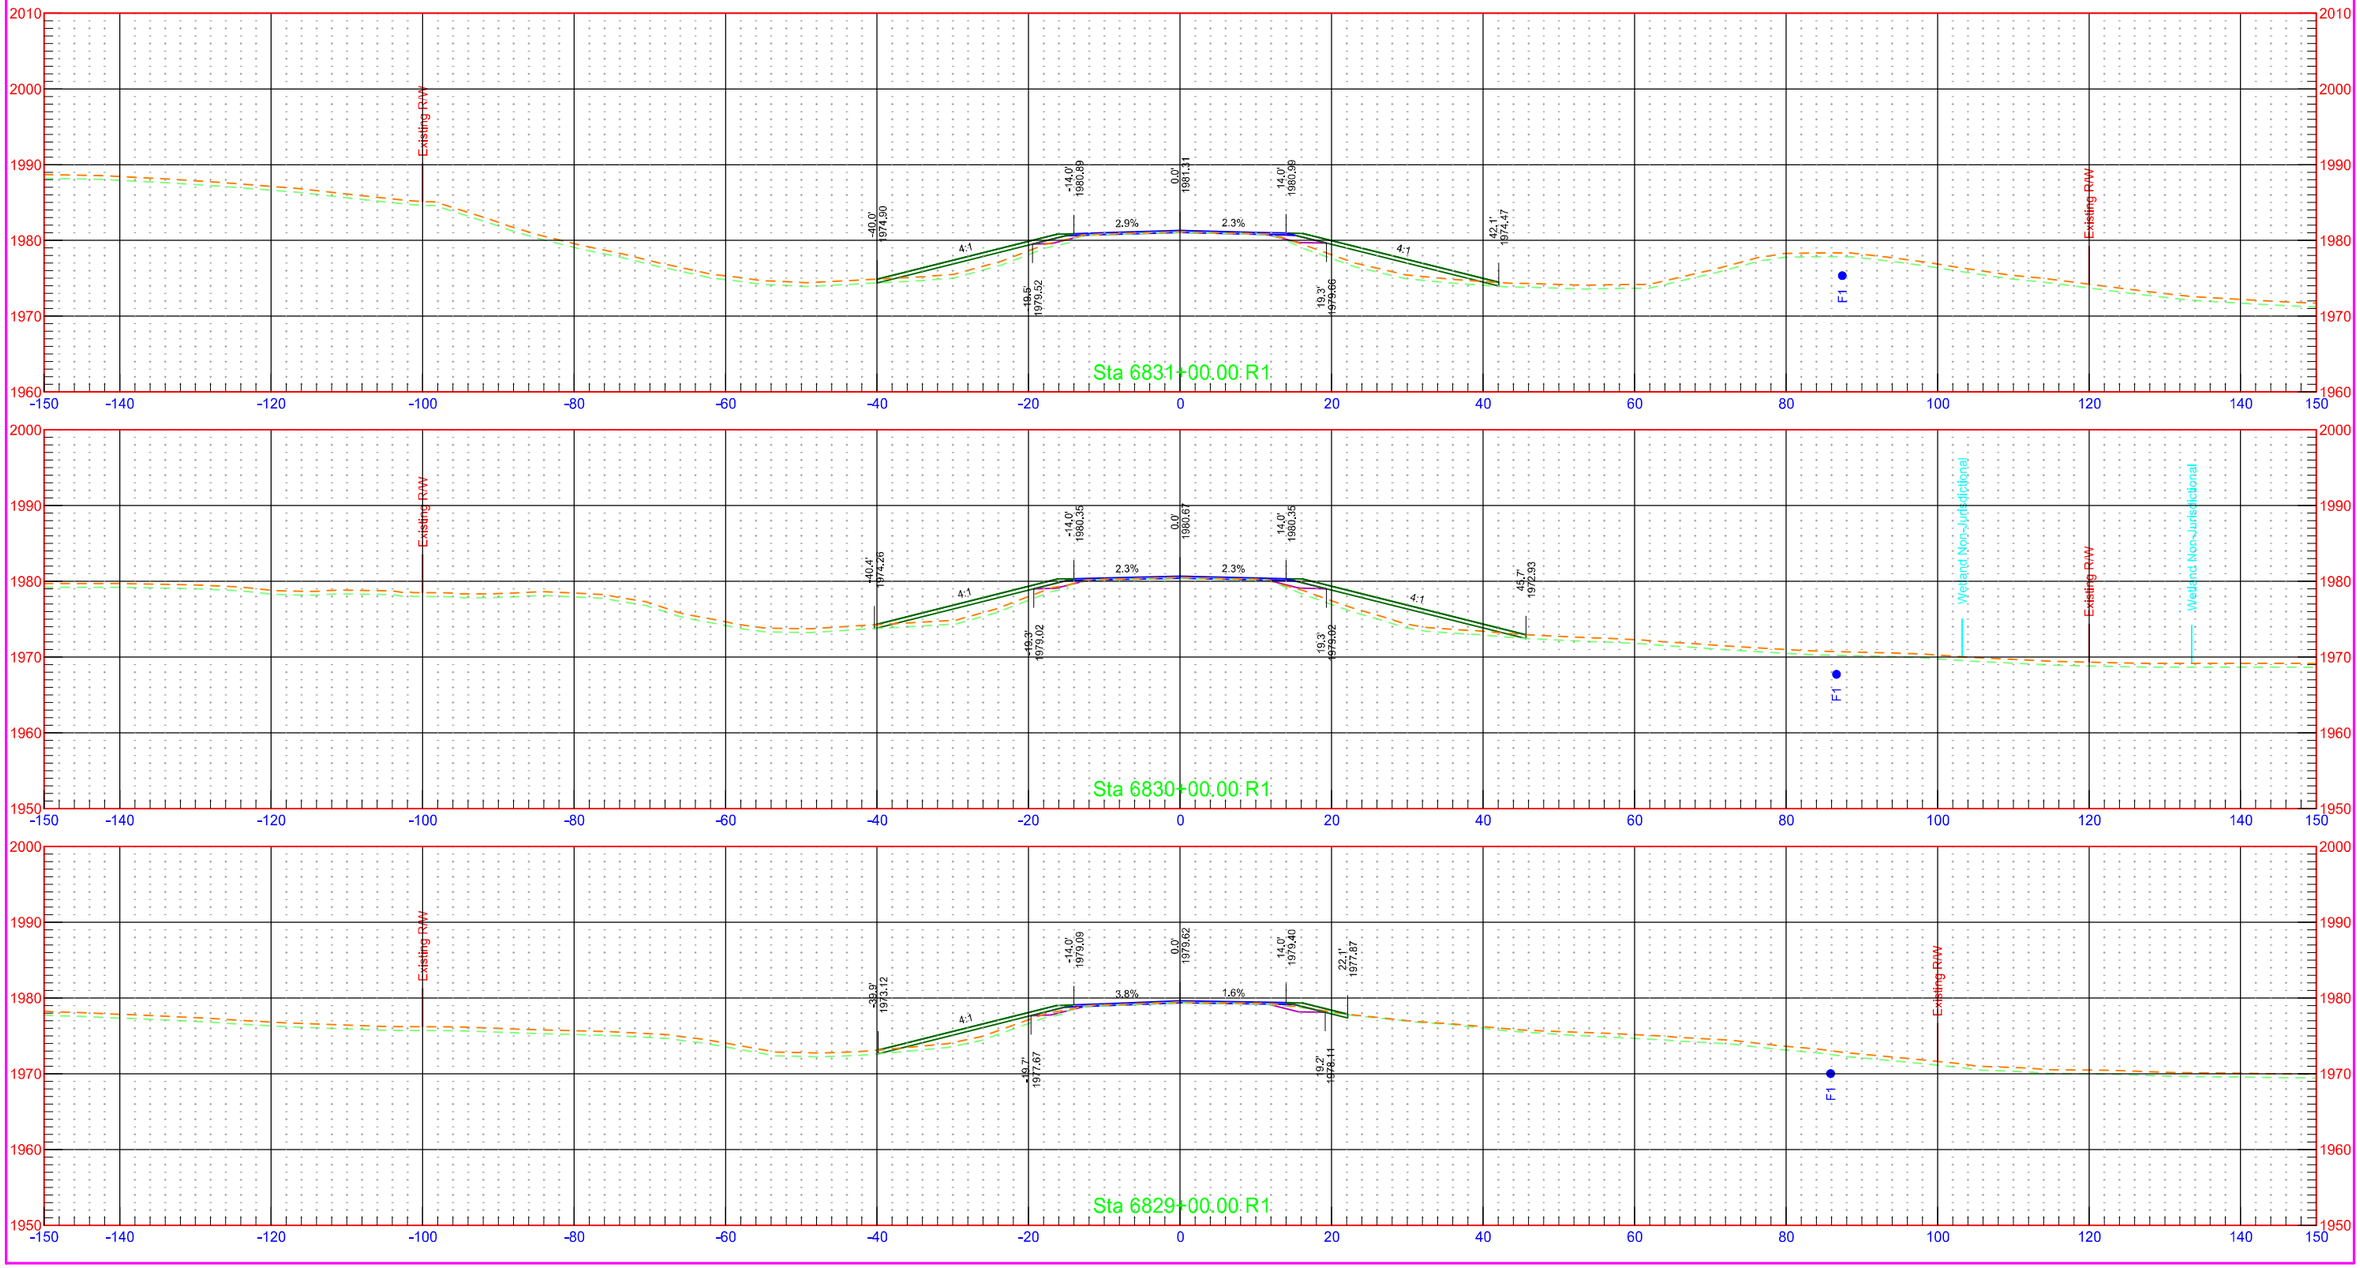



	STATE	PROJECT NO.	SECTION NO.	SHEET NO.
	ND	NH-1-003(050)113	200	406

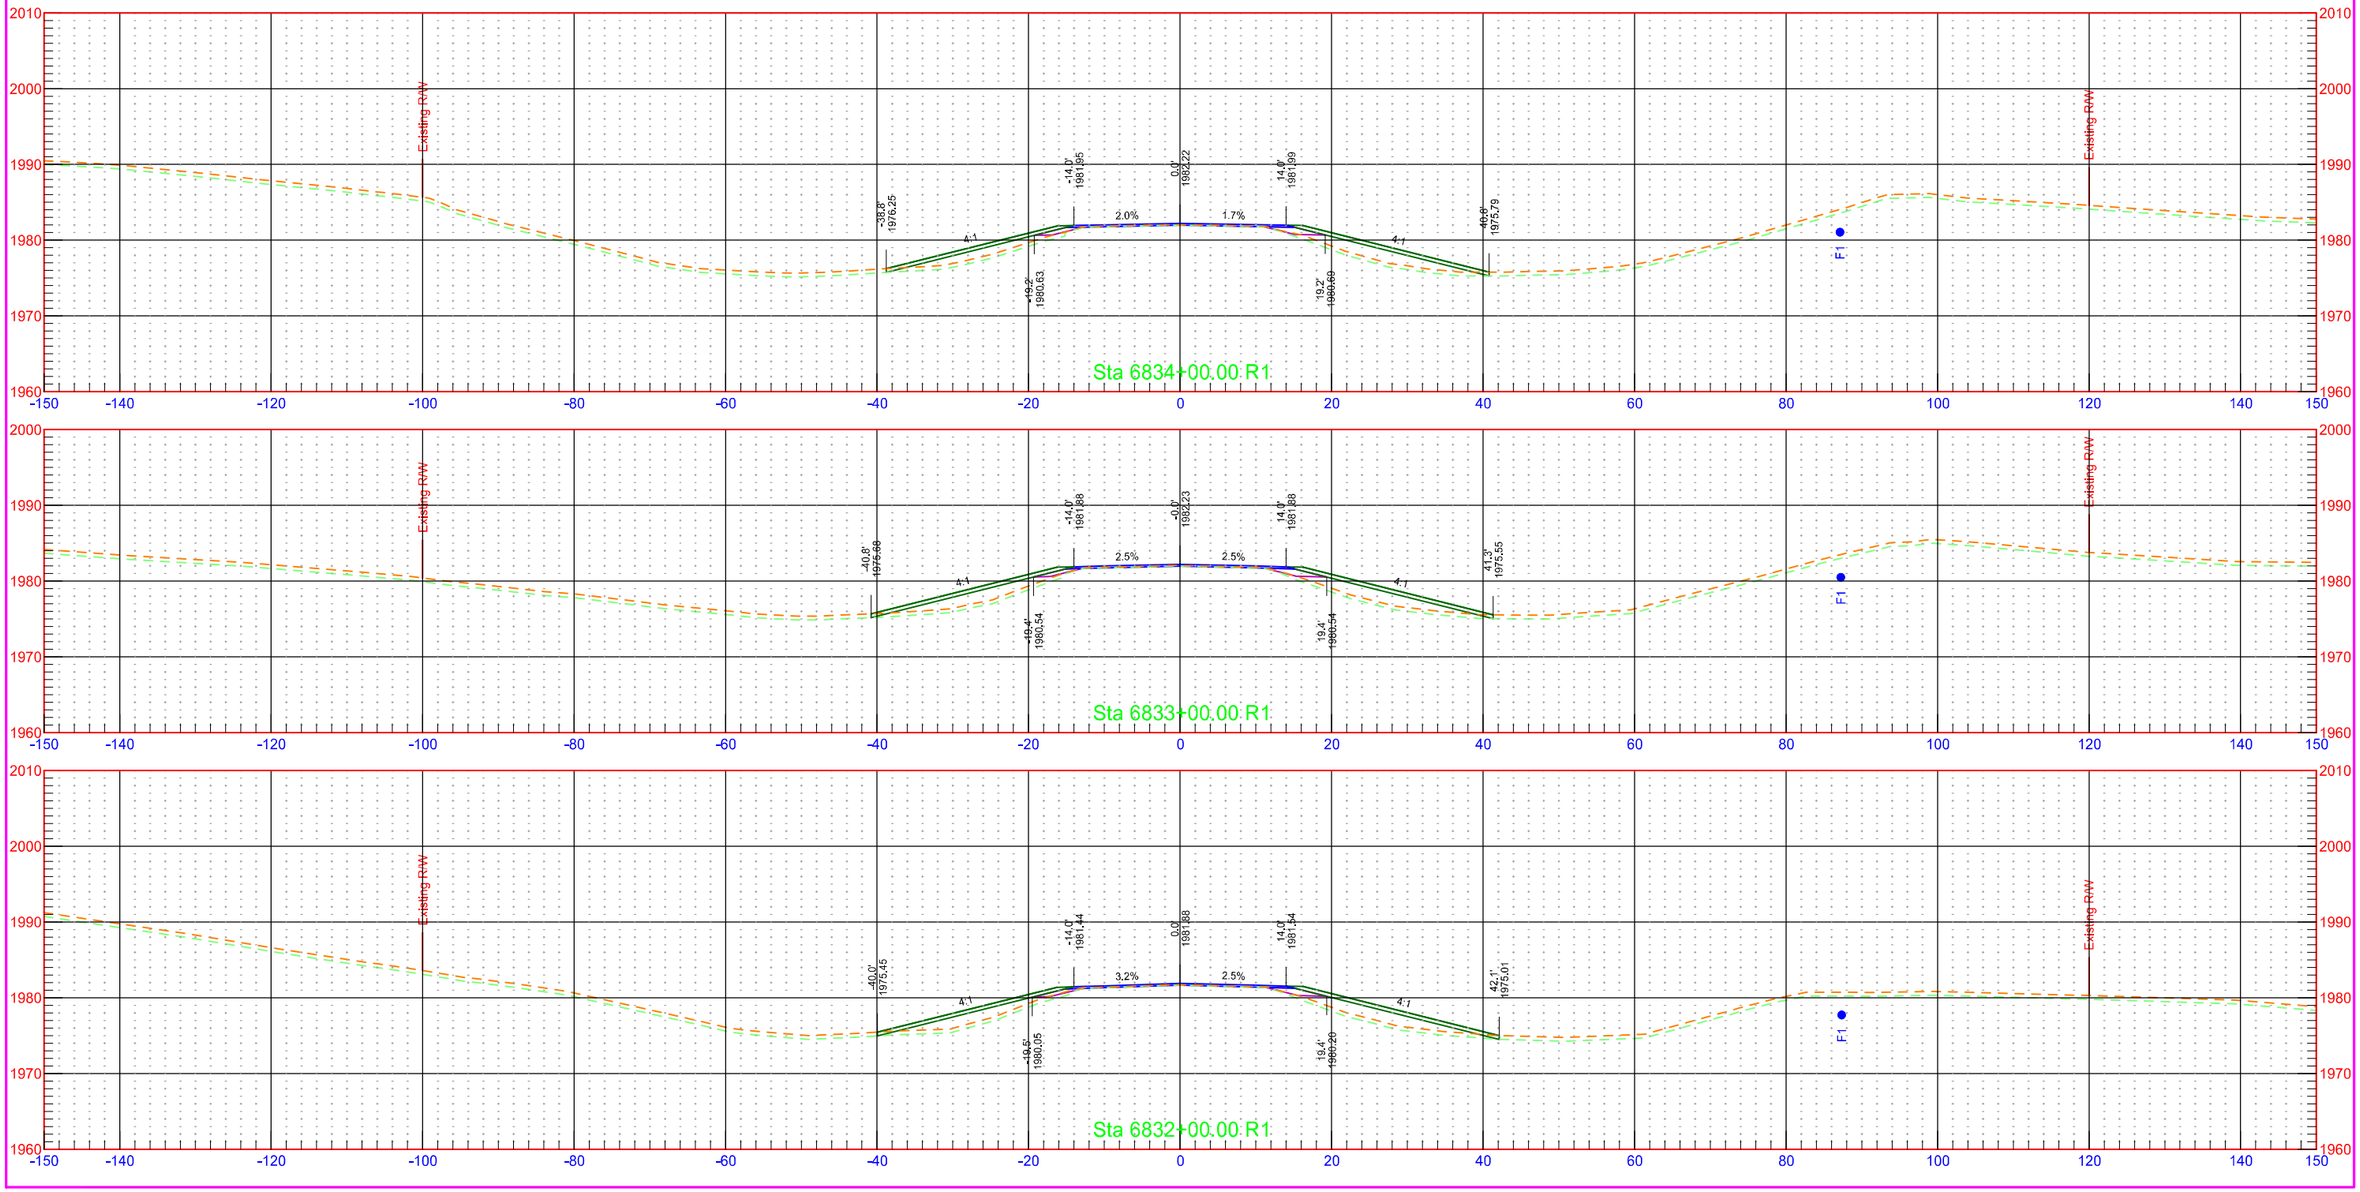


	STATE	PROJECT NO.	SECTION NO.	SHEET NO.
	ND	NH-1-003(050)113	200	407

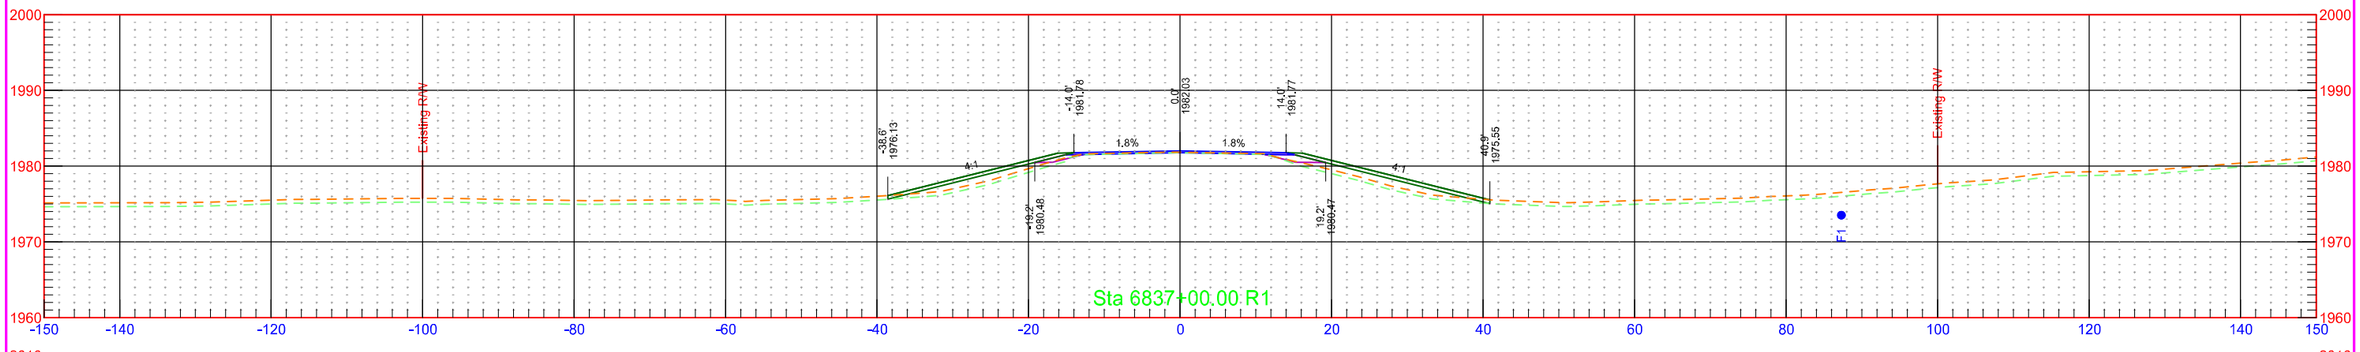


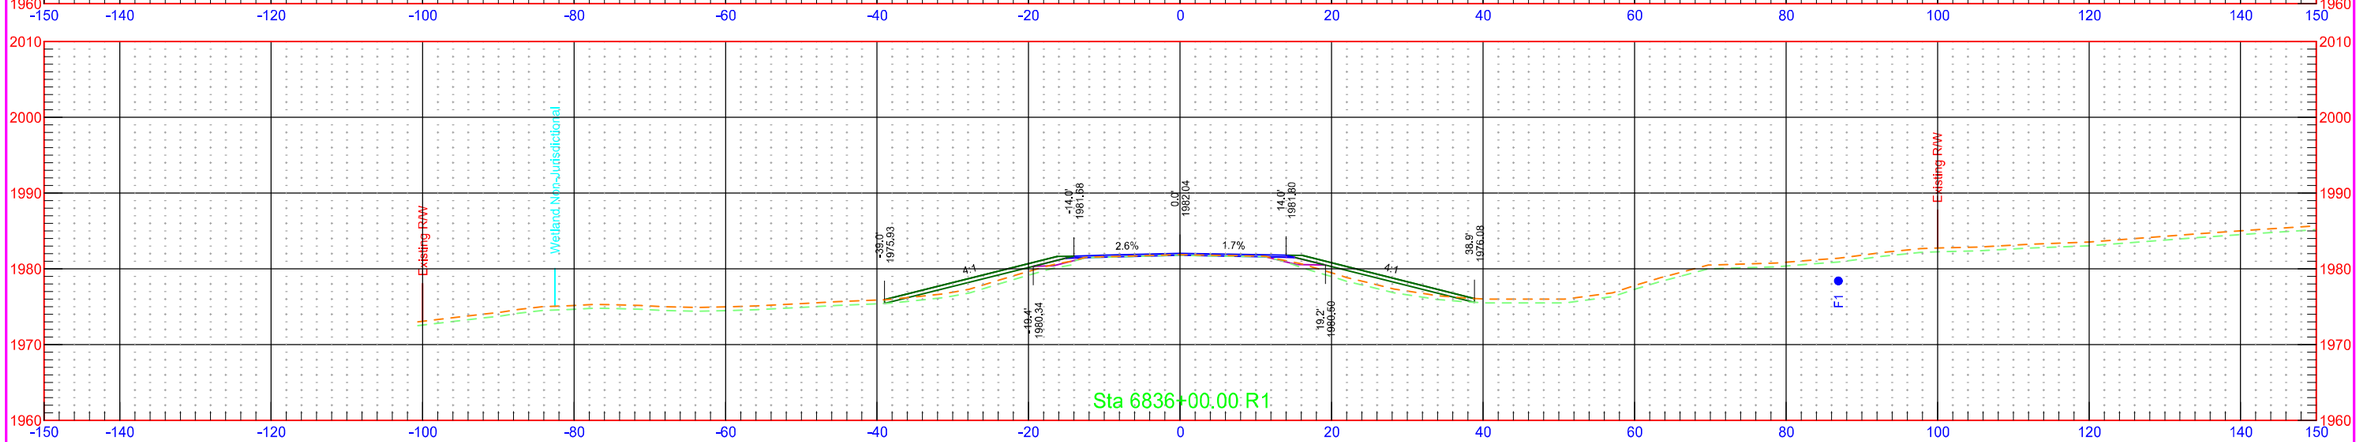


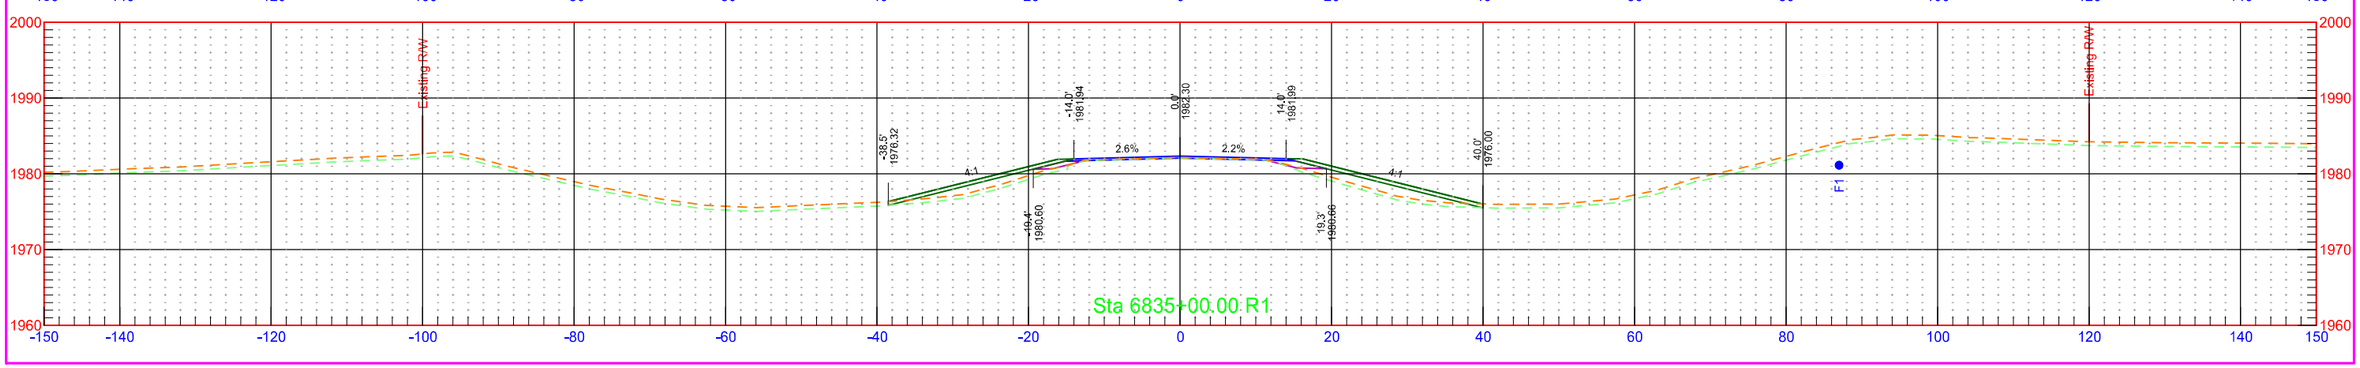


	STATE	PROJECT NO.	SECTION NO.	SHEET NO.
	ND	NH-1-003(050)113	200	408

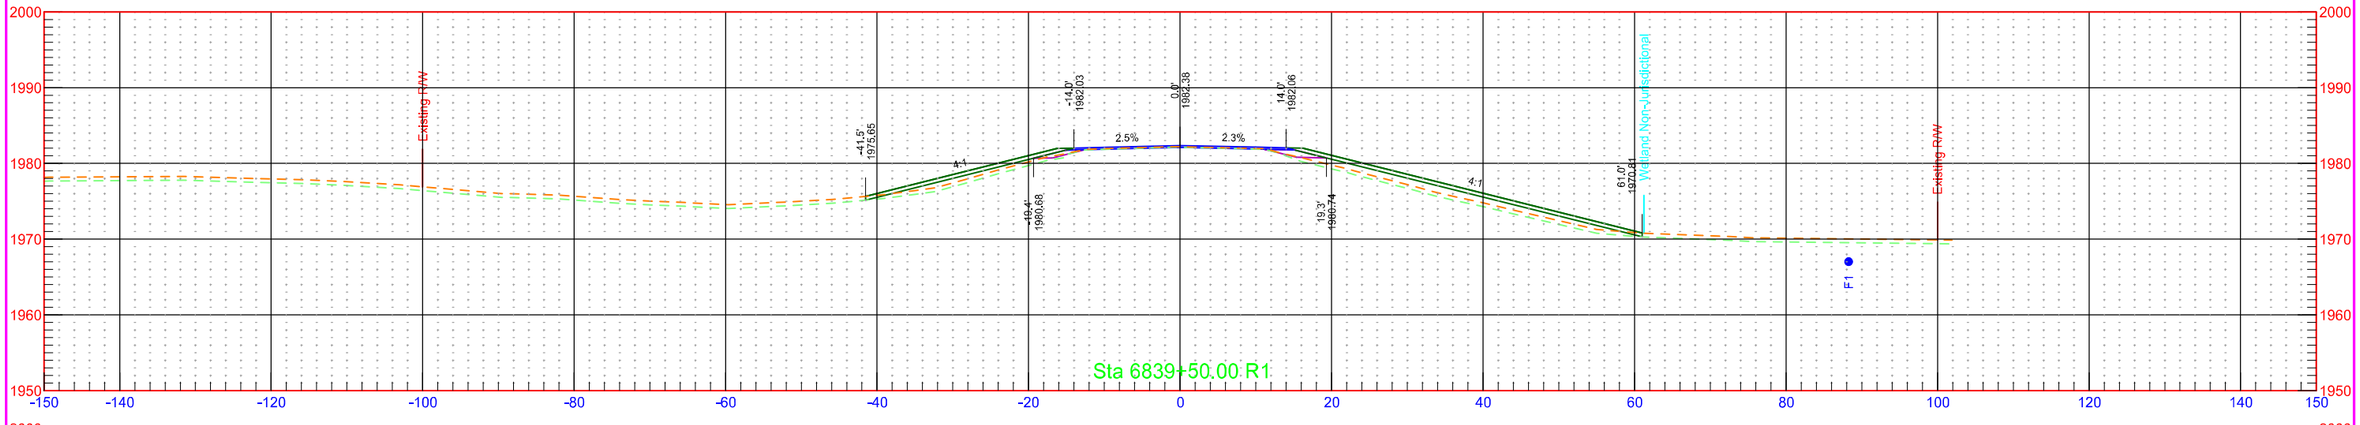

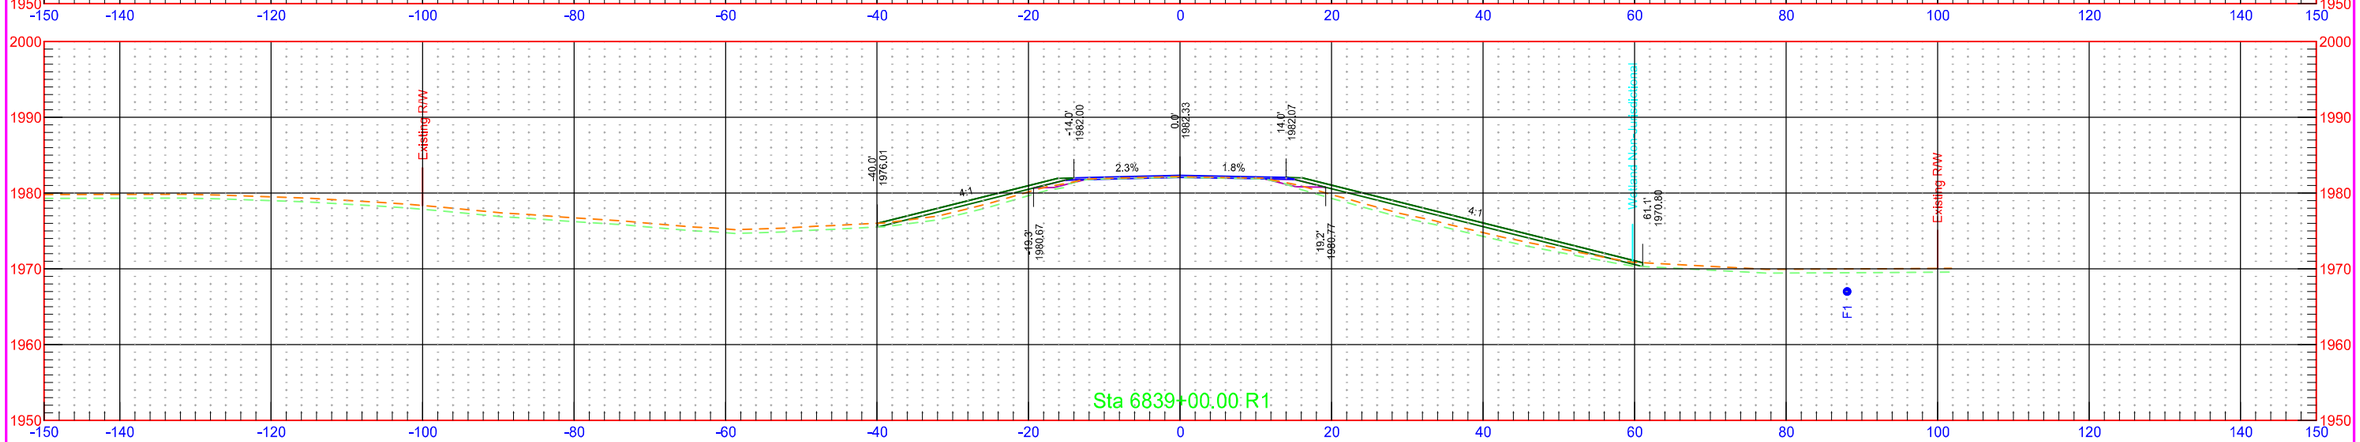


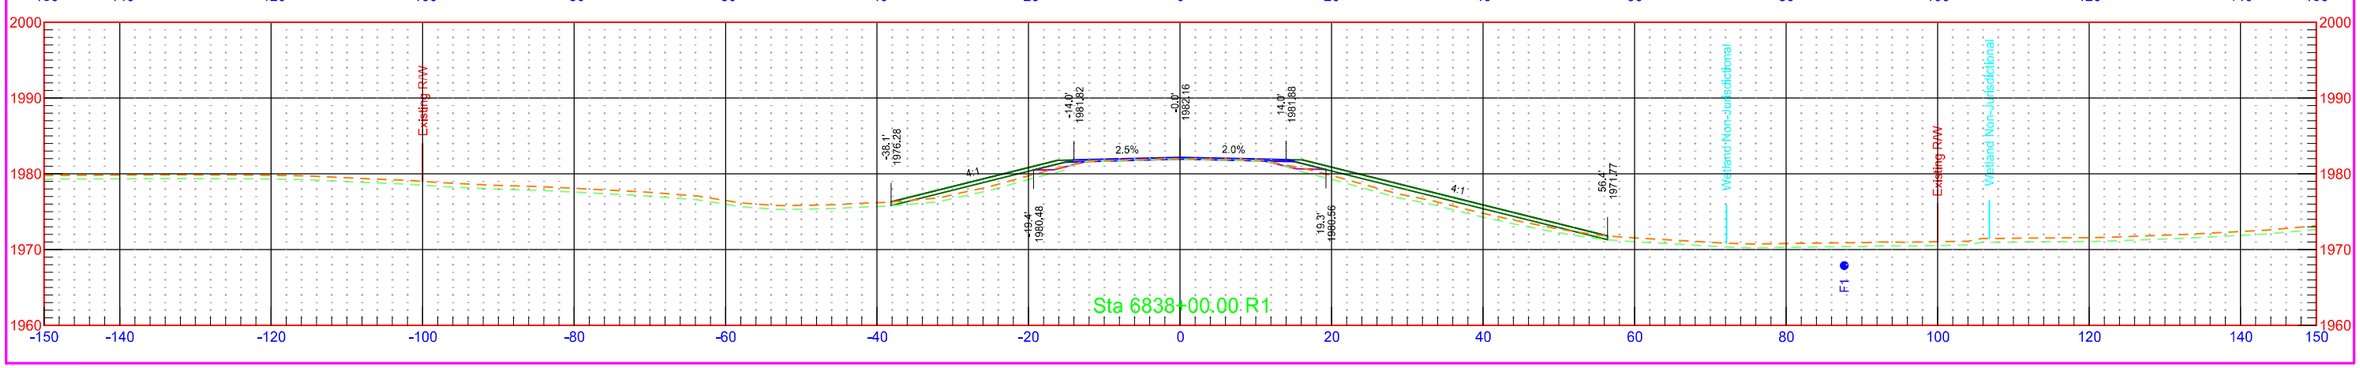

	STATE	PROJECT NO.	SECTION NO.	SHEET NO.
	ND	NH-1-003(050)113	200	409

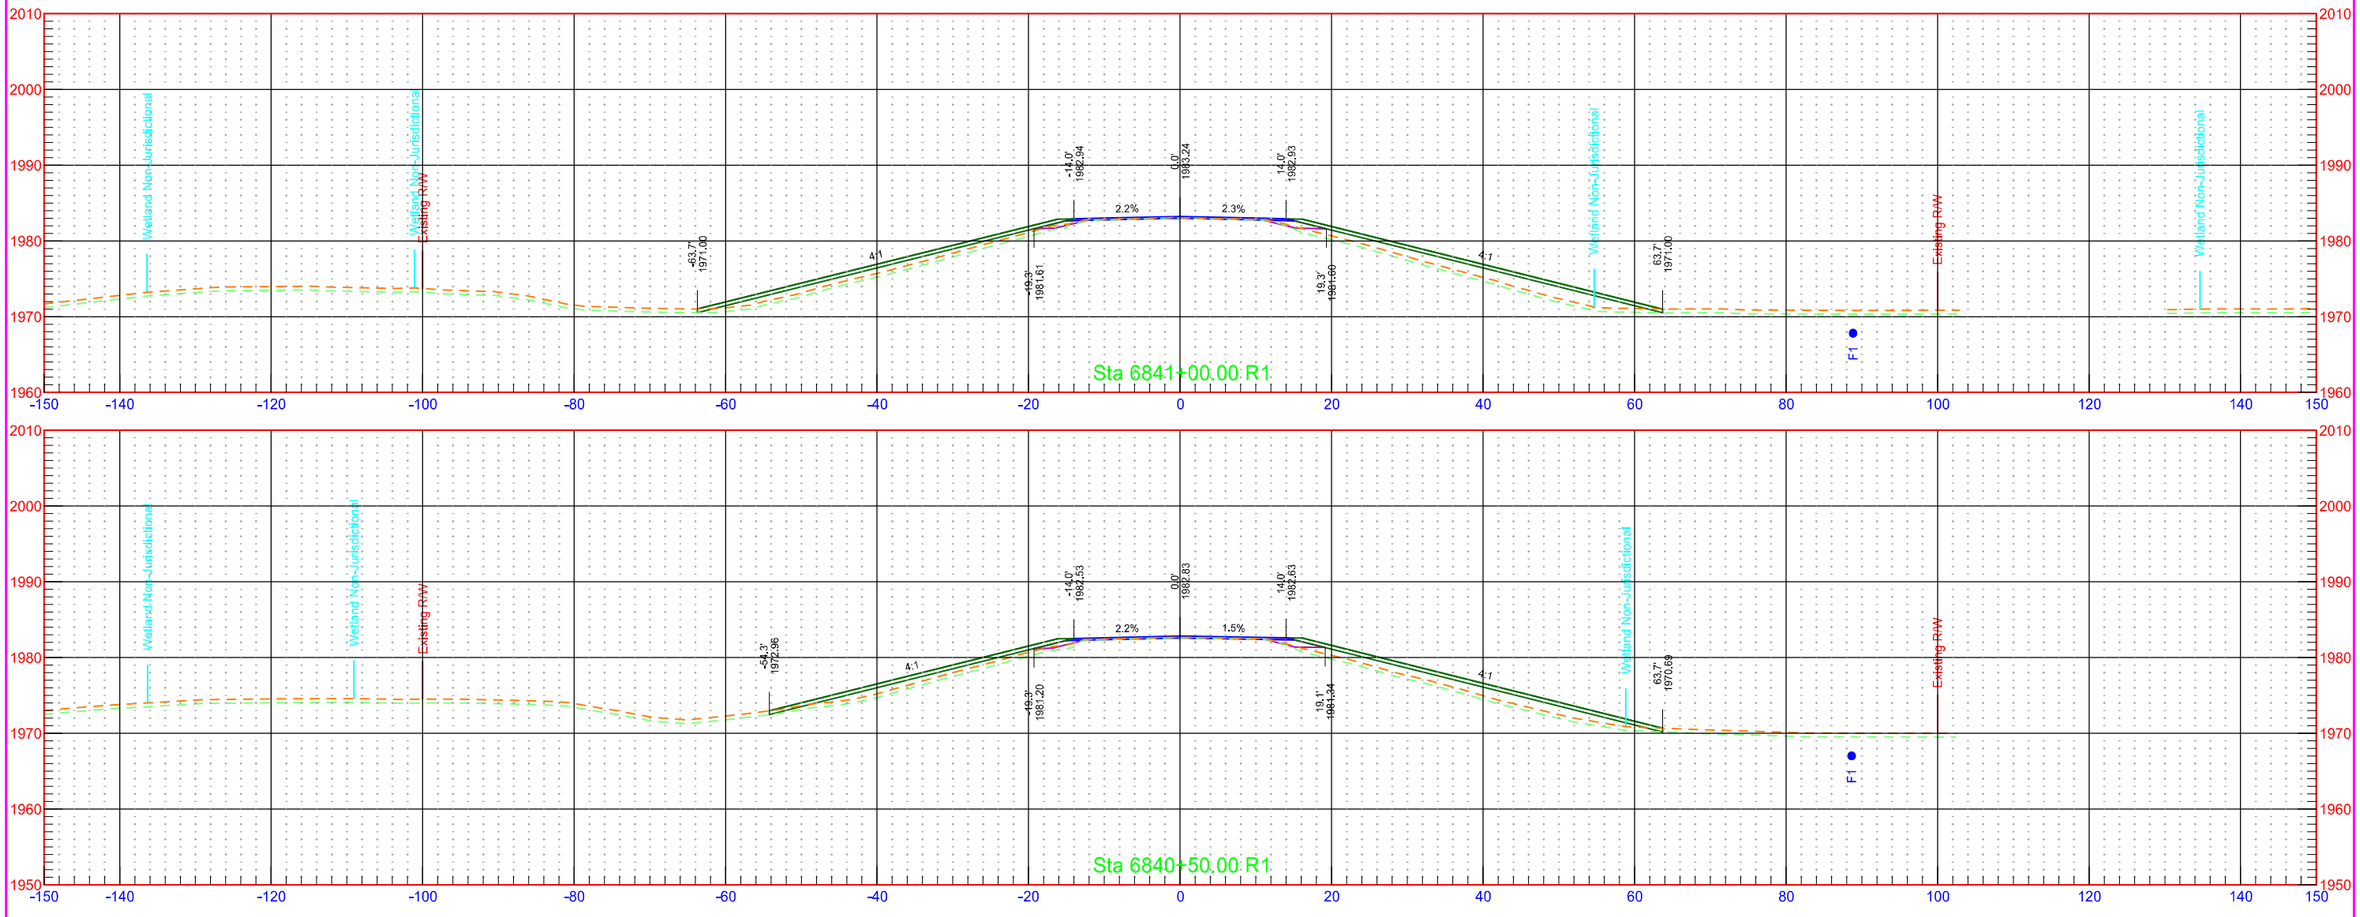


	STATE	PROJECT NO.	SECTION NO.	SHEET NO.
	ND	NH-1-003(050)113	200	410

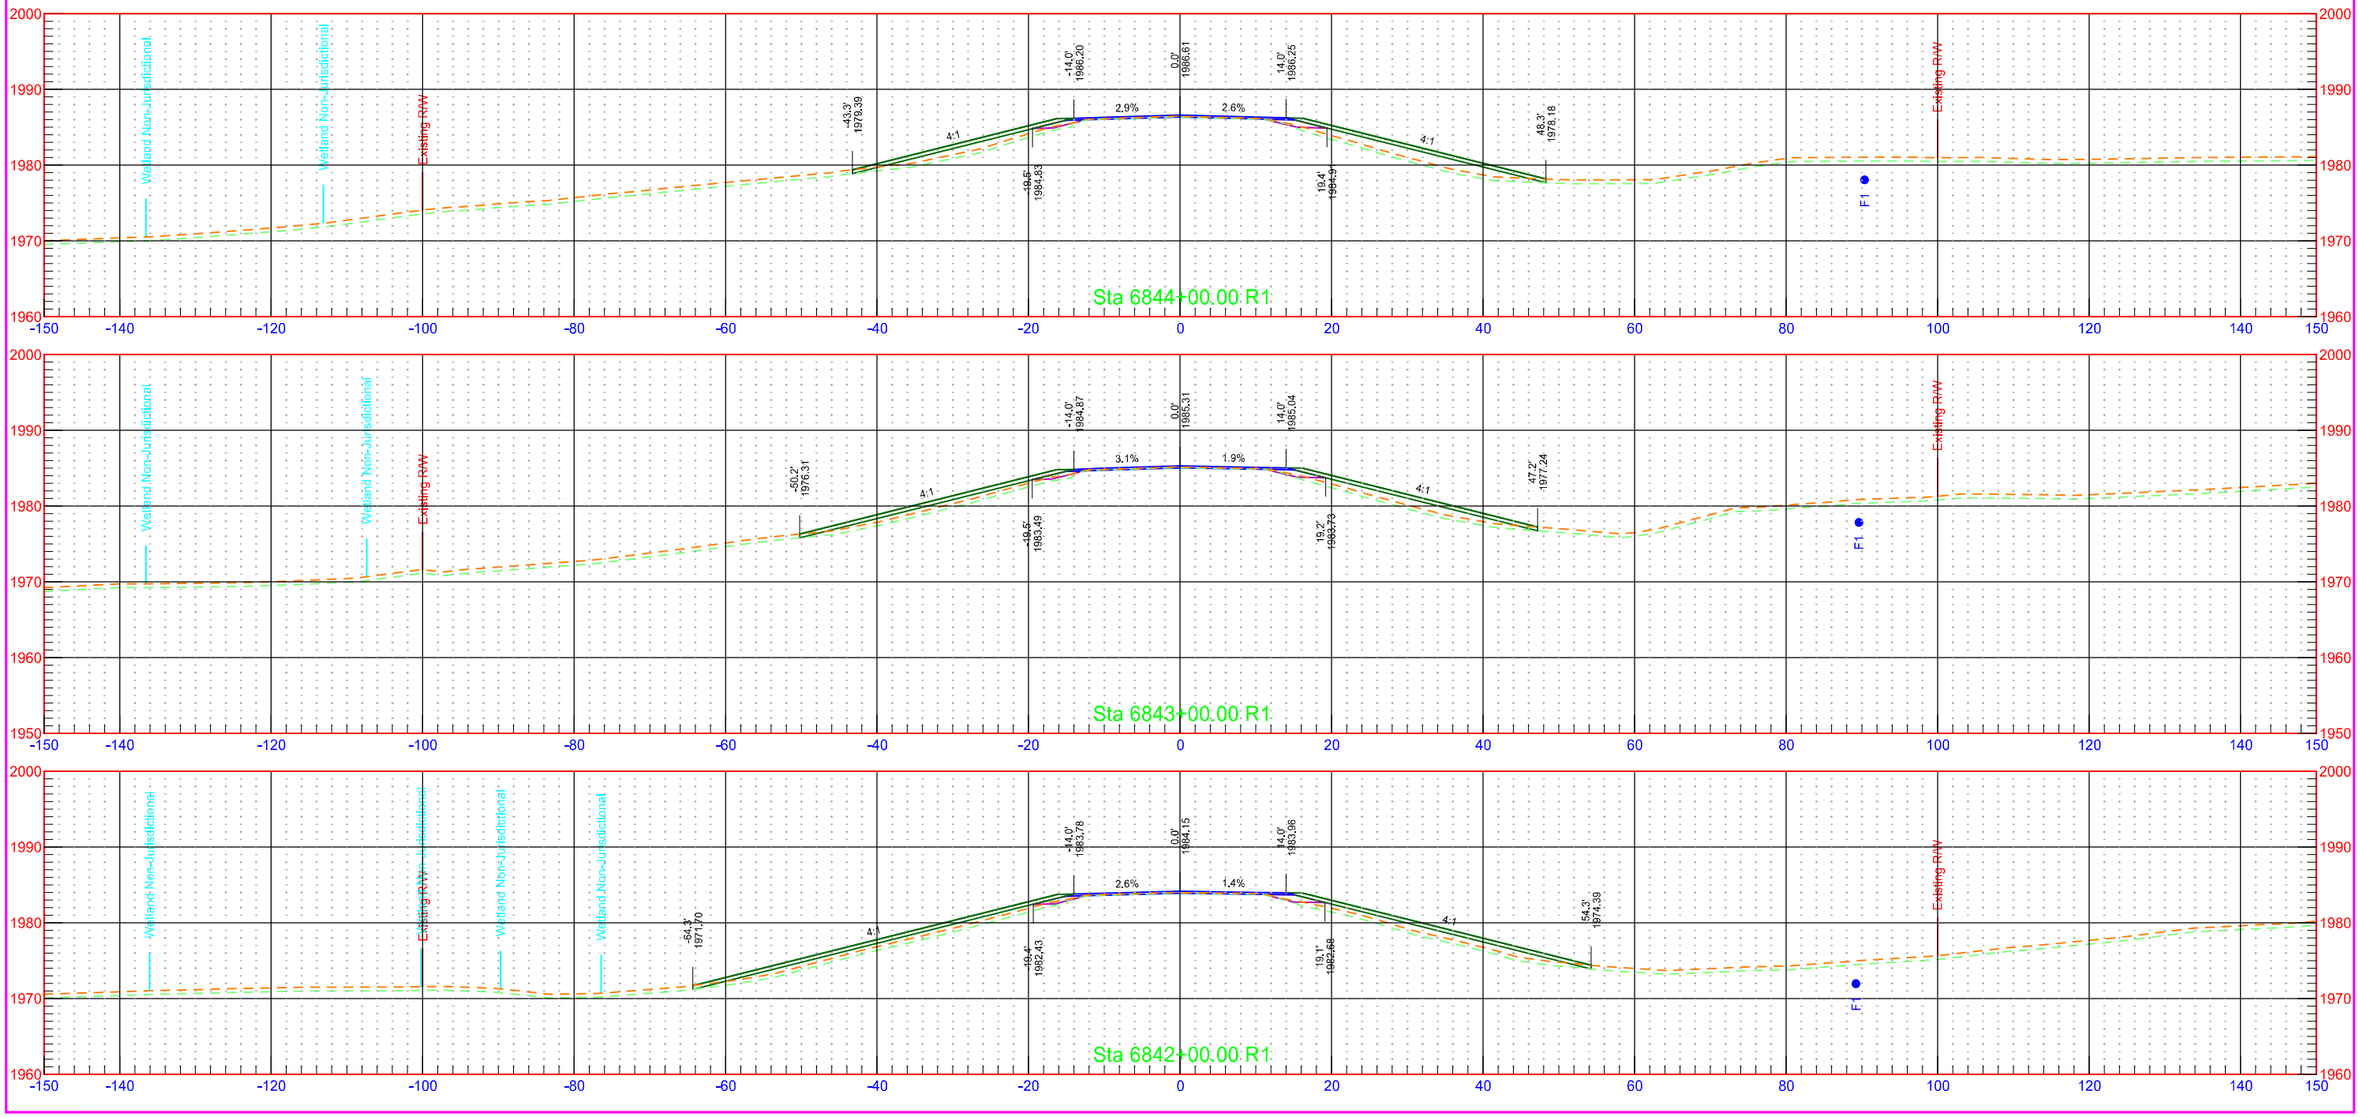


7/31/2018 1:28:54 PM kory.Kleinknecht O:\Projects\2016\16.00584\10003113.050\Design\Base\Wells\Xsec_2_W.dgn


	STATE	PROJECT NO.	SECTION NO.	SHEET NO.
	ND	NH-1-003(050)113	200	411

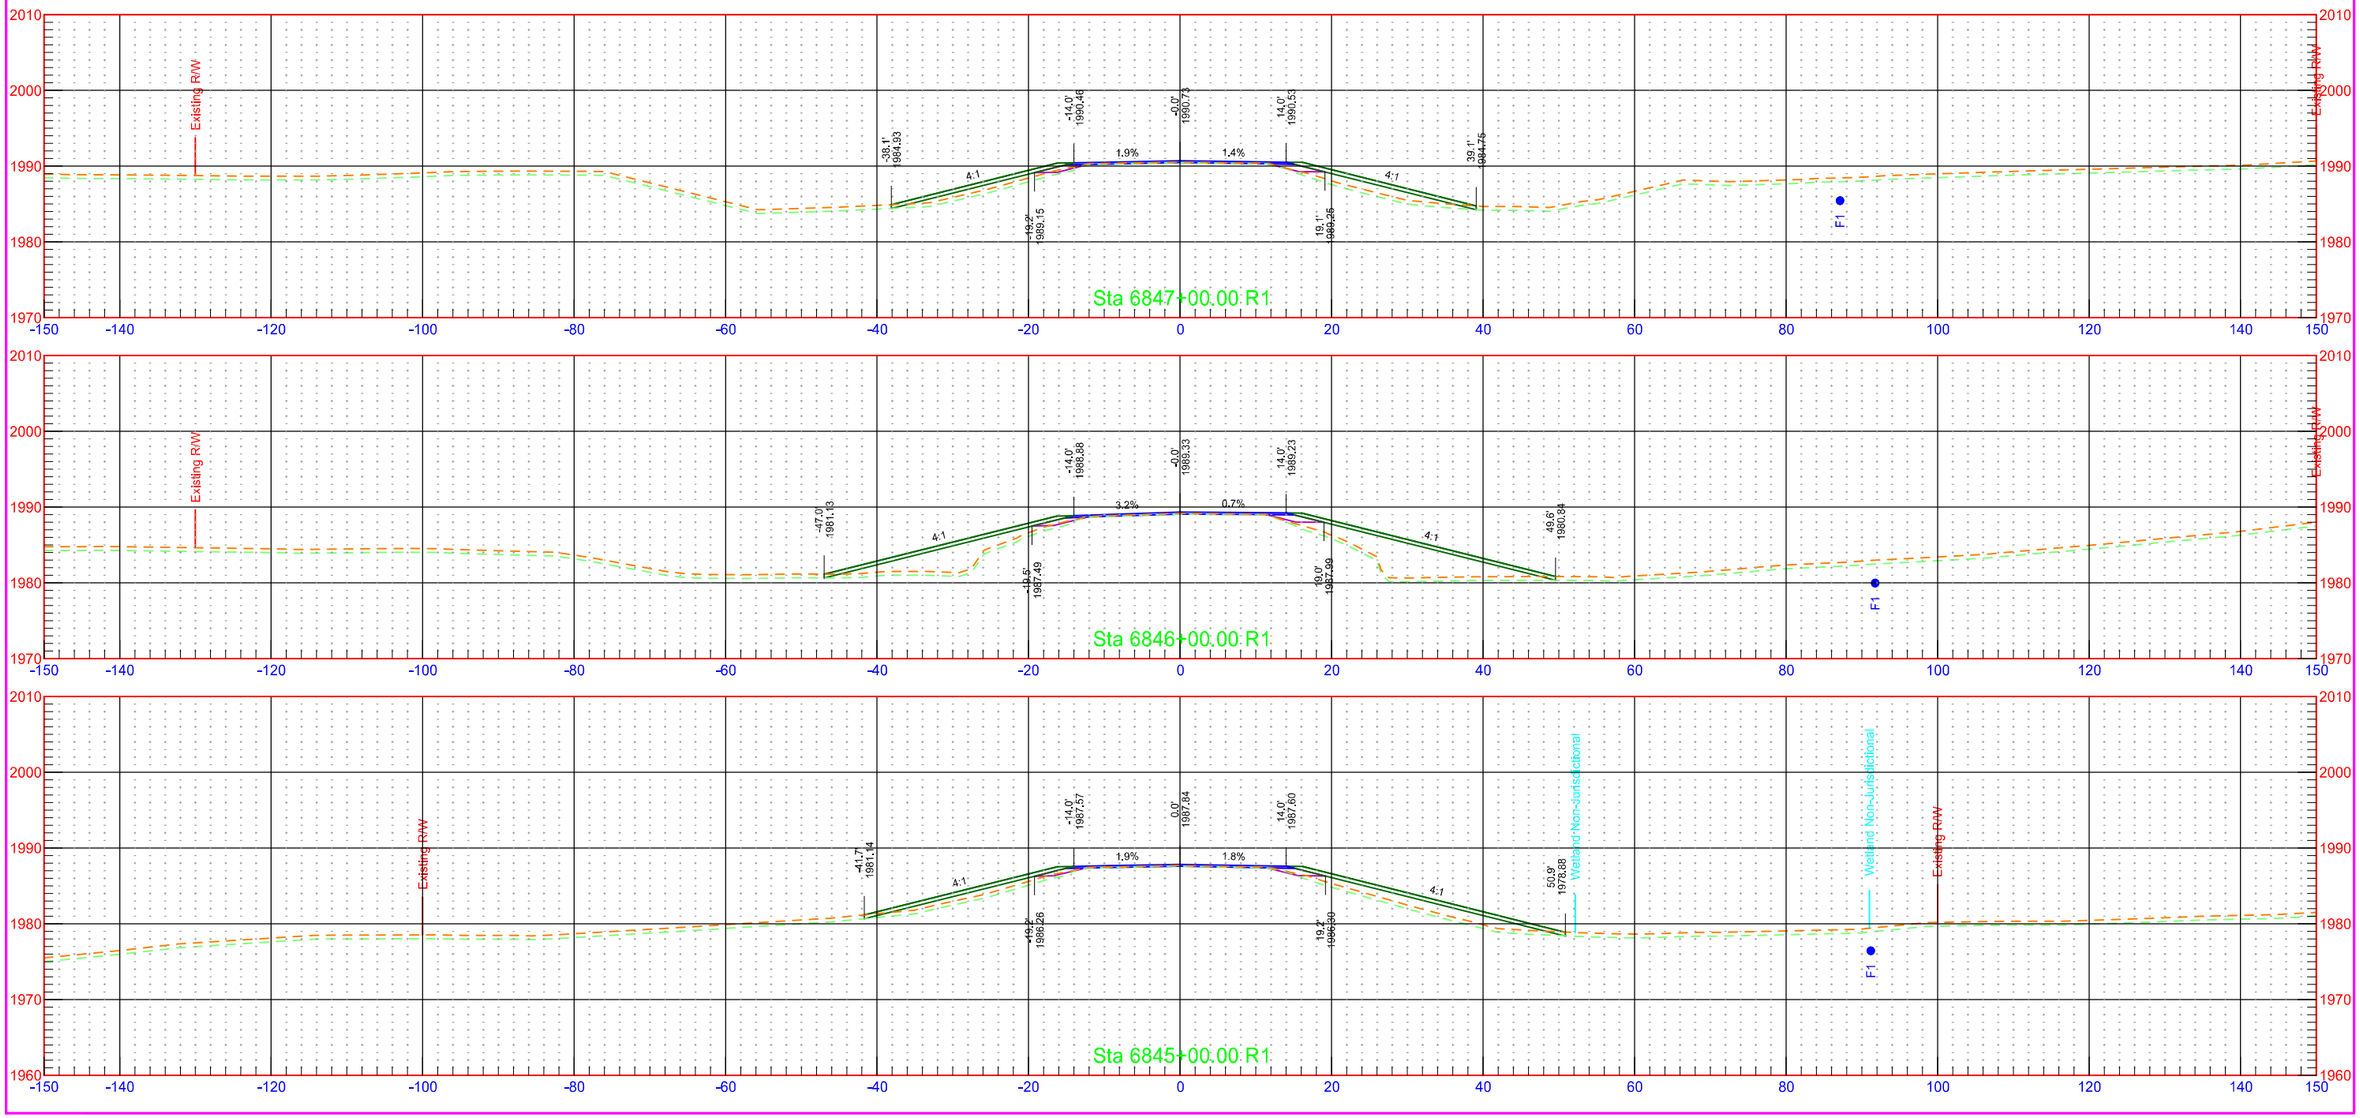


7/31/2018 1:28:54 PM kory.Kleinknecht O:\Projects\2016\16.00584\10003113.050\Design\Base\Wells\Xsec_2_W.dgn

	STATE	PROJECT NO.	SECTION NO.	SHEET NO.
	ND	NH-1-003(050)113	200	412

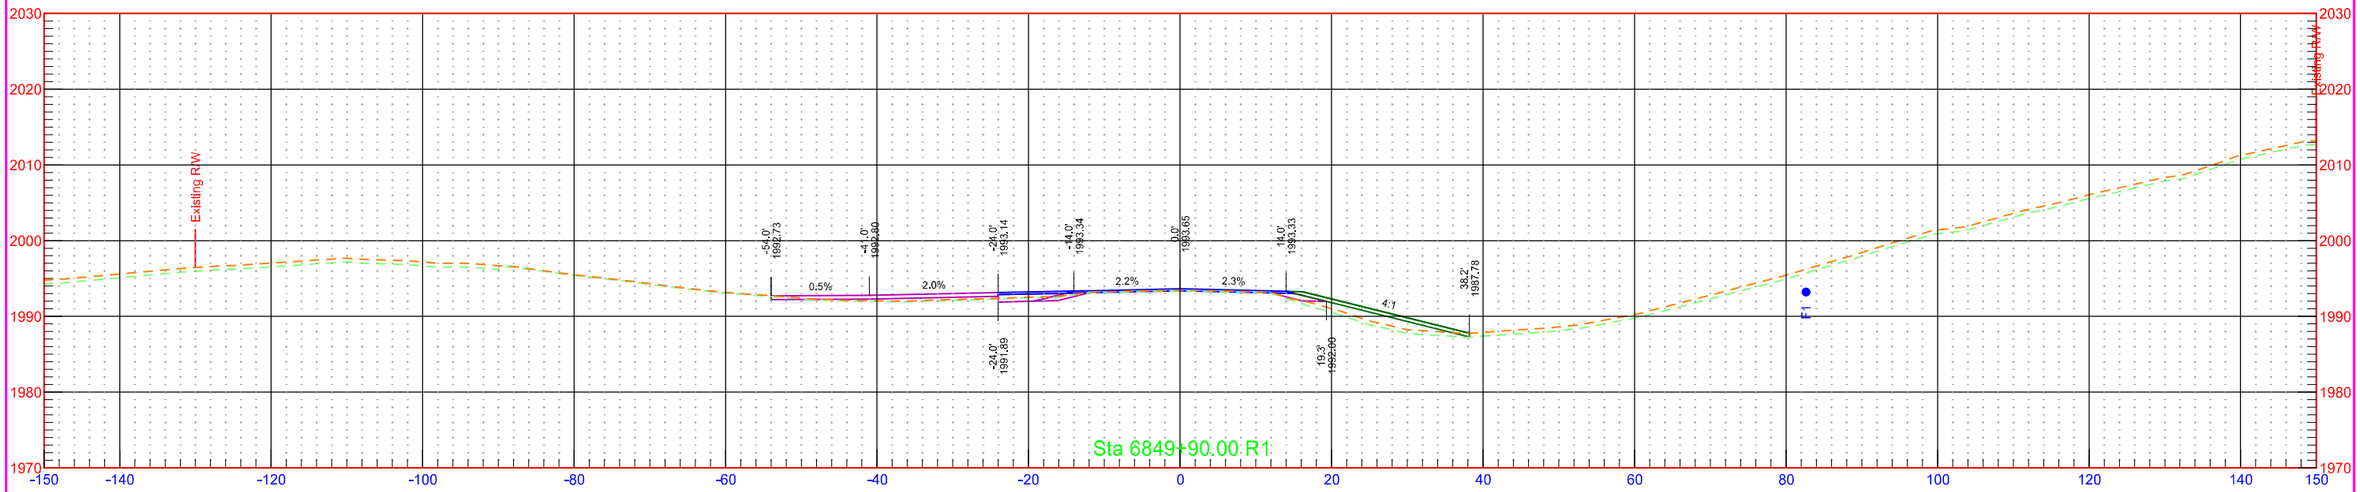


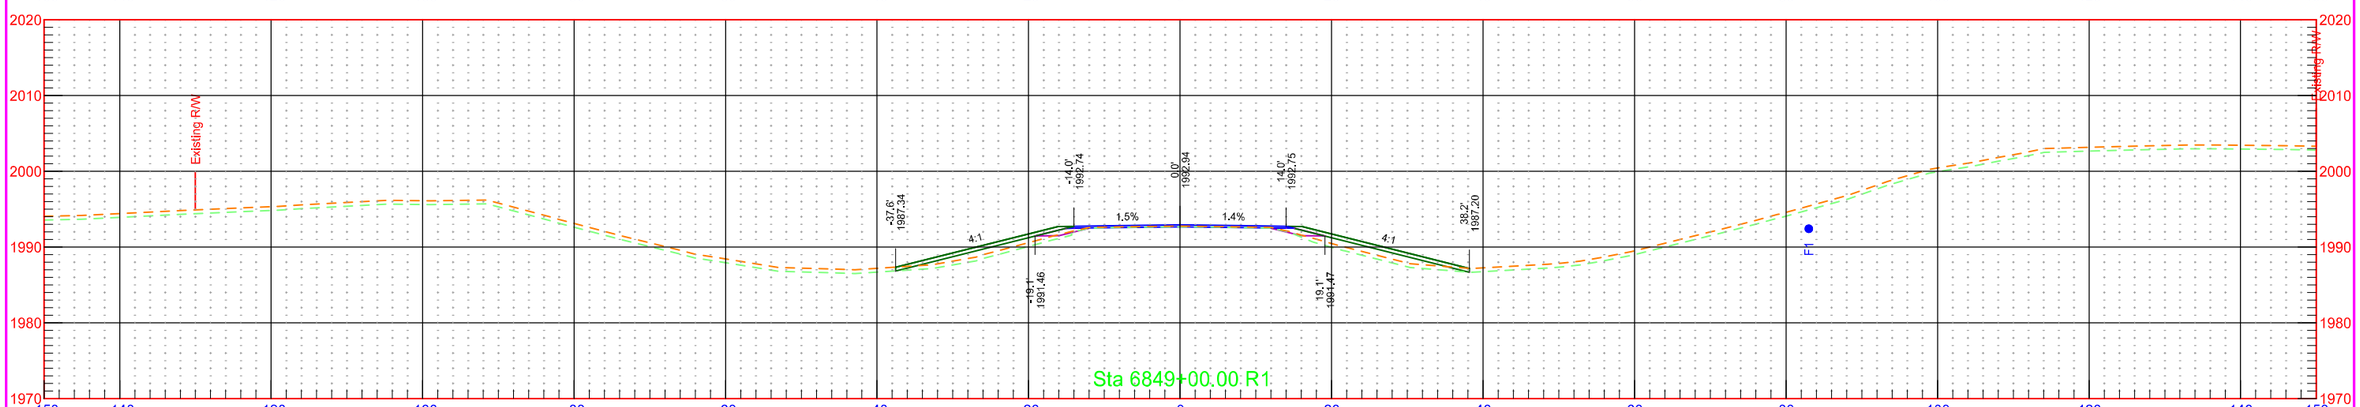

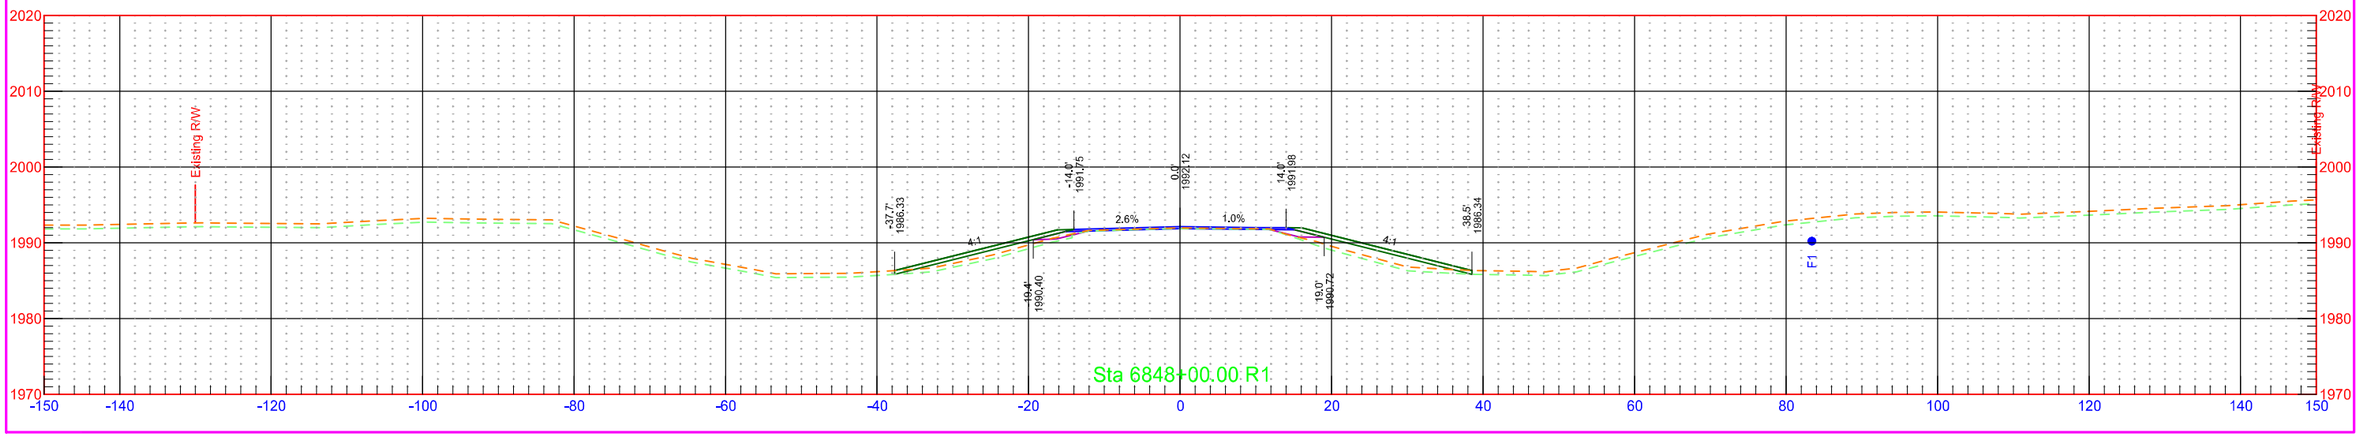


7/31/2018 1:28:55 PM kory.Kleinknecht O:\Projects\2016\16.00584\10003113.050\Design\Base\Wells\Xsec_2_W.dgn

	STATE	PROJECT NO.	SECTION NO.	SHEET NO.
	ND	NH-1-003(050)113	200	413

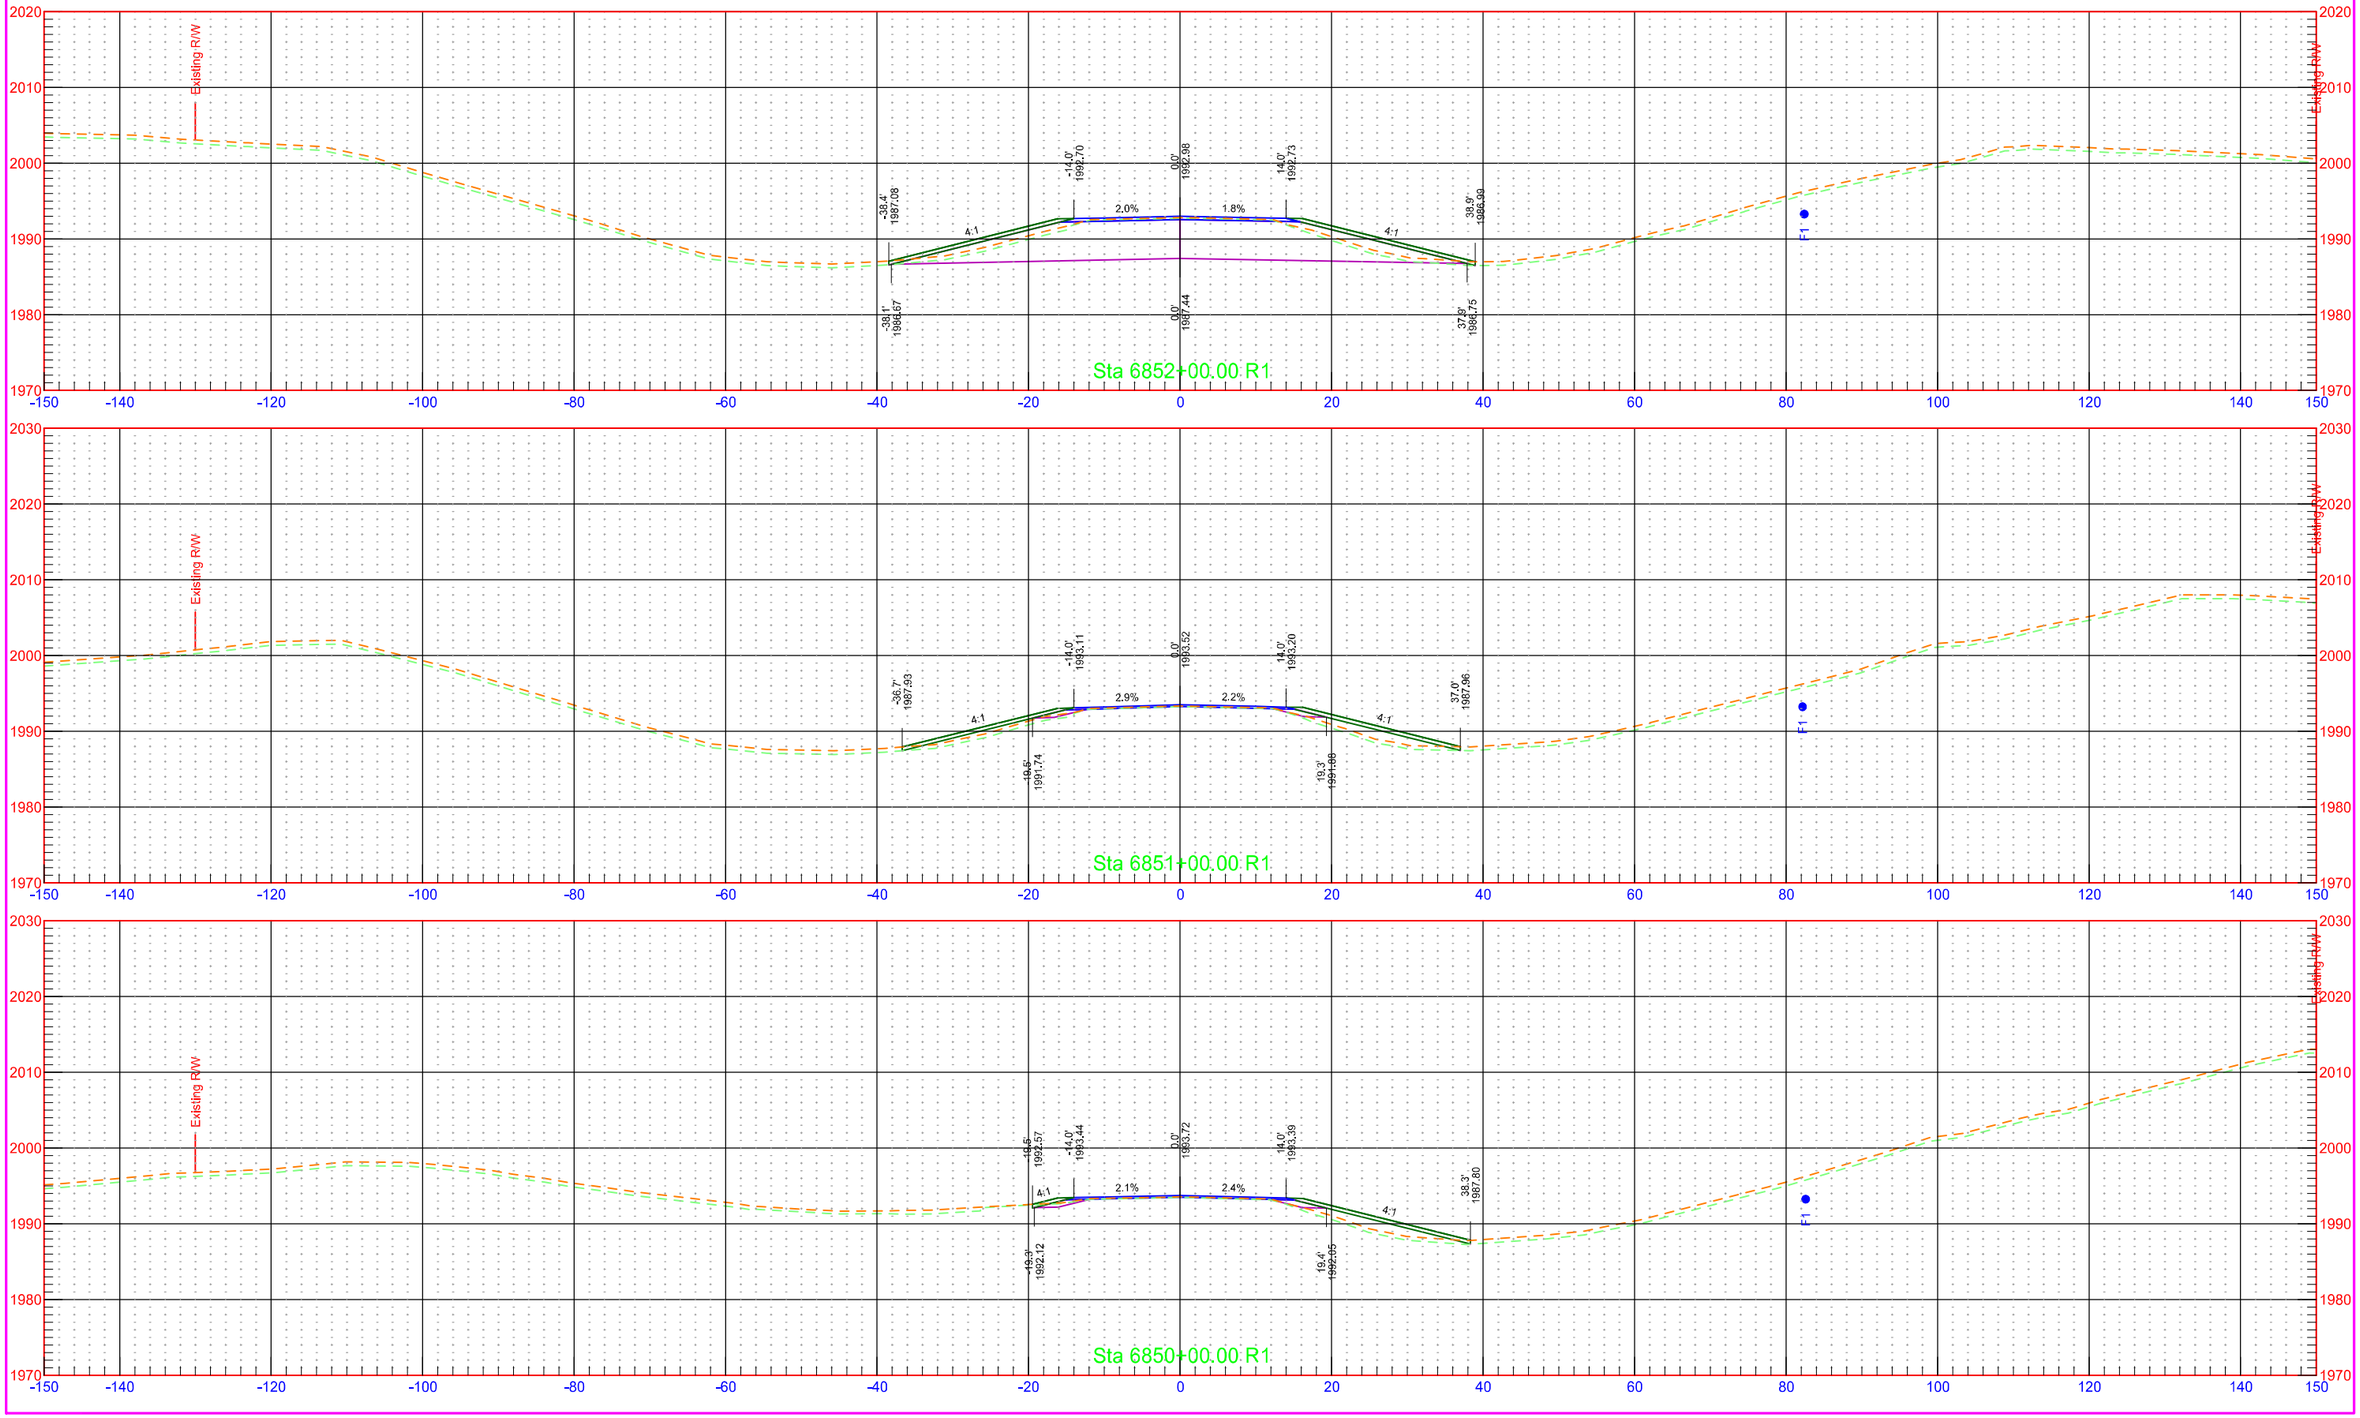



7/31/2018 1:28:56 PM kory.Kleinknecht O:\Projects\2016\16.00584\10003113.050\Design\Base\Wells\Xsec_2_W.dgn


	STATE	PROJECT NO.	SECTION NO.	SHEET NO.
	ND	NH-1-003(050)113	200	414

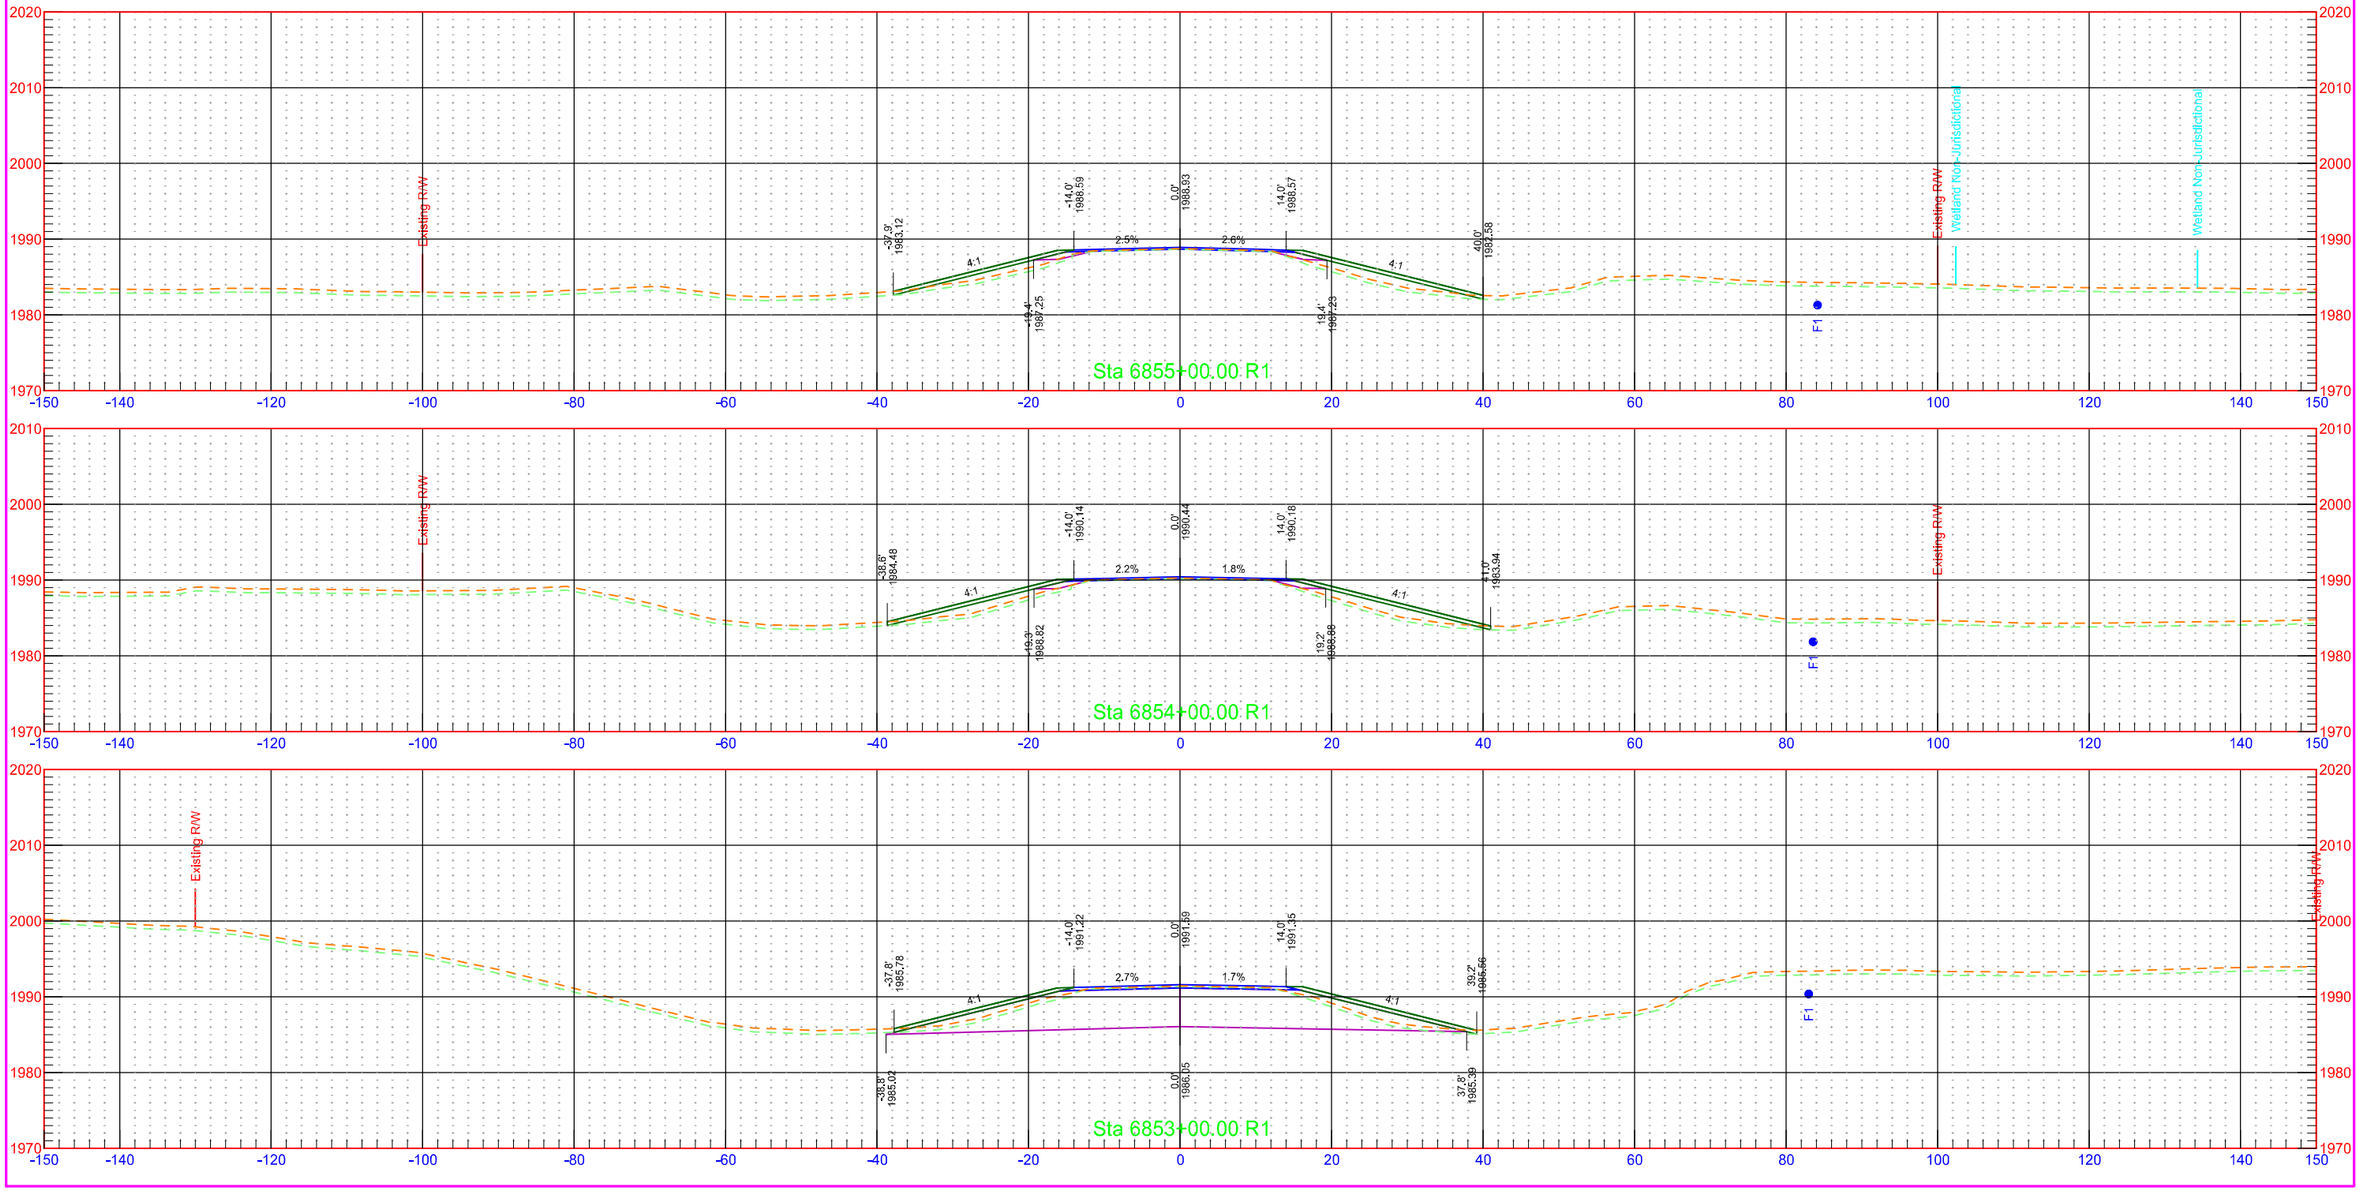


	STATE	PROJECT NO.	SECTION NO.	SHEET NO.
	ND	NH-1-003(050)113	200	415

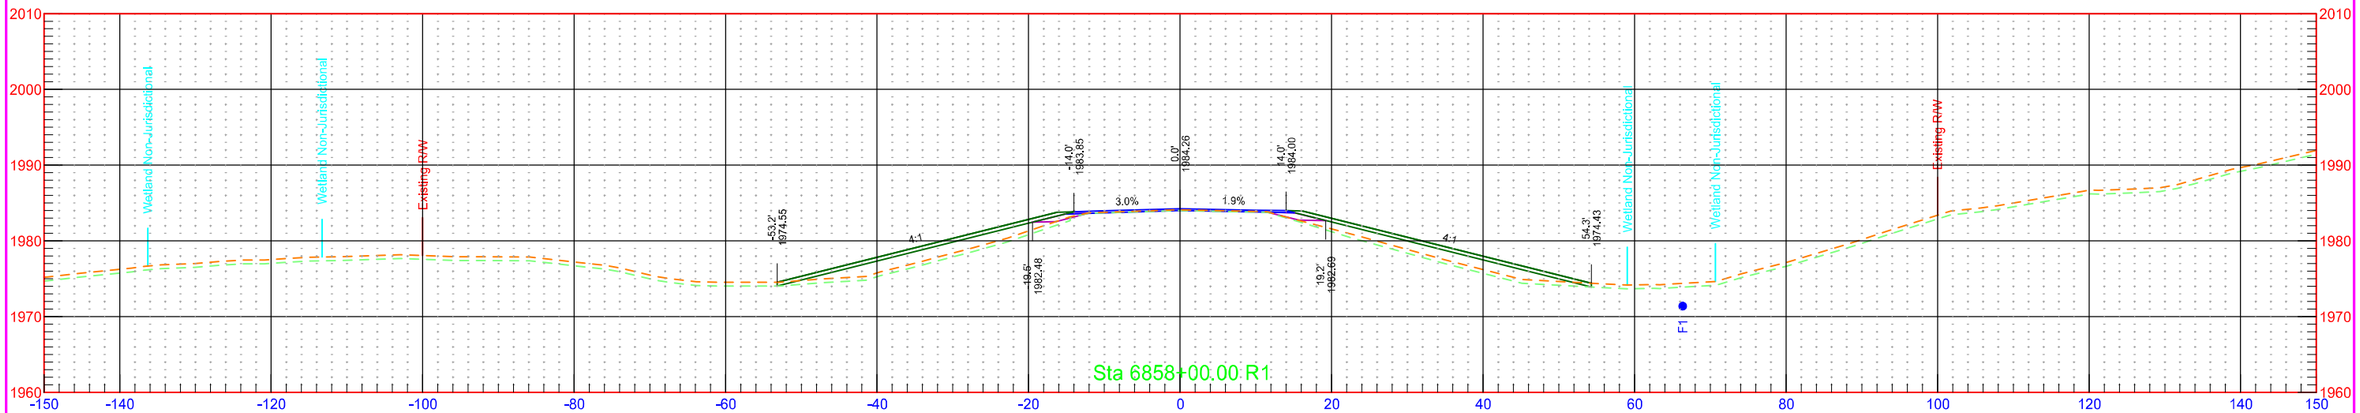

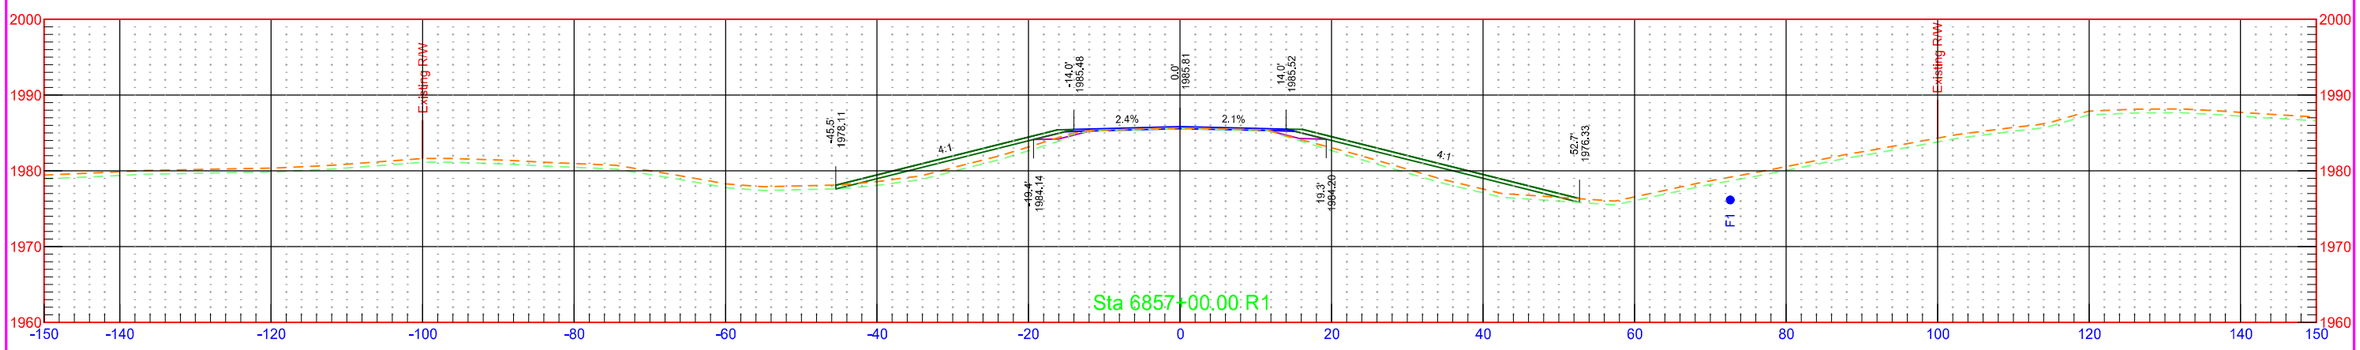

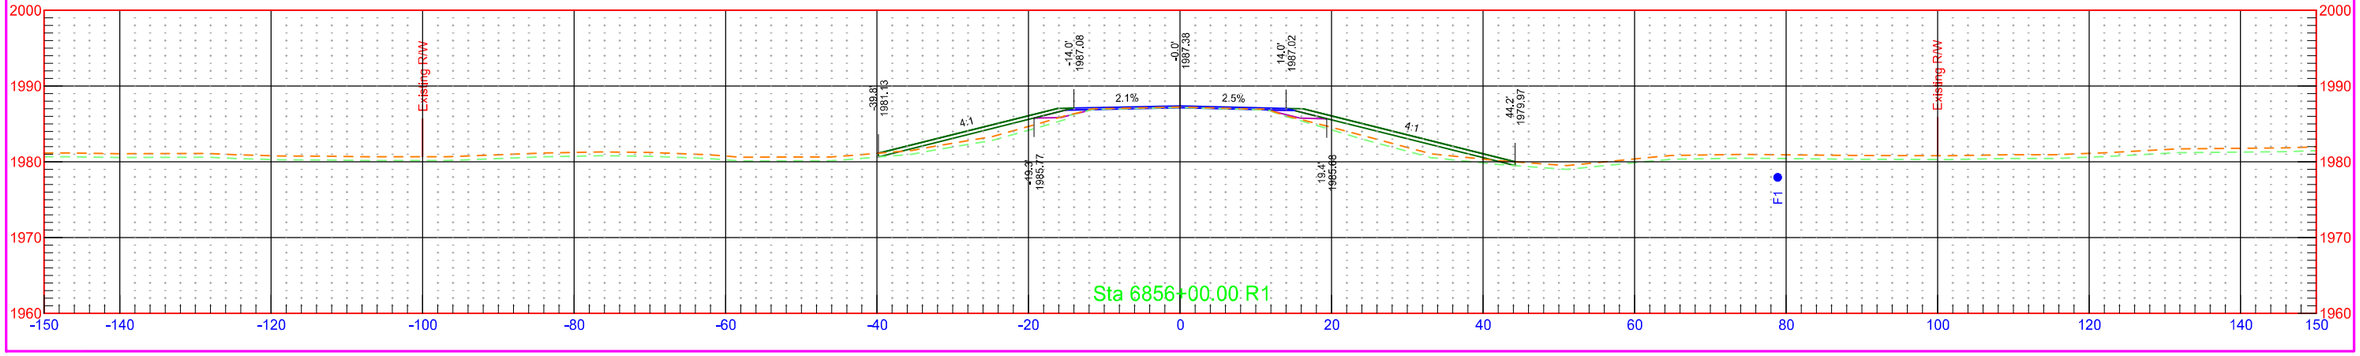


	STATE	PROJECT NO.	SECTION NO.	SHEET NO.
	ND	NH-1-003(050)113	200	416

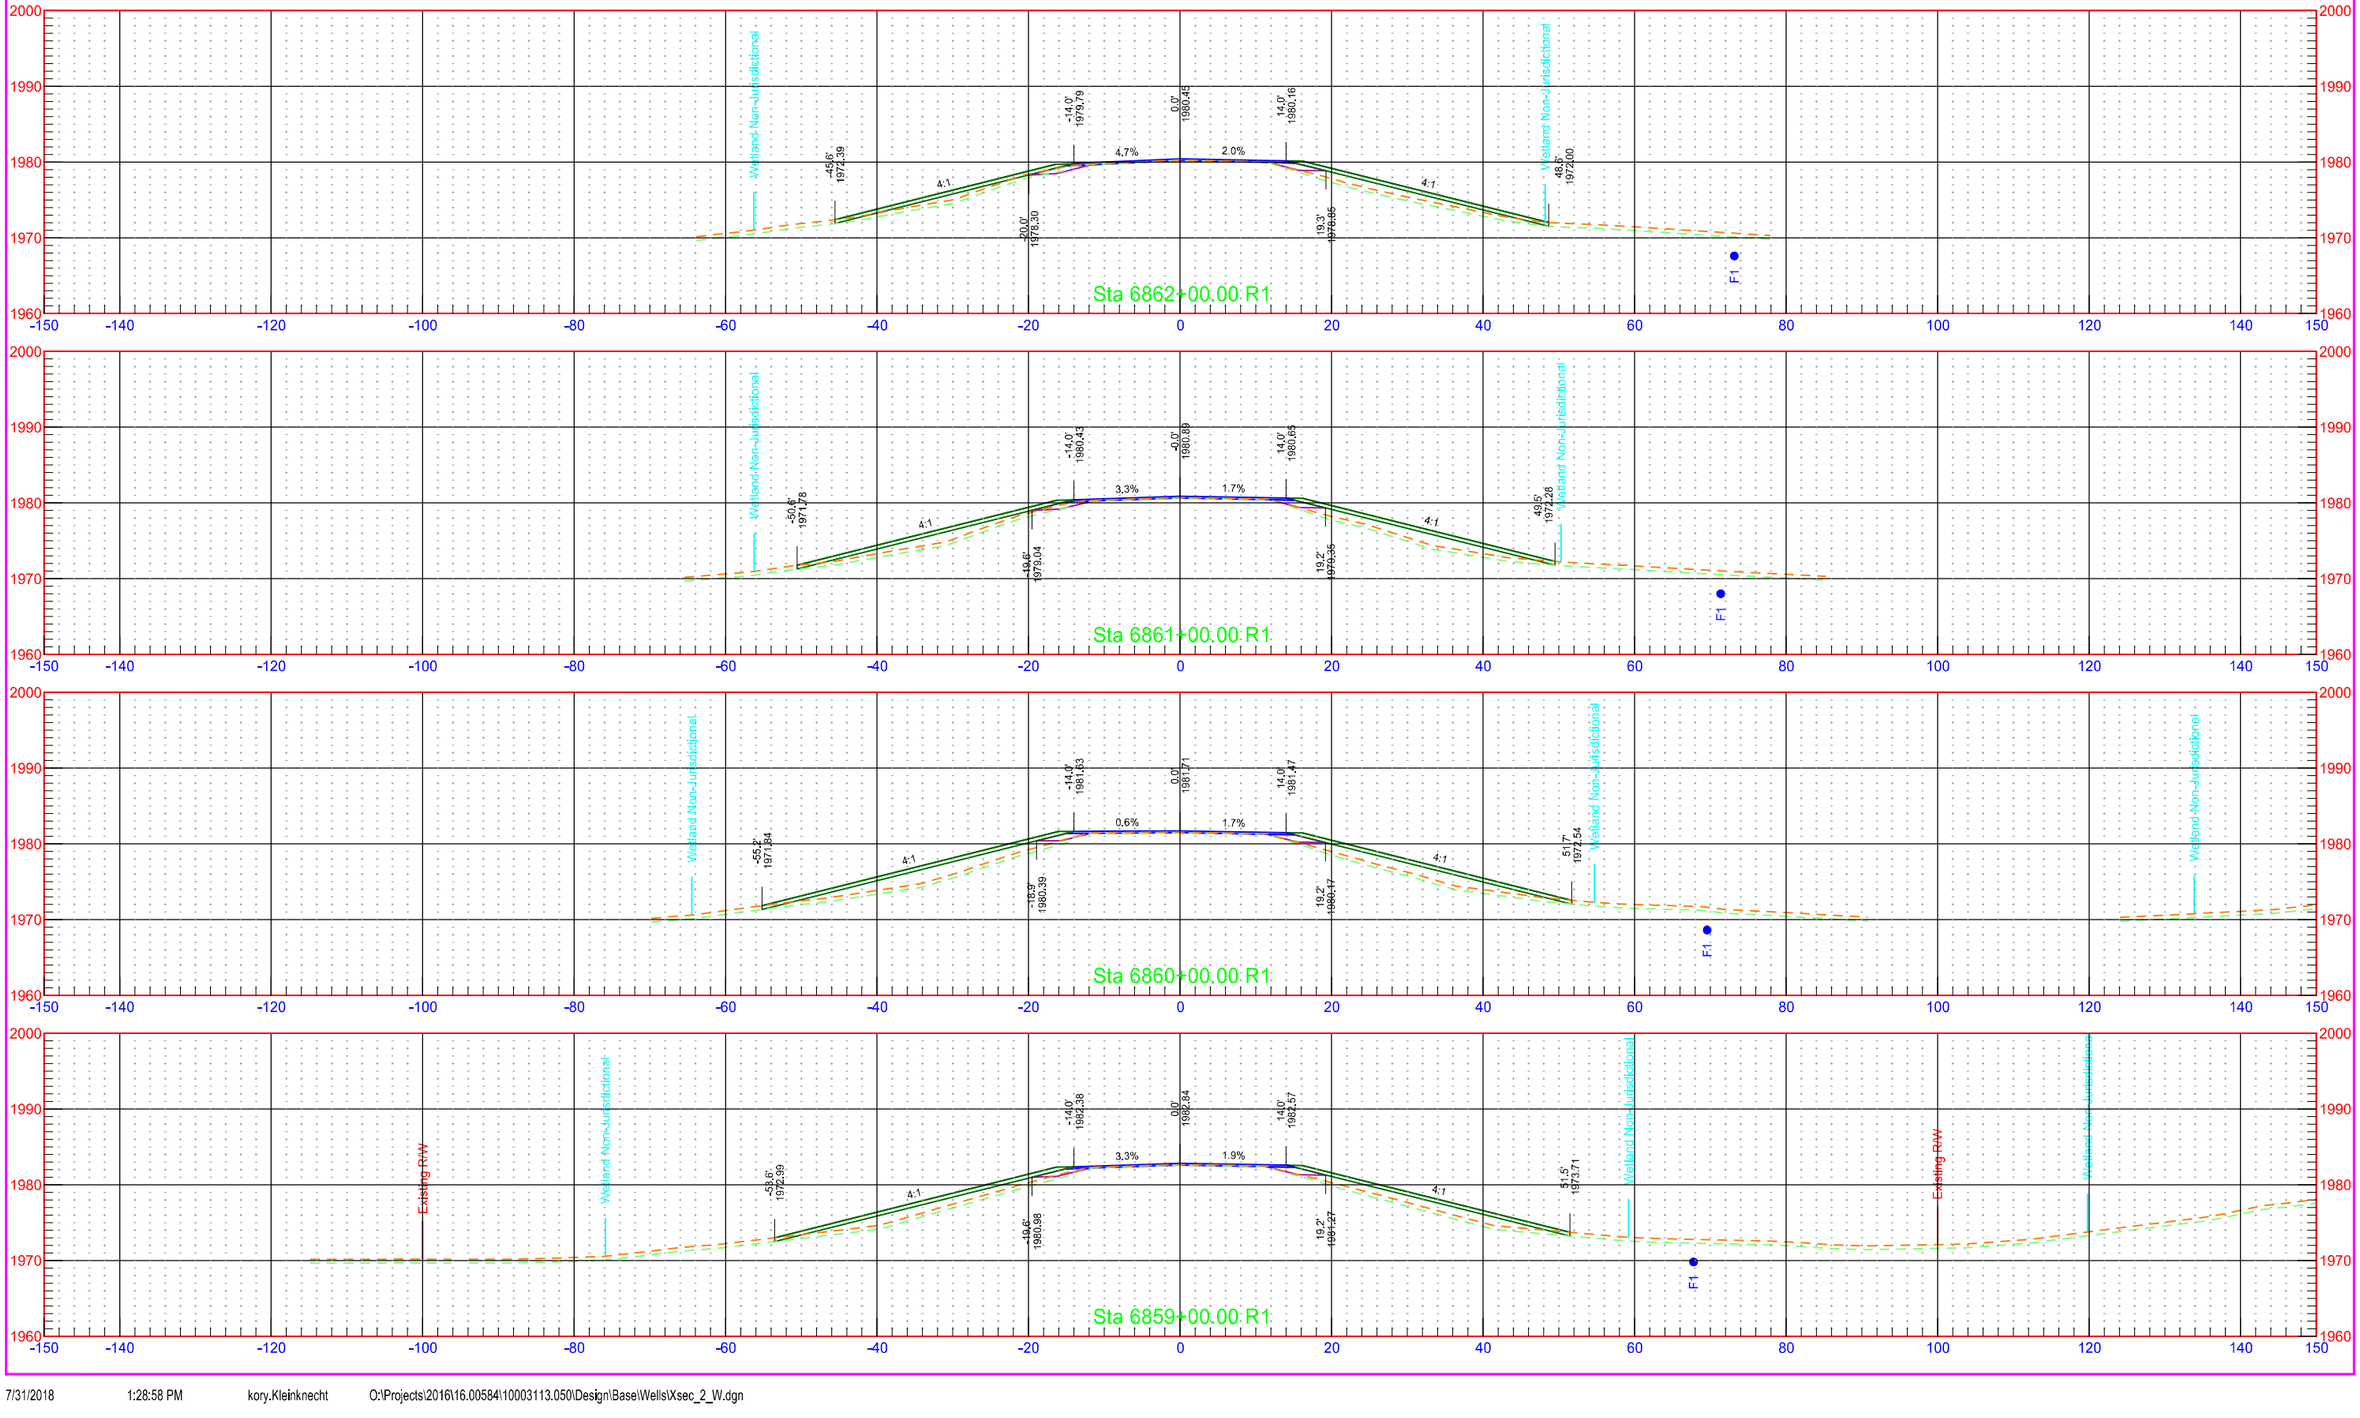



	STATE	PROJECT NO.	SECTION NO.	SHEET NO.
	ND	NH-1-003(050)113	200	417

7/31/2018 1:28:59 PM kory.Kleinknecht O:\Projects\2016\16.00584\10003113.050\Design\Base\Wells\Xsec_2_W.dgn

	STATE	PROJECT NO.	SECTION NO.	SHEET NO.
	ND	NH-1-003(050)113	200	418

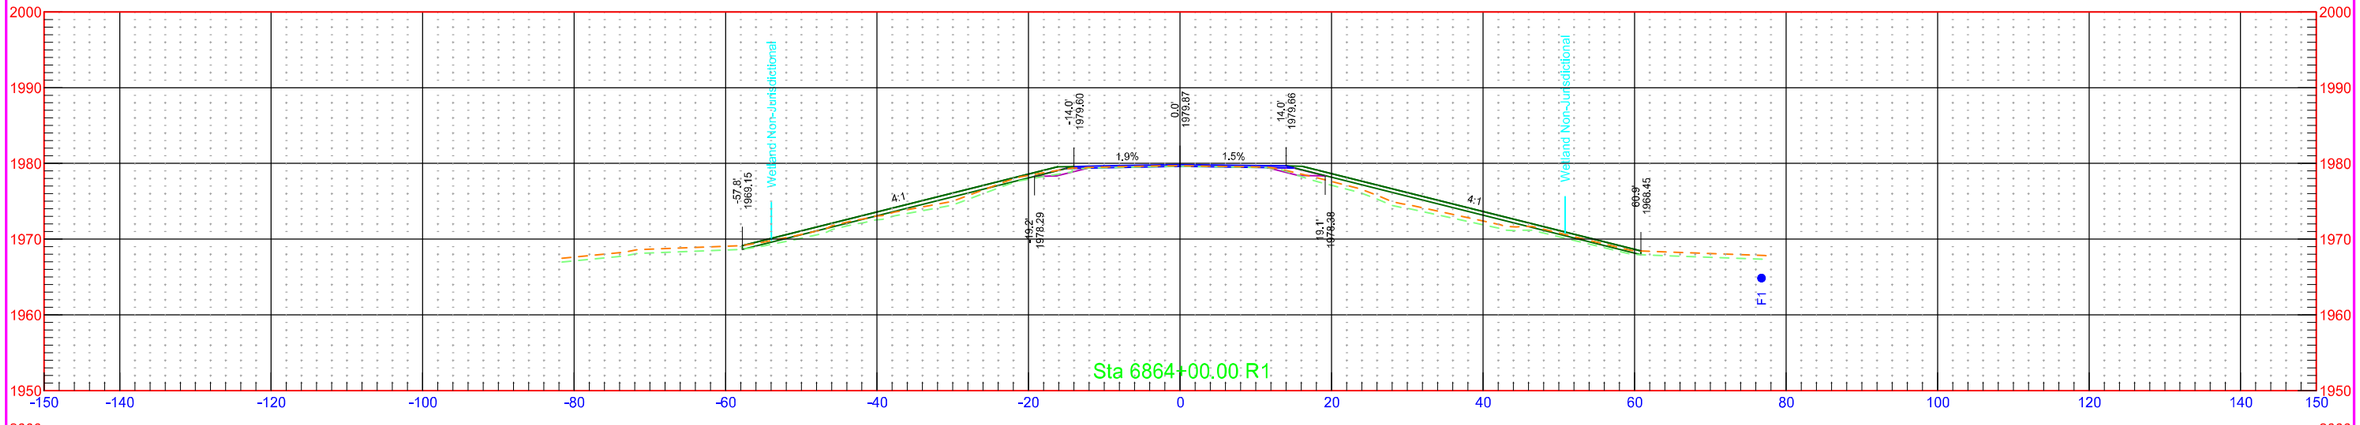


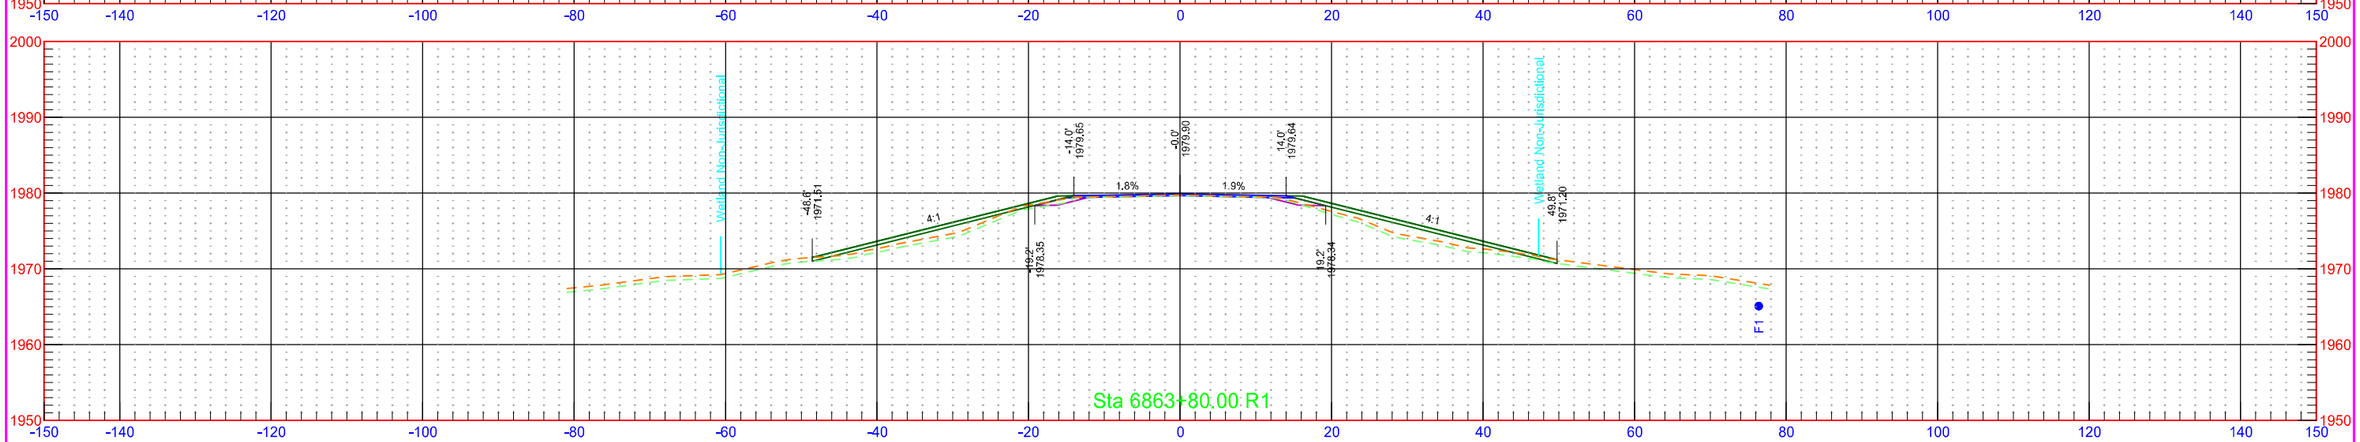


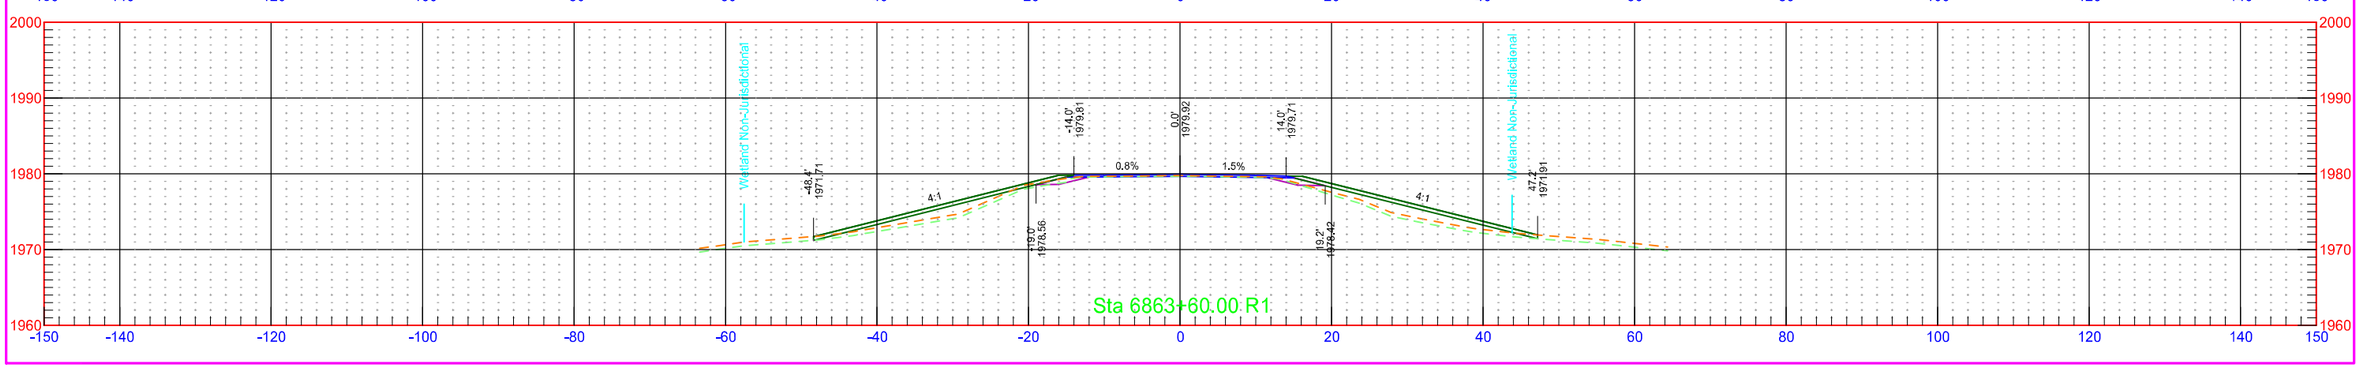


7/31/2018 1:28:59 PM kory.Kleinknecht O:\Projects\2016\16.00584\10003113.050\Design\Base\Wells\Xsec_2_W.dgn

	STATE	PROJECT NO.	SECTION NO.	SHEET NO.
	ND	NH-1-003(050)113	200	419

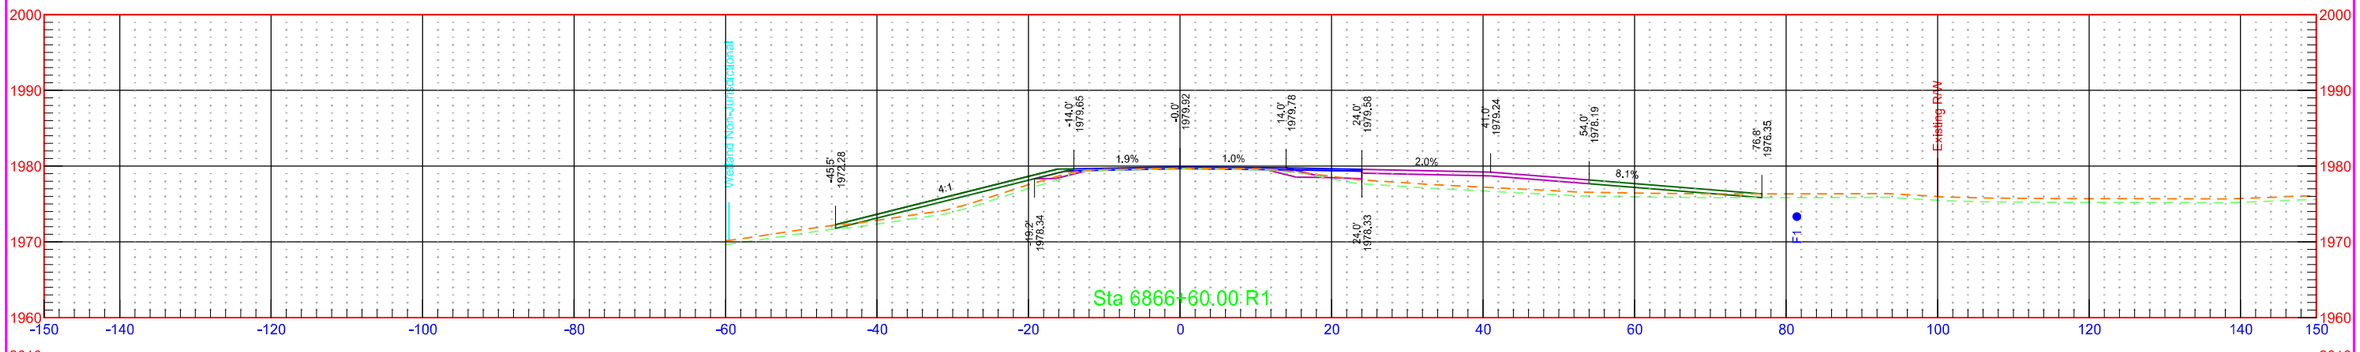

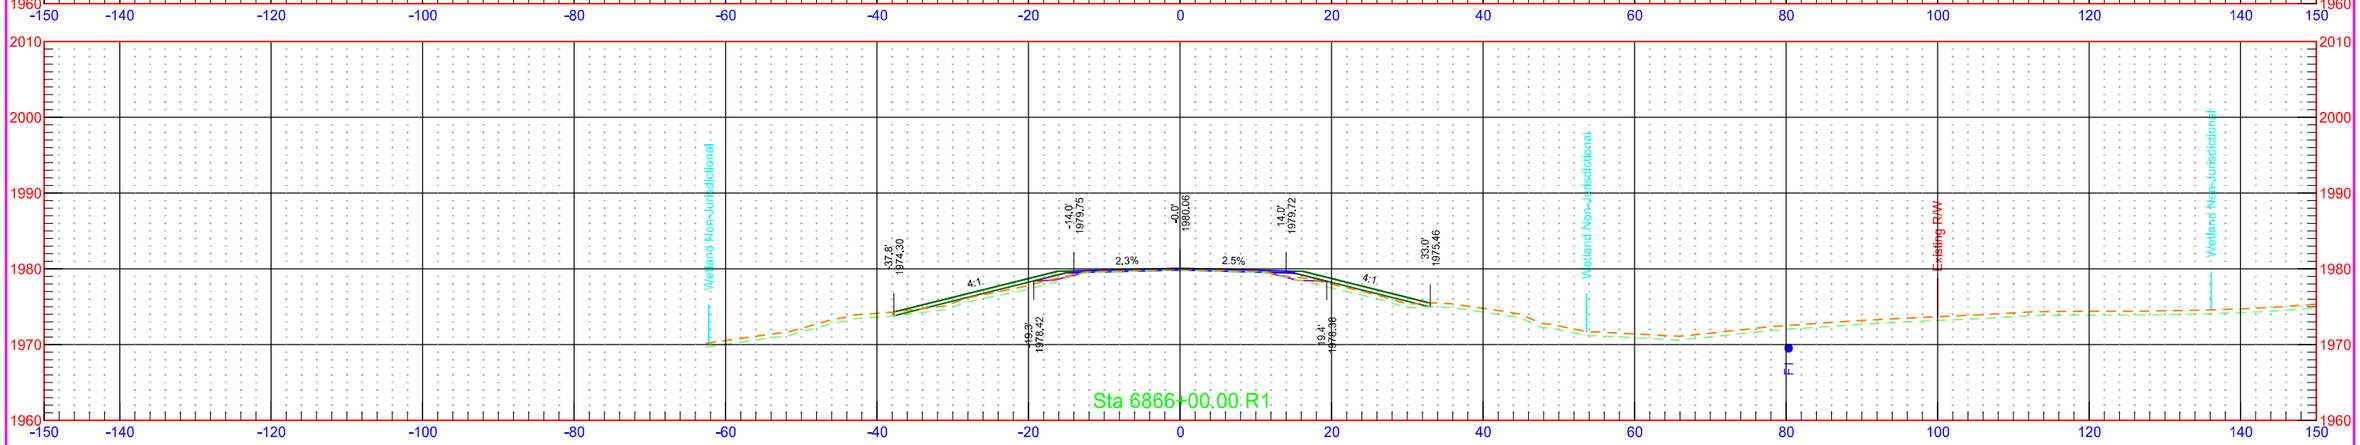


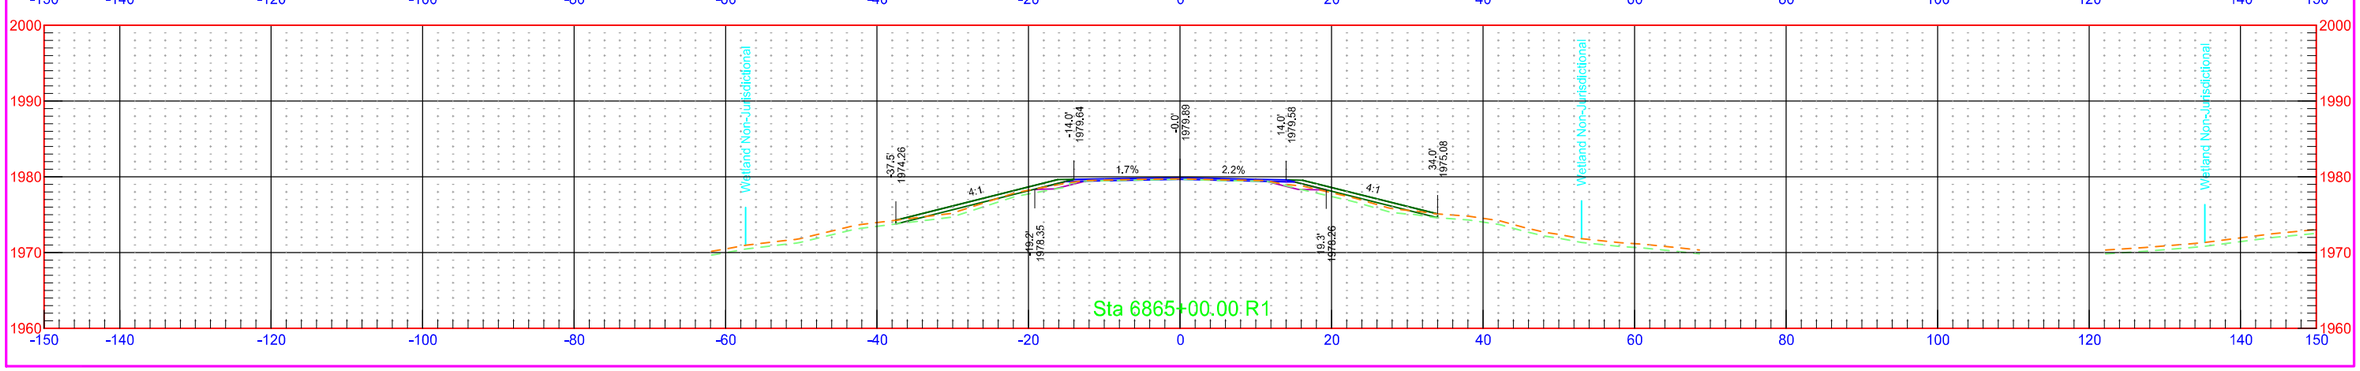



7/31/2018 1:29:00 PM kory.Kleinknecht O:\Projects\2016\16.00584\10003113.050\Design\Base\Wells\Xsec_2_W.dgn

	STATE	PROJECT NO.	SECTION NO.	SHEET NO.
	ND	NH-1-003(050)113	200	420


	STATE	PROJECT NO.	SECTION NO.	SHEET NO.
	ND	NH-1-003(050)113	200	421

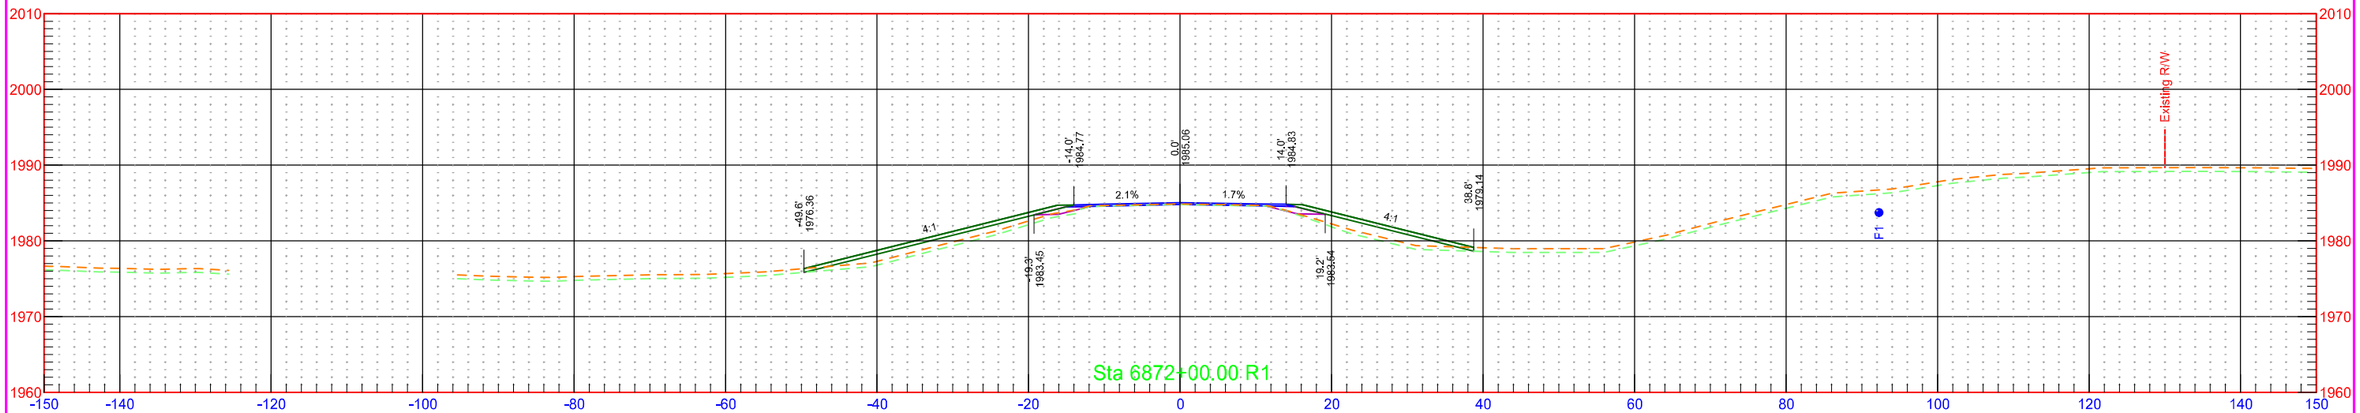


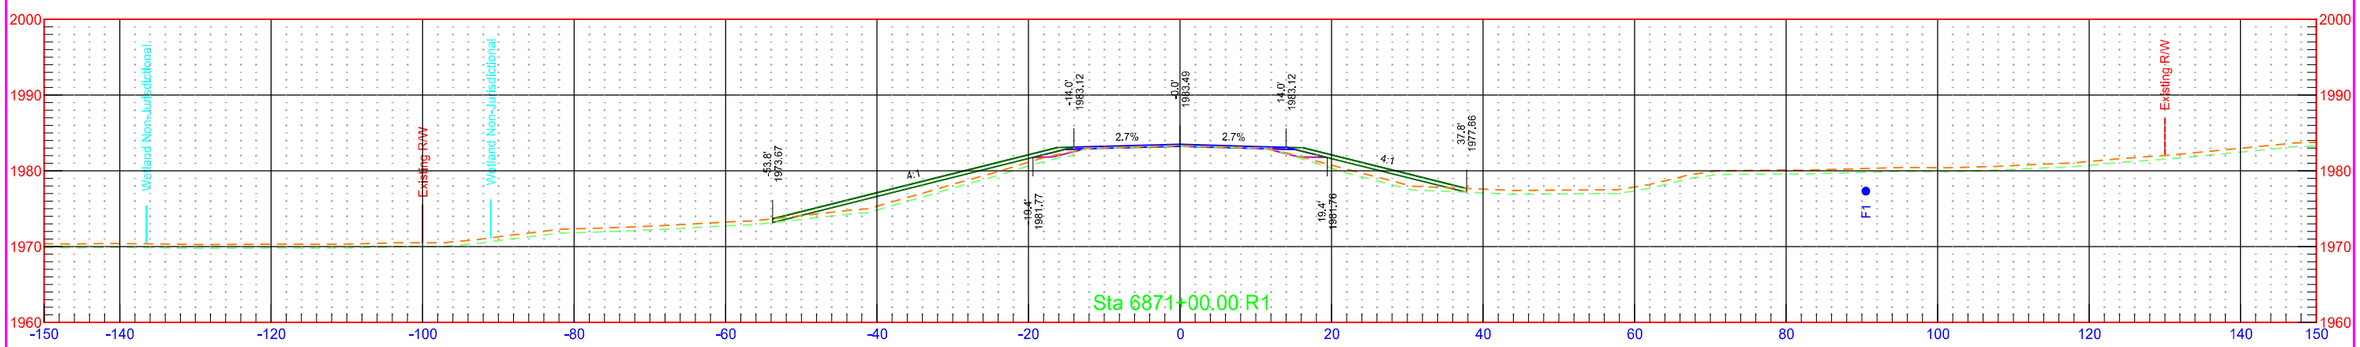


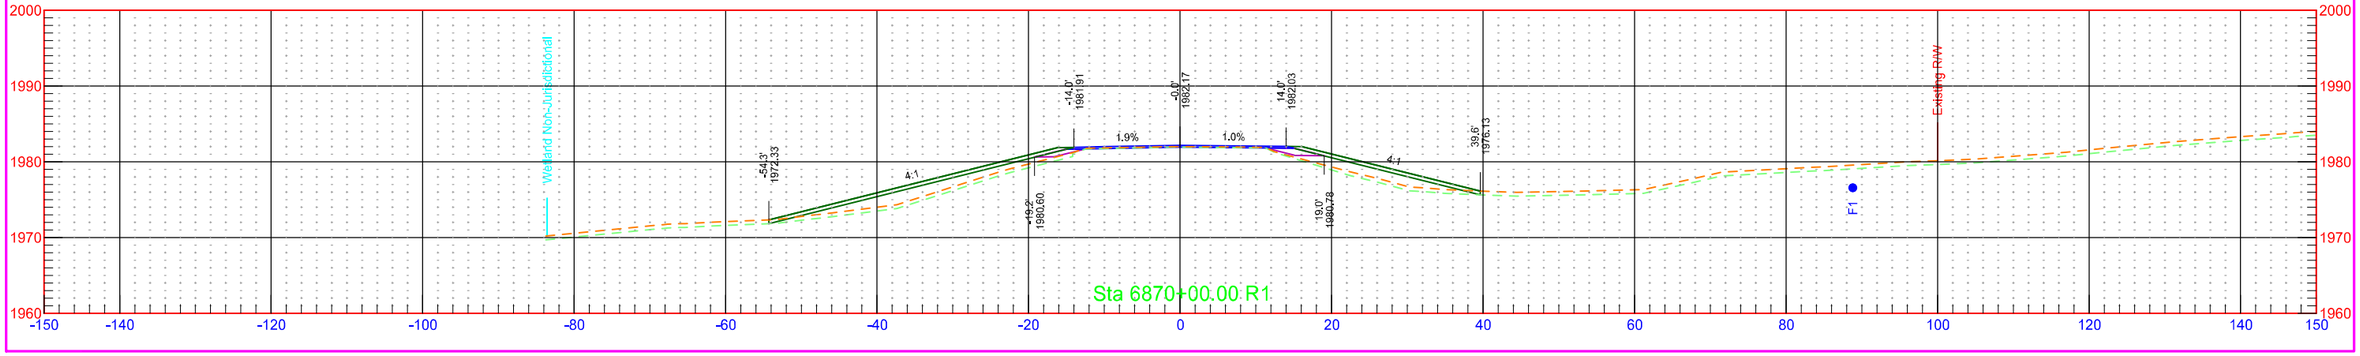

	STATE	PROJECT NO.	SECTION NO.	SHEET NO.
	ND	NH-1-003(050)113	200	422

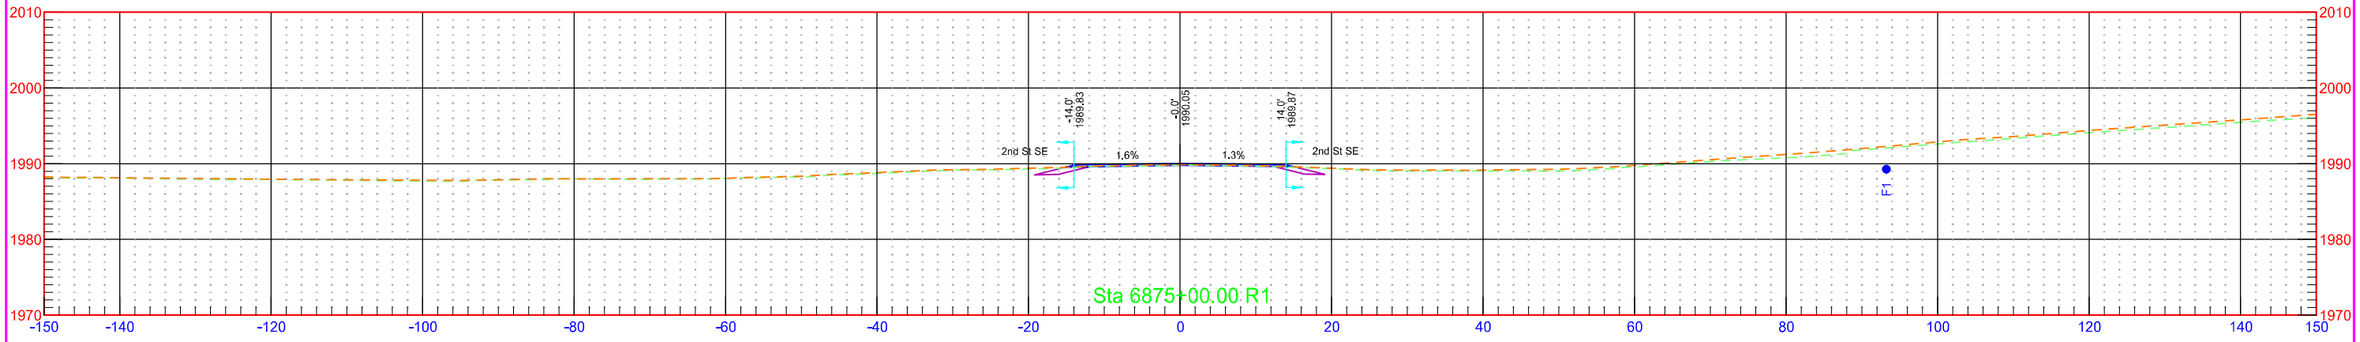


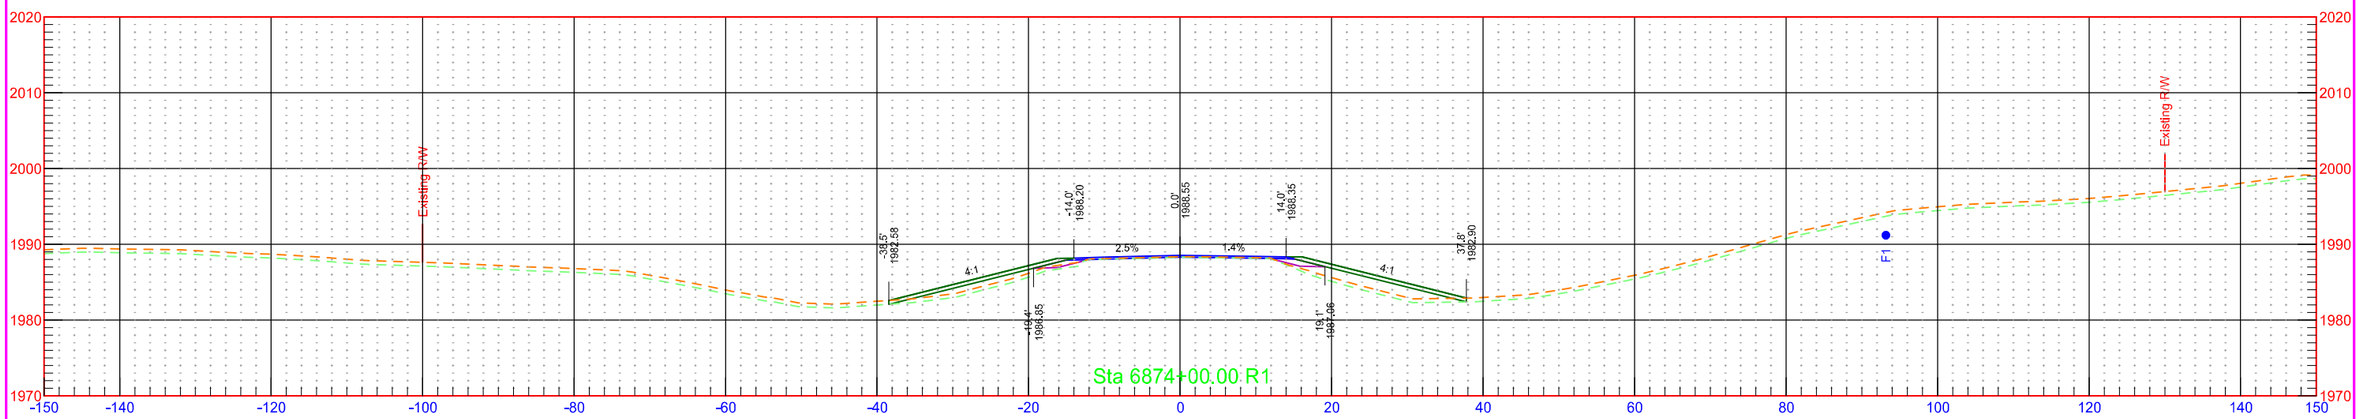


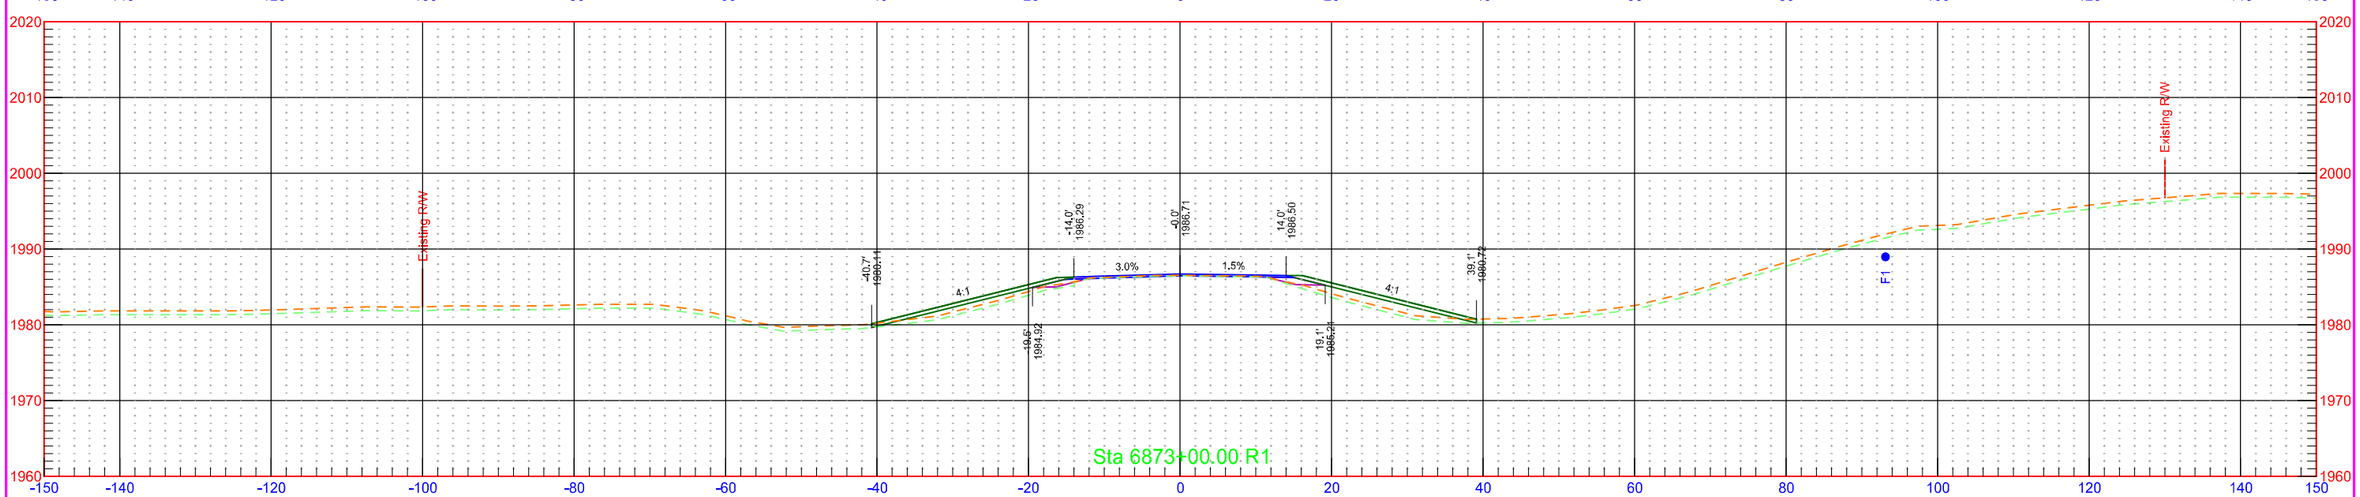


7/31/2018 1:29:02 PM kory.Kleinknecht O:\Projects\2016\16.00584\10003113.050\Design\Base\Wells\Xsec_2_W.dgn

	STATE	PROJECT NO.	SECTION NO.	SHEET NO.
	ND	NH-1-003(050)113	200	423

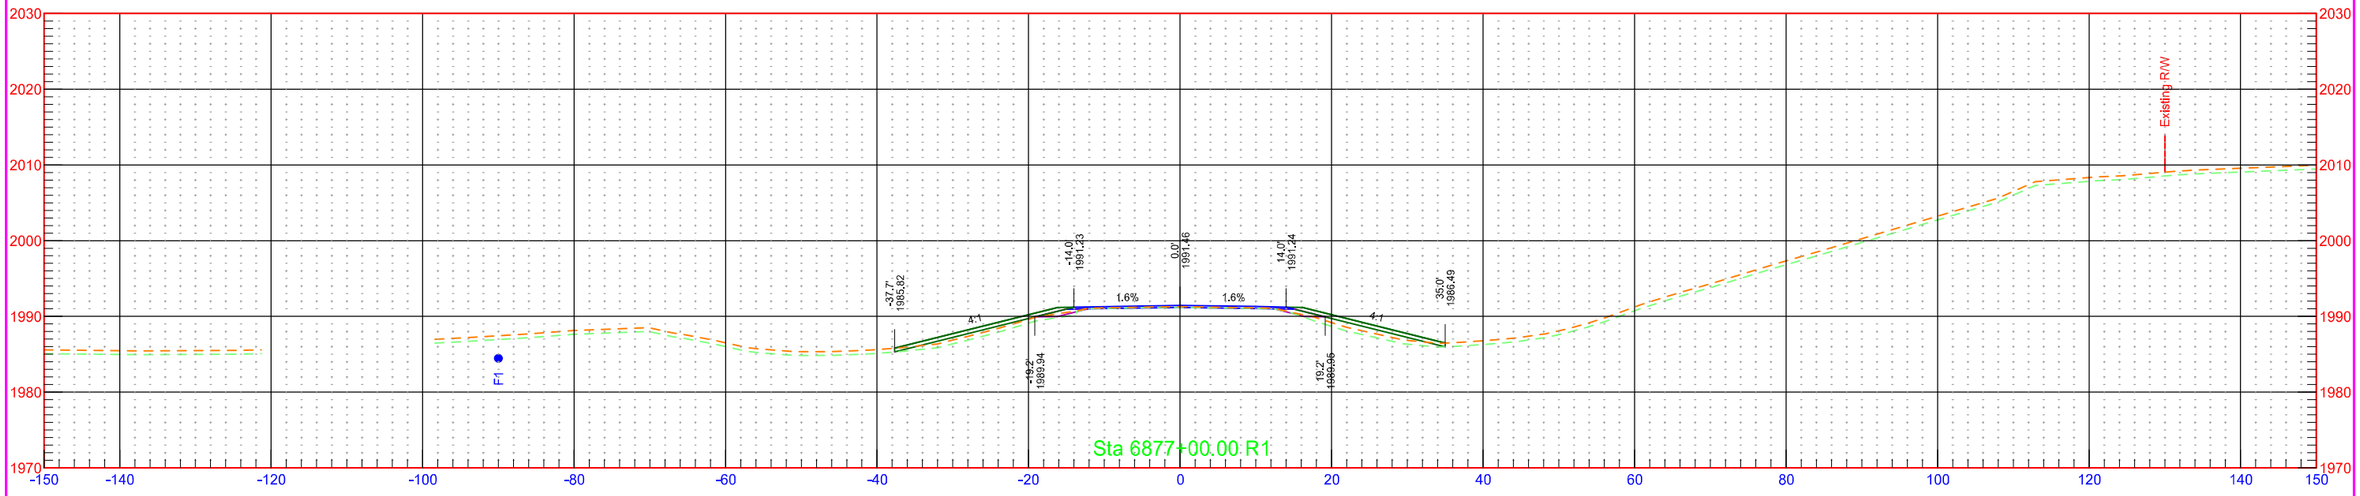


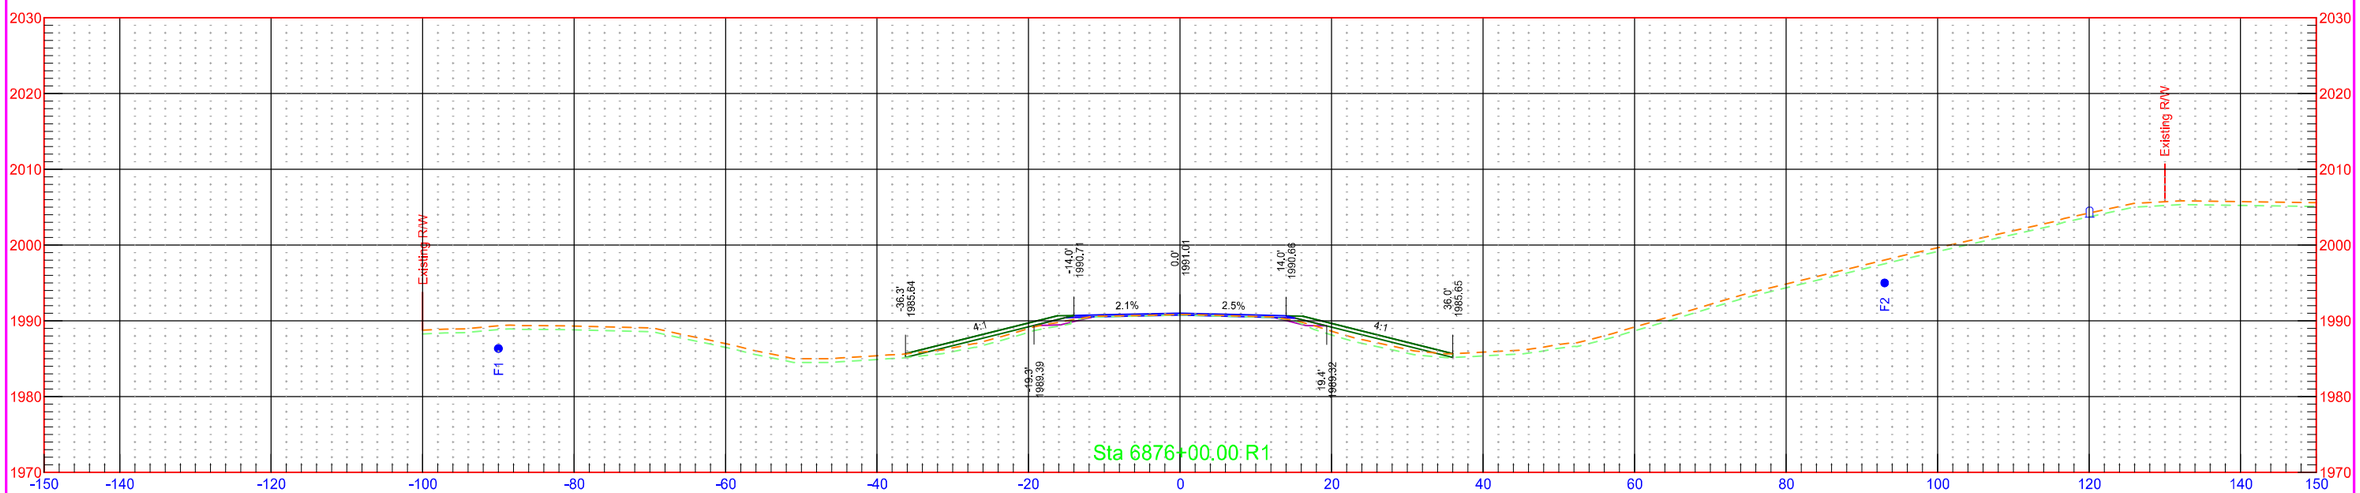

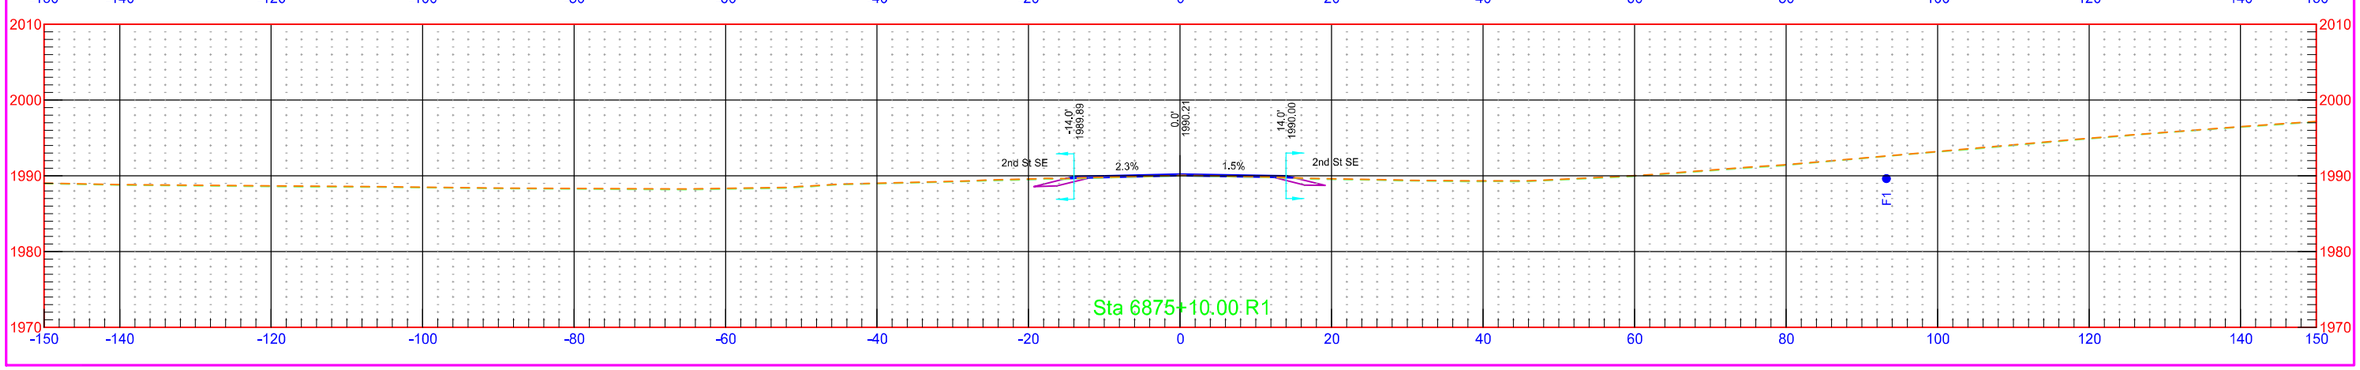



7/31/2018 1:29:03 PM kory.Kleinknecht O:\Projects\2016\16.00584\10003113.050\Design\Base\Wells\Xsec_2_W.dgn


	STATE	PROJECT NO.	SECTION NO.	SHEET NO.
	ND	NH-1-003(050)113	200	424

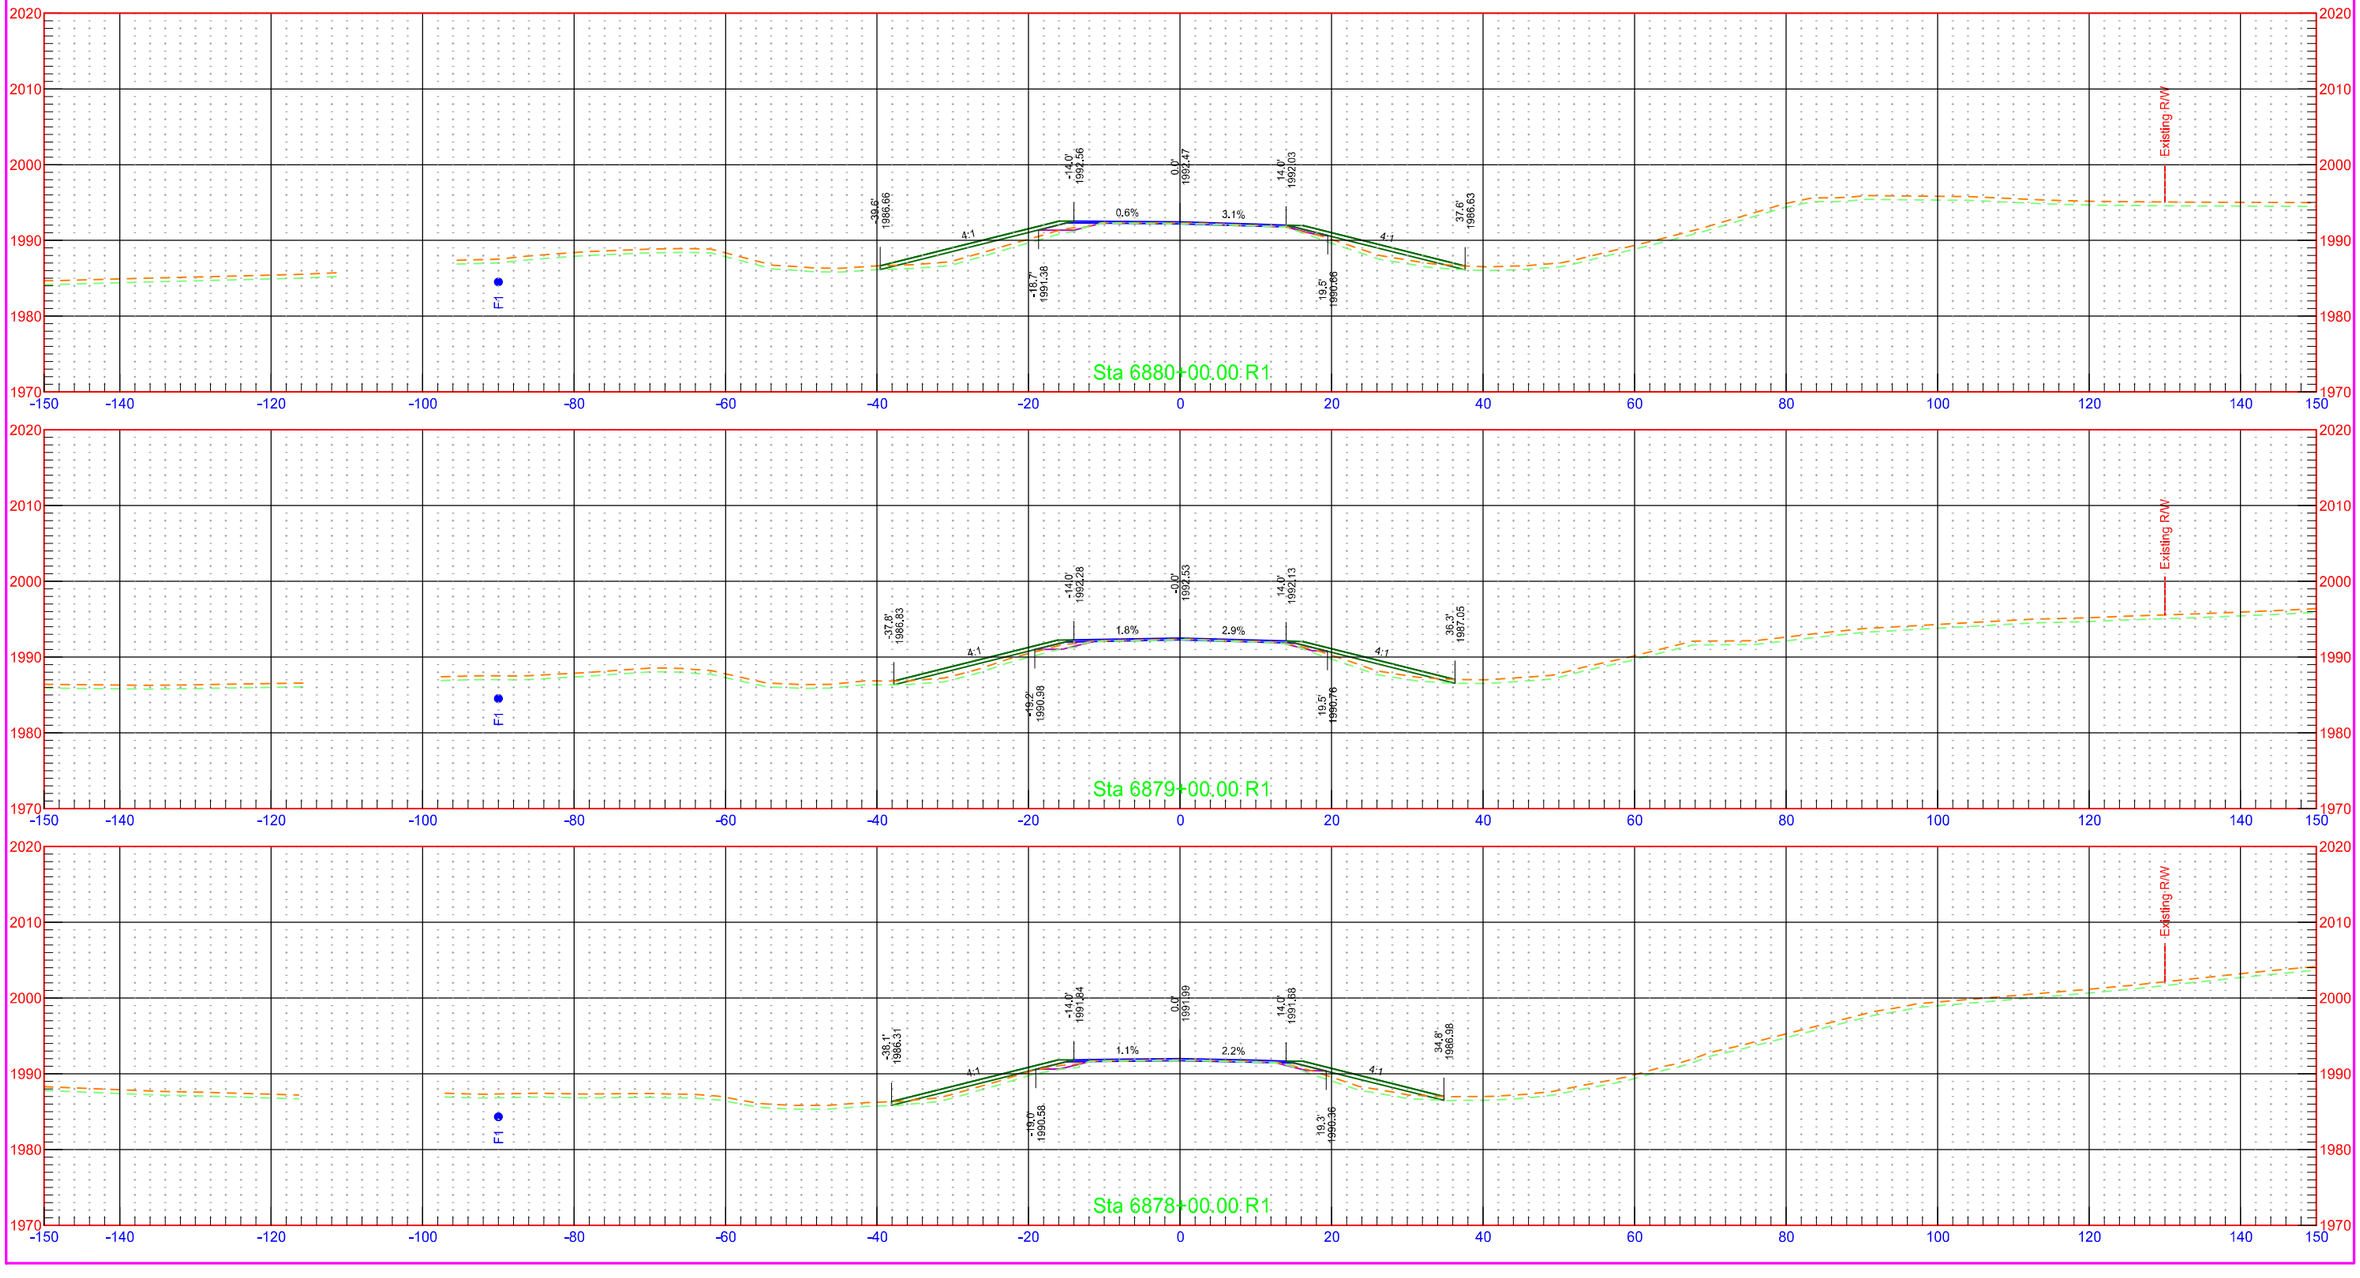

	STATE	PROJECT NO.	SECTION NO.	SHEET NO.
	ND	NH-1-003(050)113	200	425

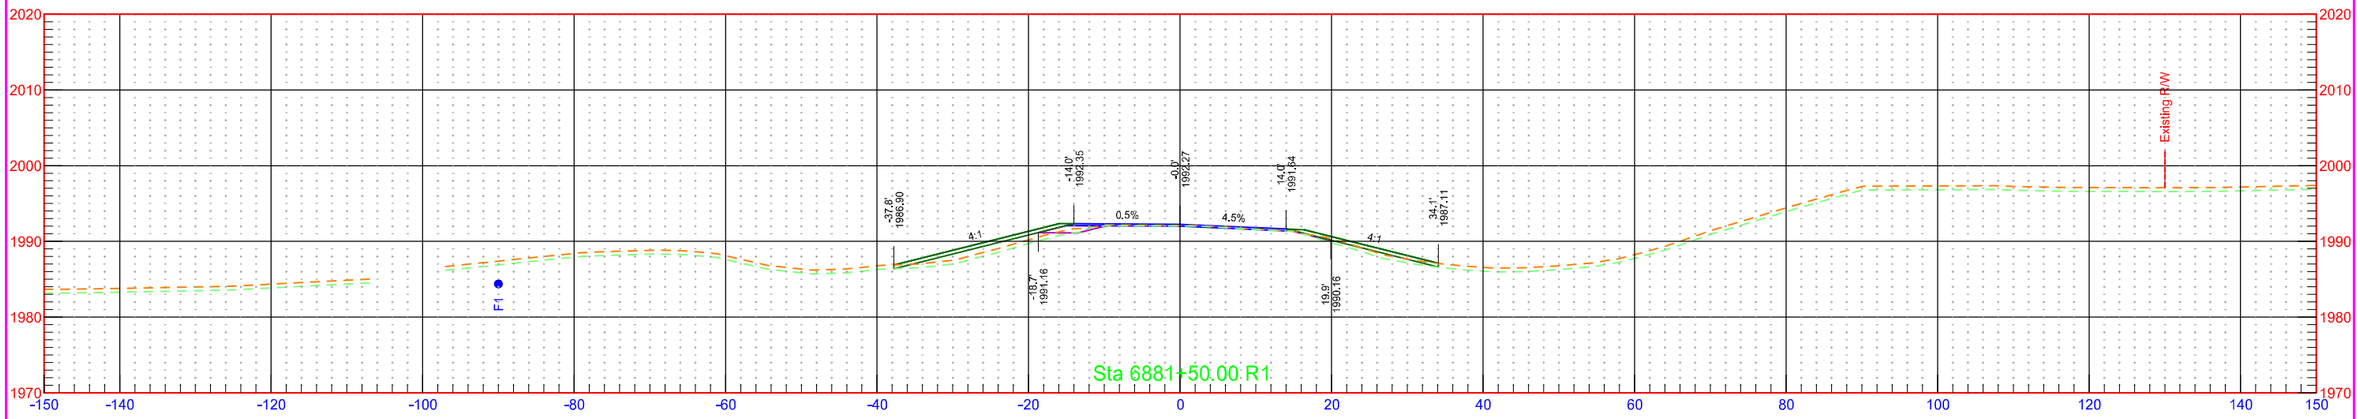


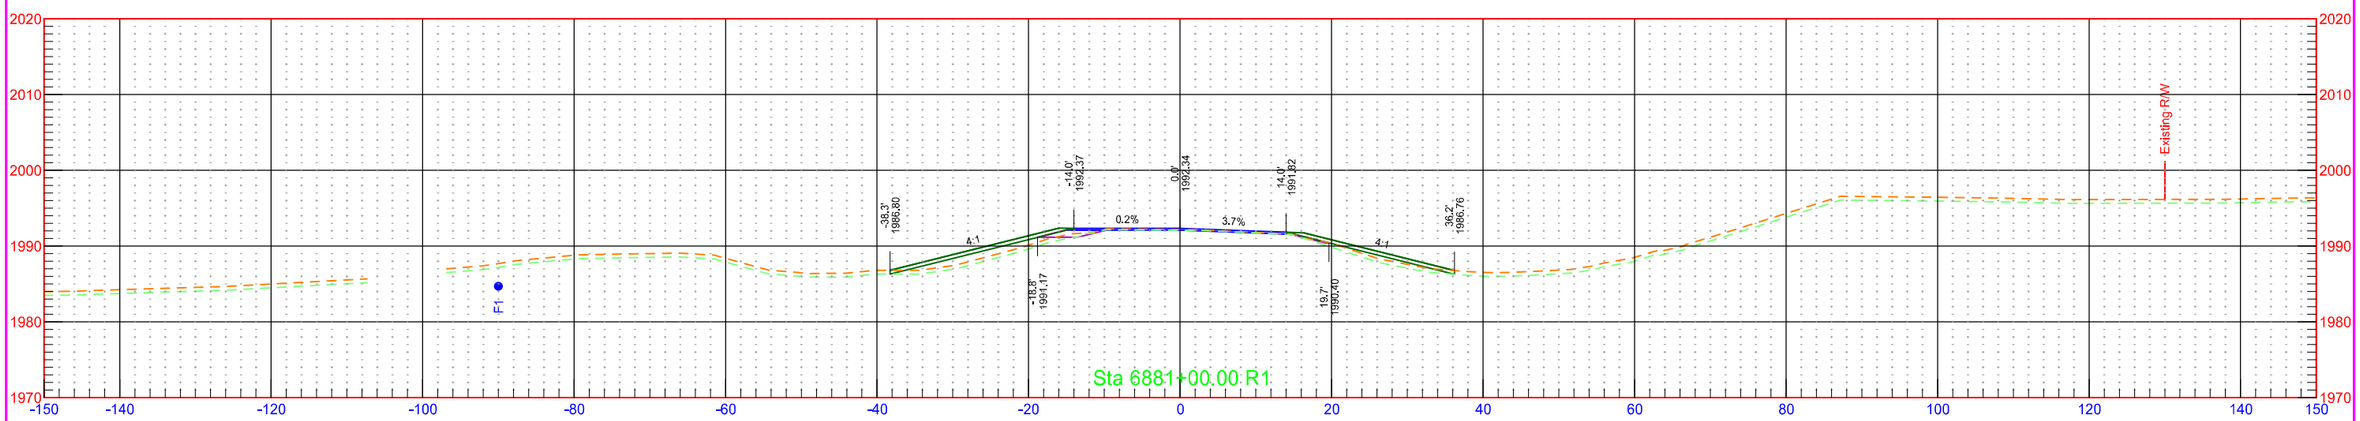

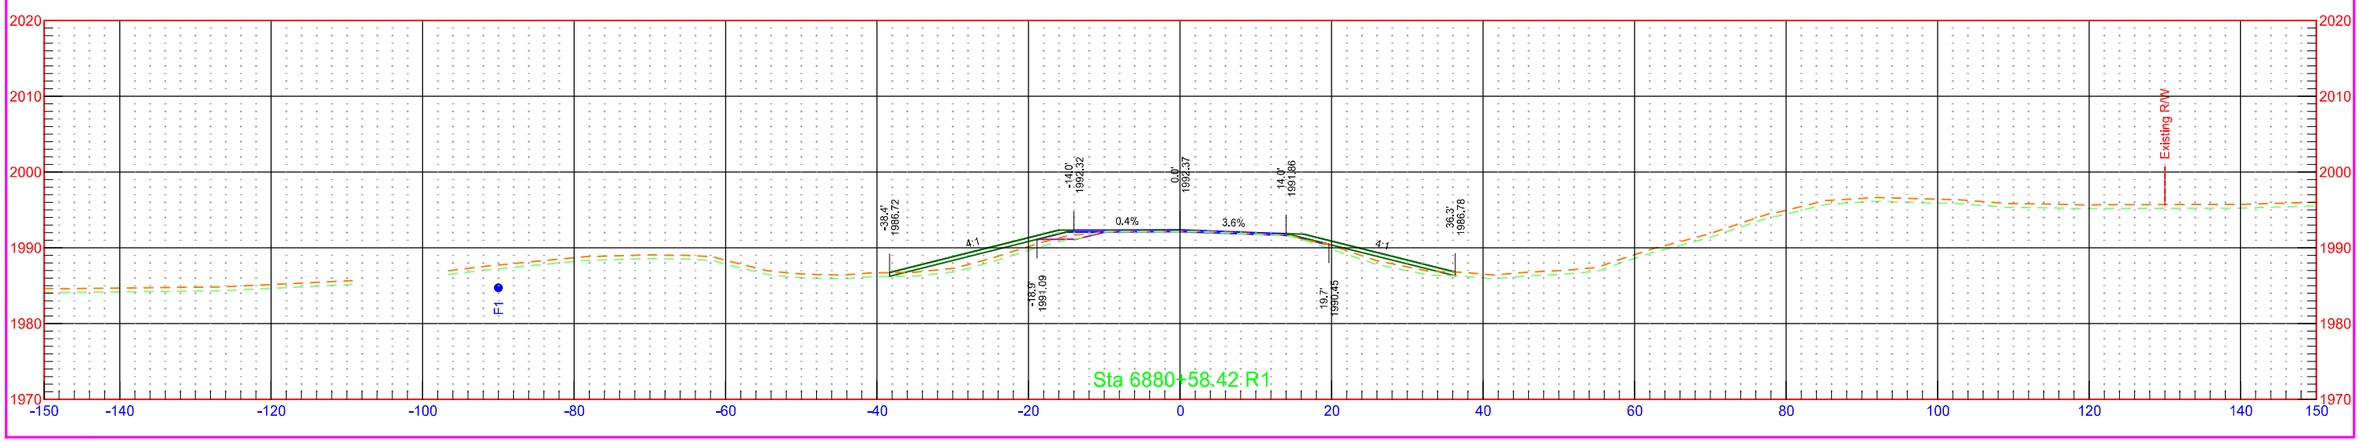

7/31/2018 1:29:05 PM kory.Kleinknecht O:\Projects\2016\16.00584\10003113.050\Design\Base\Wells\Xsec_3_W.dgn


	STATE	PROJECT NO.	SECTION NO.	SHEET NO.
	ND	NH-1-003(050)113	200	426

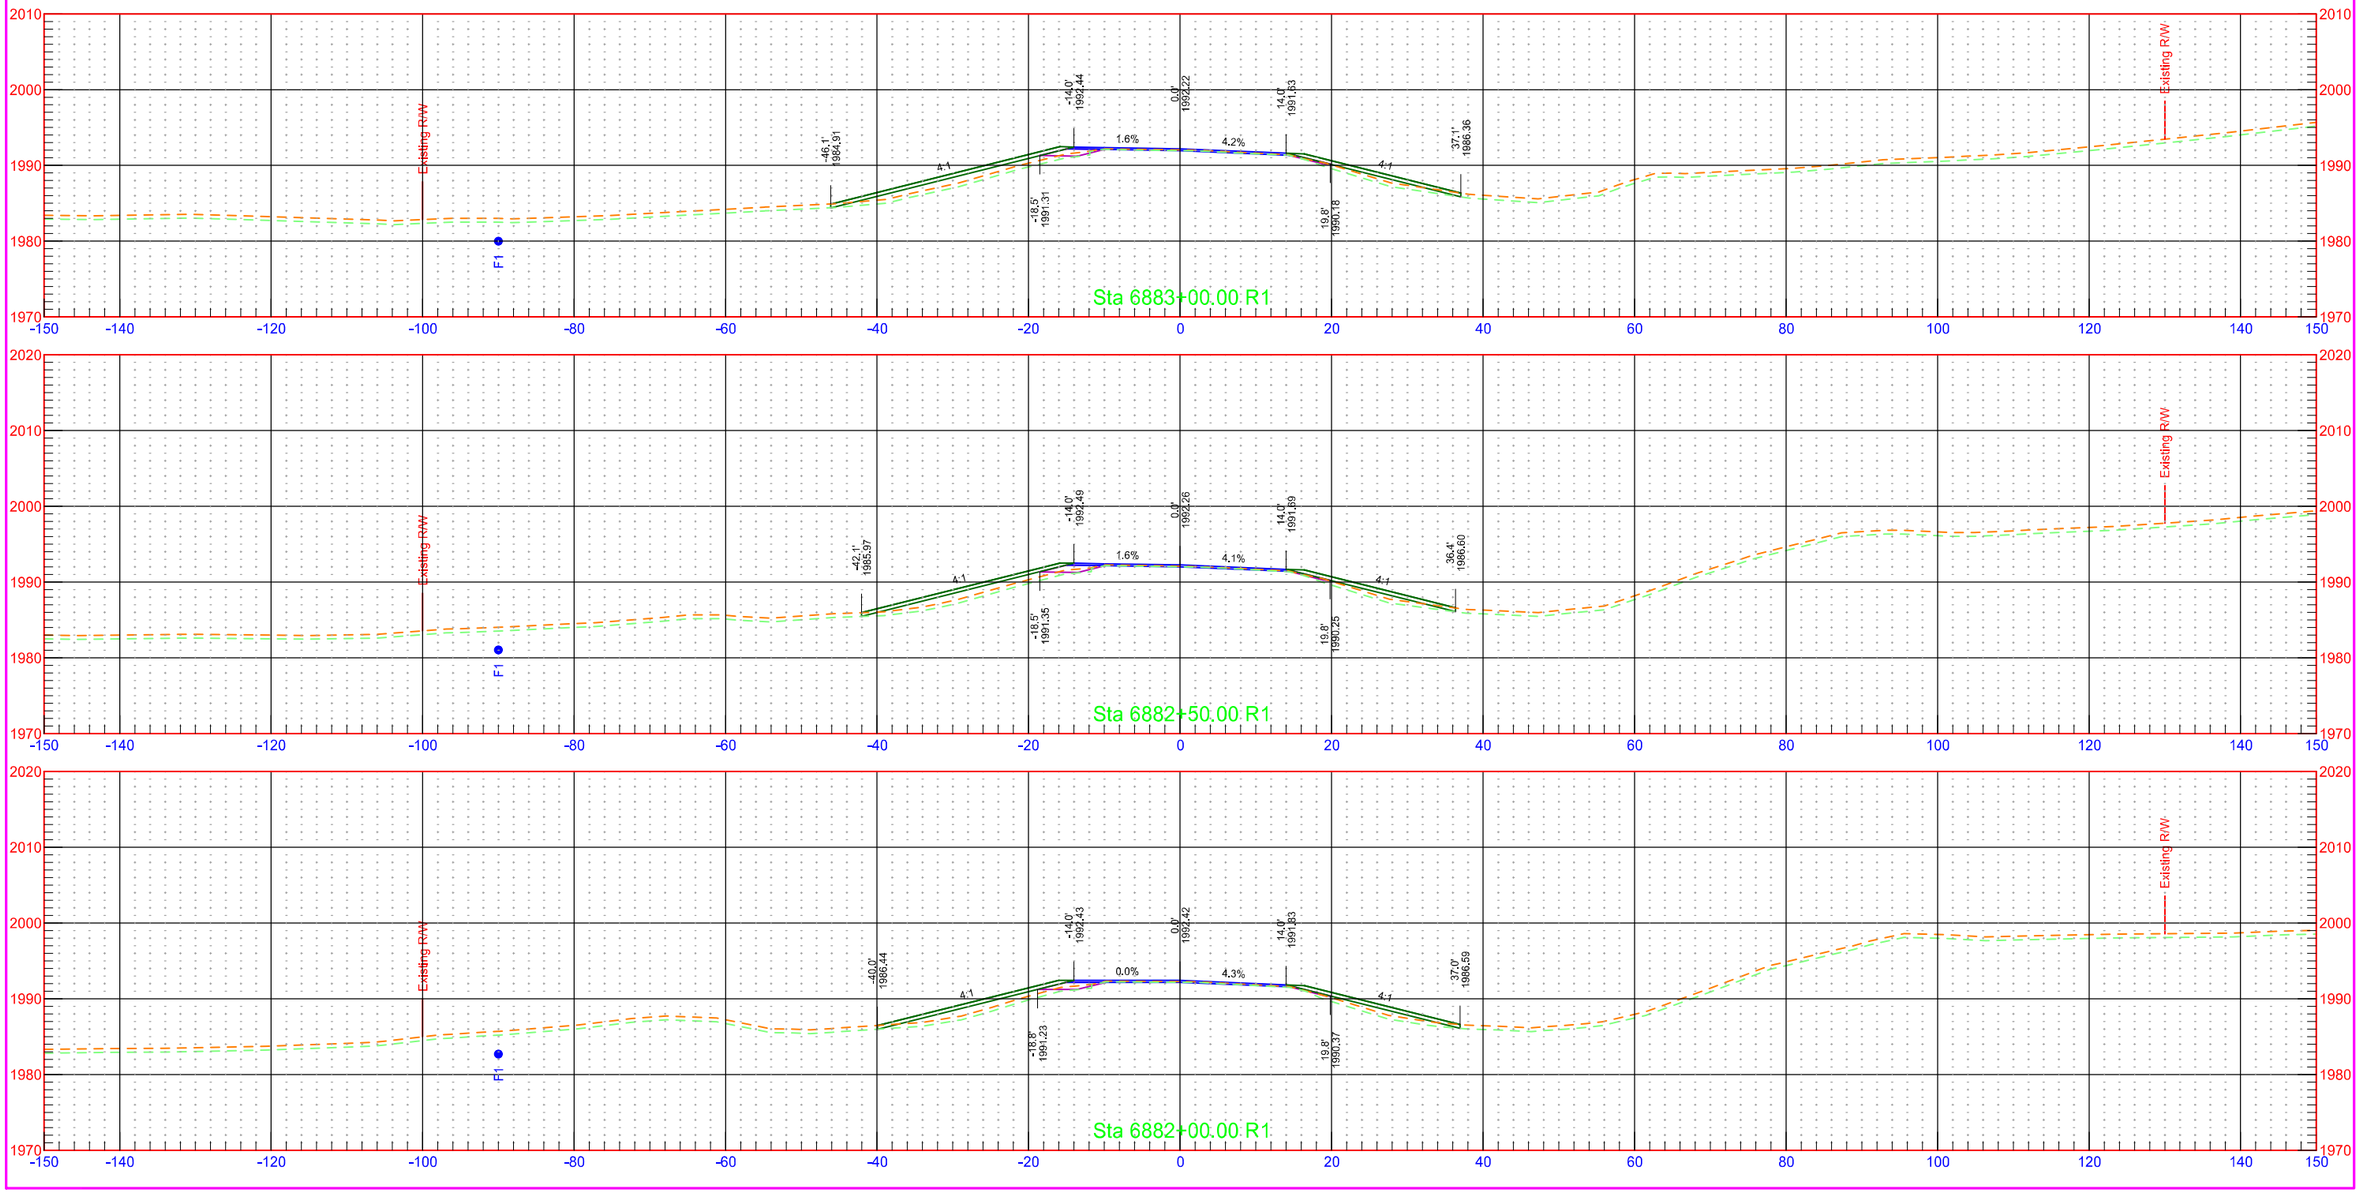



7/31/2018 1:29:06 PM kory.Kleinknecht O:\Projects\2016\16.00584\10003113.050\Design\Base\Wells\Xsec_3_W.dgn


	STATE	PROJECT NO.	SECTION NO.	SHEET NO.
	ND	NH-1-003(050)113	200	427

	STATE	PROJECT NO.	SECTION NO.	SHEET NO.
	ND	NH-1-003(050)113	200	428

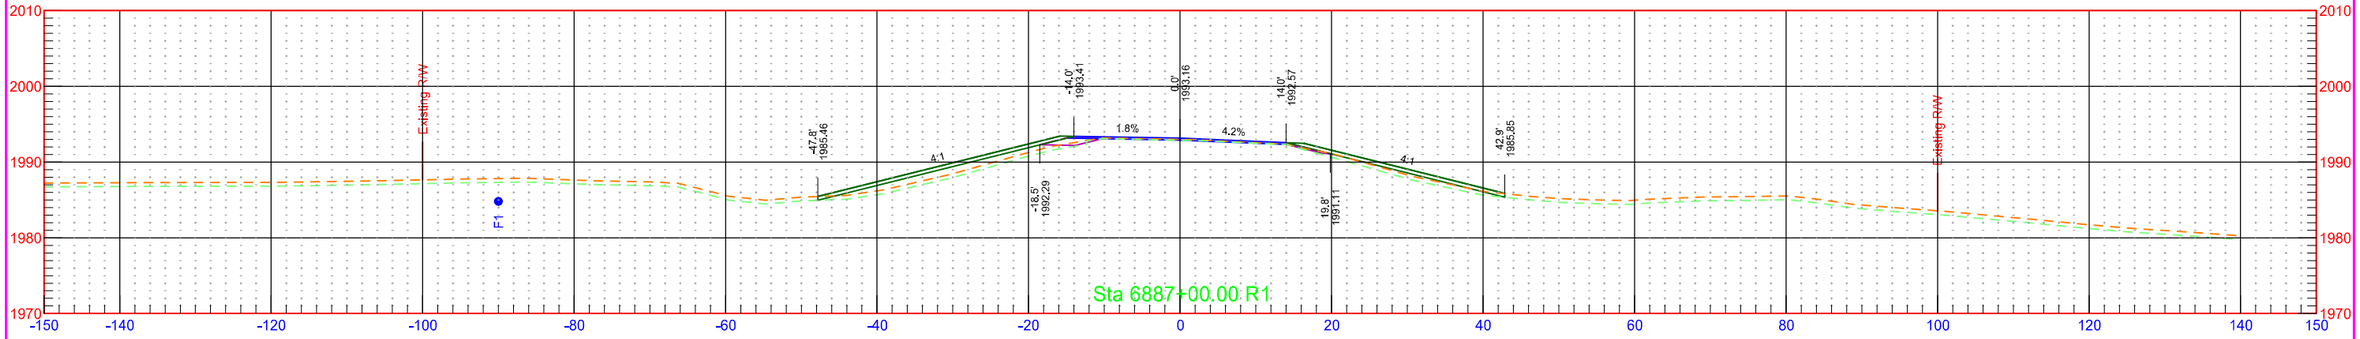

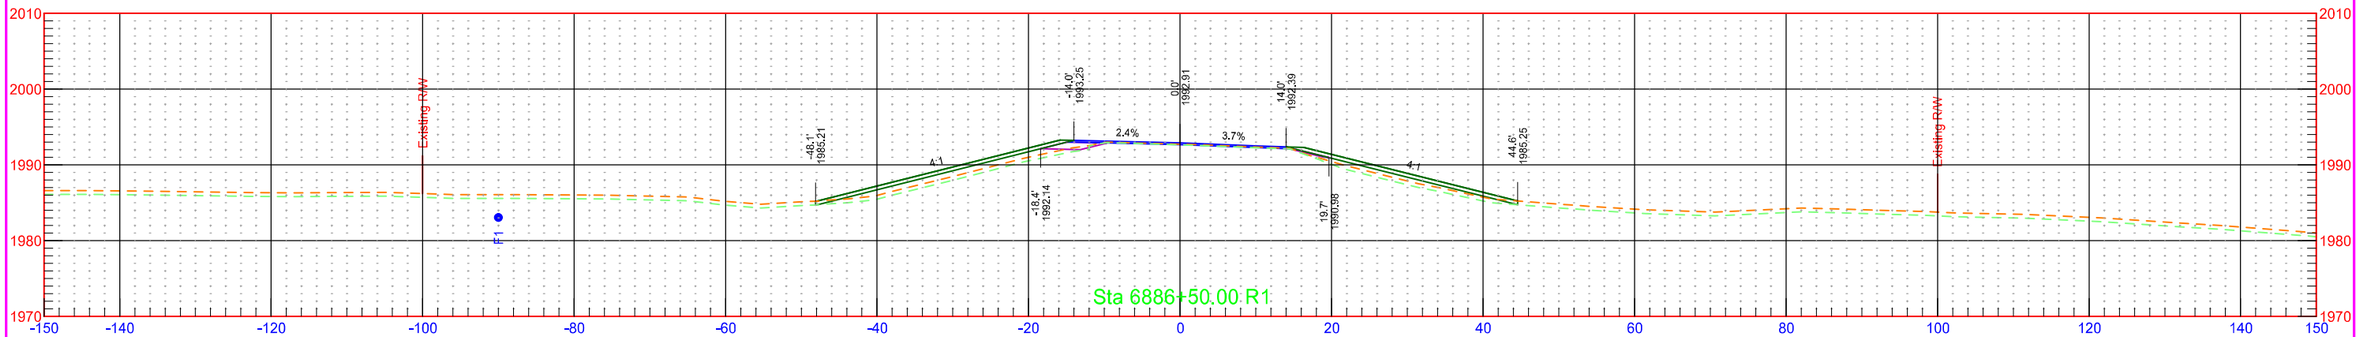


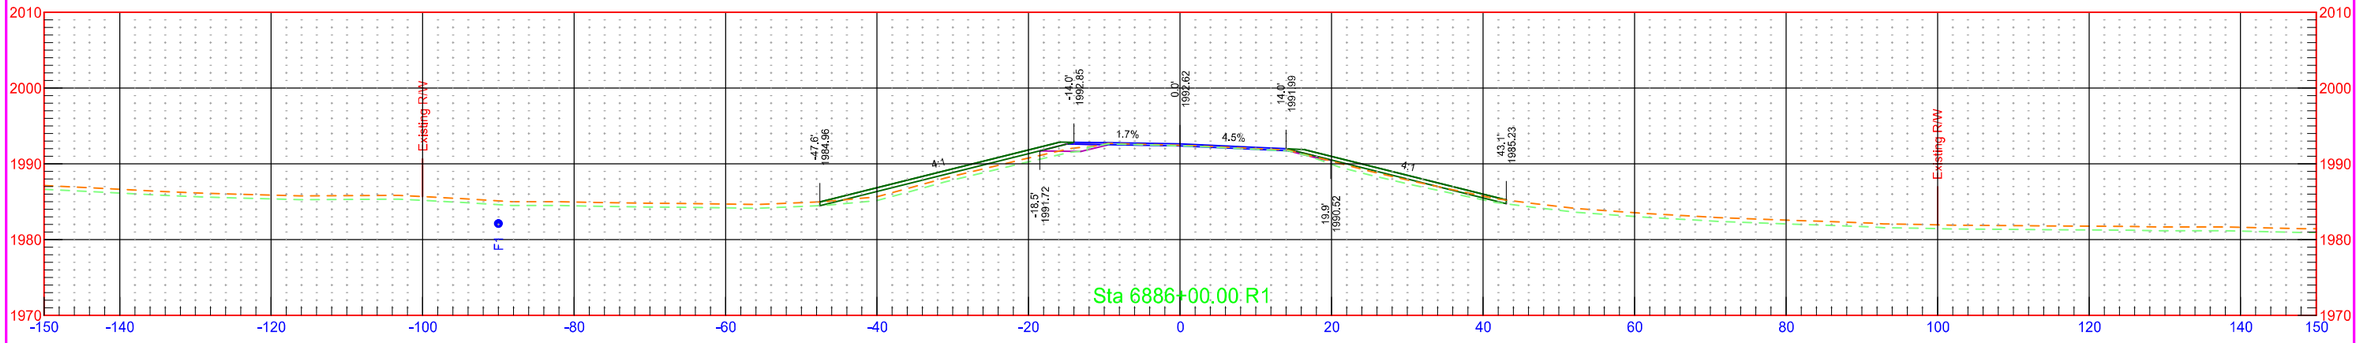

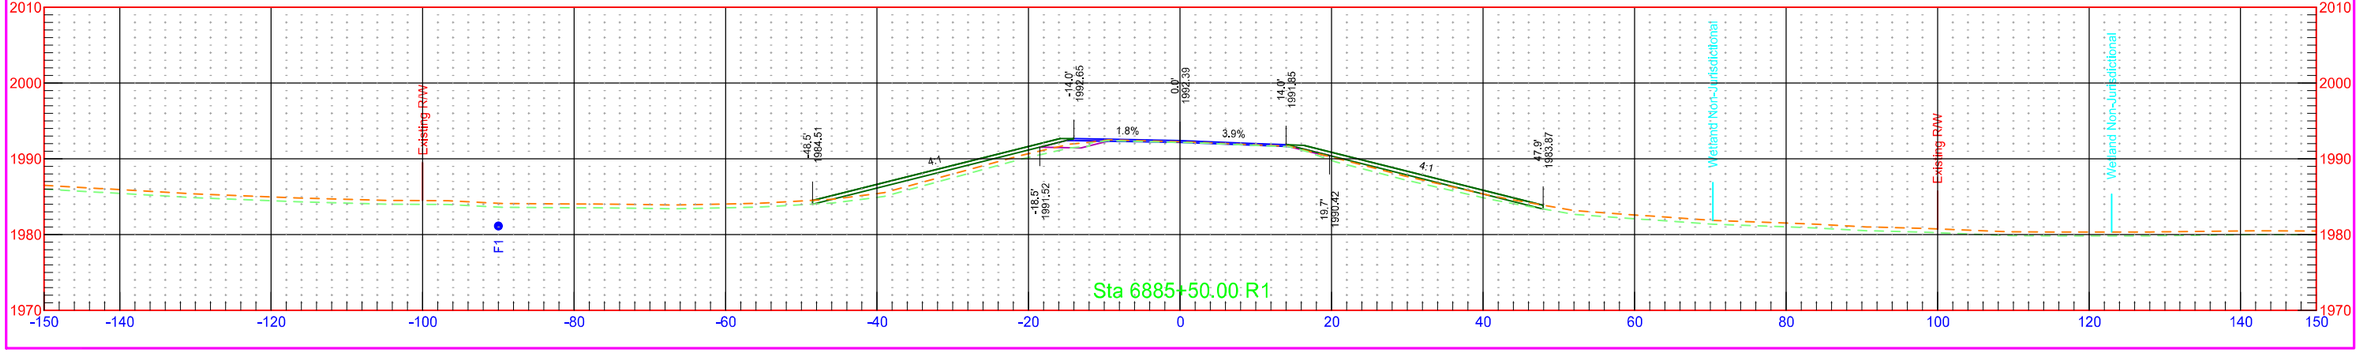



	STATE	PROJECT NO.	SECTION NO.	SHEET NO.
	ND	NH-1-003(050)113	200	429


	STATE	PROJECT NO.	SECTION NO.	SHEET NO.
	ND	NH-1-003(050)113	200	430

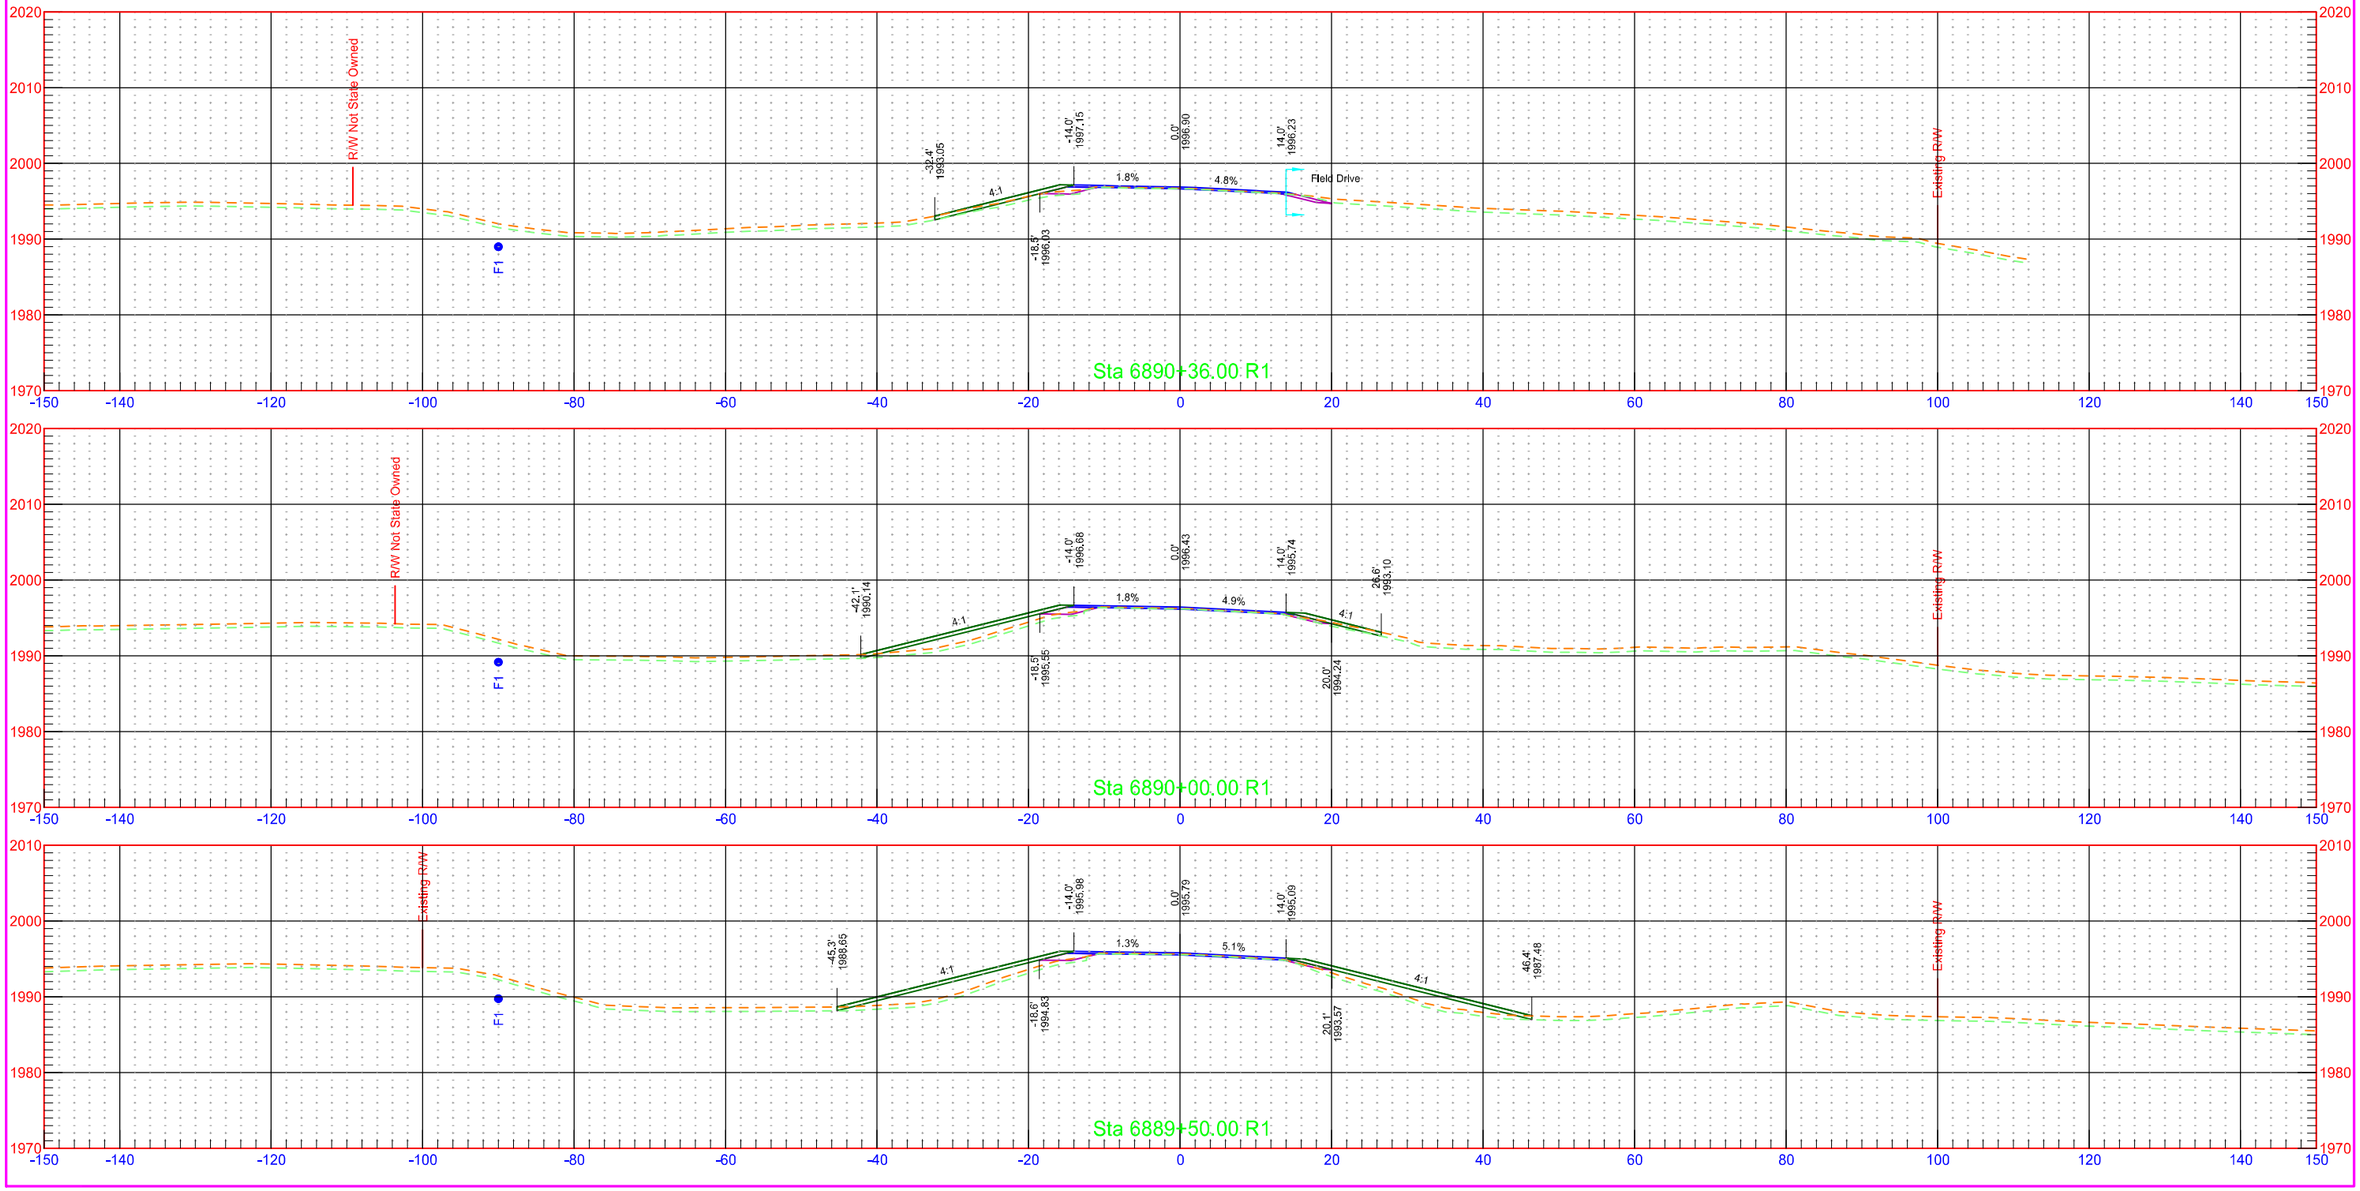

	STATE	PROJECT NO.	SECTION NO.	SHEET NO.
	ND	NH-1-003(050)113	200	431

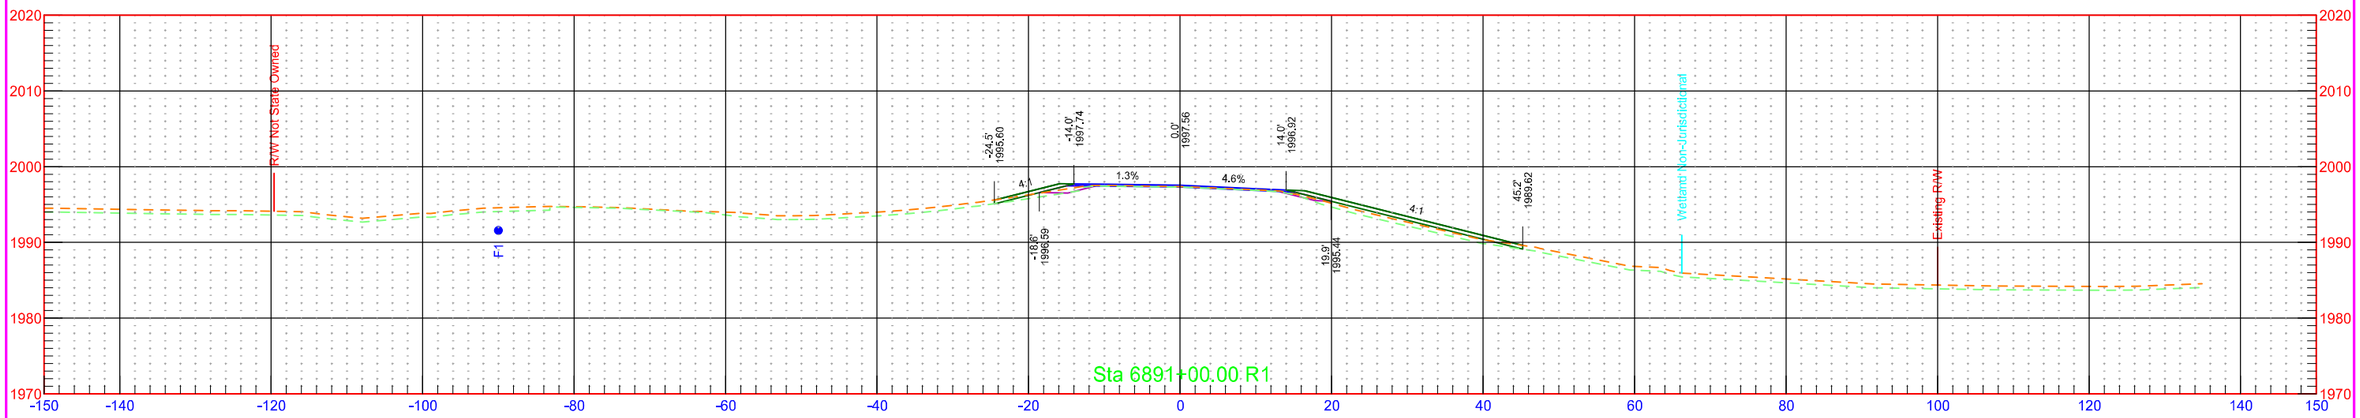


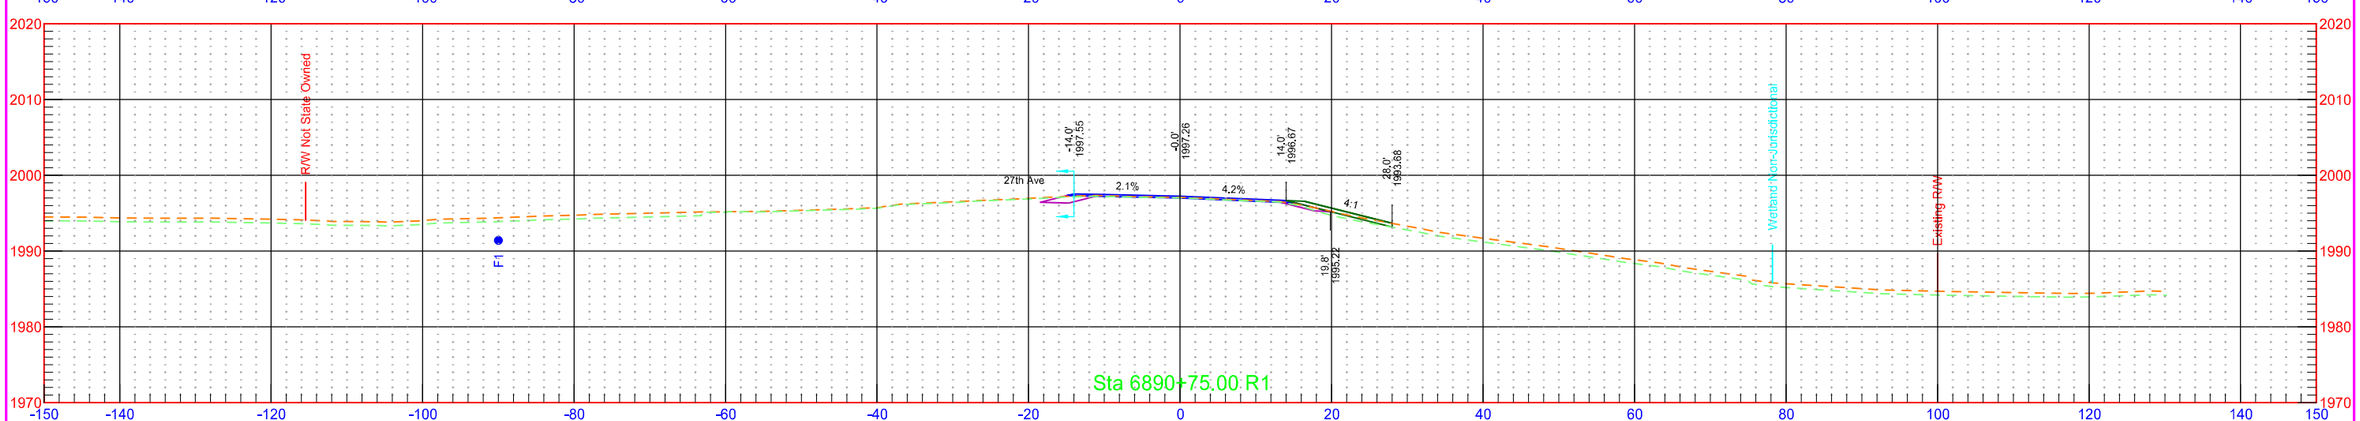

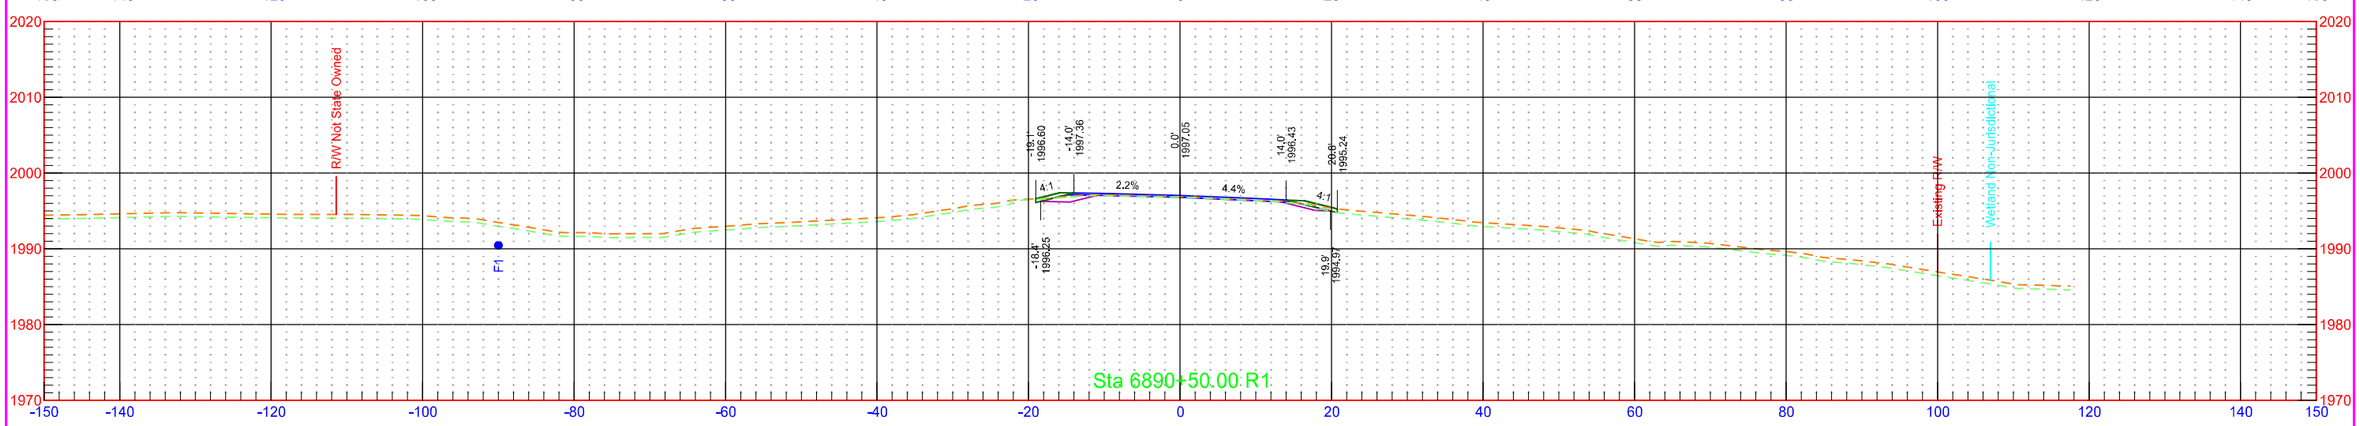



7/31/2018 1:29:10 PM kory.Kleinknecht O:\Projects\2016\16.00584\10003113.050\Design\Base\Wells\Xsec_3_W.dgn


	STATE	PROJECT NO.	SECTION NO.	SHEET NO.
	ND	NH-1-003(050)113	200	432

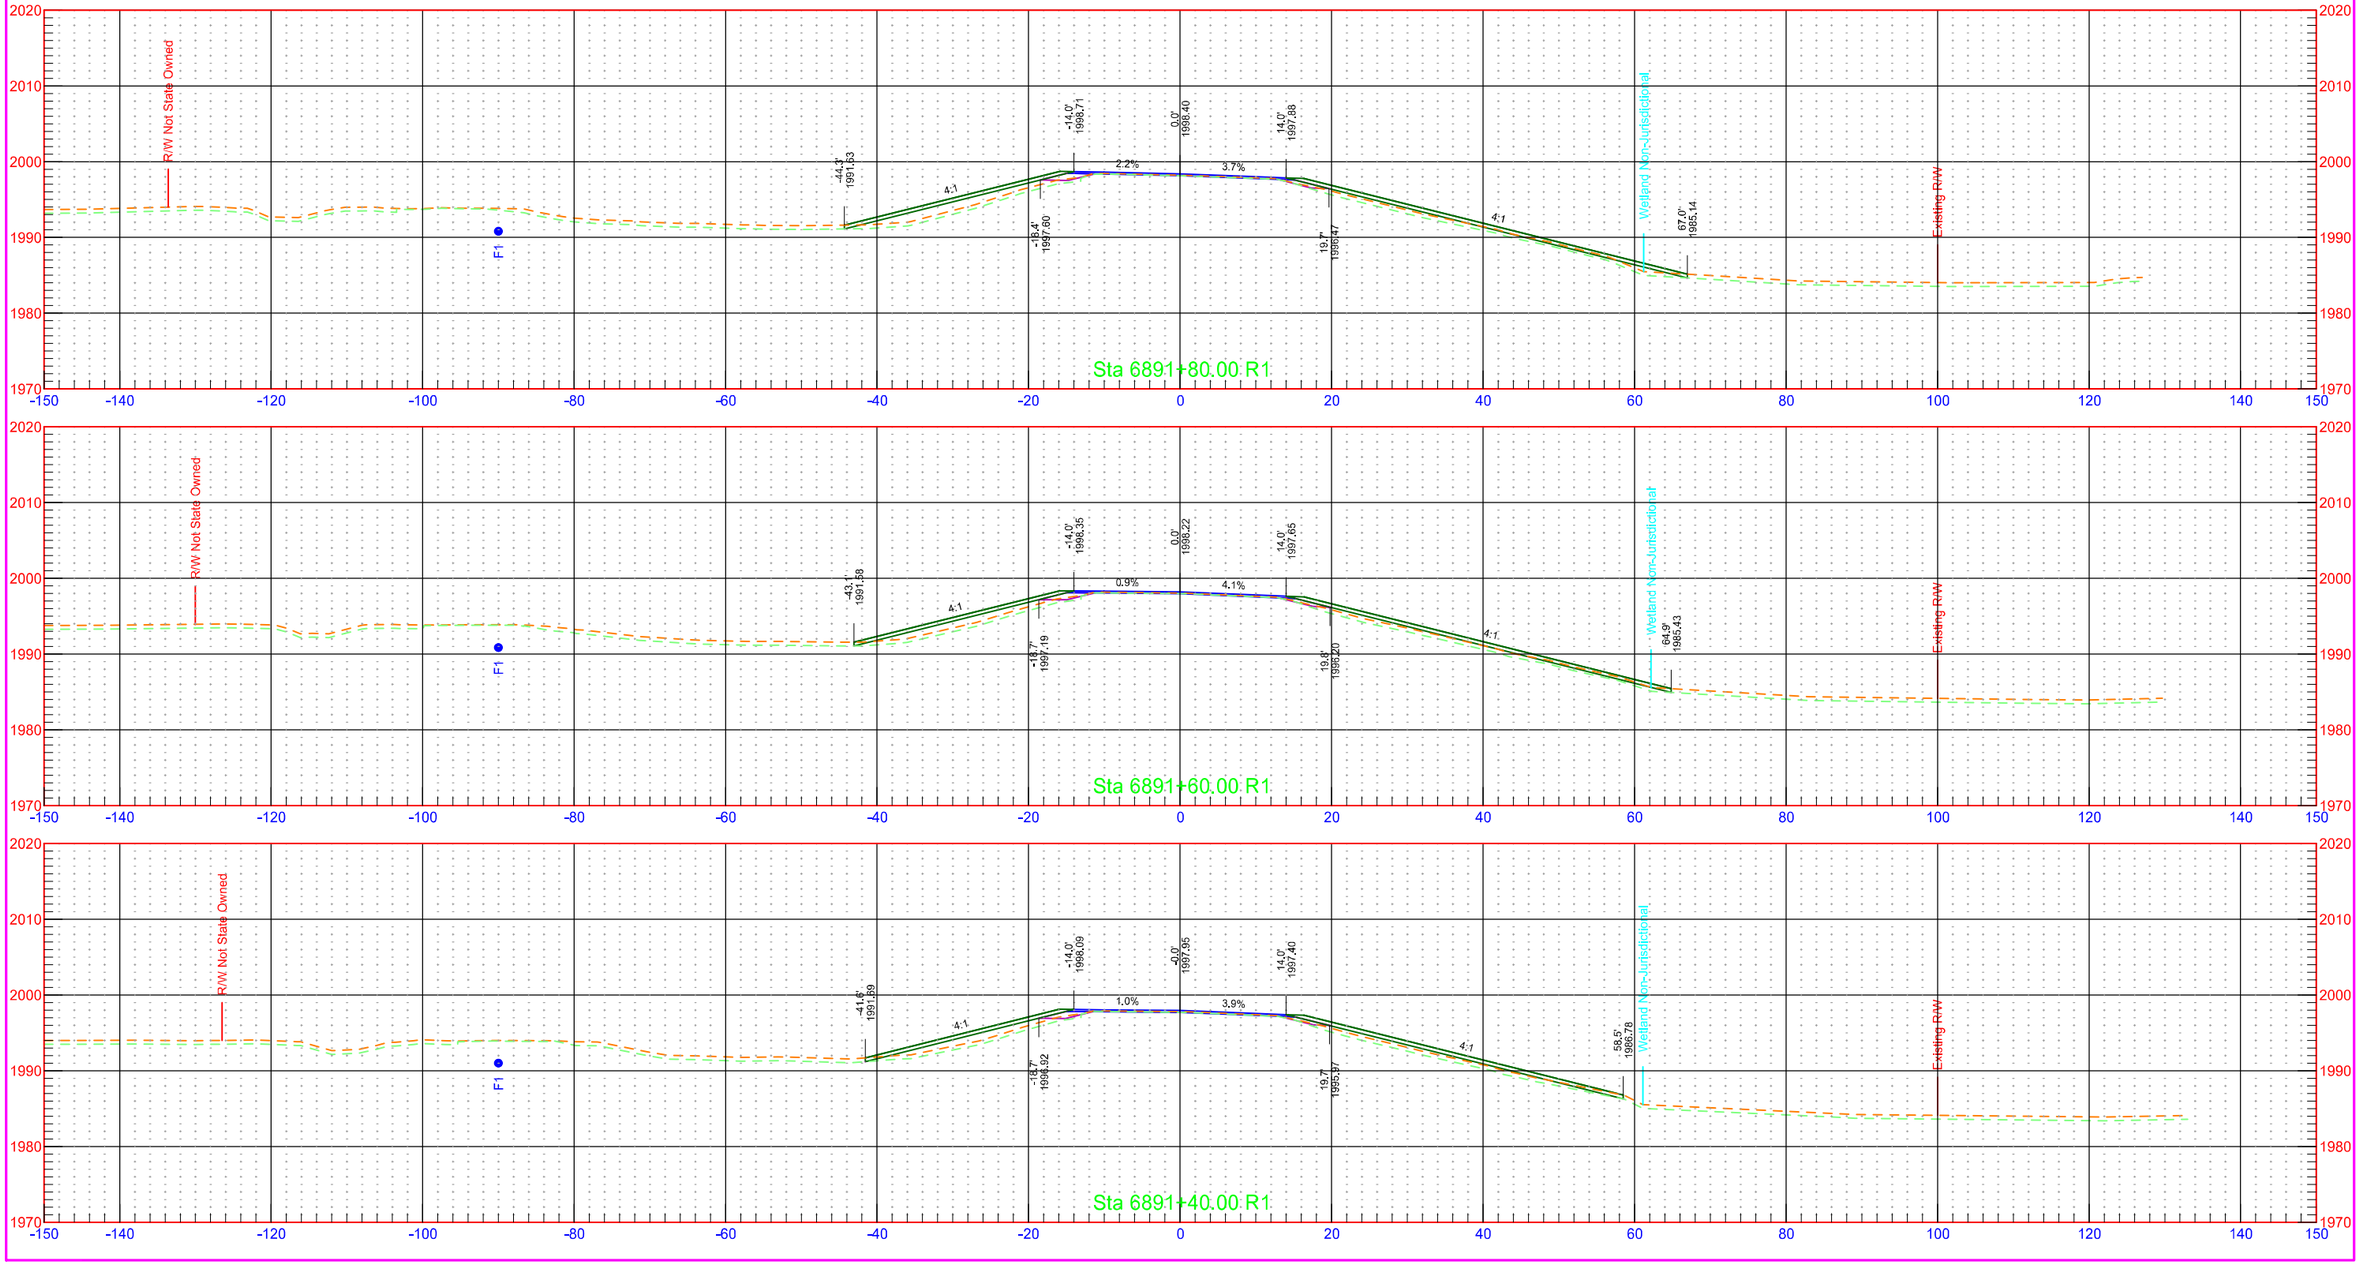


	STATE	PROJECT NO.	SECTION NO.	SHEET NO.
	ND	NH-1-003(050)113	200	433

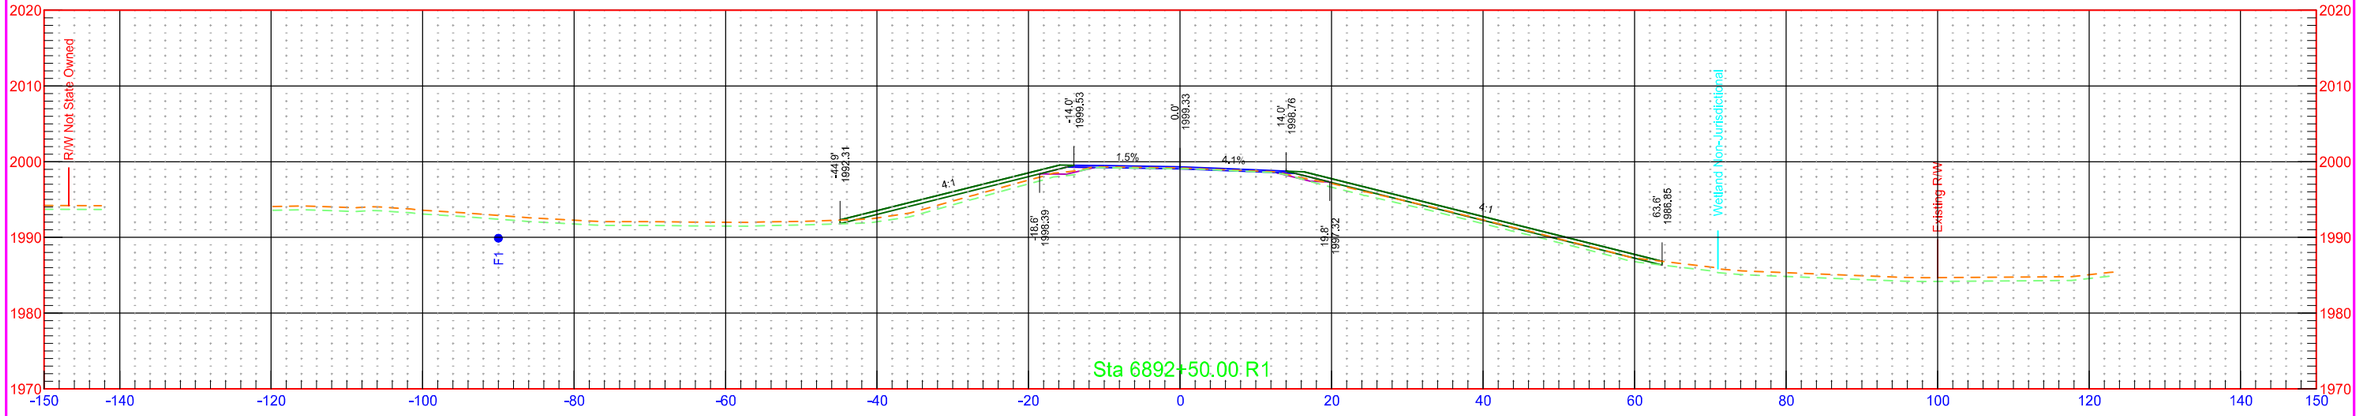


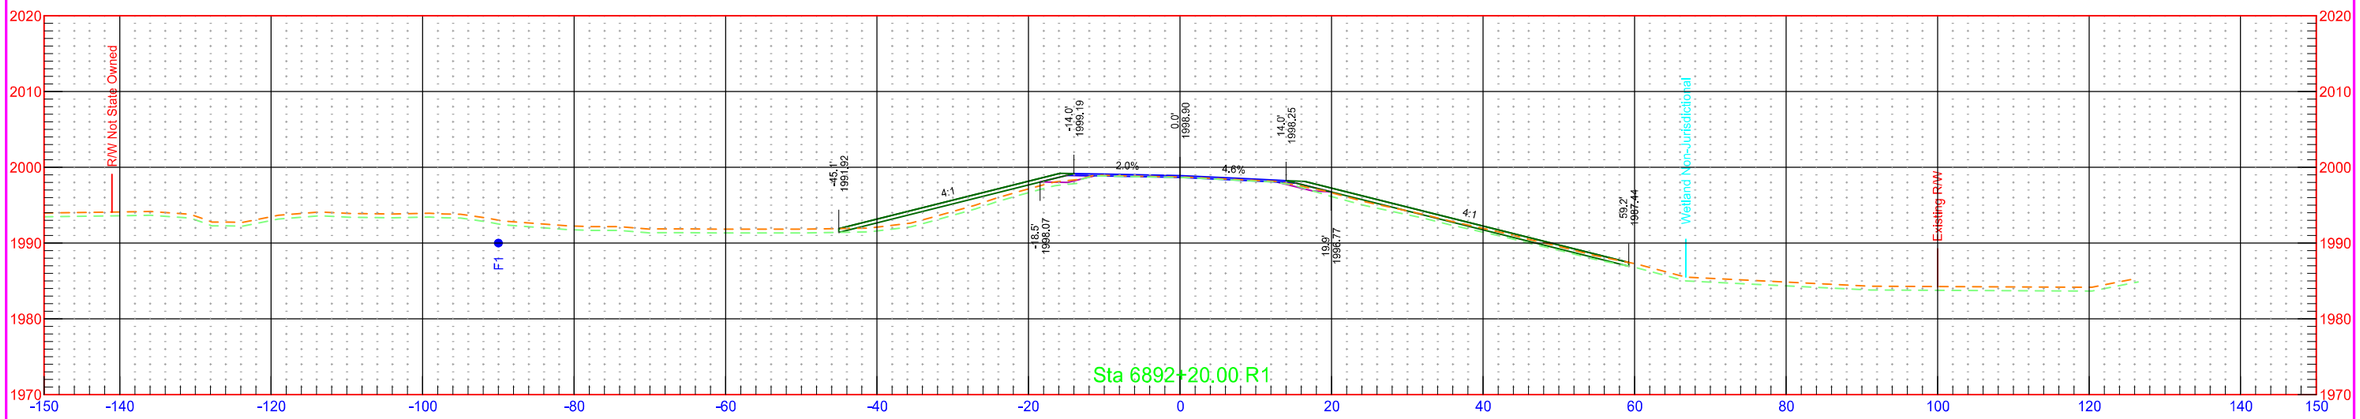


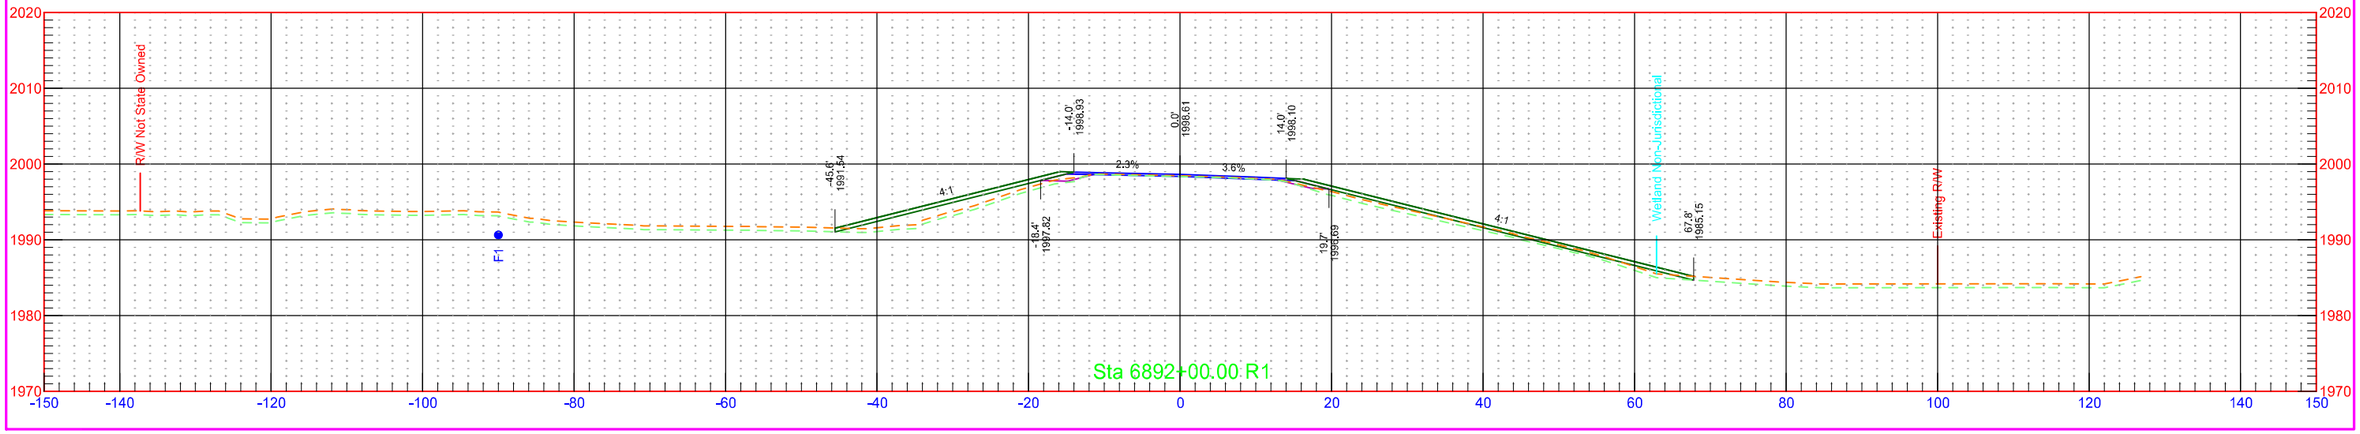


	STATE	PROJECT NO.	SECTION NO.	SHEET NO.
	ND	NH-1-003(050)113	200	434

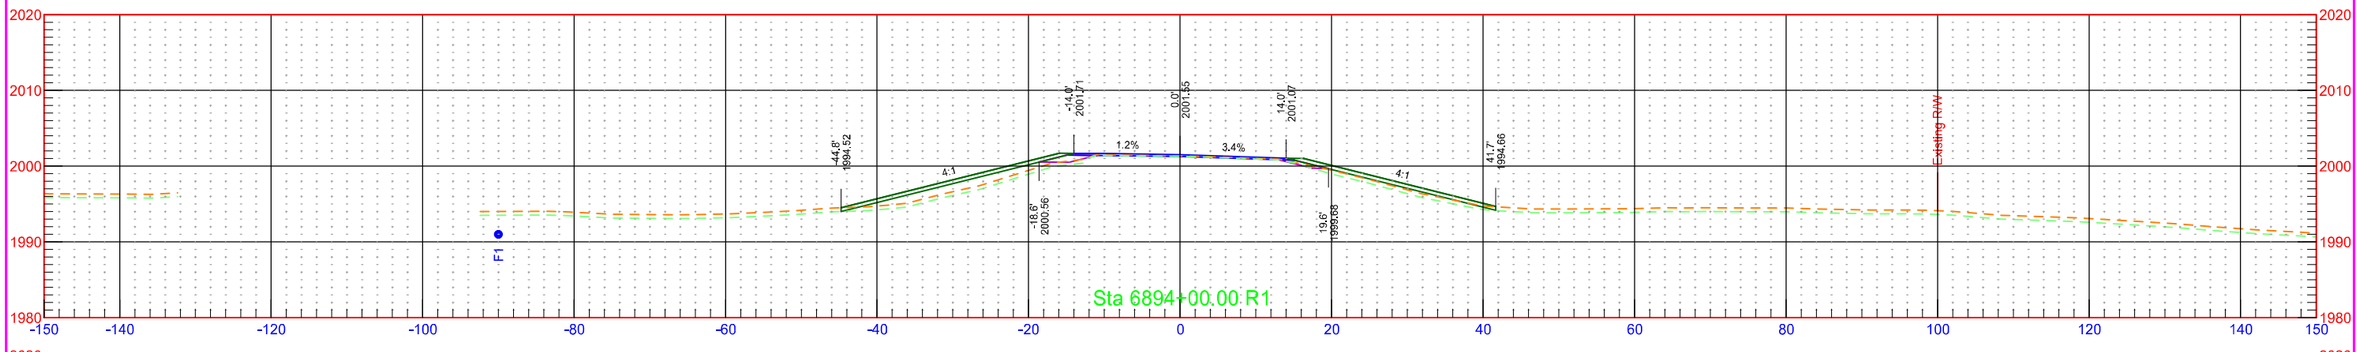

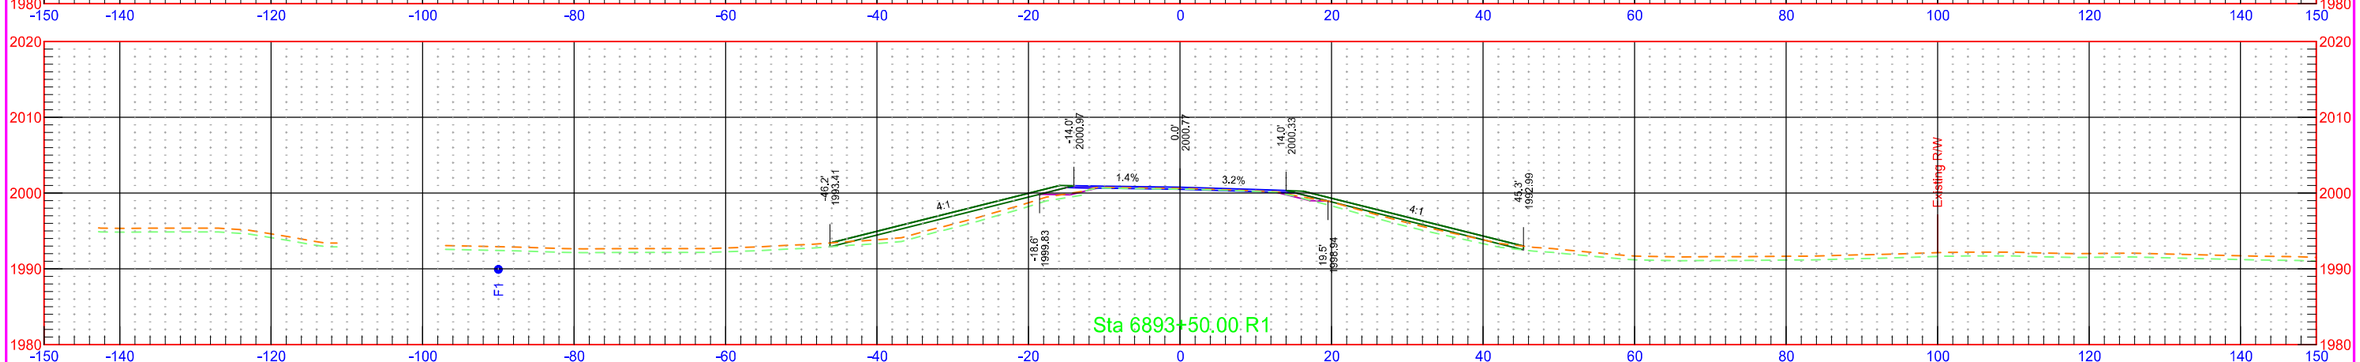

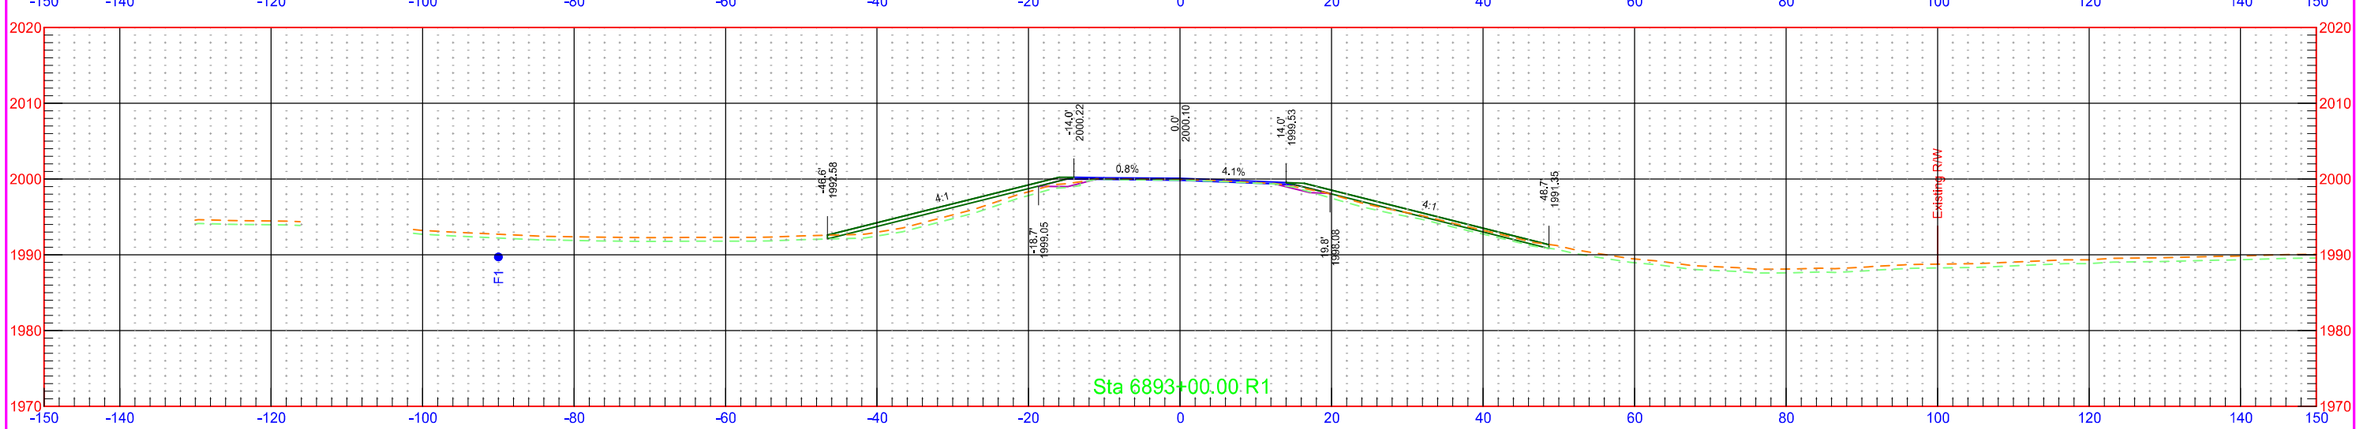



	STATE	PROJECT NO.	SECTION NO.	SHEET NO.
	ND	NH-1-003(050)113	200	435

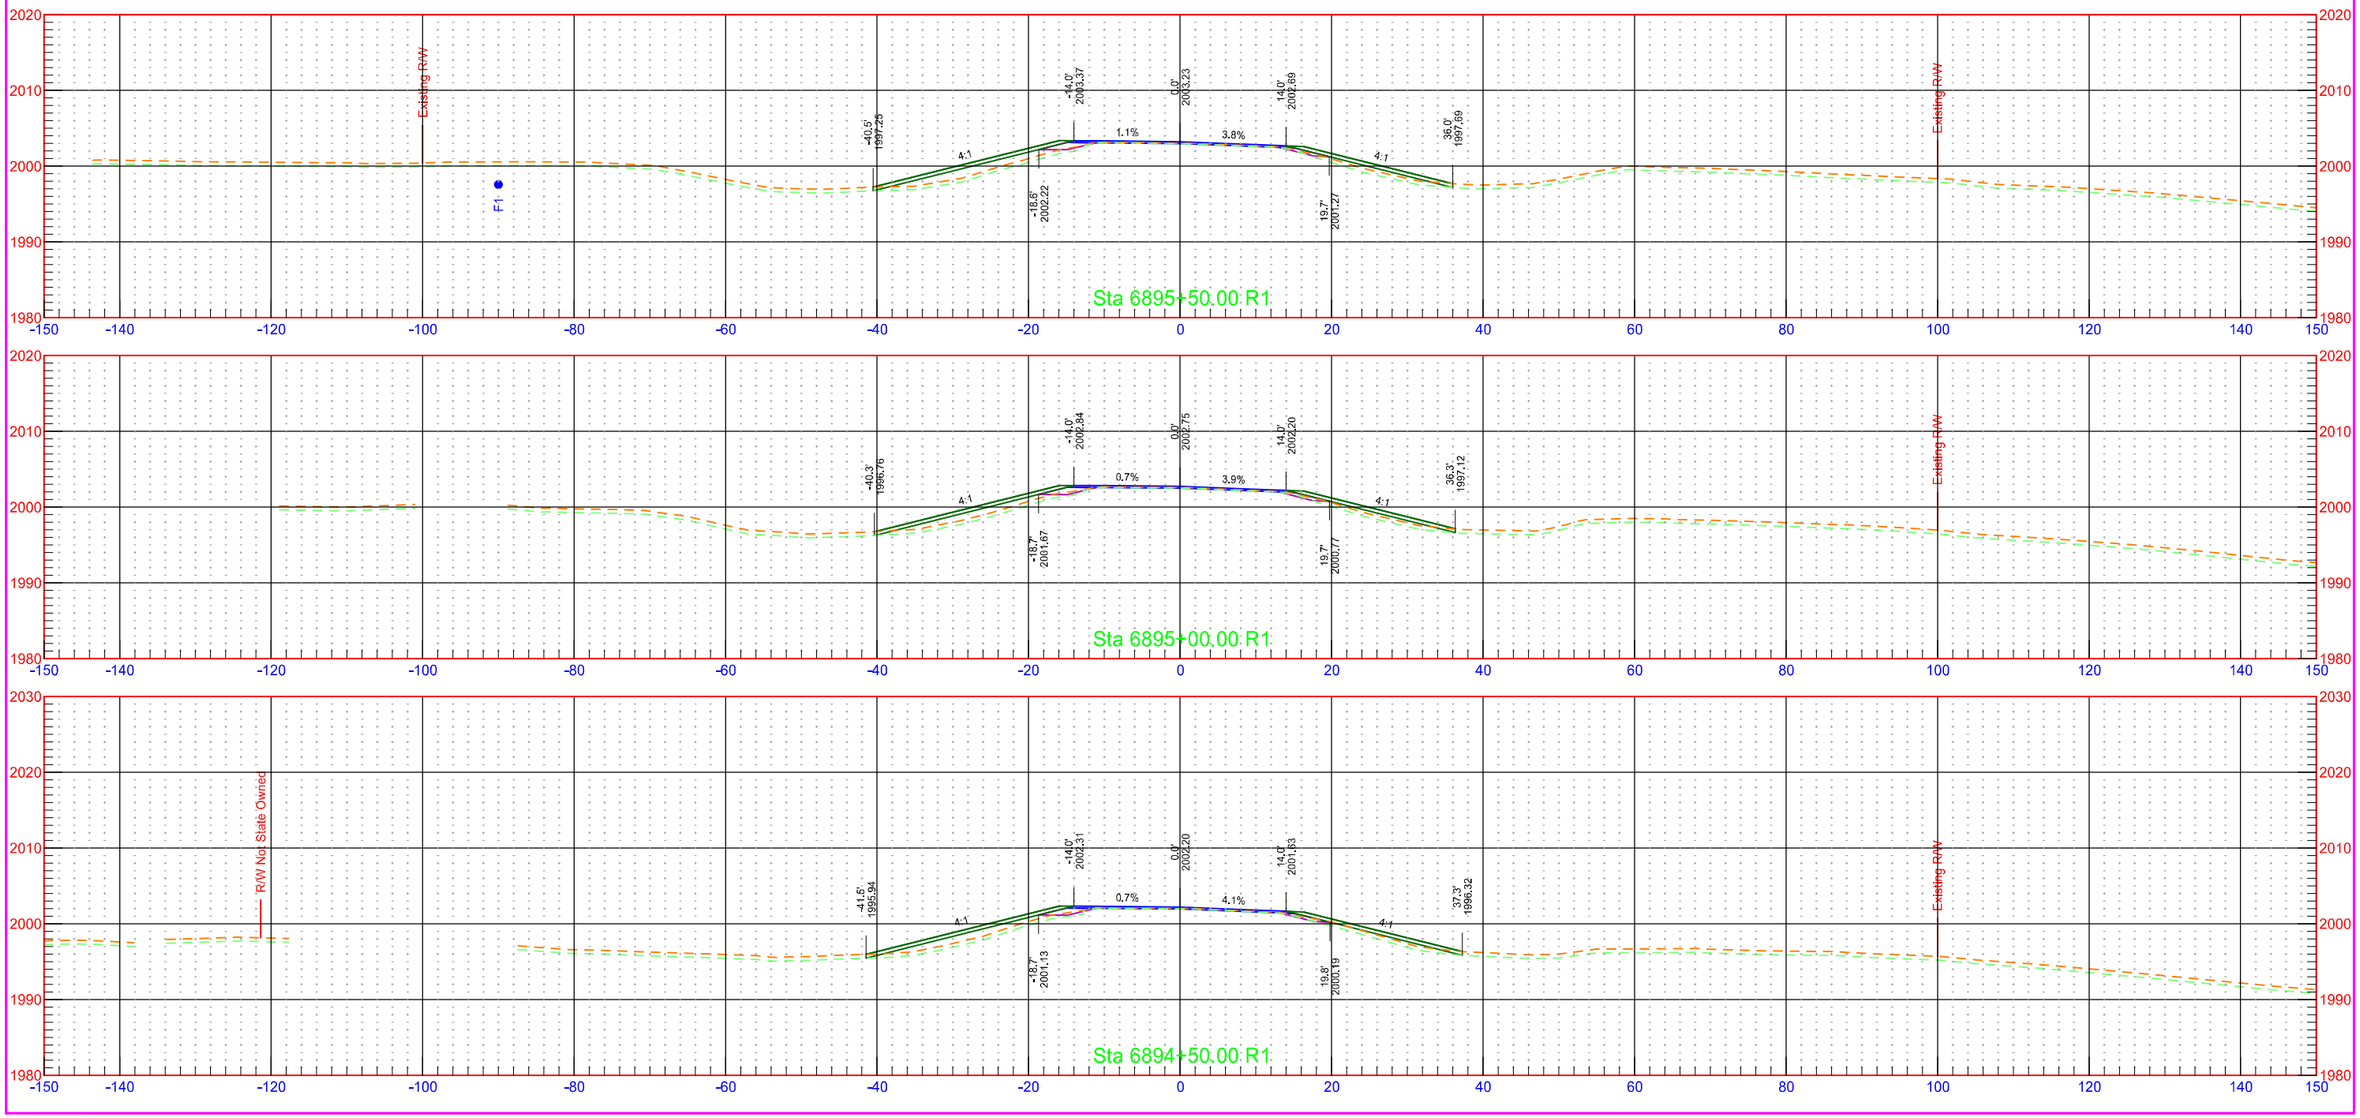



7/31/2018 1:29:13 PM kory.Kleinknecht O:\Projects\2016\16.00584\10003113.050\Design\Base\Wells\Xsec_3_W.dgn

	STATE	PROJECT NO.	SECTION NO.	SHEET NO.
	ND	NH-1-003(050)113	200	436

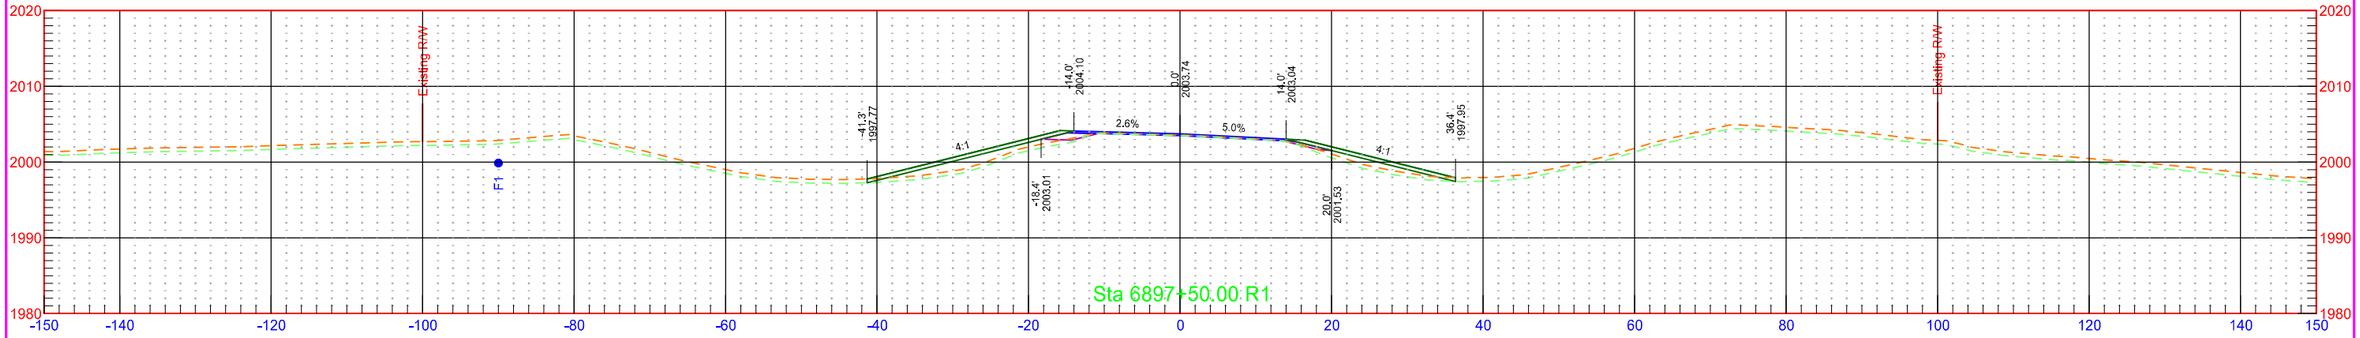


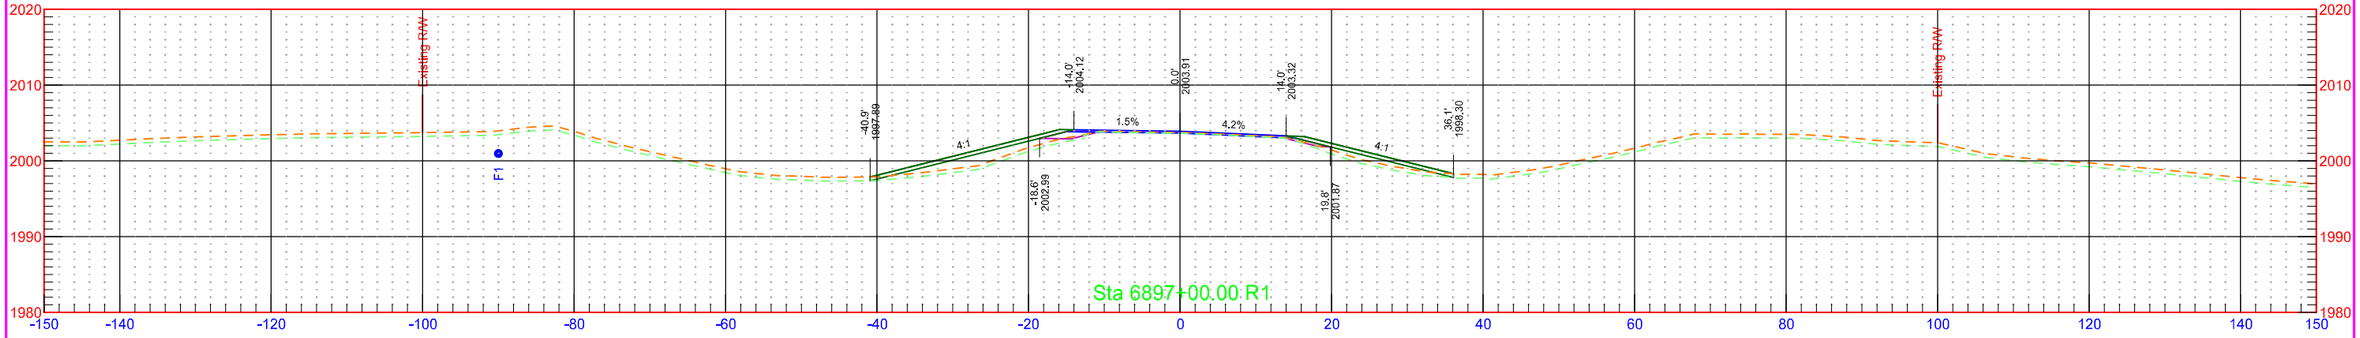


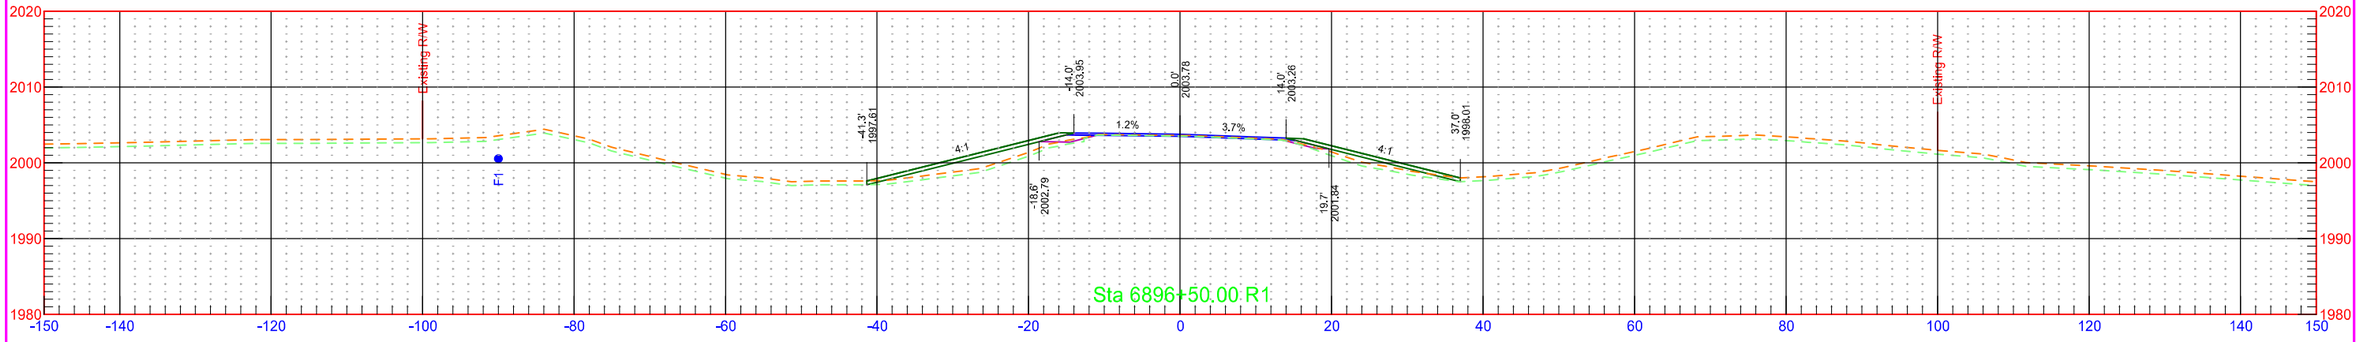


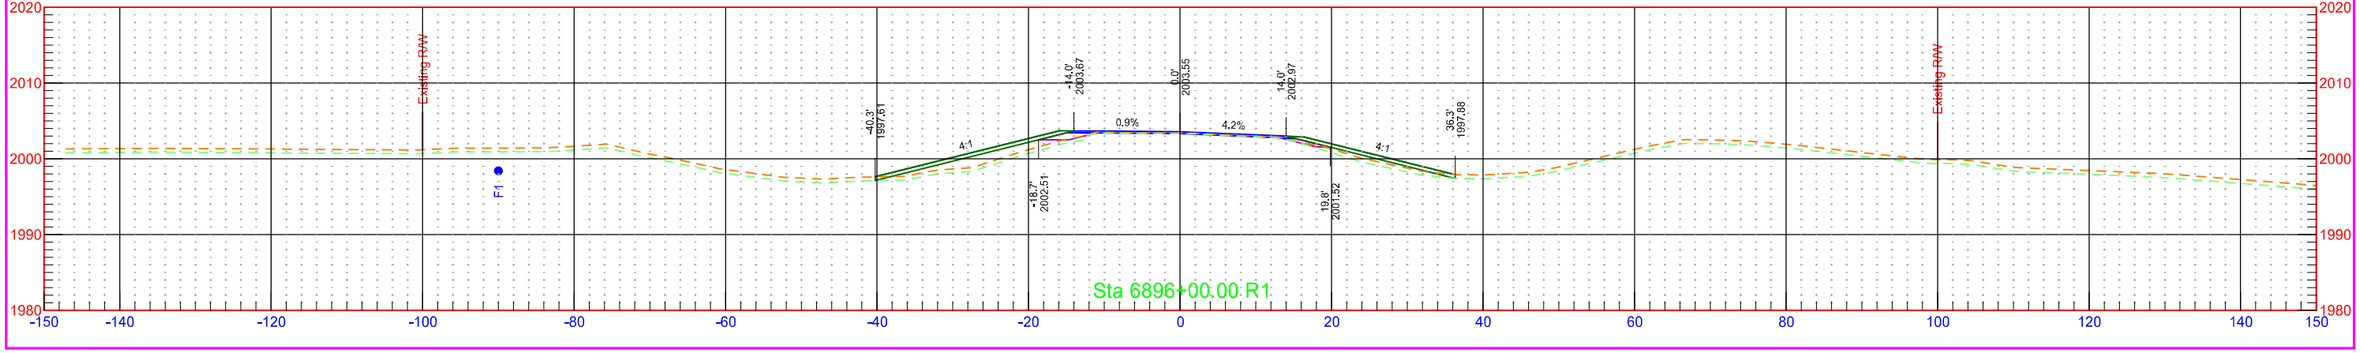

	STATE	PROJECT NO.	SECTION NO.	SHEET NO.
	ND	NH-1-003(050)113	200	437

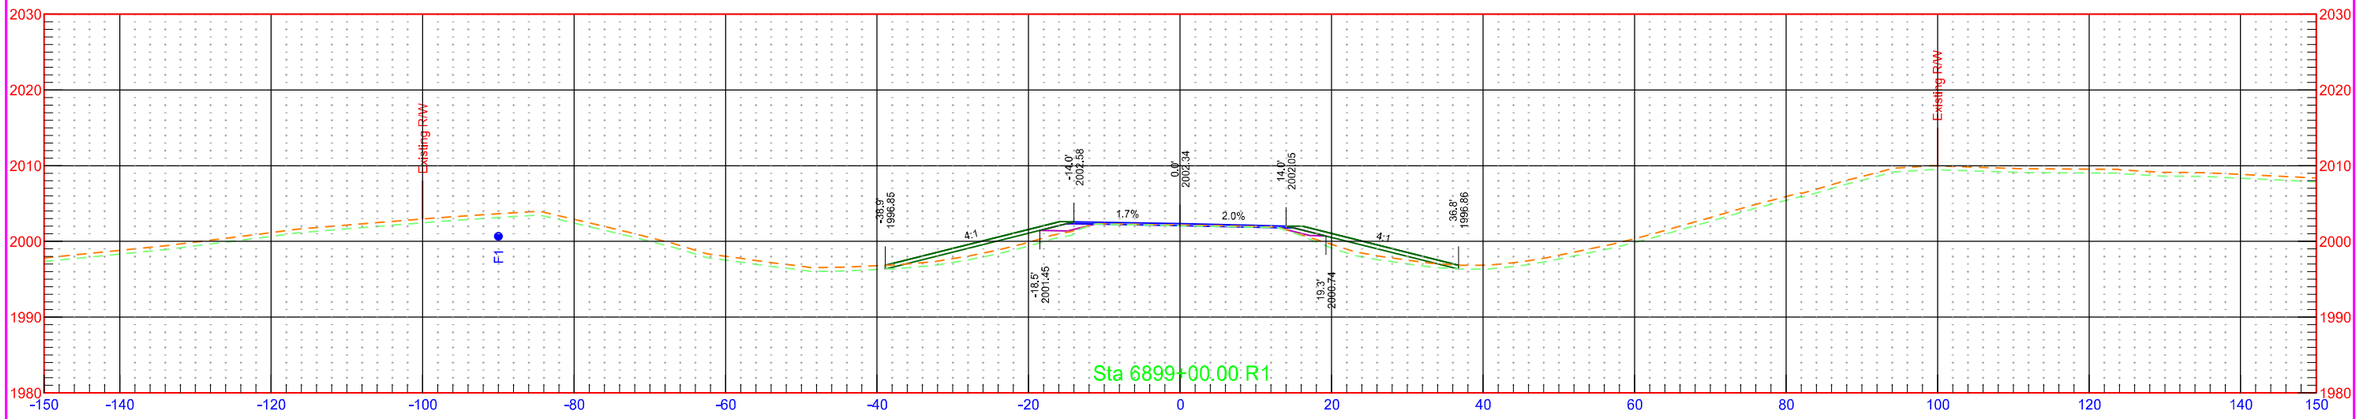


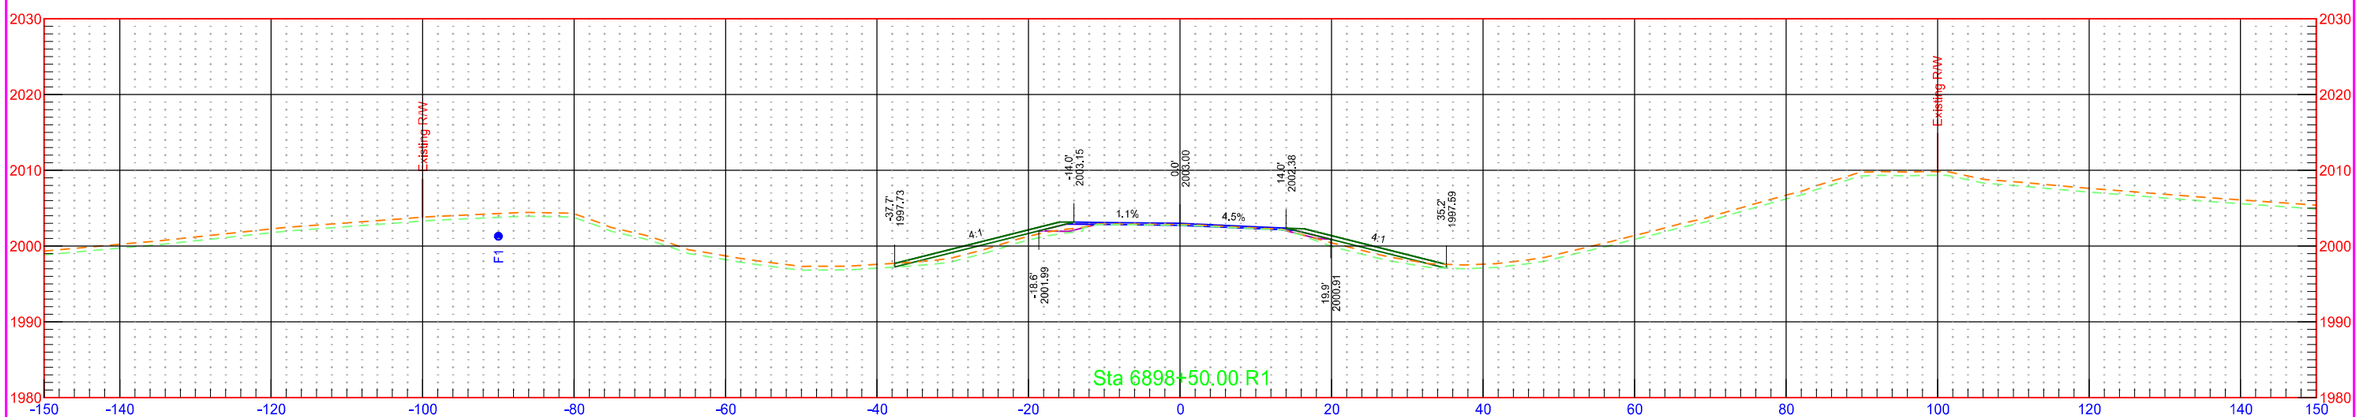


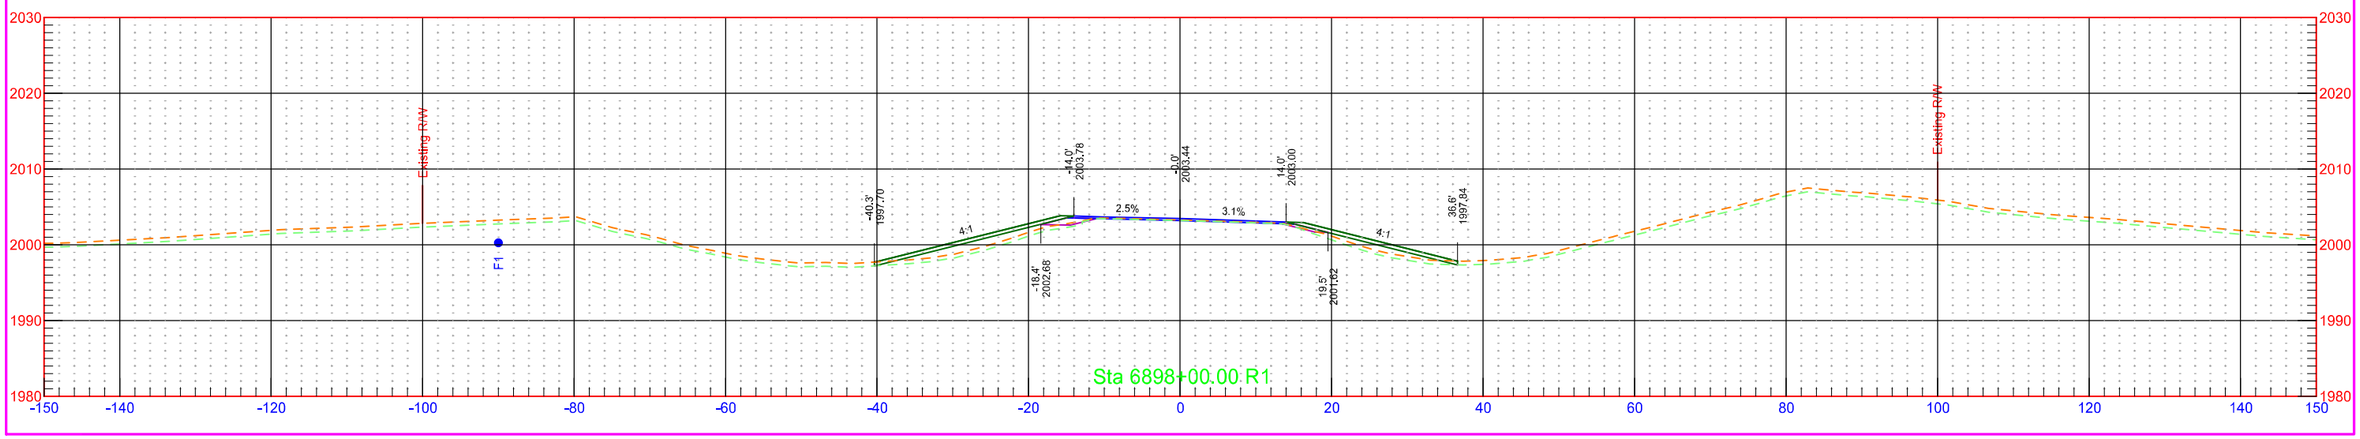


7/31/2018 1:29:14 PM kory.Kleinknecht O:\Projects\2016\16.00584\10003113.050\Design\Base\Wells\Xsec_3_W.dgn


	STATE	PROJECT NO.	SECTION NO.	SHEET NO.
	ND	NH-1-003(050)113	200	438

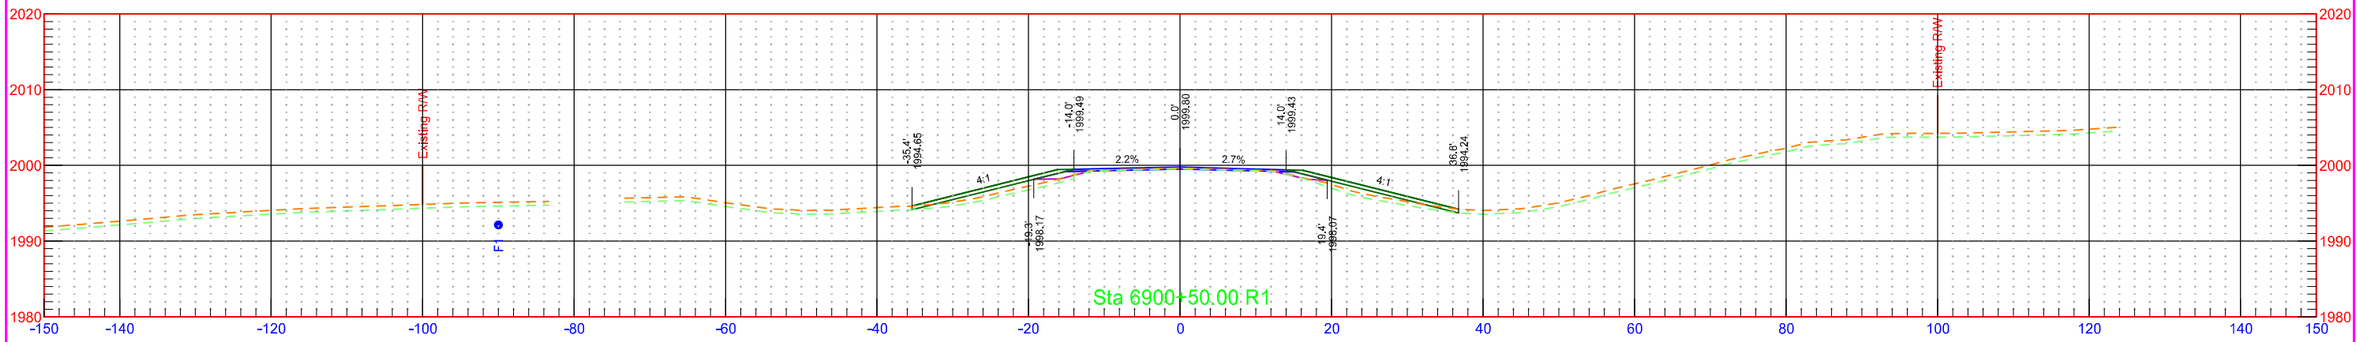


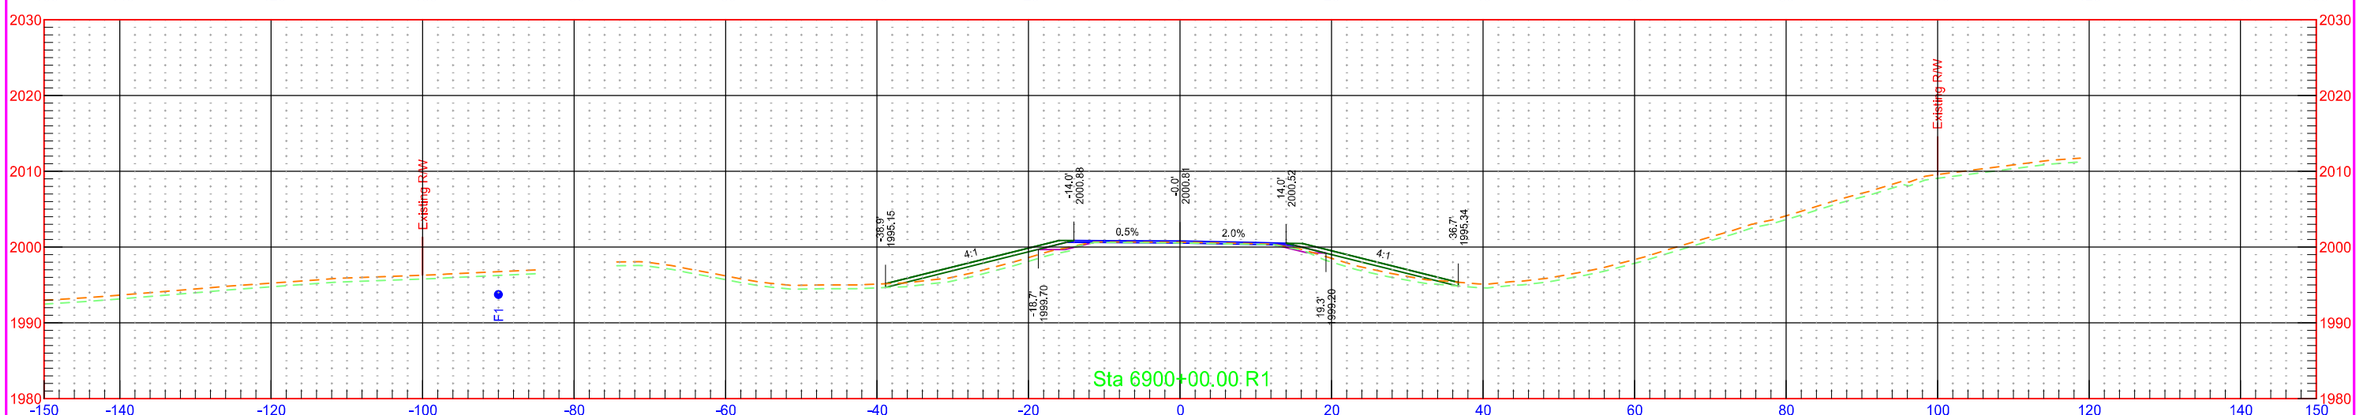


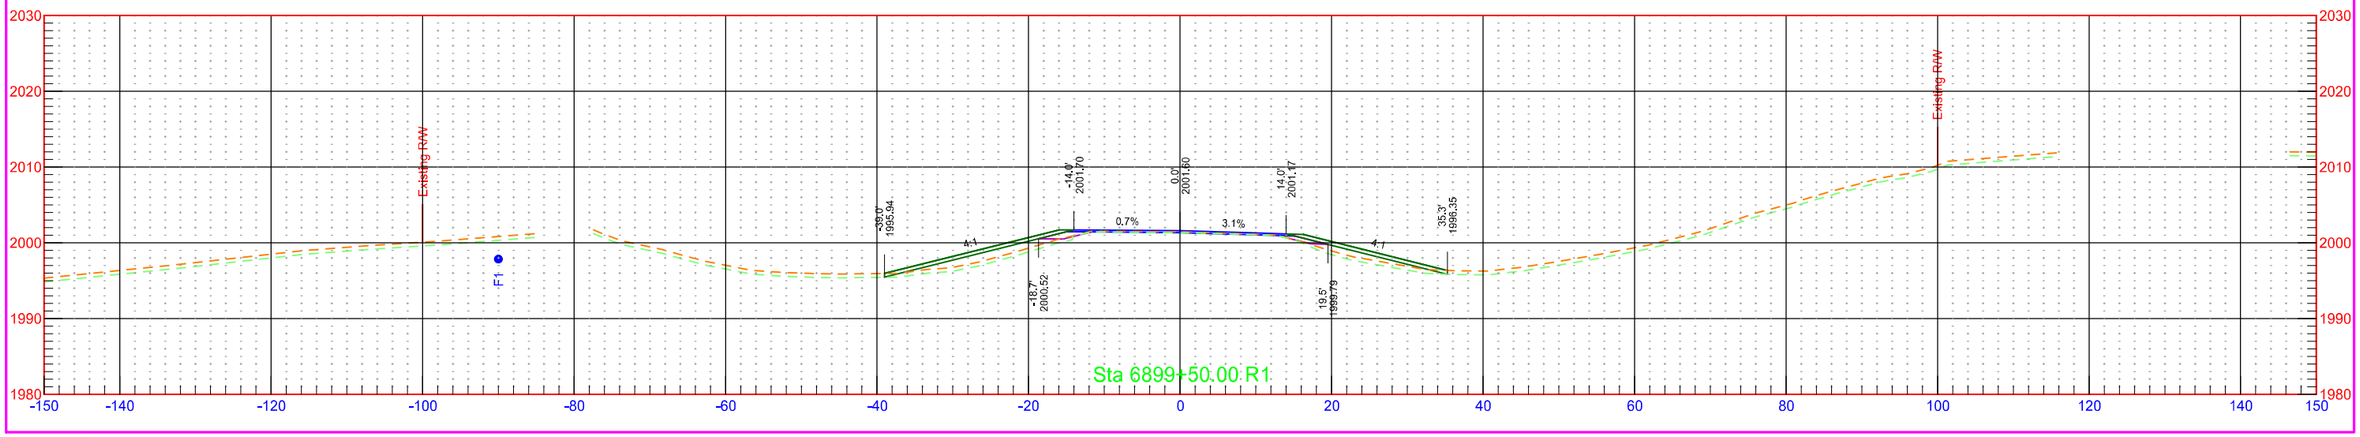


	STATE	PROJECT NO.	SECTION NO.	SHEET NO.
	ND	NH-1-003(050)113	200	439

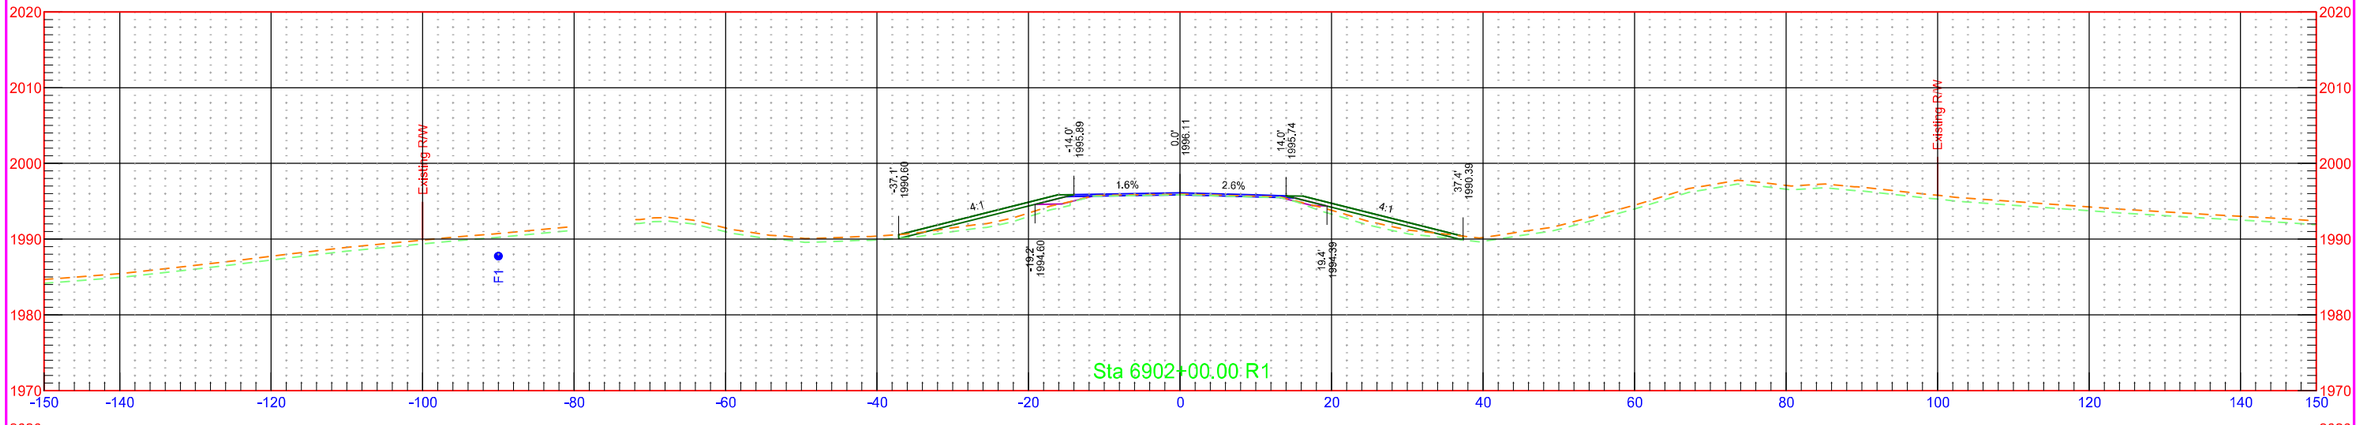

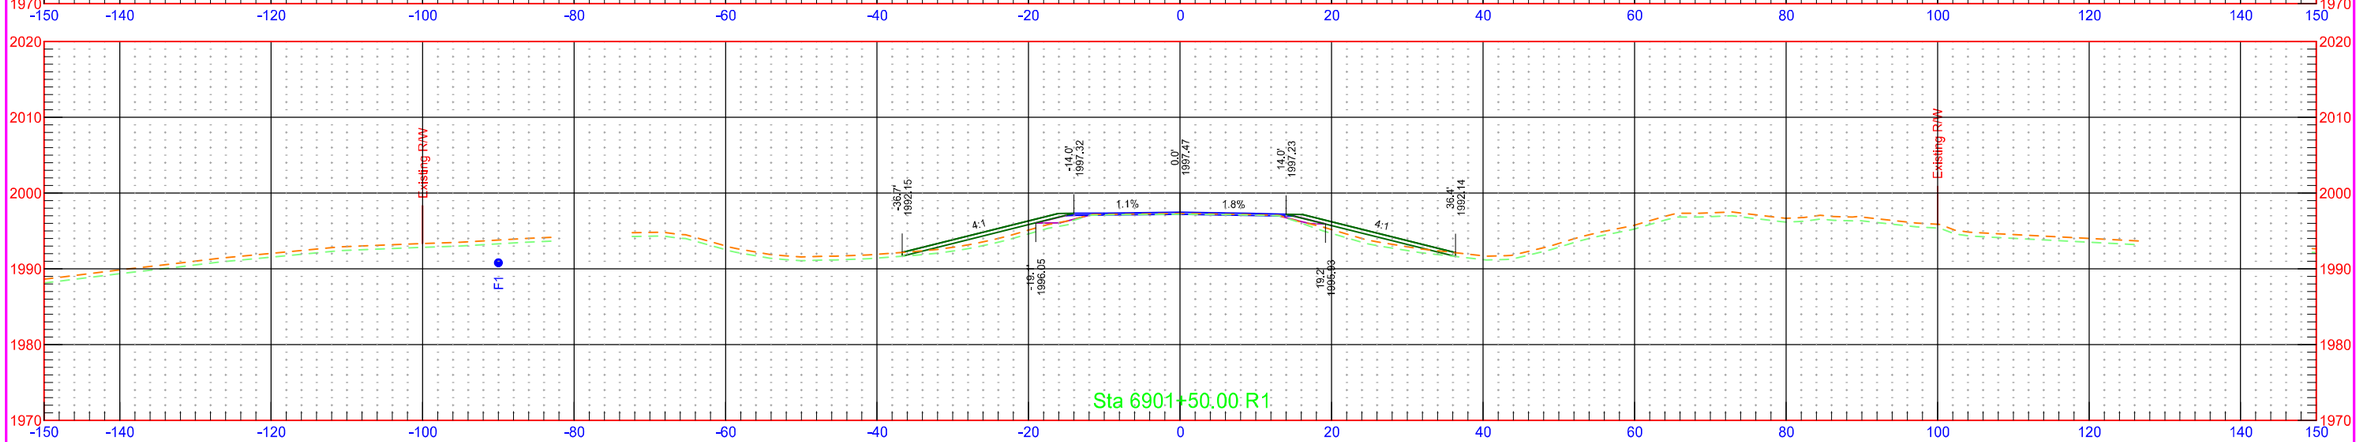

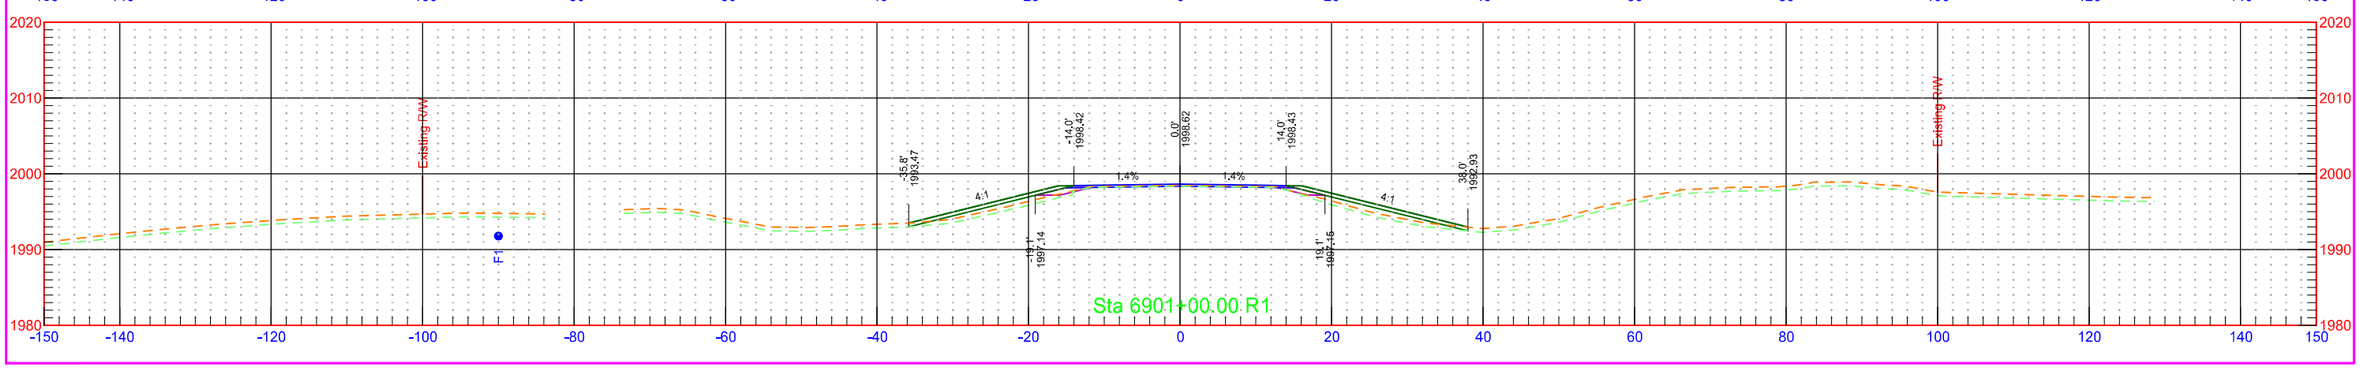



	STATE	PROJECT NO.	SECTION NO.	SHEET NO.
	ND	NH-1-003(050)113	200	440

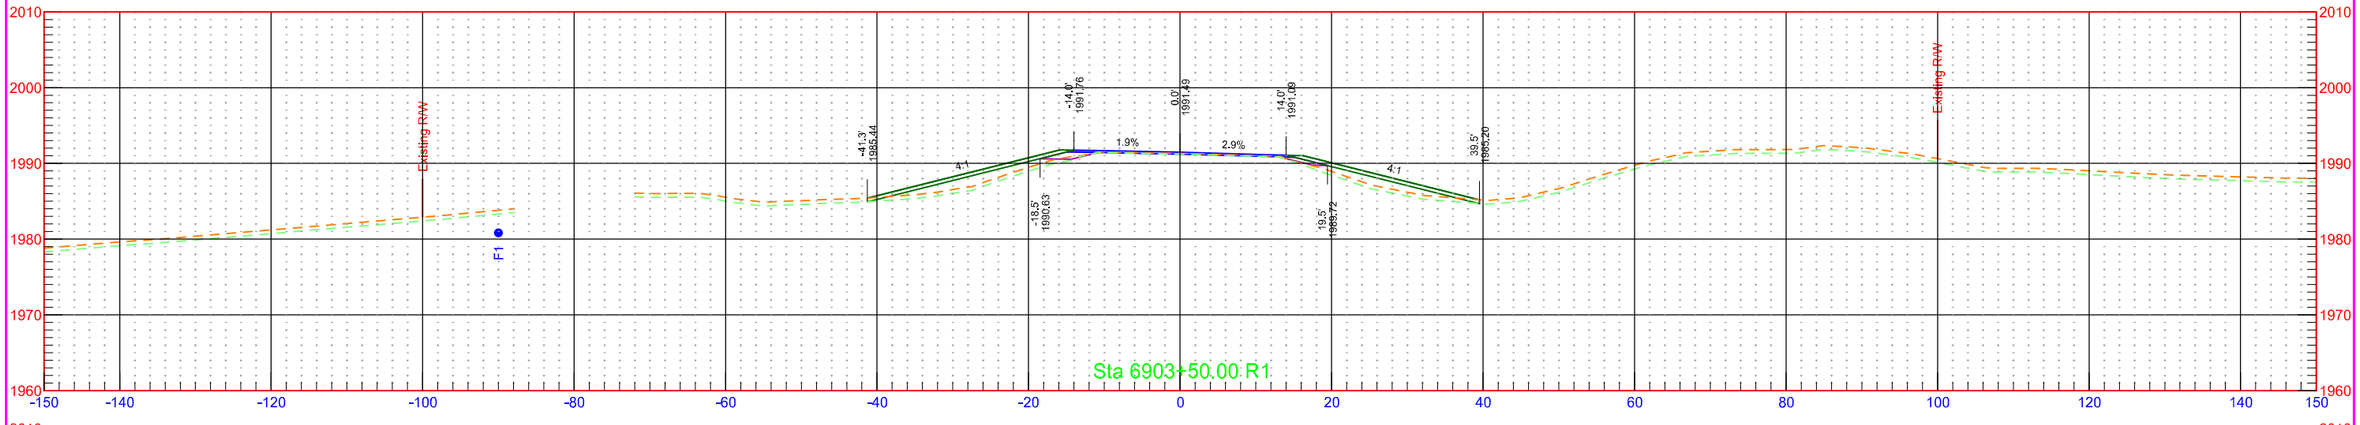


7/31/2018 1:29:16 PM kory.Kleinknecht O:\Projects\2016\16.00584\10003113.050\Design\Base\Wells\Xsec_3_W.dgn


	STATE	PROJECT NO.	SECTION NO.	SHEET NO.
	ND	NH-1-003(050)113	200	441

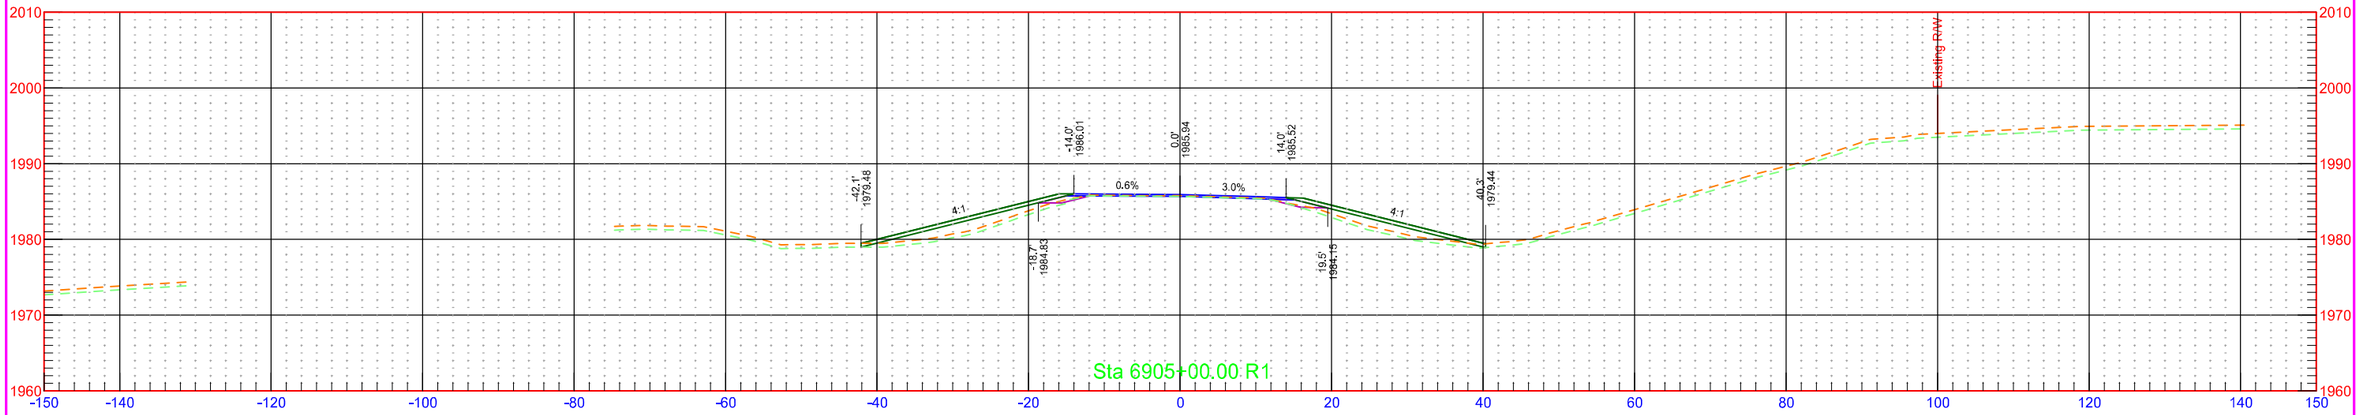


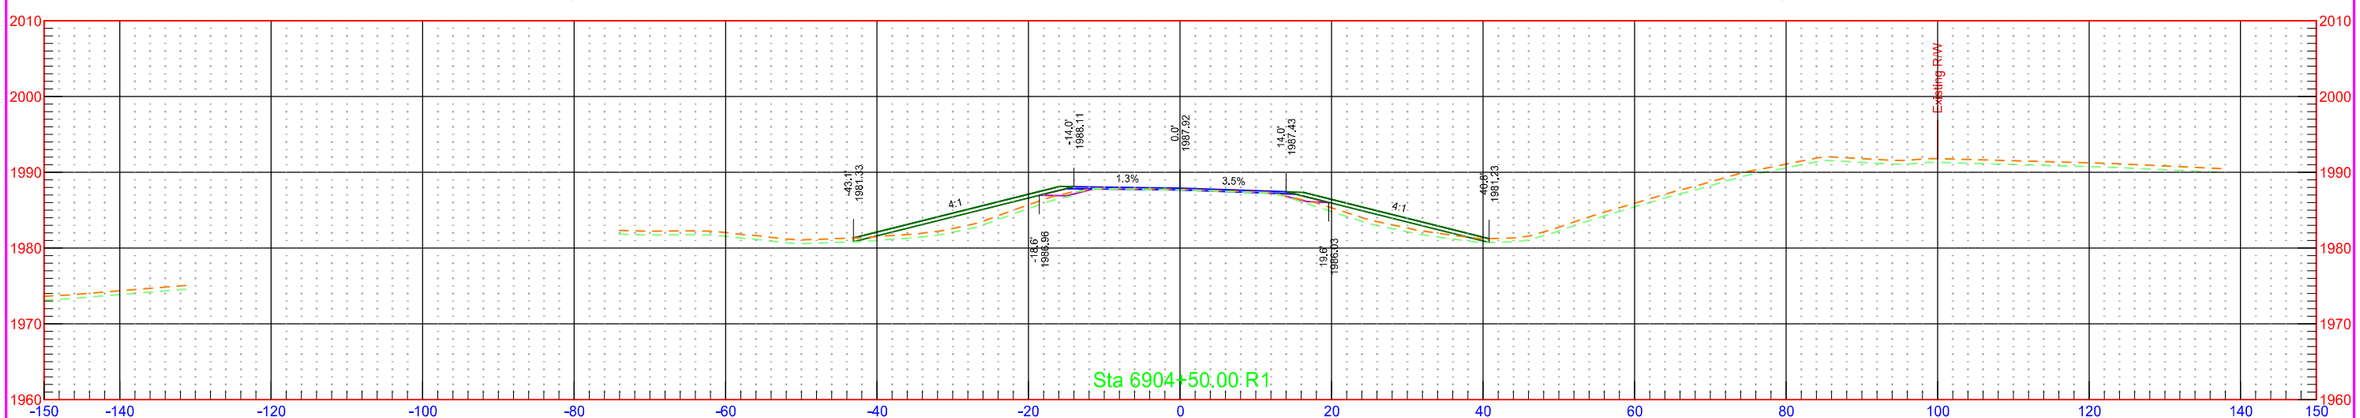


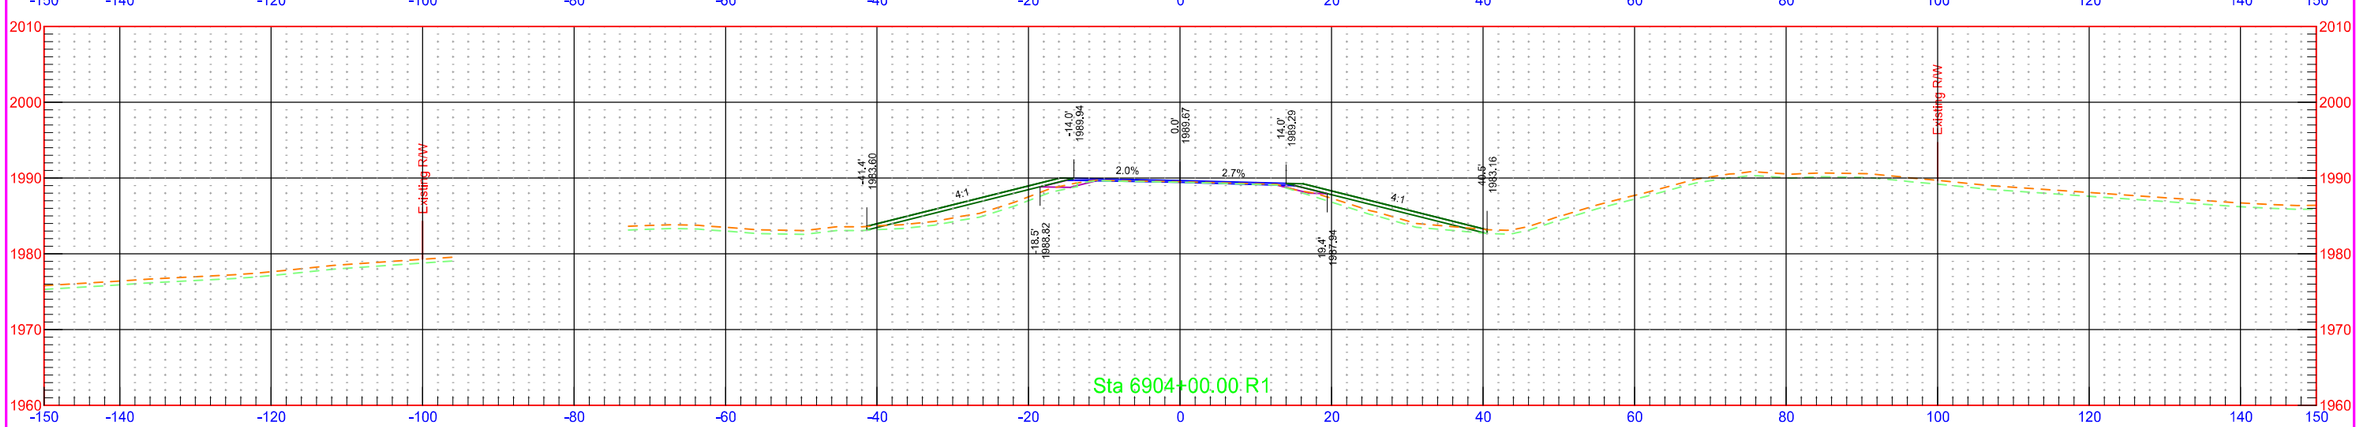

	STATE	PROJECT NO.	SECTION NO.	SHEET NO.
	ND	NH-1-003(050)113	200	442

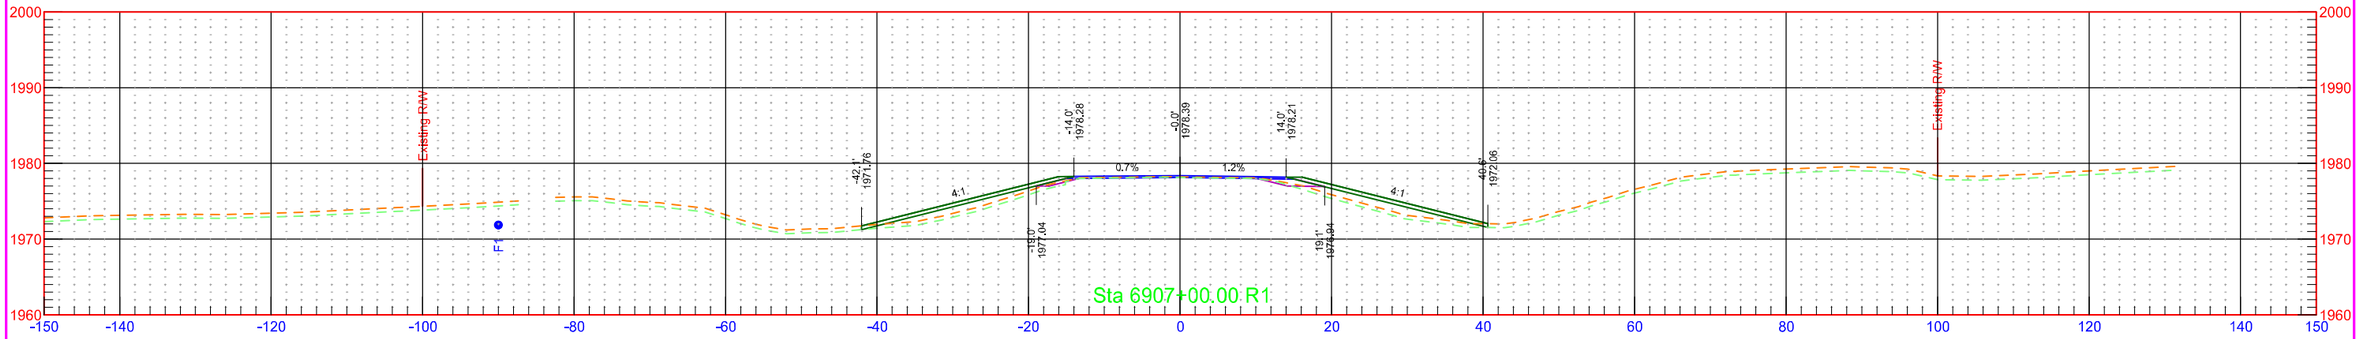


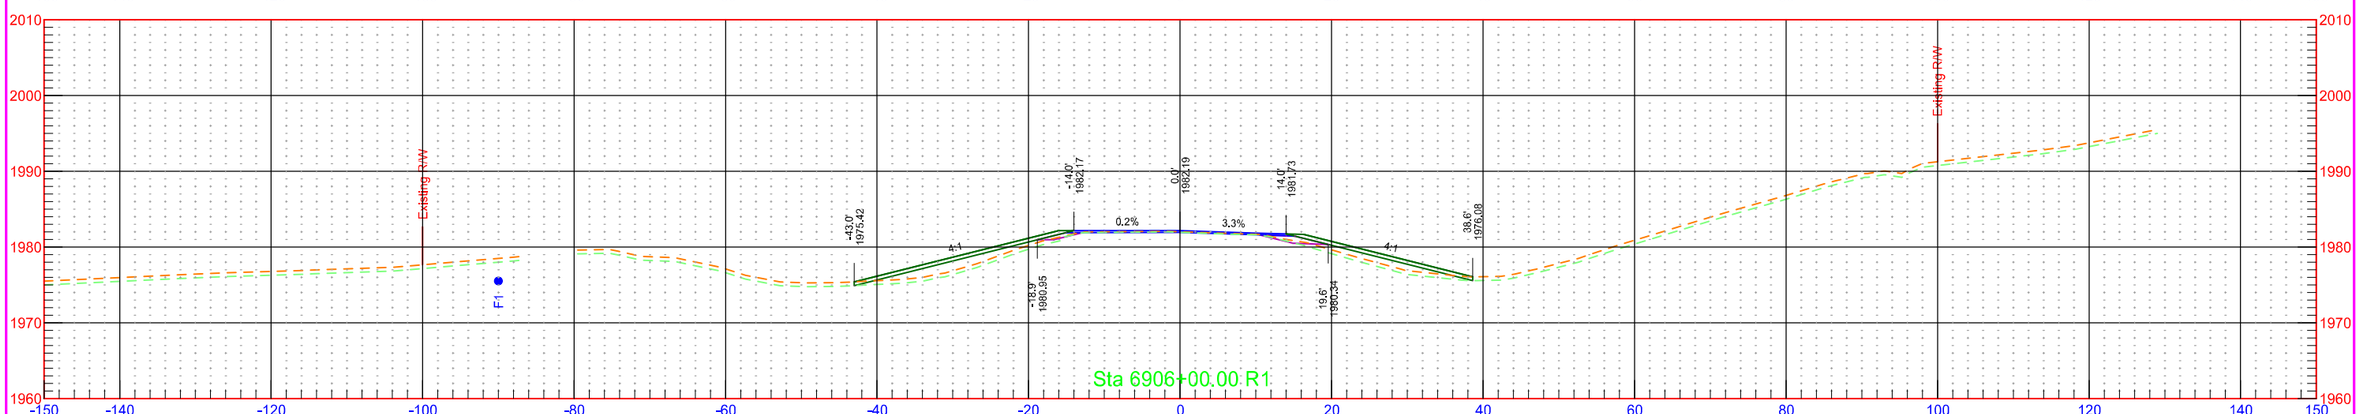

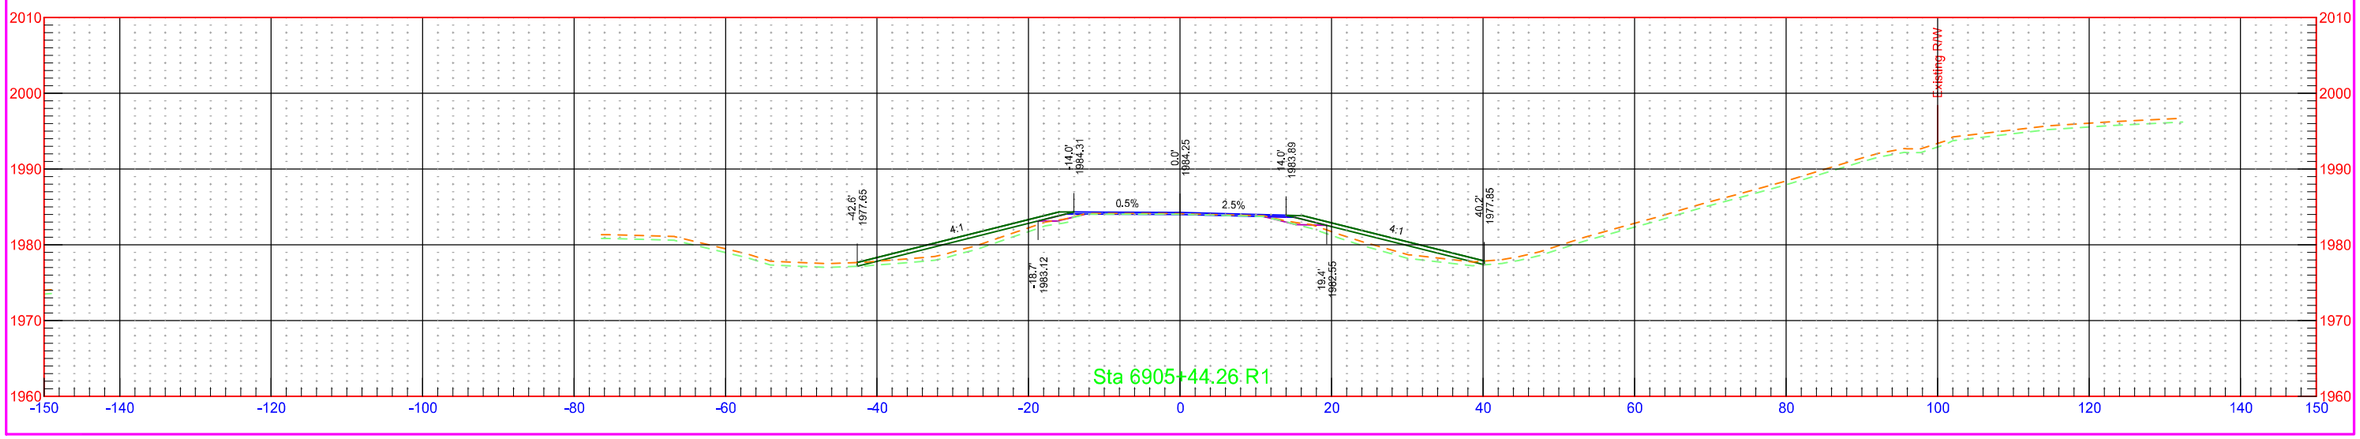


7/31/2018 1:29:17 PM kory.Kleinknecht O:\Projects\2016\16.00584\10003113.050\Design\Base\Wells\Xsec_3_W.dgn

	STATE	PROJECT NO.	SECTION NO.	SHEET NO.
	ND	NH-1-003(050)113	200	443

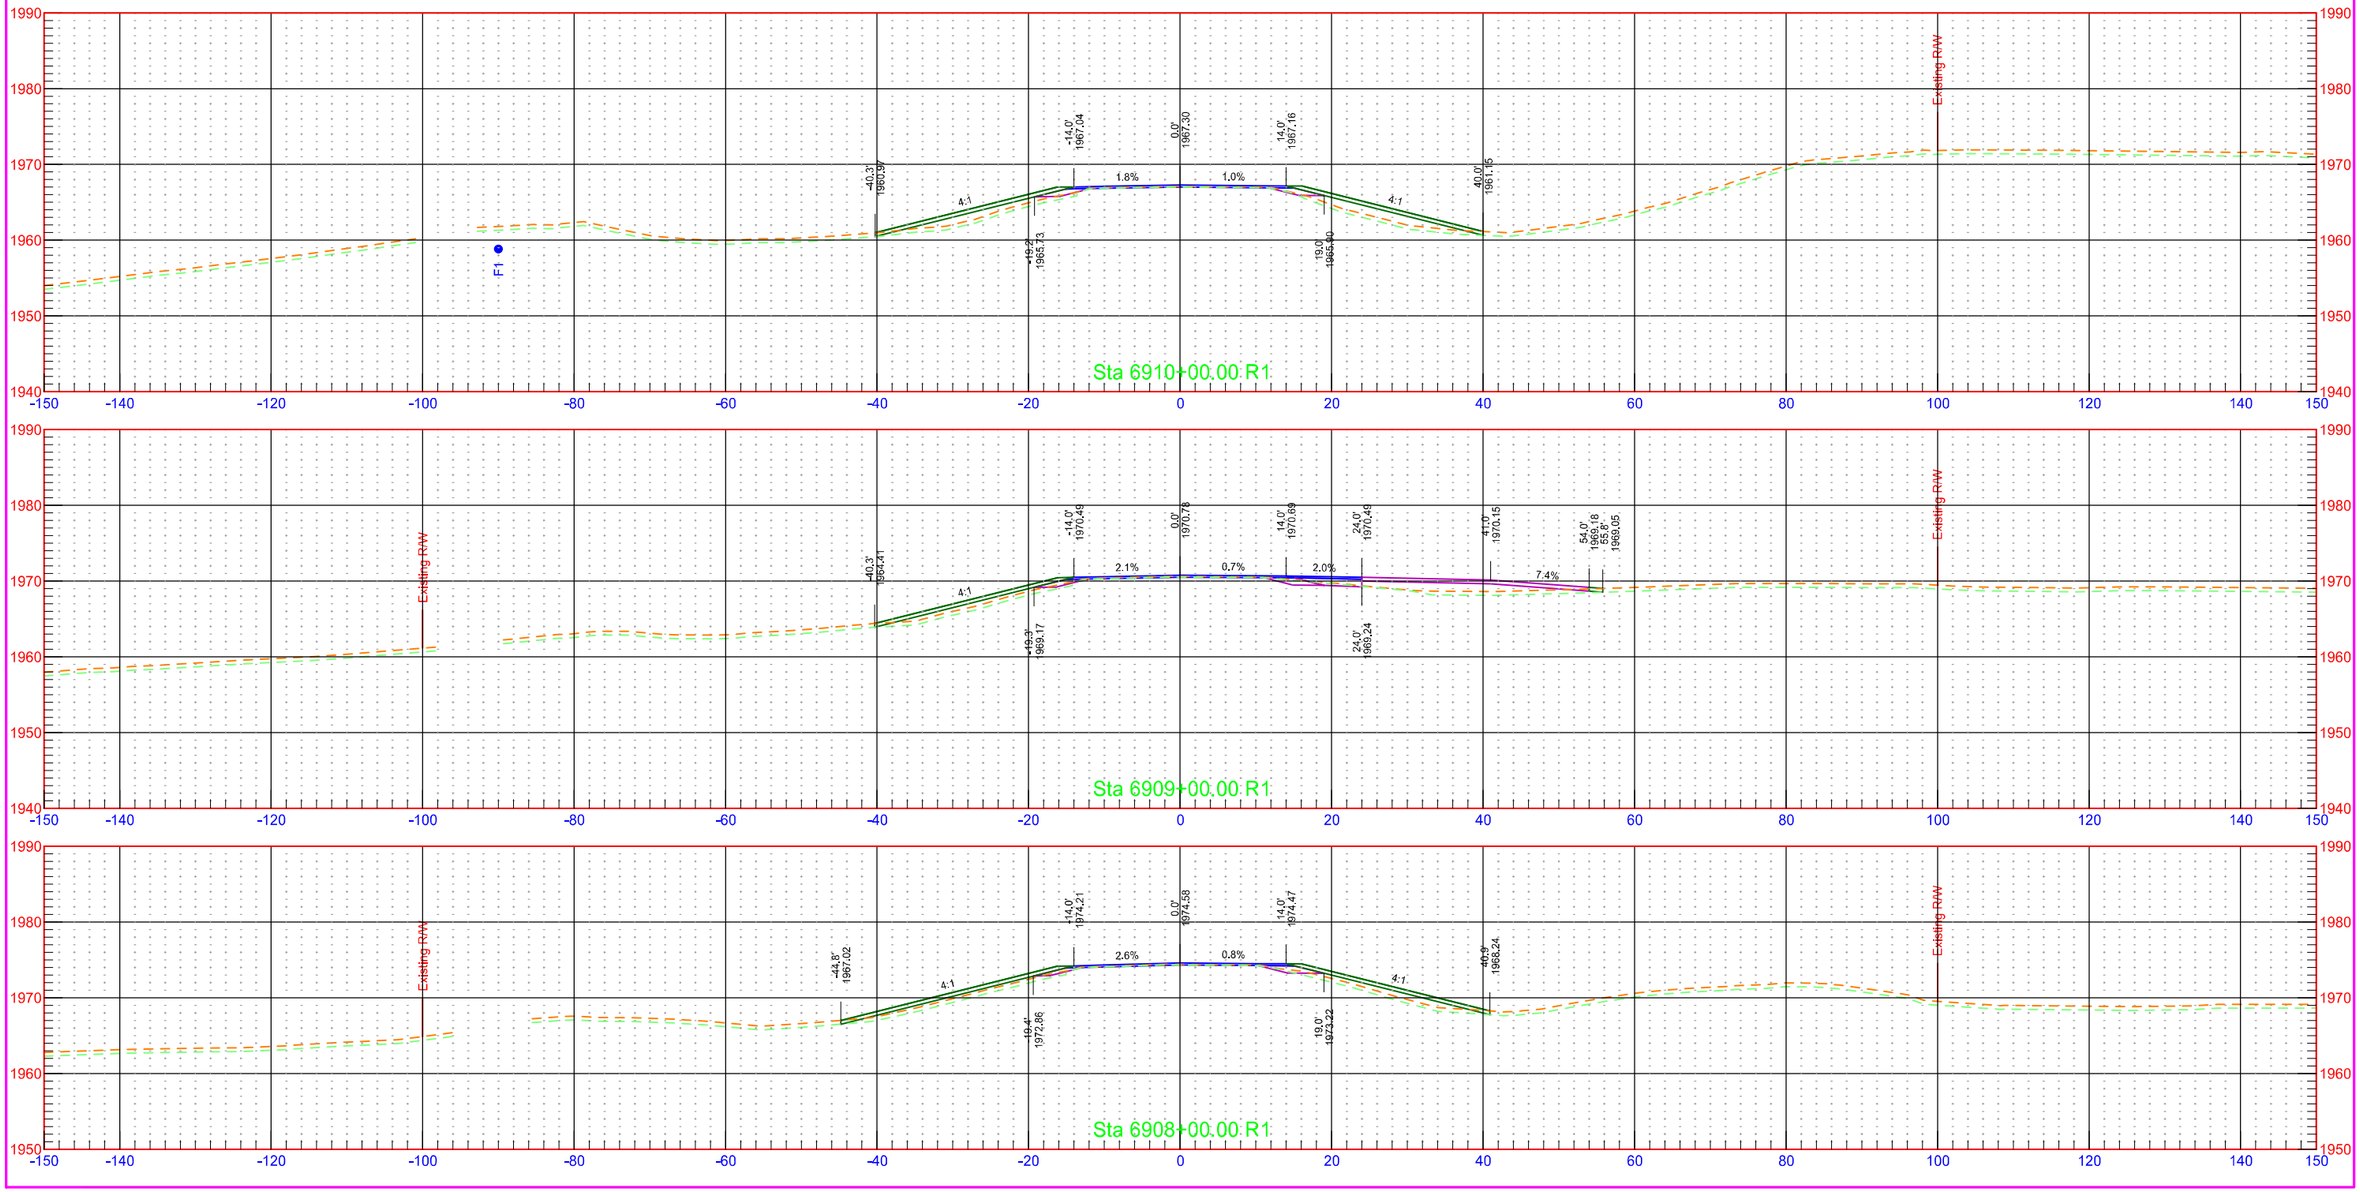


7/31/2018 1:29:18 PM kory.Kleinknecht O:\Projects\2016\16.00584\10003113.050\Design\Base\Wells\Xsec_3_W.dgn


	STATE	PROJECT NO.	SECTION NO.	SHEET NO.
	ND	NH-1-003(050)113	200	444

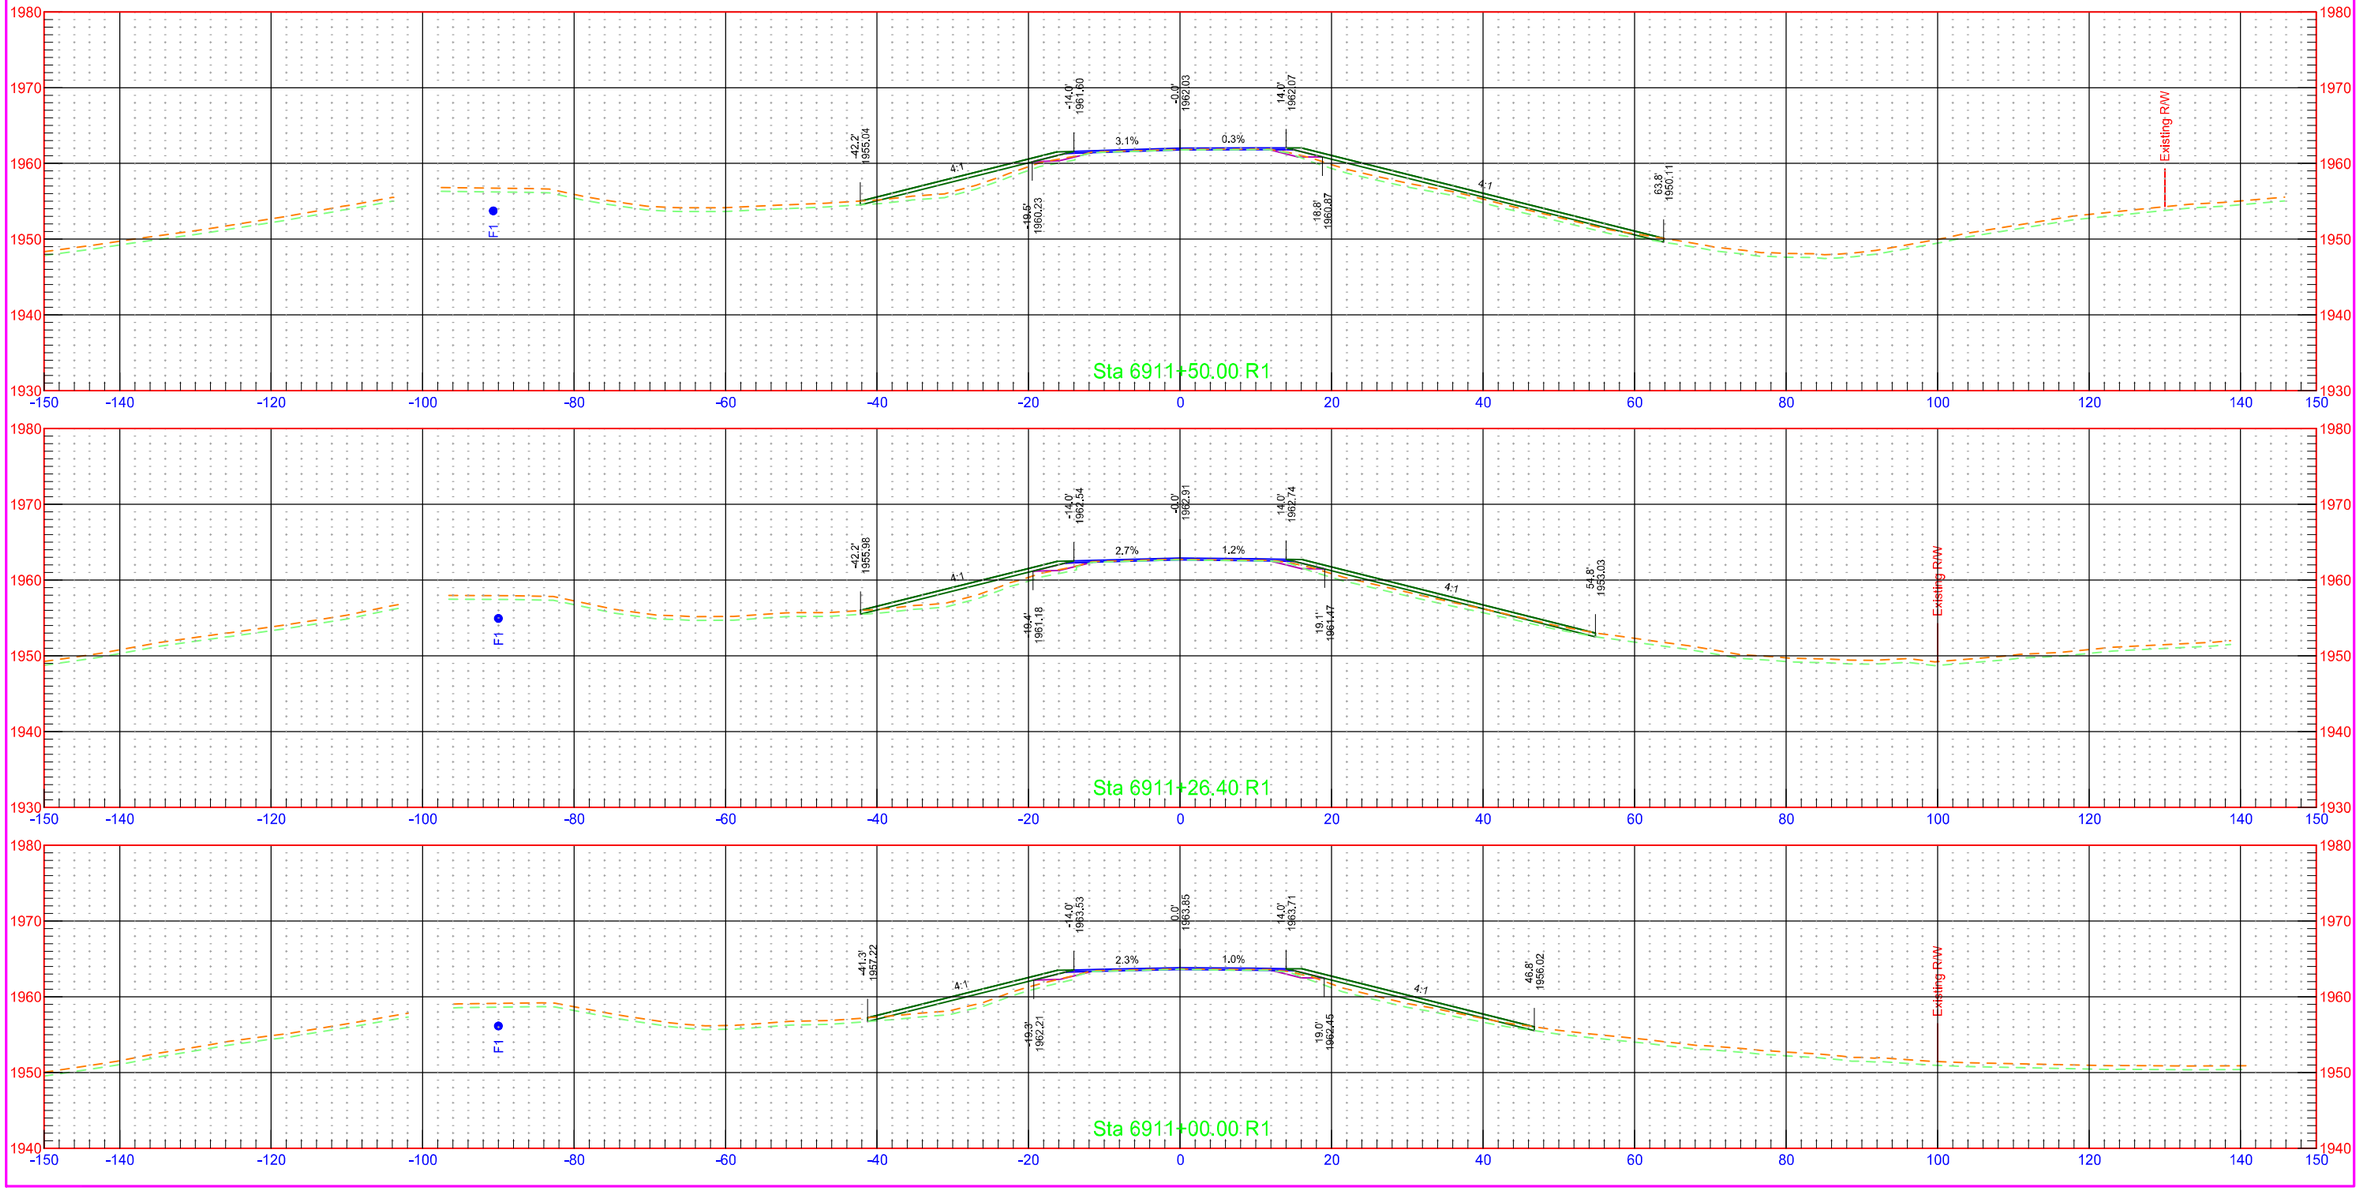


7/31/2018 1:29:19 PM kory.Kleinknecht O:\Projects\2016\16.00584\10003113.050\Design\Base\Wells\Xsec_3_W.dgn

	STATE	PROJECT NO.	SECTION NO.	SHEET NO.
	ND	NH-1-003(050)113	200	445

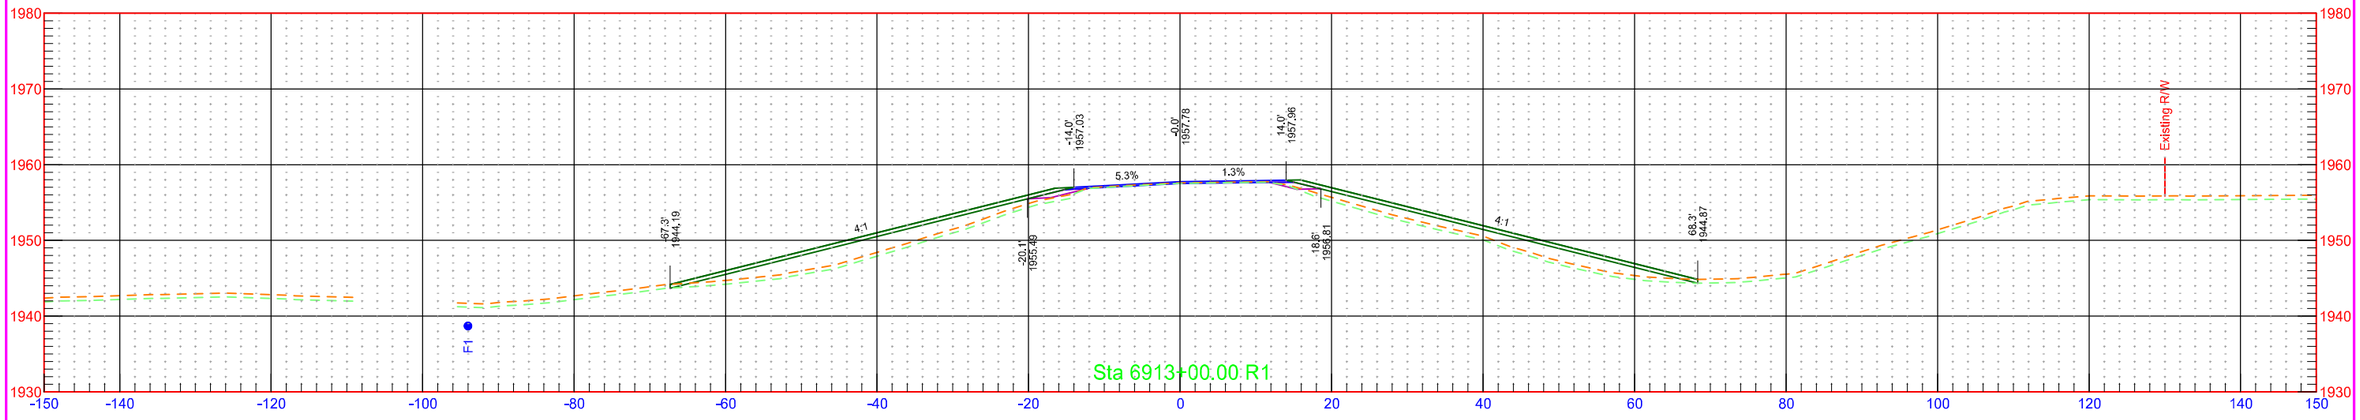


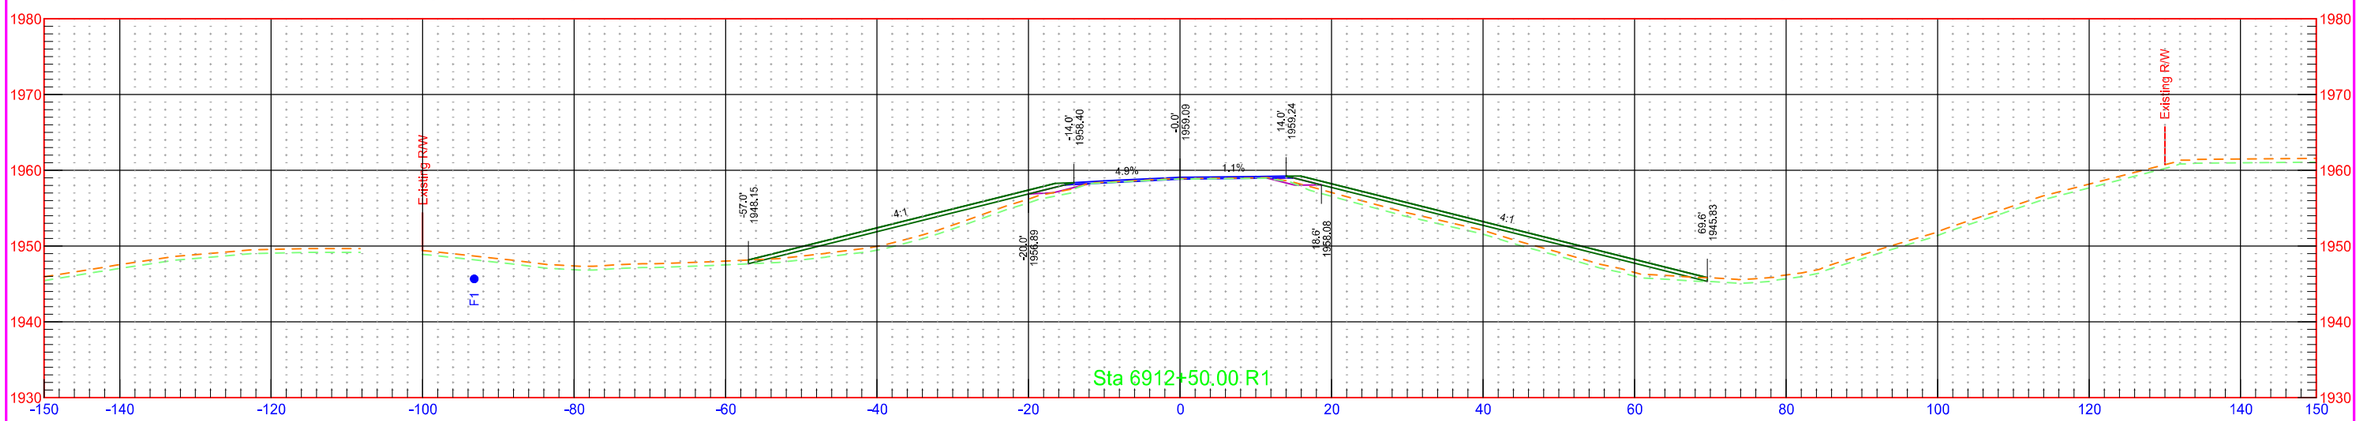


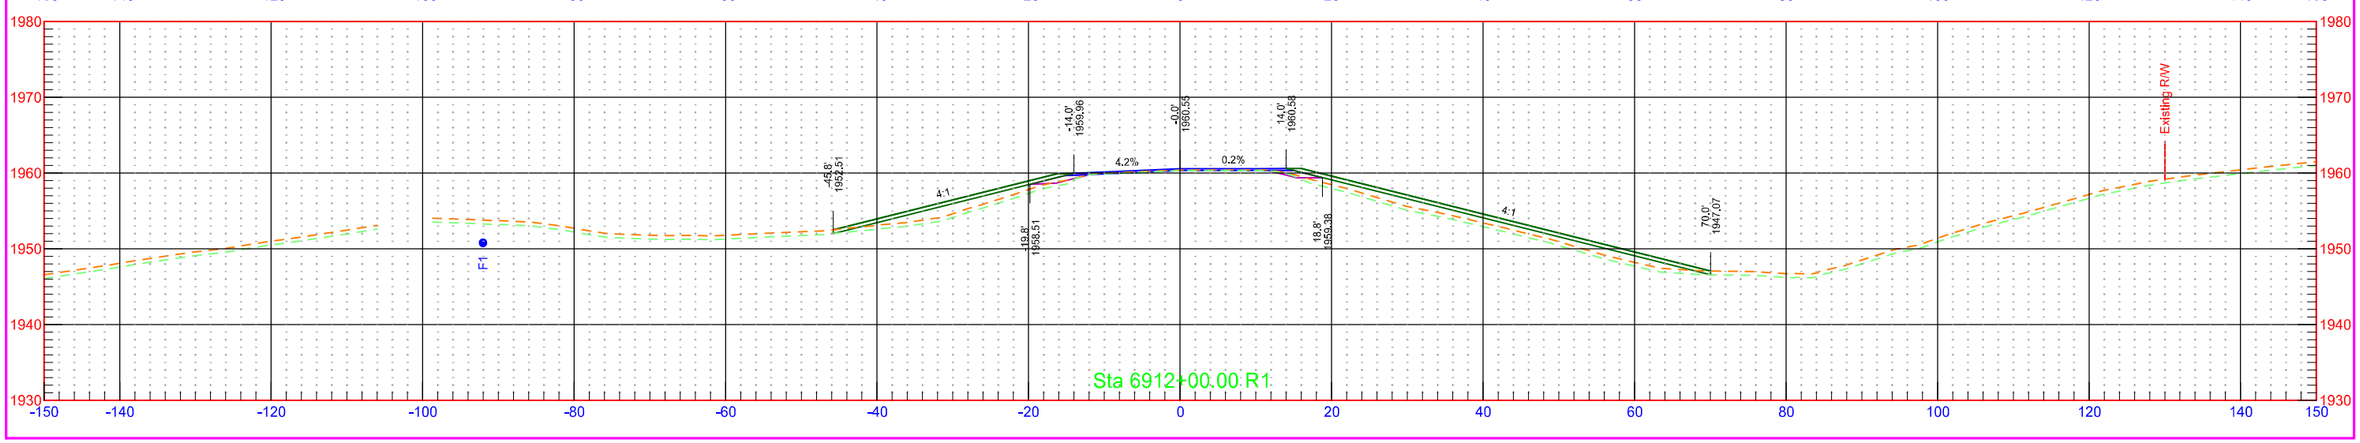

7/31/2018 1:29:20 PM kory.Kleinknecht O:\Projects\2016\16.00584\10003113.050\Design\Base\Wells\Xsec_3_W.dgn


	STATE	PROJECT NO.	SECTION NO.	SHEET NO.
	ND	NH-1-003(050)113	200	446

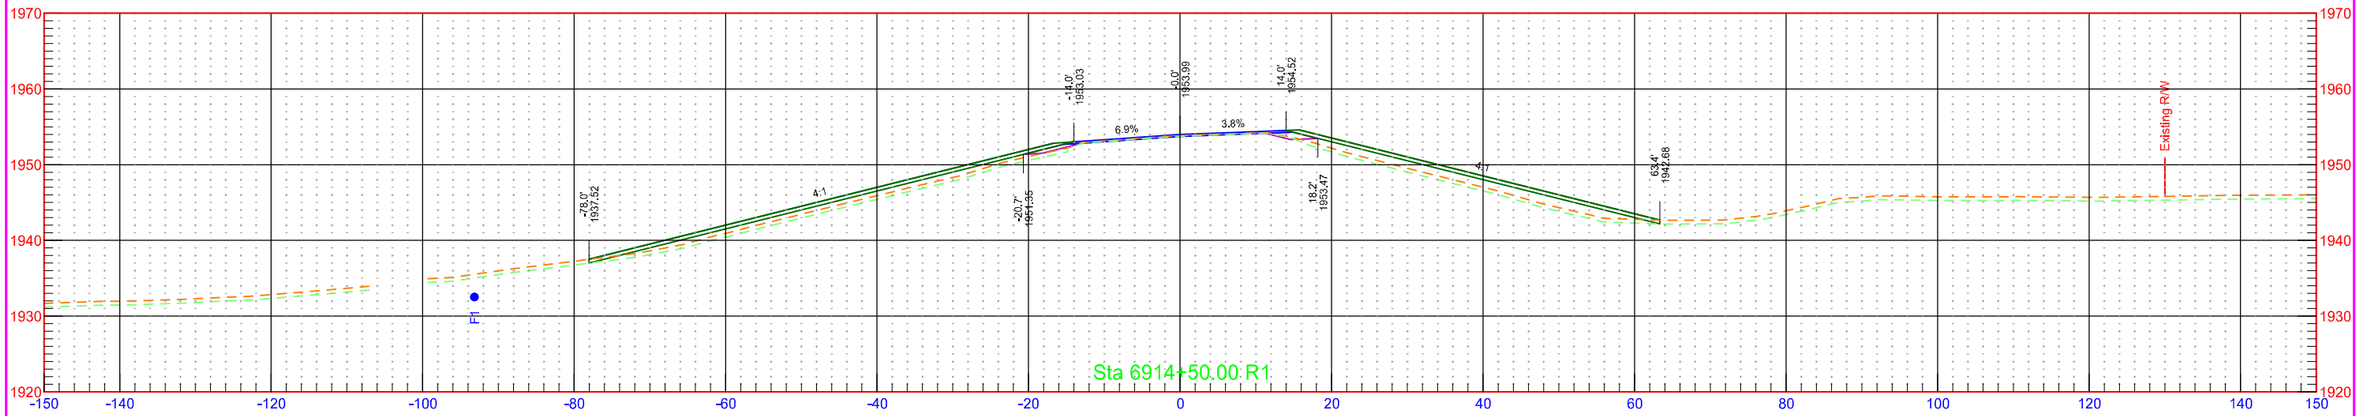


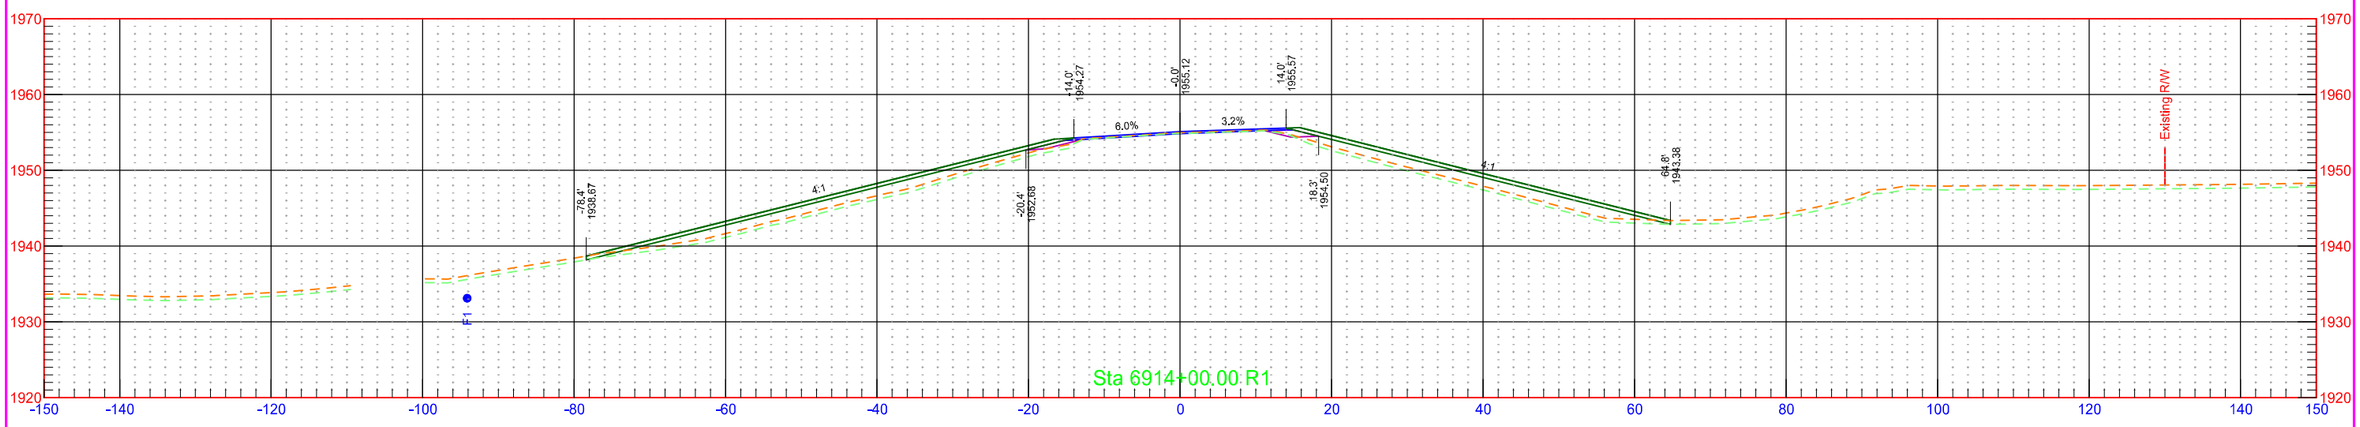





	STATE	PROJECT NO.	SECTION NO.	SHEET NO.
	ND	NH-1-003(050)113	200	447

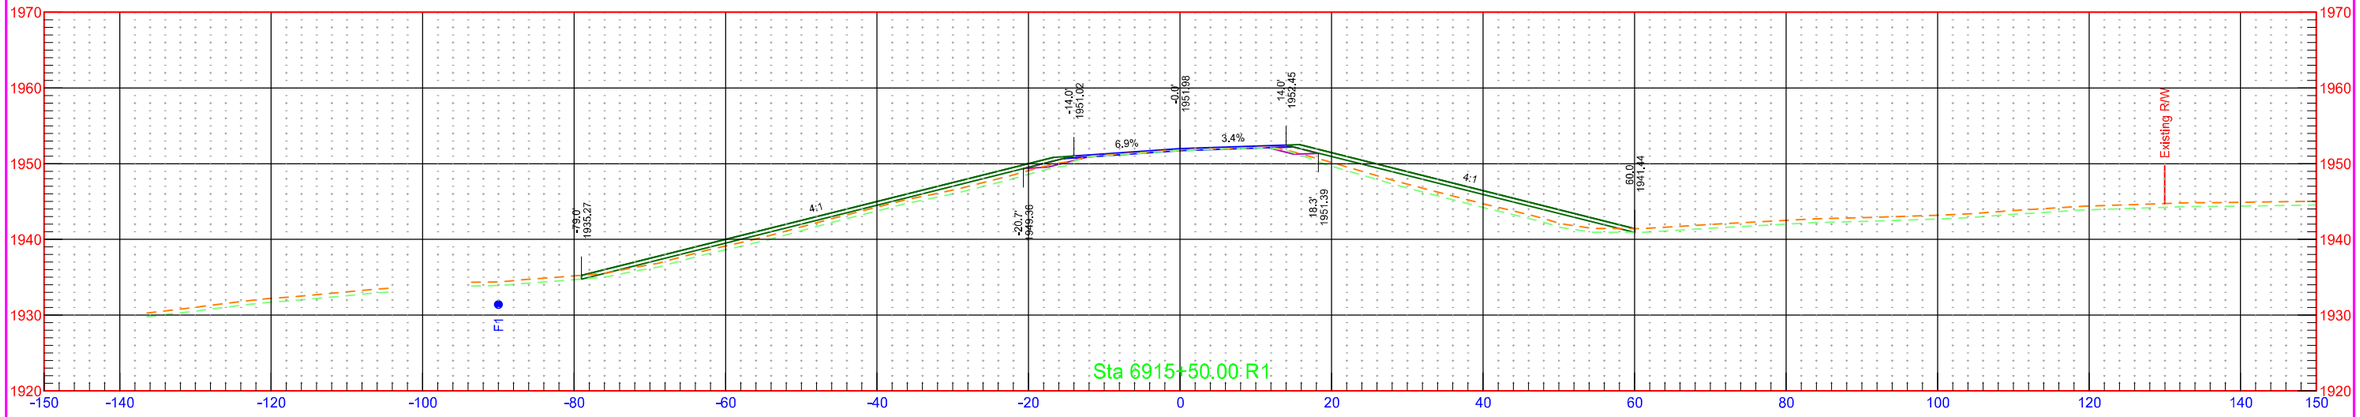


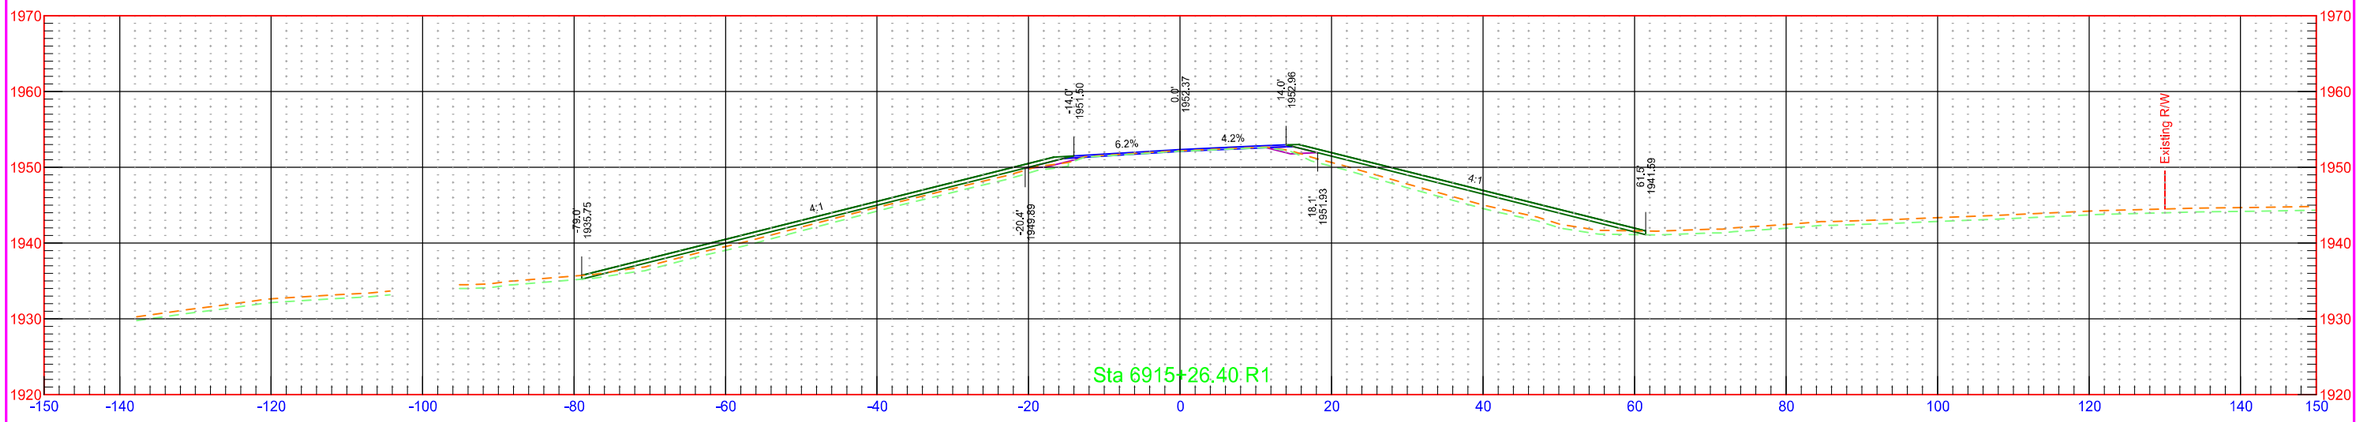


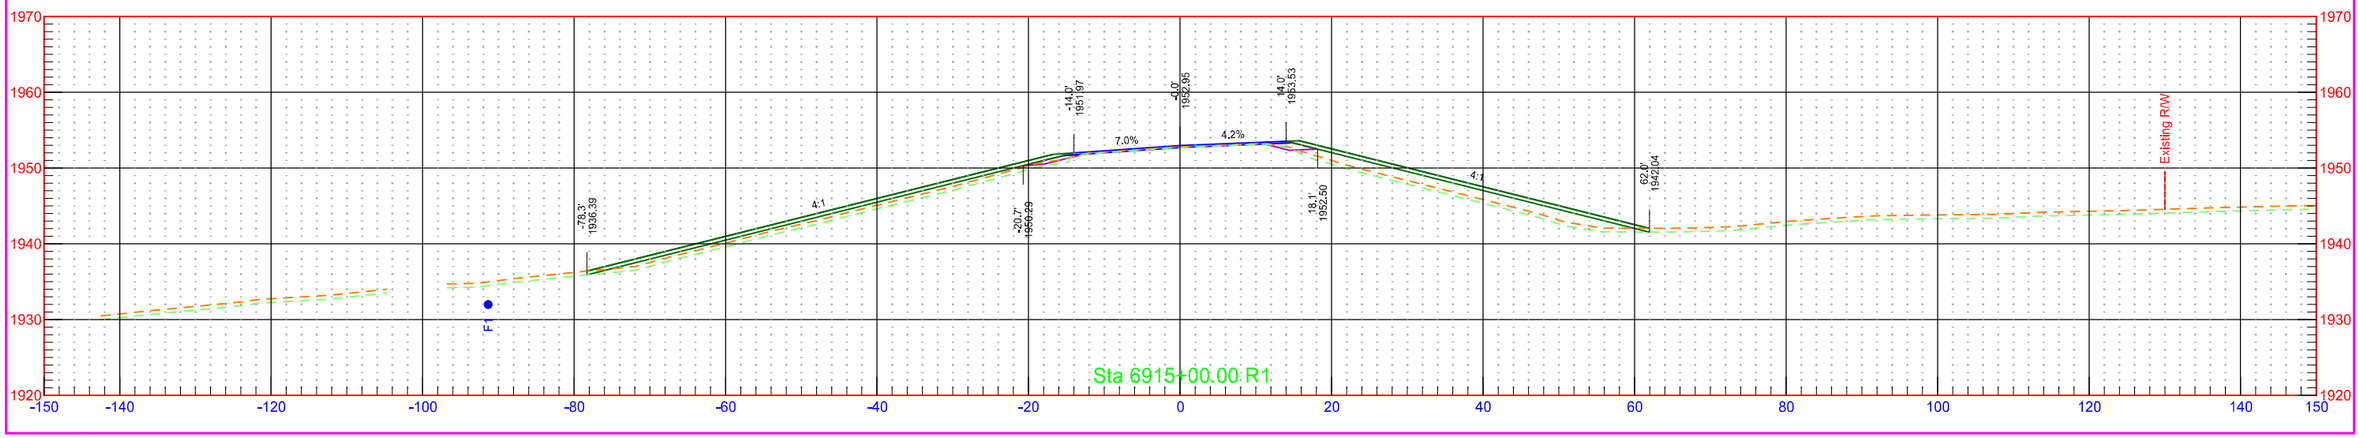


	STATE	PROJECT NO.	SECTION NO.	SHEET NO.
	ND	NH-1-003(050)113	200	448

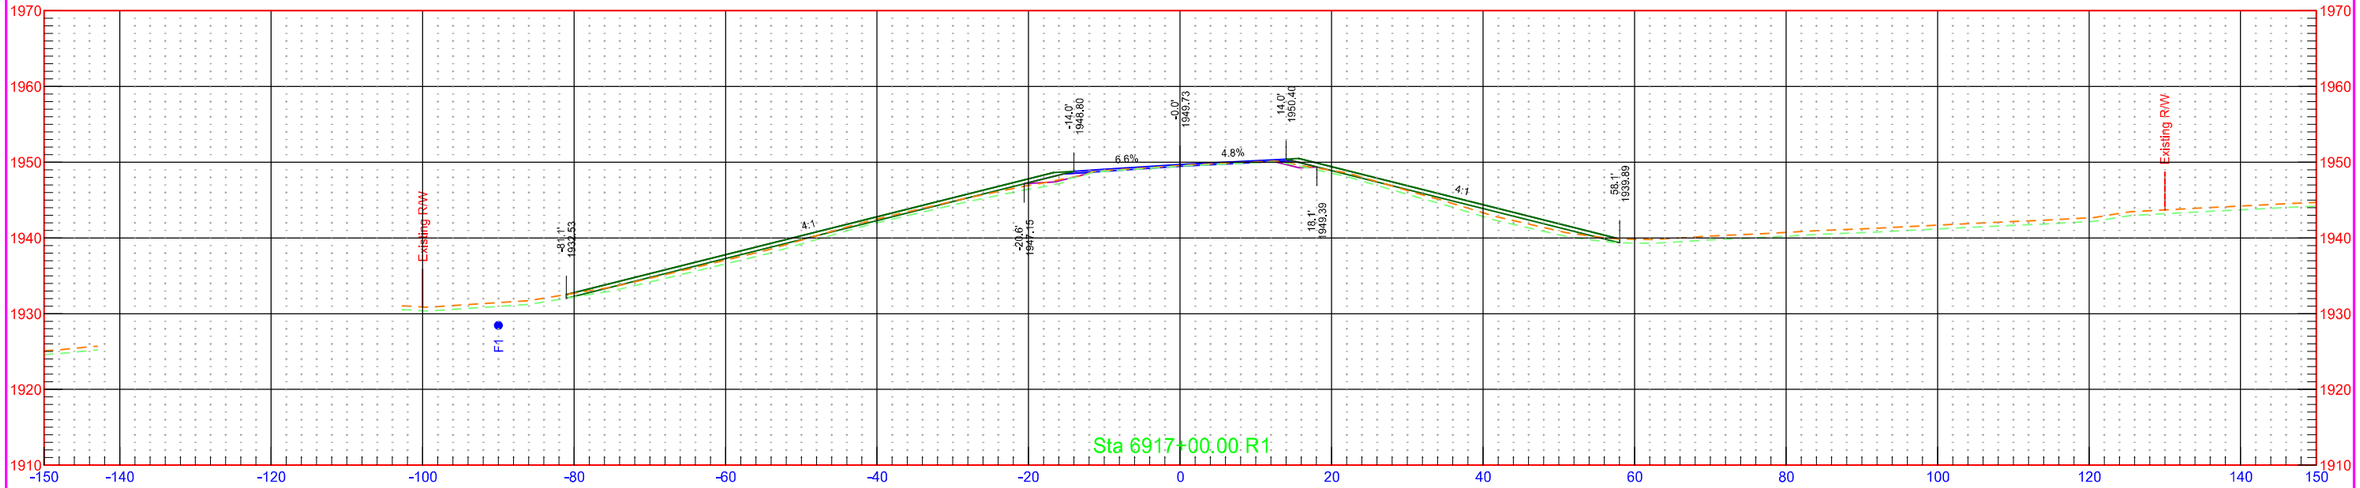


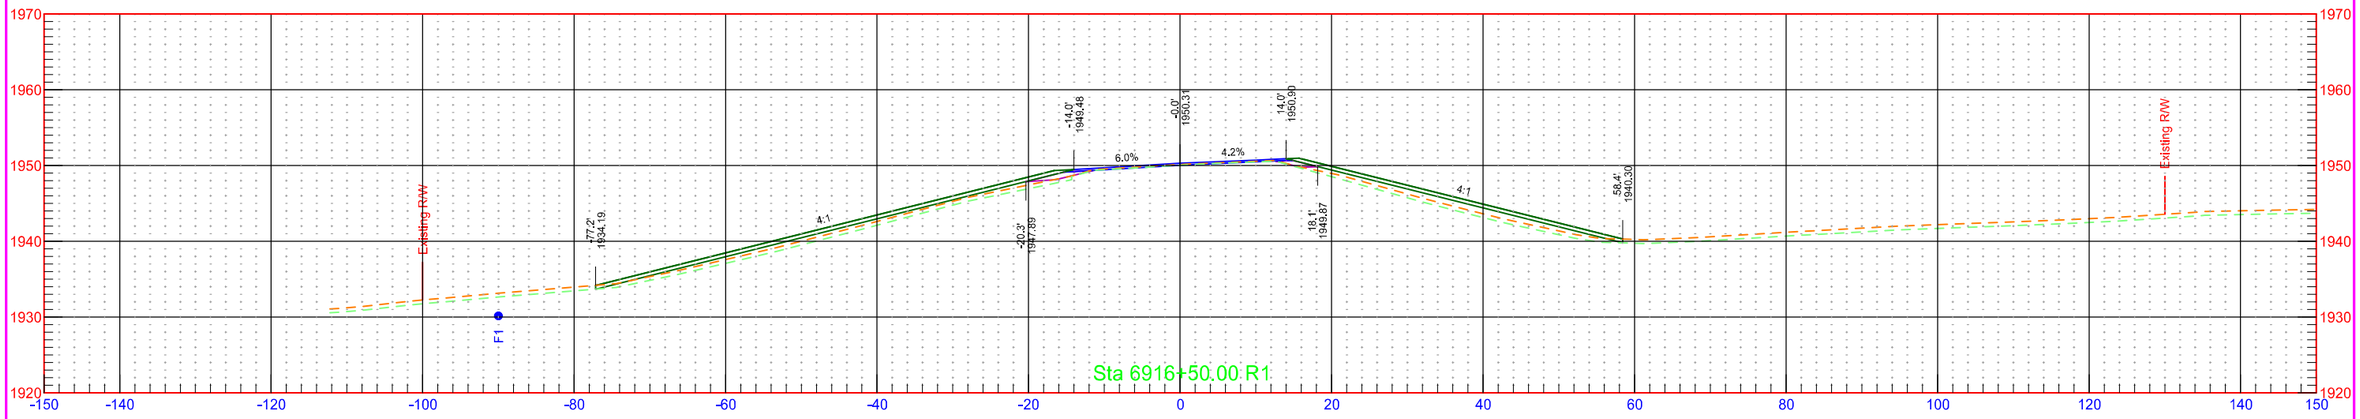


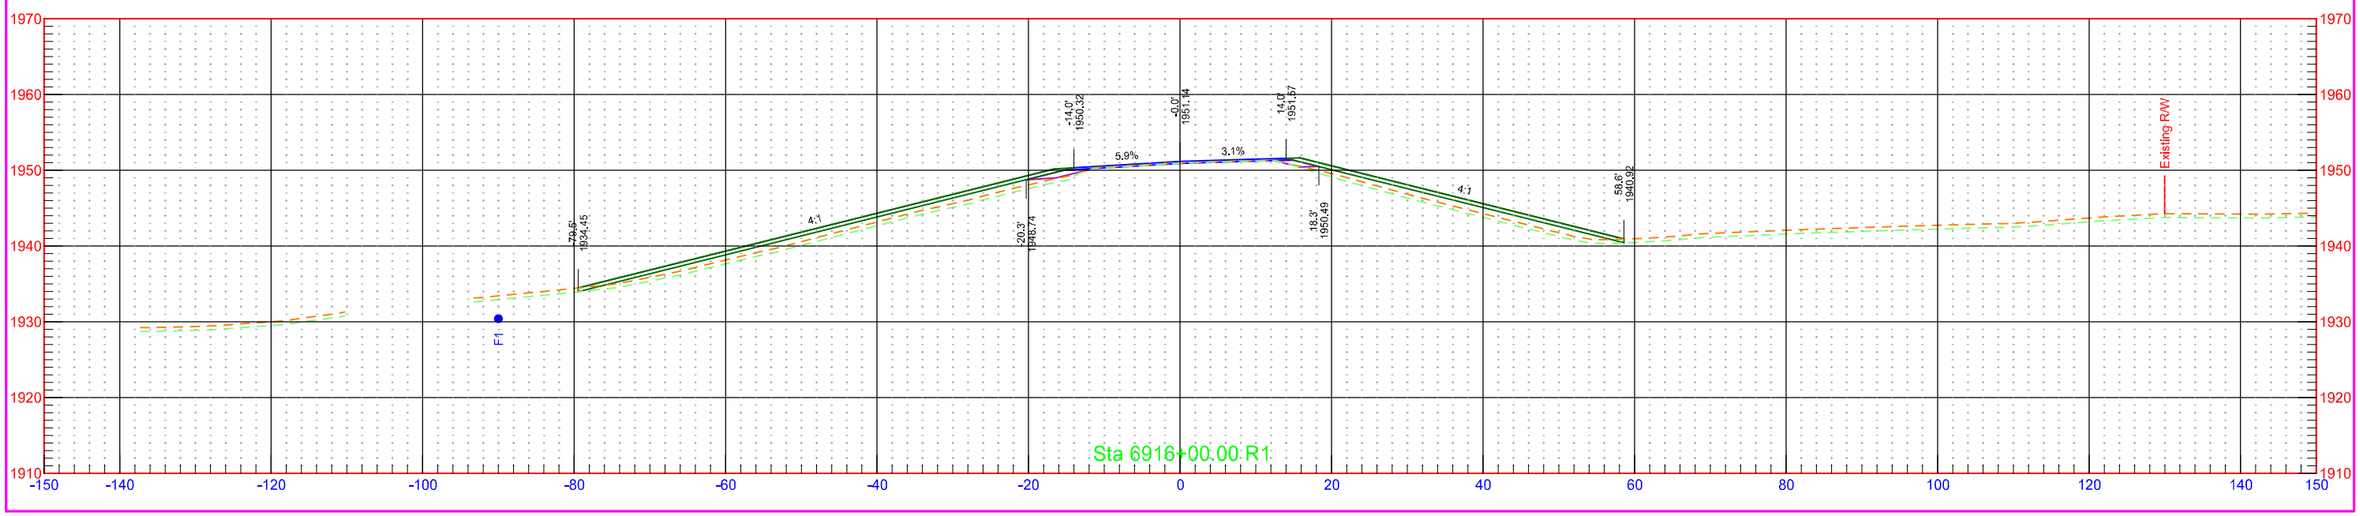

	STATE	PROJECT NO.	SECTION NO.	SHEET NO.
	ND	NH-1-003(050)113	200	449

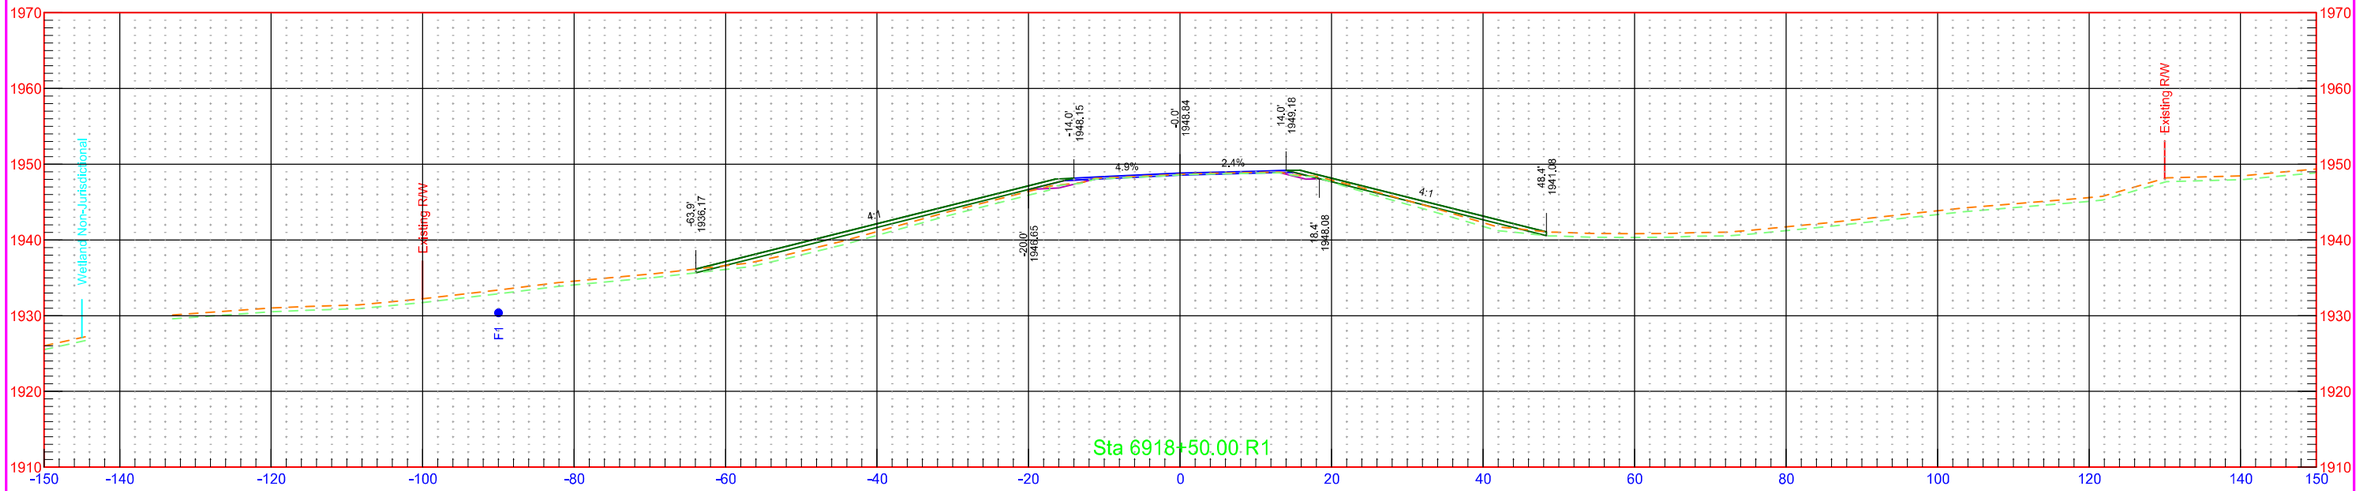


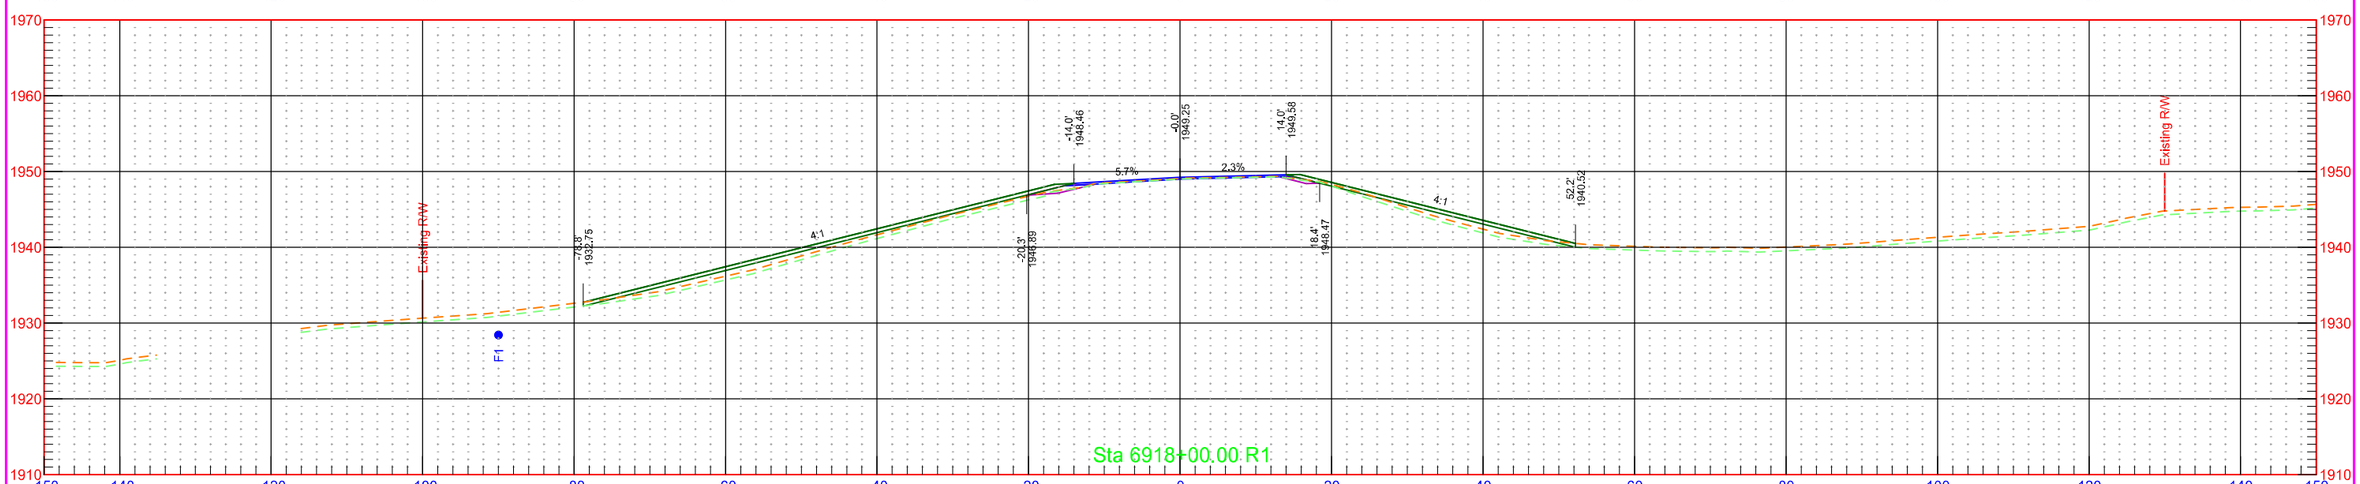


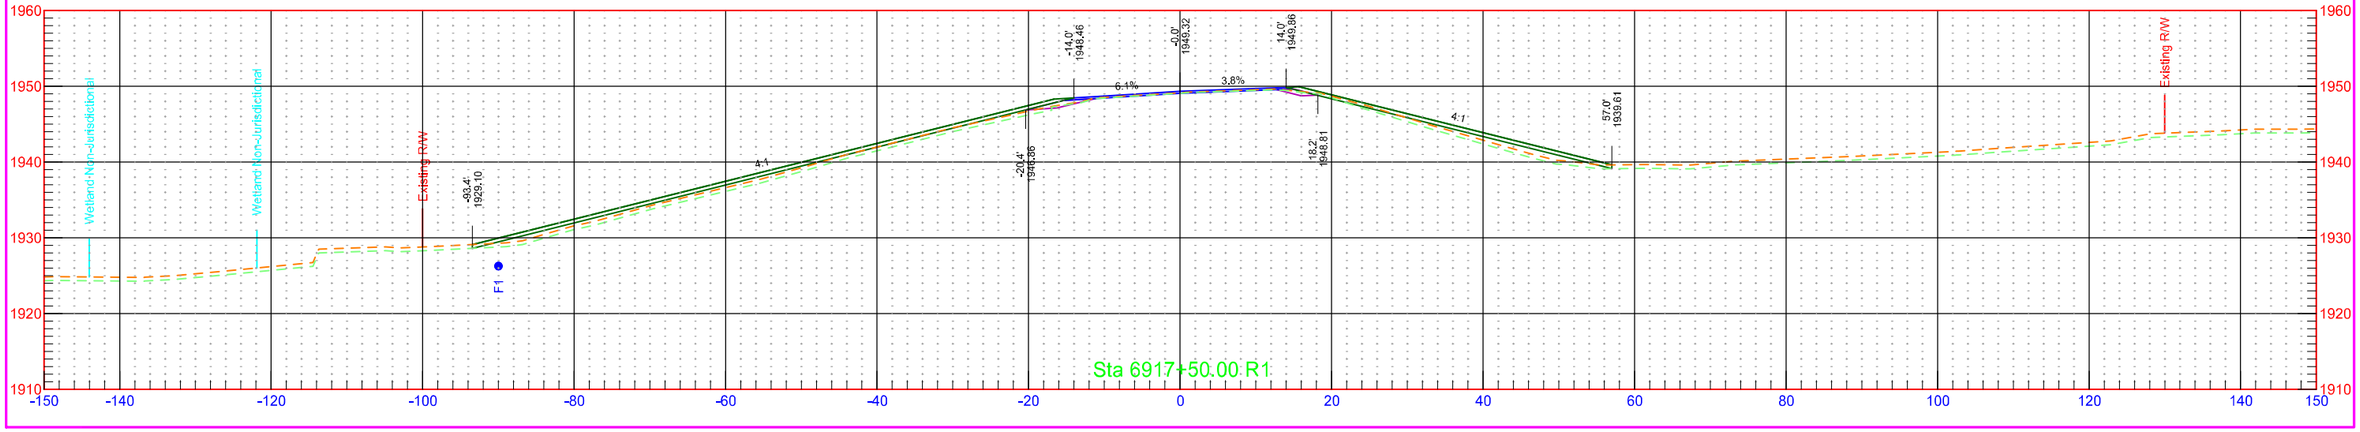


7/31/2018 1:29:29 PM kory.Kleinknecht O:\Projects\2016\16.00584\10003113.050\Design\Base\Wells\Xsec_3_W.dgn


	STATE	PROJECT NO.	SECTION NO.	SHEET NO.
	ND	NH-1-003(050)113	200	450

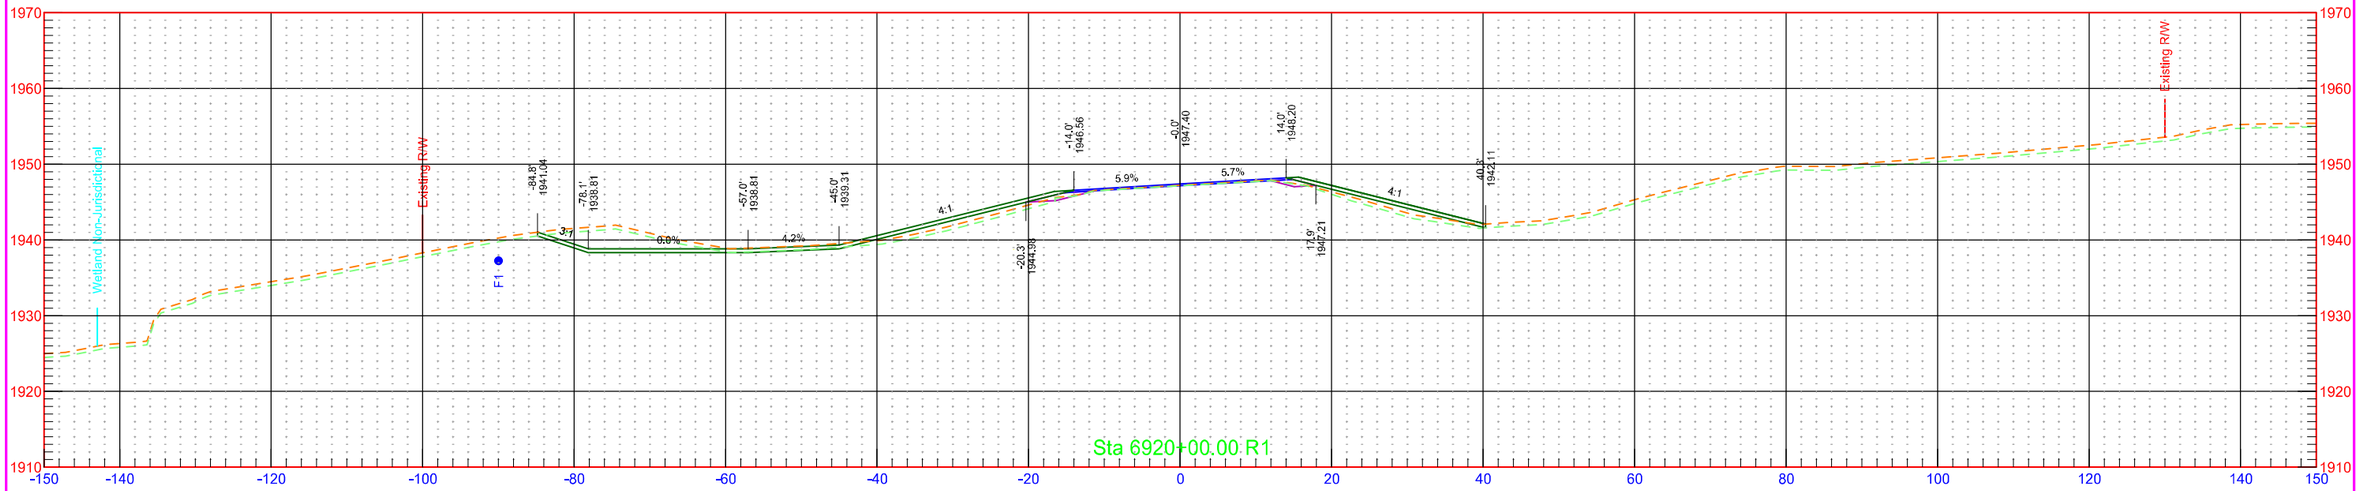

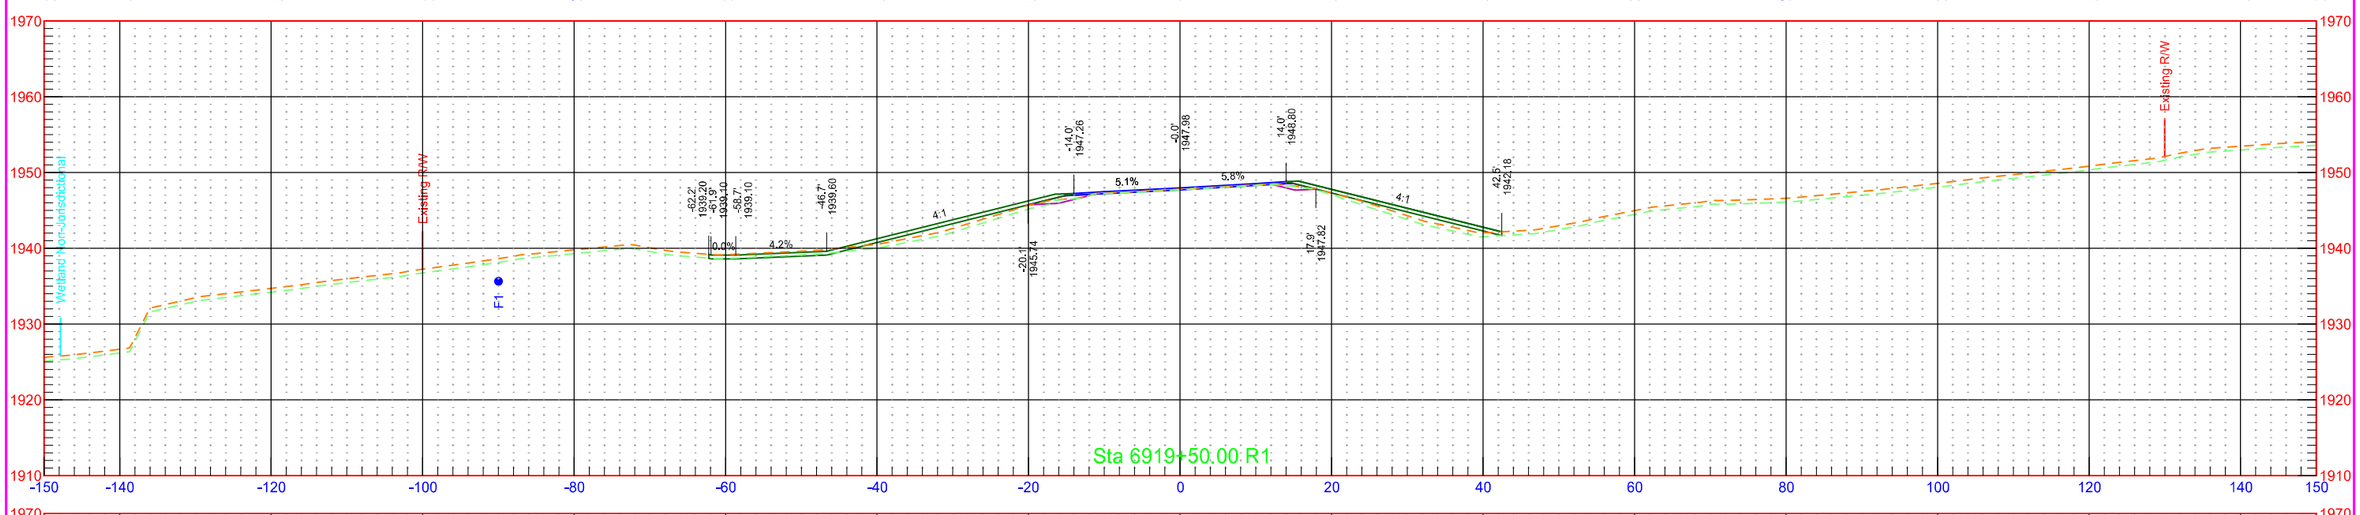


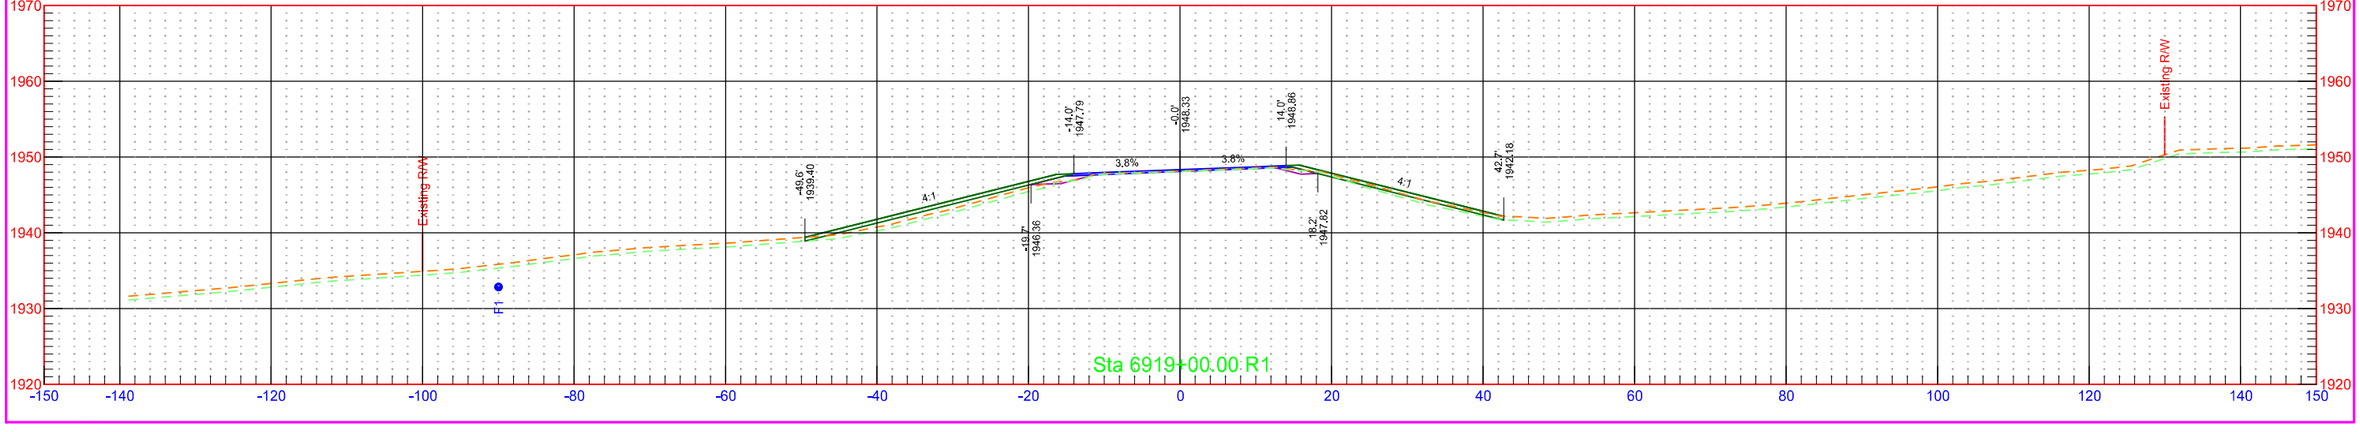

	STATE	PROJECT NO.	SECTION NO.	SHEET NO.
	ND	NH-1-003(050)113	200	451

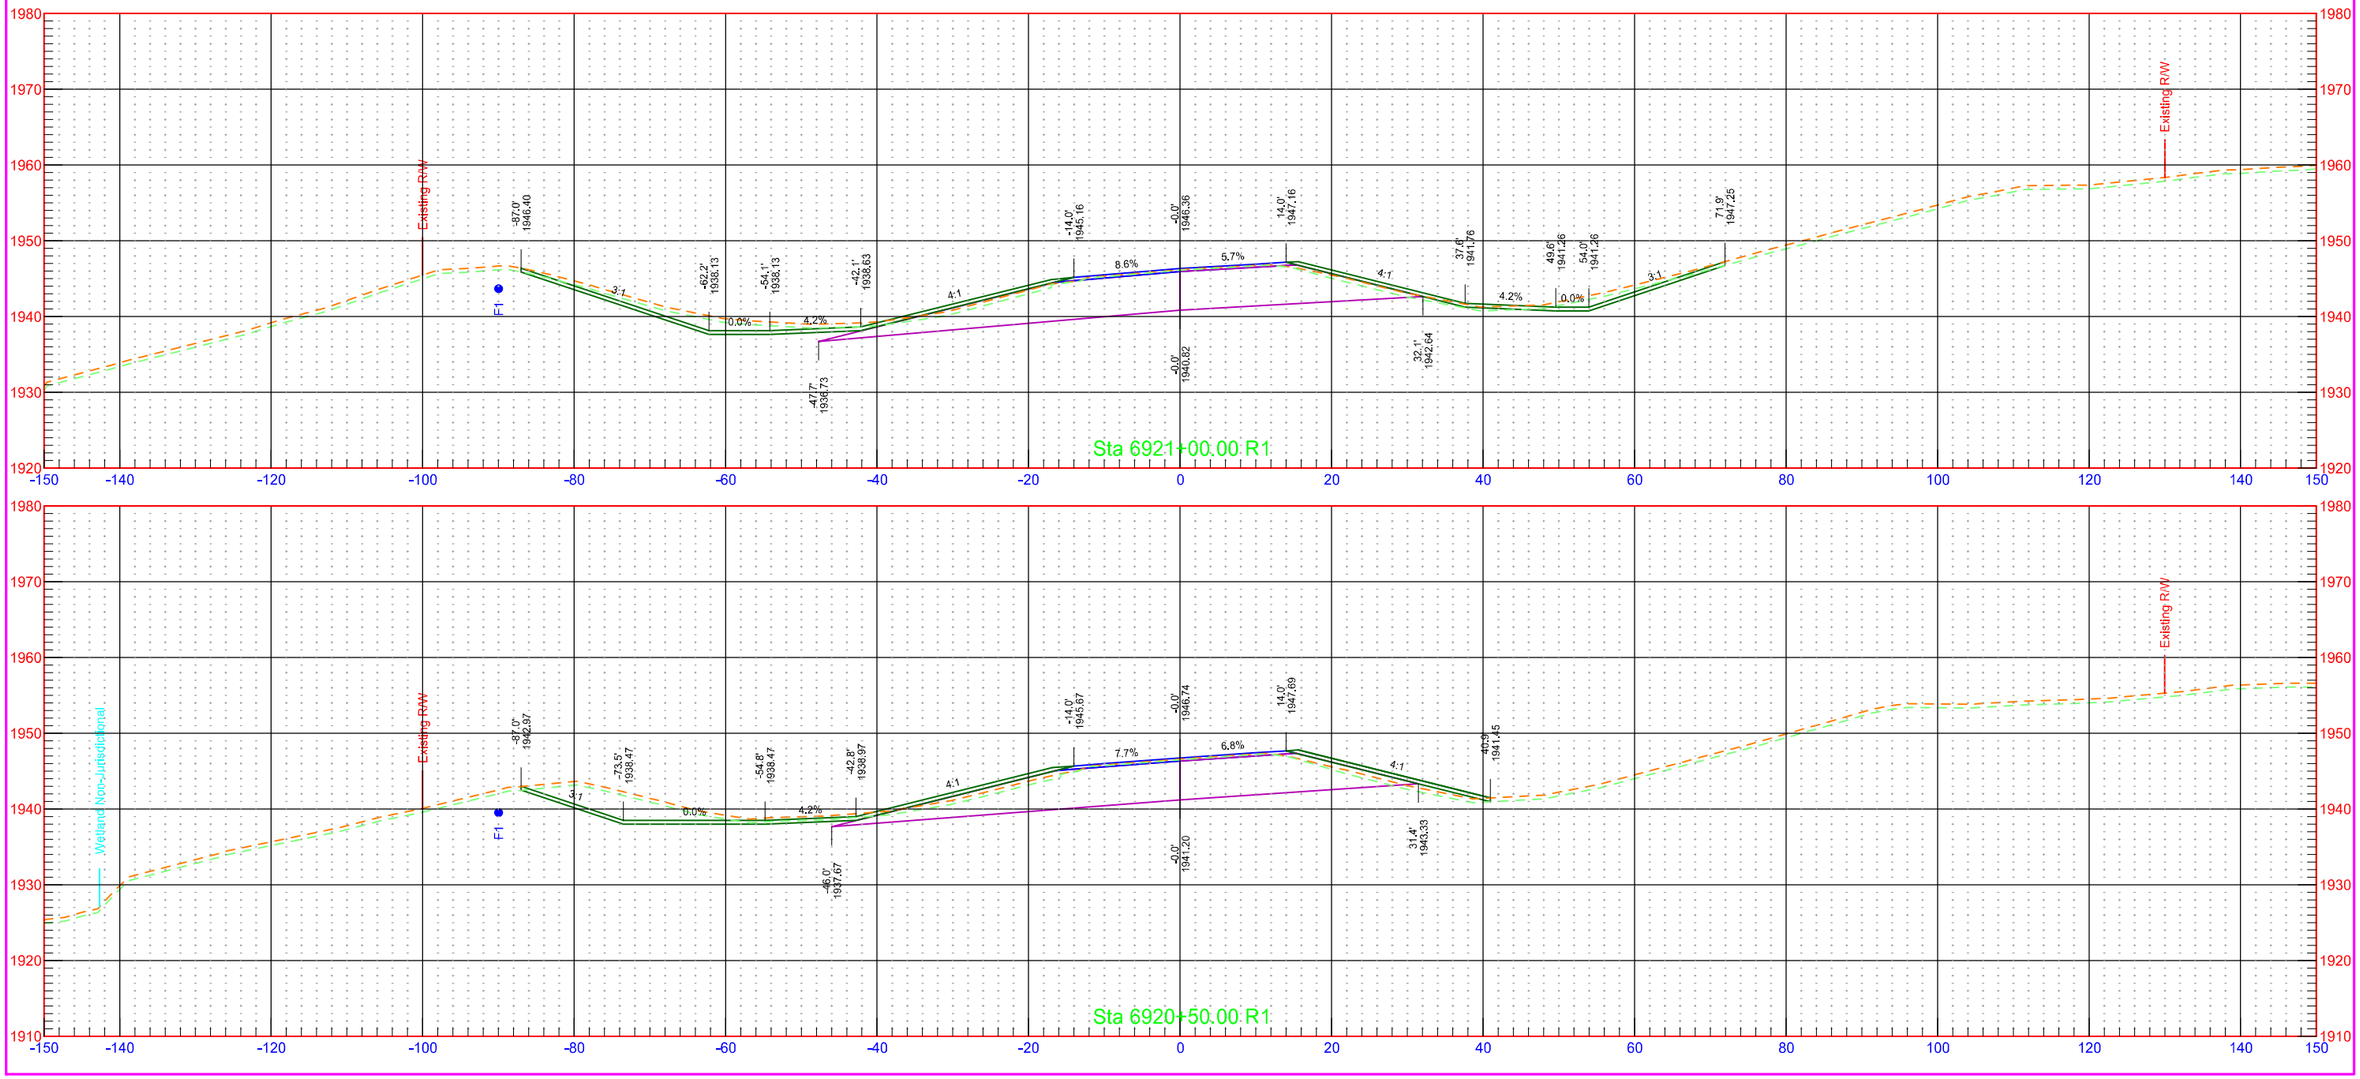


	STATE	PROJECT NO.	SECTION NO.	SHEET NO.
	ND	NH-1-003(050)113	200	452

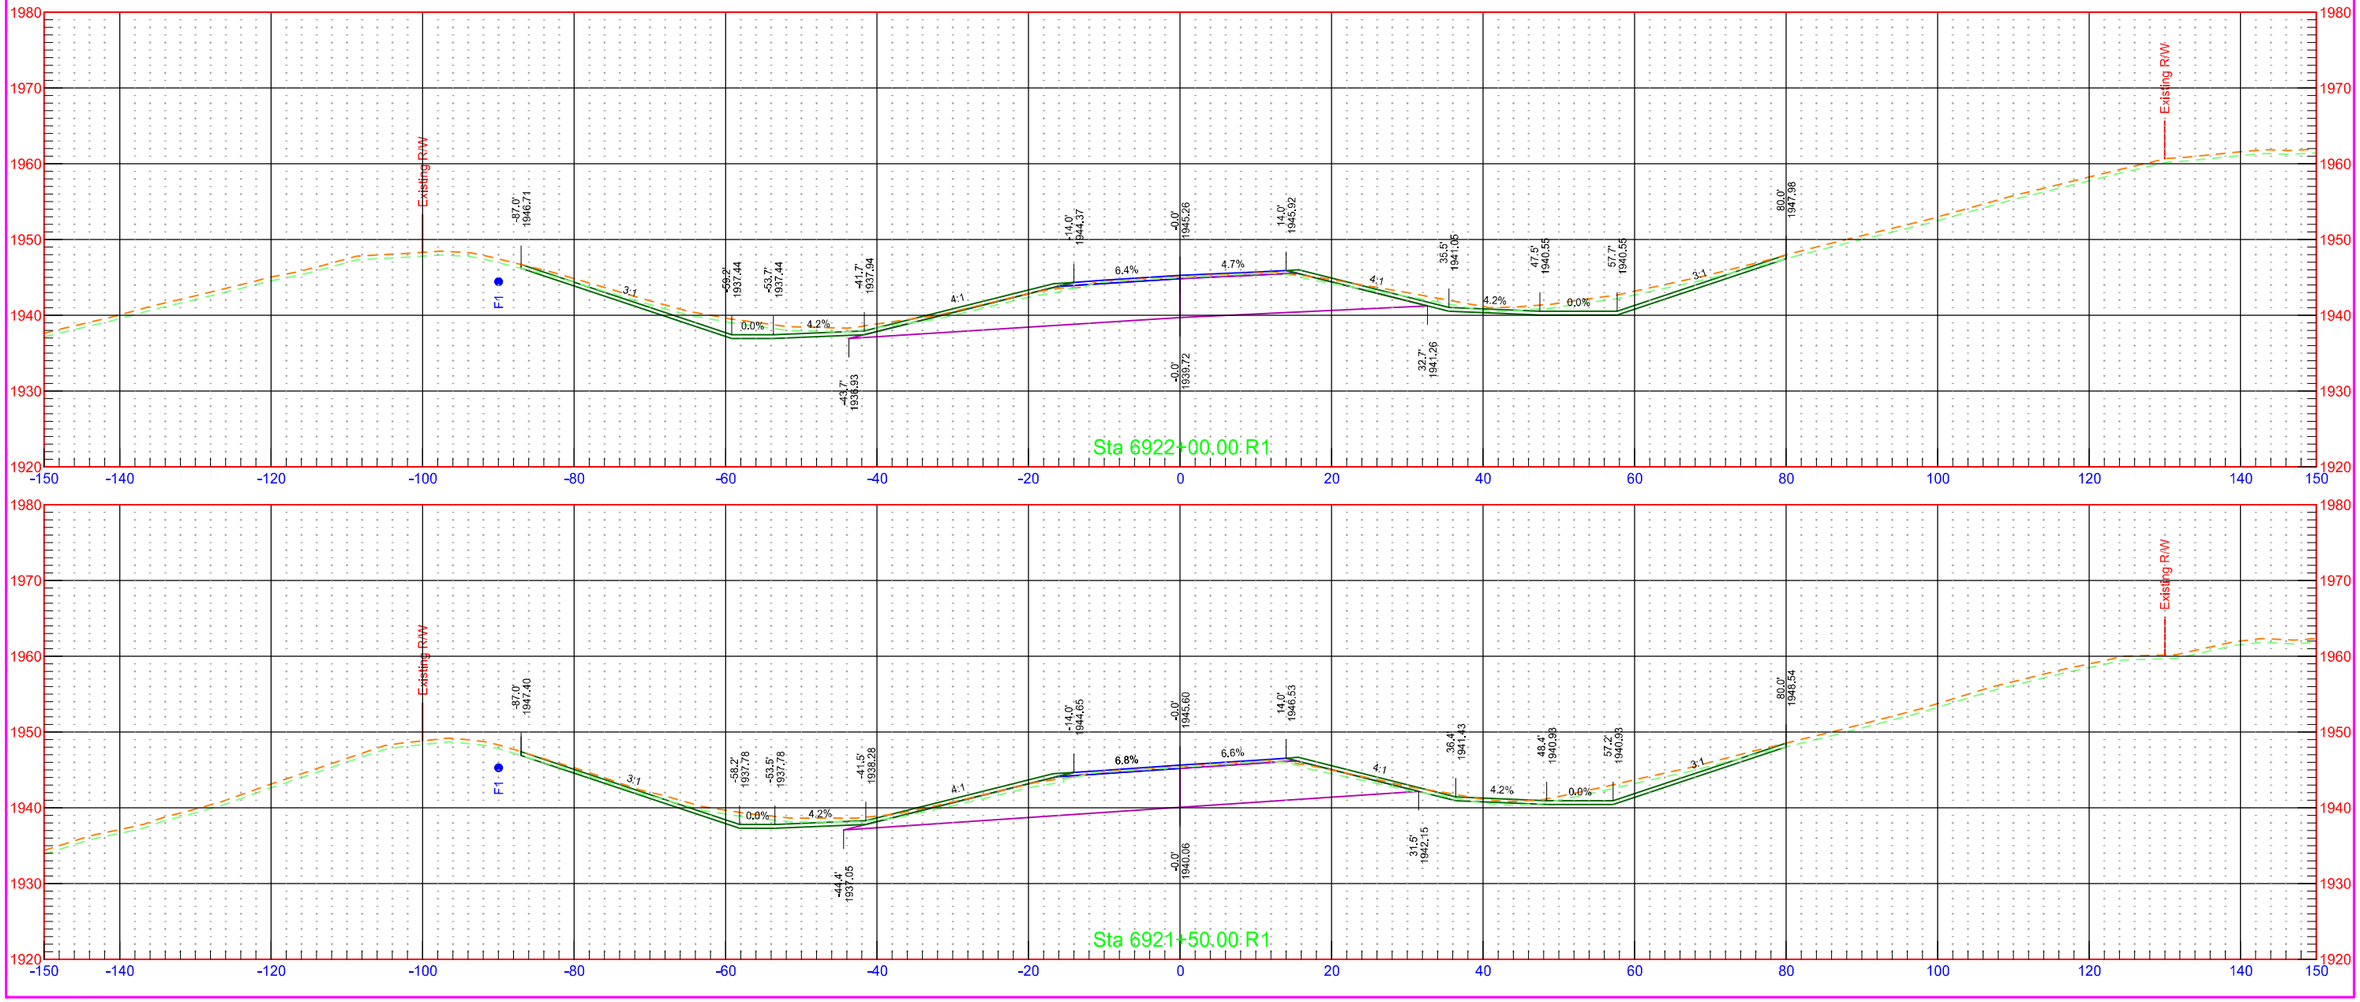


7/31/2018 1:29:31 PM kory.Kleinknecht O:\Projects\2016\16.00584\10003113.050\Design\Base\Wells\Xsec_3_W.dgn


	STATE	PROJECT NO.	SECTION NO.	SHEET NO.
	ND	NH-1-003(050)113	200	453

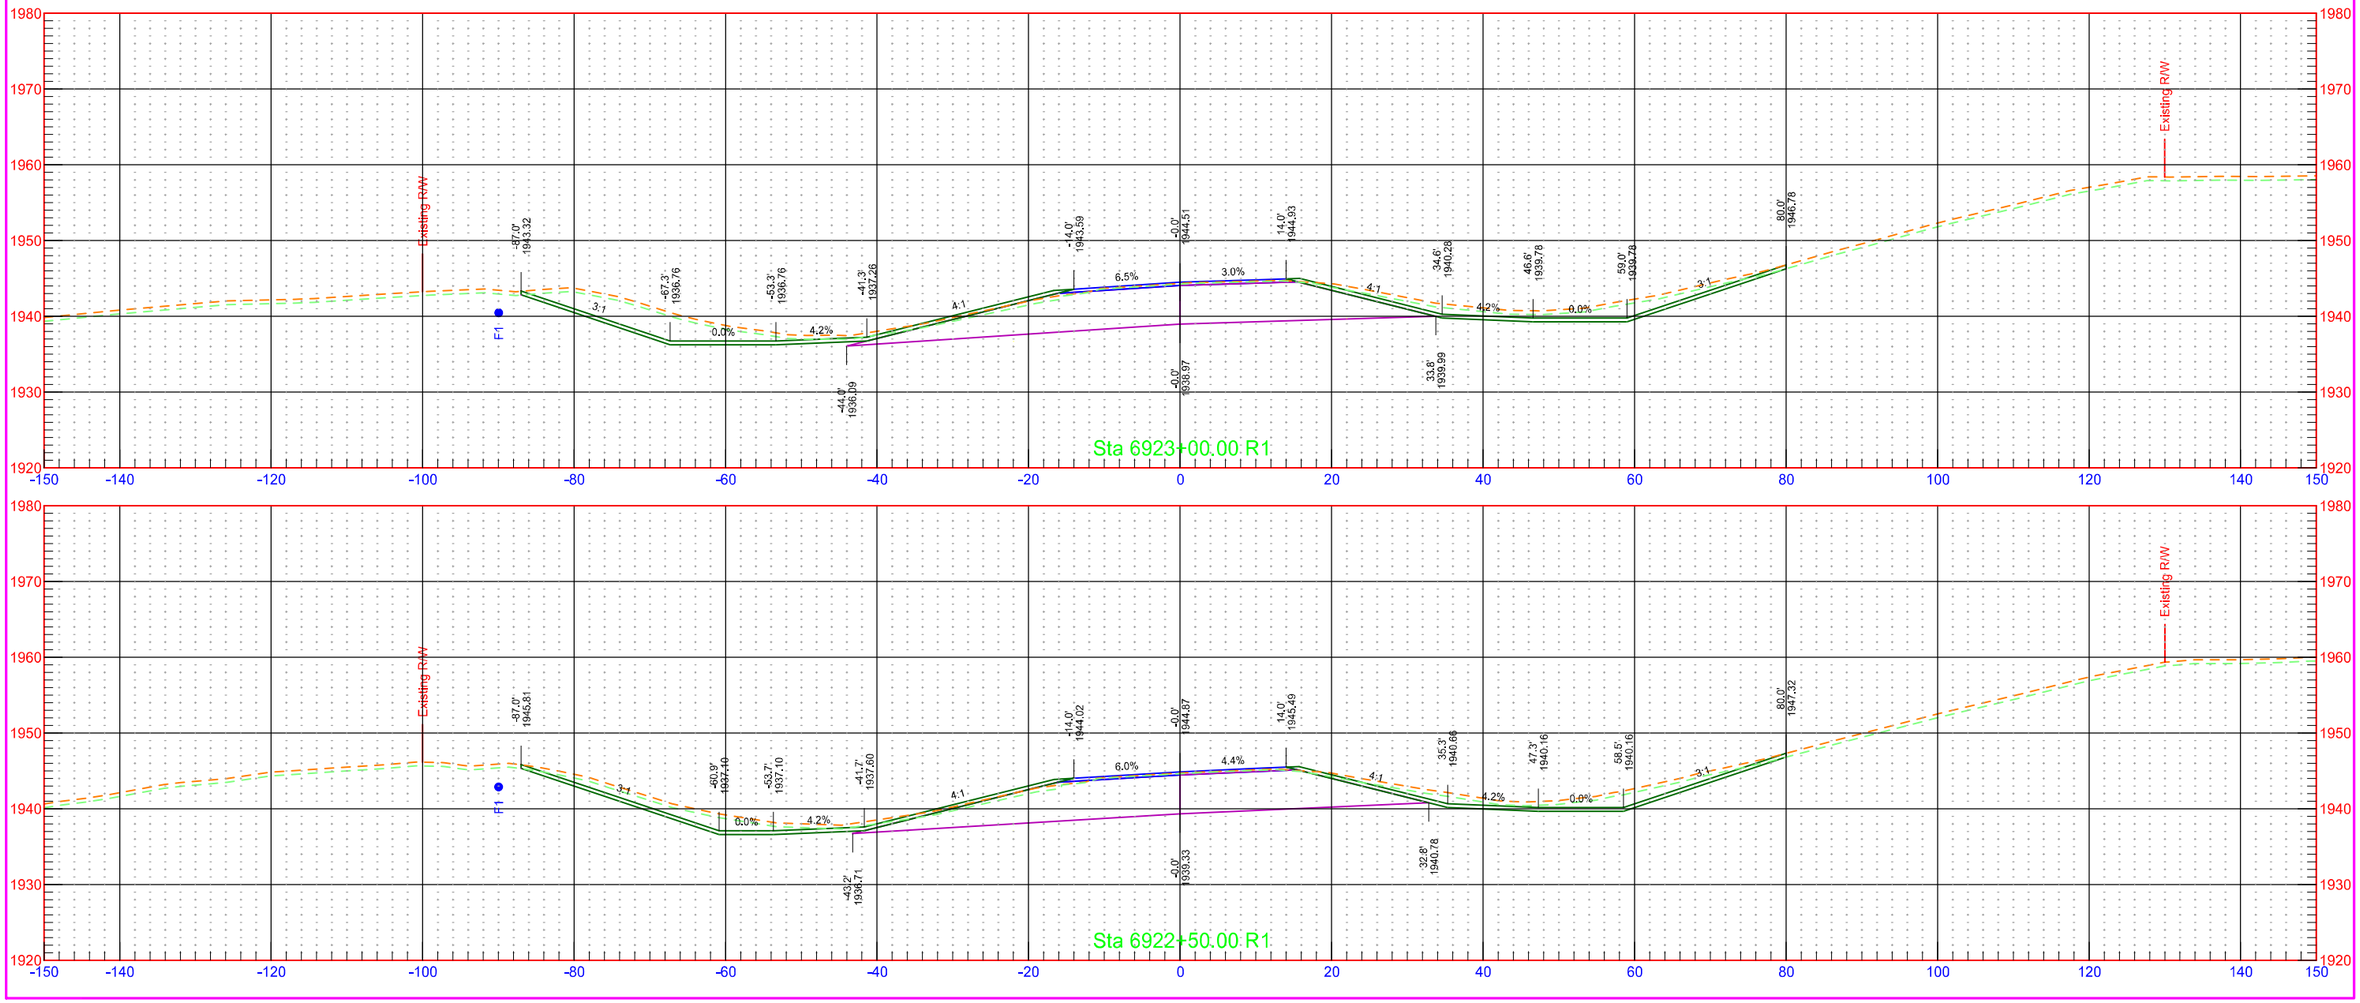


7/31/2018 1:29:32 PM kory.Kleinknecht O:\Projects\2016\16.00584\10003113.050\Design\Base\Wells\Xsec_3_W.dgn


	STATE	PROJECT NO.	SECTION NO.	SHEET NO.
	ND	NH-1-003(050)113	200	454

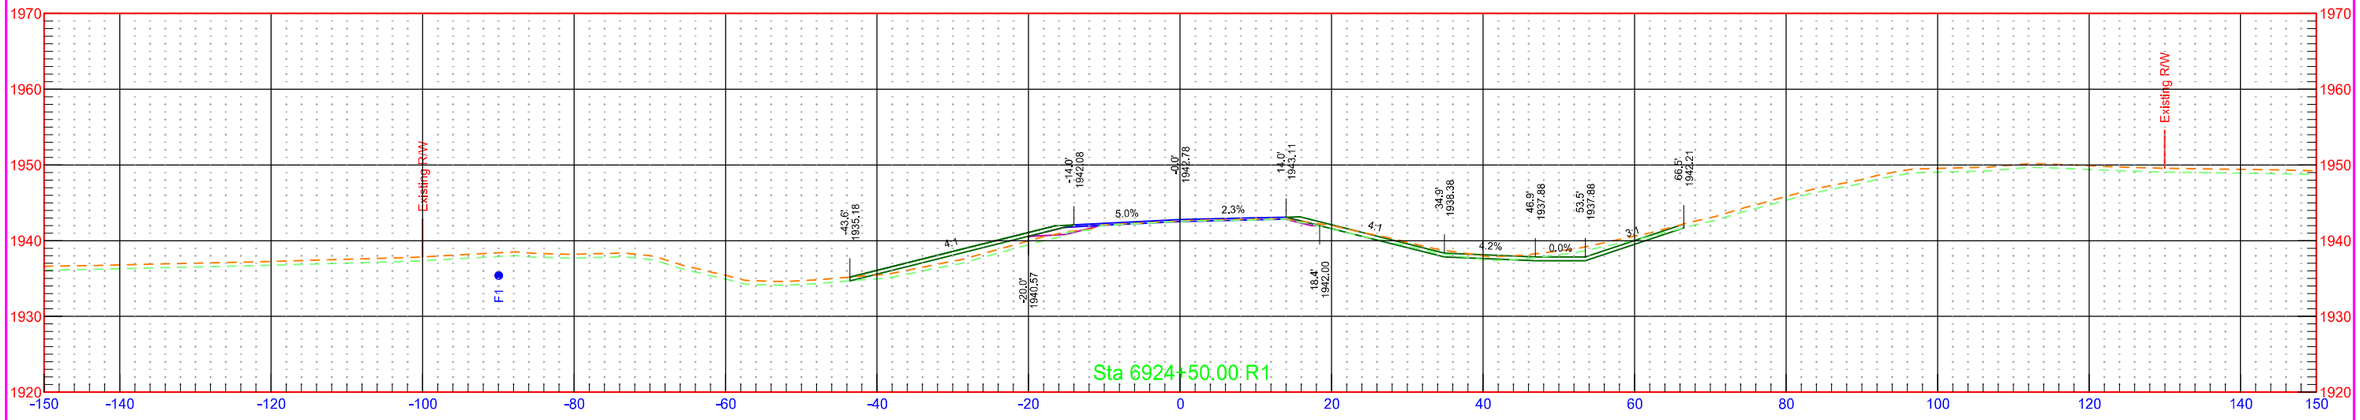


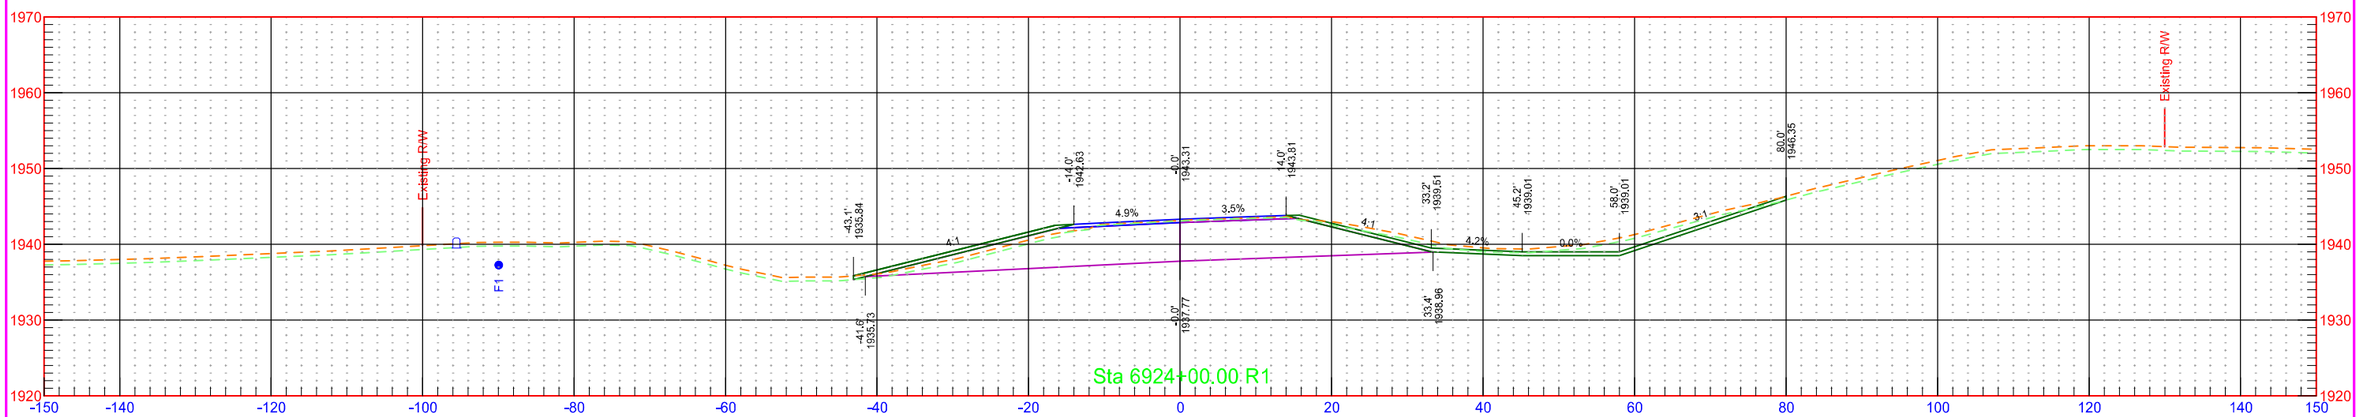

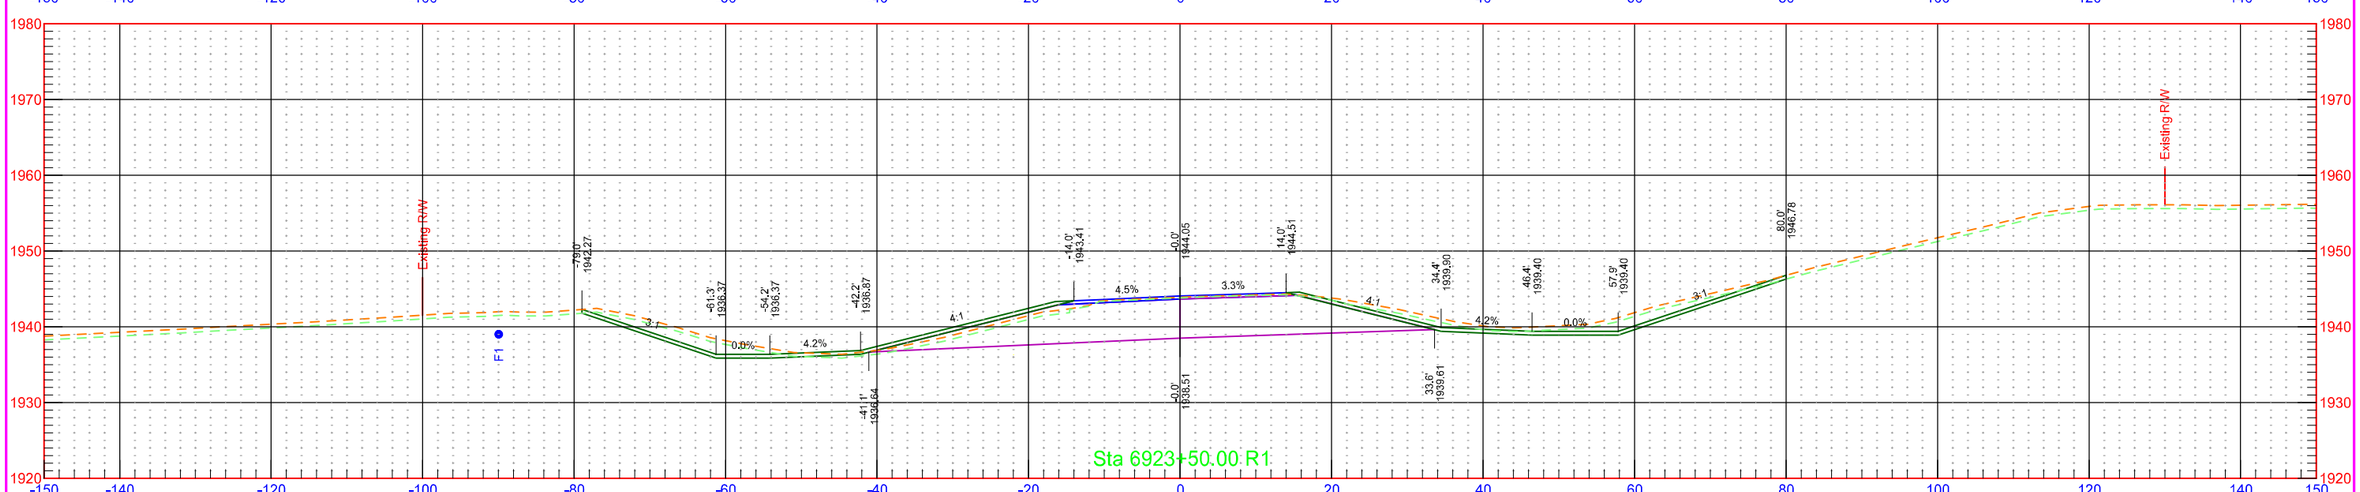



	STATE	PROJECT NO.	SECTION NO.	SHEET NO.
	ND	NH-1-003(050)113	200	455

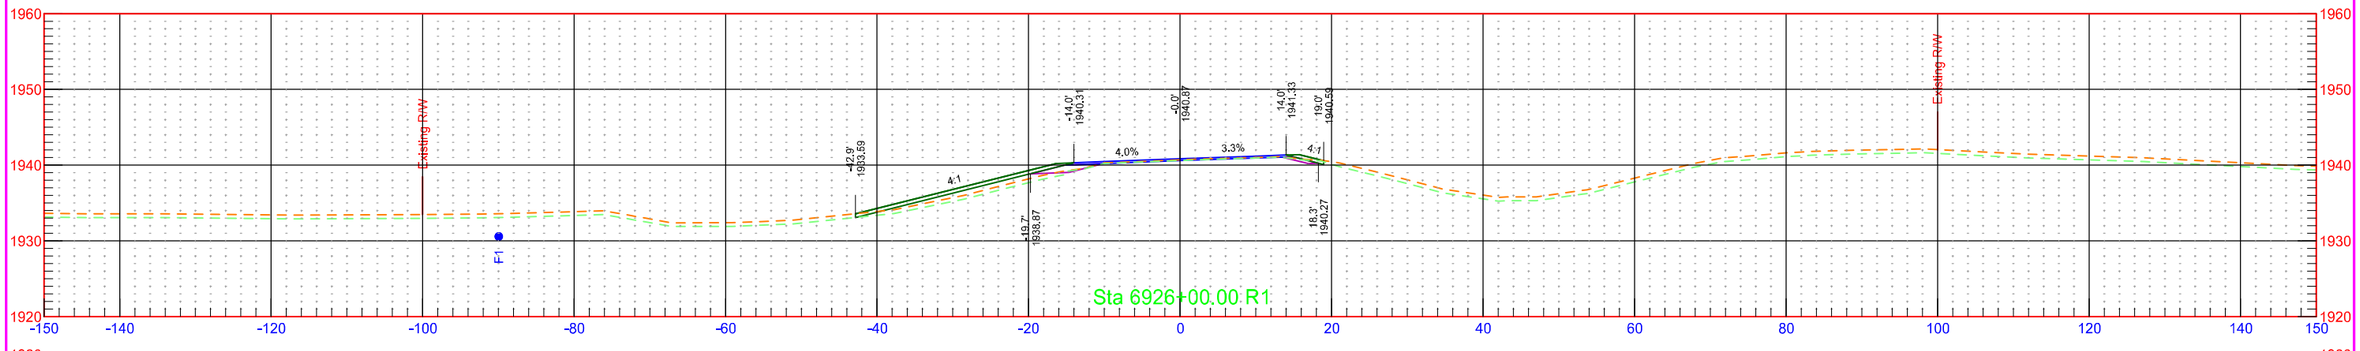


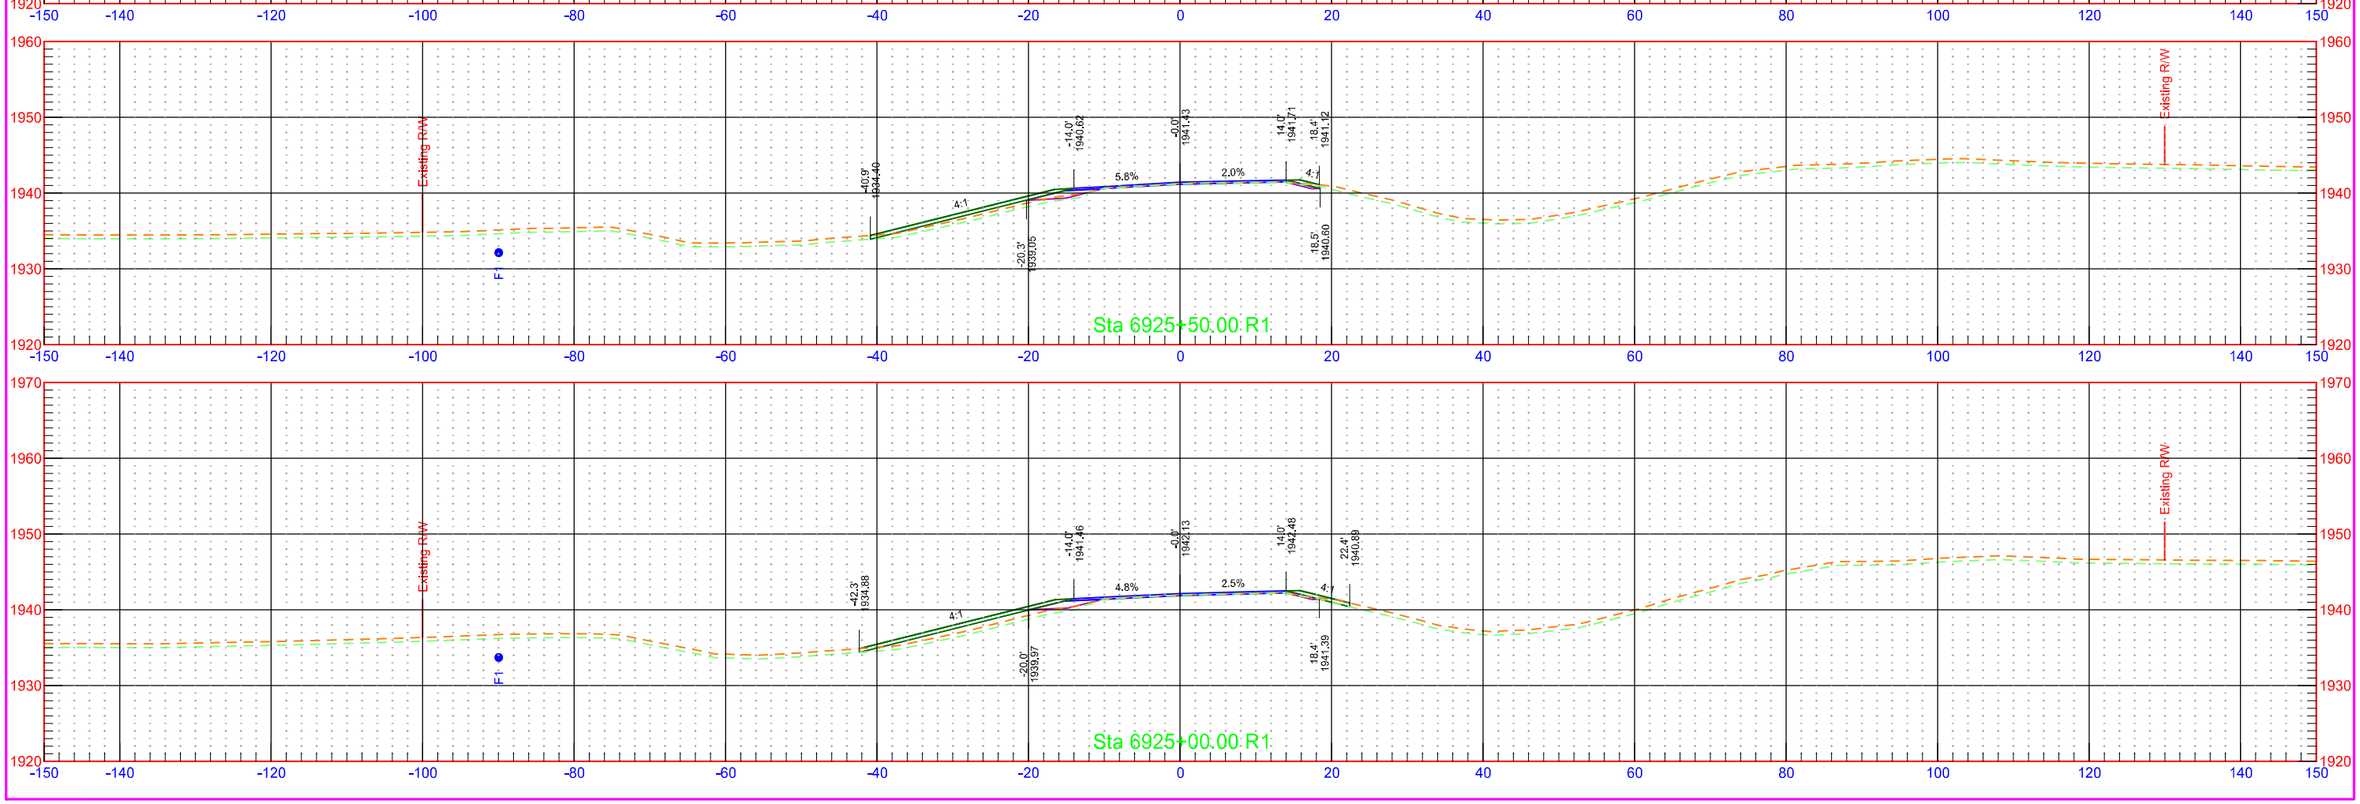

	STATE	PROJECT NO.	SECTION NO.	SHEET NO.
	ND	NH-1-003(050)113	200	456

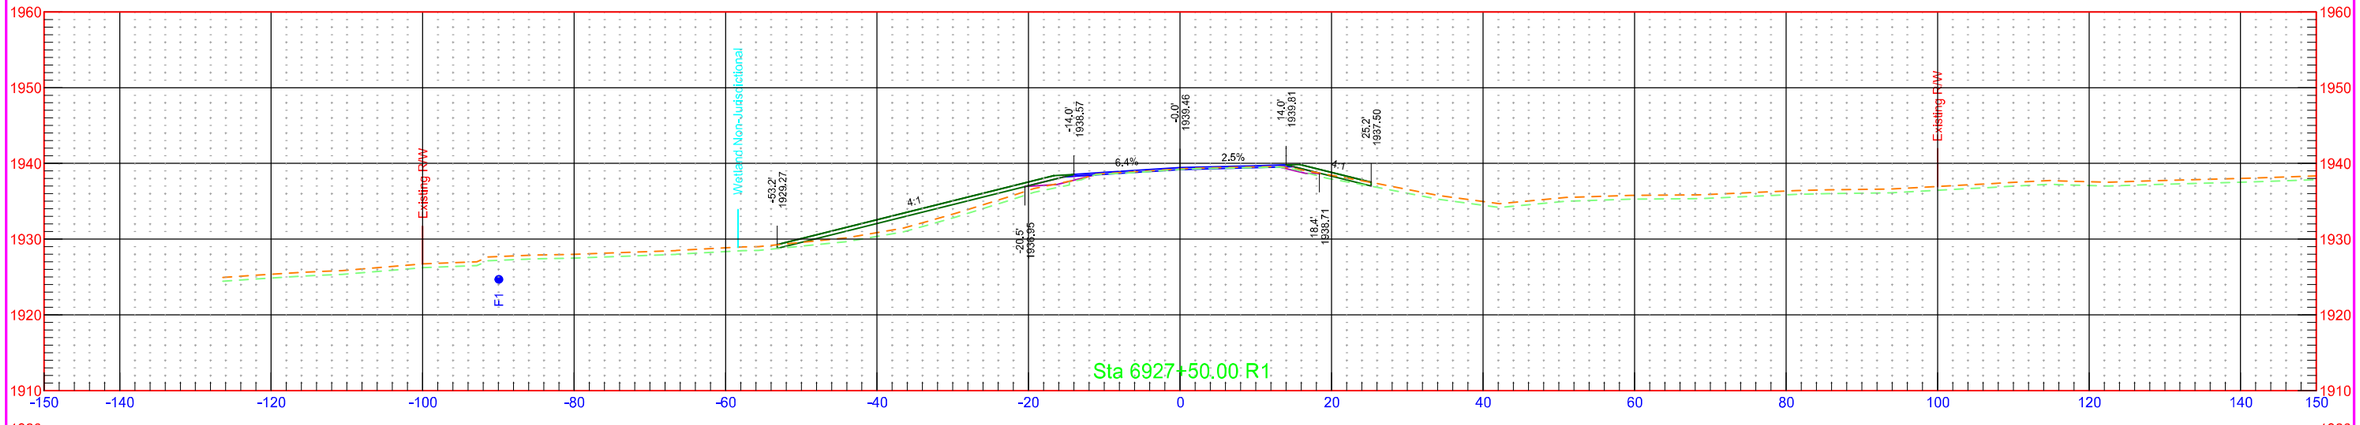


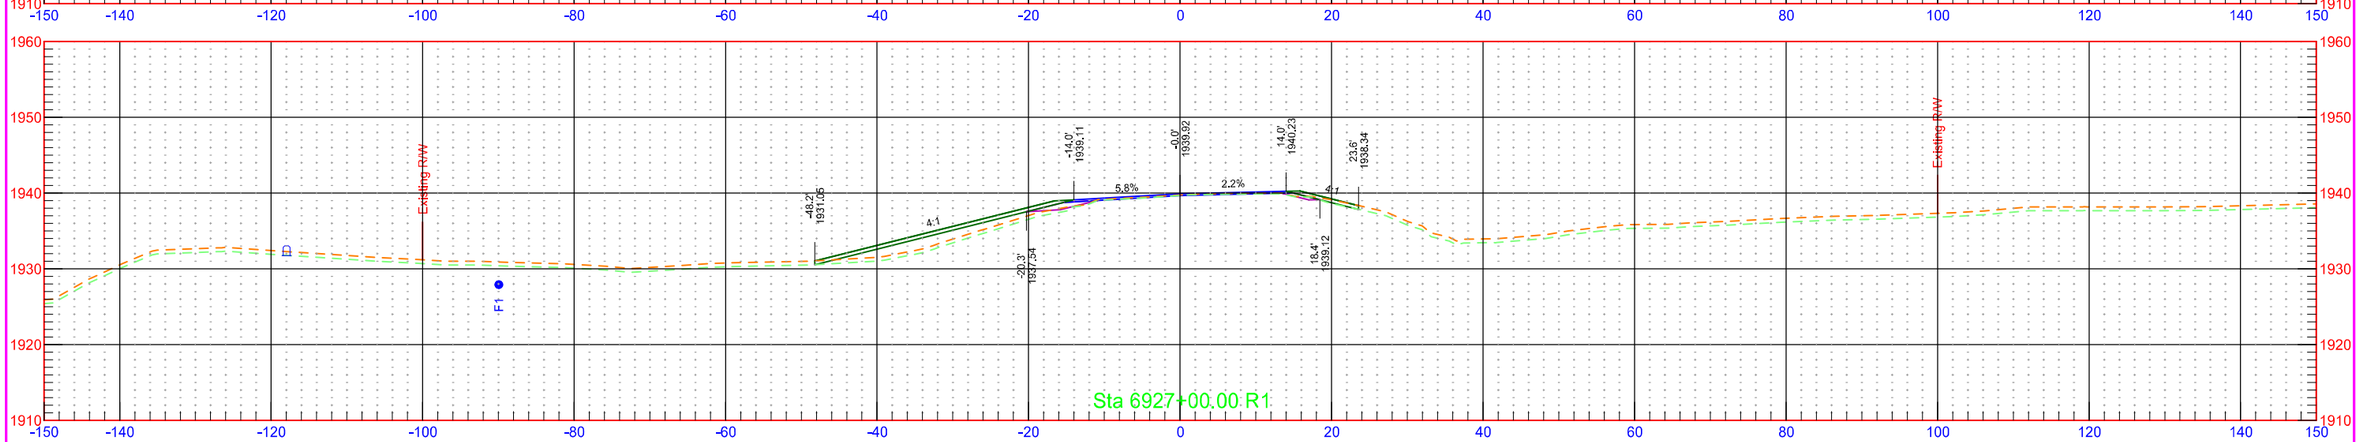

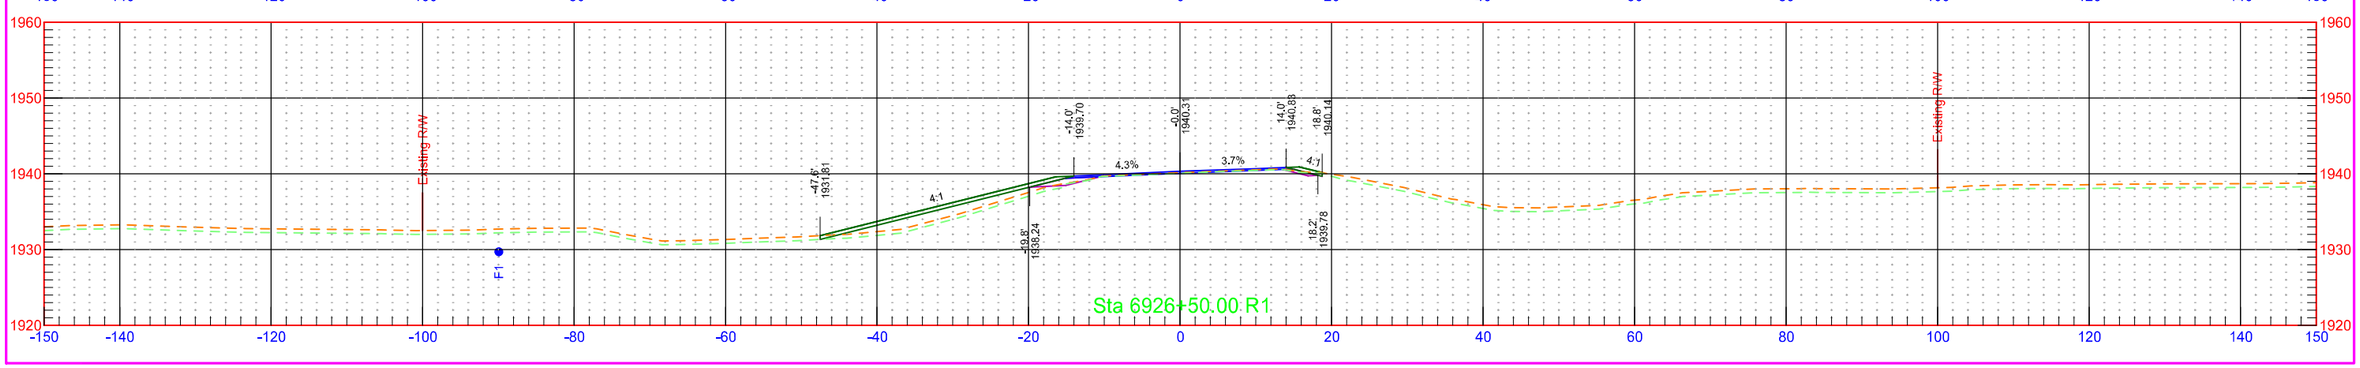


7/31/2018 1:29:34 PM kory.Kleinknecht O:\Projects\2016\16.00584\10003113.050\Design\Base\Wells\Xsec_3_W.dgn


	STATE	PROJECT NO.	SECTION NO.	SHEET NO.
	ND	NH-1-003(050)113	200	457

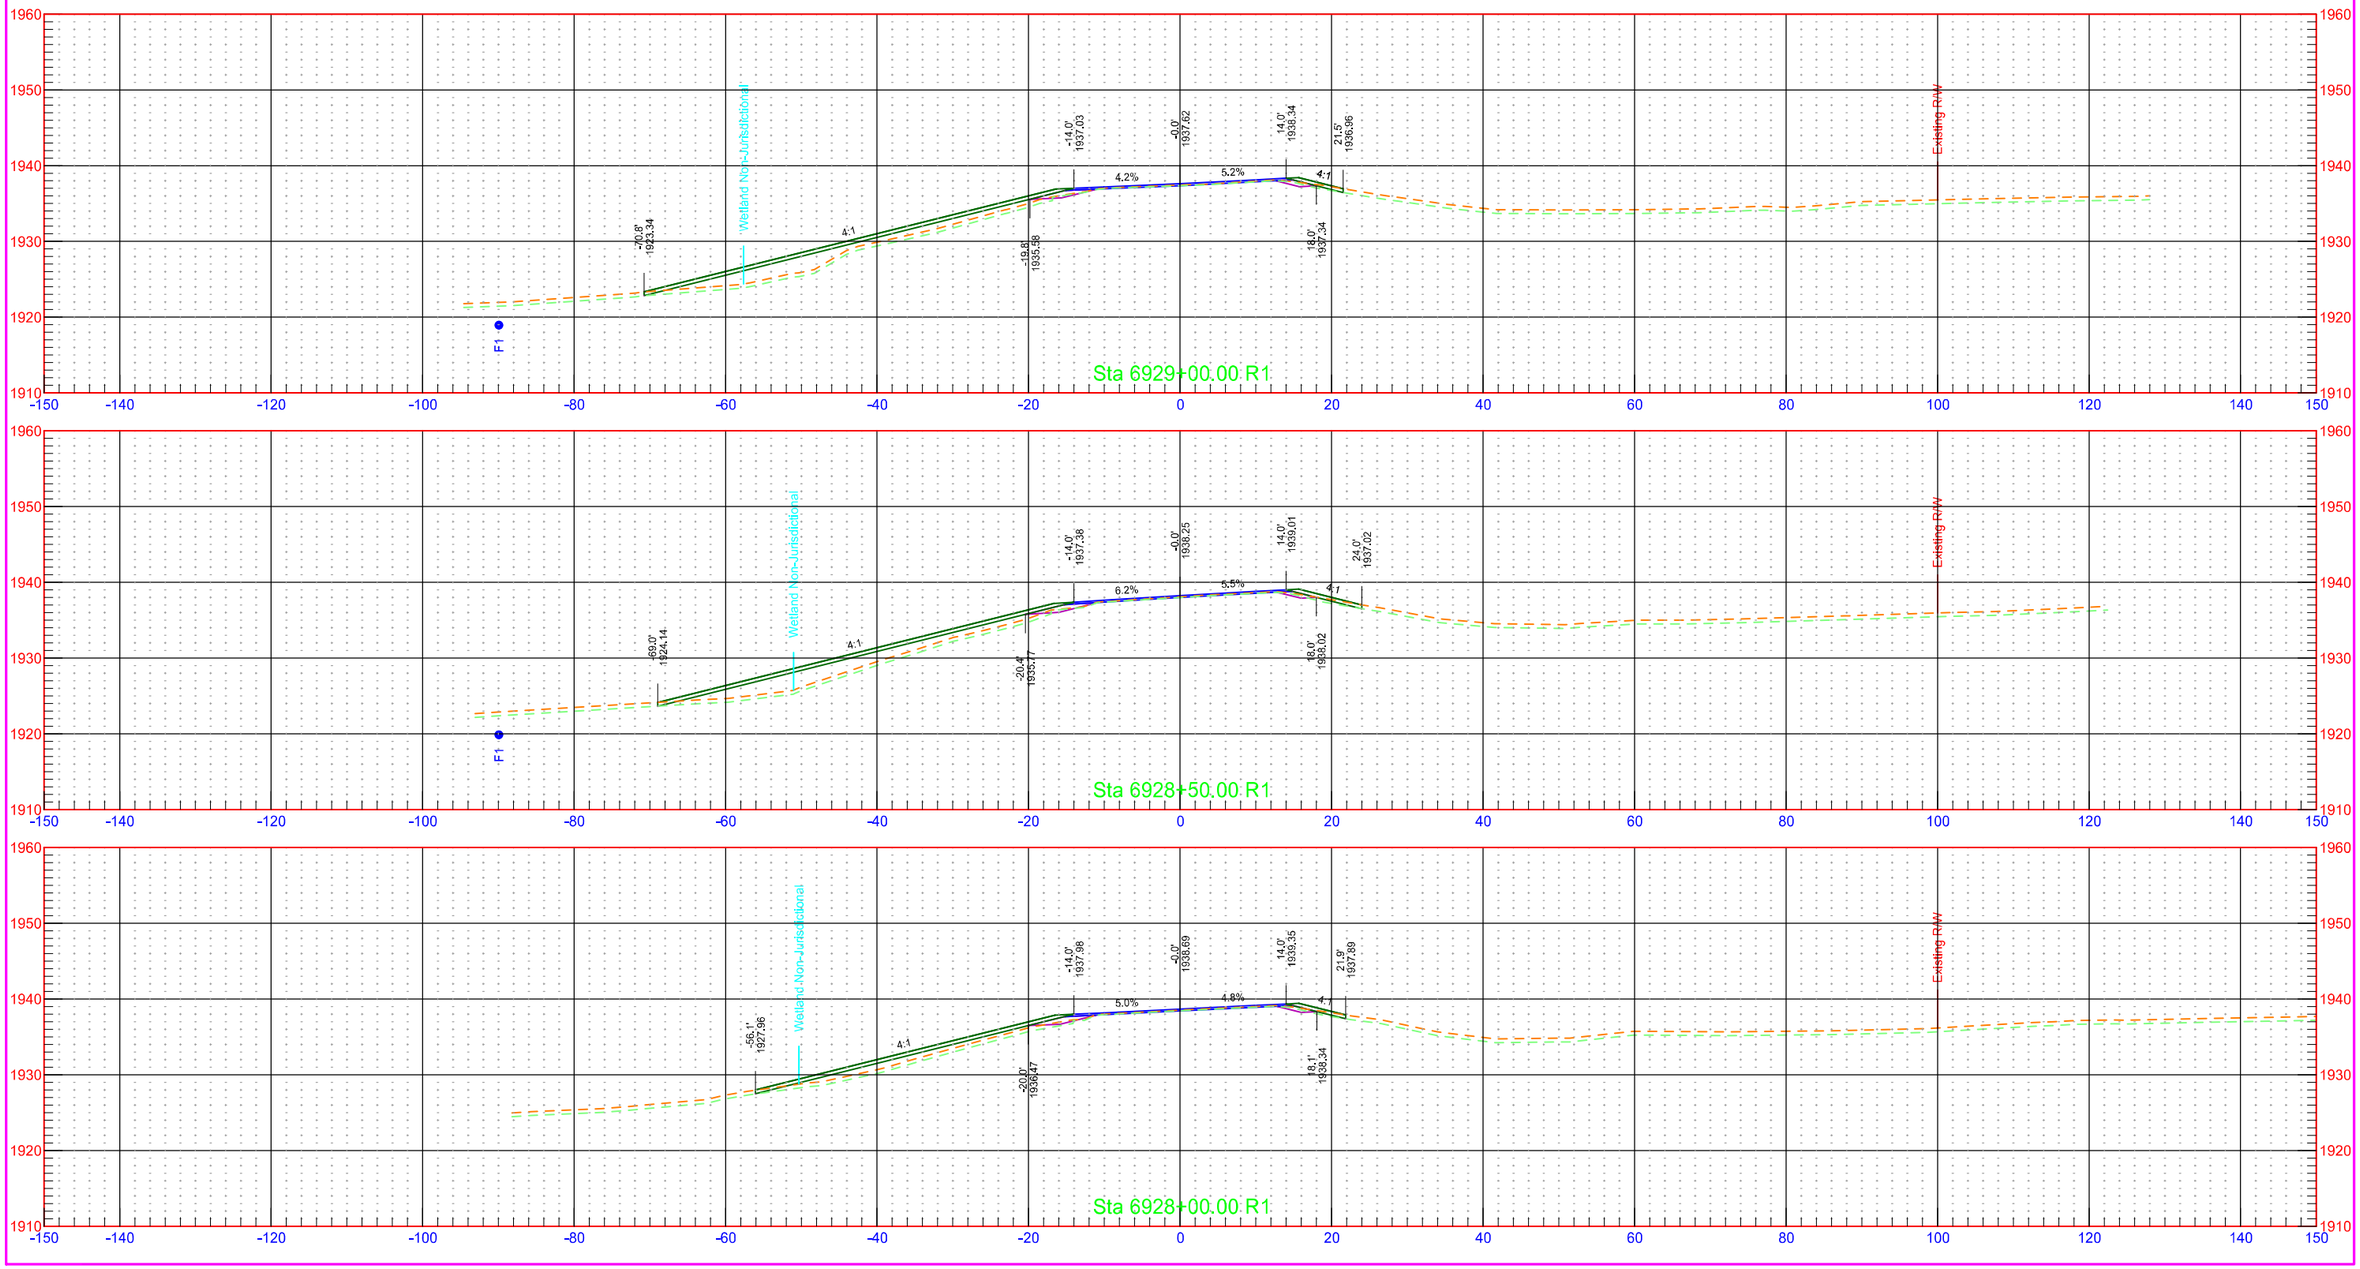


7/31/2018 1:29:35 PM kory.Kleinknecht O:\Projects\2016\16.00584\10003113.050\Design\Base\Wells\Xsec_3_W.dgn

	STATE	PROJECT NO.	SECTION NO.	SHEET NO.
	ND	NH-1-003(050)113	200	458

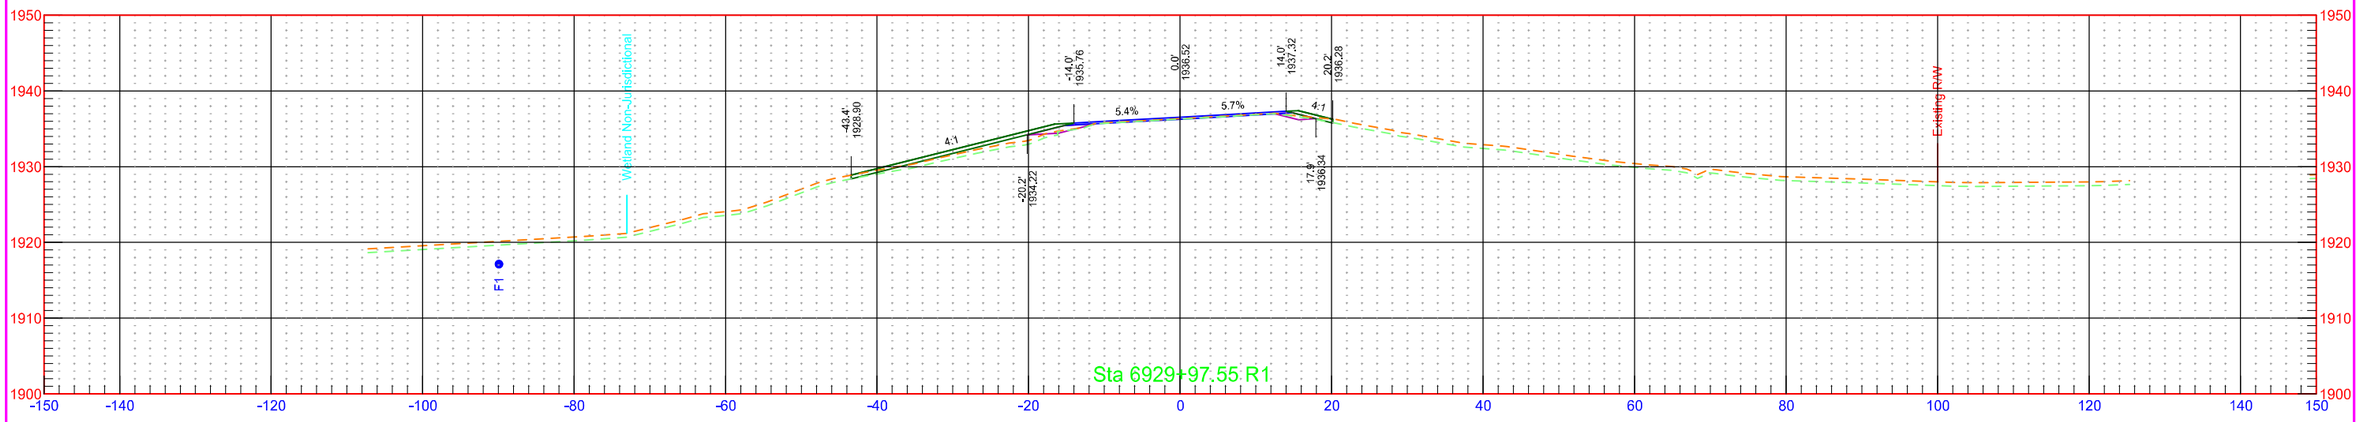


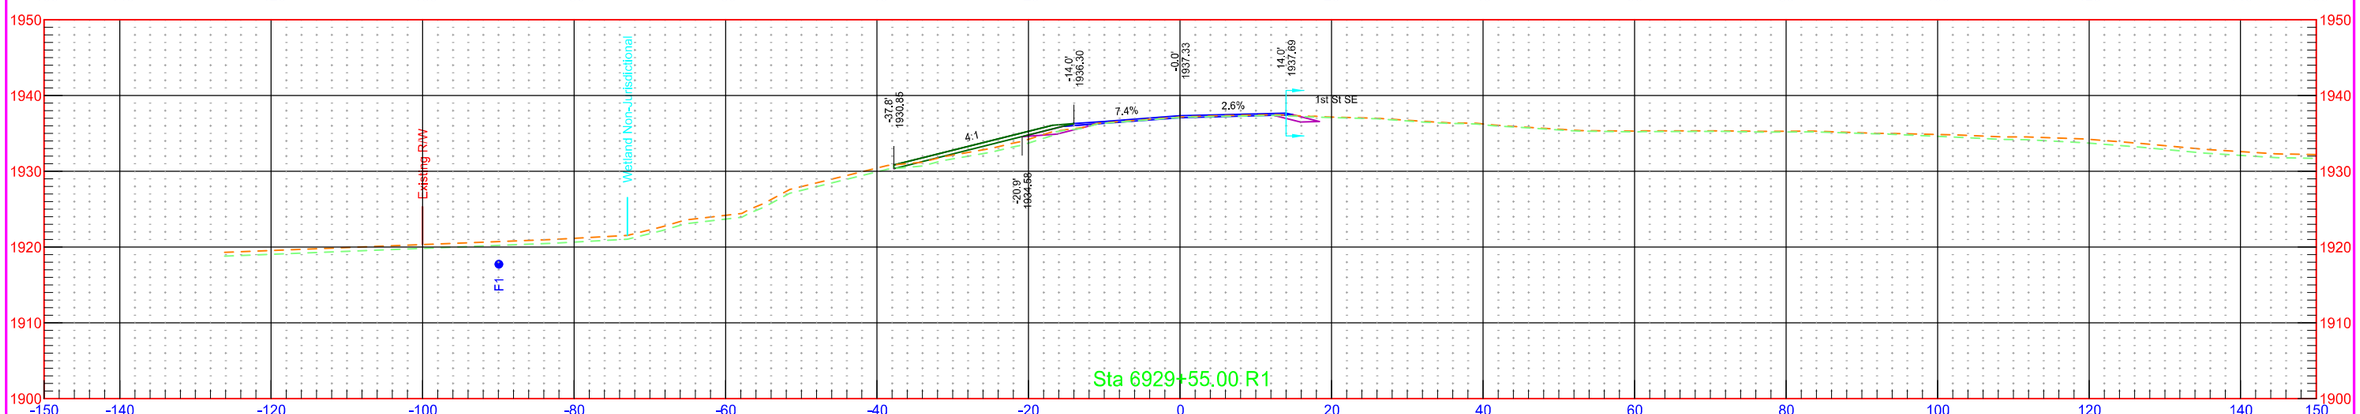


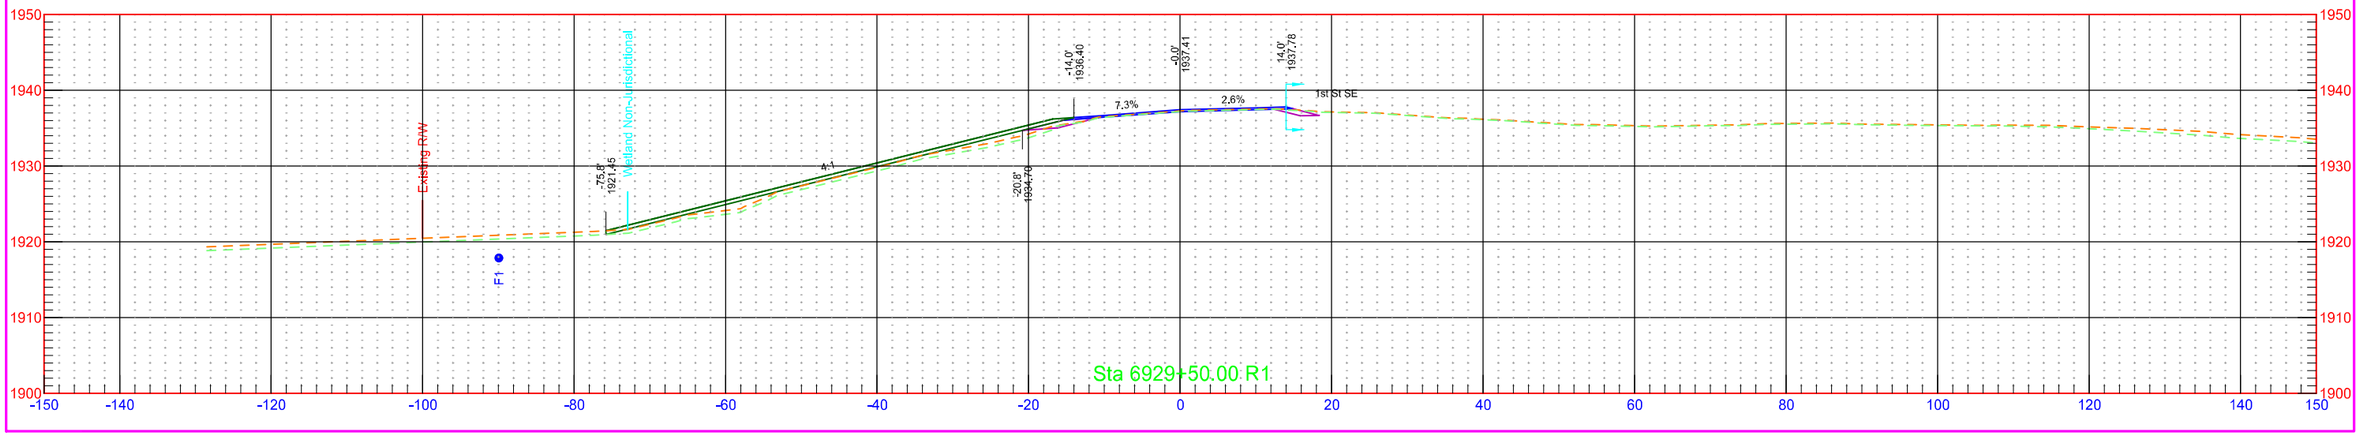


7/31/2018 1:29:35 PM kory.Kleinknecht O:\Projects\2016\16.00584\10003113.050\Design\Base\Wells\Xsec_3_W.dgn


	STATE	PROJECT NO.	SECTION NO.	SHEET NO.
	ND	NH-1-003(050)113	200	459

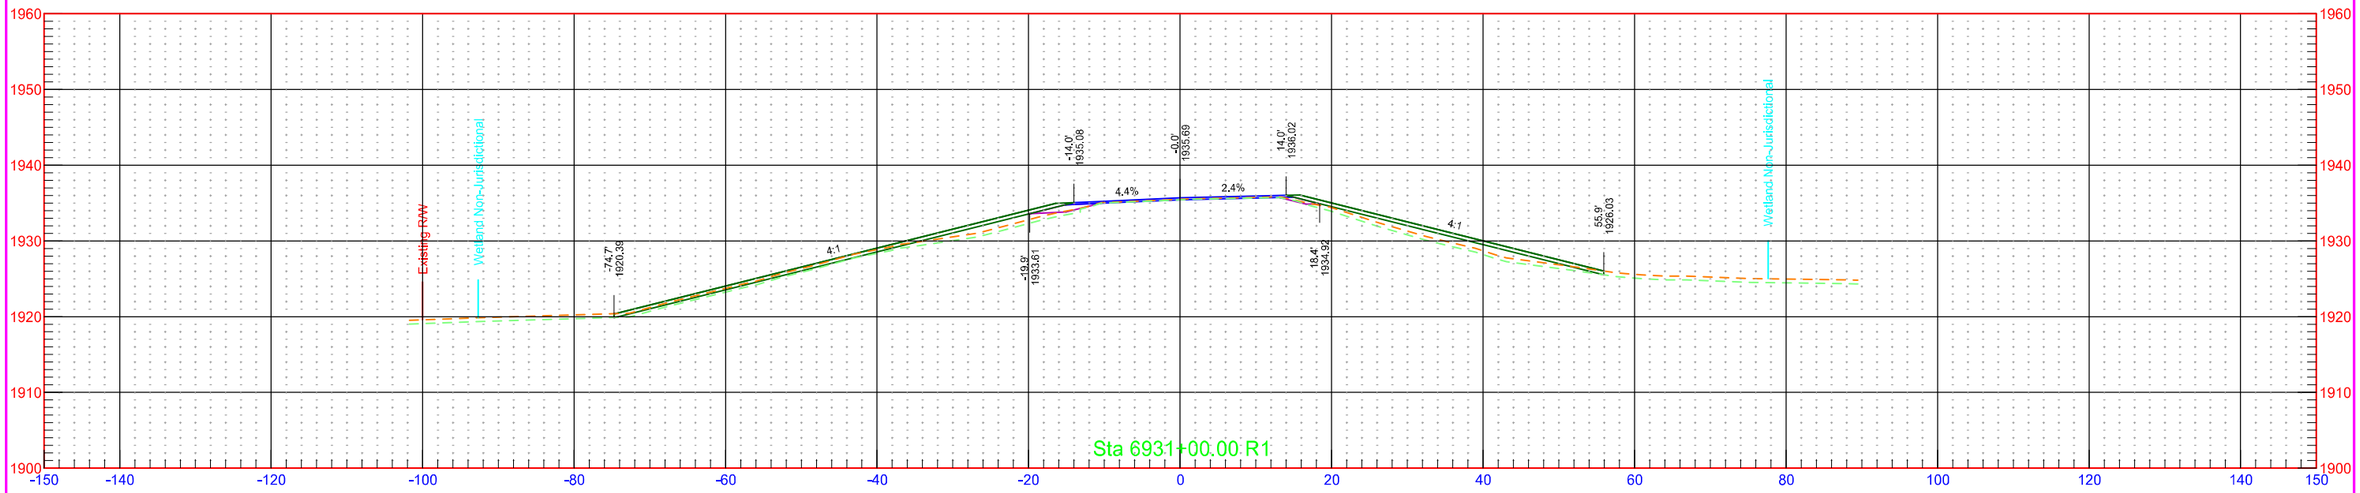

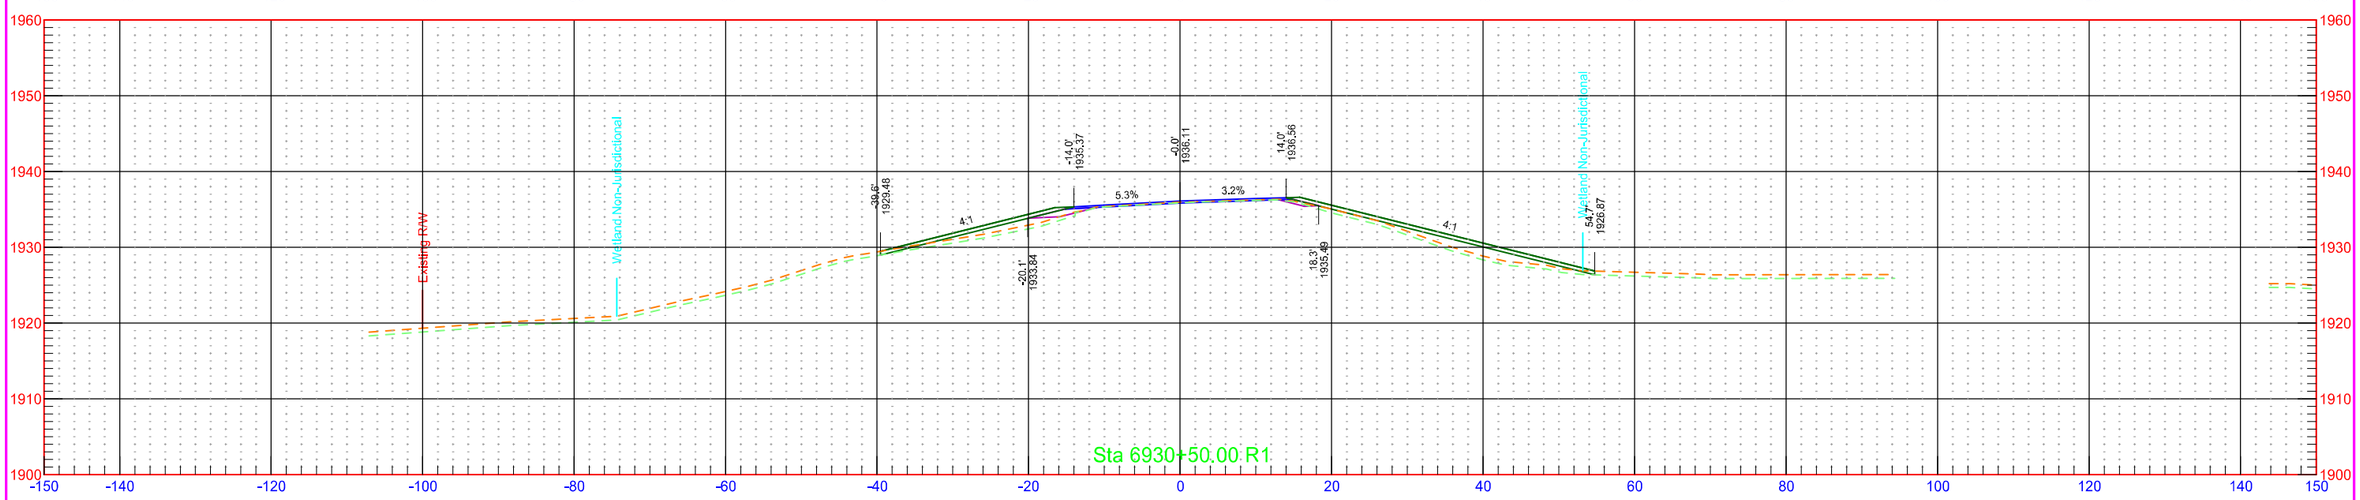


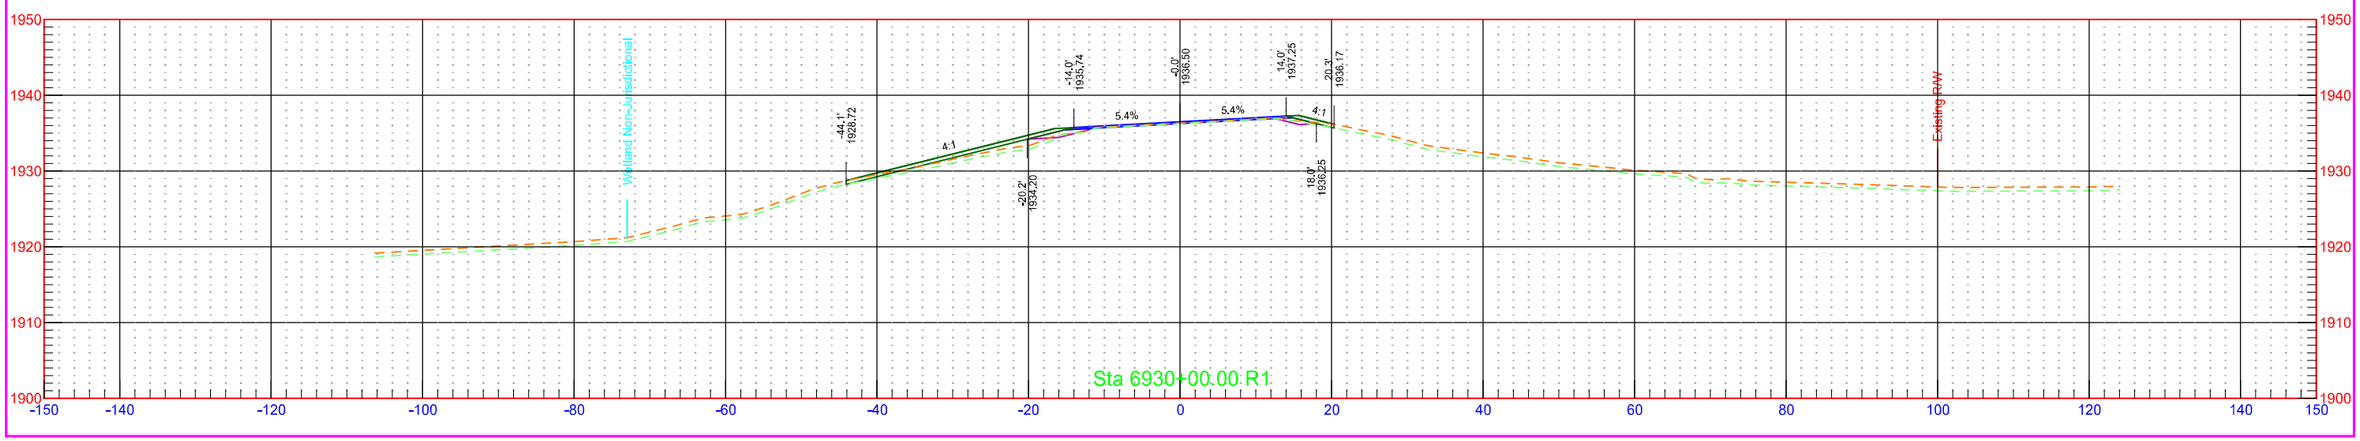



	STATE	PROJECT NO.	SECTION NO.	SHEET NO.
	ND	NH-1-003(050)113	200	460

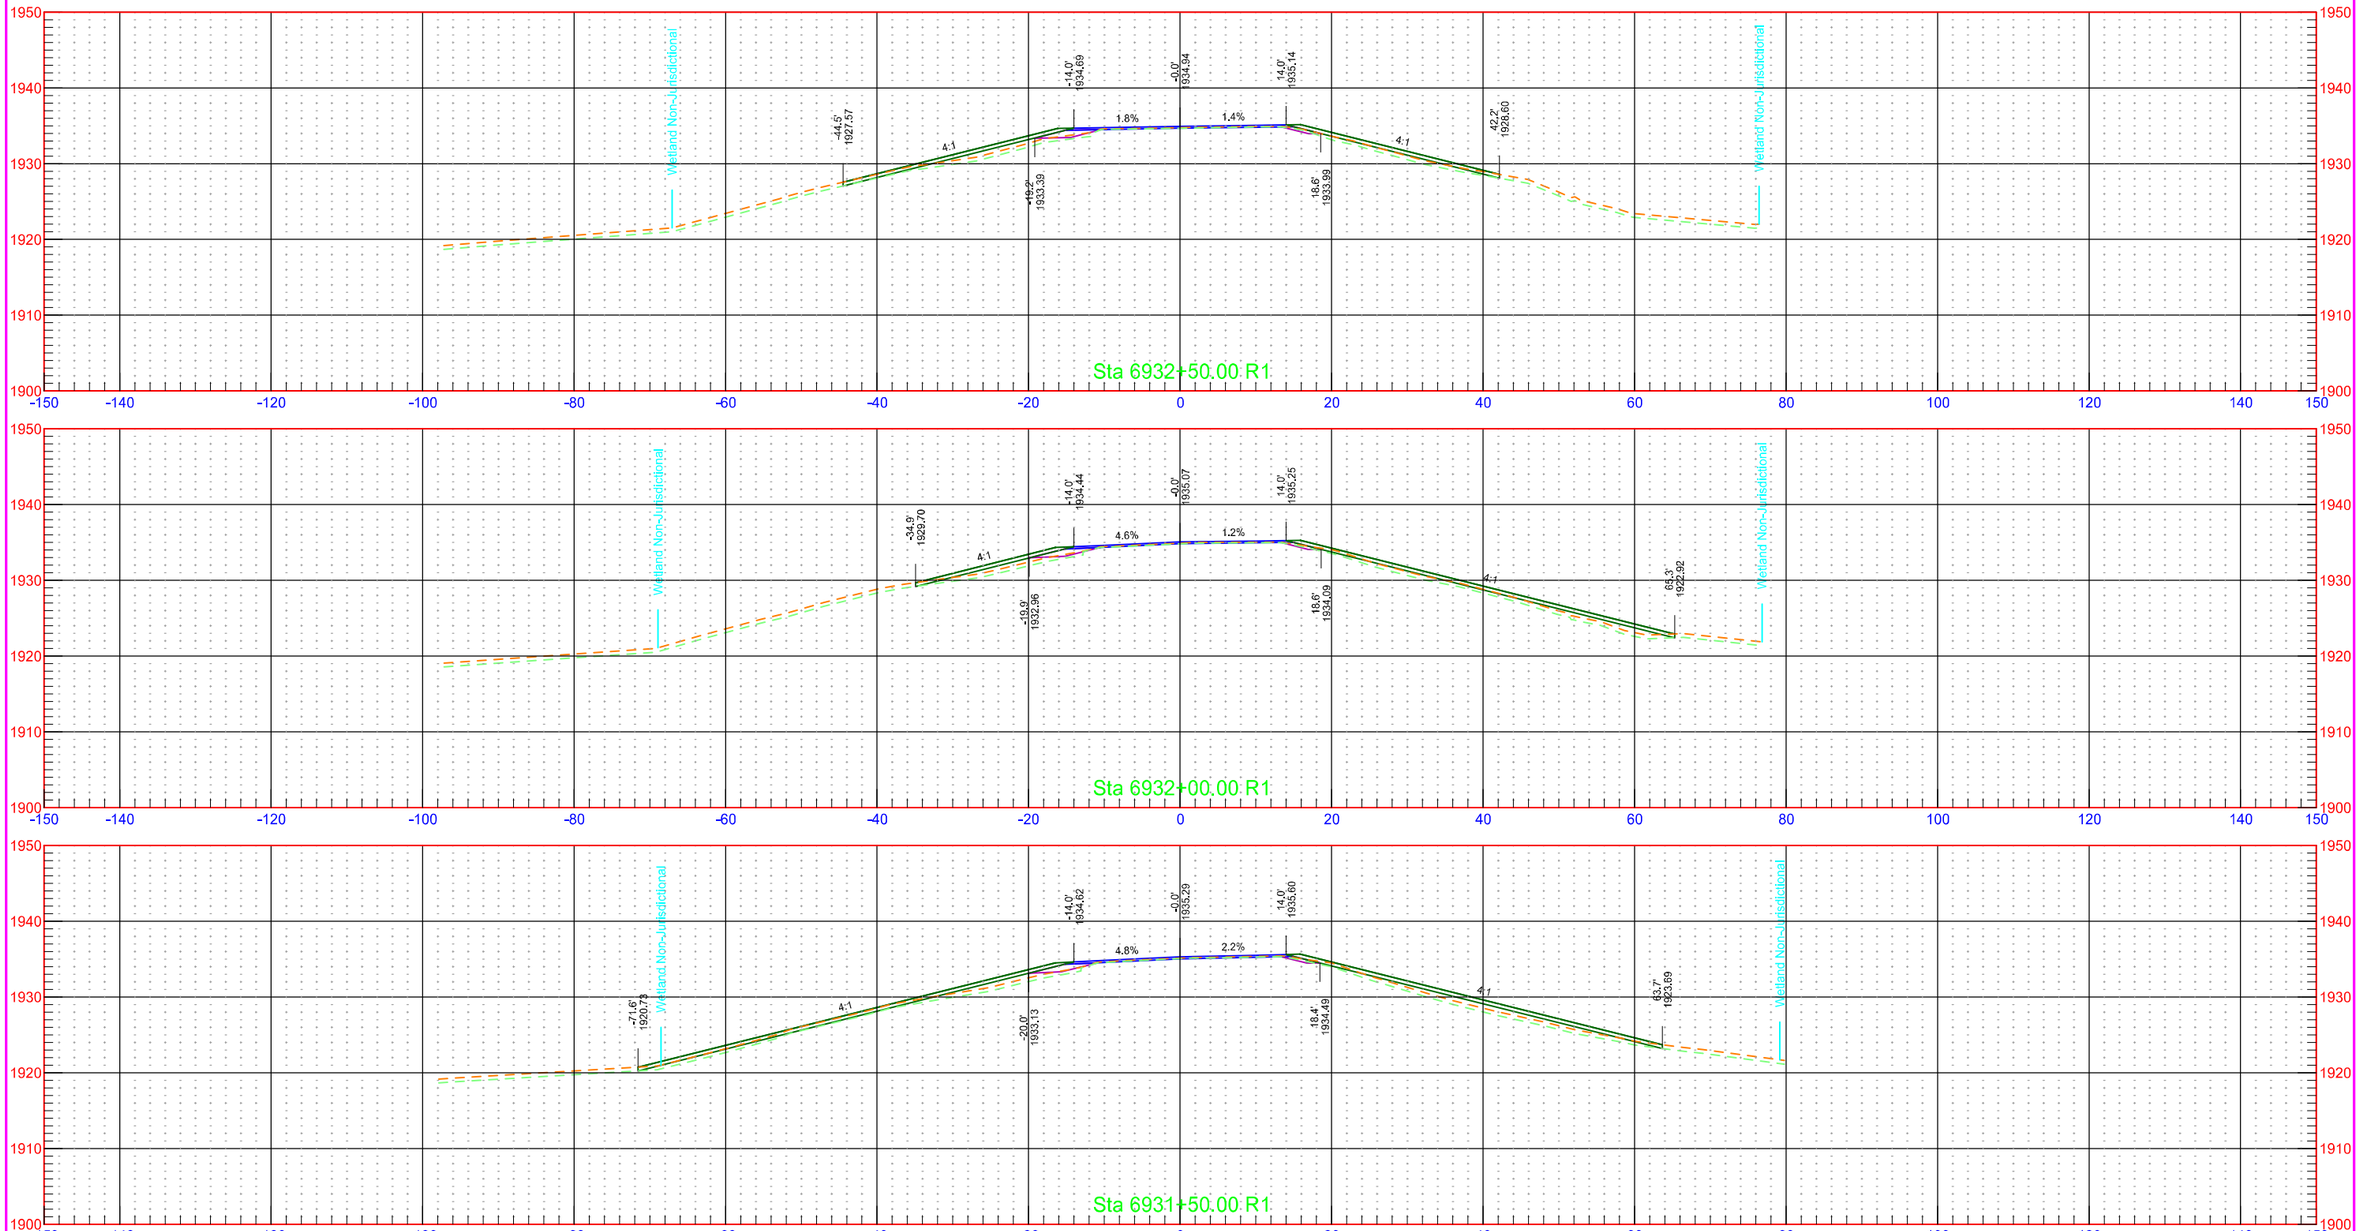


	STATE	PROJECT NO.	SECTION NO.	SHEET NO.
	ND	NH-1-003(050)113	200	461

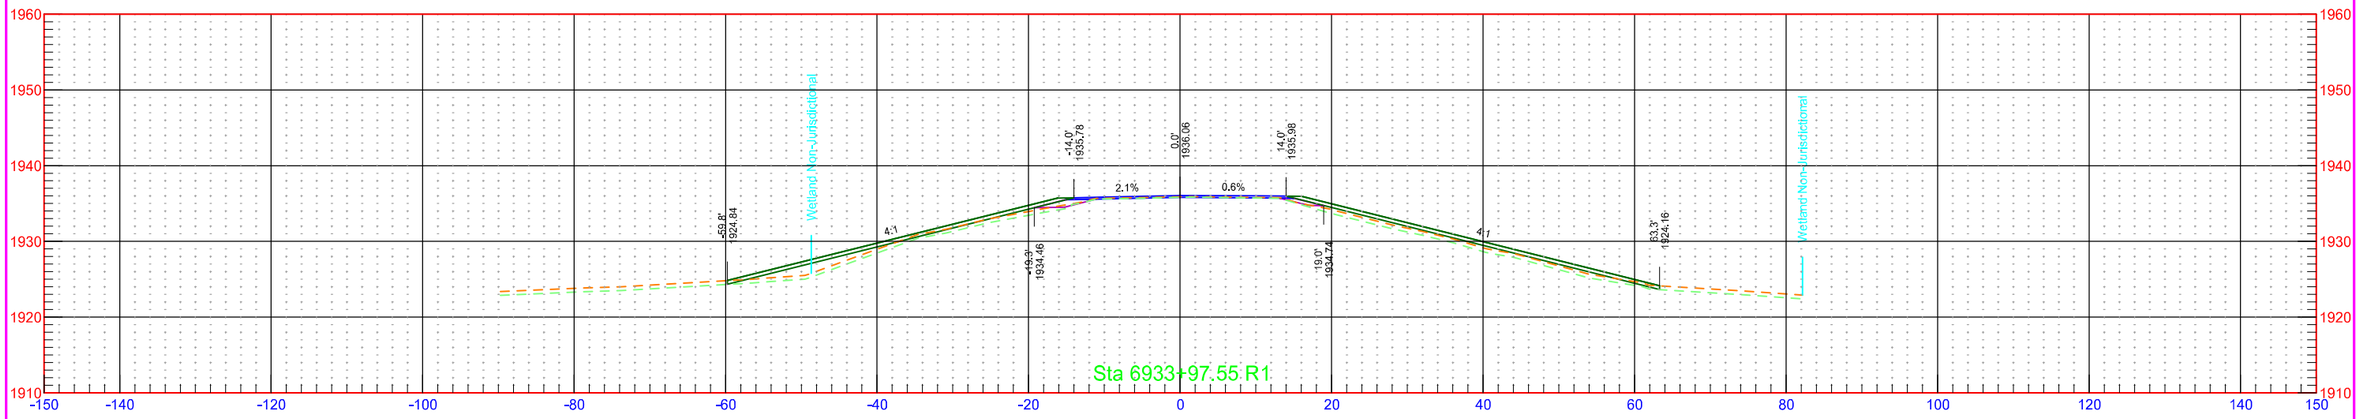


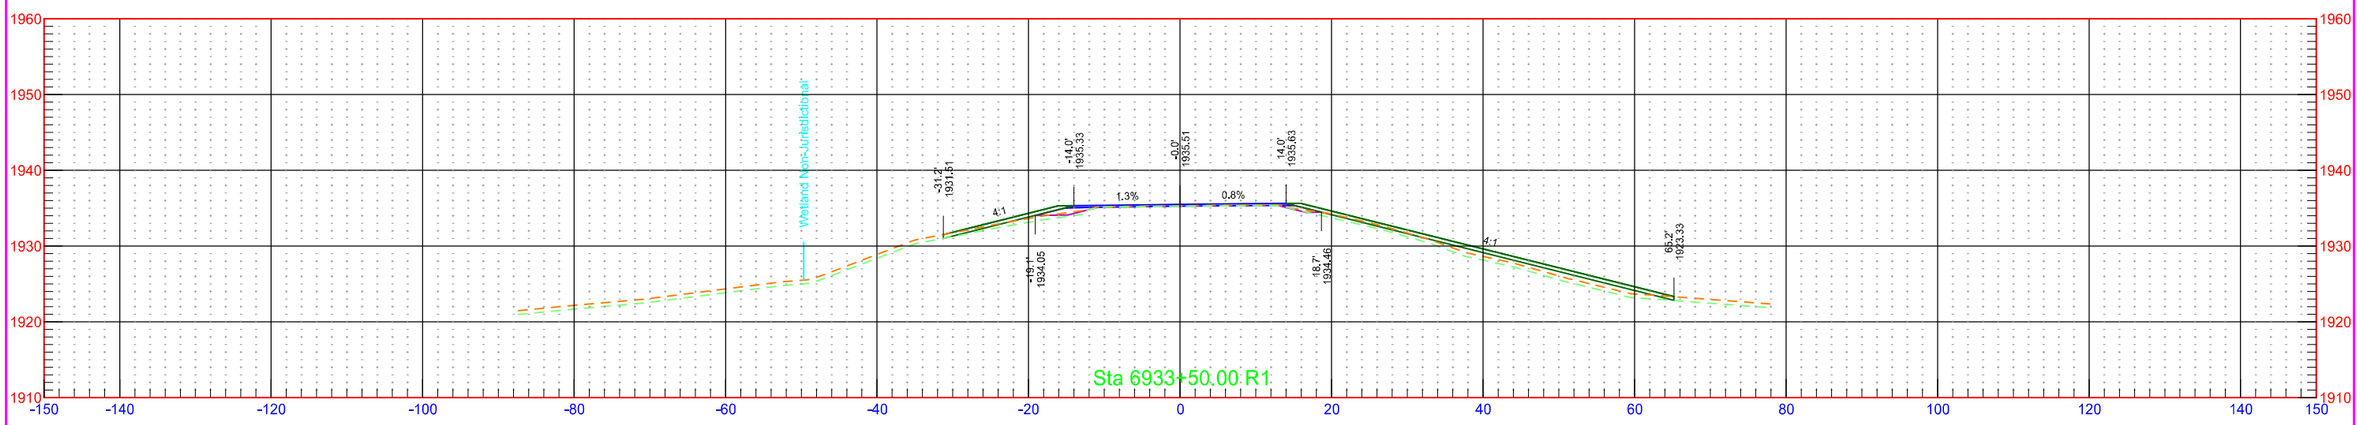


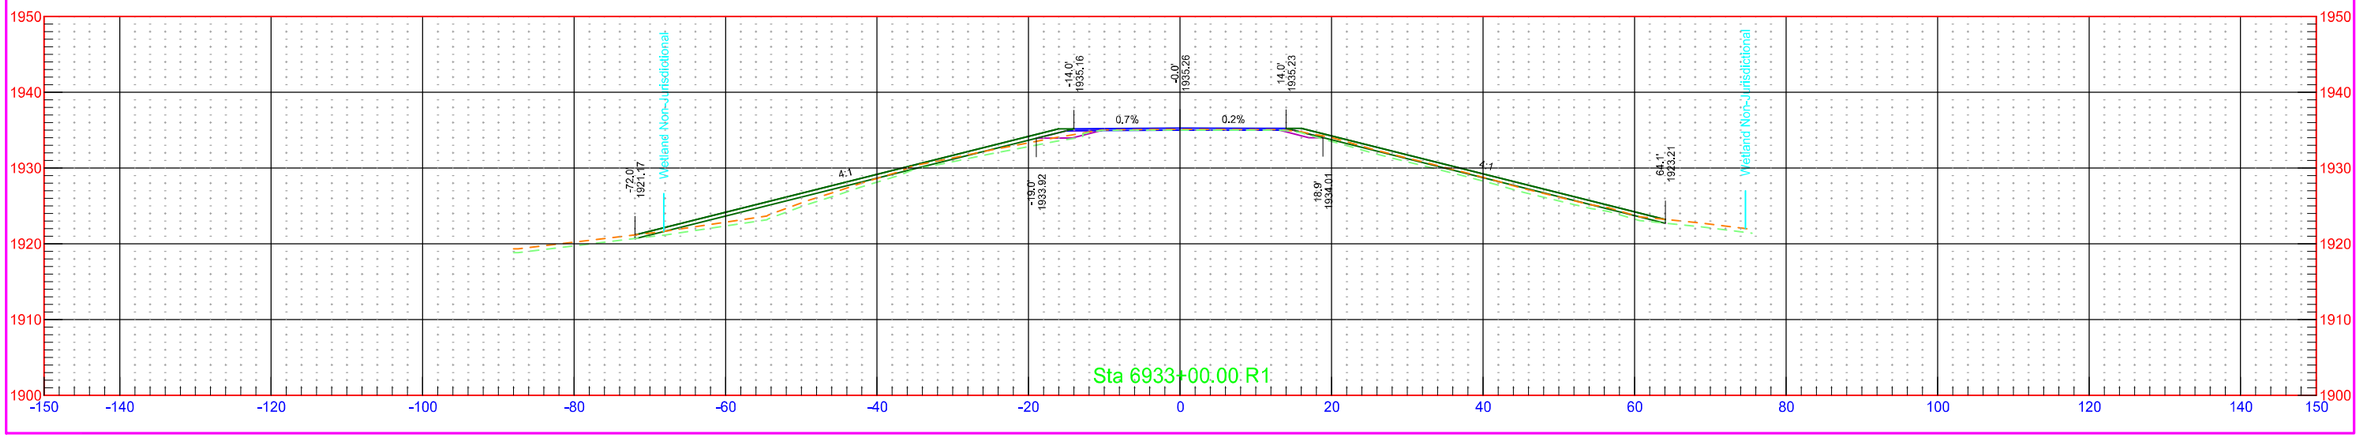

	STATE	PROJECT NO.	SECTION NO.	SHEET NO.
	ND	NH-1-003(050)113	200	462

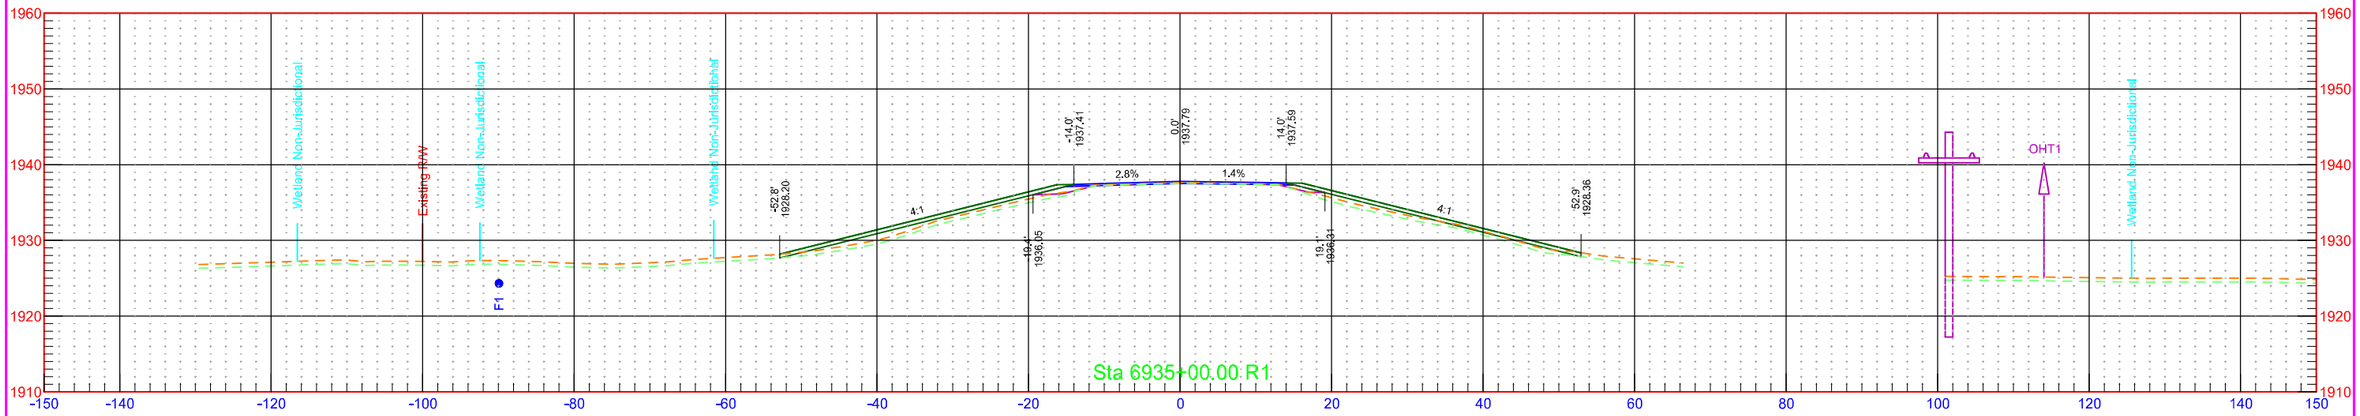


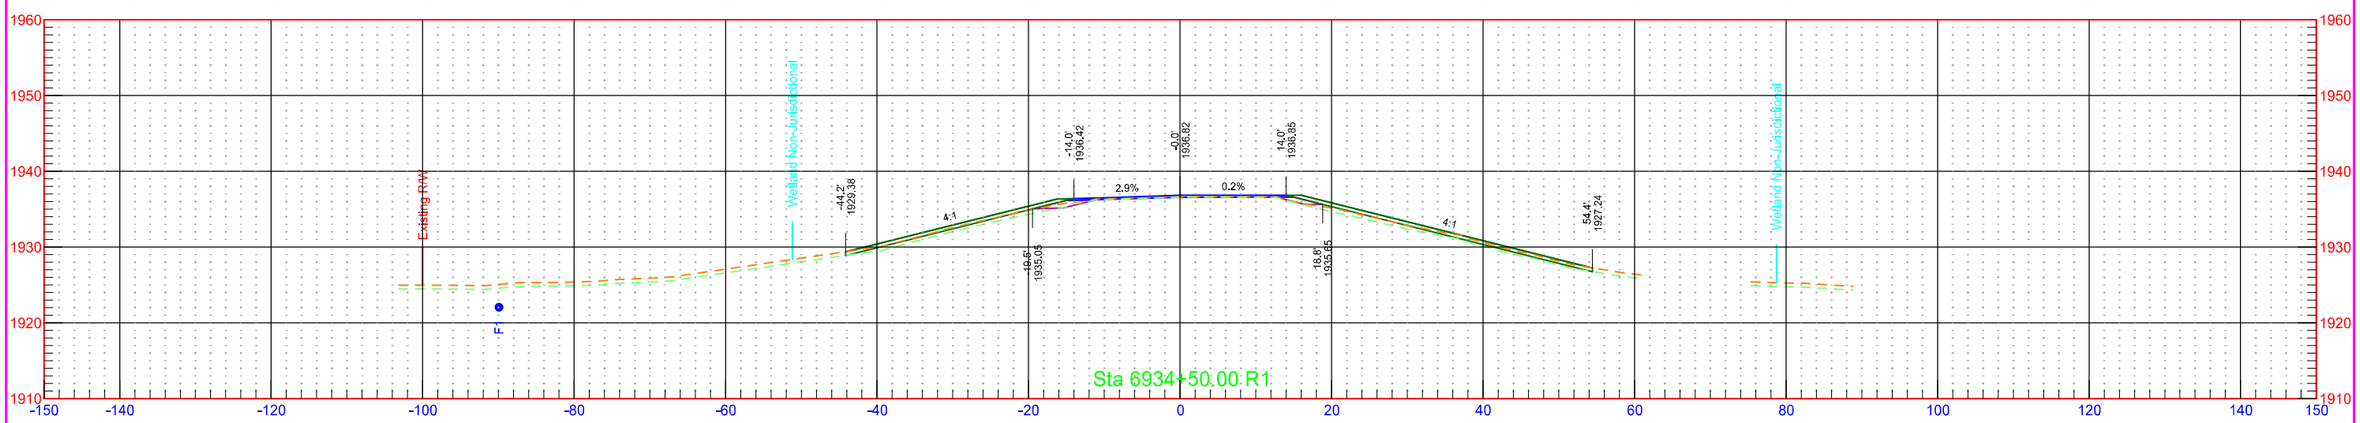

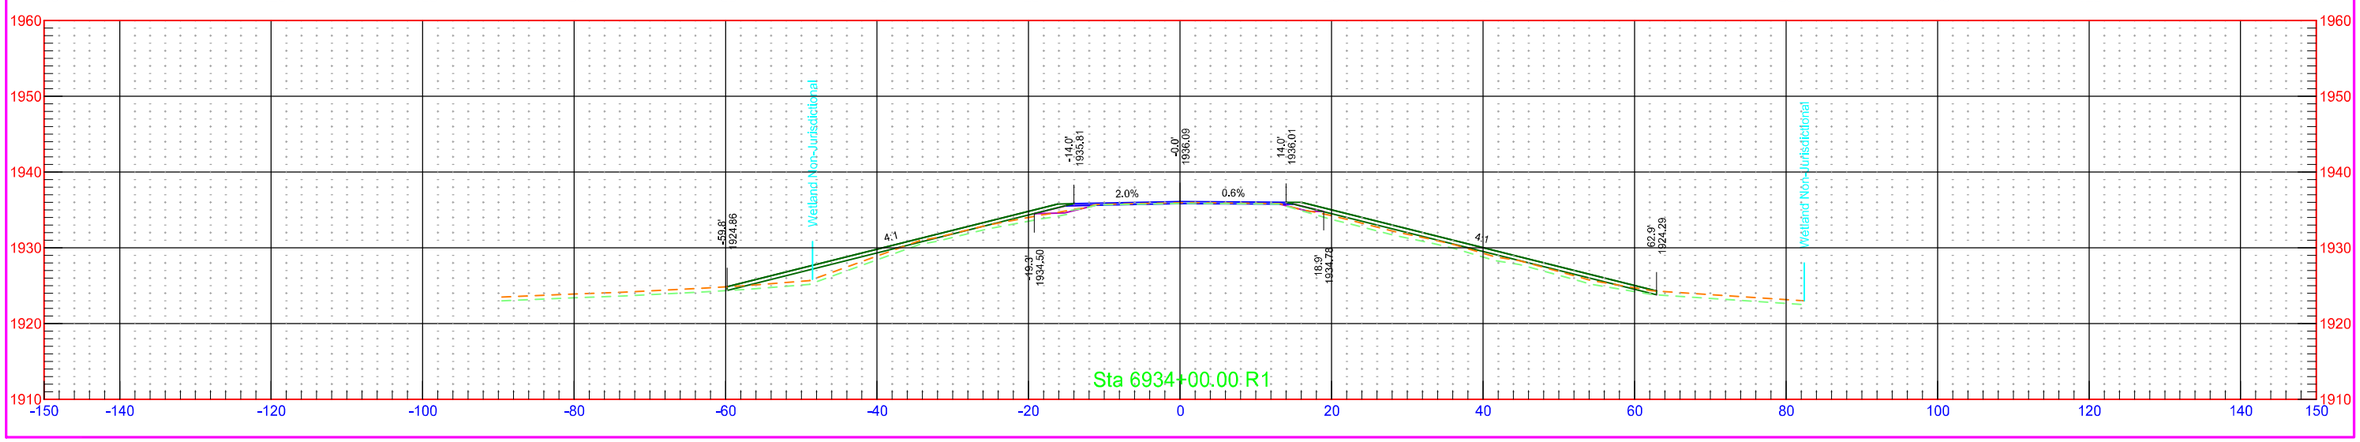


7/31/2018 1:29:38 PM kory.Kleinknecht O:\Projects\2016\16.00584\10003113.050\Design\Base\Wells\Xsec_3_W.dgn

	STATE	PROJECT NO.	SECTION NO.	SHEET NO.
	ND	NH-1-003(050)113	200	463

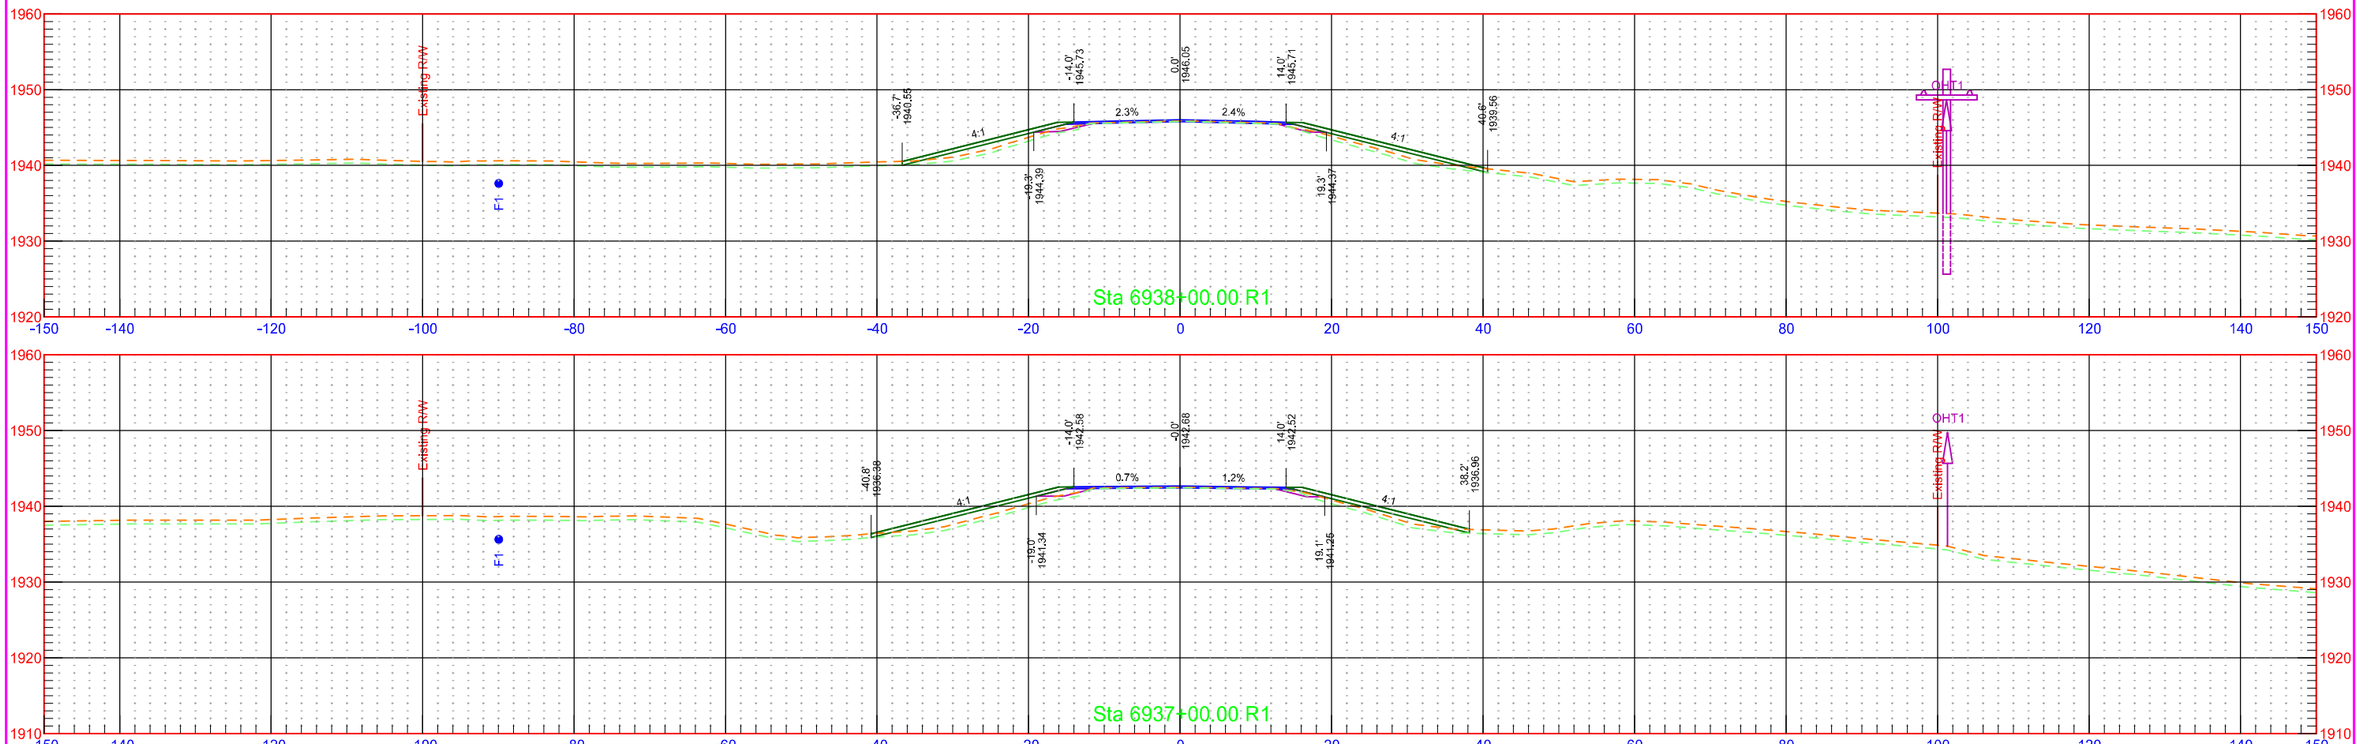


7/31/2018 1:29:39 PM kory.Kleinknecht O:\Projects\2016\16.00584\10003113.050\Design\Base\Wells\Xsec_3_W.dgn


	STATE	PROJECT NO.	SECTION NO.	SHEET NO.
	ND	NH-1-003(050)113	200	464

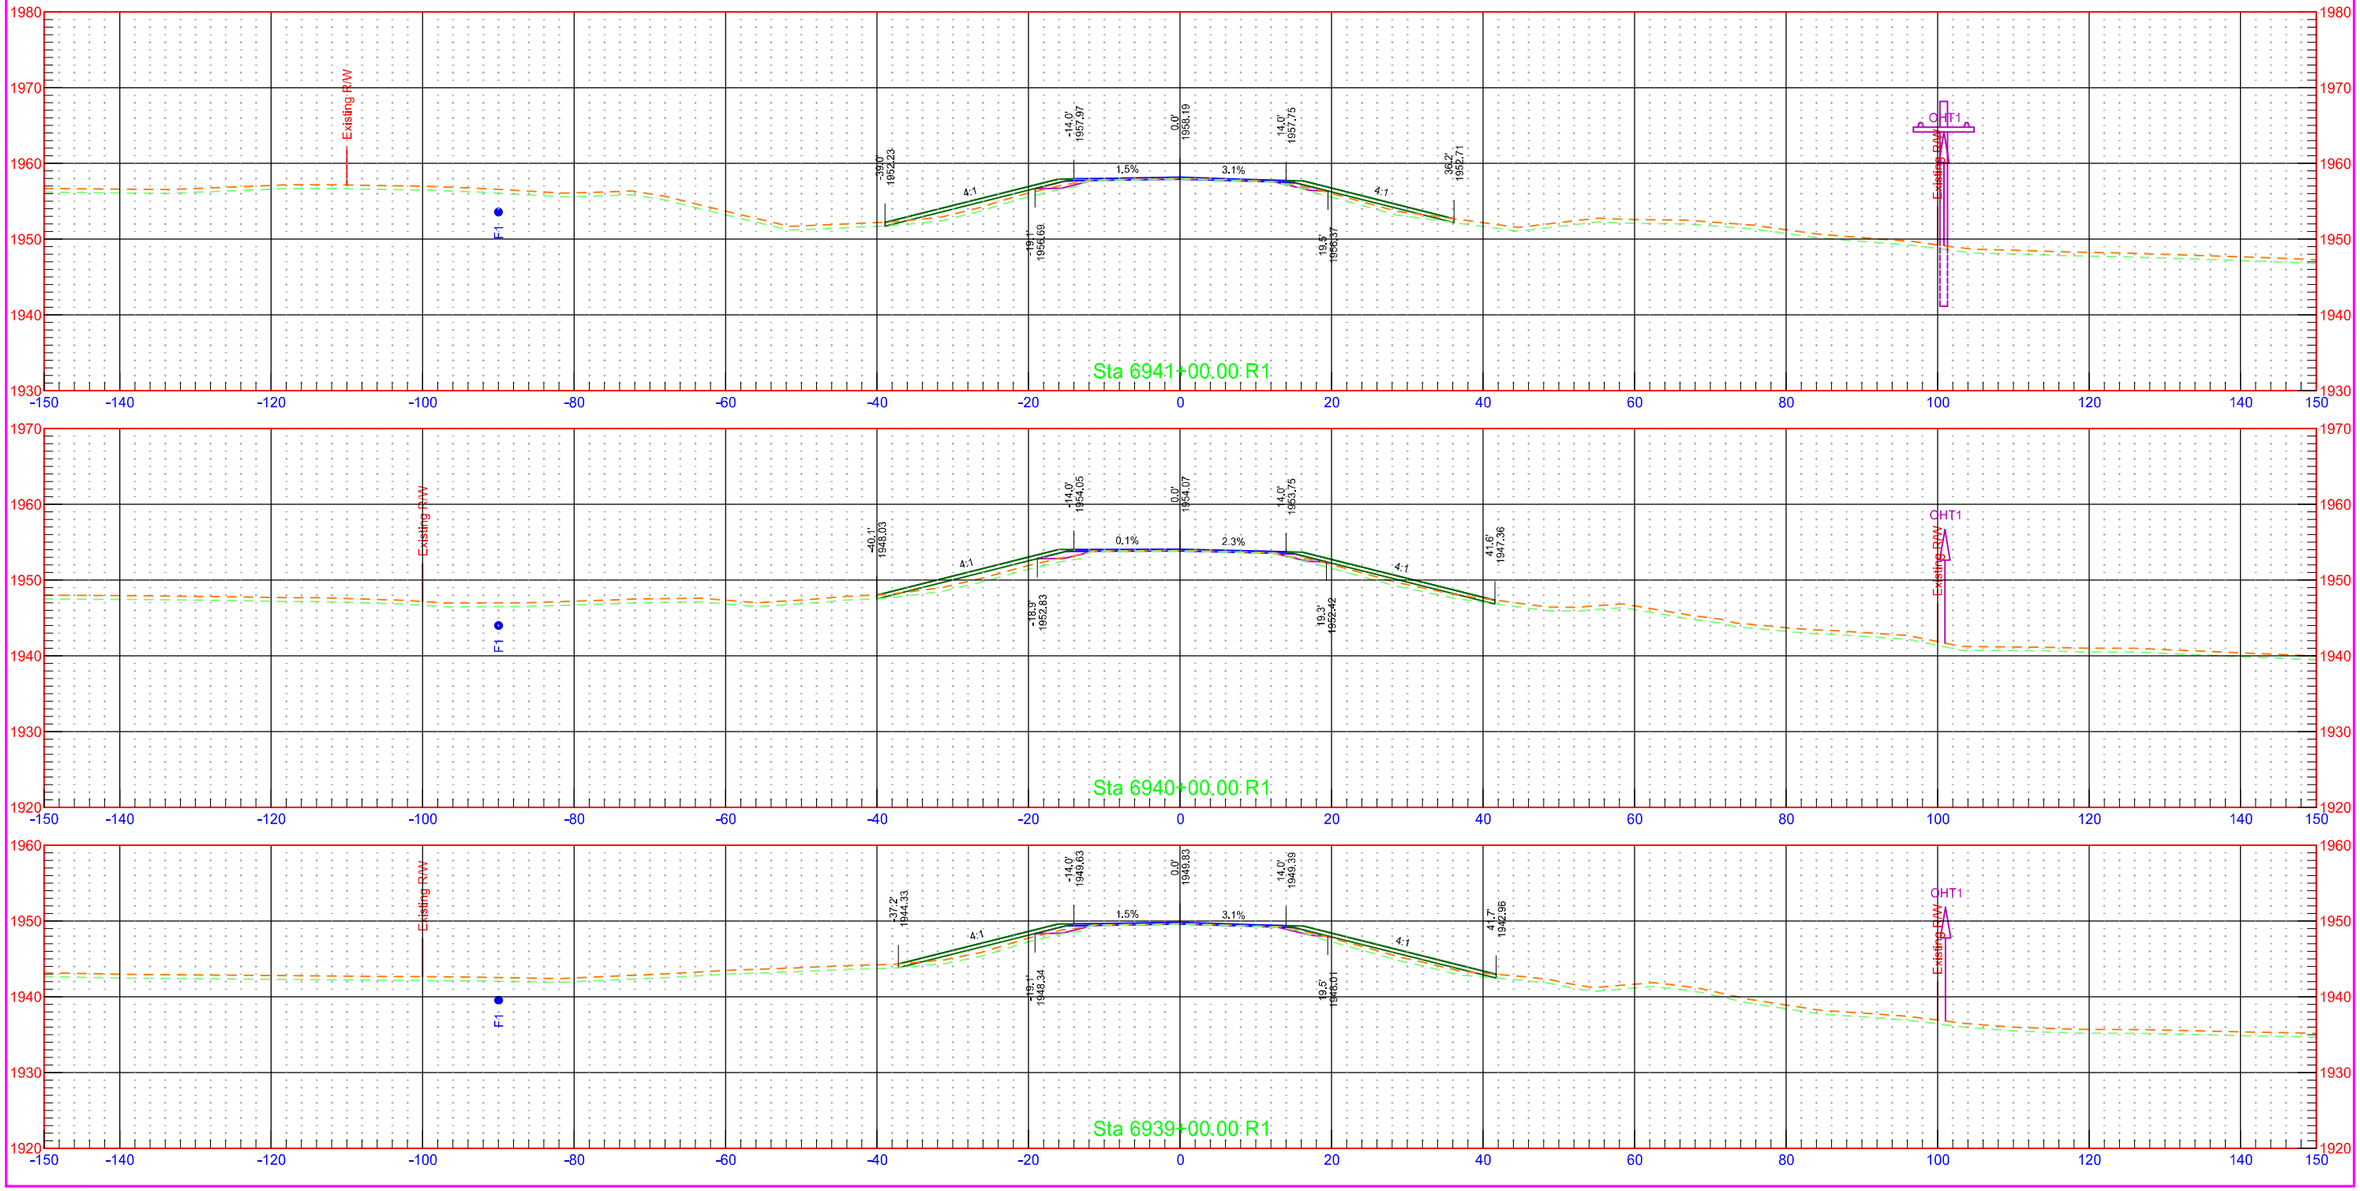


7/31/2018 1:29:40 PM kory.Kleinknecht O:\Projects\2016\16.00584\10003113.050\Design\Base\Wells\Xsec_3_W.dgn


	STATE	PROJECT NO.	SECTION NO.	SHEET NO.
	ND	NH-1-003(050)113	200	465

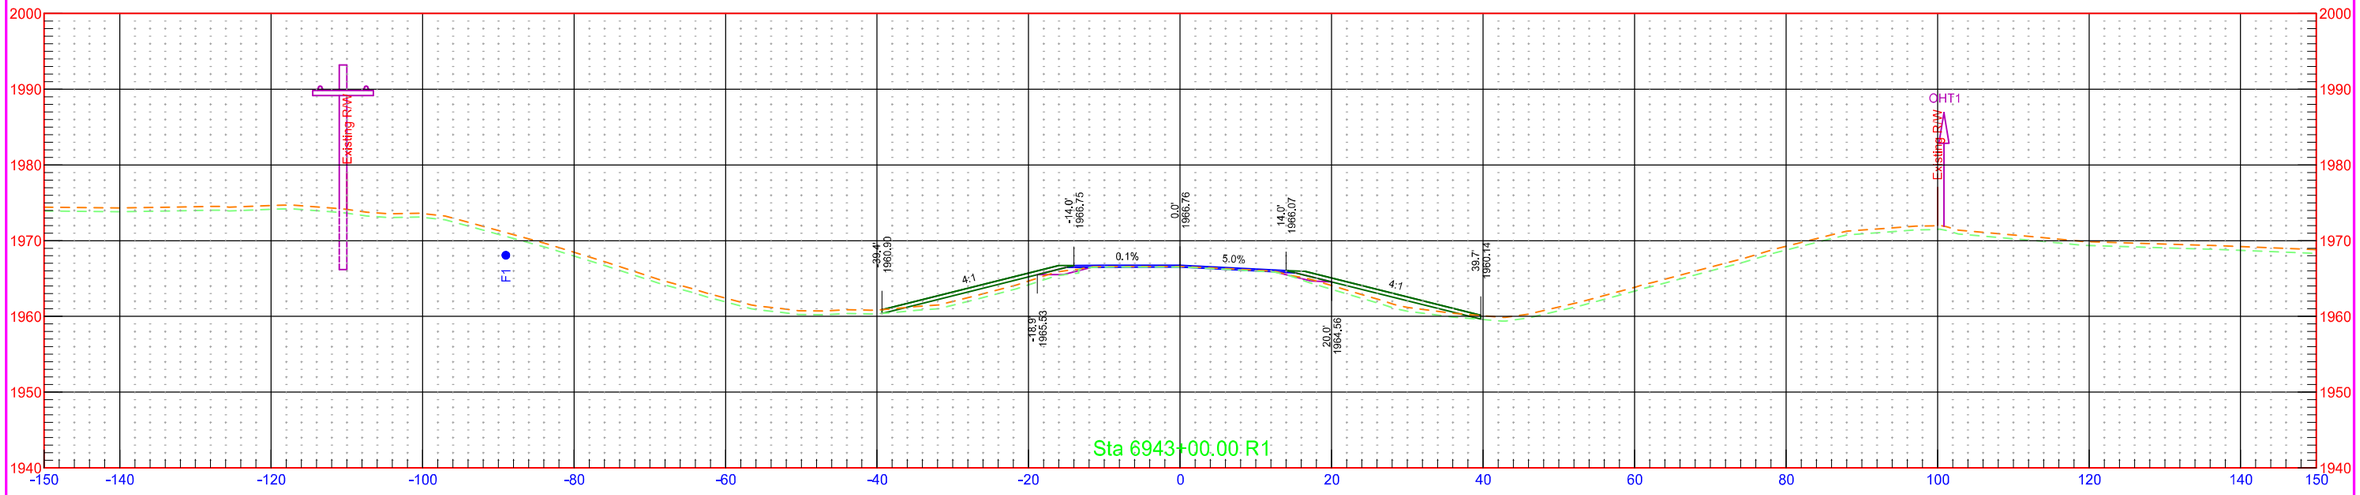


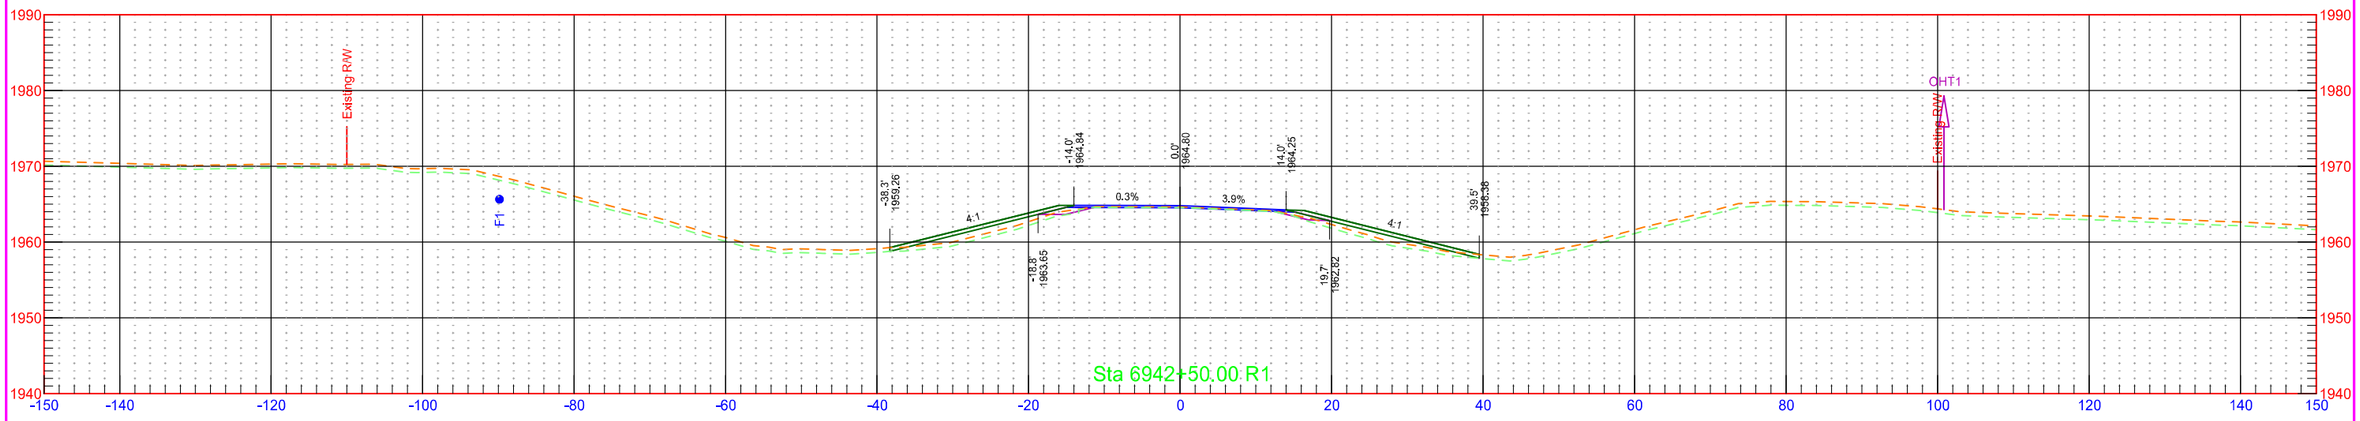


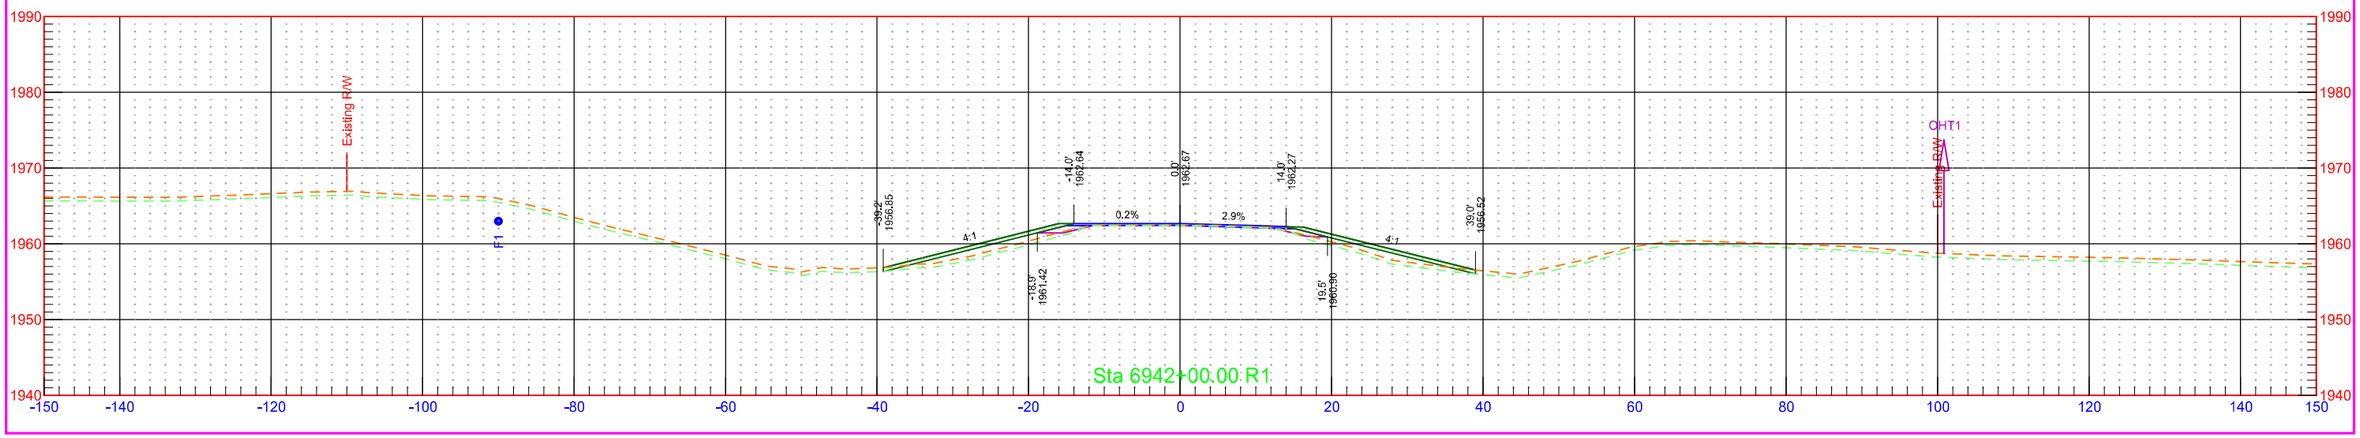


	STATE	PROJECT NO.	SECTION NO.	SHEET NO.
	ND	NH-1-003(050)113	200	466

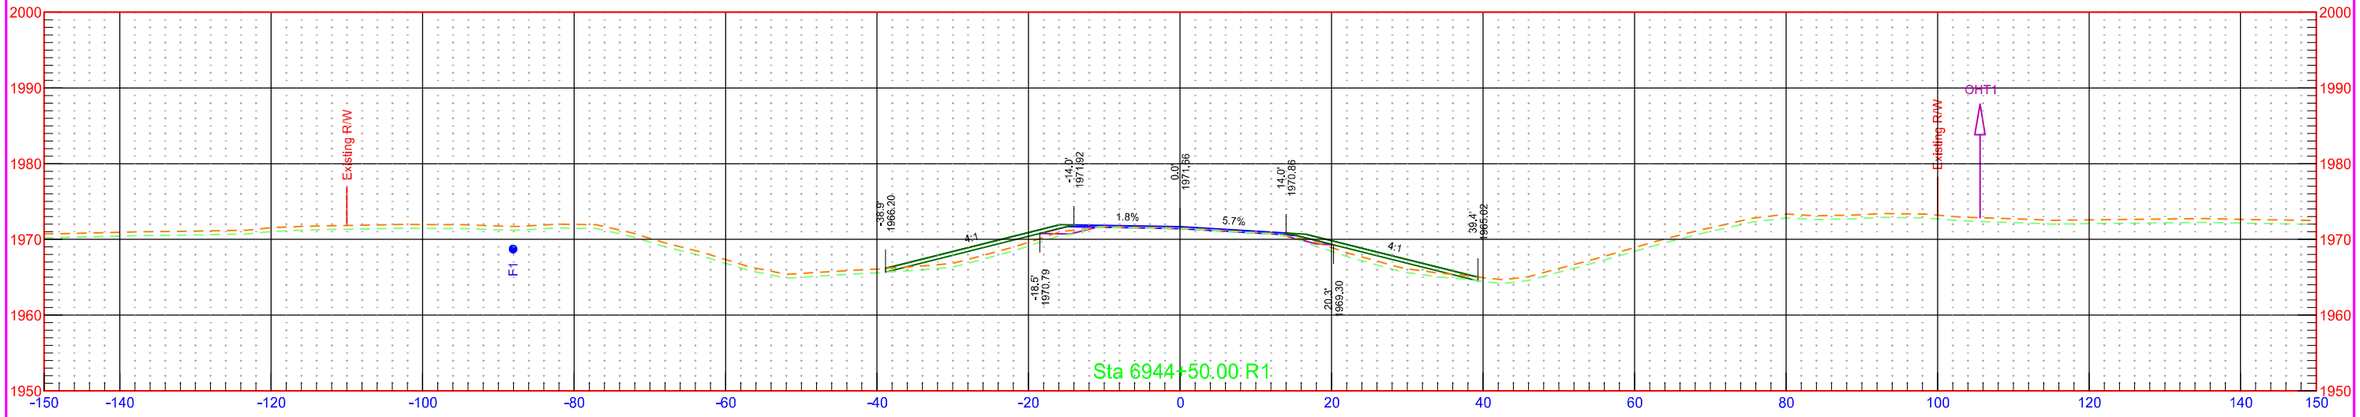


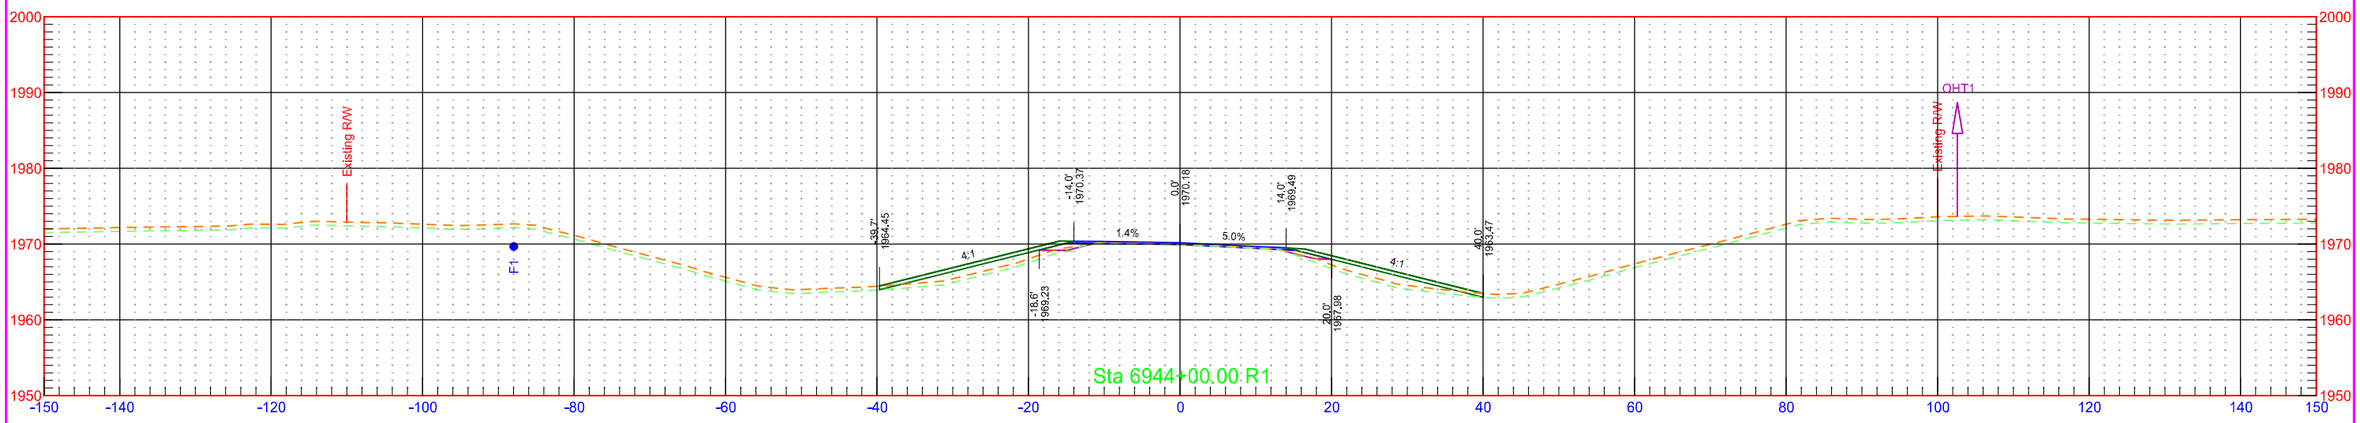


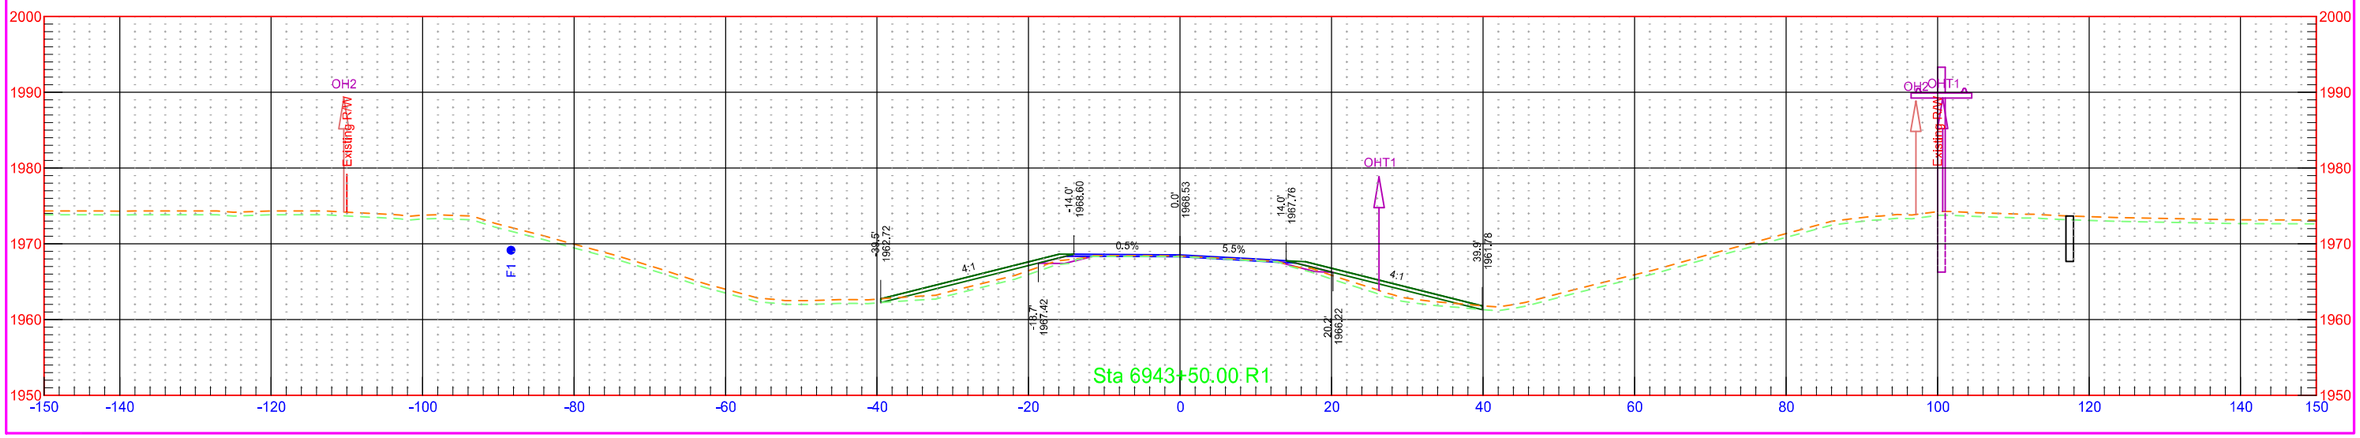


	STATE	PROJECT NO.	SECTION NO.	SHEET NO.
	ND	NH-1-003(050)113	200	467

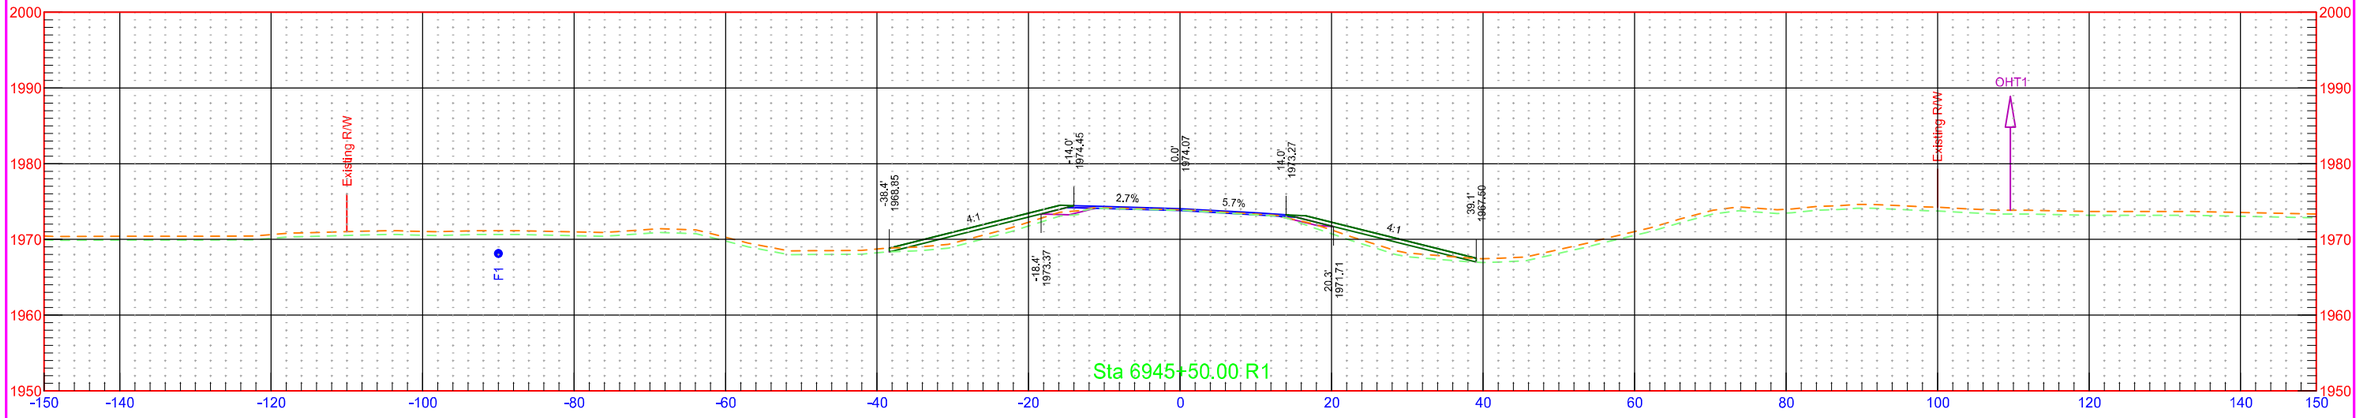


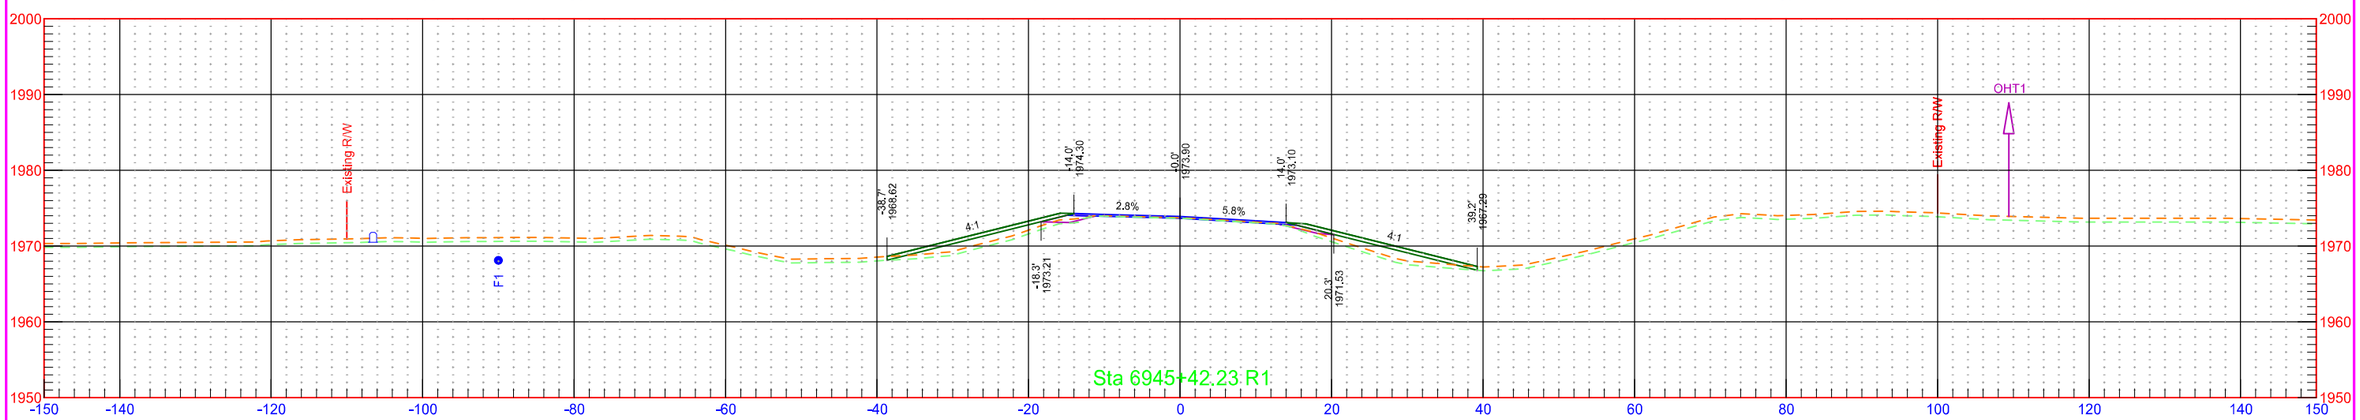


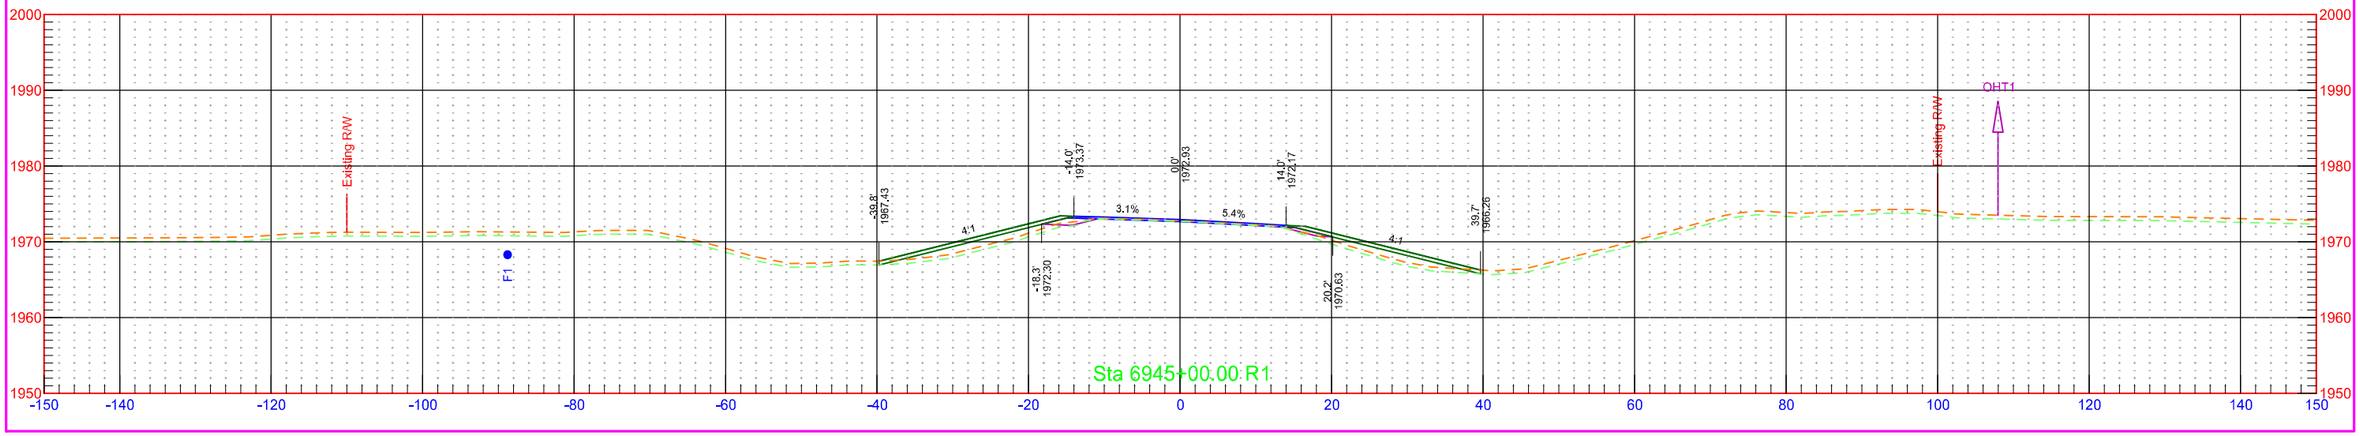


	STATE	PROJECT NO.	SECTION NO.	SHEET NO.
	ND	NH-1-003(050)113	200	468

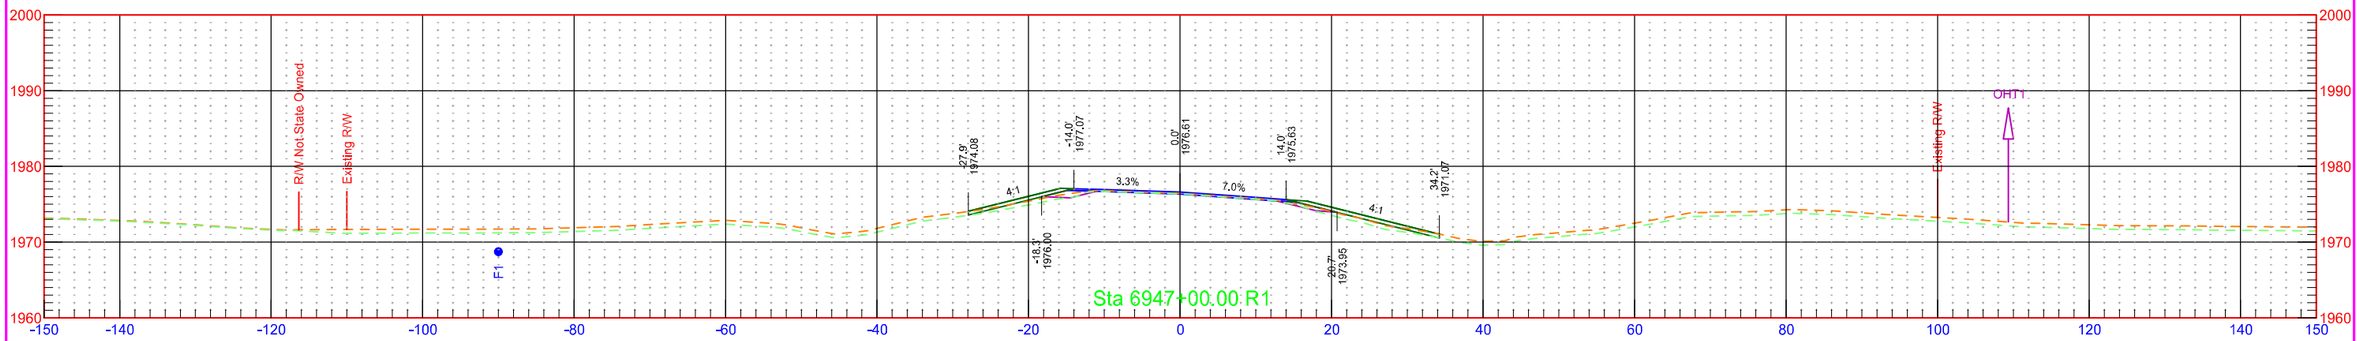

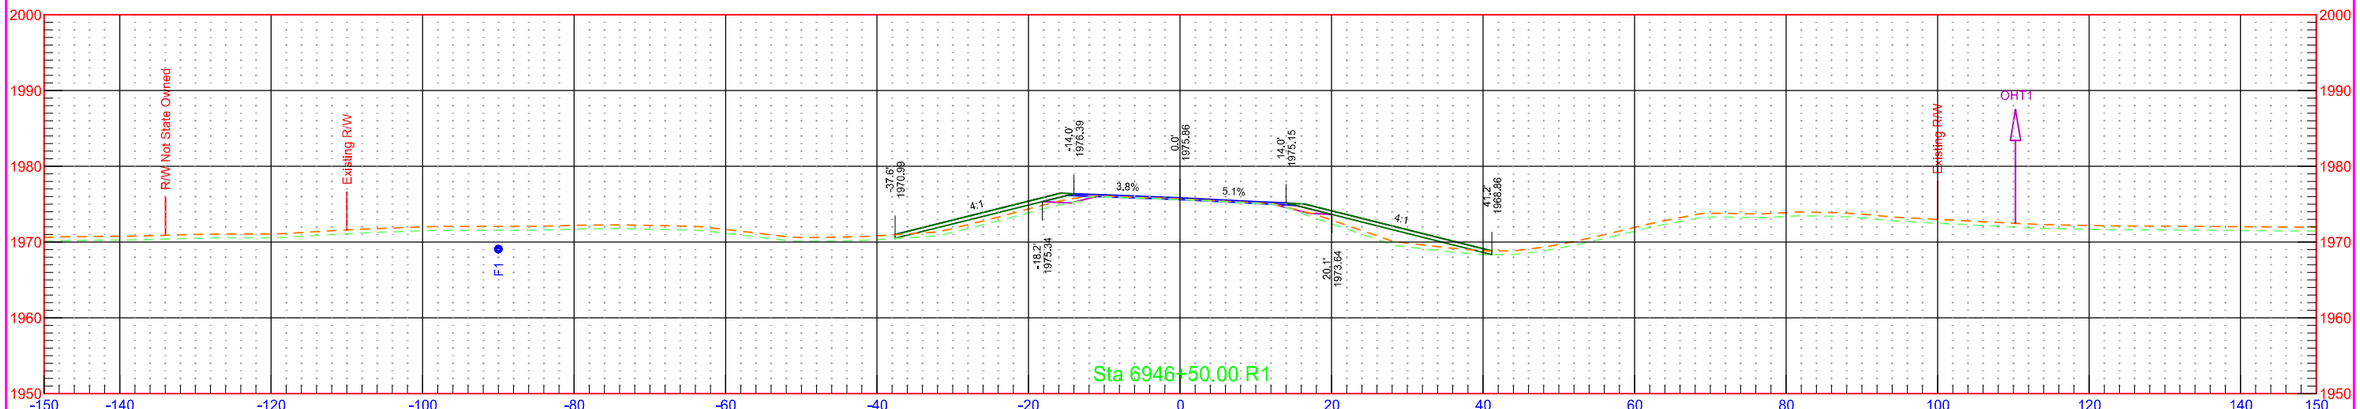

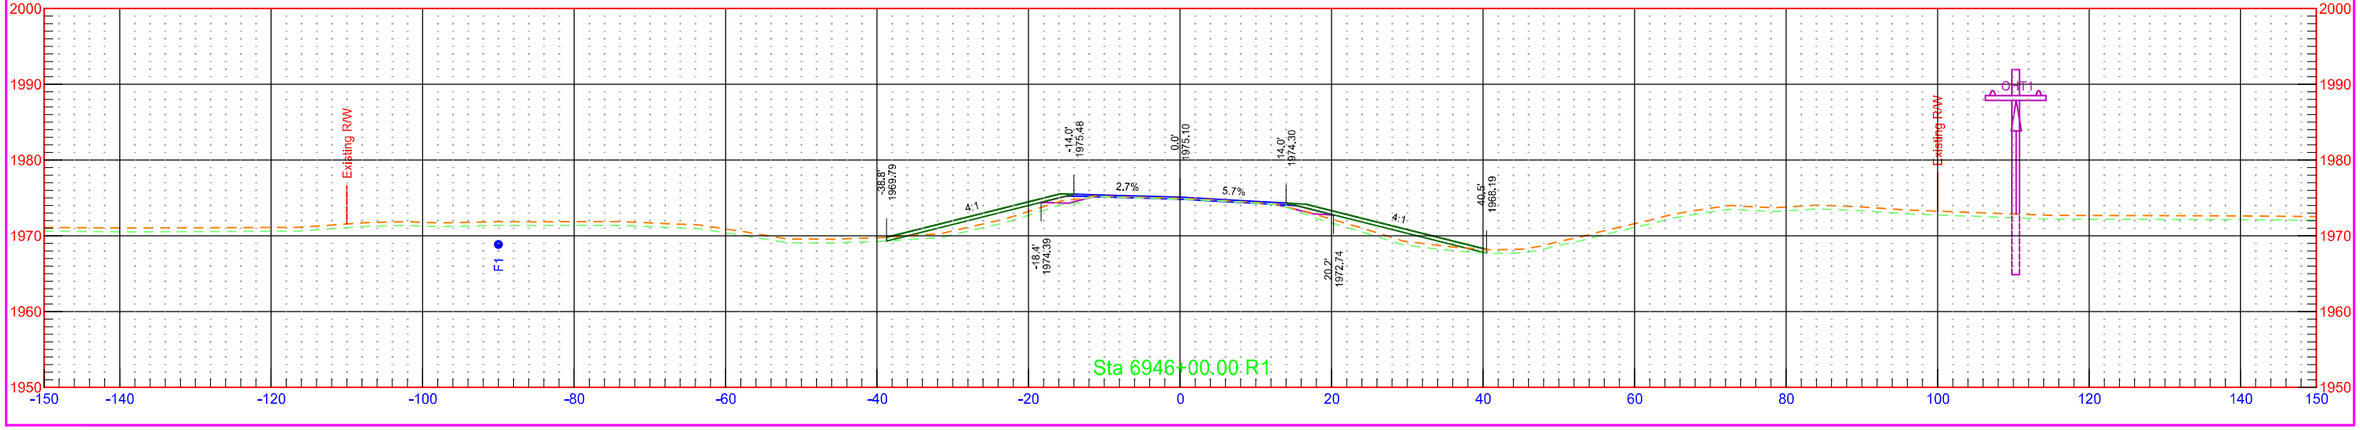

	STATE	PROJECT NO.	SECTION NO.	SHEET NO.
	ND	NH-1-003(050)113	200	469

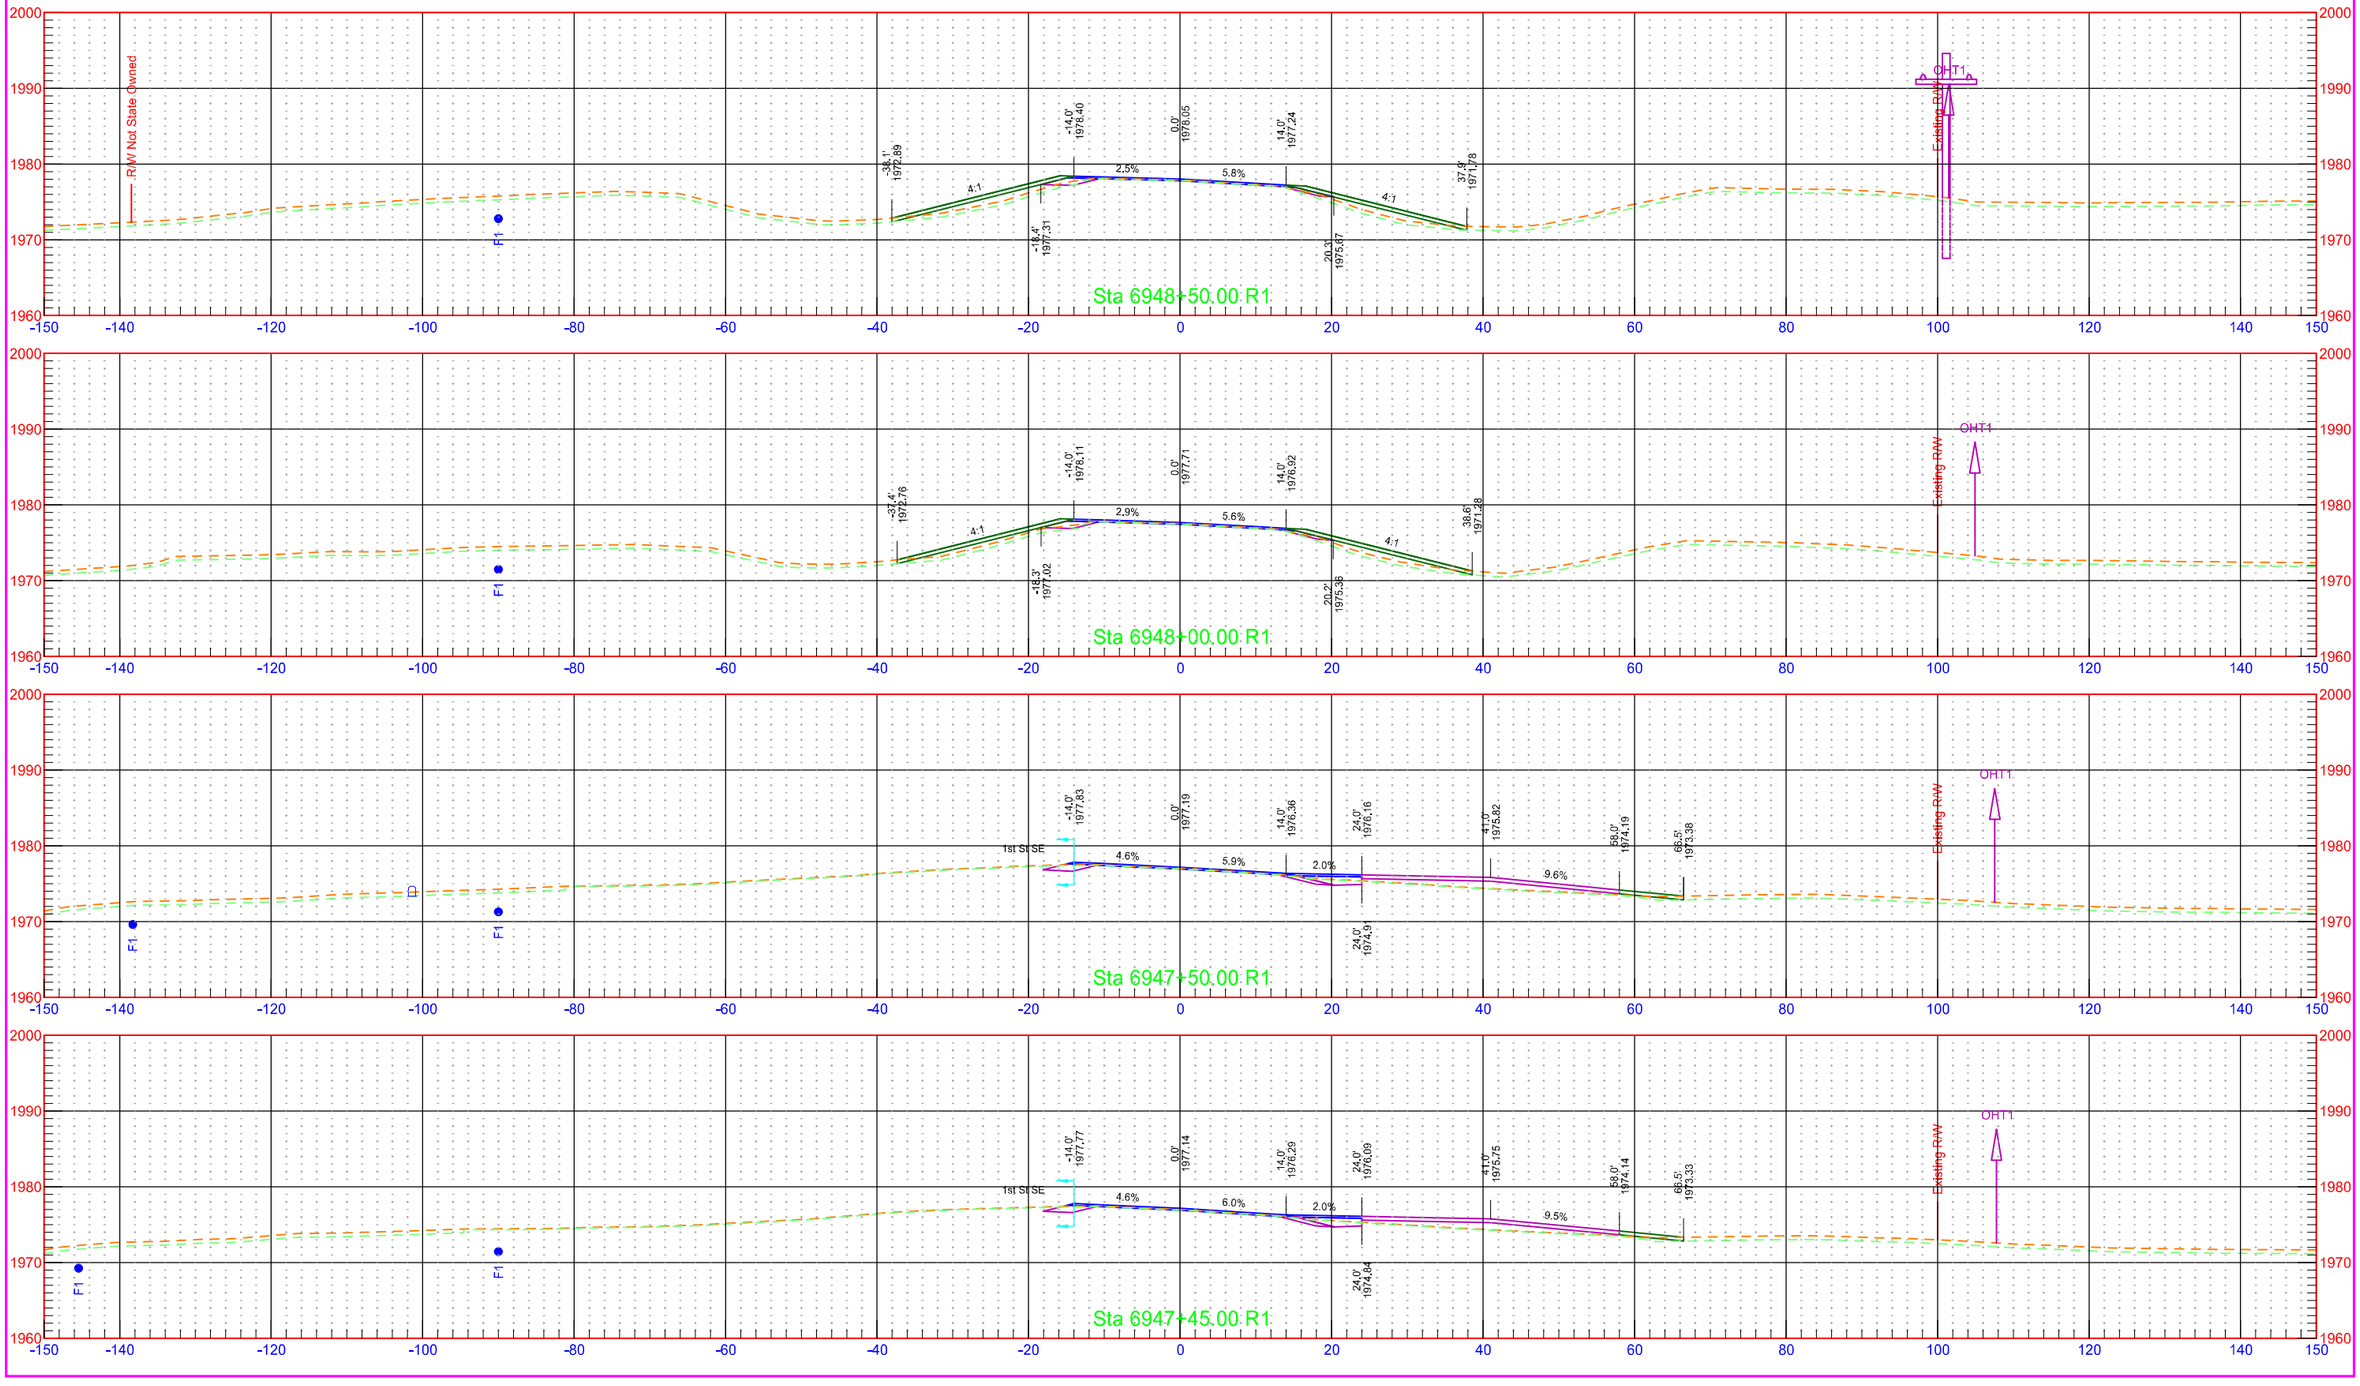


	STATE	PROJECT NO.	SECTION NO.	SHEET NO.
	ND	NH-1-003(050)113	200	470


7/31/2018 1:29:44 PM kory.Kleinknecht O:\Projects\2016\16.00584\10003113.050\Design\Base\Wells\Xsec_3_W.dgn

	STATE	PROJECT NO.	SECTION NO.	SHEET NO.
	ND	NH-1-003(050)113	200	471


	STATE	PROJECT NO.	SECTION NO.	SHEET NO.
	ND	NH-1-003(050)113	200	472

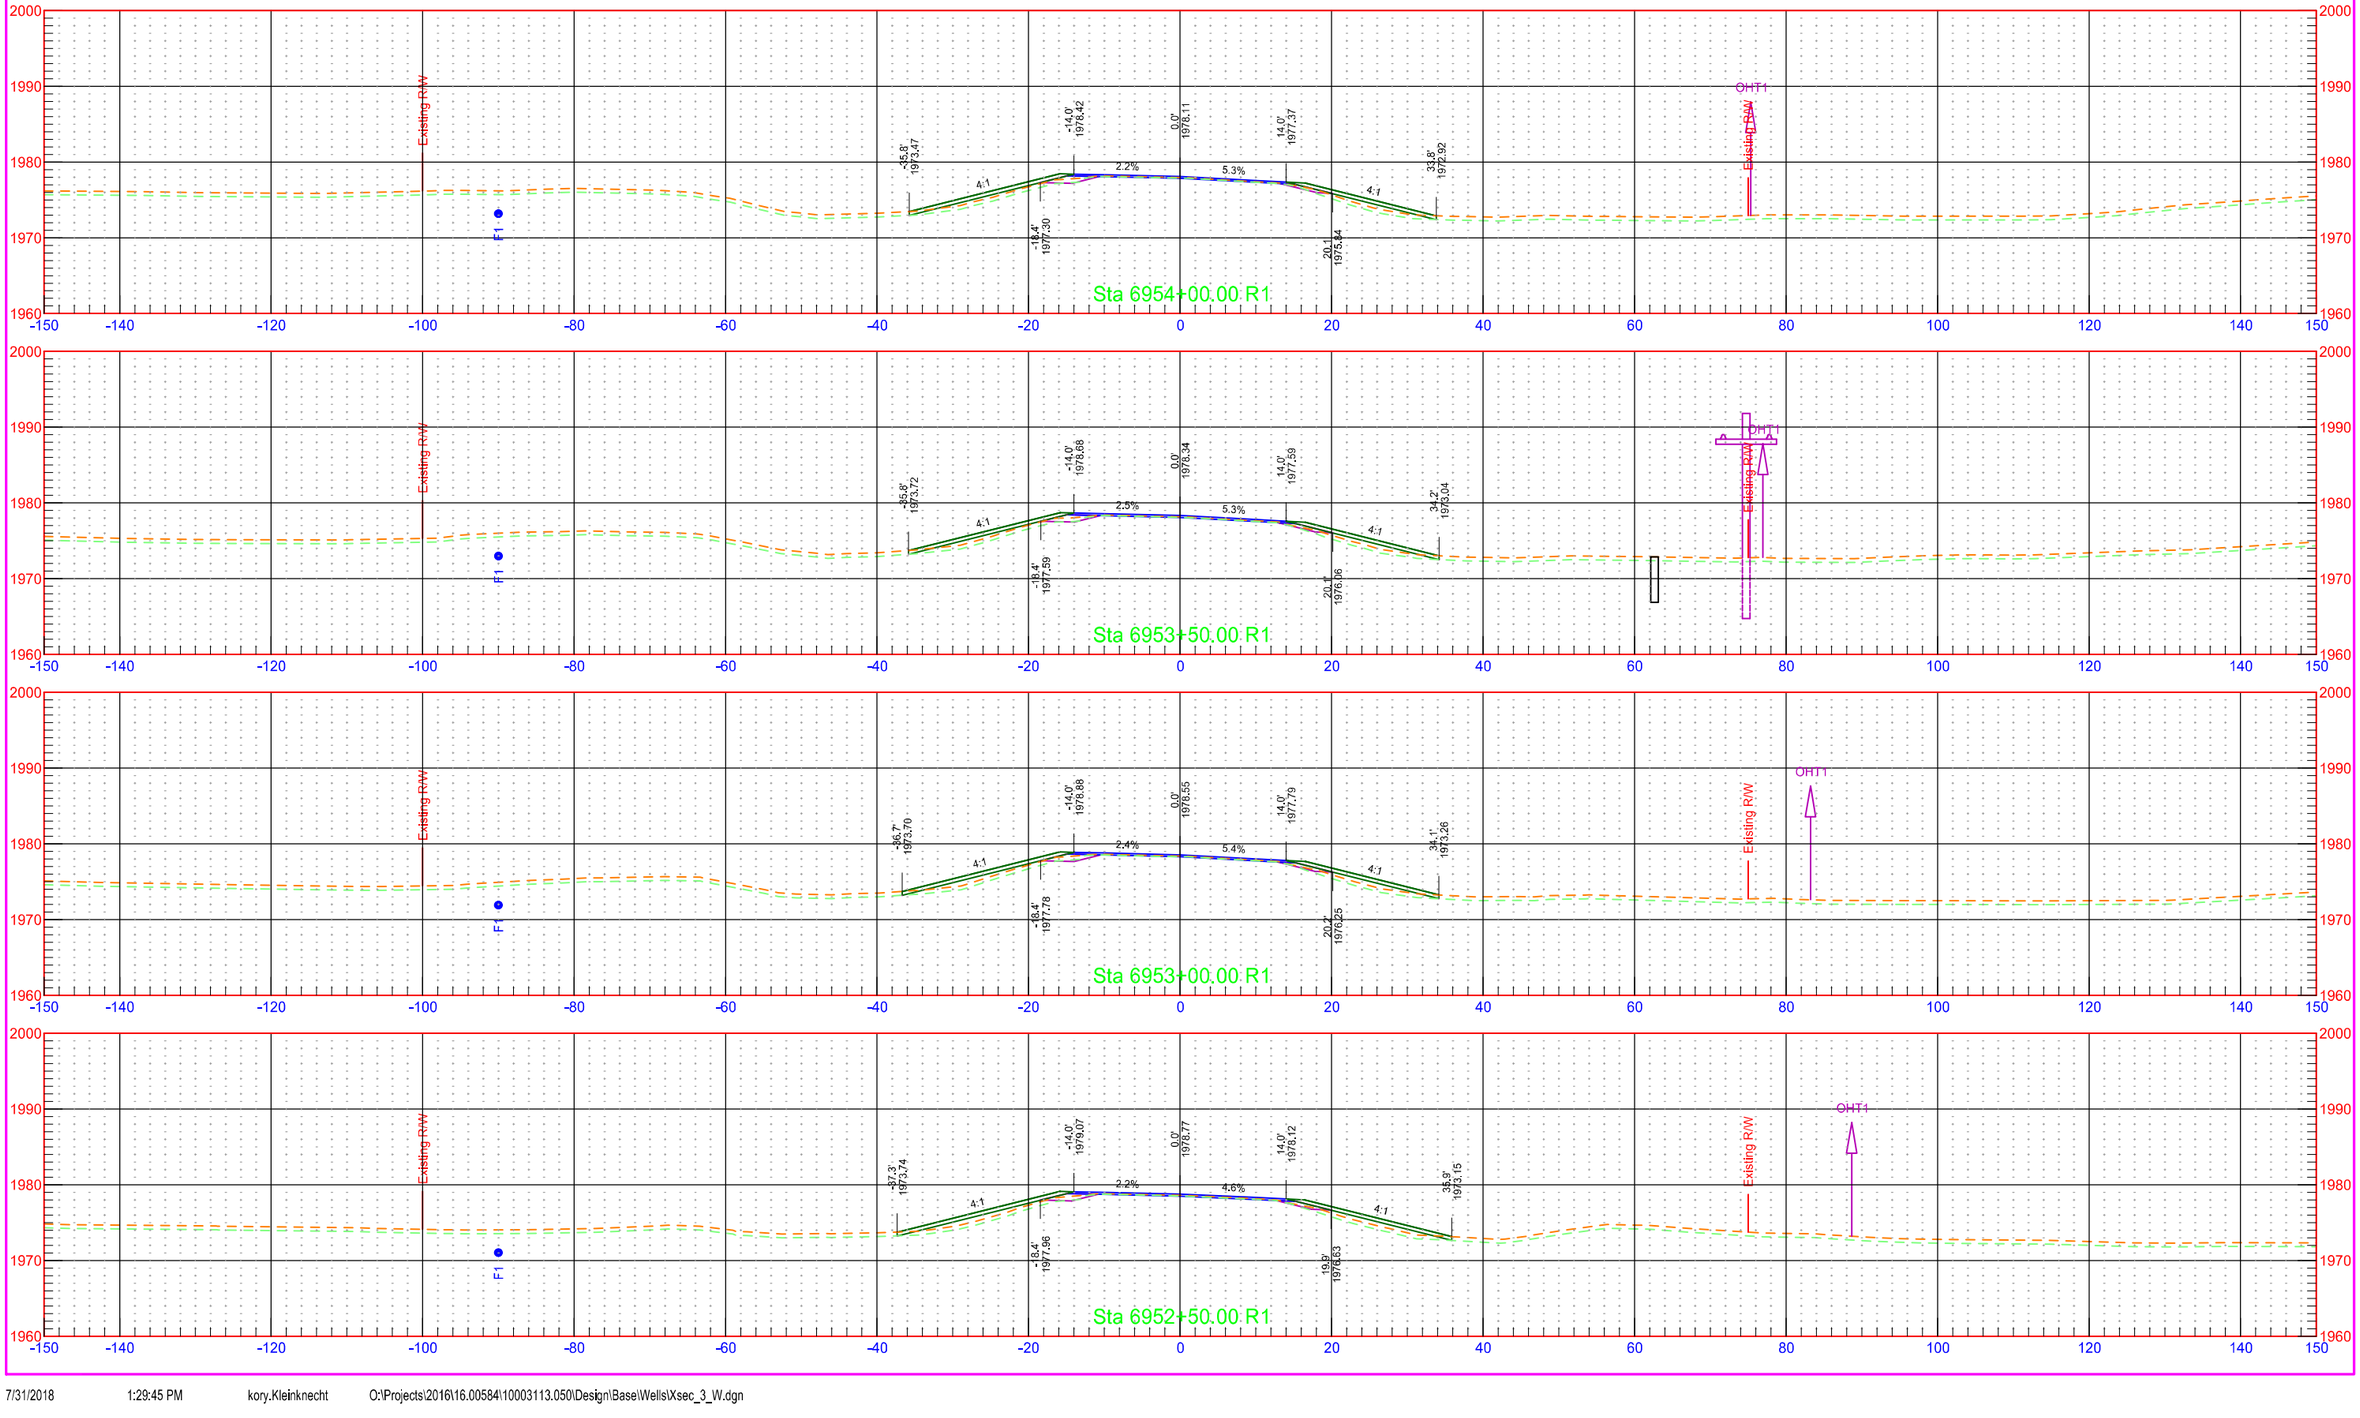


	STATE	PROJECT NO.	SECTION NO.	SHEET NO.
	ND	NH-1-003(050)113	200	473

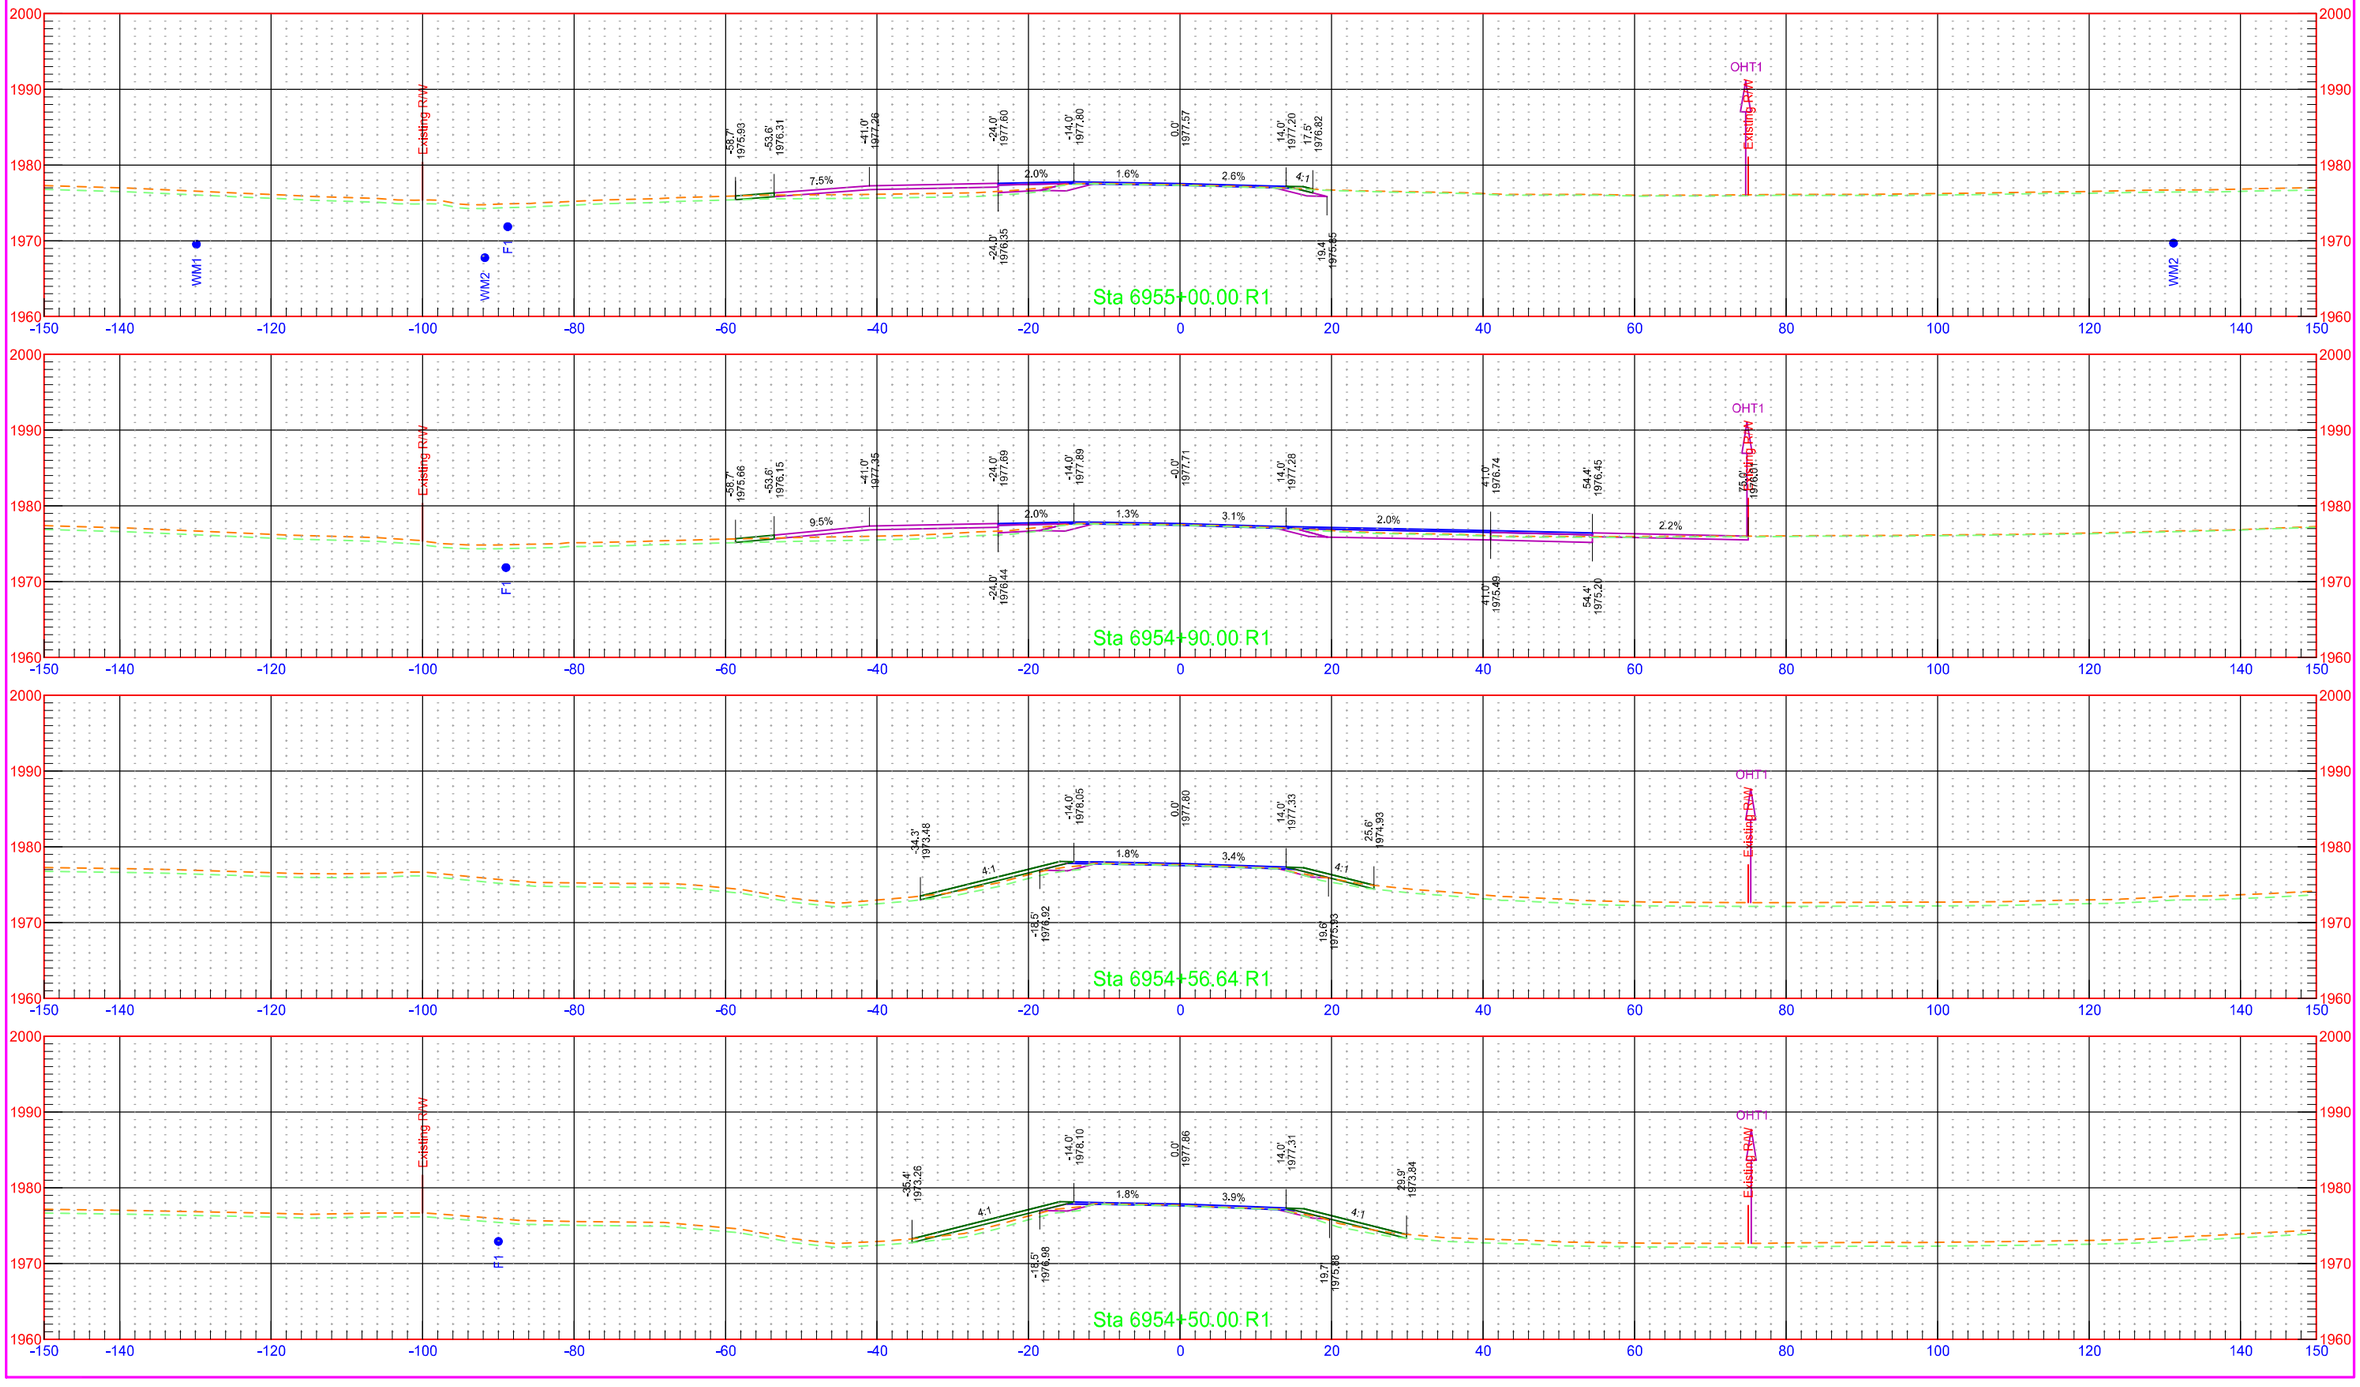



	STATE	PROJECT NO.	SECTION NO.	SHEET NO.
	ND	NH-1-003(050)113	200	474

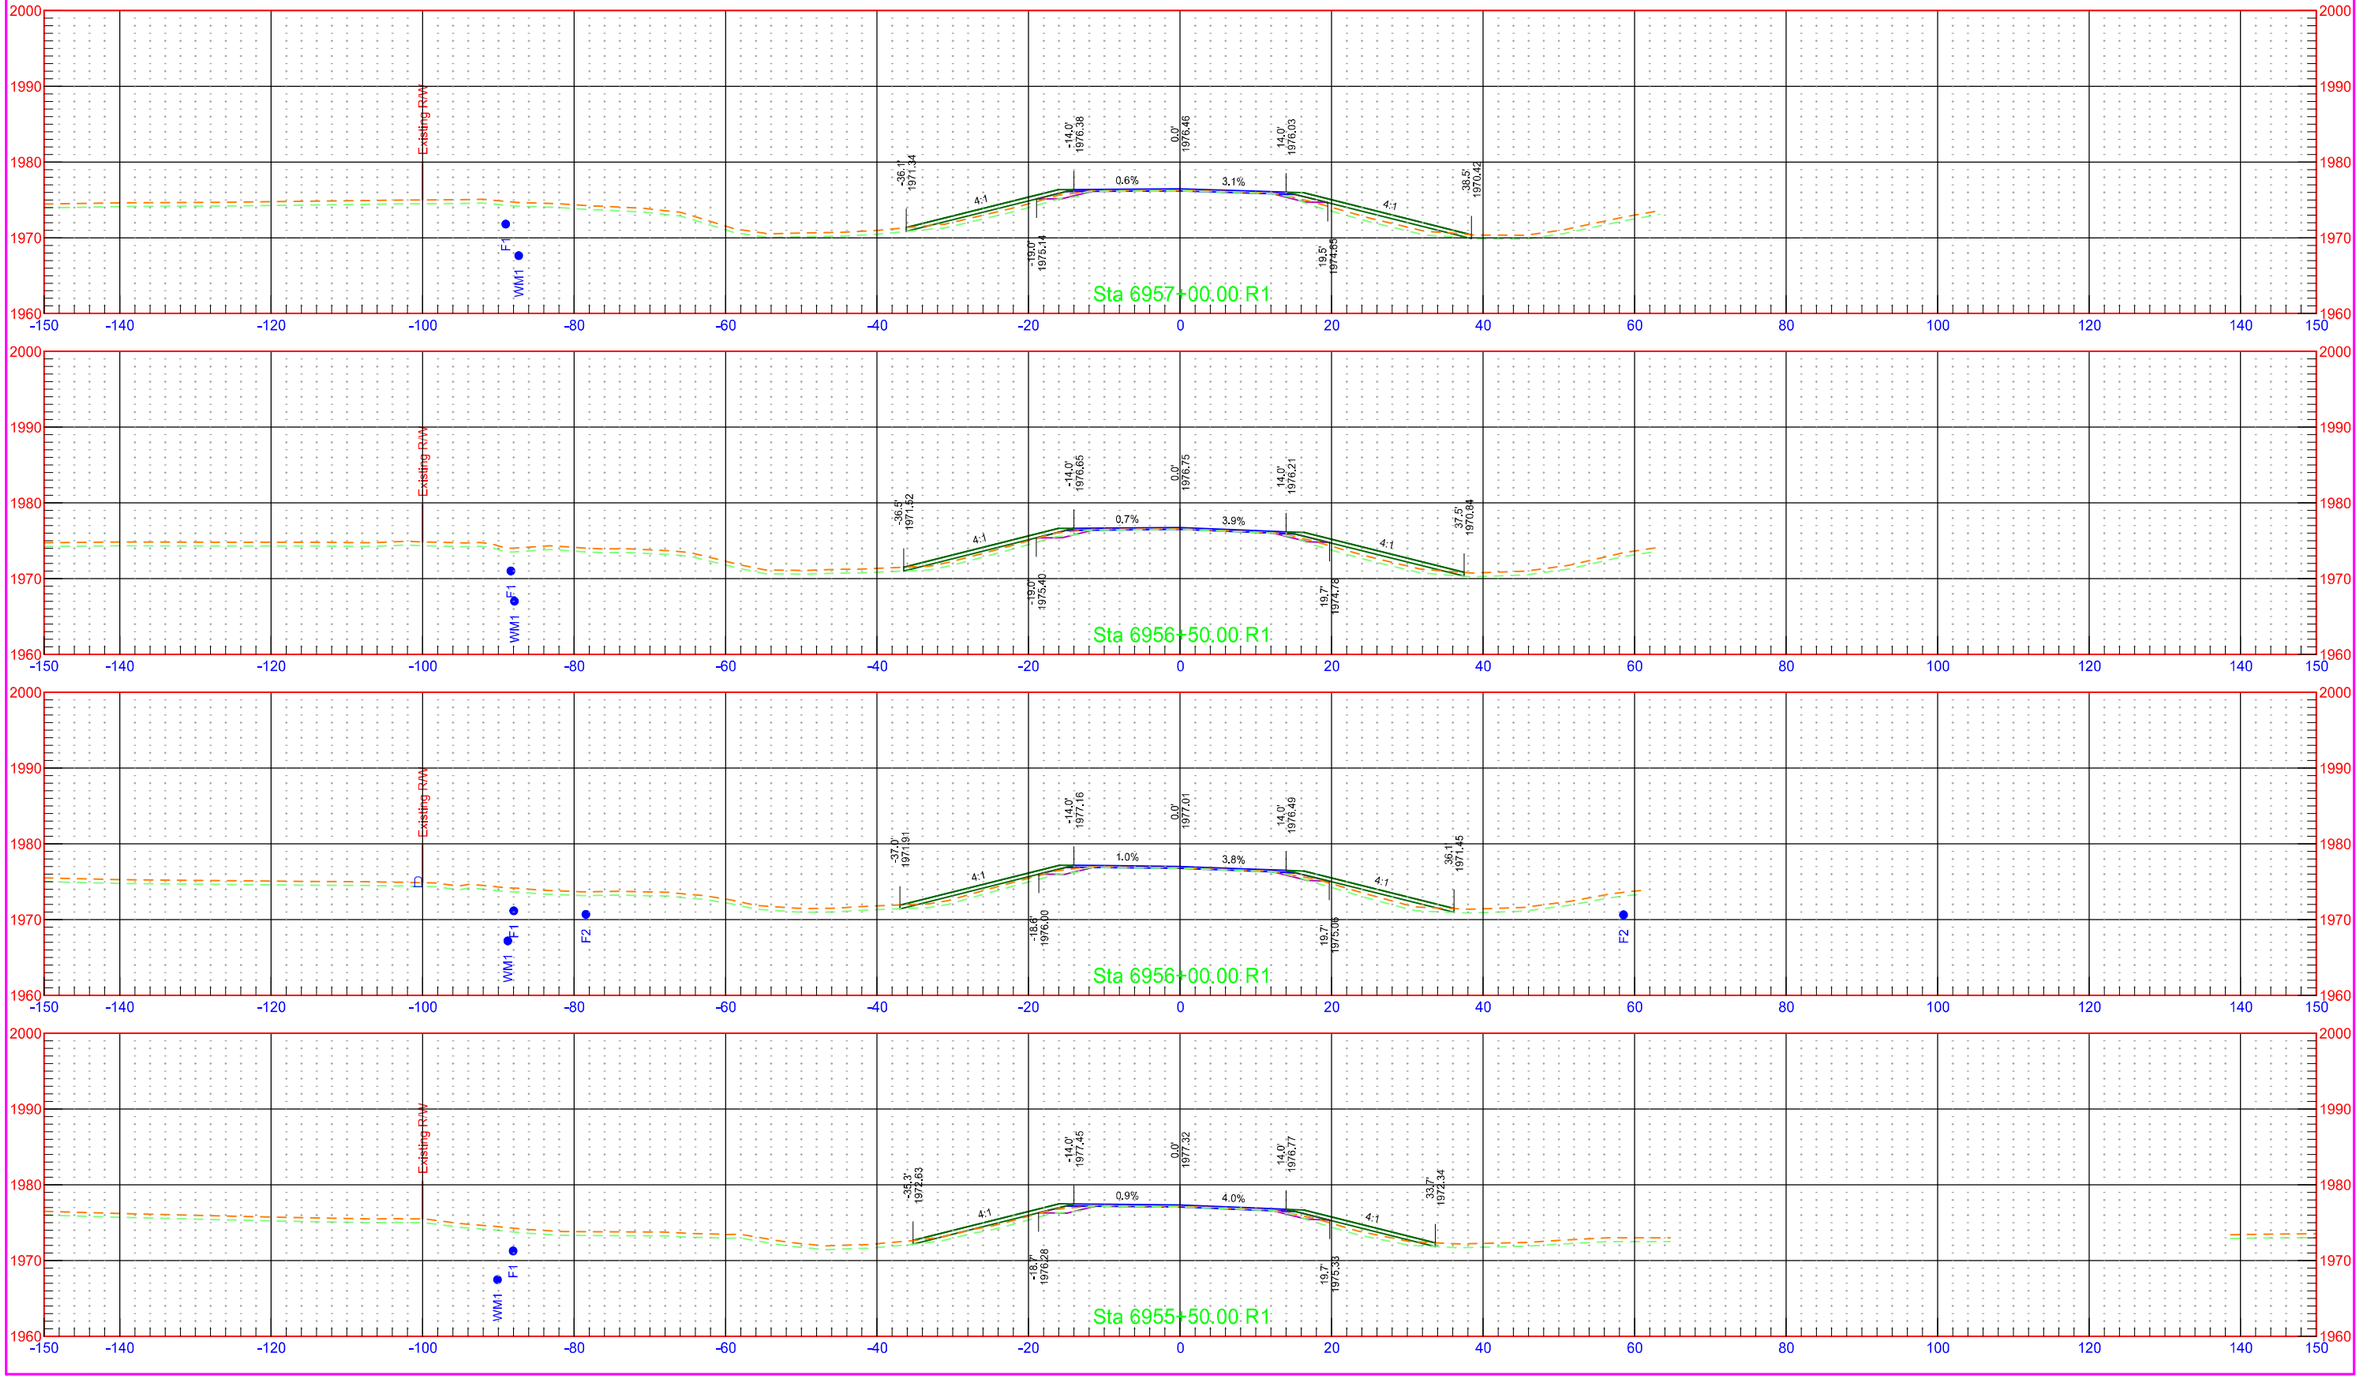


	STATE	PROJECT NO.	SECTION NO.	SHEET NO.
	ND	NH-1-003(050)113	200	475

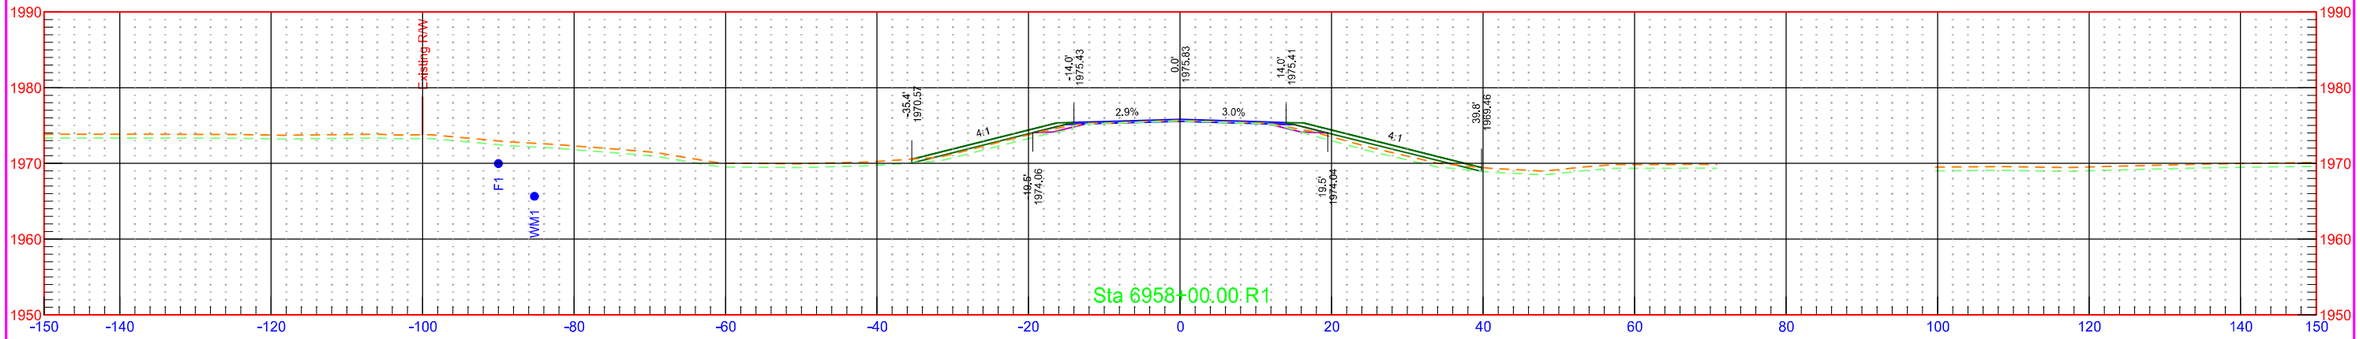

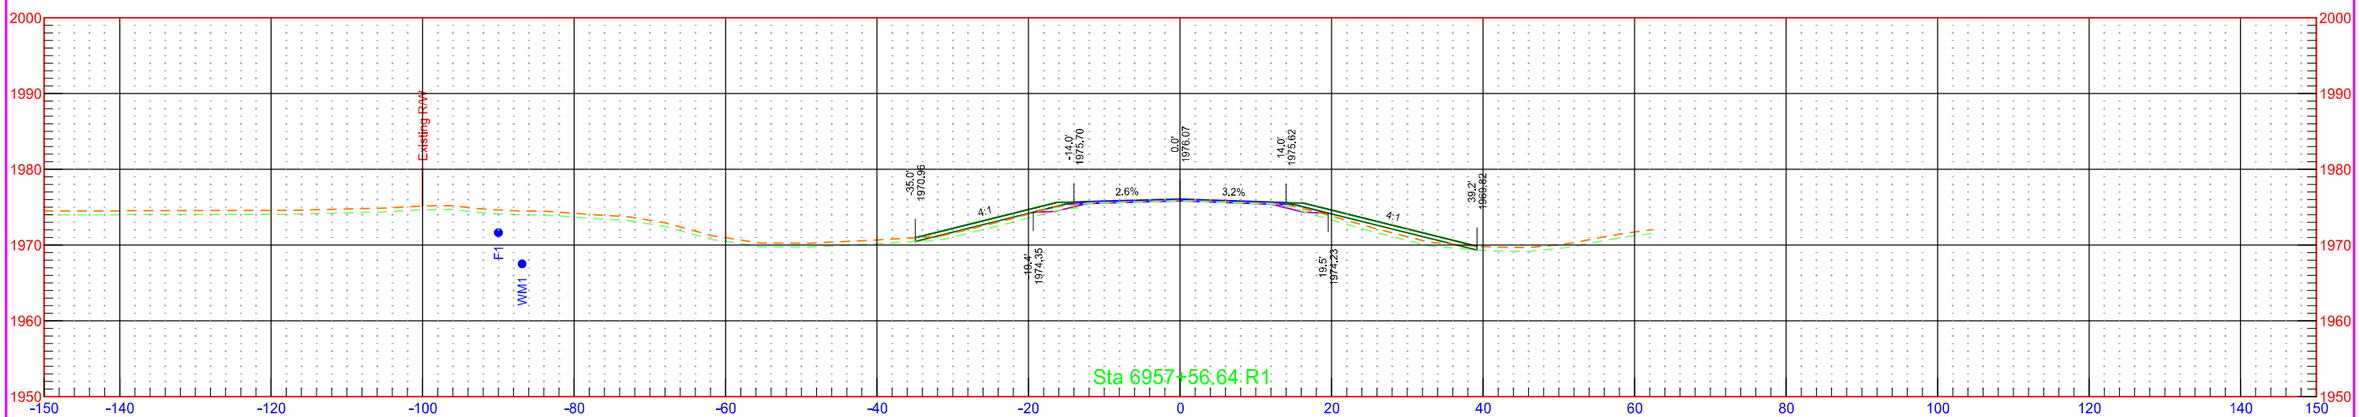

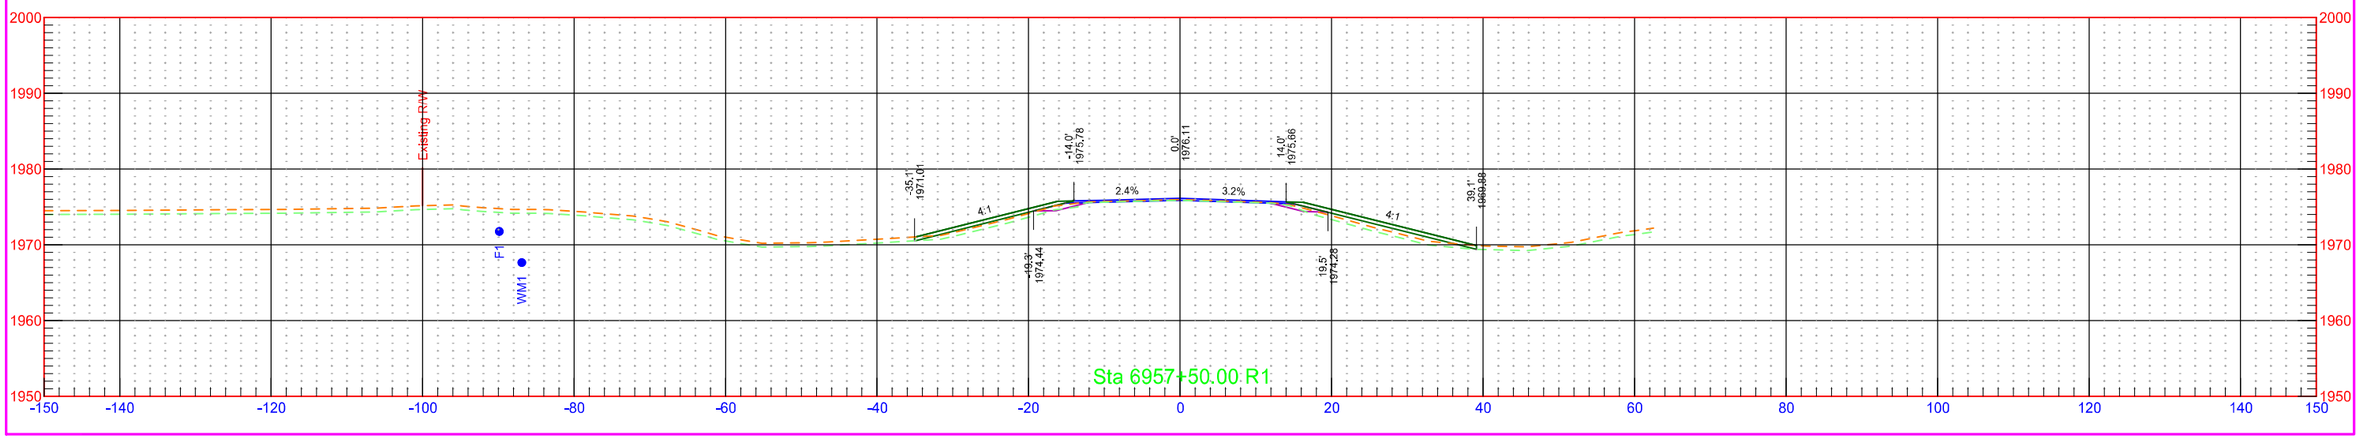


	STATE	PROJECT NO.	SECTION NO.	SHEET NO.
	ND	NH-1-003(050)113	200	476

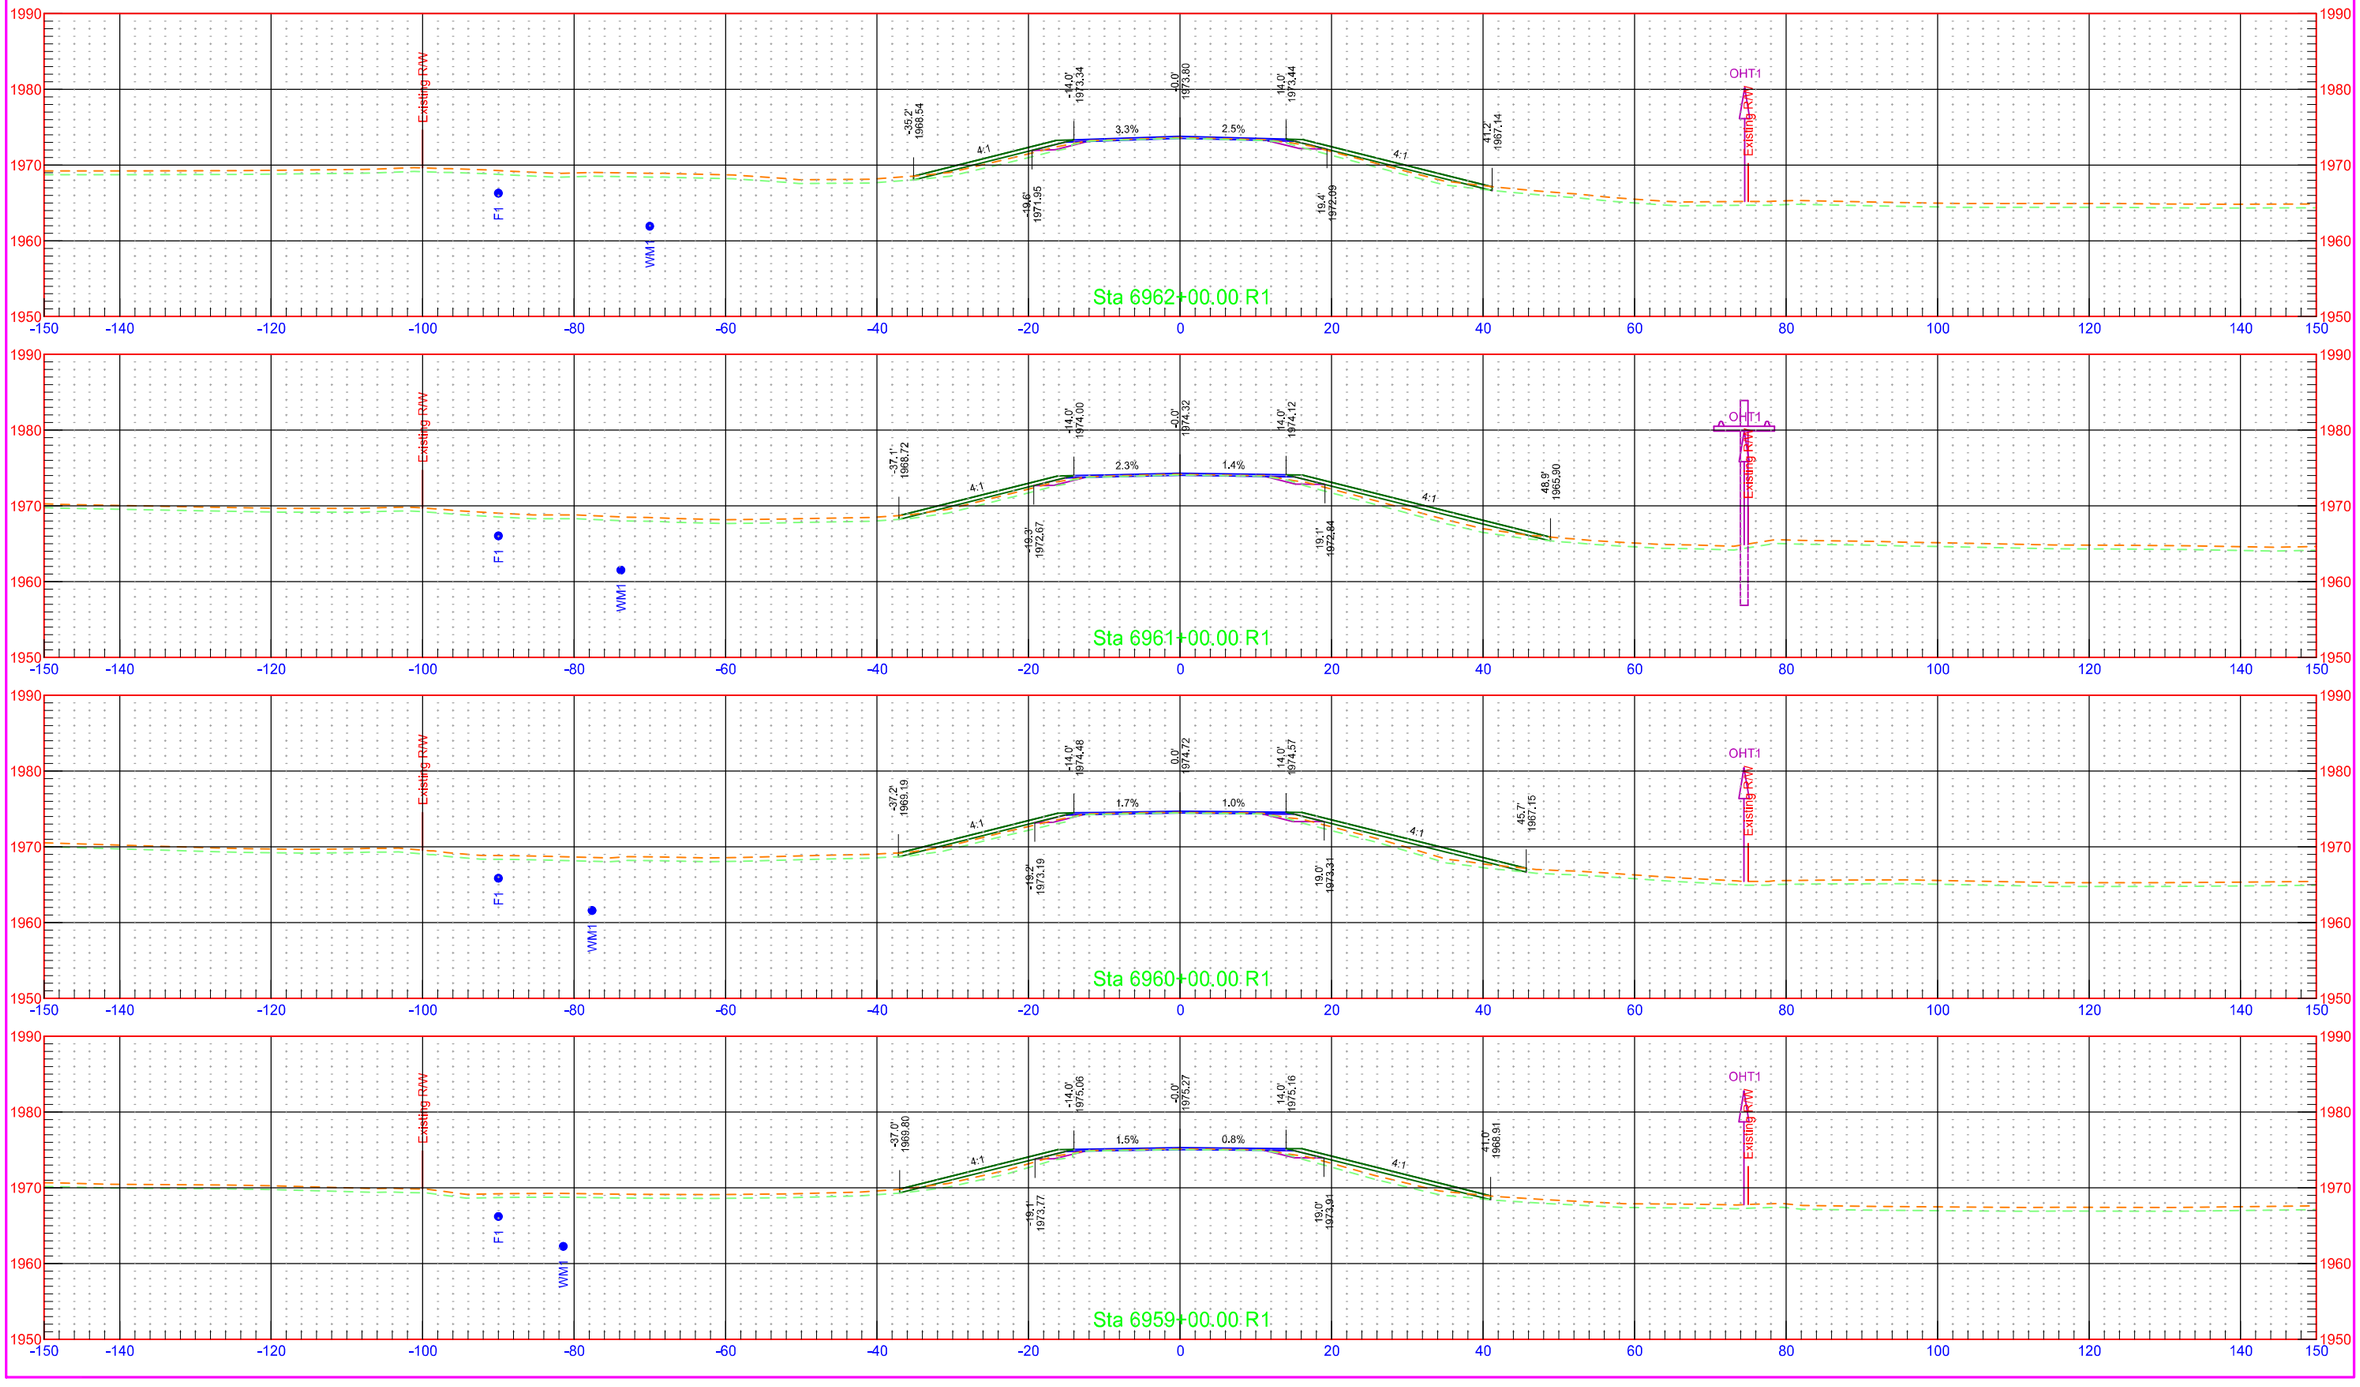


	STATE	PROJECT NO.	SECTION NO.	SHEET NO.
	ND	NH-1-003(050)113	200	477

	STATE	PROJECT NO.	SECTION NO.	SHEET NO.
	ND	NH-1-003(050)113	200	478

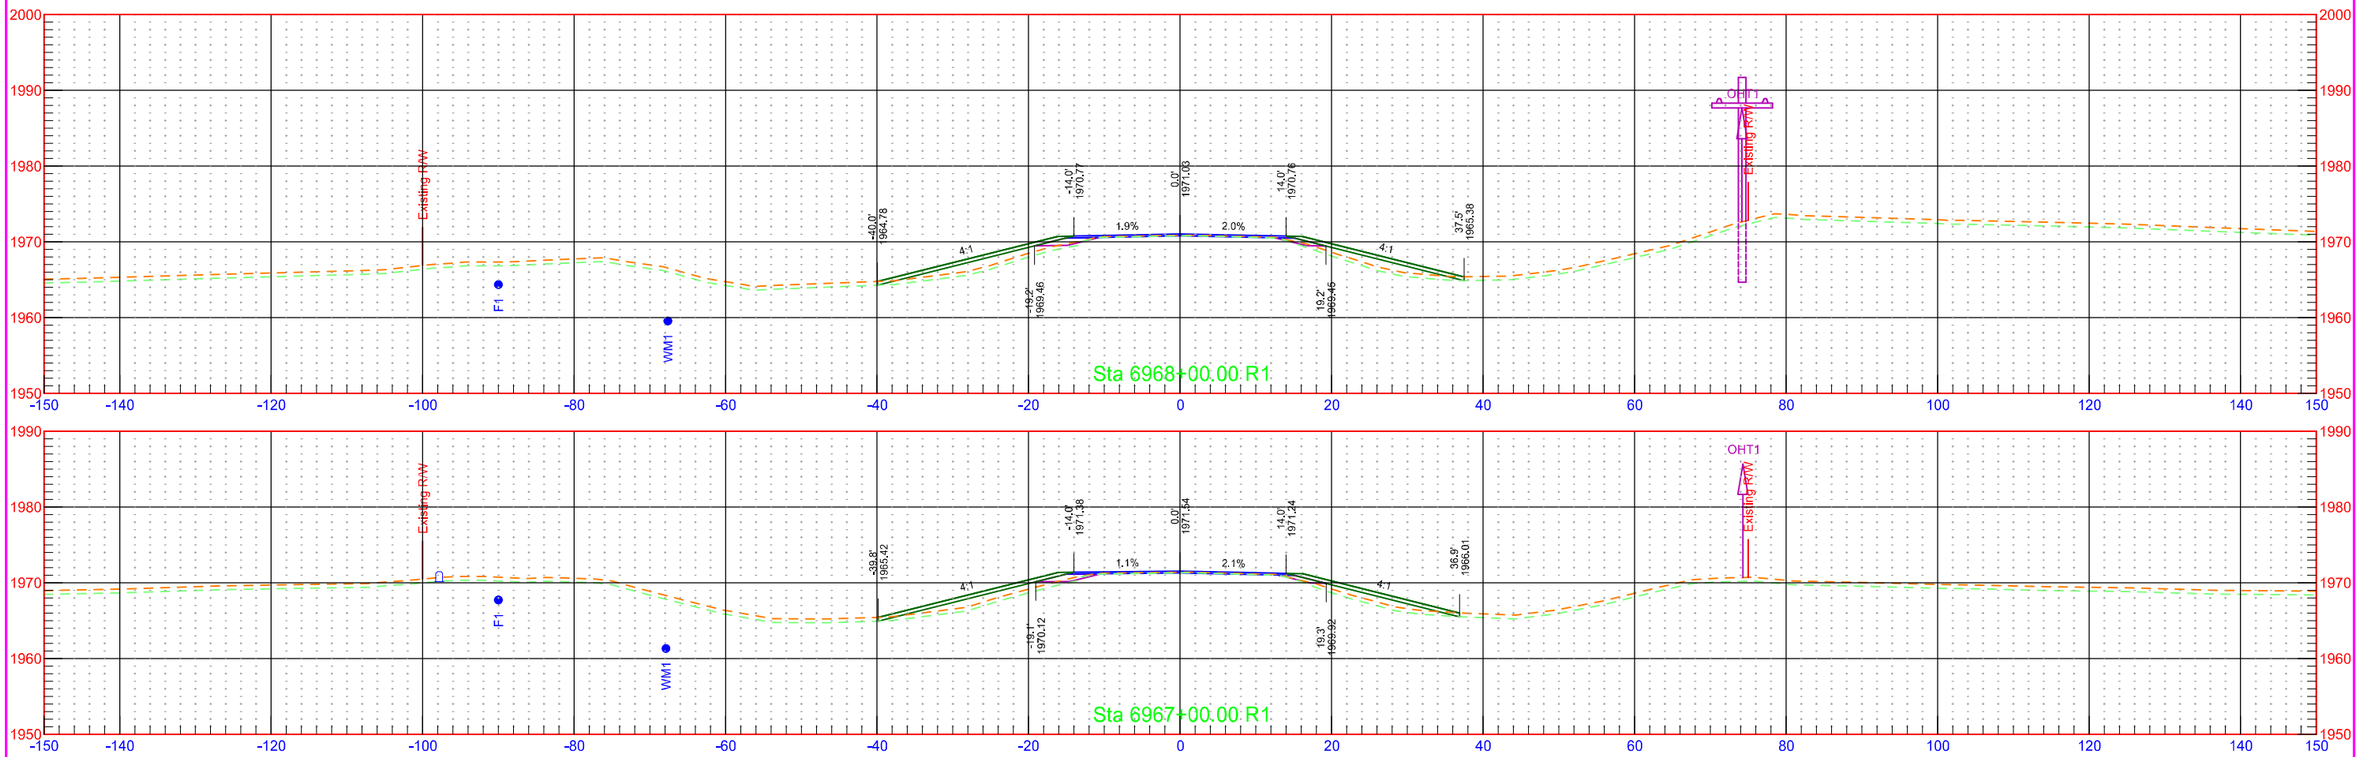


	STATE	PROJECT NO.	SECTION NO.	SHEET NO.
	ND	NH-1-003(050)113	200	479

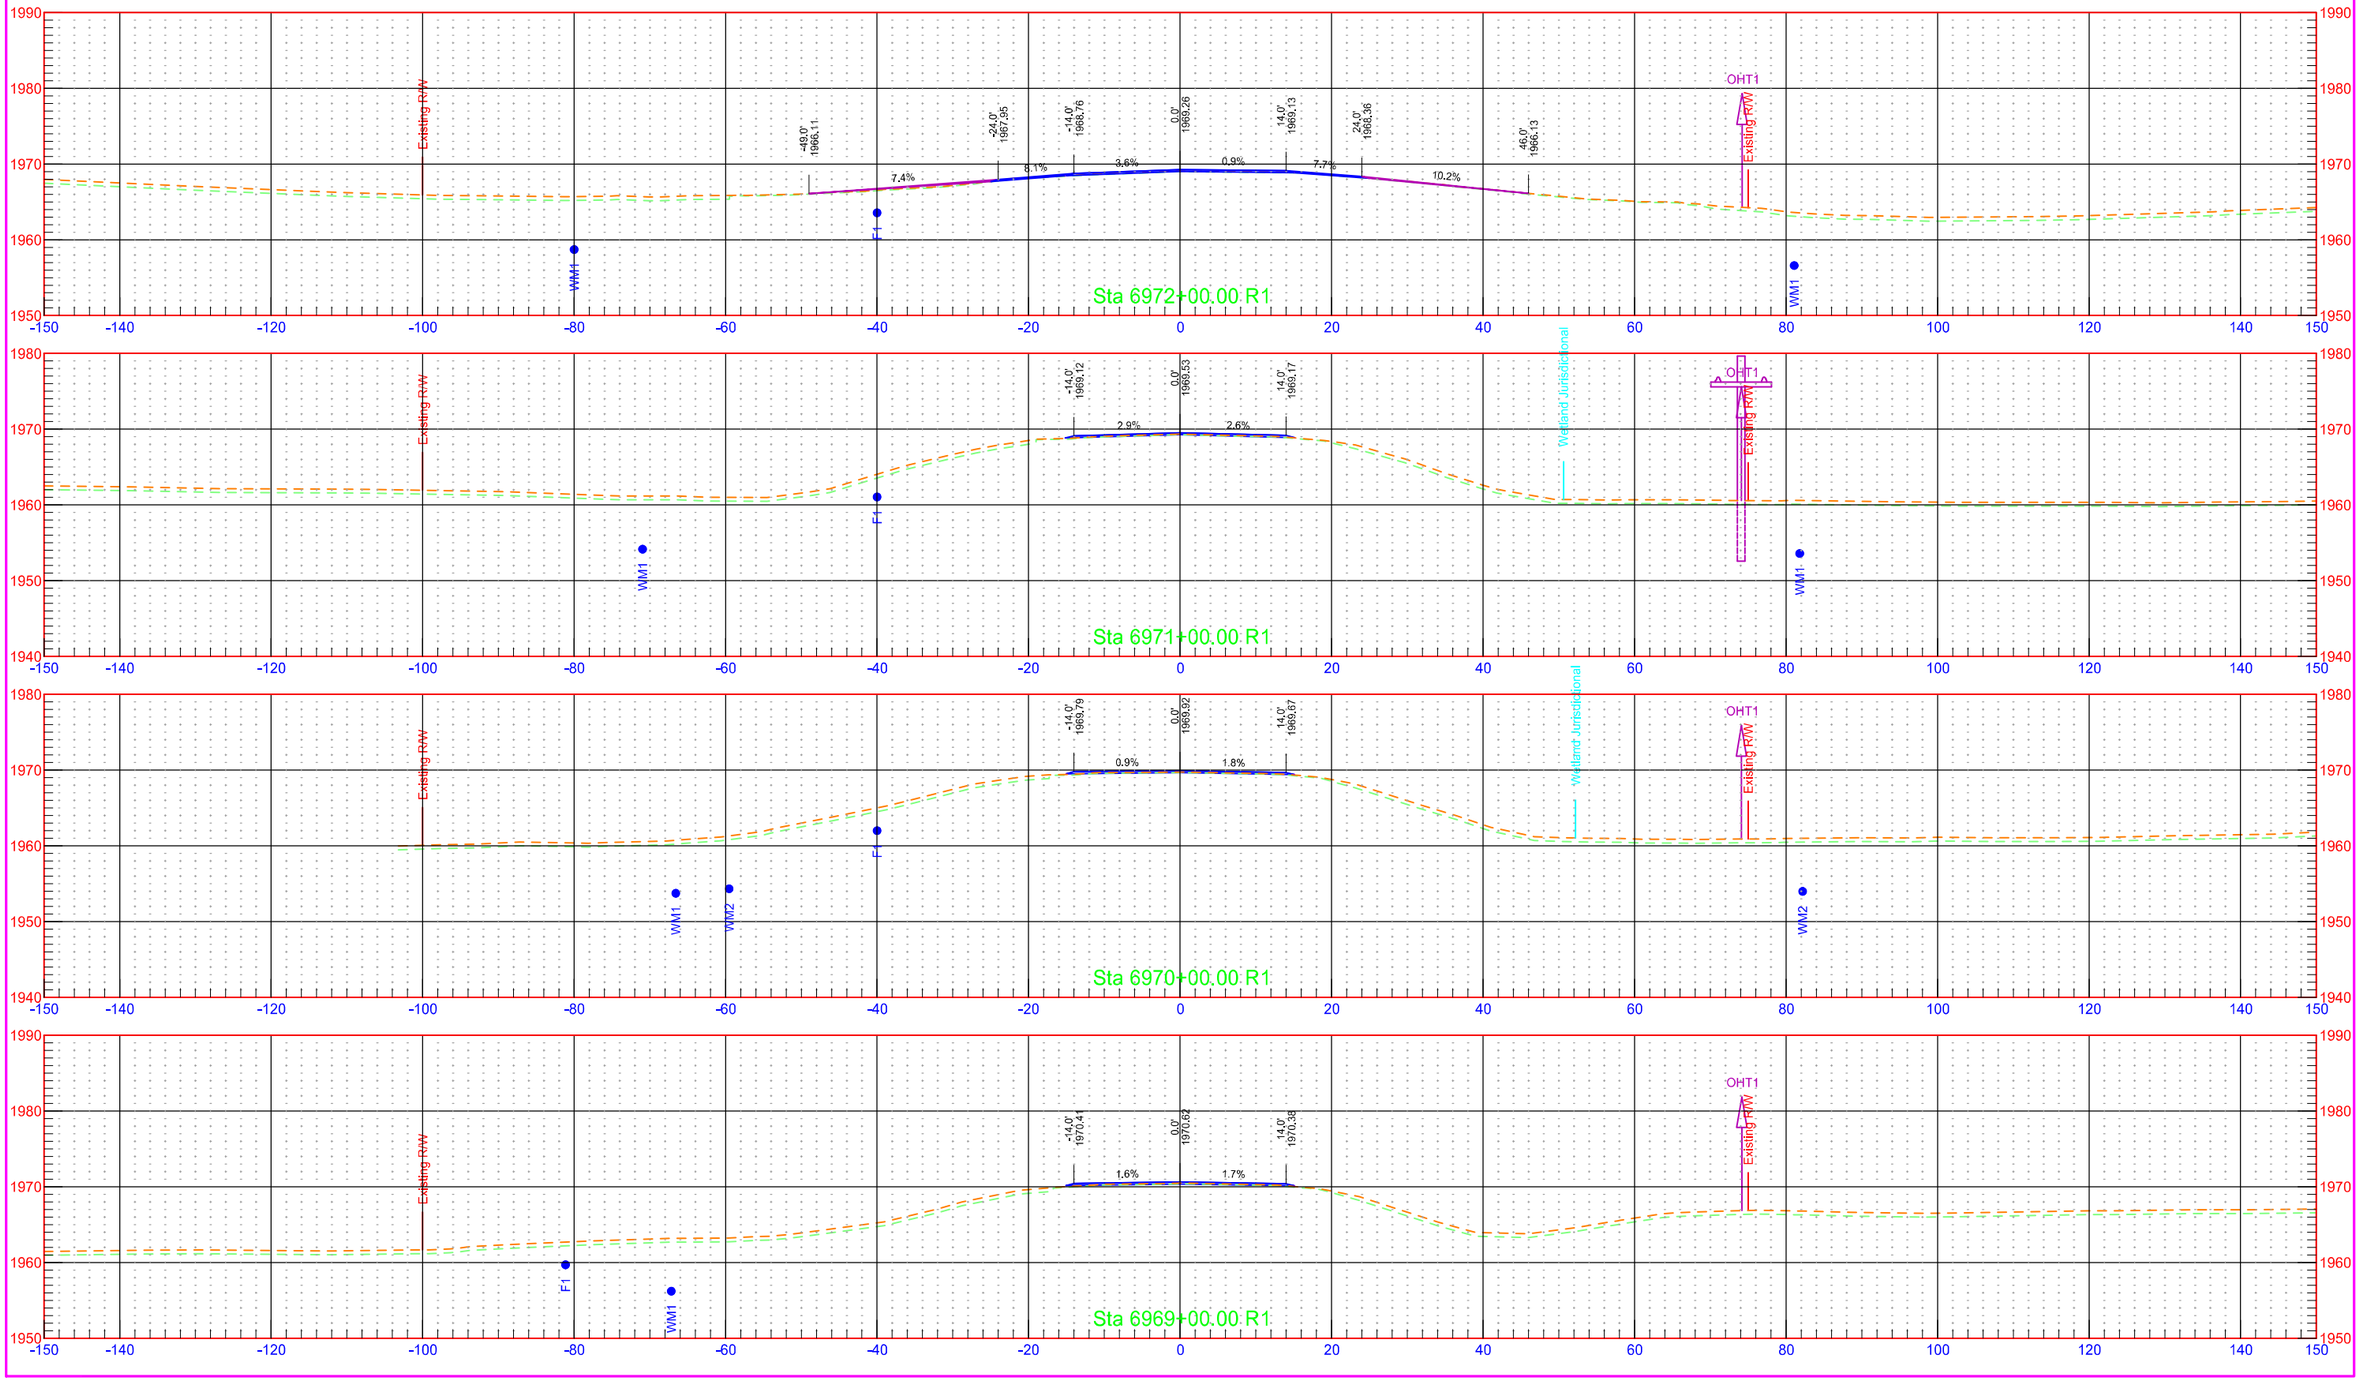


7/31/2018 1:29:51 PM kory.Kleinknecht O:\Projects\2016\16.00584\10003113.050\Design\Base\Wells\Xsec_4_W.dgn

	STATE	PROJECT NO.	SECTION NO.	SHEET NO.
	ND	NH-1-003(050)113	200	480

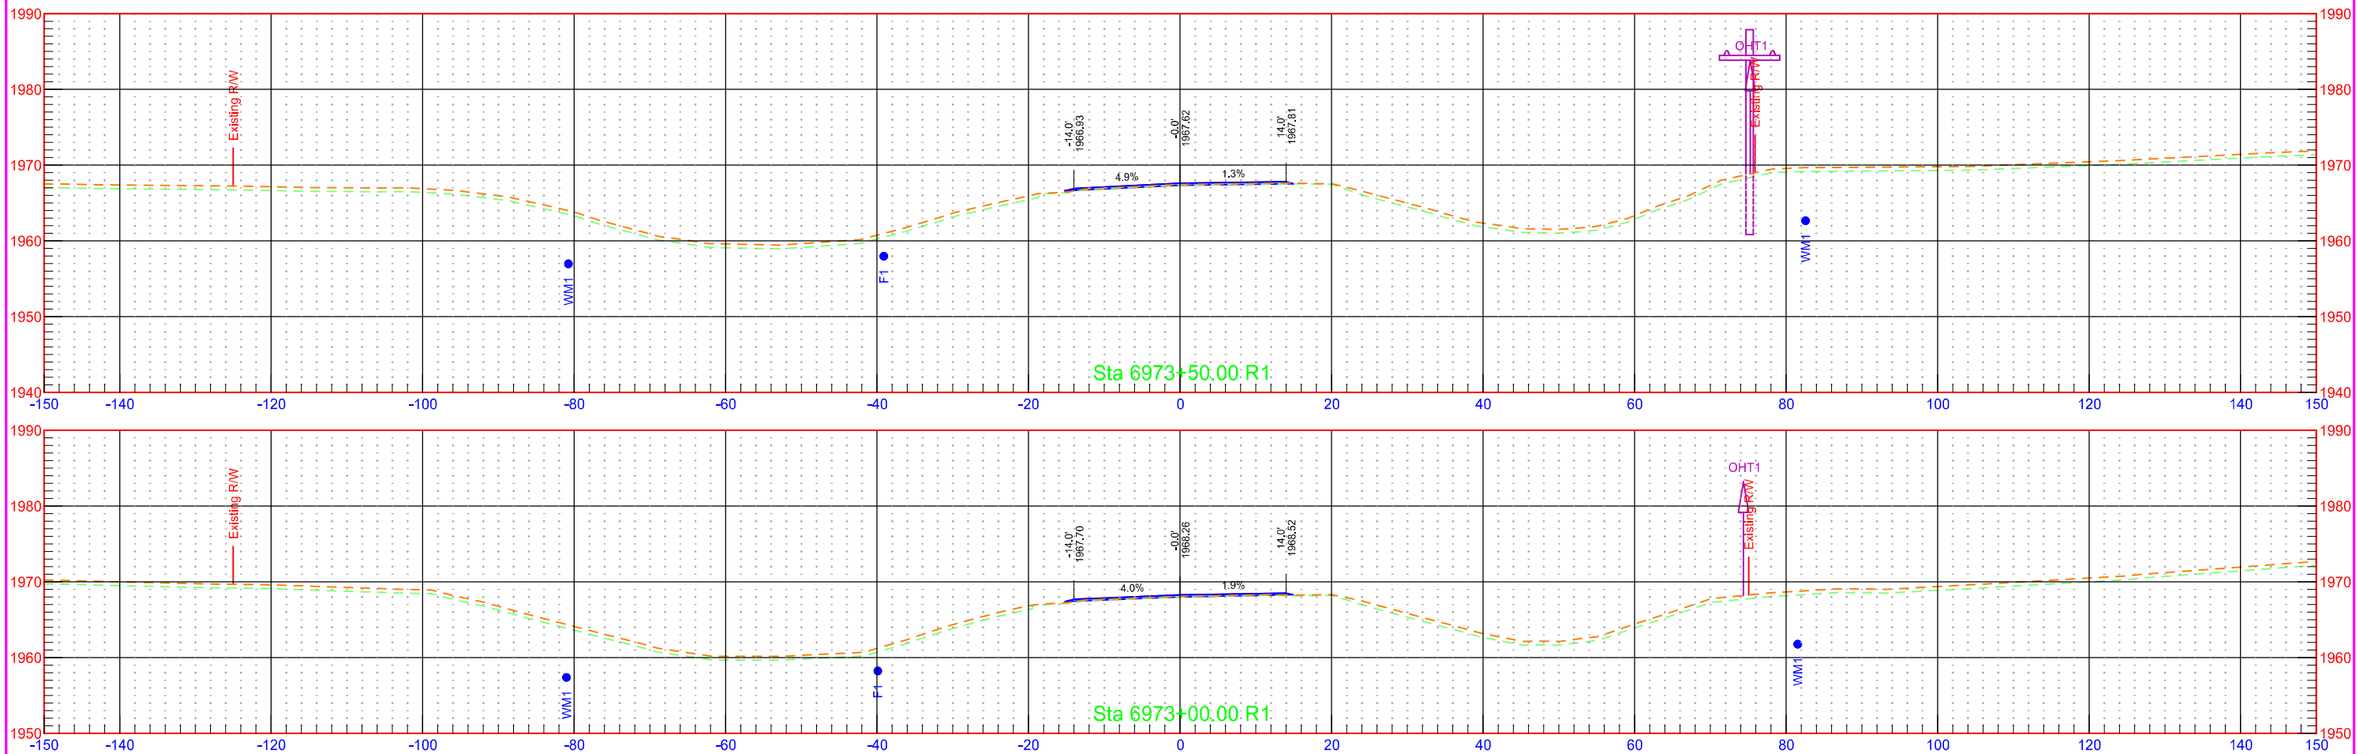



	STATE	PROJECT NO.	SECTION NO.	SHEET NO.
	ND	NH-1-003(050)113	200	481

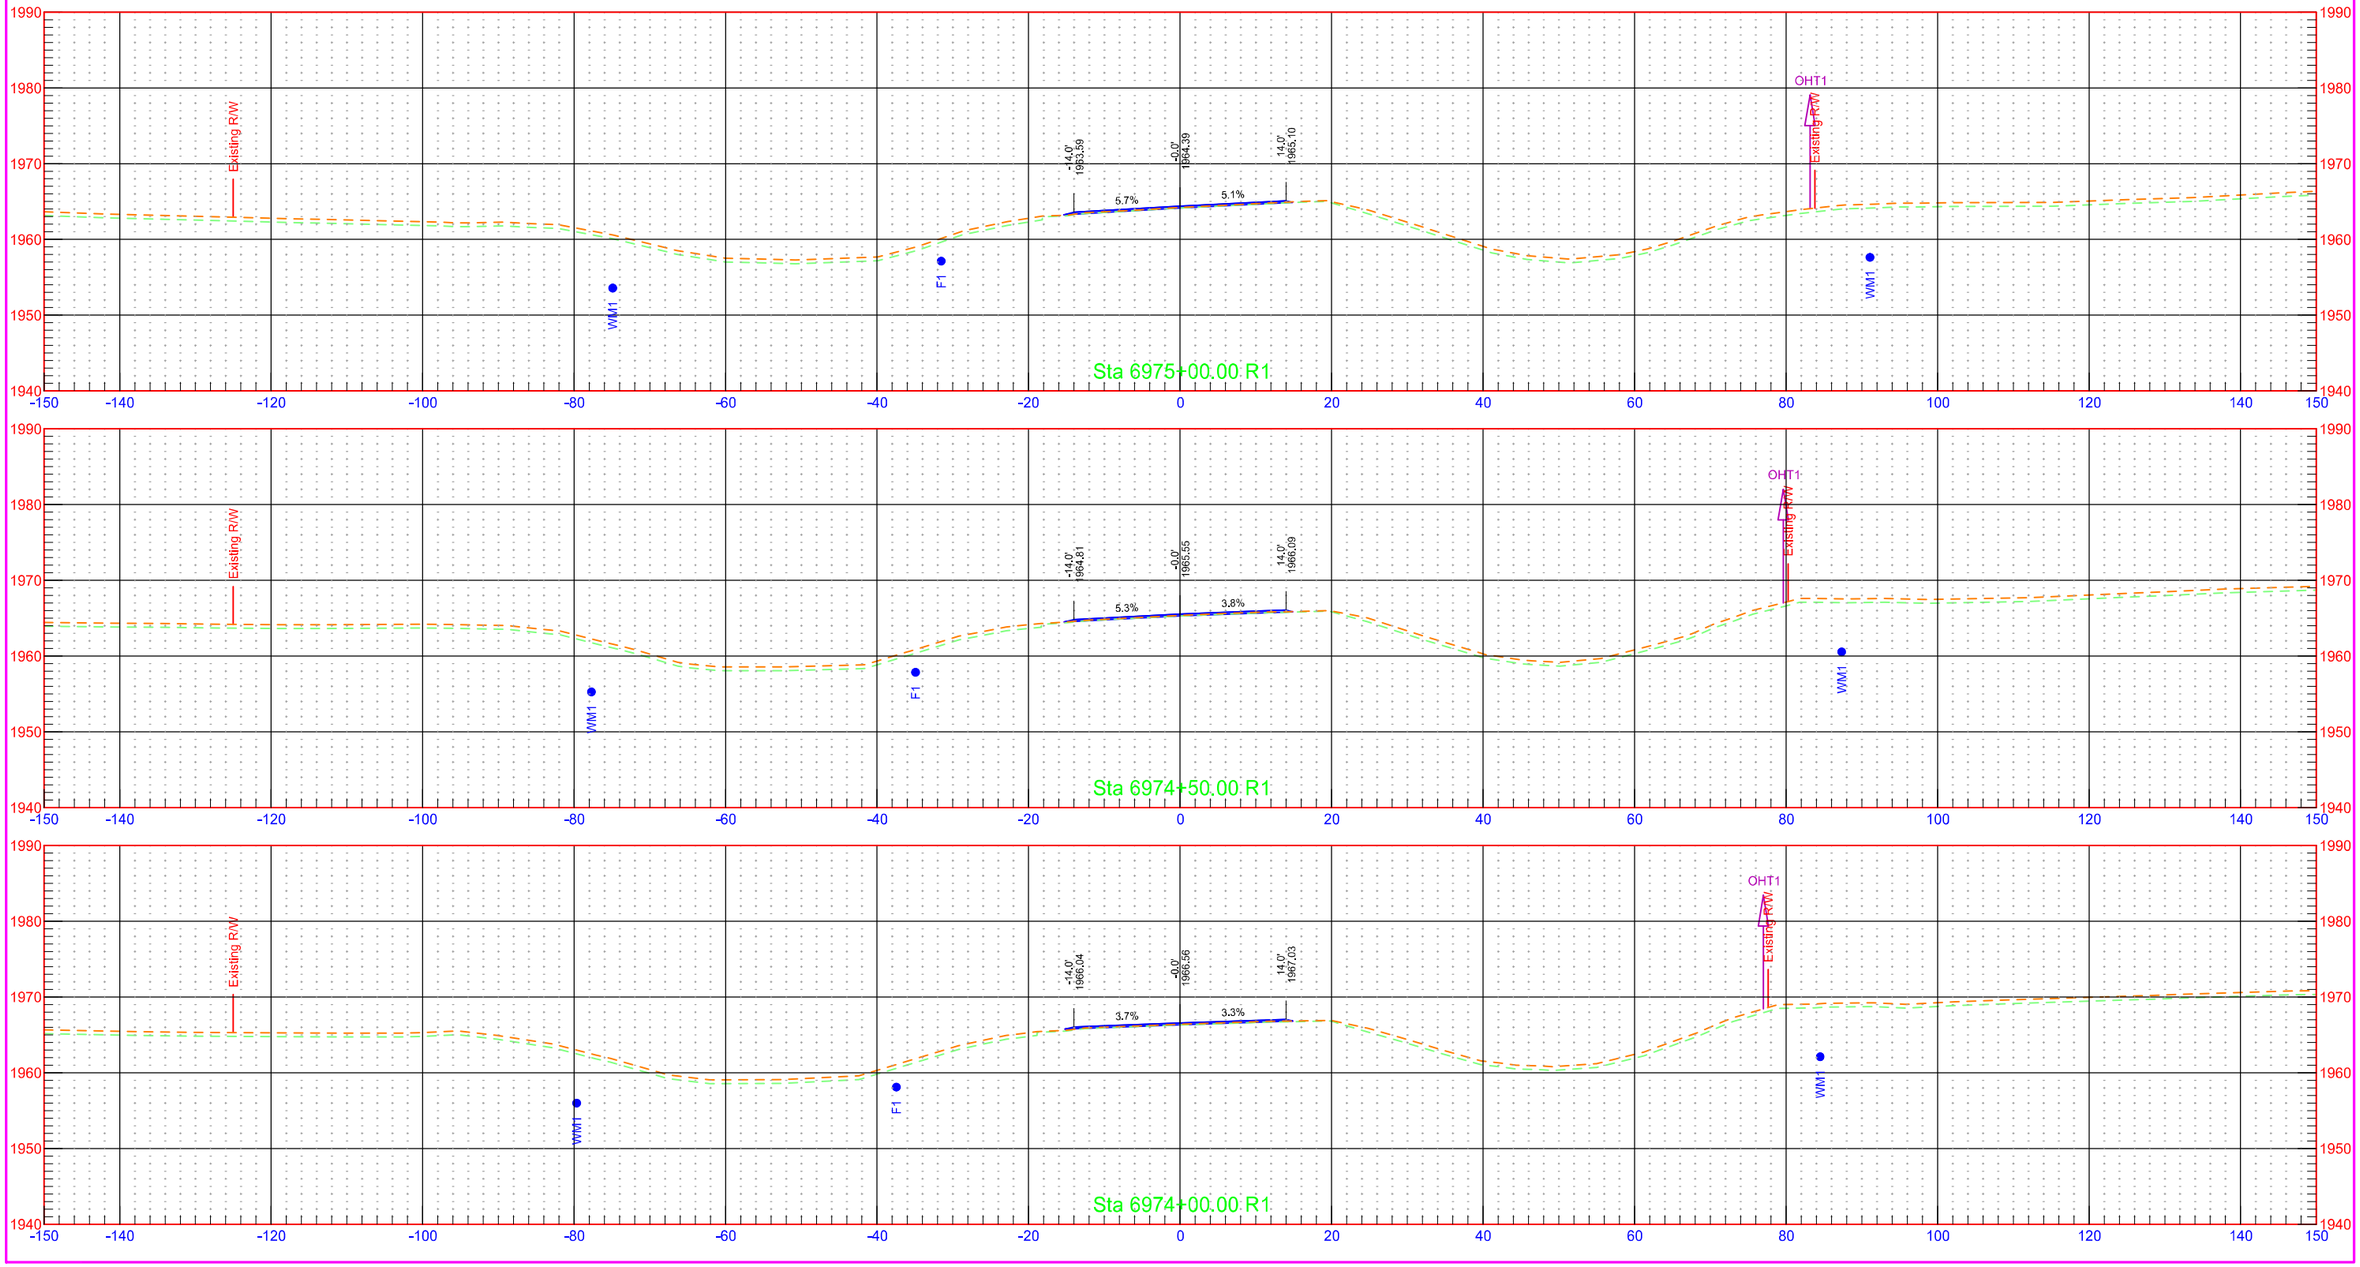


7/31/2018 1:29:53 PM kory.Kleinknecht O:\Projects\2016\16.00584\100003113.050\Design\Base\Wells\Xsec_4_W.dgn

	STATE	PROJECT NO.	SECTION NO.	SHEET NO.
	ND	NH-1-003(050)113	200	482

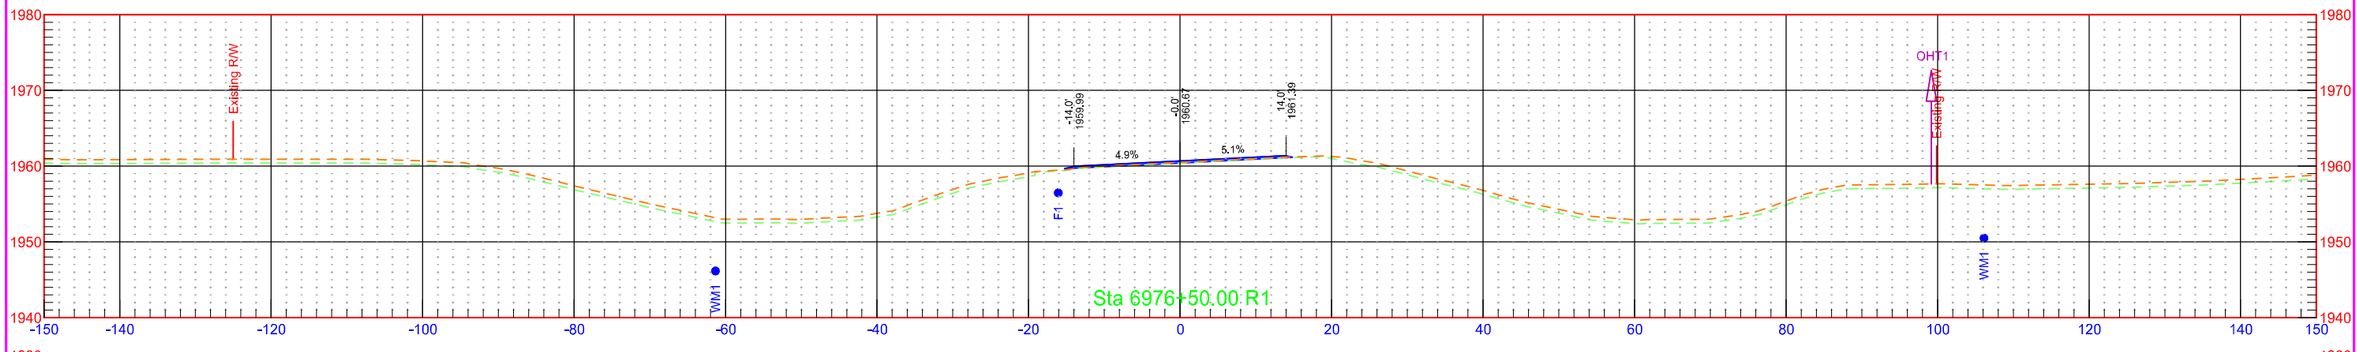


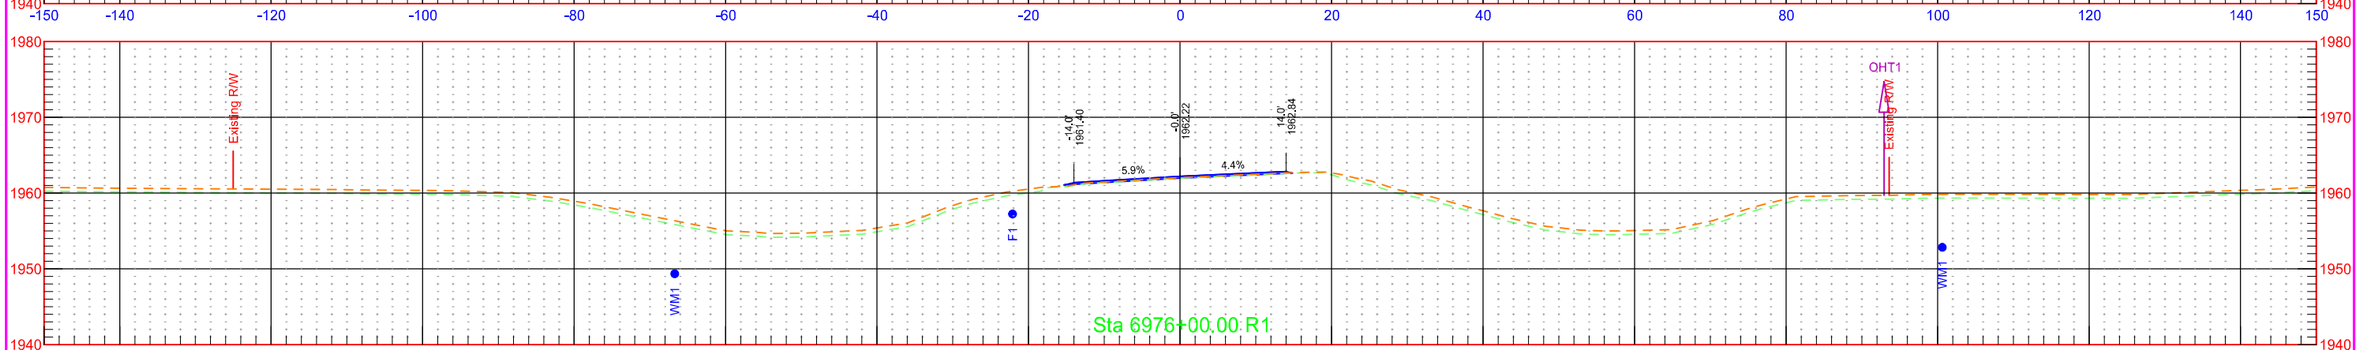

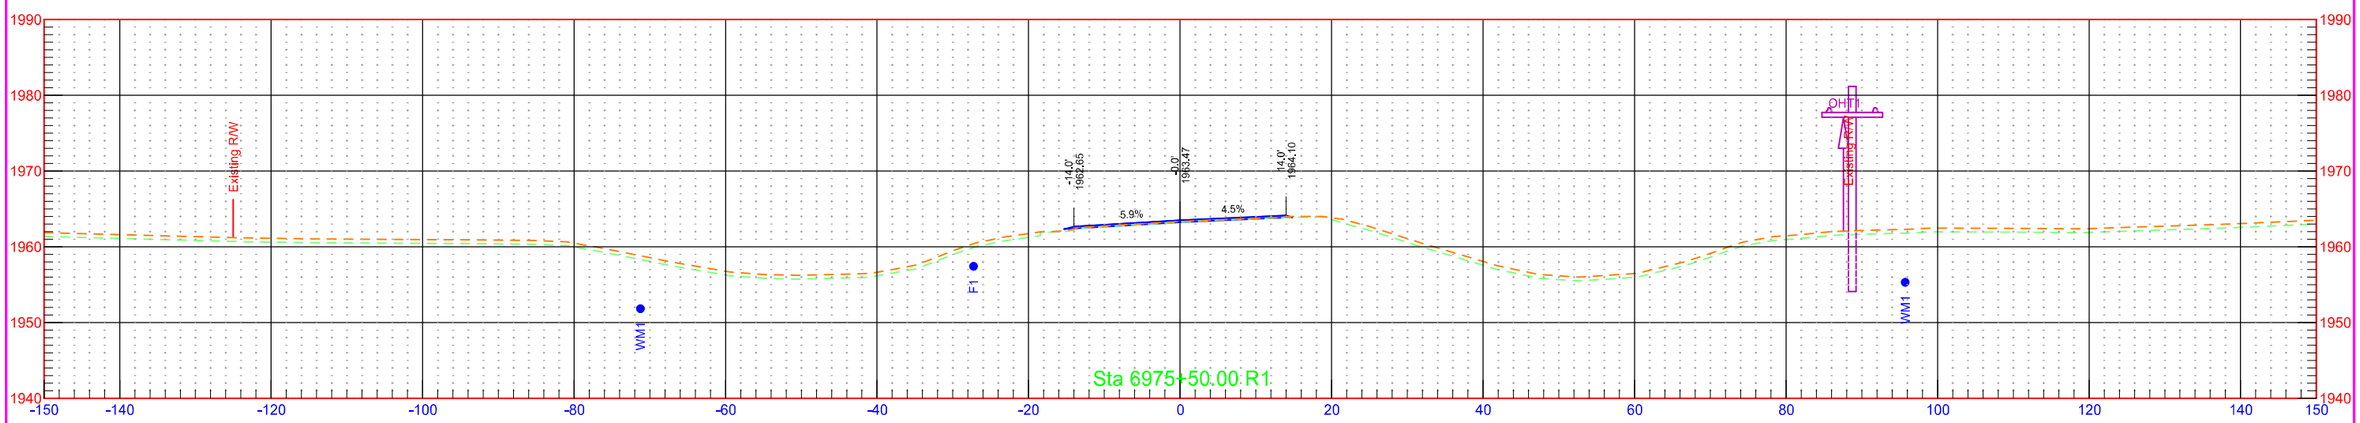


7/31/2018 1:29:54 PM kory.Kleinknecht O:\Projects\2016\16.00584\10003113.050\Design\Base\Wells\Xsec_4_W.dgn

	STATE	PROJECT NO.	SECTION NO.	SHEET NO.
	ND	NH-1-003(050)113	200	483

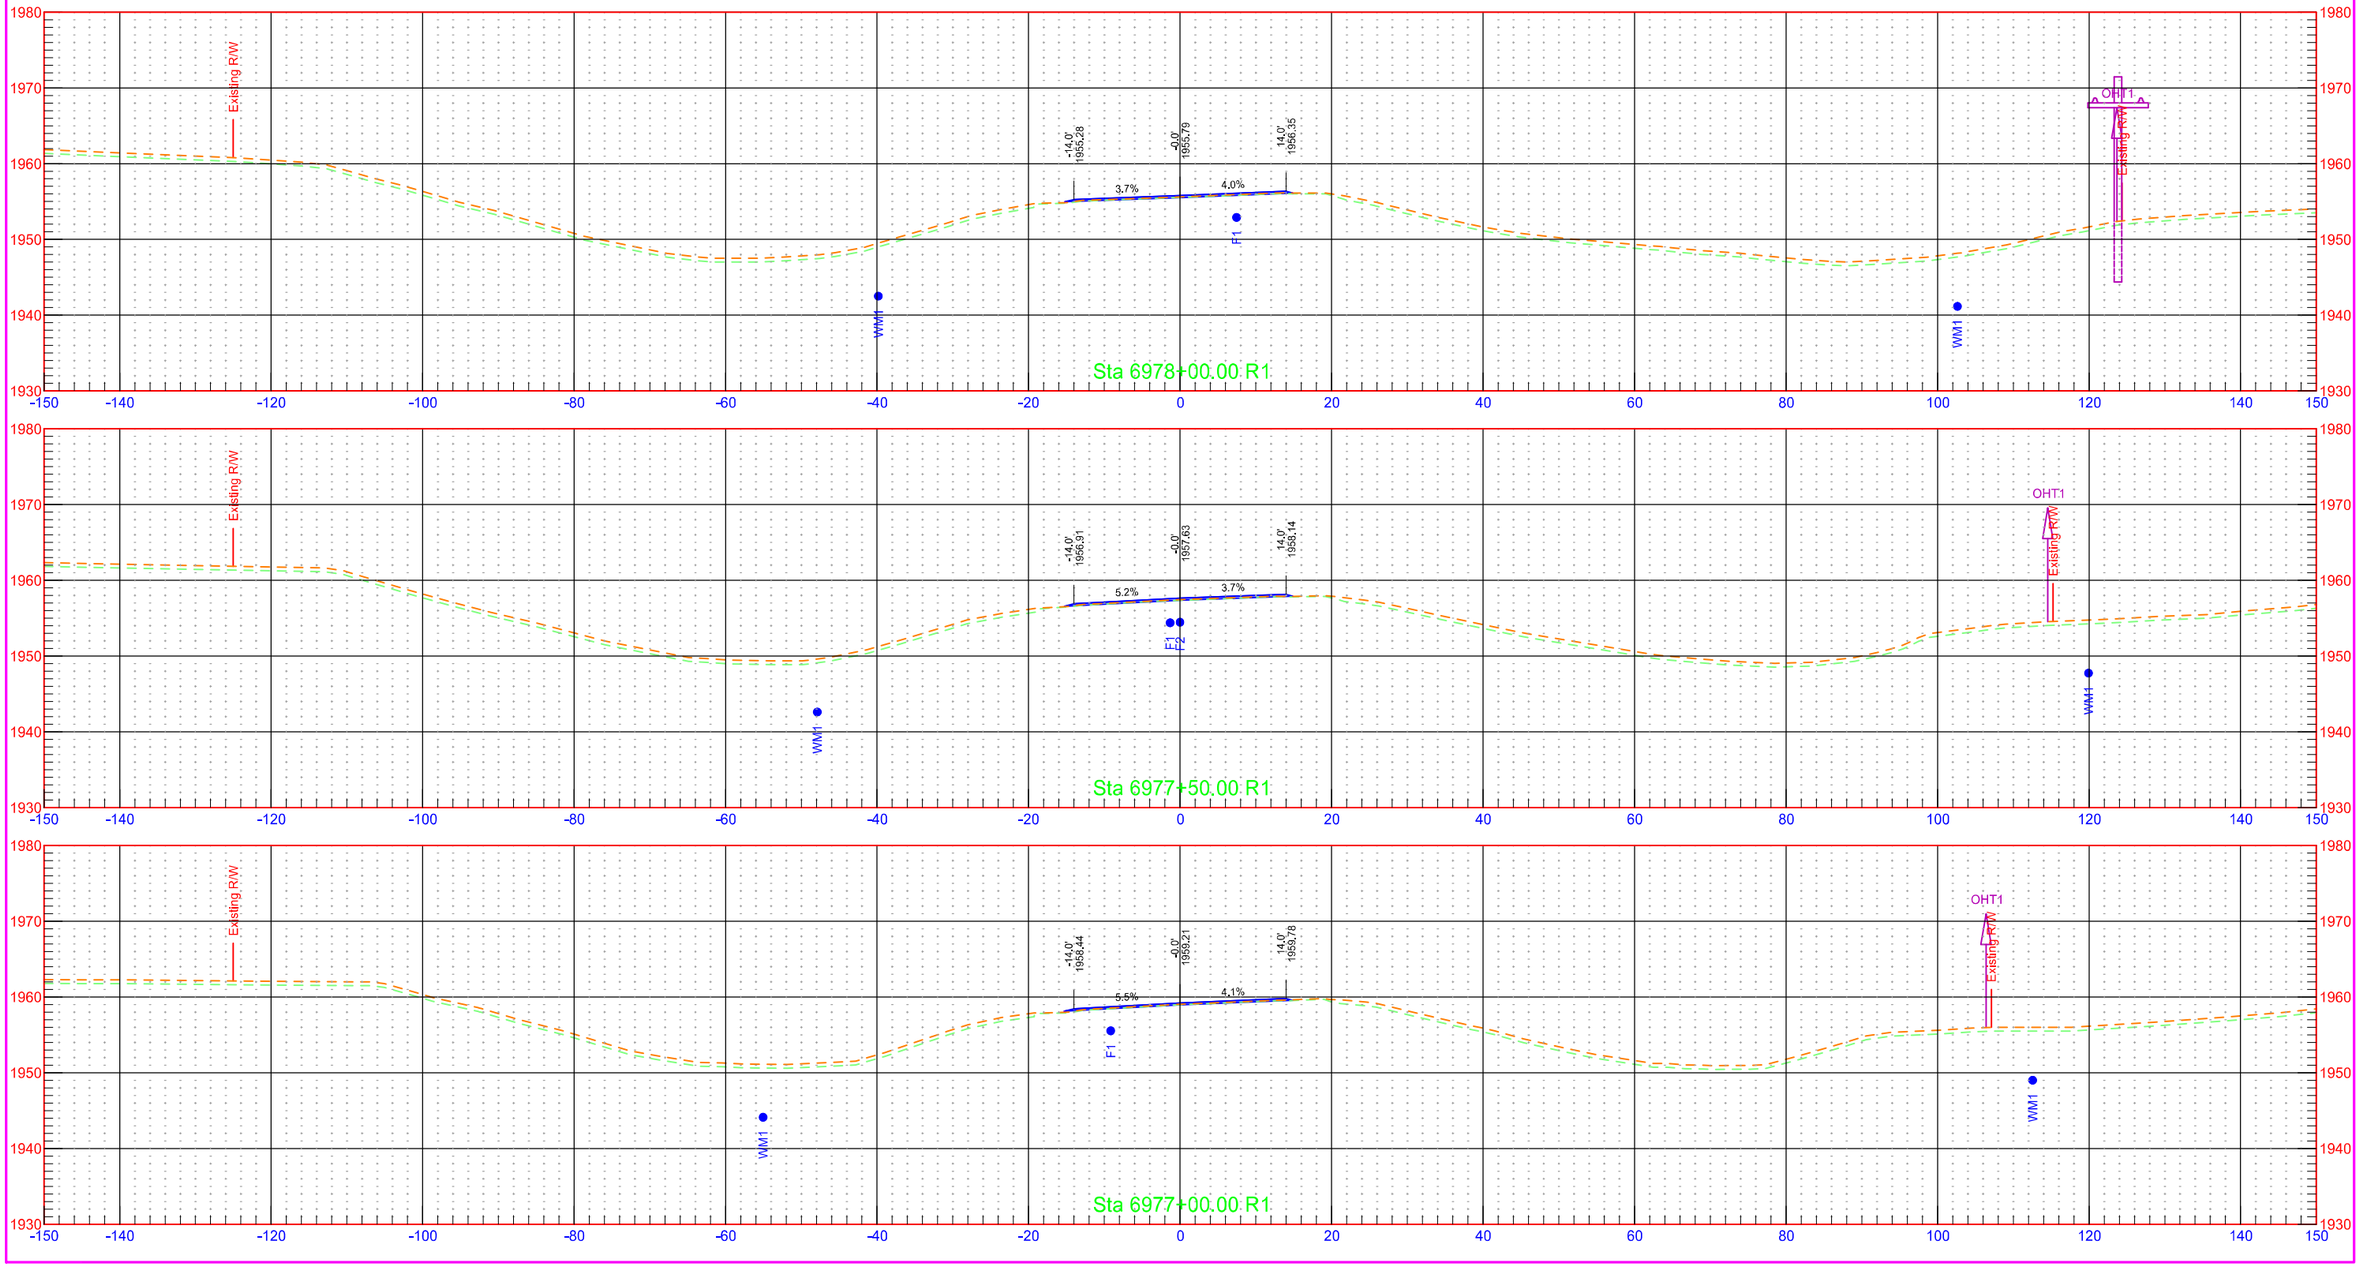



	STATE	PROJECT NO.	SECTION NO.	SHEET NO.
	ND	NH-1-003(050)113	200	484

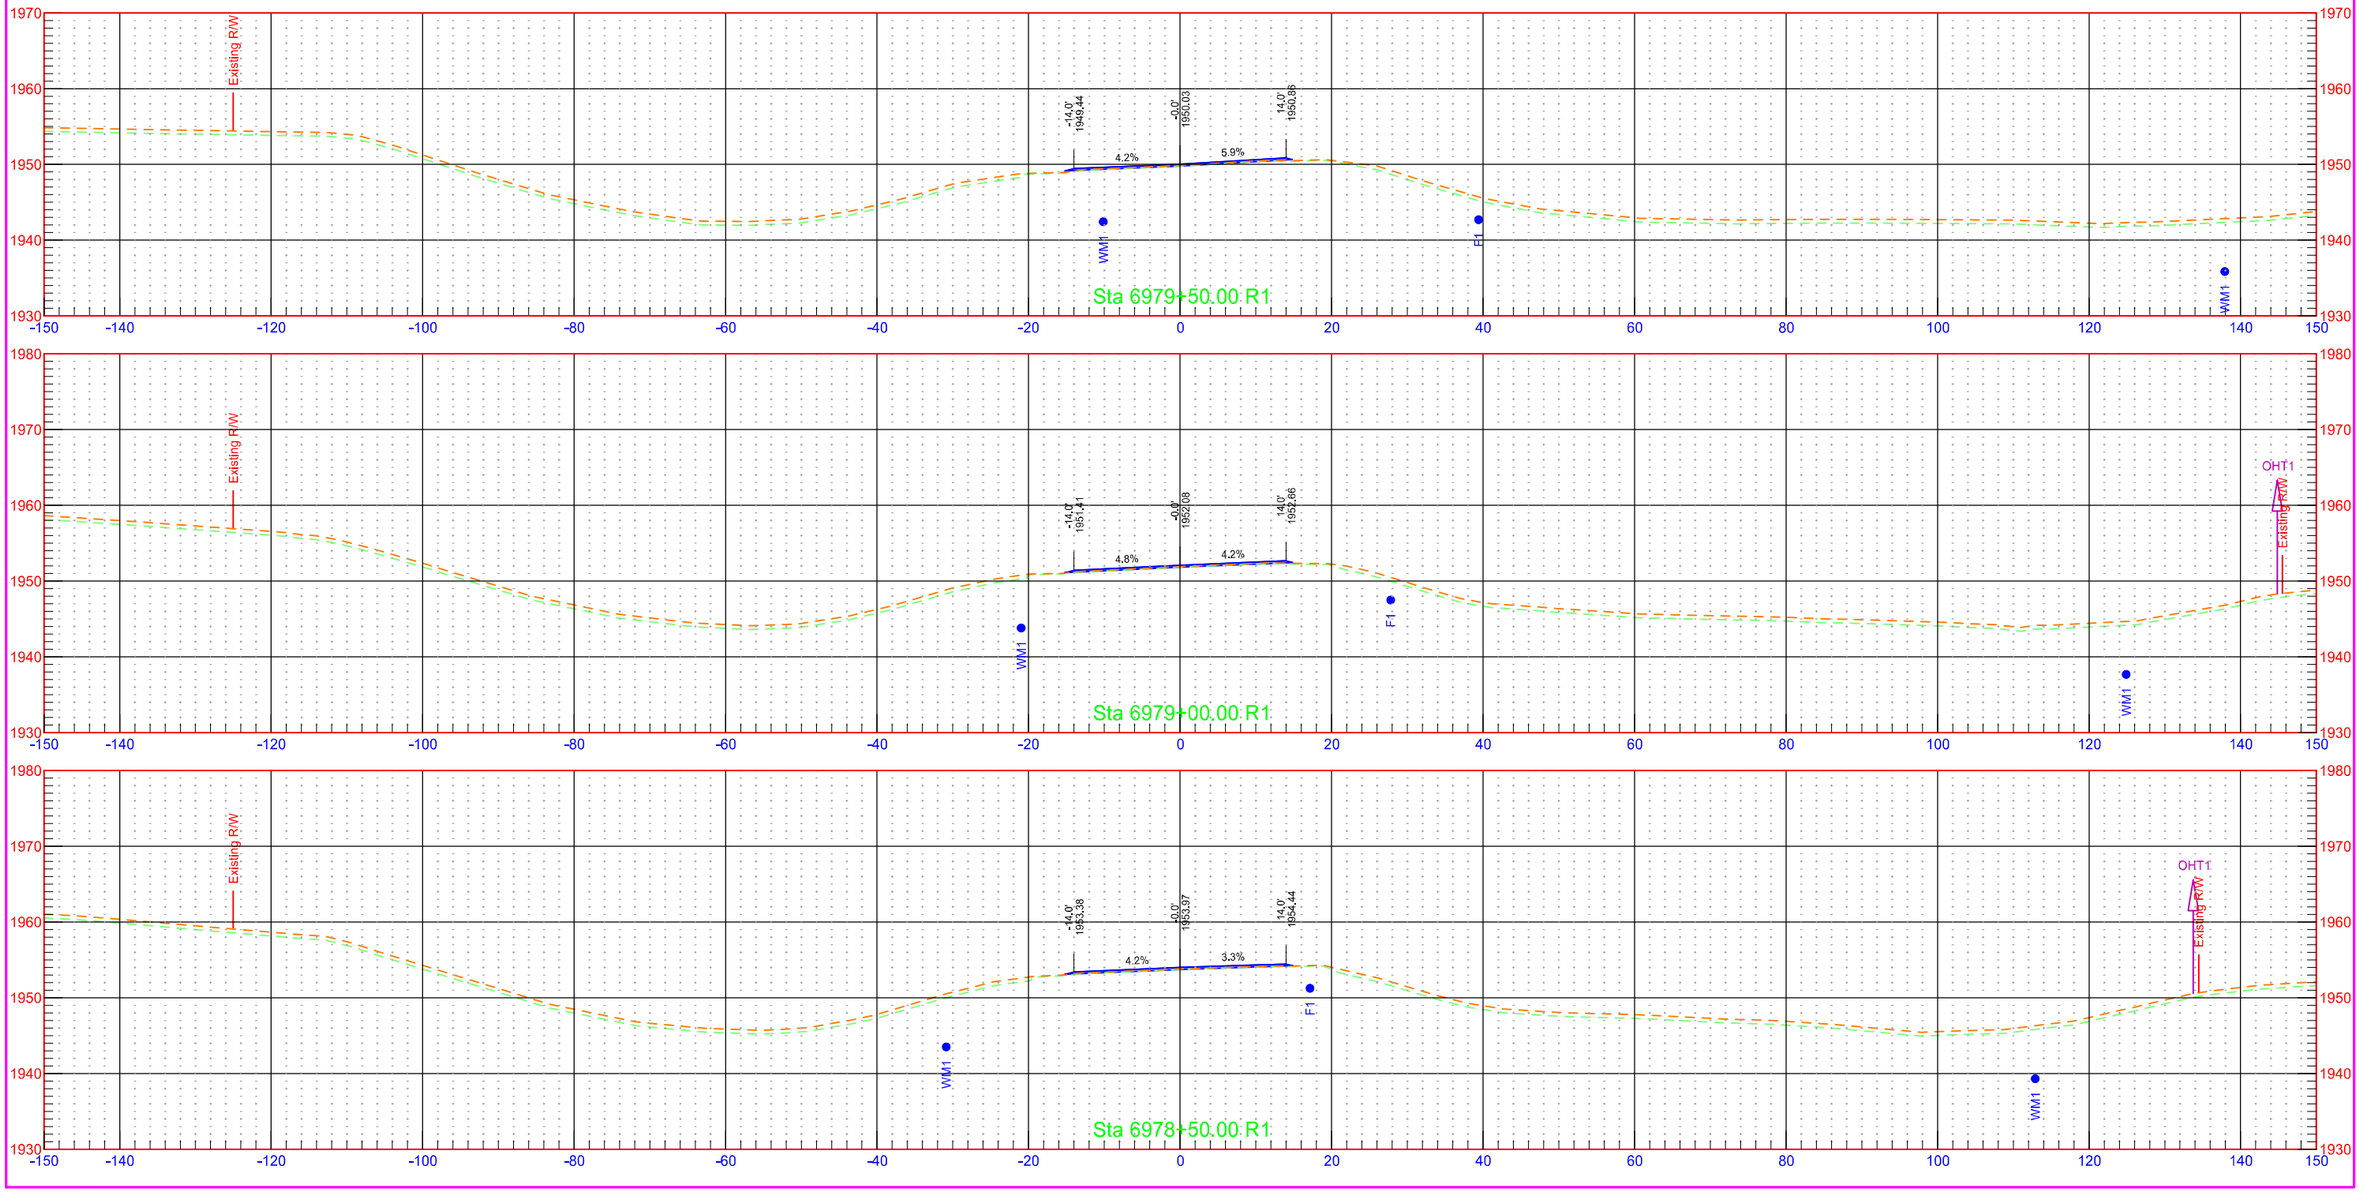


7/31/2018 1:29:55 PM kory.Kleinknecht O:\Projects\2016\16.00584\100003113.050\Design\Base\Wells\Xsec_4_W.dgn

	STATE	PROJECT NO.	SECTION NO.	SHEET NO.
	ND	NH-1-003(050)113	200	485

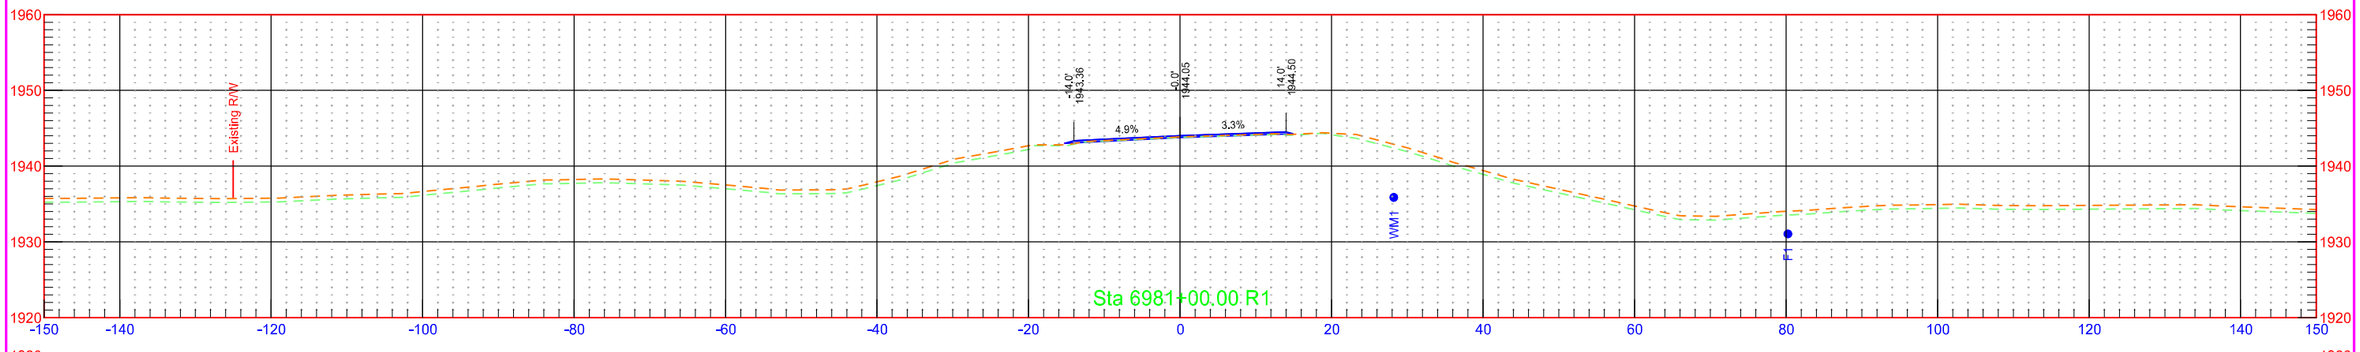


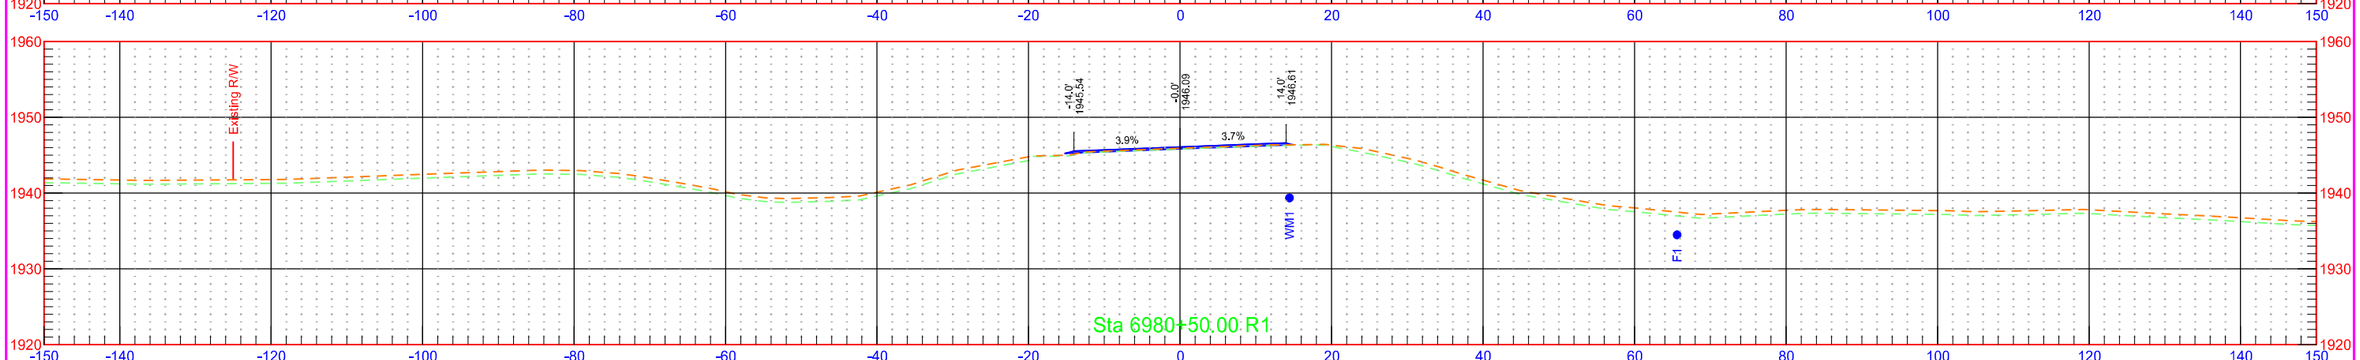

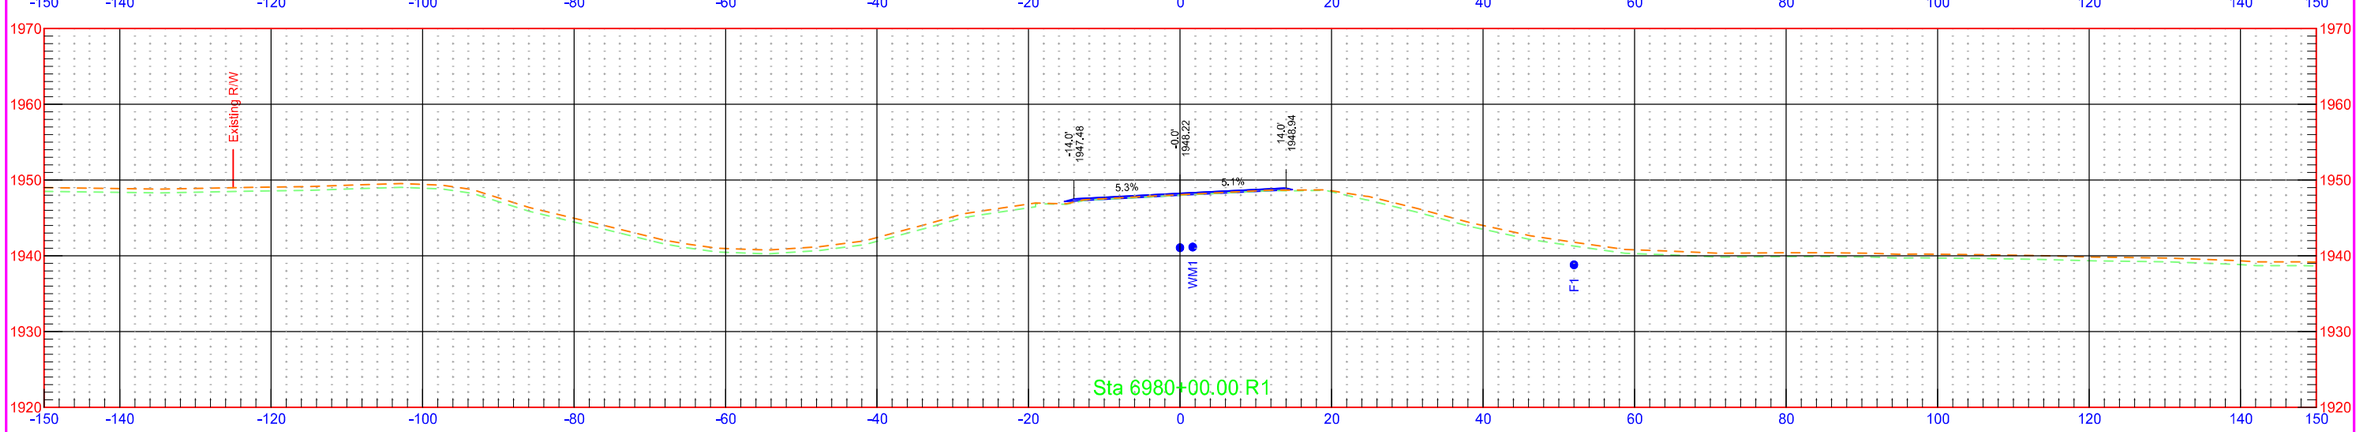


7/31/2018 1:29:56 PM kory.Kleinknecht O:\Projects\2016\16.00584\10003113.050\Design\Base\Wells\Xsec_4_W.dgn

	STATE	PROJECT NO.	SECTION NO.	SHEET NO.
	ND	NH-1-003(050)113	200	486

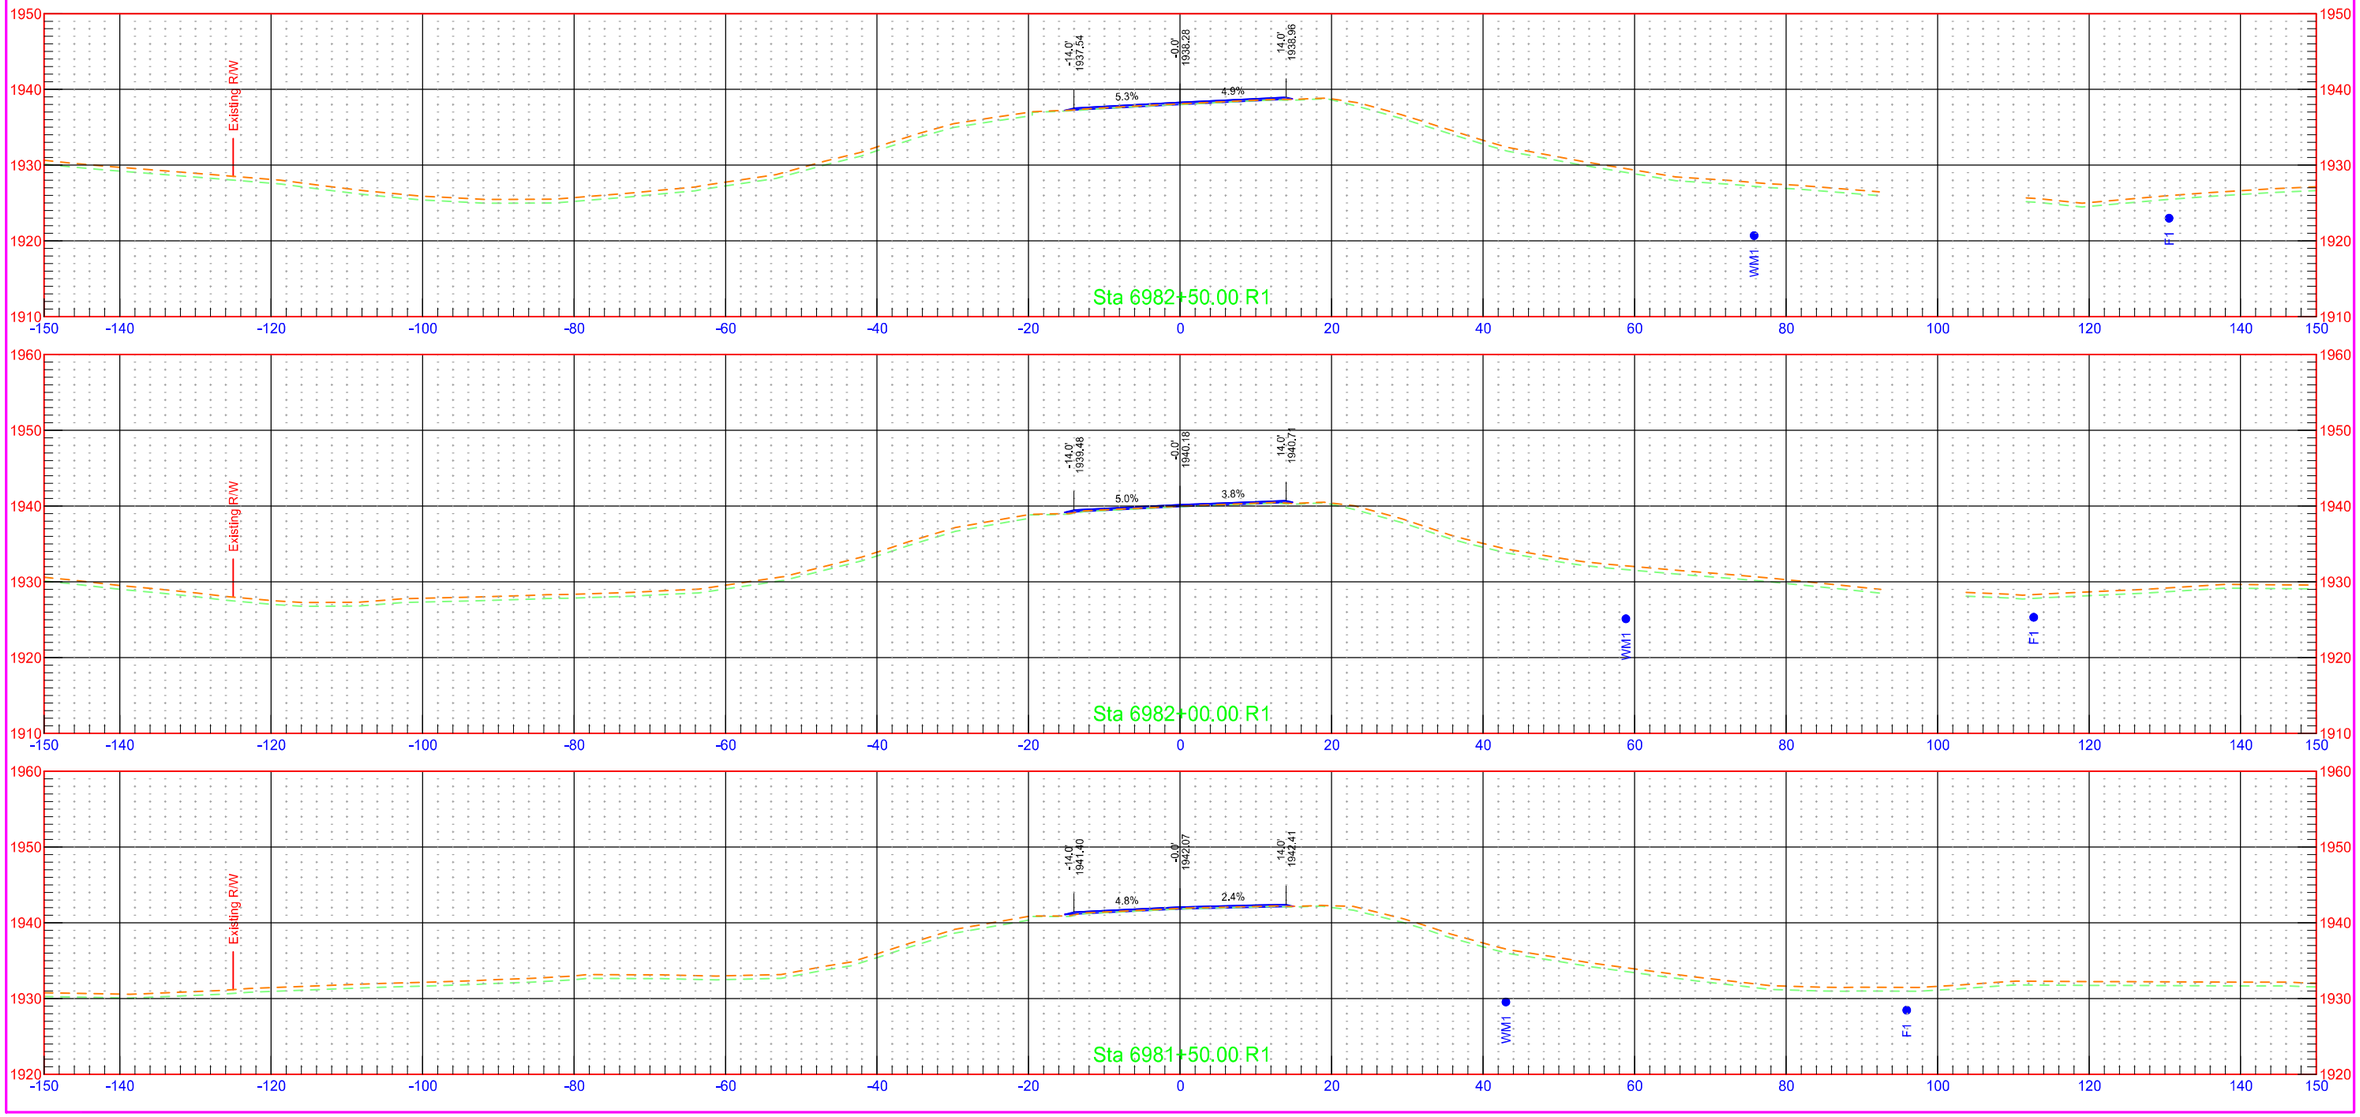


7/31/2018 1:29:56 PM kory.Kleinknecht O:\Projects\2016\16.00584\10003113.050\Design\Base\Wells\Xsec_4_W.dgn


	STATE	PROJECT NO.	SECTION NO.	SHEET NO.
	ND	NH-1-003(050)113	200	487

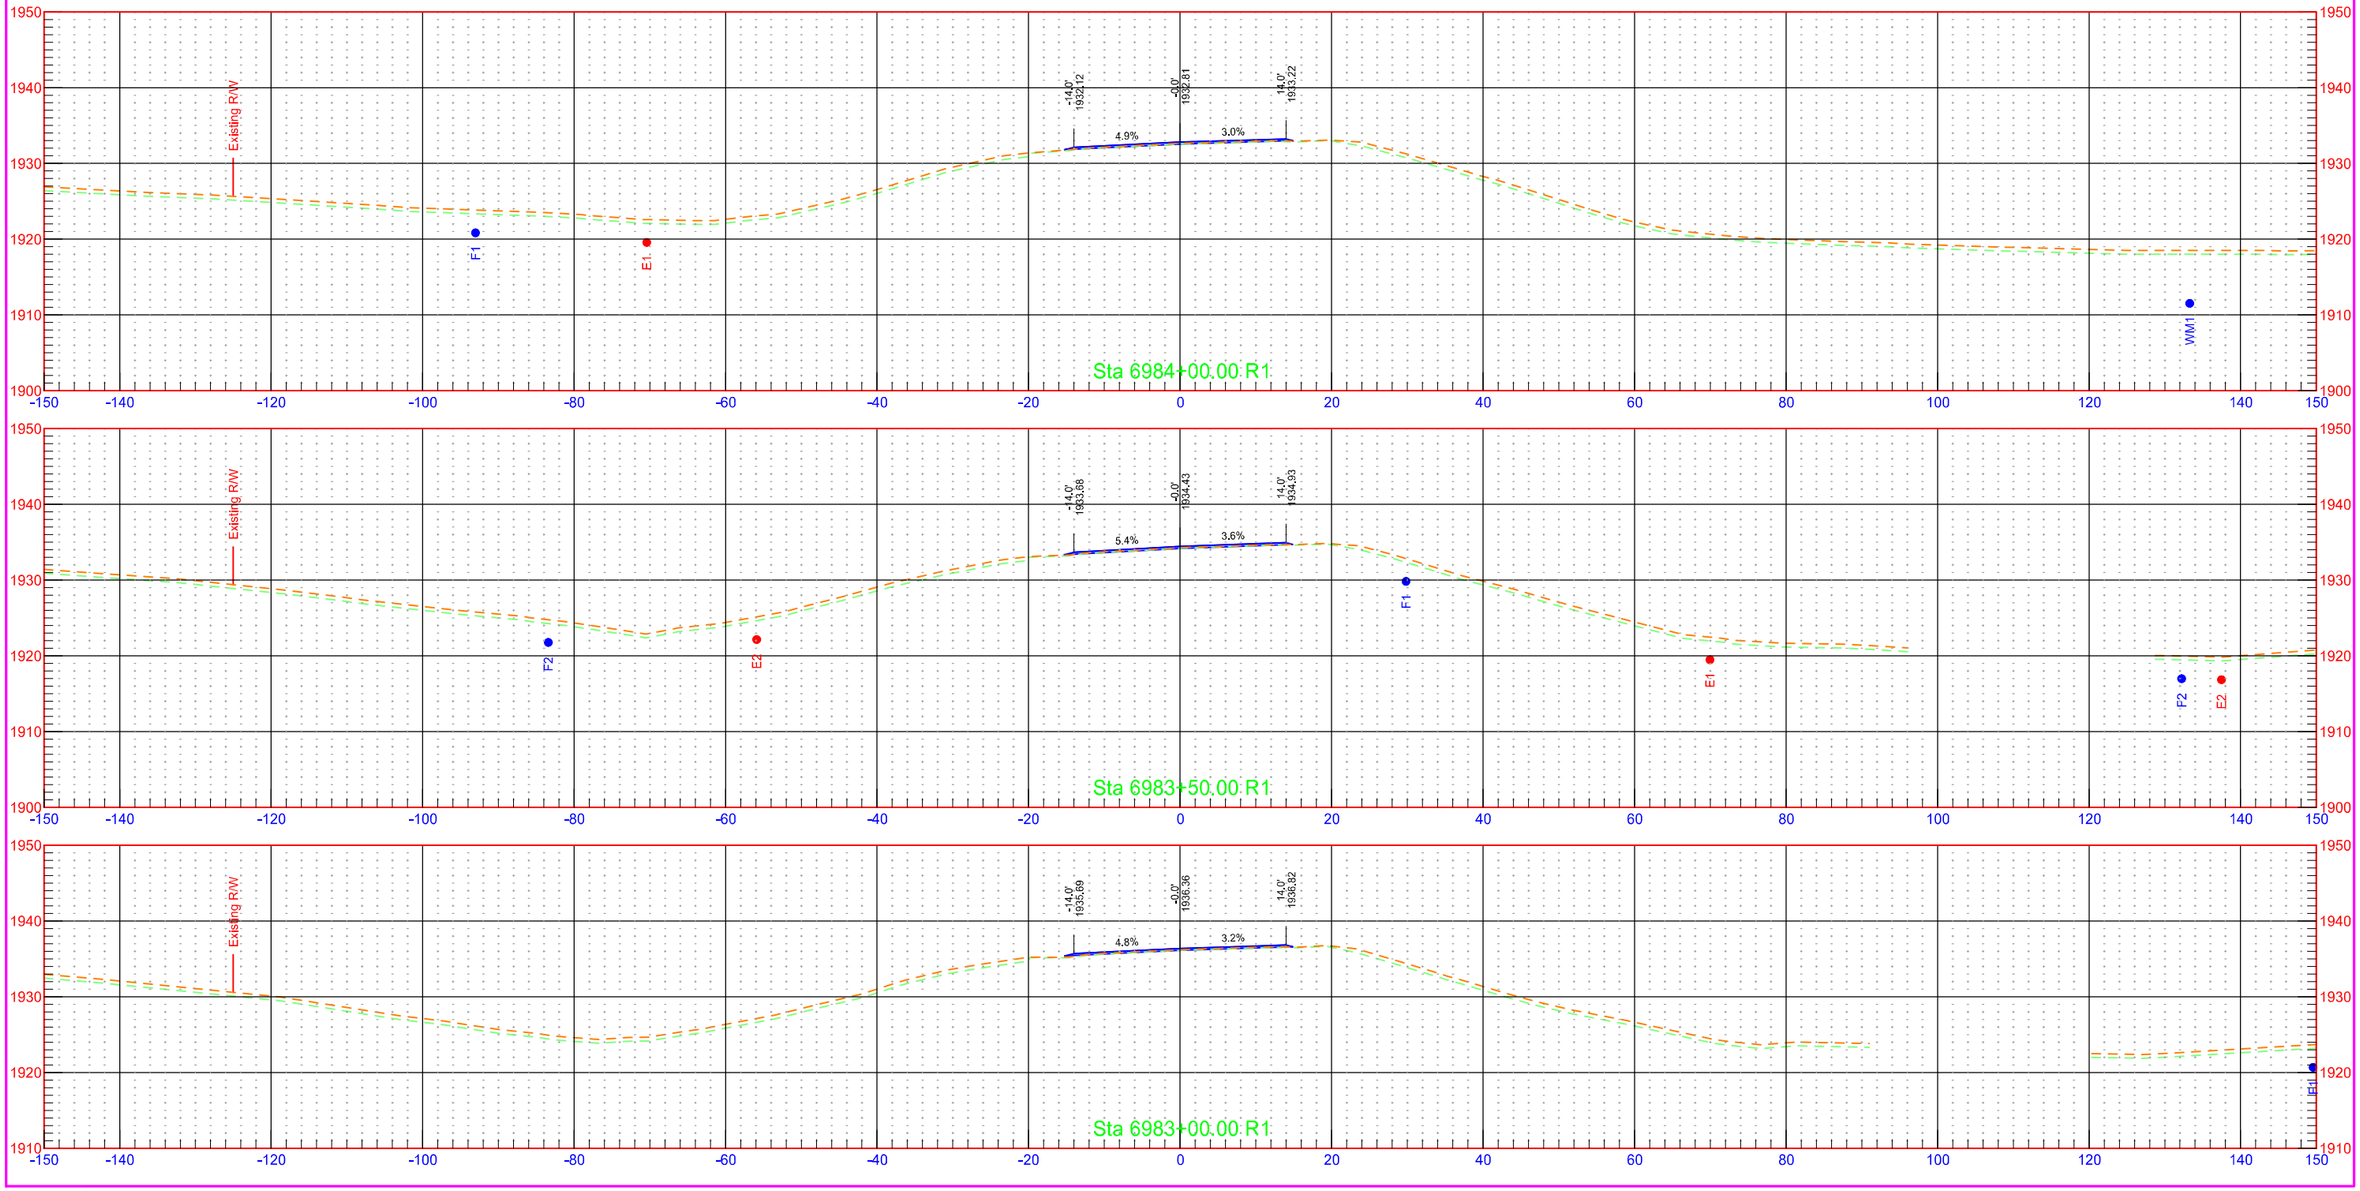


7/31/2018 1:29:57 PM kory.Kleinknecht O:\Projects\2016\16.00584\10003113.050\Design\Base\Wells\Xsec_4_W.dgn

	STATE	PROJECT NO.	SECTION NO.	SHEET NO.
	ND	NH-1-003(050)113	200	488

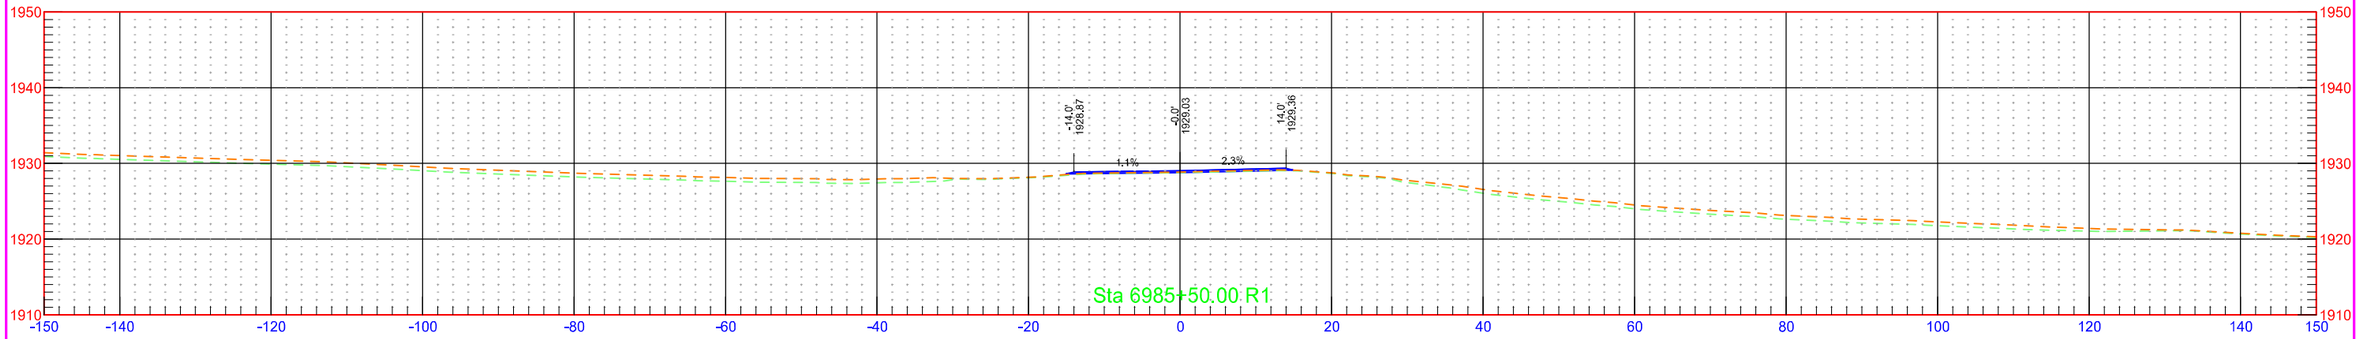


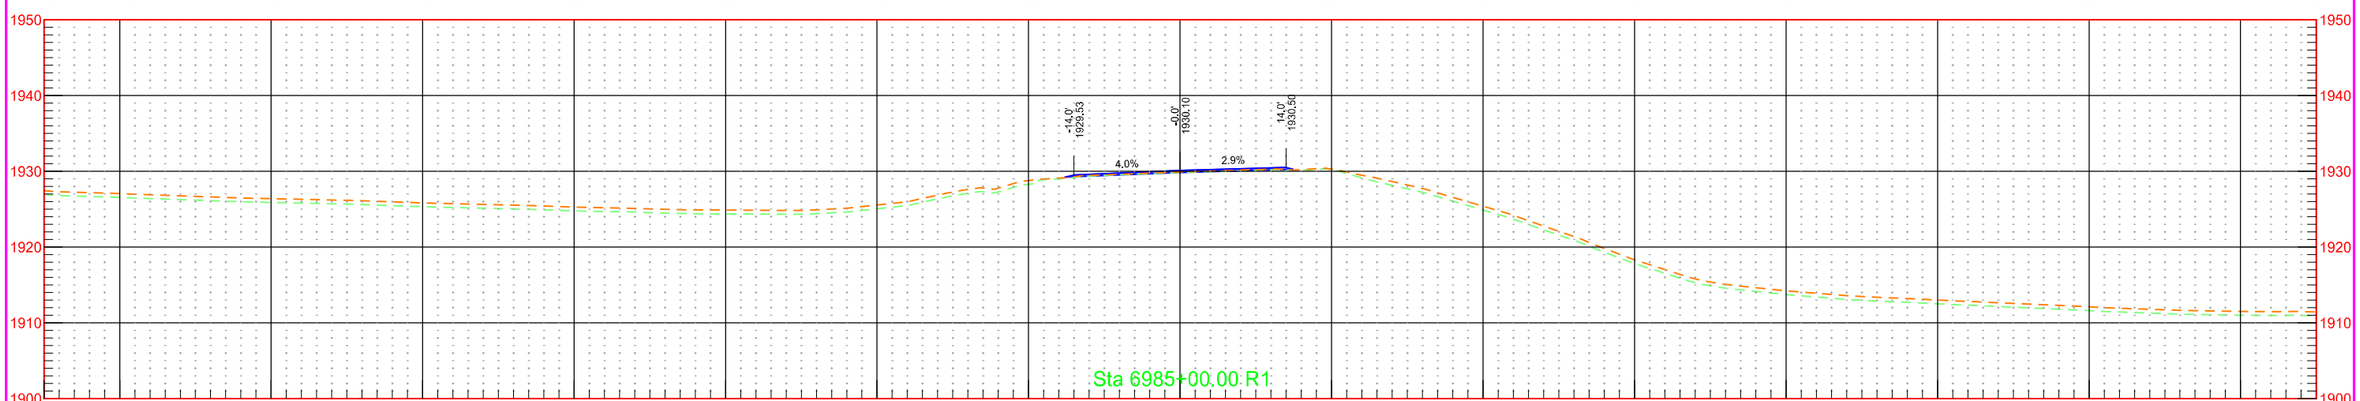


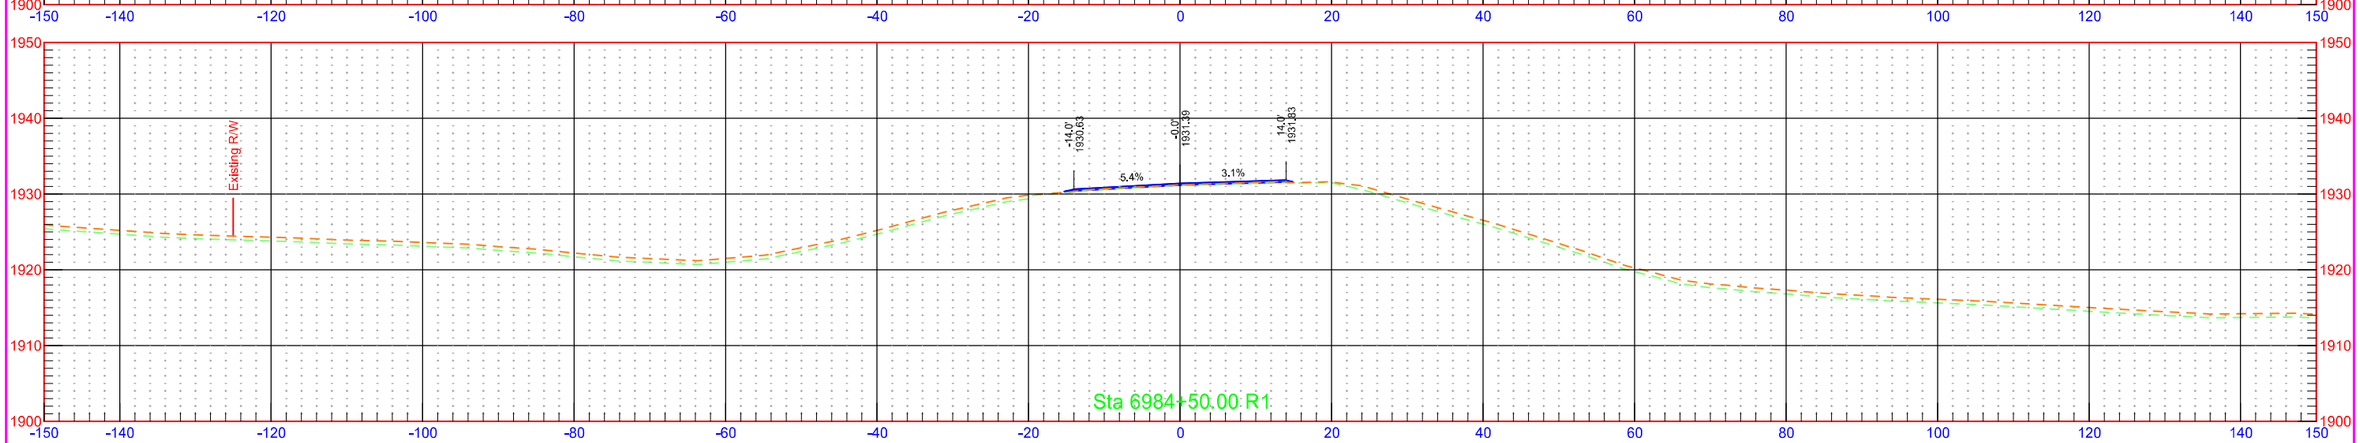


7/31/2018 1:29:58 PM kory.Kleinknecht O:\Projects\2016\16.00584\10003113.050\Design\Base\Wells\Xsec_4_W.dgn


	STATE	PROJECT NO.	SECTION NO.	SHEET NO.
	ND	NH-1-003(050)113	200	489

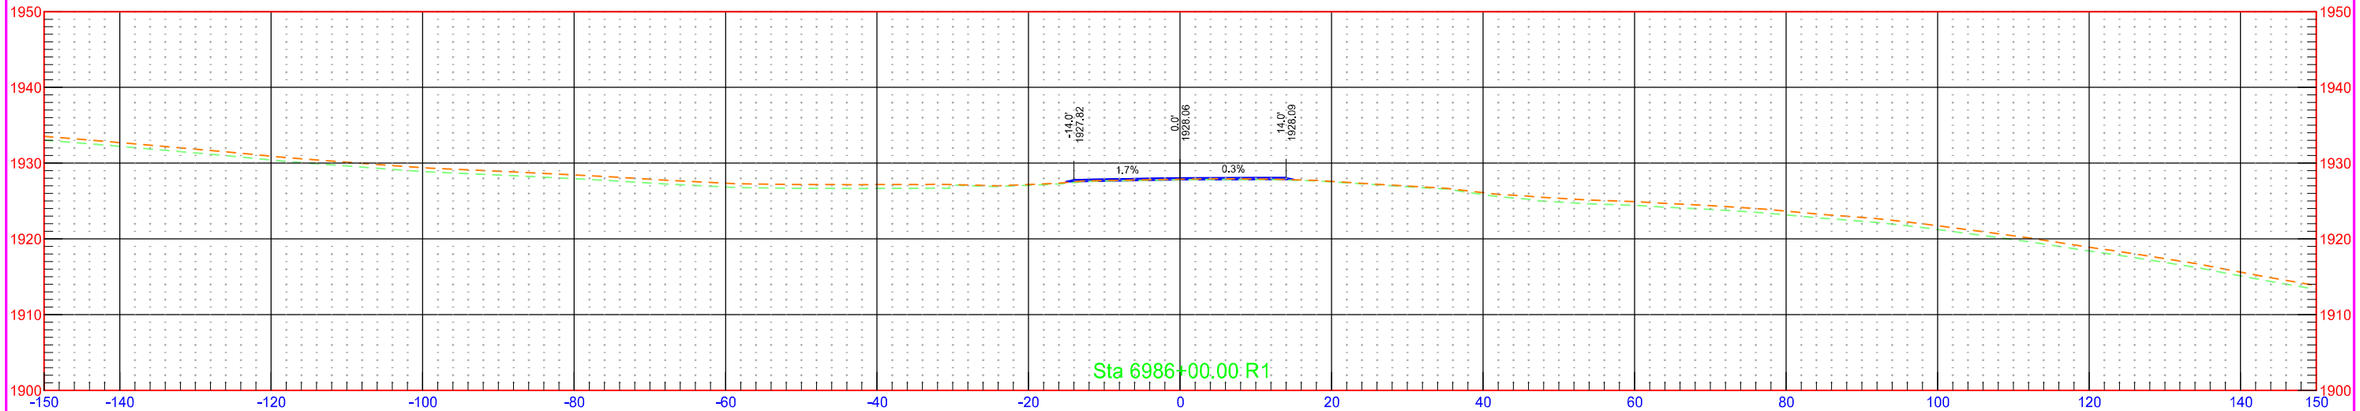

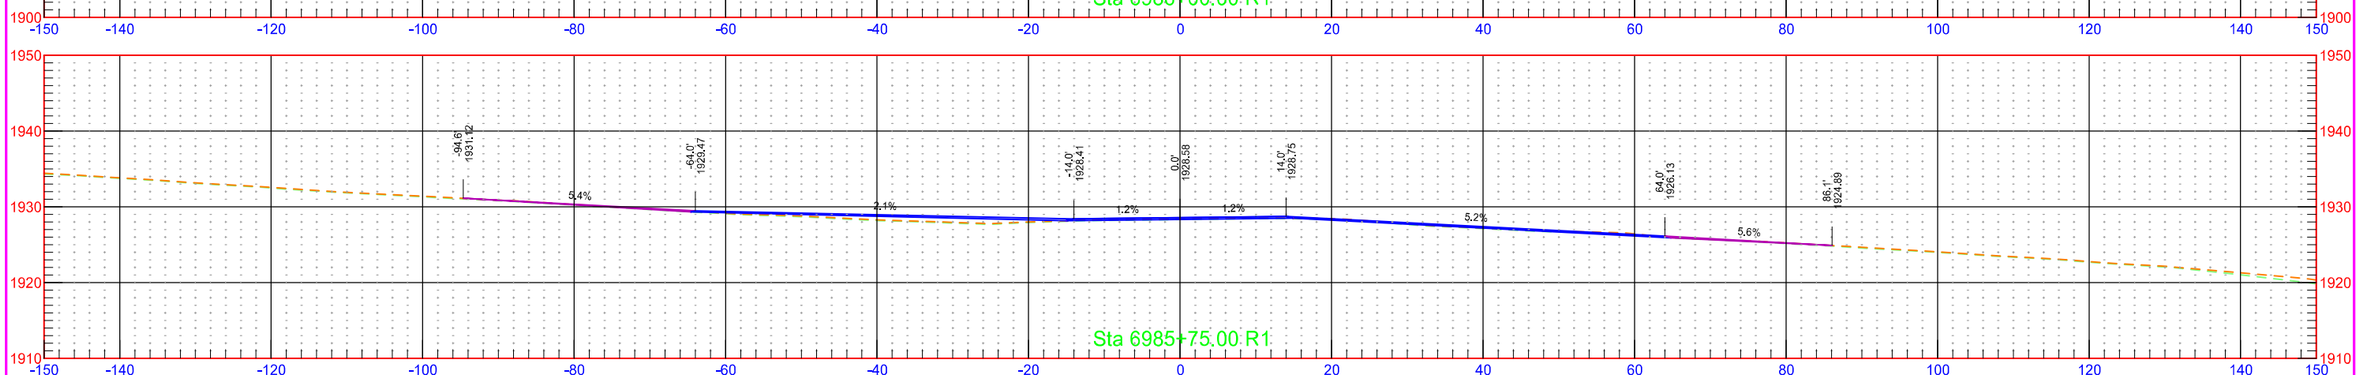

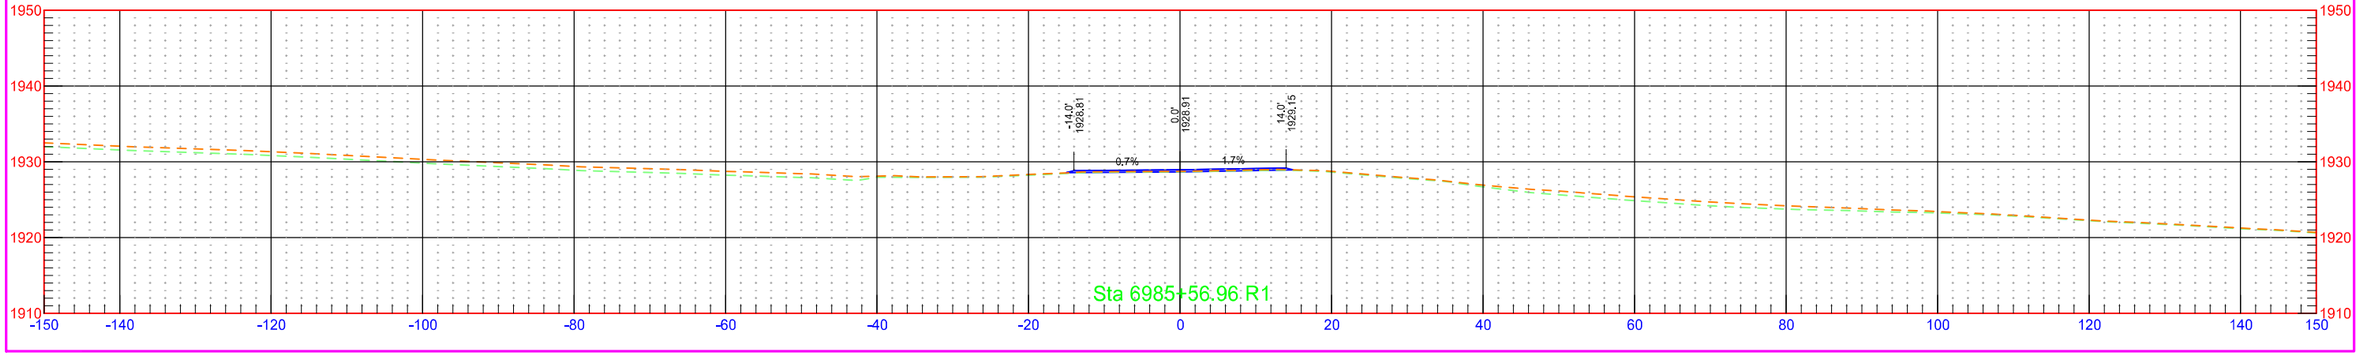


	STATE	PROJECT NO.	SECTION NO.	SHEET NO.
	ND	NH-1-003(050)113	200	490

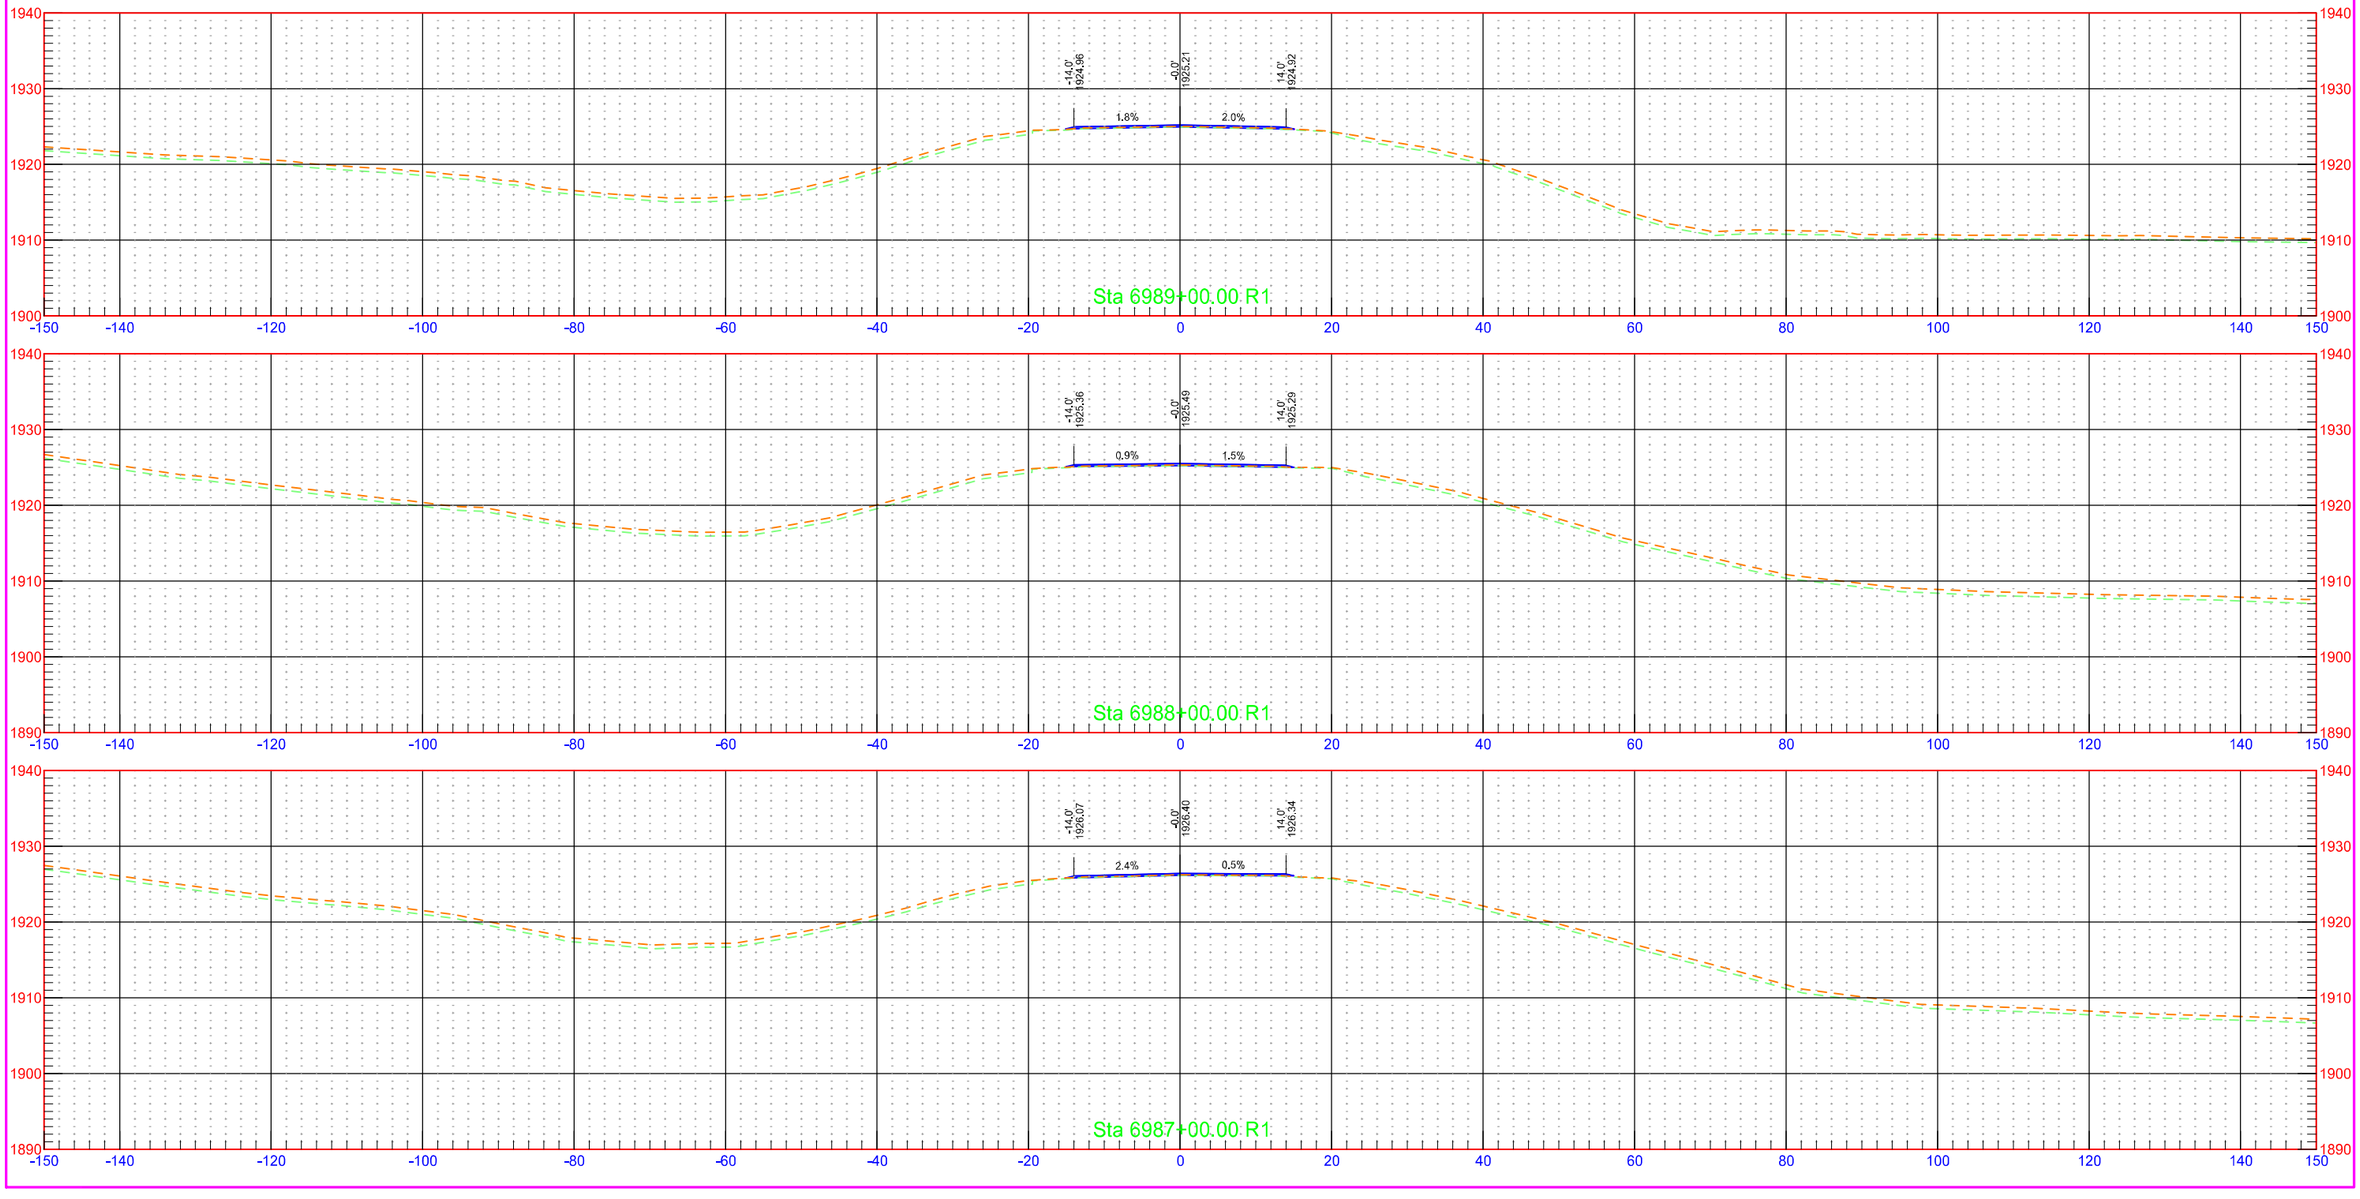


7/31/2018 1:29:59 PM kory.Kleinknecht O:\Projects\2016\16.00584\10003113.050\Design\Base\Wells\Xsec_4_W.dgn

	STATE	PROJECT NO.	SECTION NO.	SHEET NO.
	ND	NH-1-003(050)113	200	491

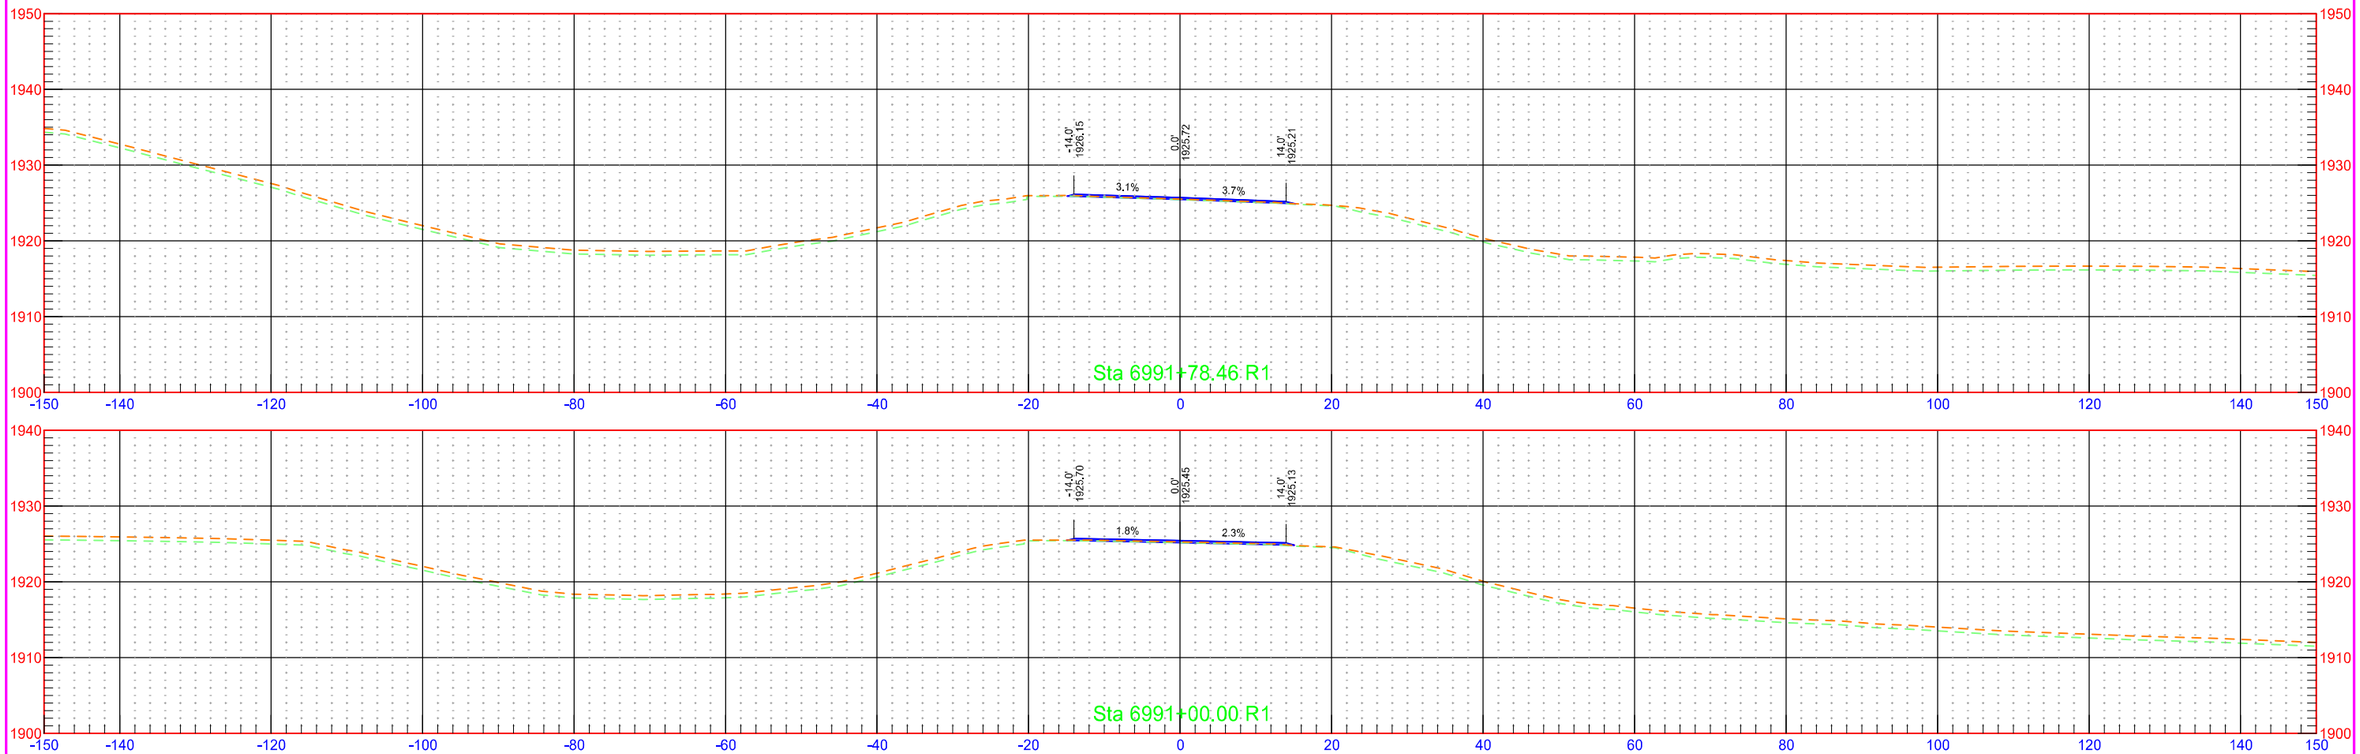


7/31/2018 1:30:00 PM kory.Kleinknecht O:\Projects\2016\16.00584\10003113.050\Design\Base\Wells\Xsec_4_W.dgn


	STATE	PROJECT NO.	SECTION NO.	SHEET NO.
	ND	NH-1-003(050)113	200	492

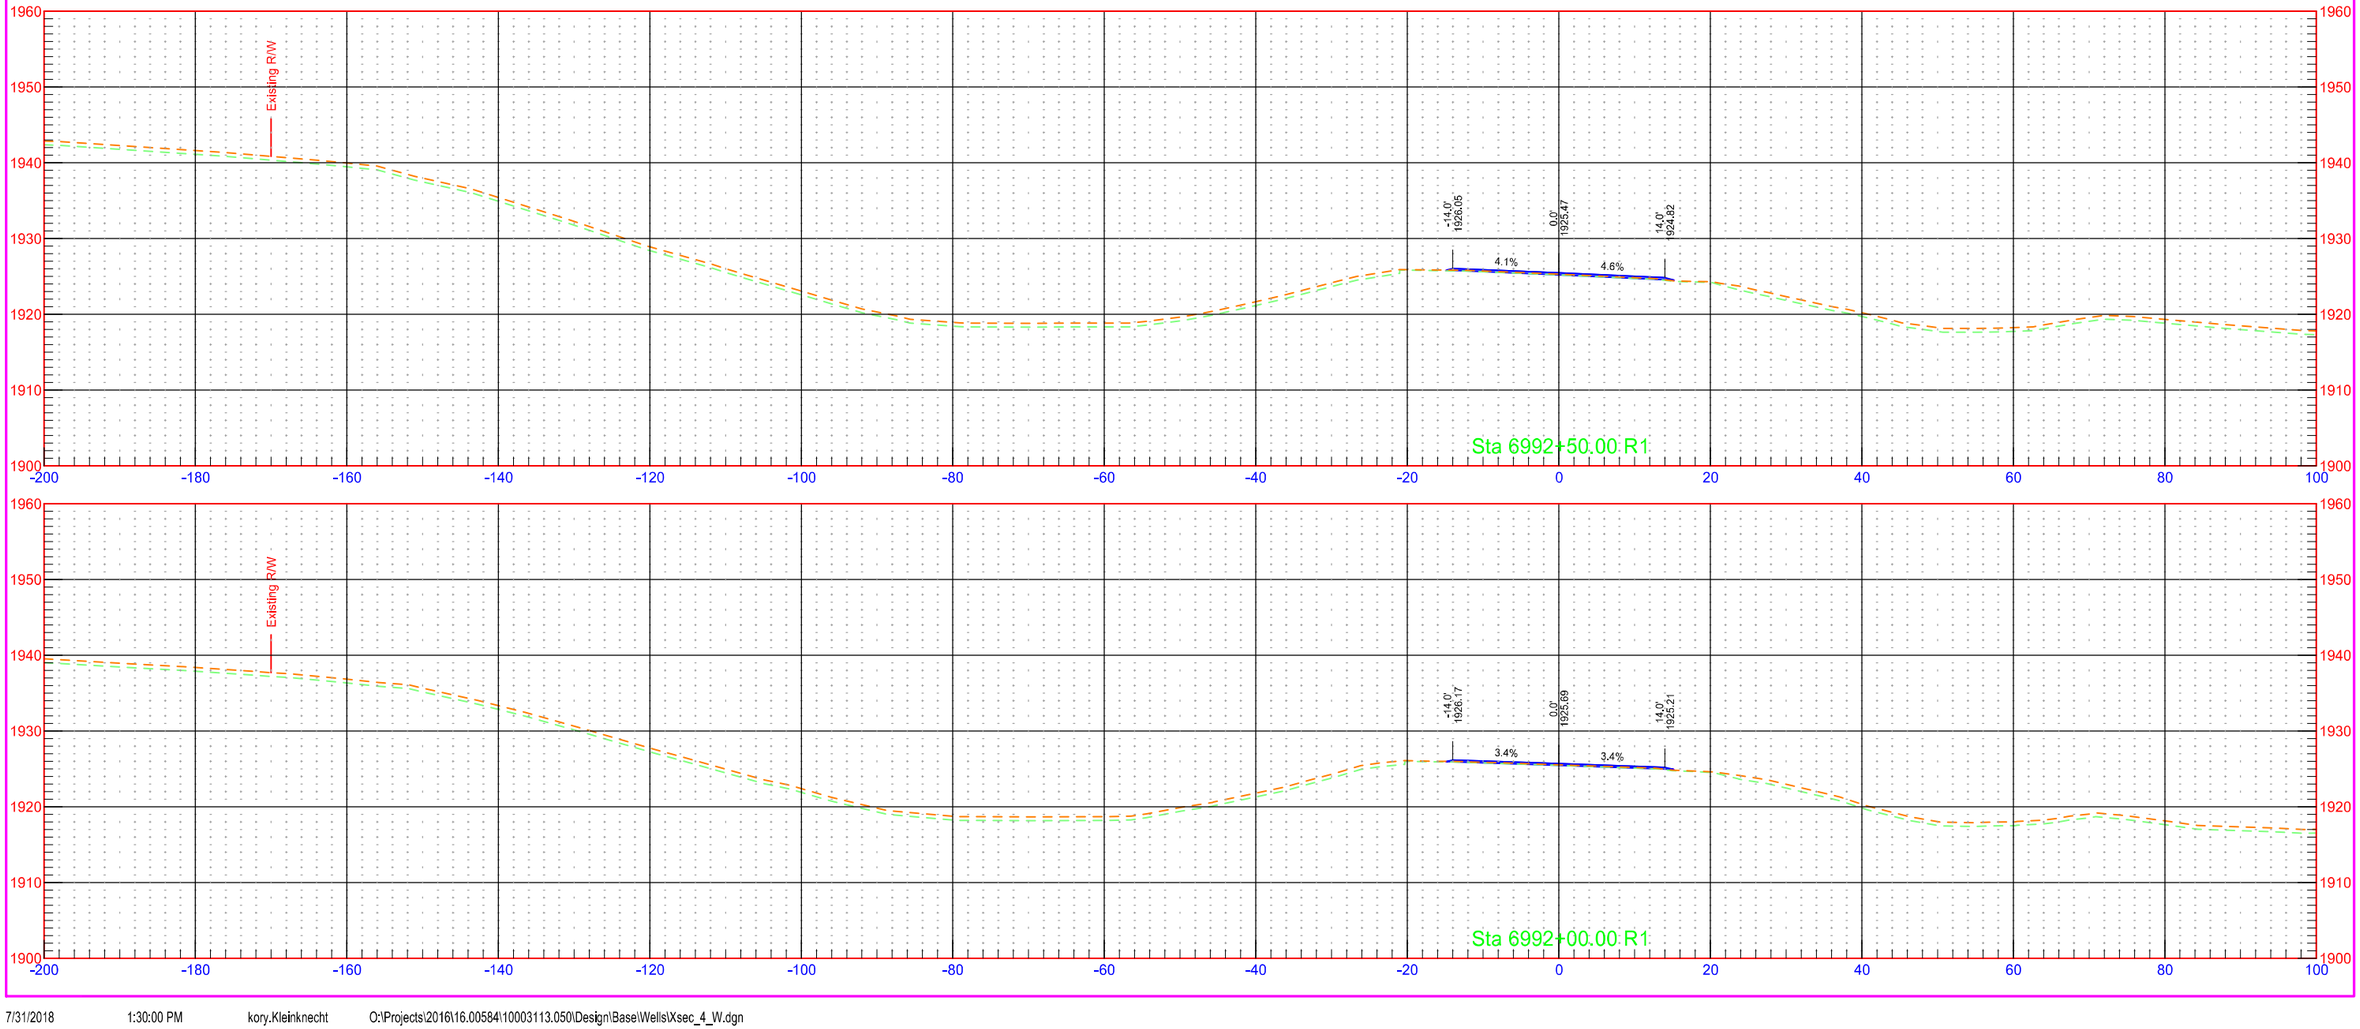

	STATE	PROJECT NO.	SECTION NO.	SHEET NO.
	ND	NH-1-003(050)113	200	493

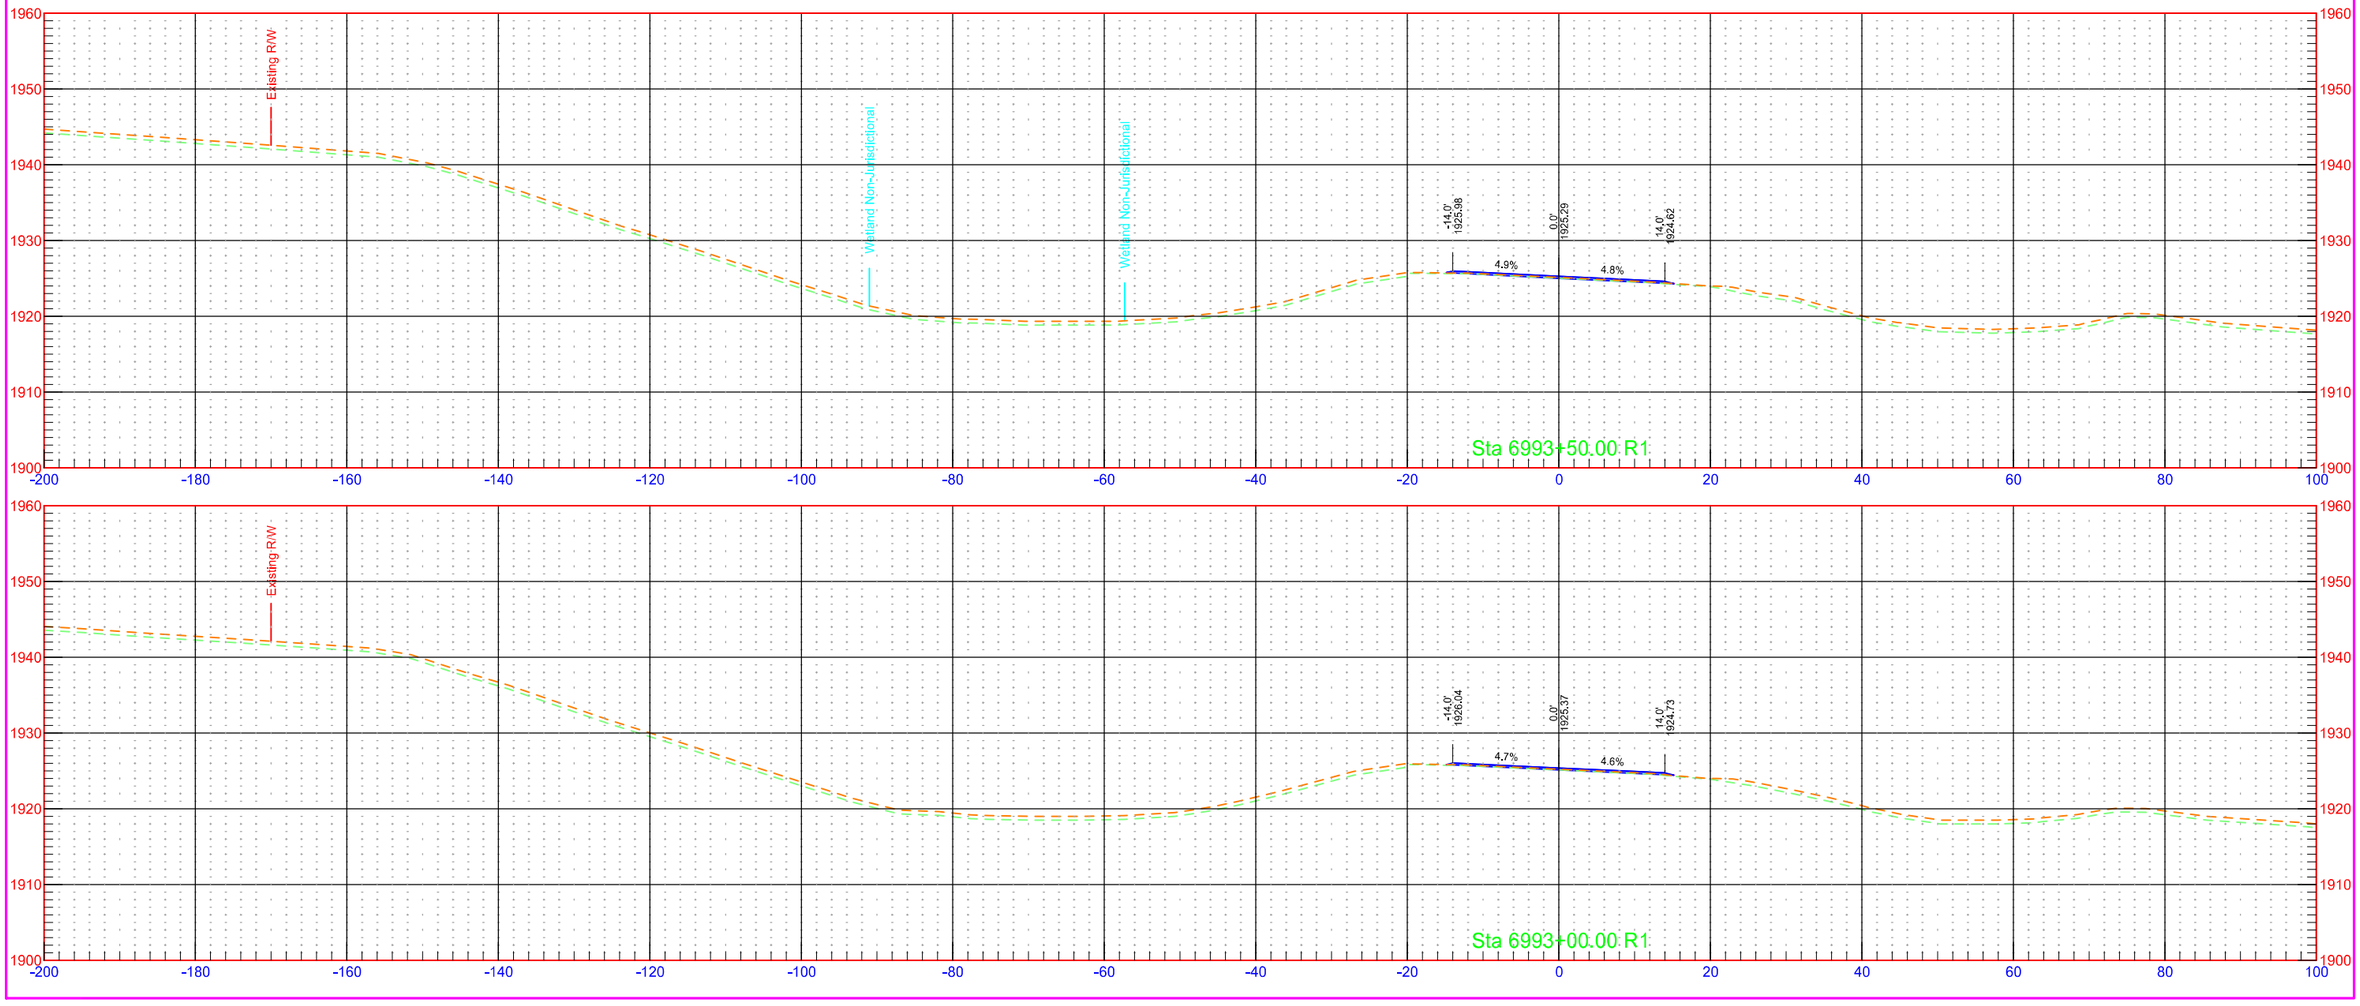


	STATE	PROJECT NO.	SECTION NO.	SHEET NO.
	ND	NH-1-003(050)113	200	494

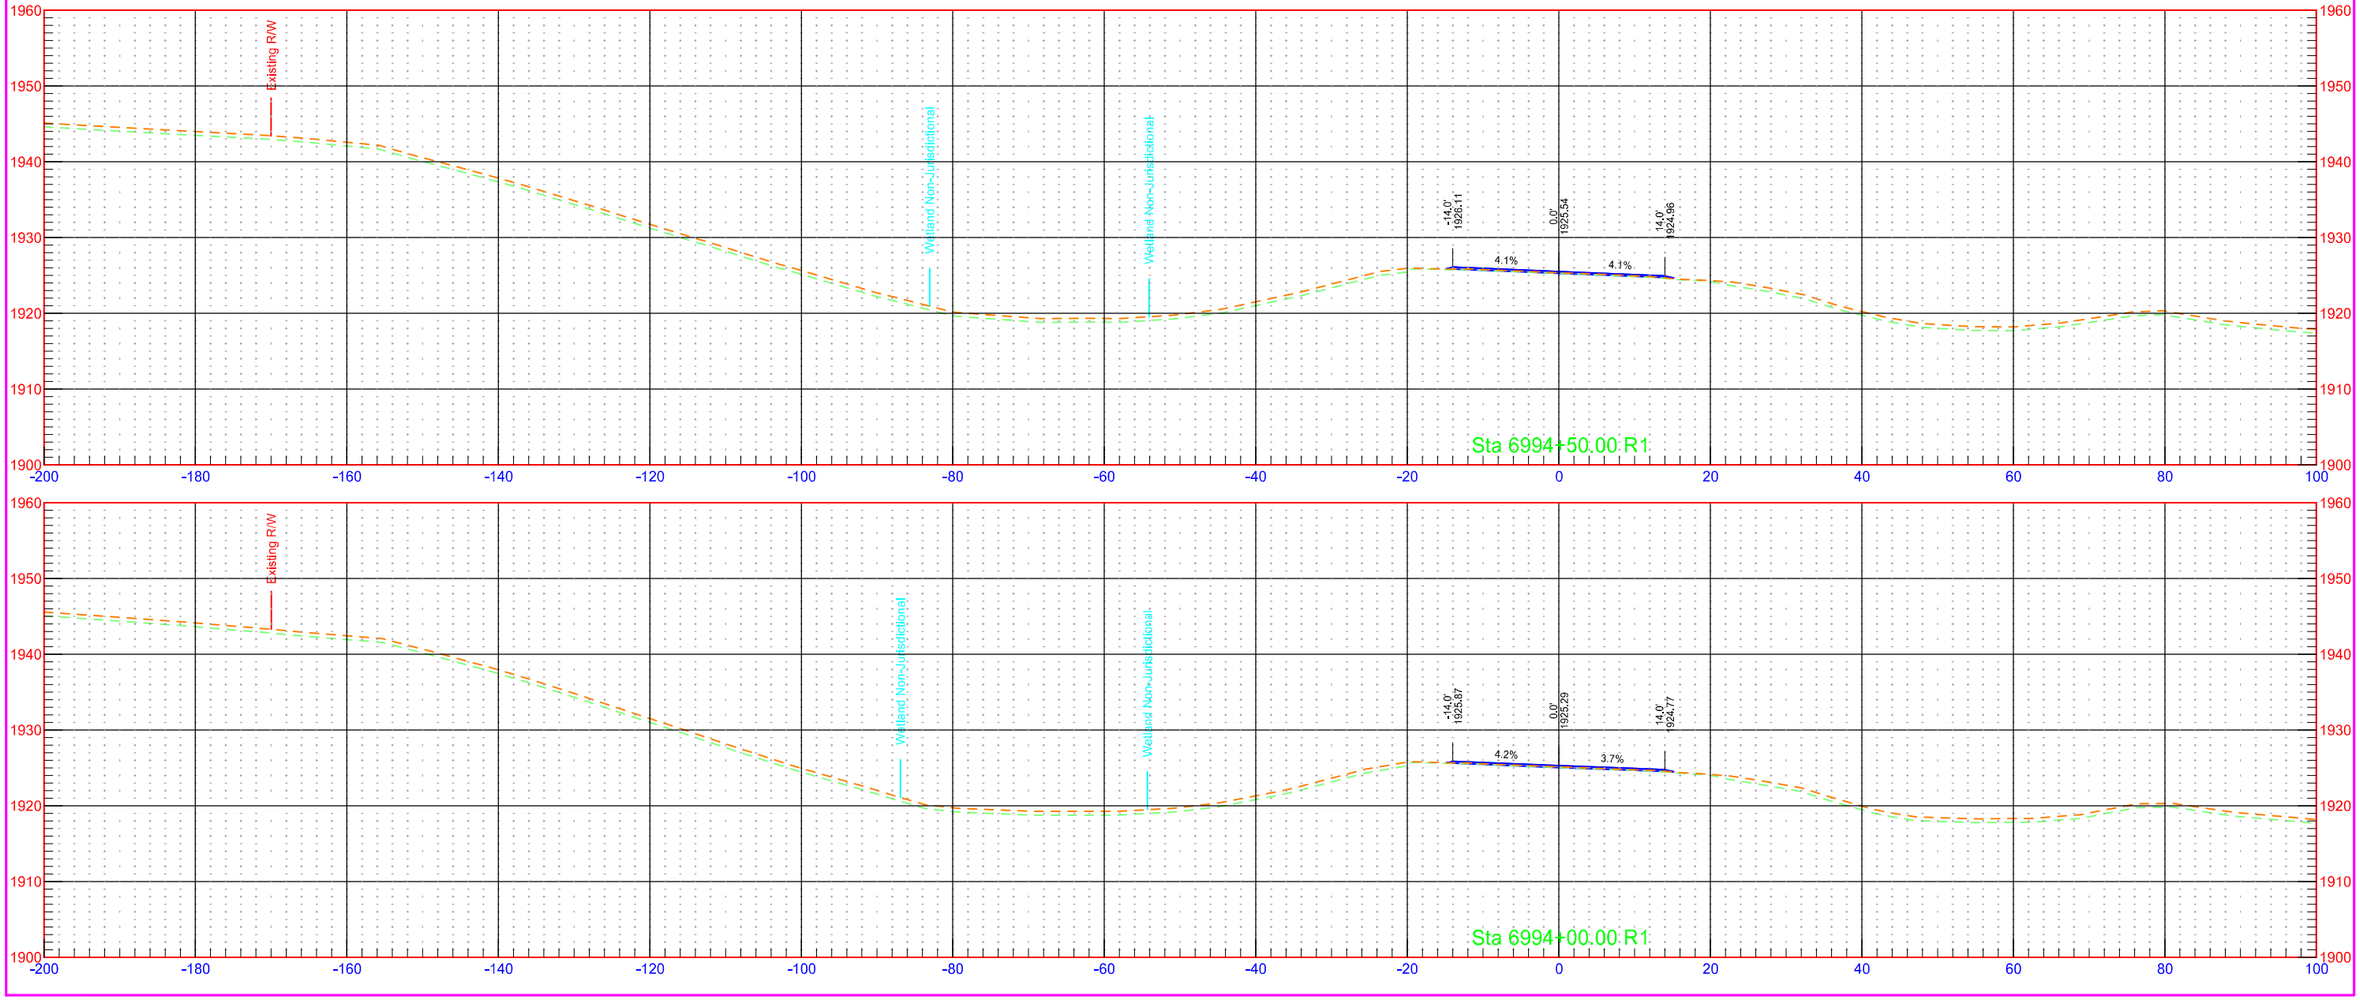


7/31/2018 1:30:01 PM kory.Kleinknecht O:\Projects\2016\16.00584\10003113.050\Design\Base\Wells\Xsec_4_W.dgn

	STATE	PROJECT NO.	SECTION NO.	SHEET NO.
	ND	NH-1-003(050)113	200	495

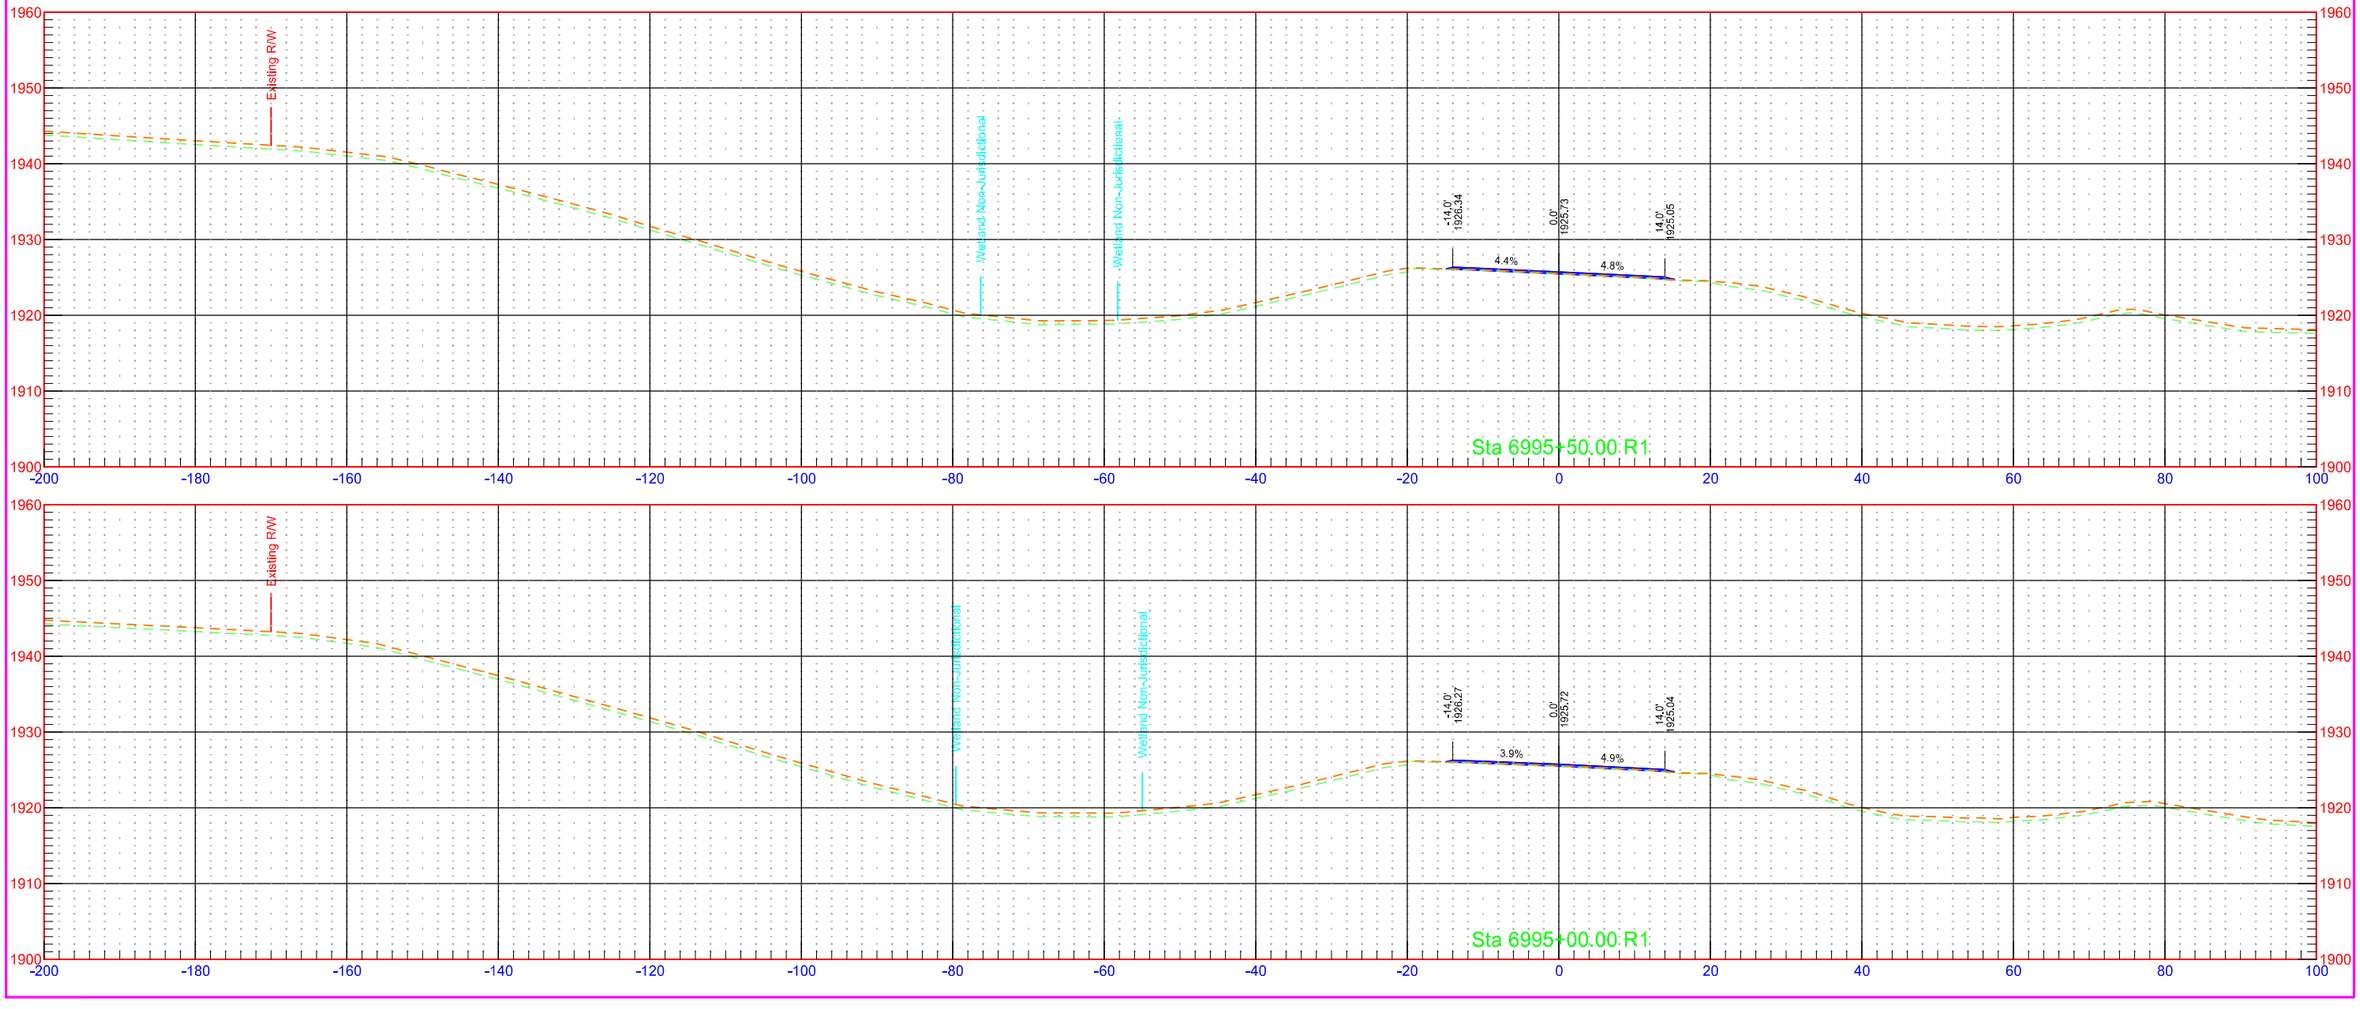


7/31/2018 1:30:02 PM kory.Kleinknecht O:\Projects\2016\16.00584\10003113.050\Design\Base\Wells\Xsec_4_W.dgn

	STATE	PROJECT NO.	SECTION NO.	SHEET NO.
	ND	NH-1-003(050)113	200	496

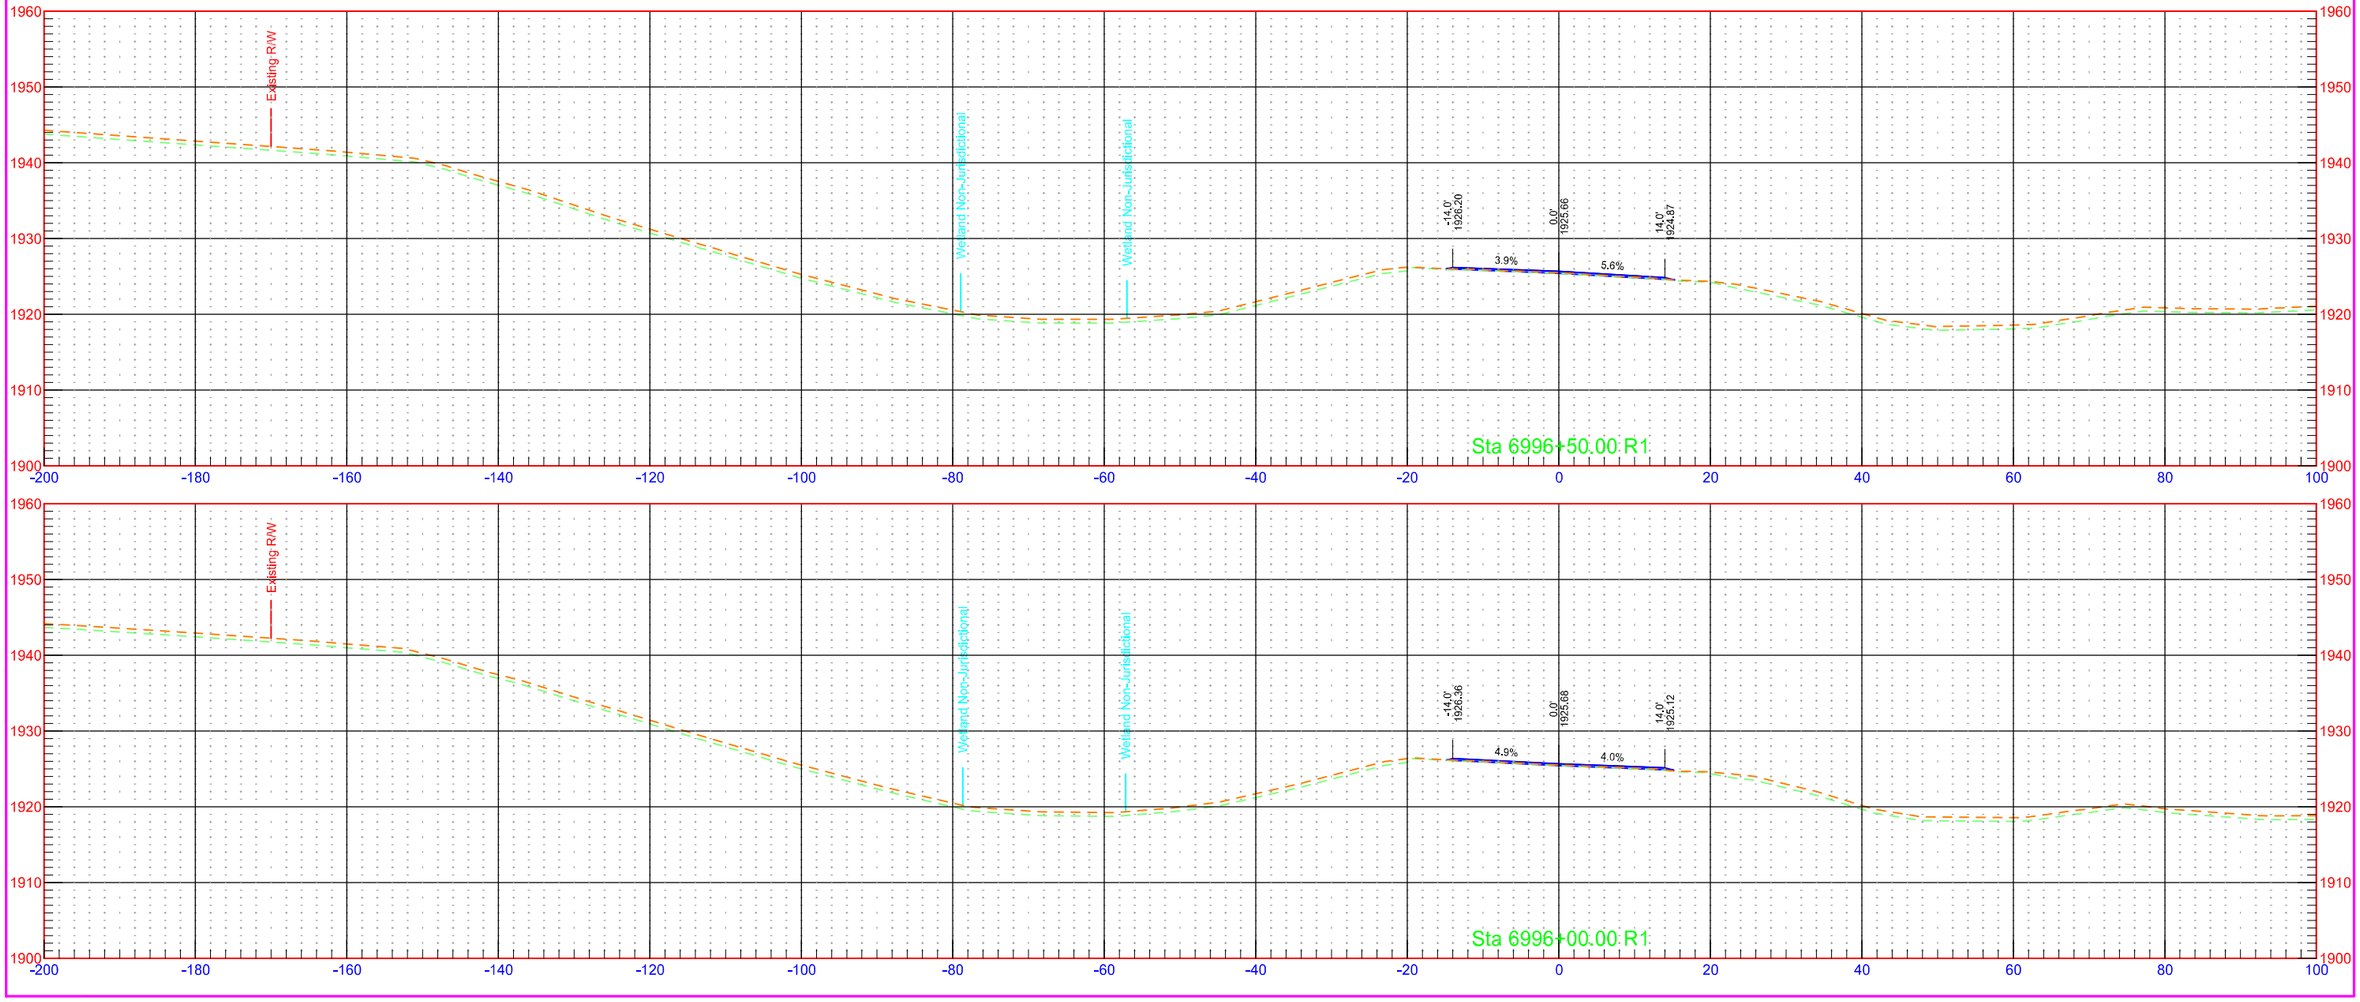


	STATE	PROJECT NO.	SECTION NO.	SHEET NO.
	ND	NH-1-003(050)113	200	497

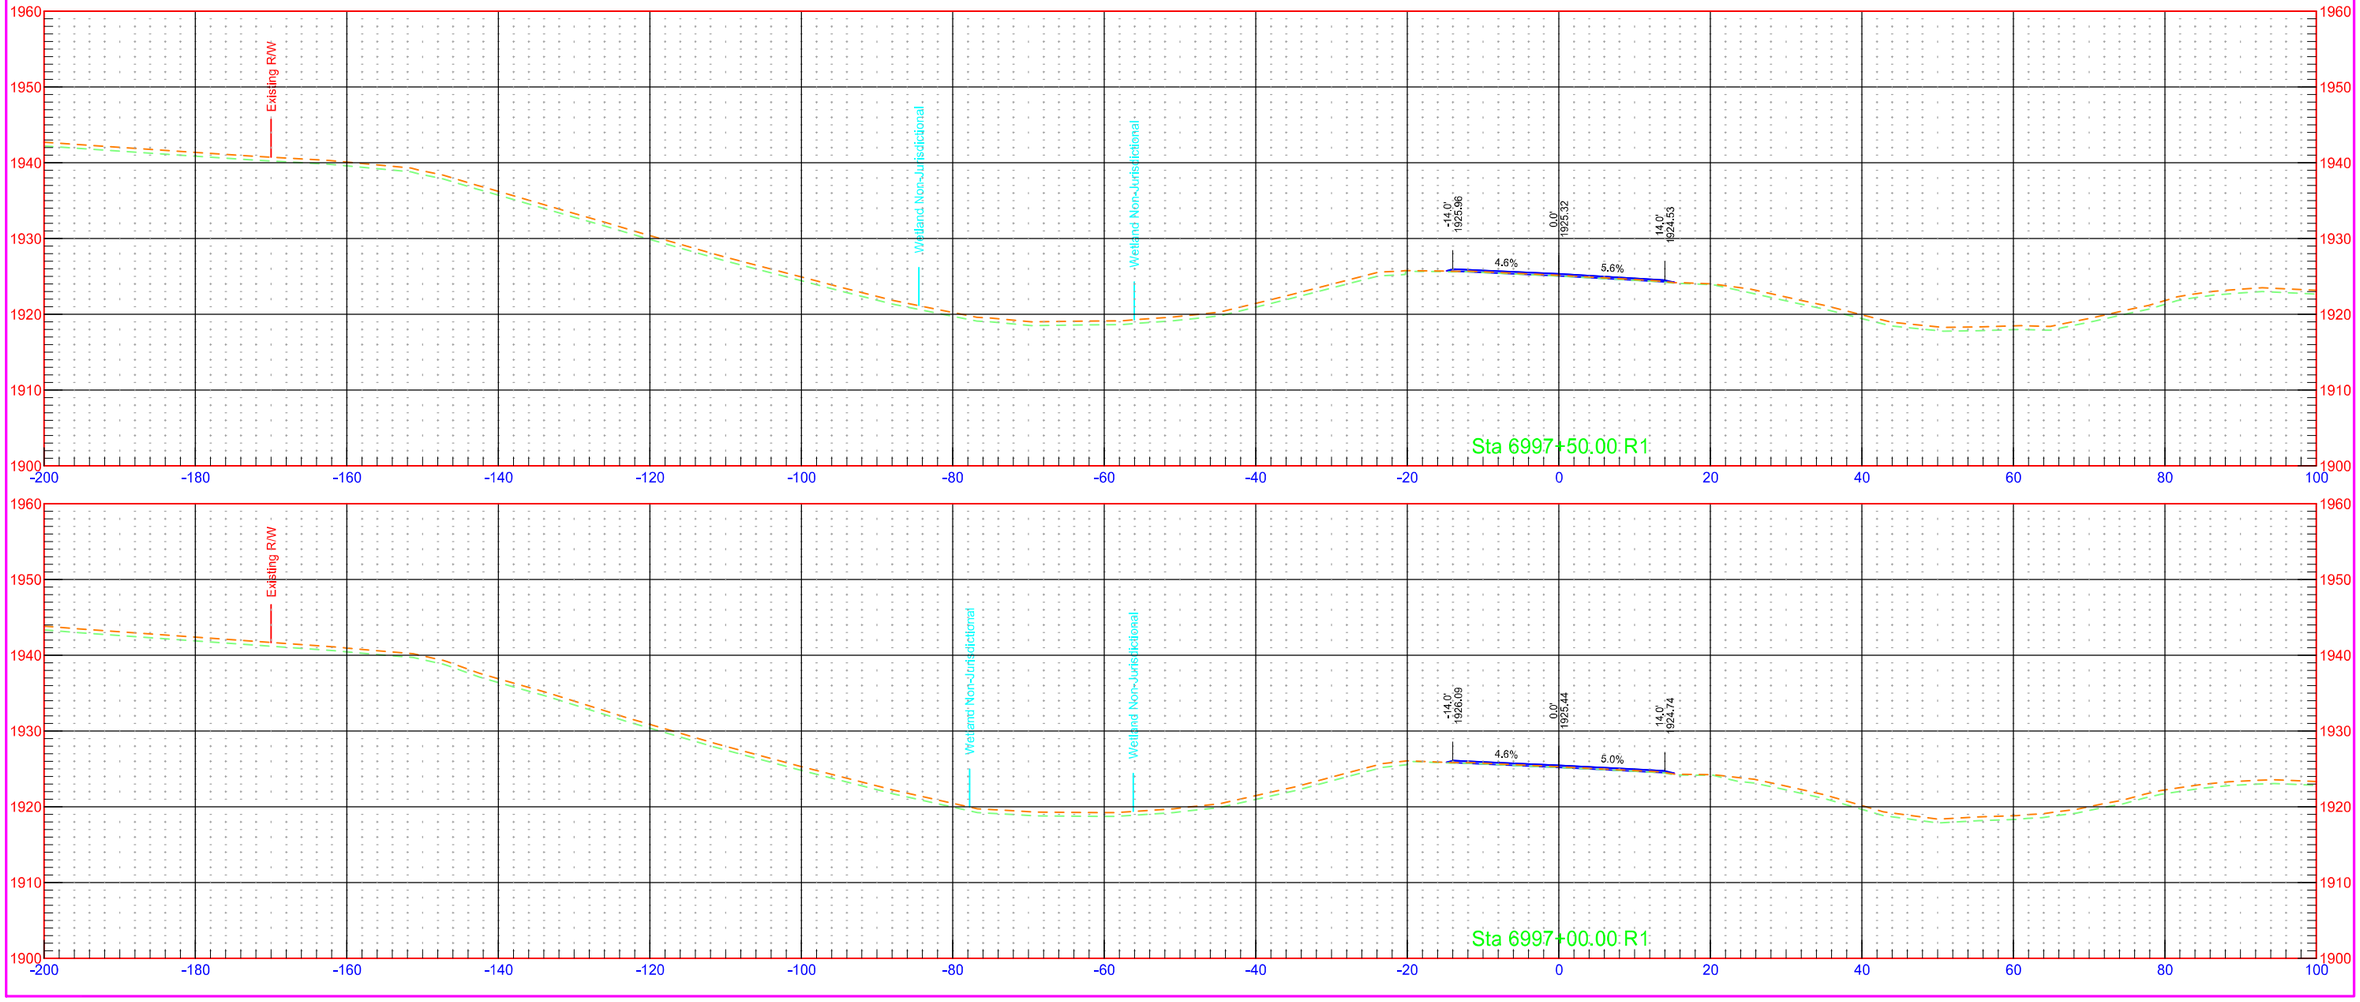


7/31/2018 1:30:03 PM kory.Kleinknecht O:\Projects\2016\16.00584\100003113.050\Design\Base\Wells\Xsec_4_W.dgn

	STATE	PROJECT NO.	SECTION NO.	SHEET NO.
	ND	NH-1-003(050)113	200	498

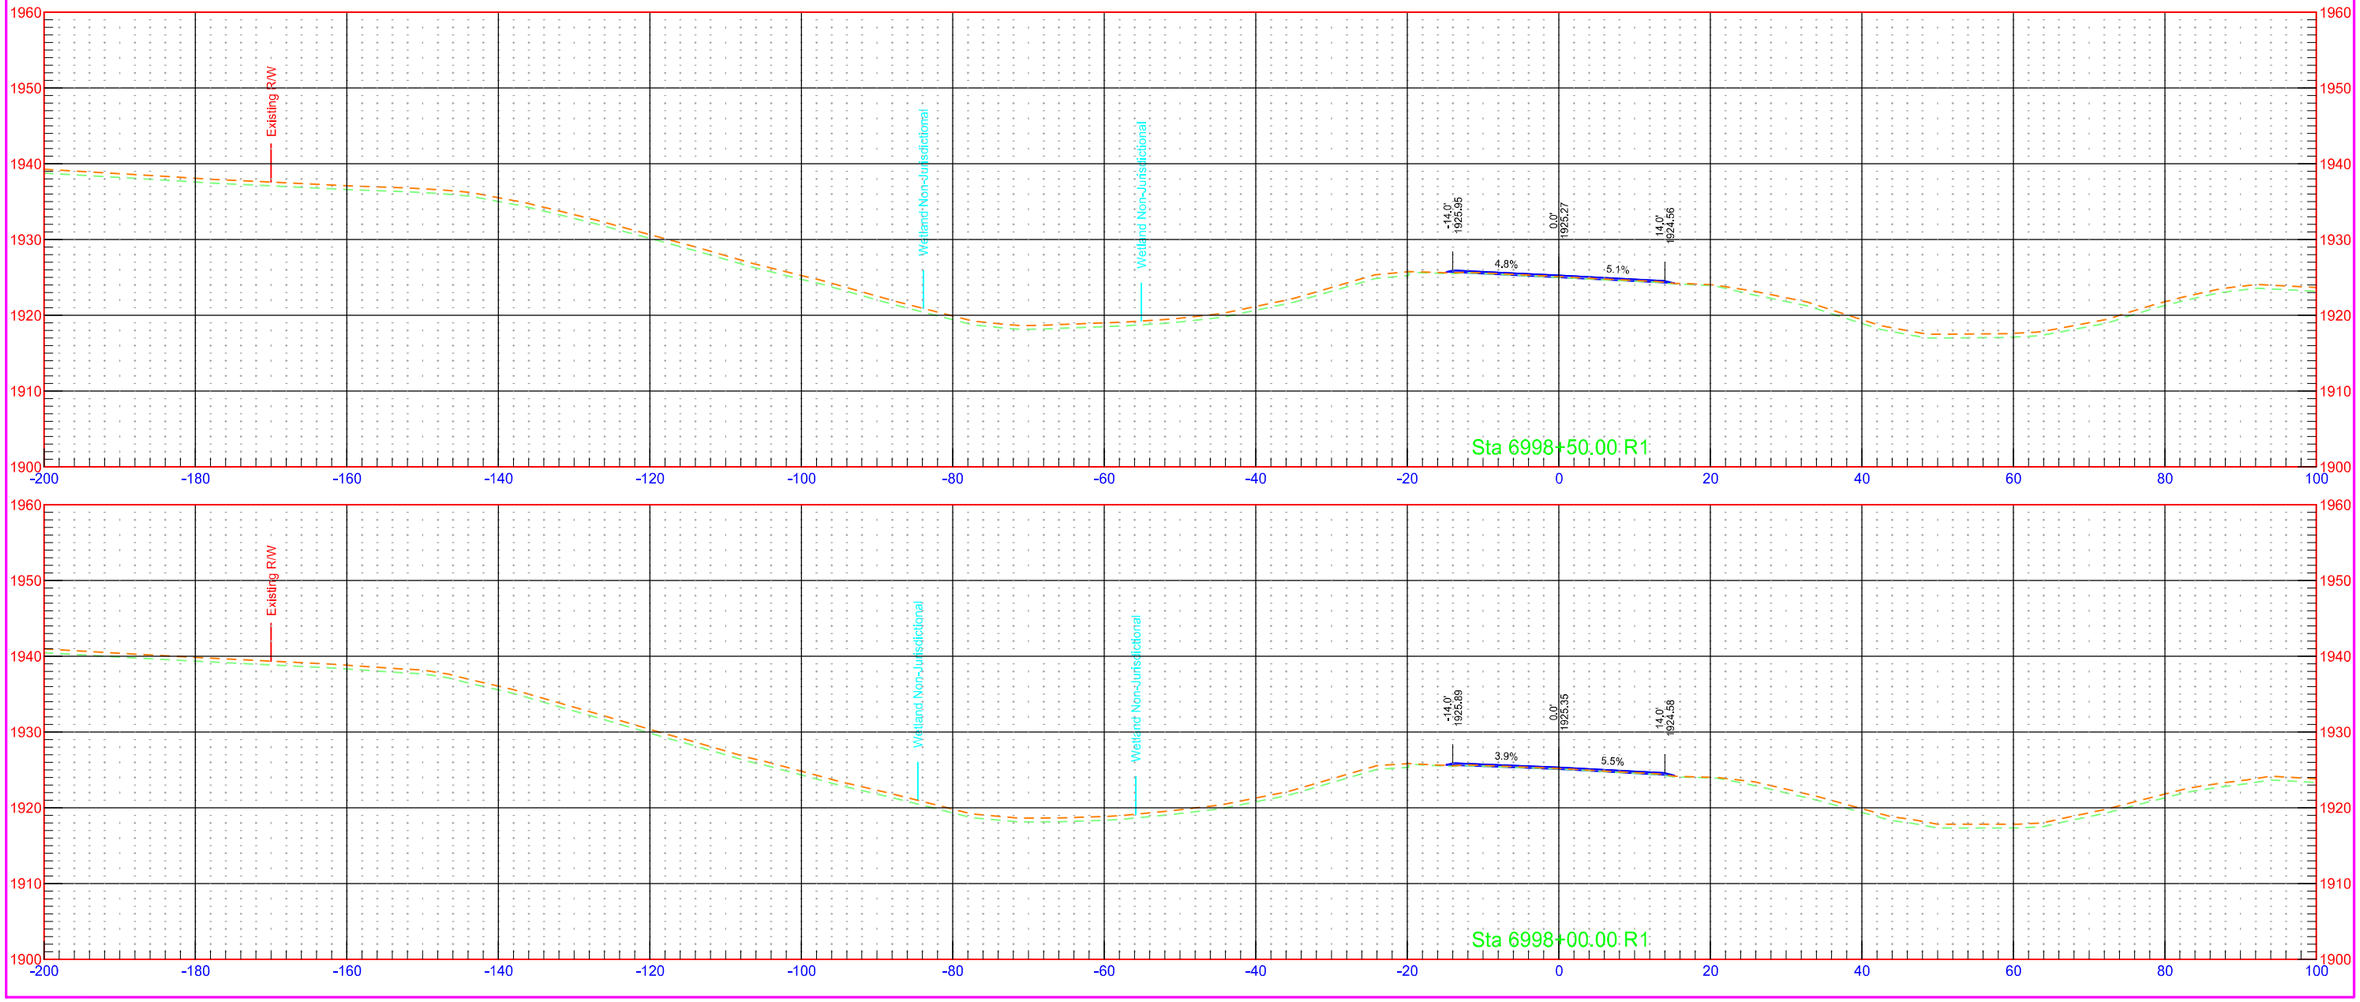



7/31/2018 1:30:04 PM kory.Kleinknecht O:\Projects\2016\16.00584\10003113.050\Design\Base\Wells\Xsec_4_W.dgn


	STATE	PROJECT NO.	SECTION NO.	SHEET NO.
	ND	NH-1-003(050)113	200	499

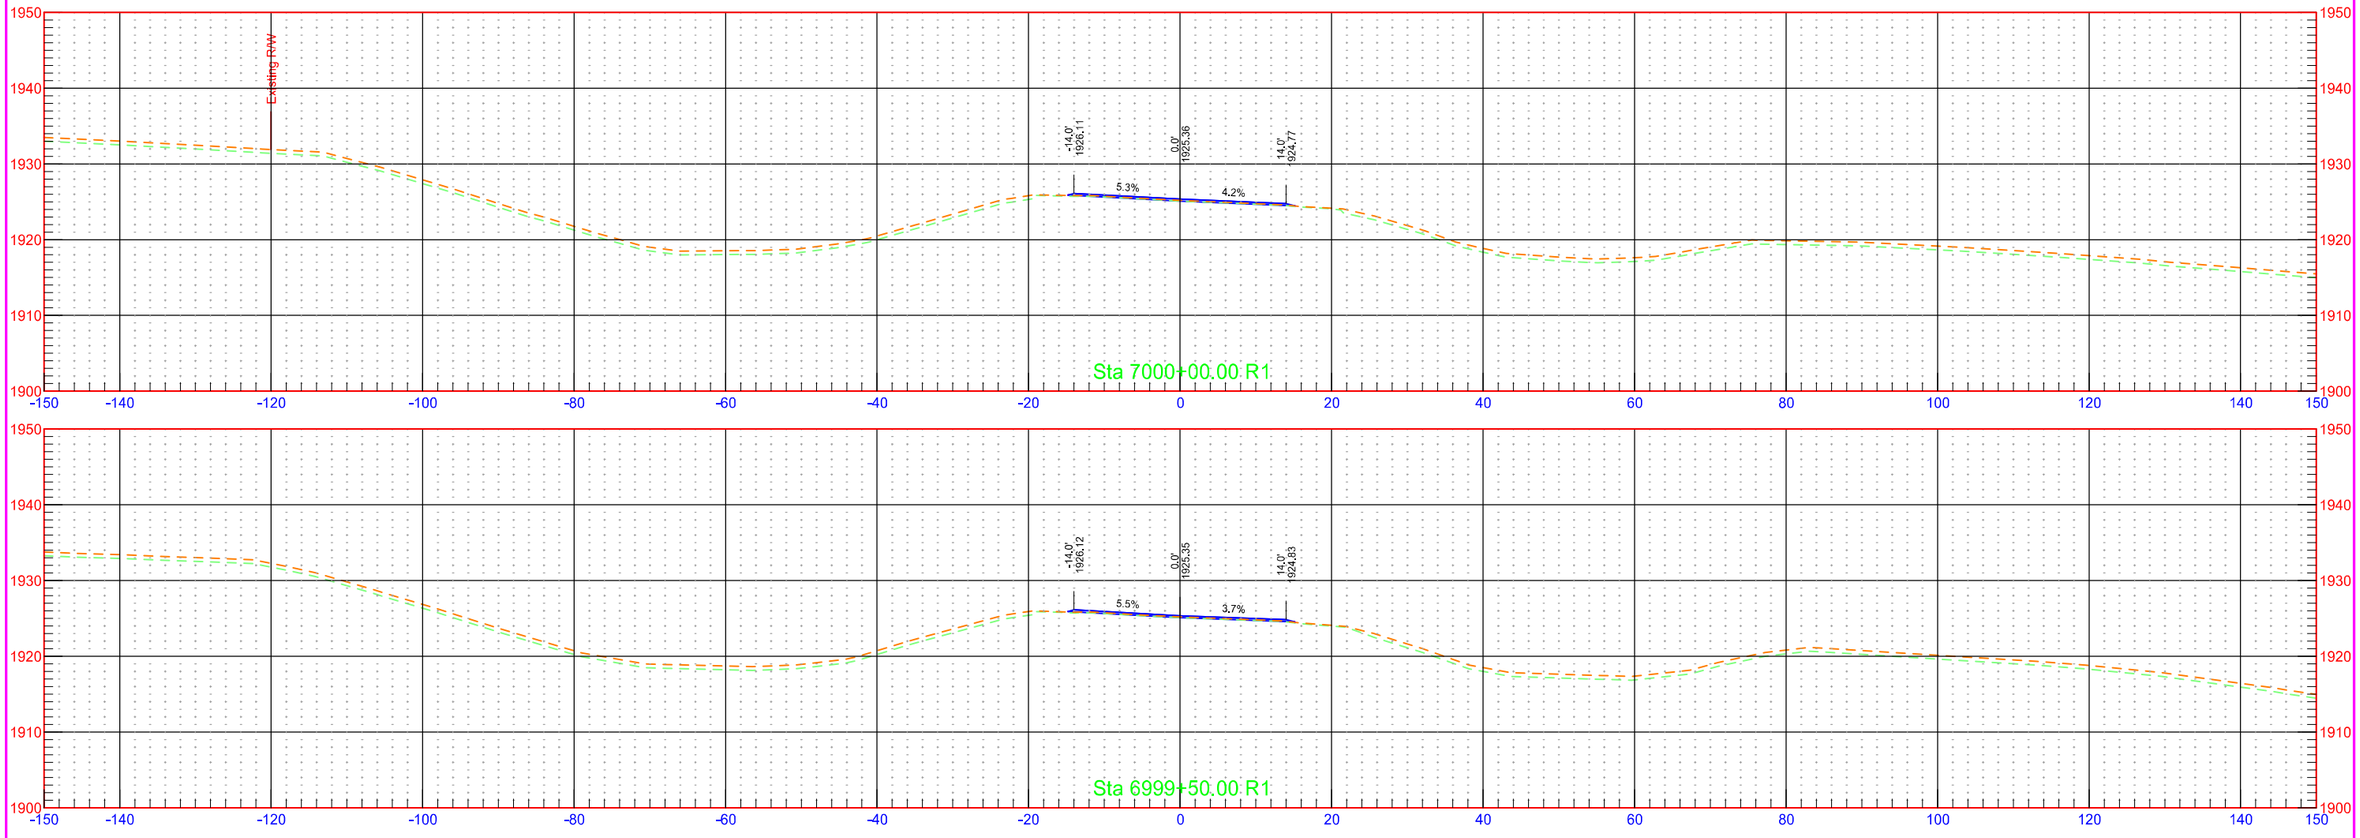

	STATE	PROJECT NO.	SECTION NO.	SHEET NO.
	ND	NH-1-003(050)113	200	500

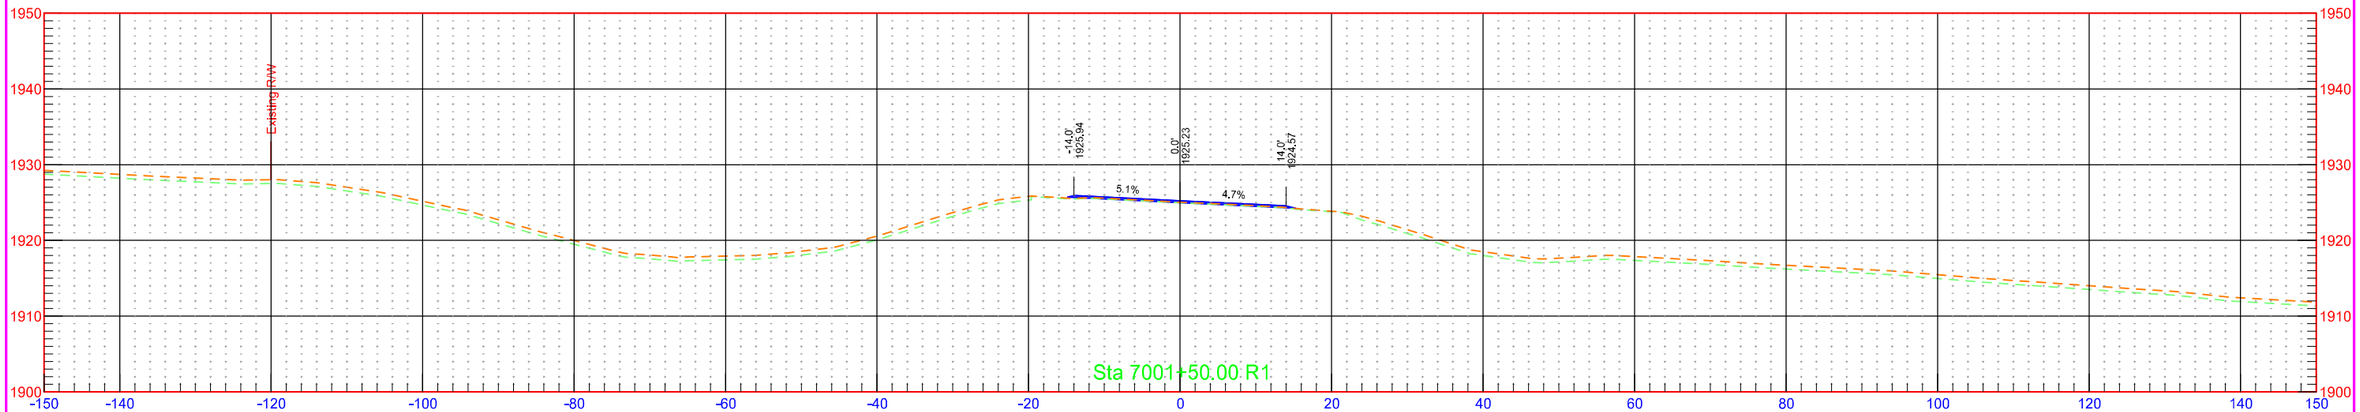


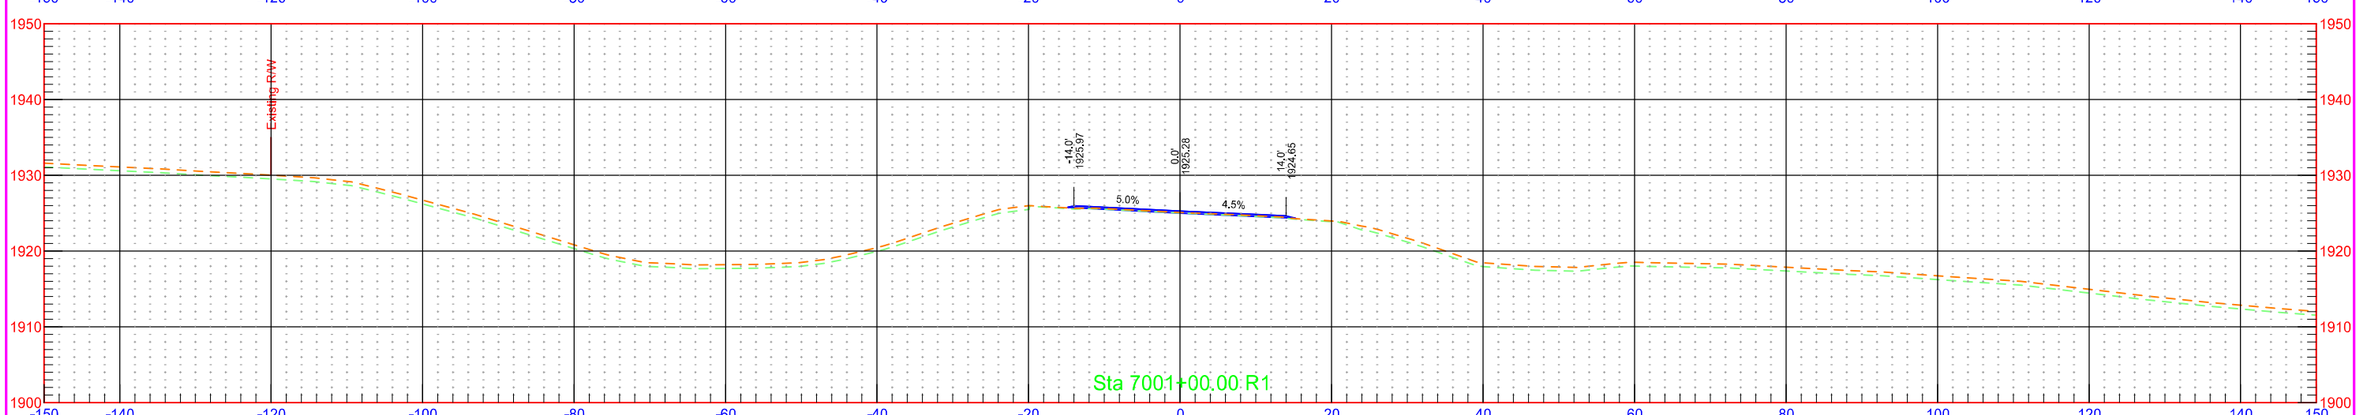

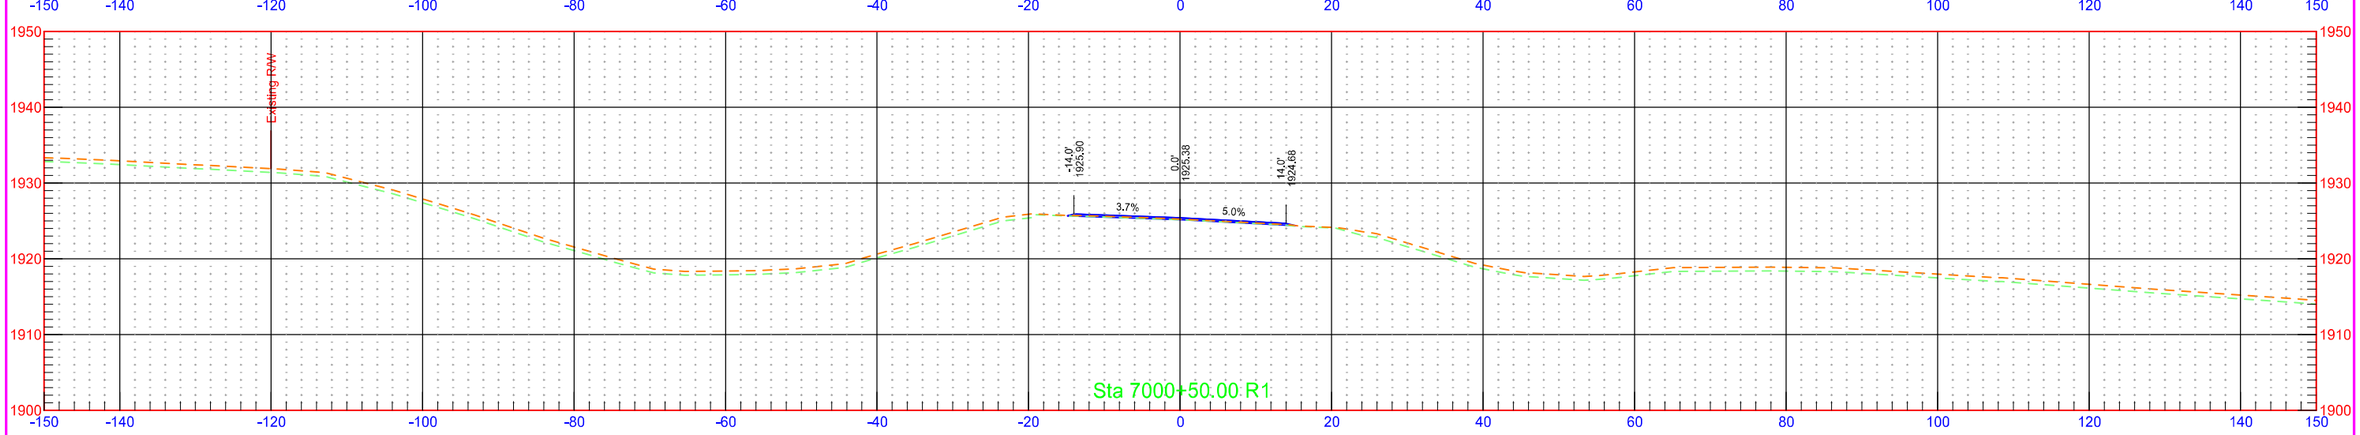



7/31/2018 1:30:05 PM kory.Kleinknecht O:\Projects\2016\16.00584\10003113.050\Design\Base\Wells\Xsec_4_W.dgn


	STATE	PROJECT NO.	SECTION NO.	SHEET NO.
	ND	NH-1-003(050)113	200	501

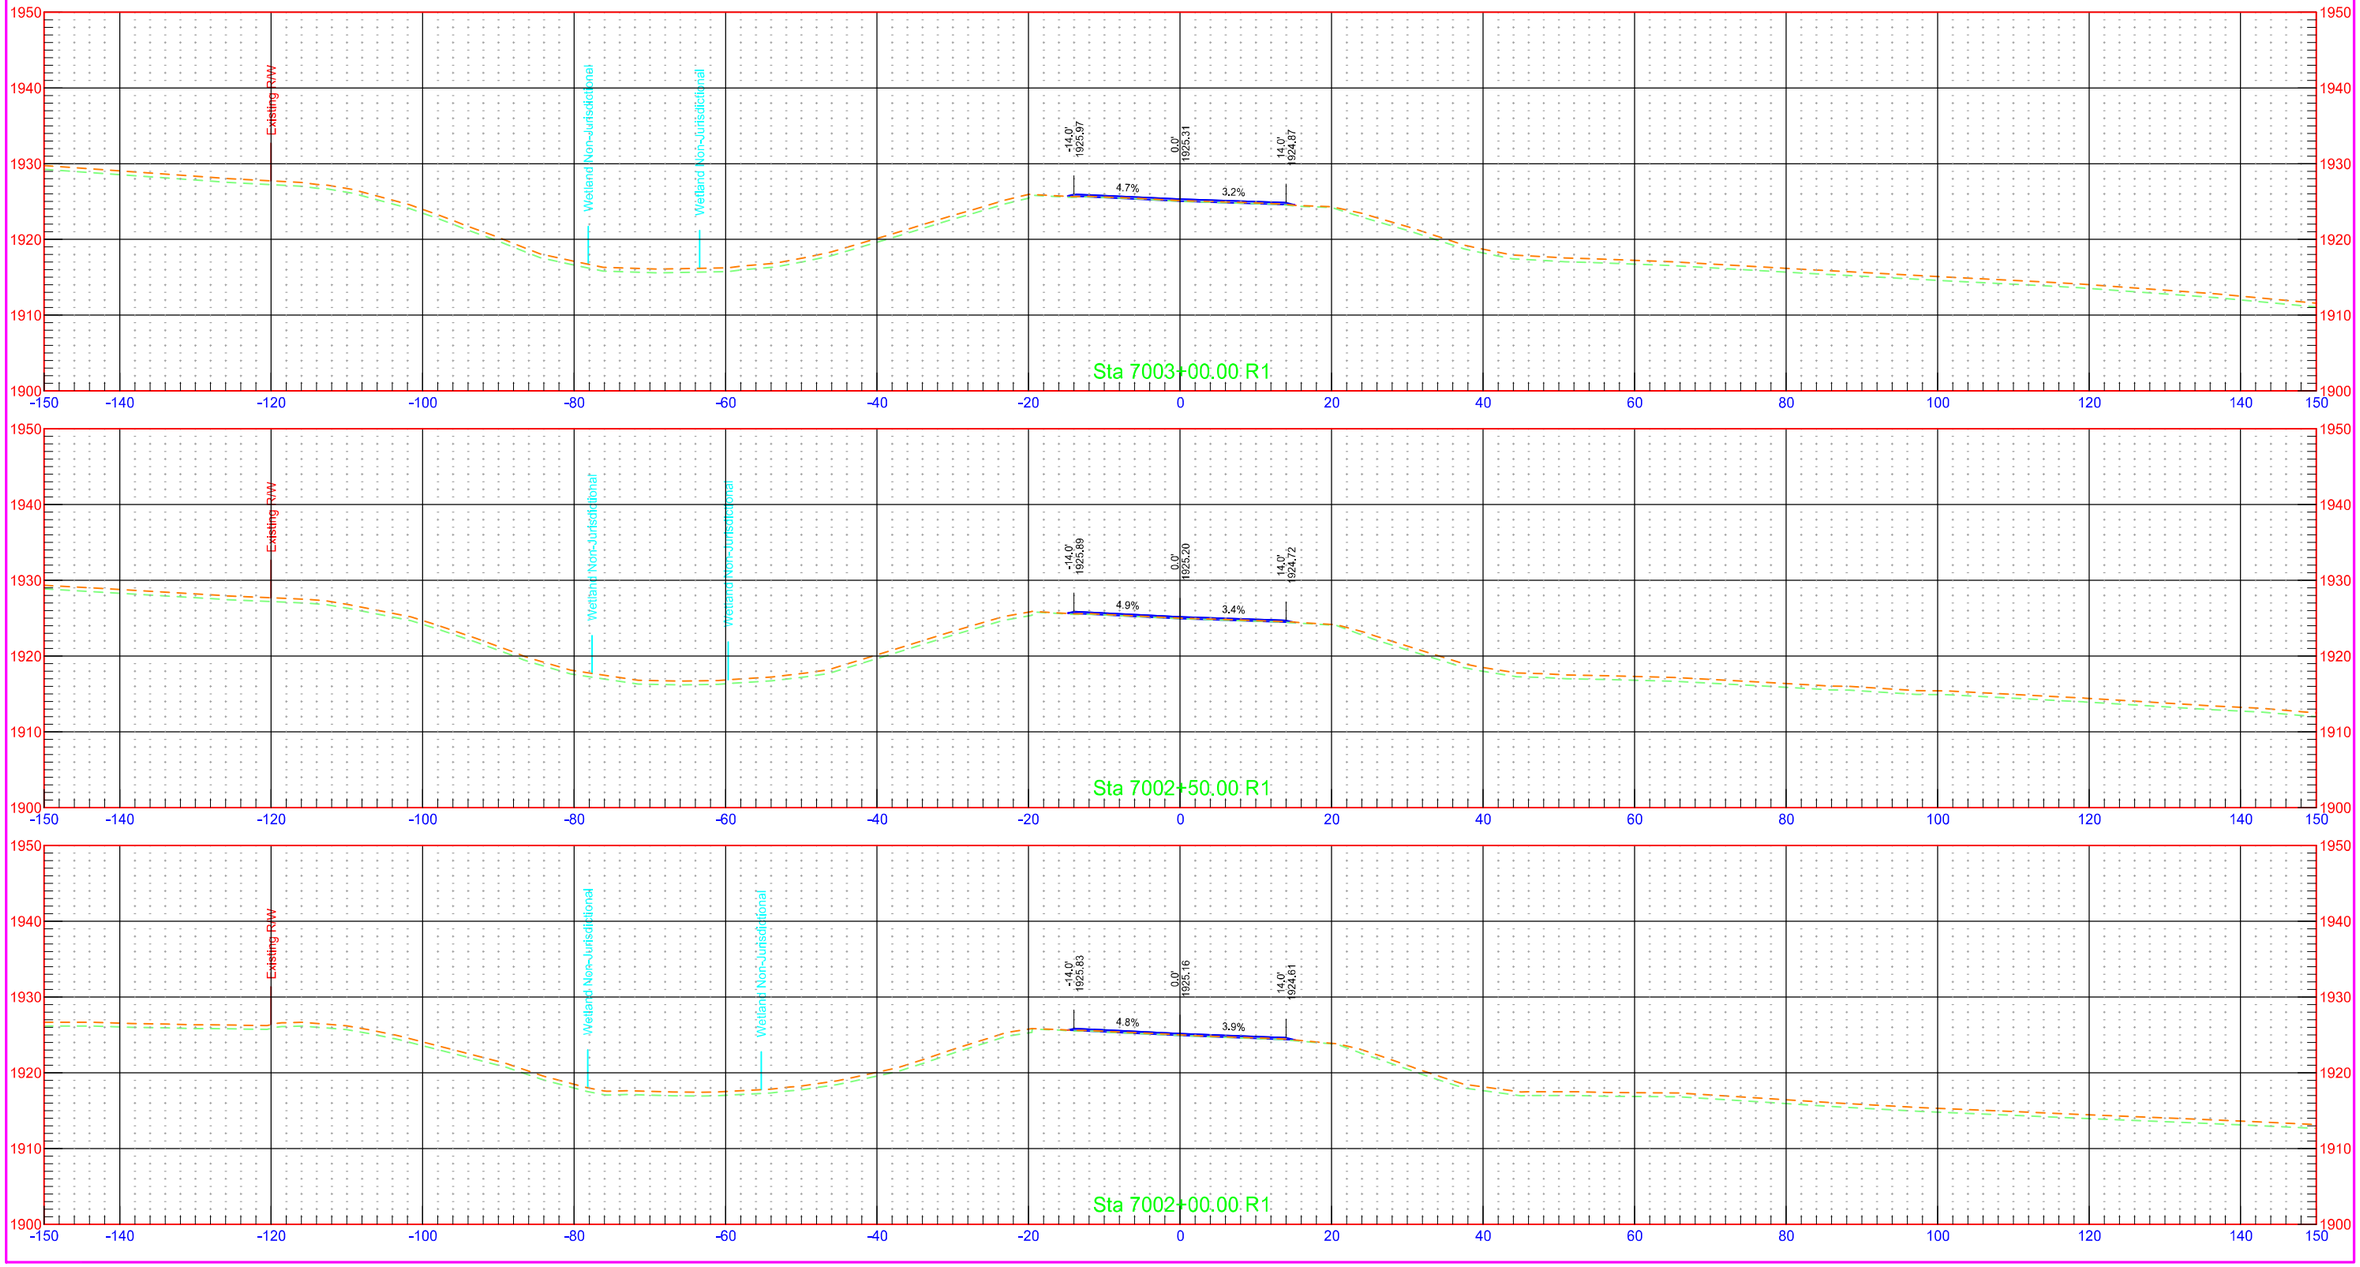

	STATE	PROJECT NO.	SECTION NO.	SHEET NO.
	ND	NH-1-003(050)113	200	502

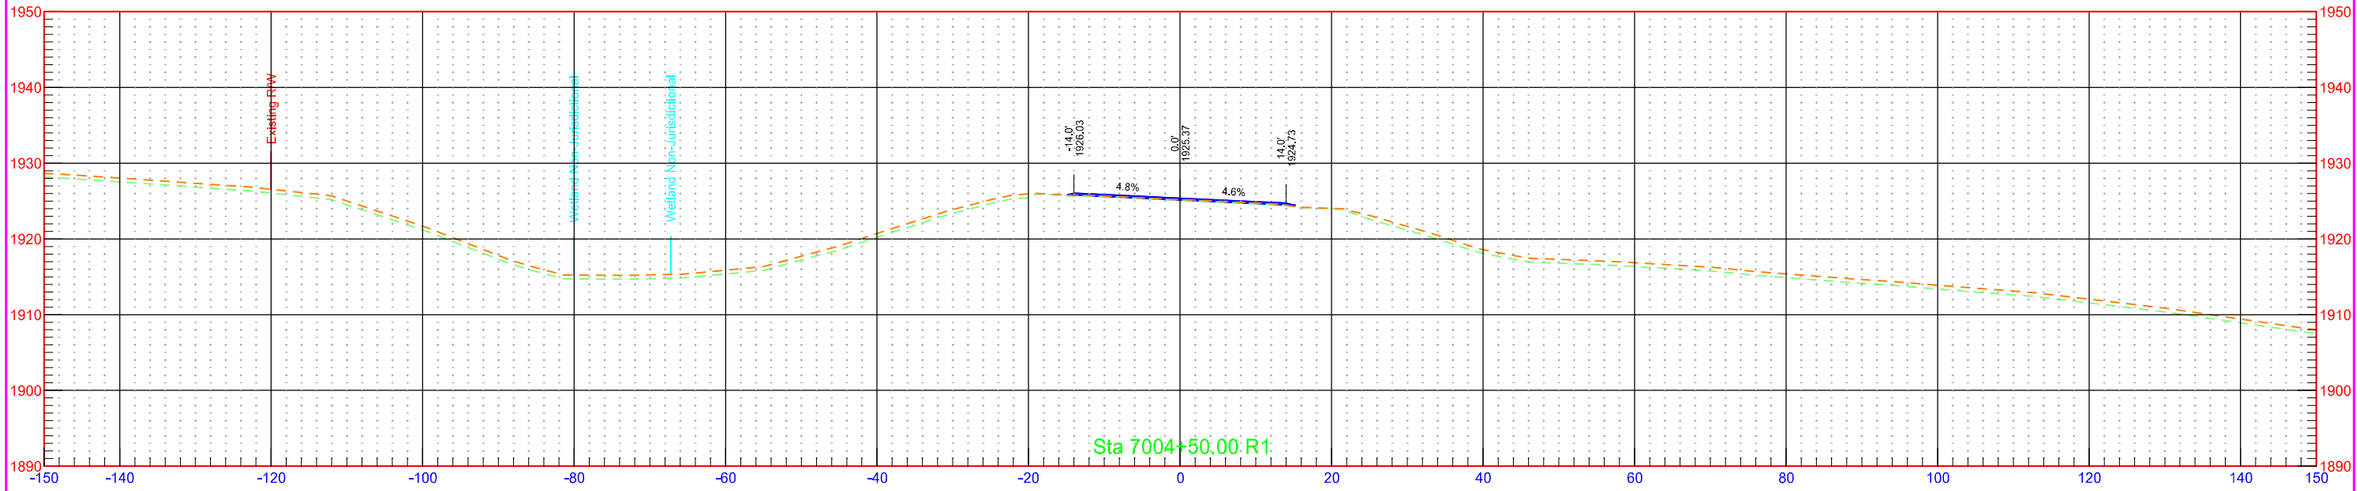


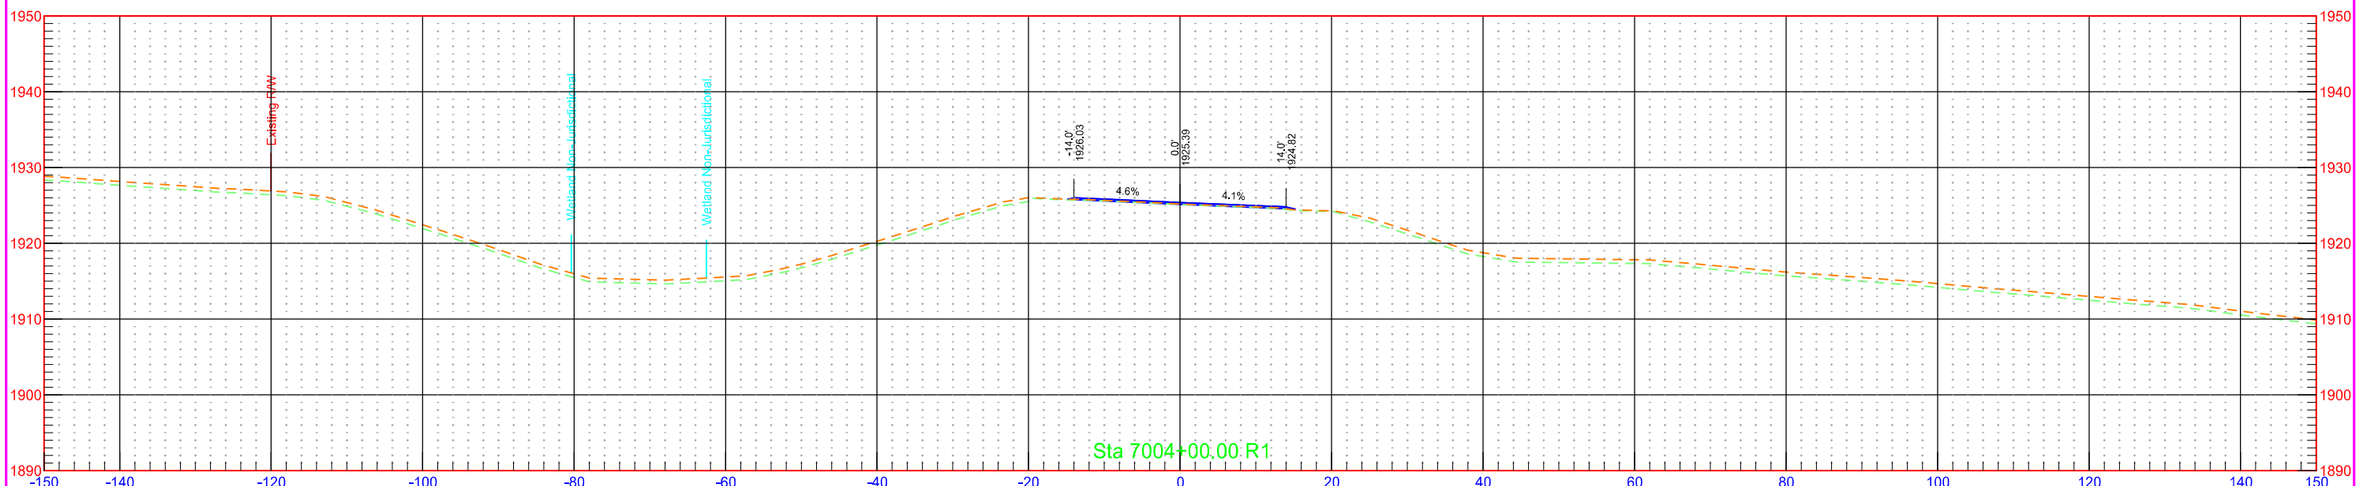


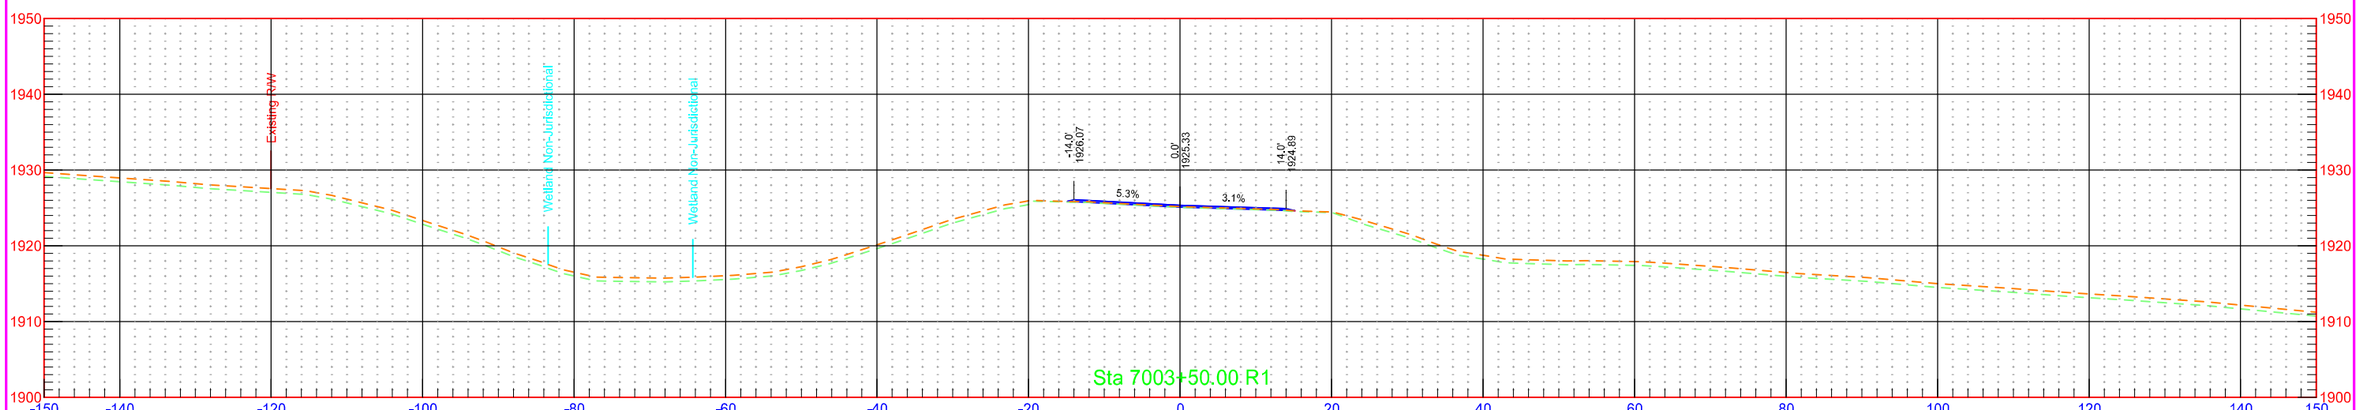


7/31/2018 1:30:07 PM kory.Kleinknecht O:\Projects\2016\16.00584\10003113.050\Design\Base\Wells\Xsec_4_W.dgn

	STATE	PROJECT NO.	SECTION NO.	SHEET NO.
	ND	NH-1-003(050)113	200	503

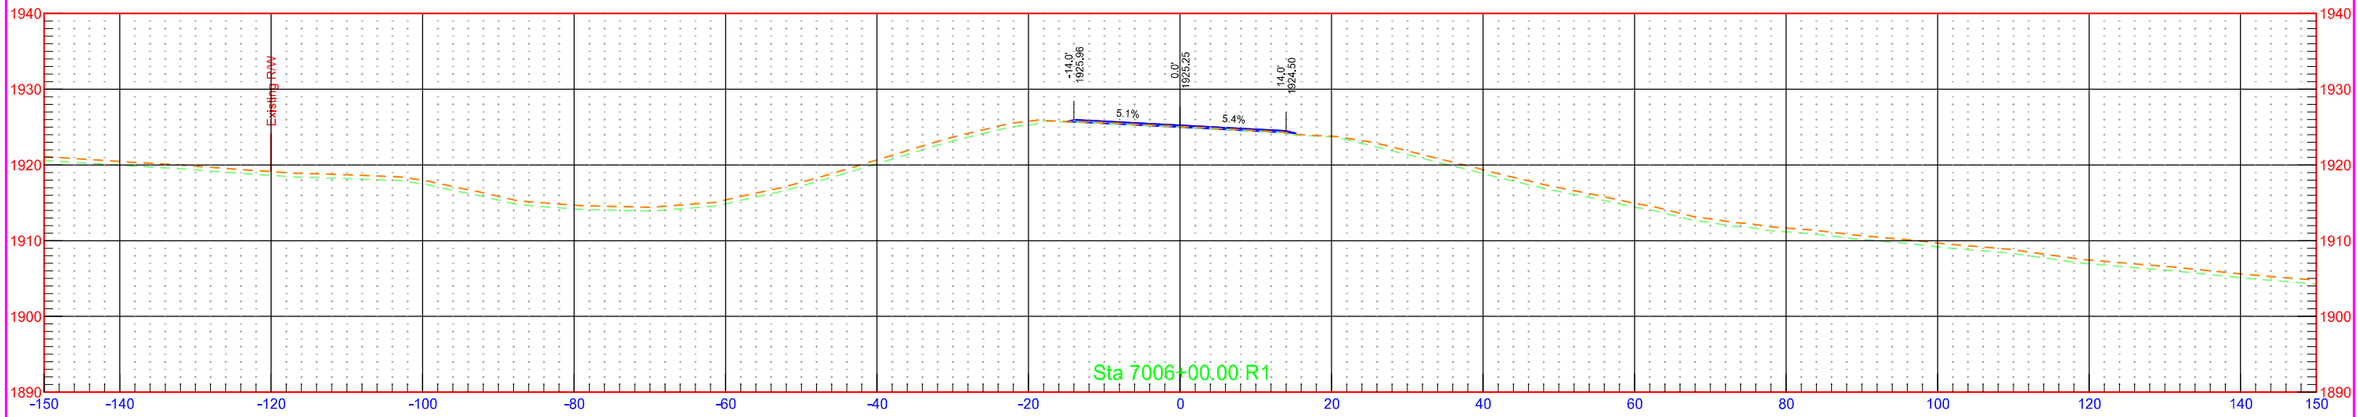

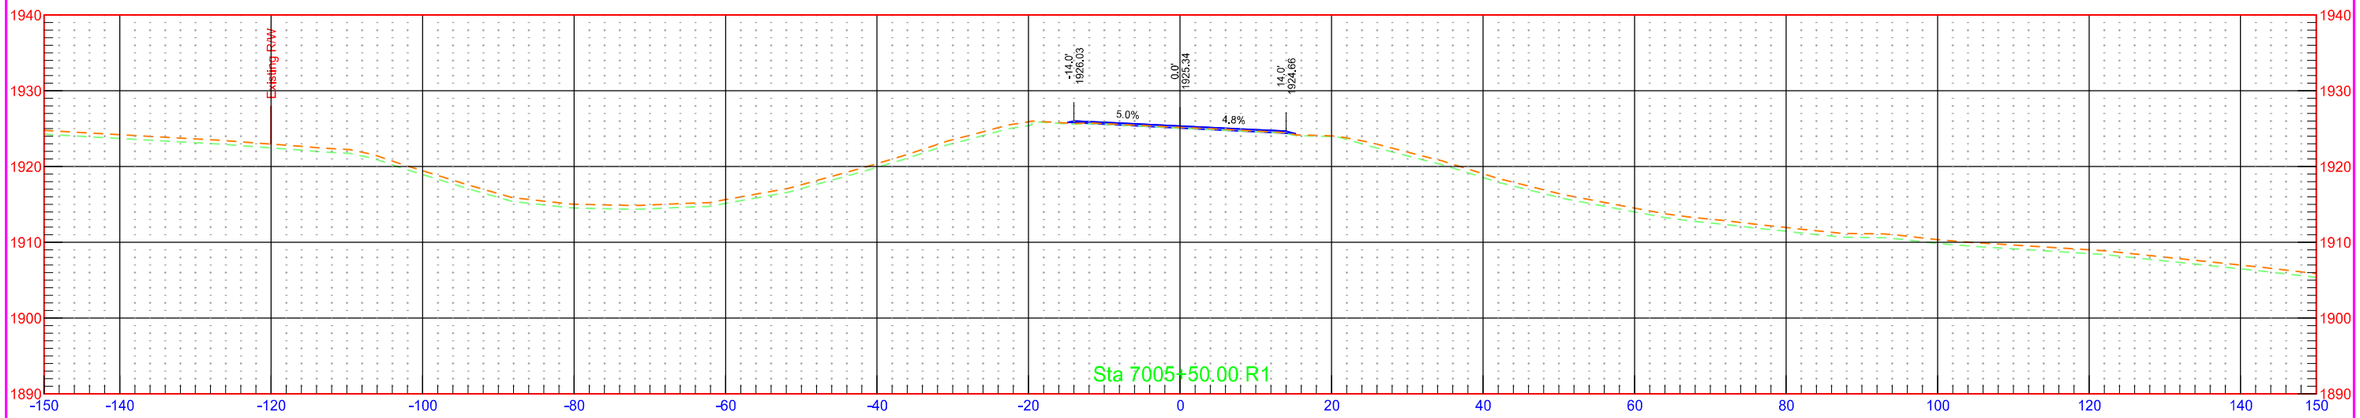


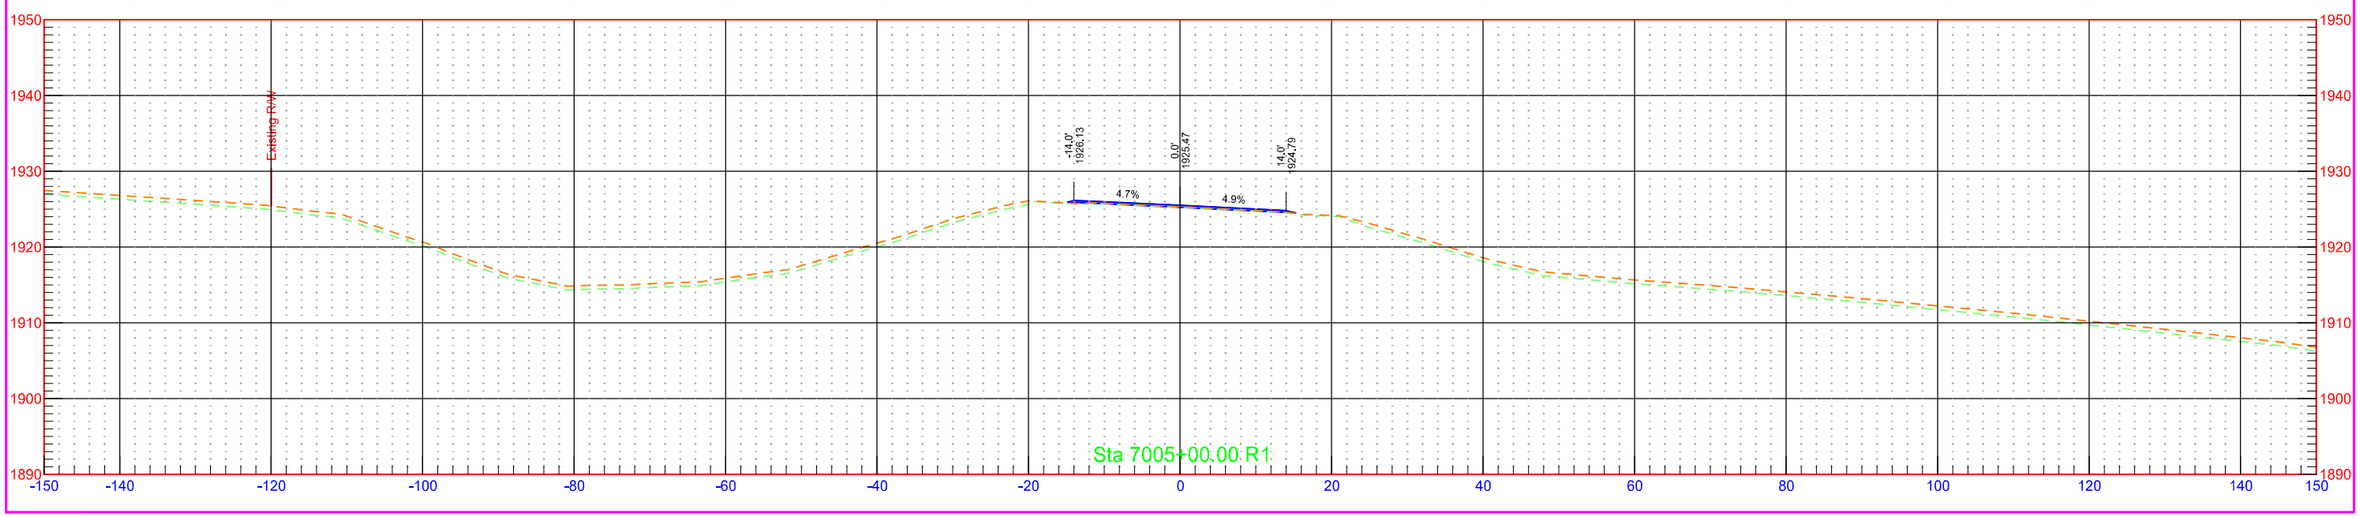



7/31/2018 1:30:08 PM kory.Kleinknecht O:\Projects\2016\16.00584\10003113.050\Design\Base\Wells\Xsec_4_W.dgn

	STATE	PROJECT NO.	SECTION NO.	SHEET NO.
	ND	NH-1-003(050)113	200	504

	STATE	PROJECT NO.	SECTION NO.	SHEET NO.
	ND	NH-1-003(050)113	200	505

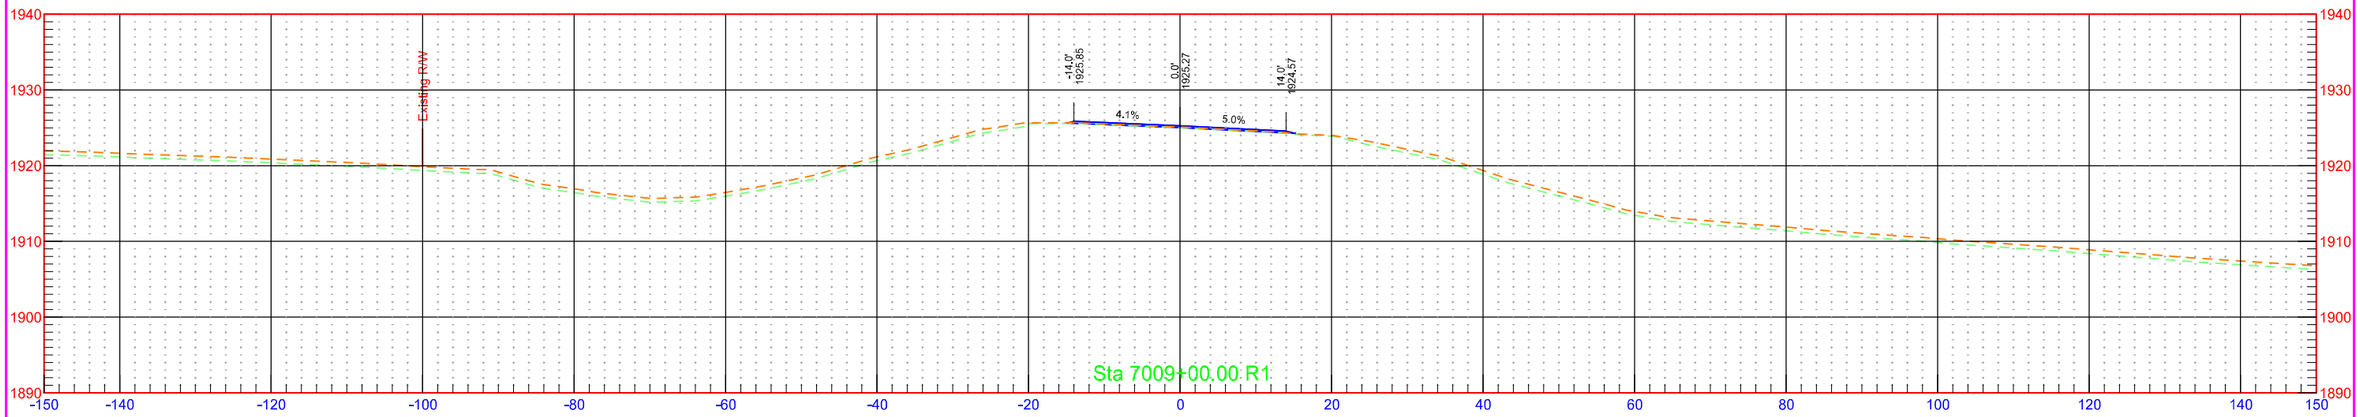


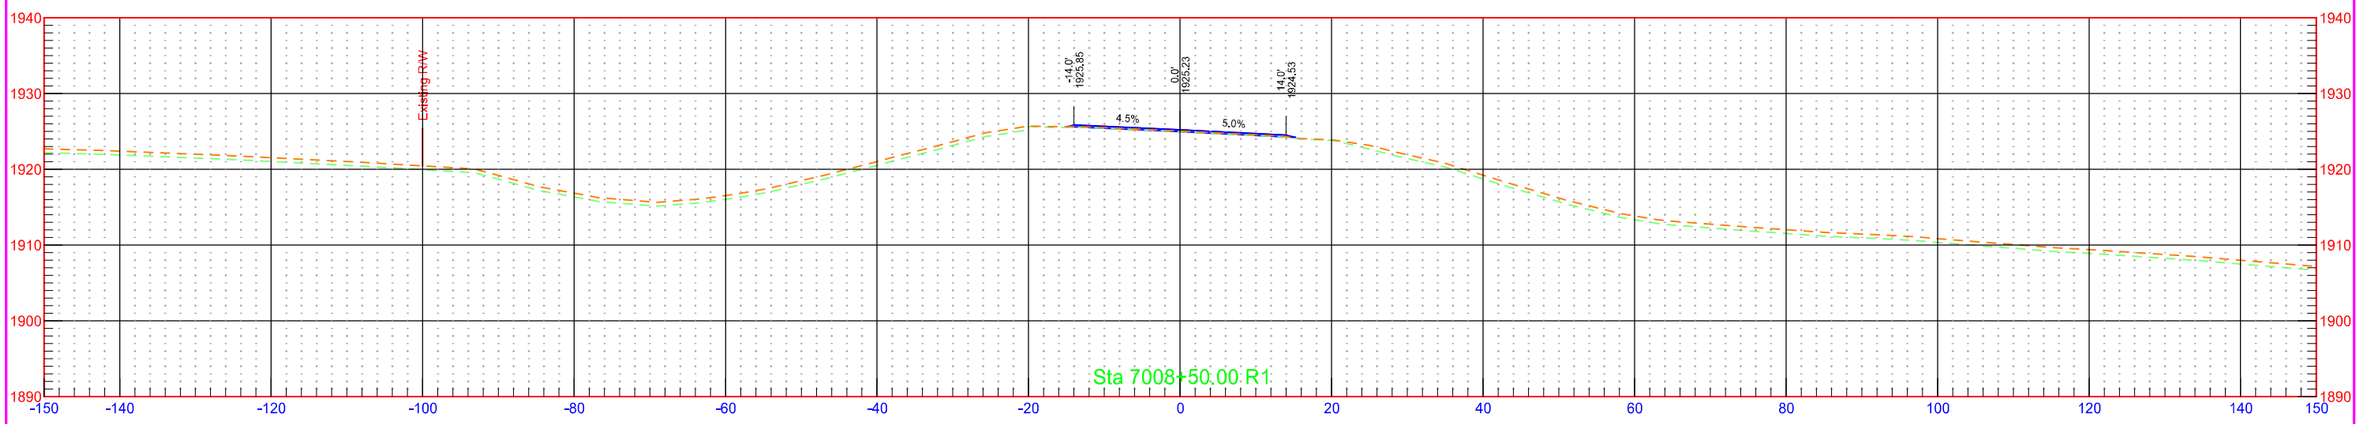

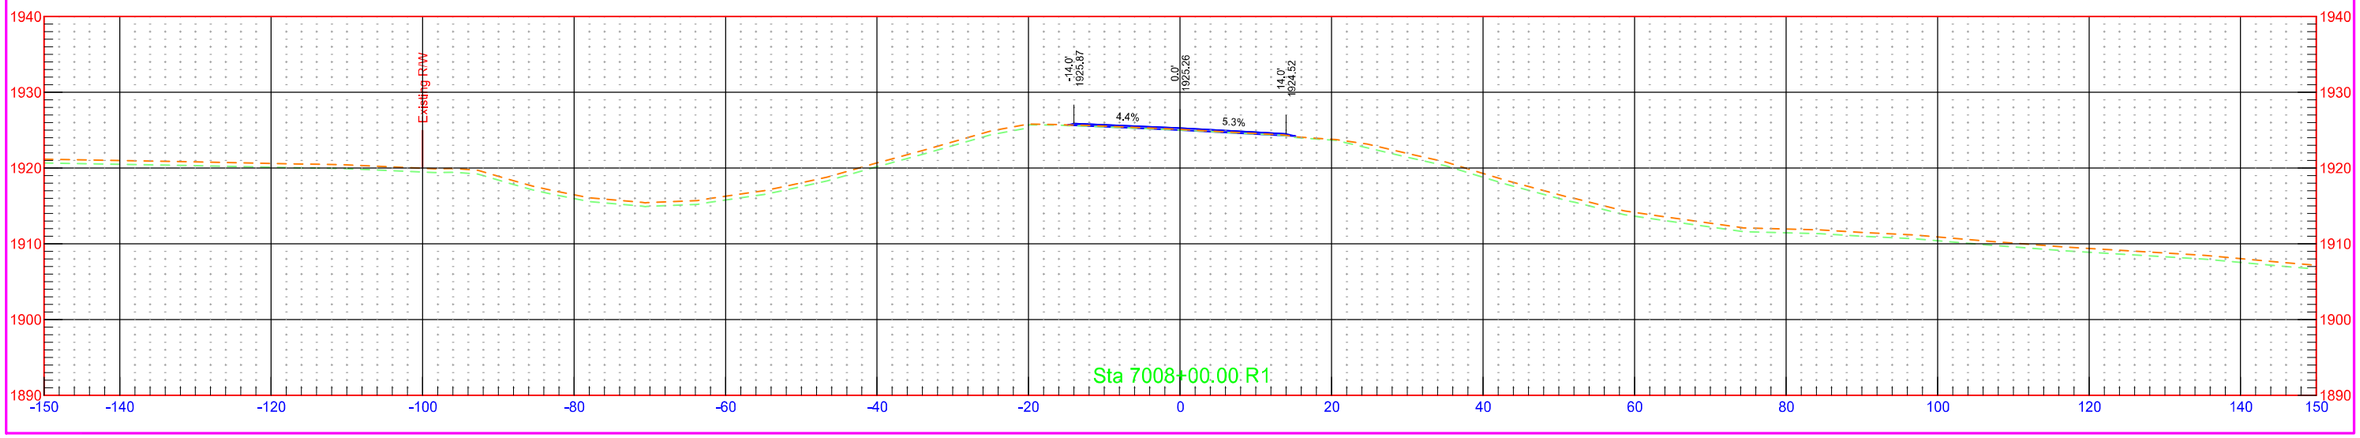

7/31/2018 1:30:09 PM kory.Kleinknecht O:\Projects\2016\16.00584\10003113.050\Design\Base\Wells\Xsec_4_W.dgn

	STATE	PROJECT NO.	SECTION NO.	SHEET NO.
	ND	NH-1-003(050)113	200	506

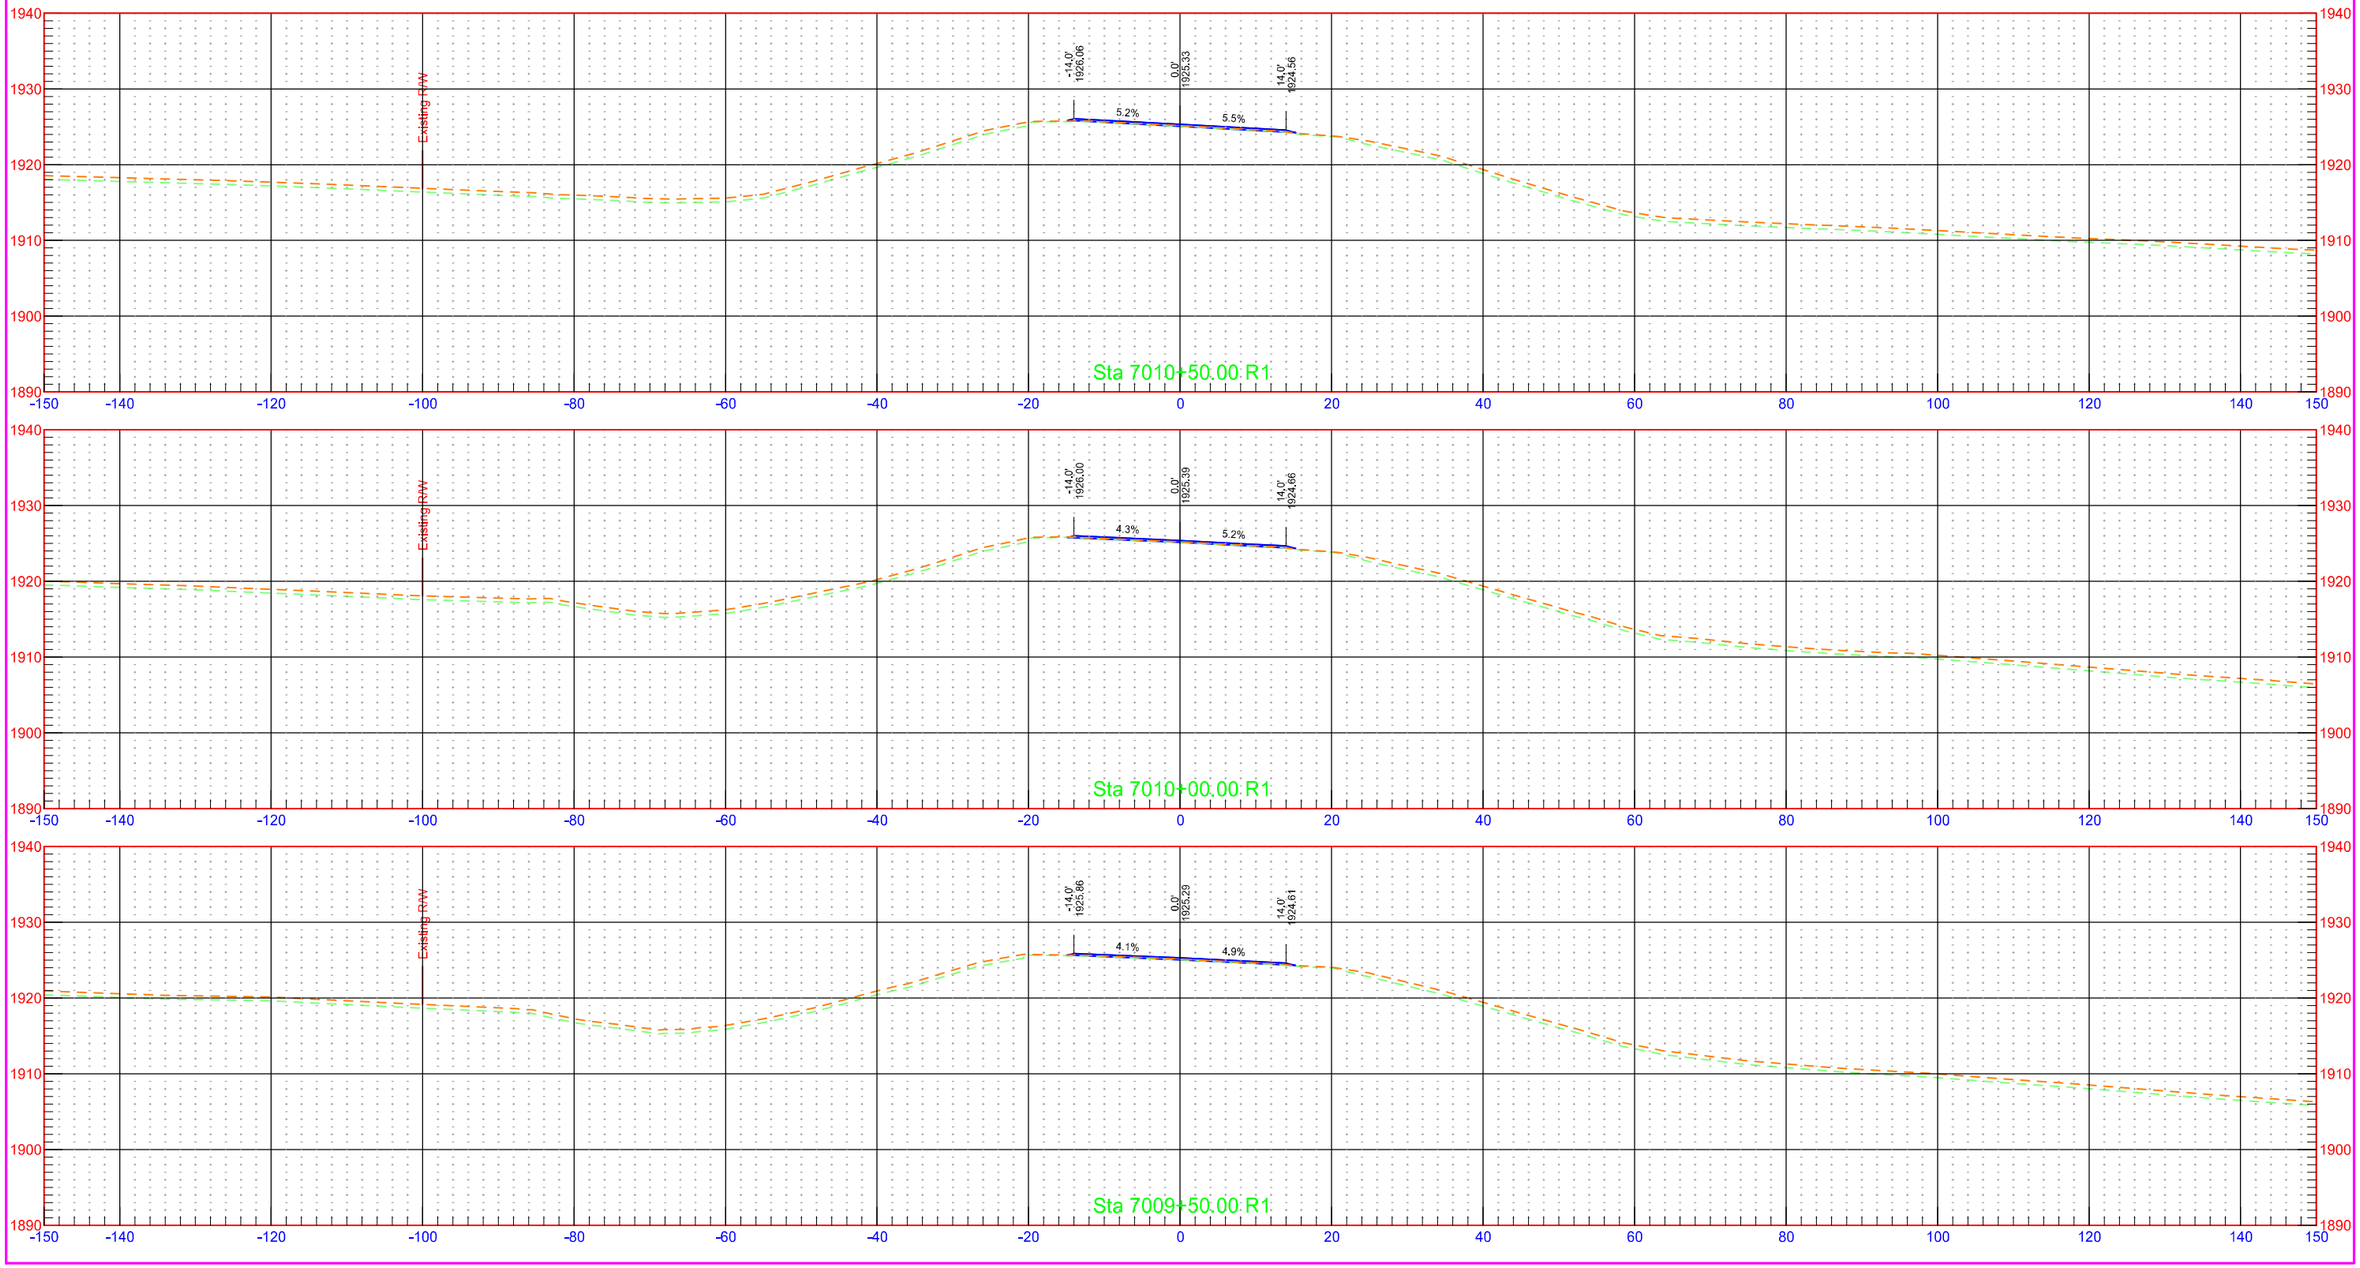


7/31/2018 1:30:10 PM kory.Kleinknecht O:\Projects\2016\16.00584\10003113.050\Design\Base\Wells\Xsec_4_W.dgn

	STATE	PROJECT NO.	SECTION NO.	SHEET NO.
	ND	NH-1-003(050)113	200	507


7/31/2018 1:30:10 PM kory.Kleinknecht O:\Projects\2016\16.00584\10003113.050\Design\Base\Wells\Xsec_4_W.dgn

	STATE	PROJECT NO.	SECTION NO.	SHEET NO.
	ND	NH-1-003(050)113	200	508

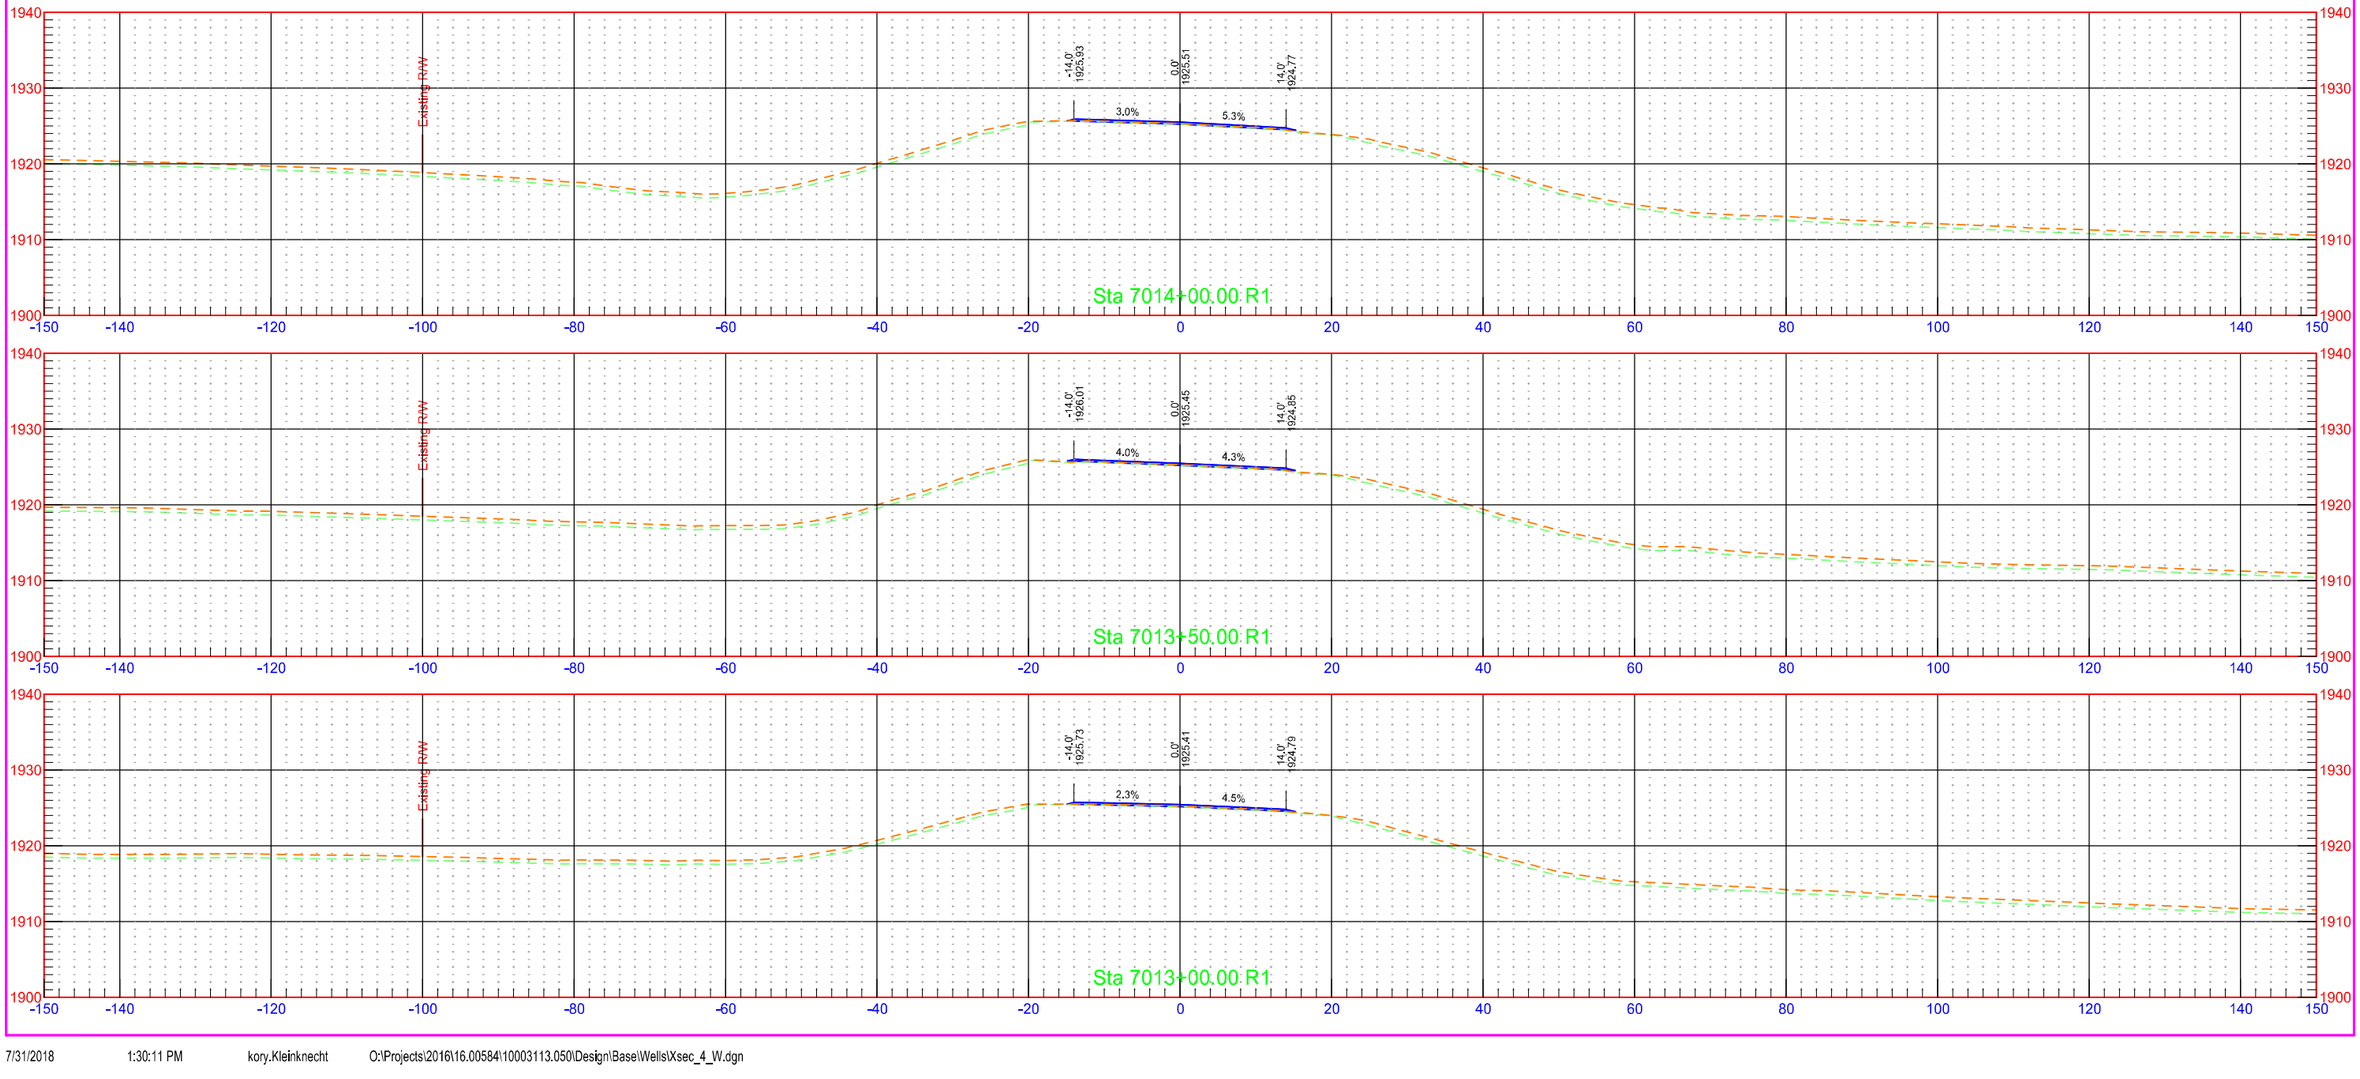


7/31/2018 1:30:11 PM kory.Kleinknecht O:\Projects\2016\16.00584\10003113.050\Design\Base\Wells\Xsec_4_W.dgn

	STATE	PROJECT NO.	SECTION NO.	SHEET NO.
	ND	NH-1-003(050)113	200	509

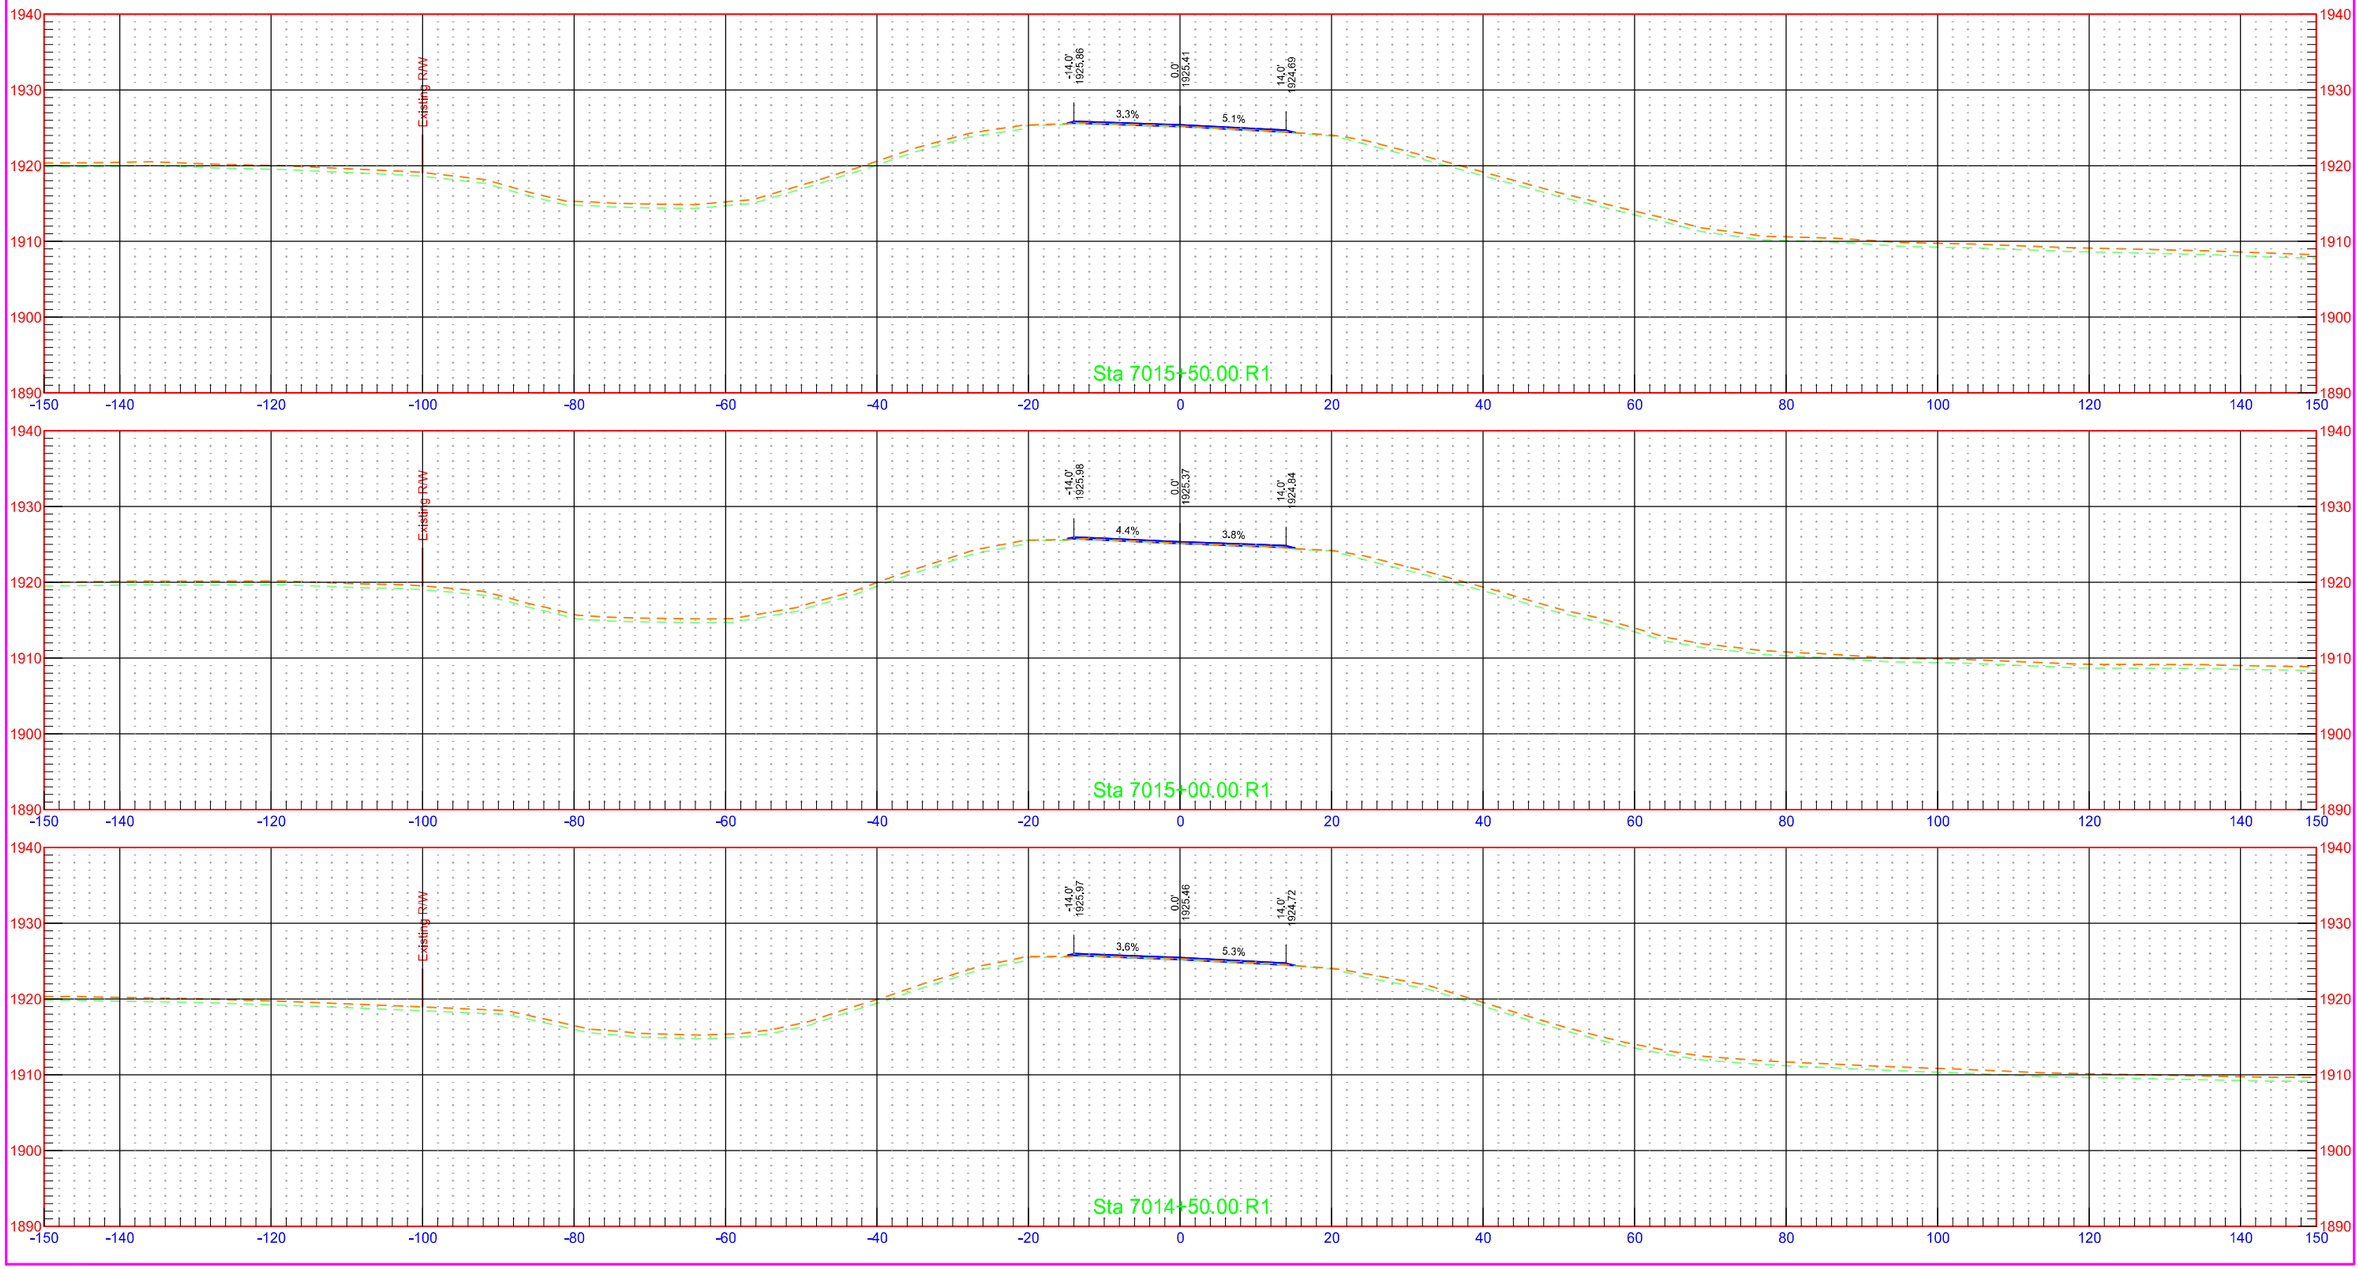


7/31/2018 1:30:12 PM kory.Kleinknecht O:\Projects\2016\16.00584\10003113.050\Design\Base\Wells\Xsec_4_W.dgn


	STATE	PROJECT NO.	SECTION NO.	SHEET NO.
	ND	NH-1-003(050)113	200	510

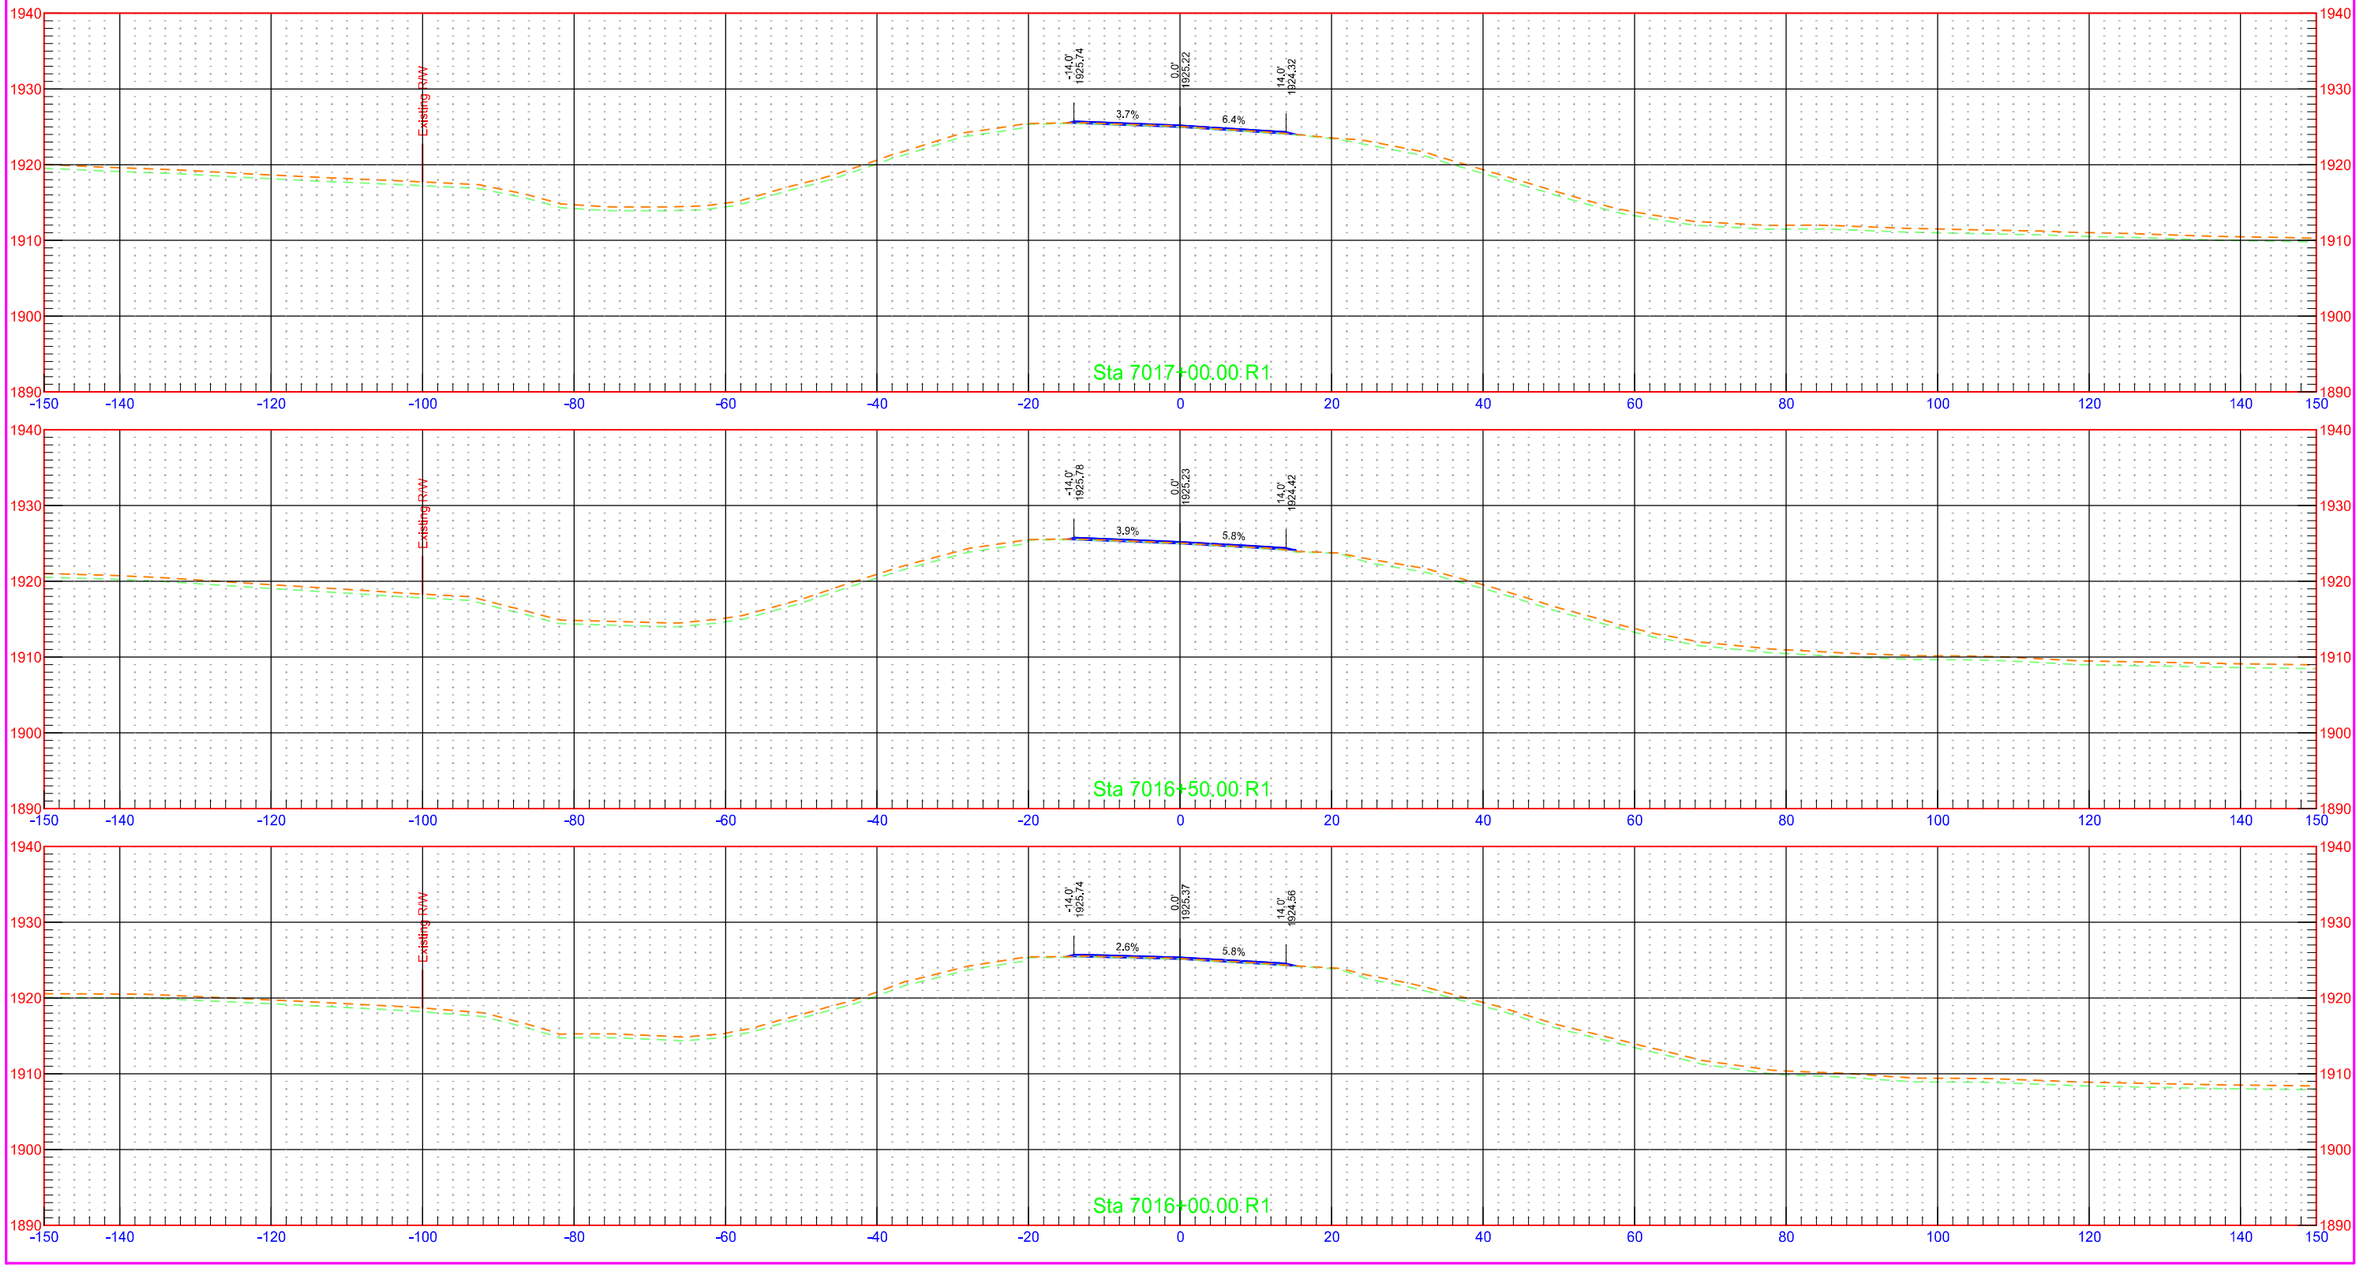

	STATE	PROJECT NO.	SECTION NO.	SHEET NO.
	ND	NH-1-003(050)113	200	511

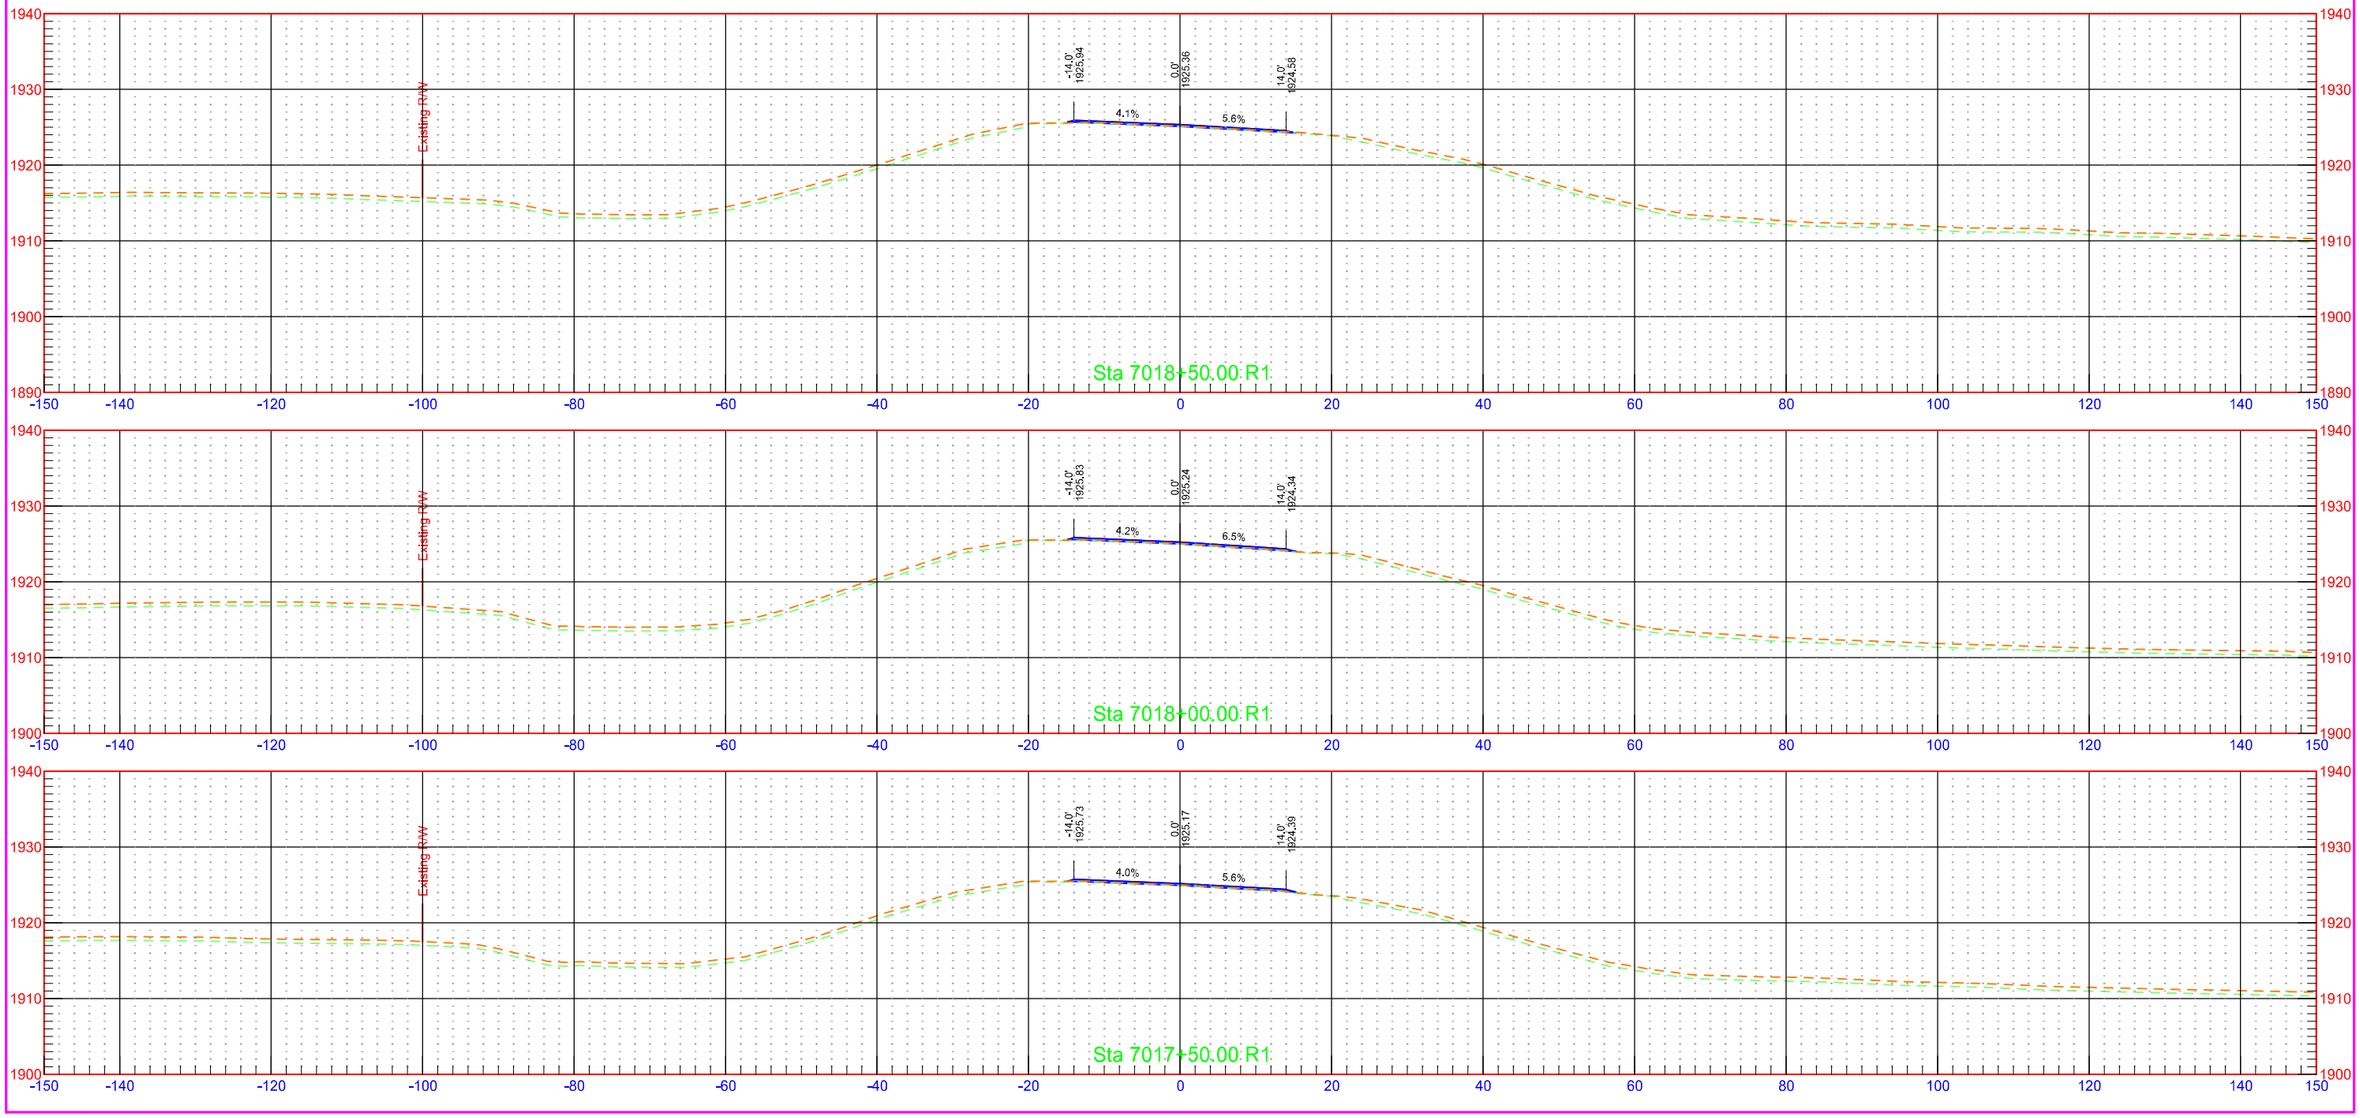


	STATE	PROJECT NO.	SECTION NO.	SHEET NO.
	ND	NH-1-003(050)113	200	512

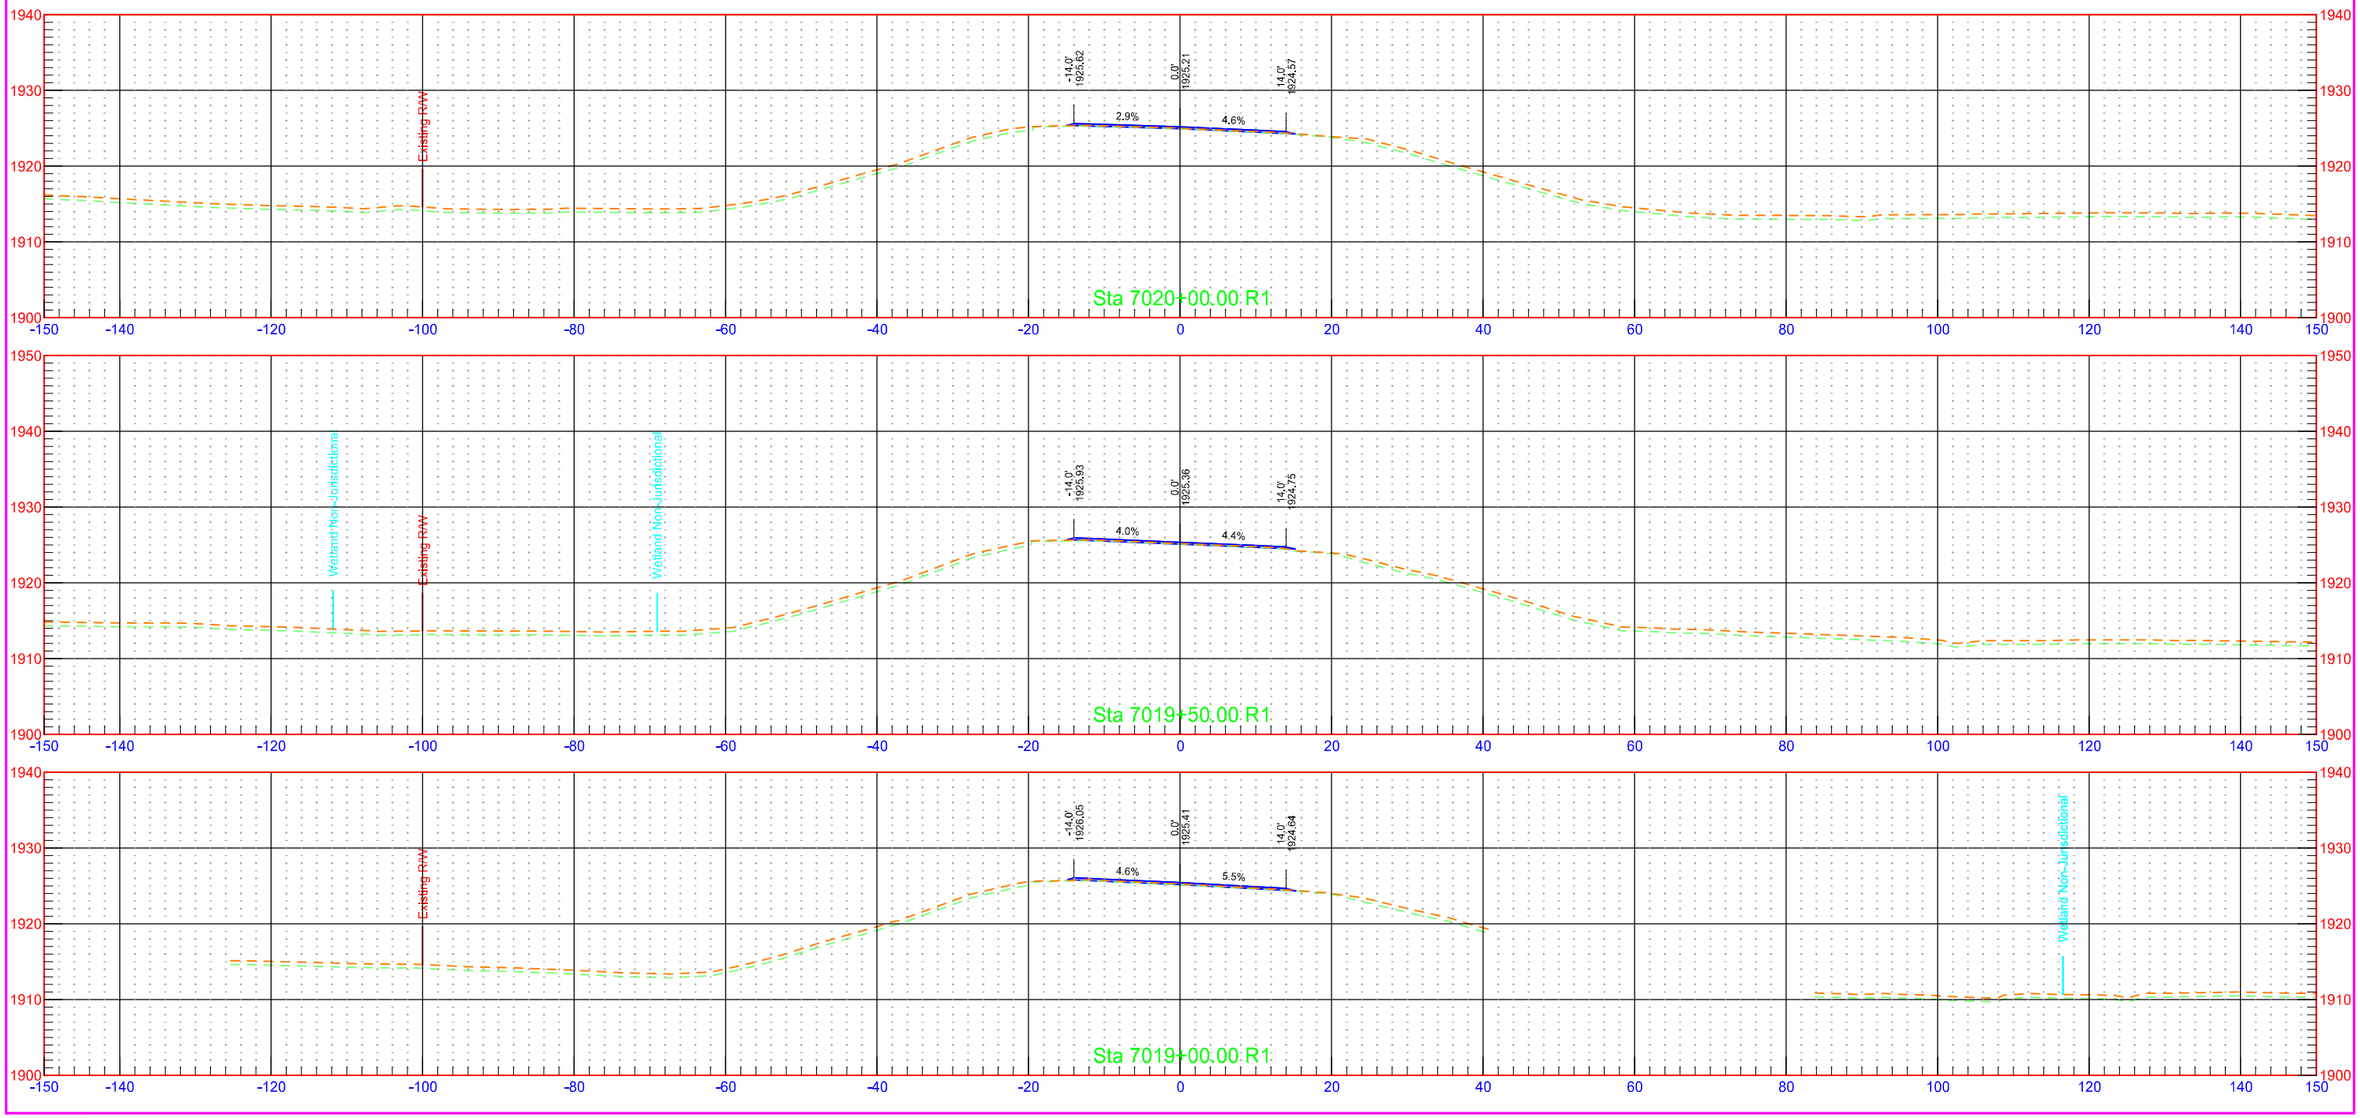


7/31/2018 1:30:14 PM kory.Kleinknecht O:\Projects\2016\16.00584\10003113.050\Design\Base\Wells\Xsec_4_W.dgn

	STATE	PROJECT NO.	SECTION NO.	SHEET NO.
	ND	NH-1-003(050)113	200	513

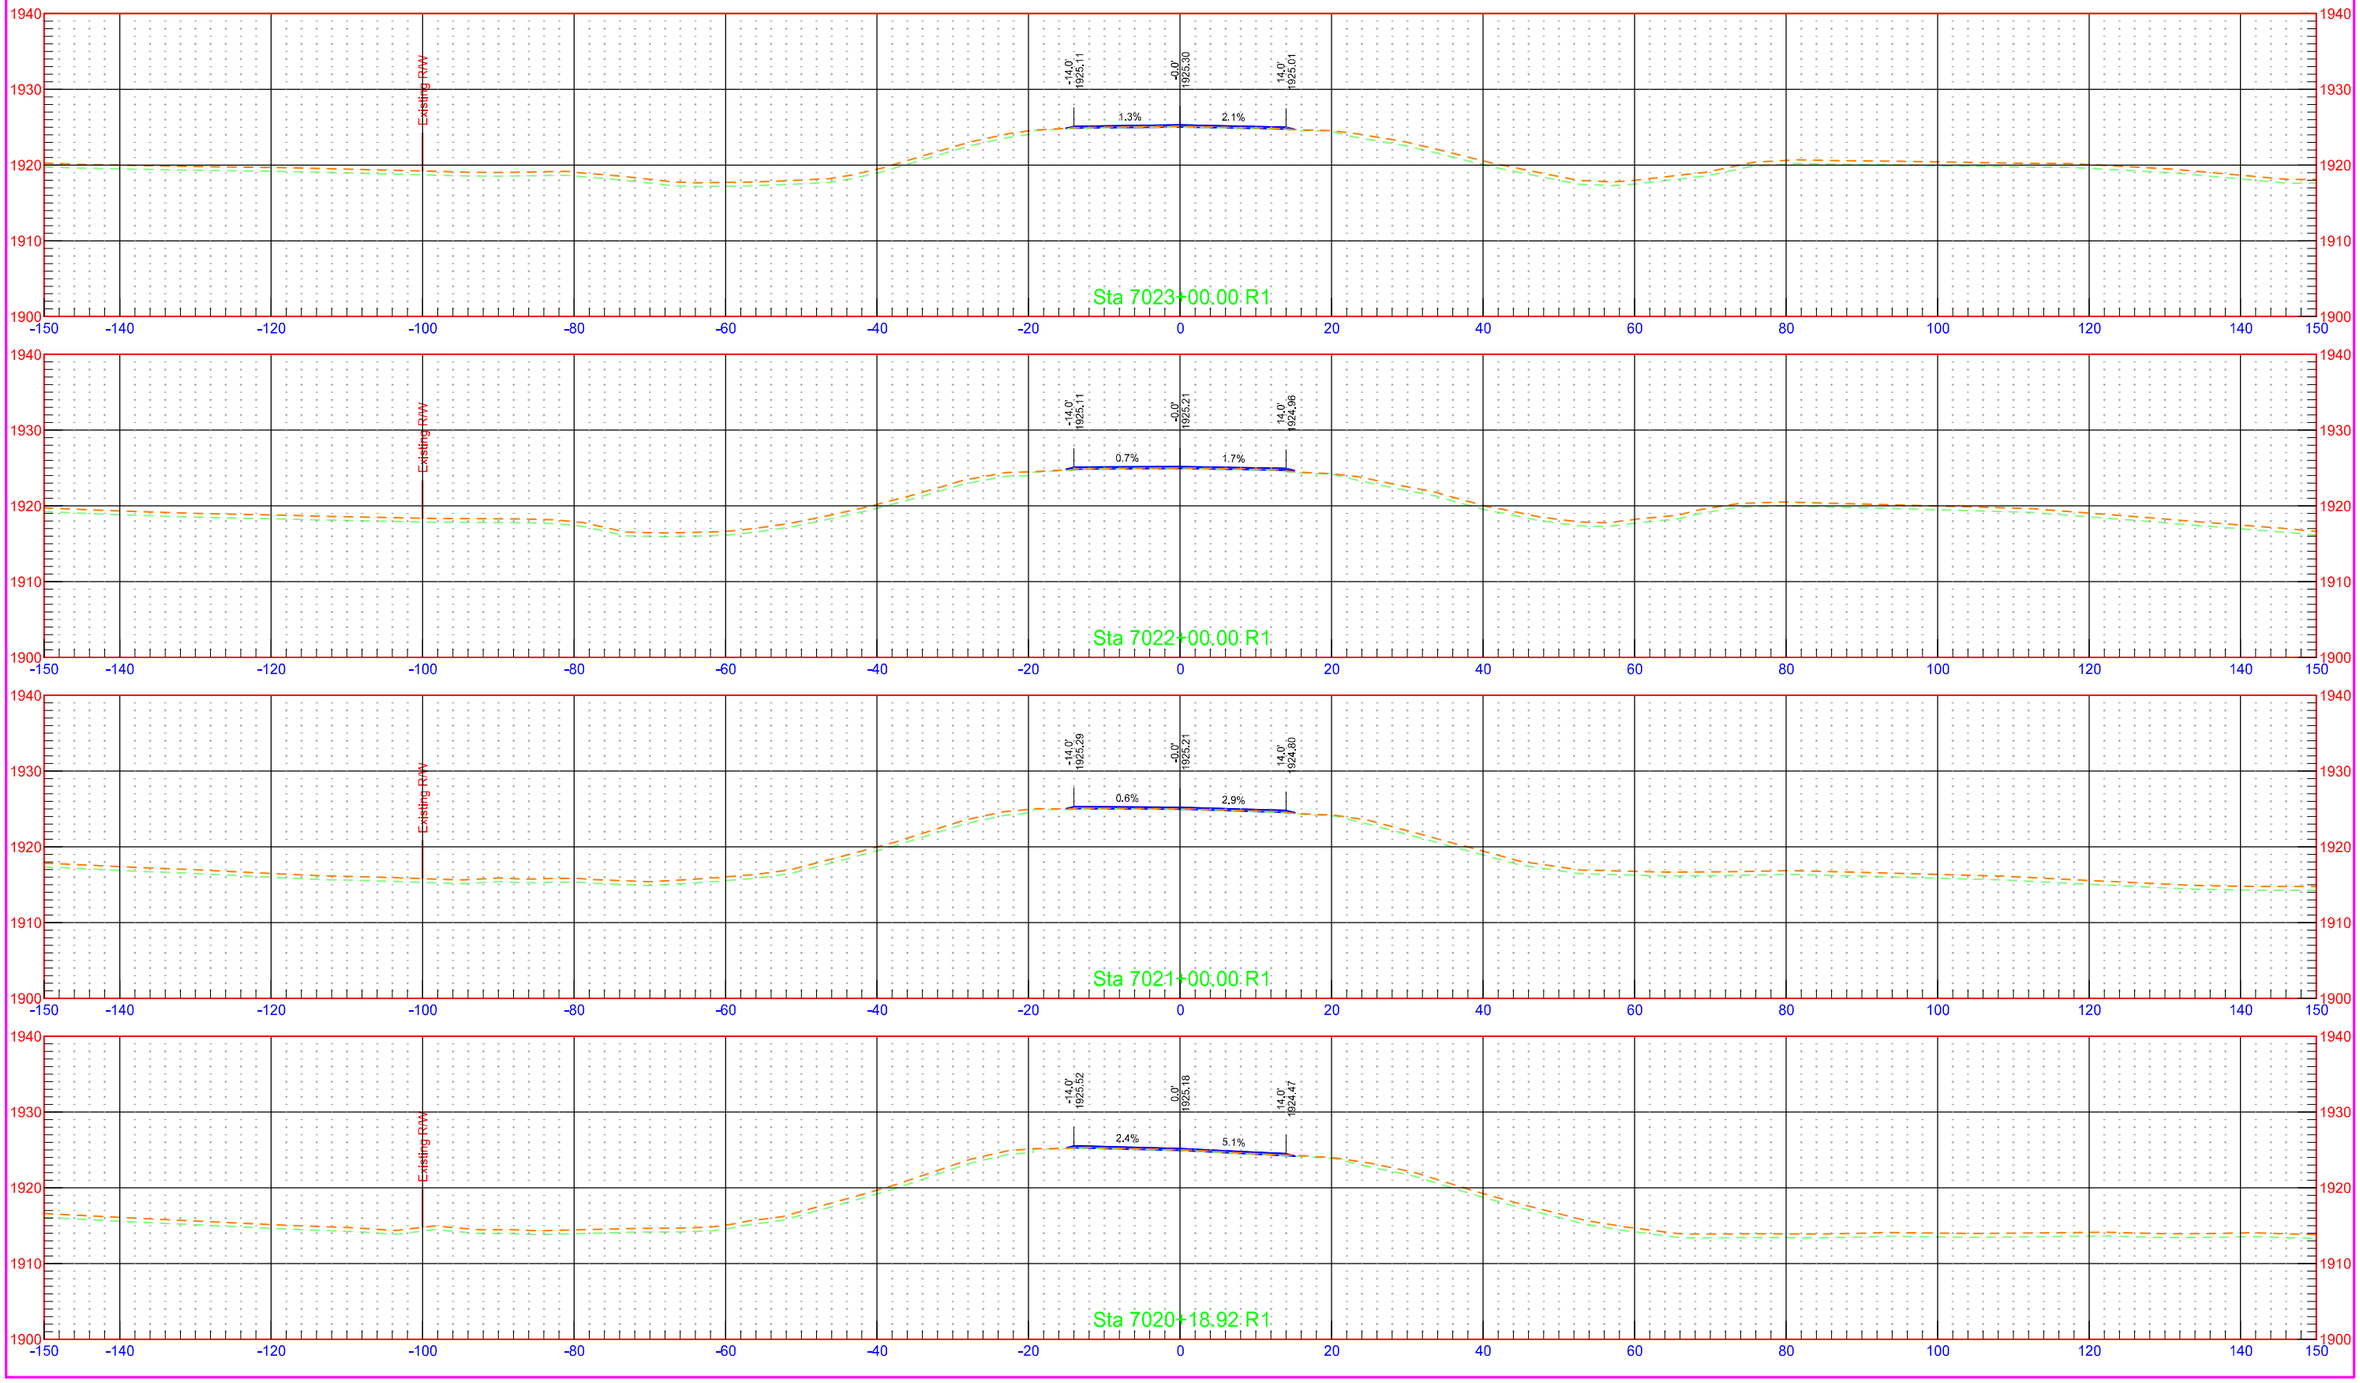


	STATE	PROJECT NO.	SECTION NO.	SHEET NO.
	ND	NH-1-003(050)113	200	514

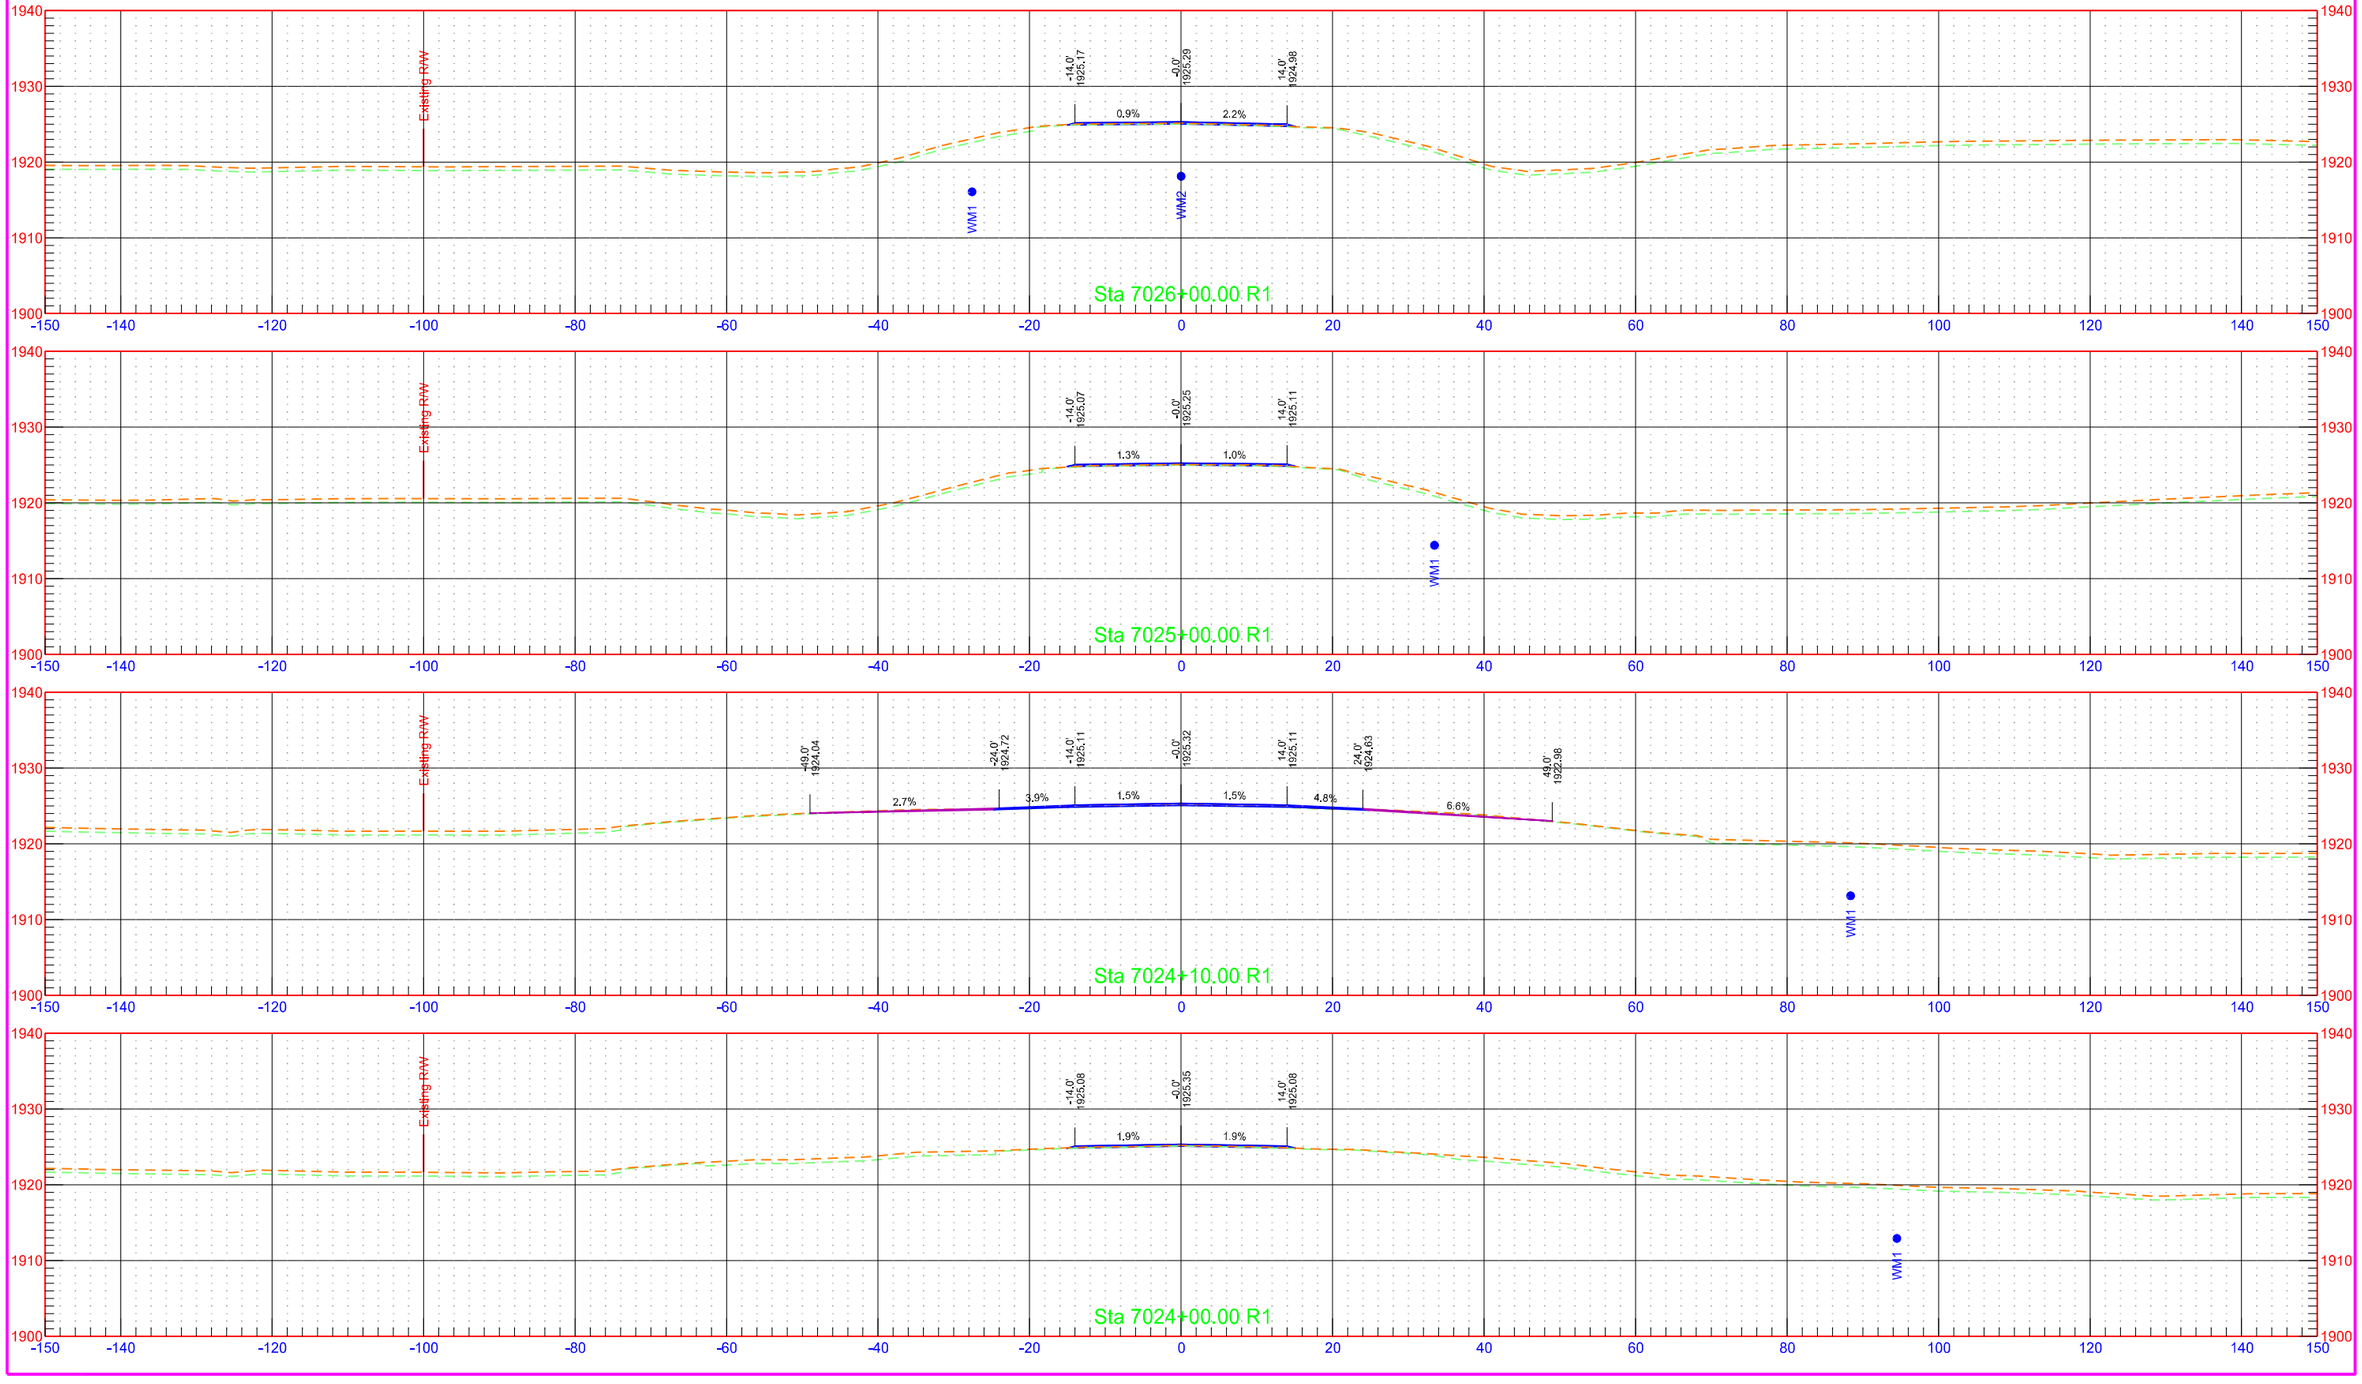


7/31/2018 4:47:49 PM mary.schindler O:\Projects\2016\16.00584\10003113.050\Design\Base\Wells\Xsec_4_W.dgn

	STATE	PROJECT NO.	SECTION NO.	SHEET NO.
	ND	NH-1-003(050)113	200	515

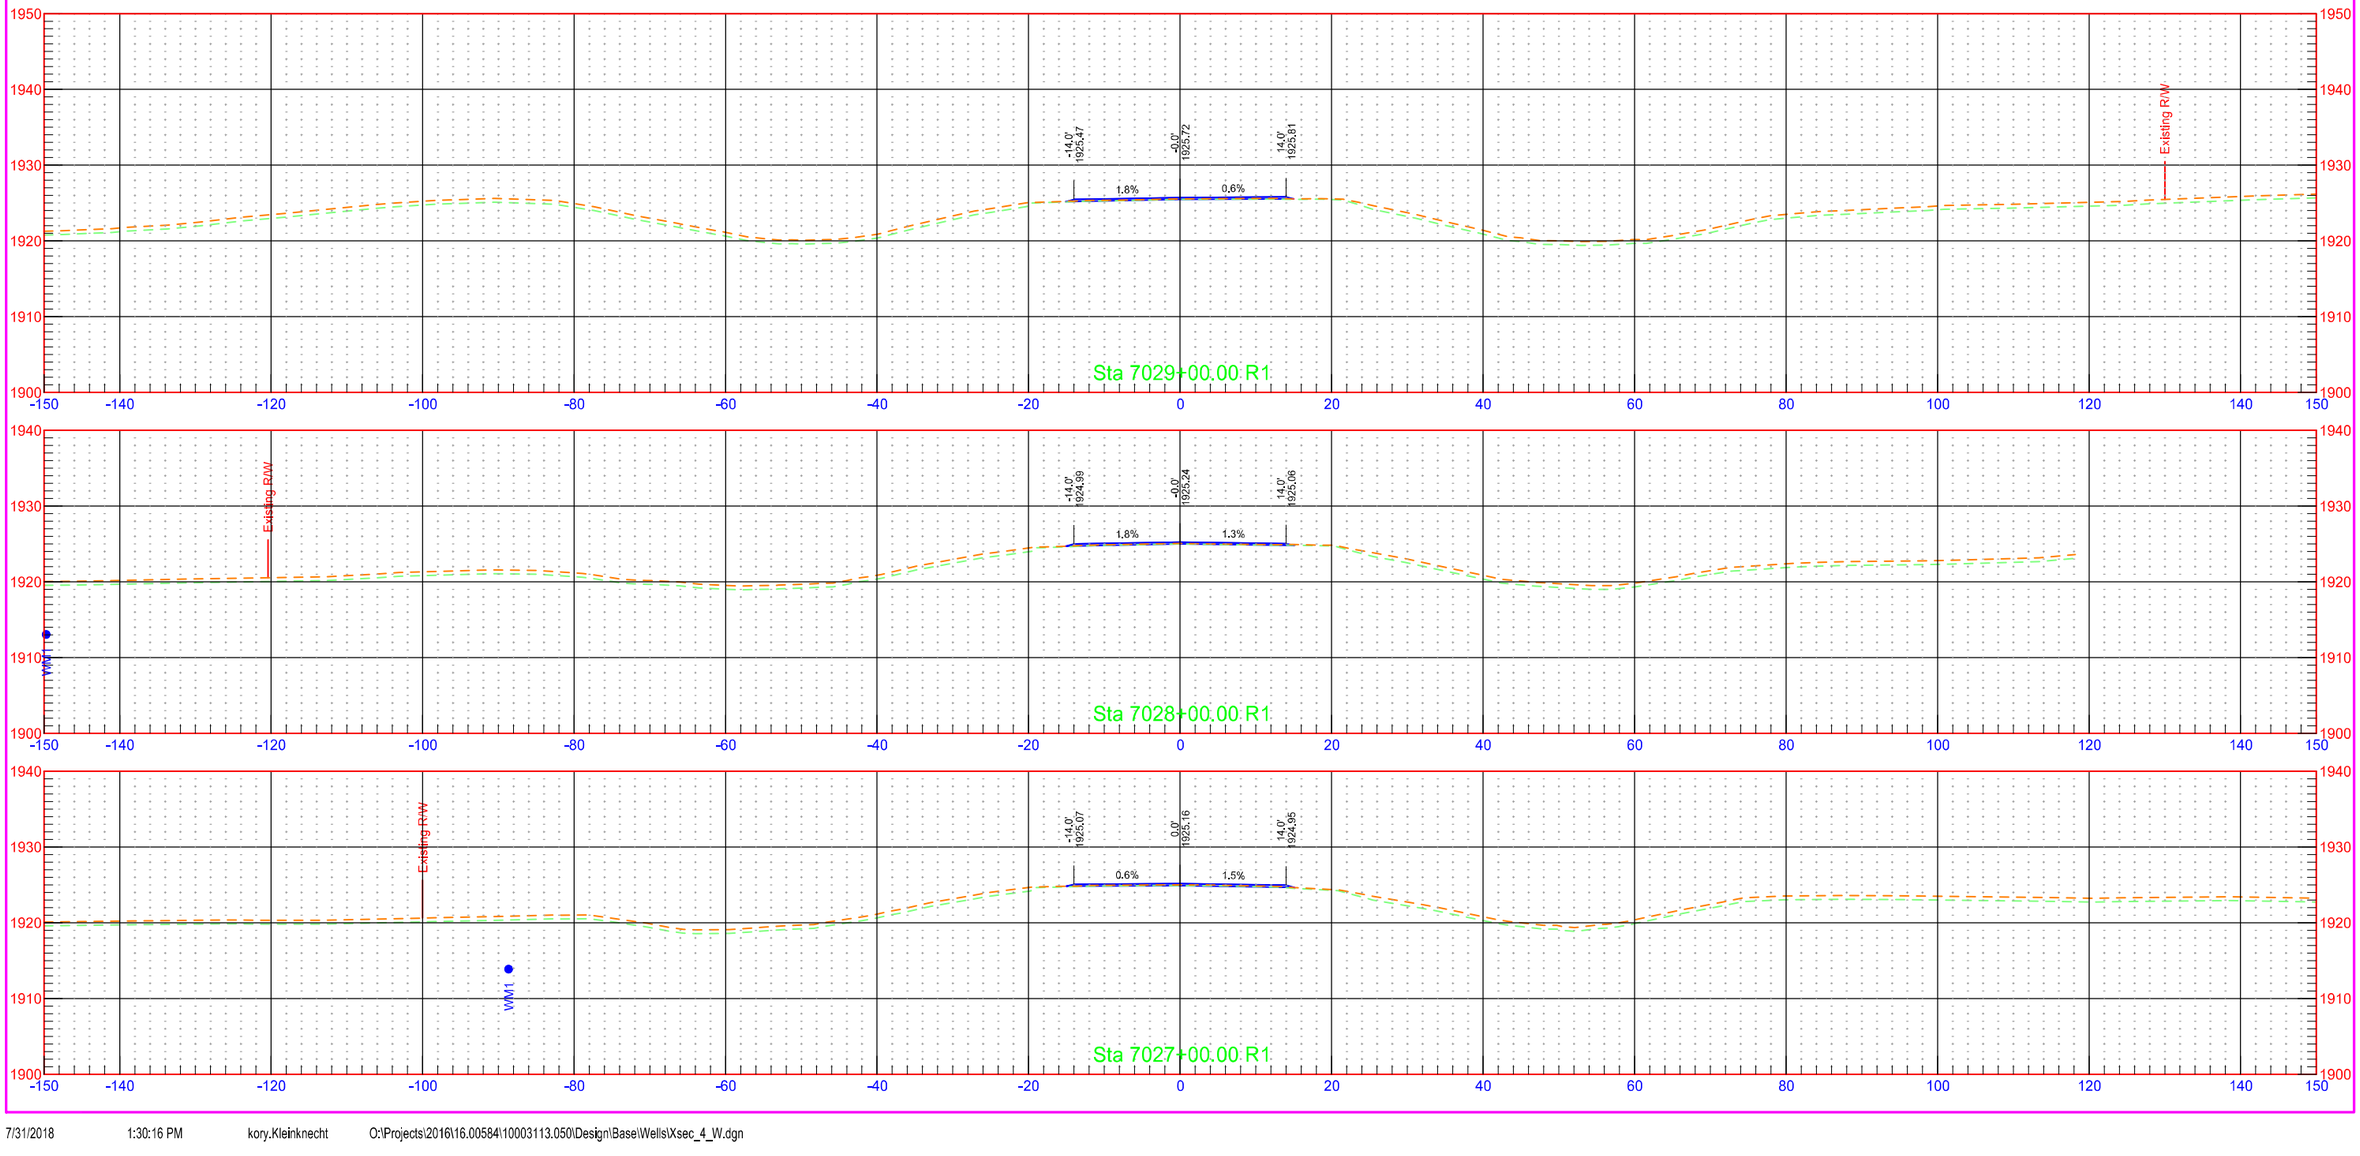


7/31/2018 1:30:16 PM kory.Kleinknecht O:\Projects\2016\16.00584\10003113.050\Design\Base\Wells\Xsec_4_W.dgn


	STATE	PROJECT NO.	SECTION NO.	SHEET NO.
	ND	NH-1-003(050)113	200	516

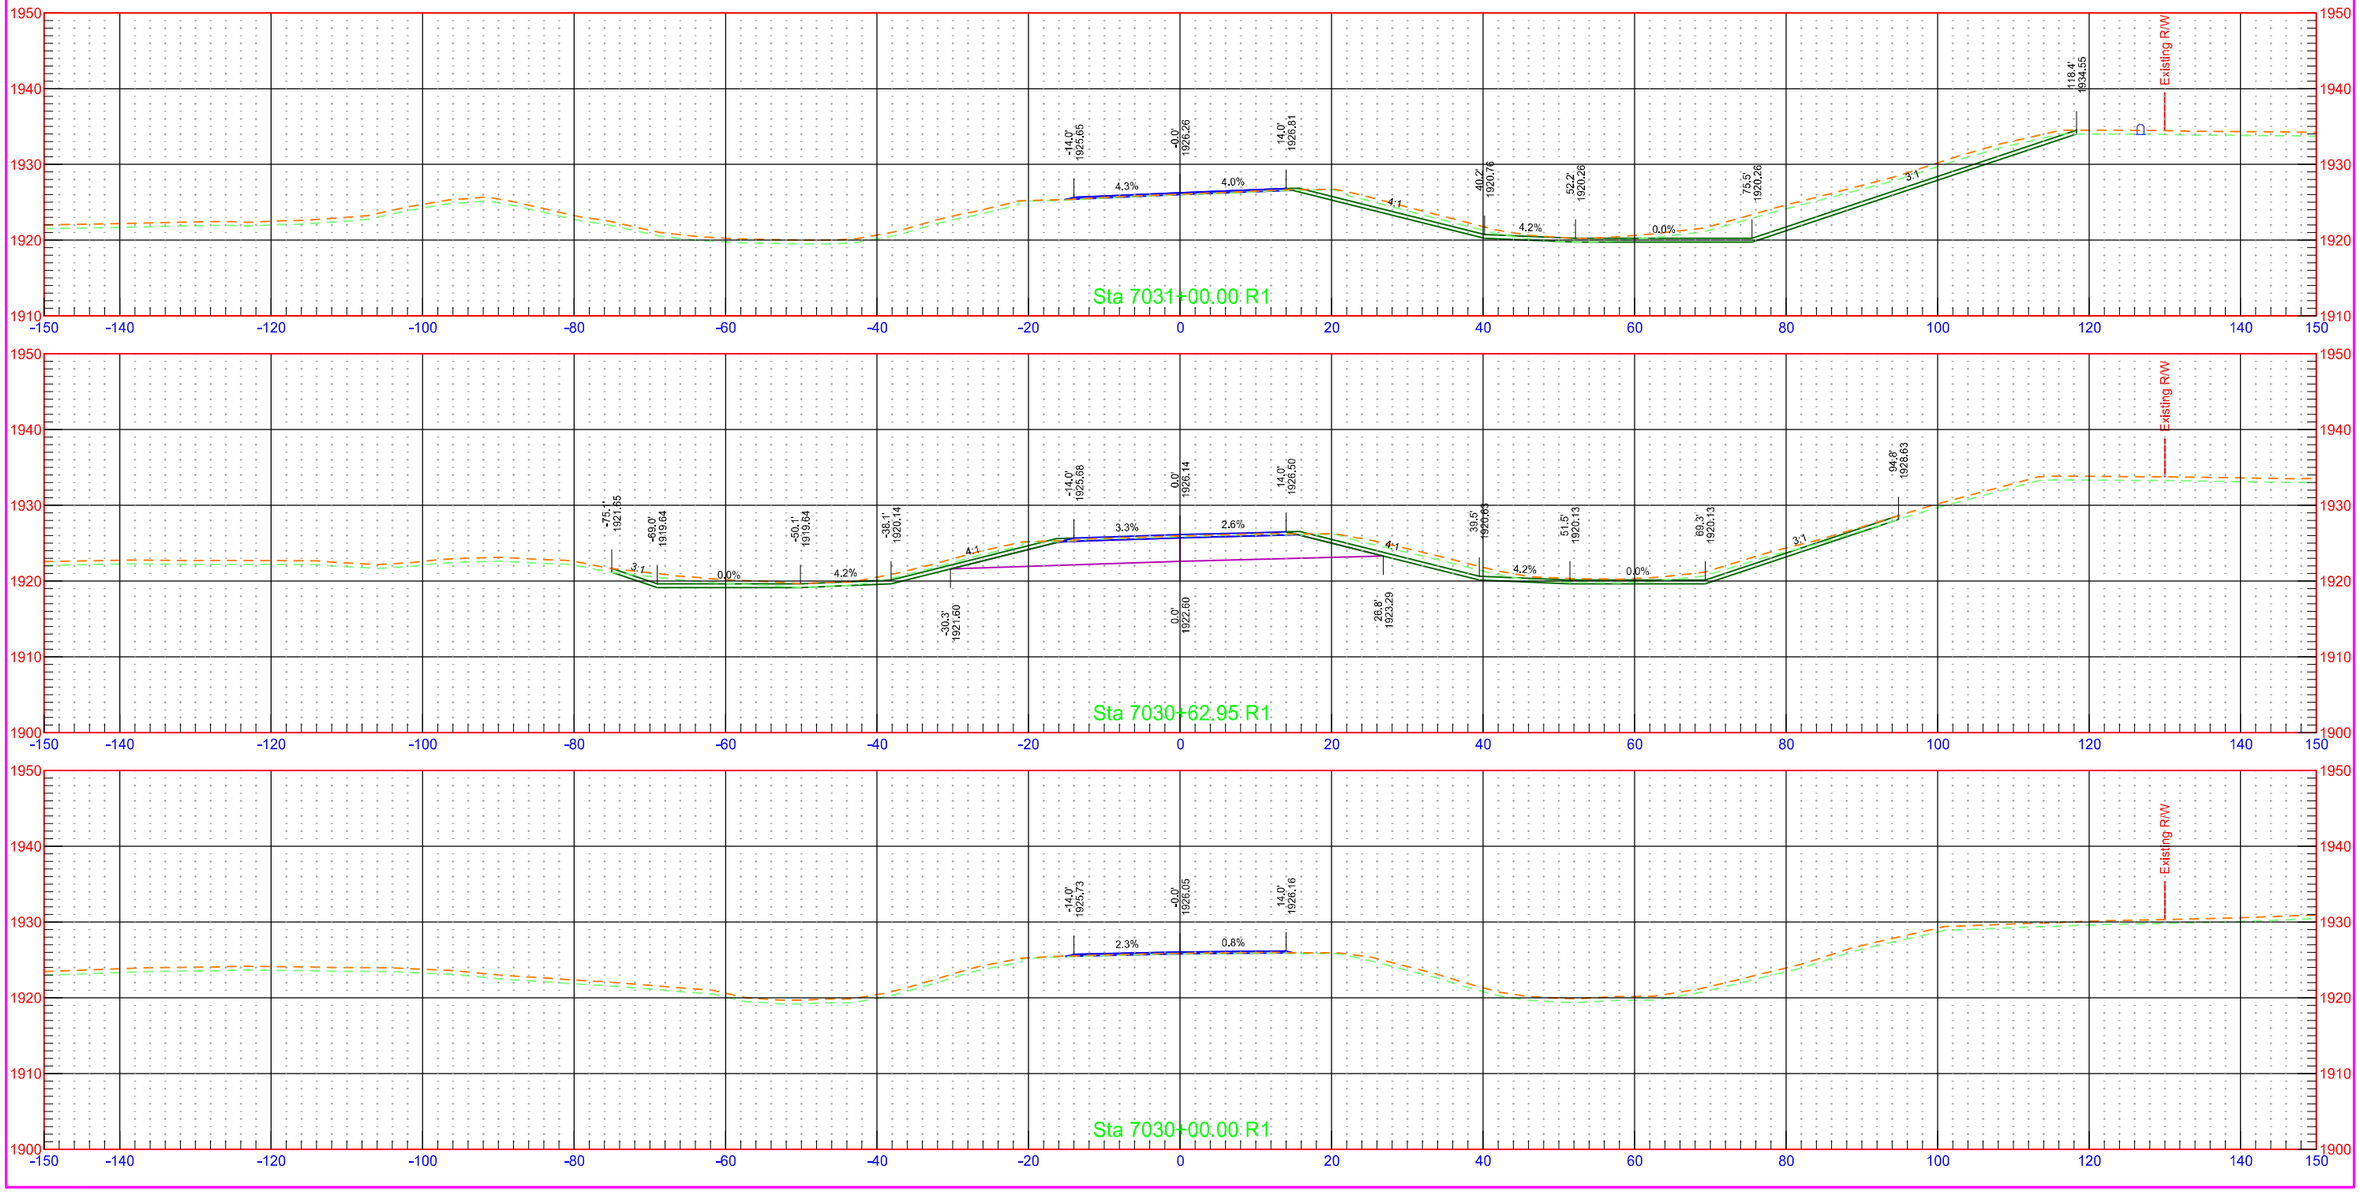


	STATE	PROJECT NO.	SECTION NO.	SHEET NO.
	ND	NH-1-003(050)113	200	517

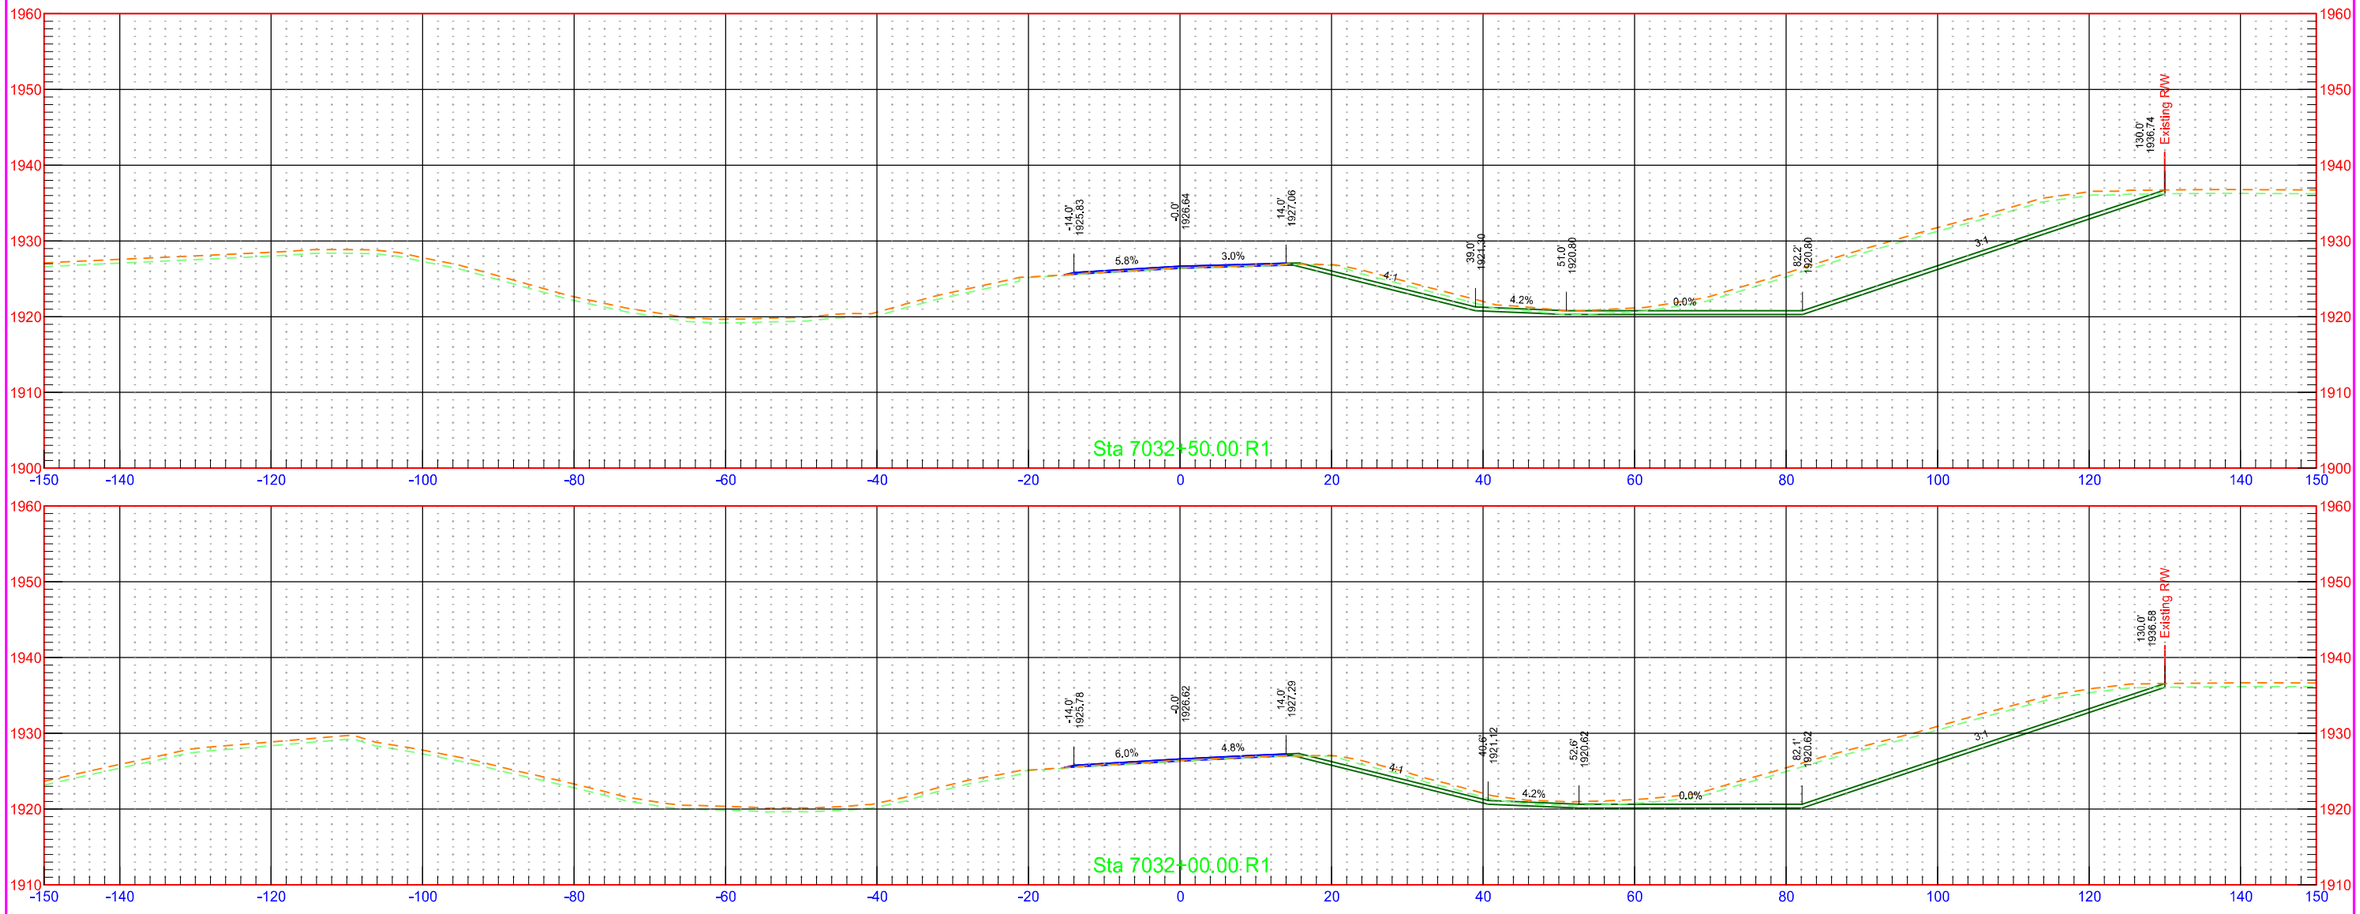



	STATE	PROJECT NO.	SECTION NO.	SHEET NO.
	ND	NH-1-003(050)113	200	518

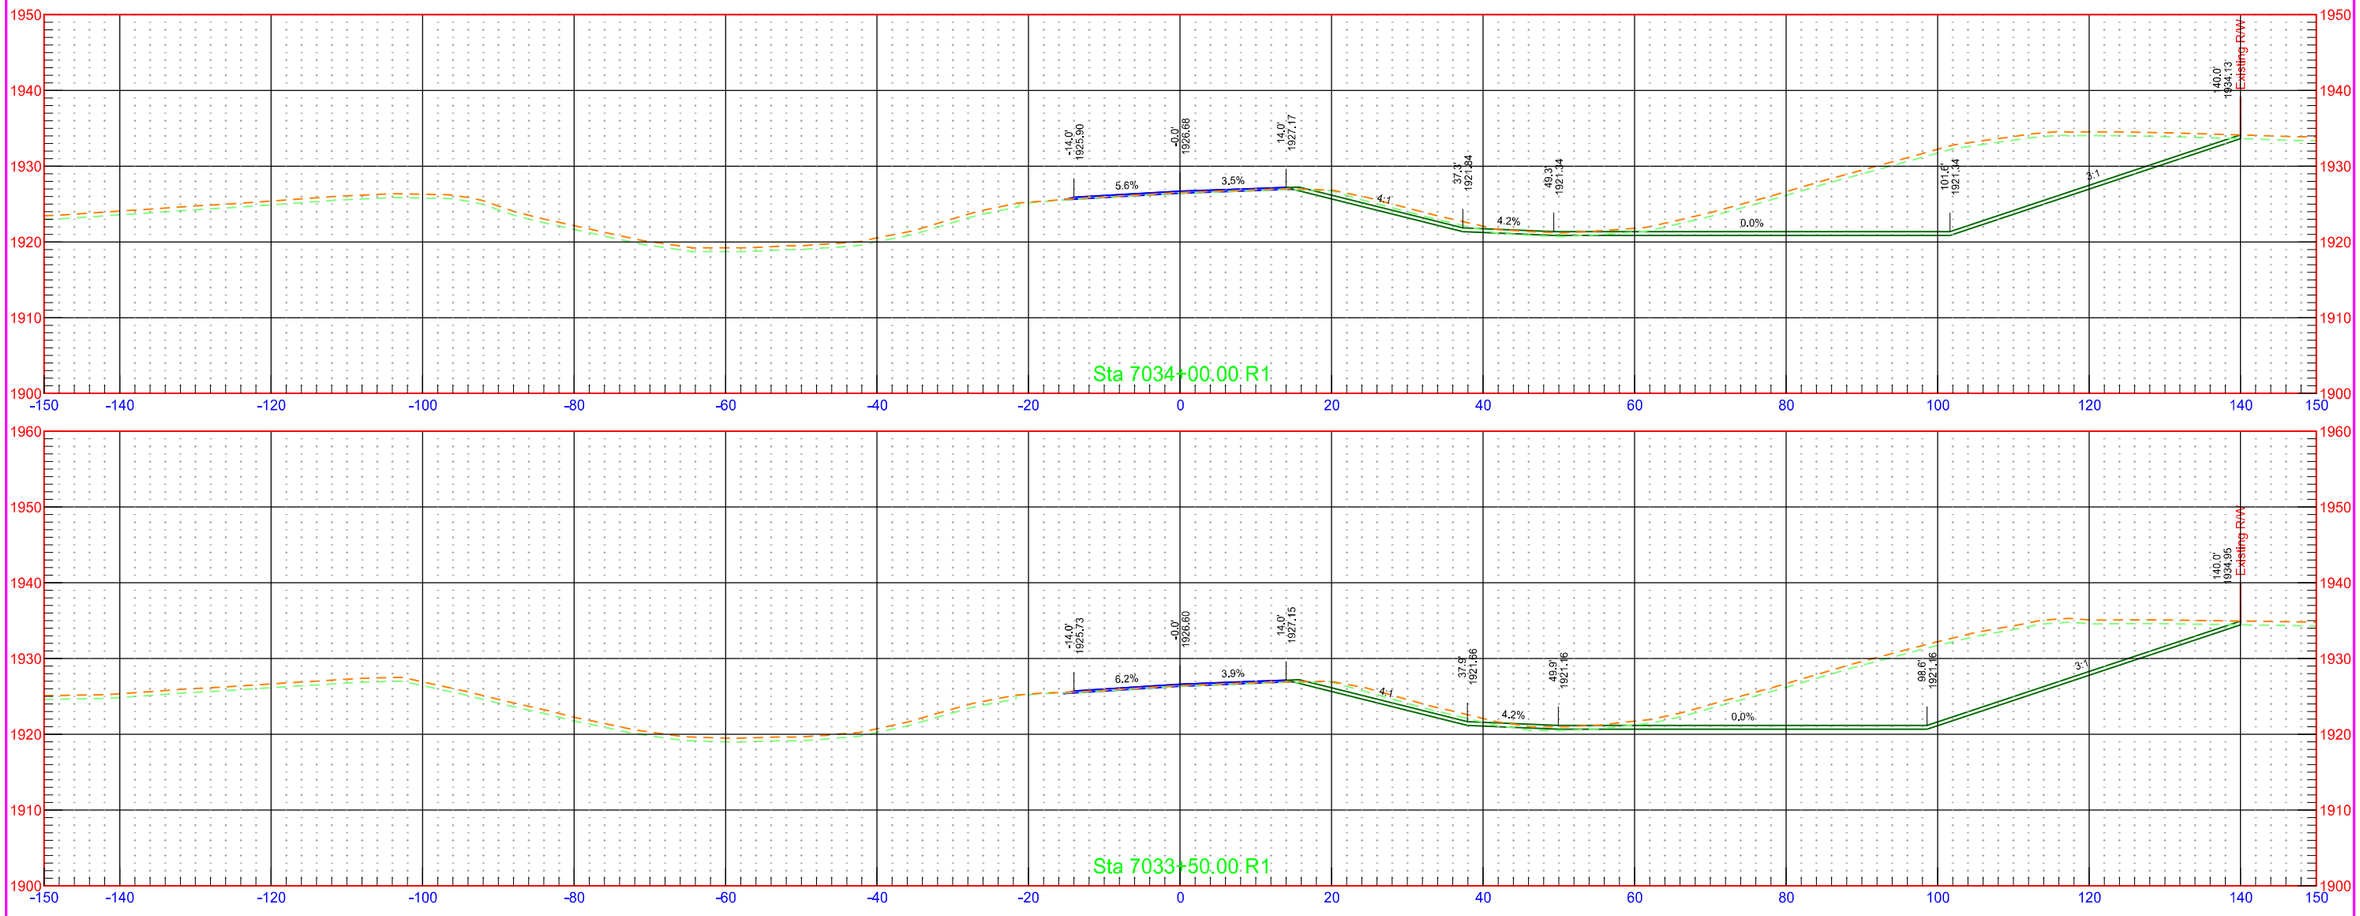


	STATE	PROJECT NO.	SECTION NO.	SHEET NO.
	ND	NH-1-003(050)113	200	519

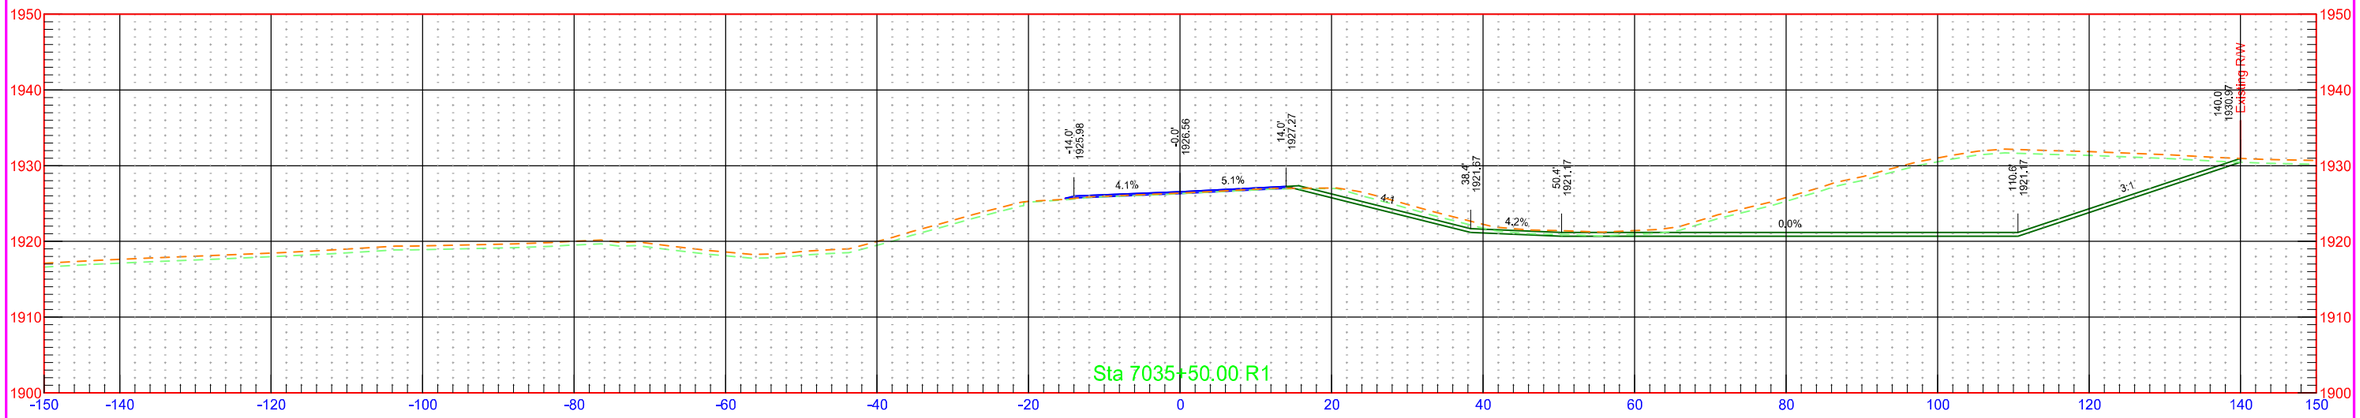


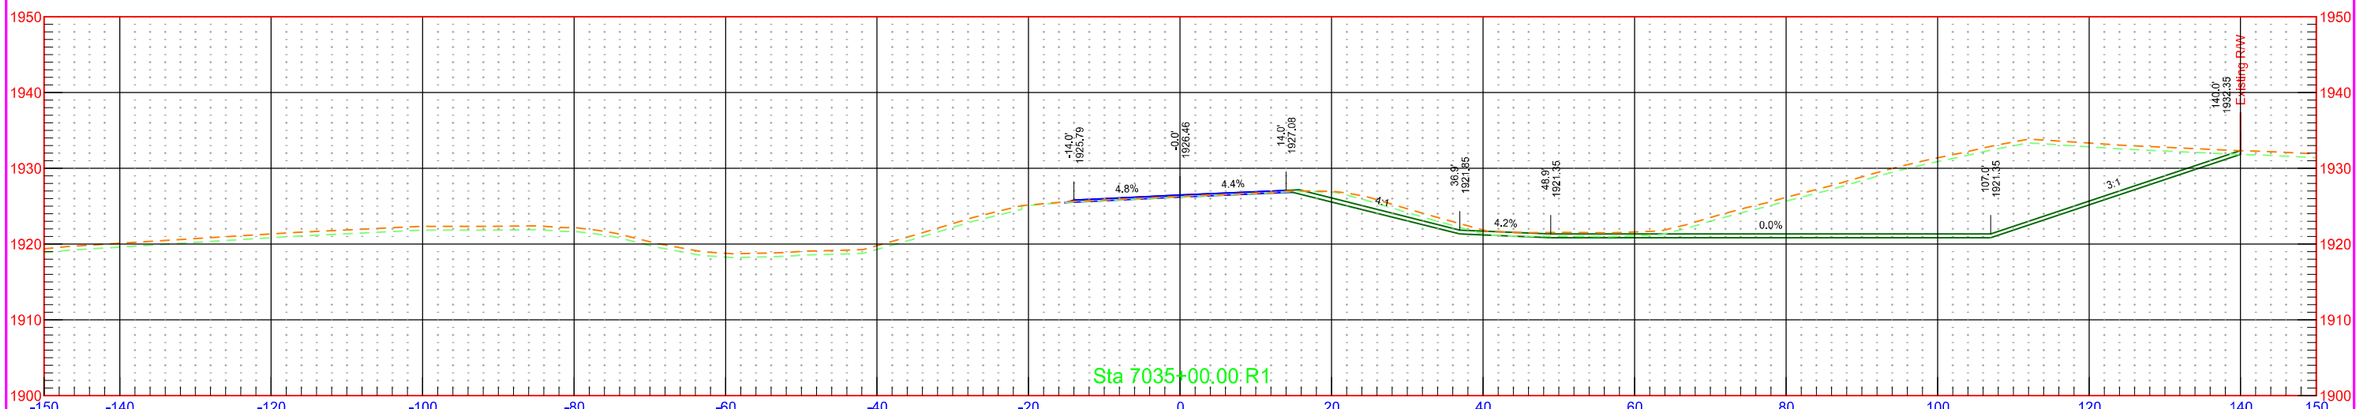


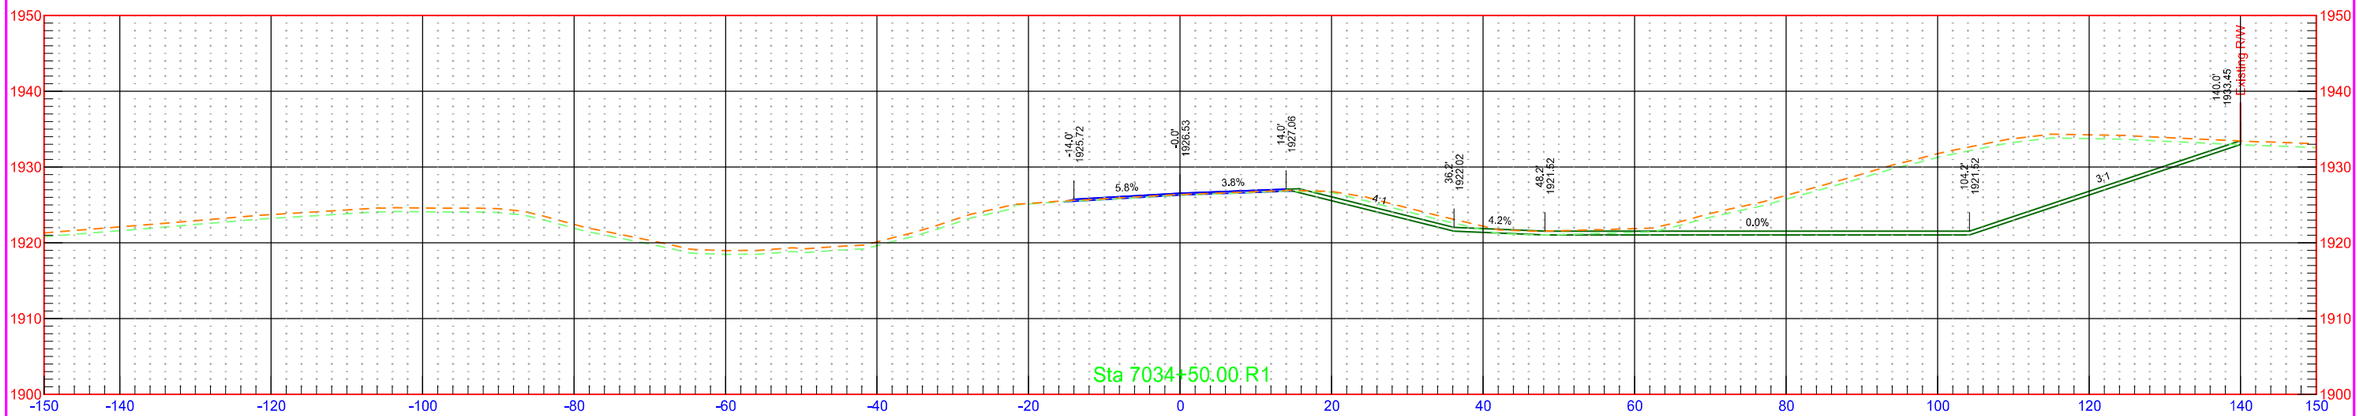


	STATE	PROJECT NO.	SECTION NO.	SHEET NO.
	ND	NH-1-003(050)113	200	520

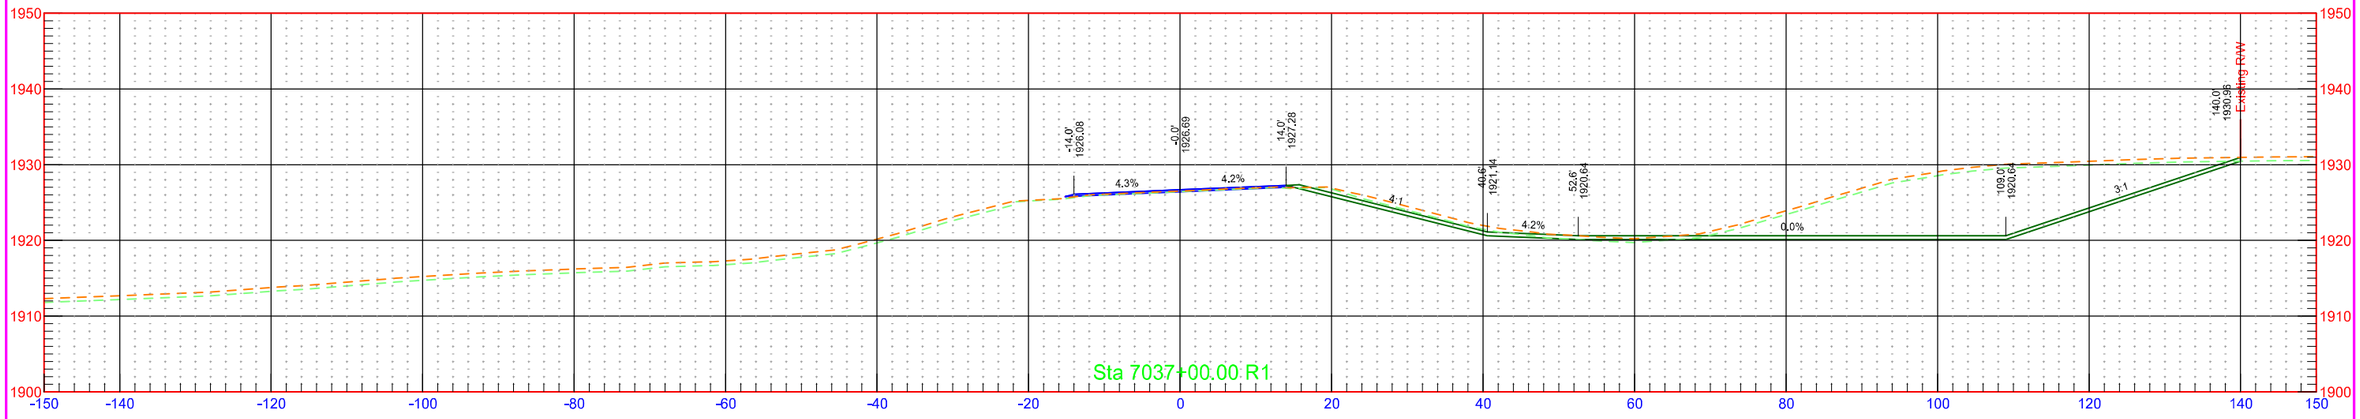


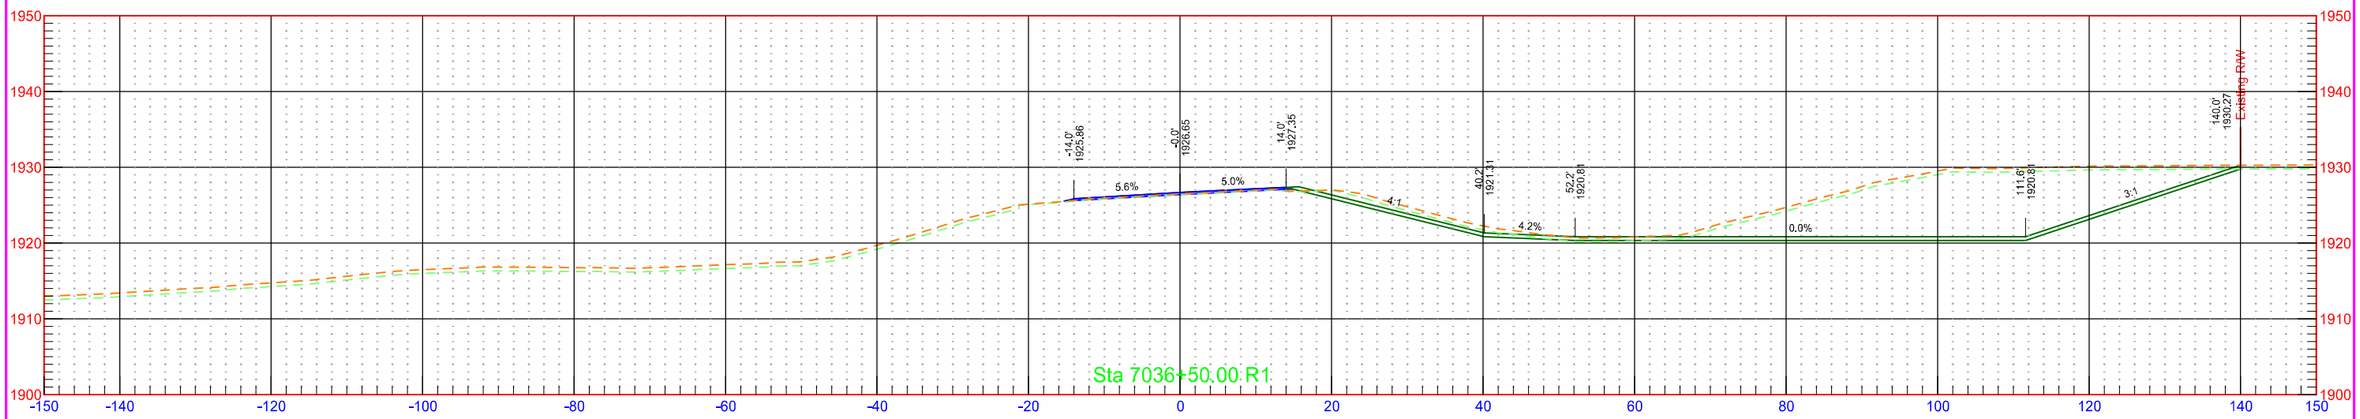


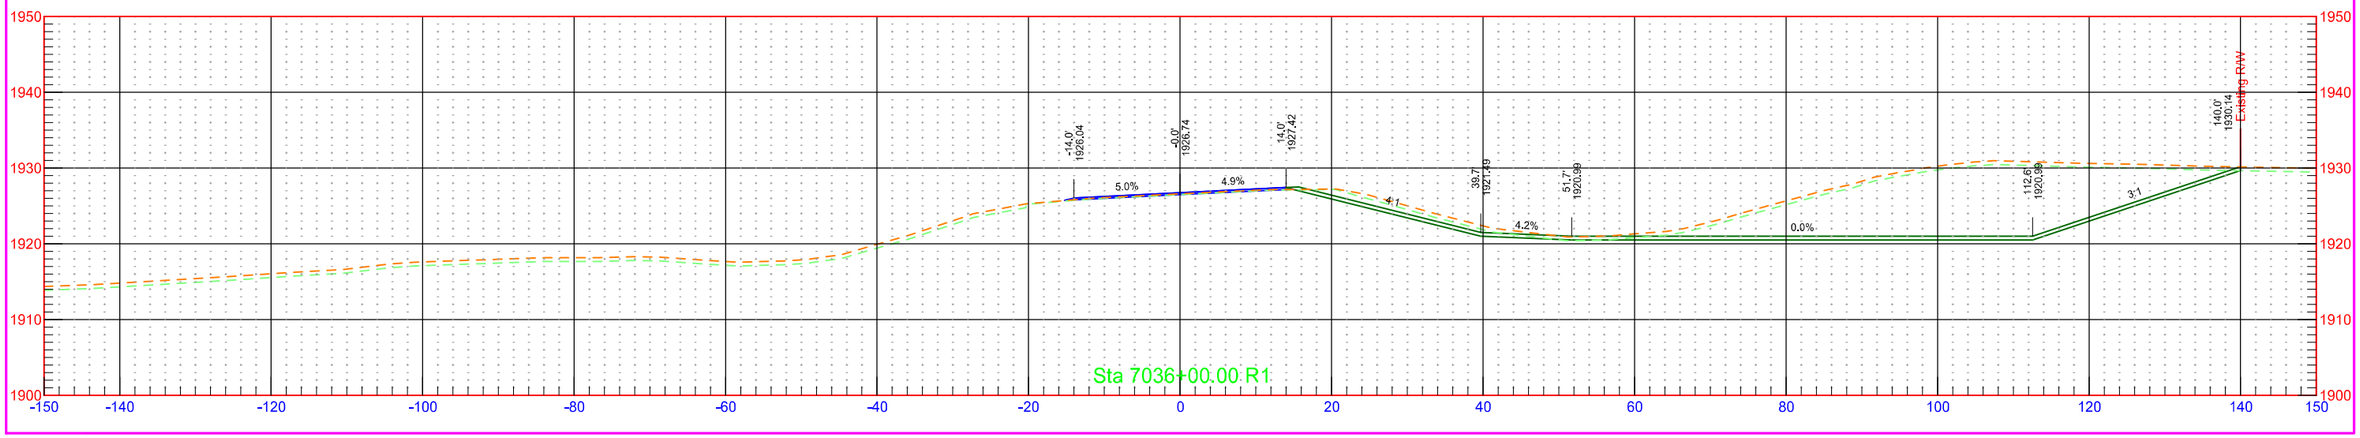


	STATE	PROJECT NO.	SECTION NO.	SHEET NO.
	ND	NH-1-003(050)113	200	521

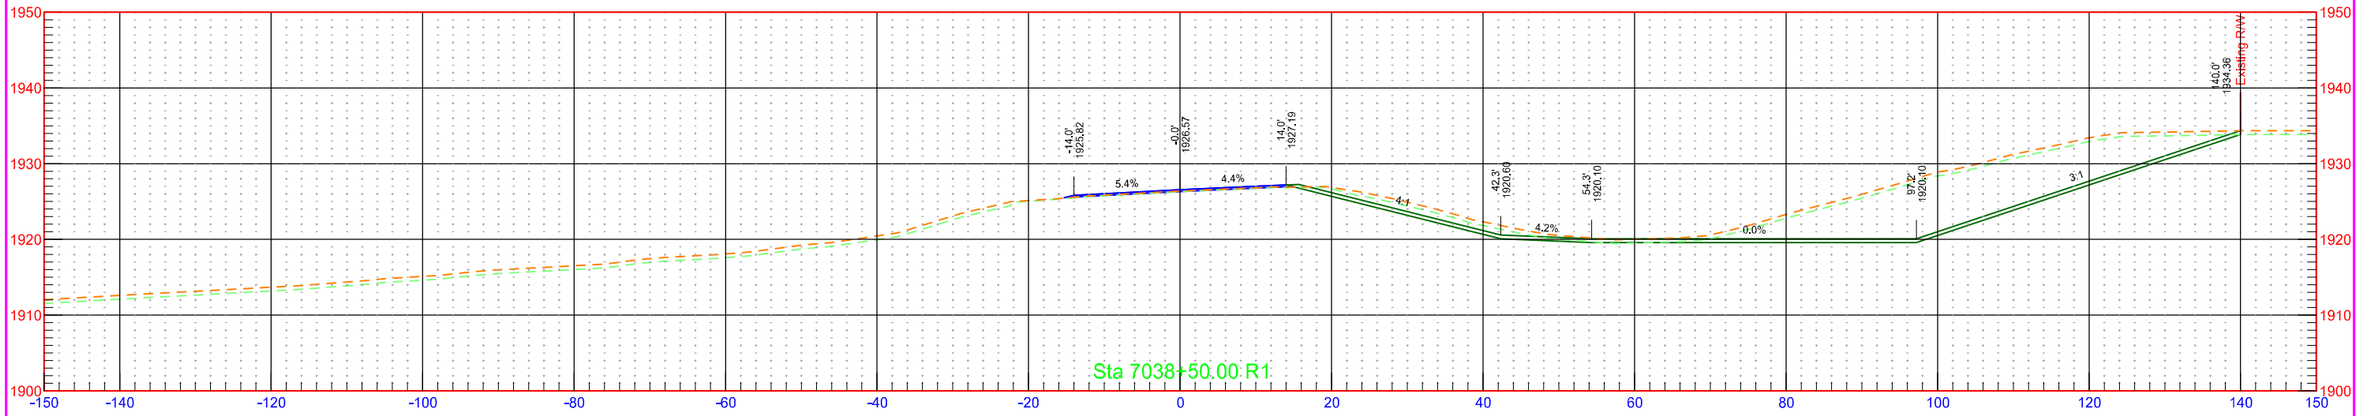

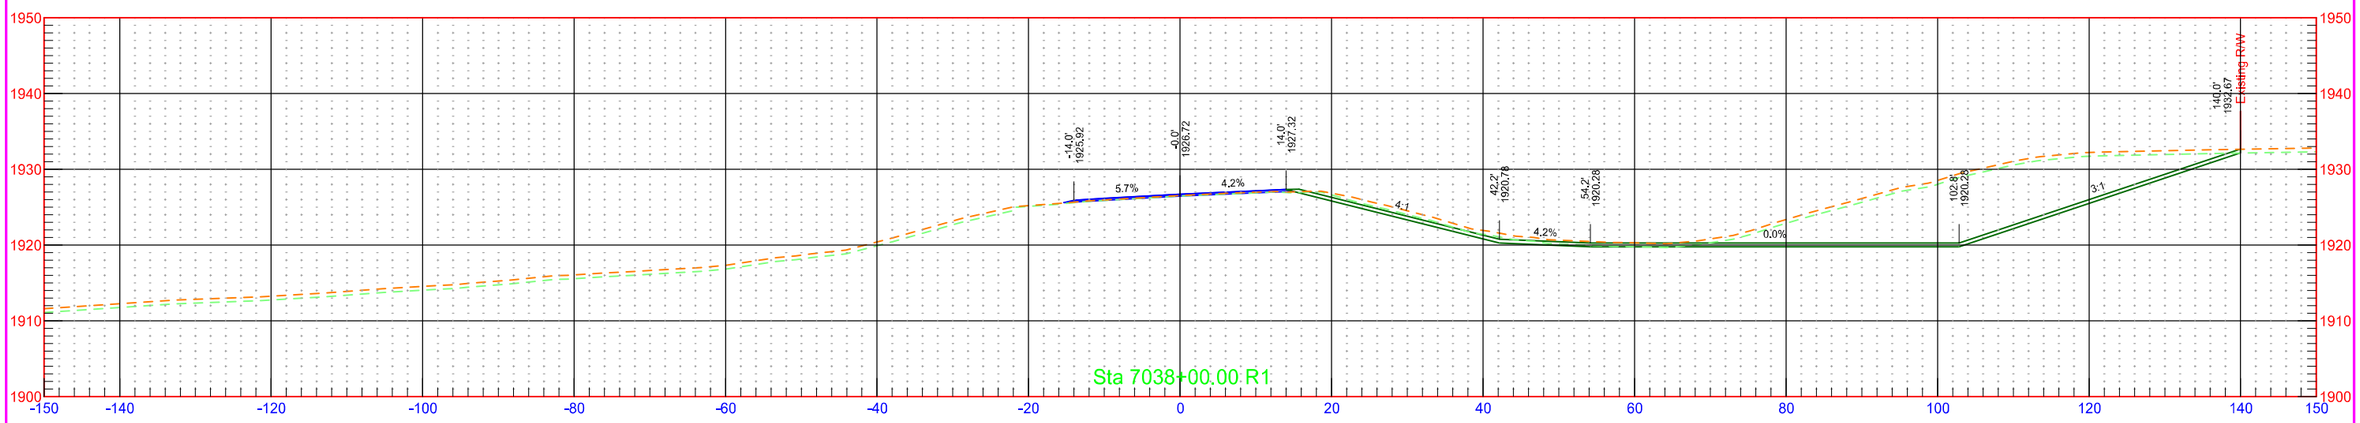

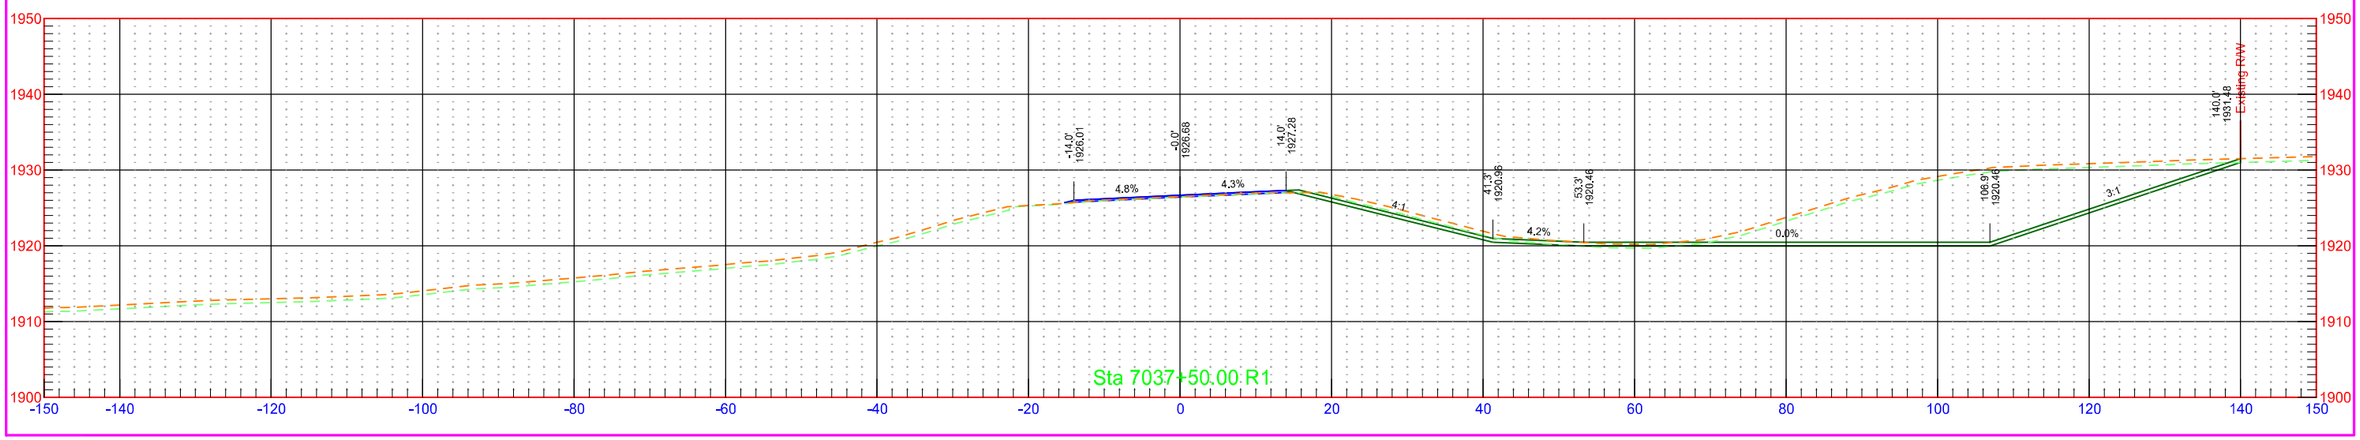


	STATE	PROJECT NO.	SECTION NO.	SHEET NO.
	ND	NH-1-003(050)113	200	522

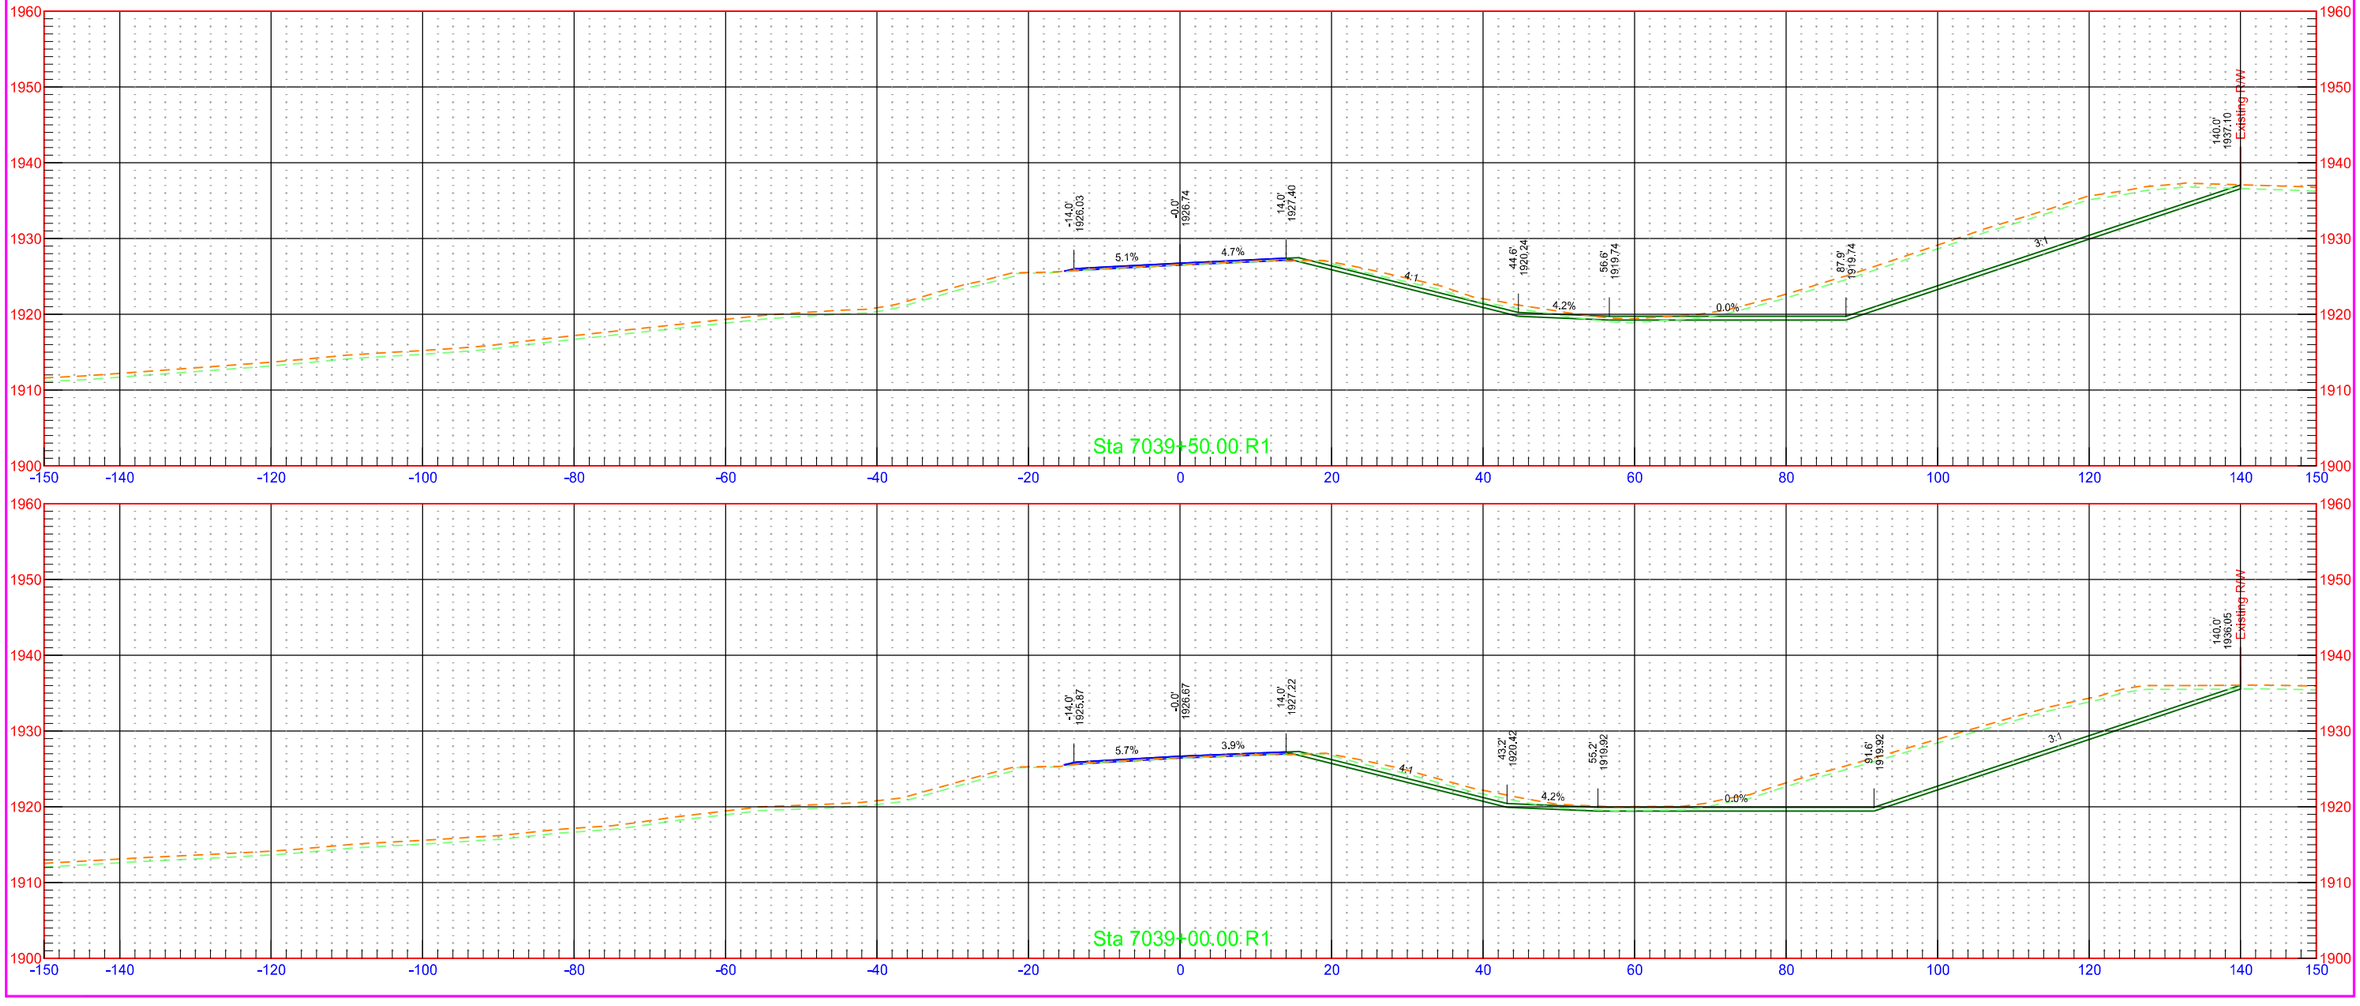



7/31/2018 1:30:21 PM kory.Kleinknecht O:\Projects\2016\16.00584\10003113.050\Design\Base\Wells\Xsec_4_W.dgn


	STATE	PROJECT NO.	SECTION NO.	SHEET NO.
	ND	NH-1-003(050)113	200	523

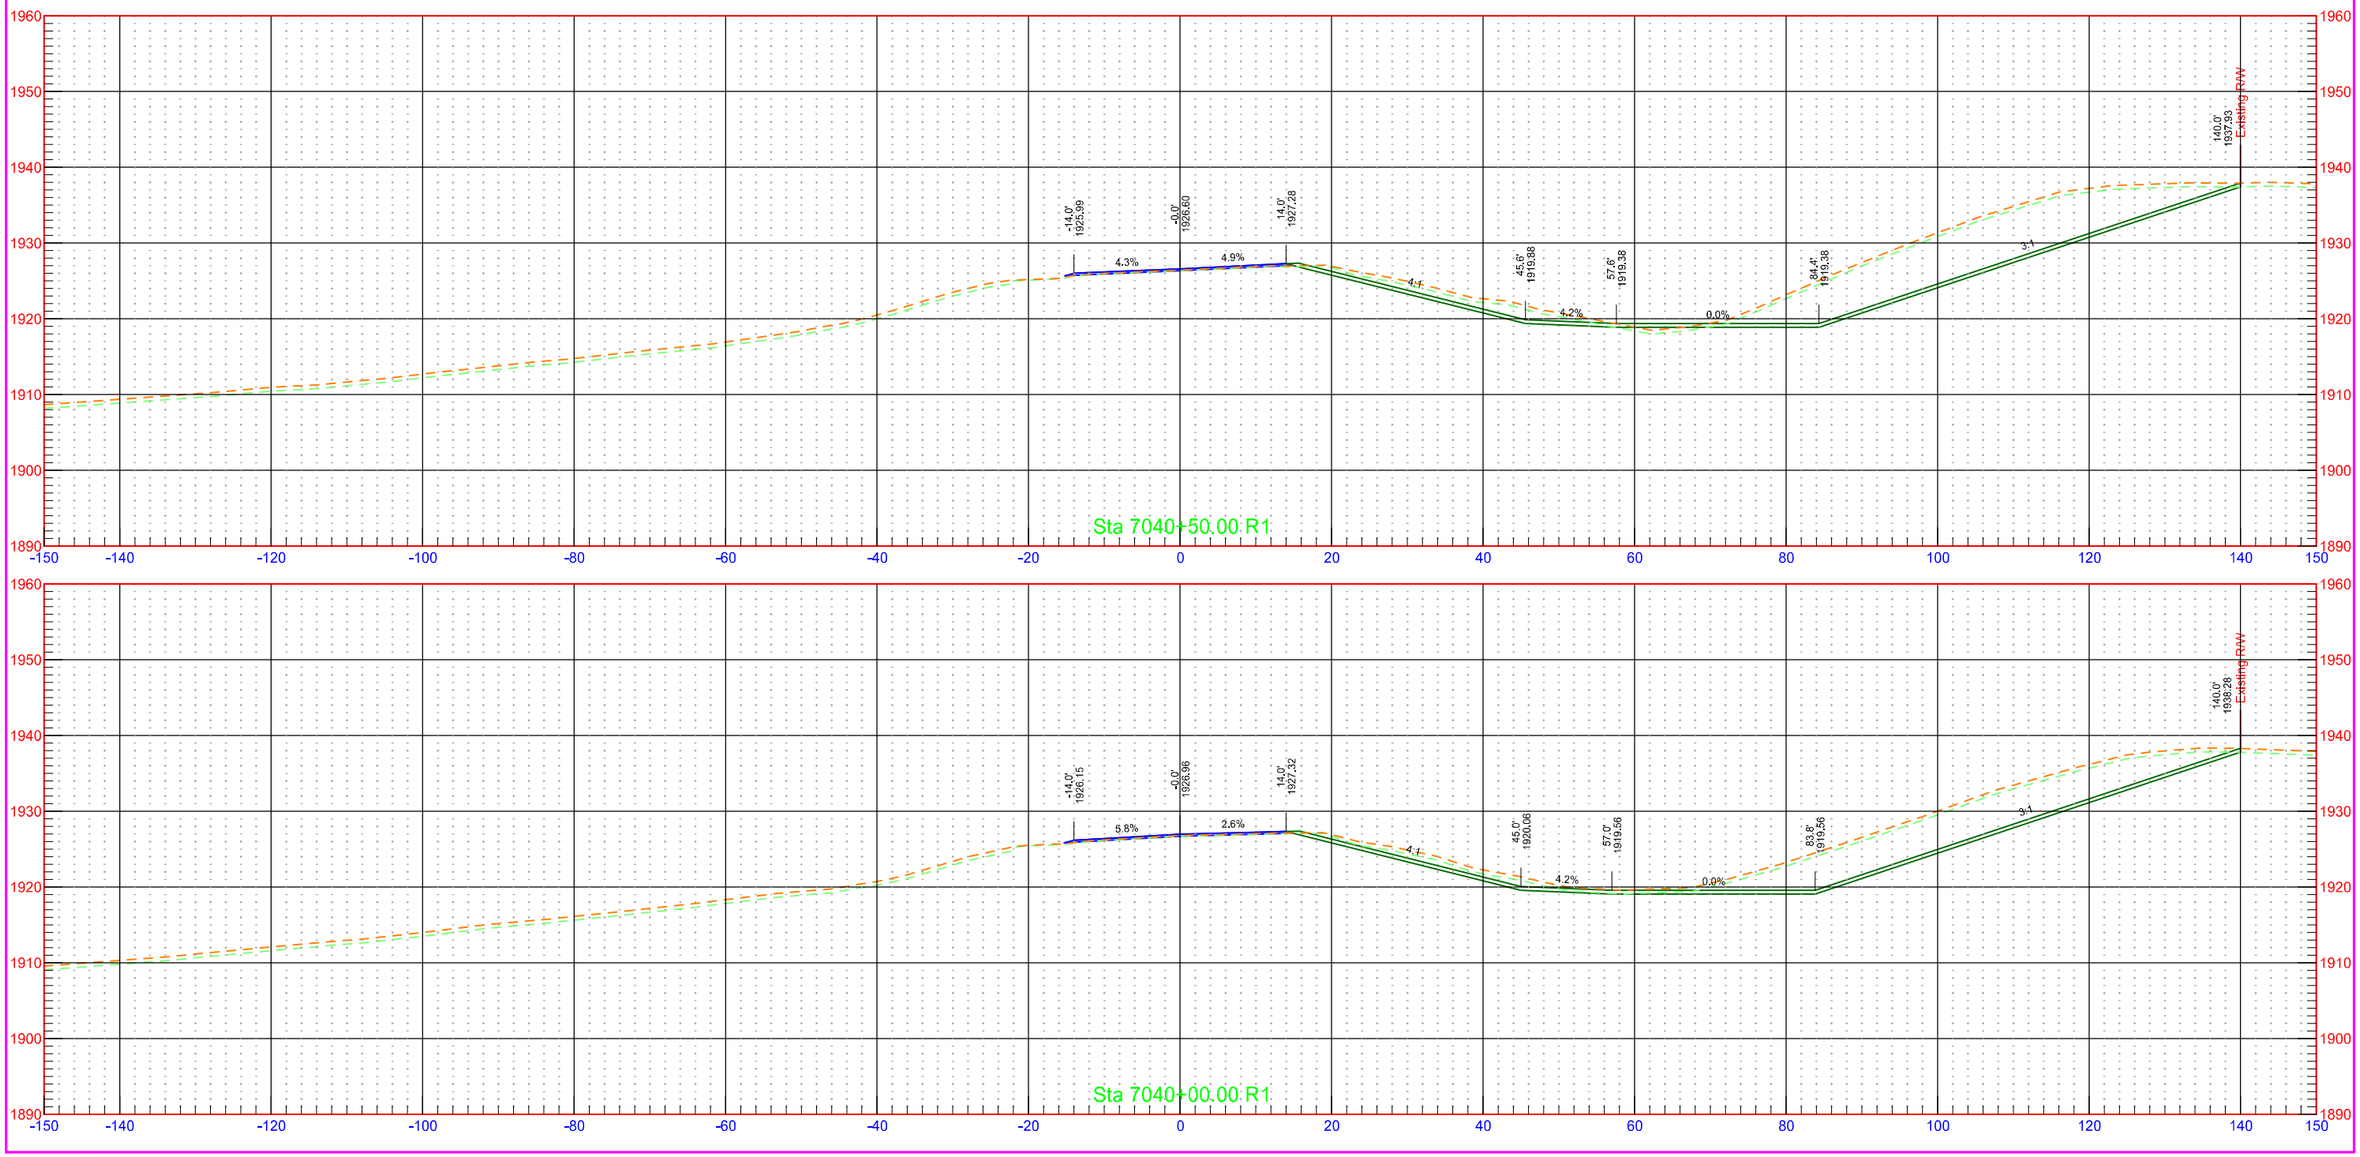

	STATE	PROJECT NO.	SECTION NO.	SHEET NO.
	ND	NH-1-003(050)113	200	524

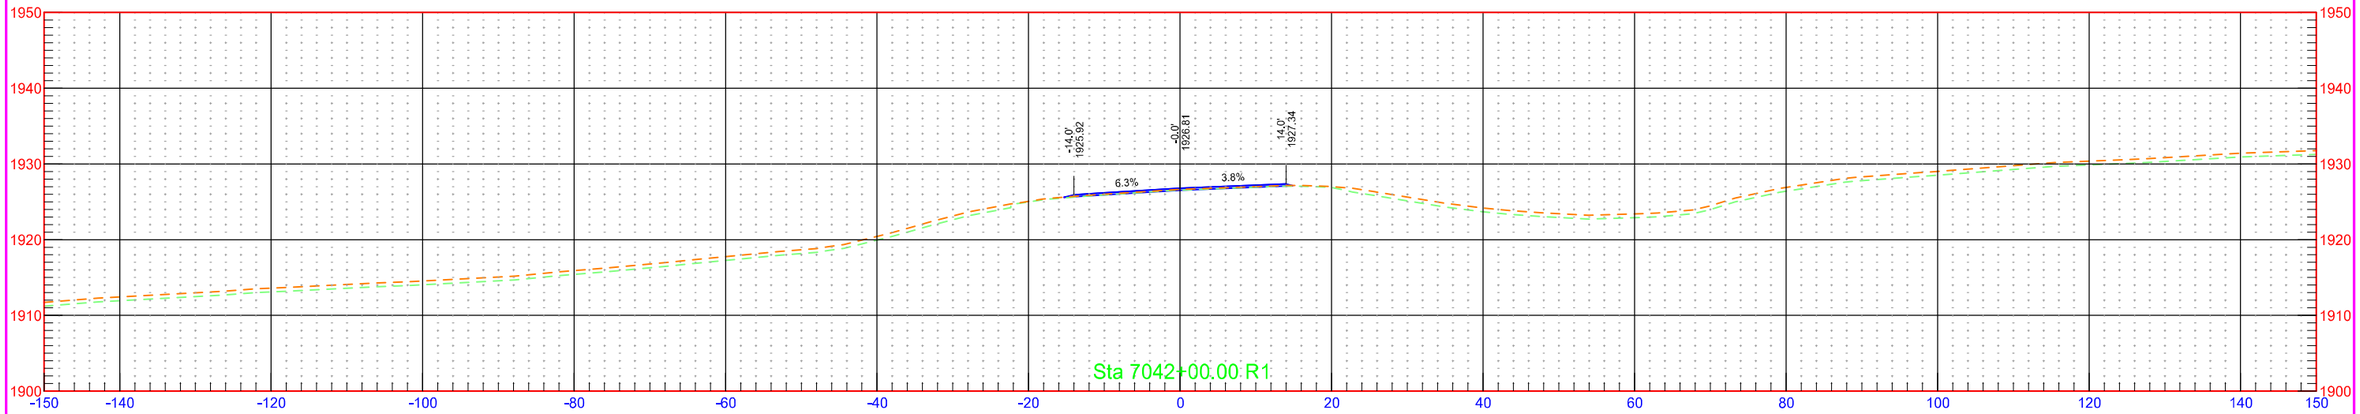


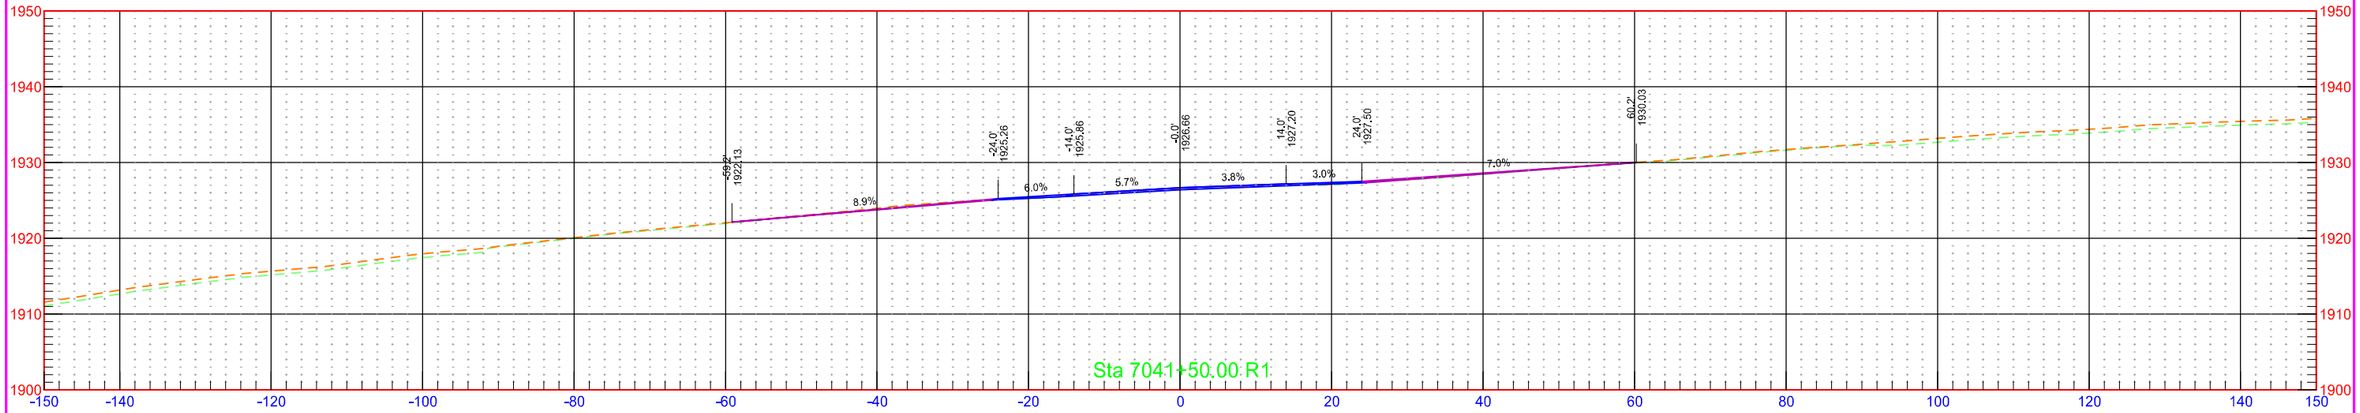


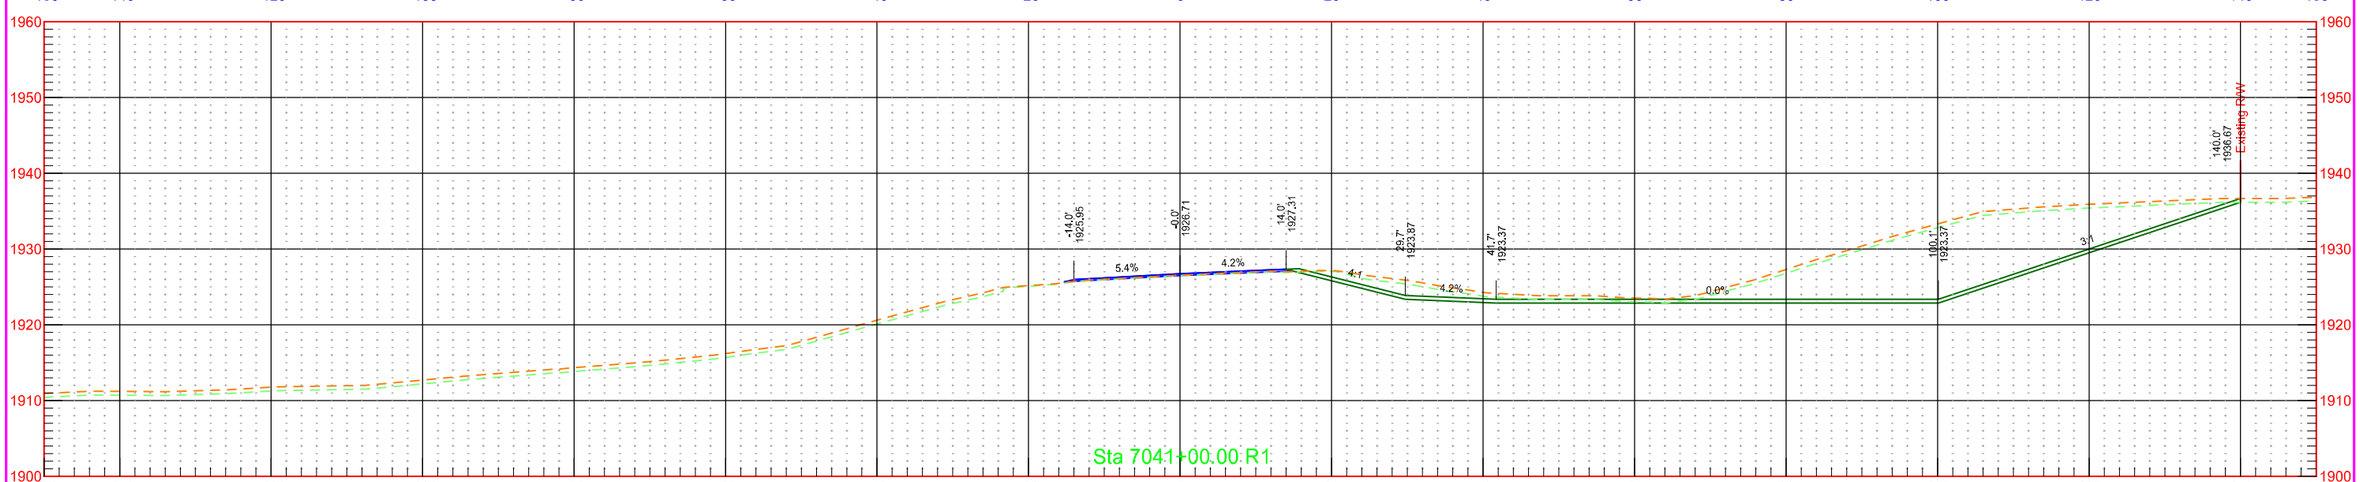


7/31/2018 1:30:22 PM kory.Kleinknecht O:\Projects\2016\16.00584\10003113.050\Design\Base\Wells\Xsec_4_W.dgn

	STATE	PROJECT NO.	SECTION NO.	SHEET NO.
	ND	NH-1-003(050)113	200	525

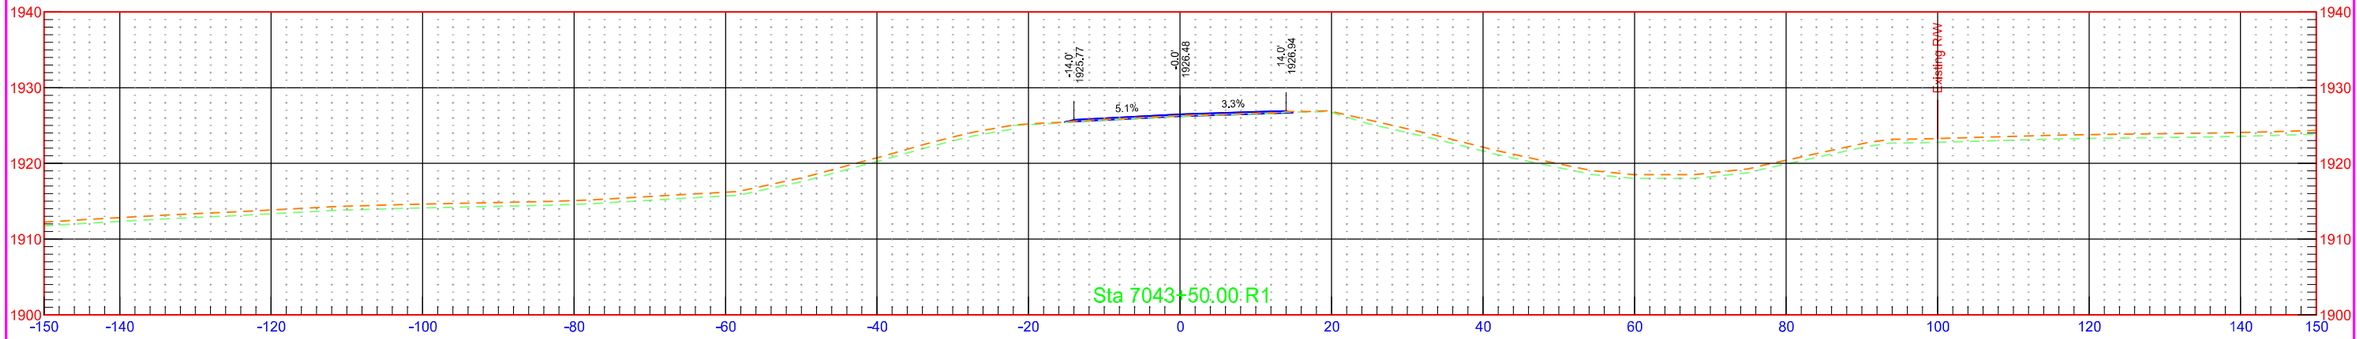


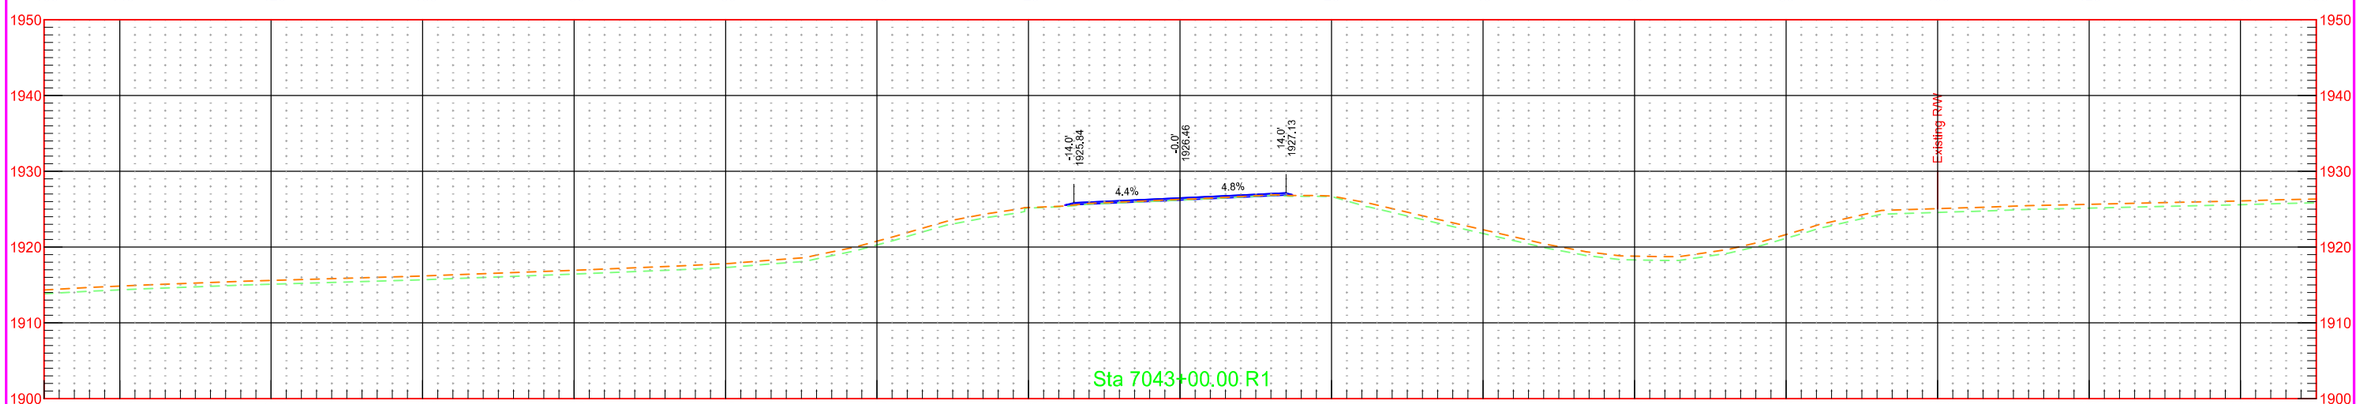

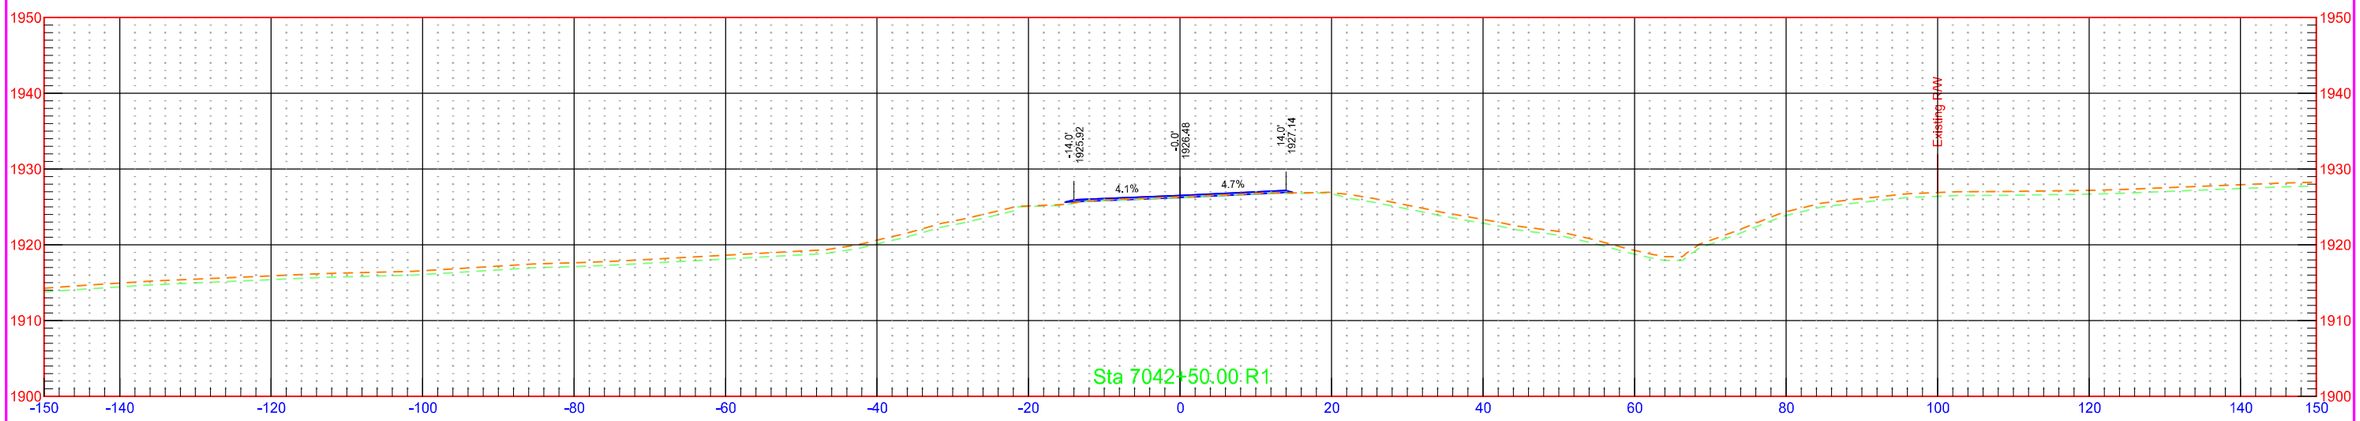


7/31/2018 1:30:23 PM kory.Kleinknecht O:\Projects\2016\16.00584\10003113.050\Design\Base\Wells\Xsec_4_W.dgn


	STATE	PROJECT NO.	SECTION NO.	SHEET NO.
	ND	NH-1-003(050)113	200	526

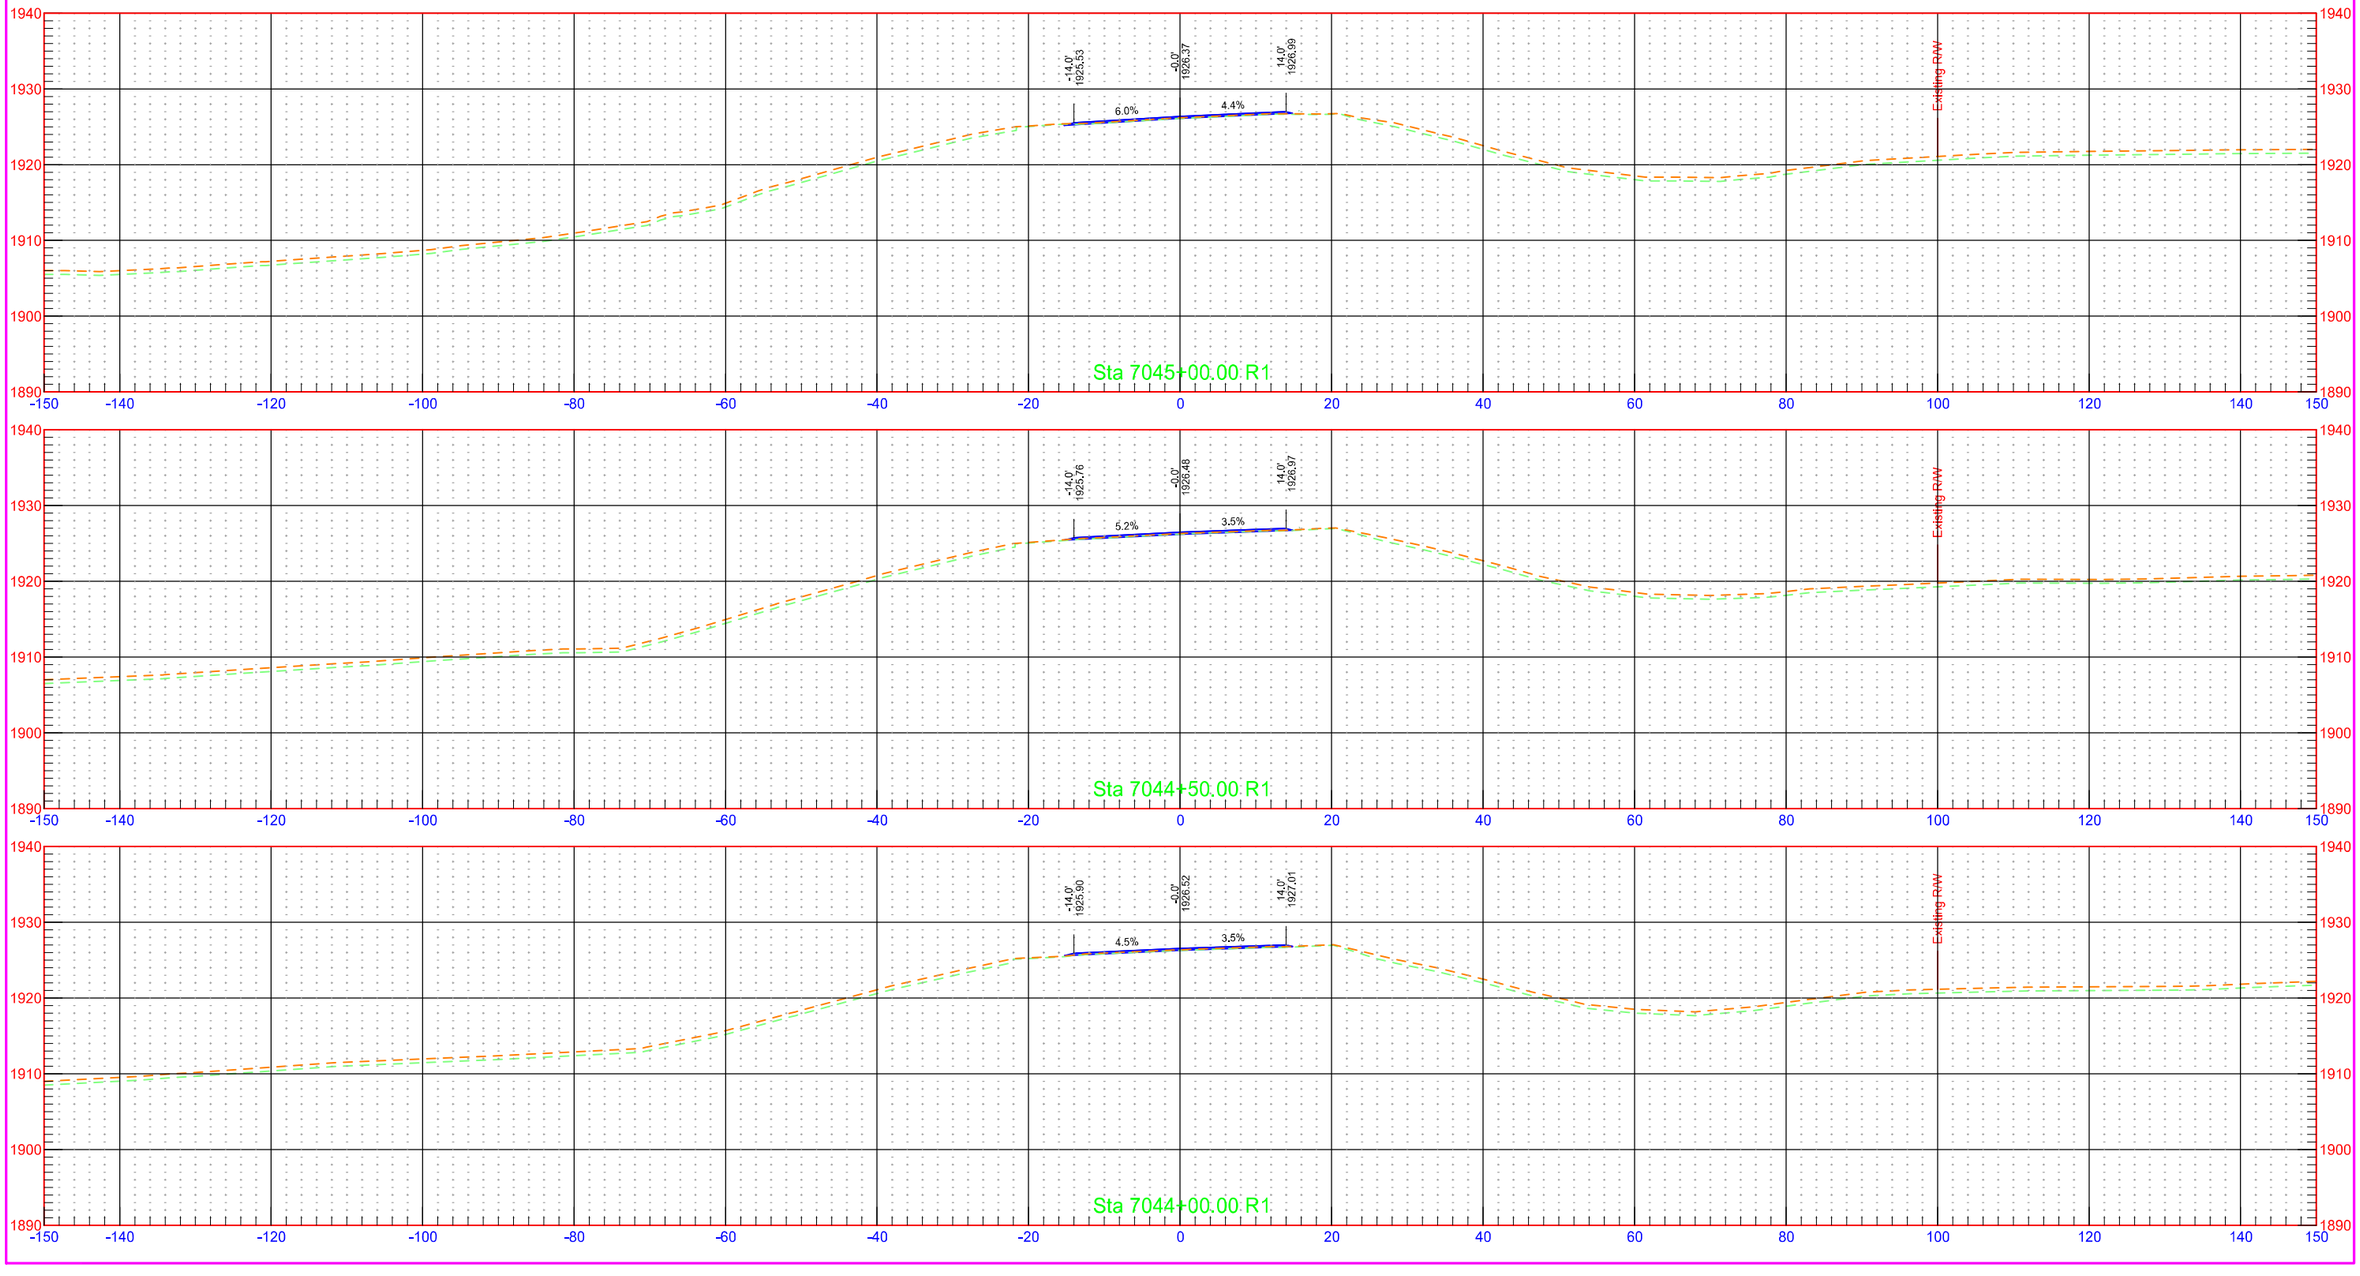


	STATE	PROJECT NO.	SECTION NO.	SHEET NO.
	ND	NH-1-003(050)113	200	527

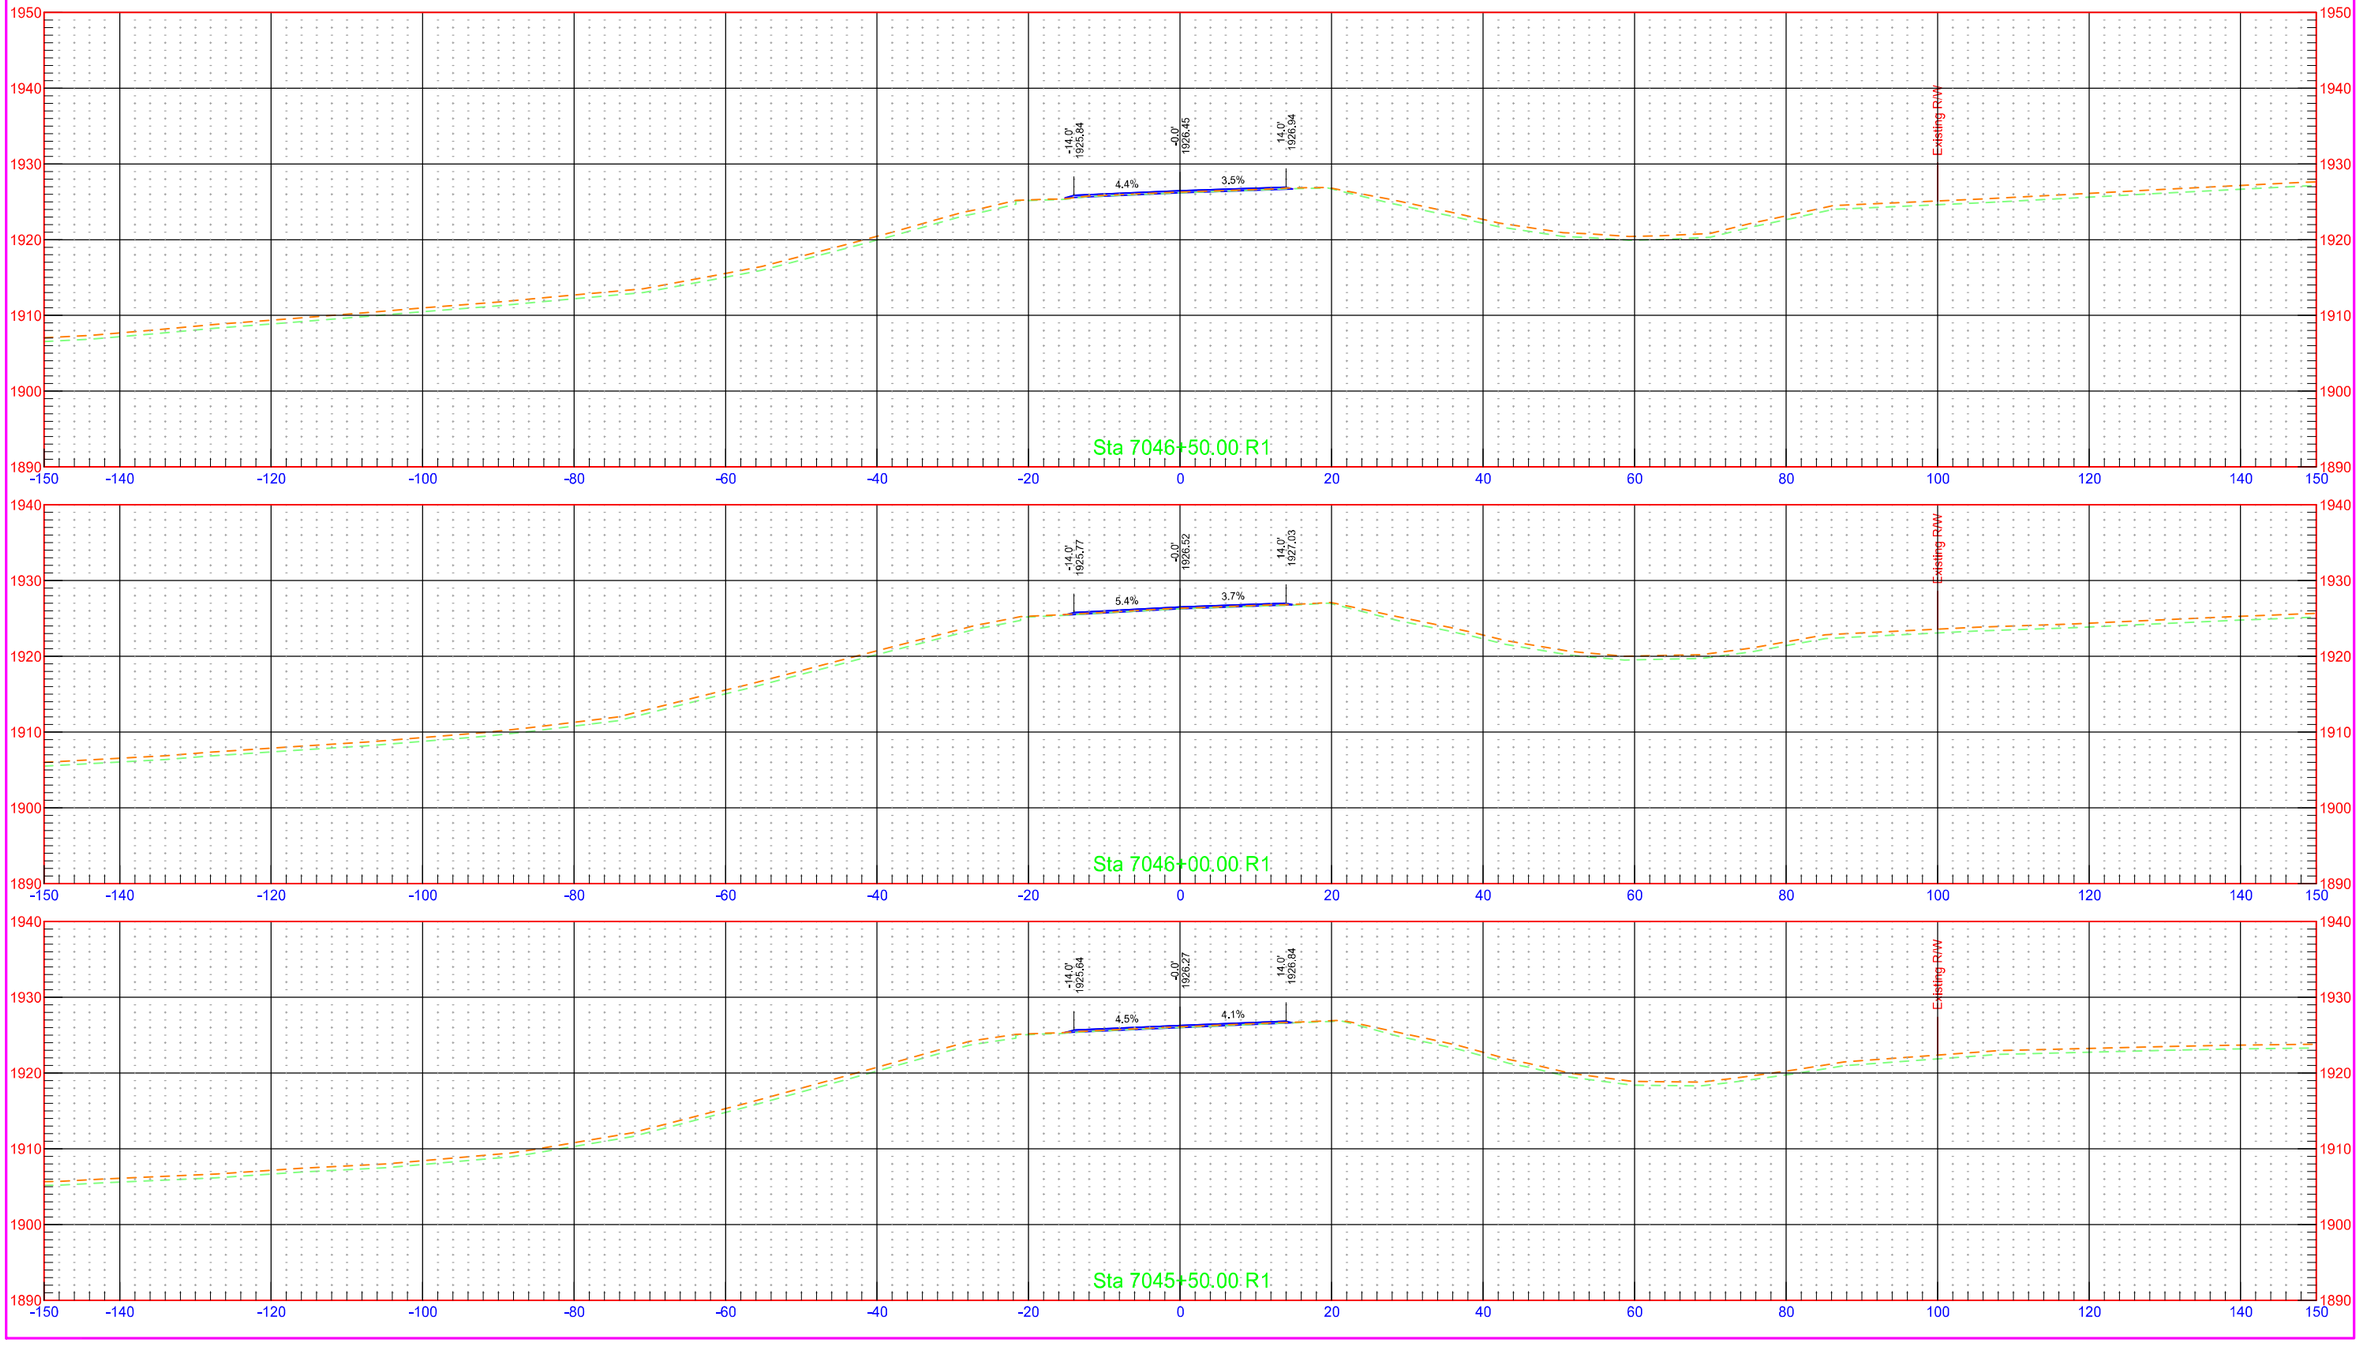



	STATE	PROJECT NO.	SECTION NO.	SHEET NO.
	ND	NH-1-003(050)113	200	528

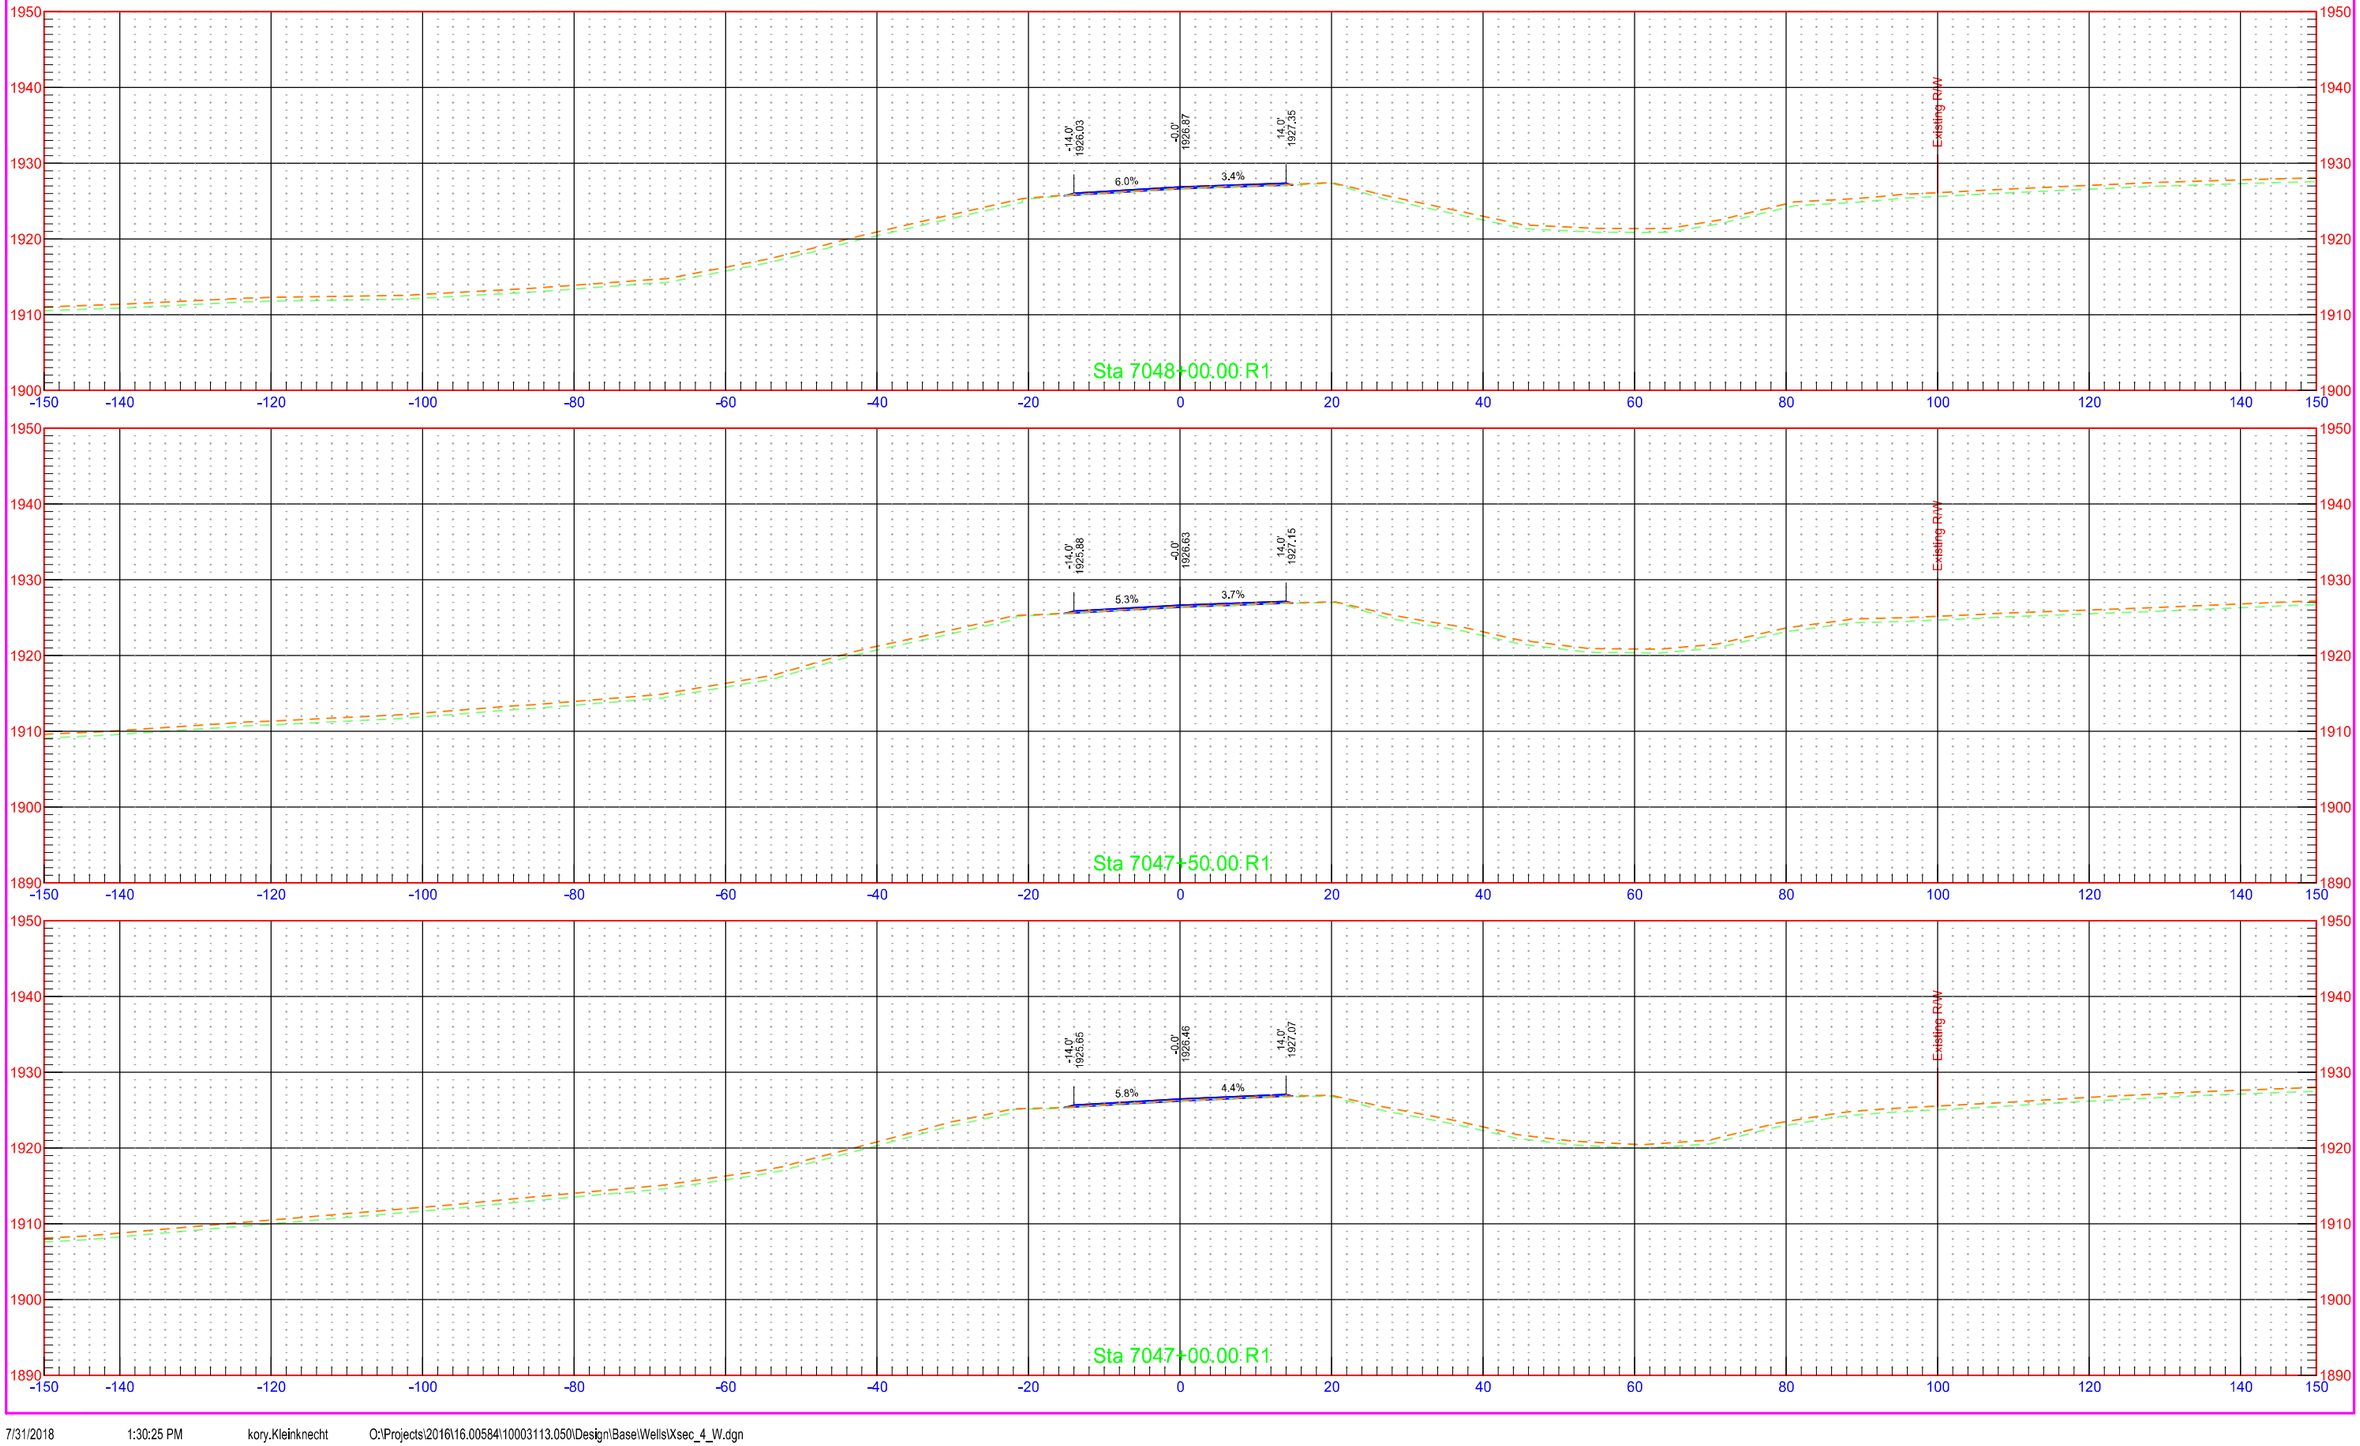

	STATE	PROJECT NO.	SECTION NO.	SHEET NO.
	ND	NH-1-003(050)113	200	529

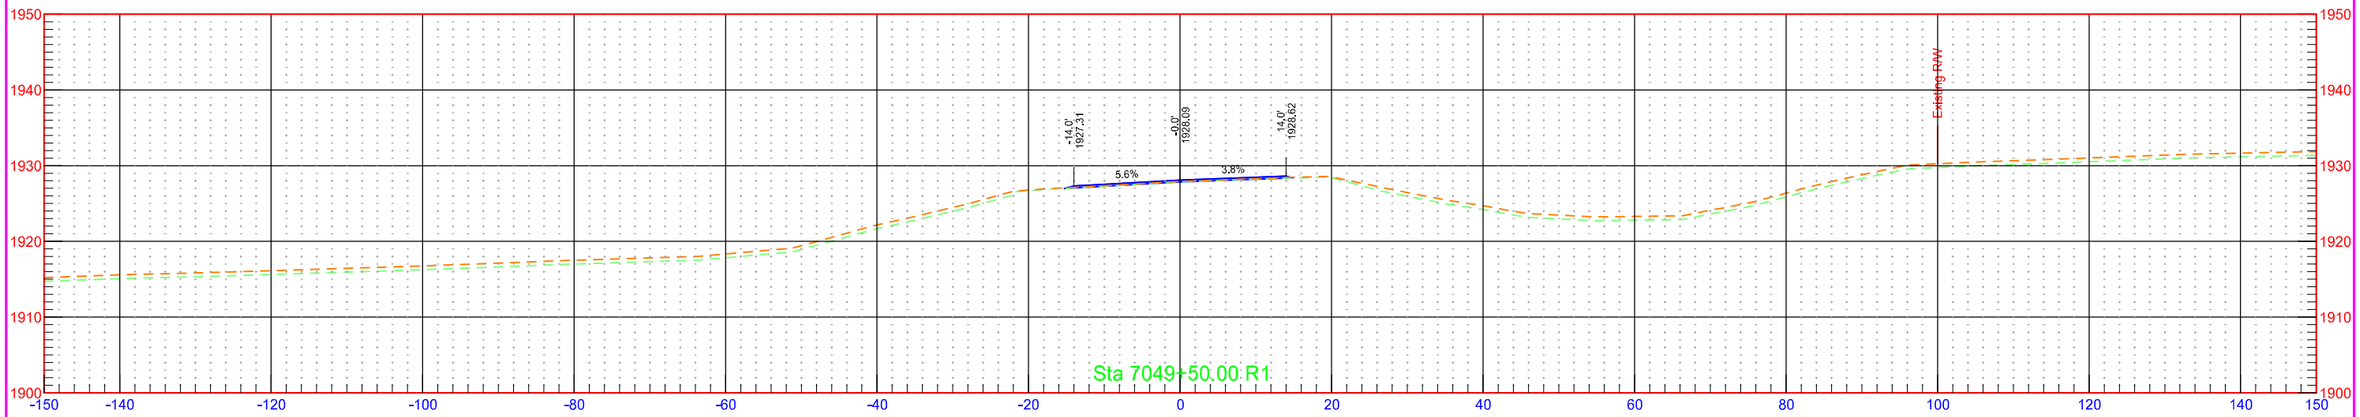


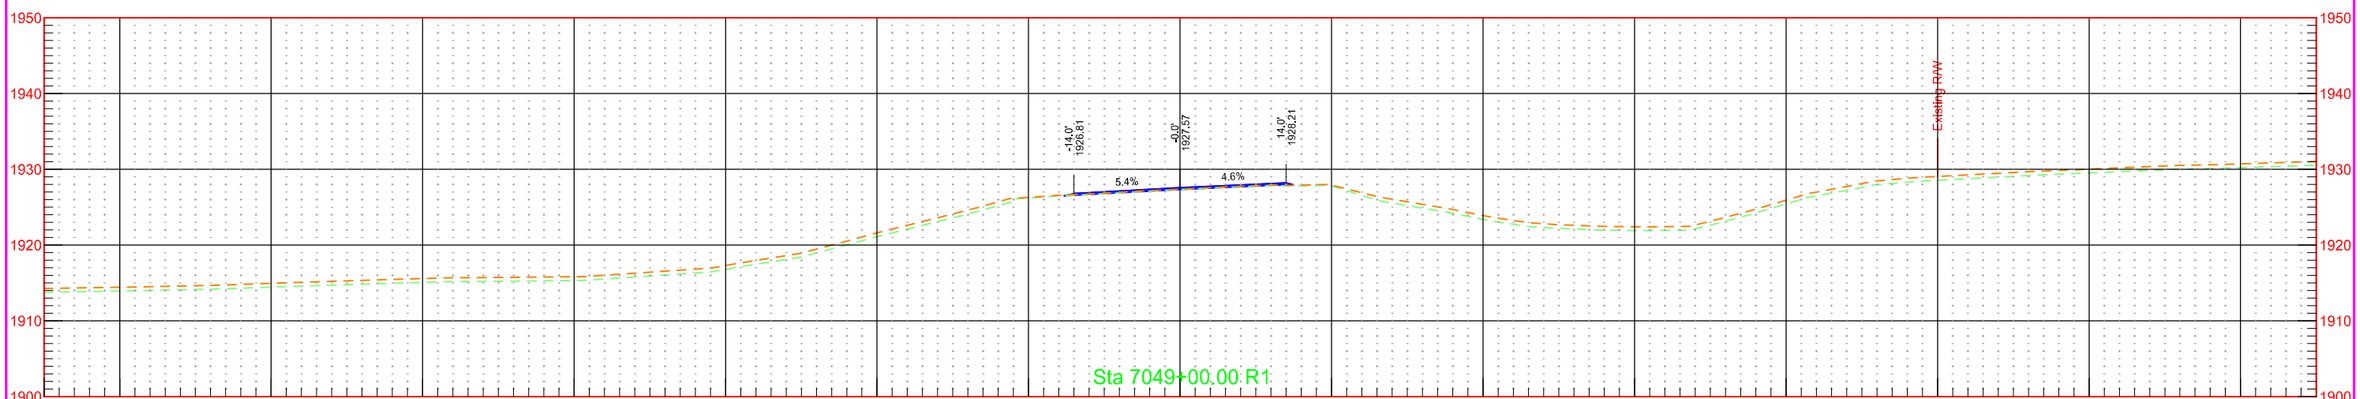


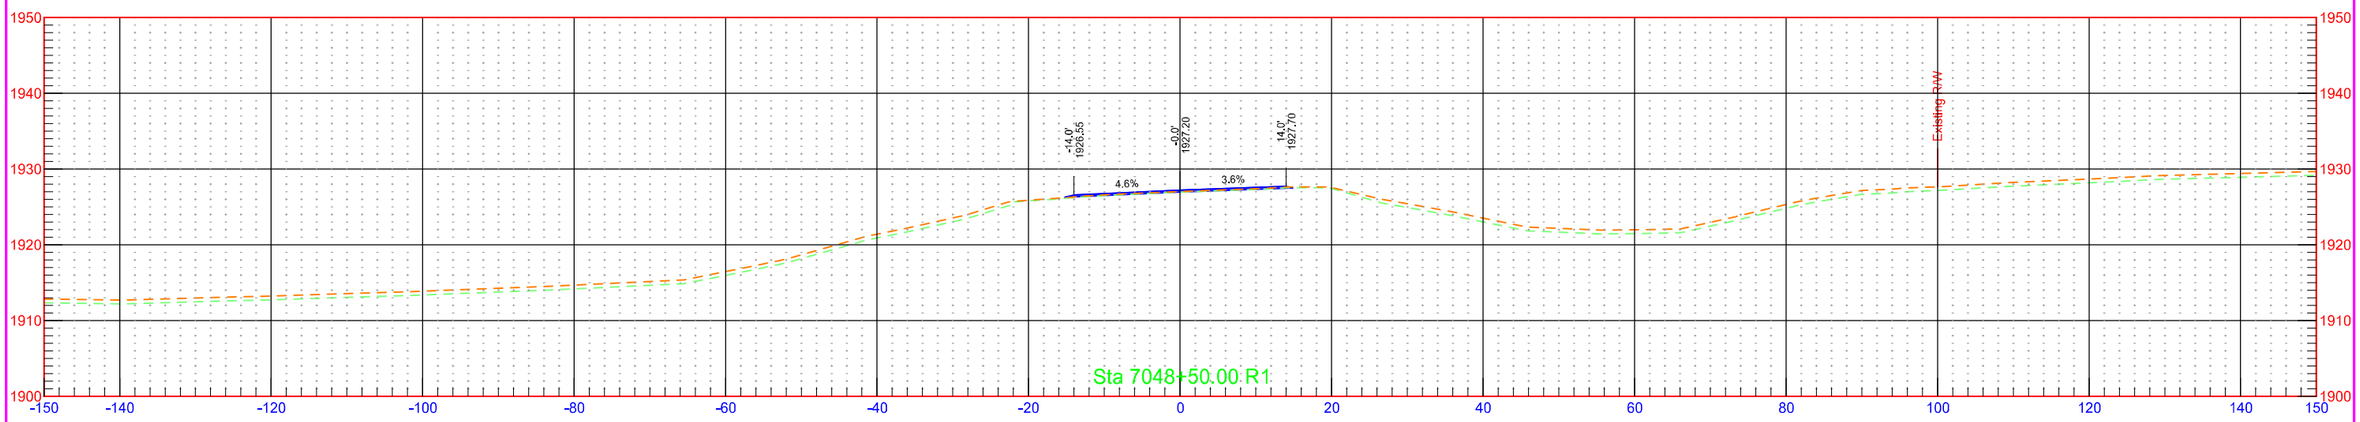


7/31/2018 1:30:26 PM kory.Kleinknecht O:\Projects\2016\16.00584\10003113.050\Design\Base\Wells\Xsec_4_W.dgn


	STATE	PROJECT NO.	SECTION NO.	SHEET NO.
	ND	NH-1-003(050)113	200	530

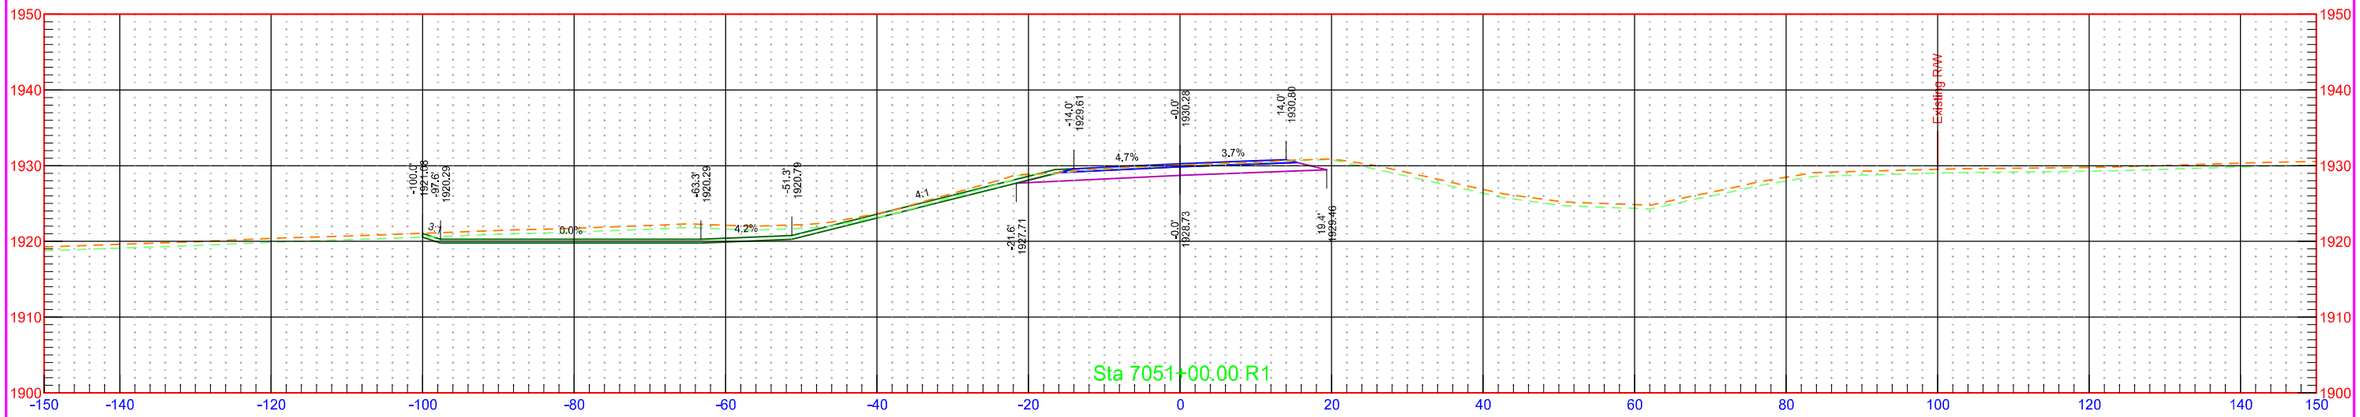


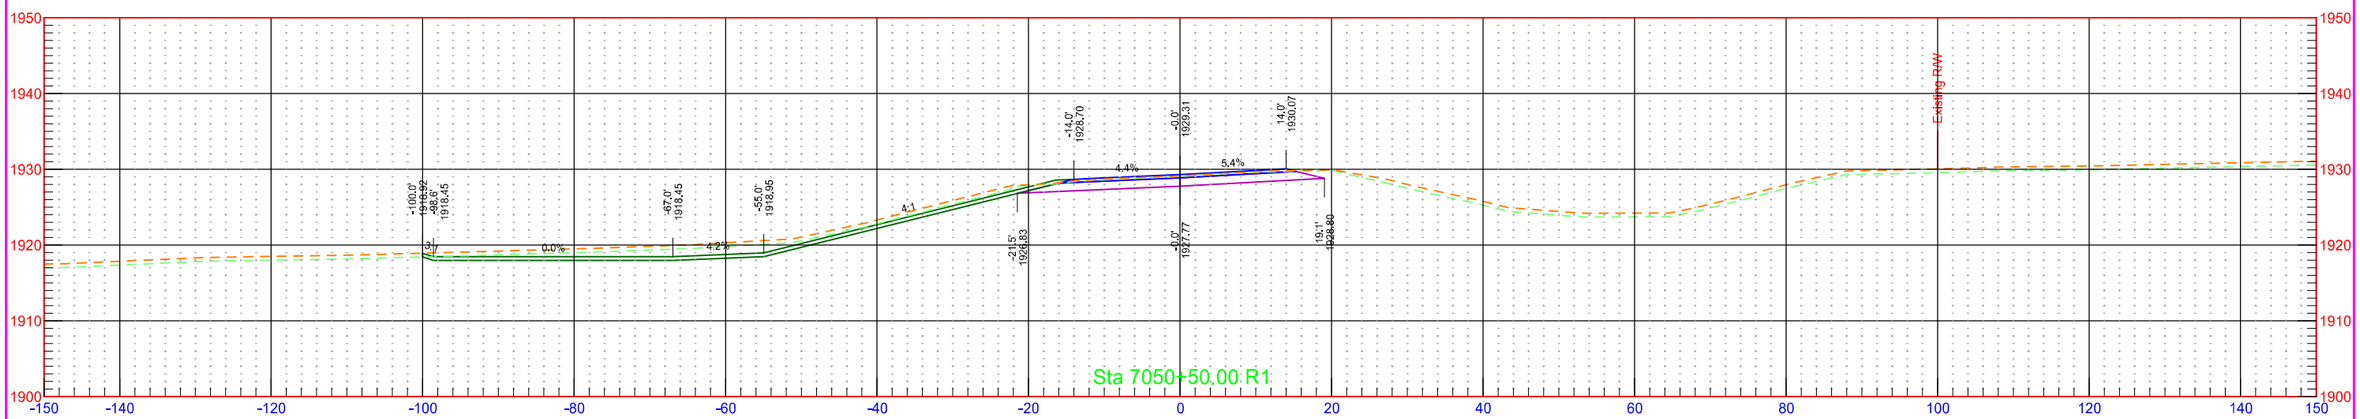

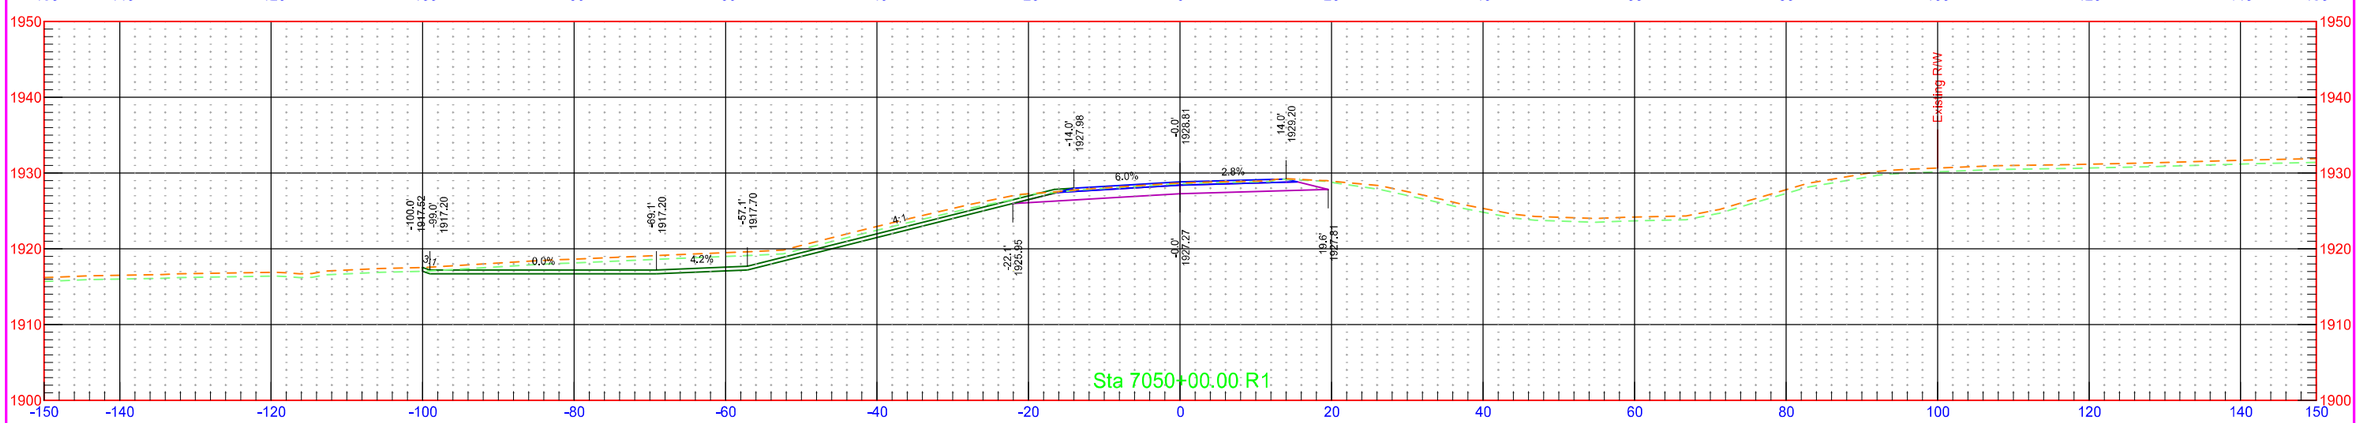



	STATE	PROJECT NO.	SECTION NO.	SHEET NO.
	ND	NH-1-003(050)113	200	531

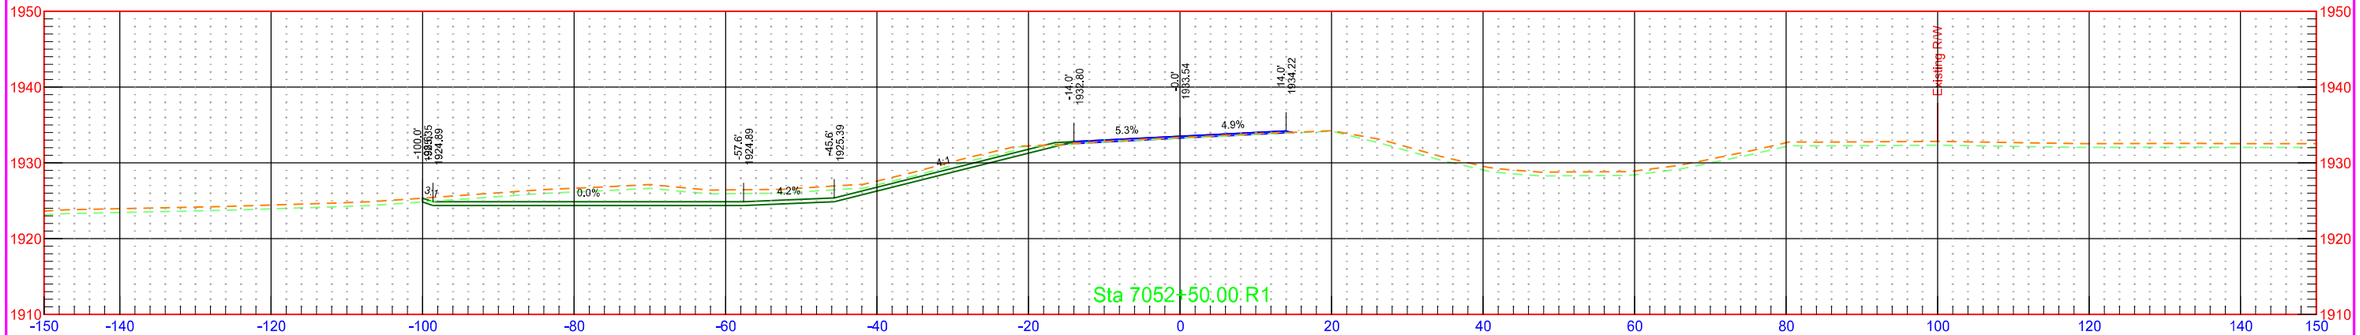


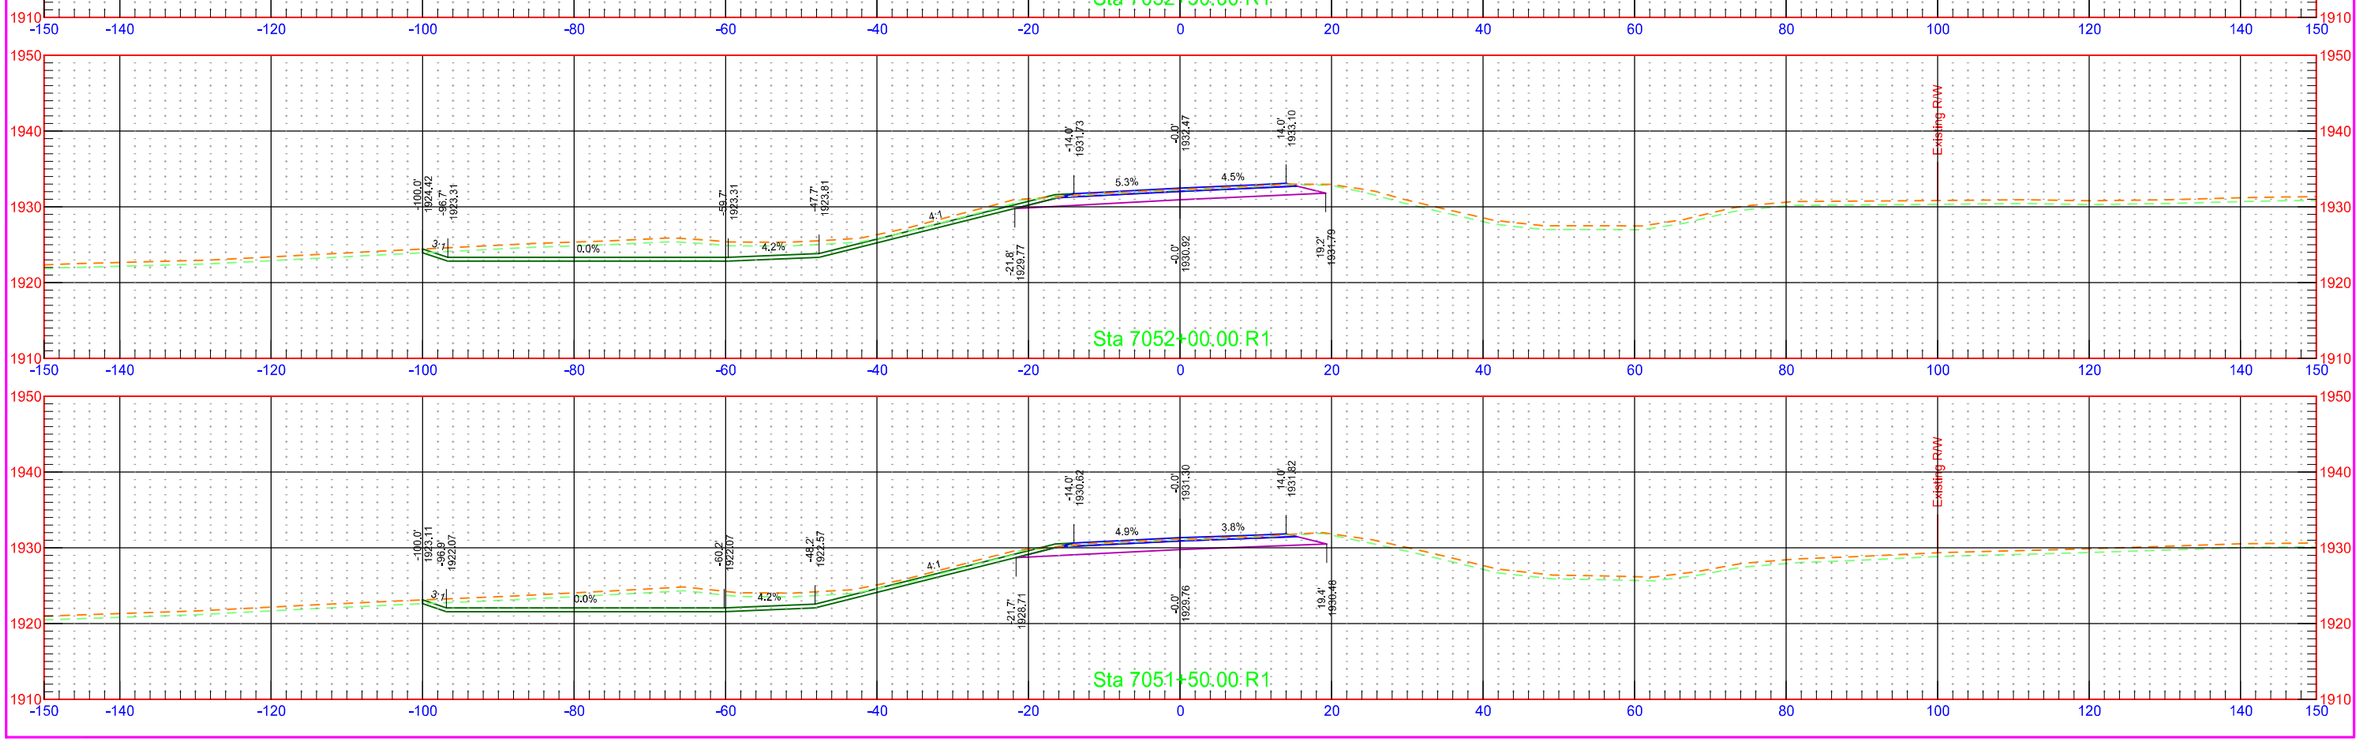

	STATE	PROJECT NO.	SECTION NO.	SHEET NO.
	ND	NH-1-003(050)113	200	532

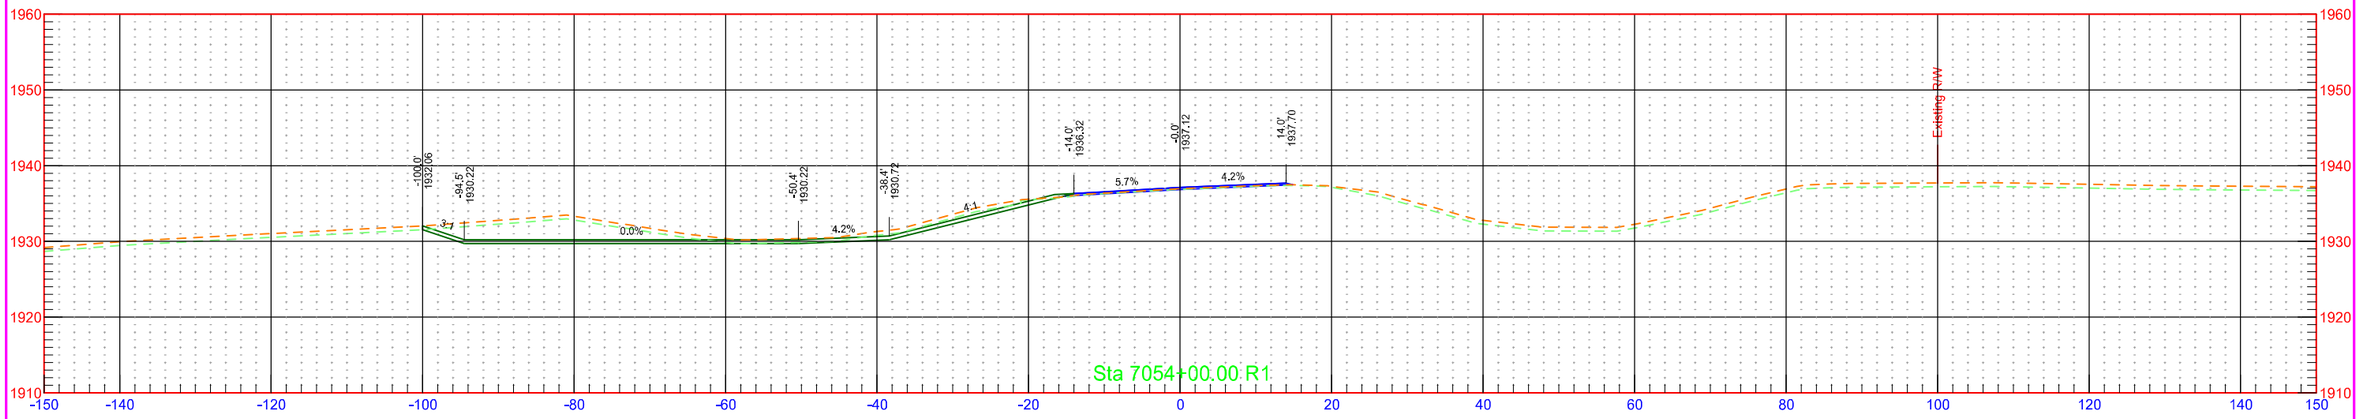

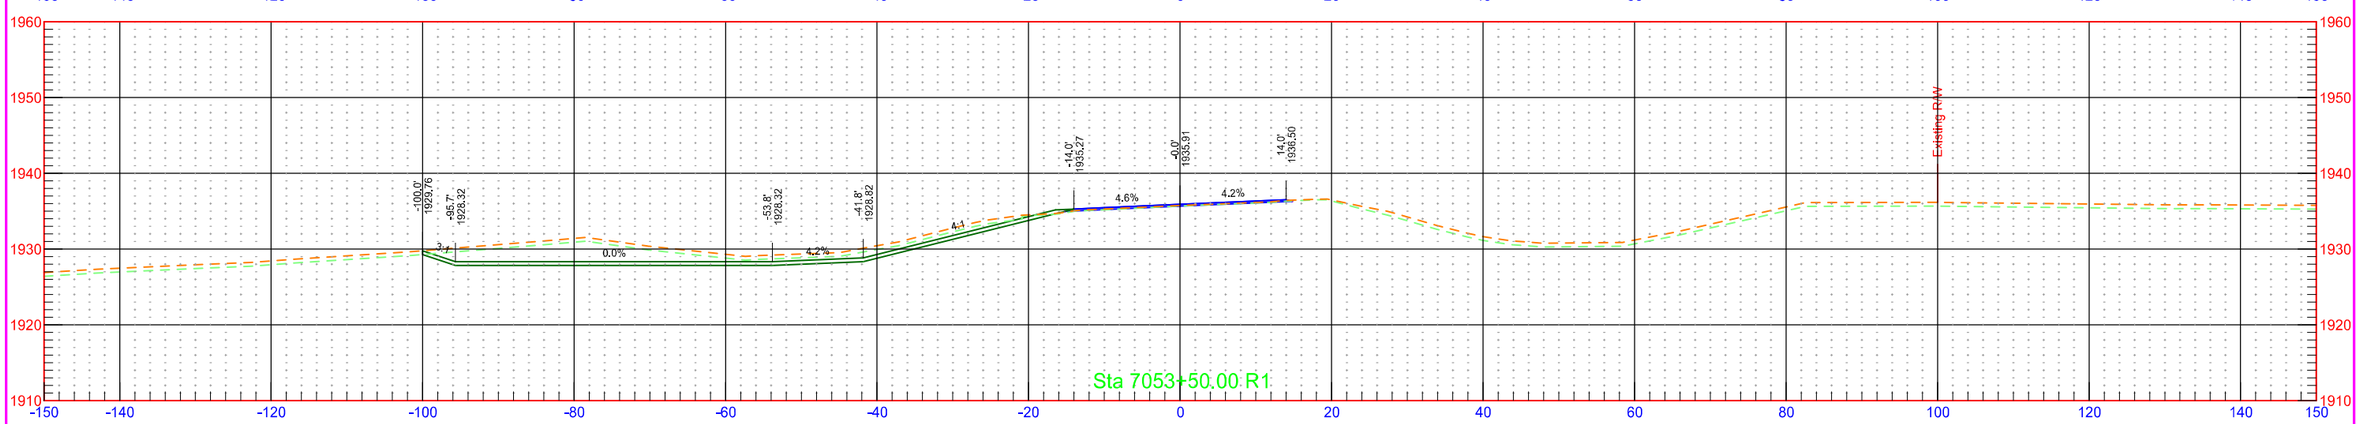

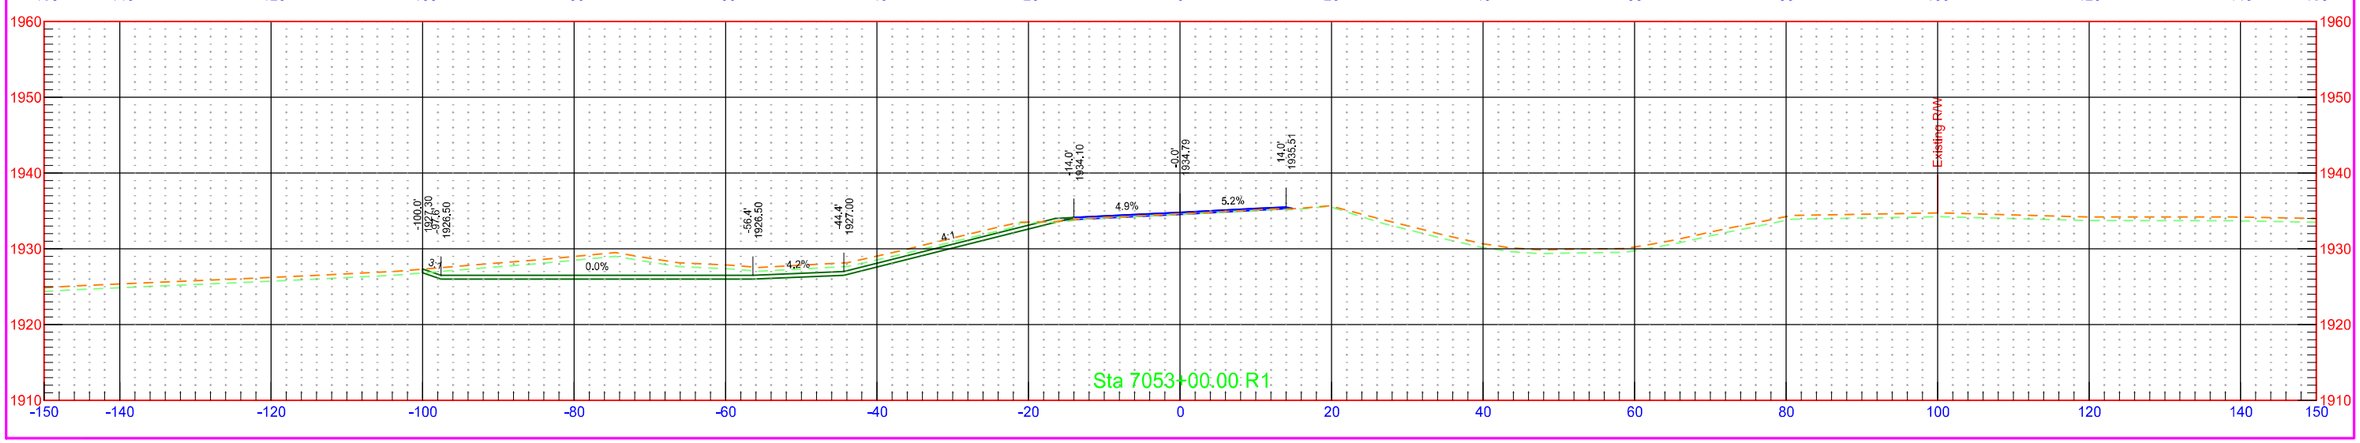



7/31/2018 1:30:28 PM kory.Kleinknecht O:\Projects\2016\16.00584\10003113.050\Design\Base\Wells\Xsec_4_W.dgn


	STATE	PROJECT NO.	SECTION NO.	SHEET NO.
	ND	NH-1-003(050)113	200	533


7/31/2018 1:30:28 PM kory.Kleinknecht O:\Projects\2016\16.00584\10003113.050\Design\Base\Wells\Xsec_4_W.dgn

	STATE	PROJECT NO.	SECTION NO.	SHEET NO.
	ND	NH-1-003(050)113	200	534

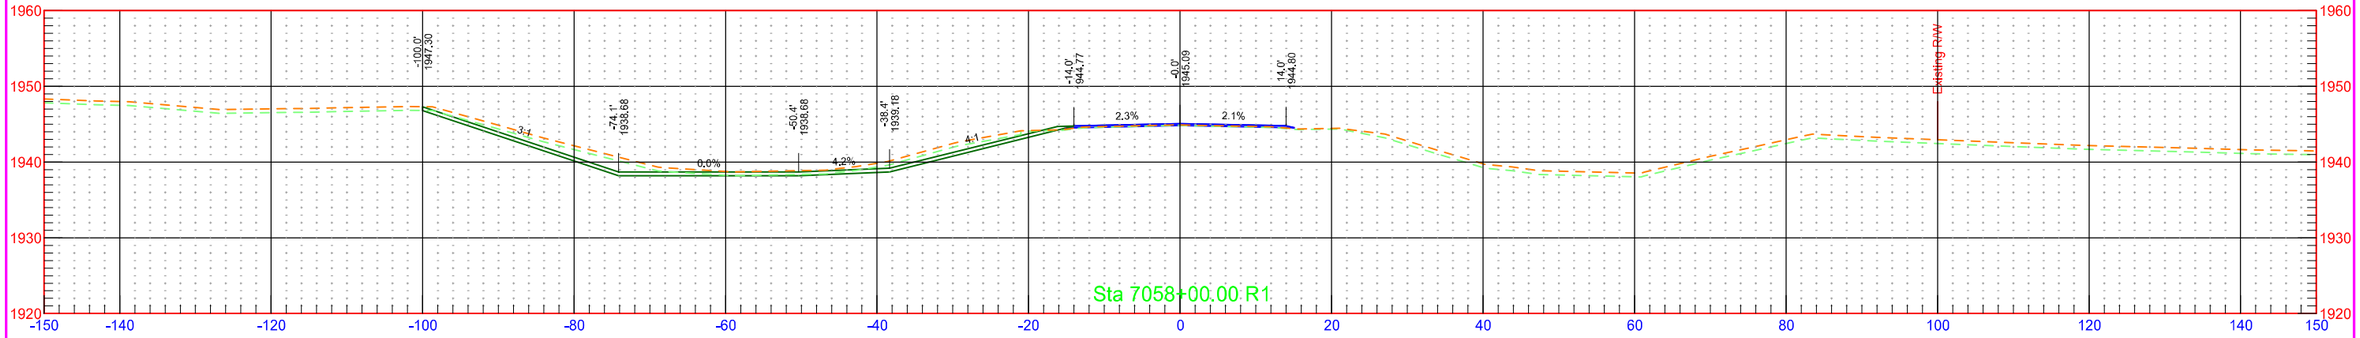


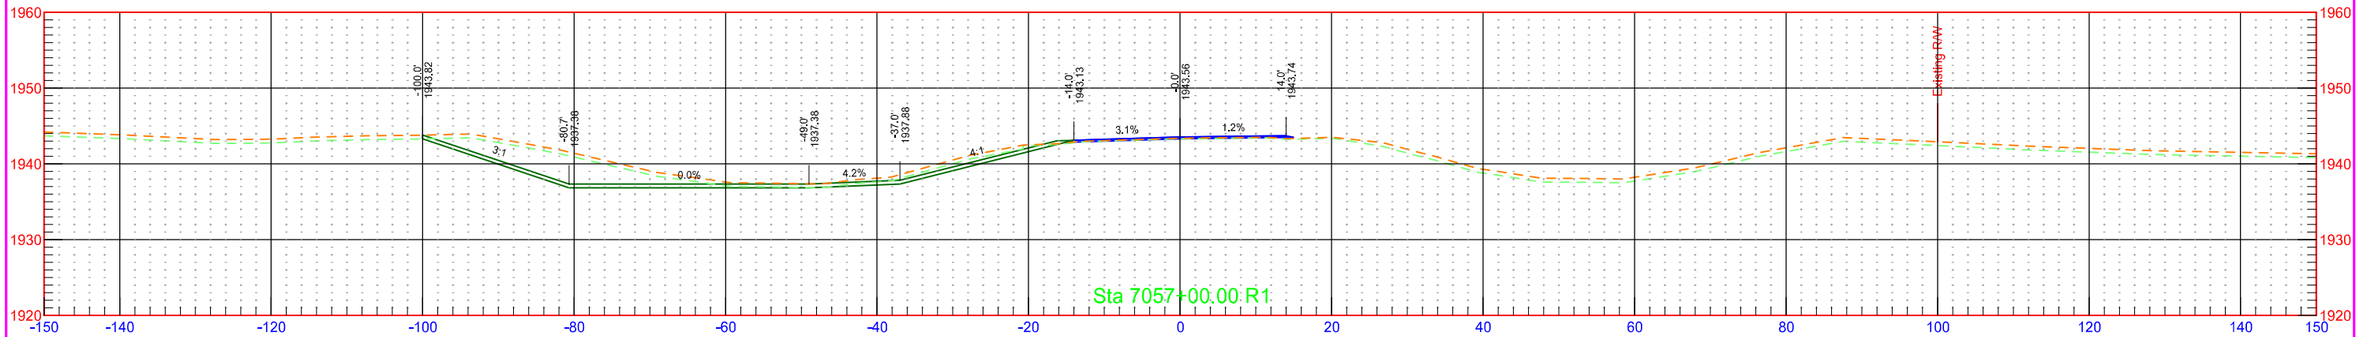


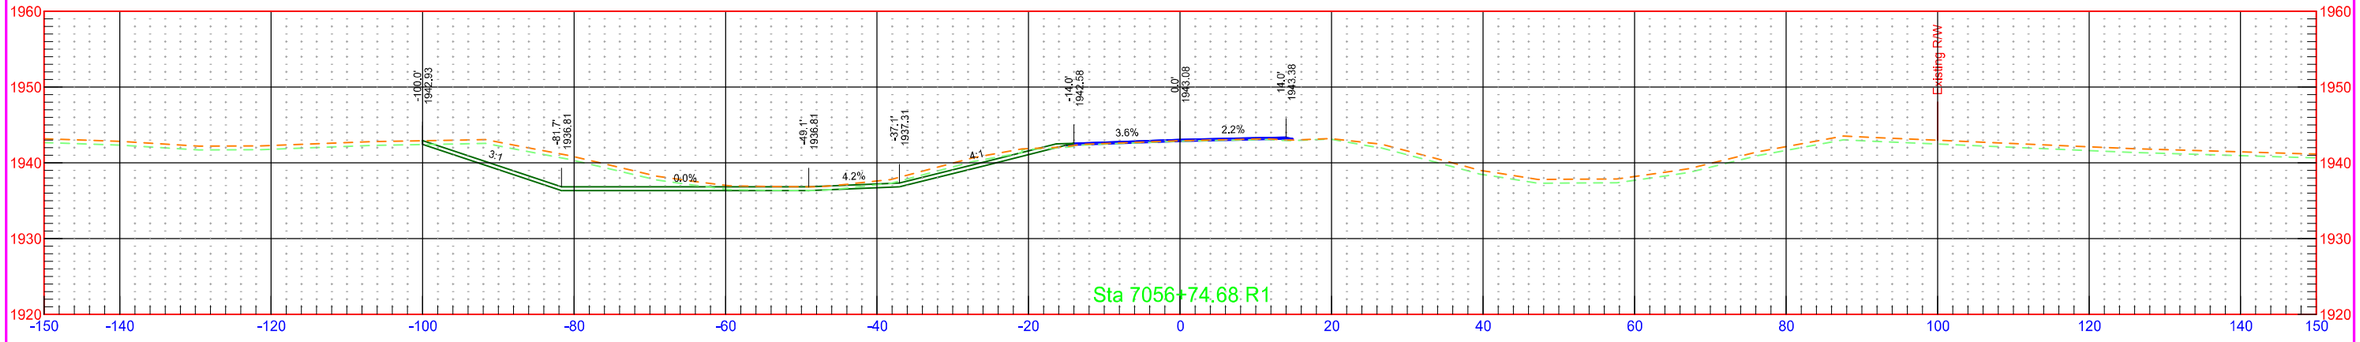


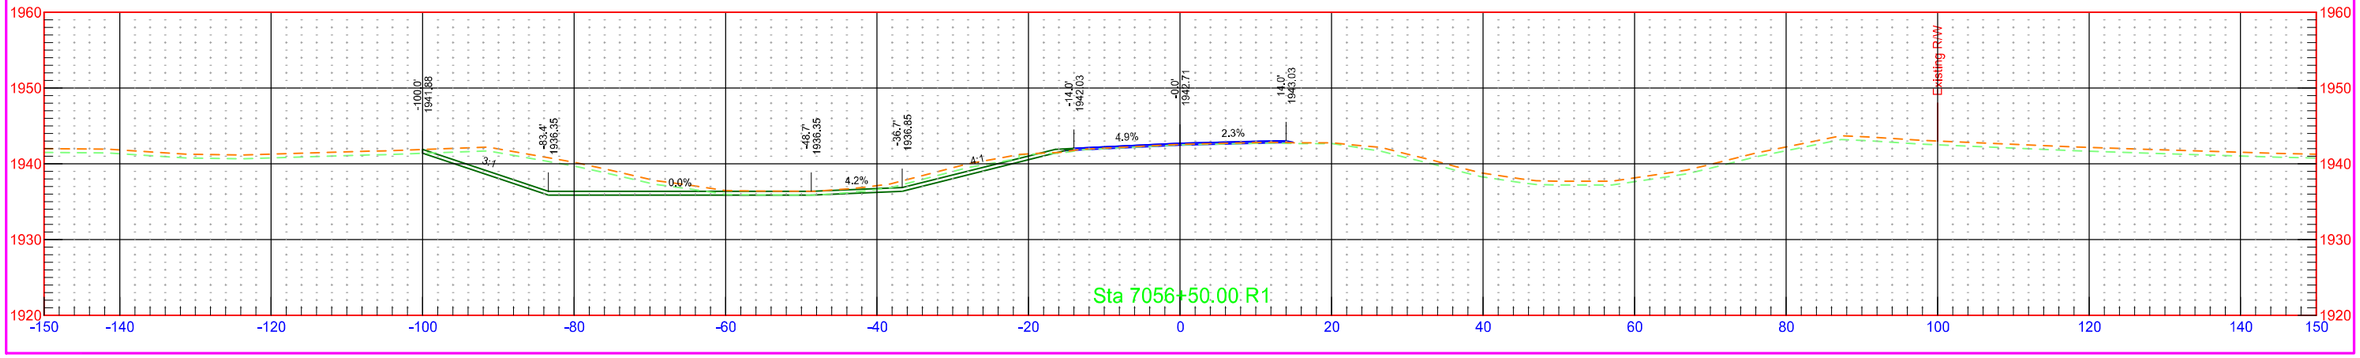


	STATE	PROJECT NO.	SECTION NO.	SHEET NO.
	ND	NH-1-003(050)113	200	535

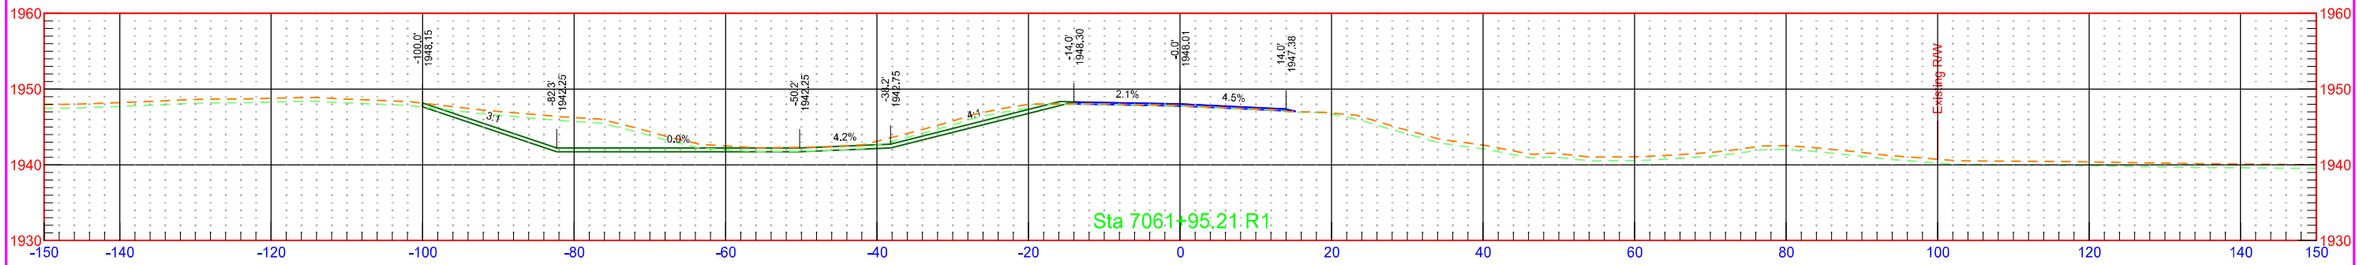


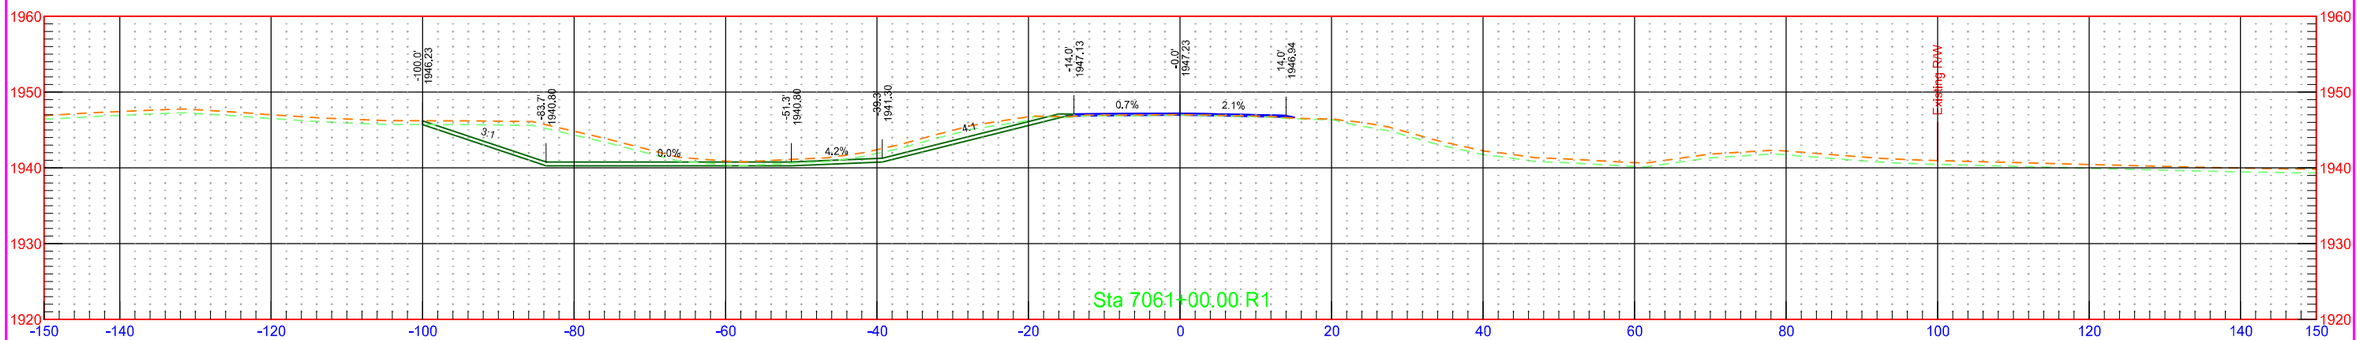

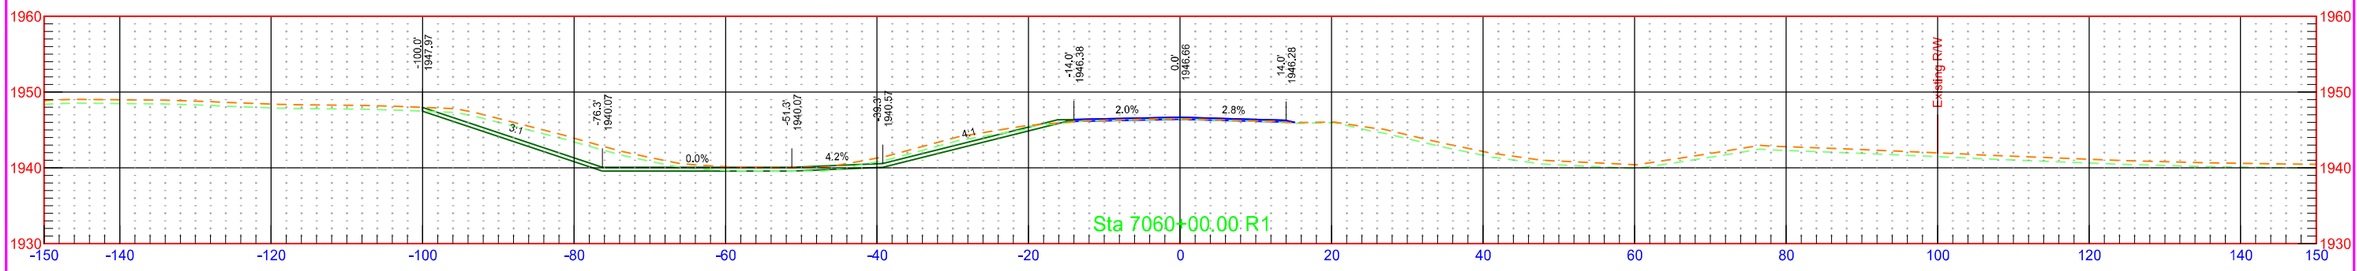


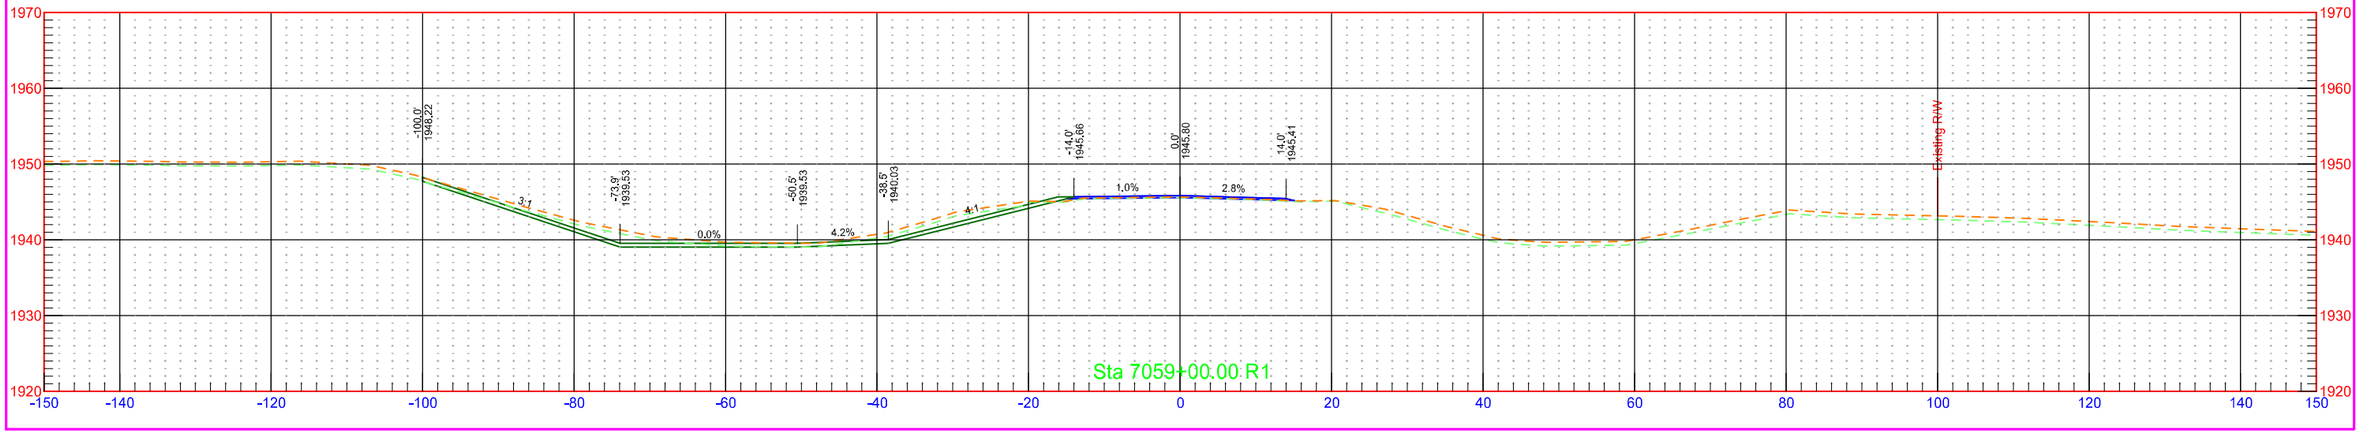



	STATE	PROJECT NO.	SECTION NO.	SHEET NO.
	ND	NH-1-003(050)113	200	536

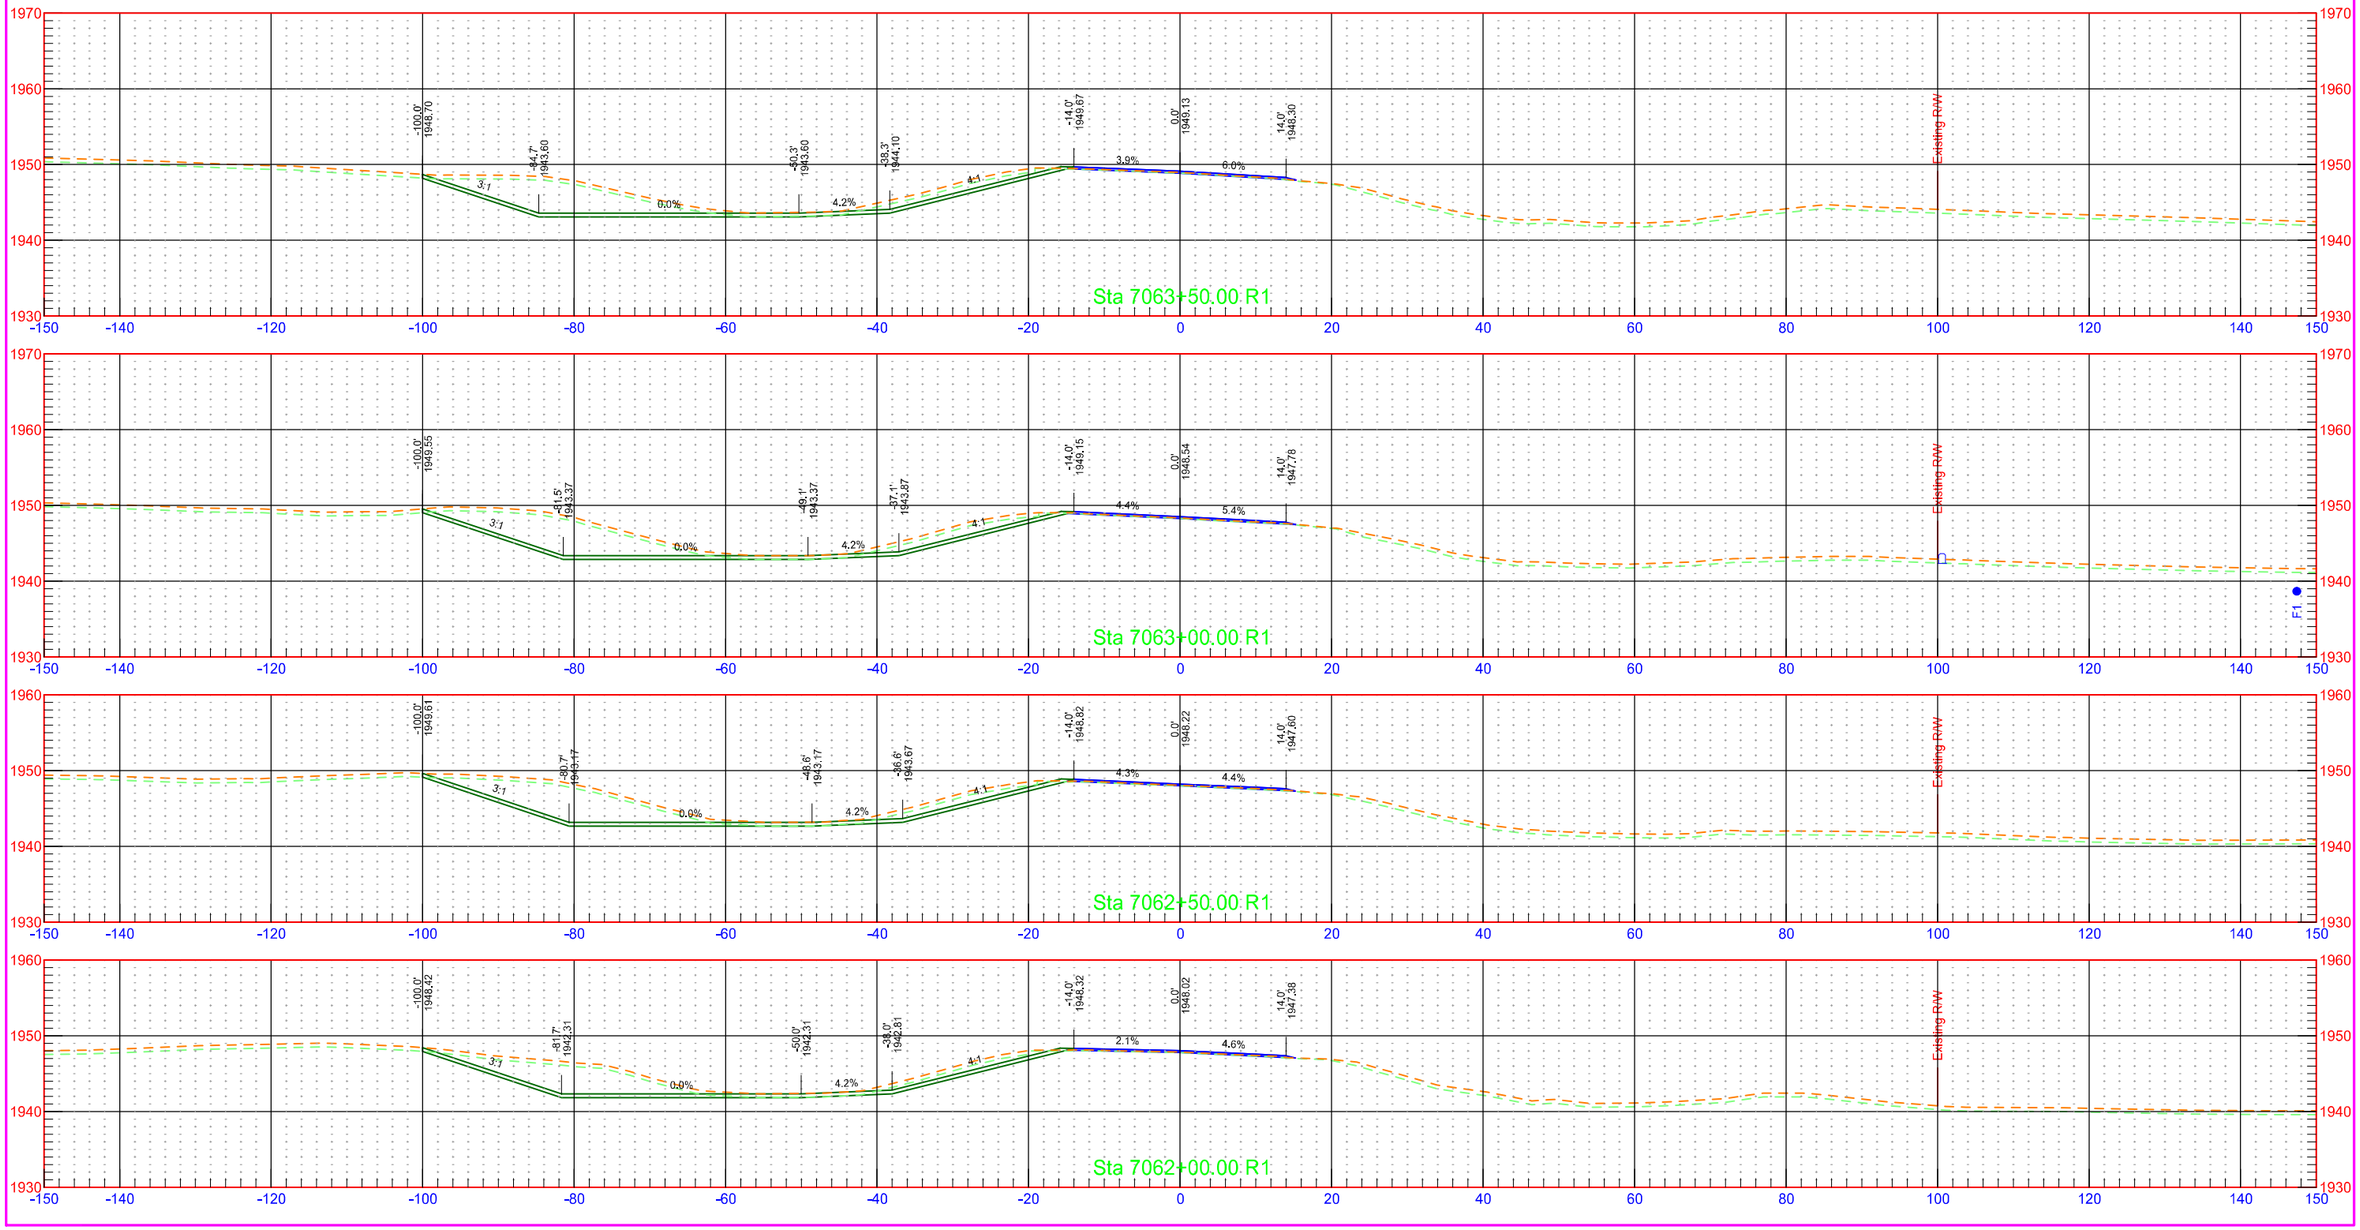


	STATE	PROJECT NO.	SECTION NO.	SHEET NO.
	ND	NH-1-003(050)113	200	537

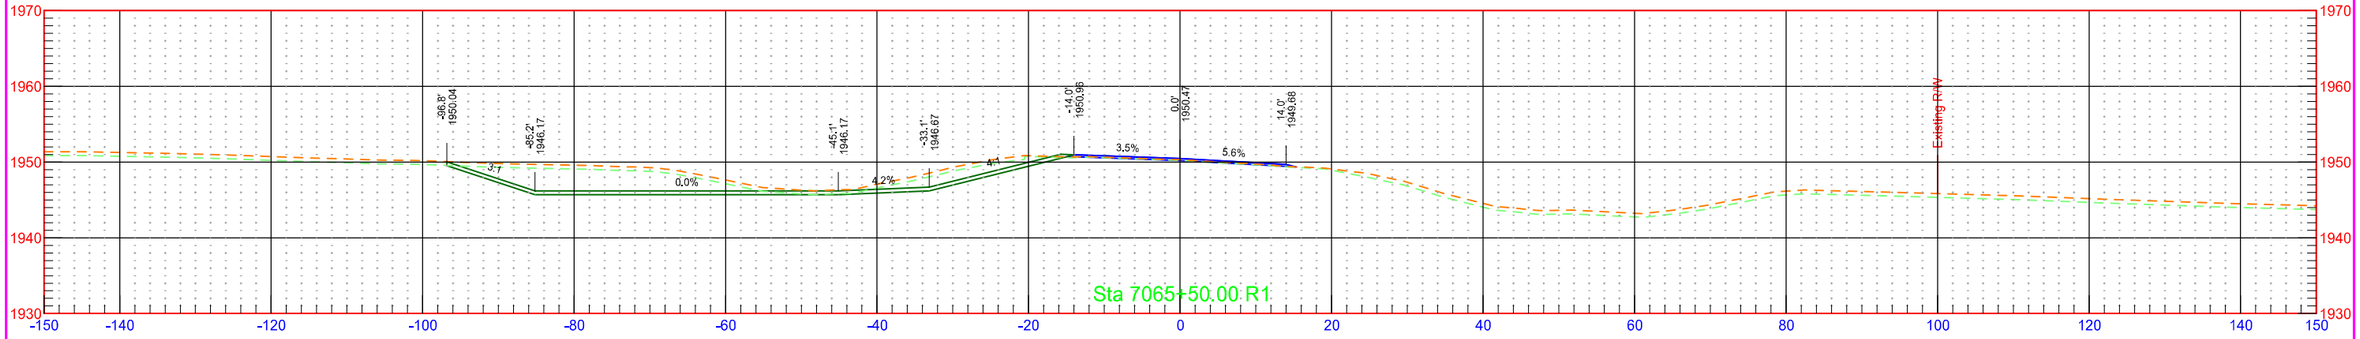


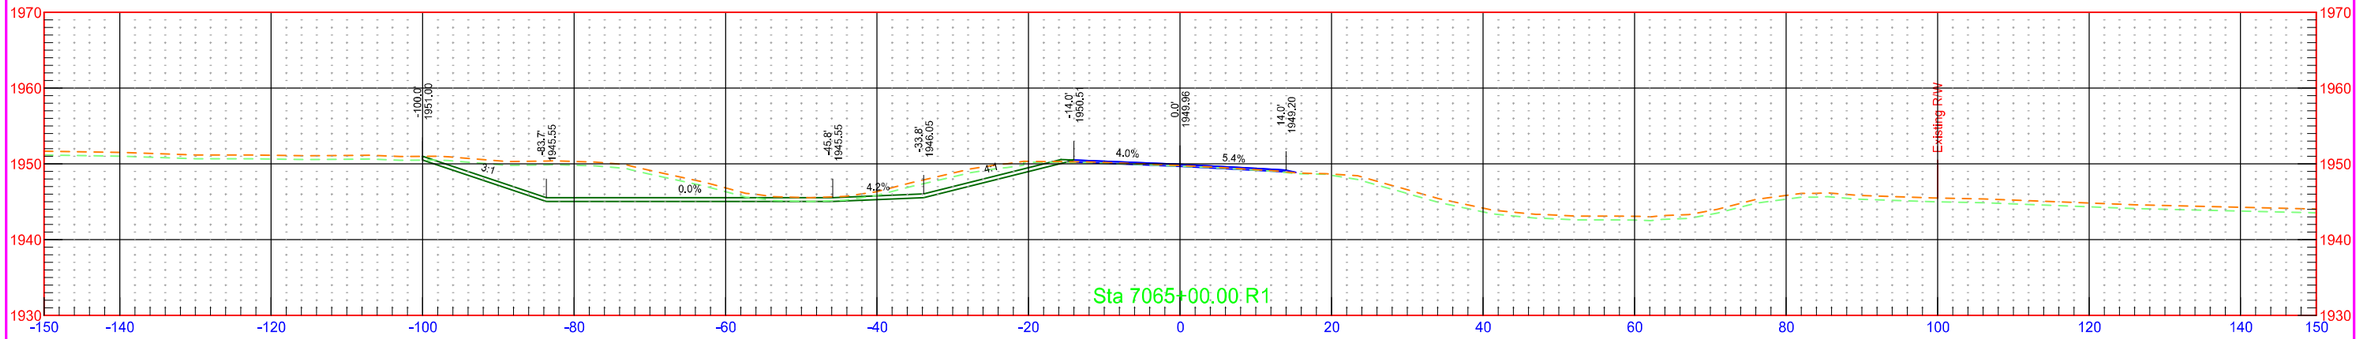

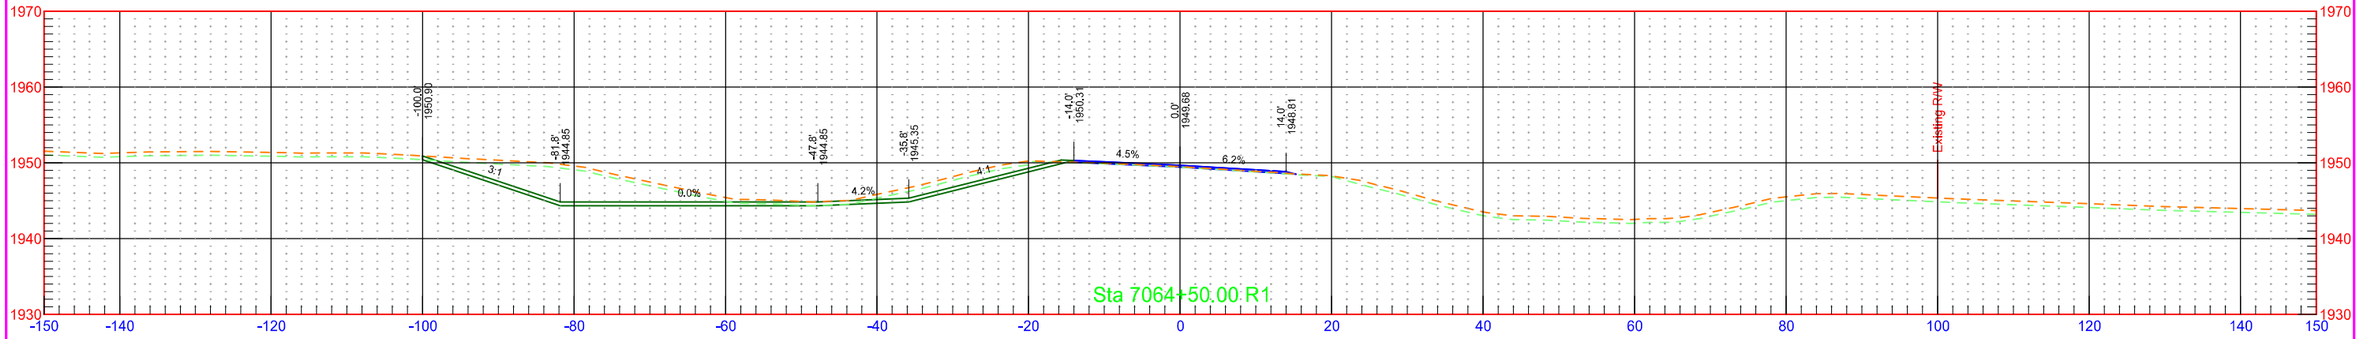


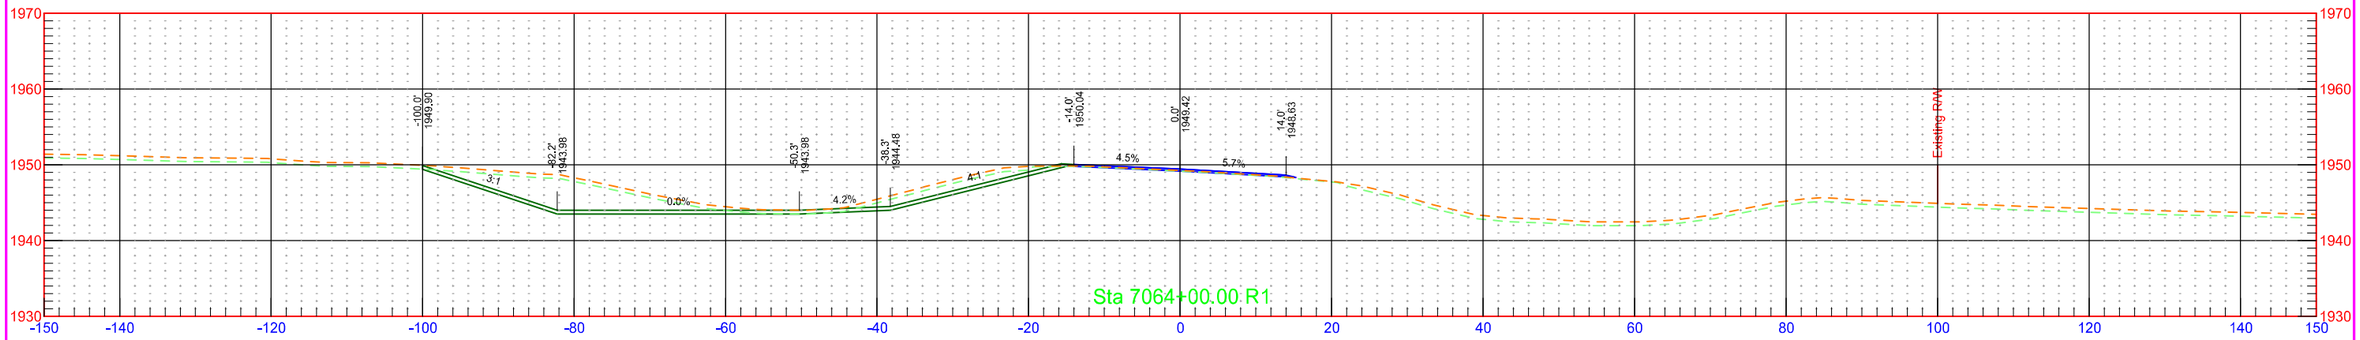


	STATE	PROJECT NO.	SECTION NO.	SHEET NO.
	ND	NH-1-003(050)113	200	538

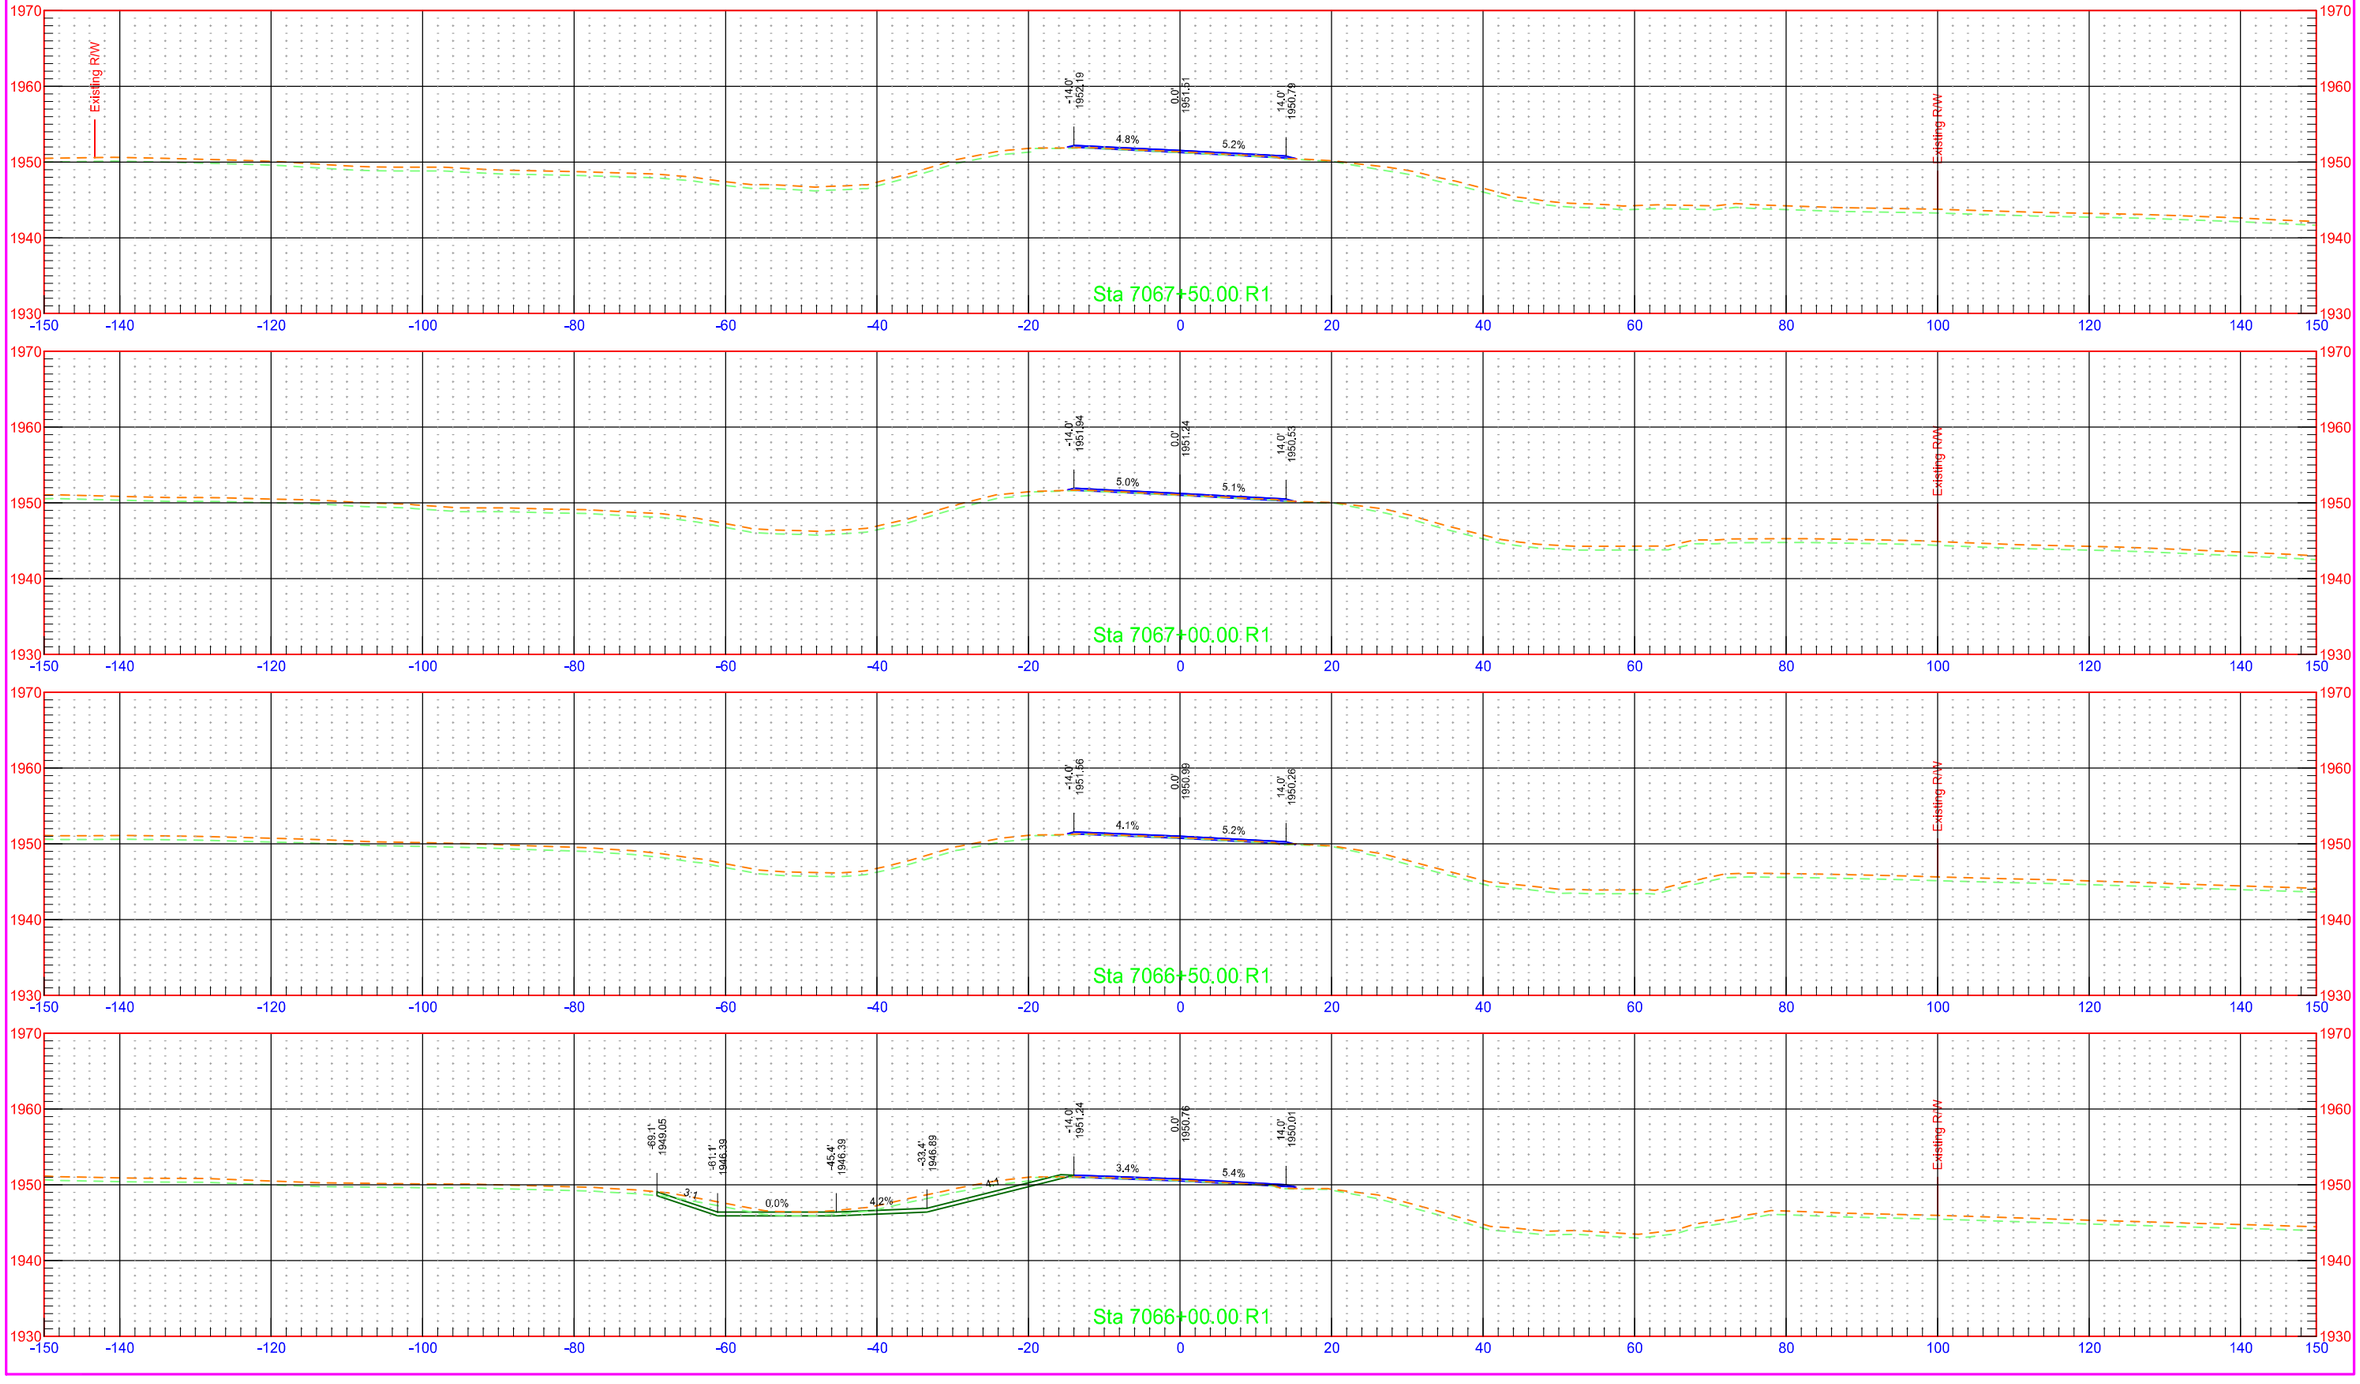



	STATE	PROJECT NO.	SECTION NO.	SHEET NO.
	ND	NH-1-003(050)113	200	539

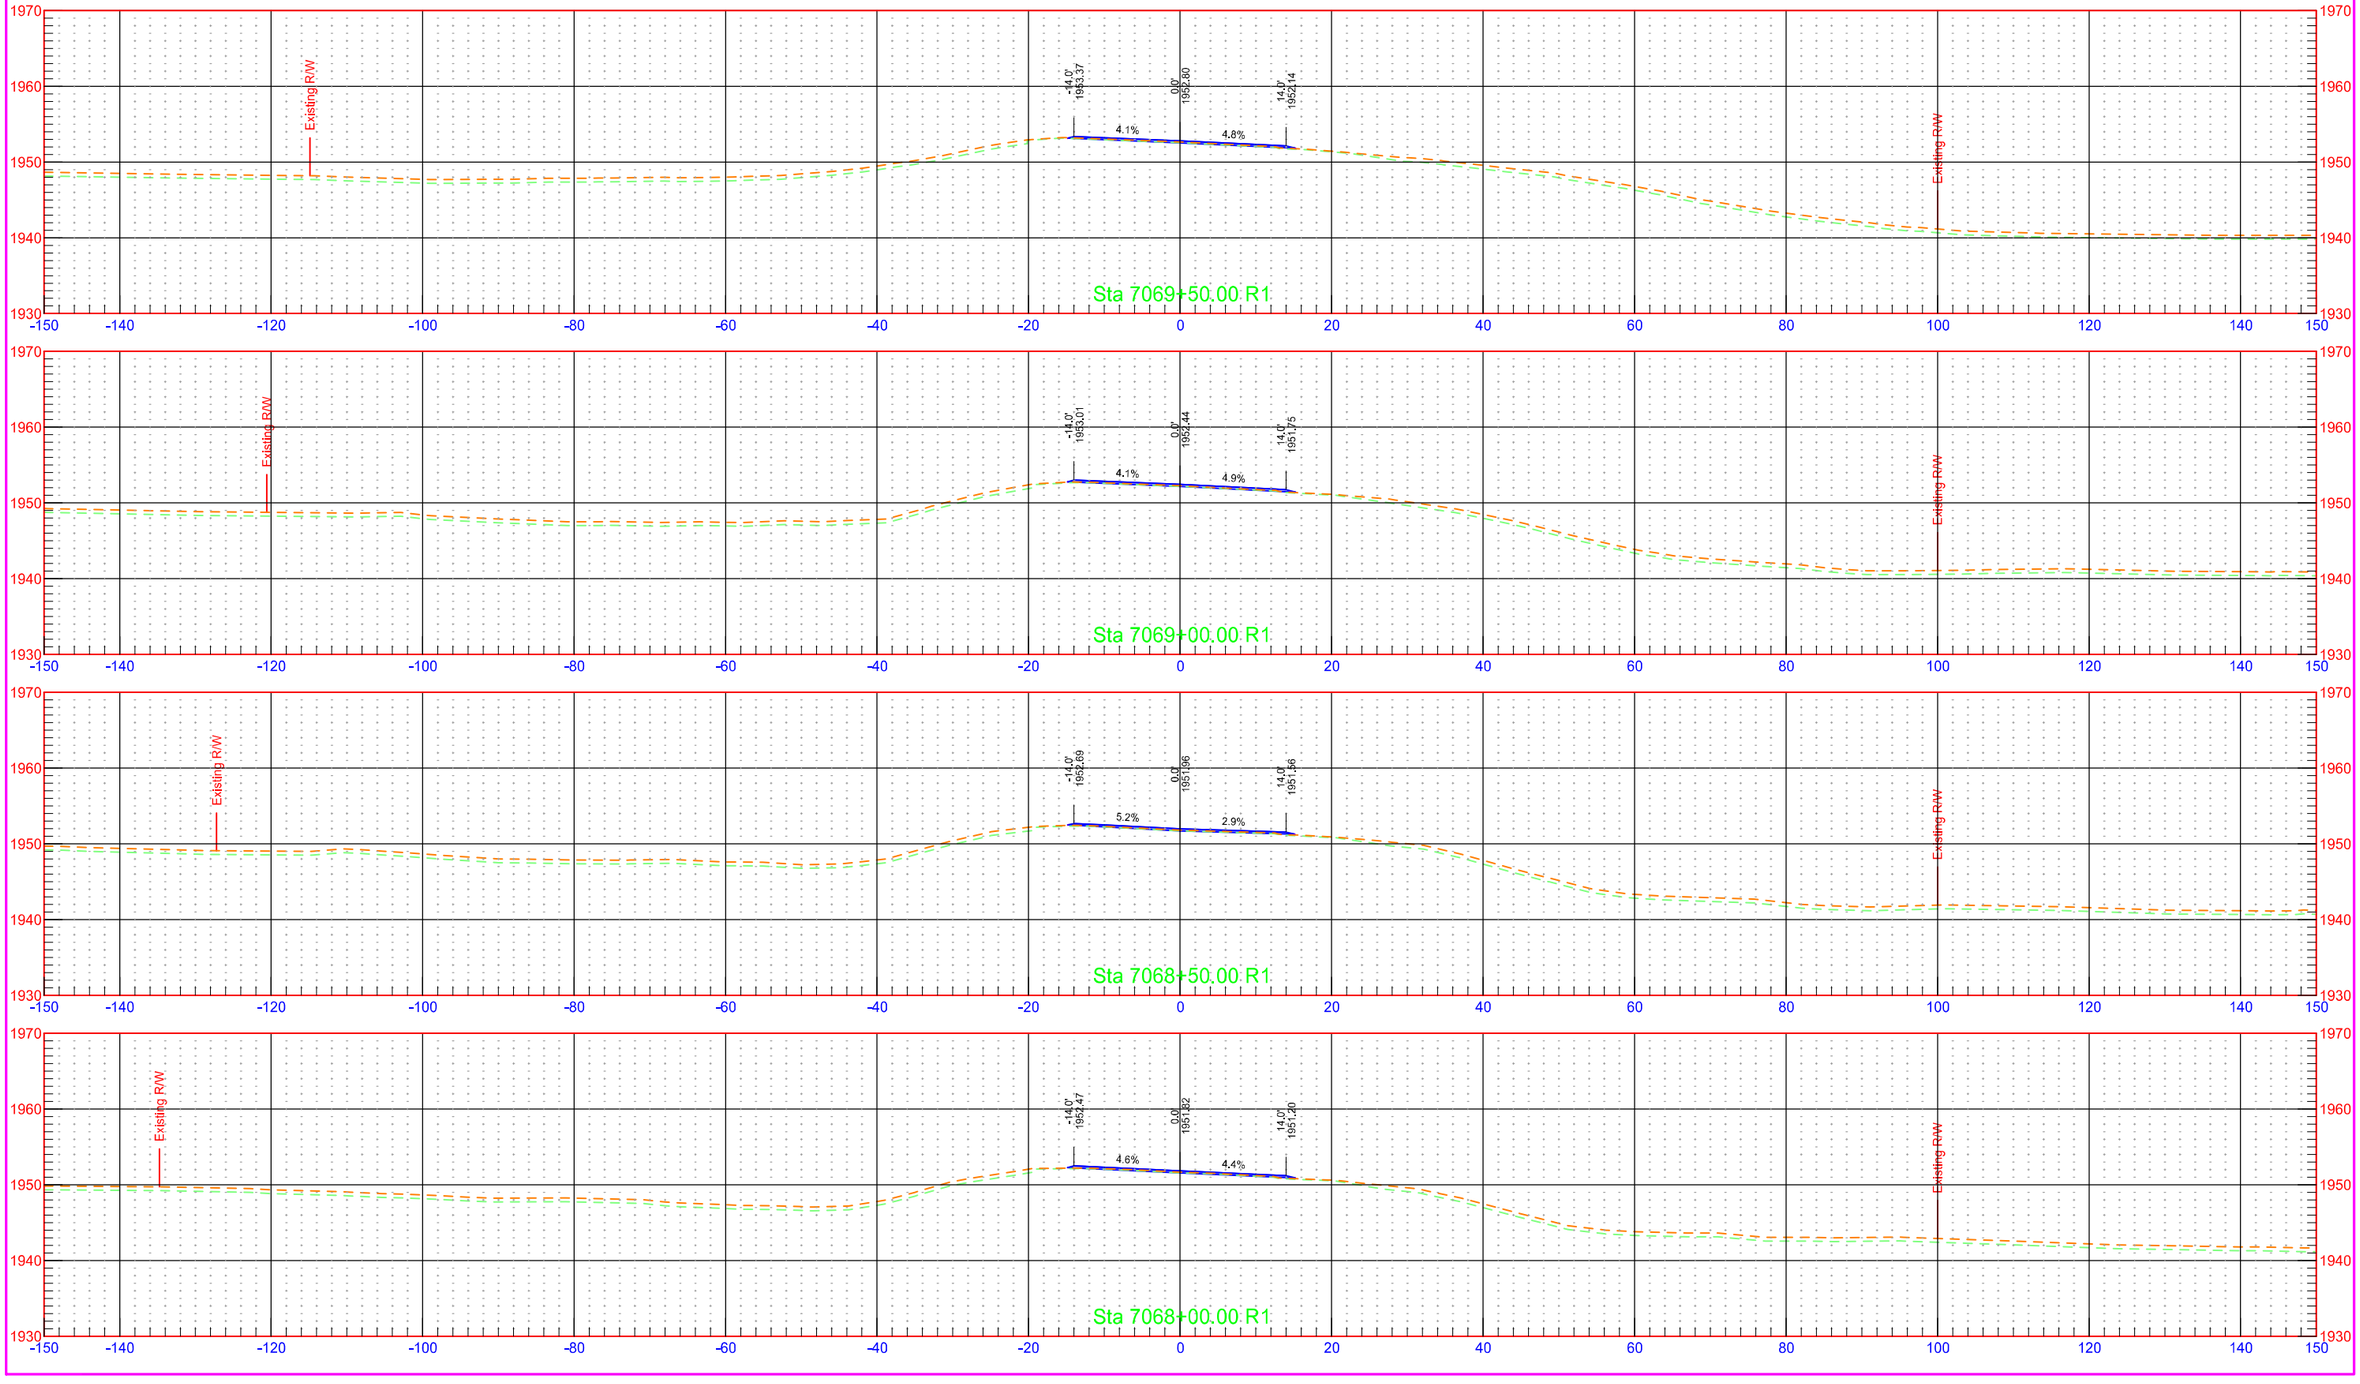

	STATE	PROJECT NO.	SECTION NO.	SHEET NO.
	ND	NH-1-003(050)113	200	540

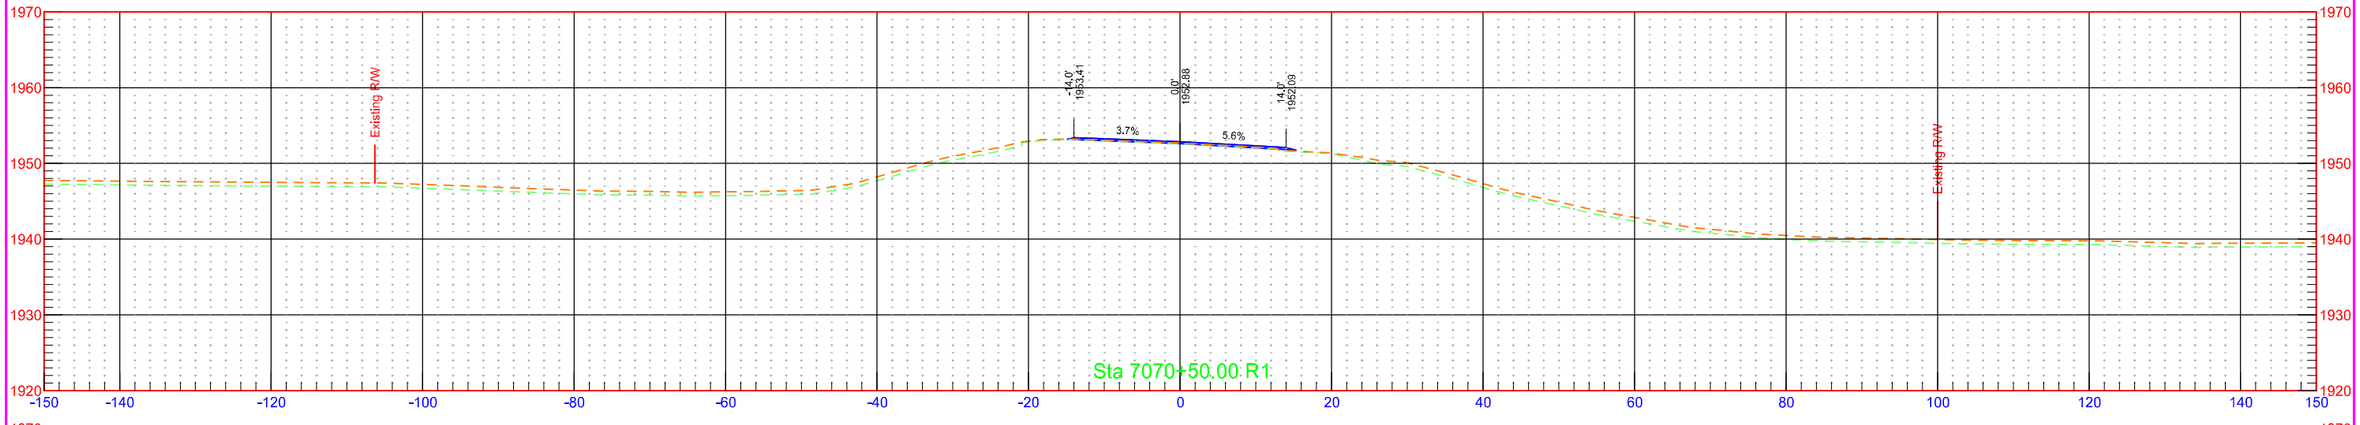


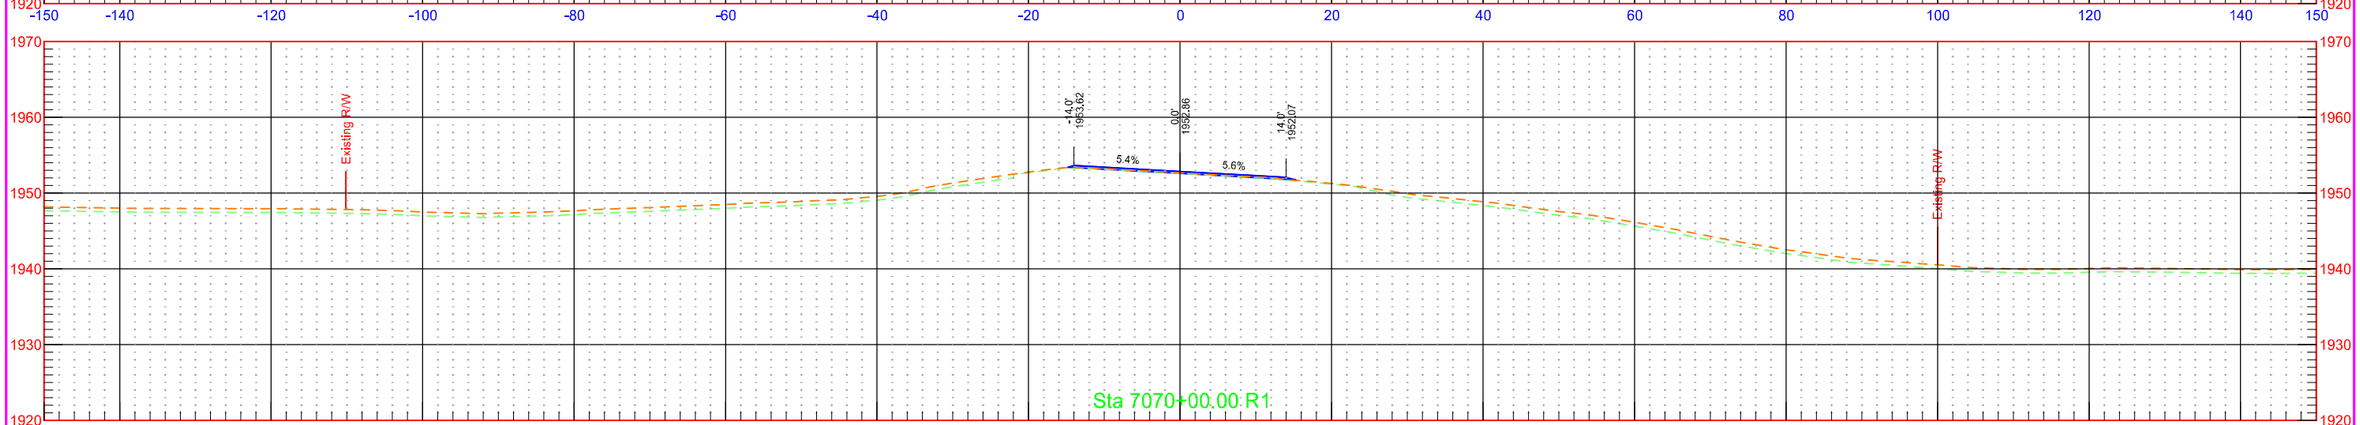

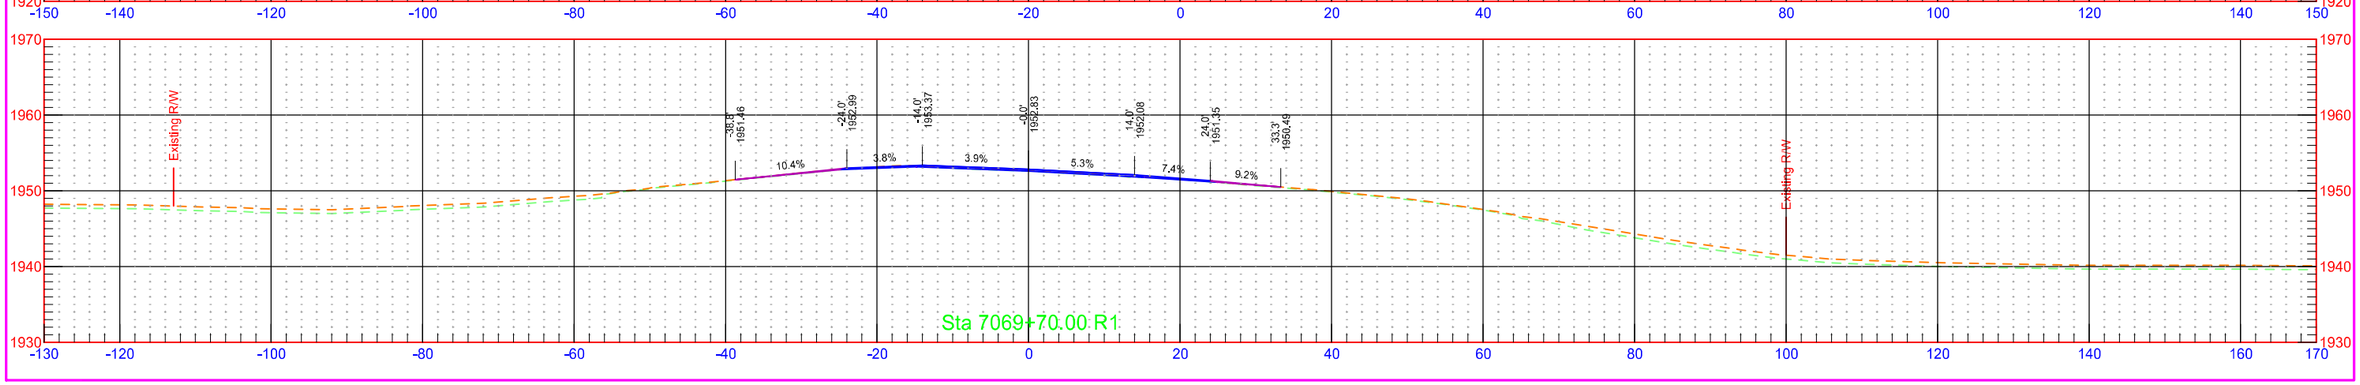


7/31/2018 1:30:33 PM kory.Kleinknecht O:\Projects\2016\16.00584\10003113.050\Design\Base\Wells\Xsec_4_W.dgn

	STATE	PROJECT NO.	SECTION NO.	SHEET NO.
	ND	NH-1-003(050)113	200	541

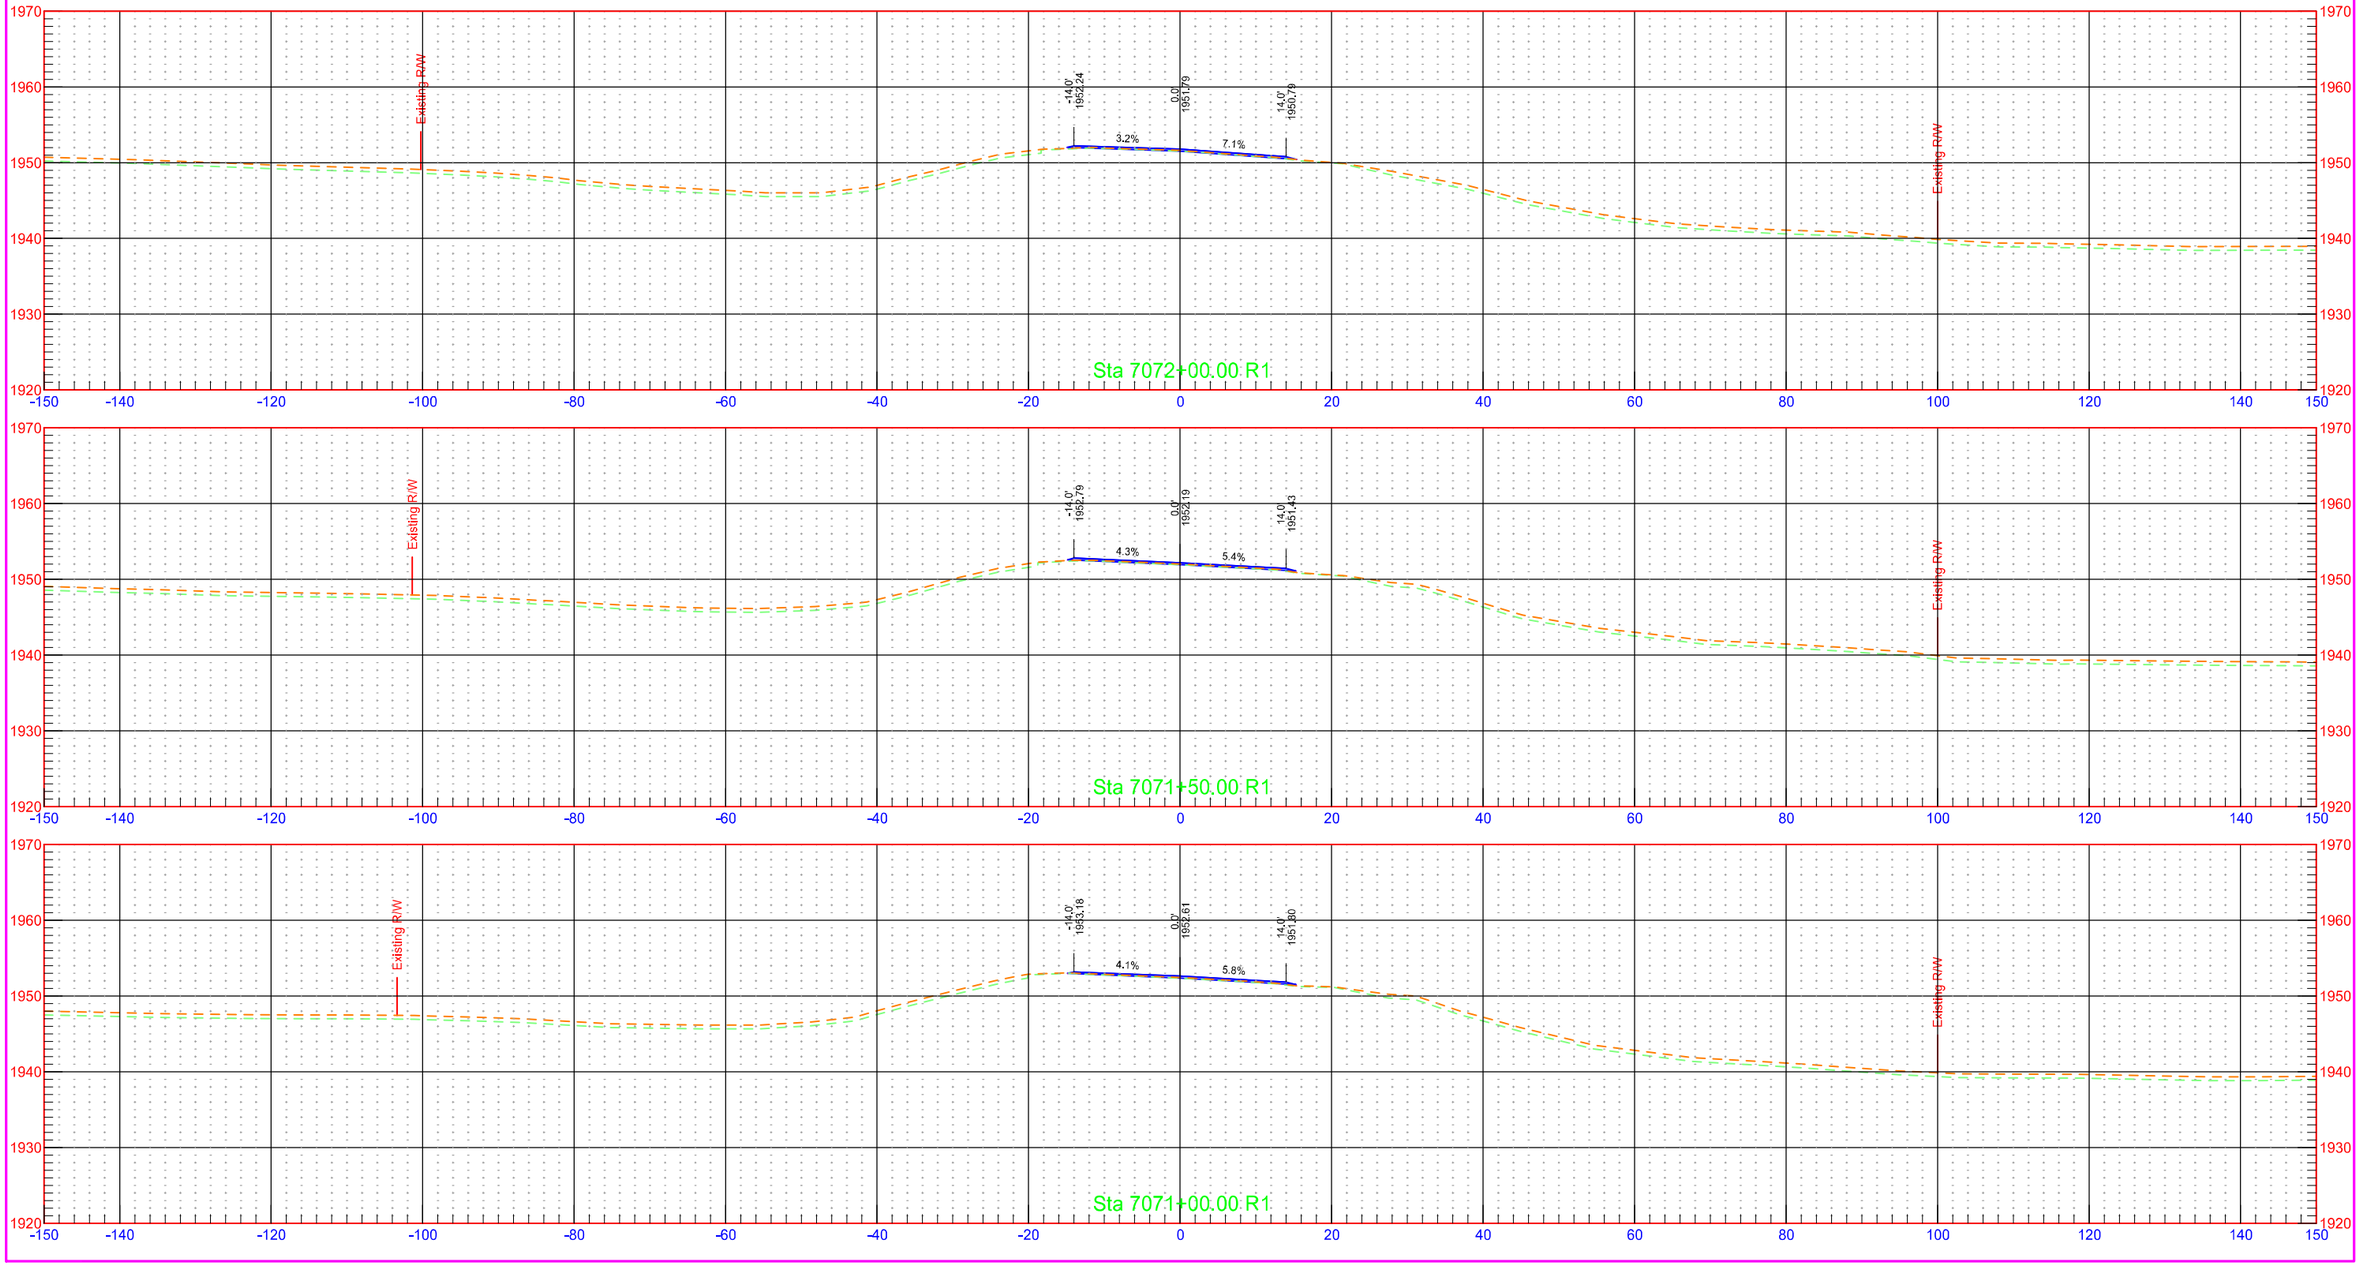


	STATE	PROJECT NO.	SECTION NO.	SHEET NO.
	ND	NH-1-003(050)113	200	542

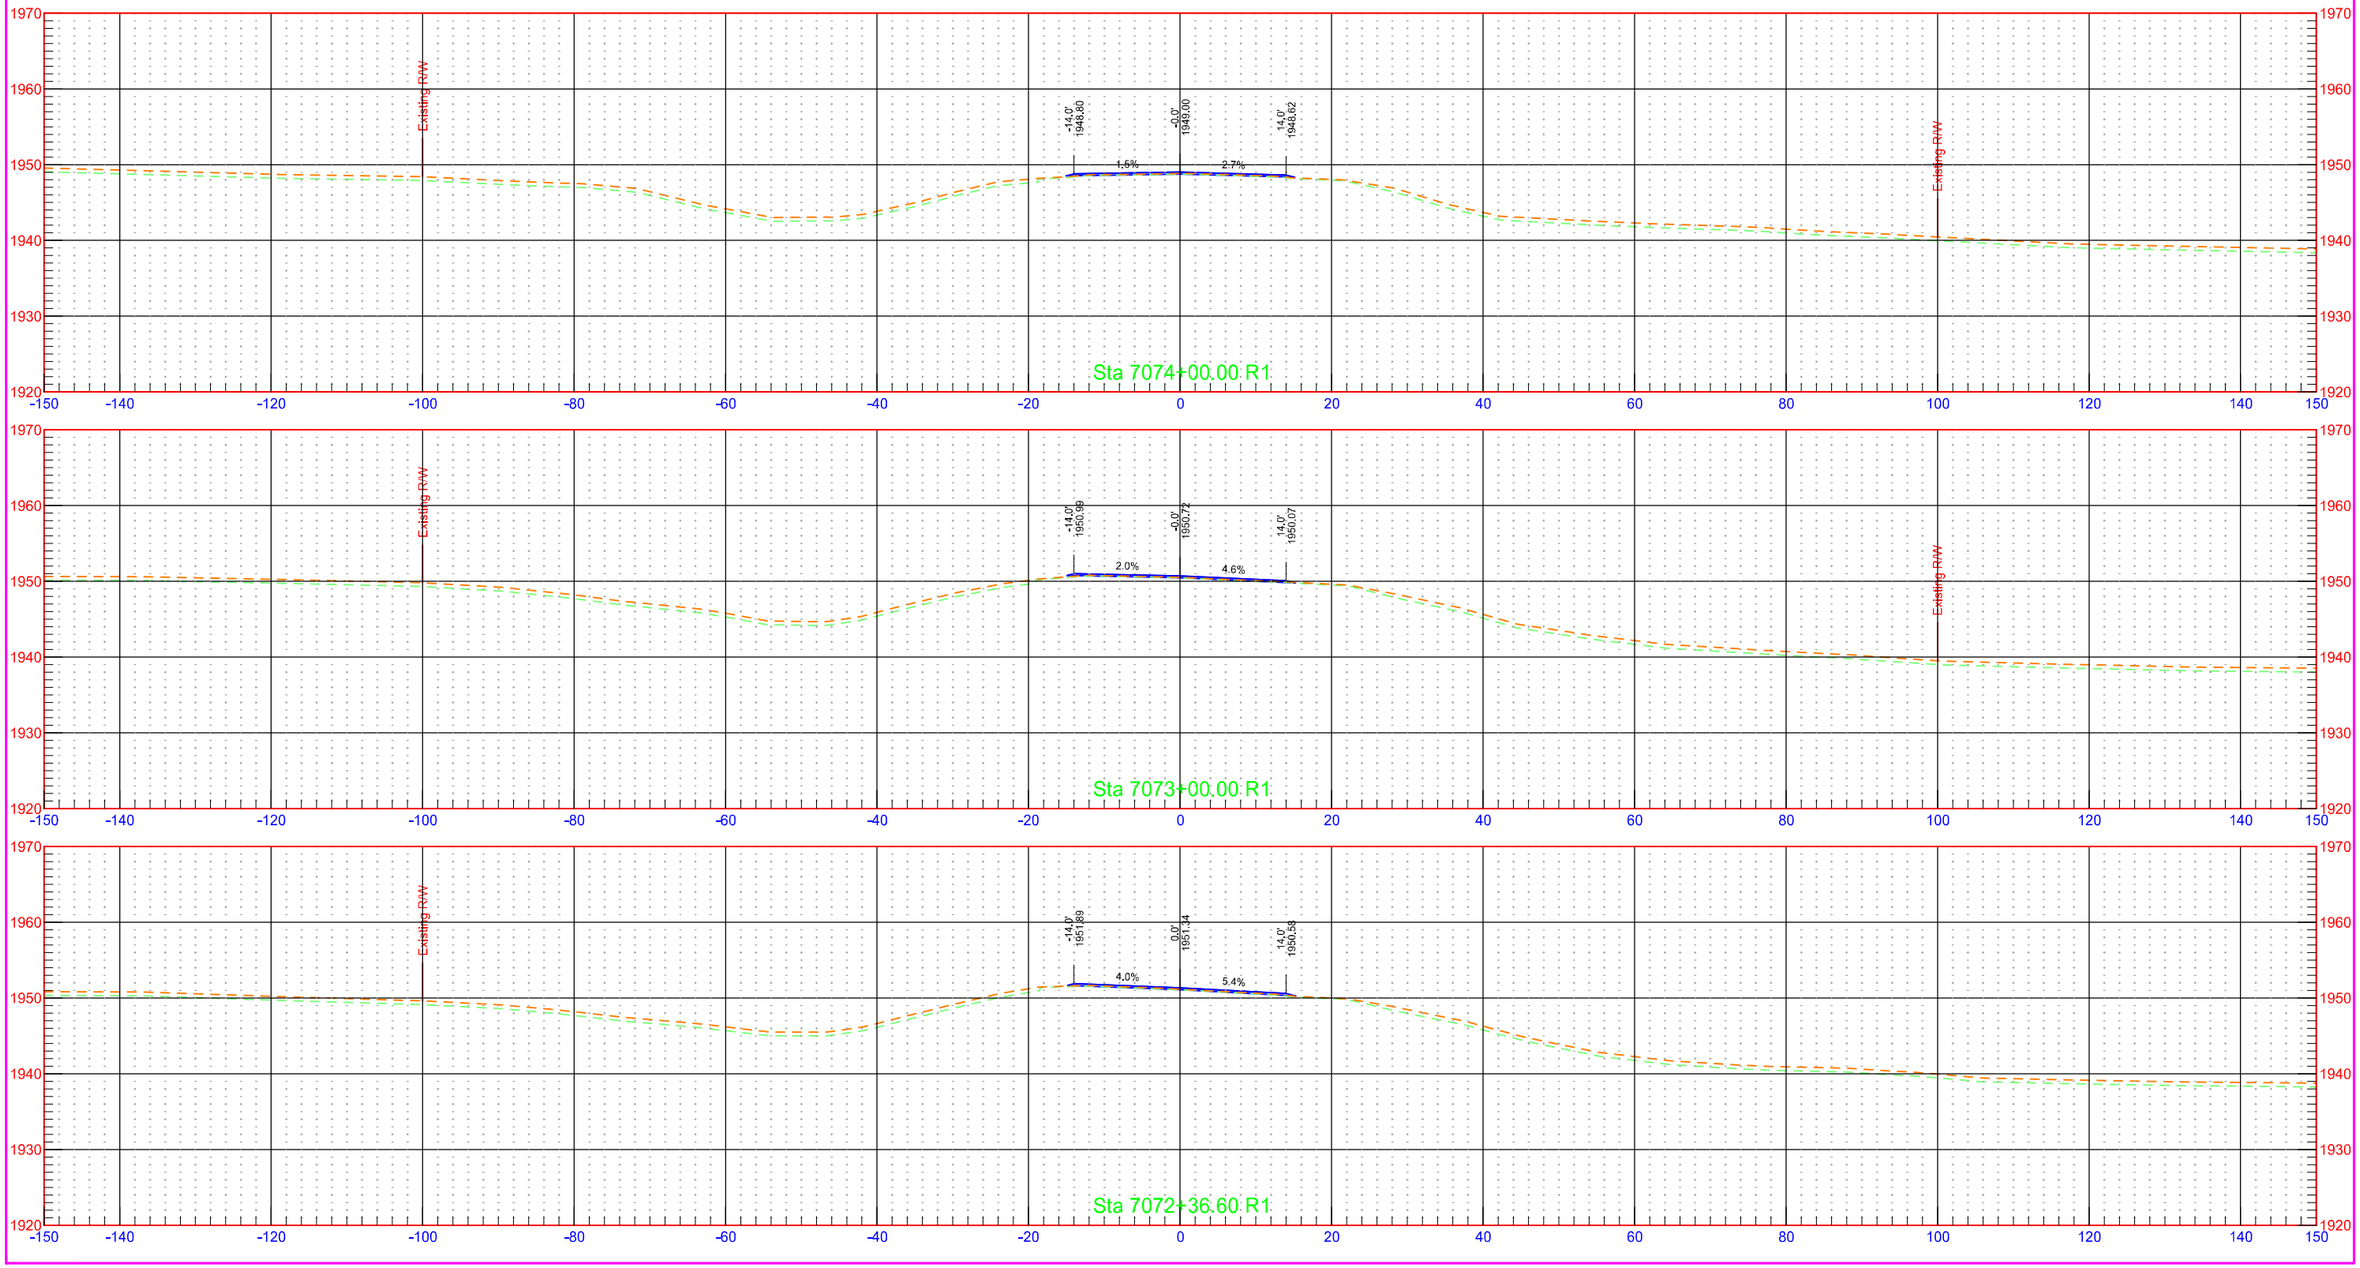



7/31/2018 1:30:35 PM kory.Kleinknecht O:\Projects\2016\16.00584\10003113.050\Design\Base\Wells\Xsec_4_W.dgn


	STATE	PROJECT NO.	SECTION NO.	SHEET NO.
	ND	NH-1-003(050)113	200	543

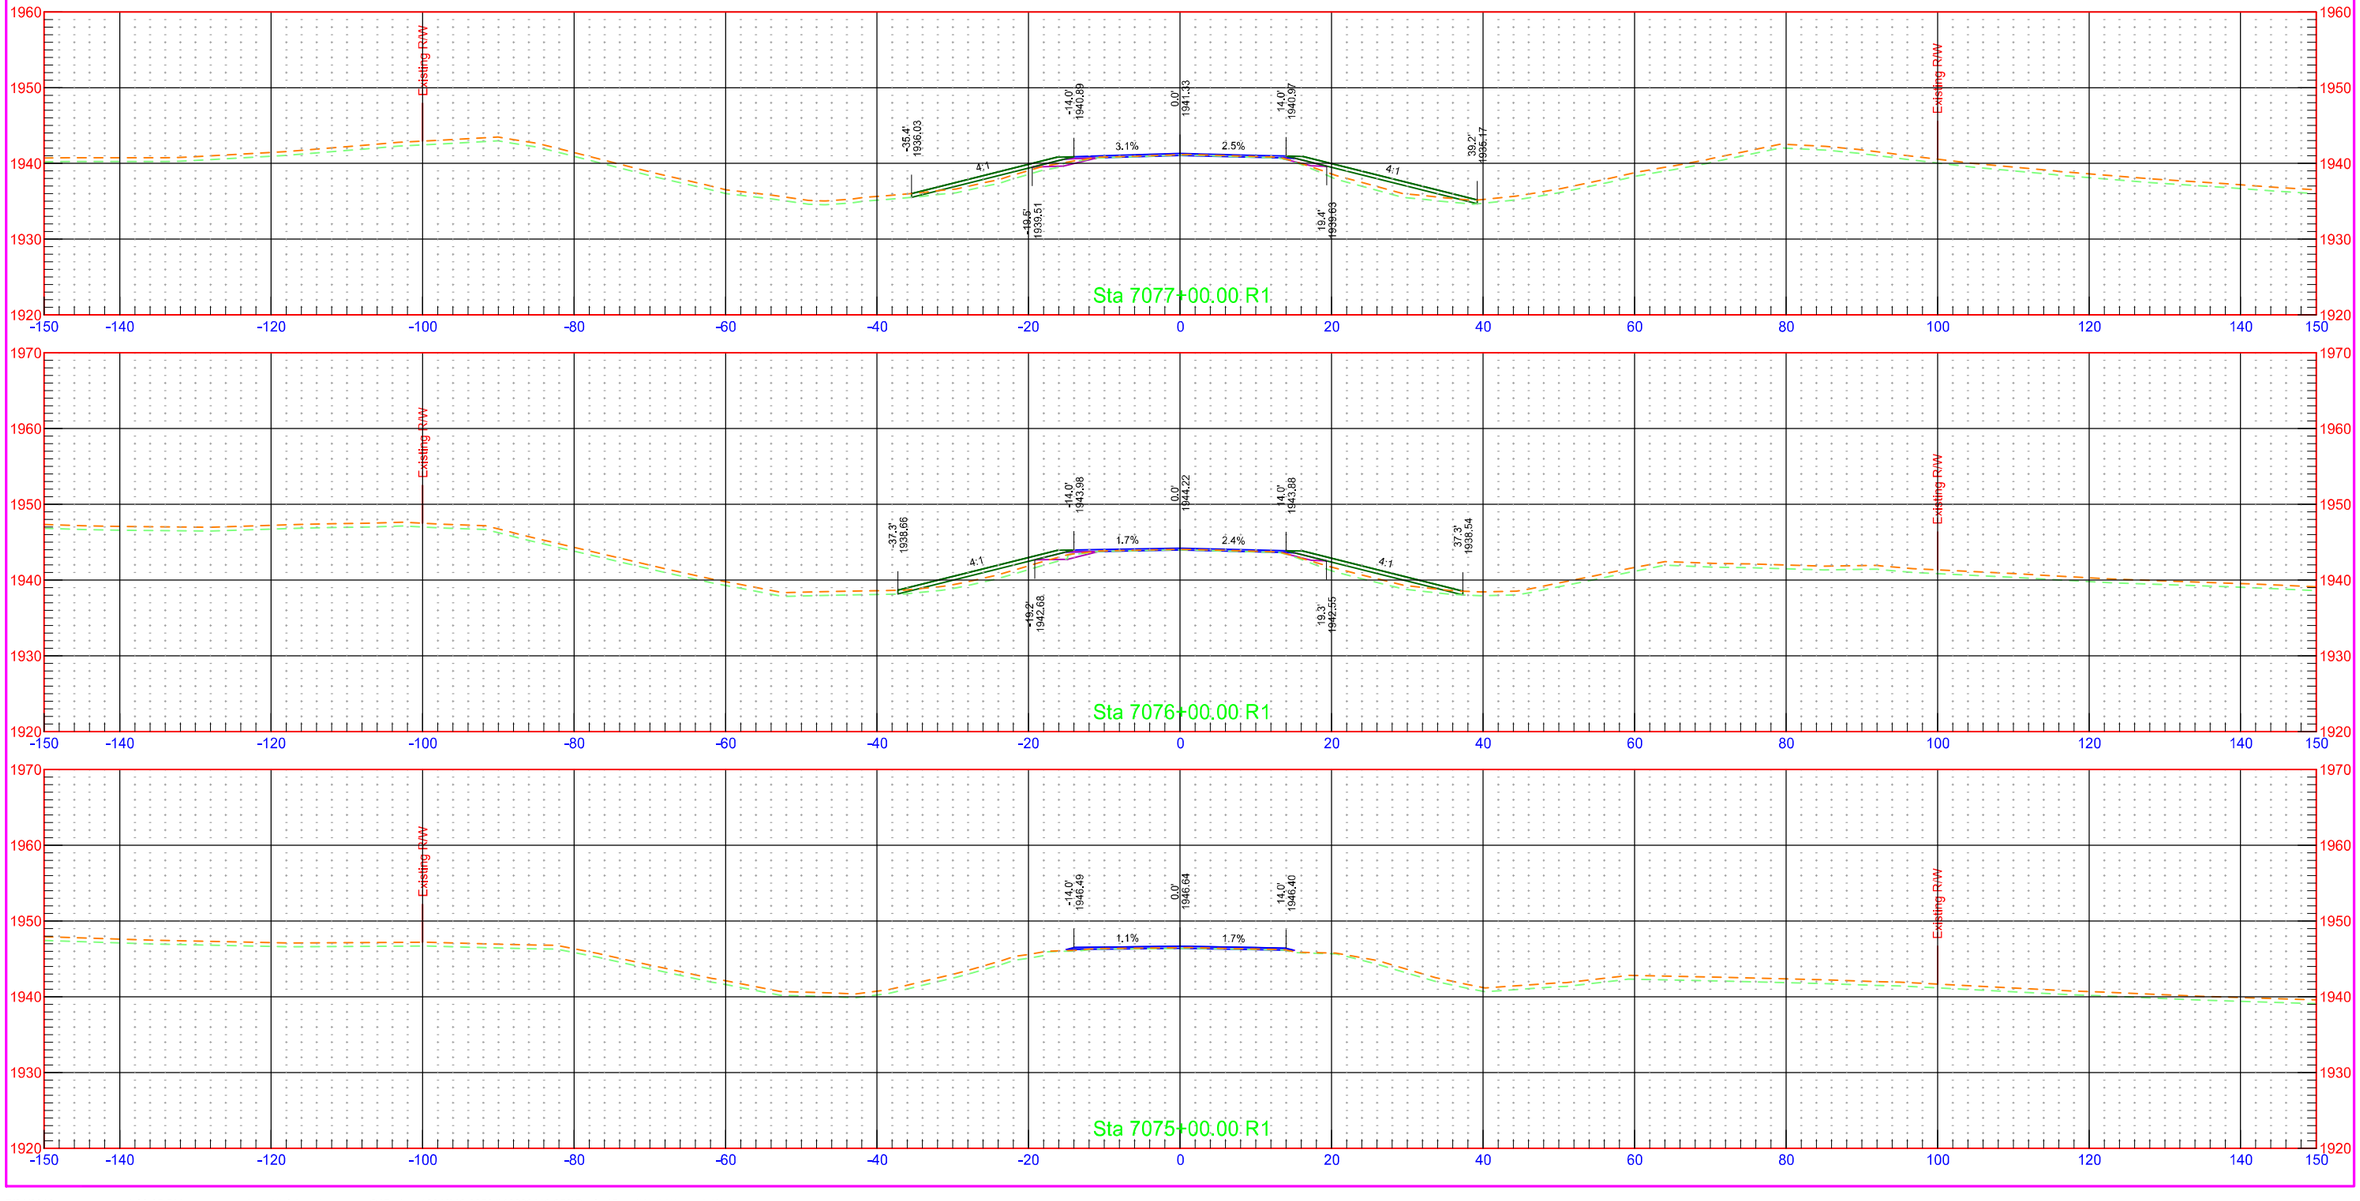


	STATE	PROJECT NO.	SECTION NO.	SHEET NO.
	ND	NH-1-003(050)113	200	544

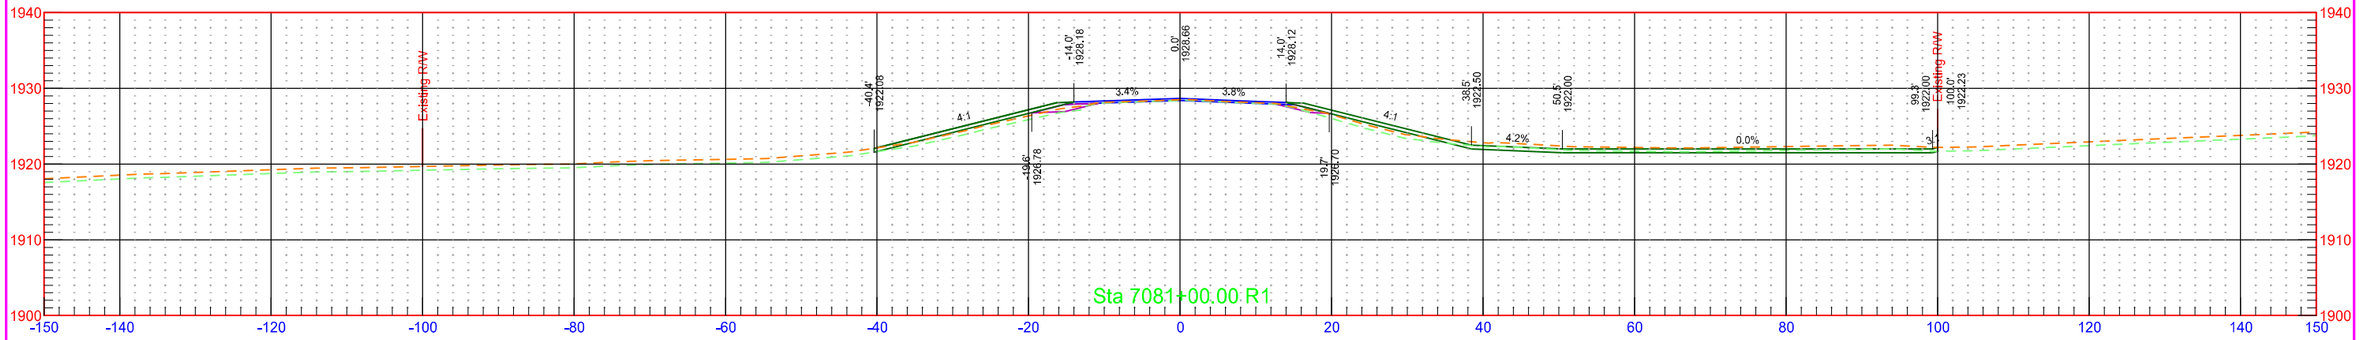


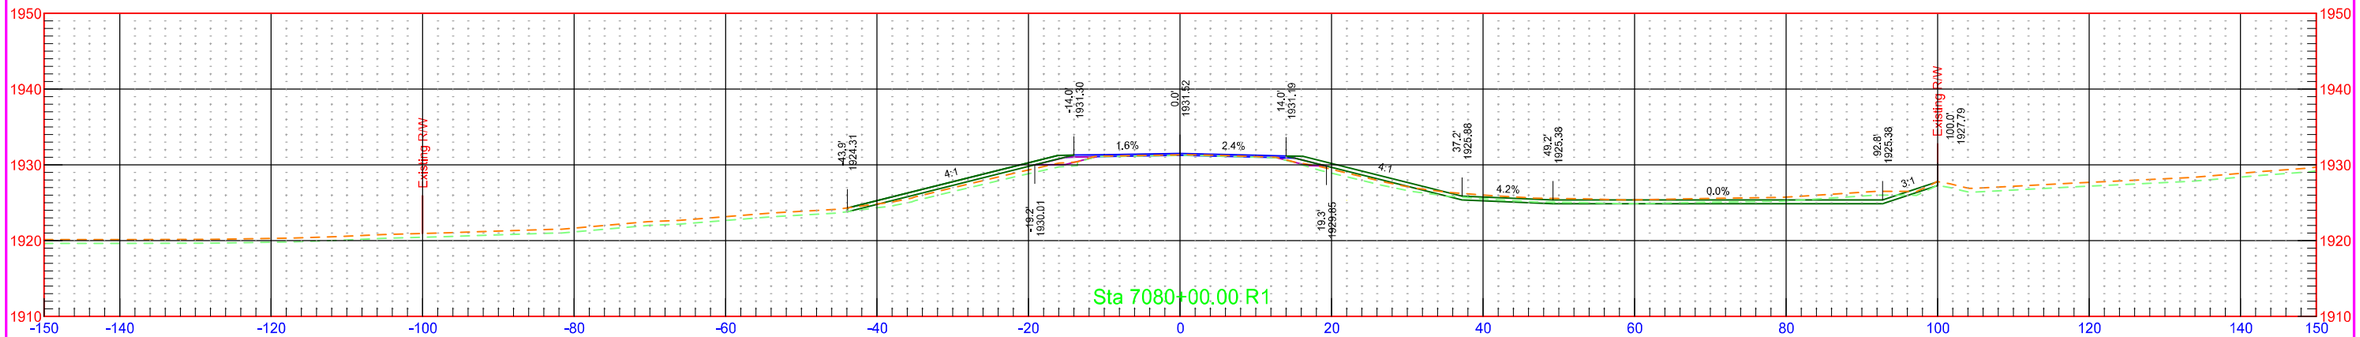


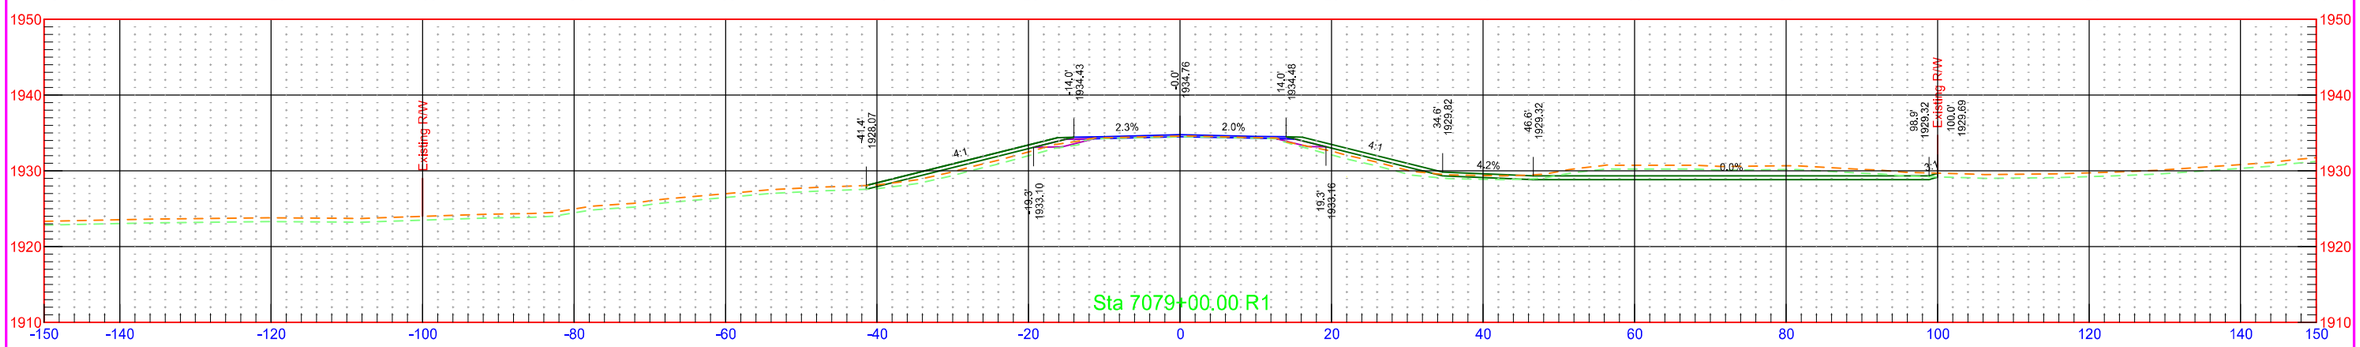


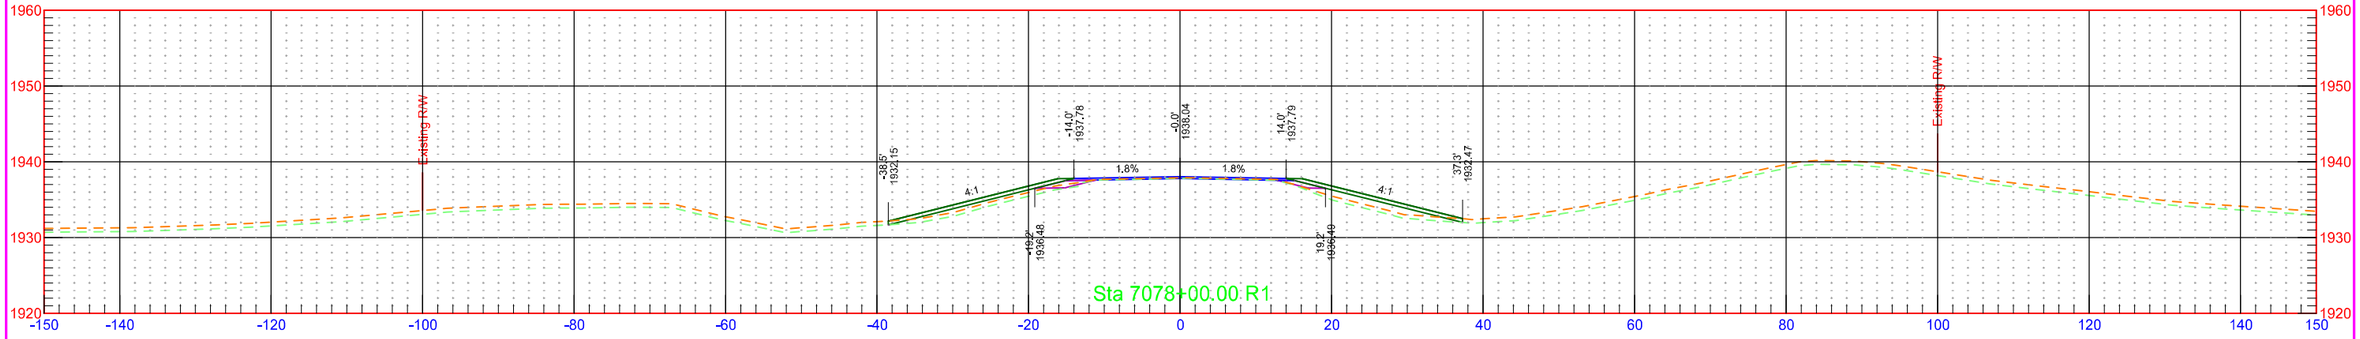


	STATE	PROJECT NO.	SECTION NO.	SHEET NO.
	ND	NH-1-003(050)113	200	545

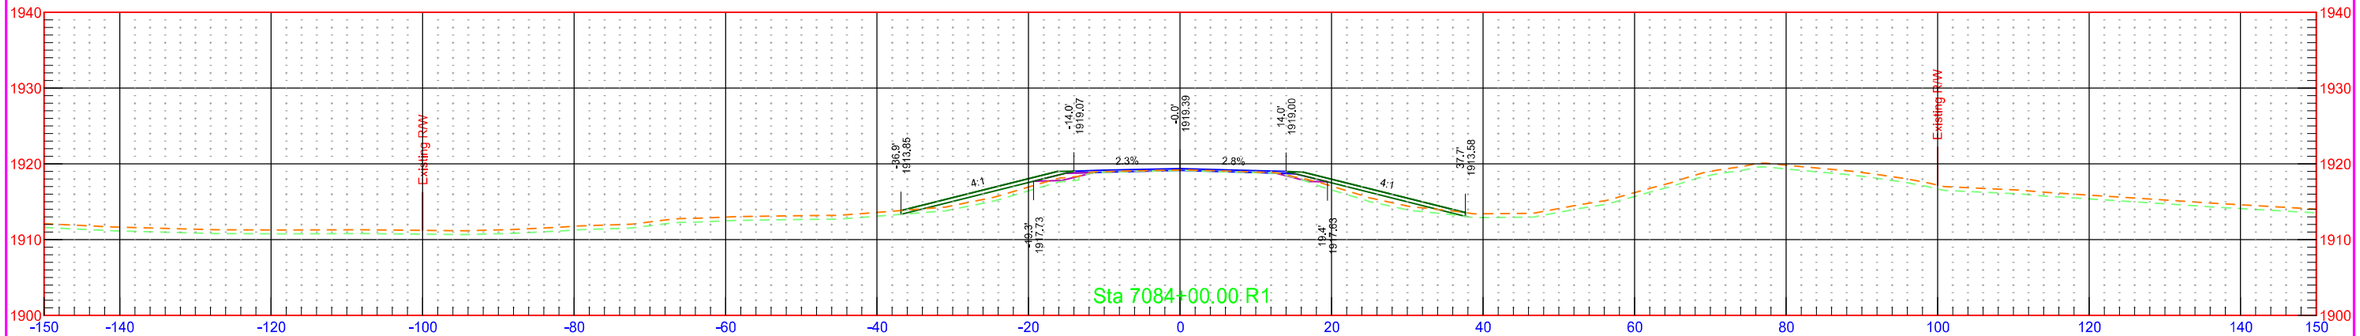


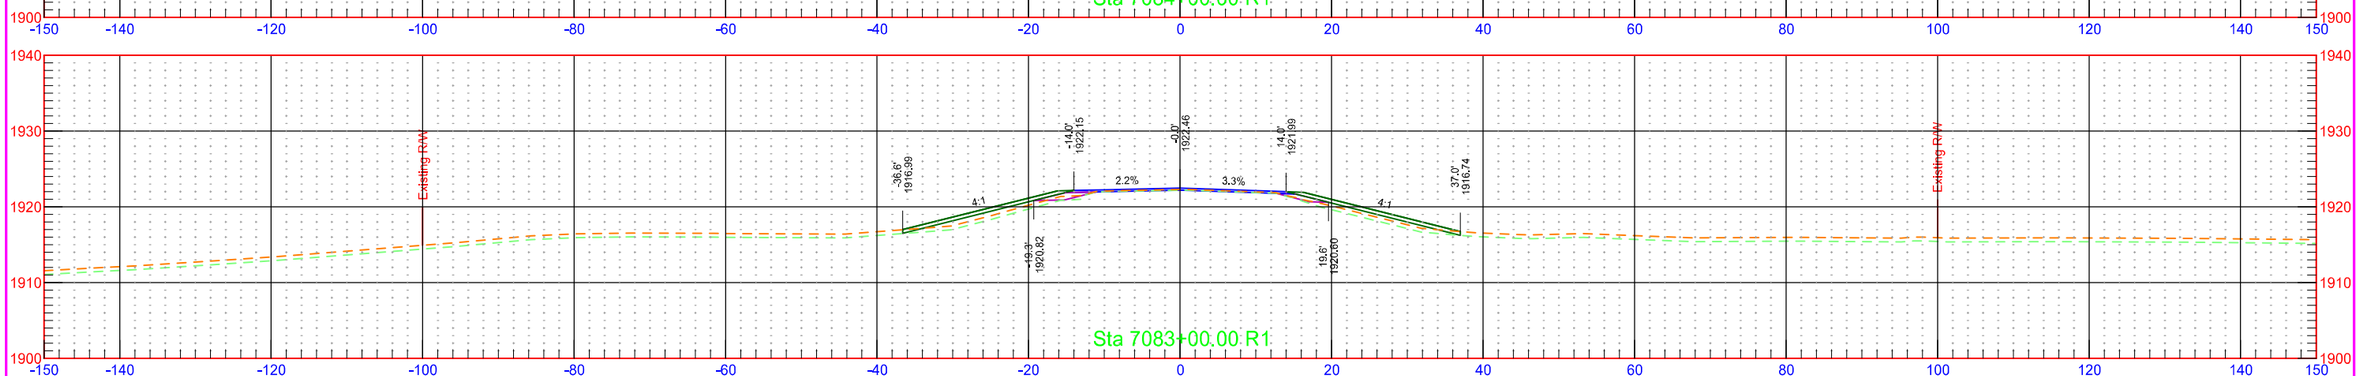


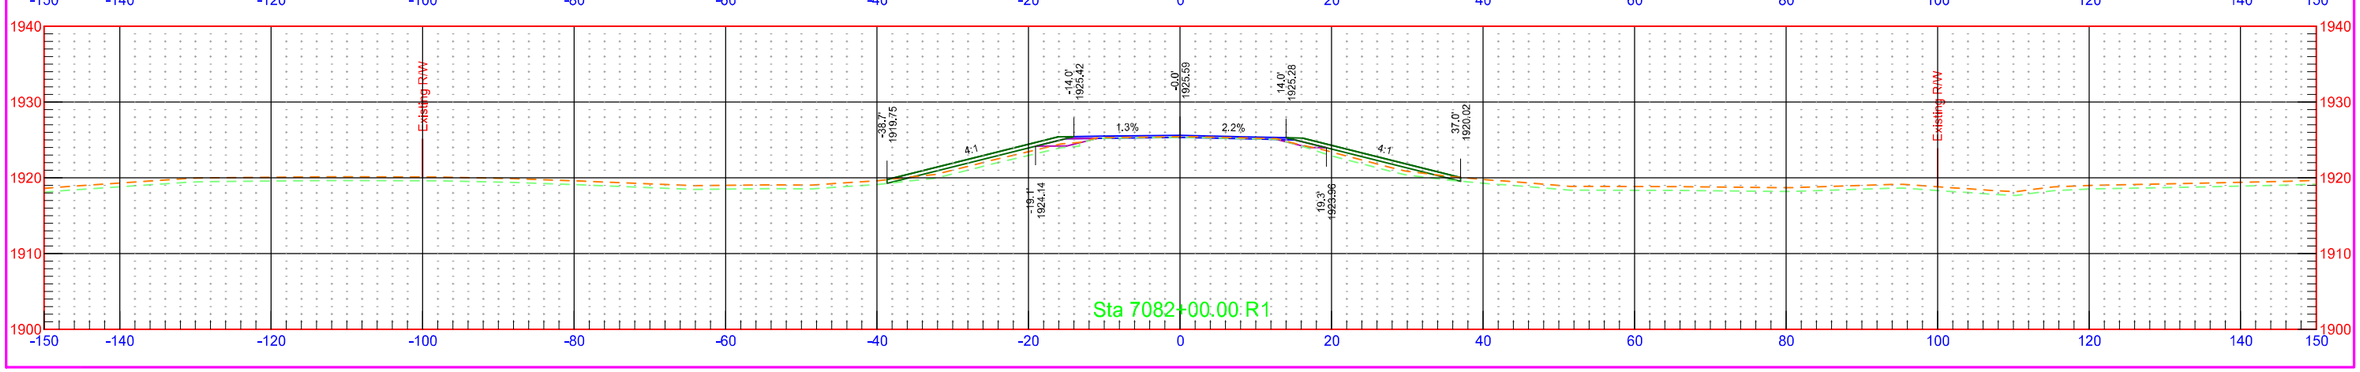

	STATE	PROJECT NO.	SECTION NO.	SHEET NO.
	ND	NH-1-003(050)113	200	546

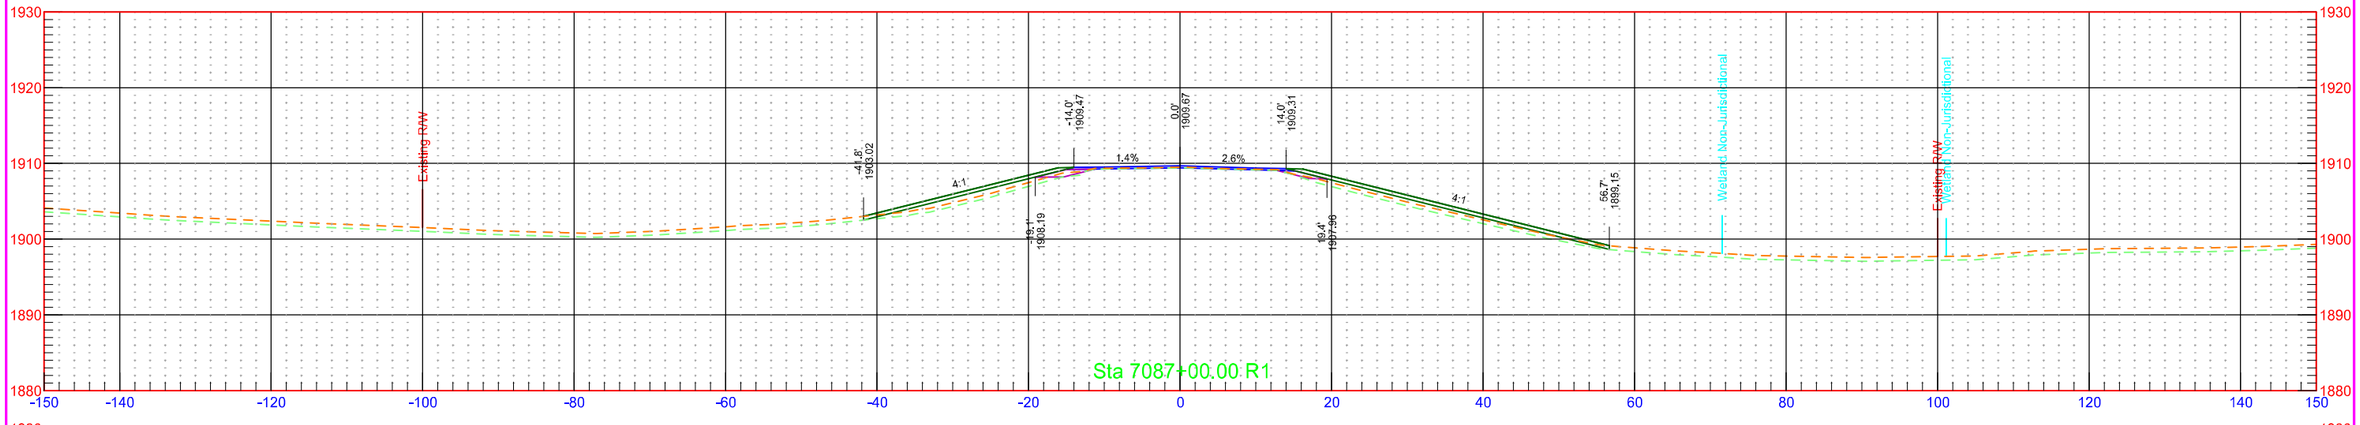


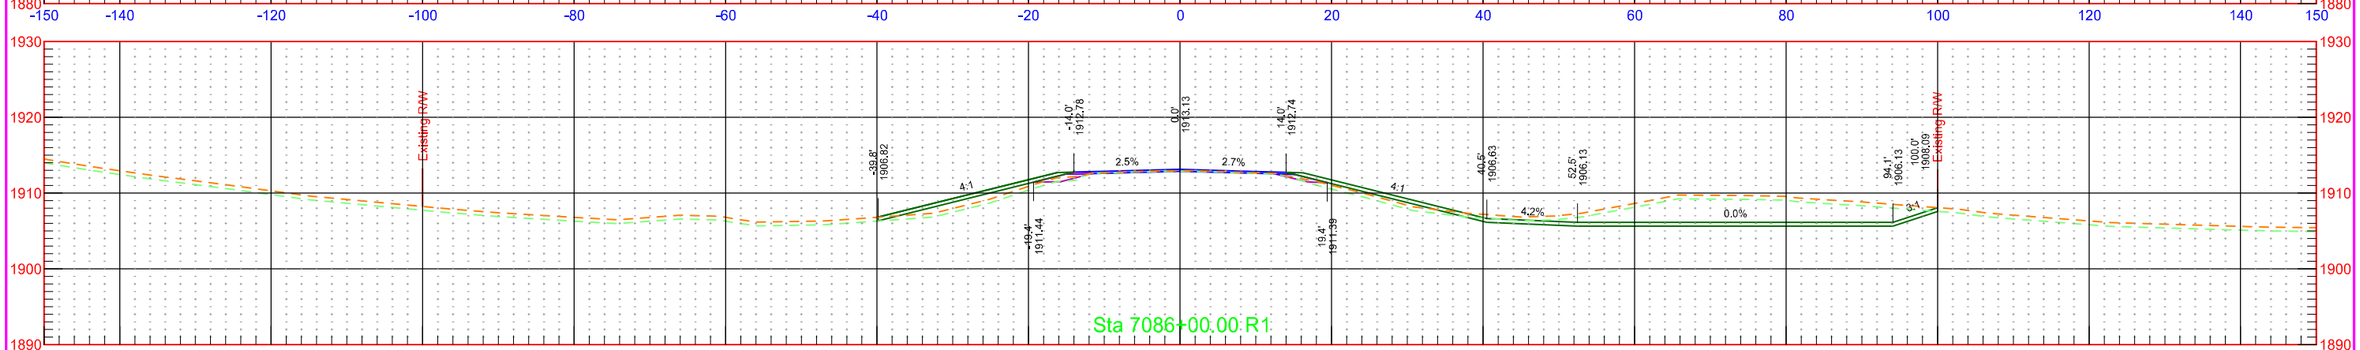

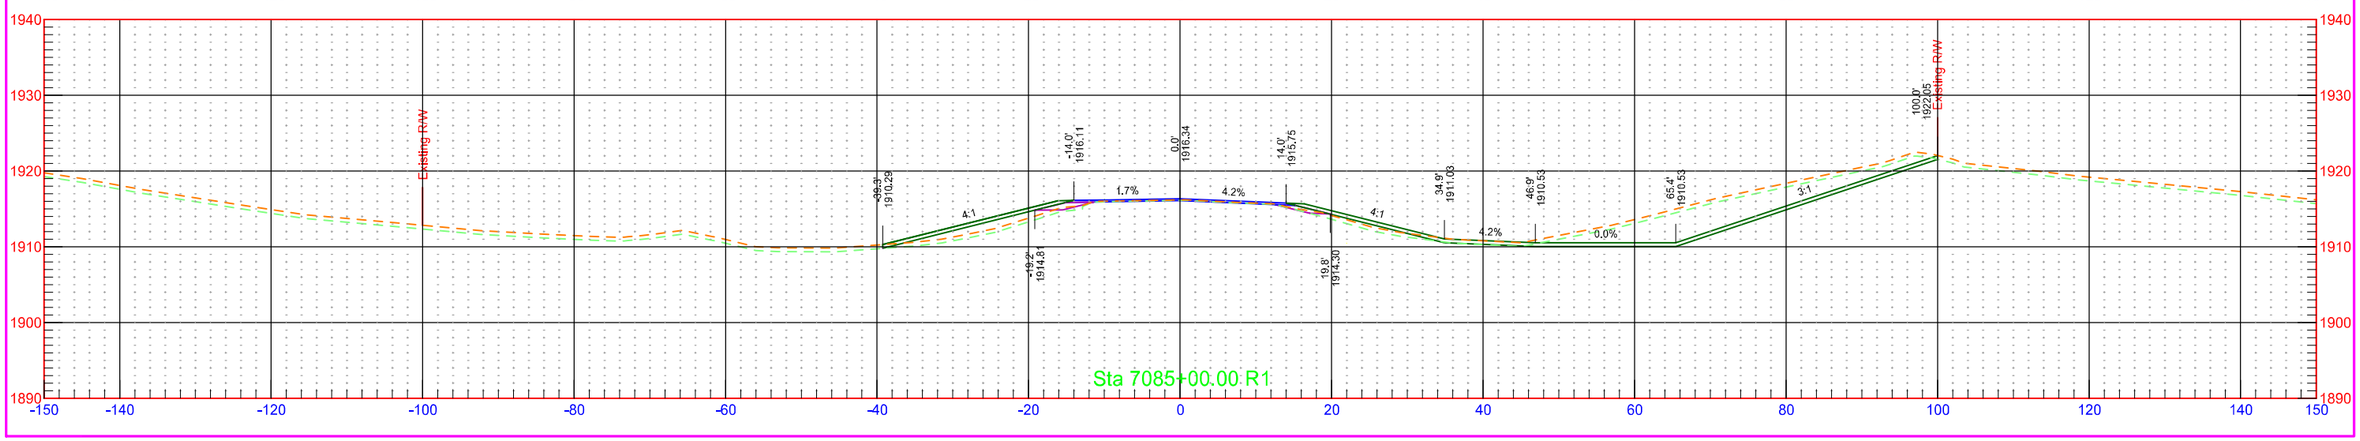



7/31/2018 1:30:38 PM kory.Kleinknecht O:\Projects\2016\16.00584\10003113.050\Design\Base\Wells\Xsec_4_W.dgn


	STATE	PROJECT NO.	SECTION NO.	SHEET NO.
	ND	NH-1-003(050)113	200	547

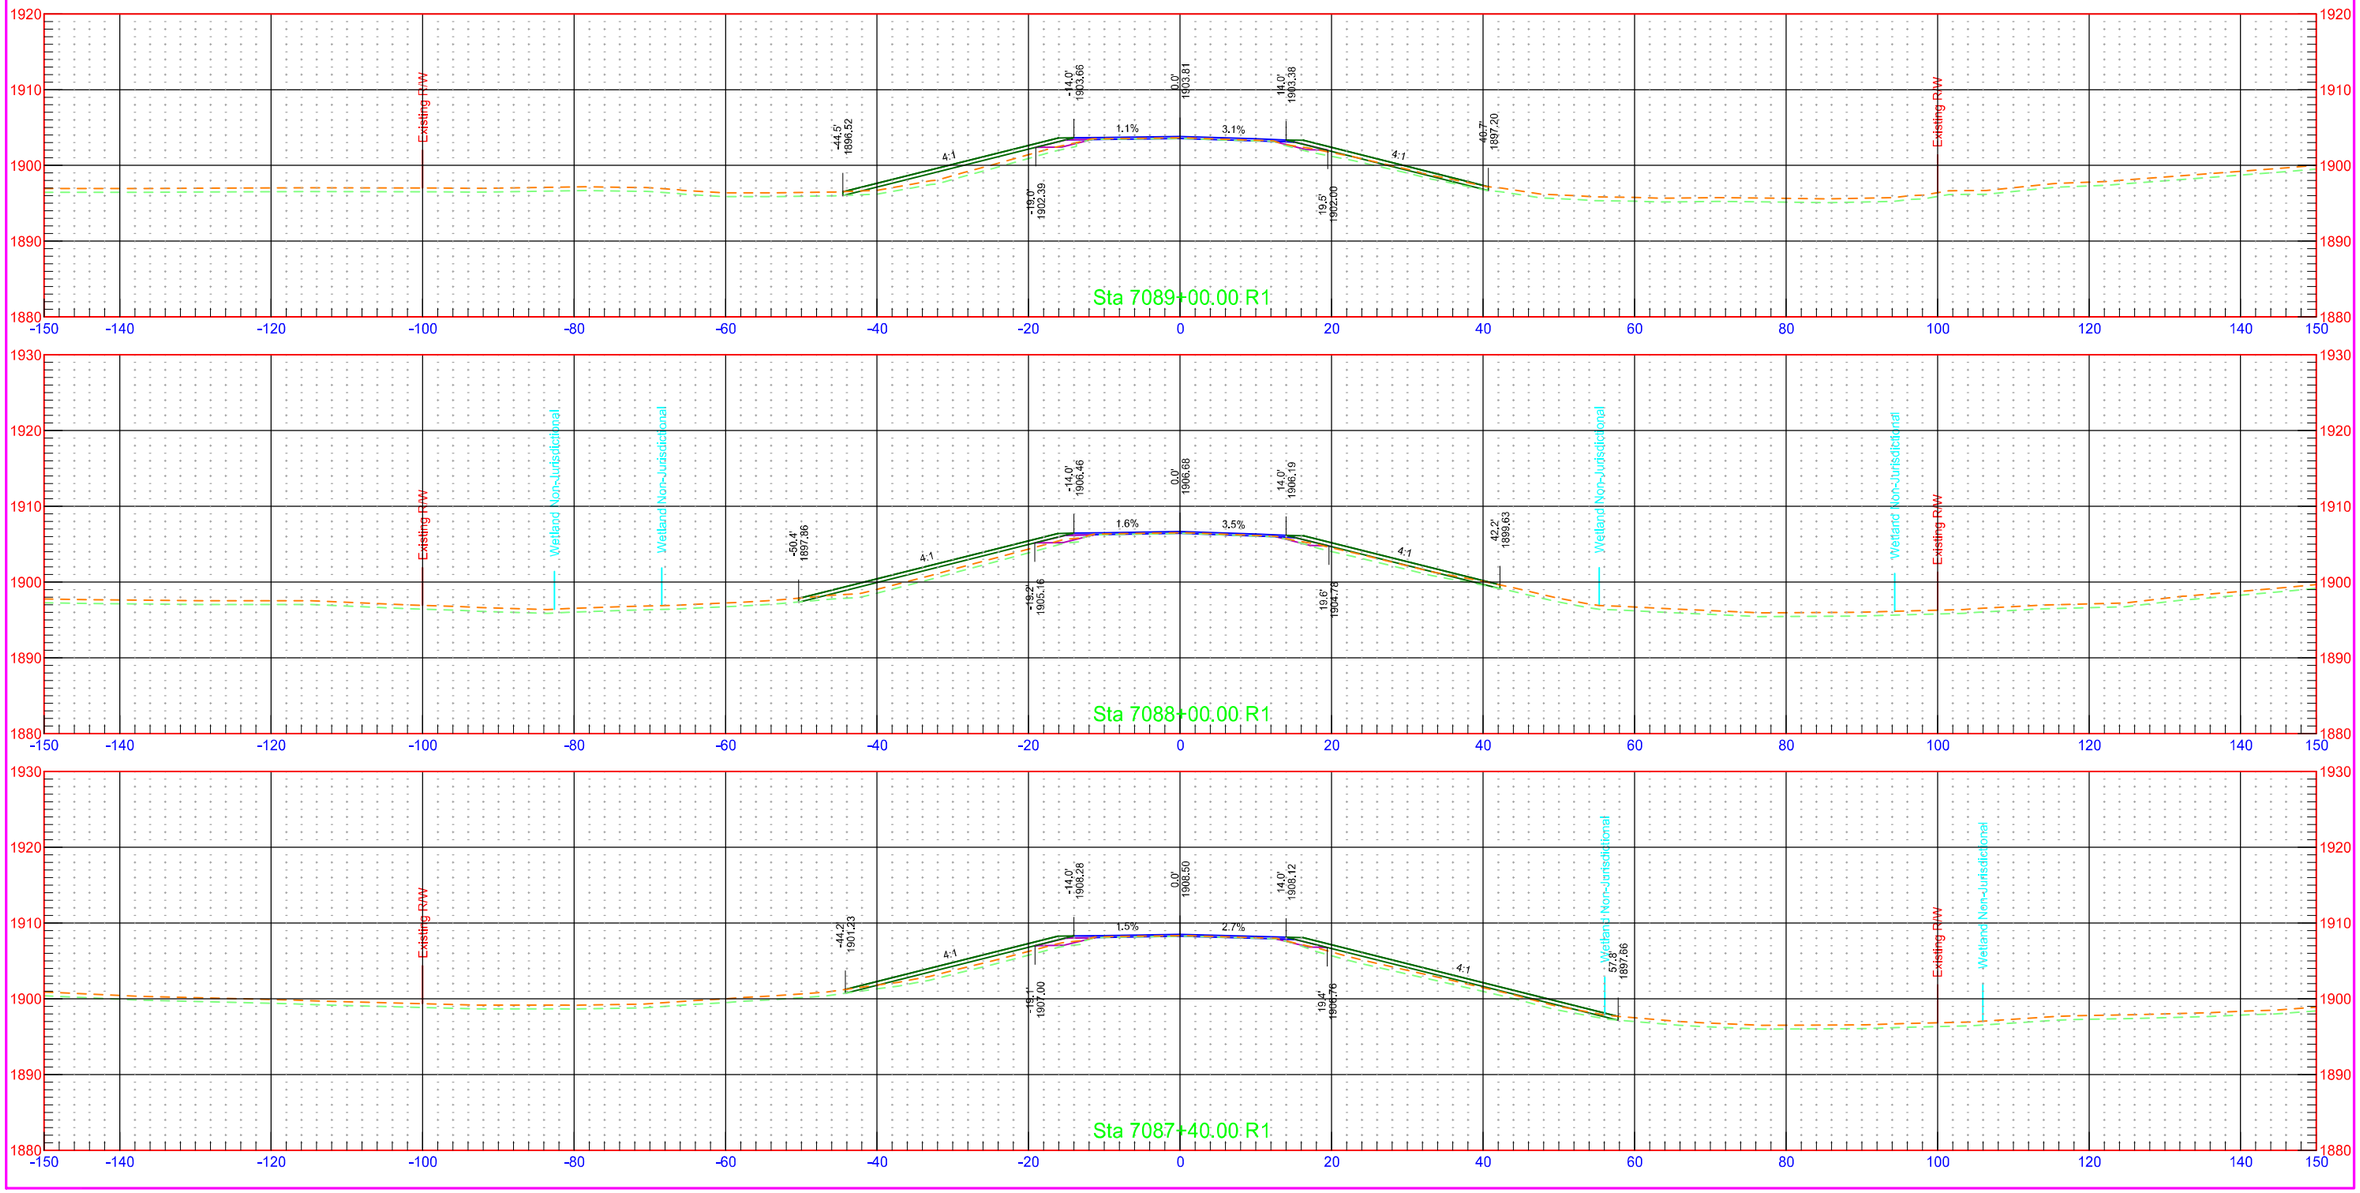

	STATE	PROJECT NO.	SECTION NO.	SHEET NO.
	ND	NH-1-003(050)113	200	548

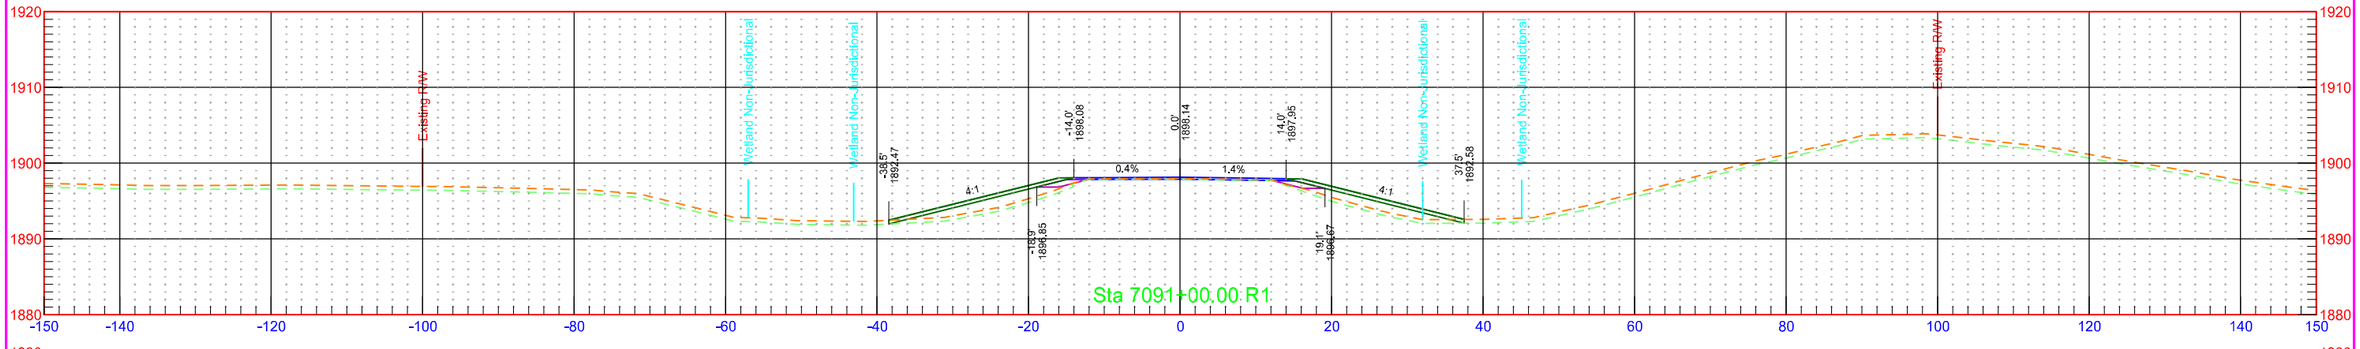


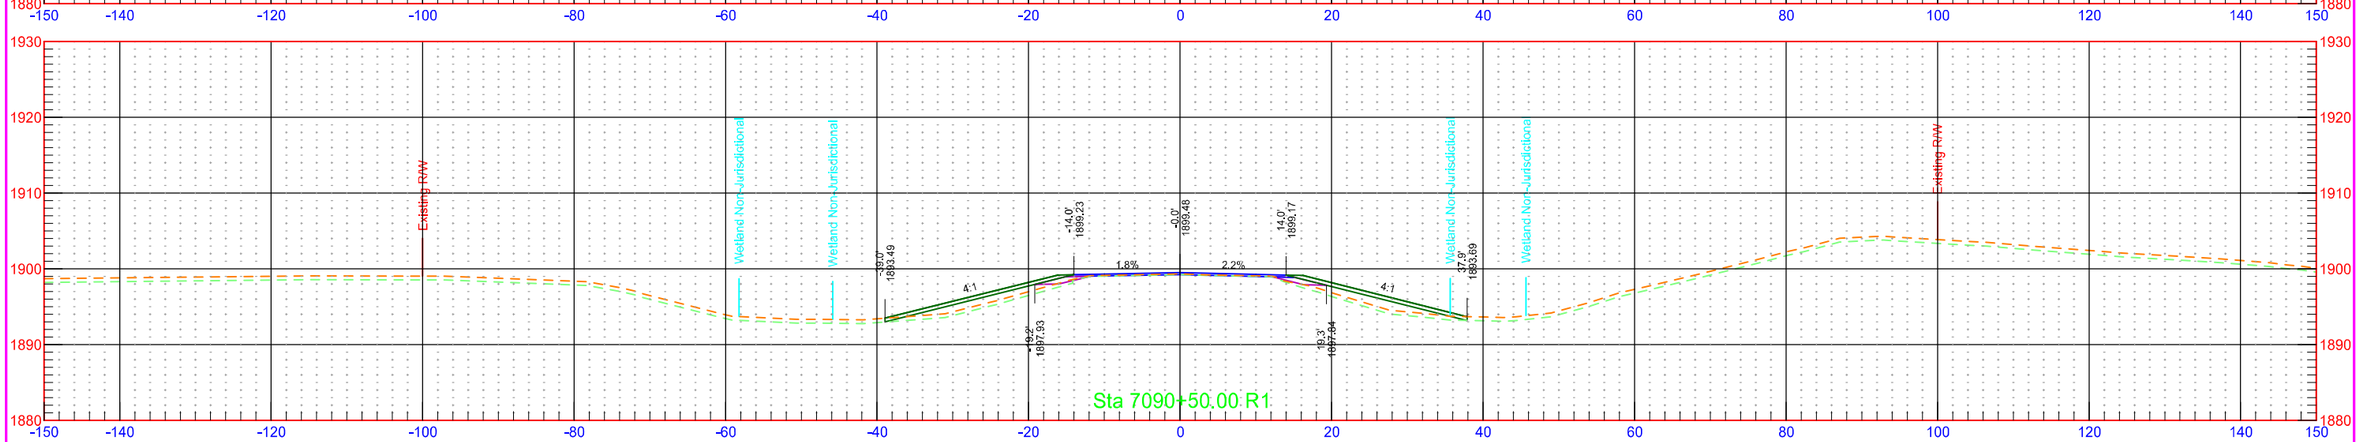


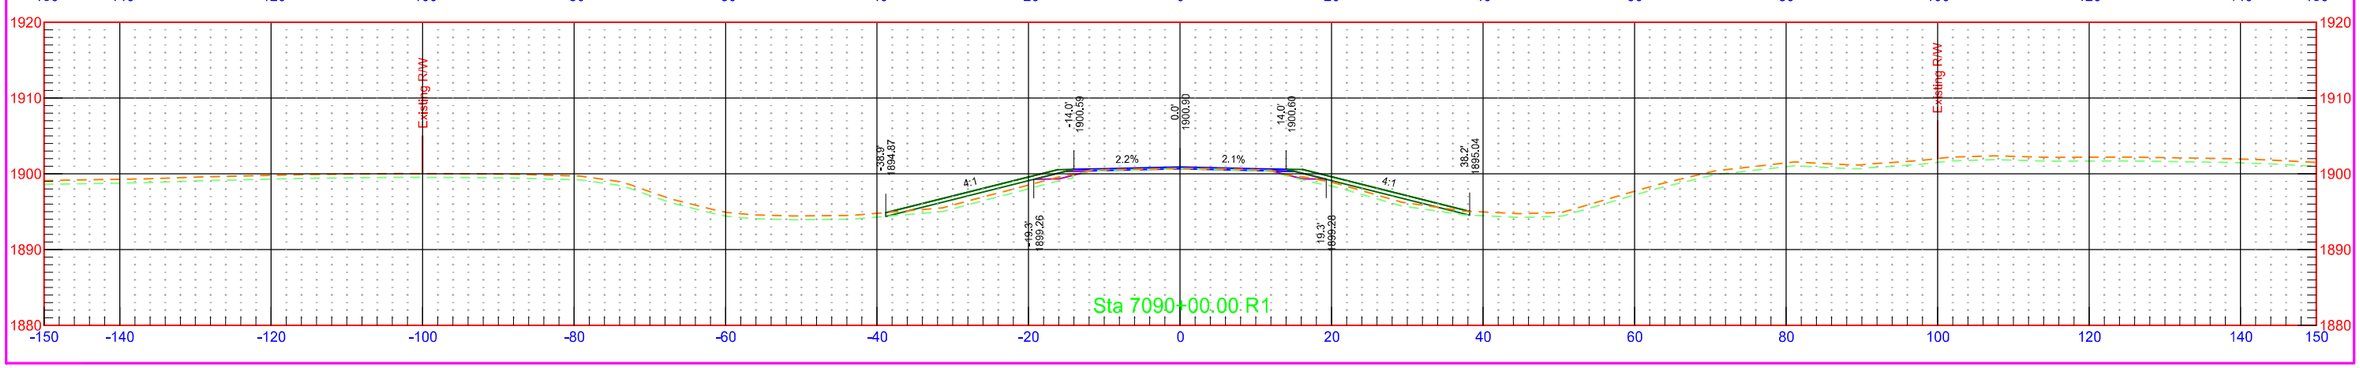


7/31/2018 1:30:39 PM kory.Kleinknecht O:\Projects\2016\16.00584\10003113.050\Design\Base\Wells\Xsec_4_W.dgn


	STATE	PROJECT NO.	SECTION NO.	SHEET NO.
	ND	NH-1-003(050)113	200	549

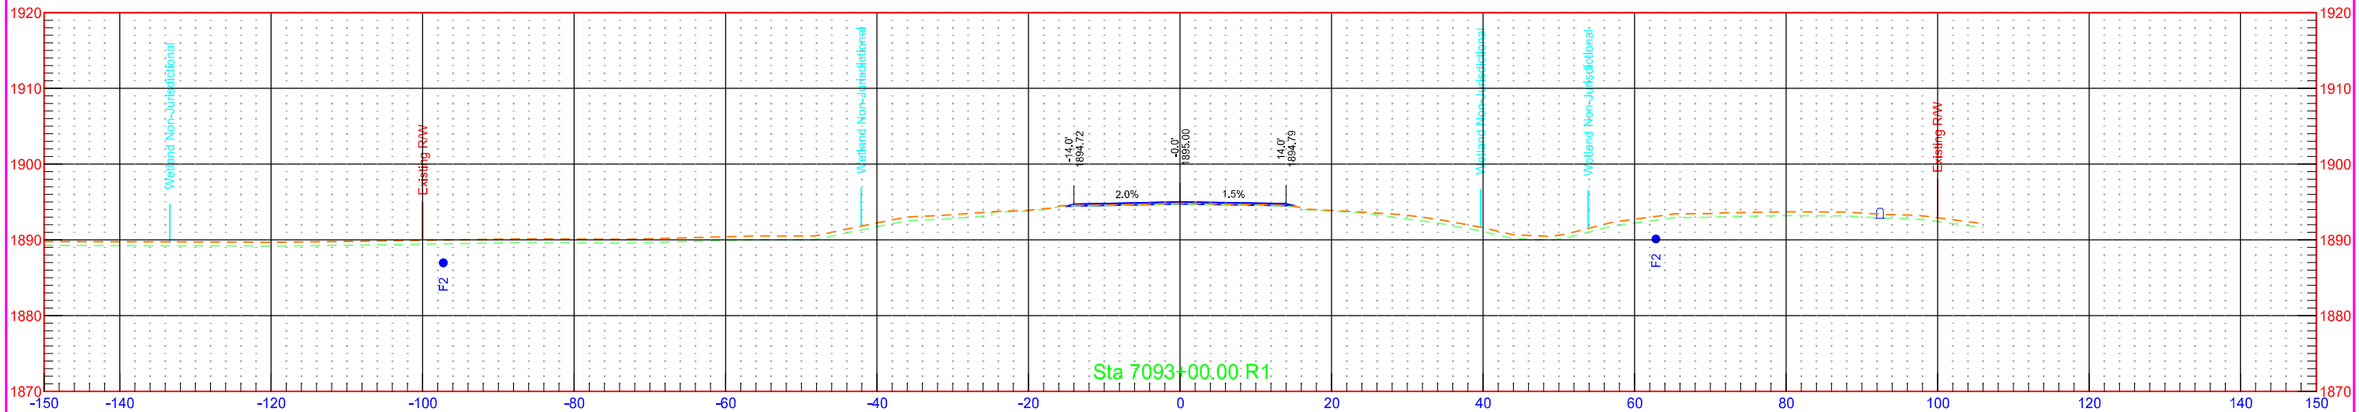

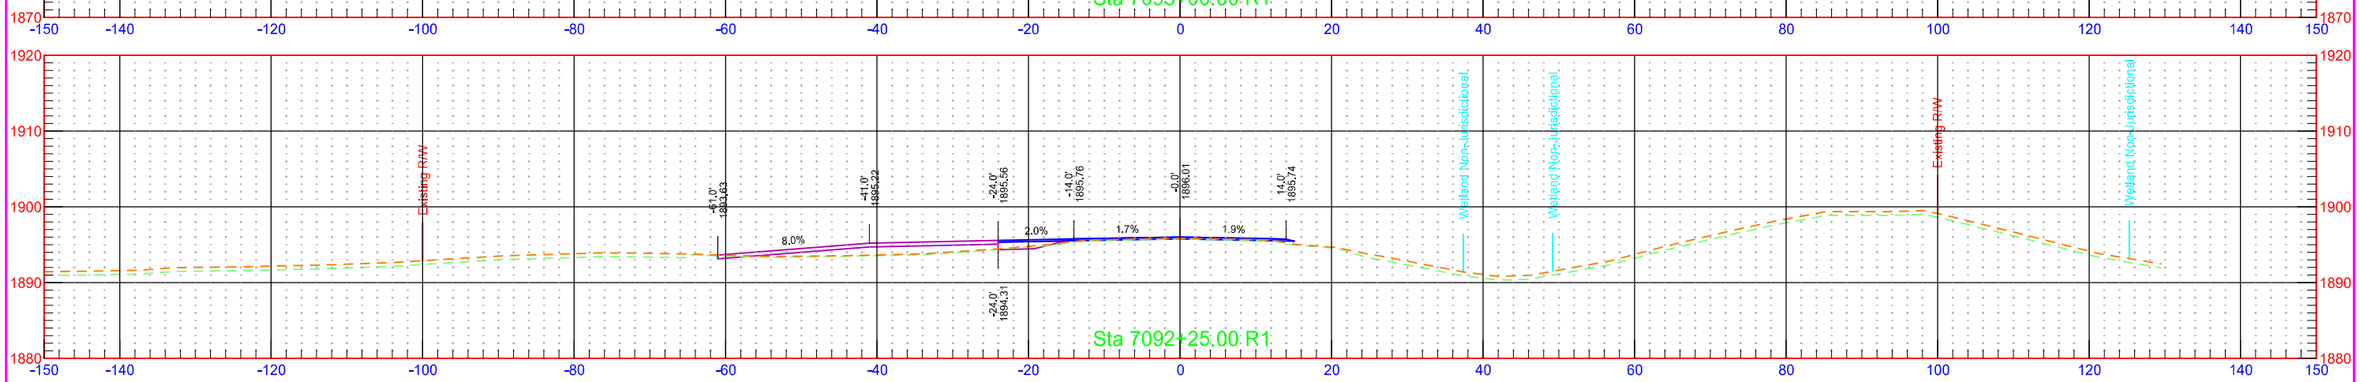

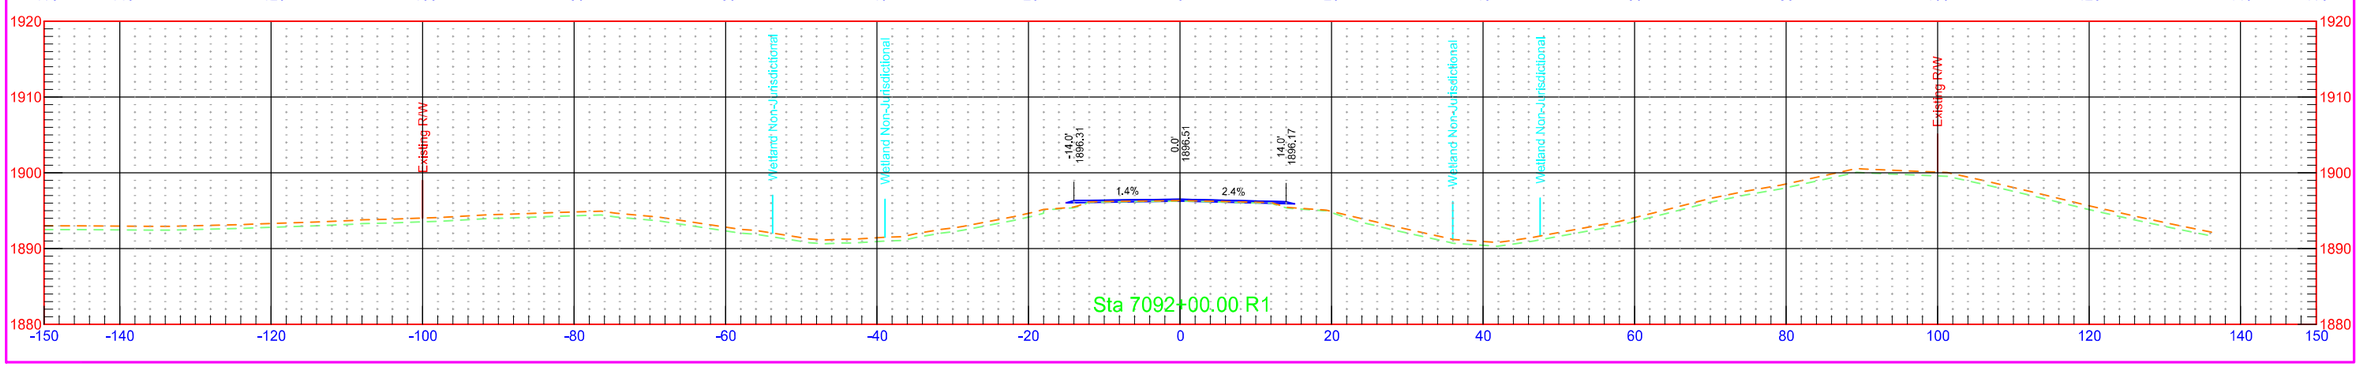


	STATE	PROJECT NO.	SECTION NO.	SHEET NO.
	ND	NH-1-003(050)113	200	550

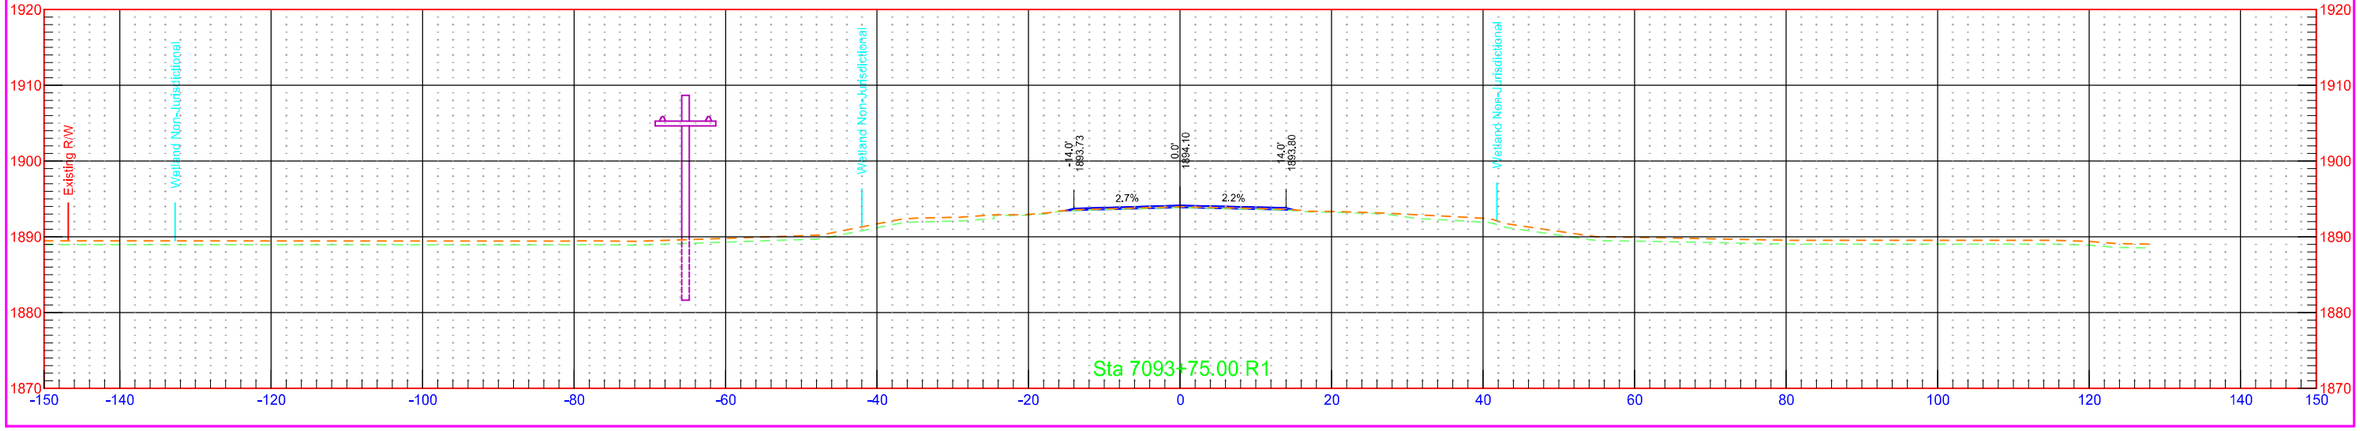

7/31/2018 1:30:47 PM kory.Kleinknecht O:\Projects\2016\16.00584\10003113.050\Design\Base\Wells\Xsec_4_W.dgn


Section Skewed Along Pipe

	STATE	PROJECT NO.	SECTION NO.	SHEET NO.
	ND	NH-1-003(050)113	200	551

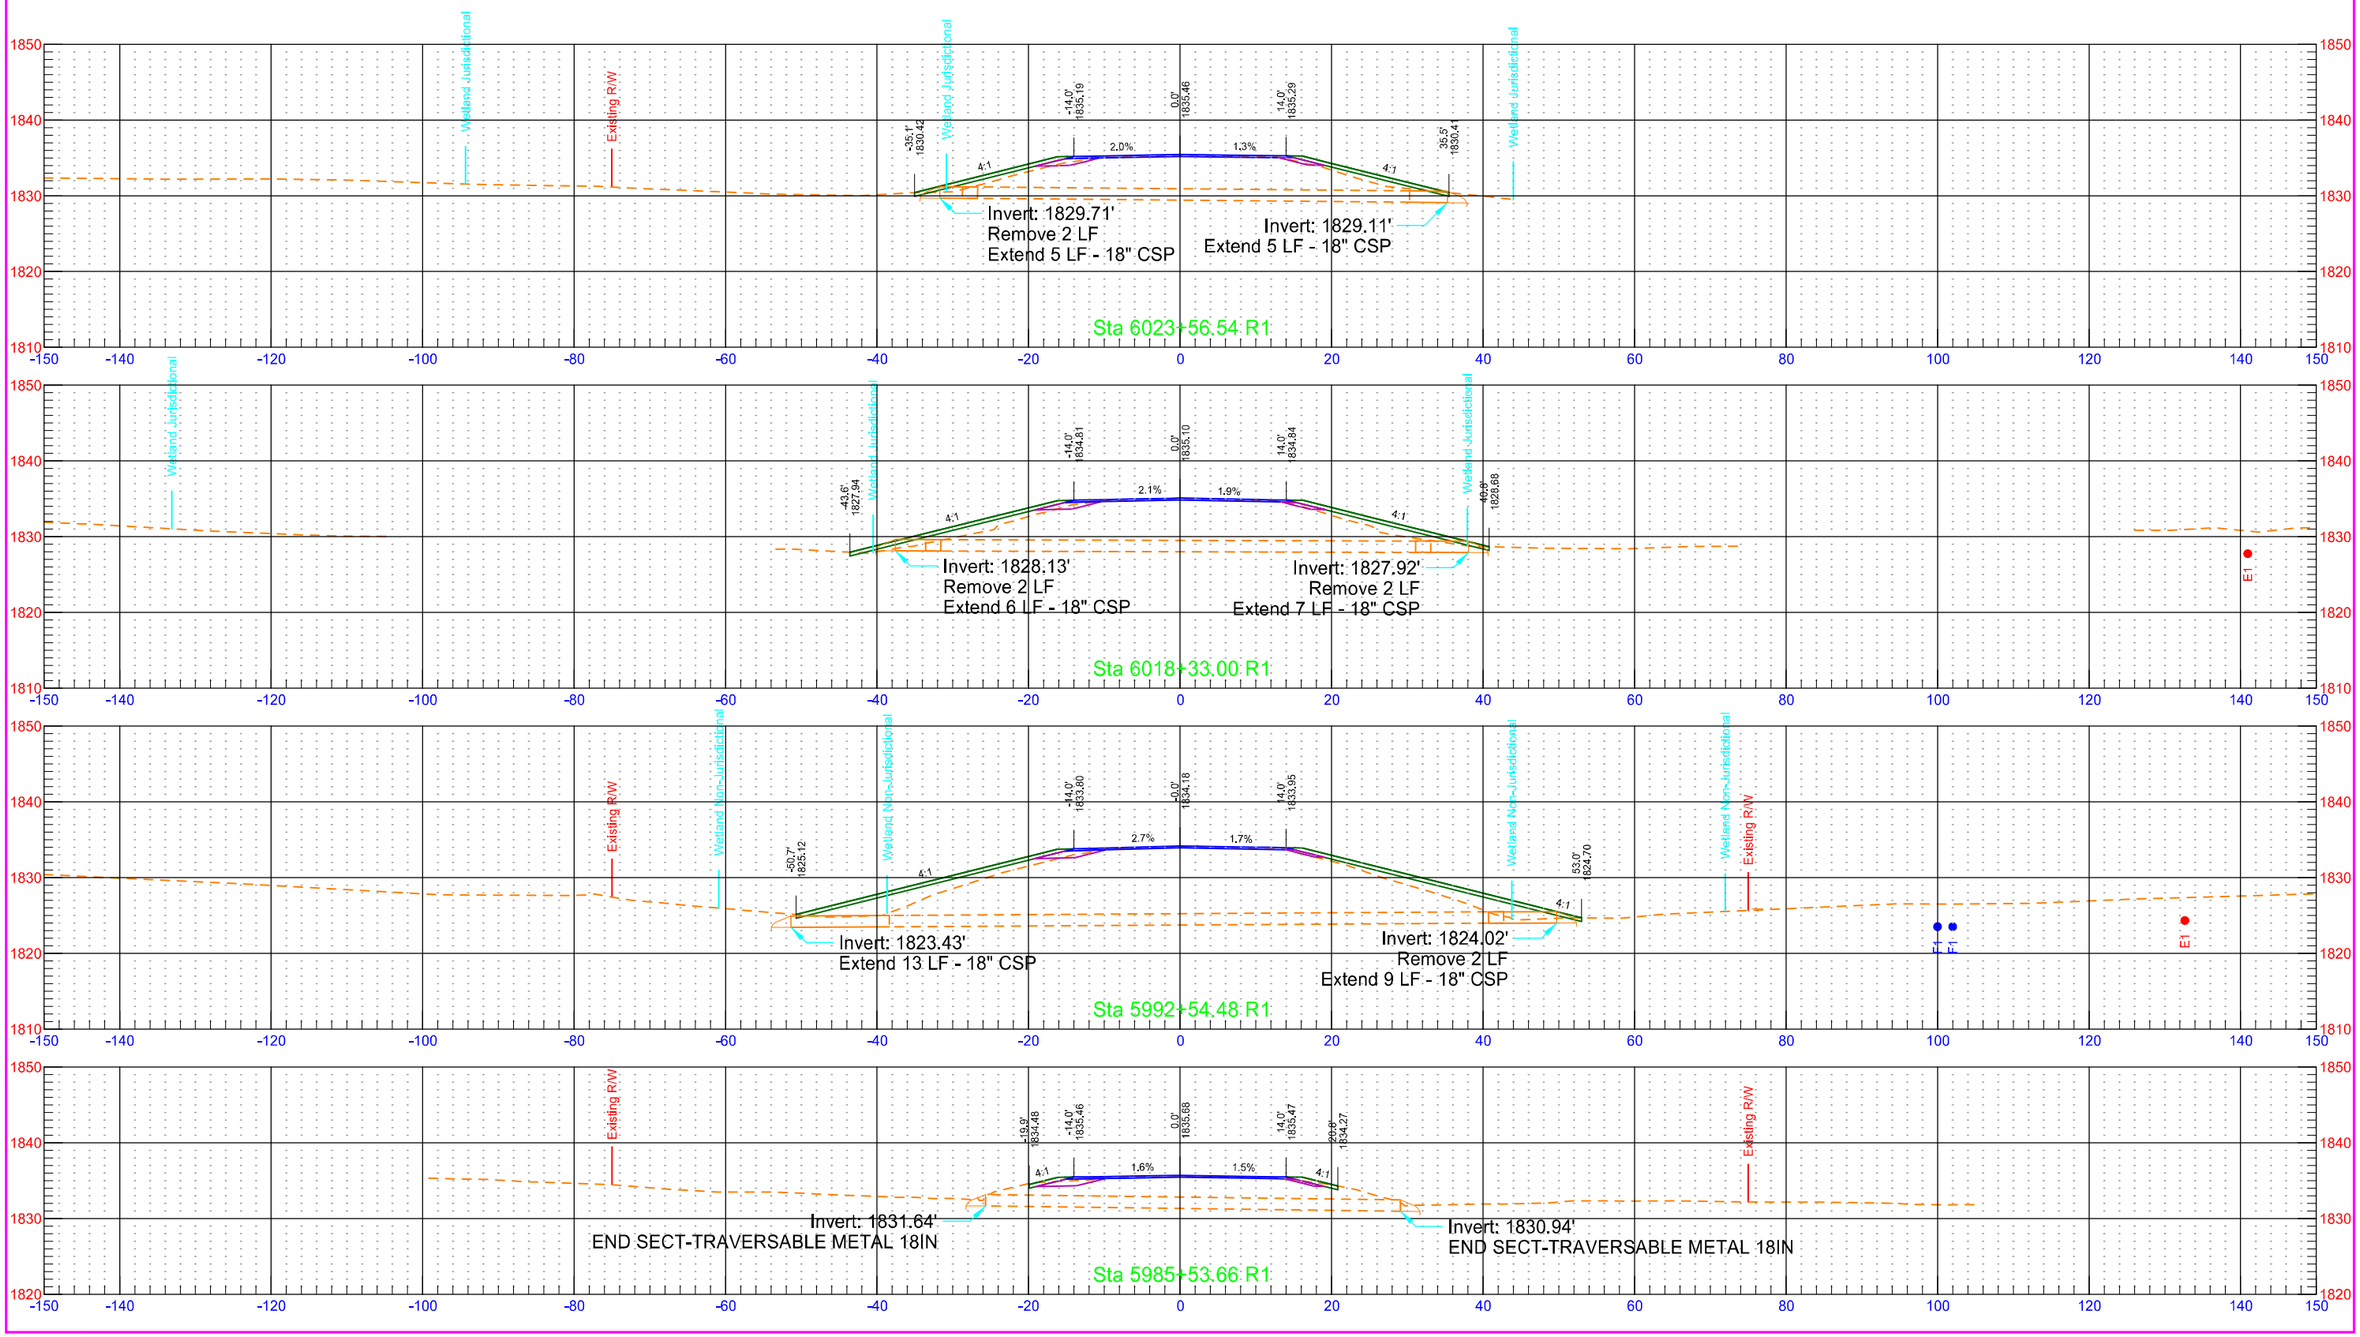


Section Skewed Along Pipe

	STATE	PROJECT NO.	SECTION NO.	SHEET NO.
	ND	NH-1-003(050)113	200	552

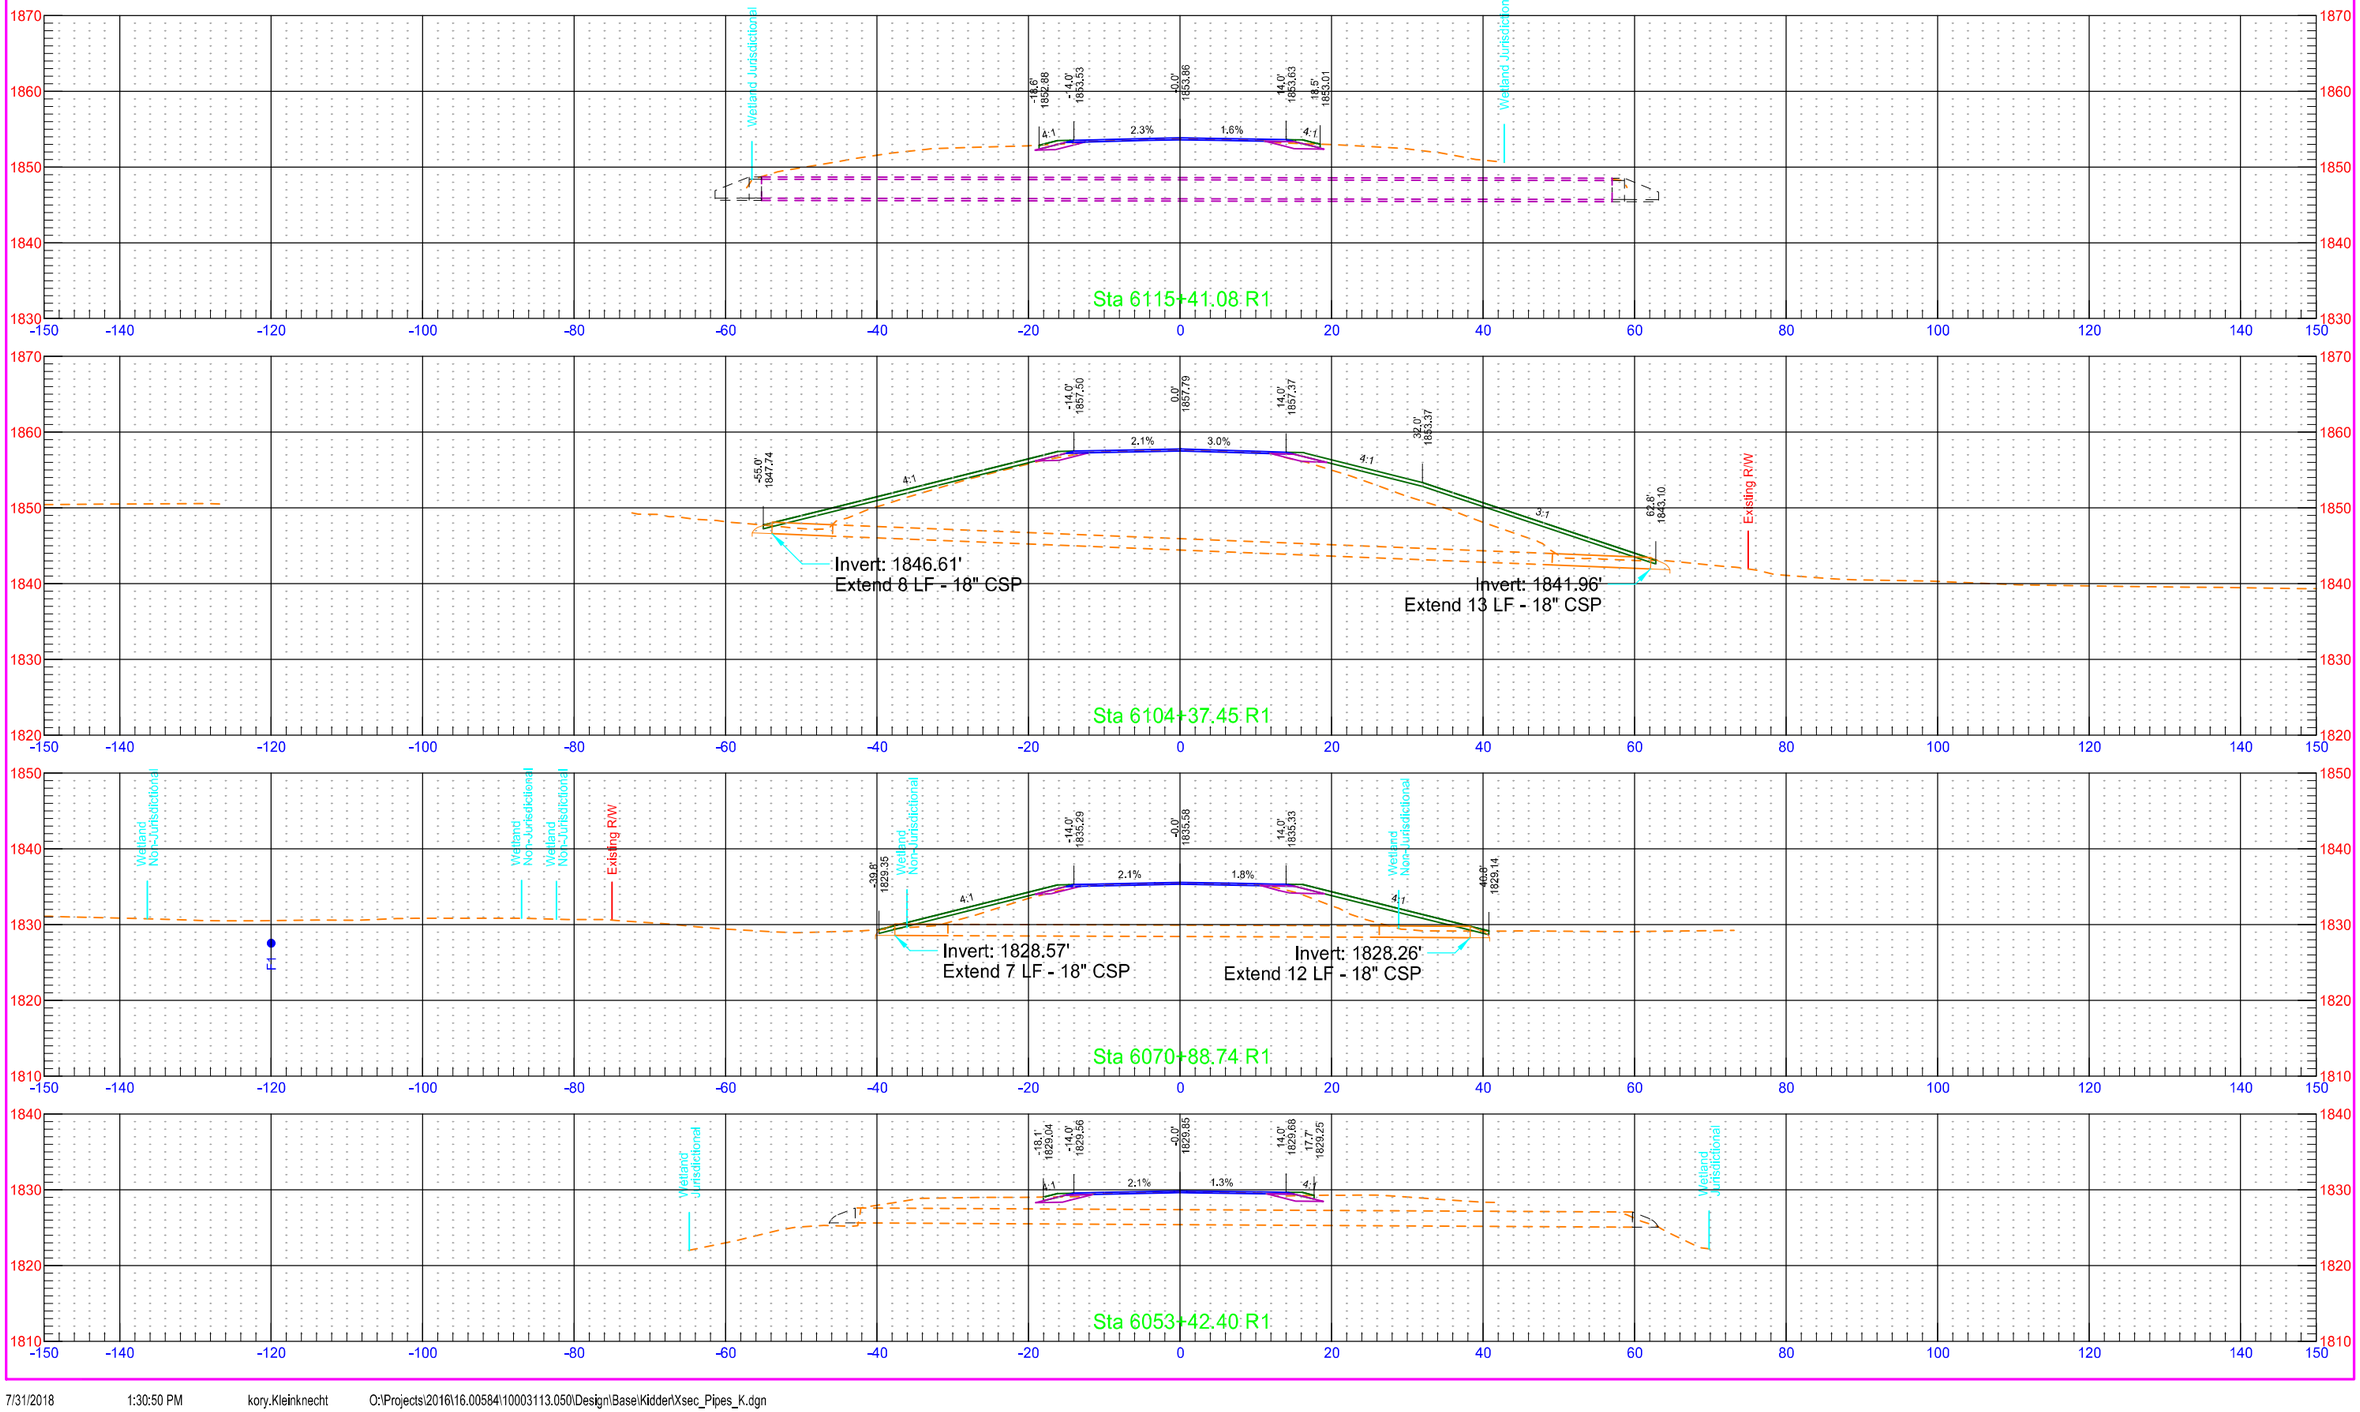

Section Skewed Along Pipe

	STATE	PROJECT NO.	SECTION NO.	SHEET NO.
	ND	NH-1-003(050)113	200	553

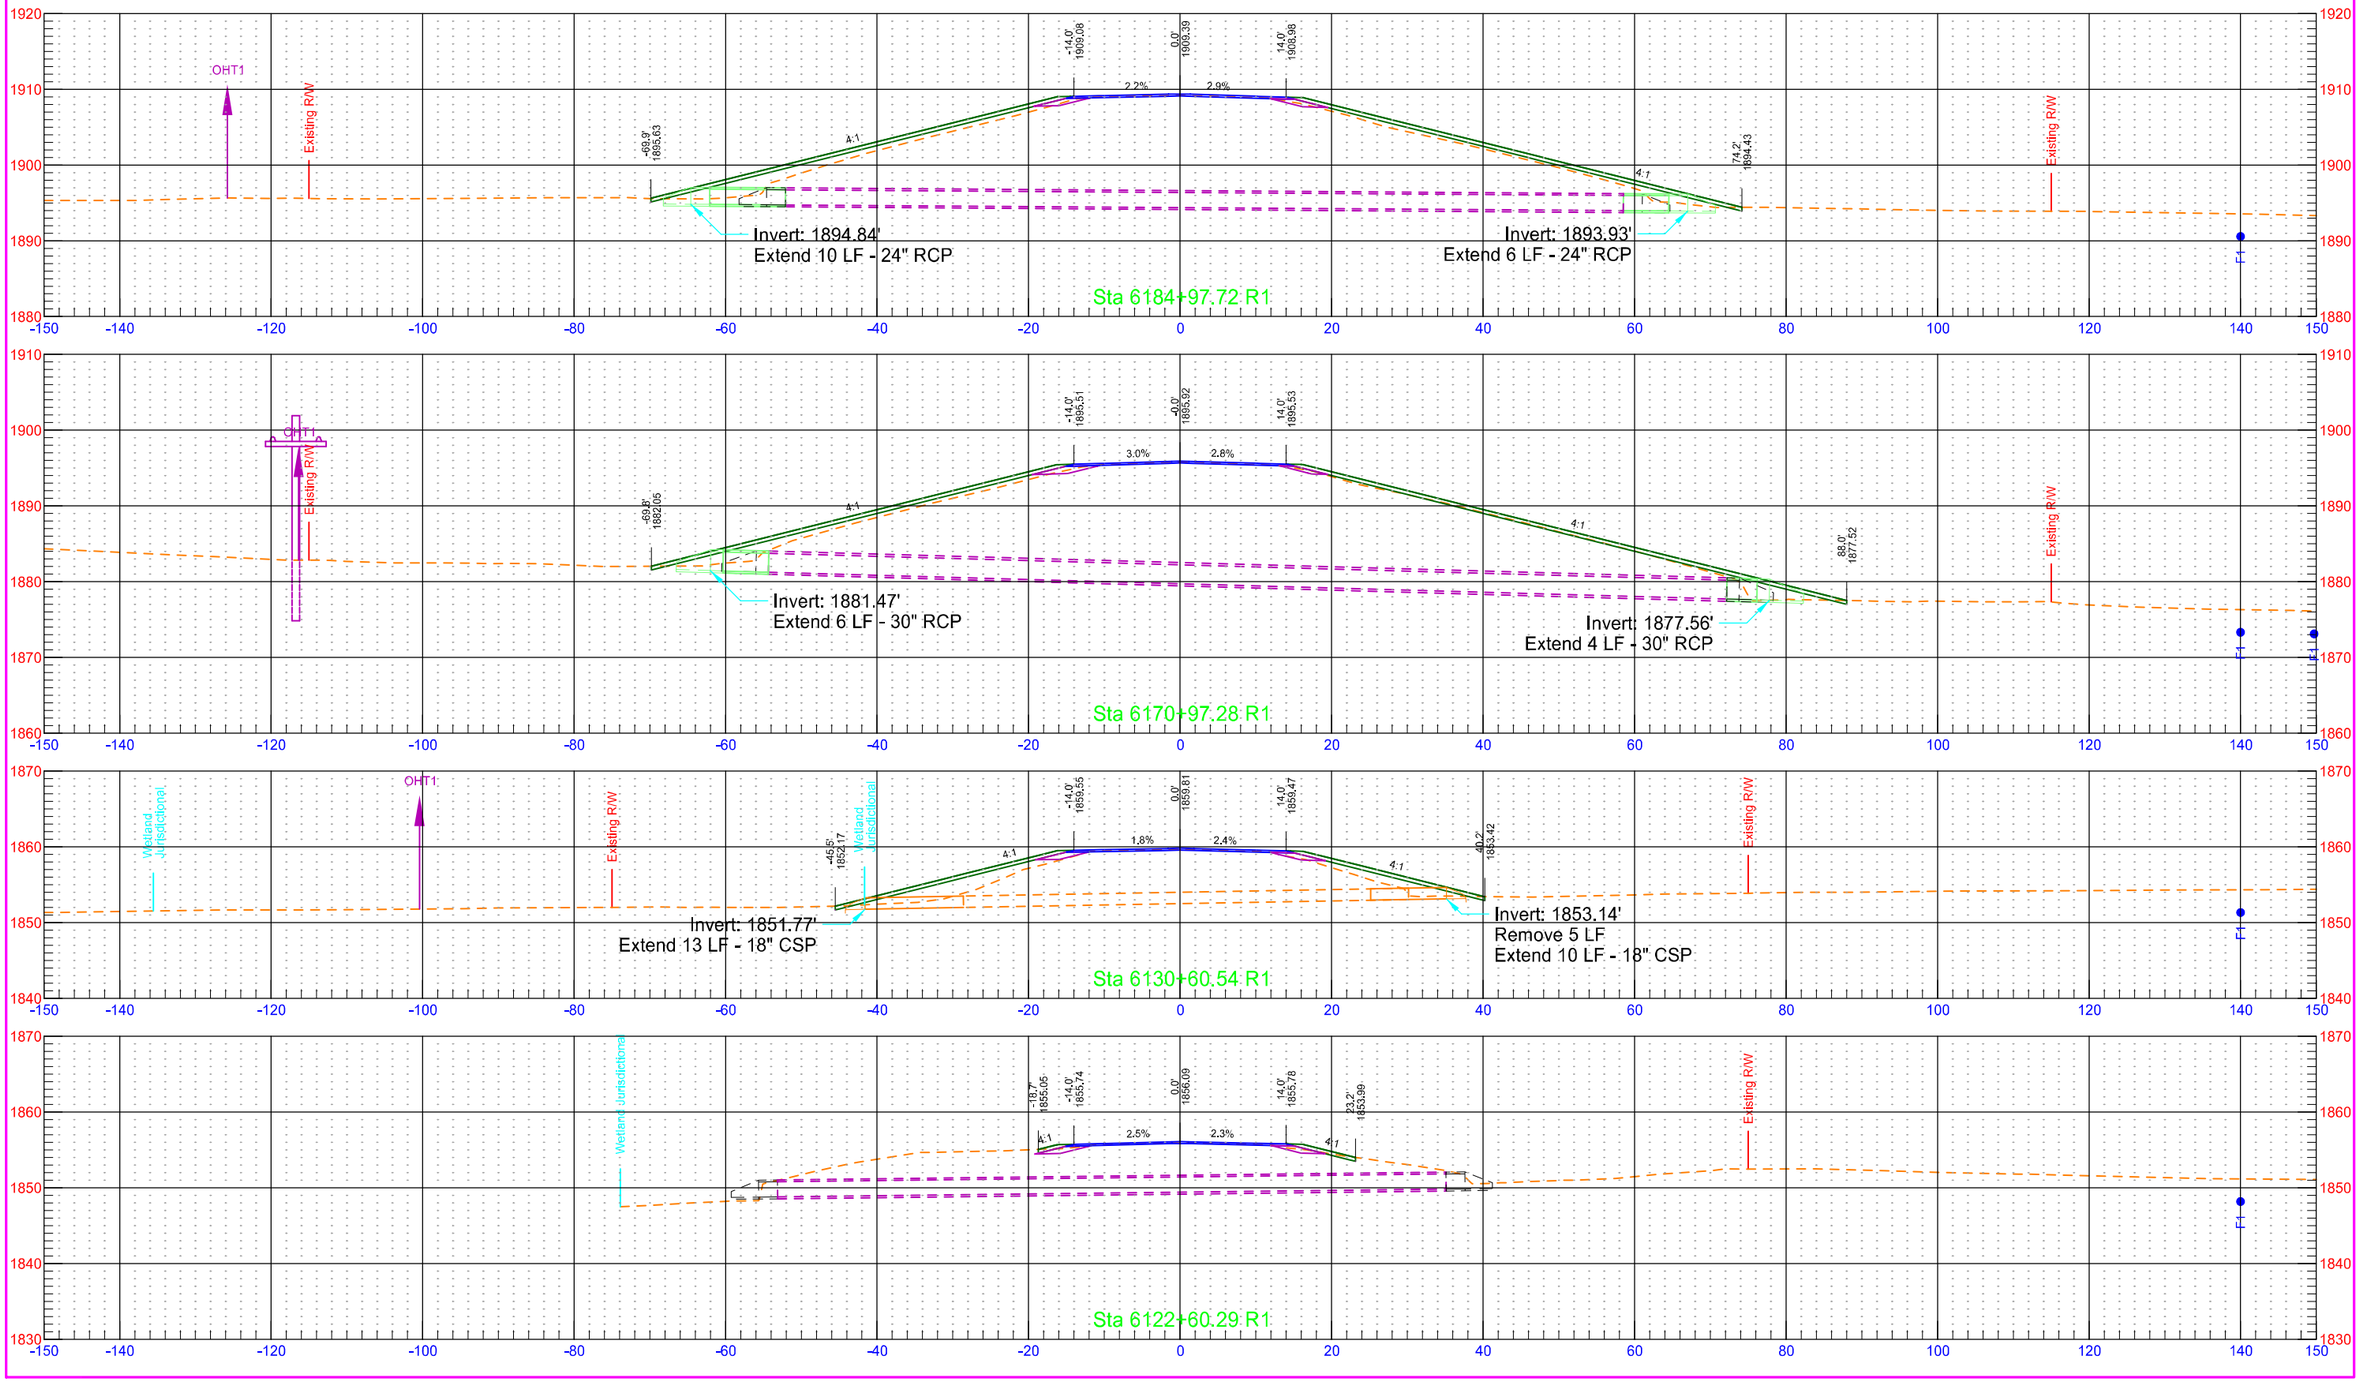



Section Skewed Along Pipe


	STATE	PROJECT NO.	SECTION NO.	SHEET NO.
	ND	NH-1-003(050)113	200	554

Section Skewed Along Pipe

	STATE	PROJECT NO.	SECTION NO.	SHEET NO.
	ND	NH-1-003(050)113	200	555

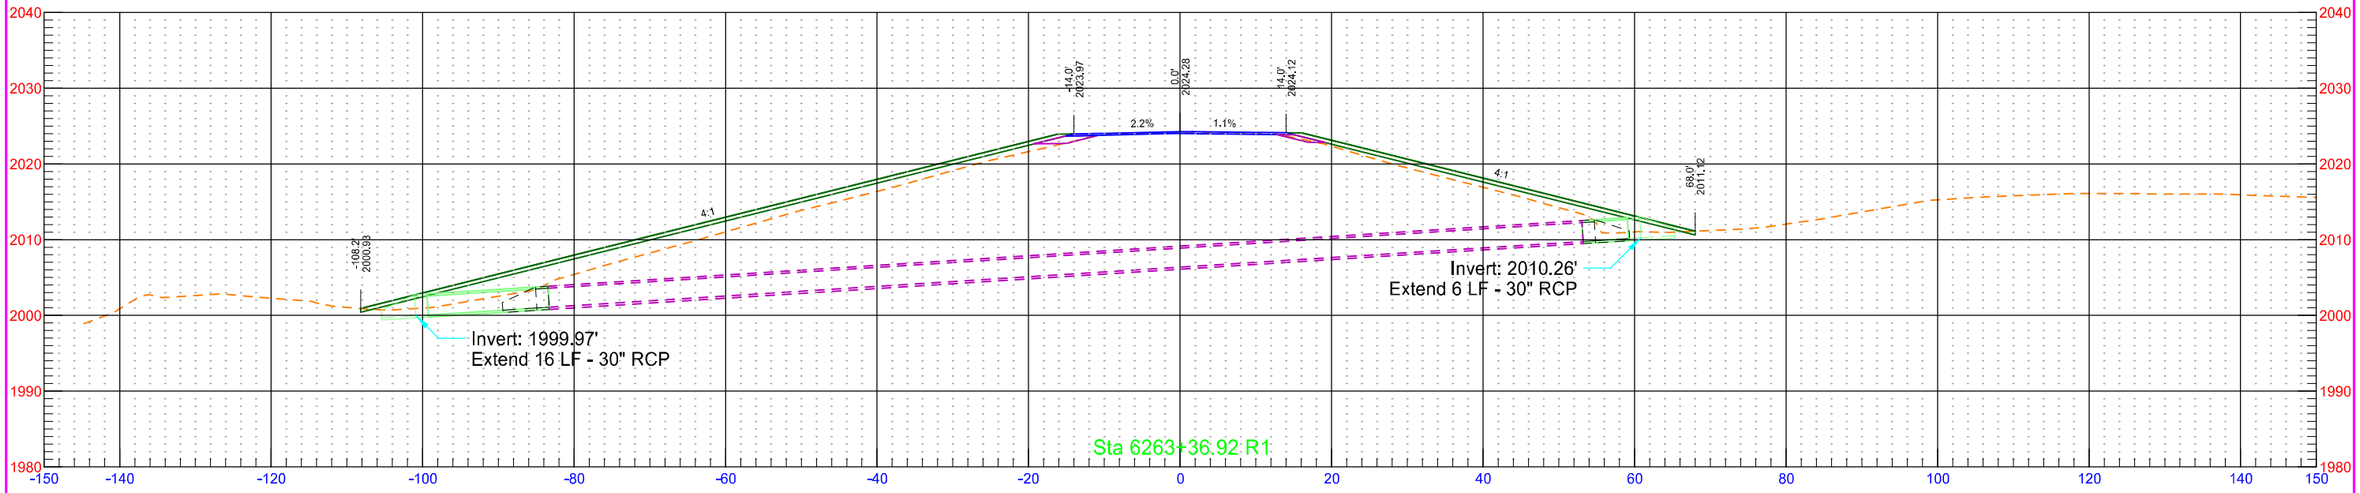


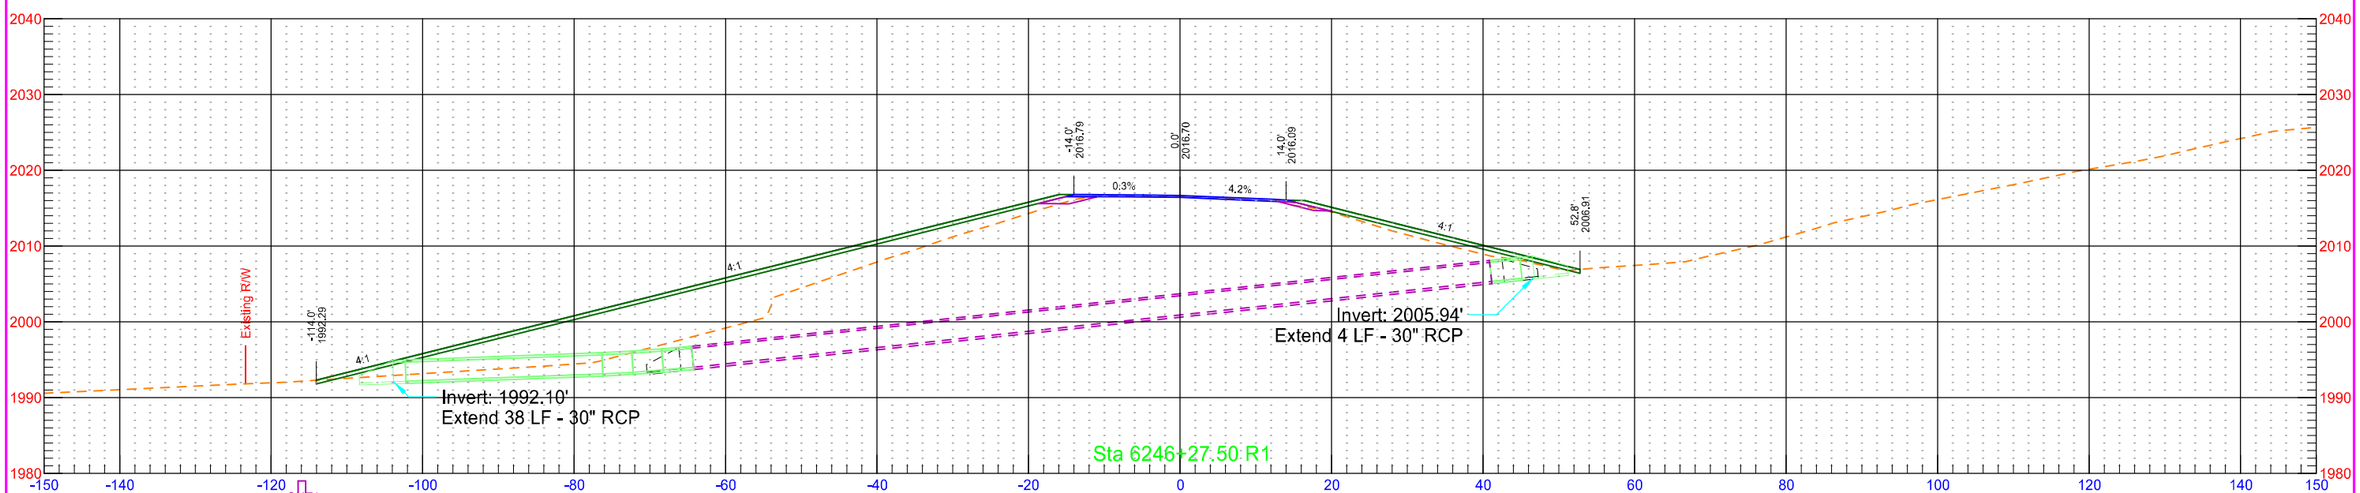


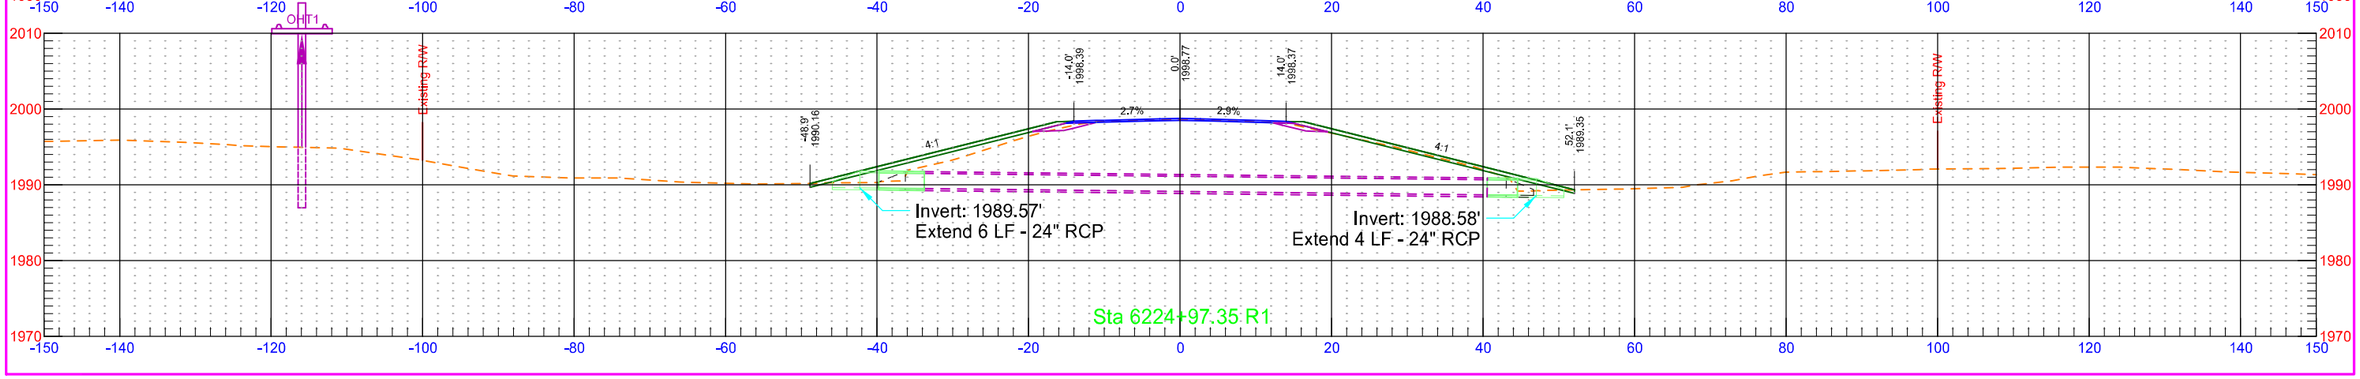

Section Skewed Along Pipe


	STATE	PROJECT NO.	SECTION NO.	SHEET NO.
	ND	NH-1-003(050)113	200	556

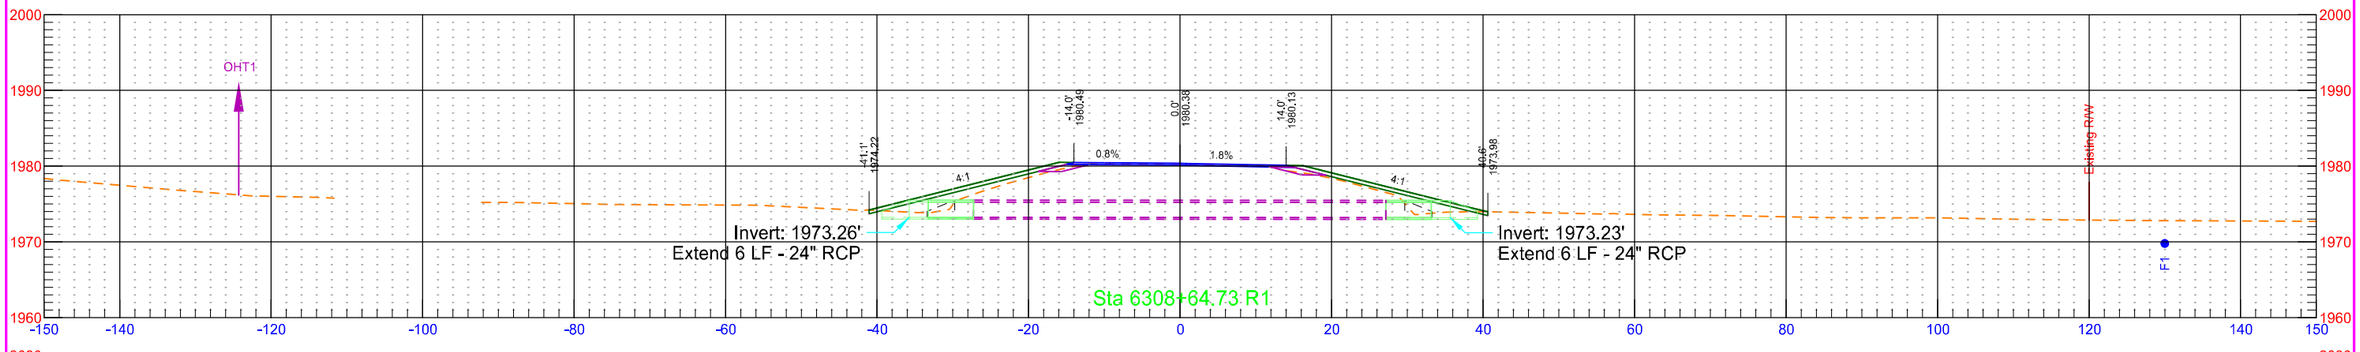

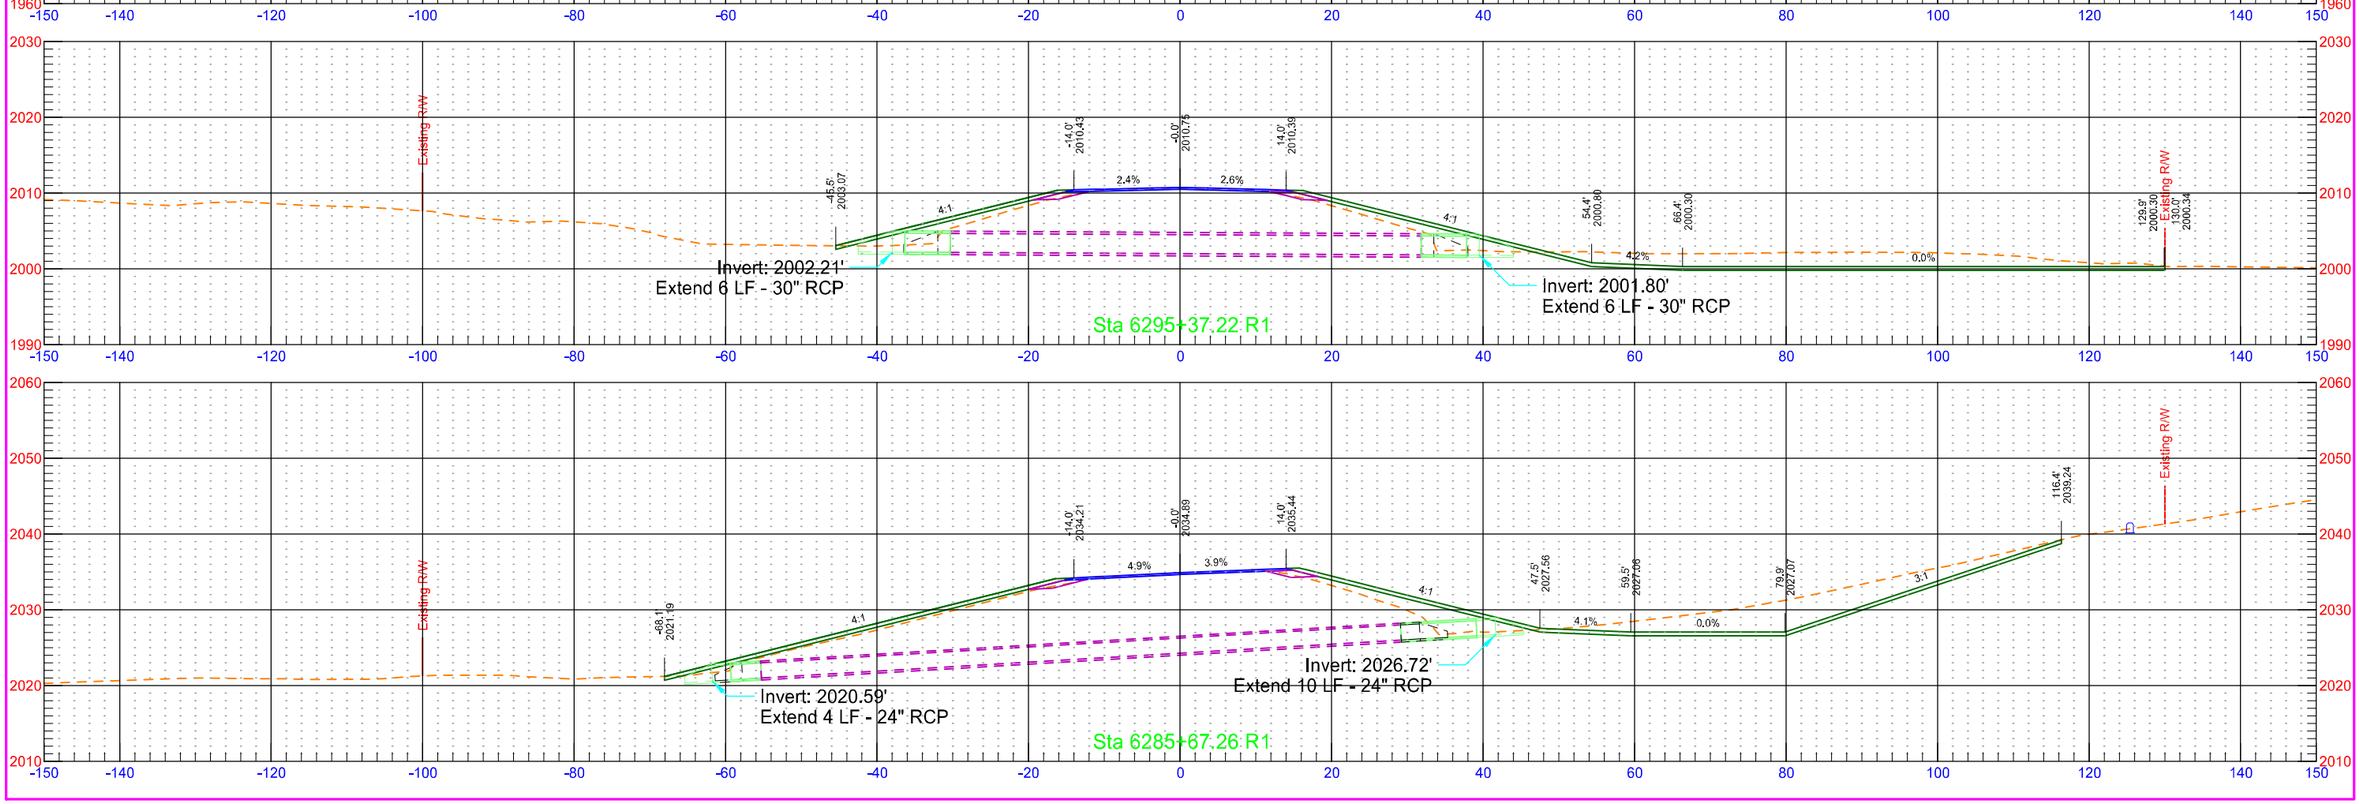


Section Skewed Along Pipe


	STATE	PROJECT NO.	SECTION NO.	SHEET NO.
	ND	NH-1-003(050)113	200	557

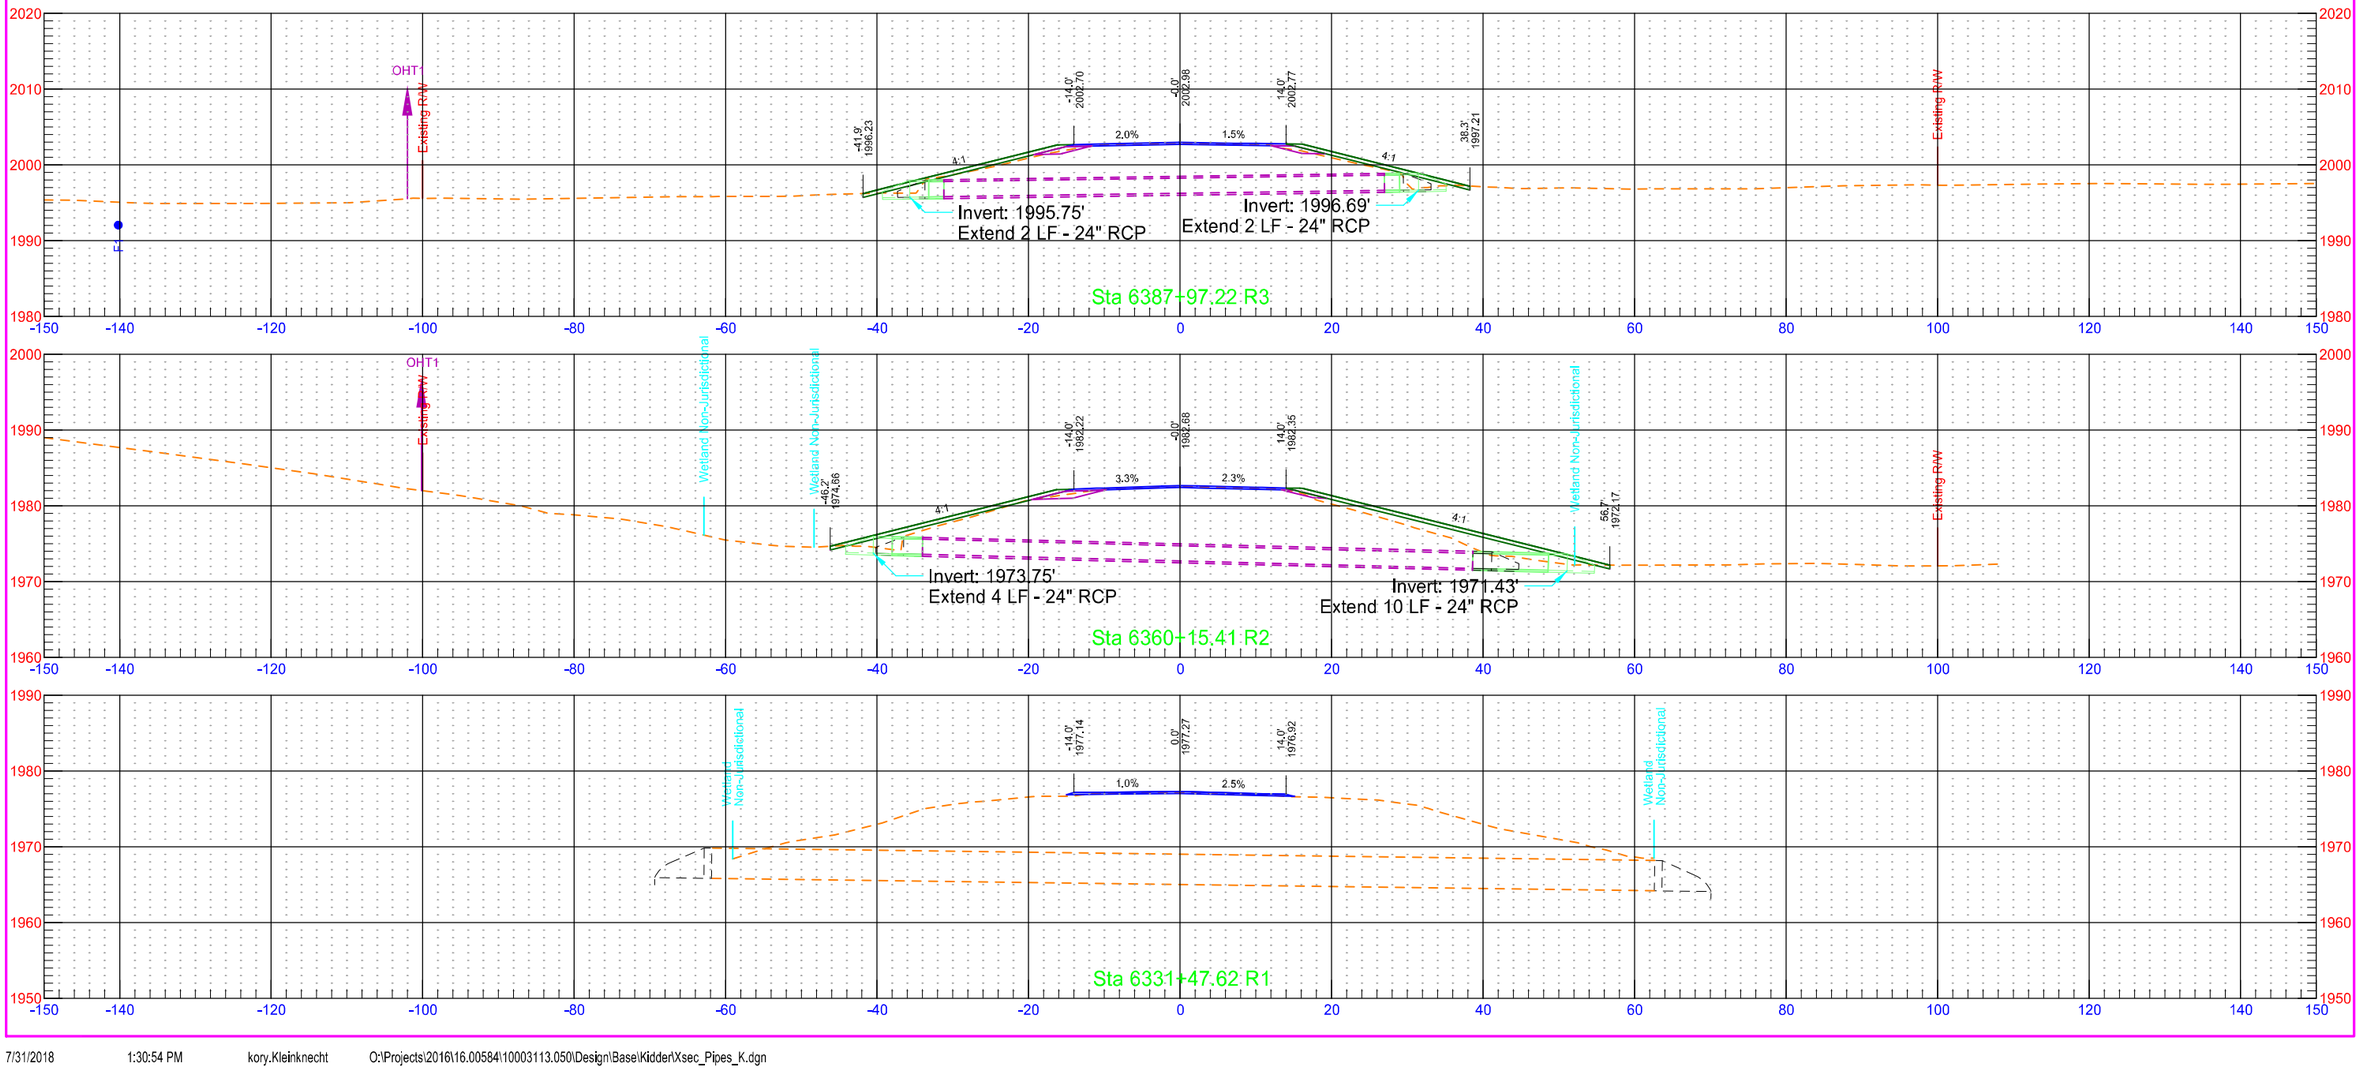


Section Skewed Along Pipe

	STATE	PROJECT NO.	SECTION NO.	SHEET NO.
	ND	NH-1-003(050)113	200	558

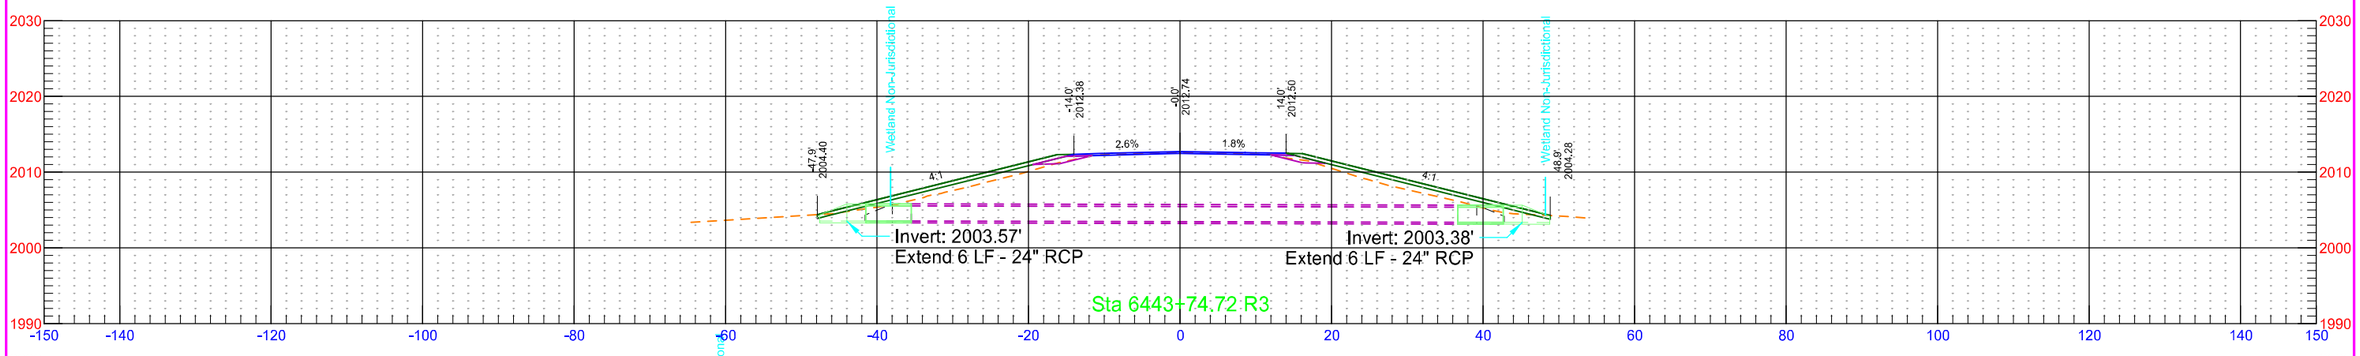


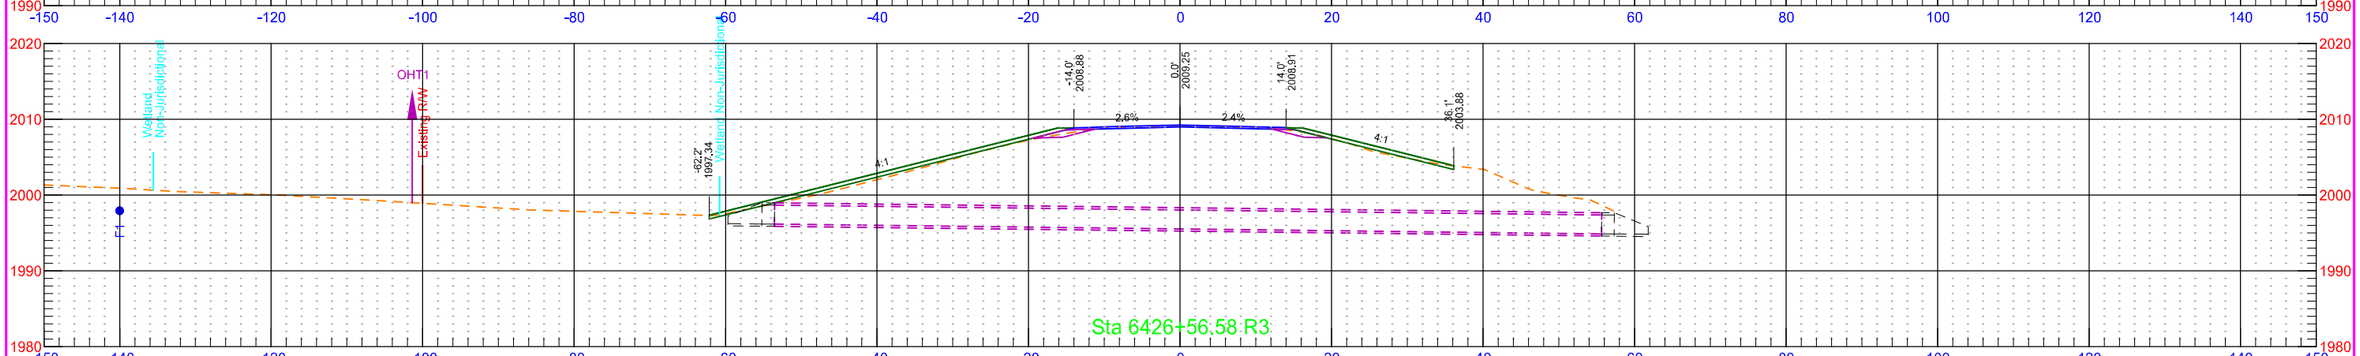


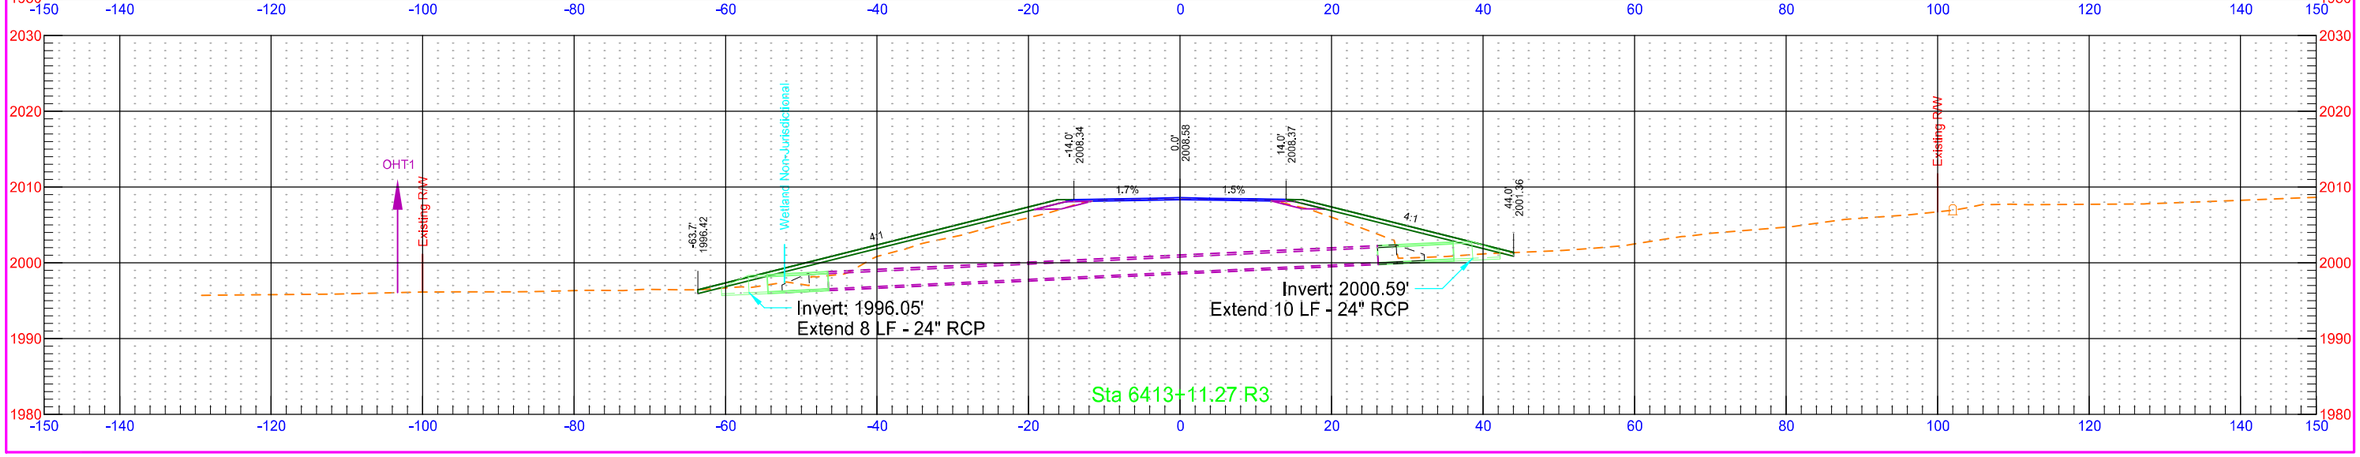


Section Skewed Along Pipe

	STATE	PROJECT NO.	SECTION NO.	SHEET NO.
	ND	NH-1-003(050)113	200	559

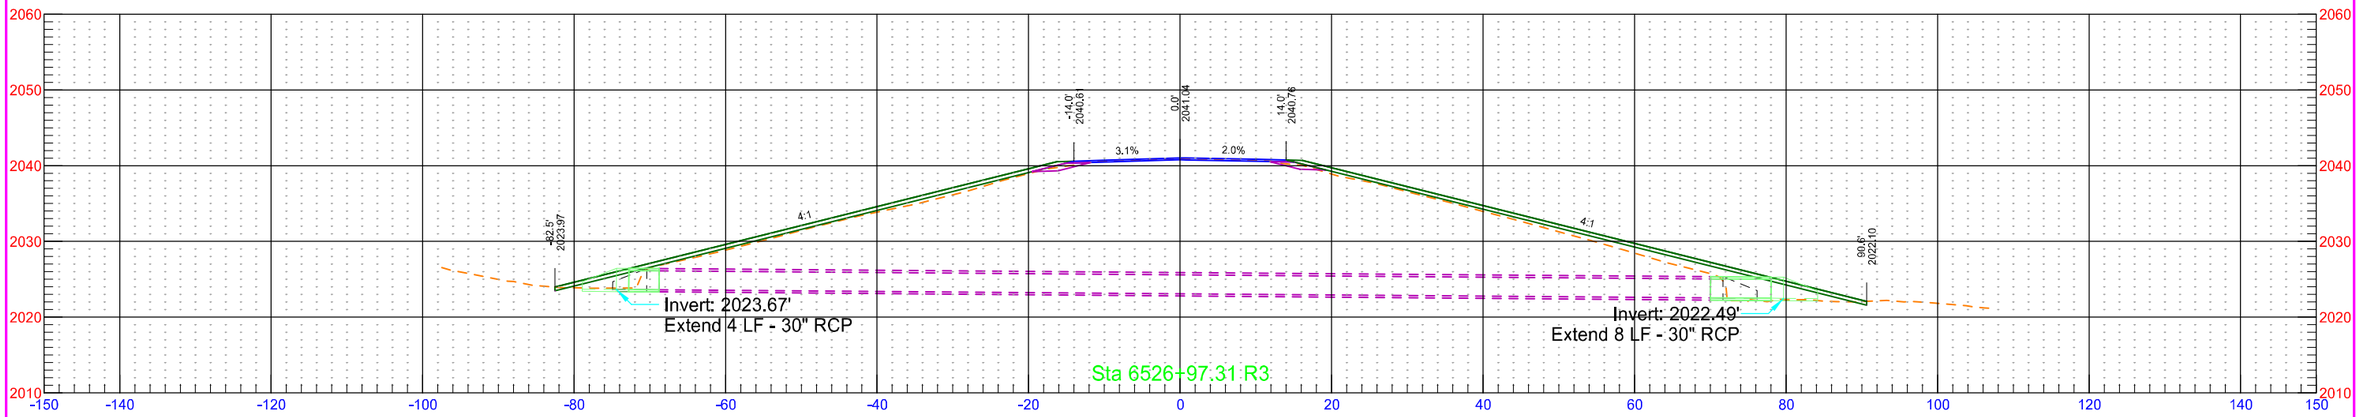


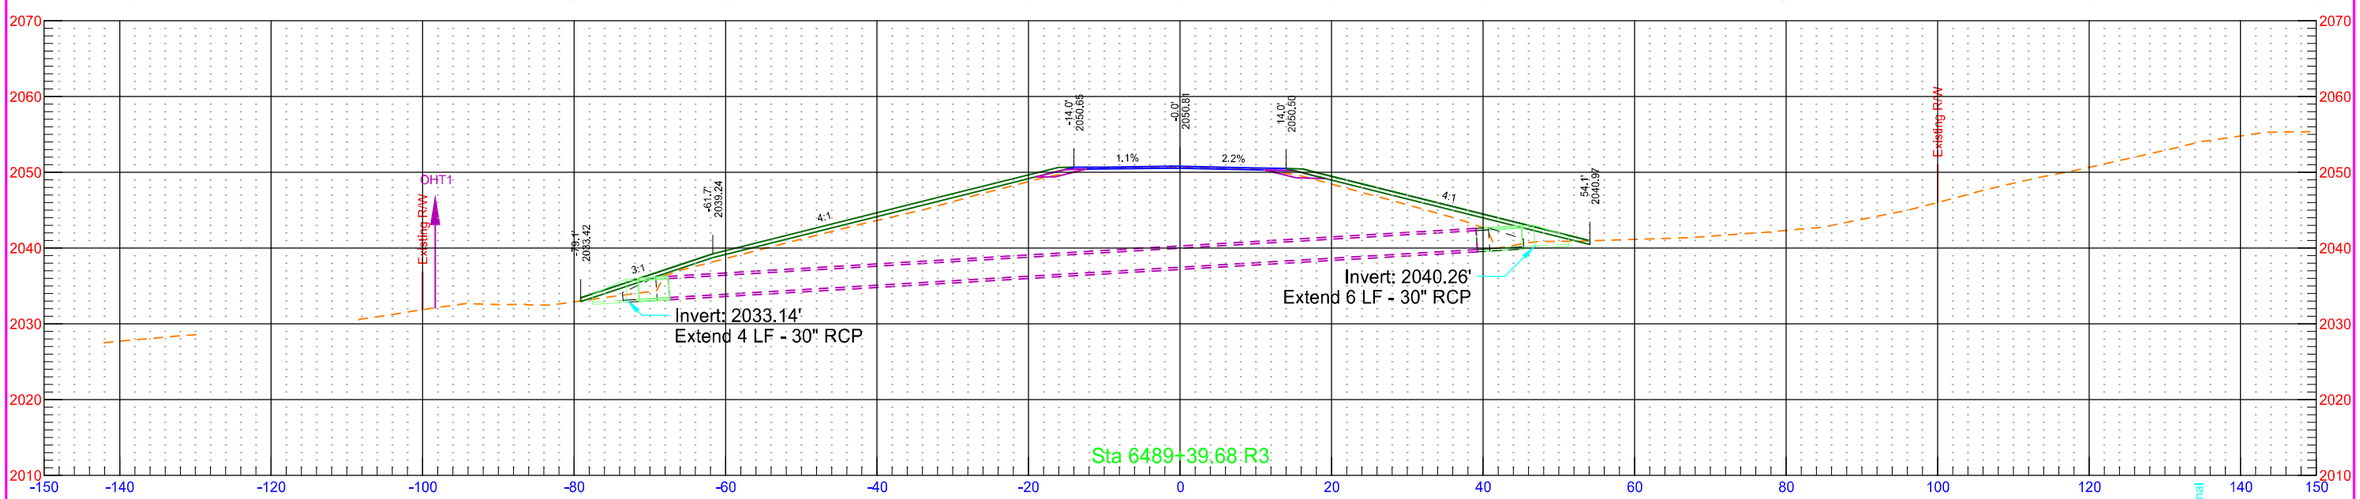

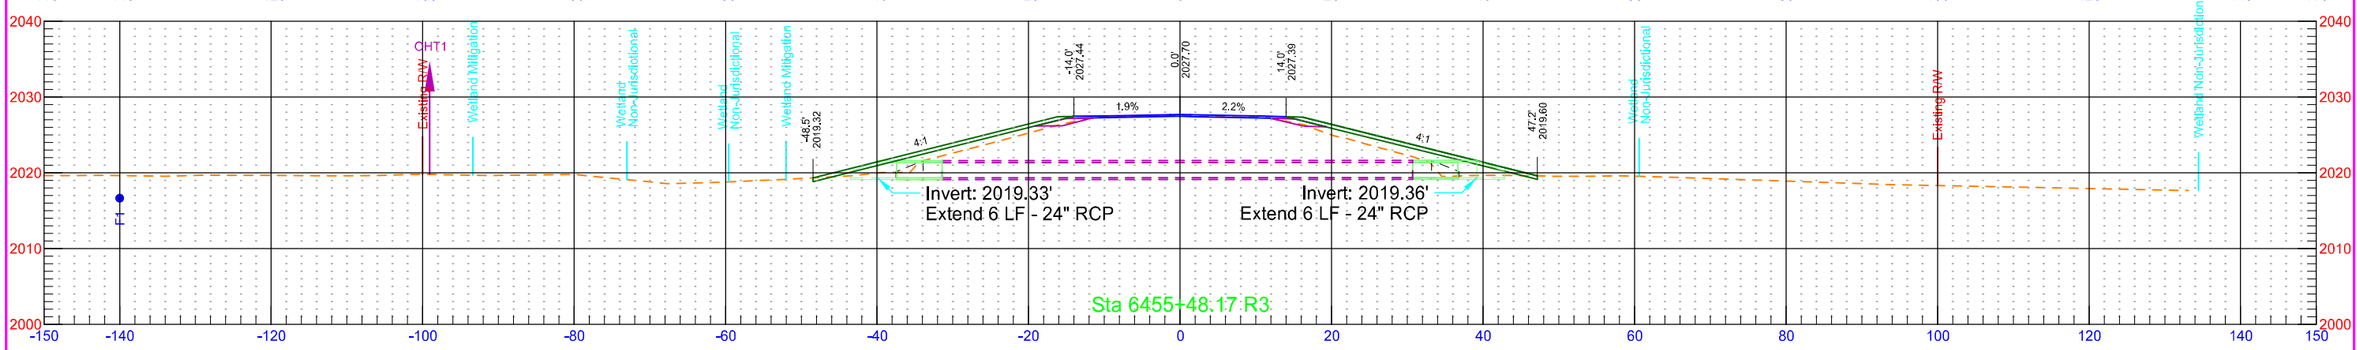


Section Skewed Along Pipe

	STATE	PROJECT NO.	SECTION NO.	SHEET NO.
	ND	NH-1-003(050)113	200	560

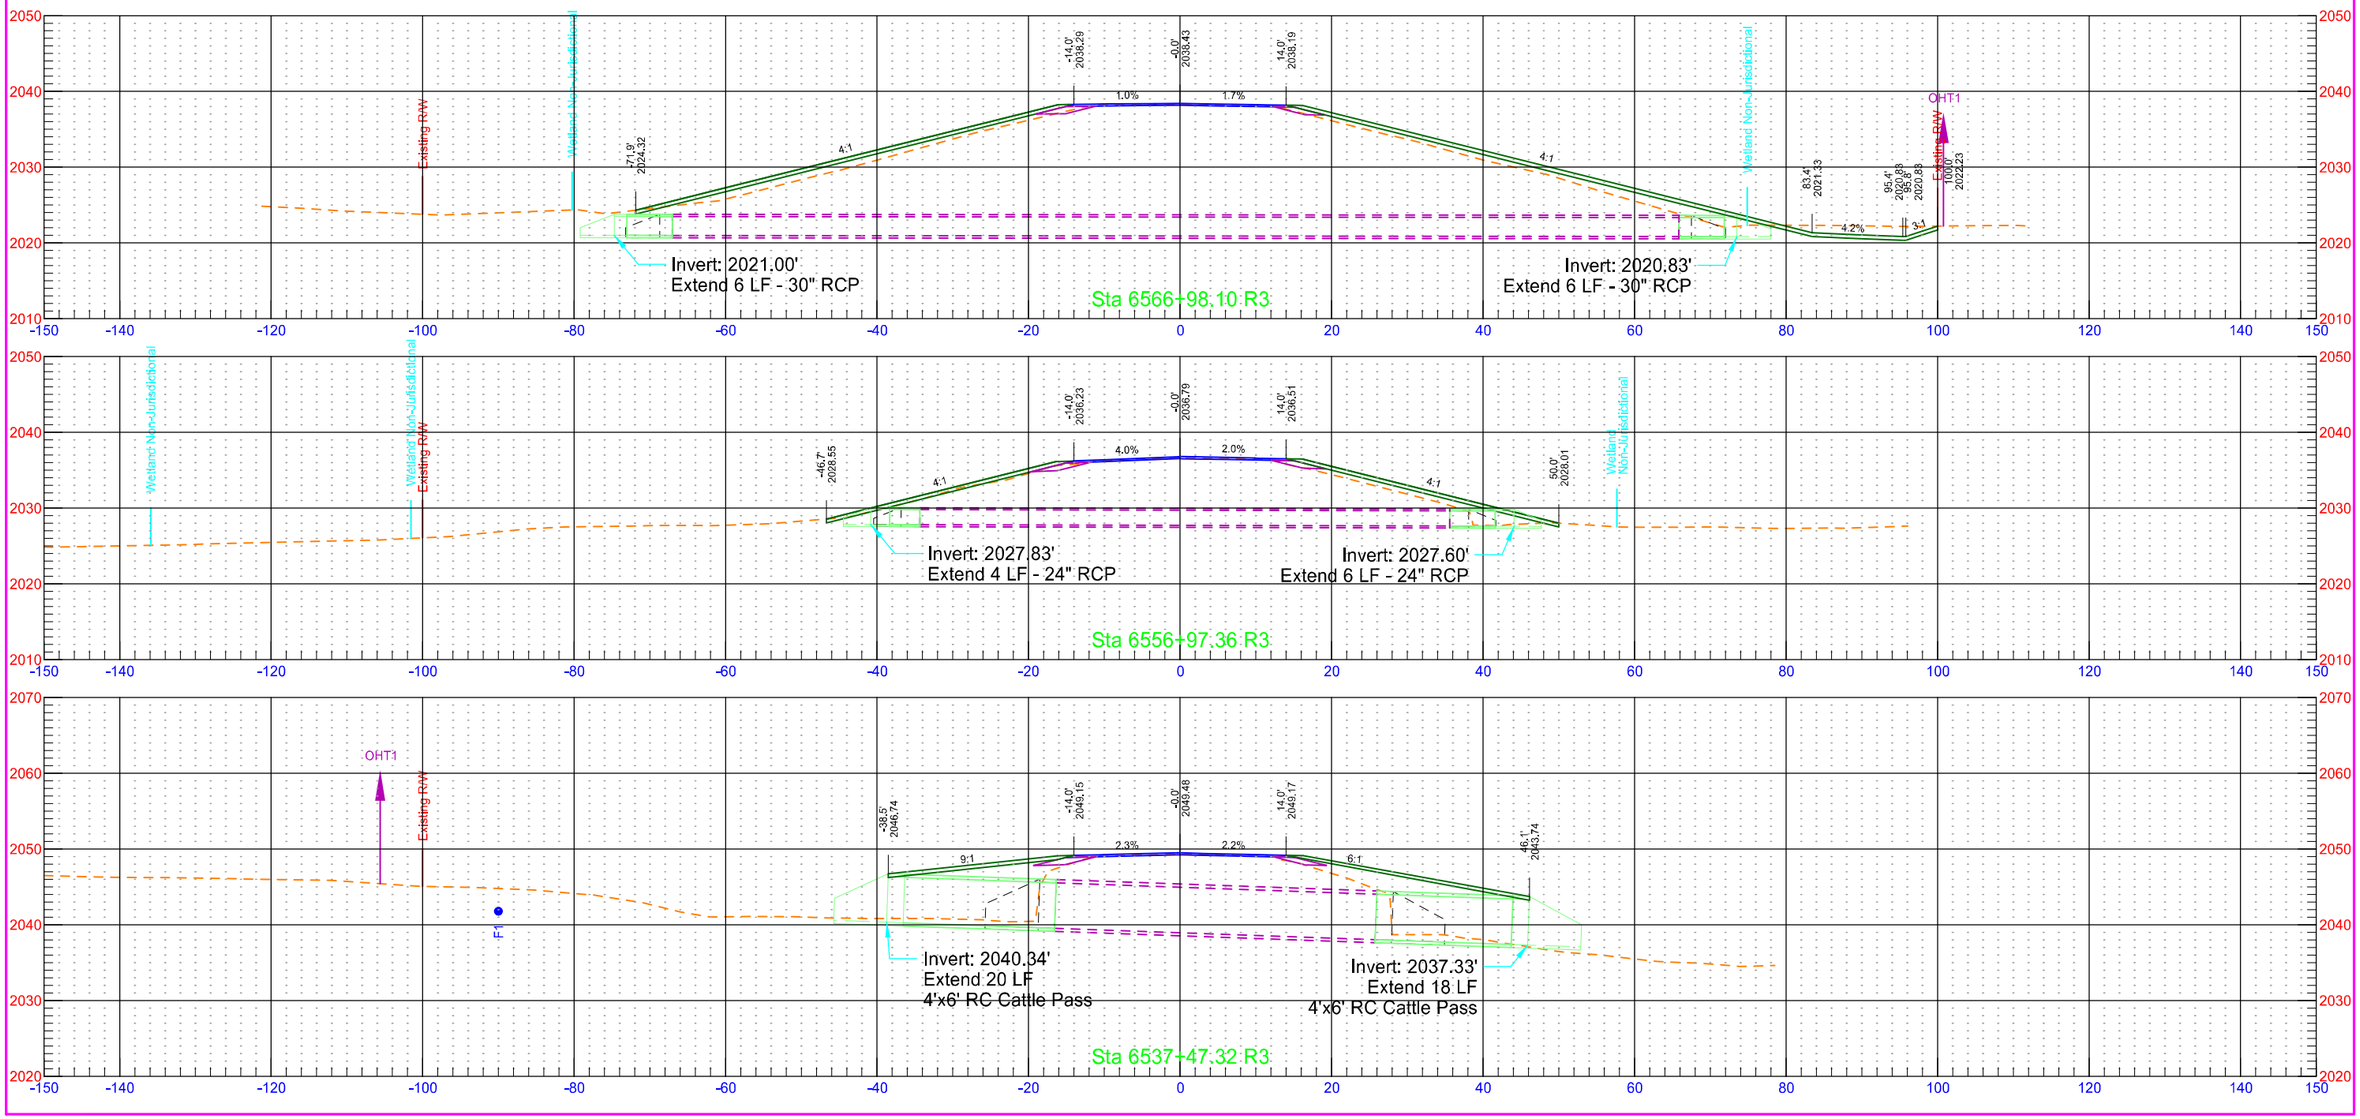

Section Skewed Along Pipe


	STATE	PROJECT NO.	SECTION NO.	SHEET NO.
	ND	NH-1-003(050)113	200	561

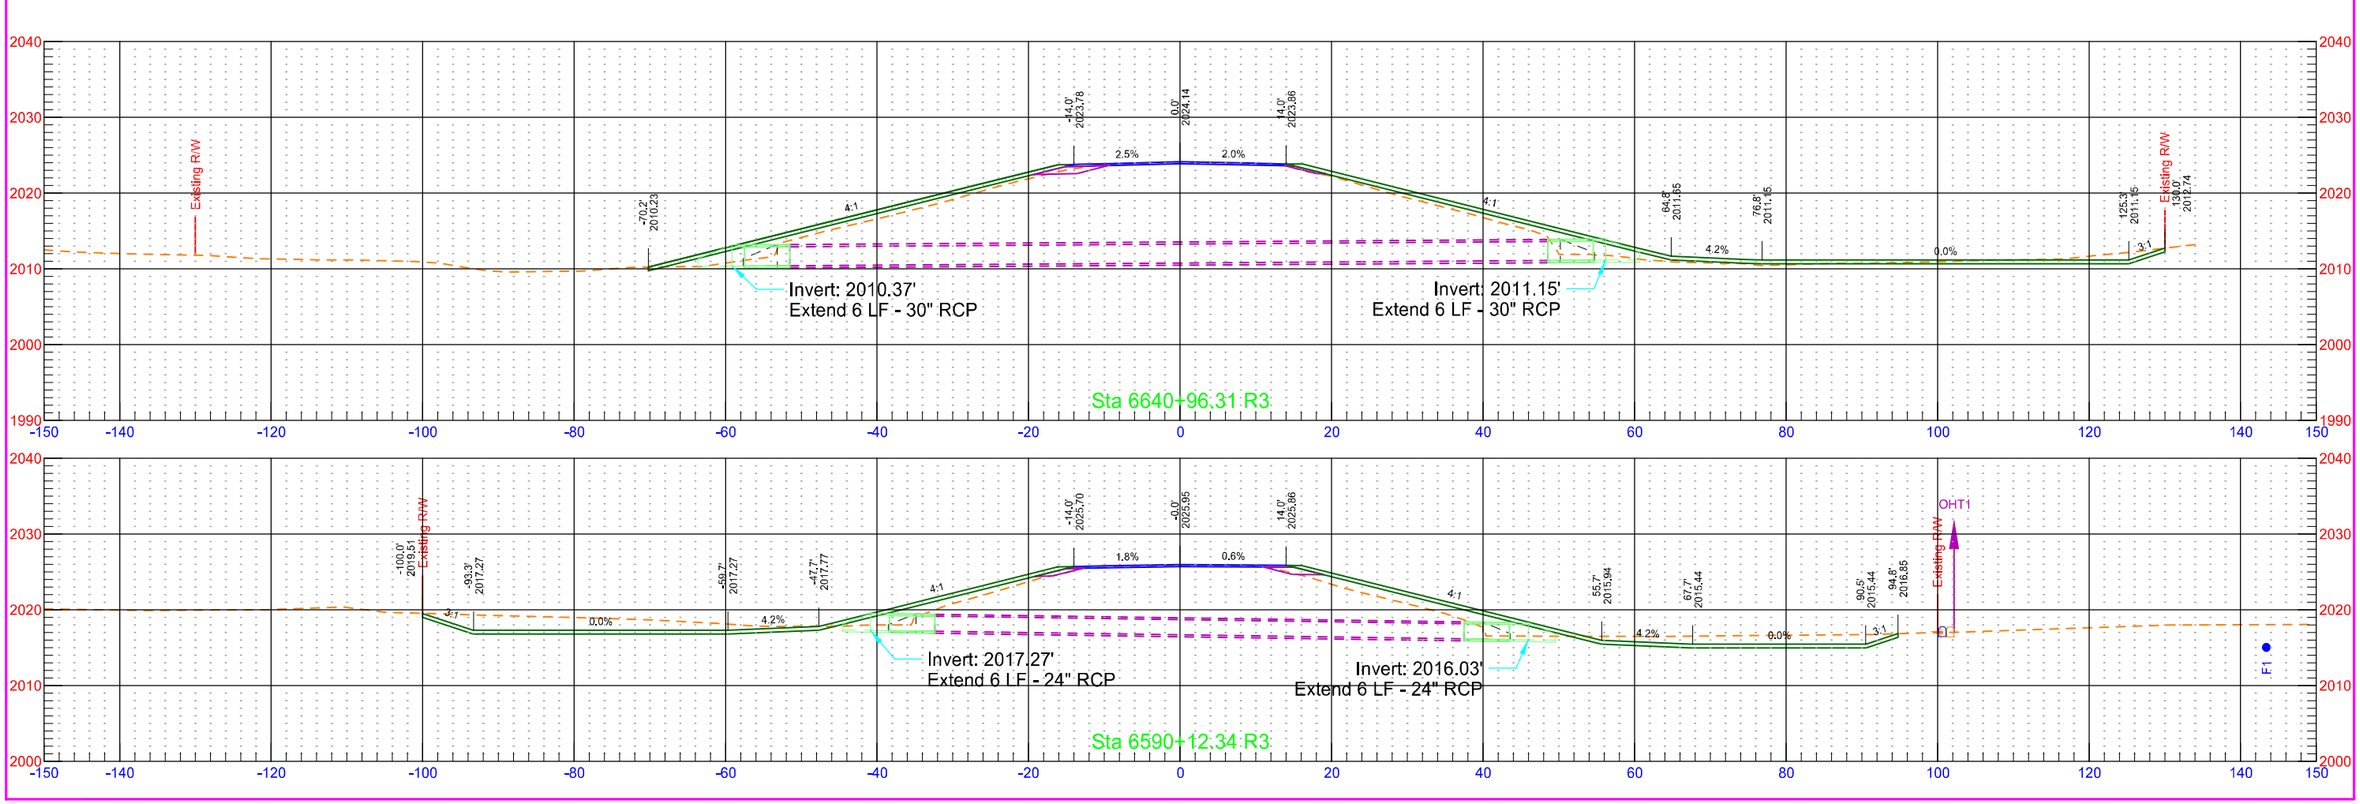

7/31/2018 1:30:57 PM kory.Kleinknecht O:\Projects\2016\16.00584\10003113.050\Design\Base\Kidder\Xsec_Pipes_K.dgn


Section Skewed Along Pipe


	STATE	PROJECT NO.	SECTION NO.	SHEET NO.
	ND	NH-1-003(050)113	200	562

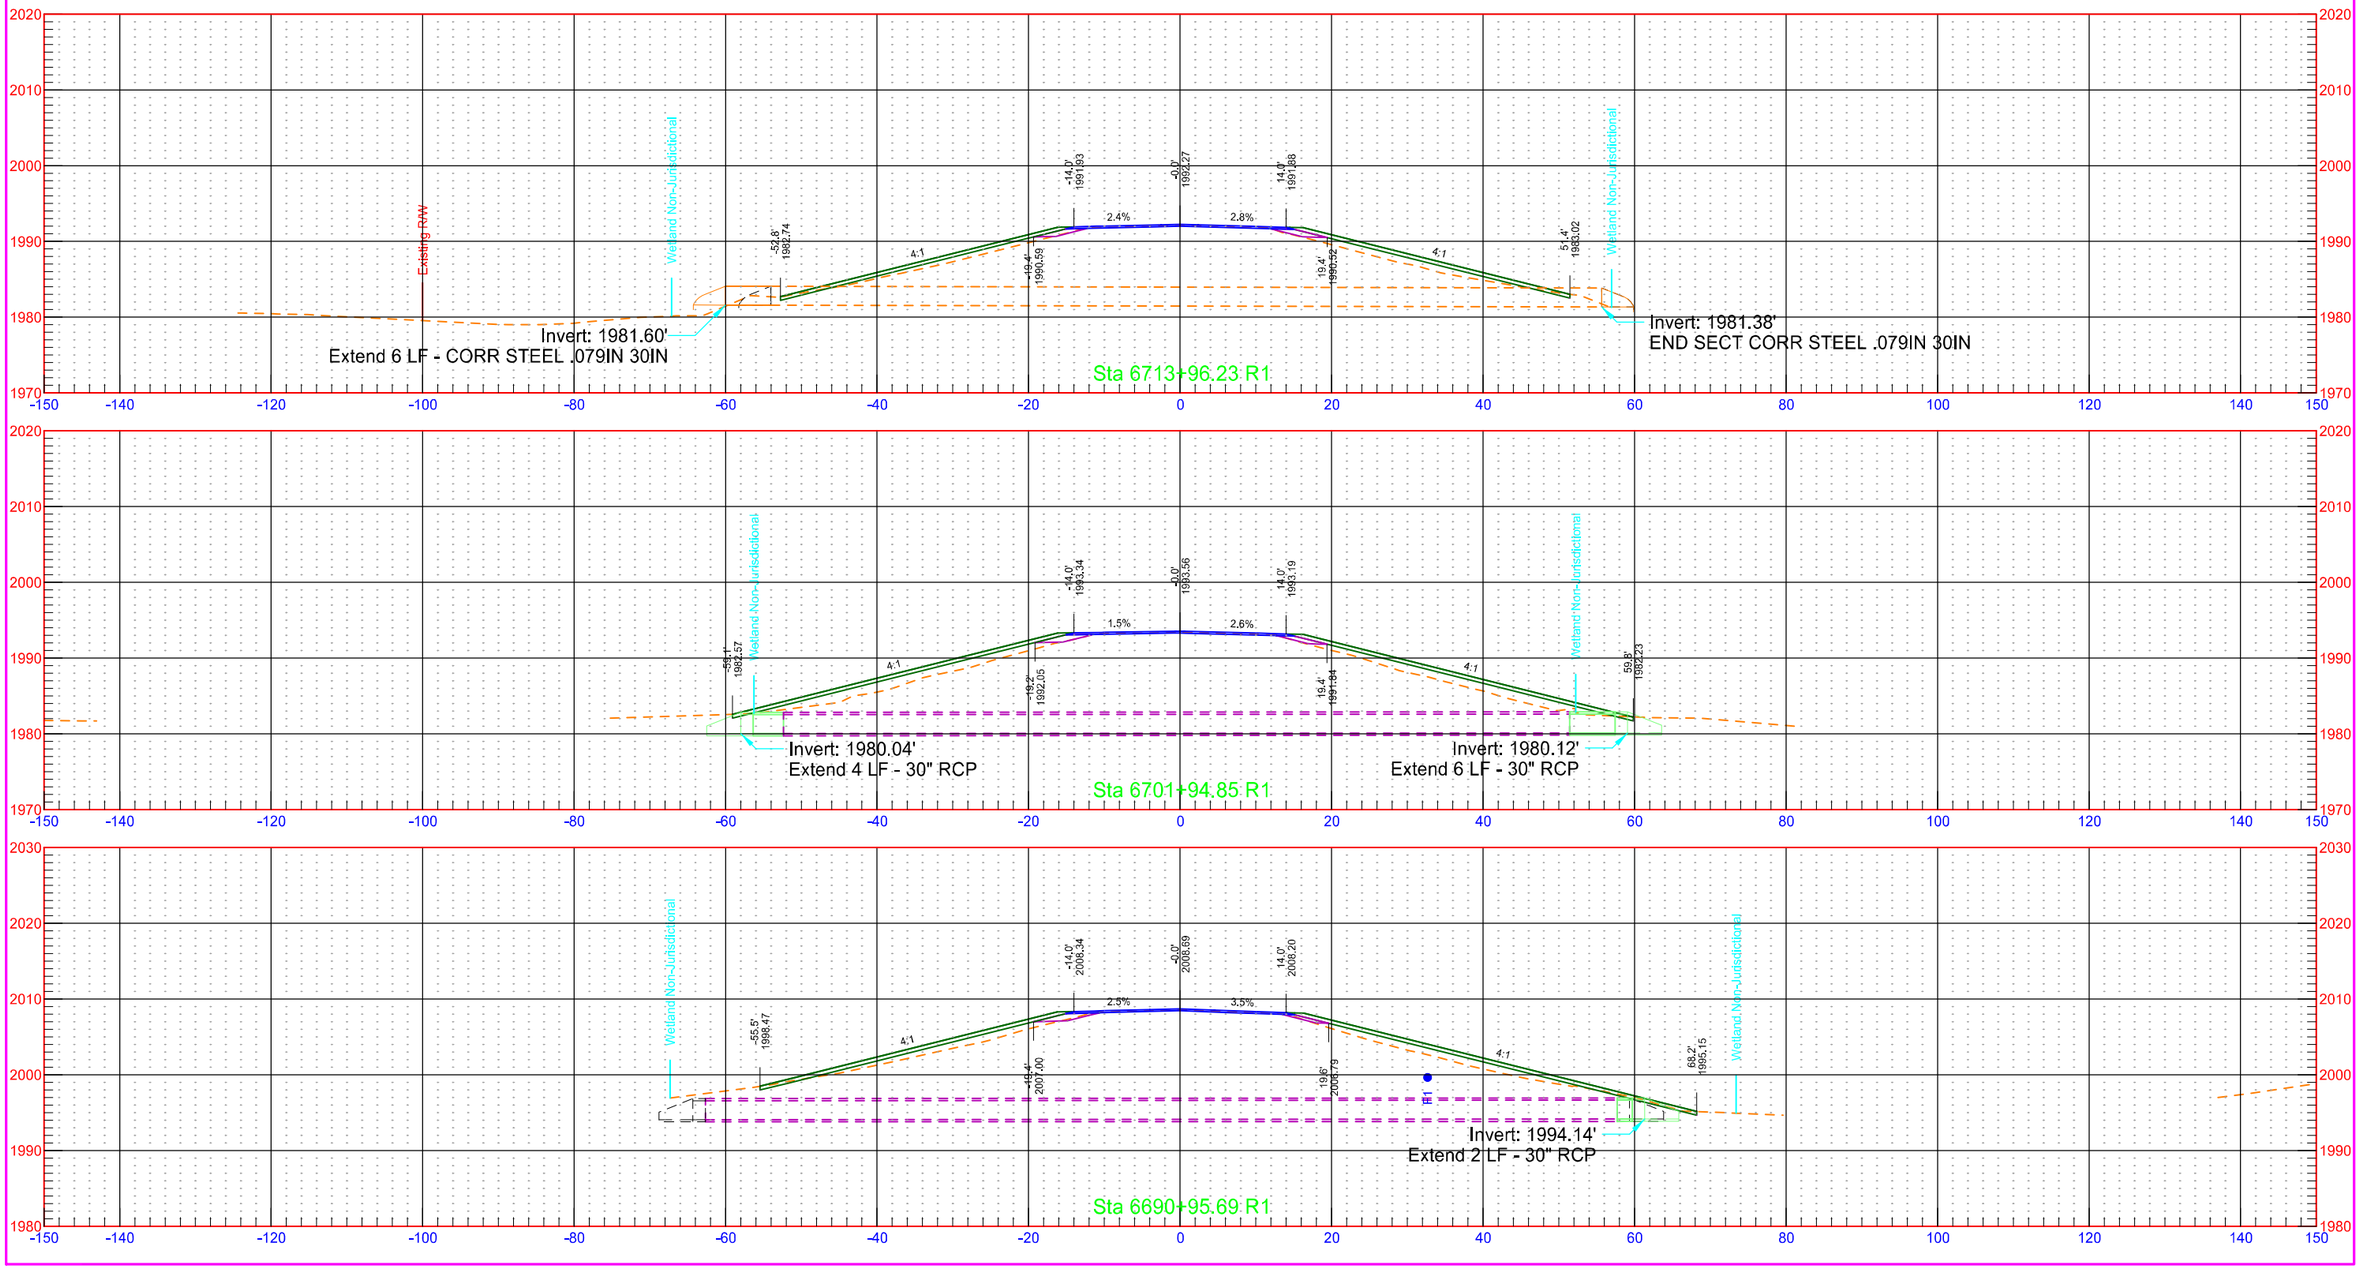


Section Skewed Along Pipe

	STATE	PROJECT NO.	SECTION NO.	SHEET NO.
	ND	NH-1-003(050)113	200	563

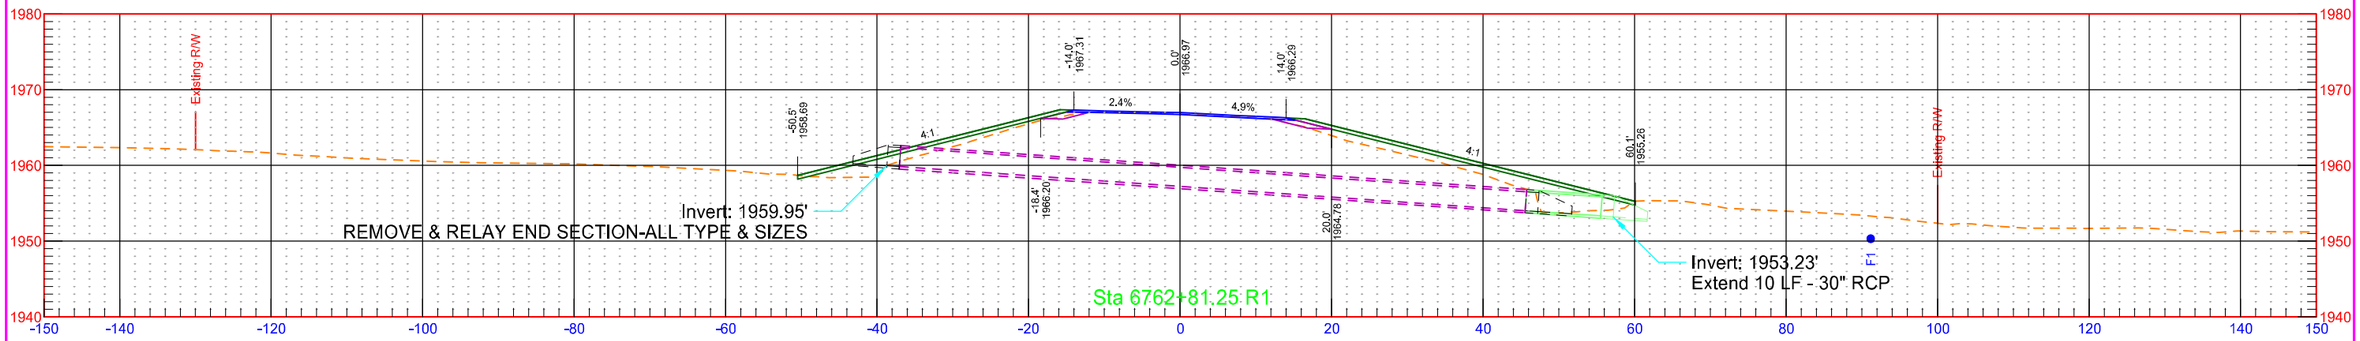

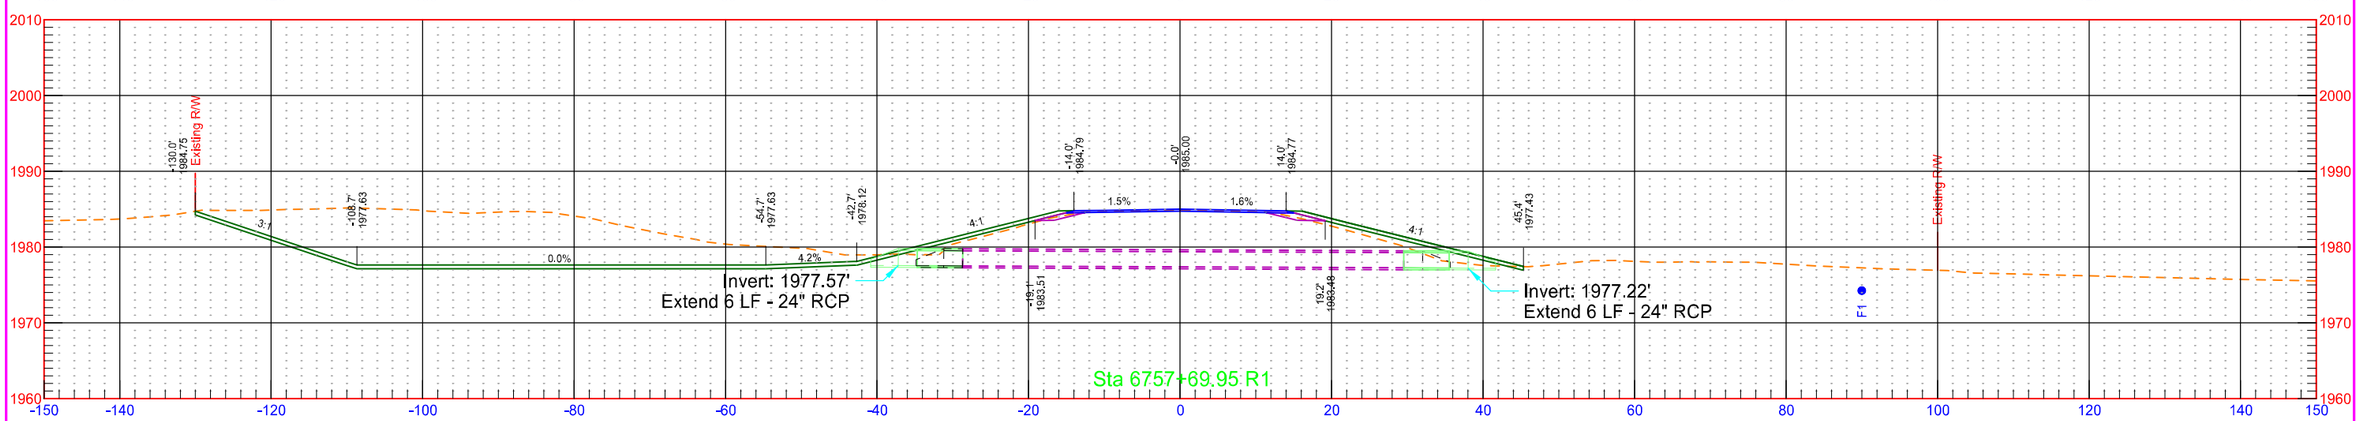


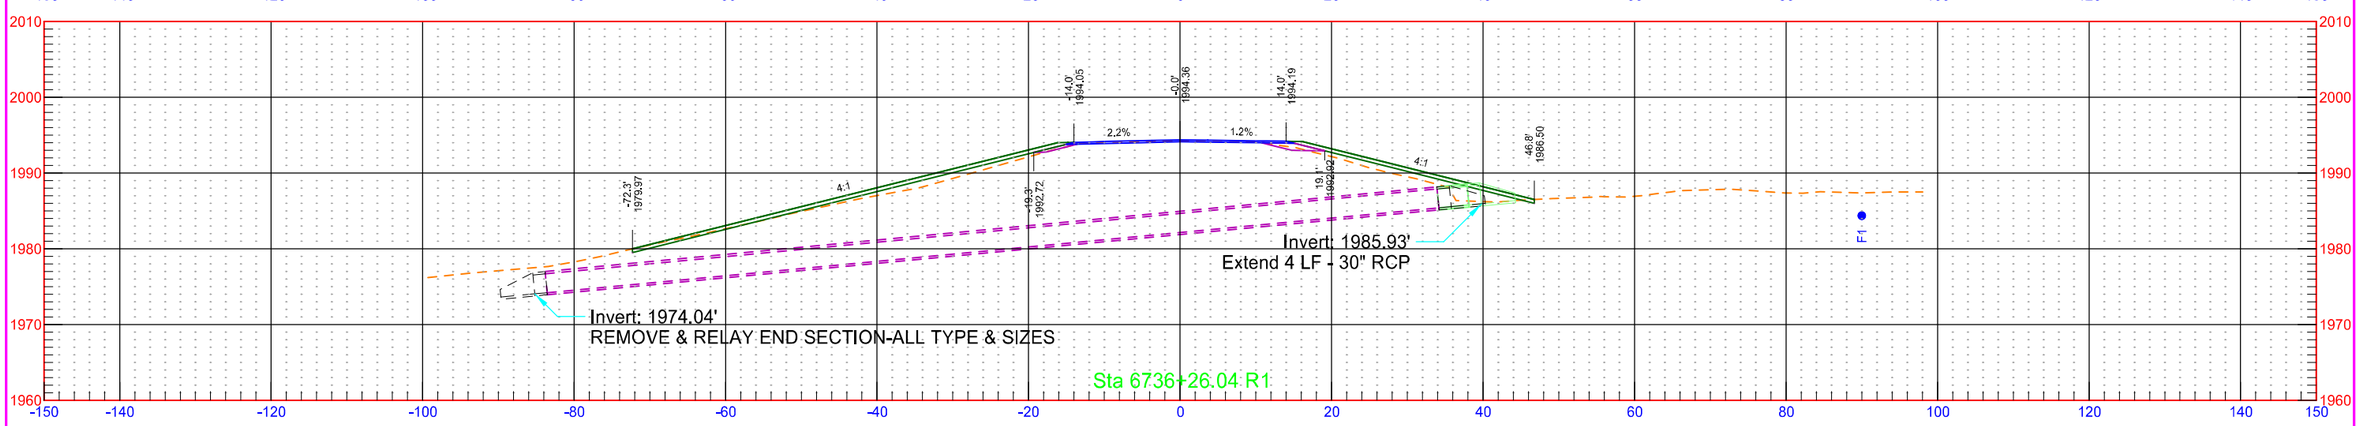

7/31/2018 1:30:59 PM kory.Kleinknecht O:\Projects\2016\16.00584\10003113.050\Design\Base\Wells\Xsec_W_Pipes.dgn

Section Skewed Along Pipe


	STATE	PROJECT NO.	SECTION NO.	SHEET NO.
	ND	NH-1-003(050)113	200	564

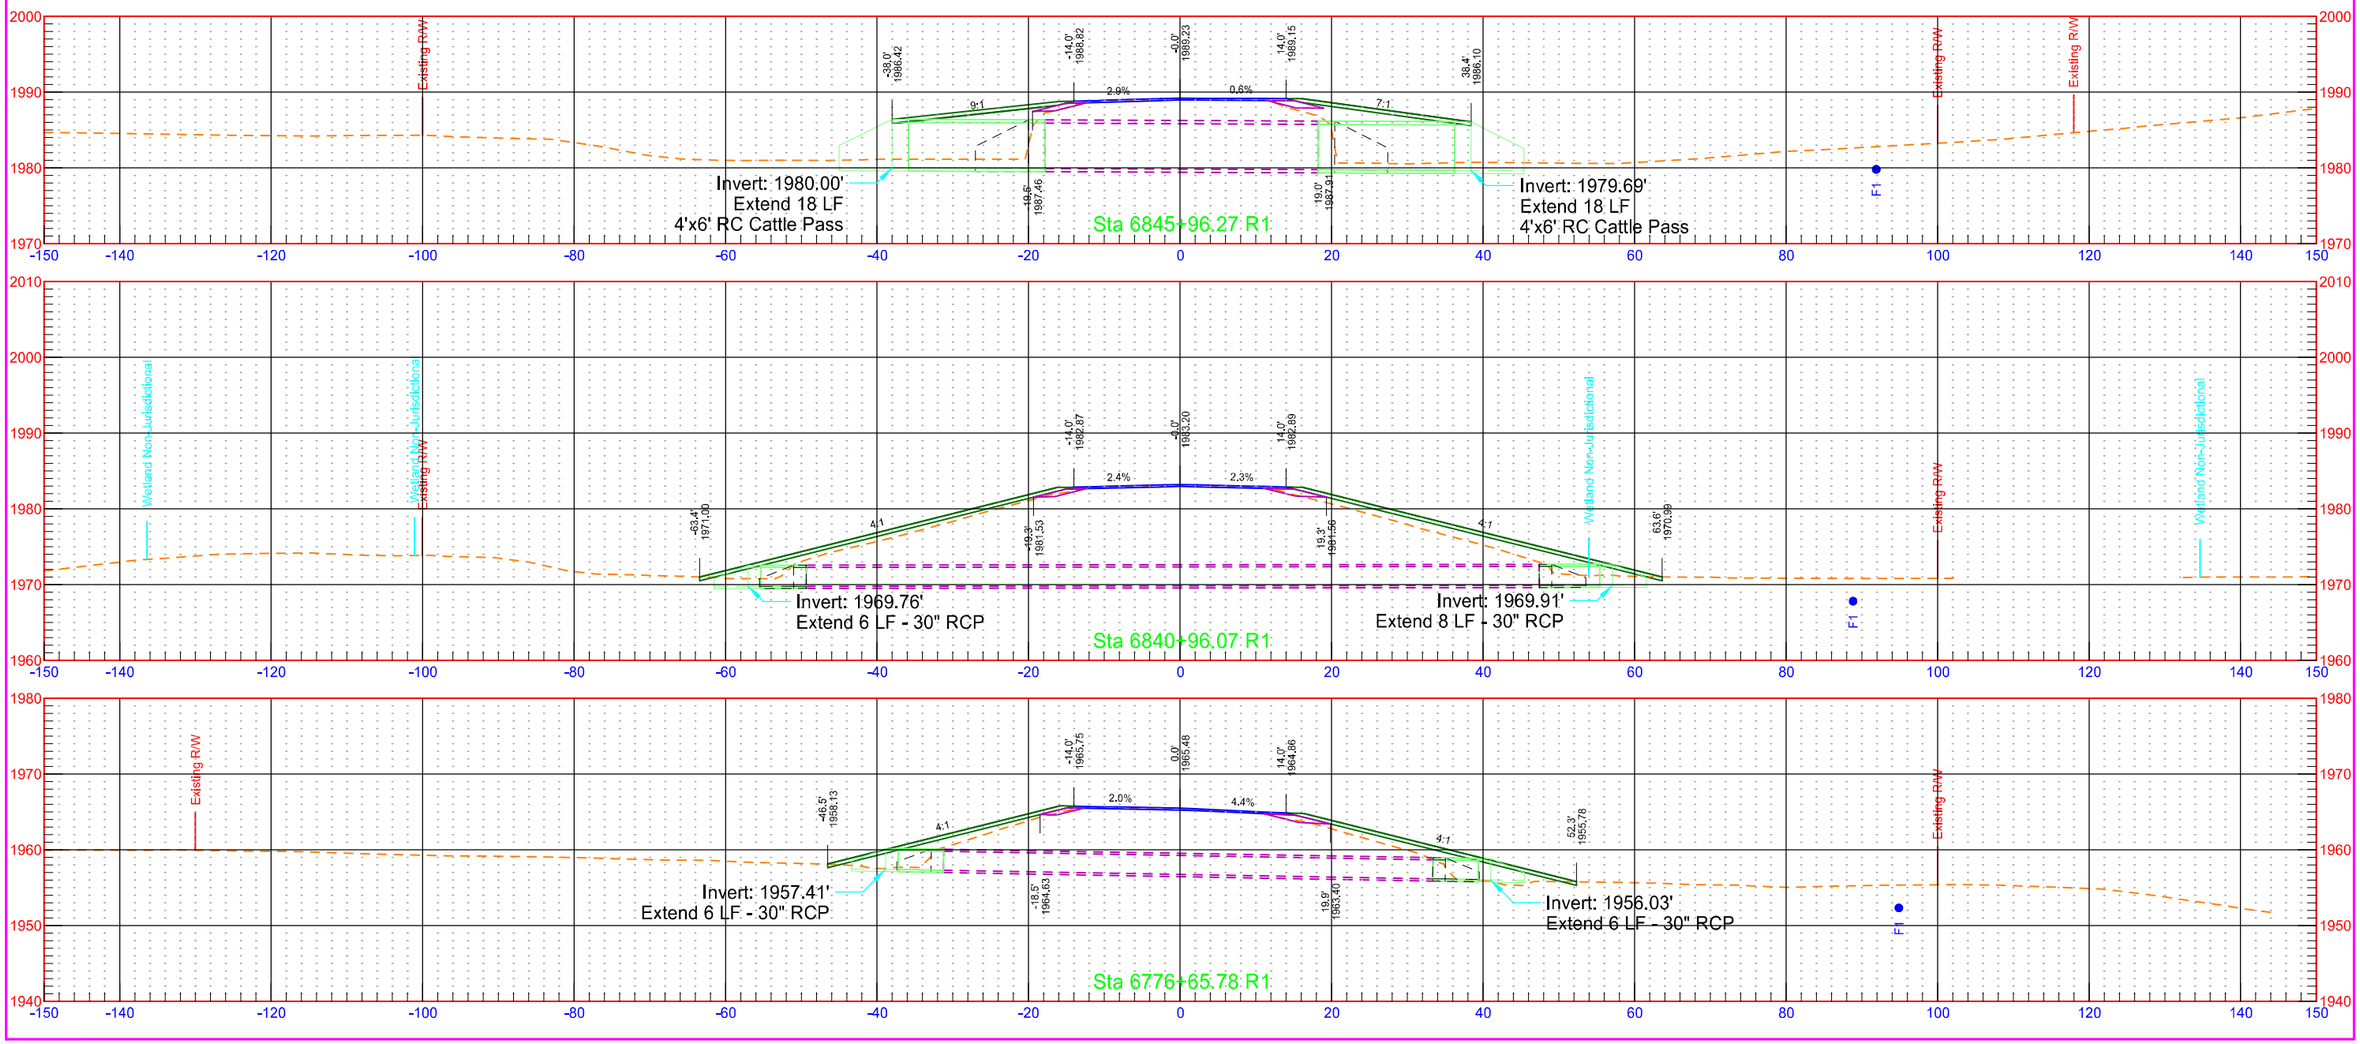

7/31/2018 1:31:00 PM kory.Kleinknecht O:\Projects\2016\16.00584\10003113.050\Design\Base\Wells\Xsec_W_Pipes.dgn


Section Skewed Along Pipe

	STATE	PROJECT NO.	SECTION NO.	SHEET NO.
	ND	NH-1-003(050)113	200	565

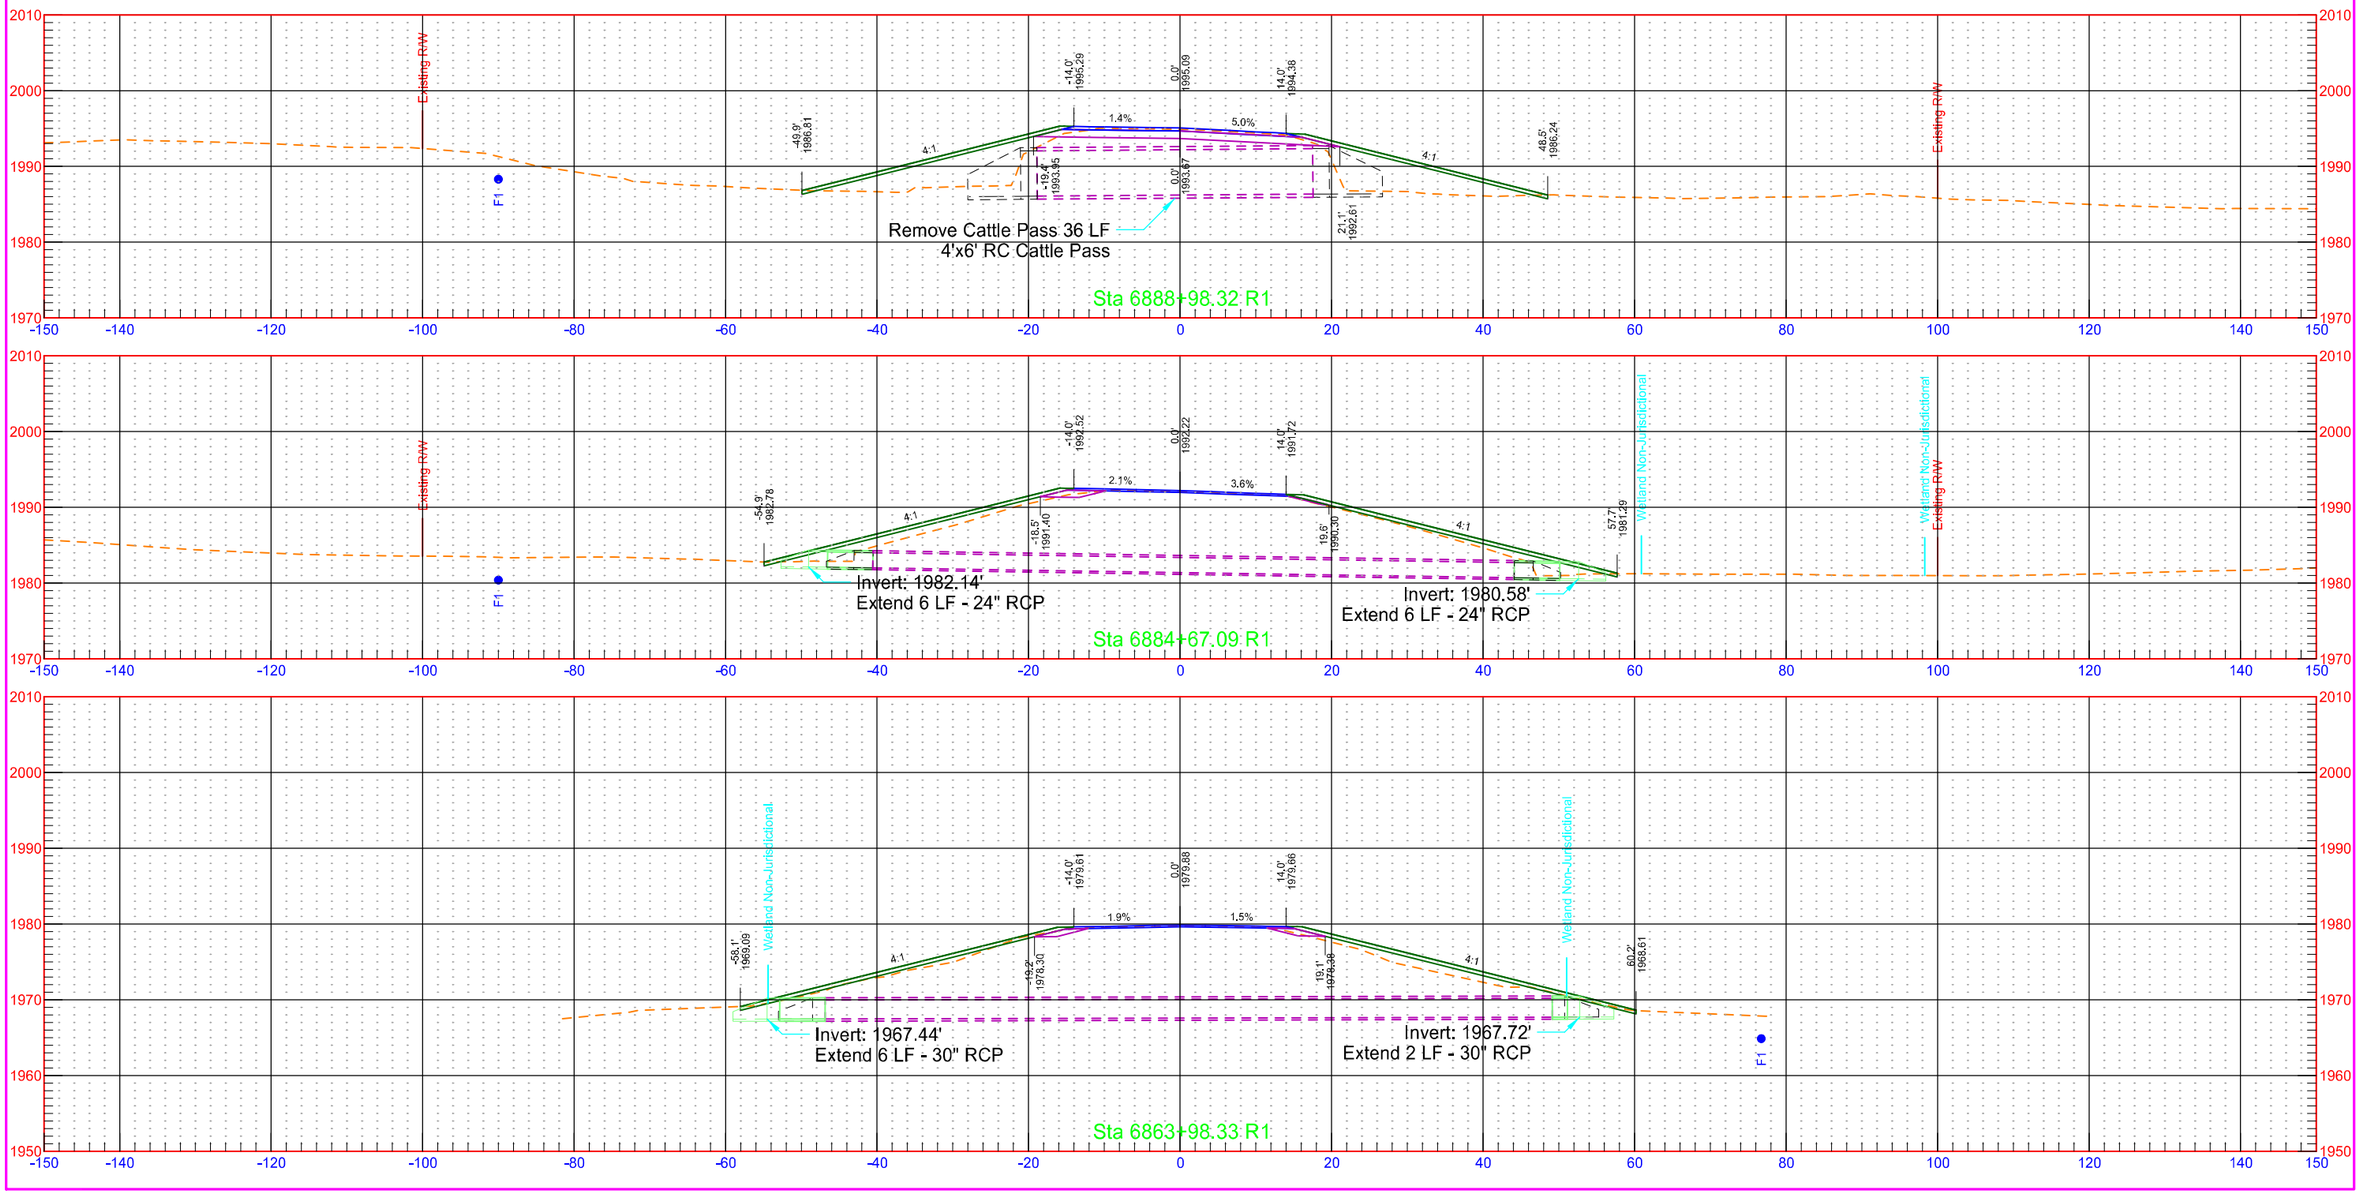

Section Skewed Along Pipe

	STATE	PROJECT NO.	SECTION NO.	SHEET NO.
	ND	NH-1-003(050)113	200	566

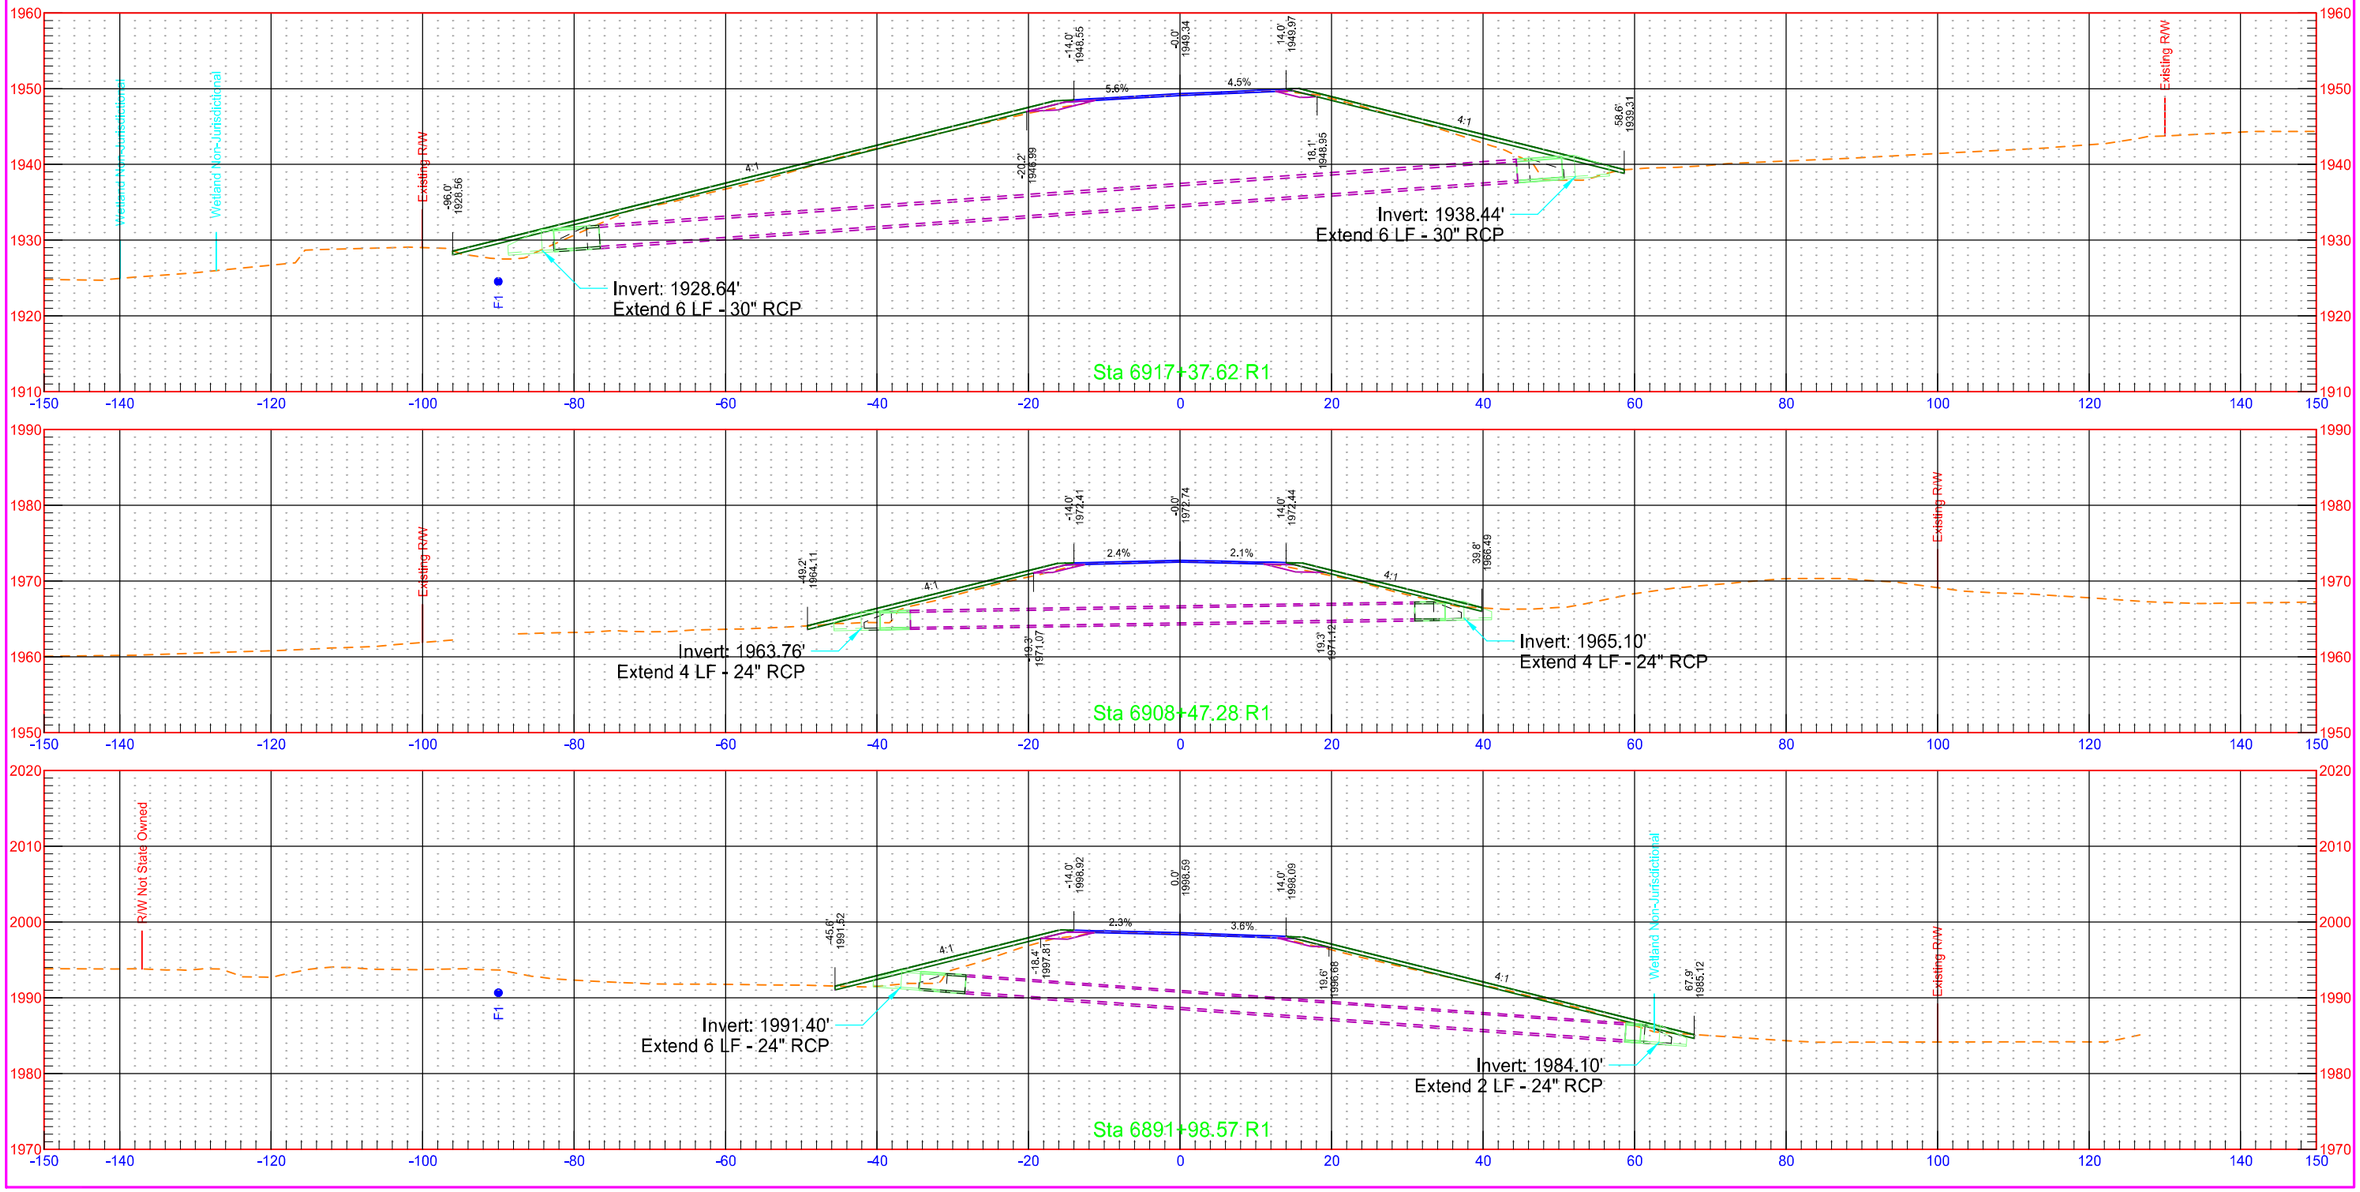


7/31/2018 1:31:02 PM kory.Kleinknecht O:\Projects\2016\16.00584\10003113.050\Design\Base\Wells\Xsec_W_Pipes.dgn

Section Skewed Along Pipe

	STATE	PROJECT NO.	SECTION NO.	SHEET NO.
	ND	NH-1-003(050)113	200	567

Section Skewed Along Pipe


	STATE	PROJECT NO.	SECTION NO.	SHEET NO.
	ND	NH-1-003(050)113	200	568

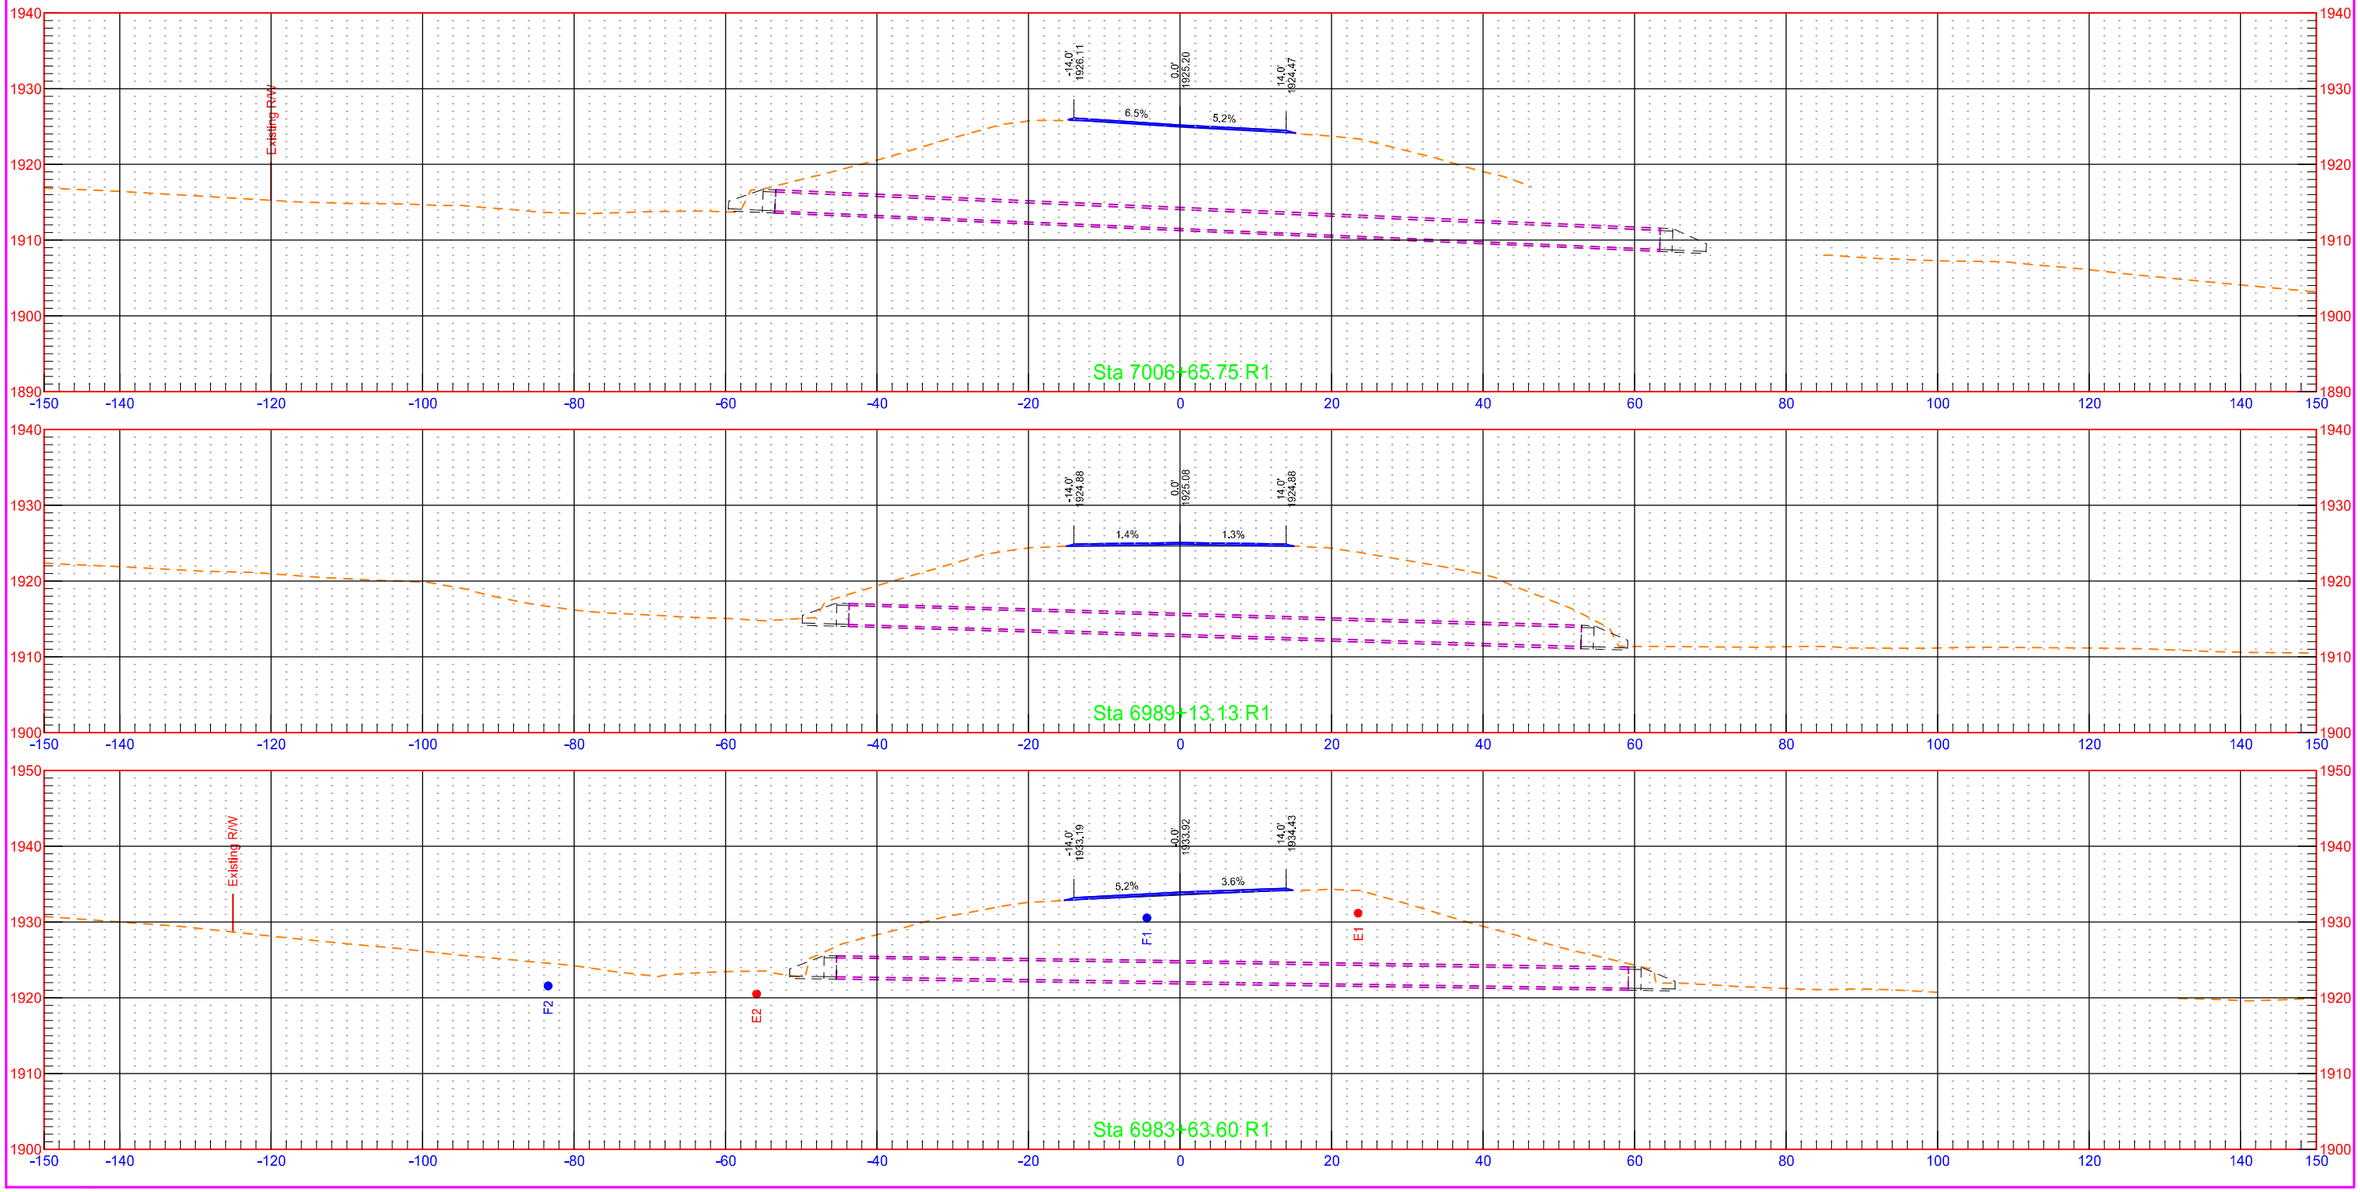

7/31/2018 1:31:03 PM kory.Kleinknecht O:\Projects\2016\16.00584\10003113.050\Design\Base\Wells\Xsec_W_Pipes.dgn


Section Skewed Along Pipe


	STATE	PROJECT NO.	SECTION NO.	SHEET NO.
	ND	NH-1-003(050)113	200	569

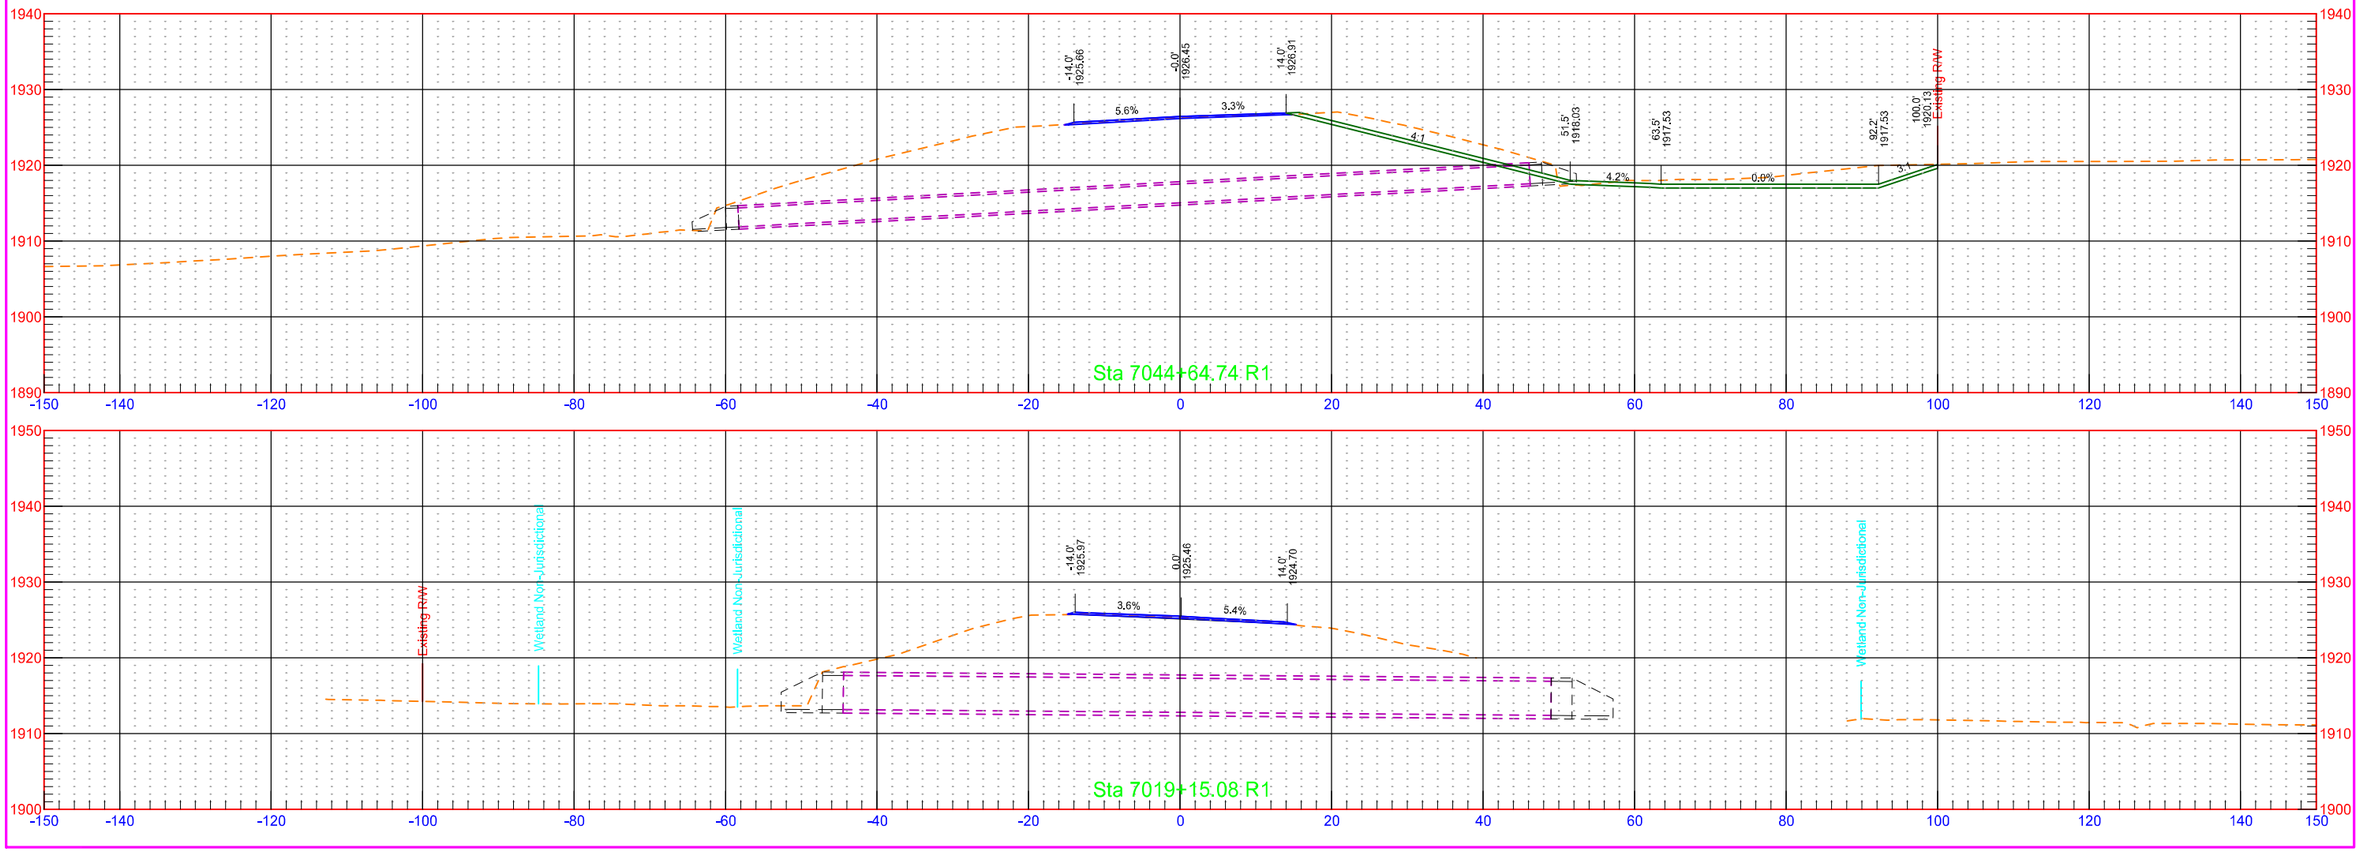


18th St SE - West

	STATE	PROJECT NO.	SECTION NO.	SHEET NO.
	ND	NH-1-003(050)113	200	570

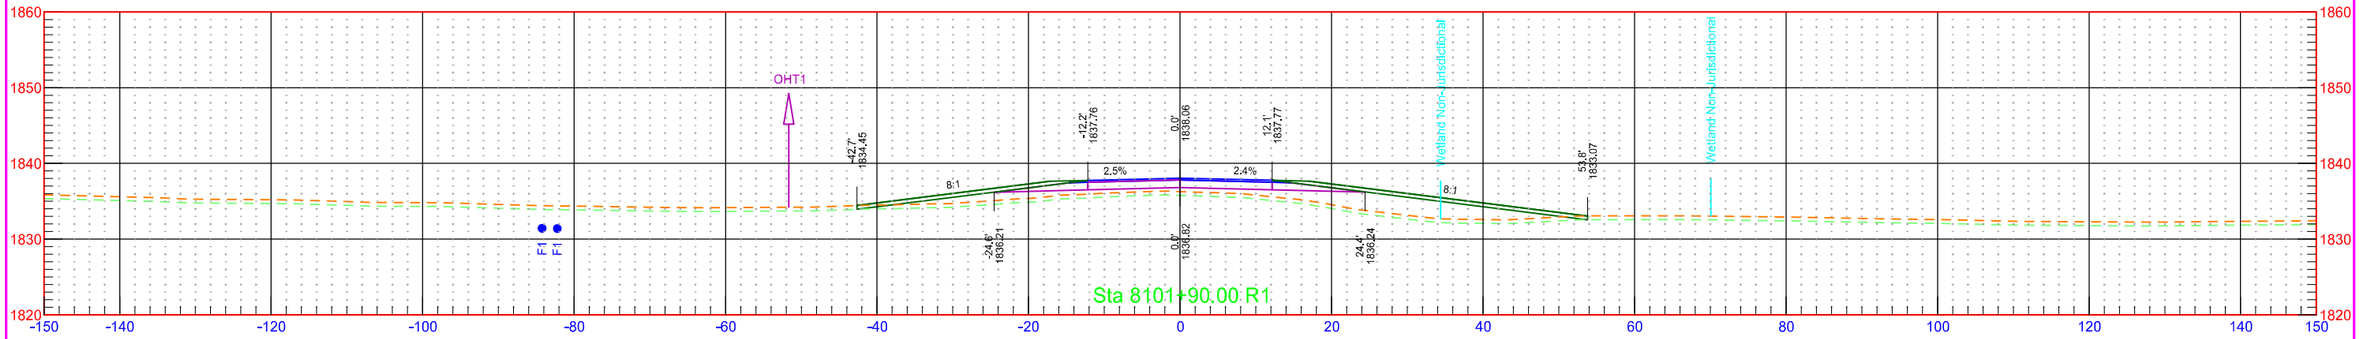


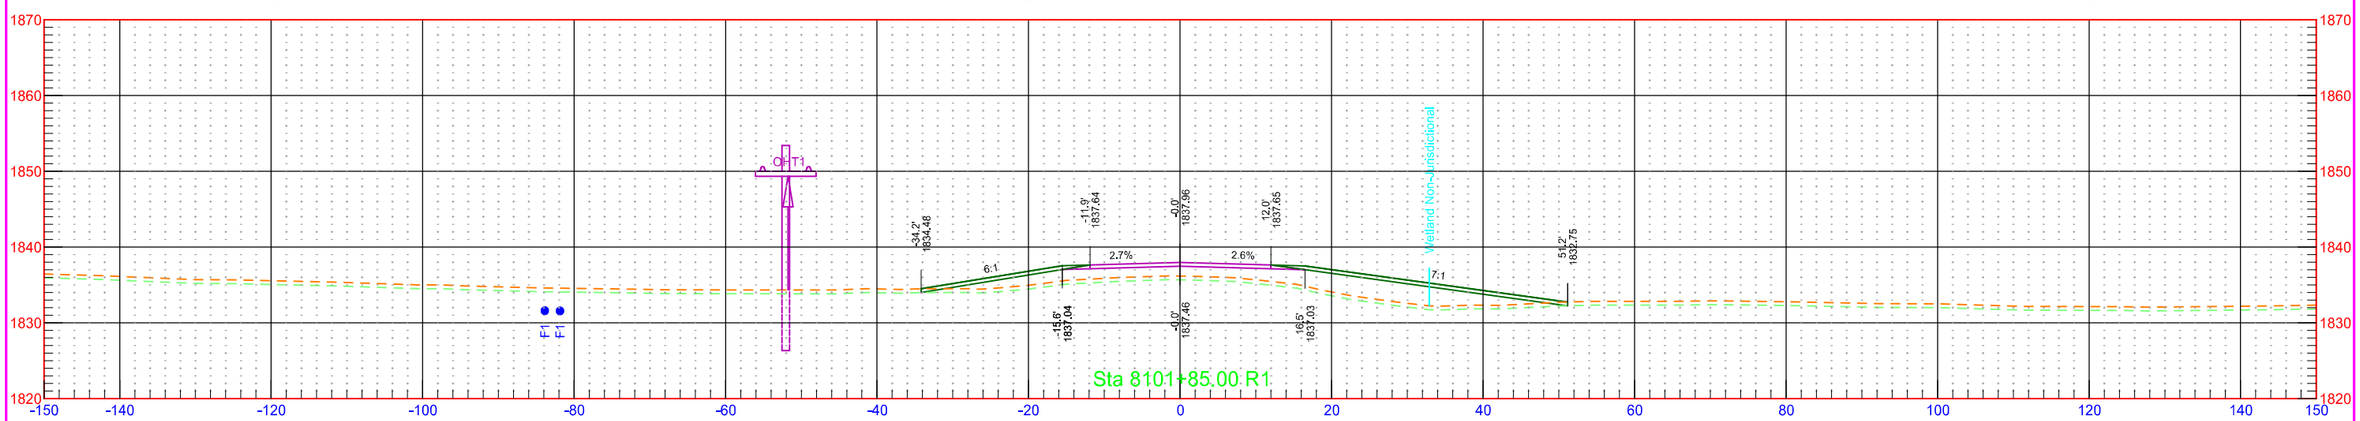

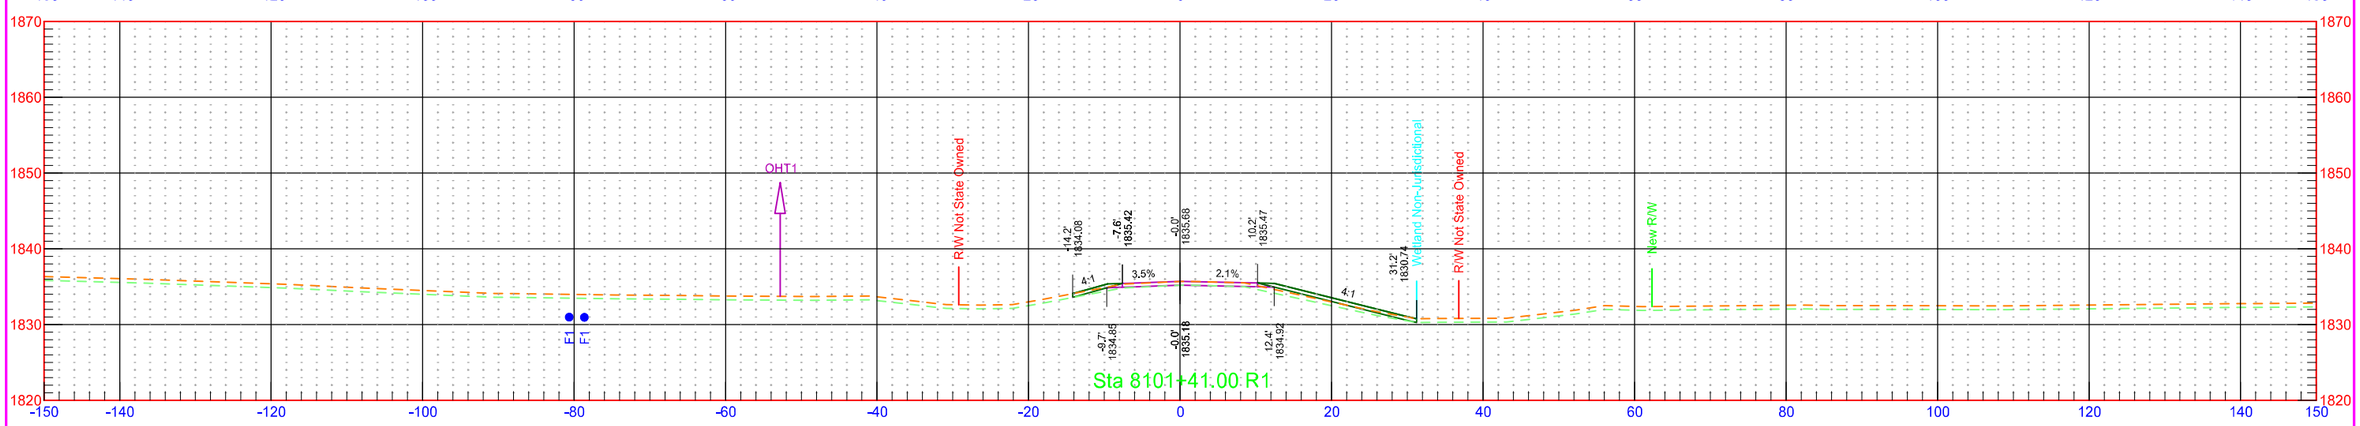

18th St SE - West


STATE	PROJECT NO.	SECTION NO.	SHEET NO.
ND	NH-1-003(050)113	200	571

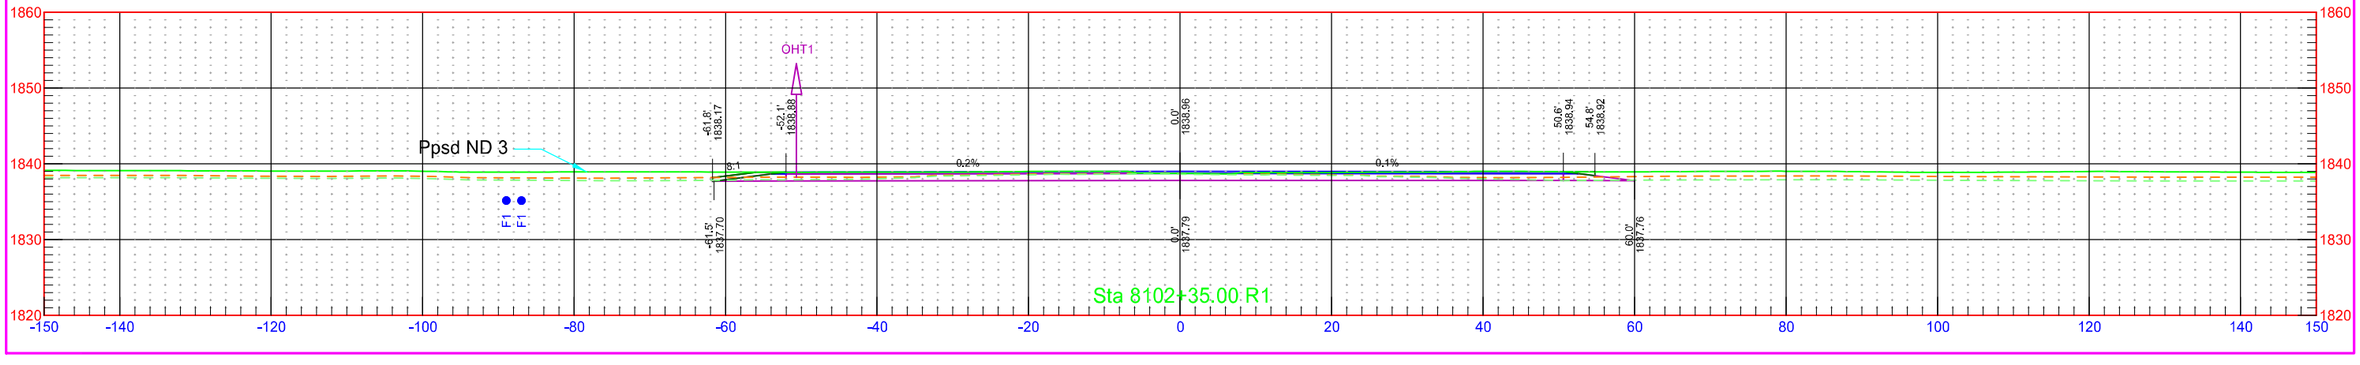



7/31/2018 1:31:06 PM kory.Kleinknecht O:\Projects\2016\16.00584\10003113.050\Design\Base\Kidder\Xsec_Sidestreets_K.dgn

Private Drive - Sta. 6111+23 - West

	STATE	PROJECT NO.	SECTION NO.	SHEET NO.
	ND	NH-1-003(050)113	200	572

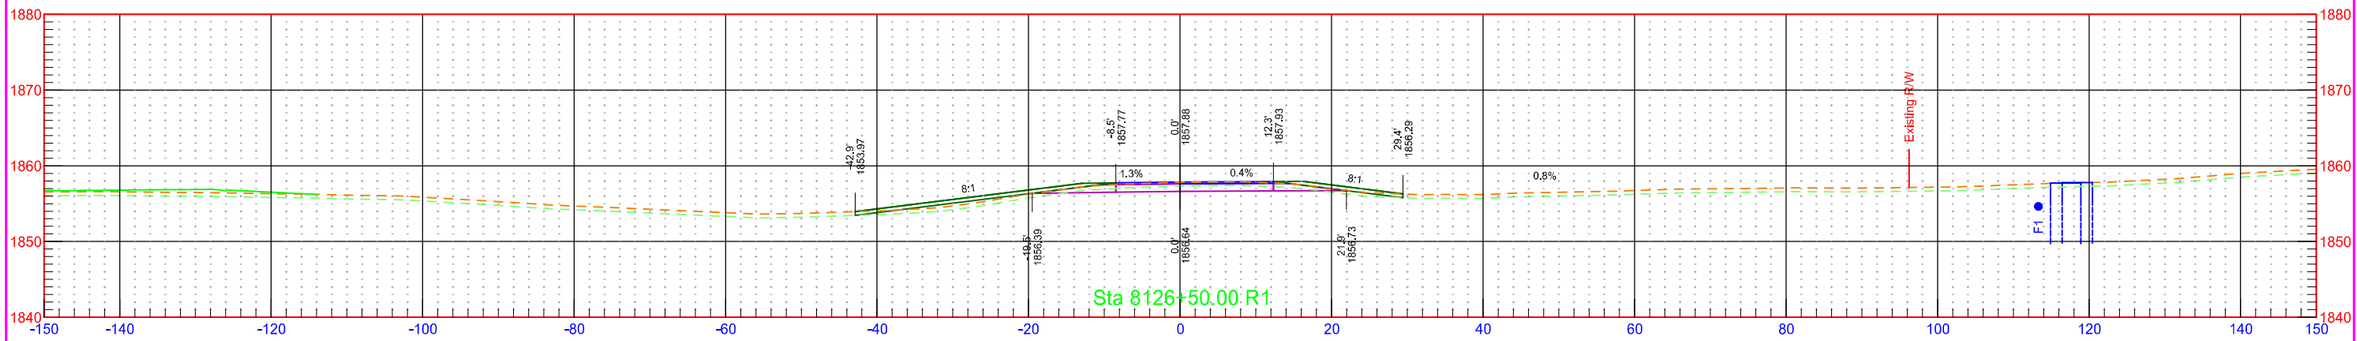

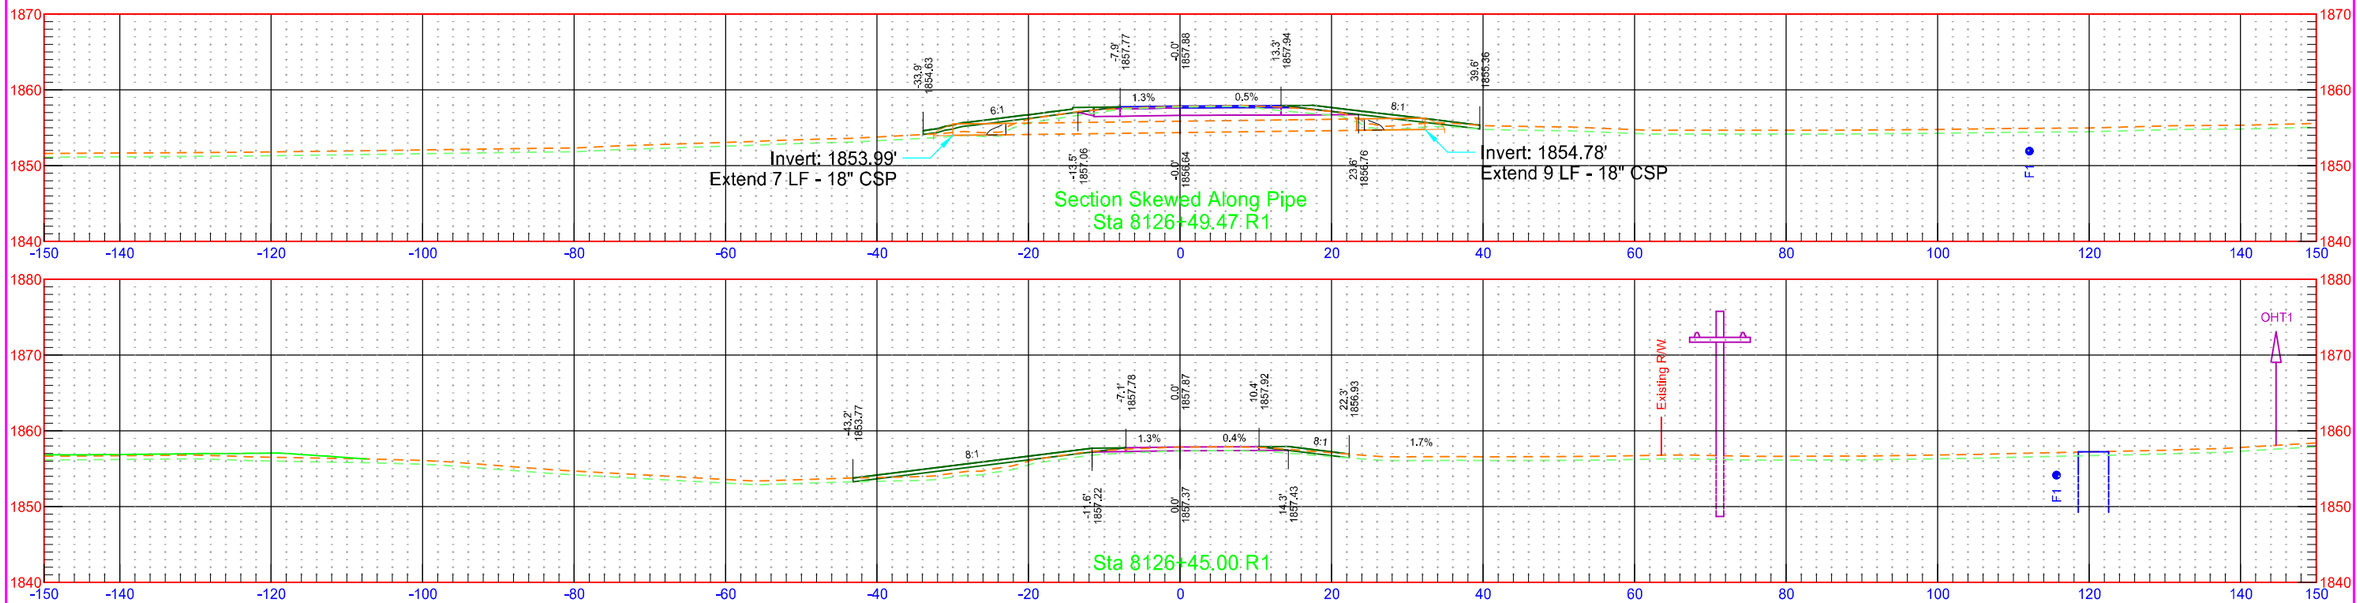


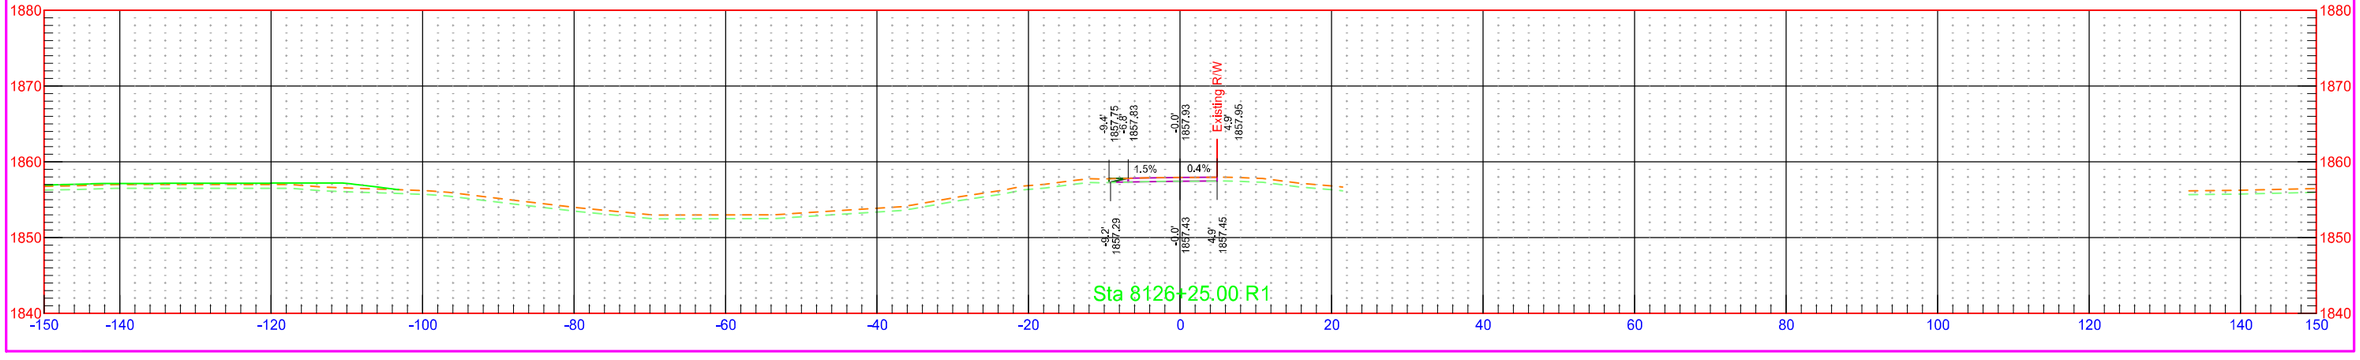

7/31/2018 1:31:06 PM kory.Kleinknecht O:\Projects\2016\16.00584\10003113.050\Design\Base\Kidder\Xsec_Sidestreets_K.dgn

Private Drive - Sta. 6111+23 - West


STATE	PROJECT NO.	SECTION NO.	SHEET NO.
ND	NH-1-003(050)113	200	573

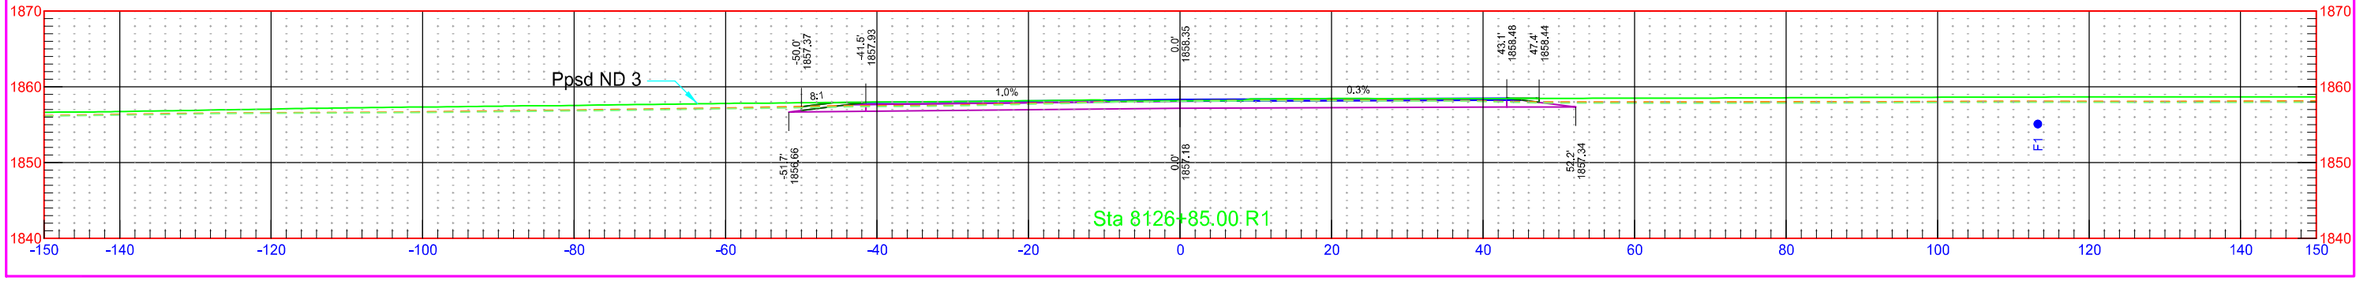

7/31/2018 1:31:07 PM kory.Kleinknecht O:\Projects\2016\16.00584\10003113.050\Design\Base\Kidder\Xsec_Sidestreets_K.dgn

16th St SE - East


	STATE	PROJECT NO.	SECTION NO.	SHEET NO.
	ND	NH-1-003(050)113	200	574

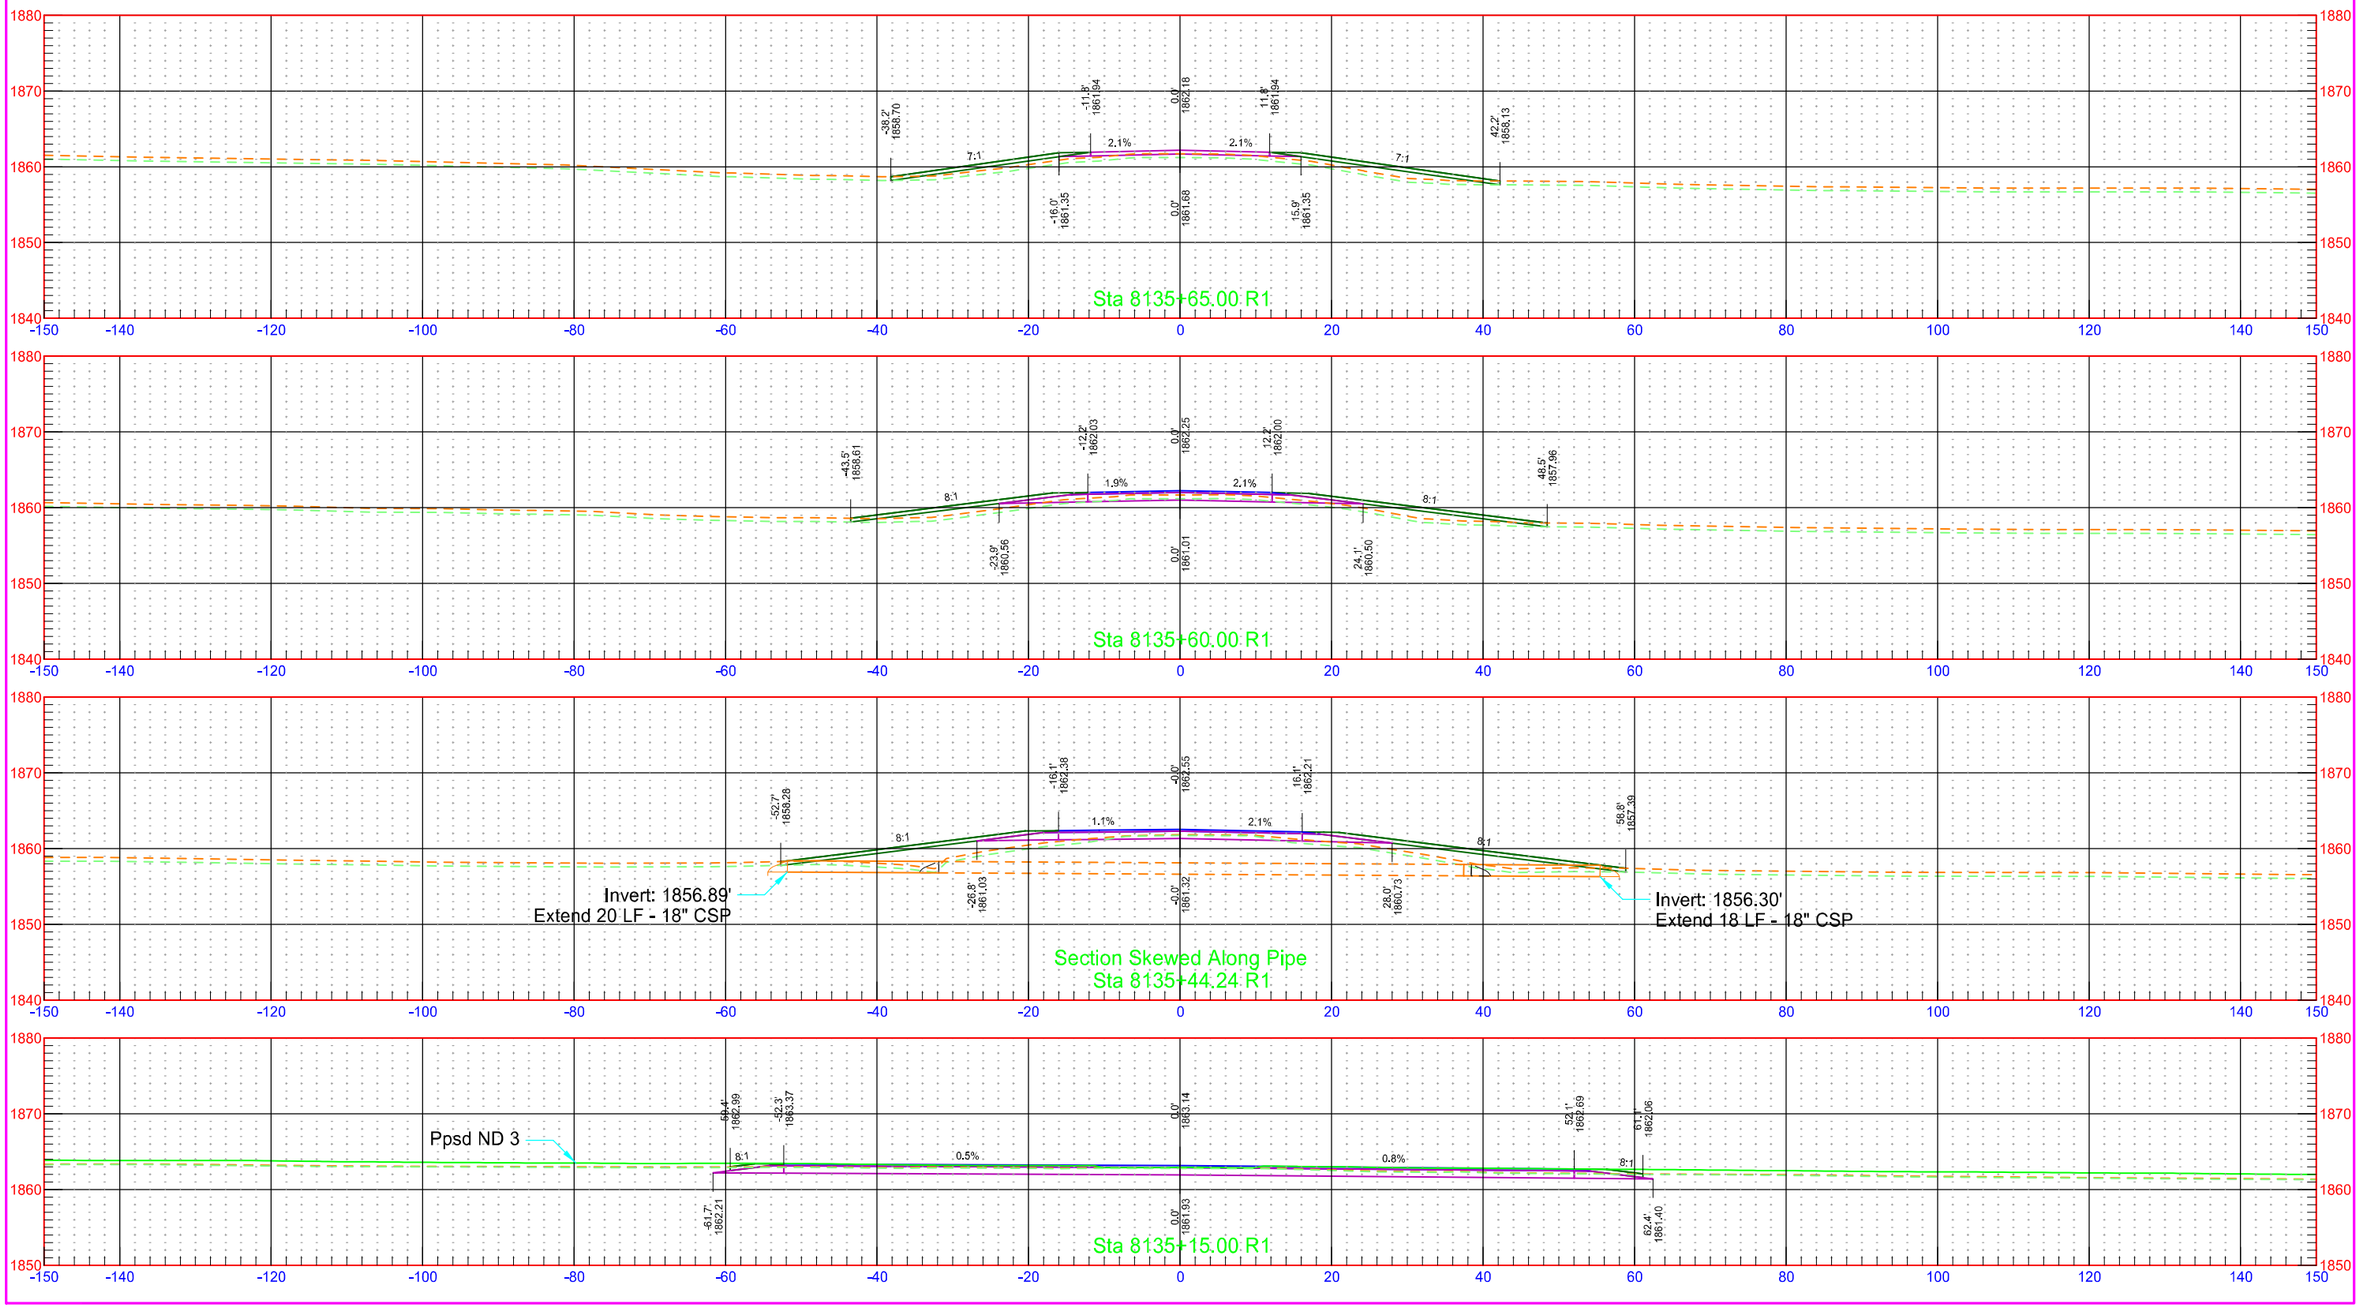

7/31/2018 1:31:08 PM kory.Kleinknecht O:\Projects\2016\16.00584\10003113.050\Design\Base\Kidder\Xsec_Sidestreets_K.dgn

16th St SE - East

STATE	PROJECT NO.	SECTION NO.	SHEET NO.
ND	NH-1-003(050)113	200	575

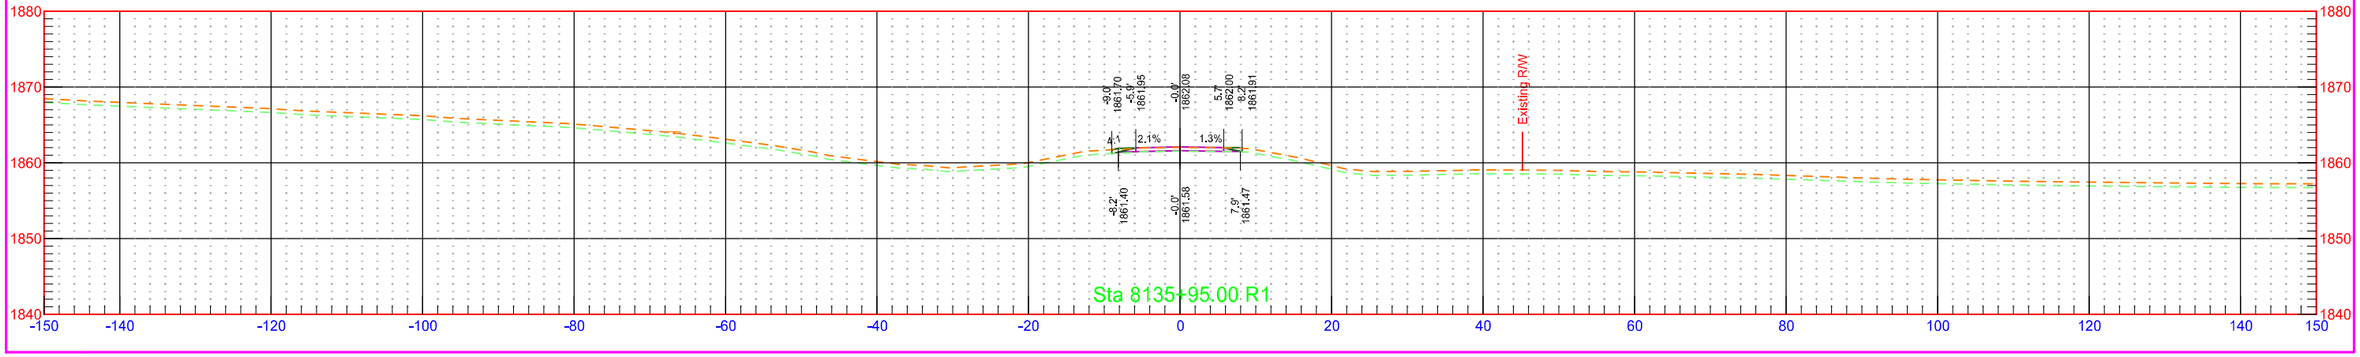



15th St SE - East


	STATE	PROJECT NO.	SECTION NO.	SHEET NO.
	ND	NH-1-003(050)113	200	576


15th St SE - East

	STATE	PROJECT NO.	SECTION NO.	SHEET NO.
	ND	NH-1-003(050)113	200	577

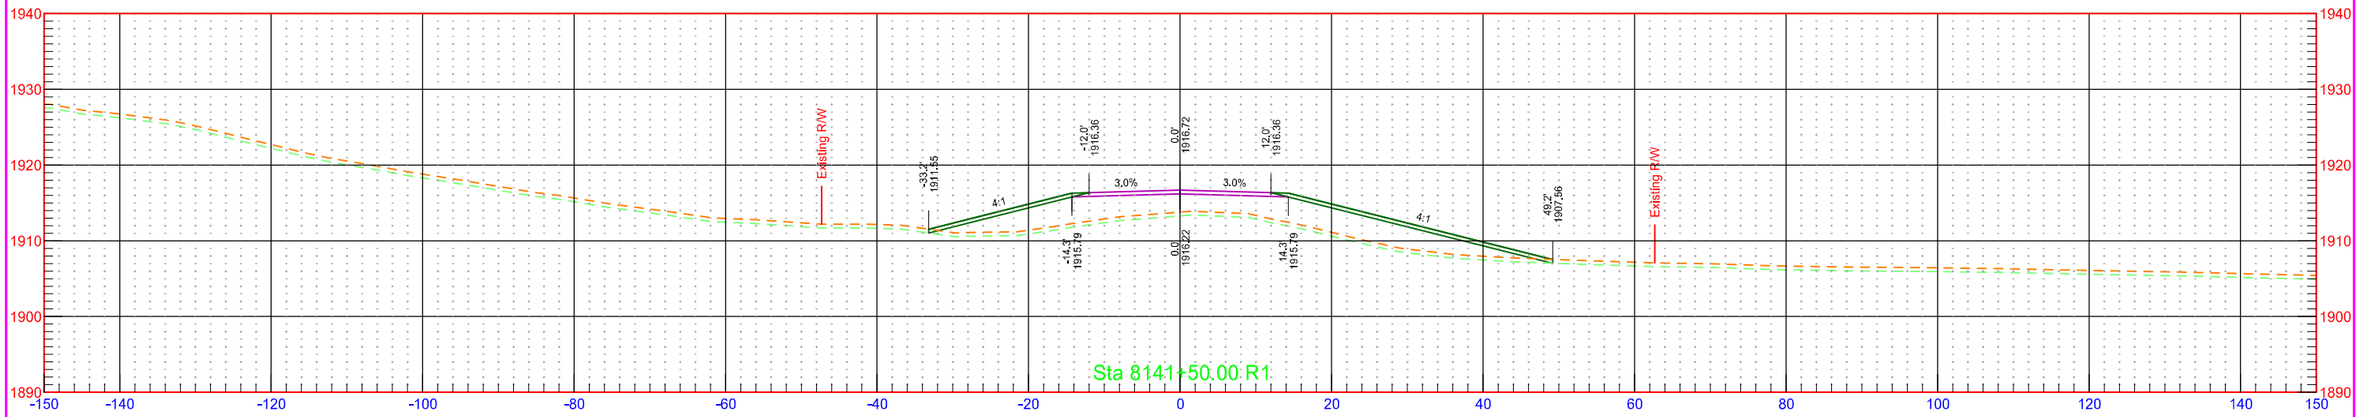

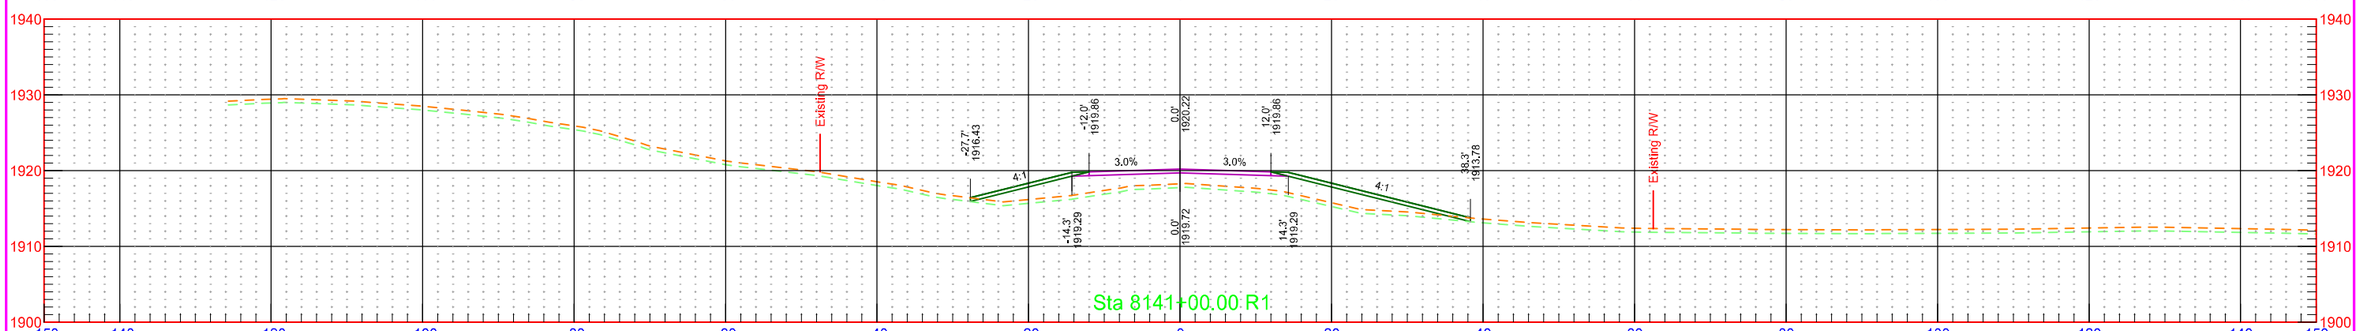

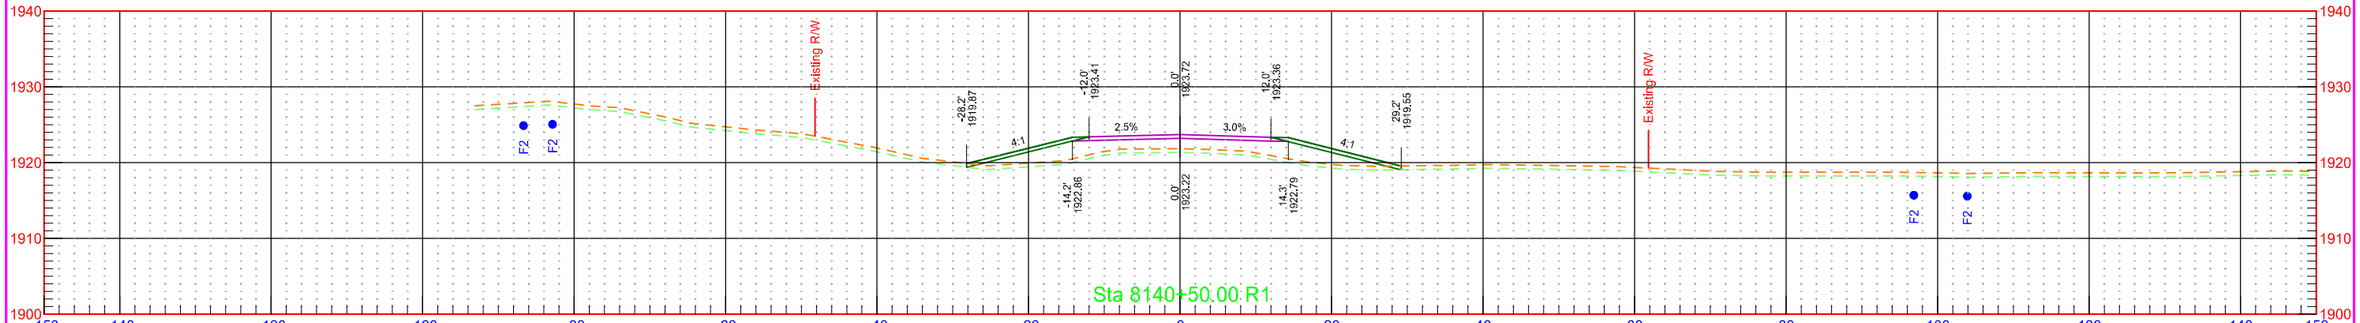


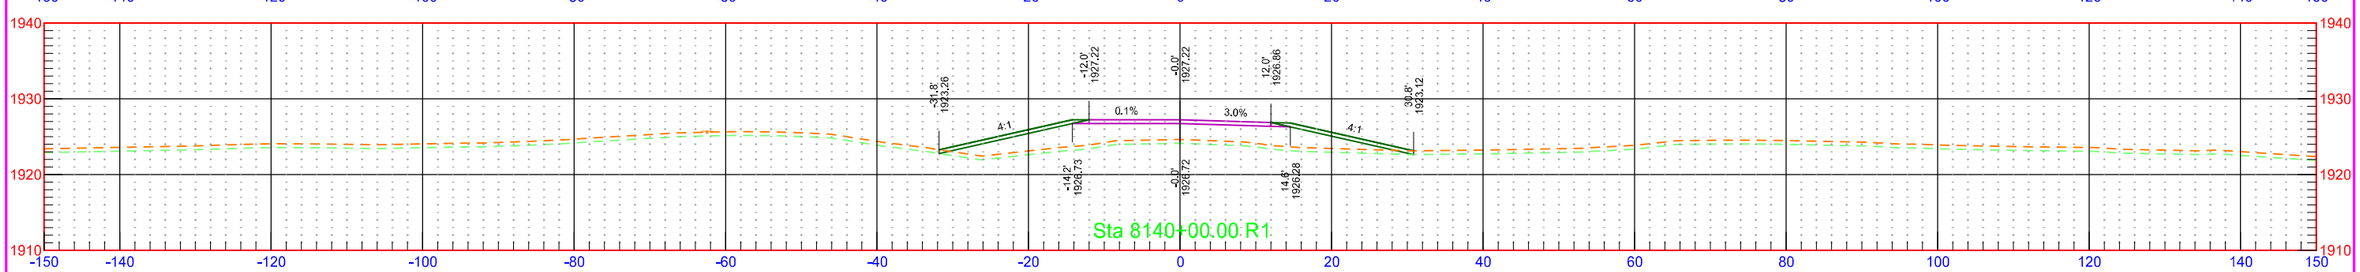

7/31/2018 1:31:10 PM kory.Kleinknecht O:\Projects\2016\16.00584\10003113.050\Design\Base\Kidder\Xsec_Sidestreets_K.dgn


15th St SE - East

	STATE	PROJECT NO.	SECTION NO.	SHEET NO.
	ND	NH-1-003(050)113	200	578

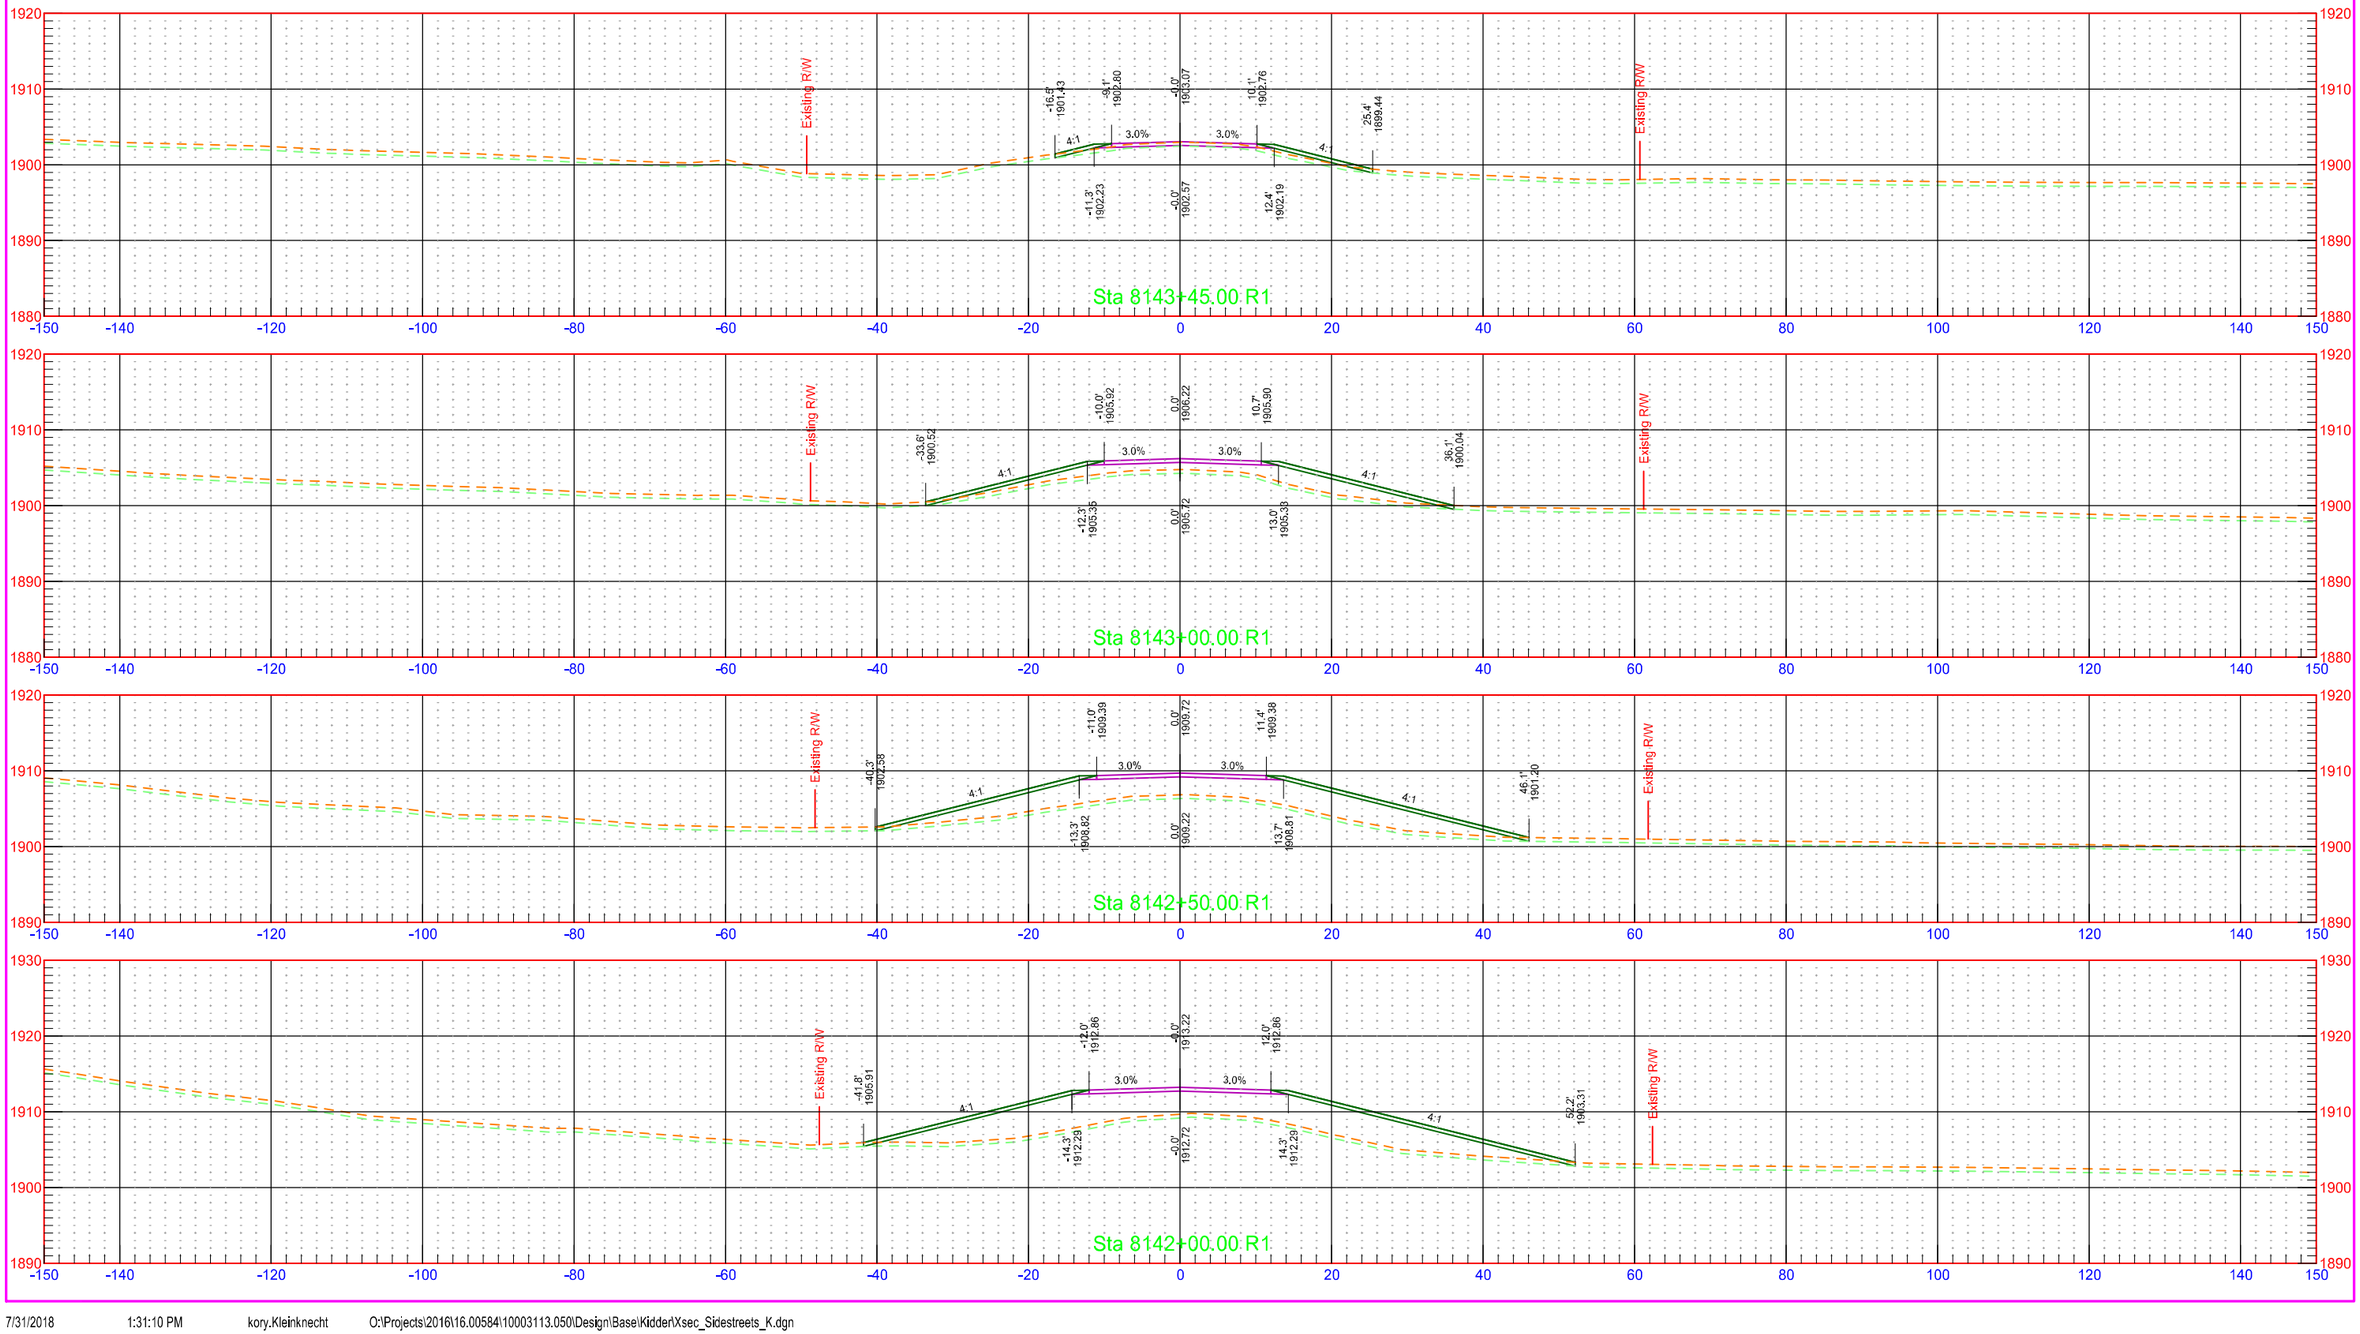

13th St SE - West


	STATE	PROJECT NO.	SECTION NO.	SHEET NO.
	ND	NH-1-003(050)113	200	579

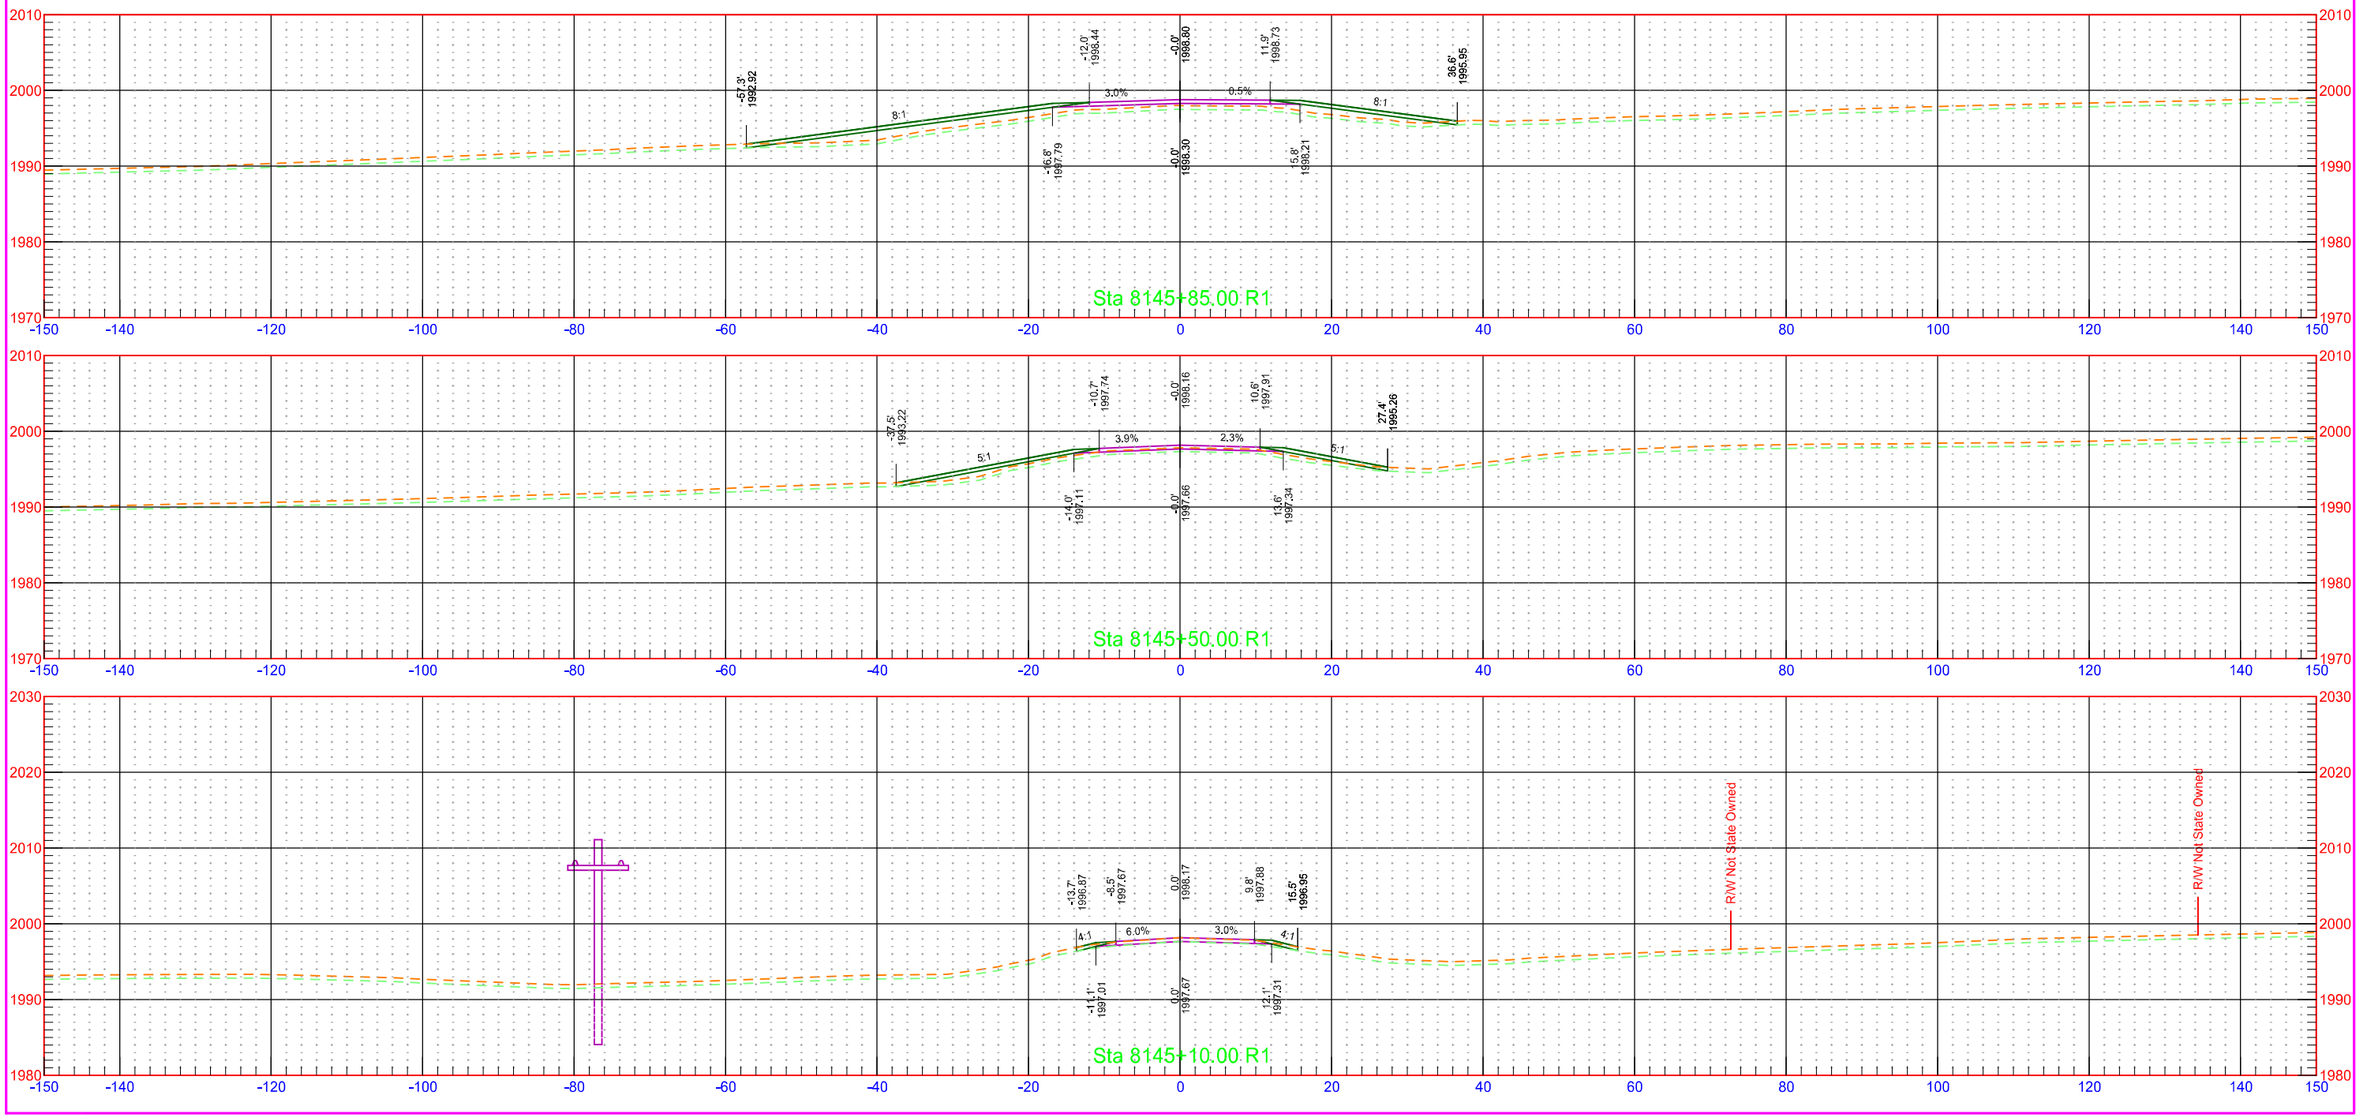

7/31/2018 1:31:11 PM kory.Kleinknecht O:\Projects\2016\16.00584\10003113.050\Design\Base\Kidder\Xsec_Sidestreets_K.dgn


13th St SE - West

	STATE	PROJECT NO.	SECTION NO.	SHEET NO.
	ND	NH-1-003(050)113	200	580

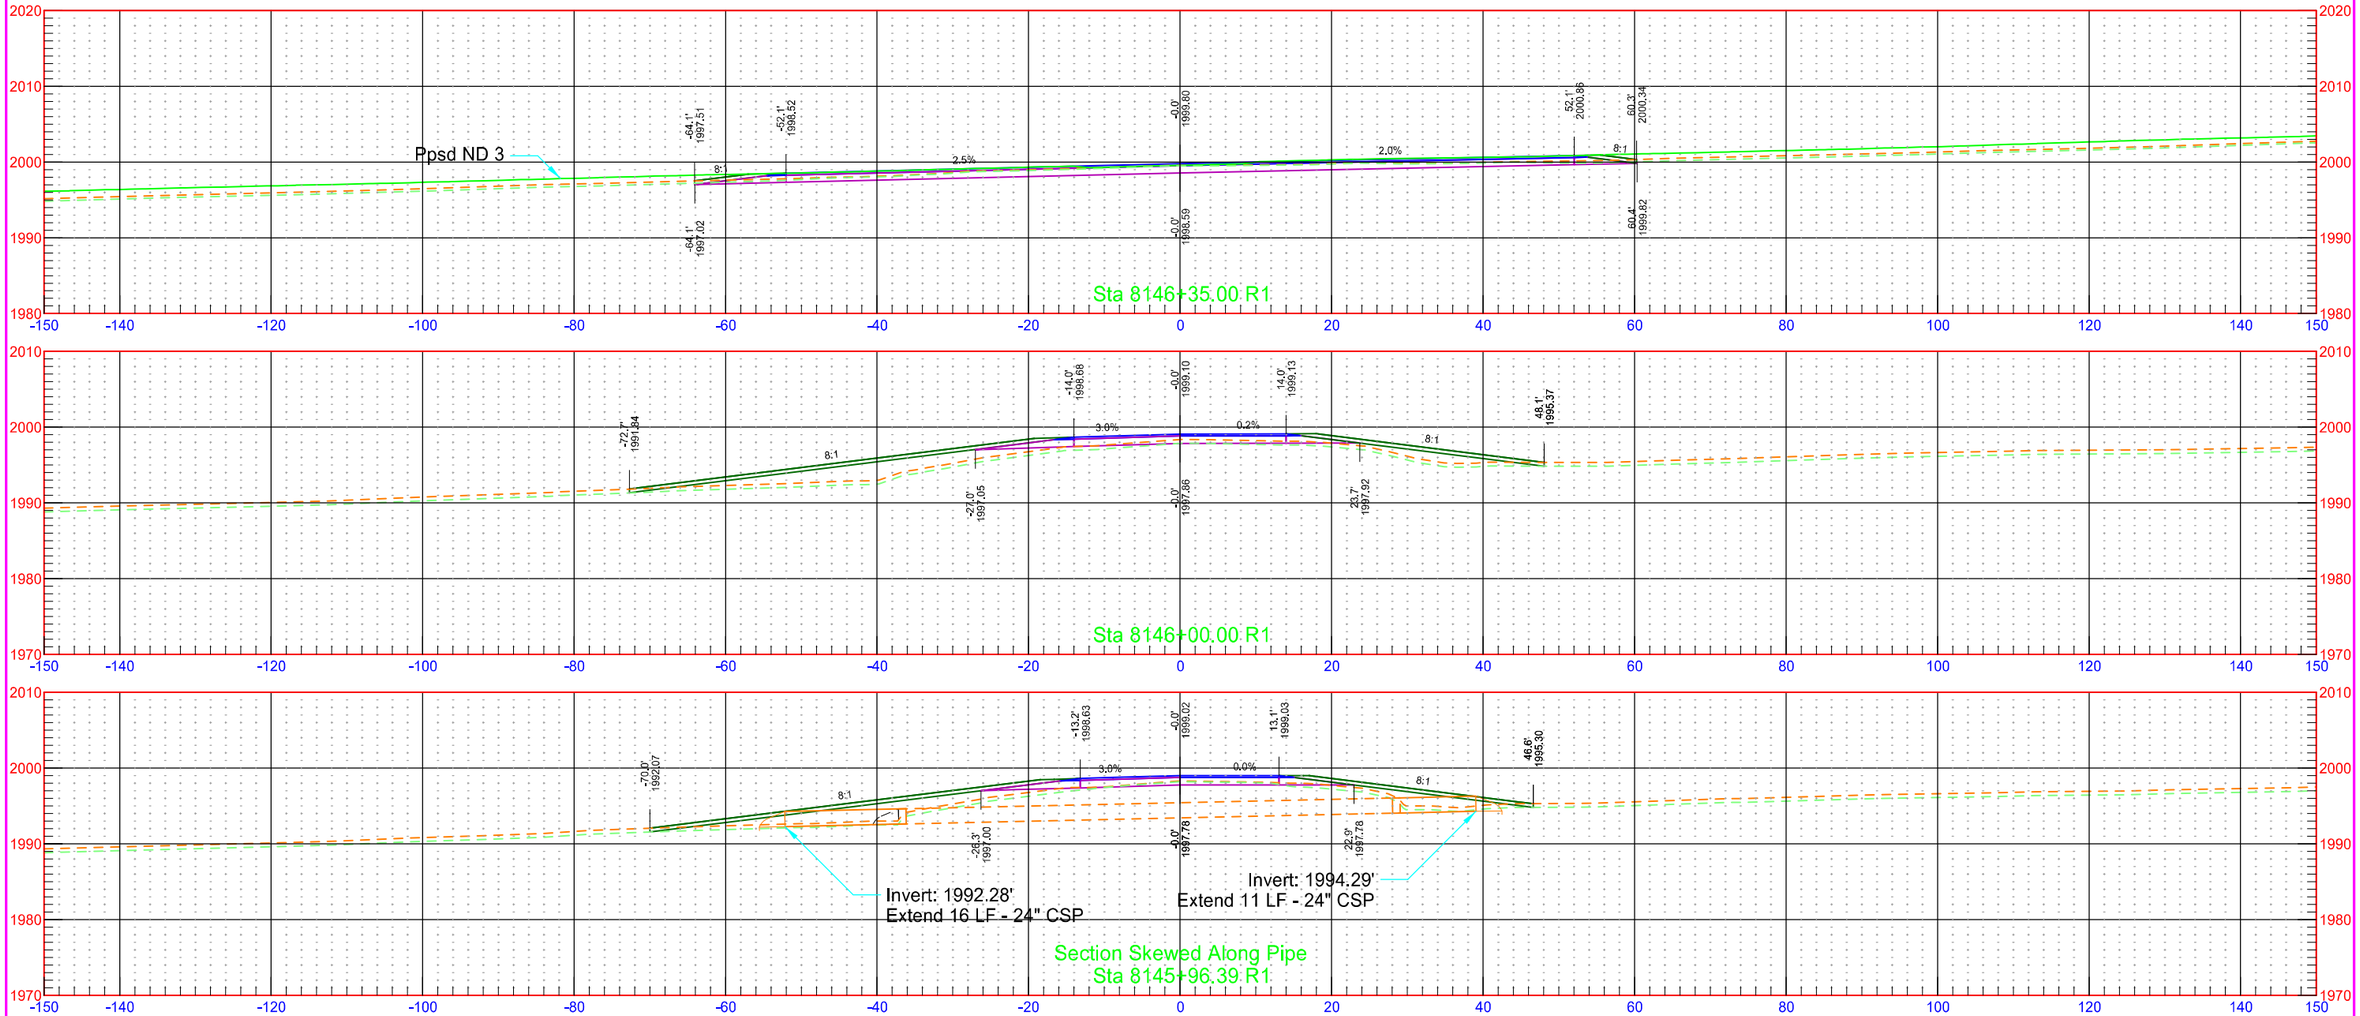


Private Drive - Sta. 6370+15 - East

	STATE	PROJECT NO.	SECTION NO.	SHEET NO.
	ND	NH-1-003(050)113	200	581

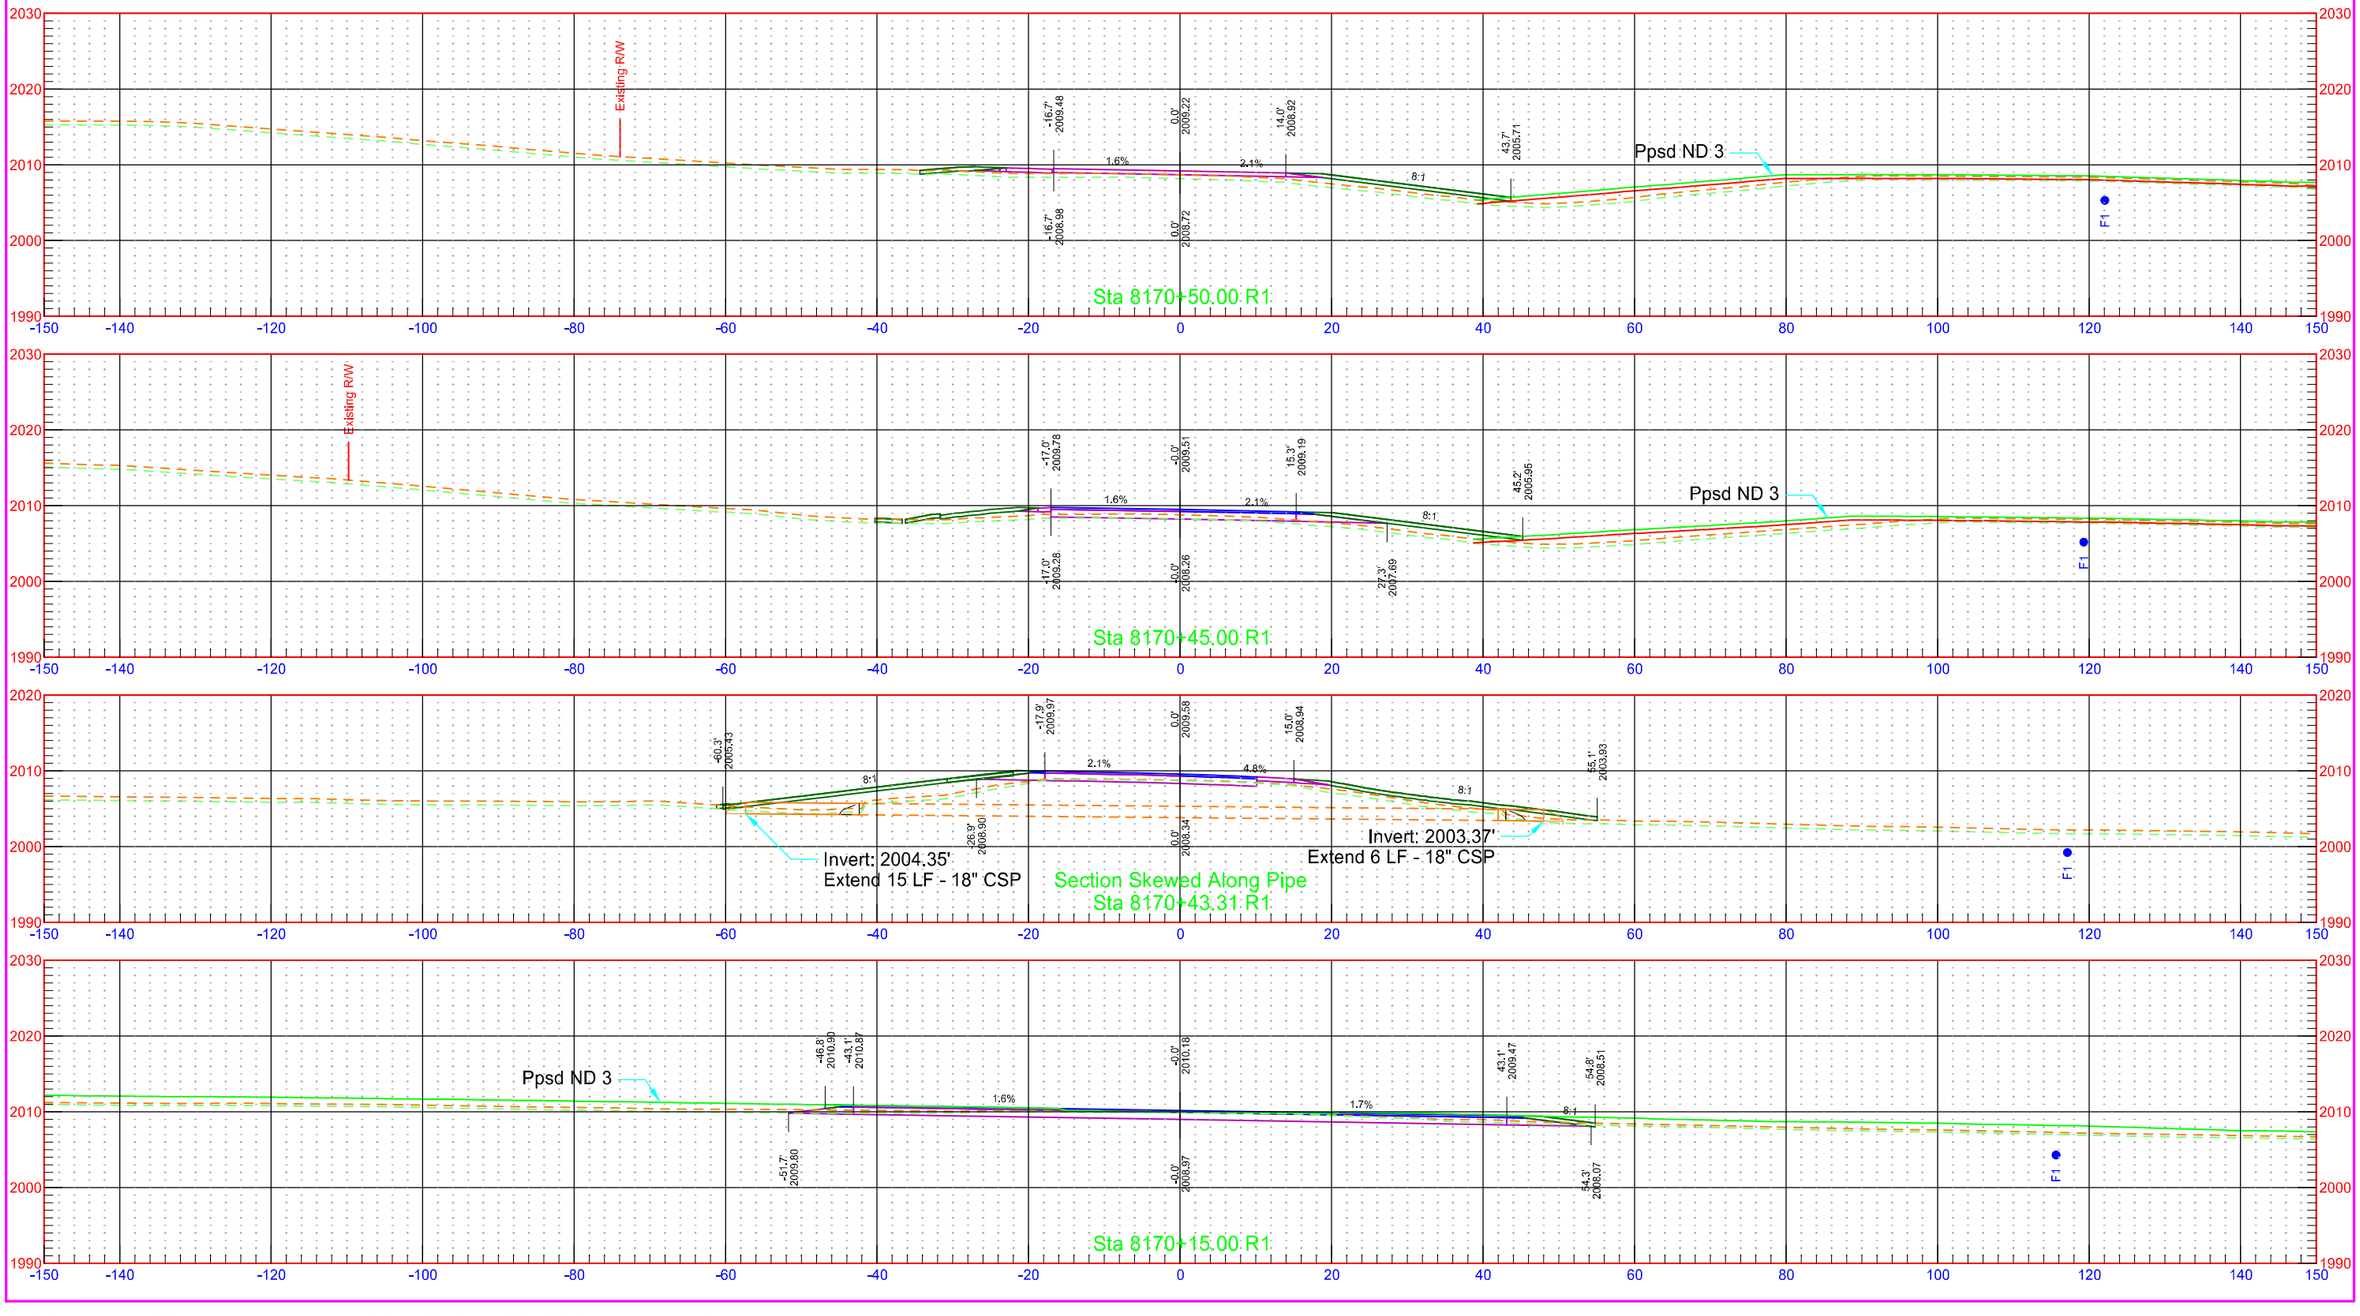


Private Drive - Sta. 6370+15 - East

STATE	PROJECT NO.	SECTION NO.	SHEET NO.
ND	NH-1-003(050)113	200	582

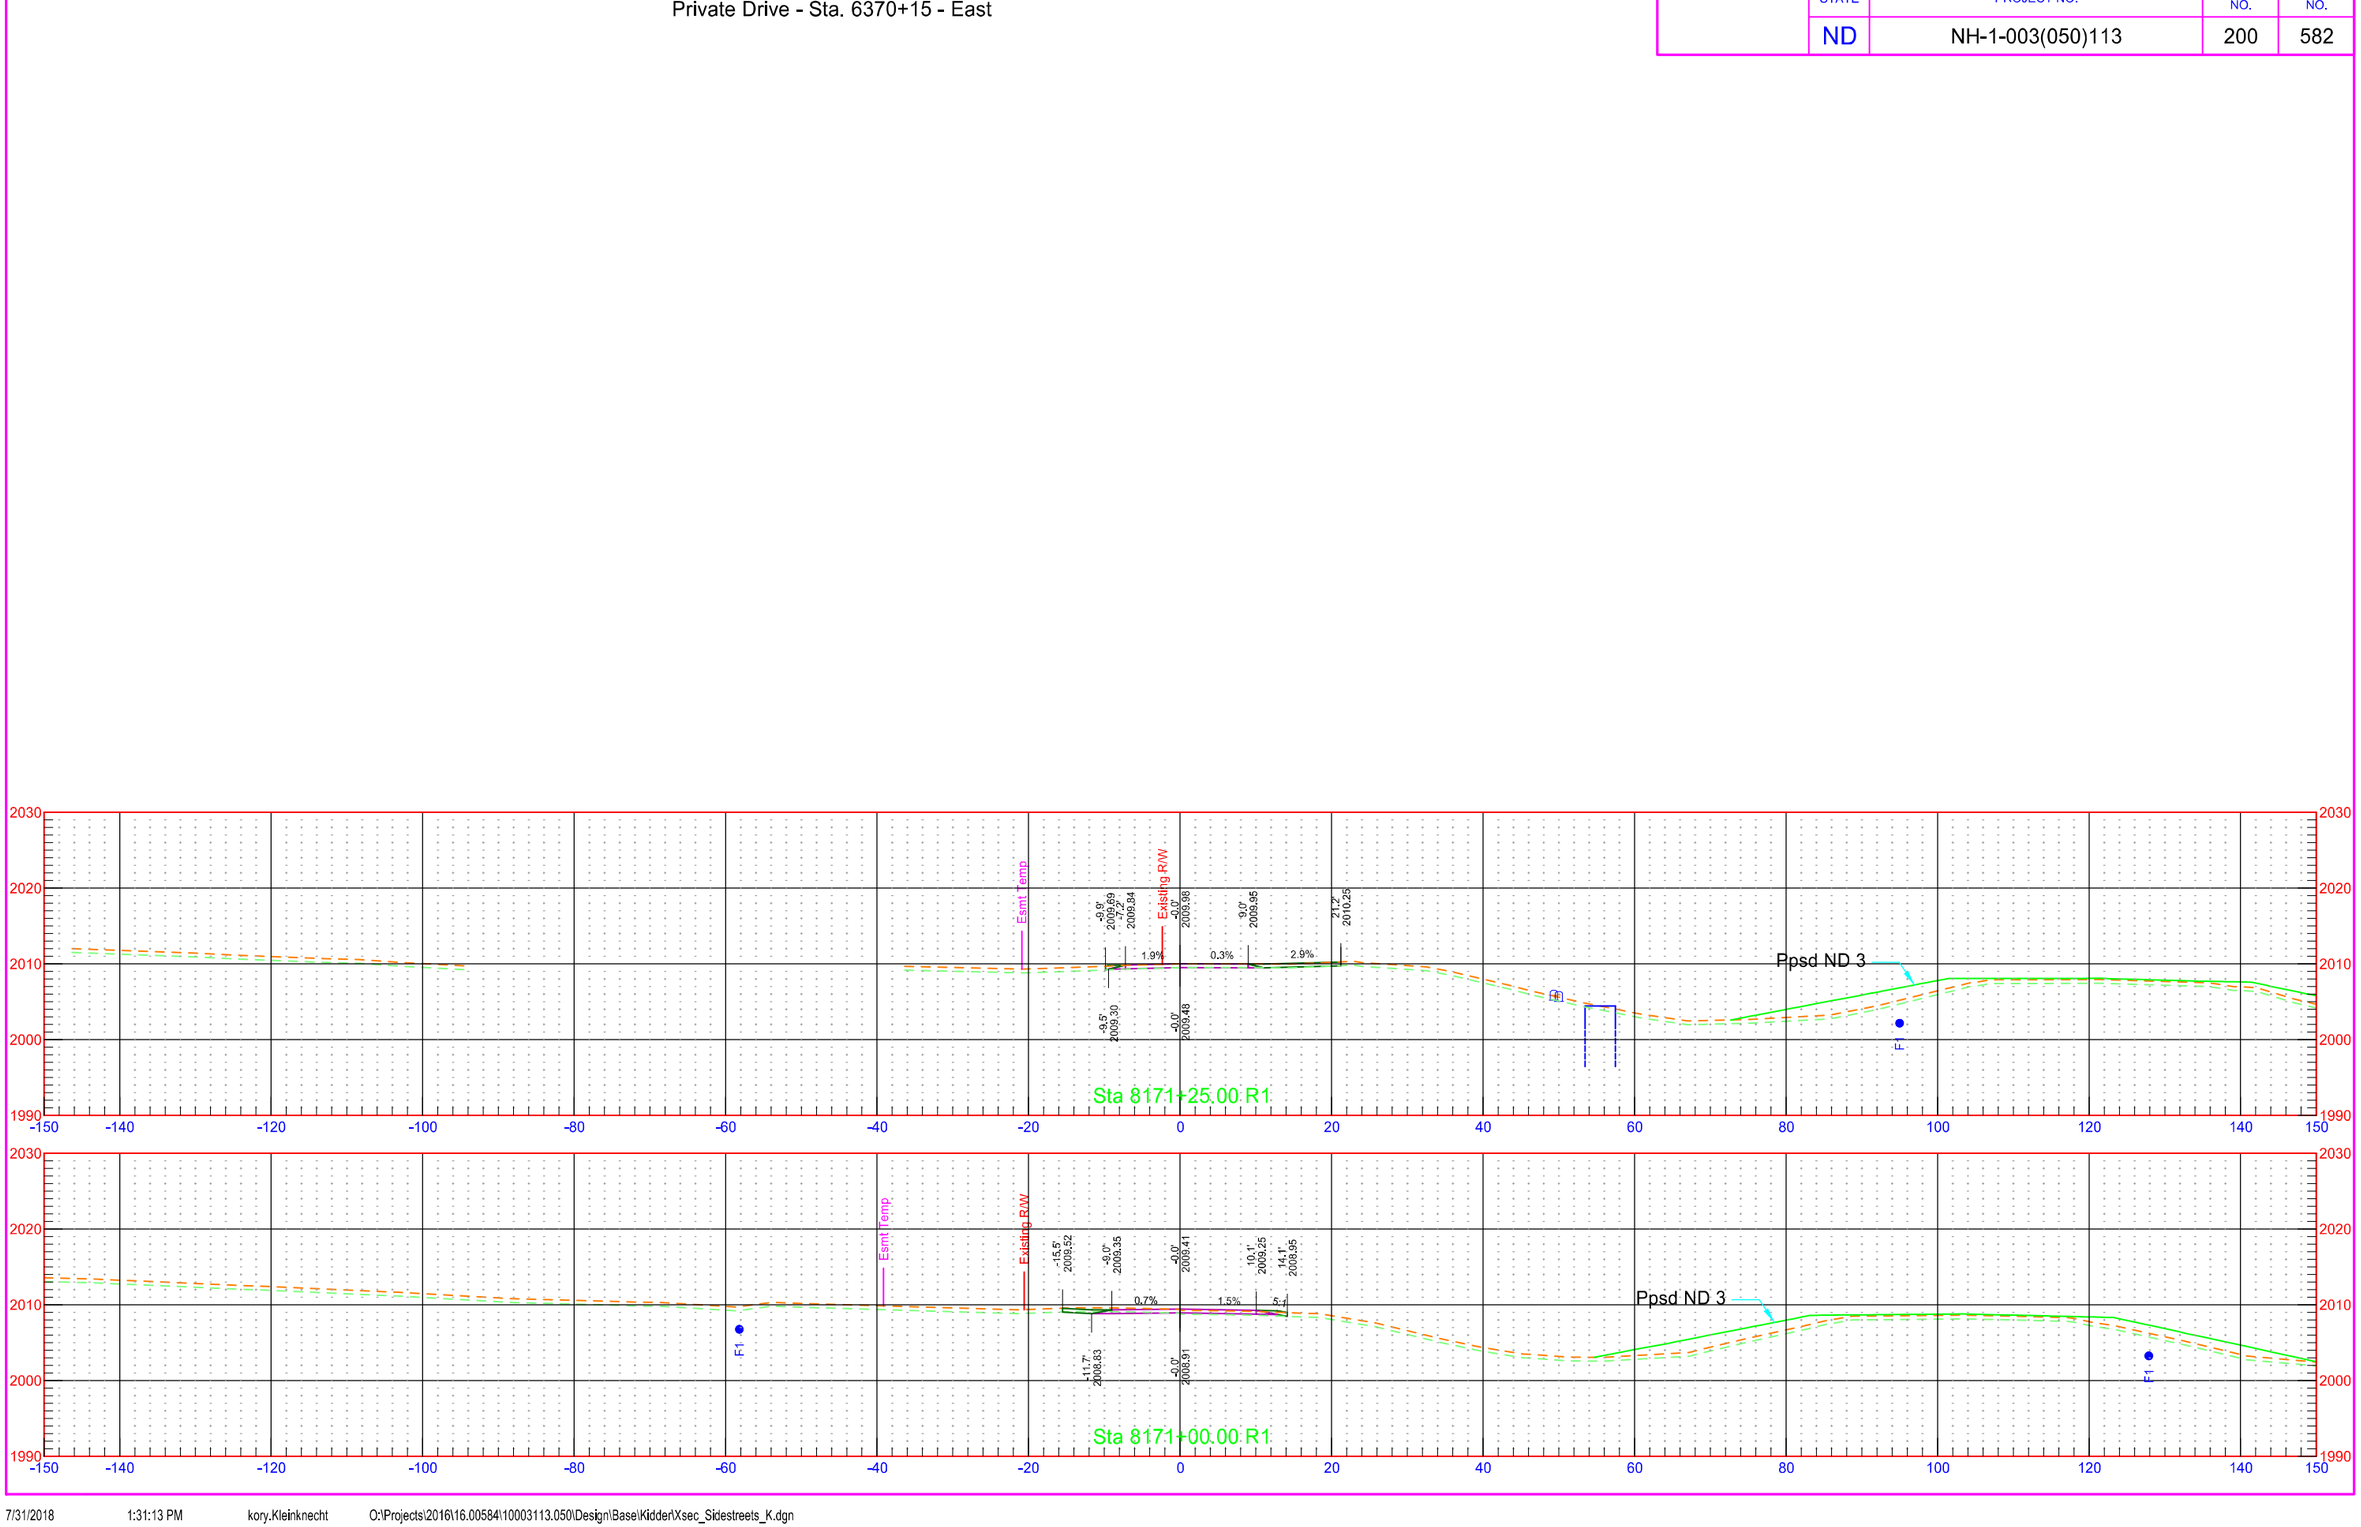

Private Drive - Sta. 6370+15_2 - East


	STATE	PROJECT NO.	SECTION NO.	SHEET NO.
	ND	NH-1-003(050)113	200	583

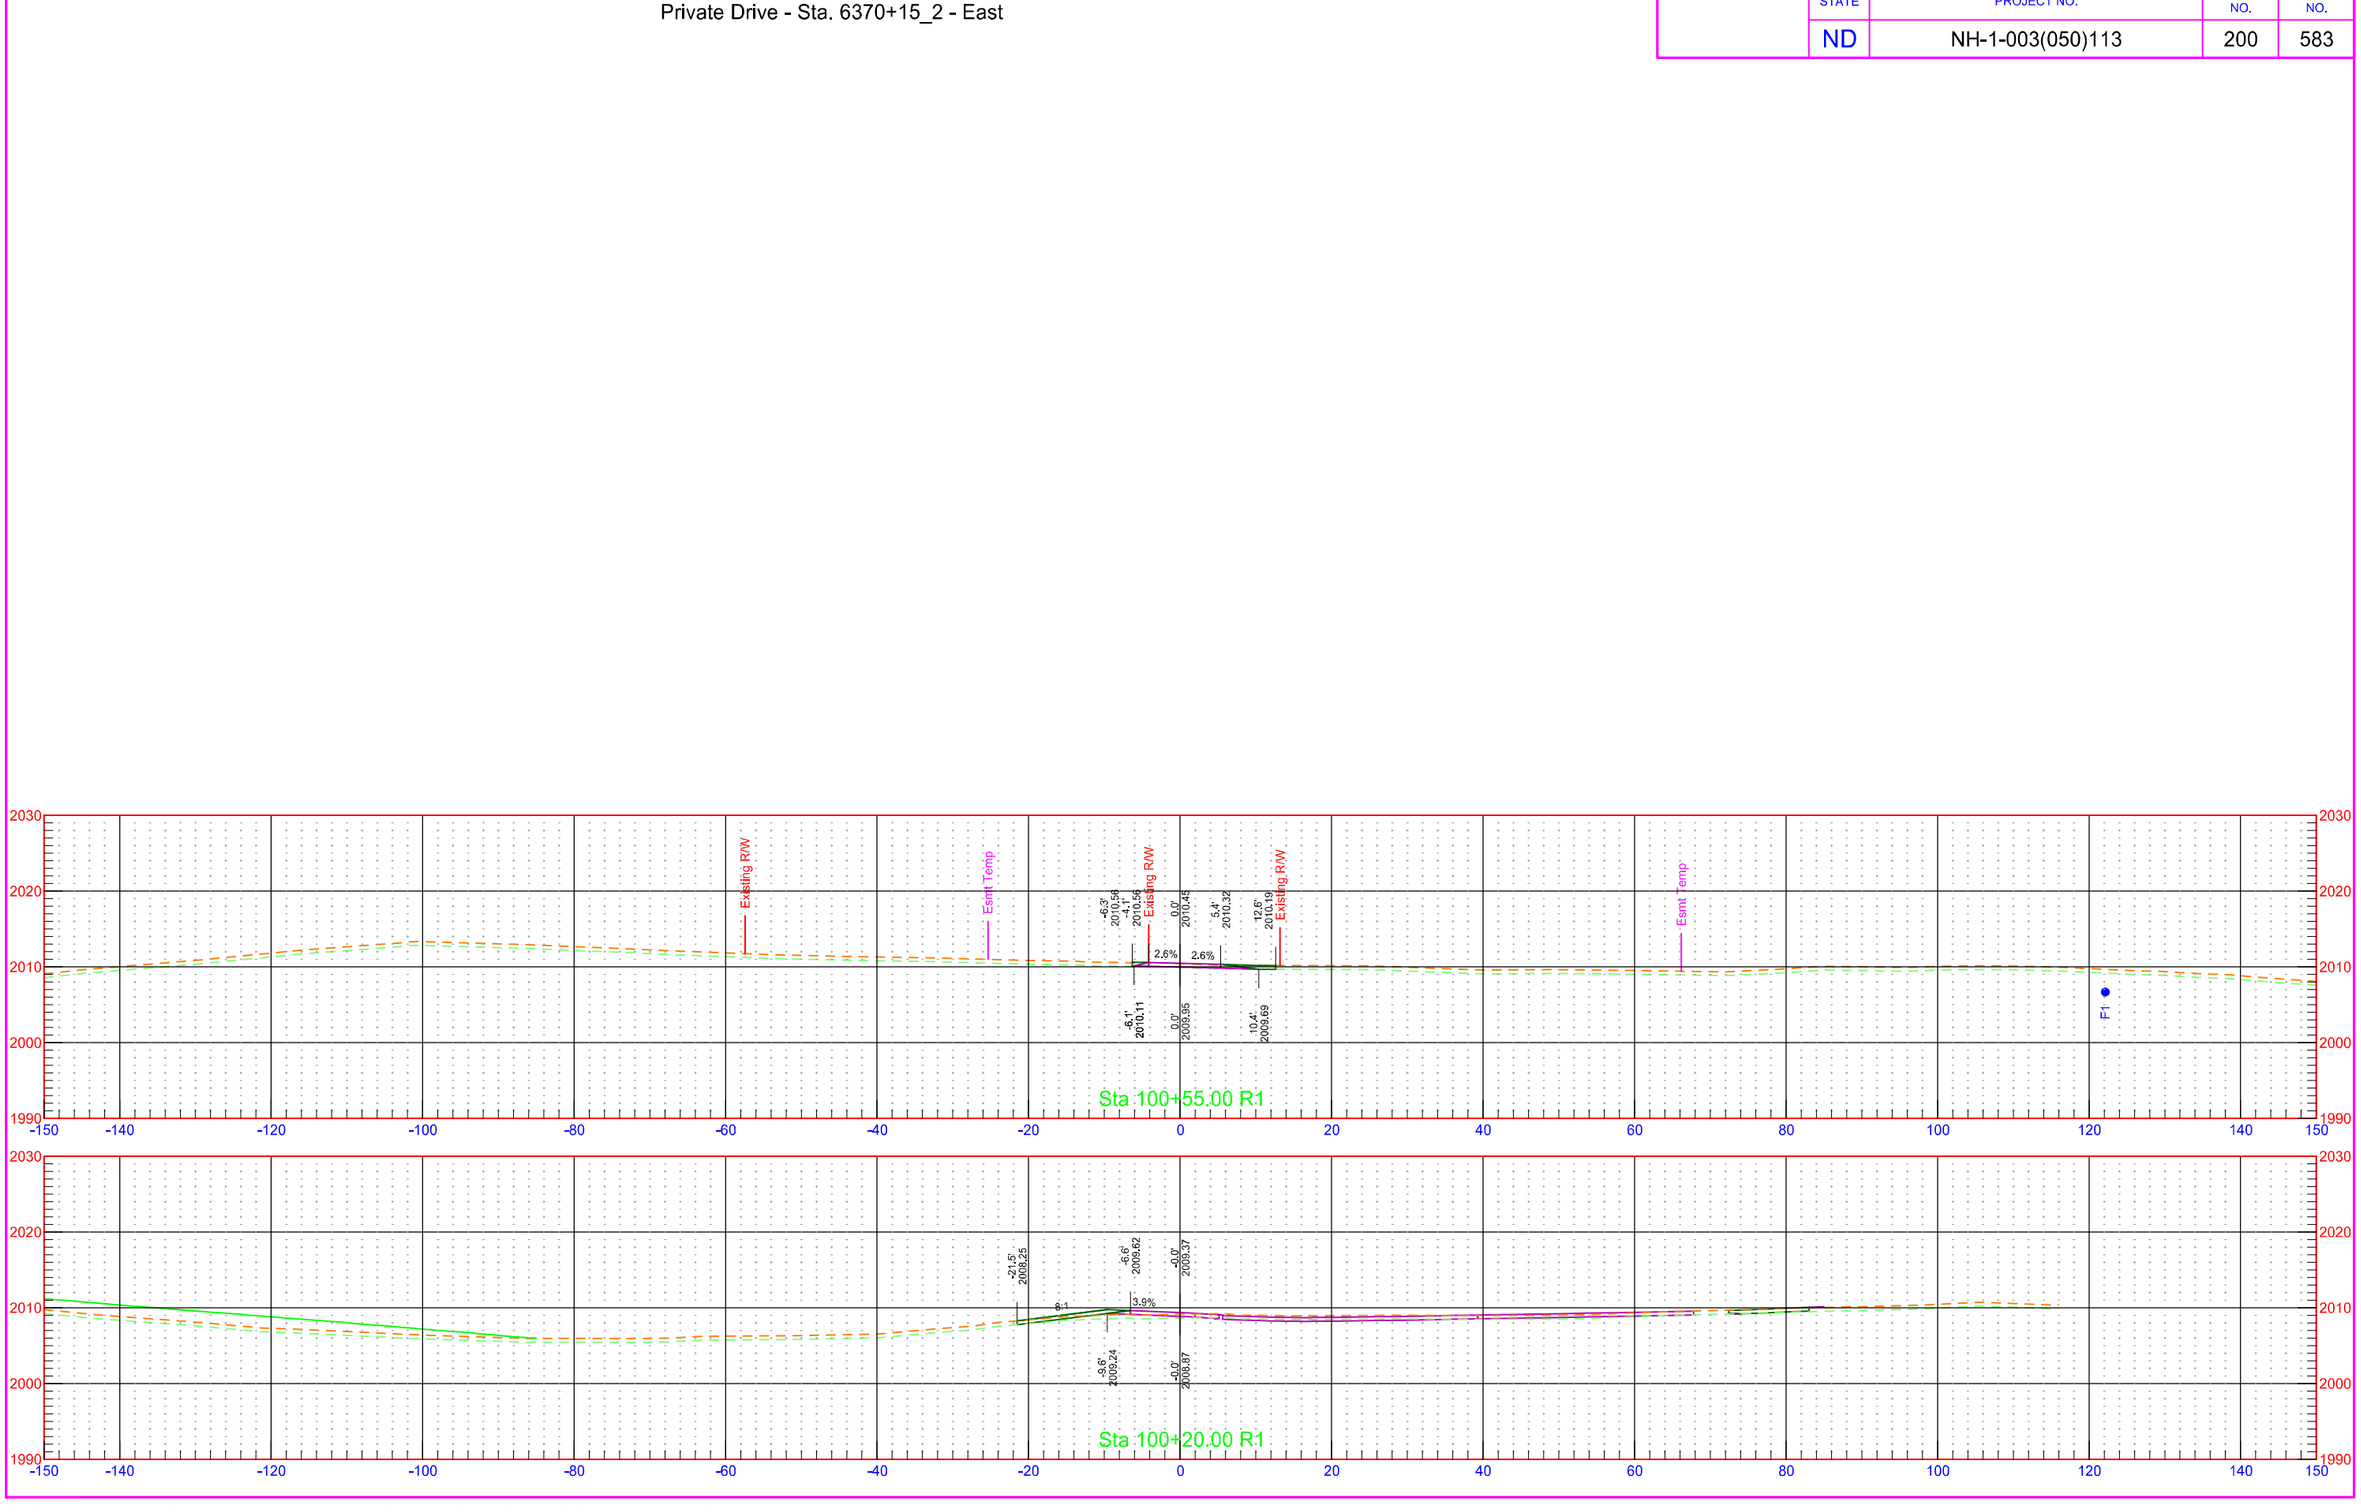

7/31/2018 1:31:14 PM kory.Kleinknecht O:\Projects\2016\16.00584\10003113.050\Design\Base\Kidder\Xsec_Sidestreets_K.dgn

Private Drive - Sta. 6373+17 - East


	STATE	PROJECT NO.	SECTION NO.	SHEET NO.
	ND	NH-1-003(050)113	200	584

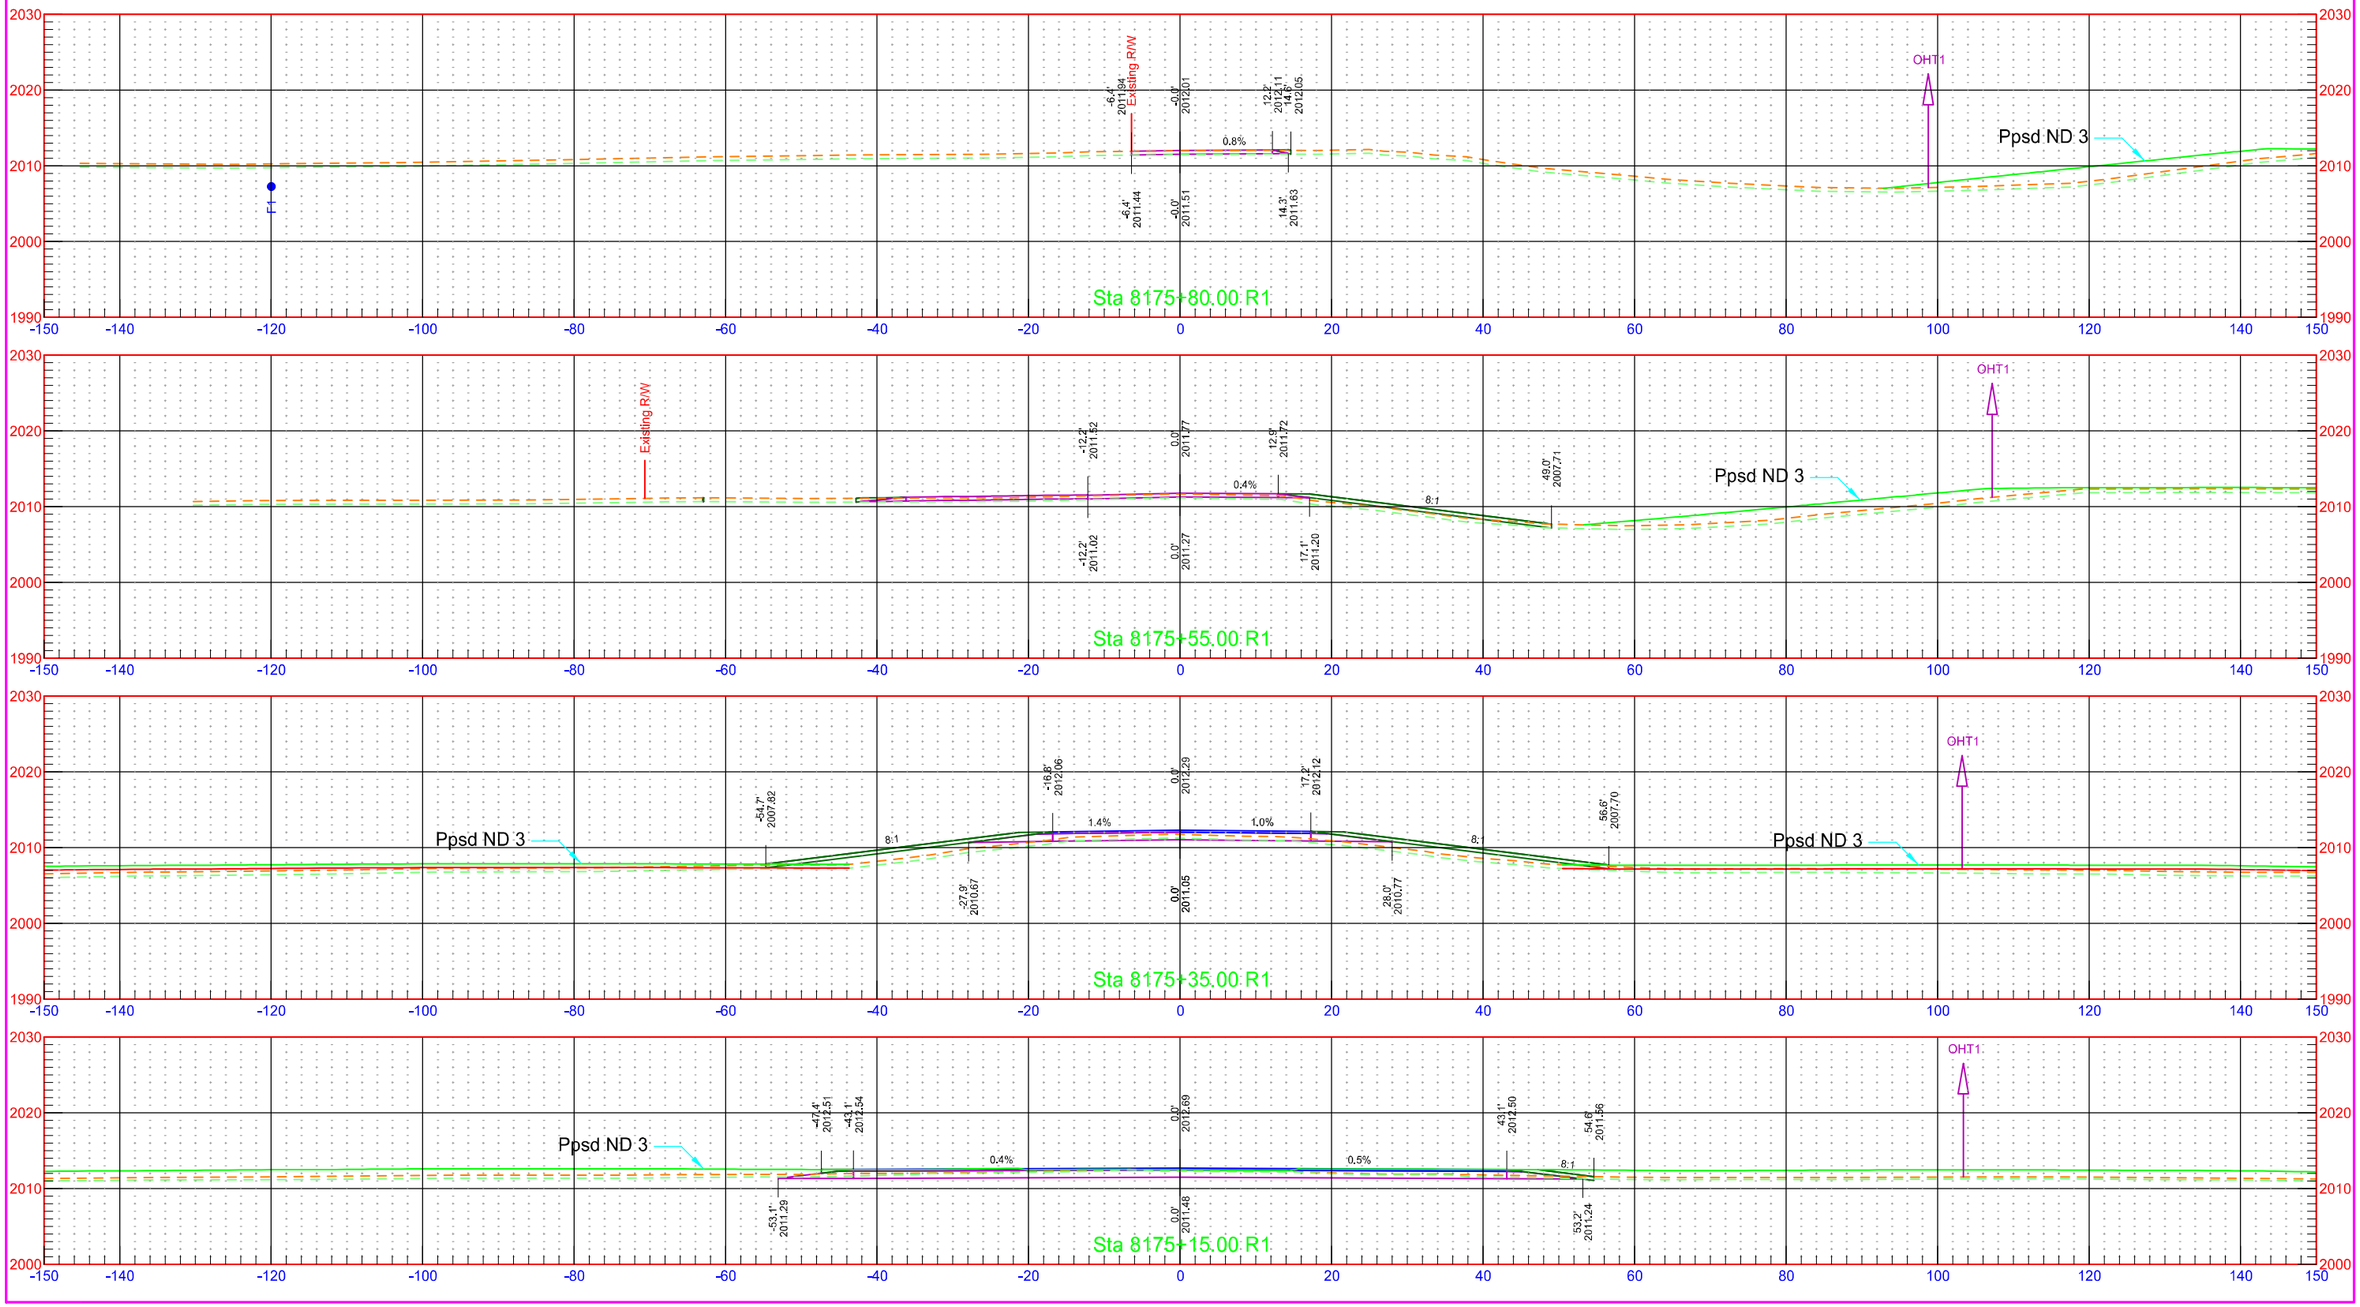

7/31/2018 1:31:15 PM kory.Kleinknecht O:\Projects\2016\16.00584\10003113.050\Design\Base\Kidder\Xsec_Sidestreets_K.dgn

Private Drive - Sta. 6373+17_2 - East


	STATE	PROJECT NO.	SECTION NO.	SHEET NO.
	ND	NH-1-003(050)113	200	585

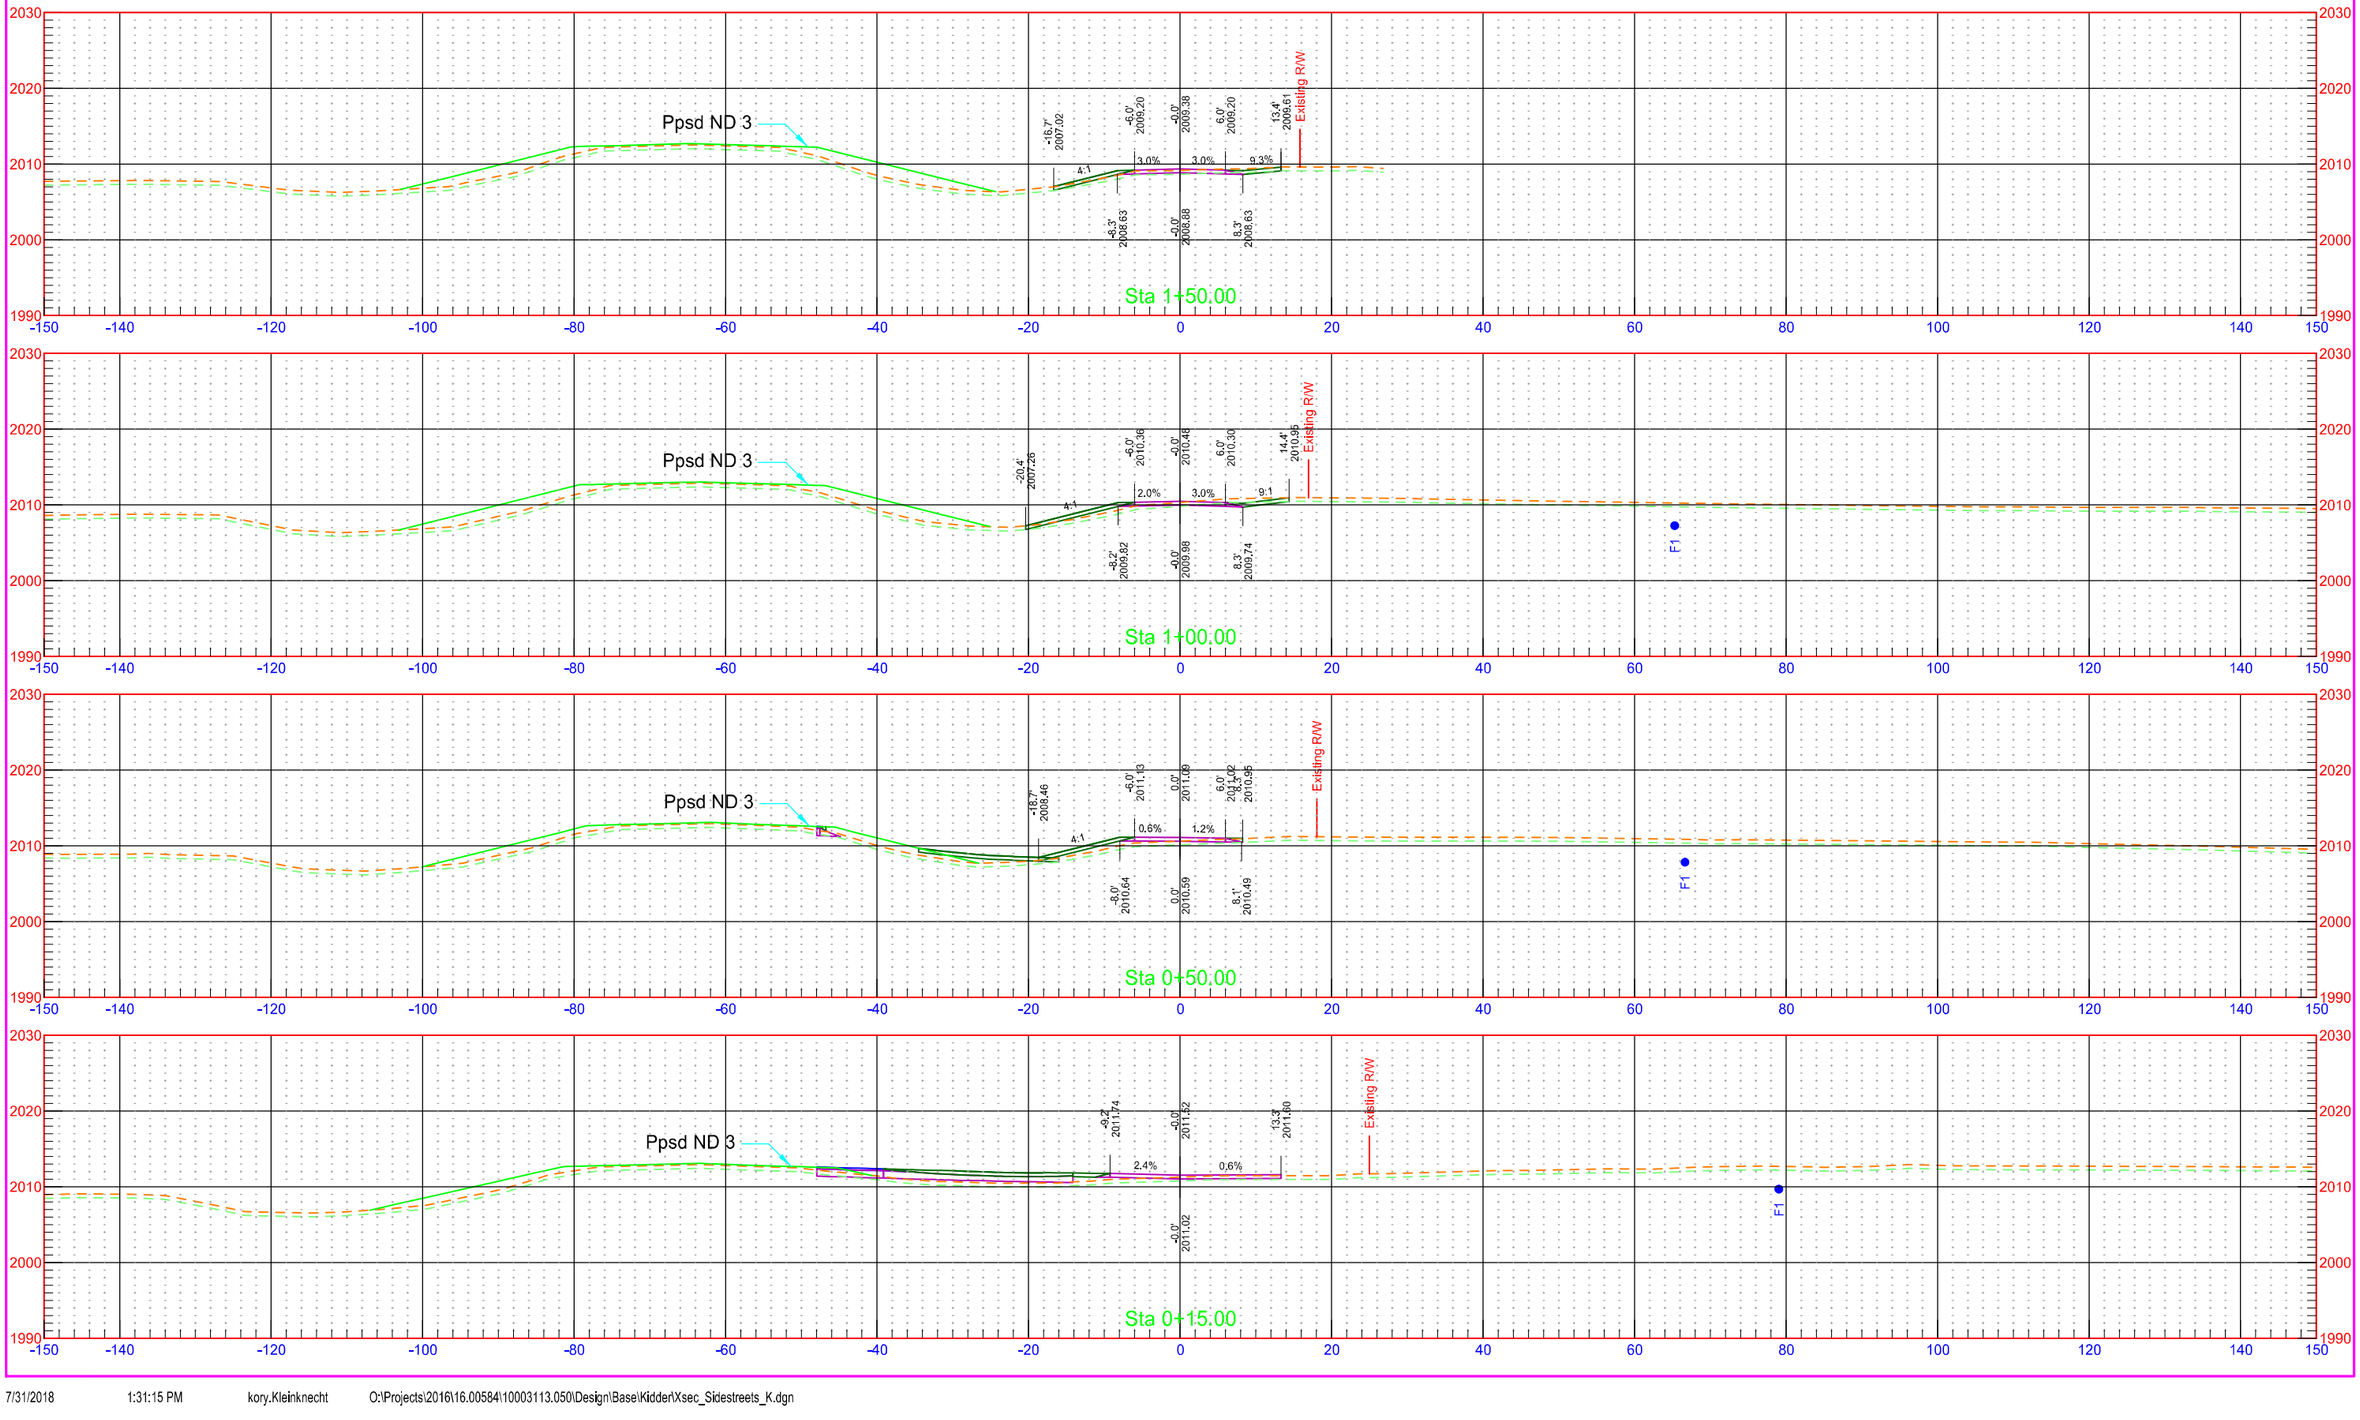

7/31/2018 1:31:15 PM kory.Kleinknecht O:\Projects\2016\16.00584\10003113.050\Design\Base\Kidder\Xsec_Sidestreets_K.dgn


Private Drive - Sta. 6373+17_2 - East


	STATE	PROJECT NO.	SECTION NO.	SHEET NO.
	ND	NH-1-003(050)113	200	586

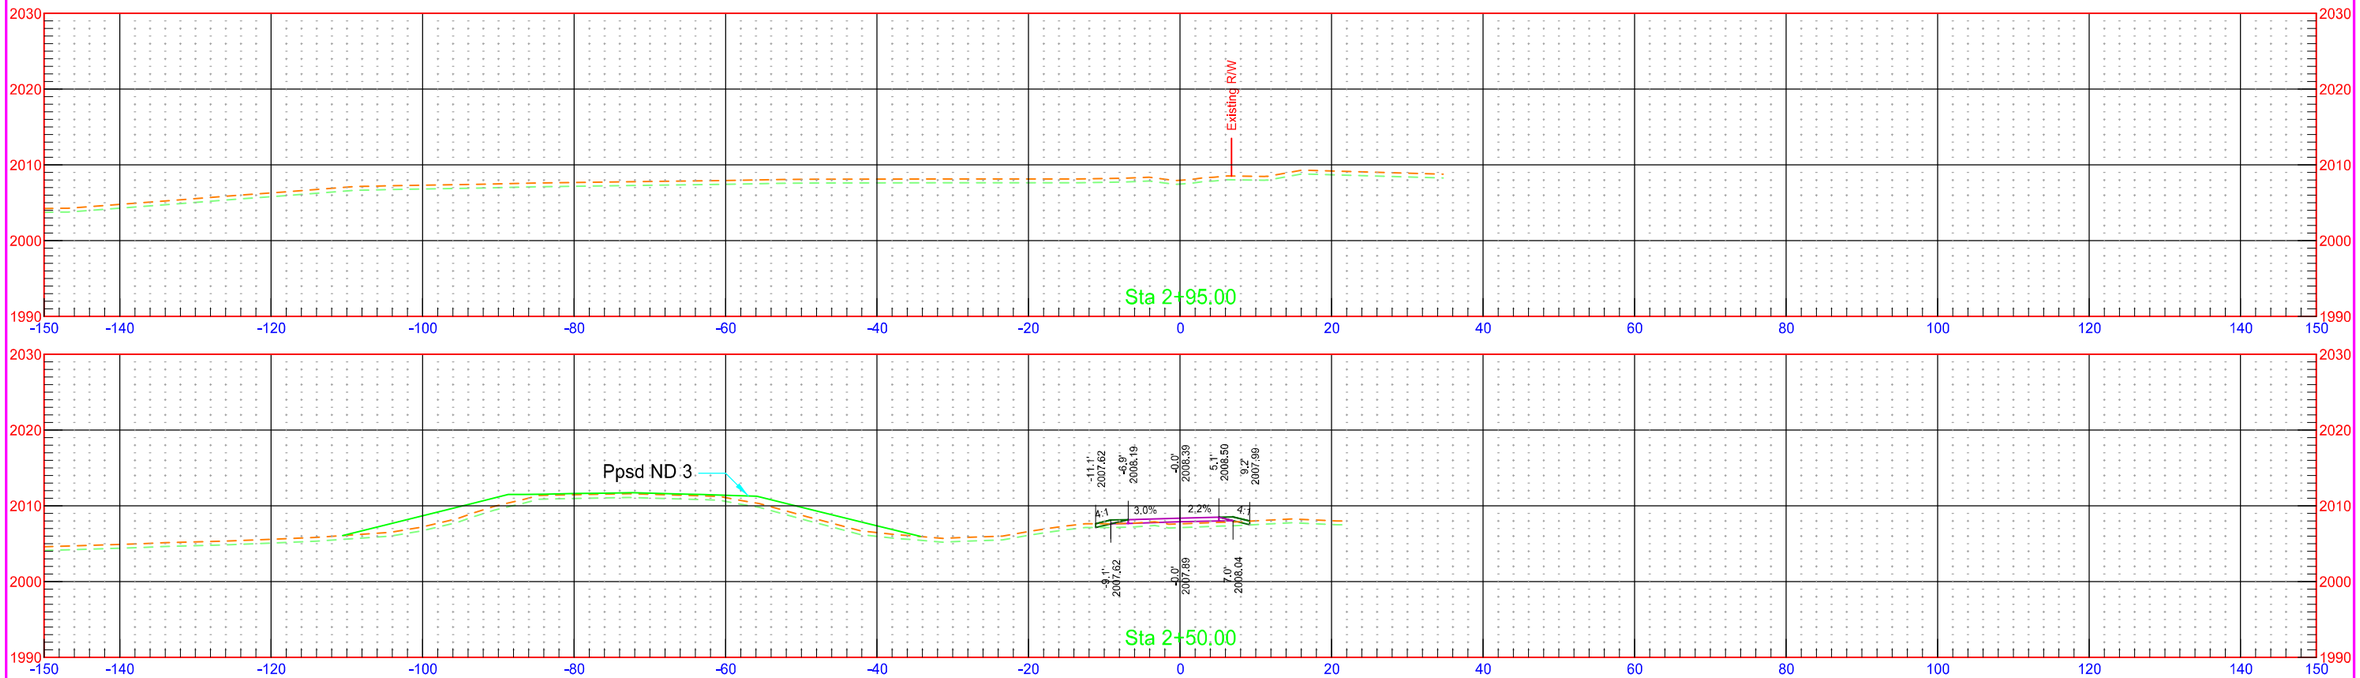



11th St SE - East

	STATE	PROJECT NO.	SECTION NO.	SHEET NO.
	ND	NH-1-003(050)113	200	587

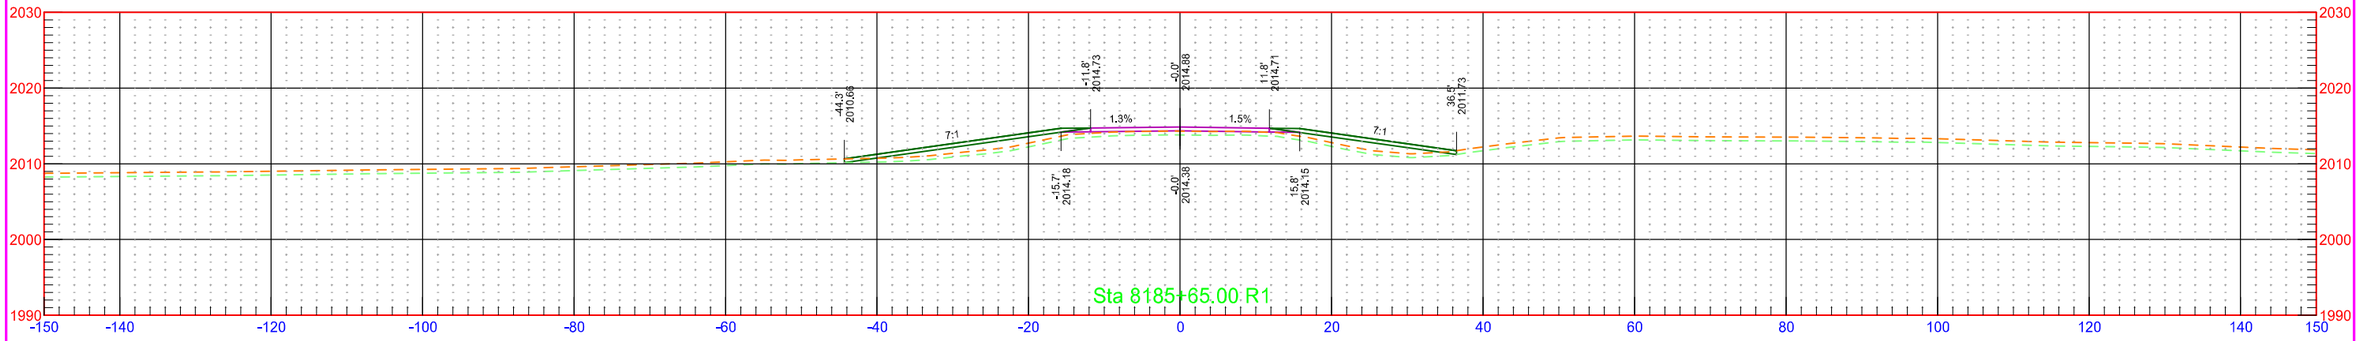

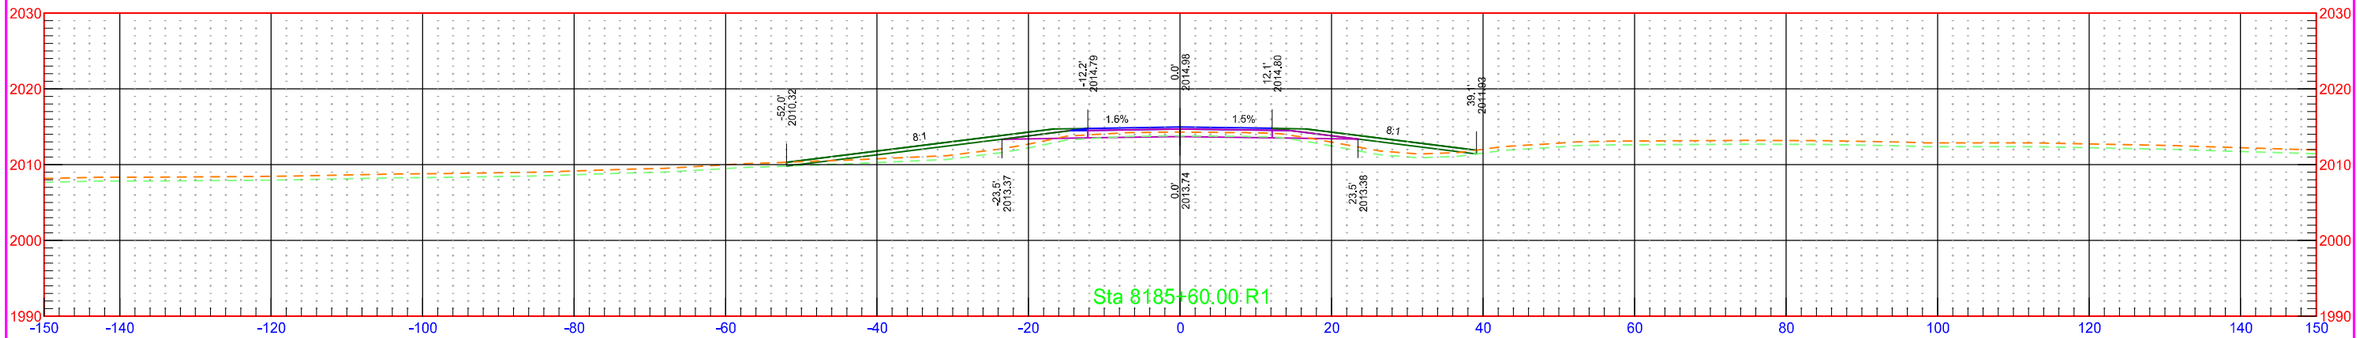


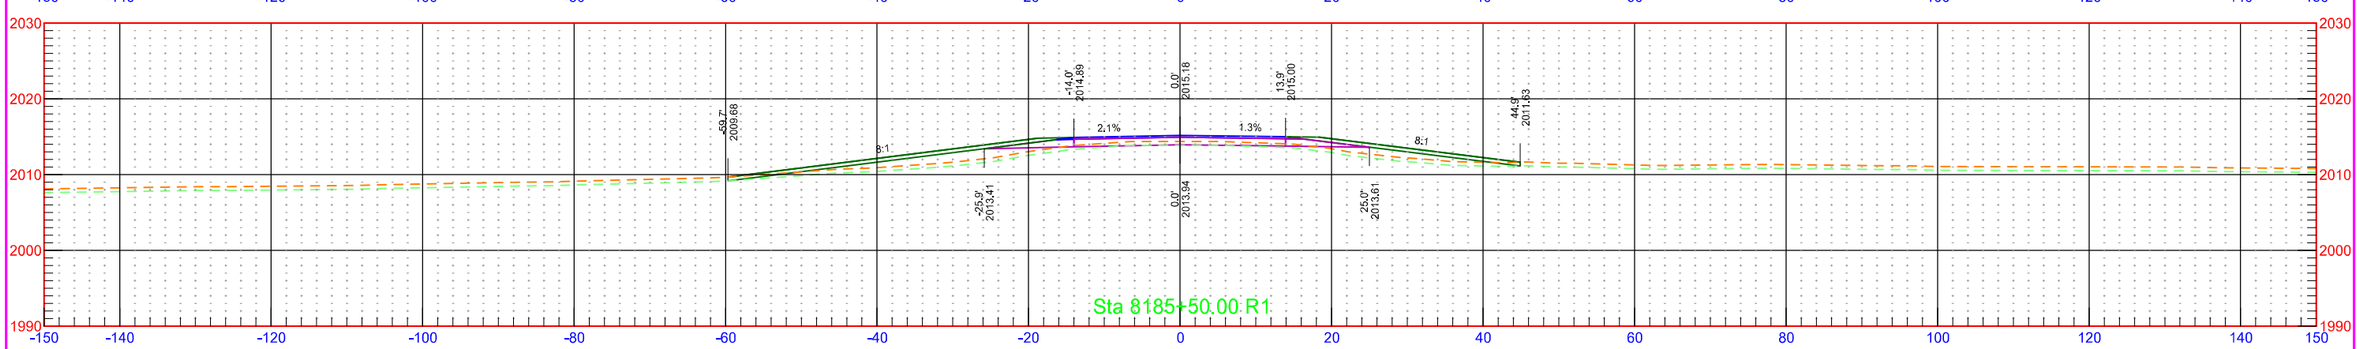

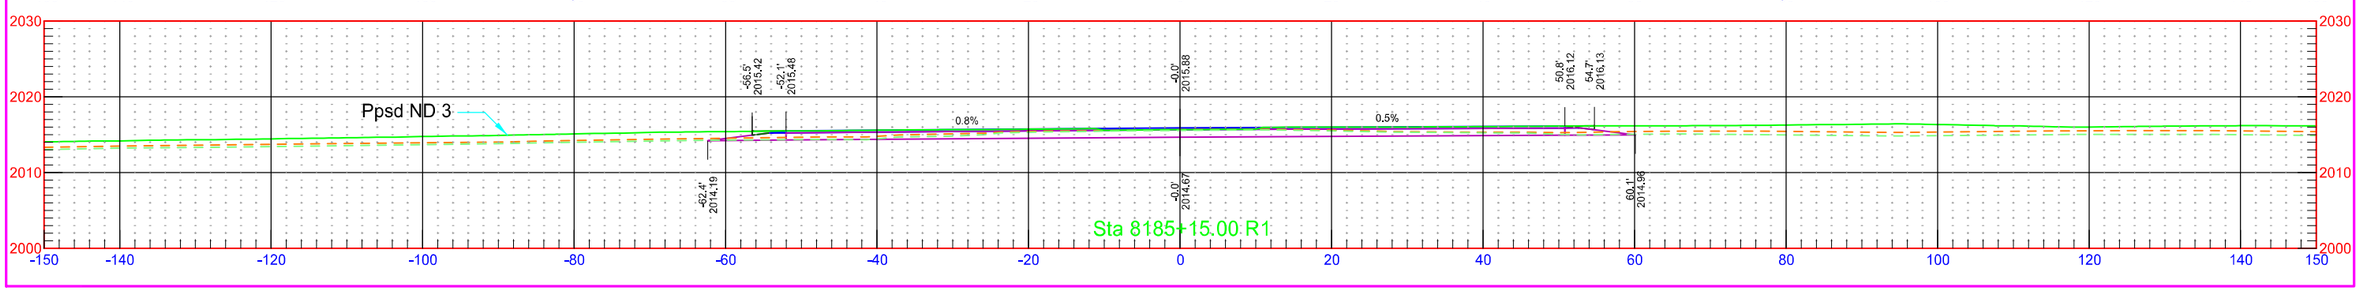

11th St SE - East


	STATE	PROJECT NO.	SECTION NO.	SHEET NO.
	ND	NH-1-003(050)113	200	588

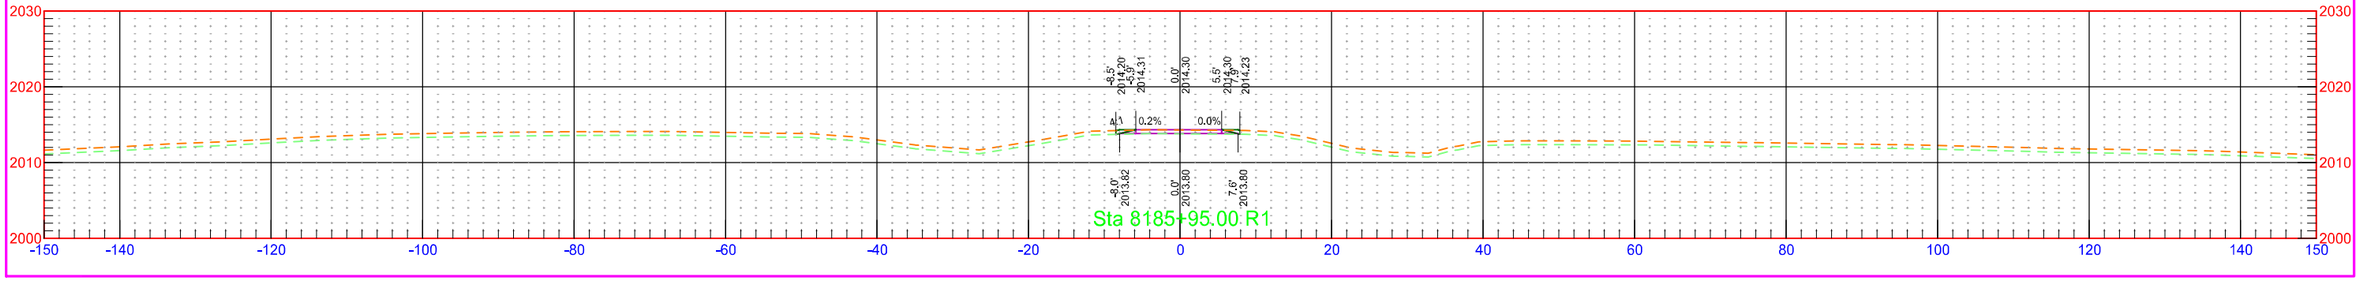

7/31/2018 1:31:18 PM kory.Kleinknecht O:\Projects\2016\16.00584\10003113.050\Design\Base\Kidder\Xsec_Sidestreets_K.dgn

11th St SE - West


	STATE	PROJECT NO.	SECTION NO.	SHEET NO.
	ND	NH-1-003(050)113	200	589

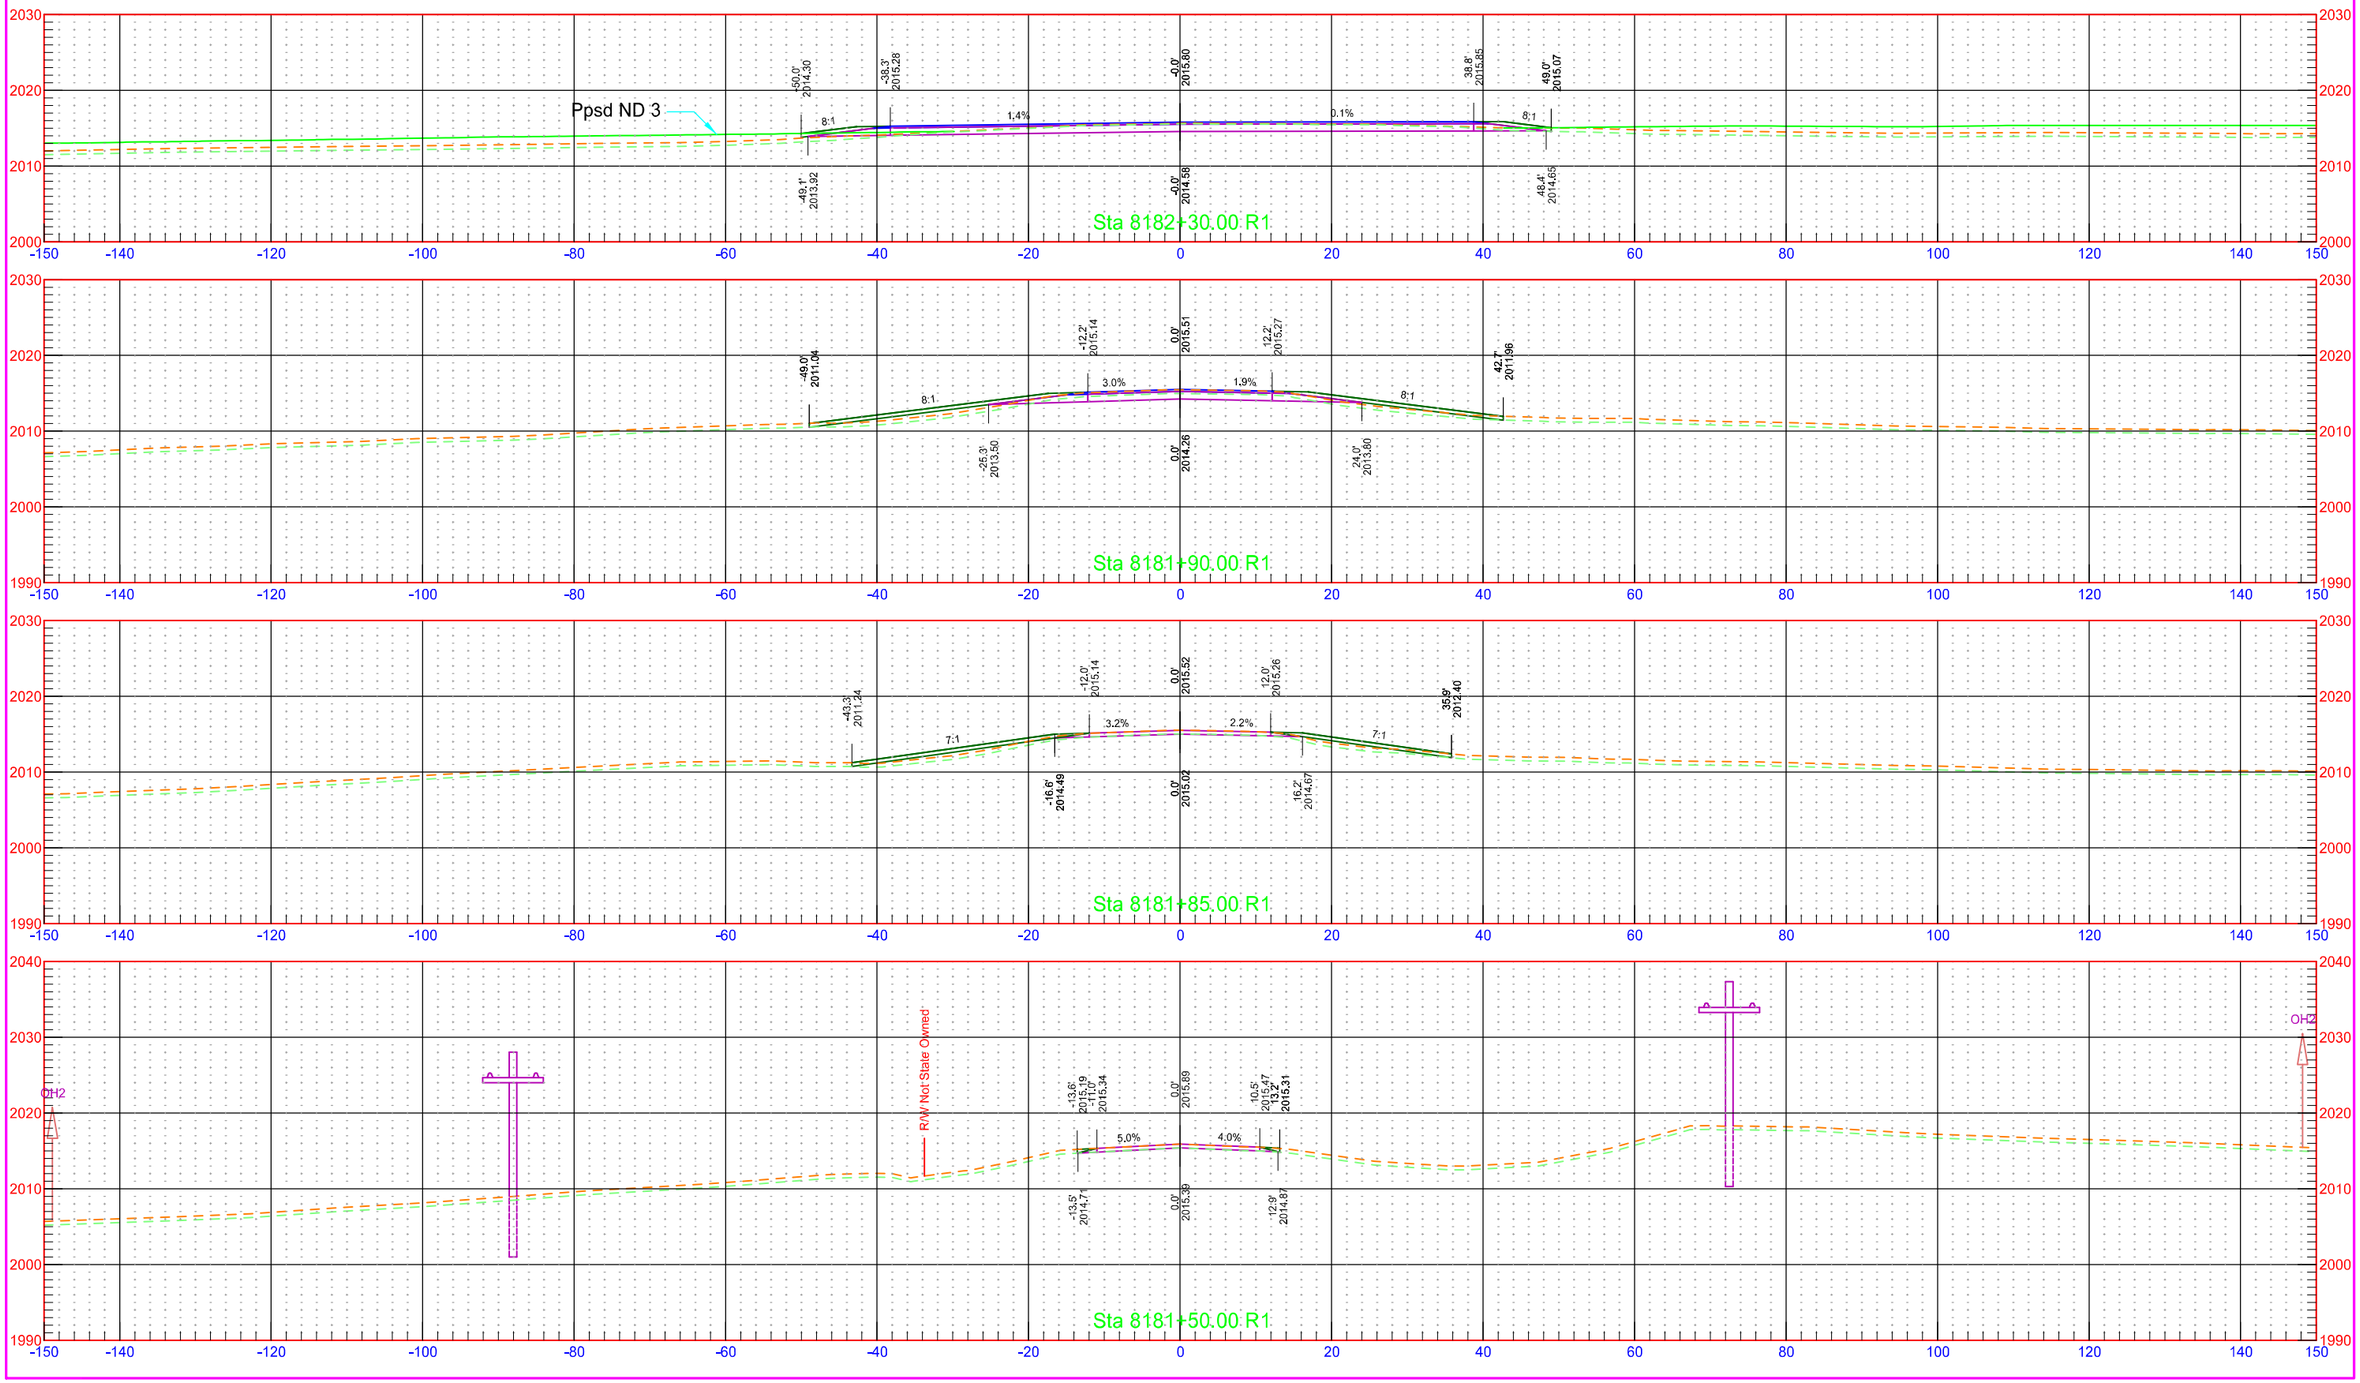



7/31/2018 1:31:18 PM kory.Kleinknecht O:\Projects\2016\16.00584\10003113.050\Design\Base\Kidder\Xsec_Sidestreets_K.dgn

10th St SE - East

	STATE	PROJECT NO.	SECTION NO.	SHEET NO.
	ND	NH-1-003(050)113	200	590

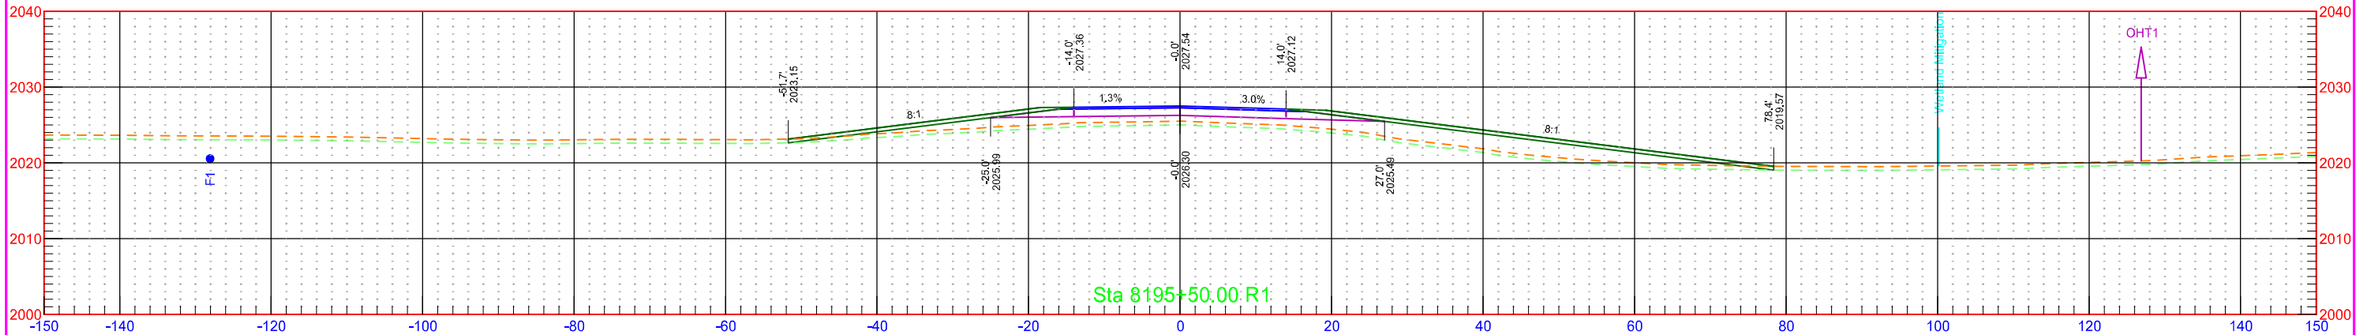


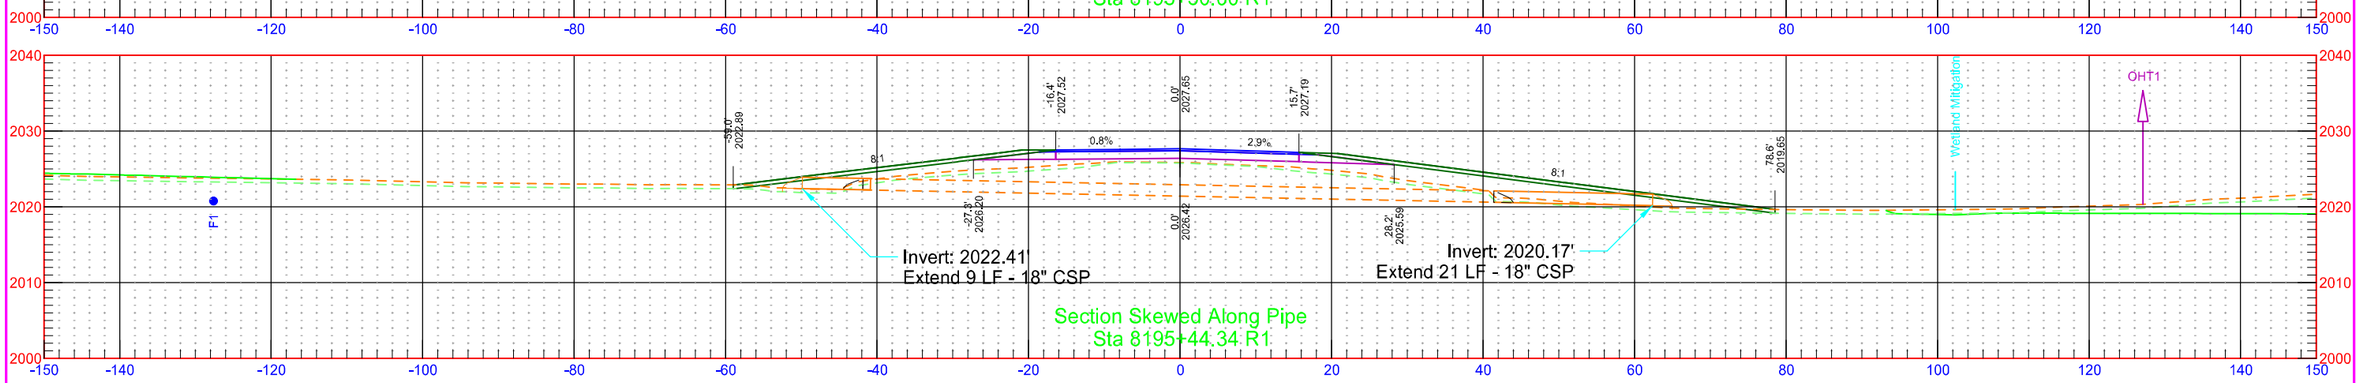


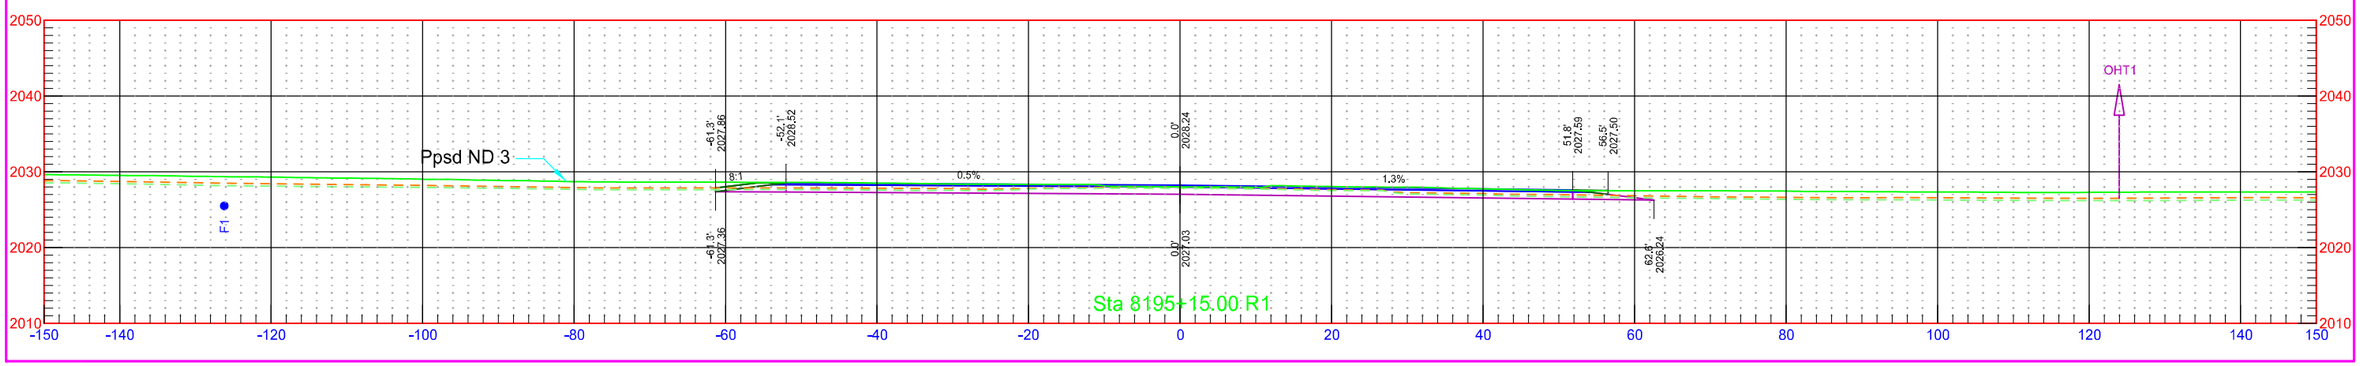


10th St SE - East

	STATE	PROJECT NO.	SECTION NO.	SHEET NO.
	ND	NH-1-003(050)113	200	591

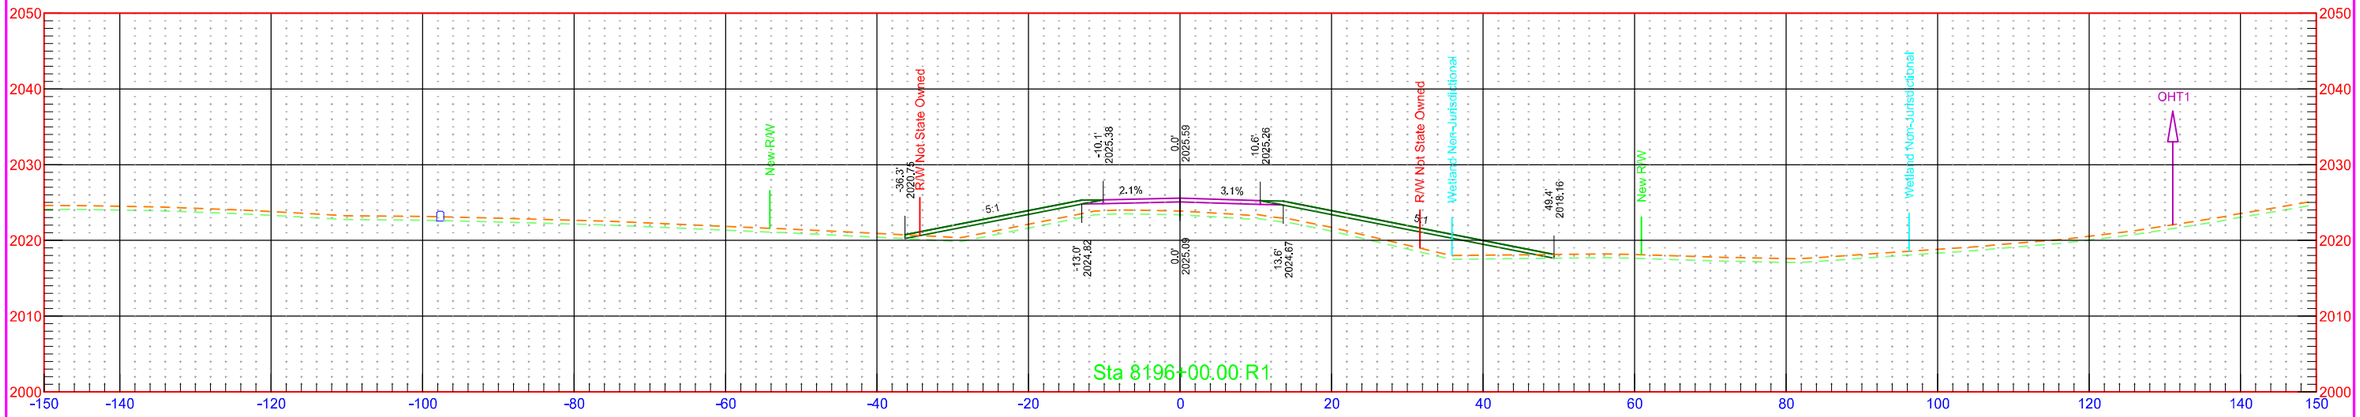


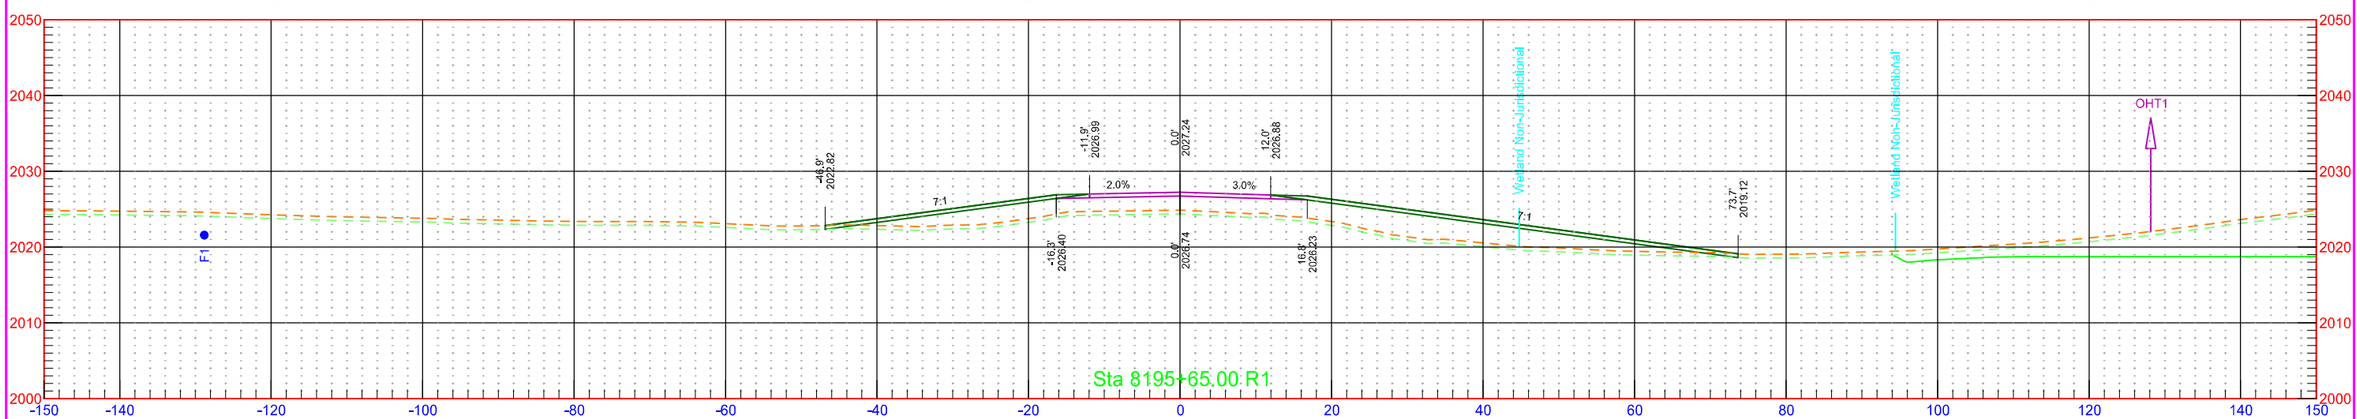

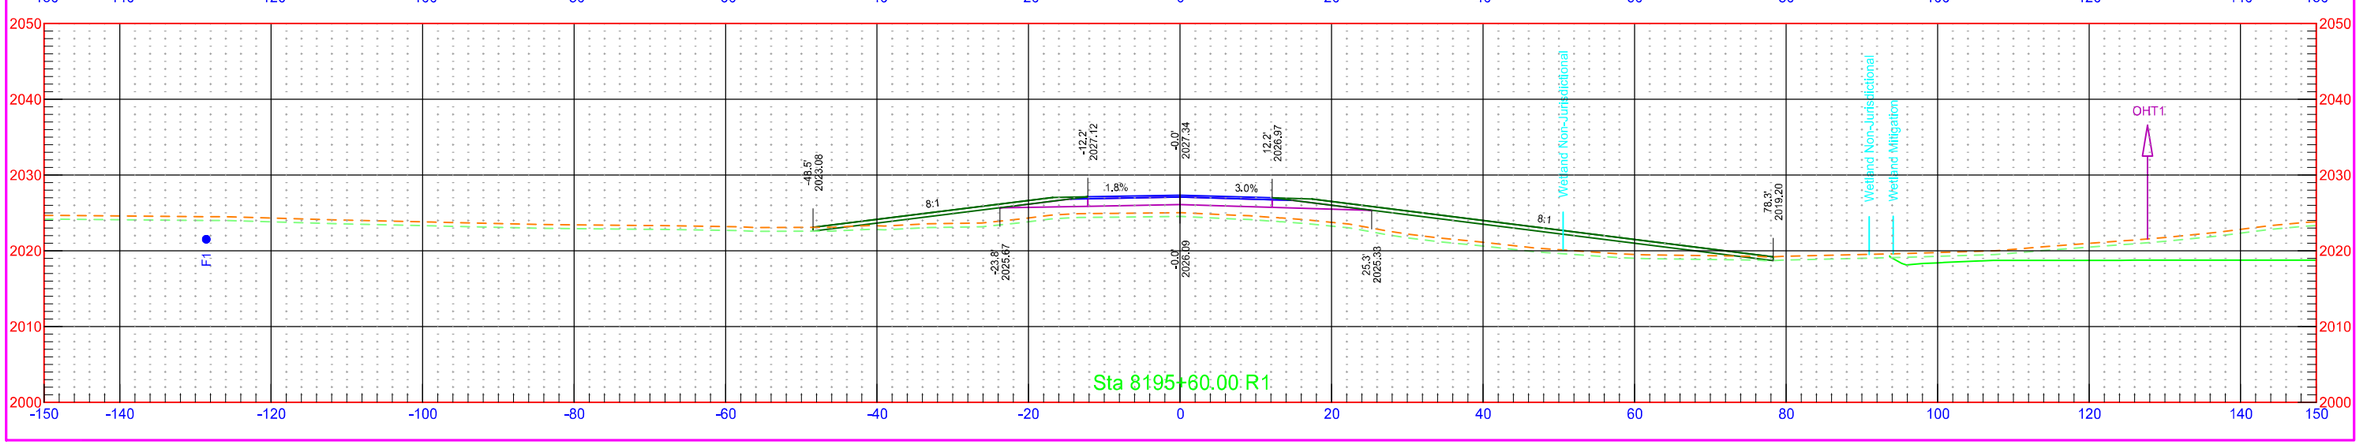

10th St SE - East


STATE	PROJECT NO.	SECTION NO.	SHEET NO.
ND	NH-1-003(050)113	200	592

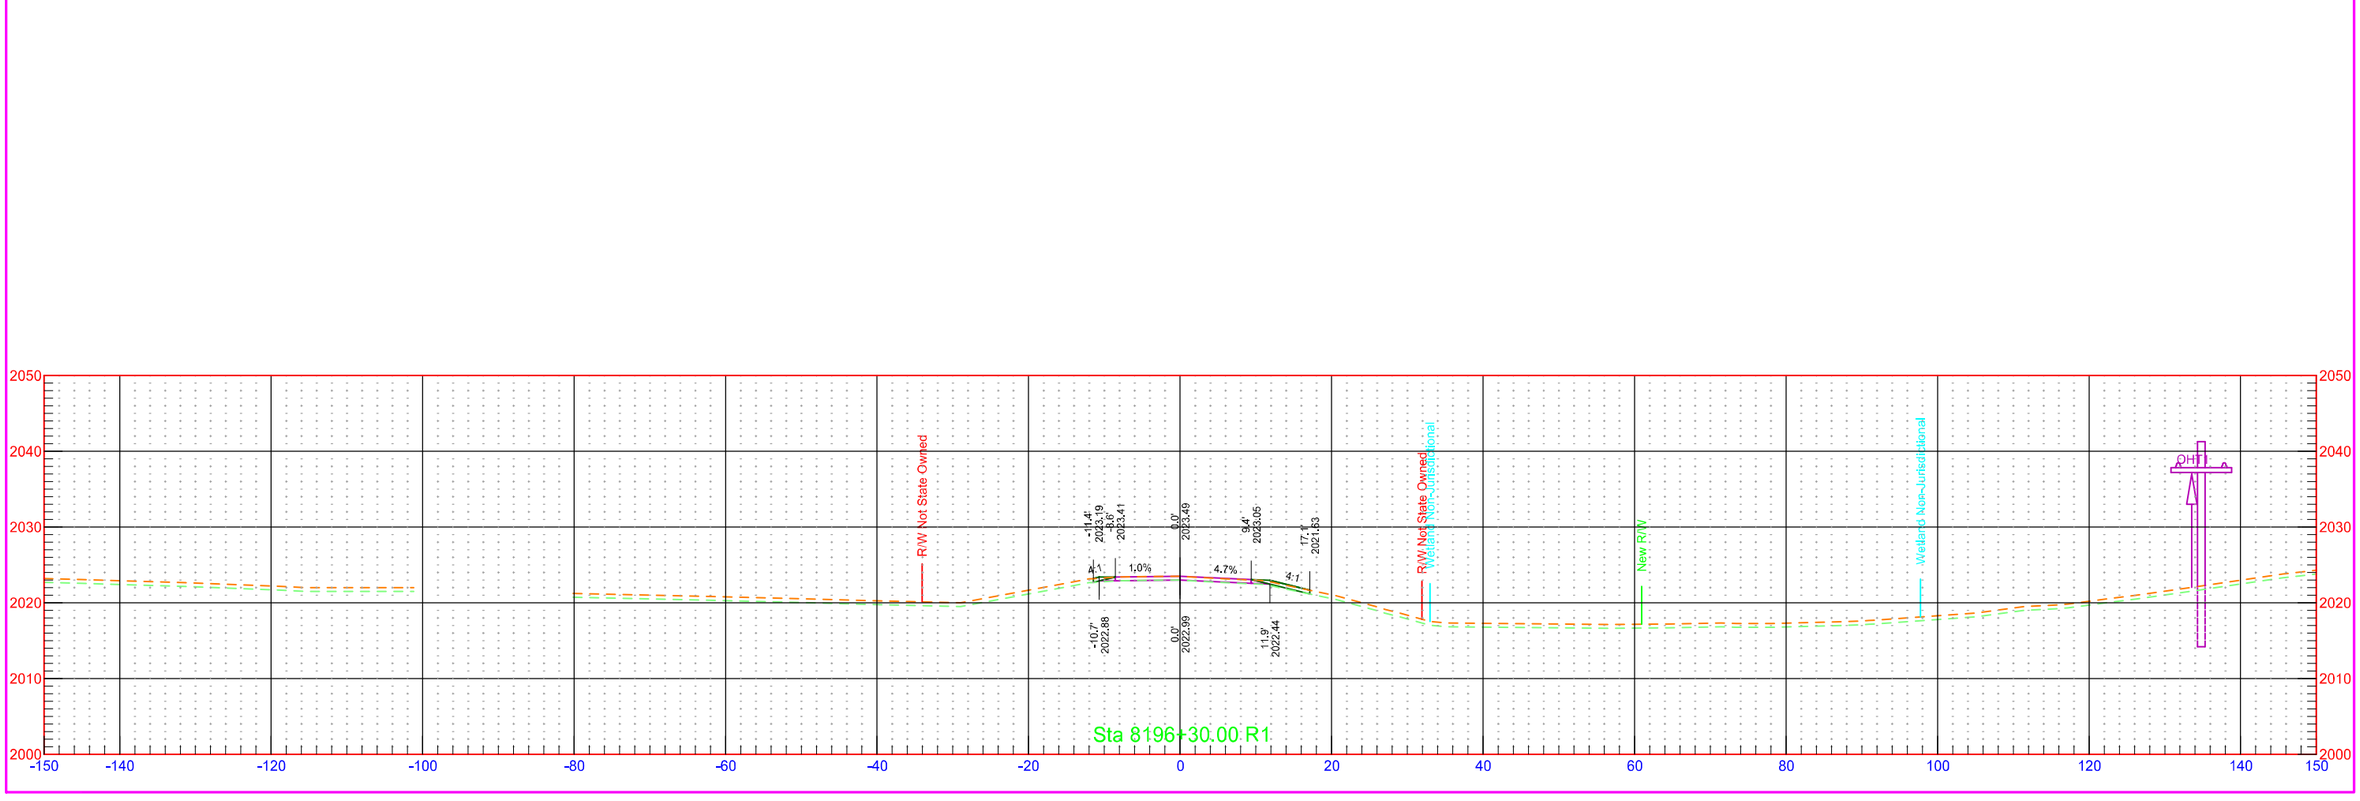



7/31/2018 1:31:20 PM kory.Kleinknecht O:\Projects\2016\16.00584\10003113.050\Design\Base\Kidder\Xsec_Sidestreets_K.dgn

10th St SE - West

	STATE	PROJECT NO.	SECTION NO.	SHEET NO.
	ND	NH-1-003(050)113	200	593

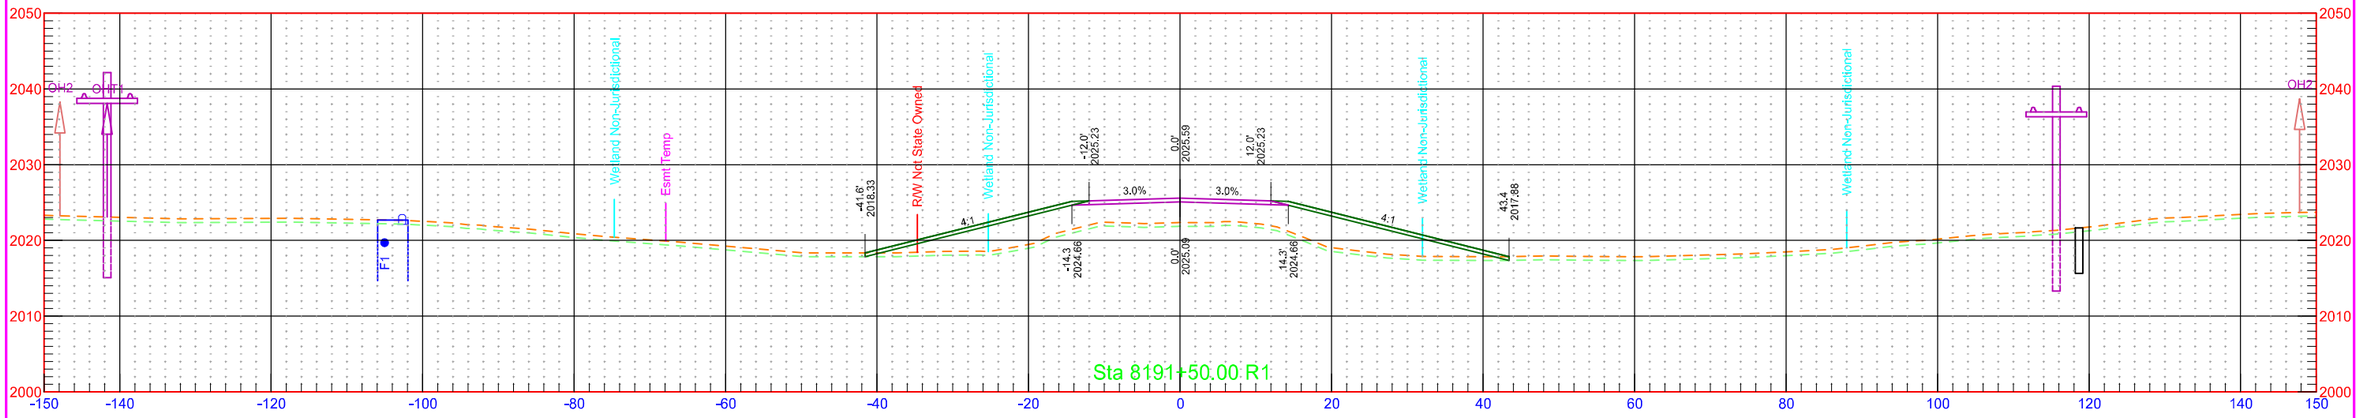


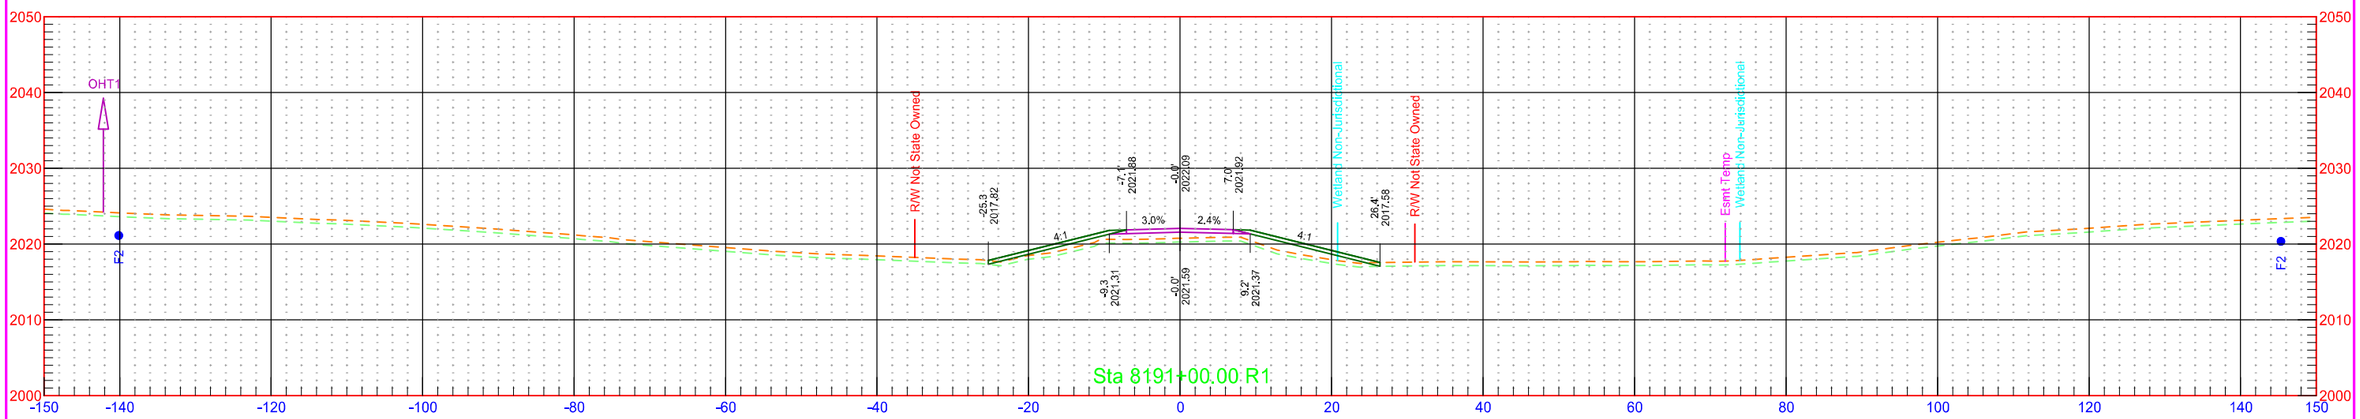


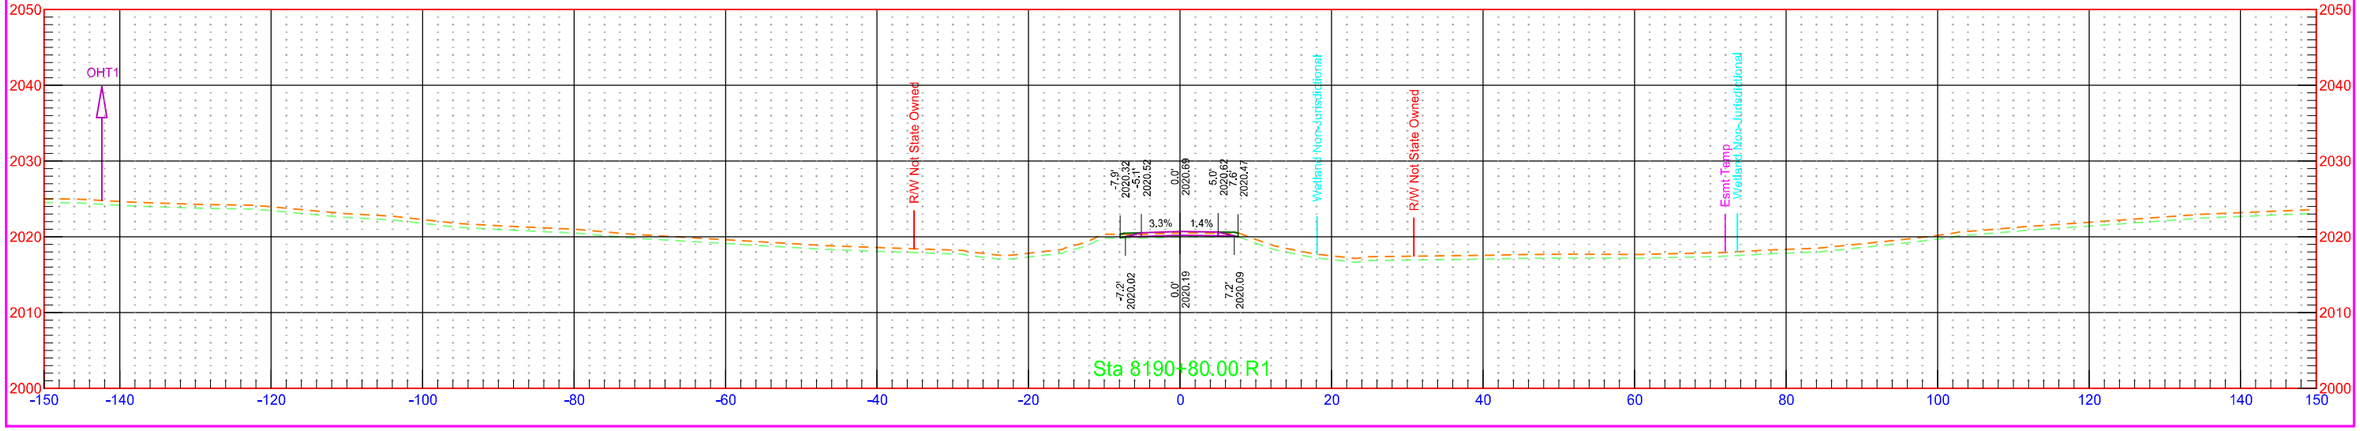


10th St SE - West

	STATE	PROJECT NO.	SECTION NO.	SHEET NO.
	ND	NH-1-003(050)113	200	594

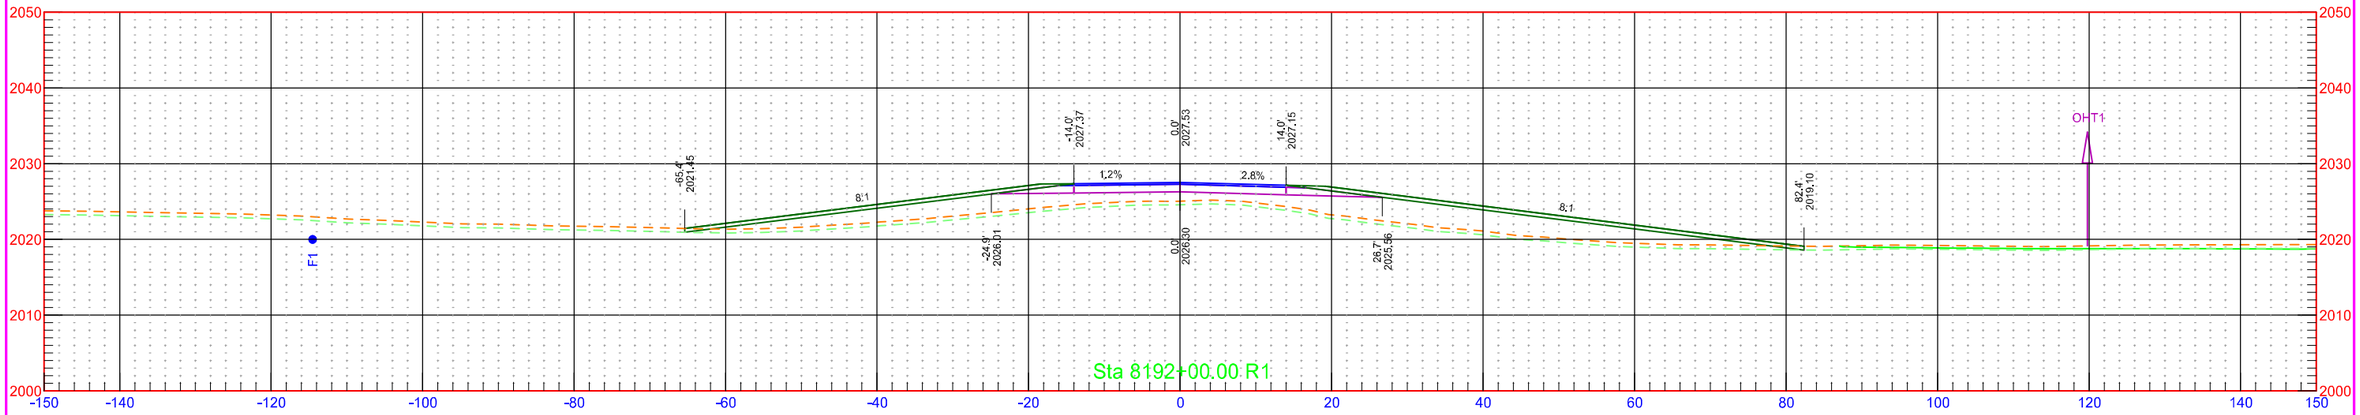


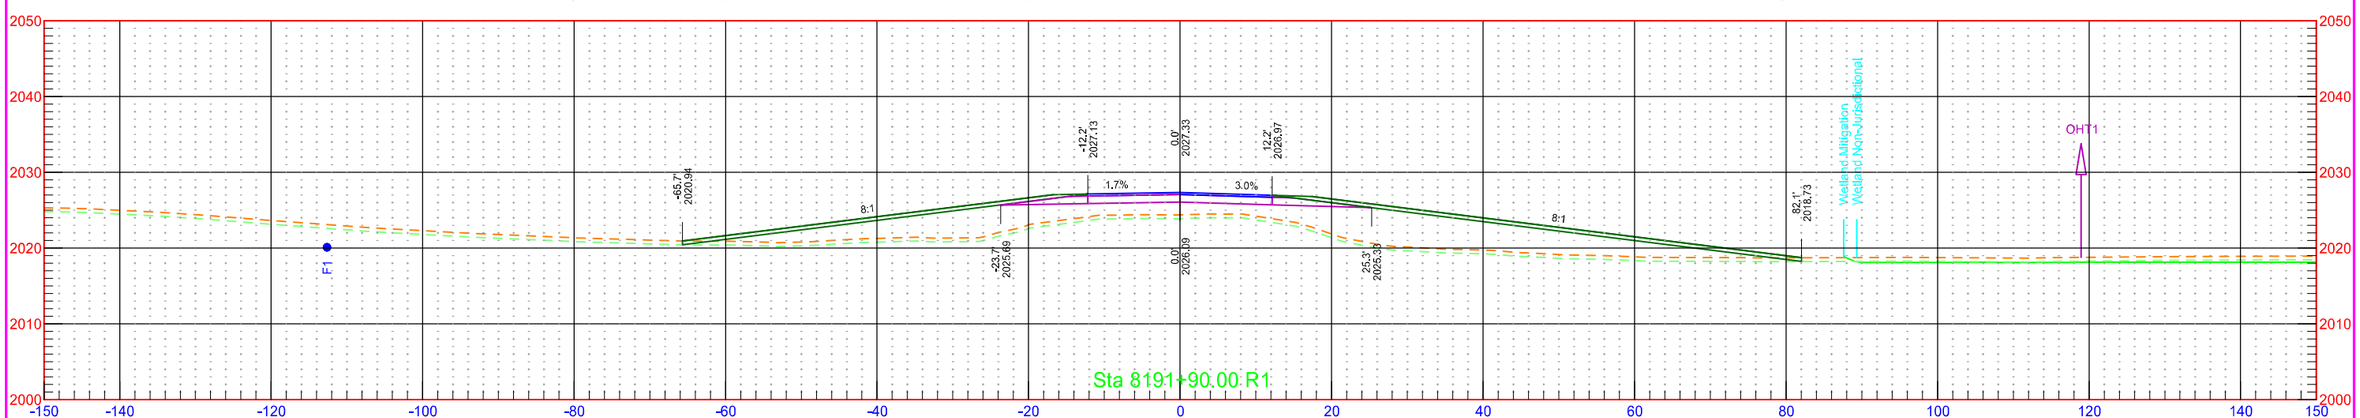

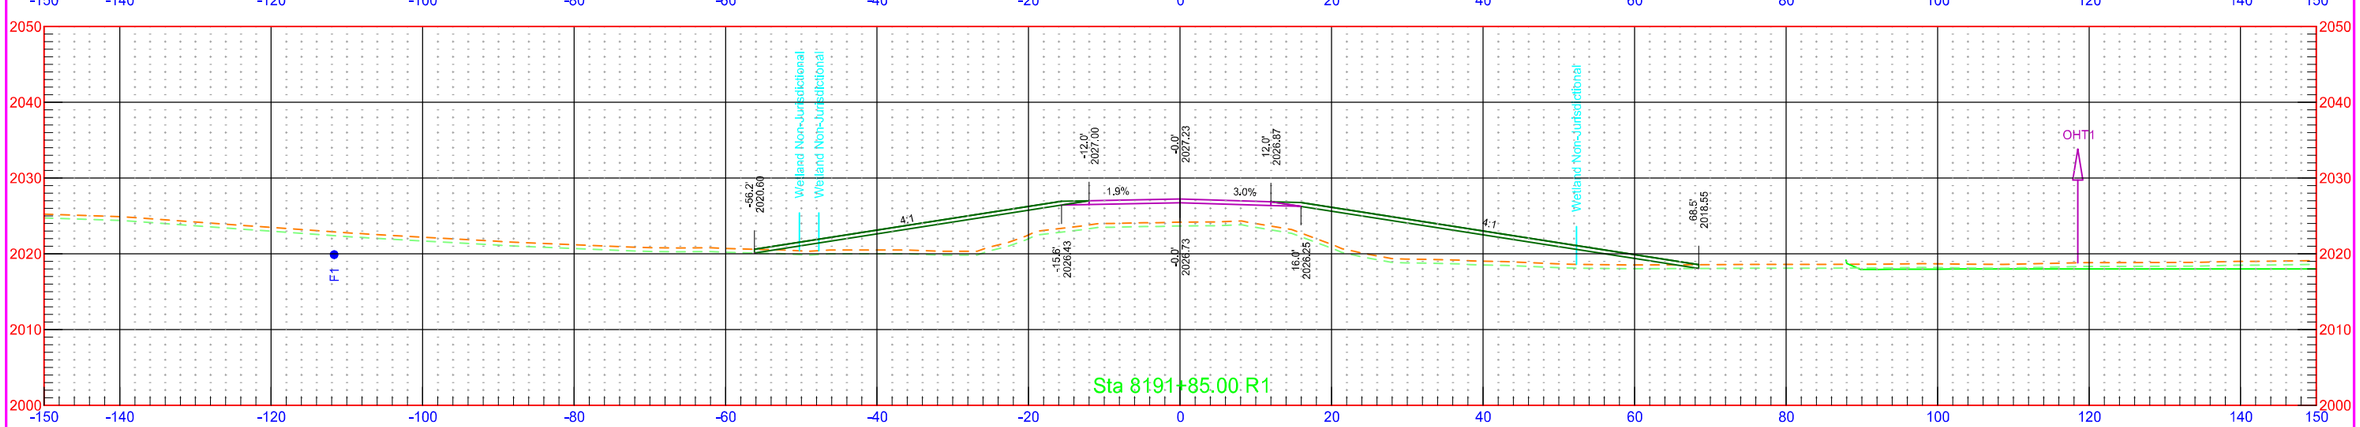


10th St SE - West

	STATE	PROJECT NO.	SECTION NO.	SHEET NO.
	ND	NH-1-003(050)113	200	595

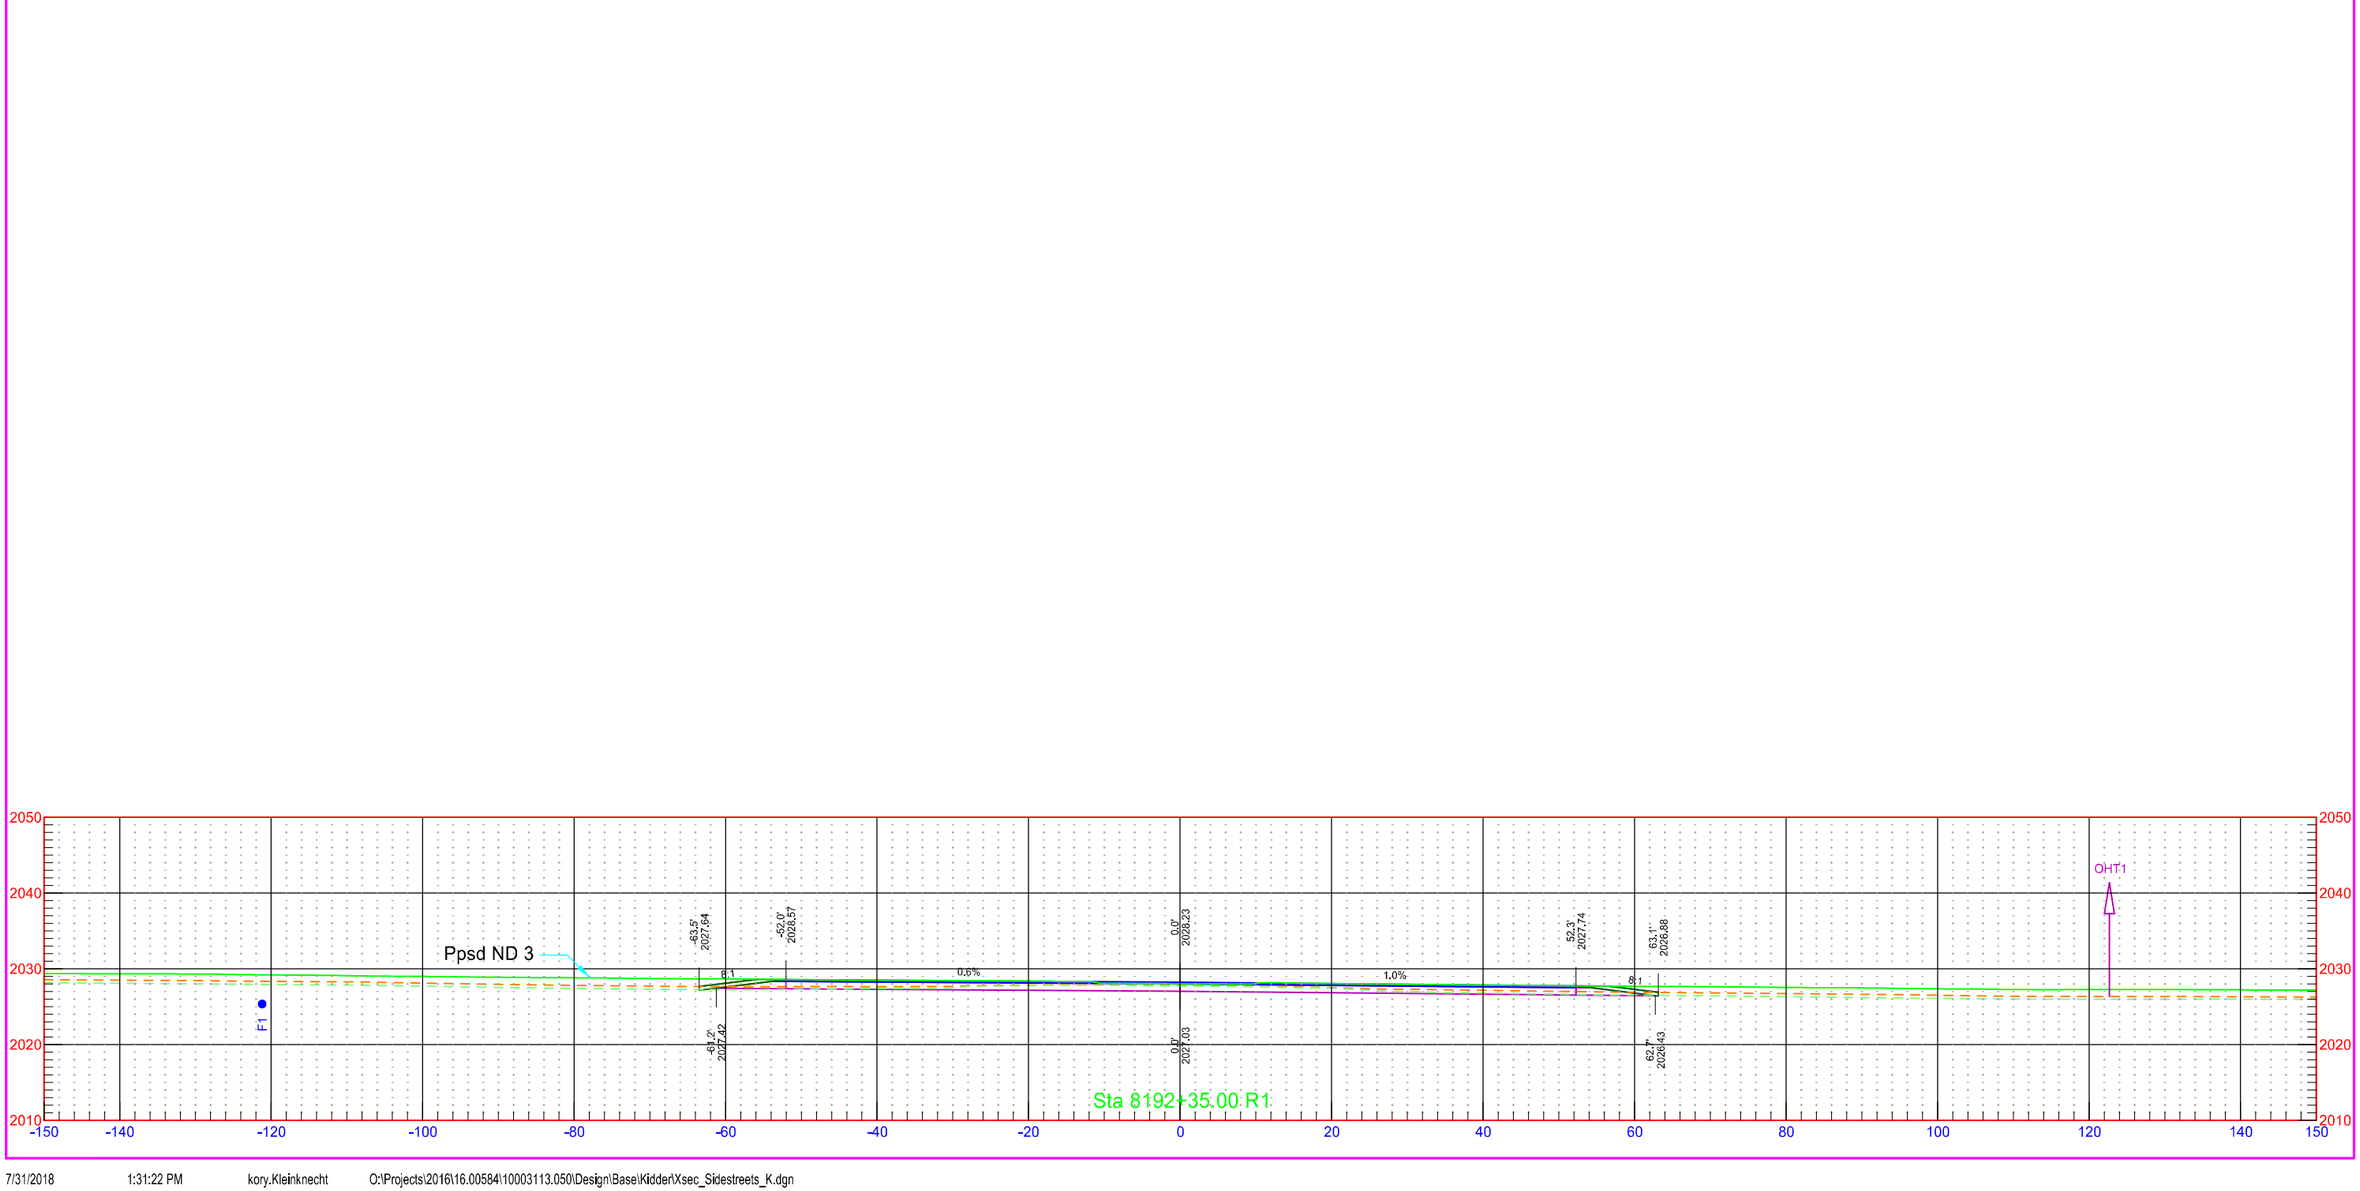

Private Drive - Sta. 6485+19 - East


	STATE	PROJECT NO.	SECTION NO.	SHEET NO.
	ND	NH-1-003(050)113	200	596

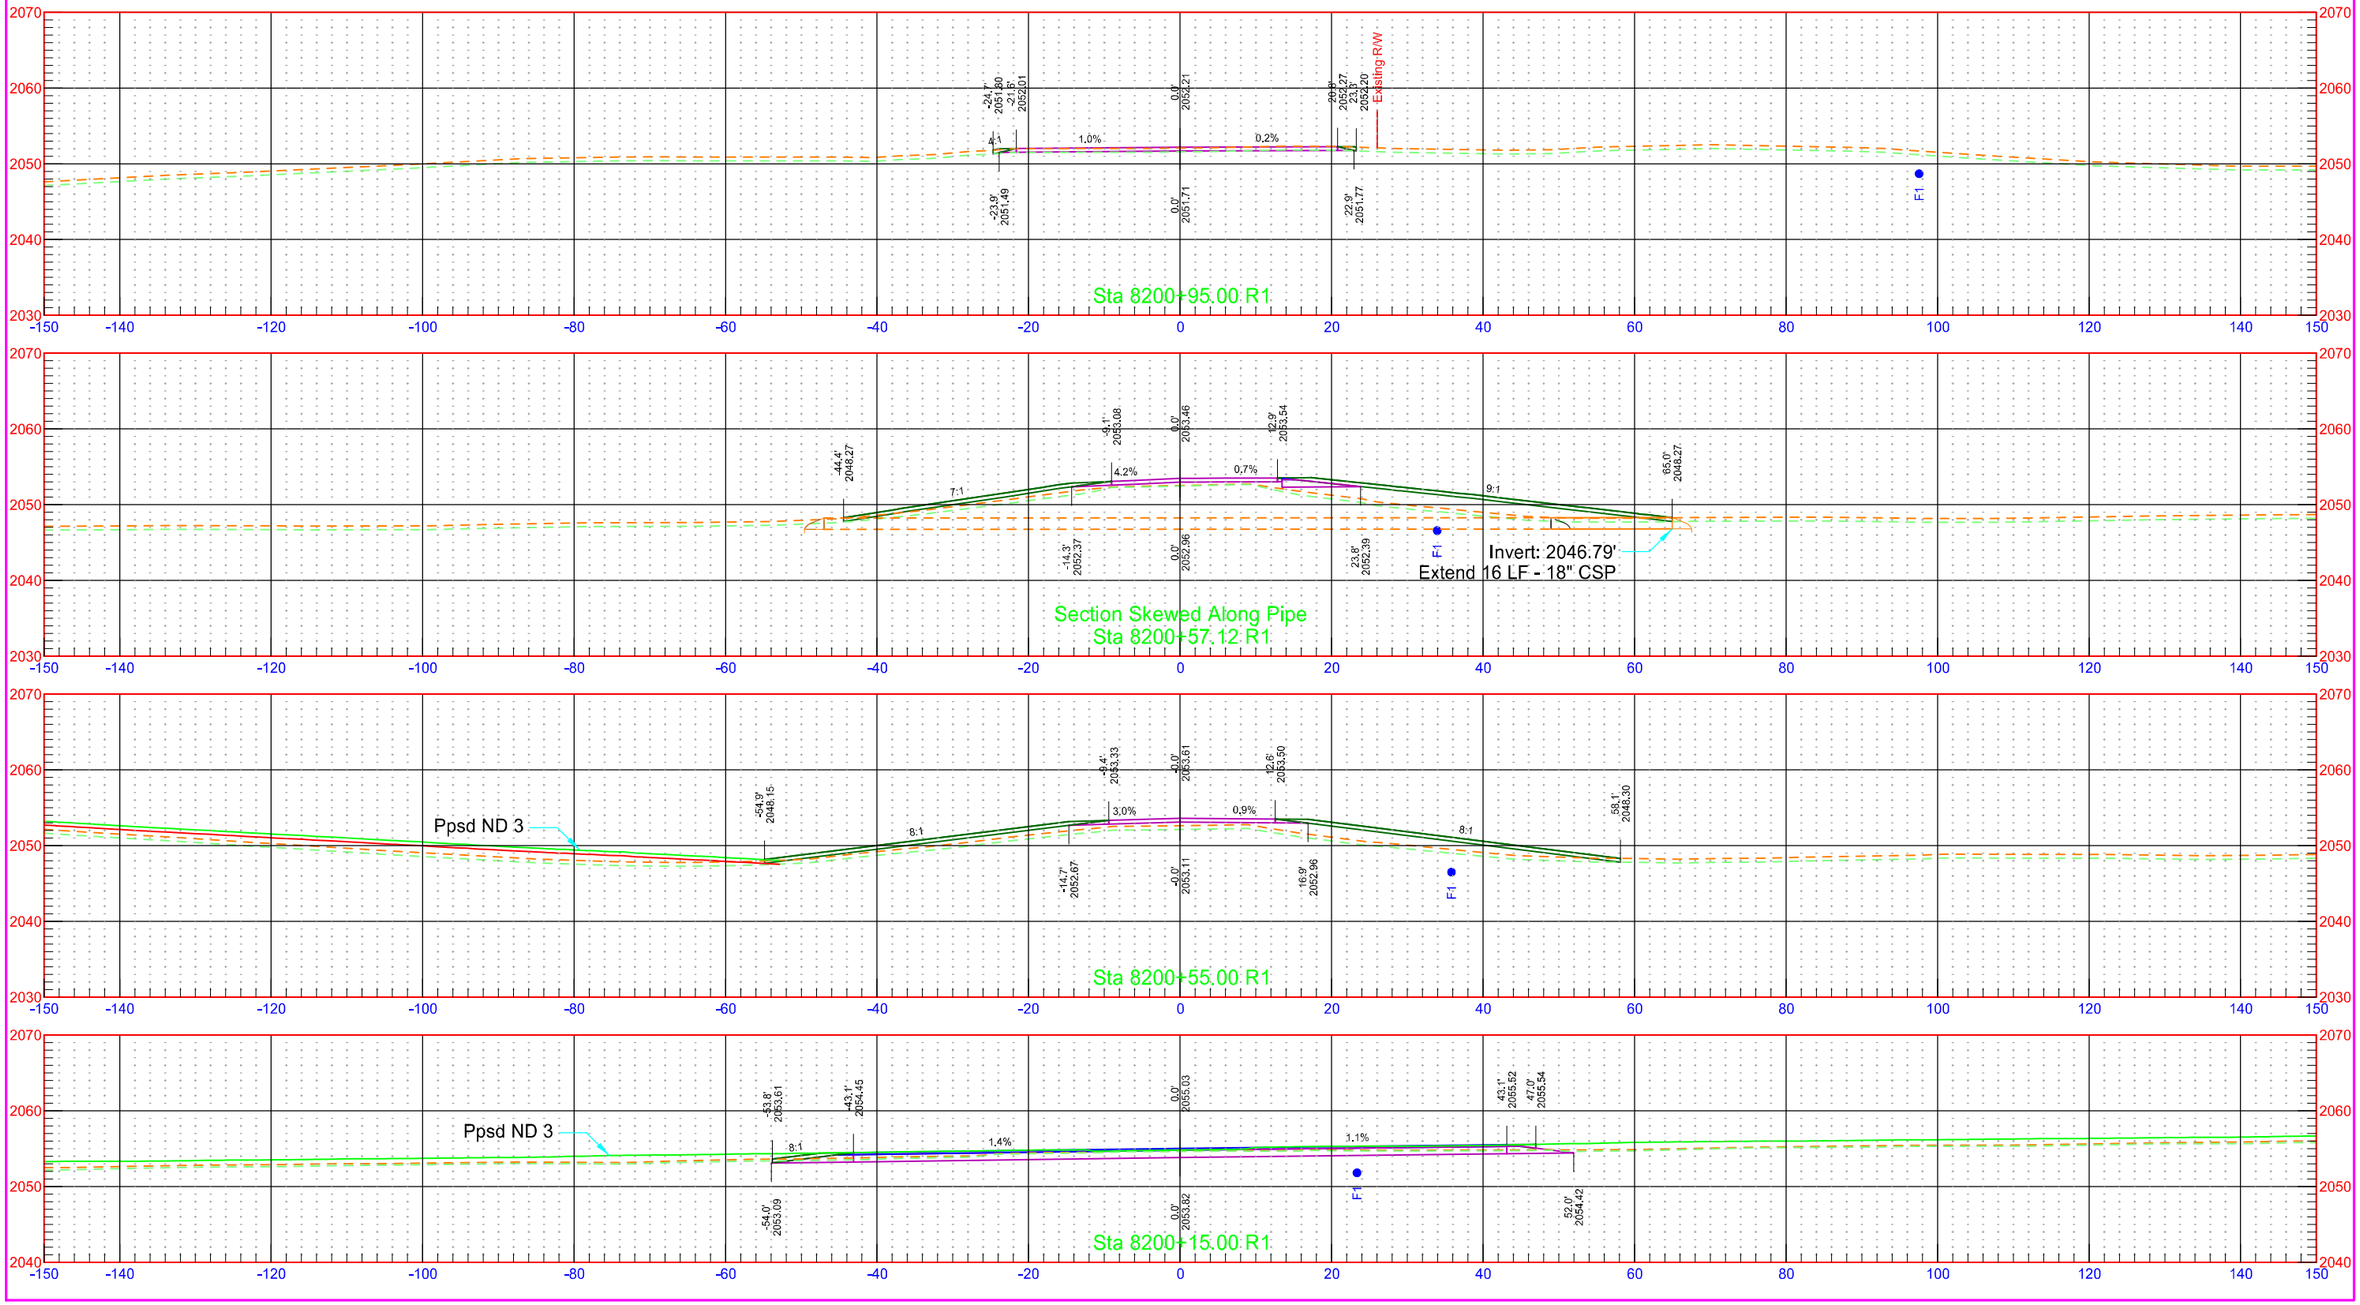

7/31/2018 1:31:23 PM kory.Kleinknecht O:\Projects\2016\16.00584\10003113.050\Design\Base\Kidder\Xsec_Sidestreets_K.dgn

9th St SE - East

	STATE	PROJECT NO.	SECTION NO.	SHEET NO.
	ND	NH-1-003(050)113	200	597

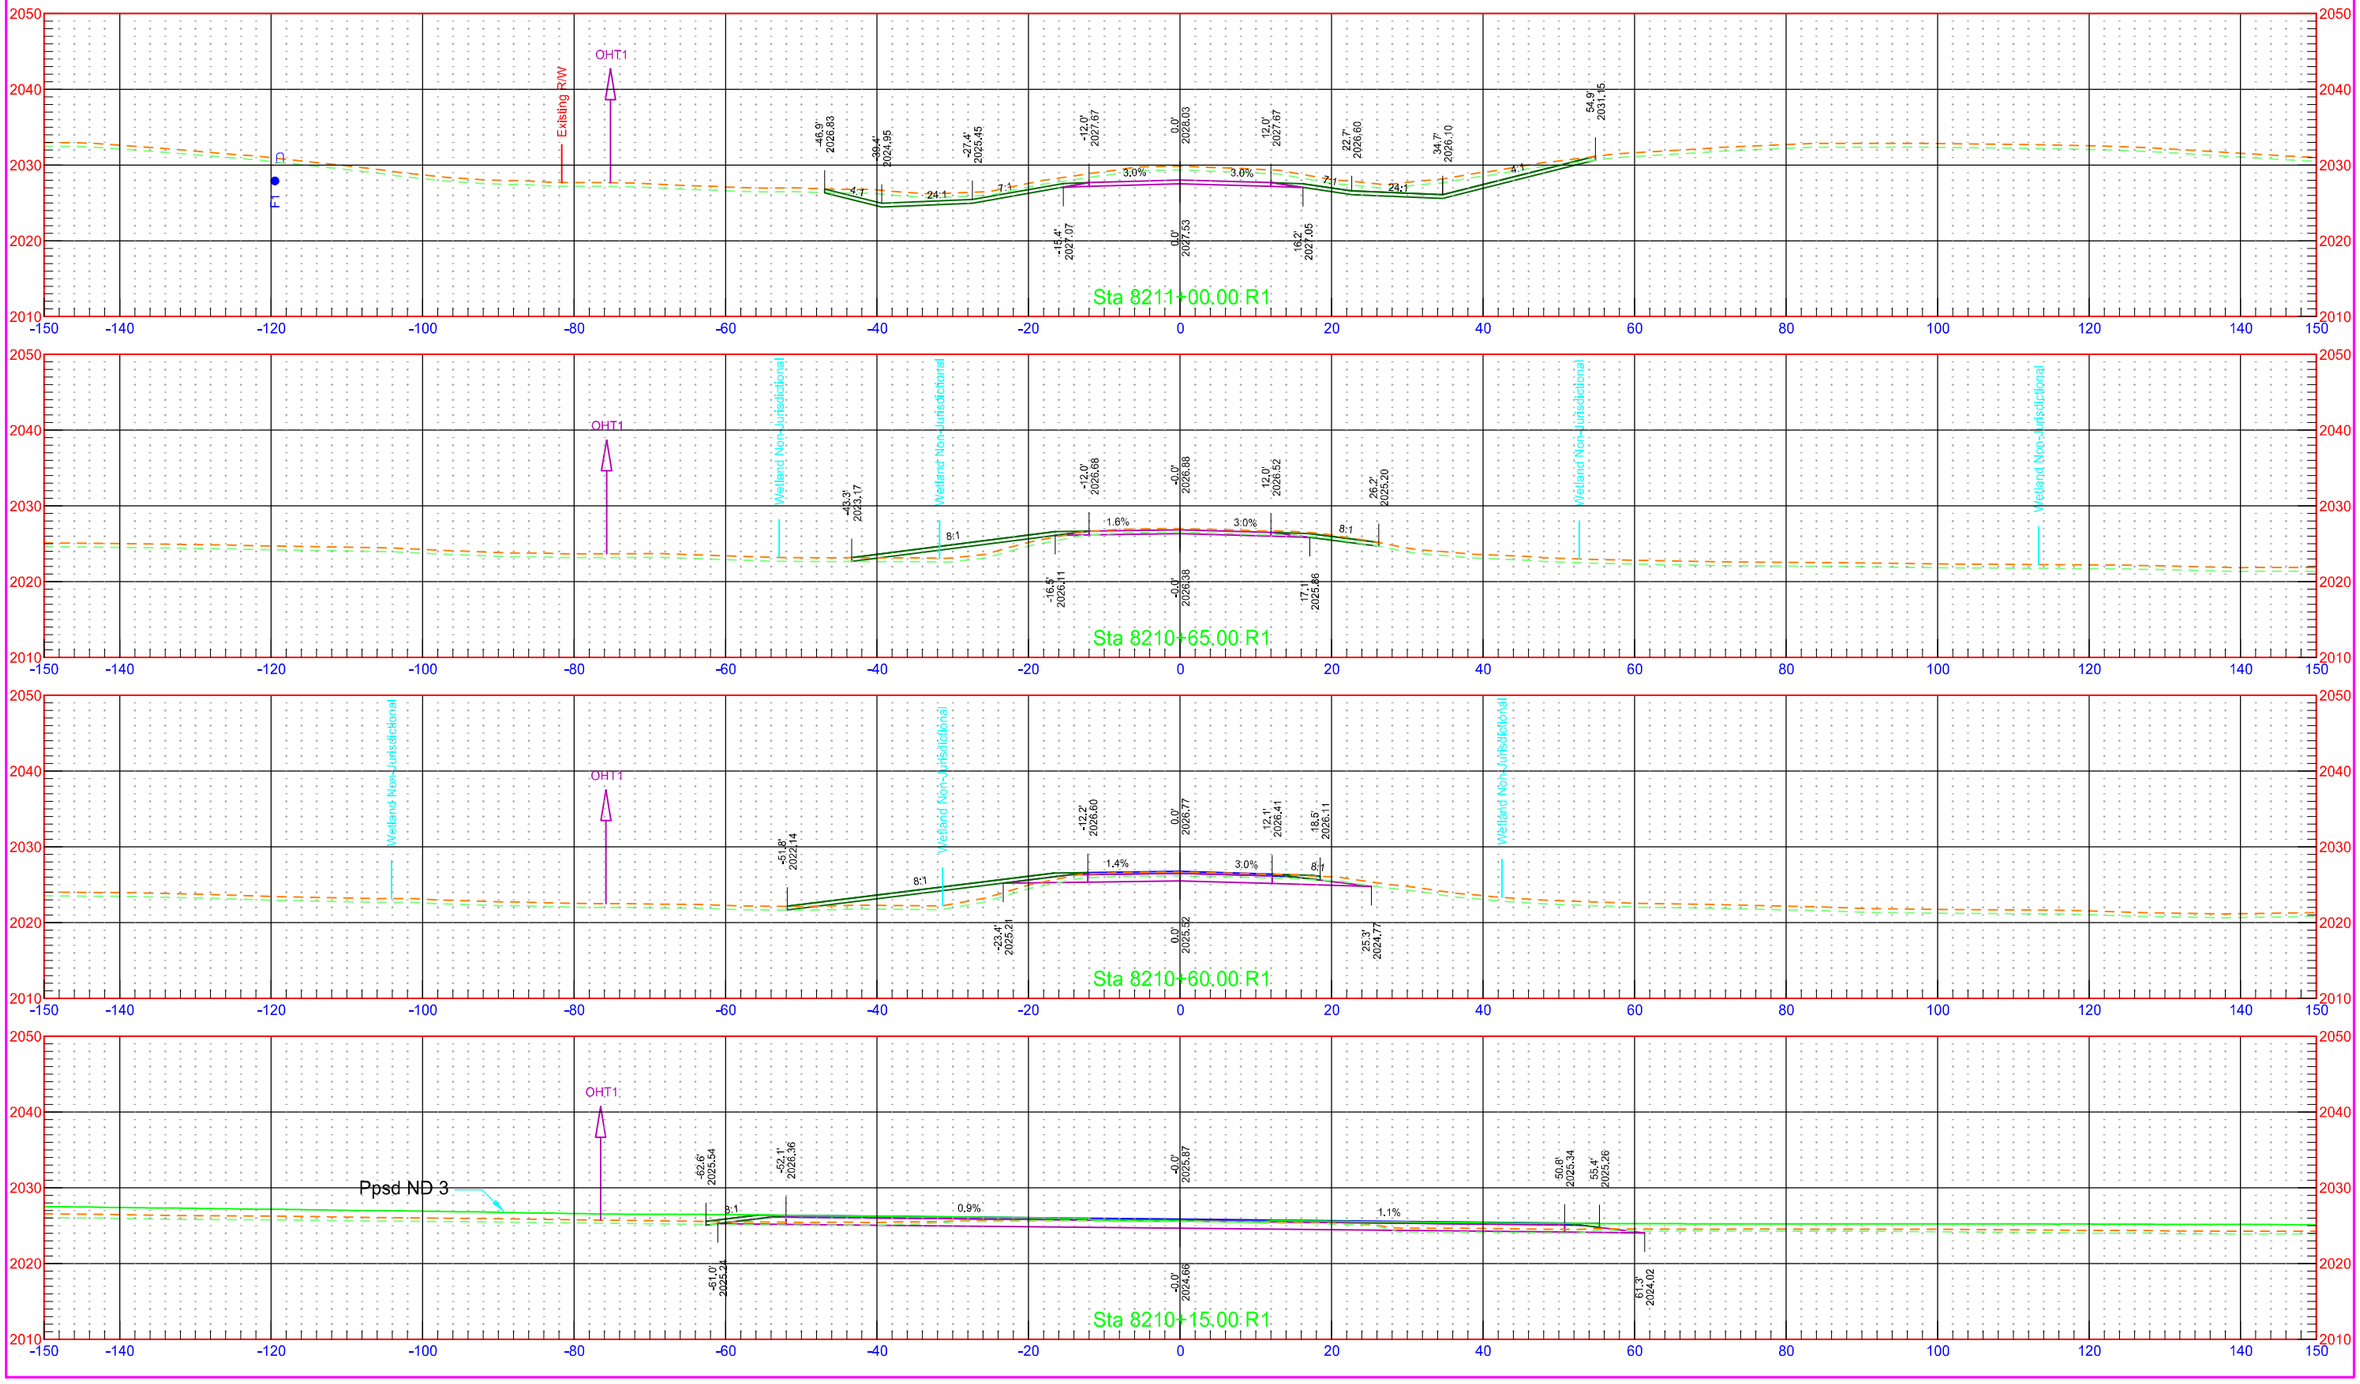


9th St SE - East

	STATE	PROJECT NO.	SECTION NO.	SHEET NO.
	ND	NH-1-003(050)113	200	598


9th St SE - West

	STATE	PROJECT NO.	SECTION NO.	SHEET NO.
	ND	NH-1-003(050)113	200	599

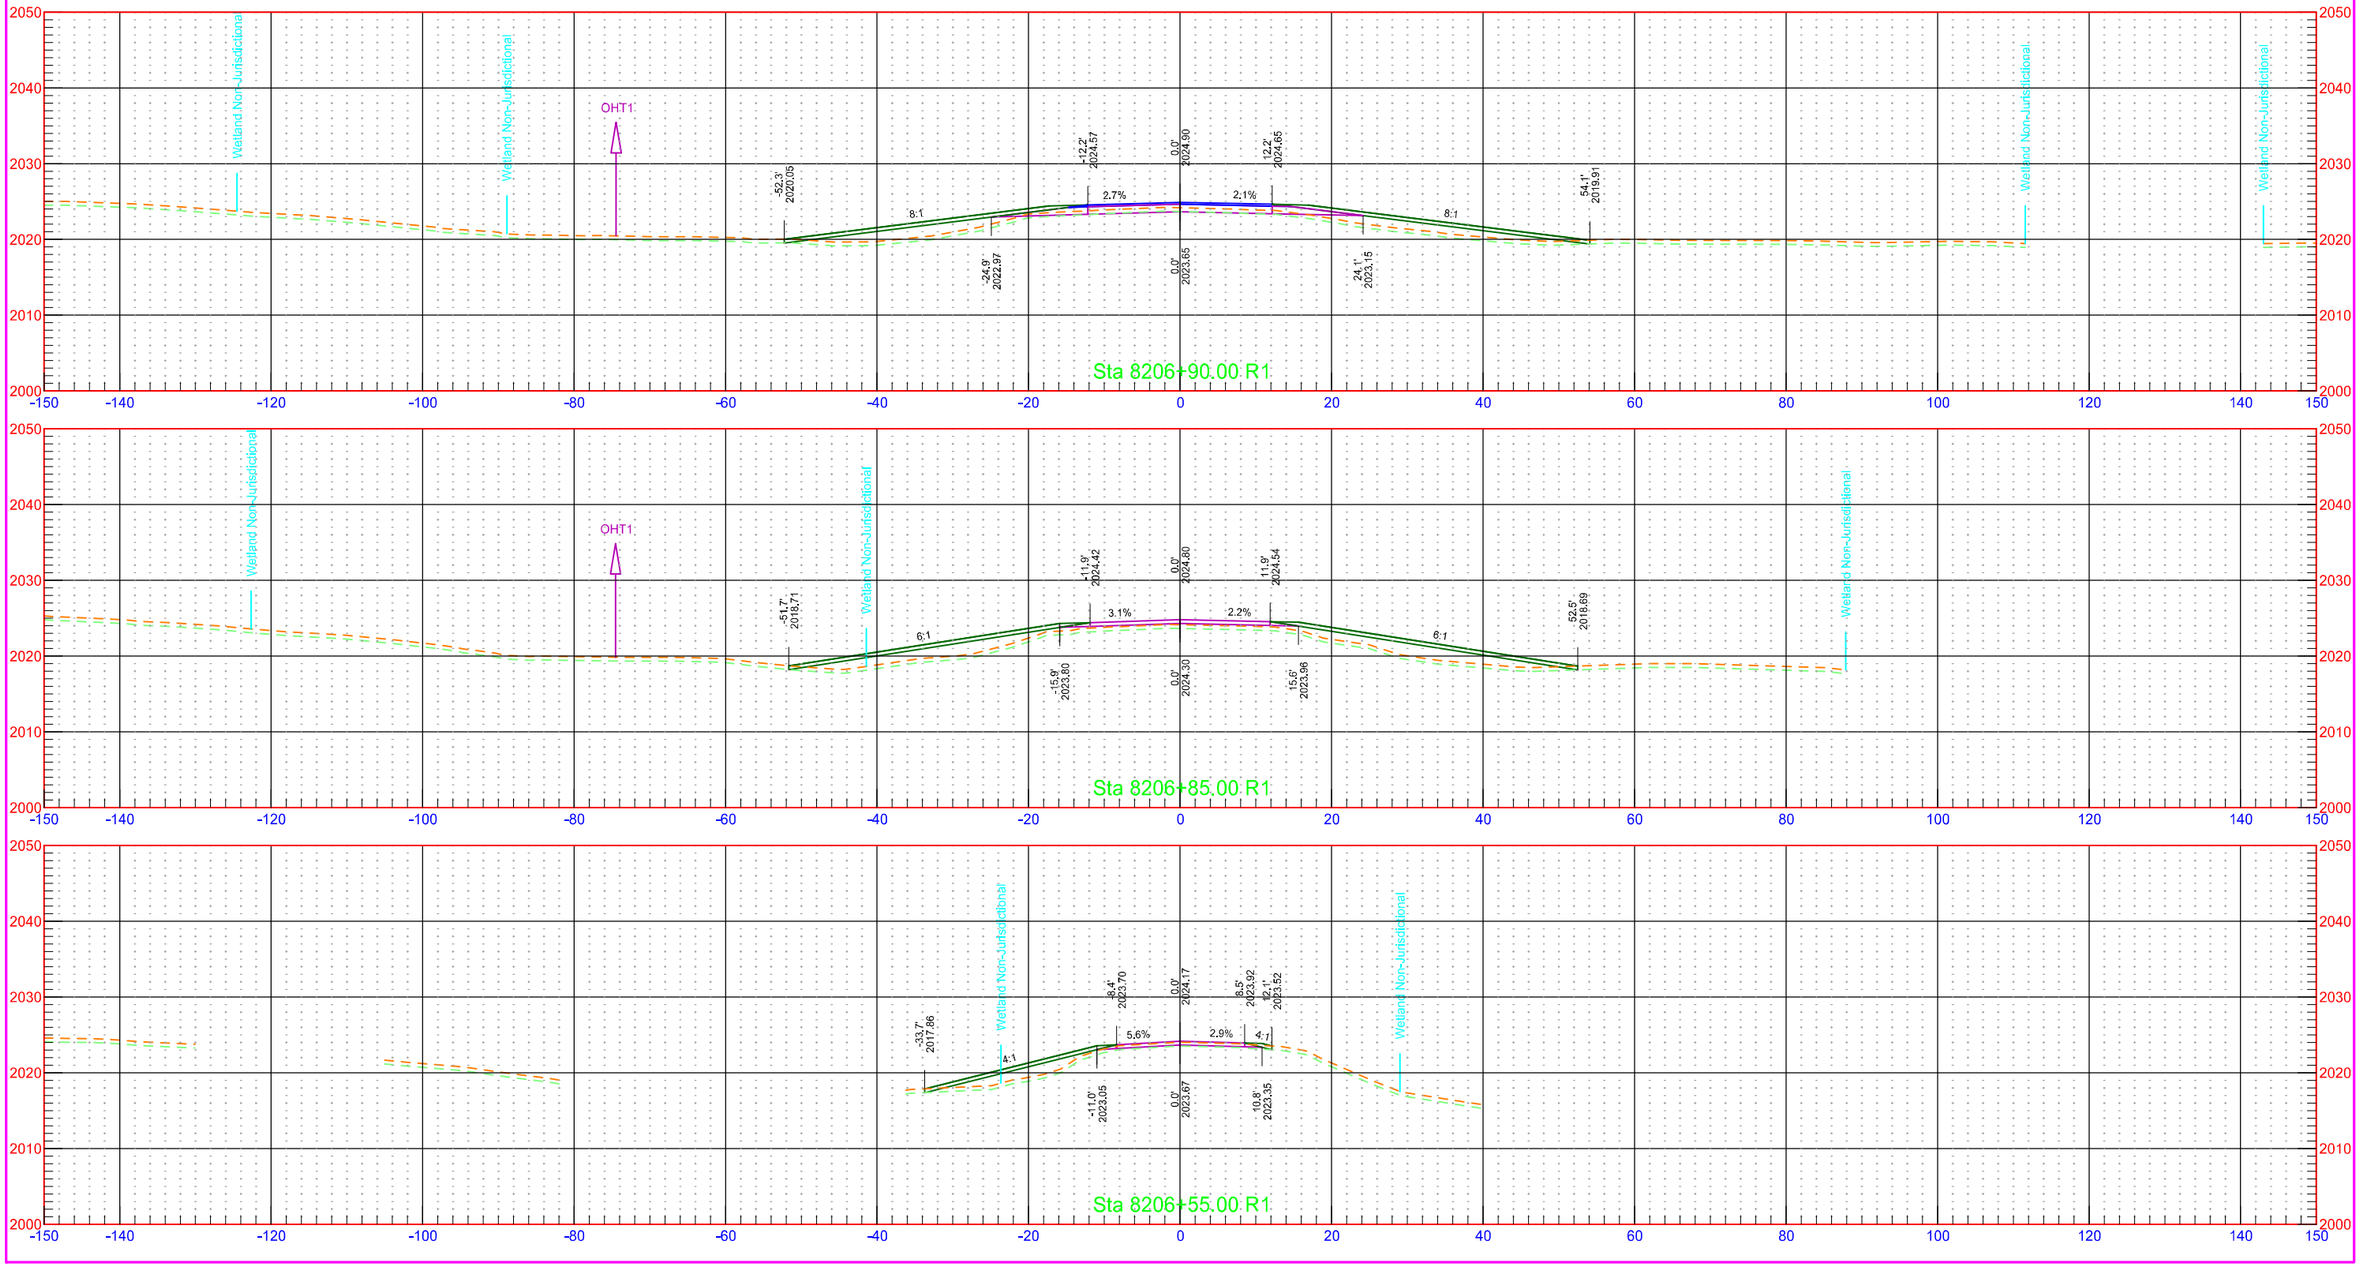


9th St SE - West


STATE	PROJECT NO.	SECTION NO.	SHEET NO.
ND	NH-1-003(050)113	200	600

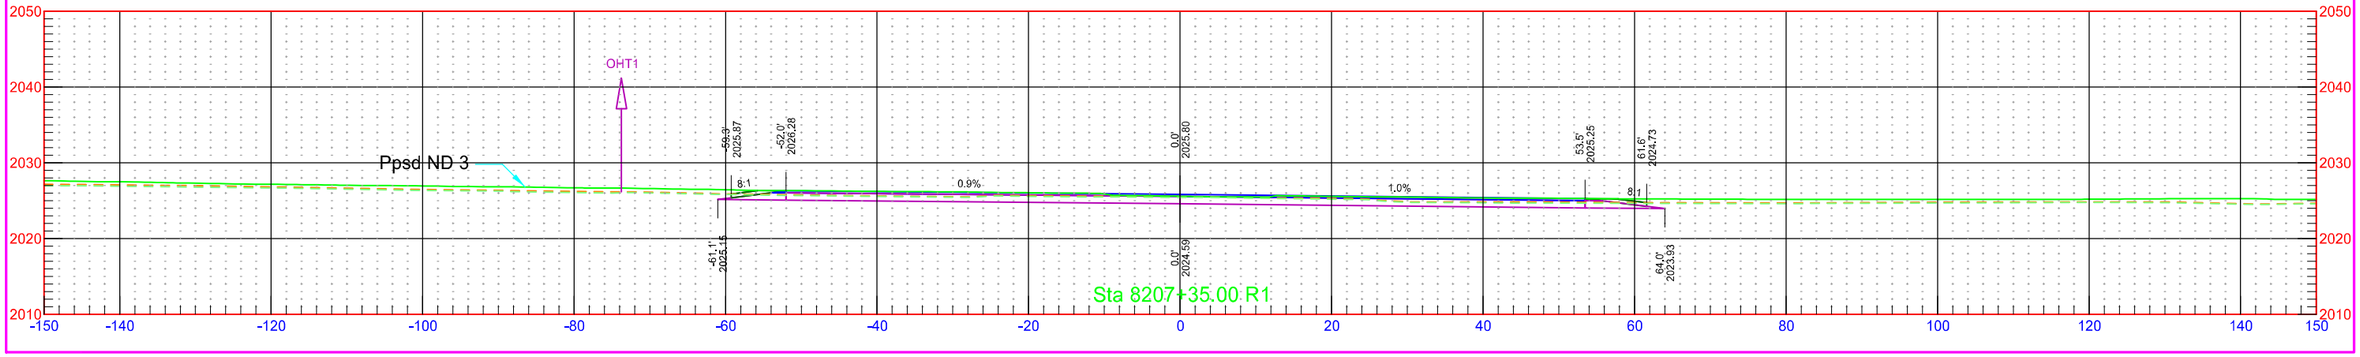



Private Drive - Sta. 6531+44 - East

	STATE	PROJECT NO.	SECTION NO.	SHEET NO.
	ND	NH-1-003(050)113	200	601

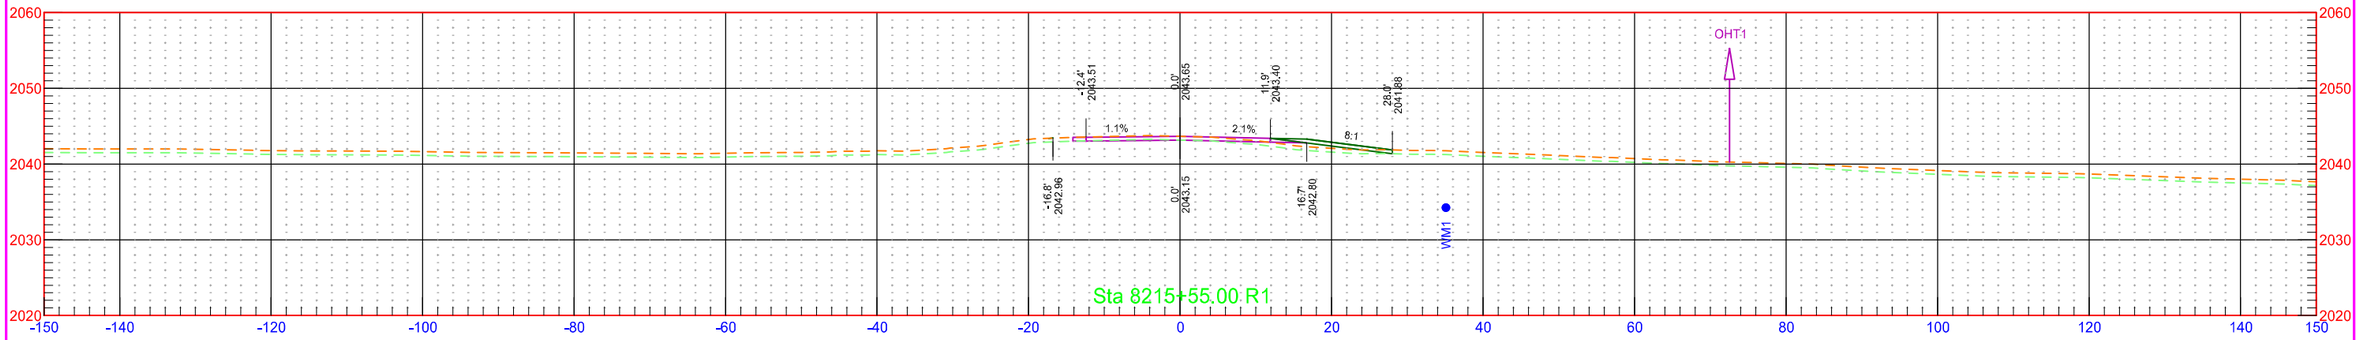

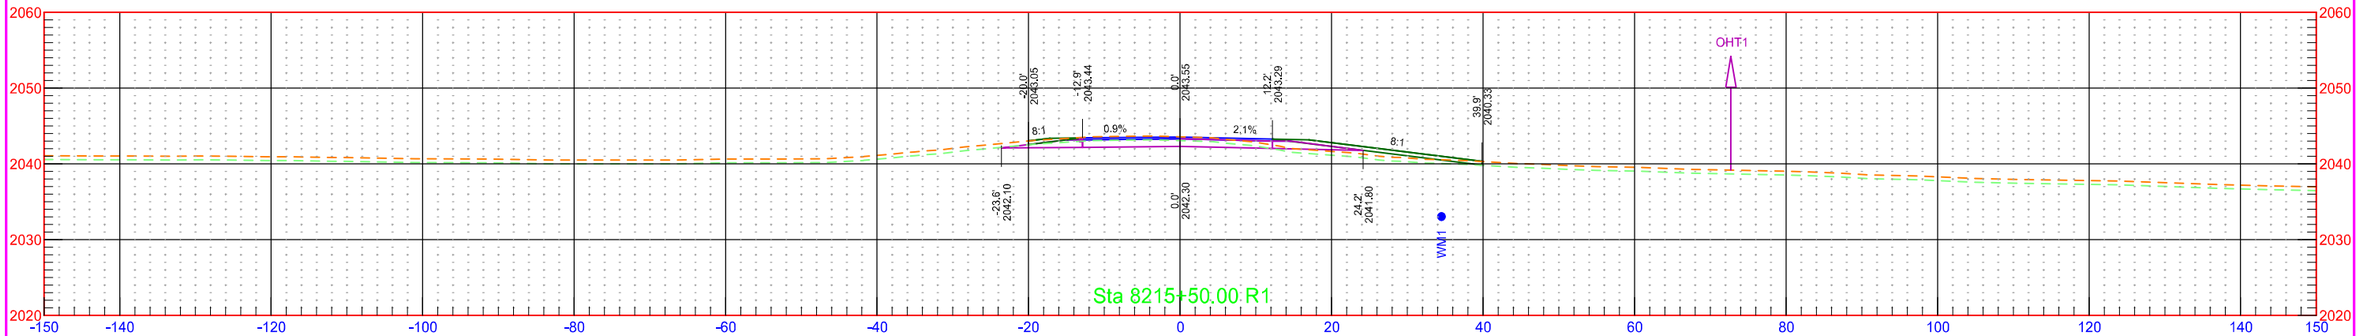


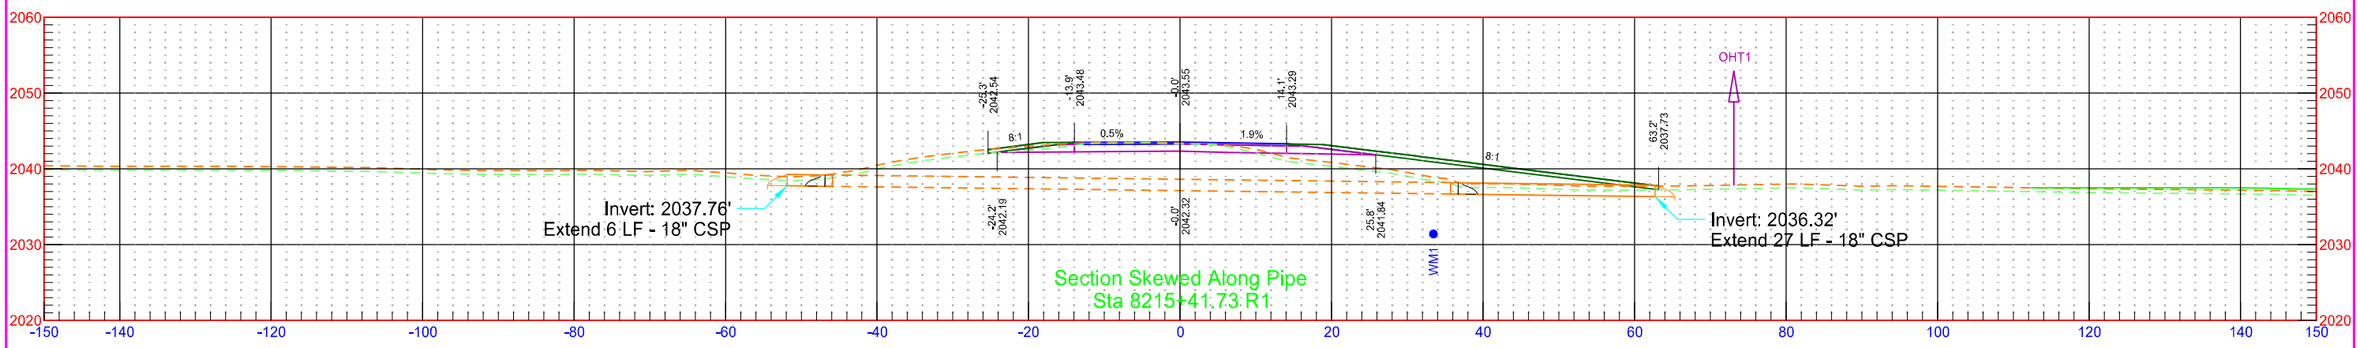

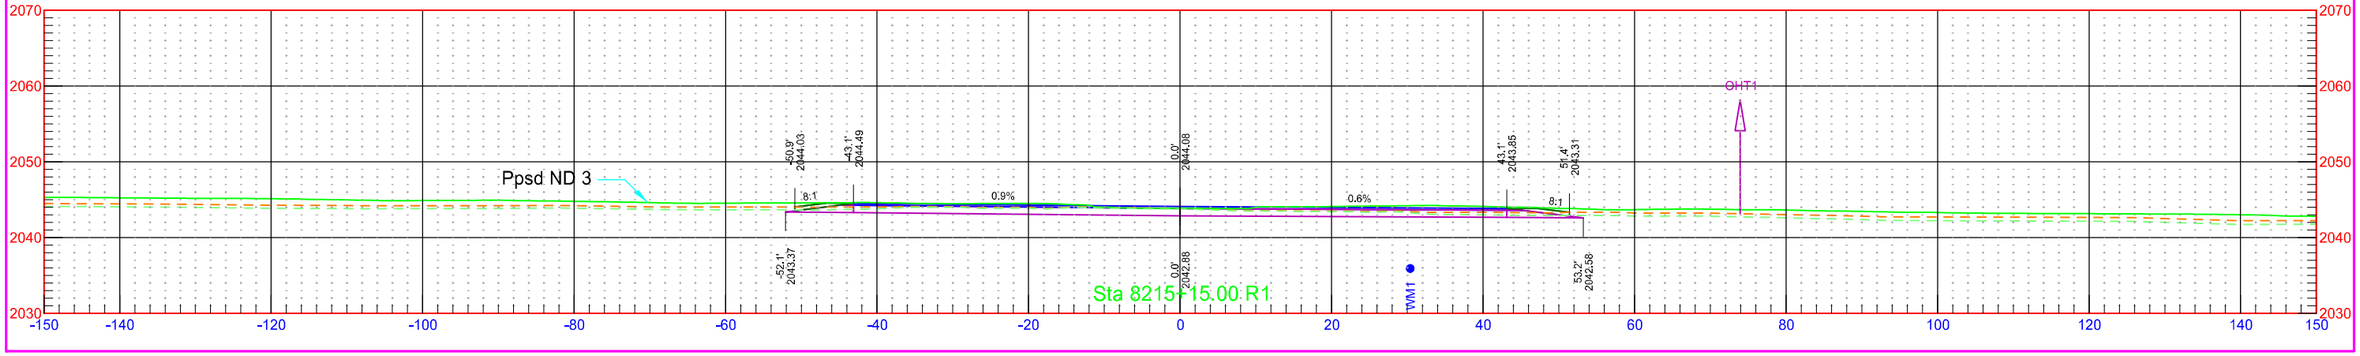

Private Drive - Sta. 6531+44 - East


	STATE	PROJECT NO.	SECTION NO.	SHEET NO.
	ND	NH-1-003(050)113	200	602

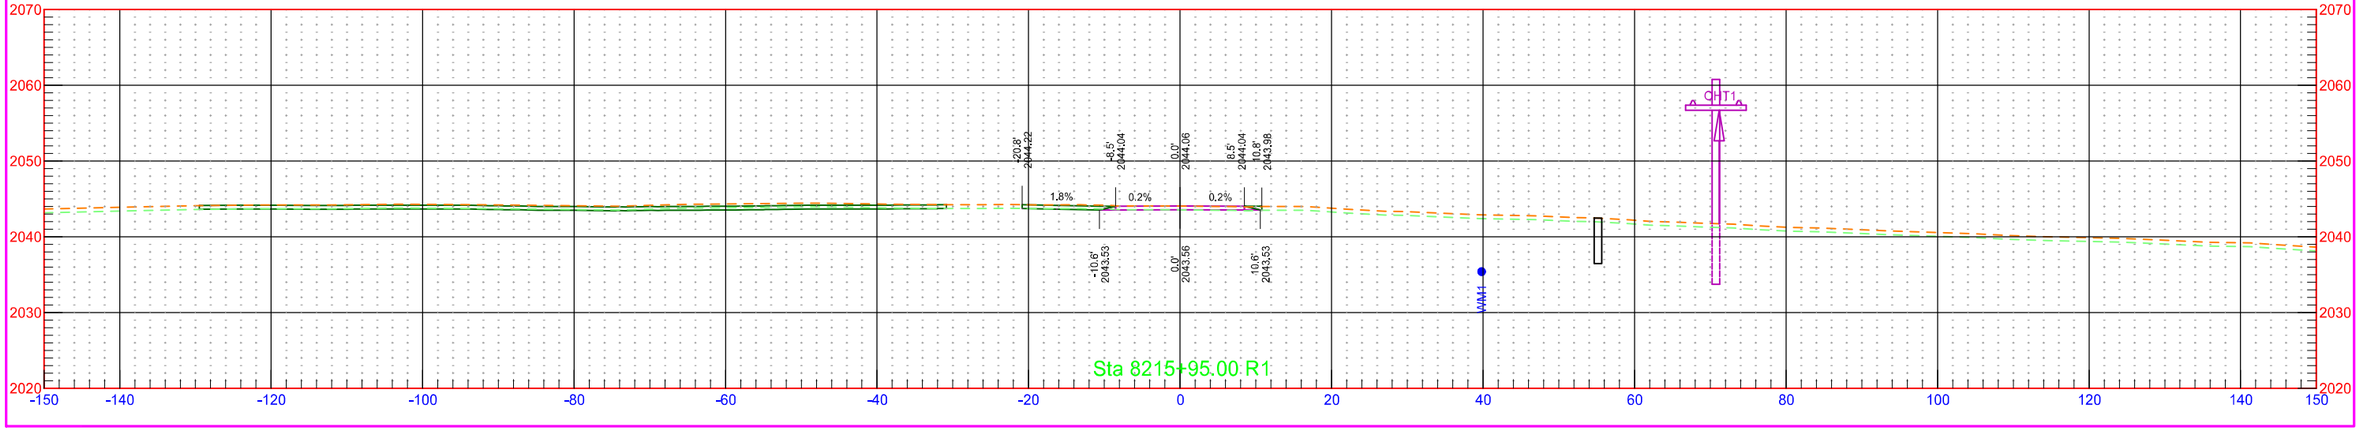

7/31/2018 1:31:27 PM kory.Kleinknecht O:\Projects\2016\16.00584\10003113.050\Design\Base\Kidder\Xsec_Sidestreets_K.dgn

Private Drive - Sta. 6531+44_2 - East


	STATE	PROJECT NO.	SECTION NO.	SHEET NO.
	ND	NH-1-003(050)113	200	603

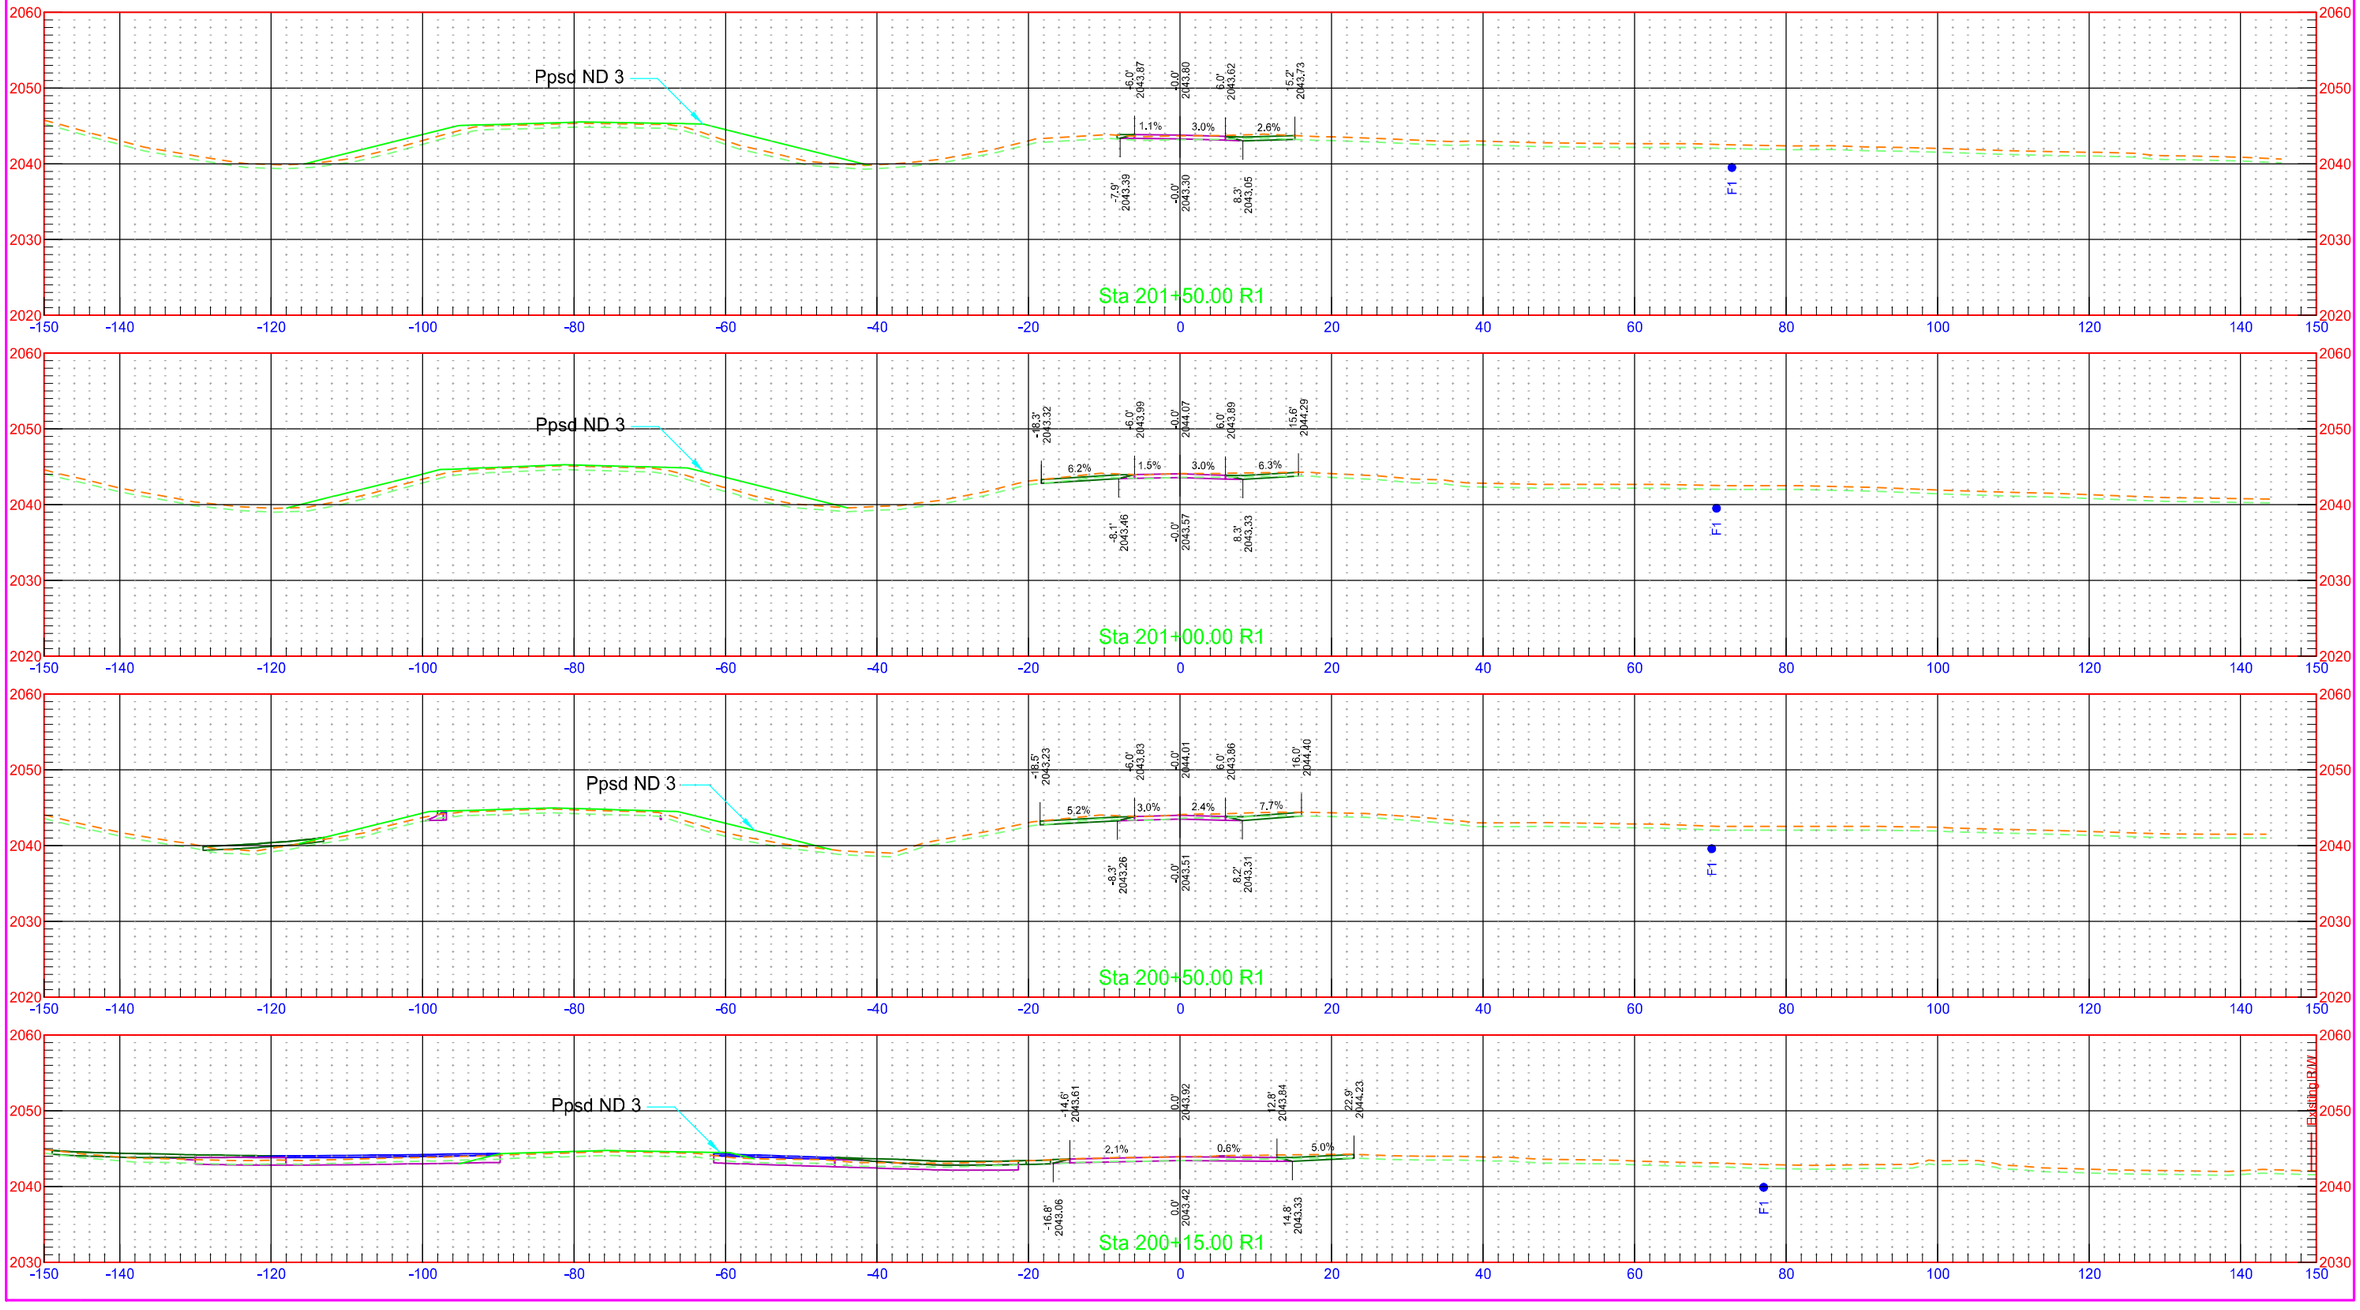

7/31/2018 1:31:28 PM kory.Kleinknecht O:\Projects\2016\16.00584\10003113.050\Design\Base\Kidder\Xsec_Sidestreets_K.dgn

Private Drive - Sta. 6531+44_2 - East


STATE	PROJECT NO.	SECTION NO.	SHEET NO.
ND	NH-1-003(050)113	200	604

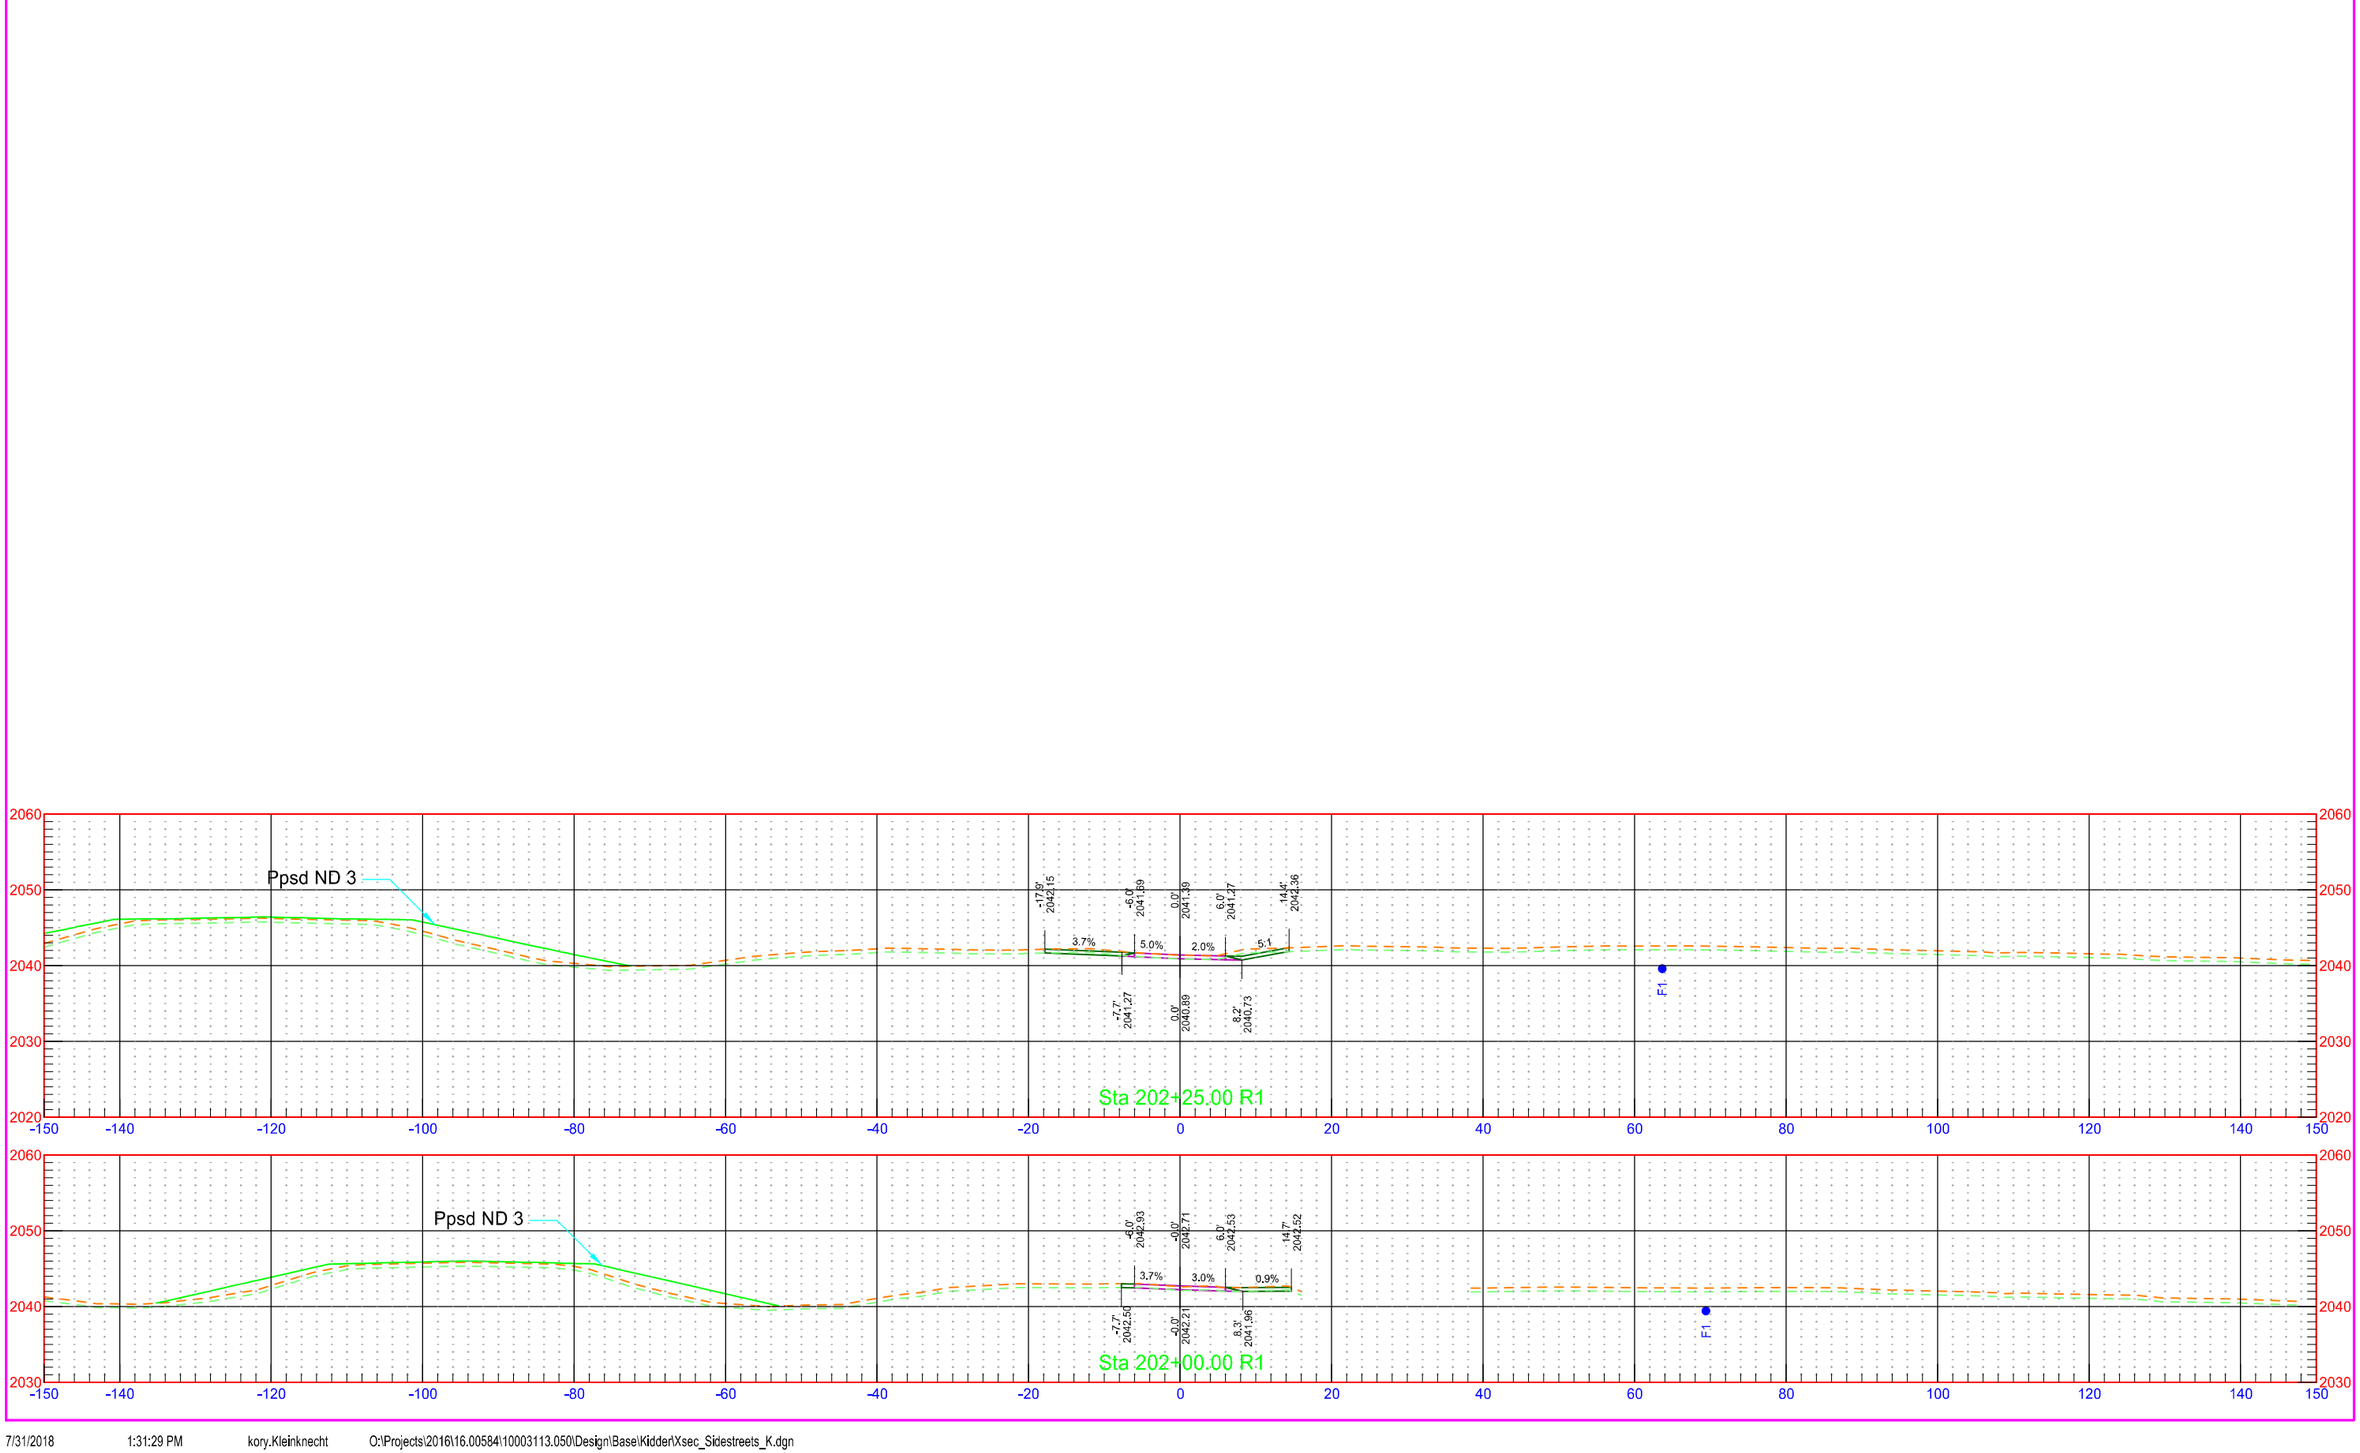



7/31/2018 1:31:29 PM kory.Kleinknecht O:\Projects\2016\16.00584\10003113.050\Design\Base\Kidder\Xsec_Sidestreets_K.dgn


	STATE	PROJECT NO.	SECTION NO.	SHEET NO.
	ND	NH-1-003(050)113	200	605

Private Drive - Sta. 6531+58 - West

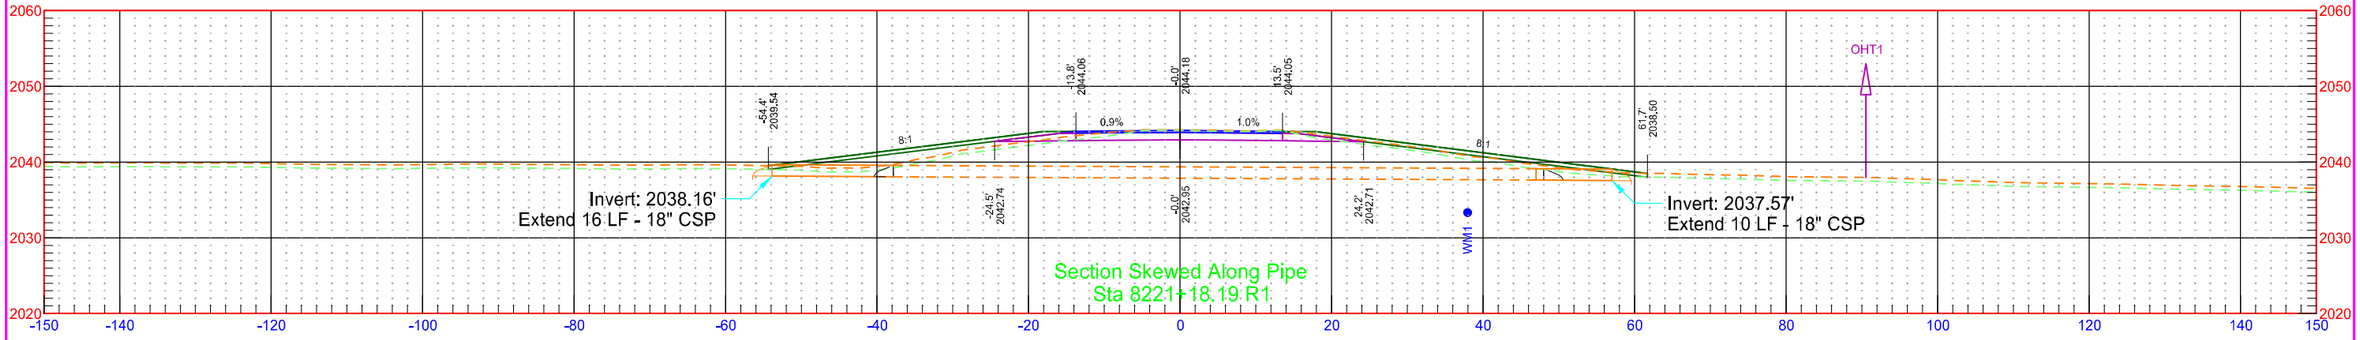

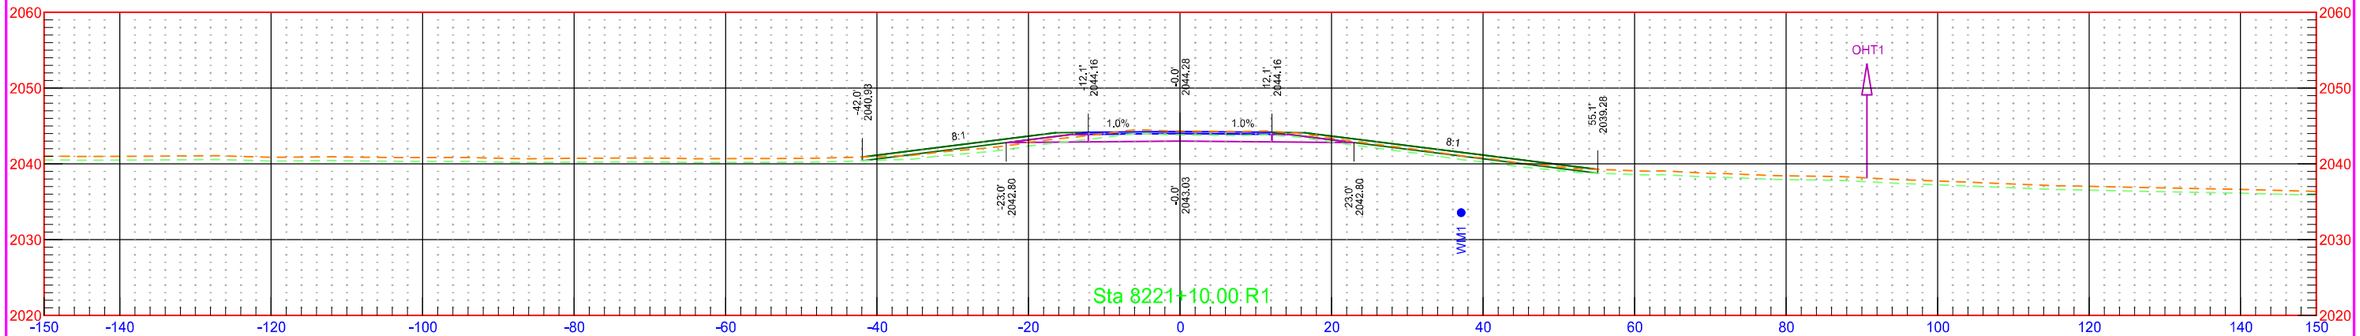


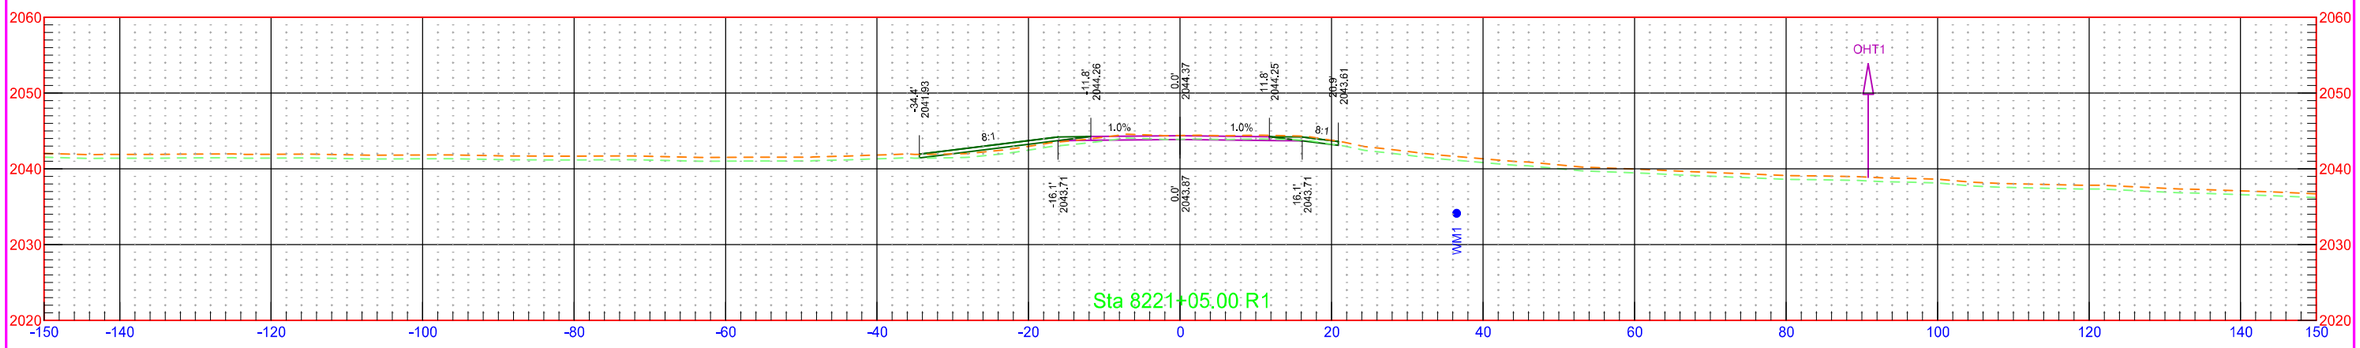

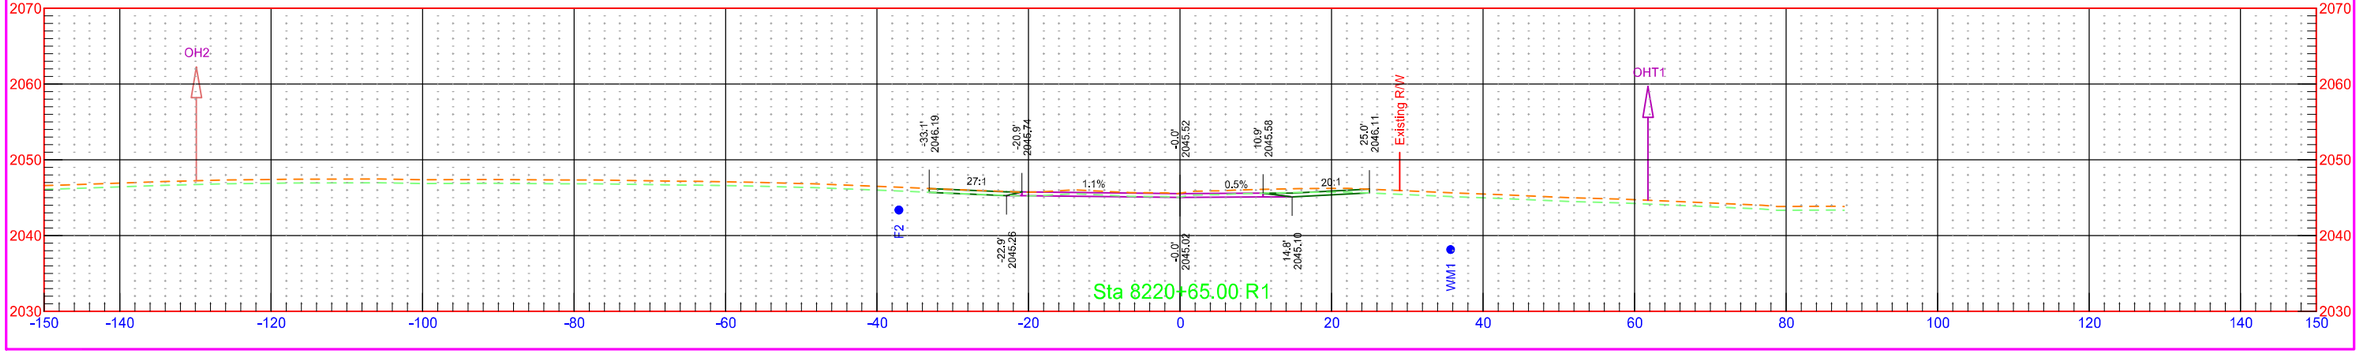

Private Drive - Sta. 6531+58 - West


	STATE	PROJECT NO.	SECTION NO.	SHEET NO.
	ND	NH-1-003(050)113	200	606

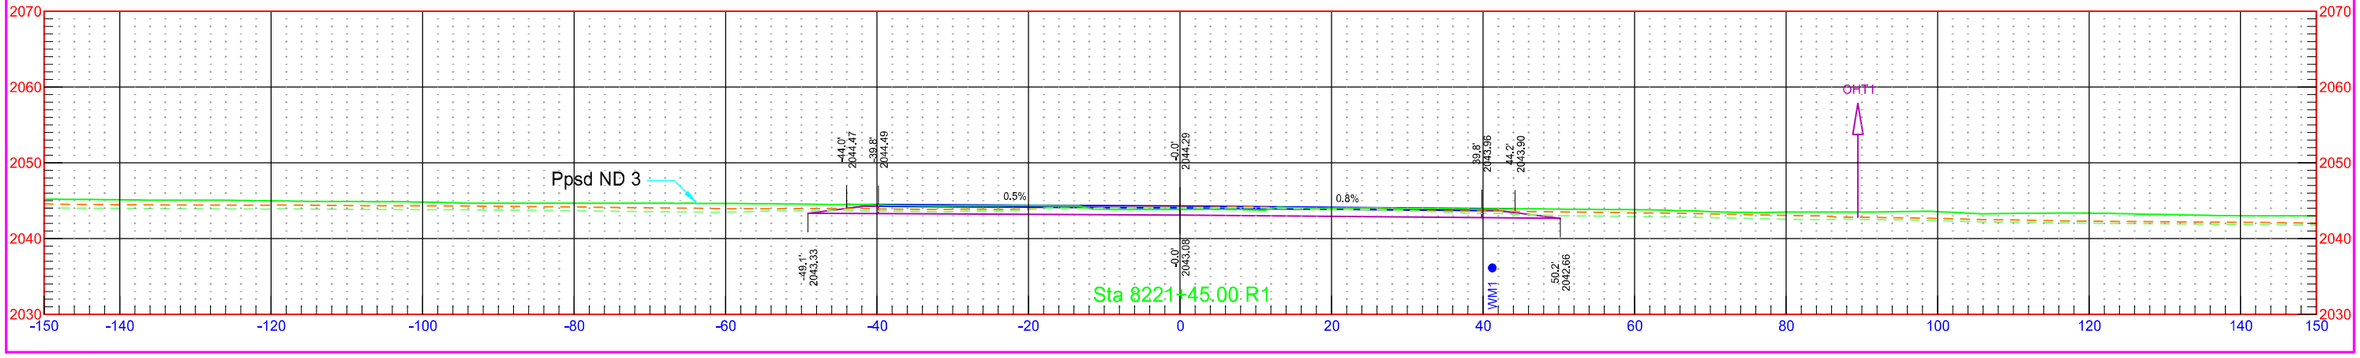

7/31/2018 1:31:30 PM kory.Kleinknecht O:\Projects\2016\16.00584\10003113.050\Design\Base\Kidder\Xsec_Sidestreets_K.dgn

Private Drive - Sta. 6535+82 - West


	STATE	PROJECT NO.	SECTION NO.	SHEET NO.
	ND	NH-1-003(050)113	200	607

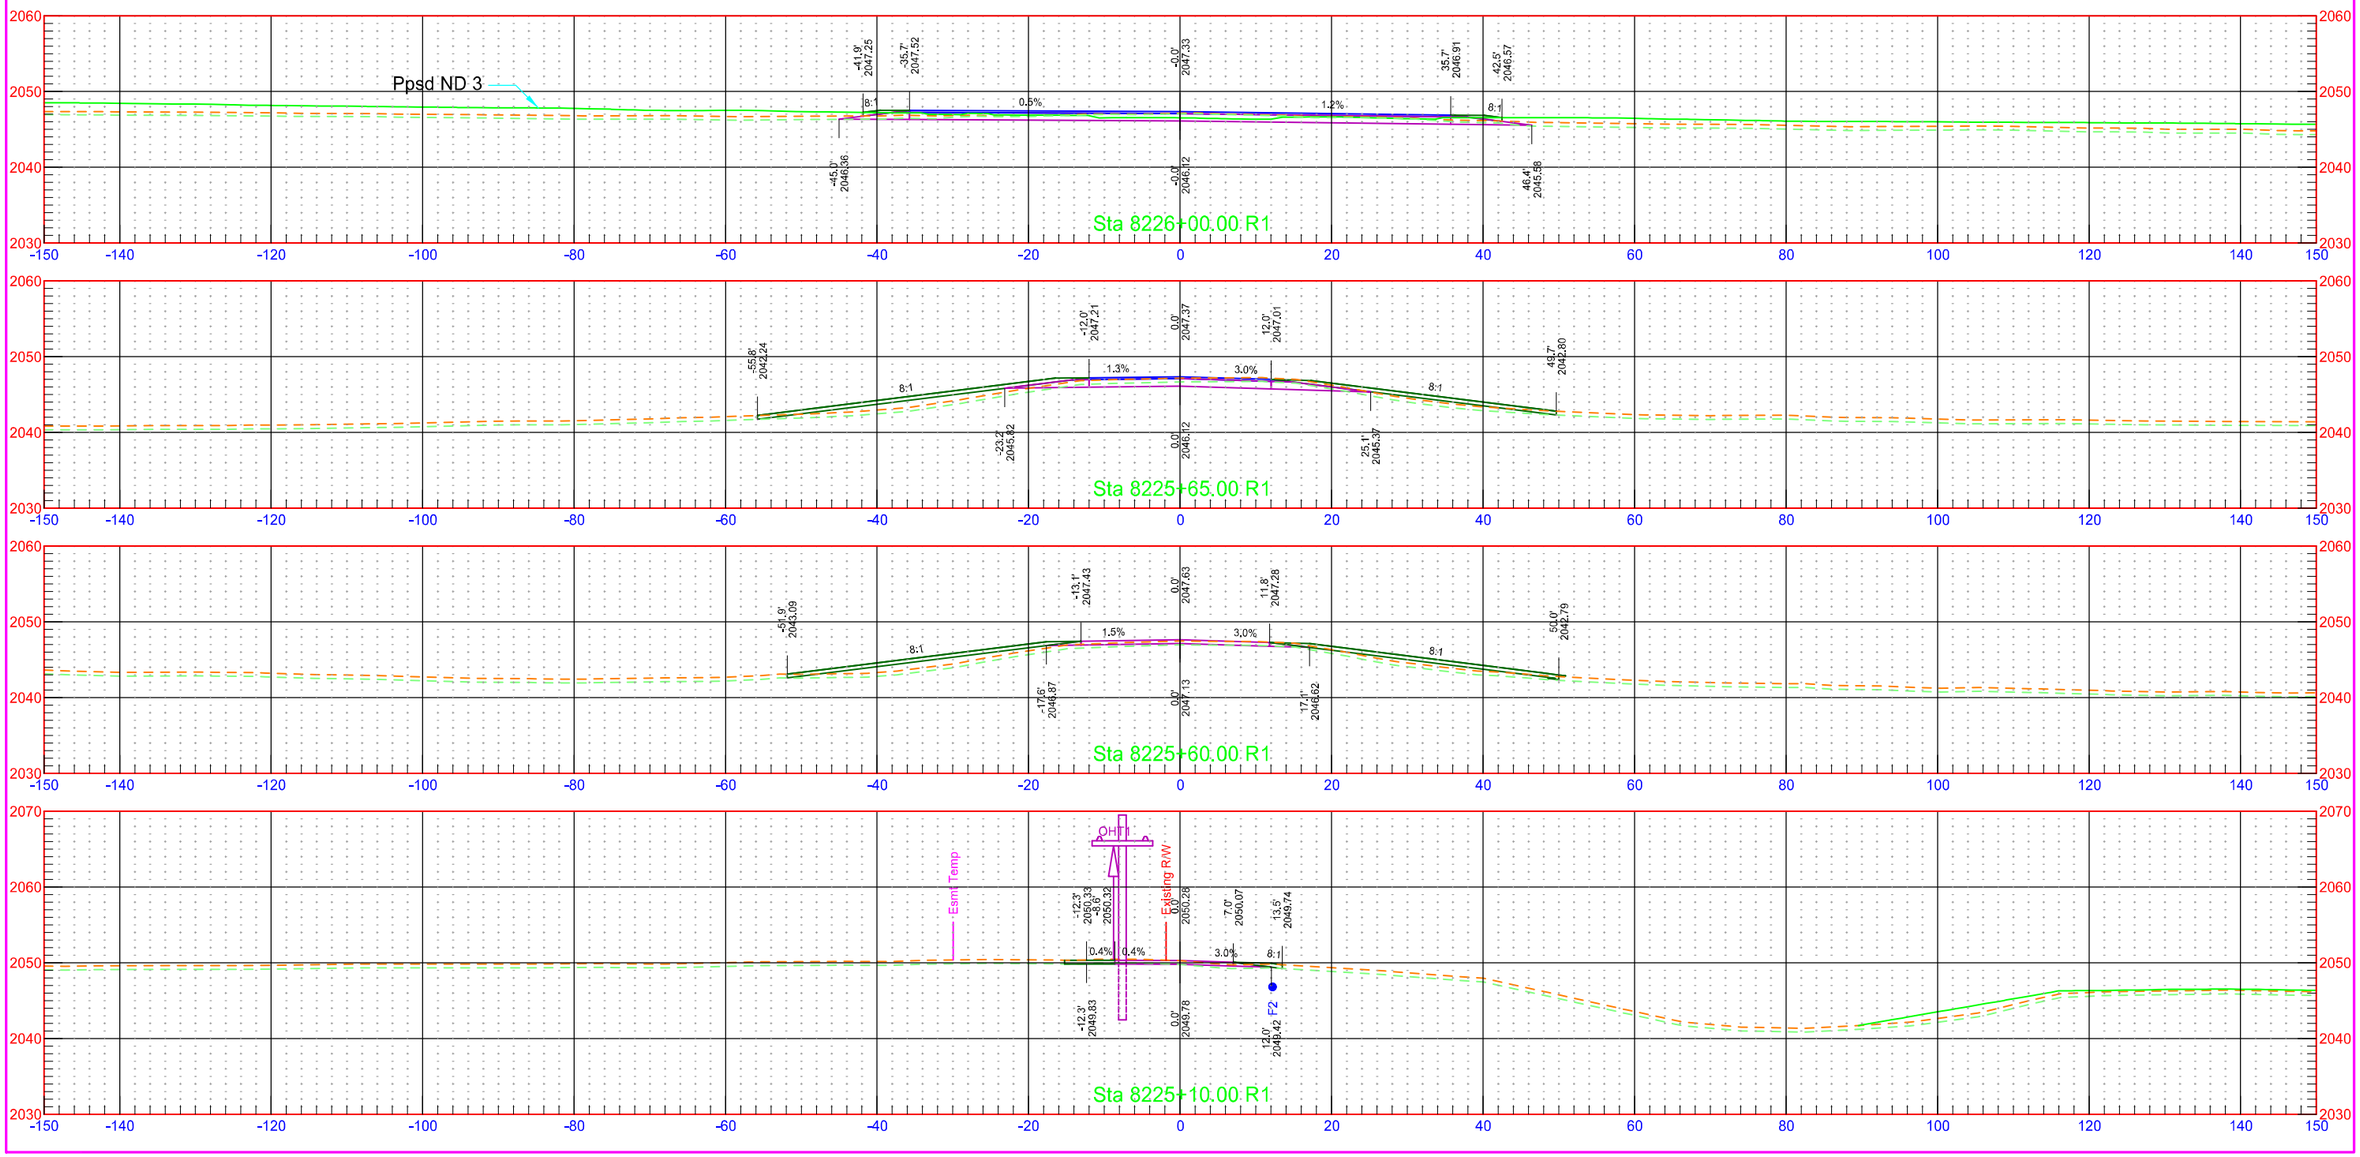

7/31/2018 1:31:31 PM kory.Kleinknecht O:\Projects\2016\16.00584\10003113.050\Design\Base\Kidder\Xsec_Sidestreets_K.dgn

Private Drive - Sta. 6535+82_2 - West


	STATE	PROJECT NO.	SECTION NO.	SHEET NO.
	ND	NH-1-003(050)113	200	608

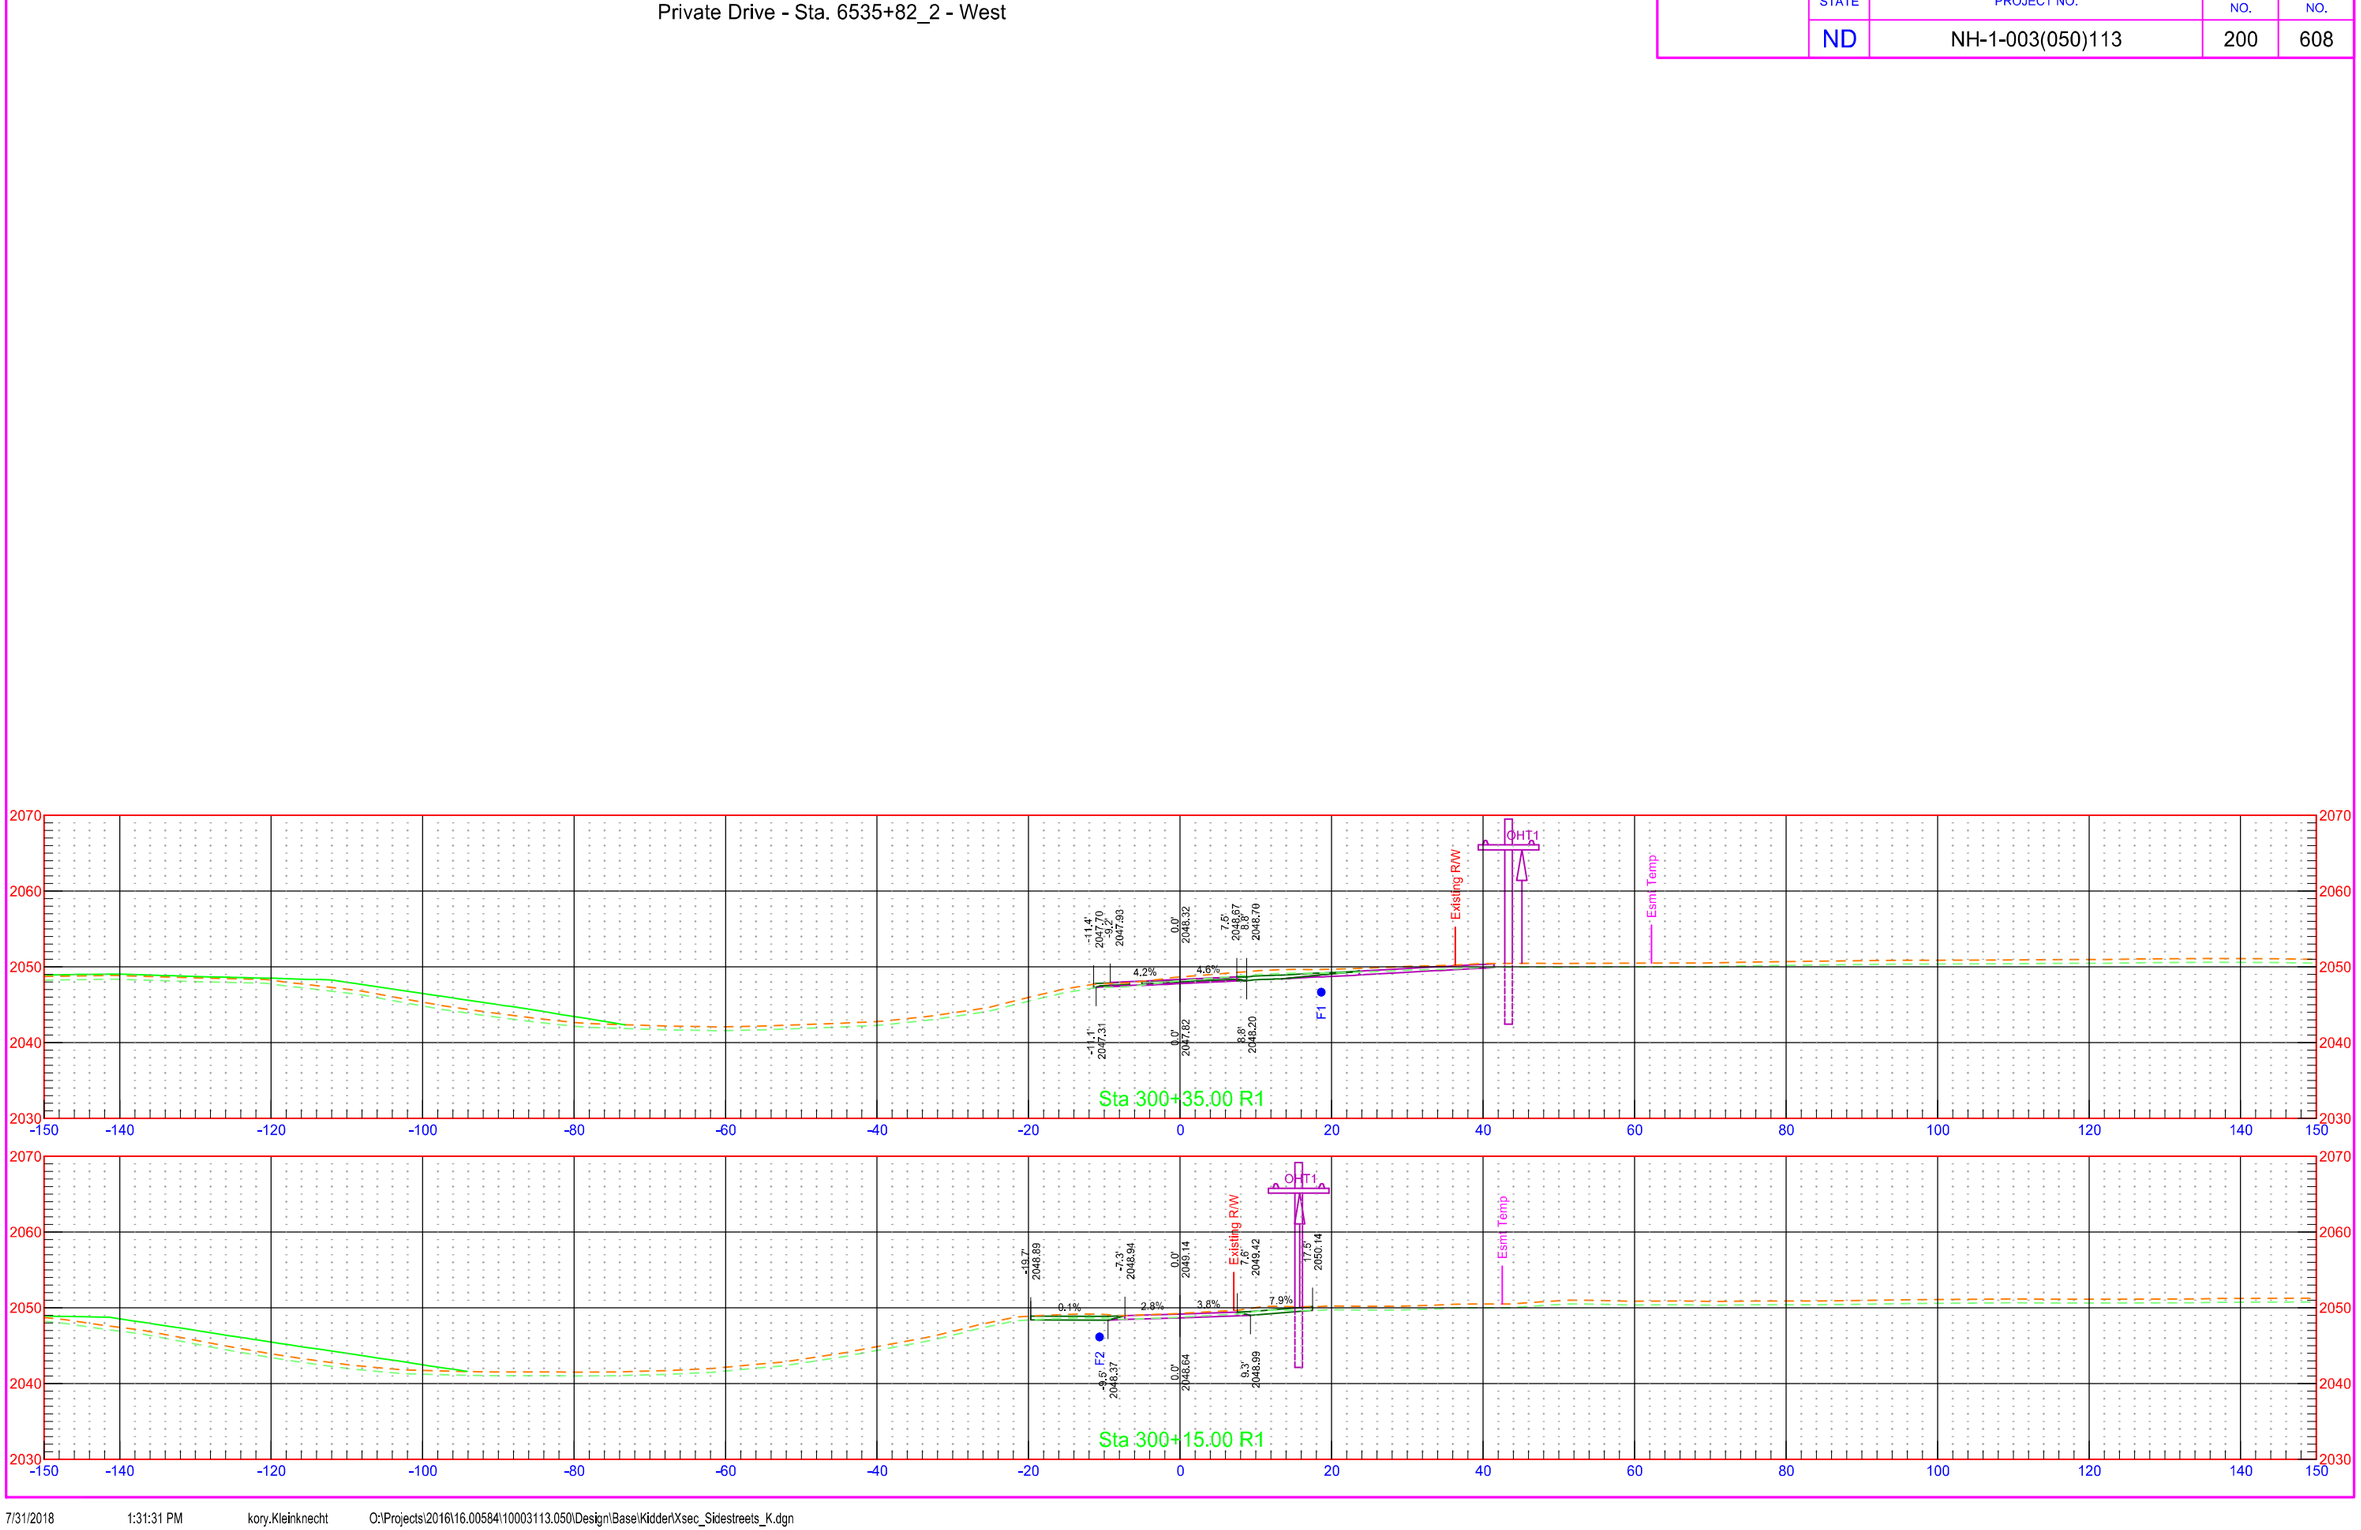



7/31/2018 1:31:31 PM kory.Kleinknecht O:\Projects\2016\16.00584\10003113.050\Design\Base\Kidder\Xsec_Sidestreets_K.dgn

8th St SE - East

	STATE	PROJECT NO.	SECTION NO.	SHEET NO.
	ND	NH-1-003(050)113	200	609

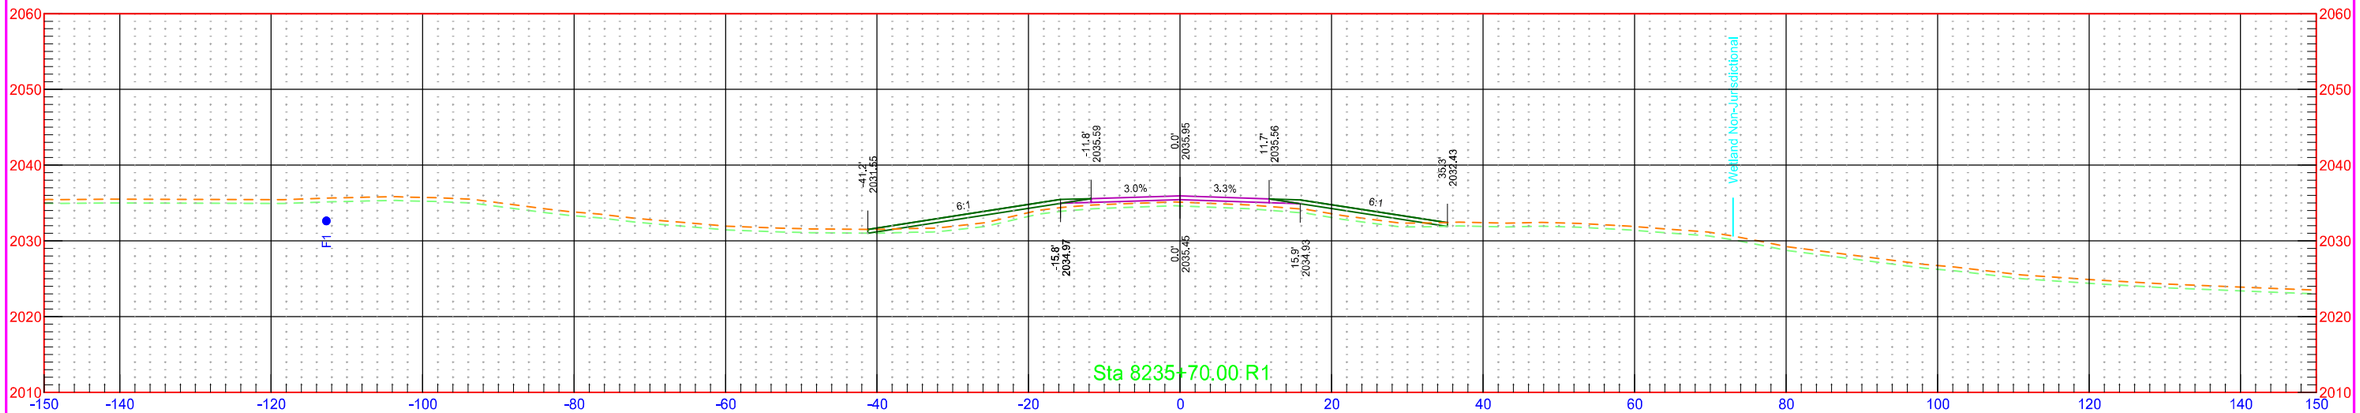

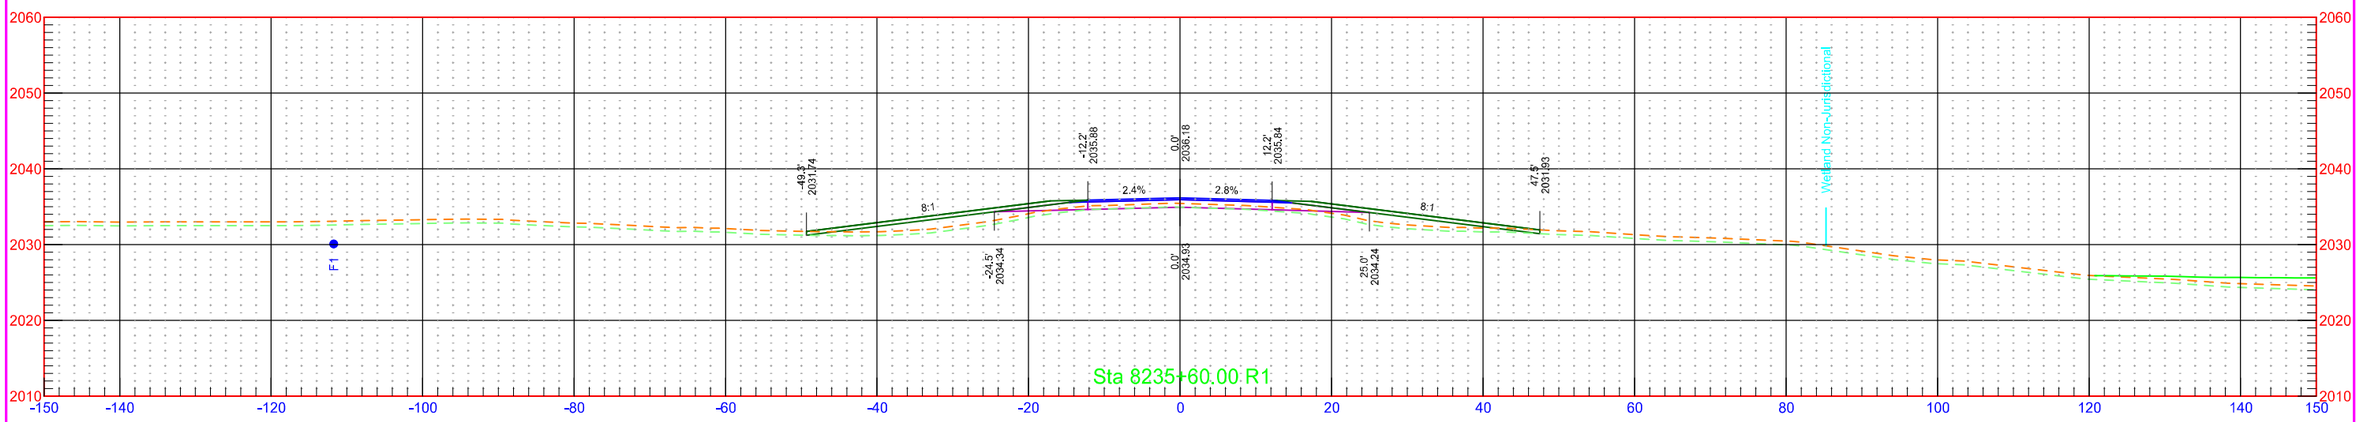


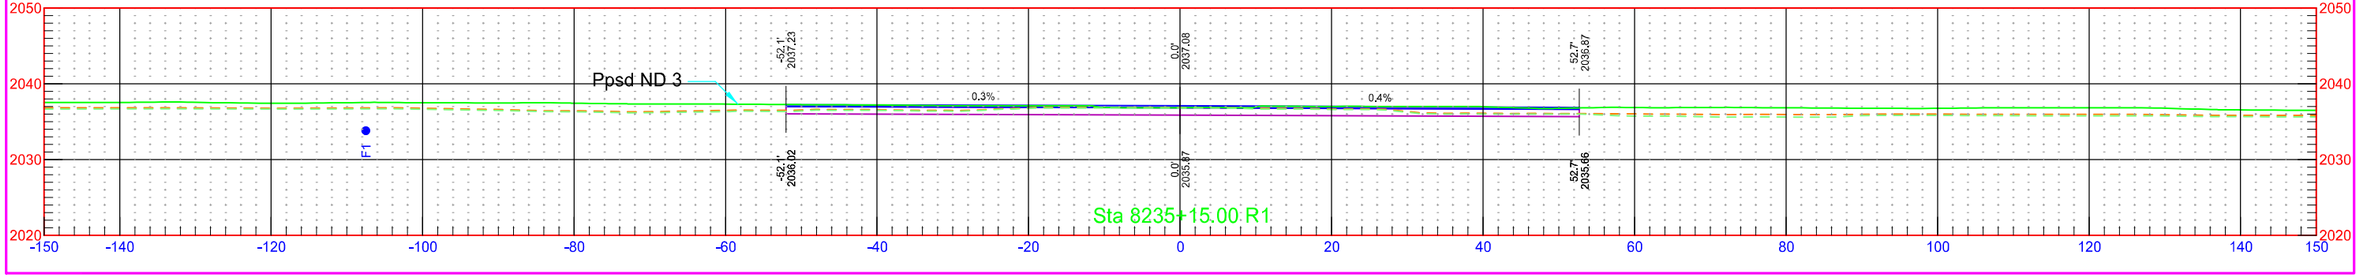

7/31/2018 1:31:32 PM kory.Kleinknecht O:\Projects\2016\16.00584\10003113.050\Design\Base\Kidder\Xsec_Sidestreets_K.dgn

8th St SE - East

STATE	PROJECT NO.	SECTION NO.	SHEET NO.
ND	NH-1-003(050)113	200	610

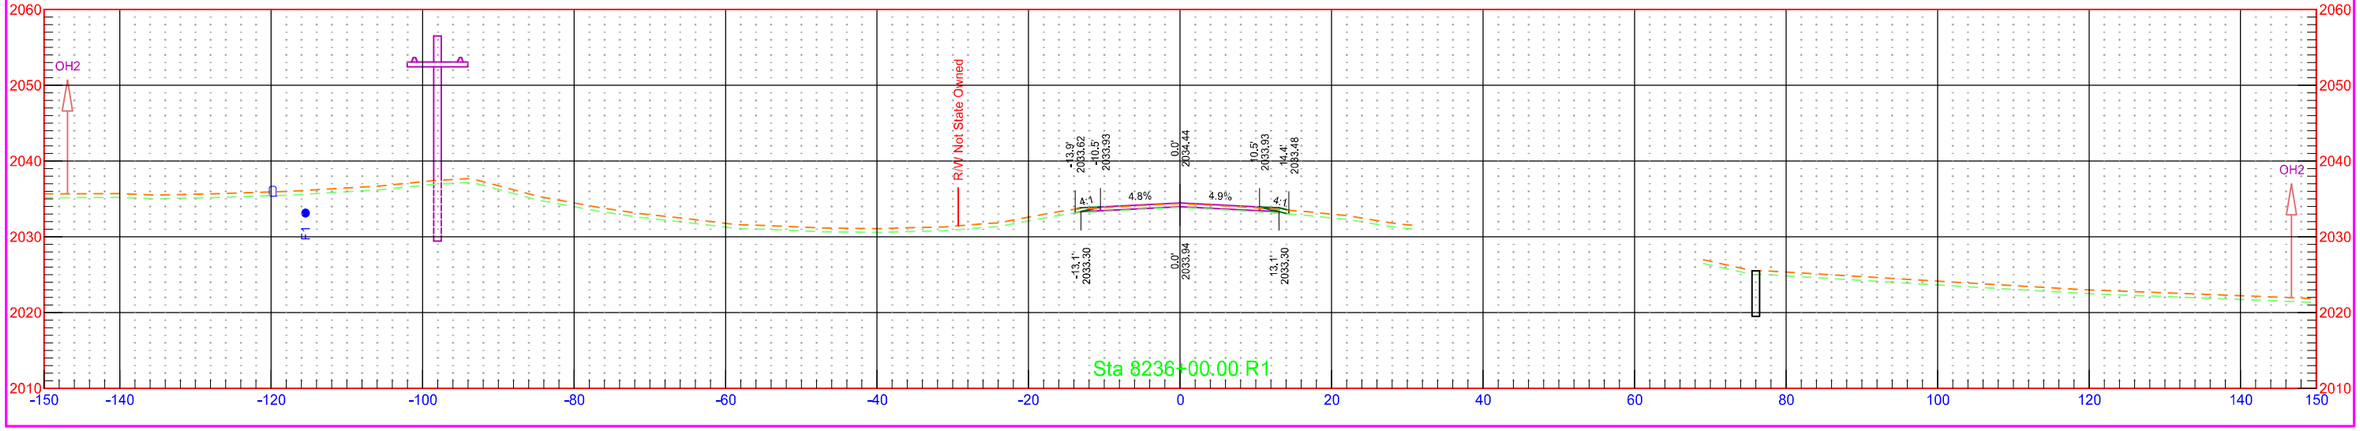



8th St SE - West


	STATE	PROJECT NO.	SECTION NO.	SHEET NO.
	ND	NH-1-003(050)113	200	611


Private Drive - Sta. 6611+27 - East

	STATE	PROJECT NO.	SECTION NO.	SHEET NO.
	ND	NH-1-003(050)113	200	612

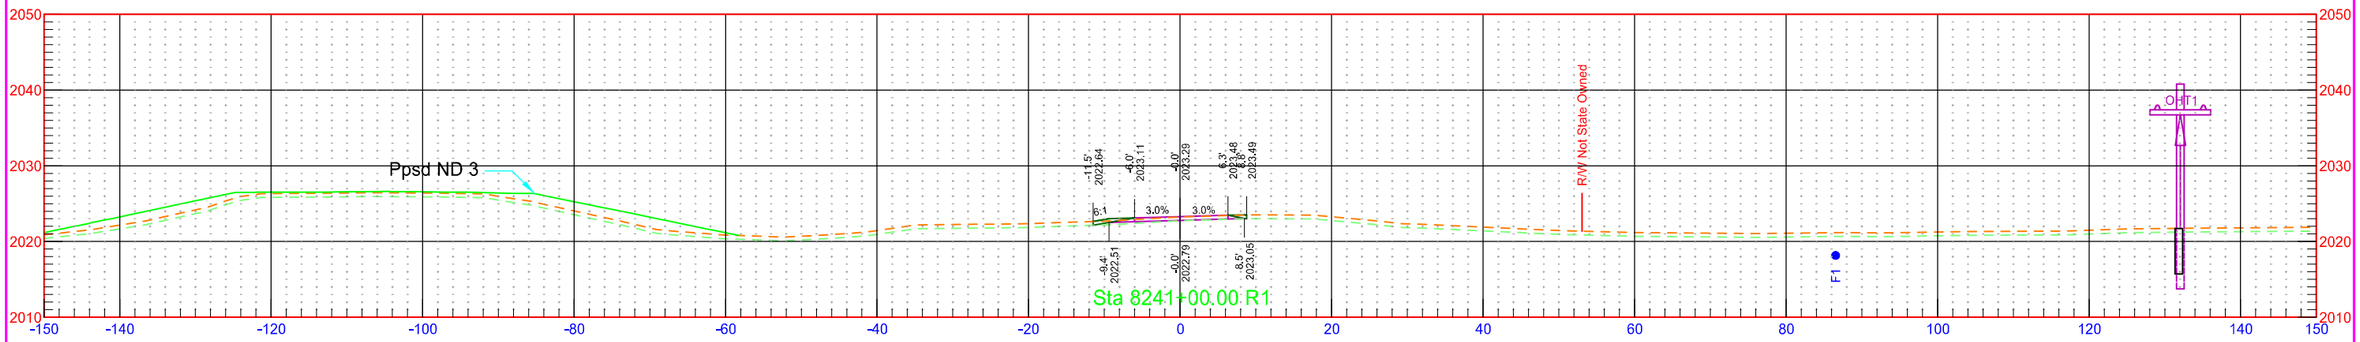

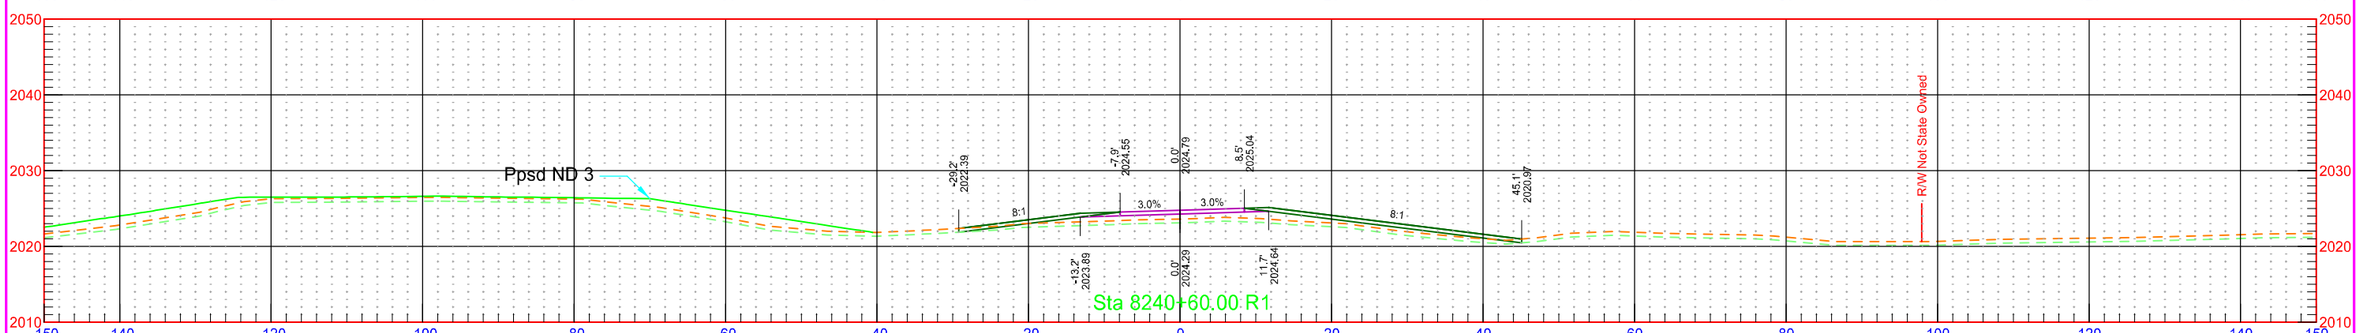

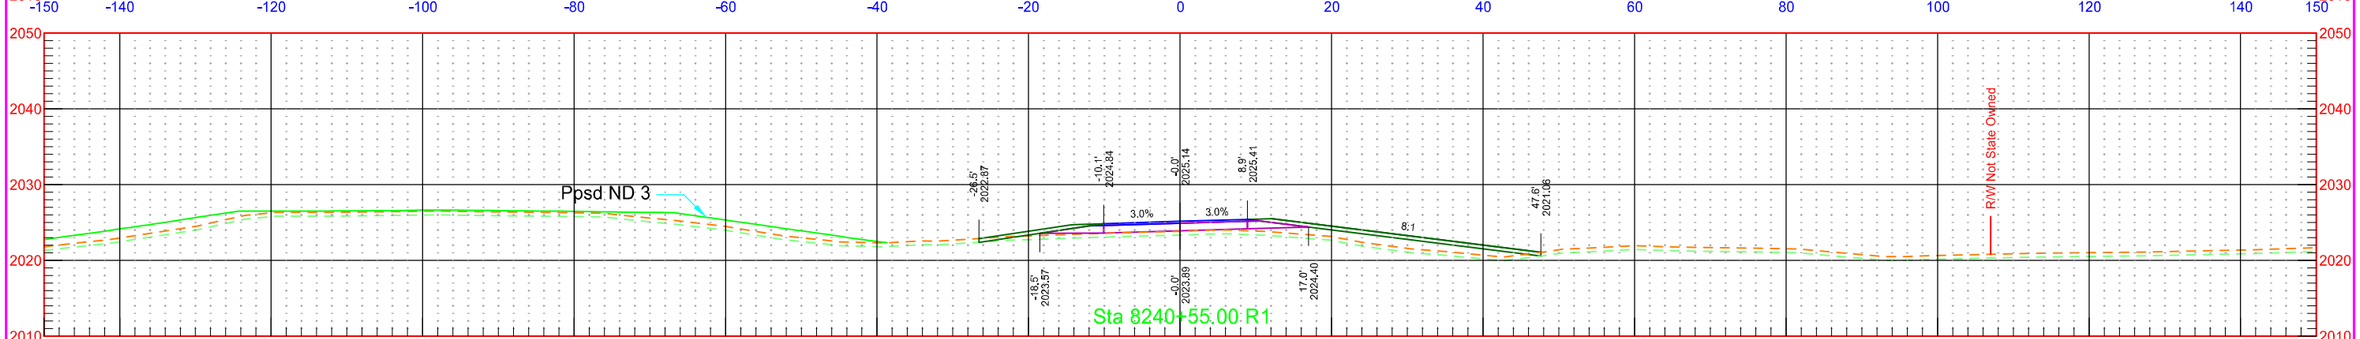


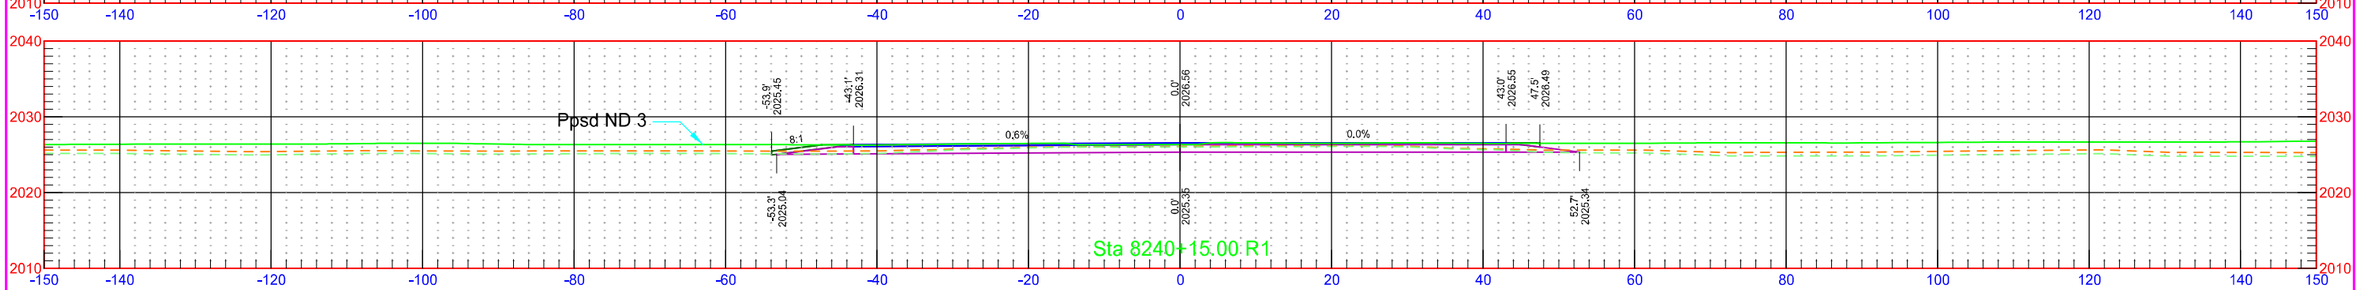

7/31/2018 1:31:34 PM kory.Kleinknecht O:\Projects\2016\16.00584\10003113.050\Design\Base\Kidder\Xsec_Sidestreets_K.dgn

Private Drive - Sta. 6611+27 - East


STATE	PROJECT NO.	SECTION NO.	SHEET NO.
ND	NH-1-003(050)113	200	613

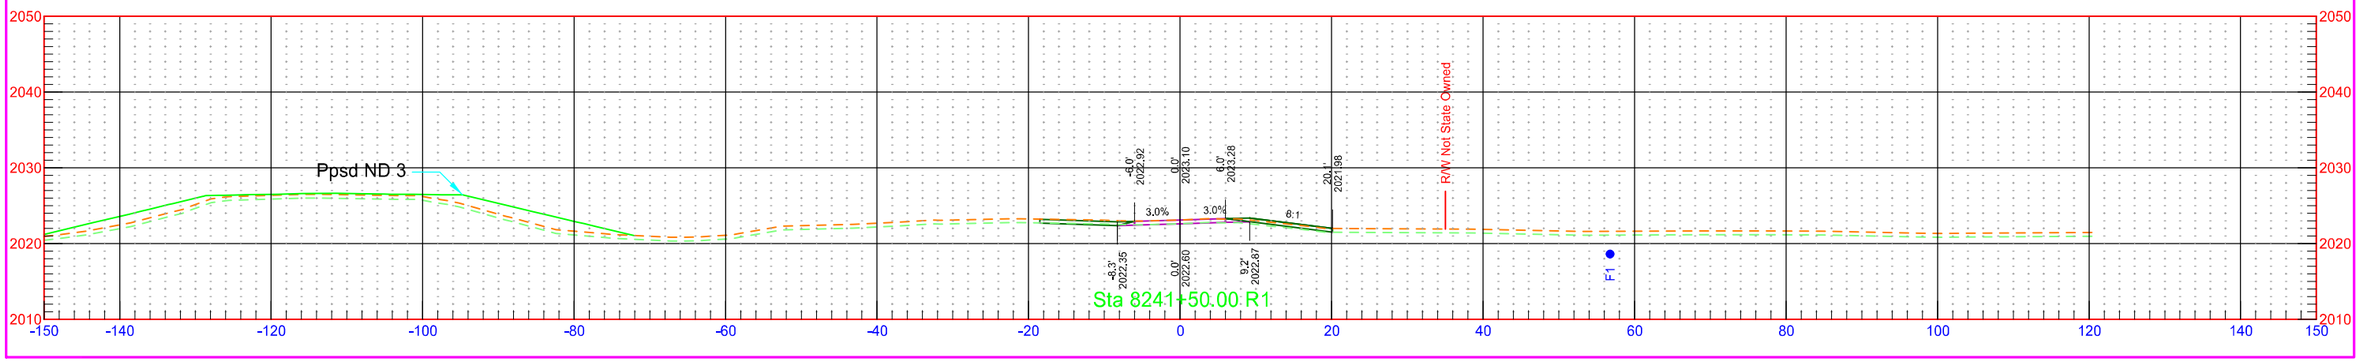

7/31/2018 1:31:35 PM kory.Kleinknecht O:\Projects\2016\16.00584\10003113.050\Design\Base\Kidder\Xsec_Sidestreets_K.dgn


7th St SE - East

	STATE	PROJECT NO.	SECTION NO.	SHEET NO.
	ND	NH-1-003(050)113	200	614

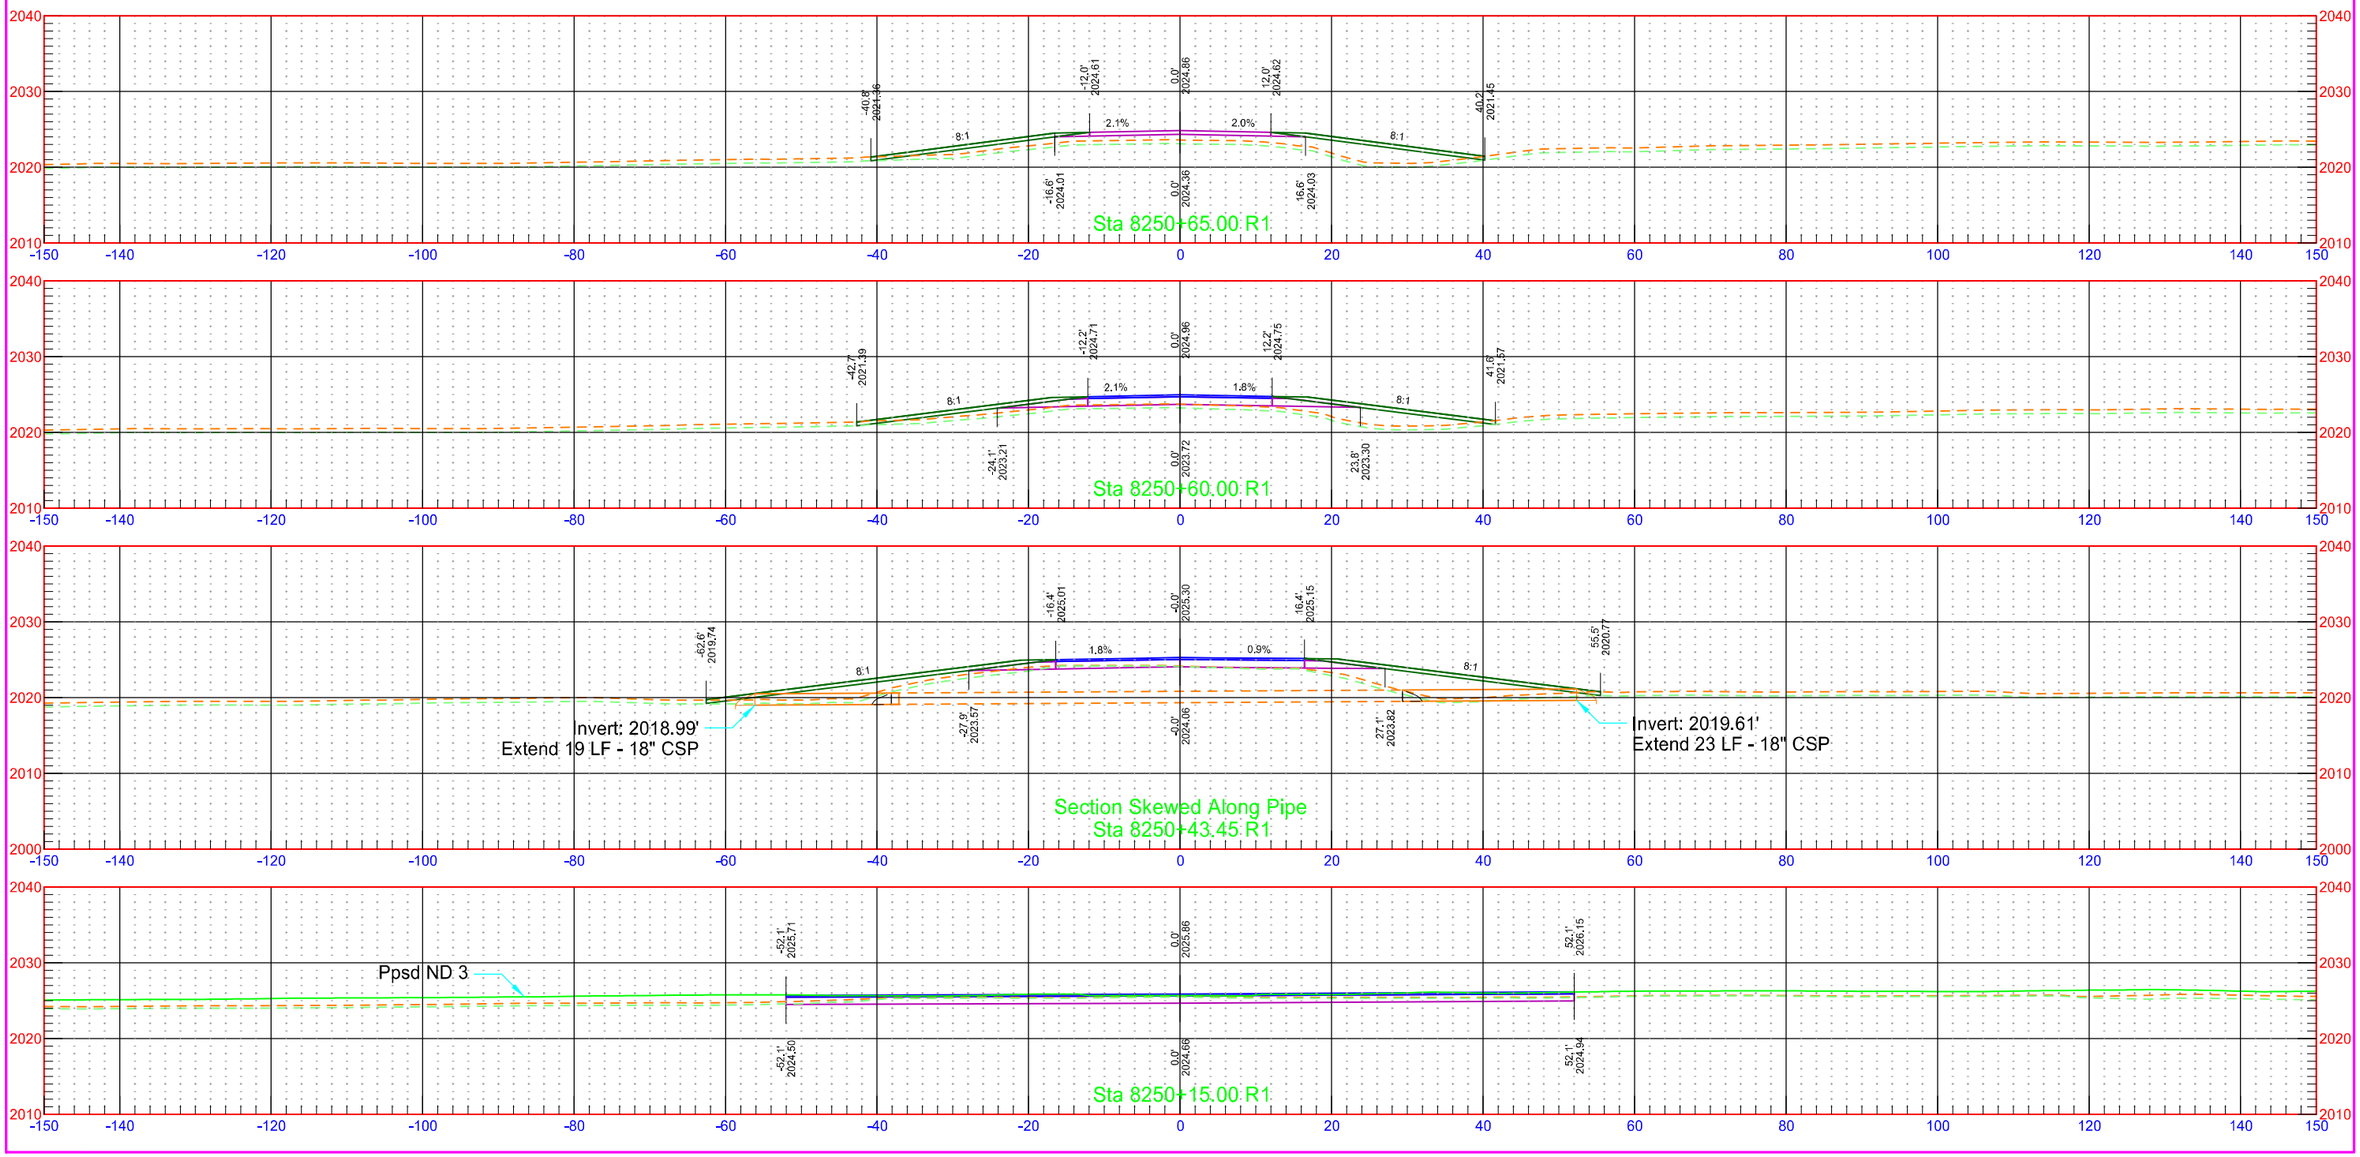

7th St SE - East


	STATE	PROJECT NO.	SECTION NO.	SHEET NO.
	ND	NH-1-003(050)113	200	615

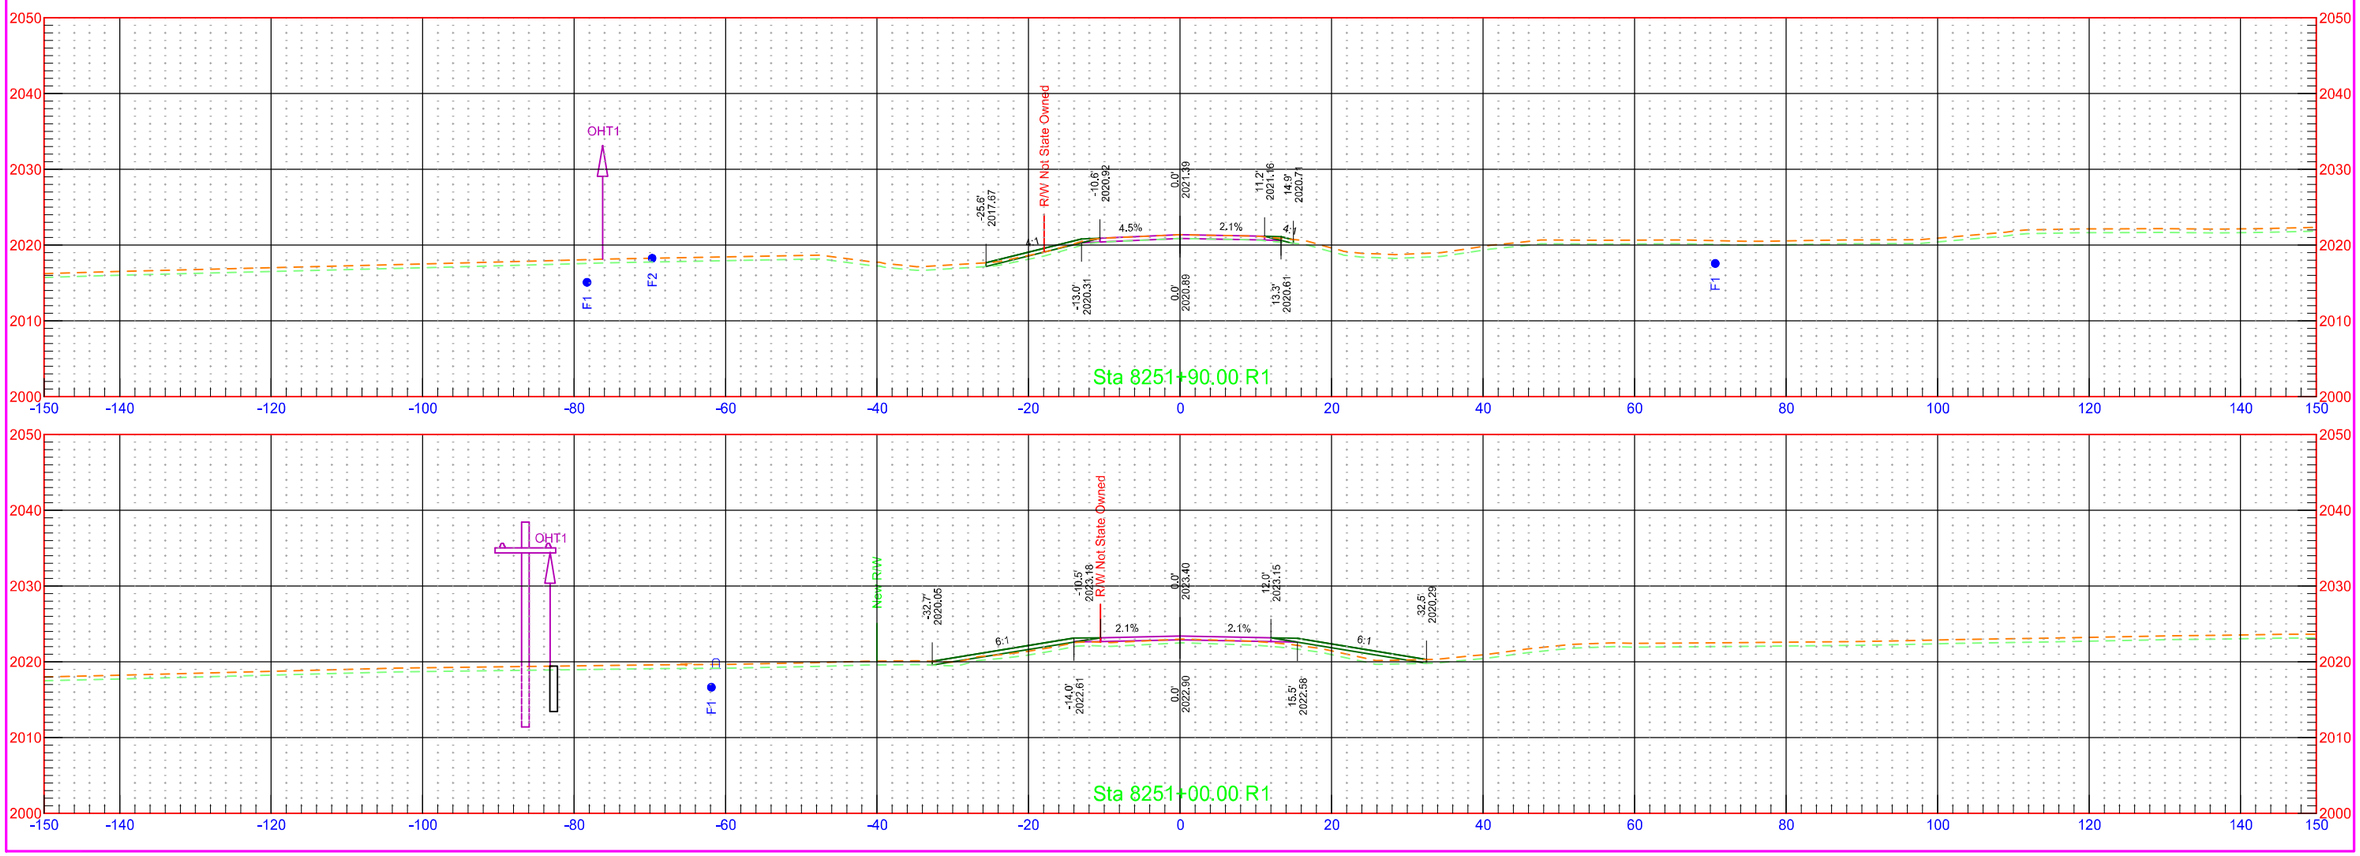

7/31/2018 1:31:36 PM kory.Kleinknecht O:\Projects\2016\16.00584\10003113.050\Design\Base\Kidder\Xsec_Sidestreets_K.dgn

7th St SE - West


	STATE	PROJECT NO.	SECTION NO.	SHEET NO.
	ND	NH-1-003(050)113	200	616

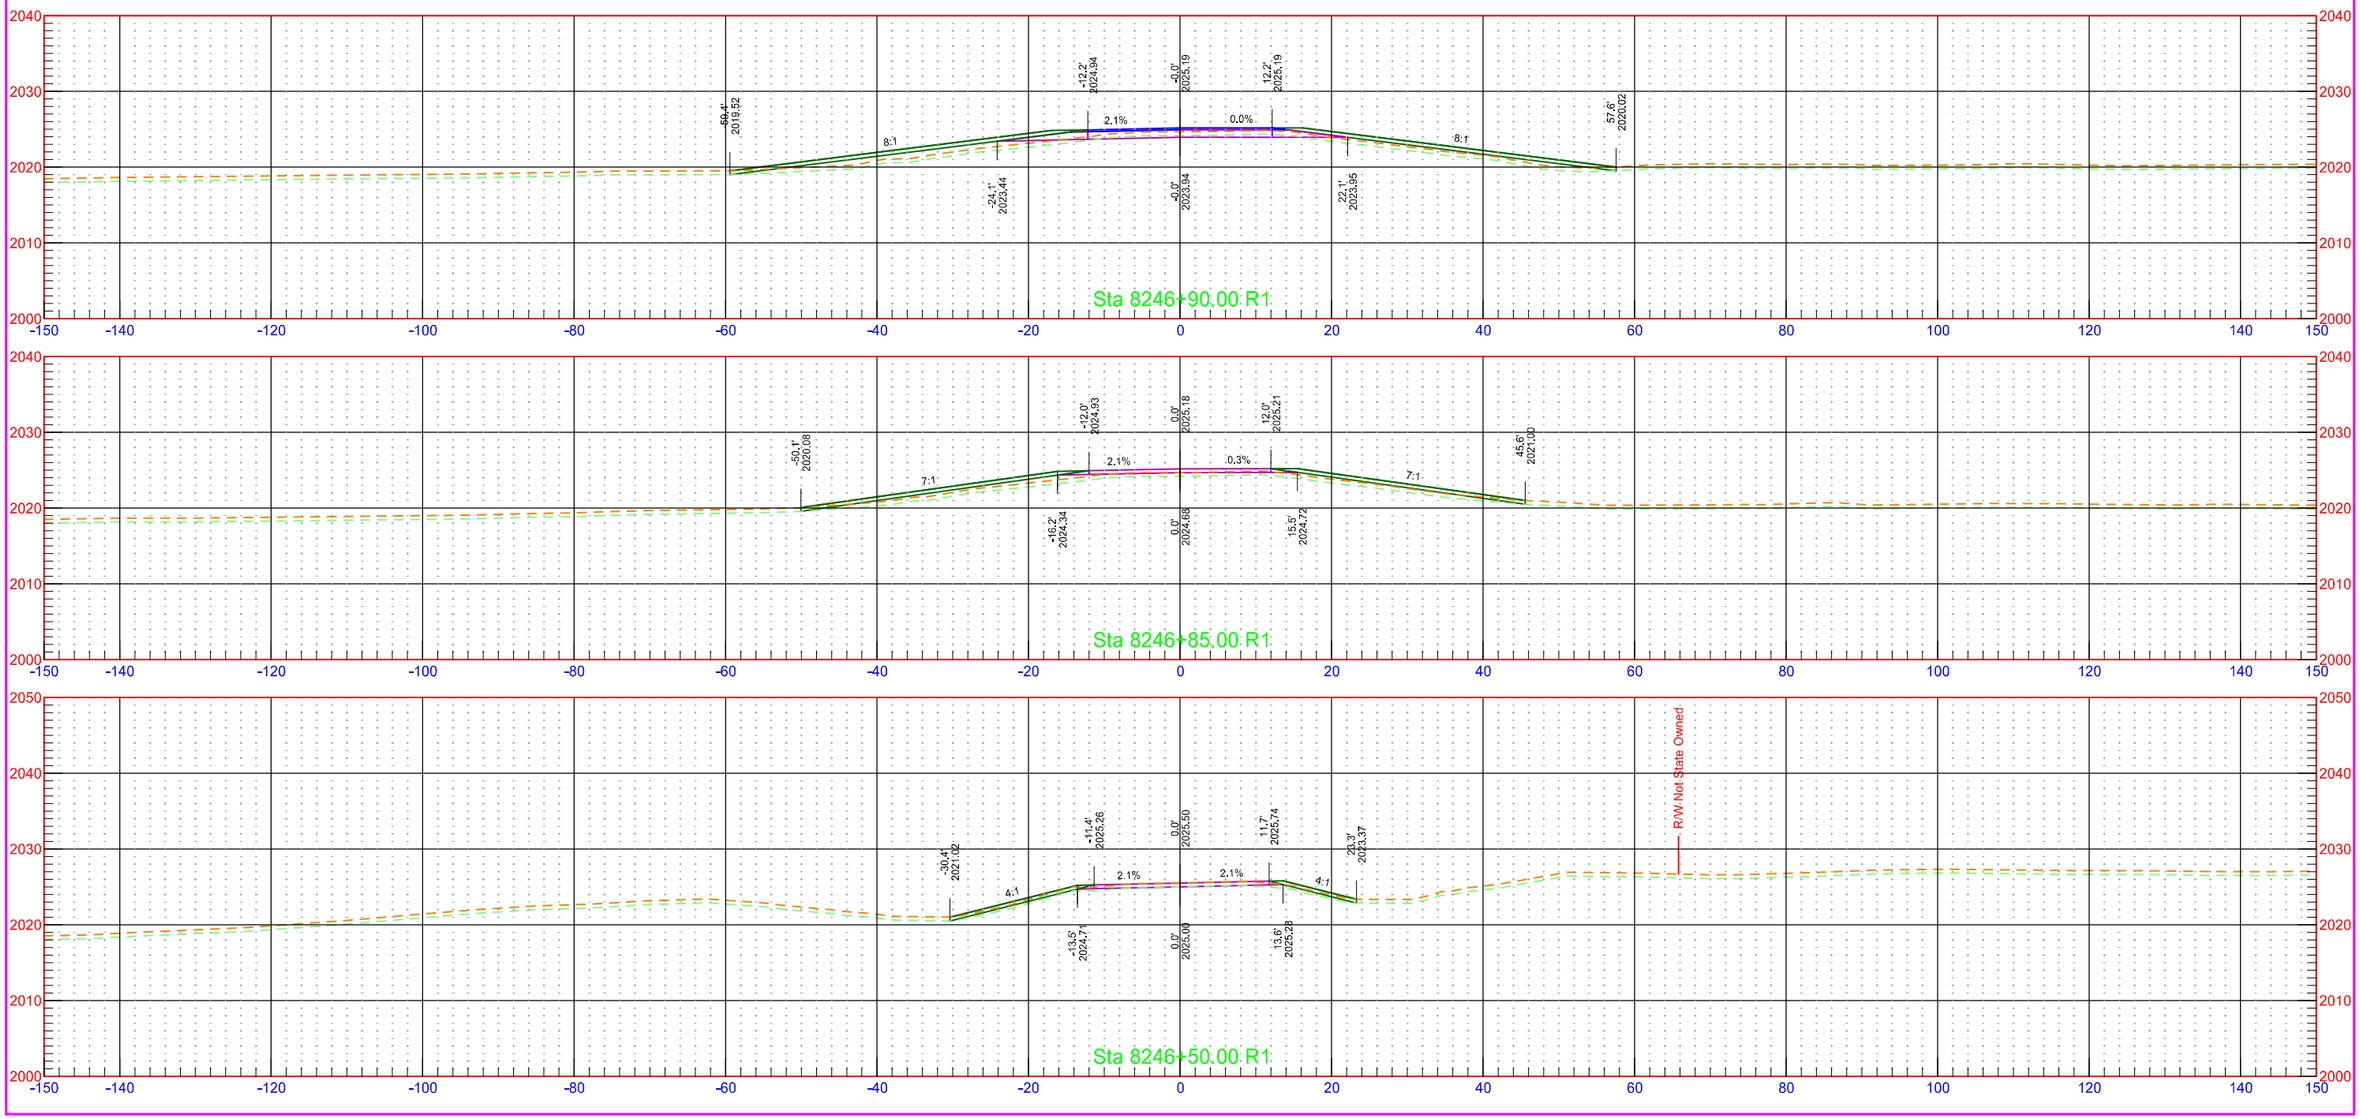

7/31/2018 1:31:36 PM kory.Kleinknecht O:\Projects\2016\16.00584\10003113.050\Design\Base\Kidder\Xsec_Sidestreets_K.dgn


7th St SE - West

	STATE	PROJECT NO.	SECTION NO.	SHEET NO.
	ND	NH-1-003(050)113	200	617

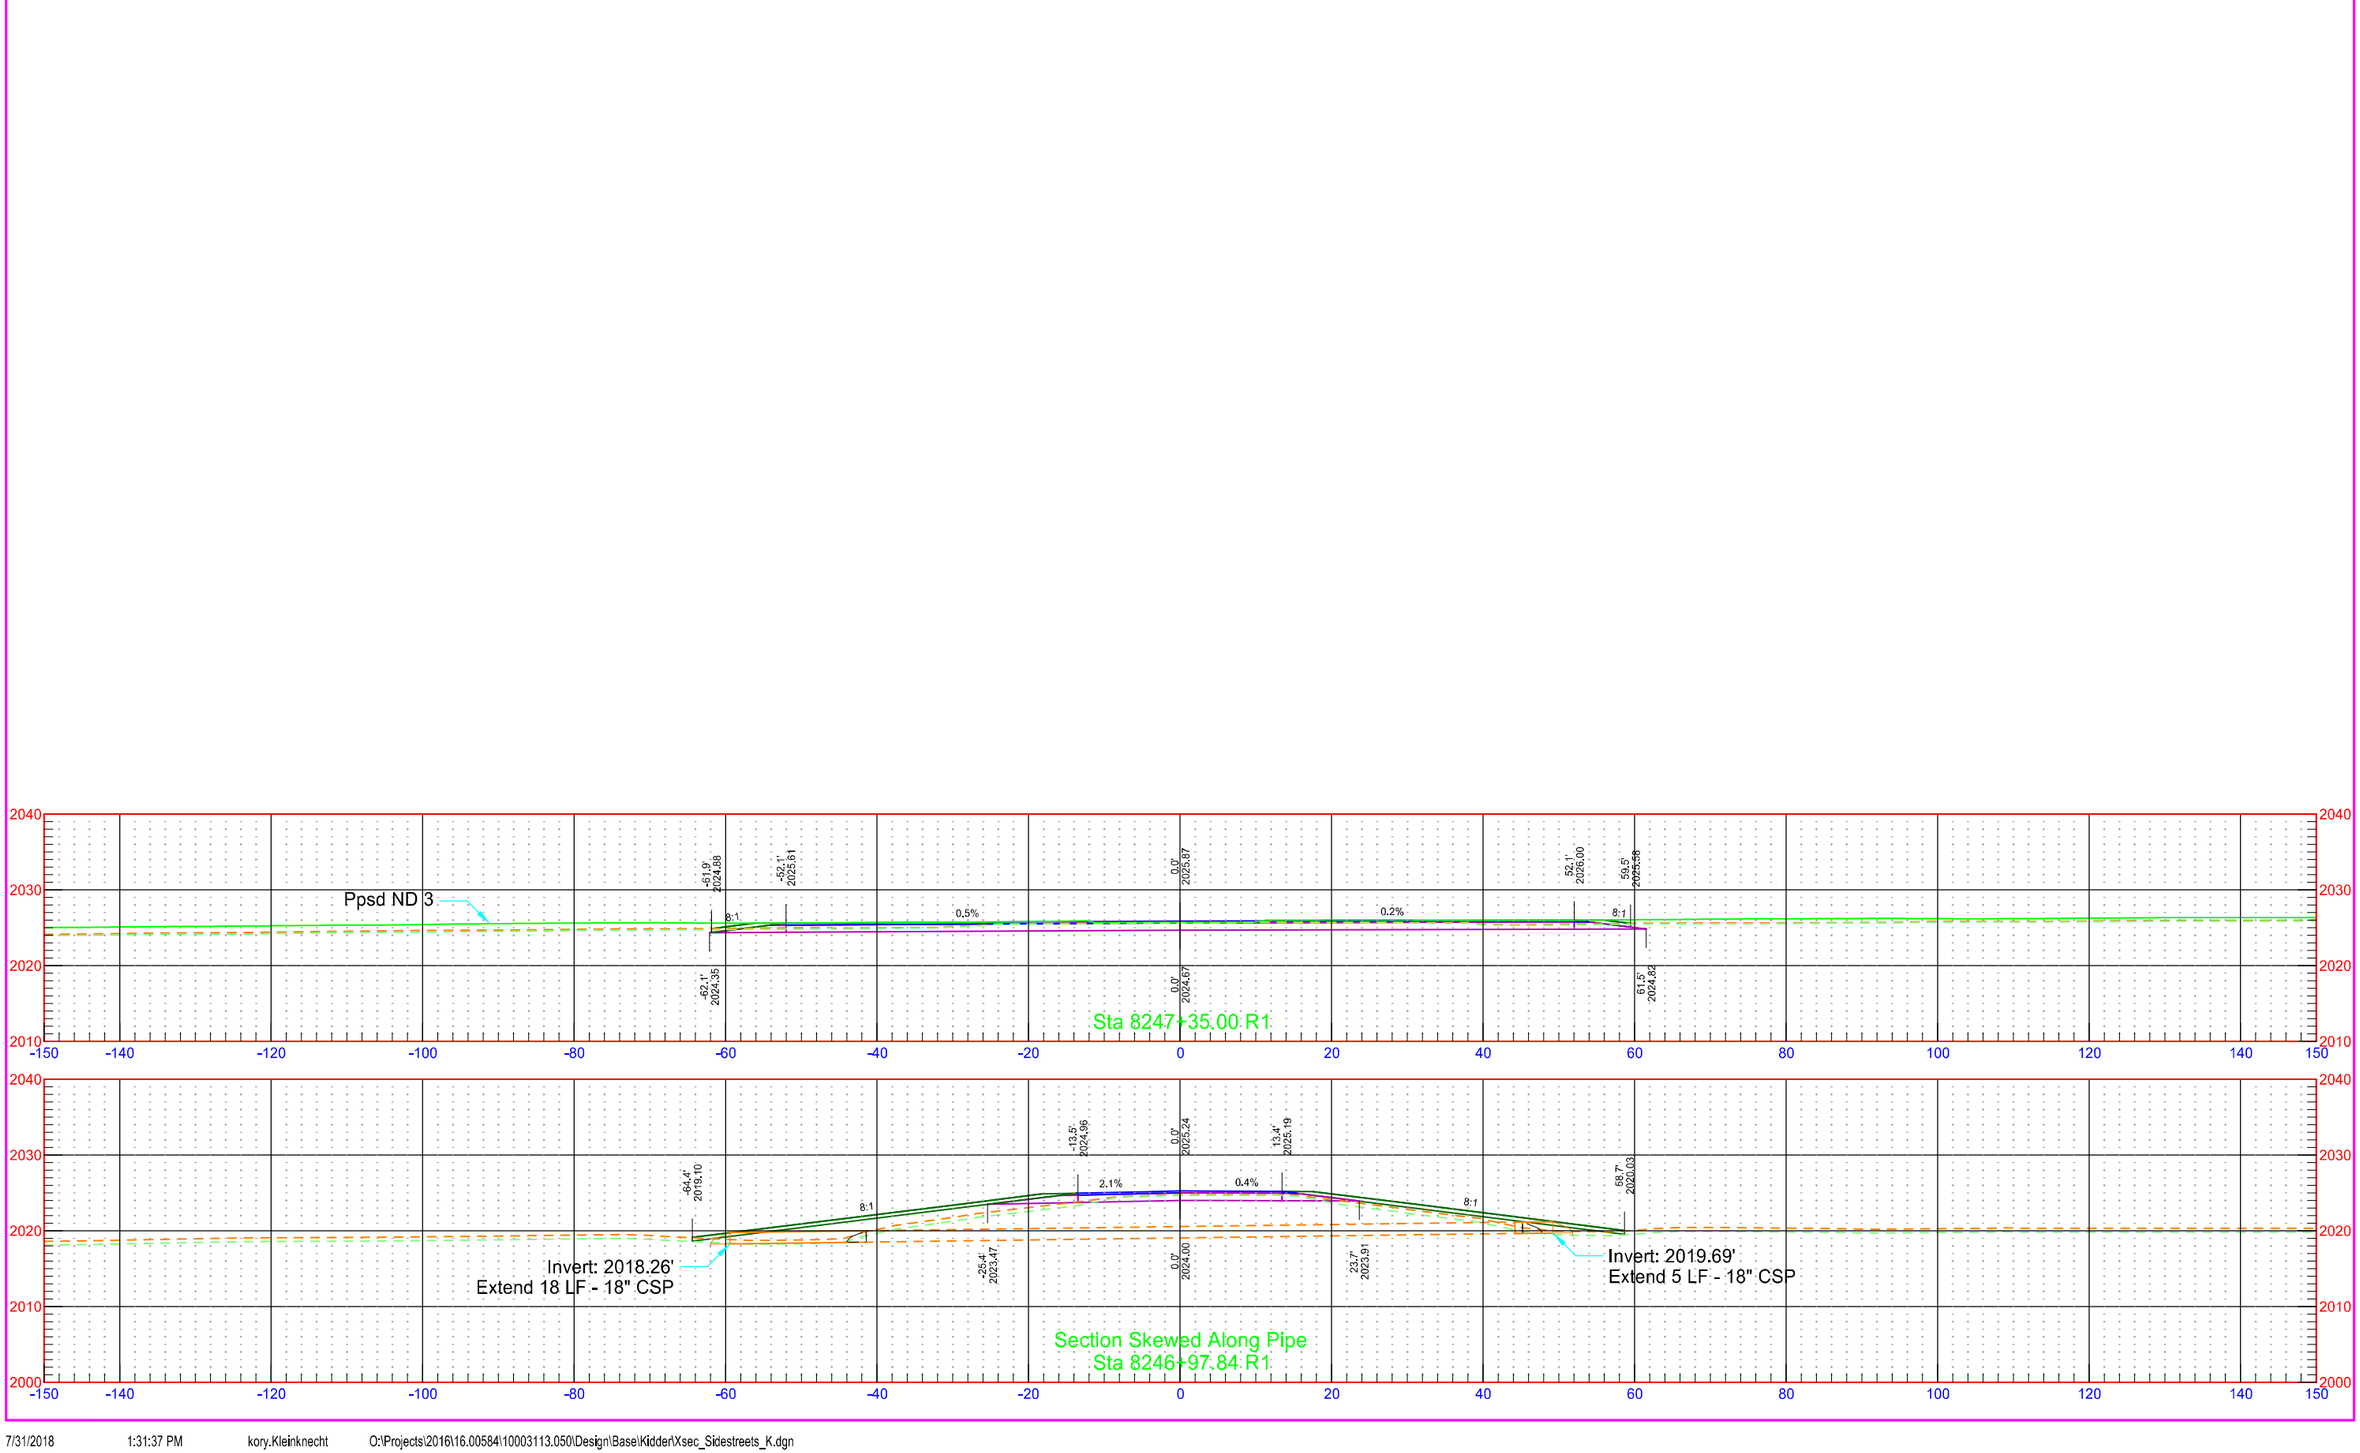


5th St SE - West

	STATE	PROJECT NO.	SECTION NO.	SHEET NO.
	ND	NH-1-003(050)113	200	618

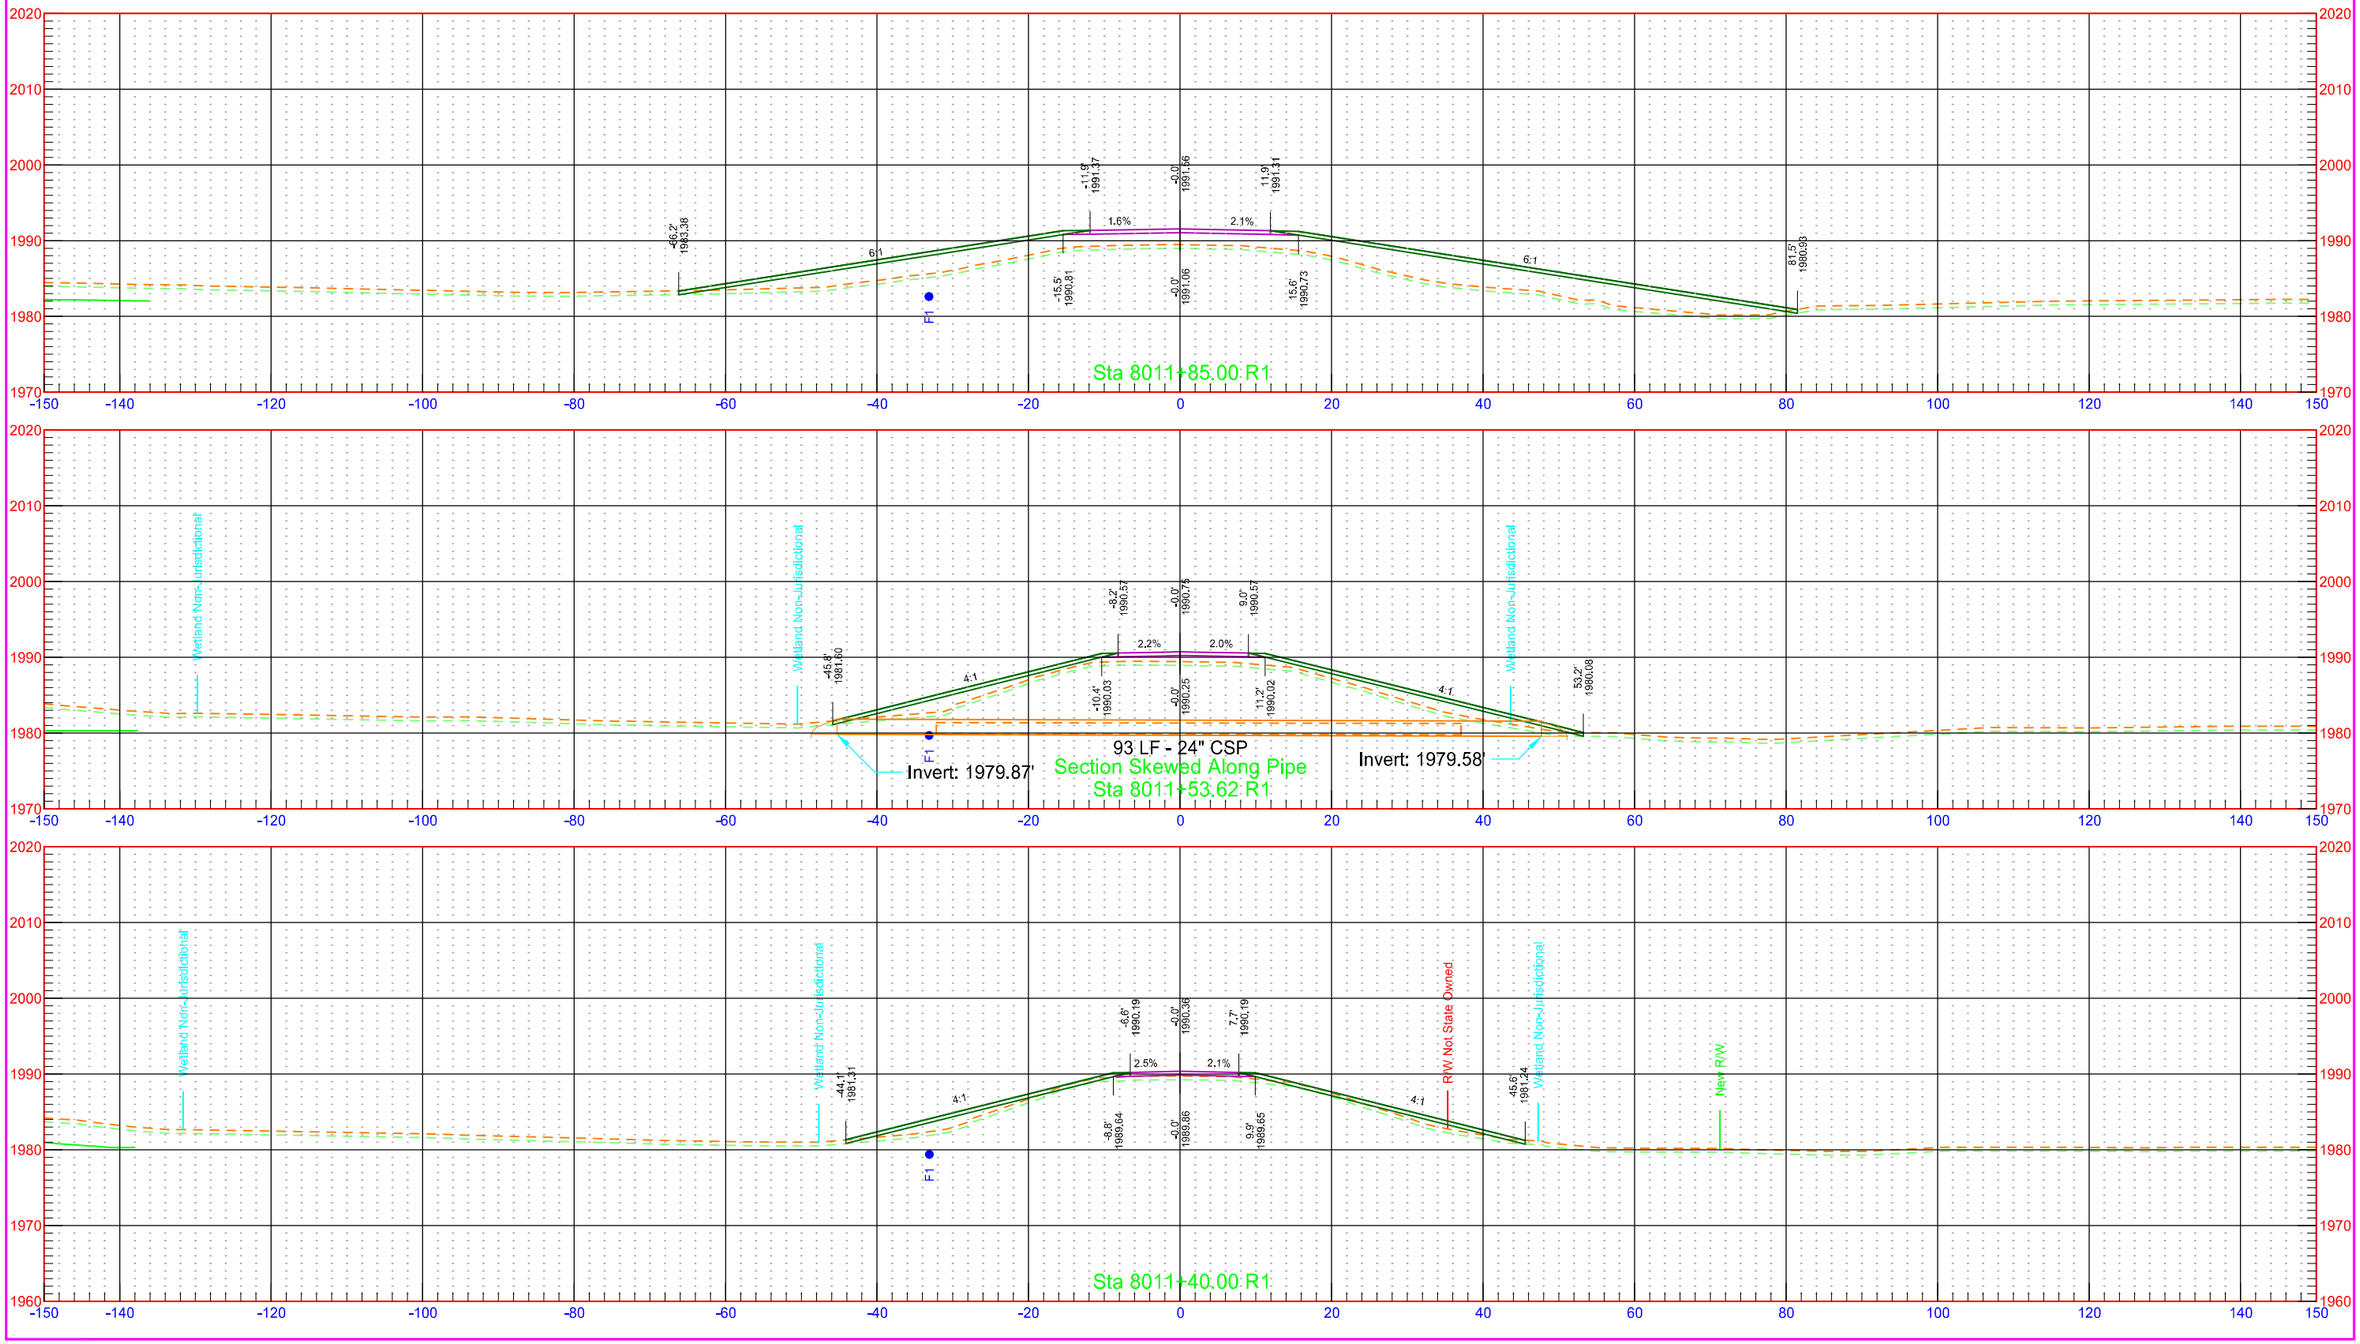

5th St SE - West


STATE	PROJECT NO.	SECTION NO.	SHEET NO.
ND	NH-1-003(050)113	200	619

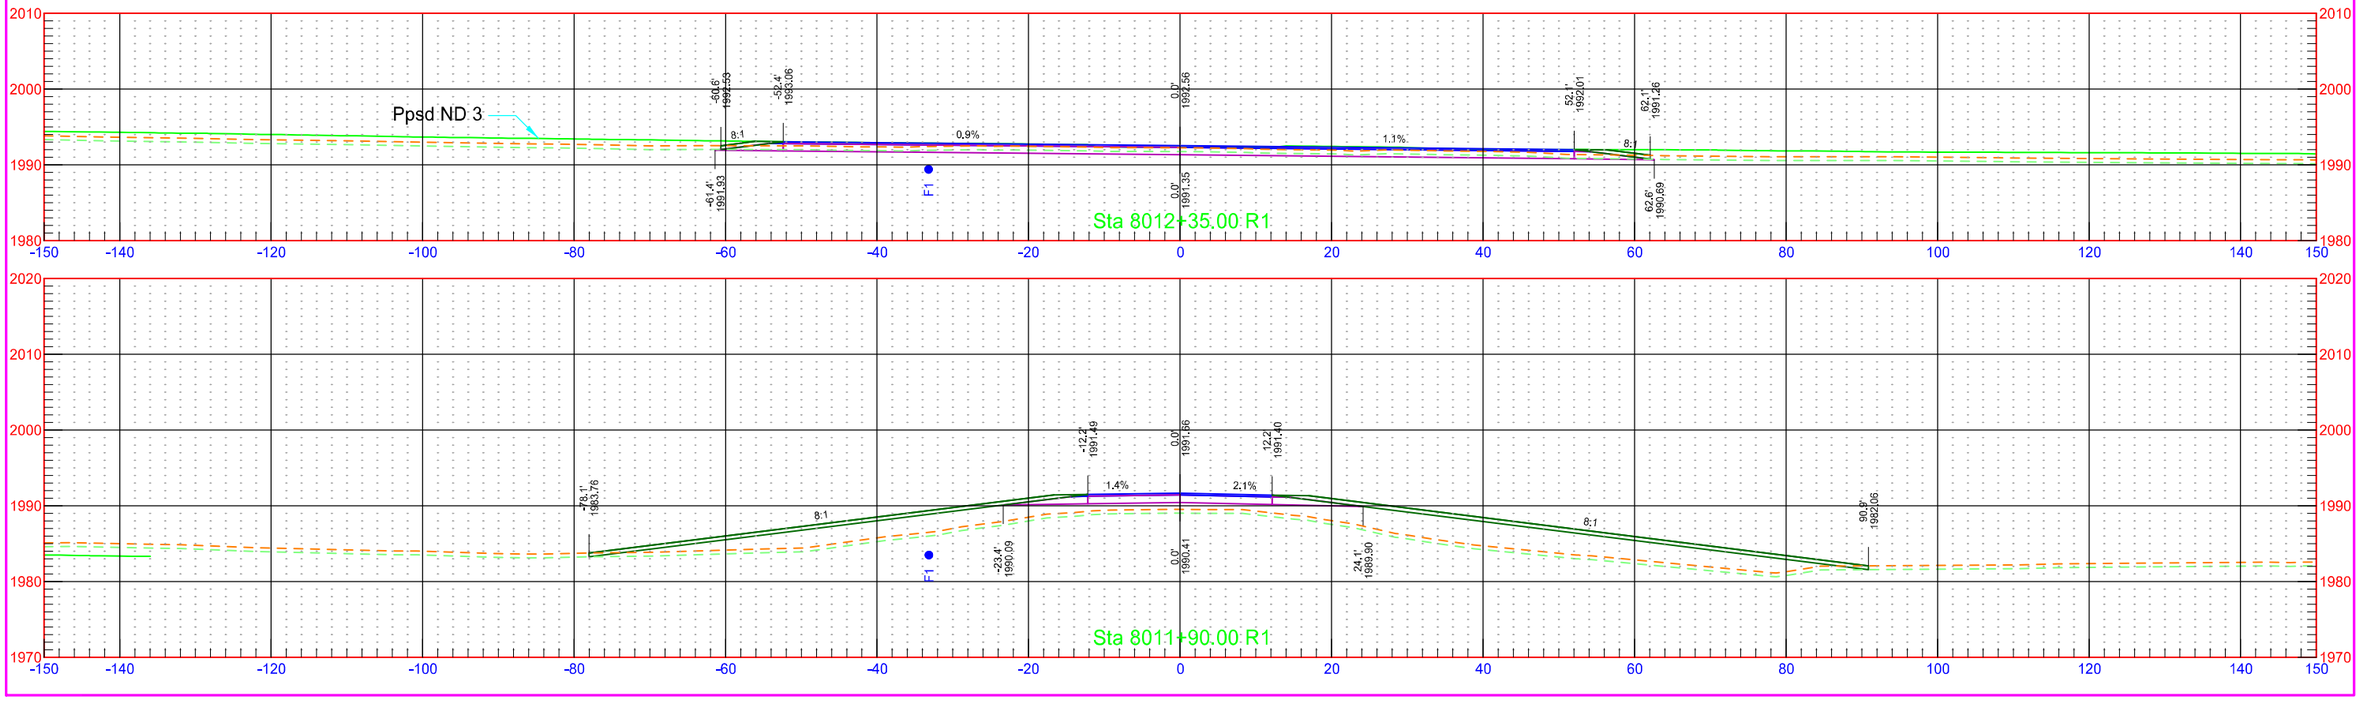

7/31/2018 1:31:39 PM kory.Kleinknecht O:\Projects\2016\16.00584\10003113.050\Design\Base\Wells\Xsec_Sidestreets_W.dgn

Field Drive - Sta. 6734+35 - East


	STATE	PROJECT NO.	SECTION NO.	SHEET NO.
	ND	NH-1-003(050)113	200	620

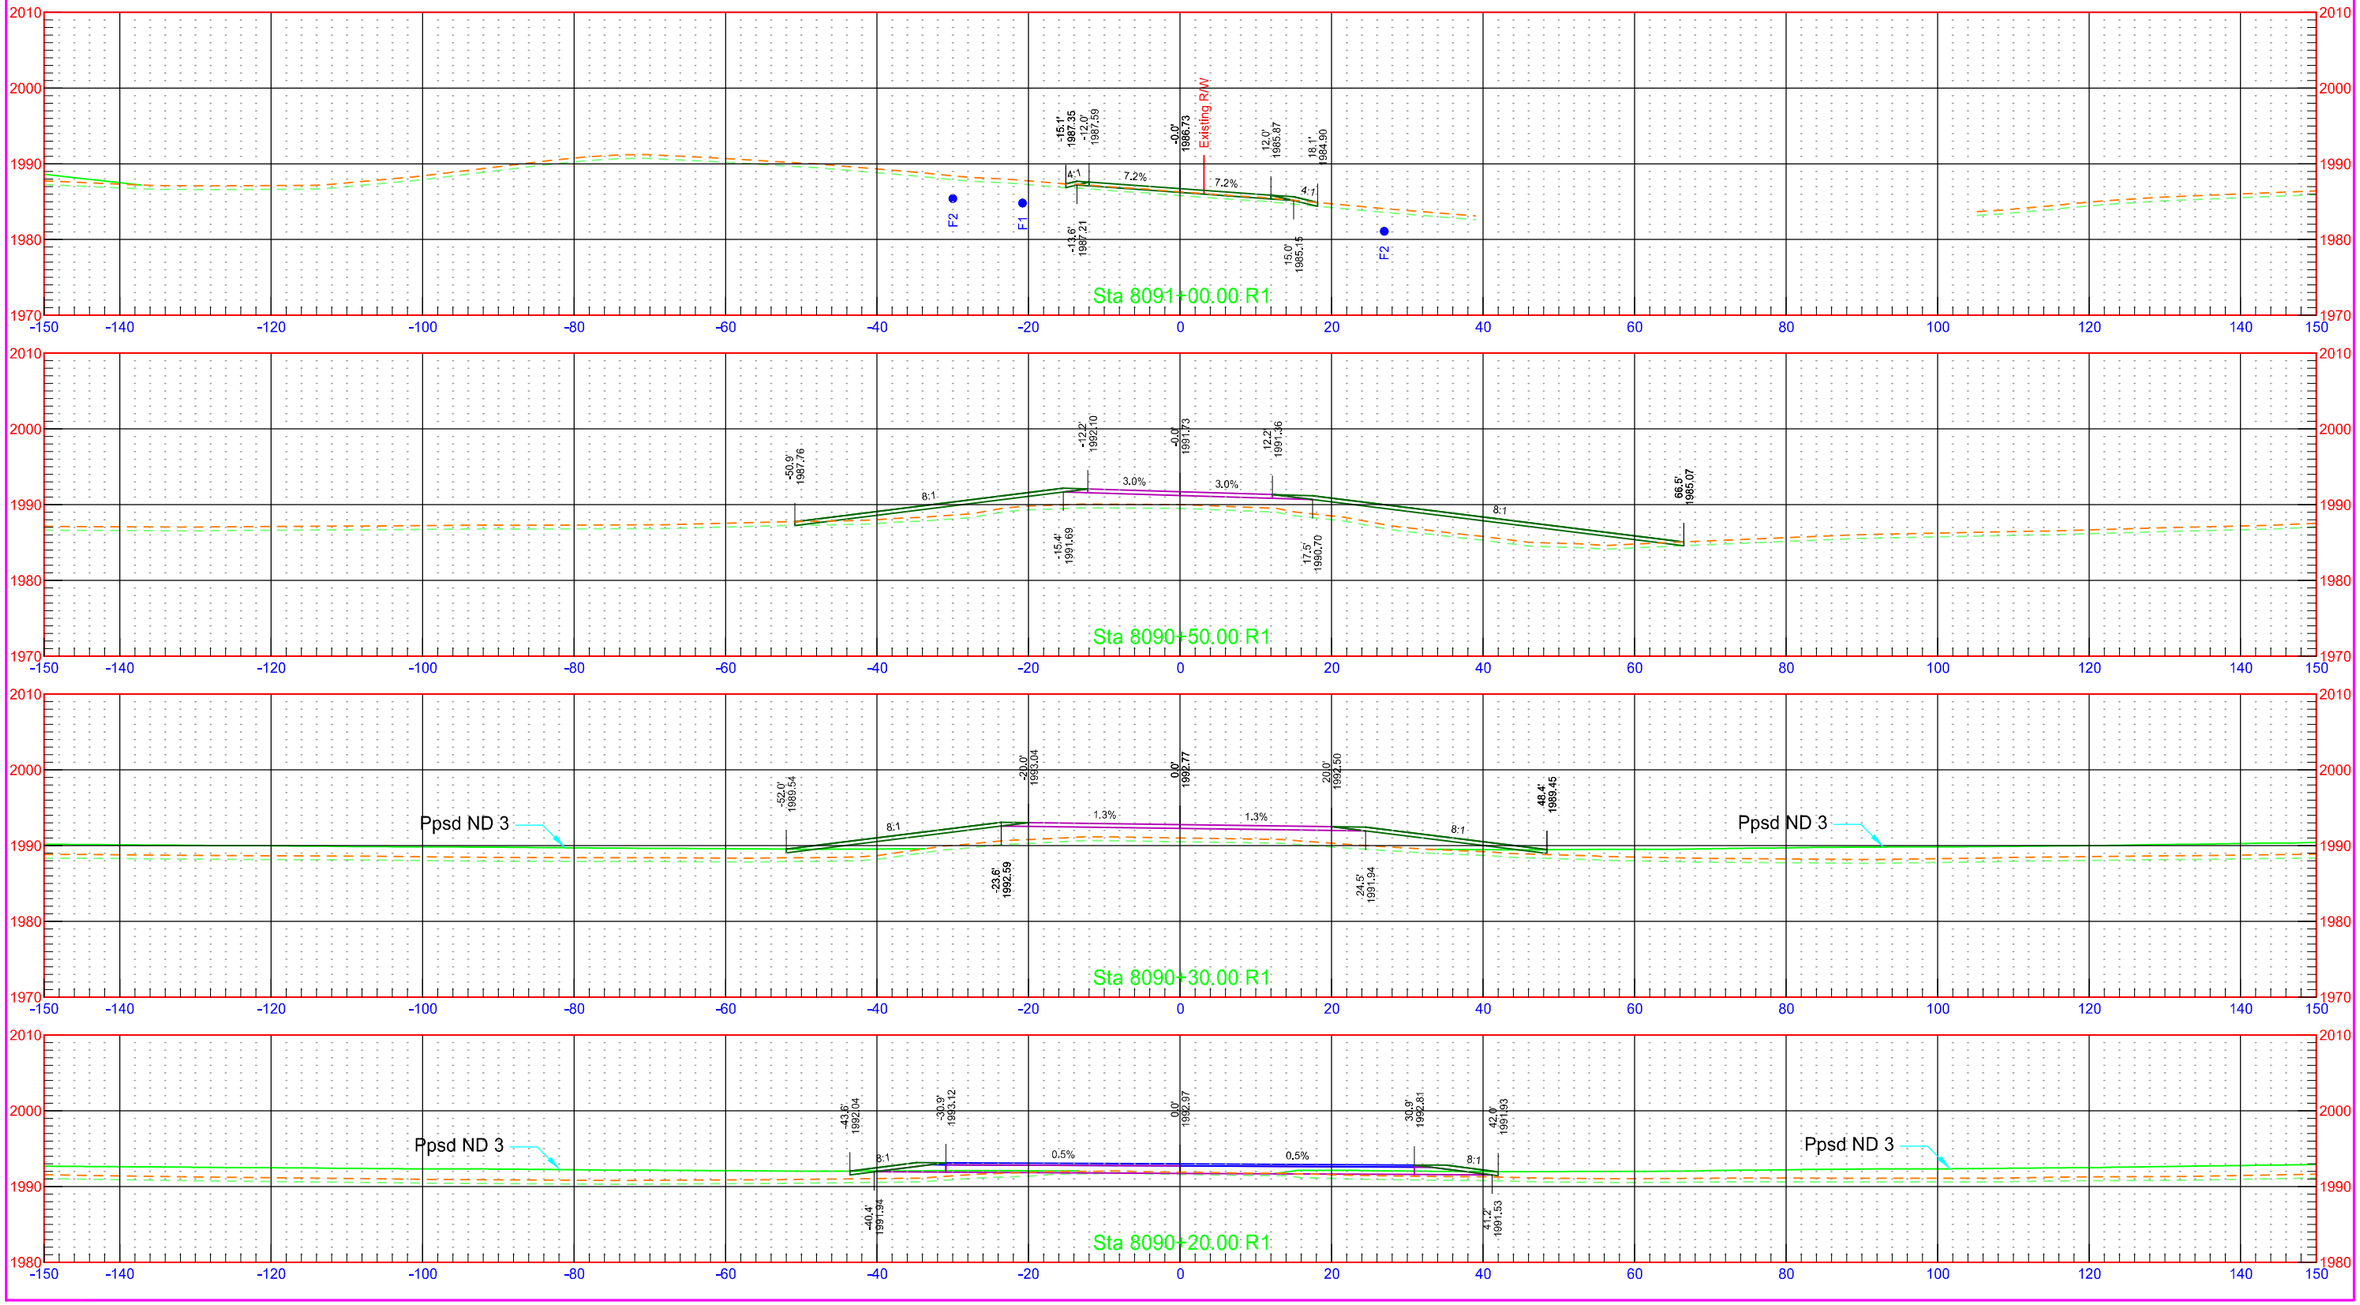

7/31/2018 1:31:40 PM kory.Kleinknecht O:\Projects\2016\16.00584\10003113.050\Design\Base\Wells\Xsec_Sidestreets_W.dgn


Field Drive - Sta. 6734+35 - West


	STATE	PROJECT NO.	SECTION NO.	SHEET NO.
	ND	NH-1-003(050)113	200	621

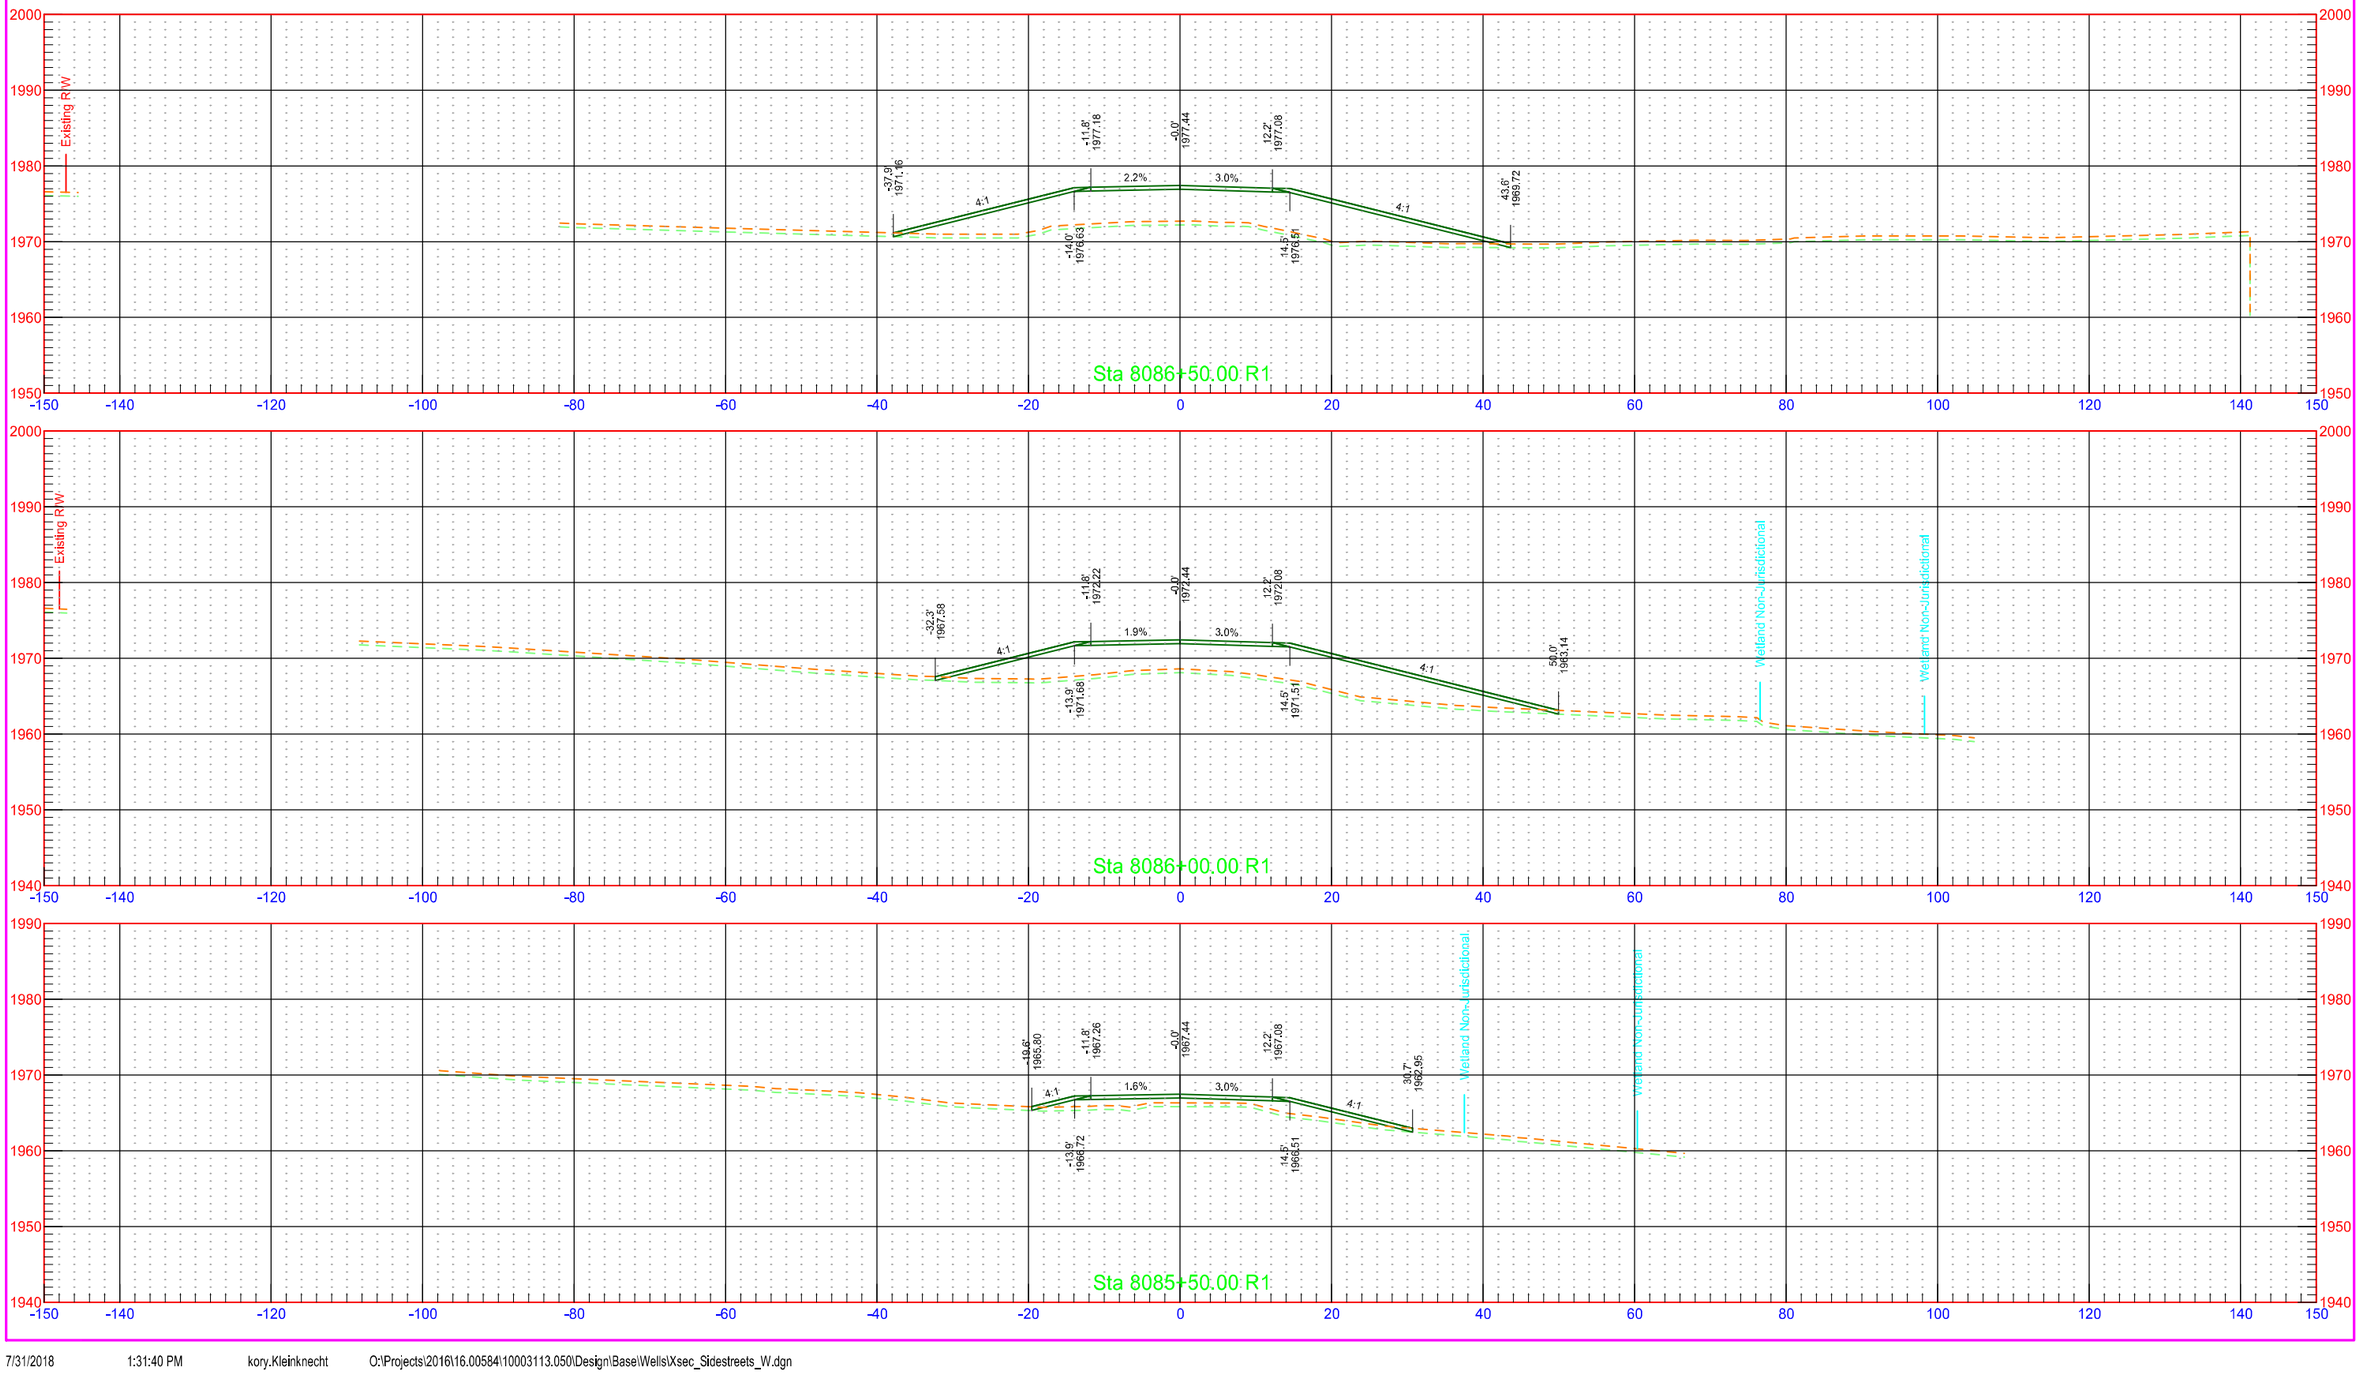



Field Drive - Sta. 6734+35 - West

	STATE	PROJECT NO.	SECTION NO.	SHEET NO.
	ND	NH-1-003(050)113	200	622

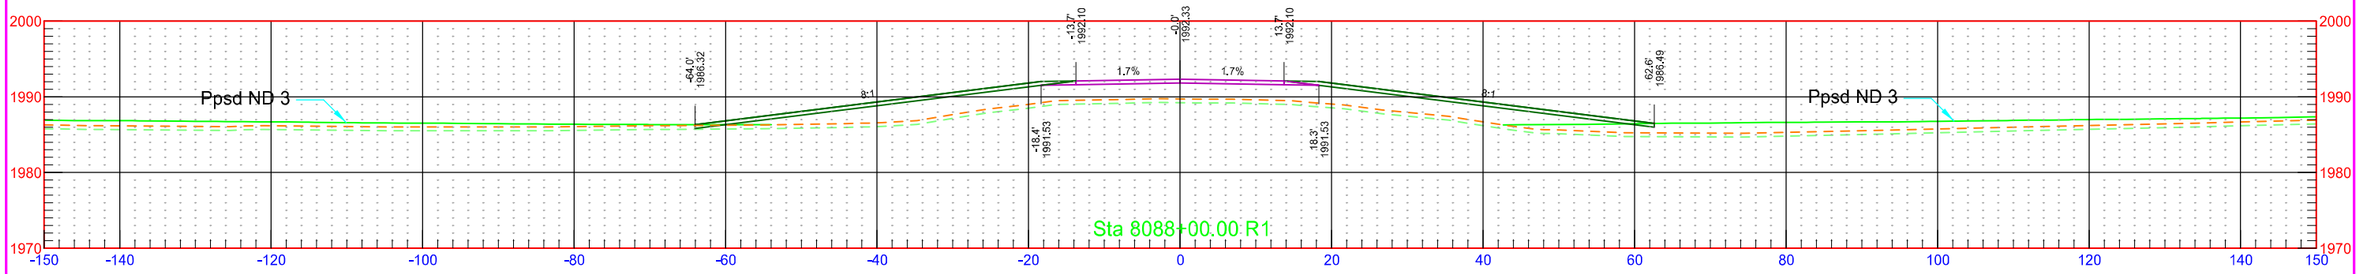

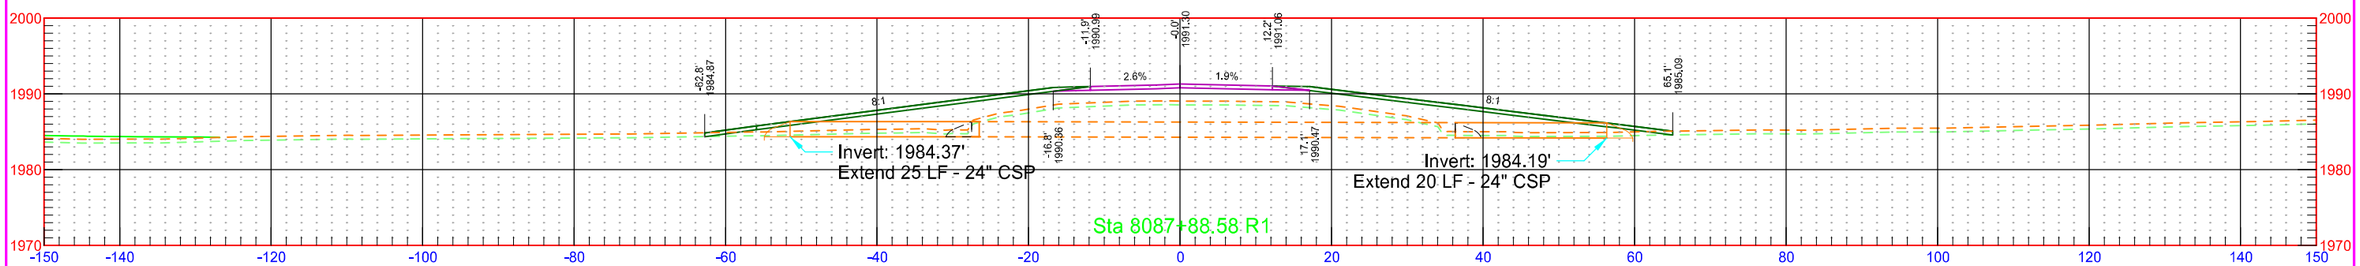


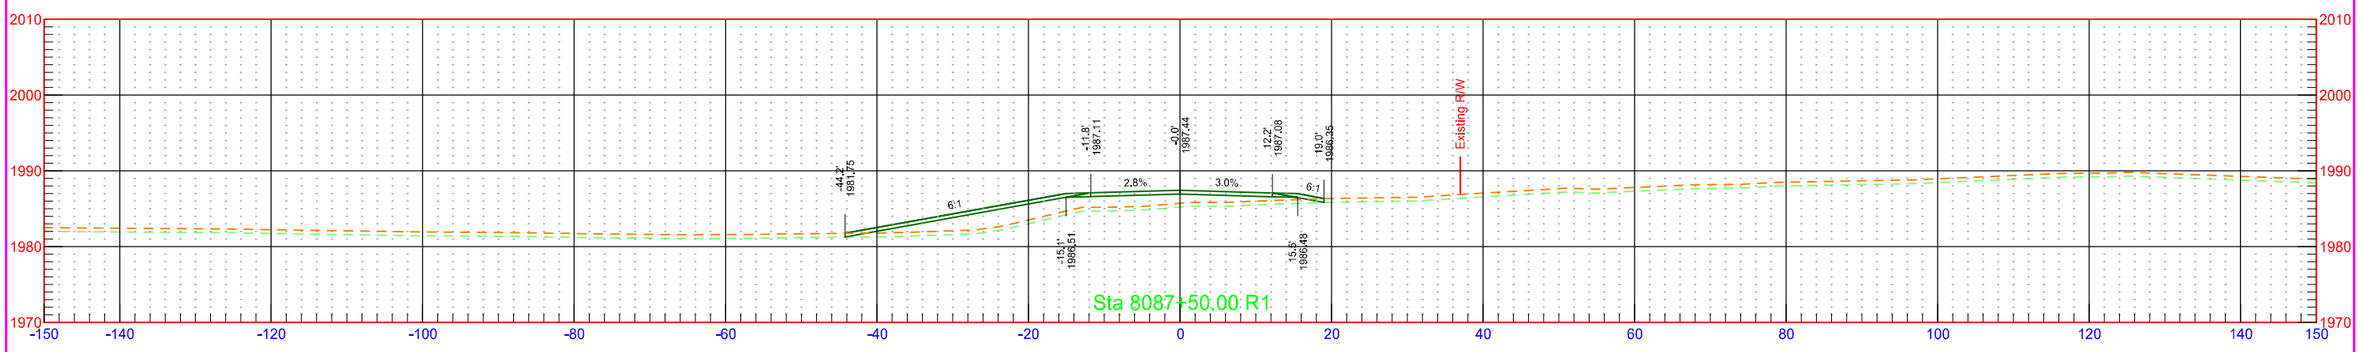

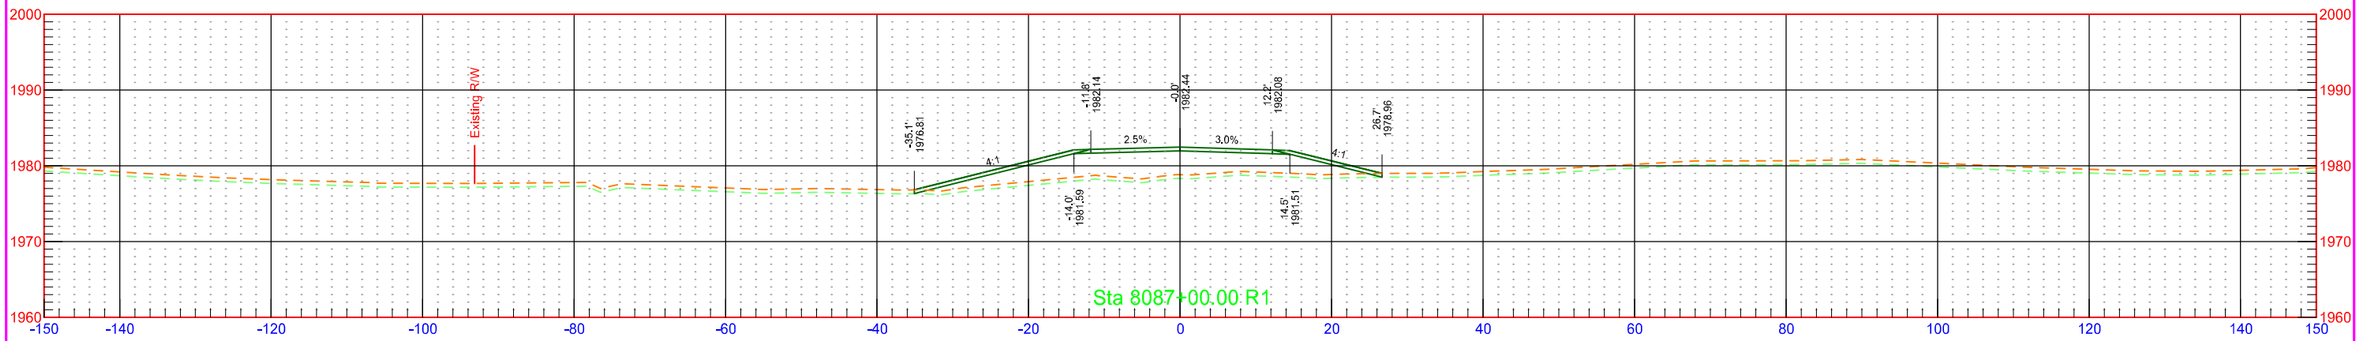


Field Drive - Sta. 6734+35 - West

	STATE	PROJECT NO.	SECTION NO.	SHEET NO.
	ND	NH-1-003(050)113	200	623

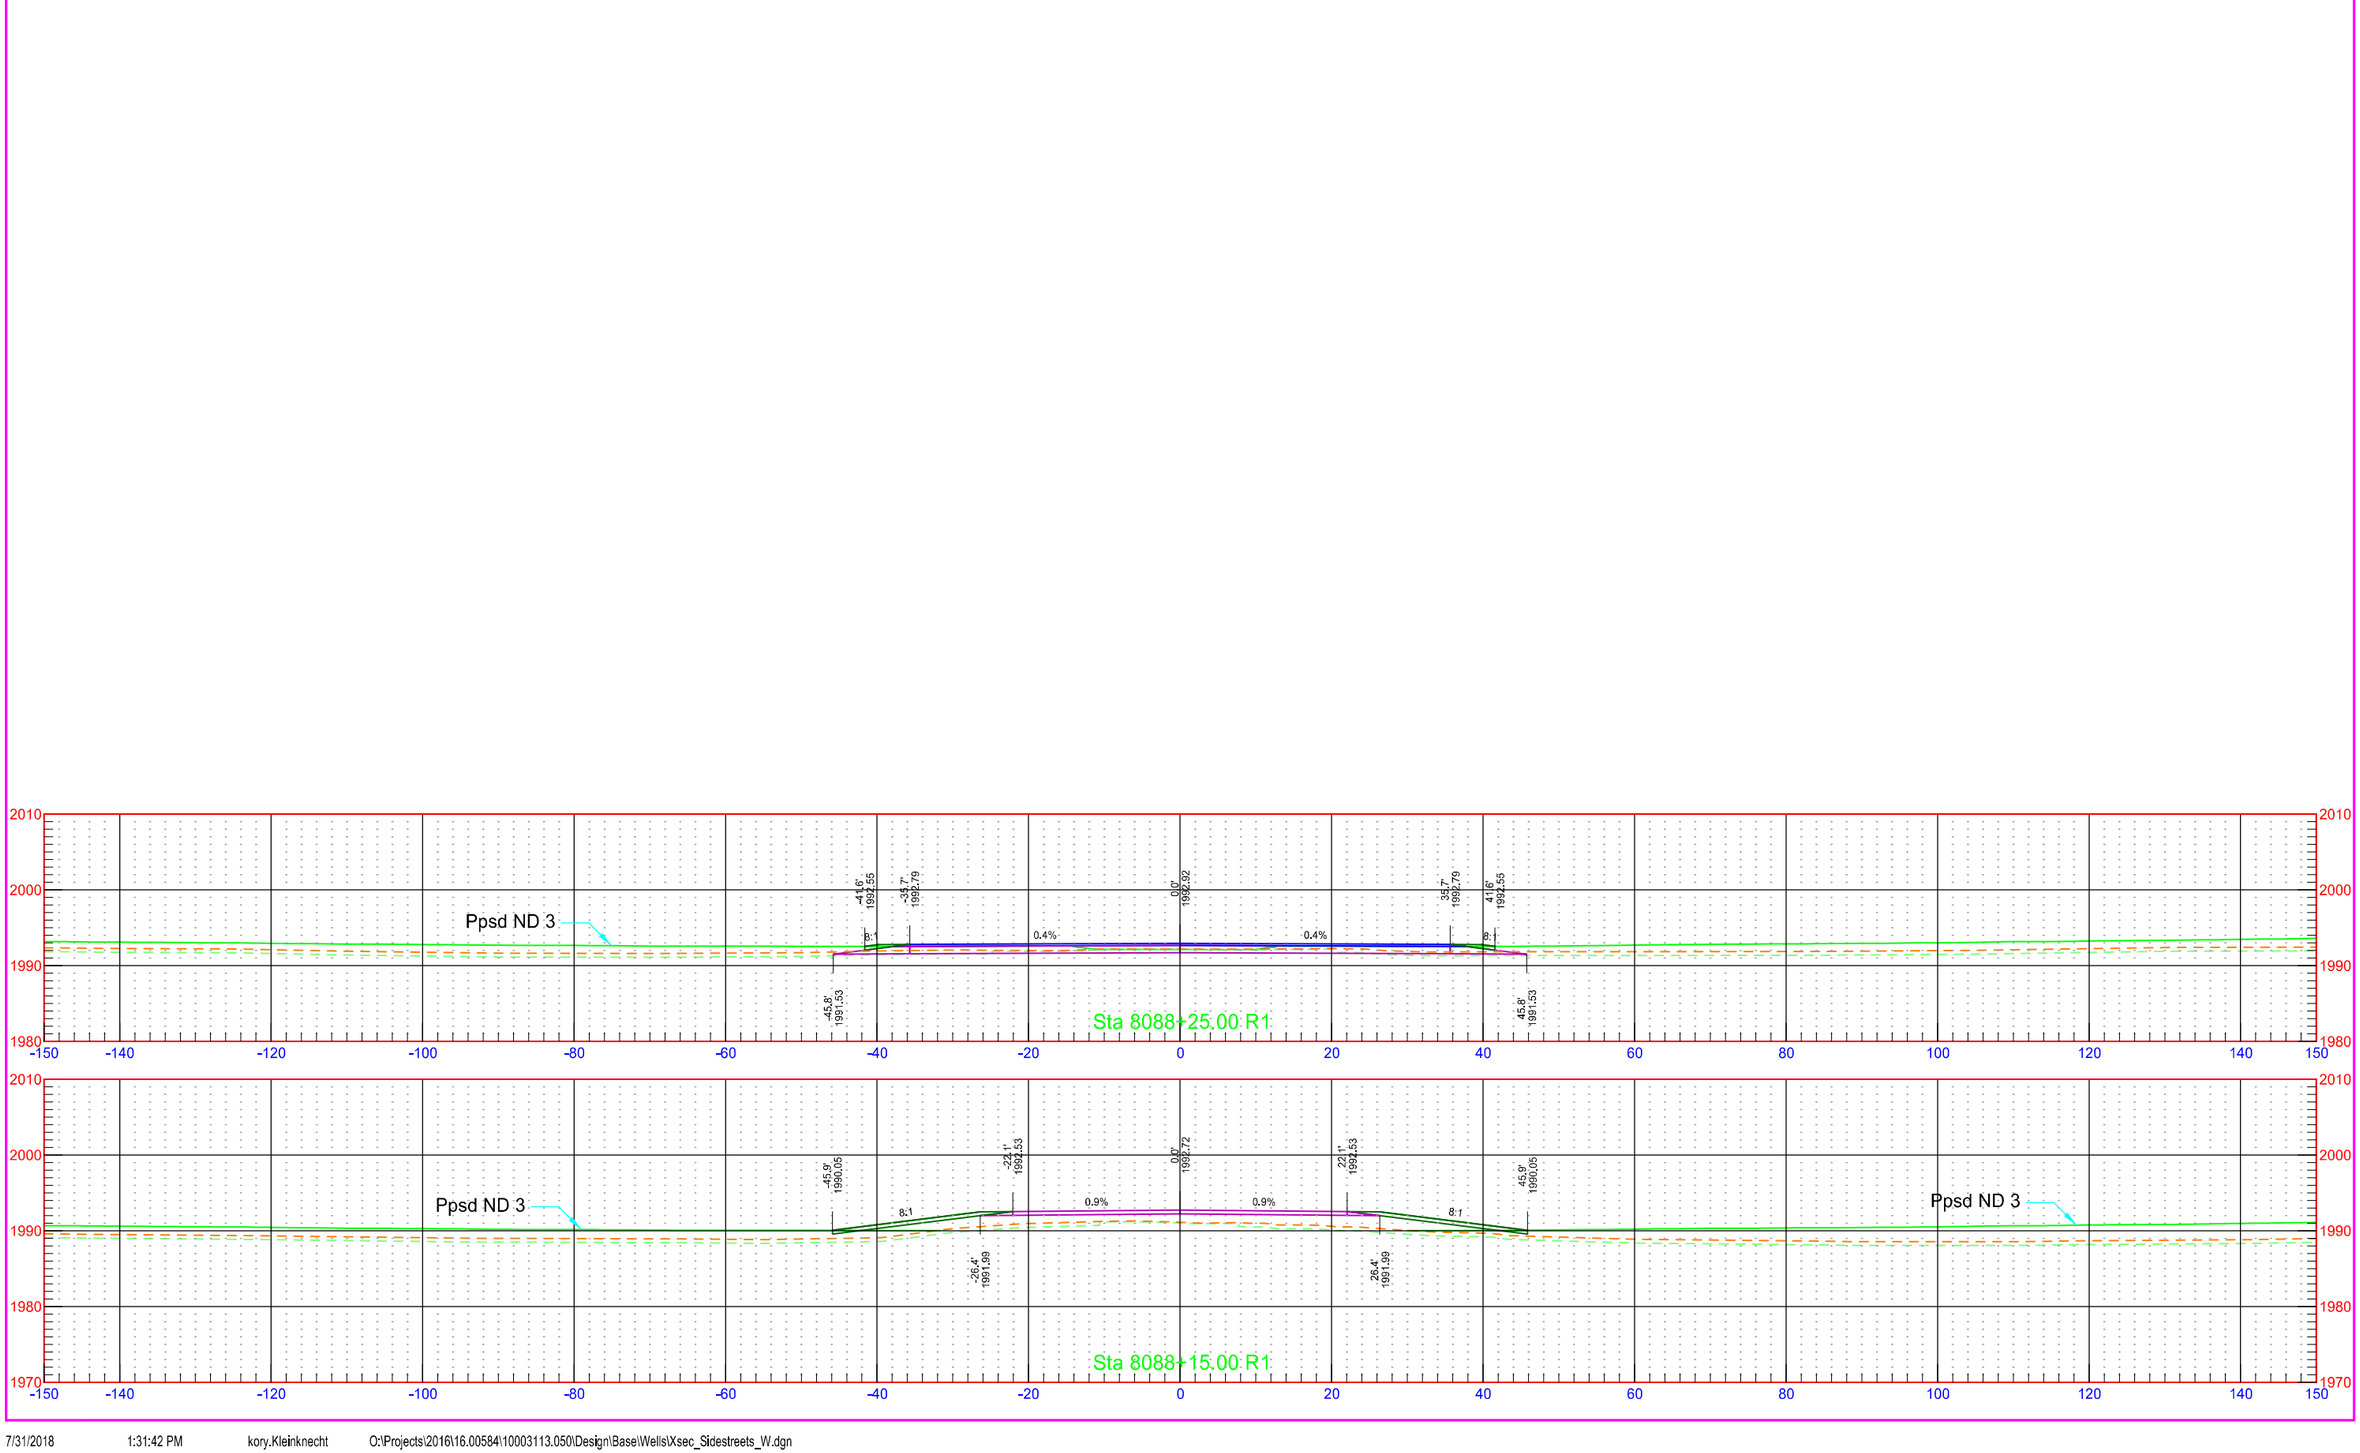


Private Drive - Sta. 6741+04 - West

	STATE	PROJECT NO.	SECTION NO.	SHEET NO.
	ND	NH-1-003(050)113	200	624

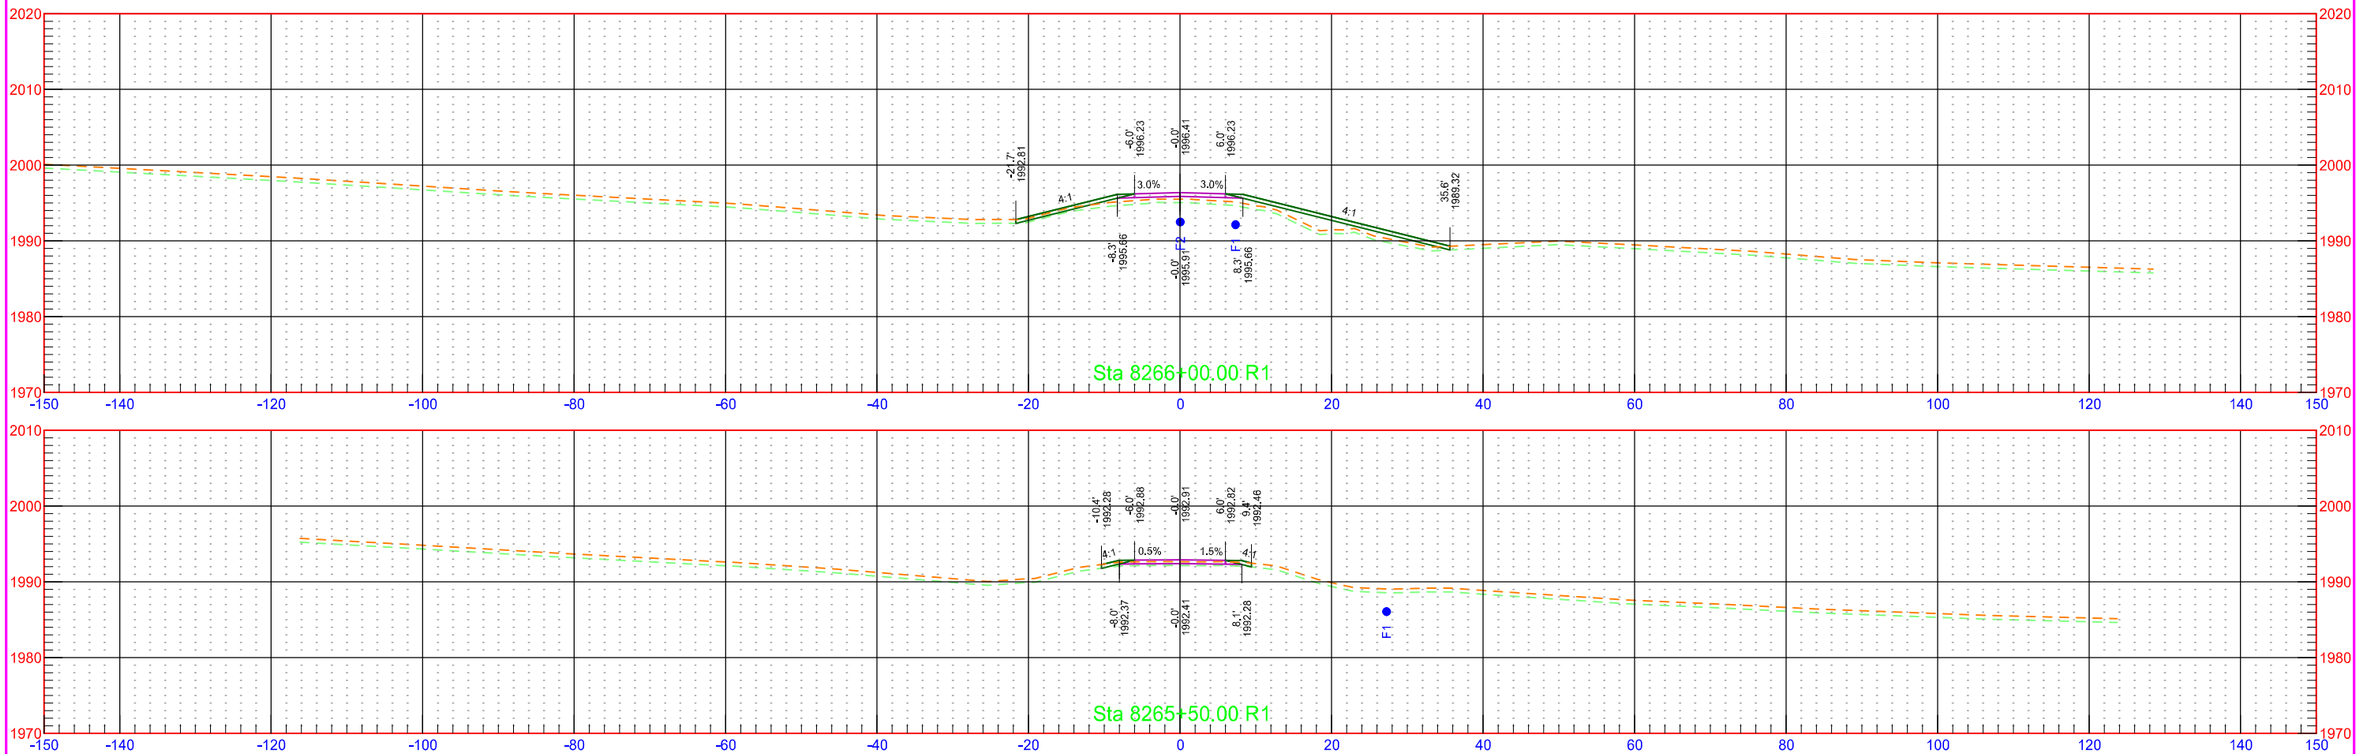


Private Drive - Sta. 6741+04 - West

	STATE	PROJECT NO.	SECTION NO.	SHEET NO.
	ND	NH-1-003(050)113	200	625

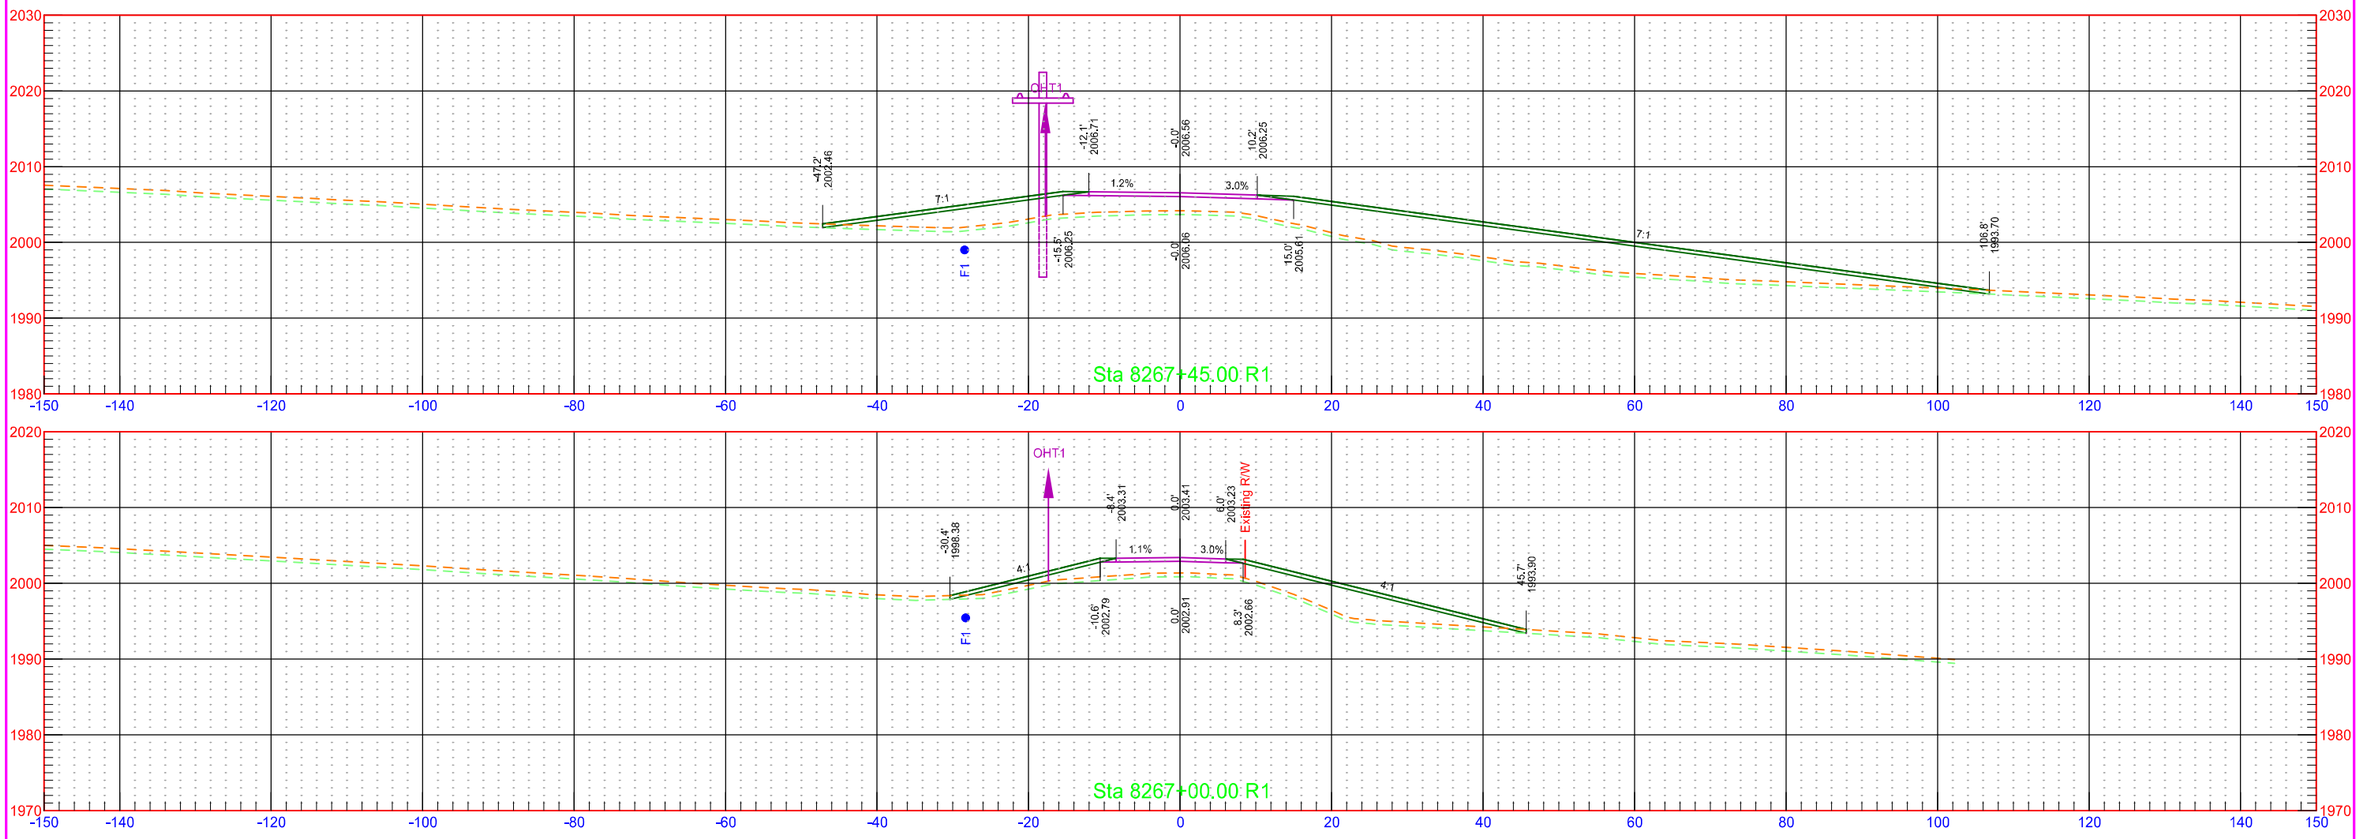

Private Drive - Sta. 6741+04 - West


	STATE	PROJECT NO.	SECTION NO.	SHEET NO.
	ND	NH-1-003(050)113	200	626

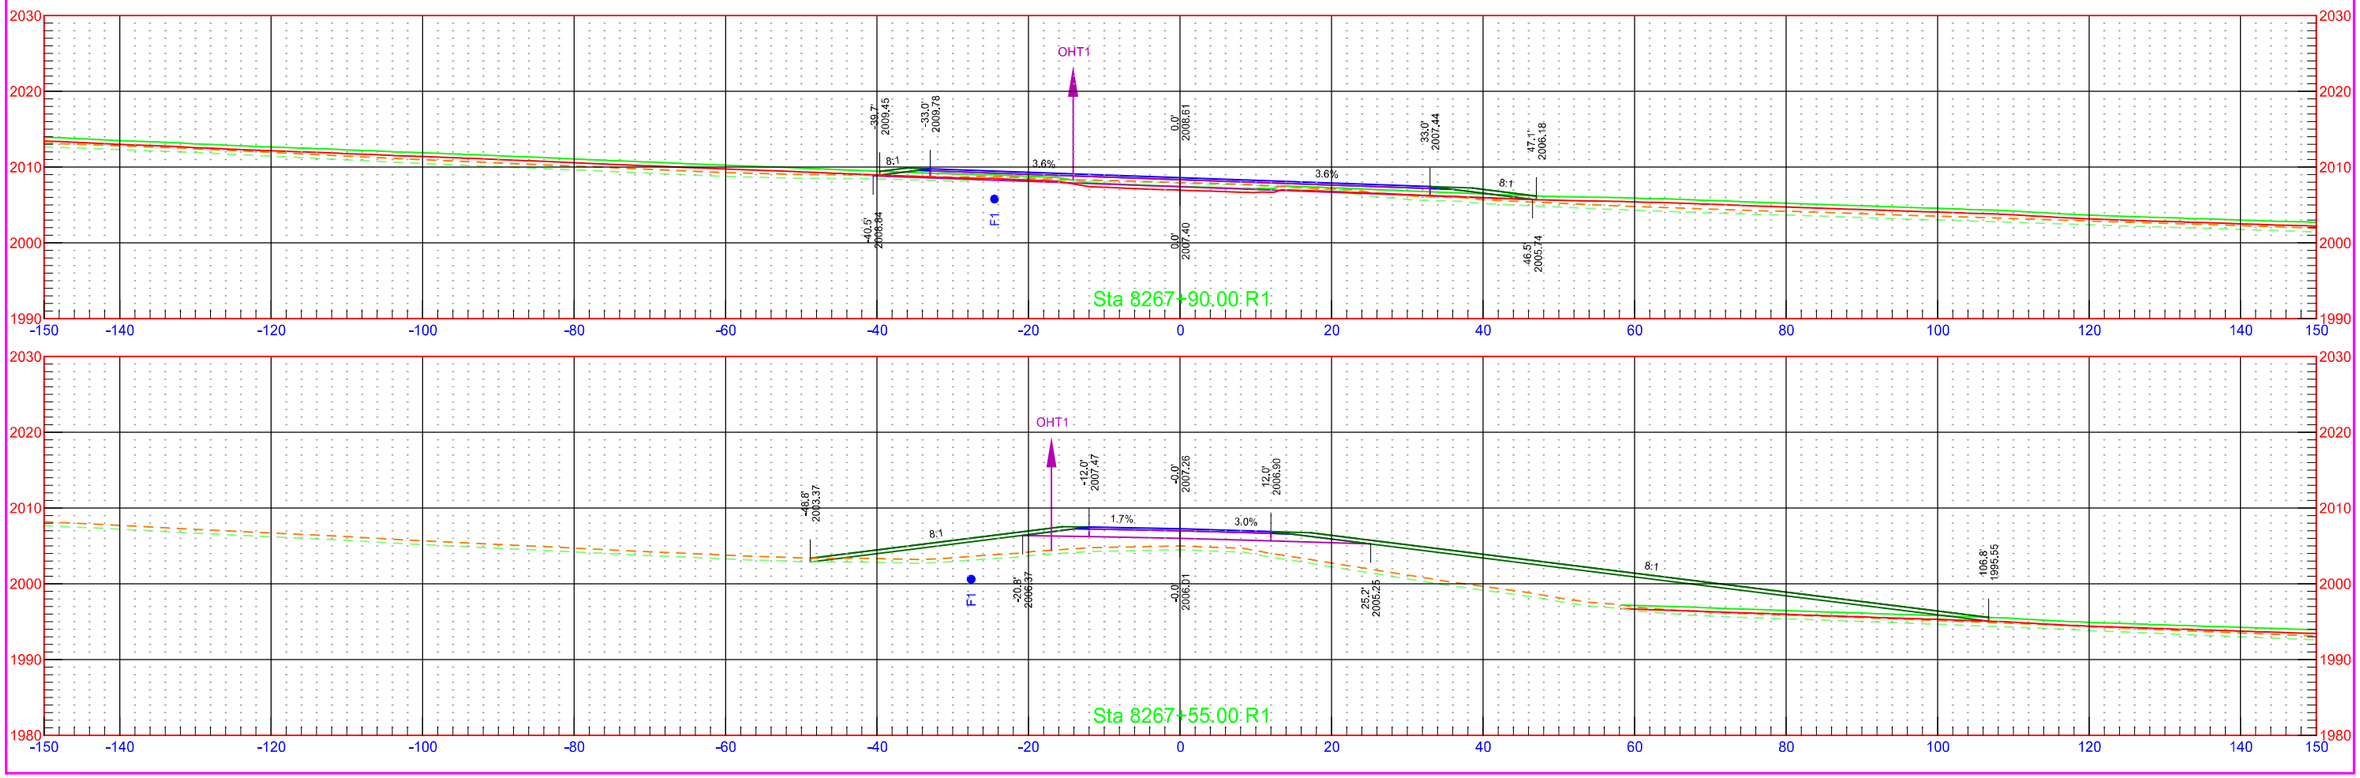



7/31/2018 1:31:44 PM kory.Kleinknecht O:\Projects\2016\16.00584\10003113.050\Design\Base\Wells\Xsec_Sidestreets_W.dgn


4th St SE - East

	STATE	PROJECT NO.	SECTION NO.	SHEET NO.
	ND	NH-1-003(050)113	200	627

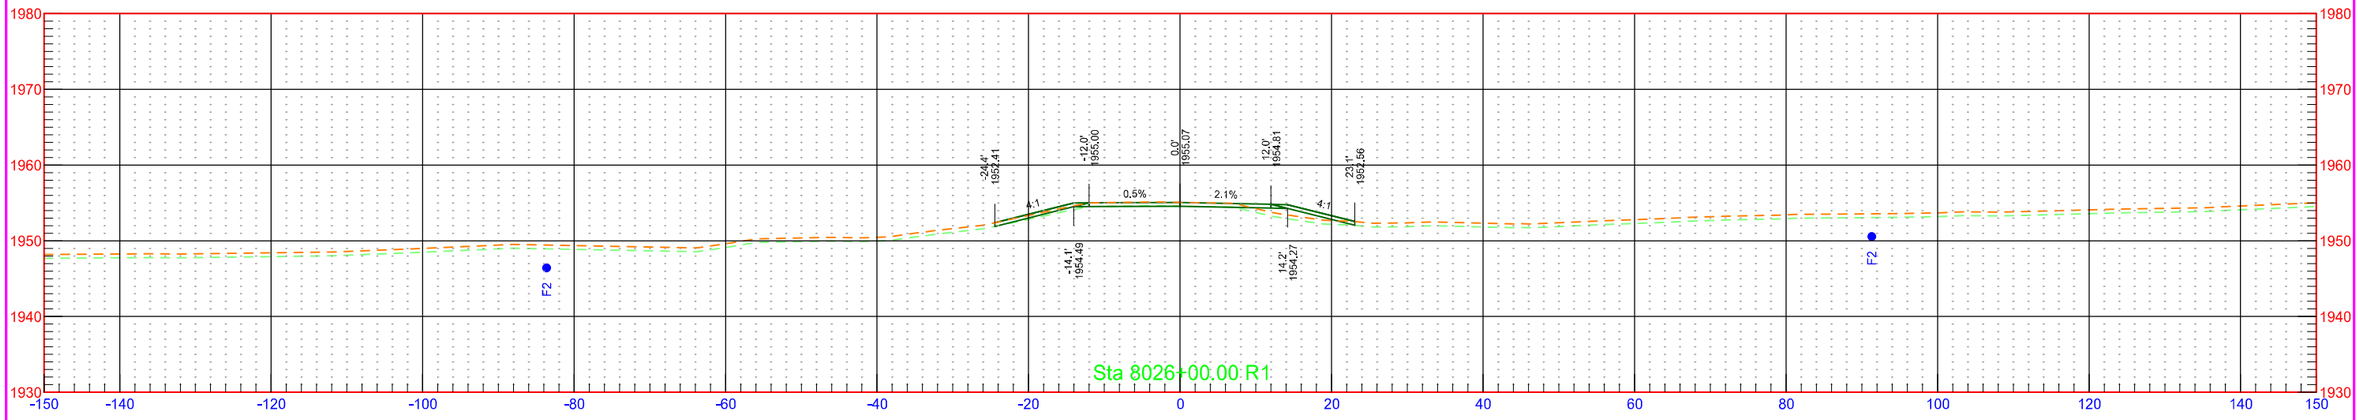

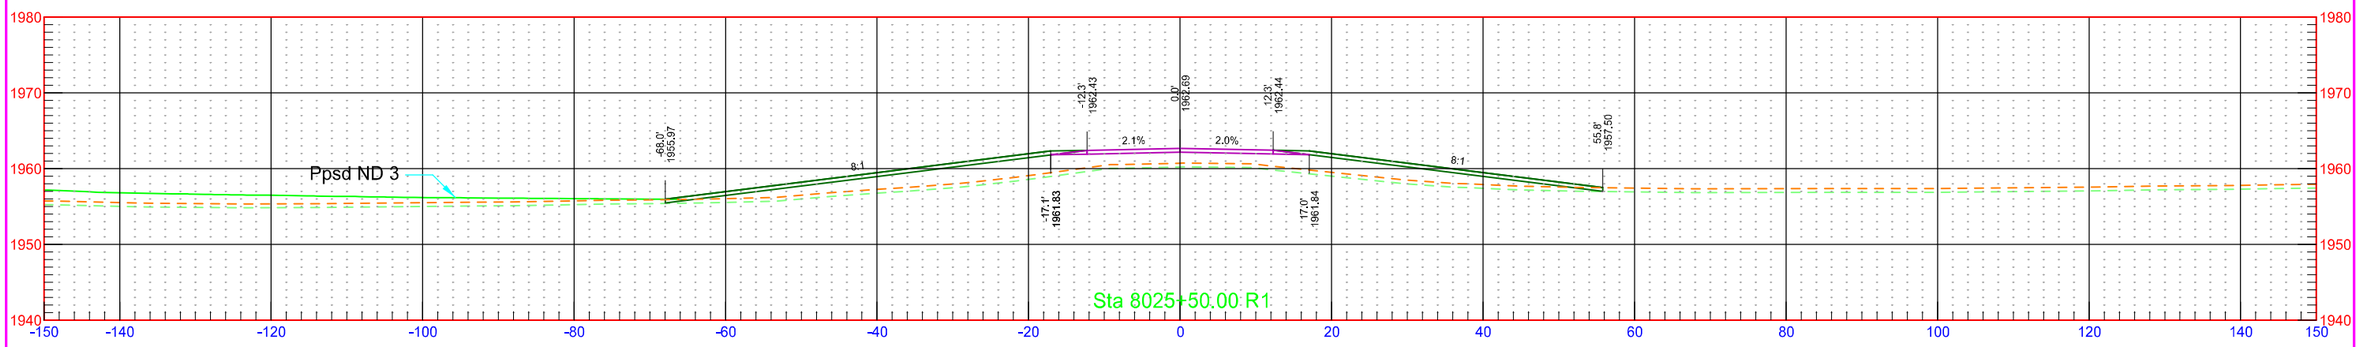


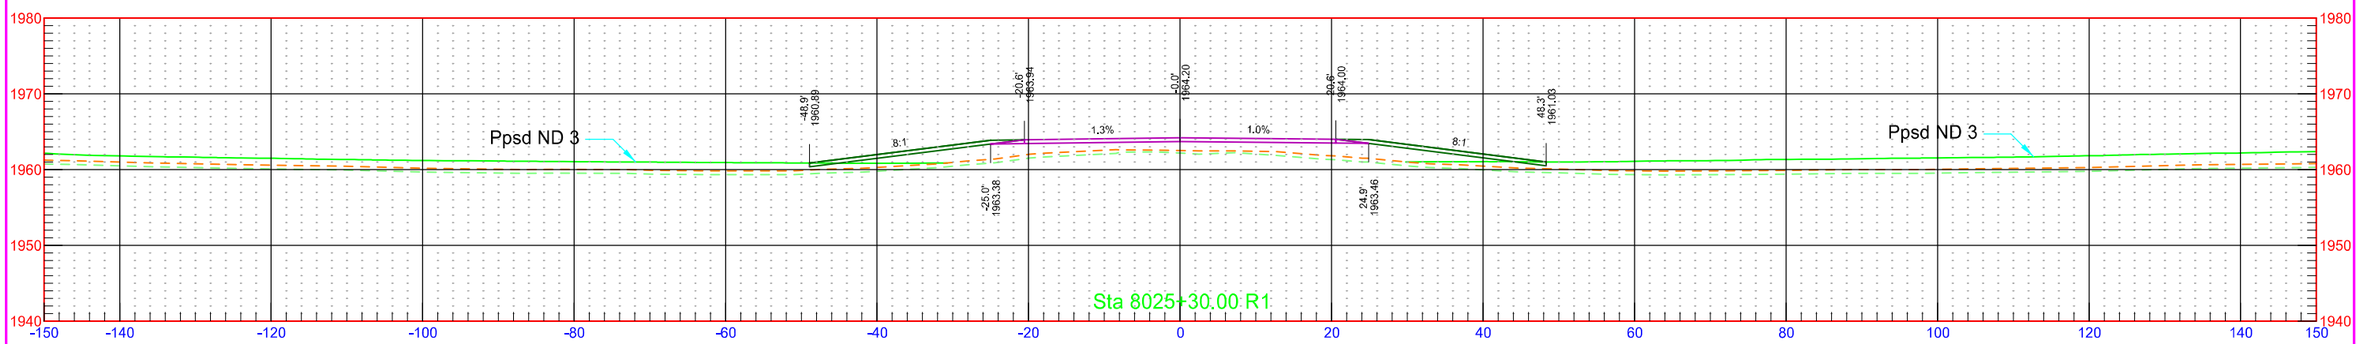

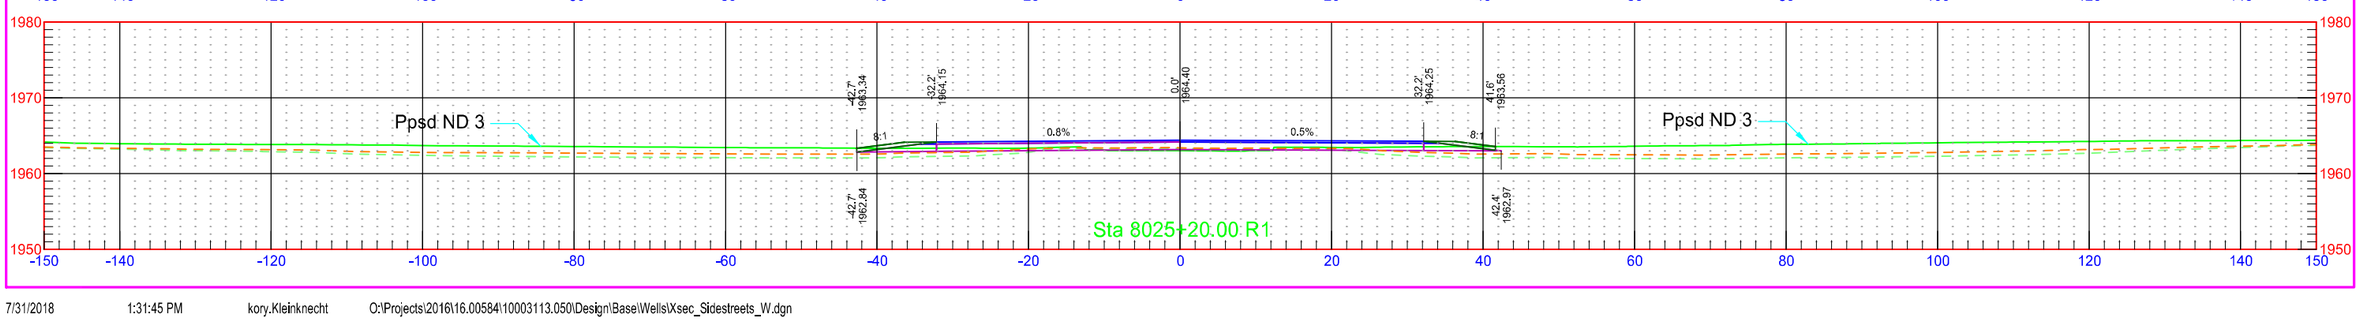

4th St SE - West

	STATE	PROJECT NO.	SECTION NO.	SHEET NO.
	ND	NH-1-003(050)113	200	628

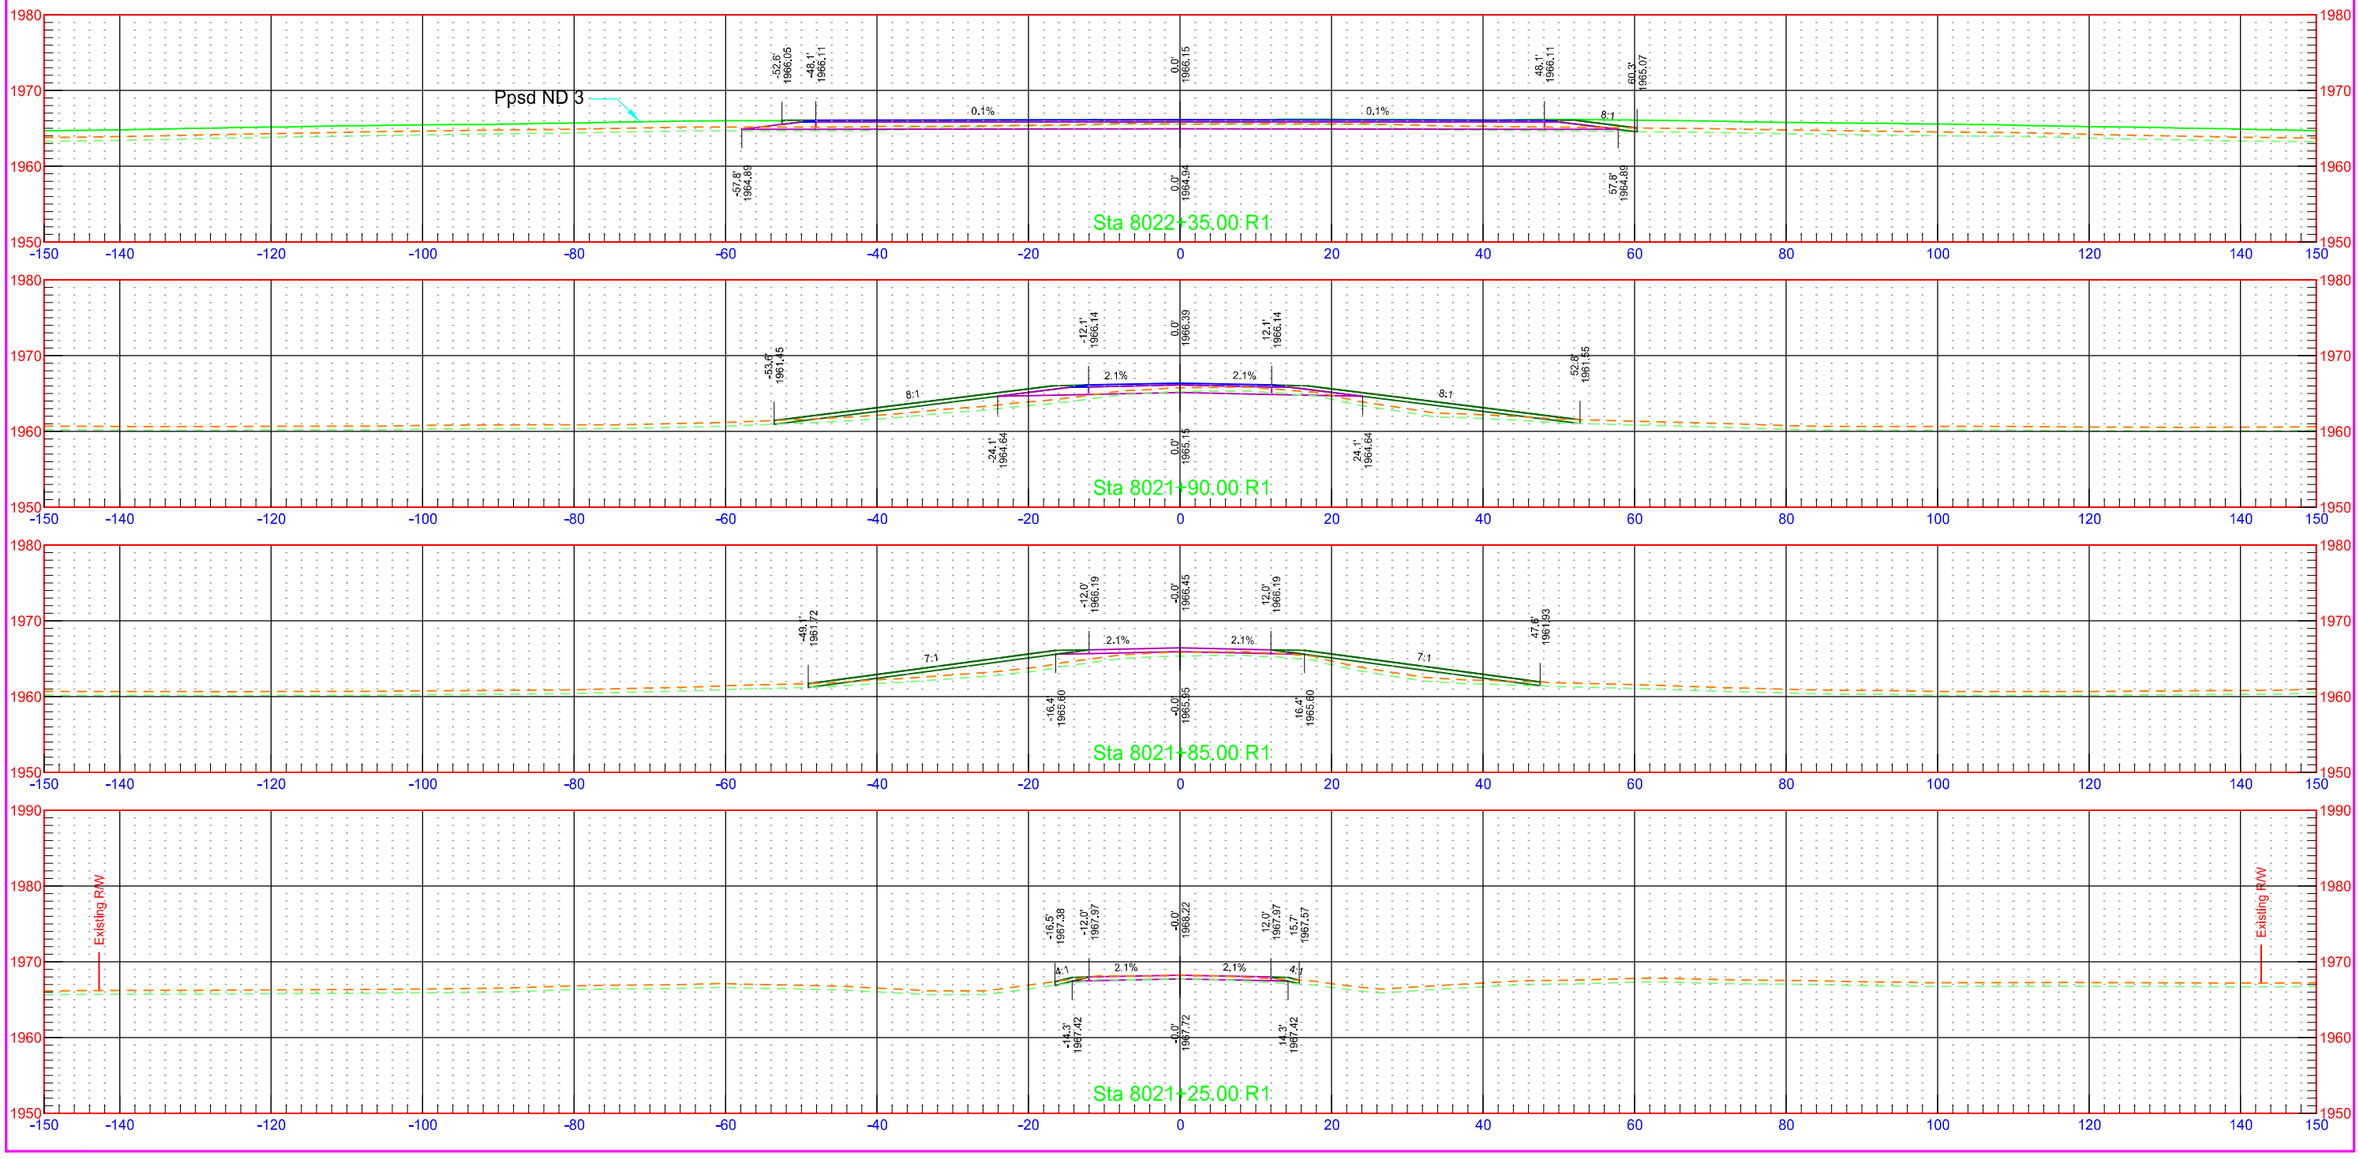


7/31/2018 1:31:46 PM kory.Kleinknecht O:\Projects\2016\16.00584\10003113.050\Design\Base\Wells\Xsec_Sidestreets_W.dgn

3rd St SE - East

	STATE	PROJECT NO.	SECTION NO.	SHEET NO.
	ND	NH-1-003(050)113	200	629

3rd St SE - East


	STATE	PROJECT NO.	SECTION NO.	SHEET NO.
	ND	NH-1-003(050)113	200	630

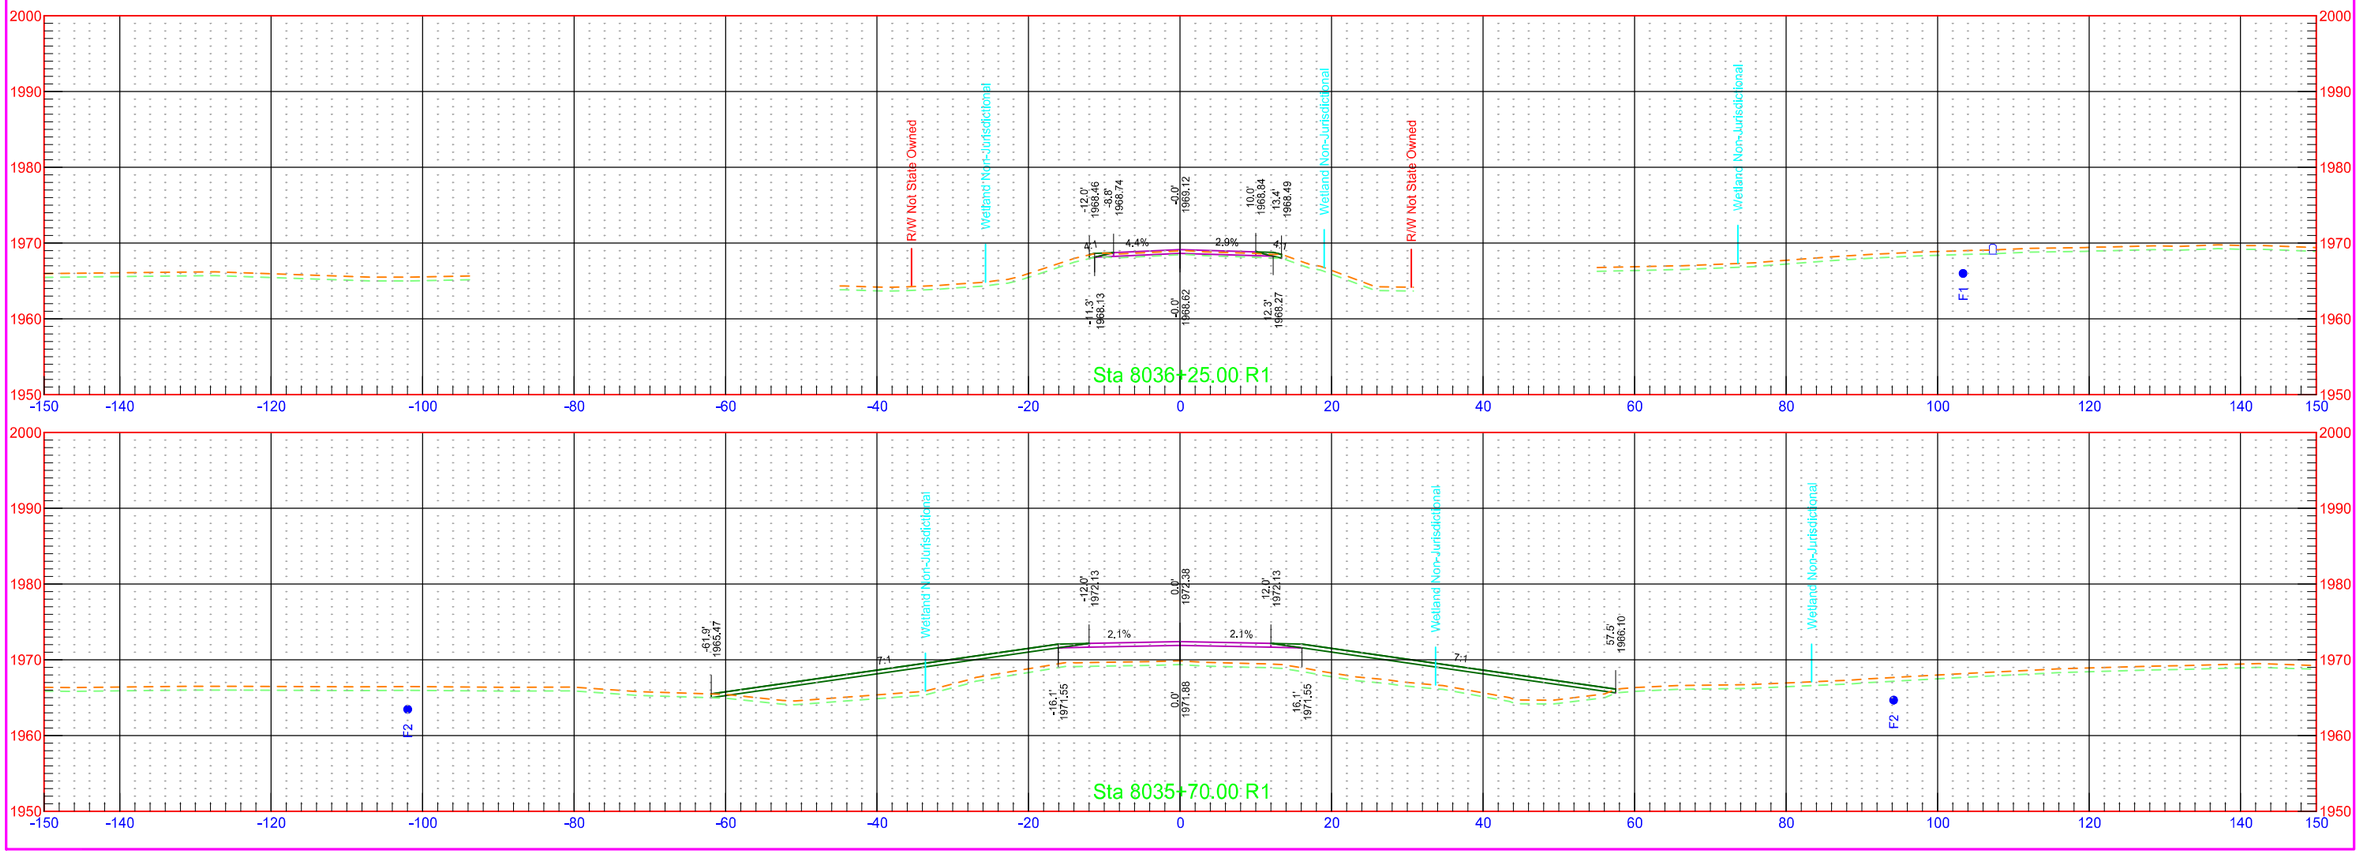

7/31/2018 1:31:47 PM kory.Kleinknecht O:\Projects\2016\16.00584\10003113.050\Design\Base\Wells\Xsec_Sidestreets_W.dgn

2nd St SE - East

	STATE	PROJECT NO.	SECTION NO.	SHEET NO.
	ND	NH-1-003(050)113	200	631

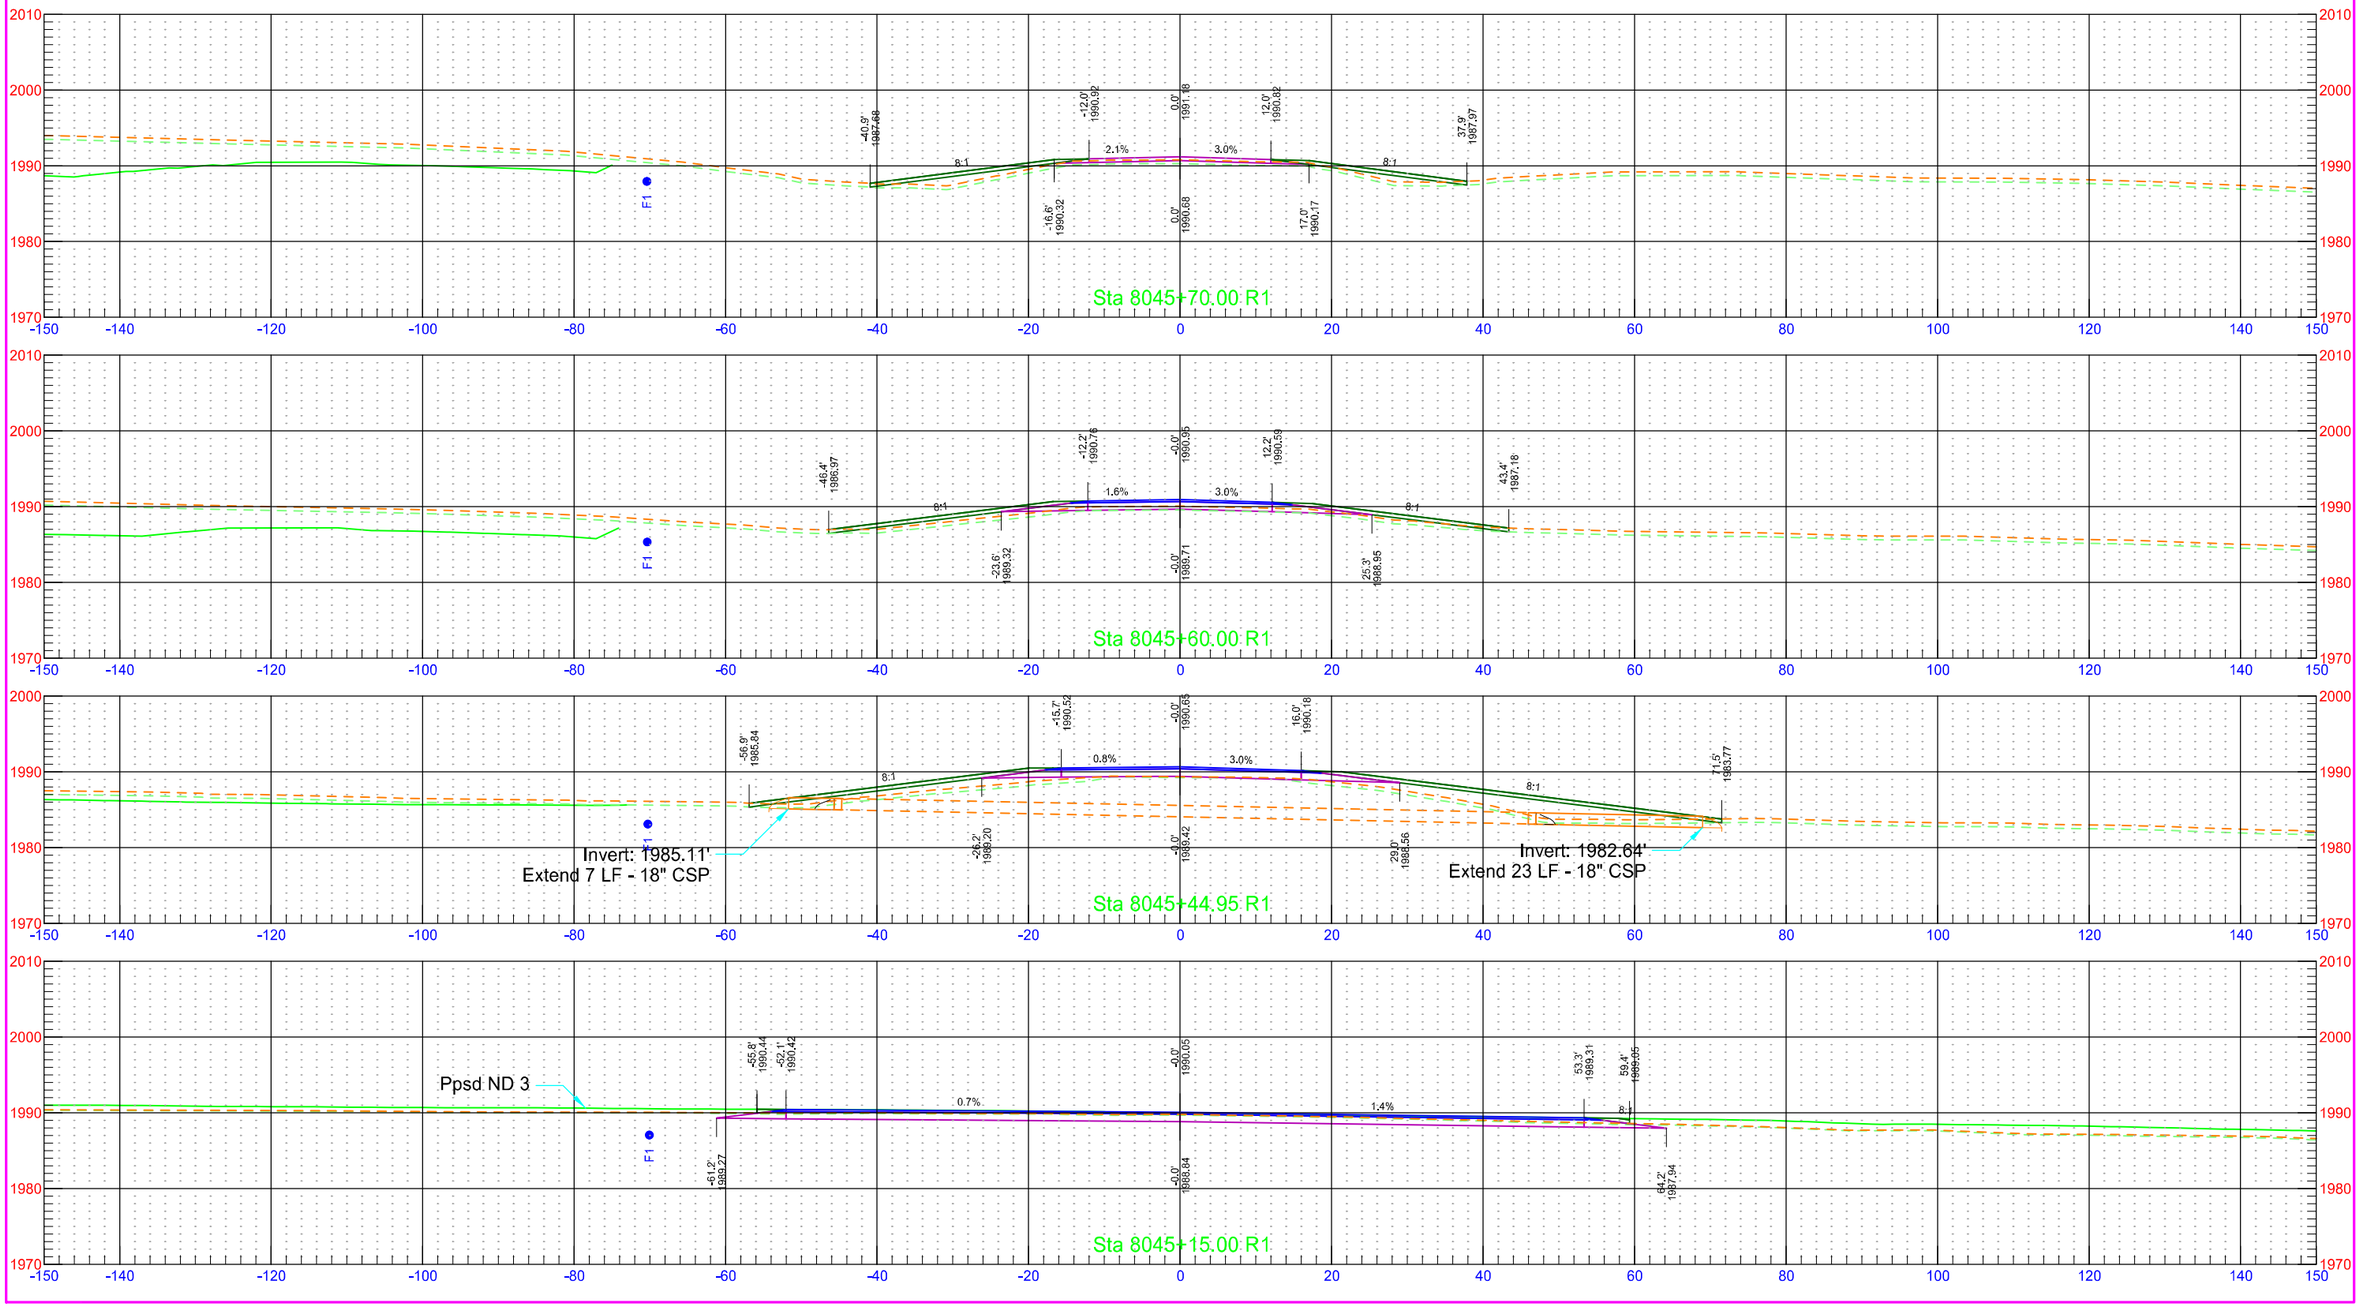

2nd St SE - East


	STATE	PROJECT NO.	SECTION NO.	SHEET NO.
	ND	NH-1-003(050)113	200	632


2nd St SE - East


	STATE	PROJECT NO.	SECTION NO.	SHEET NO.
	ND	NH-1-003(050)113	200	633


2nd St SE - West

	STATE	PROJECT NO.	SECTION NO.	SHEET NO.
	ND	NH-1-003(050)113	200	634

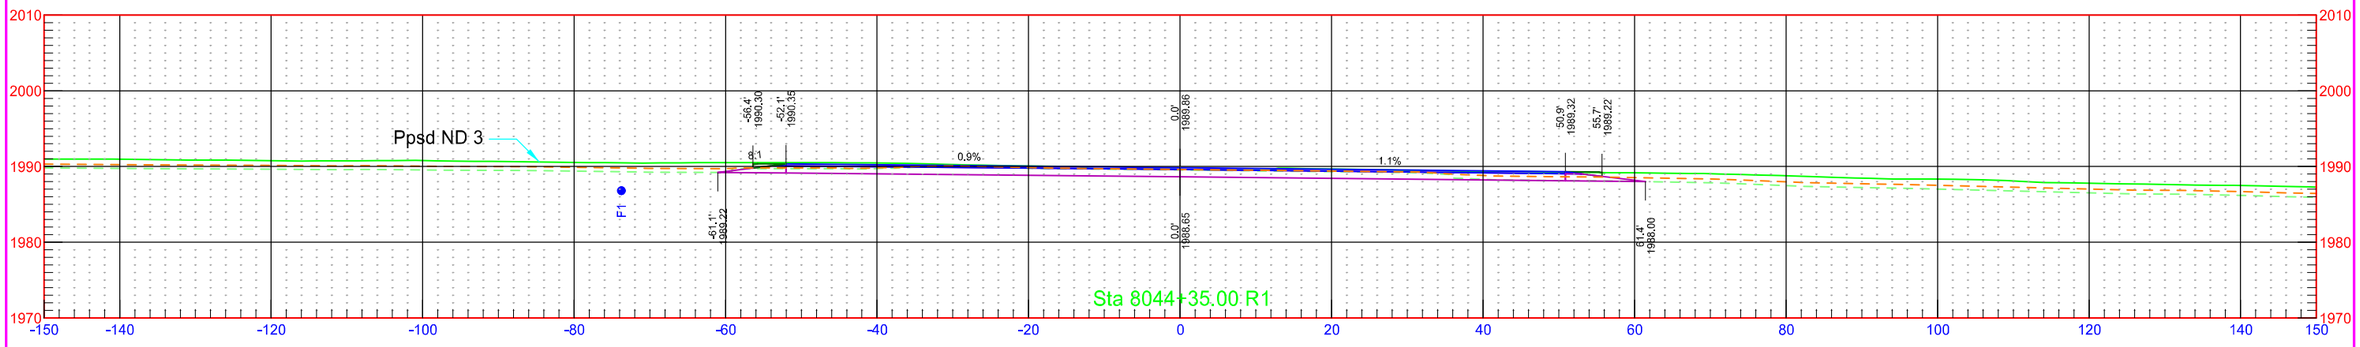

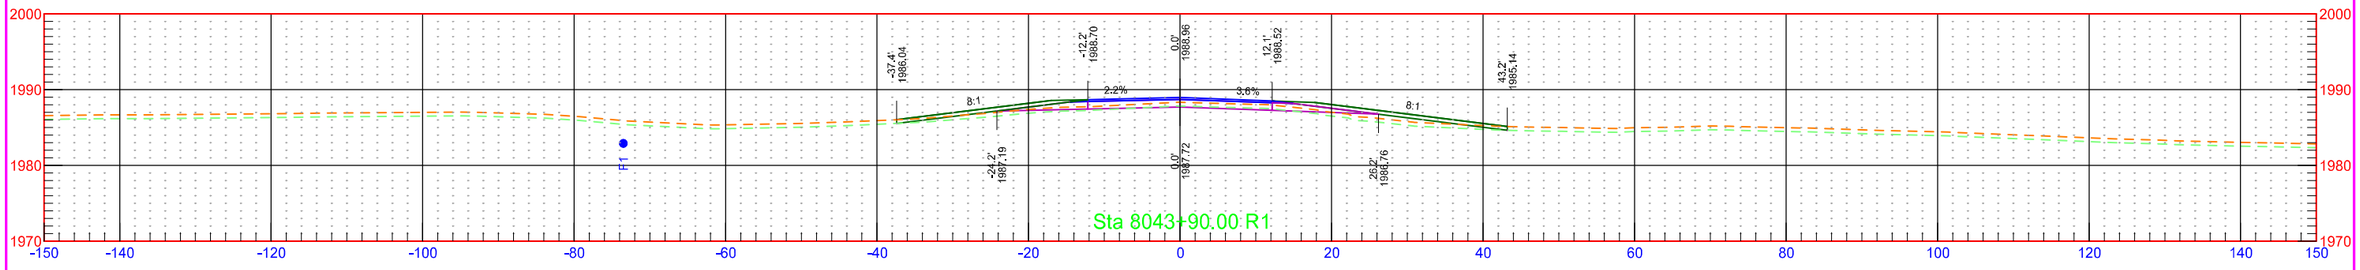


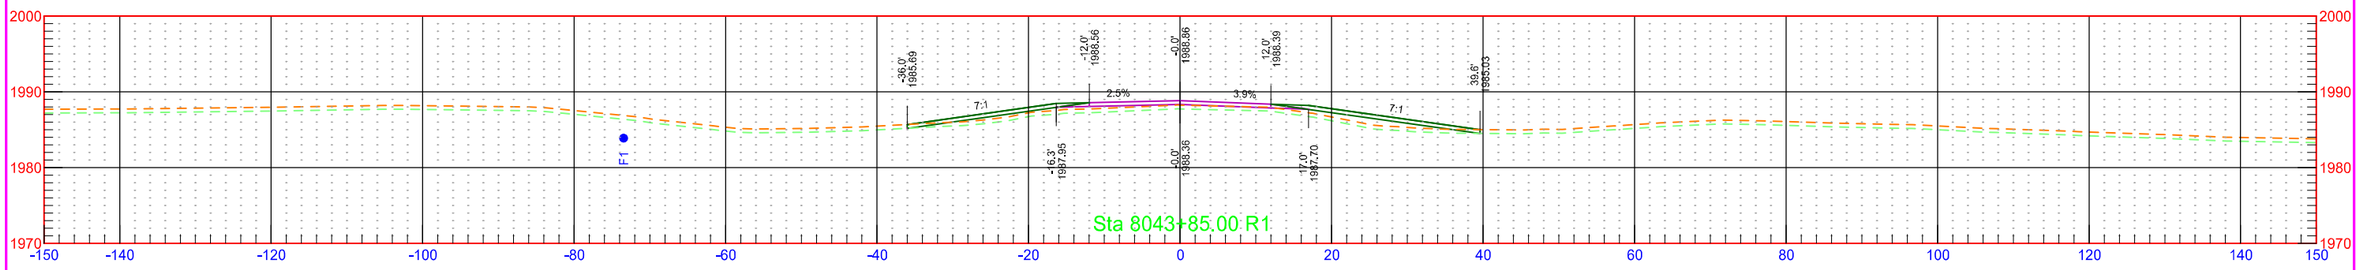

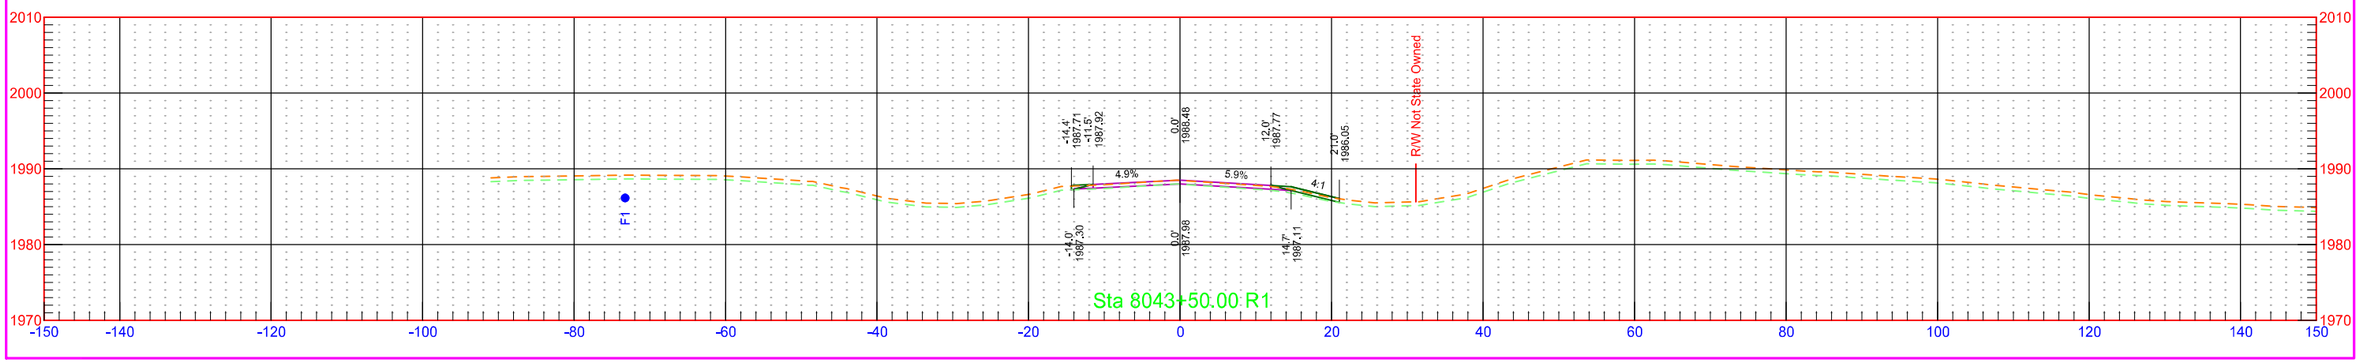


Field Drive - Sta. 6890+36 - East


	STATE	PROJECT NO.	SECTION NO.	SHEET NO.
	ND	NH-1-003(050)113	200	635

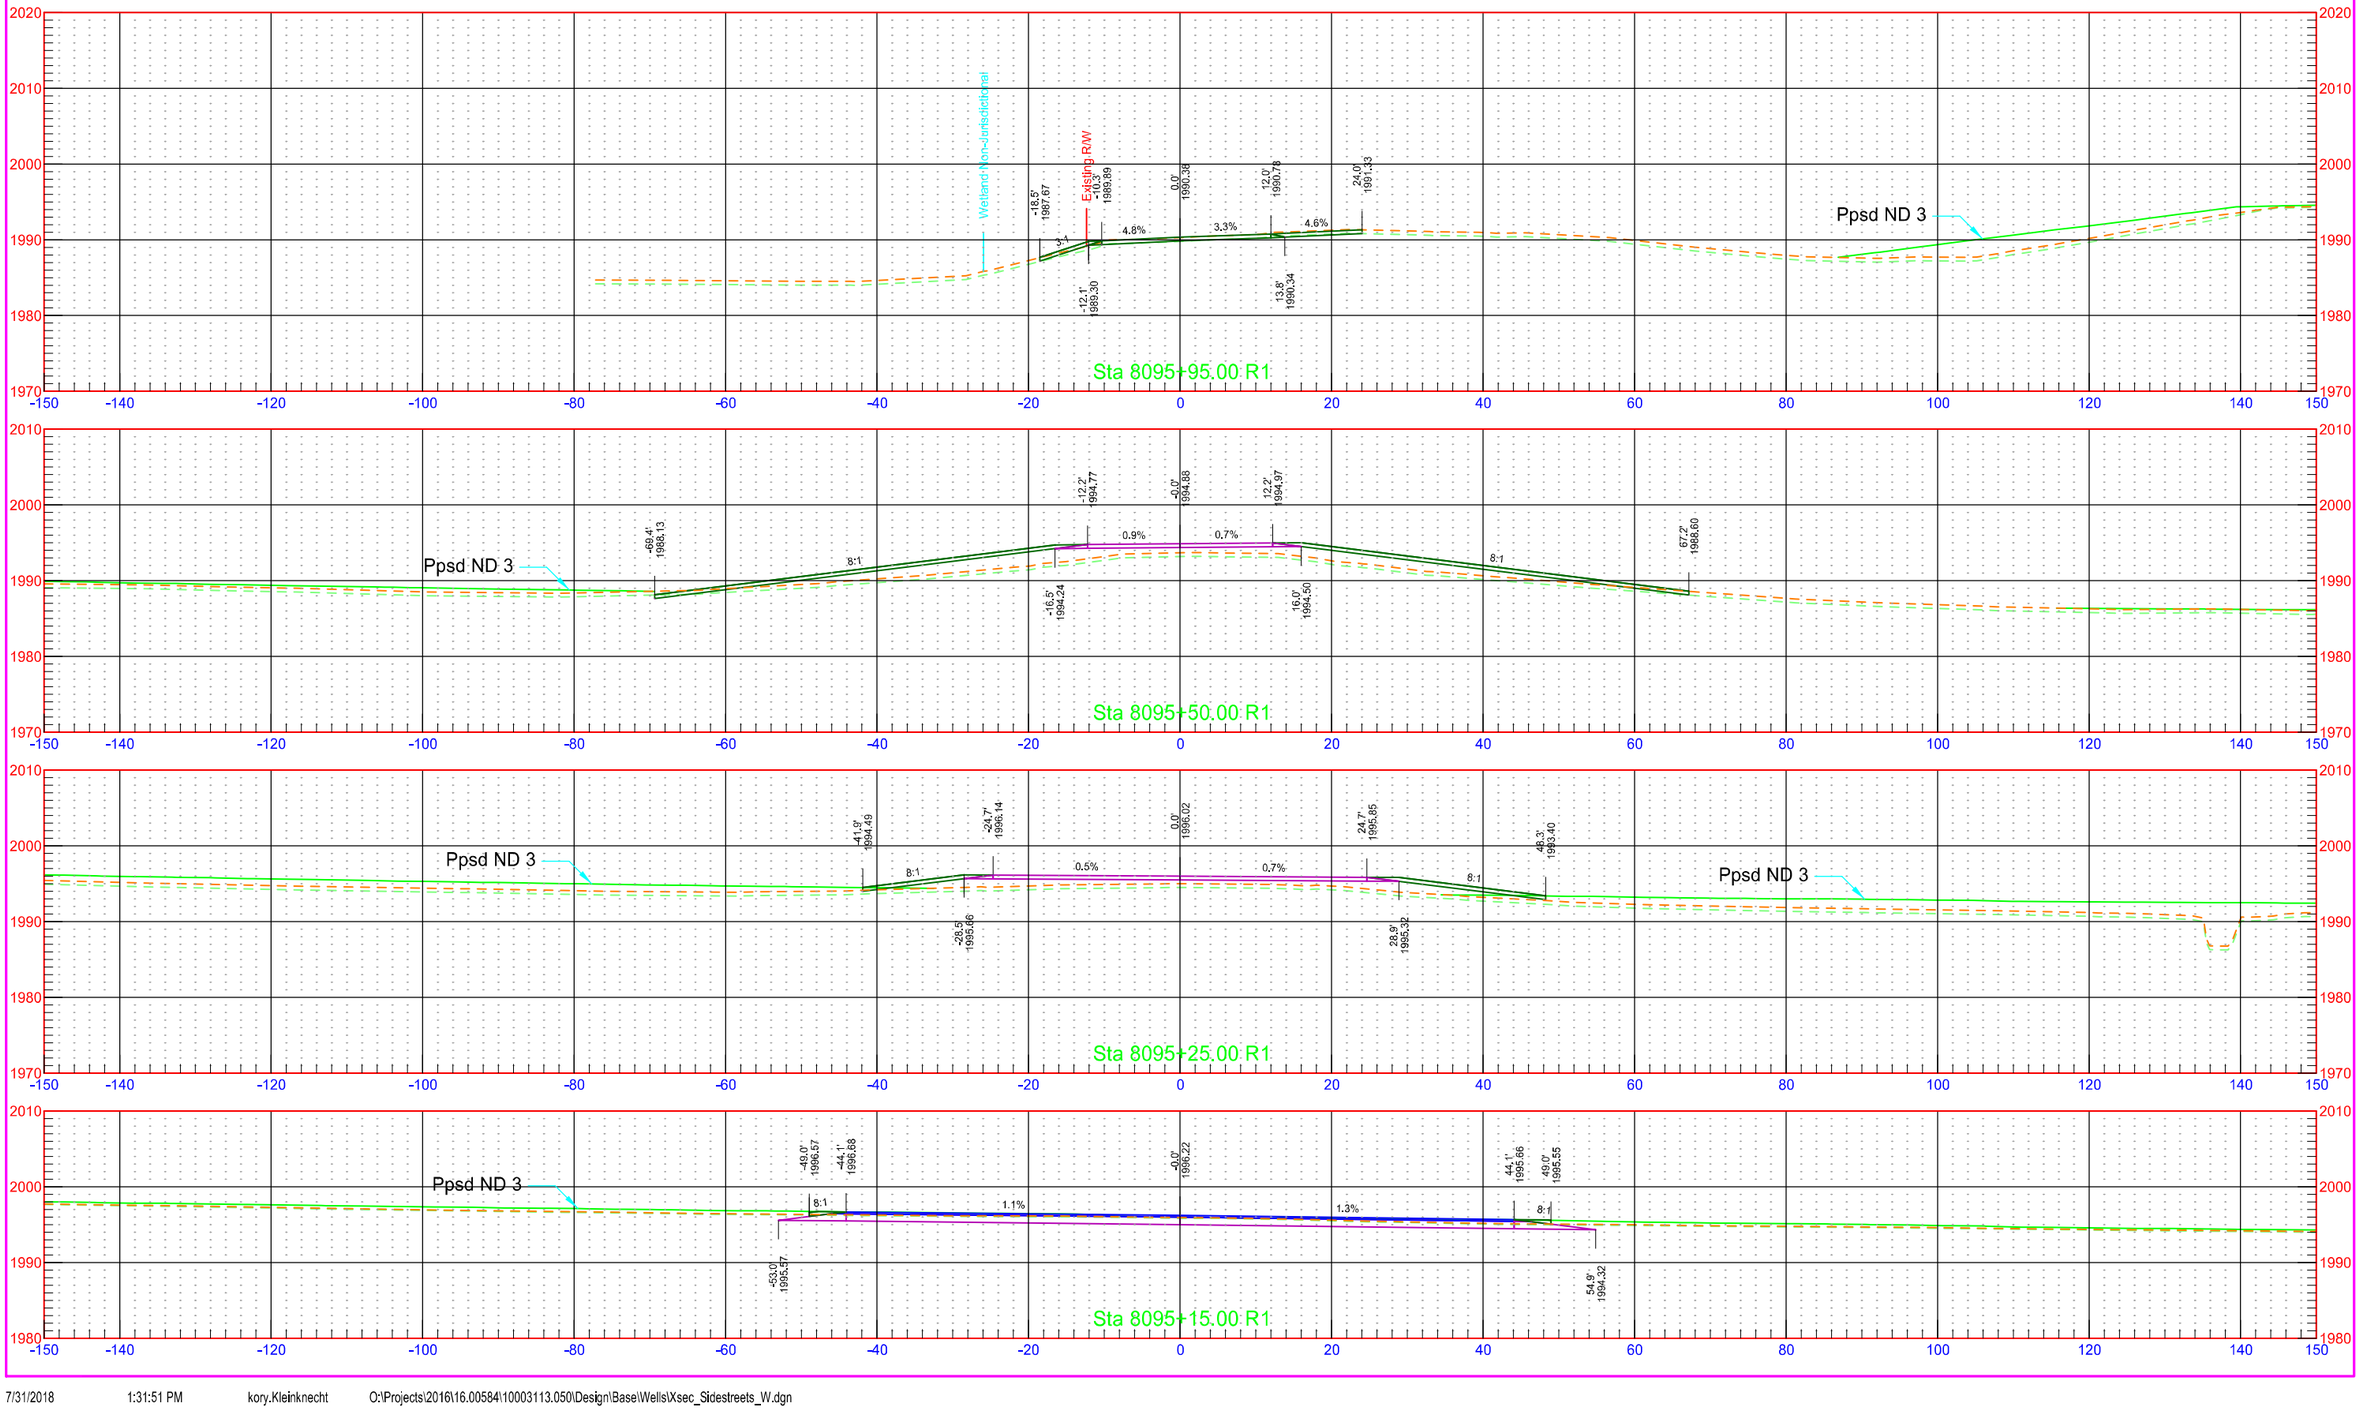


27th Ave SE

	STATE	PROJECT NO.	SECTION NO.	SHEET NO.
	ND	NH-1-003(050)113	200	636

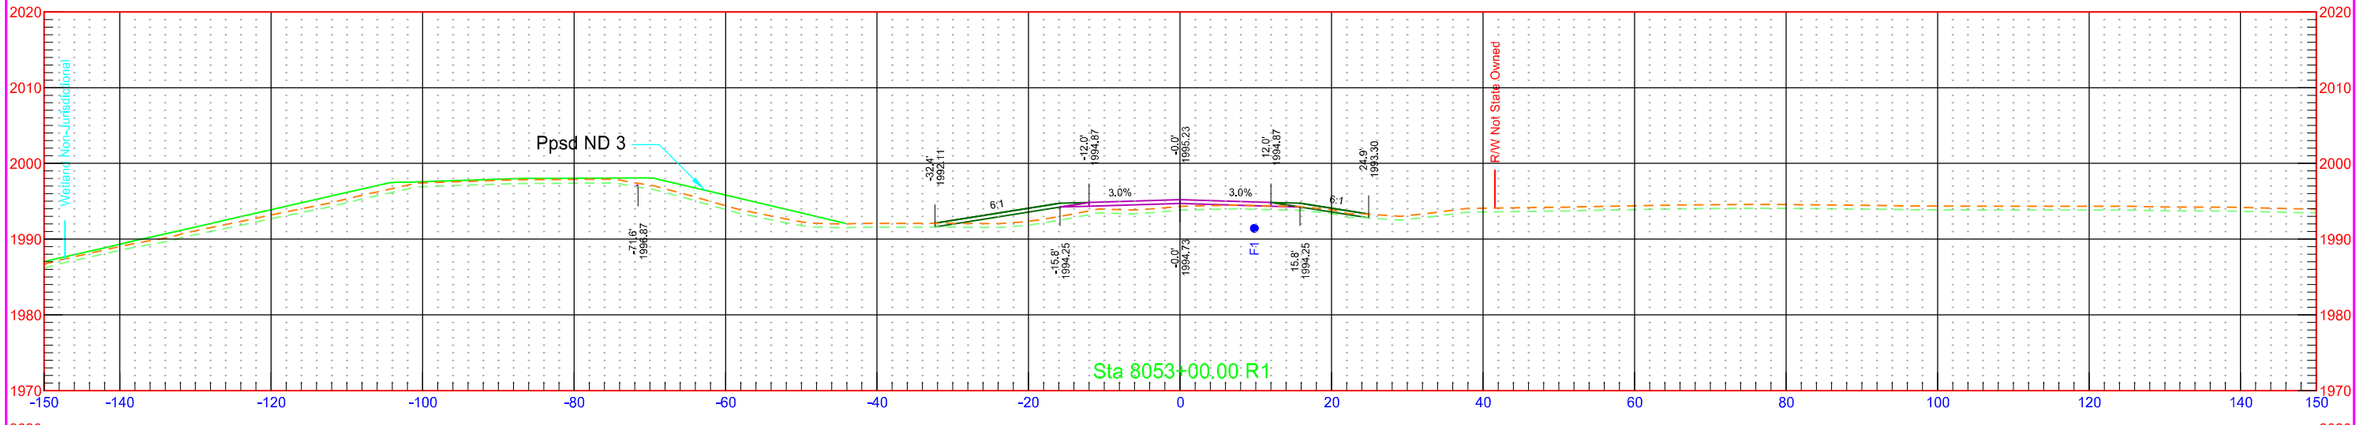

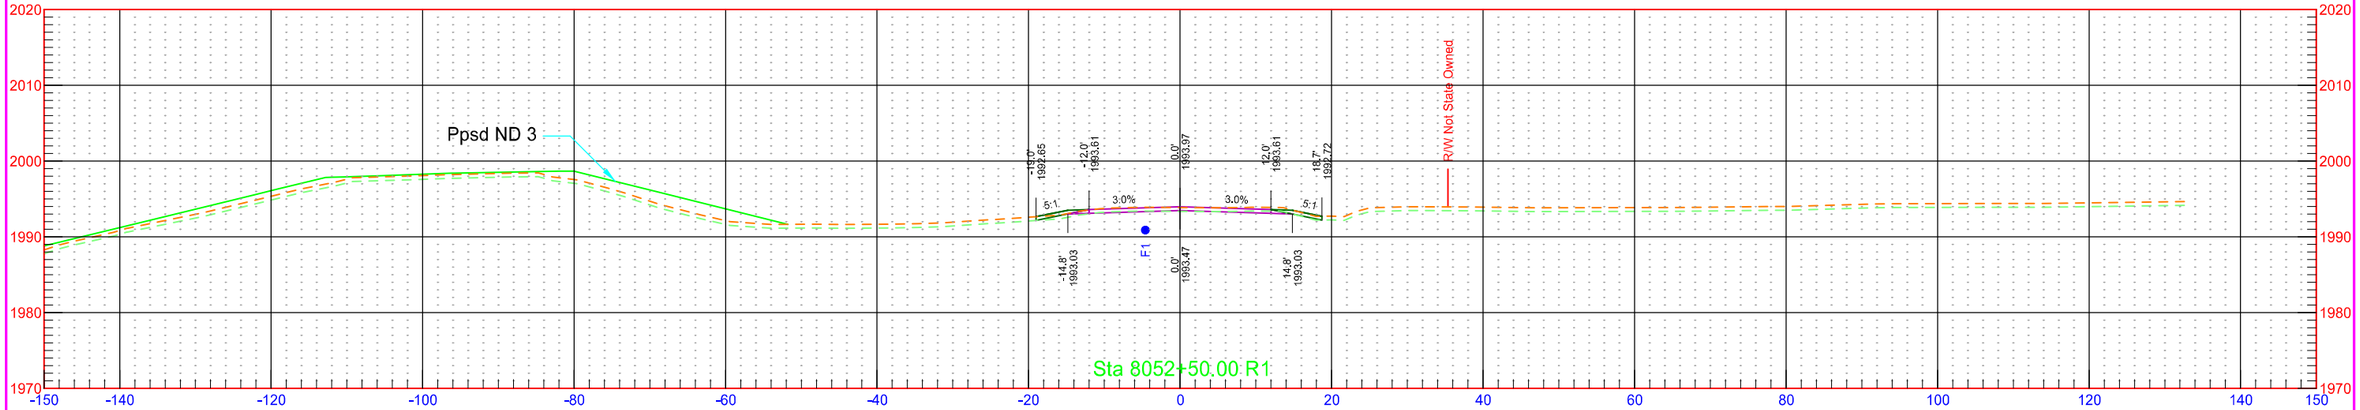


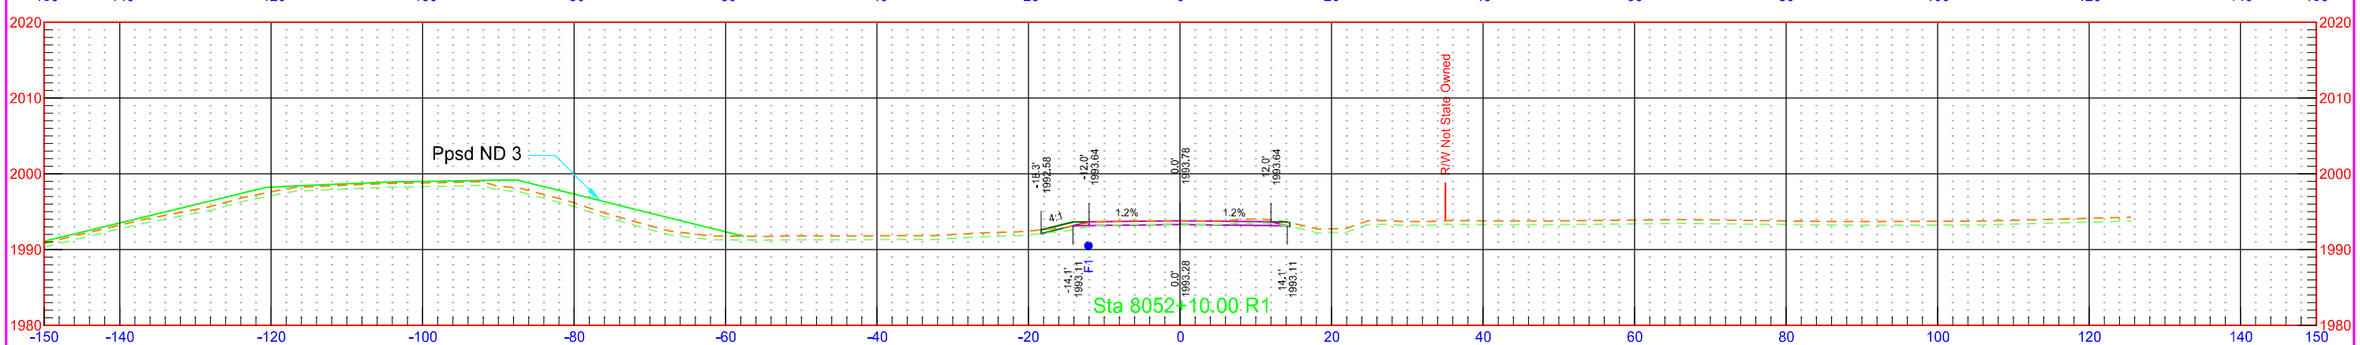

7/31/2018 1:31:52 PM kory.Kleinknecht O:\Projects\2016\16.00584\10003113.050\Design\Base\Wells\Xsec_Sidestreets_W.dgn


27th Ave SE


	STATE	PROJECT NO.	SECTION NO.	SHEET NO.
	ND	NH-1-003(050)113	200	637

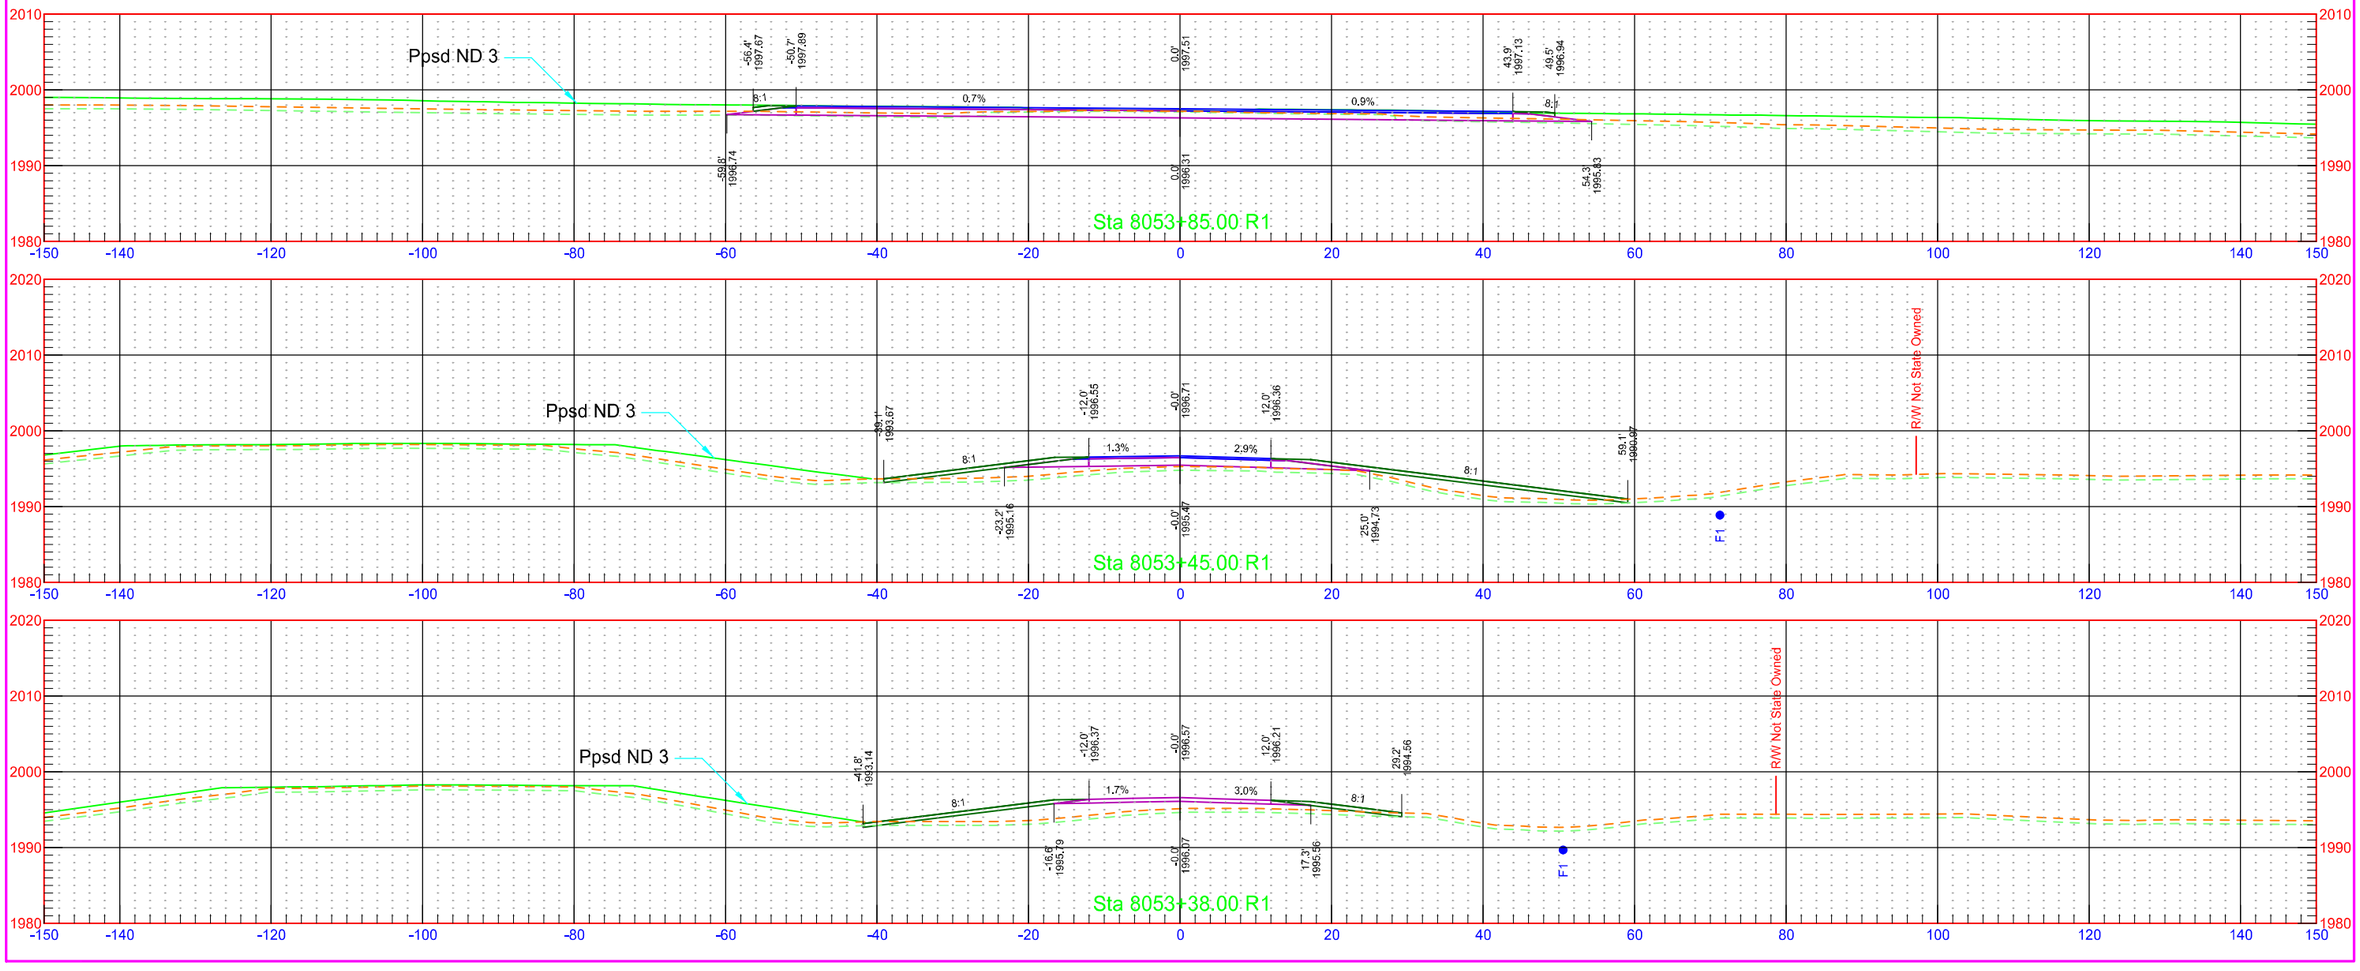


1st St SE - East

	STATE	PROJECT NO.	SECTION NO.	SHEET NO.
	ND	NH-1-003(050)113	200	638

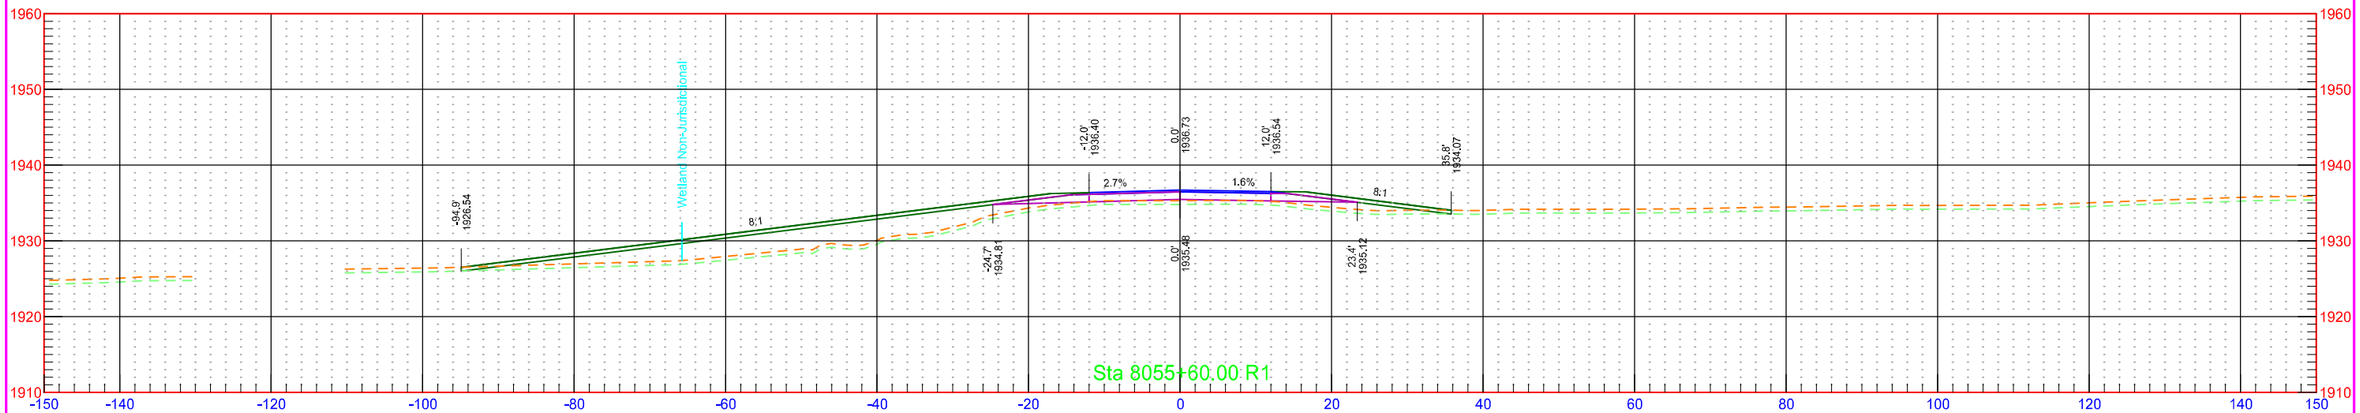


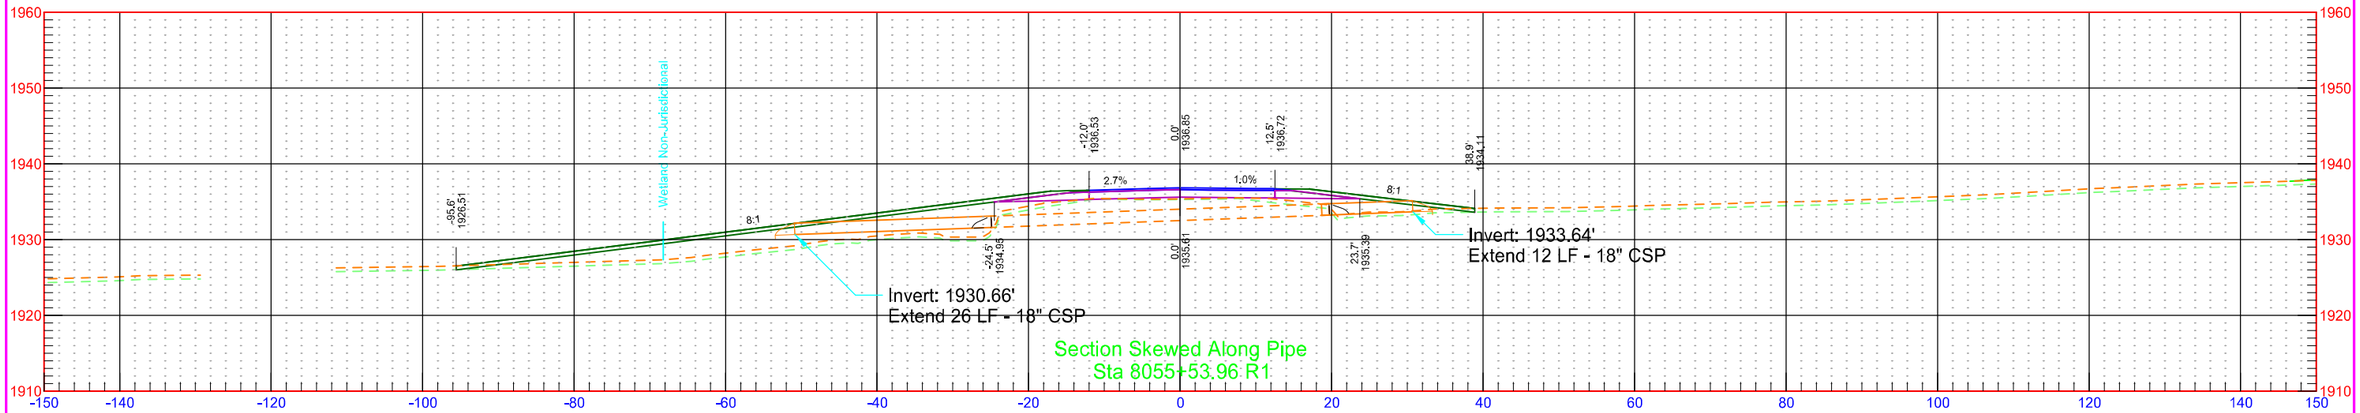


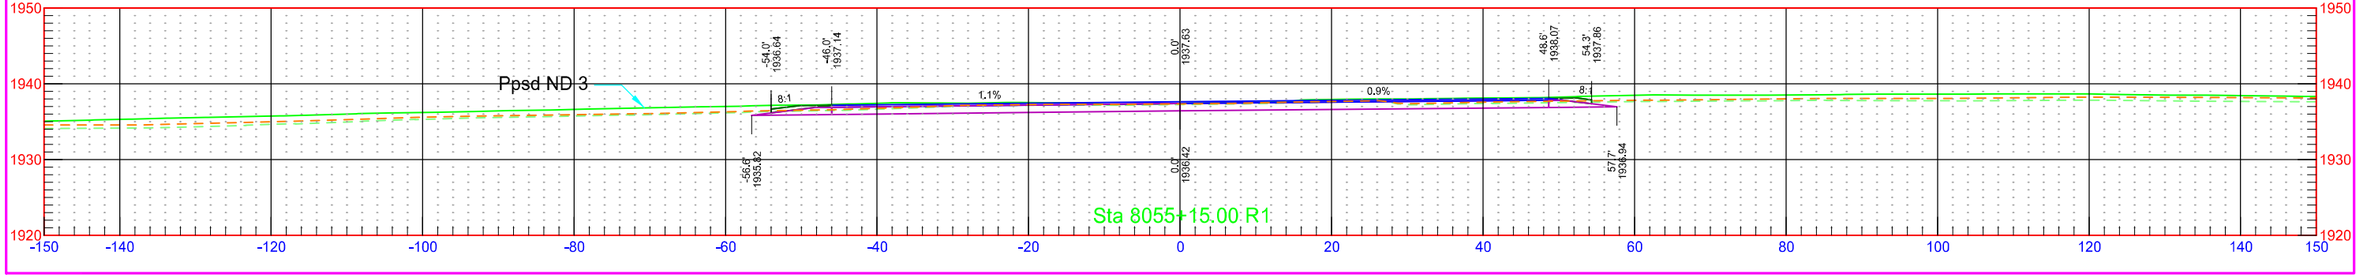


1st St SE - East

	STATE	PROJECT NO.	SECTION NO.	SHEET NO.
	ND	NH-1-003(050)113	200	639

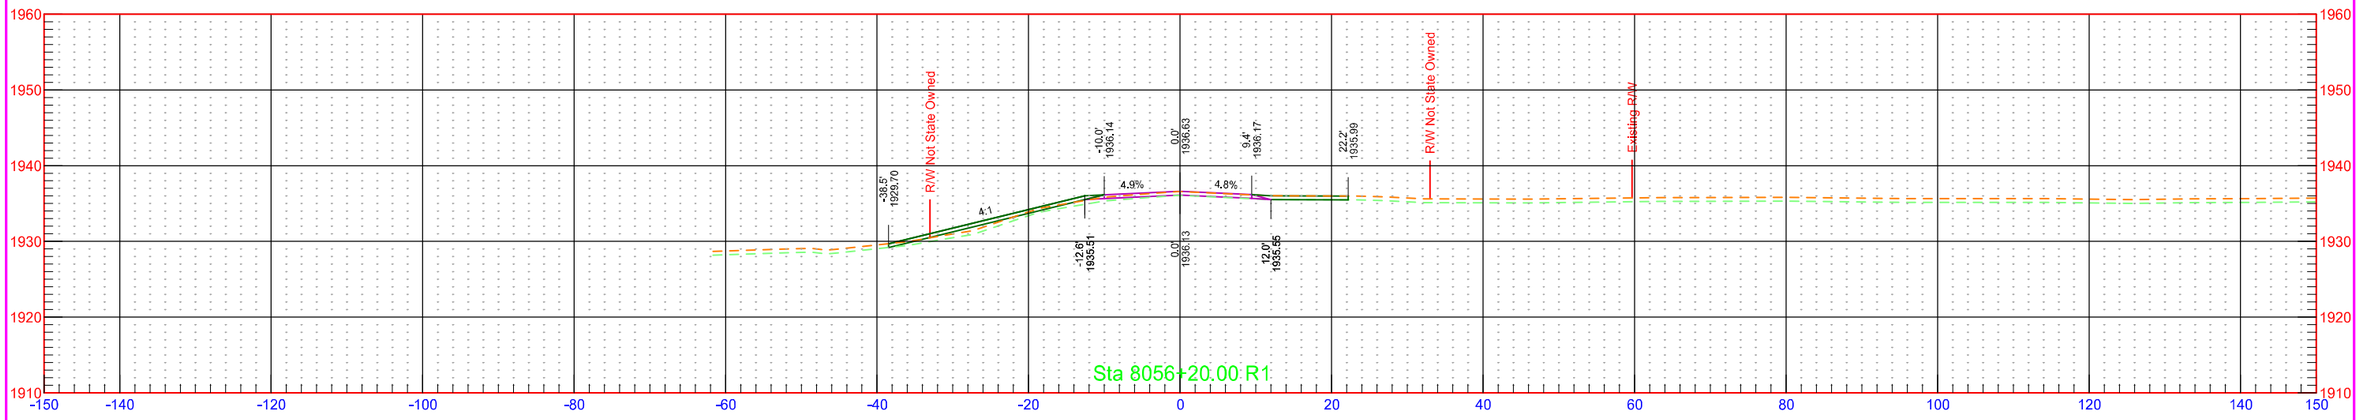


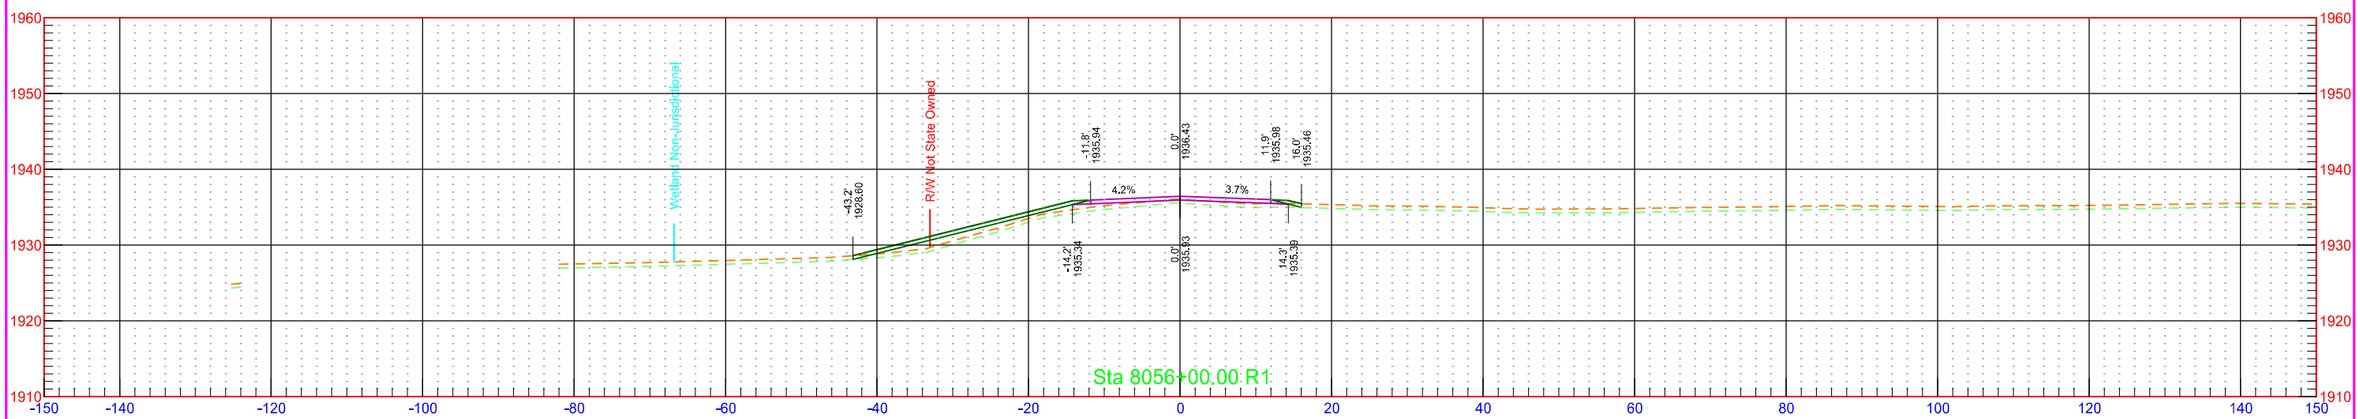


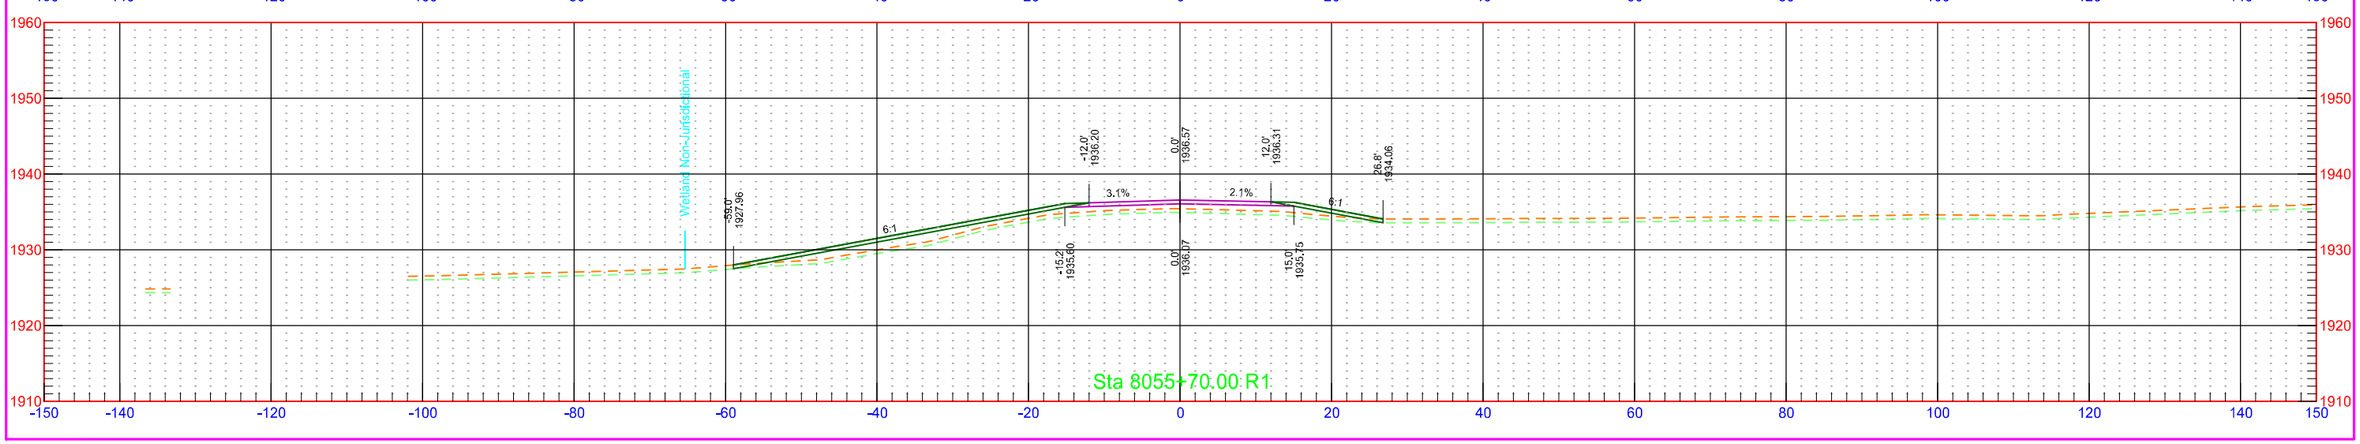


1st St SE - West

	STATE	PROJECT NO.	SECTION NO.	SHEET NO.
	ND	NH-1-003(050)113	200	640

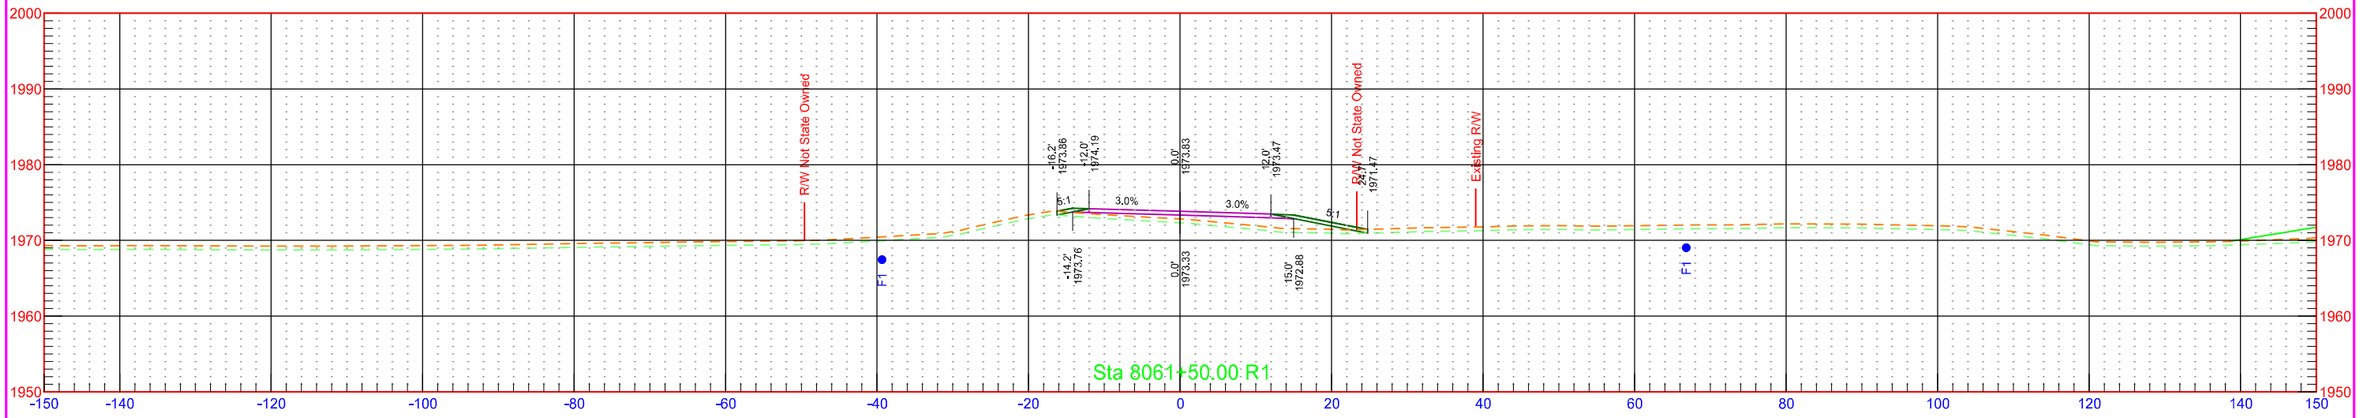

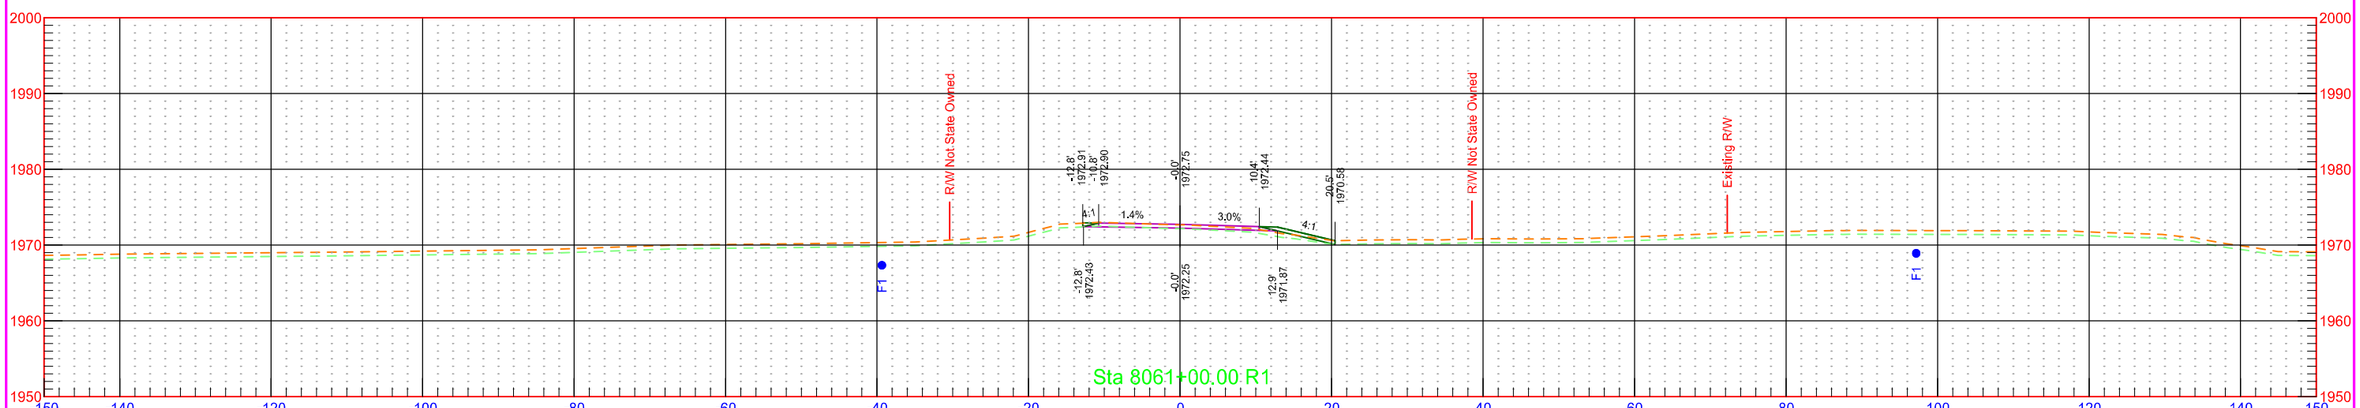


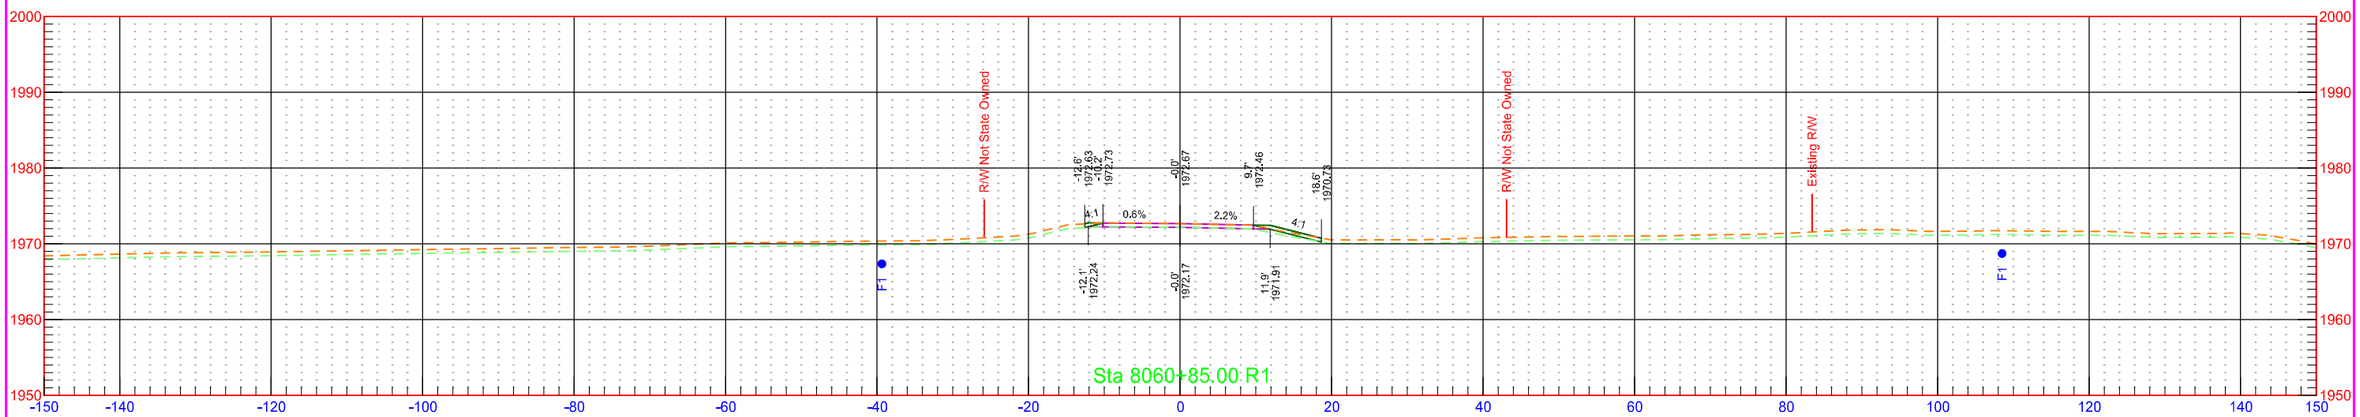

7/31/2018 1:31:55 PM kory.Kleinknecht O:\Projects\2016\16.00584\10003113.050\Design\Base\Wells\Xsec_Sidestreets_W.dgn

1st St SE - West

	STATE	PROJECT NO.	SECTION NO.	SHEET NO.
	ND	NH-1-003(050)113	200	641

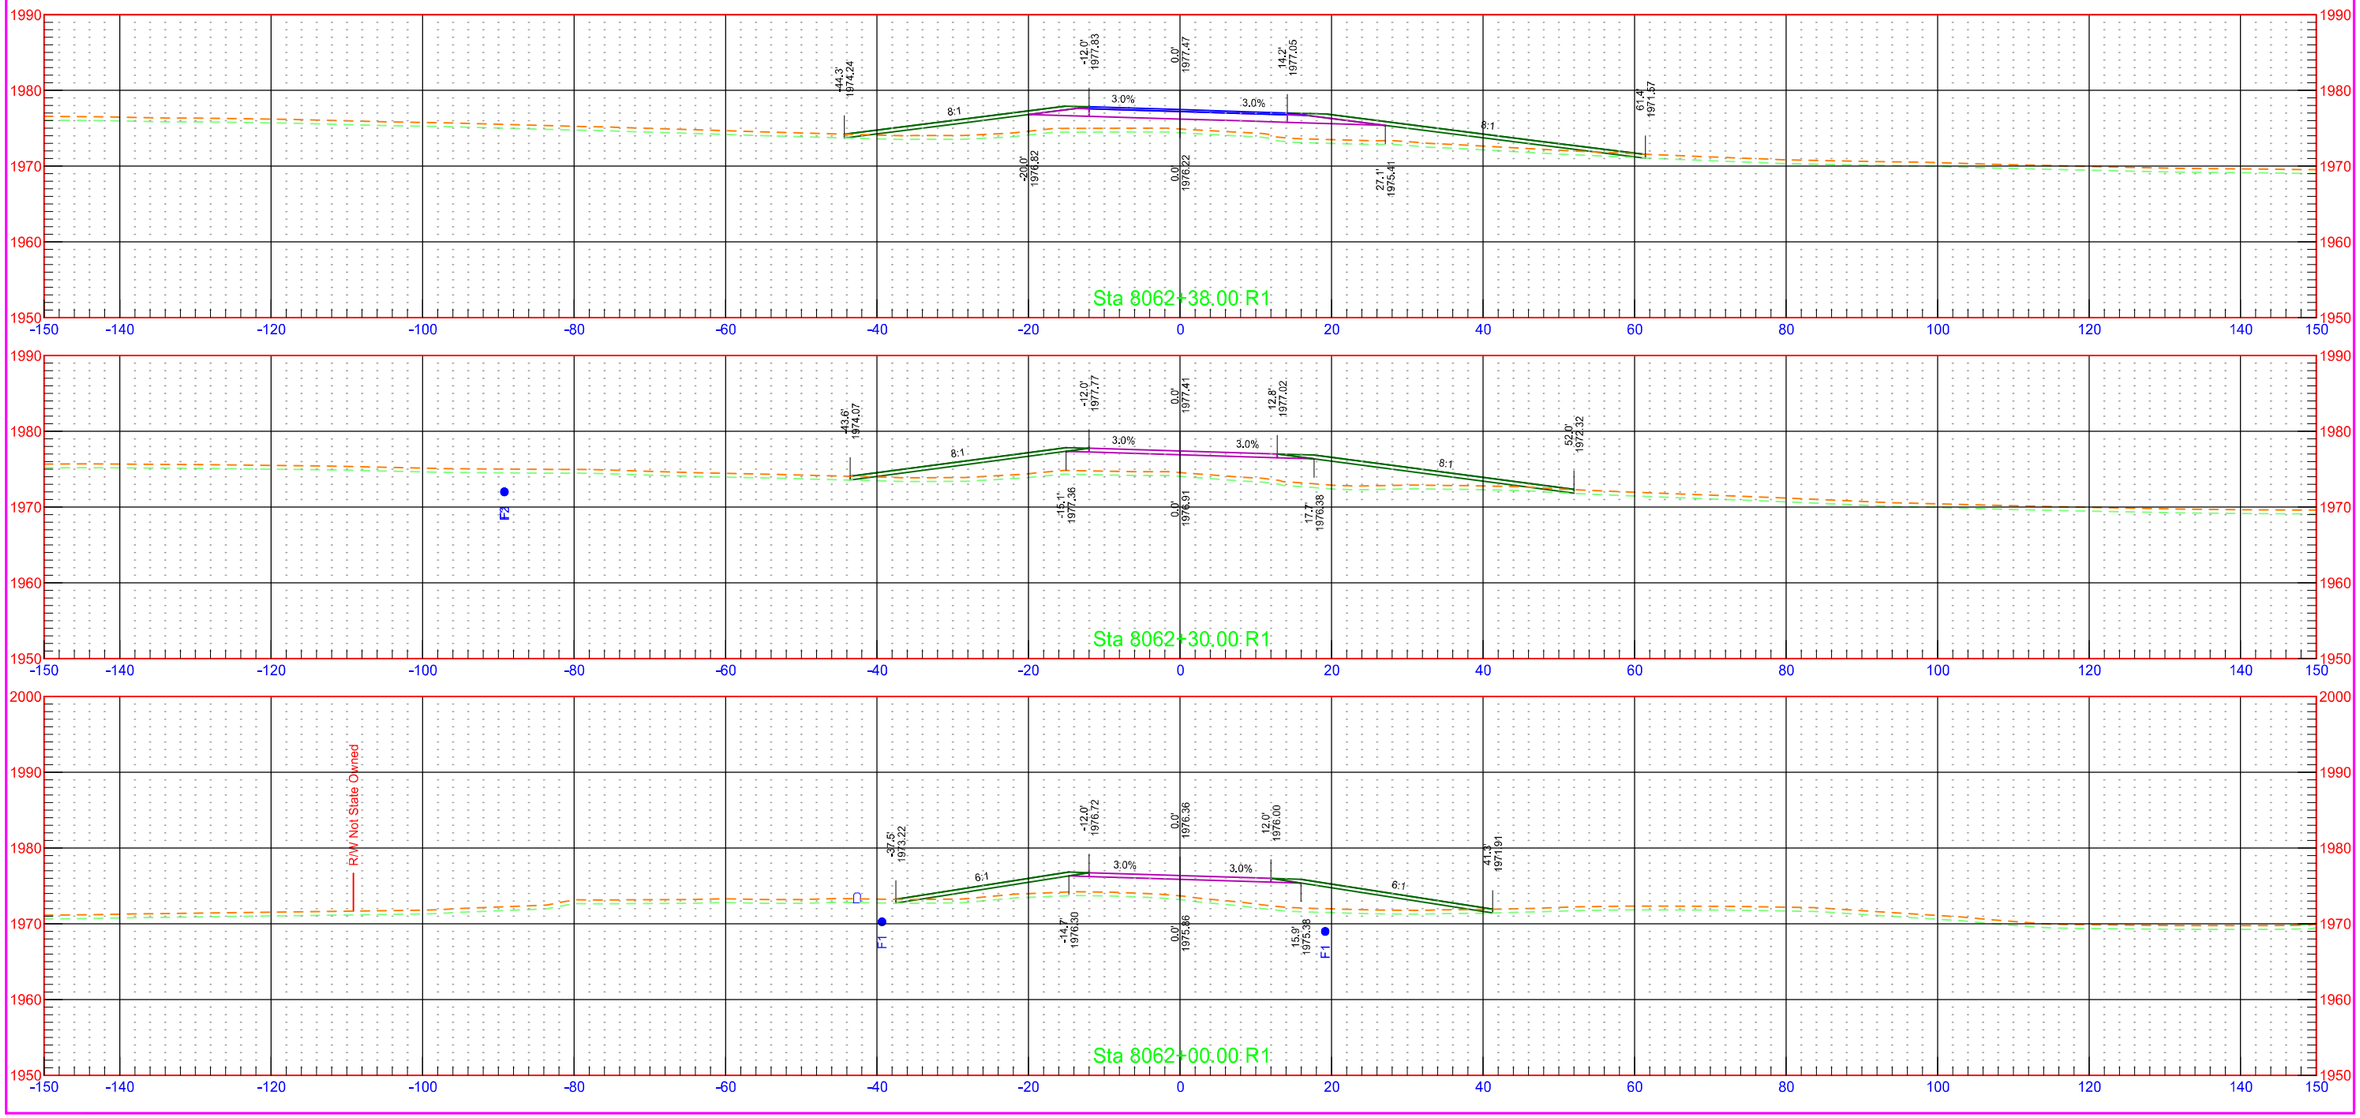

7/31/2018 1:31:55 PM kory.Kleinknecht O:\Projects\2016\16.00584\10003113.050\Design\Base\Wells\Xsec_Sidestreets_W.dgn

1st St SE - West

STATE	PROJECT NO.	SECTION NO.	SHEET NO.
ND	NH-1-003(050)113	200	642

