

RP 186.260 to RP 188.551 - EB Passing Lane

	STATE	PROJECT NO.	SECTION NO.	SHEET NO.
	ND	INF-X-3-052(053)185	200	1

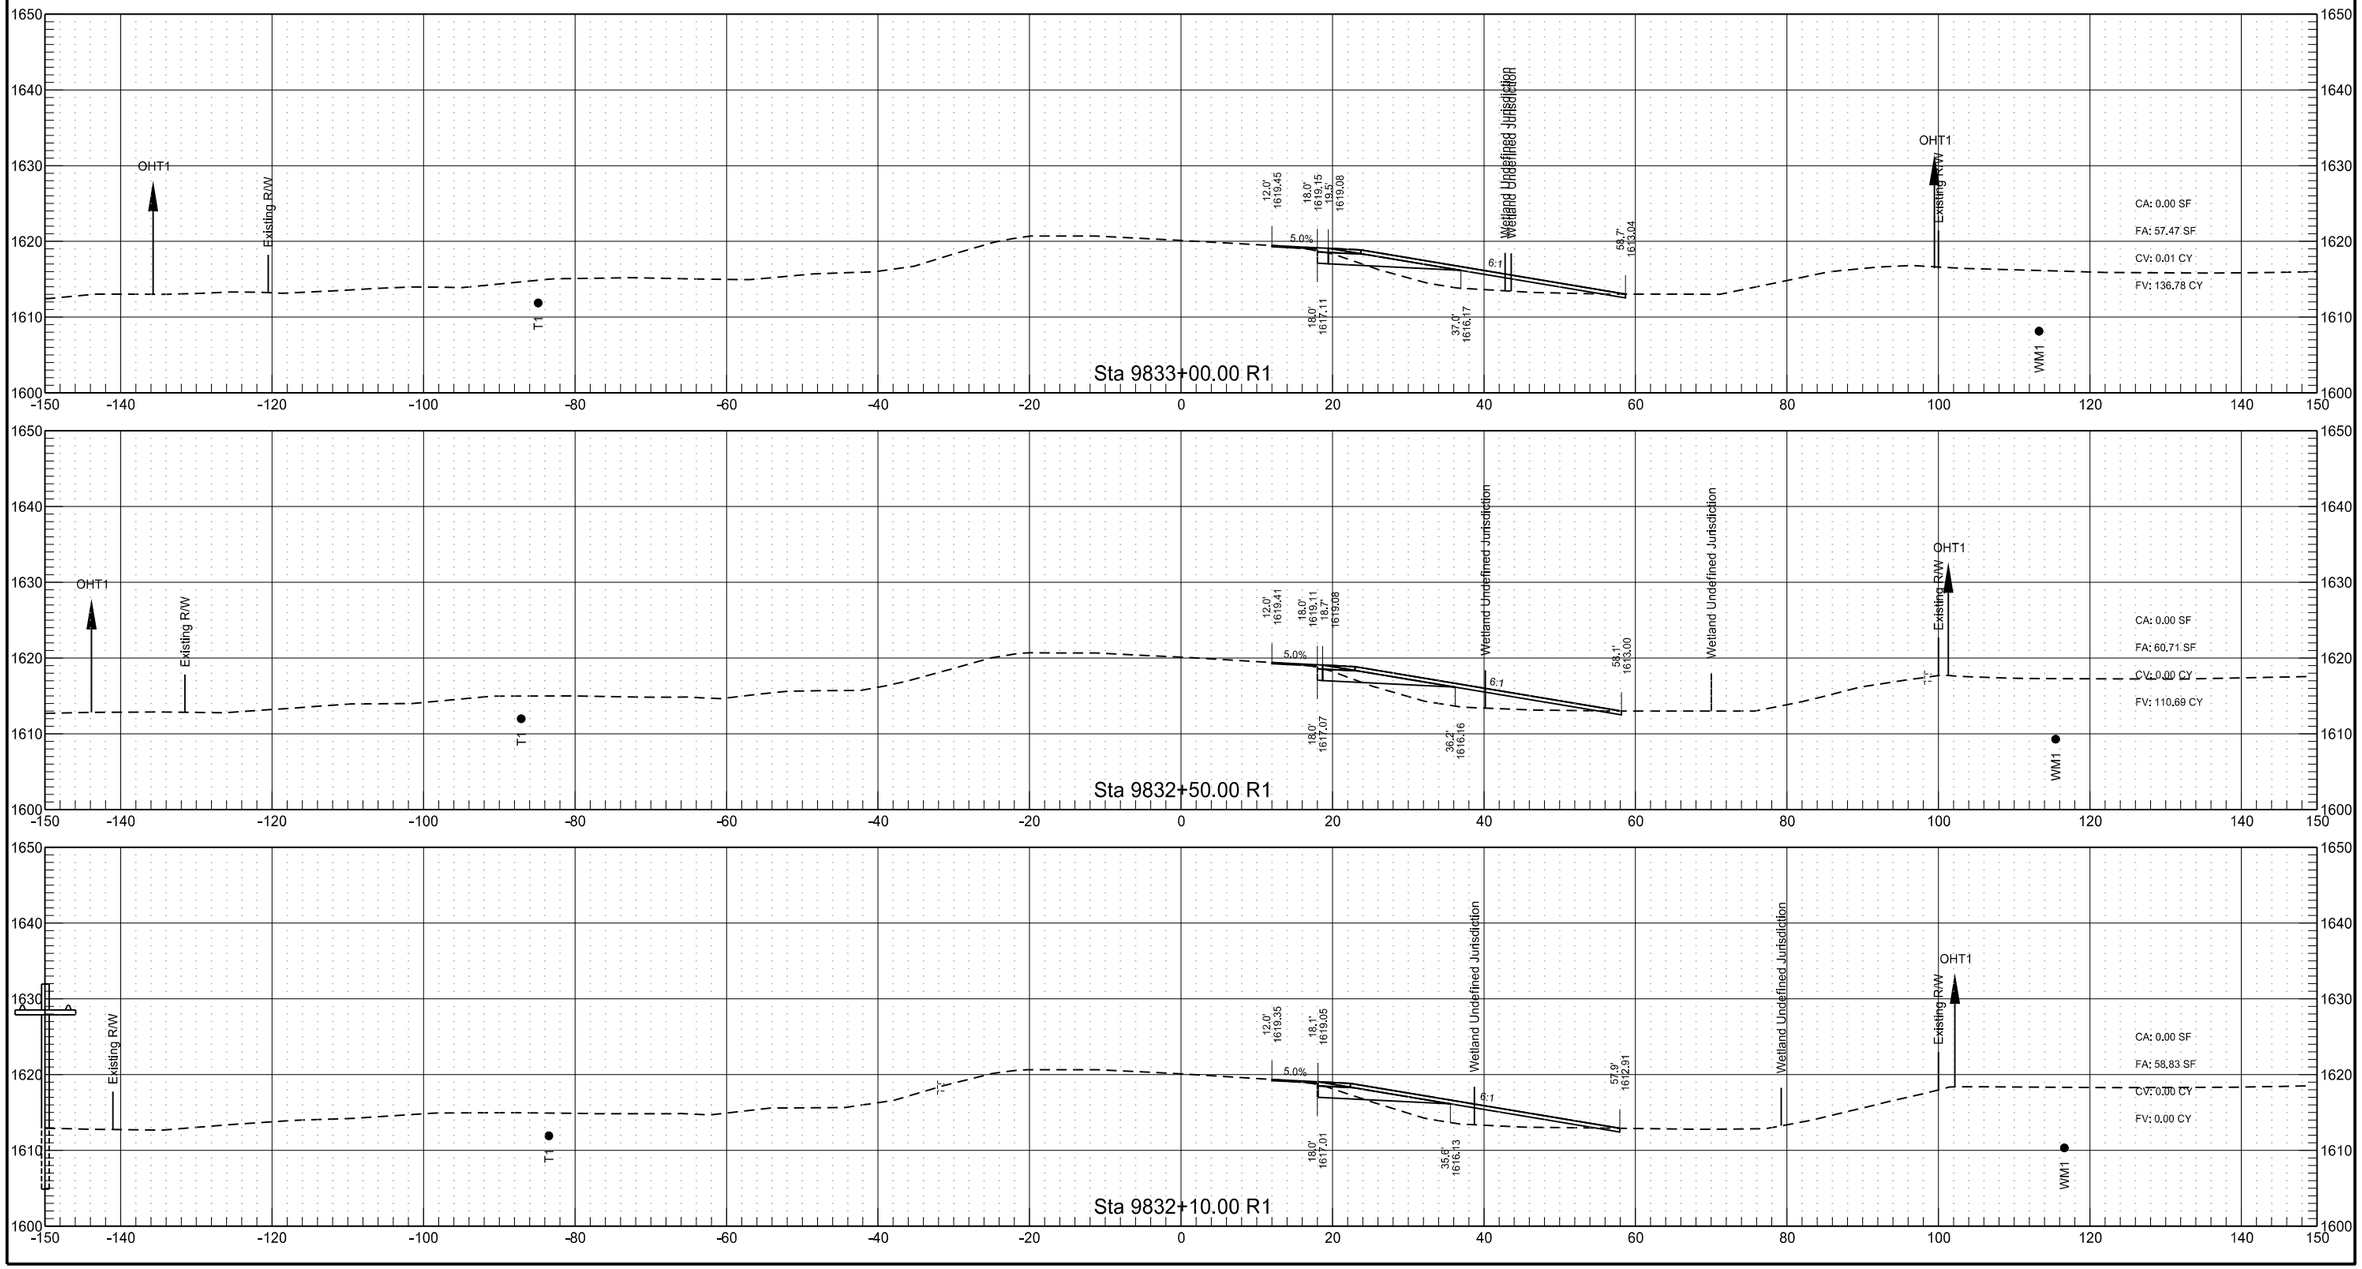

RP 186.260 to RP 188.551 - EB Passing Lane

	STATE	PROJECT NO.	SECTION NO.	SHEET NO.
	ND	INF-X-3-052(053)185	200	2

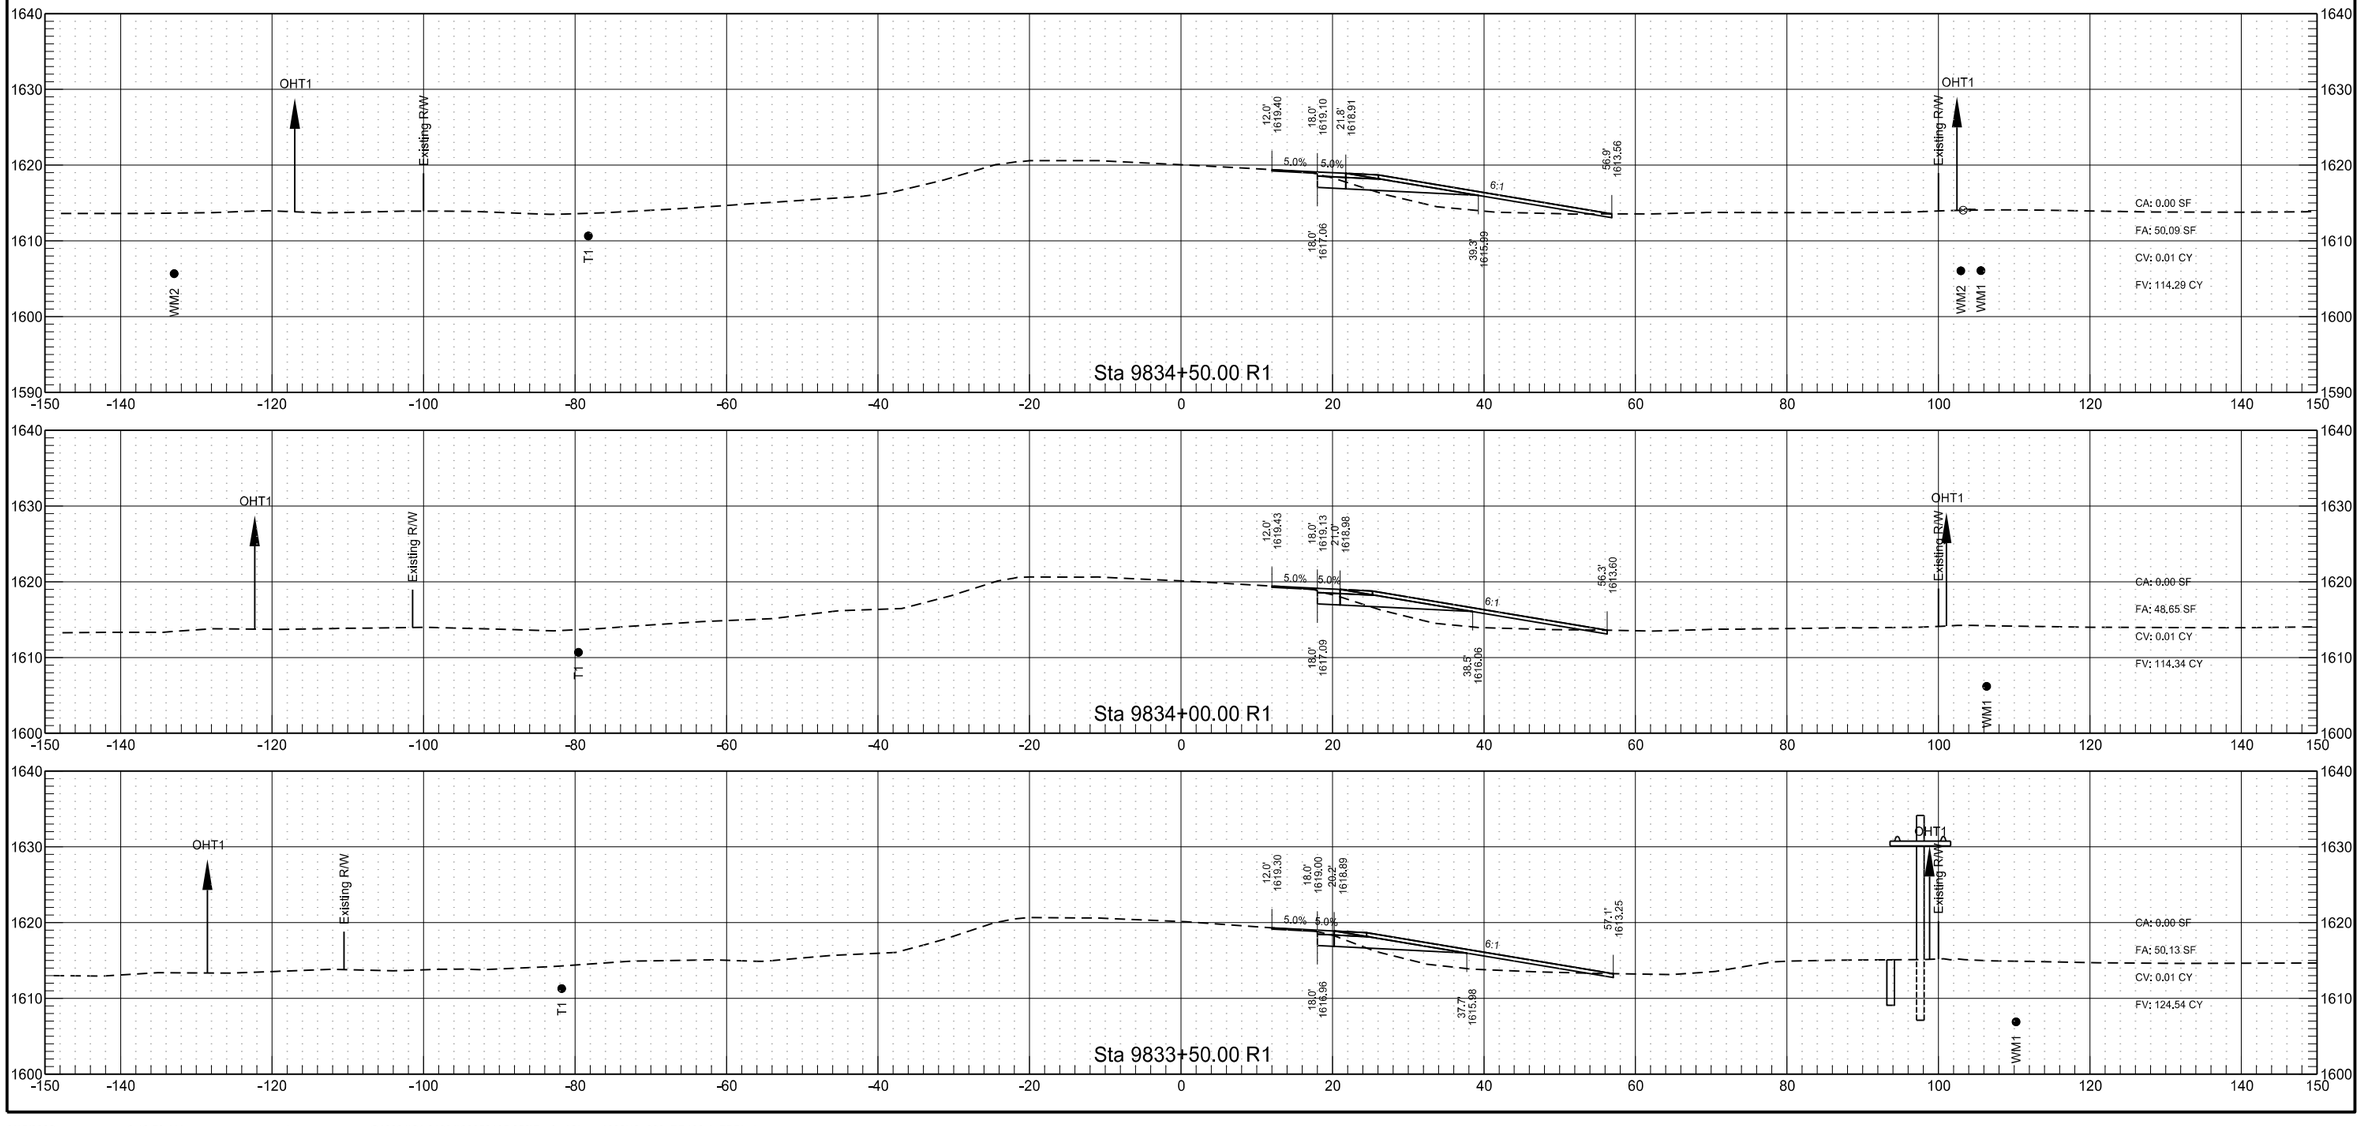


RP 186.260 to RP 188.551 - EB Passing Lane

	STATE	PROJECT NO.	SECTION NO.	SHEET NO.
	ND	INF-X-3-052(053)185	200	3


RP 186.260 to RP 188.551 - EB Passing Lane

	STATE	PROJECT NO.	SECTION NO.	SHEET NO.
	ND	INF-X-3-052(053)185	200	4

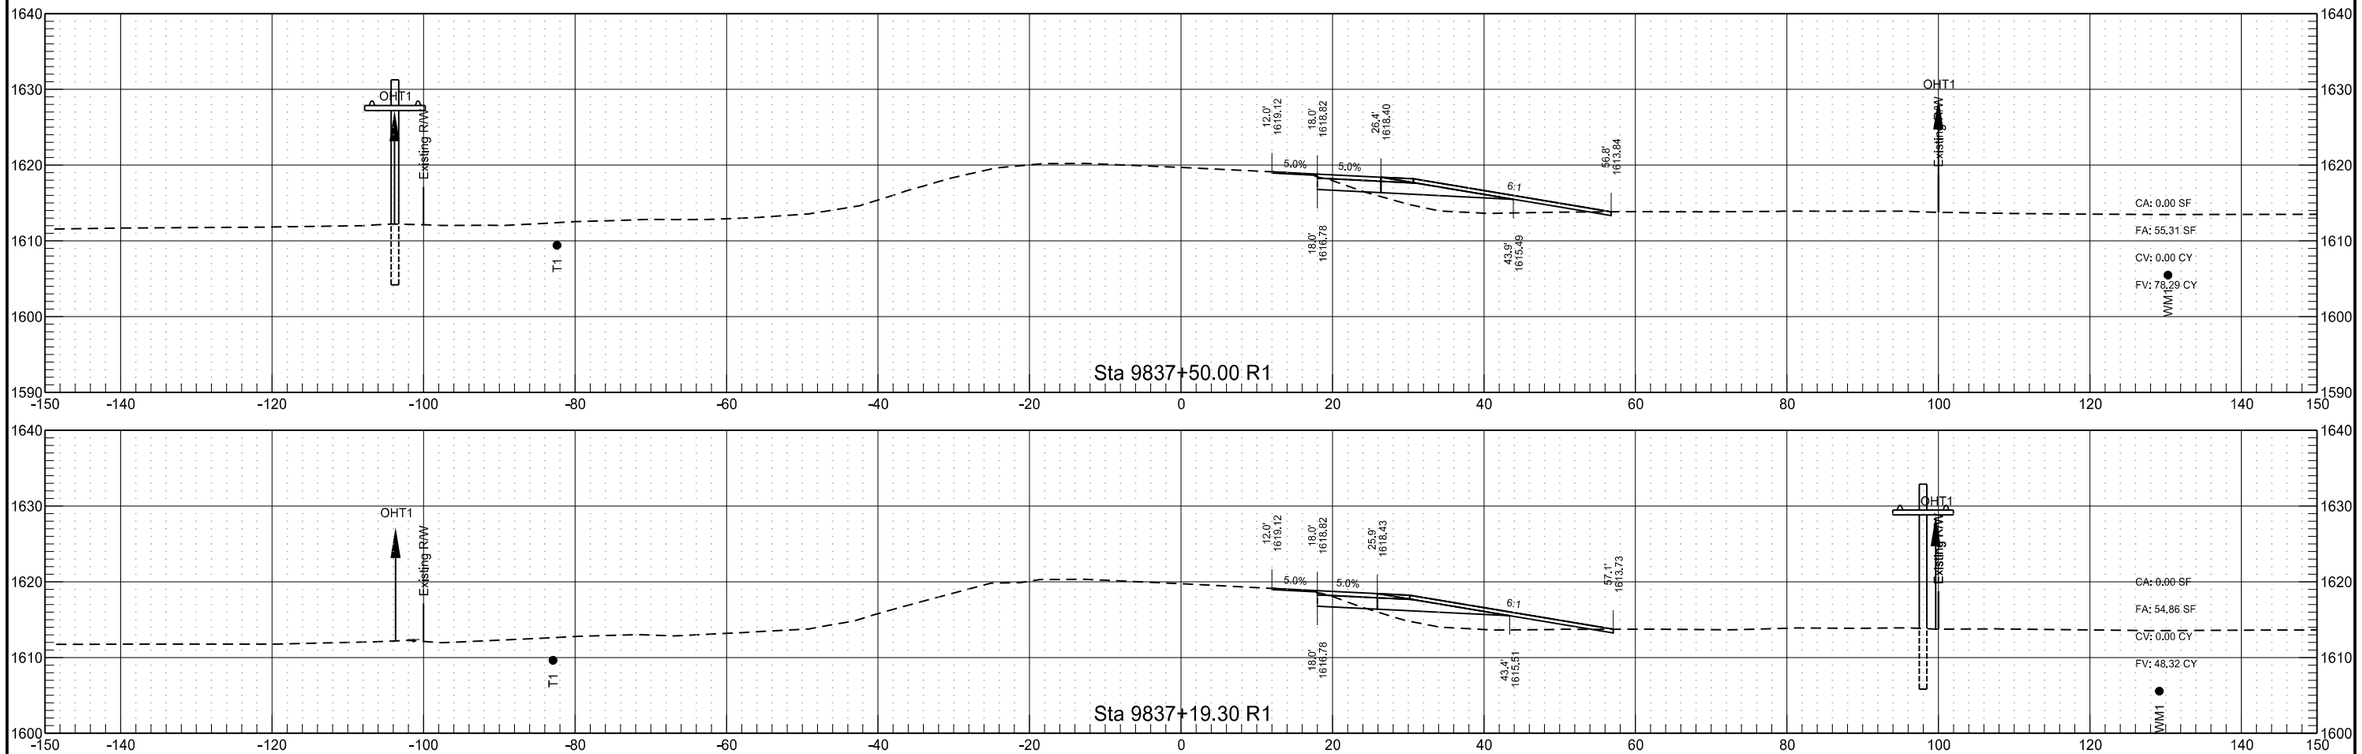


RP 186.260 to RP 188.551 - EB Passing Lane

	STATE	PROJECT NO.	SECTION NO.	SHEET NO.
	ND	INF-X-3-052(053)185	200	5

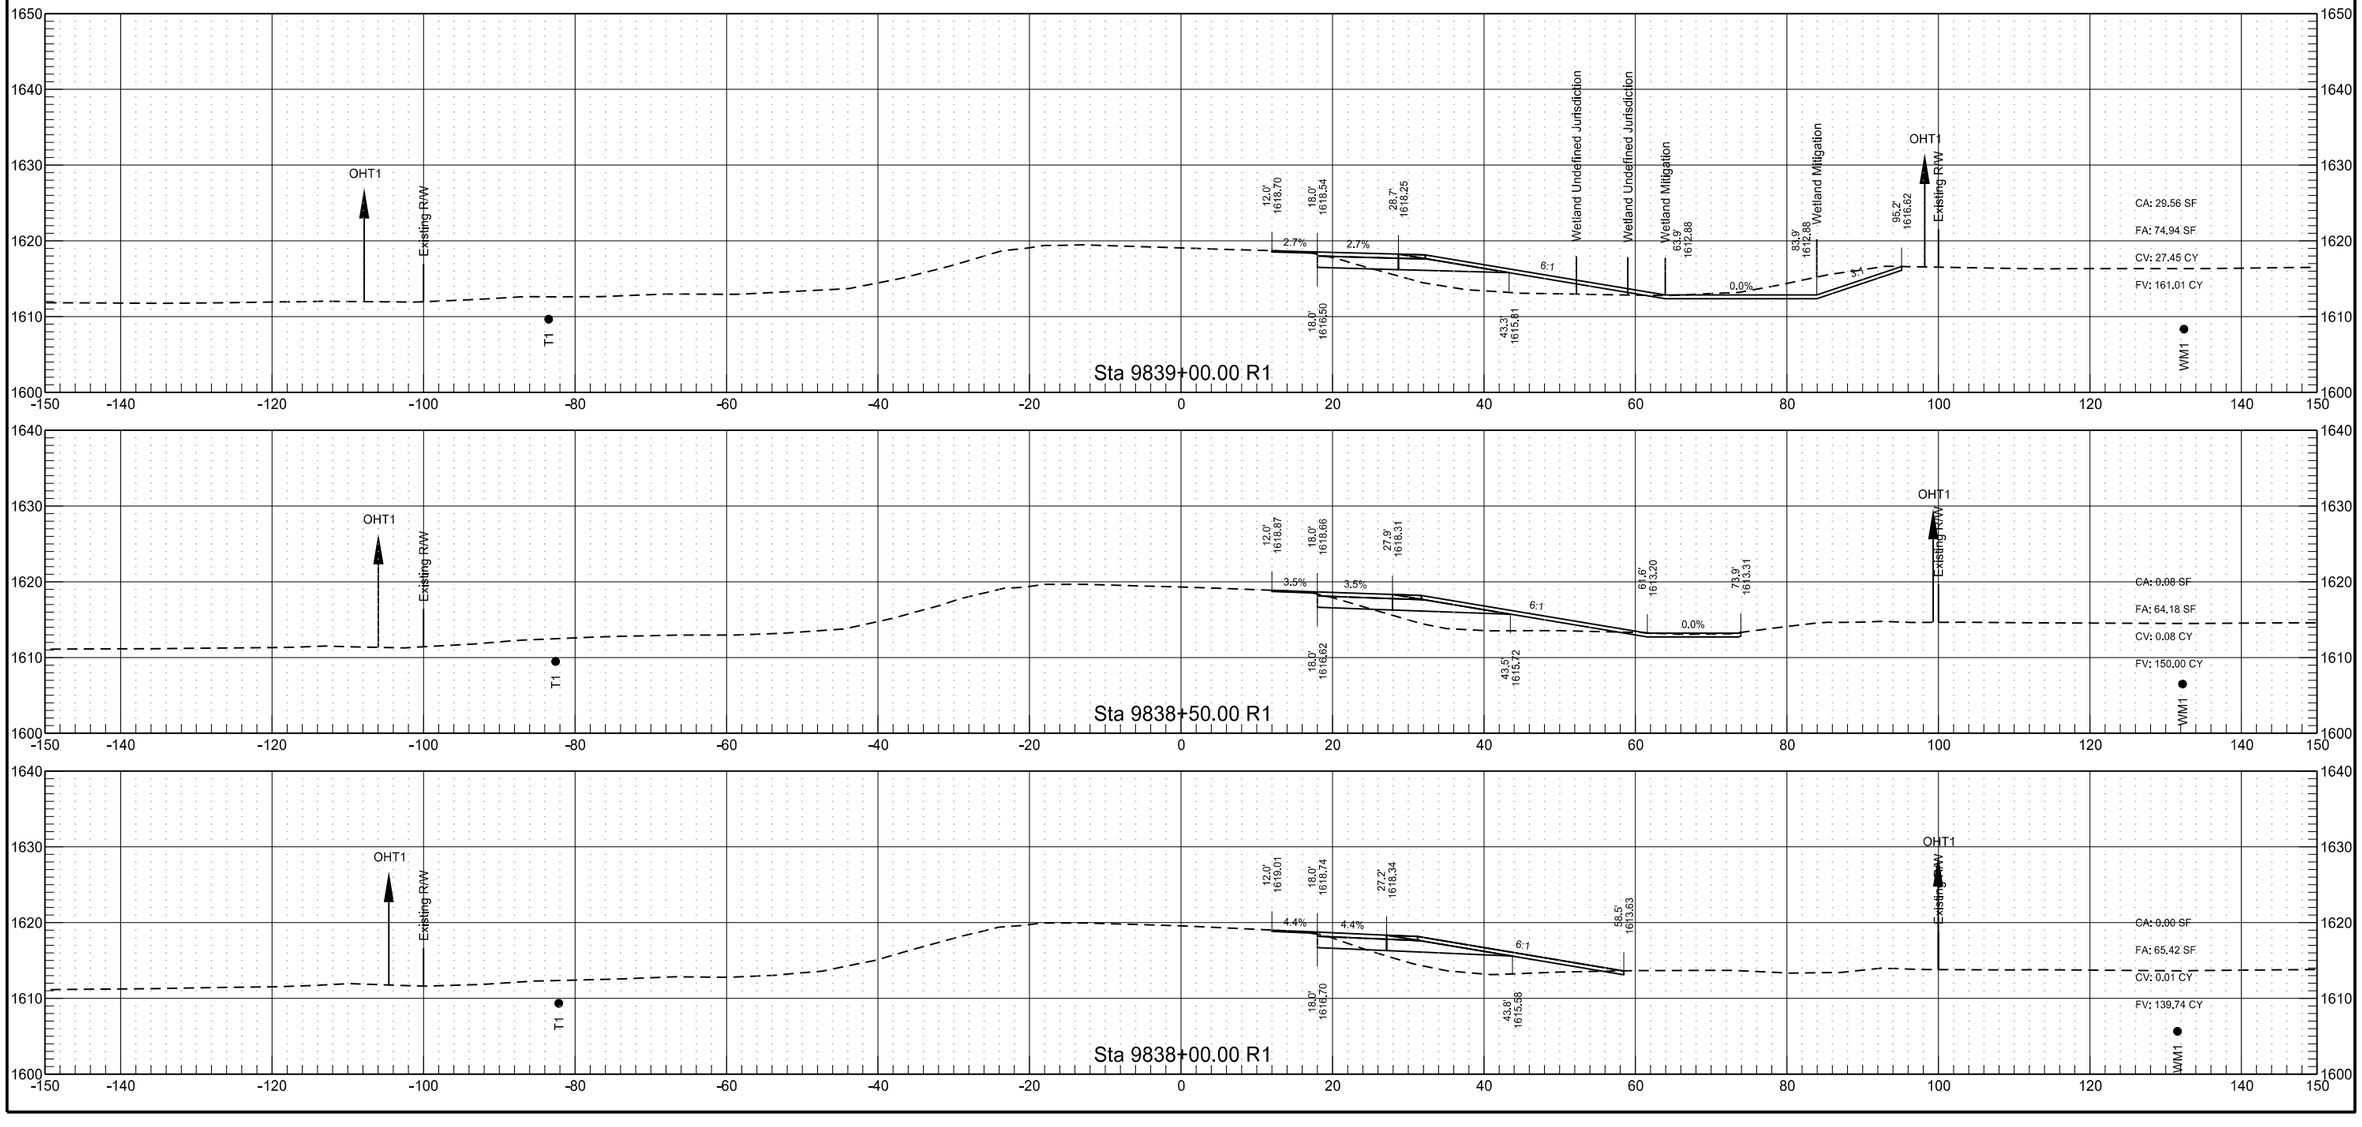


RP 186.260 to RP 188.551 - EB Passing Lane

	STATE	PROJECT NO.	SECTION NO.	SHEET NO.
	ND	INF-X-3-052(053)185	200	6

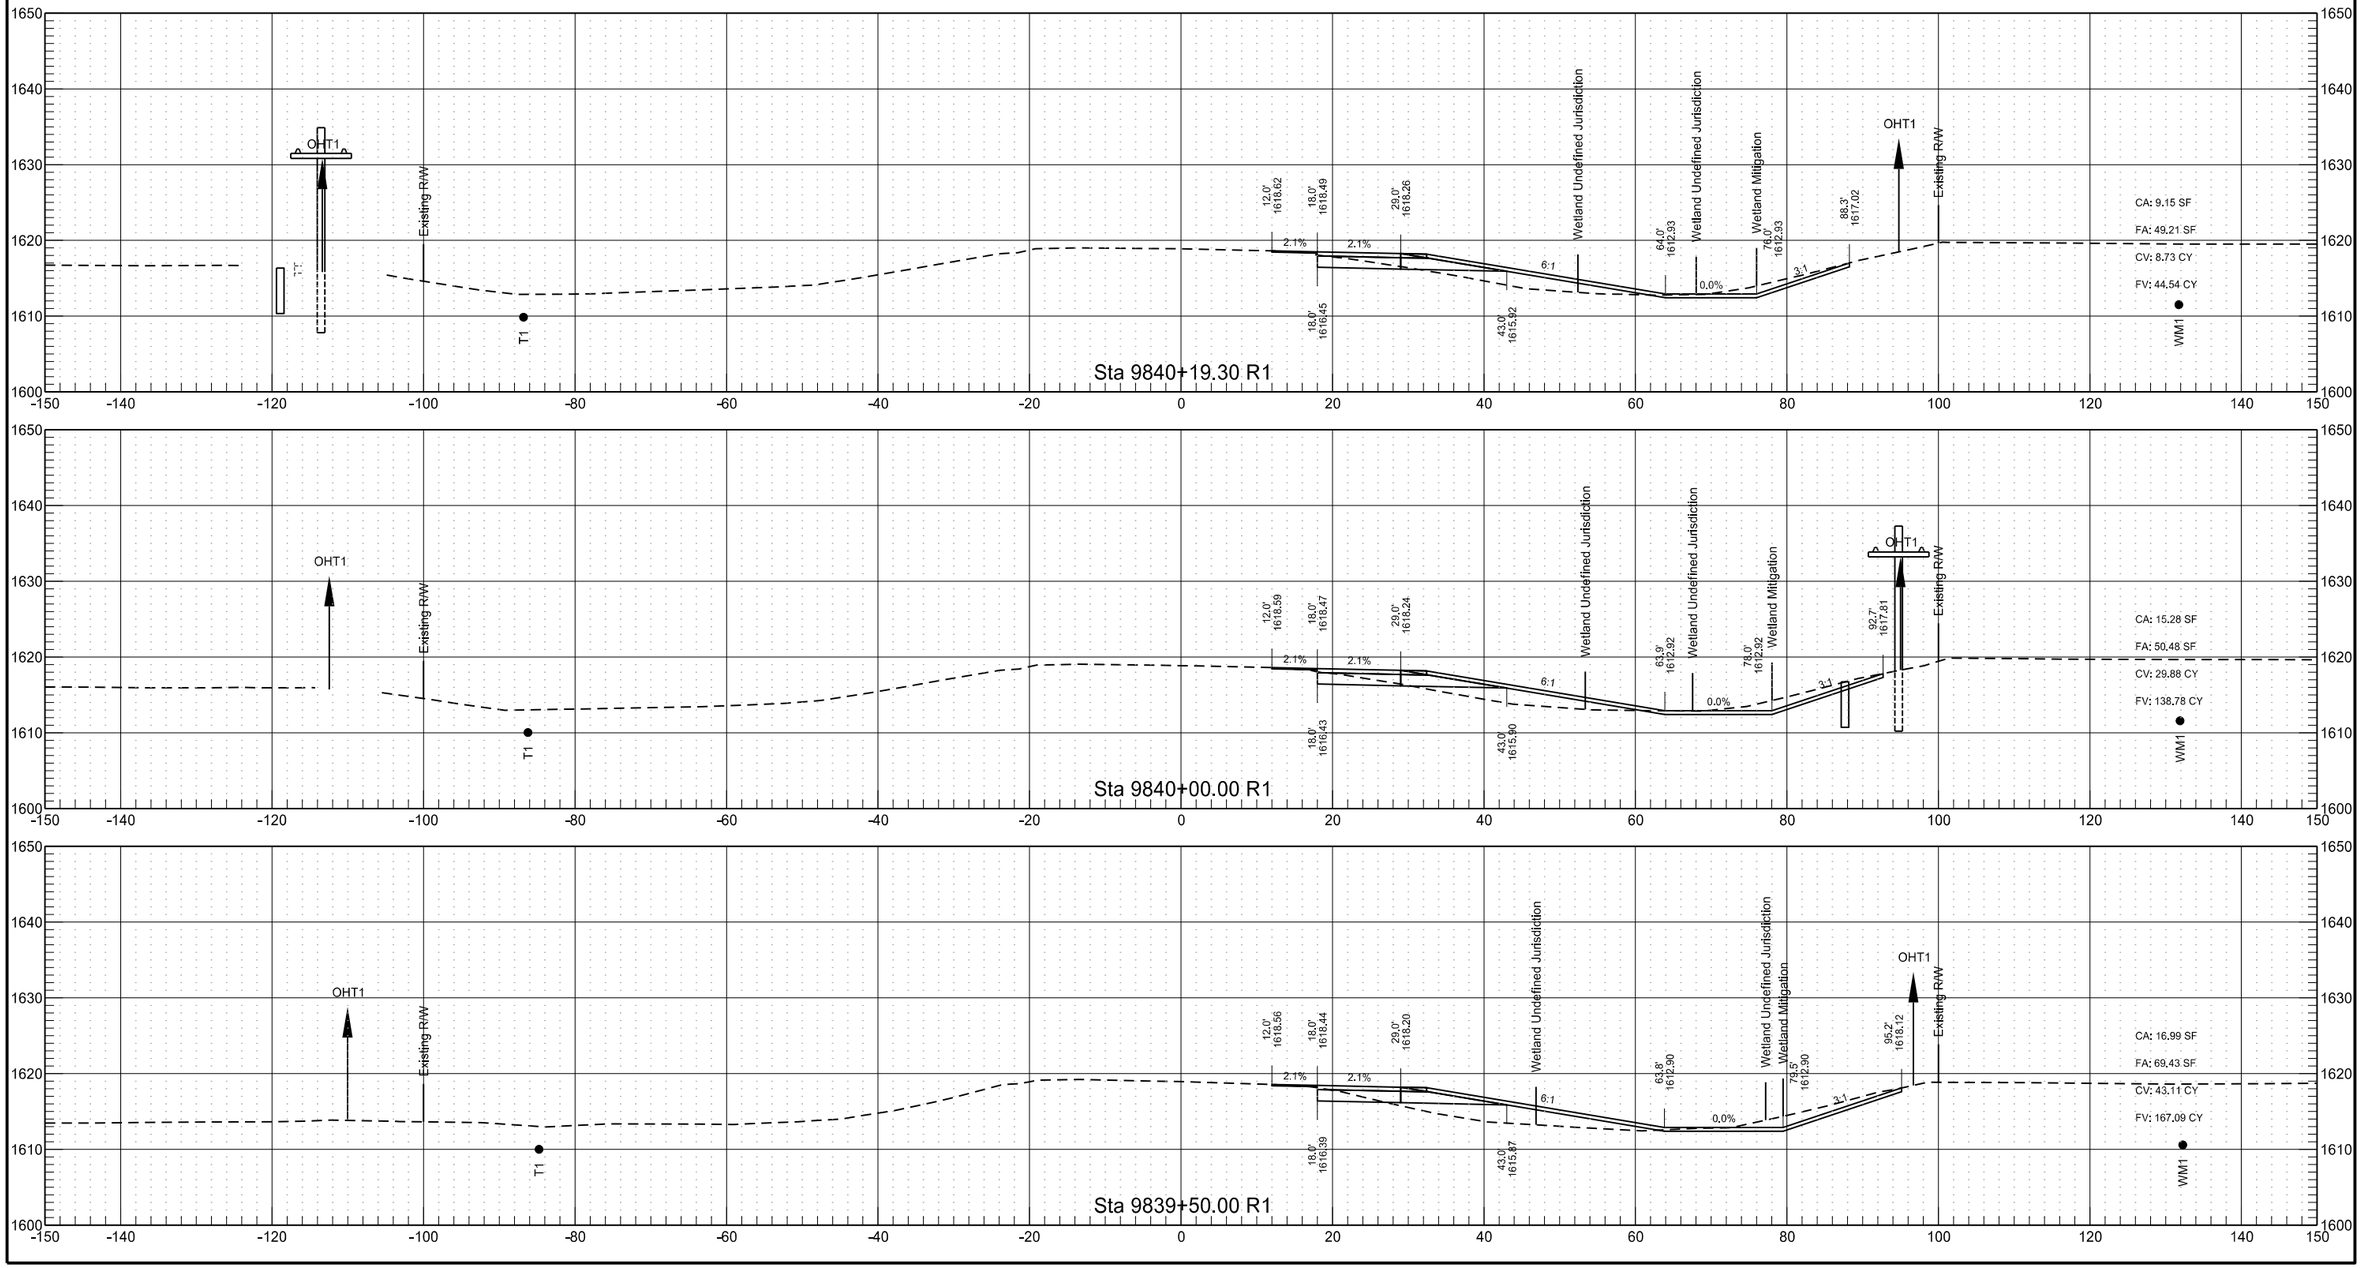


RP 186.260 to RP 188.551 - EB Passing Lane

	STATE	PROJECT NO.	SECTION NO.	SHEET NO.
	ND	INF-X-3-052(053)185	200	7

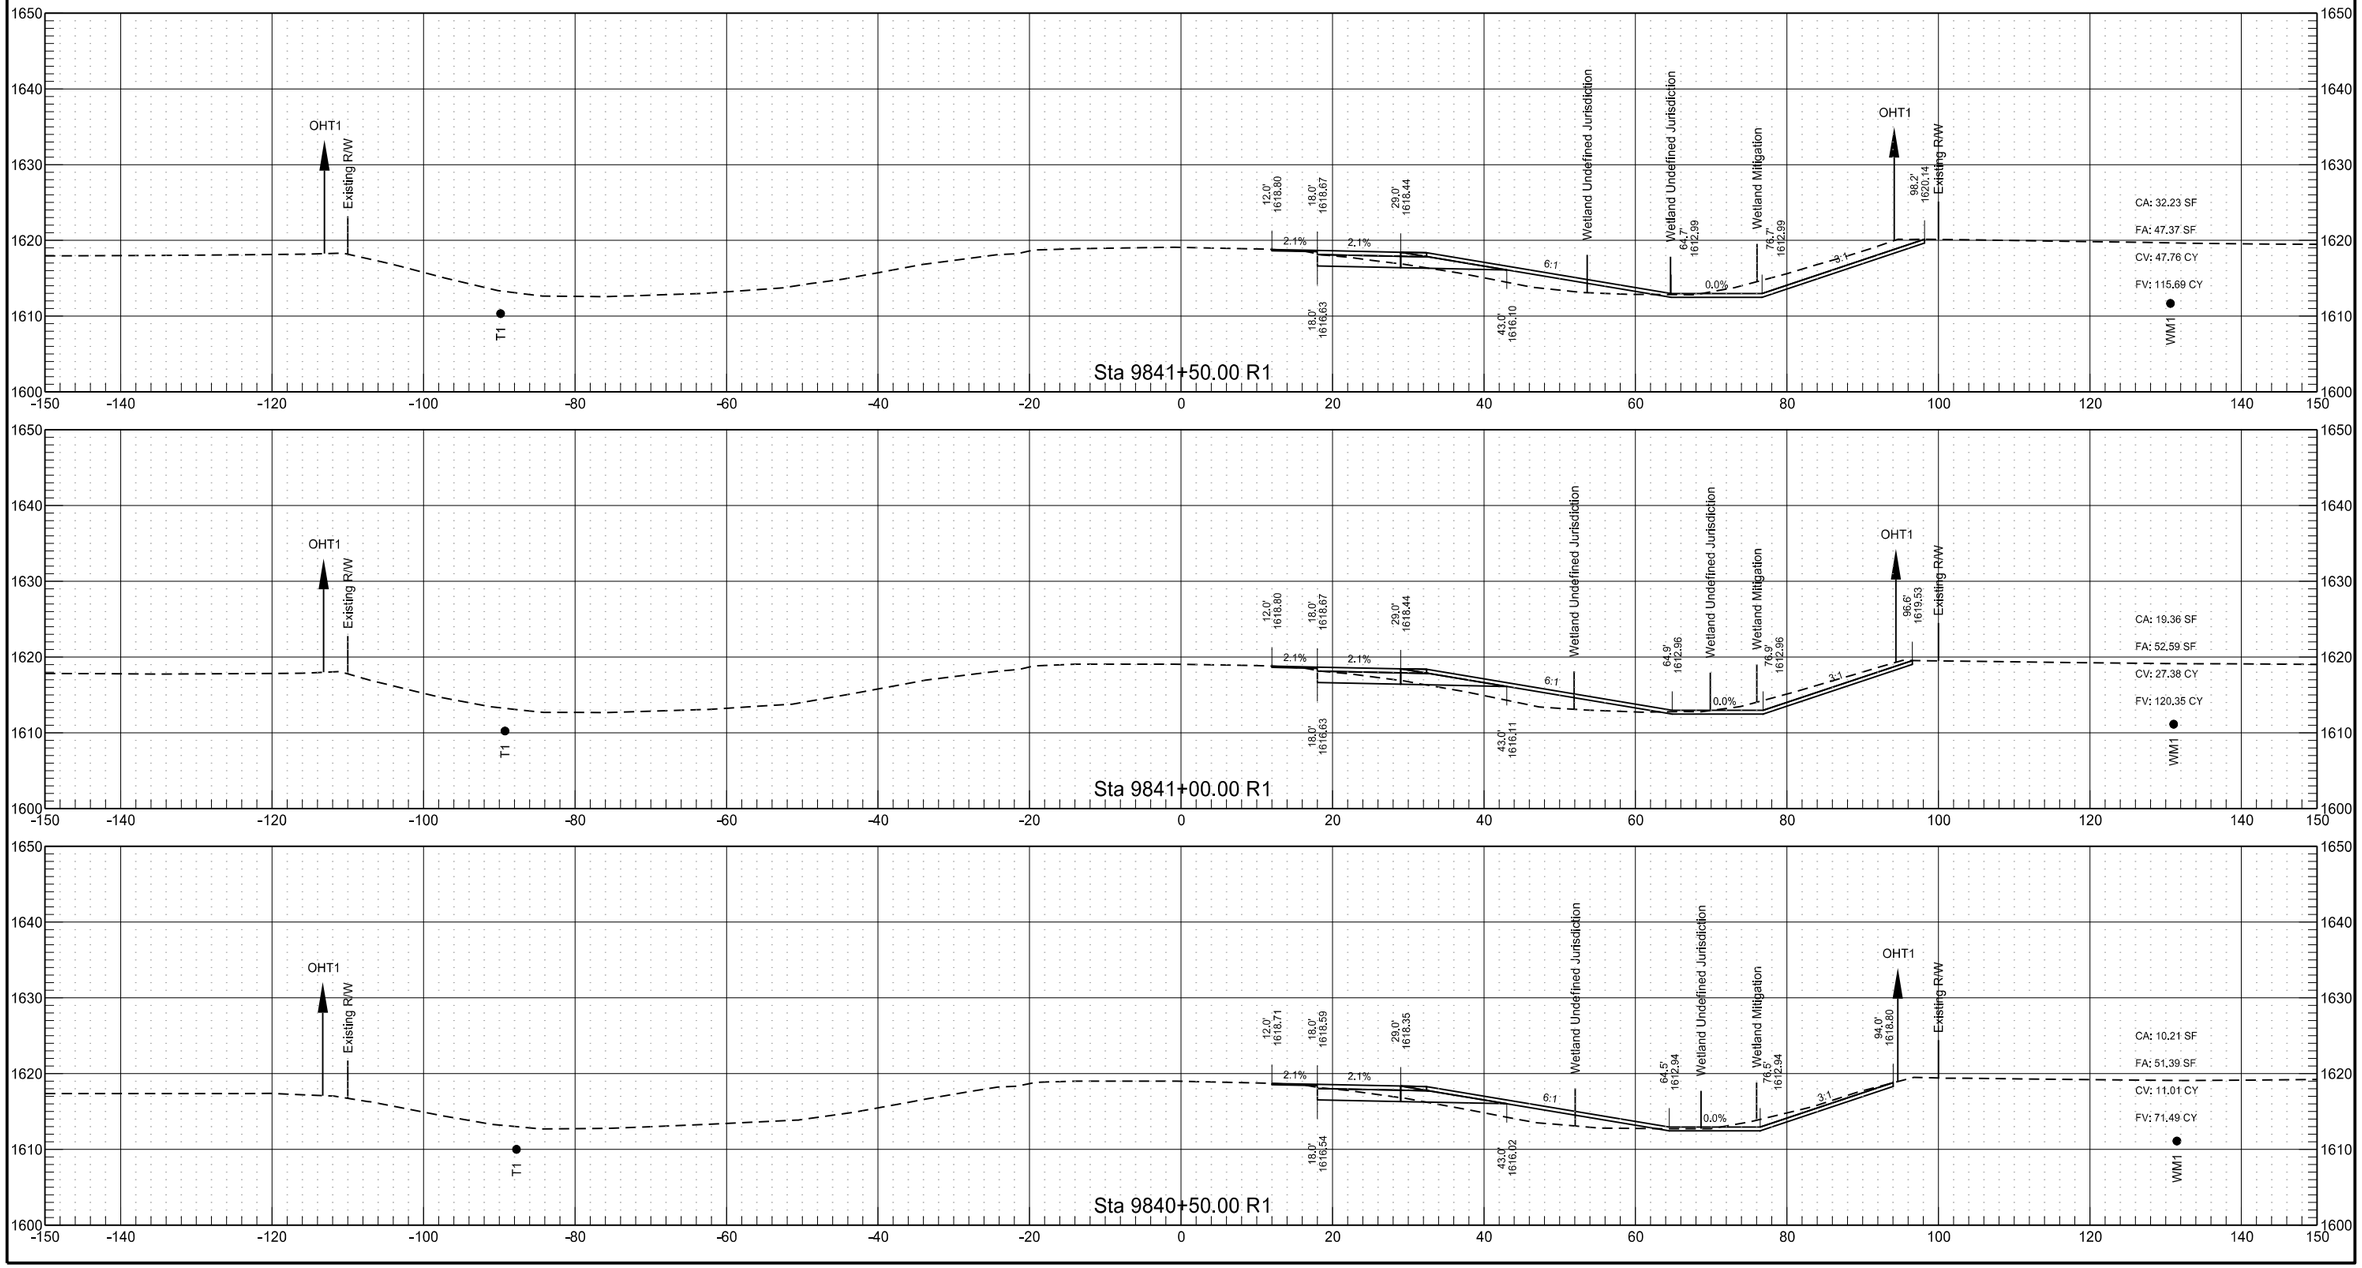


RP 186.260 to RP 188.551 - EB Passing Lane


	STATE	PROJECT NO.	SECTION NO.	SHEET NO.
	ND	INF-X-3-052(053)185	200	8

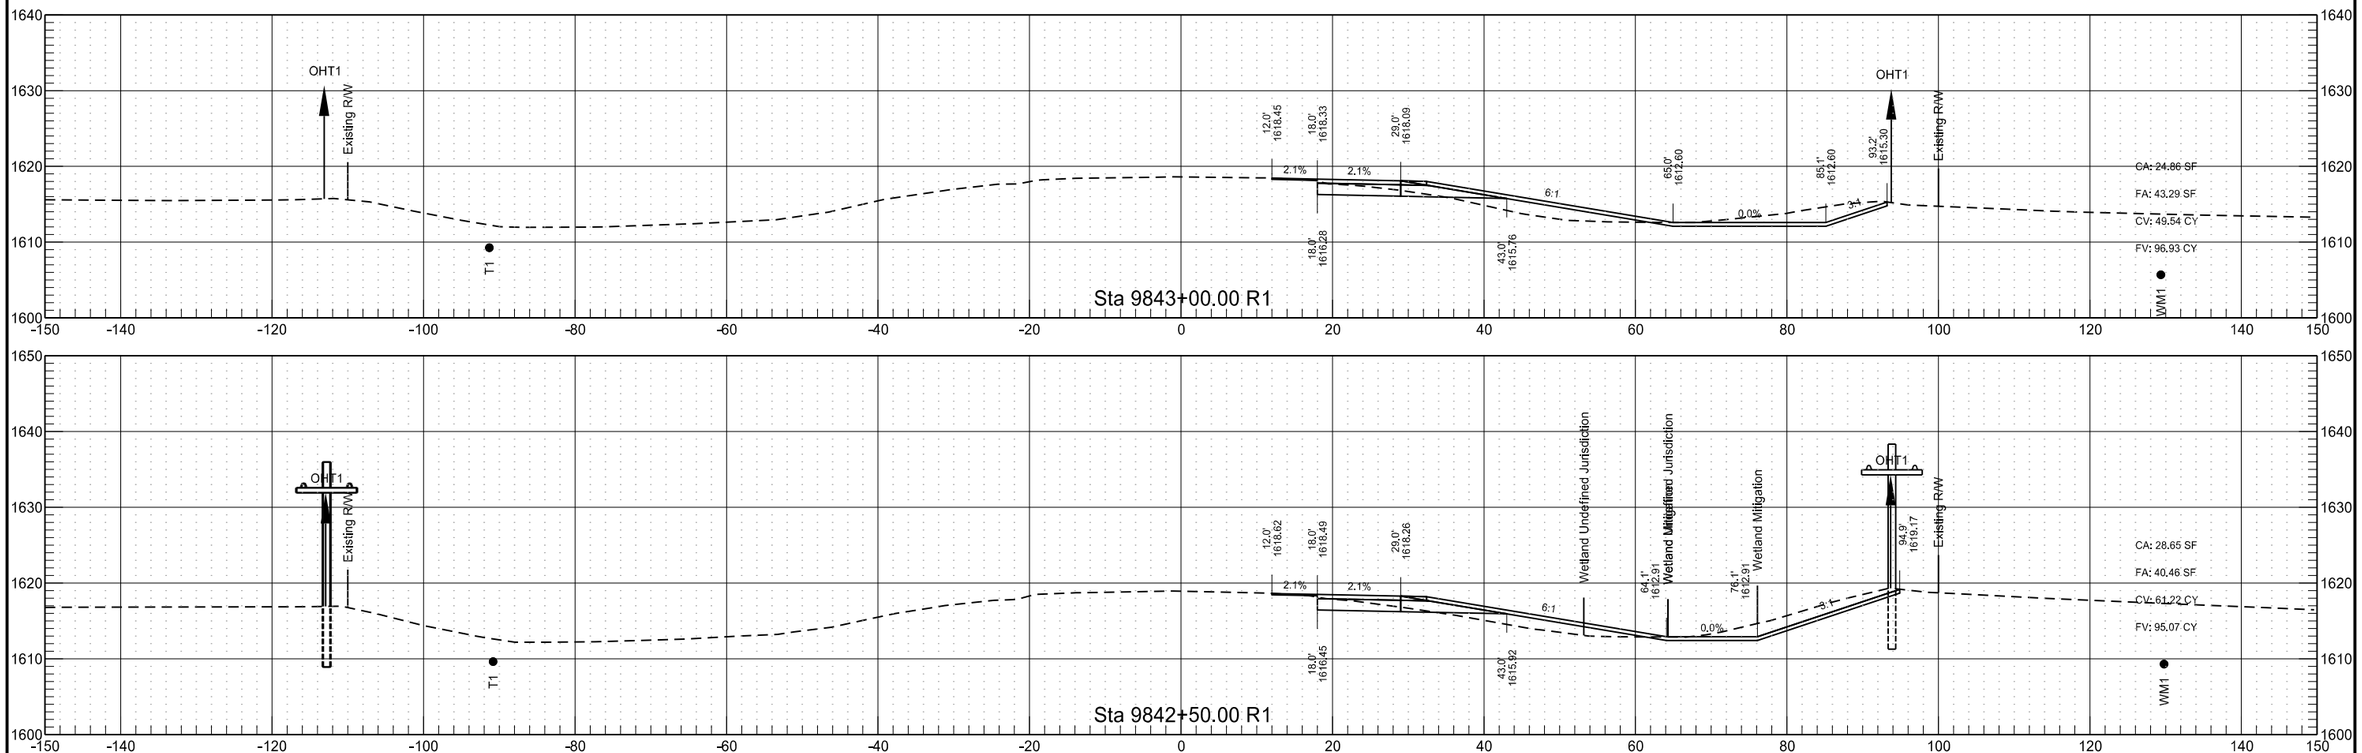


RP 186.260 to RP 188.551 - EB Passing Lane

	STATE	PROJECT NO.	SECTION NO.	SHEET NO.
	ND	INF-X-3-052(053)185	200	9

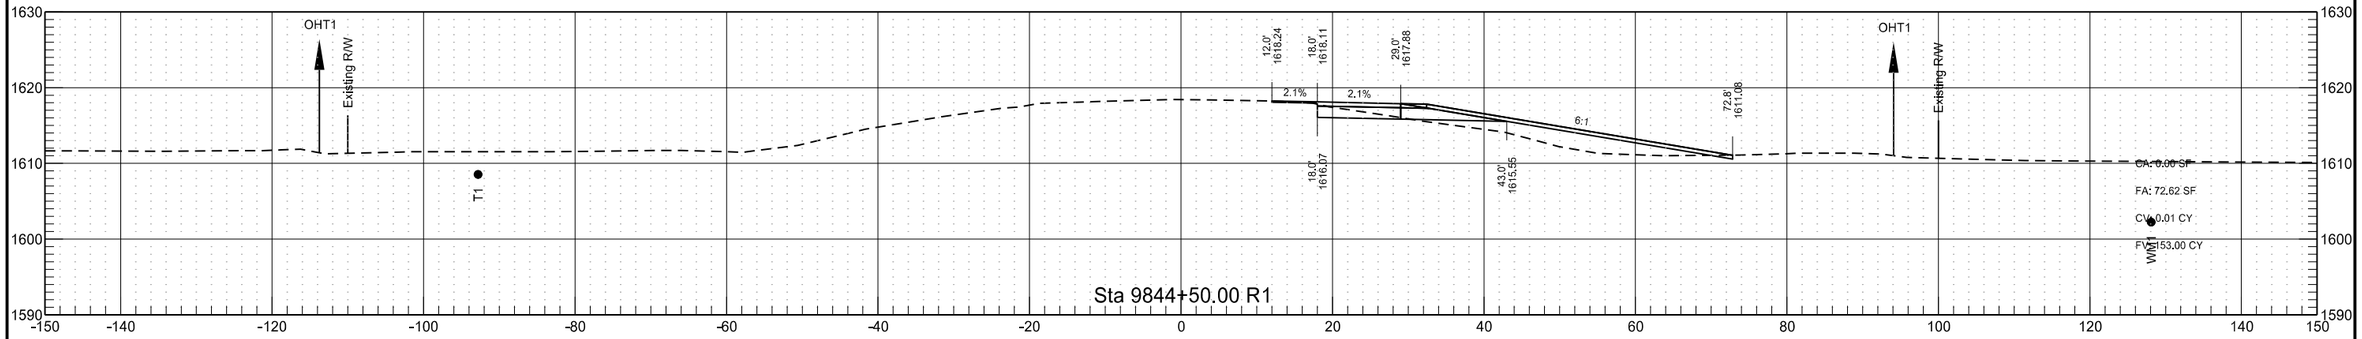


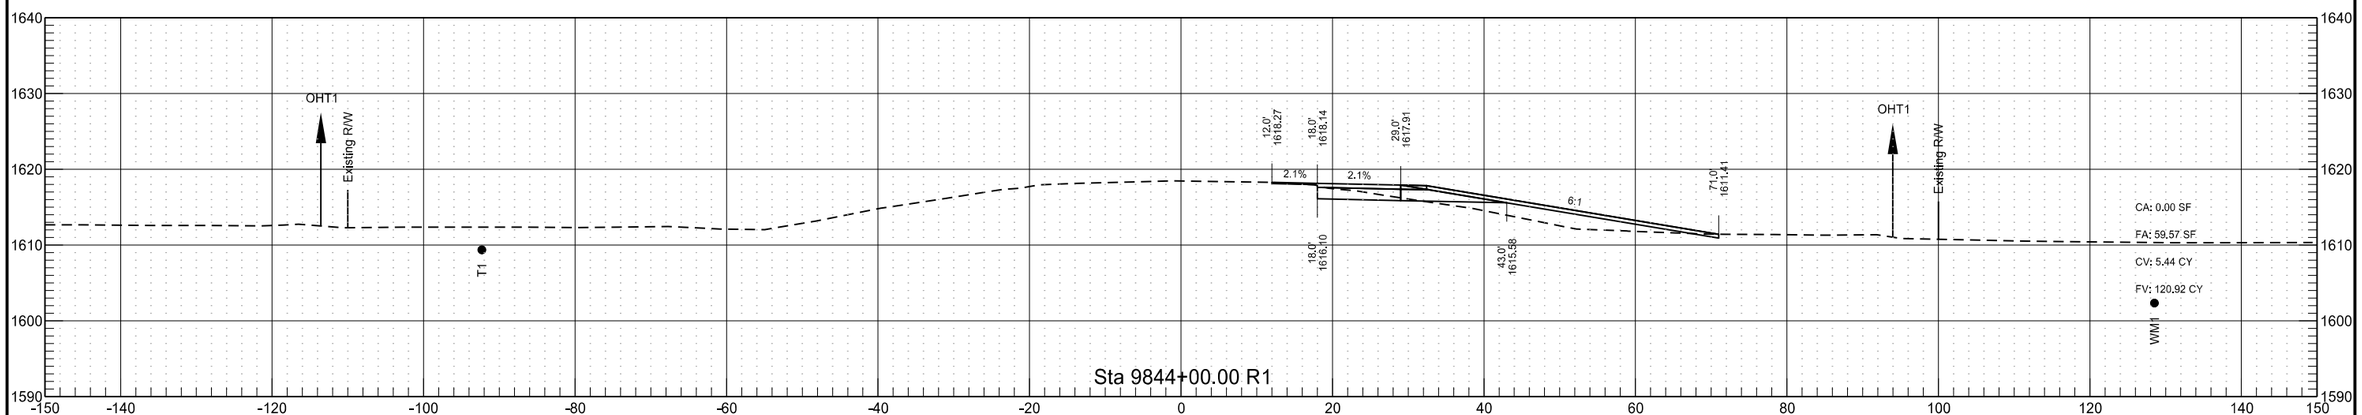


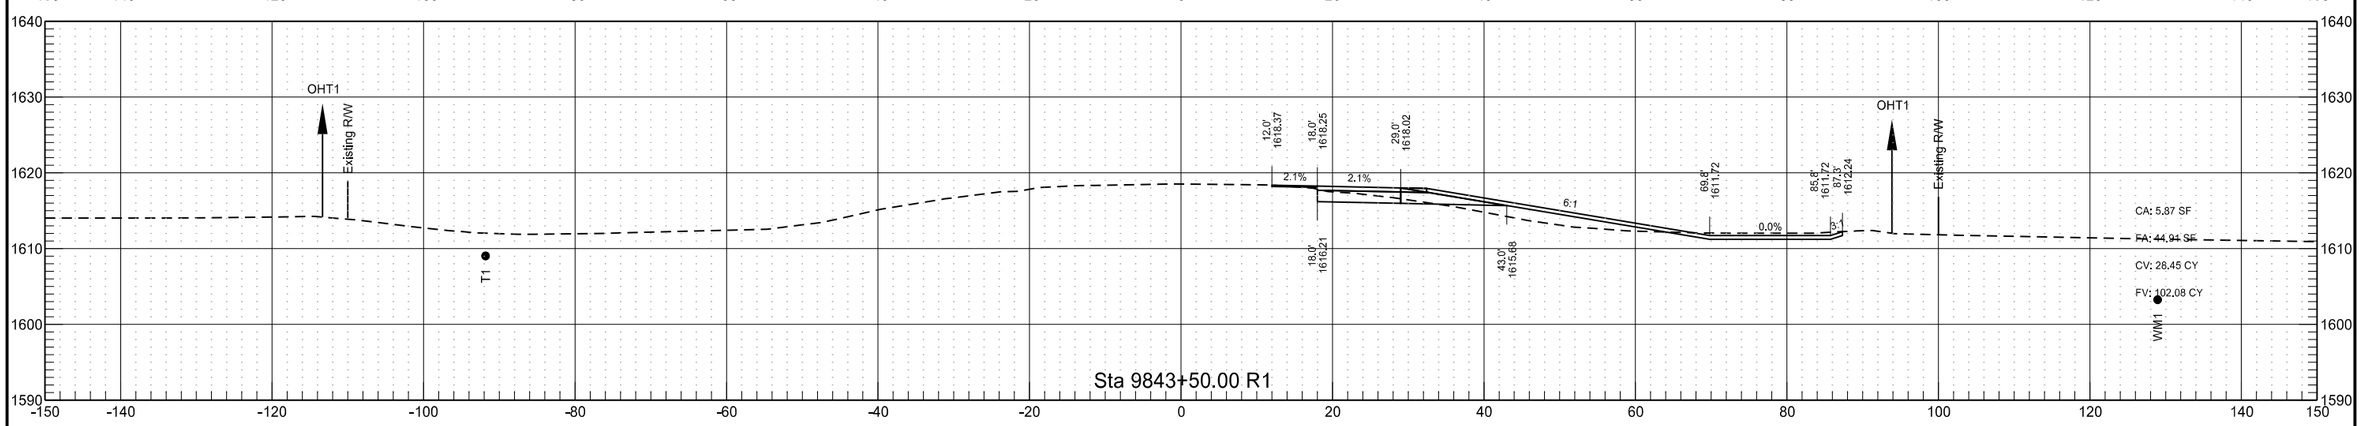


RP 186.260 to RP 188.551 - EB Passing Lane

	STATE	PROJECT NO.	SECTION NO.	SHEET NO.
	ND	INF-X-3-052(053)185	200	10

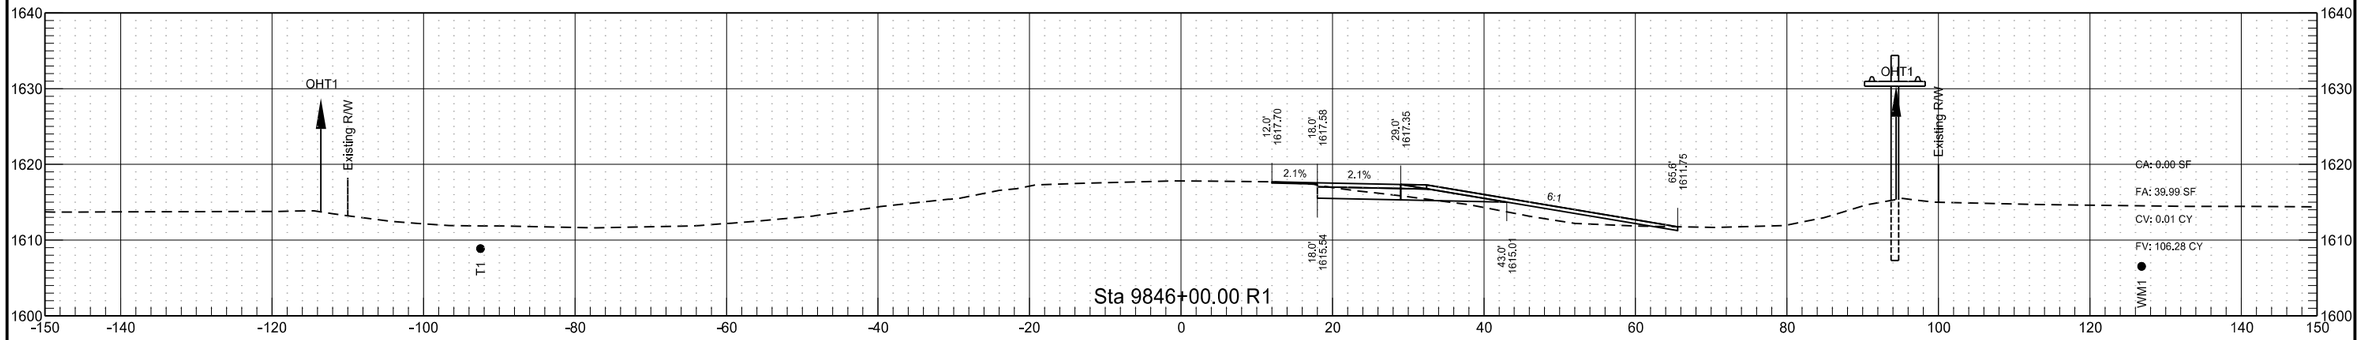


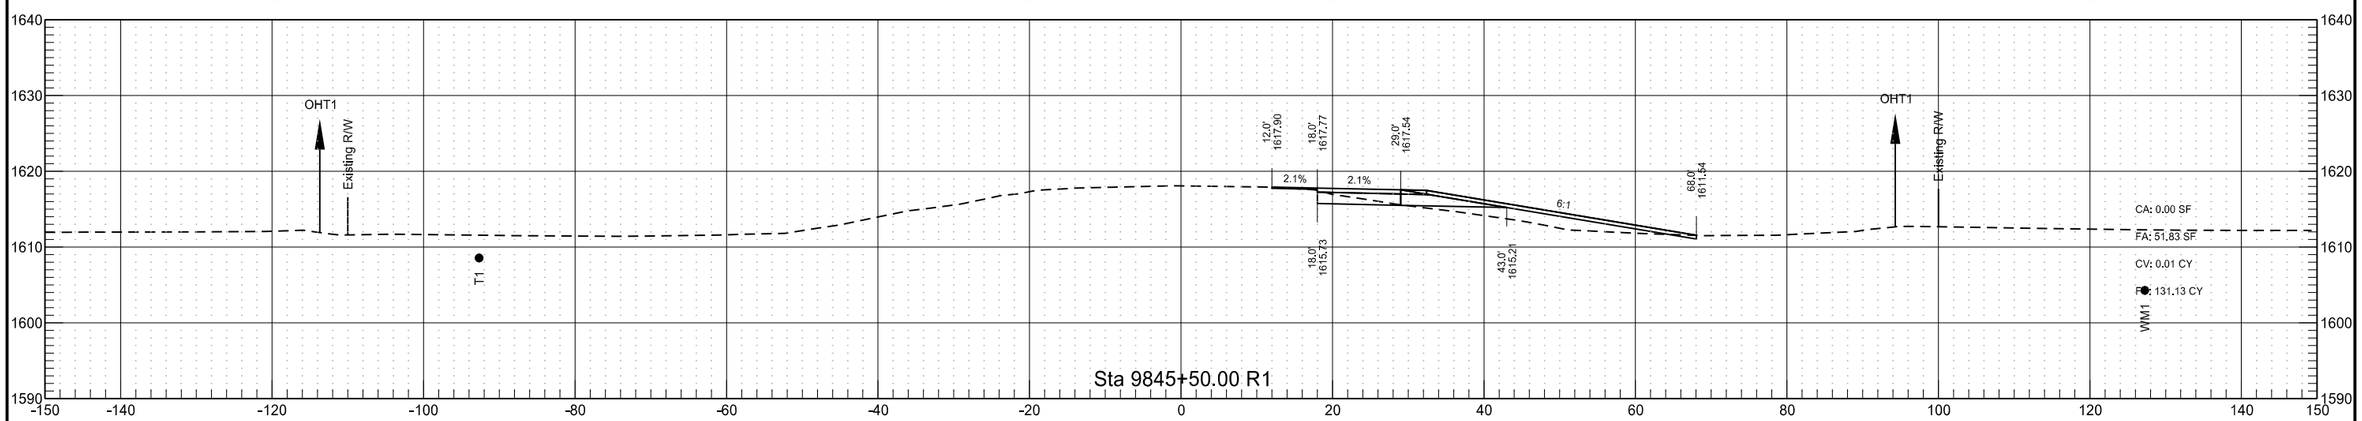

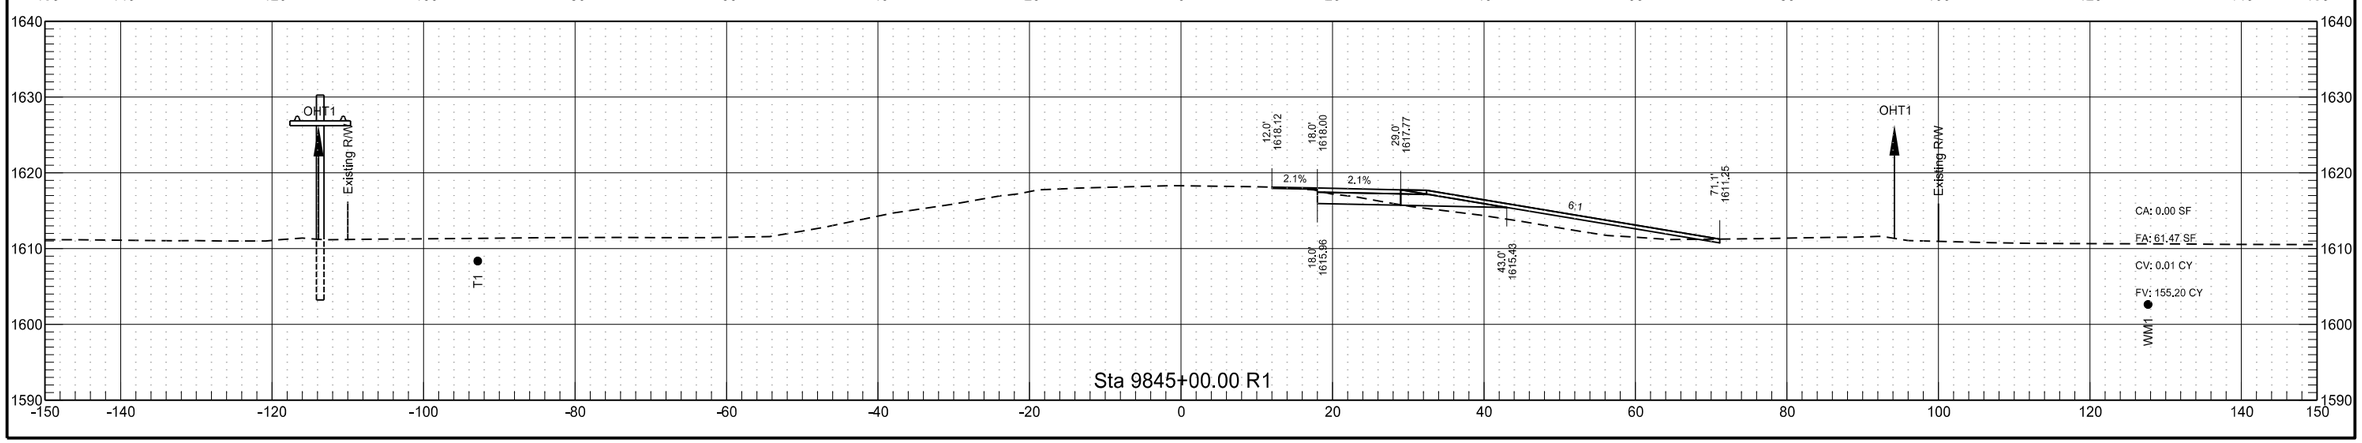


RP 186.260 to RP 188.551 - EB Passing Lane


	STATE	PROJECT NO.	SECTION NO.	SHEET NO.
	ND	INF-X-3-052(053)185	200	11

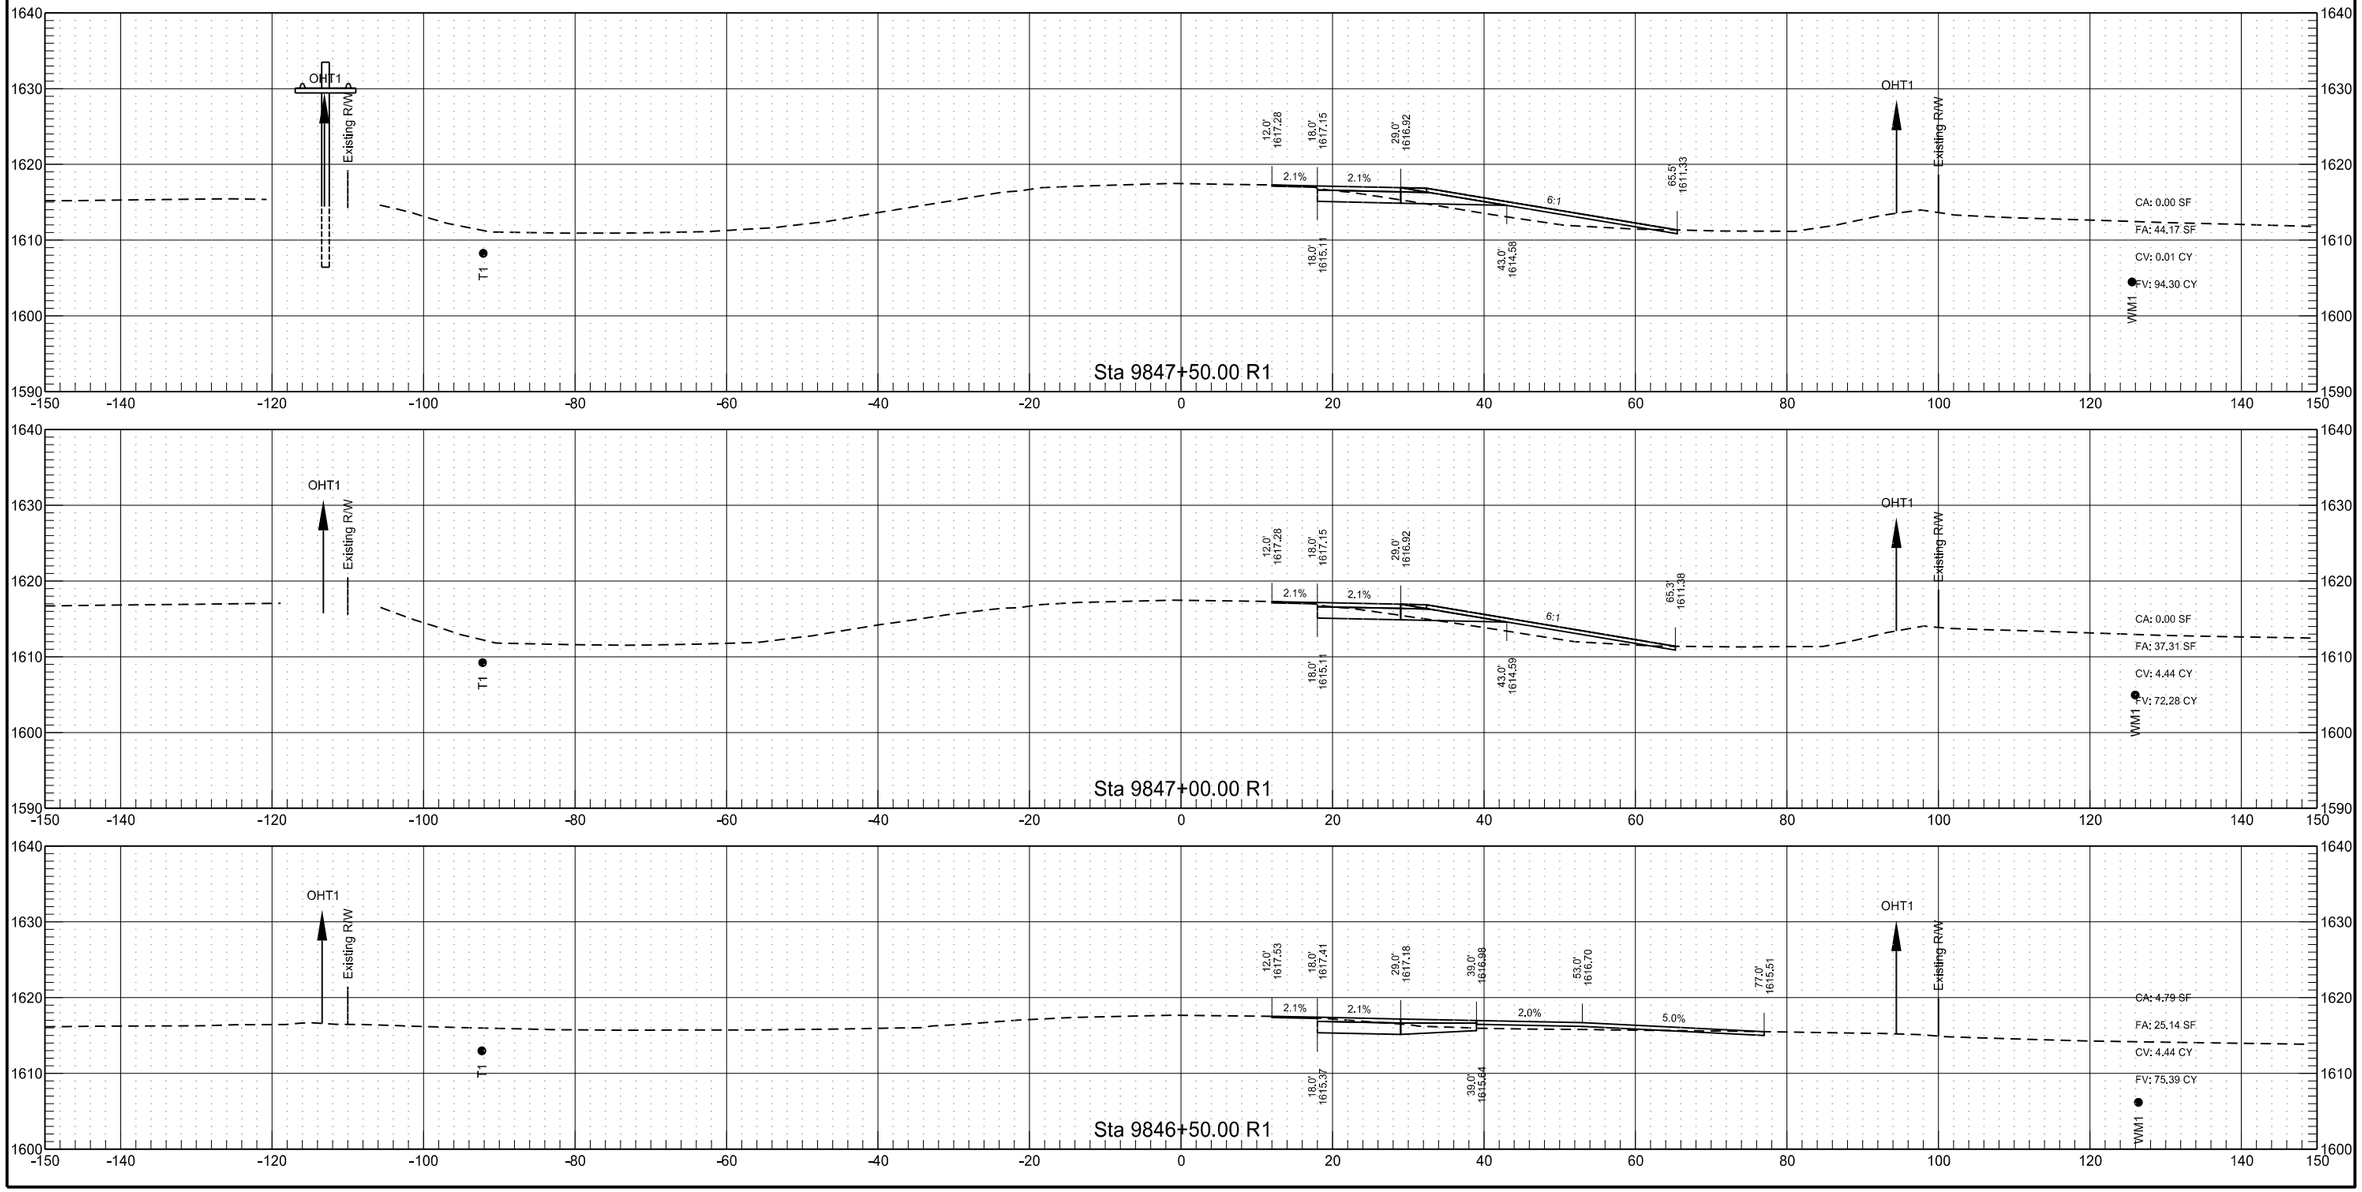


RP 186.260 to RP 188.551 - EB Passing Lane

	STATE	PROJECT NO.	SECTION NO.	SHEET NO.
	ND	INF-X-3-052(053)185	200	12

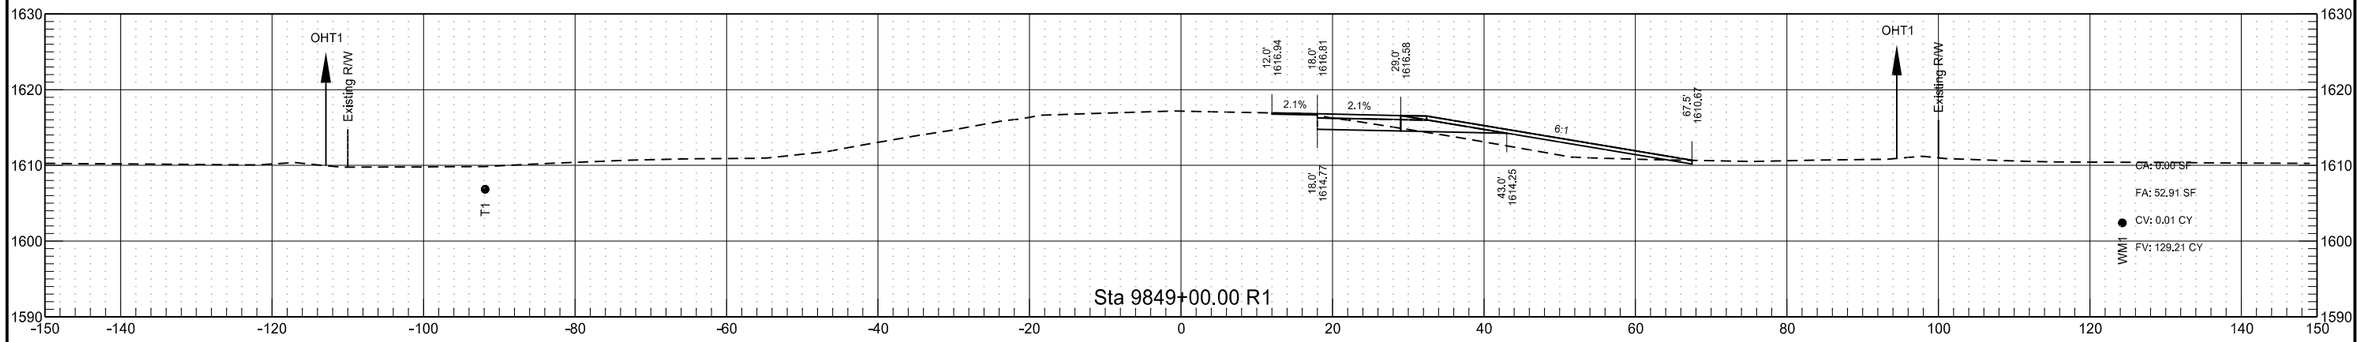


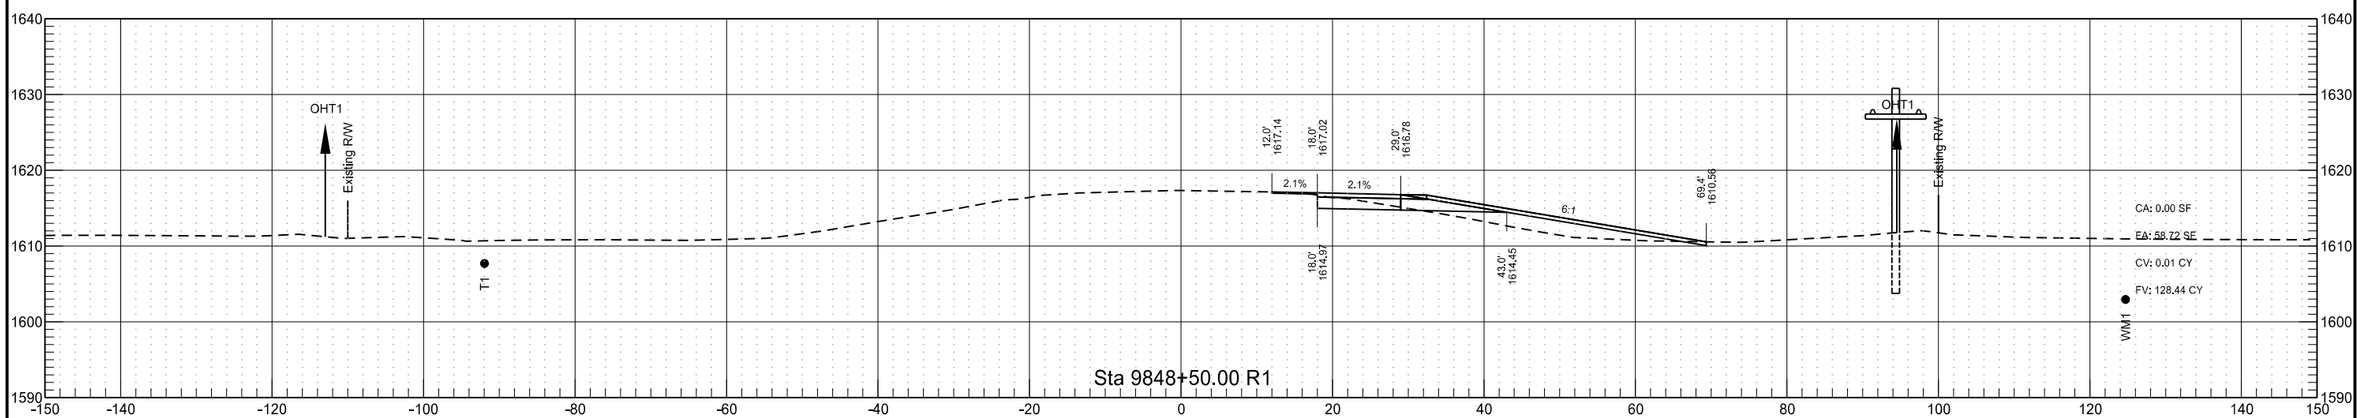

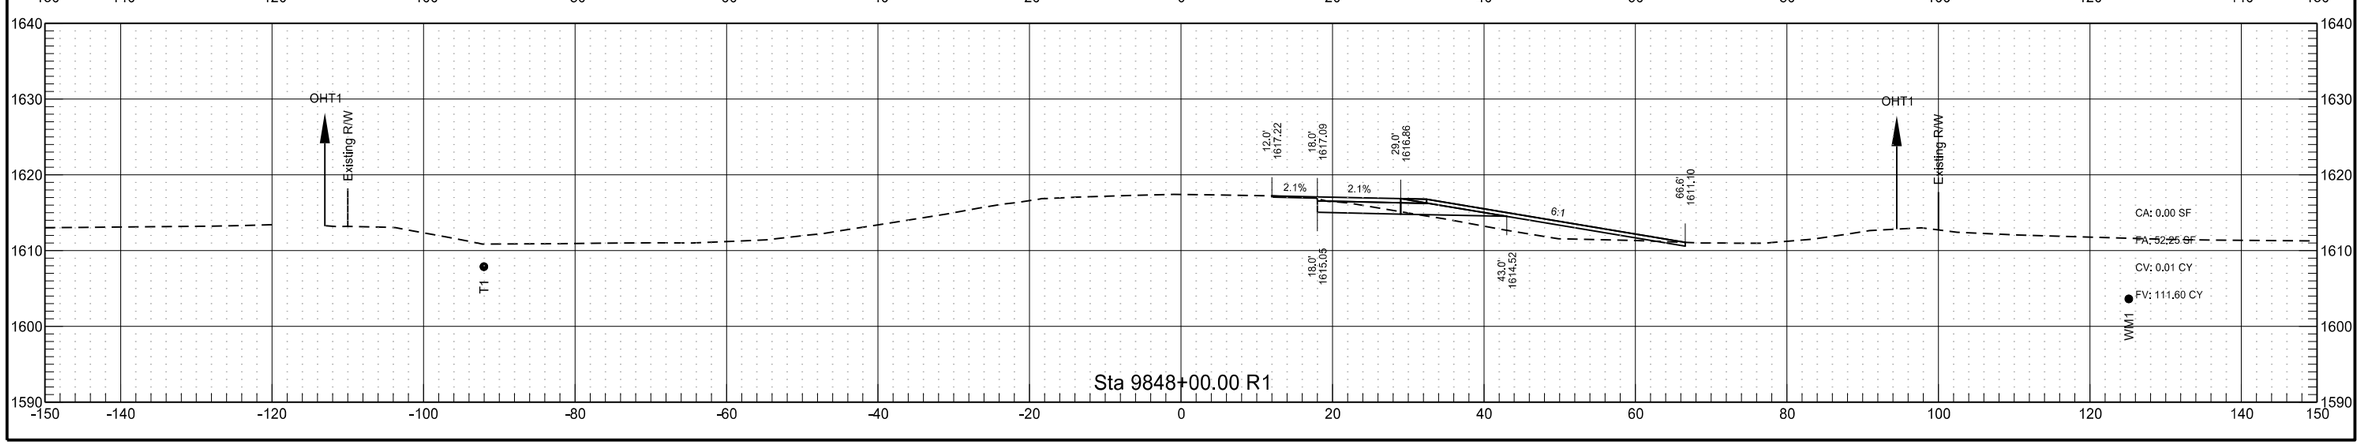

RP 186.260 to RP 188.551 - EB Passing Lane


	STATE	PROJECT NO.	SECTION NO.	SHEET NO.
	ND	INF-X-3-052(053)185	200	13

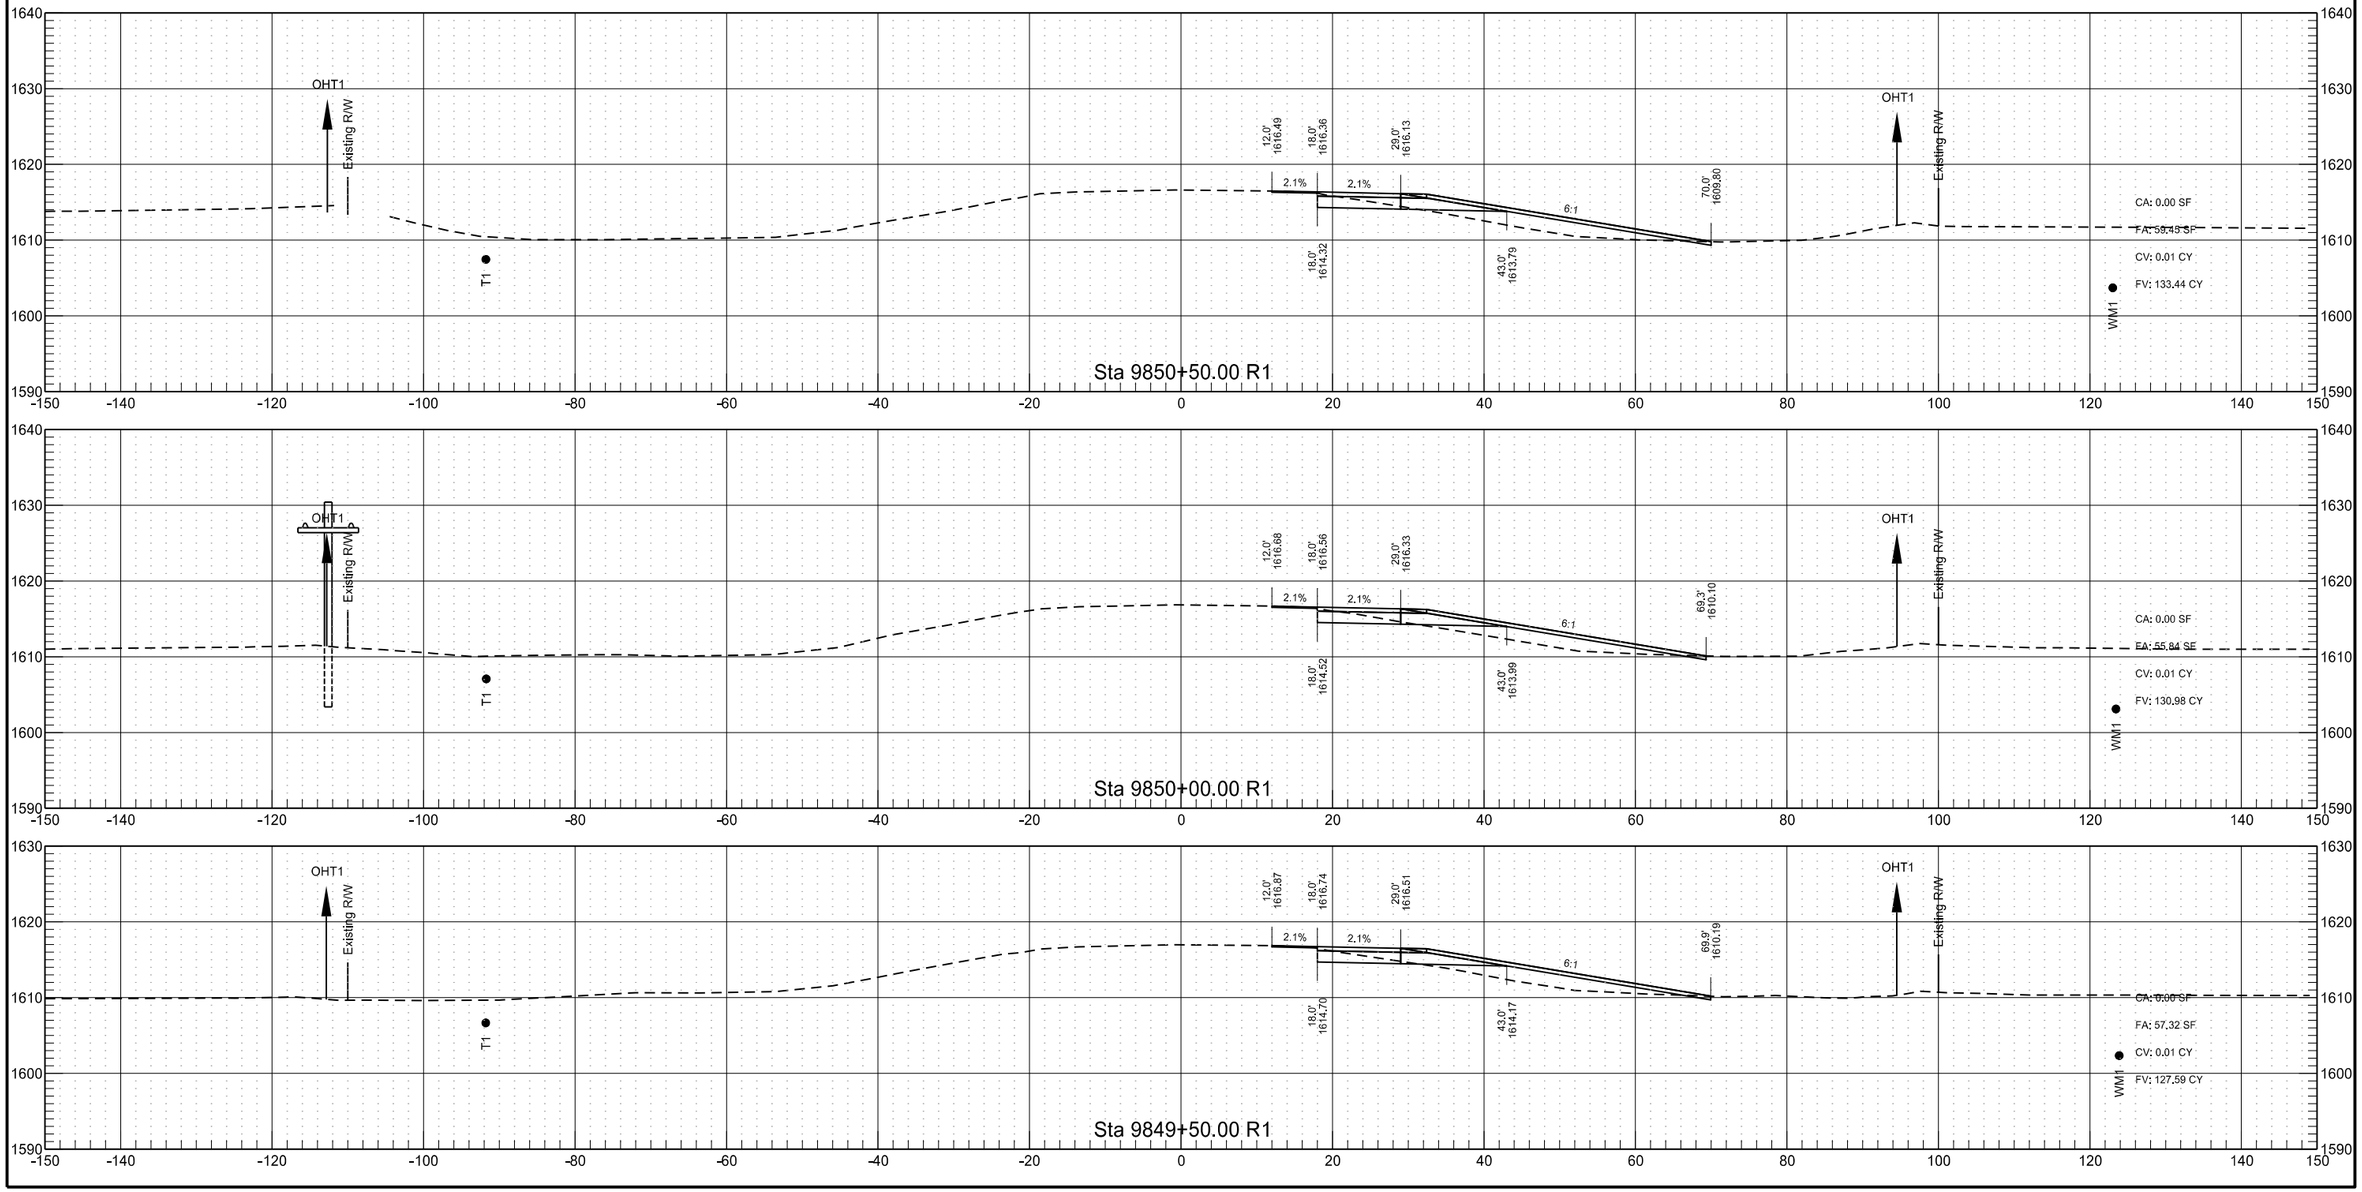

3/15/2022 9:20:06 AM sawyer.kenney G:\2021\21.01304\30052185.053\Design\Sheets\200XS_002_RP186.4_EBPL.dgn


RP 186.260 to RP 188.551 - EB Passing Lane


	STATE	PROJECT NO.	SECTION NO.	SHEET NO.
	ND	INF-X-3-052(053)185	200	14

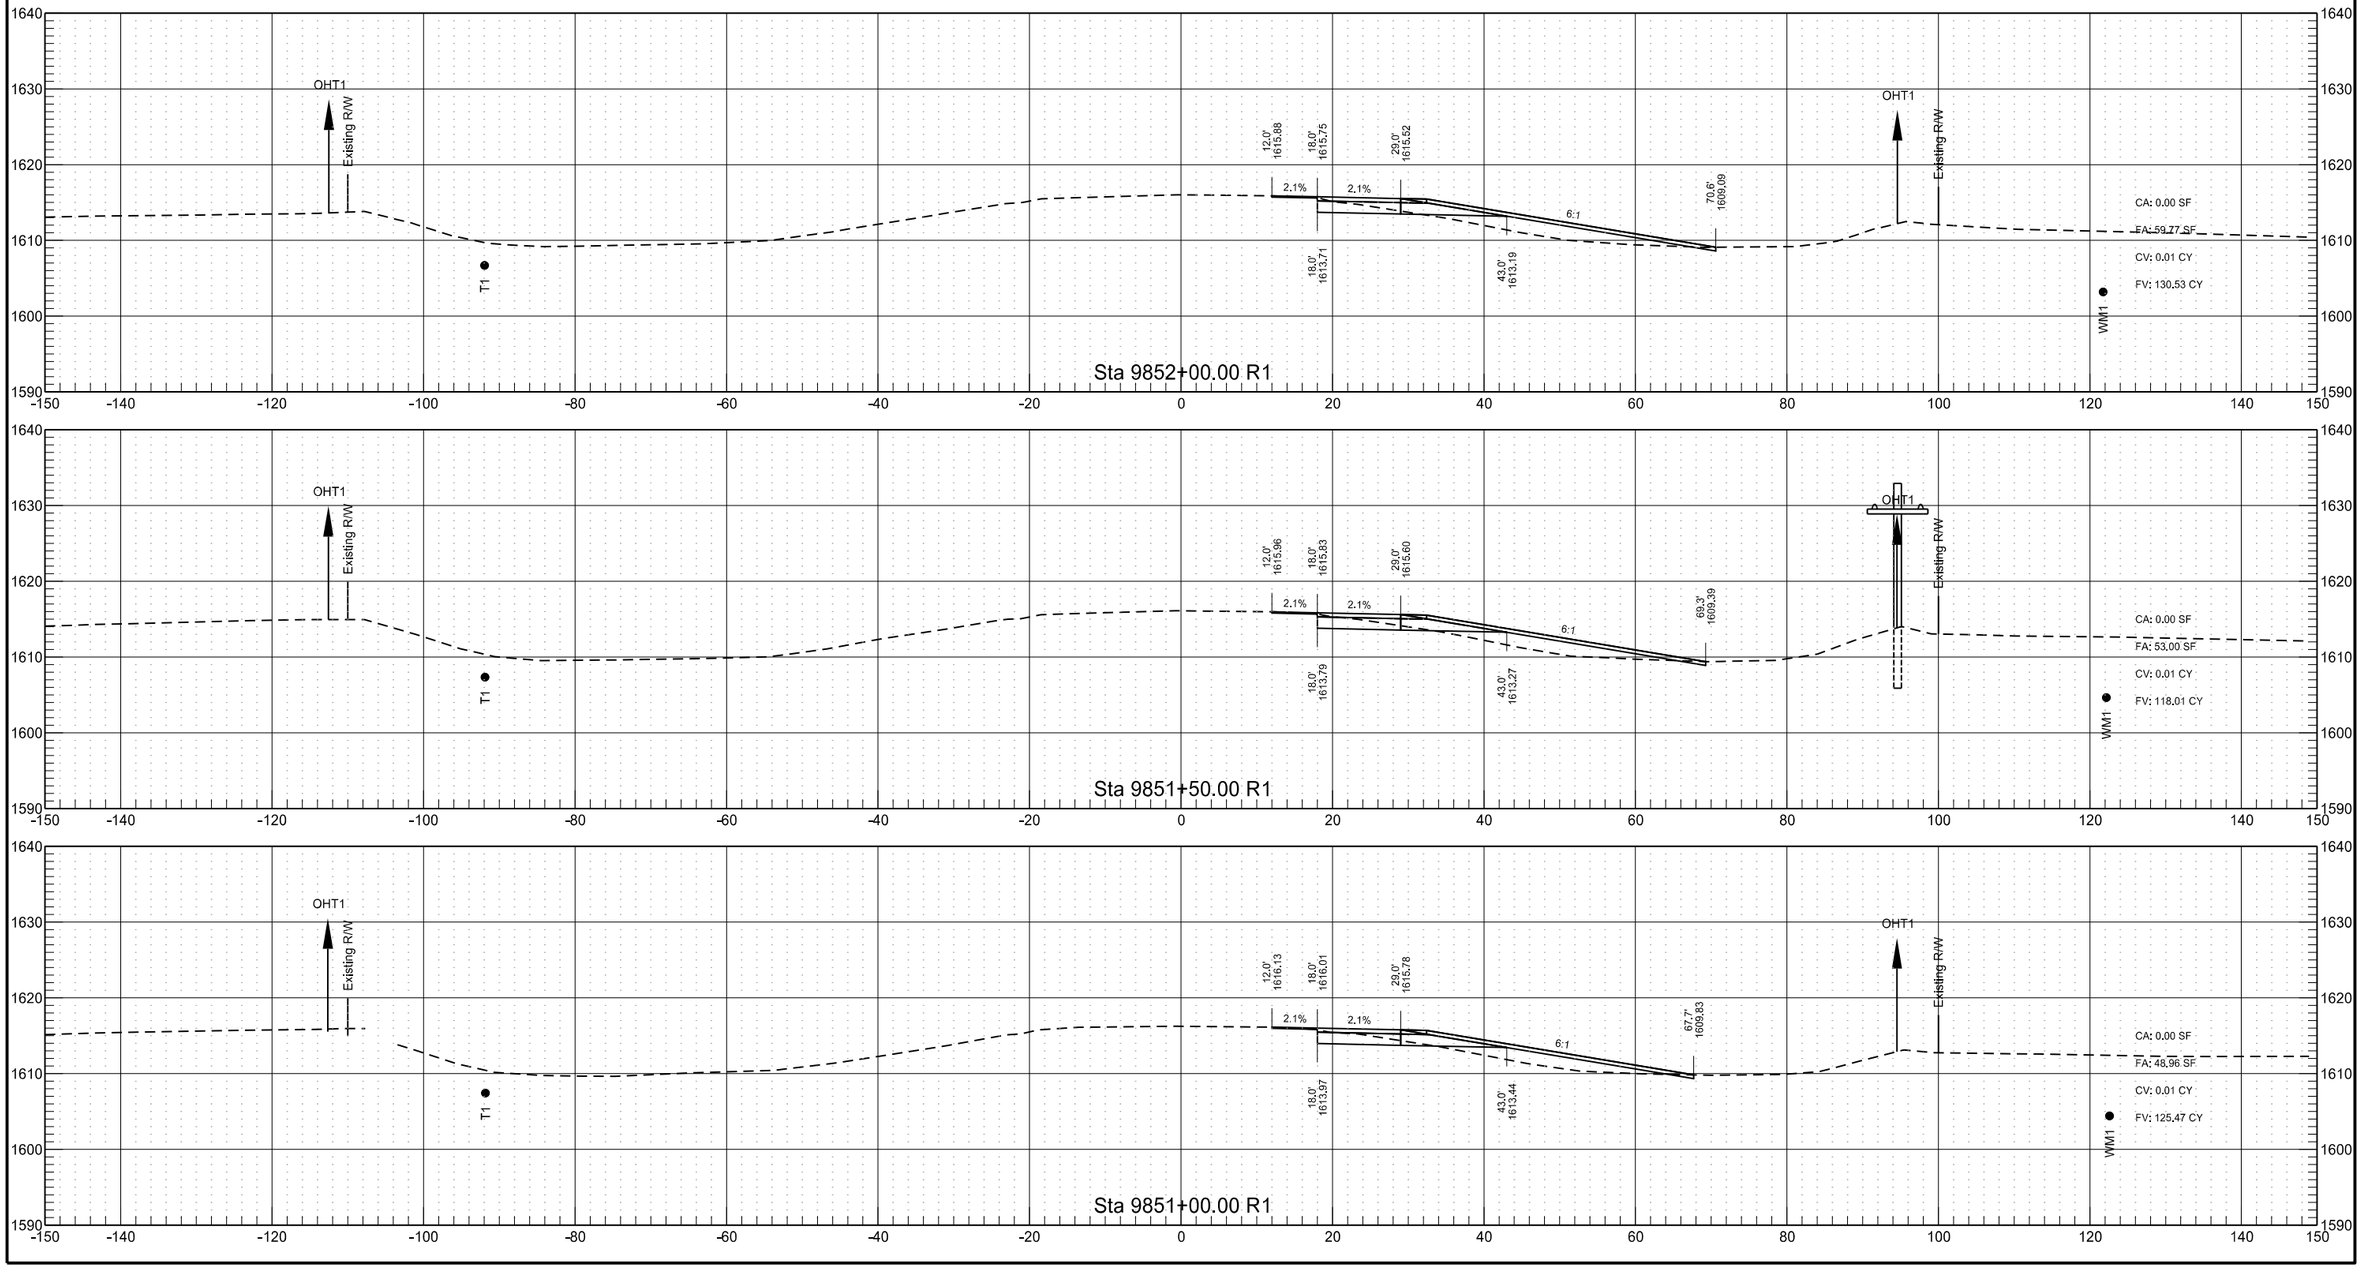


RP 186.260 to RP 188.551 - EB Passing Lane

	STATE	PROJECT NO.	SECTION NO.	SHEET NO.
	ND	INF-X-3-052(053)185	200	15

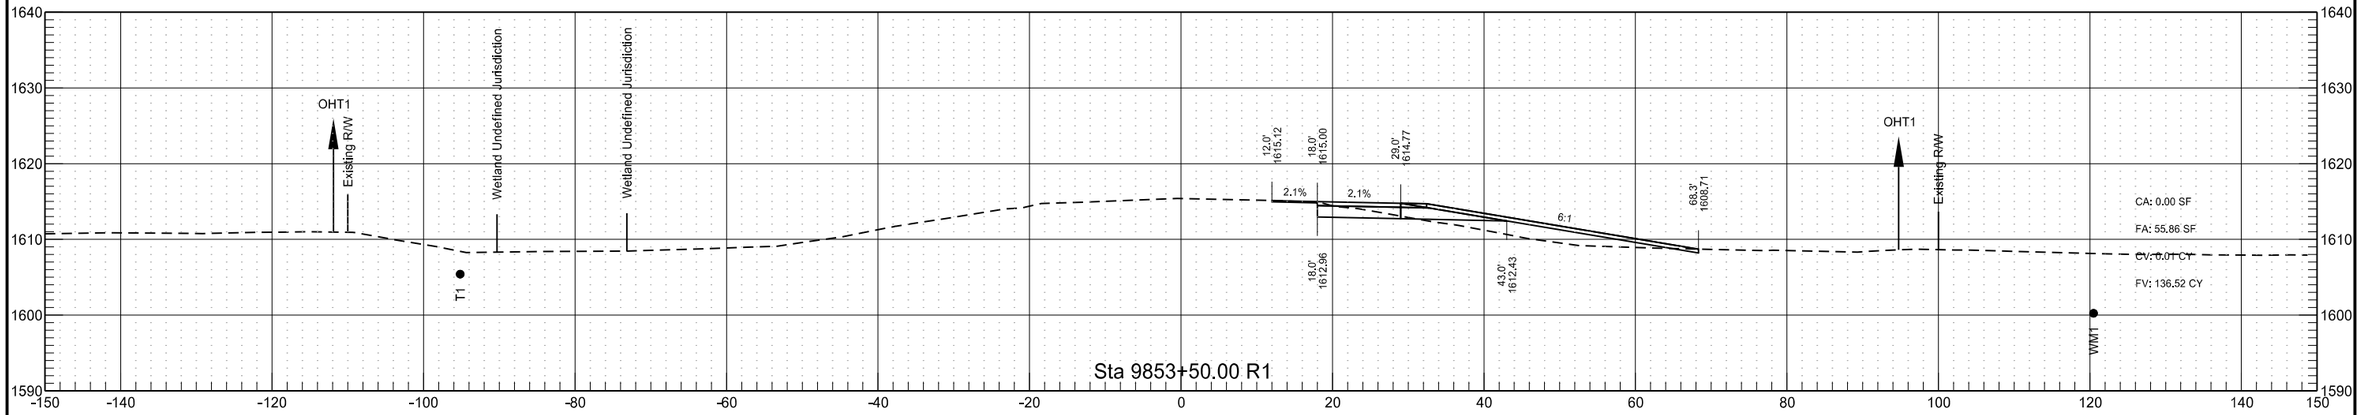


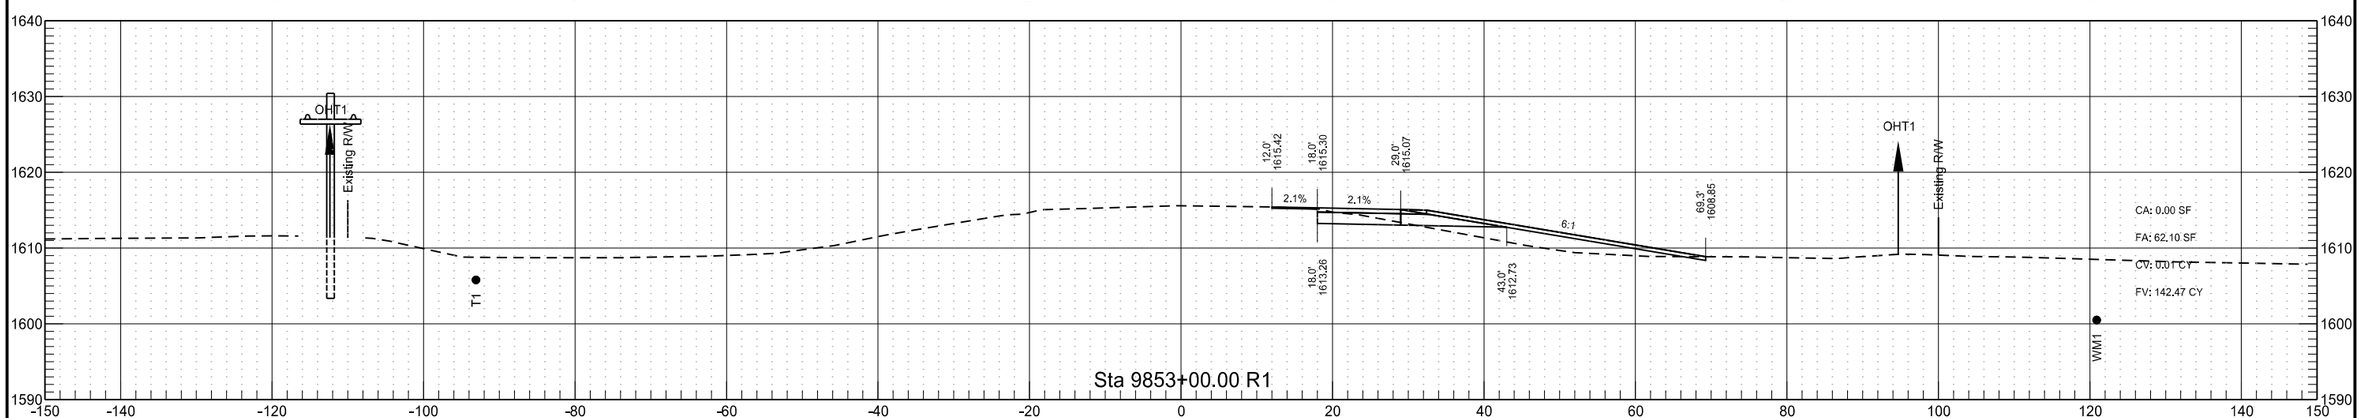


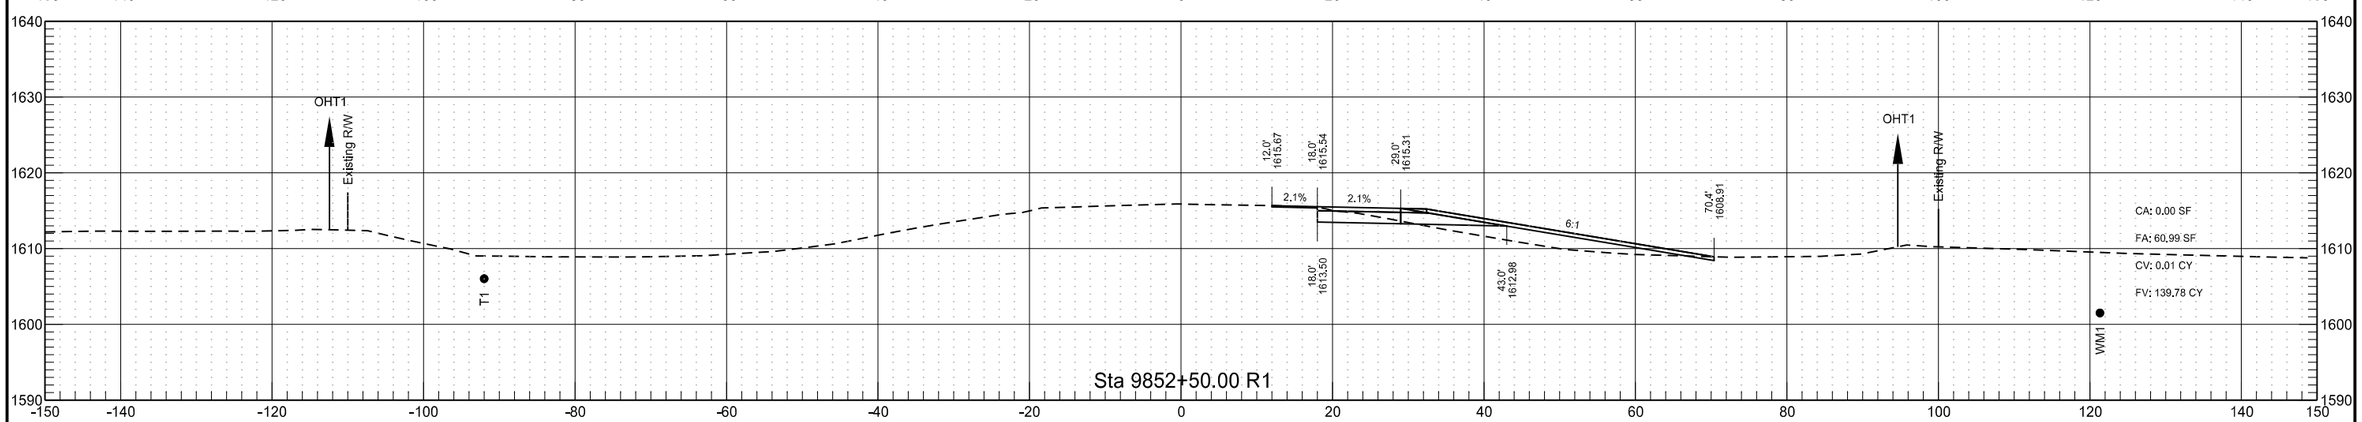


RP 186.260 to RP 188.551 - EB Passing Lane

	STATE	PROJECT NO.	SECTION NO.	SHEET NO.
	ND	INF-X-3-052(053)185	200	16

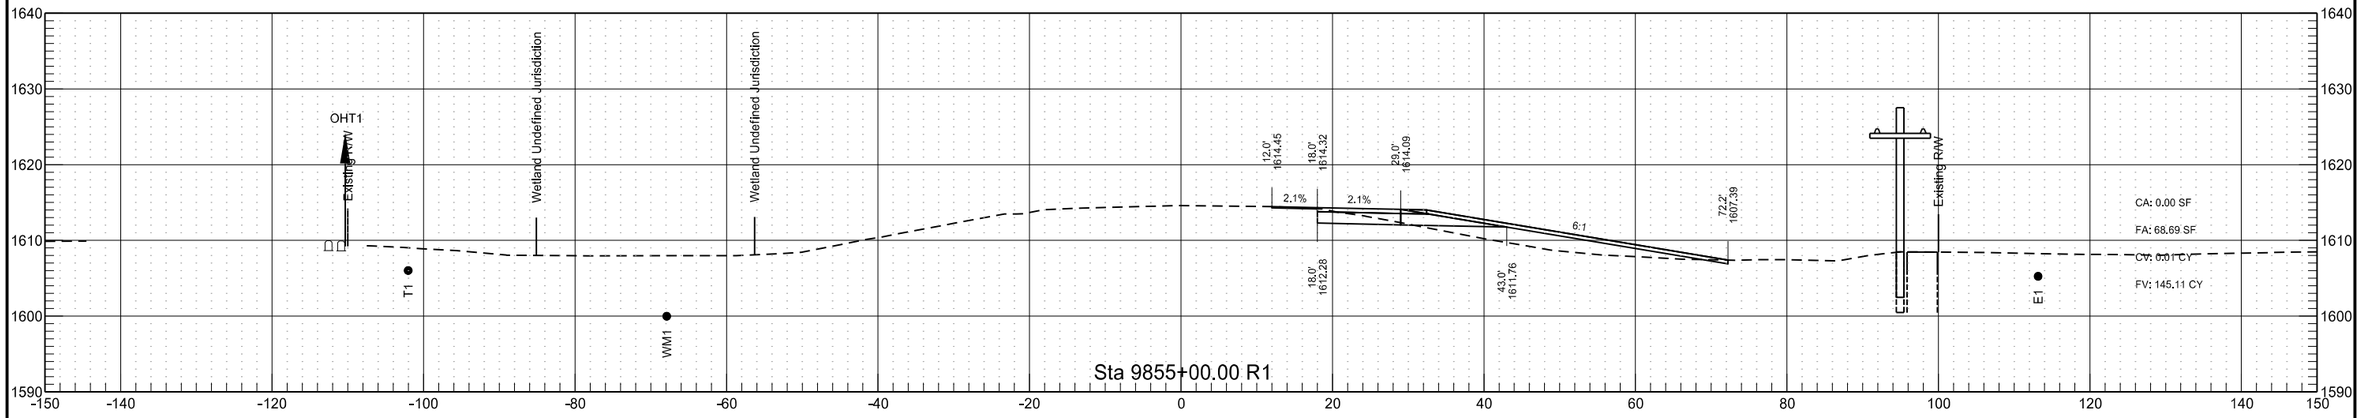


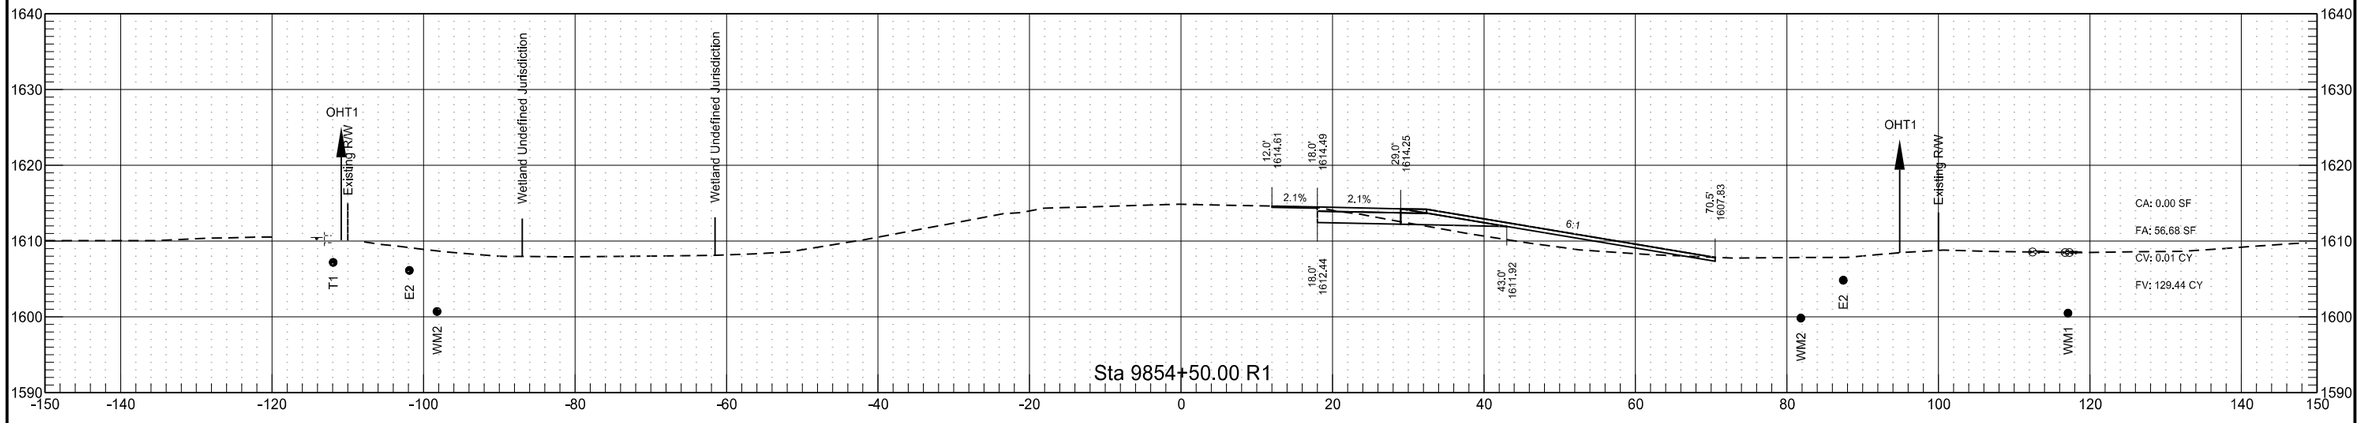


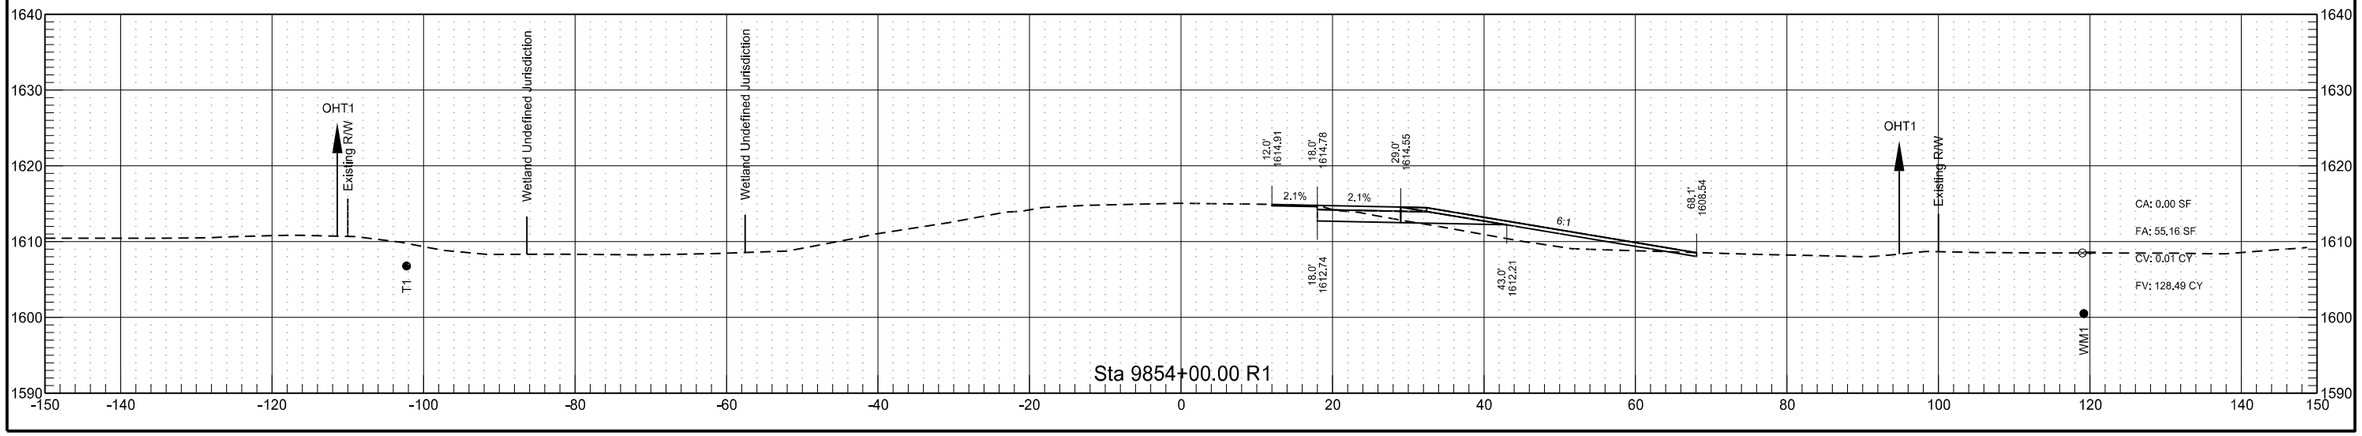


RP 186.260 to RP 188.551 - EB Passing Lane

	STATE	PROJECT NO.	SECTION NO.	SHEET NO.
	ND	INF-X-3-052(053)185	200	17

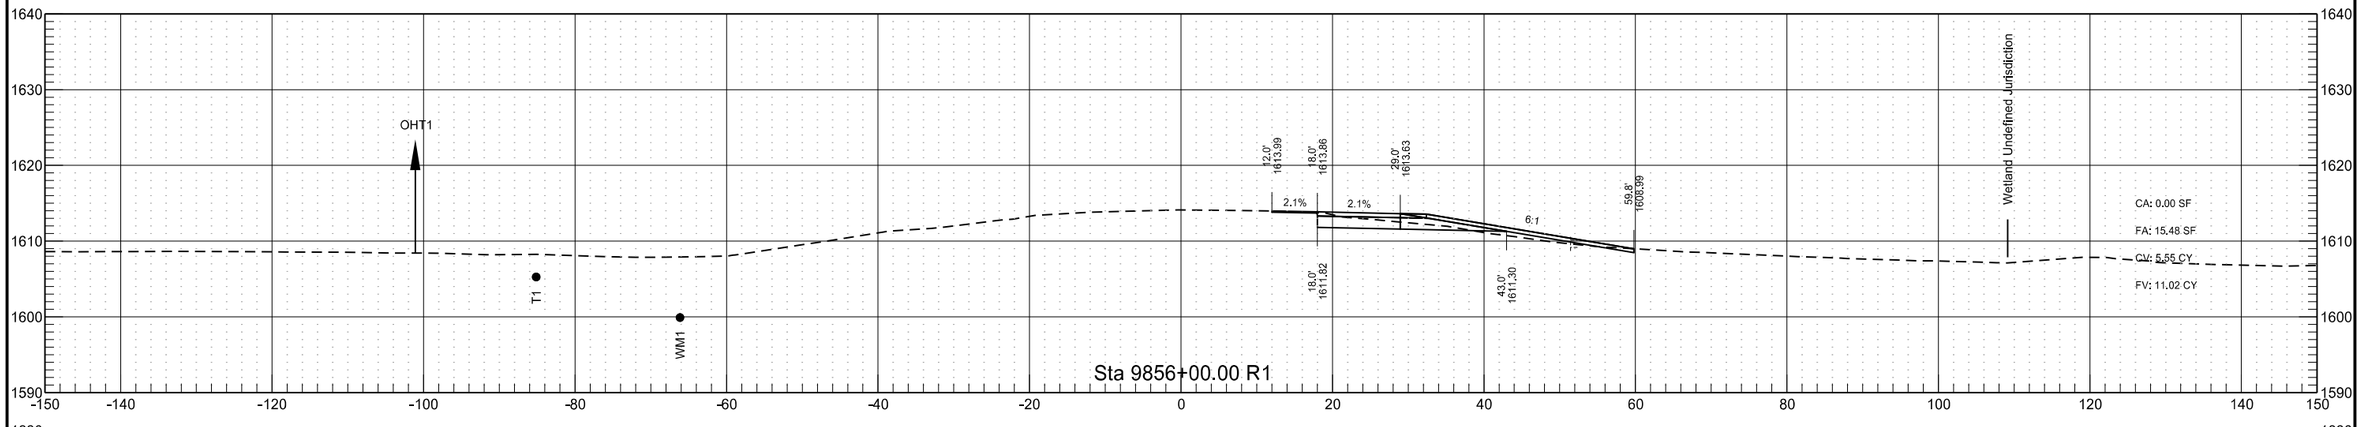


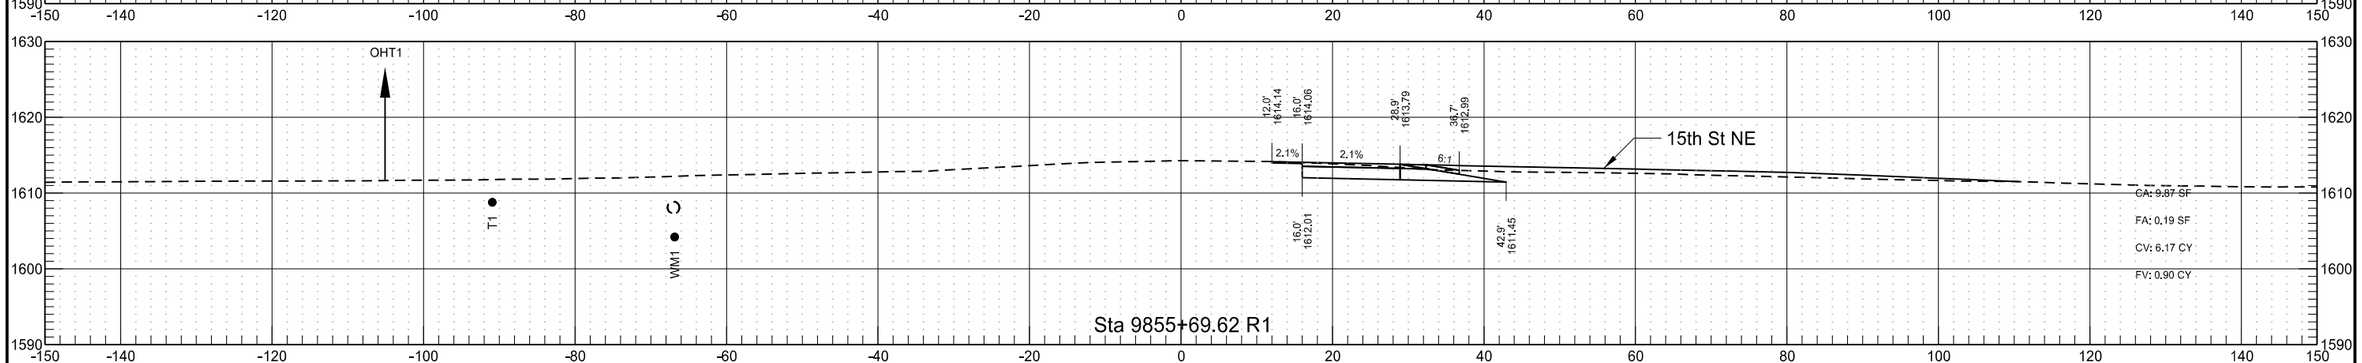

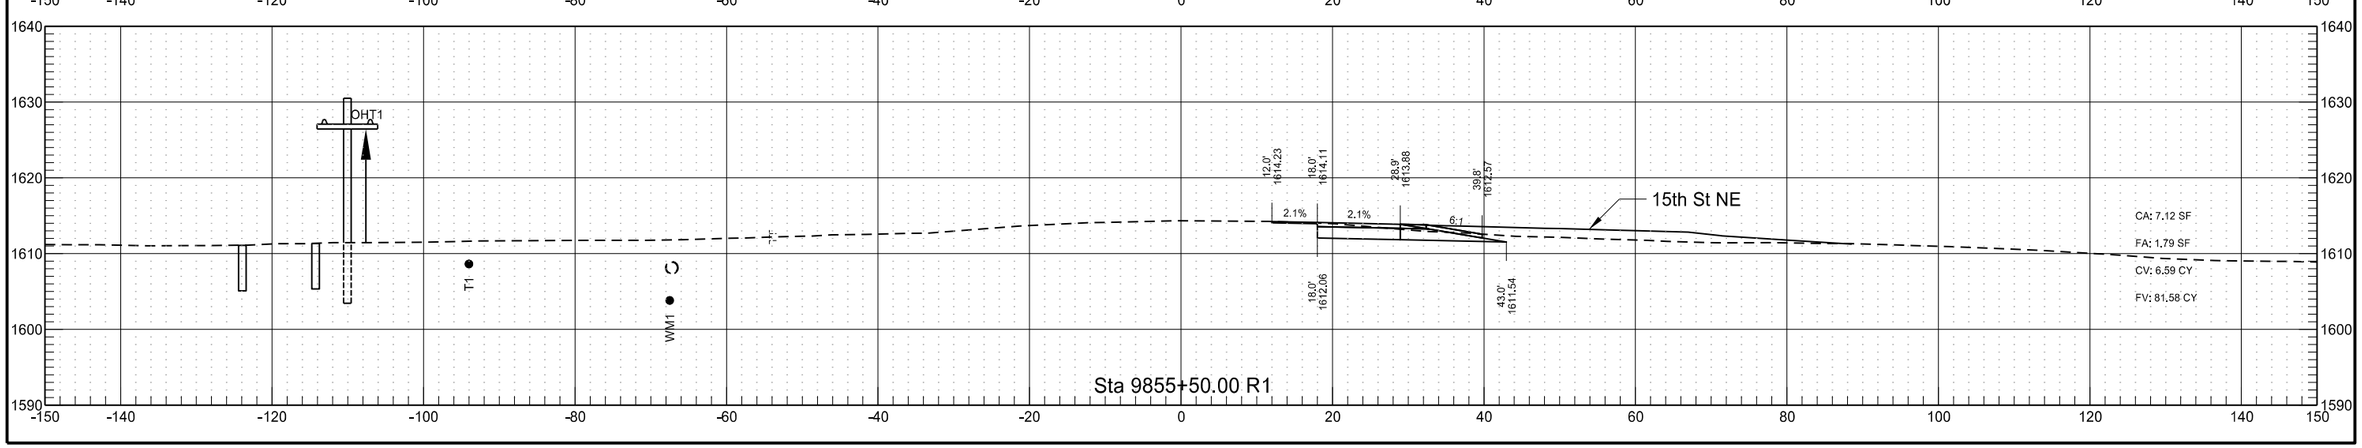


RP 186.260 to RP 188.551 - EB Passing Lane


	STATE	PROJECT NO.	SECTION NO.	SHEET NO.
	ND	INF-X-3-052(053)185	200	18

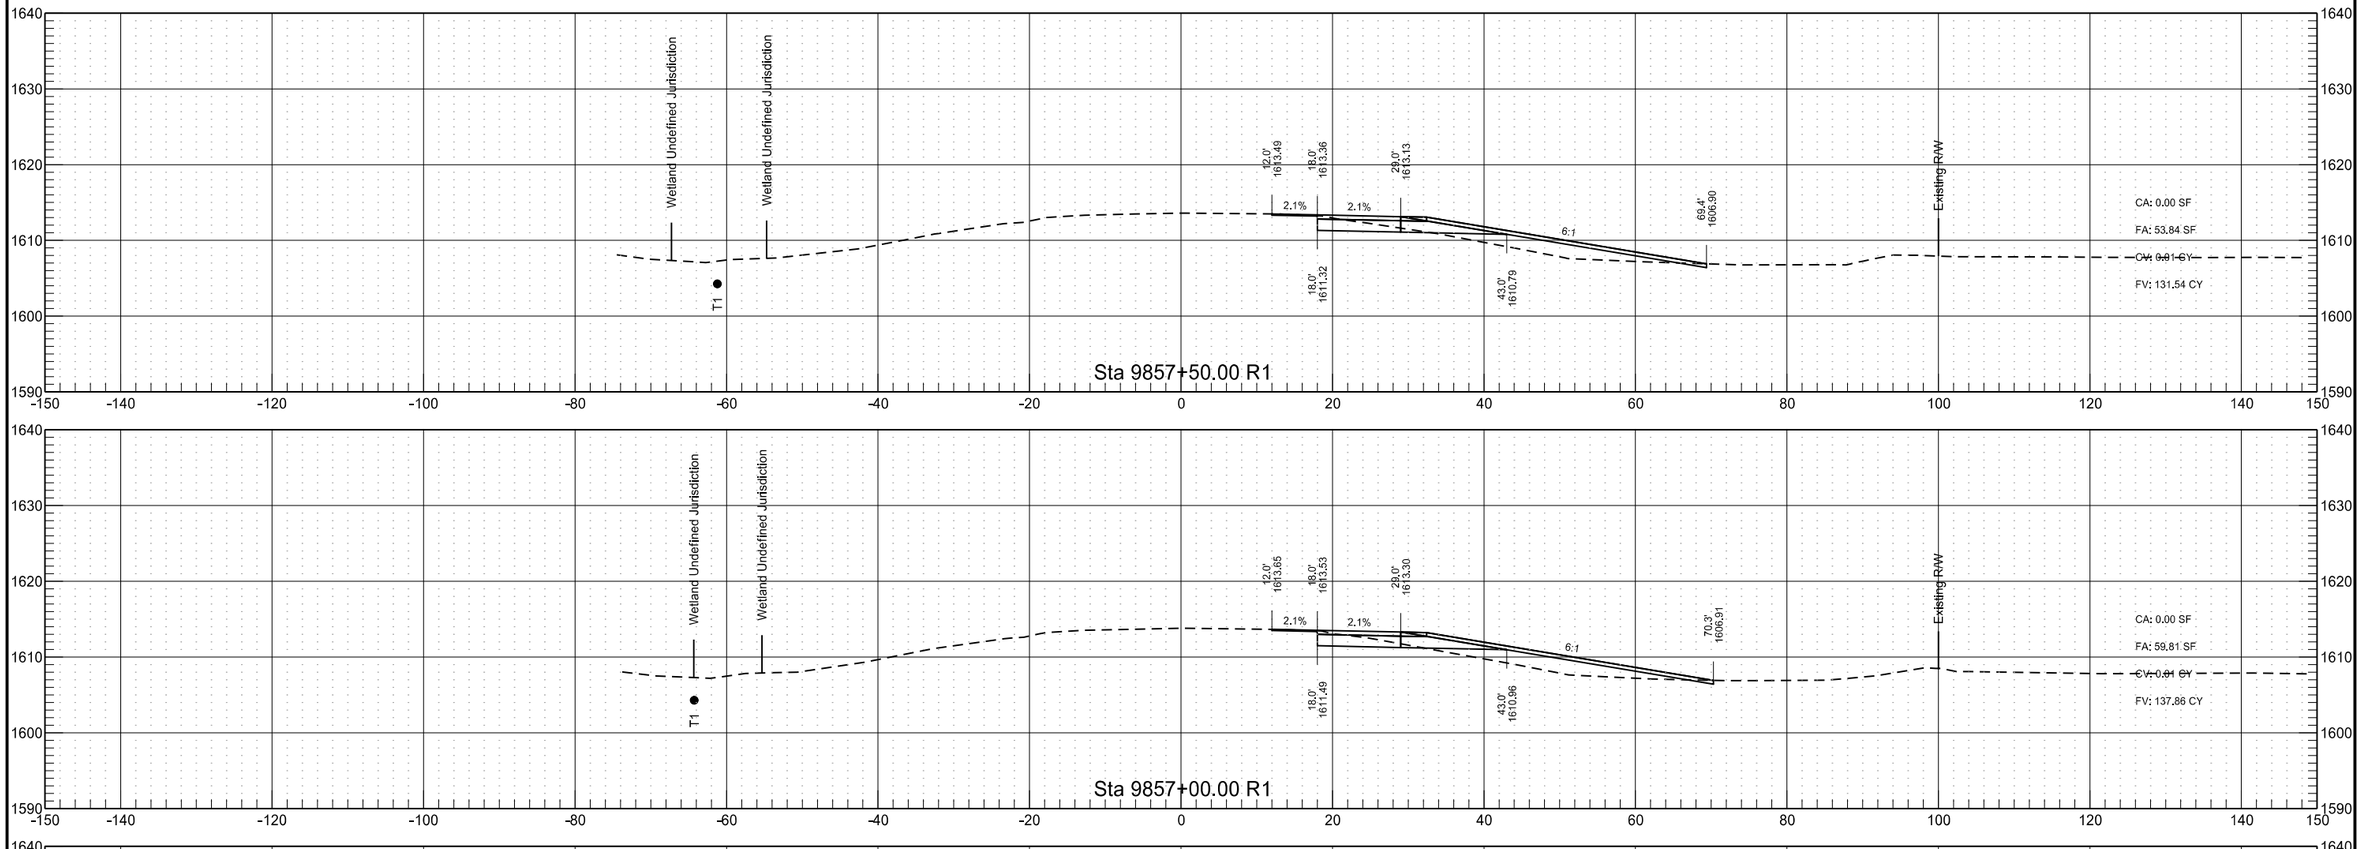


RP 186.260 to RP 188.551 - EB Passing Lane

	STATE	PROJECT NO.	SECTION NO.	SHEET NO.
	ND	INF-X-3-052(053)185	200	19

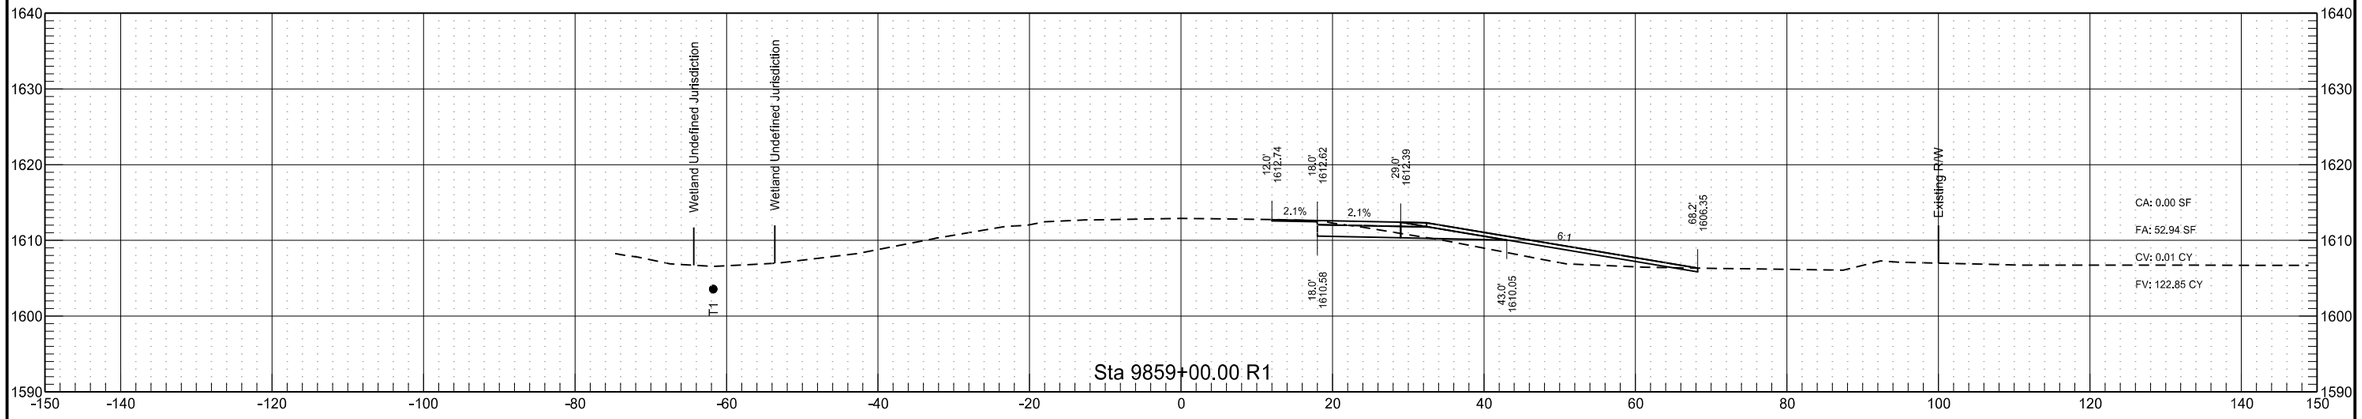


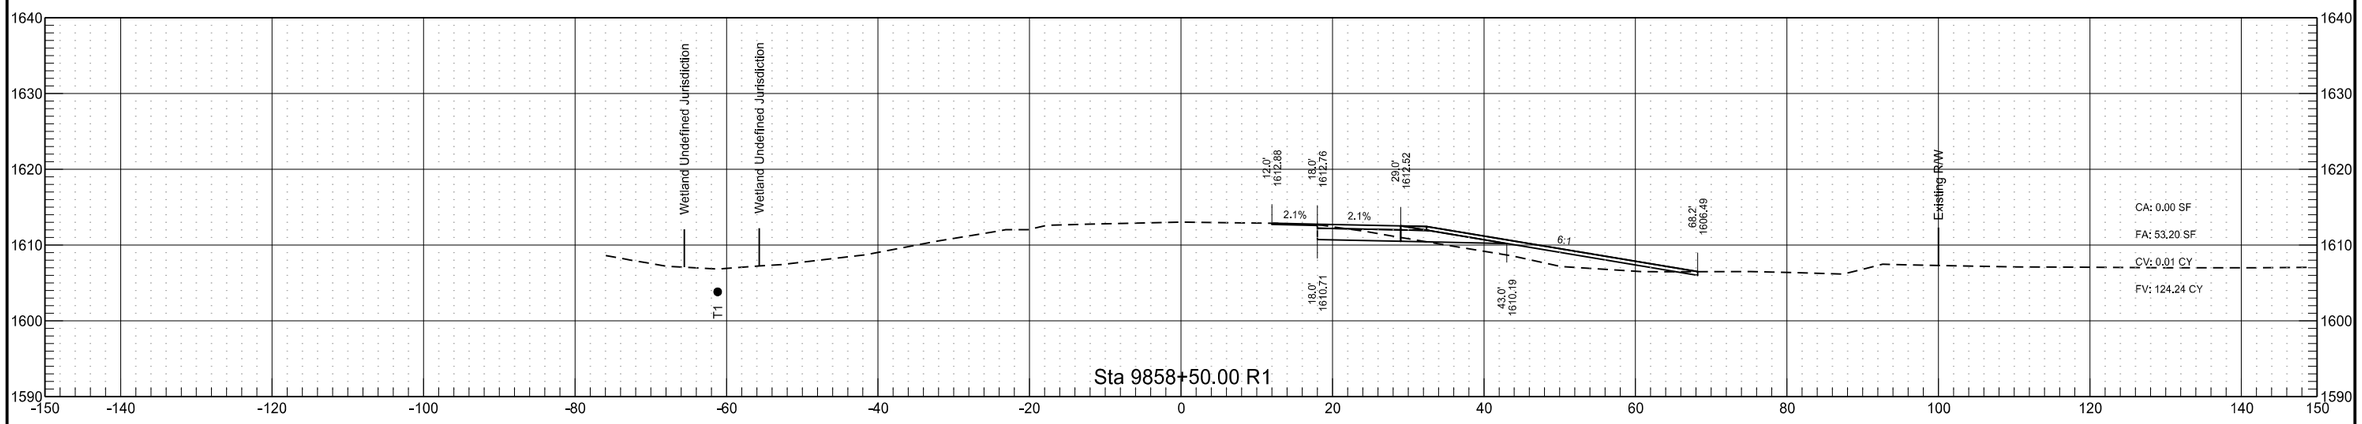


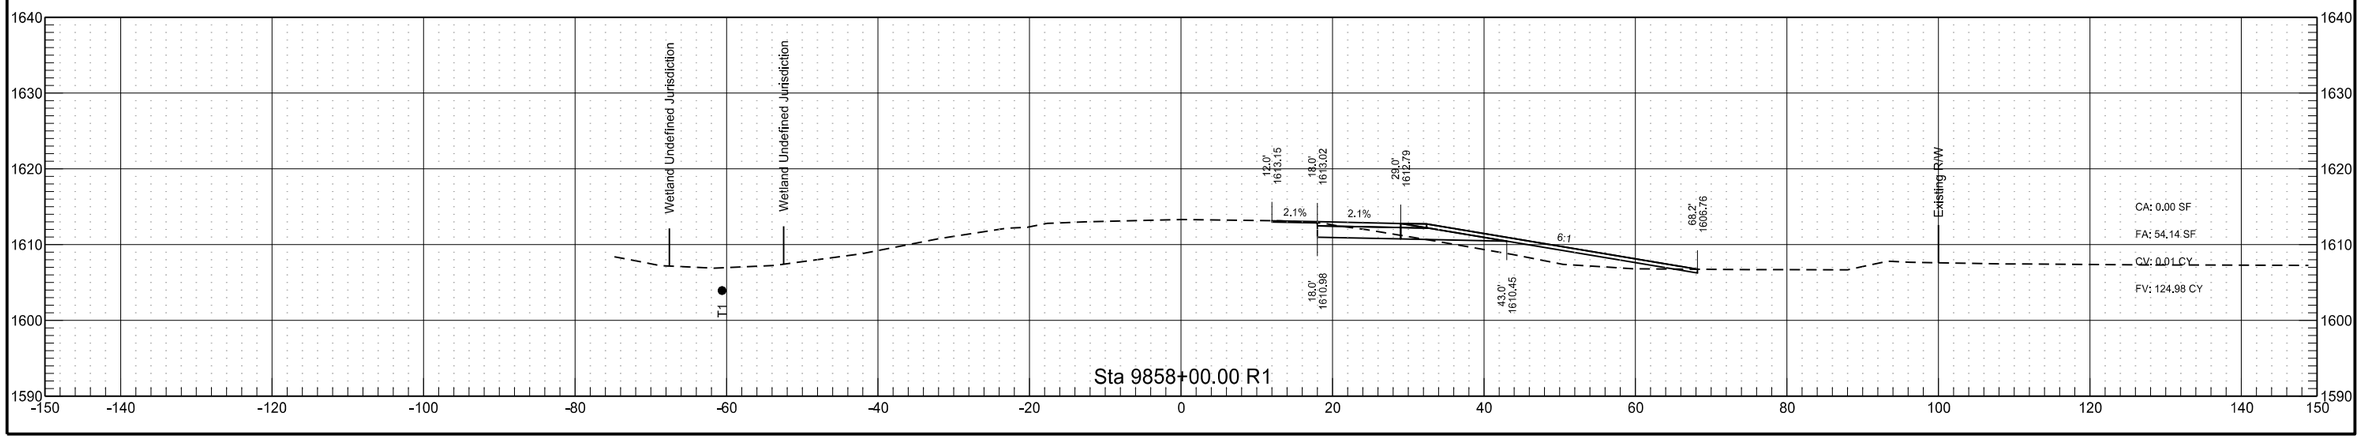


RP 186.260 to RP 188.551 - EB Passing Lane

	STATE	PROJECT NO.	SECTION NO.	SHEET NO.
	ND	INF-X-3-052(053)185	200	20

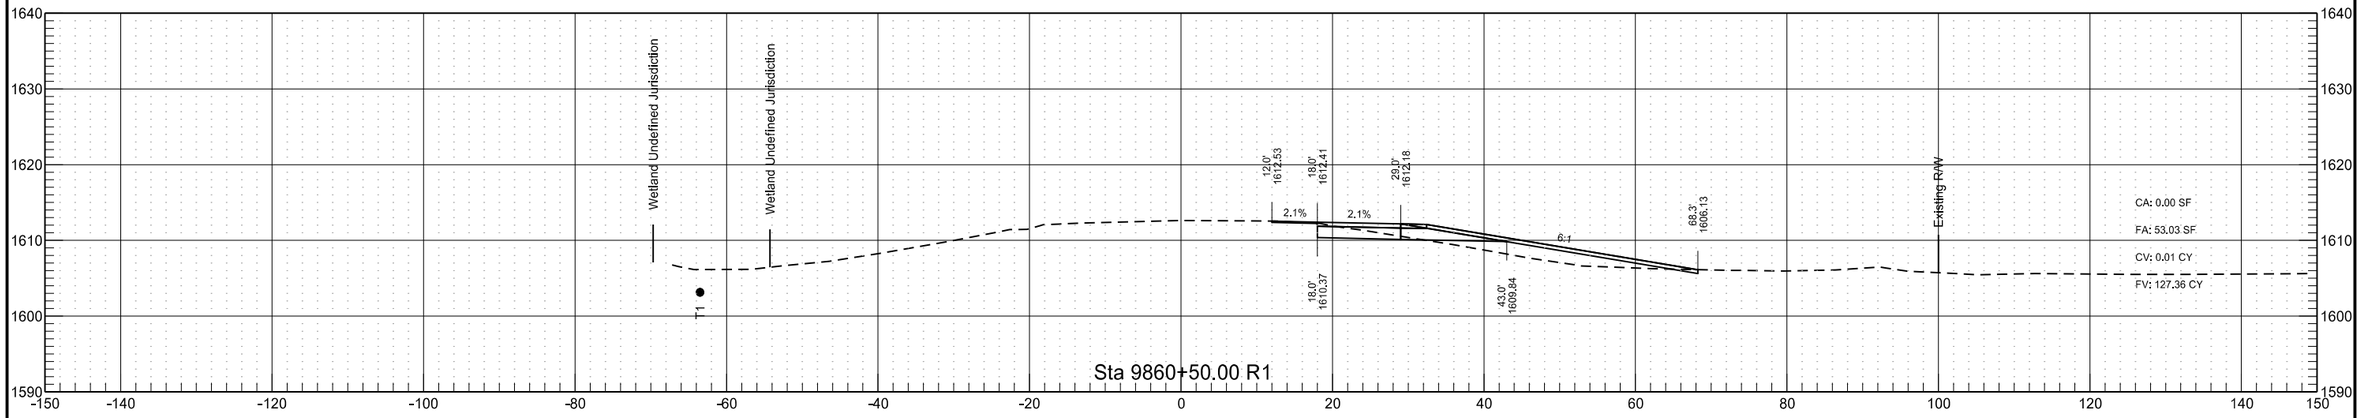


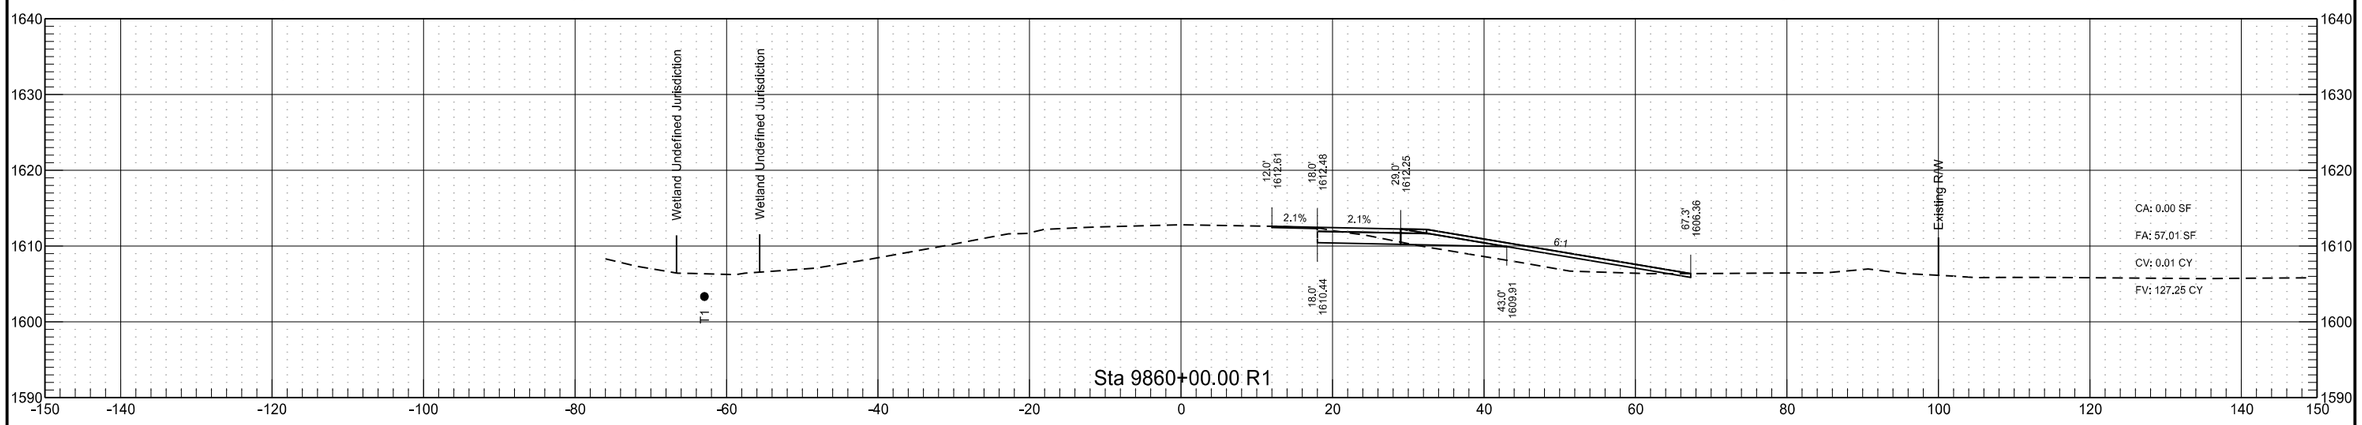


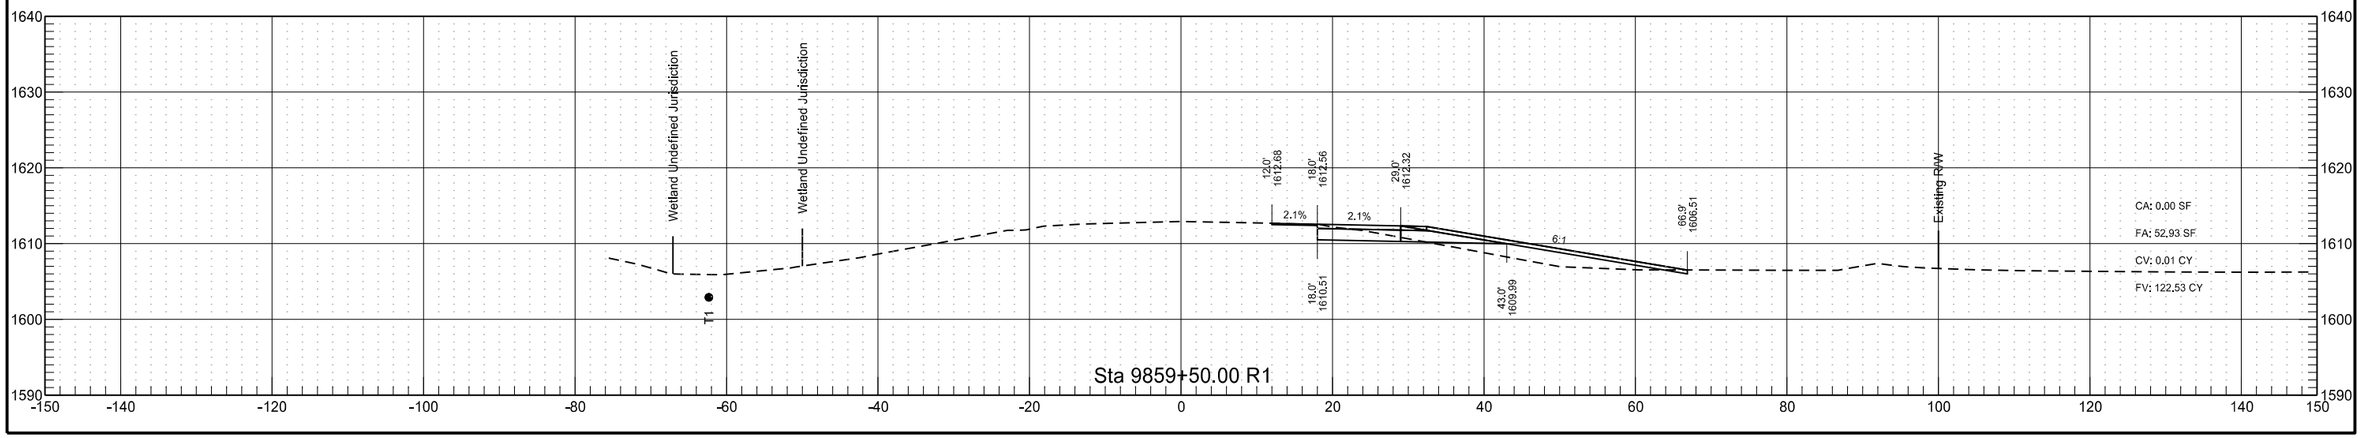


RP 186.260 to RP 188.551 - EB Passing Lane

	STATE	PROJECT NO.	SECTION NO.	SHEET NO.
	ND	INF-X-3-052(053)185	200	21

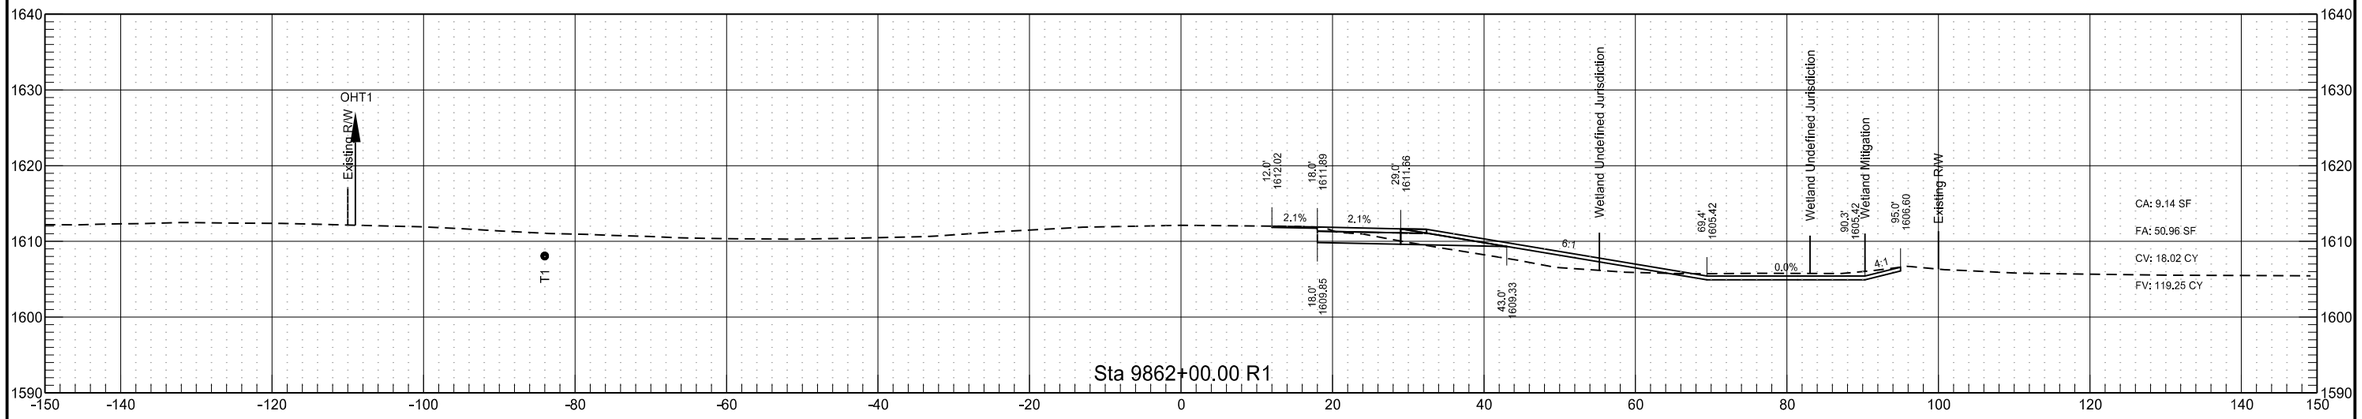

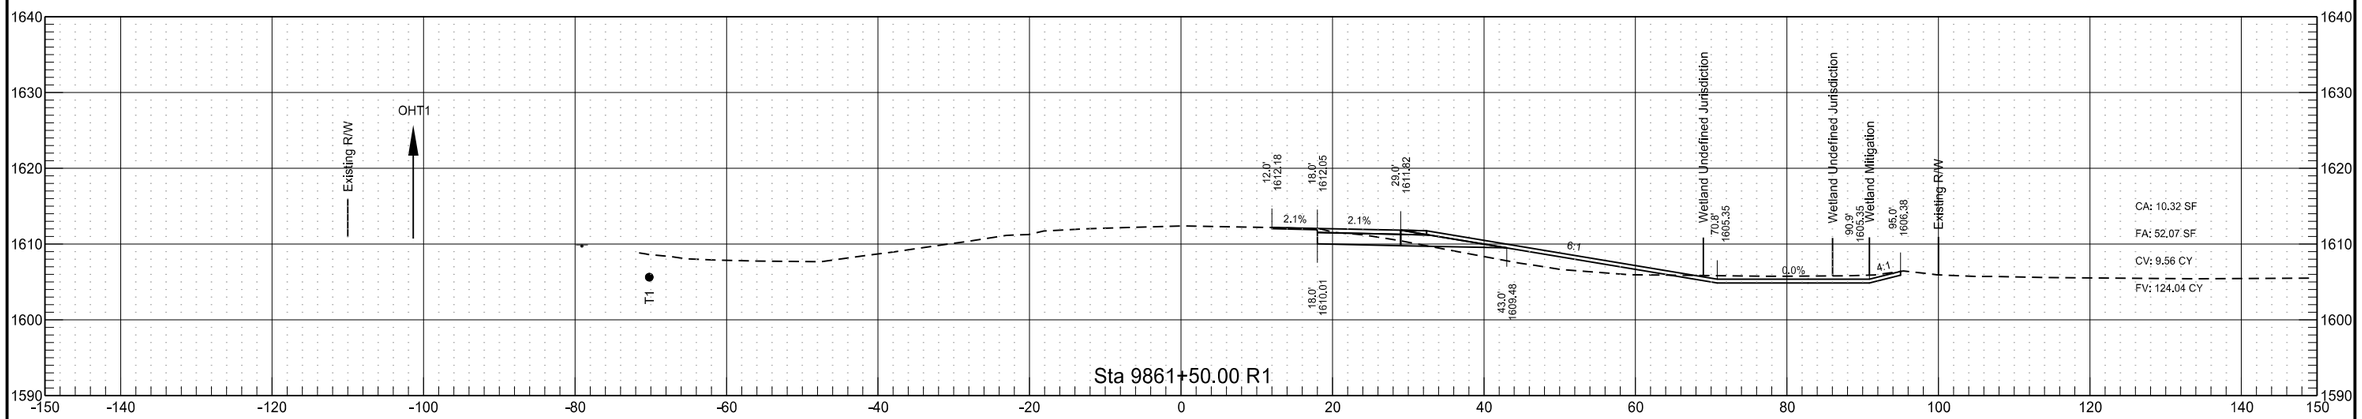

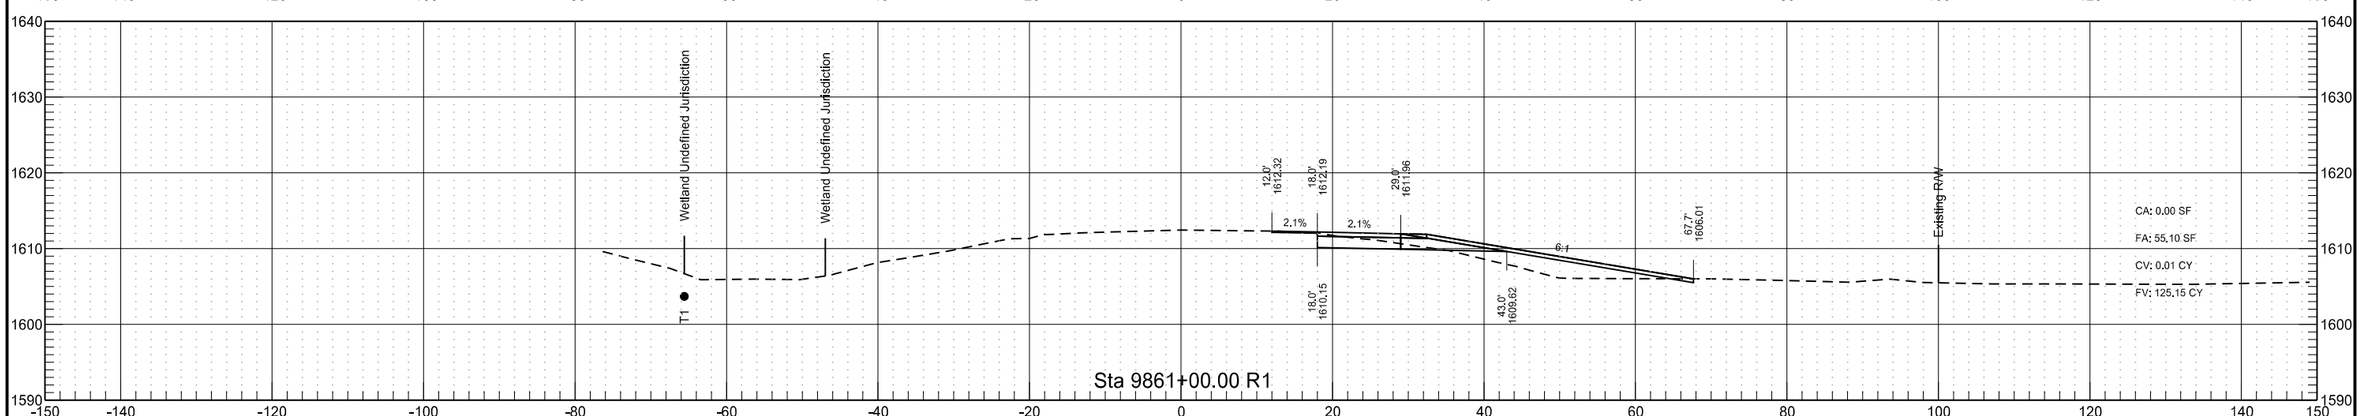


RP 186.260 to RP 188.551 - EB Passing Lane

	STATE	PROJECT NO.	SECTION NO.	SHEET NO.
	ND	INF-X-3-052(053)185	200	22


RP 186.260 to RP 188.551 - EB Passing Lane


	STATE	PROJECT NO.	SECTION NO.	SHEET NO.
	ND	INF-X-3-052(053)185	200	23

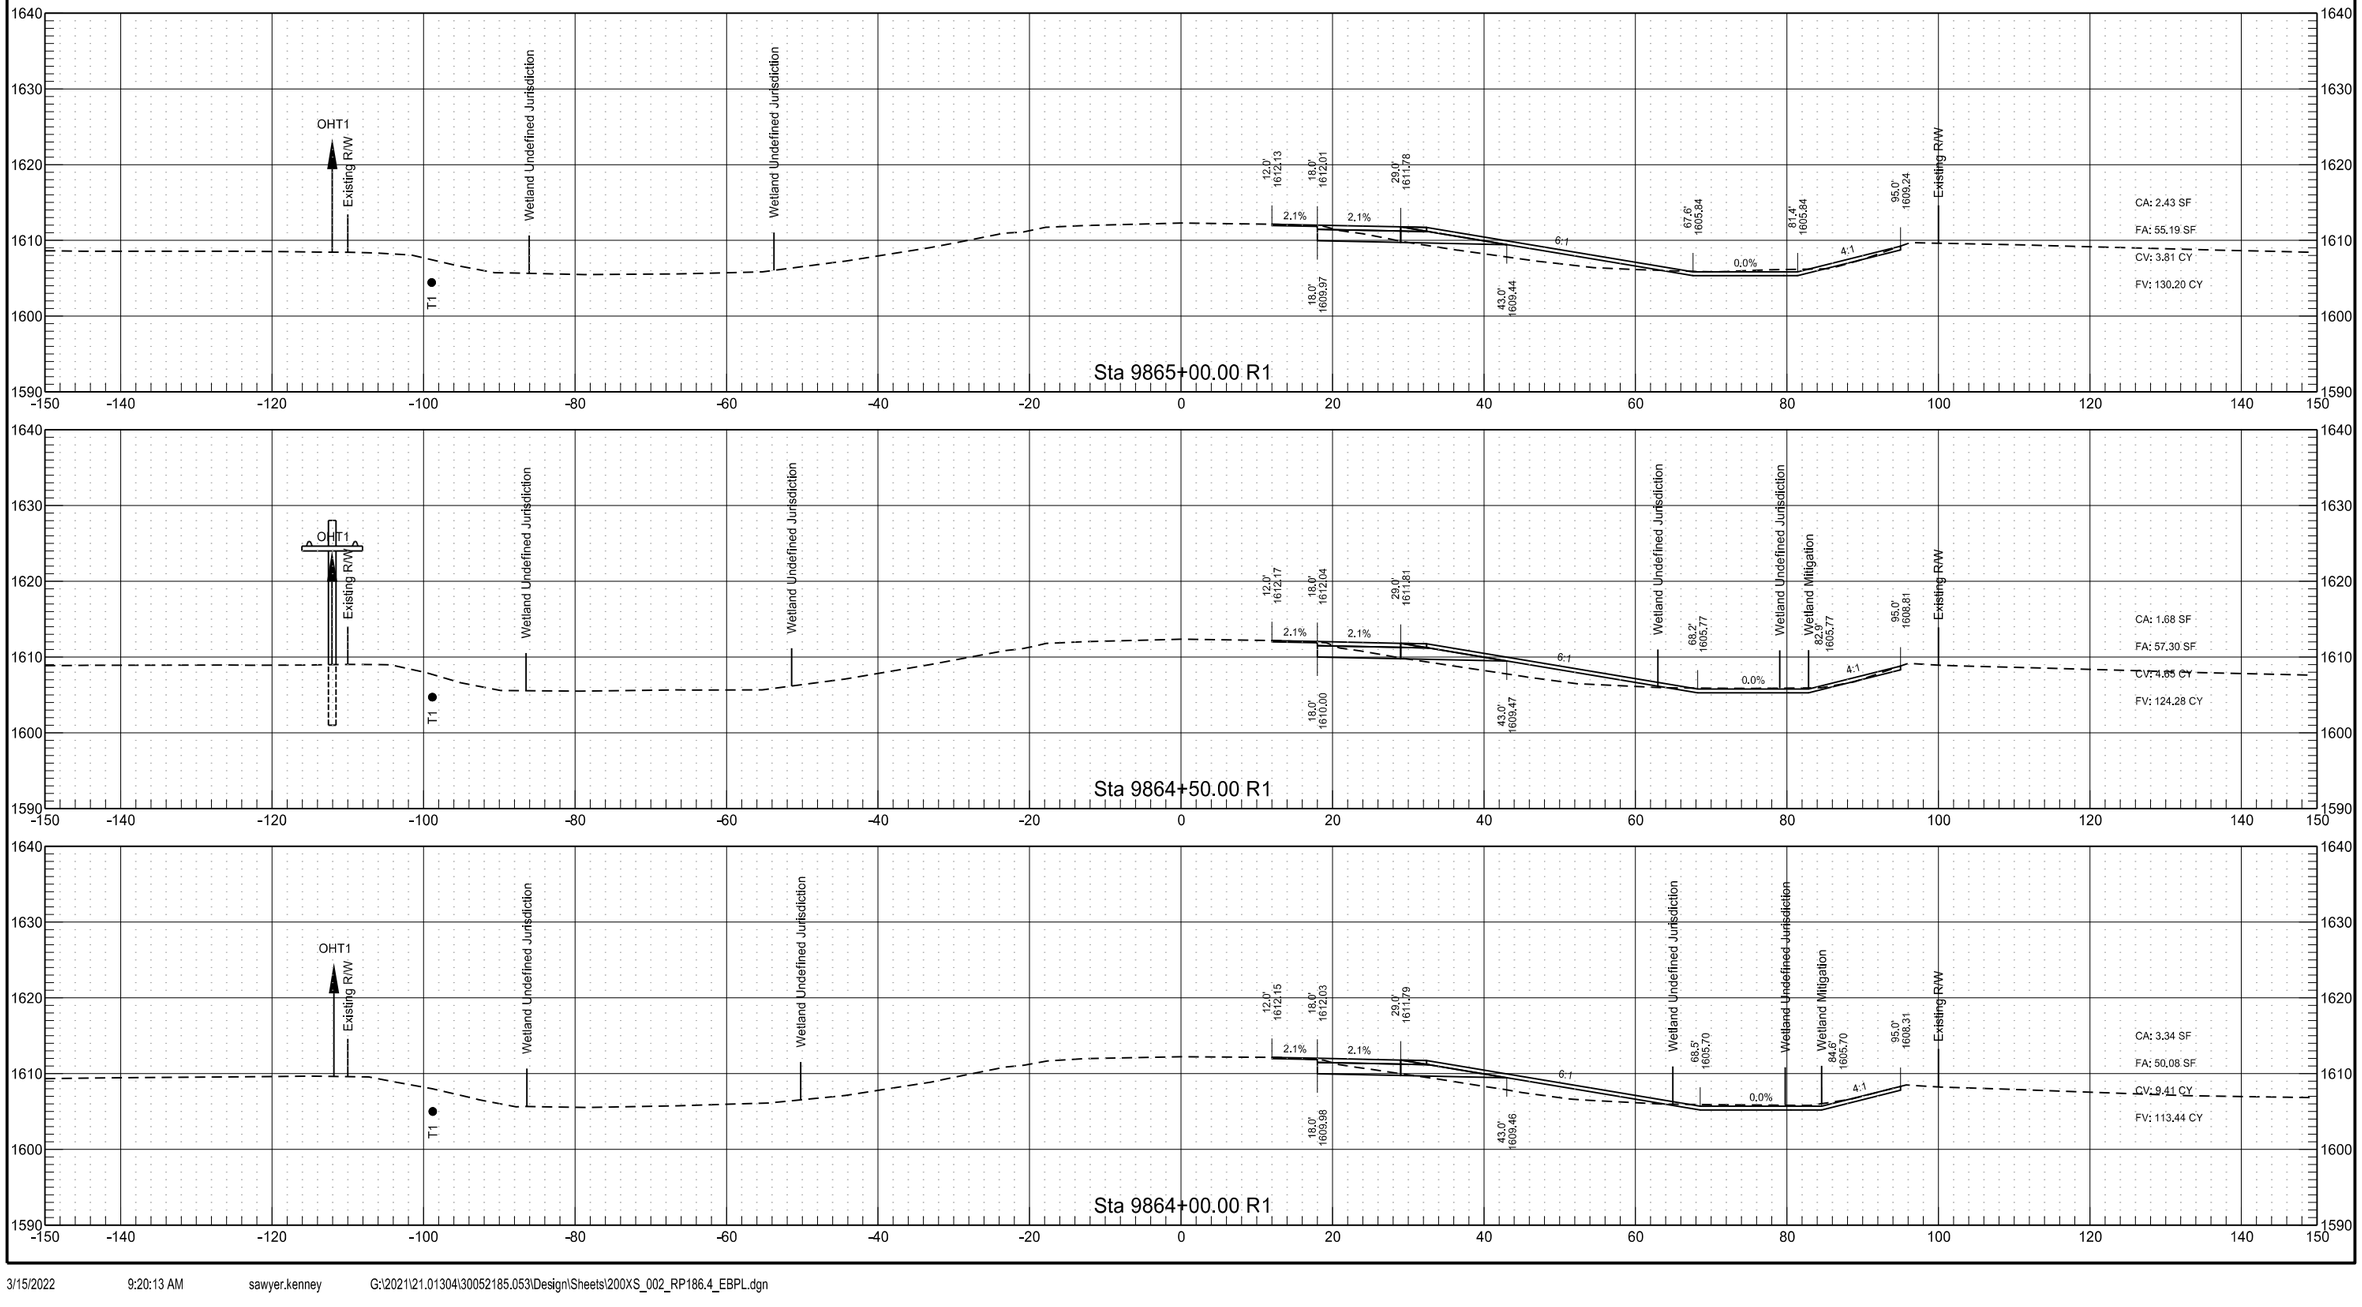


RP 186.260 to RP 188.551 - EB Passing Lane

	STATE	PROJECT NO.	SECTION NO.	SHEET NO.
	ND	INF-X-3-052(053)185	200	24

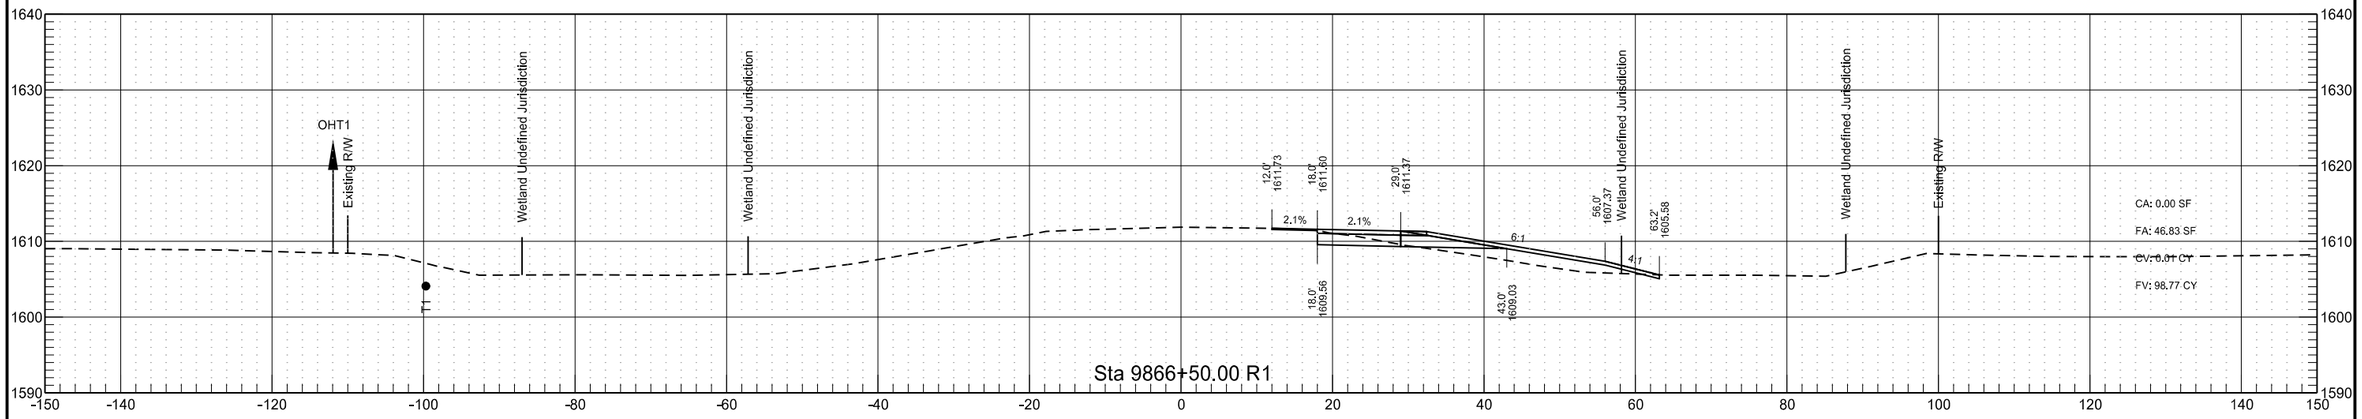


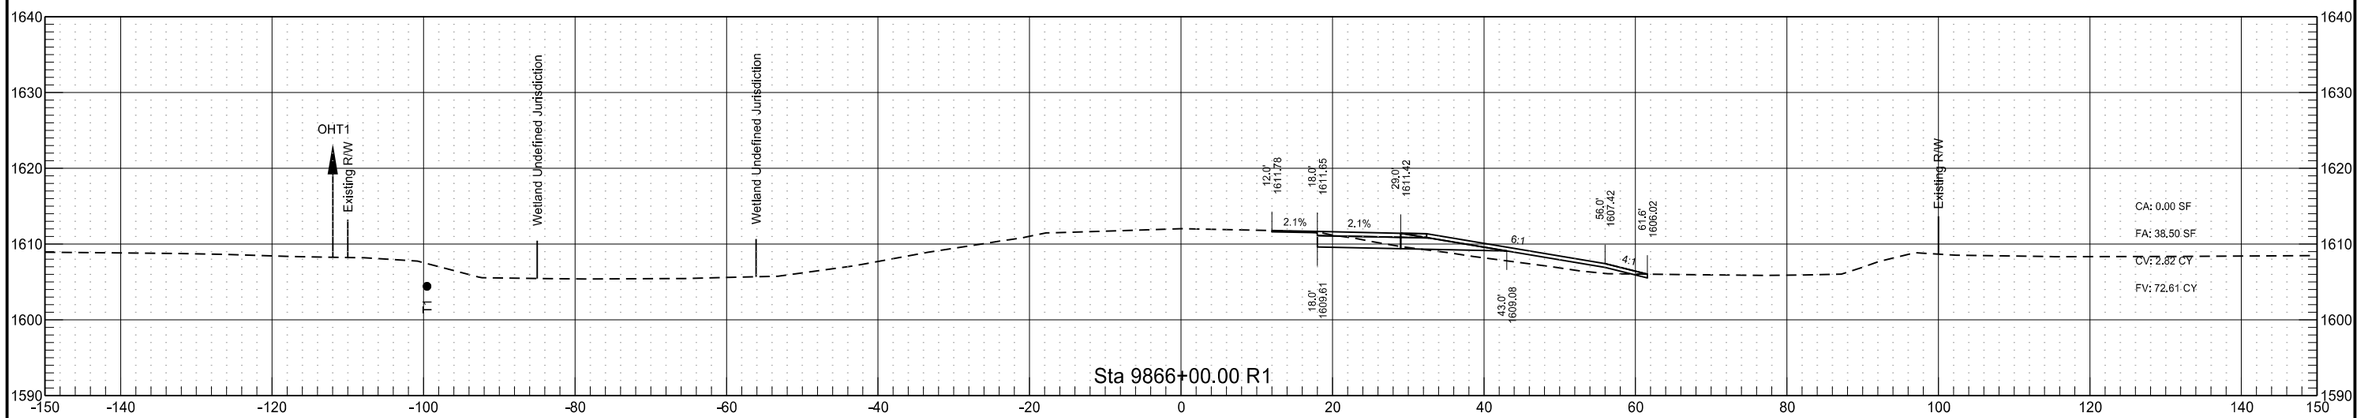


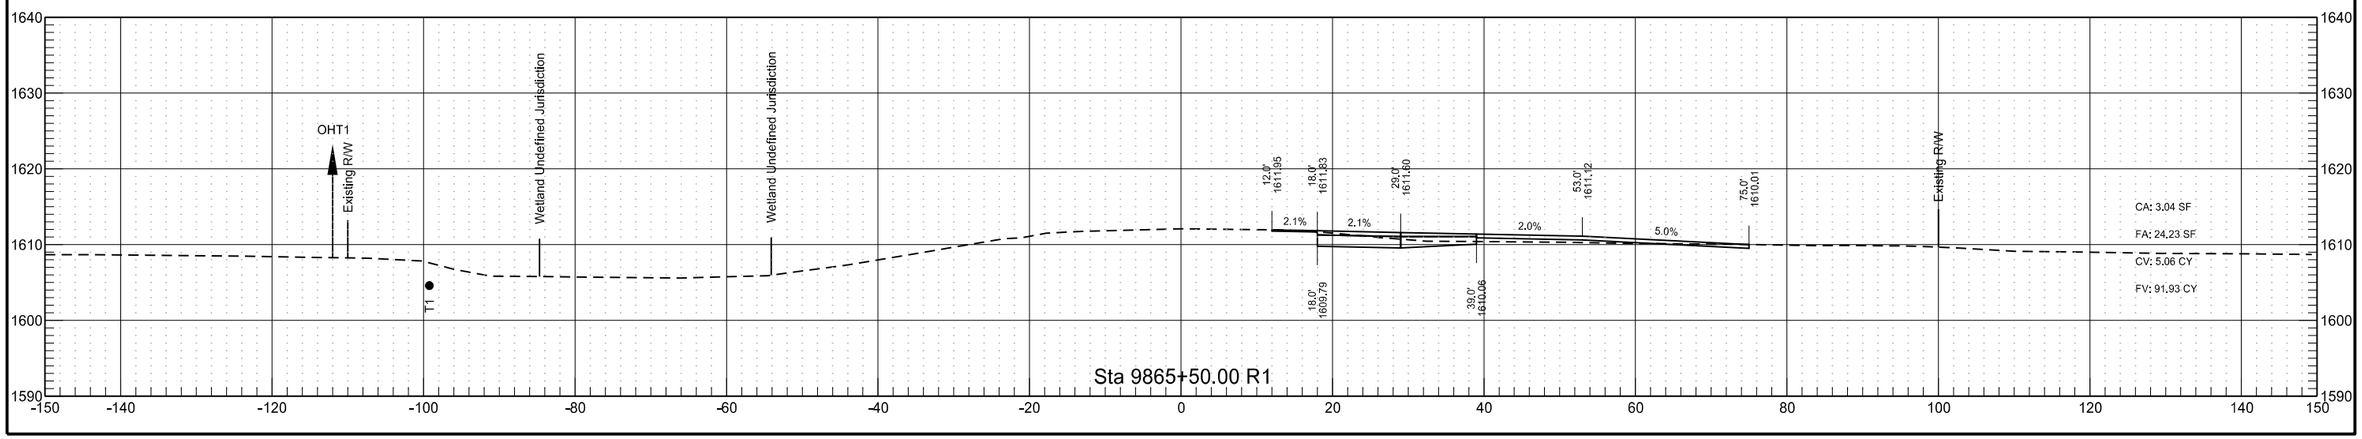


RP 186.260 to RP 188.551 - EB Passing Lane

	STATE	PROJECT NO.	SECTION NO.	SHEET NO.
	ND	INF-X-3-052(053)185	200	25

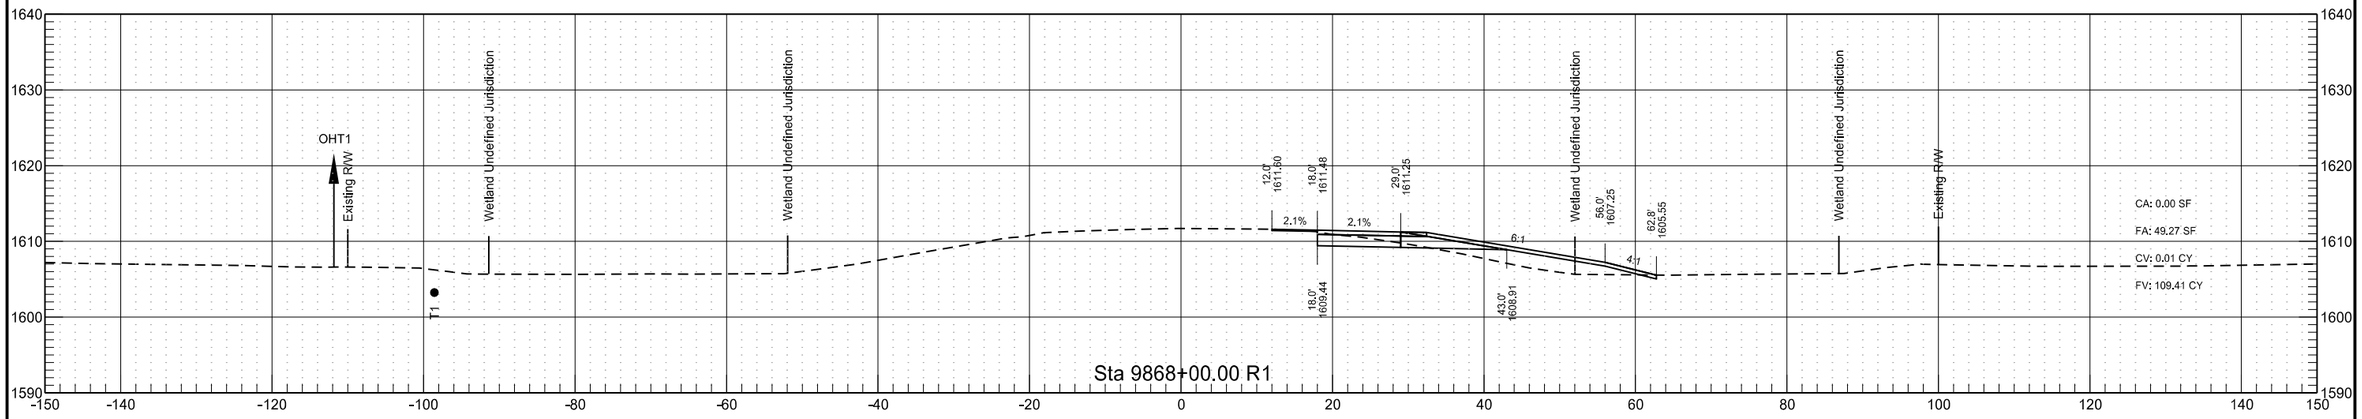

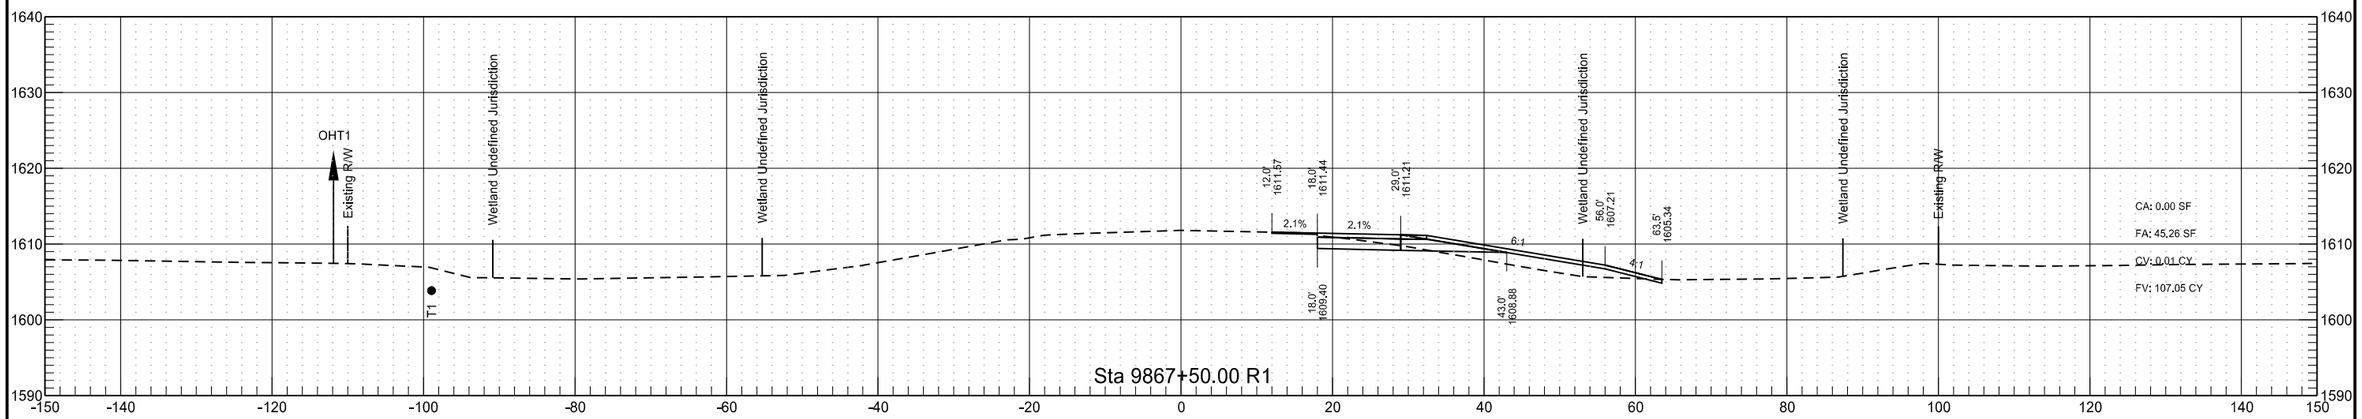

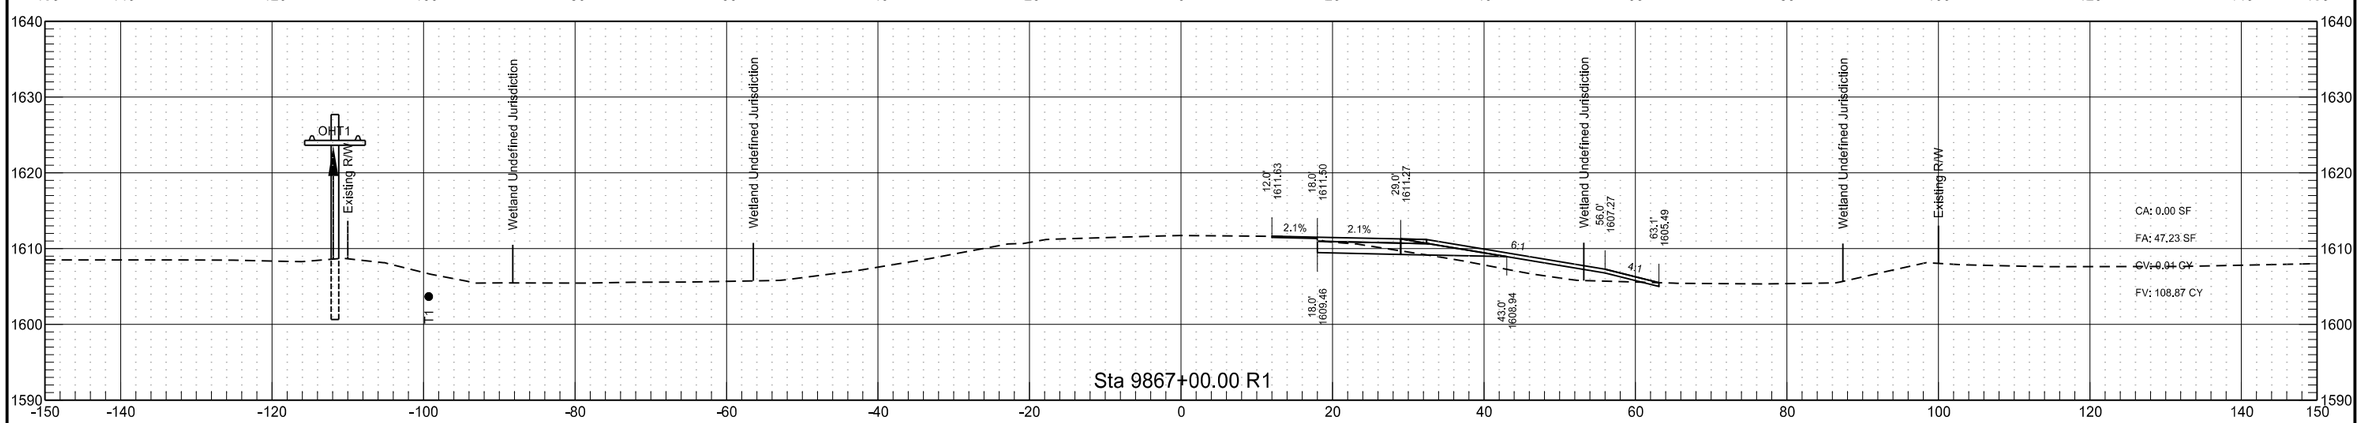


RP 186.260 to RP 188.551 - EB Passing Lane

	STATE	PROJECT NO.	SECTION NO.	SHEET NO.
	ND	INF-X-3-052(053)185	200	26

RP 186.260 to RP 188.551 - EB Passing Lane

	STATE	PROJECT NO.	SECTION NO.	SHEET NO.
	ND	INF-X-3-052(053)185	200	27

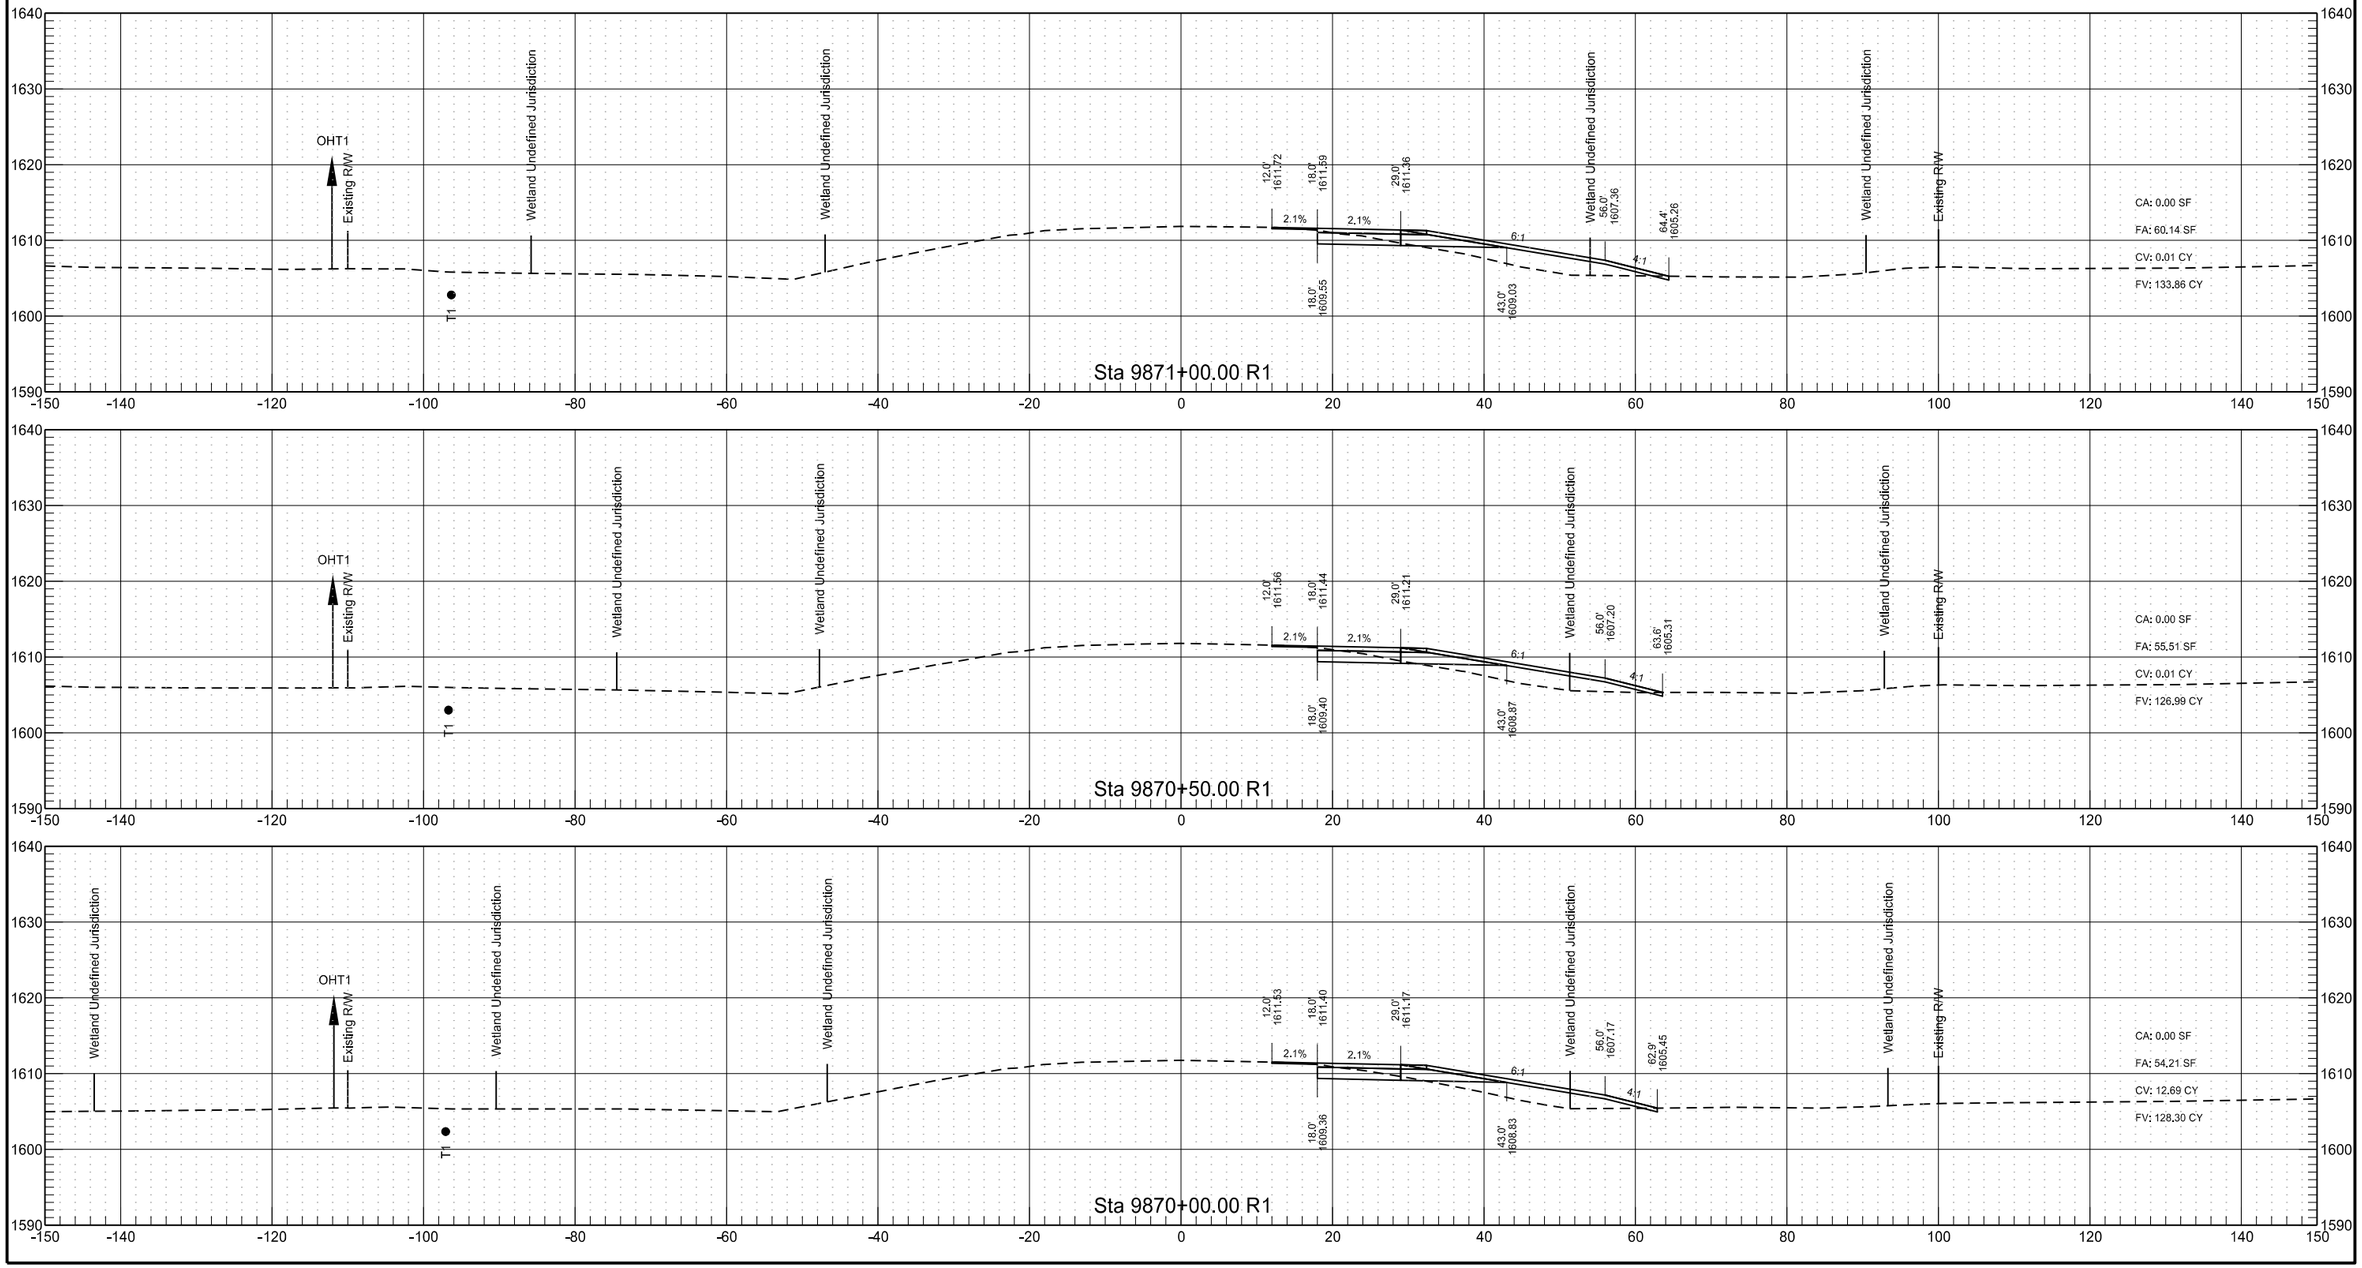

RP 186.260 to RP 188.551 - EB Passing Lane

	STATE	PROJECT NO.	SECTION NO.	SHEET NO.
	ND	INF-X-3-052(053)185	200	28

RP 186.260 to RP 188.551 - EB Passing Lane

	STATE	PROJECT NO.	SECTION NO.	SHEET NO.
	ND	INF-X-3-052(053)185	200	29


RP 186.260 to RP 188.551 - EB Passing Lane

	STATE	PROJECT NO.	SECTION NO.	SHEET NO.
	ND	INF-X-3-052(053)185	200	30

3/15/2022 9:20:18 AM sawyer.kenney G:\2021\21.01304\30052185.053\Design\Sheets\200XS_002_RP186.4_EBPL.dgn


RP 186.260 to RP 188.551 - EB Passing Lane

	STATE	PROJECT NO.	SECTION NO.	SHEET NO.
	ND	INF-X-3-052(053)185	200	31

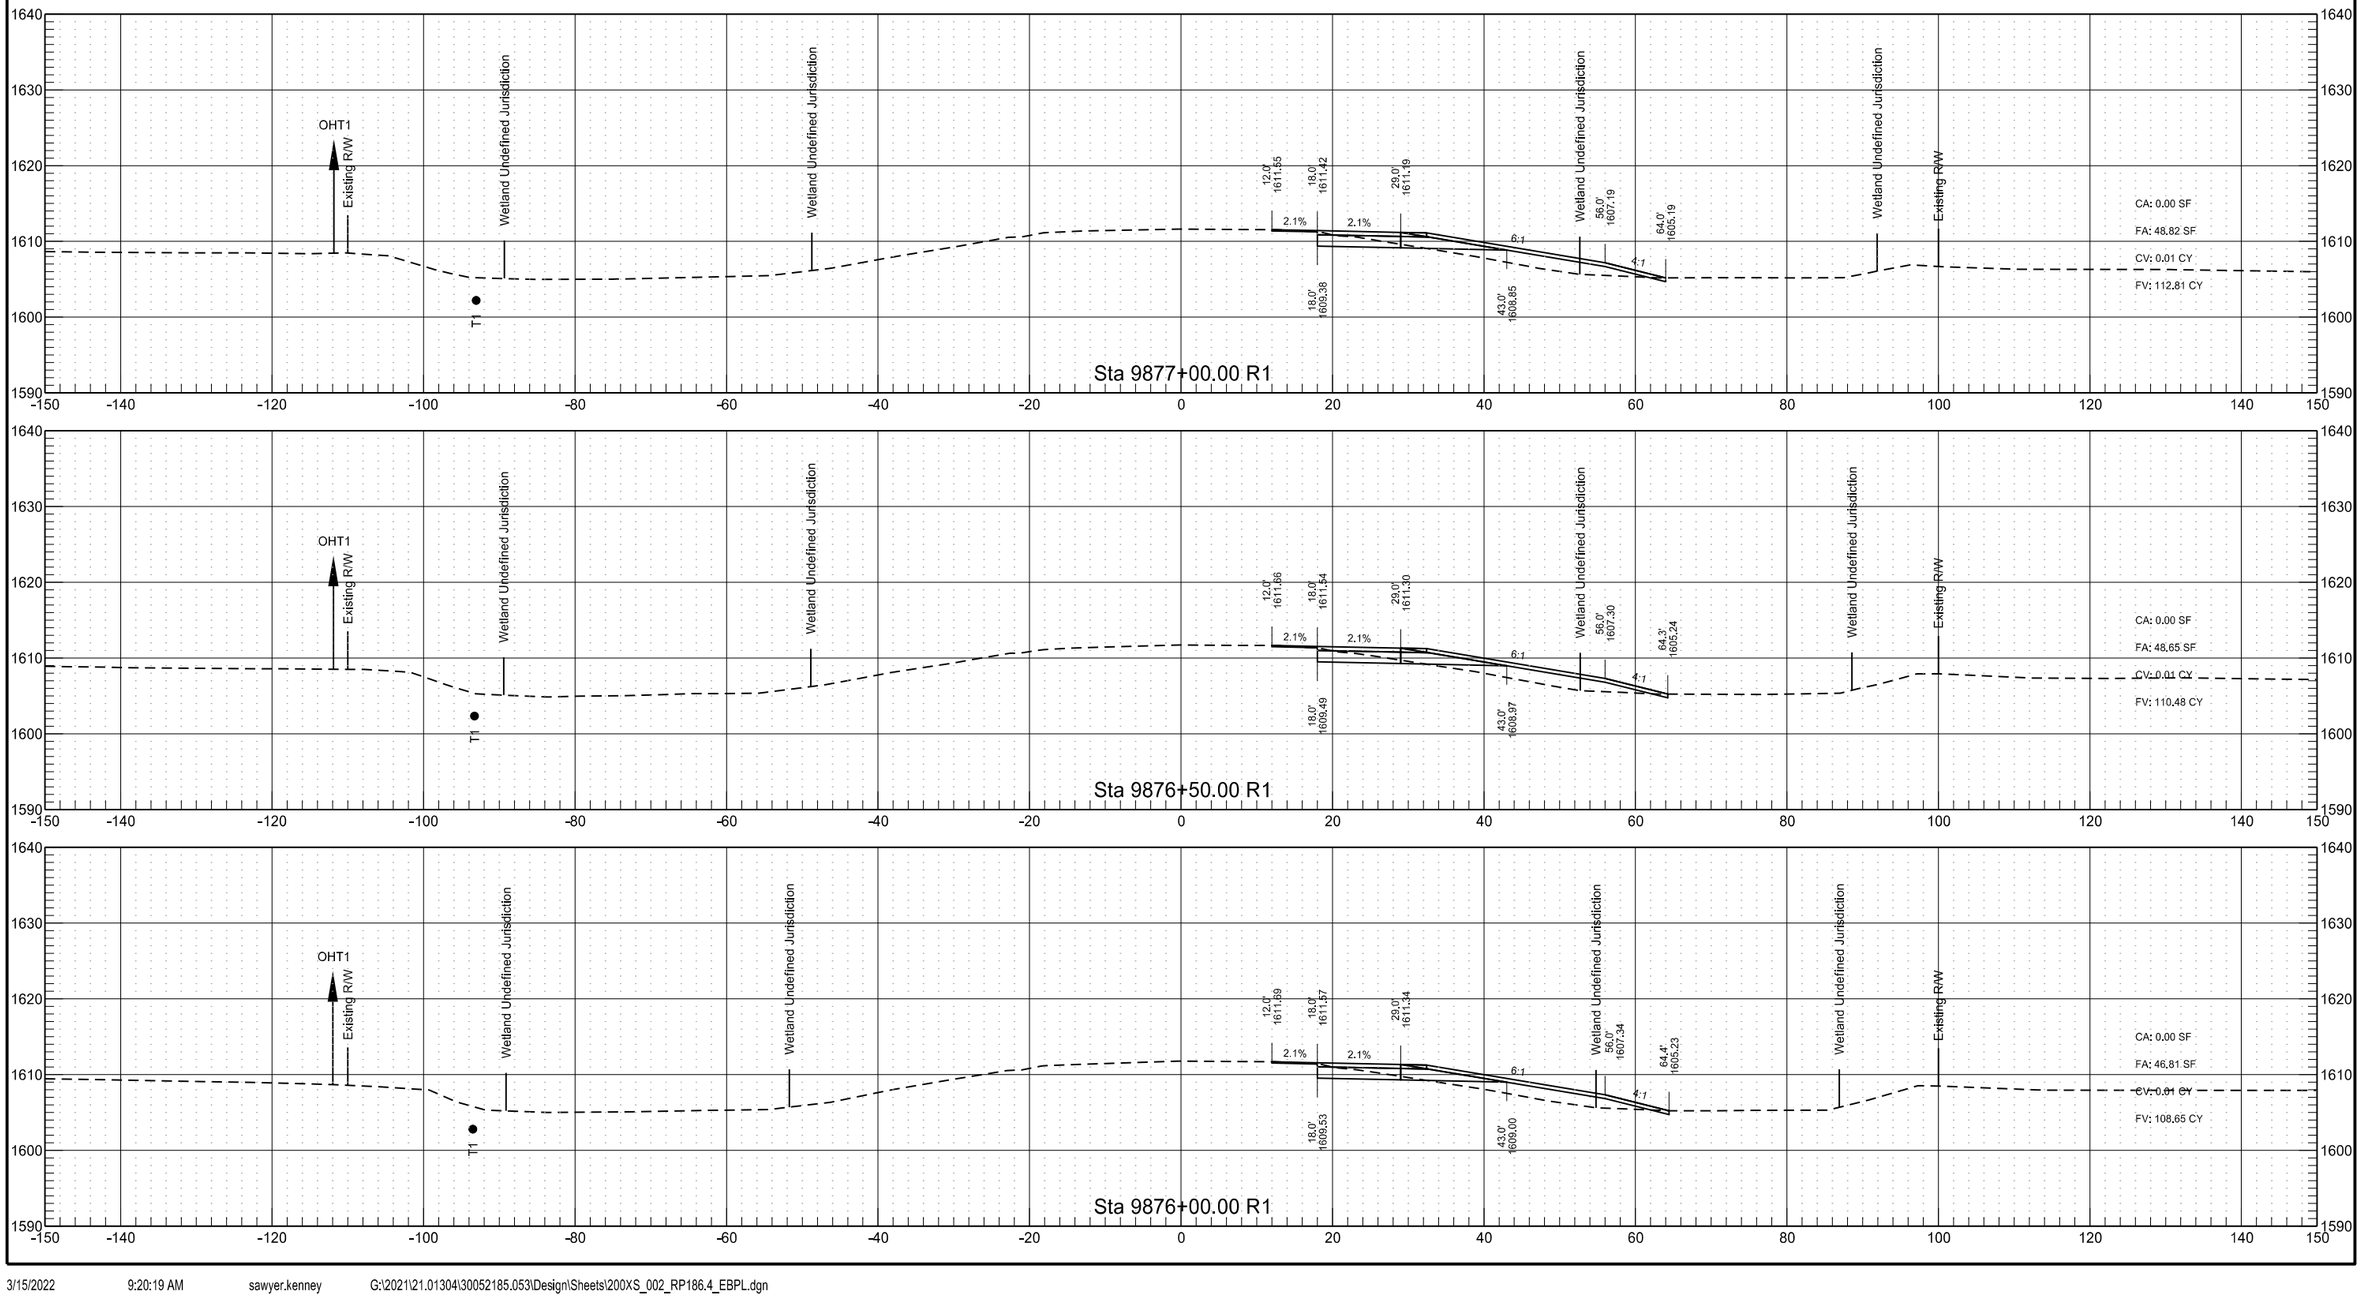

RP 186.260 to RP 188.551 - EB Passing Lane

	STATE	PROJECT NO.	SECTION NO.	SHEET NO.
	ND	INF-X-3-052(053)185	200	32

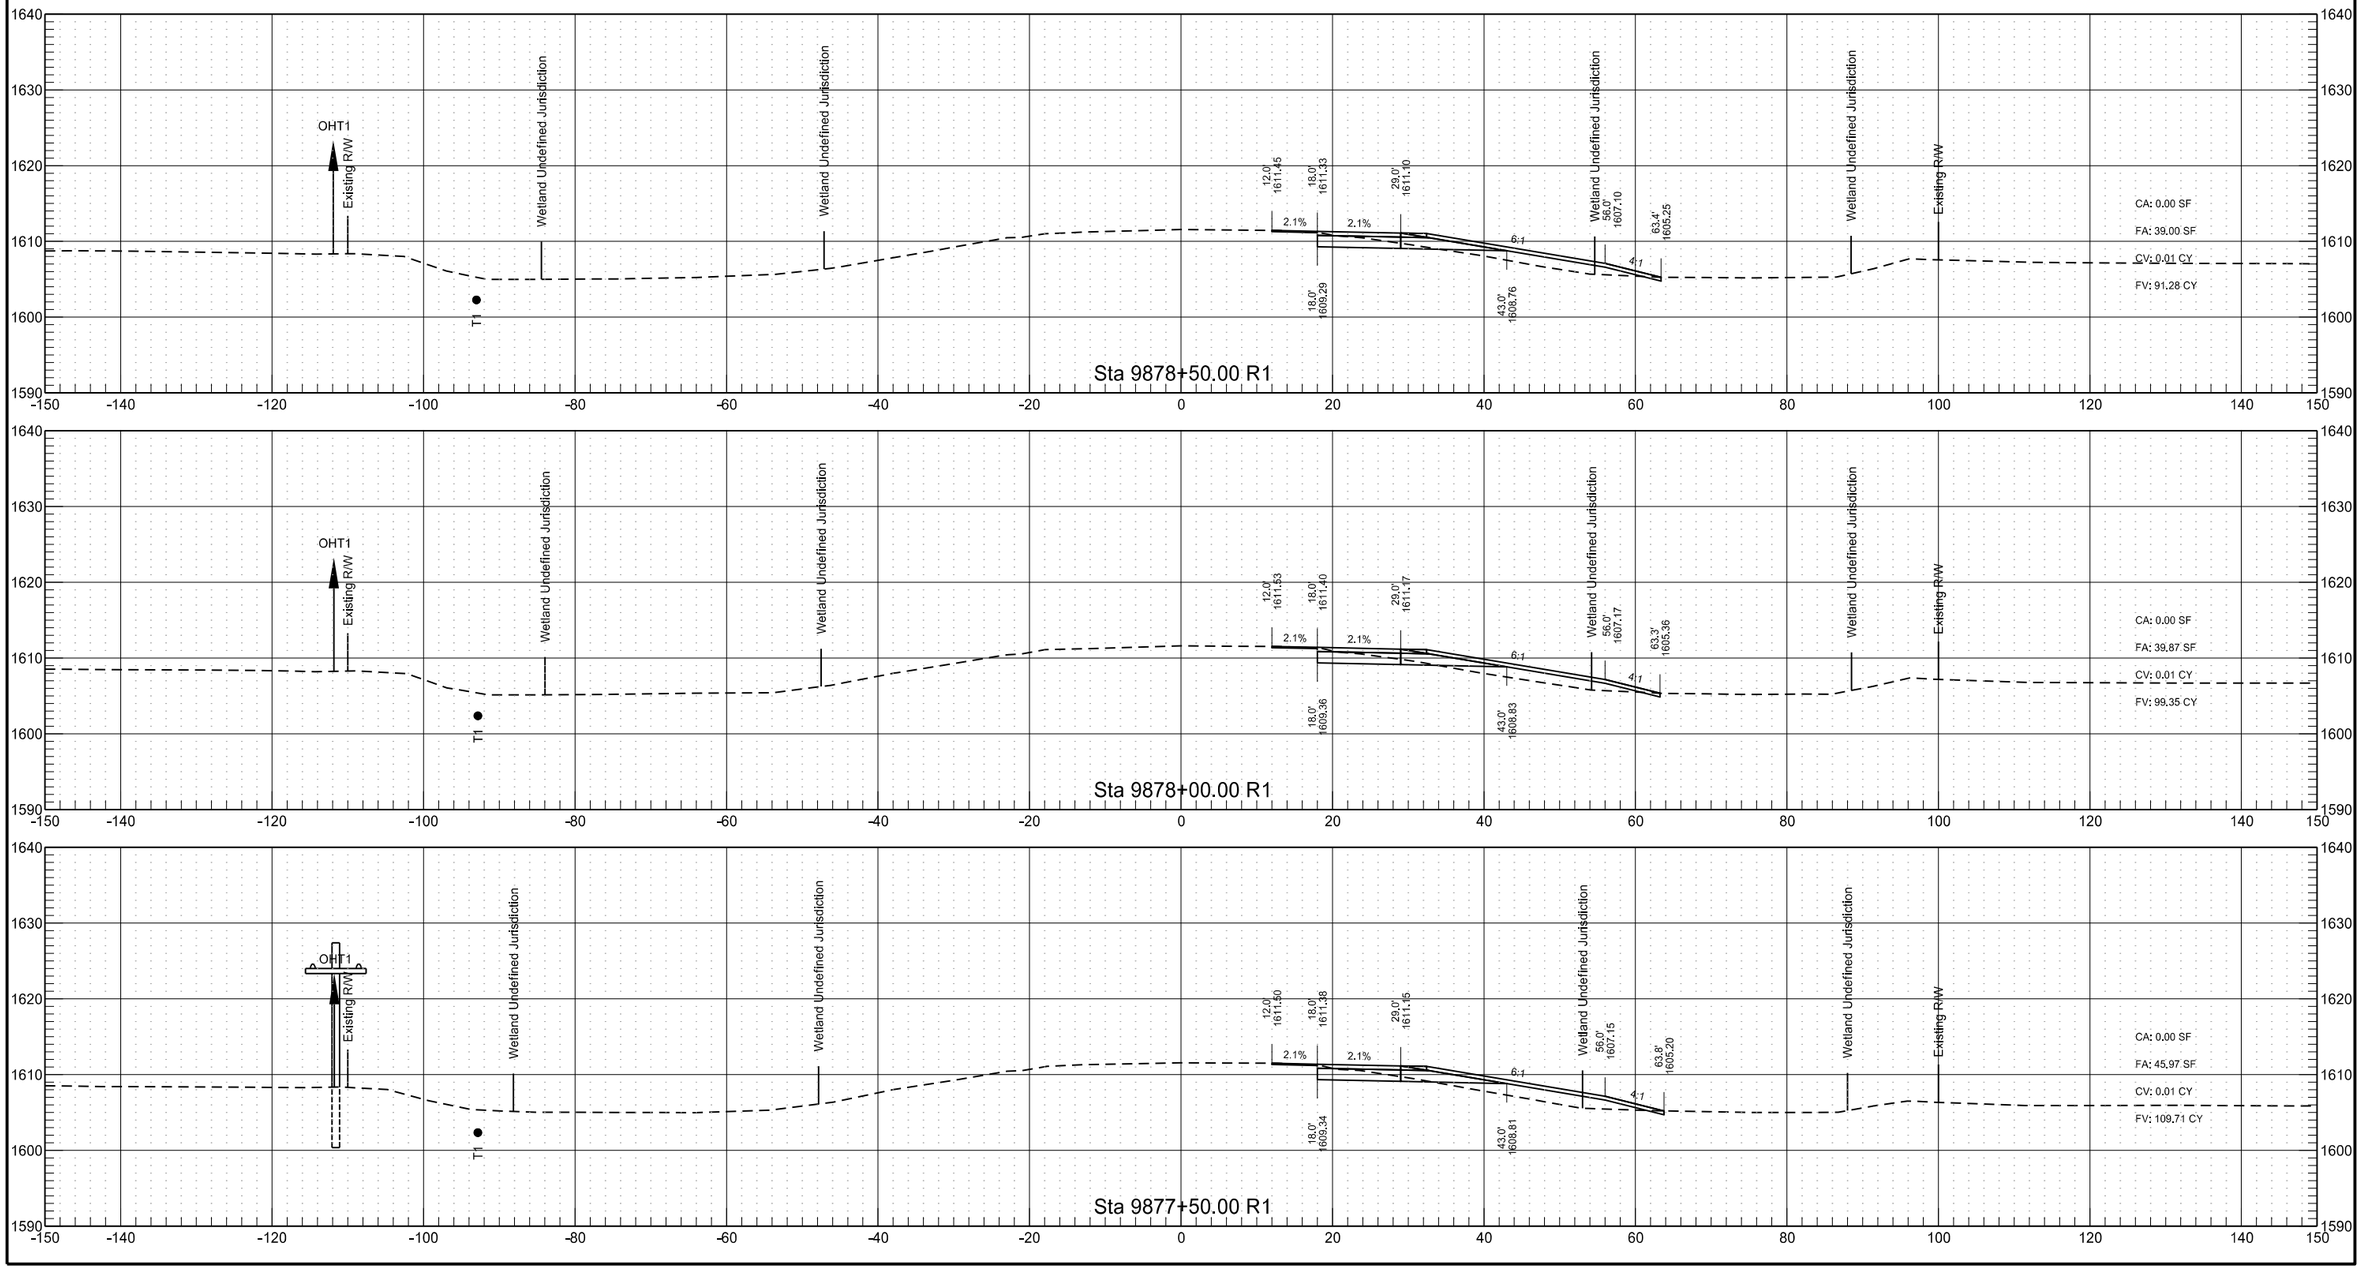


RP 186.260 to RP 188.551 - EB Passing Lane

	STATE	PROJECT NO.	SECTION NO.	SHEET NO.
	ND	INF-X-3-052(053)185	200	33

RP 186.260 to RP 188.551 - EB Passing Lane

	STATE	PROJECT NO.	SECTION NO.	SHEET NO.
	ND	INF-X-3-052(053)185	200	34

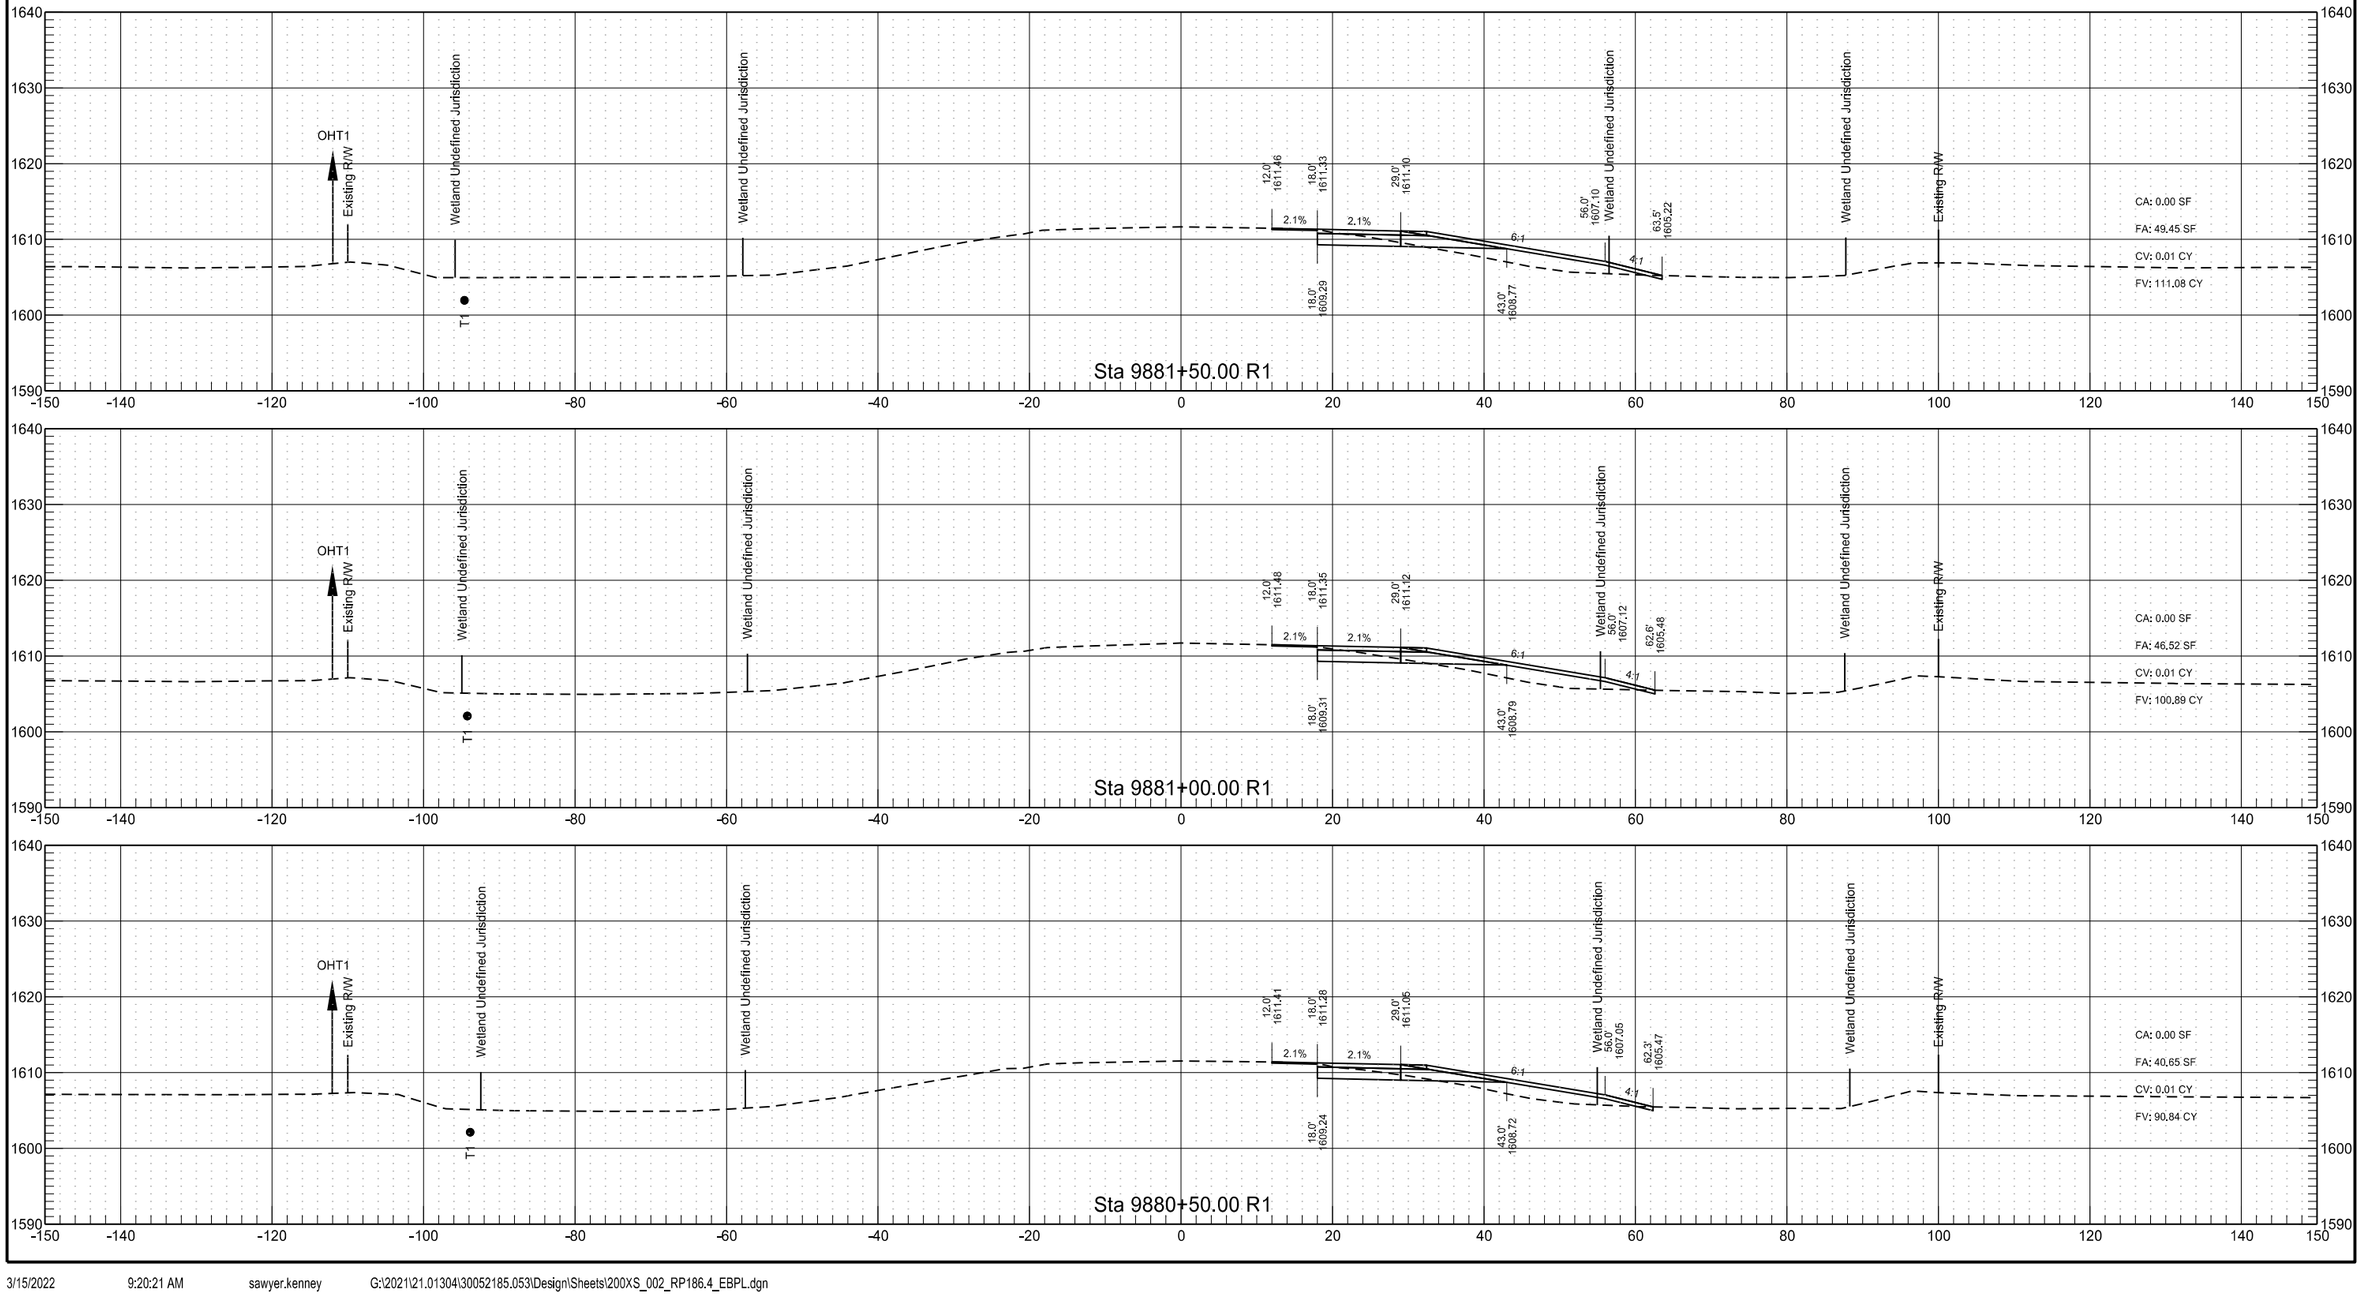


3/15/2022 9:20:21 AM sawyer.kenney G:\2021\21.01304\30052185.053\Design\Sheets\200XS_002_RP186.4_EBPL.dgn

RP 186.260 to RP 188.551 - EB Passing Lane

	STATE	PROJECT NO.	SECTION NO.	SHEET NO.
	ND	INF-X-3-052(053)185	200	35

RP 186.260 to RP 188.551 - EB Passing Lane

	STATE	PROJECT NO.	SECTION NO.	SHEET NO.
	ND	INF-X-3-052(053)185	200	36

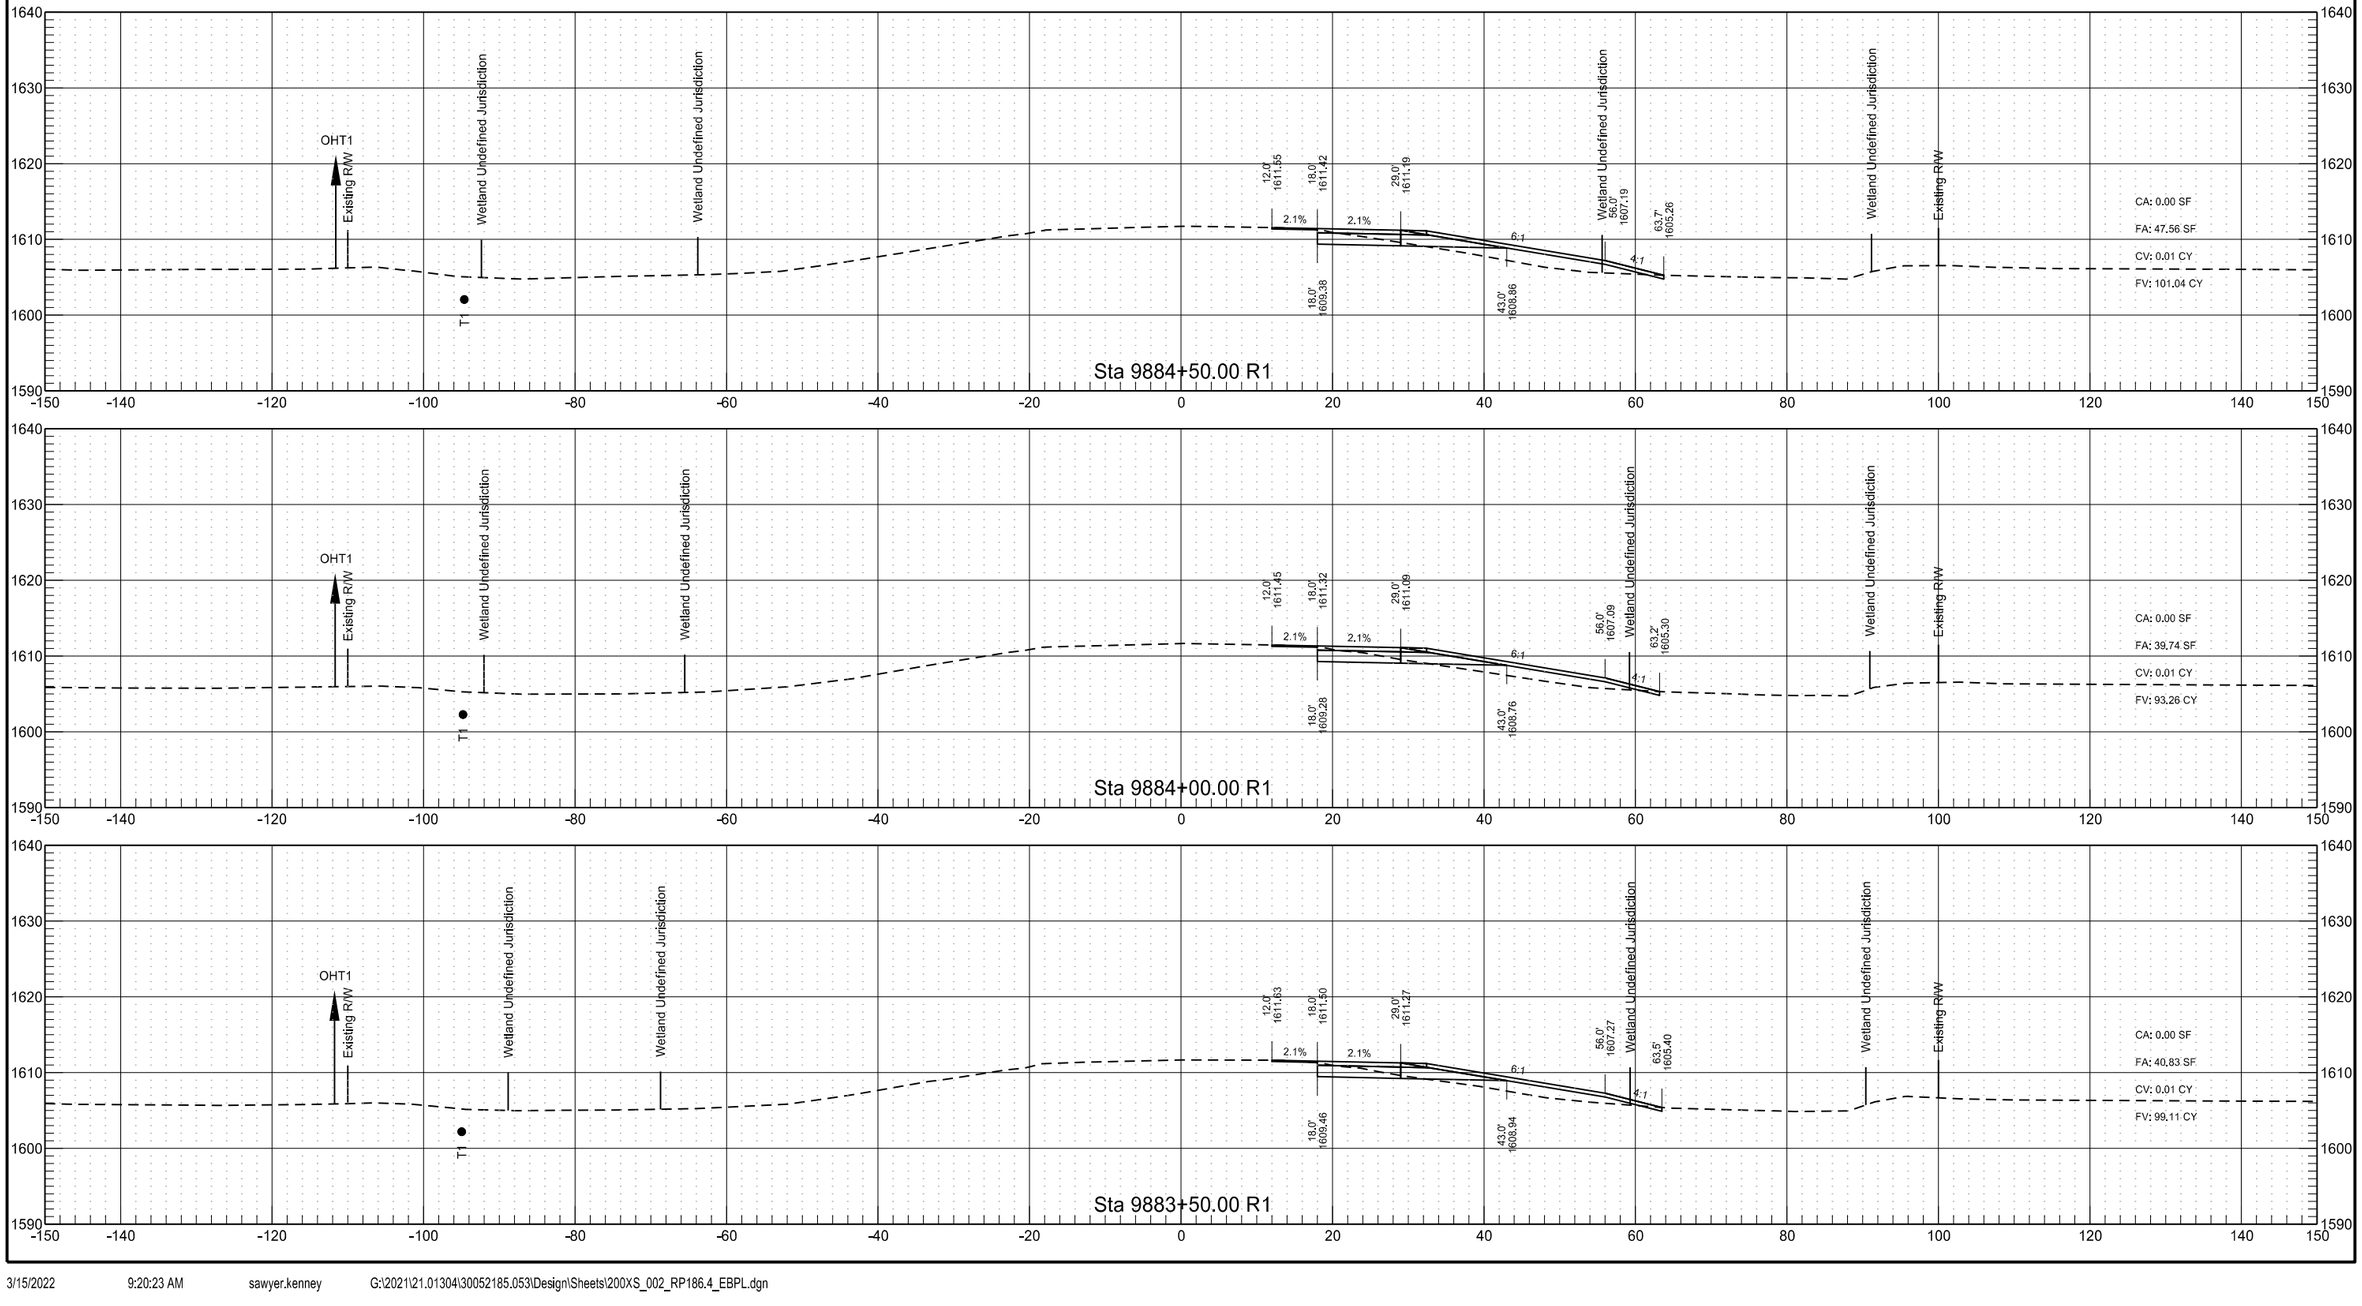



RP 186.260 to RP 188.551 - EB Passing Lane


	STATE	PROJECT NO.	SECTION NO.	SHEET NO.
	ND	INF-X-3-052(053)185	200	37

RP 186.260 to RP 188.551 - EB Passing Lane

	STATE	PROJECT NO.	SECTION NO.	SHEET NO.
	ND	INF-X-3-052(053)185	200	38

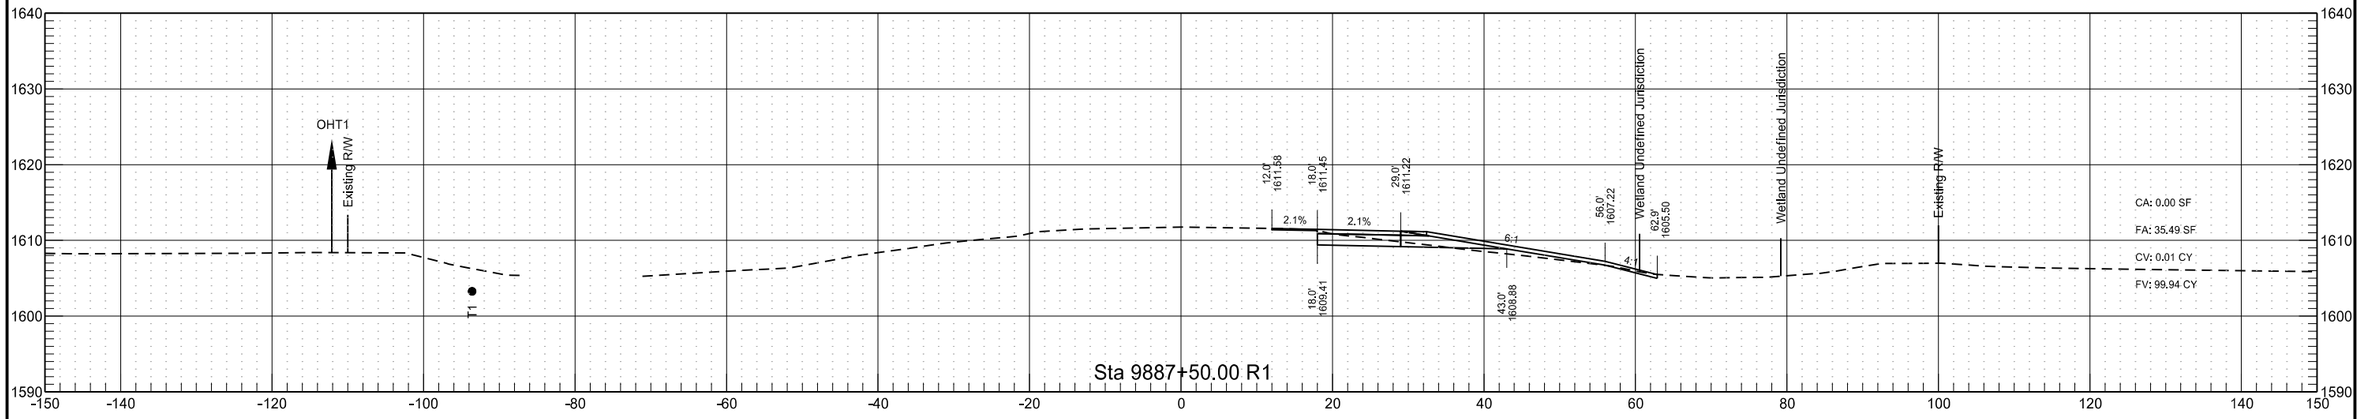


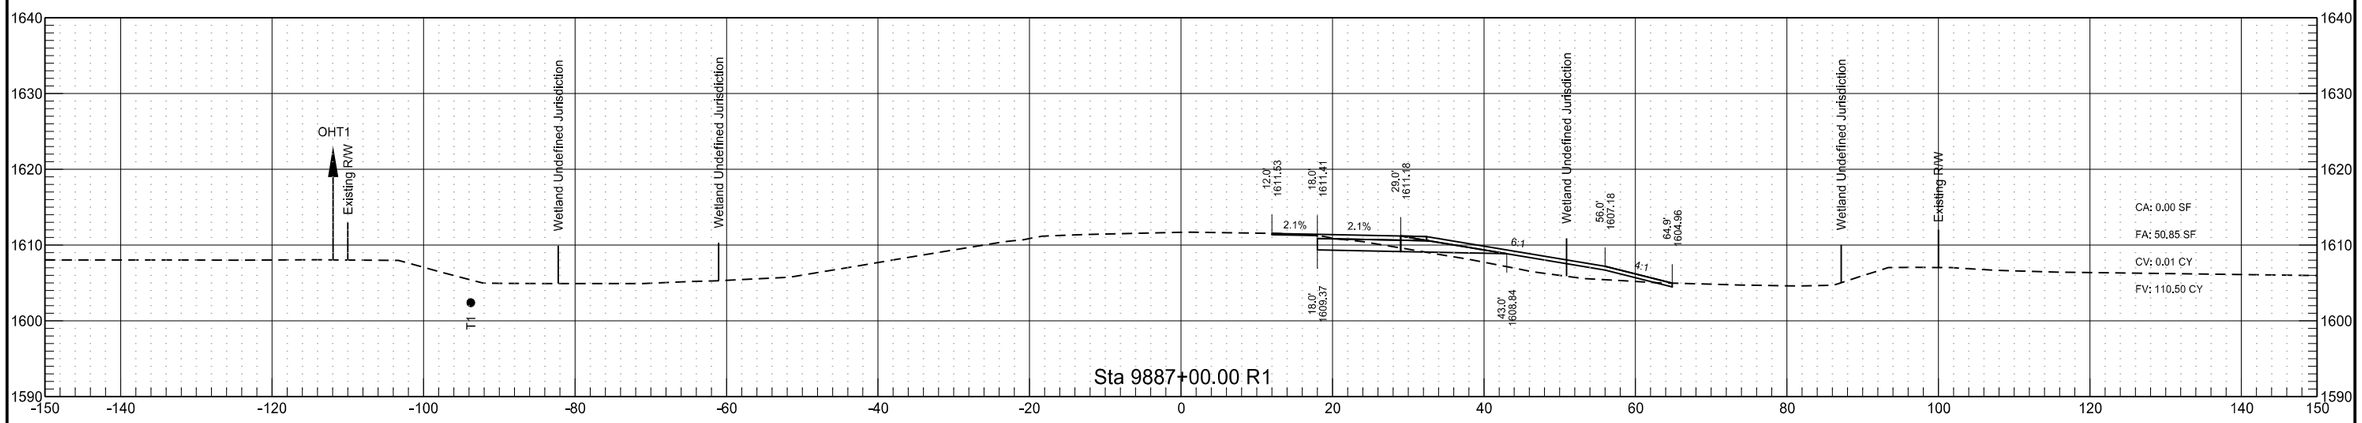

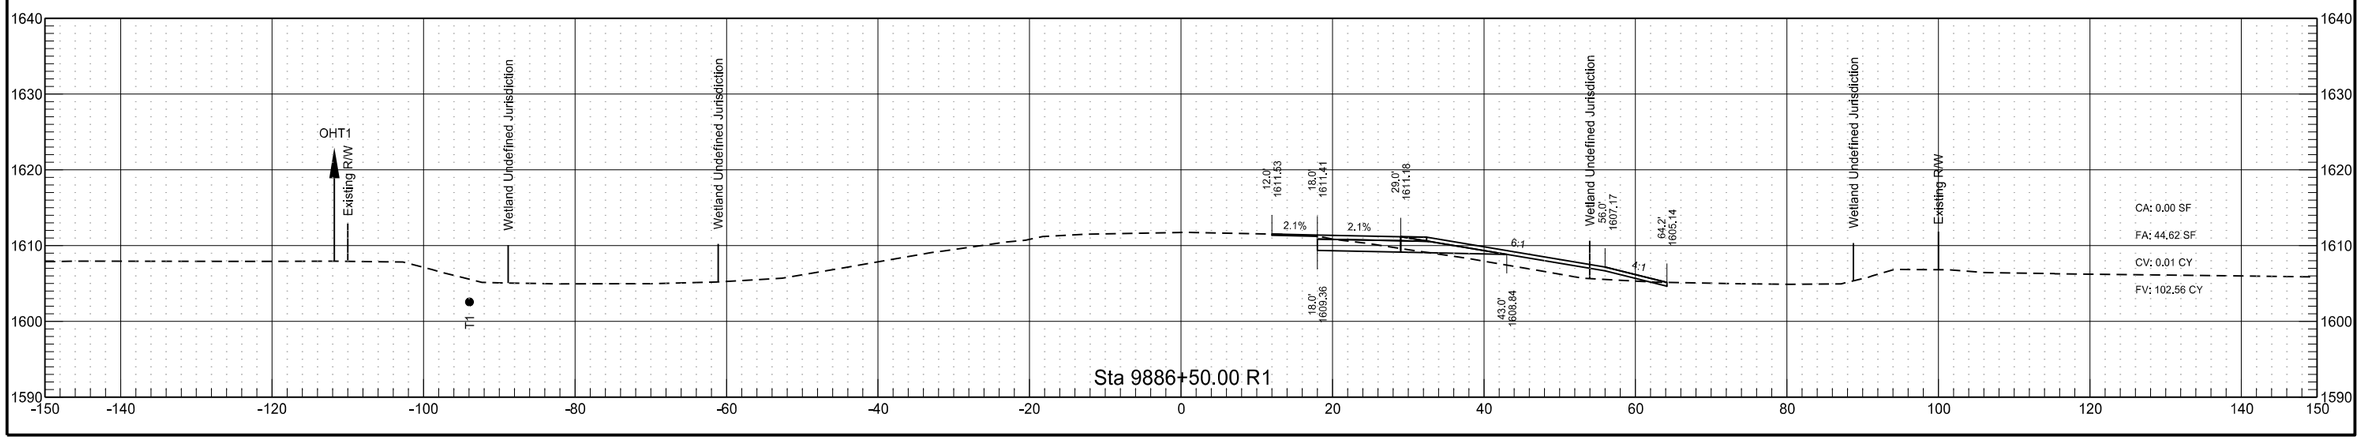


RP 186.260 to RP 188.551 - EB Passing Lane


	STATE	PROJECT NO.	SECTION NO.	SHEET NO.
	ND	INF-X-3-052(053)185	200	39

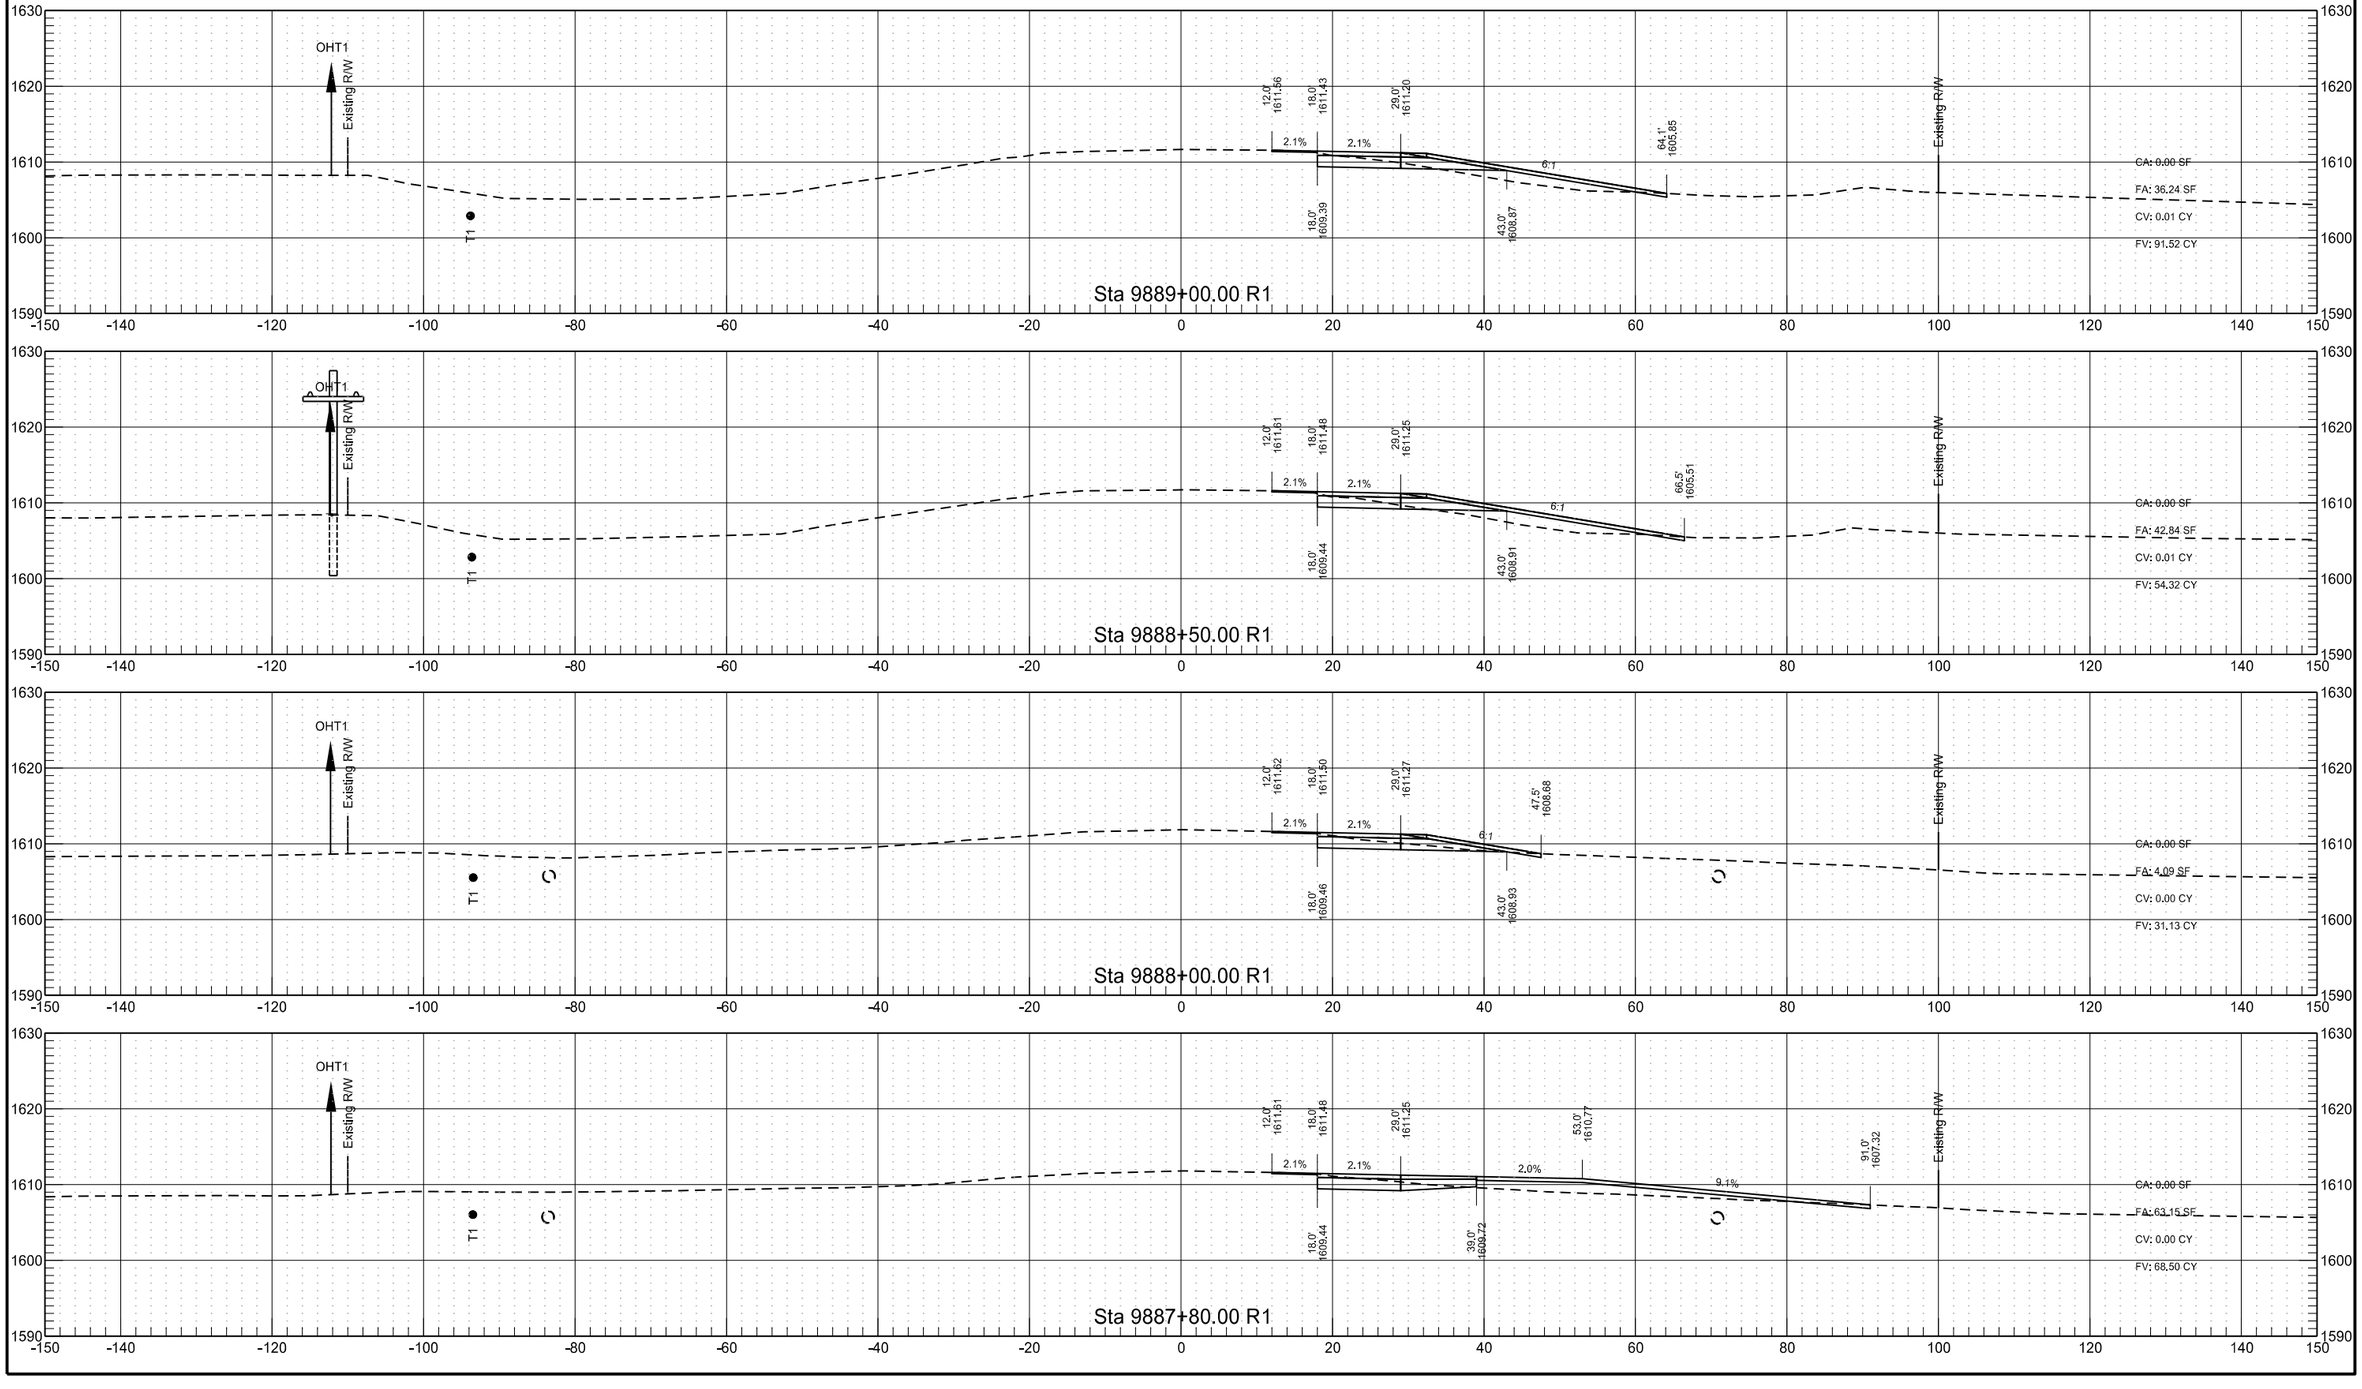


RP 186.260 to RP 188.551 - EB Passing Lane

	STATE	PROJECT NO.	SECTION NO.	SHEET NO.
	ND	INF-X-3-052(053)185	200	40

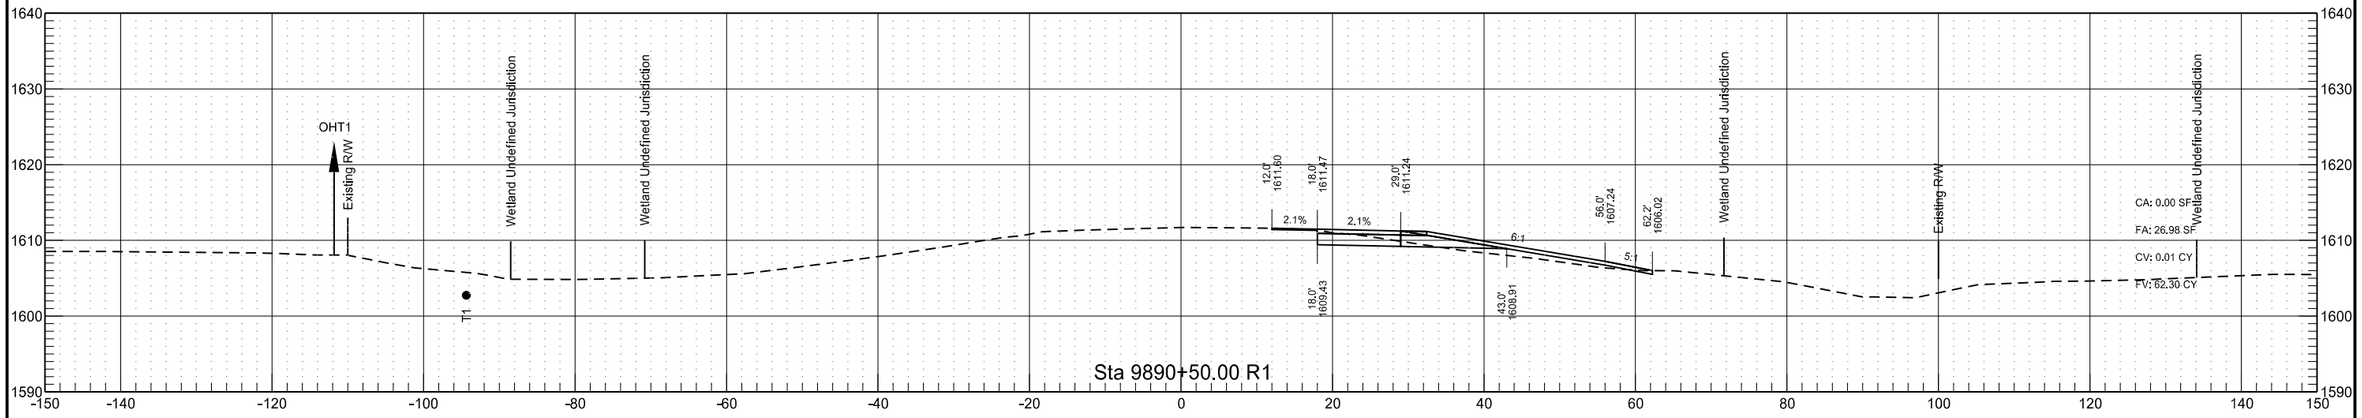


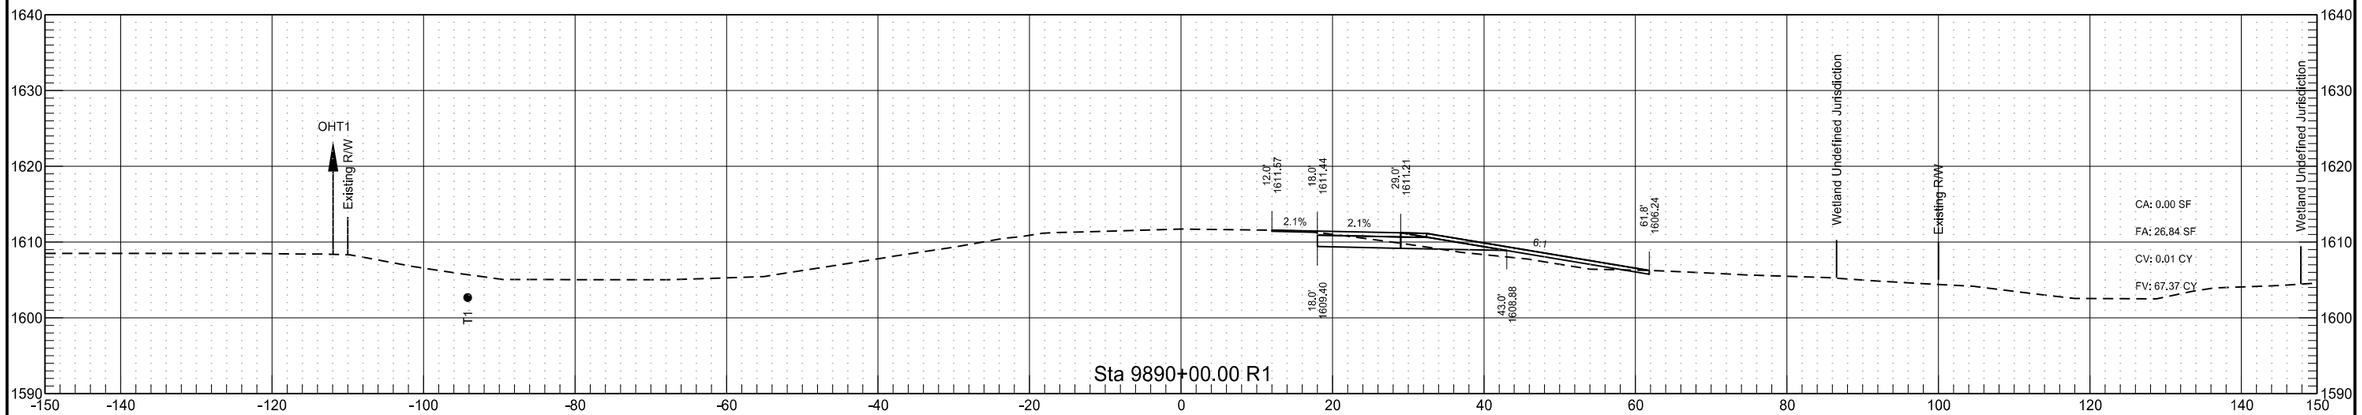

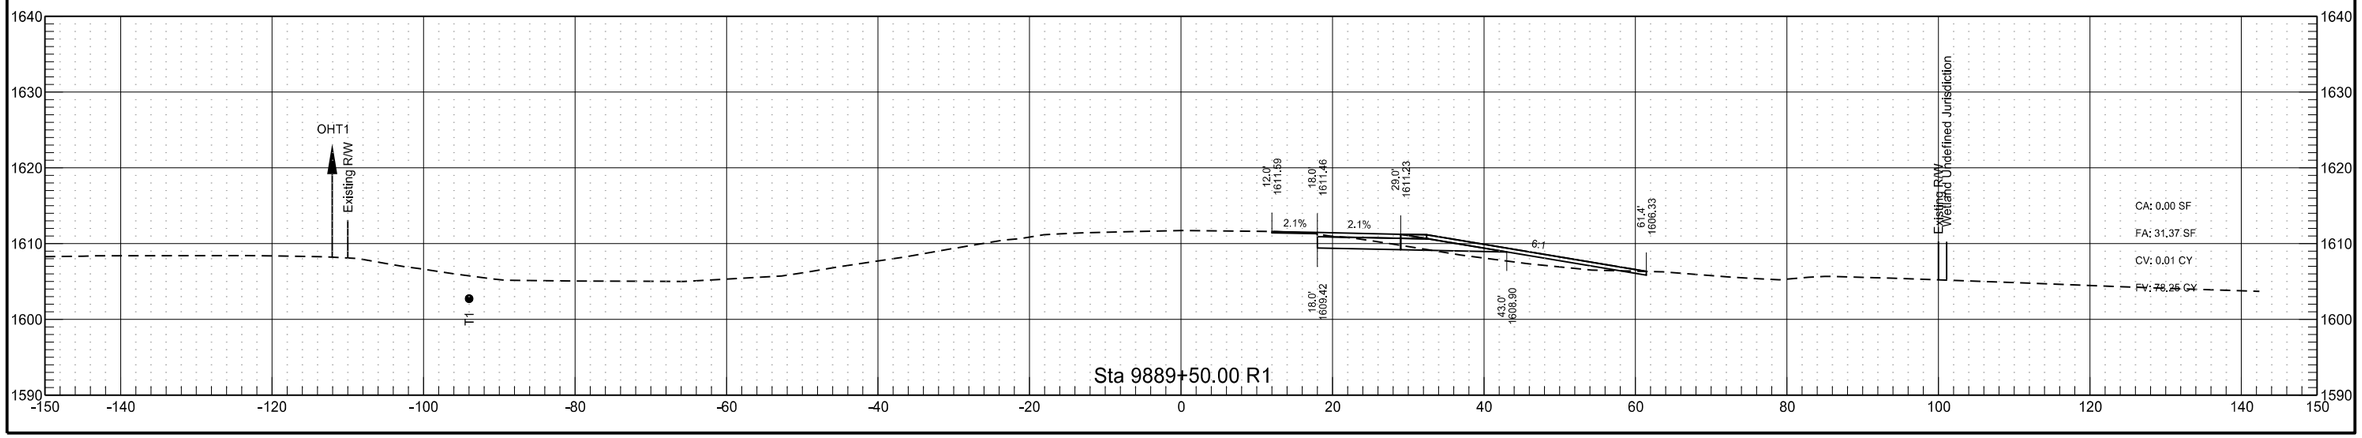


RP 186.260 to RP 188.551 - EB Passing Lane

	STATE	PROJECT NO.	SECTION NO.	SHEET NO.
	ND	INF-X-3-052(053)185	200	41

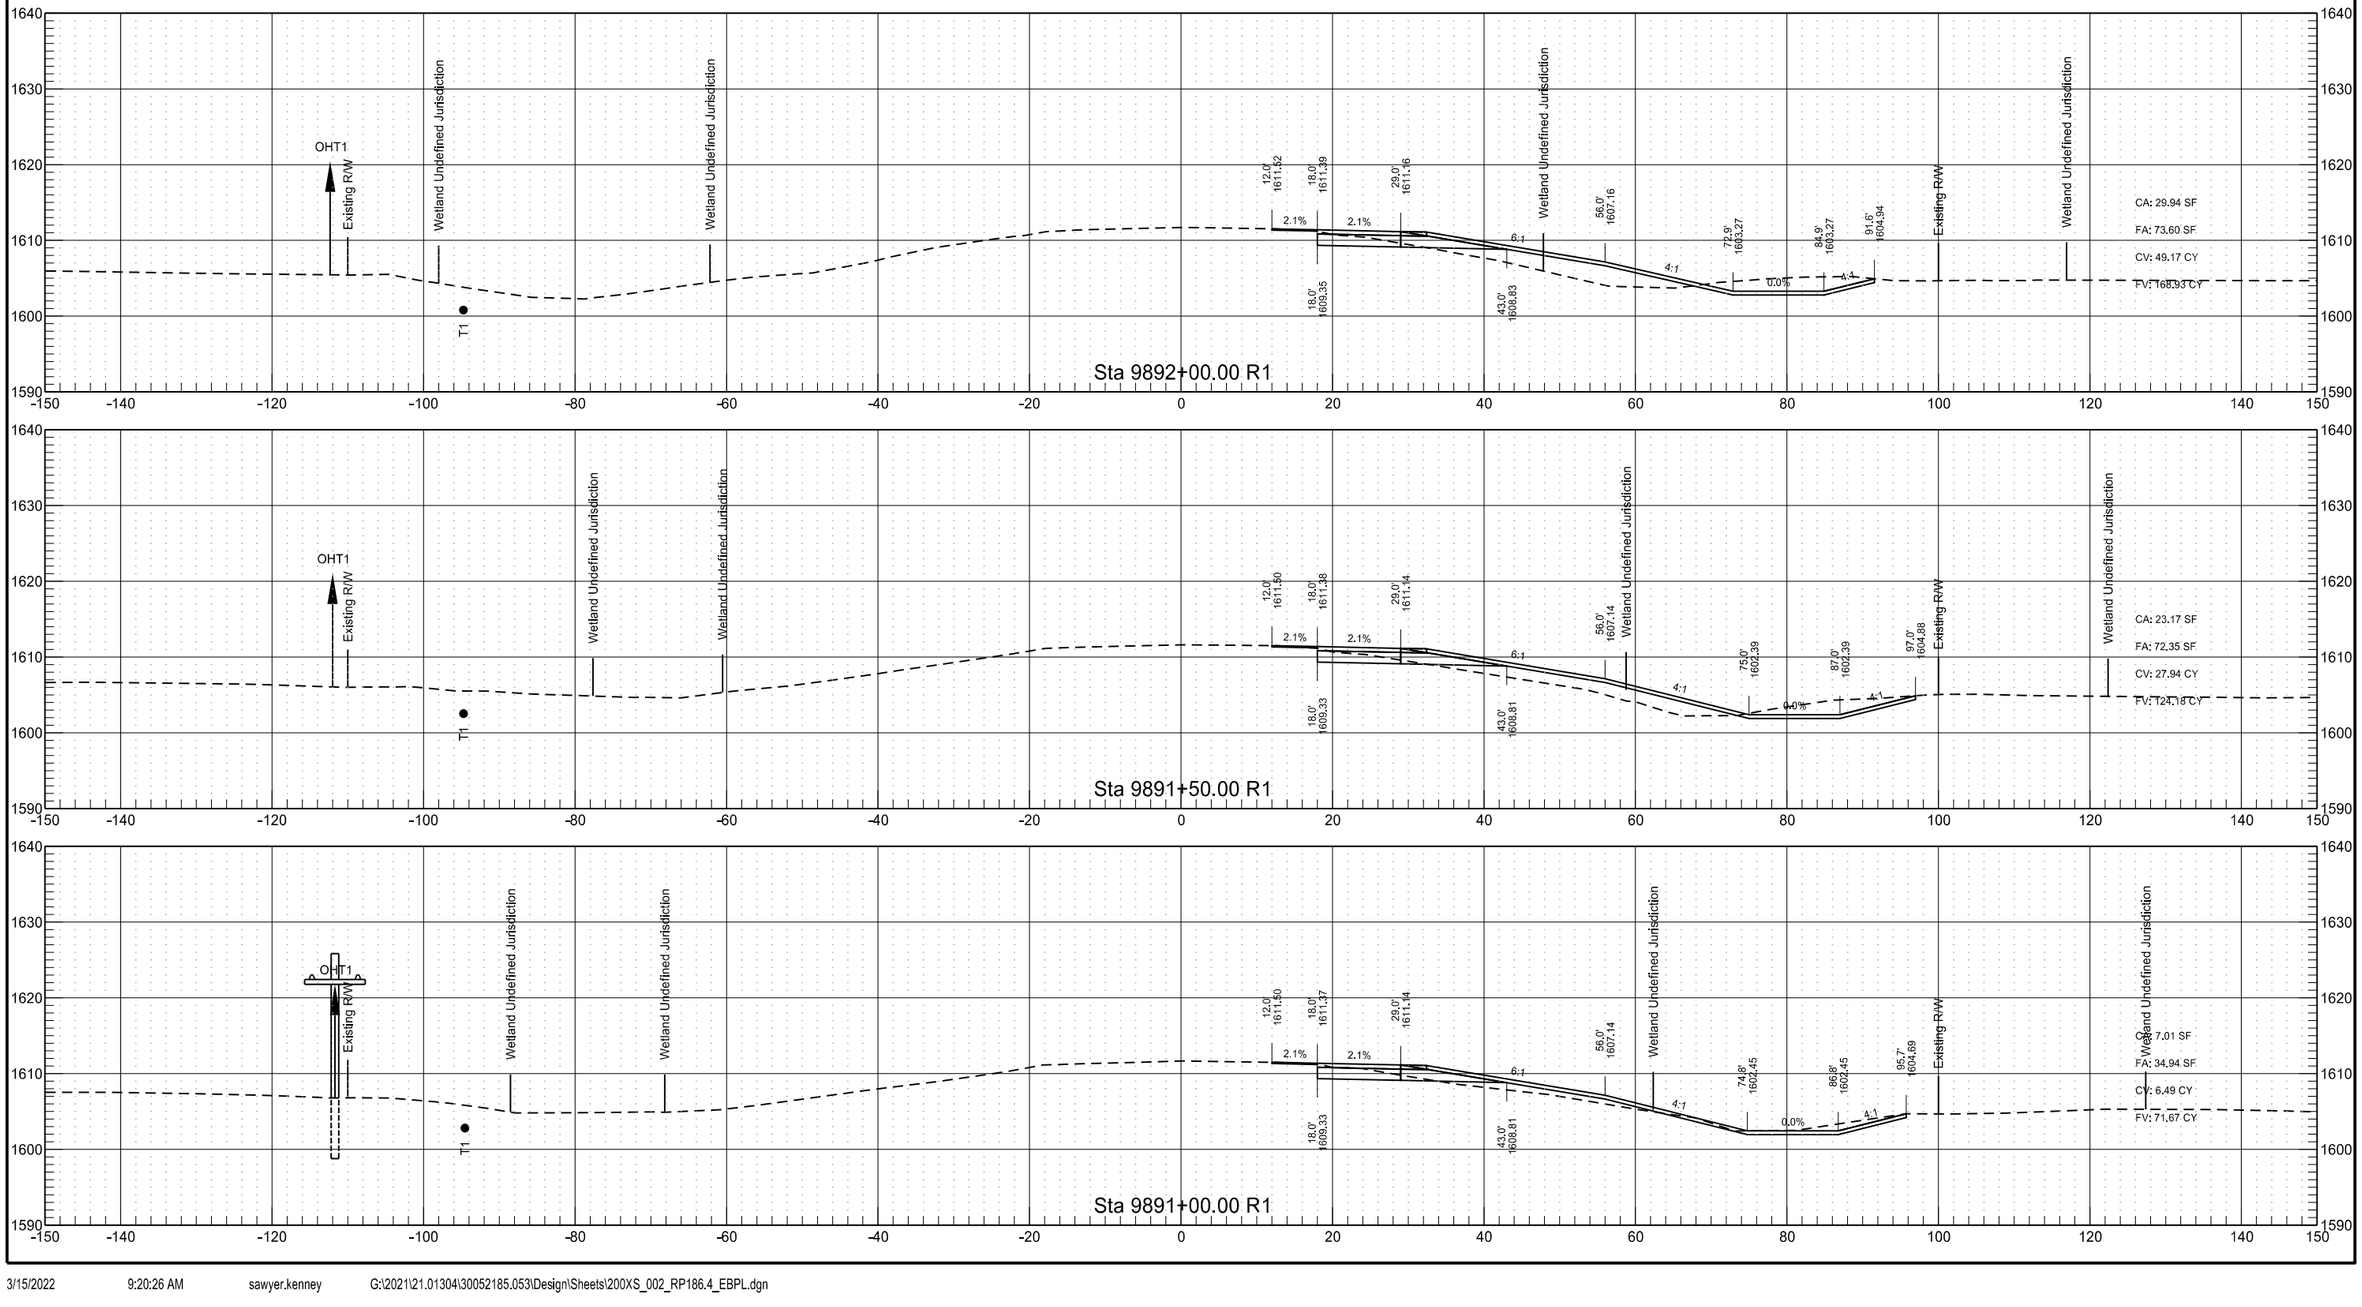

RP 186.260 to RP 188.551 - EB Passing Lane


	STATE	PROJECT NO.	SECTION NO.	SHEET NO.
	ND	INF-X-3-052(053)185	200	42

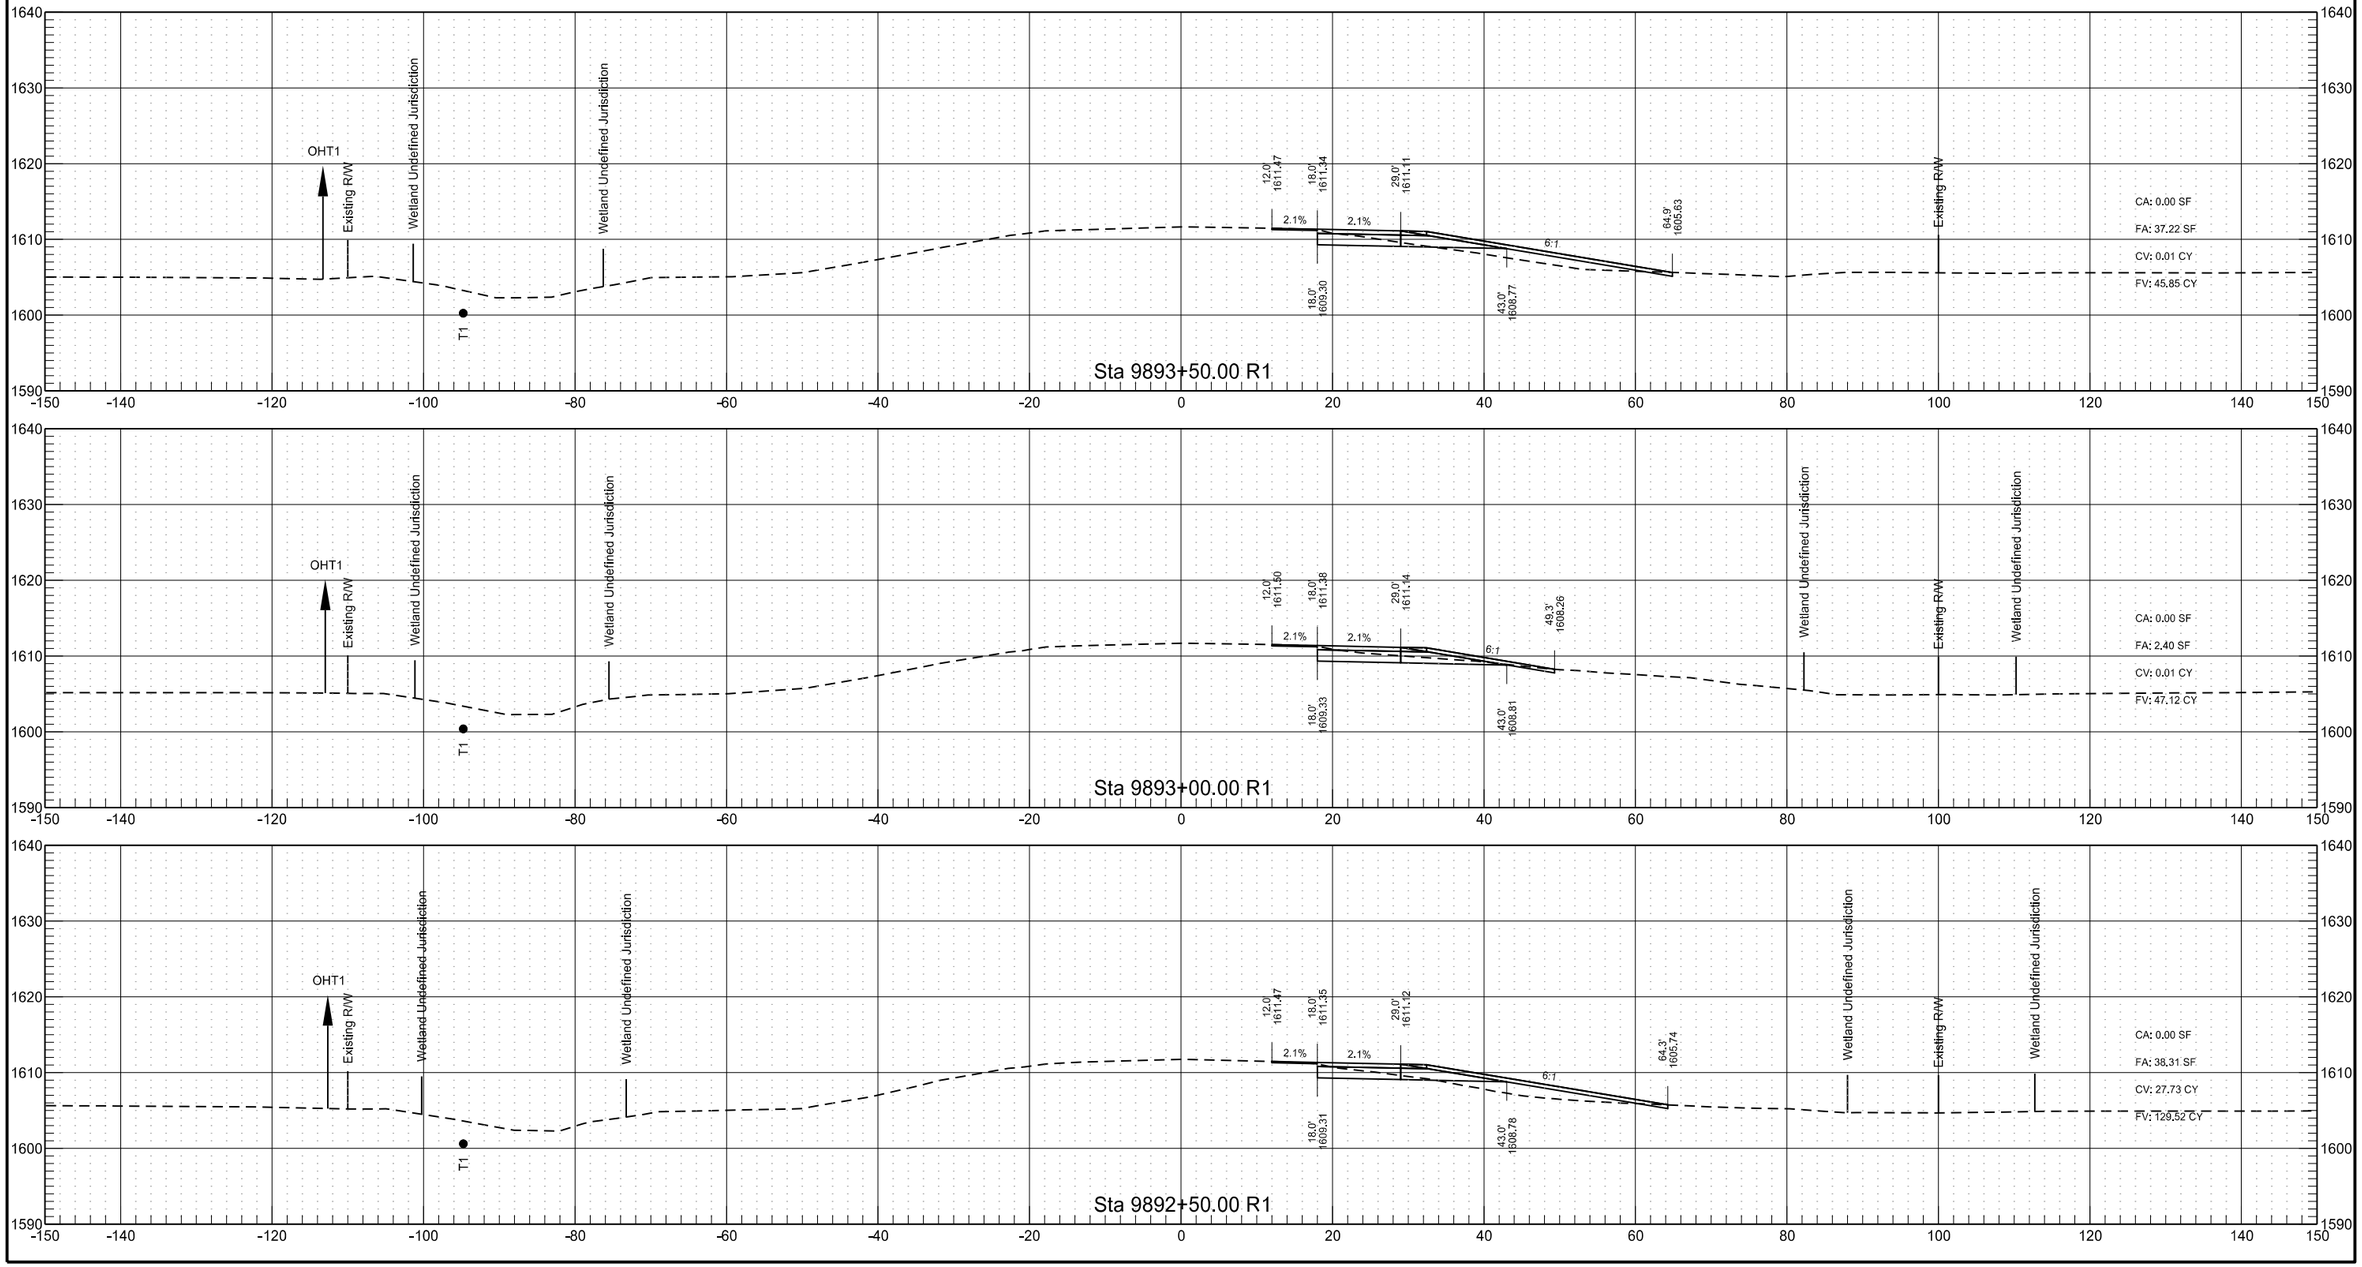

3/15/2022 9:20:27 AM sawyer.kenney G:\2021\21.01304\30052185.053\Design\Sheets\200XS_002_RP186.4_EBPL.dgn


RP 186.260 to RP 188.551 - EB Passing Lane


	STATE	PROJECT NO.	SECTION NO.	SHEET NO.
	ND	INF-X-3-052(053)185	200	43

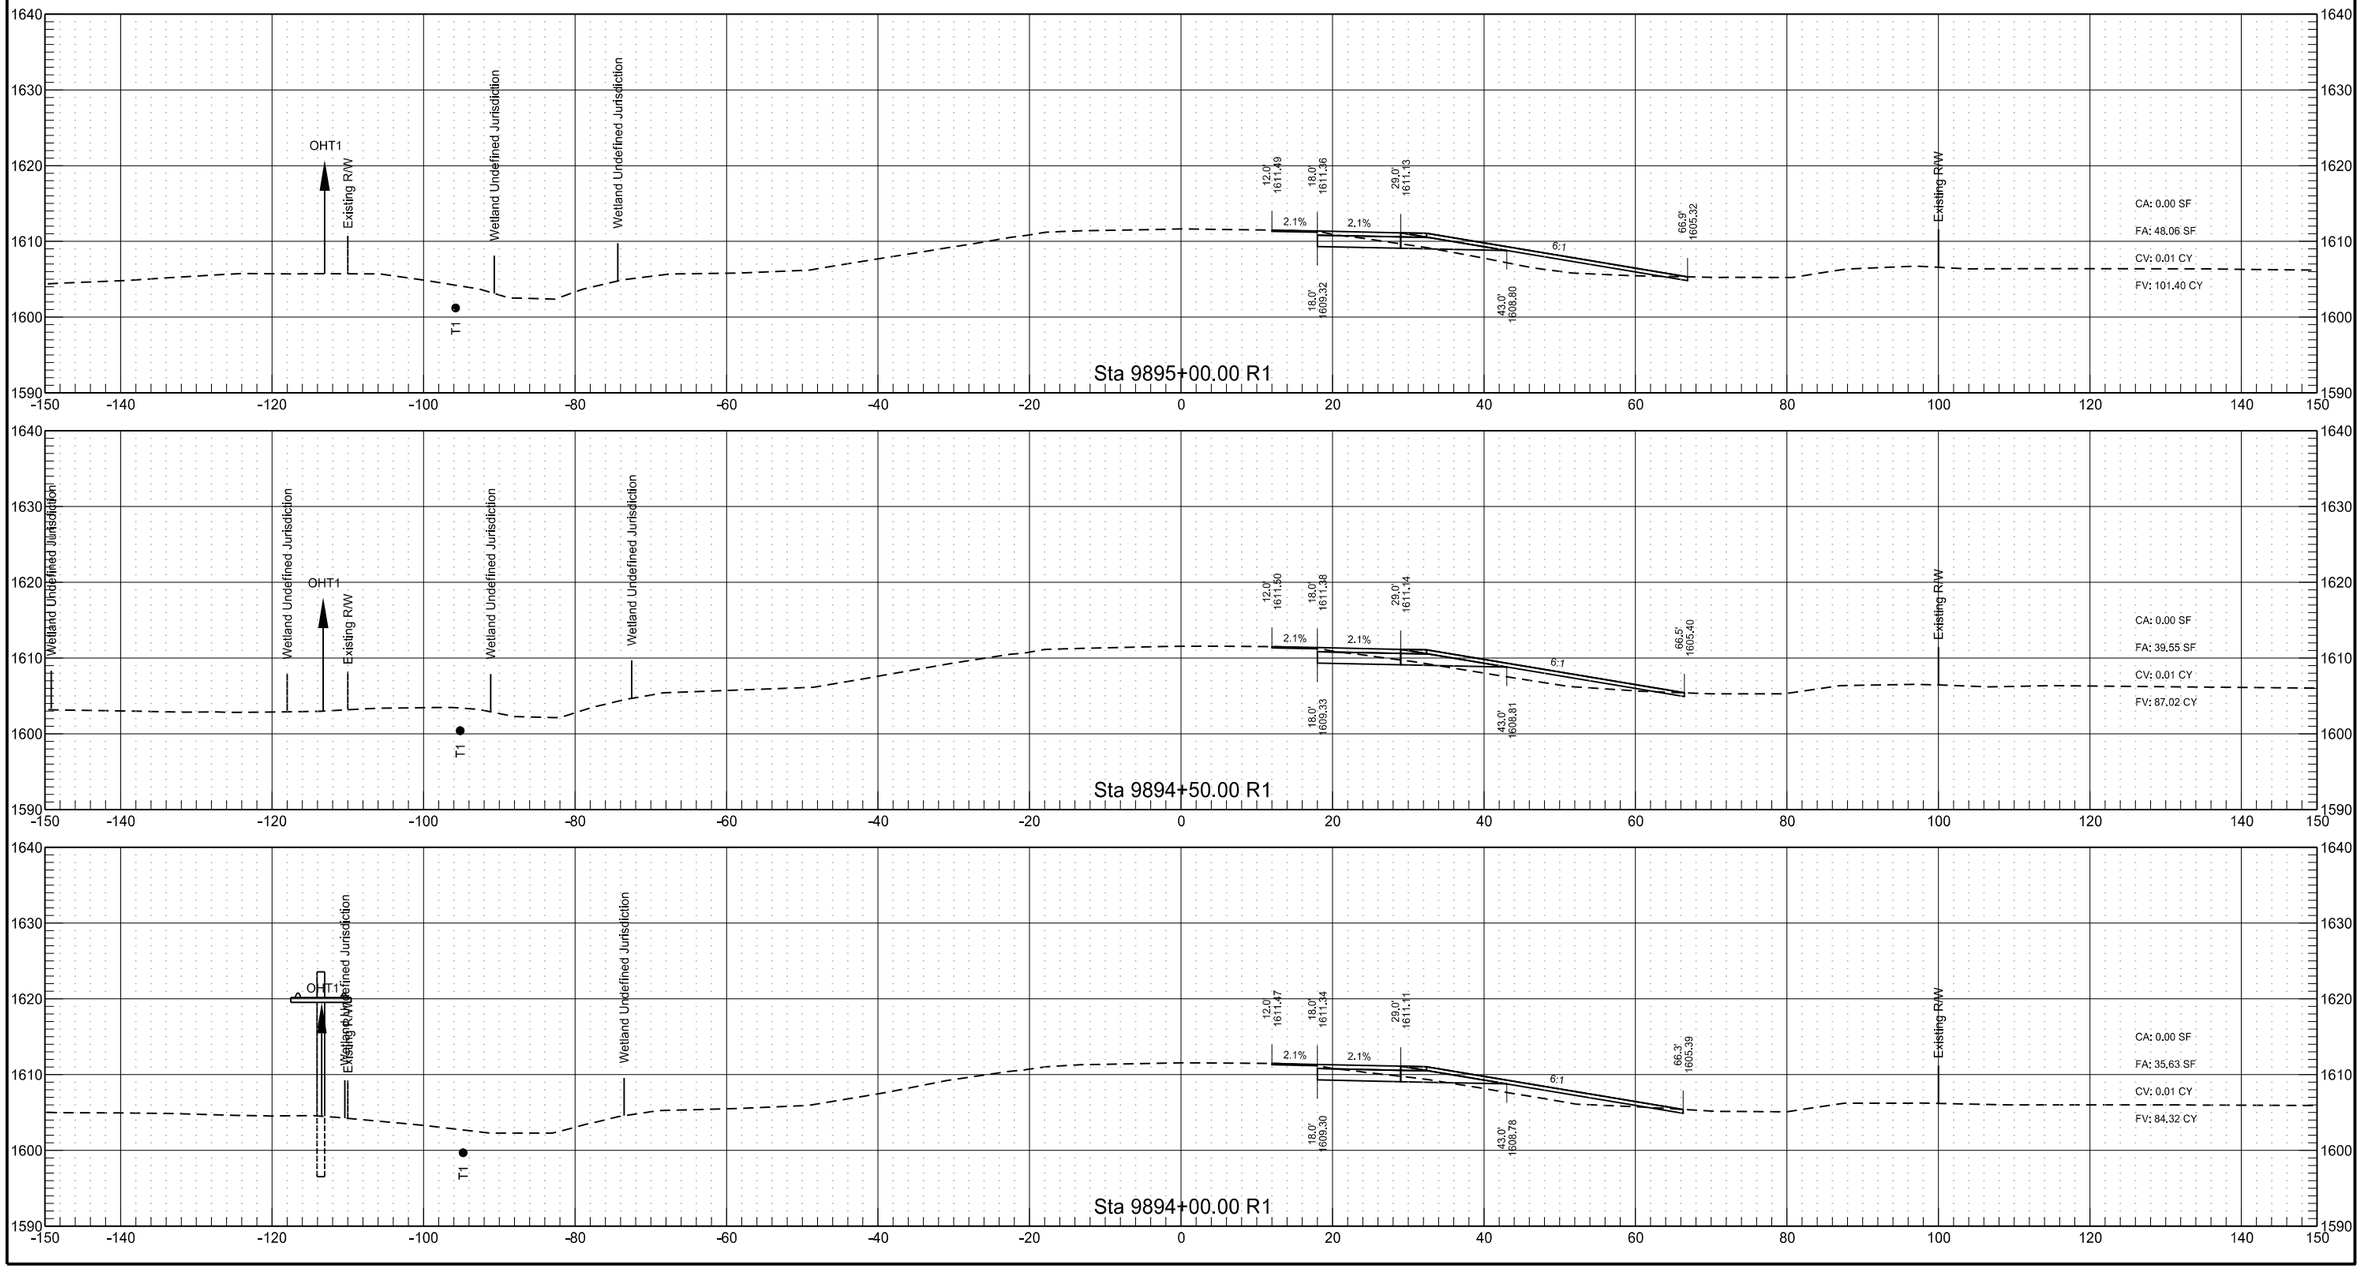


RP 186.260 to RP 188.551 - EB Passing Lane

	STATE	PROJECT NO.	SECTION NO.	SHEET NO.
	ND	INF-X-3-052(053)185	200	44

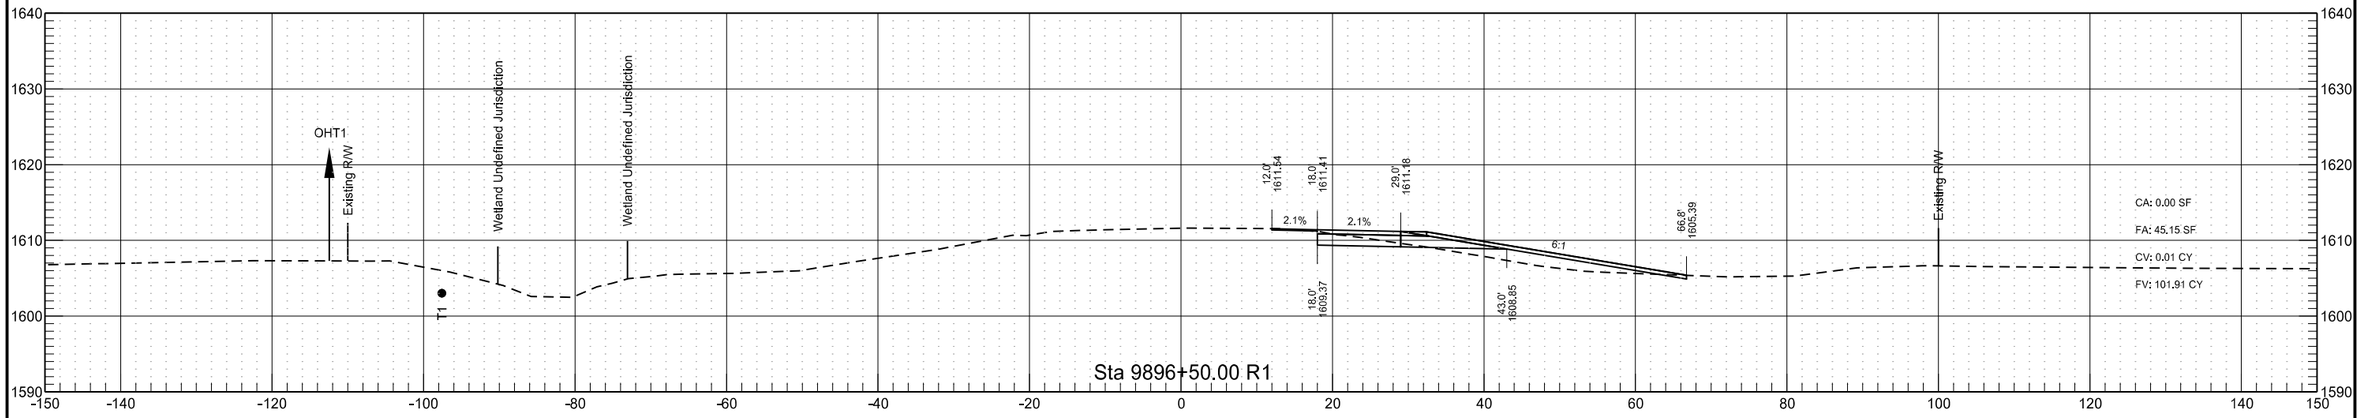


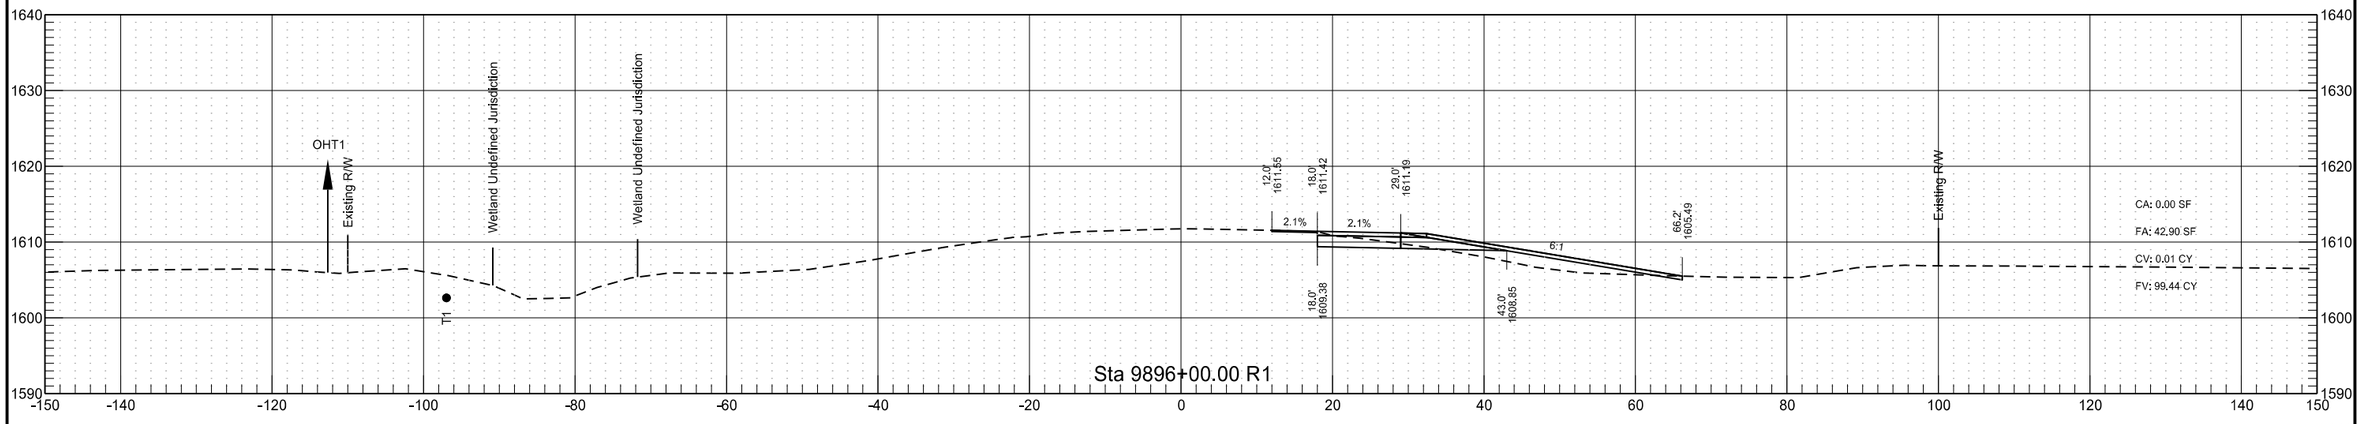


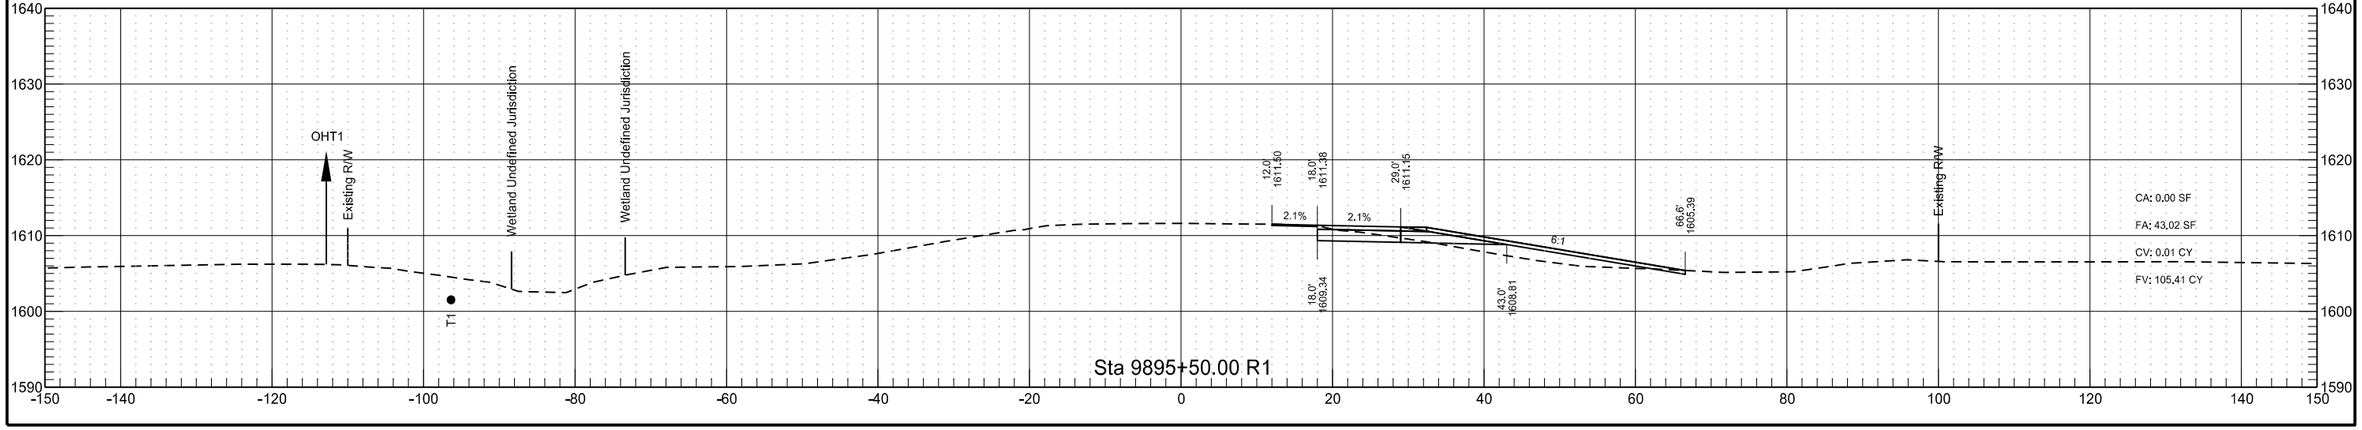


RP 186.260 to RP 188.551 - EB Passing Lane

	STATE	PROJECT NO.	SECTION NO.	SHEET NO.
	ND	INF-X-3-052(053)185	200	45

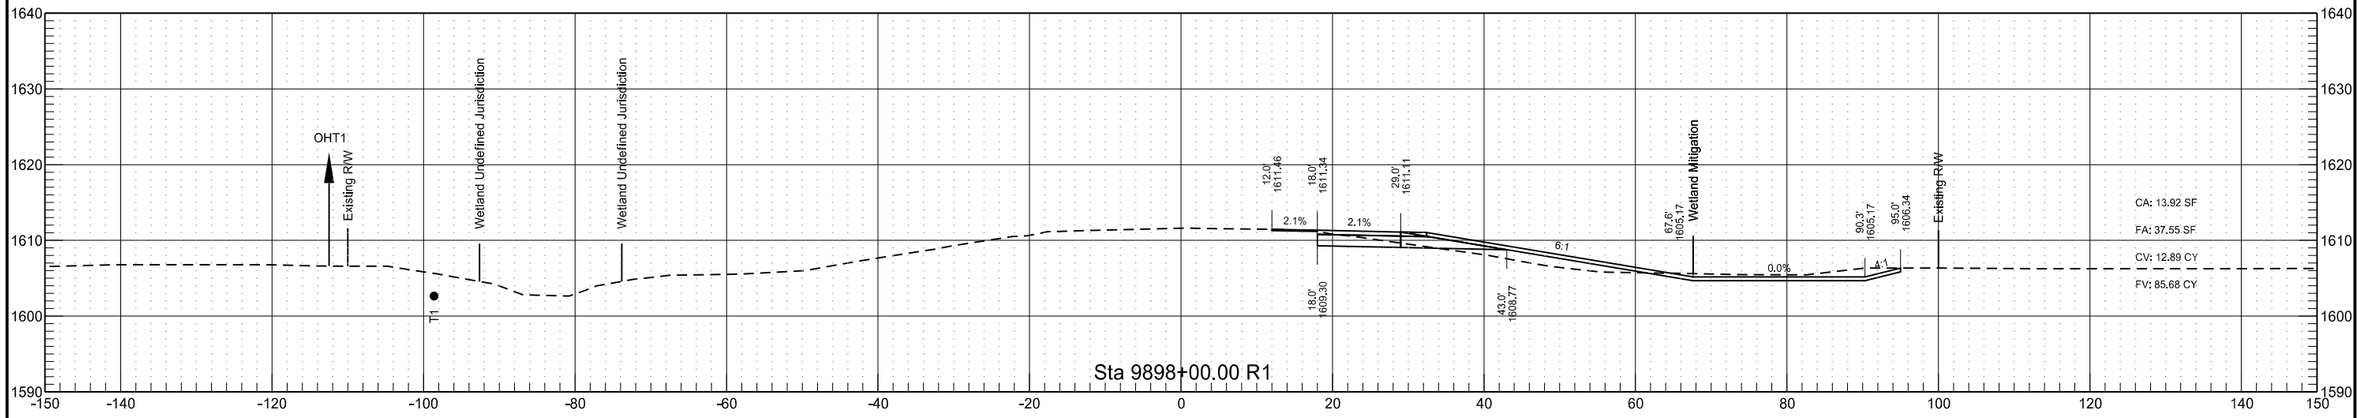


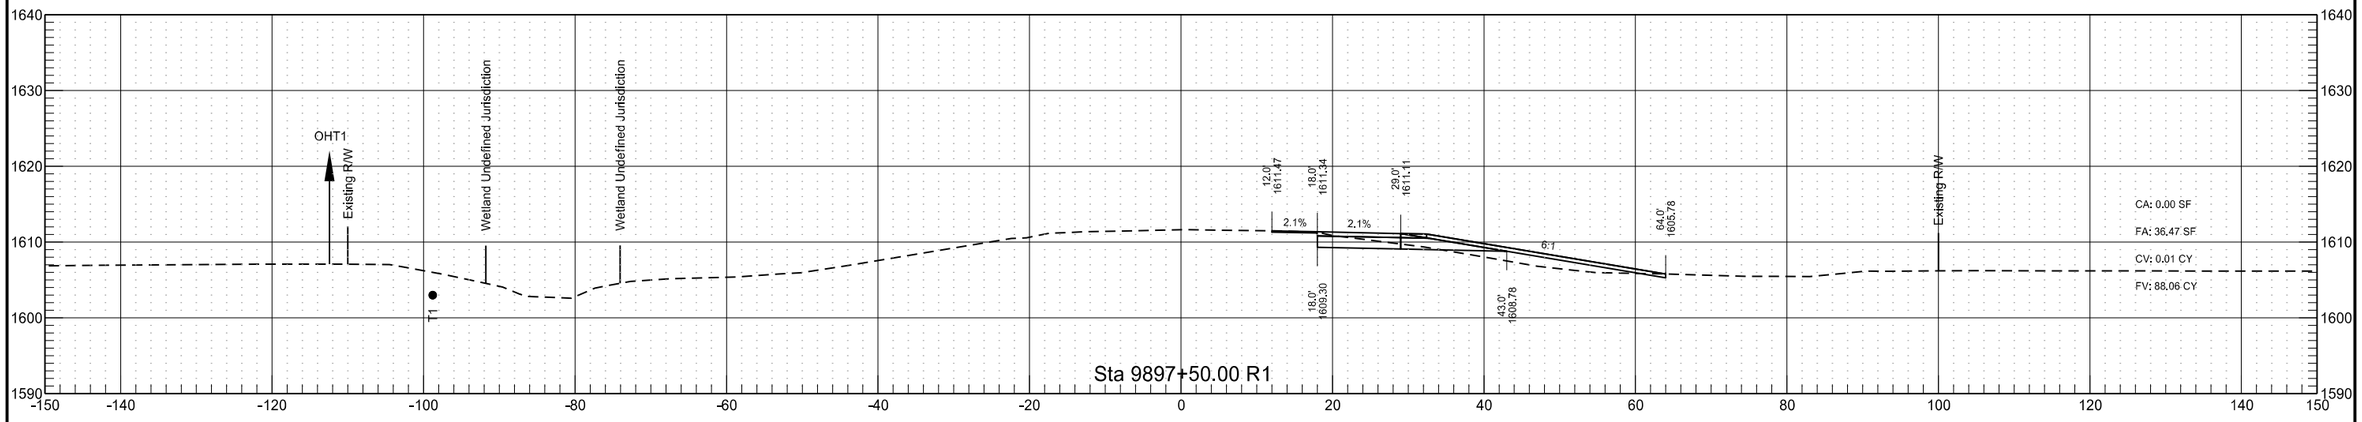


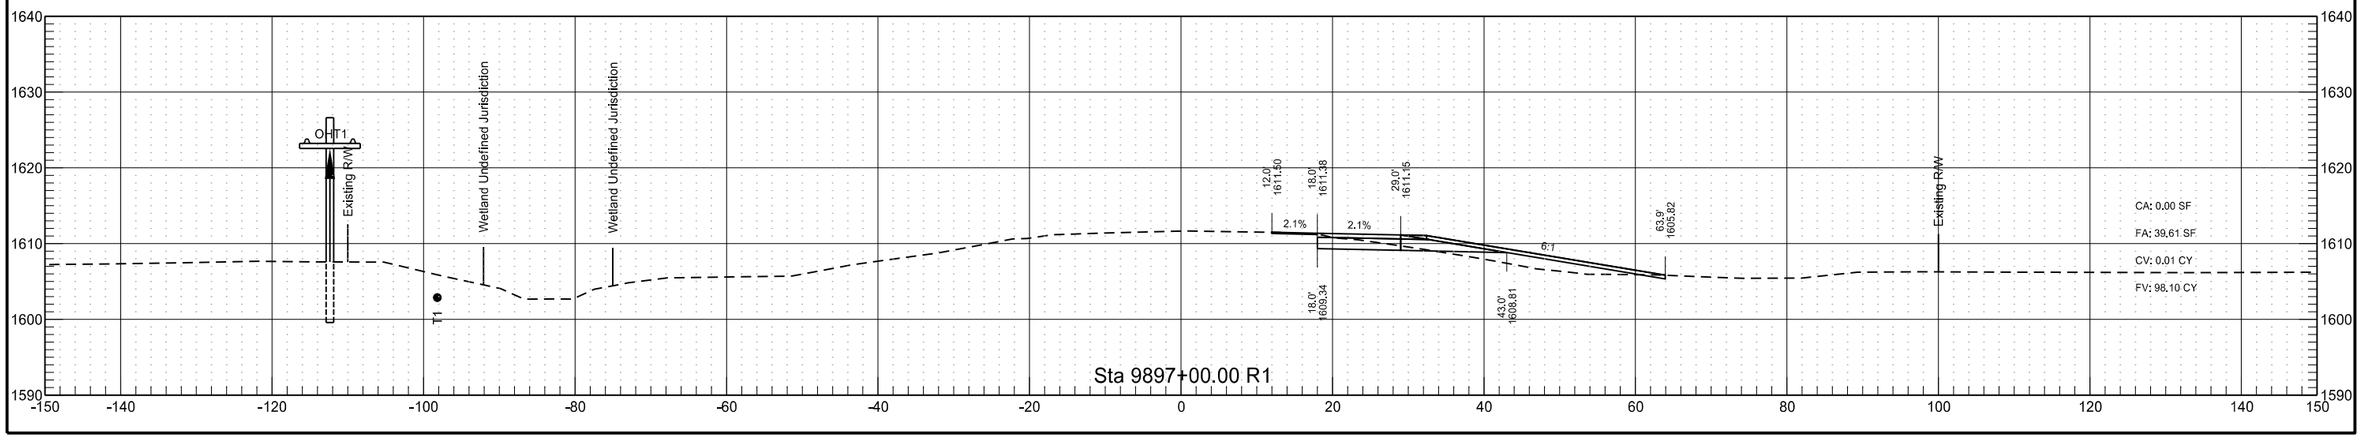


RP 186.260 to RP 188.551 - EB Passing Lane

	STATE	PROJECT NO.	SECTION NO.	SHEET NO.
	ND	INF-X-3-052(053)185	200	46

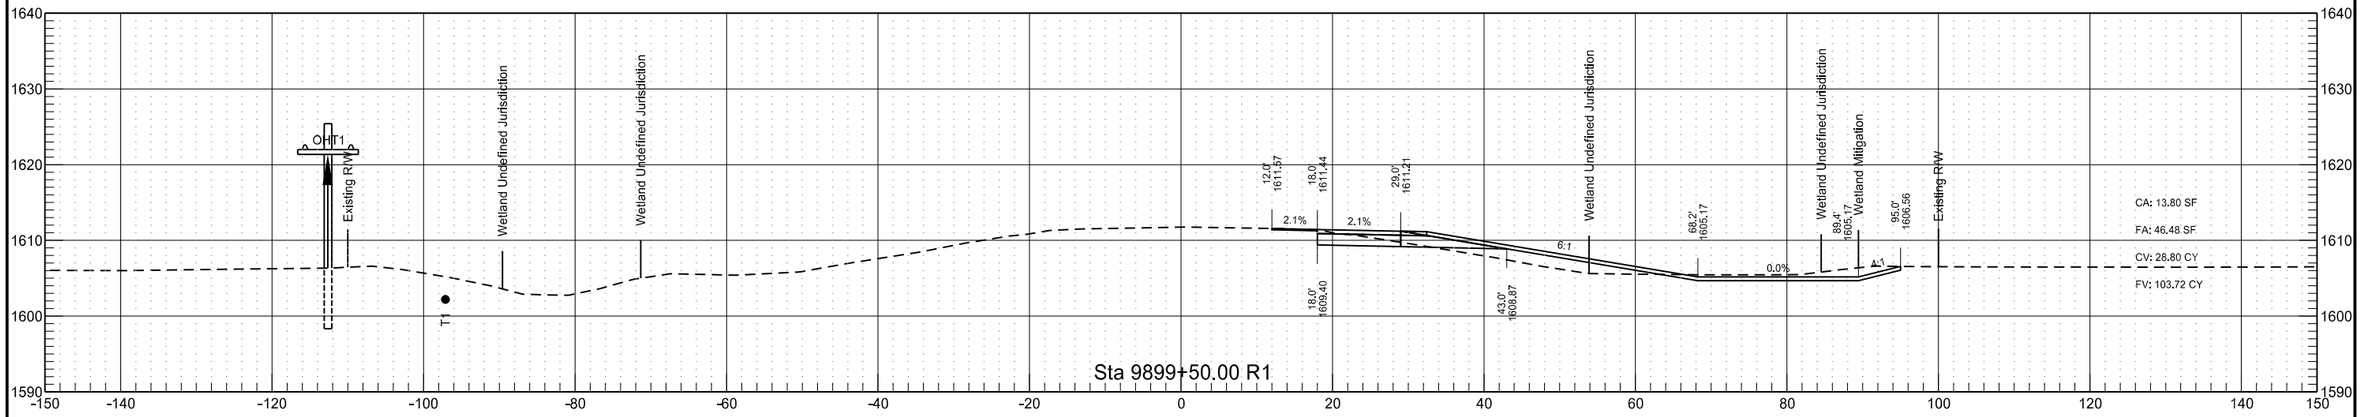

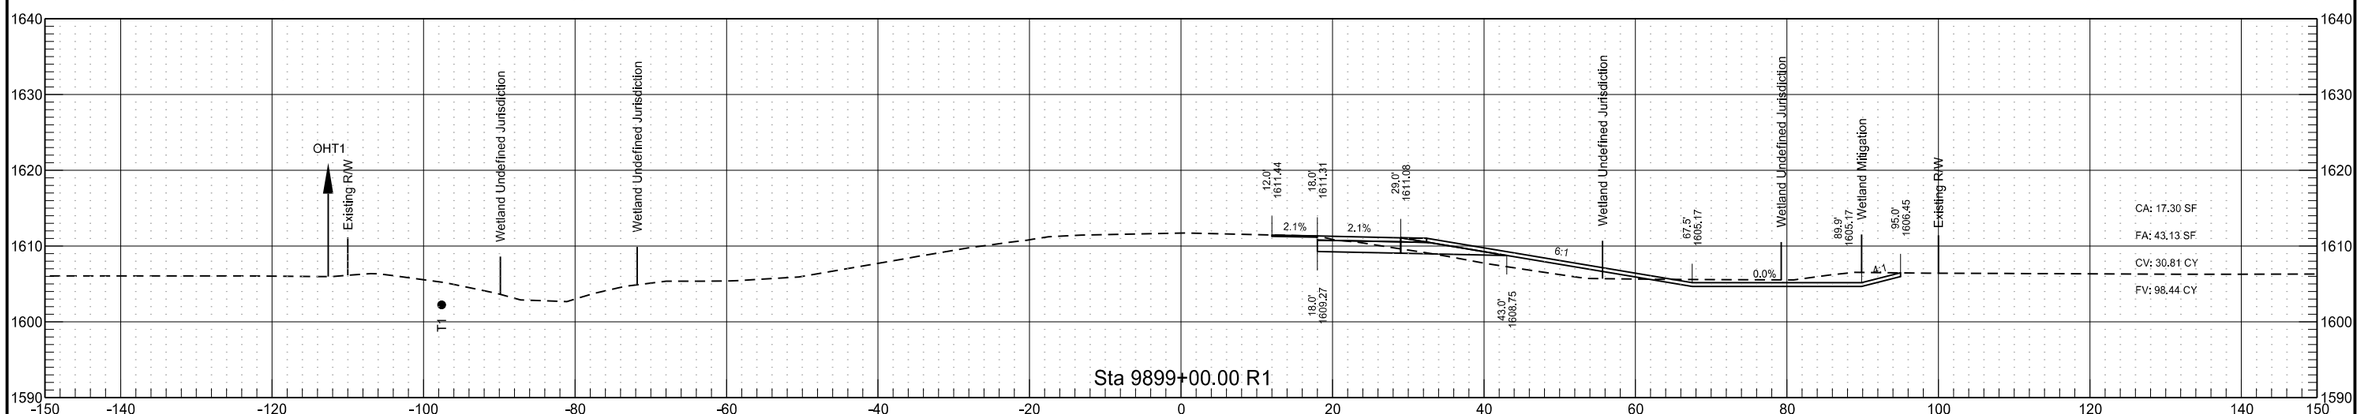

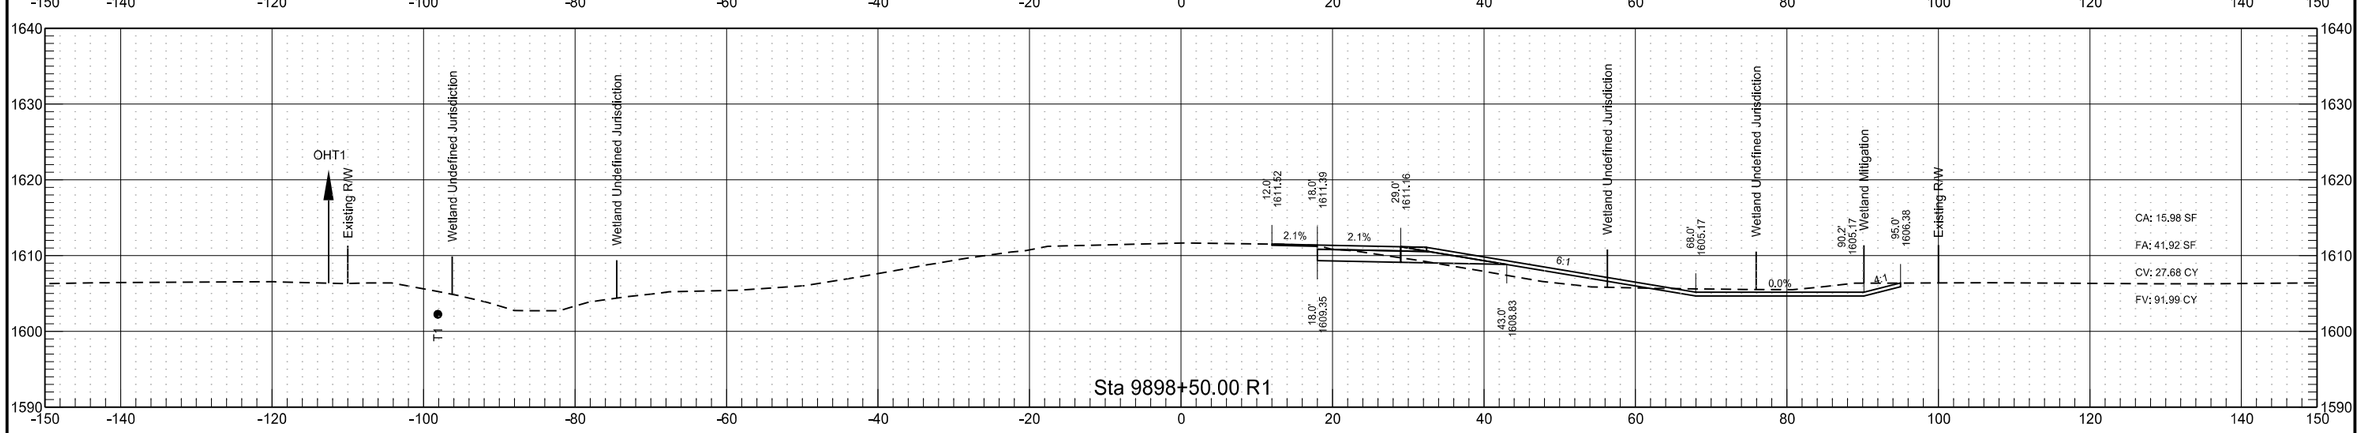



RP 186.260 to RP 188.551 - EB Passing Lane


	STATE	PROJECT NO.	SECTION NO.	SHEET NO.
	ND	INF-X-3-052(053)185	200	47

RP 186.260 to RP 188.551 - EB Passing Lane

	STATE	PROJECT NO.	SECTION NO.	SHEET NO.
	ND	INF-X-3-052(053)185	200	48

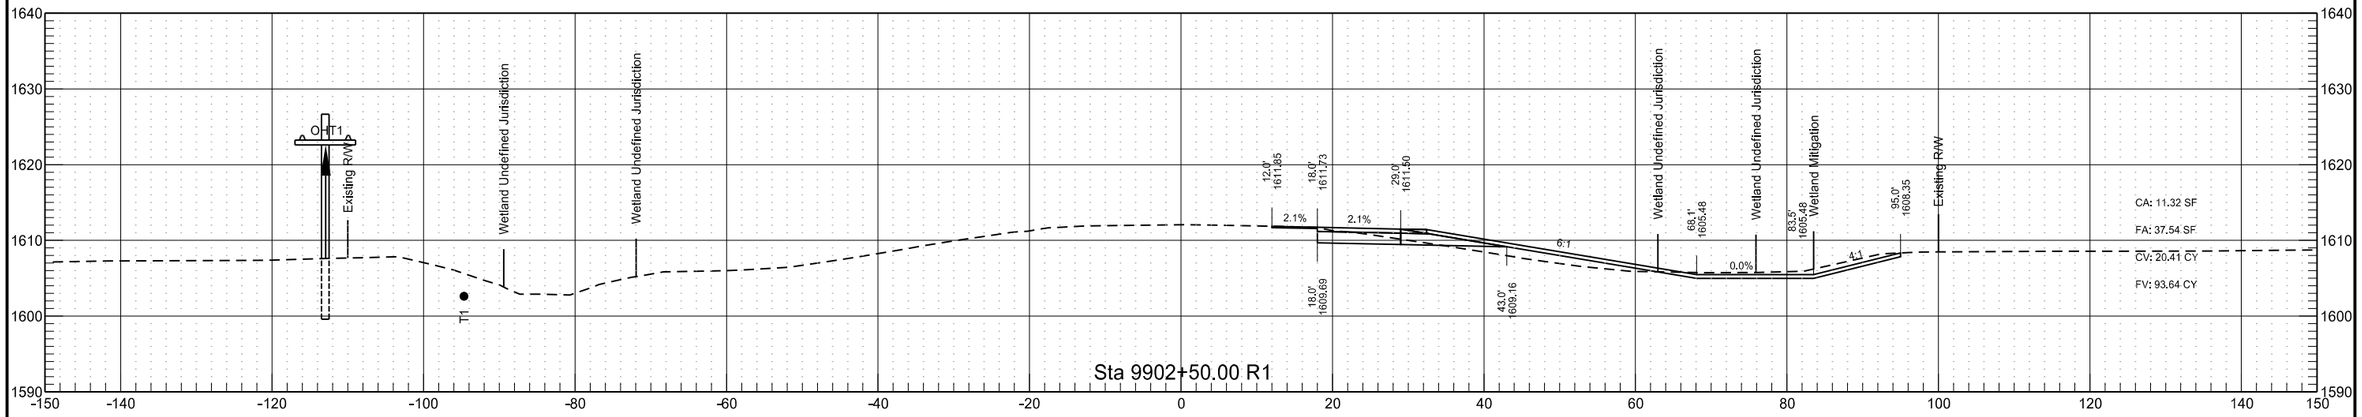


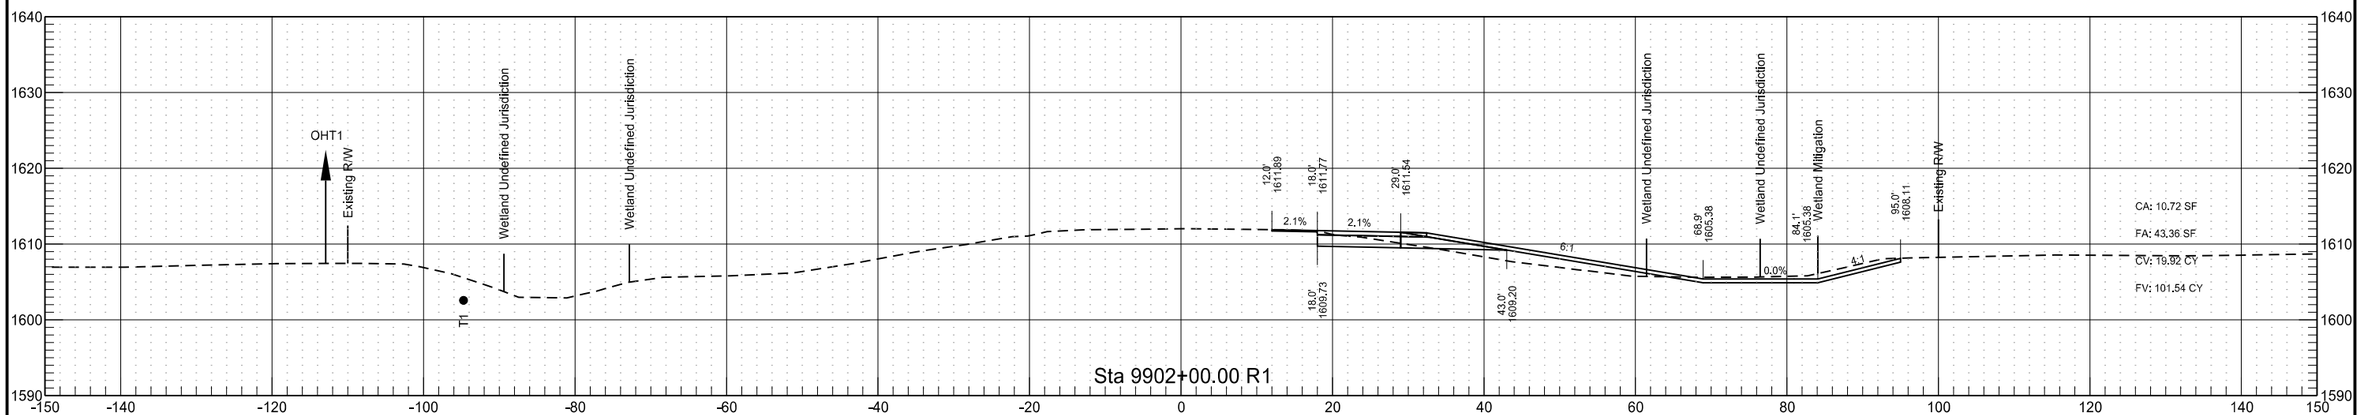

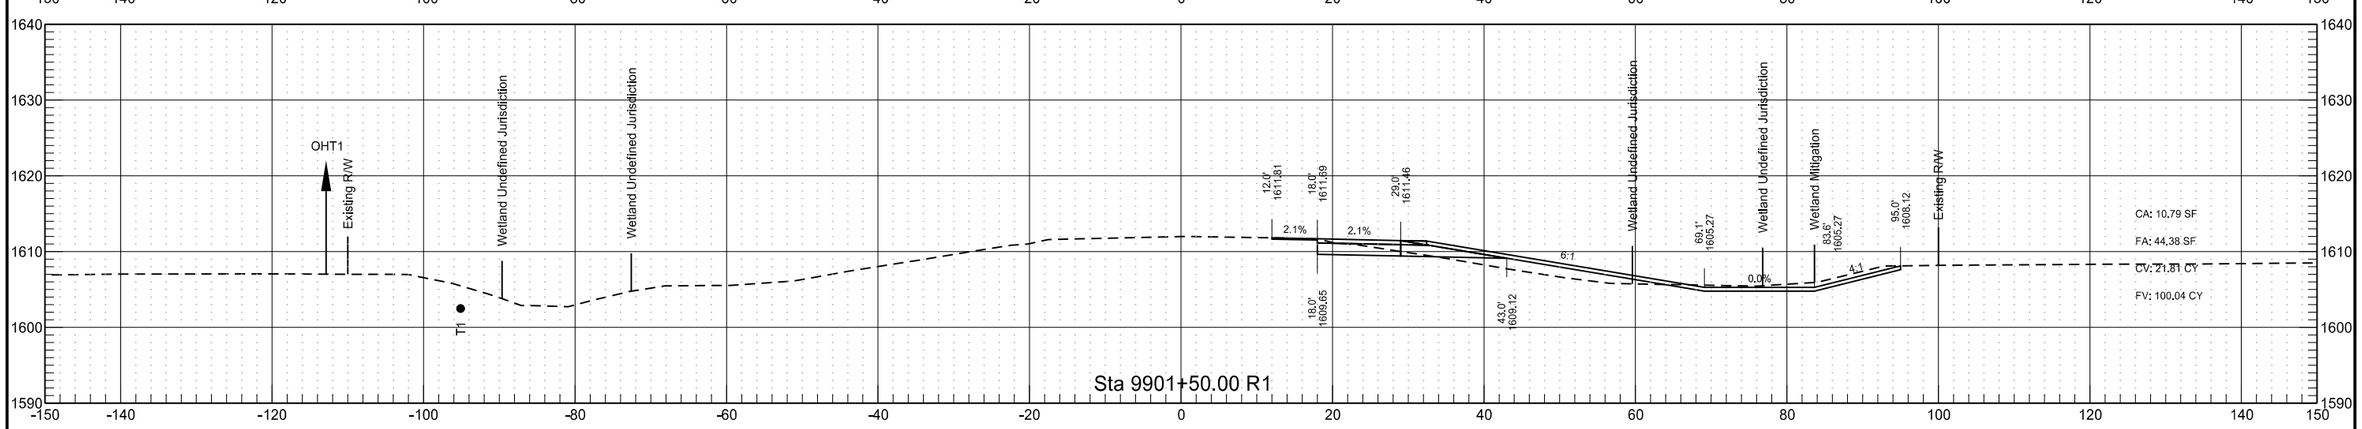

RP 186.260 to RP 188.551 - EB Passing Lane

	STATE	PROJECT NO.	SECTION NO.	SHEET NO.
	ND	INF-X-3-052(053)185	200	49

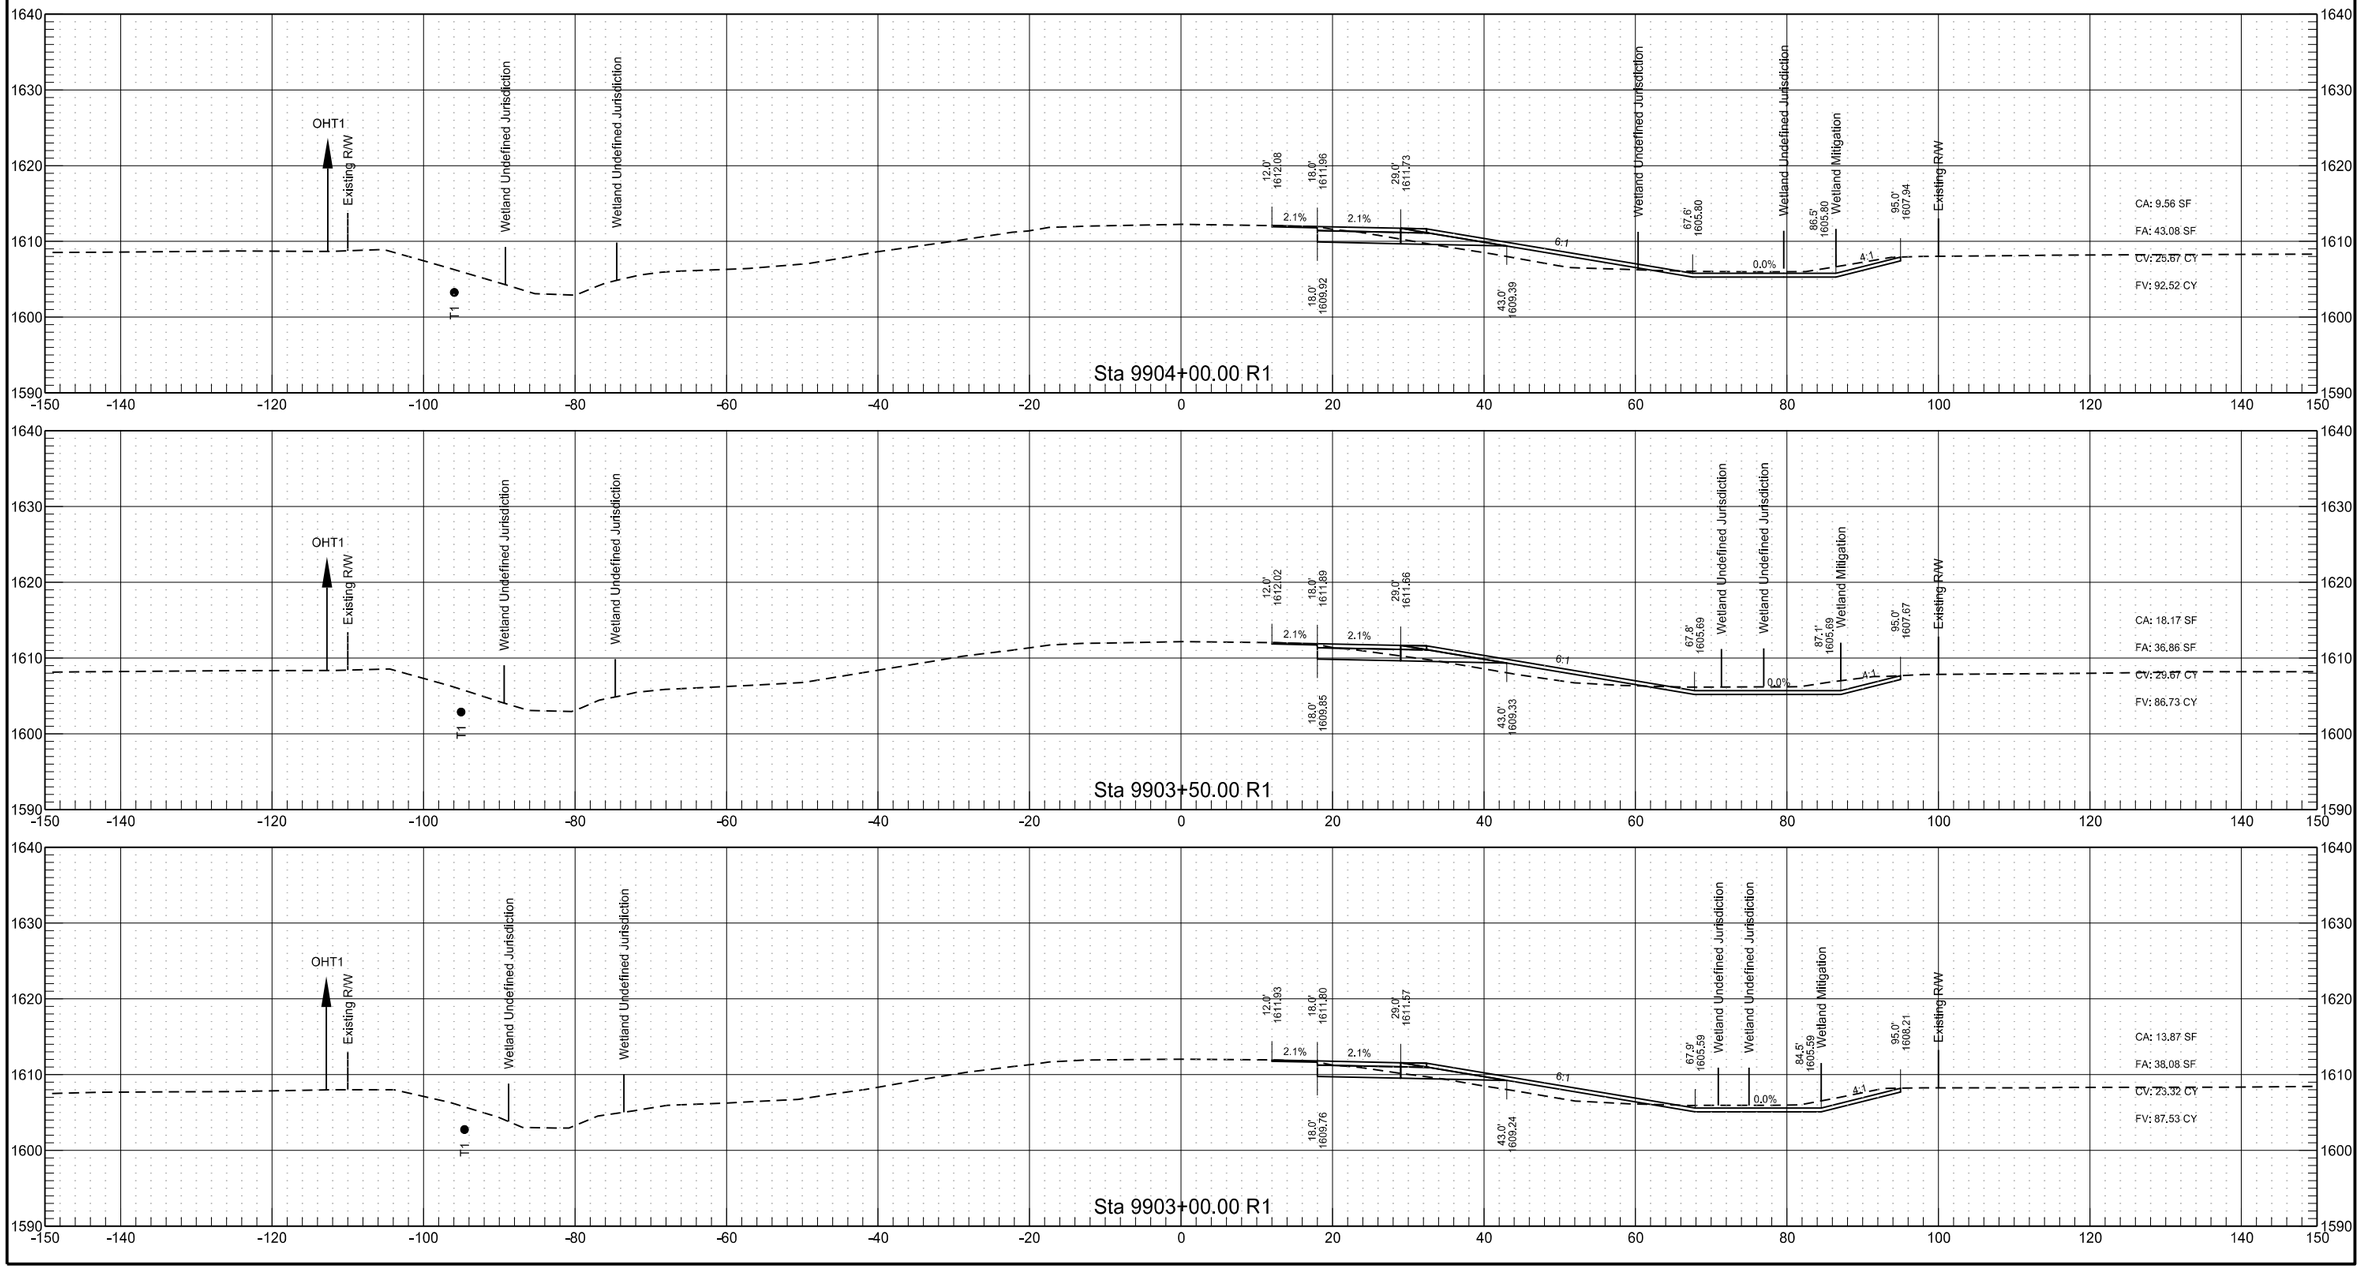



RP 186.260 to RP 188.551 - EB Passing Lane


	STATE	PROJECT NO.	SECTION NO.	SHEET NO.
	ND	INF-X-3-052(053)185	200	50

RP 186.260 to RP 188.551 - EB Passing Lane

	STATE	PROJECT NO.	SECTION NO.	SHEET NO.
	ND	INF-X-3-052(053)185	200	51

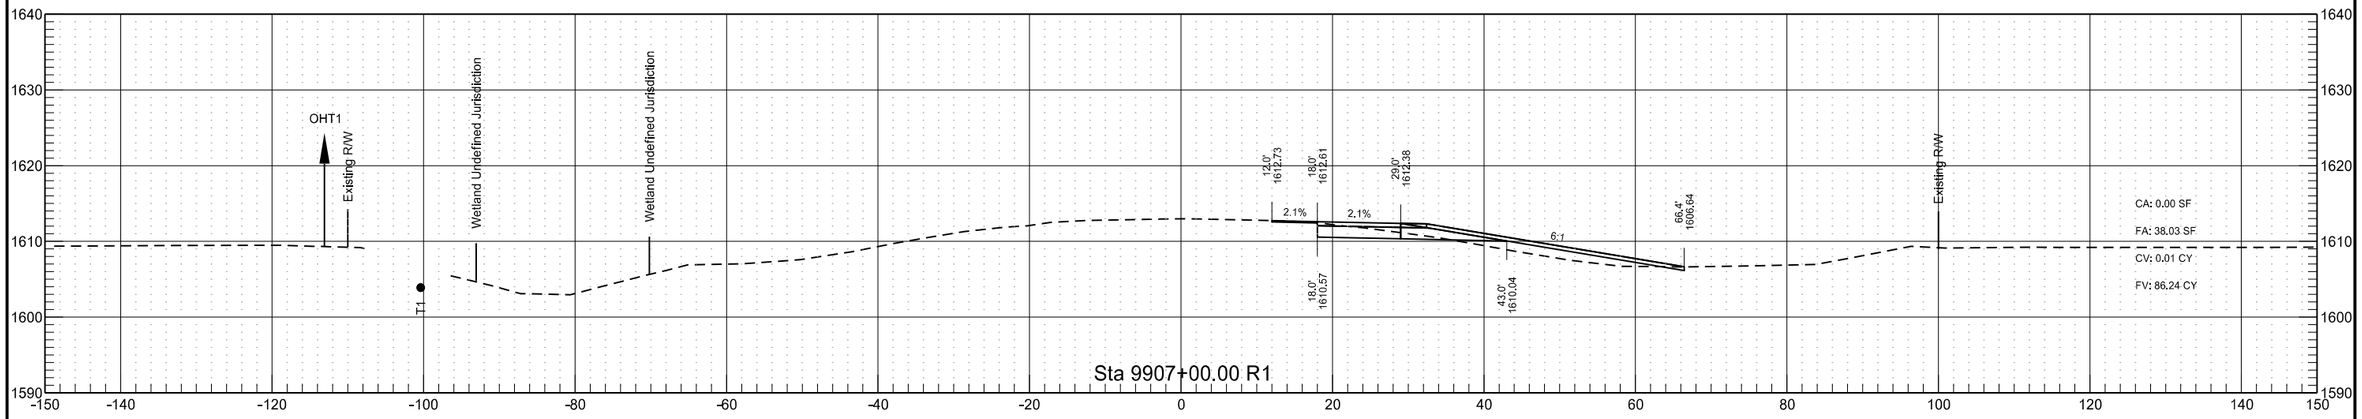


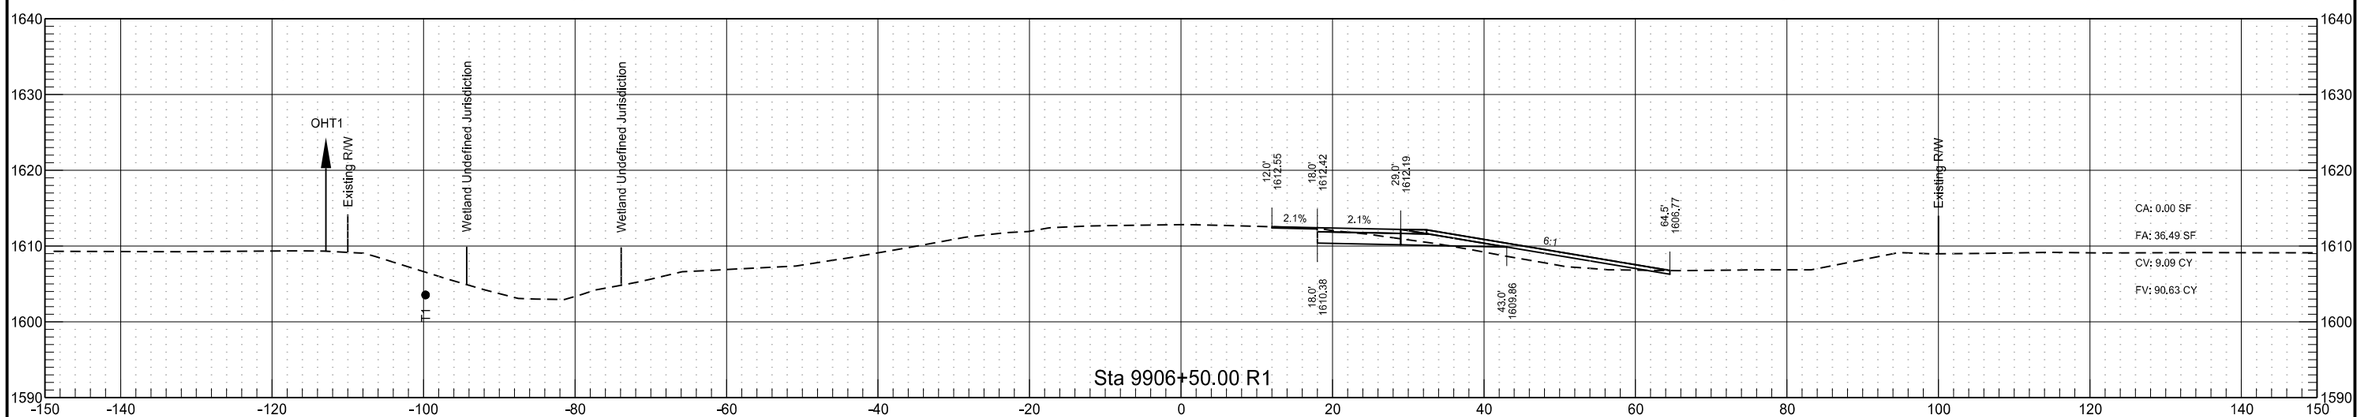

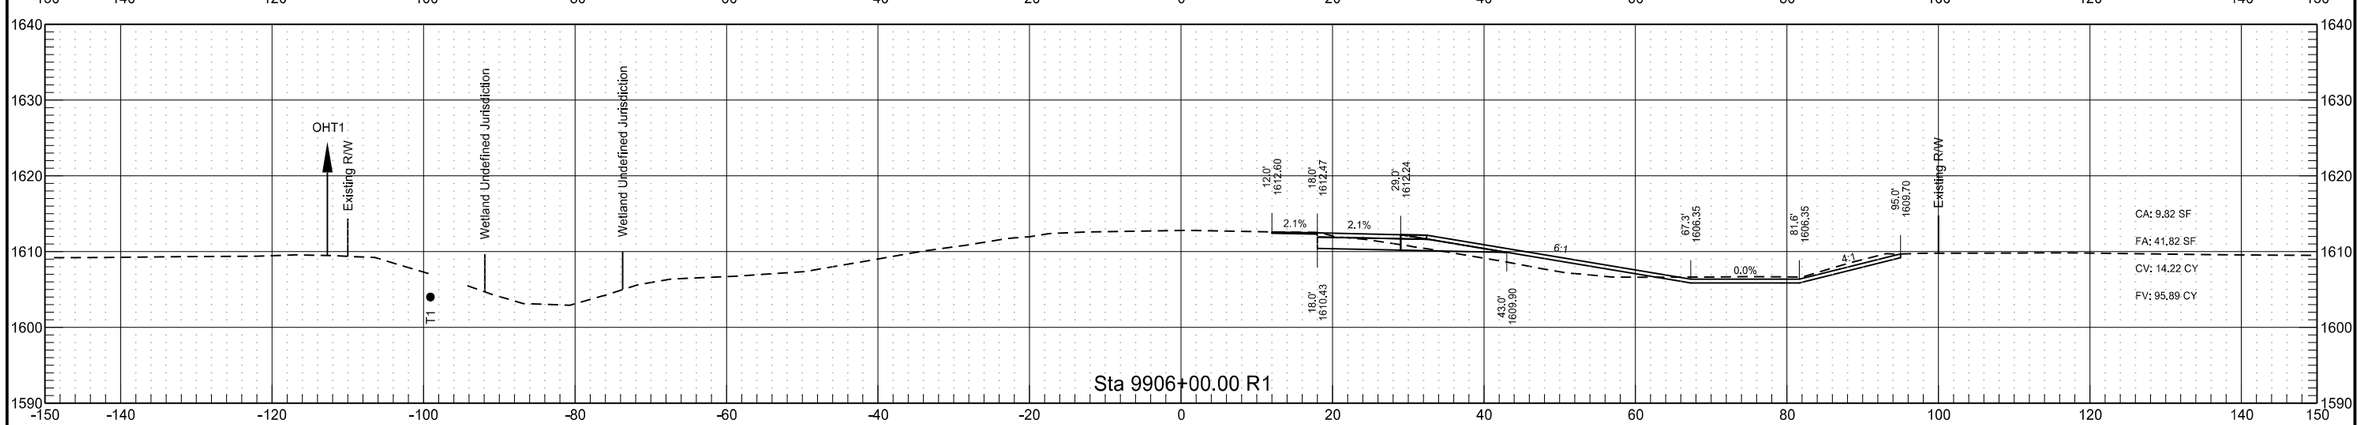


RP 186.260 to RP 188.551 - EB Passing Lane


	STATE	PROJECT NO.	SECTION NO.	SHEET NO.
	ND	INF-X-3-052(053)185	200	52

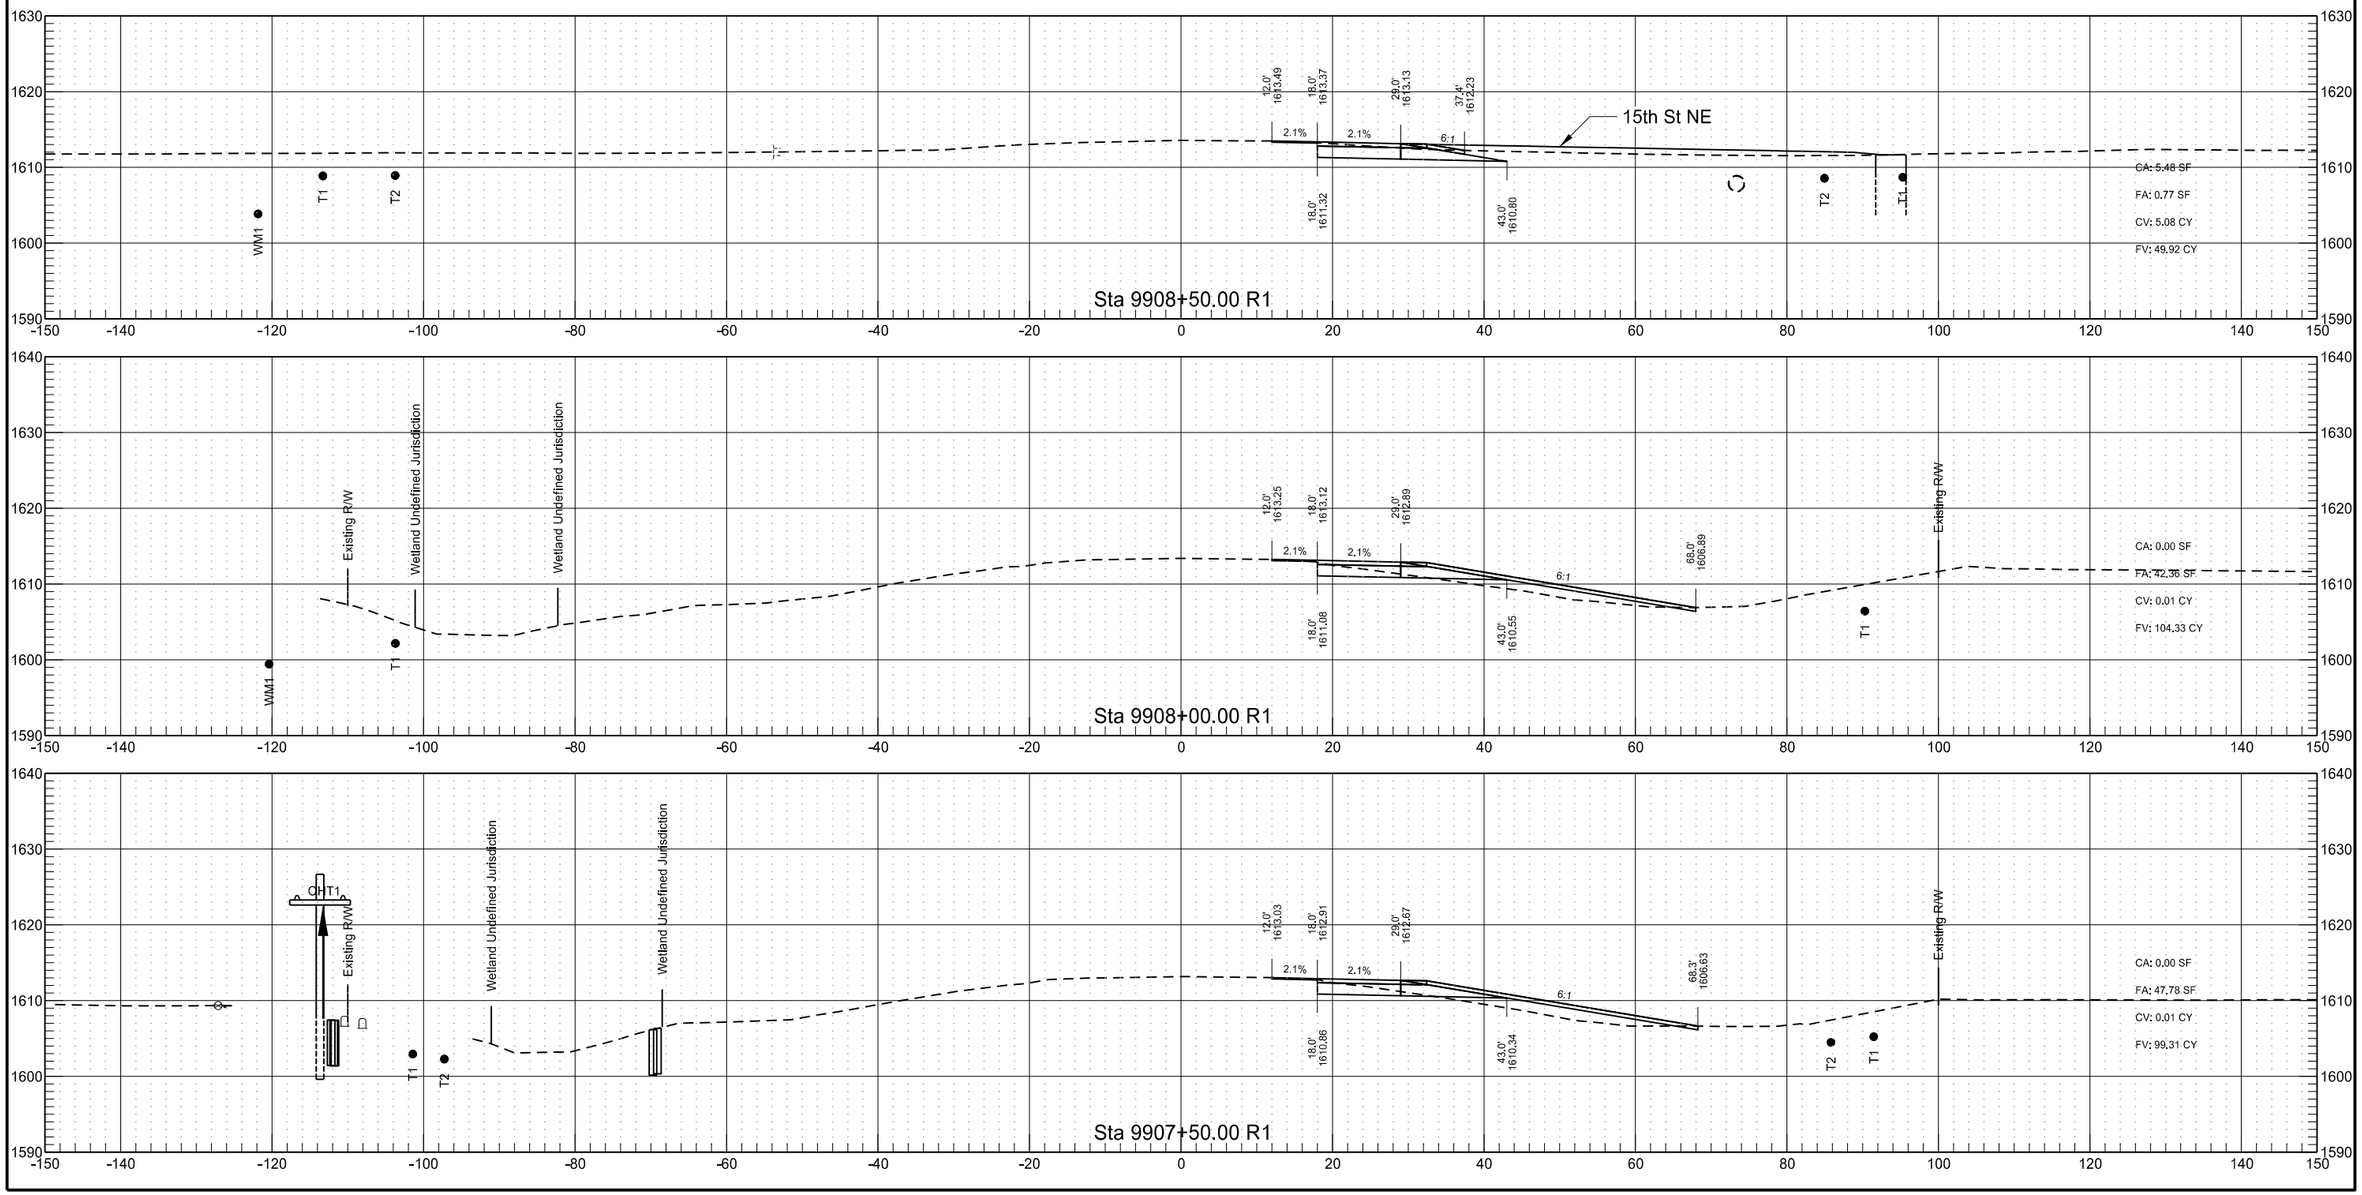


RP 186.260 to RP 188.551 - EB Passing Lane

	STATE	PROJECT NO.	SECTION NO.	SHEET NO.
	ND	INF-X-3-052(053)185	200	53

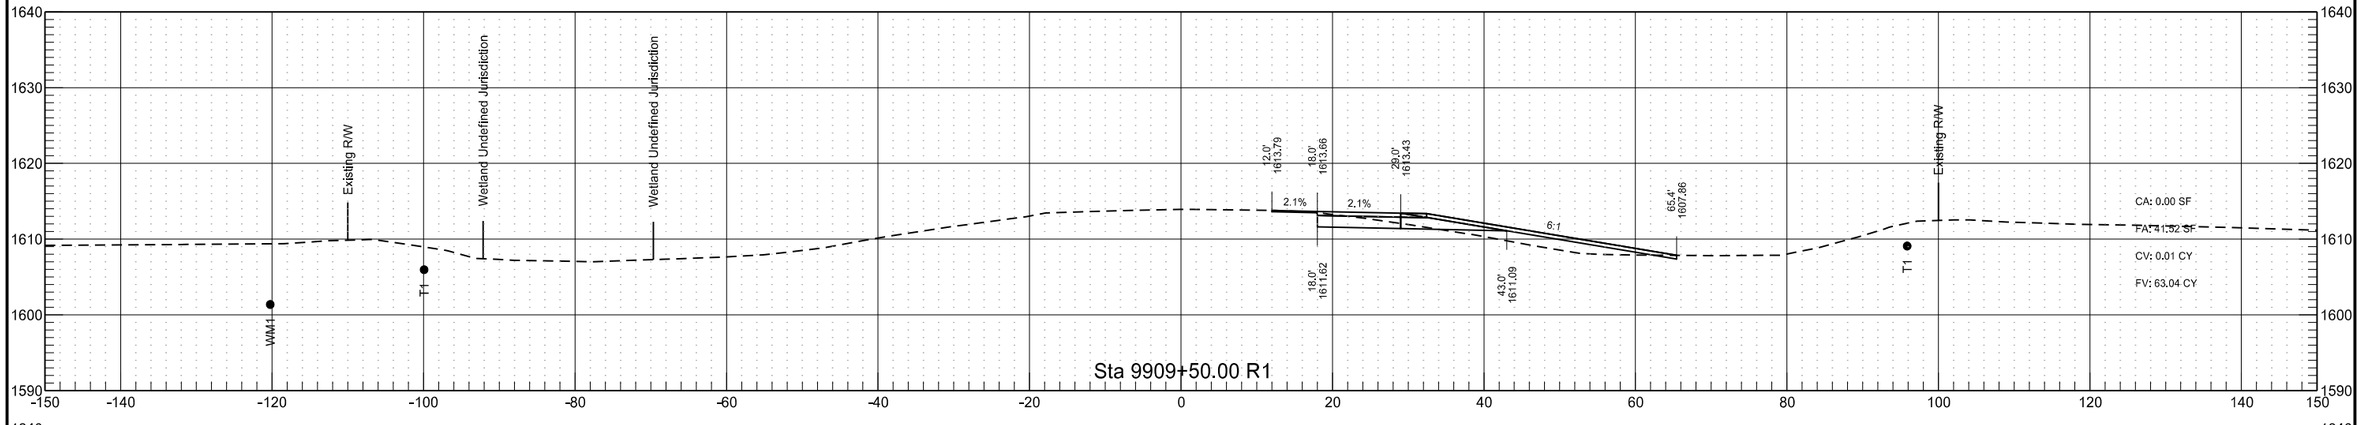


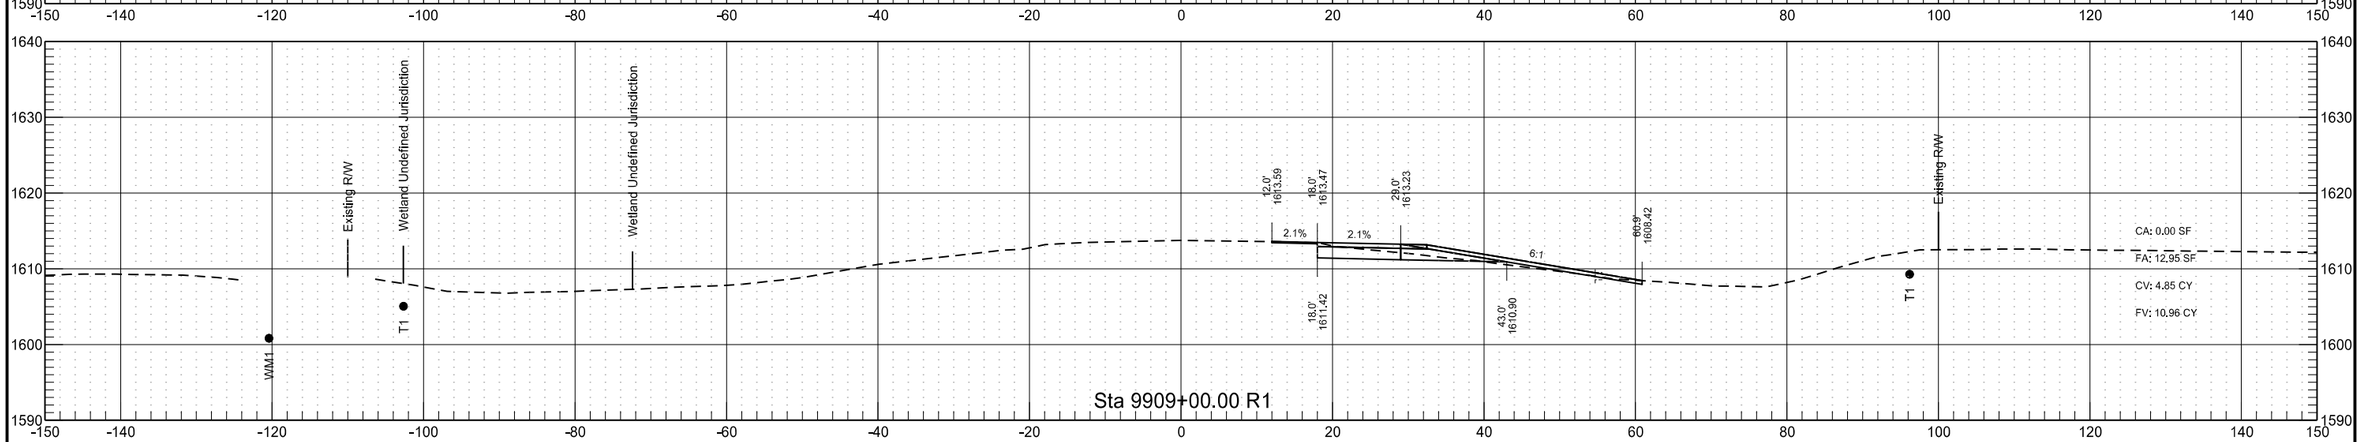

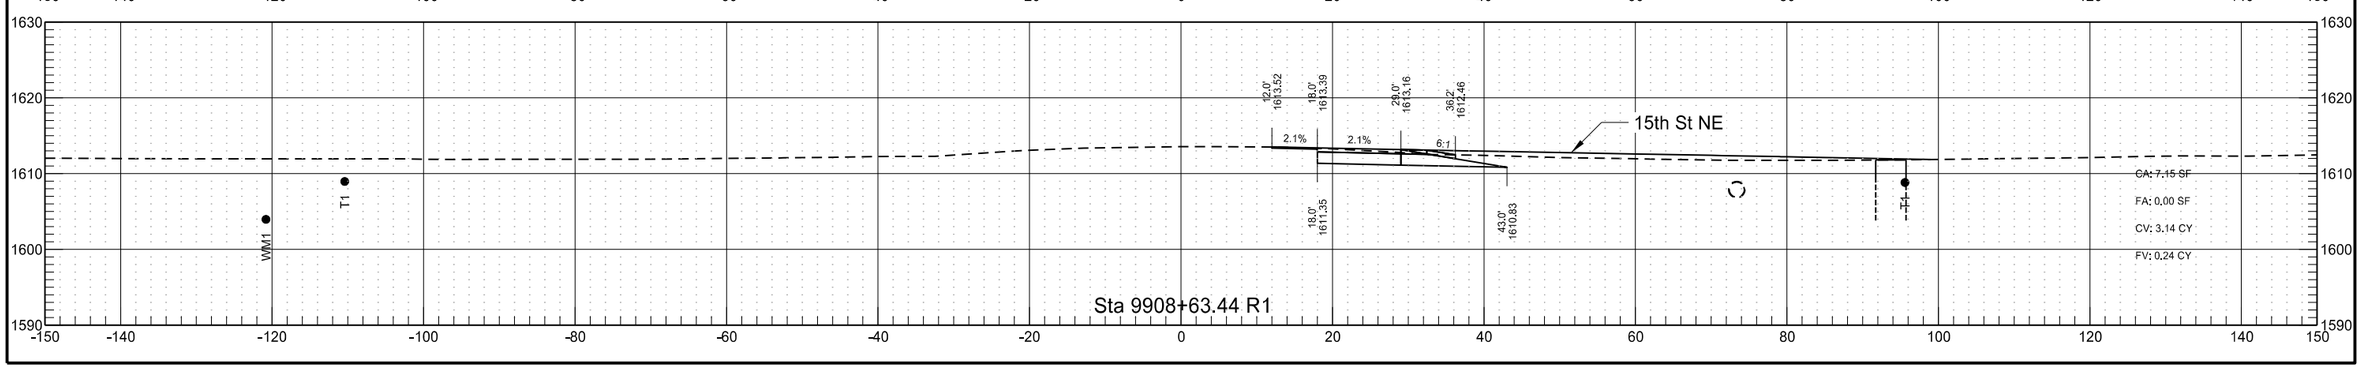

RP 186.260 to RP 188.551 - EB Passing Lane

	STATE	PROJECT NO.	SECTION NO.	SHEET NO.
	ND	INF-X-3-052(053)185	200	54

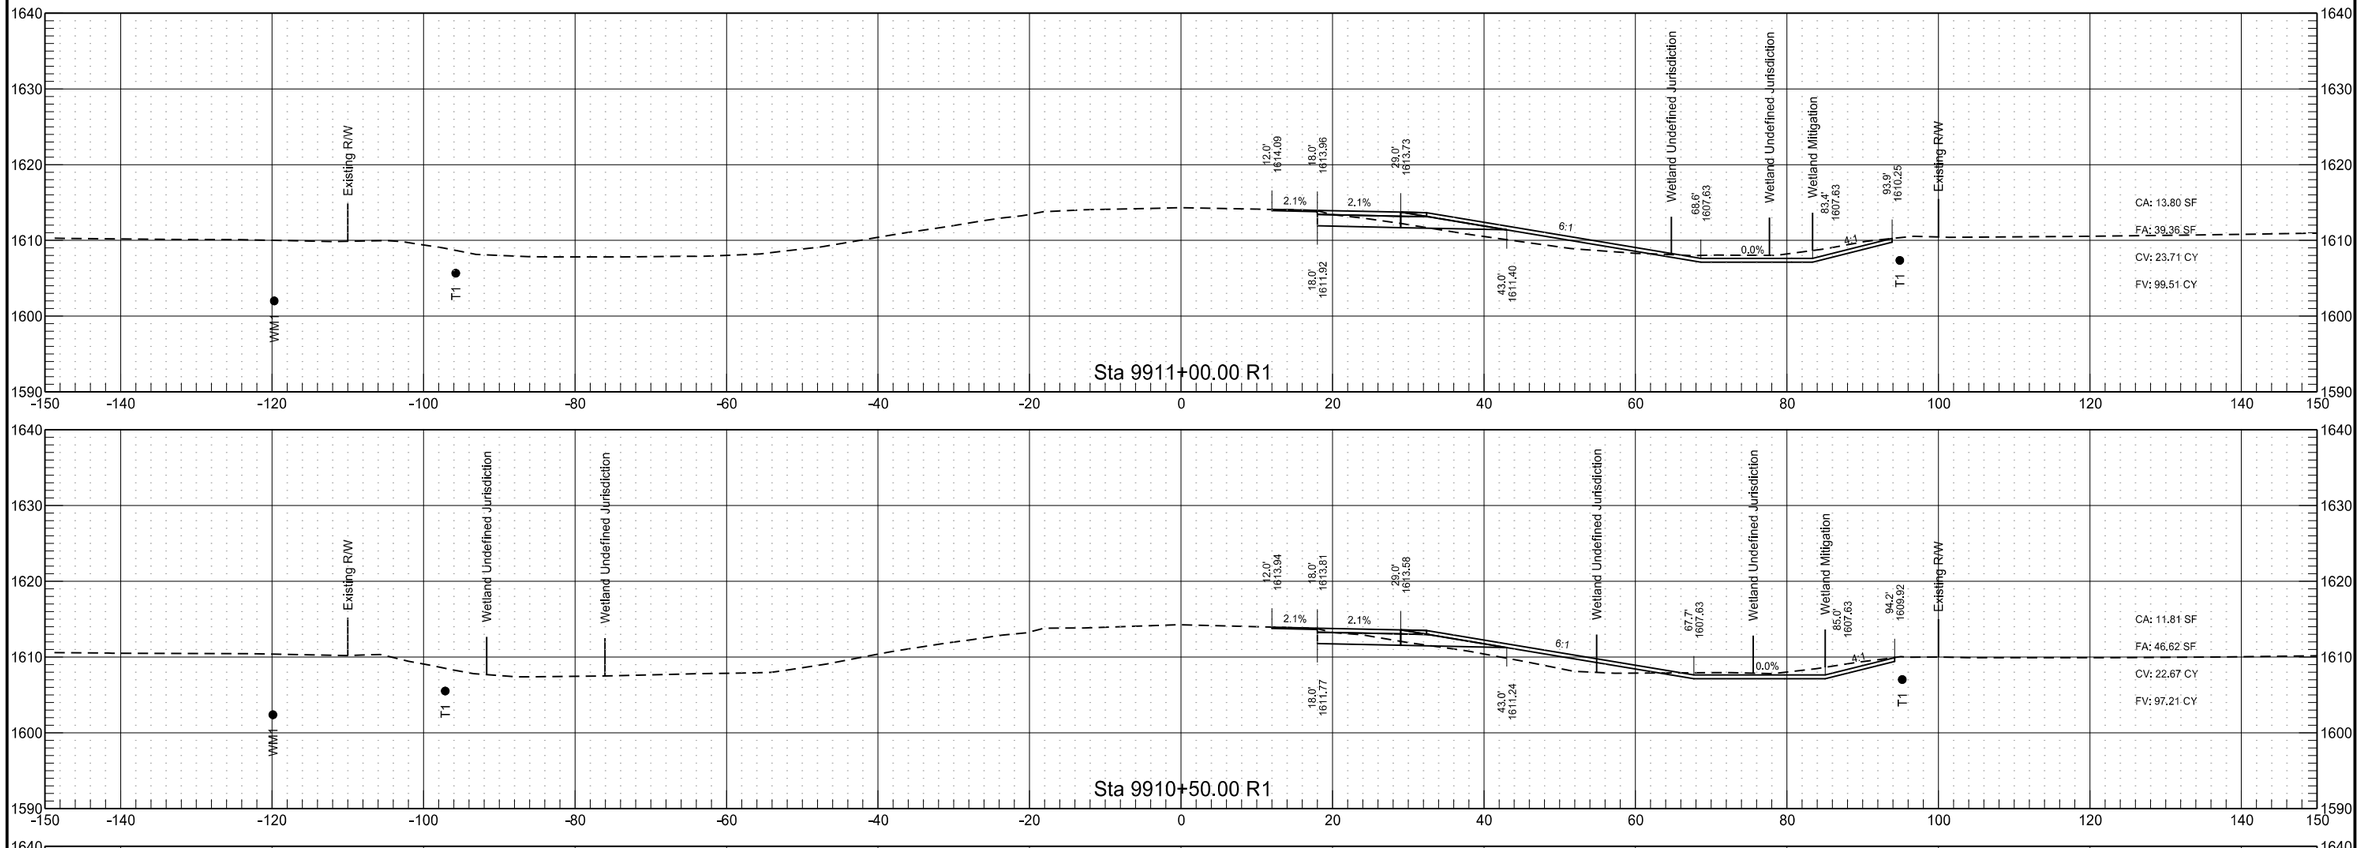


RP 186.260 to RP 188.551 - EB Passing Lane

	STATE	PROJECT NO.	SECTION NO.	SHEET NO.
	ND	INF-X-3-052(053)185	200	55


RP 186.260 to RP 188.551 - EB Passing Lane


	STATE	PROJECT NO.	SECTION NO.	SHEET NO.
	ND	INF-X-3-052(053)185	200	56

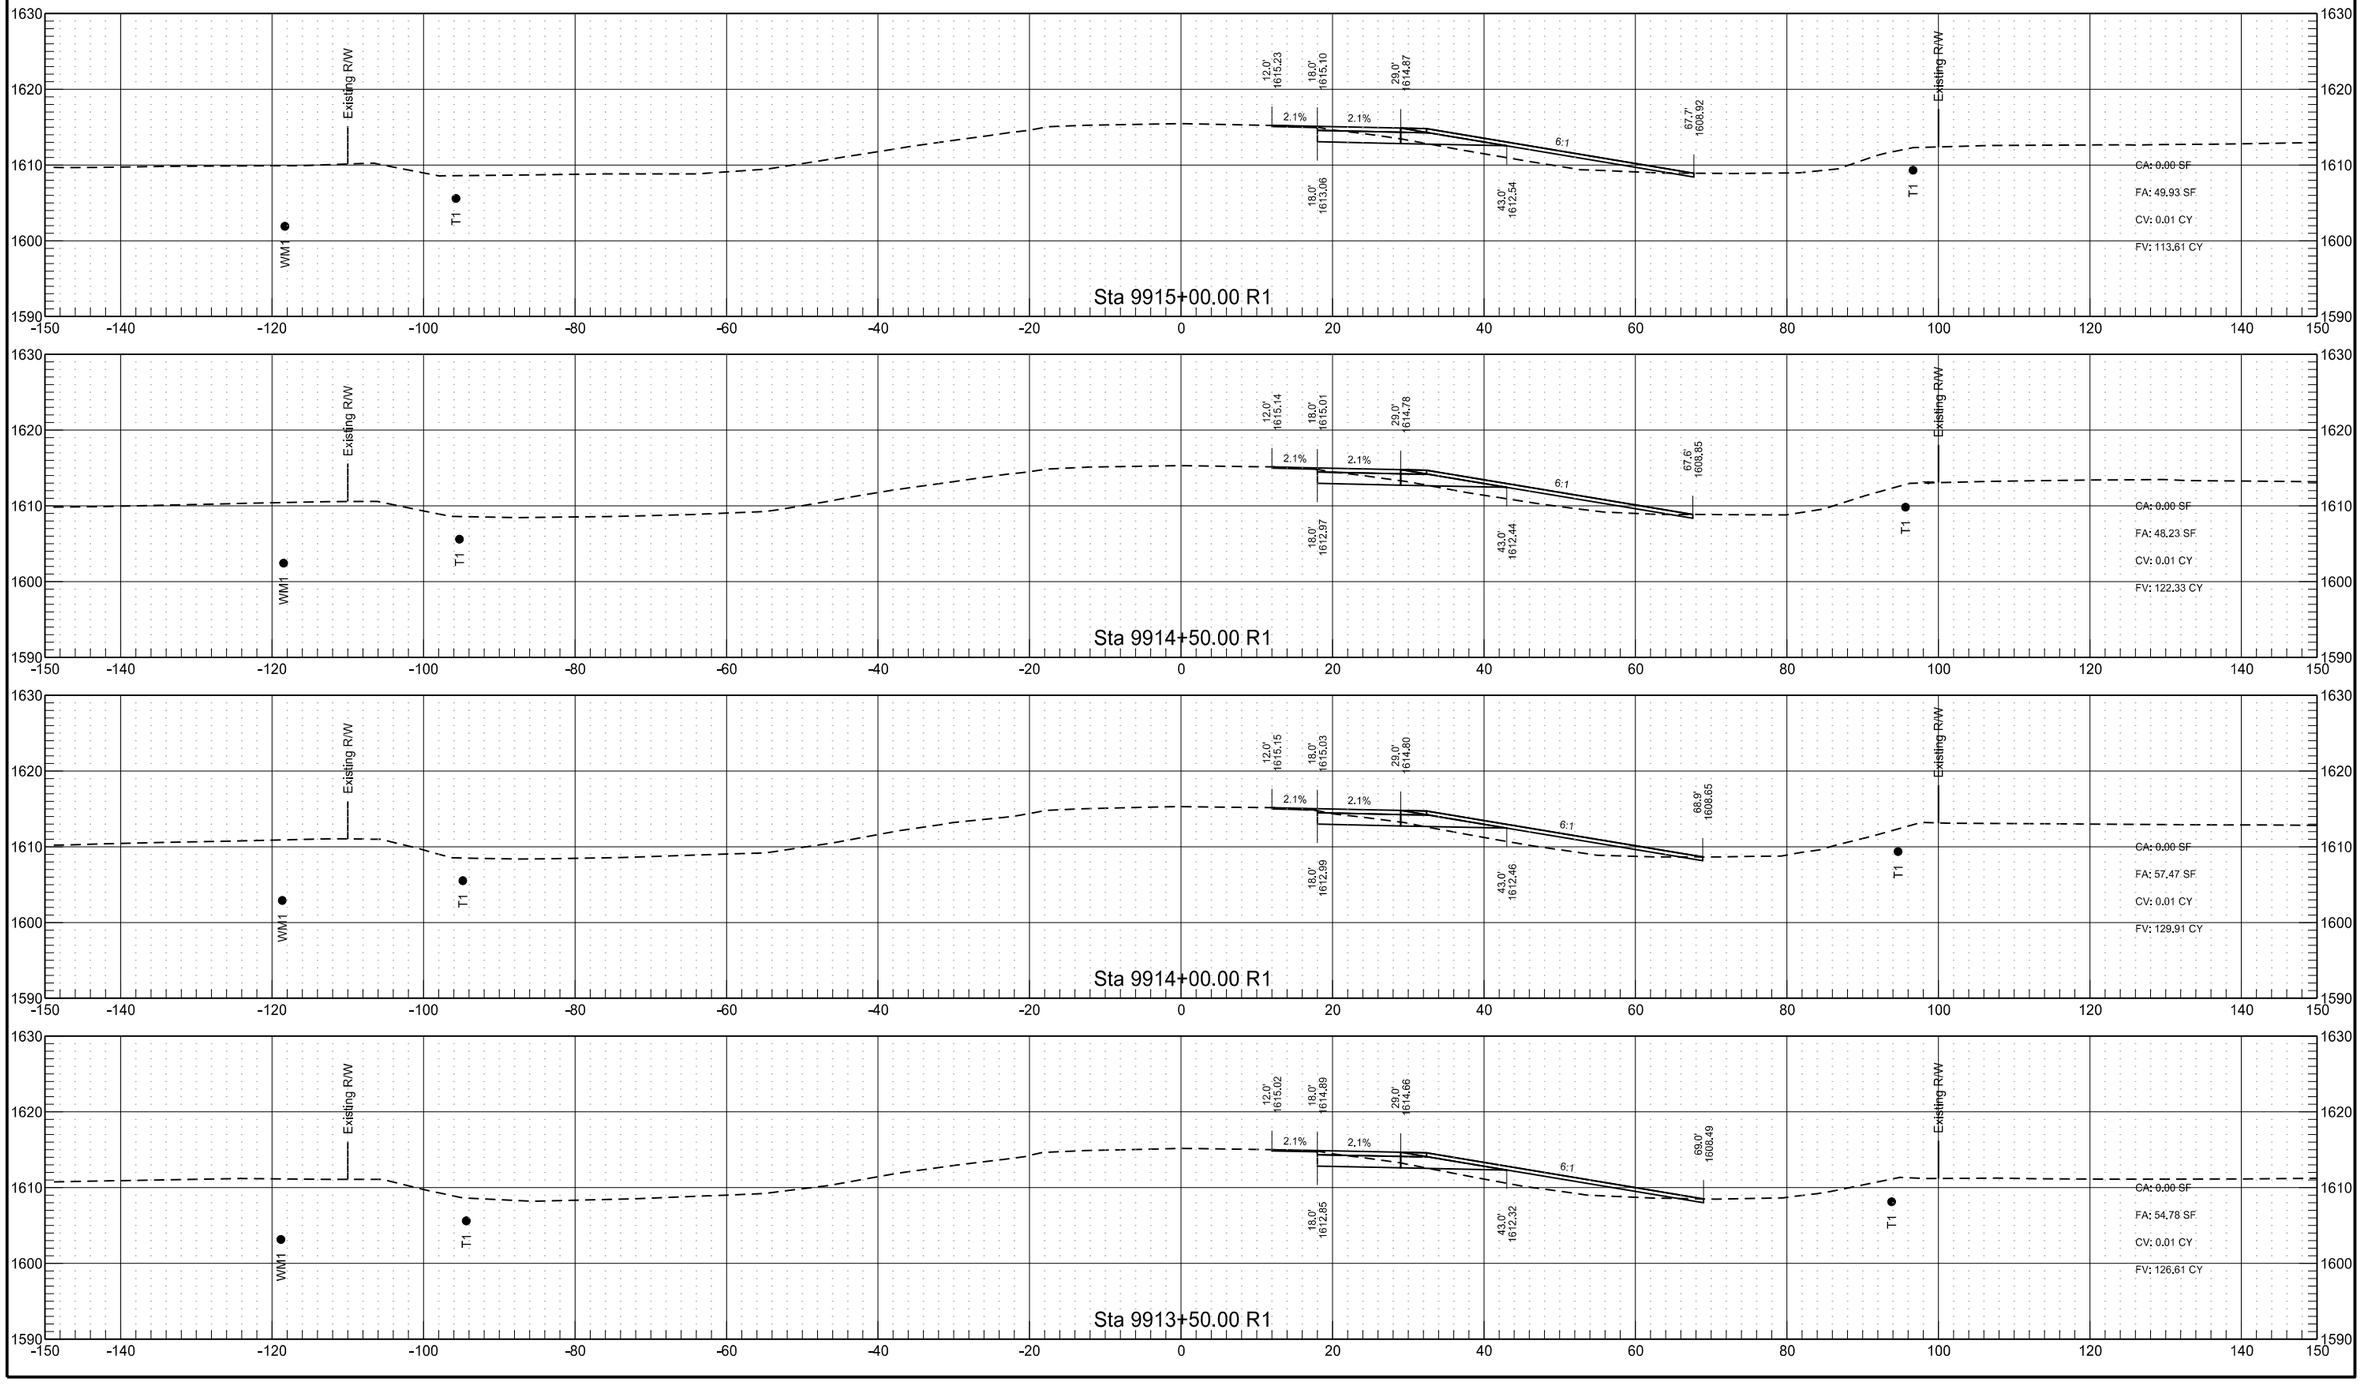



RP 186.260 to RP 188.551 - EB Passing Lane

	STATE	PROJECT NO.	SECTION NO.	SHEET NO.
	ND	INF-X-3-052(053)185	200	57

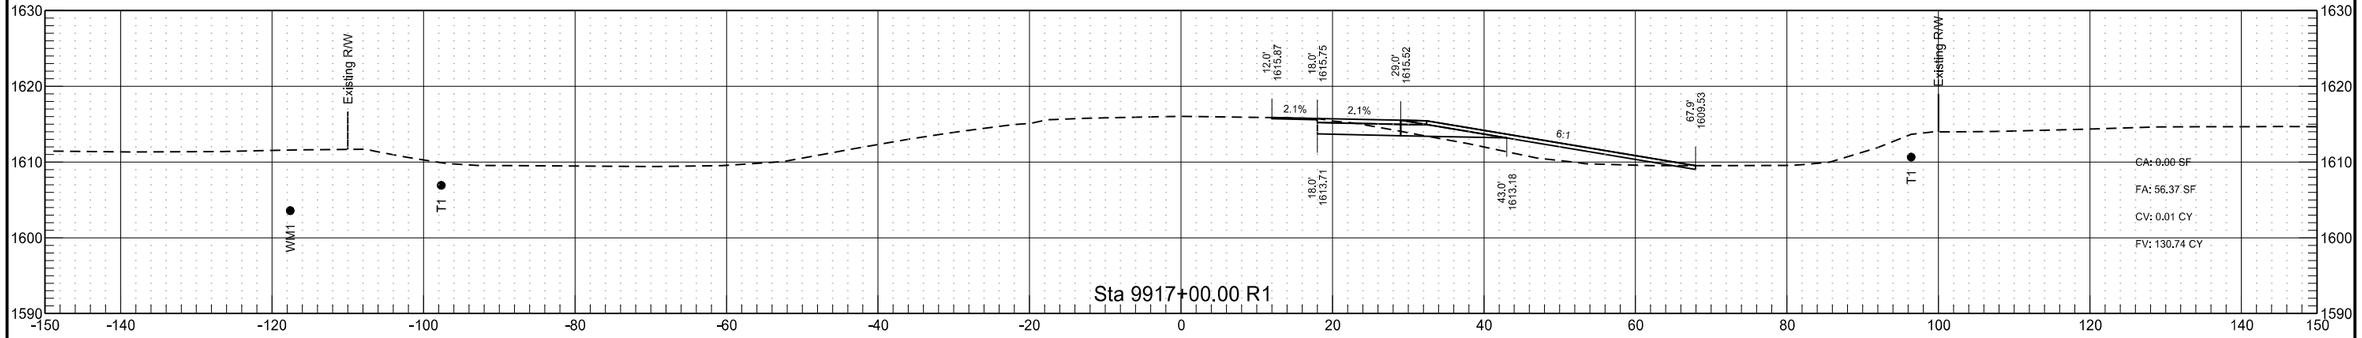

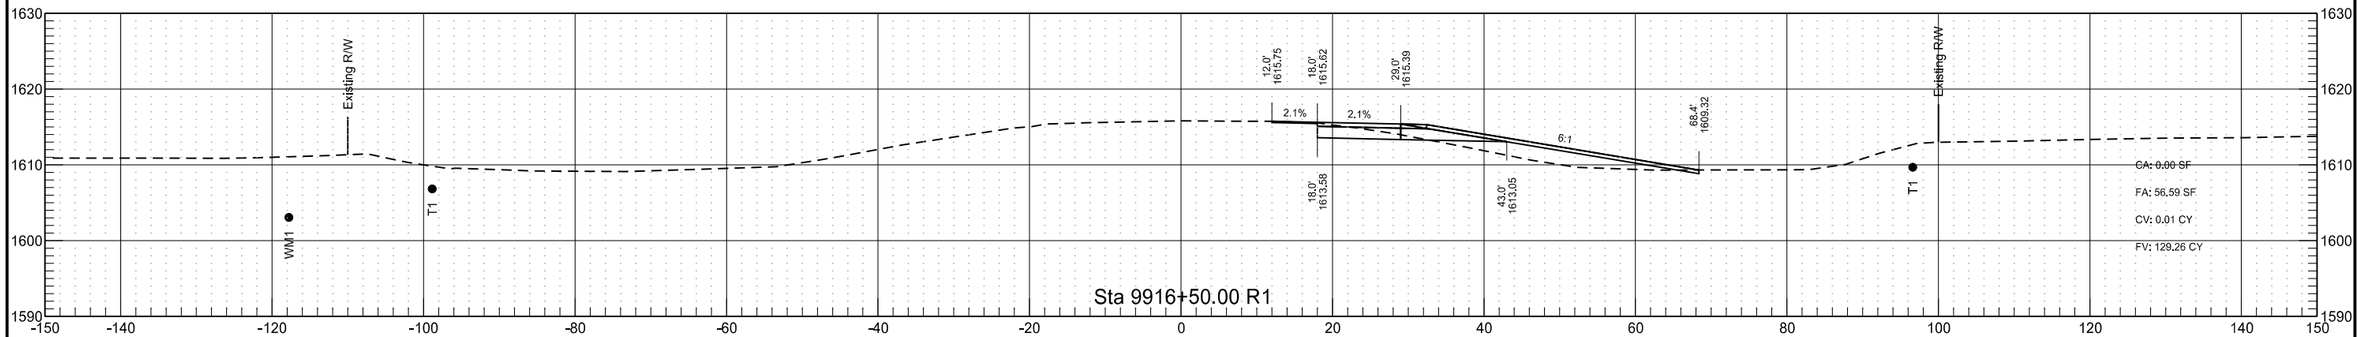

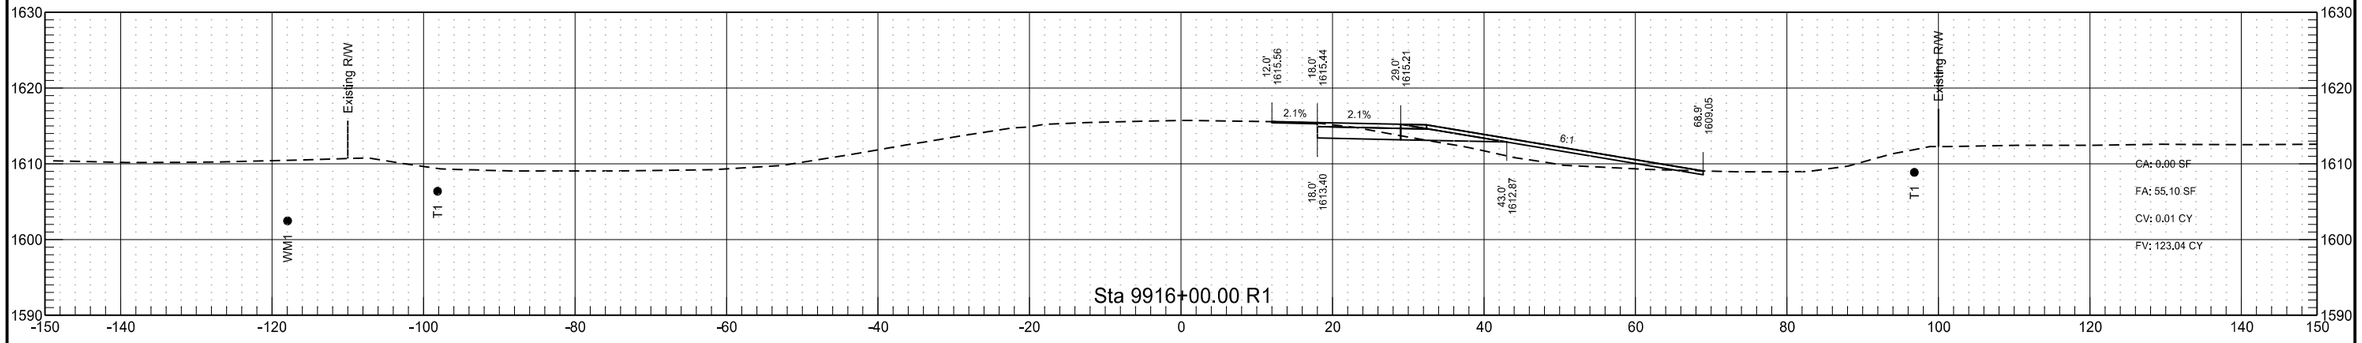

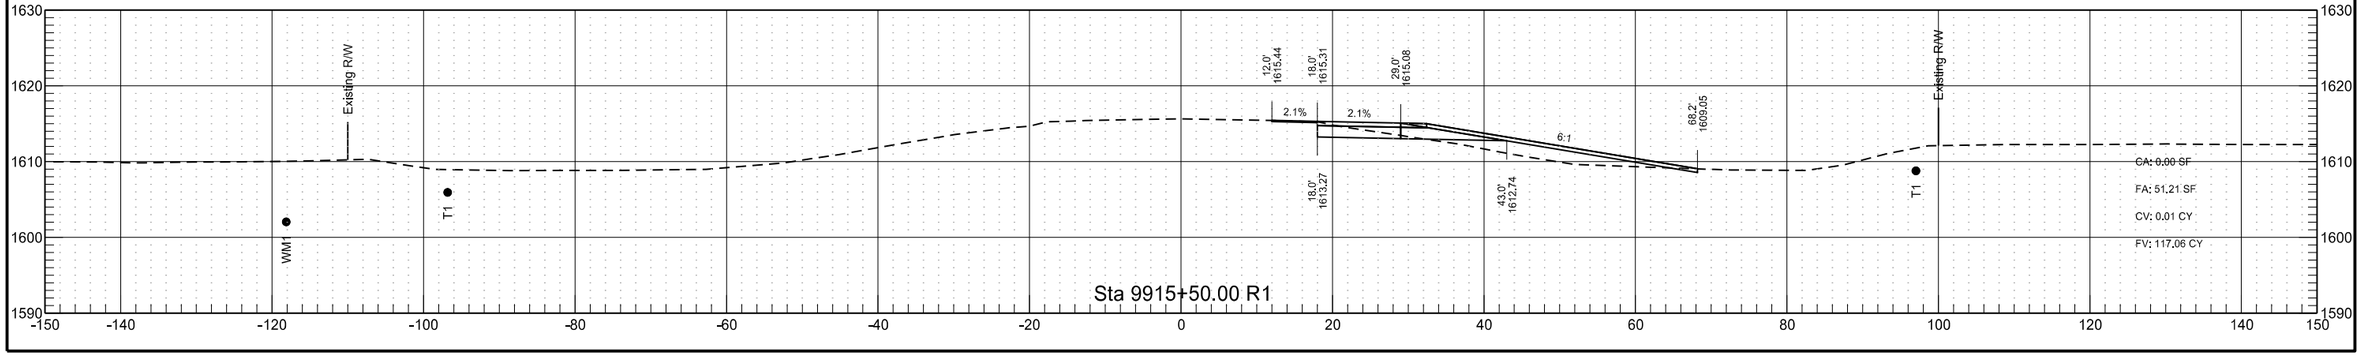



RP 186.260 to RP 188.551 - EB Passing Lane


	STATE	PROJECT NO.	SECTION NO.	SHEET NO.
	ND	INF-X-3-052(053)185	200	58


RP 186.260 to RP 188.551 - EB Passing Lane

	STATE	PROJECT NO.	SECTION NO.	SHEET NO.
	ND	INF-X-3-052(053)185	200	59

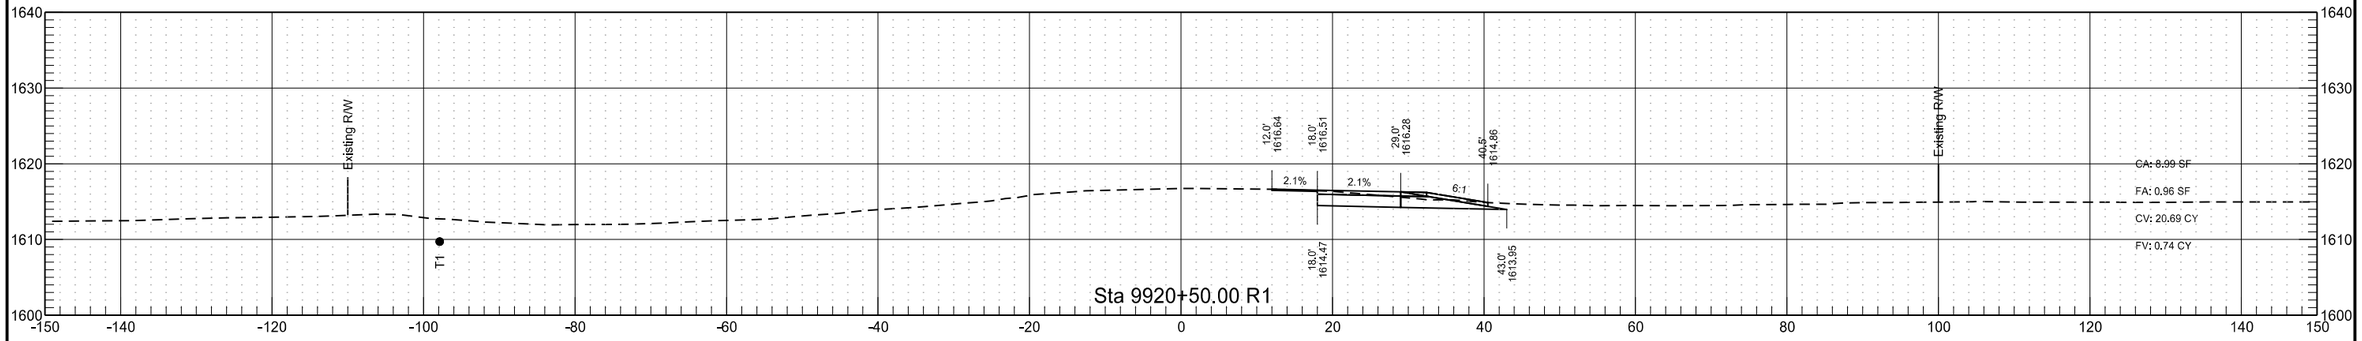

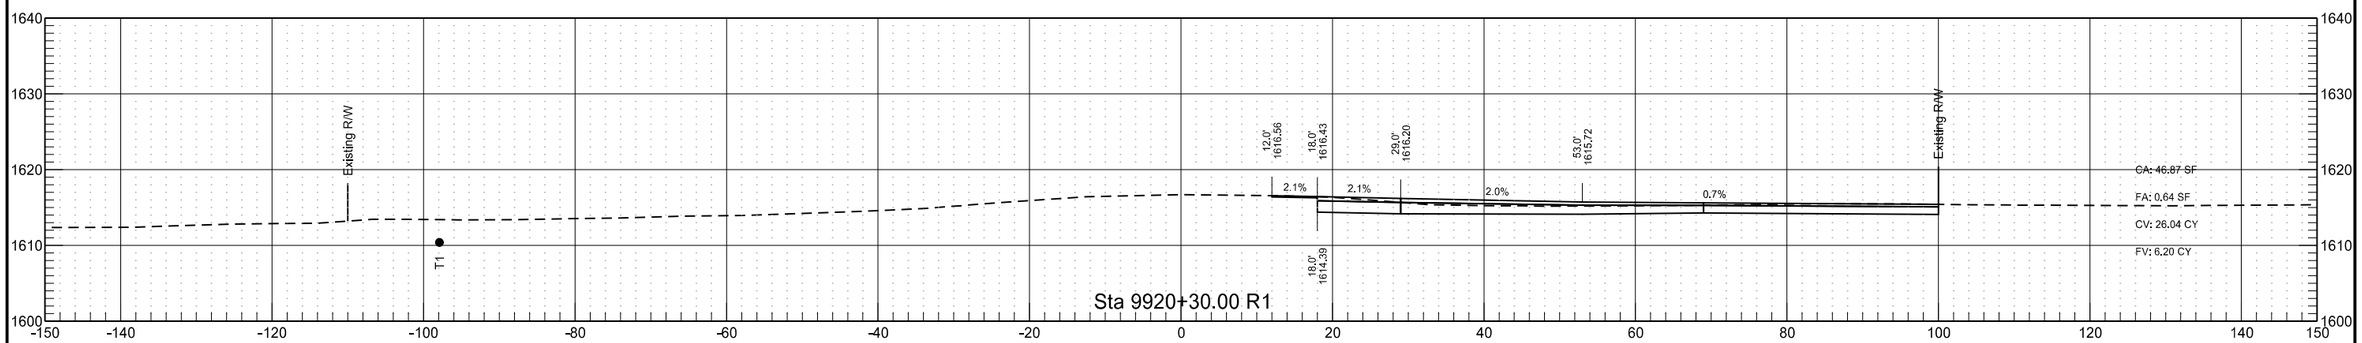


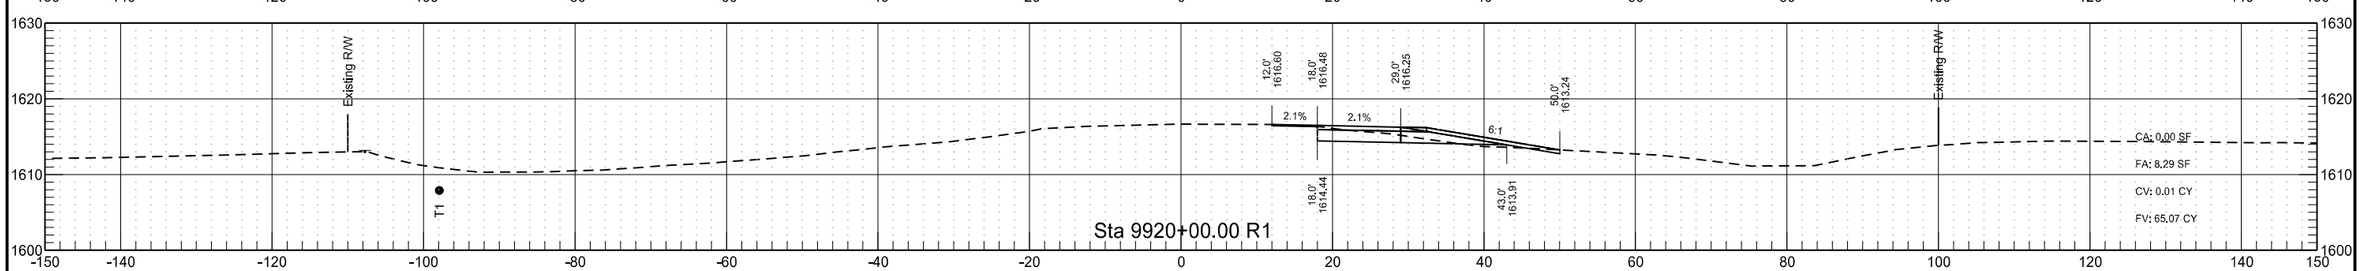

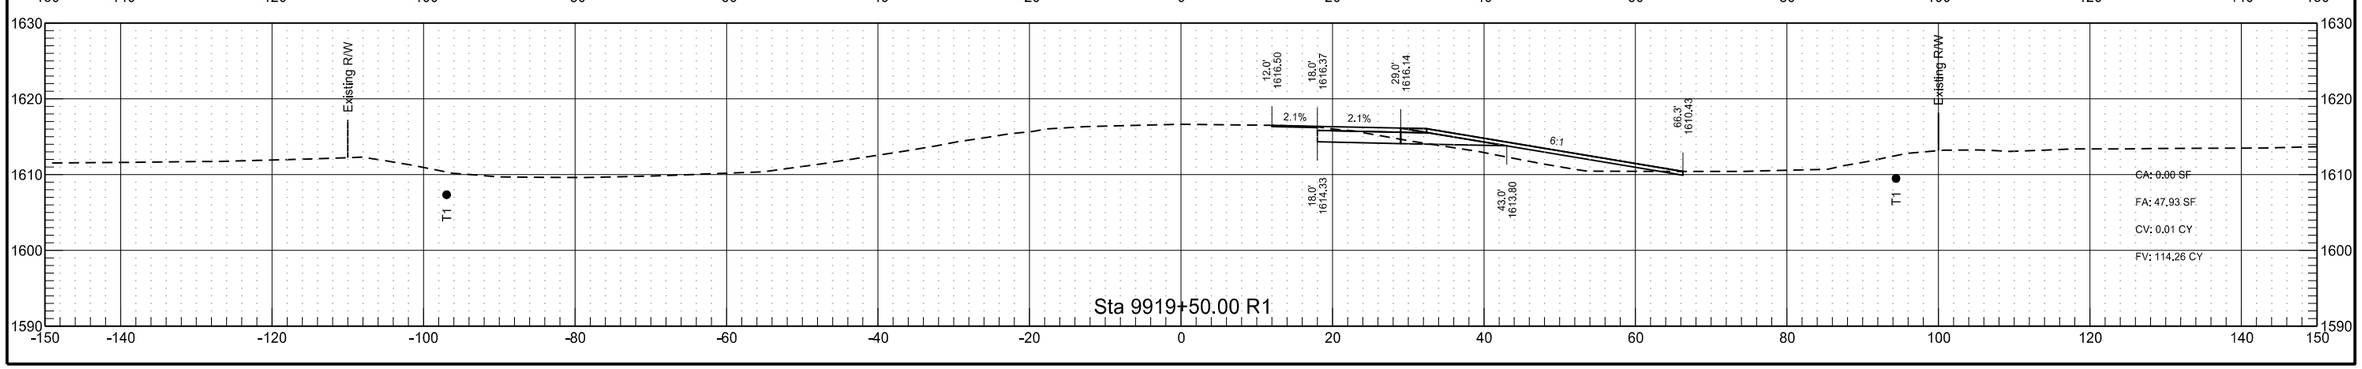


RP 186.260 to RP 188.551 - EB Passing Lane

	STATE	PROJECT NO.	SECTION NO.	SHEET NO.
	ND	INF-X-3-052(053)185	200	60

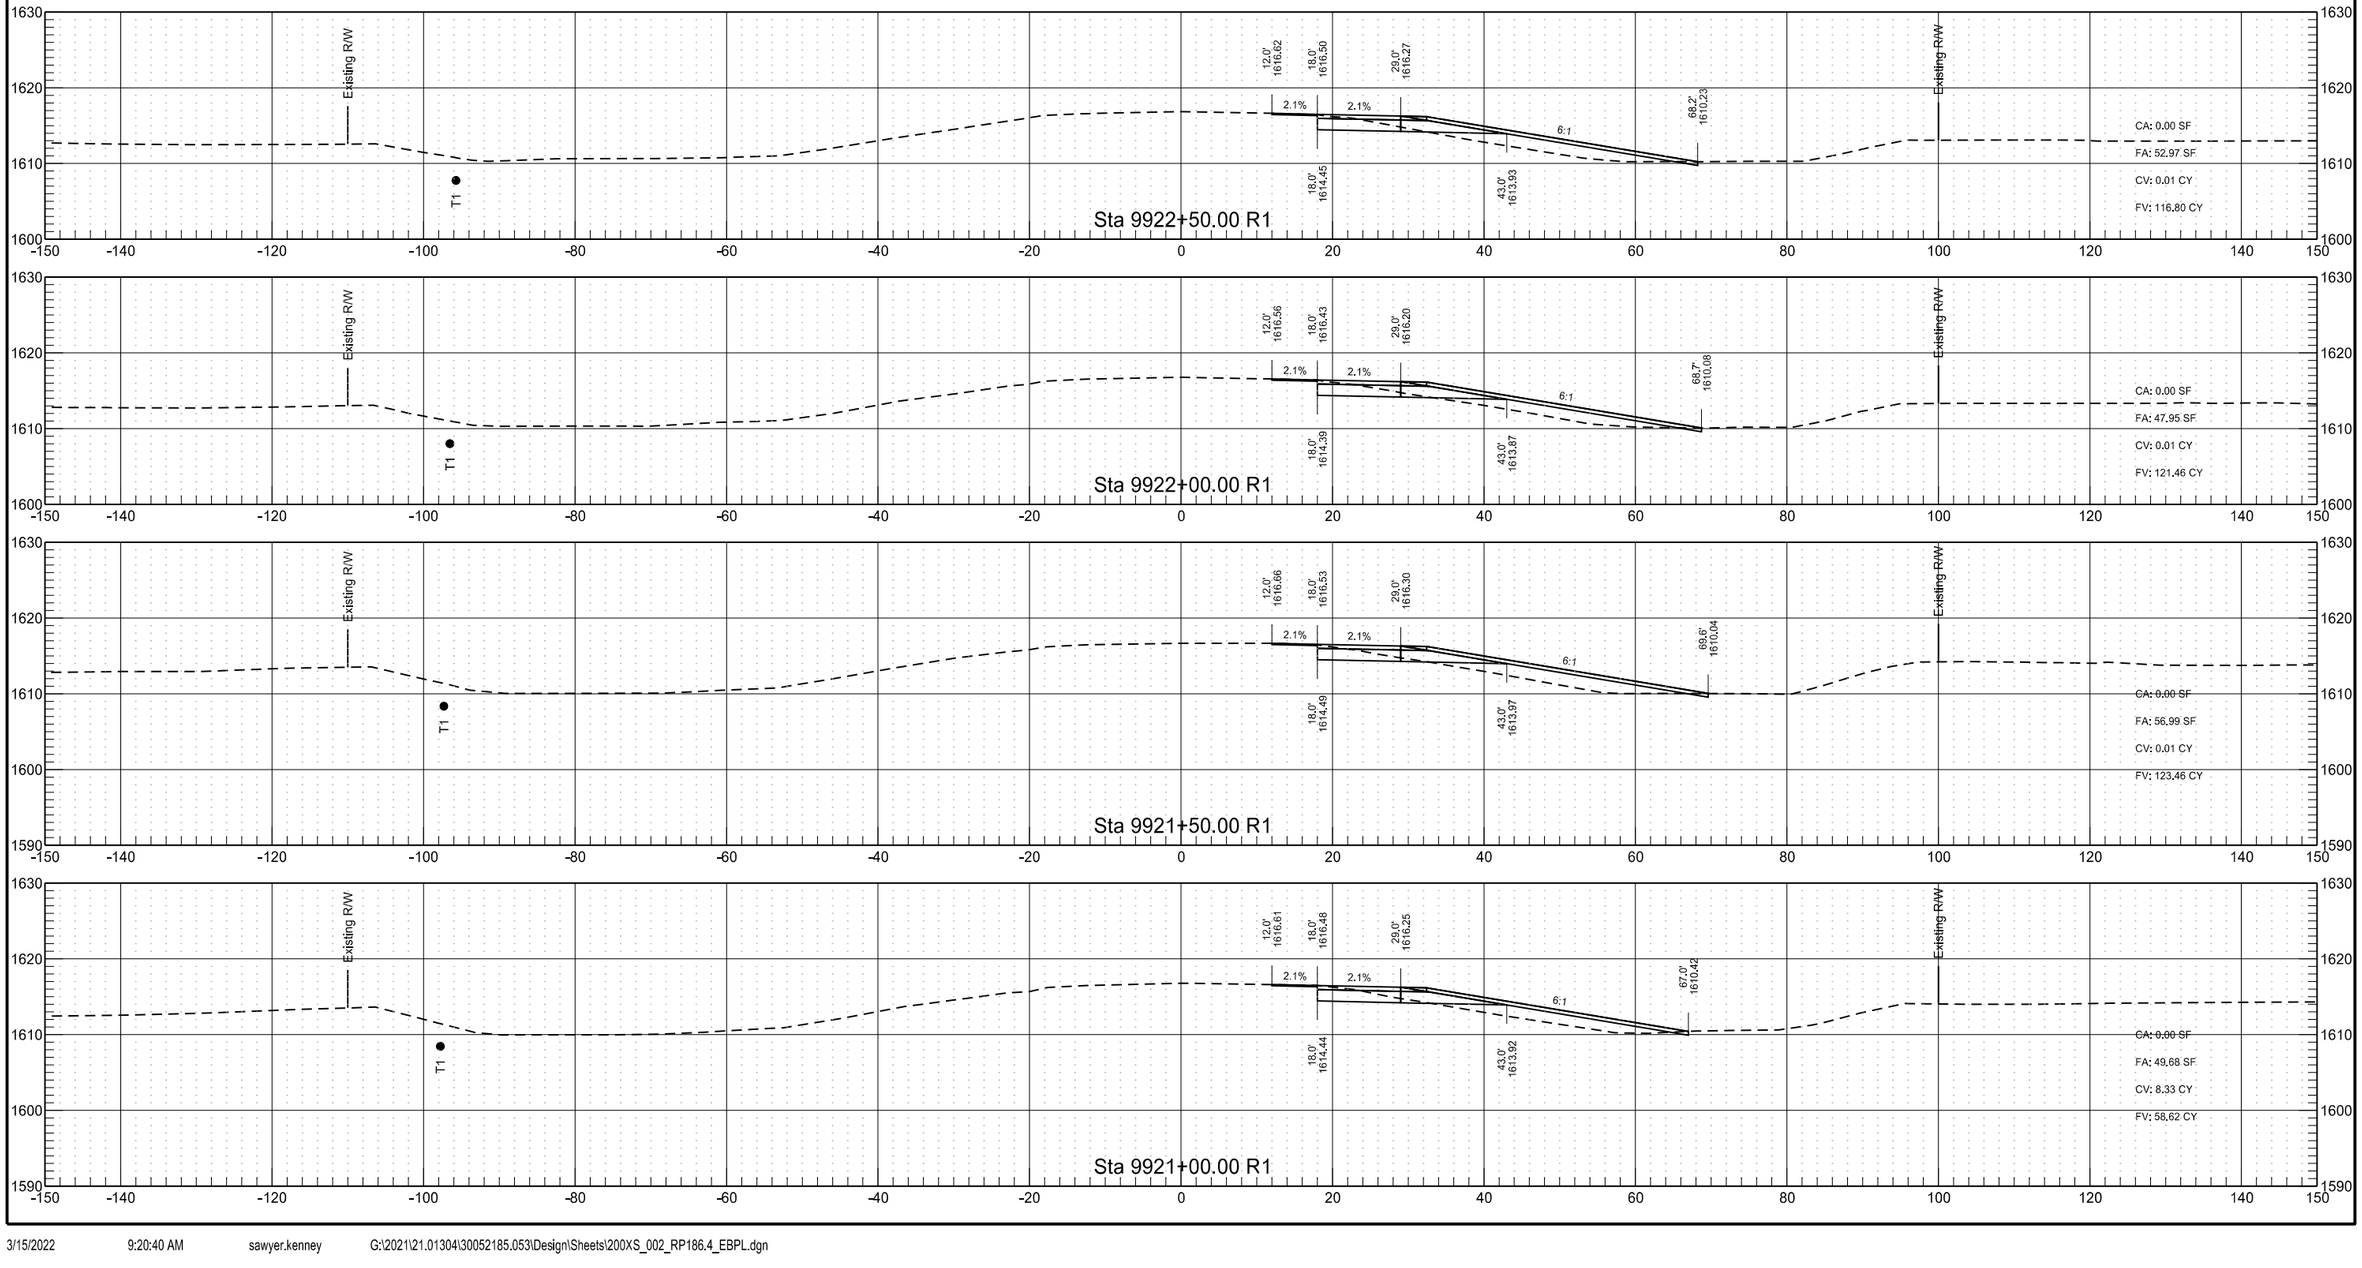

RP 186.260 to RP 188.551 - EB Passing Lane

	STATE	PROJECT NO.	SECTION NO.	SHEET NO.
	ND	INF-X-3-052(053)185	200	61

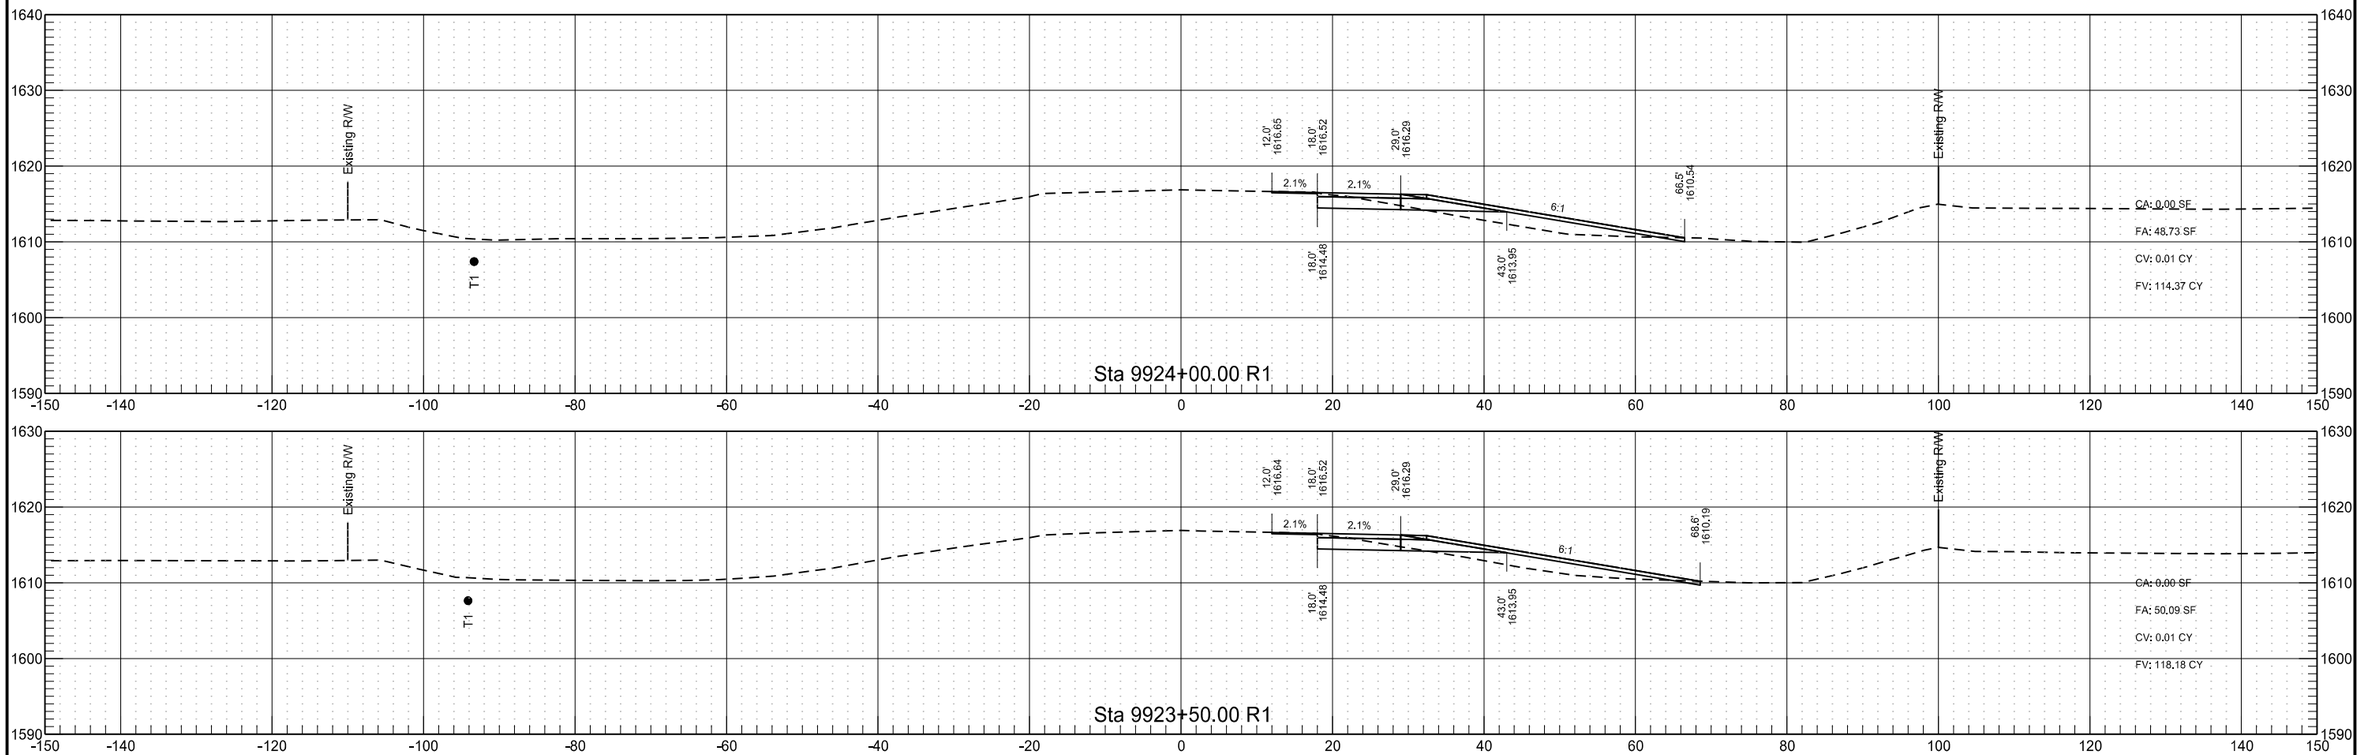


RP 186.260 to RP 188.551 - EB Passing Lane

	STATE	PROJECT NO.	SECTION NO.	SHEET NO.
	ND	INF-X-3-052(053)185	200	62

RP 186.260 to RP 188.551 - EB Passing Lane


	STATE	PROJECT NO.	SECTION NO.	SHEET NO.
	ND	INF-X-3-052(053)185	200	63

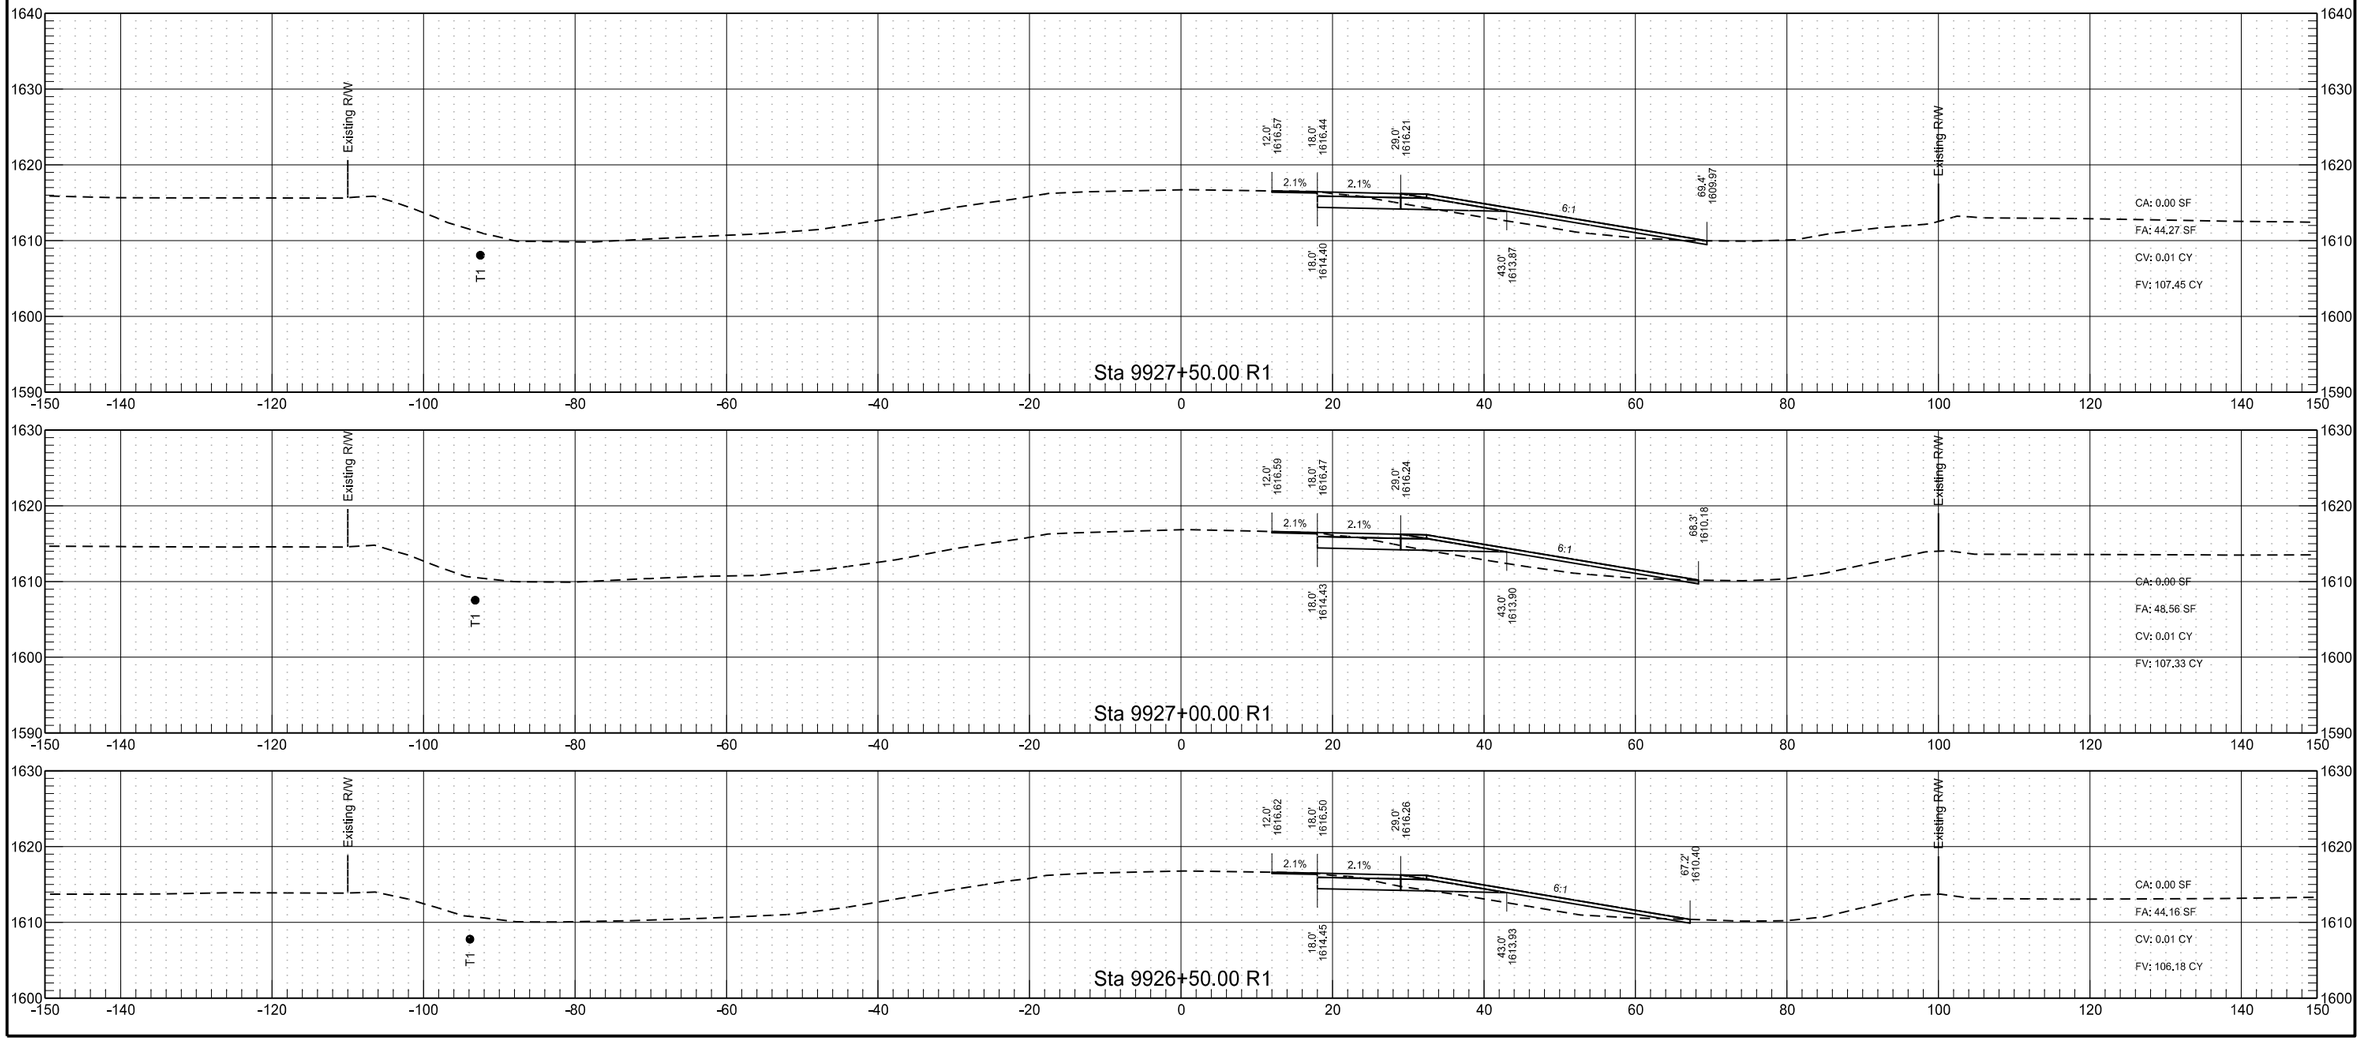



3/15/2022 9:20:42 AM sawyer.kenney G:\2021\21.01304\30052185.053\Design\Sheets\200XS_002_RP186.4_EBPL.dgn

RP 186.260 to RP 188.551 - EB Passing Lane

	STATE	PROJECT NO.	SECTION NO.	SHEET NO.
	ND	INF-X-3-052(053)185	200	64

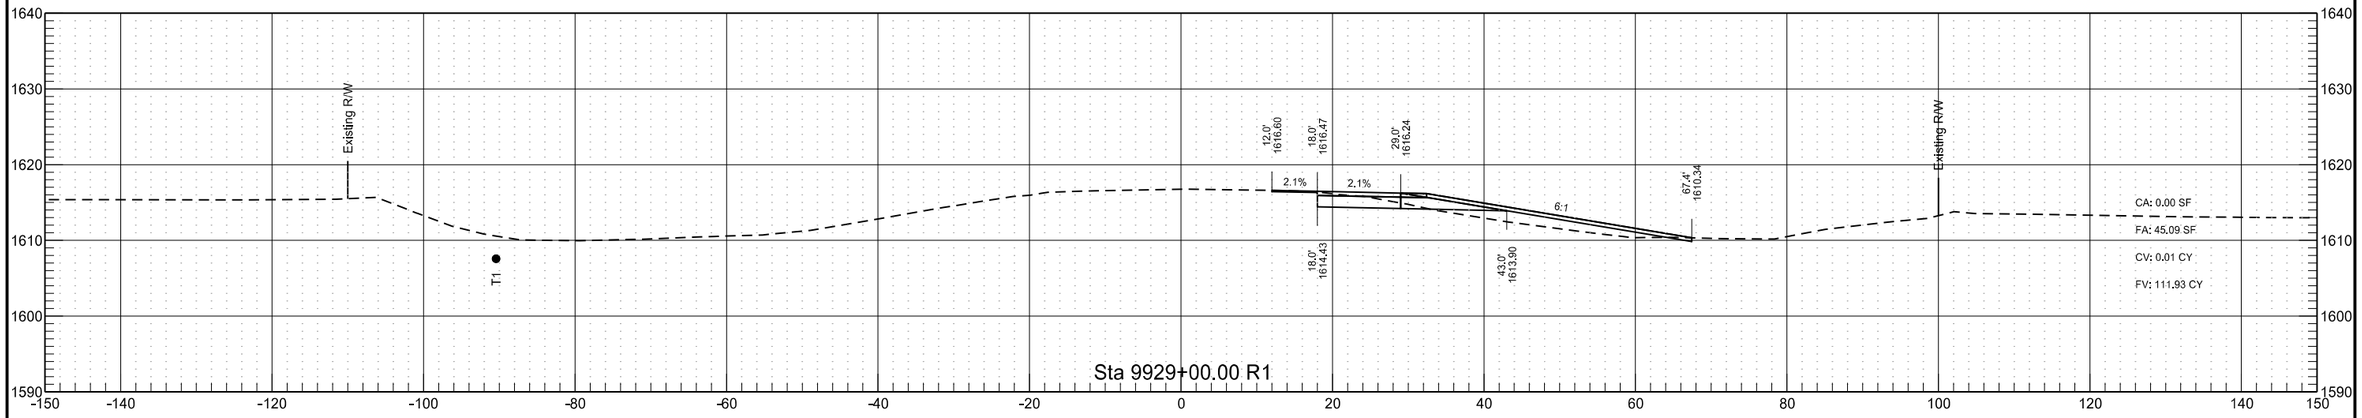


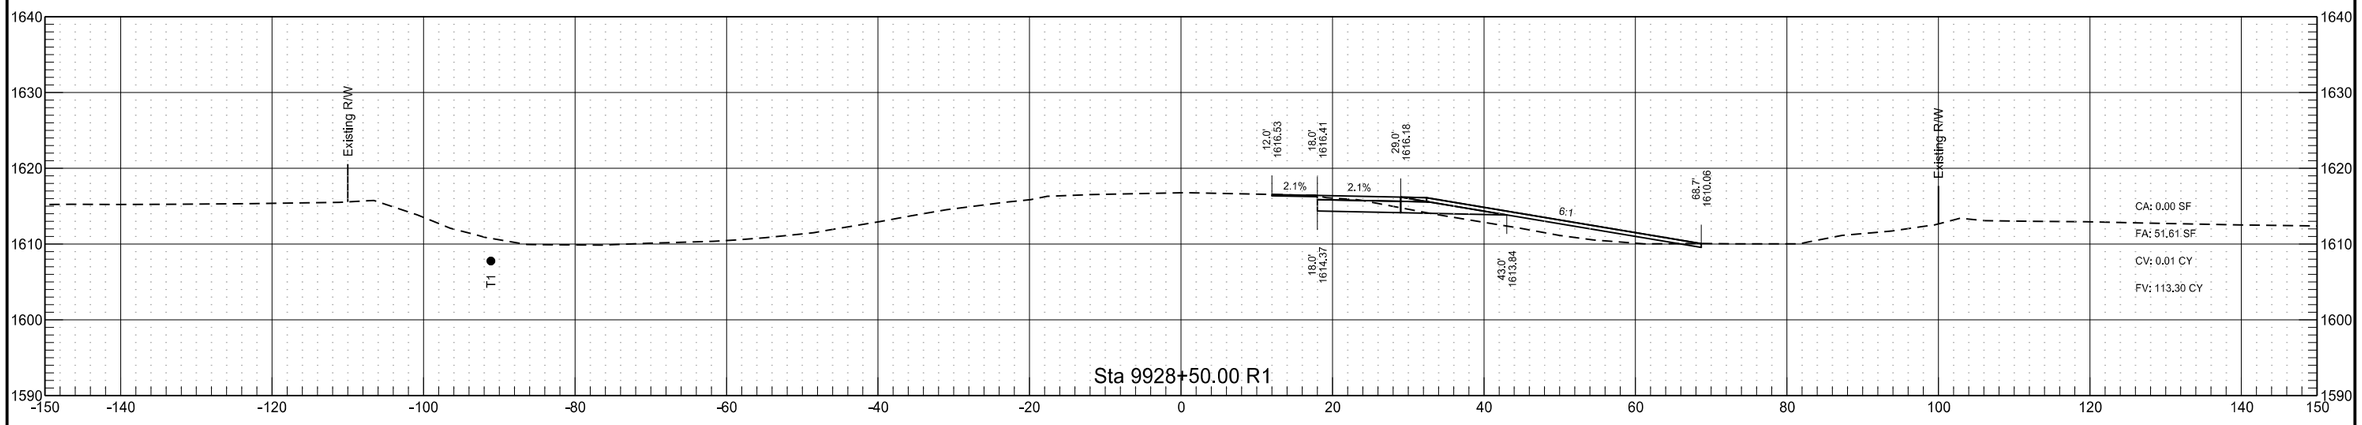


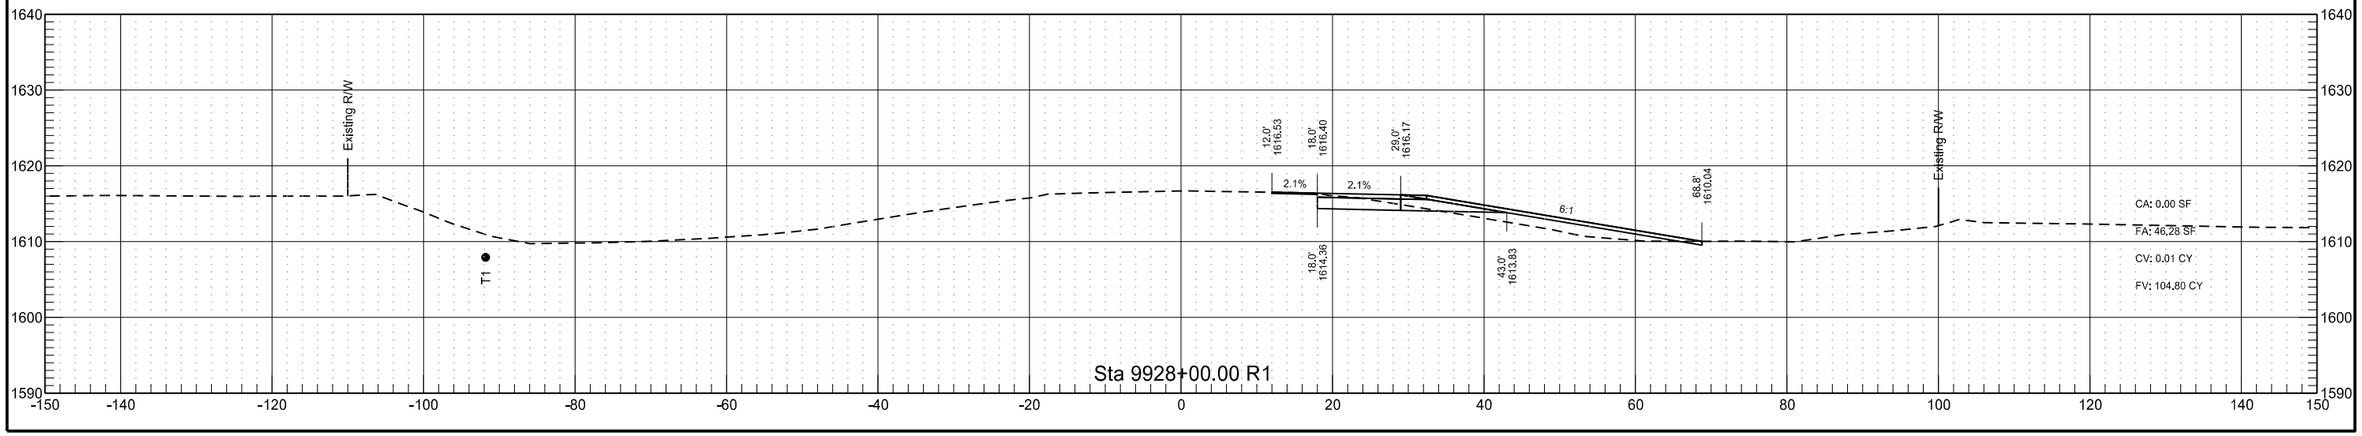


RP 186.260 to RP 188.551 - EB Passing Lane

	STATE	PROJECT NO.	SECTION NO.	SHEET NO.
	ND	INF-X-3-052(053)185	200	65

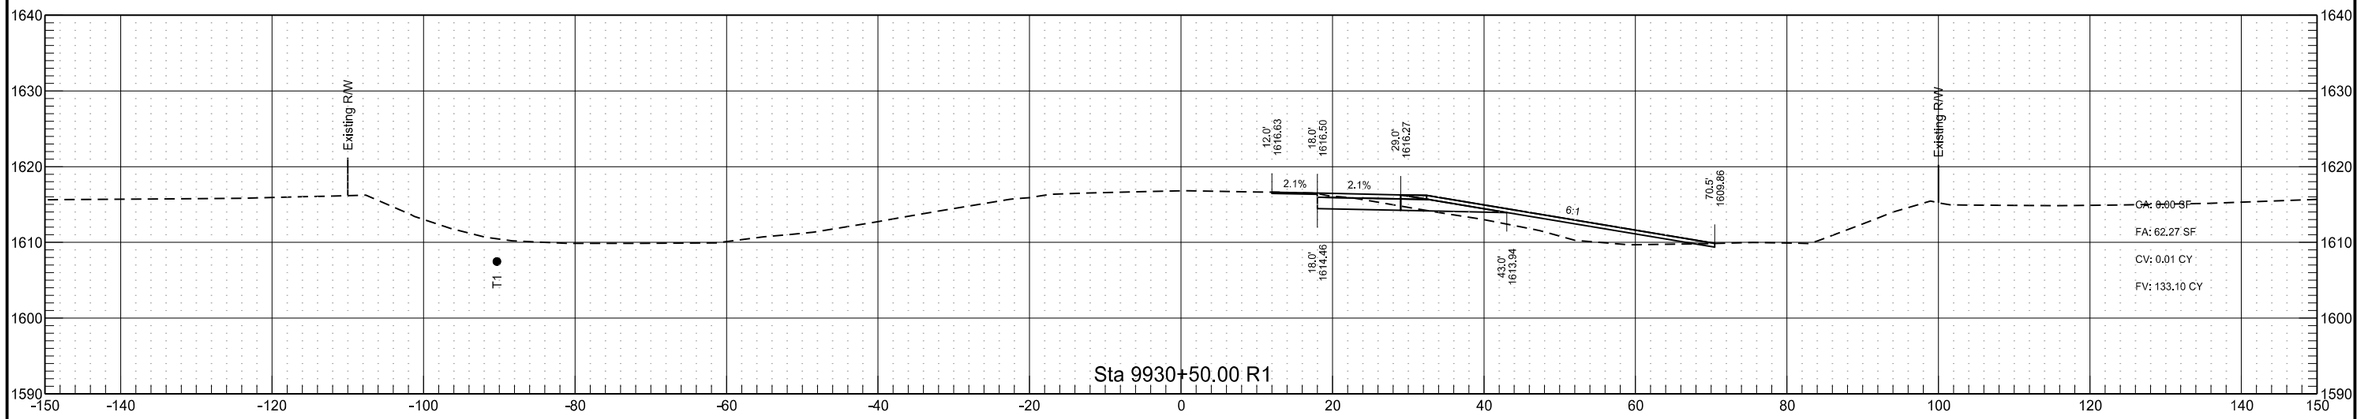


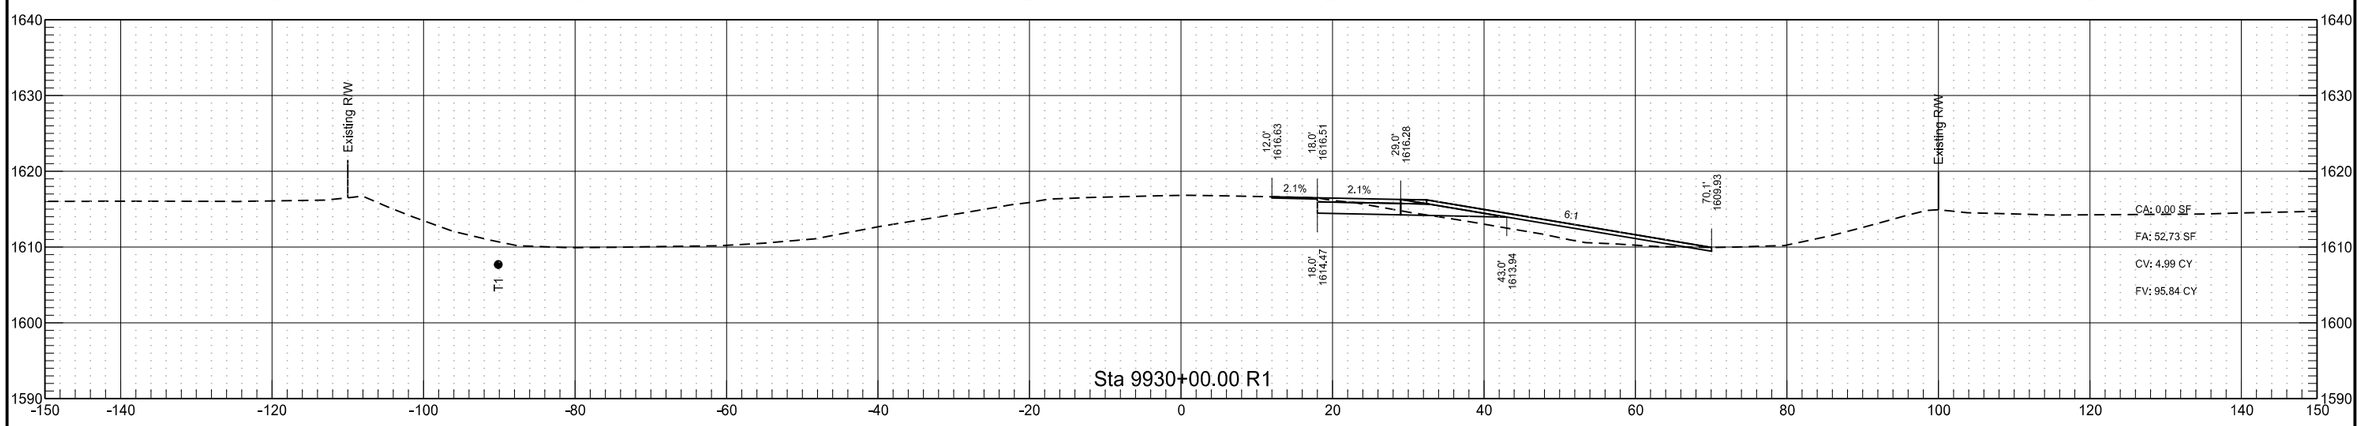


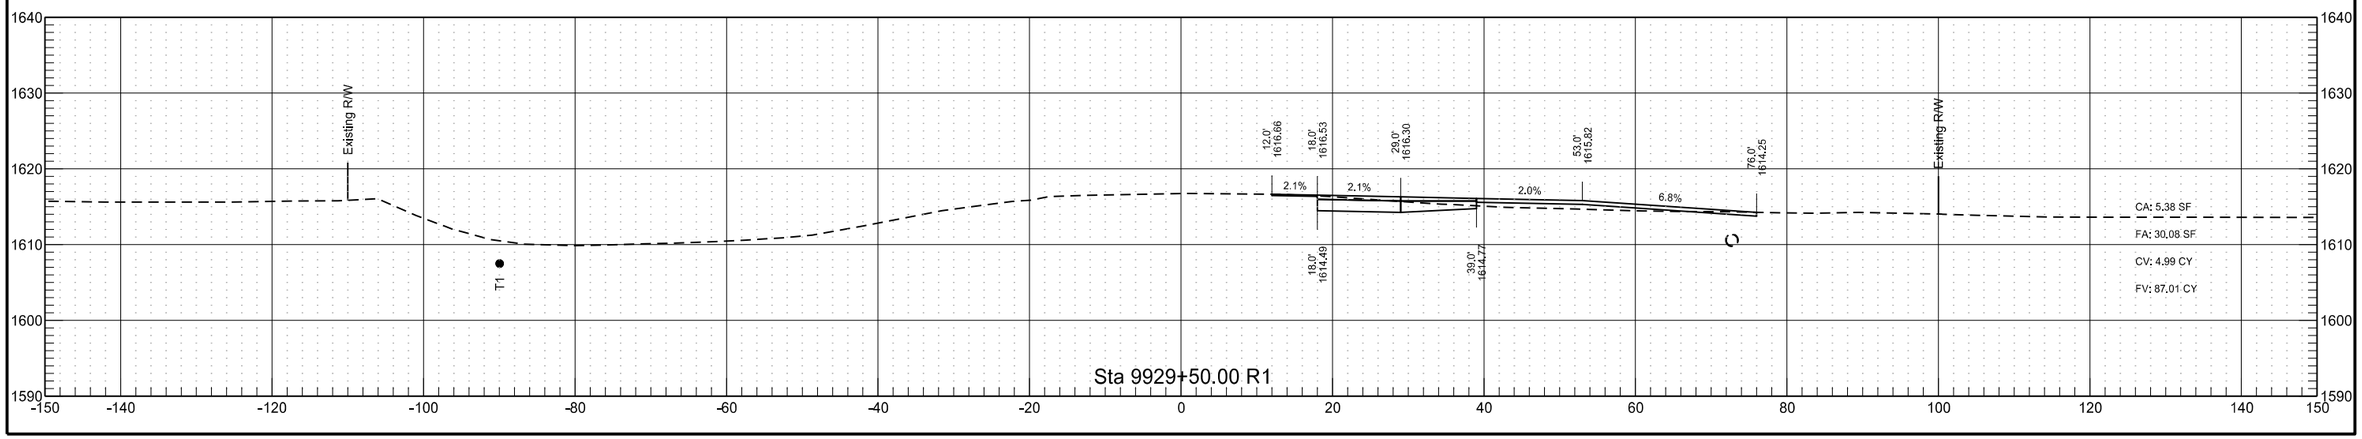


RP 186.260 to RP 188.551 - EB Passing Lane

	STATE	PROJECT NO.	SECTION NO.	SHEET NO.
	ND	INF-X-3-052(053)185	200	66

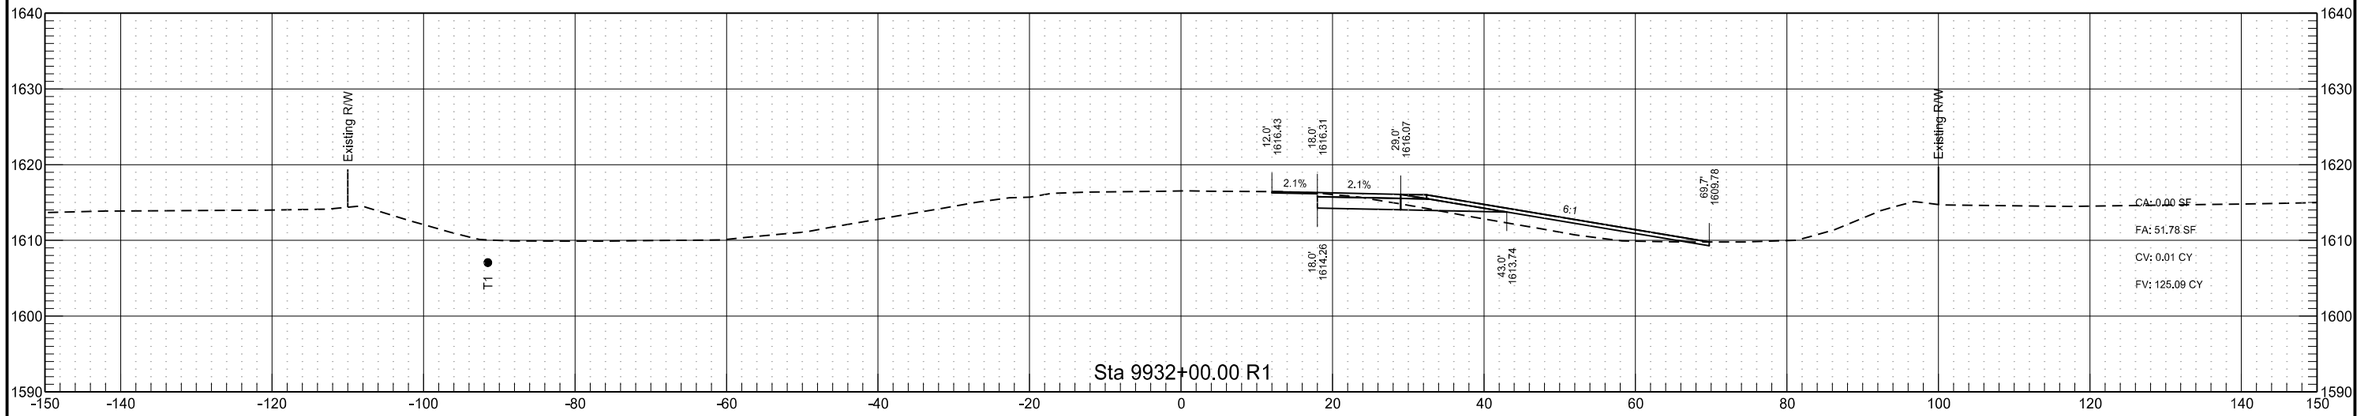


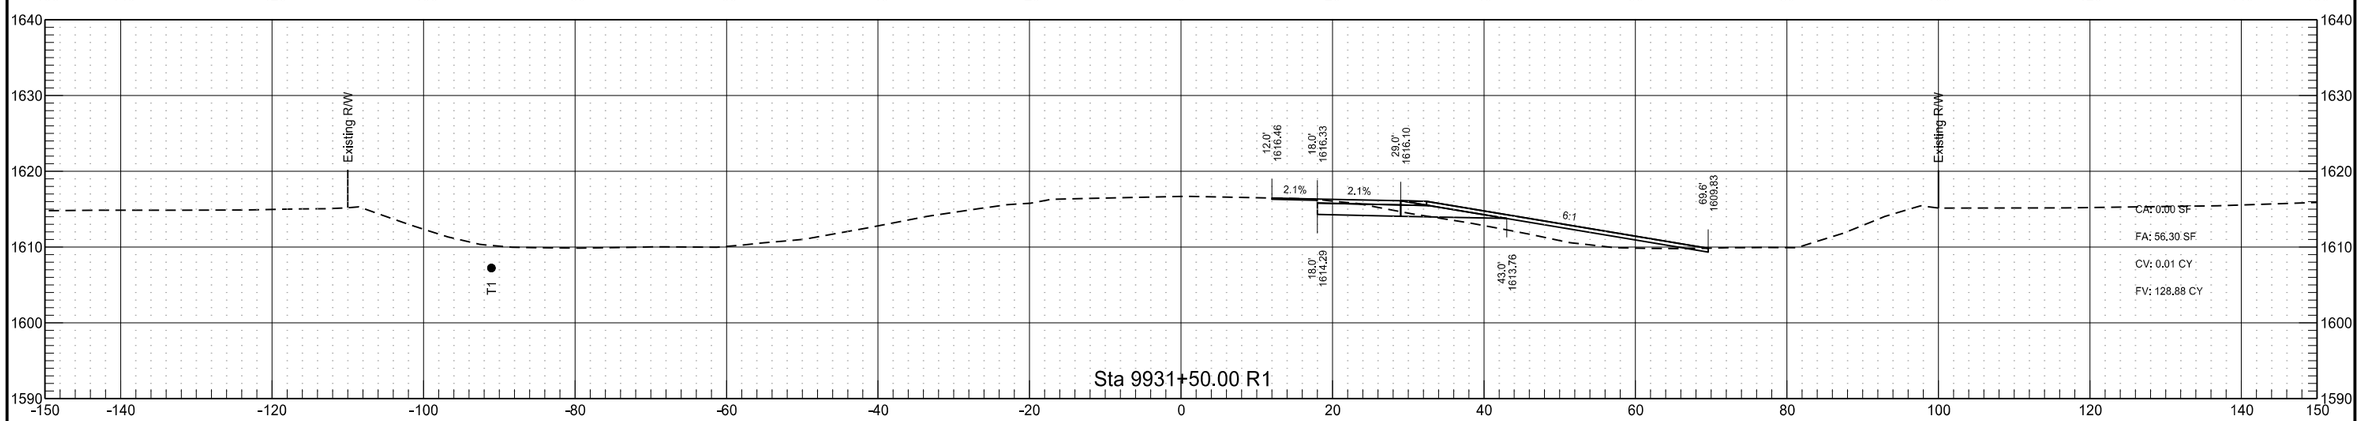

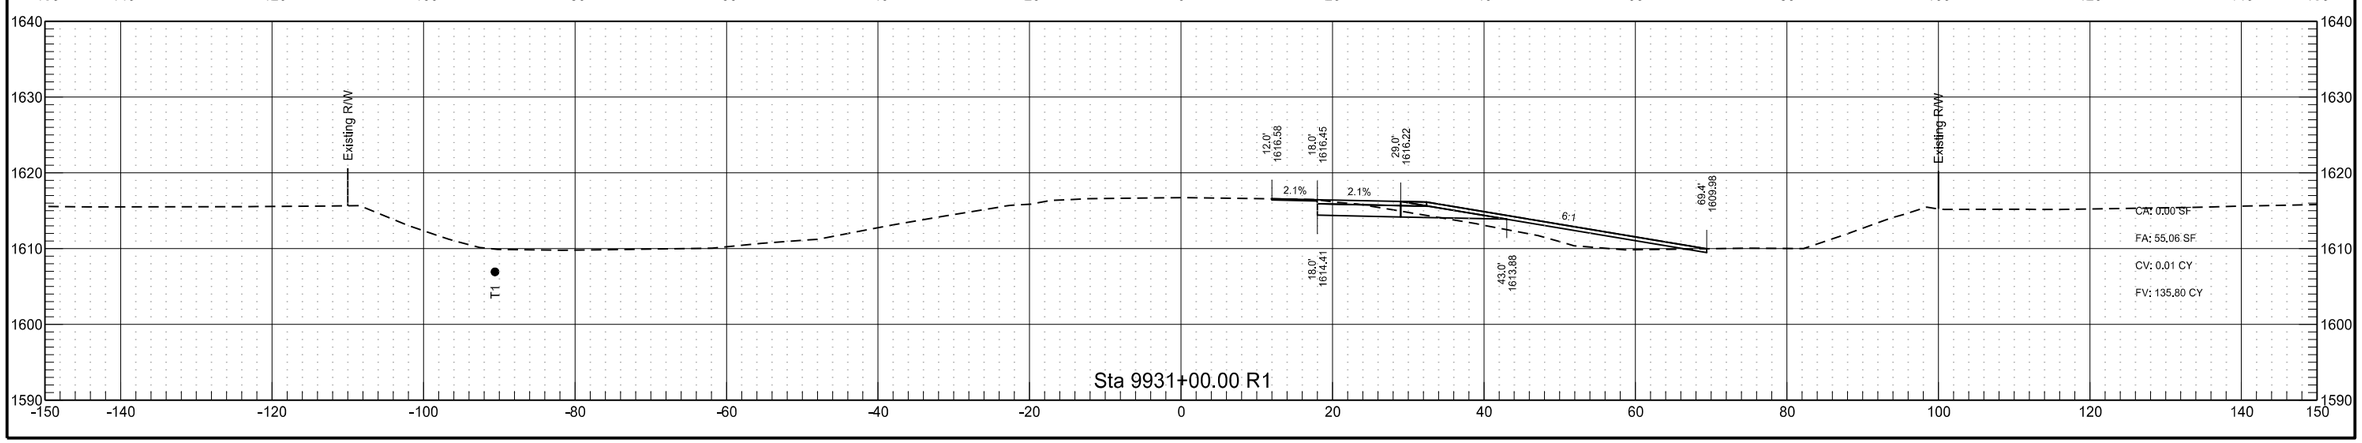


RP 186.260 to RP 188.551 - EB Passing Lane


	STATE	PROJECT NO.	SECTION NO.	SHEET NO.
	ND	INF-X-3-052(053)185	200	67

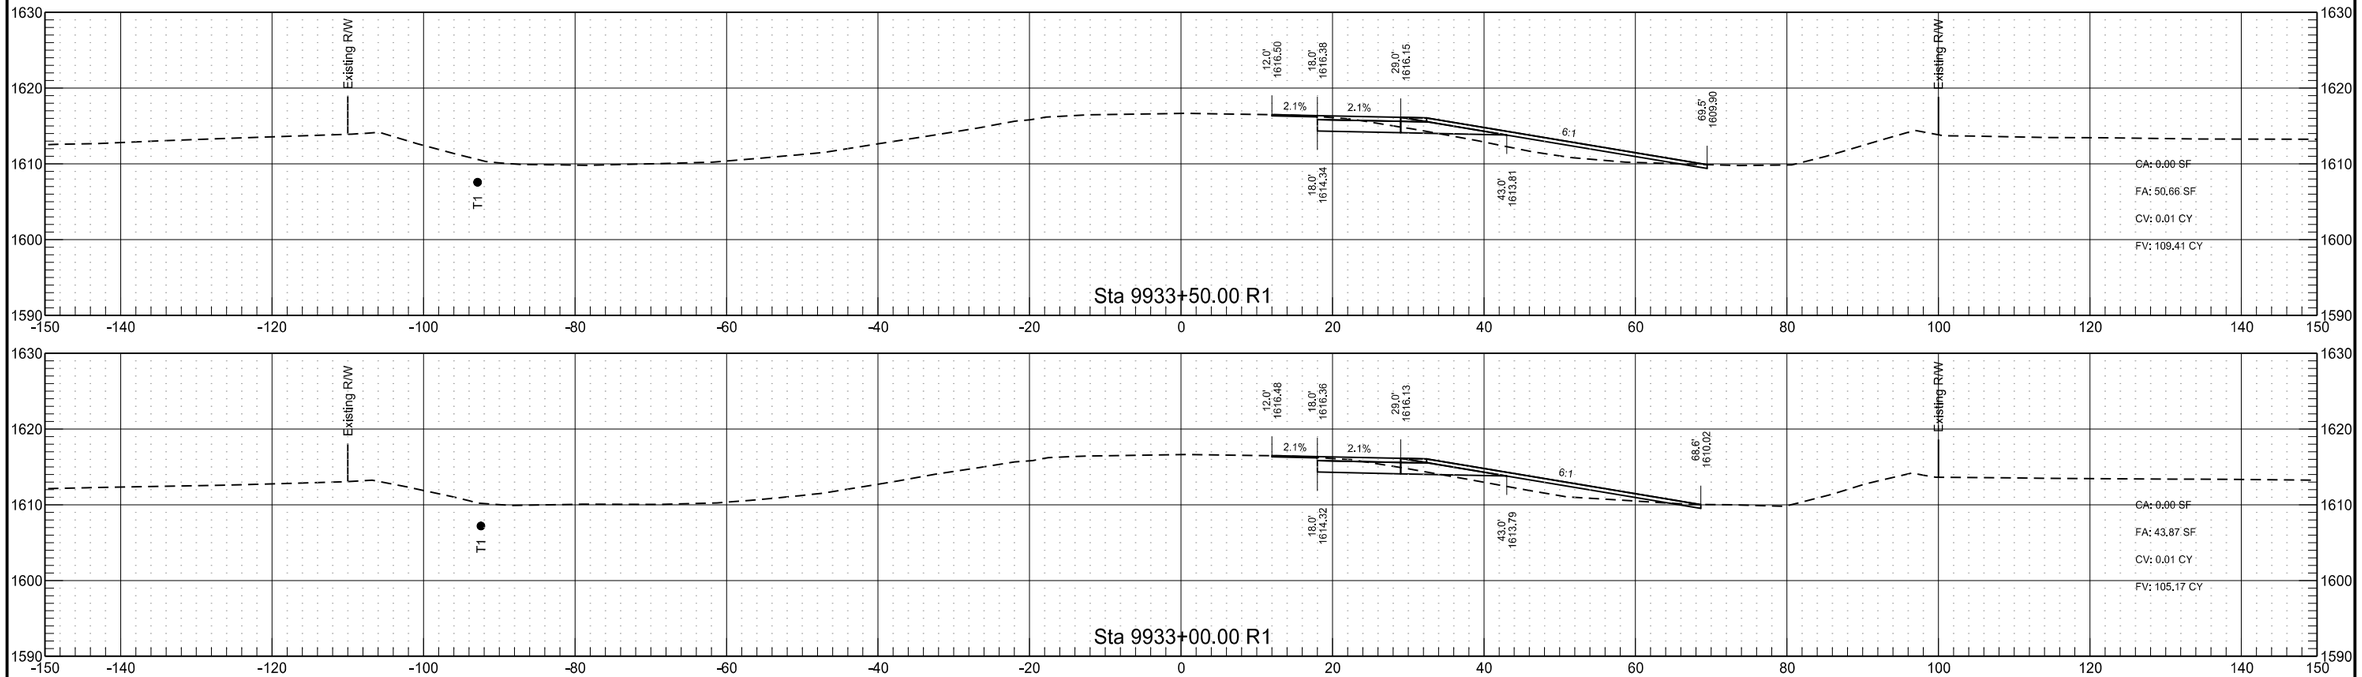


RP 186.260 to RP 188.551 - EB Passing Lane

	STATE	PROJECT NO.	SECTION NO.	SHEET NO.
	ND	INF-X-3-052(053)185	200	68

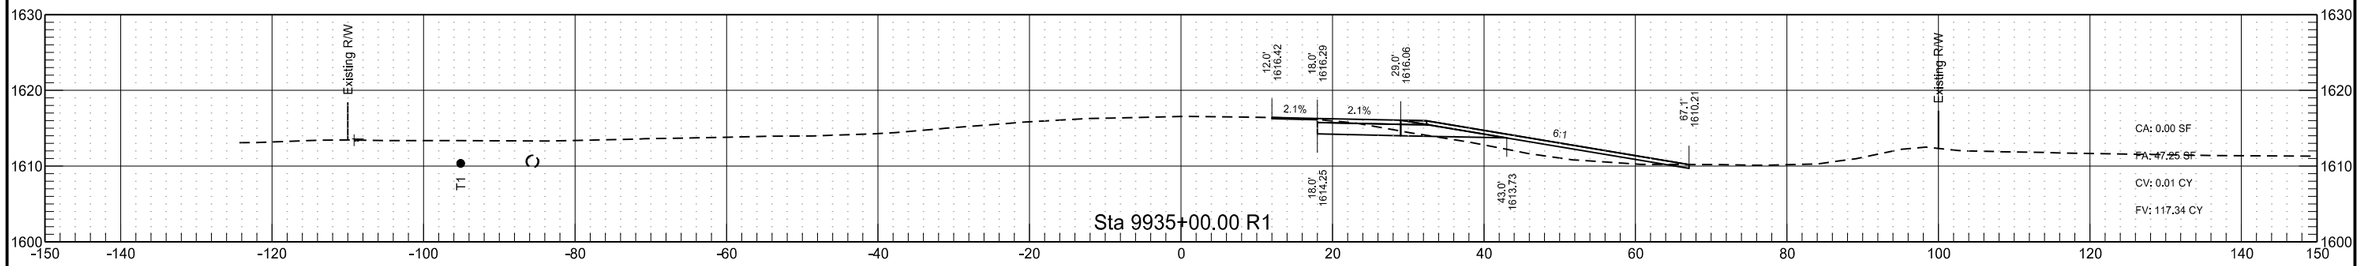

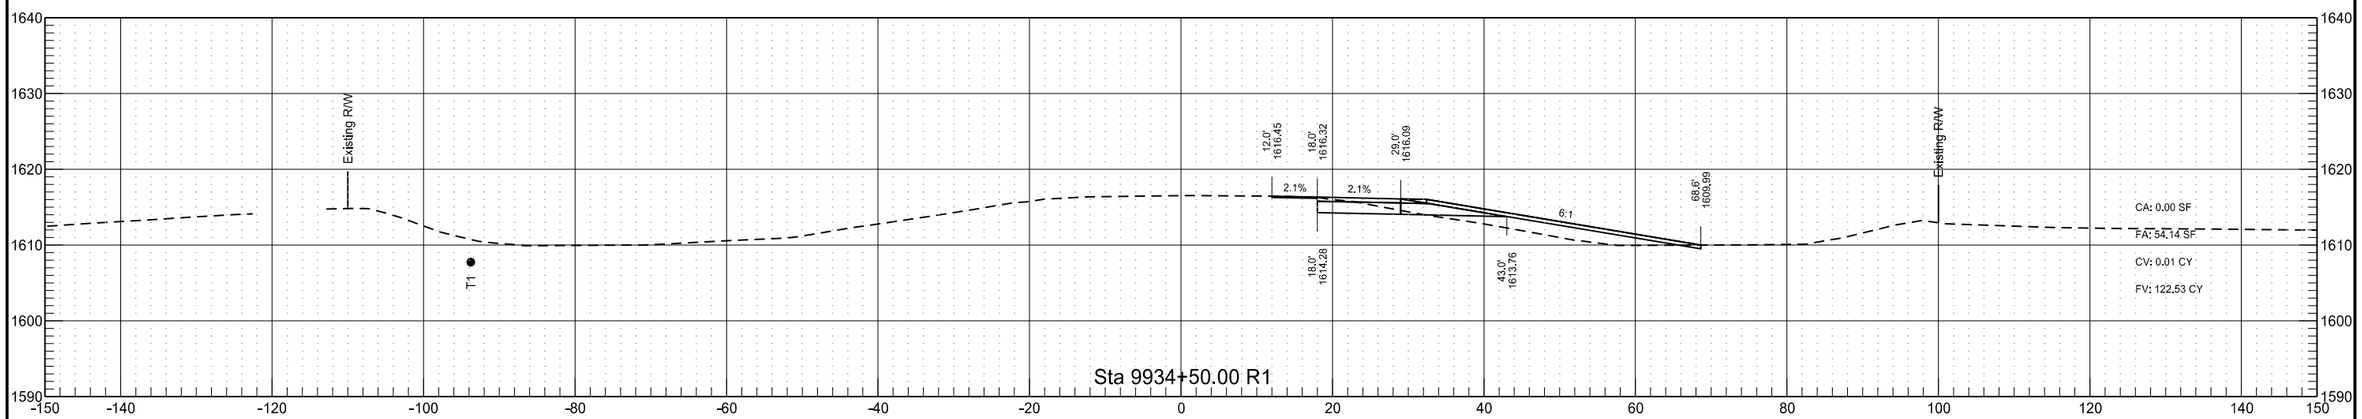

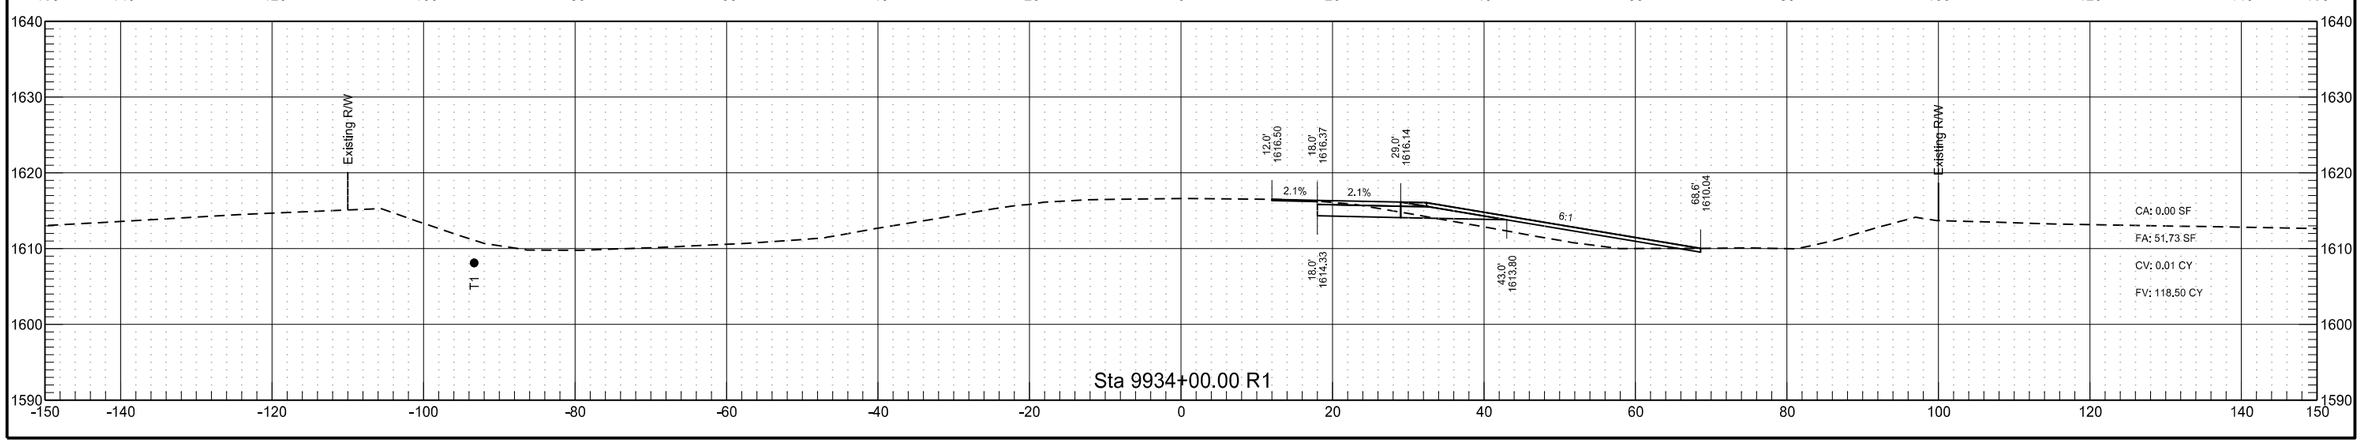



RP 186.260 to RP 188.551 - EB Passing Lane


	STATE	PROJECT NO.	SECTION NO.	SHEET NO.
	ND	INF-X-3-052(053)185	200	69

RP 186.260 to RP 188.551 - EB Passing Lane

	STATE	PROJECT NO.	SECTION NO.	SHEET NO.
	ND	INF-X-3-052(053)185	200	70

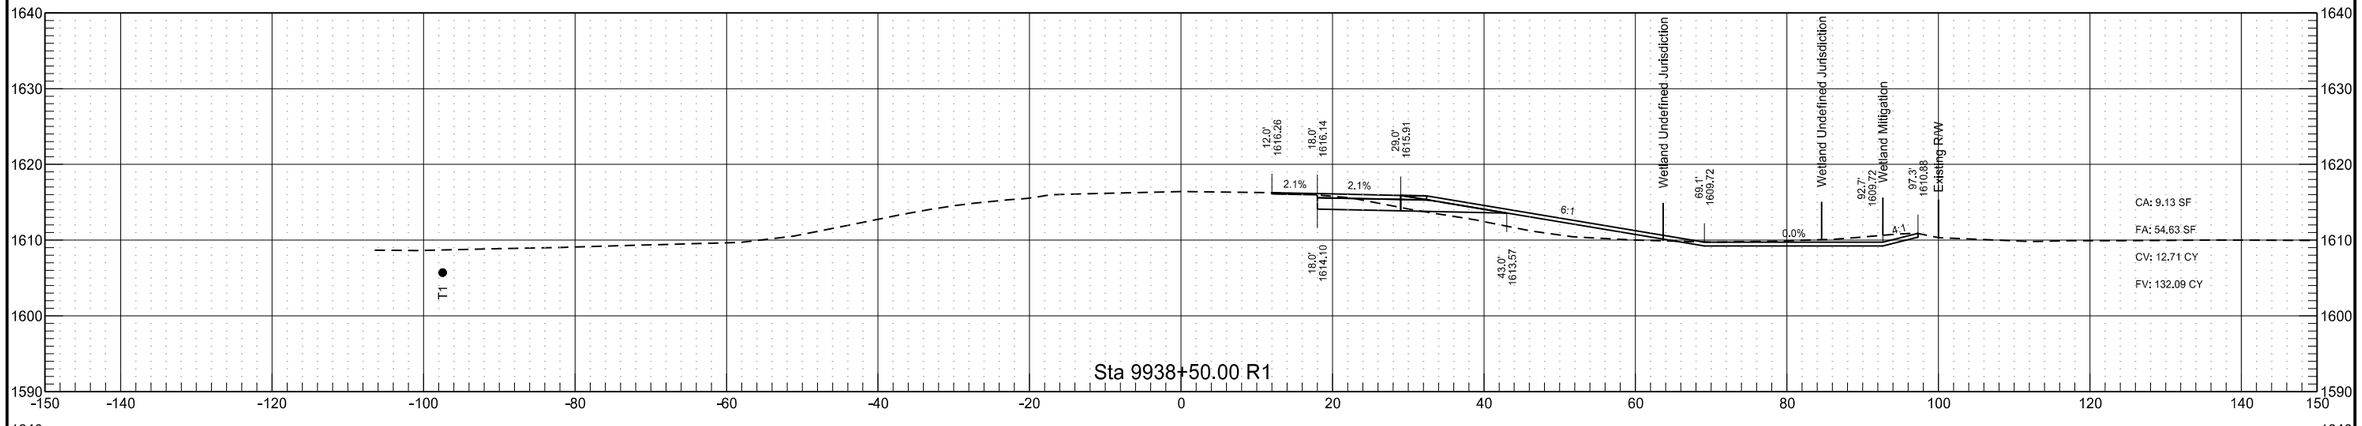


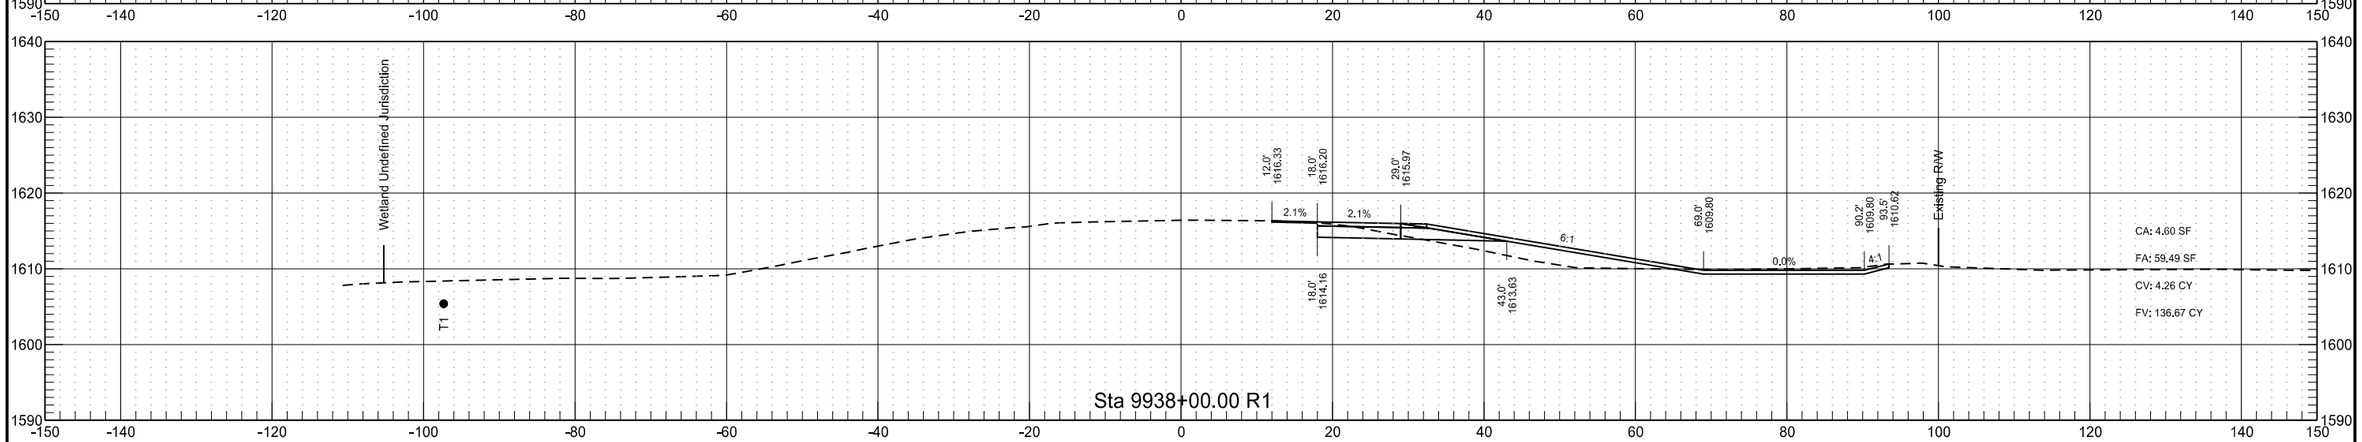


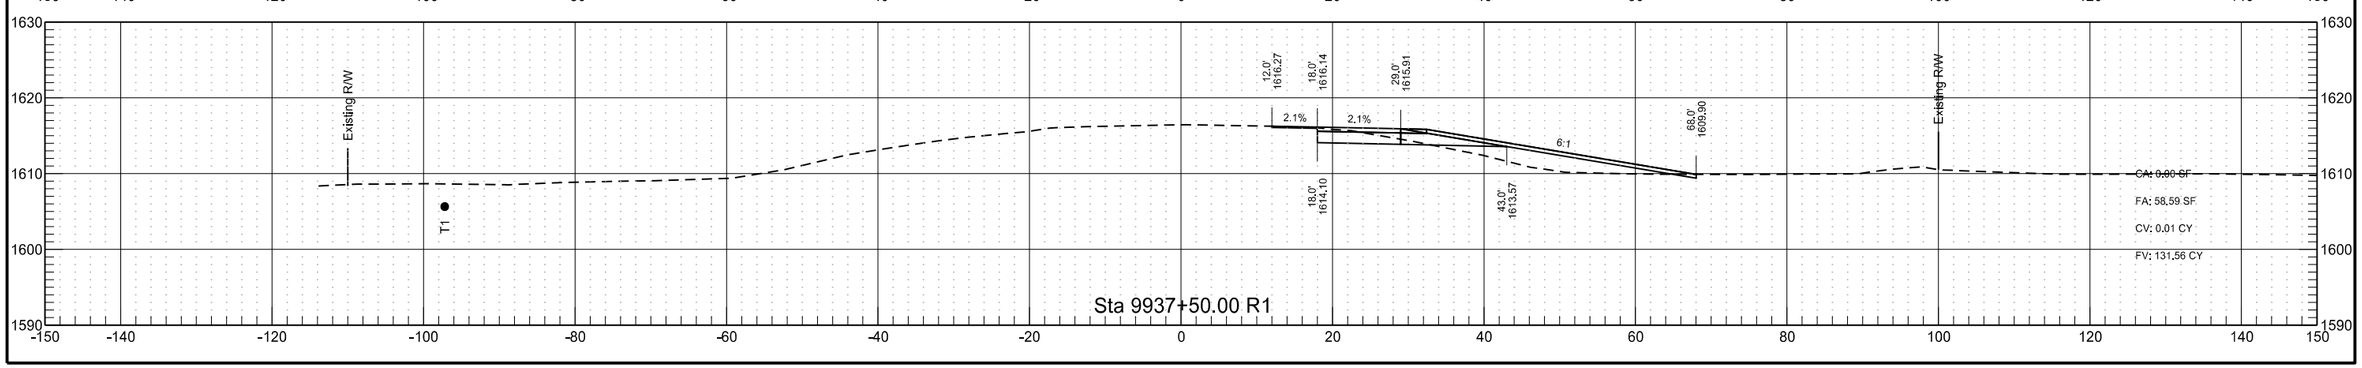


RP 186.260 to RP 188.551 - EB Passing Lane

	STATE	PROJECT NO.	SECTION NO.	SHEET NO.
	ND	INF-X-3-052(053)185	200	71

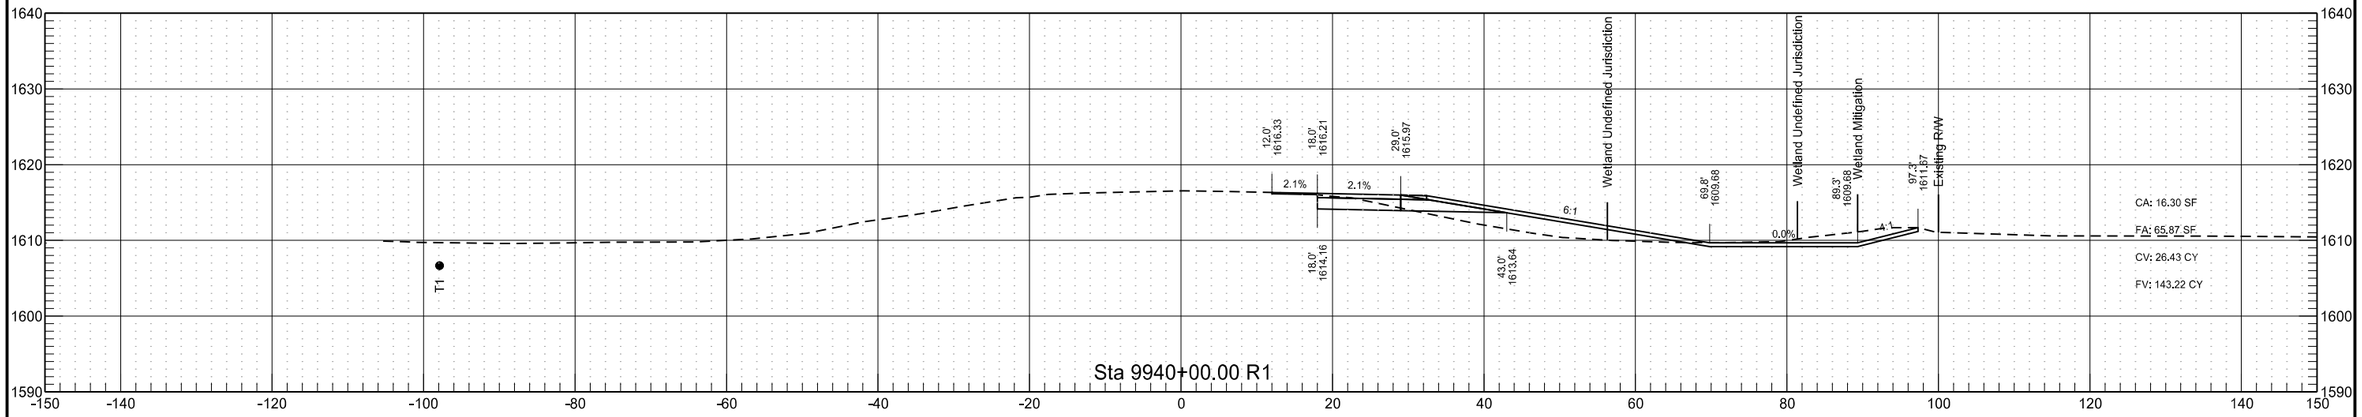


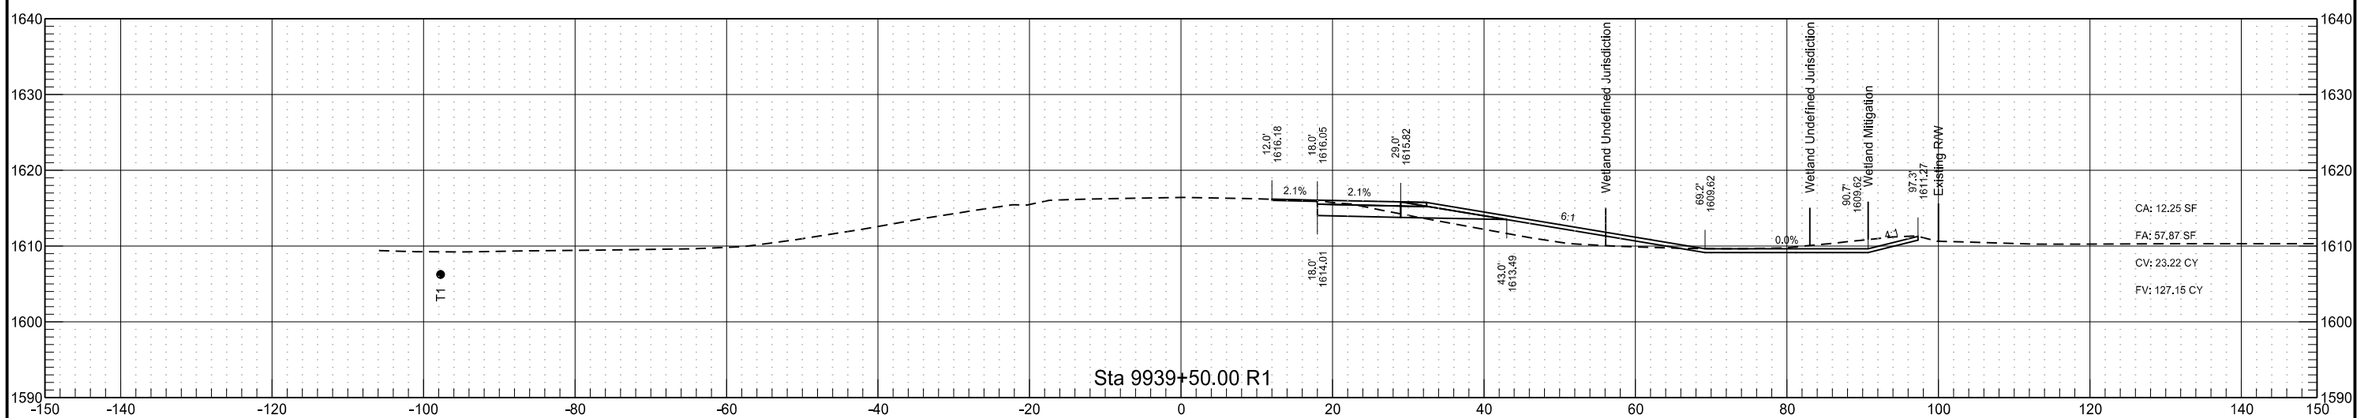


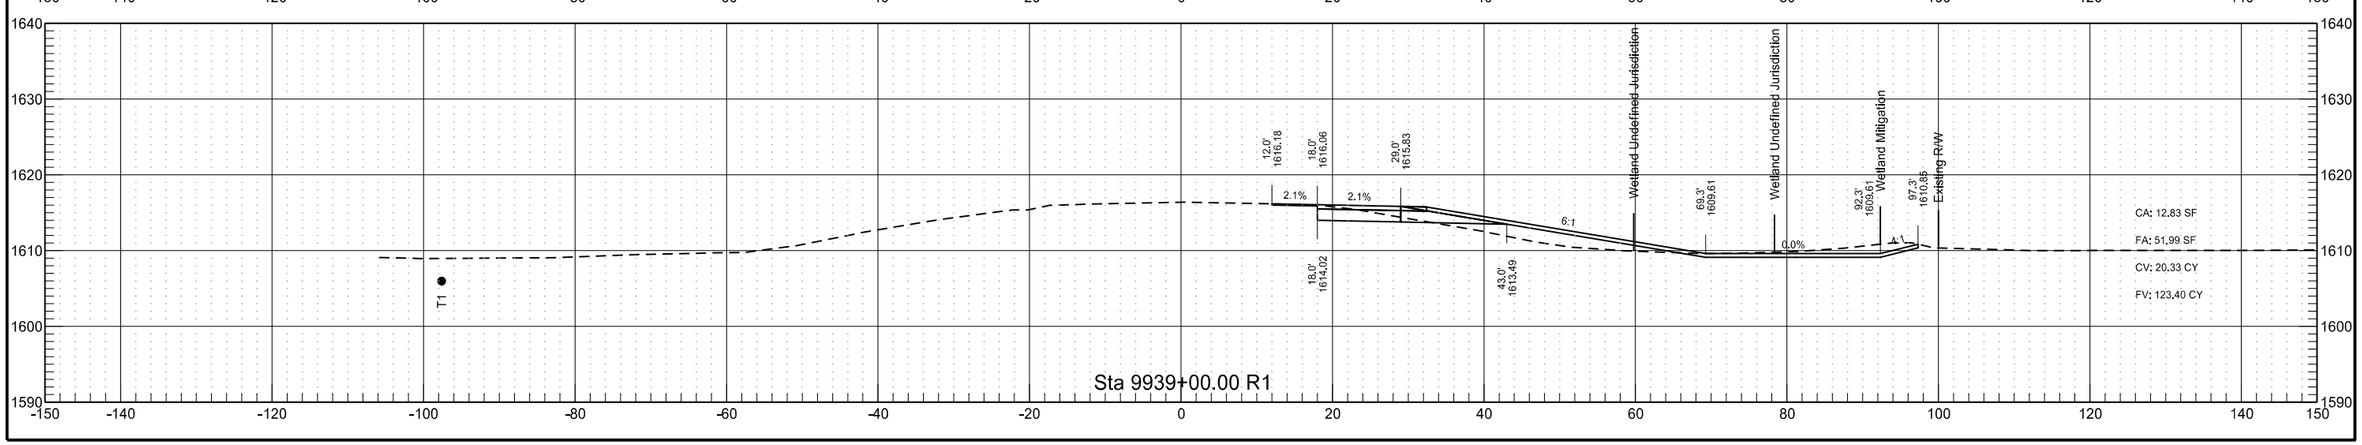


RP 186.260 to RP 188.551 - EB Passing Lane

	STATE	PROJECT NO.	SECTION NO.	SHEET NO.
	ND	INF-X-3-052(053)185	200	72

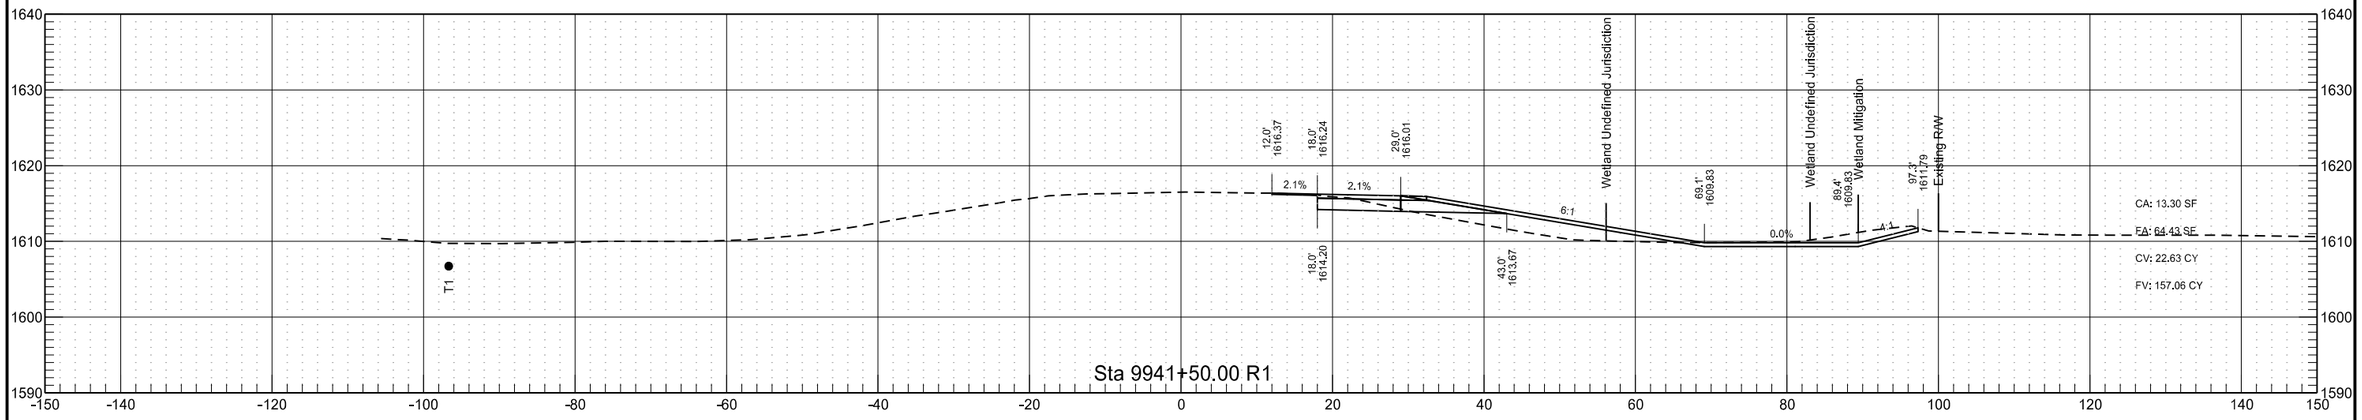


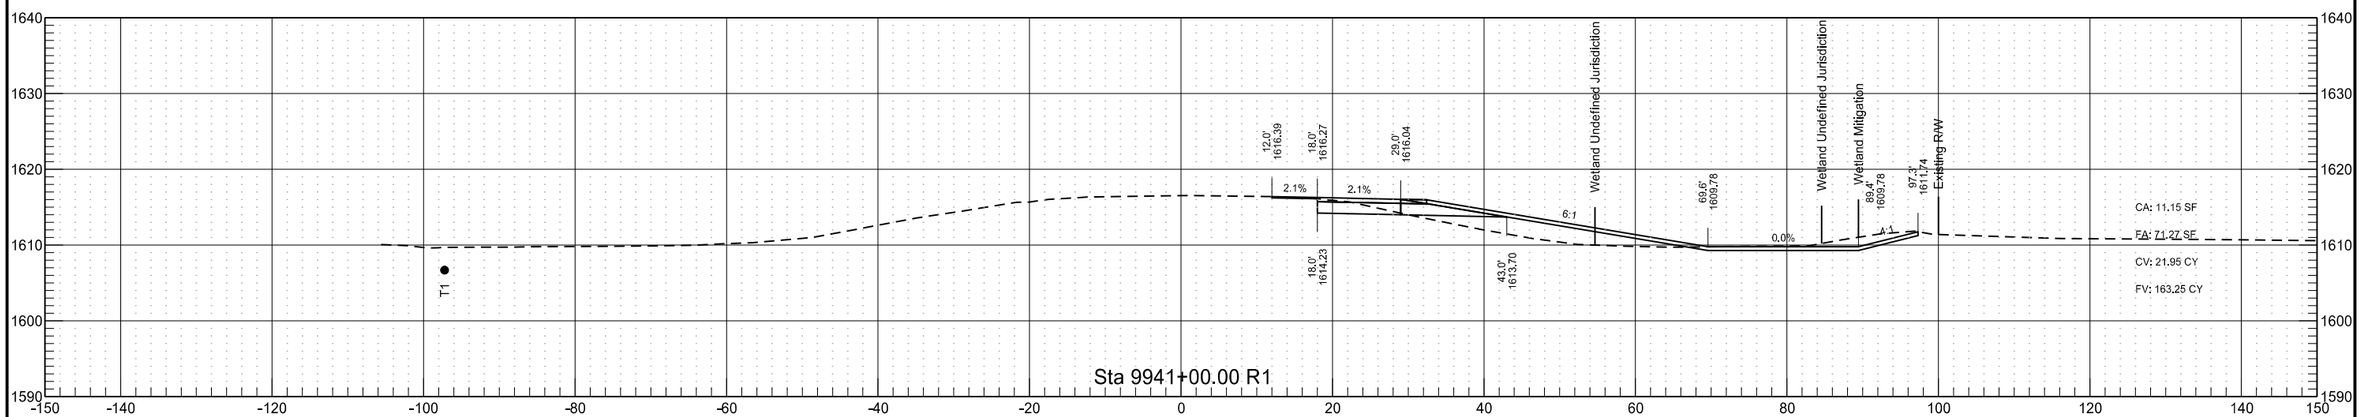


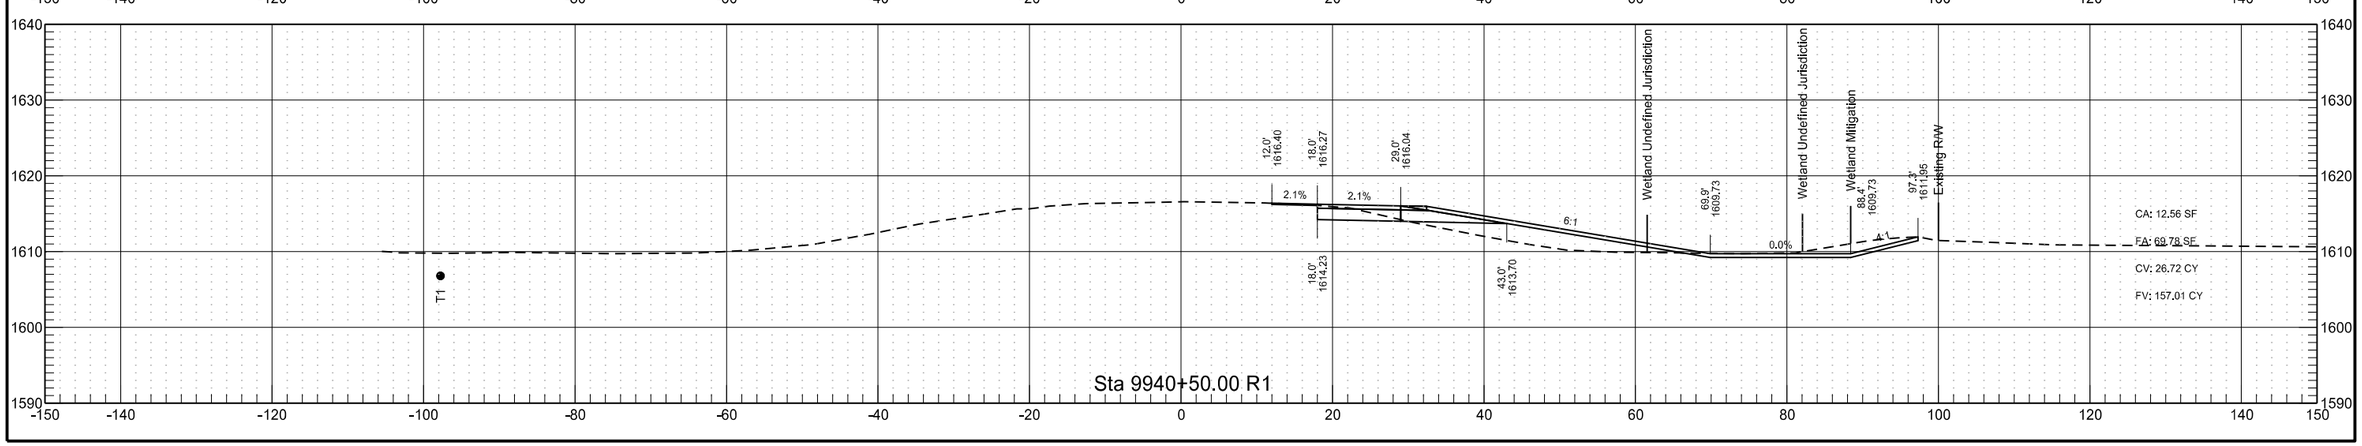


RP 186.260 to RP 188.551 - EB Passing Lane

	STATE	PROJECT NO.	SECTION NO.	SHEET NO.
	ND	INF-X-3-052(053)185	200	73

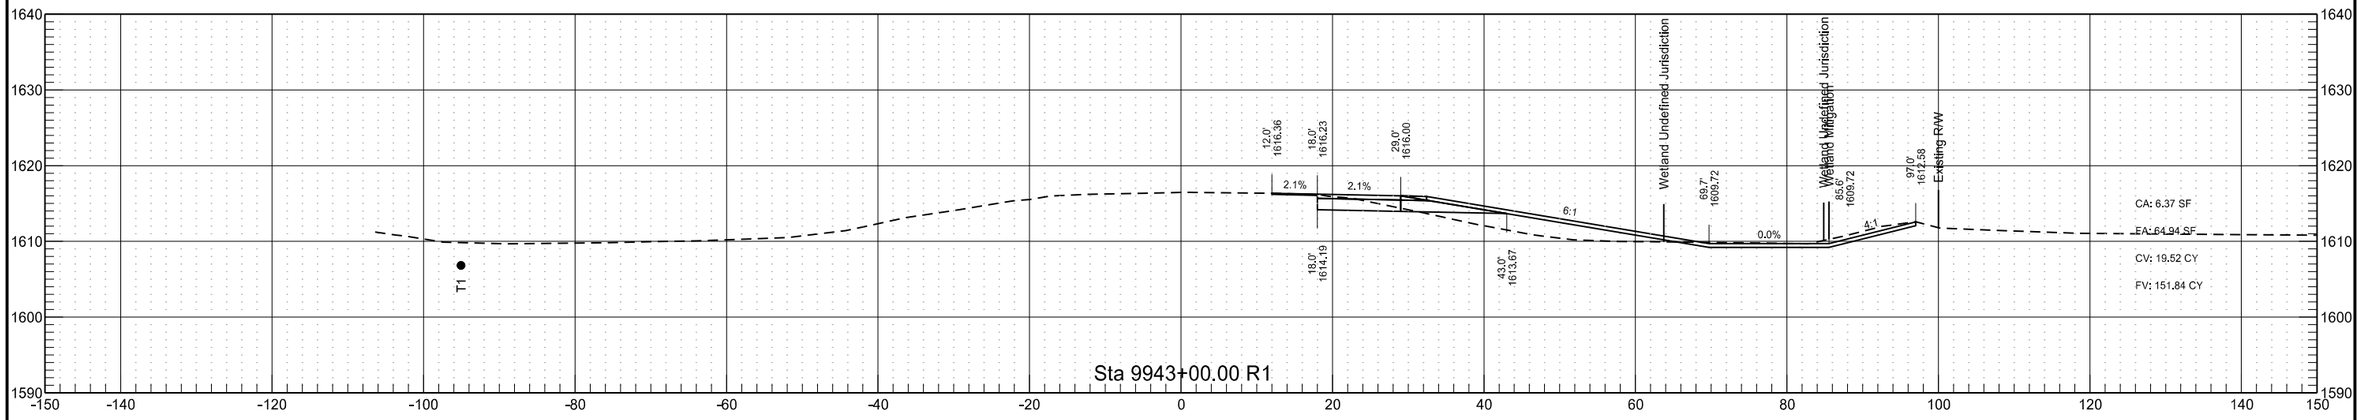


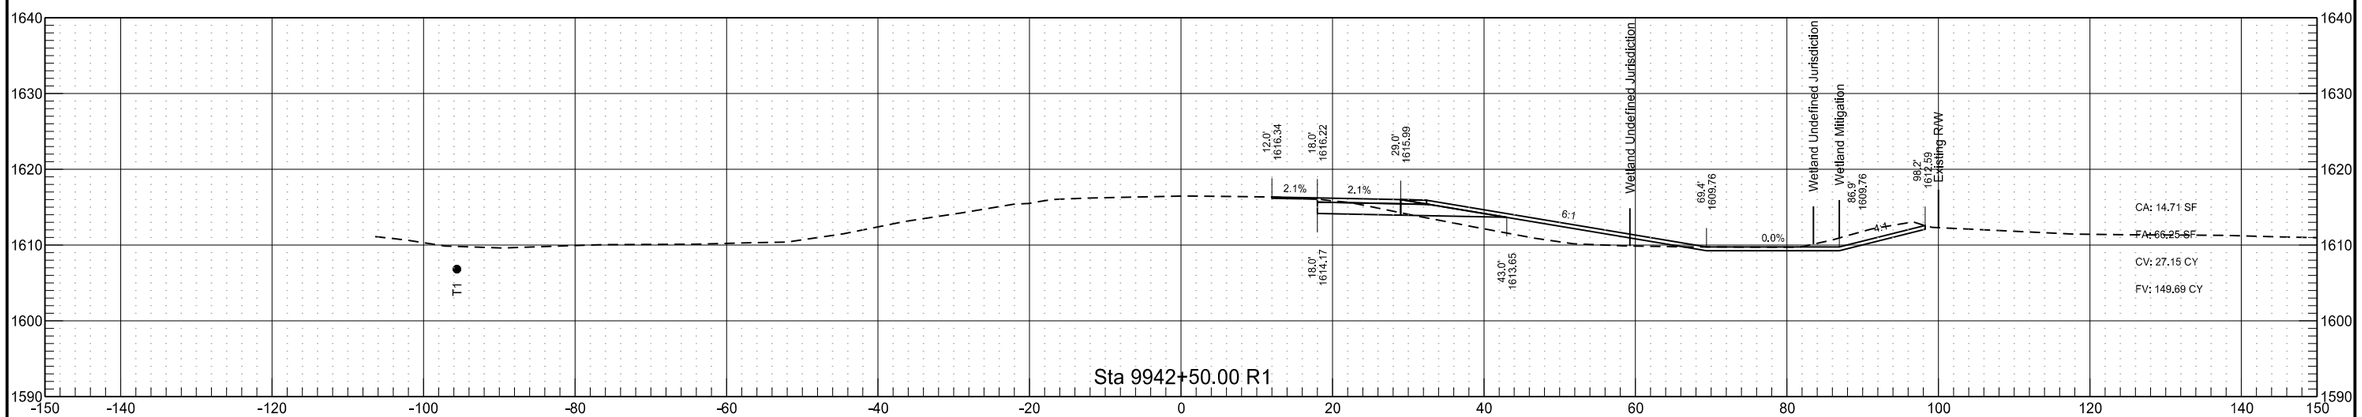


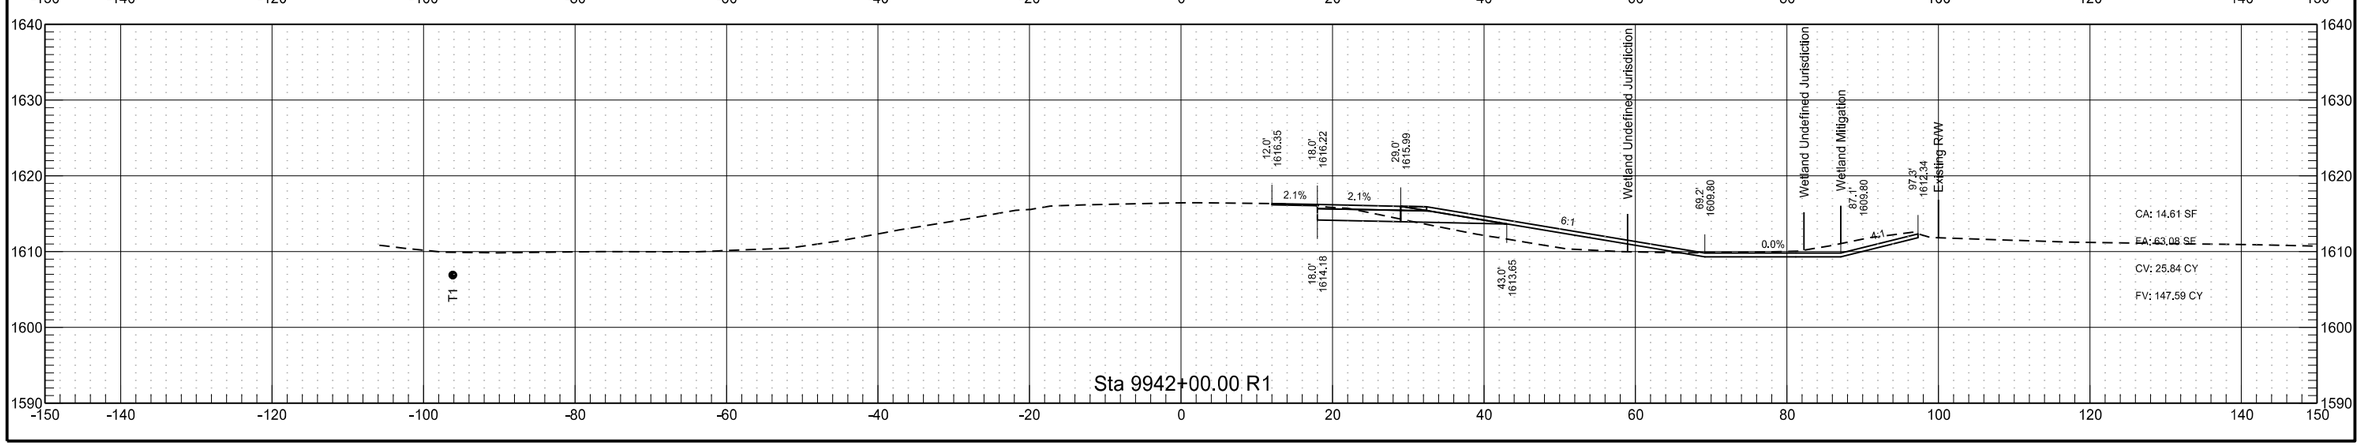


RP 186.260 to RP 188.551 - EB Passing Lane

	STATE	PROJECT NO.	SECTION NO.	SHEET NO.
	ND	INF-X-3-052(053)185	200	74

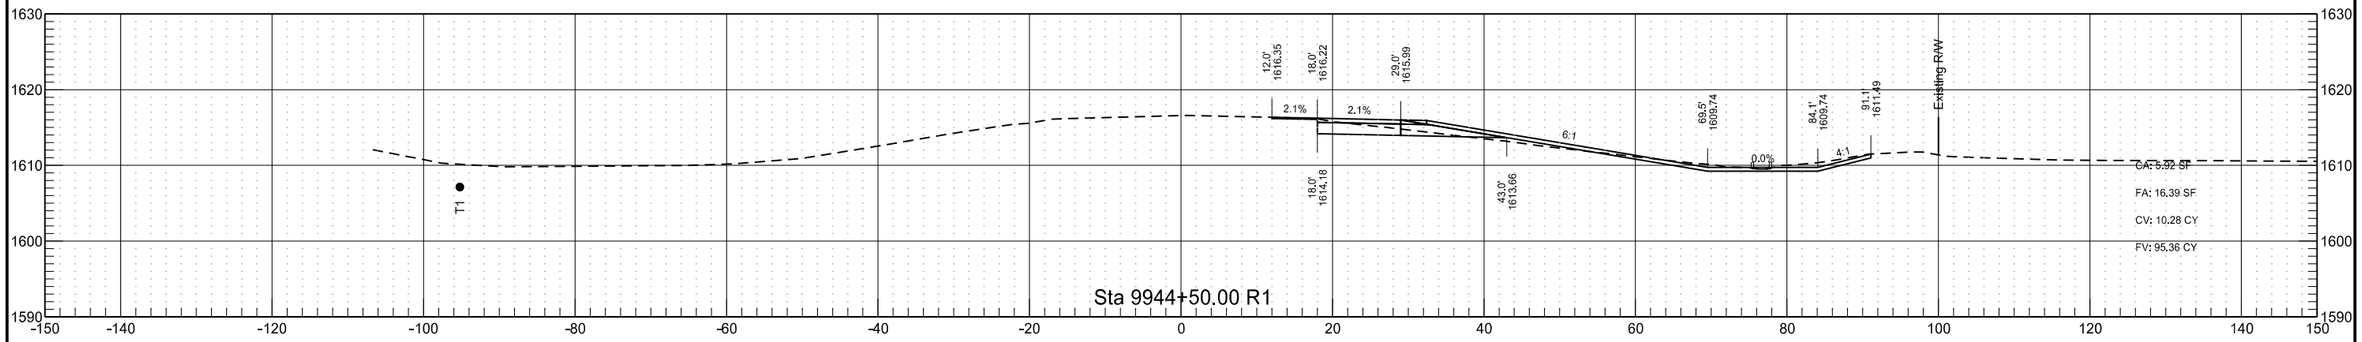


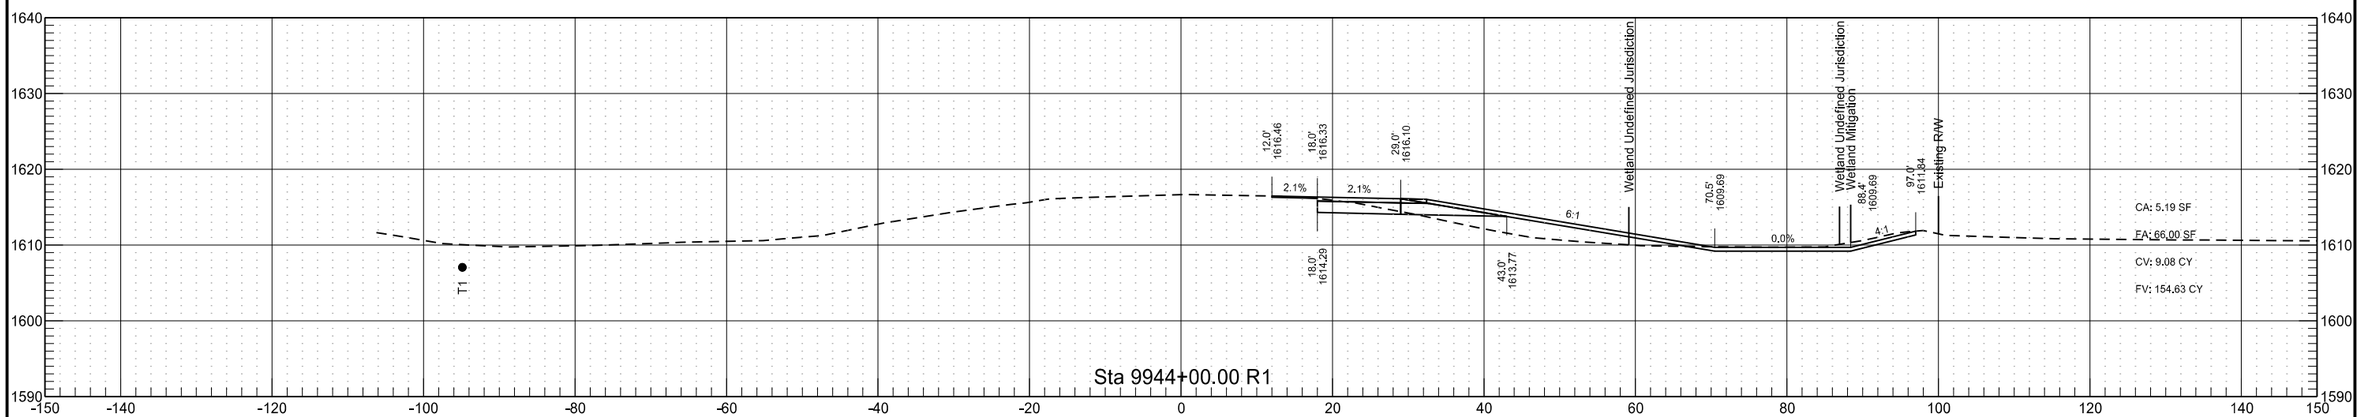


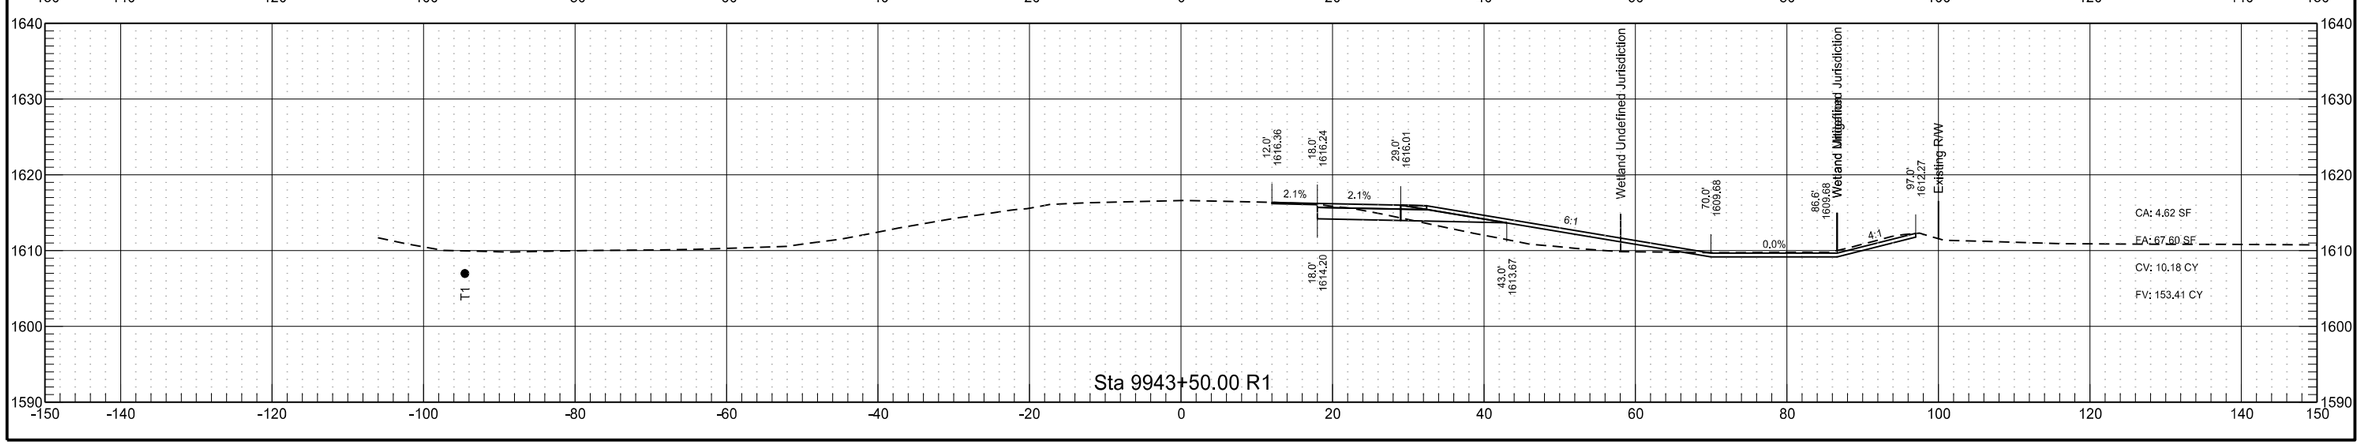


RP 186.260 to RP 188.551 - EB Passing Lane

	STATE	PROJECT NO.	SECTION NO.	SHEET NO.
	ND	INF-X-3-052(053)185	200	75

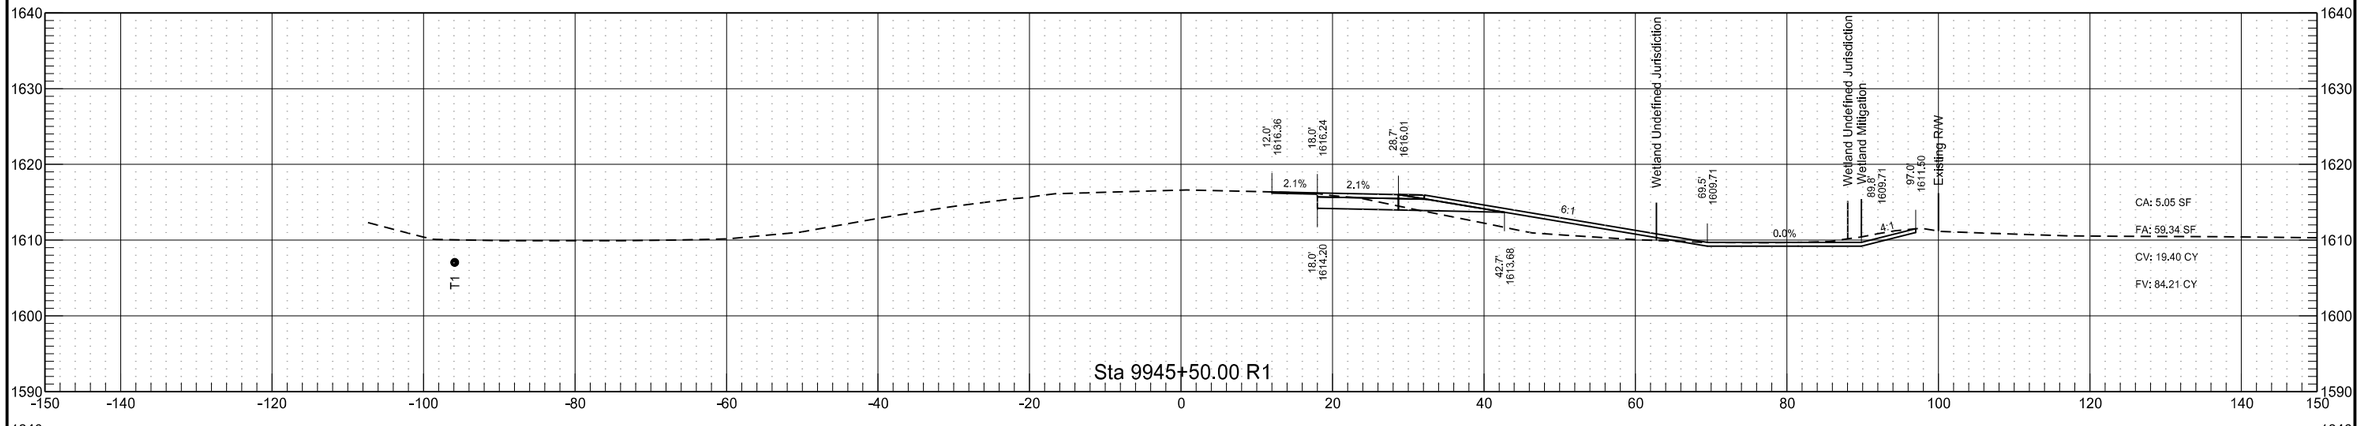


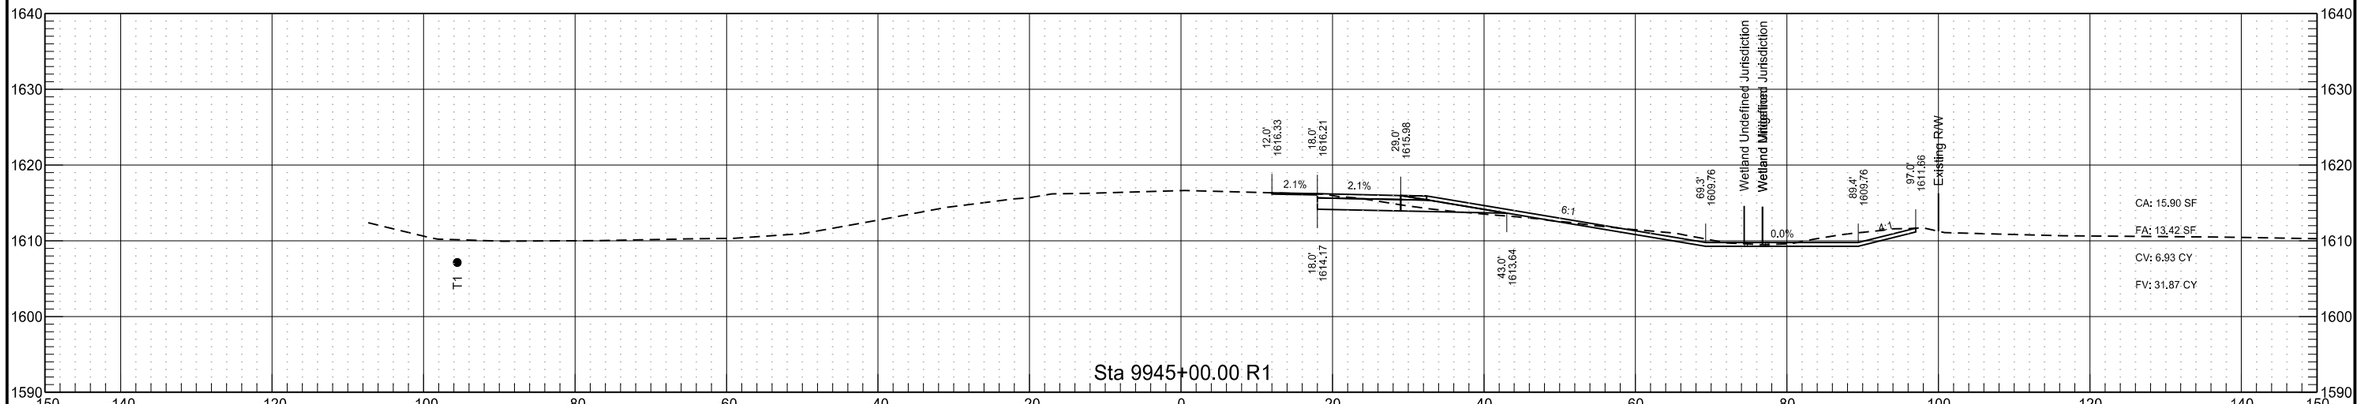


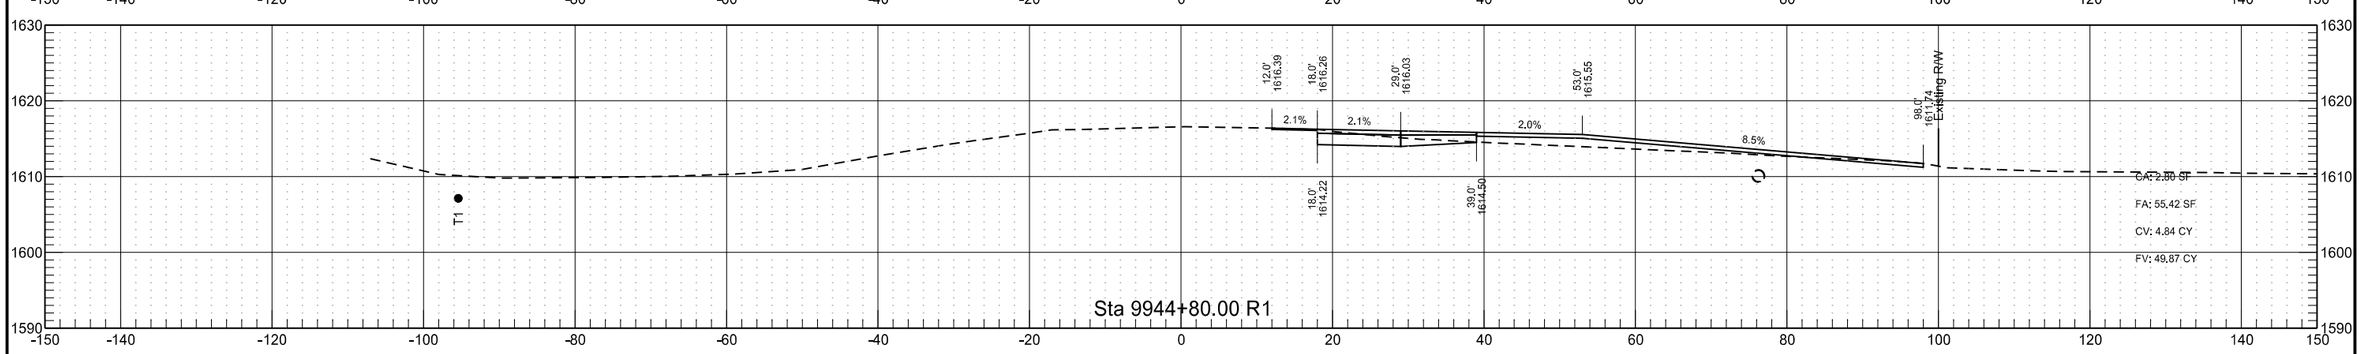


RP 186.260 to RP 188.551 - EB Passing Lane

	STATE	PROJECT NO.	SECTION NO.	SHEET NO.
	ND	INF-X-3-052(053)185	200	76

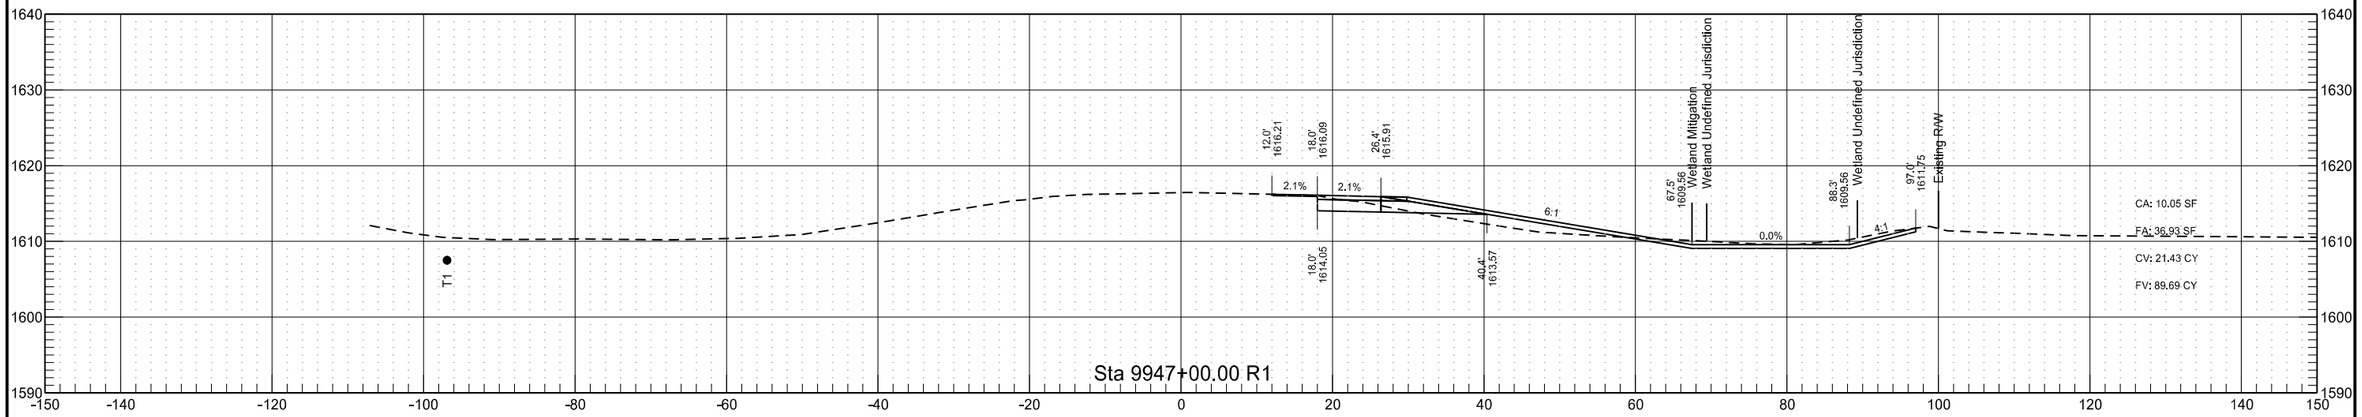


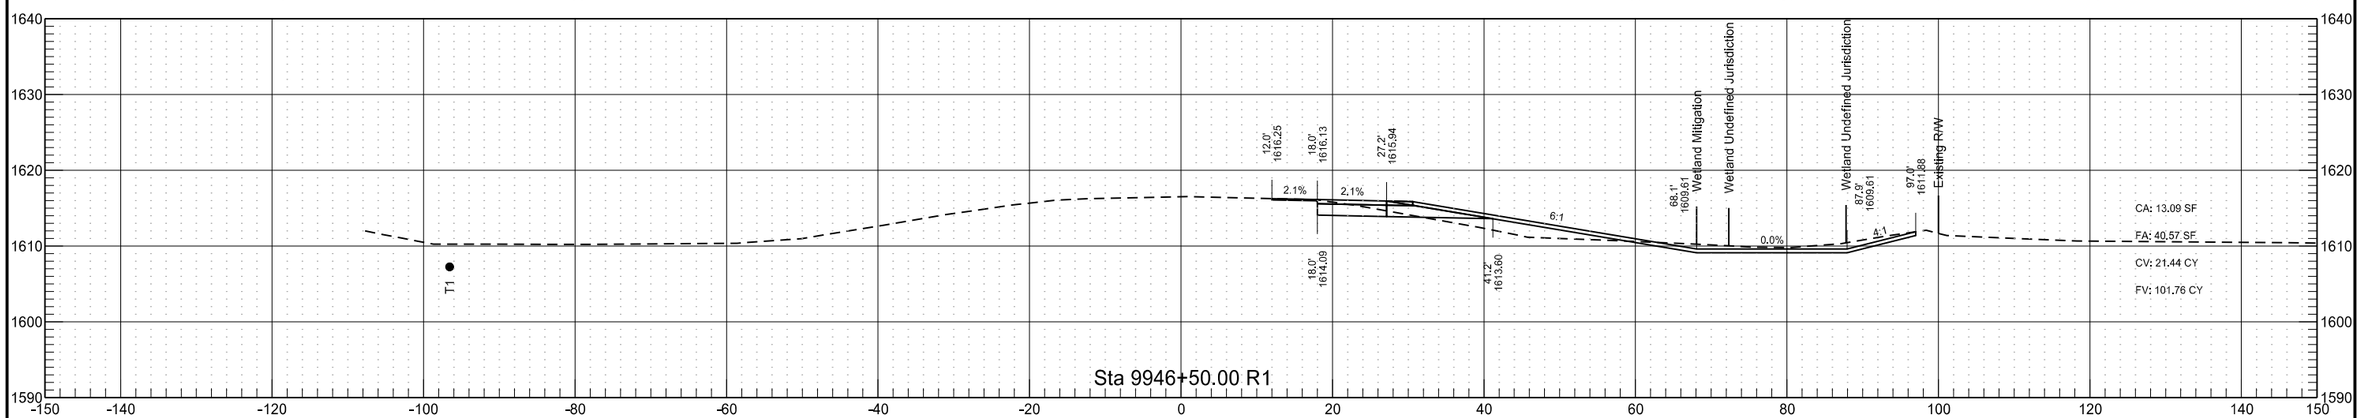


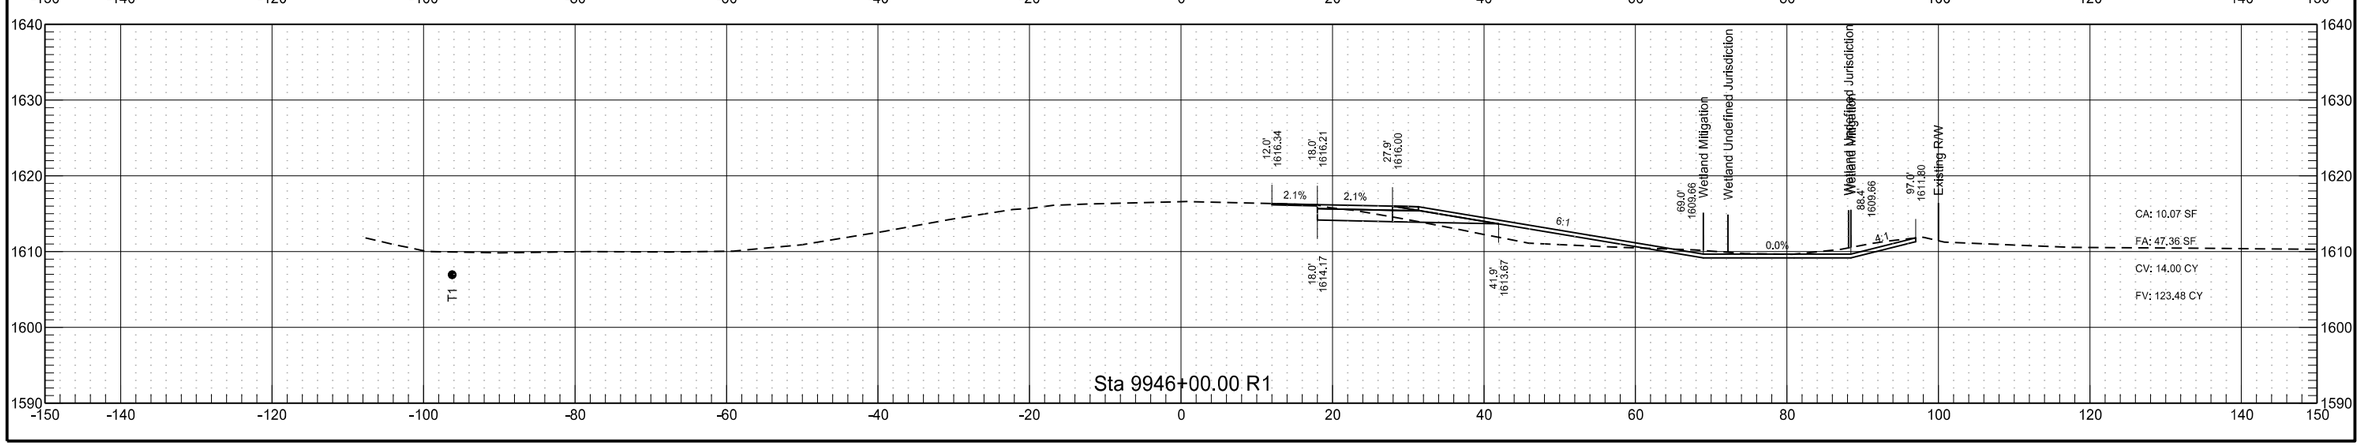


RP 186.260 to RP 188.551 - EB Passing Lane

	STATE	PROJECT NO.	SECTION NO.	SHEET NO.
	ND	INF-X-3-052(053)185	200	77

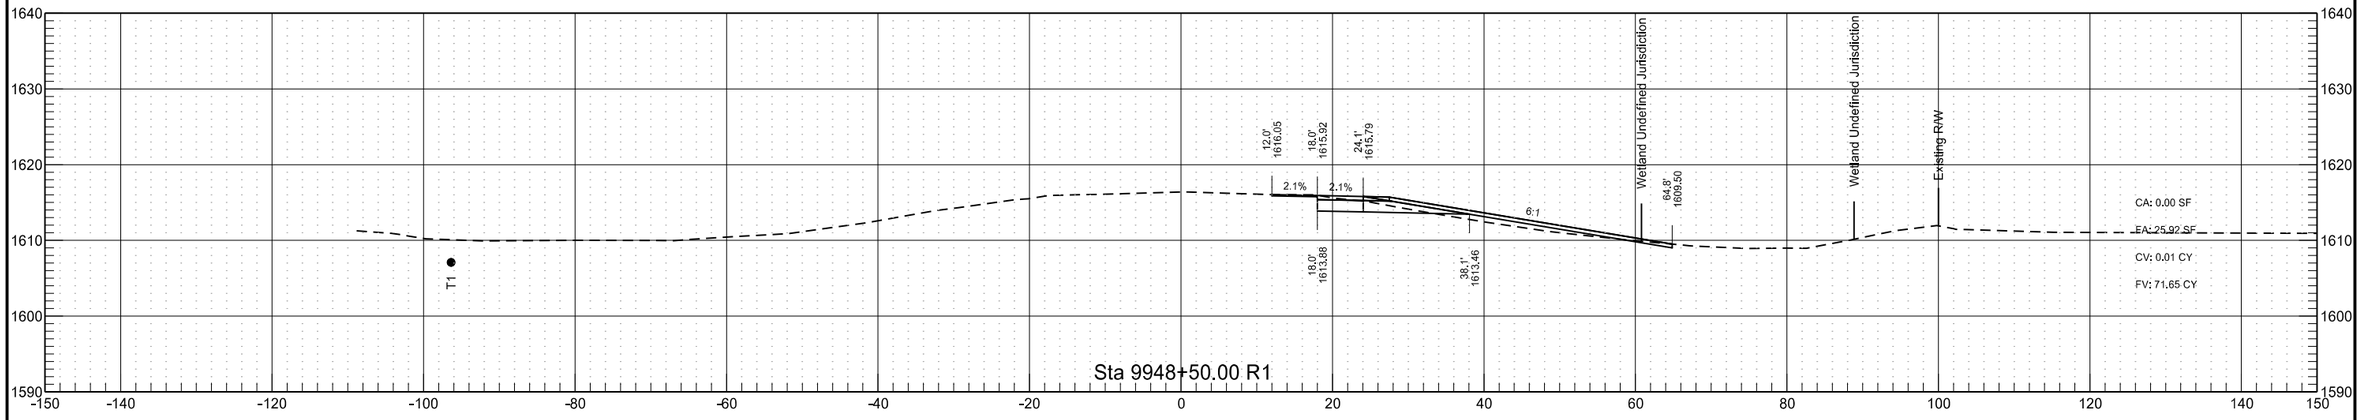


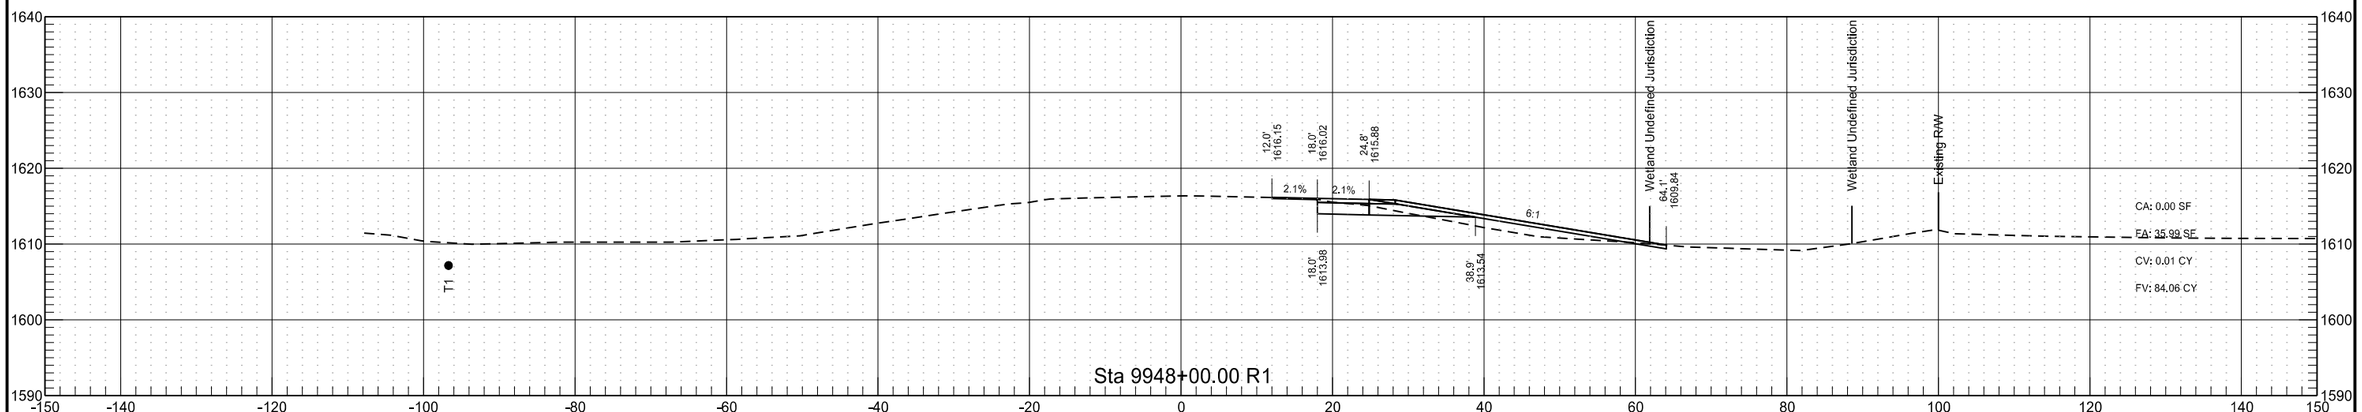

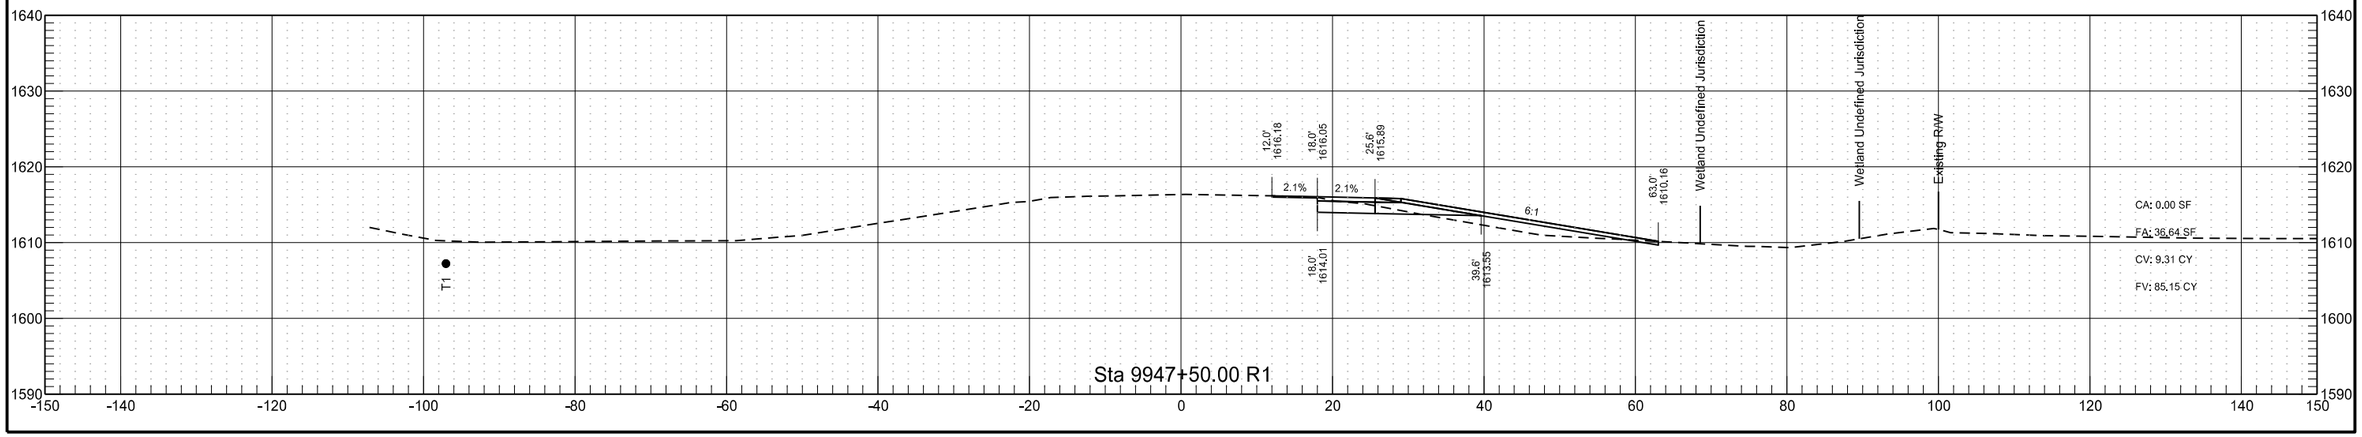


RP 186.260 to RP 188.551 - EB Passing Lane


	STATE	PROJECT NO.	SECTION NO.	SHEET NO.
	ND	INF-X-3-052(053)185	200	78

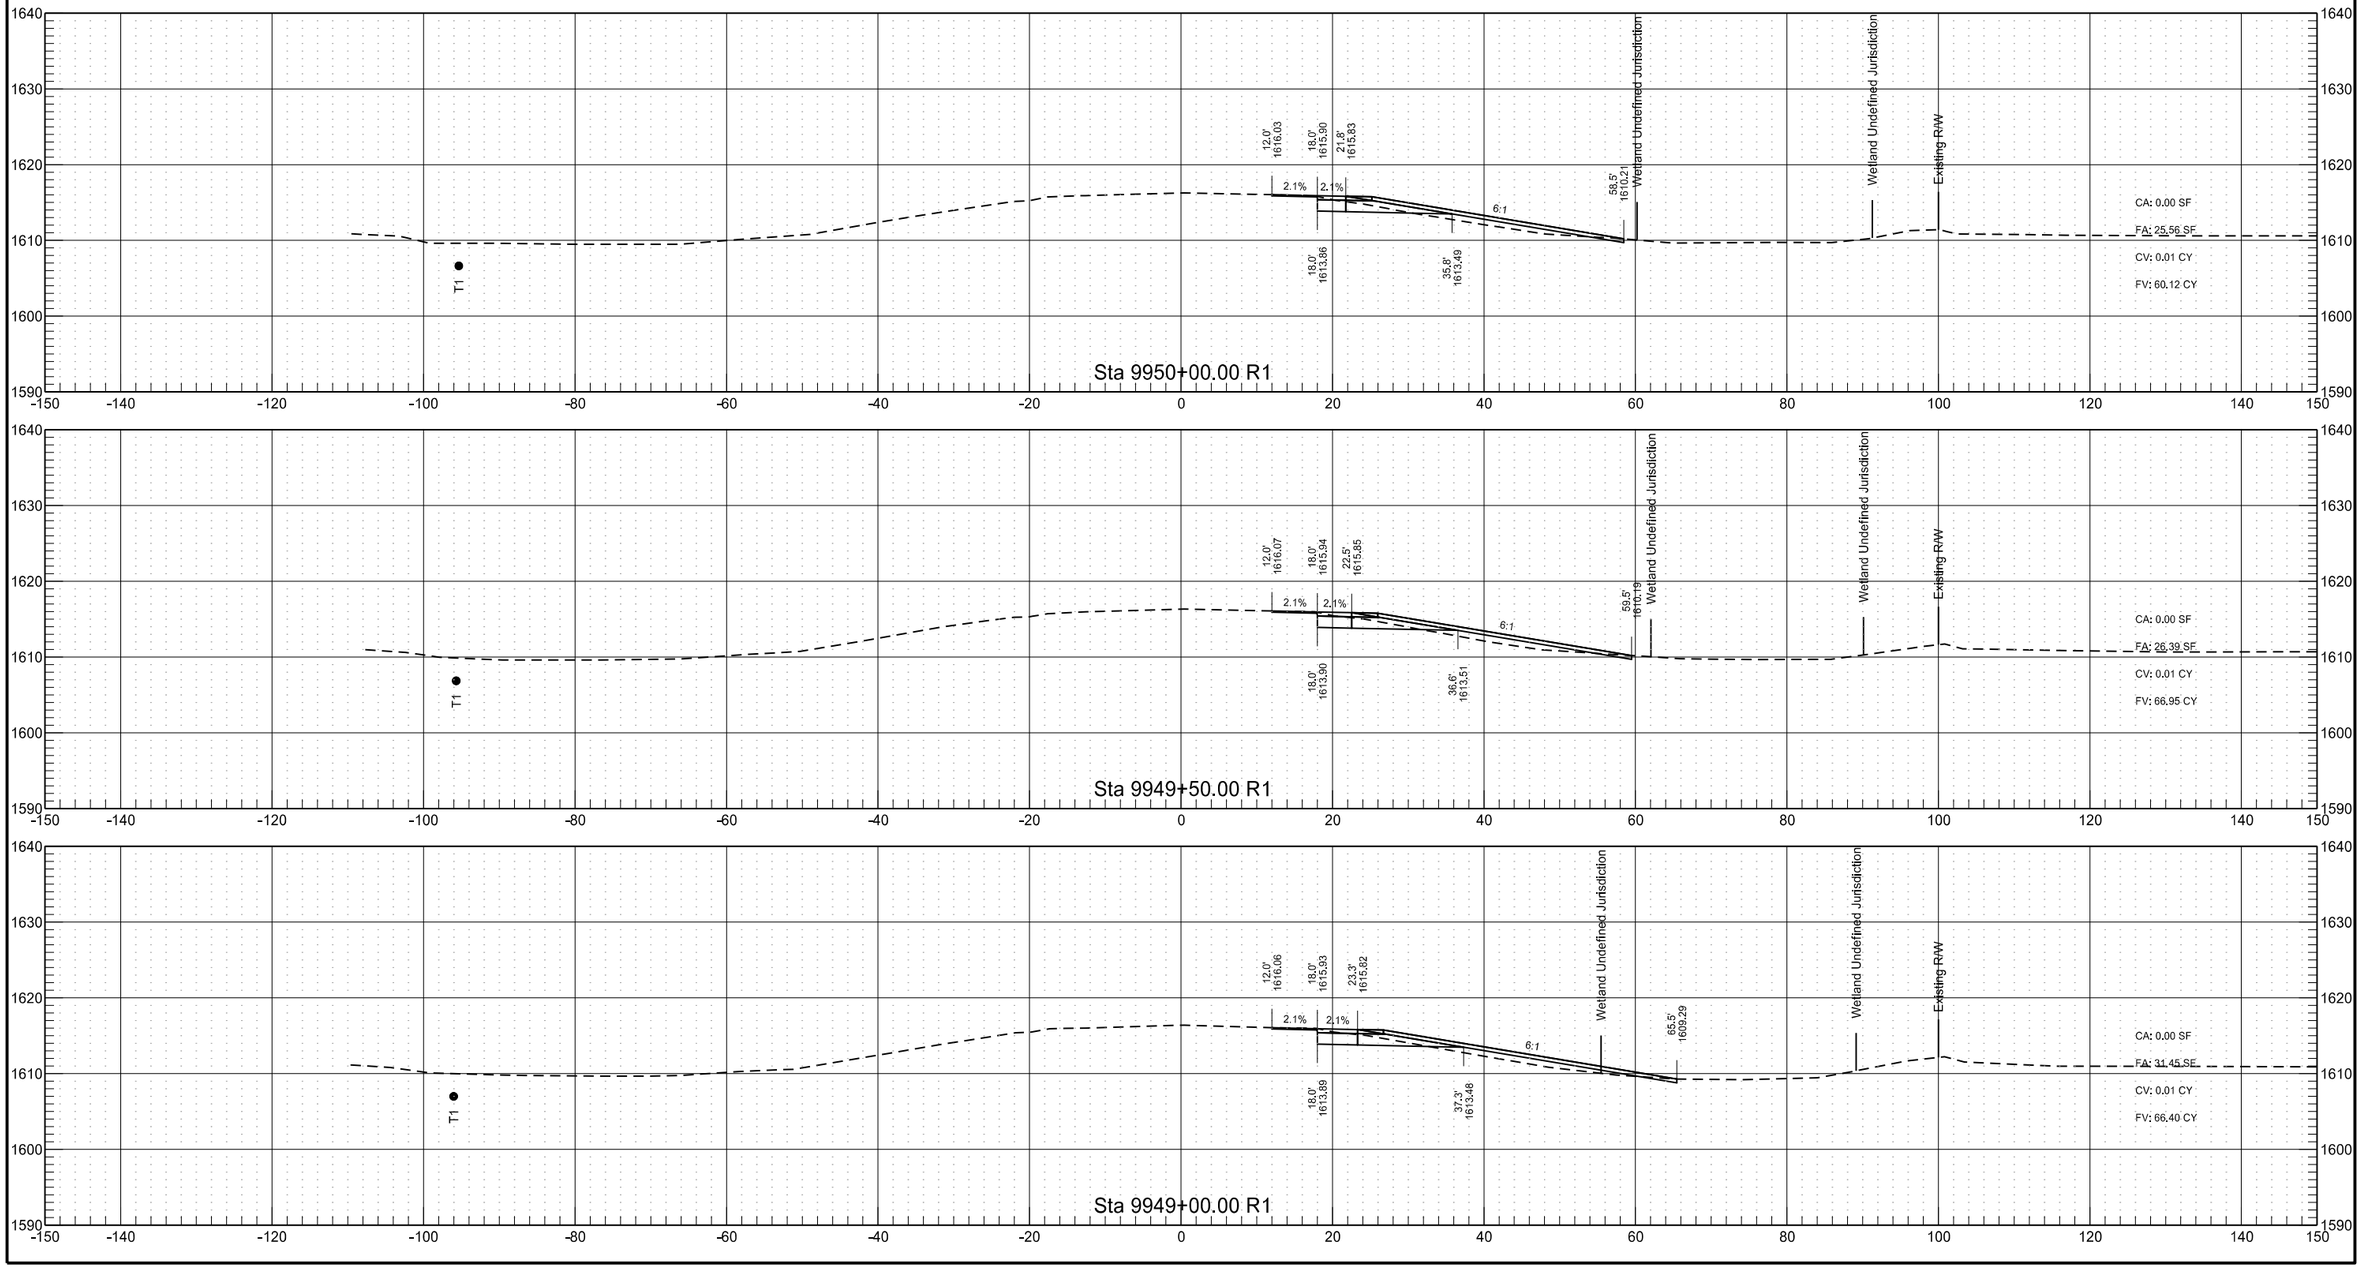


RP 186.260 to RP 188.551 - EB Passing Lane

	STATE	PROJECT NO.	SECTION NO.	SHEET NO.
	ND	INF-X-3-052(053)185	200	79

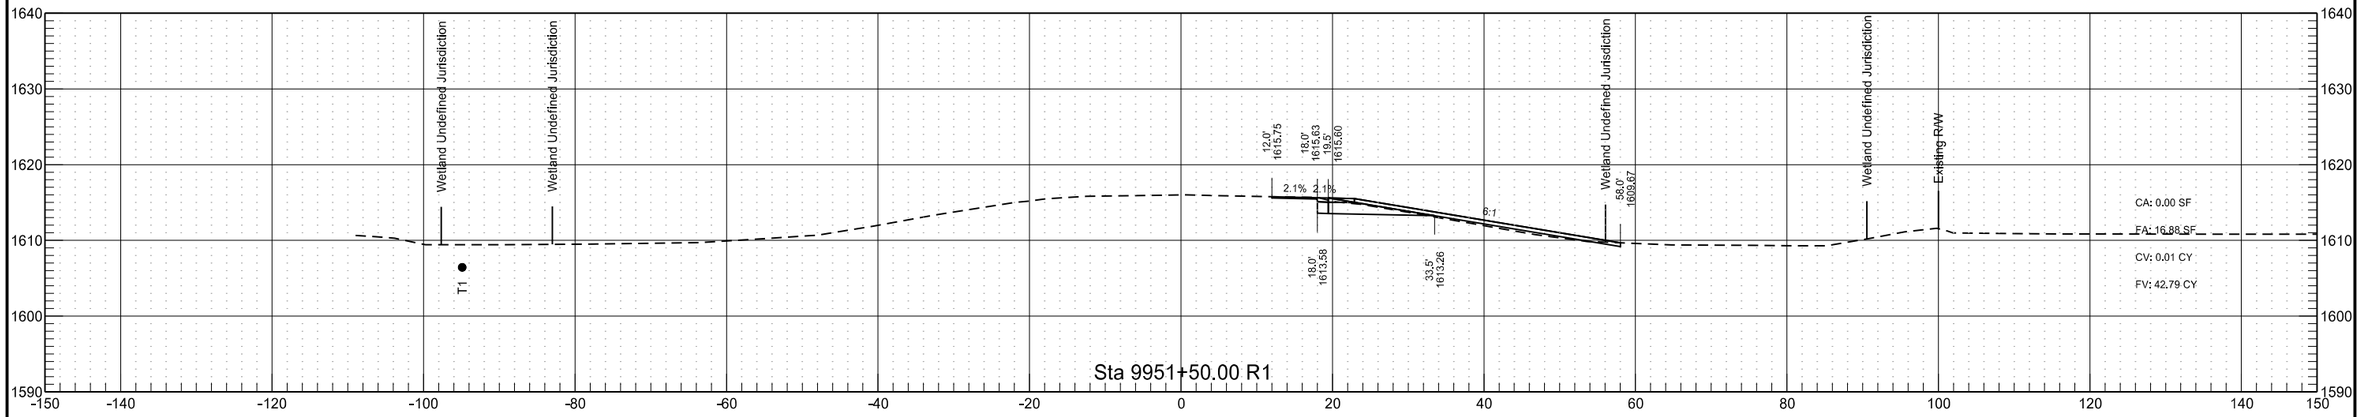


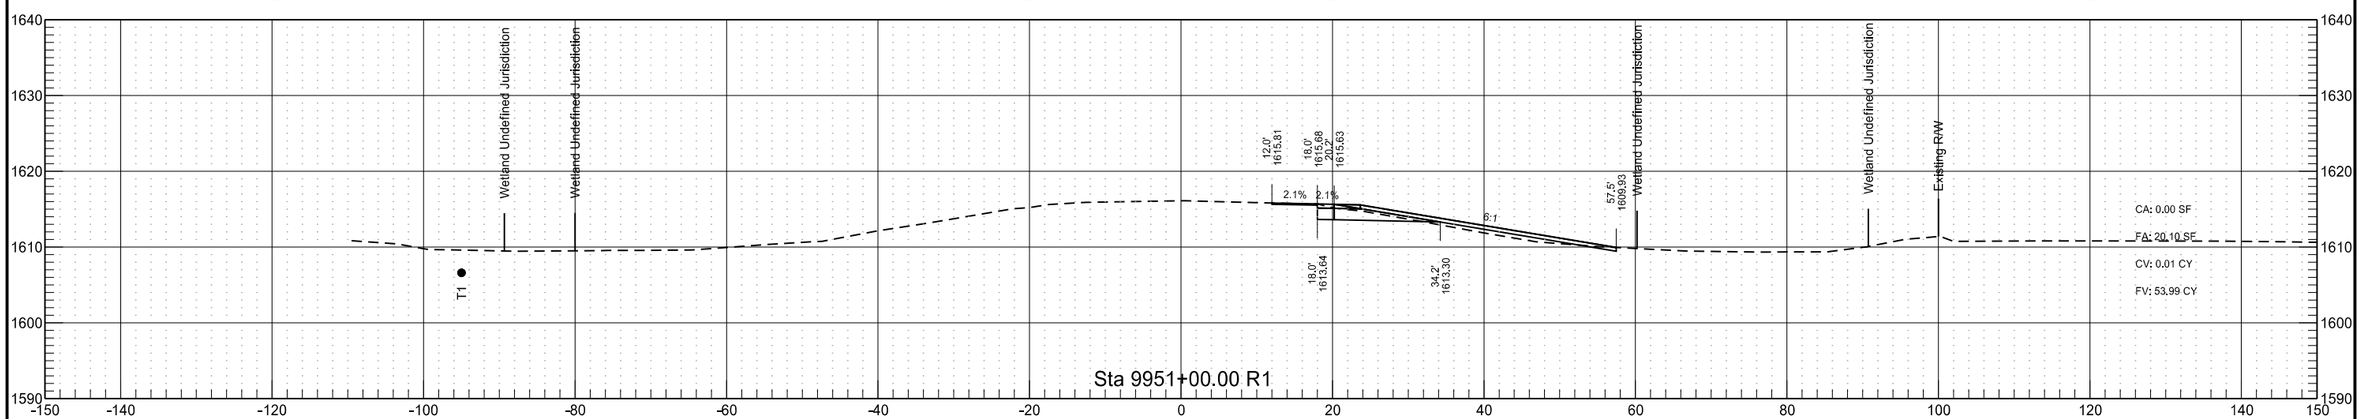

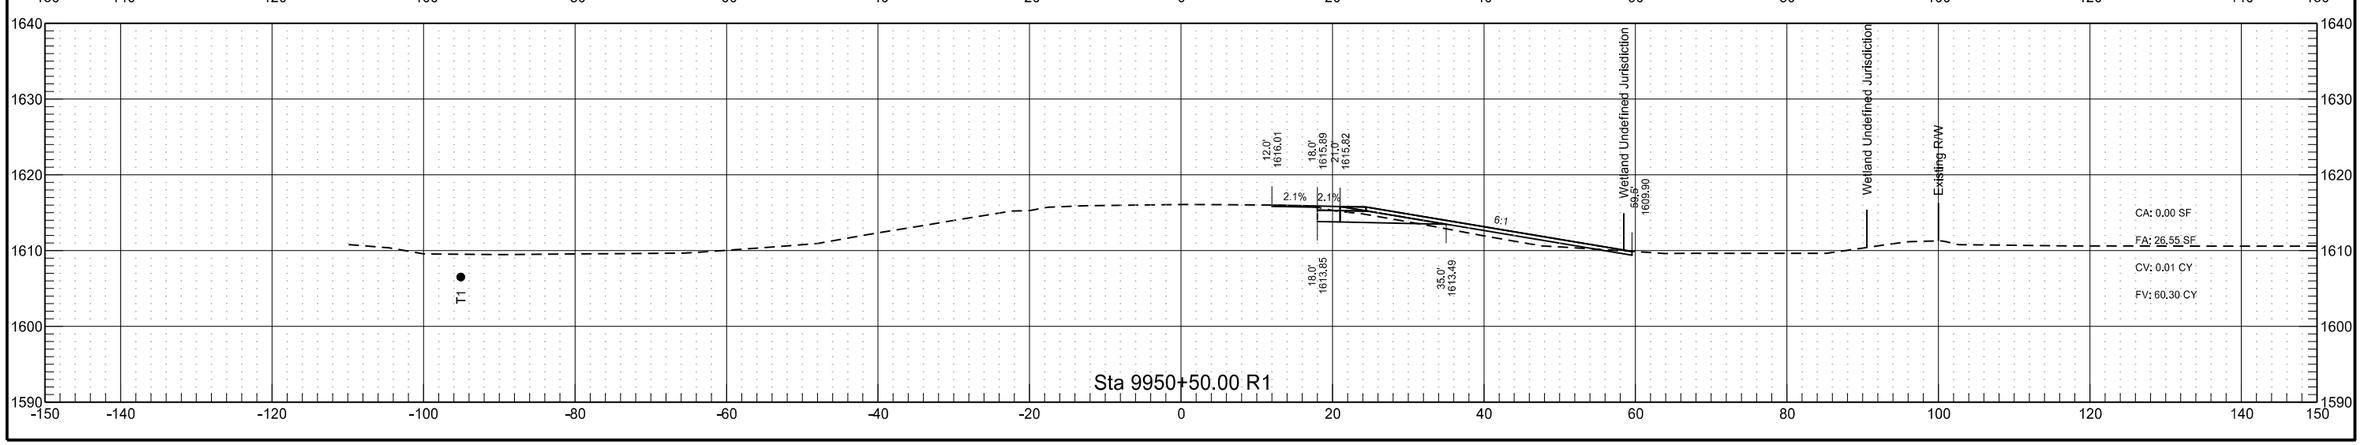

RP 186.260 to RP 188.551 - EB Passing Lane


	STATE	PROJECT NO.	SECTION NO.	SHEET NO.
	ND	INF-X-3-052(053)185	200	80

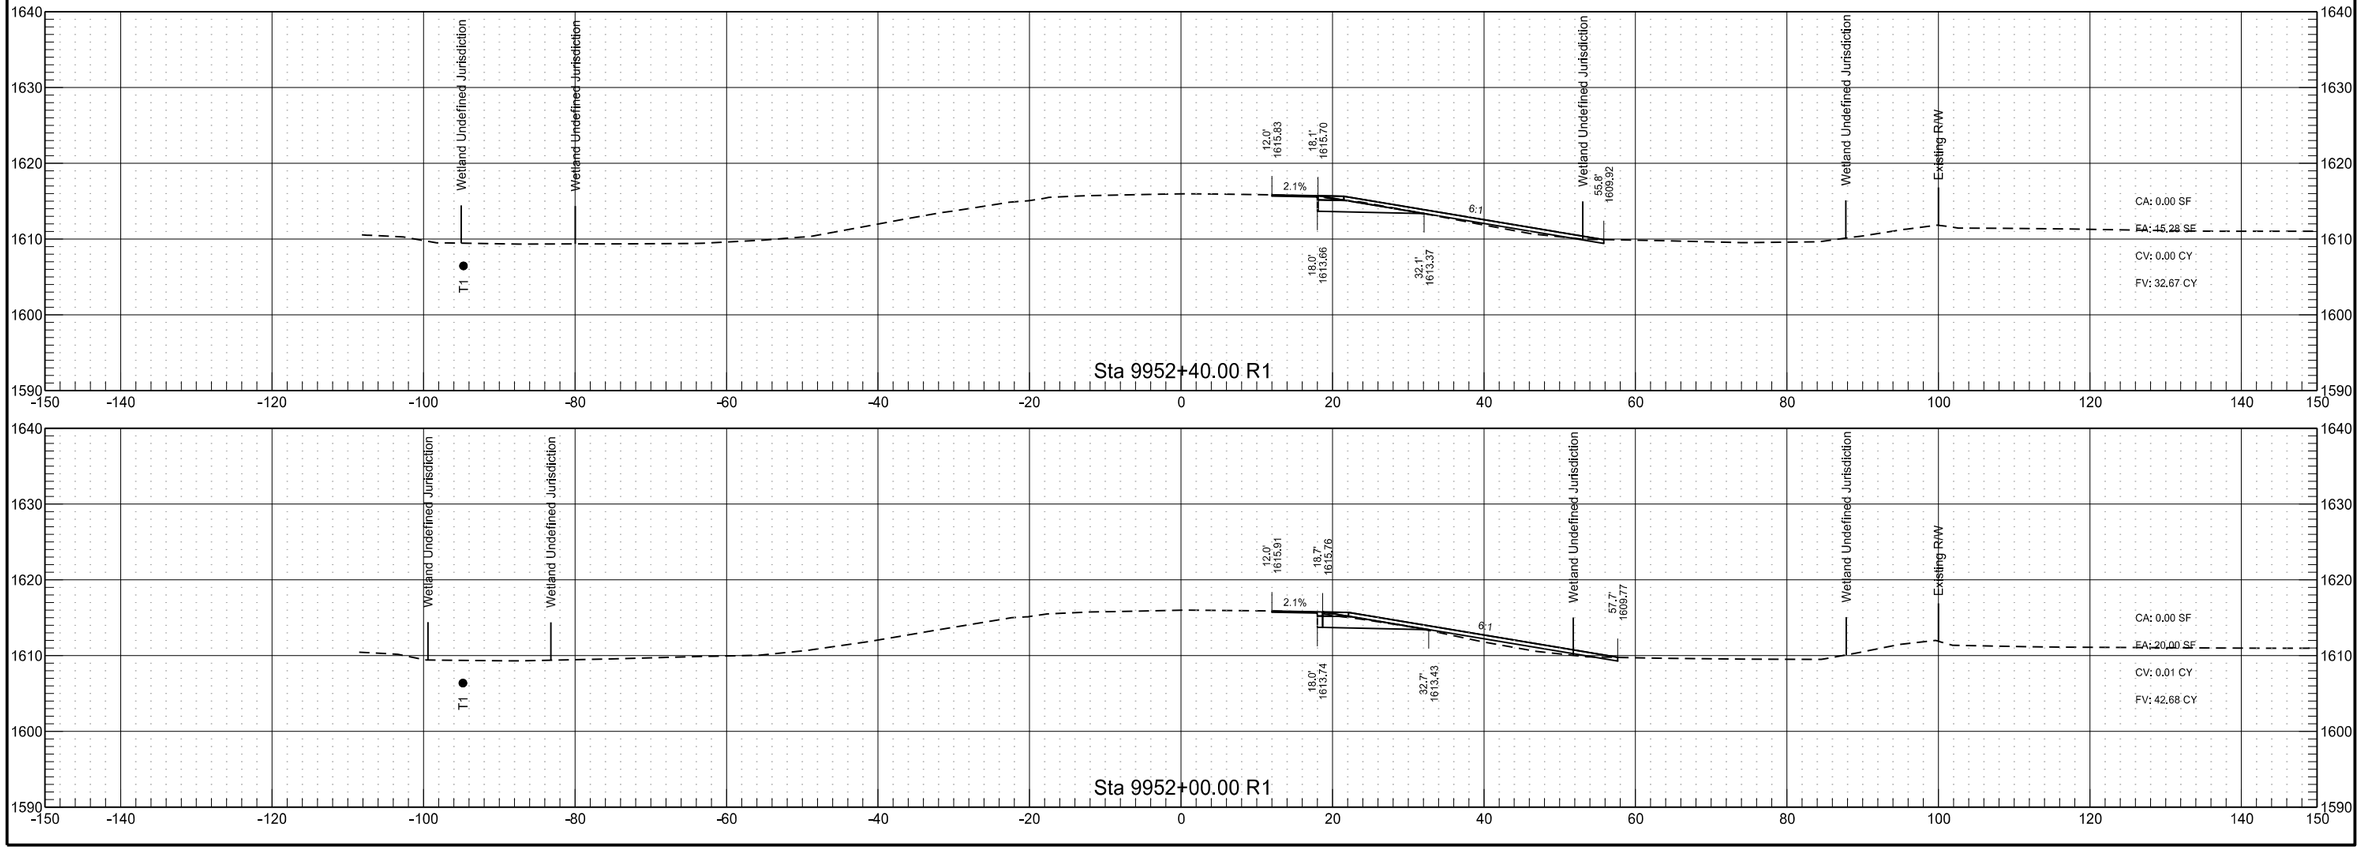



3/15/2022 9:20:54 AM sawyer.kenney G:\2021\21.01304\30052185.053\Design\Sheets\200\XS_002_RP186.4_EBPL.dgn

RP 195.802 to RP 197.998 - WB Passing Lane

	STATE	PROJECT NO.	SECTION NO.	SHEET NO.
	ND	INF-X-3-052(053)185	200	81

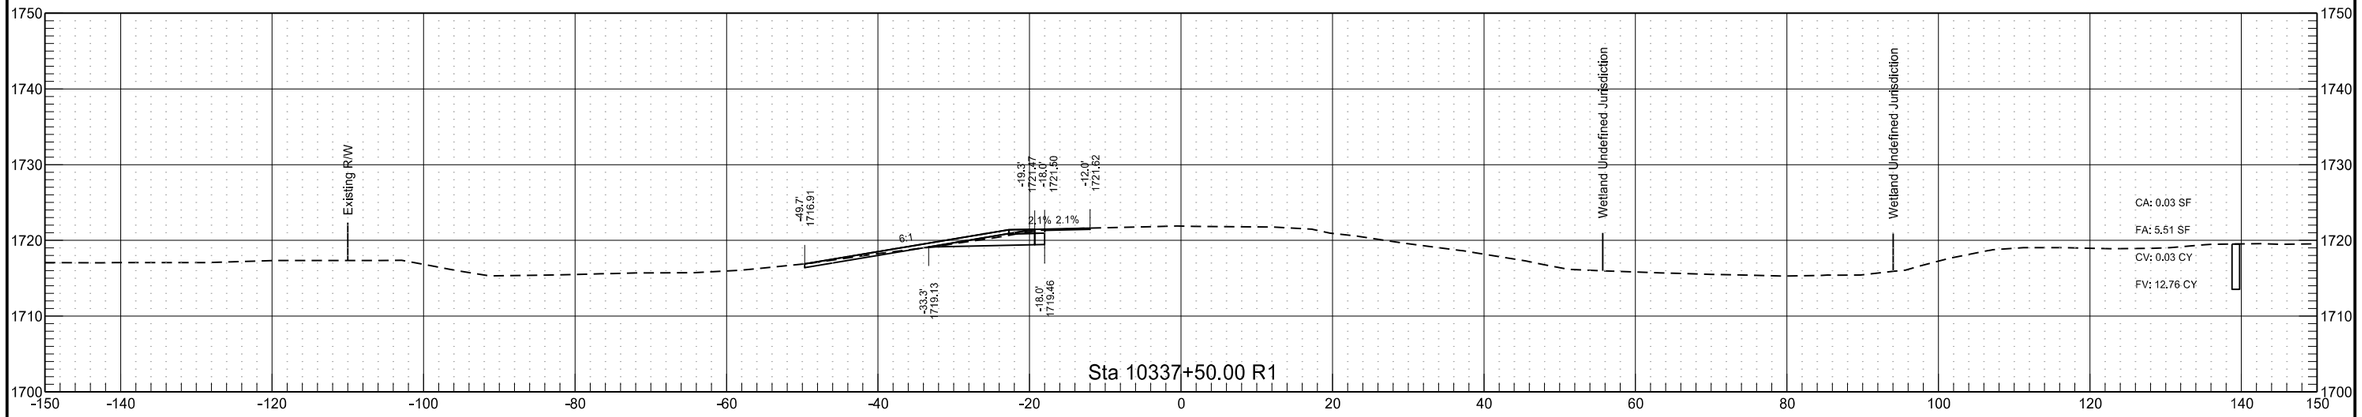


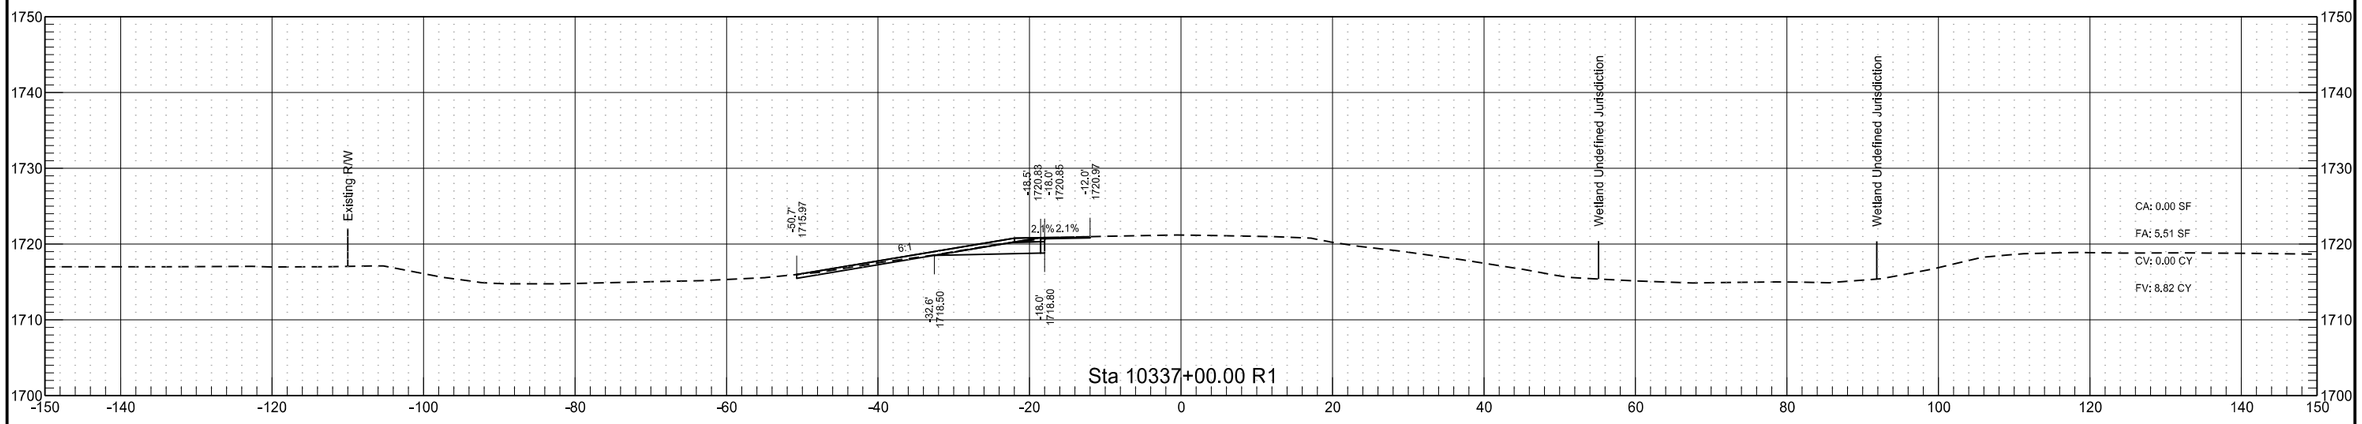


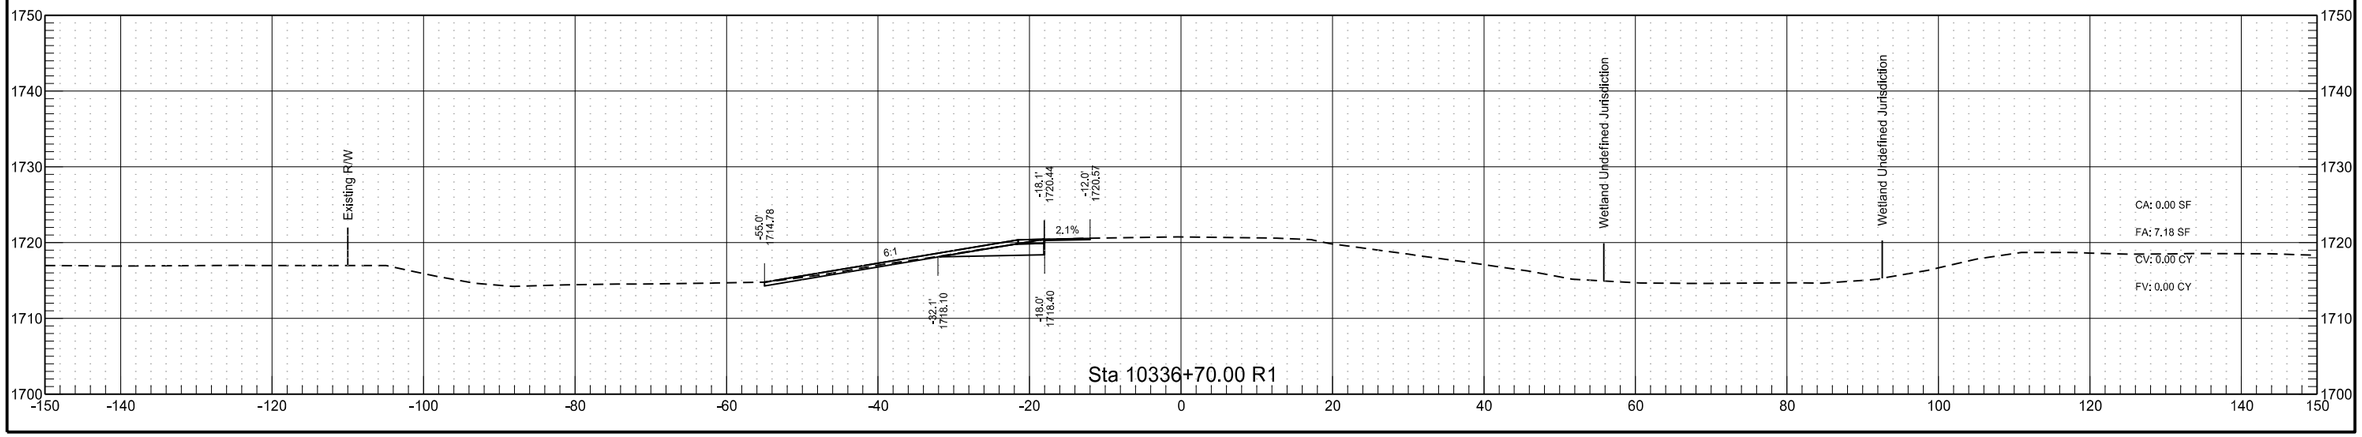


RP 195.802 to RP 197.998 - WB Passing Lane

	STATE	PROJECT NO.	SECTION NO.	SHEET NO.
	ND	INF-X-3-052(053)185	200	82

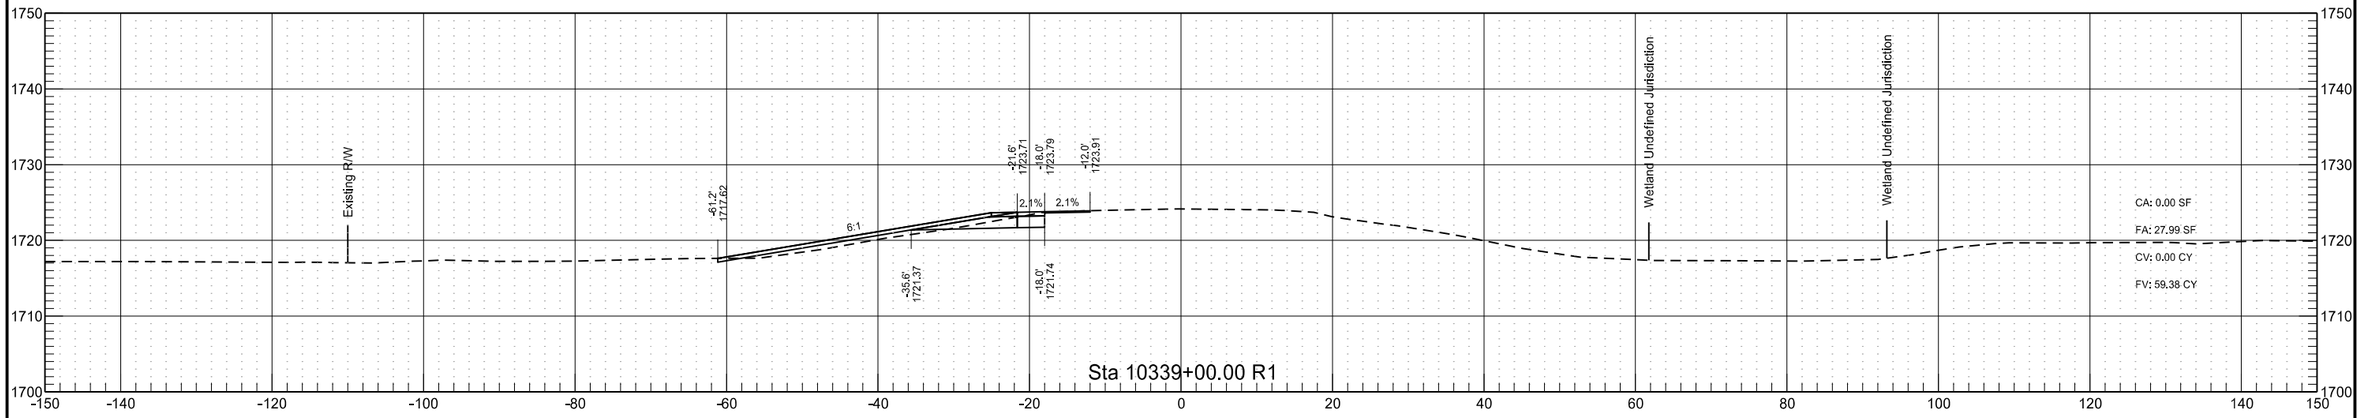


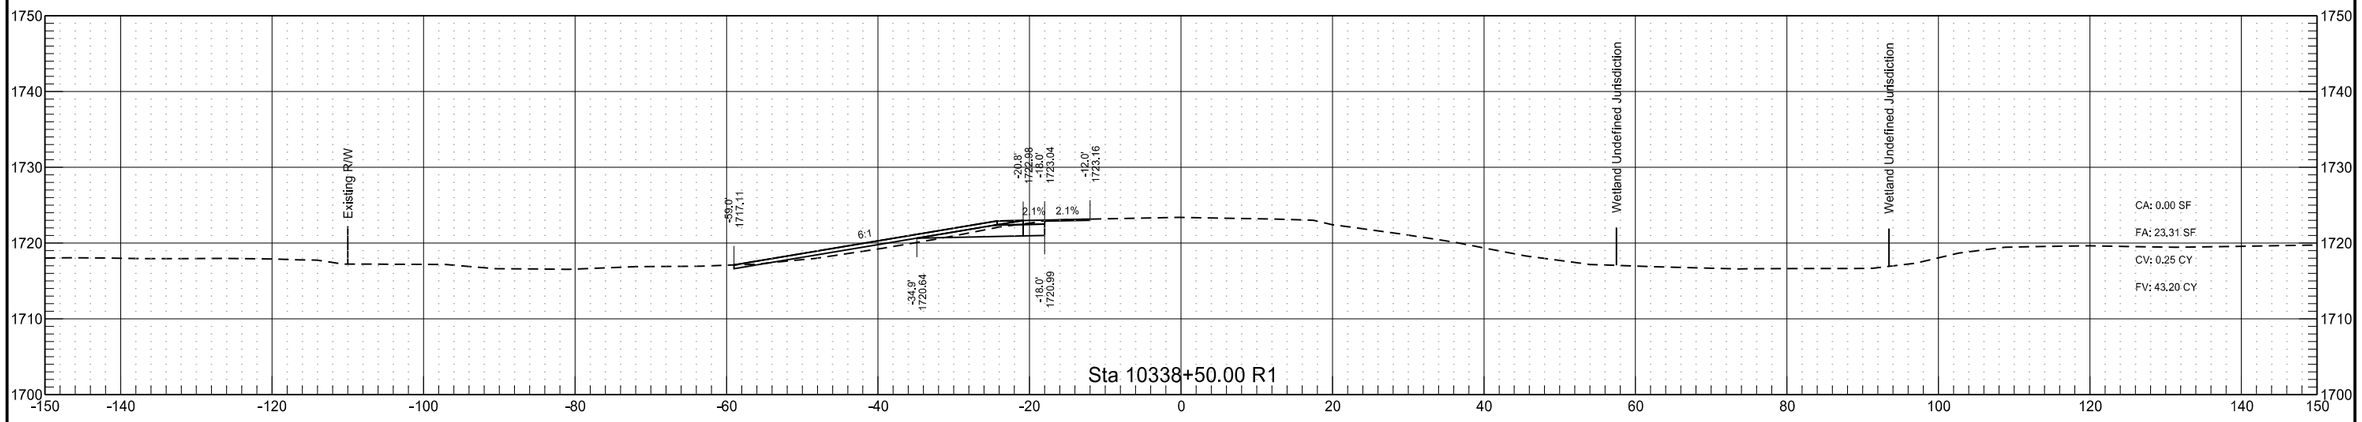


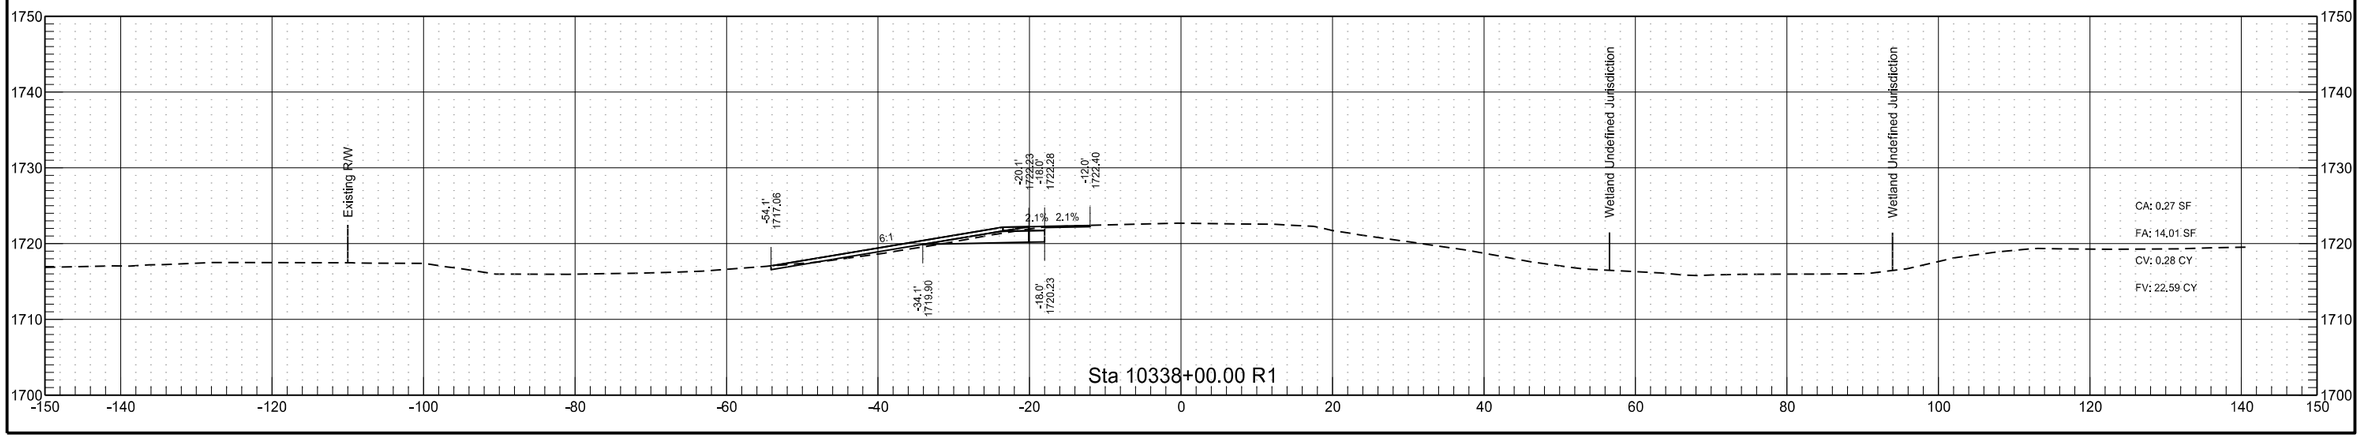


RP 195.802 to RP 197.998 - WB Passing Lane

	STATE	PROJECT NO.	SECTION NO.	SHEET NO.
	ND	INF-X-3-052(053)185	200	83

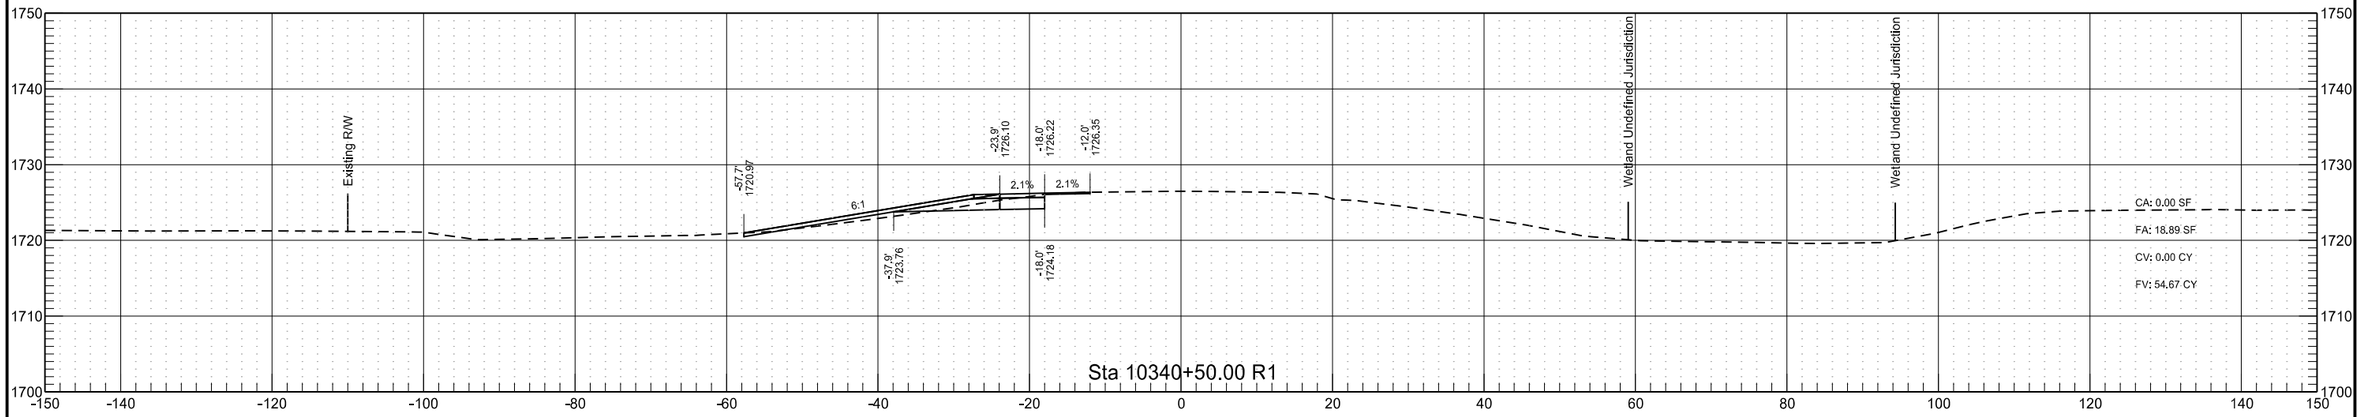

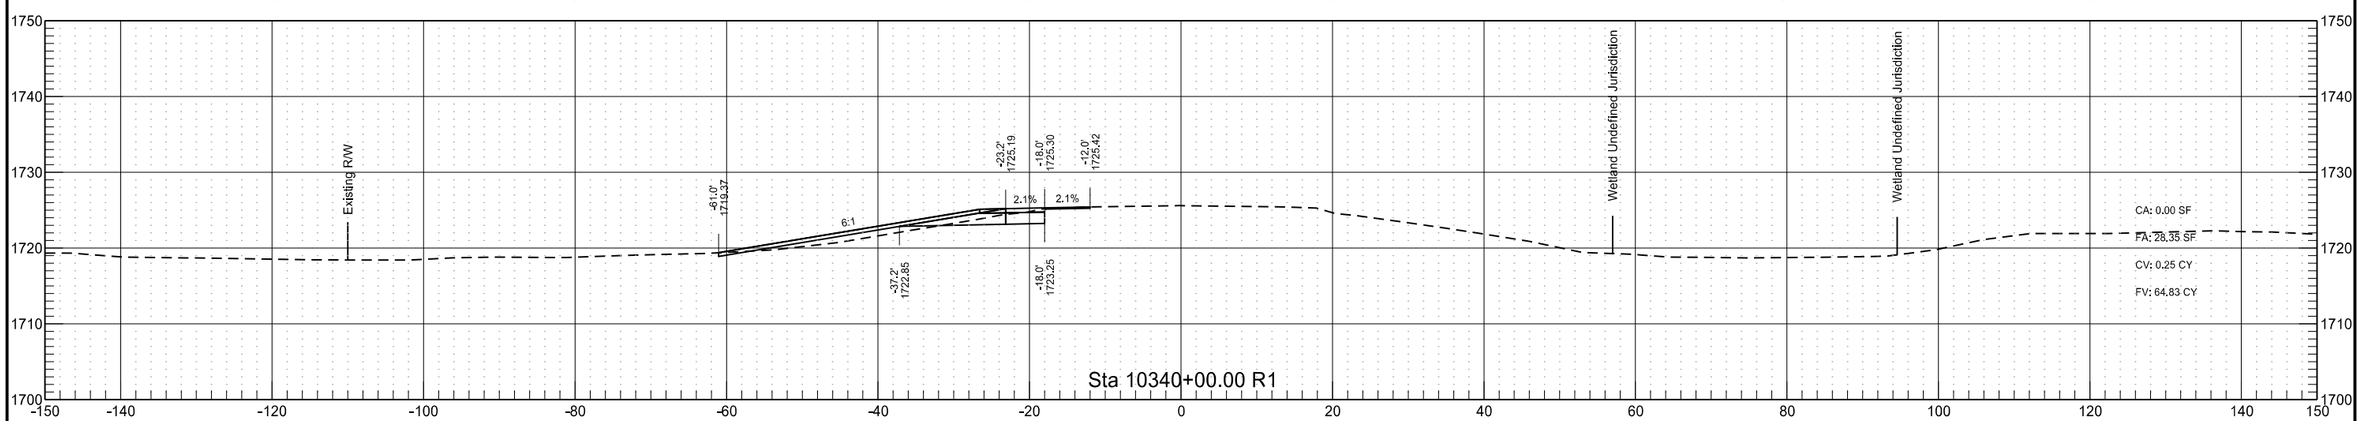


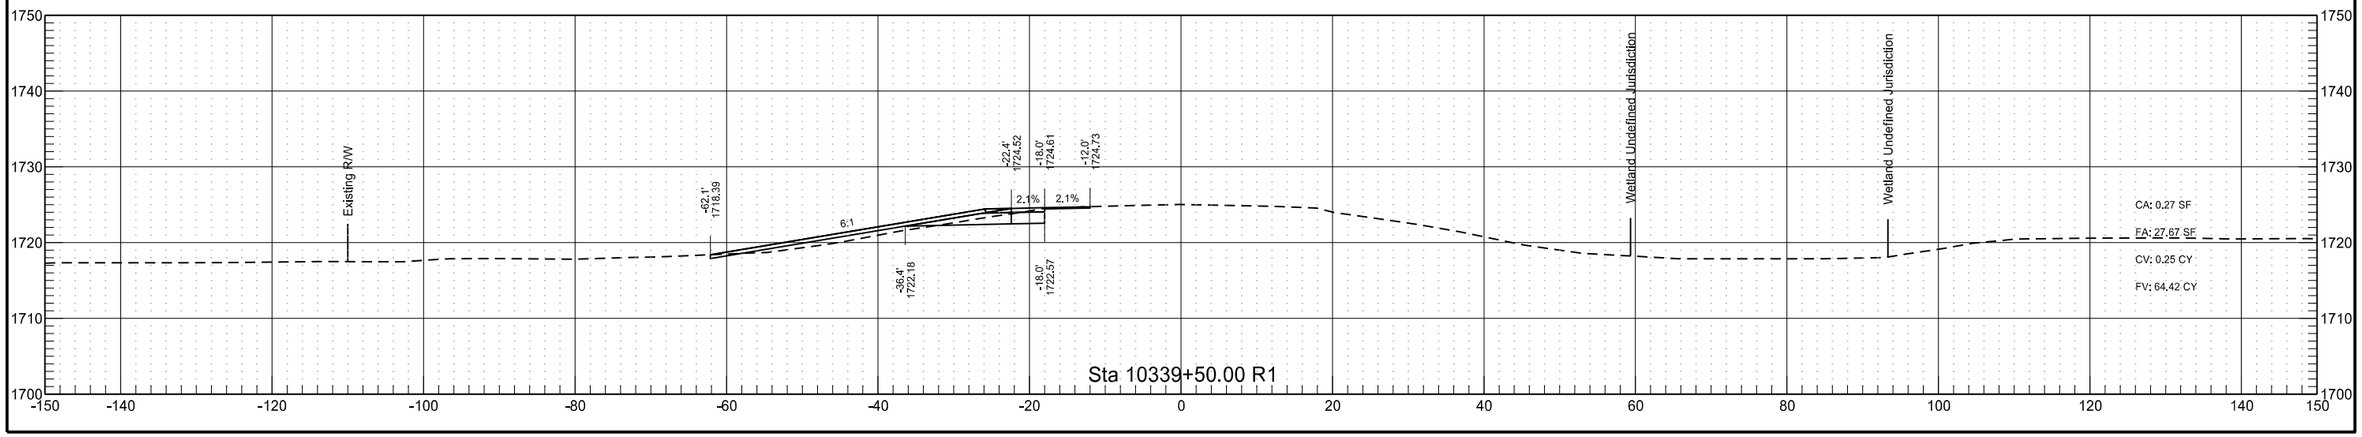

3/15/2022 9:20:59 AM sawyer.kenney G:\2021\21.01304\30052185.053\Design\Sheets\200XS_003_RP195.9_WBPL.dgn

RP 195.802 to RP 197.998 - WB Passing Lane


	STATE	PROJECT NO.	SECTION NO.	SHEET NO.
	ND	INF-X-3-052(053)185	200	84

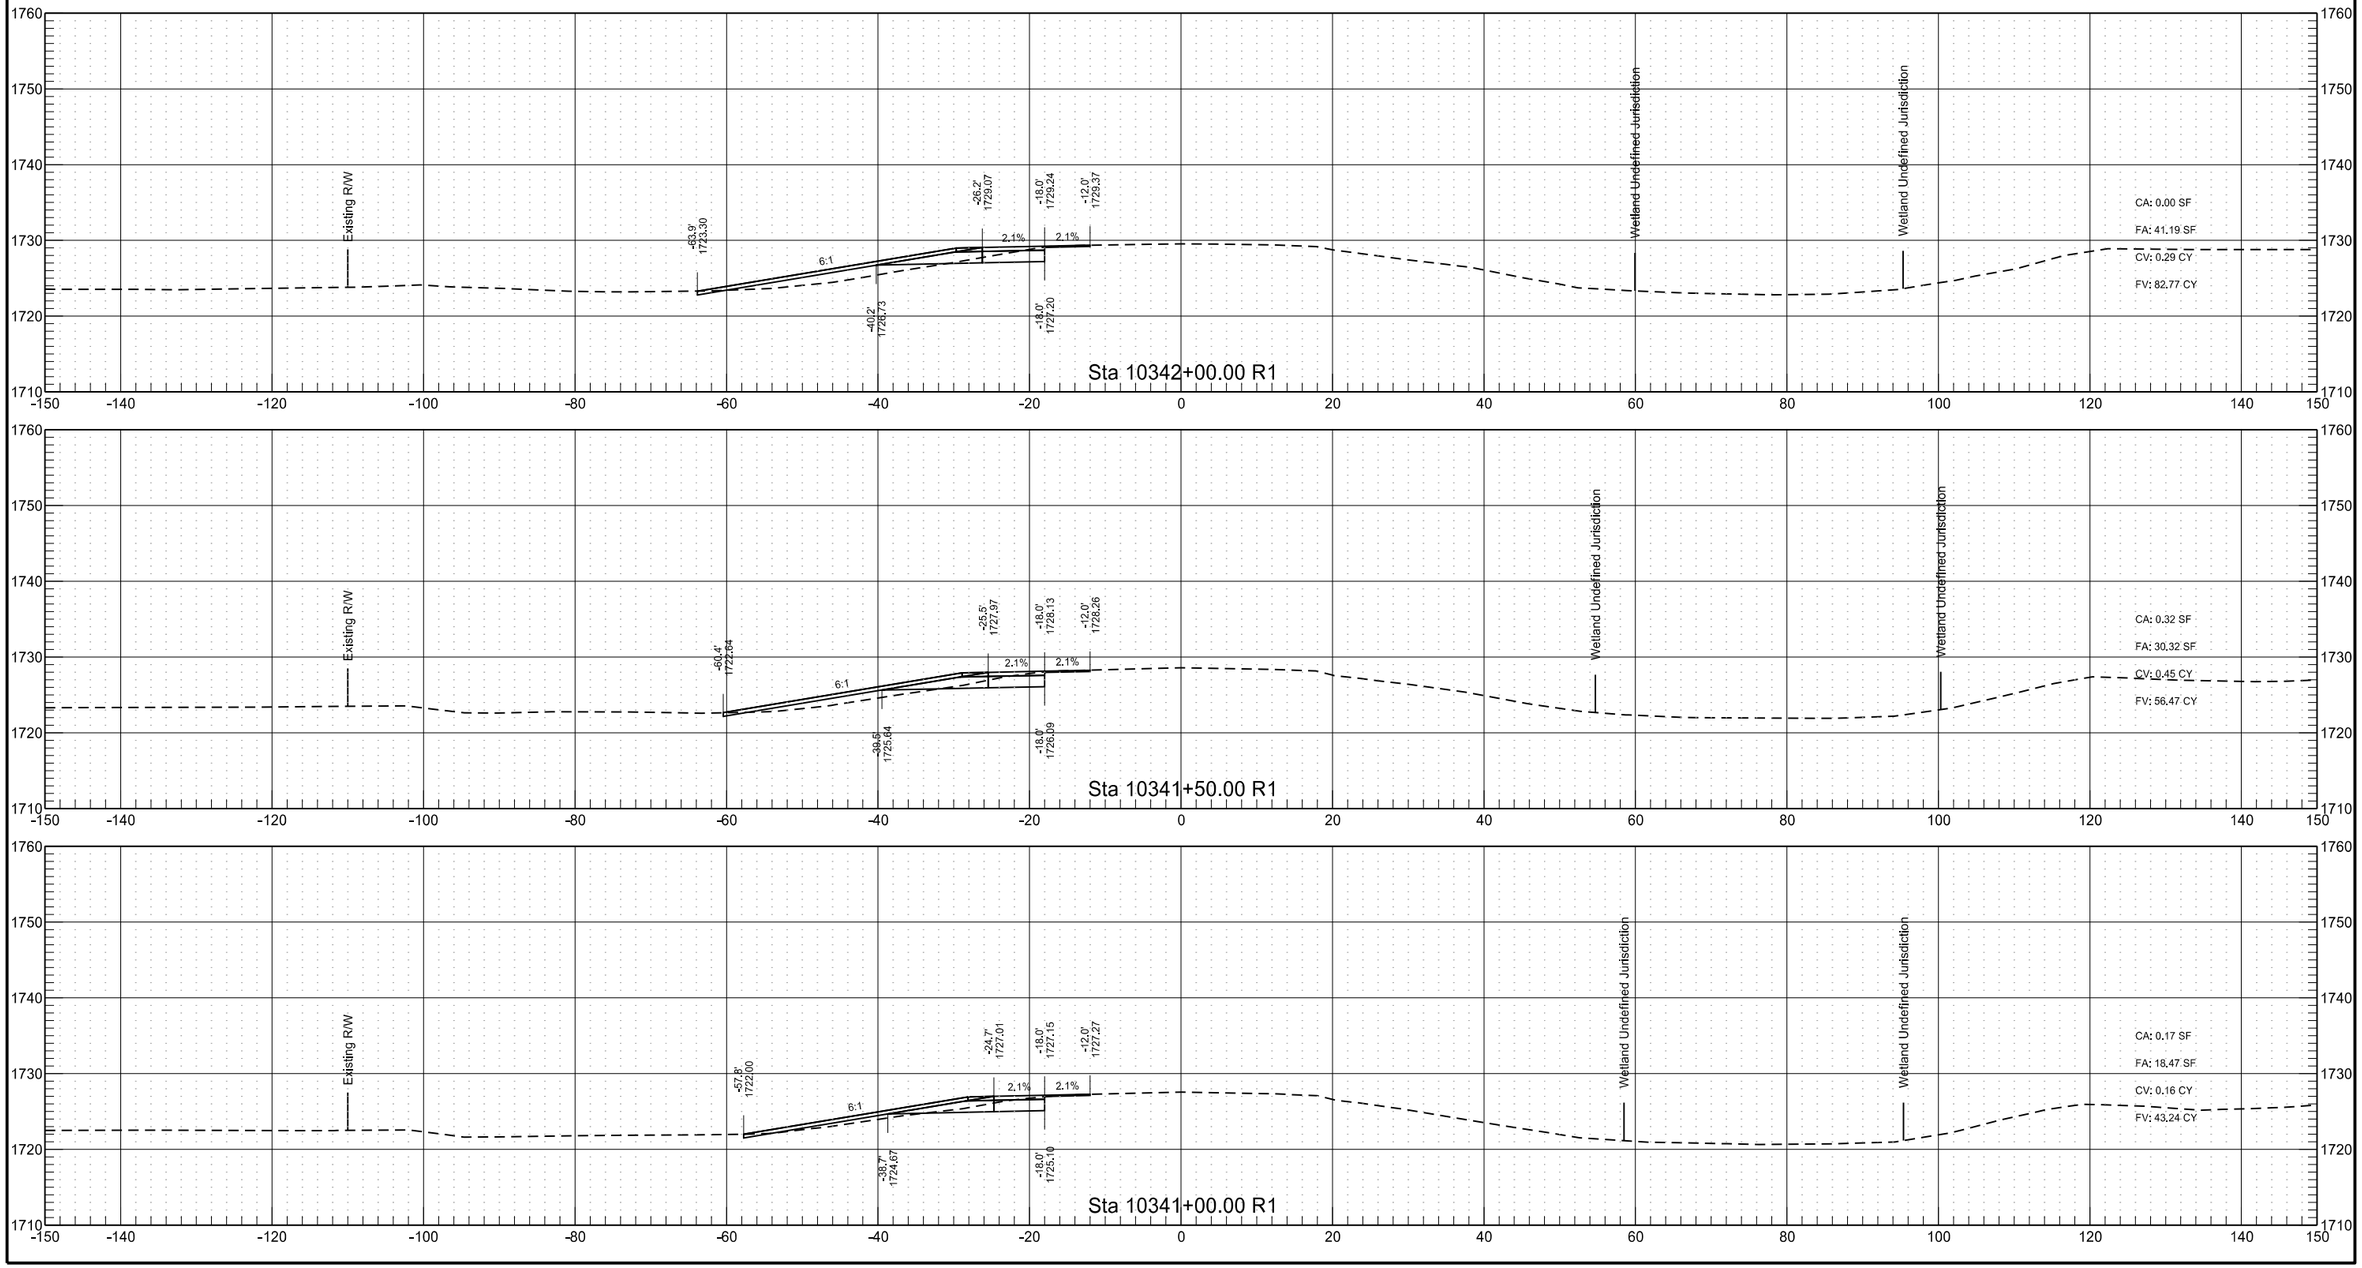



3/15/2022 9:20:59 AM sawyer.kenney G:\2021\21.01304\30052185.053\Design\Sheets\200XS_003_RP195.9_WBPL.dgn

RP 195.802 to RP 197.998 - WB Passing Lane

	STATE	PROJECT NO.	SECTION NO.	SHEET NO.
	ND	INF-X-3-052(053)185	200	85

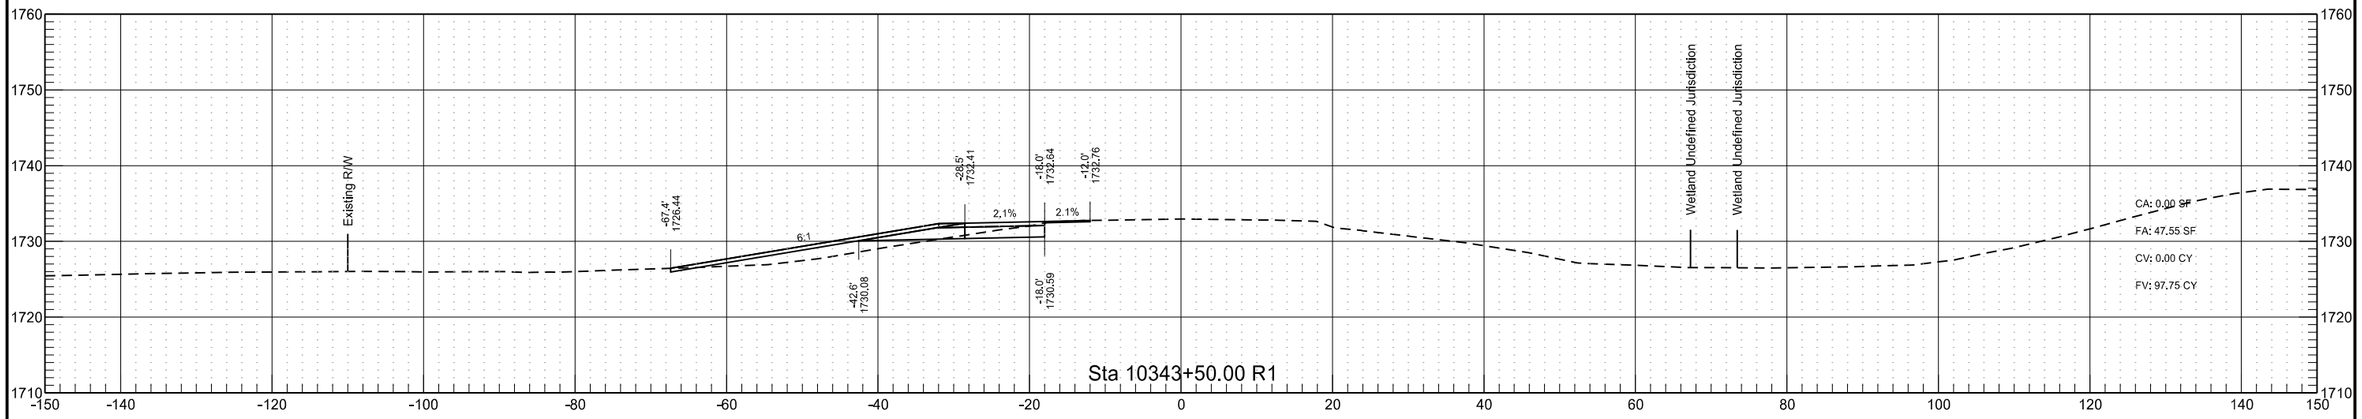


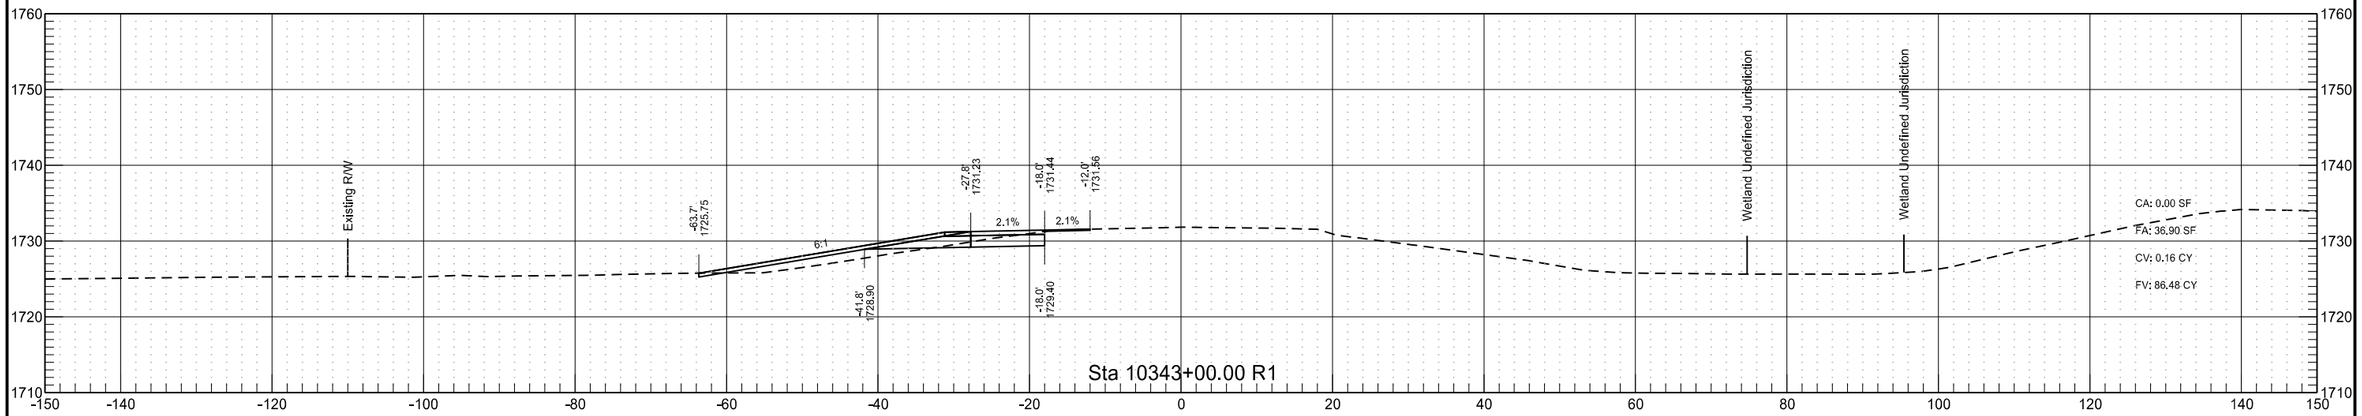

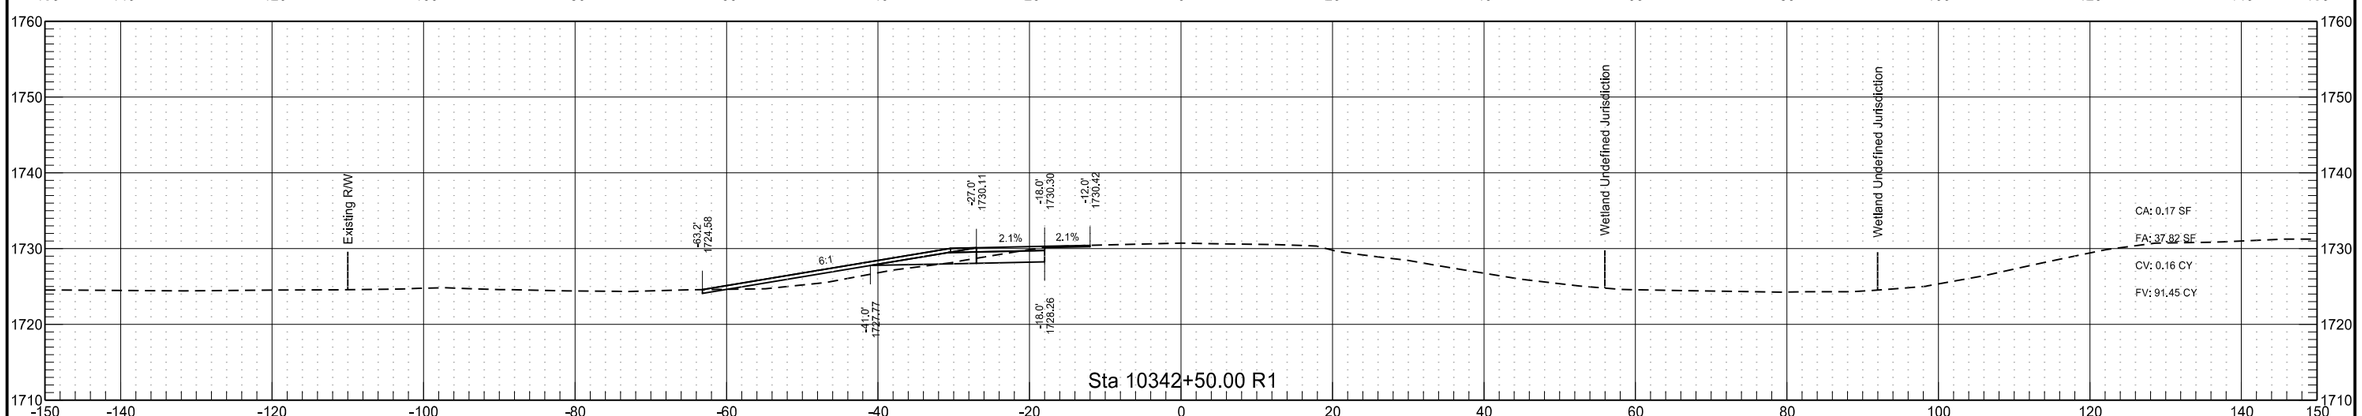


RP 195.802 to RP 197.998 - WB Passing Lane

	STATE	PROJECT NO.	SECTION NO.	SHEET NO.
	ND	INF-X-3-052(053)185	200	86

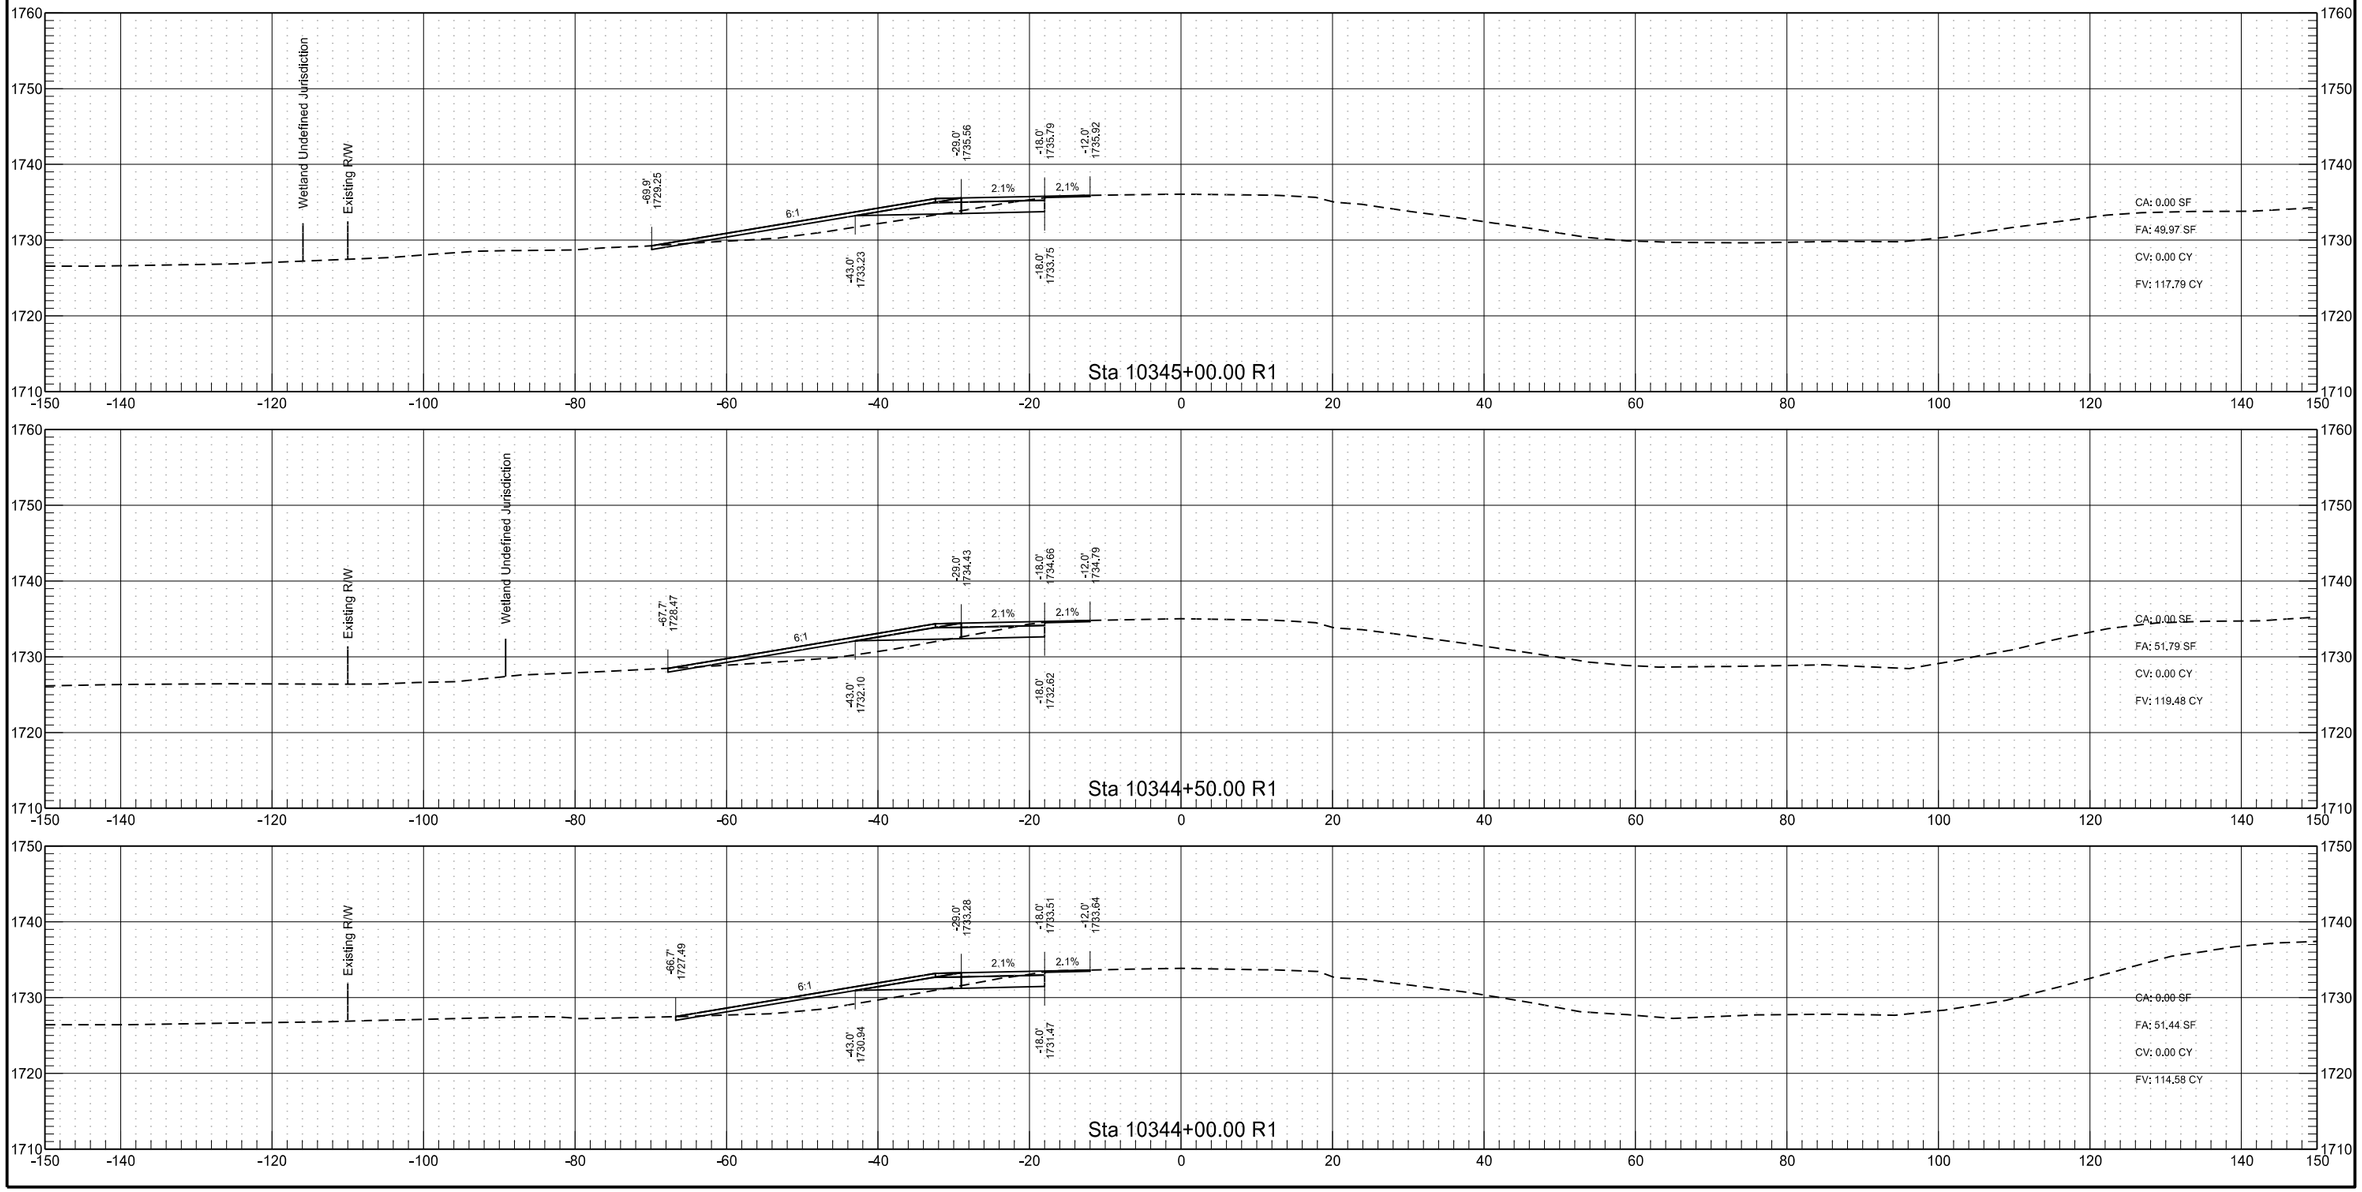

RP 195.802 to RP 197.998 - WB Passing Lane

	STATE	PROJECT NO.	SECTION NO.	SHEET NO.
	ND	INF-X-3-052(053)185	200	87

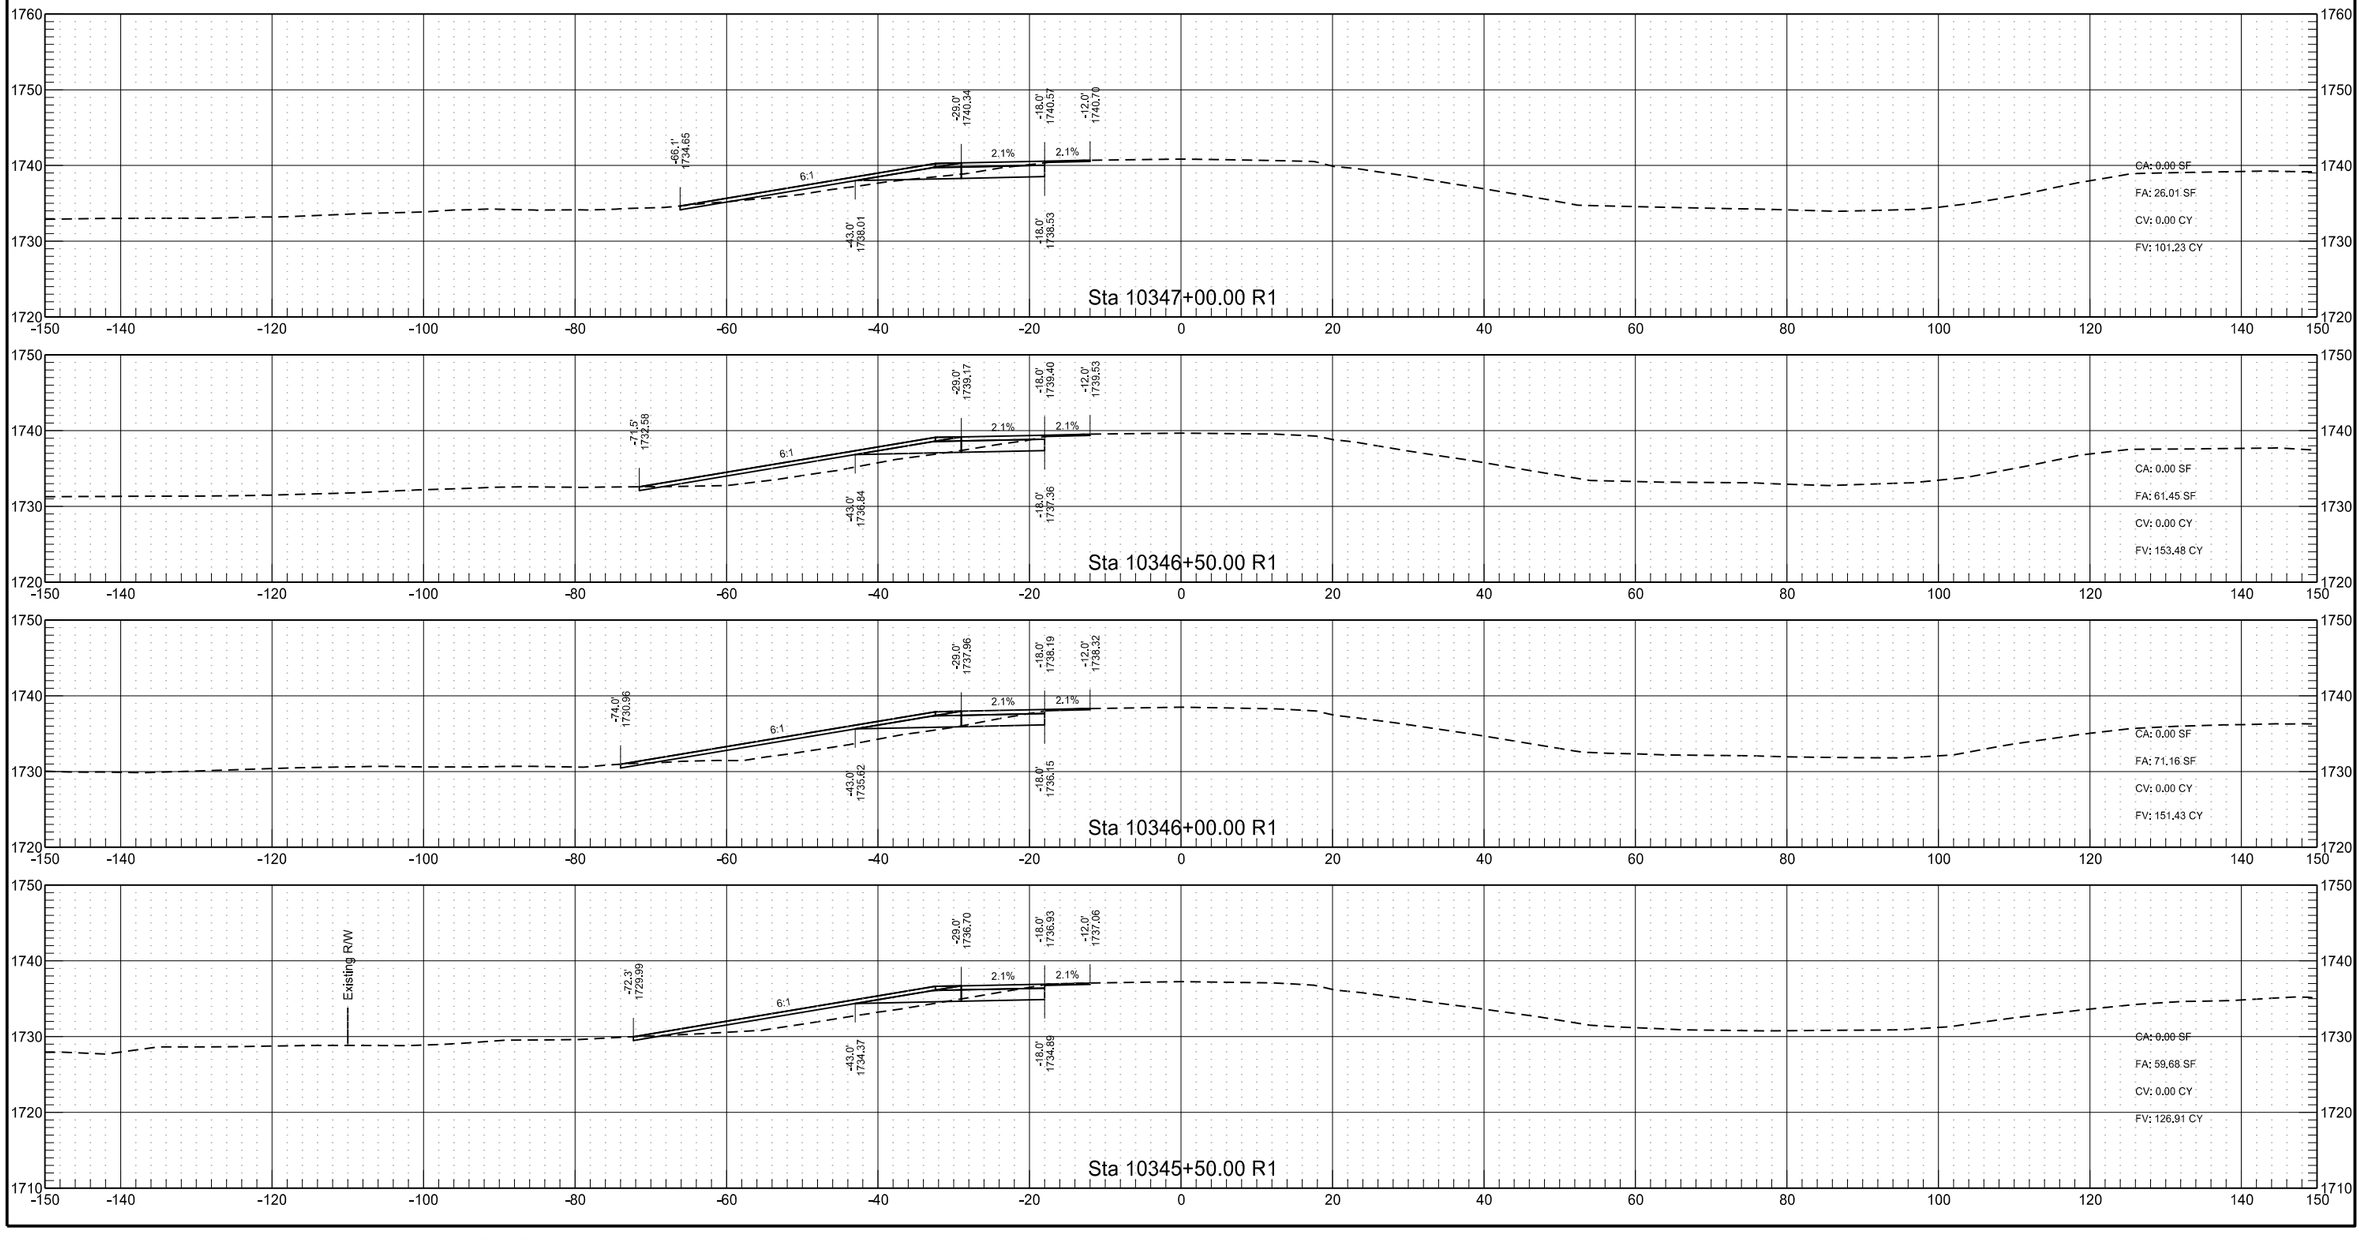

RP 195.802 to RP 197.998 - WB Passing Lane


	STATE	PROJECT NO.	SECTION NO.	SHEET NO.
	ND	INF-X-3-052(053)185	200	88

RP 195.802 to RP 197.998 - WB Passing Lane

	STATE	PROJECT NO.	SECTION NO.	SHEET NO.
	ND	INF-X-3-052(053)185	200	89

RP 195.802 to RP 197.998 - WB Passing Lane


	STATE	PROJECT NO.	SECTION NO.	SHEET NO.
	ND	INF-X-3-052(053)185	200	90

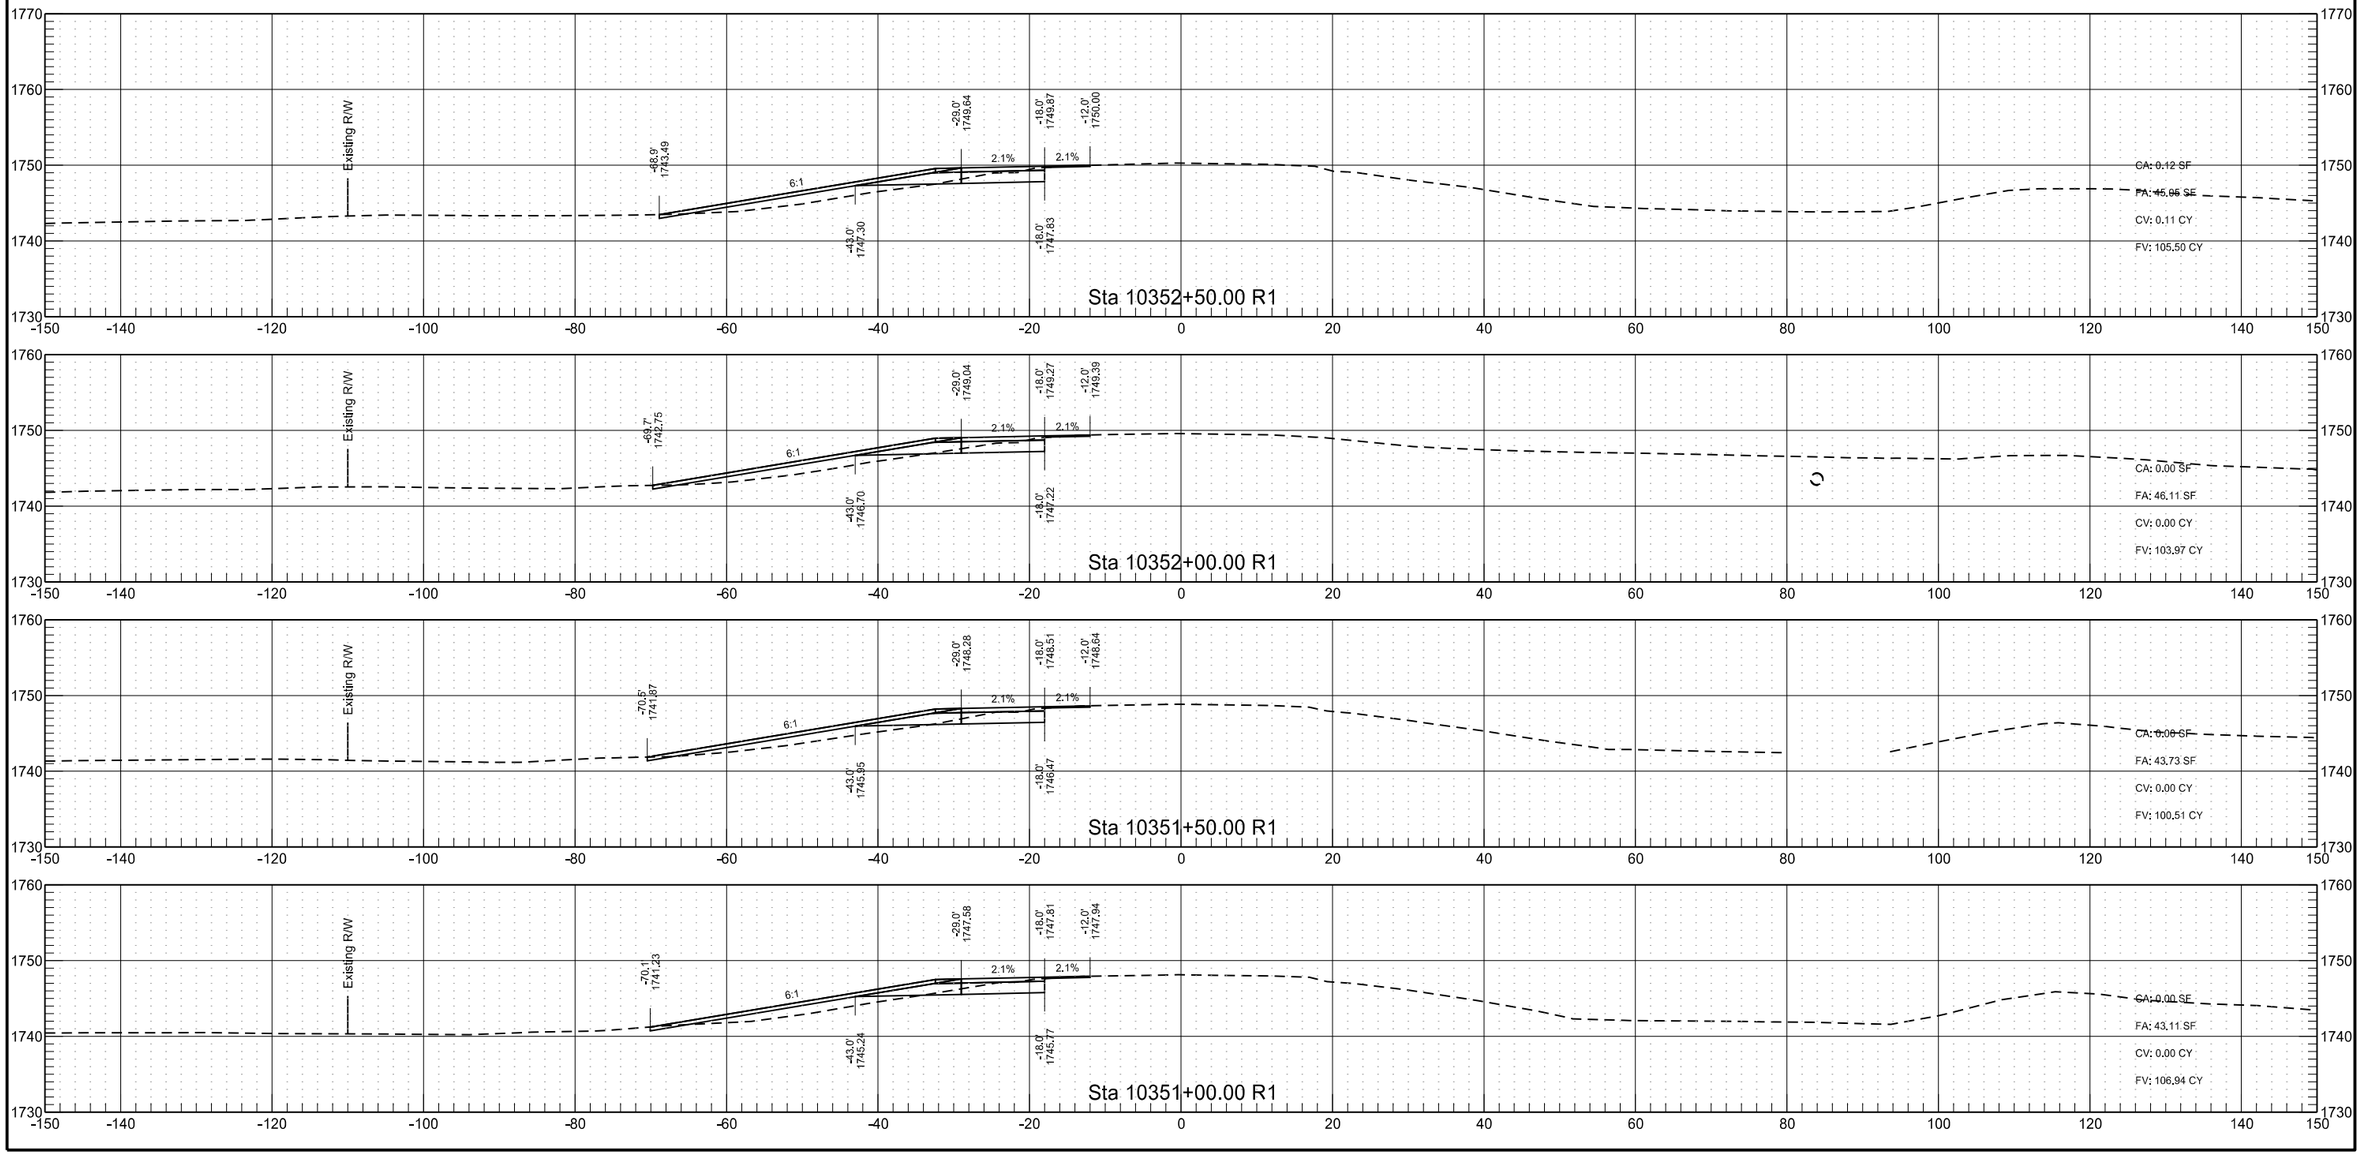



3/15/2022 9:21:17 AM sawyer.kenney G:\2021\21.01304\30052185.053\Design\Sheets\200XS_003_RP195.9_WBPL.dgn


RP 195.802 to RP 197.998 - WB Passing Lane

	STATE	PROJECT NO.	SECTION NO.	SHEET NO.
	ND	INF-X-3-052(053)185	200	91

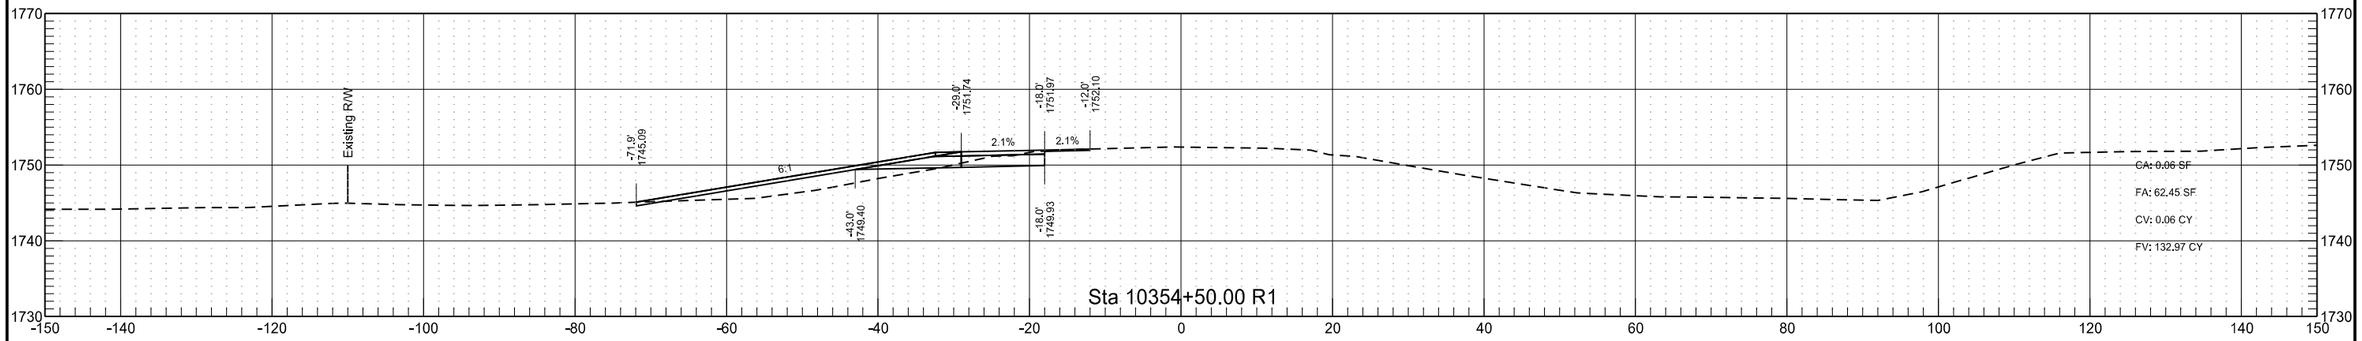

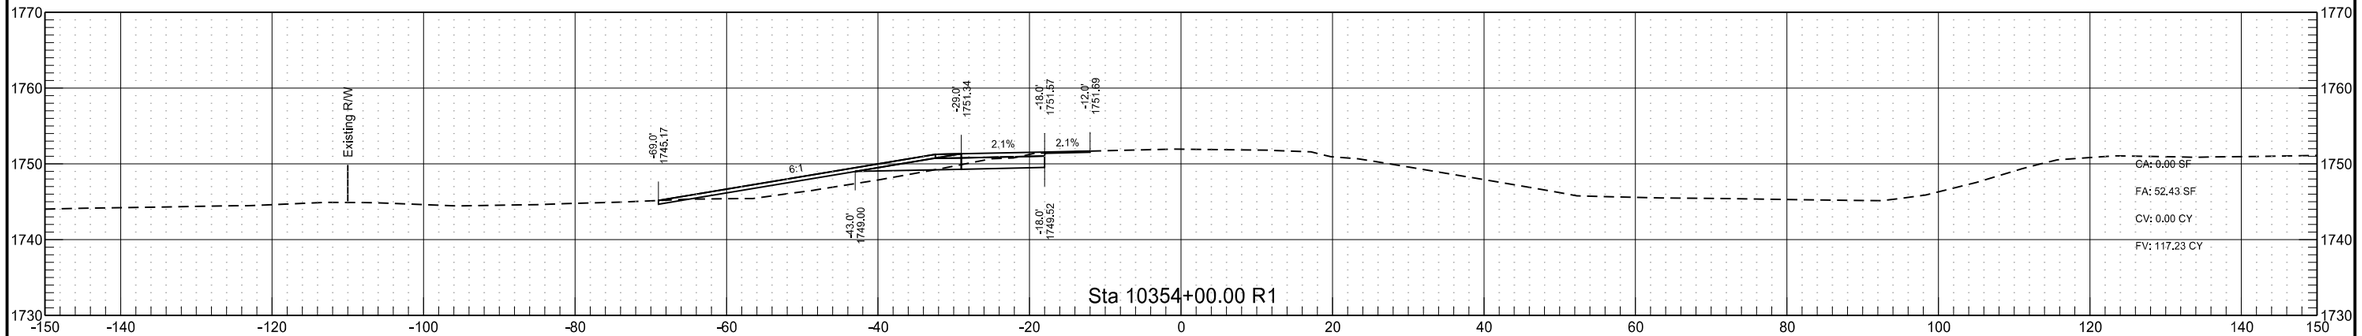


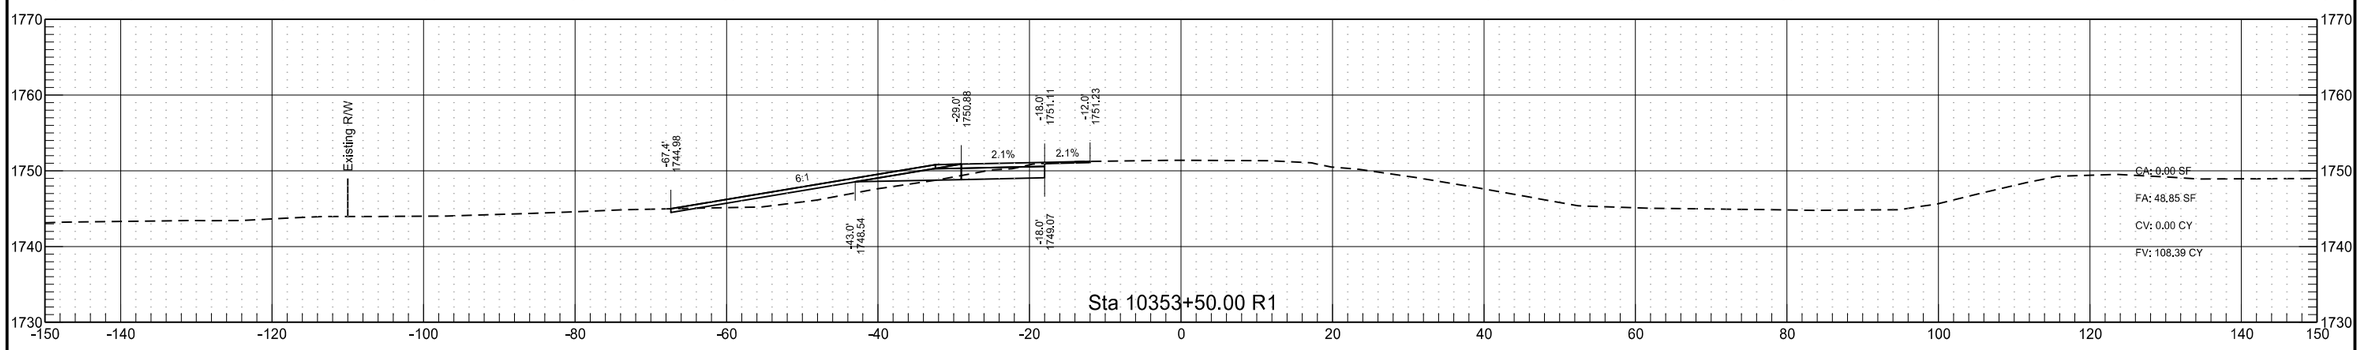


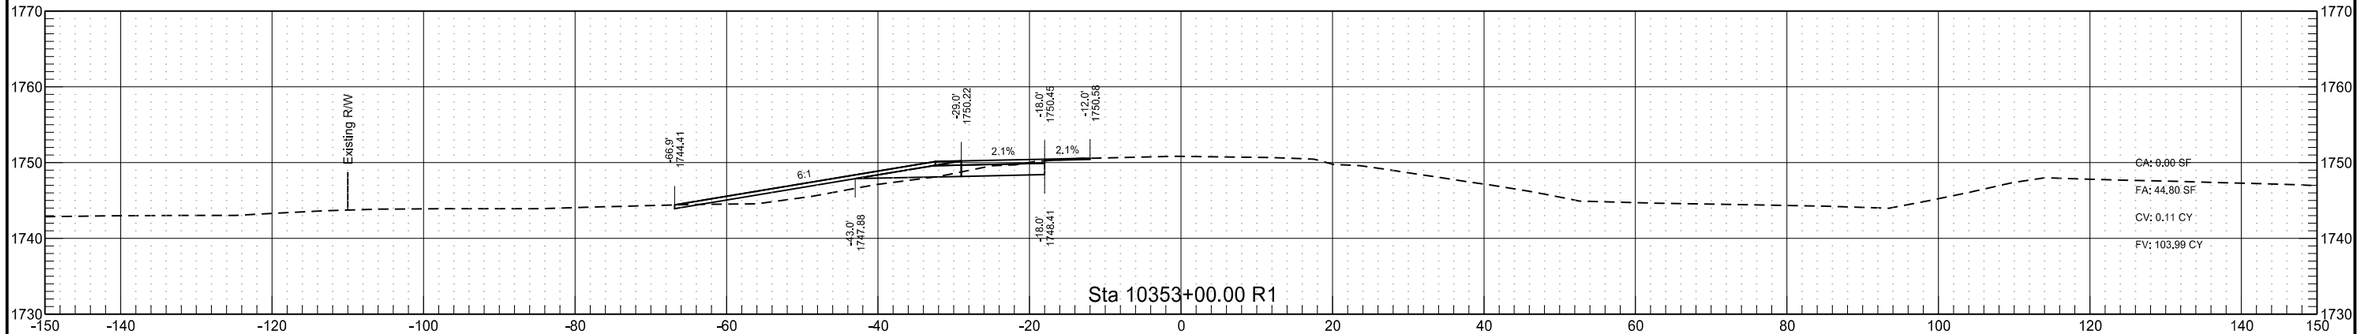



RP 195.802 to RP 197.998 - WB Passing Lane

	STATE	PROJECT NO.	SECTION NO.	SHEET NO.
	ND	INF-X-3-052(053)185	200	92

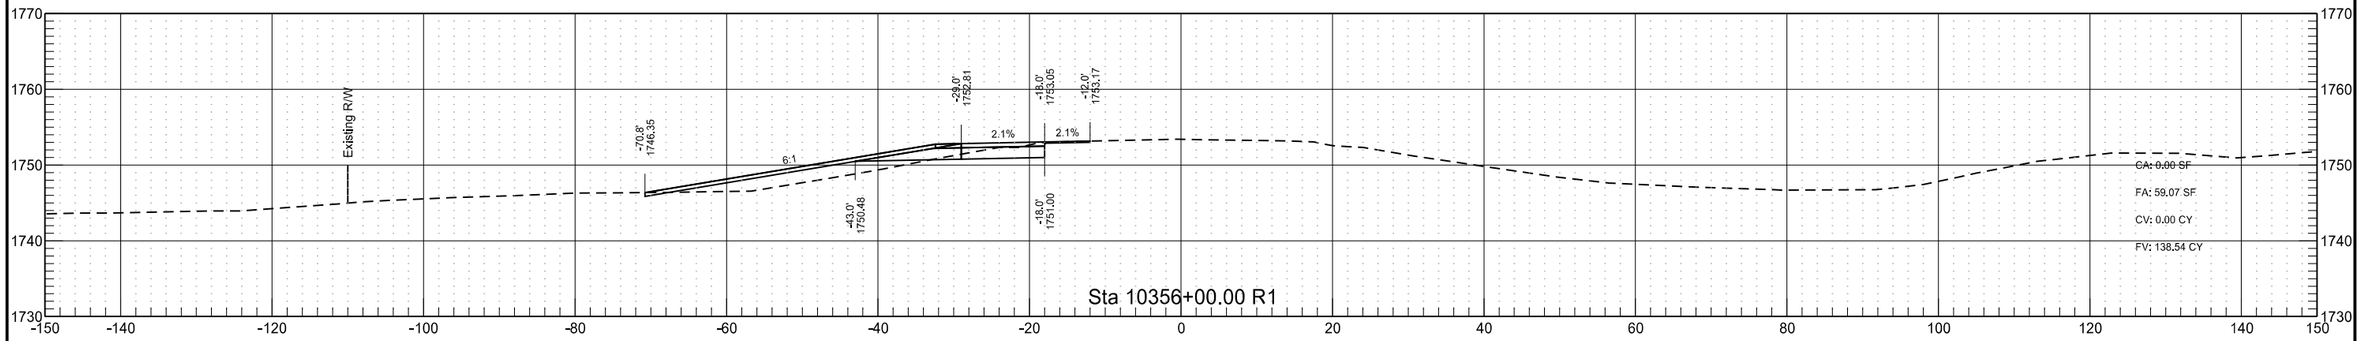

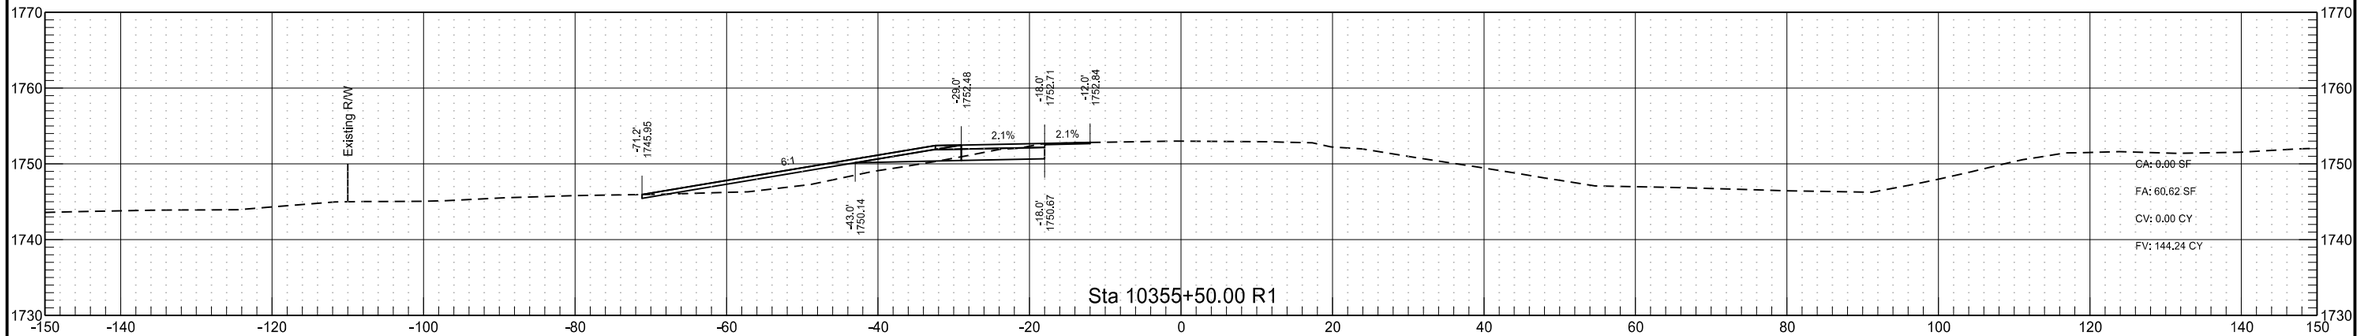

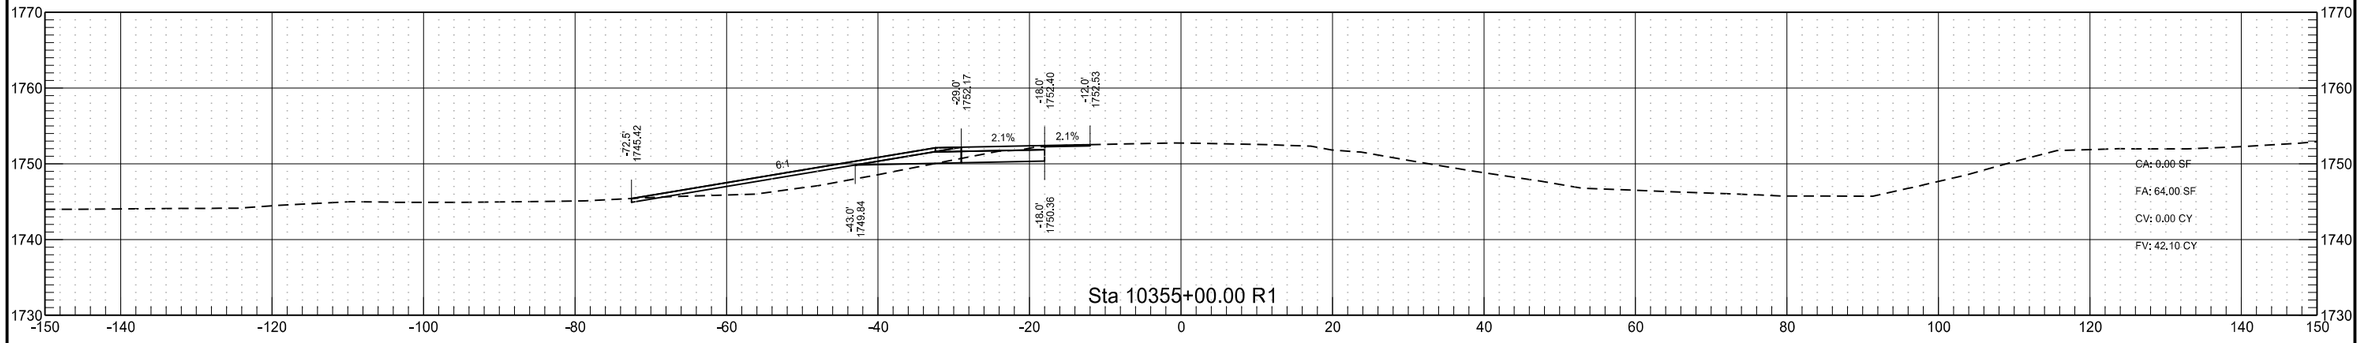

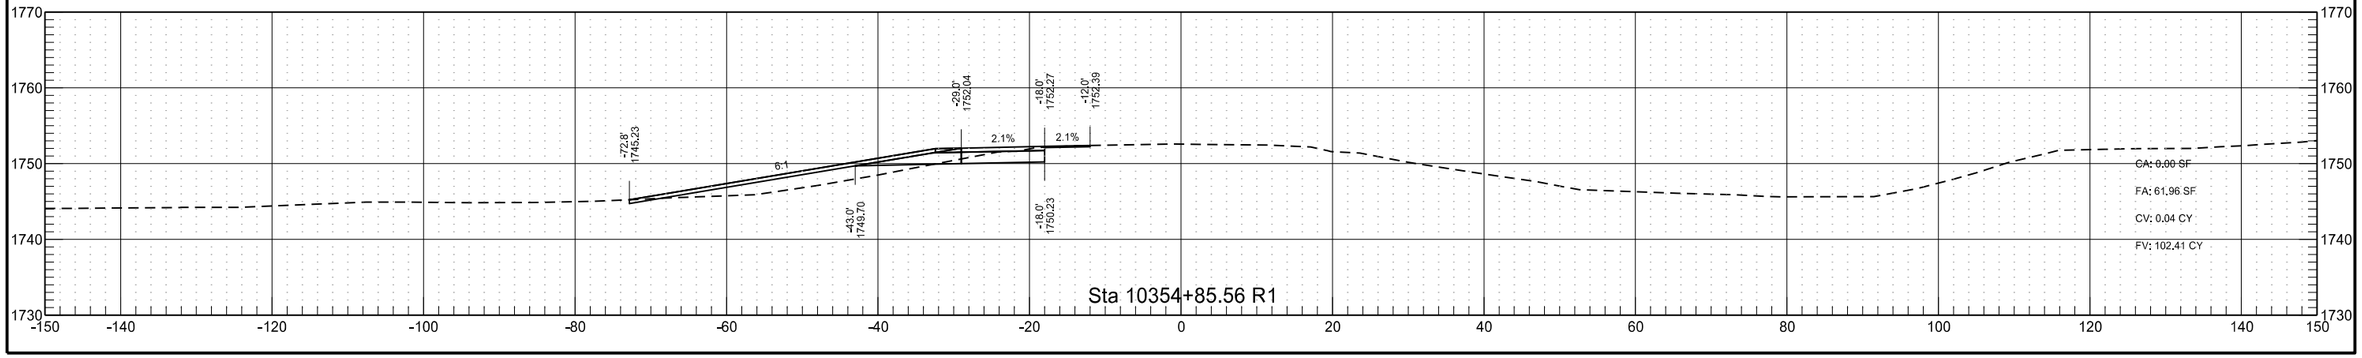



RP 195.802 to RP 197.998 - WB Passing Lane


	STATE	PROJECT NO.	SECTION NO.	SHEET NO.
	ND	INF-X-3-052(053)185	200	93

RP 195.802 to RP 197.998 - WB Passing Lane

	STATE	PROJECT NO.	SECTION NO.	SHEET NO.
	ND	INF-X-3-052(053)185	200	94

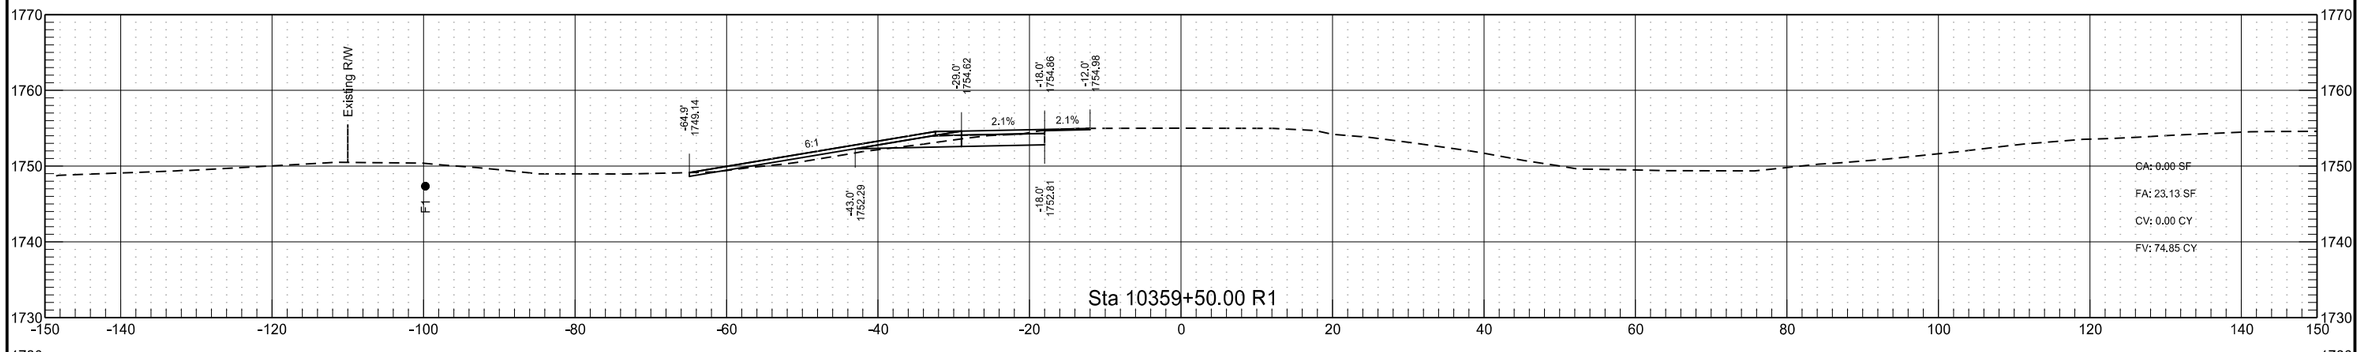

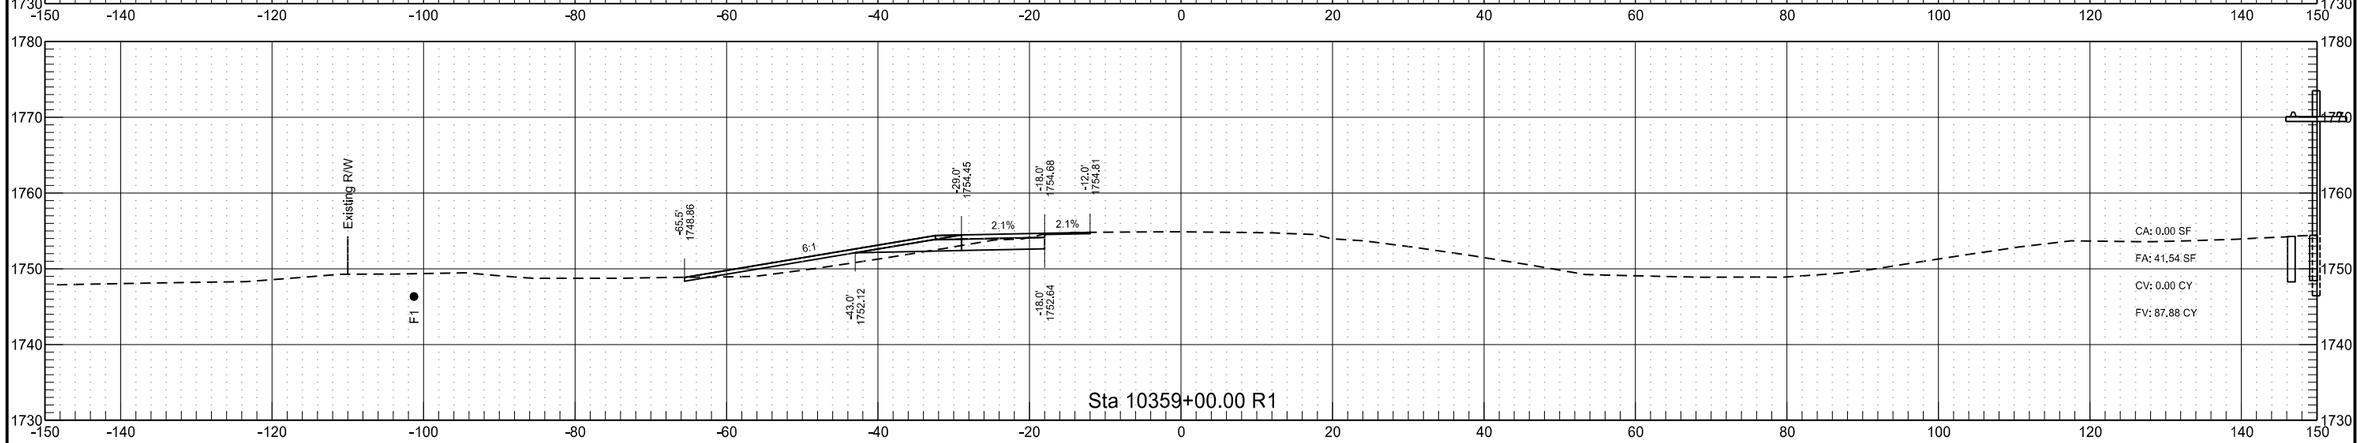

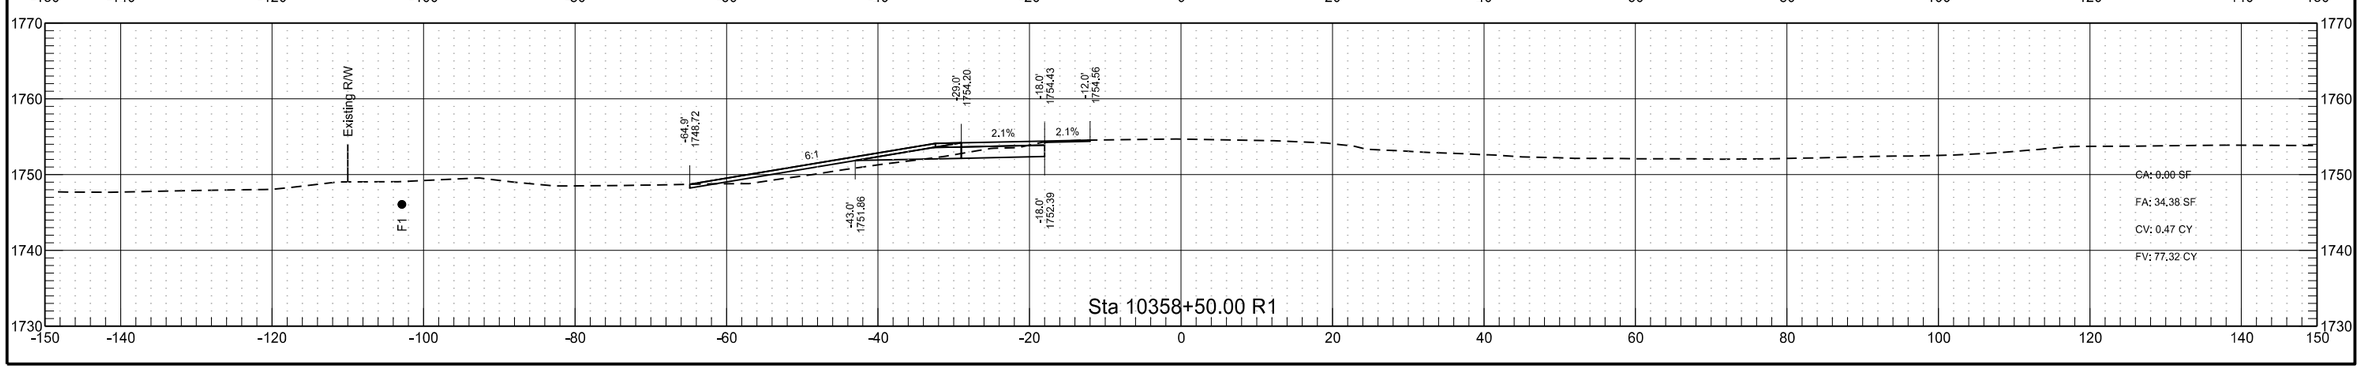


RP 195.802 to RP 197.998 - WB Passing Lane

	STATE	PROJECT NO.	SECTION NO.	SHEET NO.
	ND	INF-X-3-052(053)185	200	95


RP 195.802 to RP 197.998 - WB Passing Lane


	STATE	PROJECT NO.	SECTION NO.	SHEET NO.
	ND	INF-X-3-052(053)185	200	96

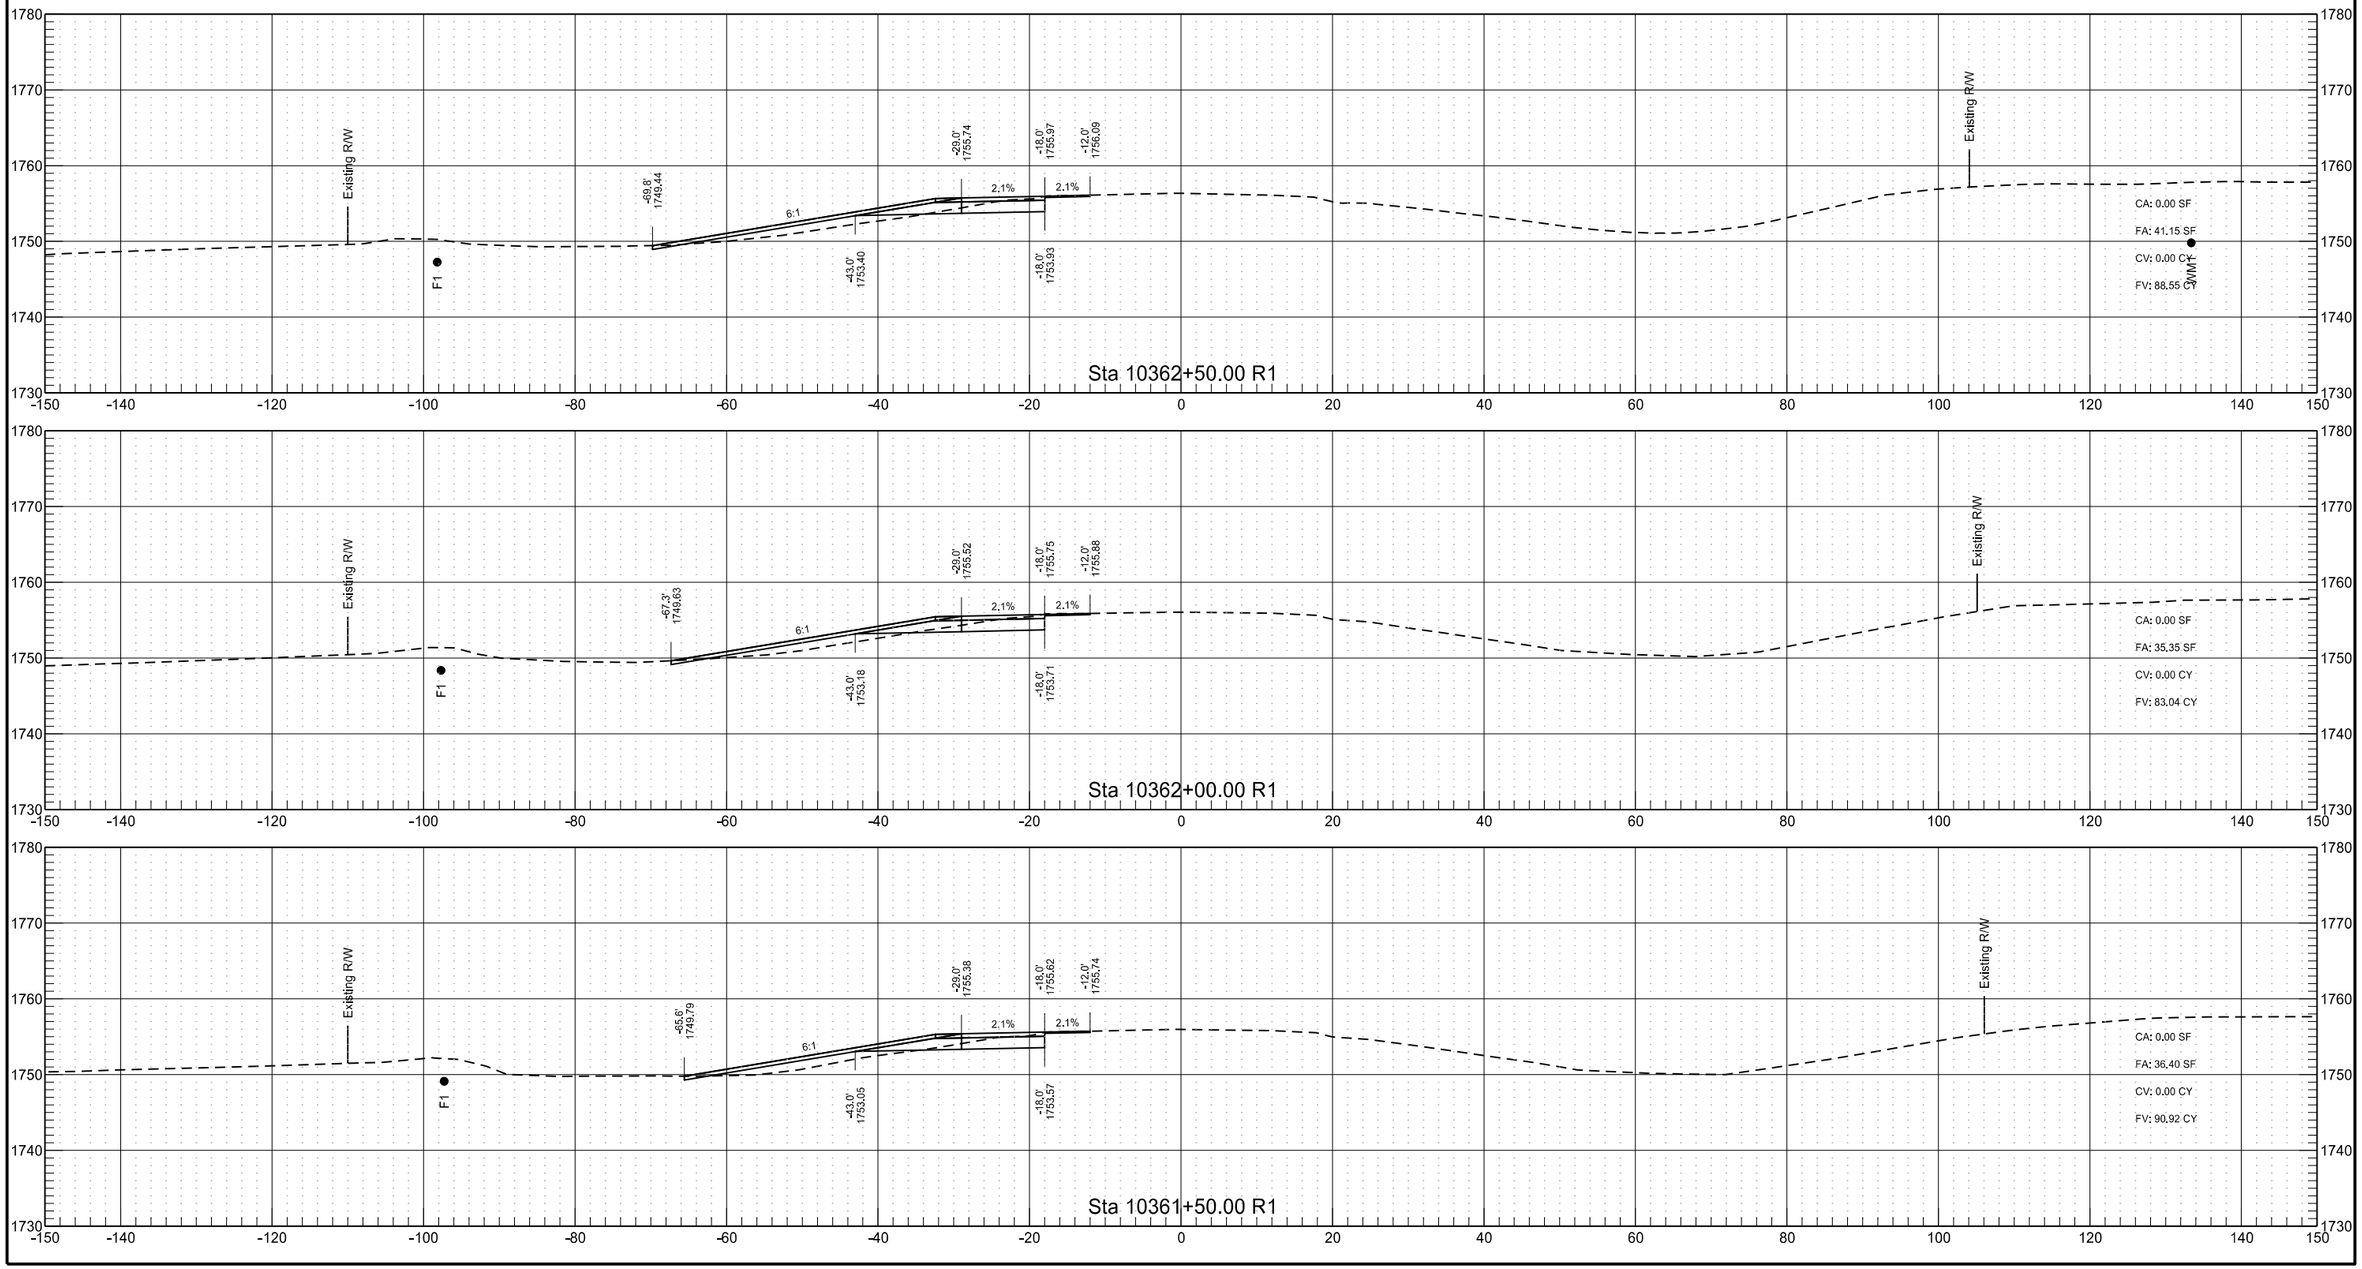


RP 195.802 to RP 197.998 - WB Passing Lane

	STATE	PROJECT NO.	SECTION NO.	SHEET NO.
	ND	INF-X-3-052(053)185	200	97

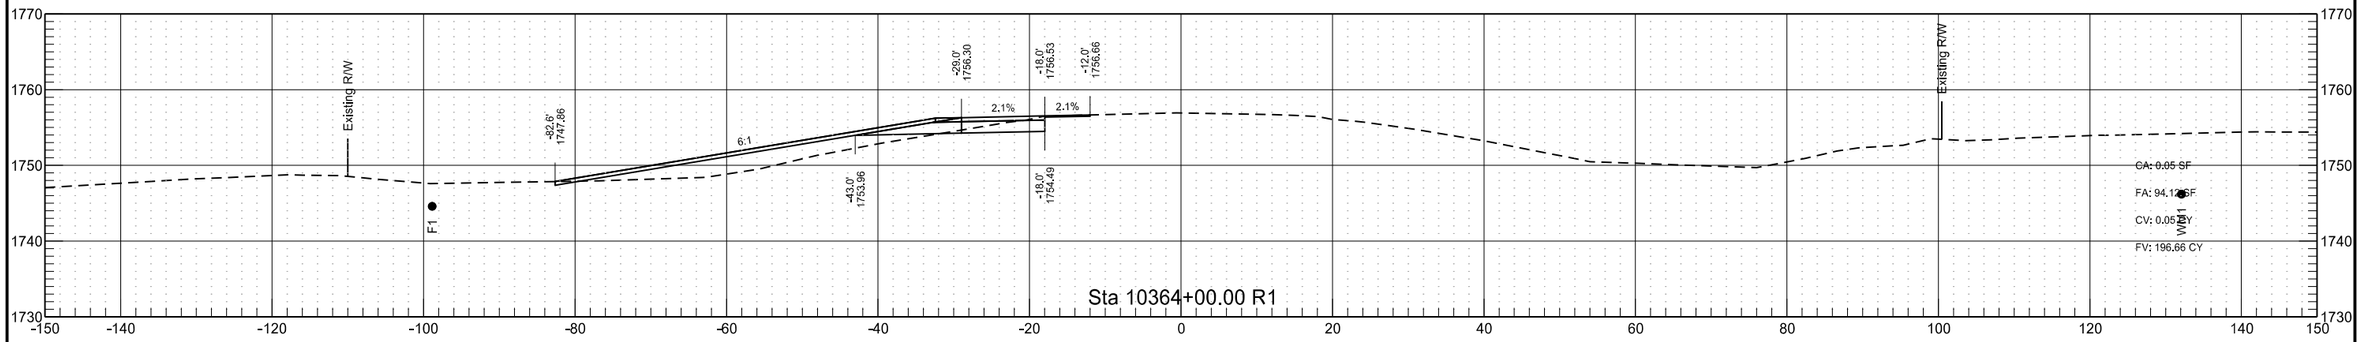

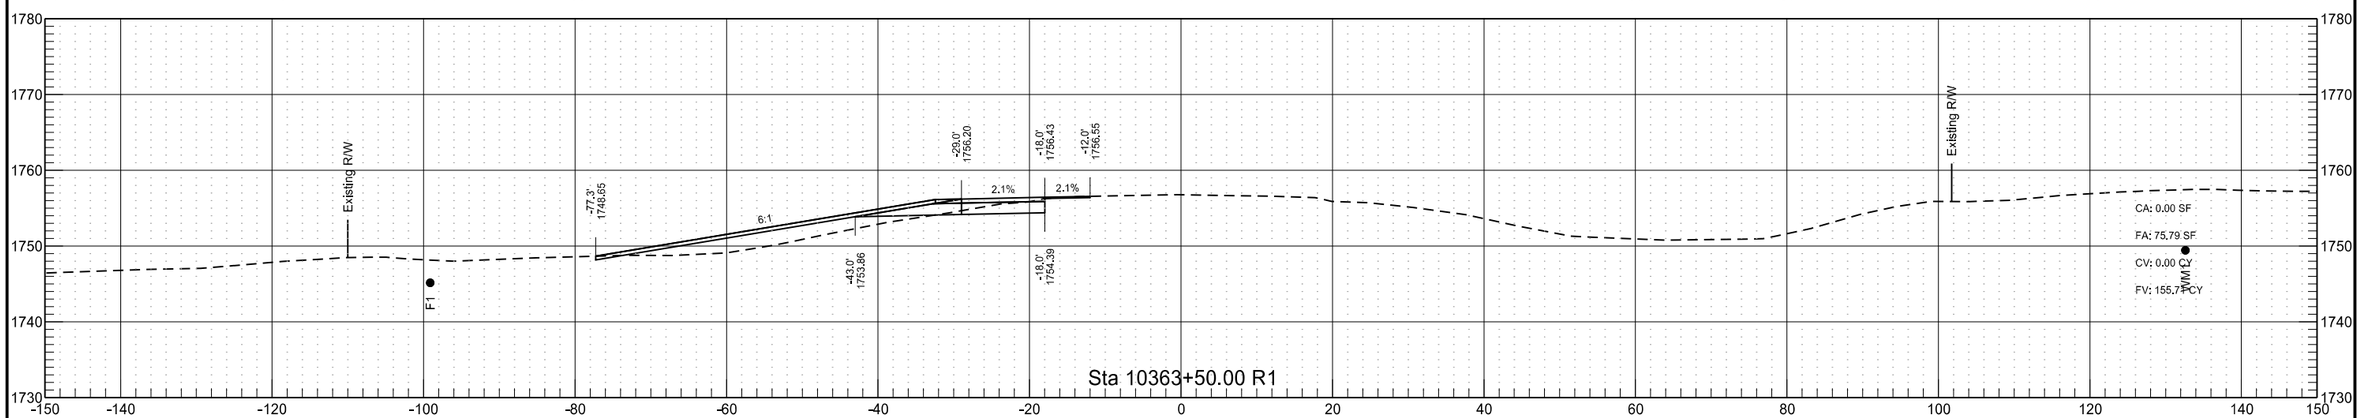

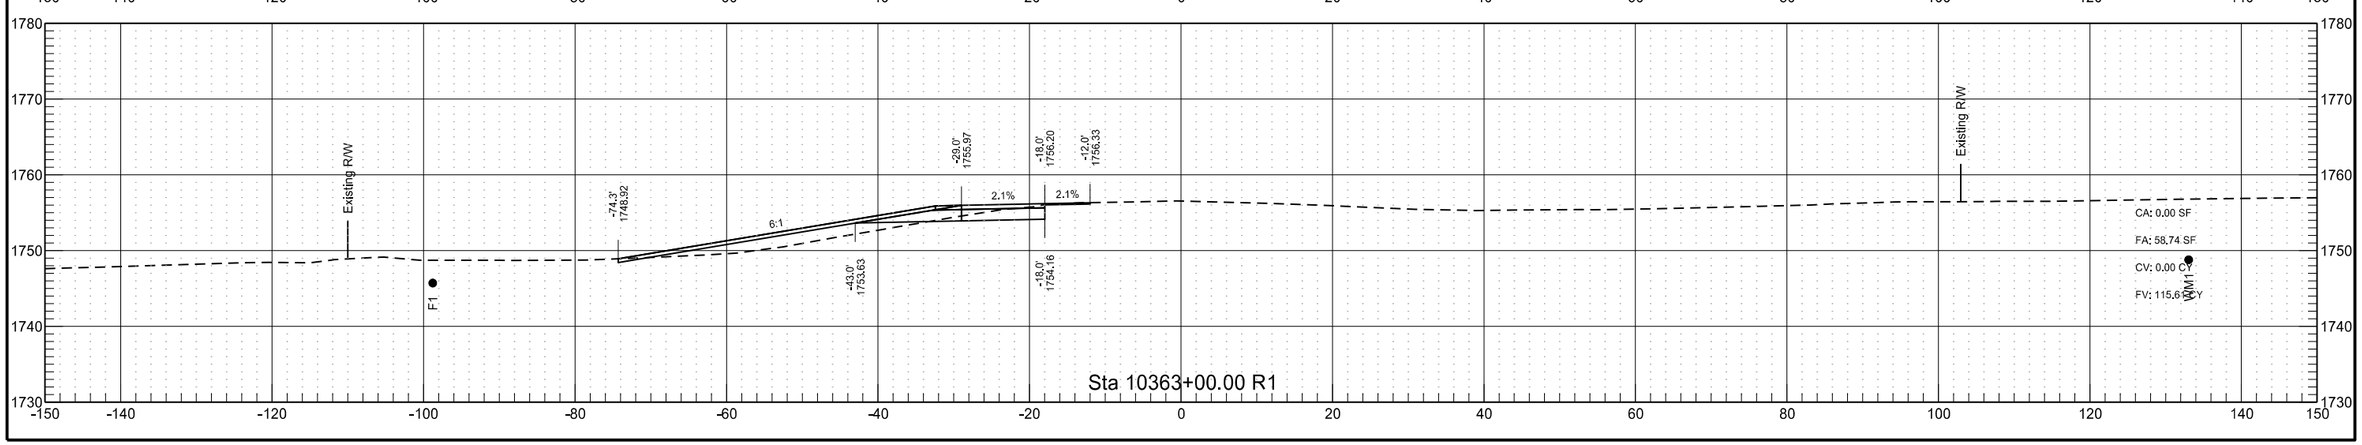



RP 195.802 to RP 197.998 - WB Passing Lane


	STATE	PROJECT NO.	SECTION NO.	SHEET NO.
	ND	INF-X-3-052(053)185	200	98

RP 195.802 to RP 197.998 - WB Passing Lane

	STATE	PROJECT NO.	SECTION NO.	SHEET NO.
	ND	INF-X-3-052(053)185	200	99

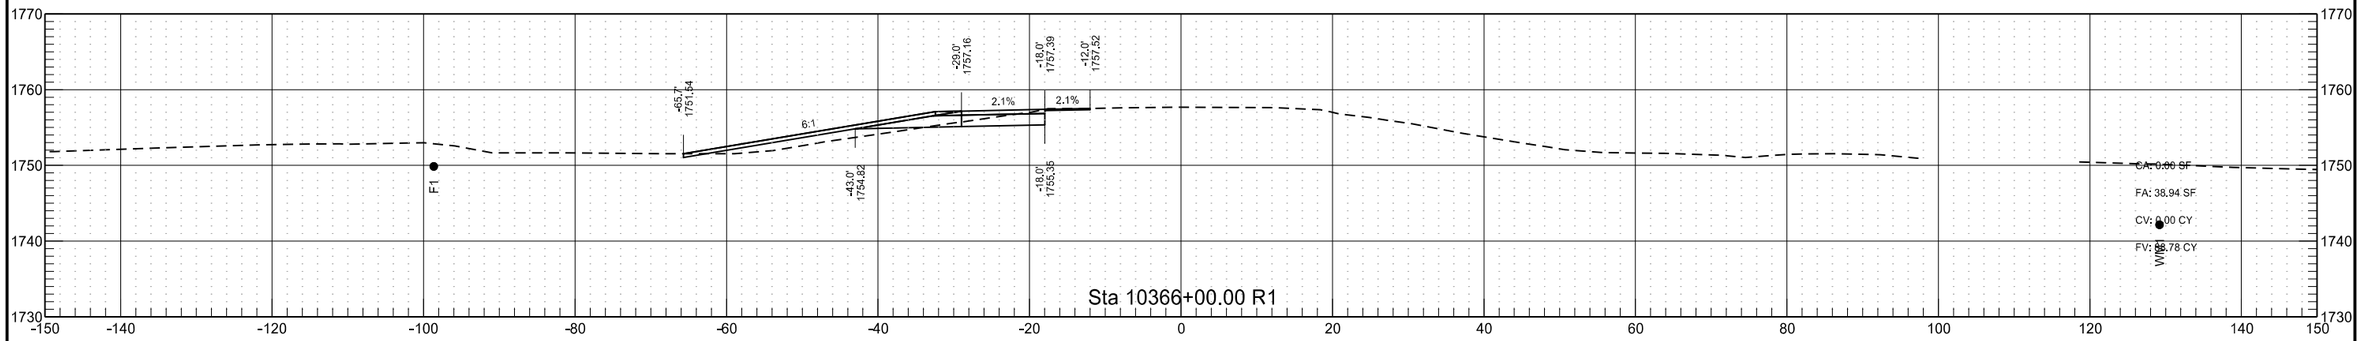


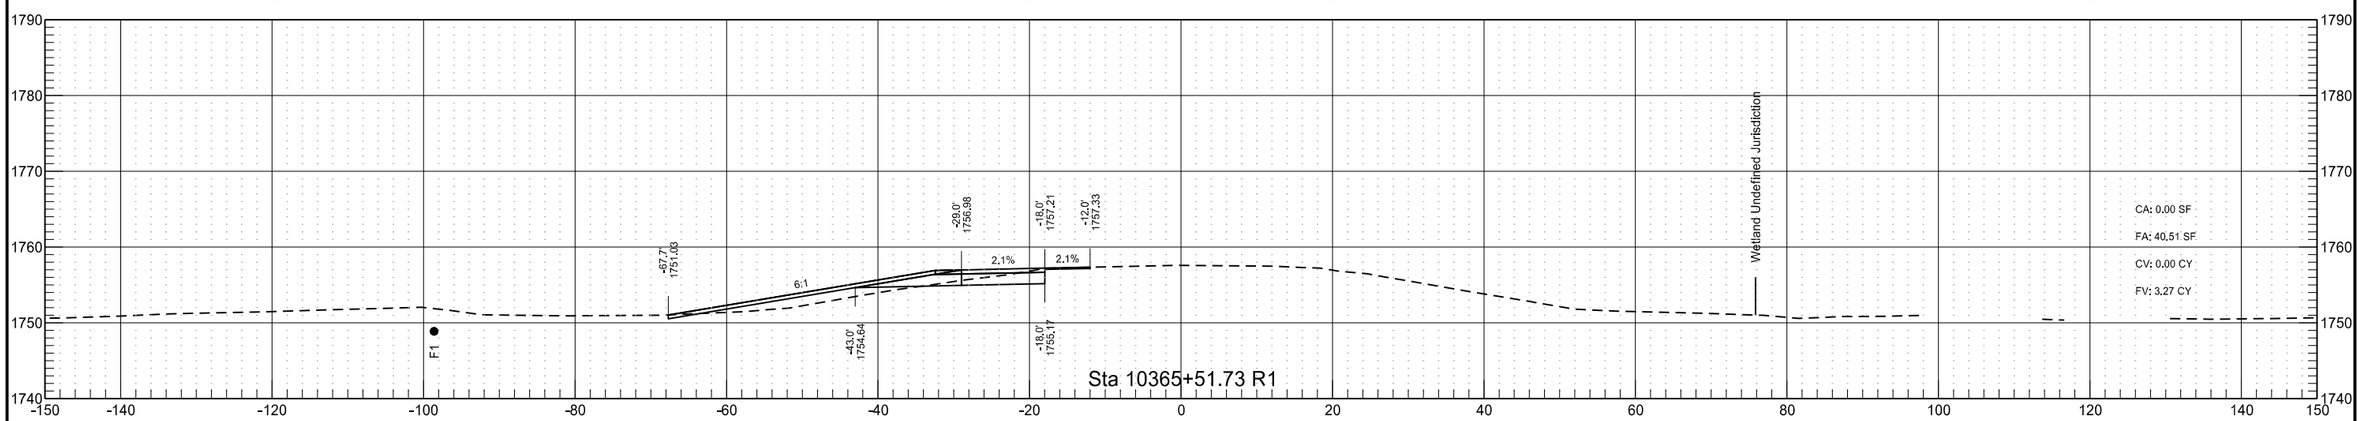

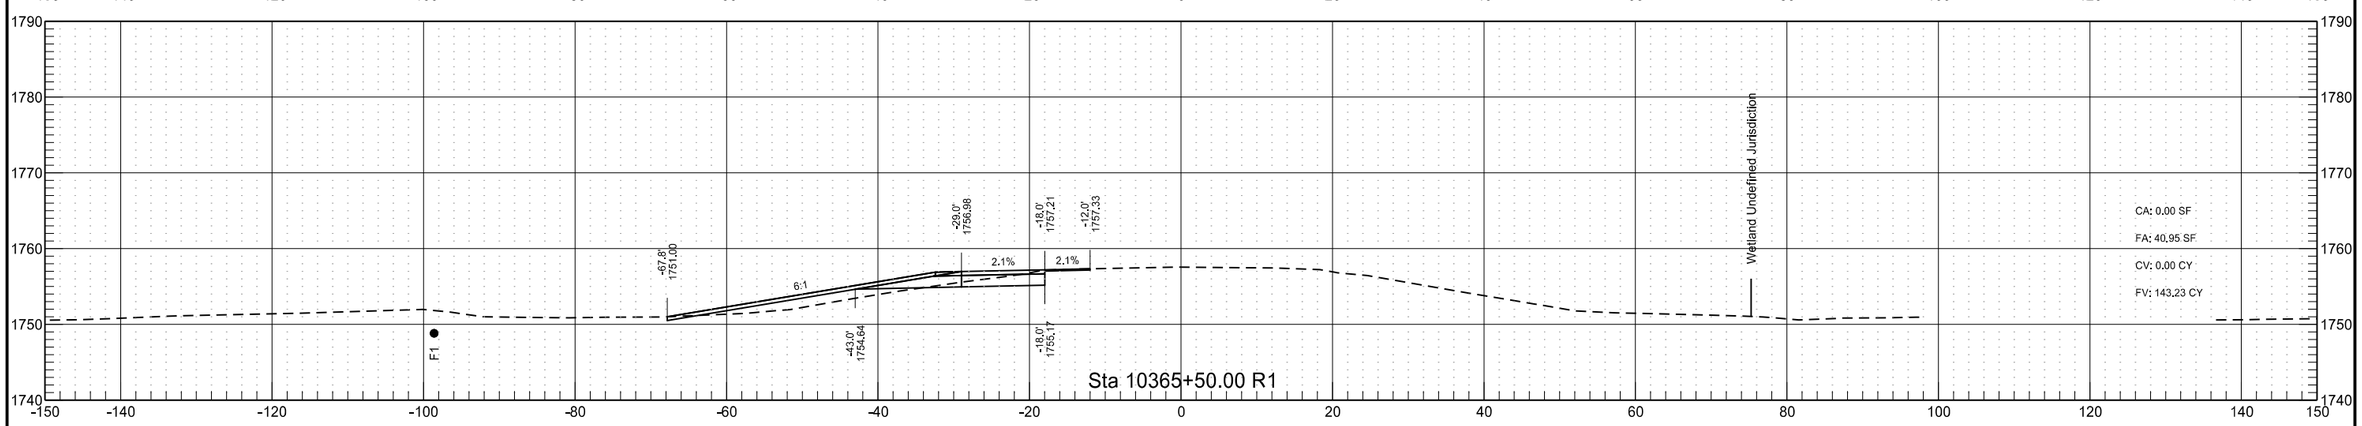


RP 195.802 to RP 197.998 - WB Passing Lane


	STATE	PROJECT NO.	SECTION NO.	SHEET NO.
	ND	INF-X-3-052(053)185	200	100

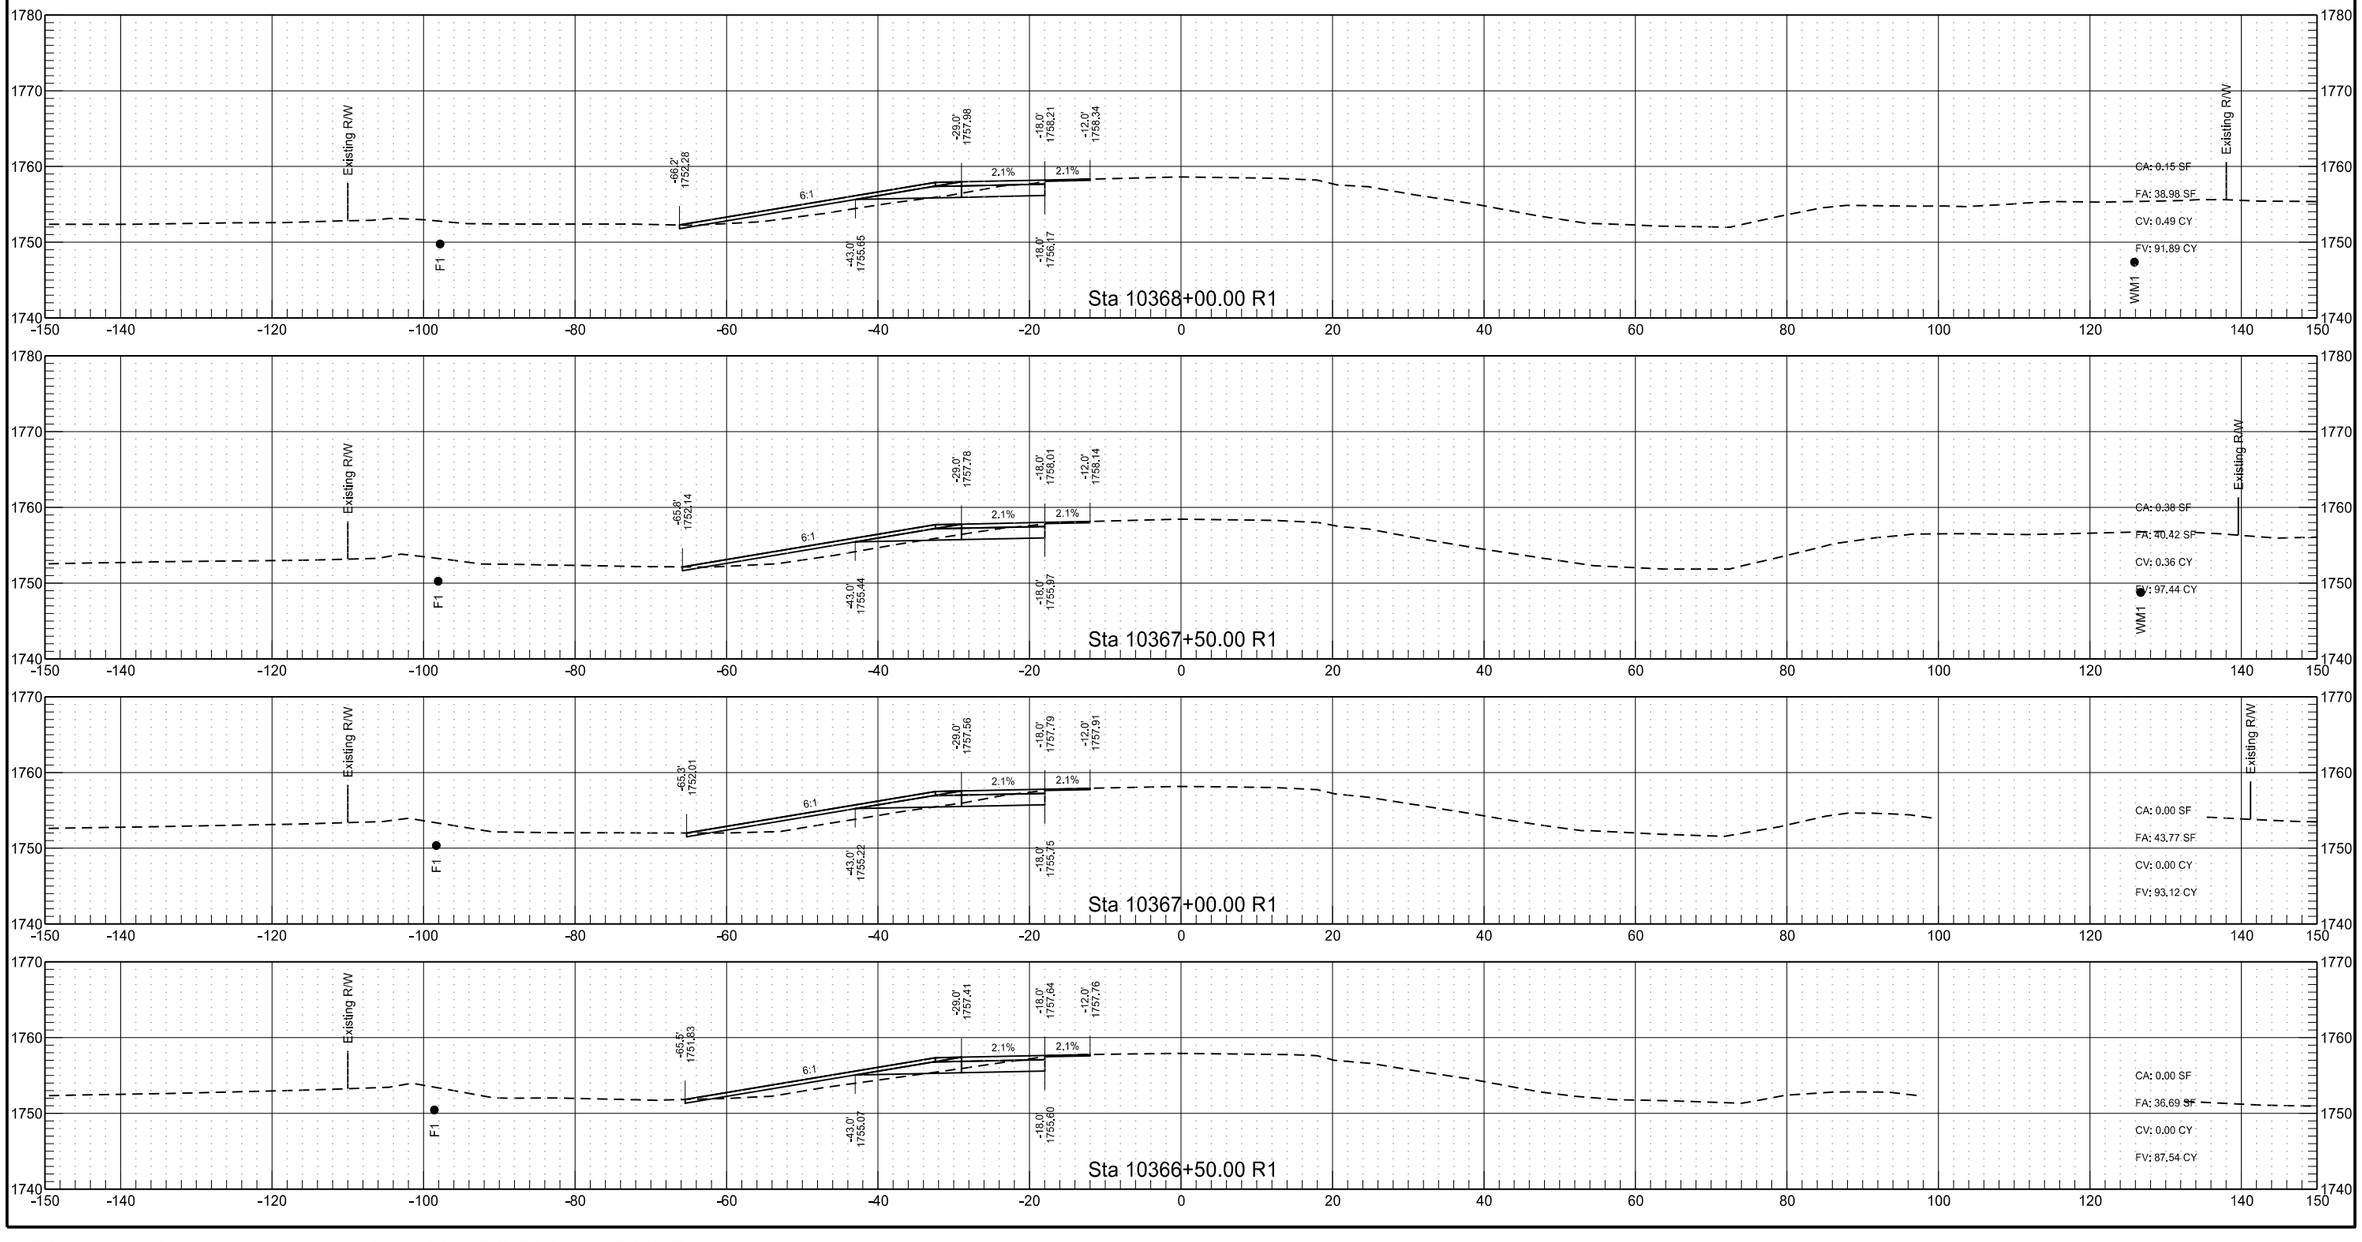



RP 195.802 to RP 197.998 - WB Passing Lane


	STATE	PROJECT NO.	SECTION NO.	SHEET NO.
	ND	INF-X-3-052(053)185	200	101

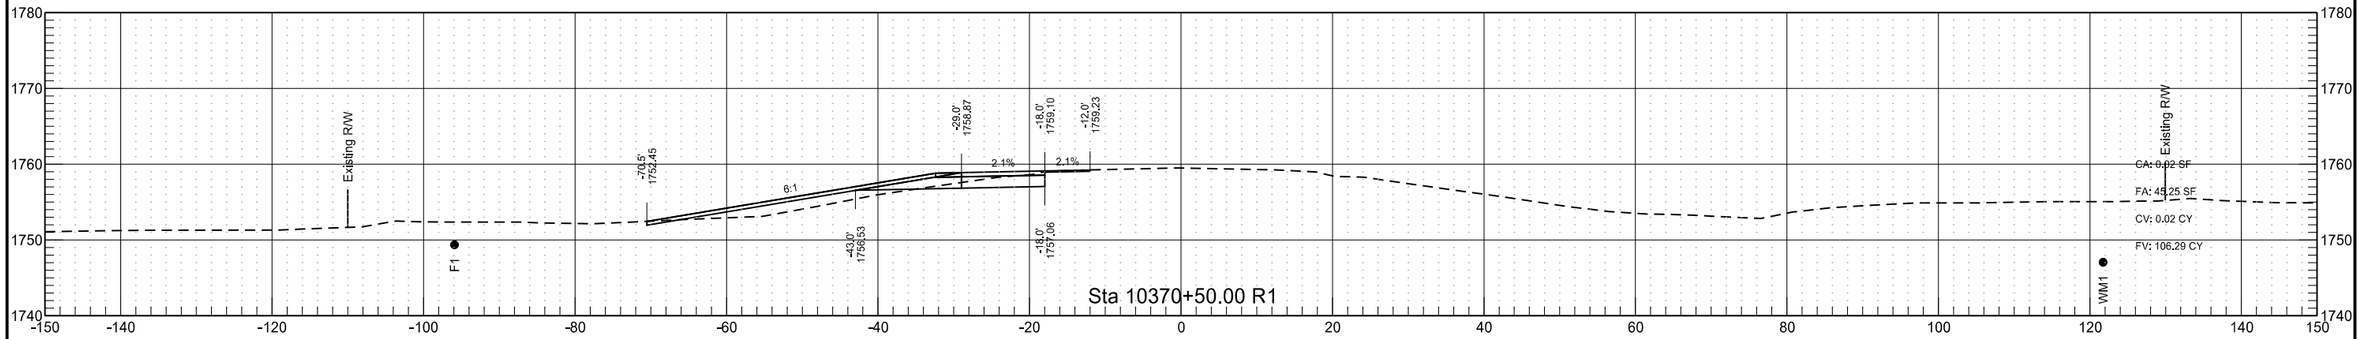

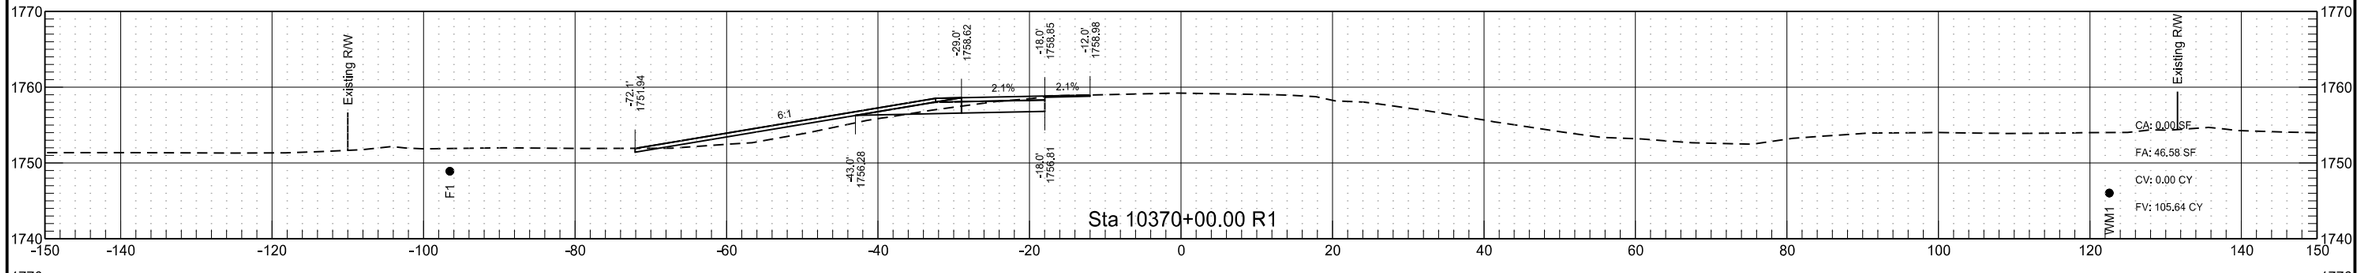

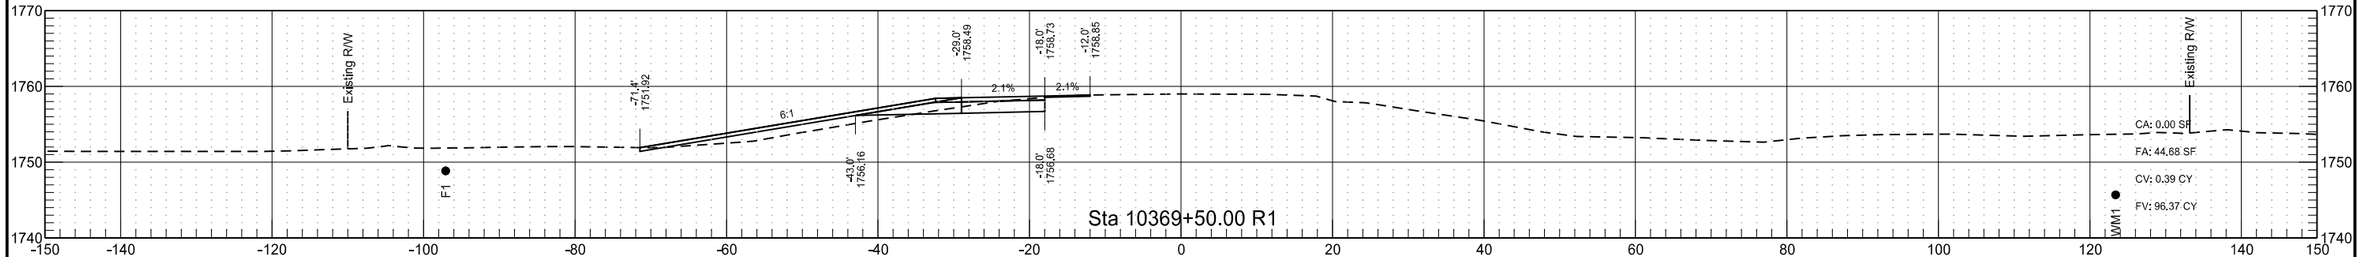


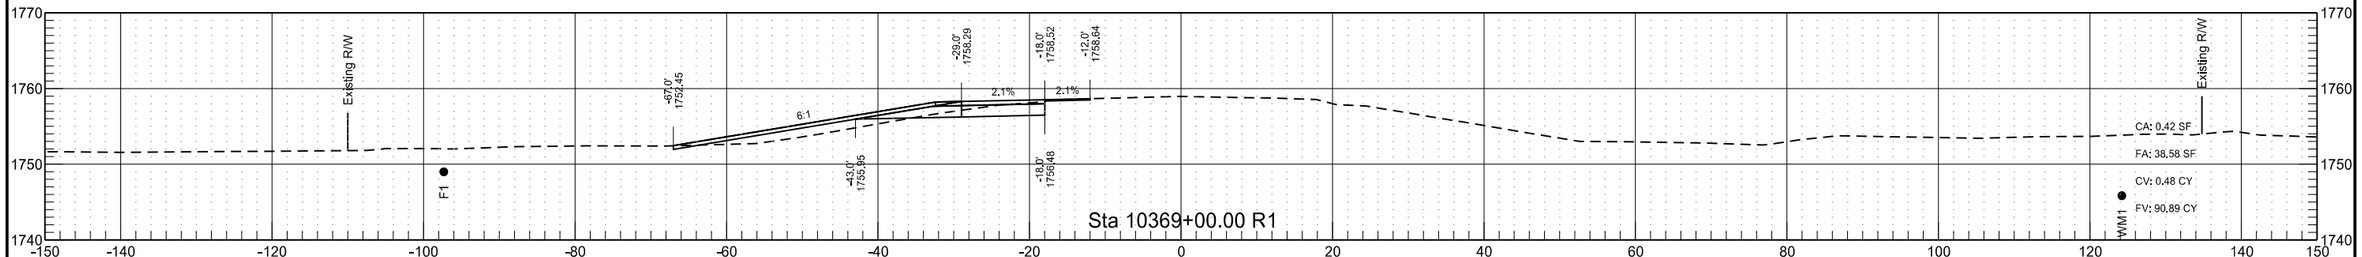

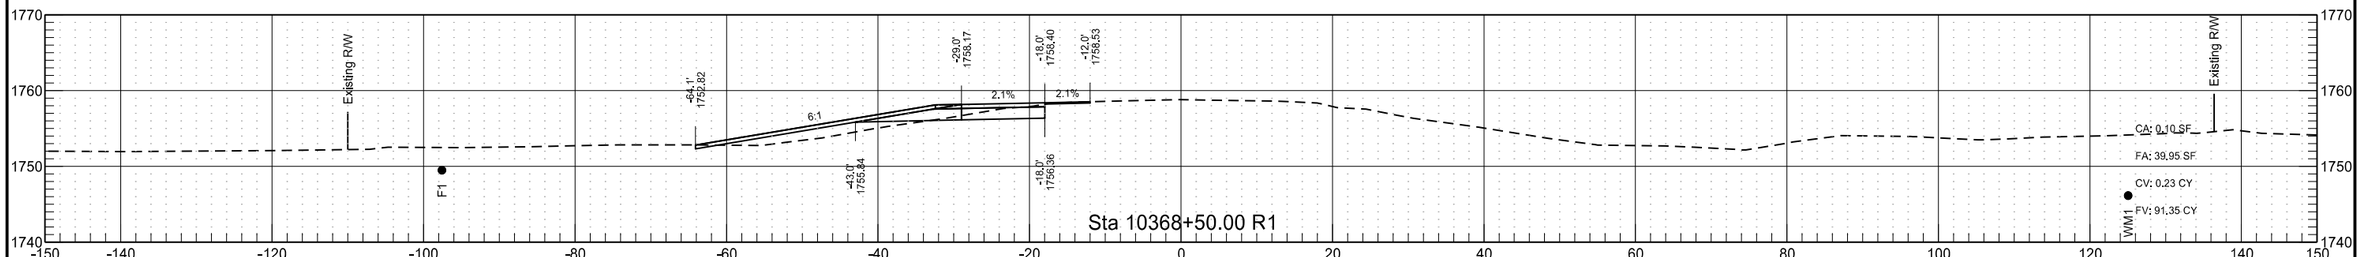


RP 195.802 to RP 197.998 - WB Passing Lane

	STATE	PROJECT NO.	SECTION NO.	SHEET NO.
	ND	INF-X-3-052(053)185	200	102

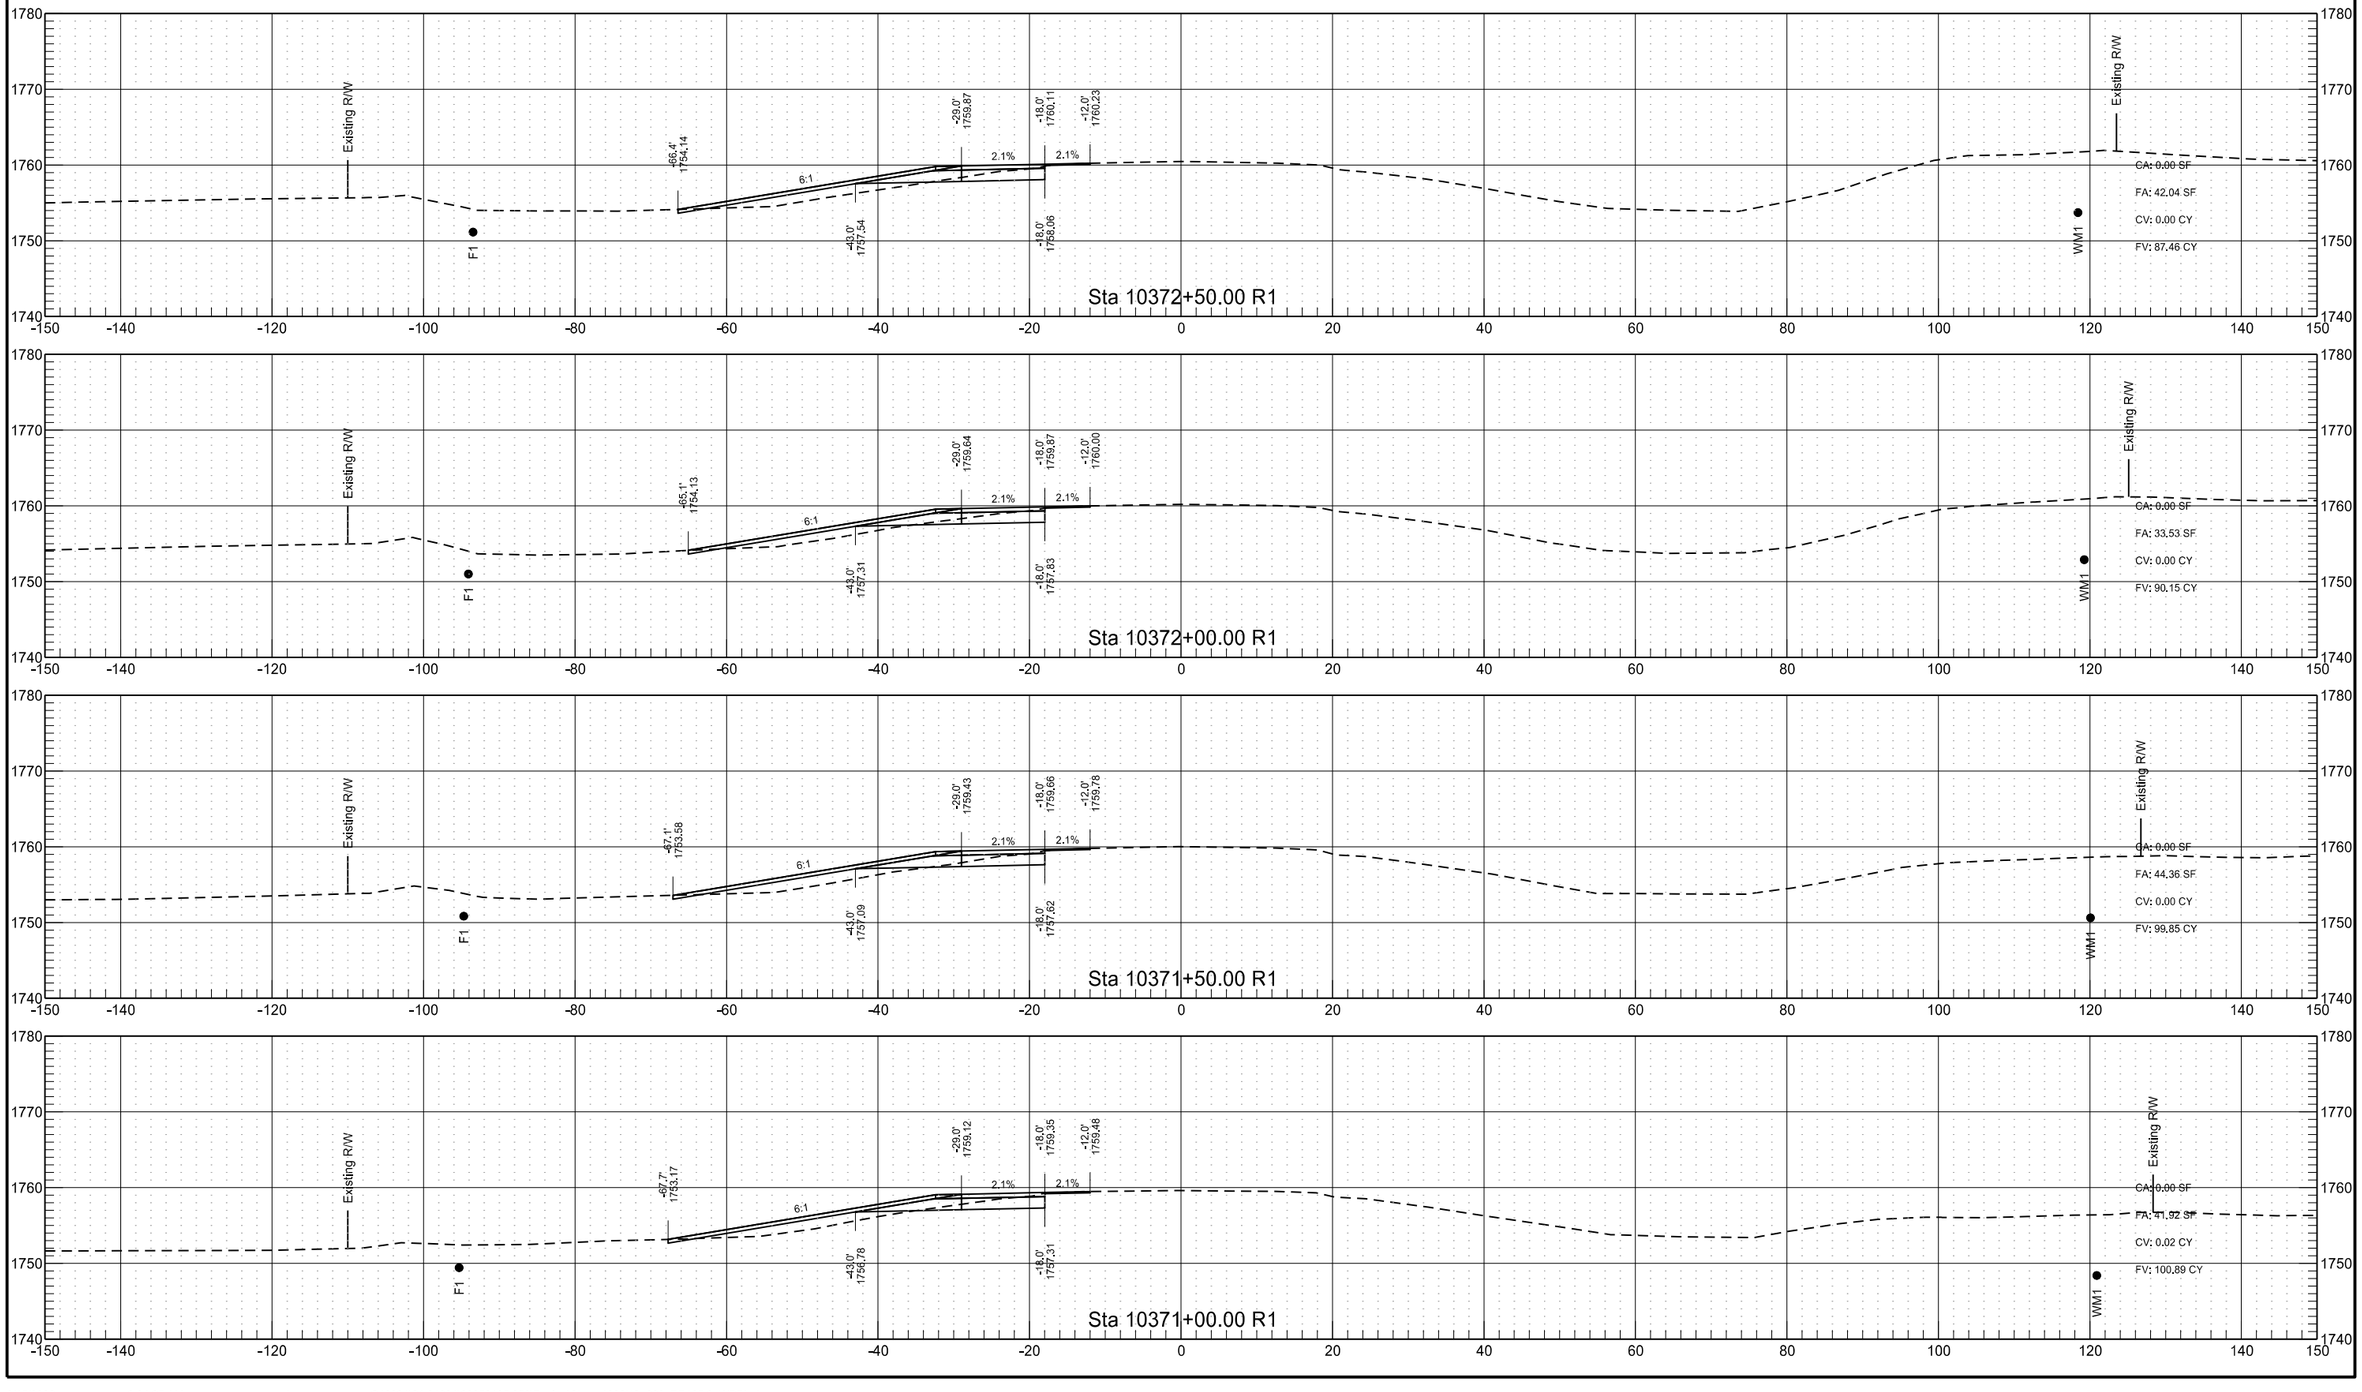

RP 195.802 to RP 197.998 - WB Passing Lane

	STATE	PROJECT NO.	SECTION NO.	SHEET NO.
	ND	INF-X-3-052(053)185	200	103

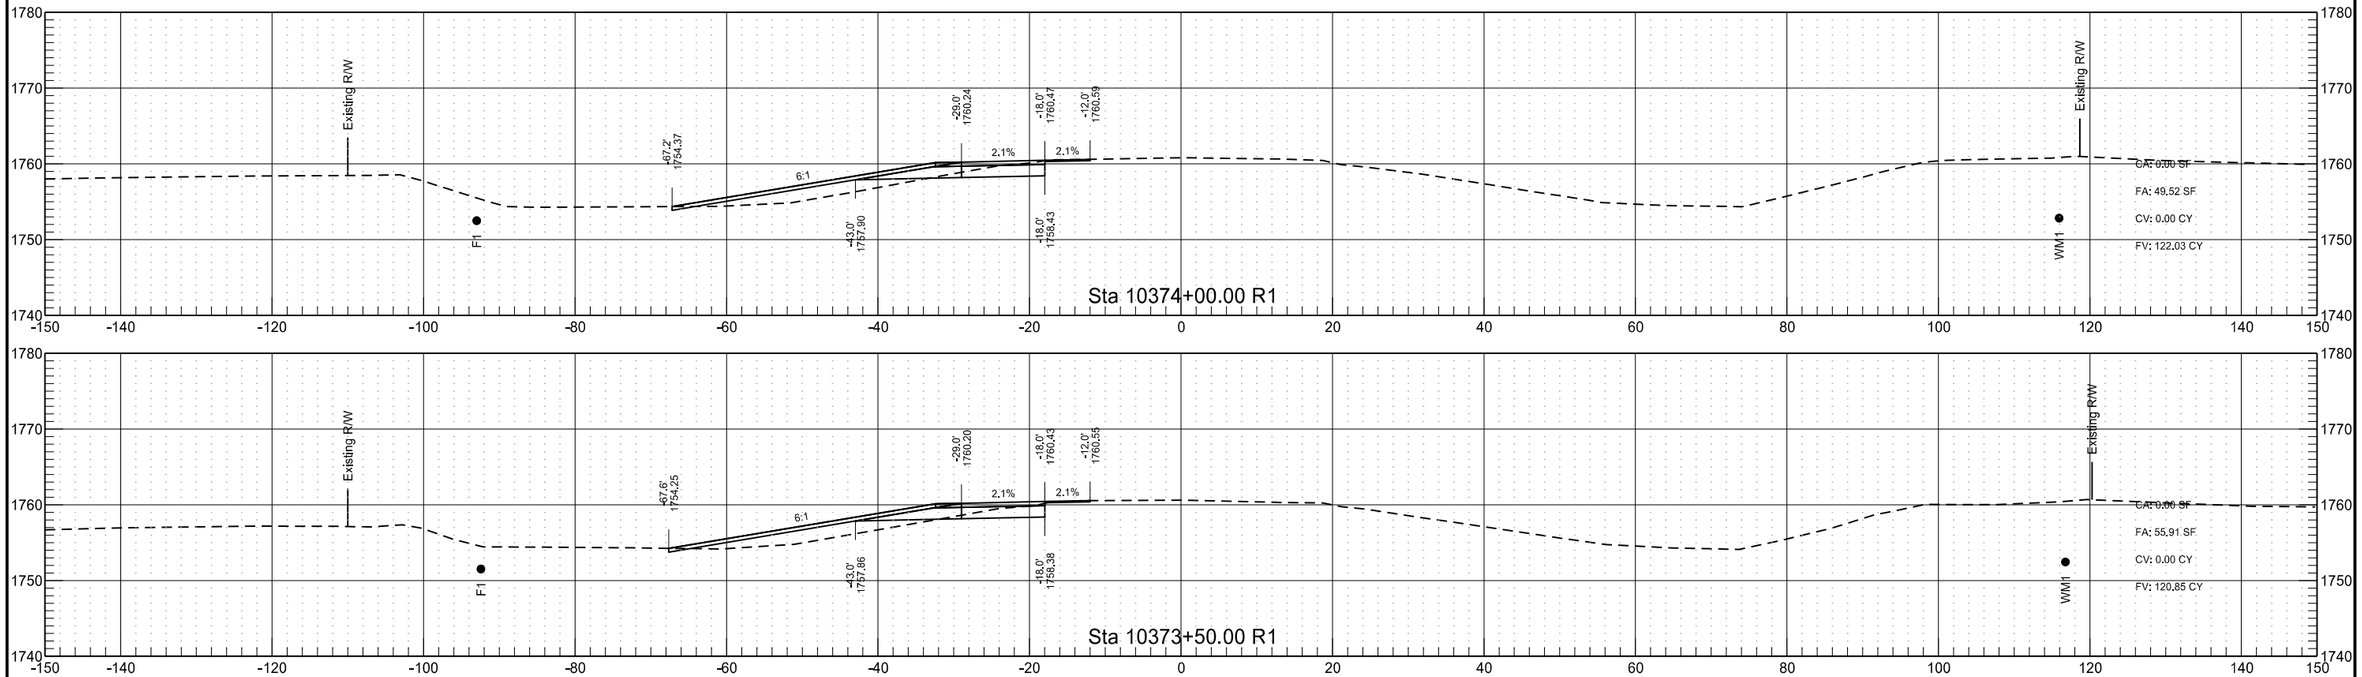



RP 195.802 to RP 197.998 - WB Passing Lane


	STATE	PROJECT NO.	SECTION NO.	SHEET NO.
	ND	INF-X-3-052(053)185	200	104

RP 195.802 to RP 197.998 - WB Passing Lane

	STATE	PROJECT NO.	SECTION NO.	SHEET NO.
	ND	INF-X-3-052(053)185	200	105

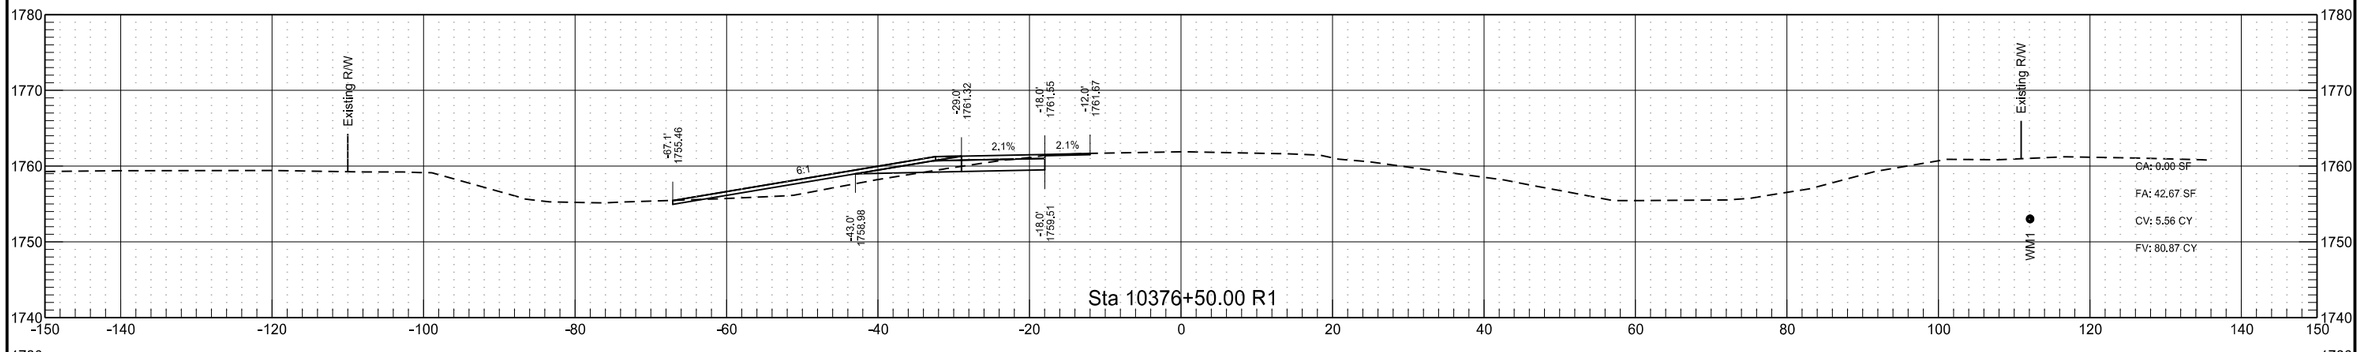

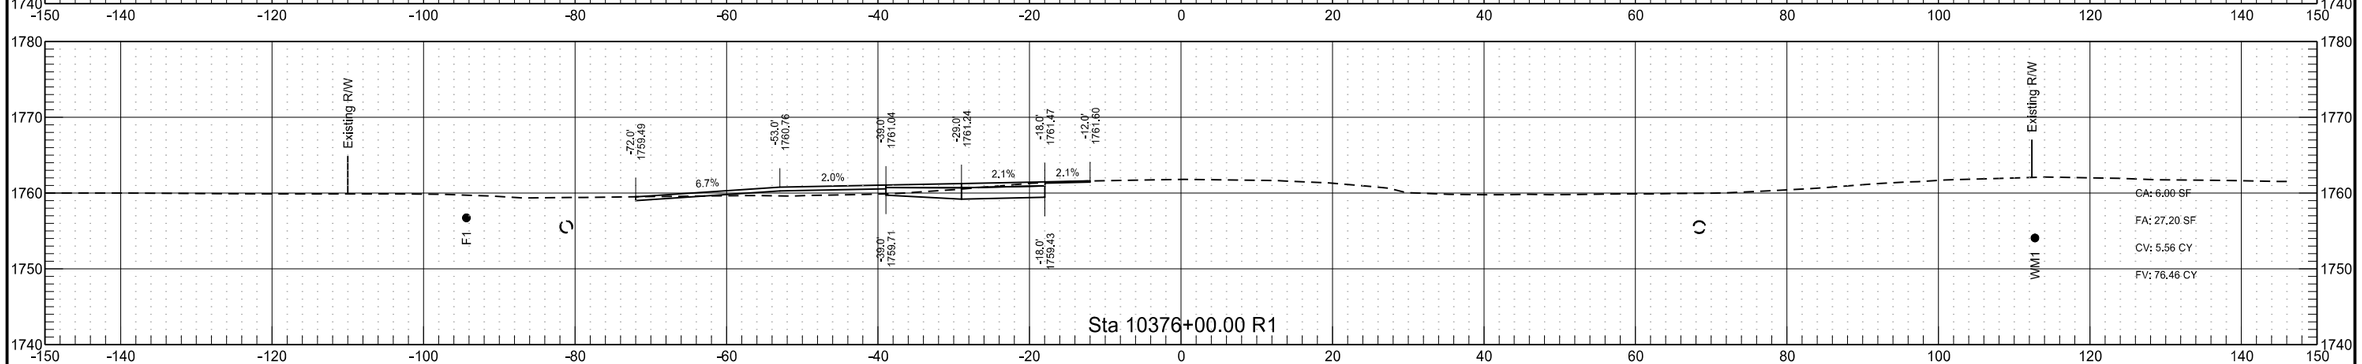

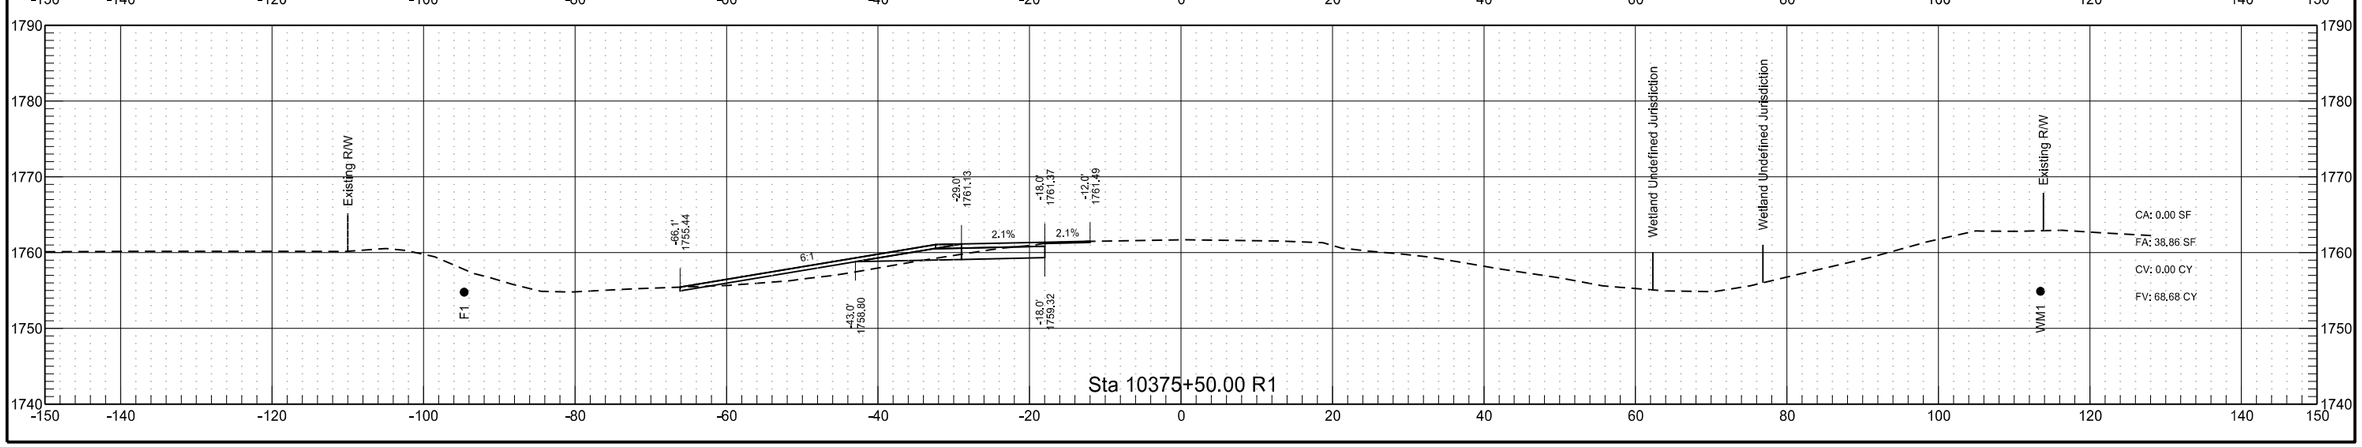

RP 195.802 to RP 197.998 - WB Passing Lane


	STATE	PROJECT NO.	SECTION NO.	SHEET NO.
	ND	INF-X-3-052(053)185	200	106


RP 195.802 to RP 197.998 - WB Passing Lane


	STATE	PROJECT NO.	SECTION NO.	SHEET NO.
	ND	INF-X-3-052(053)185	200	107

RP 195.802 to RP 197.998 - WB Passing Lane

	STATE	PROJECT NO.	SECTION NO.	SHEET NO.
	ND	INF-X-3-052(053)185	200	108

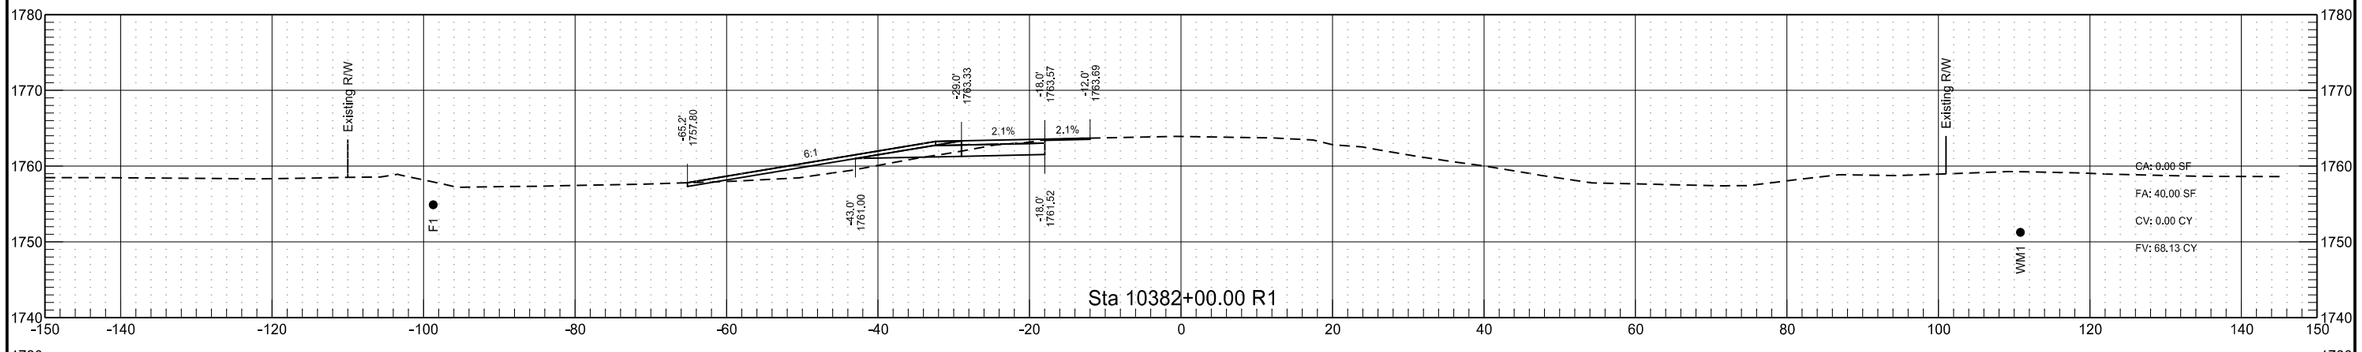


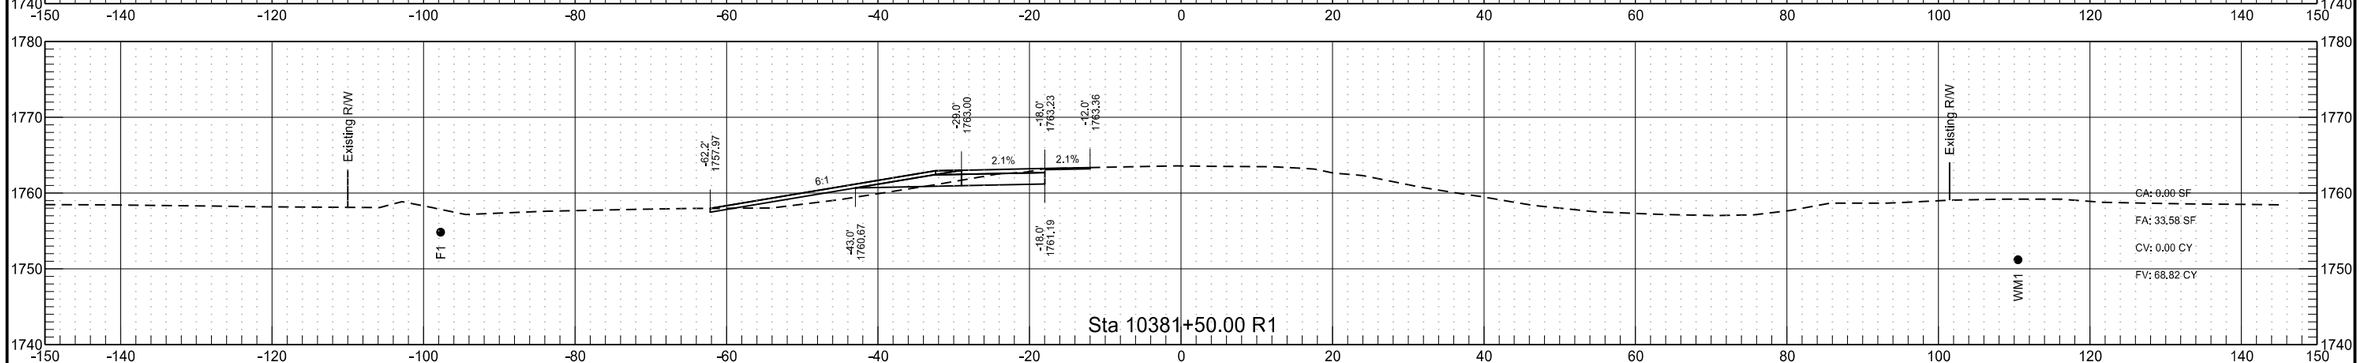

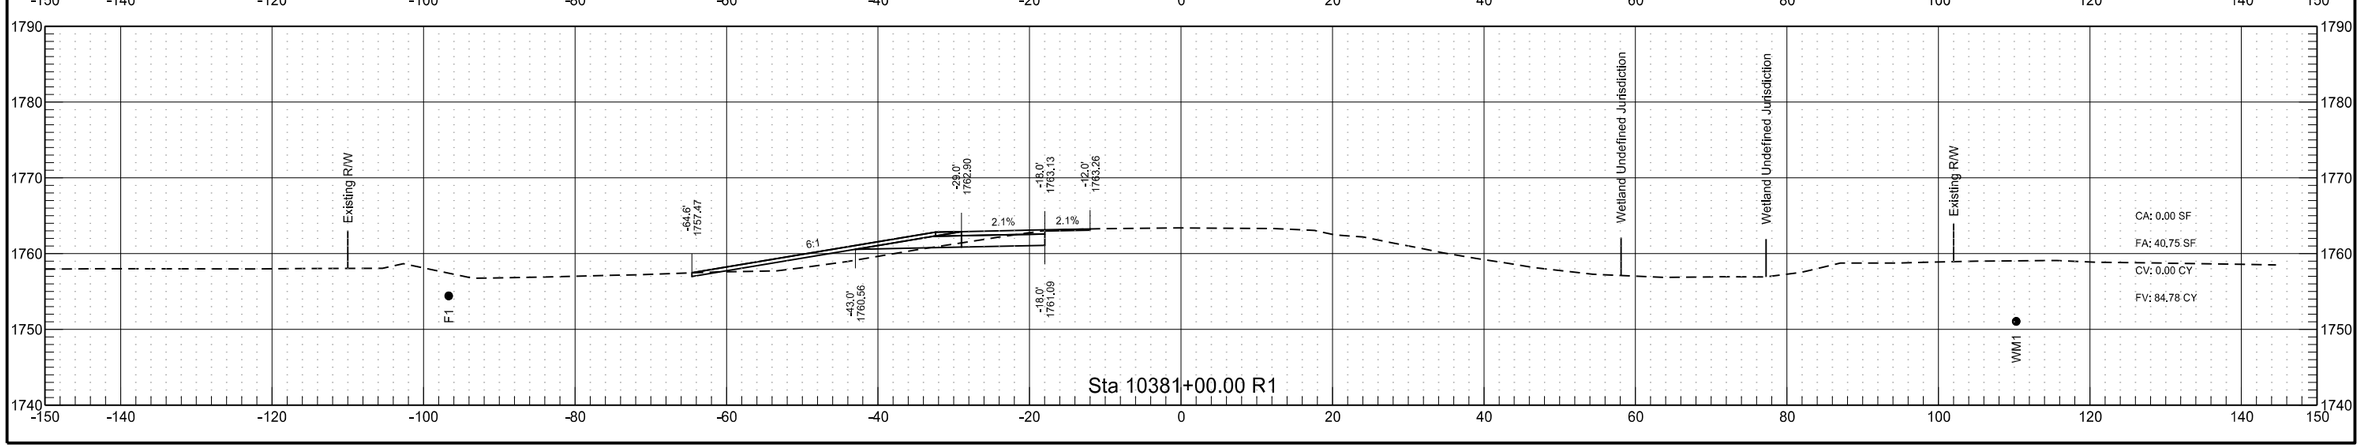


RP 195.802 to RP 197.998 - WB Passing Lane

	STATE	PROJECT NO.	SECTION NO.	SHEET NO.
	ND	INF-X-3-052(053)185	200	109

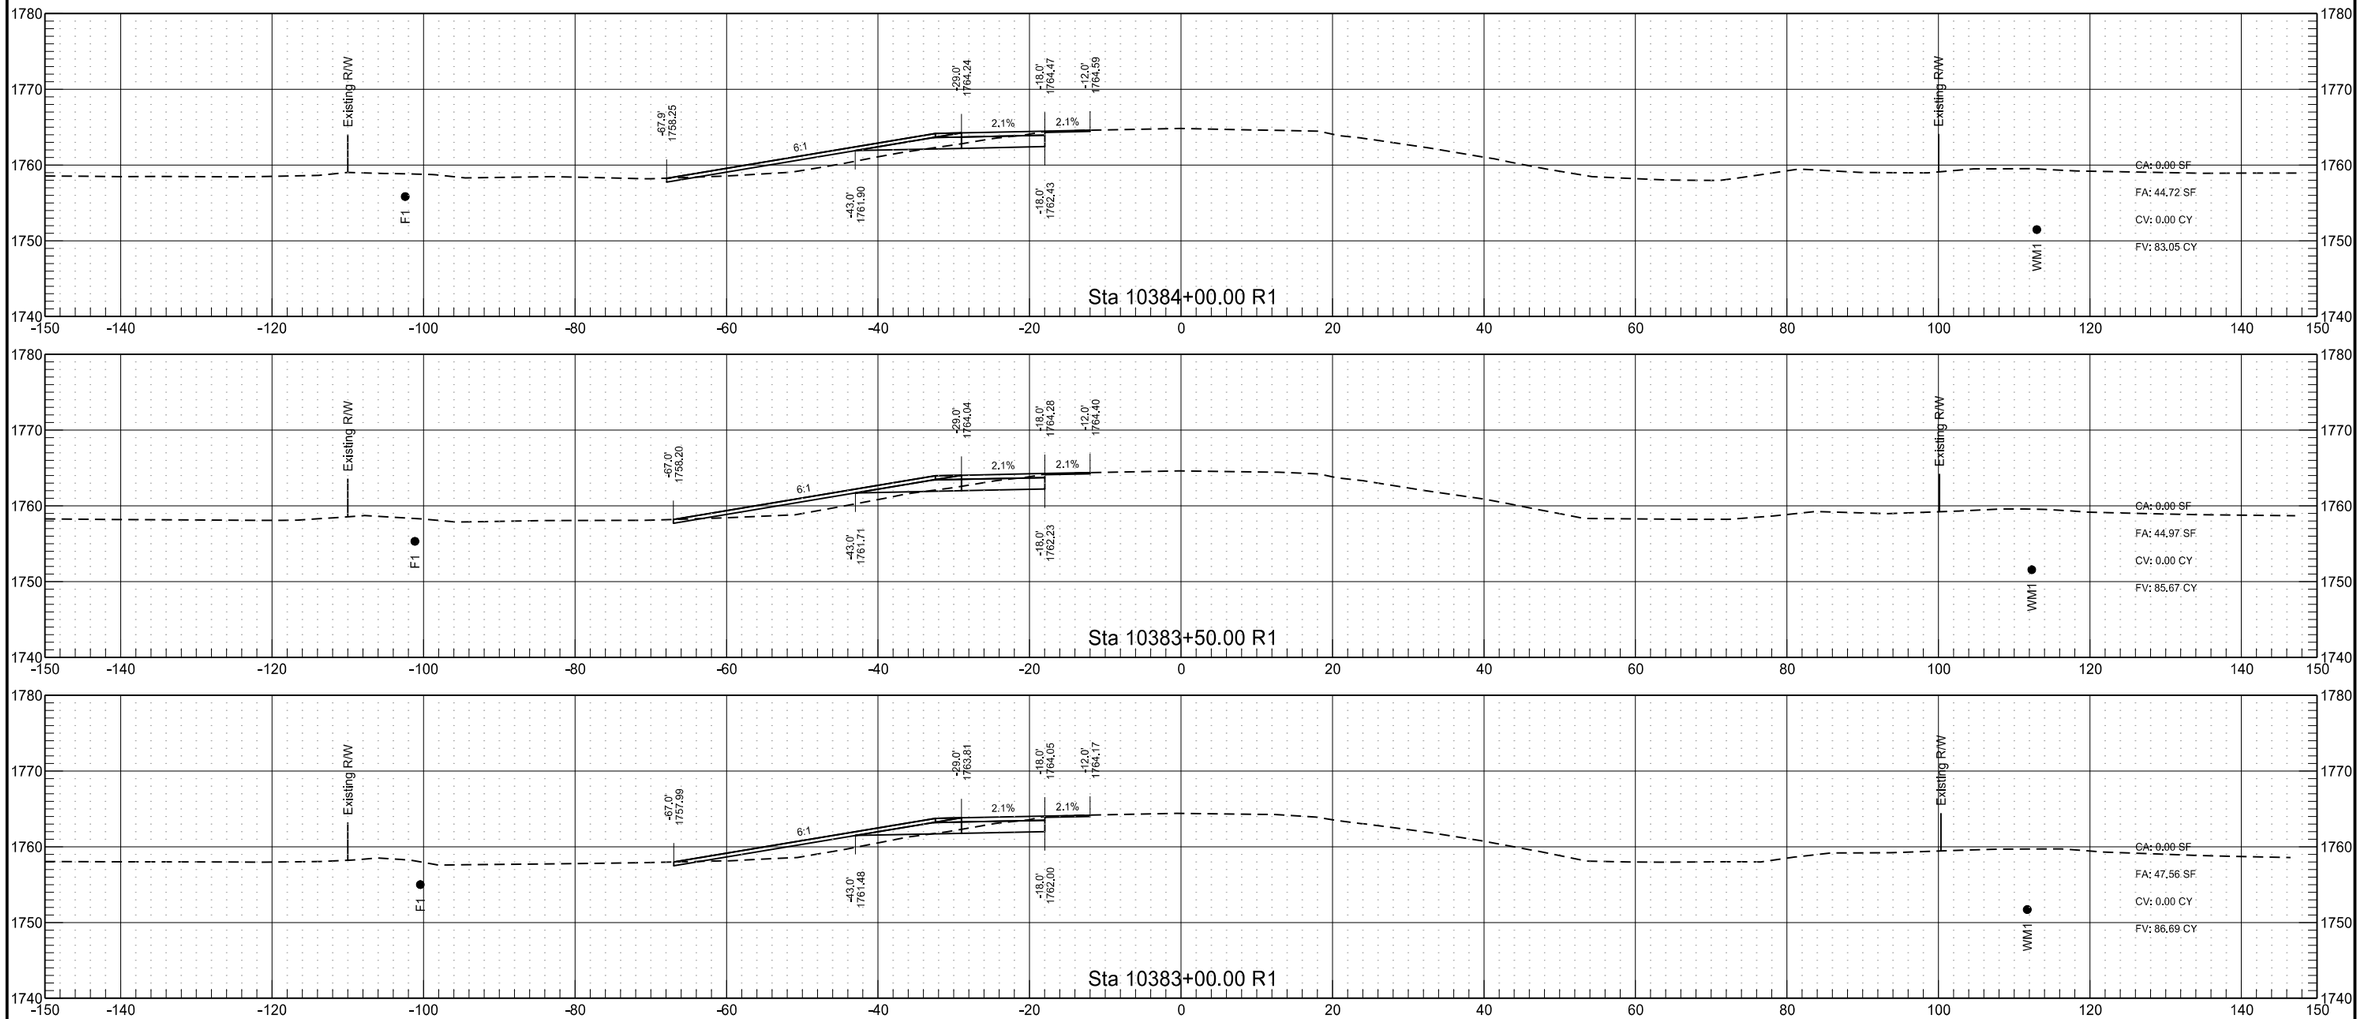


RP 195.802 to RP 197.998 - WB Passing Lane


	STATE	PROJECT NO.	SECTION NO.	SHEET NO.
	ND	INF-X-3-052(053)185	200	110

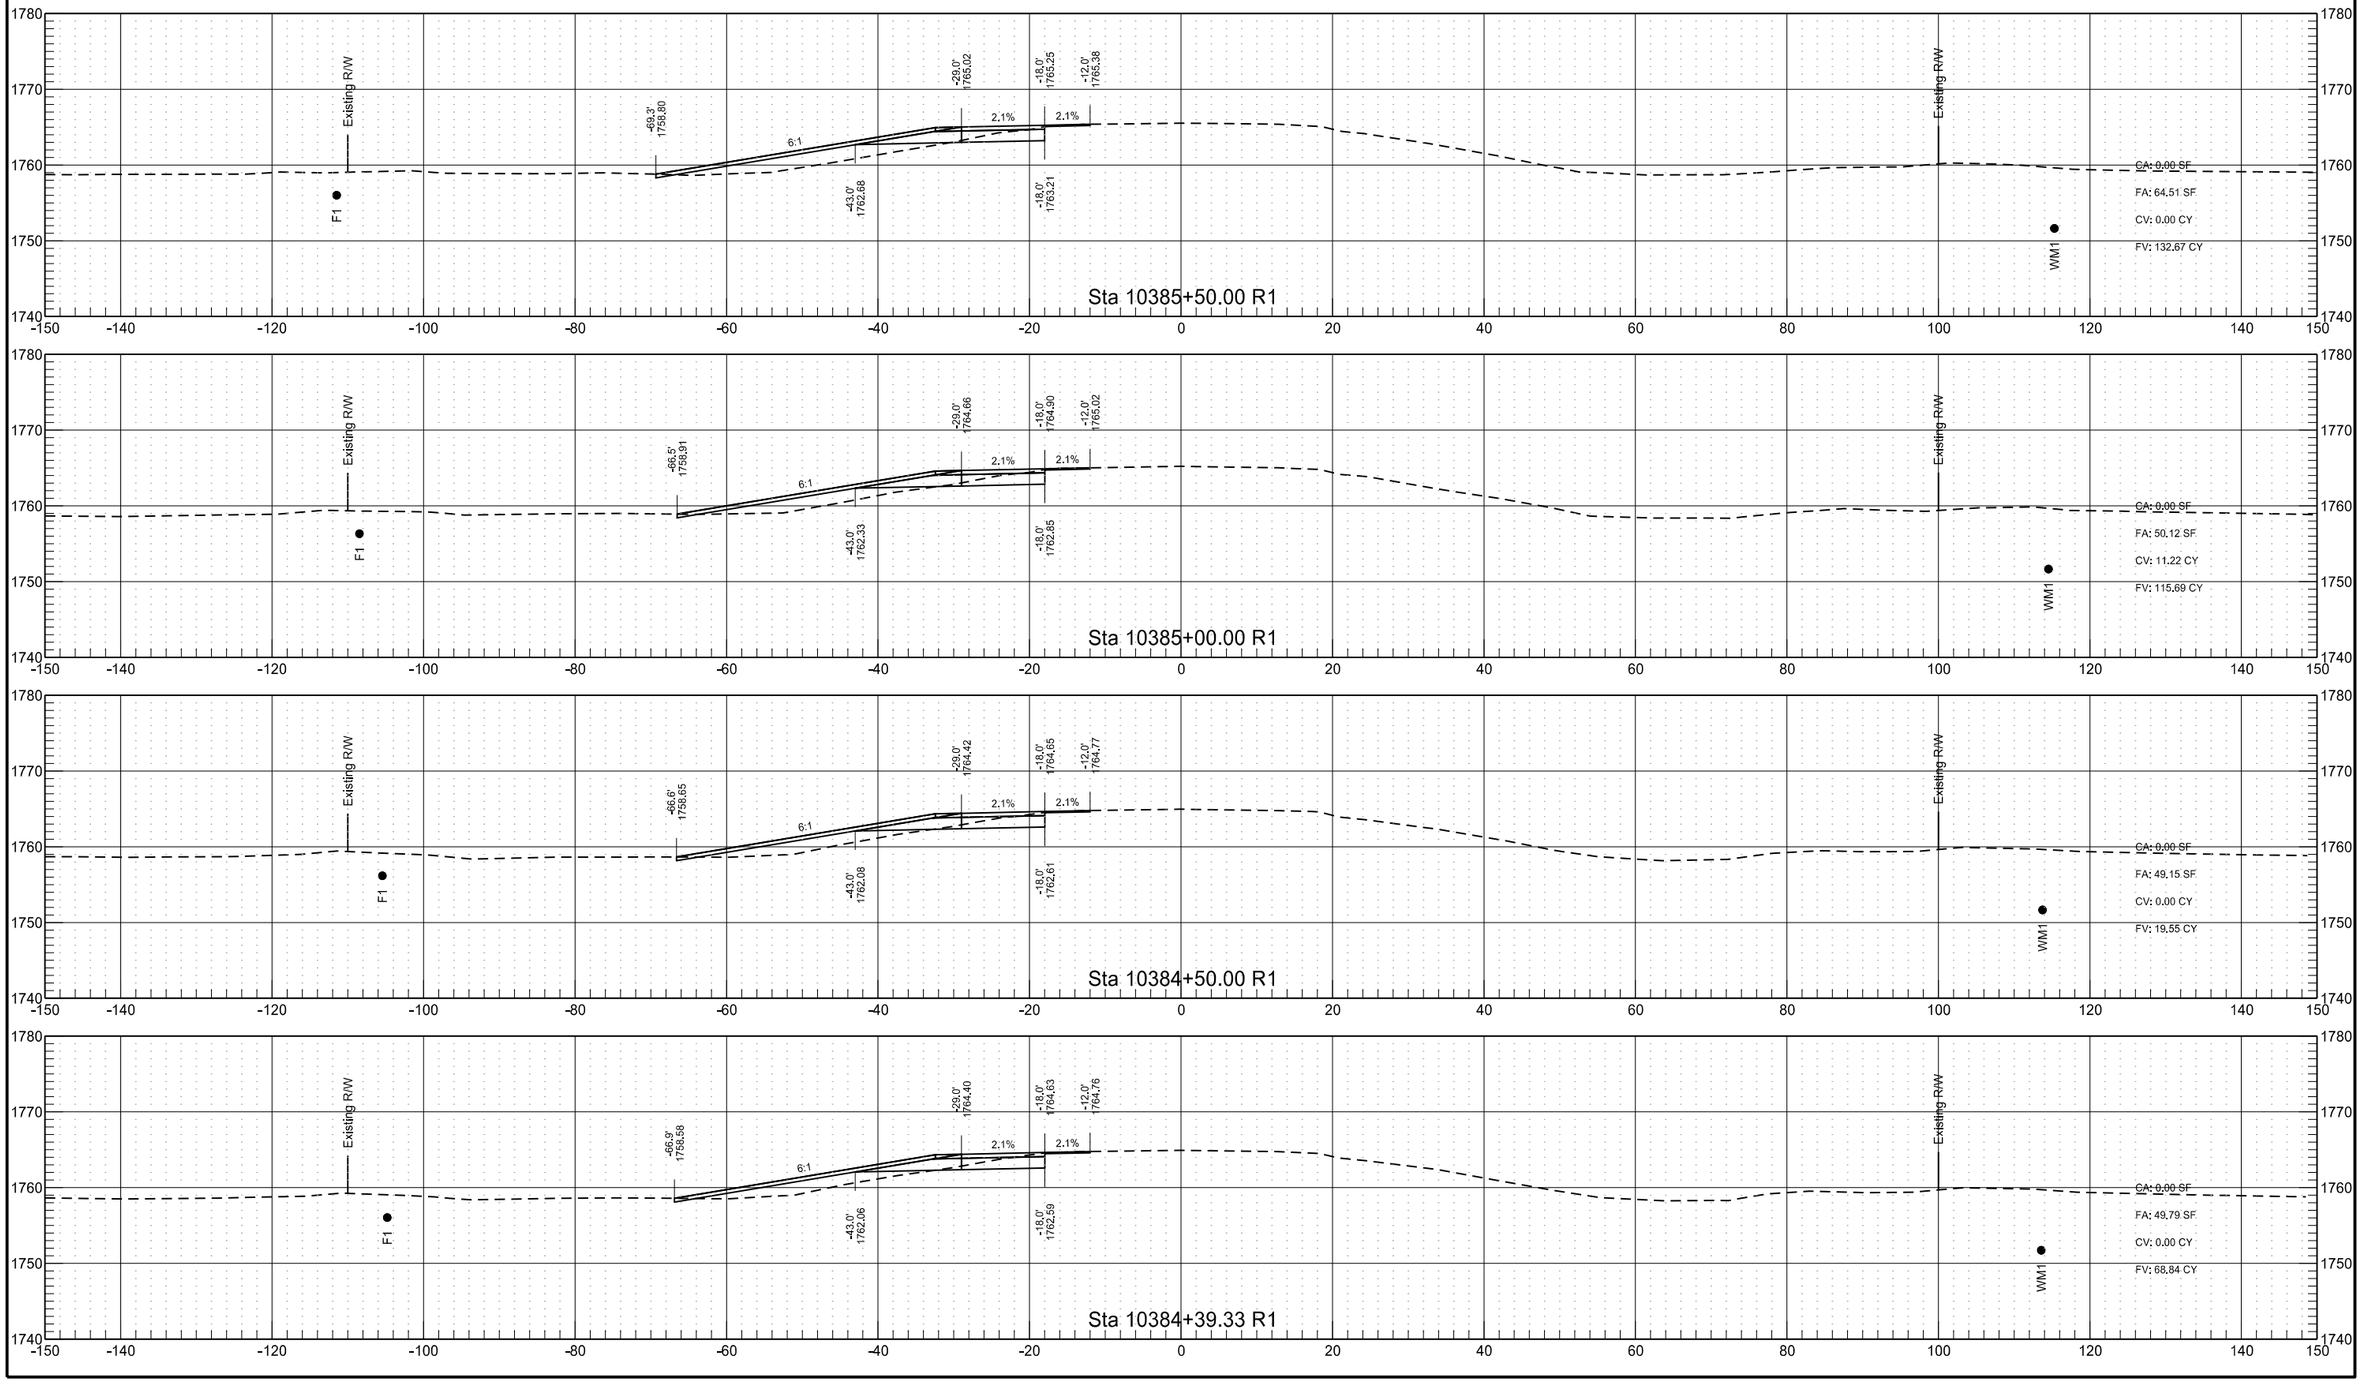



RP 195.802 to RP 197.998 - WB Passing Lane

	STATE	PROJECT NO.	SECTION NO.	SHEET NO.
	ND	INF-X-3-052(053)185	200	111

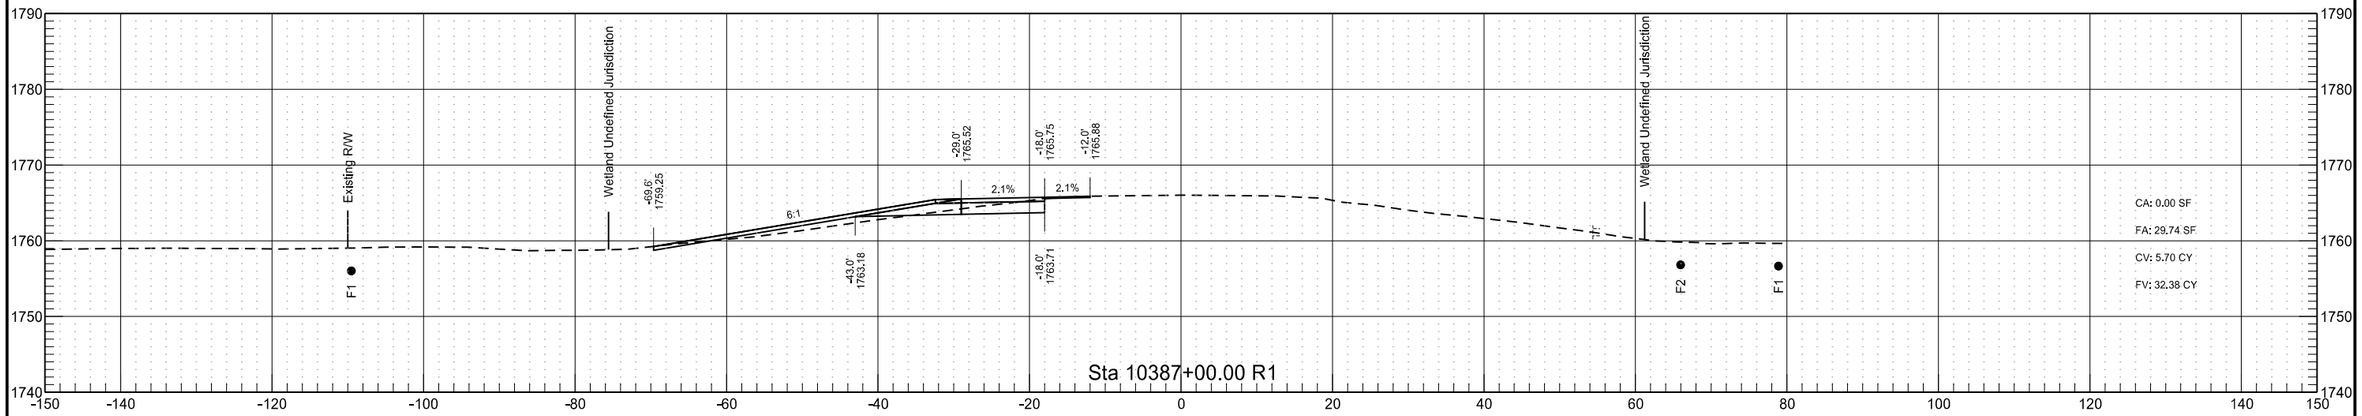

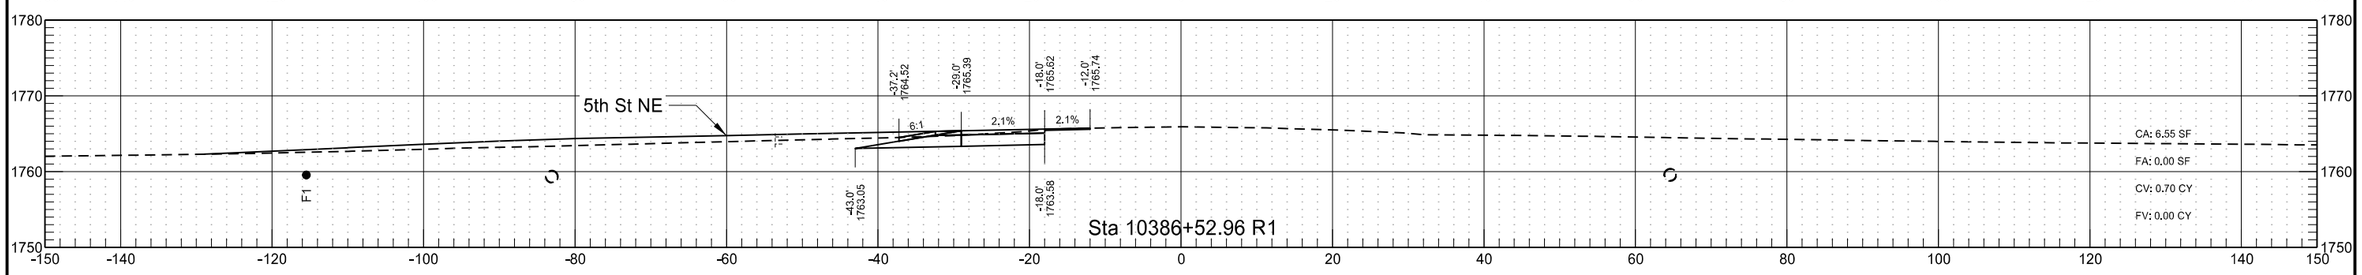


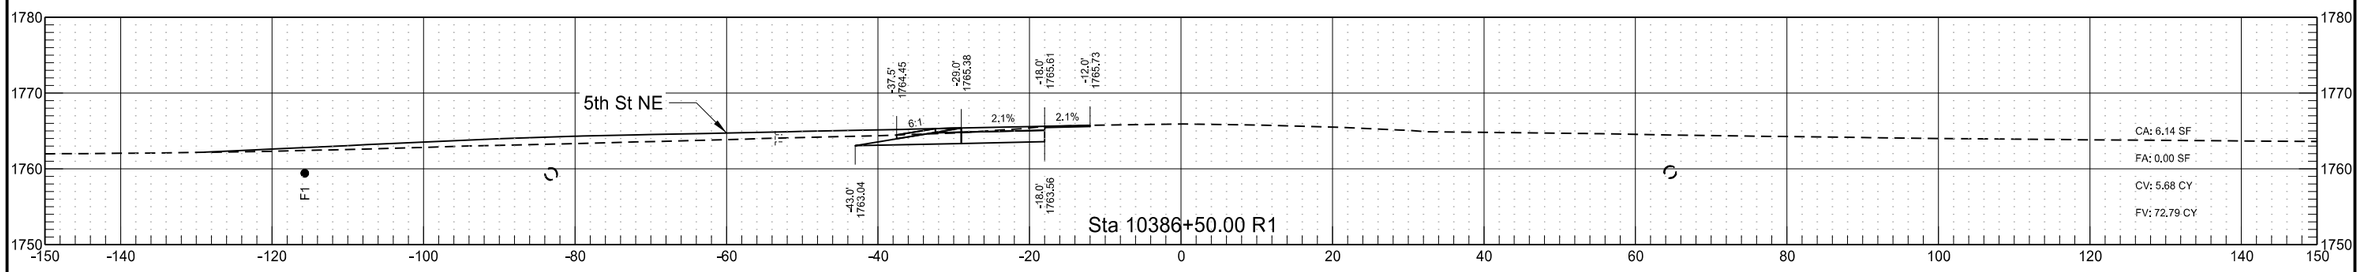


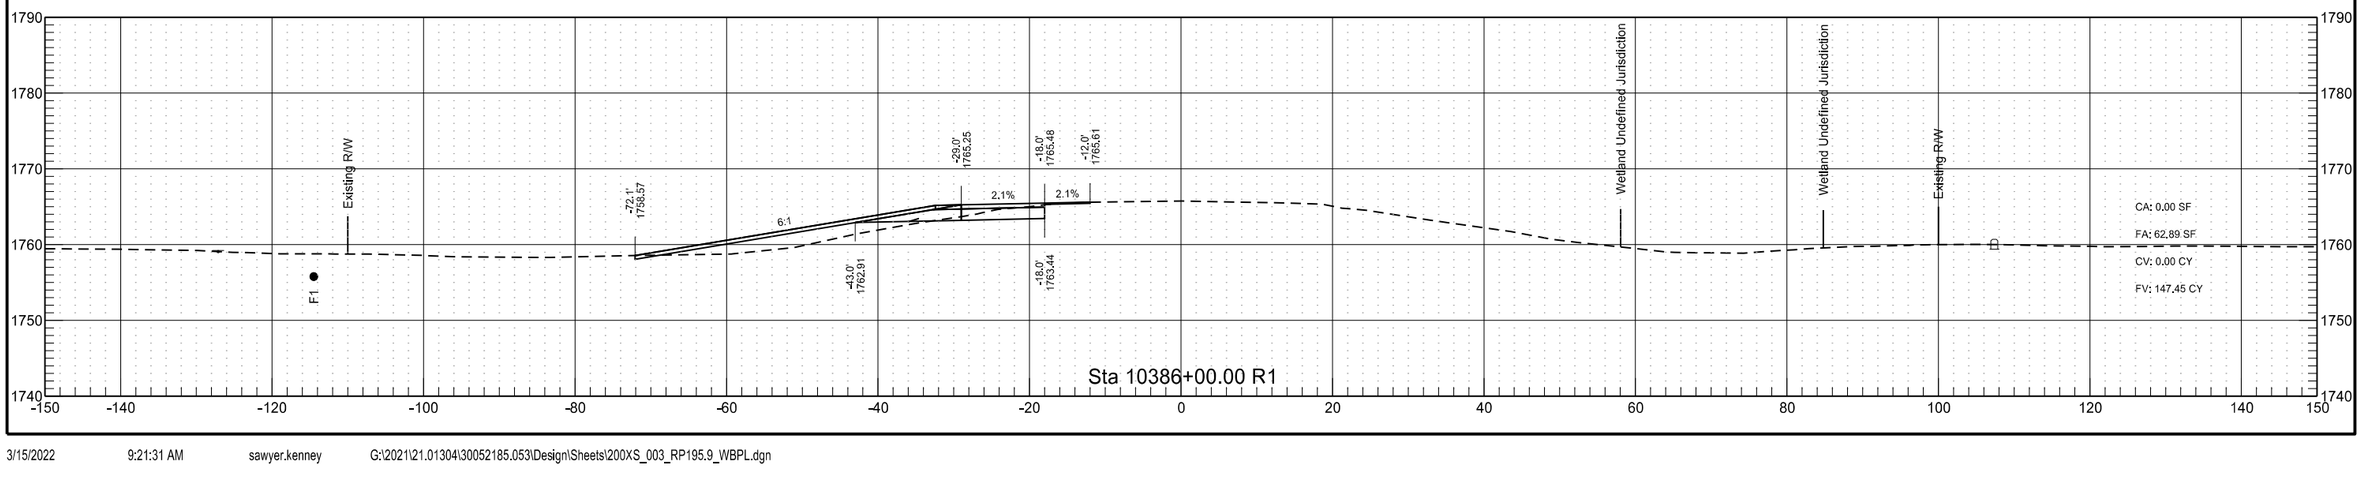


RP 195.802 to RP 197.998 - WB Passing Lane

	STATE	PROJECT NO.	SECTION NO.	SHEET NO.
	ND	INF-X-3-052(053)185	200	112

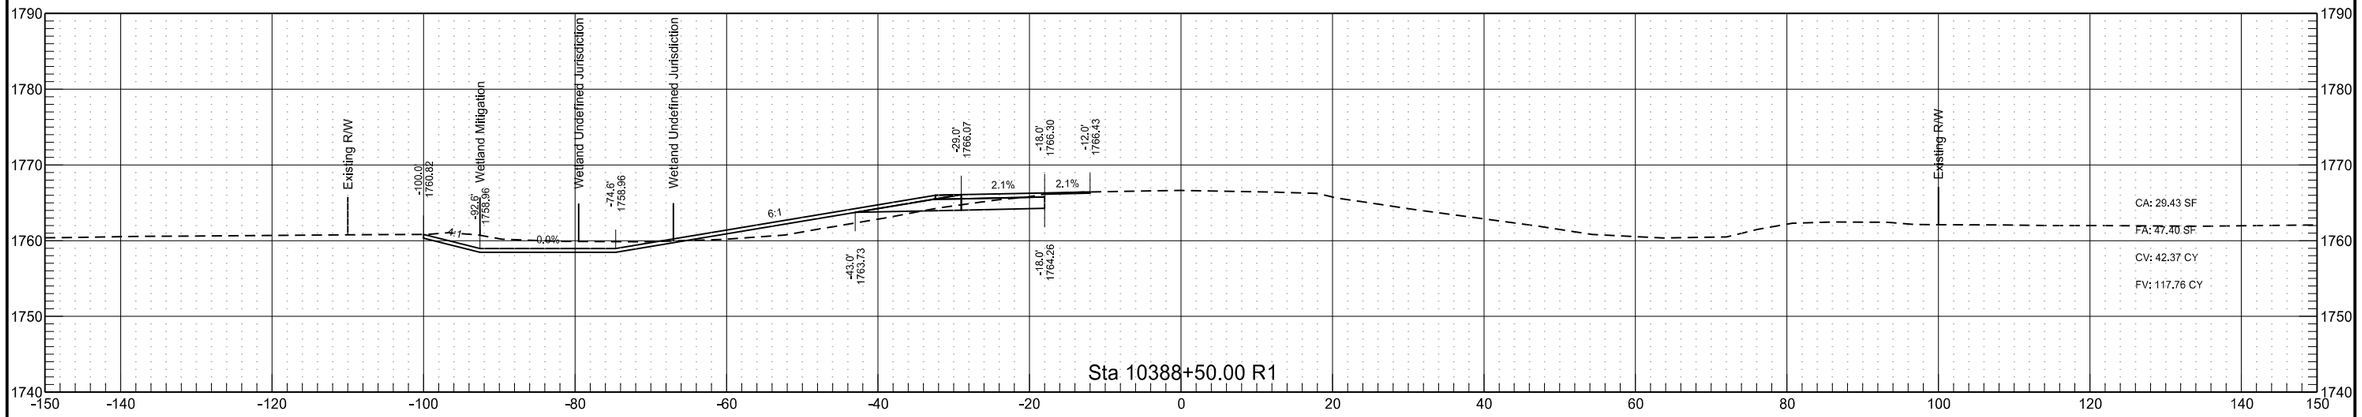


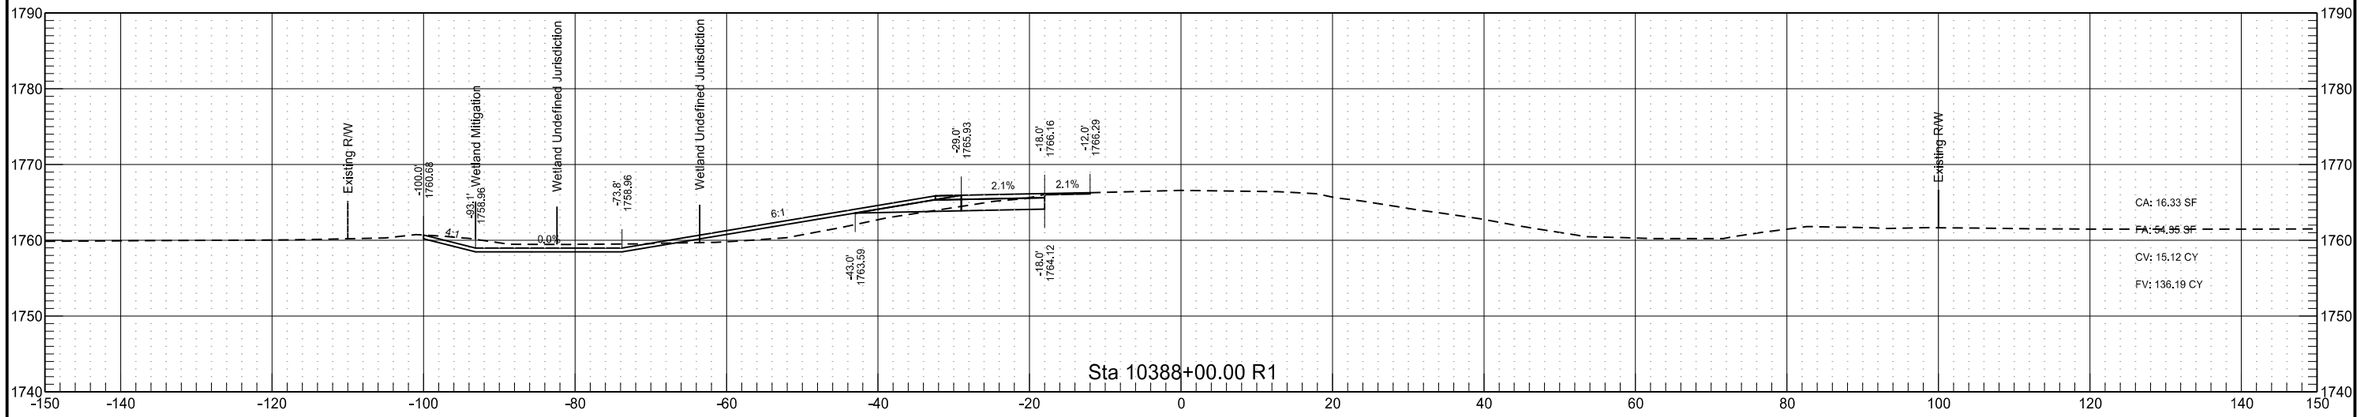


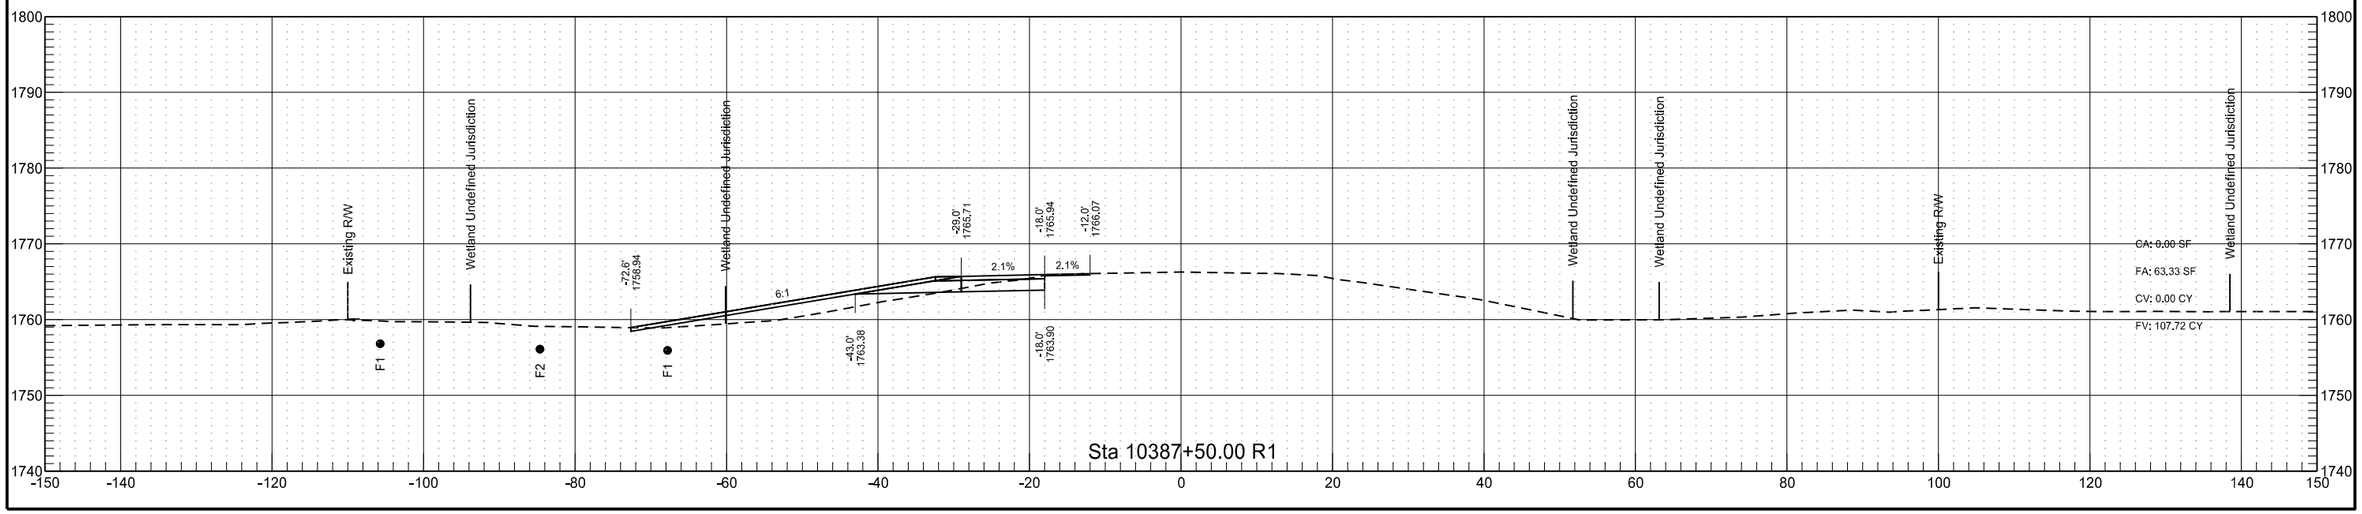



RP 195.802 to RP 197.998 - WB Passing Lane

	STATE	PROJECT NO.	SECTION NO.	SHEET NO.
	ND	INF-X-3-052(053)185	200	113

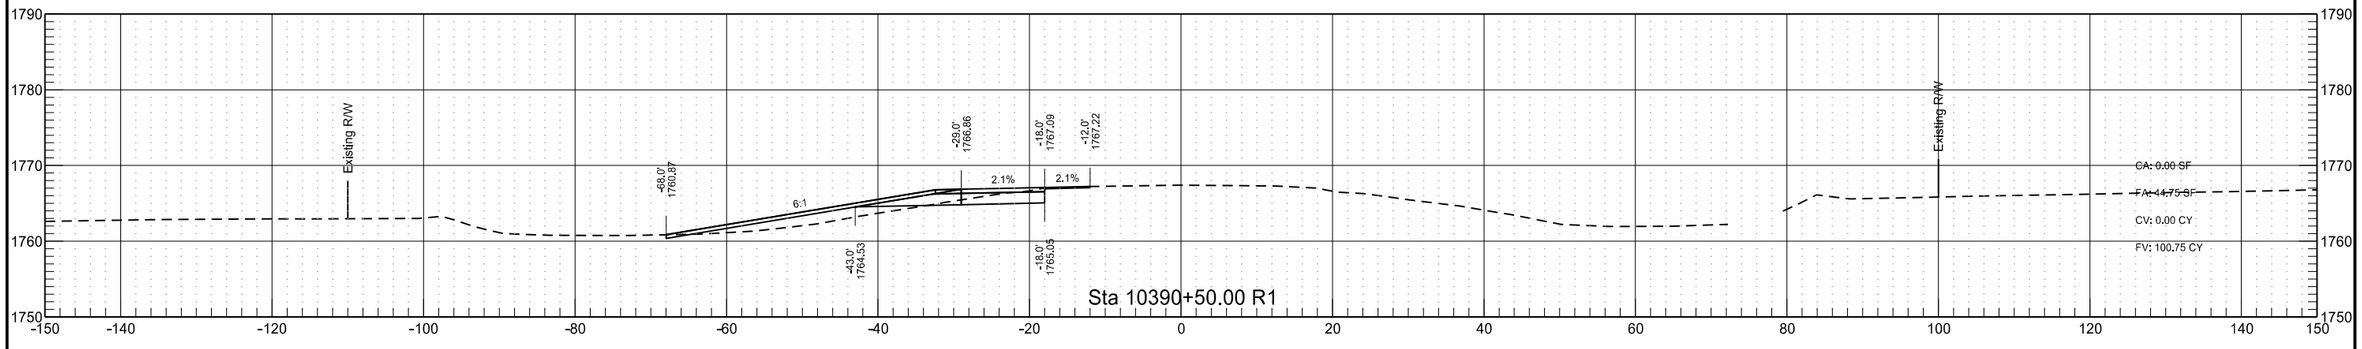

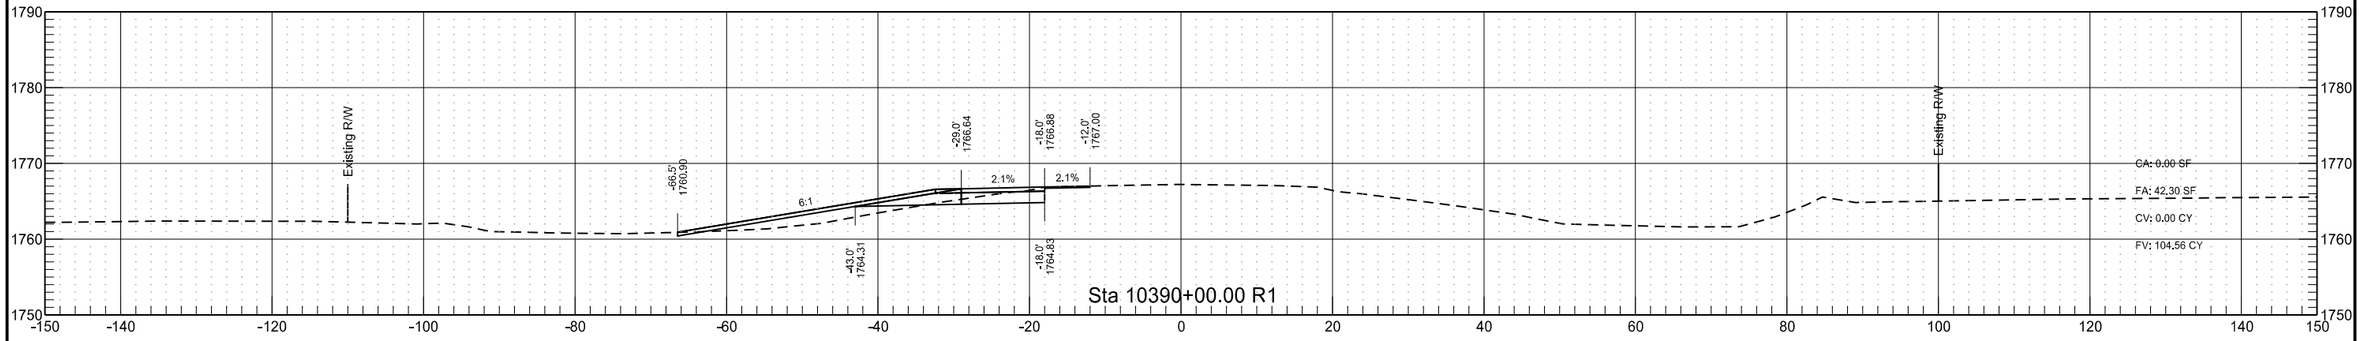

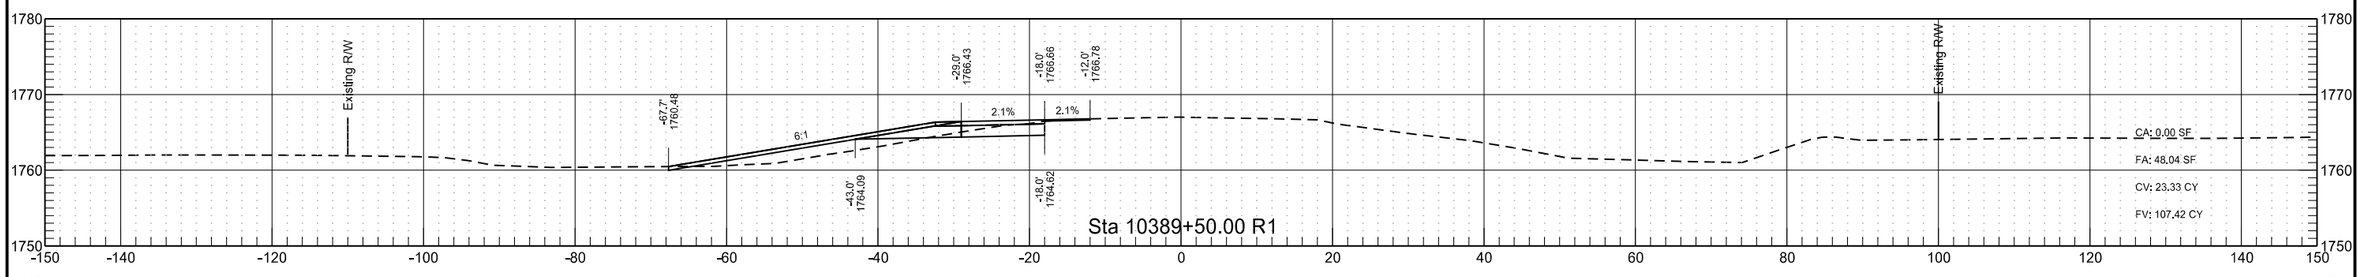

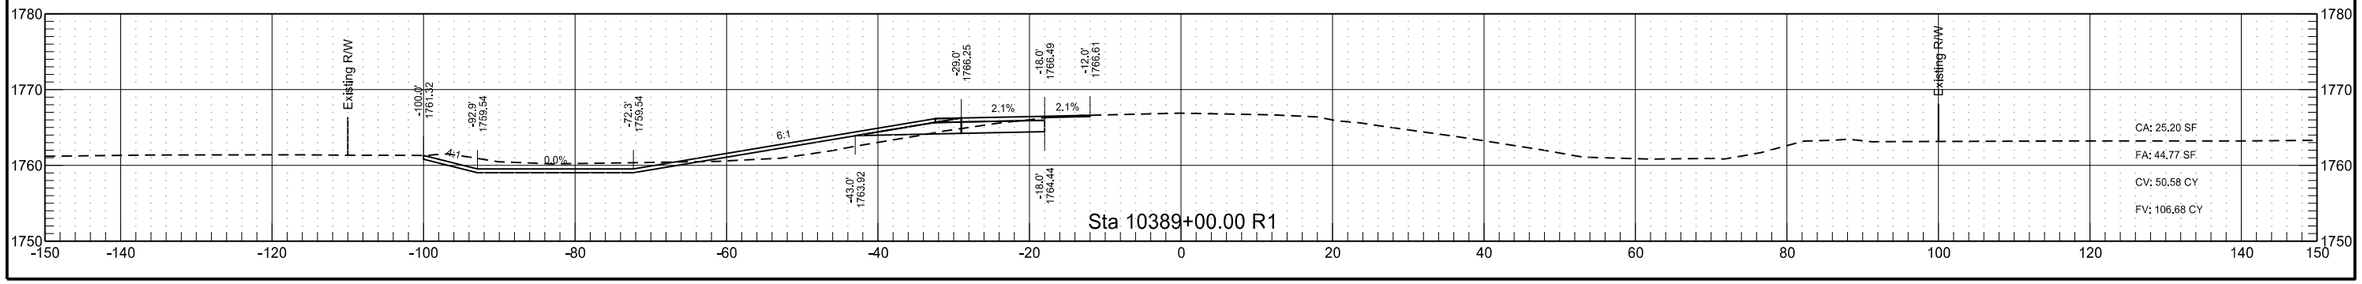



RP 195.802 to RP 197.998 - WB Passing Lane


	STATE	PROJECT NO.	SECTION NO.	SHEET NO.
	ND	INF-X-3-052(053)185	200	114

RP 195.802 to RP 197.998 - WB Passing Lane

	STATE	PROJECT NO.	SECTION NO.	SHEET NO.
	ND	INF-X-3-052(053)185	200	115

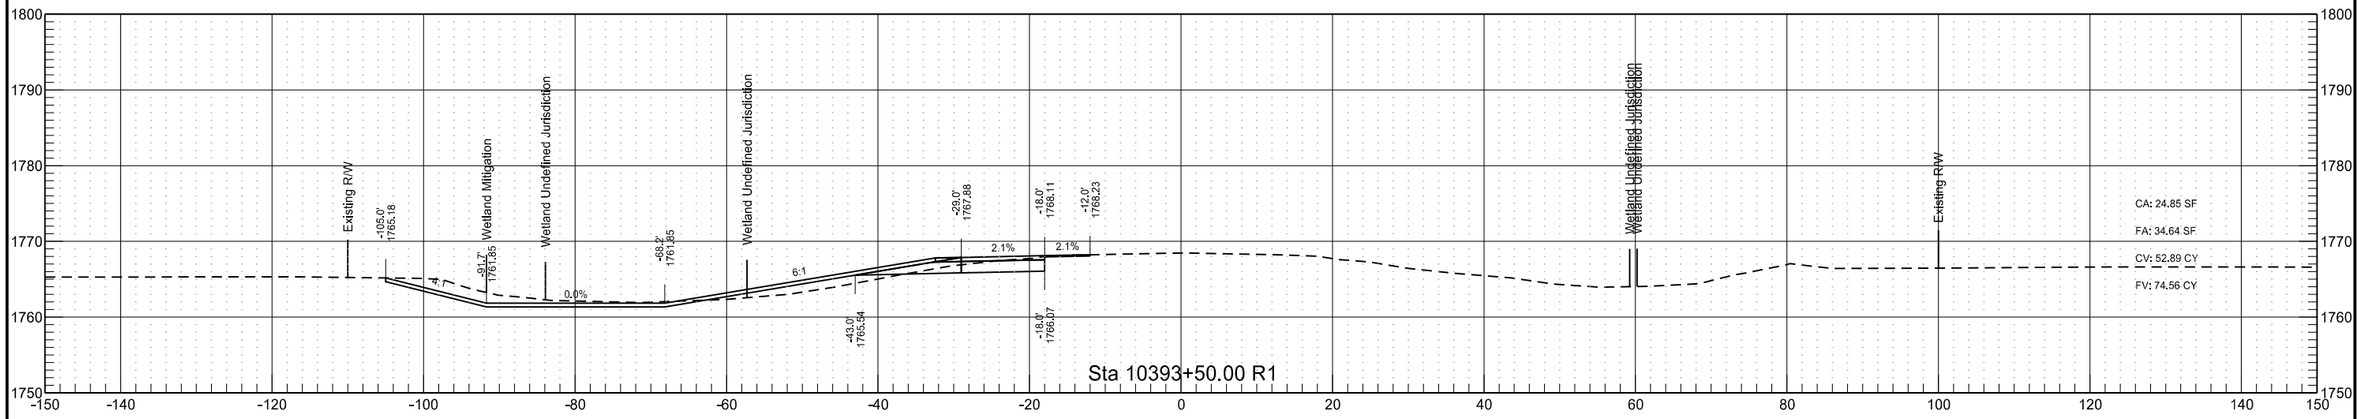

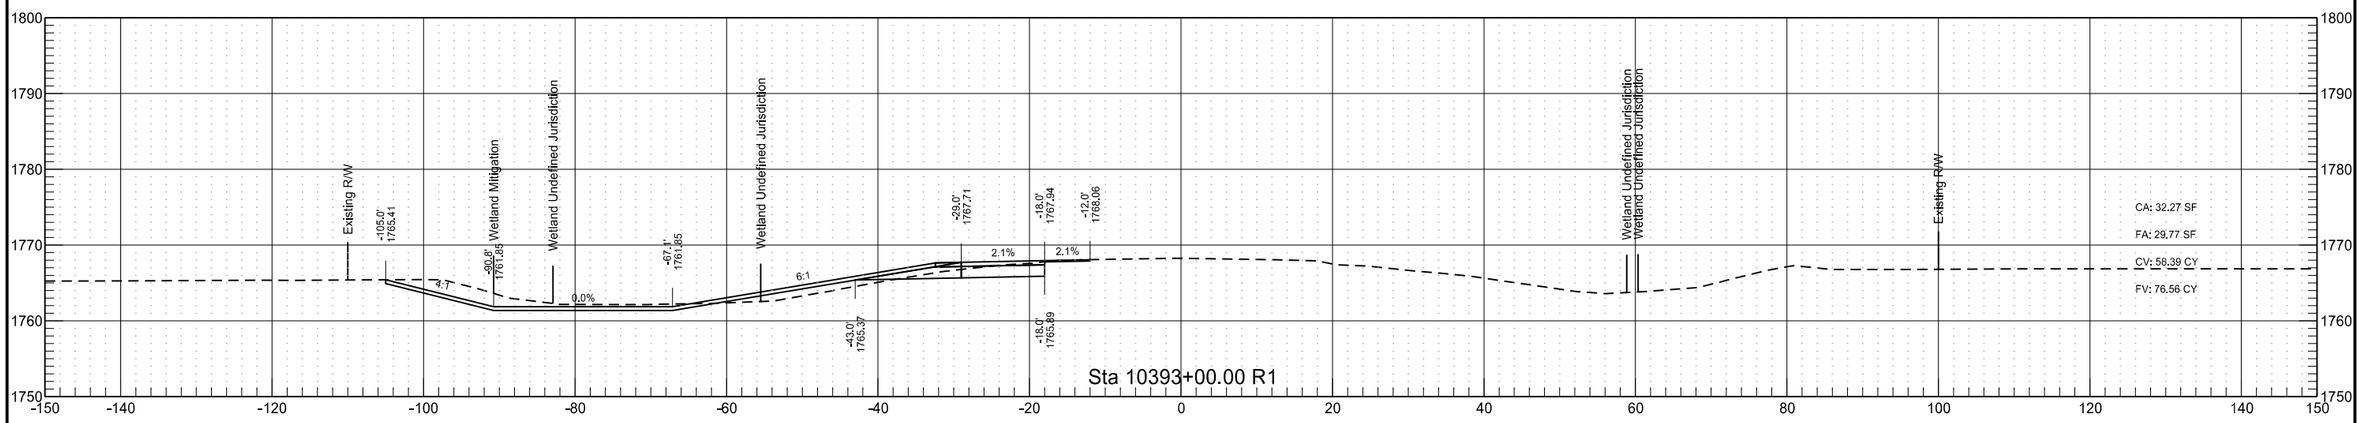

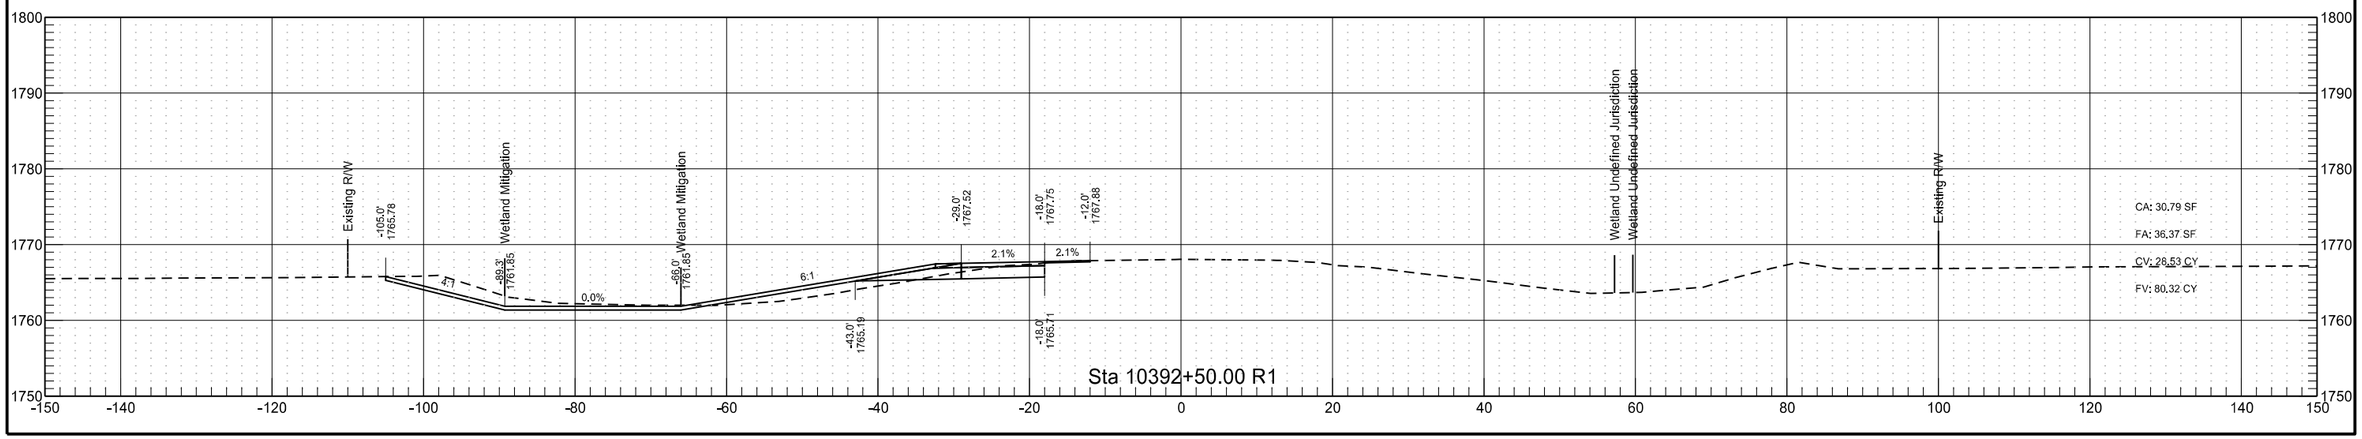


RP 195.802 to RP 197.998 - WB Passing Lane

	STATE	PROJECT NO.	SECTION NO.	SHEET NO.
	ND	INF-X-3-052(053)185	200	116


RP 195.802 to RP 197.998 - WB Passing Lane

	STATE	PROJECT NO.	SECTION NO.	SHEET NO.
	ND	INF-X-3-052(053)185	200	117

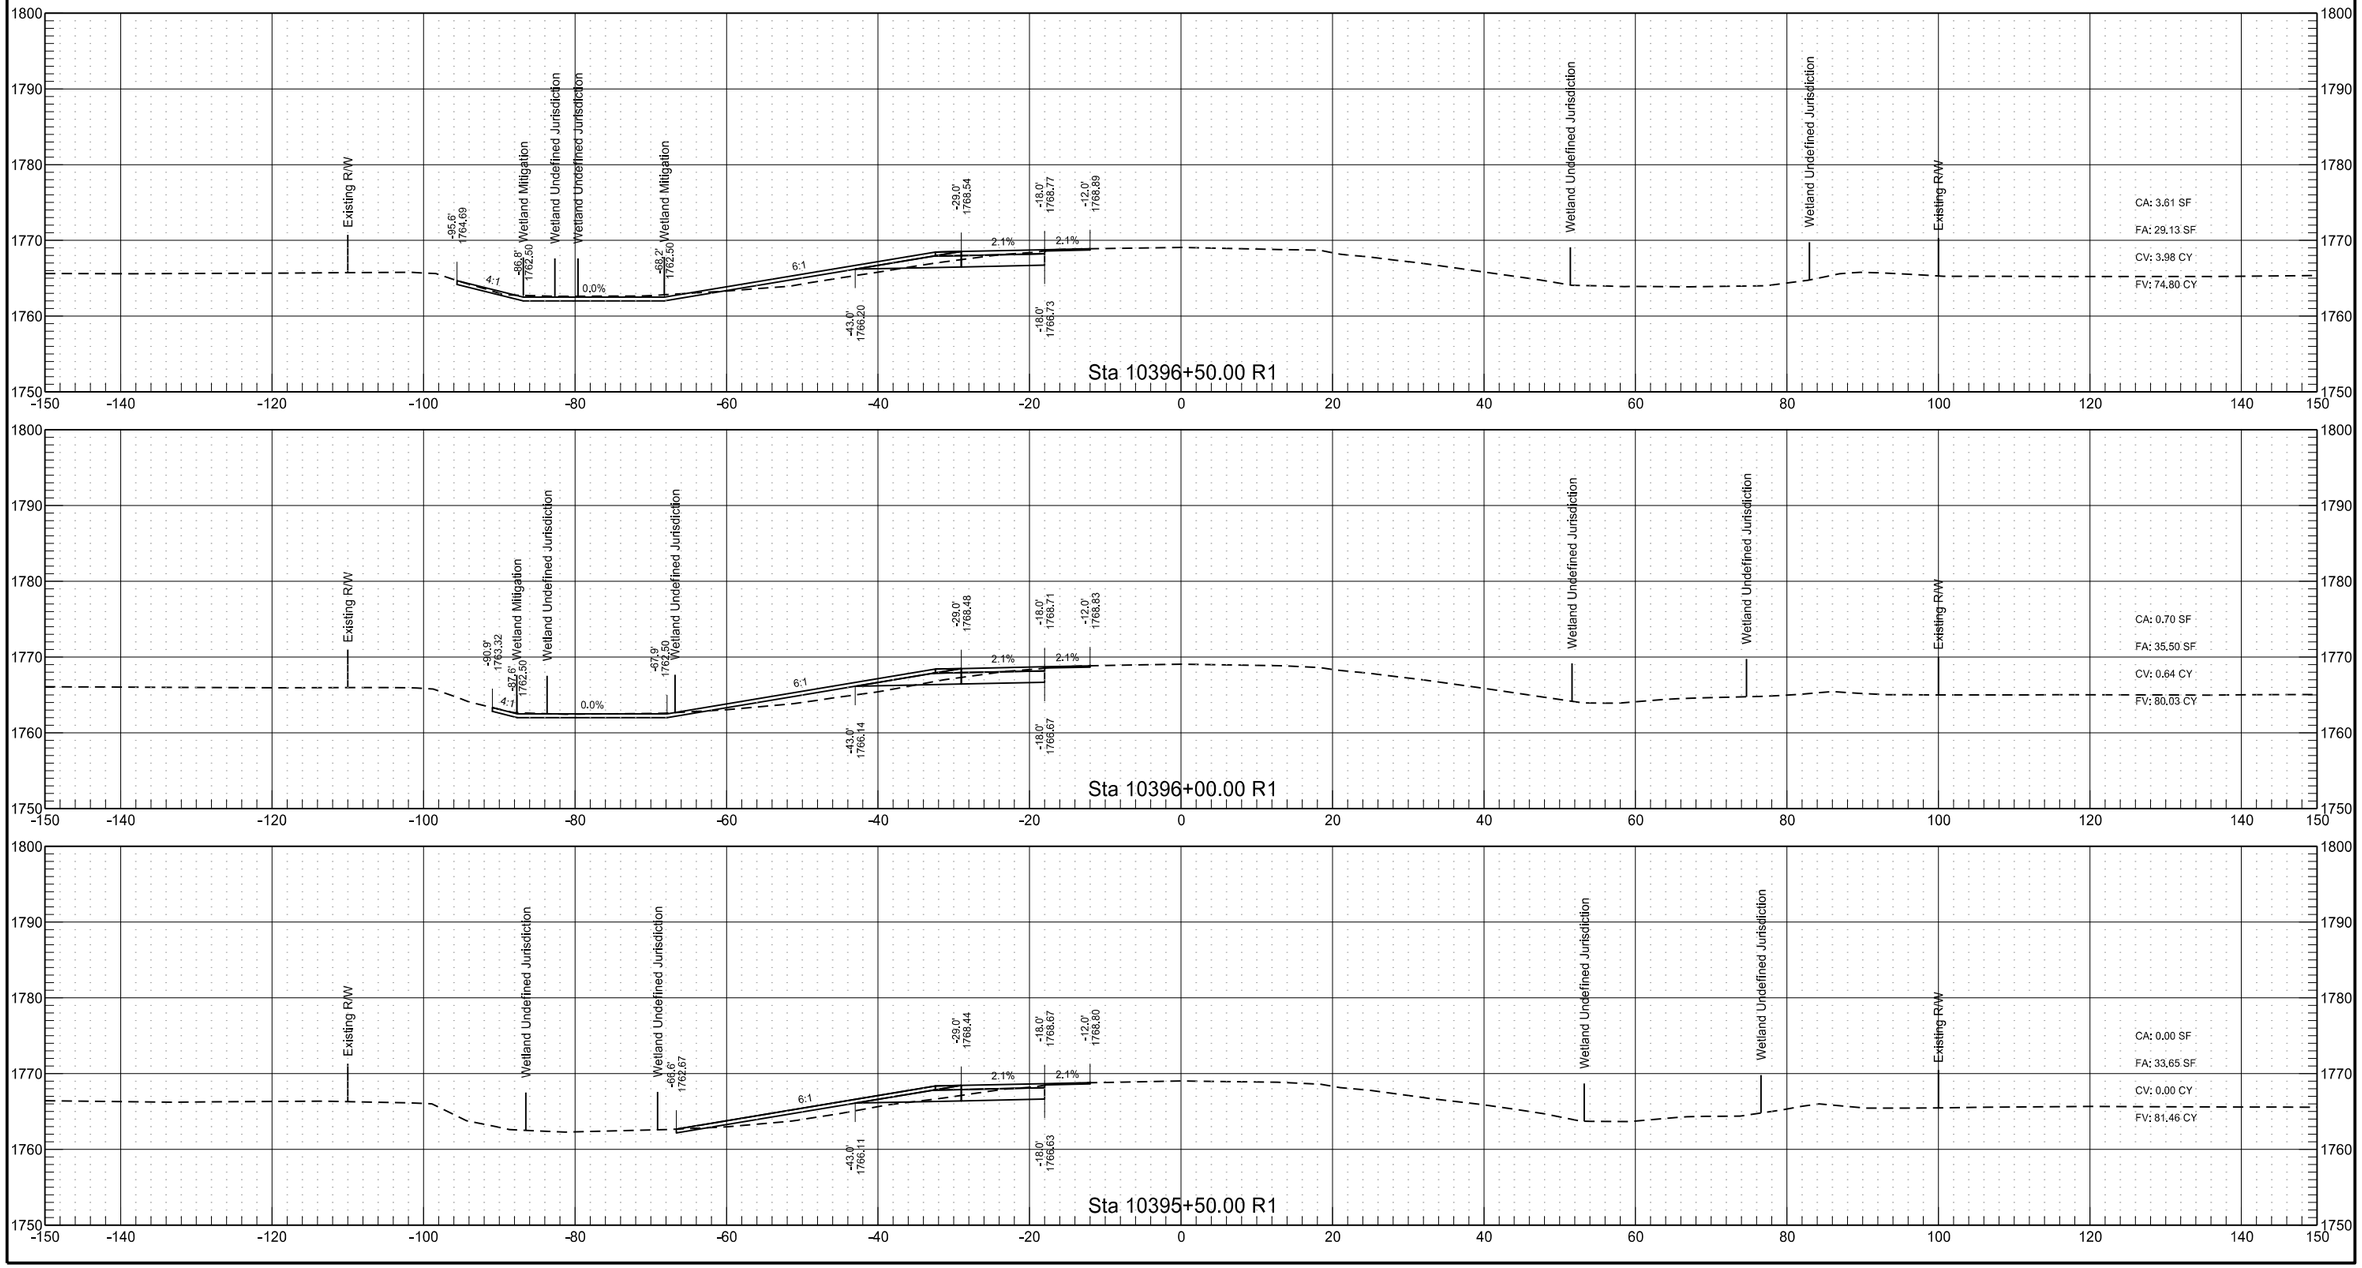

RP 195.802 to RP 197.998 - WB Passing Lane


	STATE	PROJECT NO.	SECTION NO.	SHEET NO.
	ND	INF-X-3-052(053)185	200	118

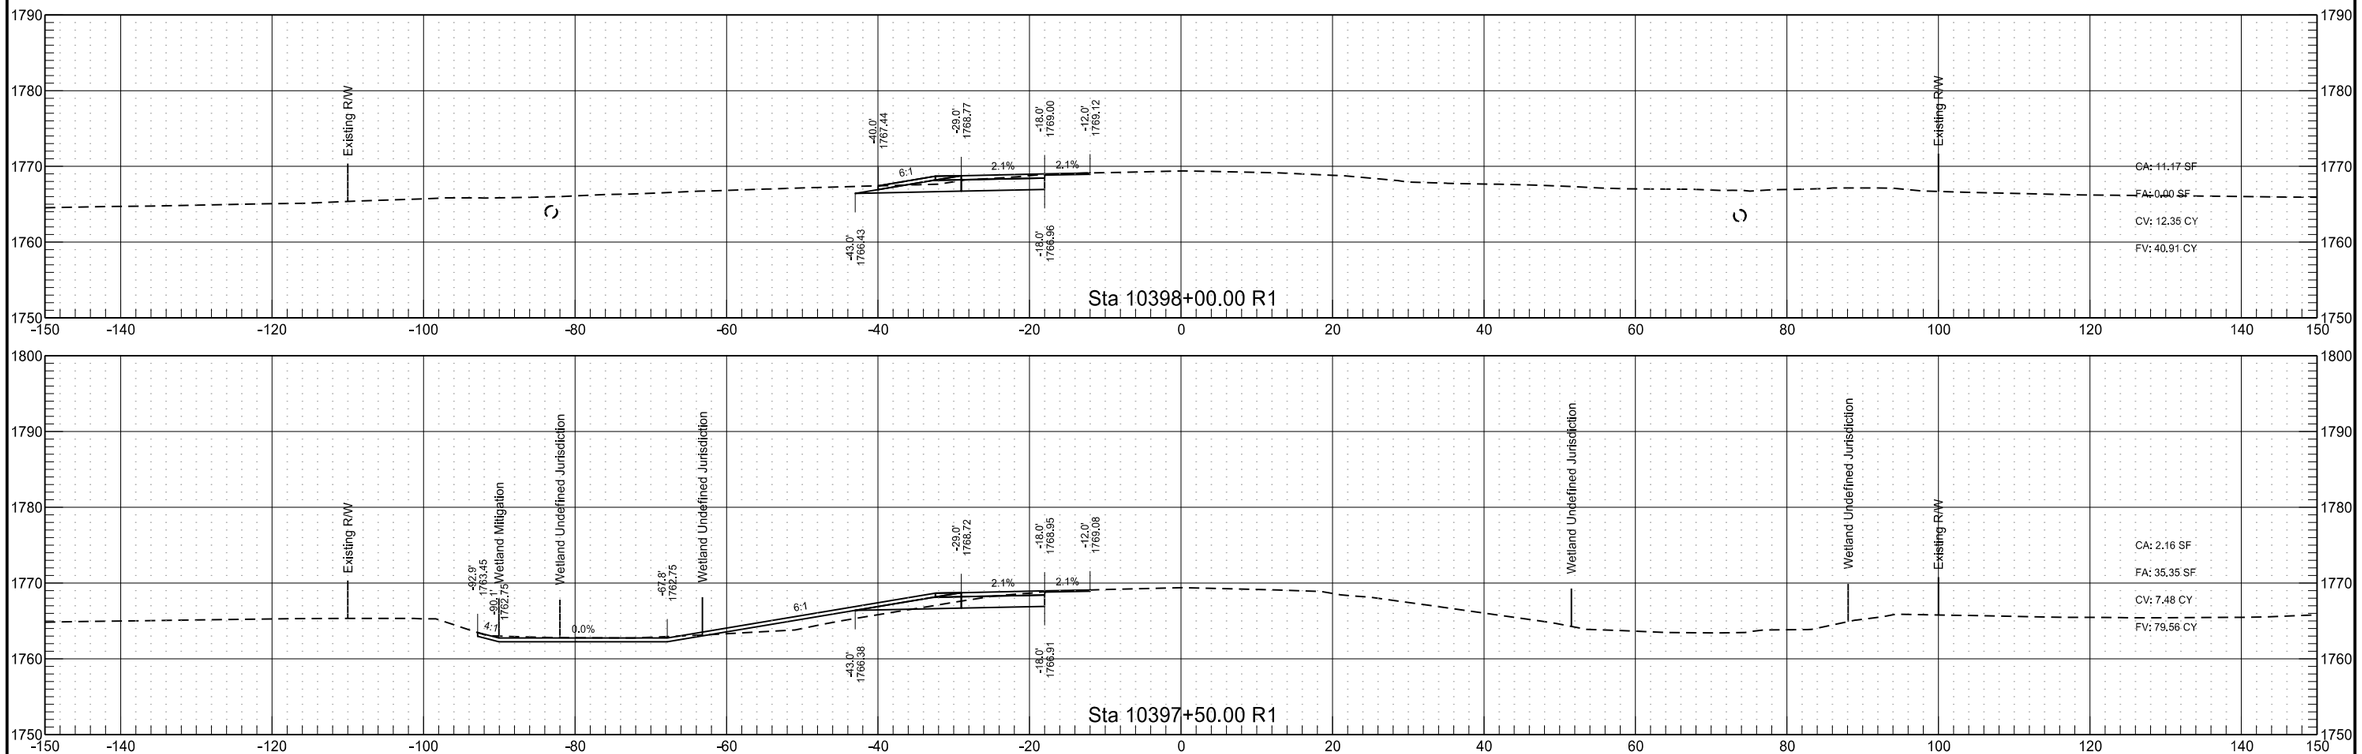


3/15/2022 9:21:36 AM sawyer.kenney G:\2021\21.01304\30052185.053\Design\Sheets\200XS_003_RP195.9_WBPL.dgn

RP 195.802 to RP 197.998 - WB Passing Lane


	STATE	PROJECT NO.	SECTION NO.	SHEET NO.
	ND	INF-X-3-052(053)185	200	119

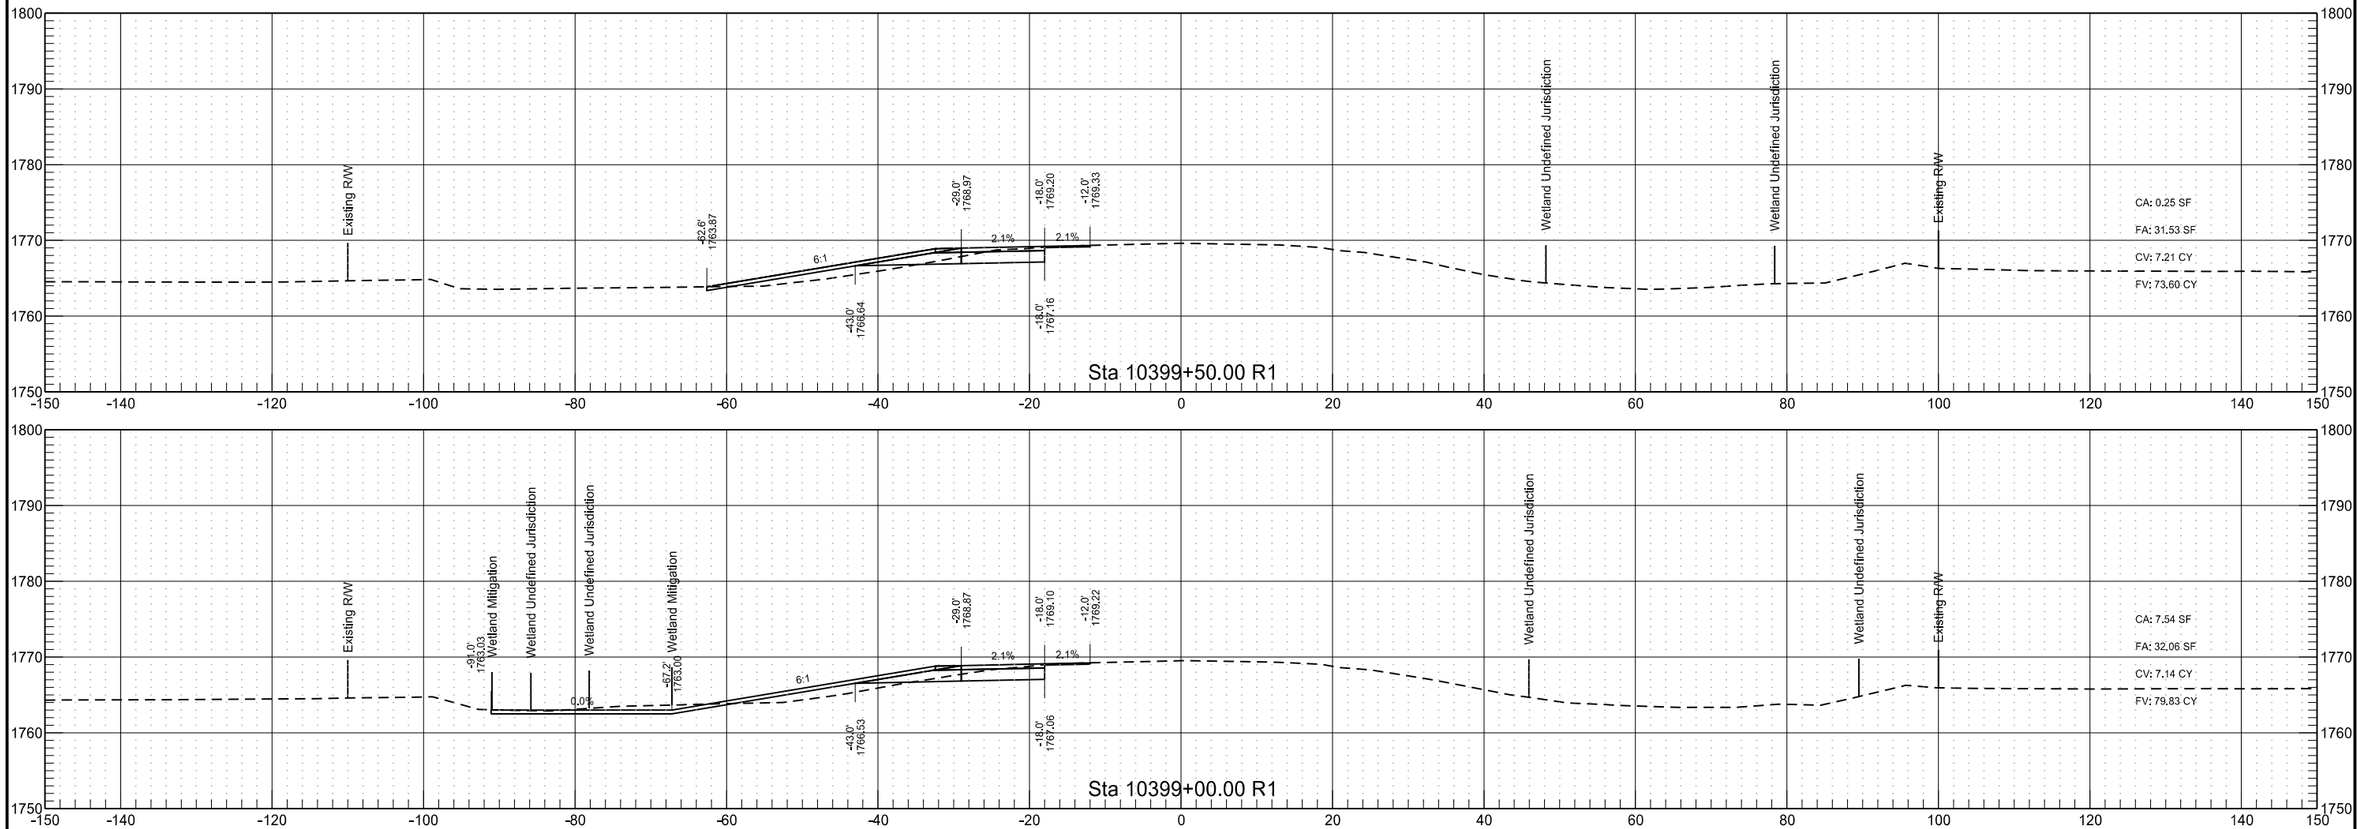

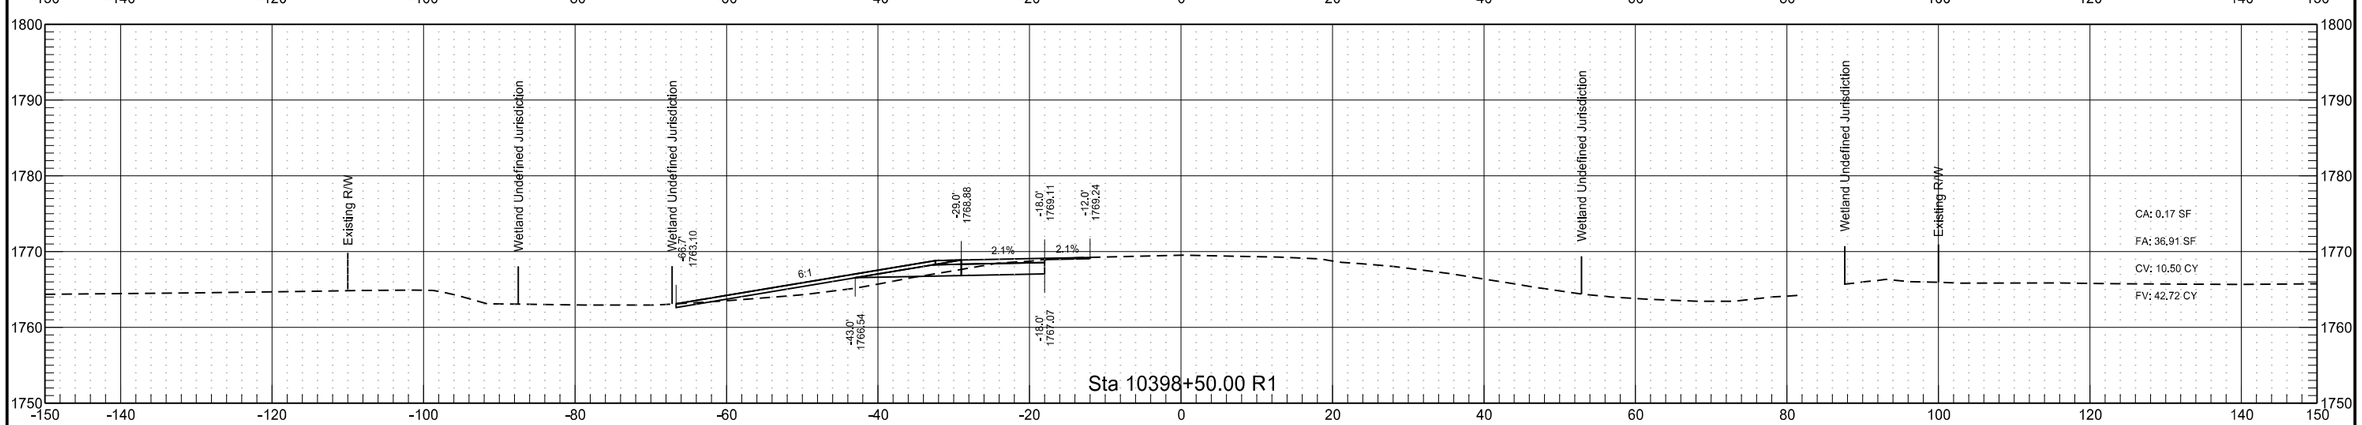

RP 195.802 to RP 197.998 - WB Passing Lane

	STATE	PROJECT NO.	SECTION NO.	SHEET NO.
	ND	INF-X-3-052(053)185	200	120

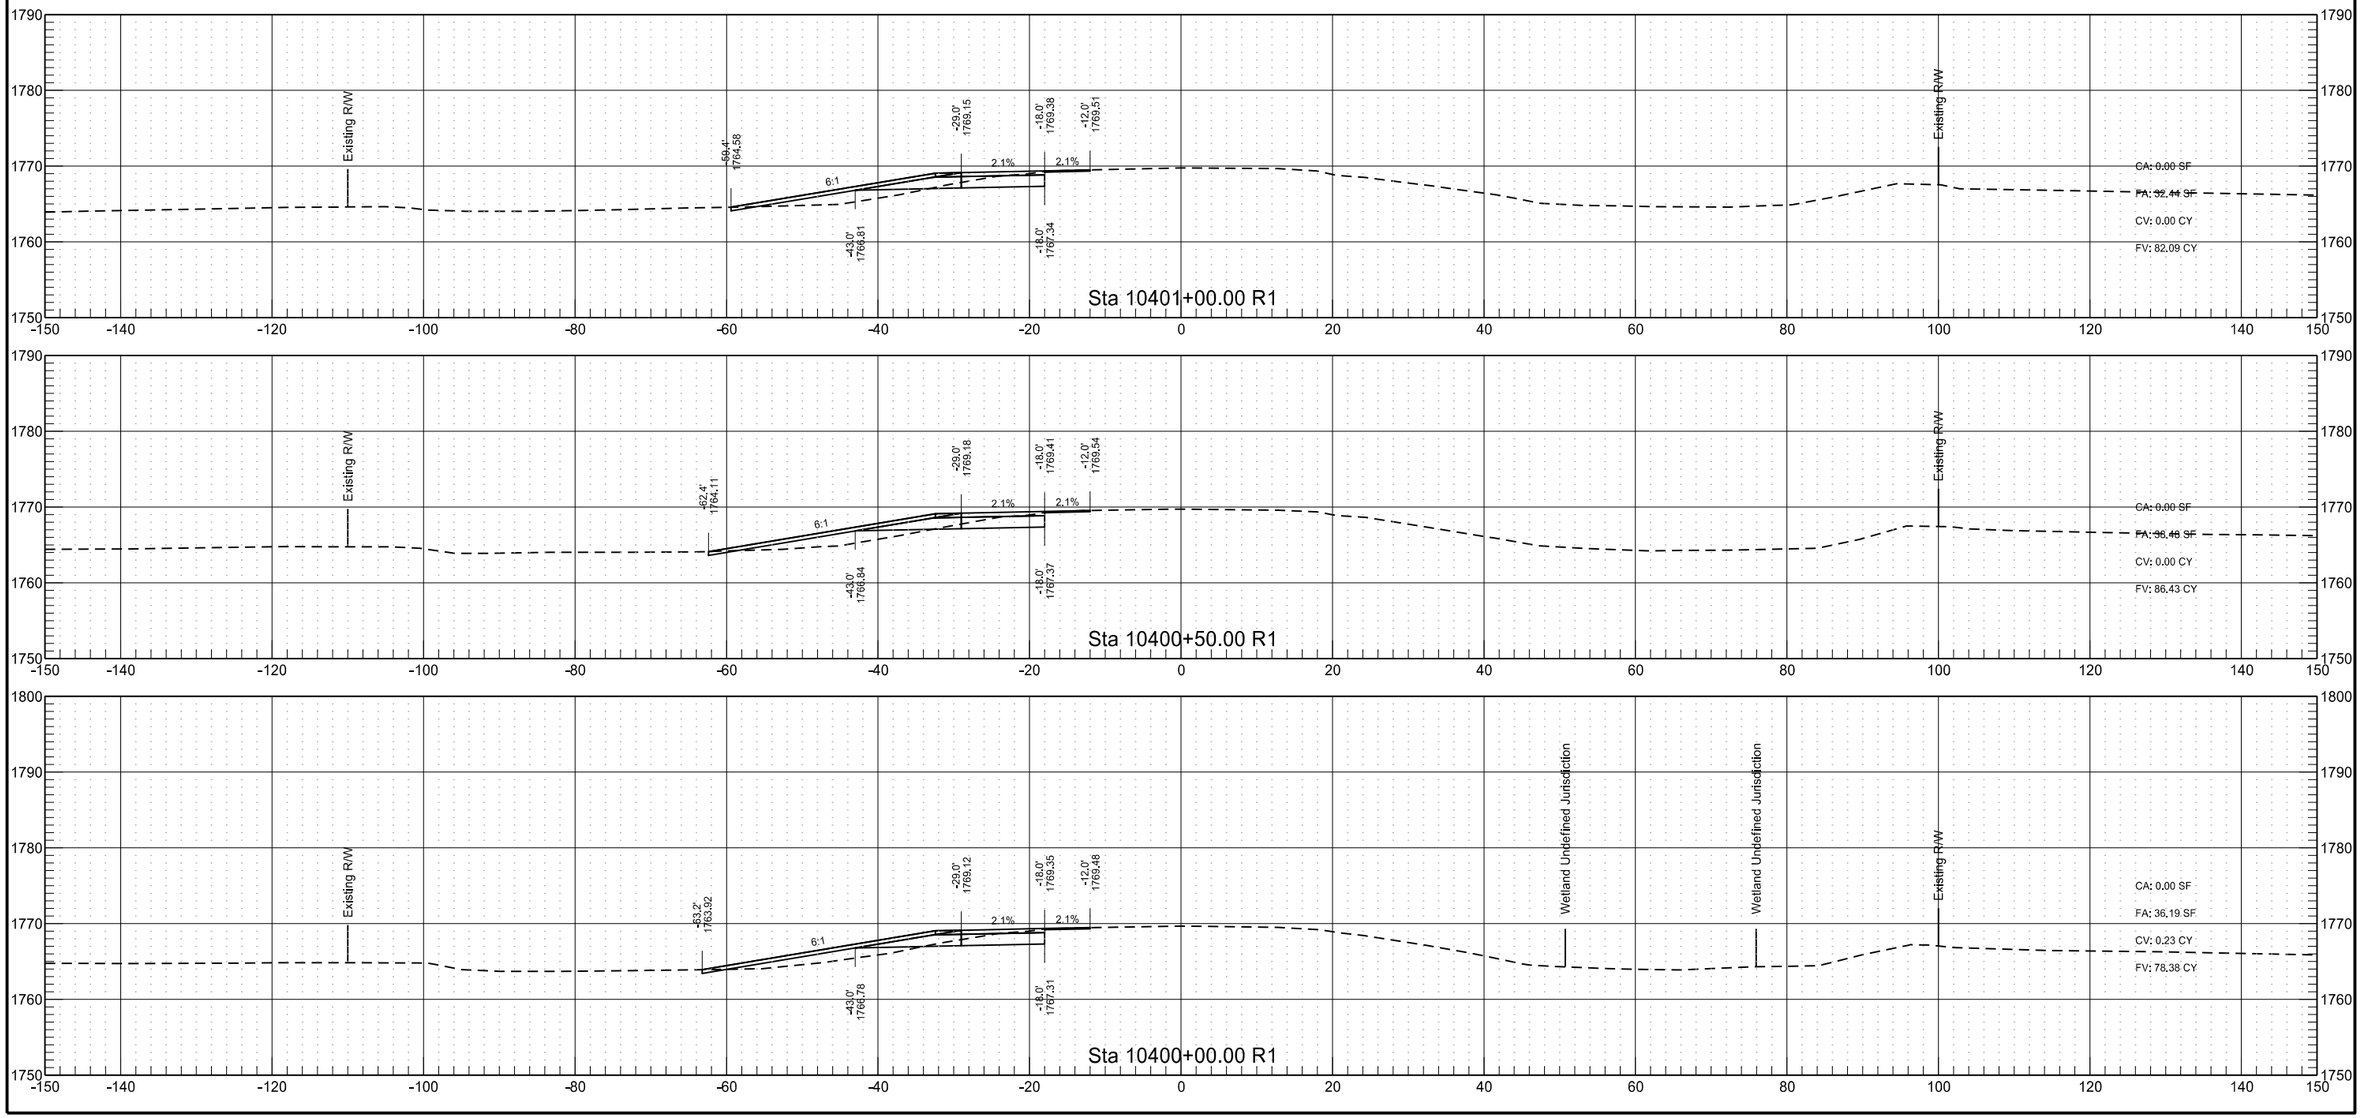

RP 195.802 to RP 197.998 - WB Passing Lane

	STATE	PROJECT NO.	SECTION NO.	SHEET NO.
	ND	INF-X-3-052(053)185	200	121

RP 195.802 to RP 197.998 - WB Passing Lane

	STATE	PROJECT NO.	SECTION NO.	SHEET NO.
	ND	INF-X-3-052(053)185	200	122

RP 195.802 to RP 197.998 - WB Passing Lane


	STATE	PROJECT NO.	SECTION NO.	SHEET NO.
	ND	INF-X-3-052(053)185	200	123


RP 195.802 to RP 197.998 - WB Passing Lane


	STATE	PROJECT NO.	SECTION NO.	SHEET NO.
	ND	INF-X-3-052(053)185	200	124


RP 195.802 to RP 197.998 - WB Passing Lane

	STATE	PROJECT NO.	SECTION NO.	SHEET NO.
	ND	INF-X-3-052(053)185	200	125

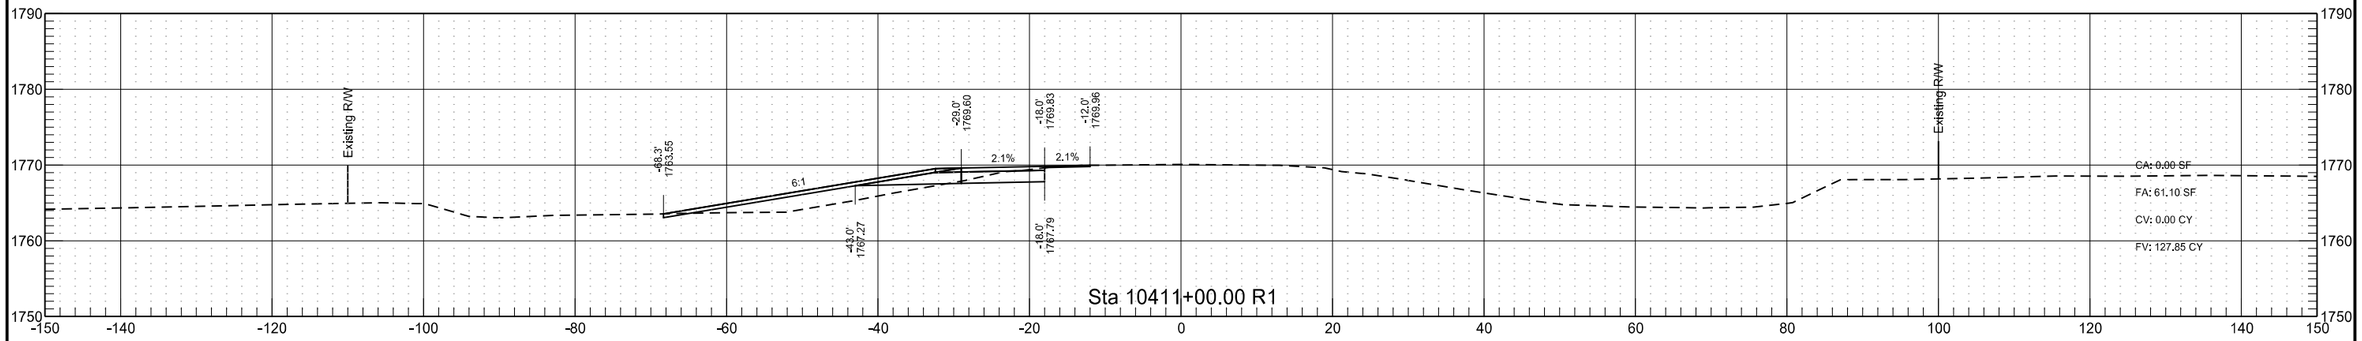

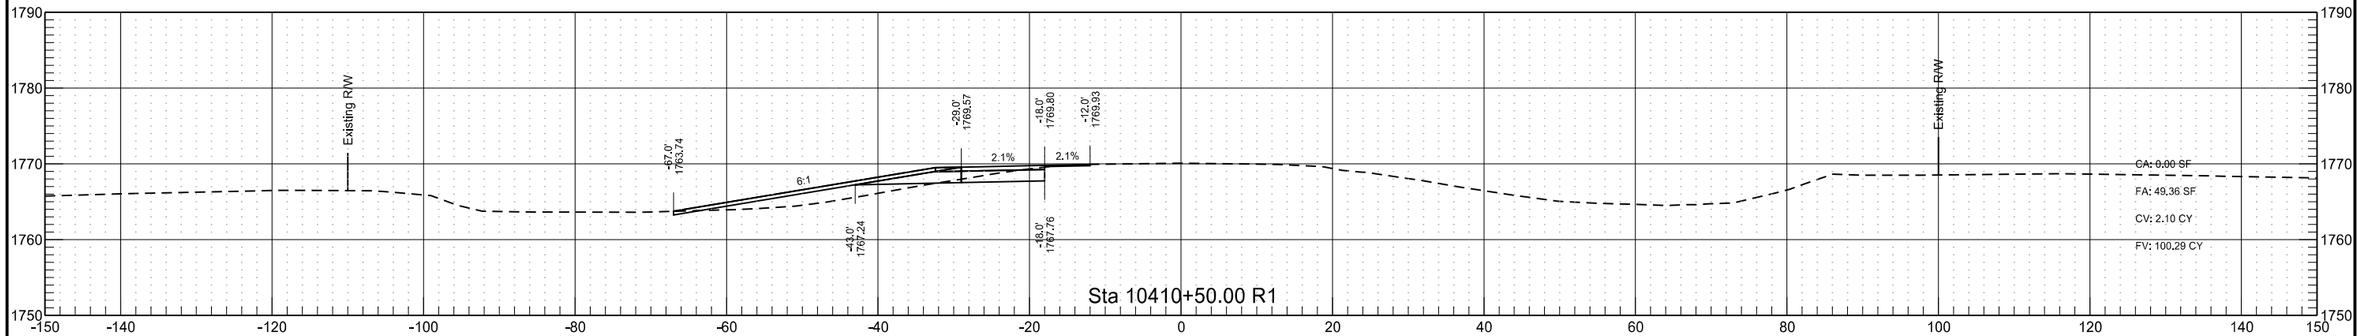


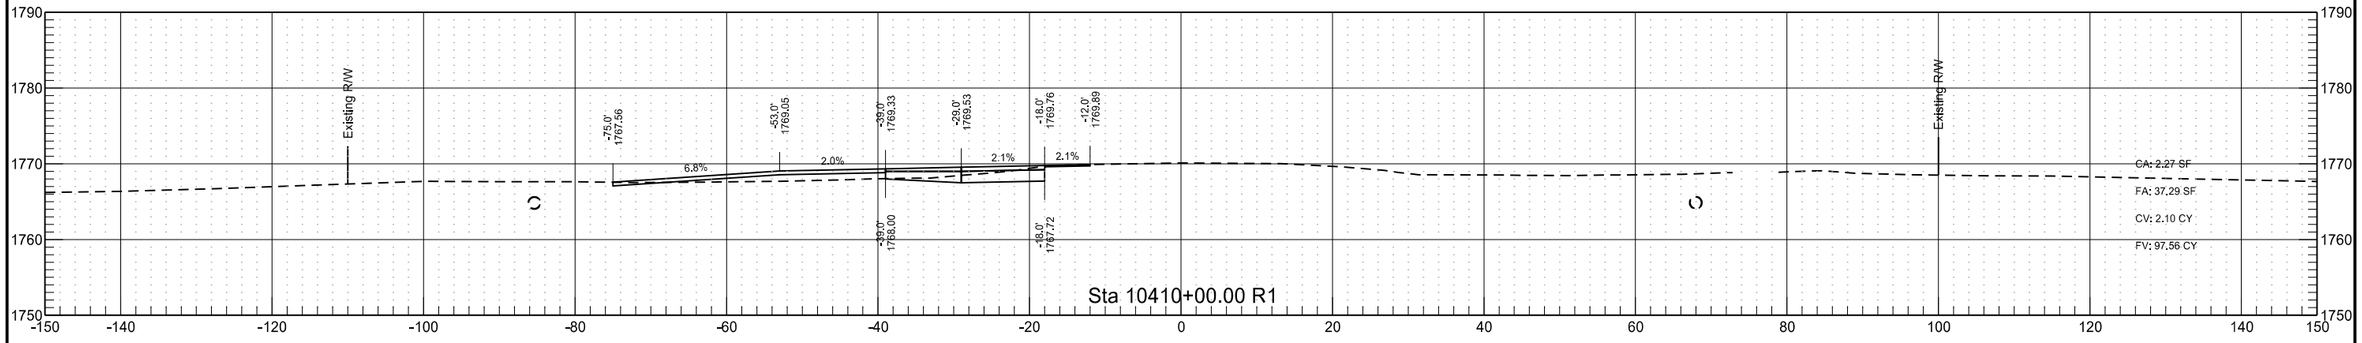

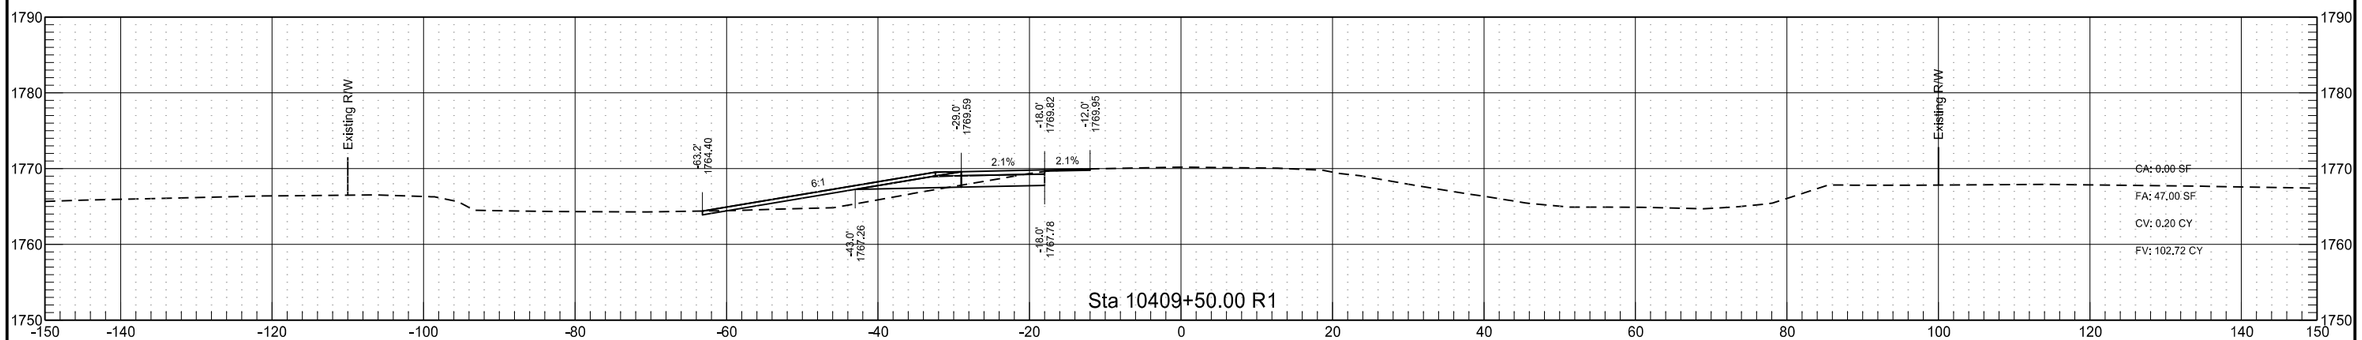


RP 195.802 to RP 197.998 - WB Passing Lane


	STATE	PROJECT NO.	SECTION NO.	SHEET NO.
	ND	INF-X-3-052(053)185	200	126

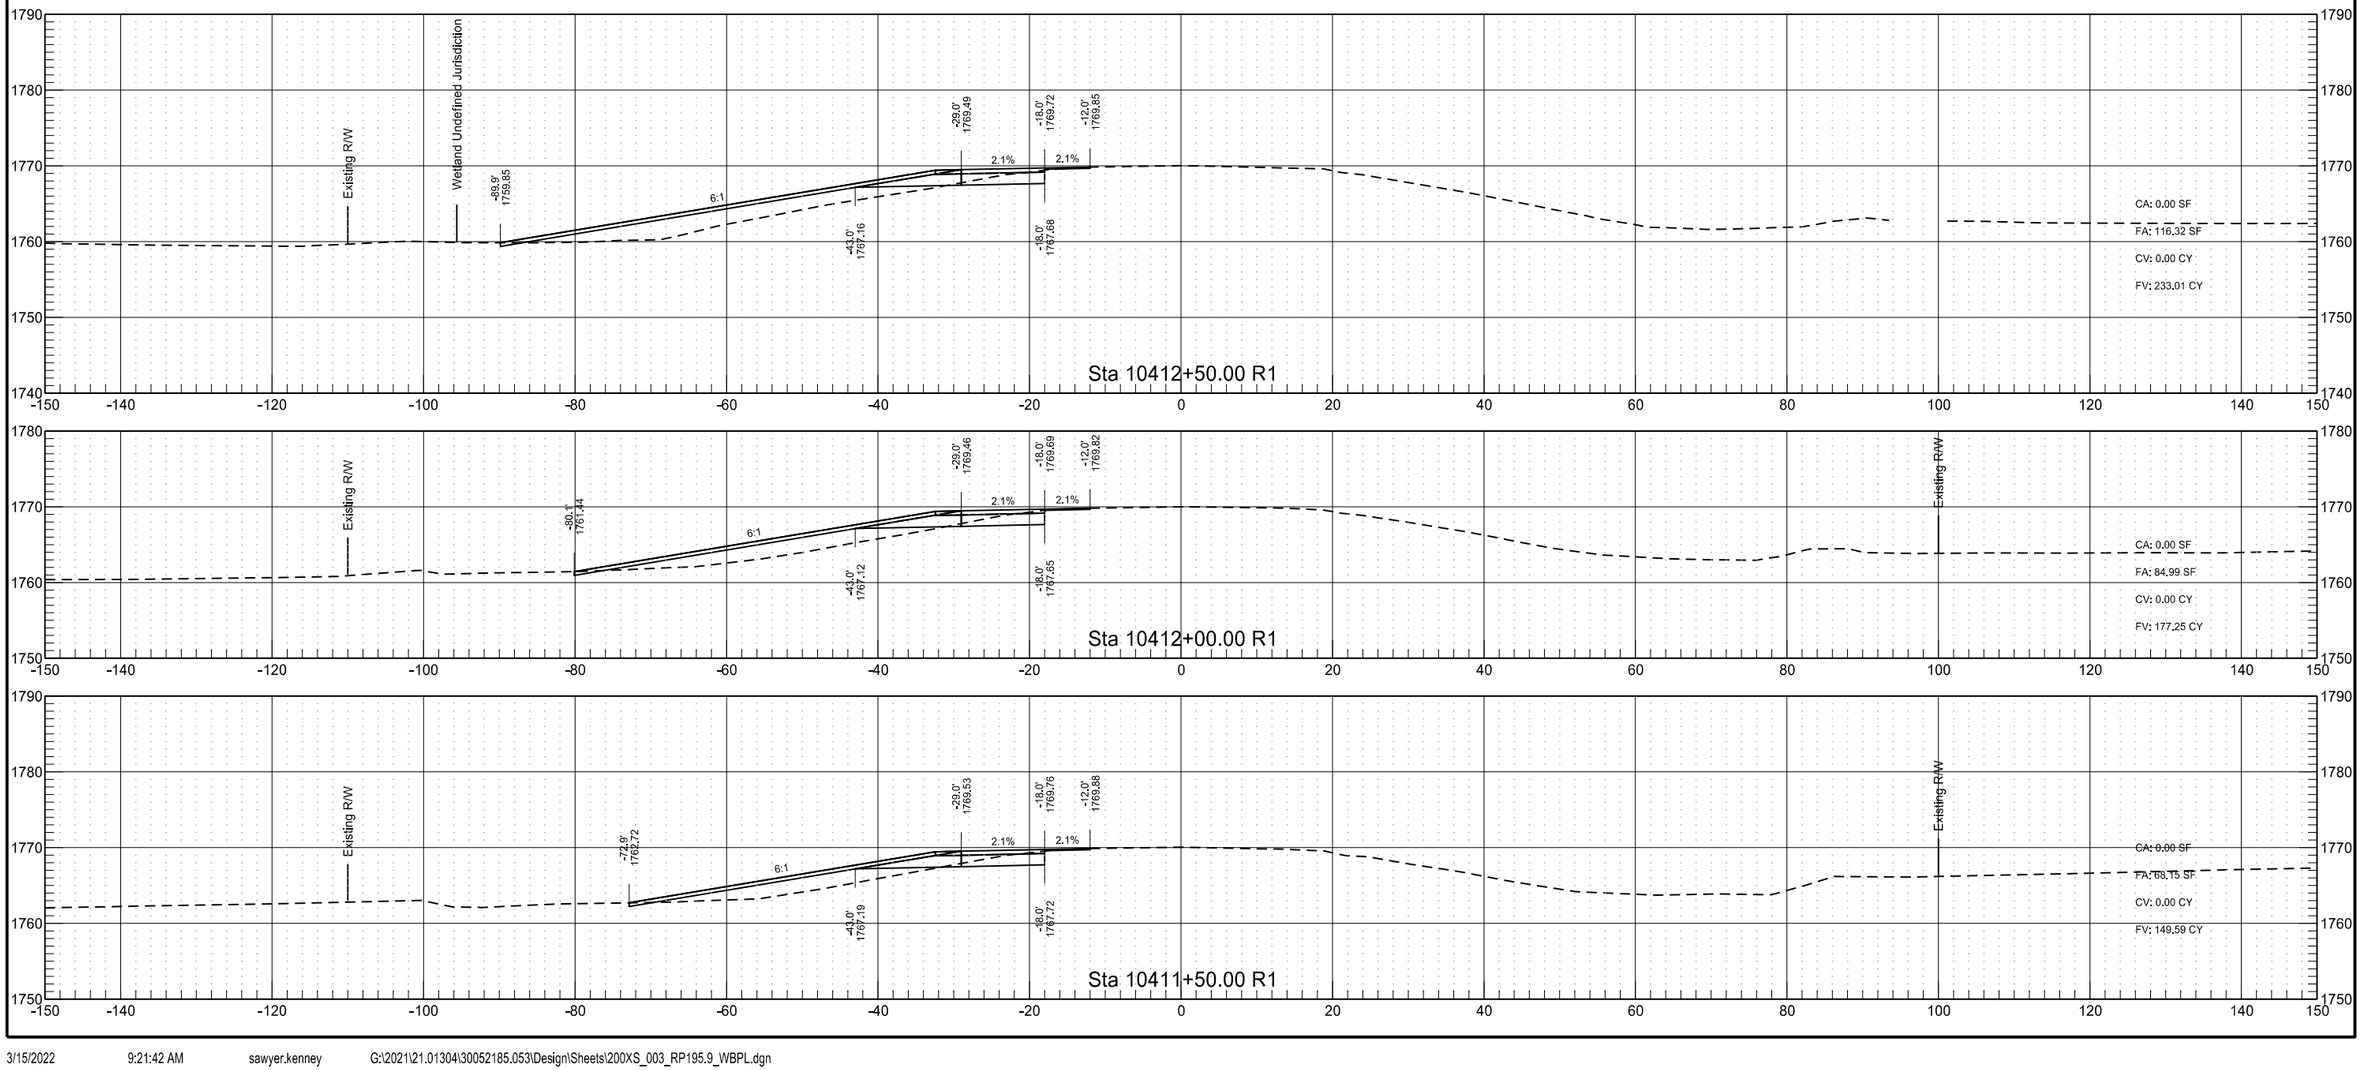


RP 195.802 to RP 197.998 - WB Passing Lane

	STATE	PROJECT NO.	SECTION NO.	SHEET NO.
	ND	INF-X-3-052(053)185	200	127

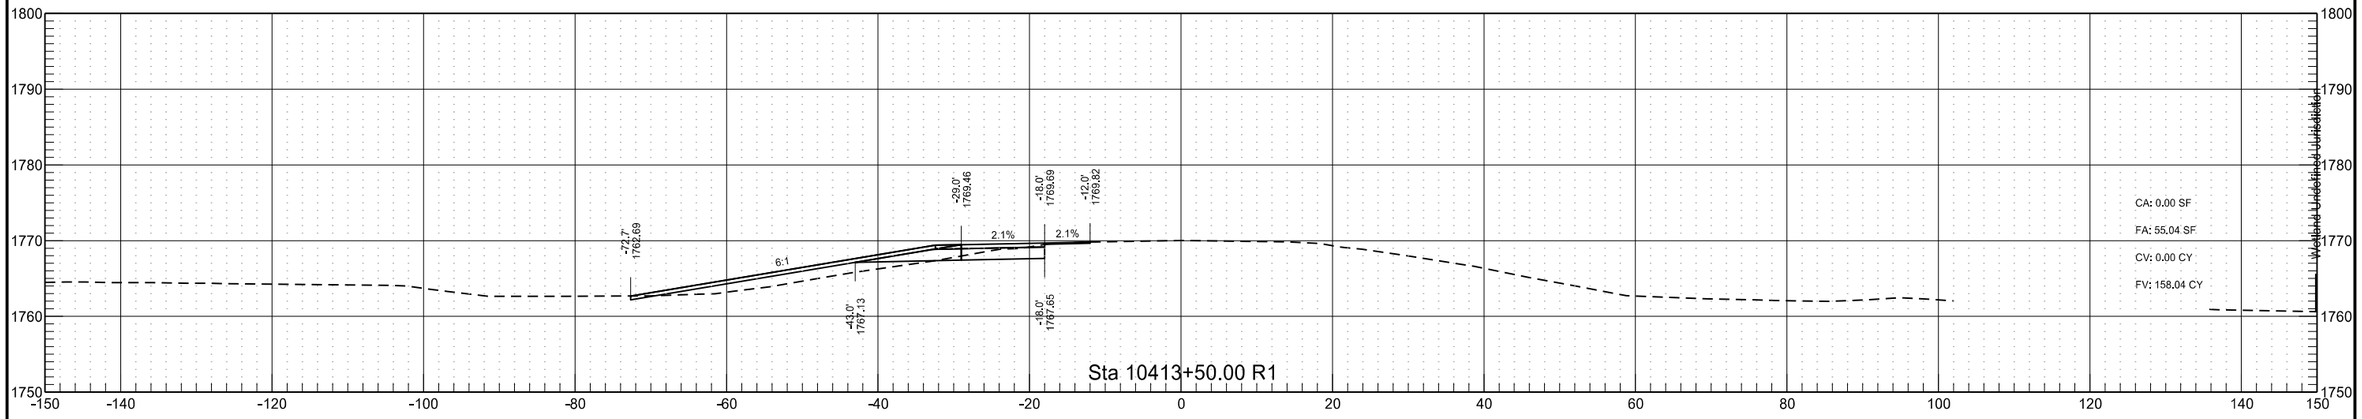

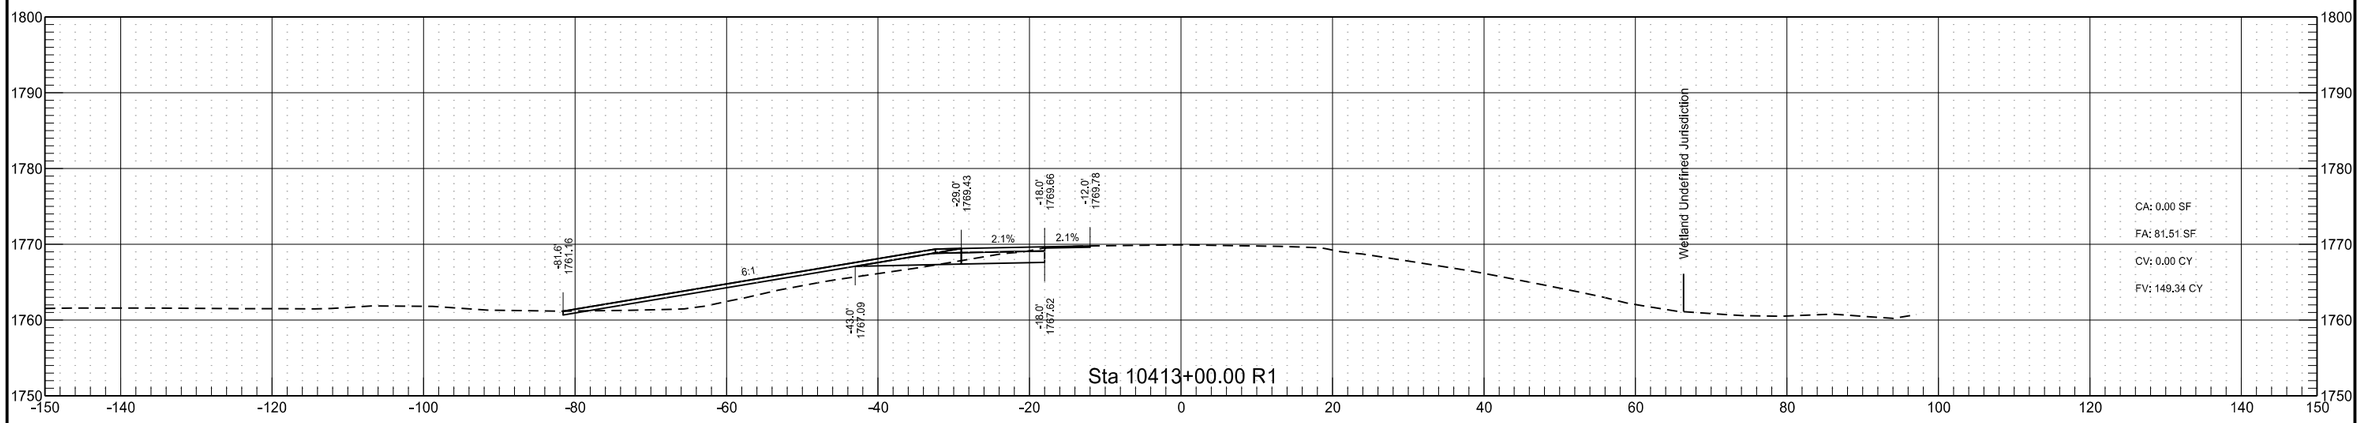

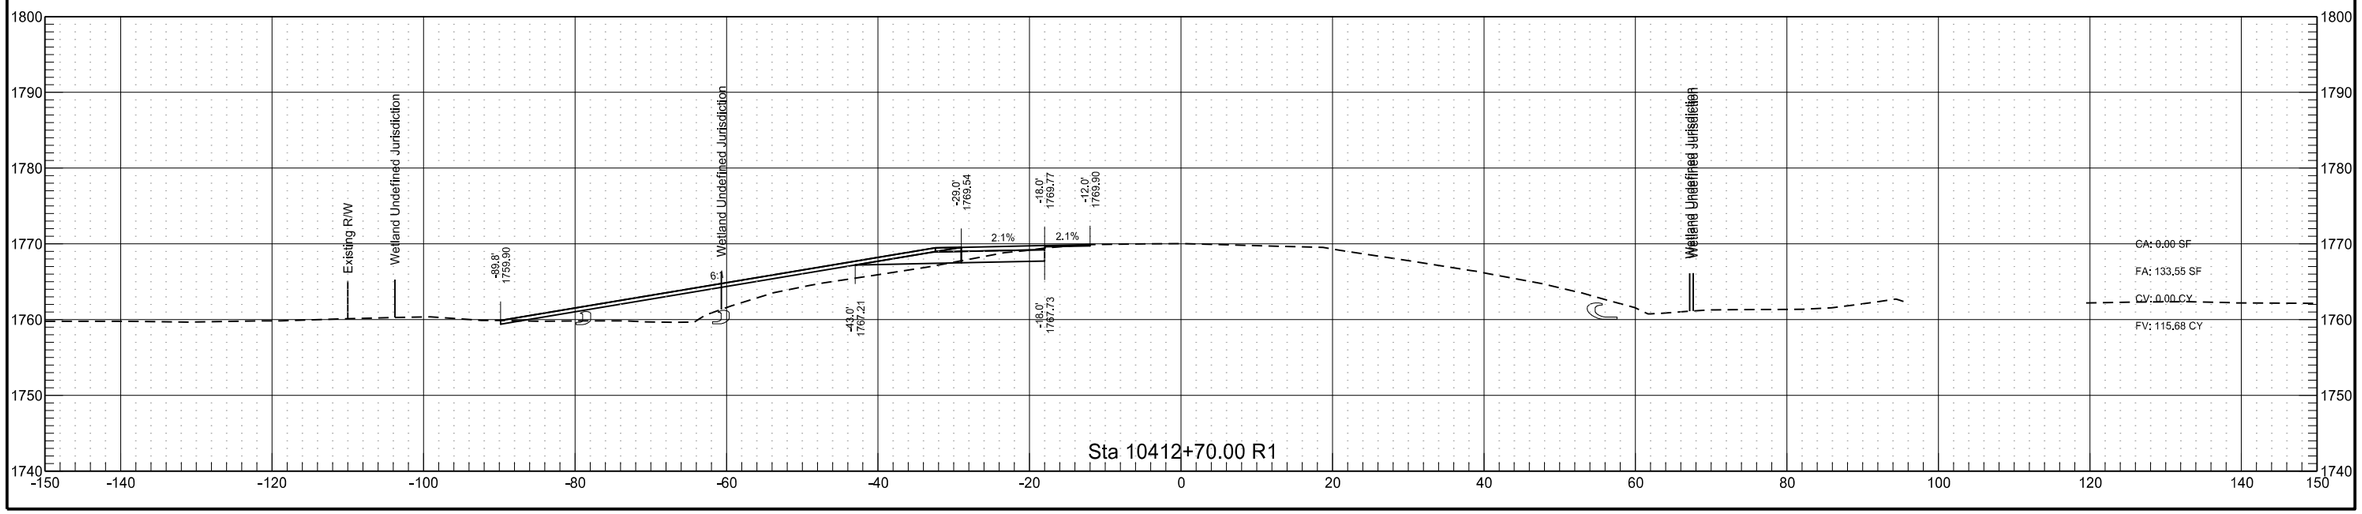

RP 195.802 to RP 197.998 - WB Passing Lane


	STATE	PROJECT NO.	SECTION NO.	SHEET NO.
	ND	INF-X-3-052(053)185	200	128


RP 195.802 to RP 197.998 - WB Passing Lane


	STATE	PROJECT NO.	SECTION NO.	SHEET NO.
	ND	INF-X-3-052(053)185	200	129


RP 195.802 to RP 197.998 - WB Passing Lane

	STATE	PROJECT NO.	SECTION NO.	SHEET NO.
	ND	INF-X-3-052(053)185	200	130

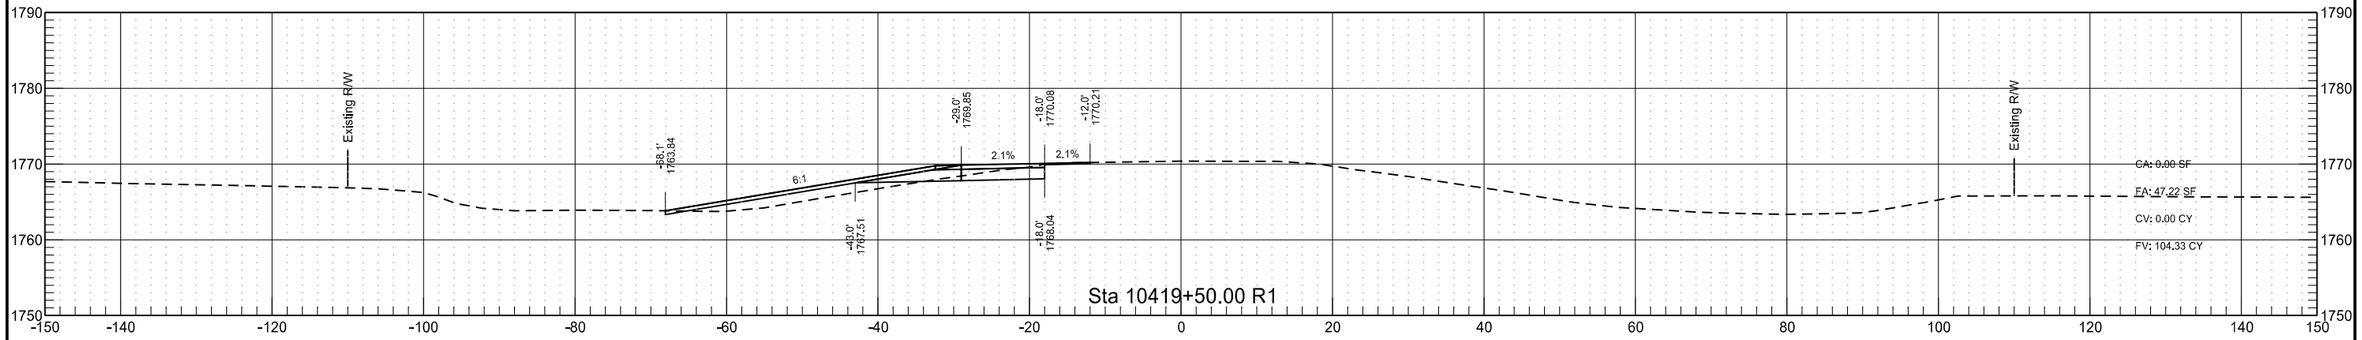

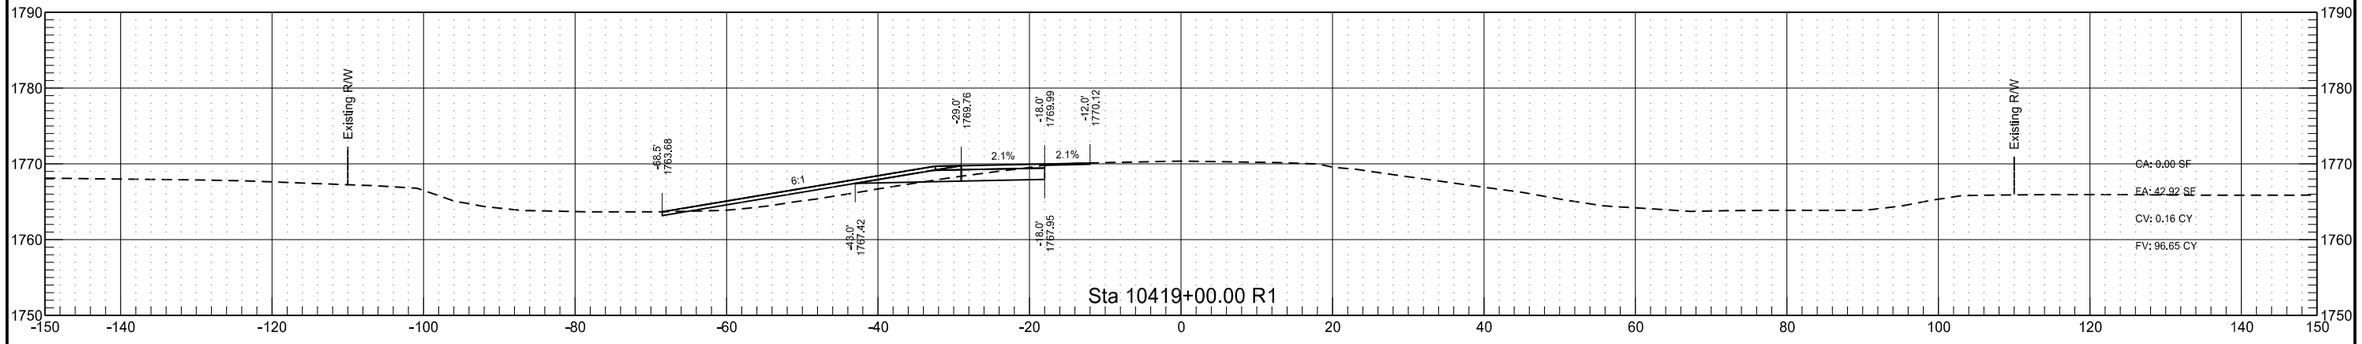


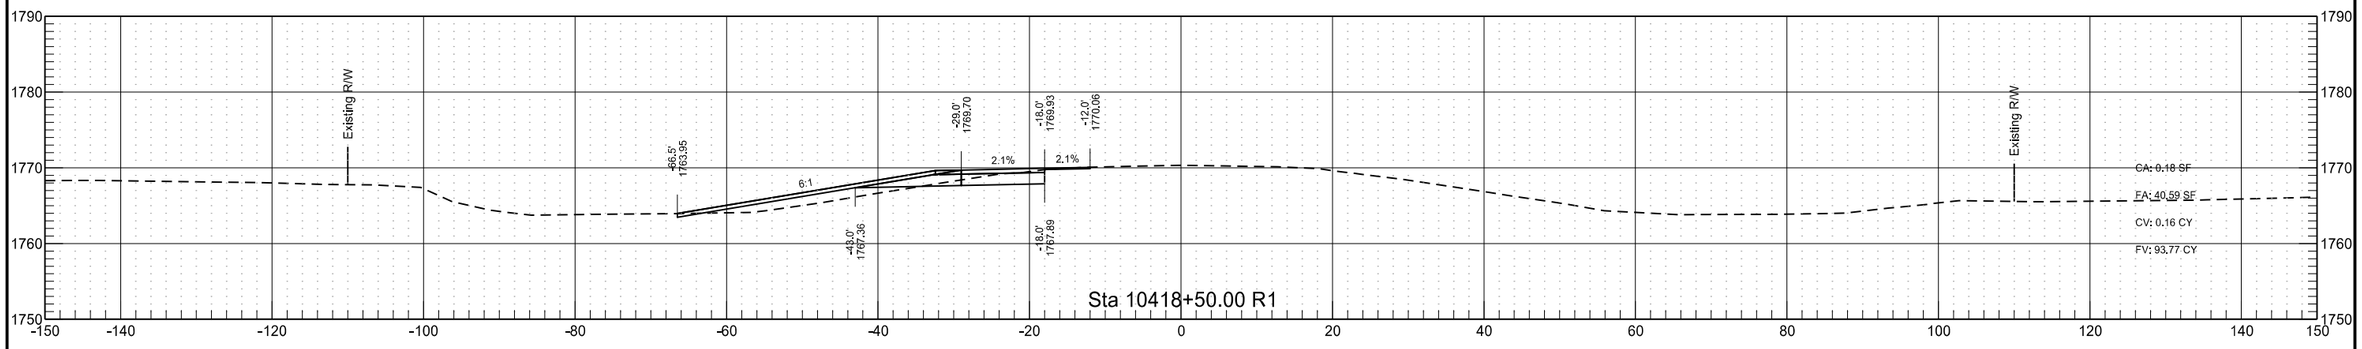


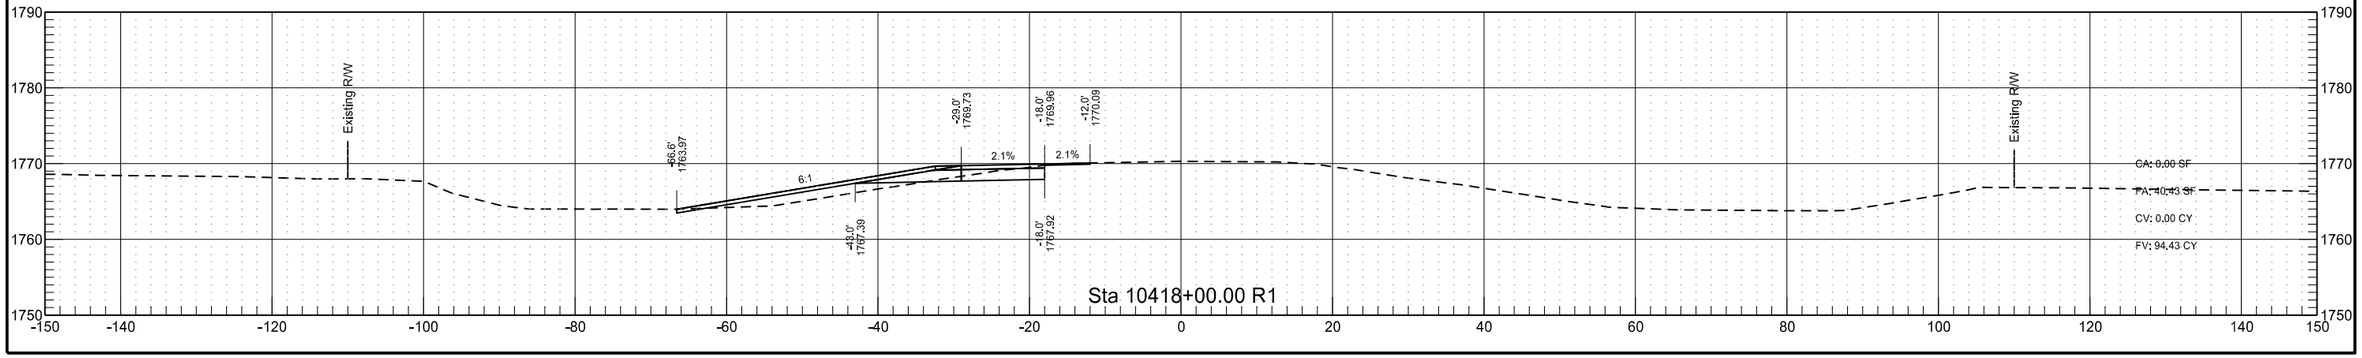



RP 195.802 to RP 197.998 - WB Passing Lane

	STATE	PROJECT NO.	SECTION NO.	SHEET NO.
	ND	INF-X-3-052(053)185	200	131

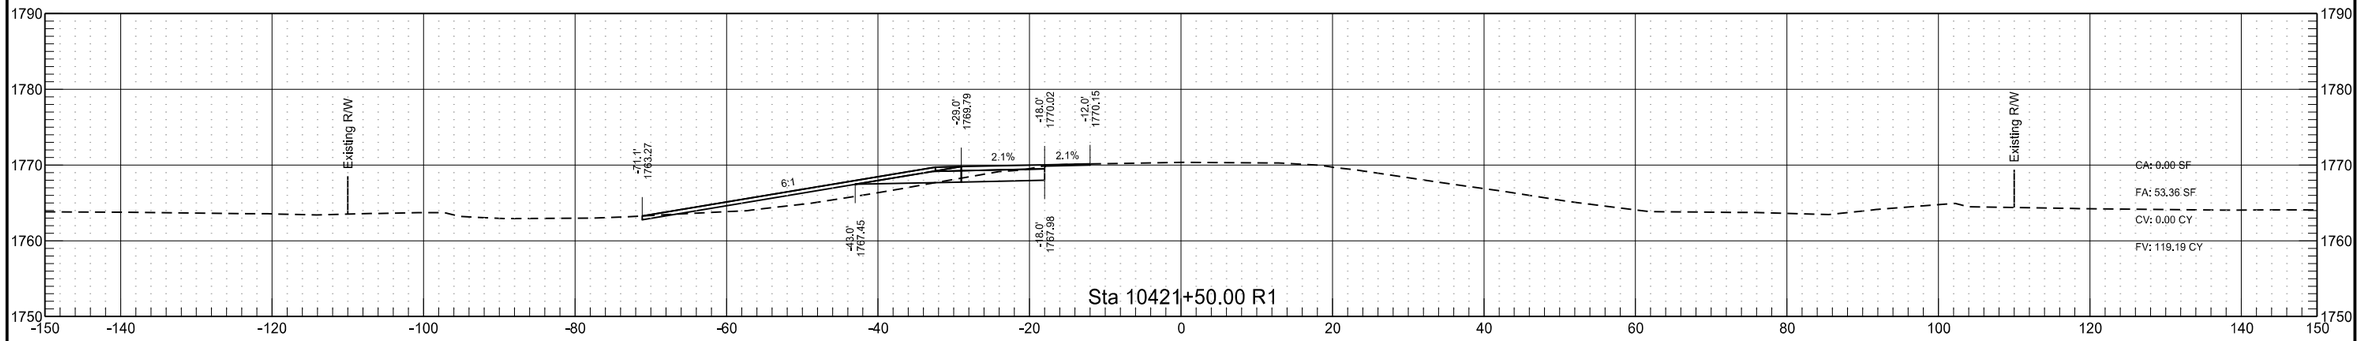

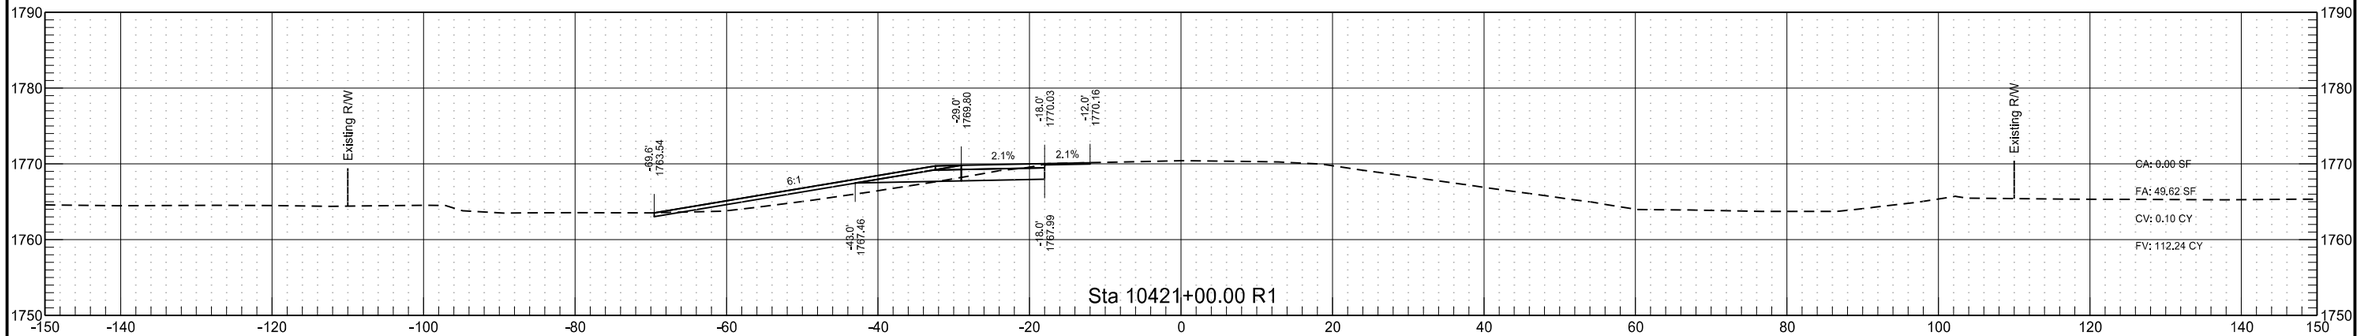


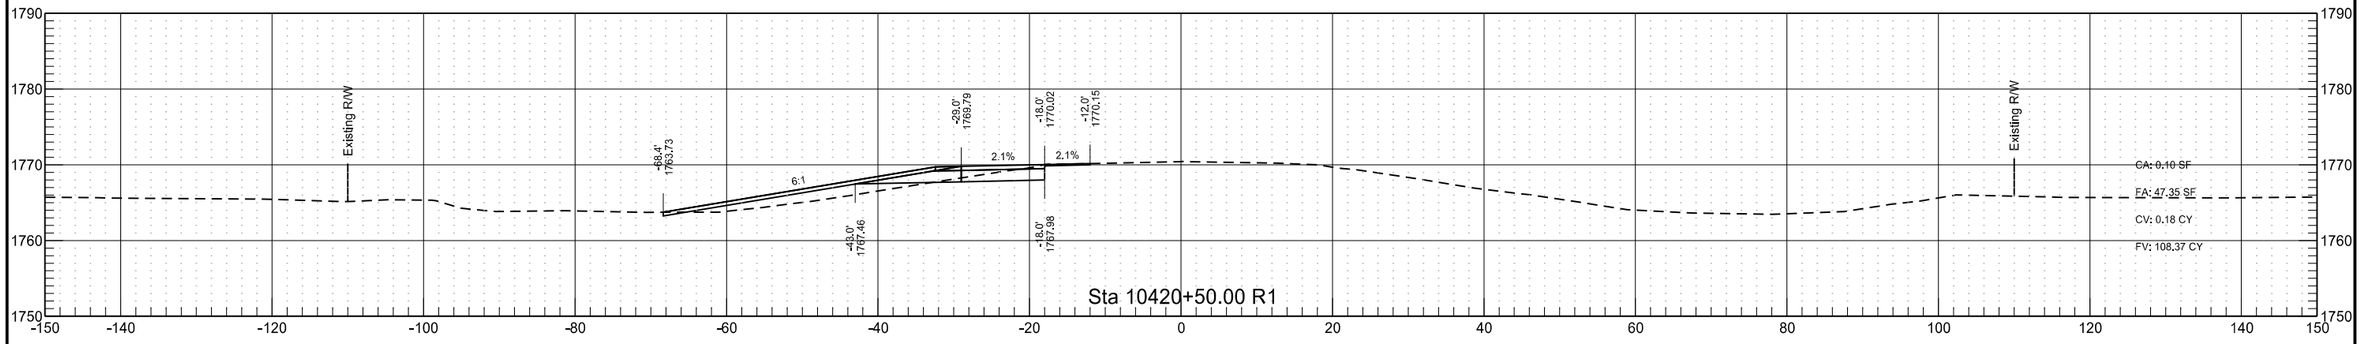

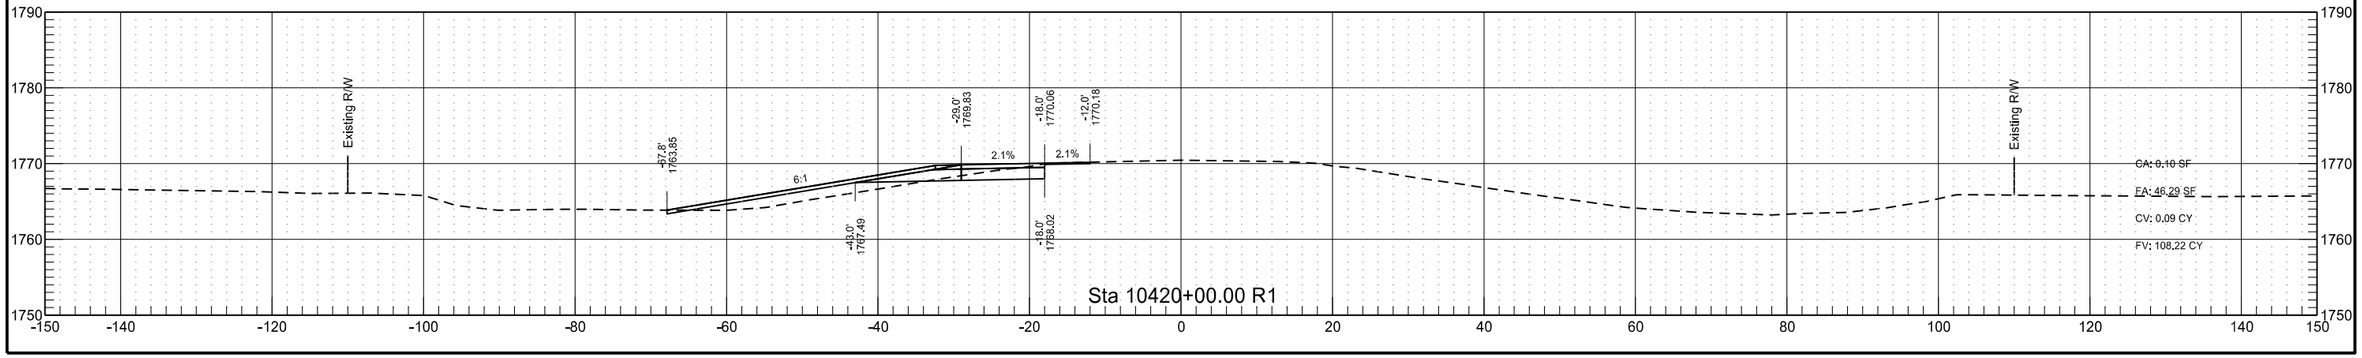


RP 195.802 to RP 197.998 - WB Passing Lane


	STATE	PROJECT NO.	SECTION NO.	SHEET NO.
	ND	INF-X-3-052(053)185	200	132

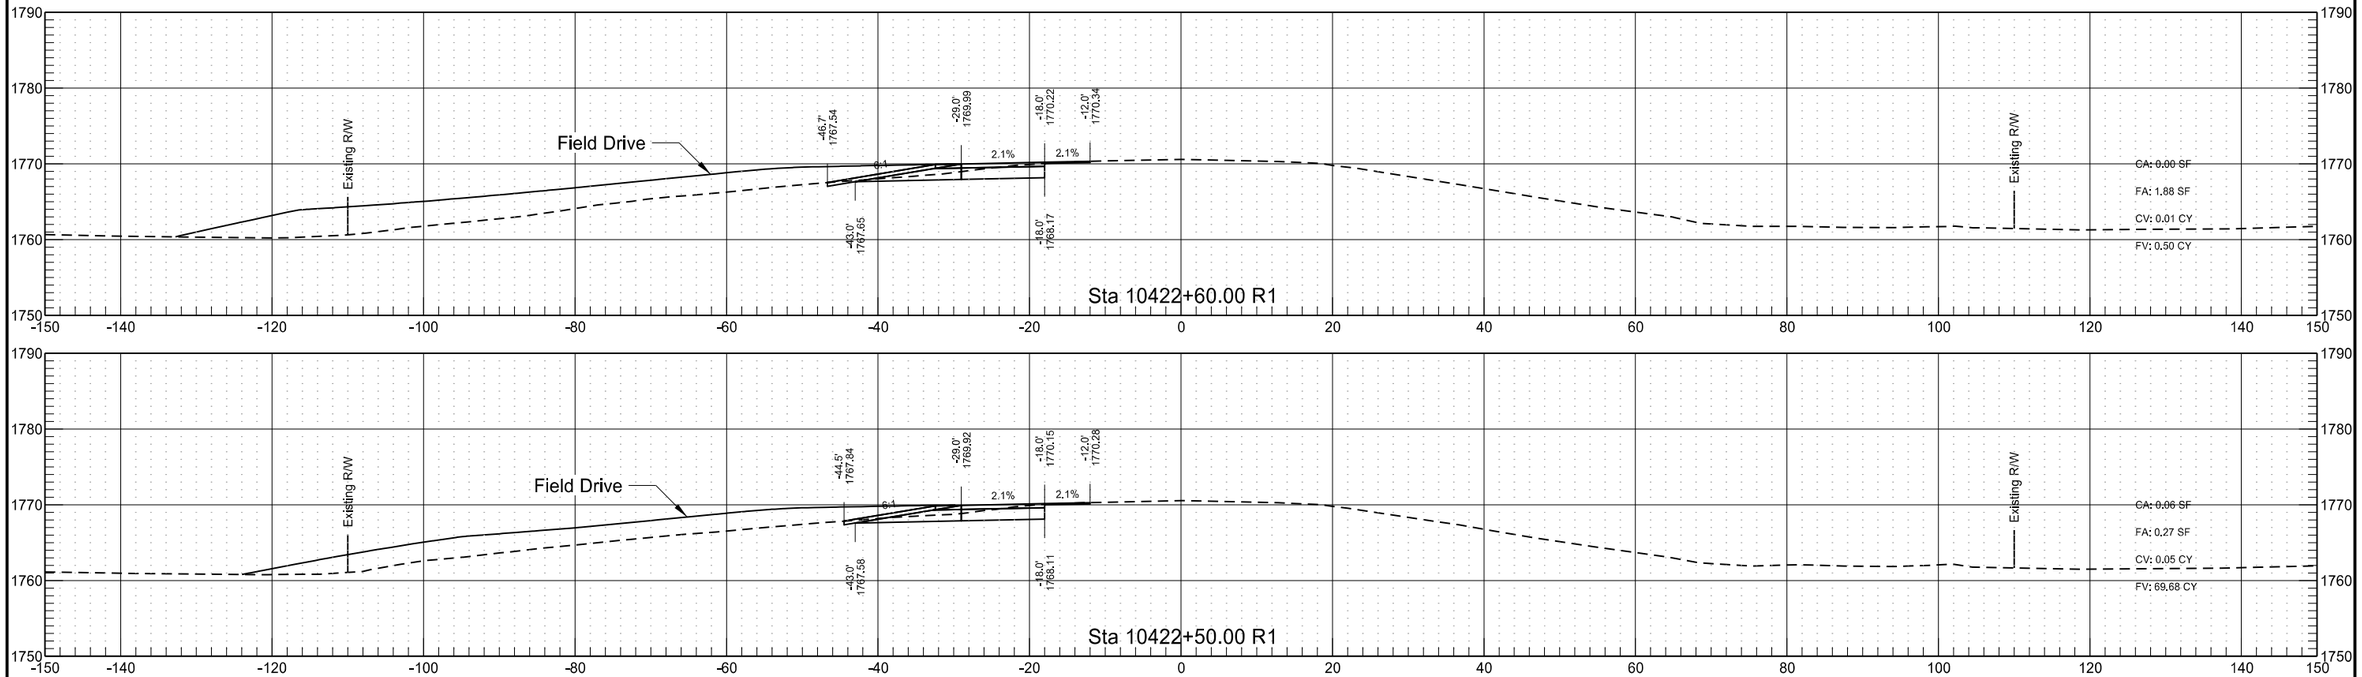


RP 195.802 to RP 197.998 - WB Passing Lane

	STATE	PROJECT NO.	SECTION NO.	SHEET NO.
	ND	INF-X-3-052(053)185	200	133

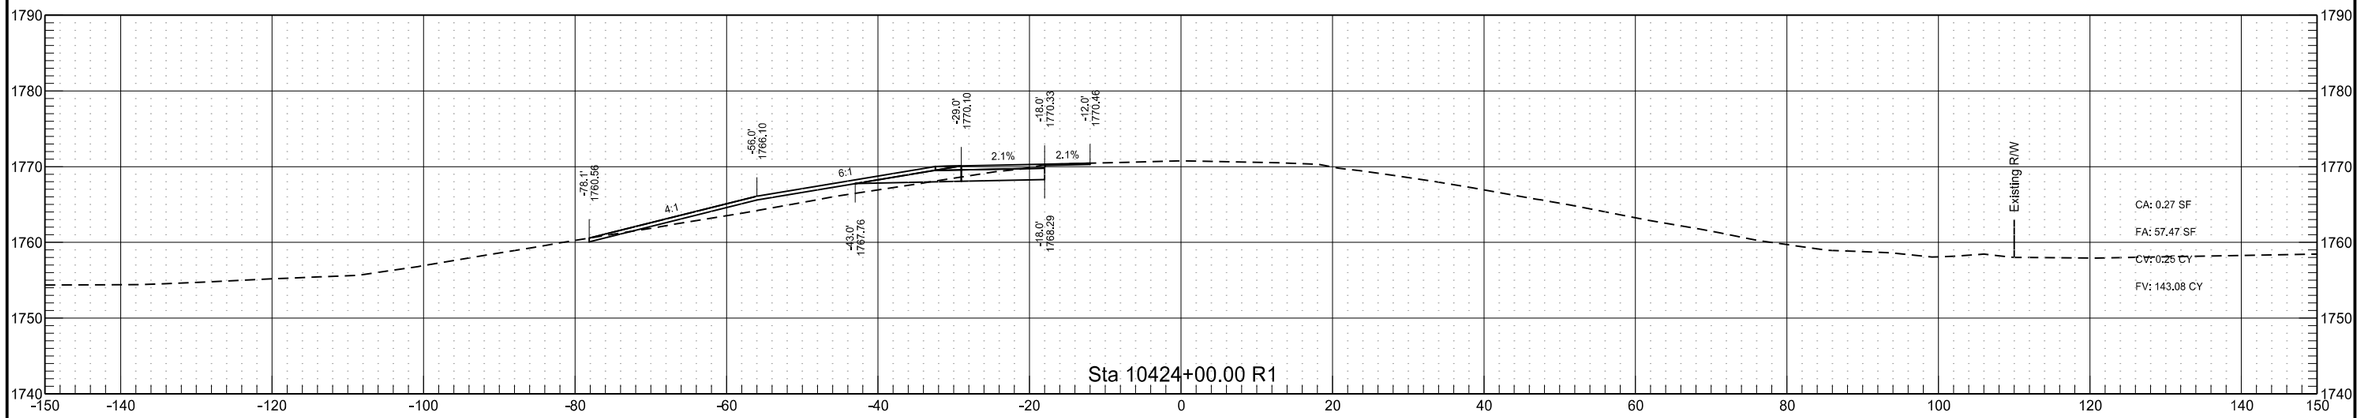


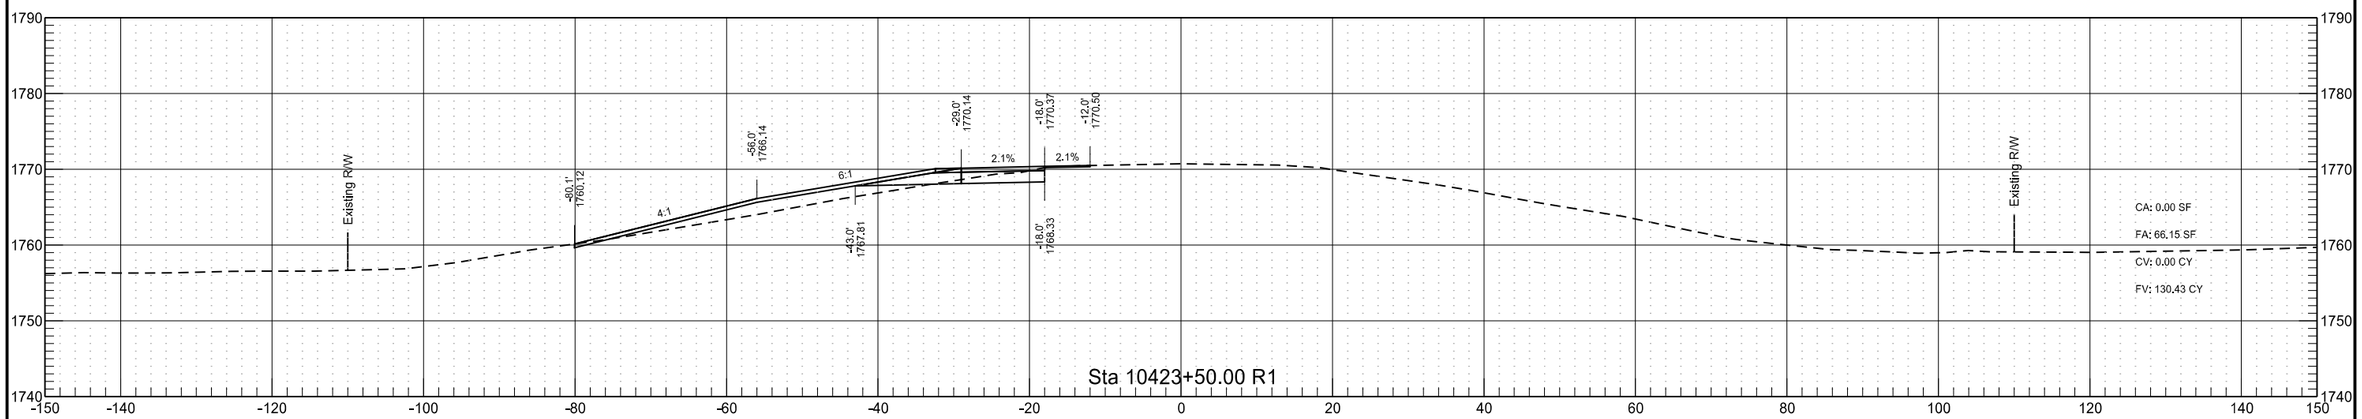


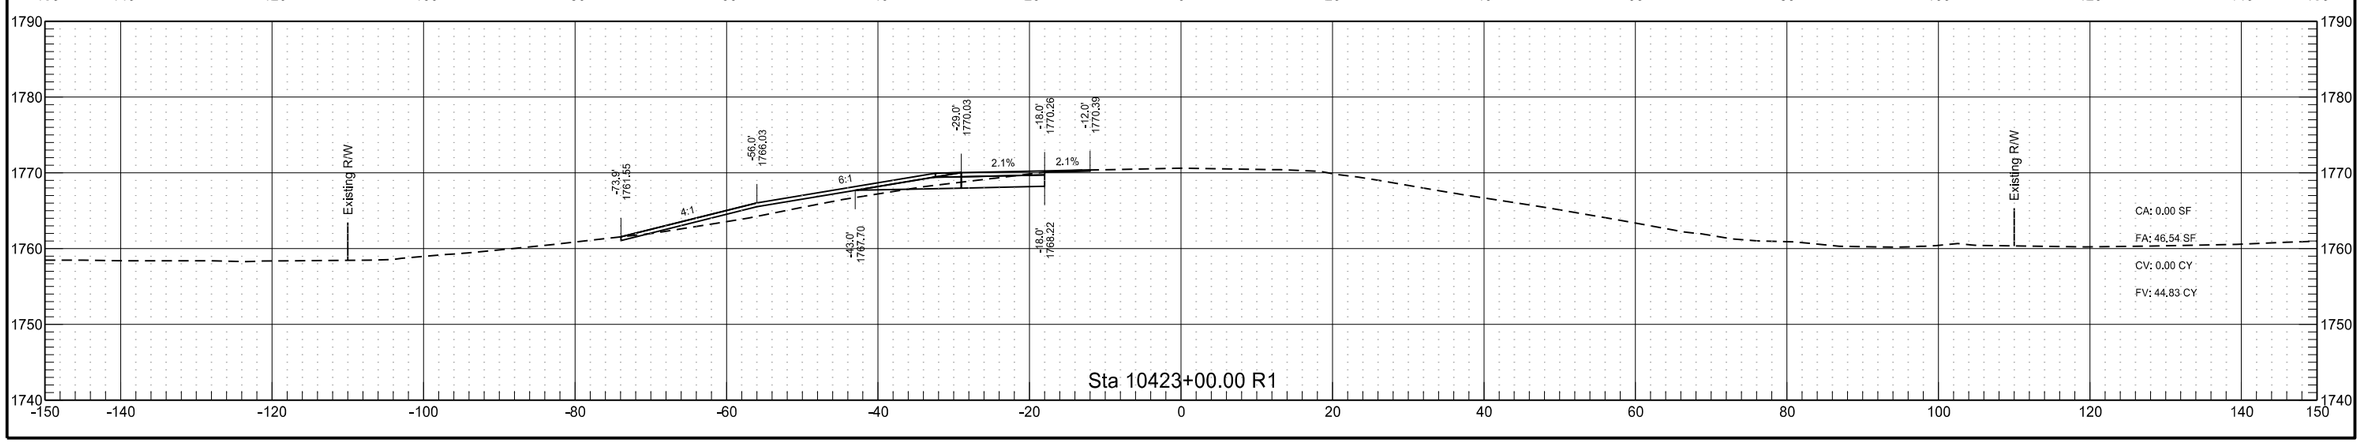


RP 195.802 to RP 197.998 - WB Passing Lane

	STATE	PROJECT NO.	SECTION NO.	SHEET NO.
	ND	INF-X-3-052(053)185	200	134

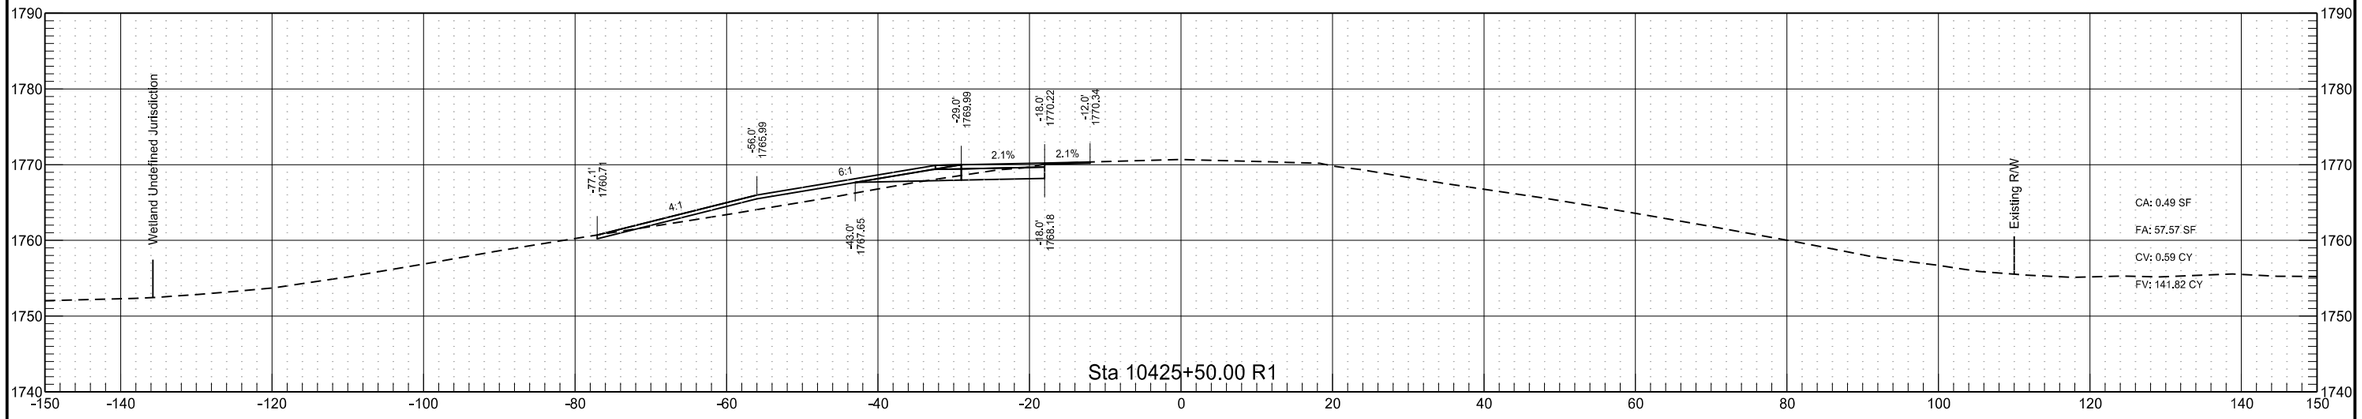


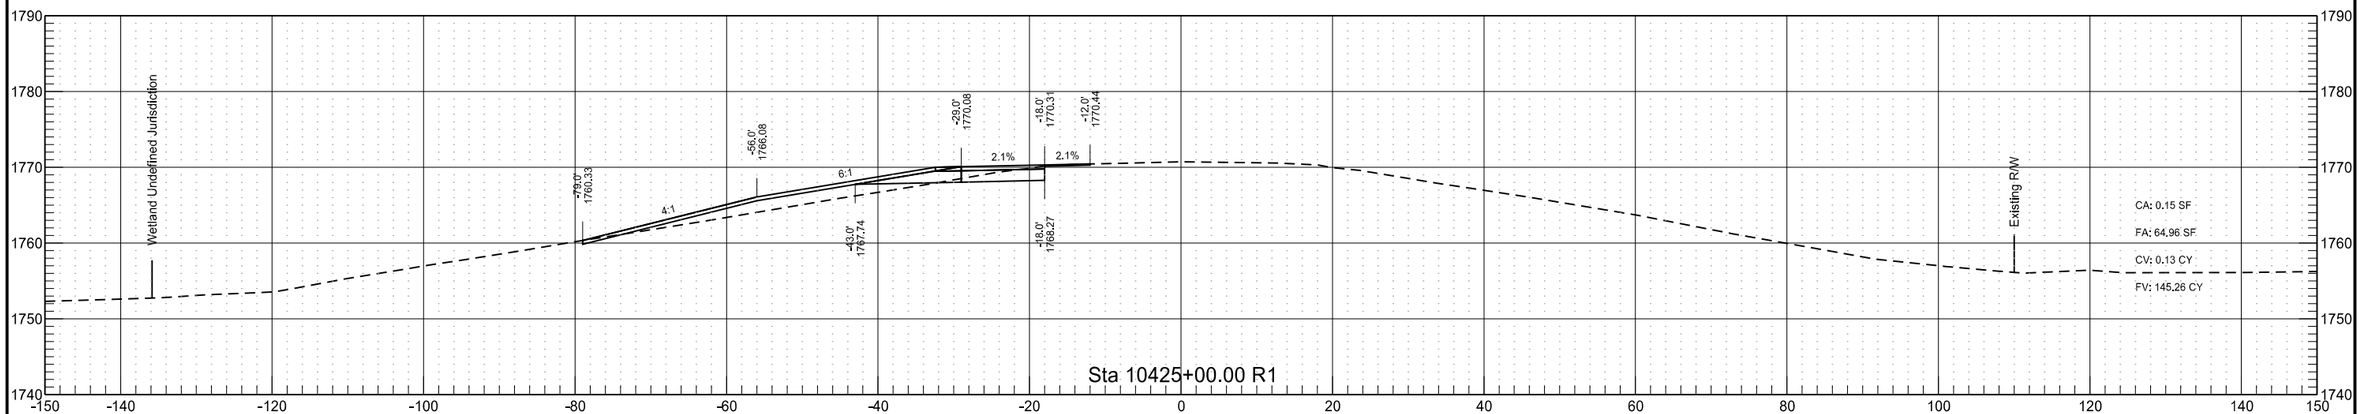


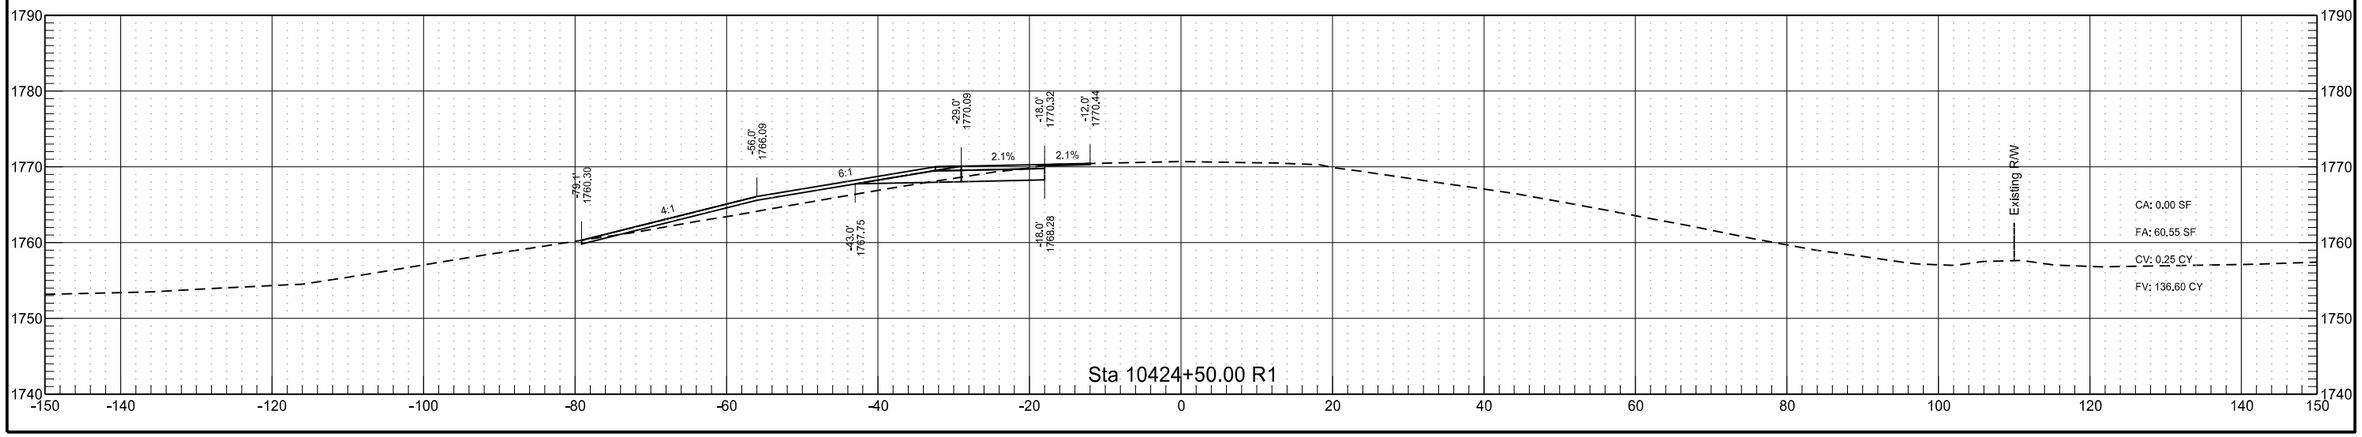


RP 195.802 to RP 197.998 - WB Passing Lane

	STATE	PROJECT NO.	SECTION NO.	SHEET NO.
	ND	INF-X-3-052(053)185	200	135

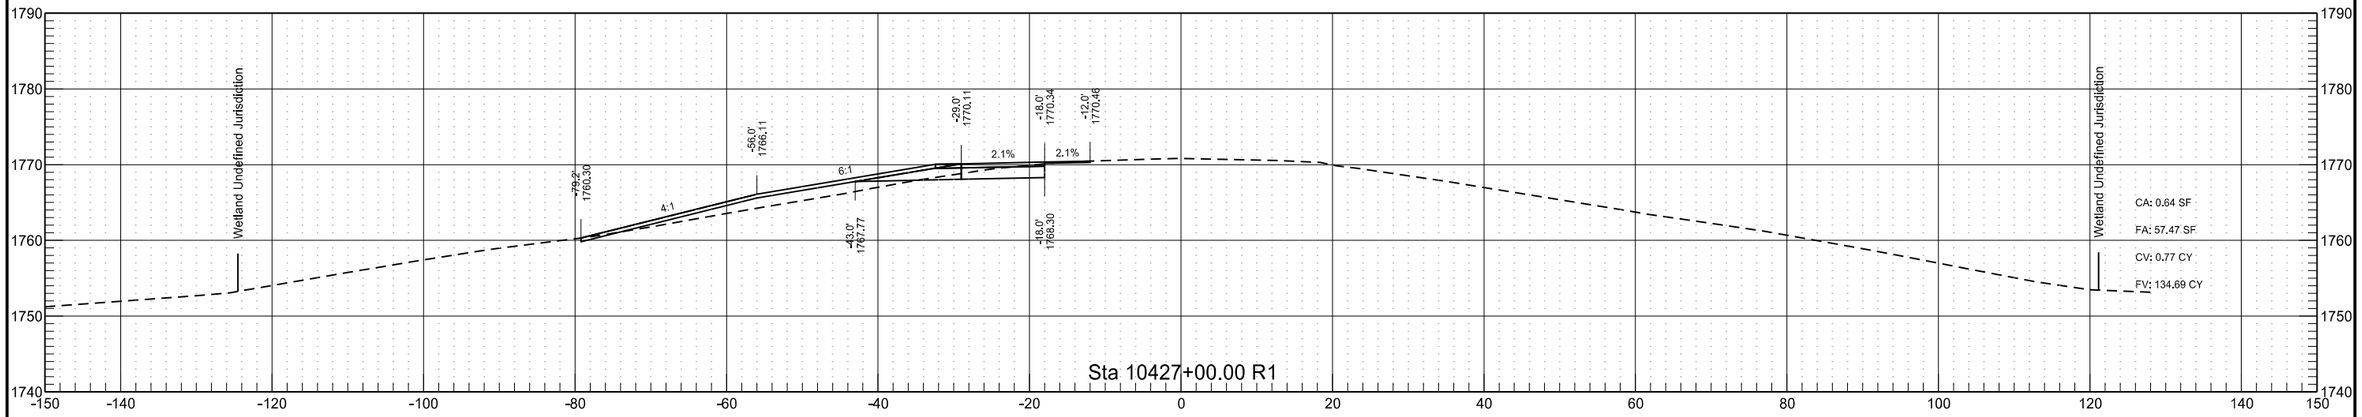


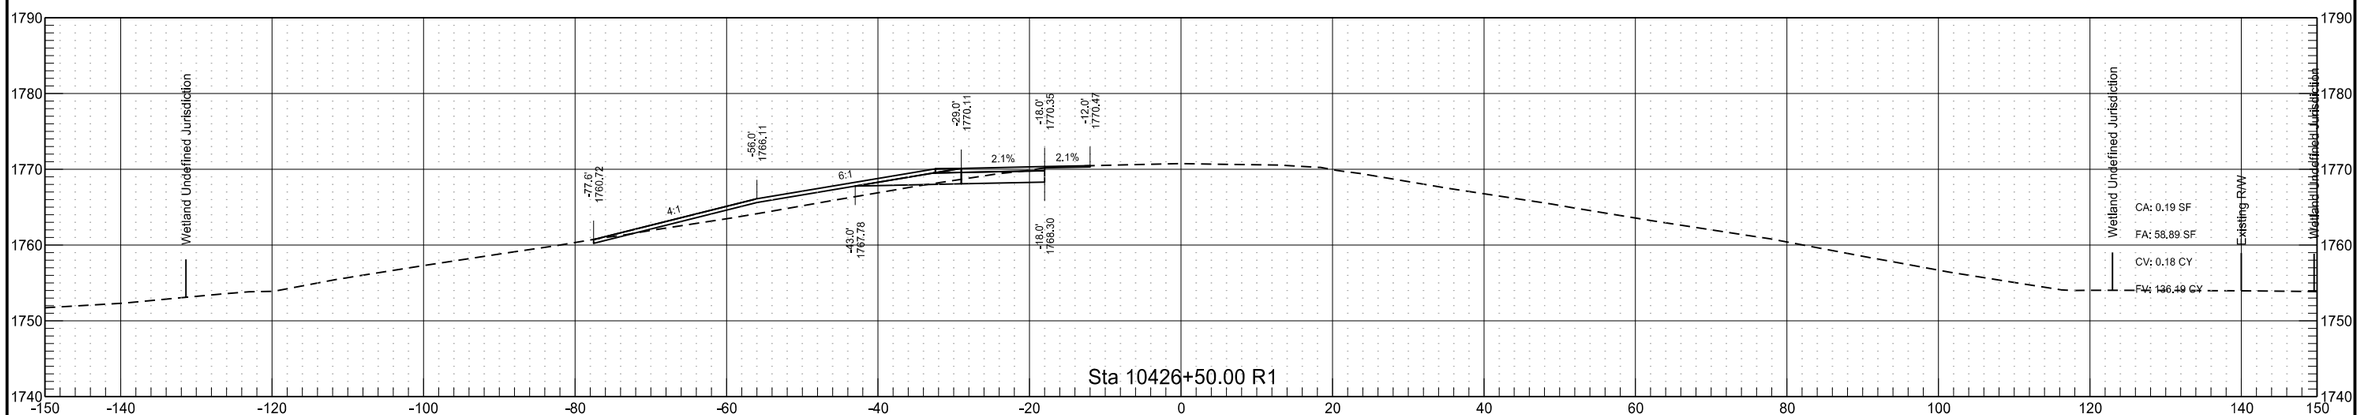


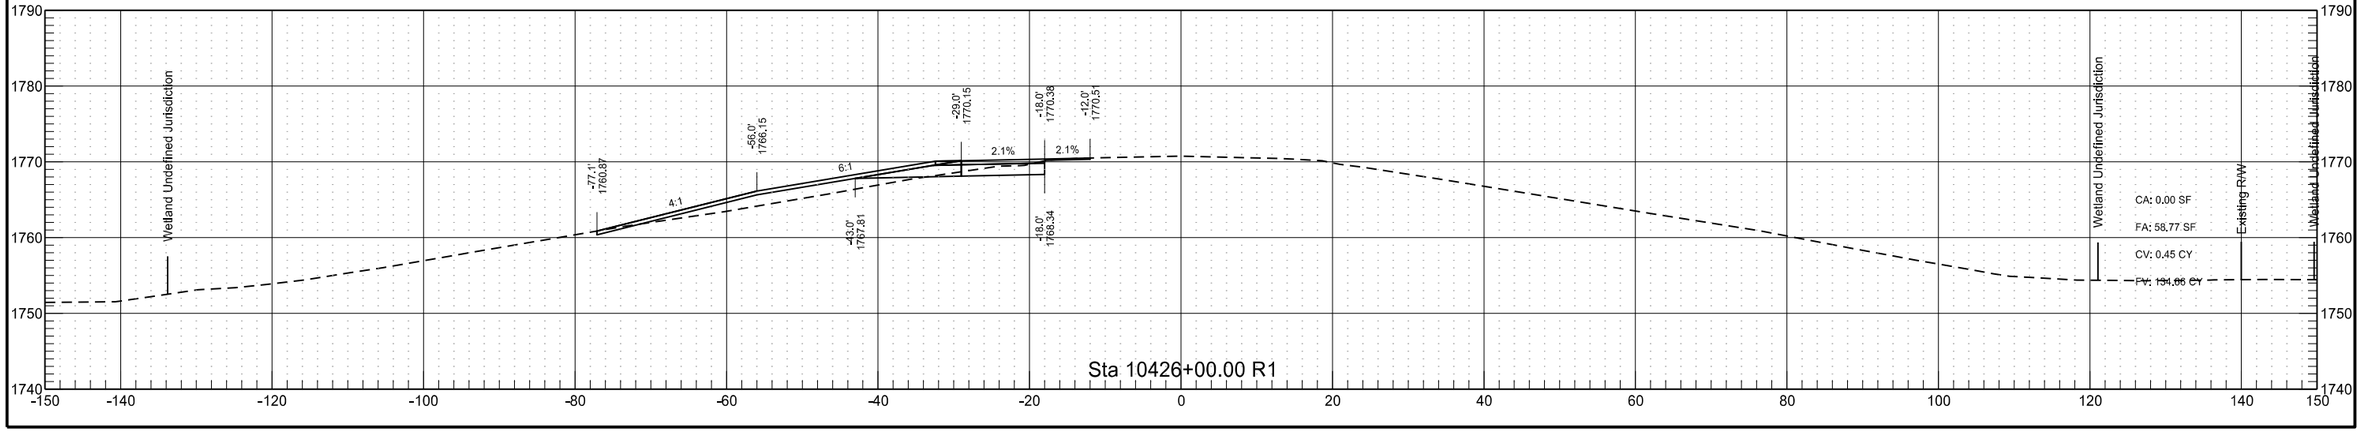


RP 195.802 to RP 197.998 - WB Passing Lane

	STATE	PROJECT NO.	SECTION NO.	SHEET NO.
	ND	INF-X-3-052(053)185	200	136

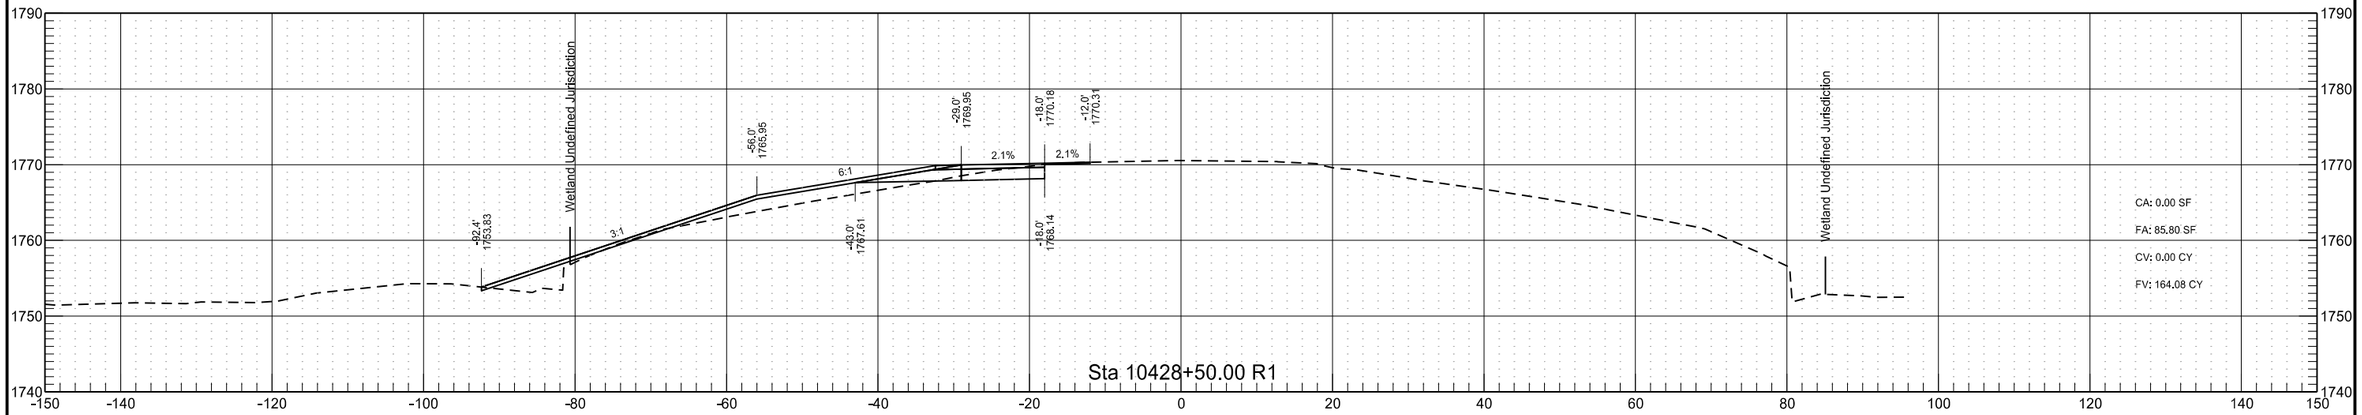


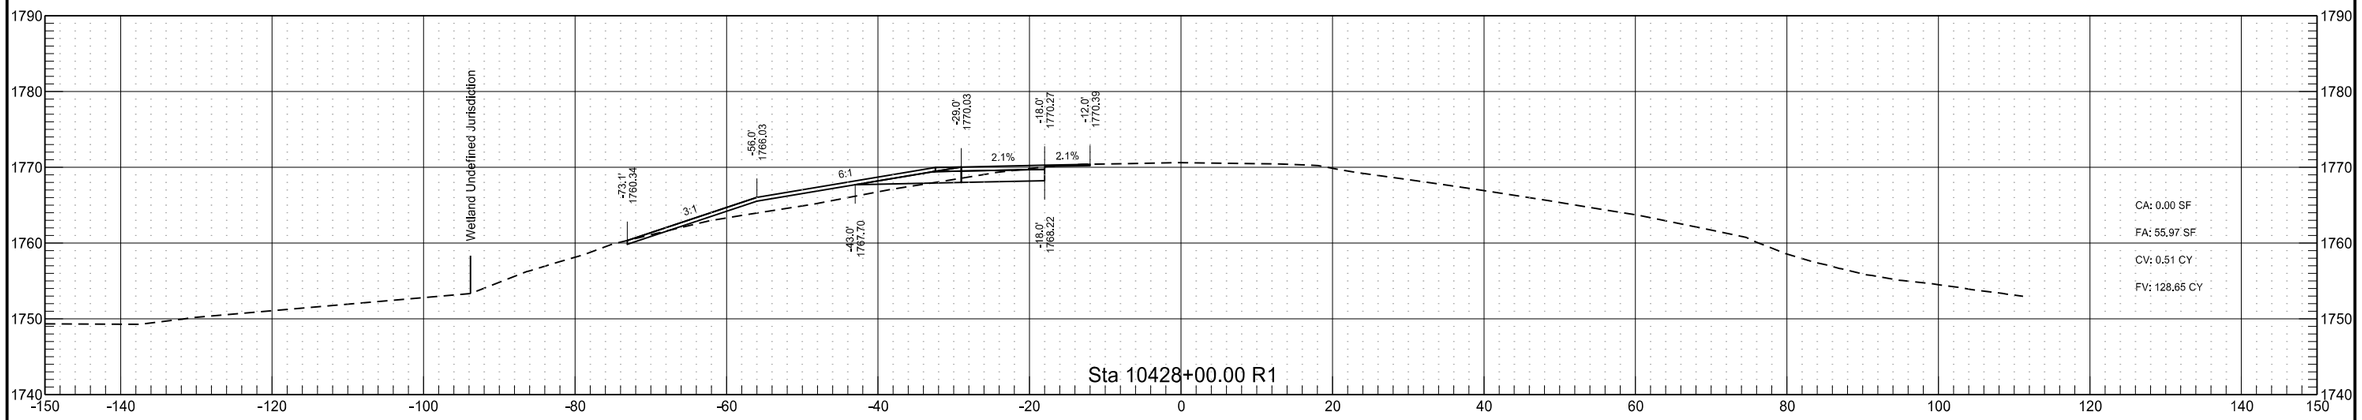


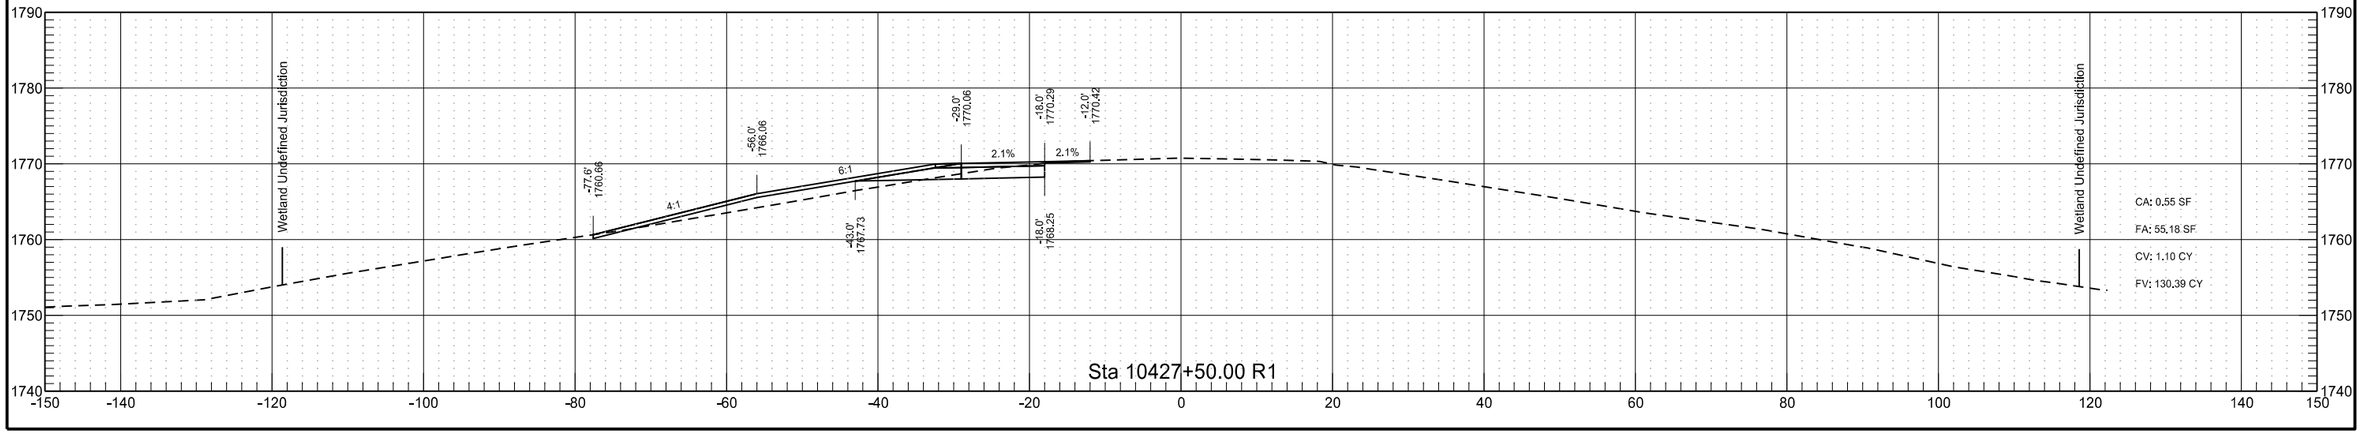


RP 195.802 to RP 197.998 - WB Passing Lane

	STATE	PROJECT NO.	SECTION NO.	SHEET NO.
	ND	INF-X-3-052(053)185	200	137

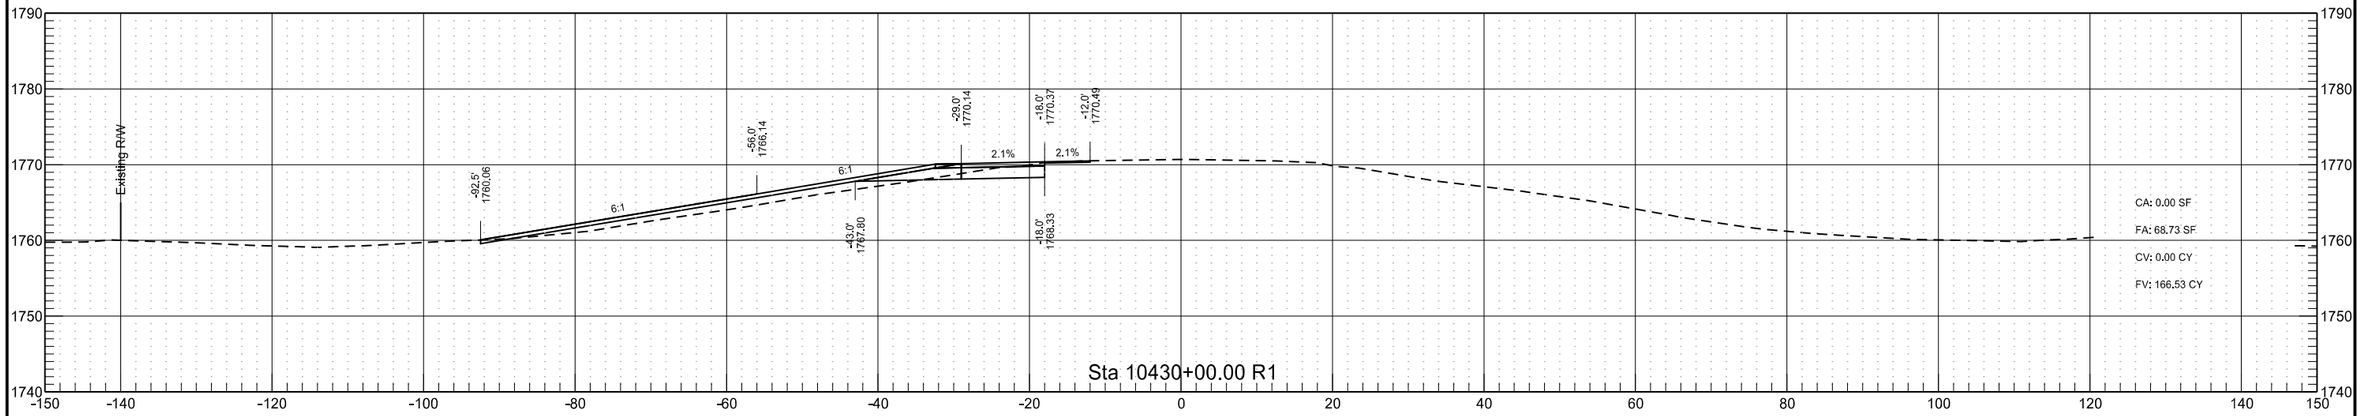


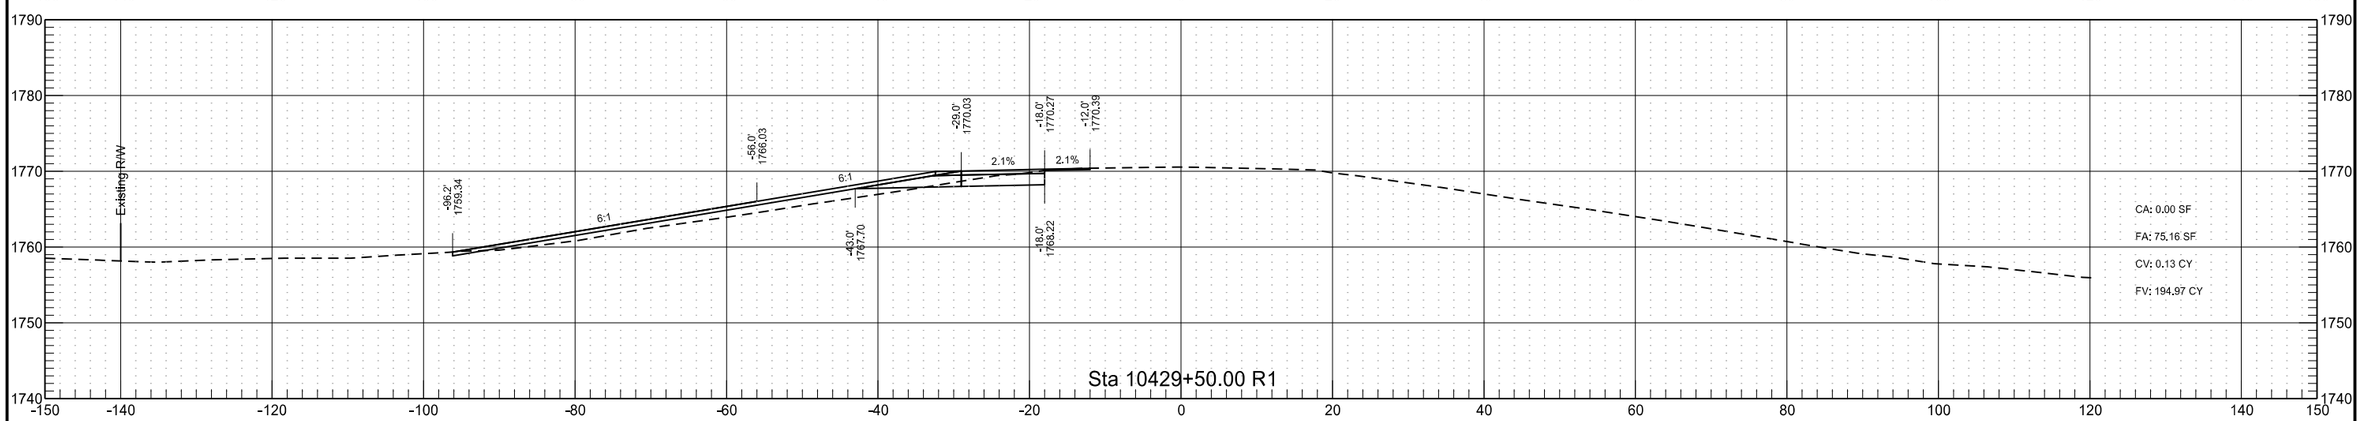


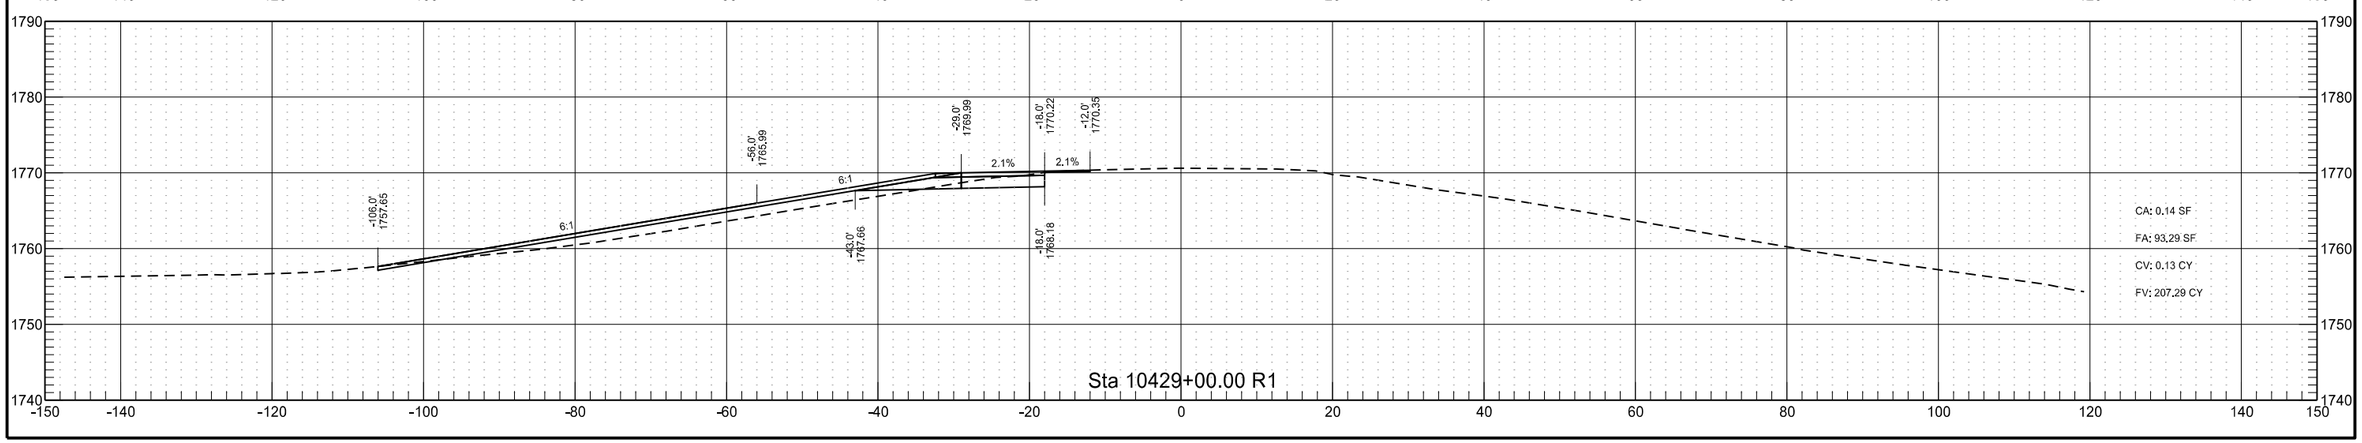


RP 195.802 to RP 197.998 - WB Passing Lane

	STATE	PROJECT NO.	SECTION NO.	SHEET NO.
	ND	INF-X-3-052(053)185	200	138

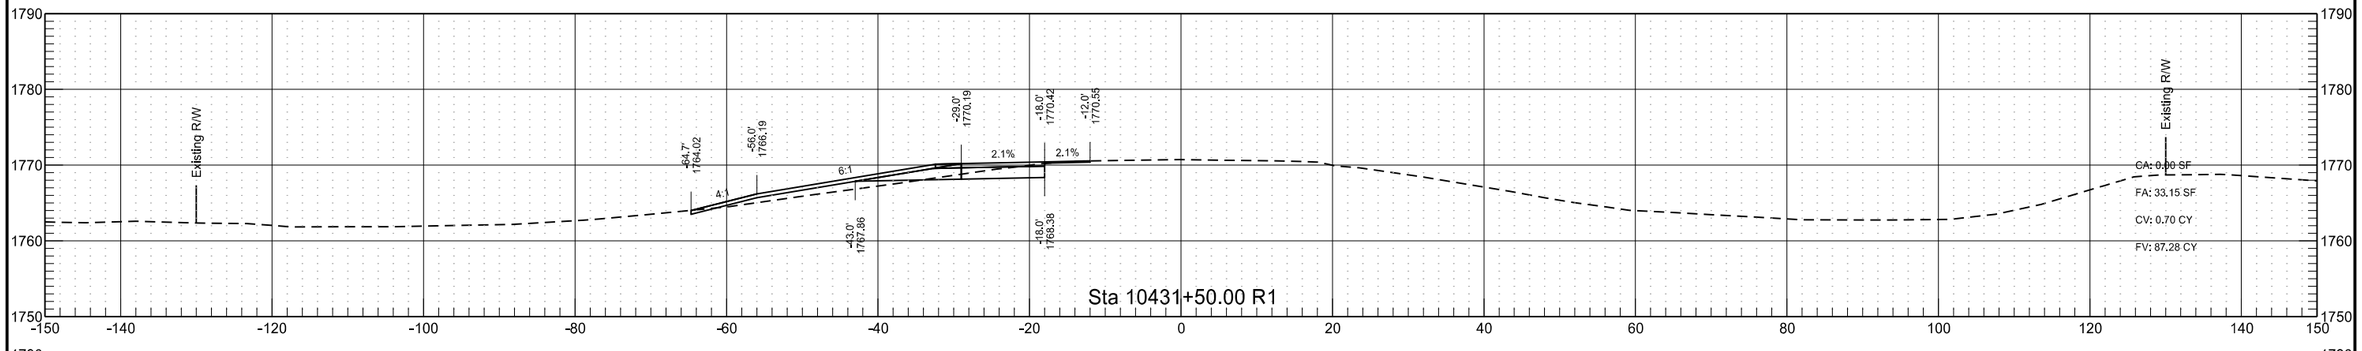

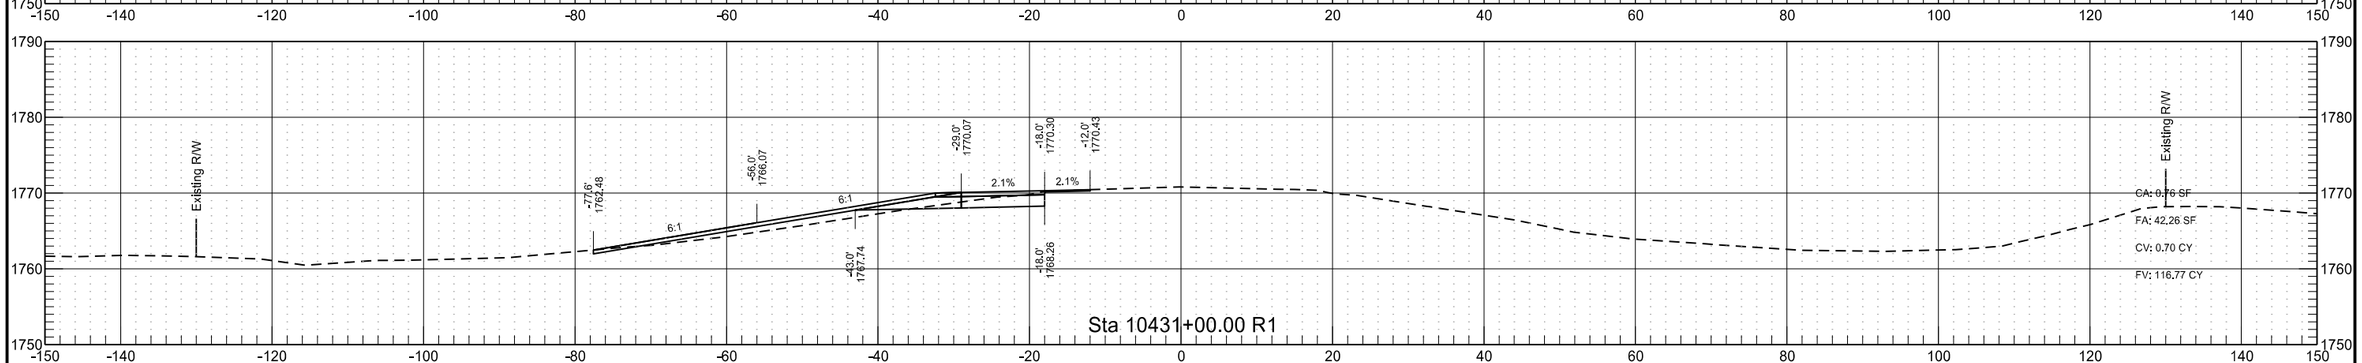

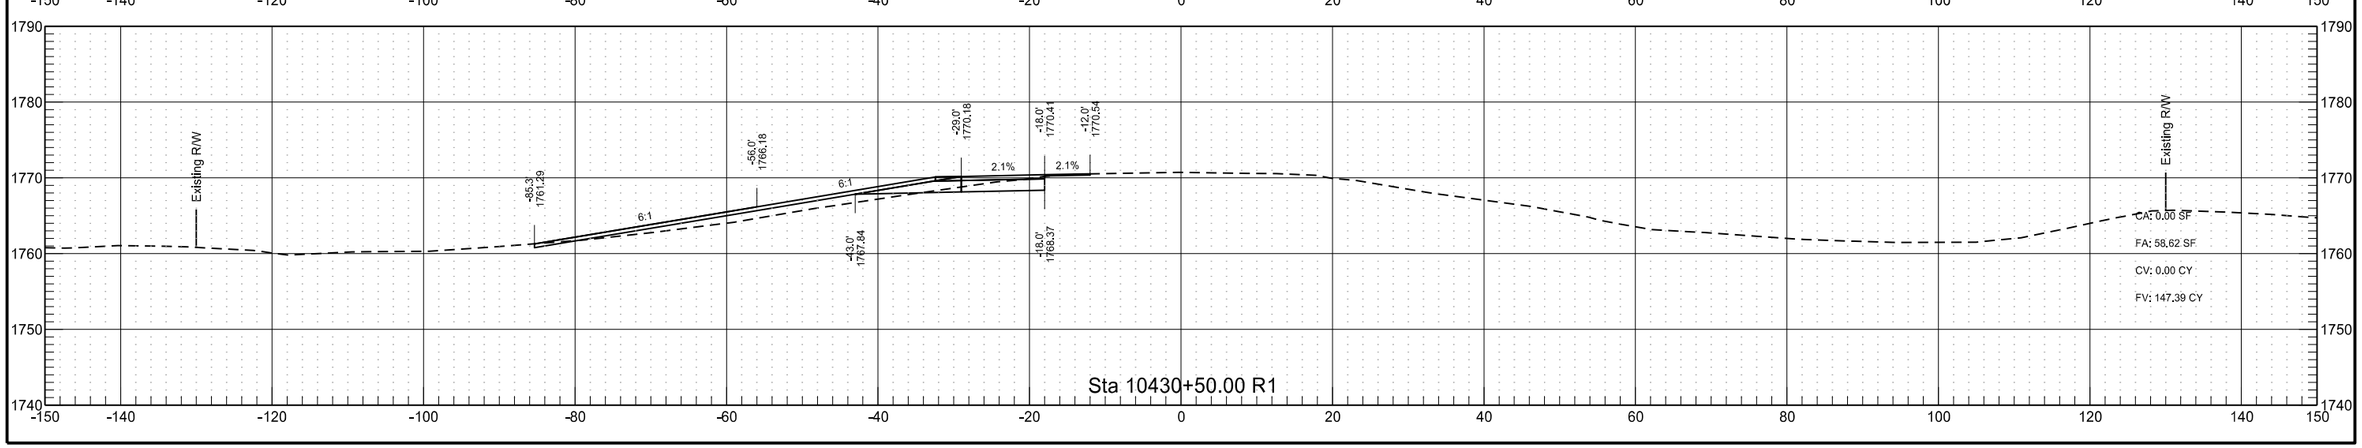


3/15/2022 9:21:50 AM sawyer.kenney G:\2021\21.01304\30052185.053\Design\Sheets\200XS_003_RP195.9_WBPL.dgn

RP 195.802 to RP 197.998 - WB Passing Lane

	STATE	PROJECT NO.	SECTION NO.	SHEET NO.
	ND	INF-X-3-052(053)185	200	139


RP 195.802 to RP 197.998 - WB Passing Lane


	STATE	PROJECT NO.	SECTION NO.	SHEET NO.
	ND	INF-X-3-052(053)185	200	140

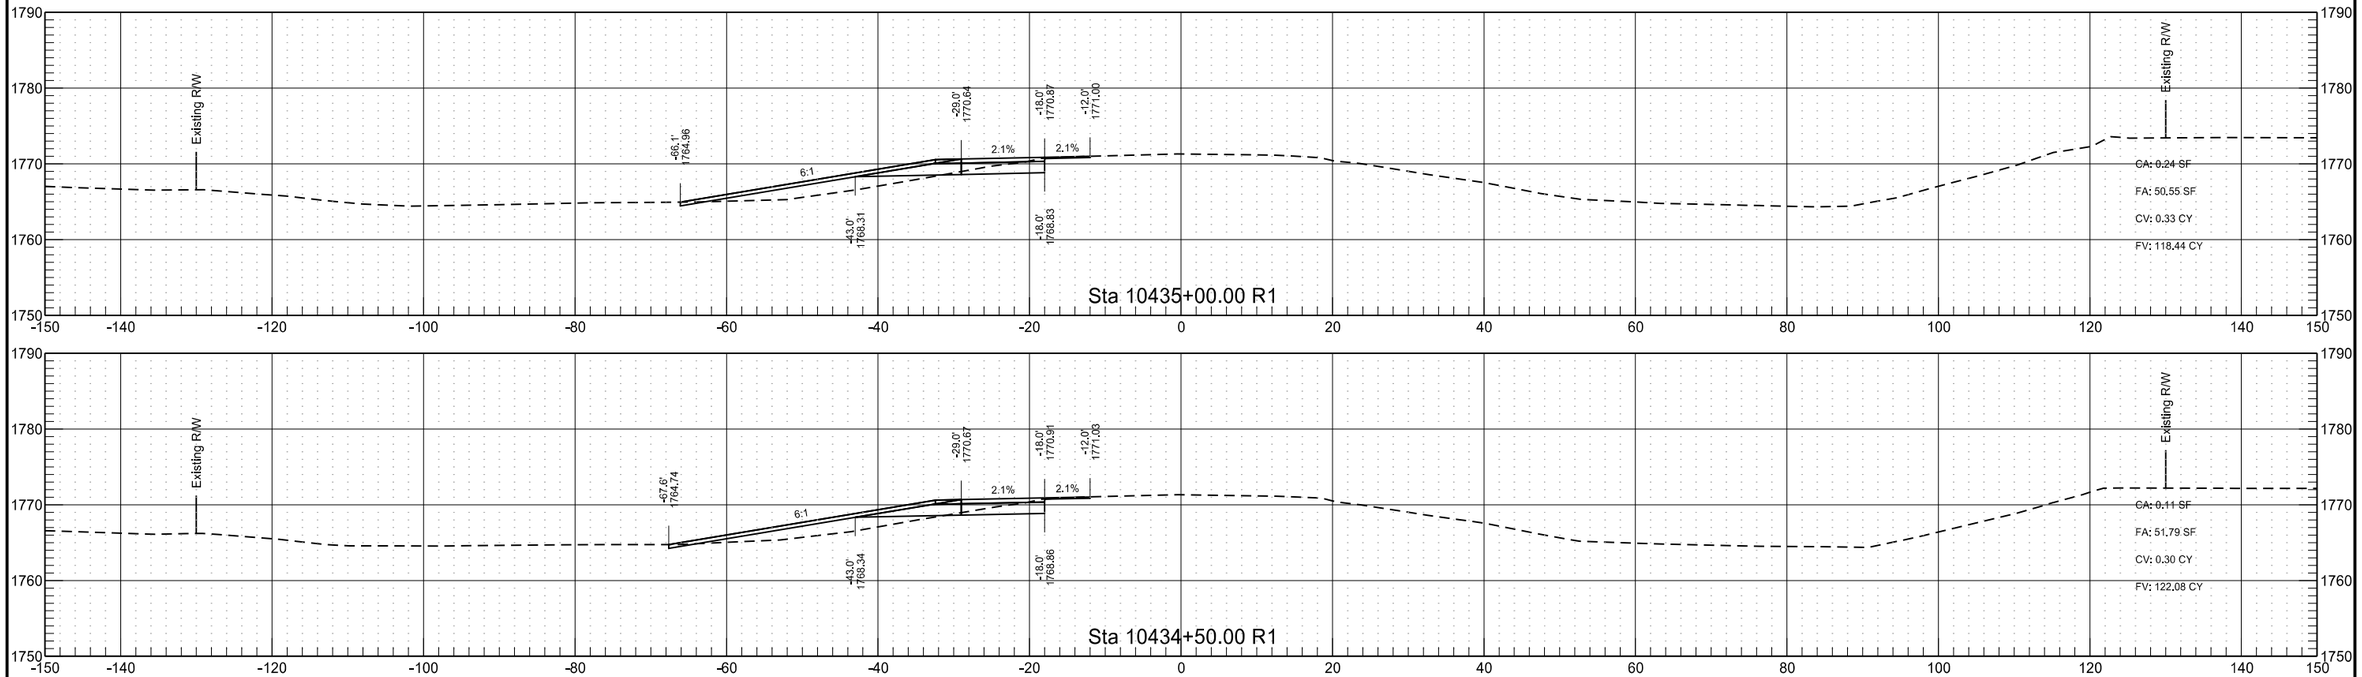


RP 195.802 to RP 197.998 - WB Passing Lane

	STATE	PROJECT NO.	SECTION NO.	SHEET NO.
	ND	INF-X-3-052(053)185	200	141

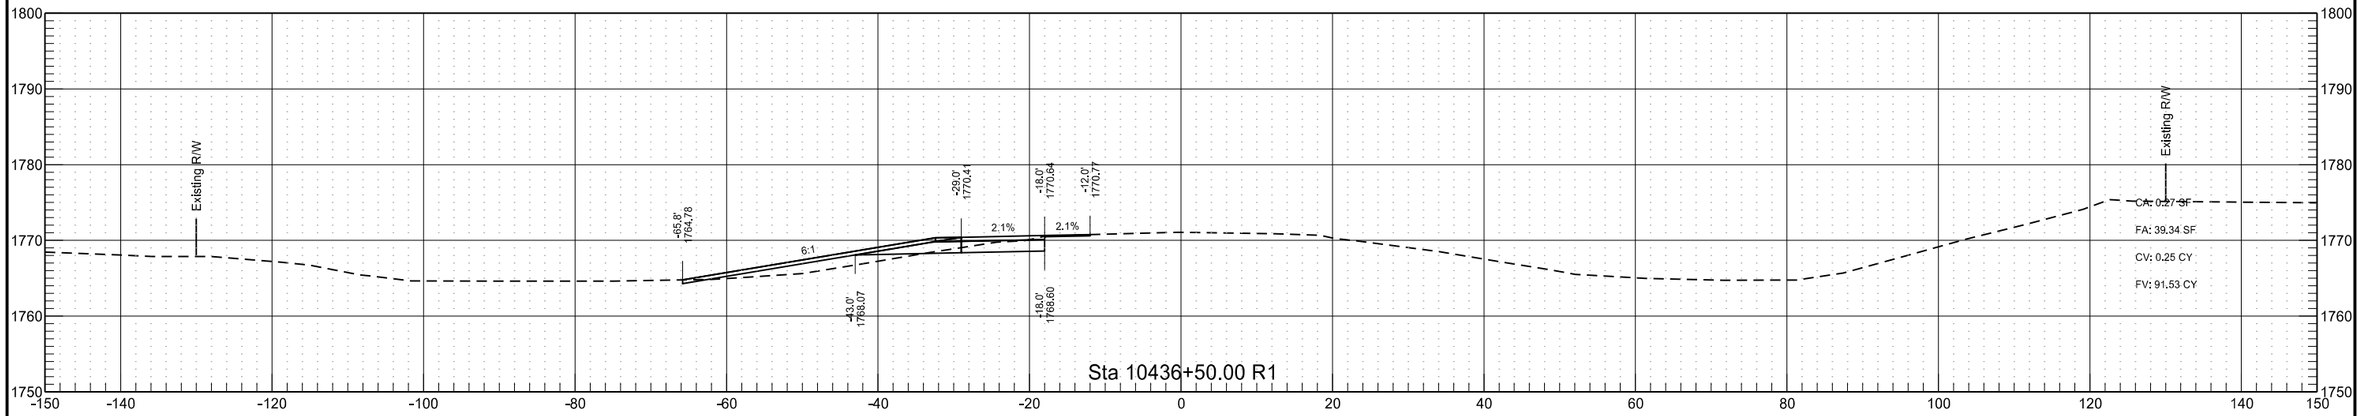


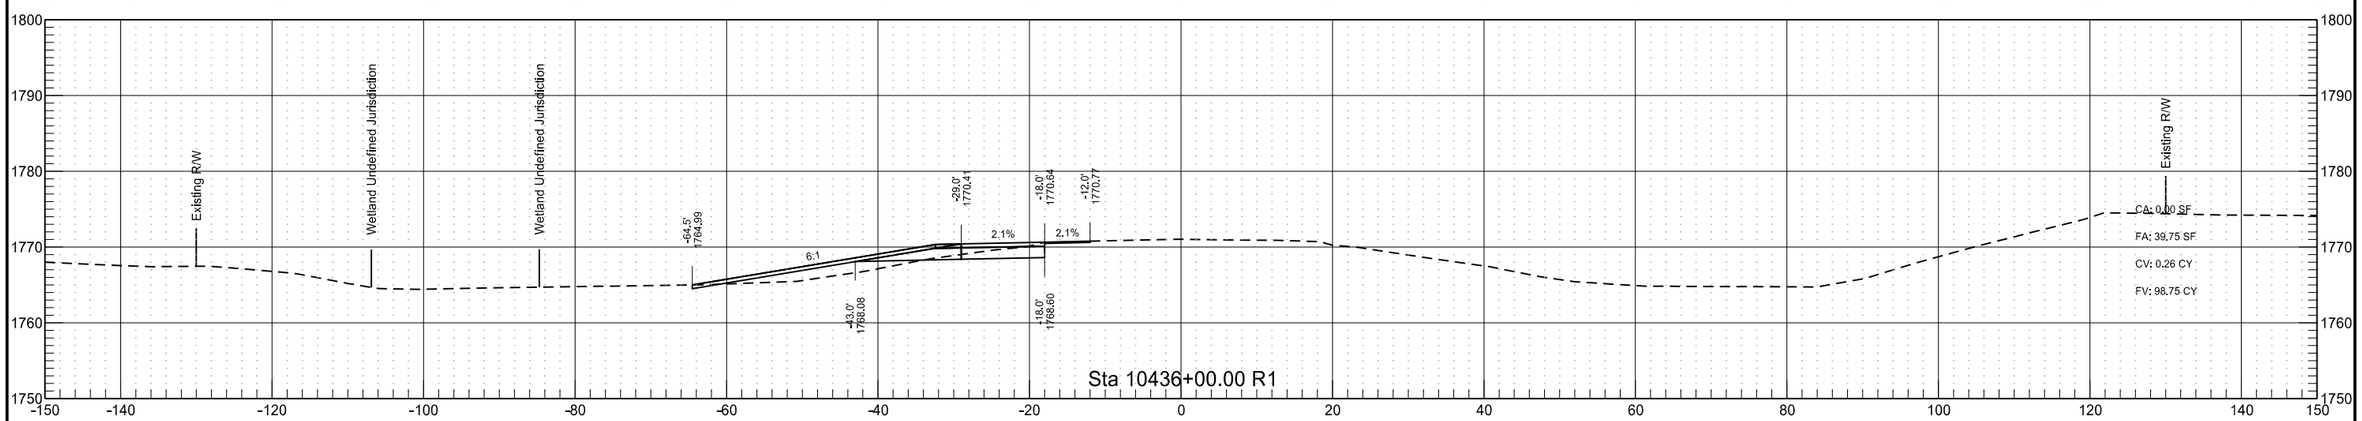


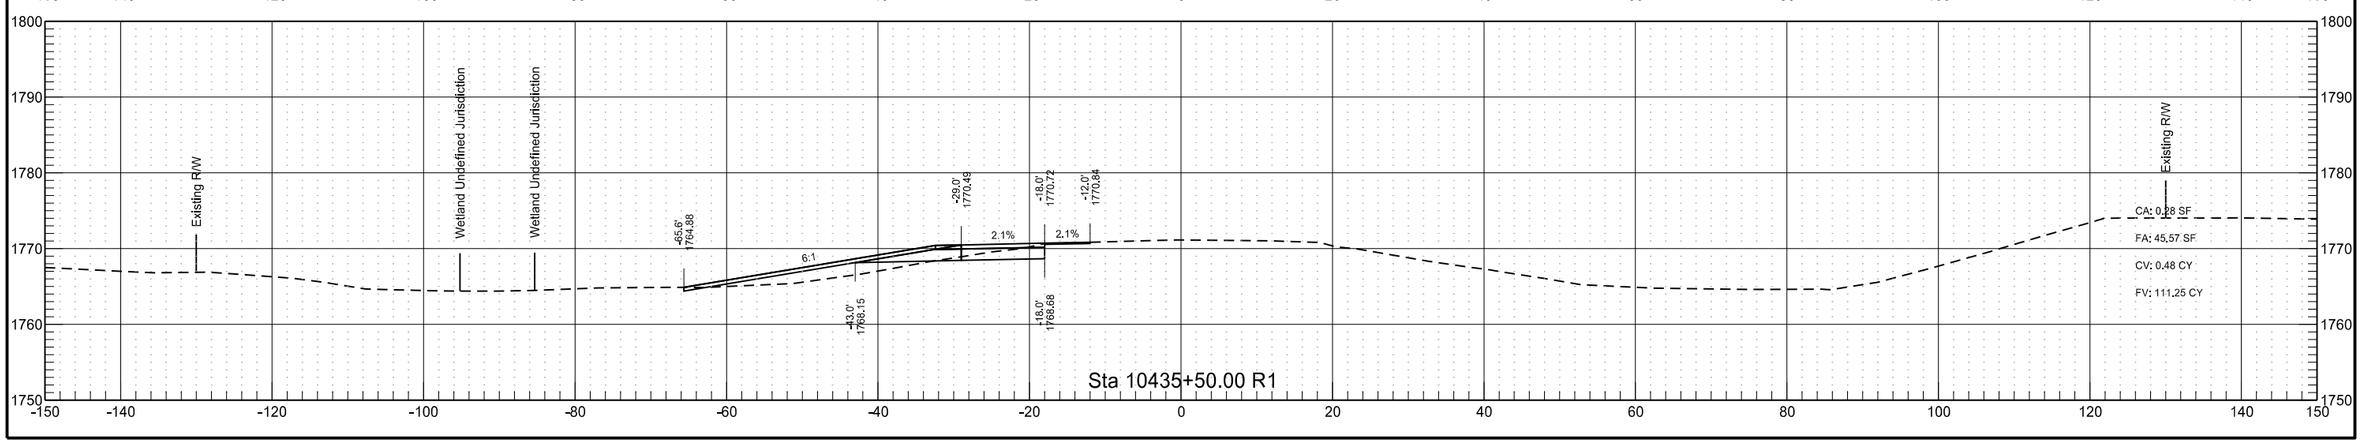


RP 195.802 to RP 197.998 - WB Passing Lane

	STATE	PROJECT NO.	SECTION NO.	SHEET NO.
	ND	INF-X-3-052(053)185	200	142

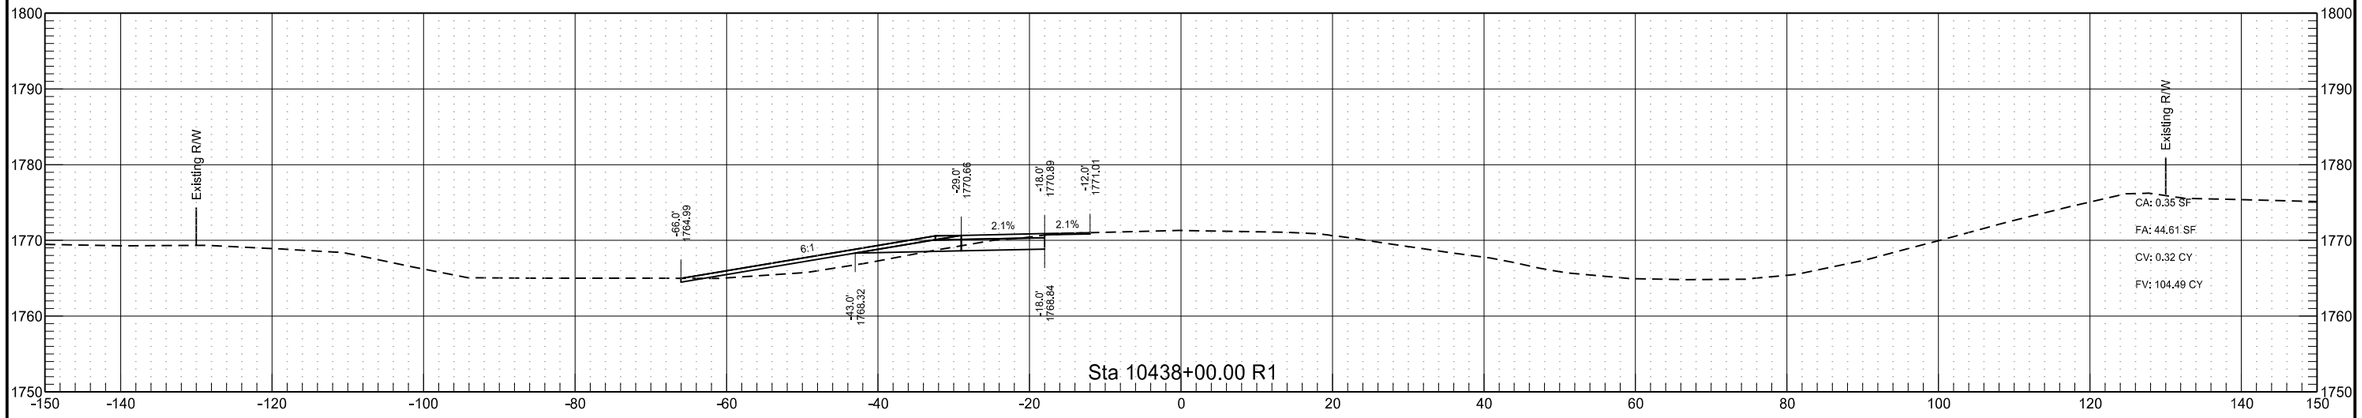

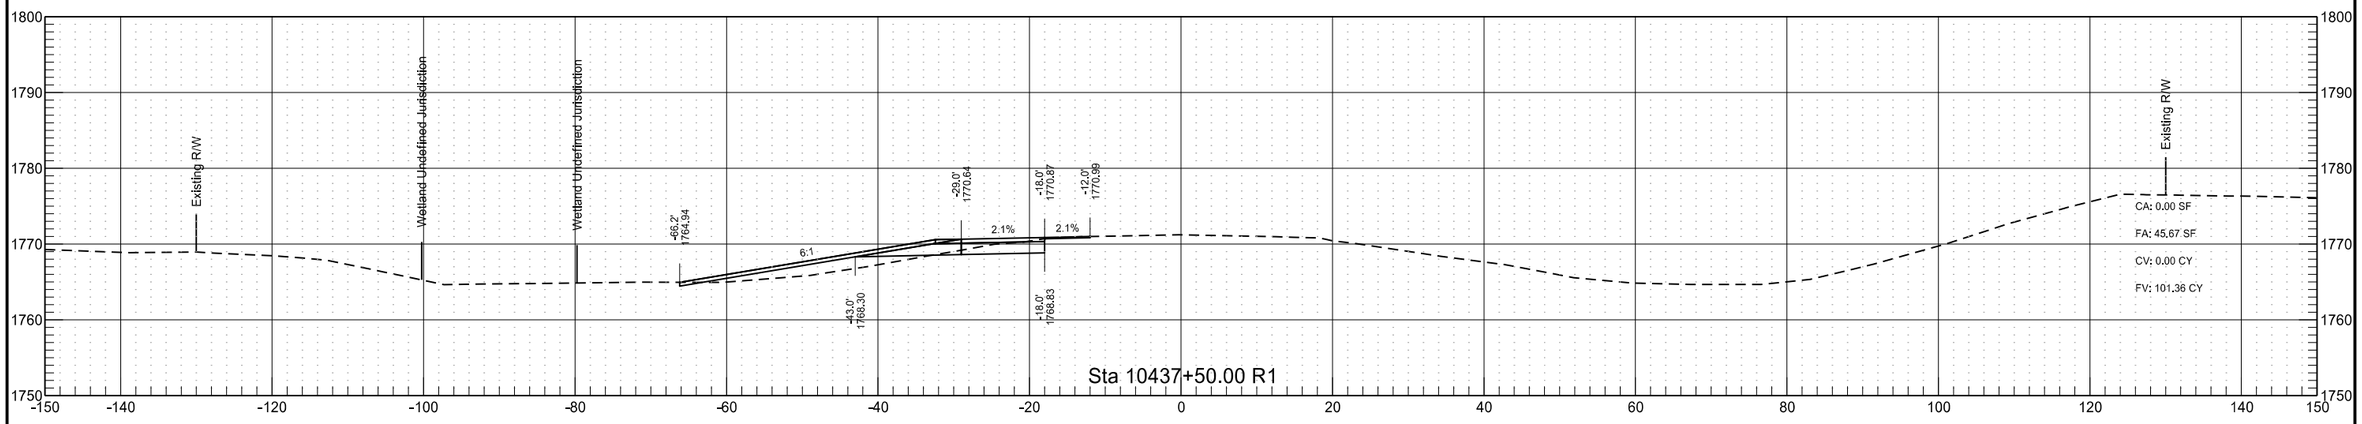

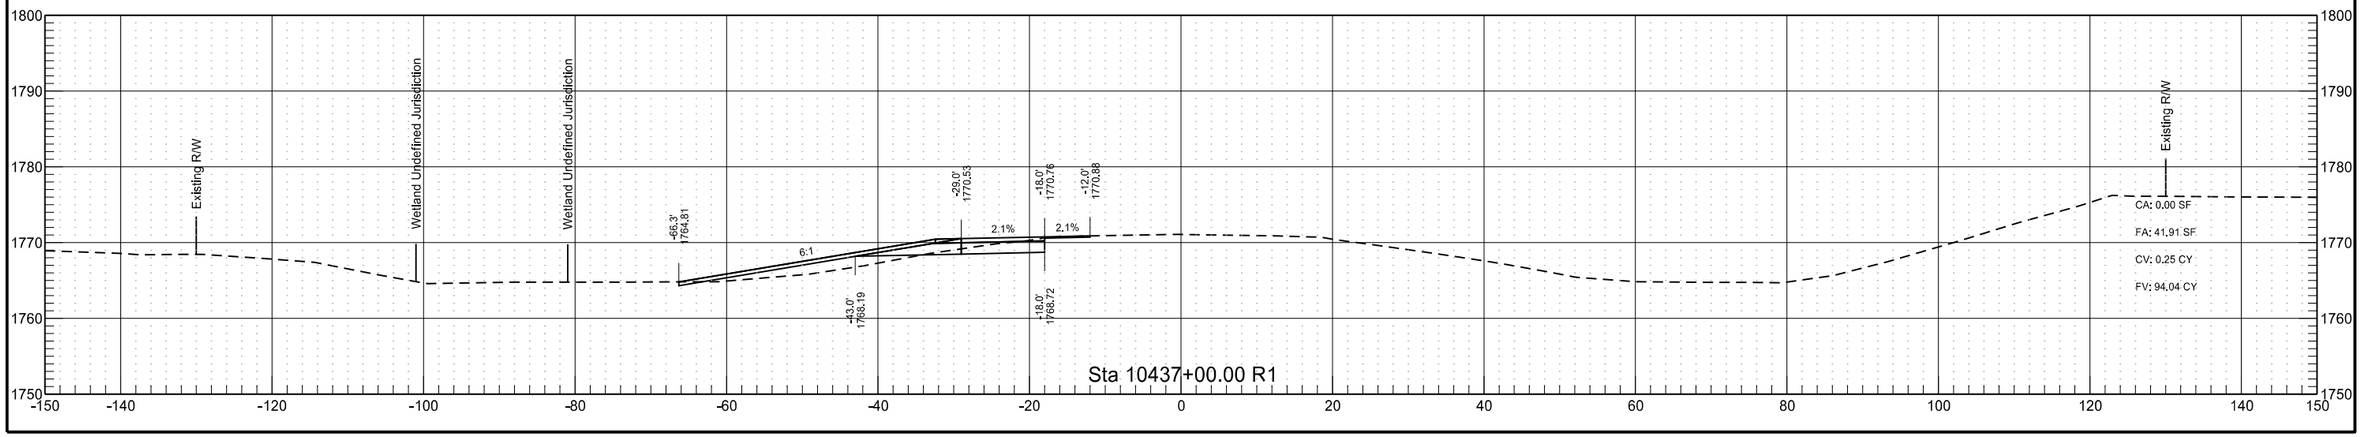



RP 195.802 to RP 197.998 - WB Passing Lane


	STATE	PROJECT NO.	SECTION NO.	SHEET NO.
	ND	INF-X-3-052(053)185	200	143

RP 195.802 to RP 197.998 - WB Passing Lane

	STATE	PROJECT NO.	SECTION NO.	SHEET NO.
	ND	INF-X-3-052(053)185	200	144

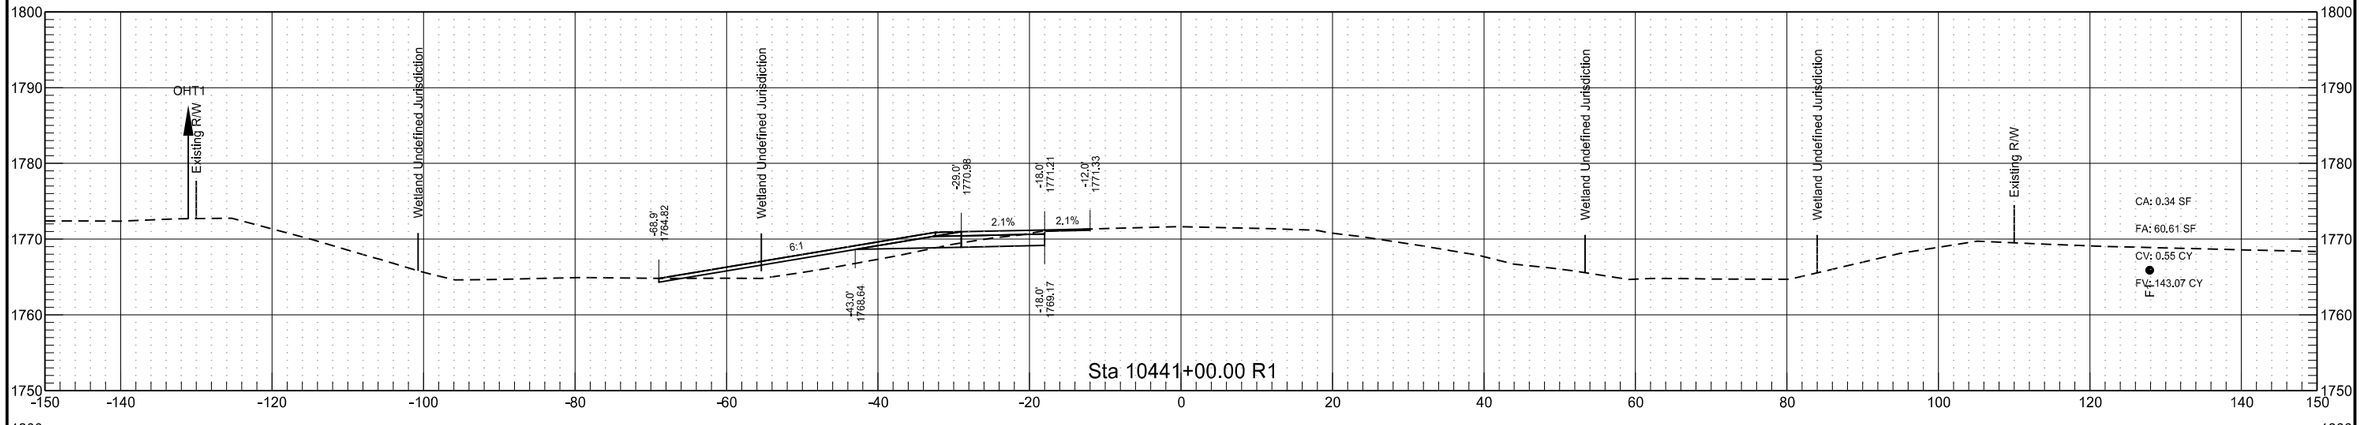

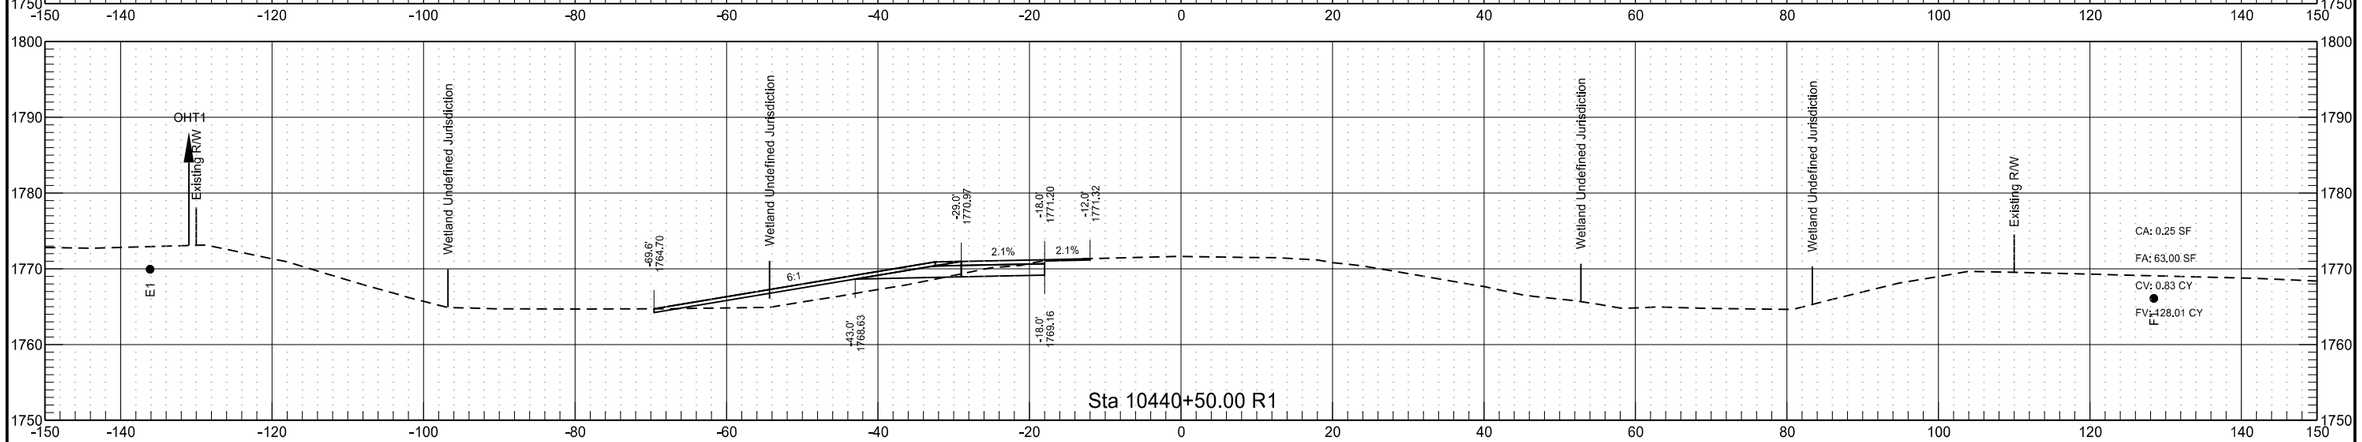

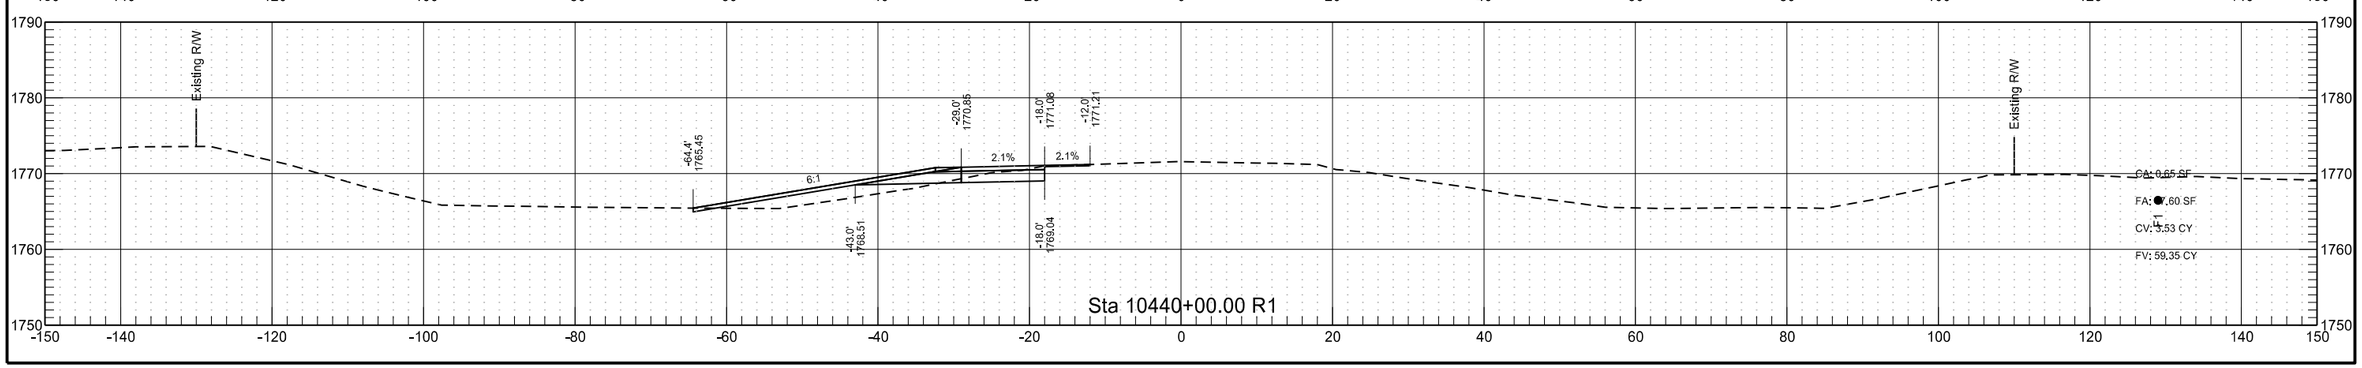



RP 195.802 to RP 197.998 - WB Passing Lane


	STATE	PROJECT NO.	SECTION NO.	SHEET NO.
	ND	INF-X-3-052(053)185	200	145

RP 195.802 to RP 197.998 - WB Passing Lane

	STATE	PROJECT NO.	SECTION NO.	SHEET NO.
	ND	INF-X-3-052(053)185	200	146

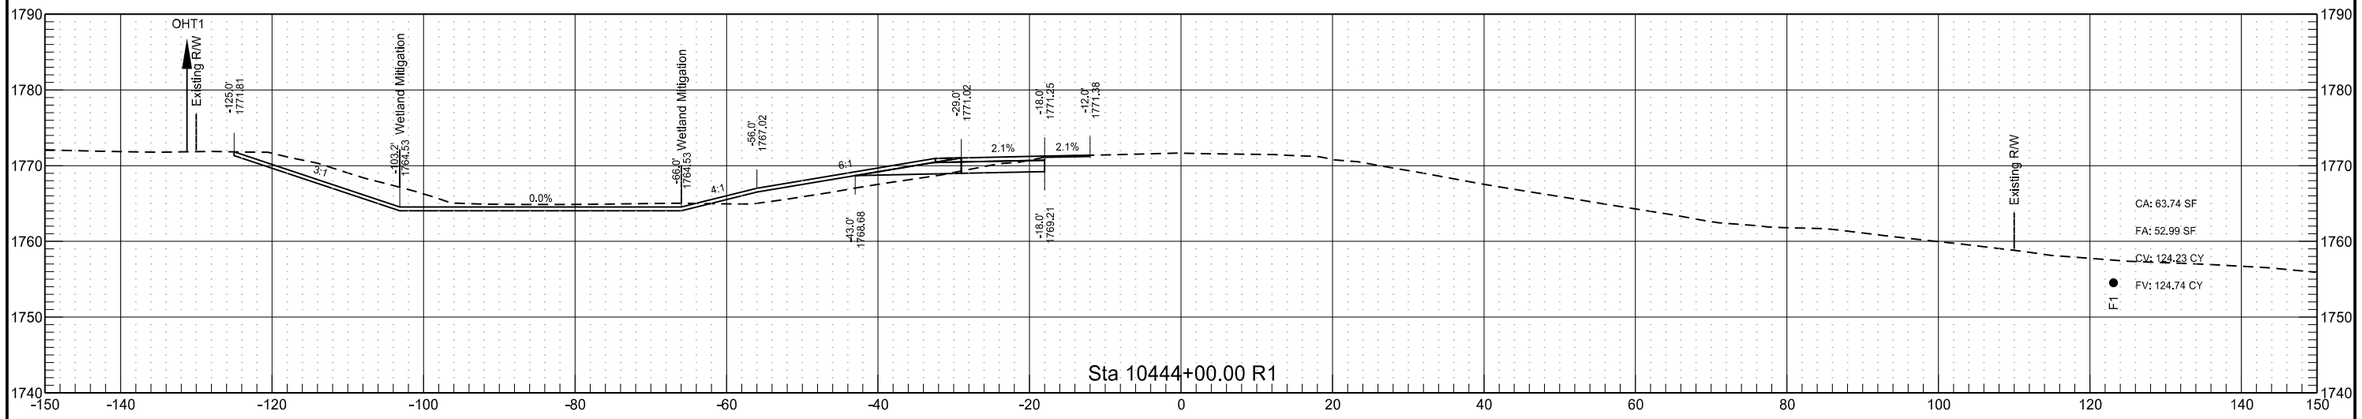


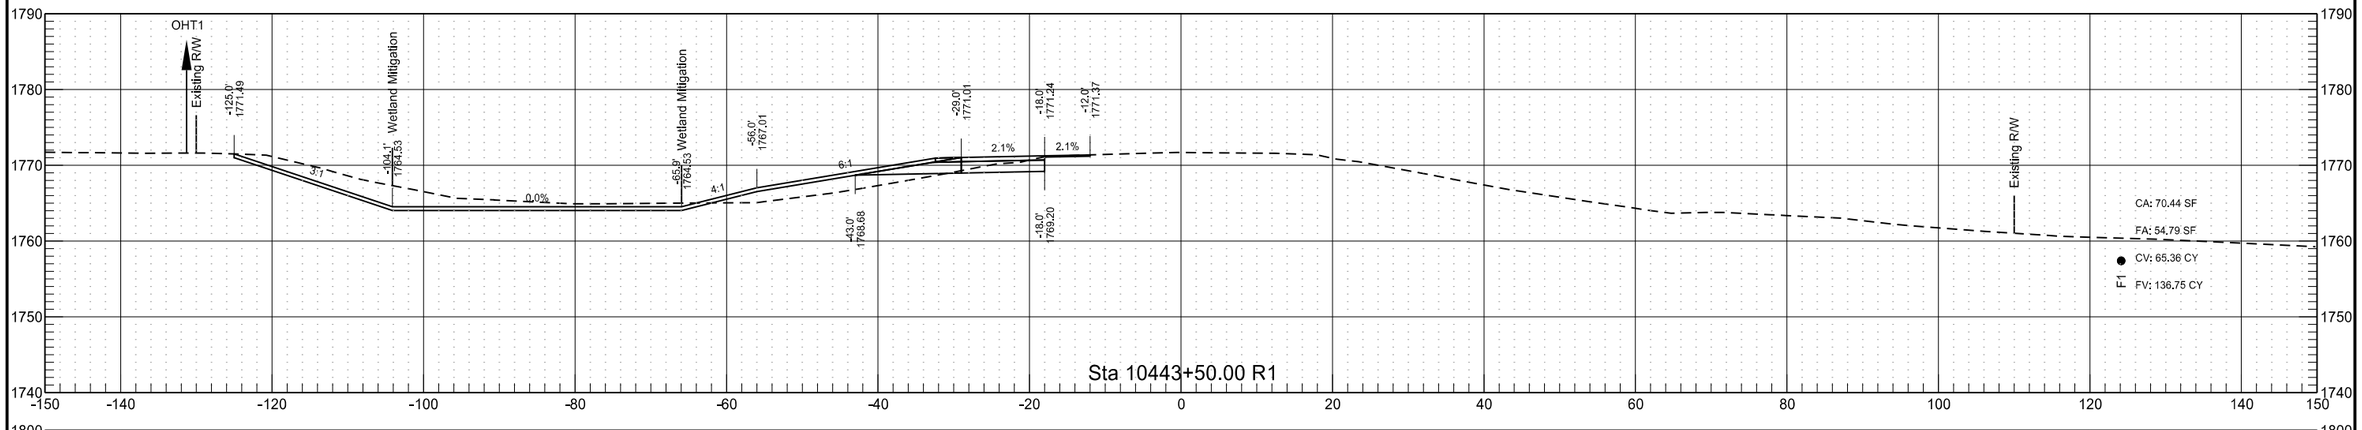

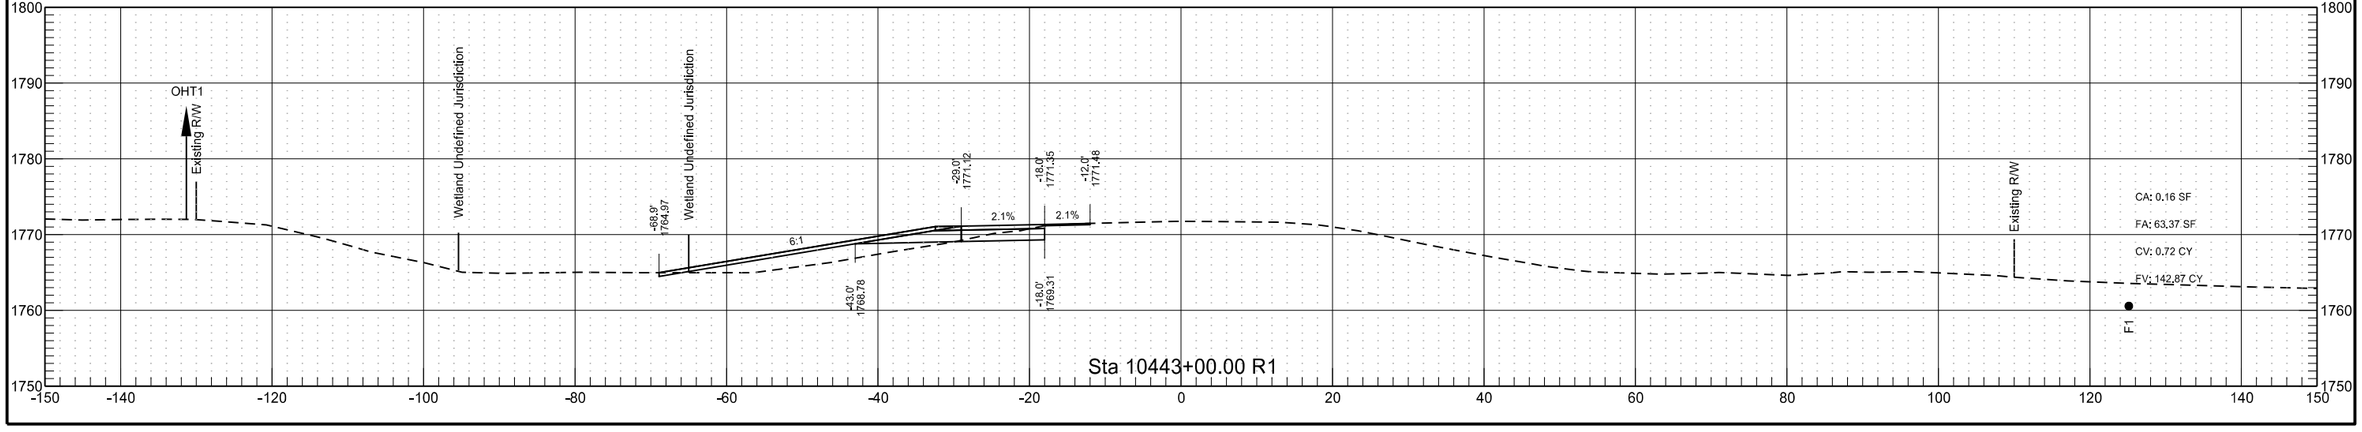


RP 195.802 to RP 197.998 - WB Passing Lane

	STATE	PROJECT NO.	SECTION NO.	SHEET NO.
	ND	INF-X-3-052(053)185	200	147

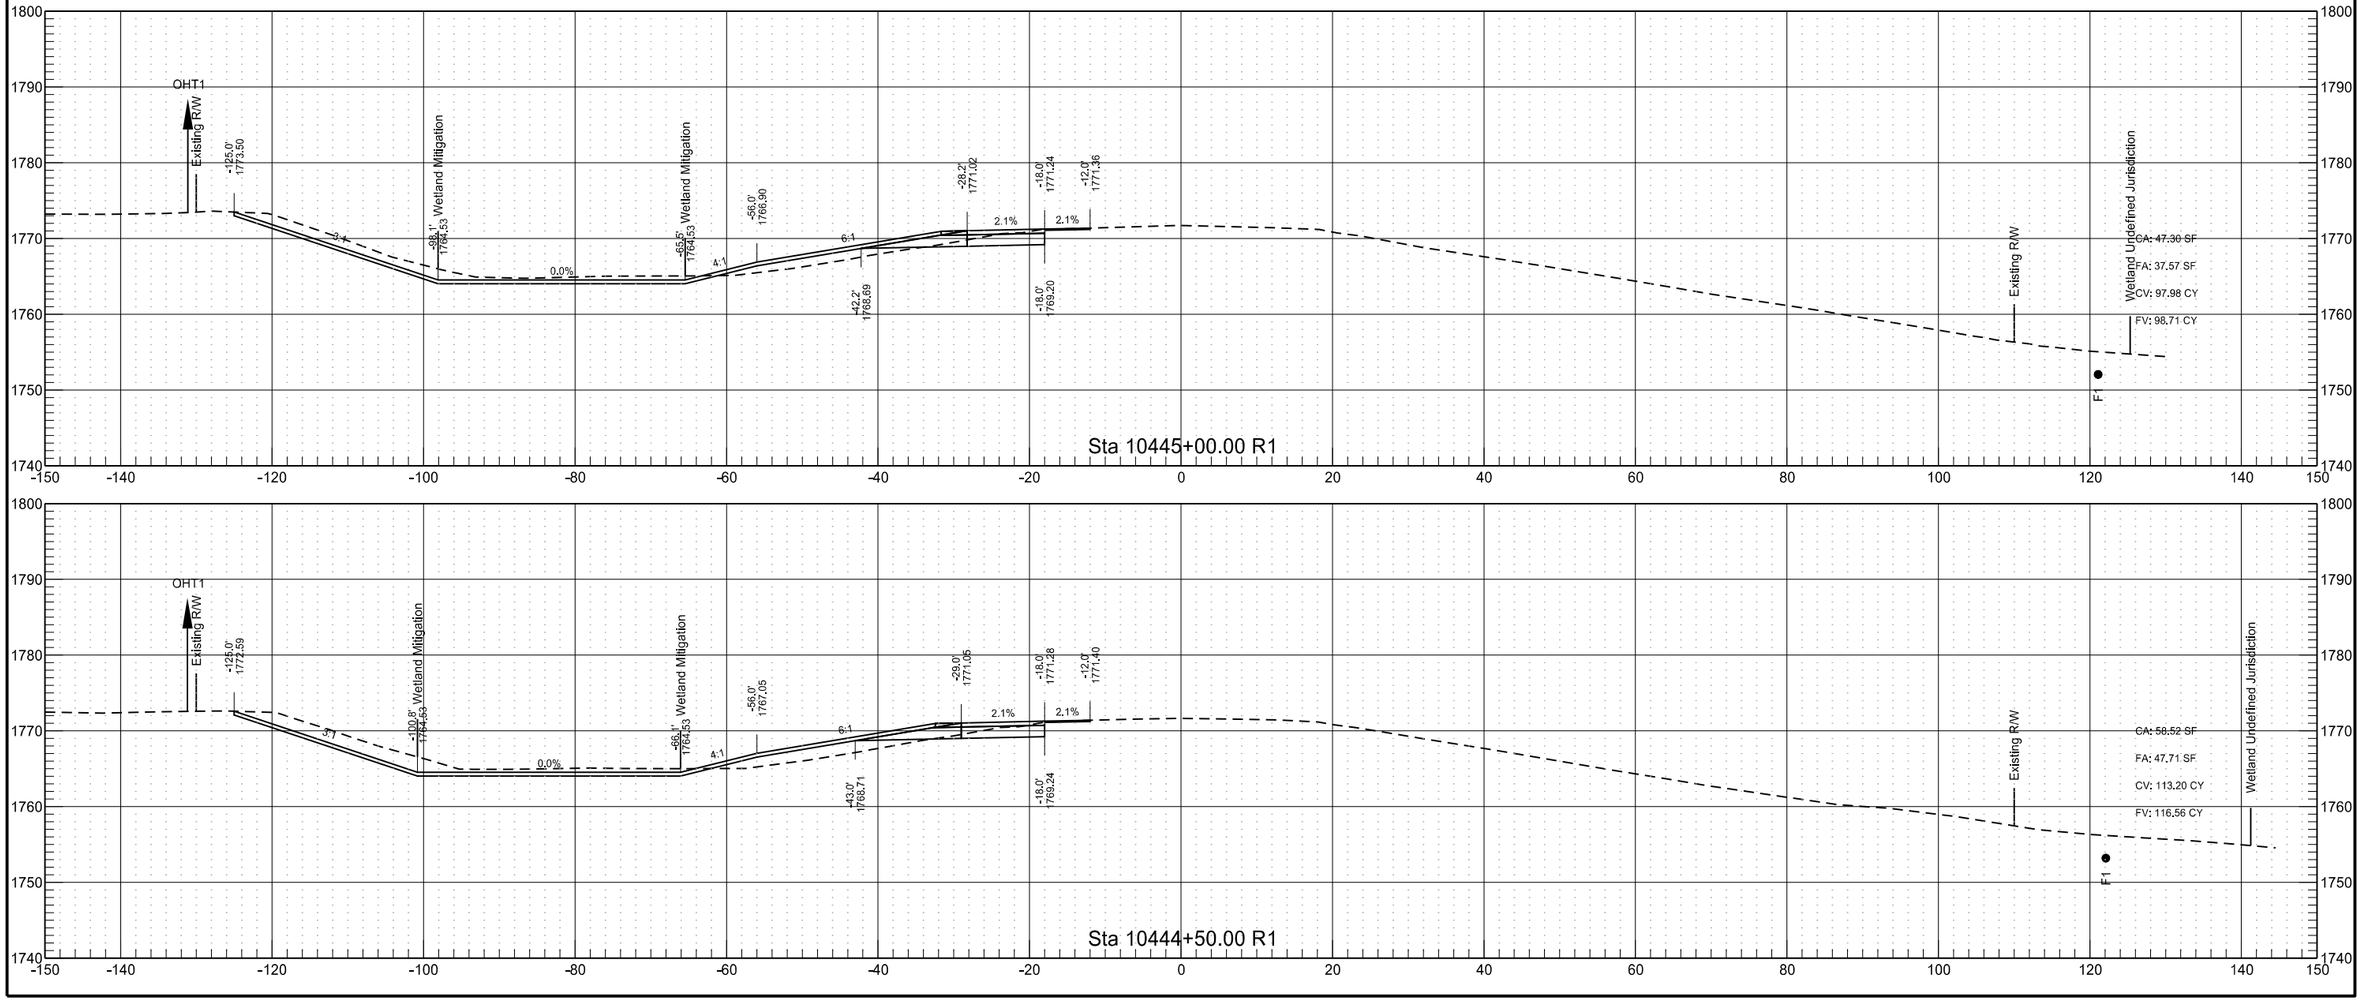


RP 195.802 to RP 197.998 - WB Passing Lane


	STATE	PROJECT NO.	SECTION NO.	SHEET NO.
	ND	INF-X-3-052(053)185	200	148

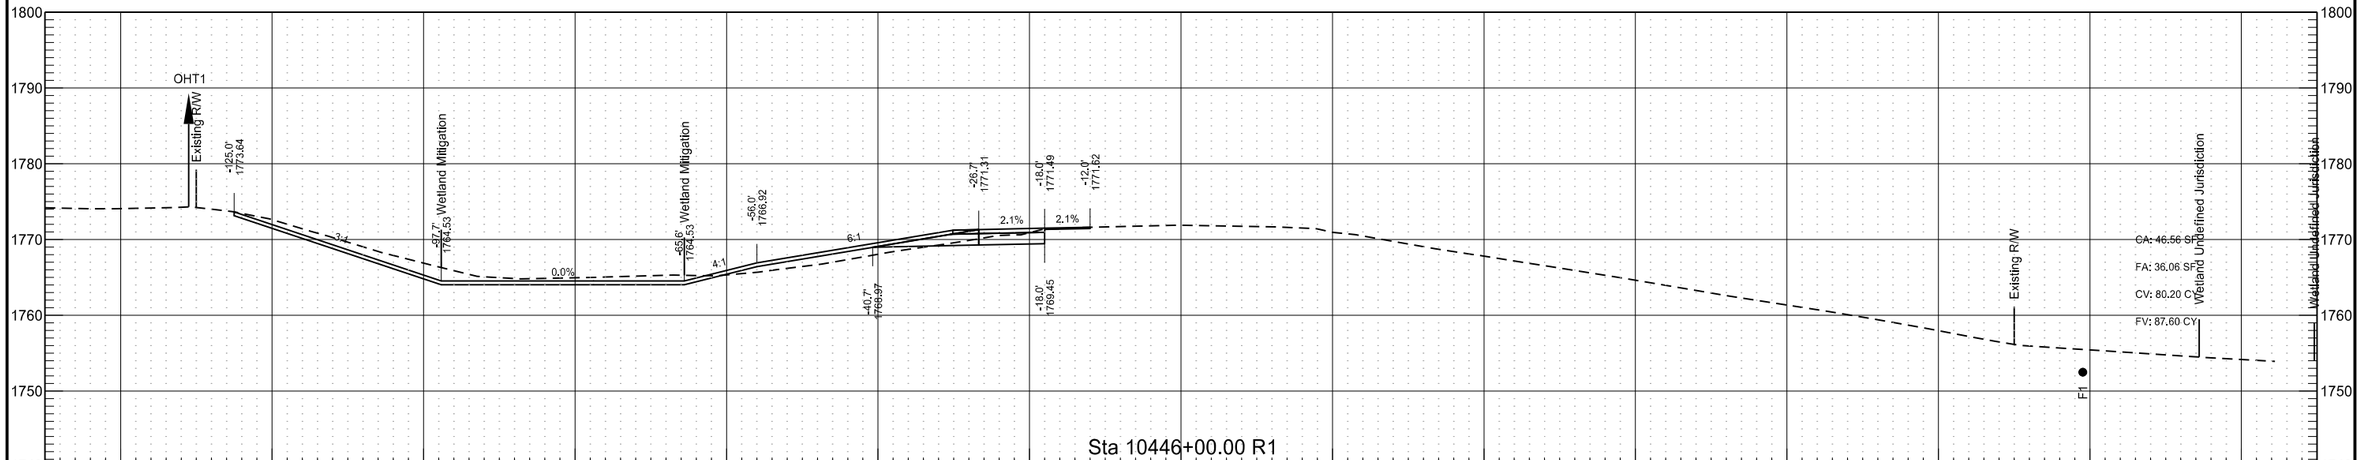


RP 195.802 to RP 197.998 - WB Passing Lane

	STATE	PROJECT NO.	SECTION NO.	SHEET NO.
	ND	INF-X-3-052(053)185	200	149

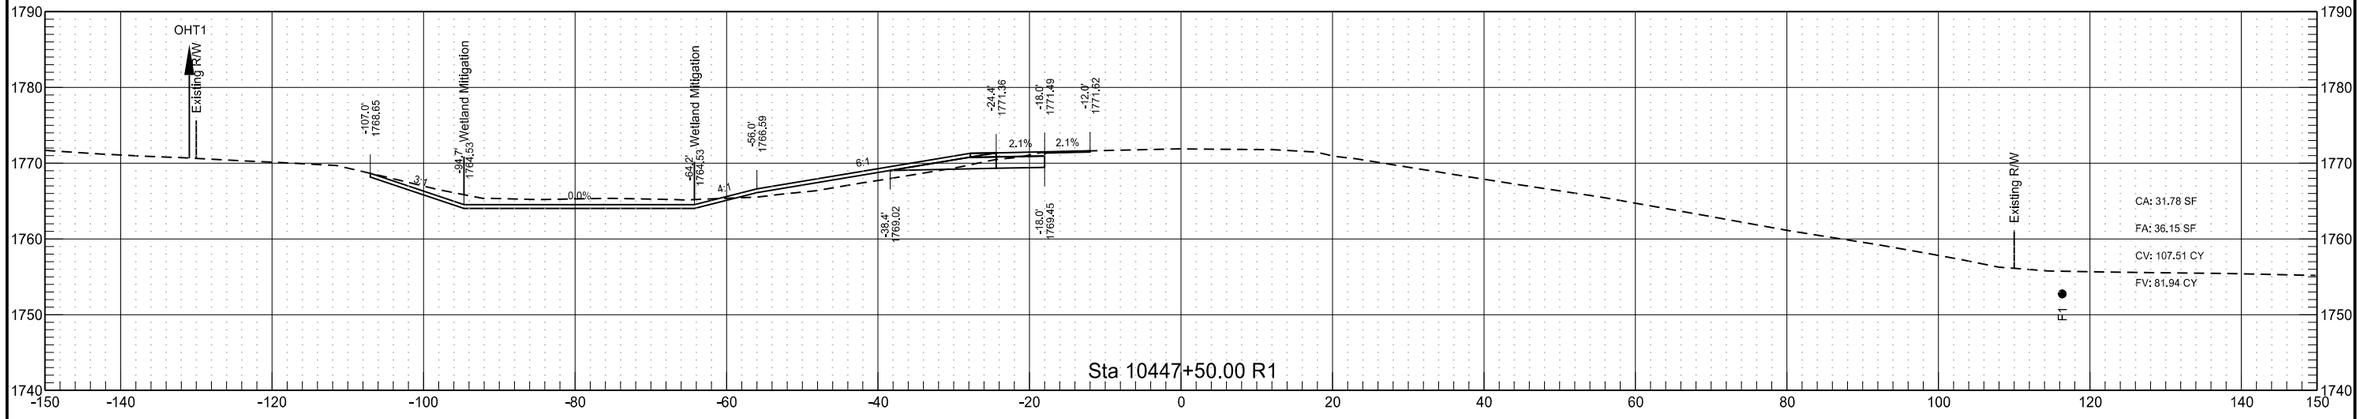


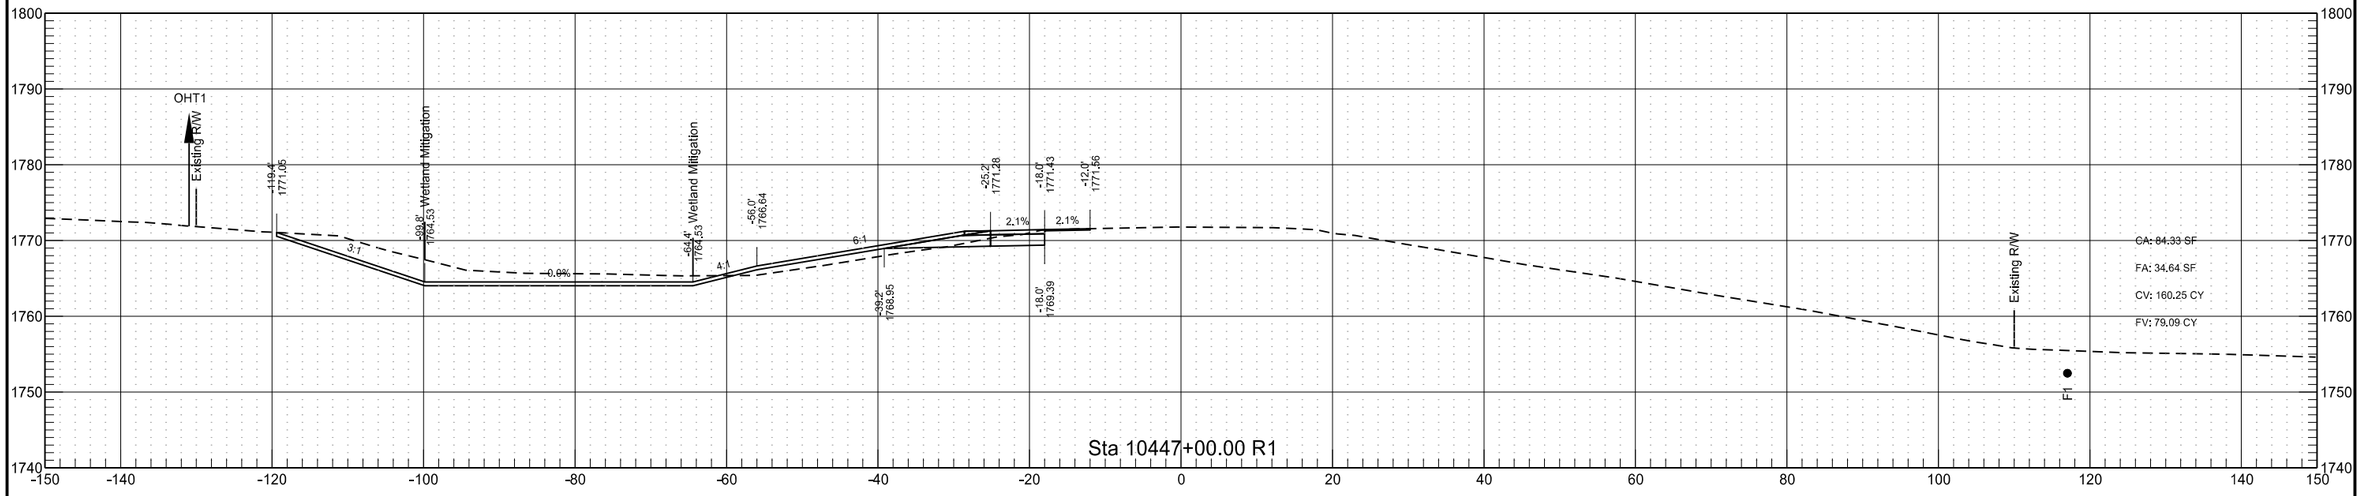

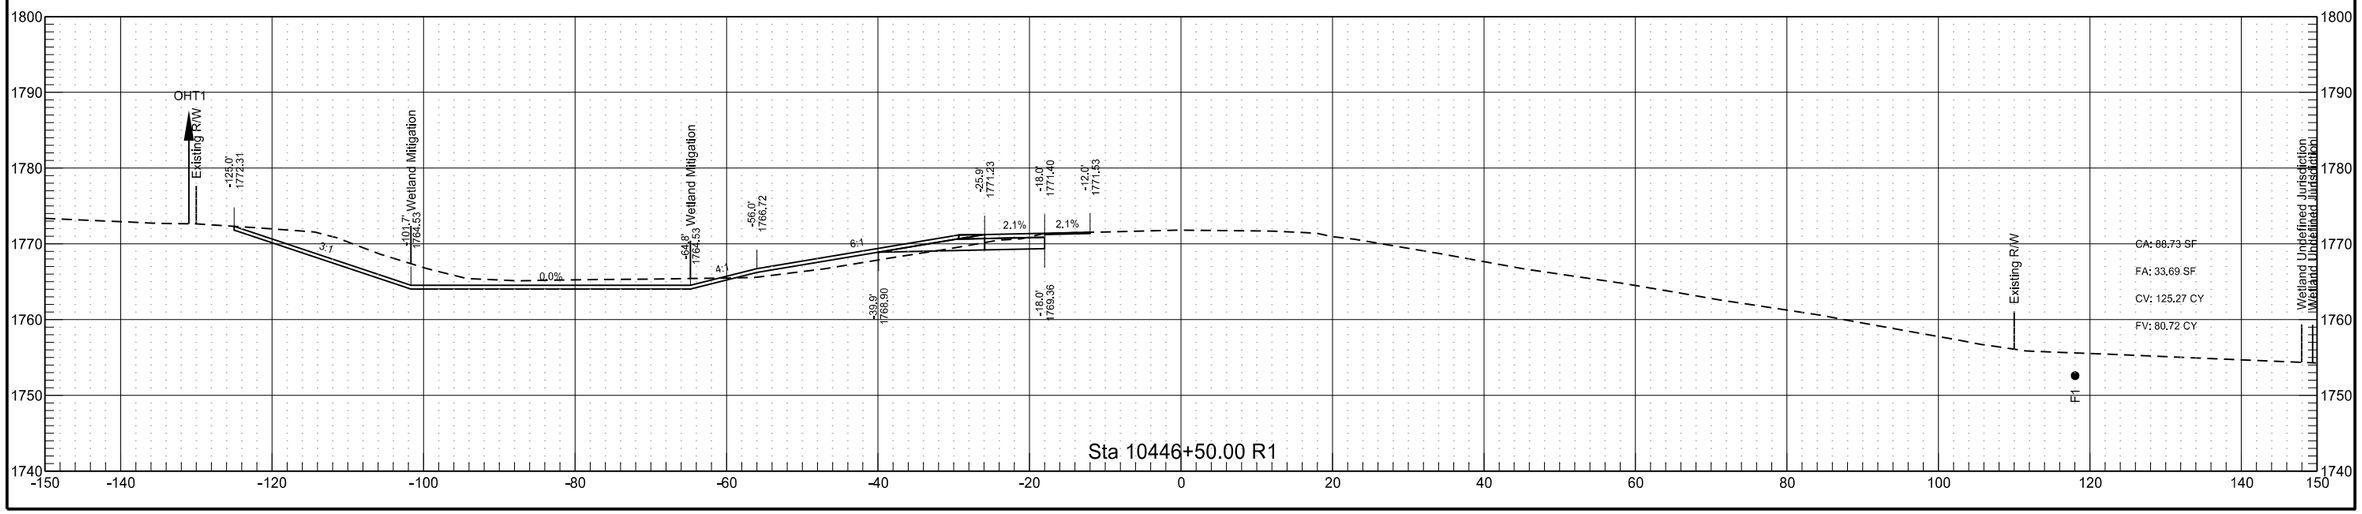


RP 195.802 to RP 197.998 - WB Passing Lane


	STATE	PROJECT NO.	SECTION NO.	SHEET NO.
	ND	INF-X-3-052(053)185	200	150

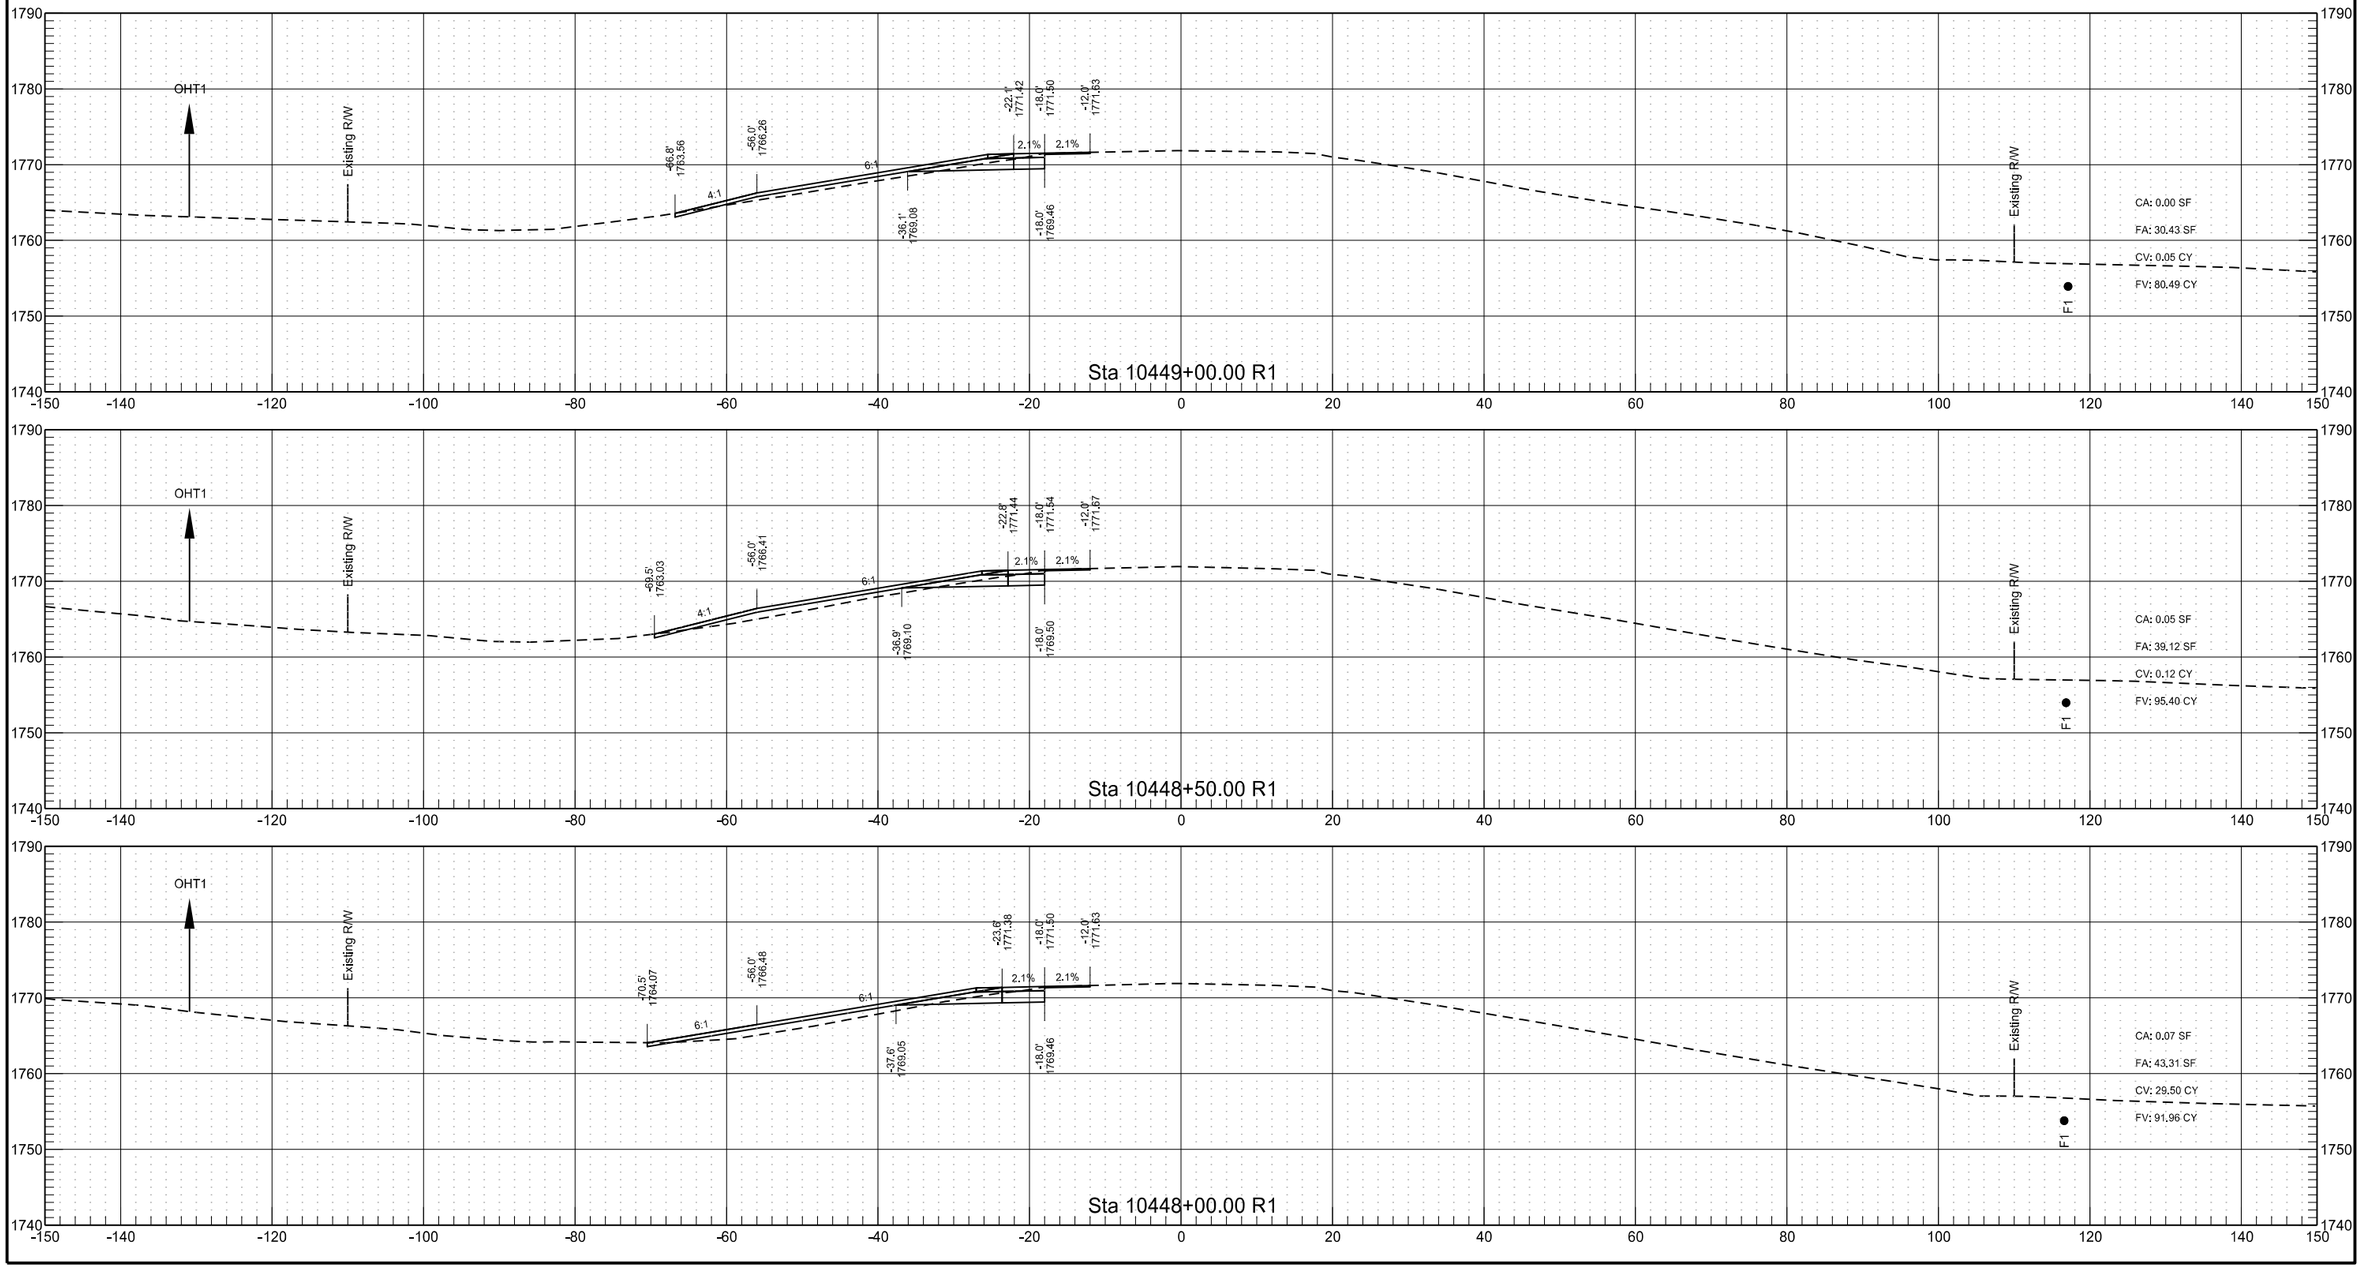


RP 195.802 to RP 197.998 - WB Passing Lane

	STATE	PROJECT NO.	SECTION NO.	SHEET NO.
	ND	INF-X-3-052(053)185	200	151

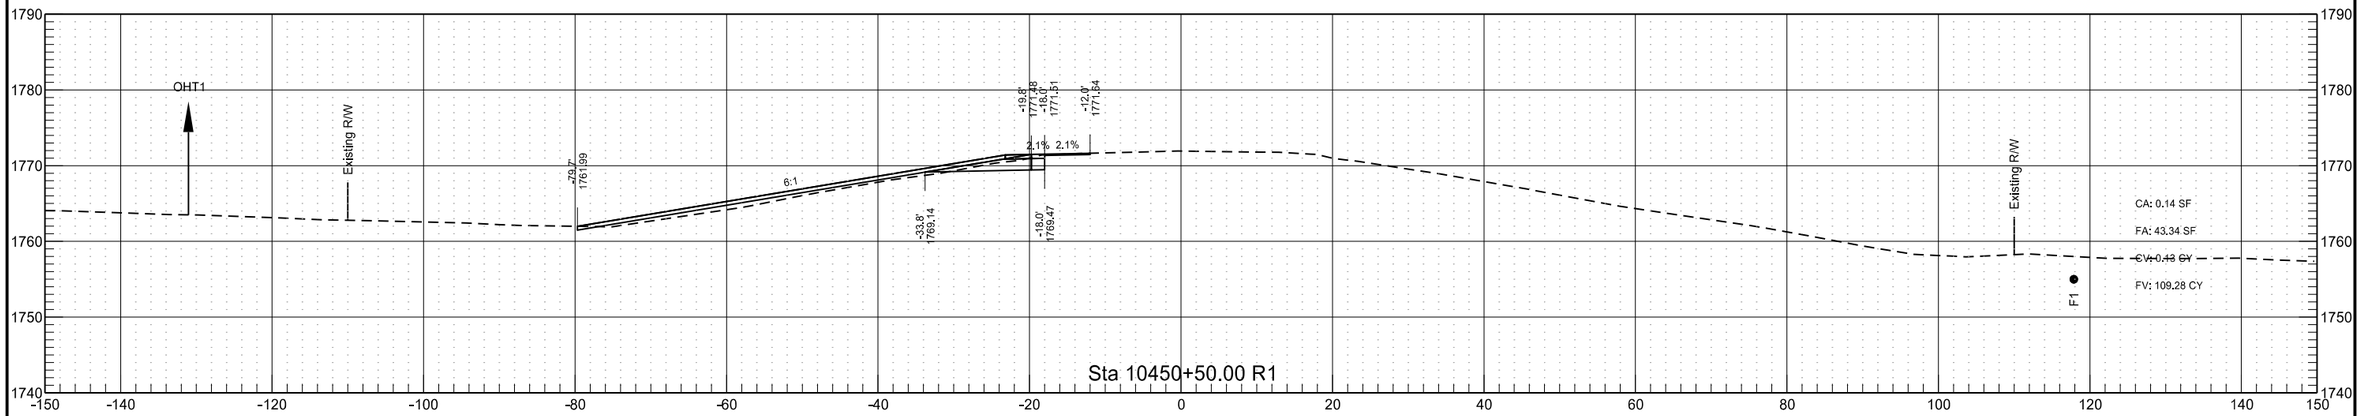

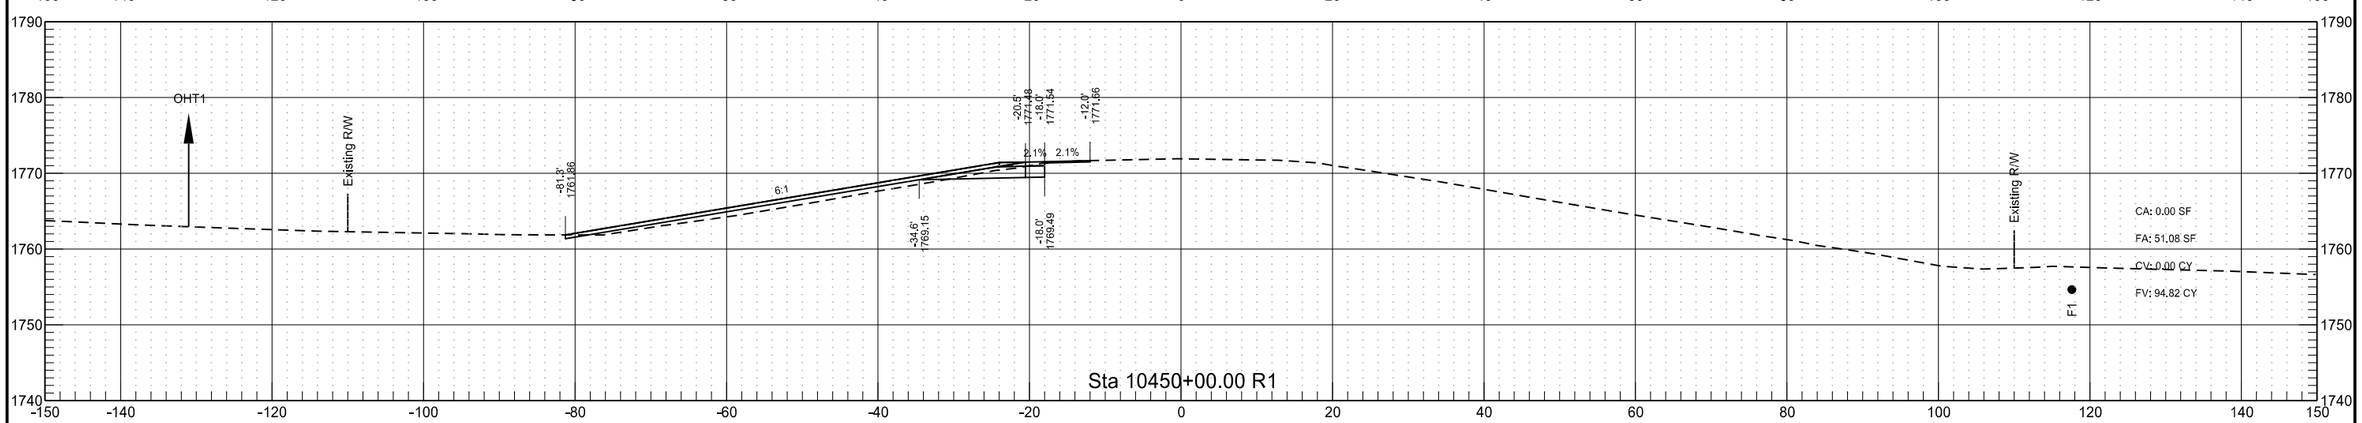

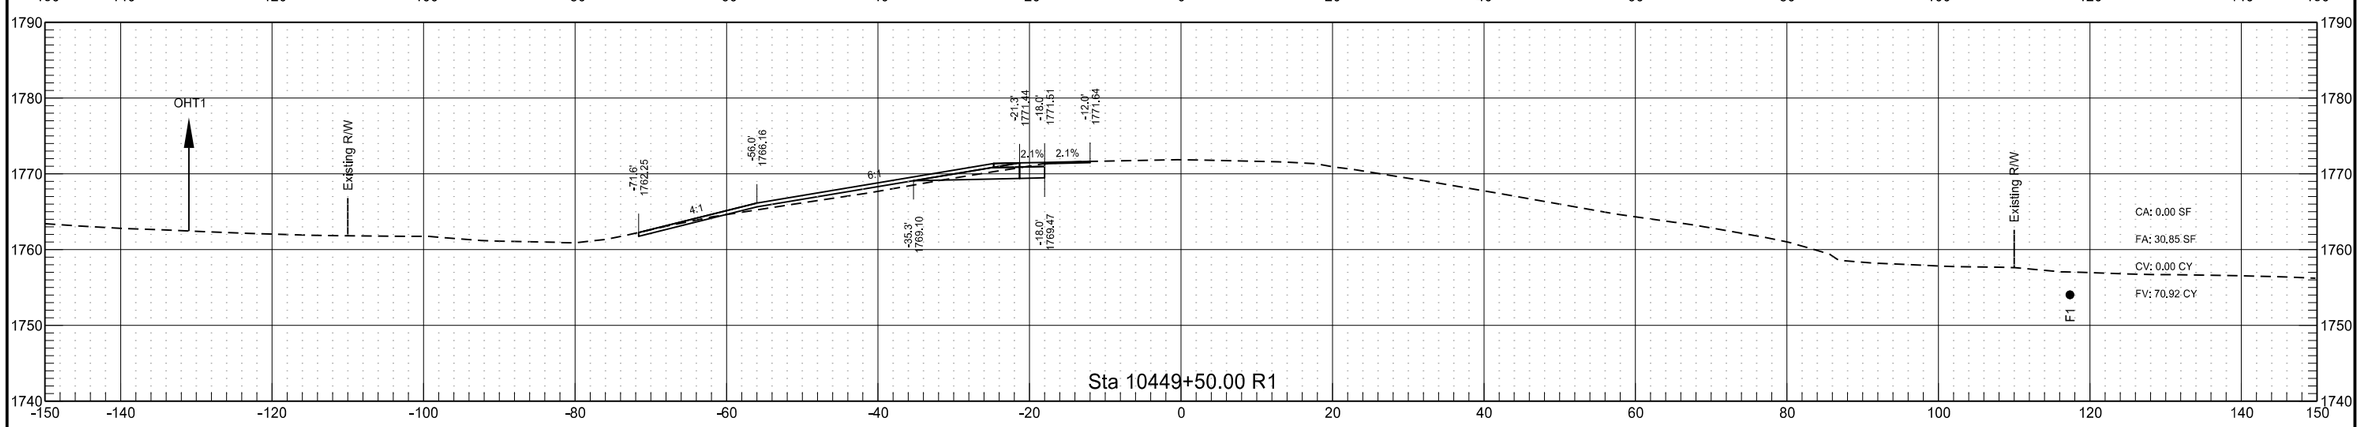


RP 195.802 to RP 197.998 - WB Passing Lane

	STATE	PROJECT NO.	SECTION NO.	SHEET NO.
	ND	INF-X-3-052(053)185	200	152

RP 198.976 to RP 201.216 - EB Passing Lane

	STATE	PROJECT NO.	SECTION NO.	SHEET NO.
	ND	INF-X-3-052(053)185	200	153

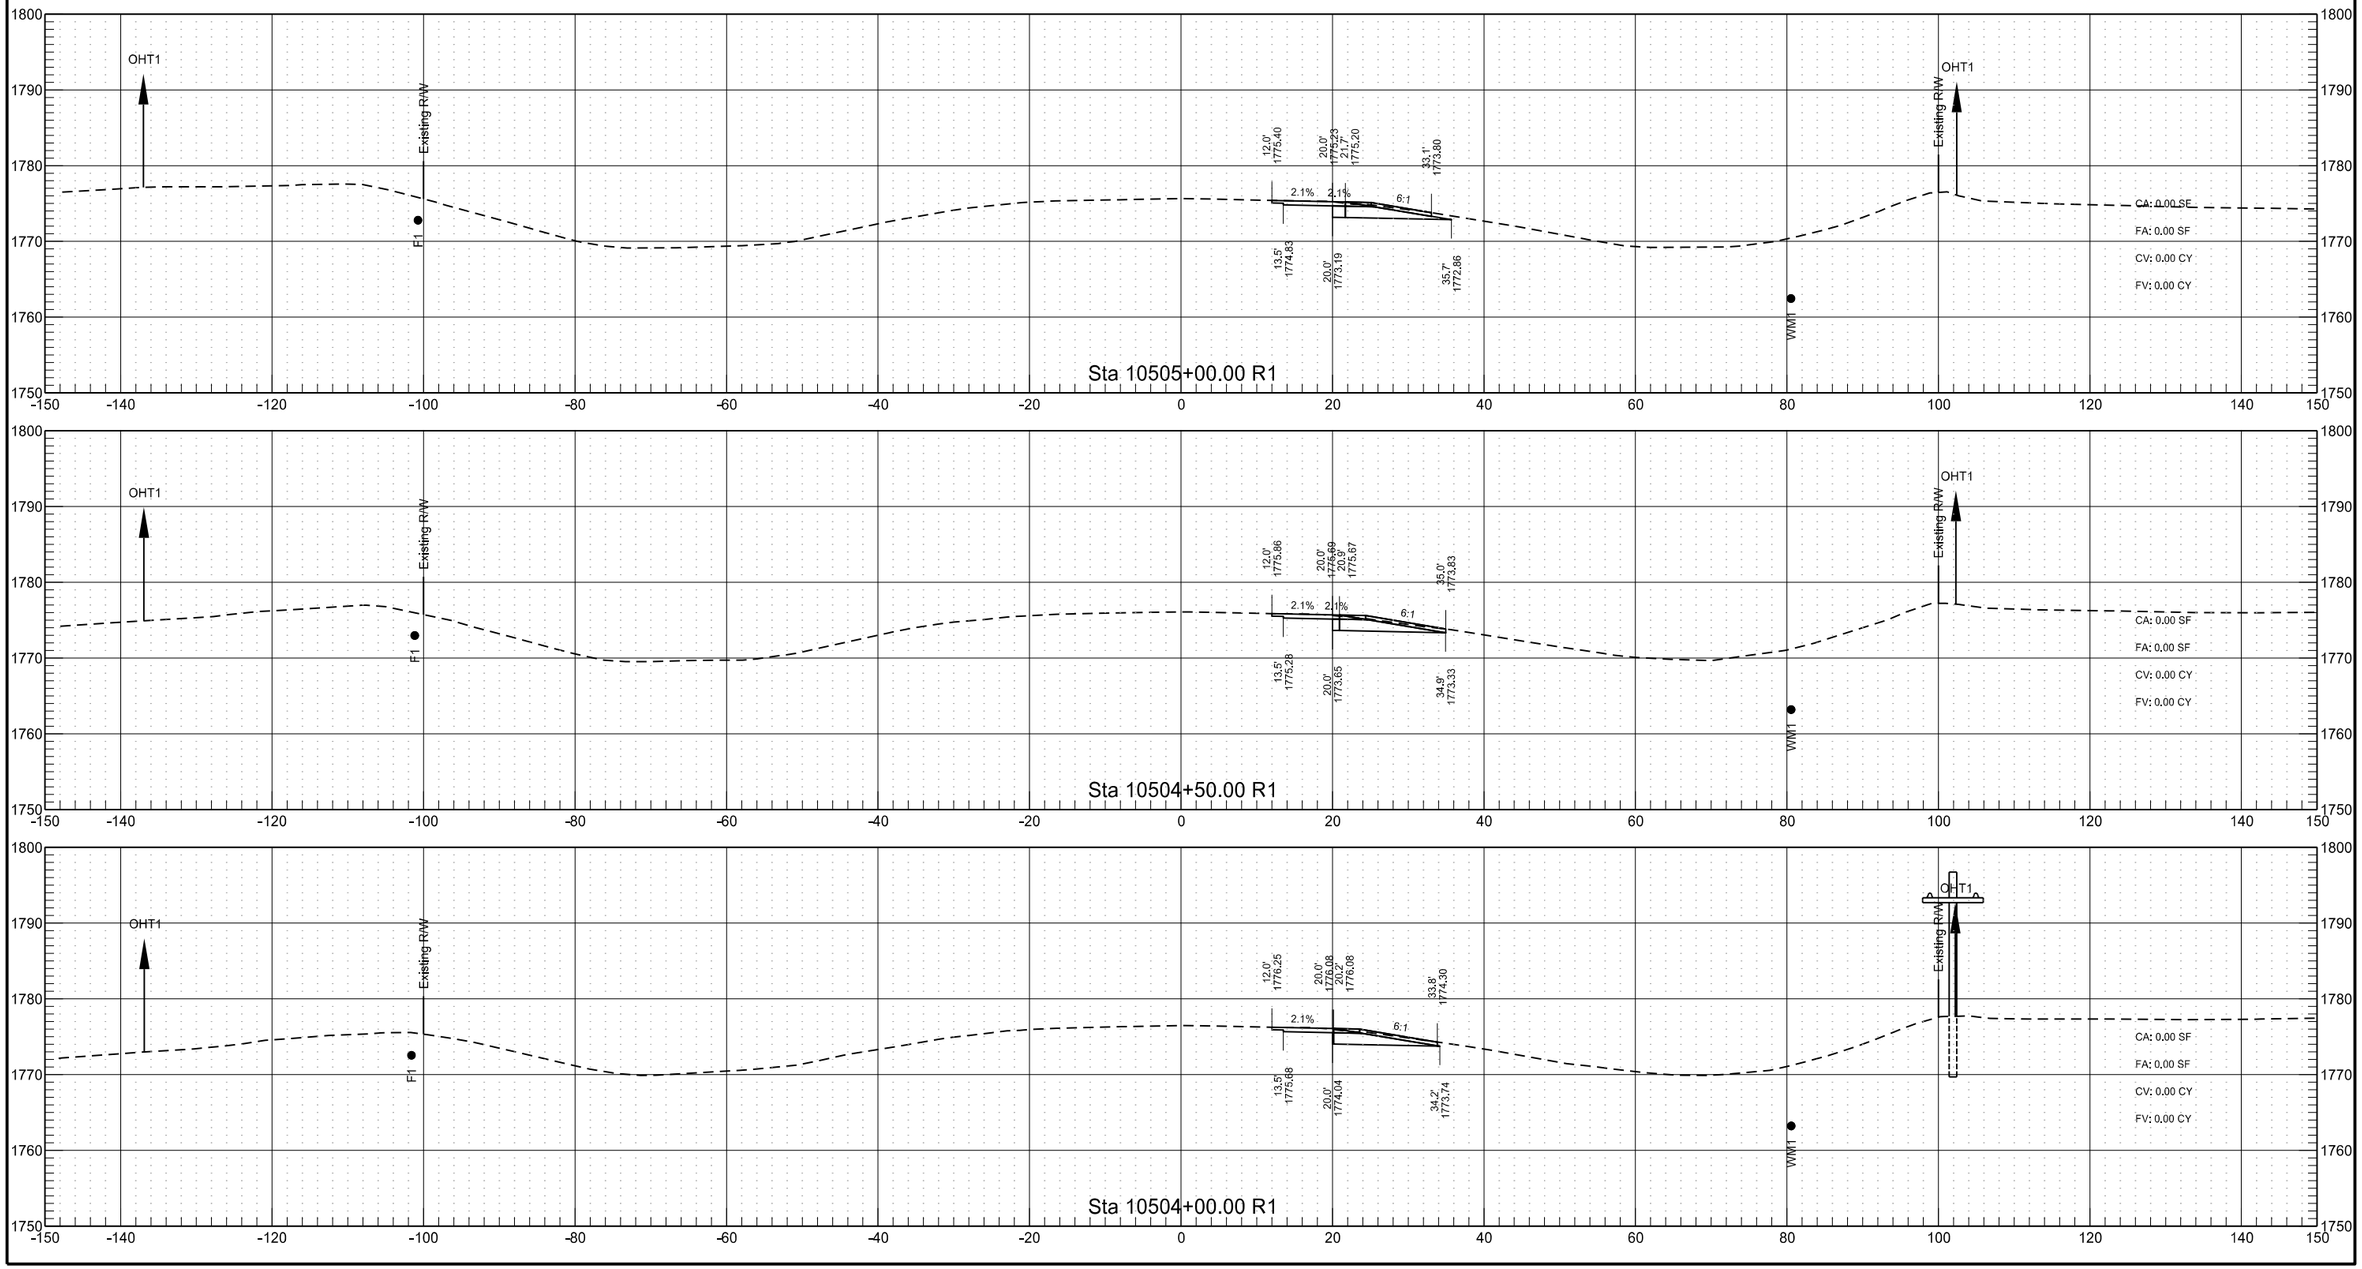



RP 198.976 to RP 201.216 - EB Passing Lane


	STATE	PROJECT NO.	SECTION NO.	SHEET NO.
	ND	INF-X-3-052(053)185	200	154


RP 198.976 to RP 201.216 - EB Passing Lane

	STATE	PROJECT NO.	SECTION NO.	SHEET NO.
	ND	INF-X-3-052(053)185	200	155

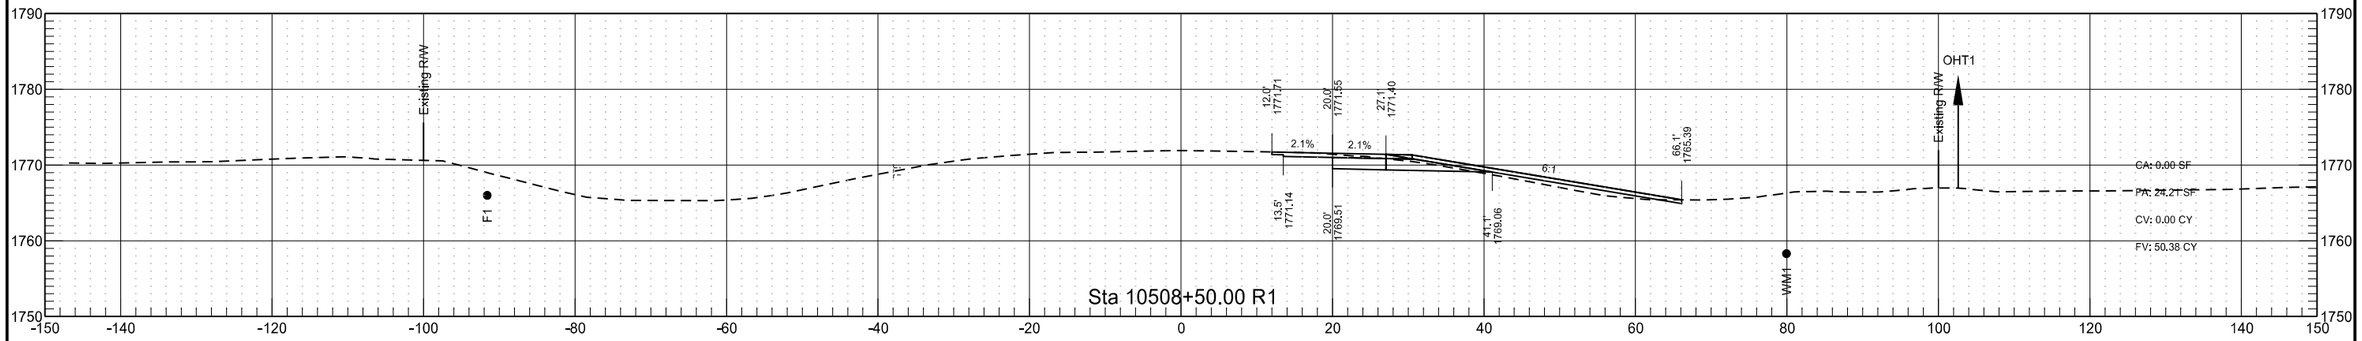

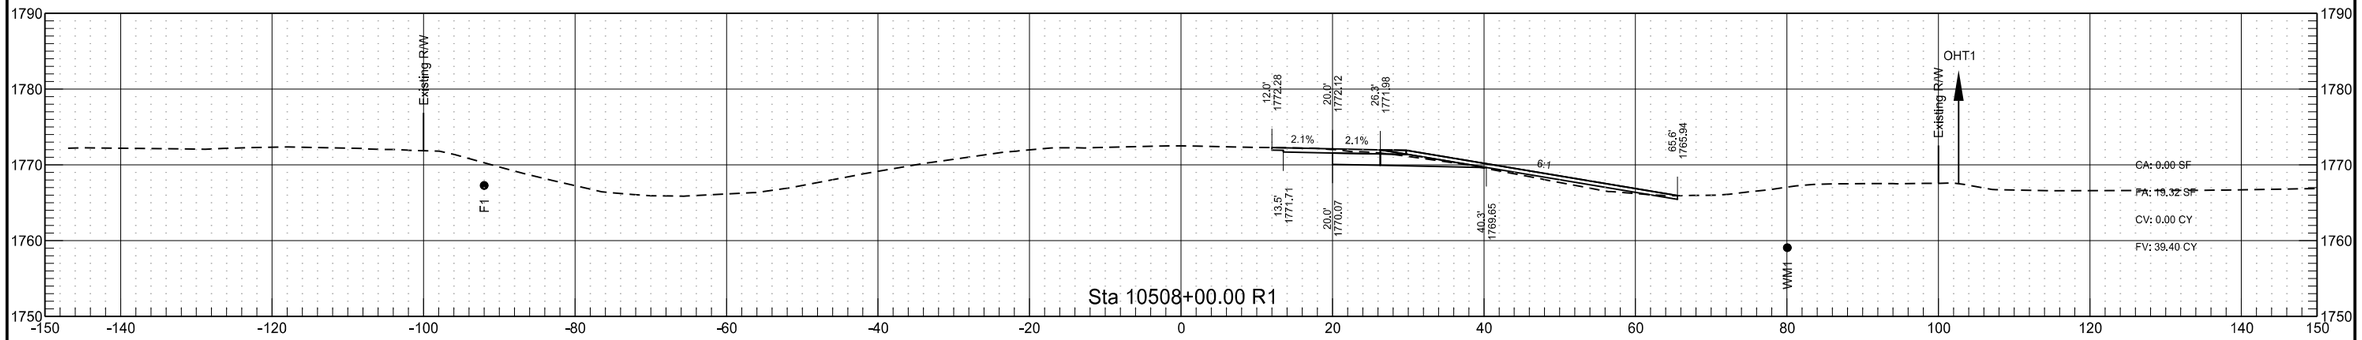

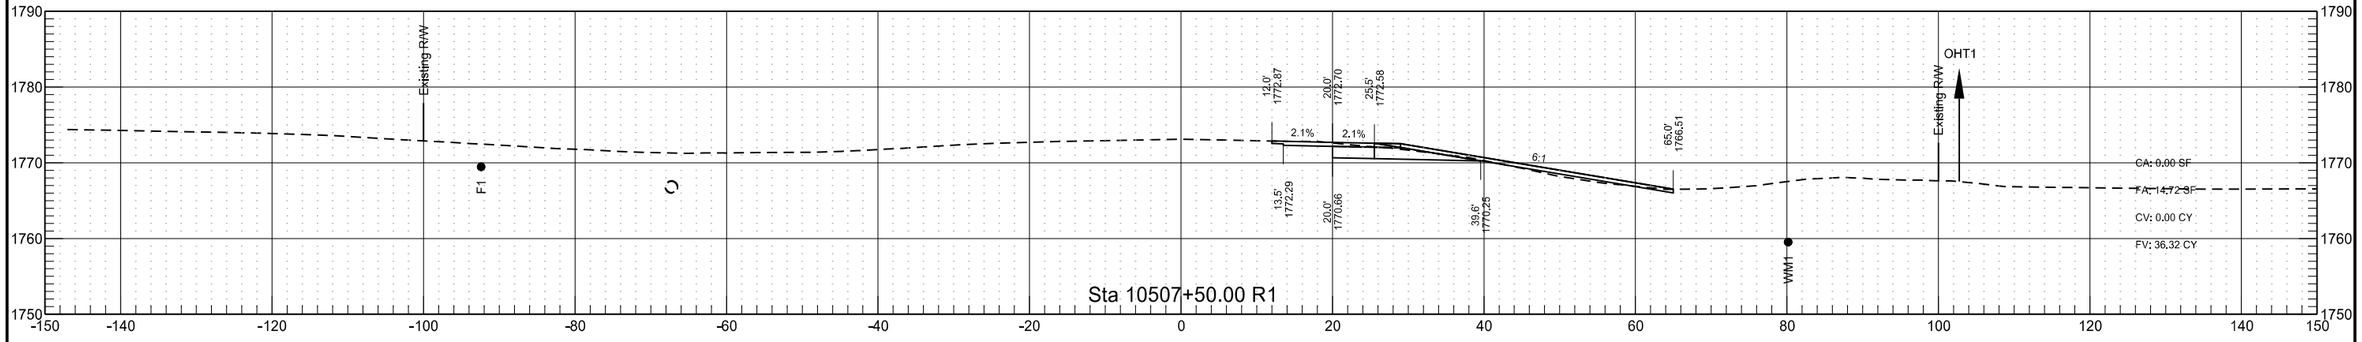

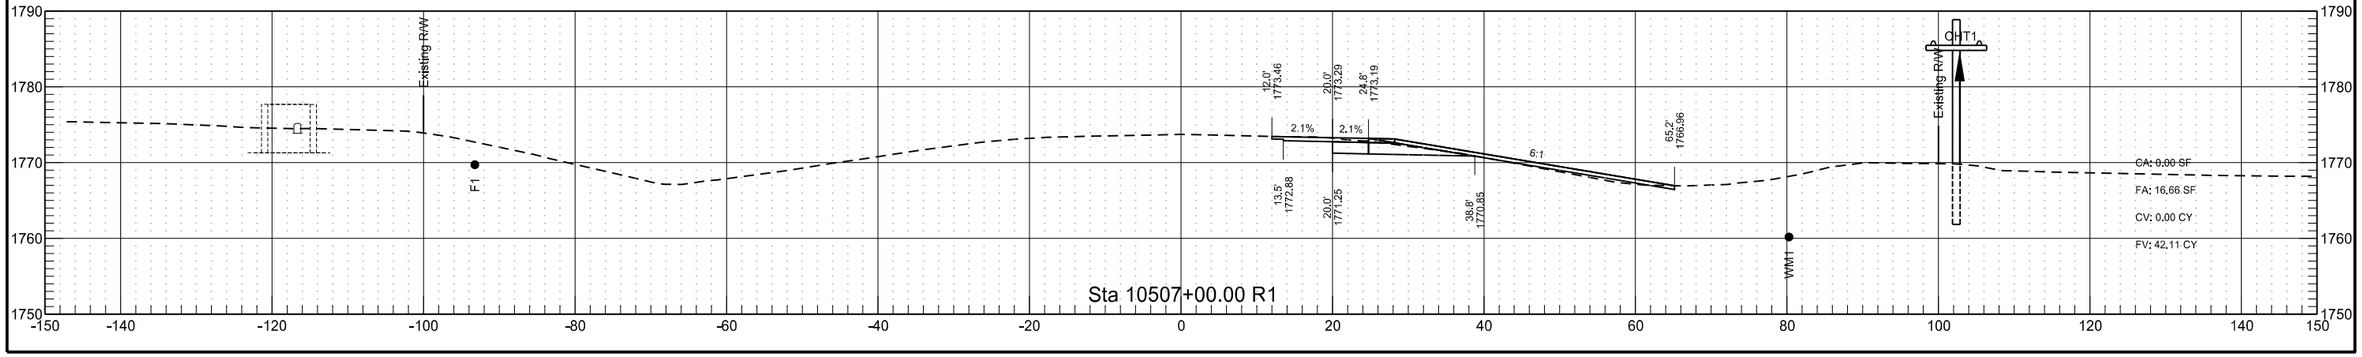



RP 198.976 to RP 201.216 - EB Passing Lane


	STATE	PROJECT NO.	SECTION NO.	SHEET NO.
	ND	INF-X-3-052(053)185	200	156

RP 198.976 to RP 201.216 - EB Passing Lane

	STATE	PROJECT NO.	SECTION NO.	SHEET NO.
	ND	INF-X-3-052(053)185	200	157

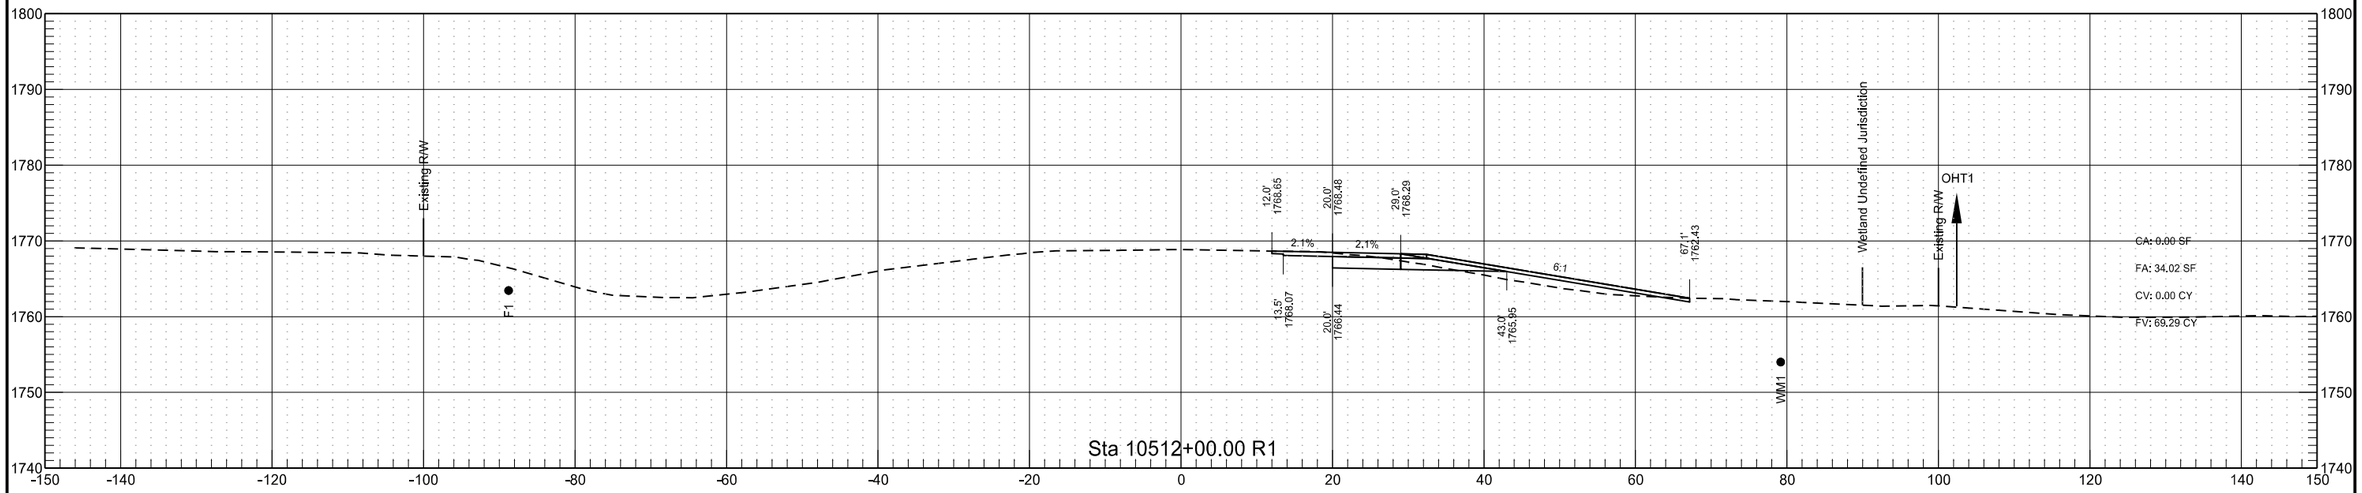


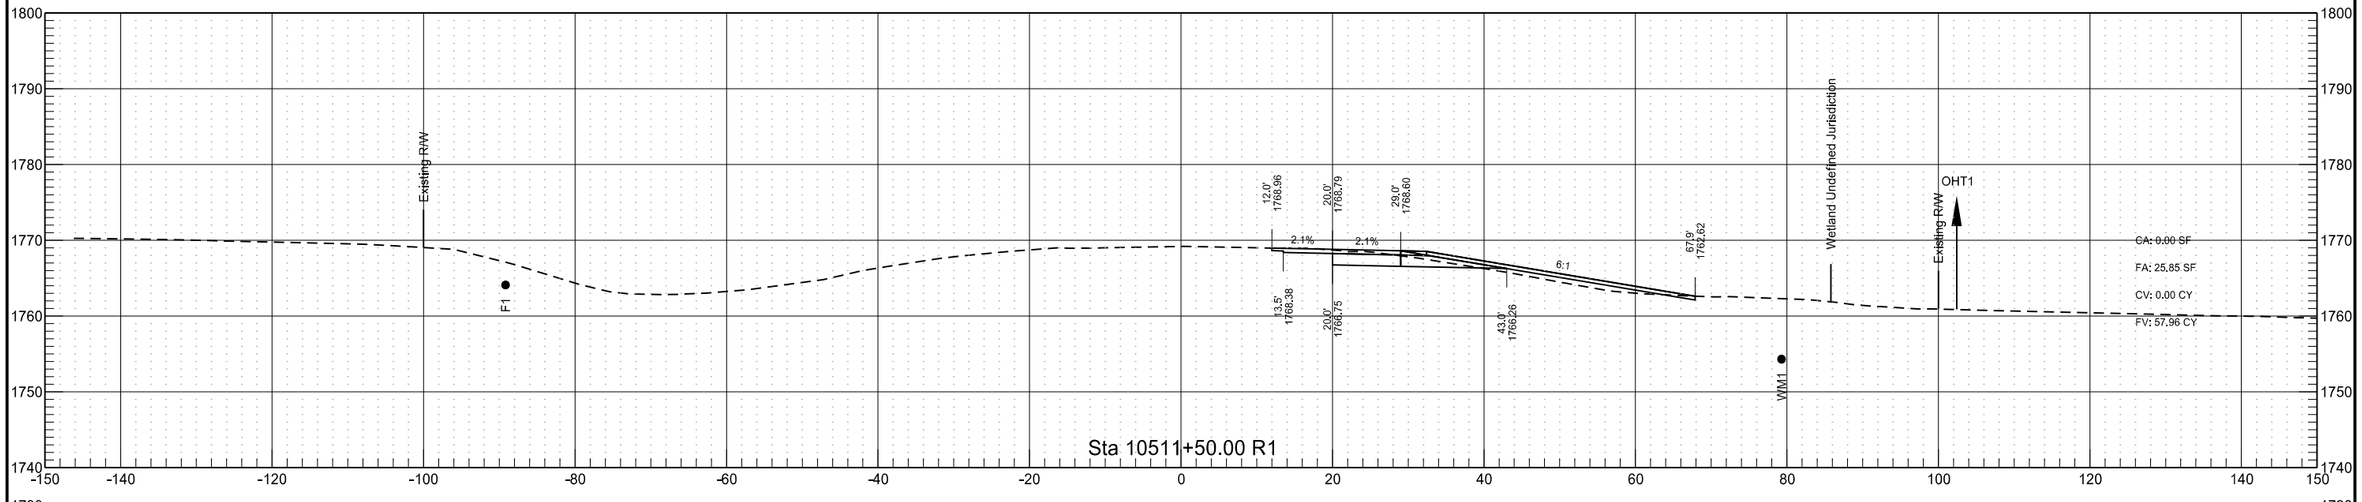


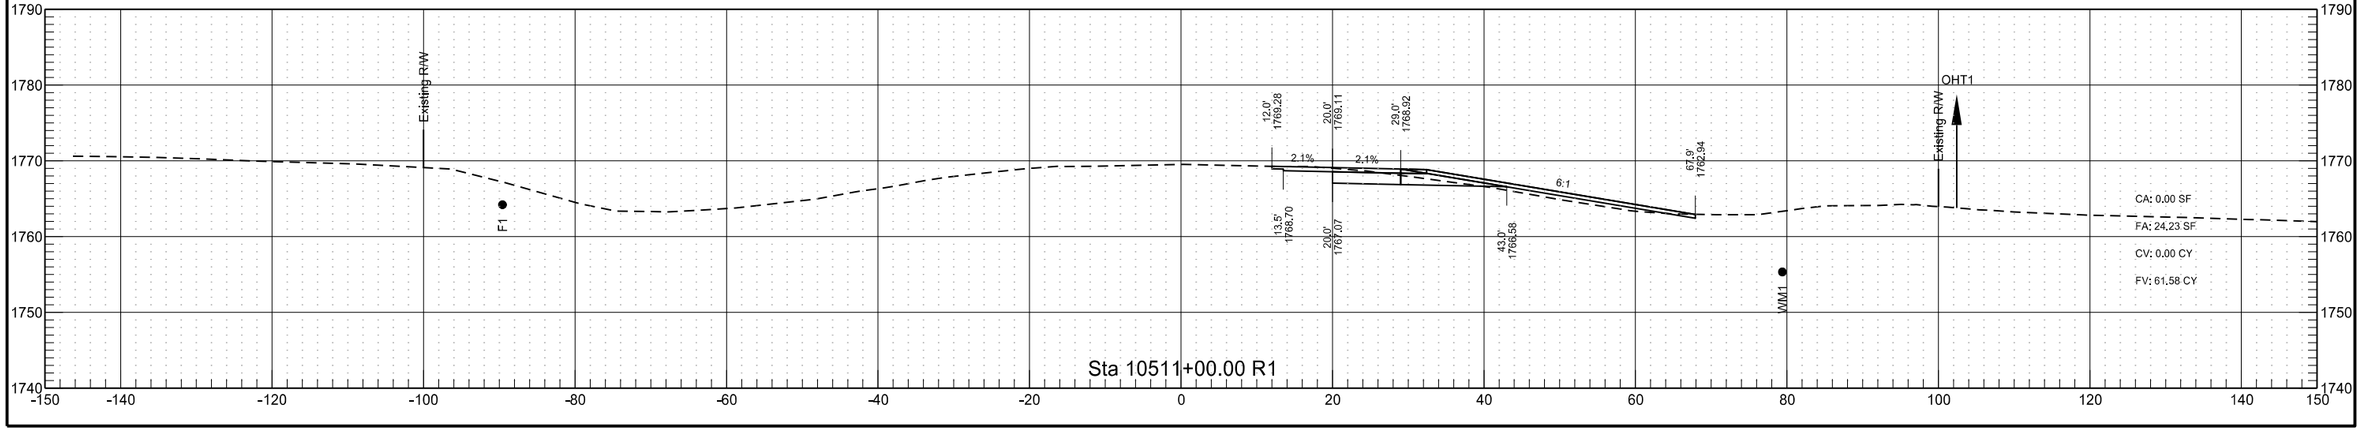


RP 198.976 to RP 201.216 - EB Passing Lane

	STATE	PROJECT NO.	SECTION NO.	SHEET NO.
	ND	INF-X-3-052(053)185	200	158

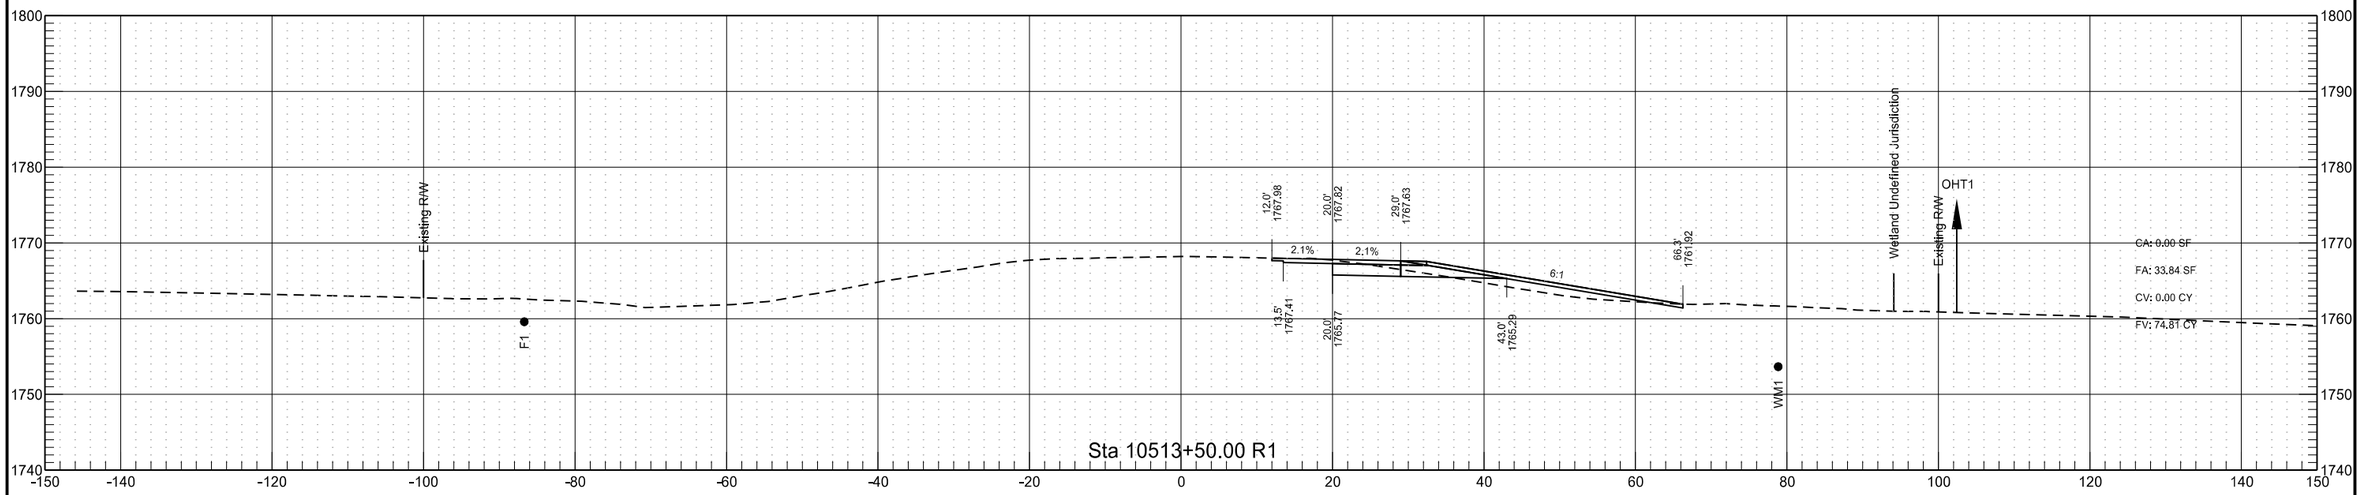


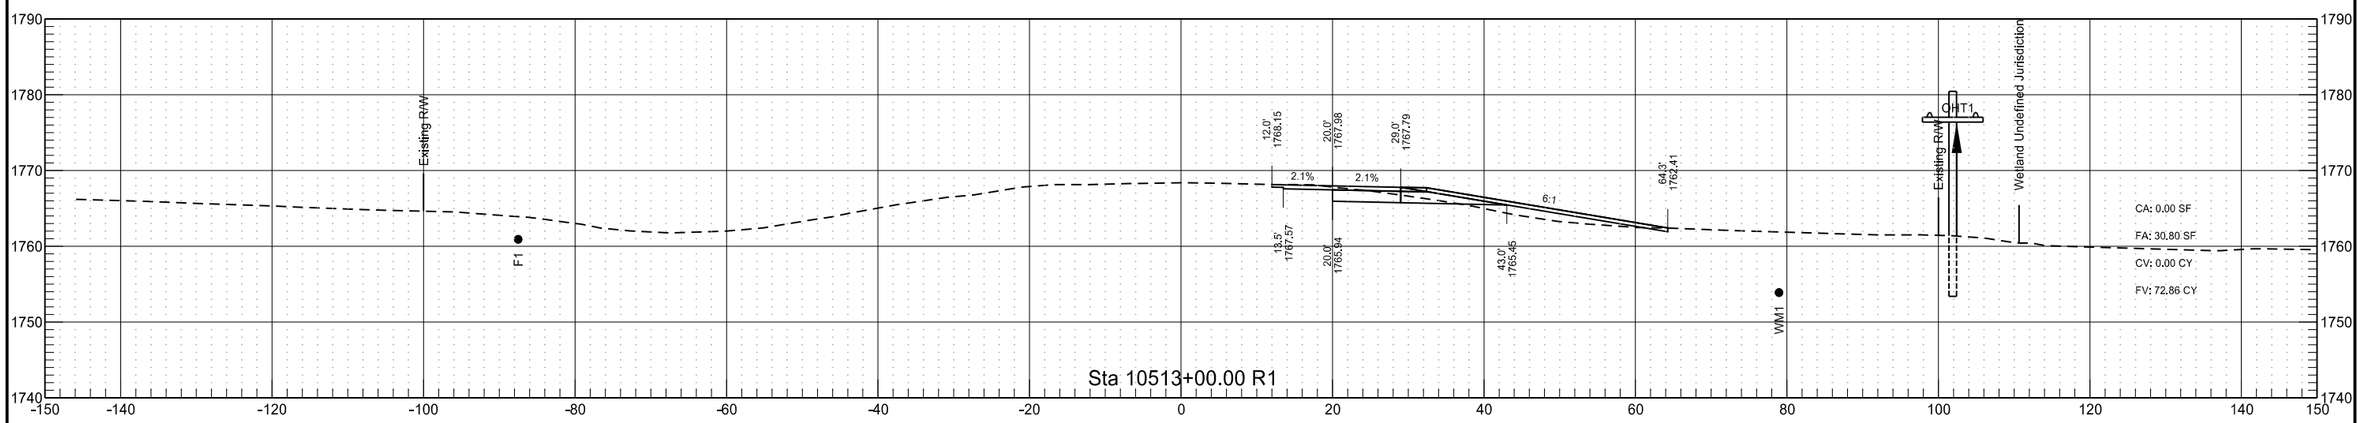


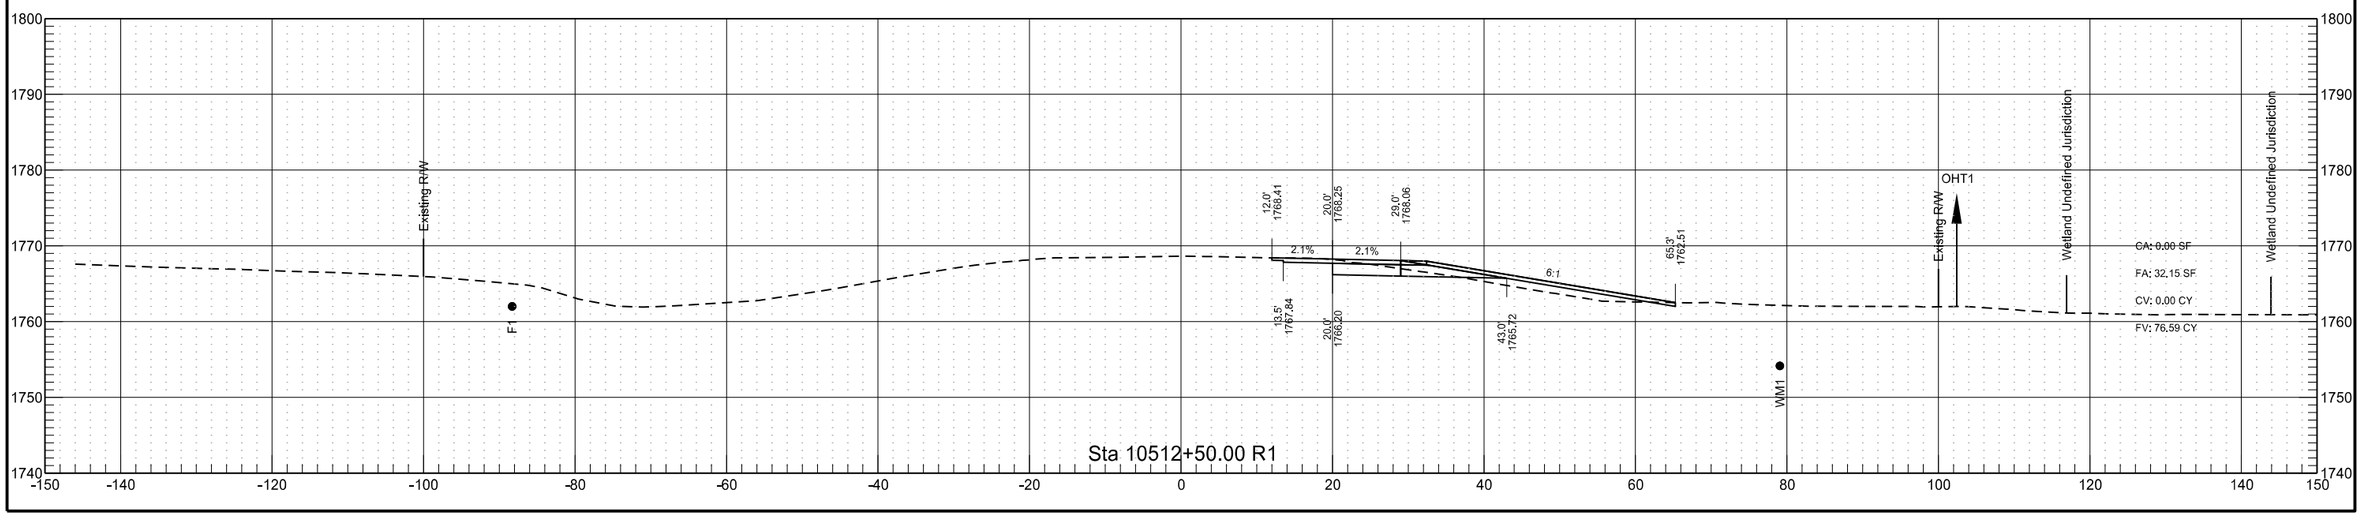


RP 198.976 to RP 201.216 - EB Passing Lane

	STATE	PROJECT NO.	SECTION NO.	SHEET NO.
	ND	INF-X-3-052(053)185	200	159

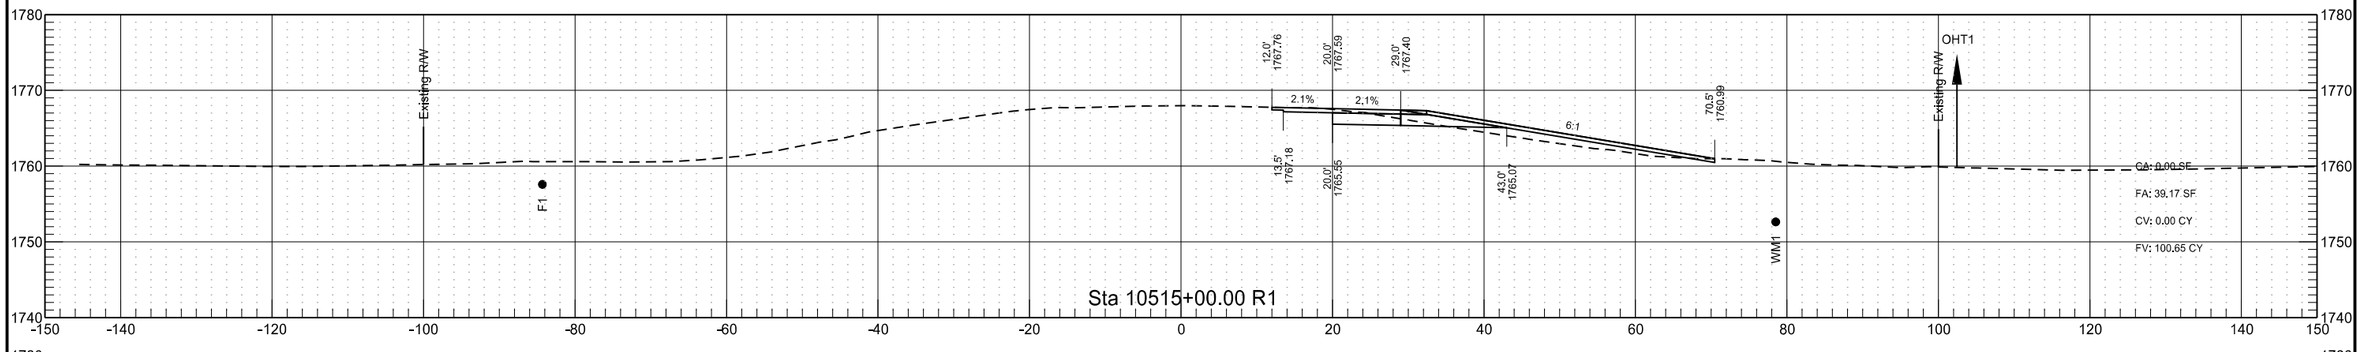


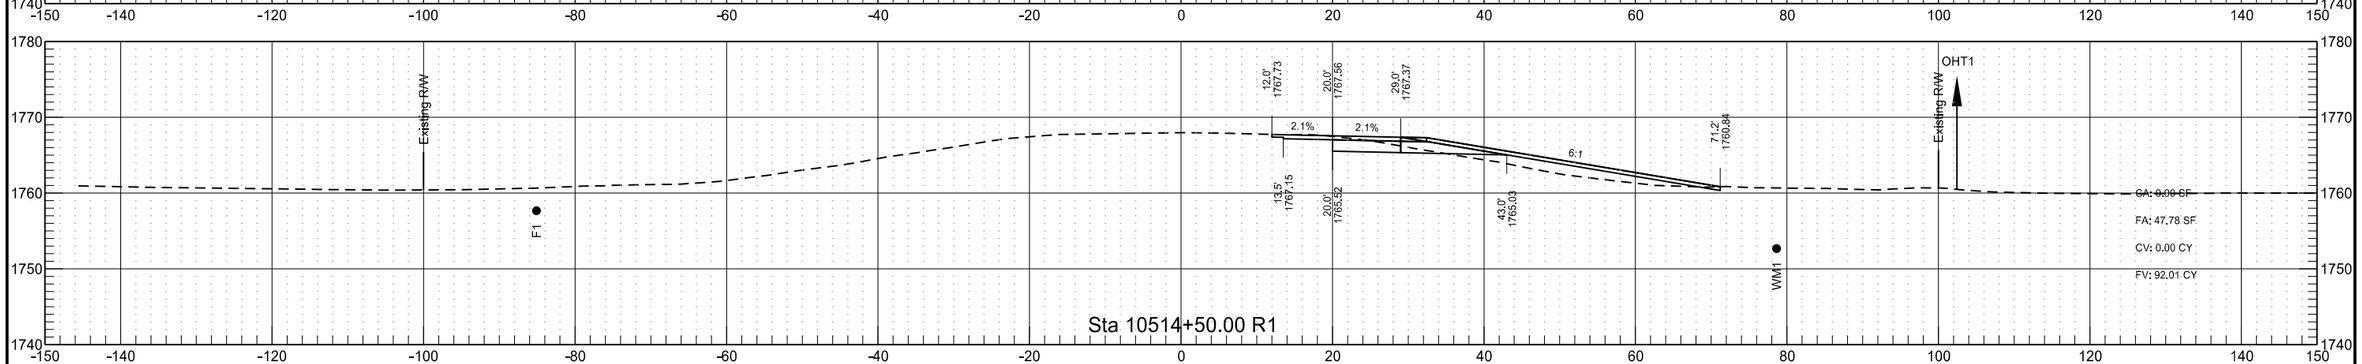


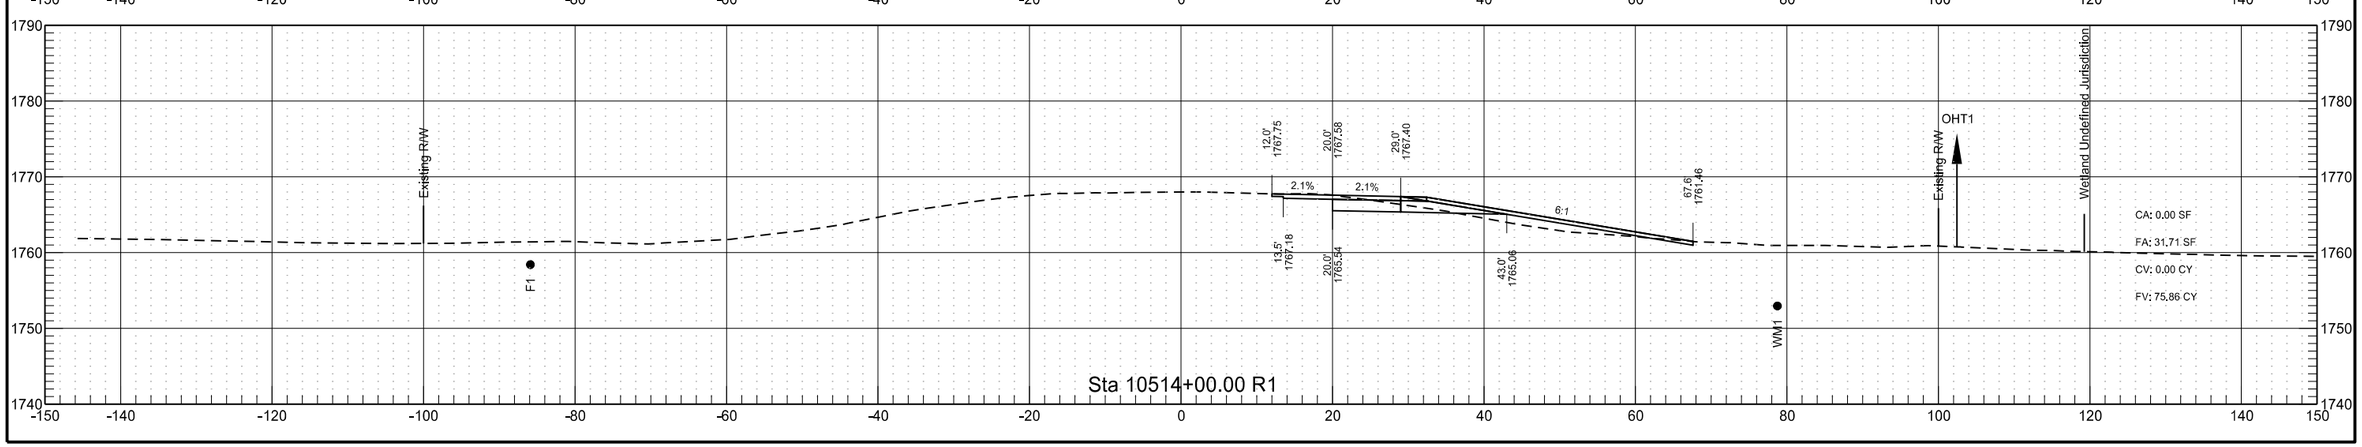


RP 198.976 to RP 201.216 - EB Passing Lane

	STATE	PROJECT NO.	SECTION NO.	SHEET NO.
	ND	INF-X-3-052(053)185	200	160

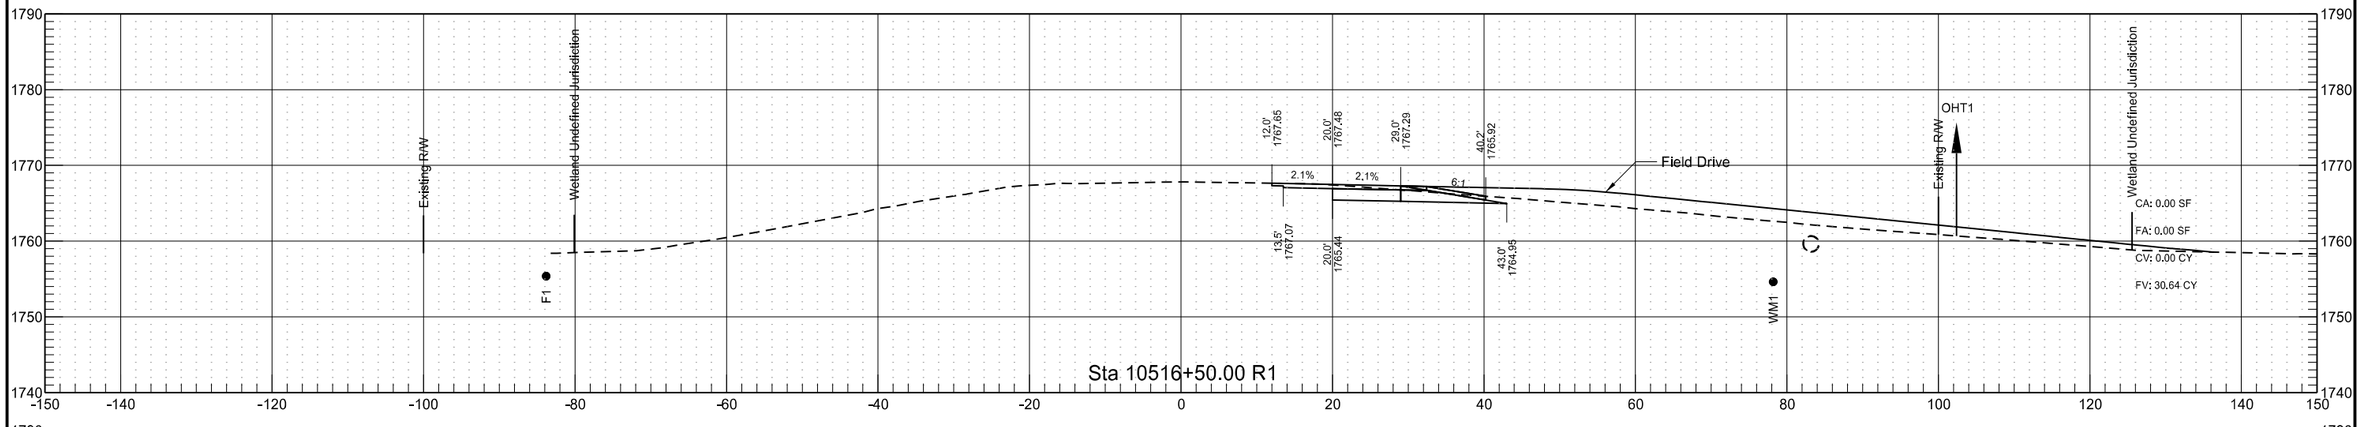


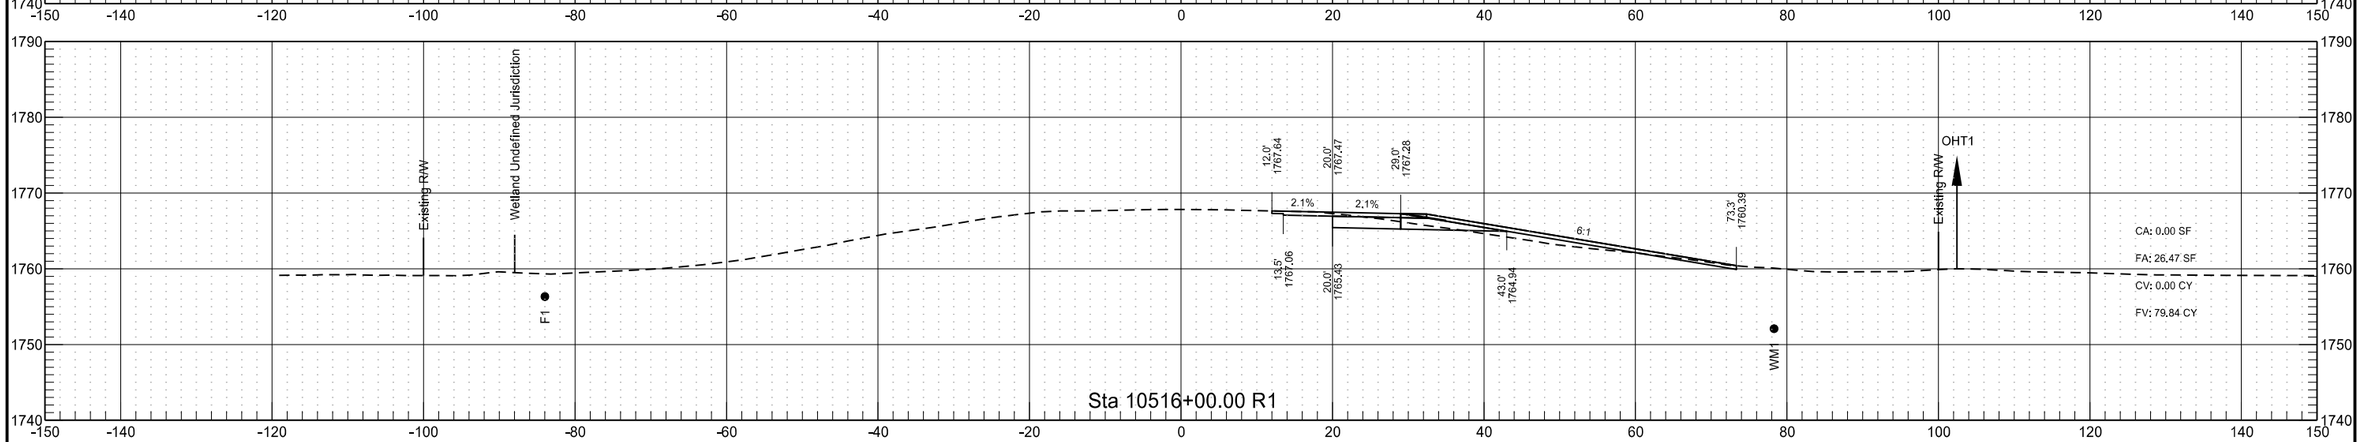

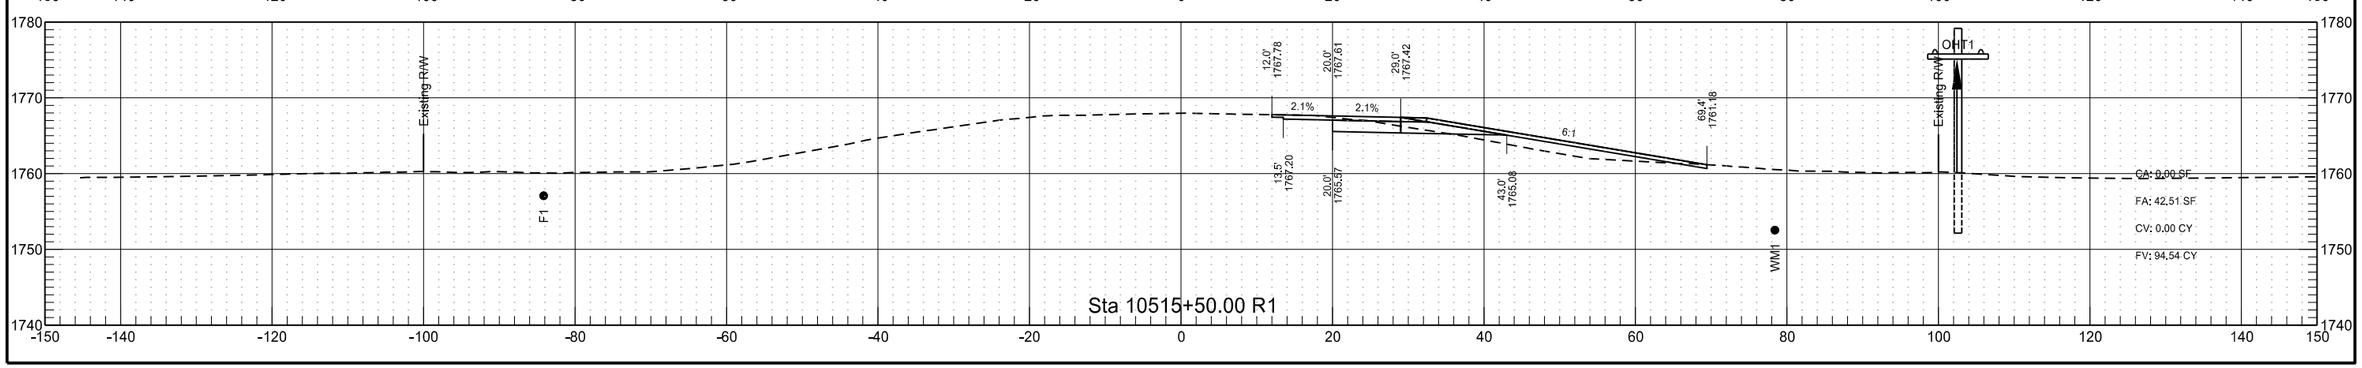


RP 198.976 to RP 201.216 - EB Passing Lane


	STATE	PROJECT NO.	SECTION NO.	SHEET NO.
	ND	INF-X-3-052(053)185	200	161

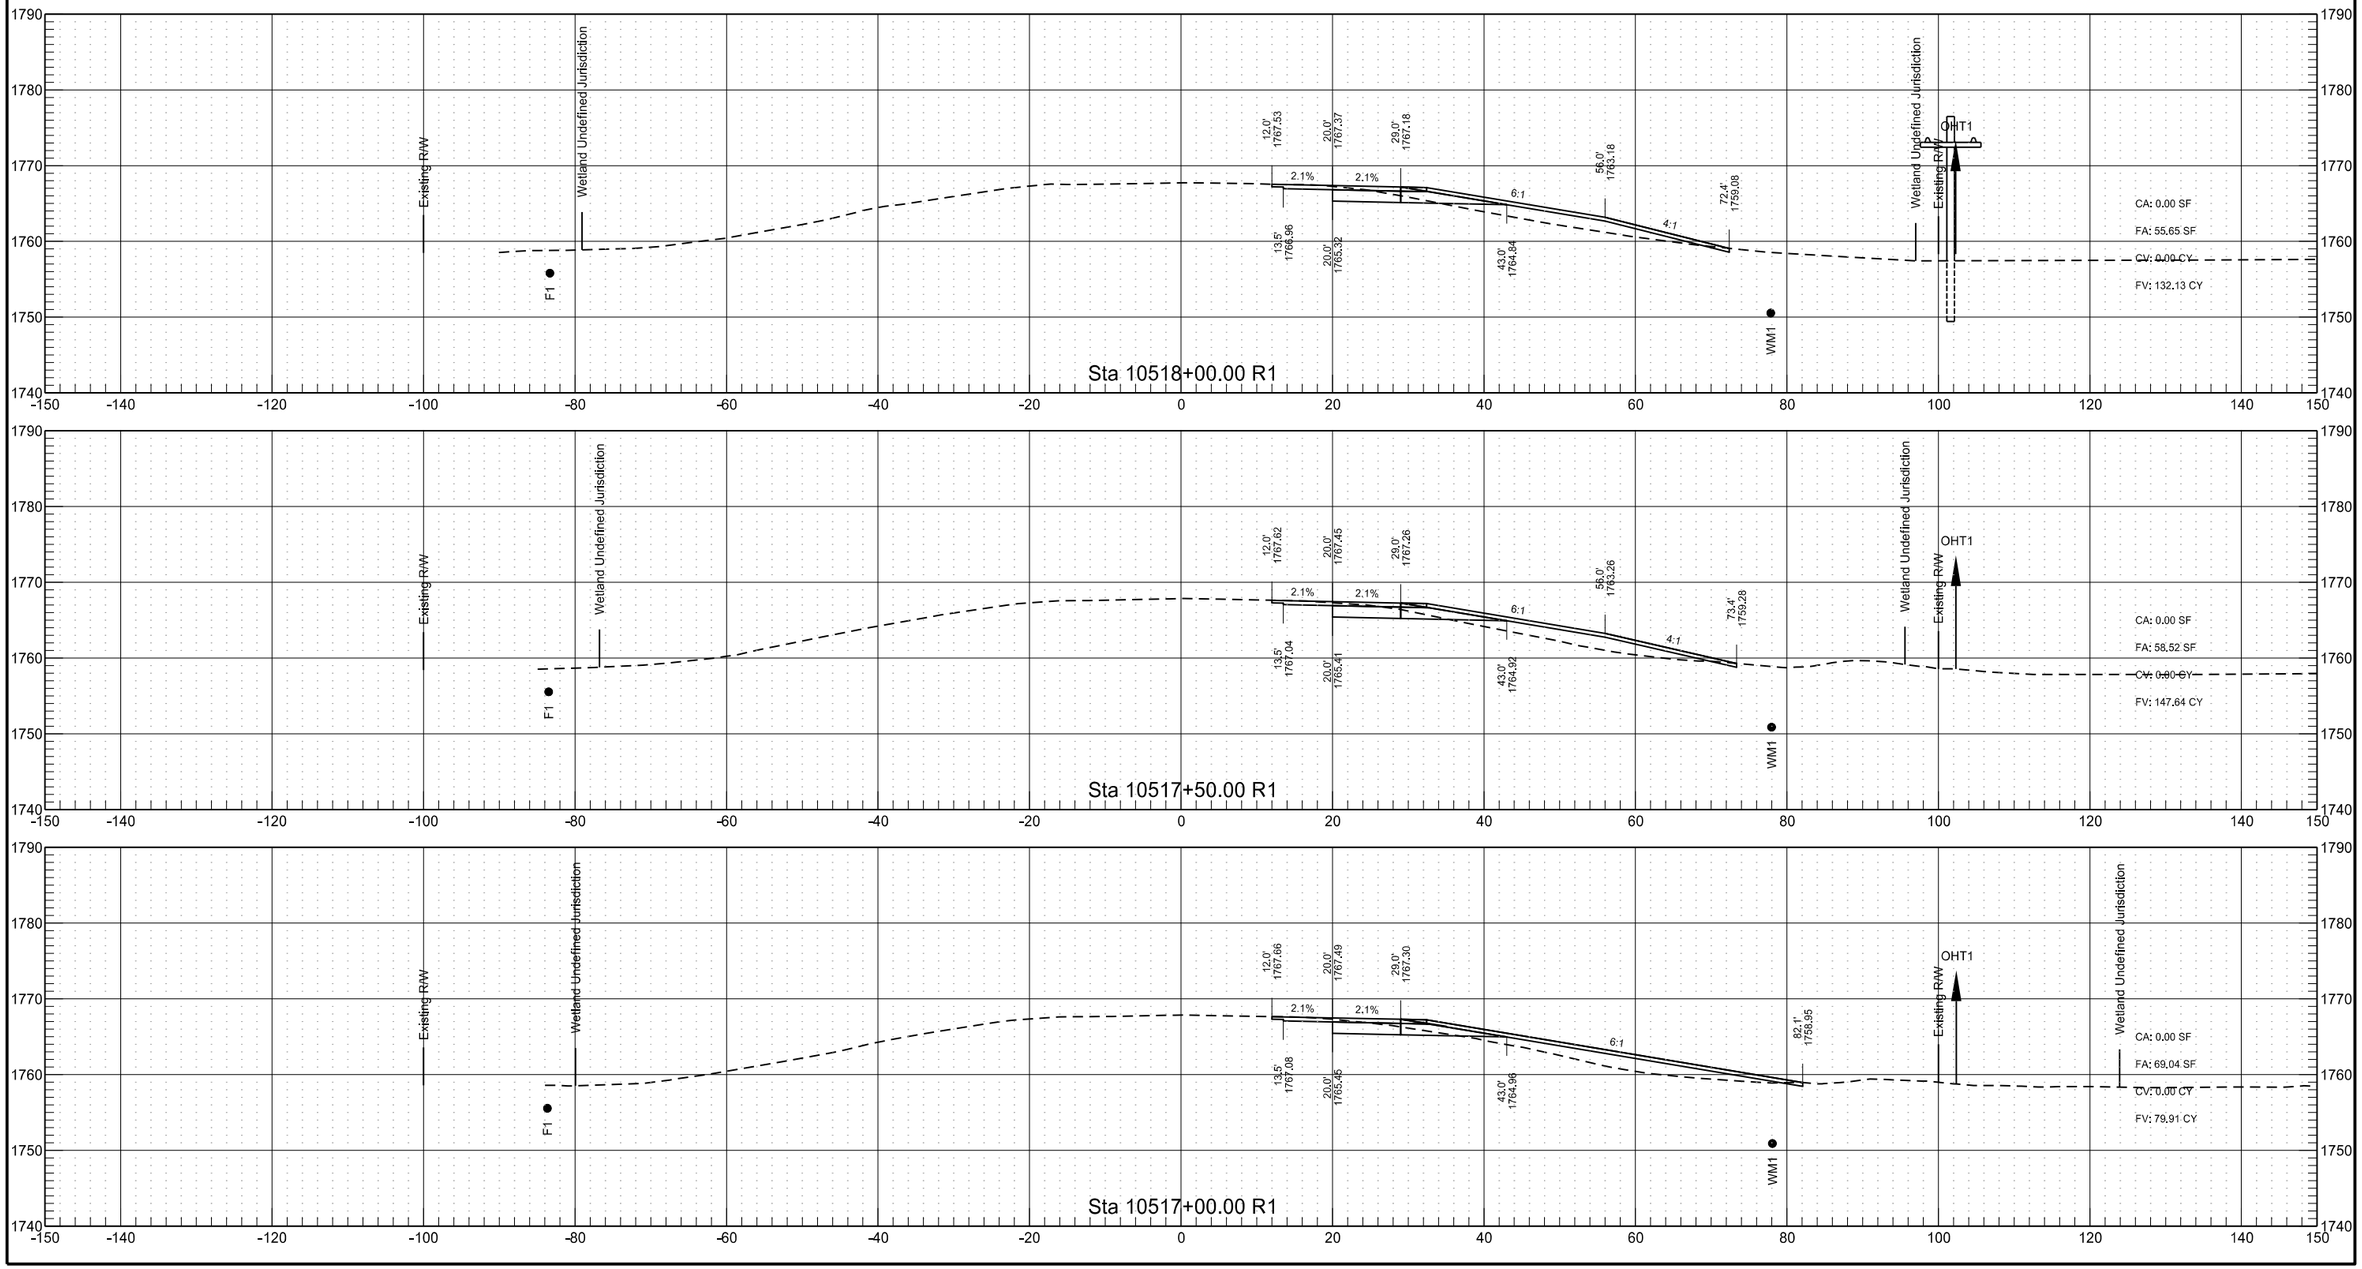


RP 198.976 to RP 201.216 - EB Passing Lane

	STATE	PROJECT NO.	SECTION NO.	SHEET NO.
	ND	INF-X-3-052(053)185	200	162

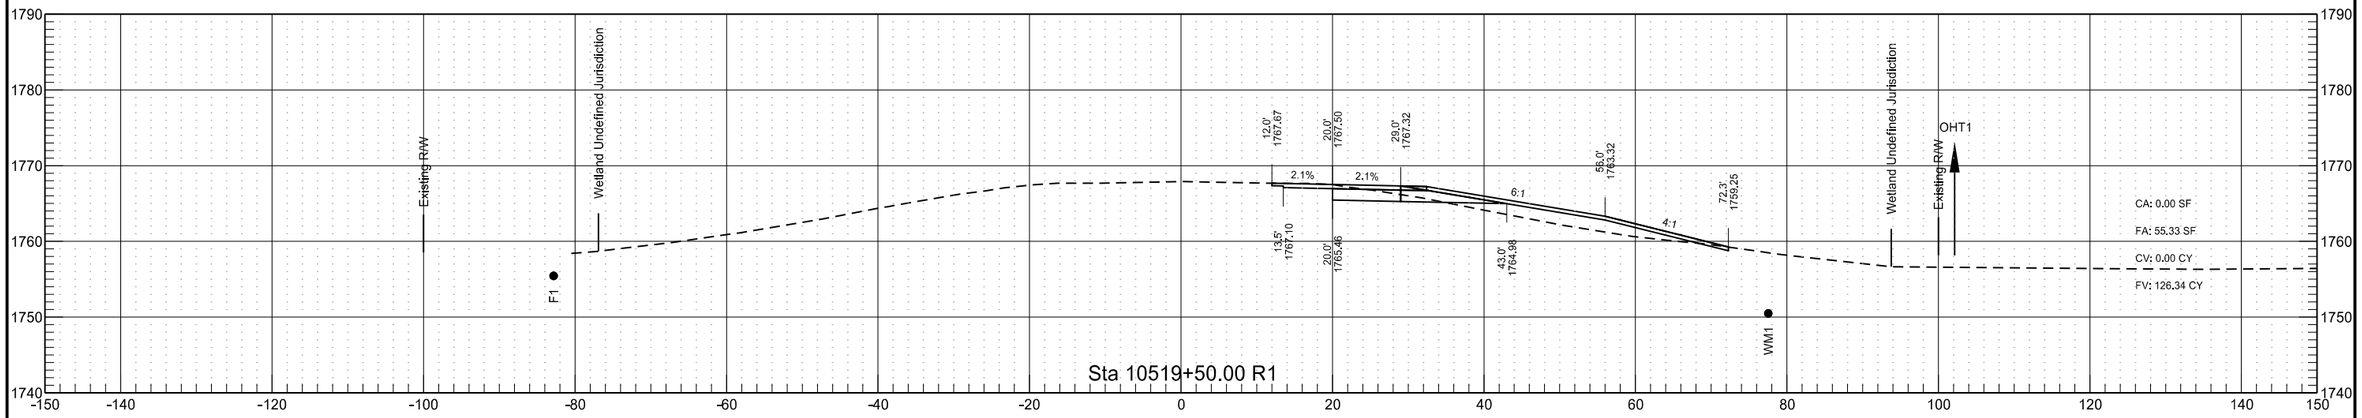


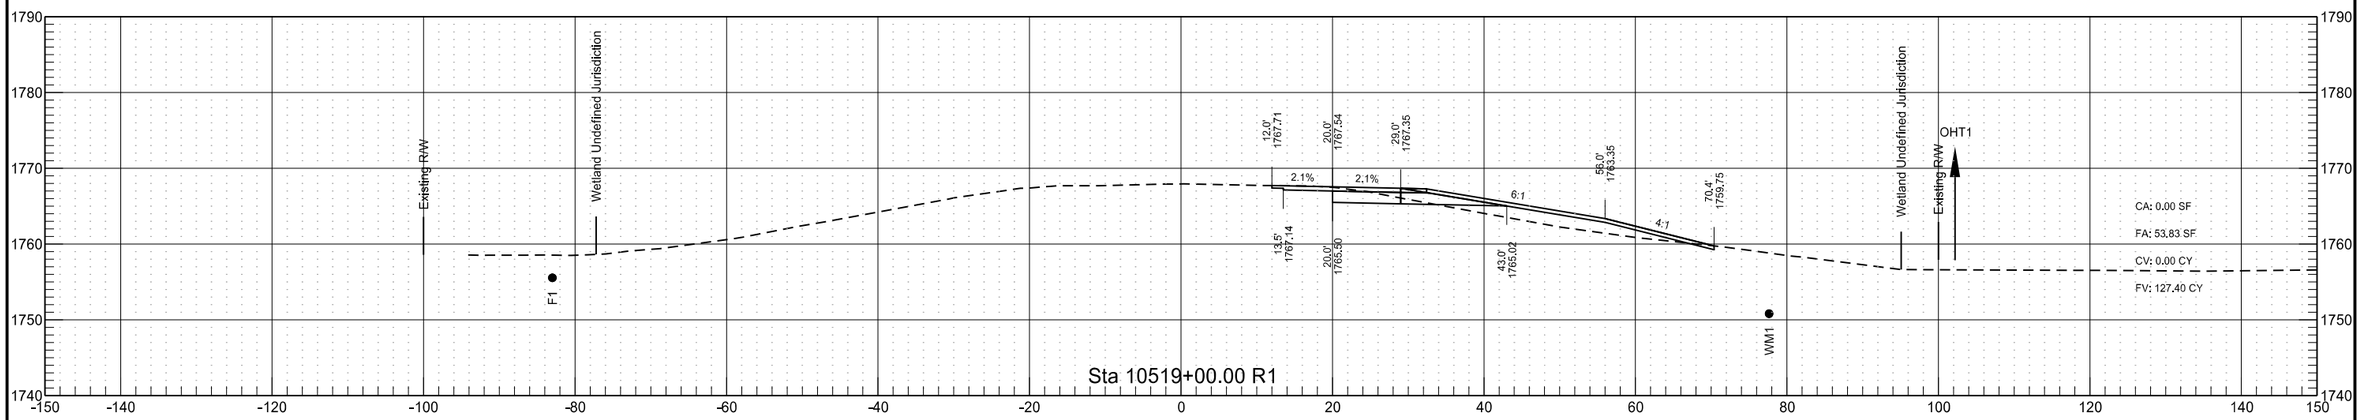


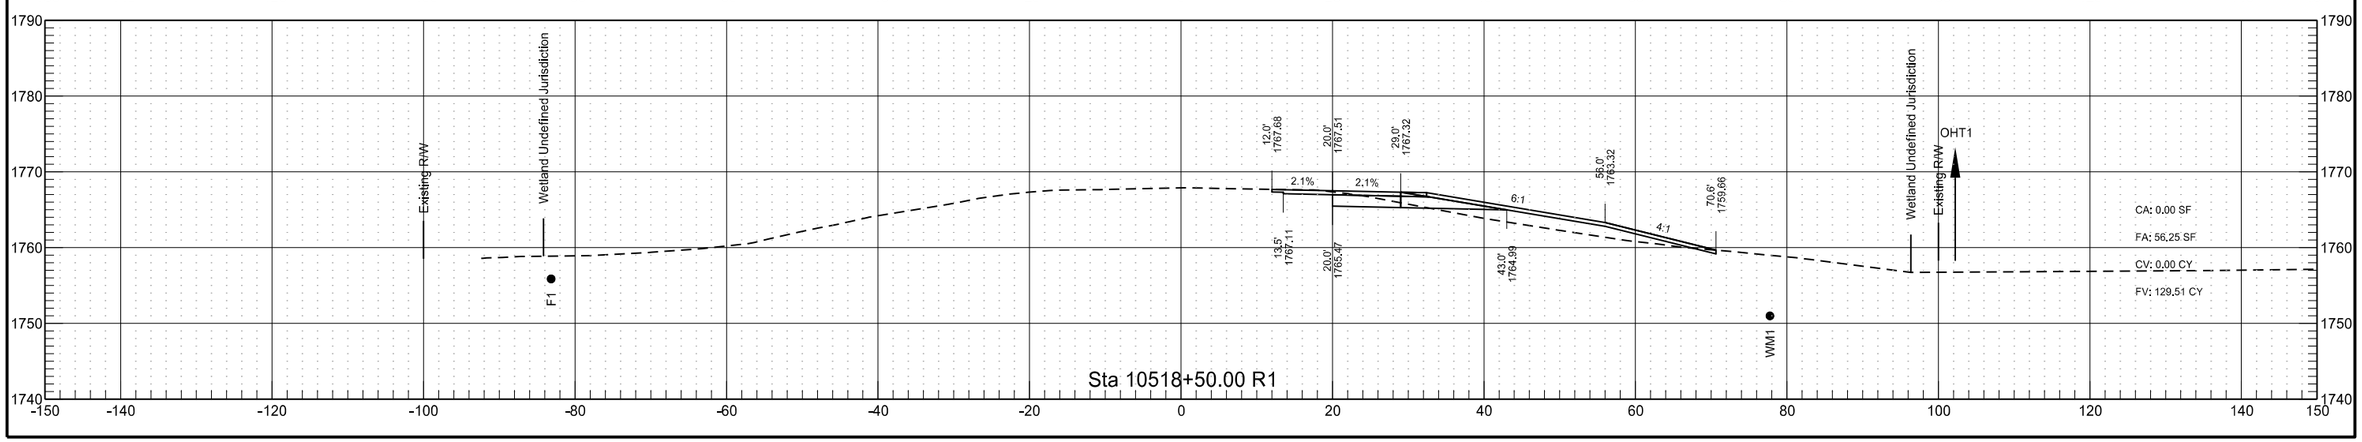


RP 198.976 to RP 201.216 - EB Passing Lane

	STATE	PROJECT NO.	SECTION NO.	SHEET NO.
	ND	INF-X-3-052(053)185	200	163

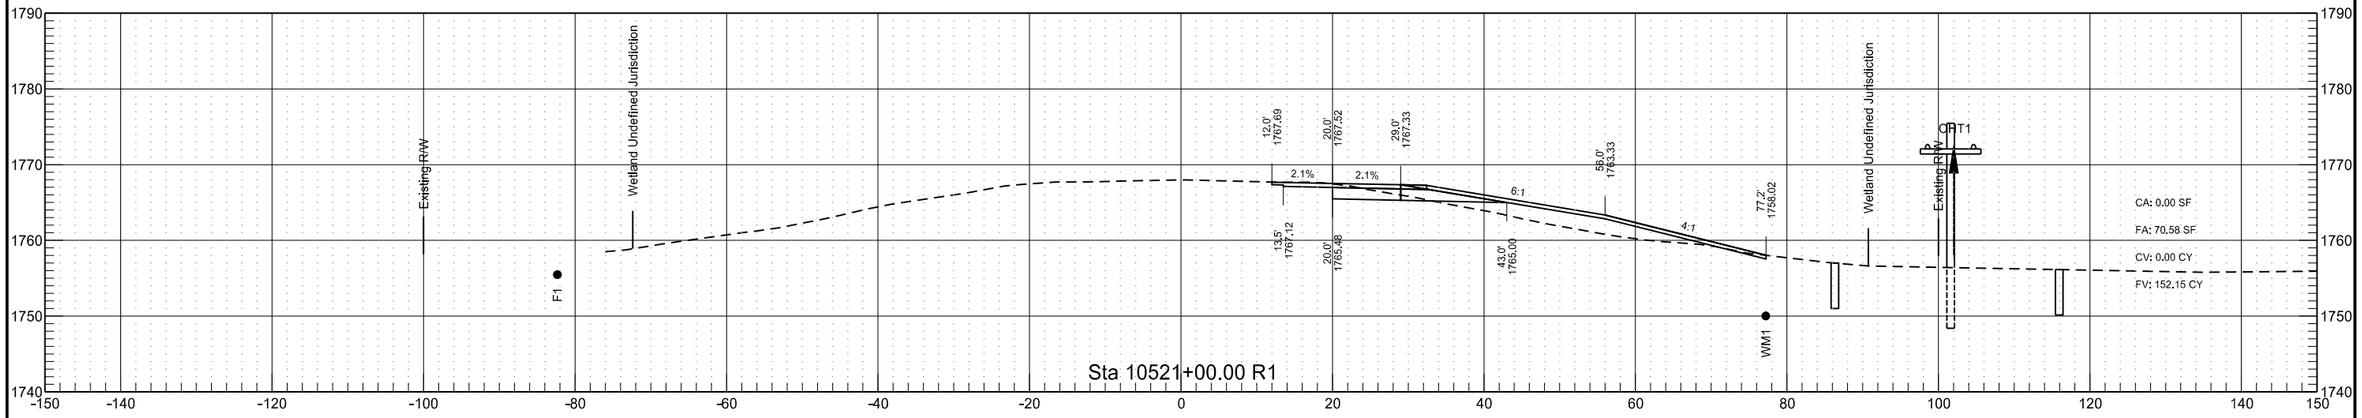


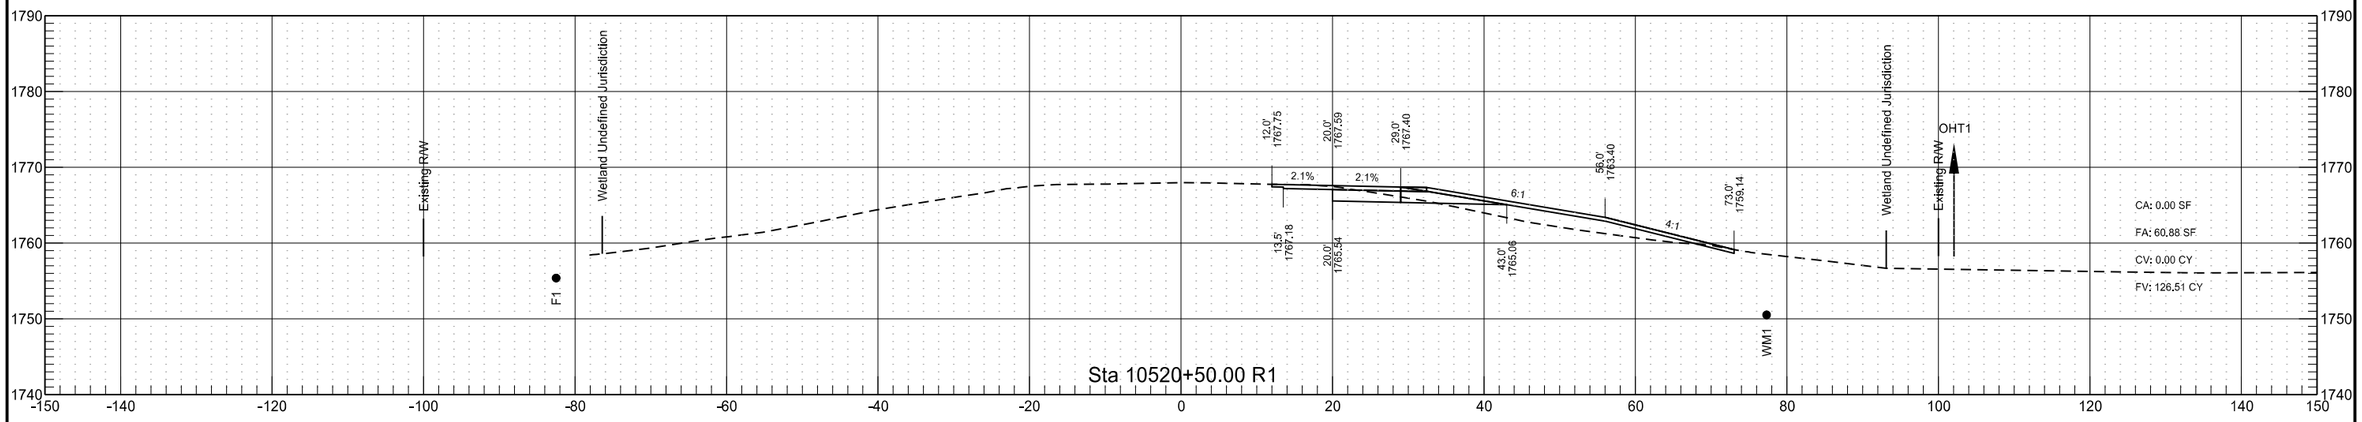

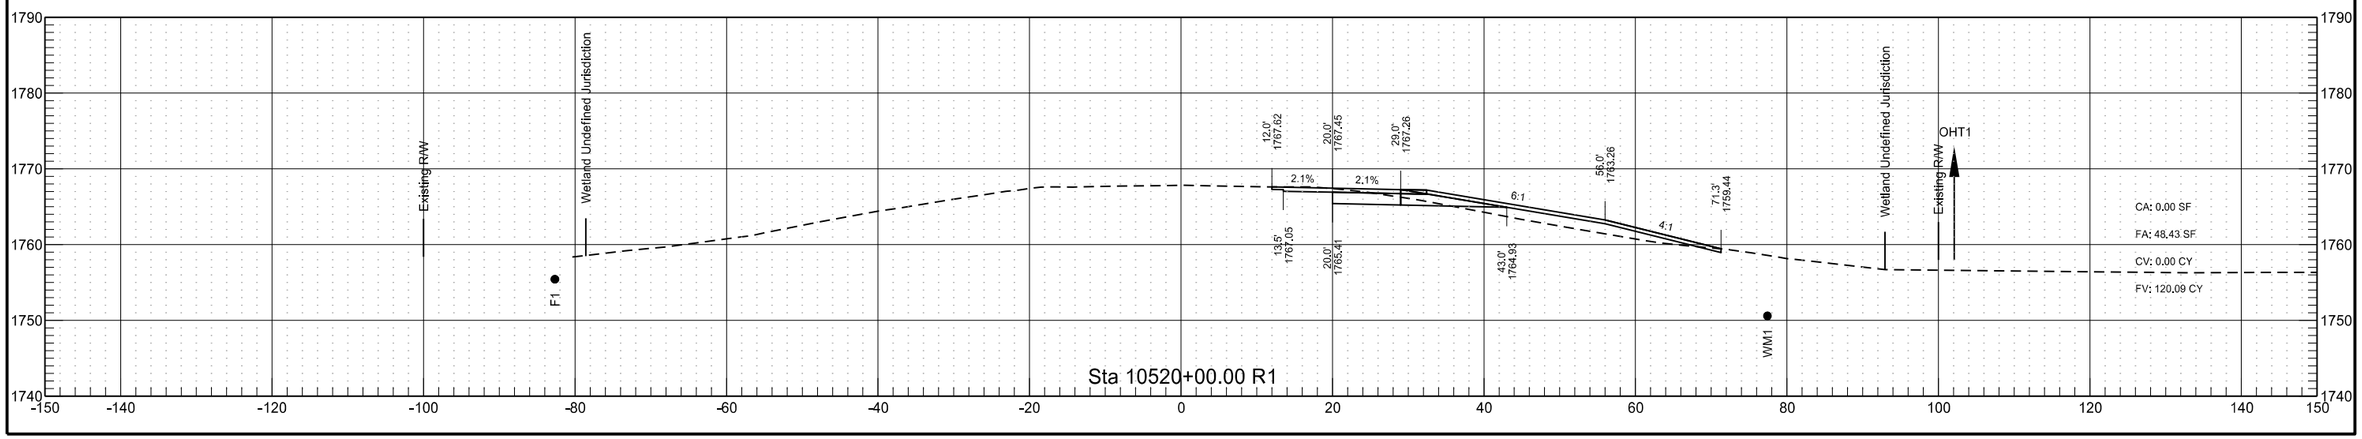


RP 198.976 to RP 201.216 - EB Passing Lane


	STATE	PROJECT NO.	SECTION NO.	SHEET NO.
	ND	INF-X-3-052(053)185	200	164

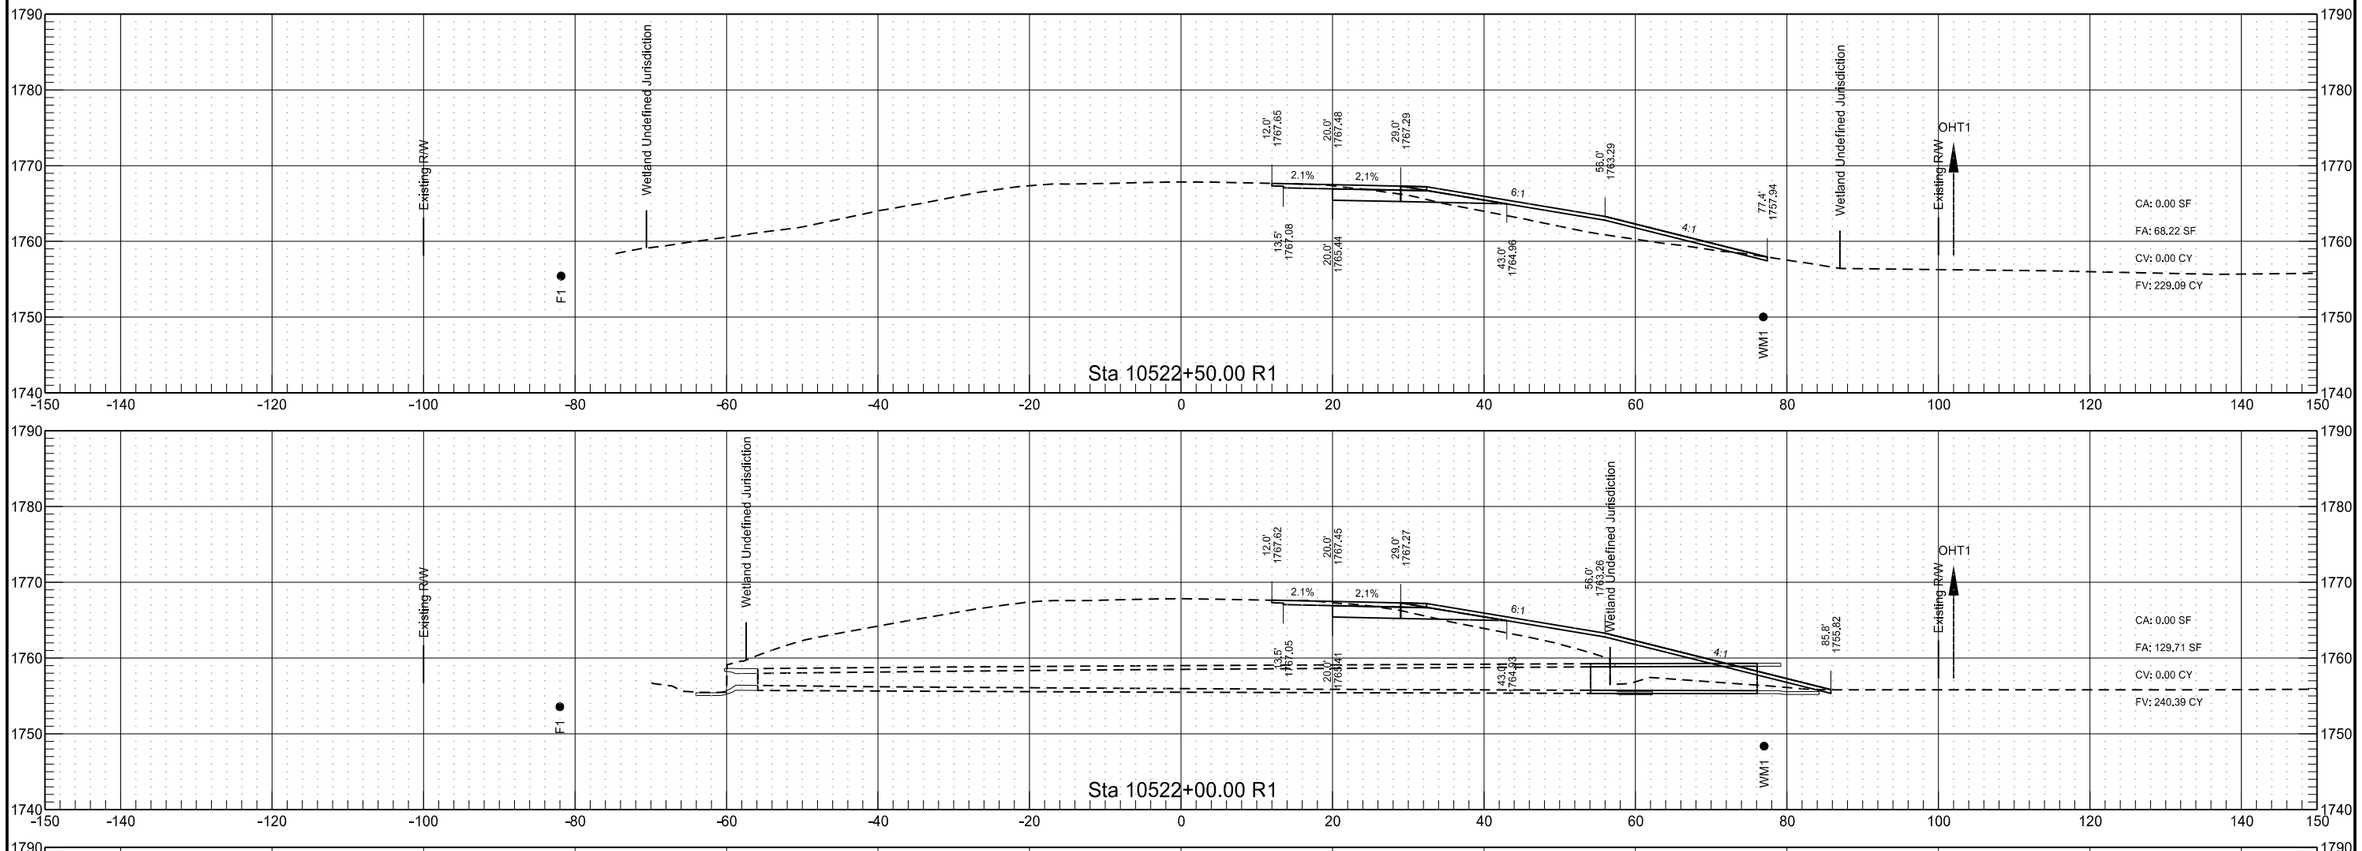


RP 198.976 to RP 201.216 - EB Passing Lane

	STATE	PROJECT NO.	SECTION NO.	SHEET NO.
	ND	INF-X-3-052(053)185	200	165

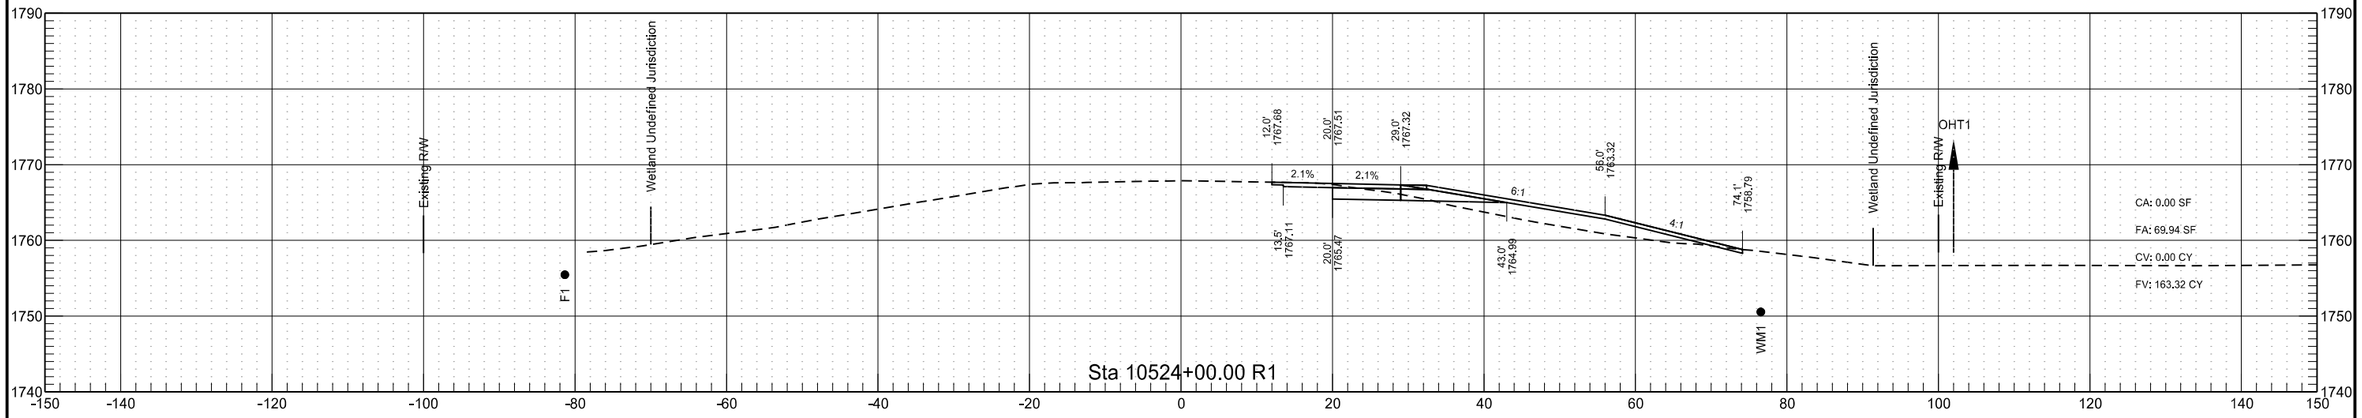


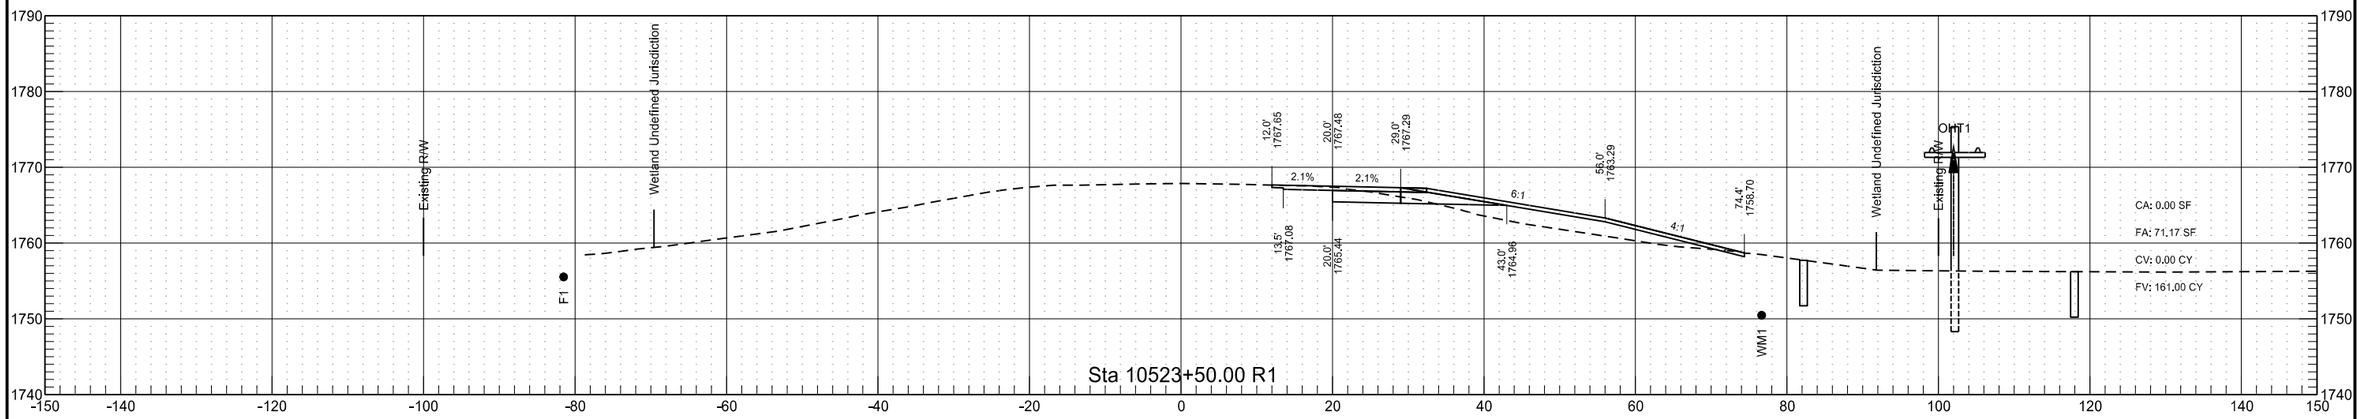

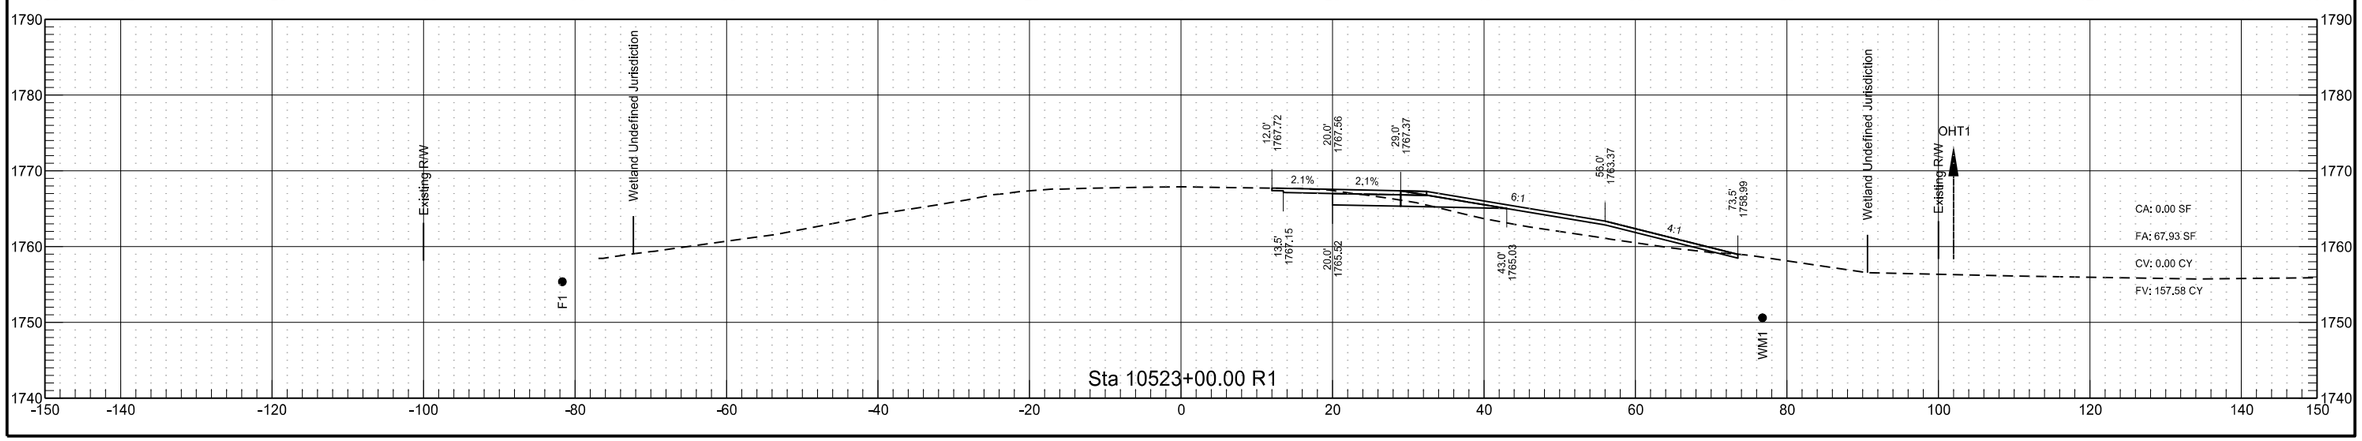


RP 198.976 to RP 201.216 - EB Passing Lane


	STATE	PROJECT NO.	SECTION NO.	SHEET NO.
	ND	INF-X-3-052(053)185	200	166

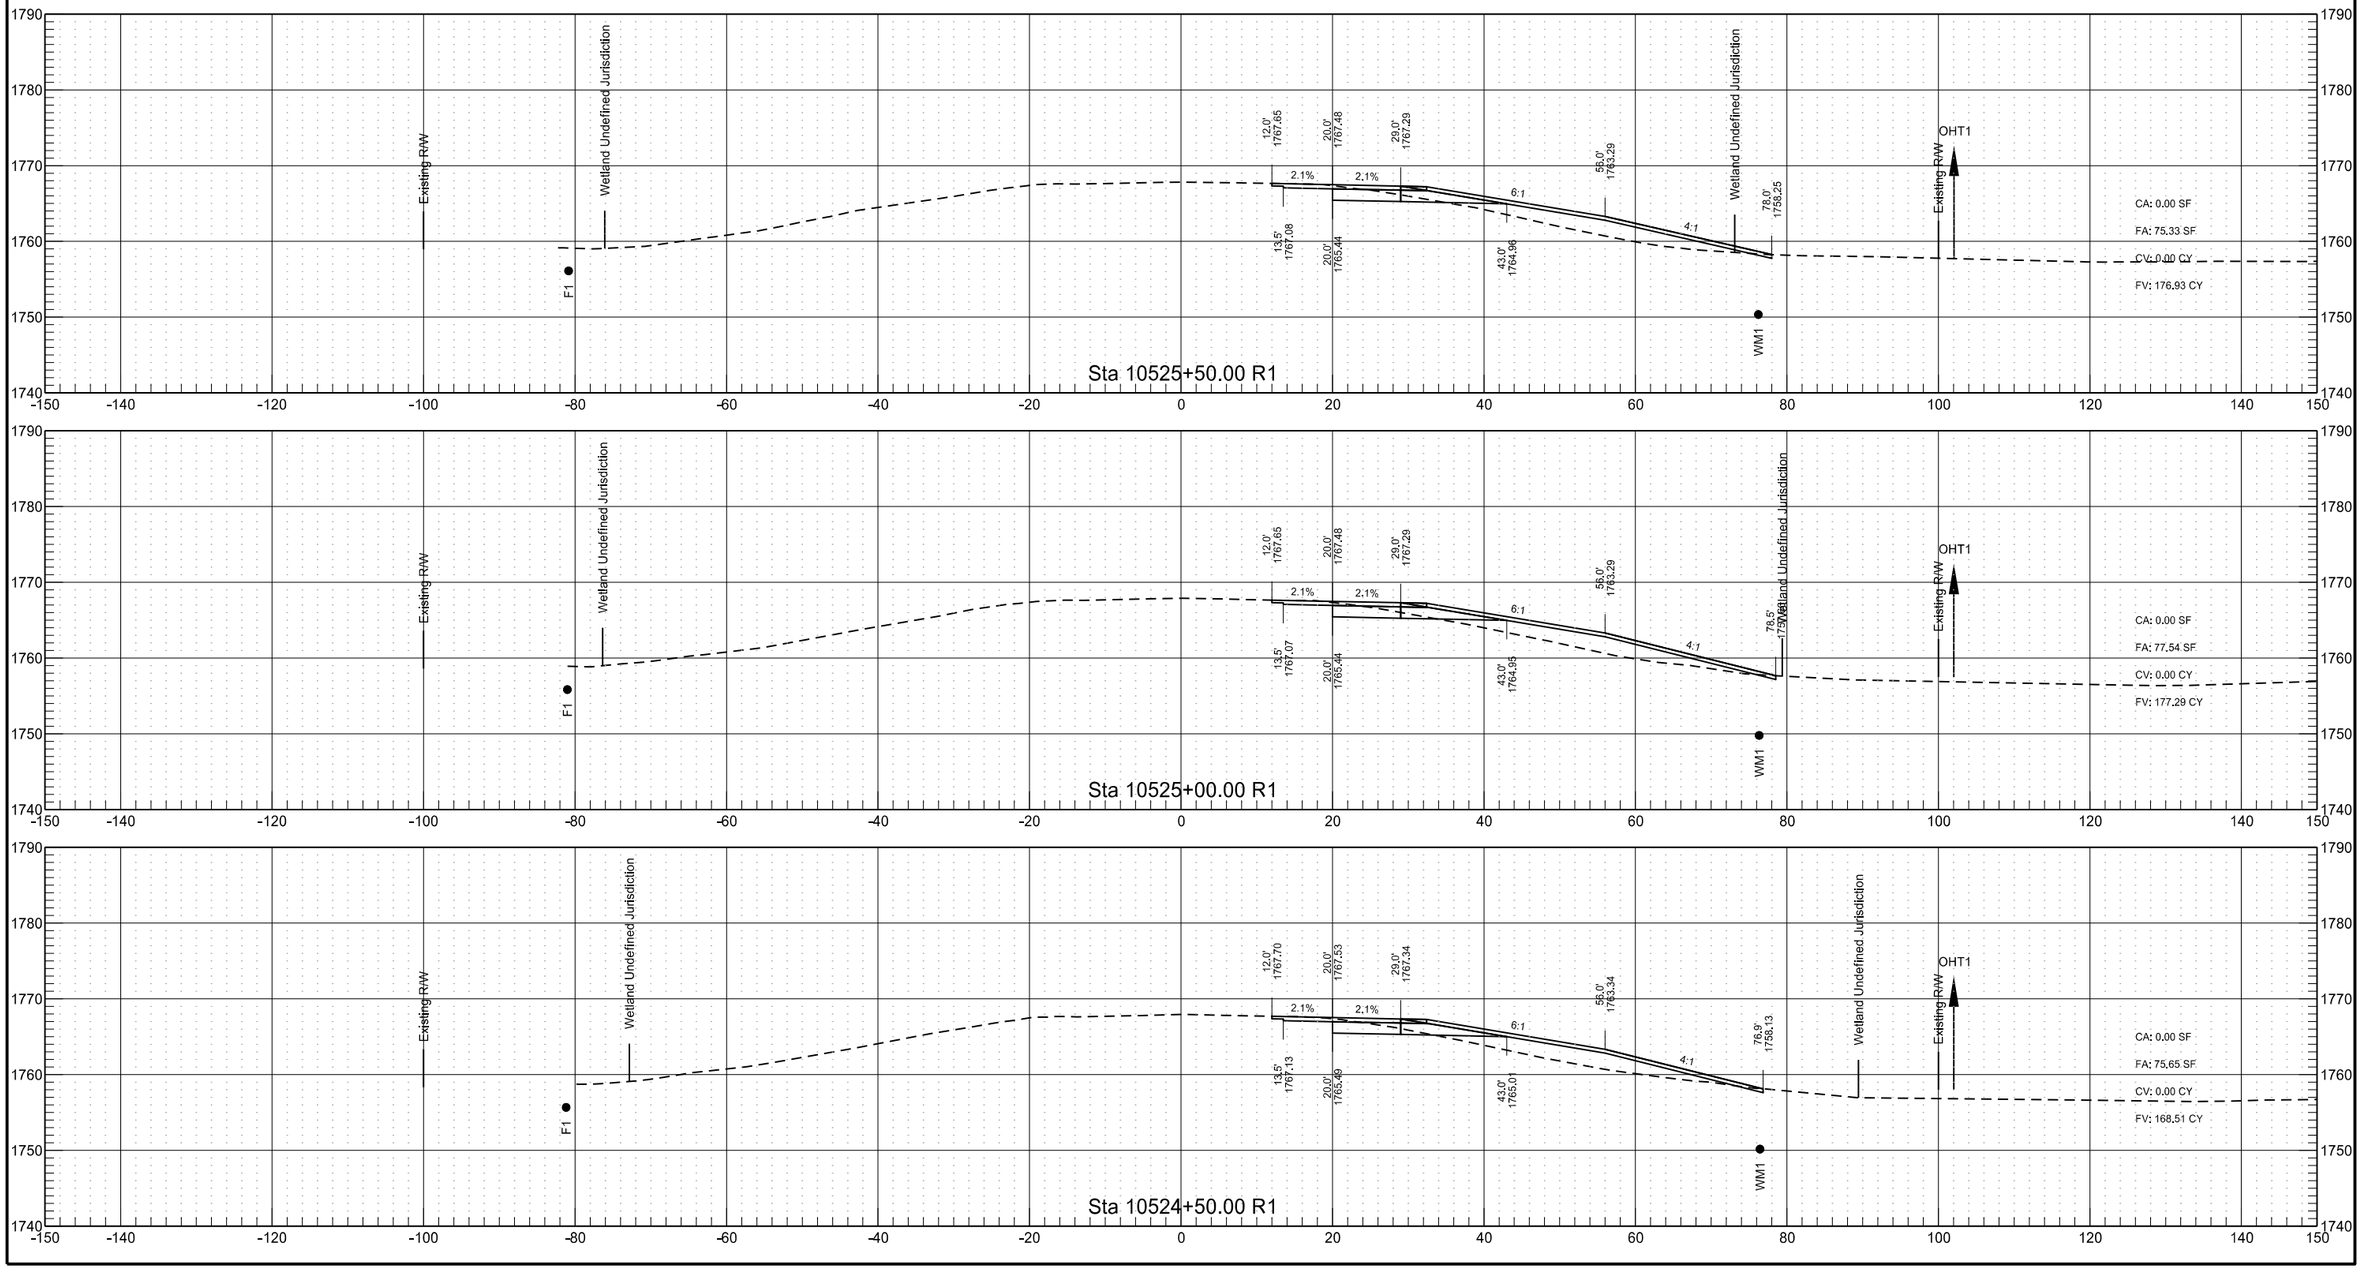


RP 198.976 to RP 201.216 - EB Passing Lane

	STATE	PROJECT NO.	SECTION NO.	SHEET NO.
	ND	INF-X-3-052(053)185	200	167

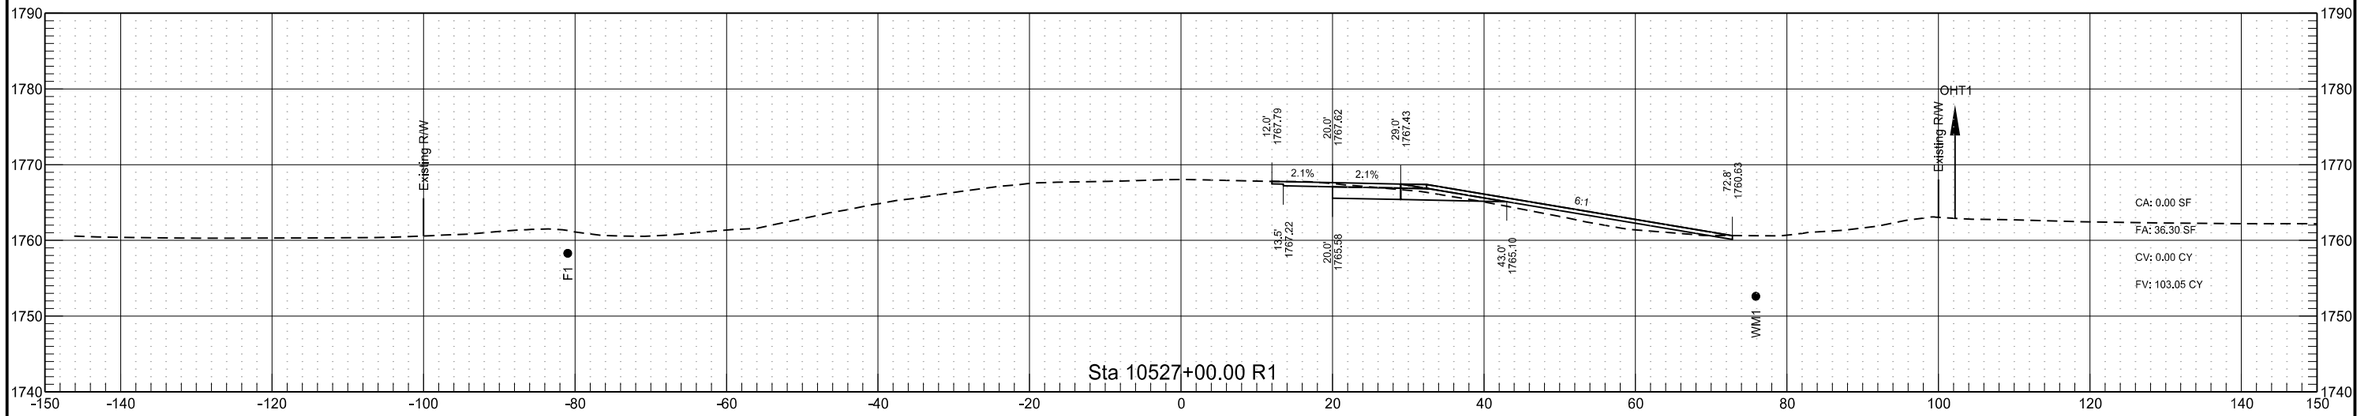


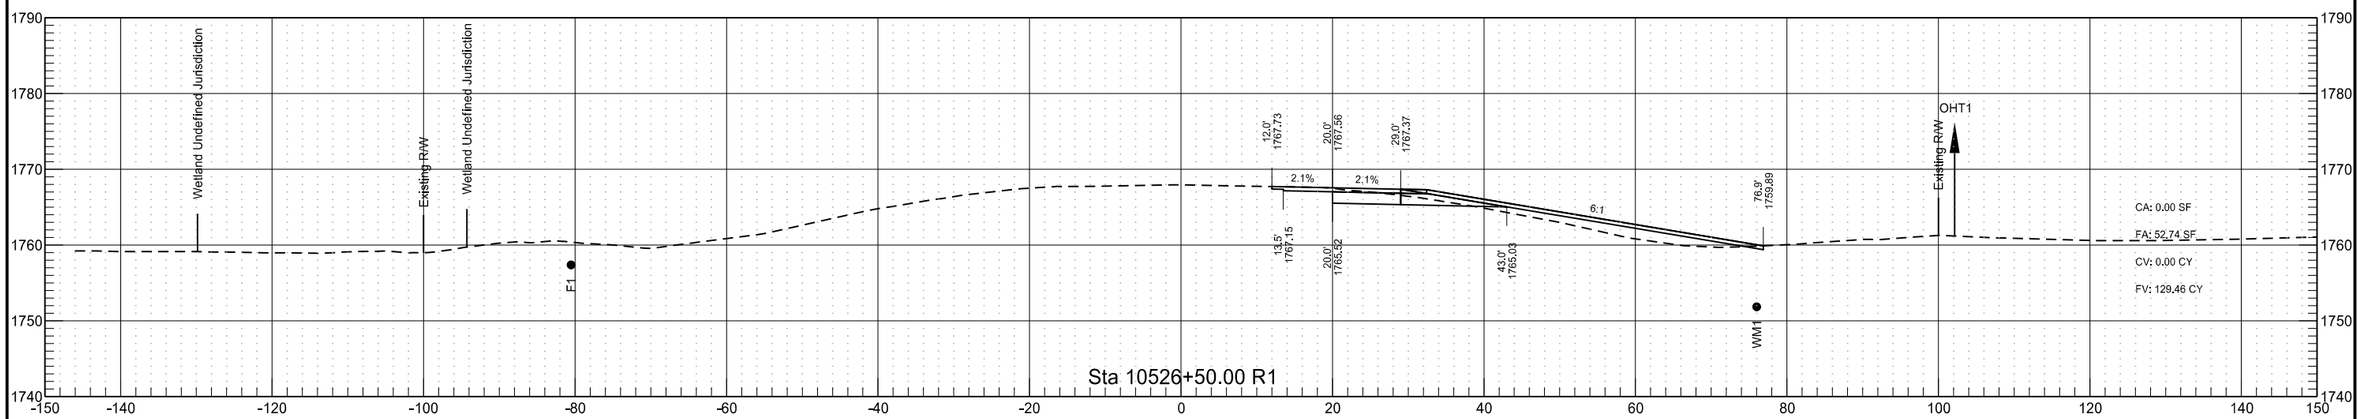


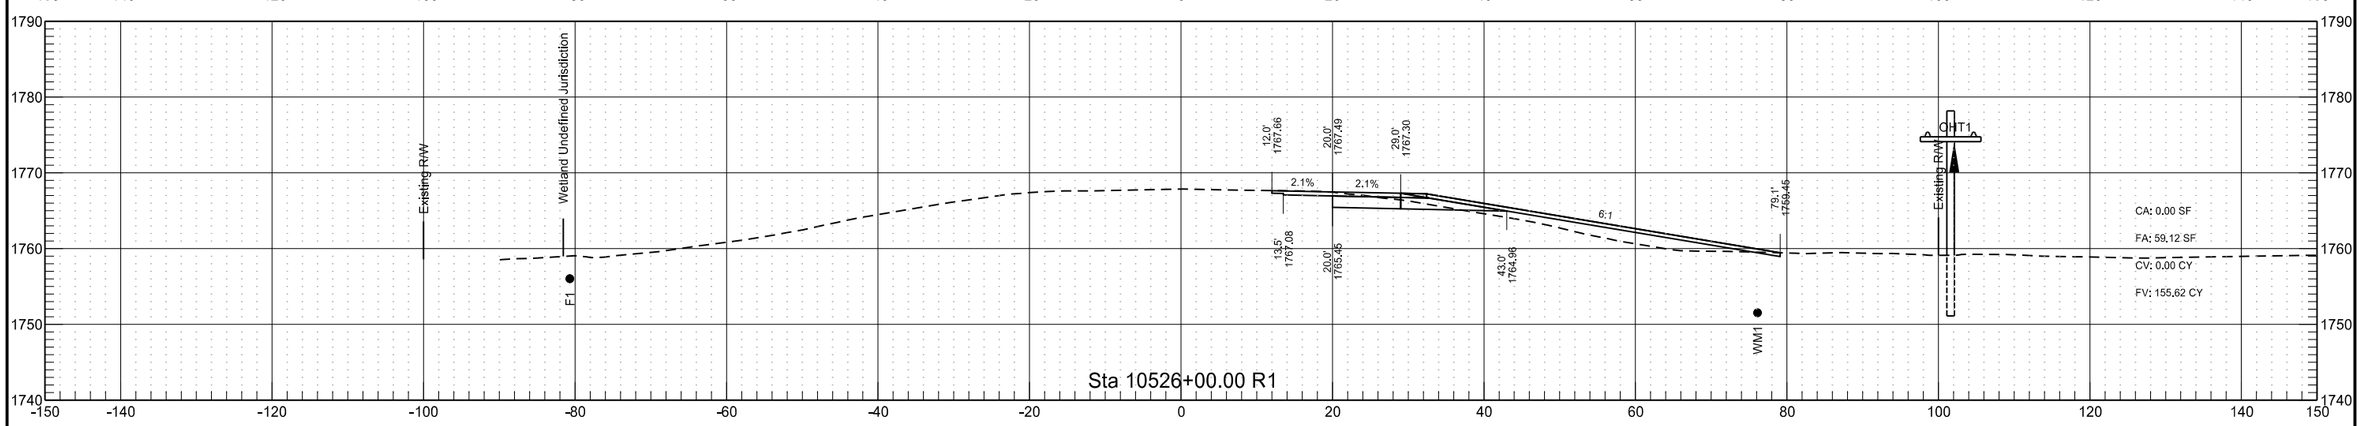


RP 198.976 to RP 201.216 - EB Passing Lane

	STATE	PROJECT NO.	SECTION NO.	SHEET NO.
	ND	INF-X-3-052(053)185	200	168

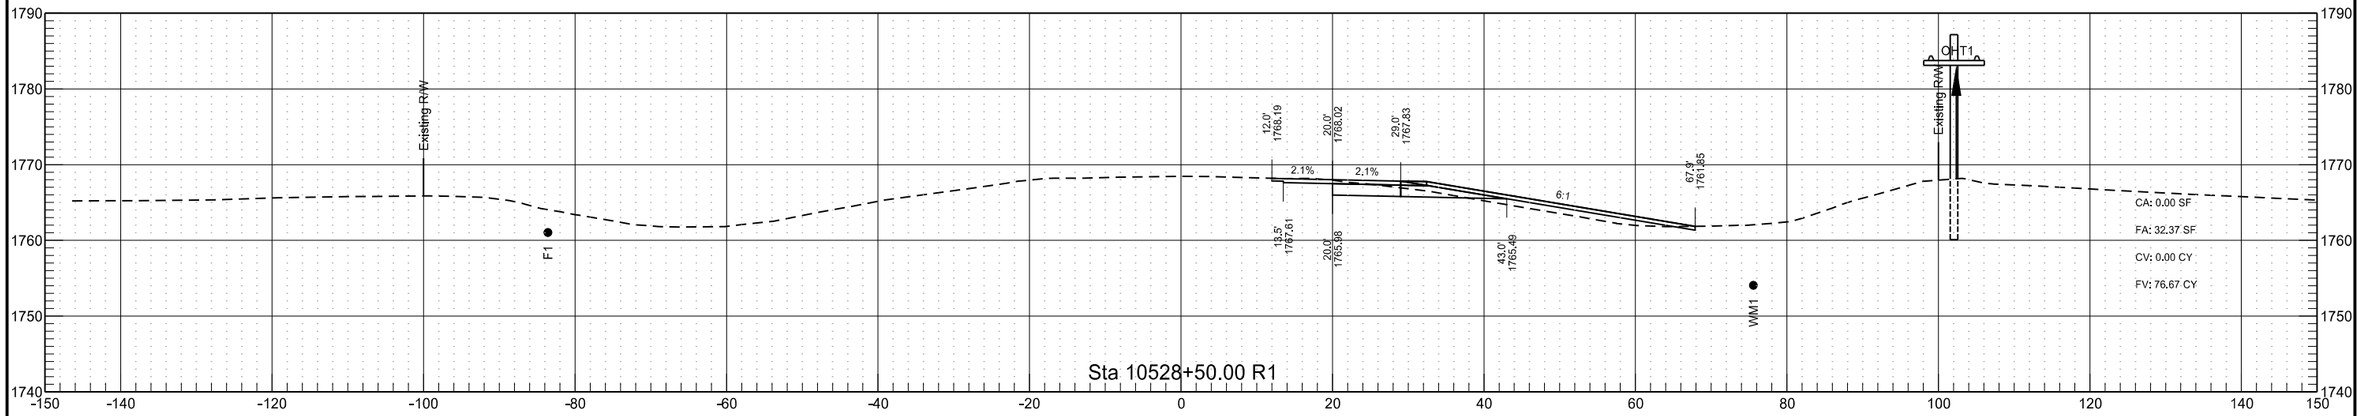


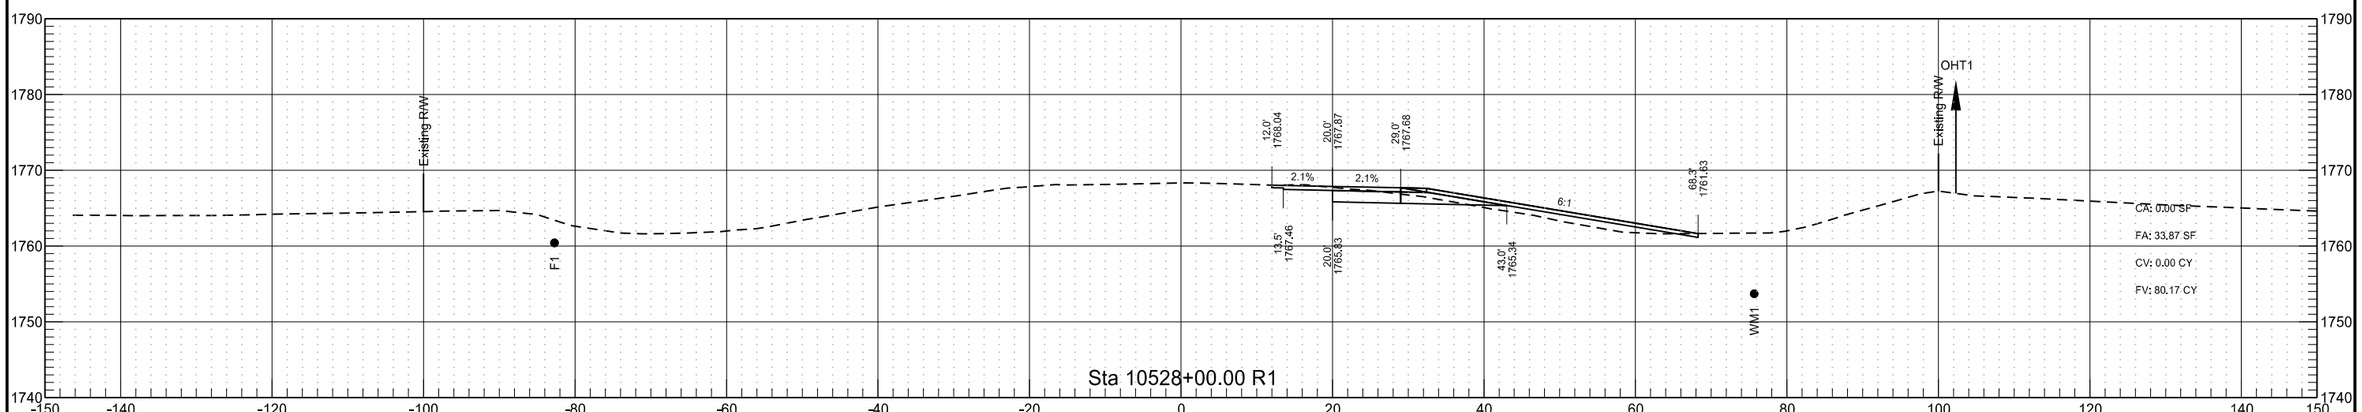

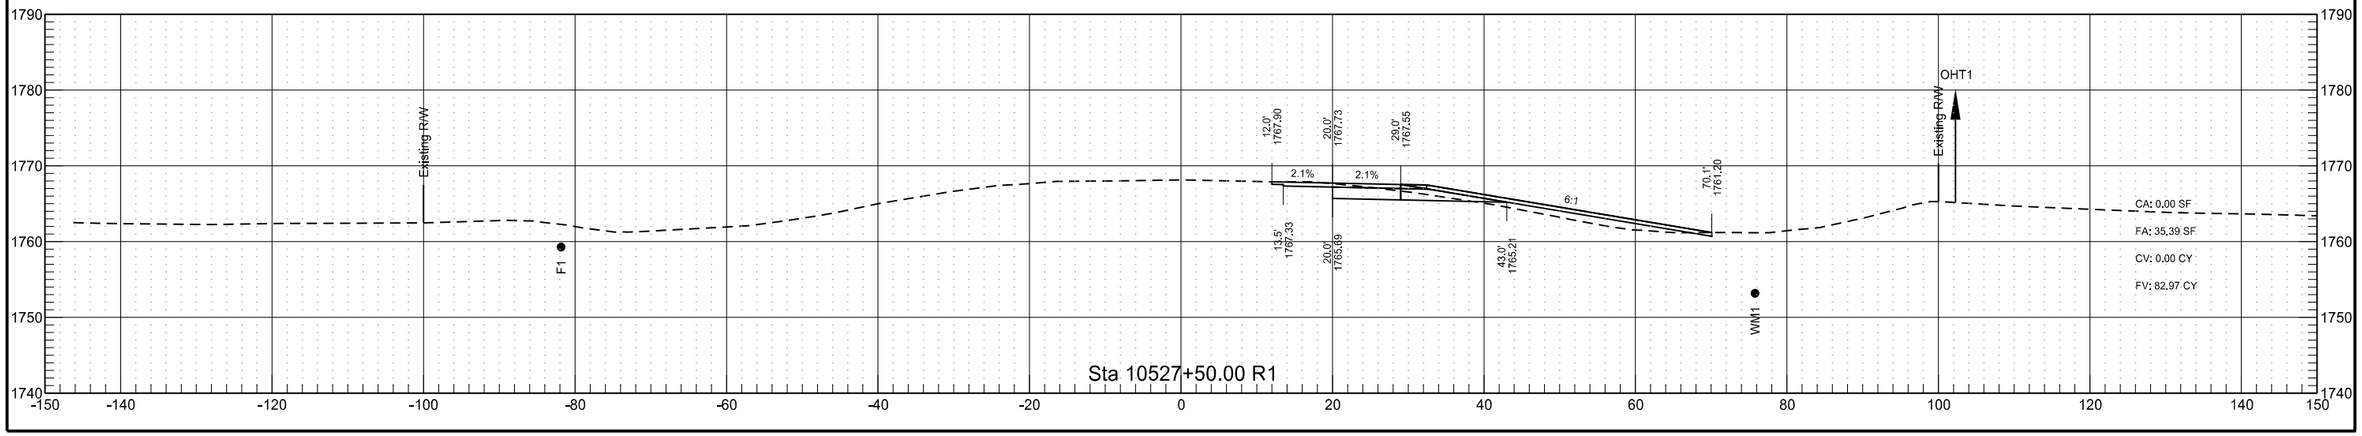


RP 198.976 to RP 201.216 - EB Passing Lane


	STATE	PROJECT NO.	SECTION NO.	SHEET NO.
	ND	INF-X-3-052(053)185	200	169

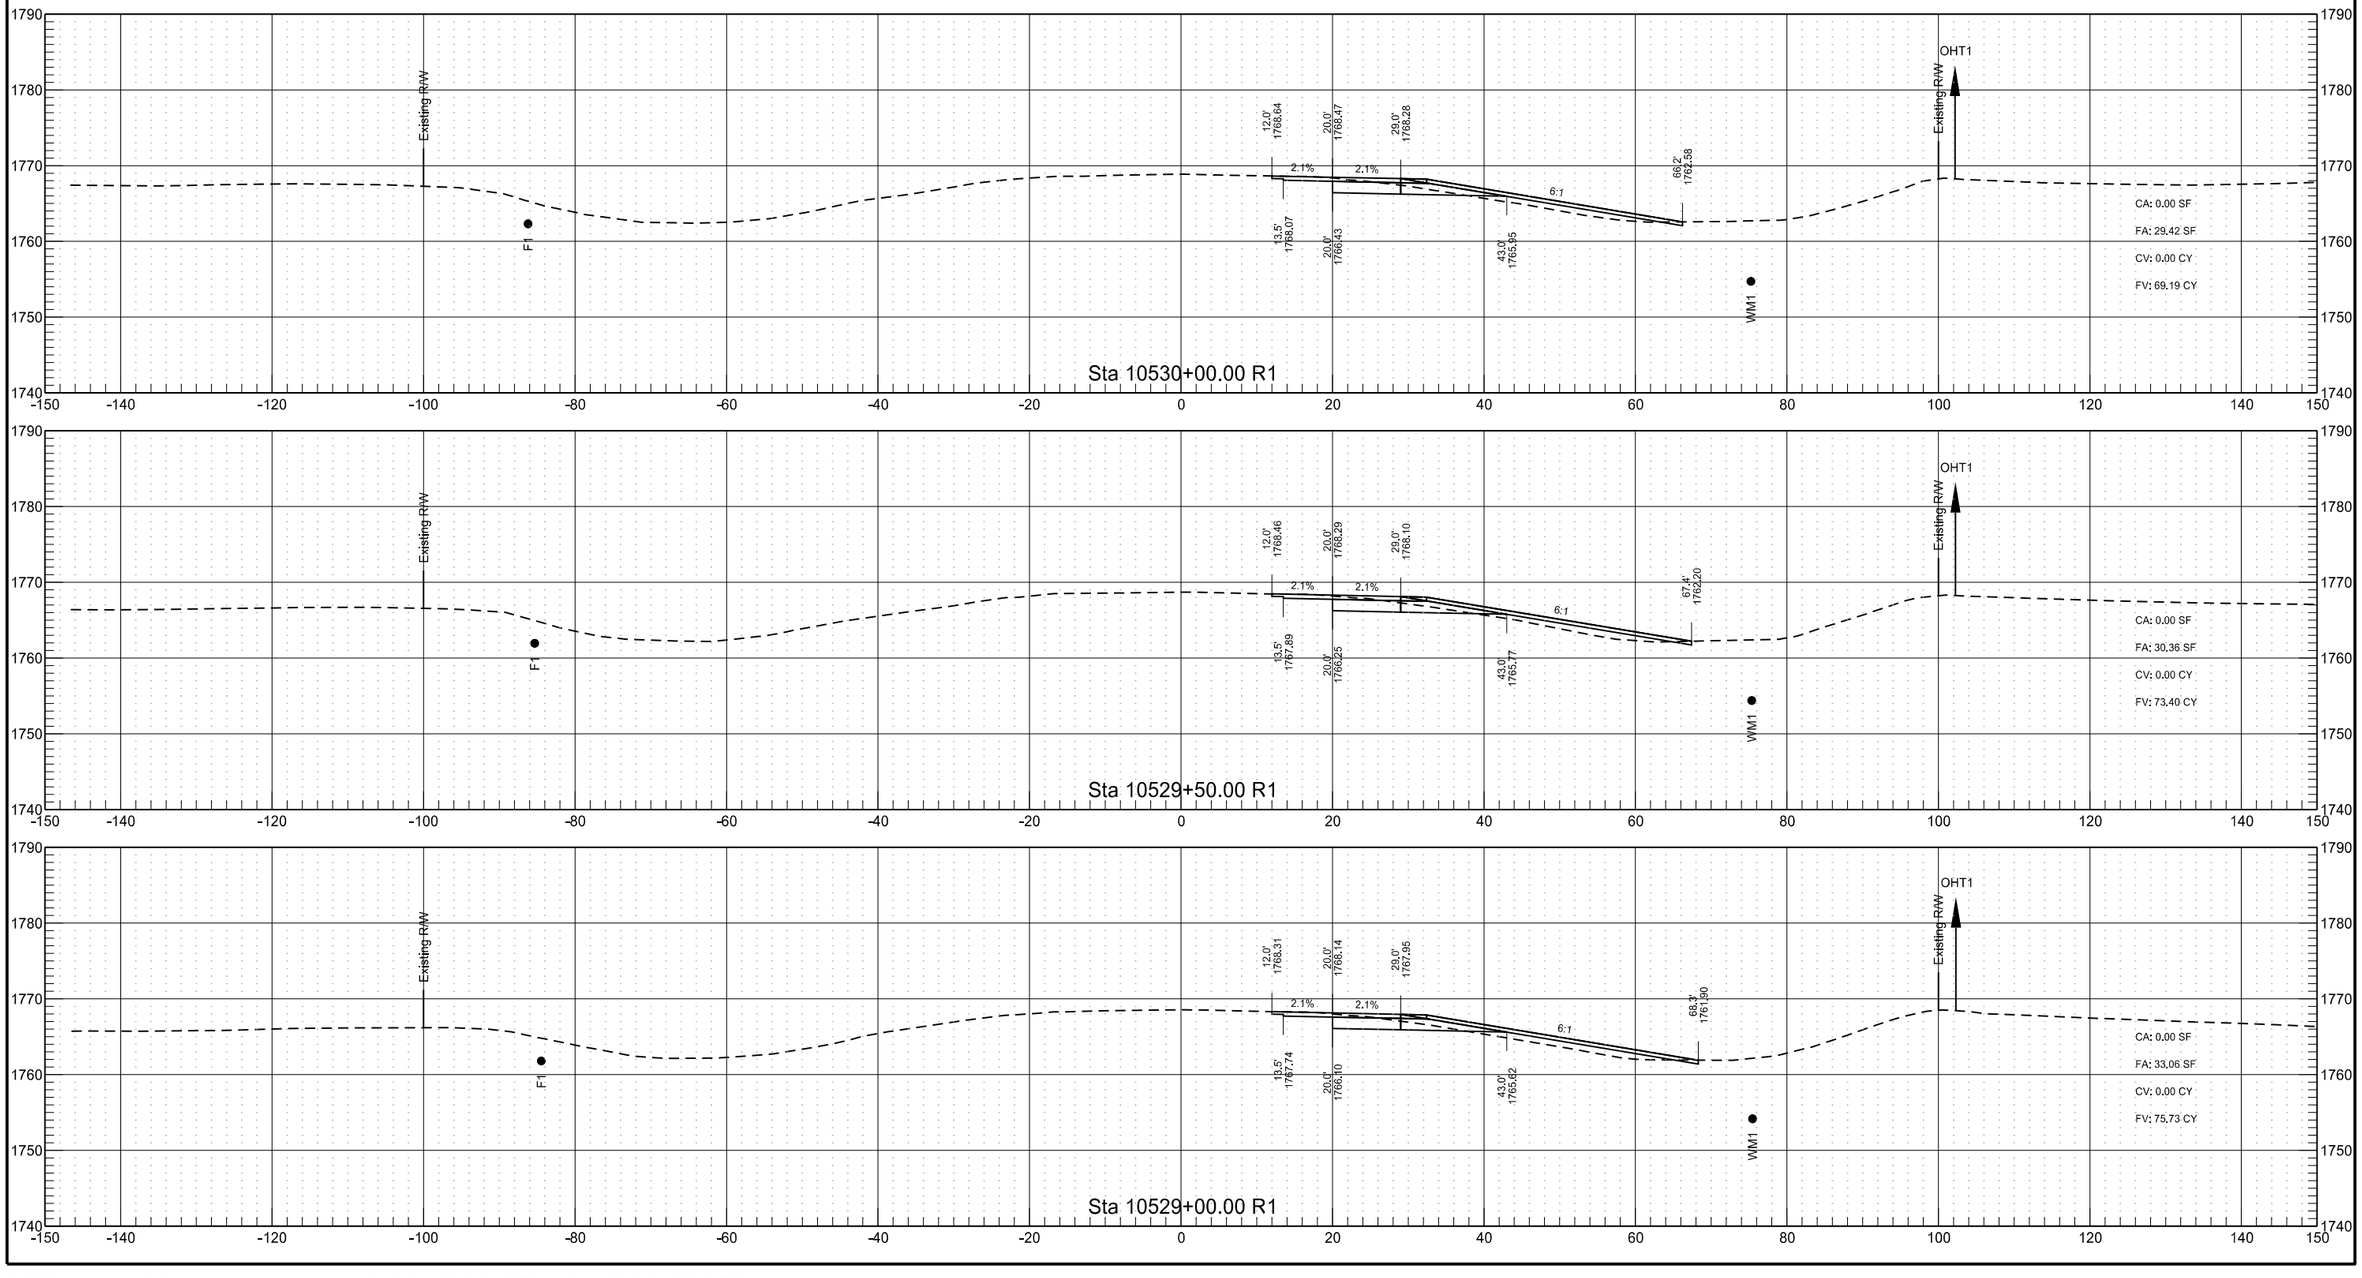


RP 198.976 to RP 201.216 - EB Passing Lane

	STATE	PROJECT NO.	SECTION NO.	SHEET NO.
	ND	INF-X-3-052(053)185	200	170

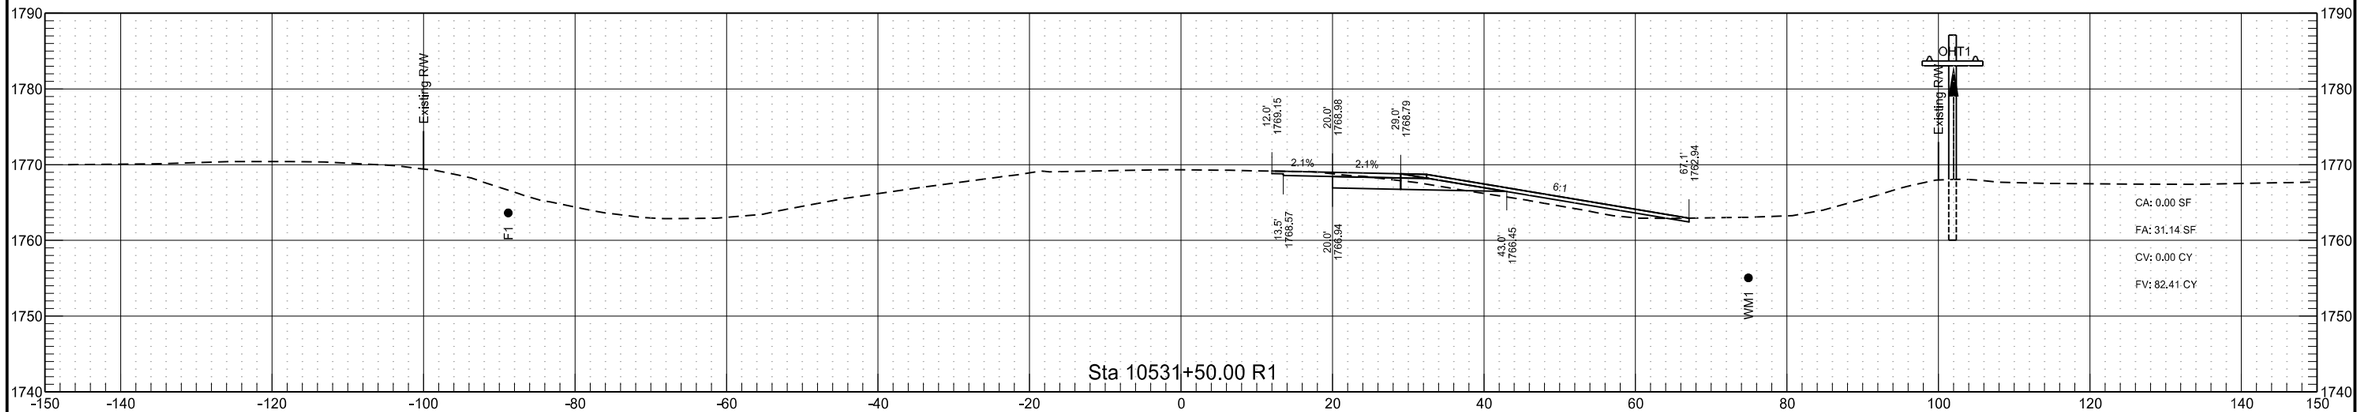

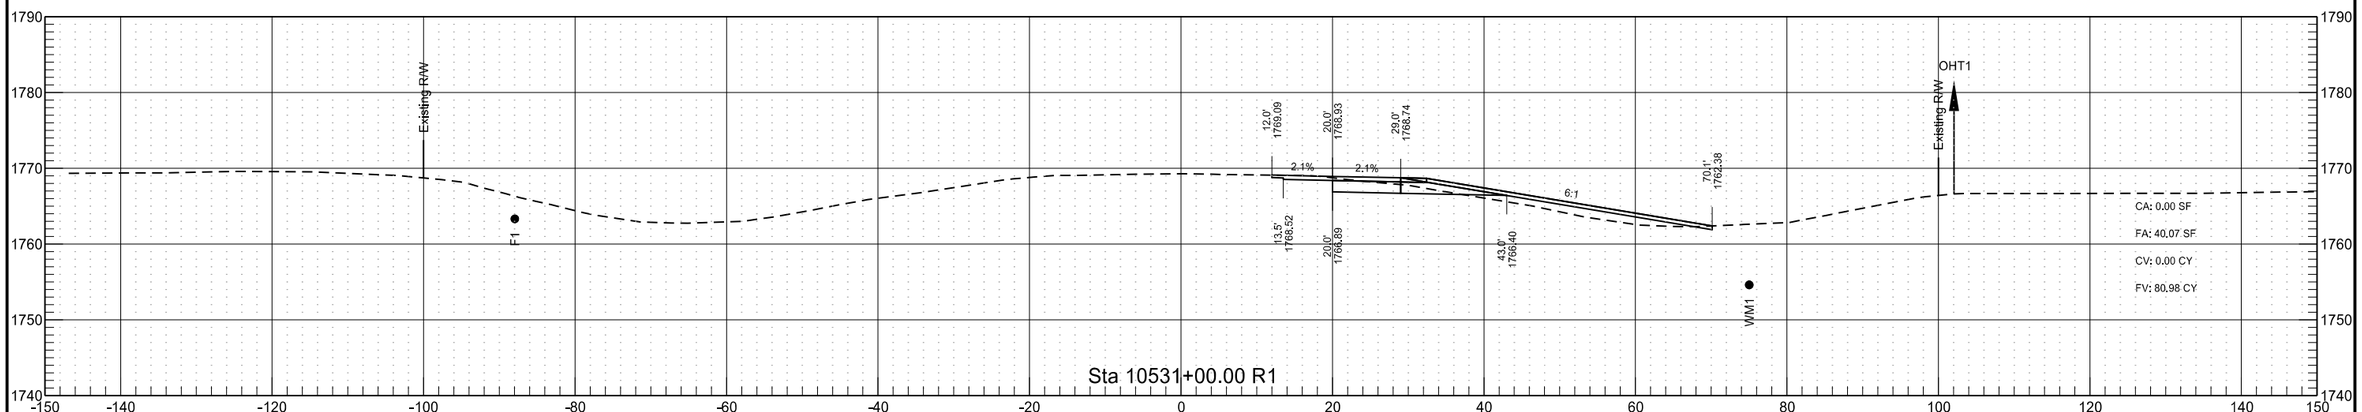

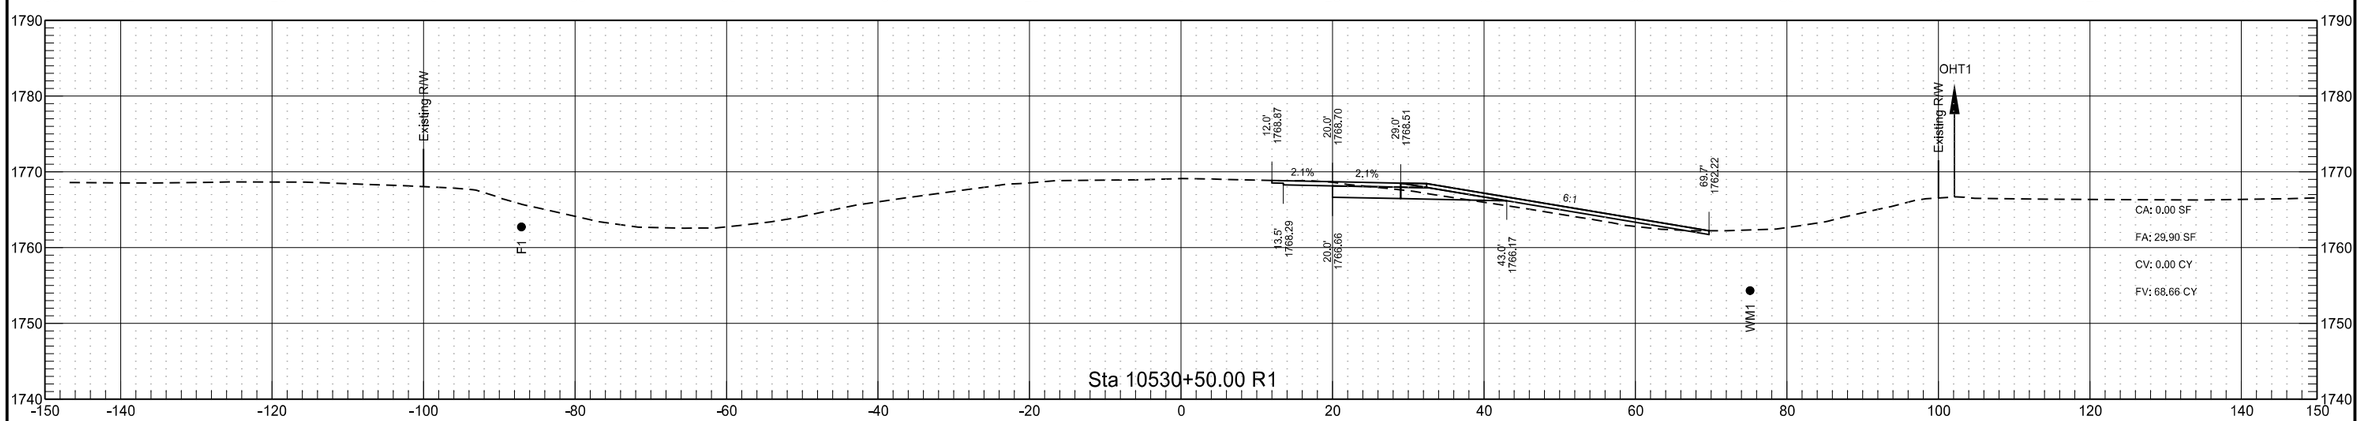


3/15/2022 9:22:16 AM sawyer.kenney G:\2021\21.01304\30052185.053\Design\Sheets\200XS_004_RP199.0_EBPL.dgn


RP 198.976 to RP 201.216 - EB Passing Lane


	STATE	PROJECT NO.	SECTION NO.	SHEET NO.
	ND	INF-X-3-052(053)185	200	171

RP 198.976 to RP 201.216 - EB Passing Lane

	STATE	PROJECT NO.	SECTION NO.	SHEET NO.
	ND	INF-X-3-052(053)185	200	172

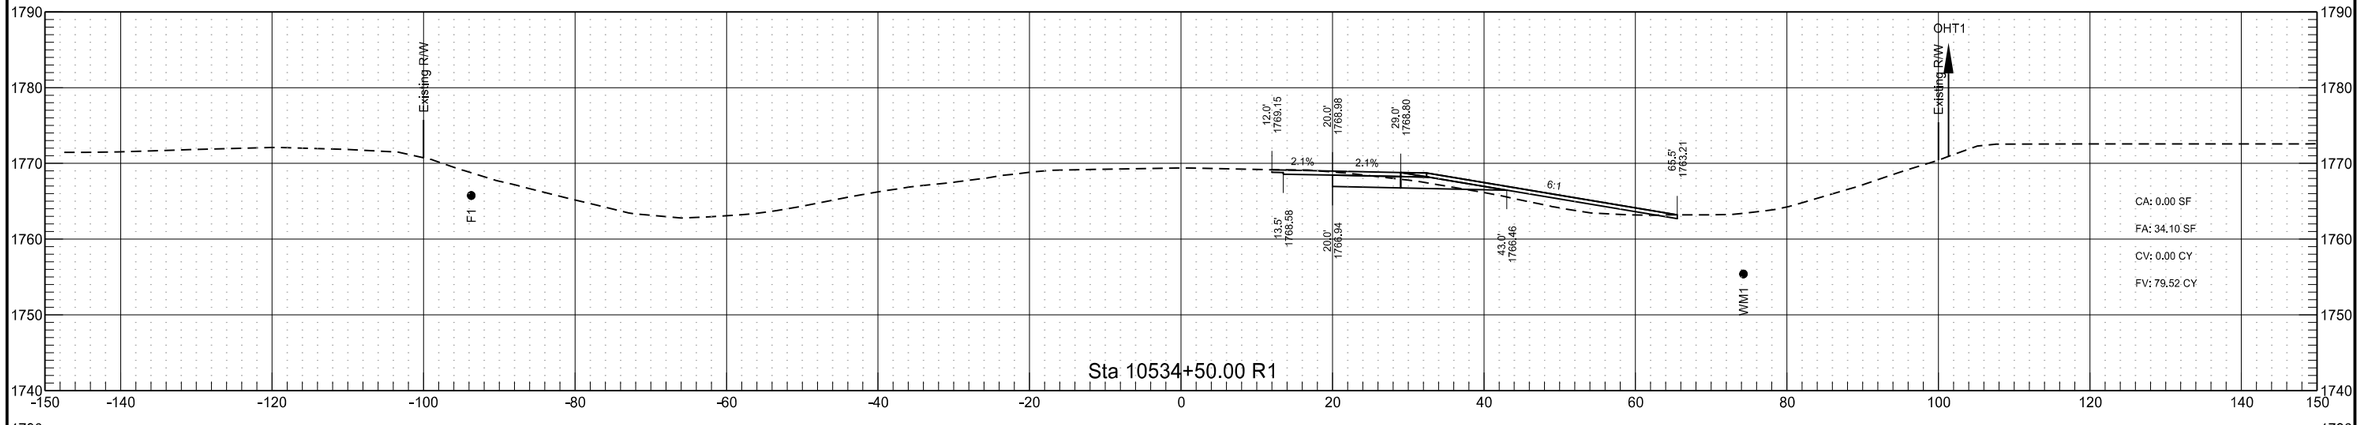


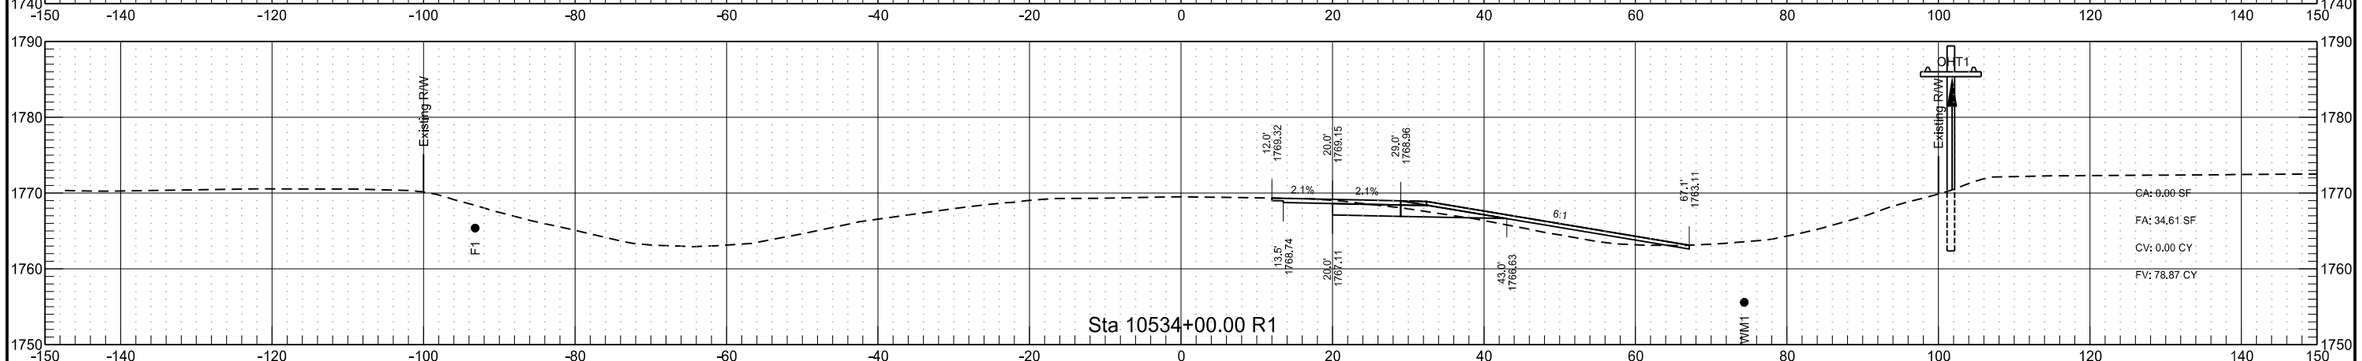

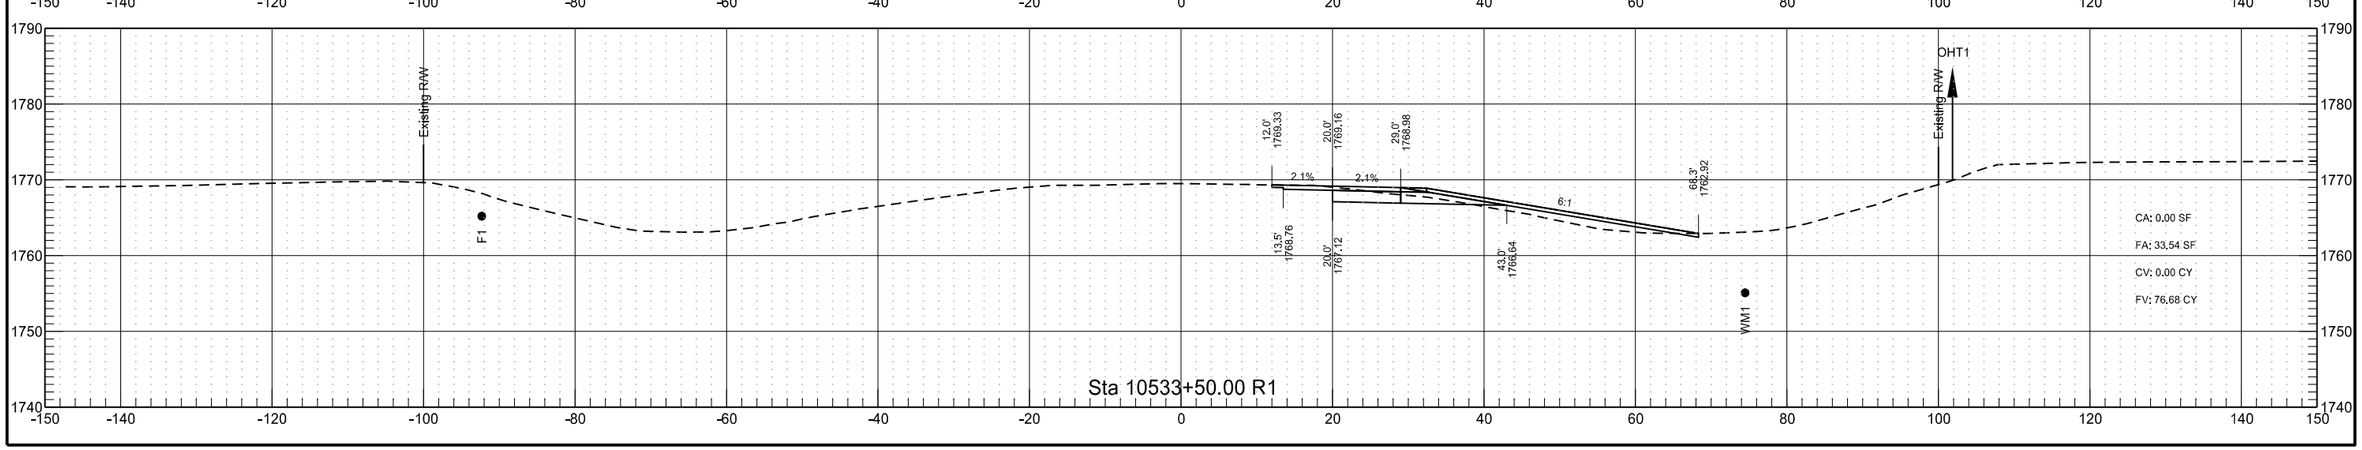


RP 198.976 to RP 201.216 - EB Passing Lane


	STATE	PROJECT NO.	SECTION NO.	SHEET NO.
	ND	INF-X-3-052(053)185	200	173

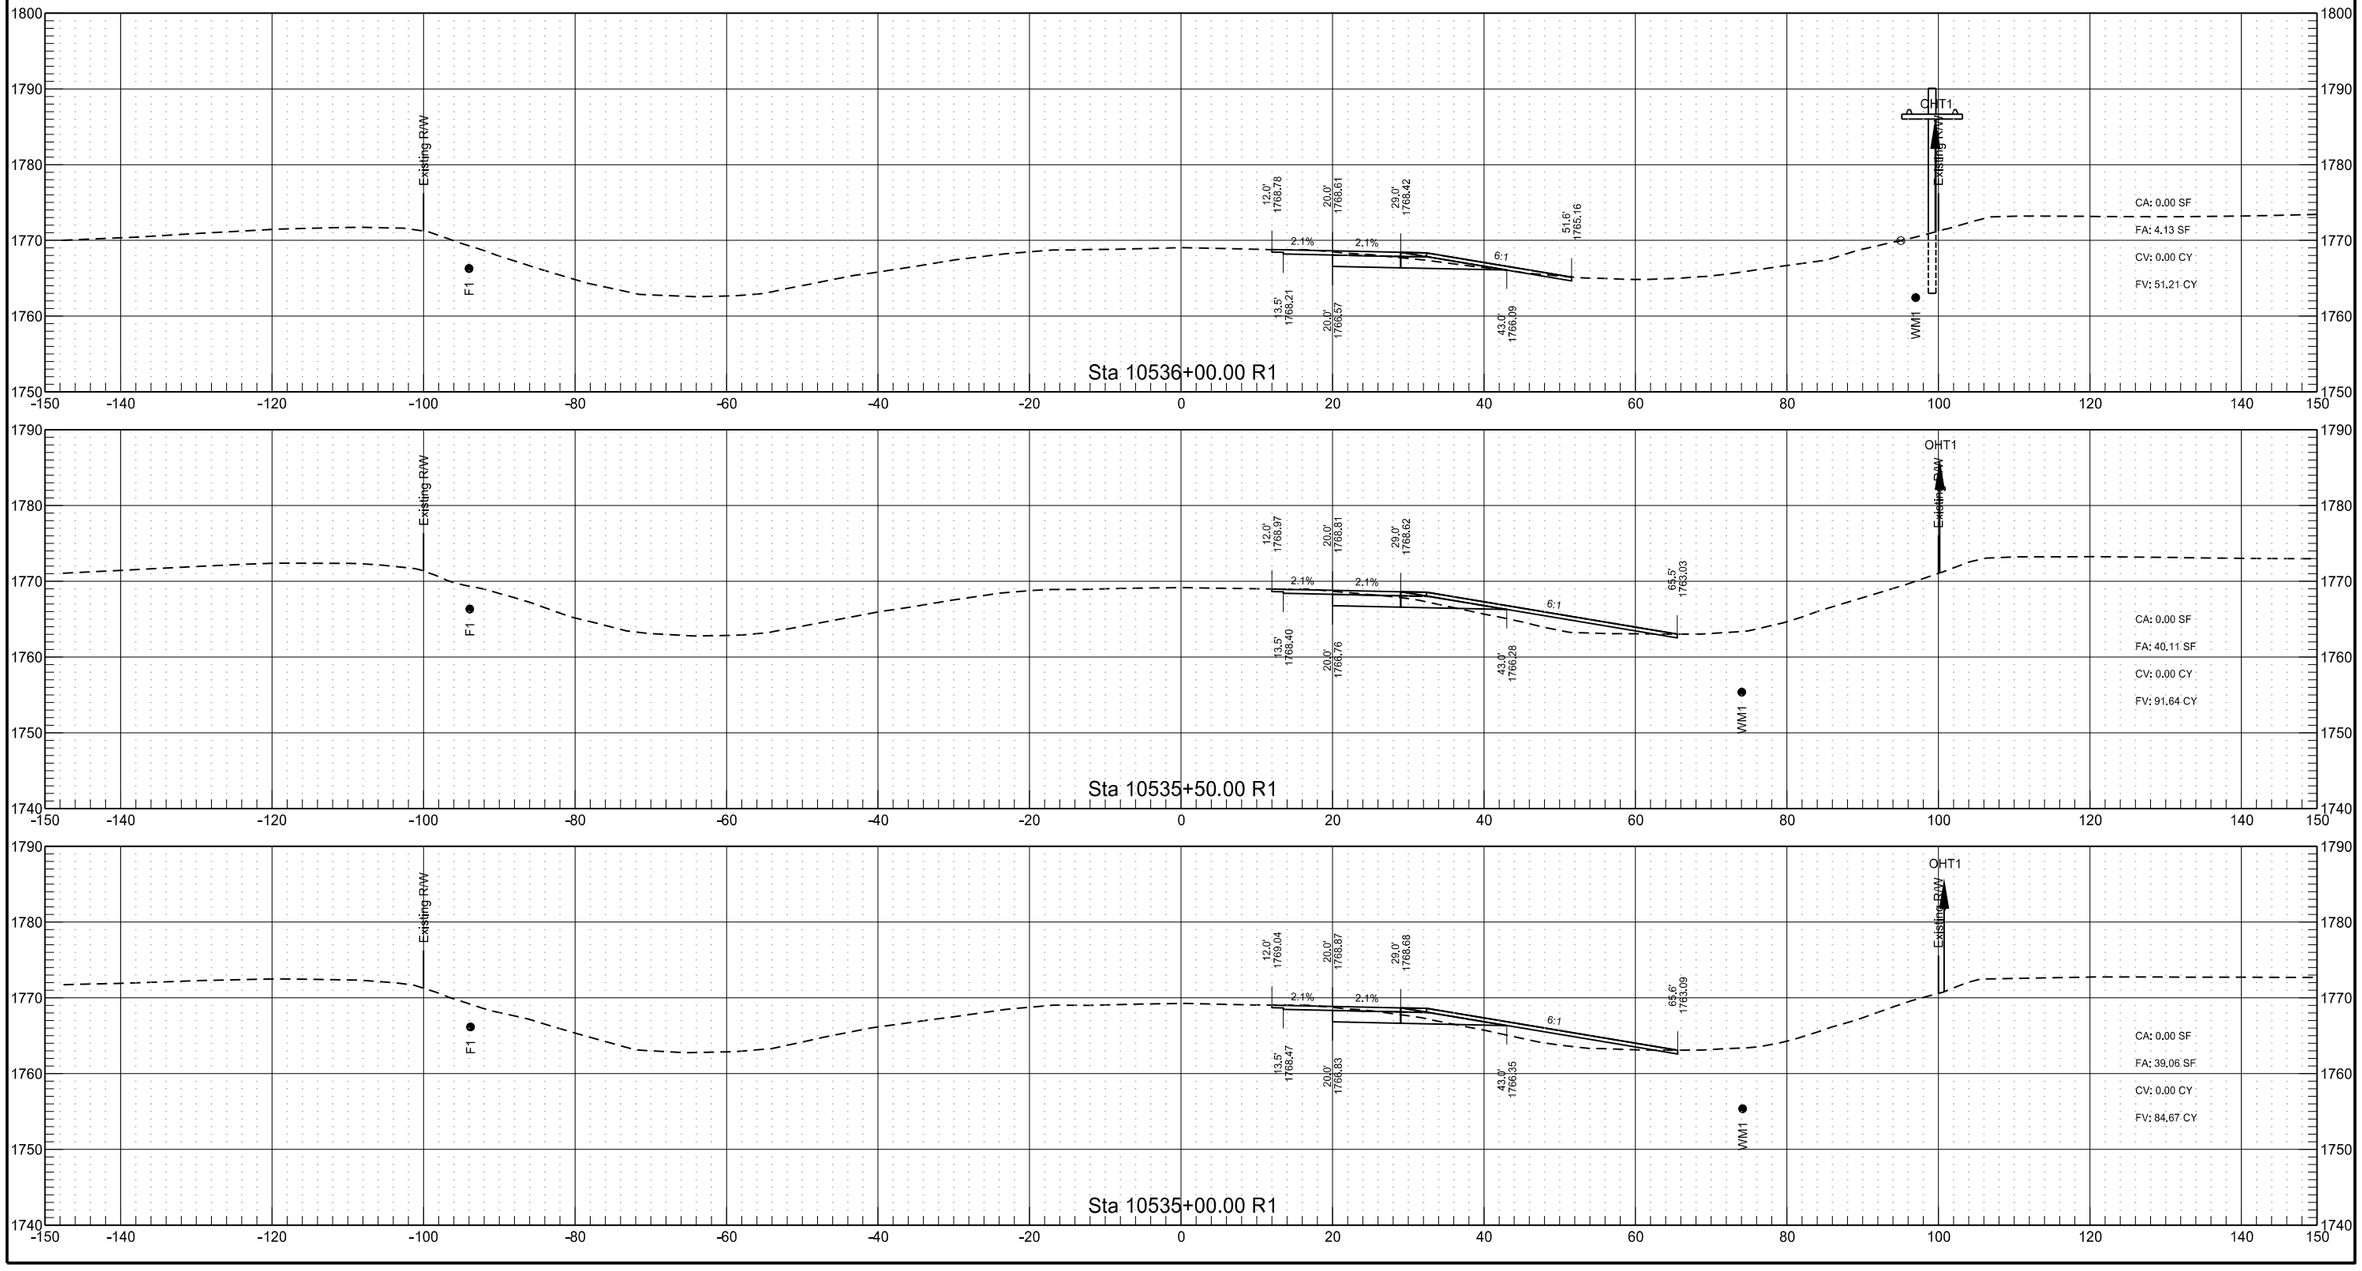


RP 198.976 to RP 201.216 - EB Passing Lane

	STATE	PROJECT NO.	SECTION NO.	SHEET NO.
	ND	INF-X-3-052(053)185	200	174

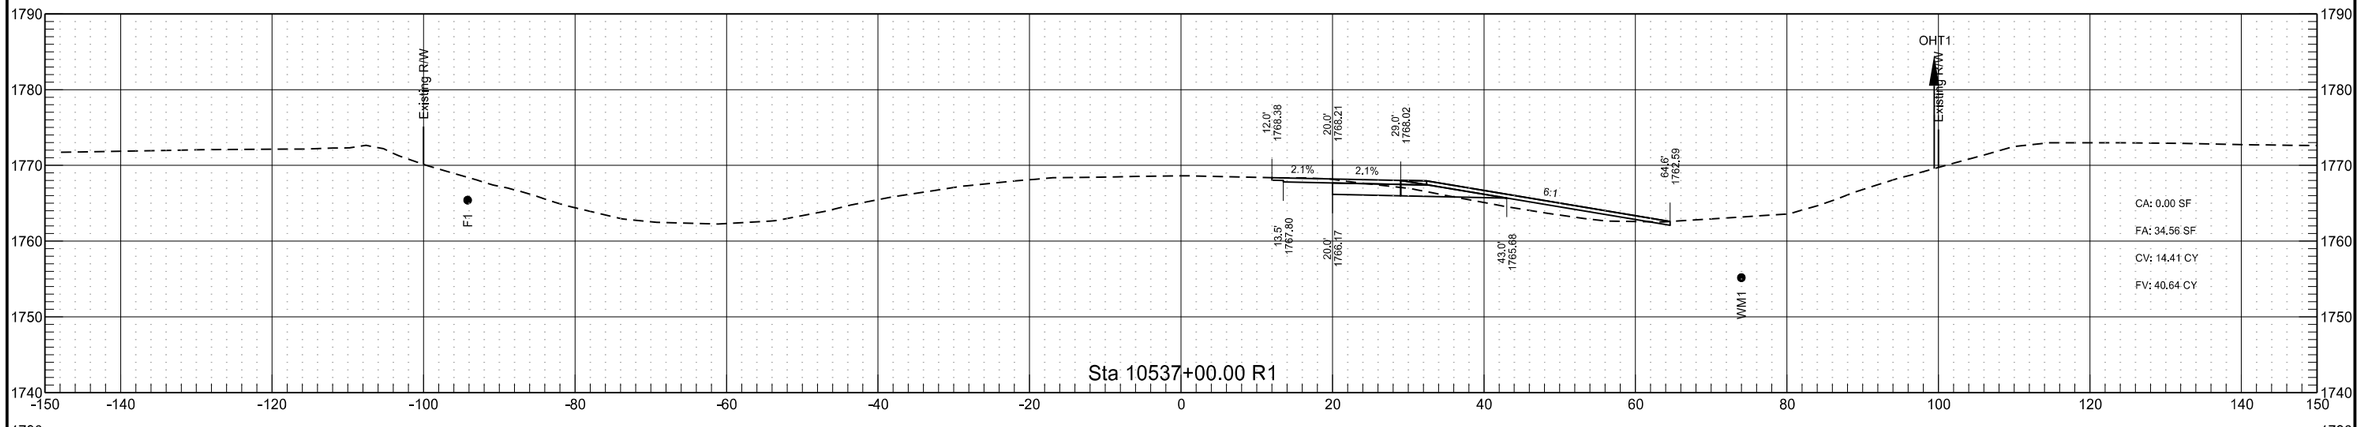


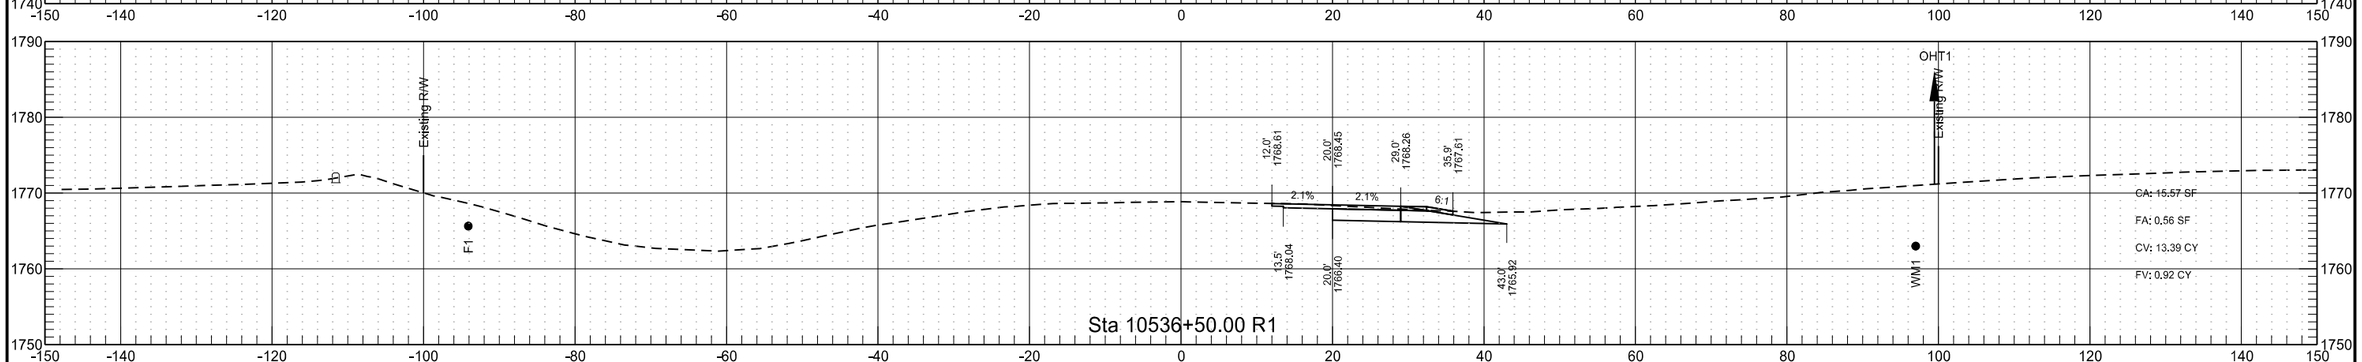

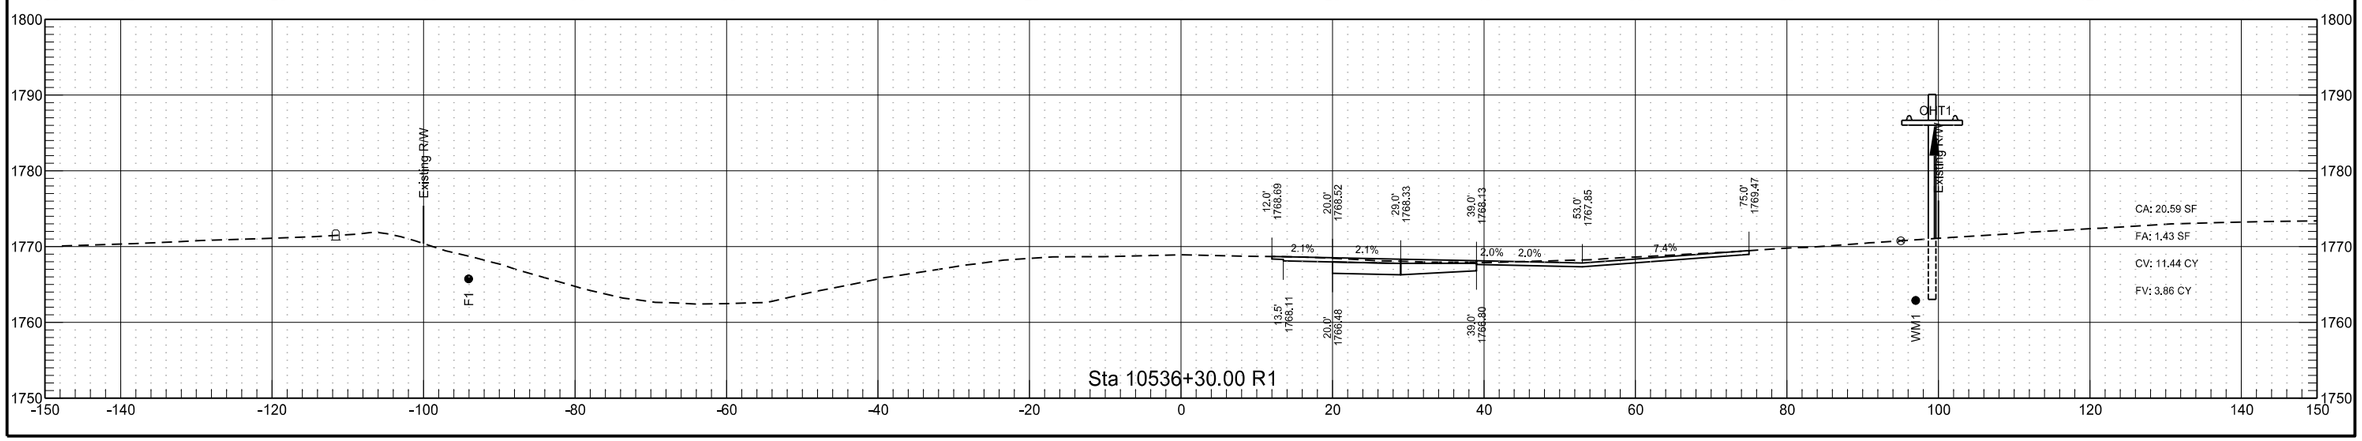

RP 198.976 to RP 201.216 - EB Passing Lane

	STATE	PROJECT NO.	SECTION NO.	SHEET NO.
	ND	INF-X-3-052(053)185	200	175

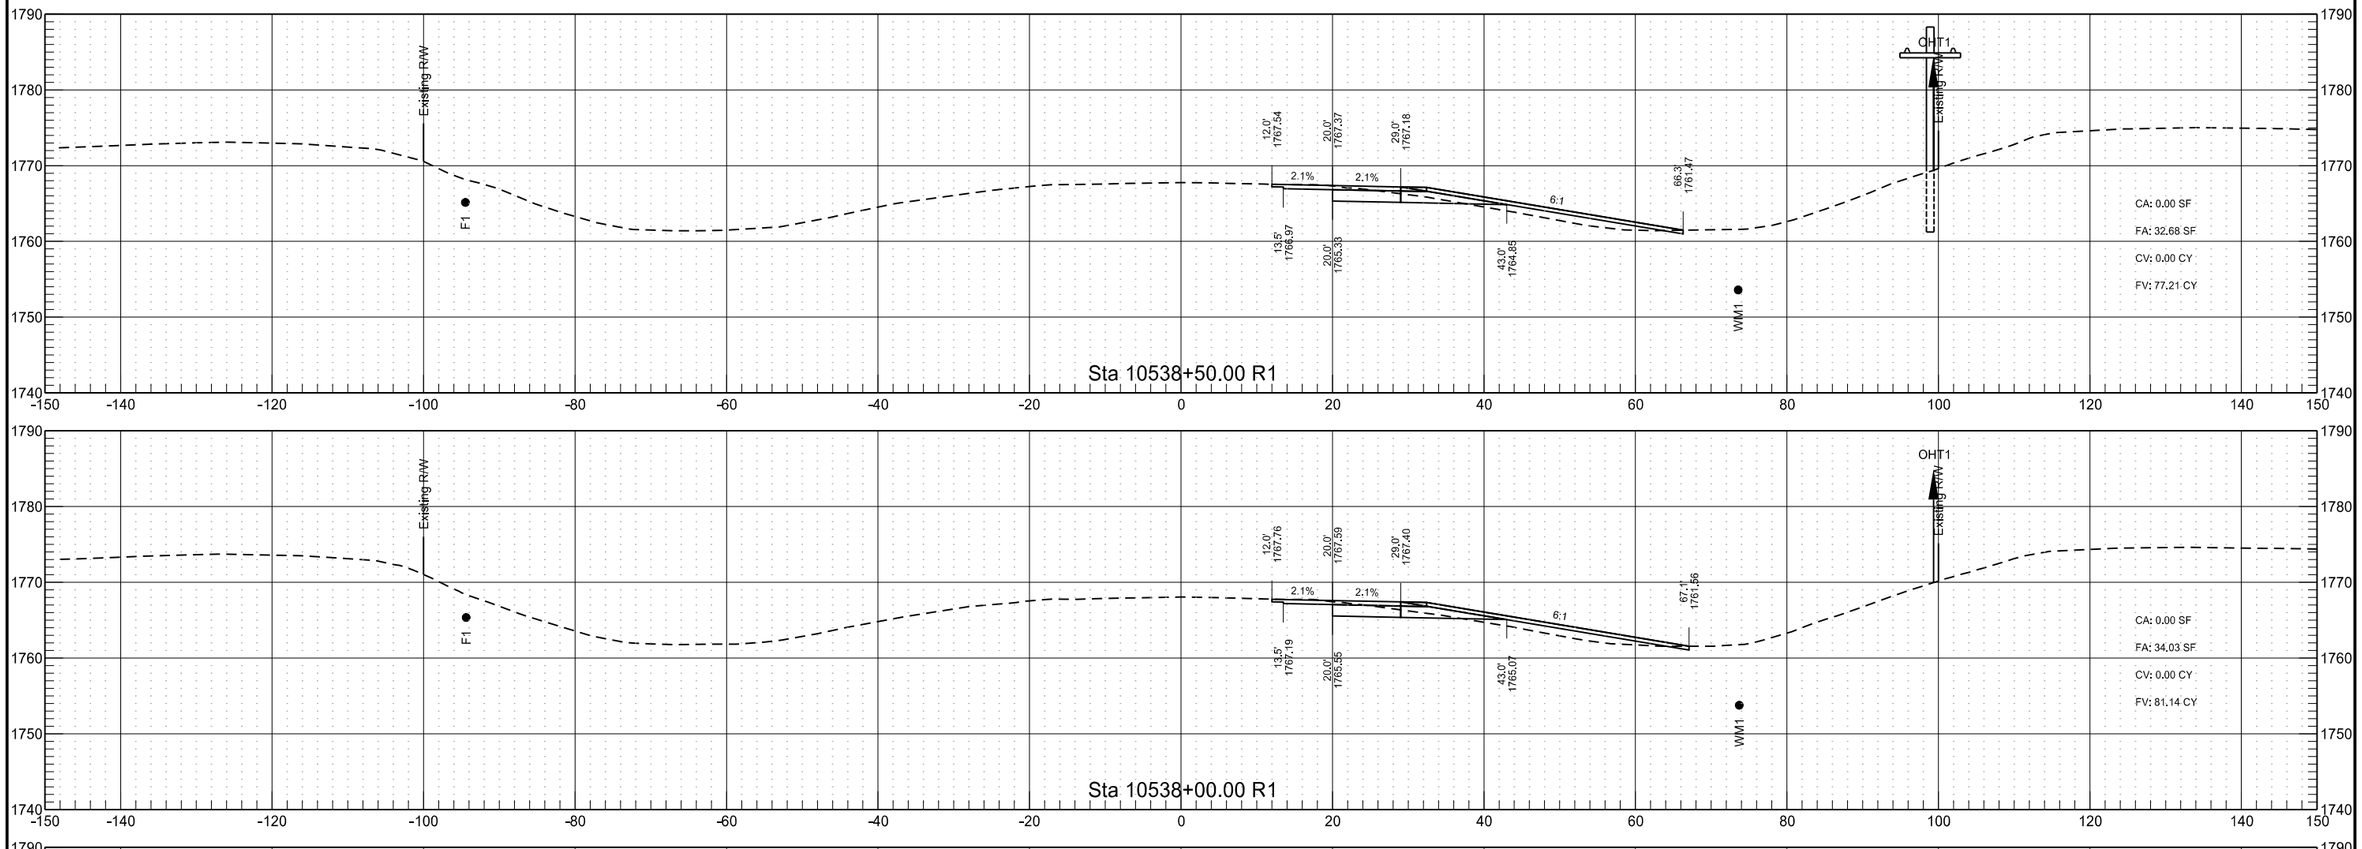



RP 198.976 to RP 201.216 - EB Passing Lane


	STATE	PROJECT NO.	SECTION NO.	SHEET NO.
	ND	INF-X-3-052(053)185	200	176

RP 198.976 to RP 201.216 - EB Passing Lane

	STATE	PROJECT NO.	SECTION NO.	SHEET NO.
	ND	INF-X-3-052(053)185	200	177

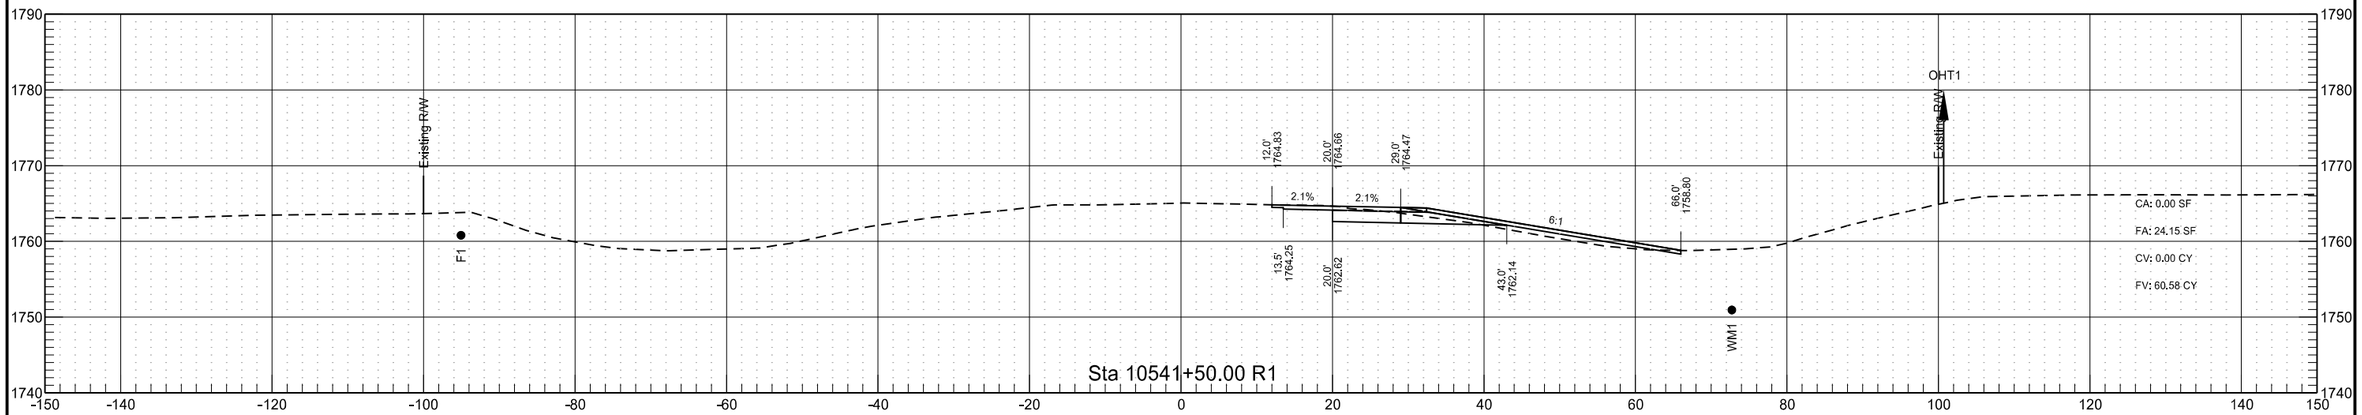


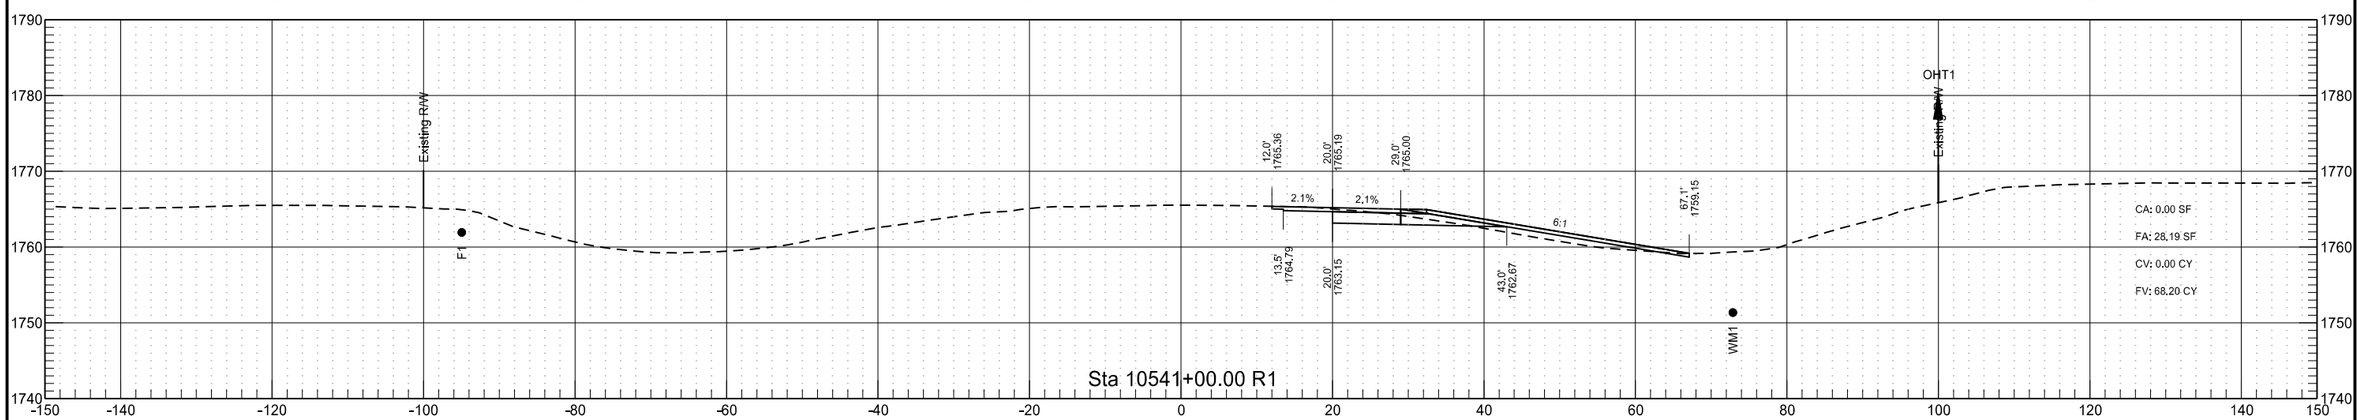


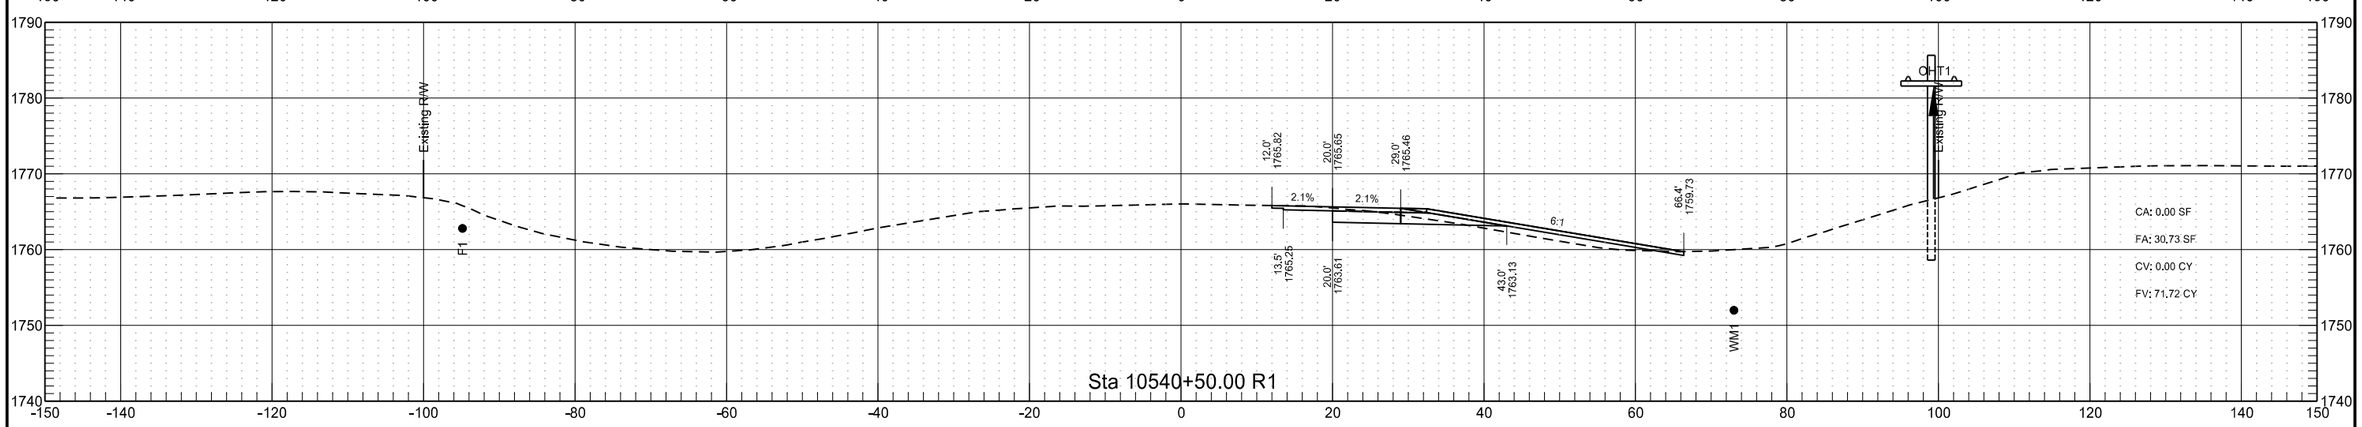


RP 198.976 to RP 201.216 - EB Passing Lane

	STATE	PROJECT NO.	SECTION NO.	SHEET NO.
	ND	INF-X-3-052(053)185	200	178

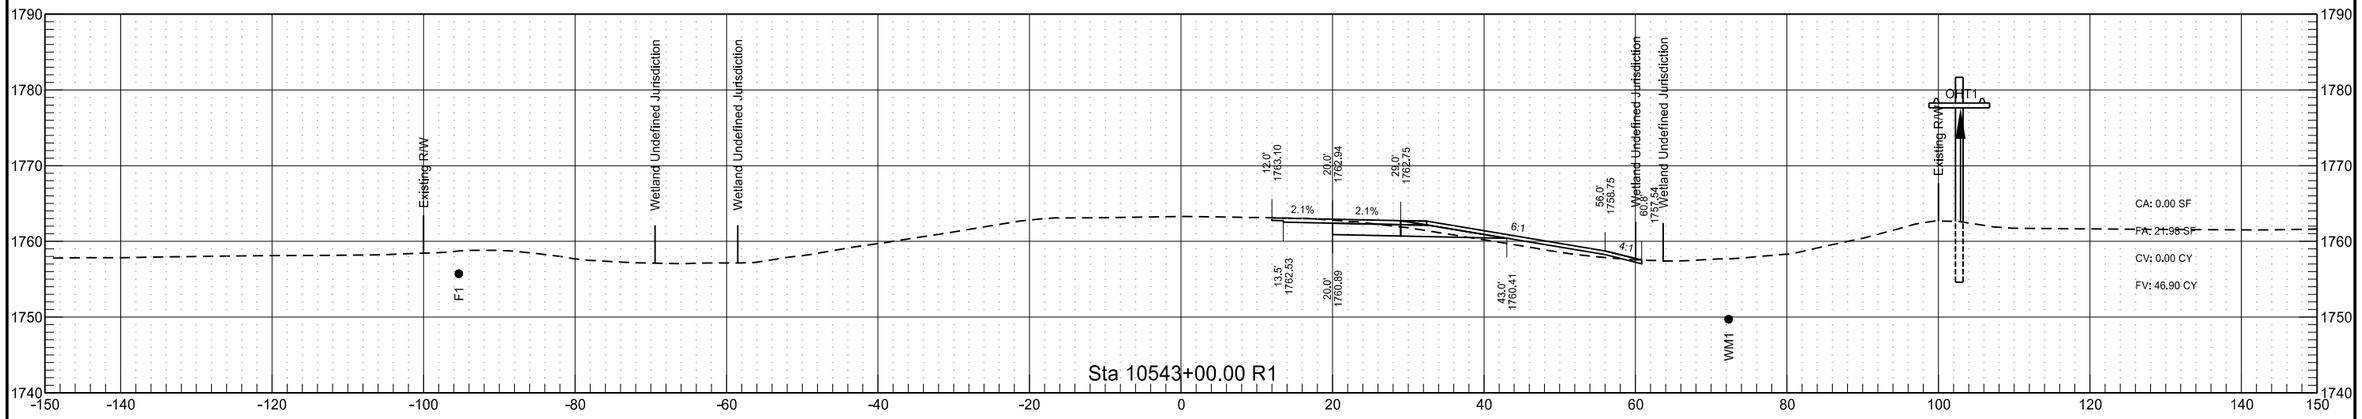


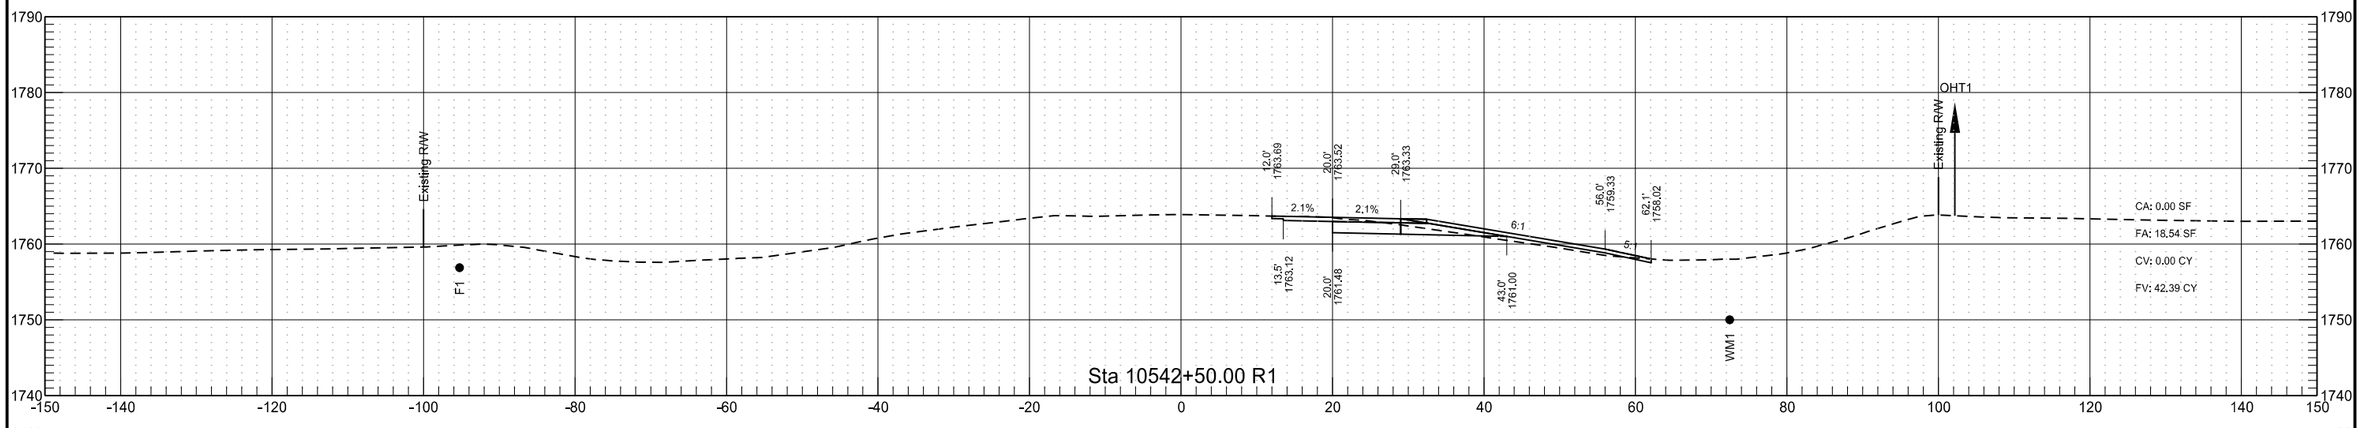


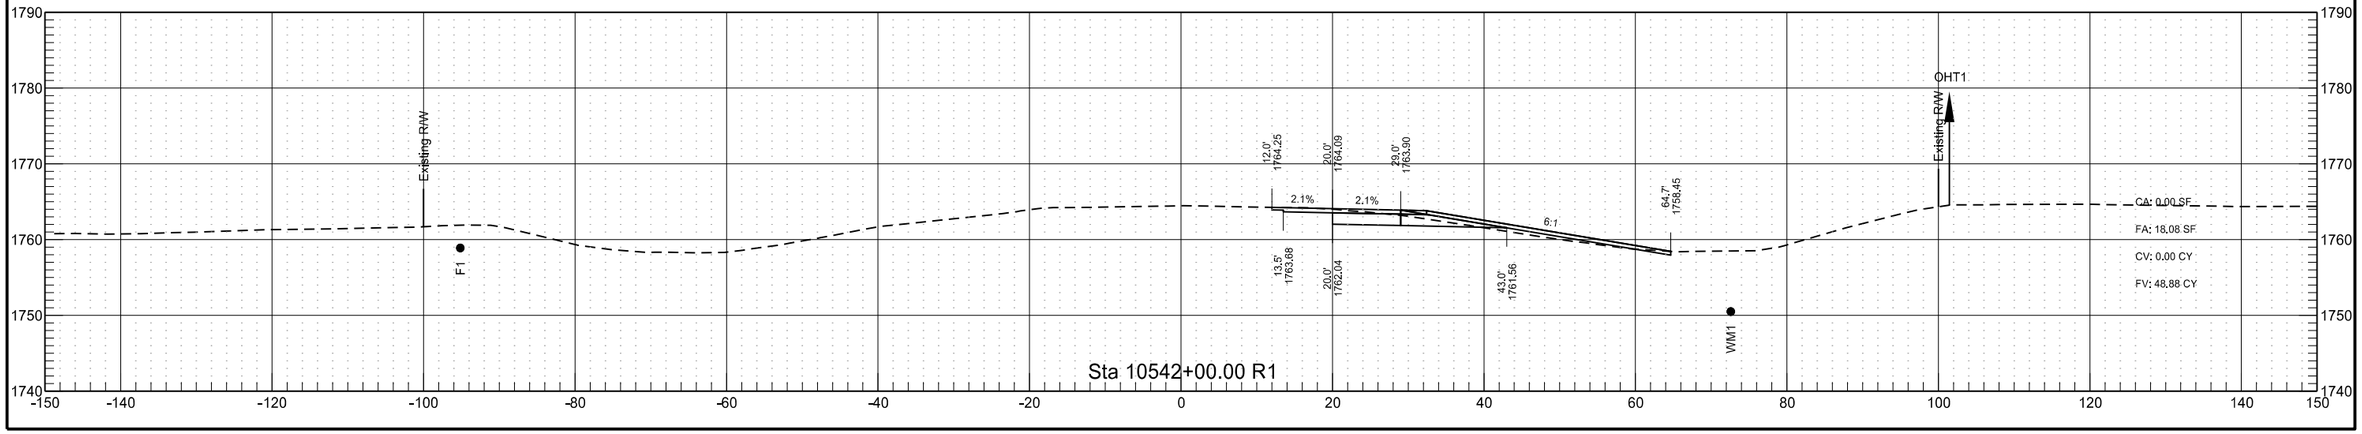


RP 198.976 to RP 201.216 - EB Passing Lane

	STATE	PROJECT NO.	SECTION NO.	SHEET NO.
	ND	INF-X-3-052(053)185	200	179

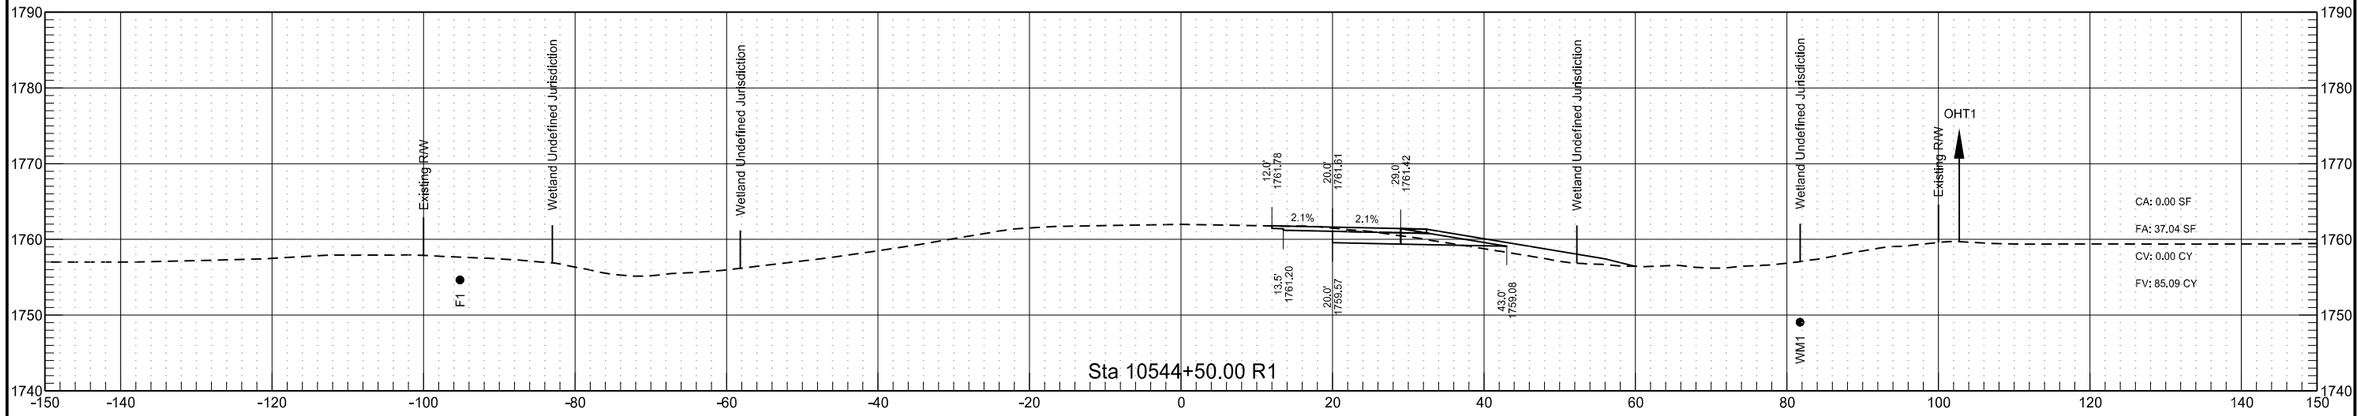


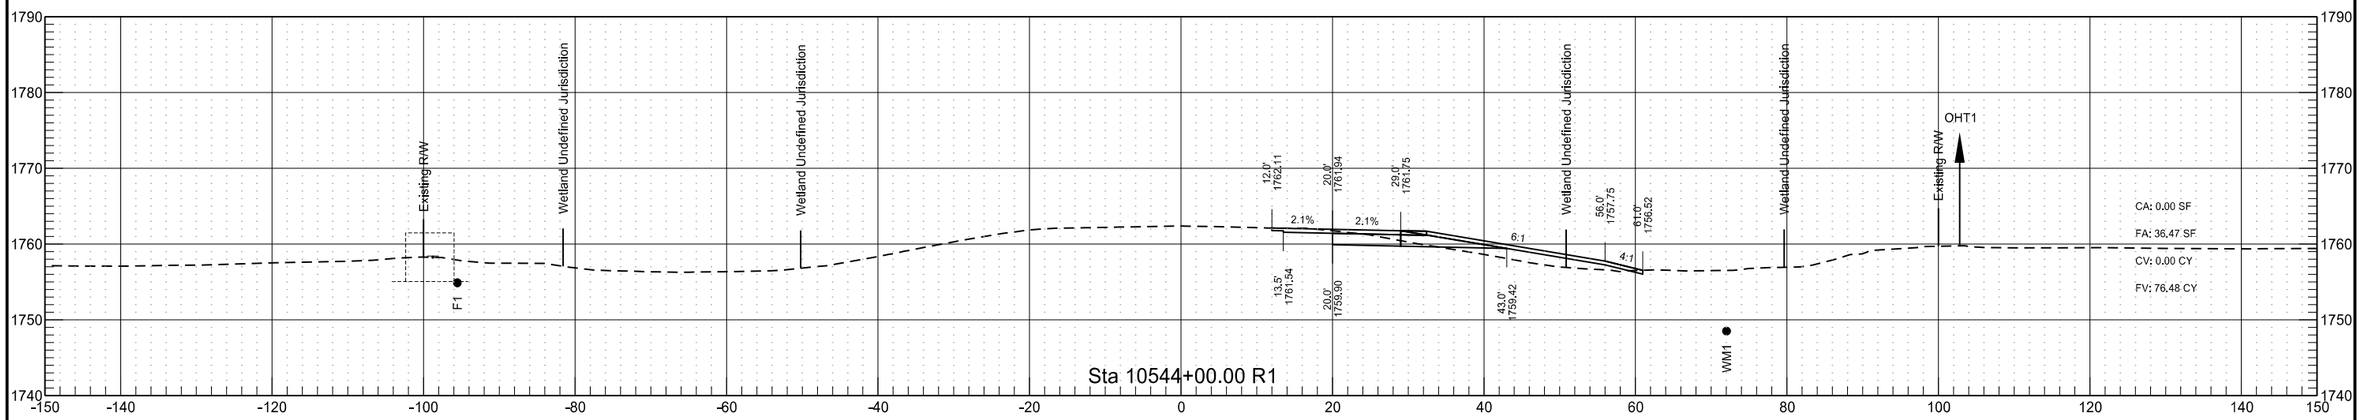


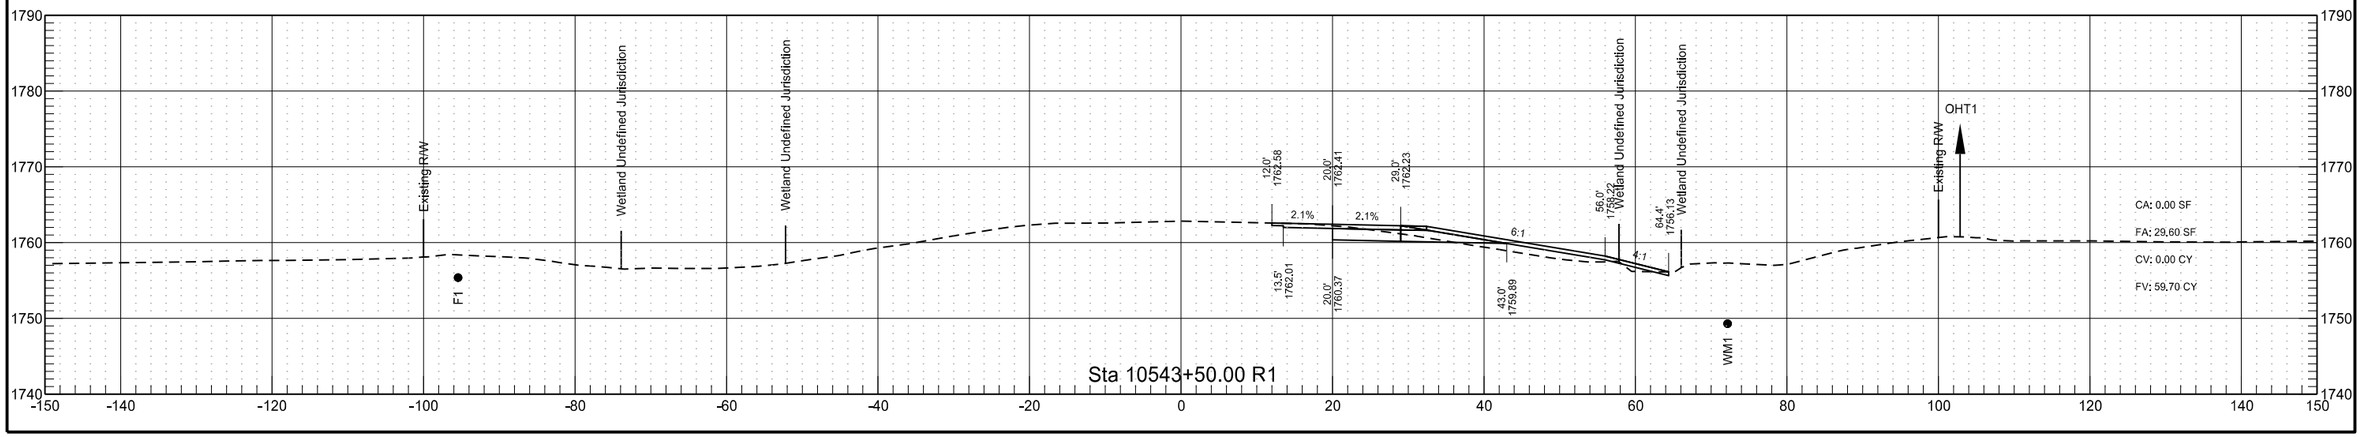


RP 198.976 to RP 201.216 - EB Passing Lane

	STATE	PROJECT NO.	SECTION NO.	SHEET NO.
	ND	INF-X-3-052(053)185	200	180

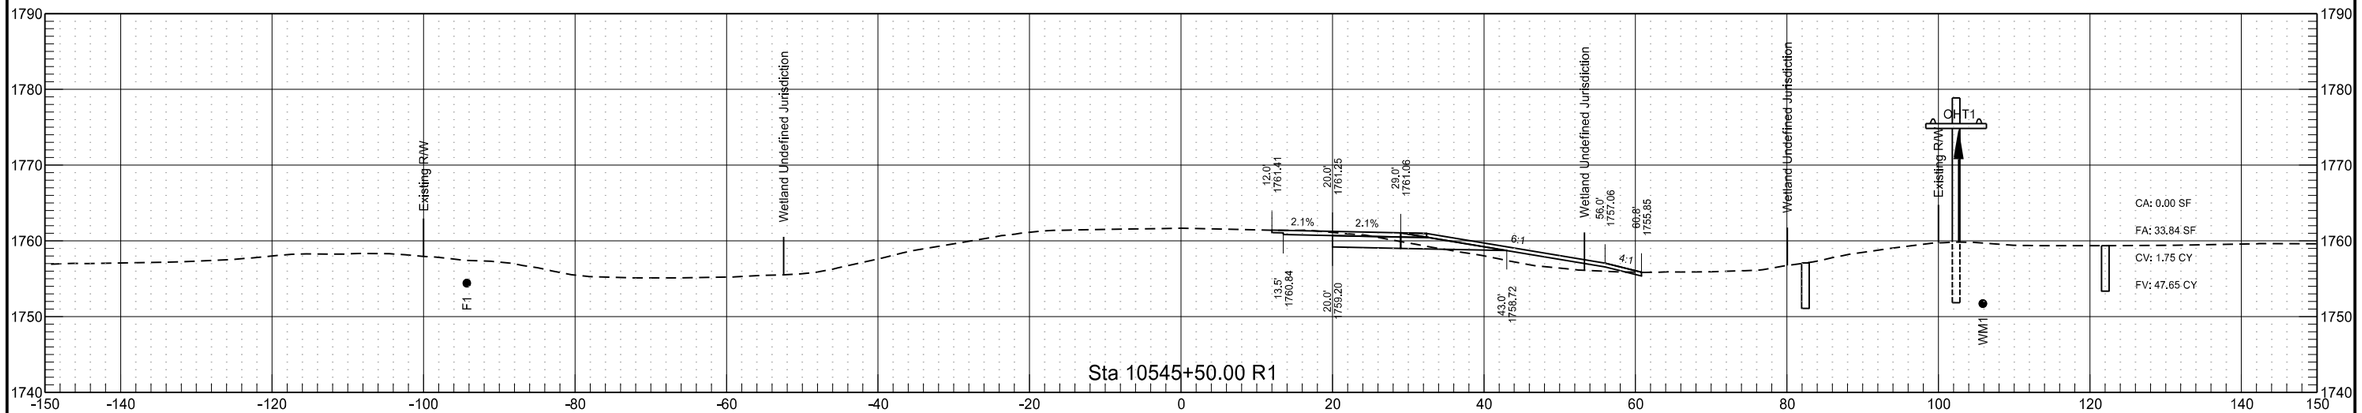


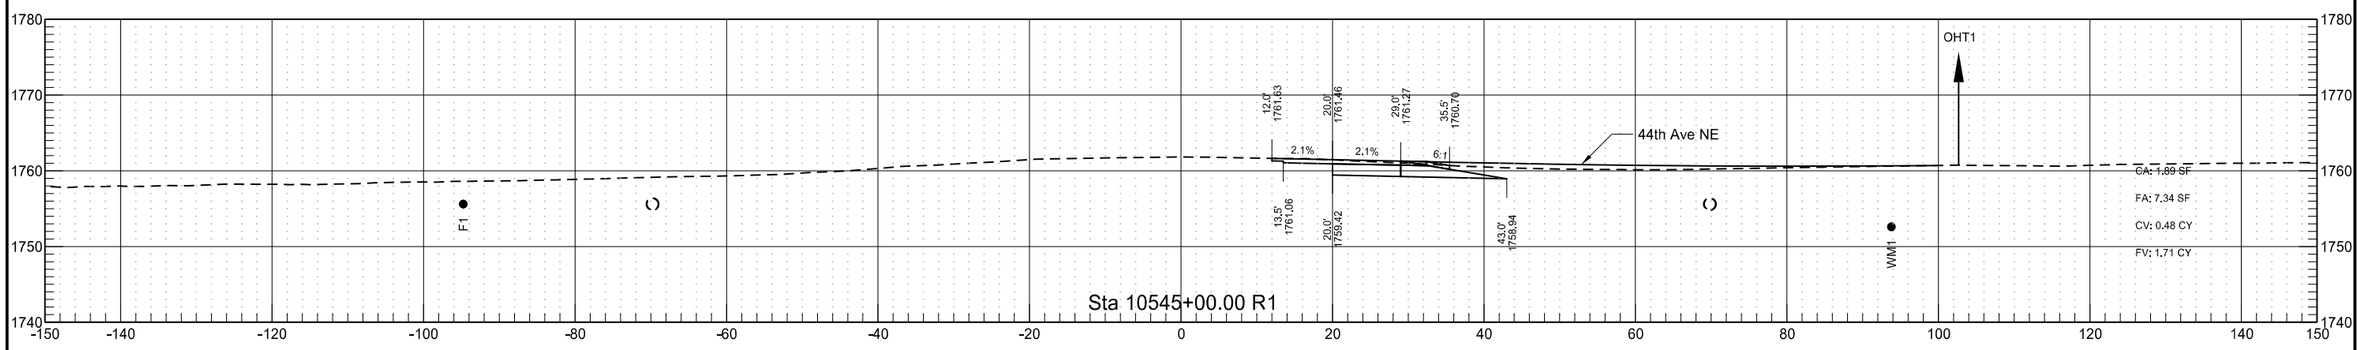


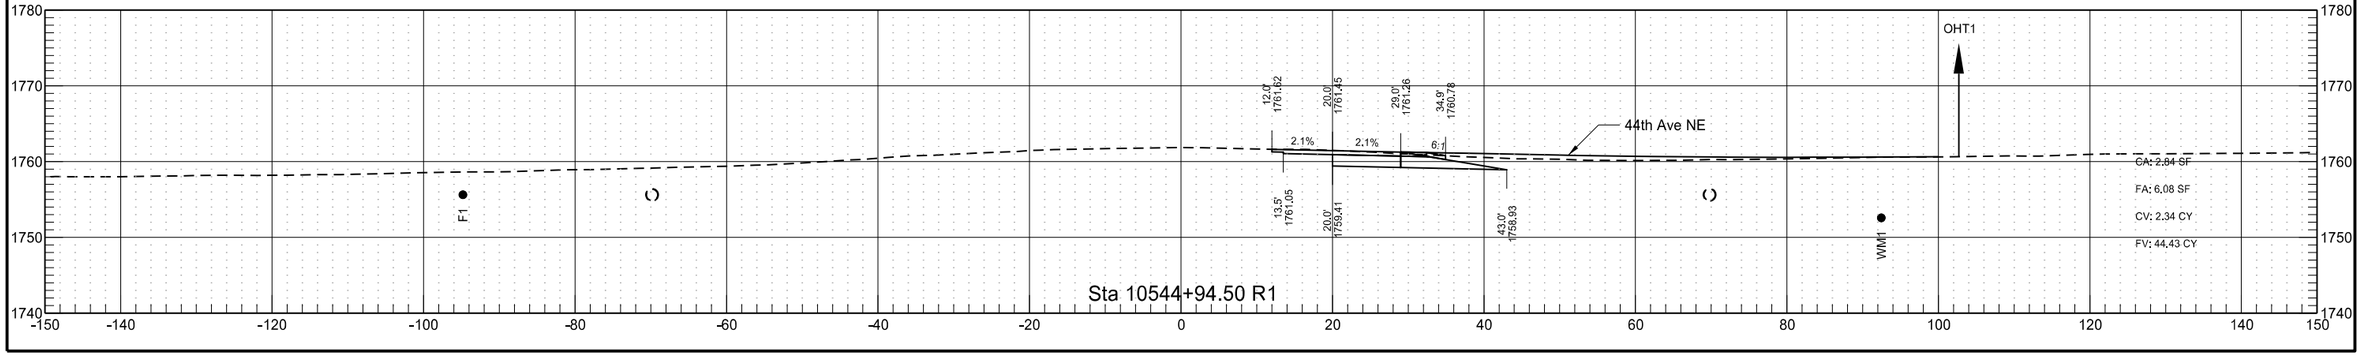

RP 198.976 to RP 201.216 - EB Passing Lane


	STATE	PROJECT NO.	SECTION NO.	SHEET NO.
	ND	INF-X-3-052(053)185	200	181

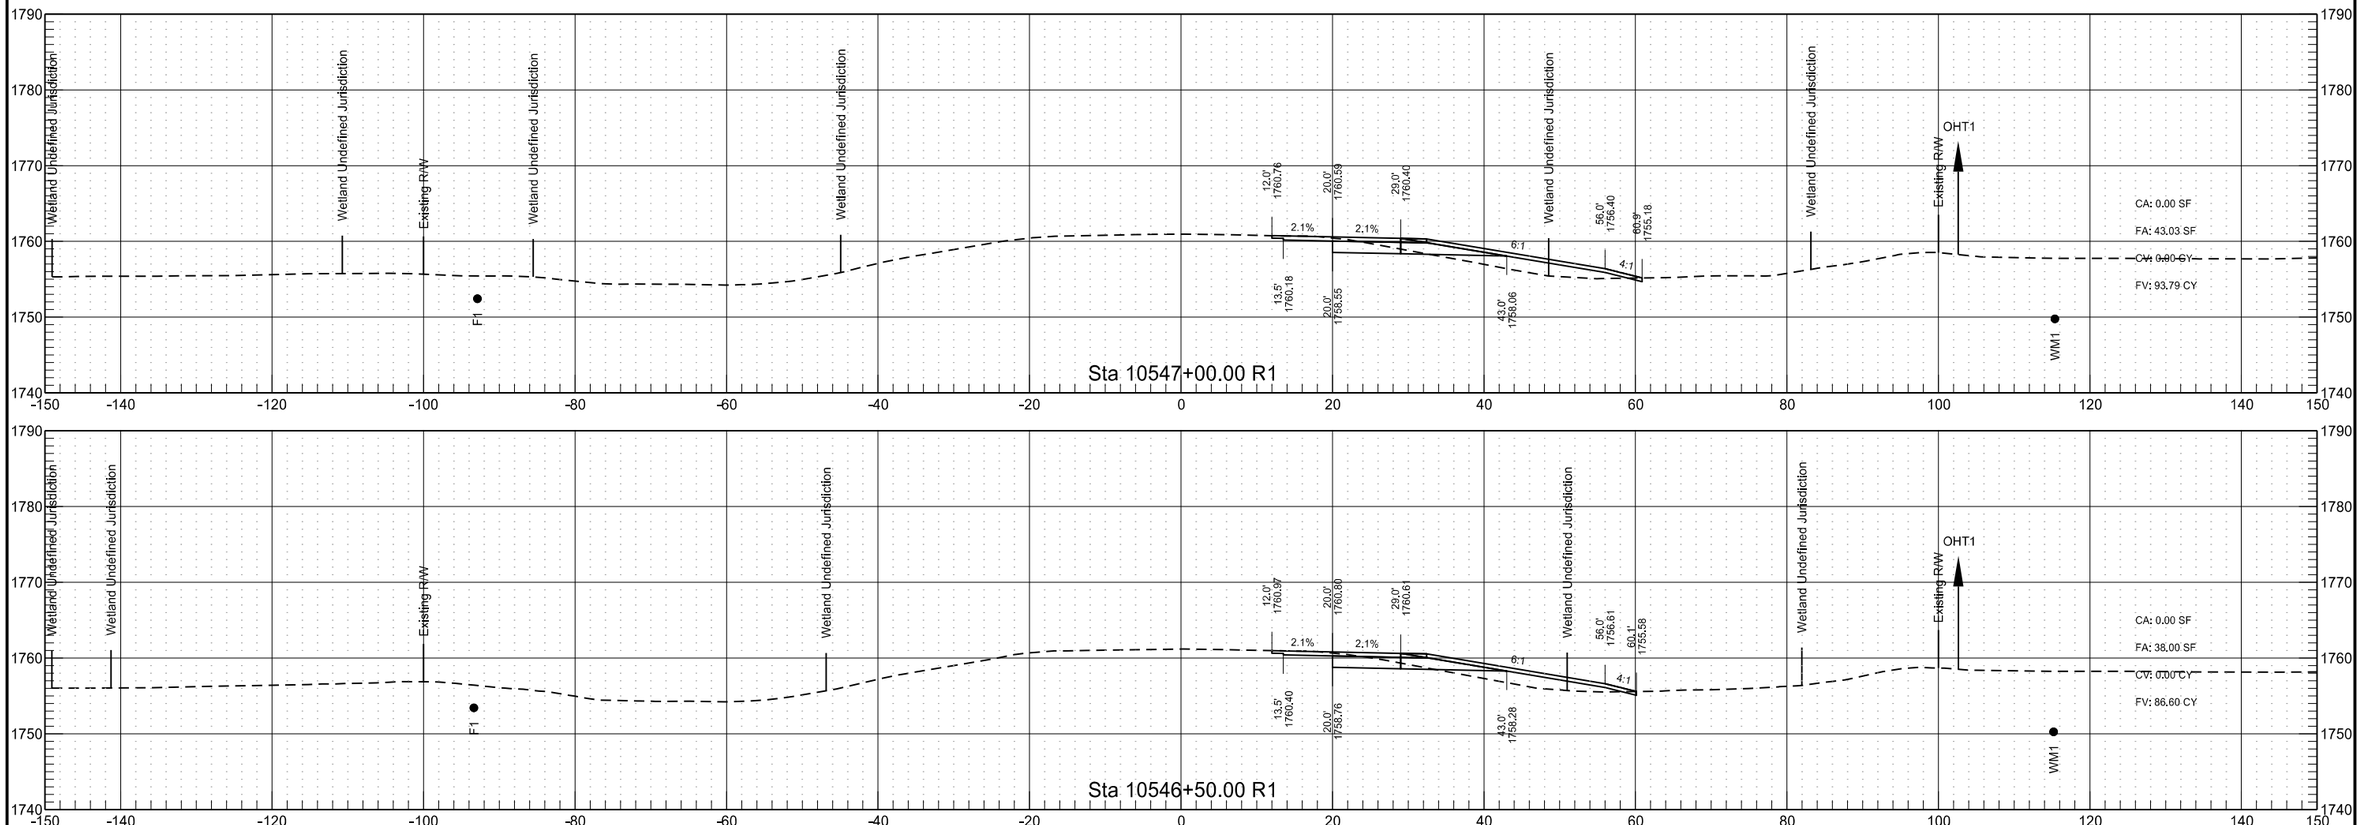


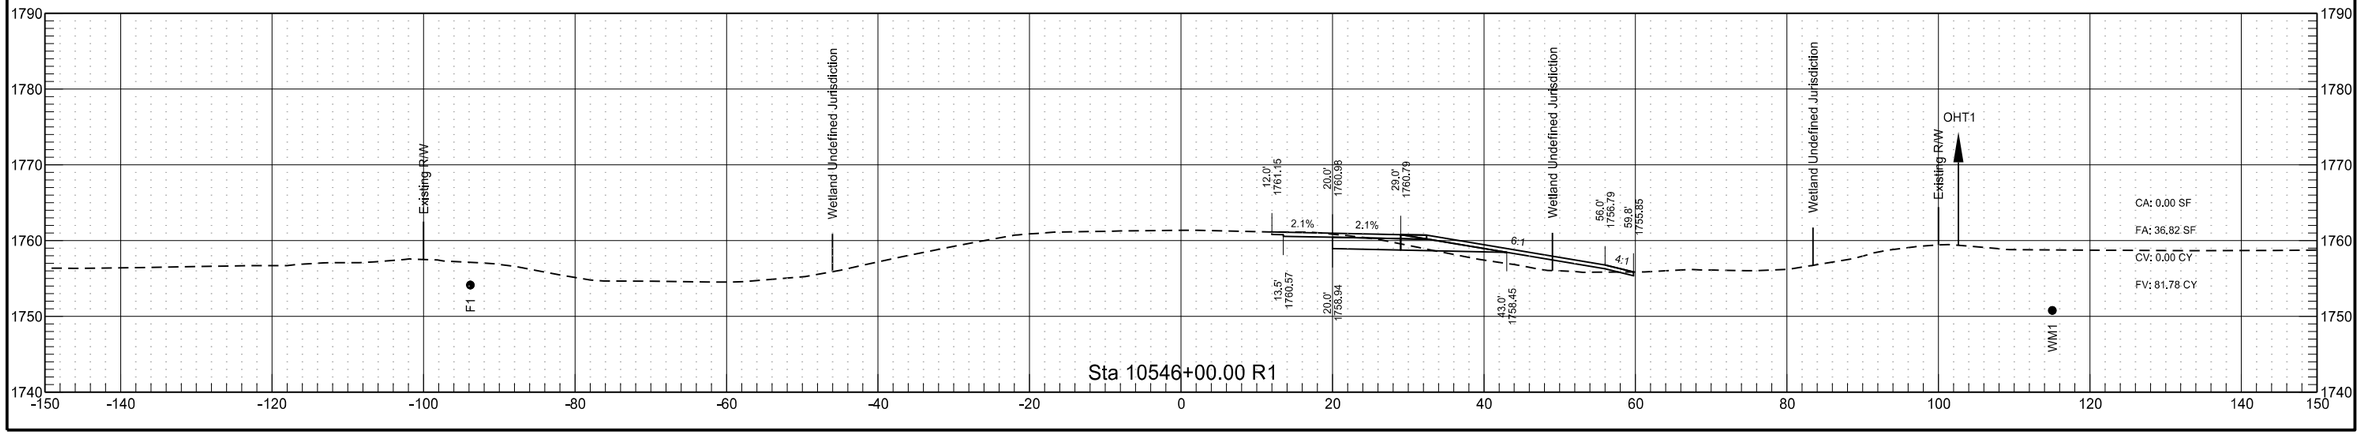


RP 198.976 to RP 201.216 - EB Passing Lane

	STATE	PROJECT NO.	SECTION NO.	SHEET NO.
	ND	INF-X-3-052(053)185	200	182

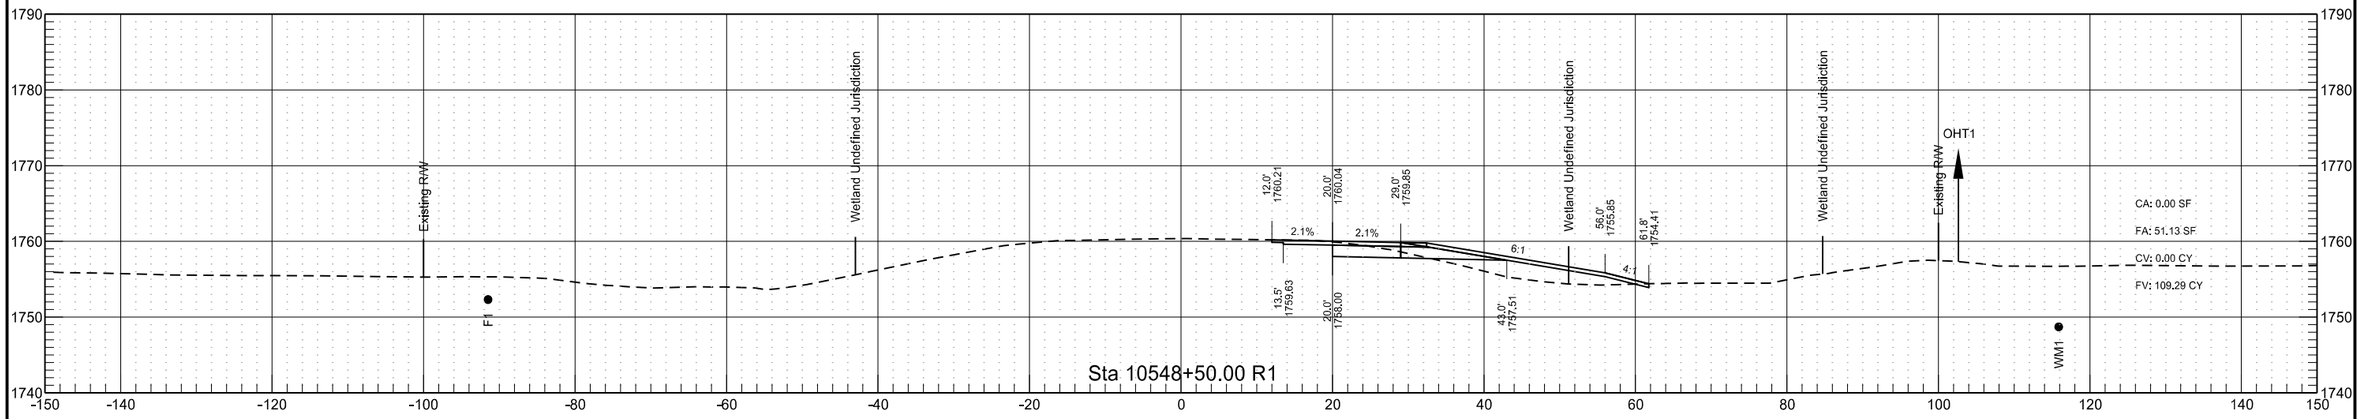


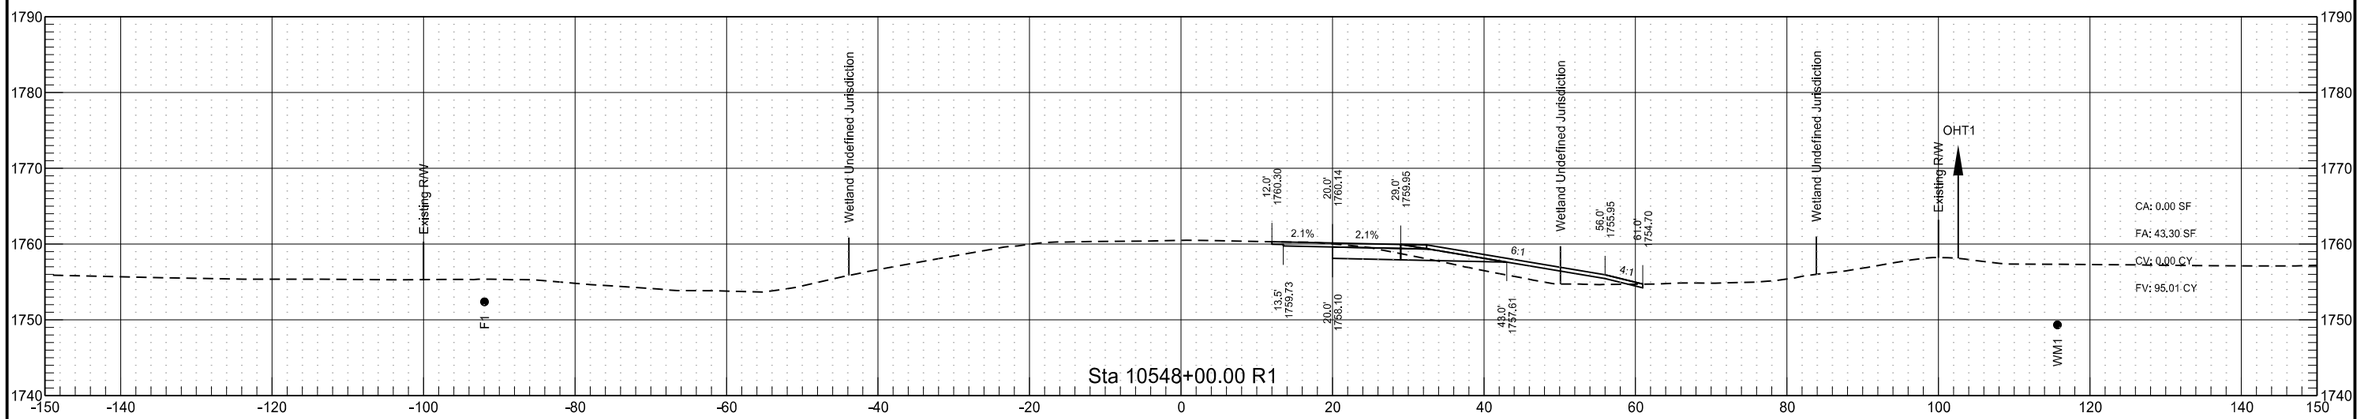

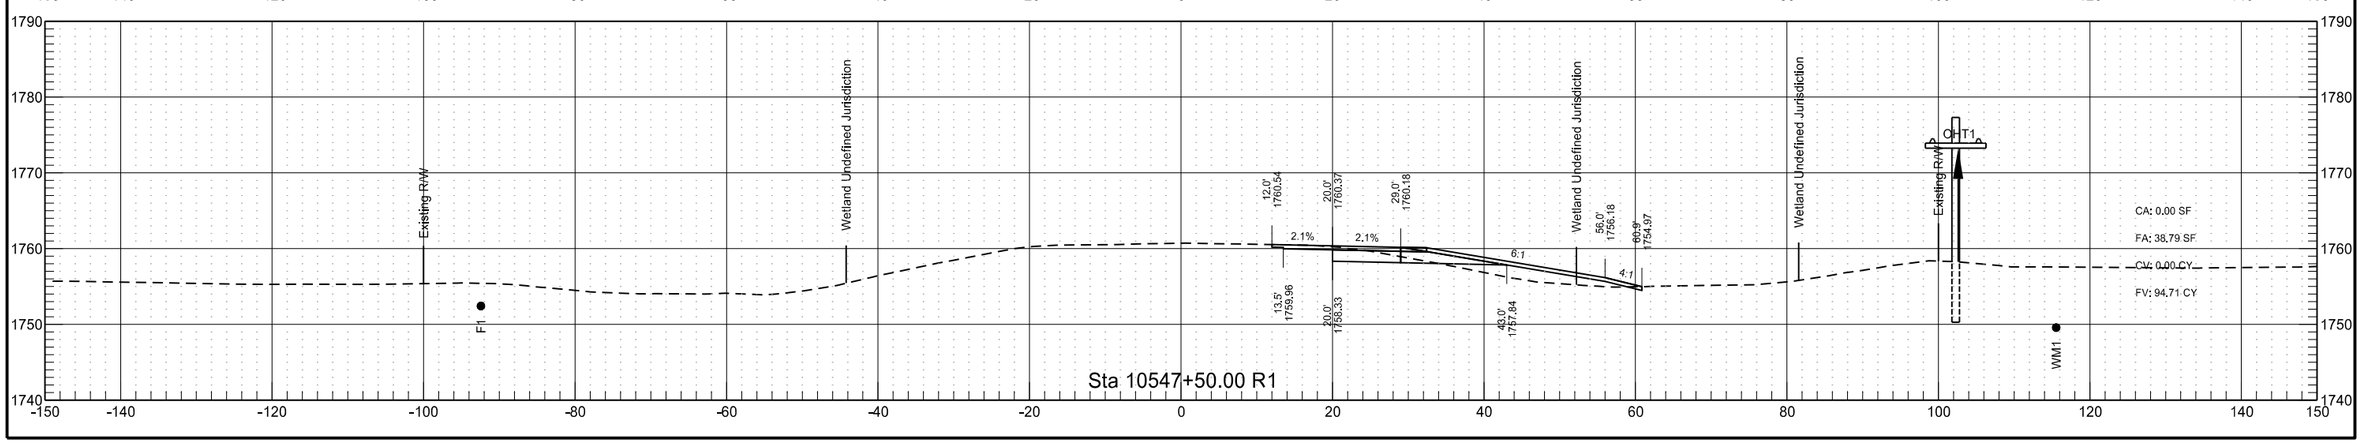

RP 198.976 to RP 201.216 - EB Passing Lane

	STATE	PROJECT NO.	SECTION NO.	SHEET NO.
	ND	INF-X-3-052(053)185	200	183

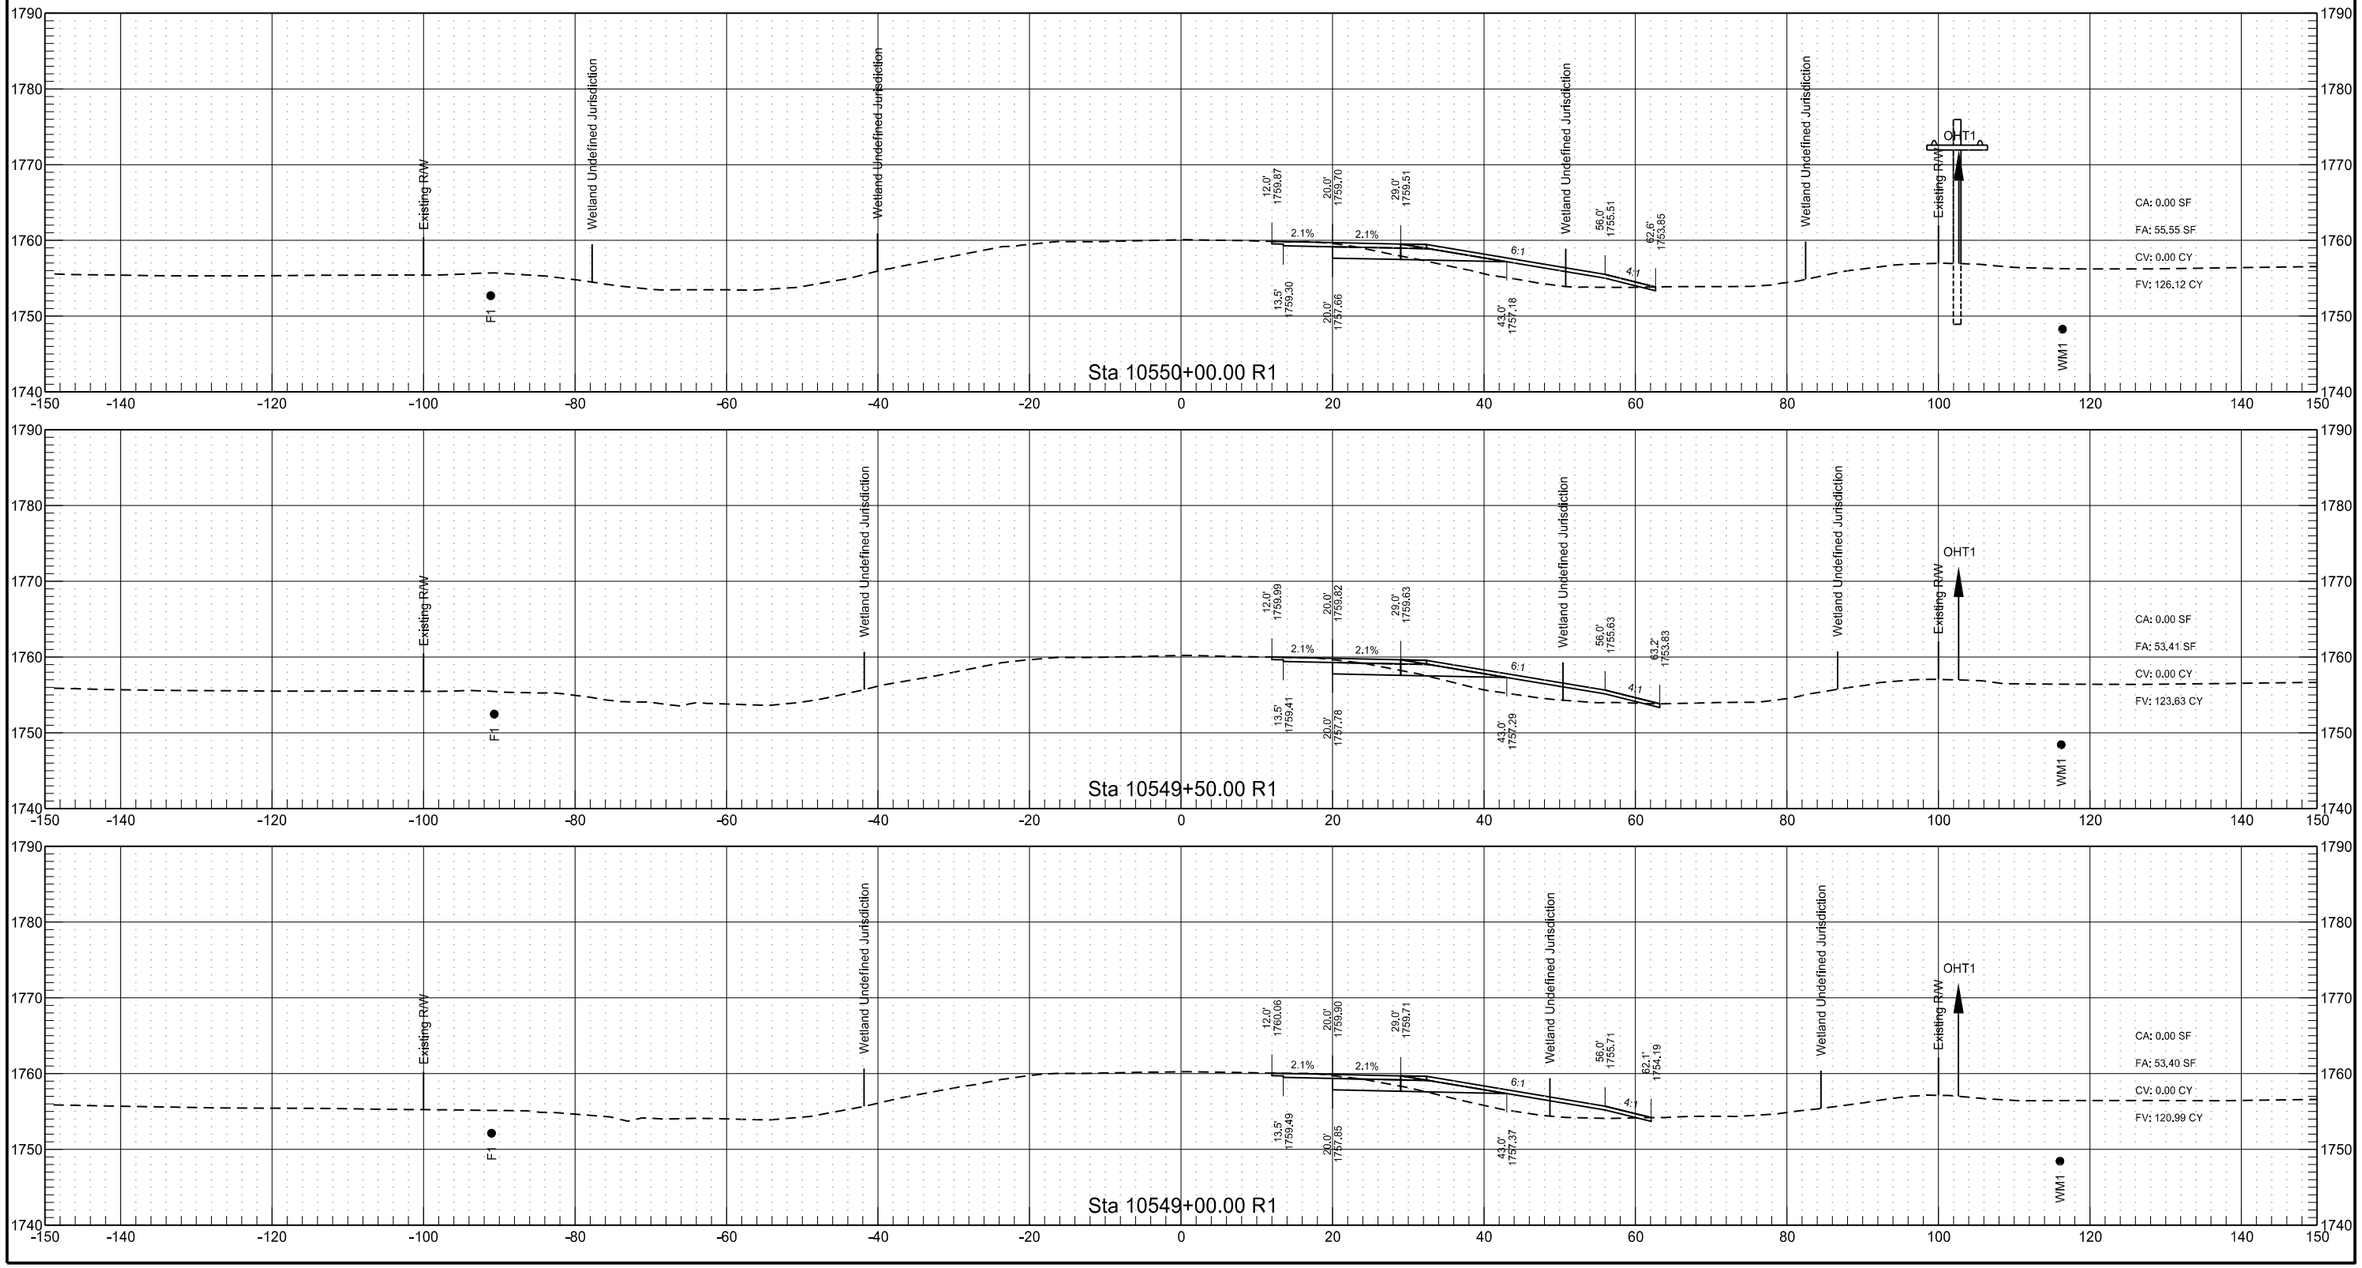


RP 198.976 to RP 201.216 - EB Passing Lane

	STATE	PROJECT NO.	SECTION NO.	SHEET NO.
	ND	INF-X-3-052(053)185	200	184


RP 198.976 to RP 201.216 - EB Passing Lane

	STATE	PROJECT NO.	SECTION NO.	SHEET NO.
	ND	INF-X-3-052(053)185	200	185

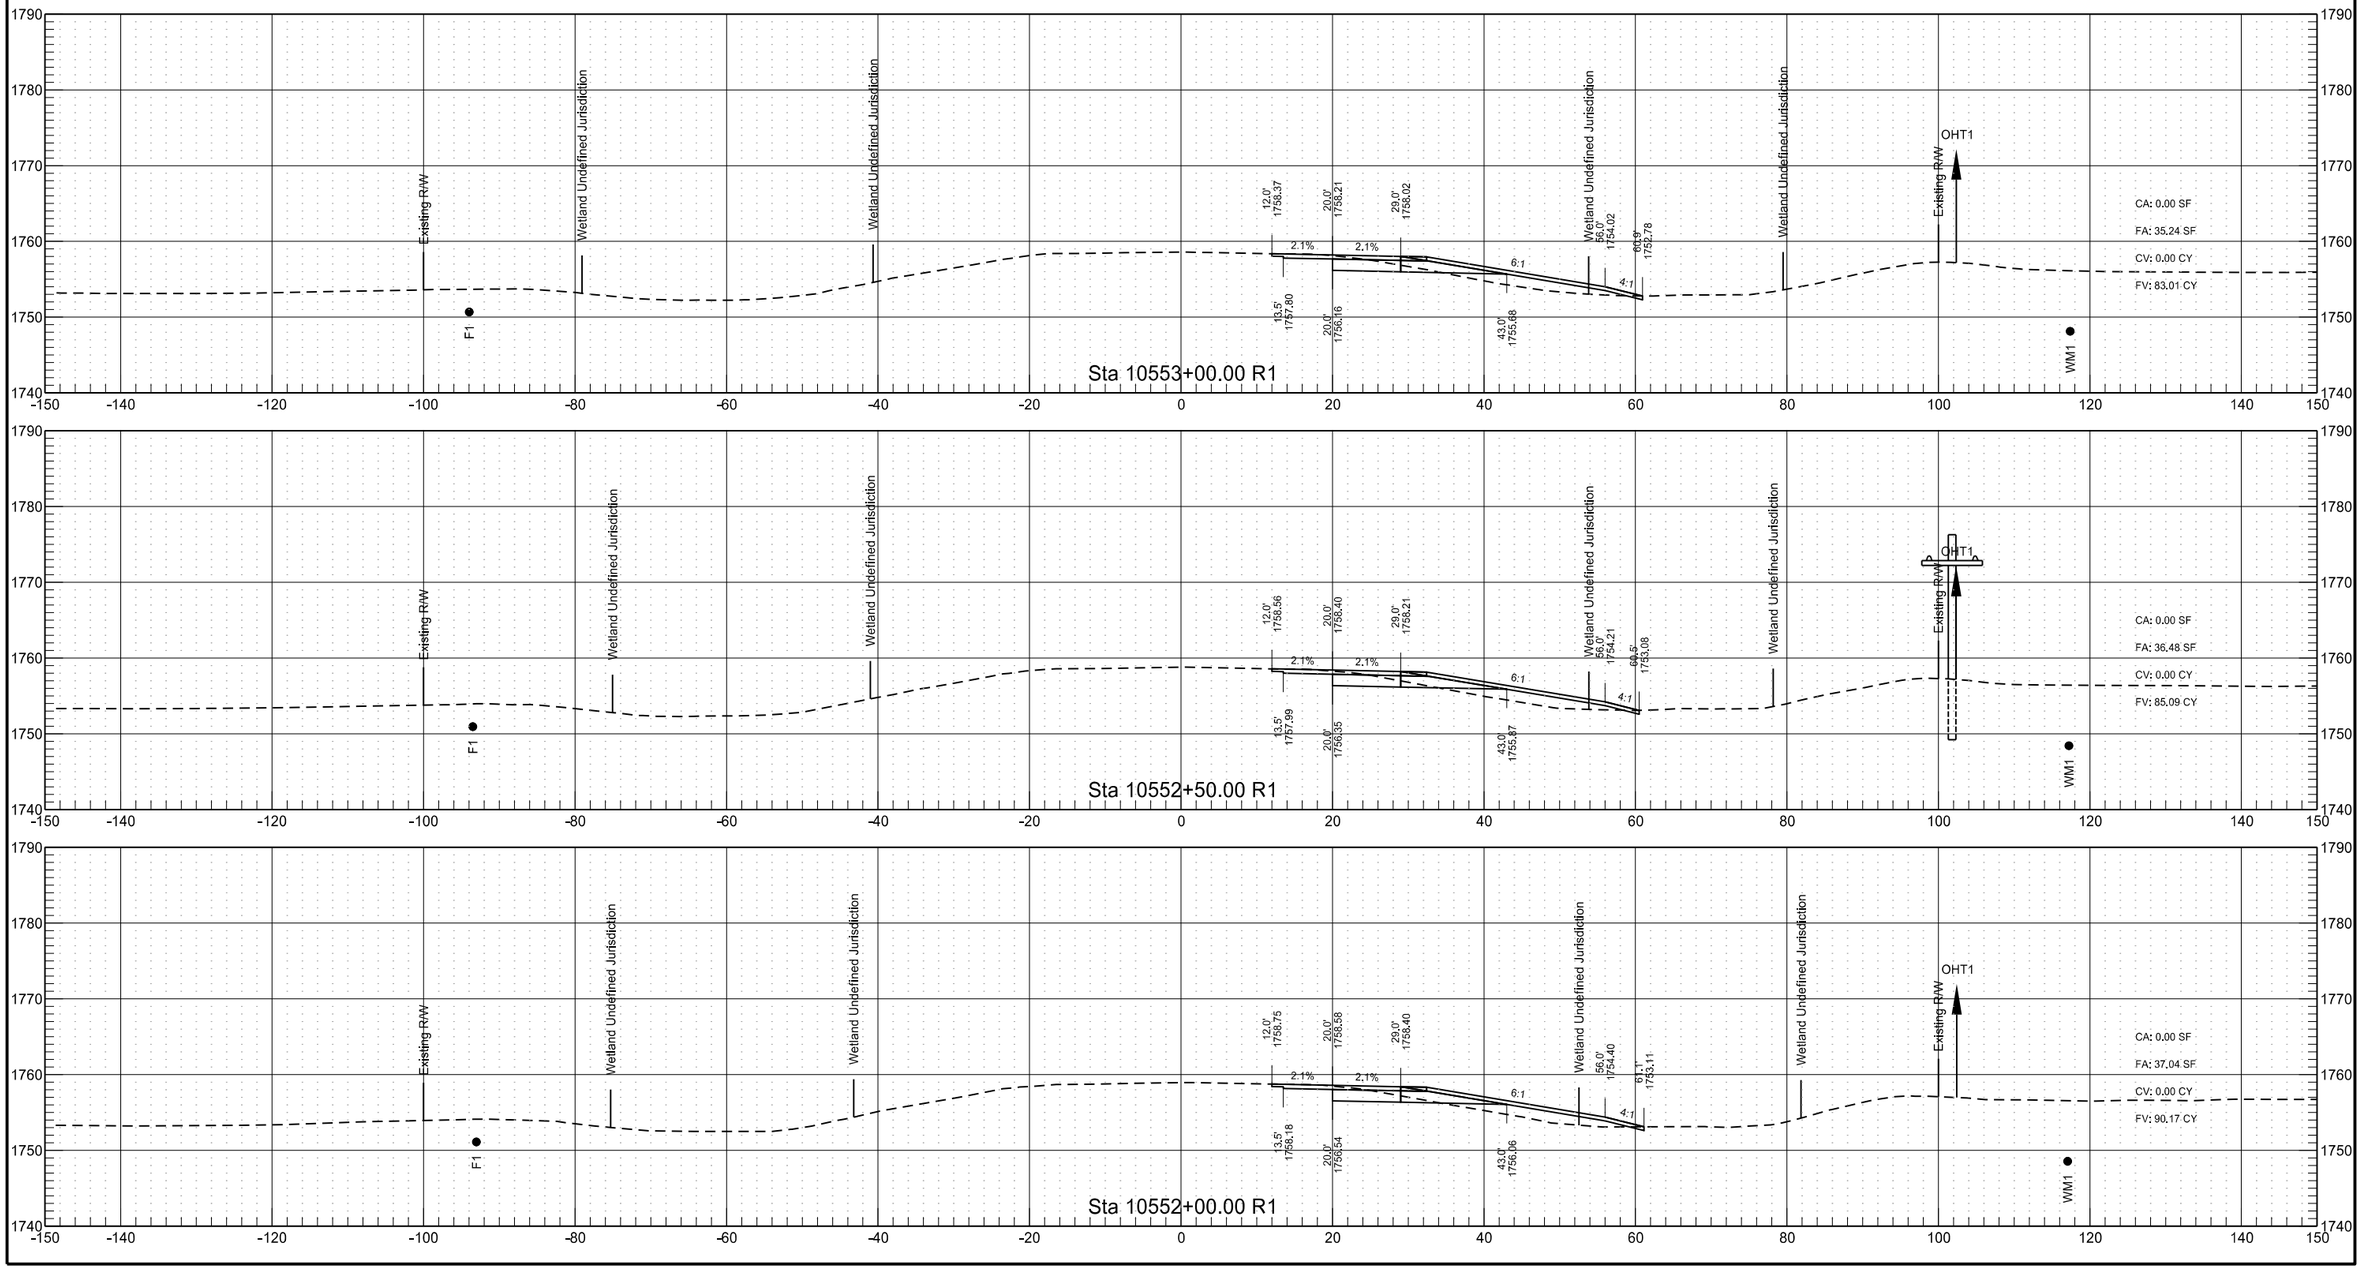


RP 198.976 to RP 201.216 - EB Passing Lane

	STATE	PROJECT NO.	SECTION NO.	SHEET NO.
	ND	INF-X-3-052(053)185	200	186

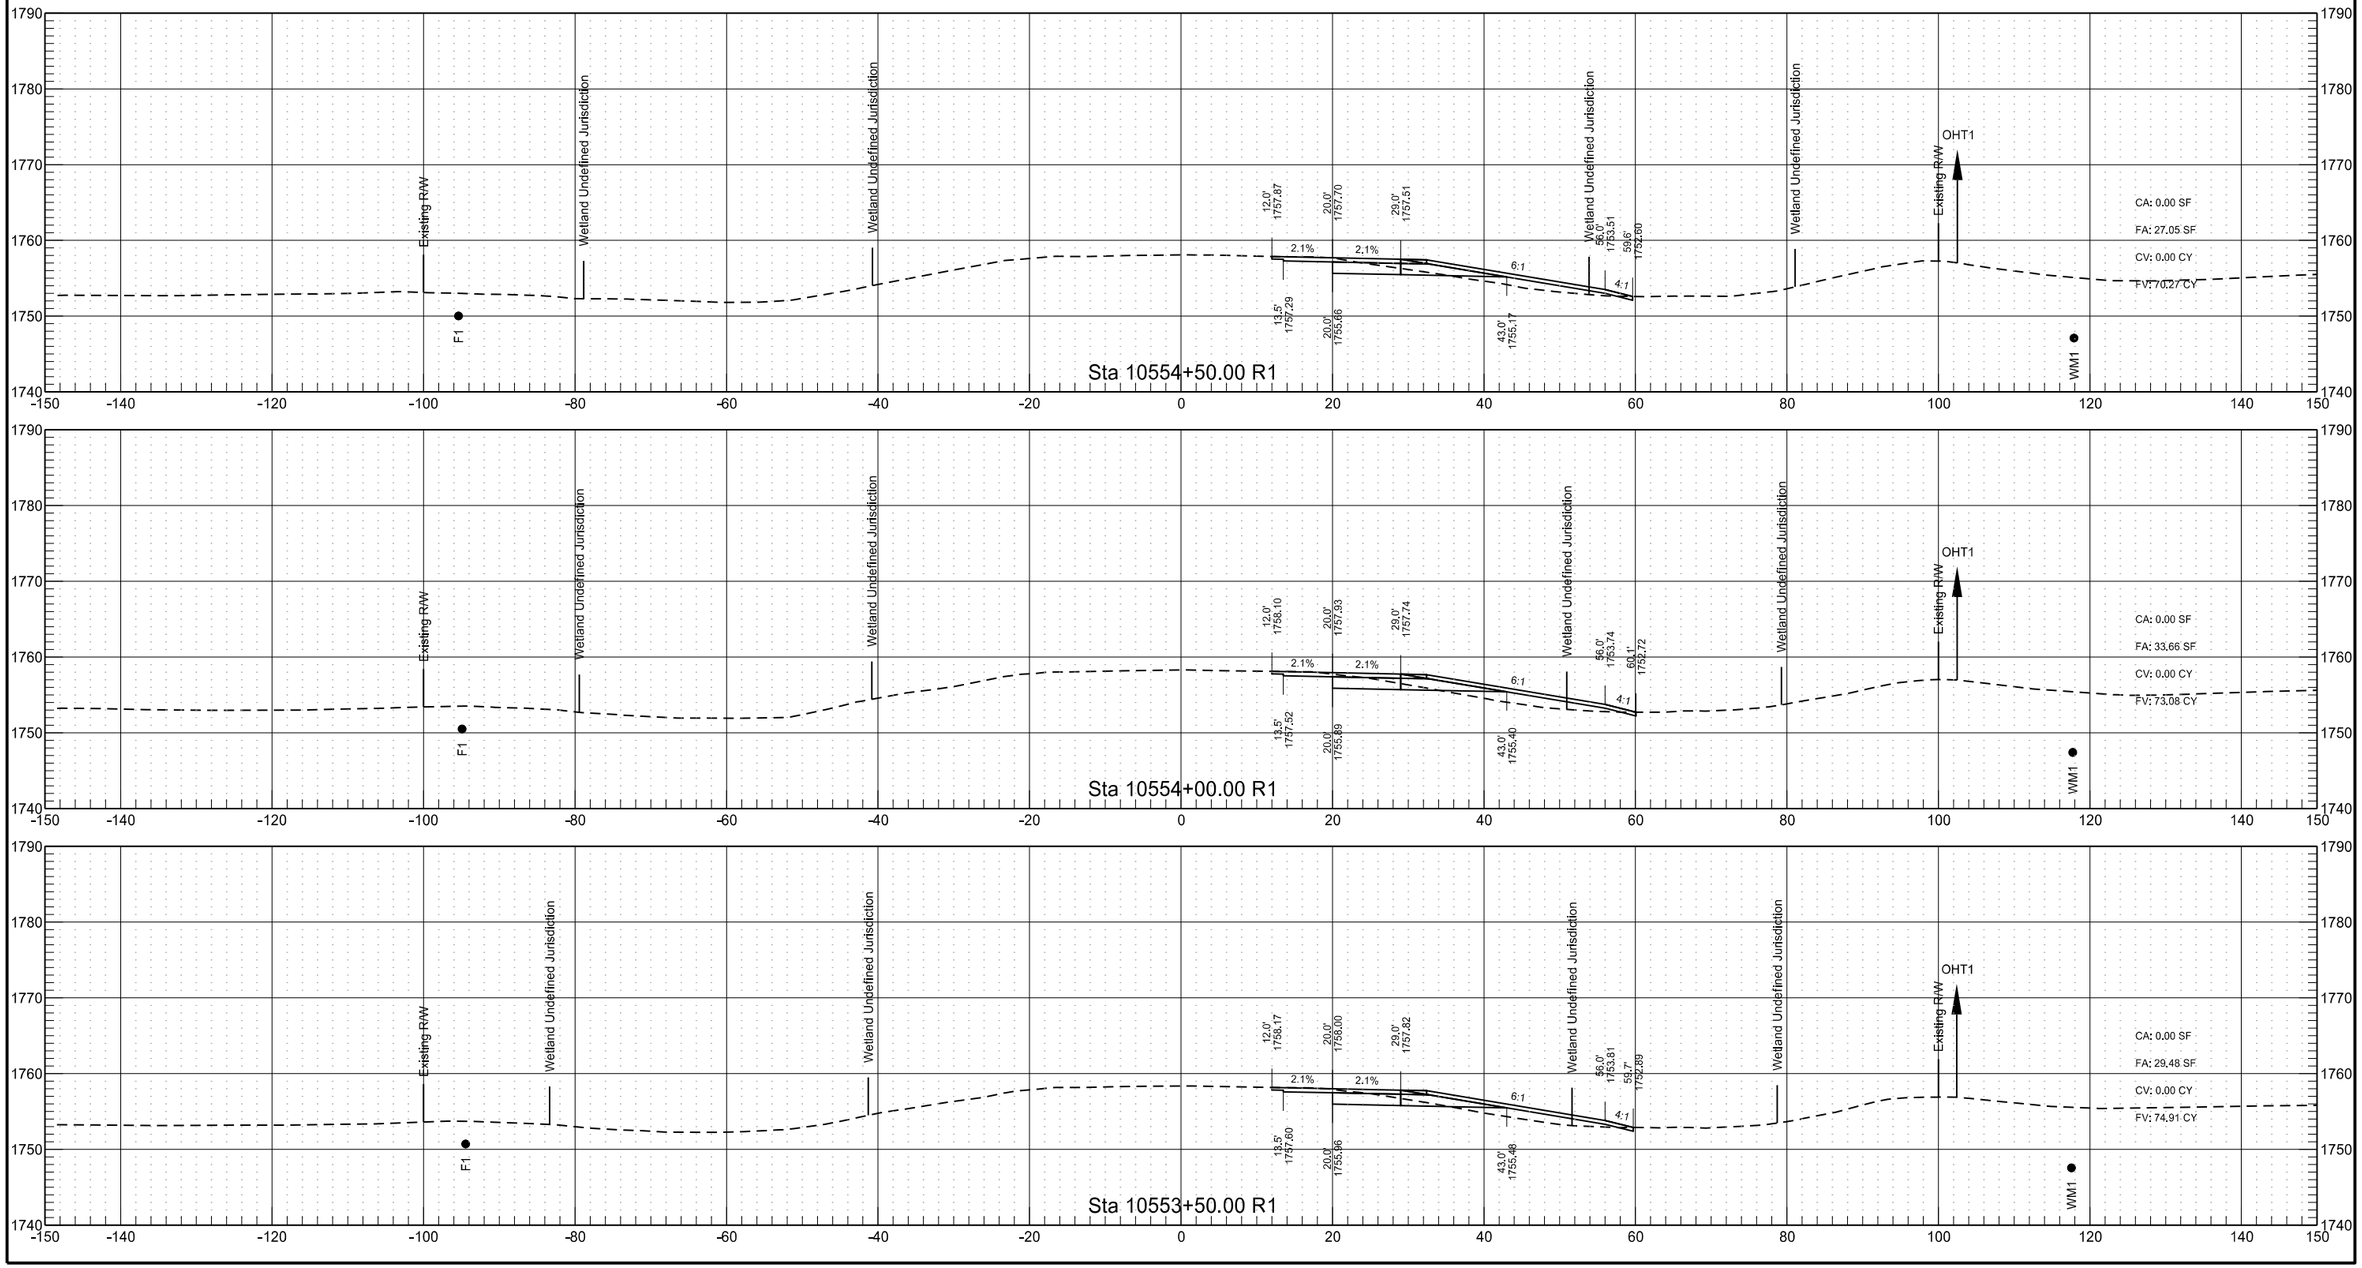


RP 198.976 to RP 201.216 - EB Passing Lane

	STATE	PROJECT NO.	SECTION NO.	SHEET NO.
	ND	INF-X-3-052(053)185	200	187

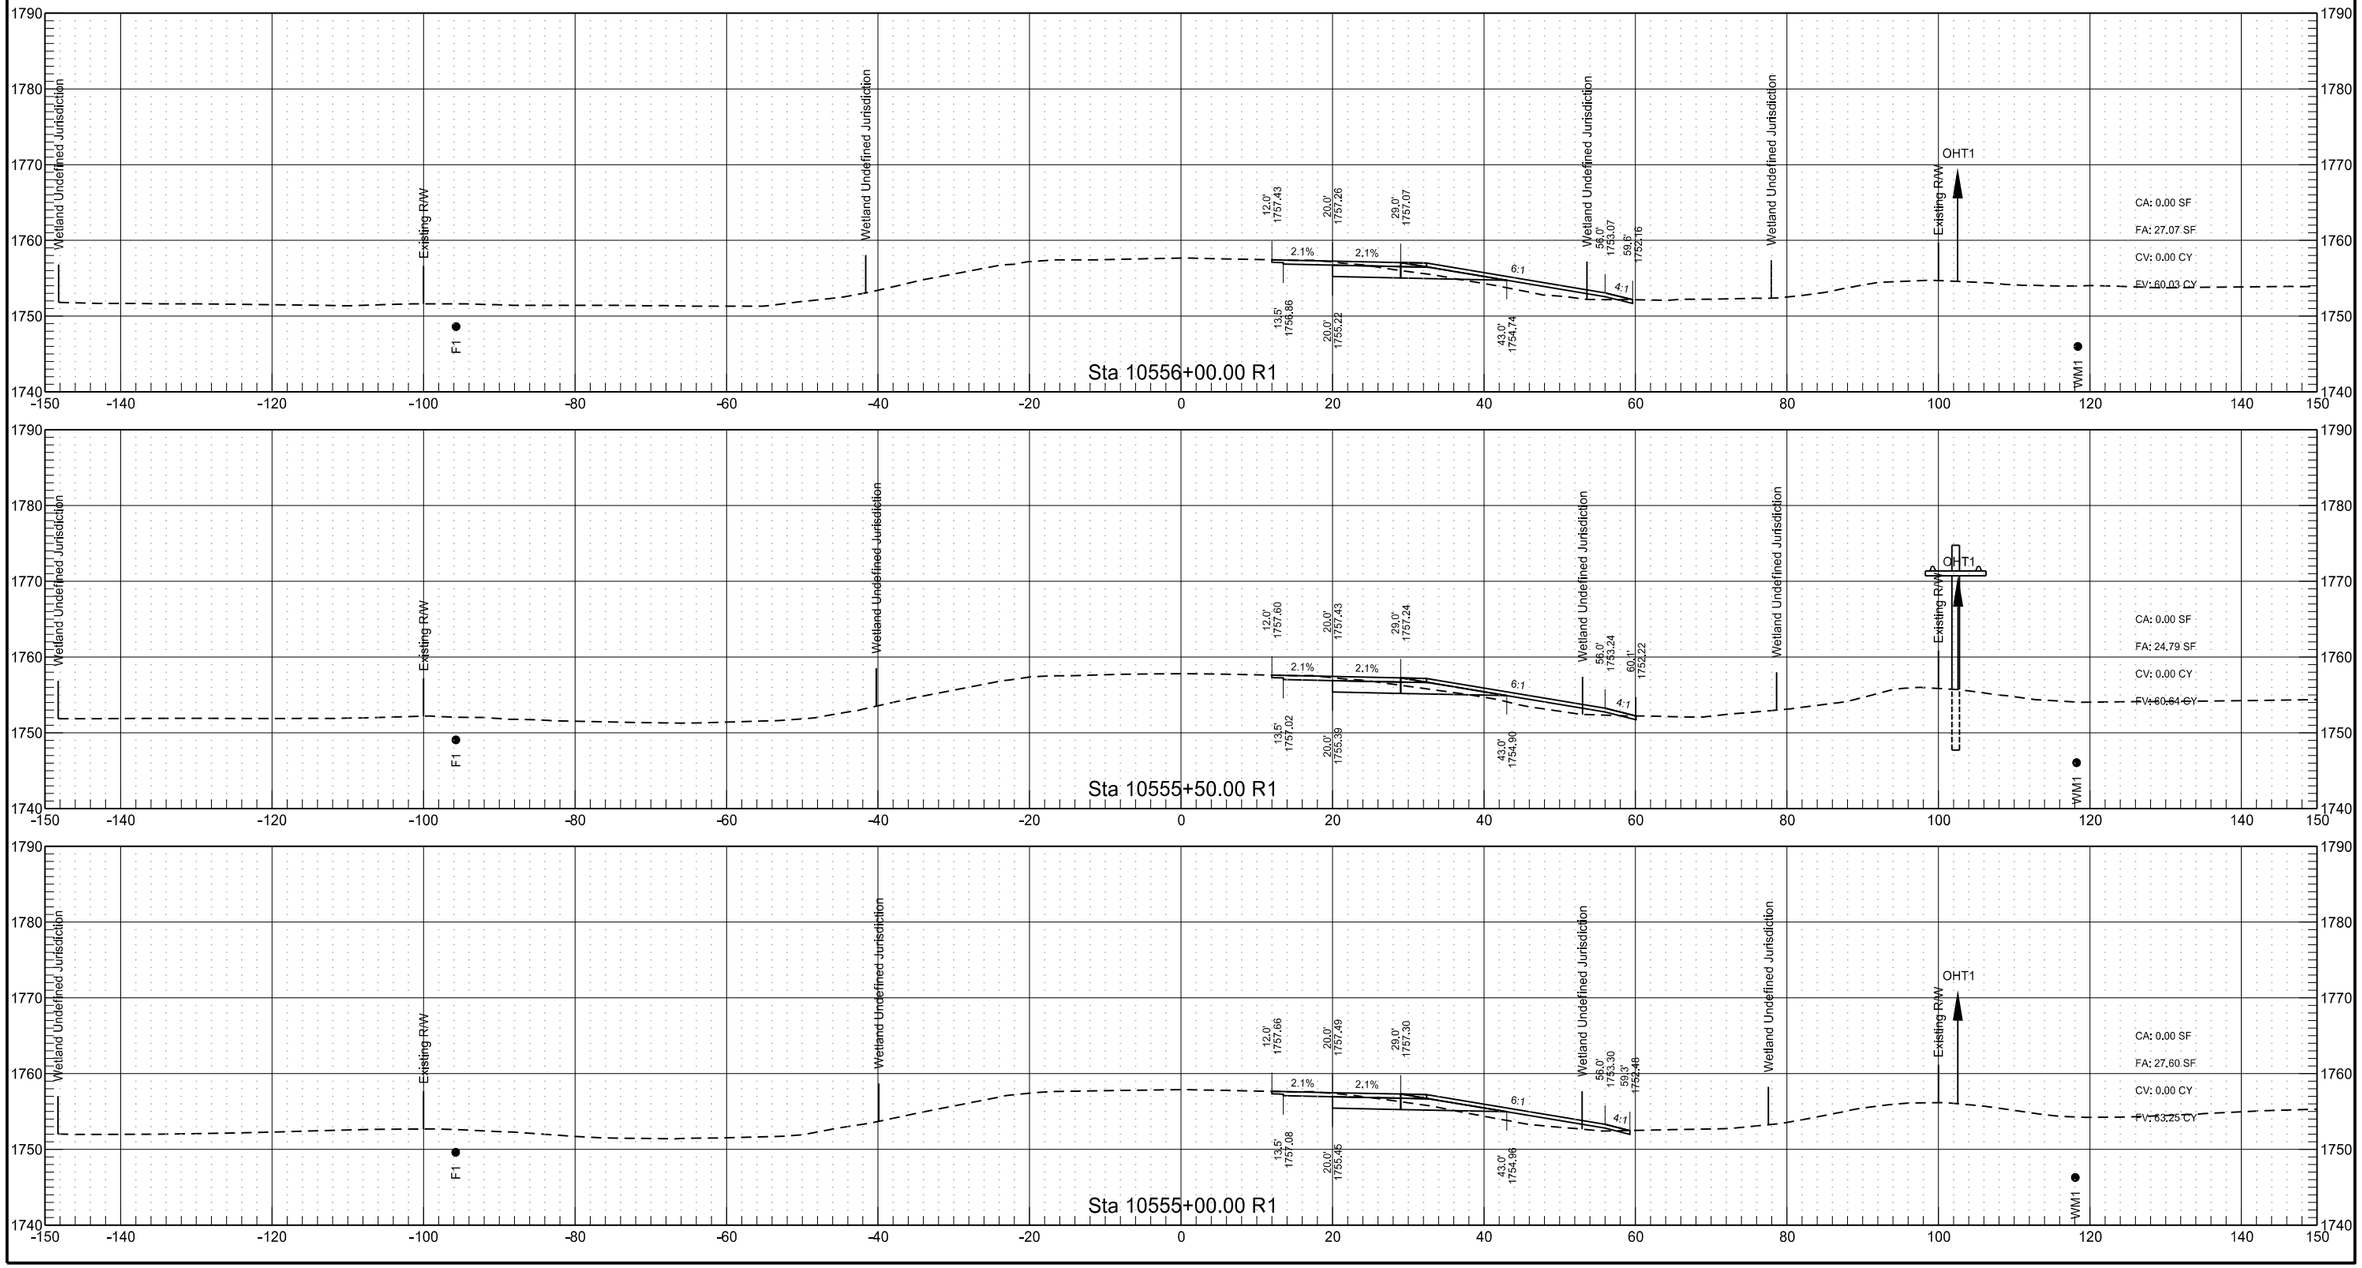


RP 198.976 to RP 201.216 - EB Passing Lane

	STATE	PROJECT NO.	SECTION NO.	SHEET NO.
	ND	INF-X-3-052(053)185	200	188

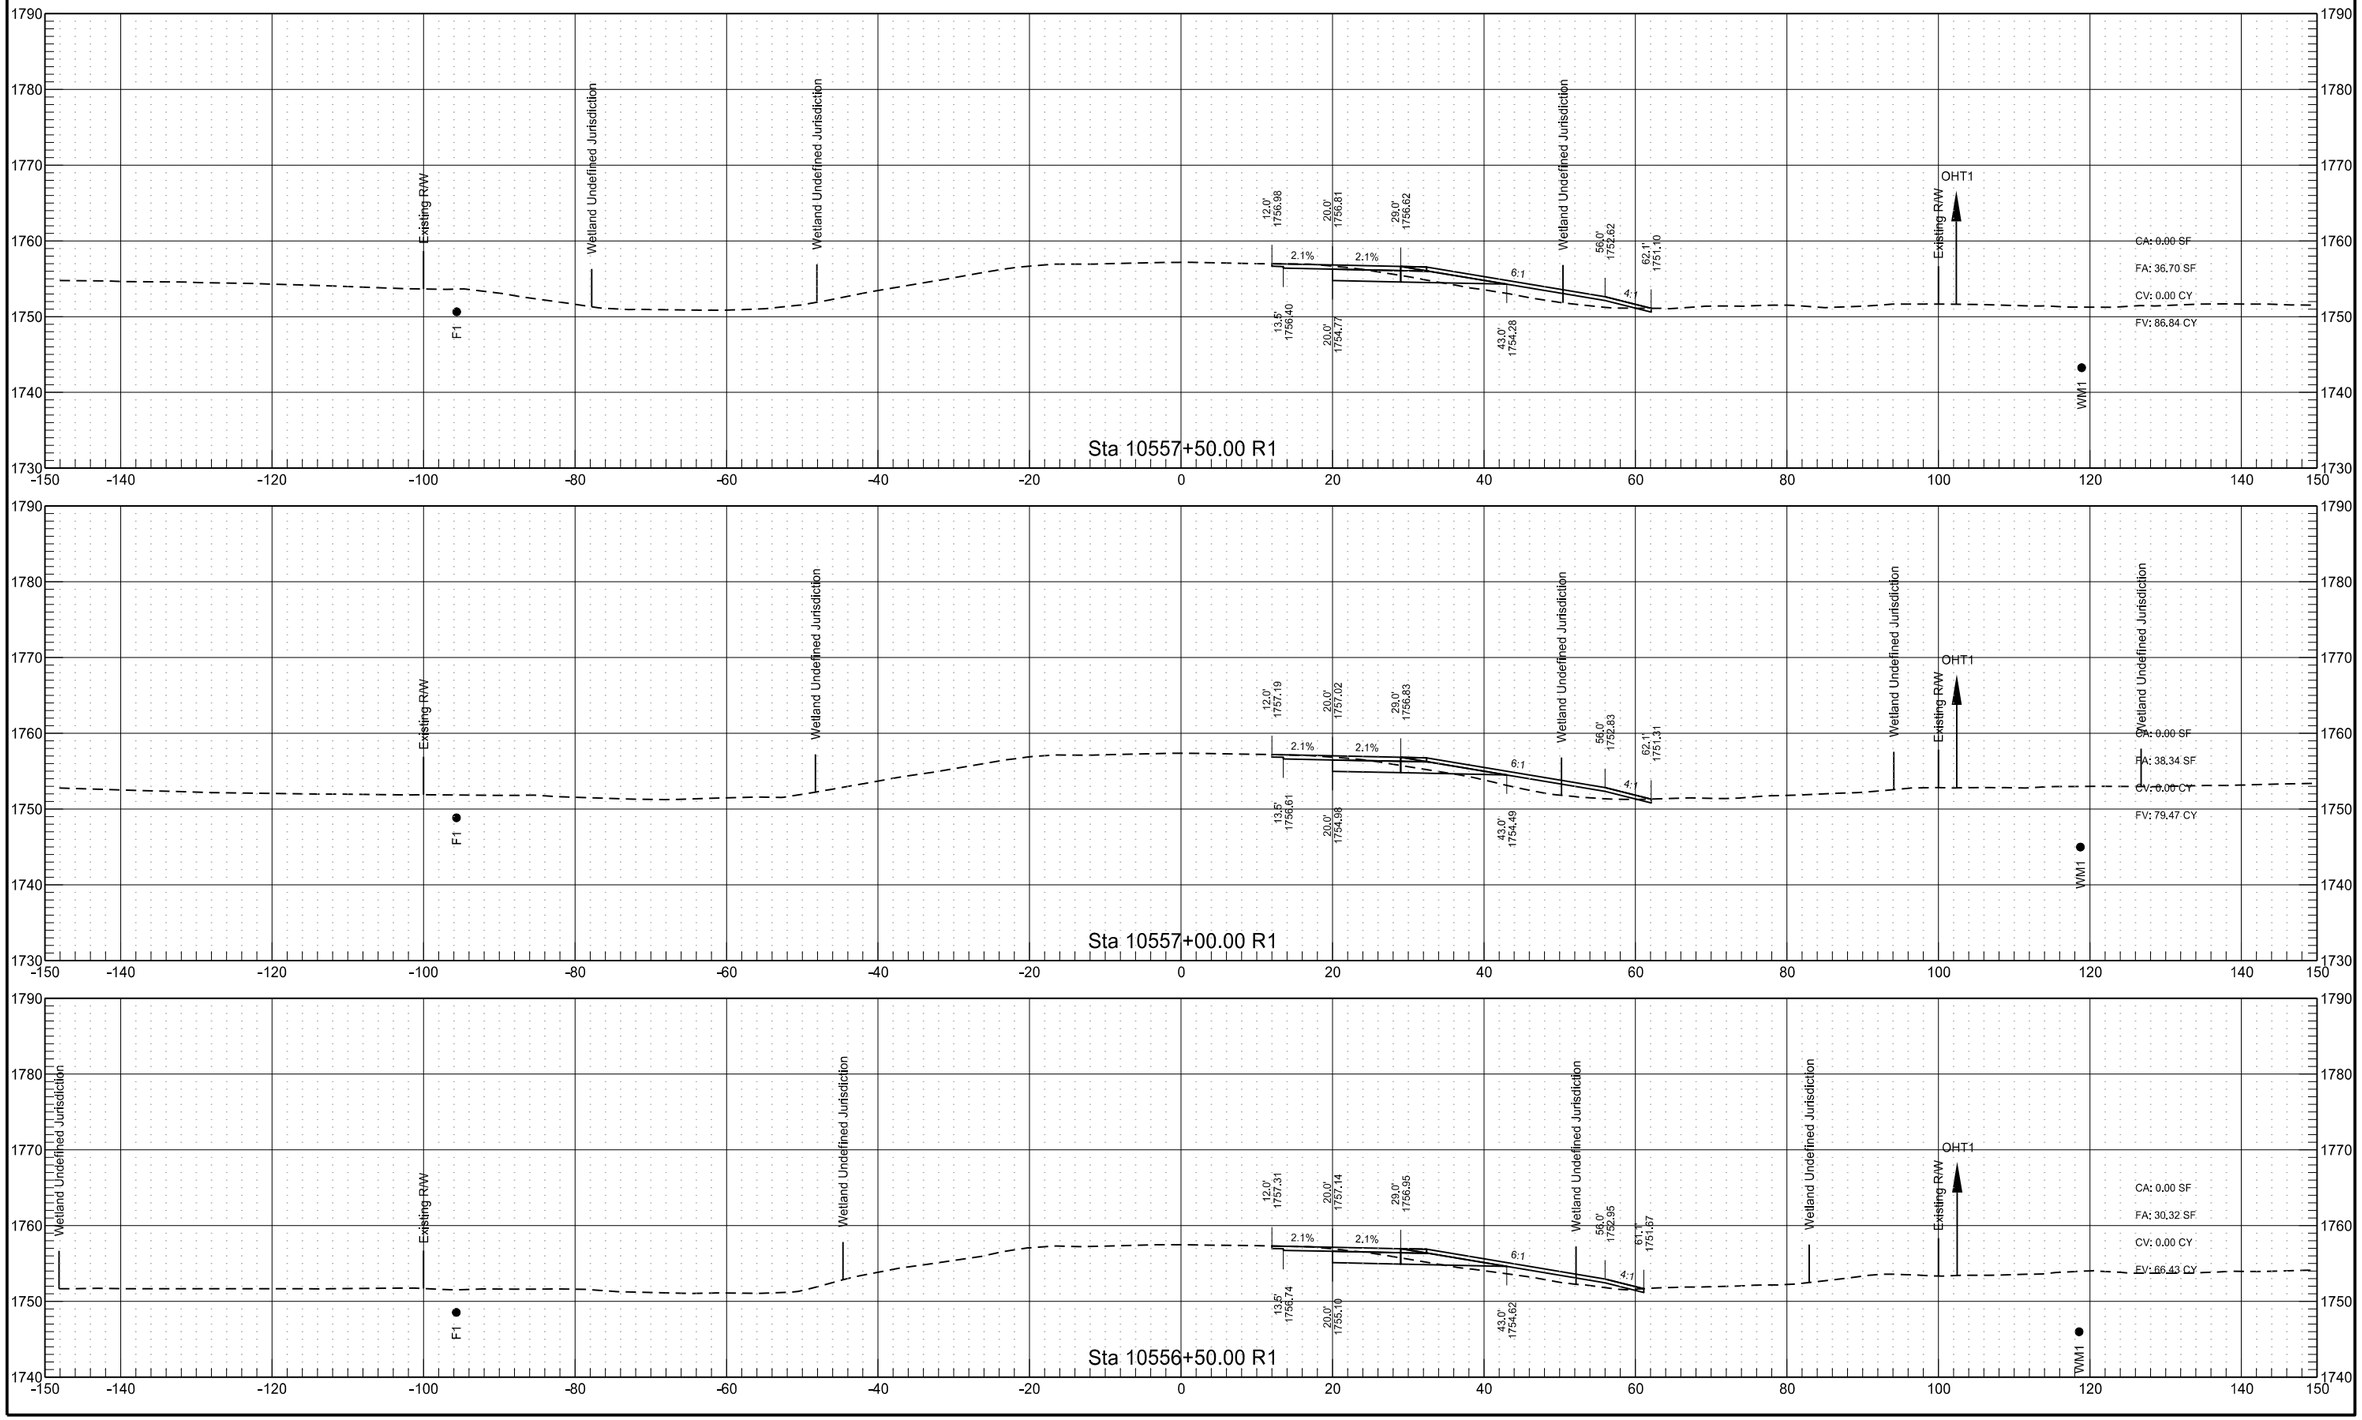


RP 198.976 to RP 201.216 - EB Passing Lane

	STATE	PROJECT NO.	SECTION NO.	SHEET NO.
	ND	INF-X-3-052(053)185	200	189

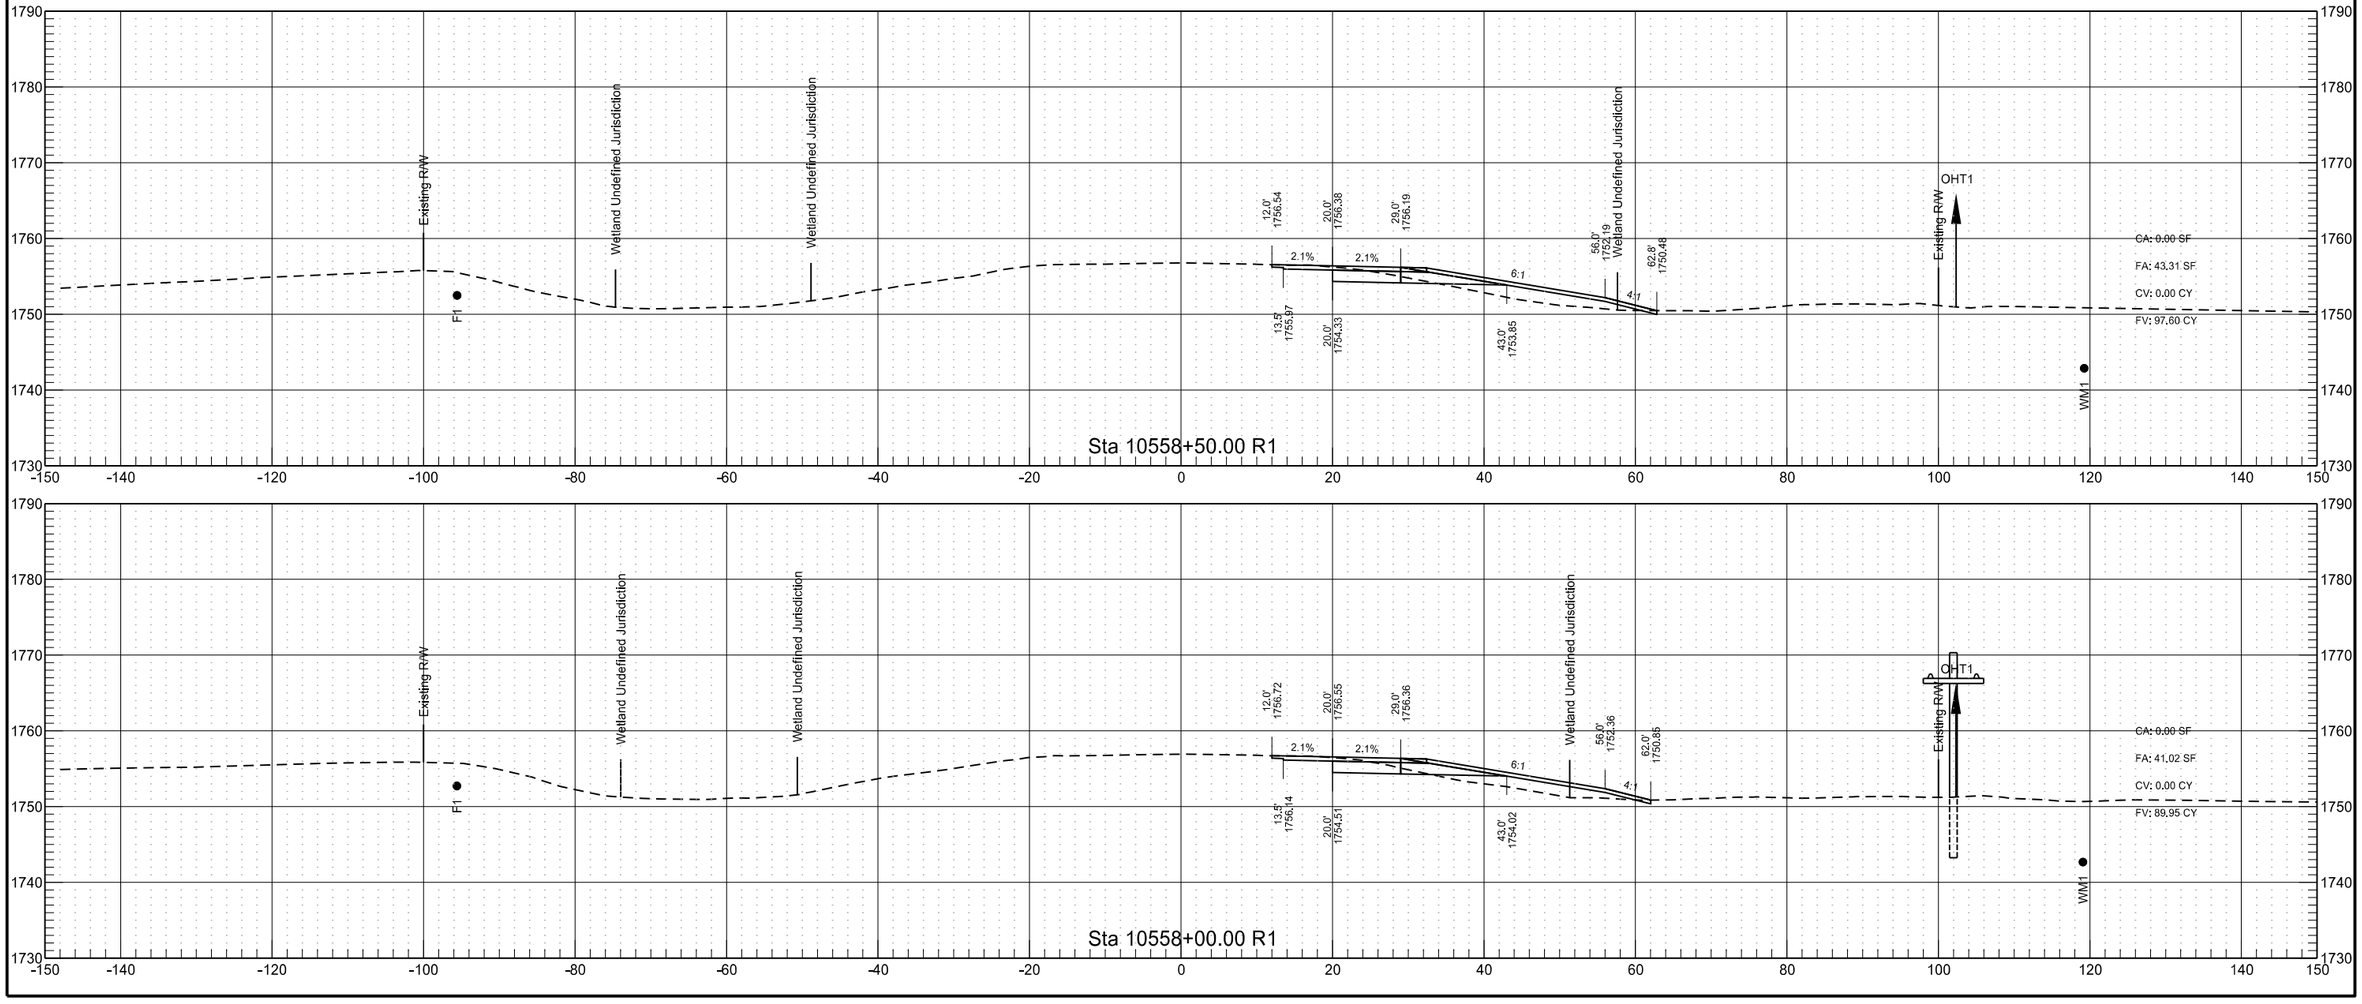

RP 198.976 to RP 201.216 - EB Passing Lane


	STATE	PROJECT NO.	SECTION NO.	SHEET NO.
	ND	INF-X-3-052(053)185	200	190

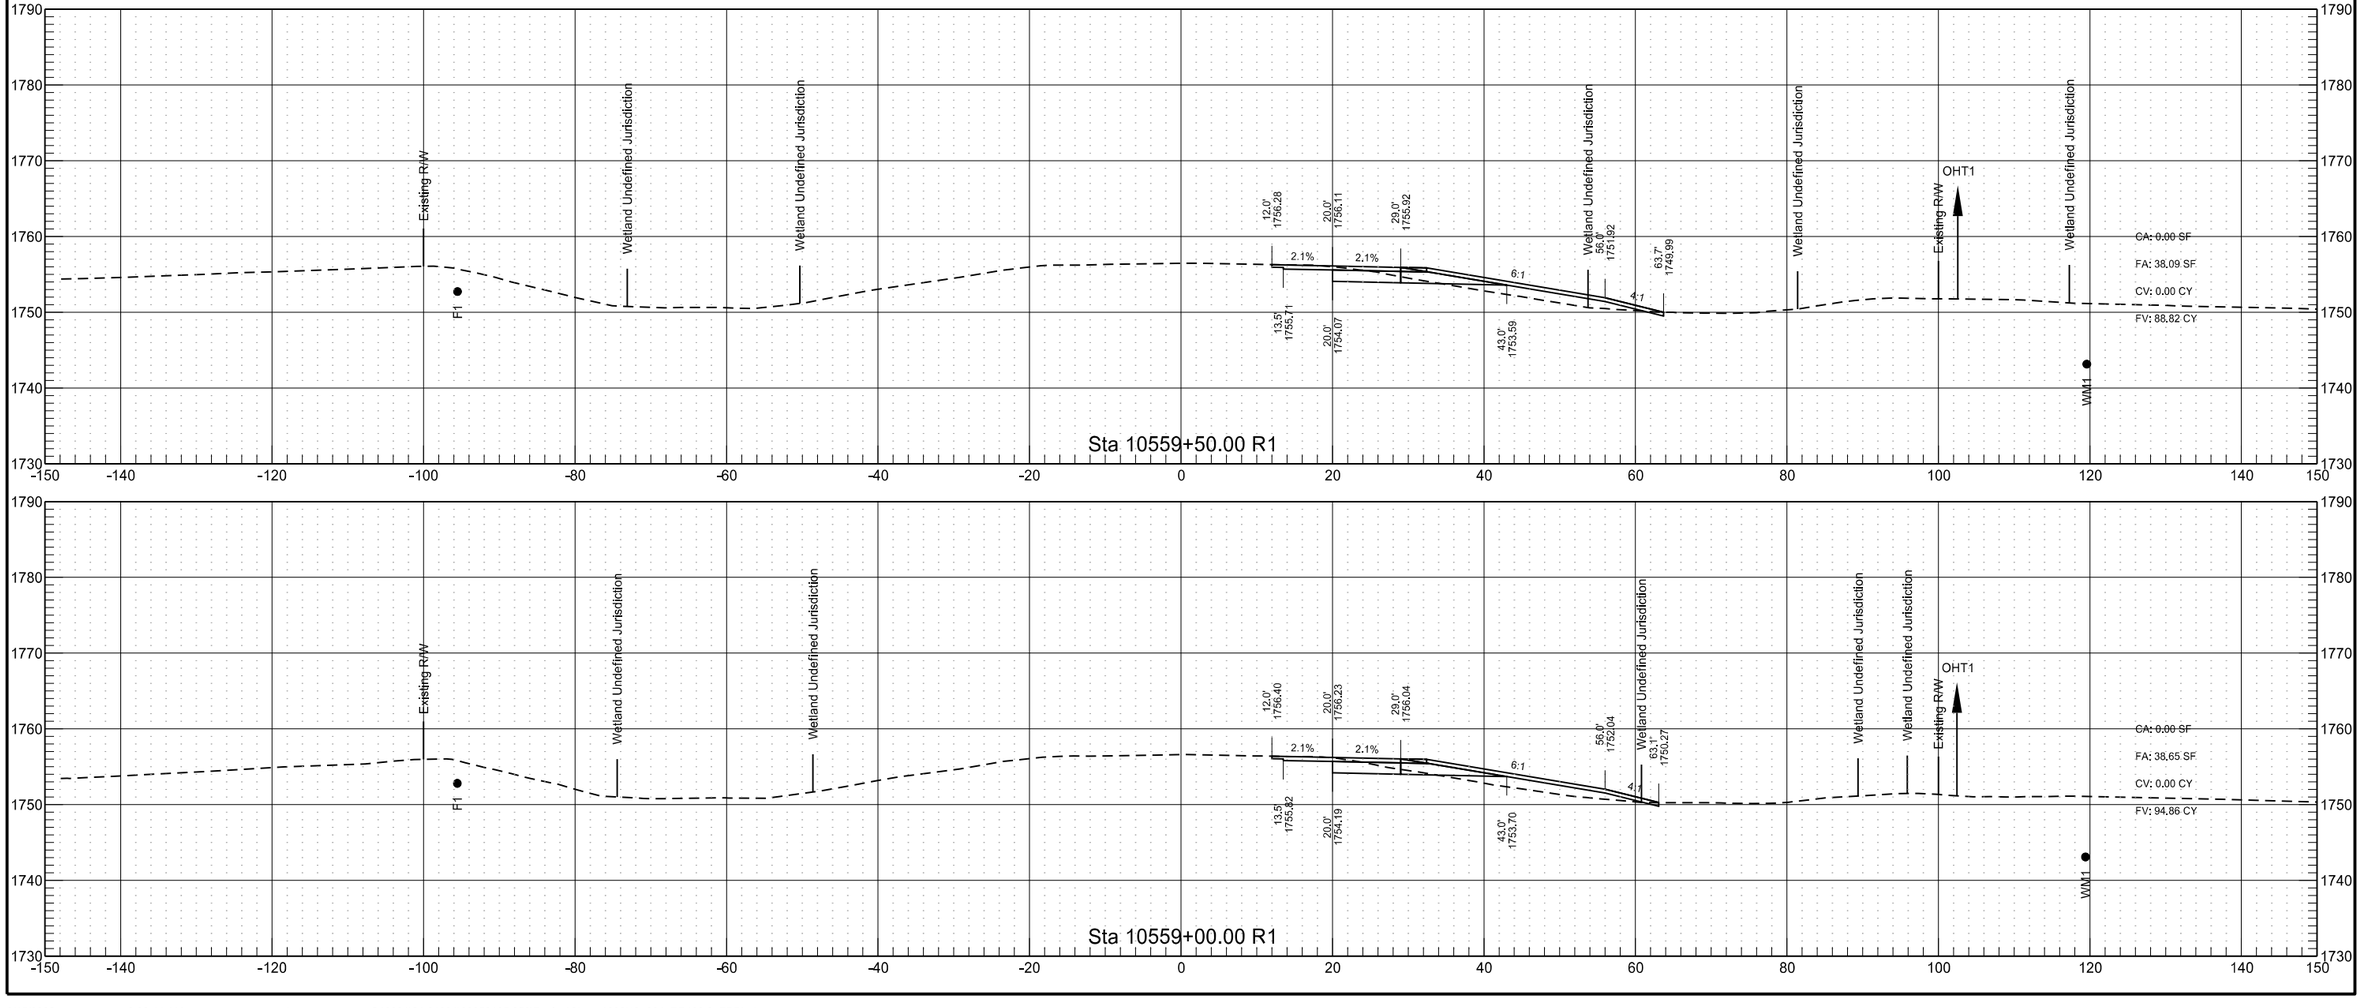



3/15/2022 9:22:44 AM sawyer.kenney G:\2021\21.01304\30052185.053\Design\Sheets\200XS_004_RP199.0_EBPL.dgn

RP 198.976 to RP 201.216 - EB Passing Lane

	STATE	PROJECT NO.	SECTION NO.	SHEET NO.
	ND	INF-X-3-052(053)185	200	191

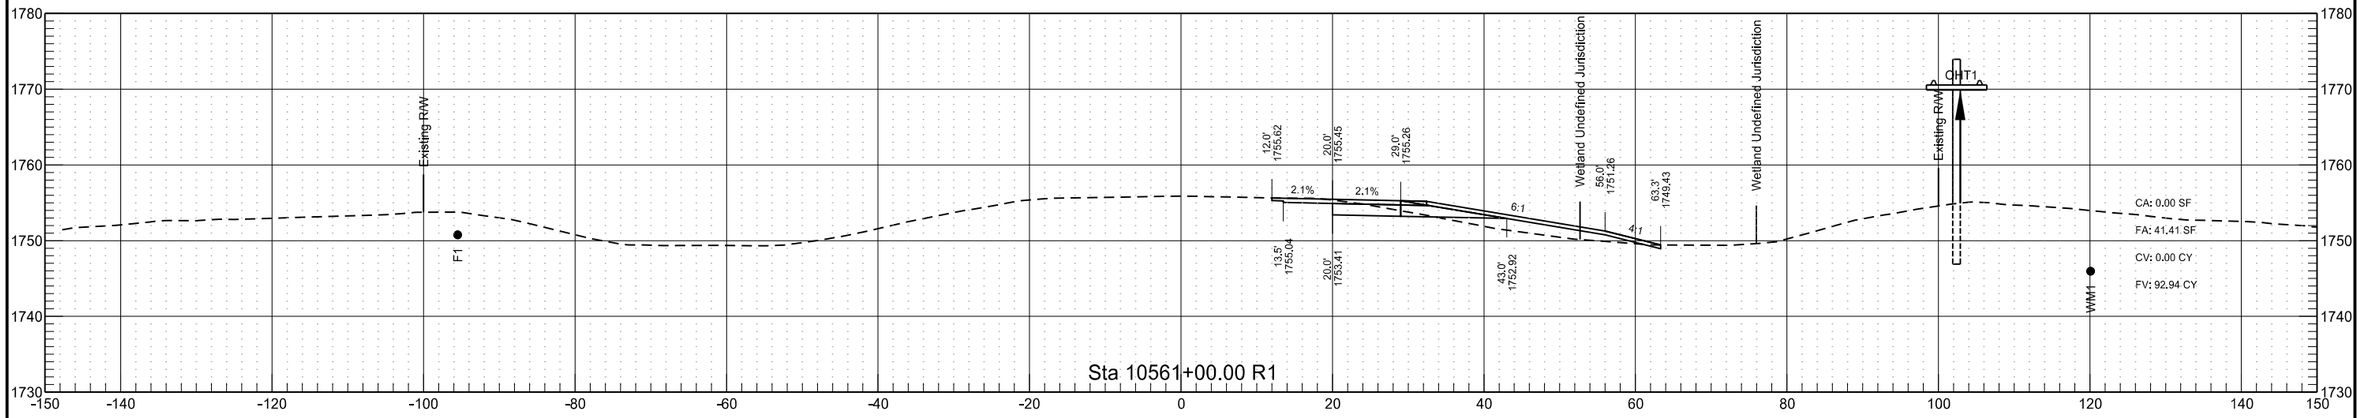

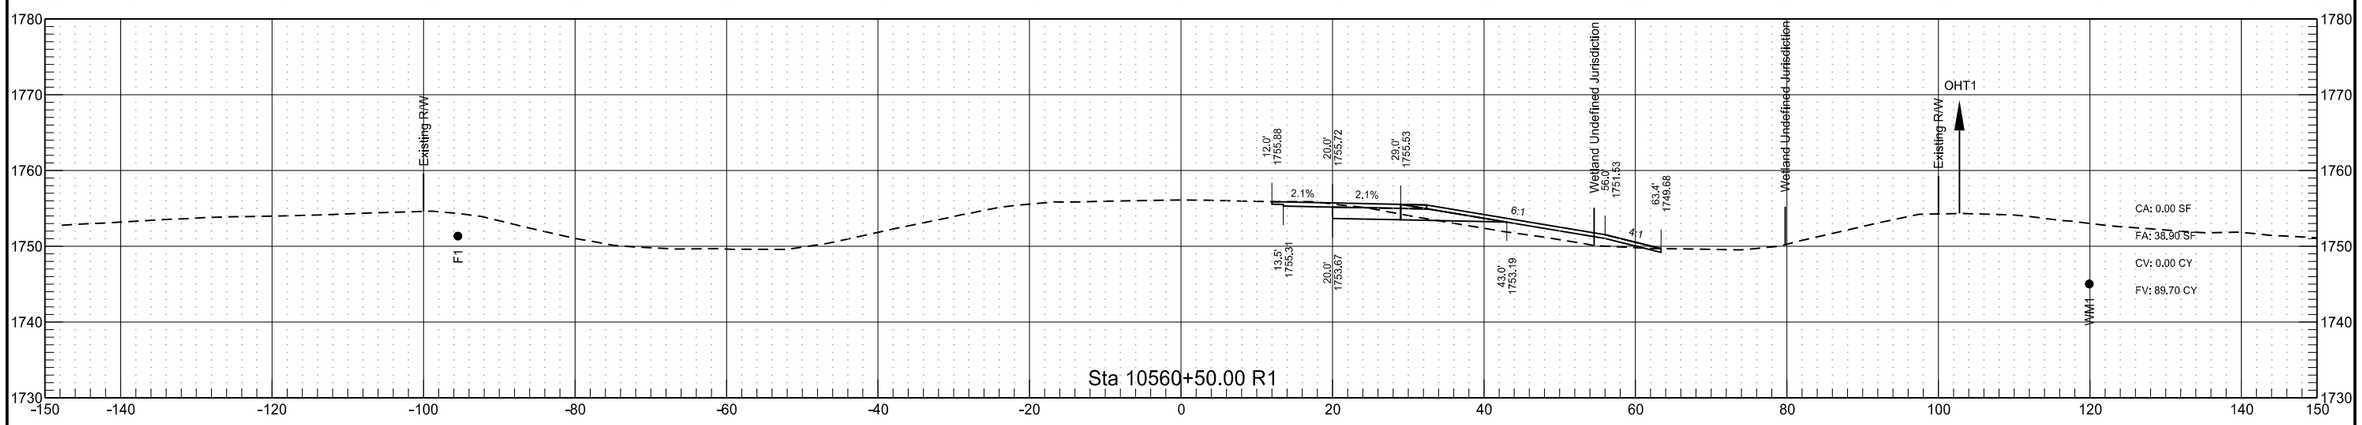

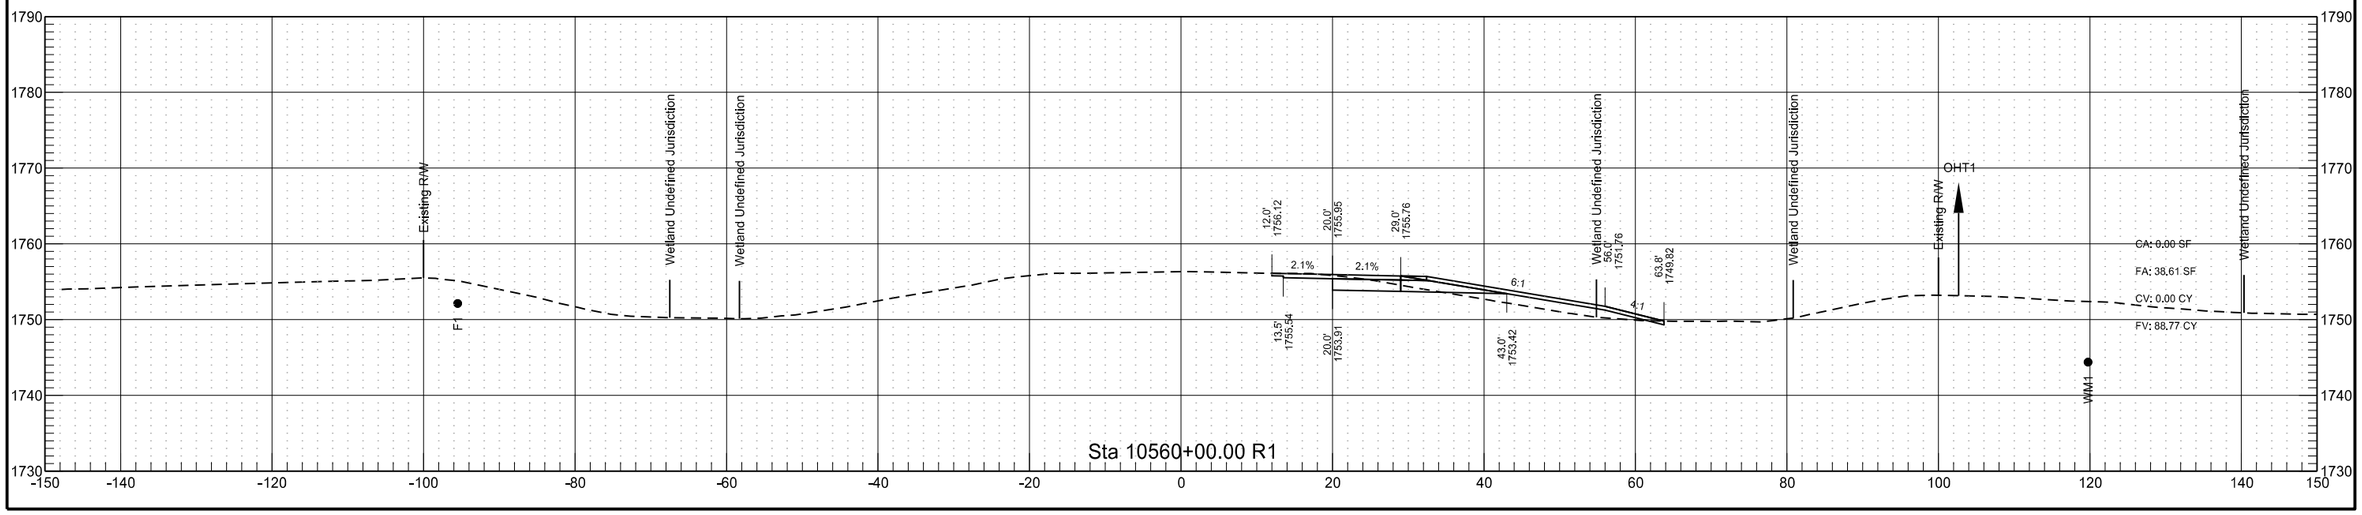


RP 198.976 to RP 201.216 - EB Passing Lane

	STATE	PROJECT NO.	SECTION NO.	SHEET NO.
	ND	INF-X-3-052(053)185	200	192


RP 198.976 to RP 201.216 - EB Passing Lane

	STATE	PROJECT NO.	SECTION NO.	SHEET NO.
	ND	INF-X-3-052(053)185	200	193

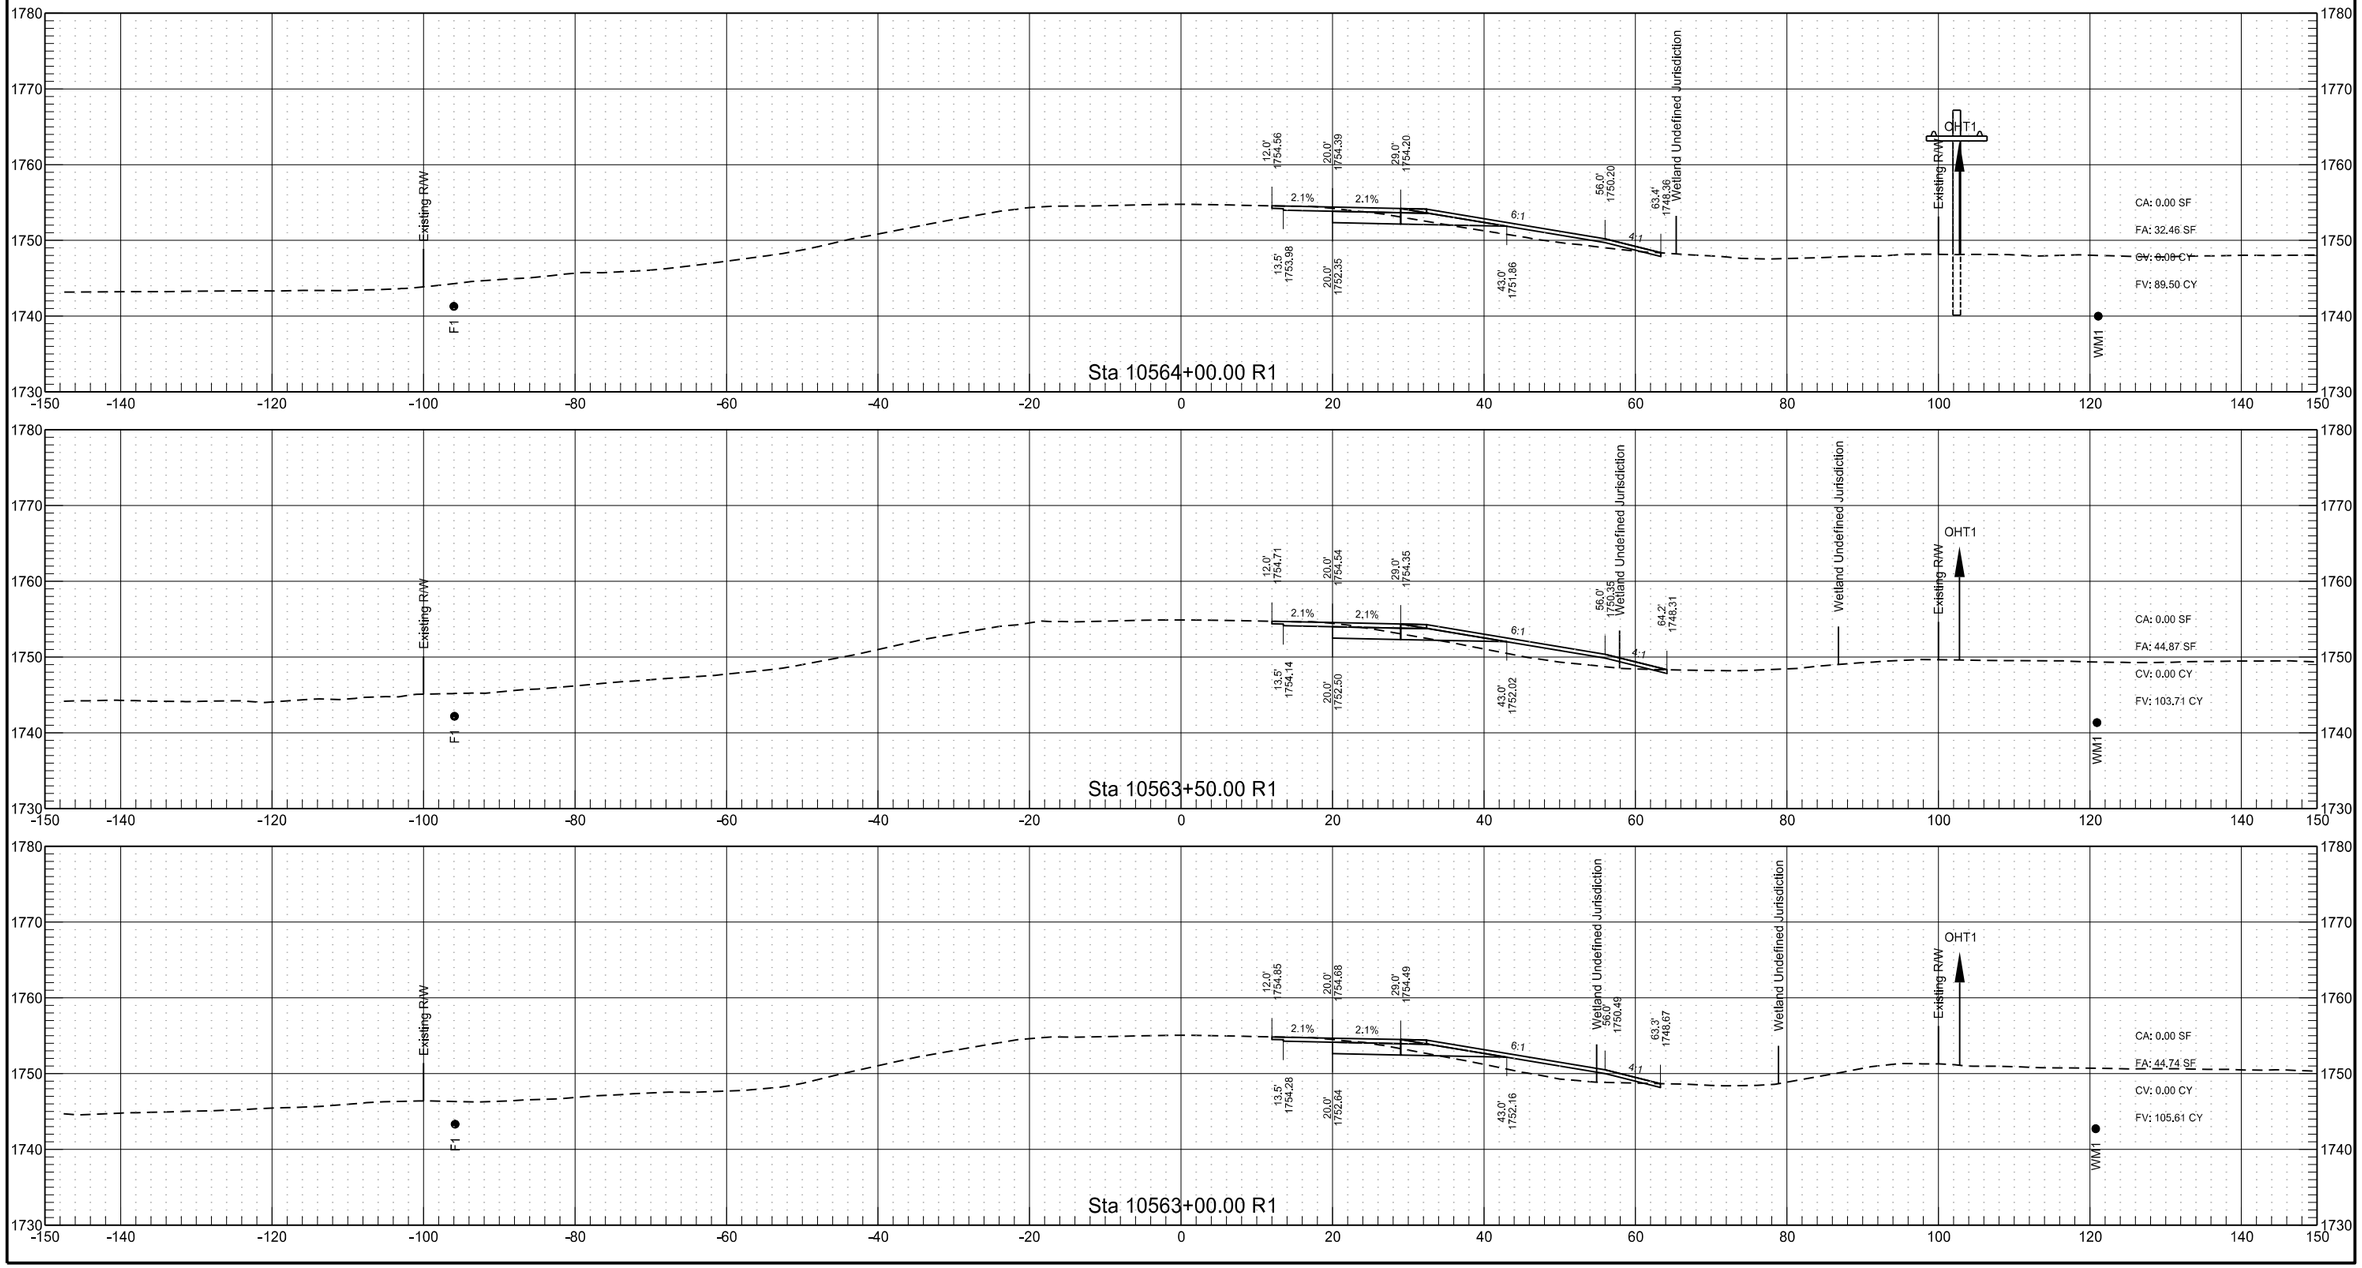

RP 198.976 to RP 201.216 - EB Passing Lane


	STATE	PROJECT NO.	SECTION NO.	SHEET NO.
	ND	INF-X-3-052(053)185	200	194

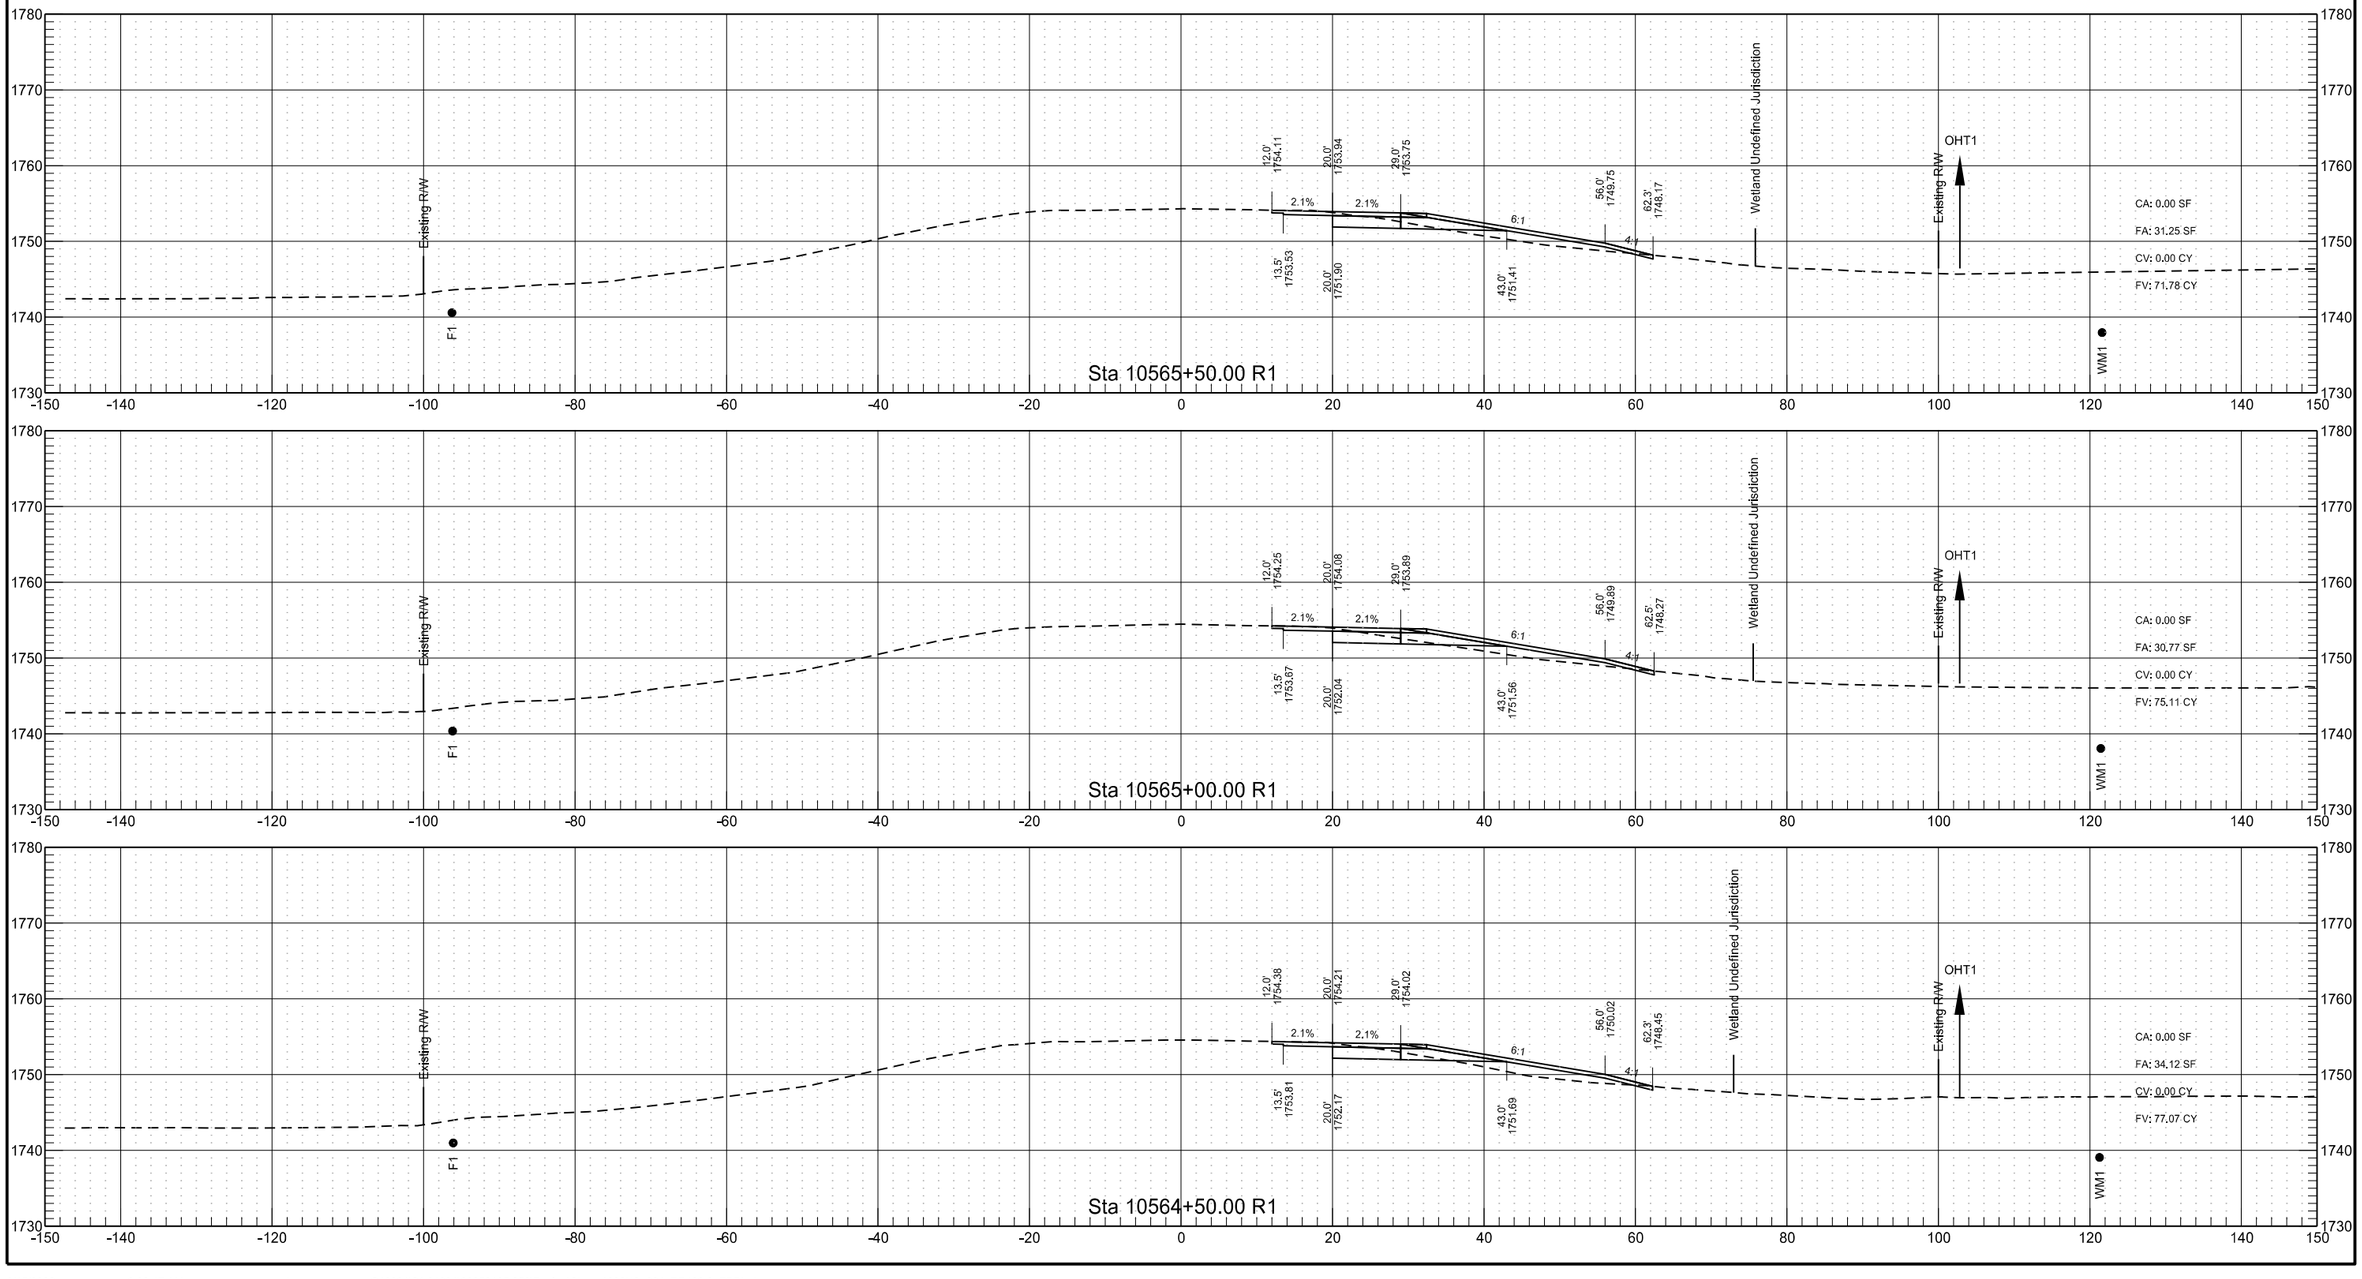



3/15/2022 9:22:47 AM sawyer.kenney G:\2021\21.01304\30052185.053\Design\Sheets\200XS_004_RP199.0_EBPL.dgn

RP 198.976 to RP 201.216 - EB Passing Lane

	STATE	PROJECT NO.	SECTION NO.	SHEET NO.
	ND	INF-X-3-052(053)185	200	195

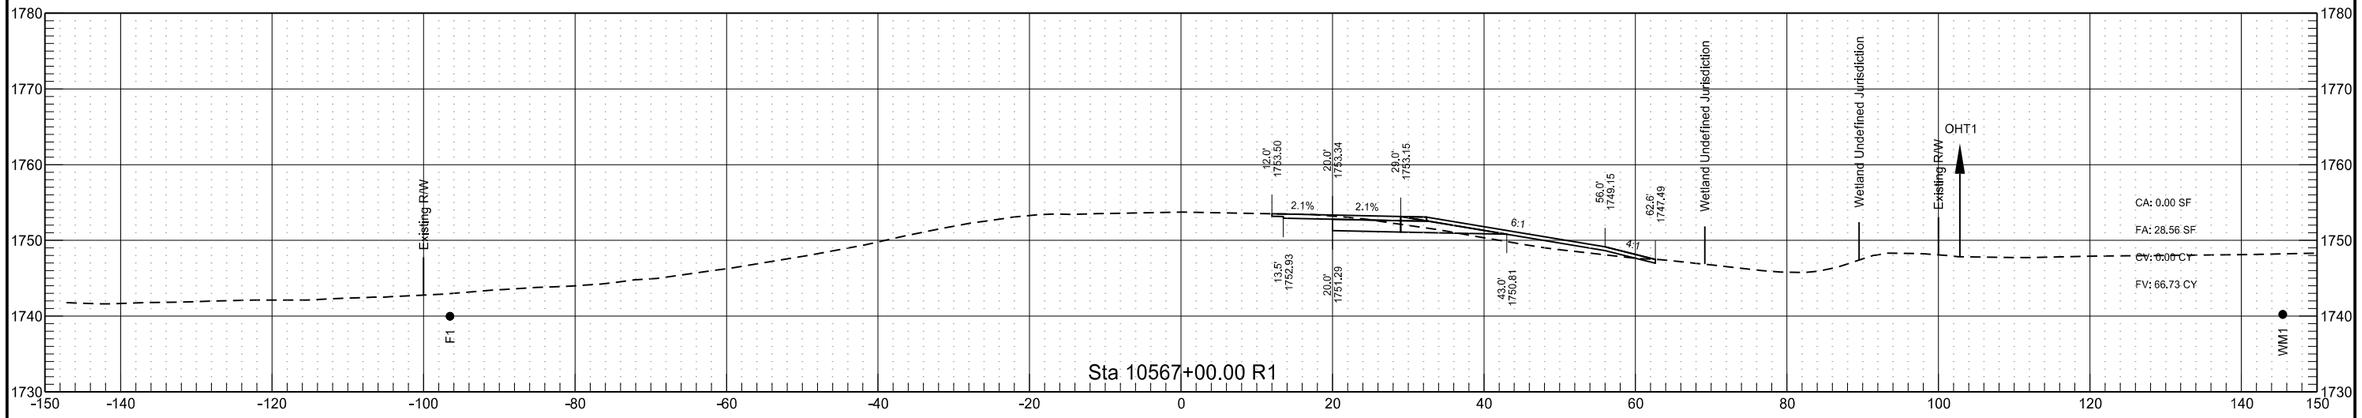


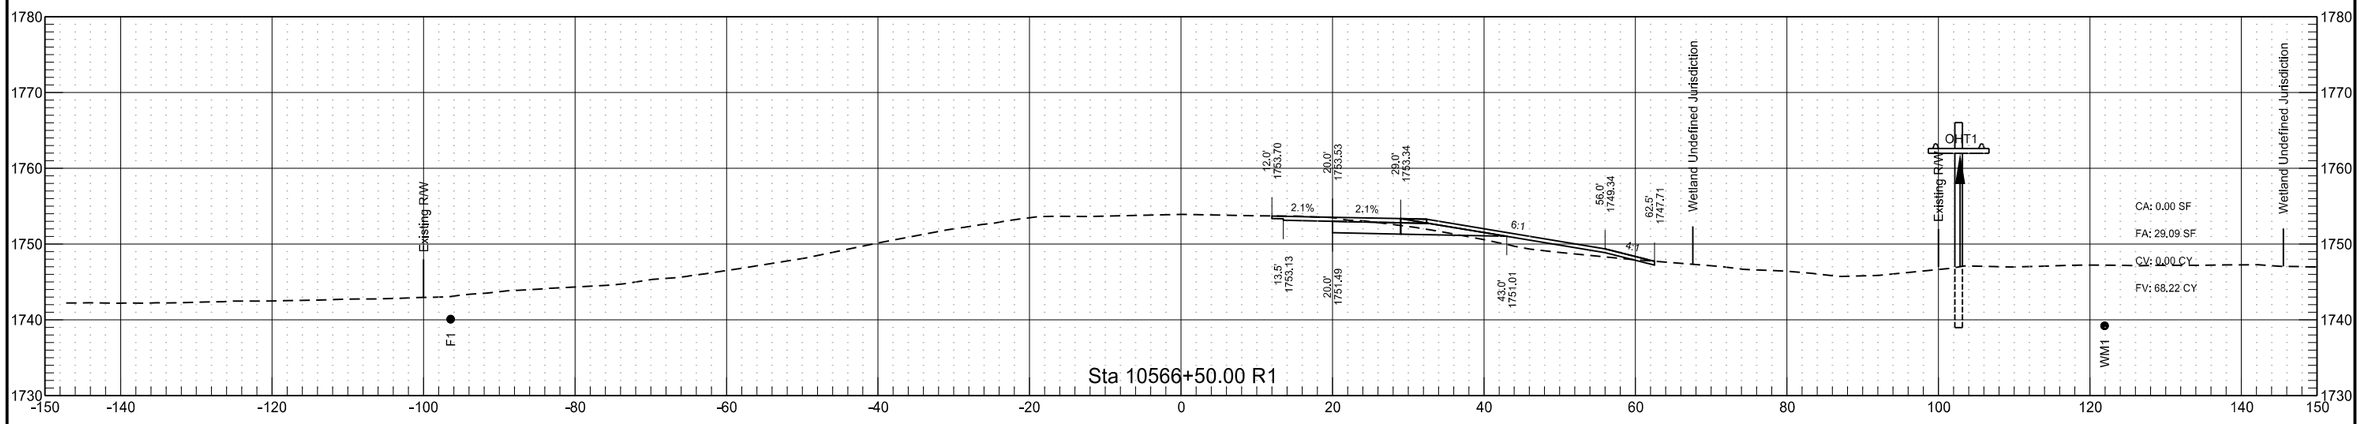


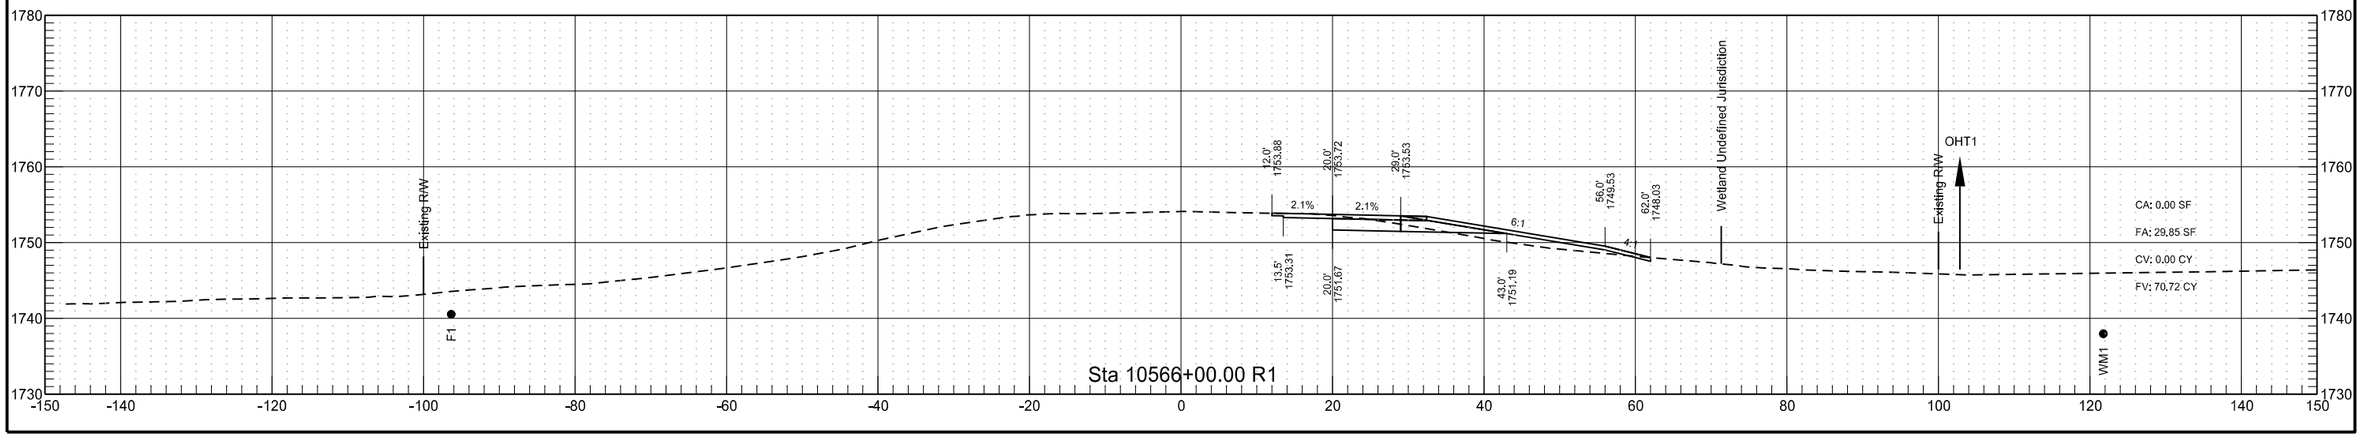


RP 198.976 to RP 201.216 - EB Passing Lane

	STATE	PROJECT NO.	SECTION NO.	SHEET NO.
	ND	INF-X-3-052(053)185	200	196

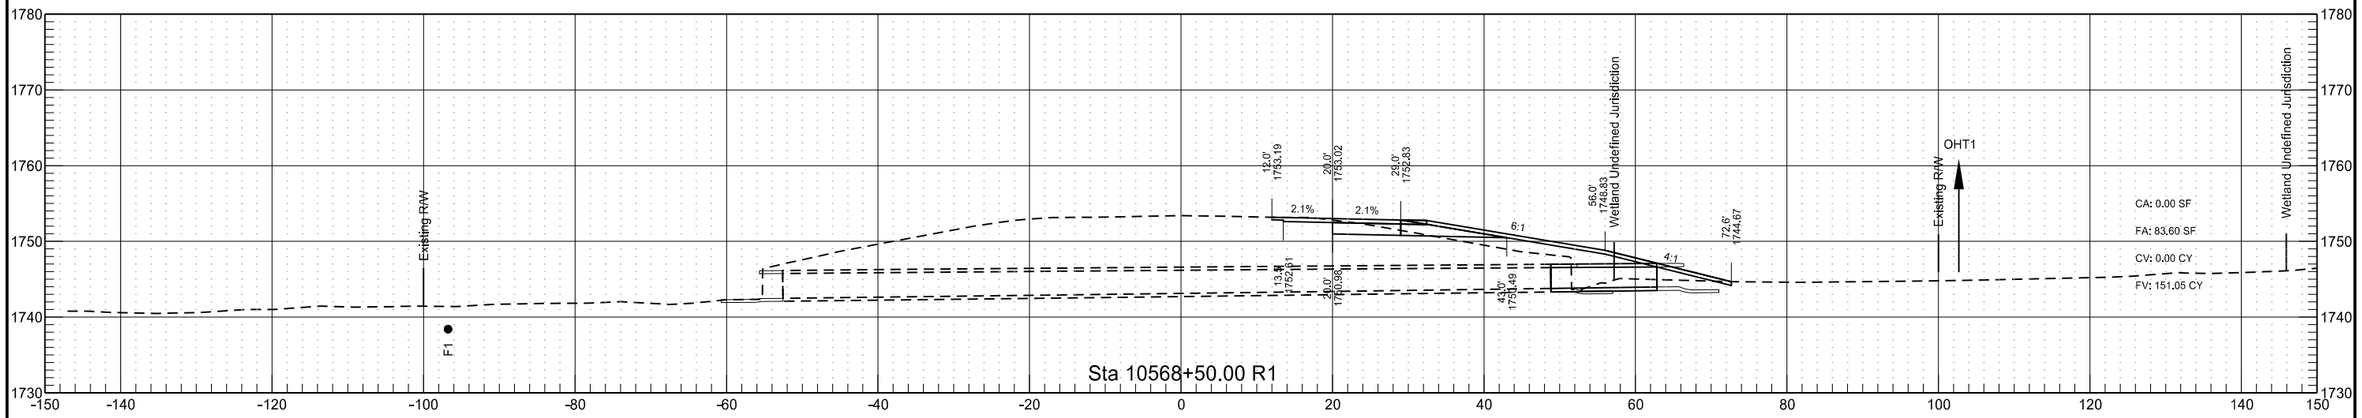


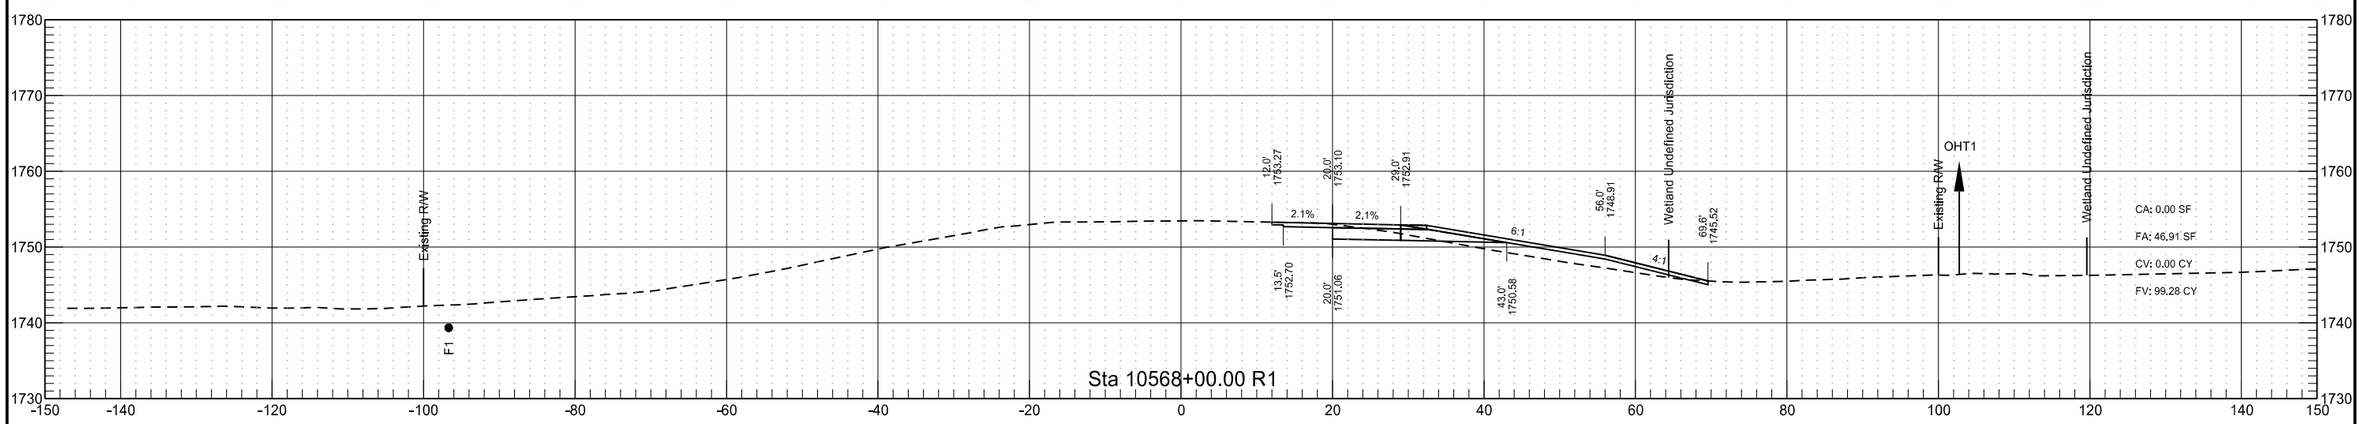


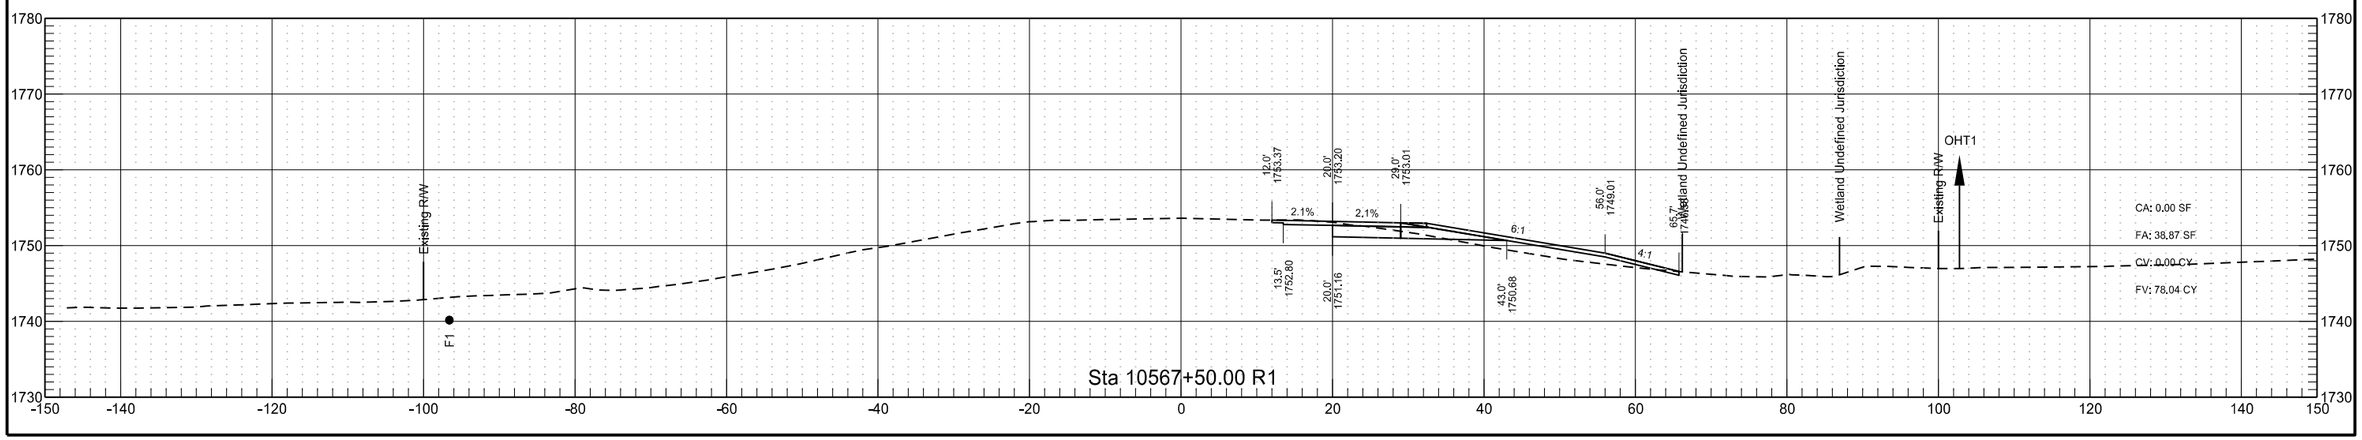


RP 198.976 to RP 201.216 - EB Passing Lane

	STATE	PROJECT NO.	SECTION NO.	SHEET NO.
	ND	INF-X-3-052(053)185	200	197

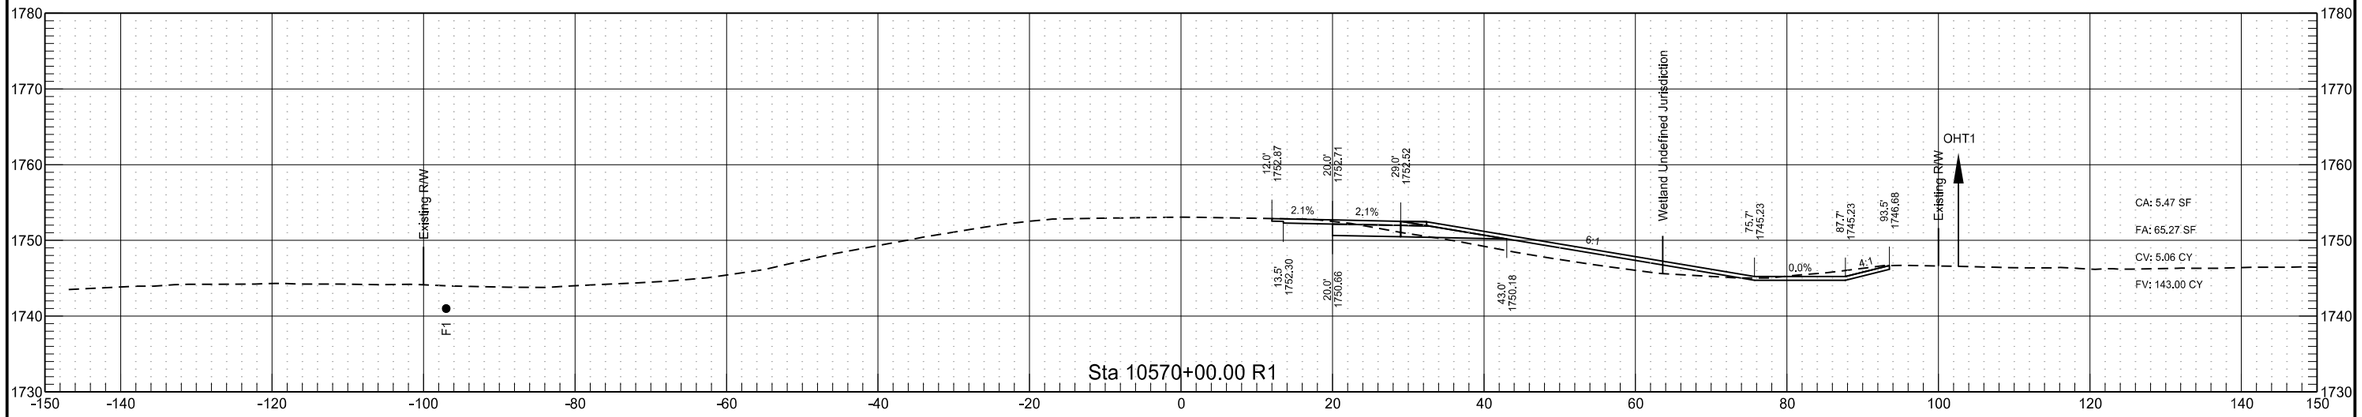


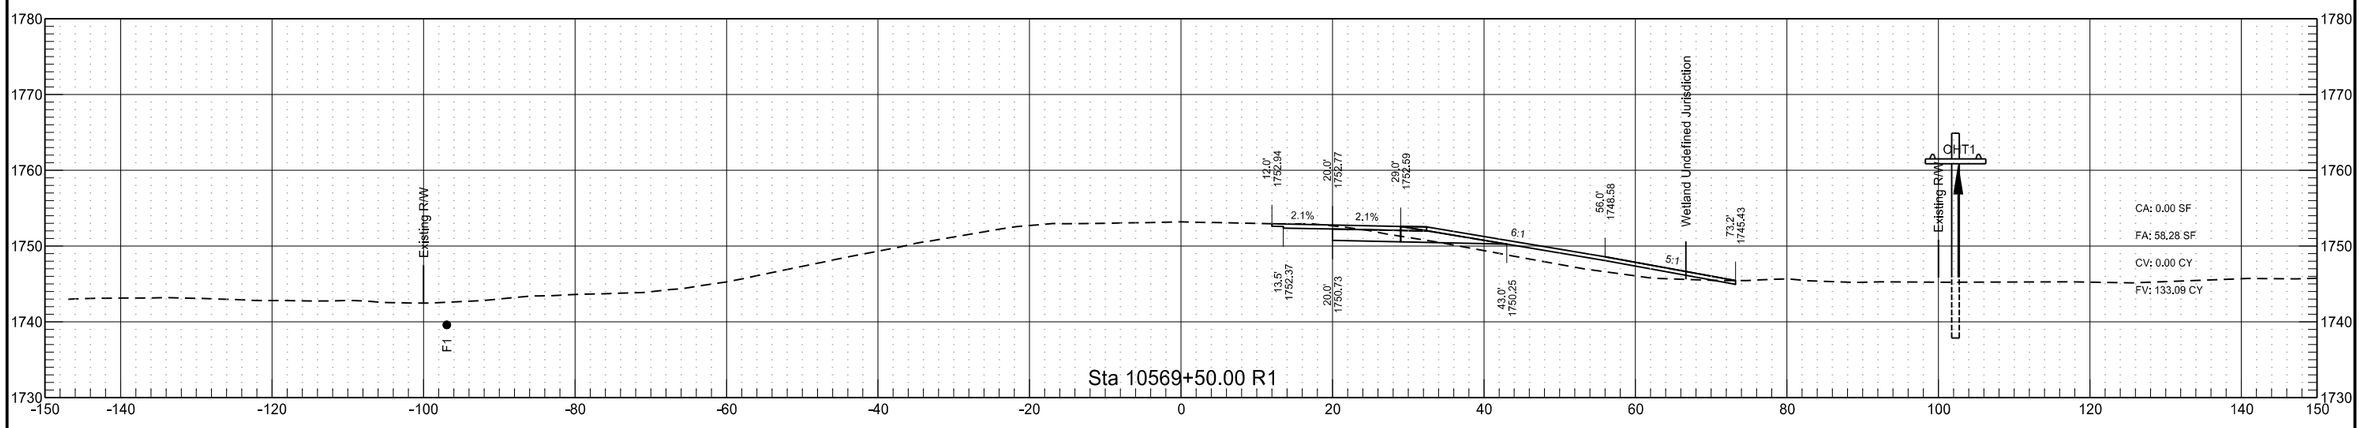


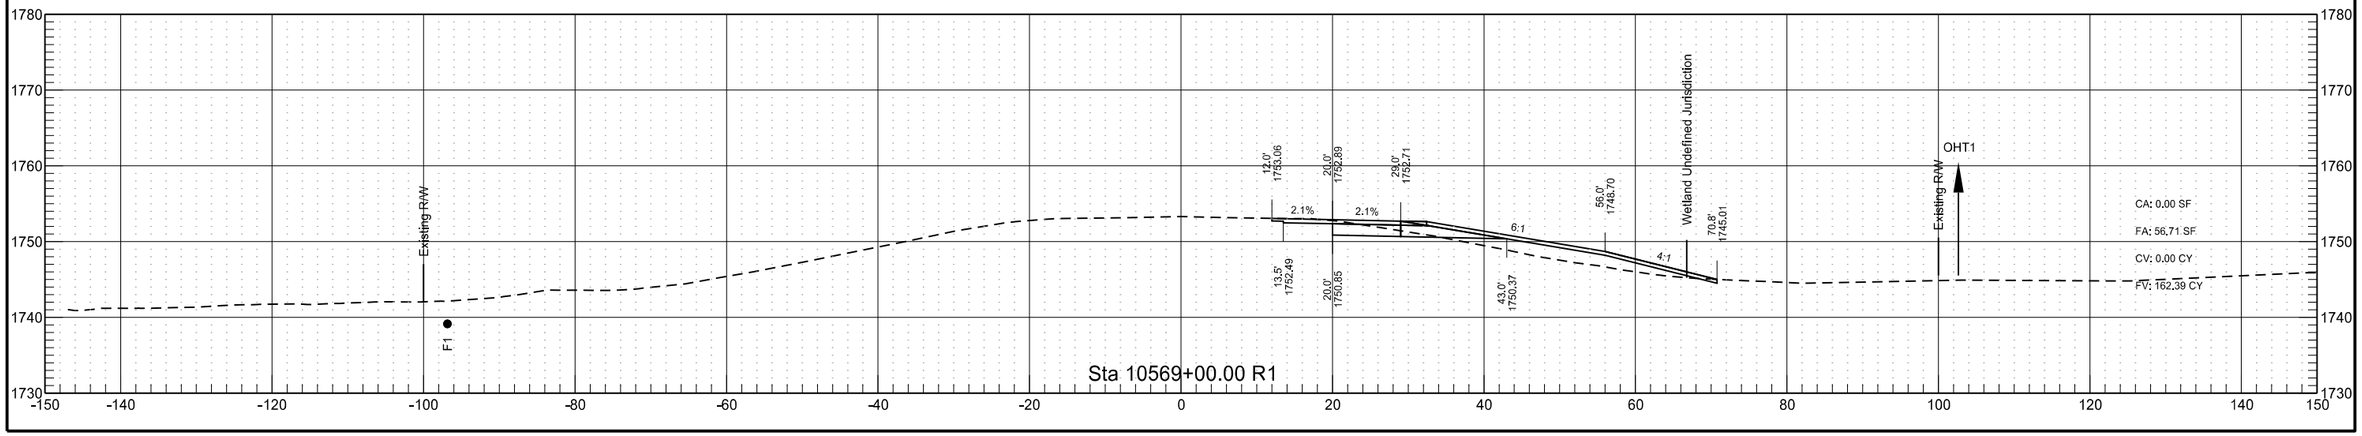


RP 198.976 to RP 201.216 - EB Passing Lane

	STATE	PROJECT NO.	SECTION NO.	SHEET NO.
	ND	INF-X-3-052(053)185	200	198

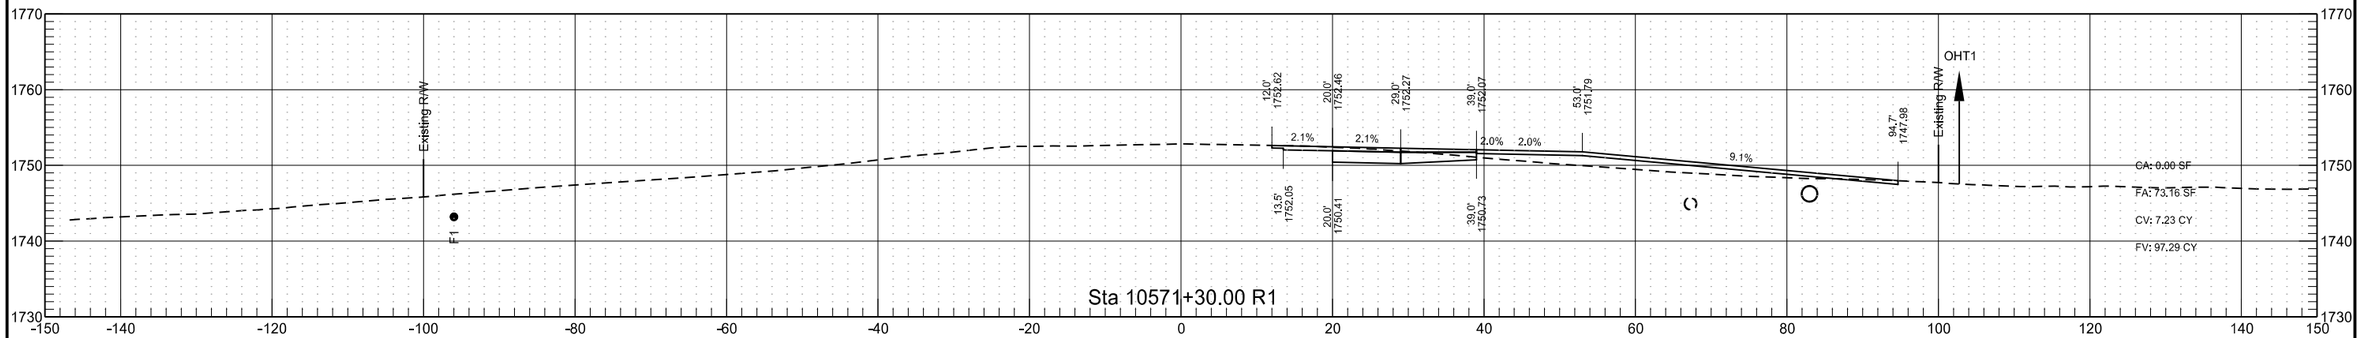

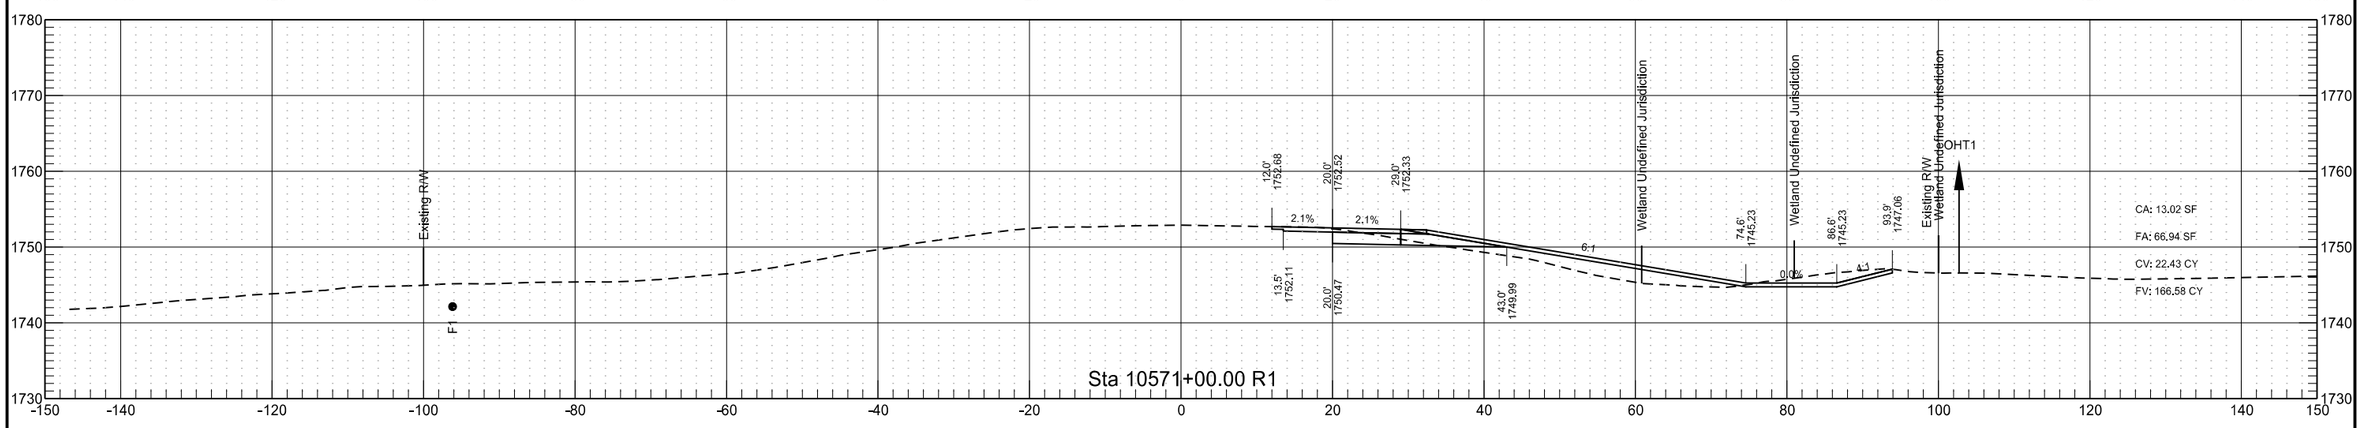

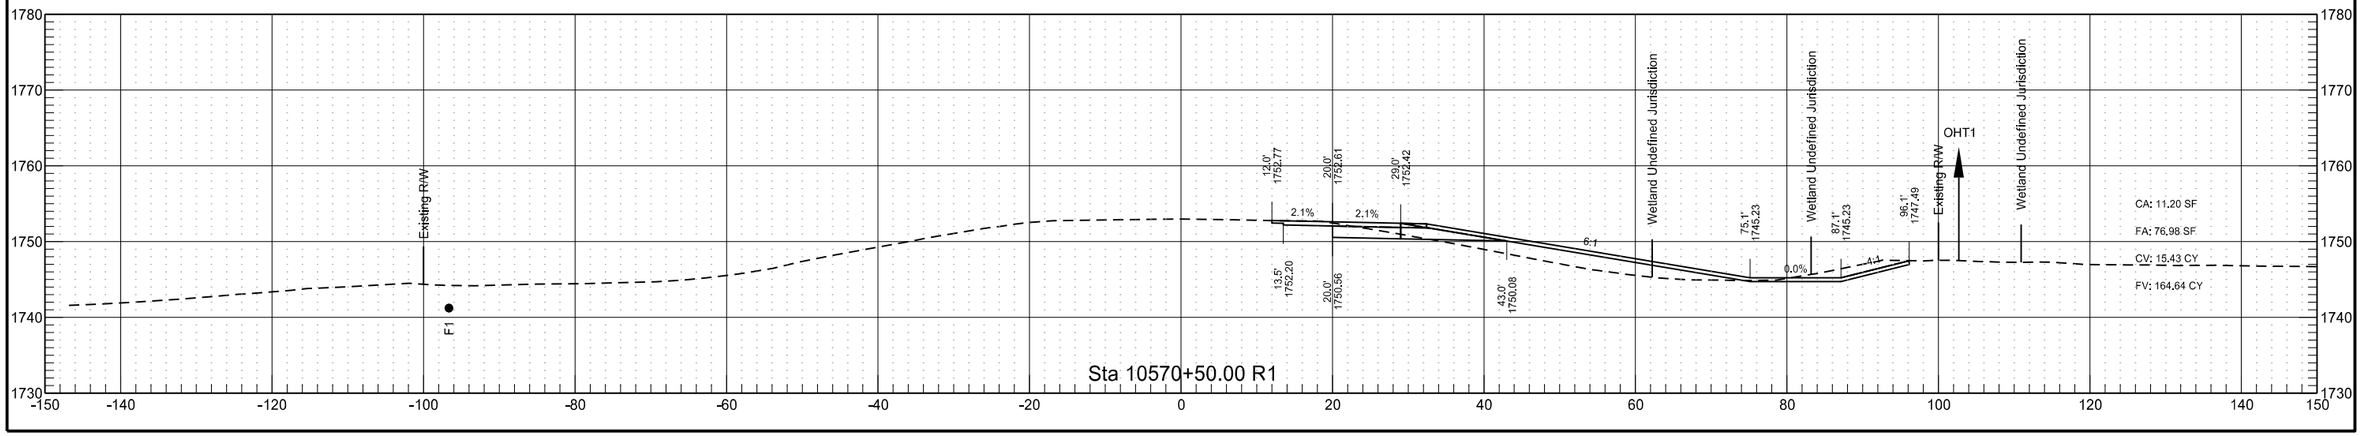


RP 198.976 to RP 201.216 - EB Passing Lane

	STATE	PROJECT NO.	SECTION NO.	SHEET NO.
	ND	INF-X-3-052(053)185	200	199

RP 198.976 to RP 201.216 - EB Passing Lane

	STATE	PROJECT NO.	SECTION NO.	SHEET NO.
	ND	INF-X-3-052(053)185	200	200

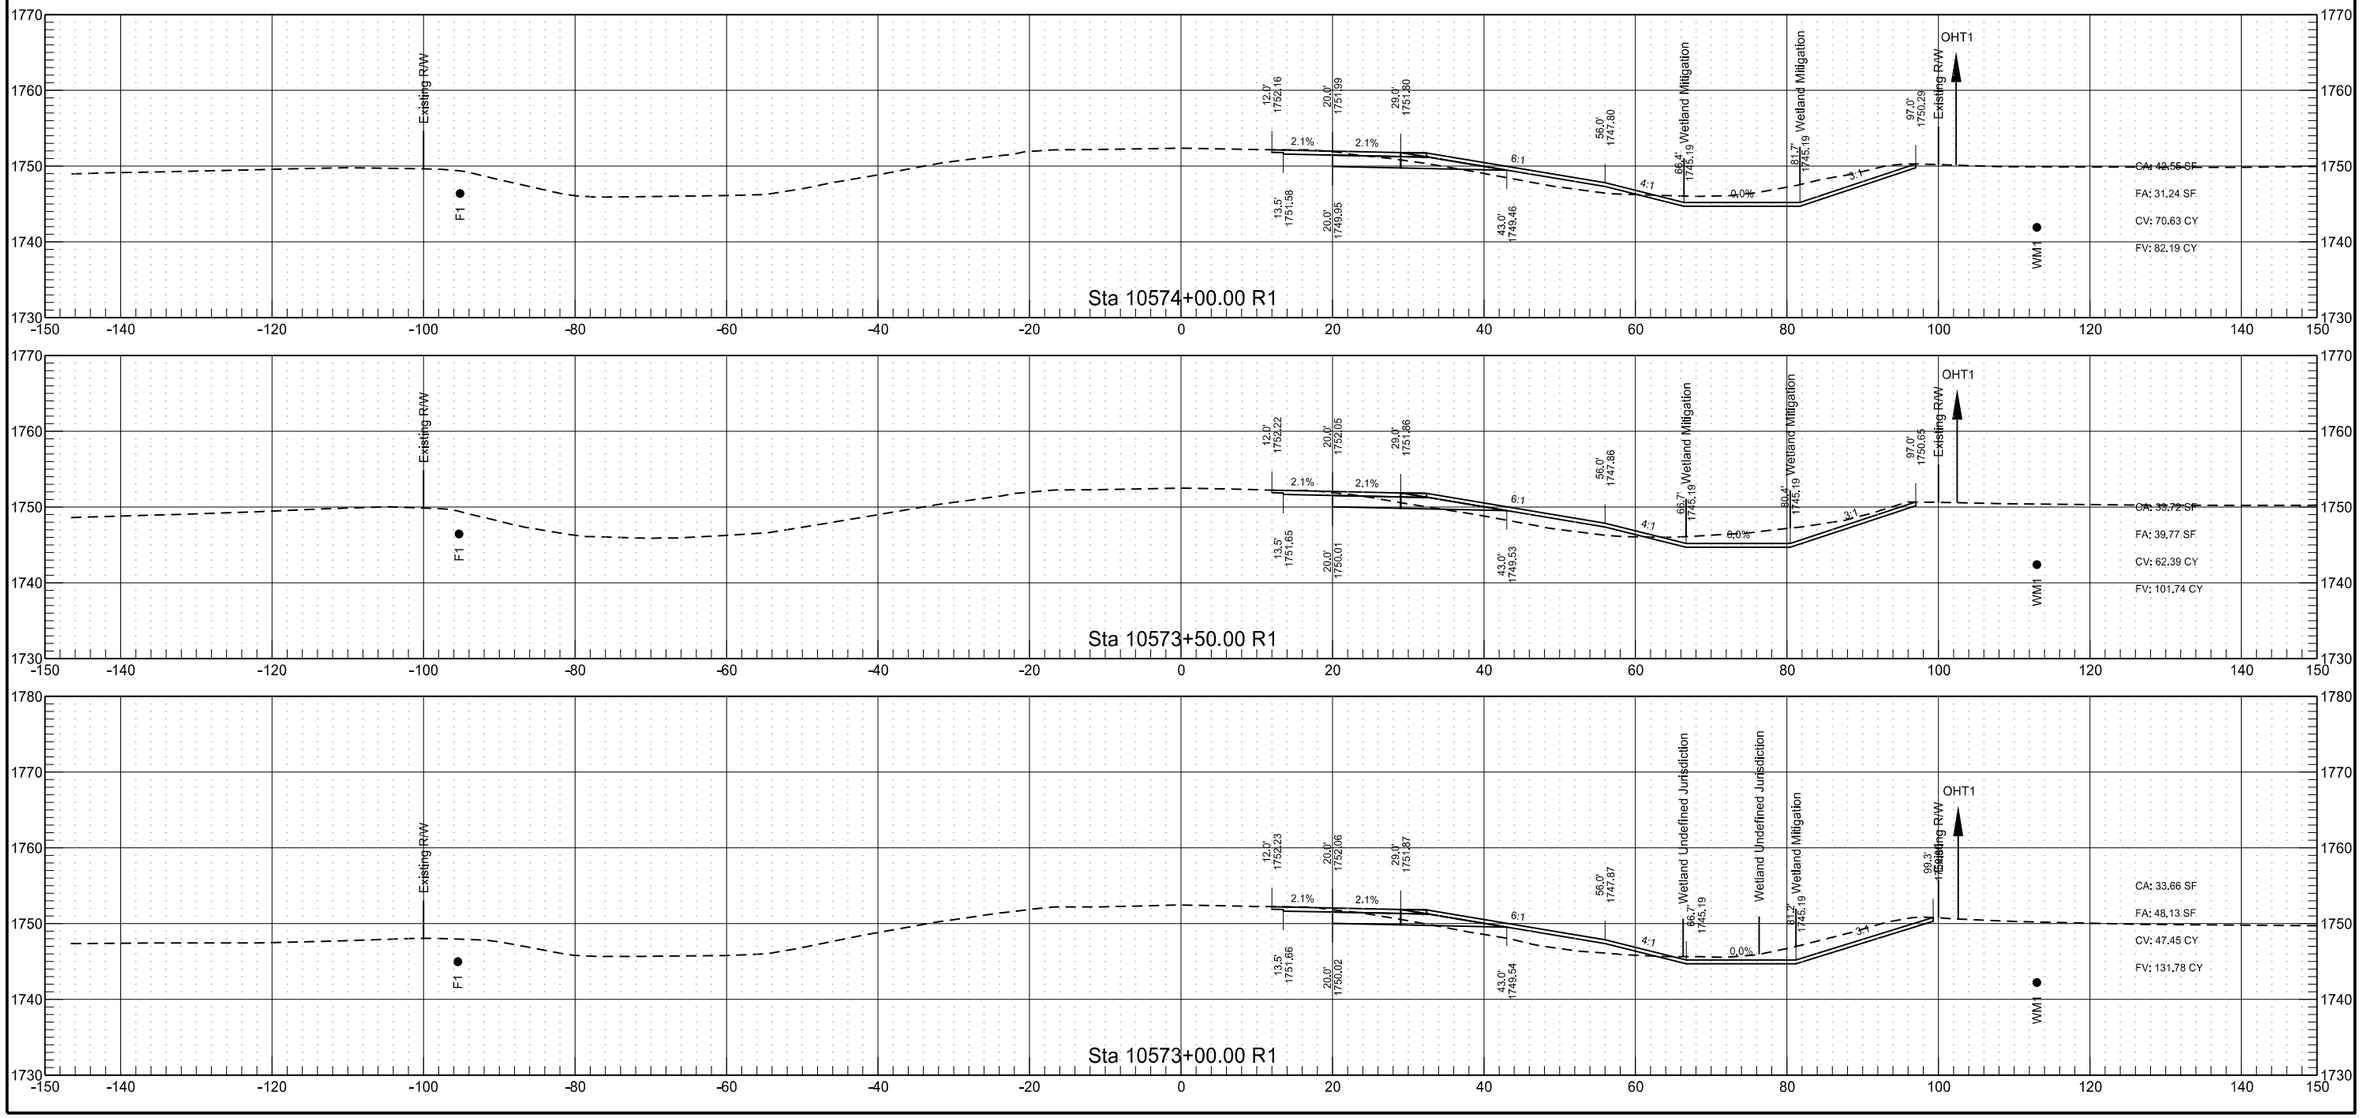

3/15/2022 9:22:51 AM sawyer.kenney G:\2021\21.01304\30052185.053\Design\Sheets\200XS_004_RP199.0_EBPL.dgn

RP 198.976 to RP 201.216 - EB Passing Lane

	STATE	PROJECT NO.	SECTION NO.	SHEET NO.
	ND	INF-X-3-052(053)185	200	201

RP 198.976 to RP 201.216 - EB Passing Lane

	STATE	PROJECT NO.	SECTION NO.	SHEET NO.
	ND	INF-X-3-052(053)185	200	202


3/15/2022 9:22:53 AM sawyer.kenney G:\2021\21.01304\30052185.053\Design\Sheets\200XS_004_RP199.0_EBPL.dgn


RP 198.976 to RP 201.216 - EB Passing Lane


	STATE	PROJECT NO.	SECTION NO.	SHEET NO.
	ND	INF-X-3-052(053)185	200	203

RP 198.976 to RP 201.216 - EB Passing Lane

	STATE	PROJECT NO.	SECTION NO.	SHEET NO.
	ND	INF-X-3-052(053)185	200	204

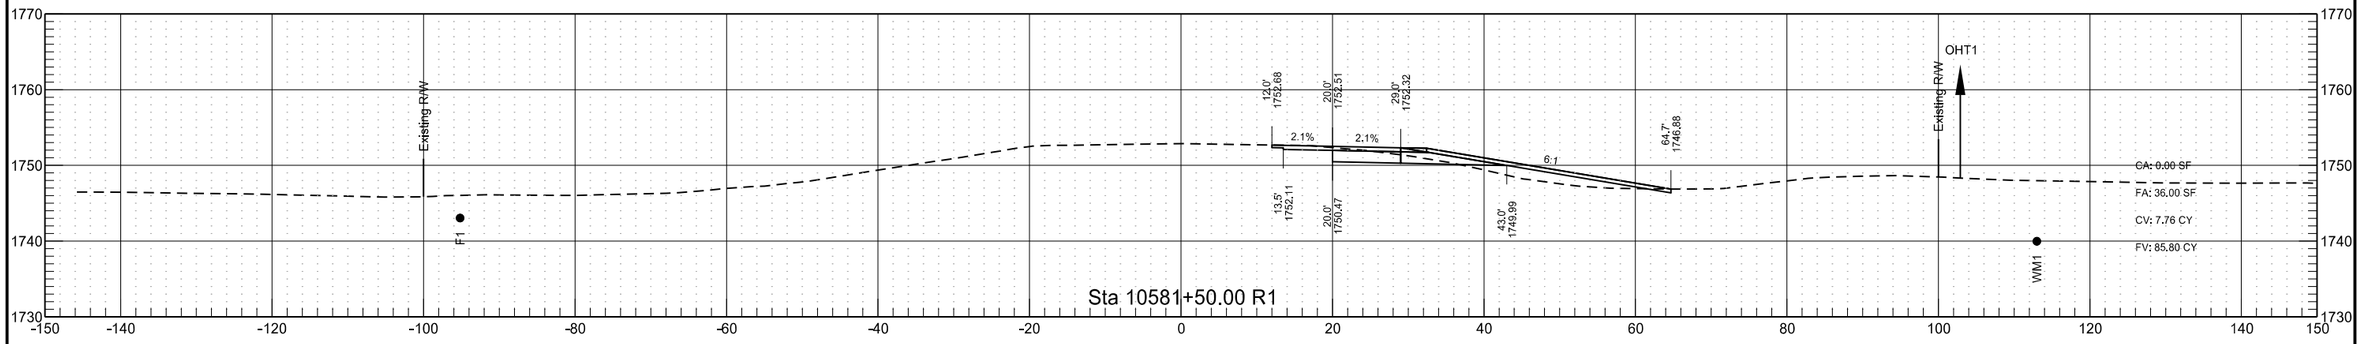


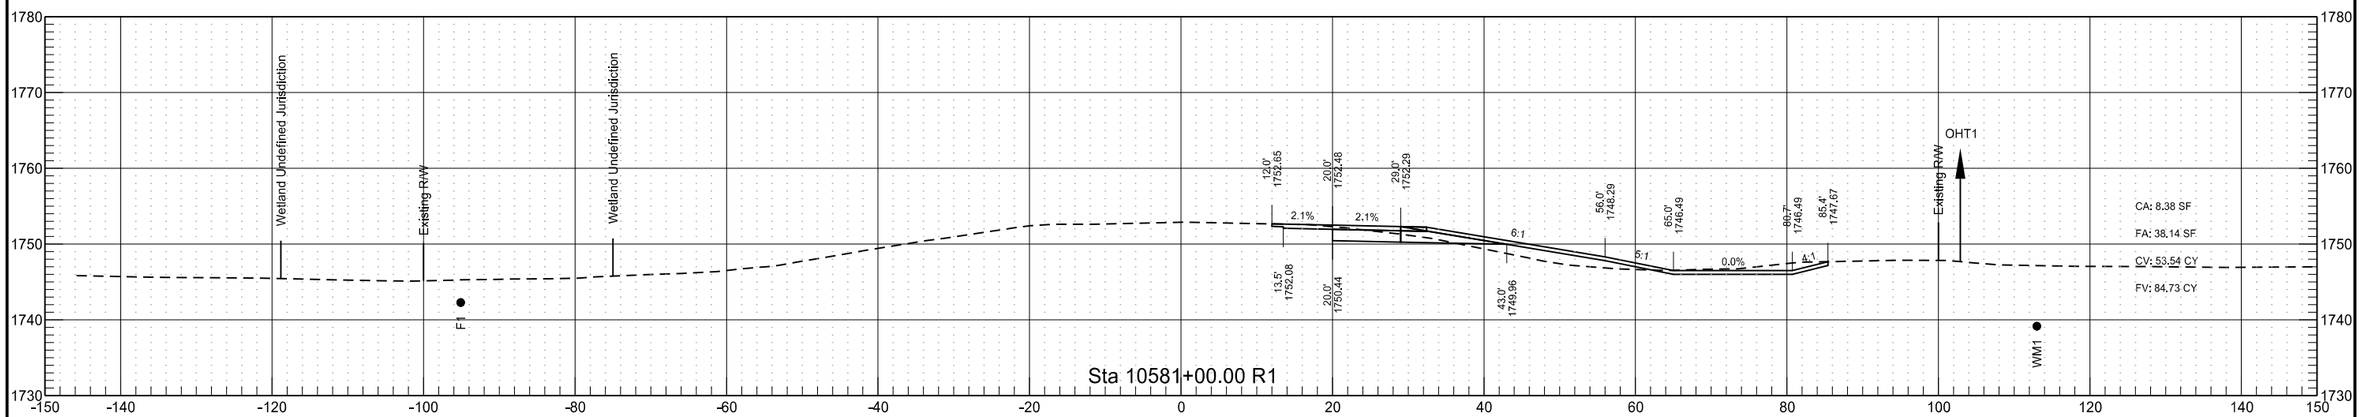


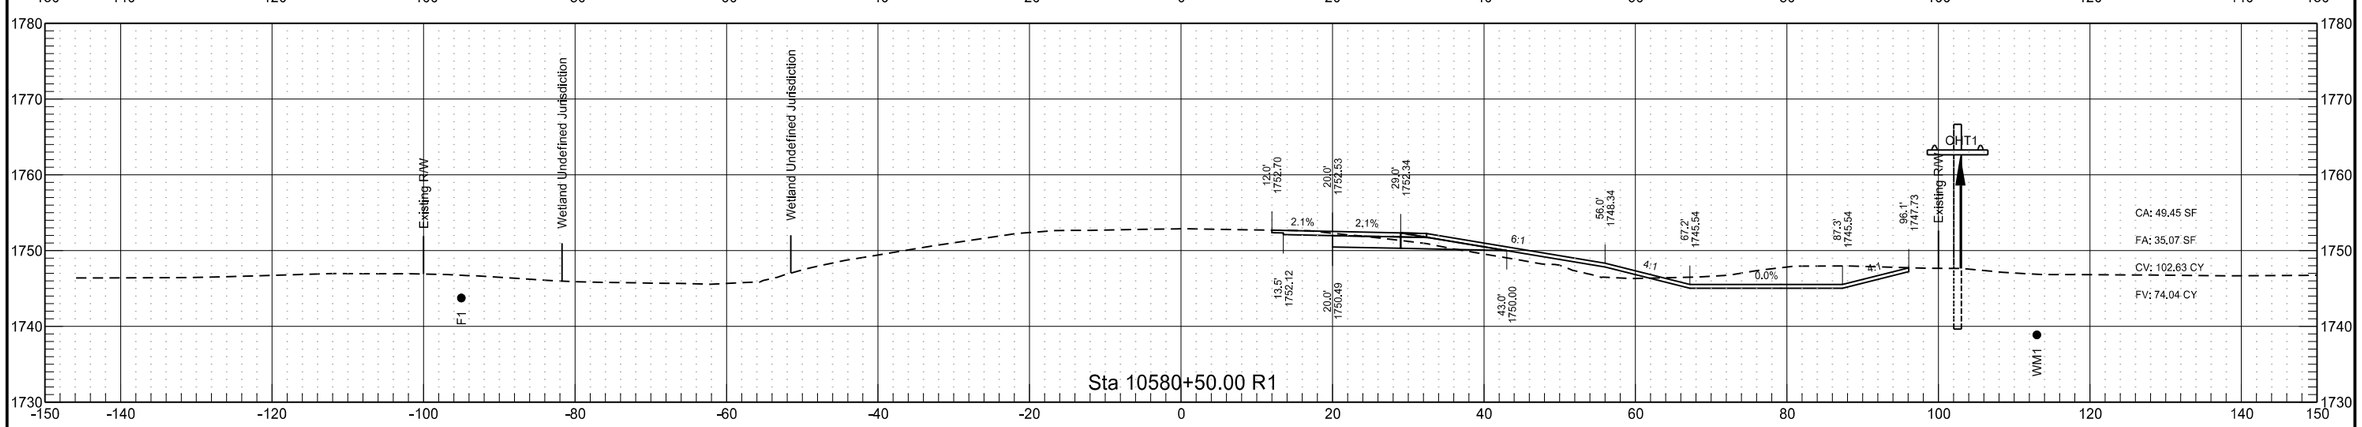



RP 198.976 to RP 201.216 - EB Passing Lane

	STATE	PROJECT NO.	SECTION NO.	SHEET NO.
	ND	INF-X-3-052(053)185	200	205

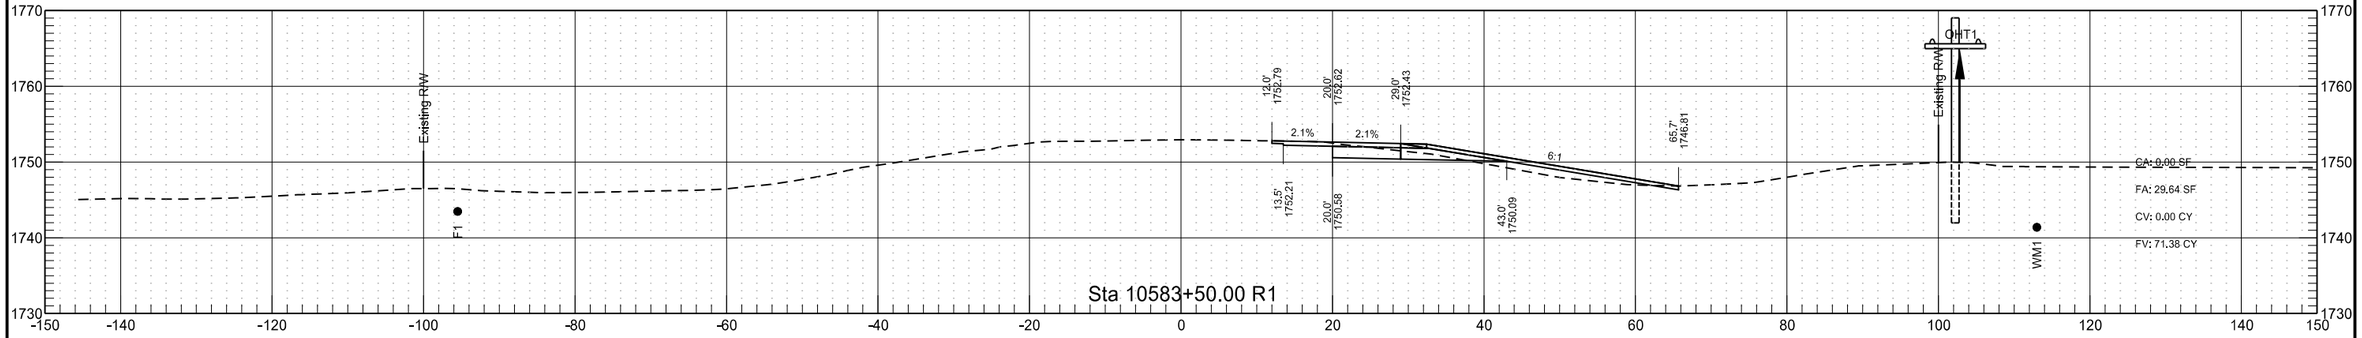

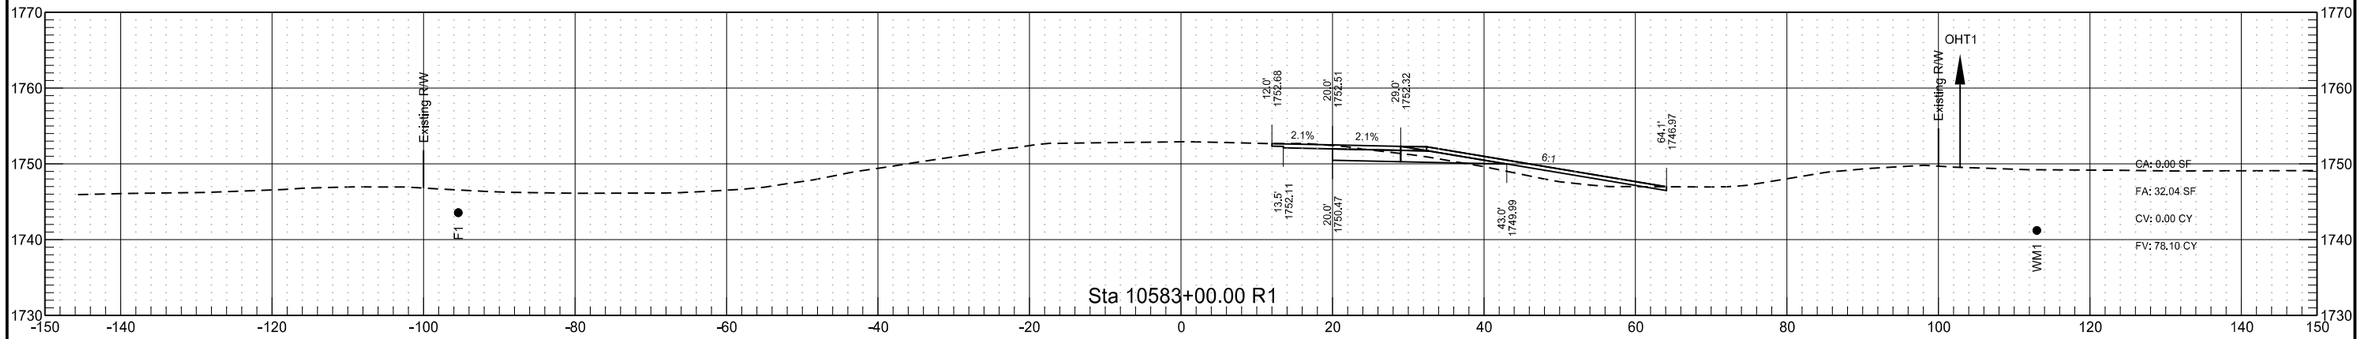

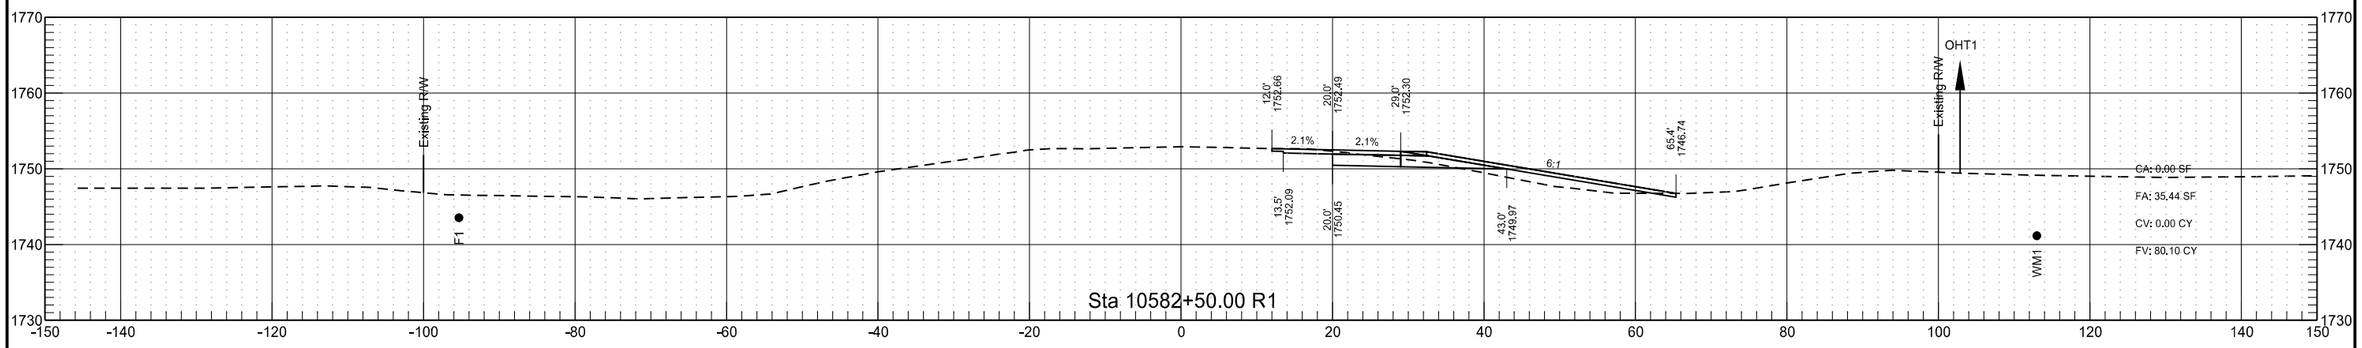

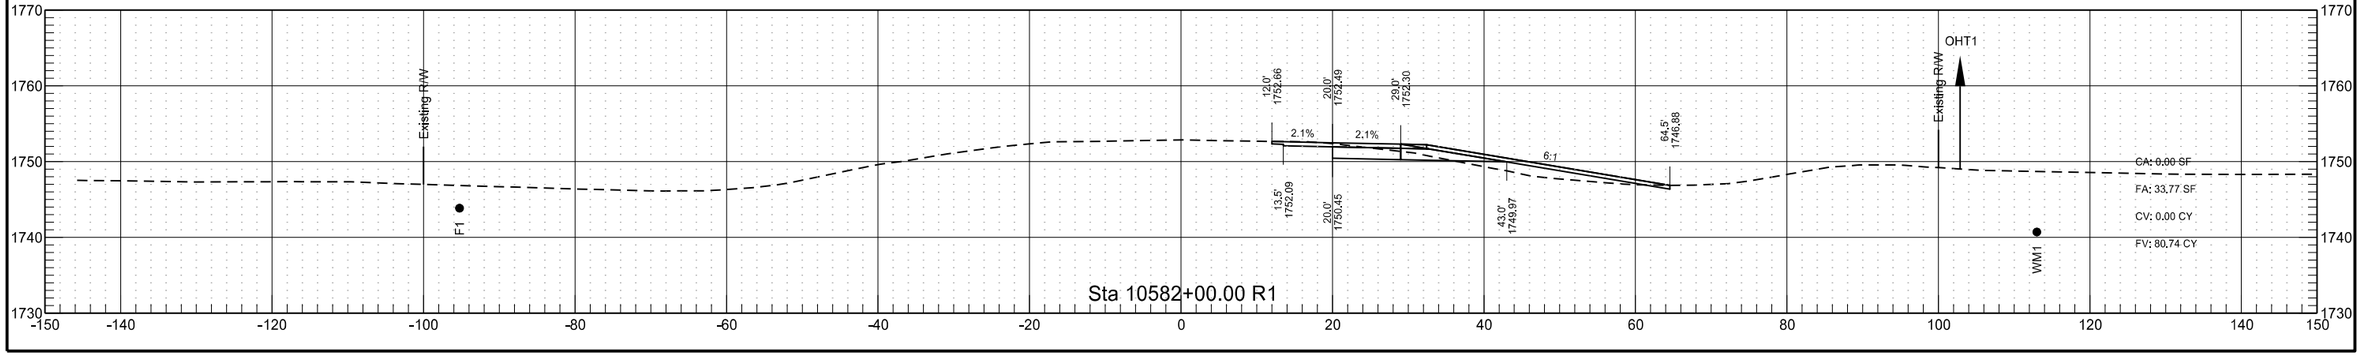



RP 198.976 to RP 201.216 - EB Passing Lane


	STATE	PROJECT NO.	SECTION NO.	SHEET NO.
	ND	INF-X-3-052(053)185	200	206

RP 198.976 to RP 201.216 - EB Passing Lane

	STATE	PROJECT NO.	SECTION NO.	SHEET NO.
	ND	INF-X-3-052(053)185	200	207

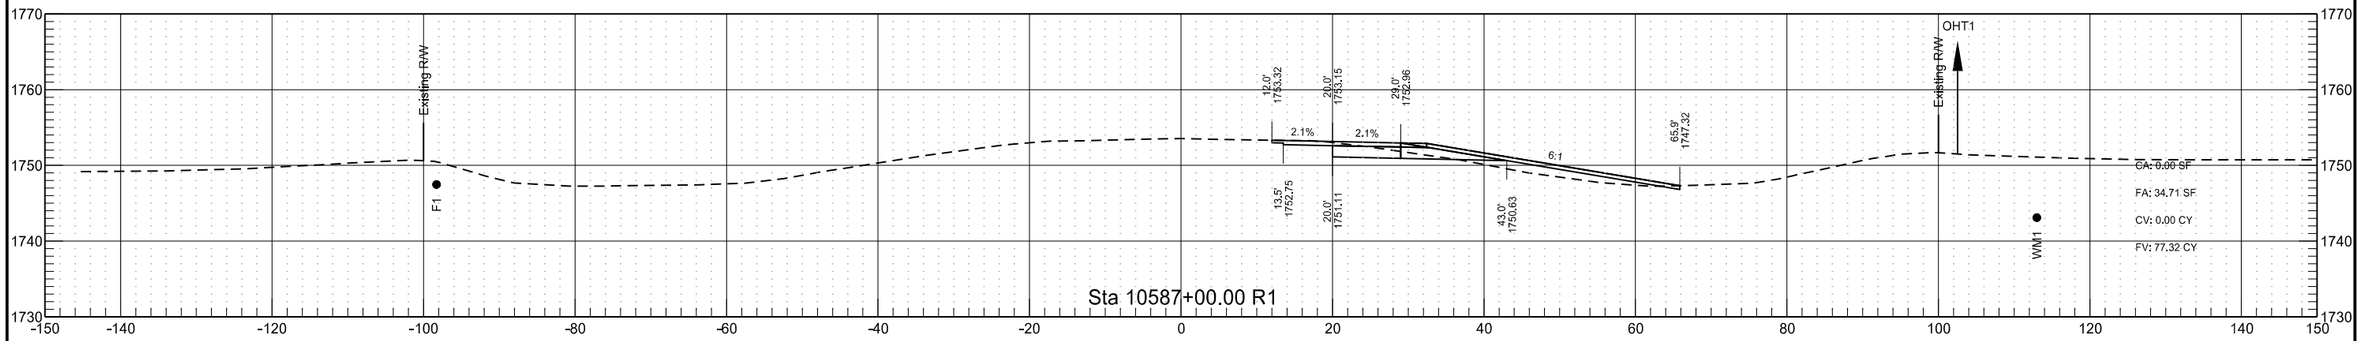


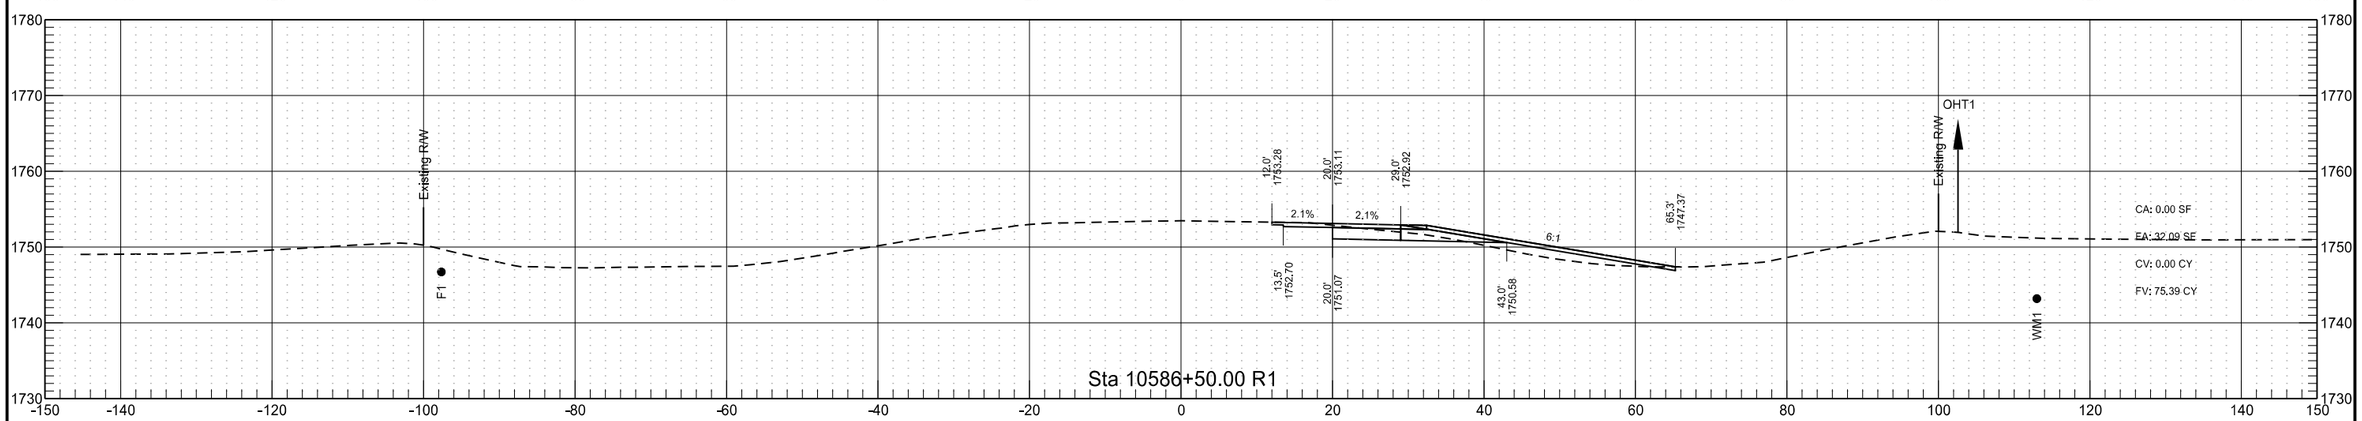

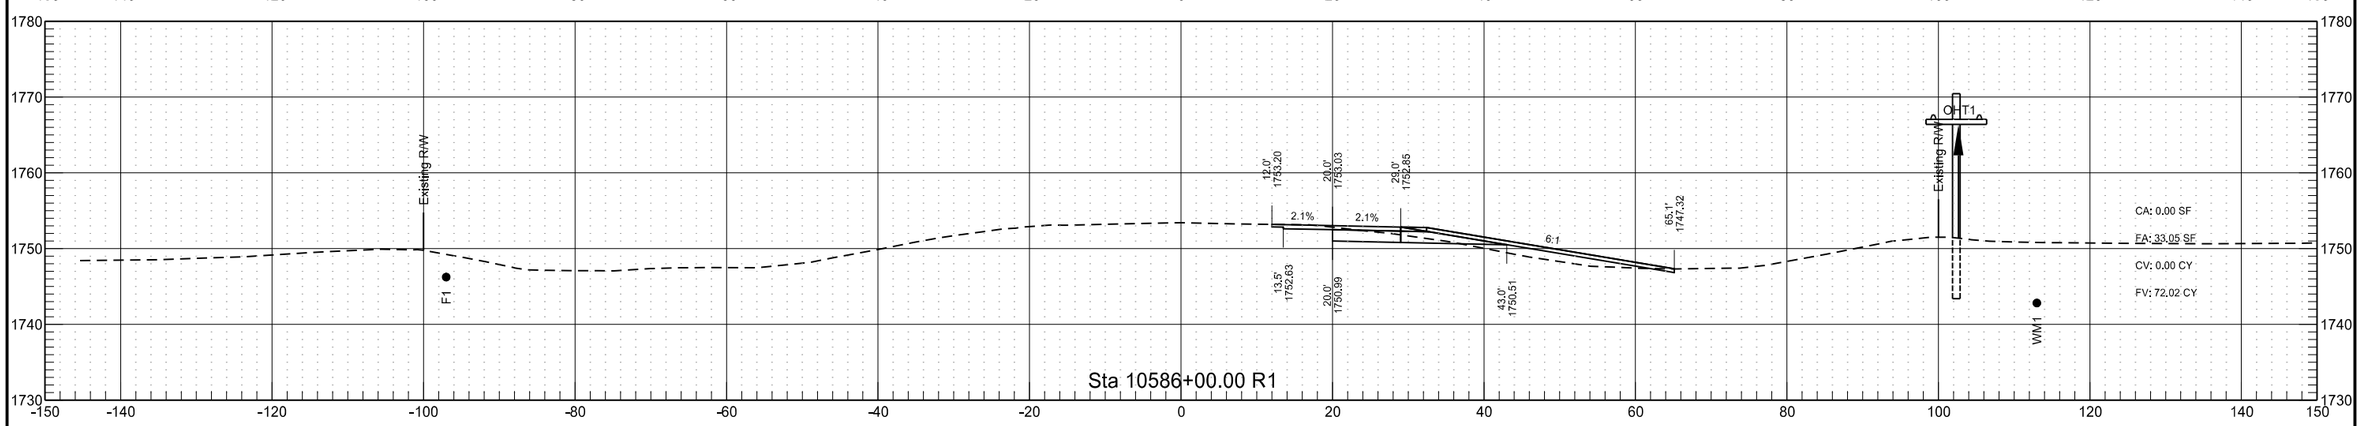


RP 198.976 to RP 201.216 - EB Passing Lane


	STATE	PROJECT NO.	SECTION NO.	SHEET NO.
	ND	INF-X-3-052(053)185	200	208

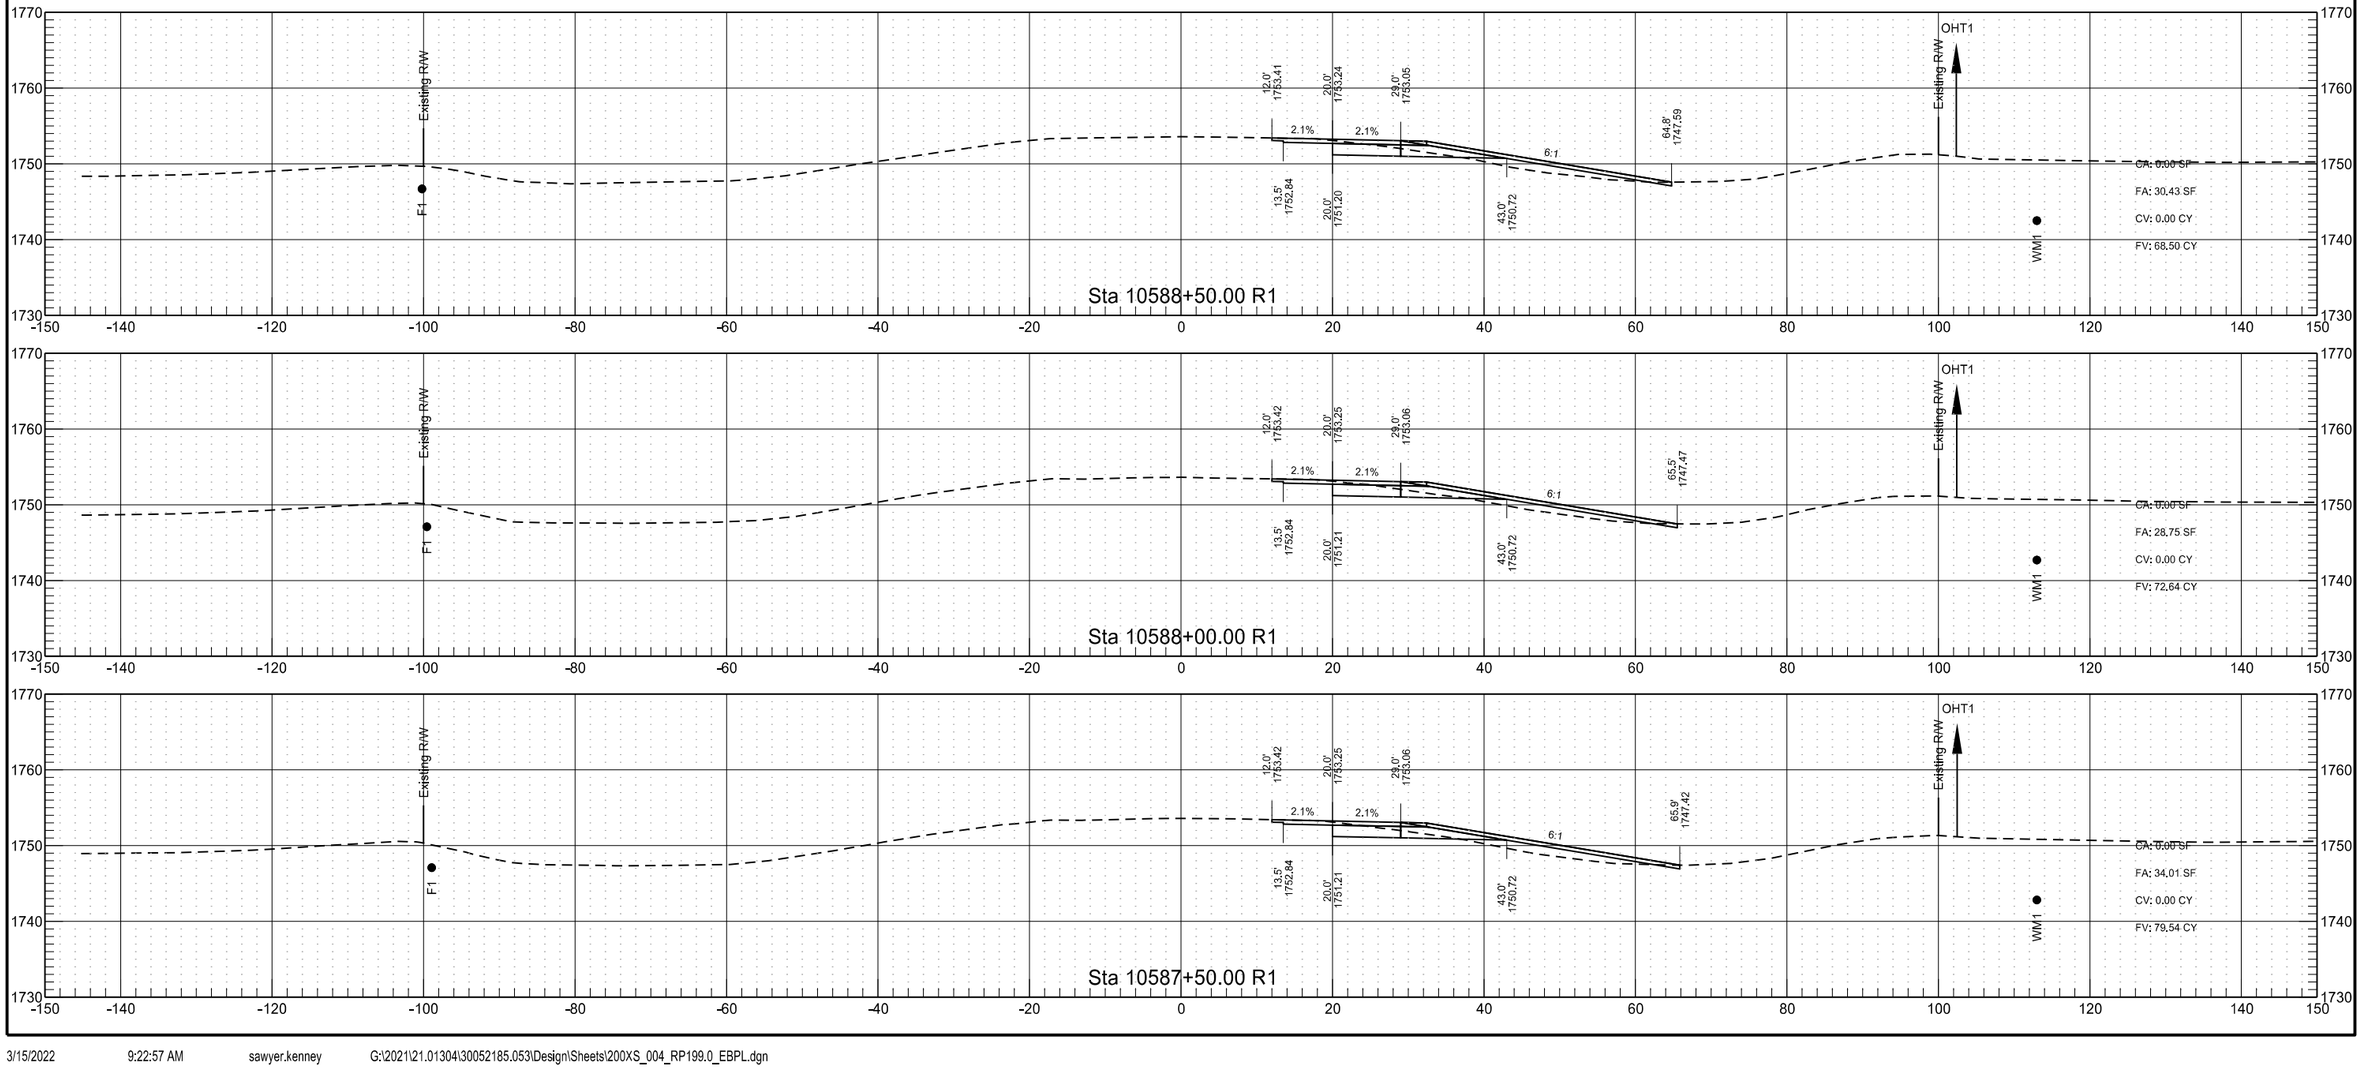


RP 198.976 to RP 201.216 - EB Passing Lane

	STATE	PROJECT NO.	SECTION NO.	SHEET NO.
	ND	INF-X-3-052(053)185	200	209

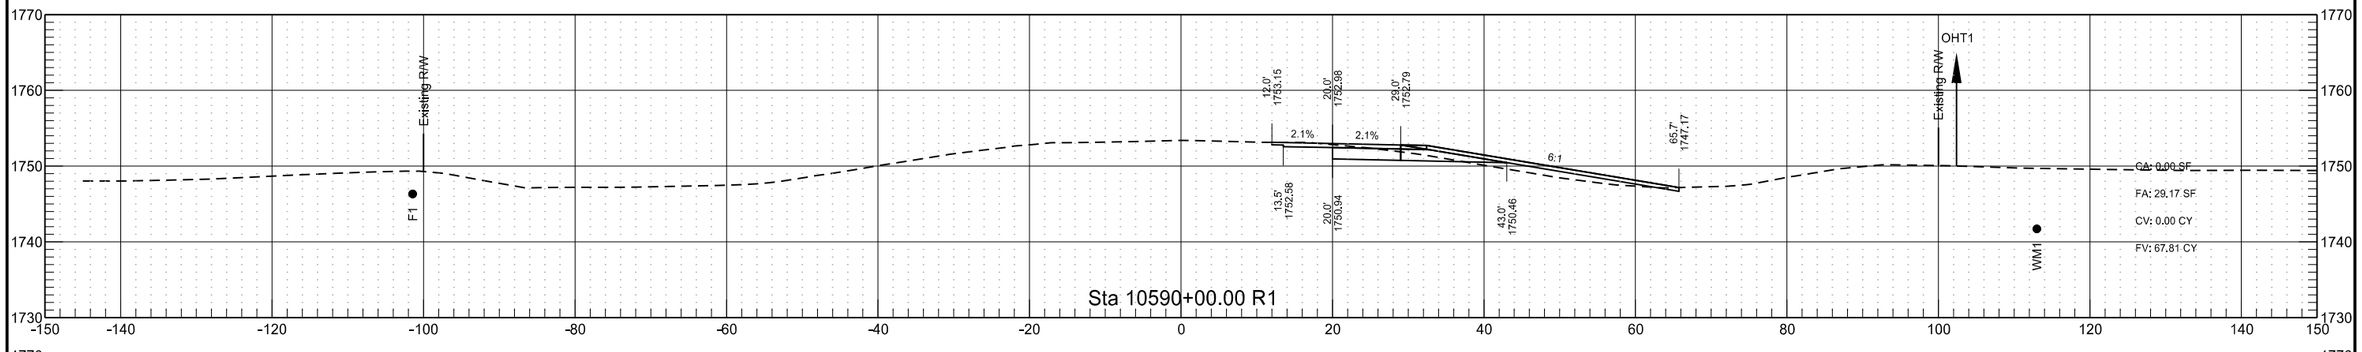


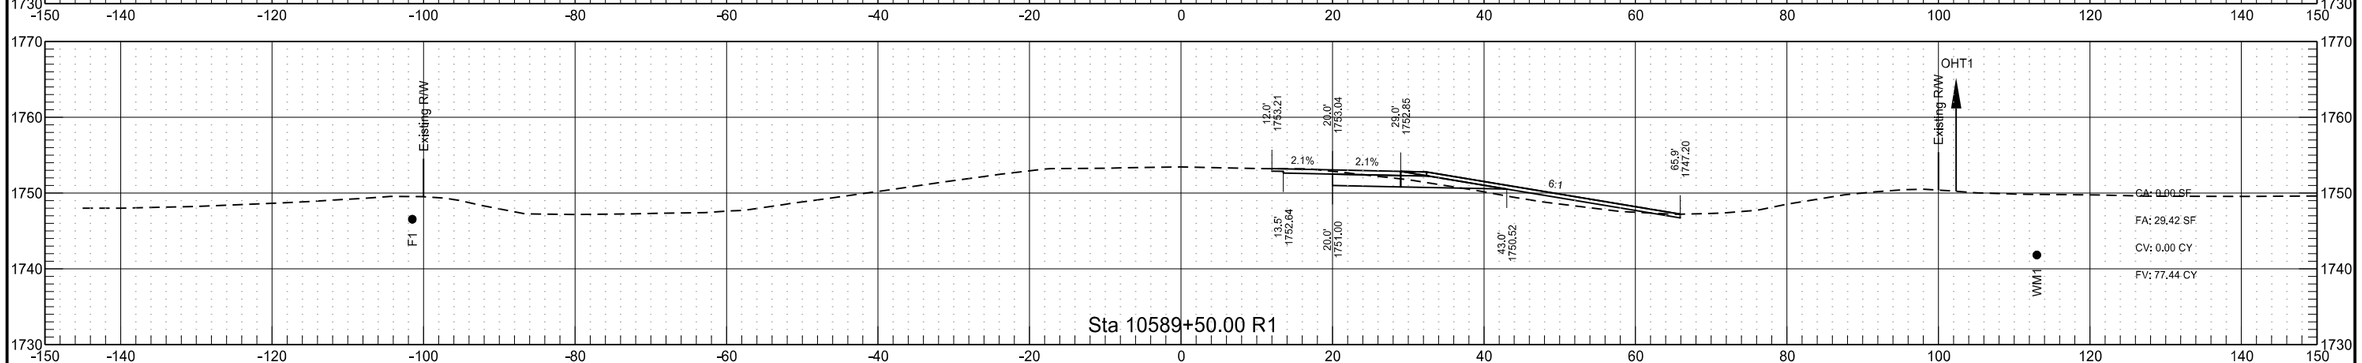

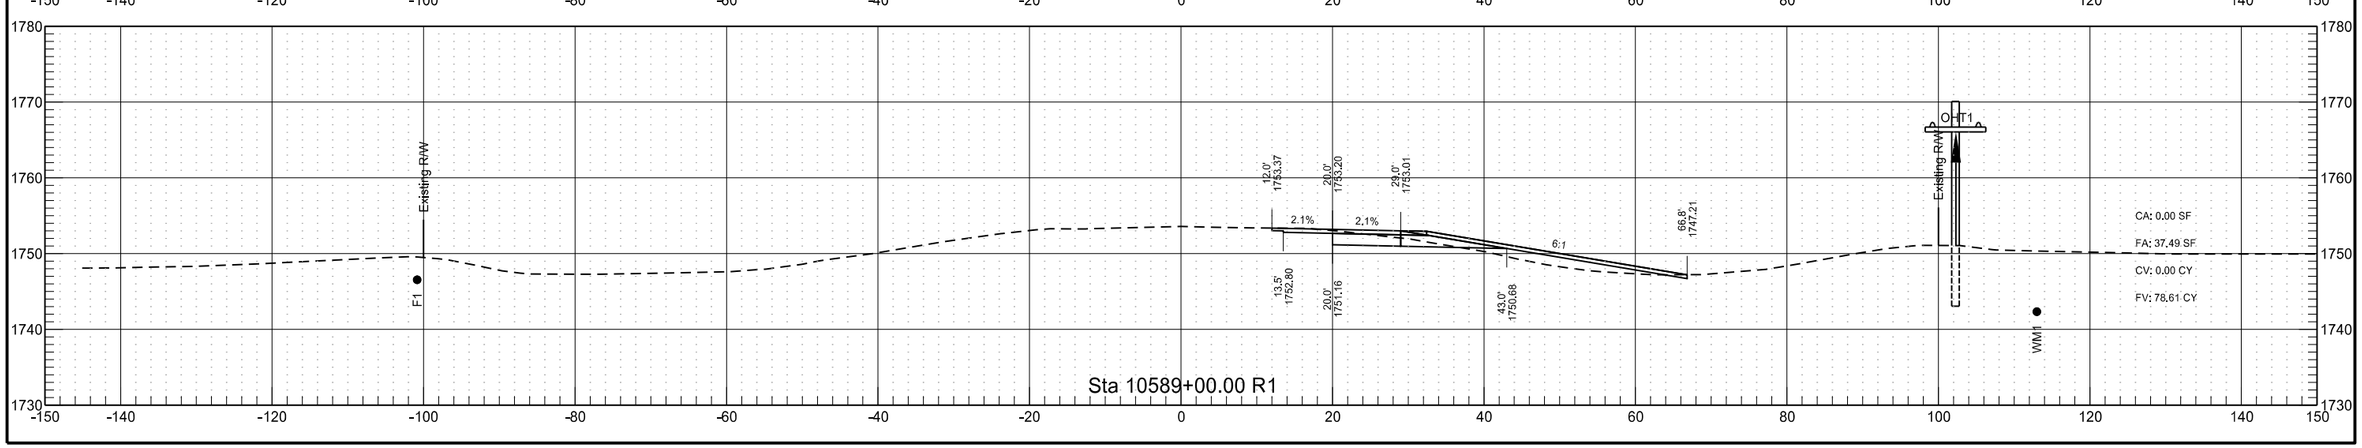

RP 198.976 to RP 201.216 - EB Passing Lane

	STATE	PROJECT NO.	SECTION NO.	SHEET NO.
	ND	INF-X-3-052(053)185	200	210

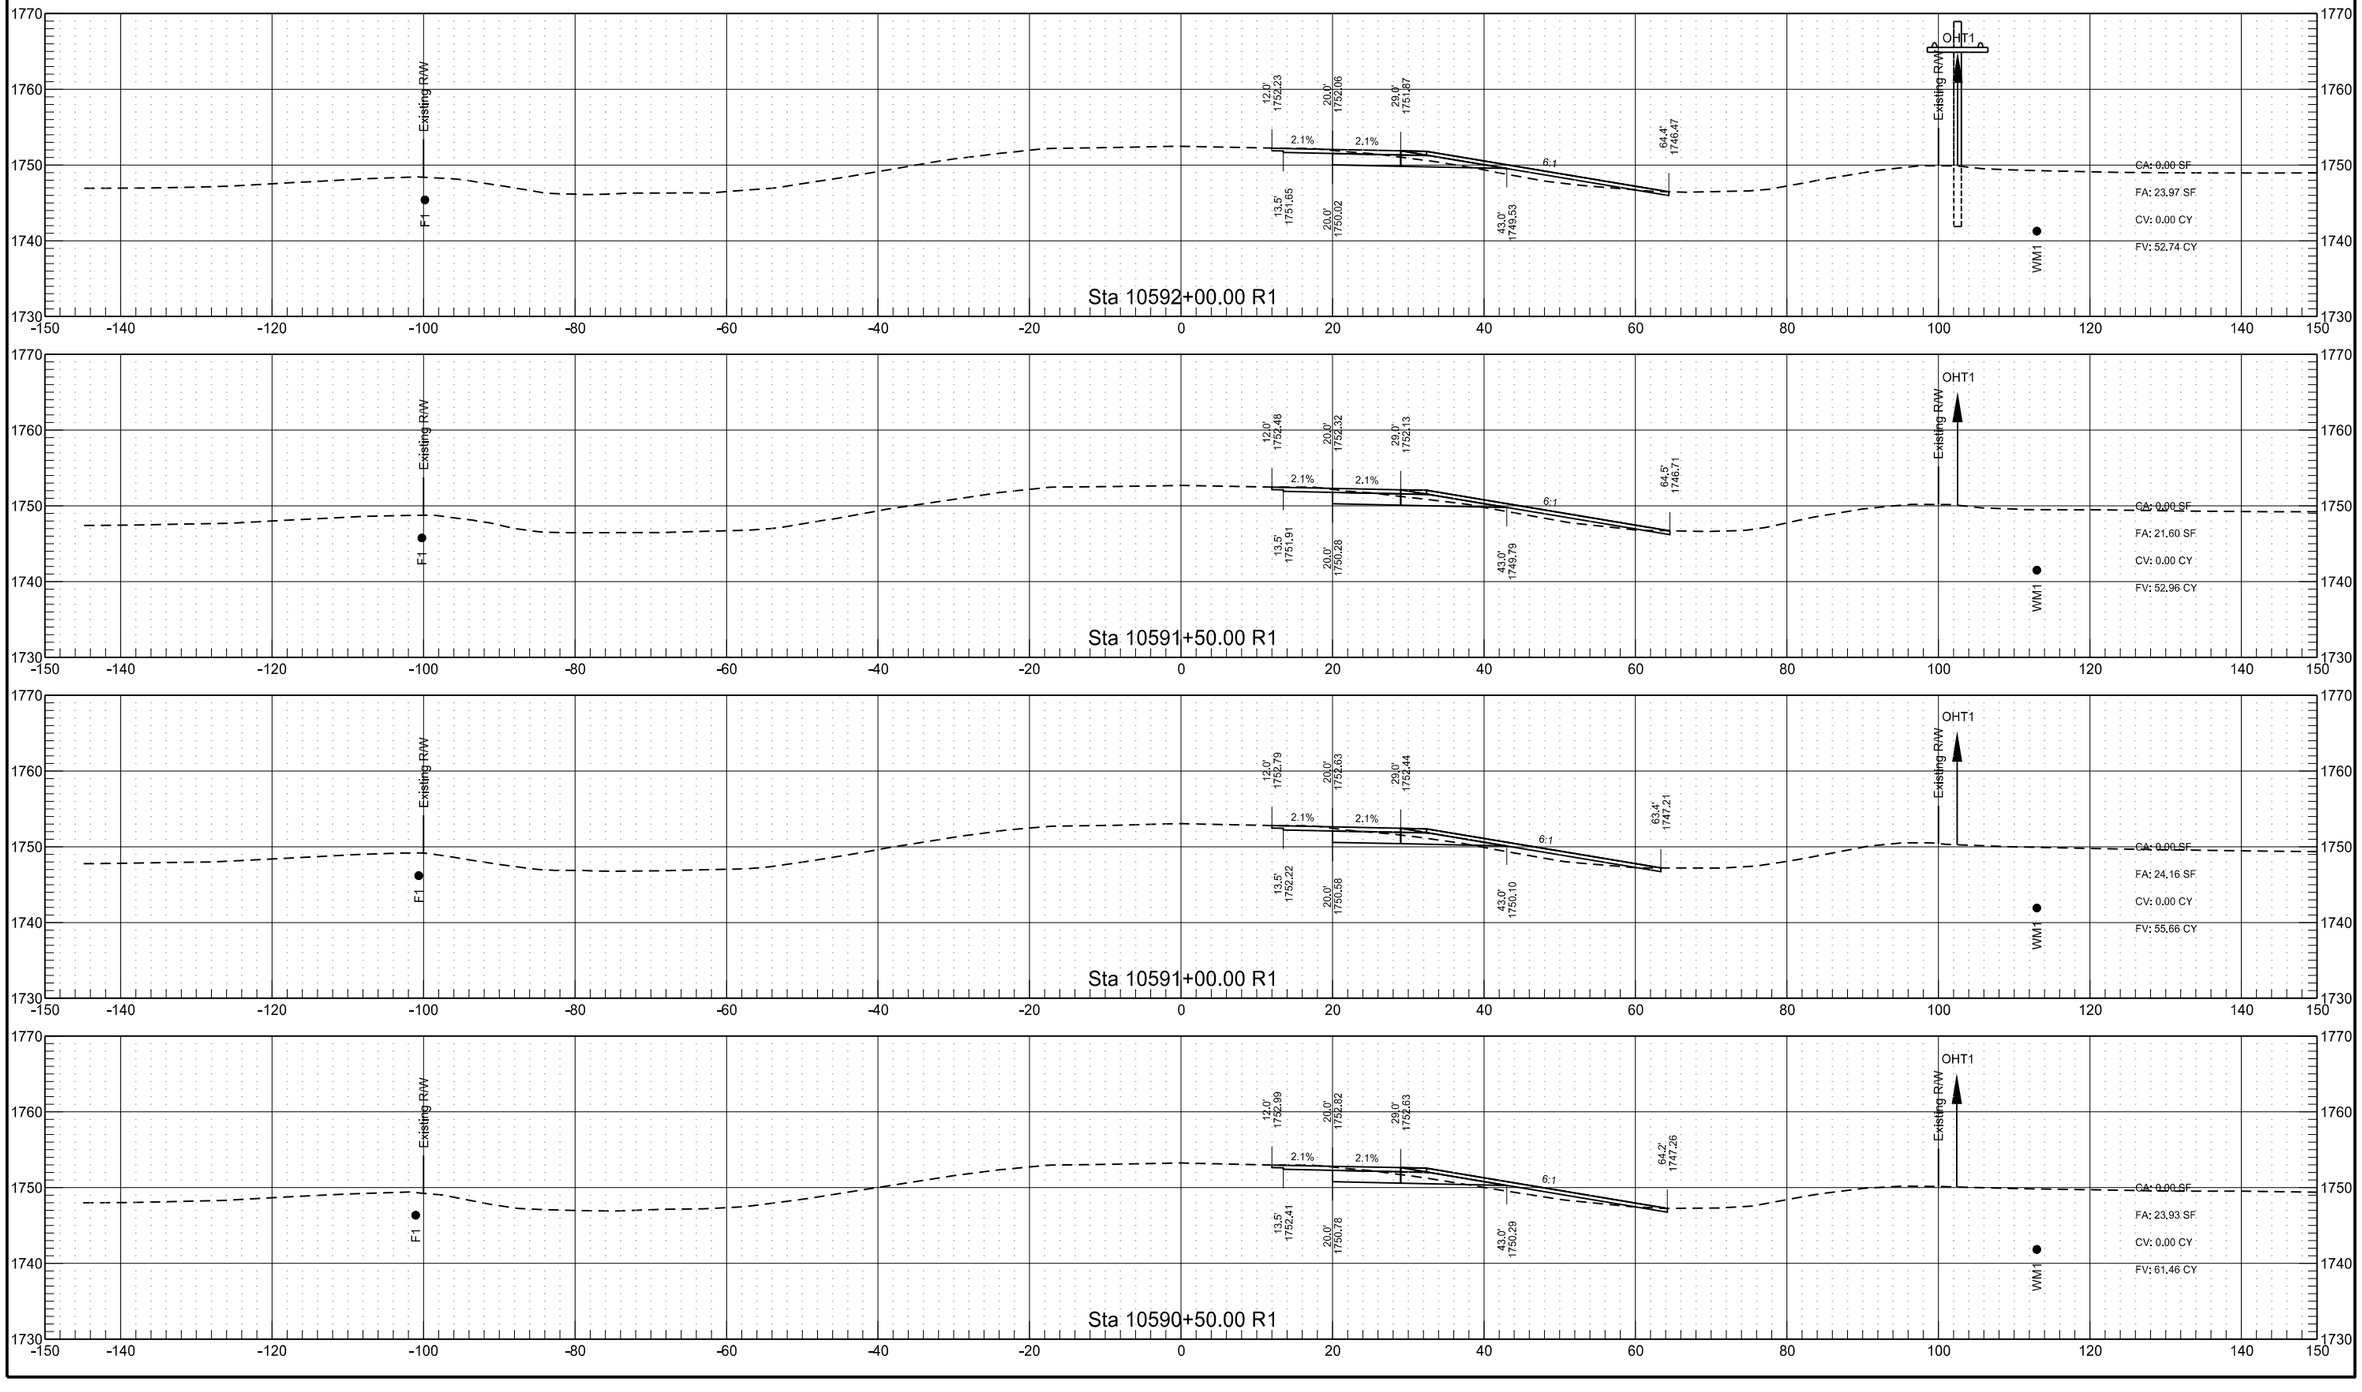

RP 198.976 to RP 201.216 - EB Passing Lane


	STATE	PROJECT NO.	SECTION NO.	SHEET NO.
	ND	INF-X-3-052(053)185	200	211


RP 198.976 to RP 201.216 - EB Passing Lane


	STATE	PROJECT NO.	SECTION NO.	SHEET NO.
	ND	INF-X-3-052(053)185	200	212

RP 198.976 to RP 201.216 - EB Passing Lane

	STATE	PROJECT NO.	SECTION NO.	SHEET NO.
	ND	INF-X-3-052(053)185	200	213

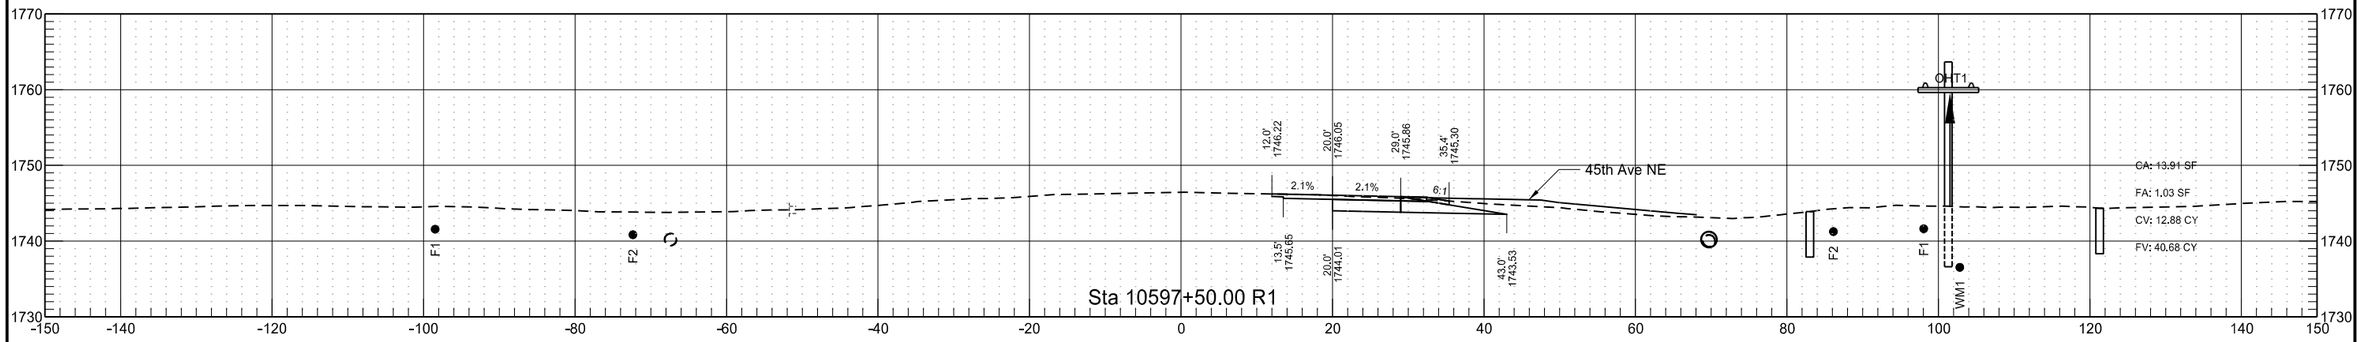


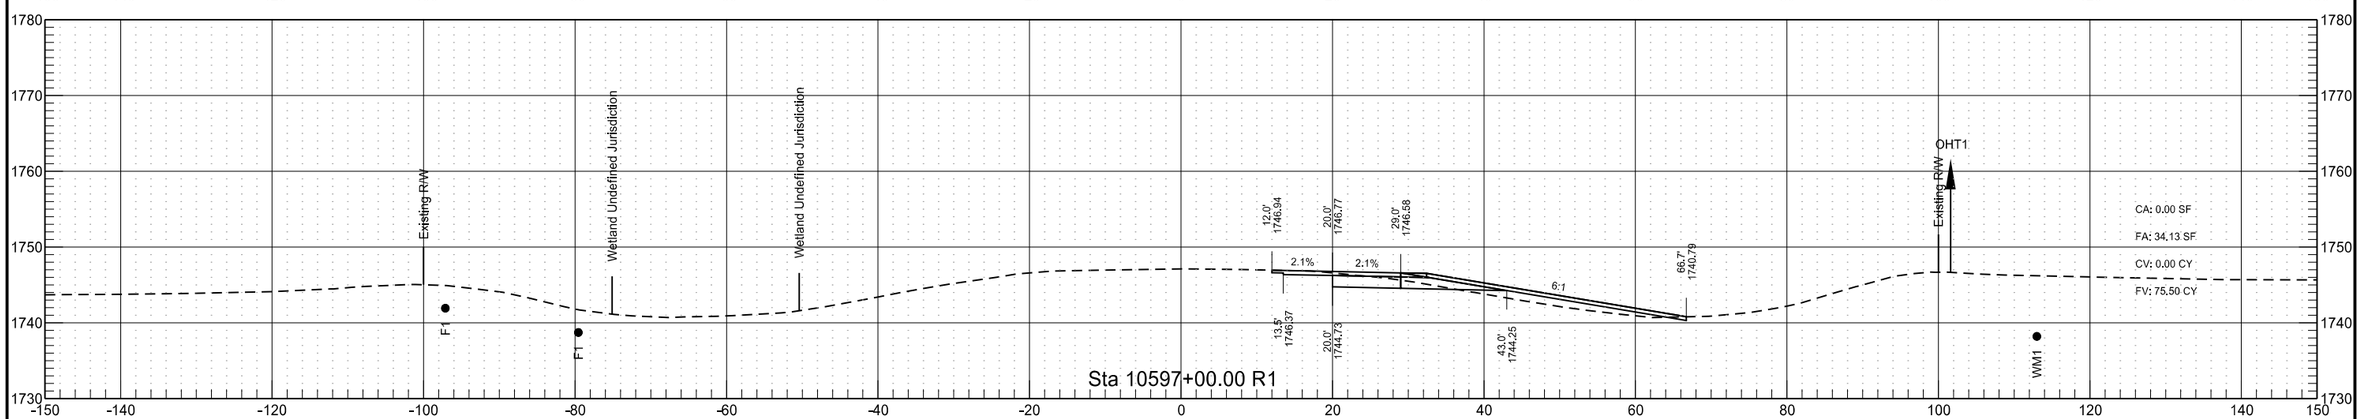


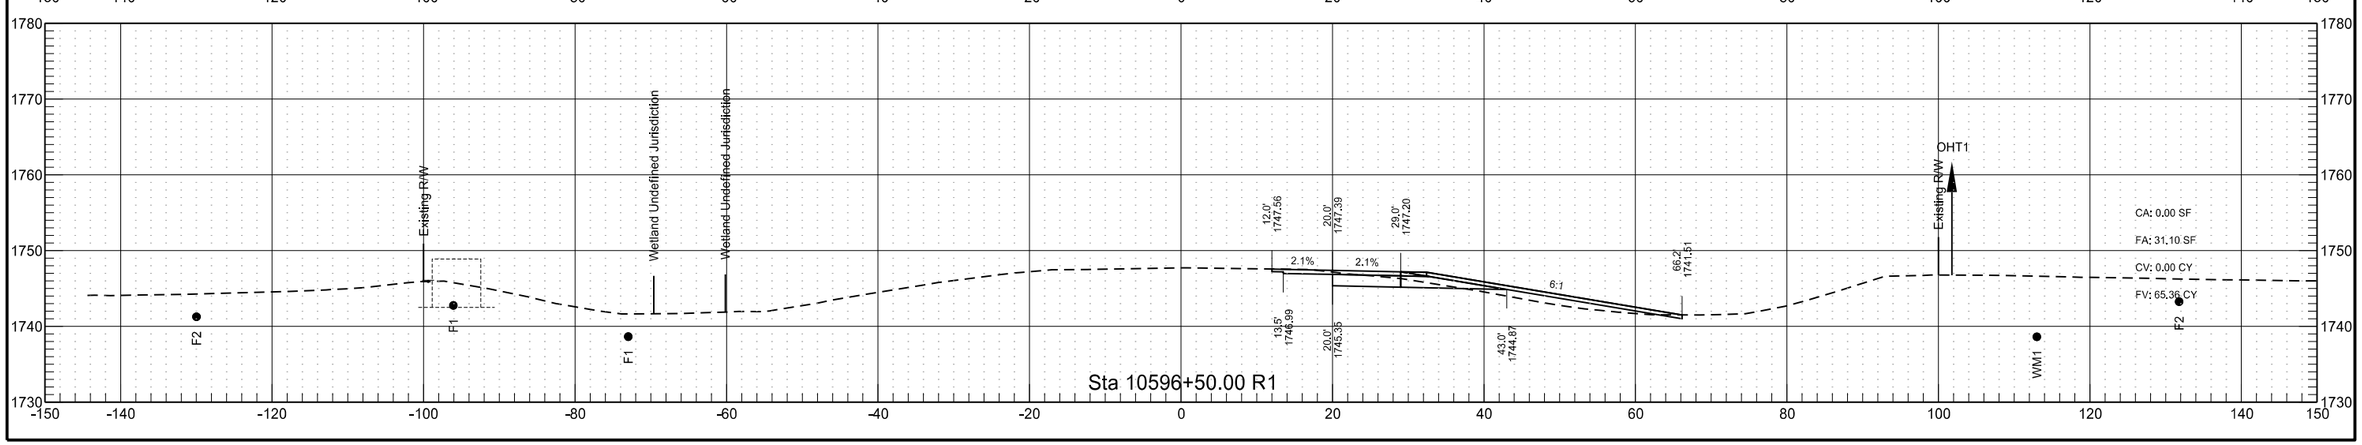


RP 198.976 to RP 201.216 - EB Passing Lane

	STATE	PROJECT NO.	SECTION NO.	SHEET NO.
	ND	INF-X-3-052(053)185	200	214

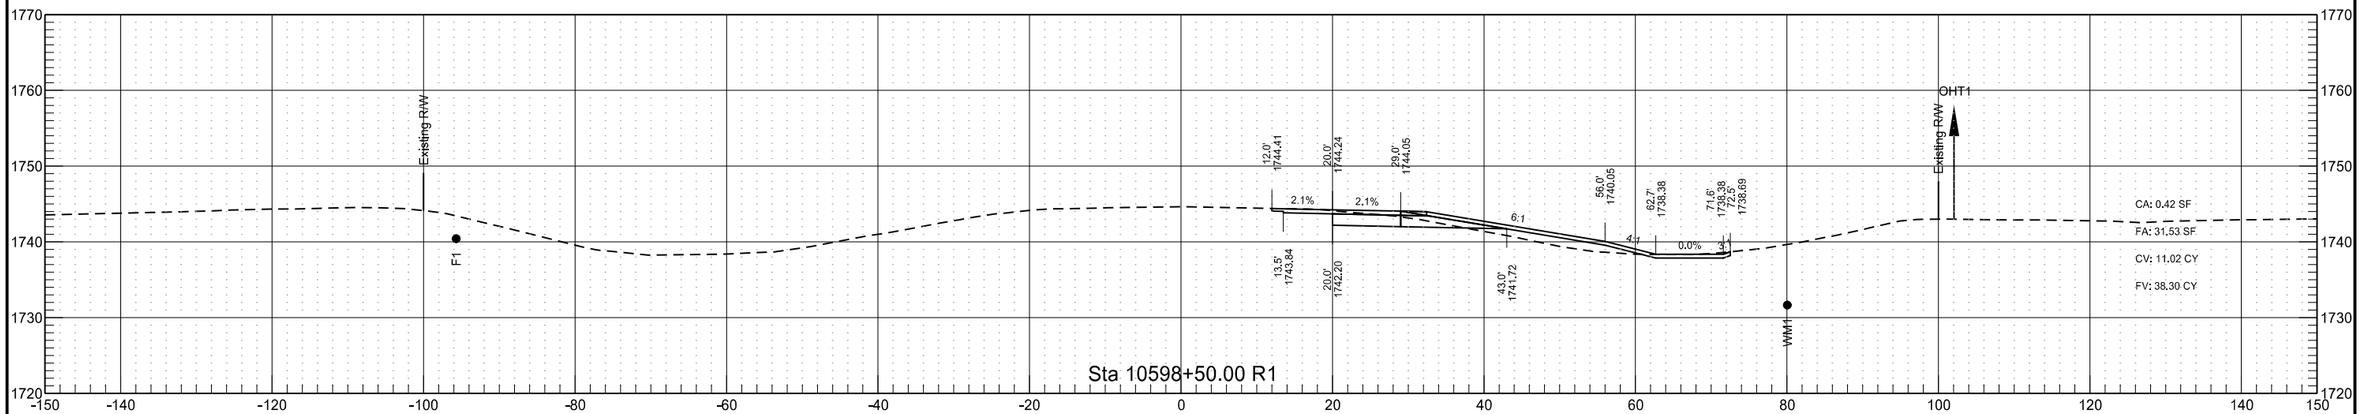

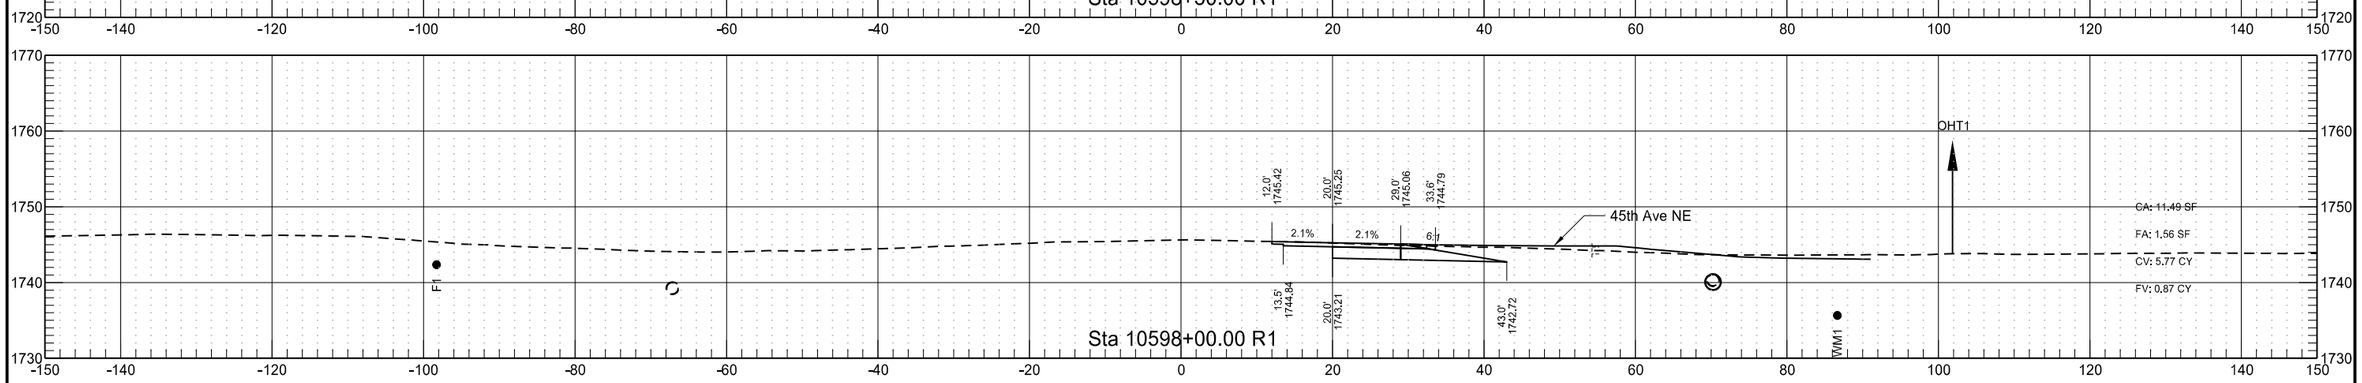

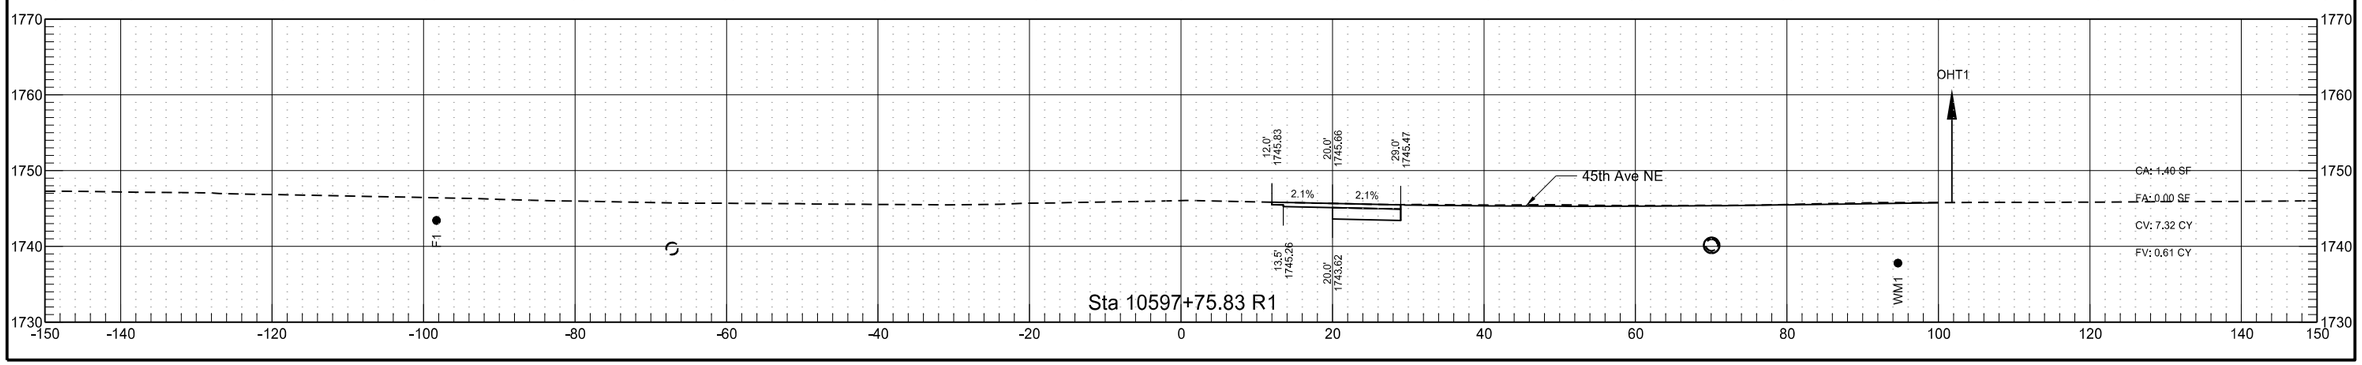



RP 198.976 to RP 201.216 - EB Passing Lane


	STATE	PROJECT NO.	SECTION NO.	SHEET NO.
	ND	INF-X-3-052(053)185	200	215

RP 198.976 to RP 201.216 - EB Passing Lane

	STATE	PROJECT NO.	SECTION NO.	SHEET NO.
	ND	INF-X-3-052(053)185	200	216

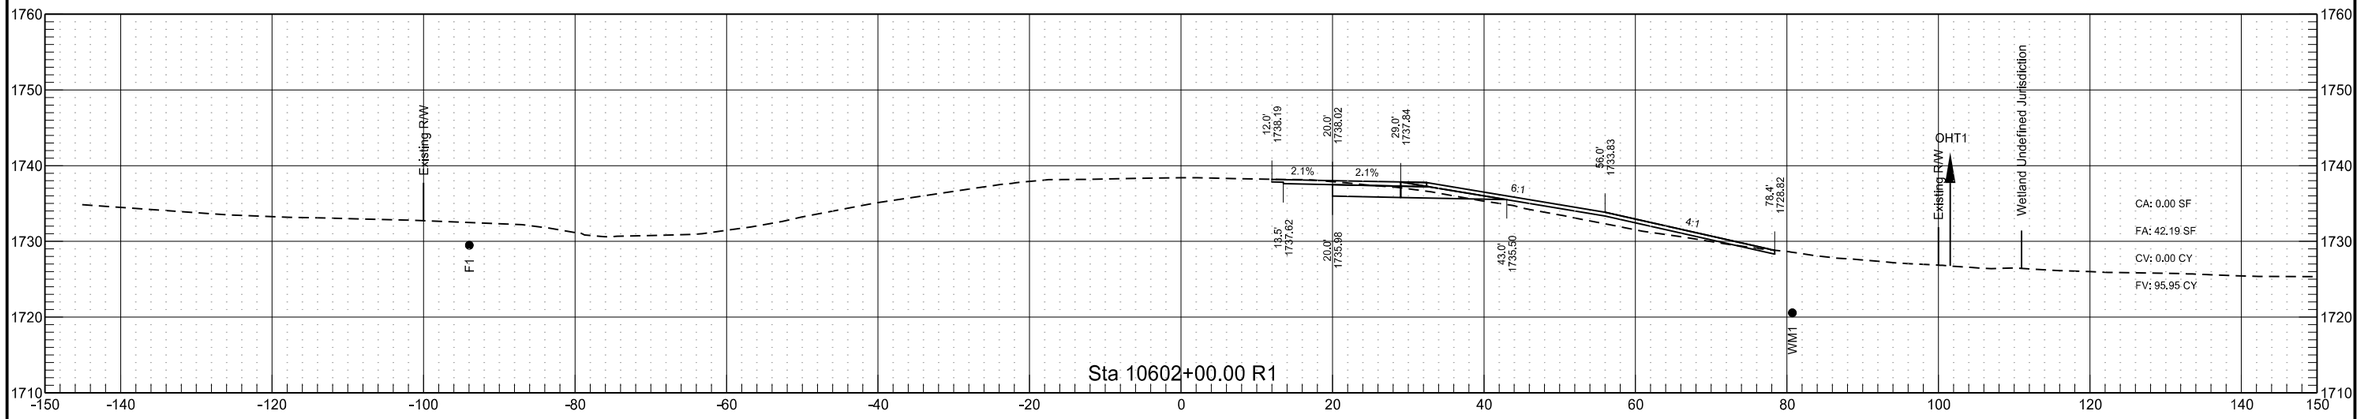


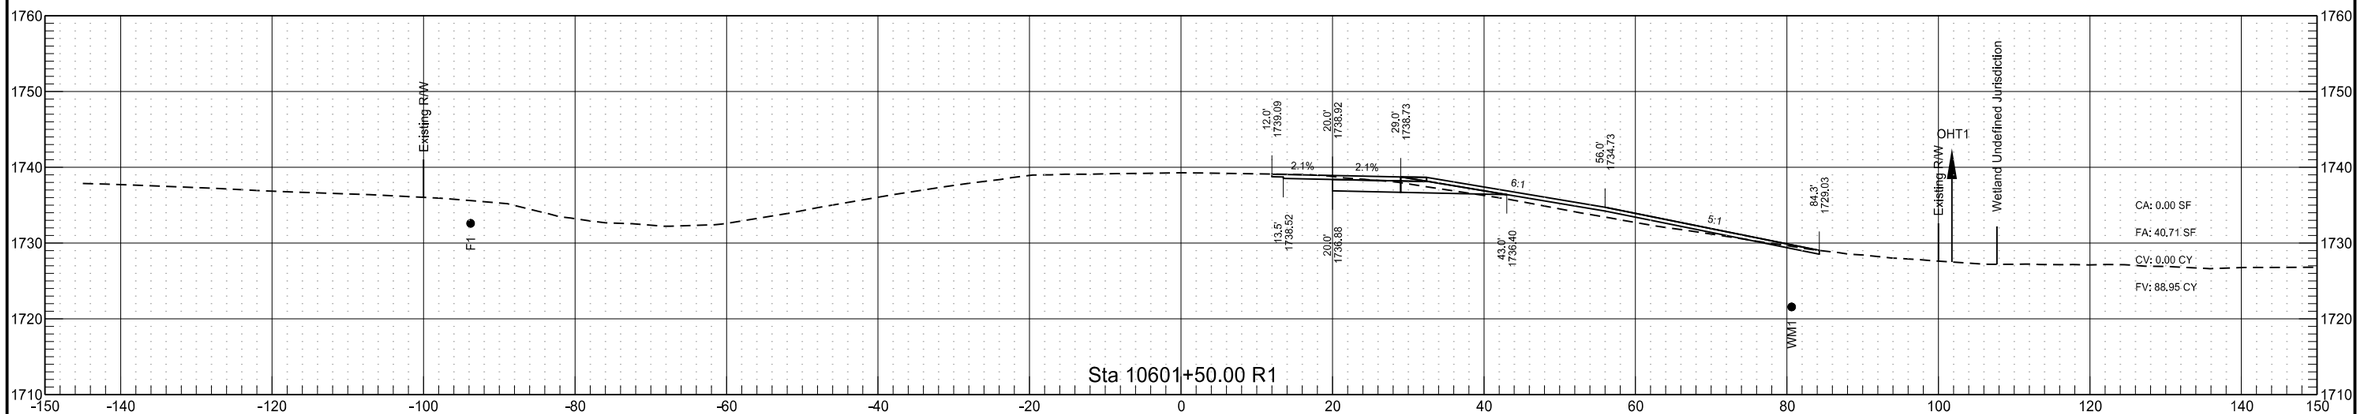


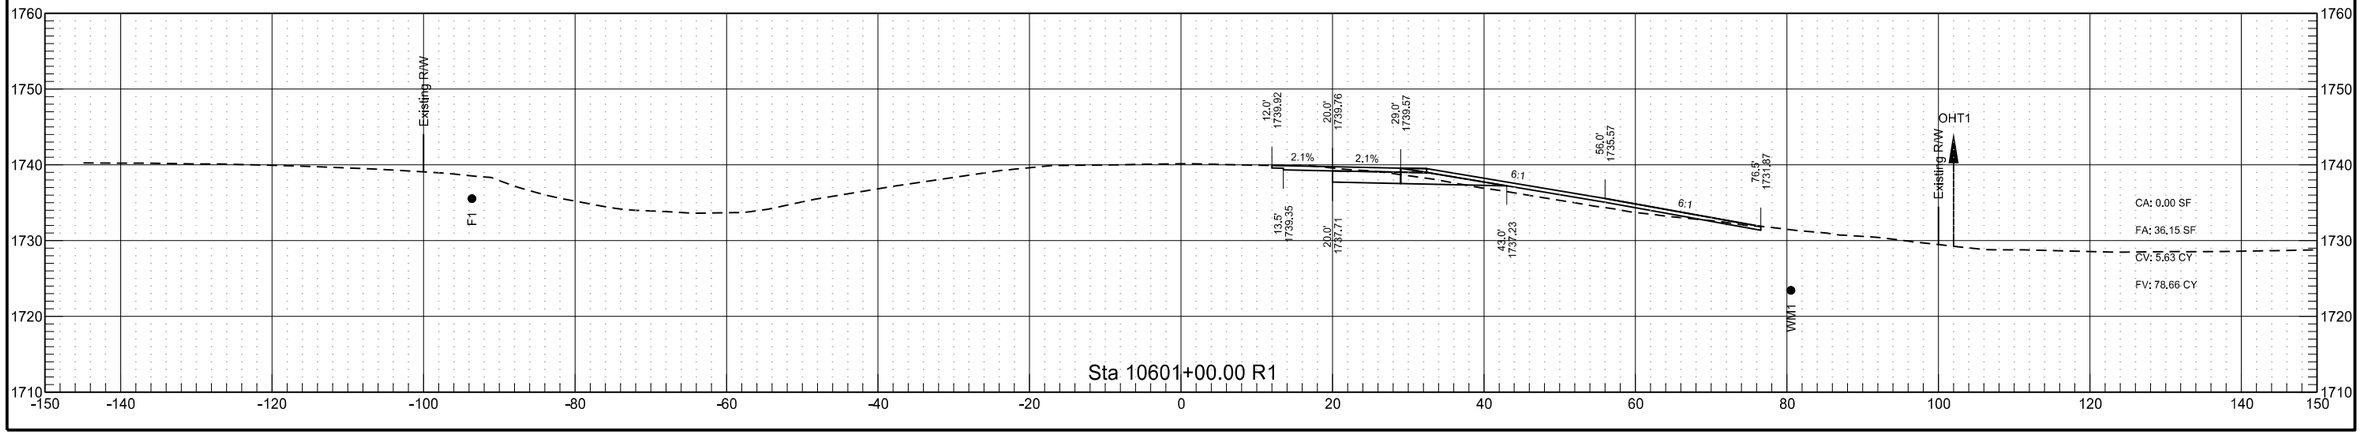


RP 198.976 to RP 201.216 - EB Passing Lane

	STATE	PROJECT NO.	SECTION NO.	SHEET NO.
	ND	INF-X-3-052(053)185	200	217

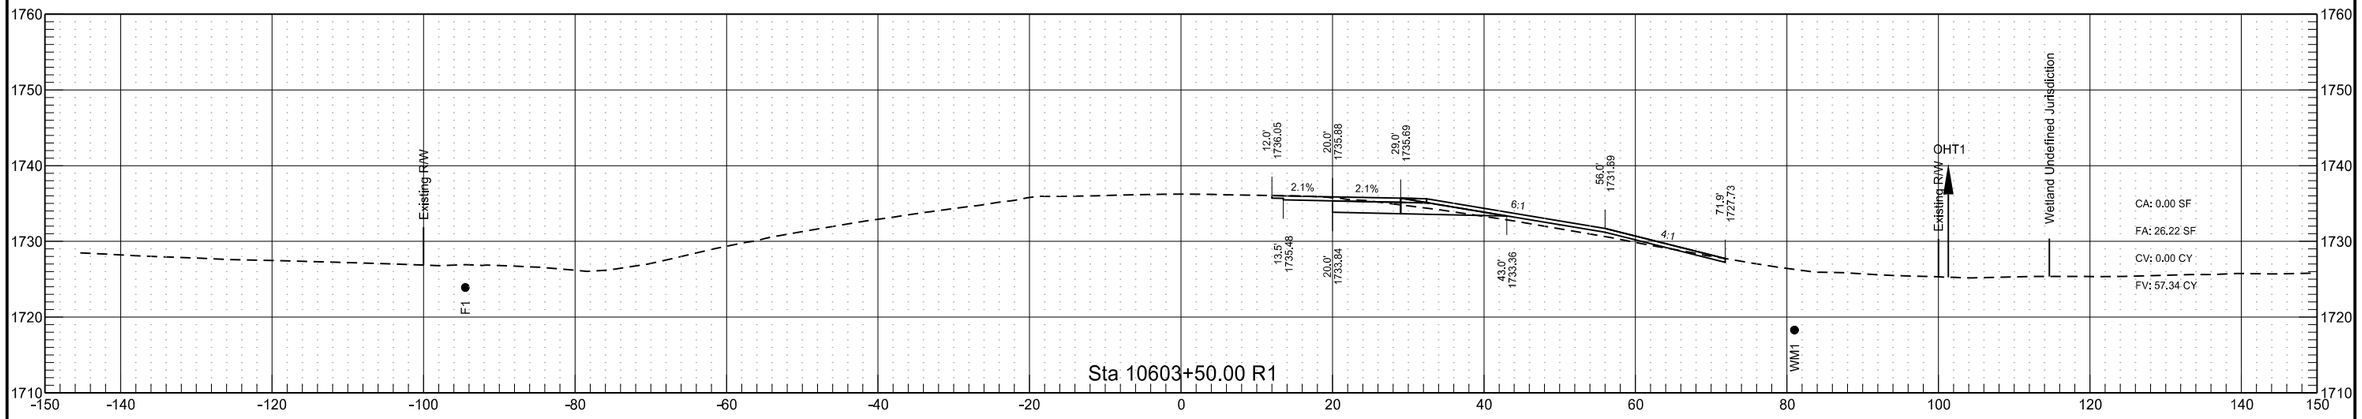

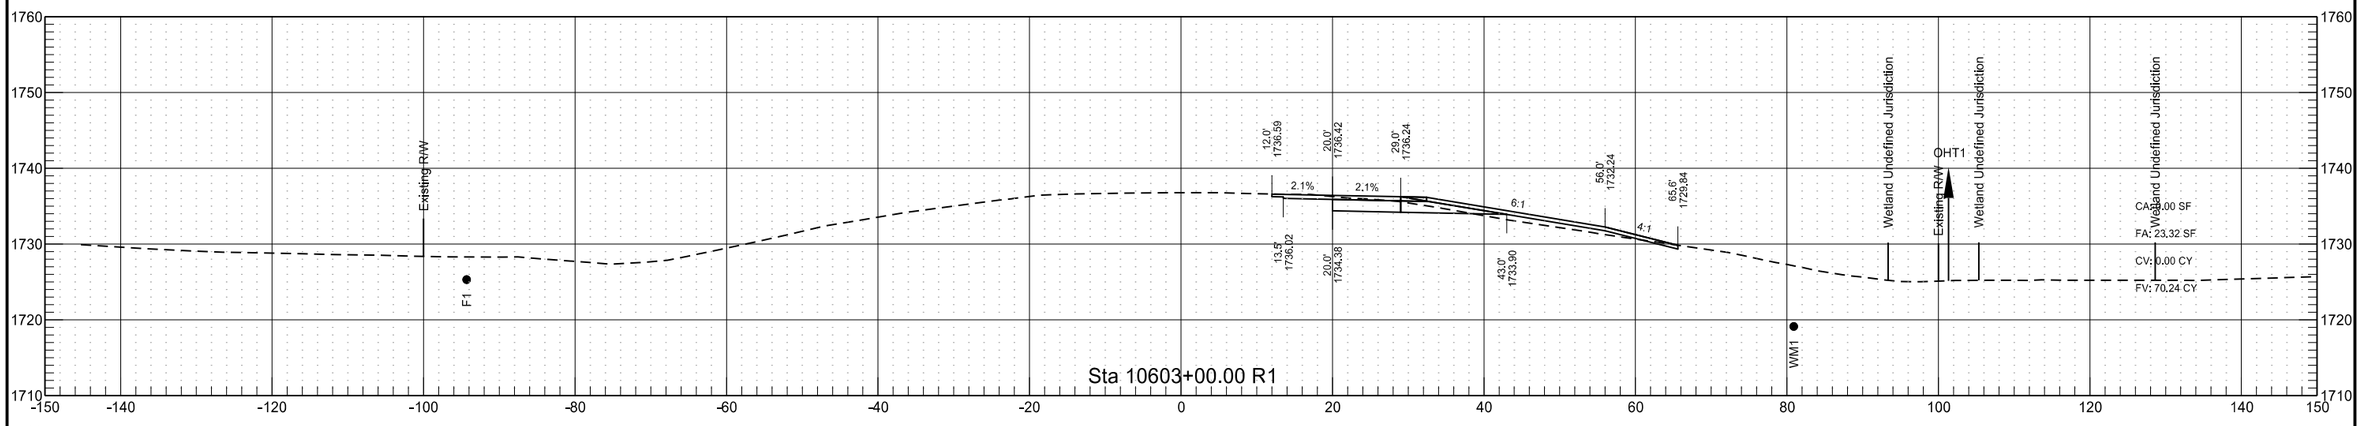

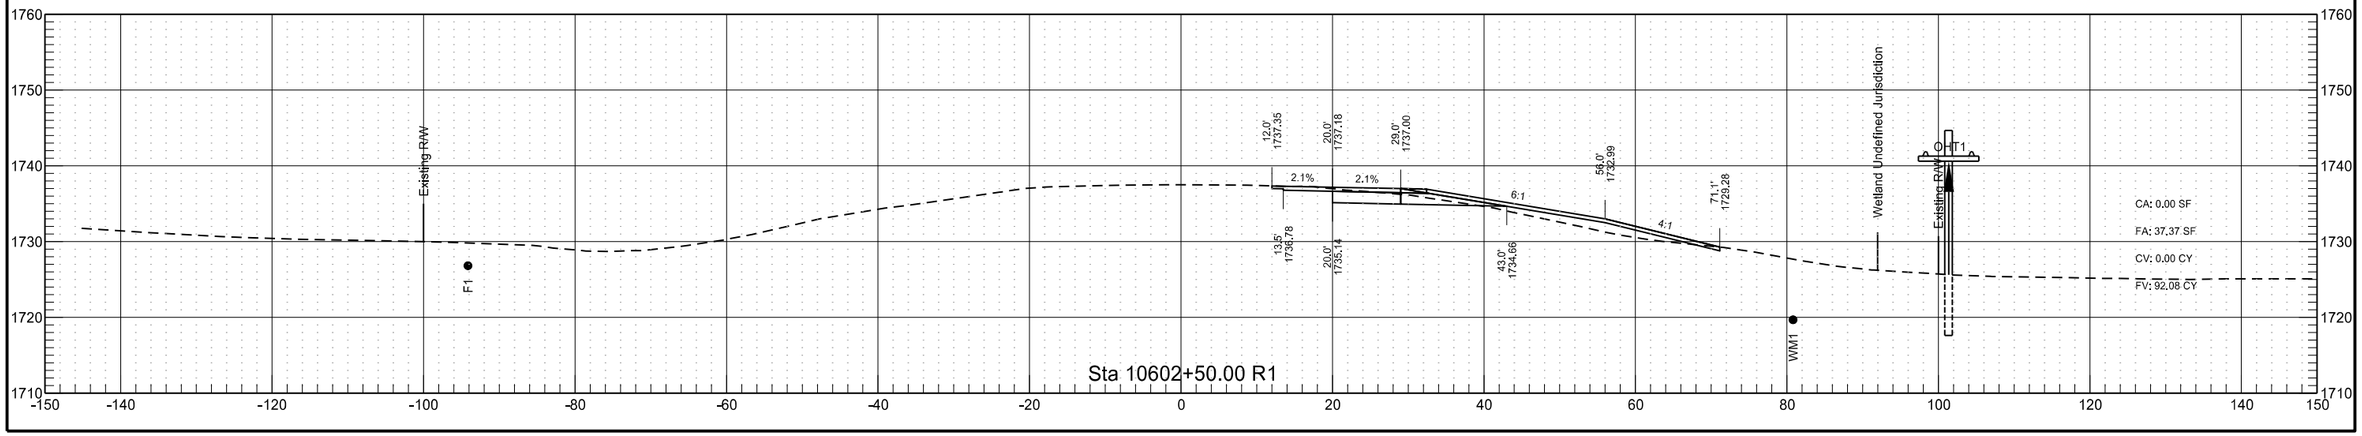

RP 198.976 to RP 201.216 - EB Passing Lane


	STATE	PROJECT NO.	SECTION NO.	SHEET NO.
	ND	INF-X-3-052(053)185	200	218


RP 198.976 to RP 201.216 - EB Passing Lane


	STATE	PROJECT NO.	SECTION NO.	SHEET NO.
	ND	INF-X-3-052(053)185	200	219

RP 198.976 to RP 201.216 - EB Passing Lane

	STATE	PROJECT NO.	SECTION NO.	SHEET NO.
	ND	INF-X-3-052(053)185	200	220

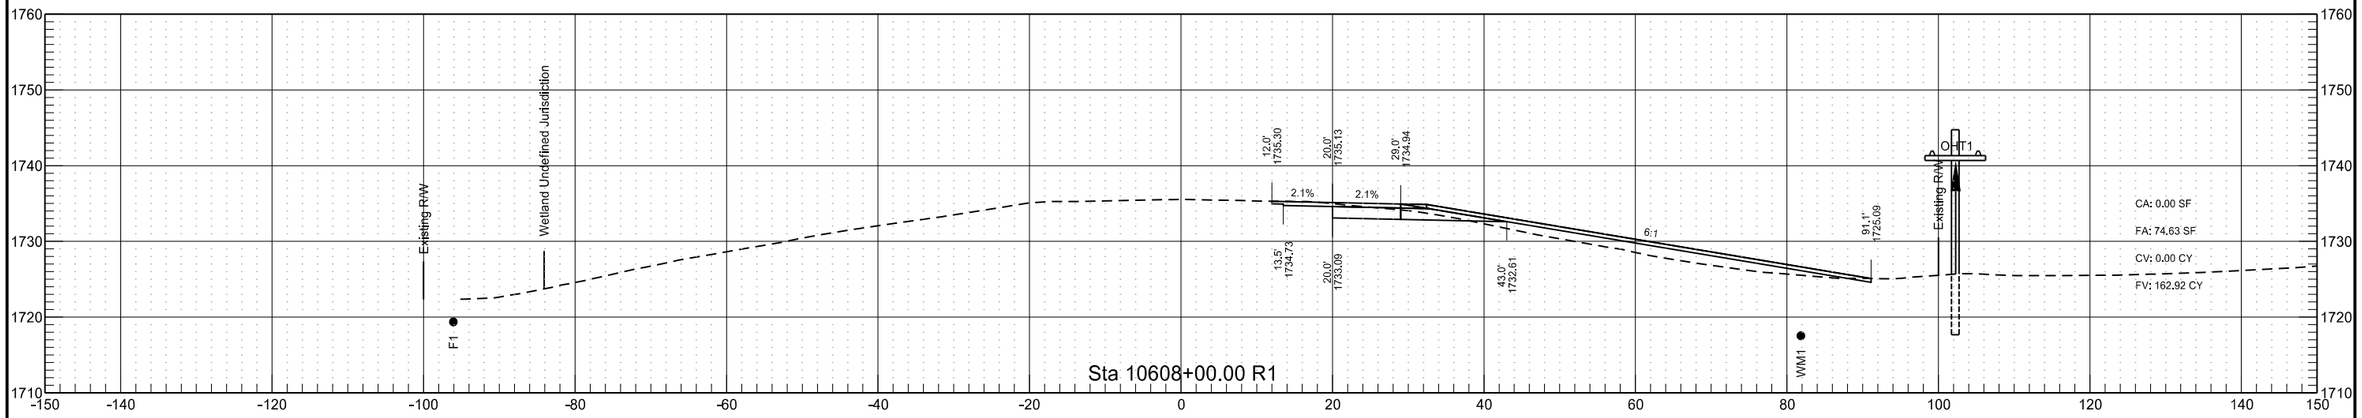


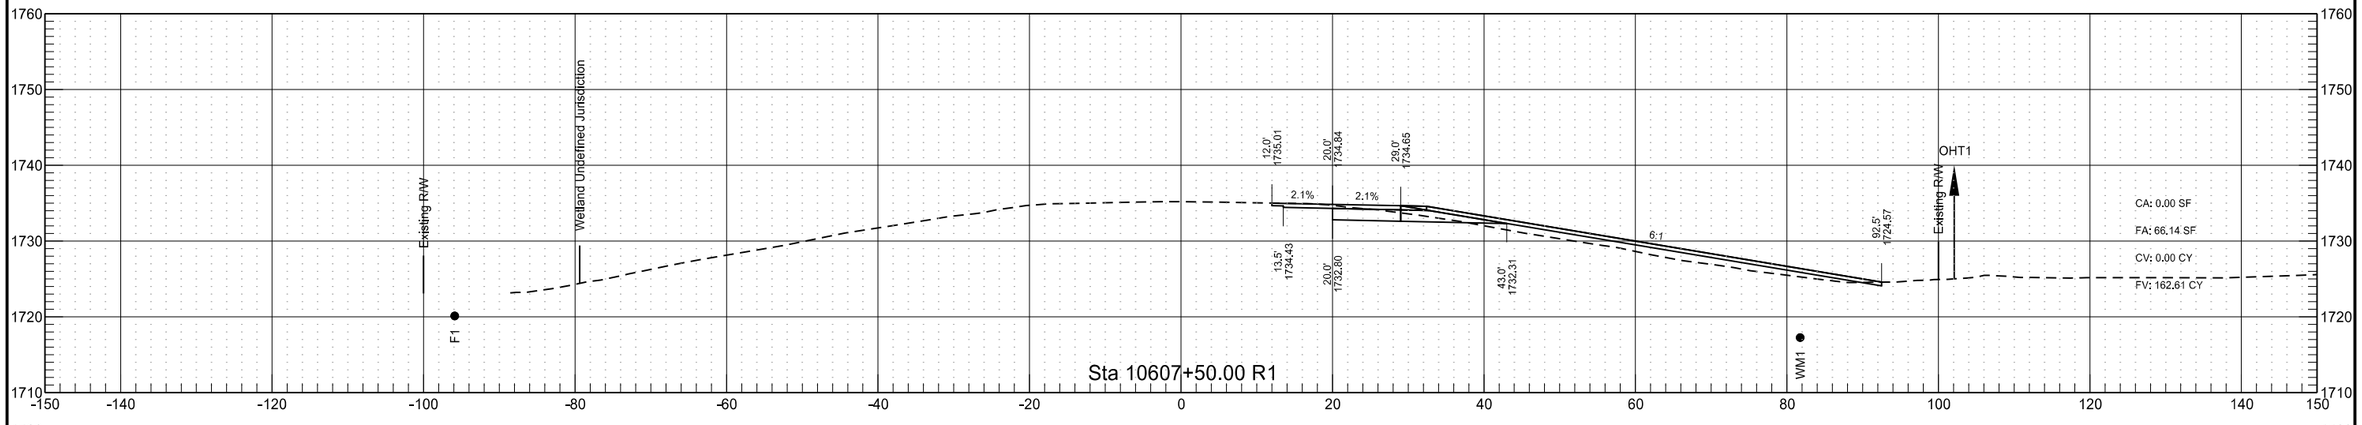

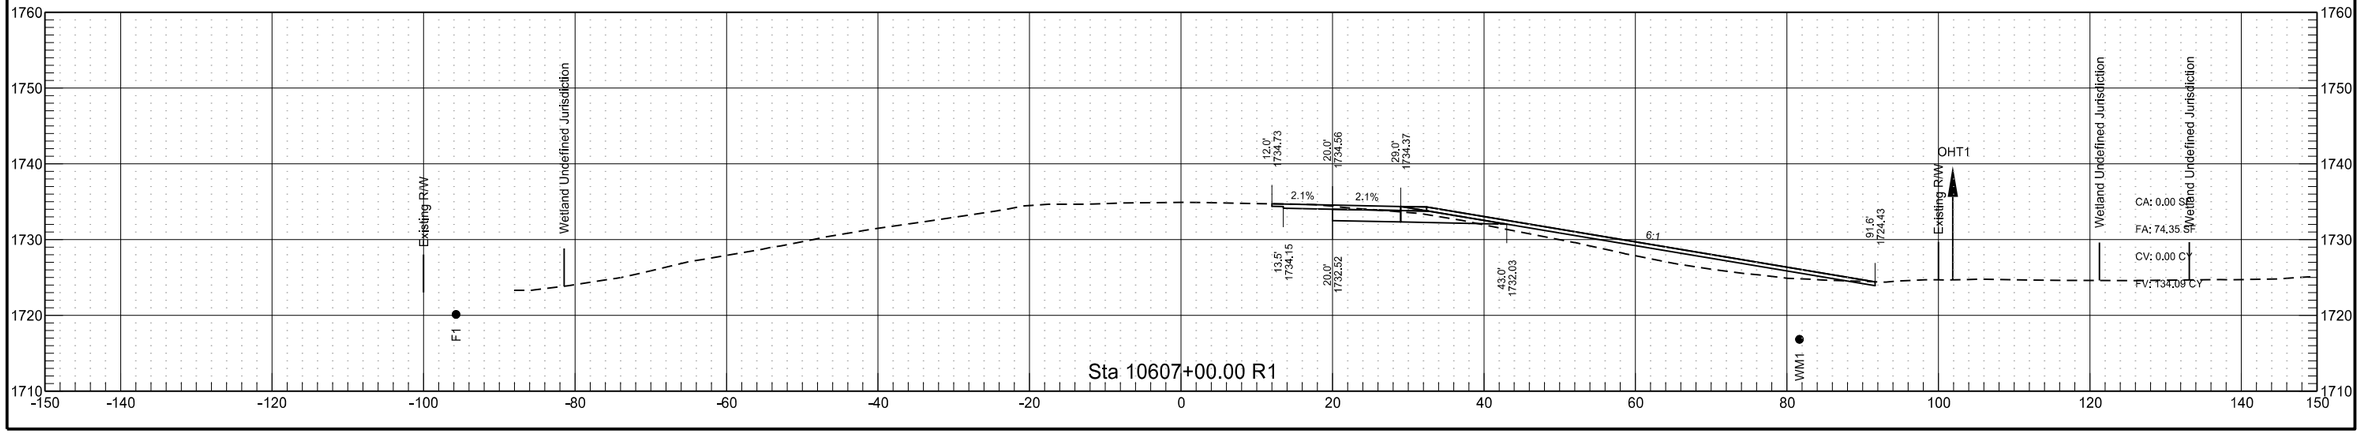


RP 198.976 to RP 201.216 - EB Passing Lane

	STATE	PROJECT NO.	SECTION NO.	SHEET NO.
	ND	INF-X-3-052(053)185	200	221

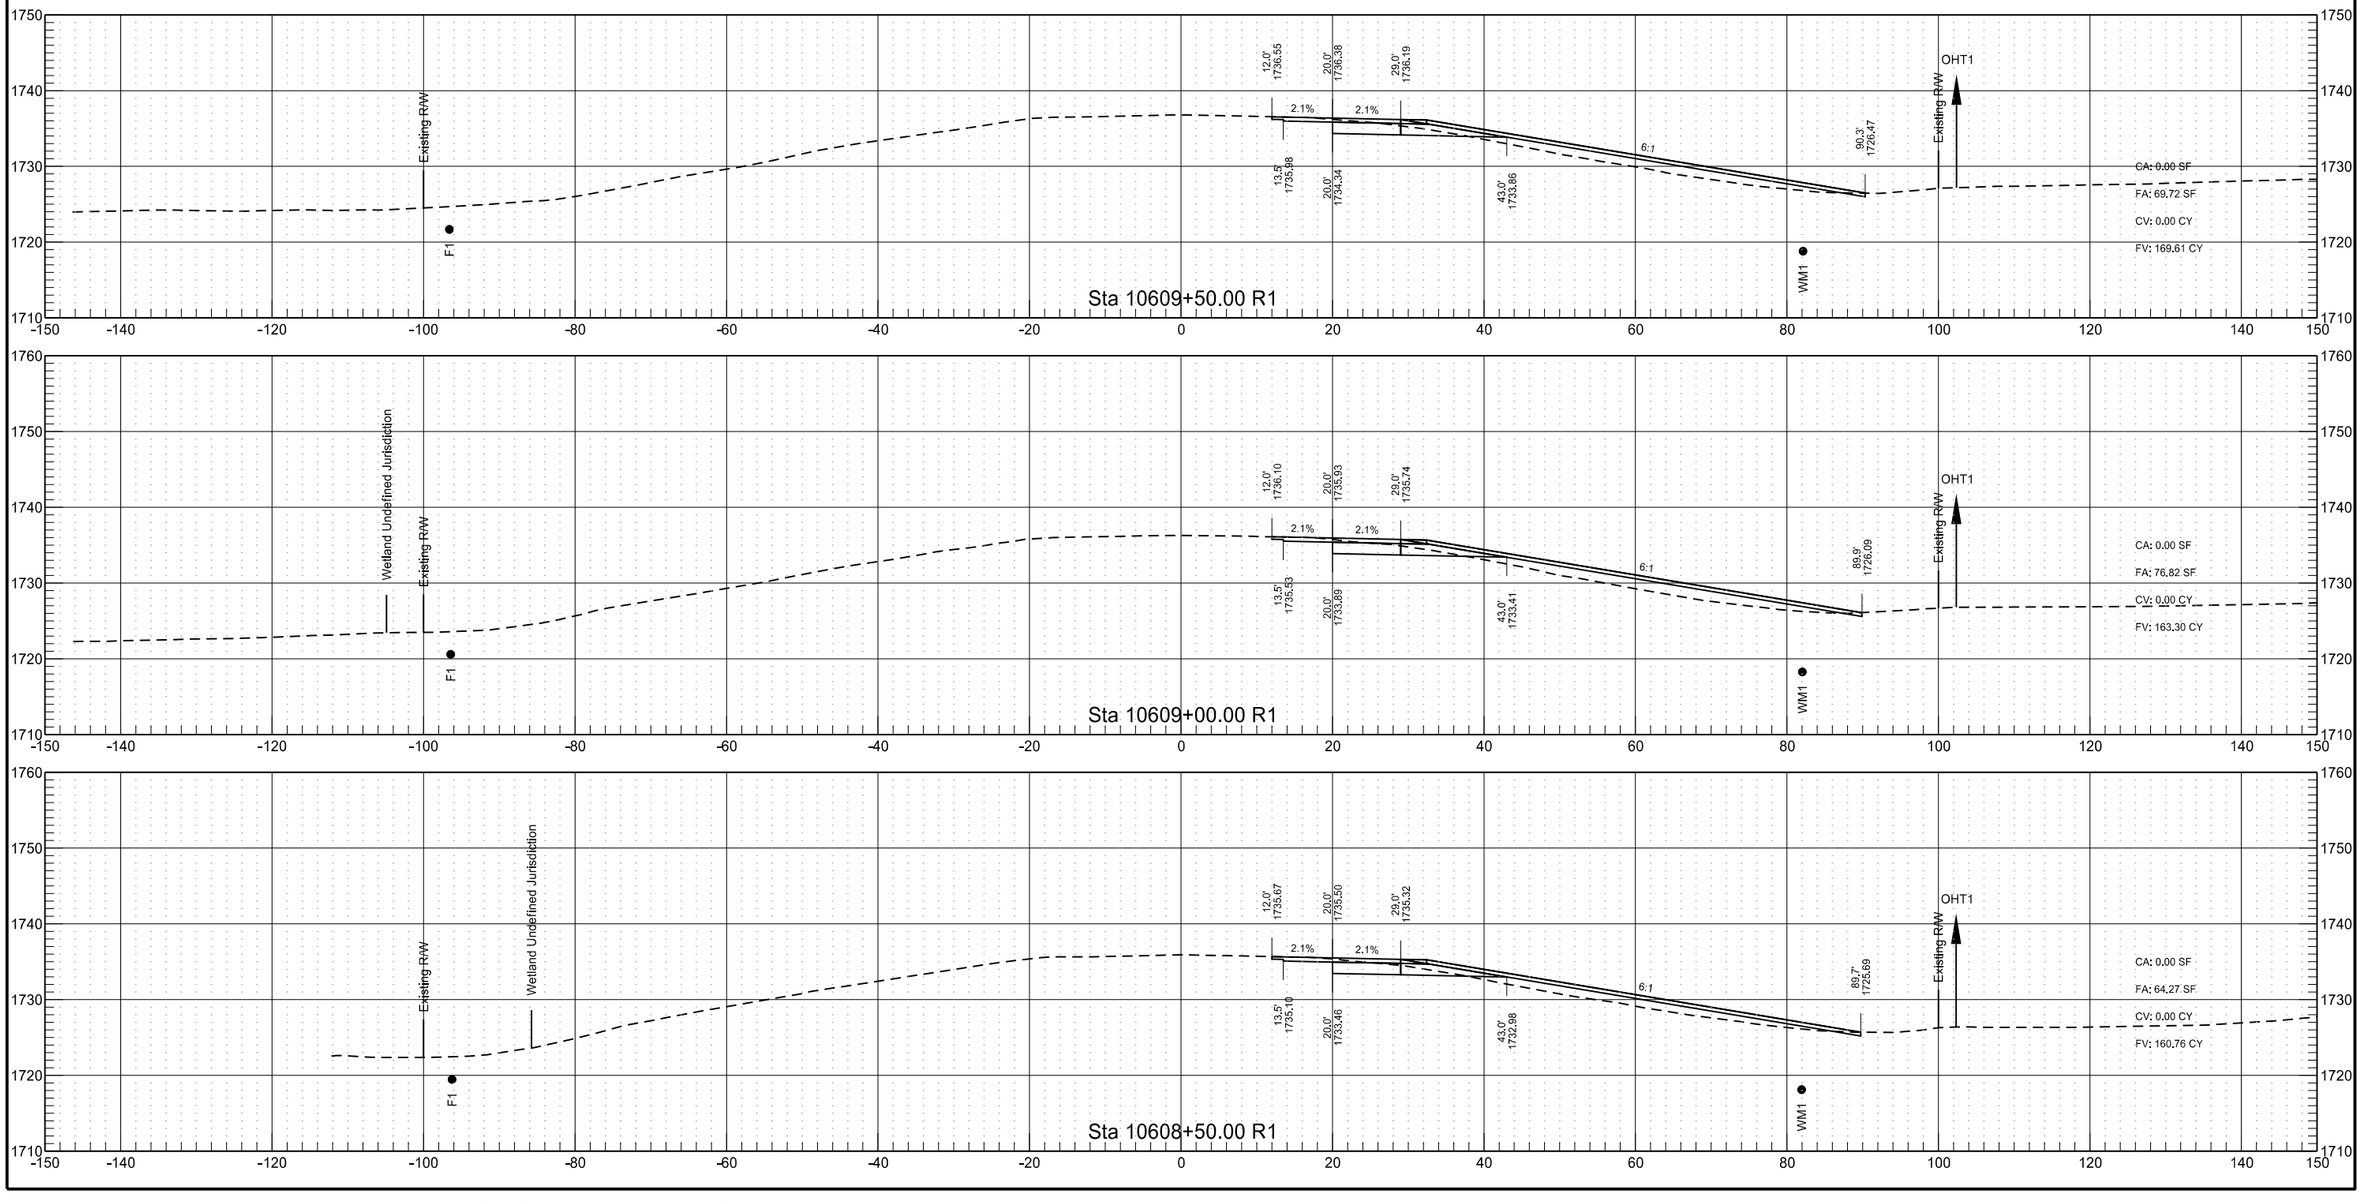


RP 198.976 to RP 201.216 - EB Passing Lane


	STATE	PROJECT NO.	SECTION NO.	SHEET NO.
	ND	INF-X-3-052(053)185	200	222

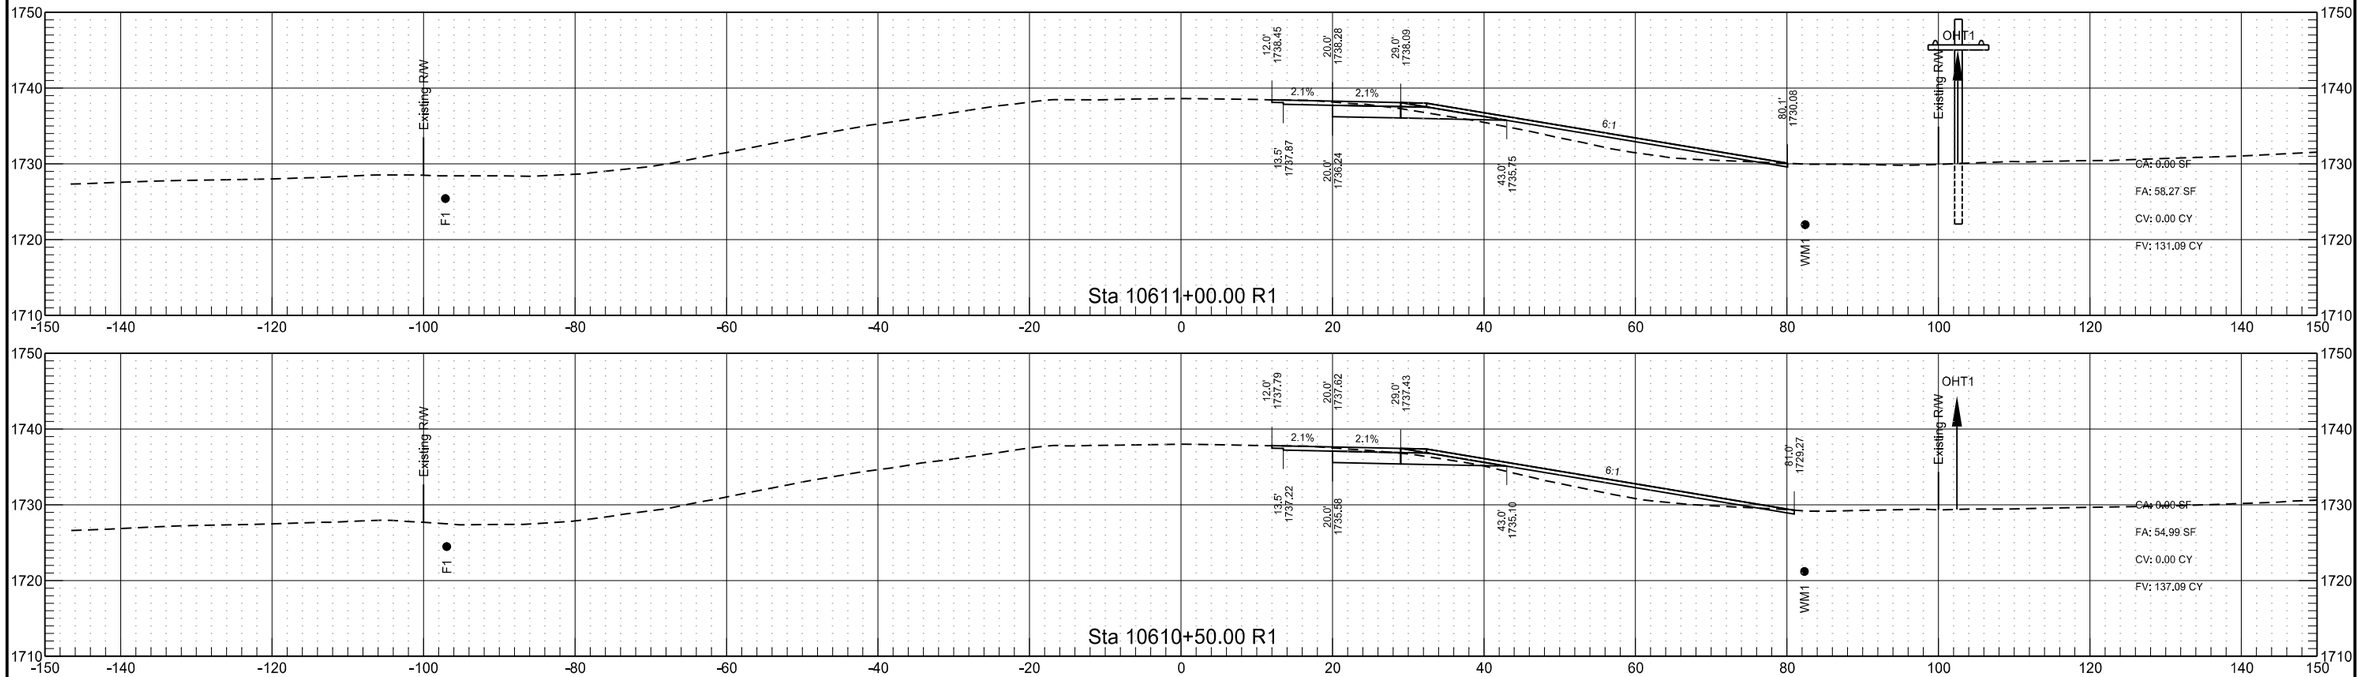


RP 198.976 to RP 201.216 - EB Passing Lane

	STATE	PROJECT NO.	SECTION NO.	SHEET NO.
	ND	INF-X-3-052(053)185	200	223

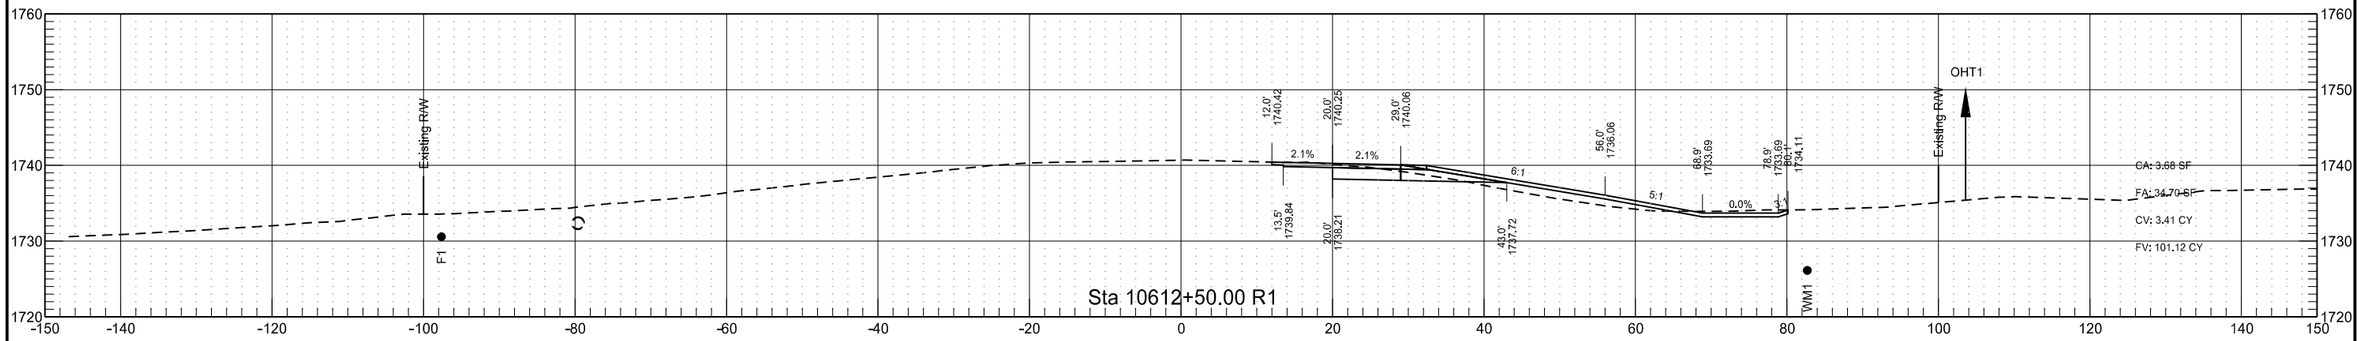


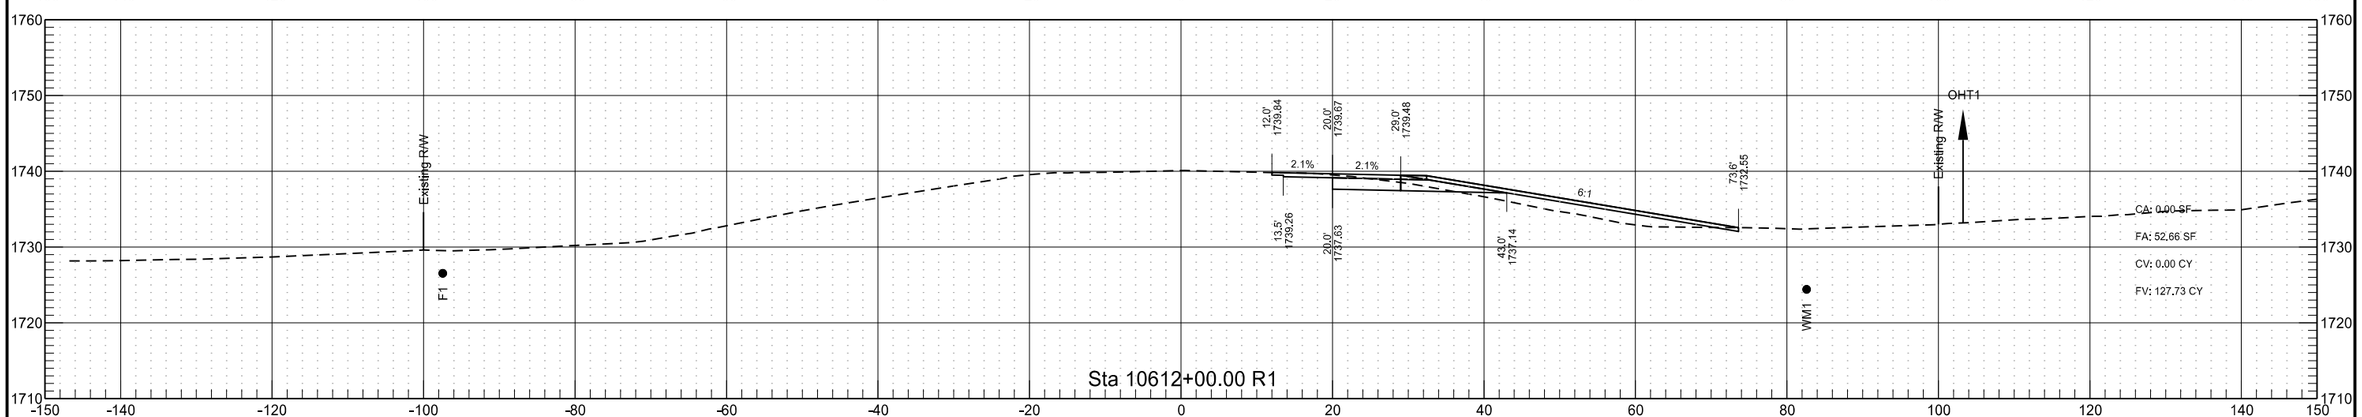


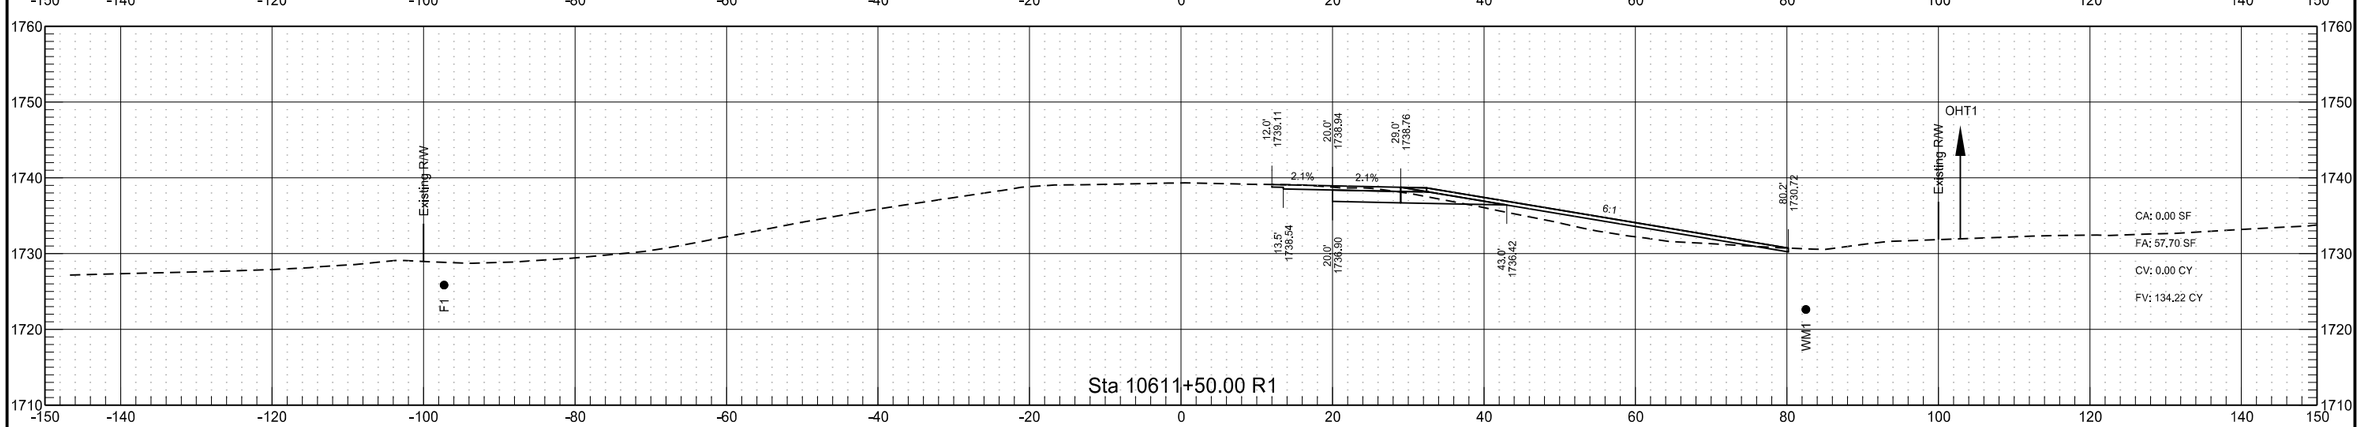



RP 198.976 to RP 201.216 - EB Passing Lane

	STATE	PROJECT NO.	SECTION NO.	SHEET NO.
	ND	INF-X-3-052(053)185	200	224

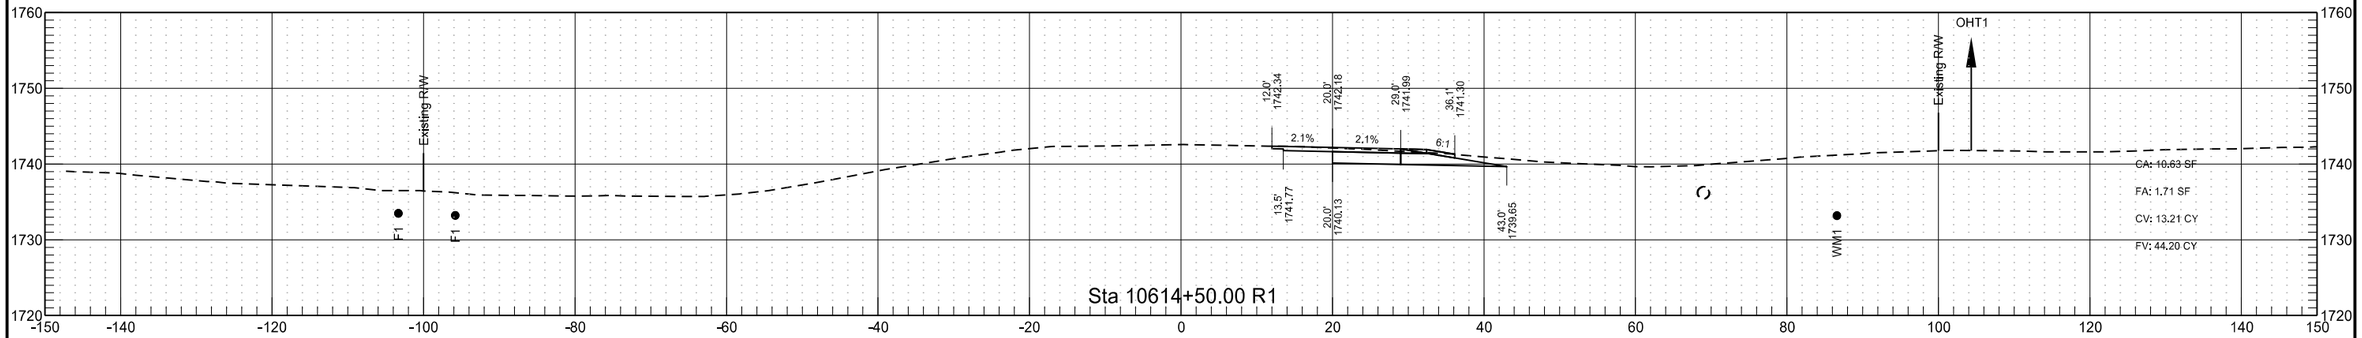

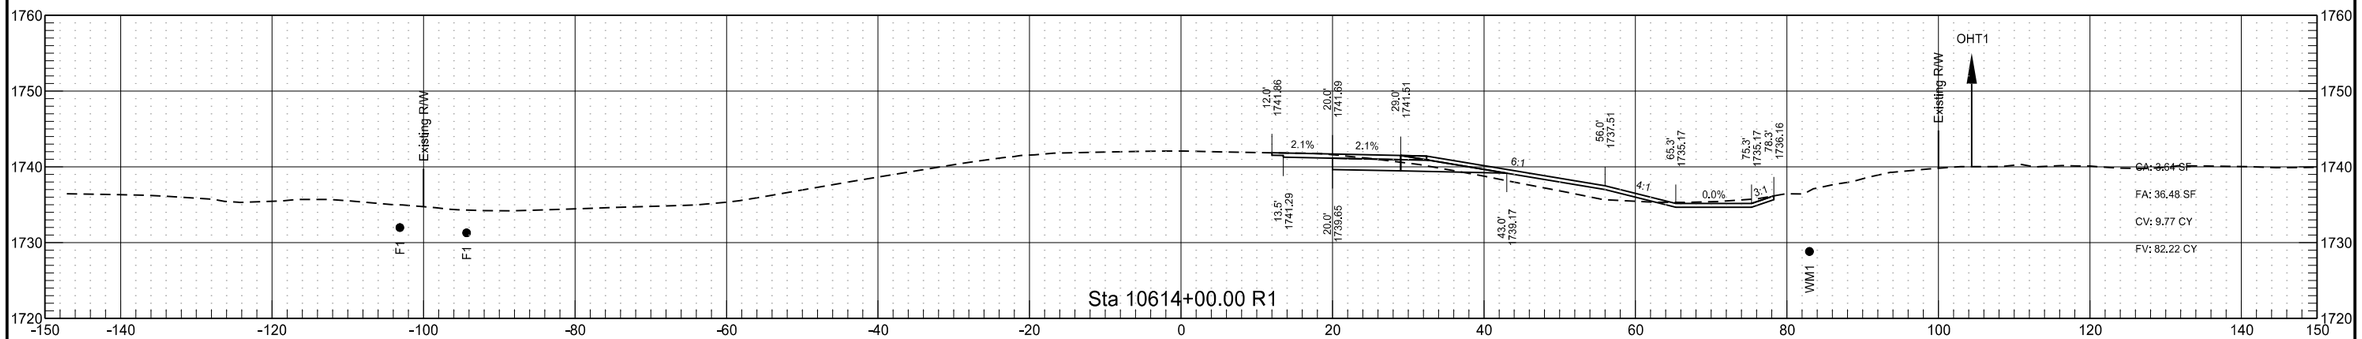


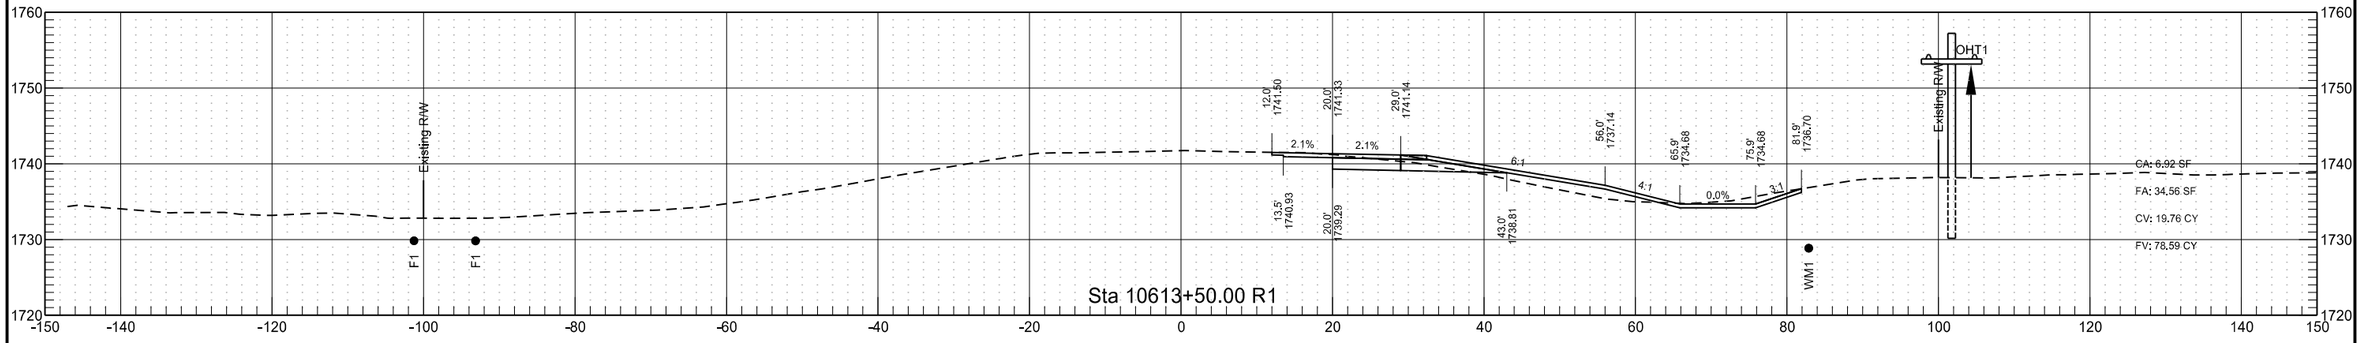


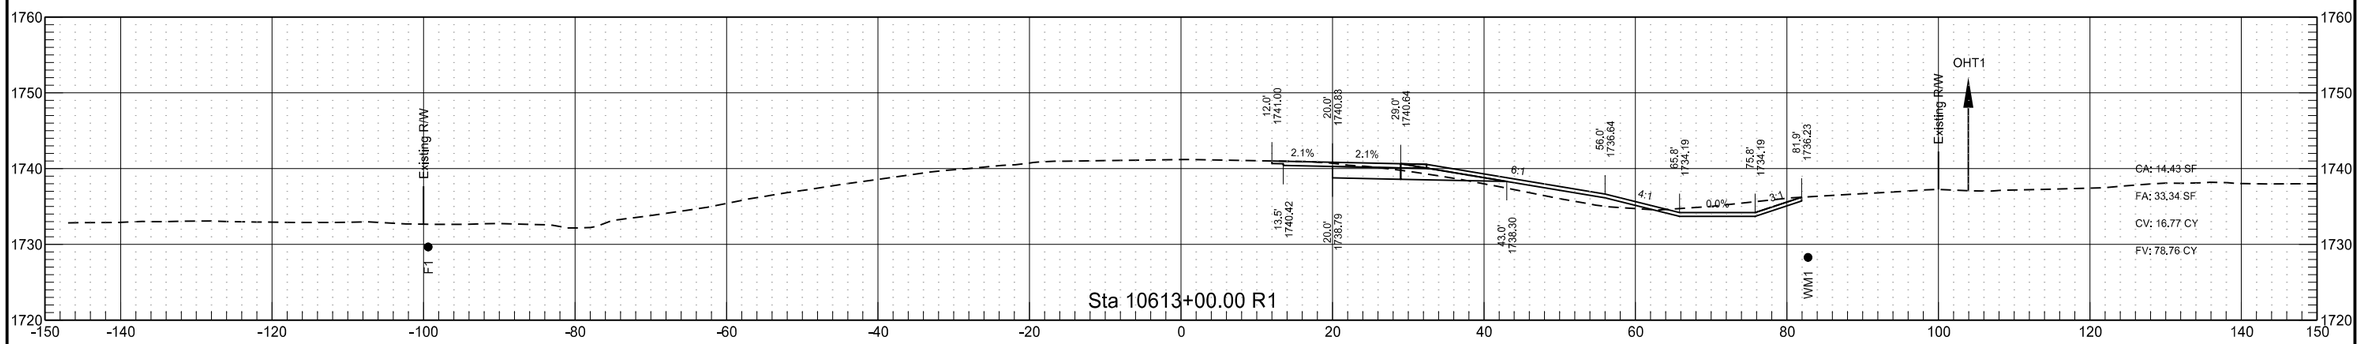


RP 198.976 to RP 201.216 - EB Passing Lane

	STATE	PROJECT NO.	SECTION NO.	SHEET NO.
	ND	INF-X-3-052(053)185	200	225

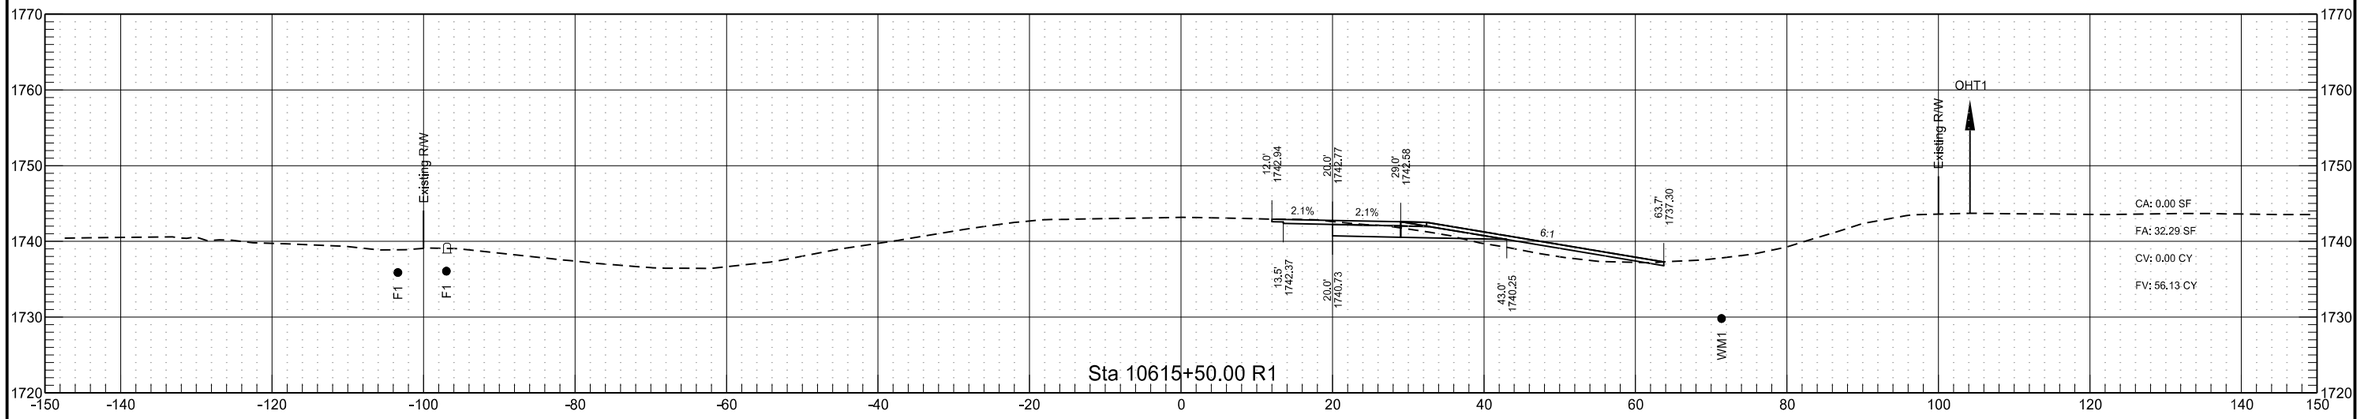


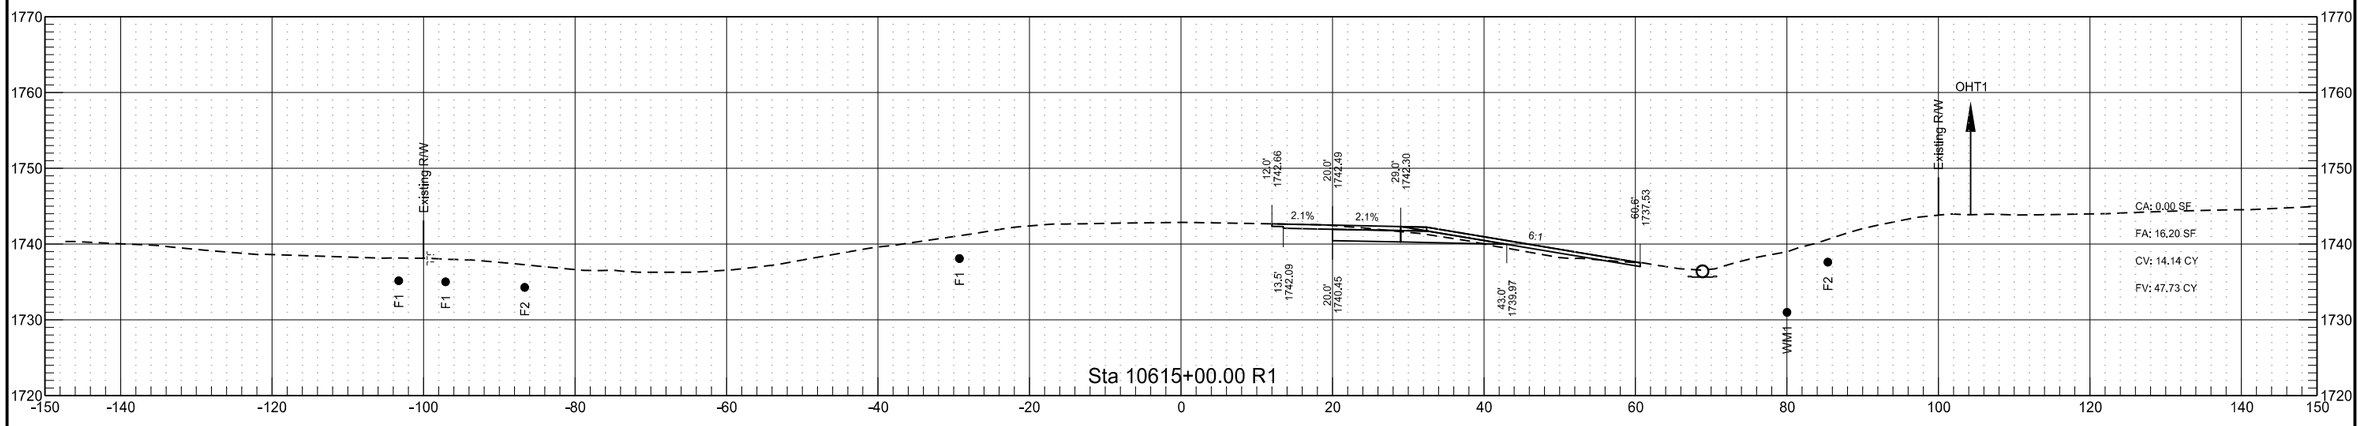


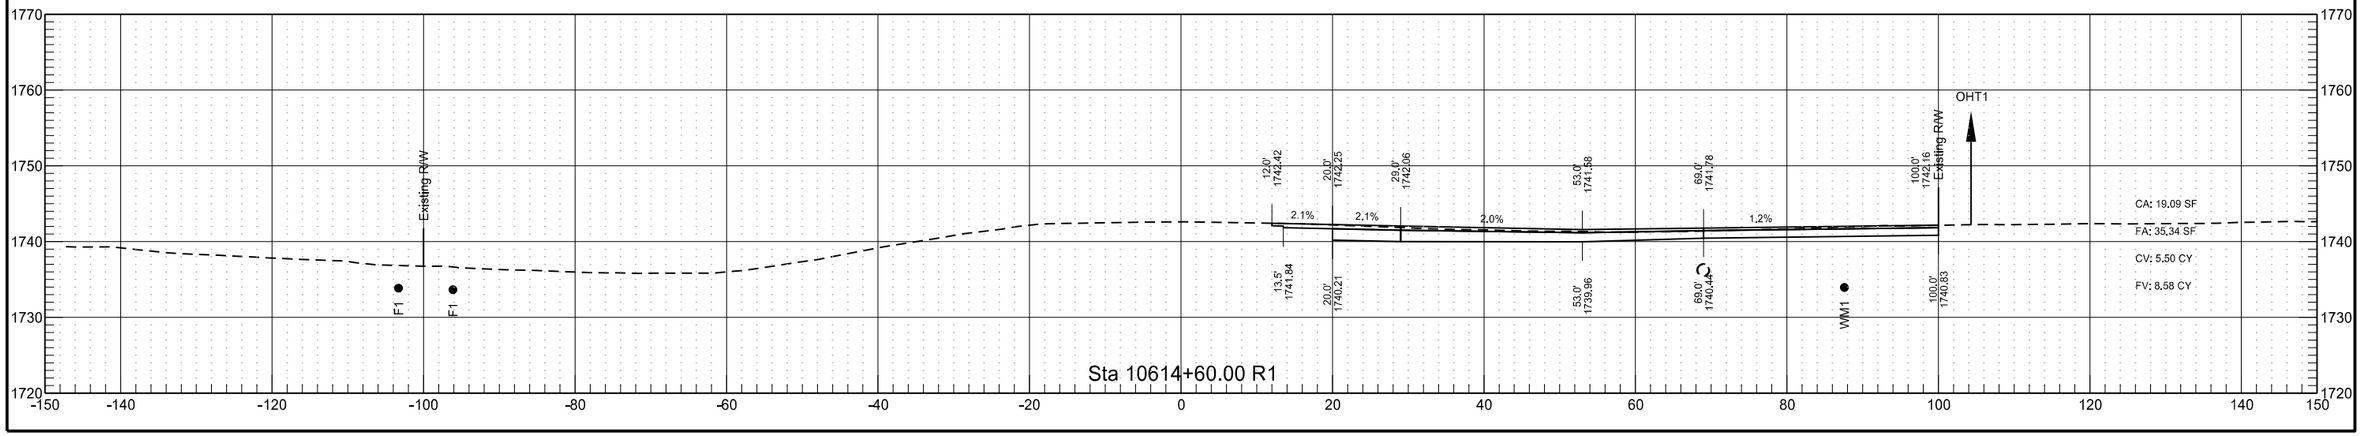



RP 198.976 to RP 201.216 - EB Passing Lane

	STATE	PROJECT NO.	SECTION NO.	SHEET NO.
	ND	INF-X-3-052(053)185	200	226

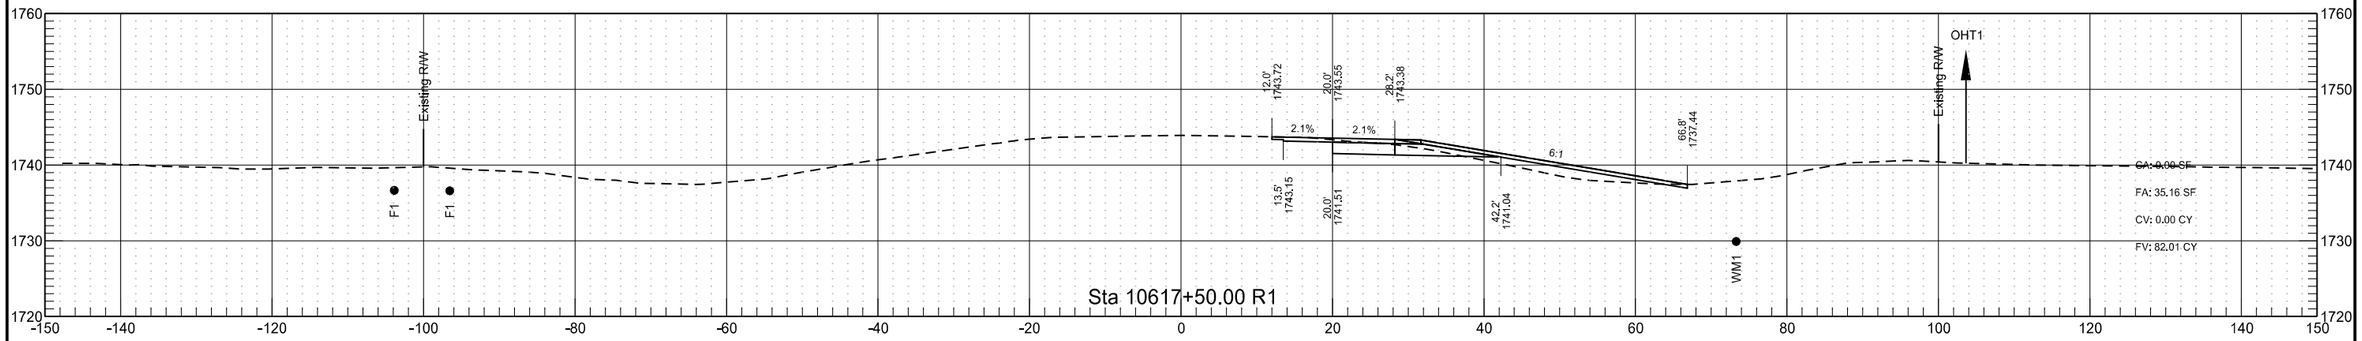

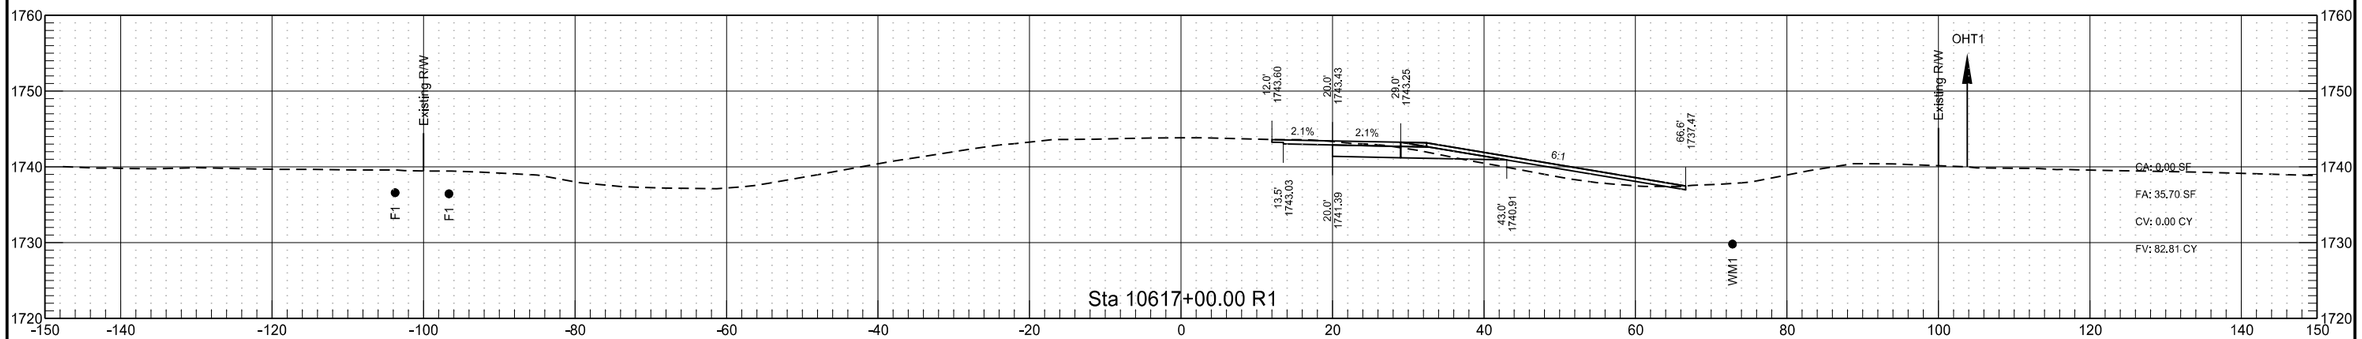


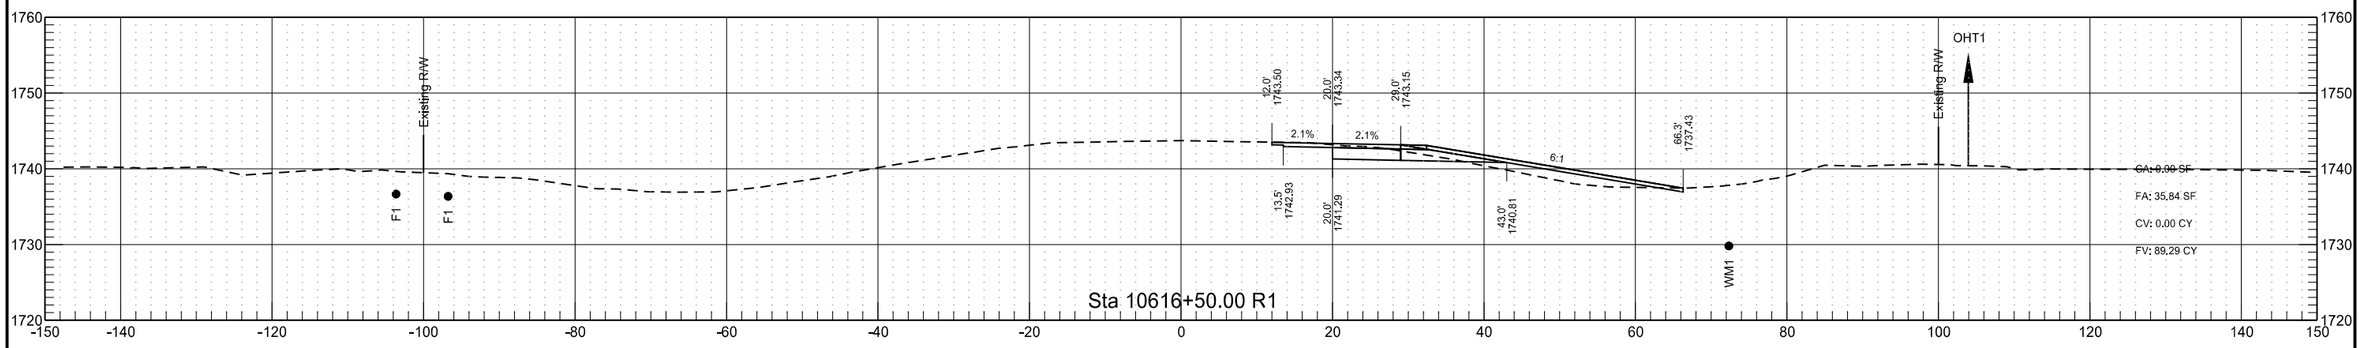


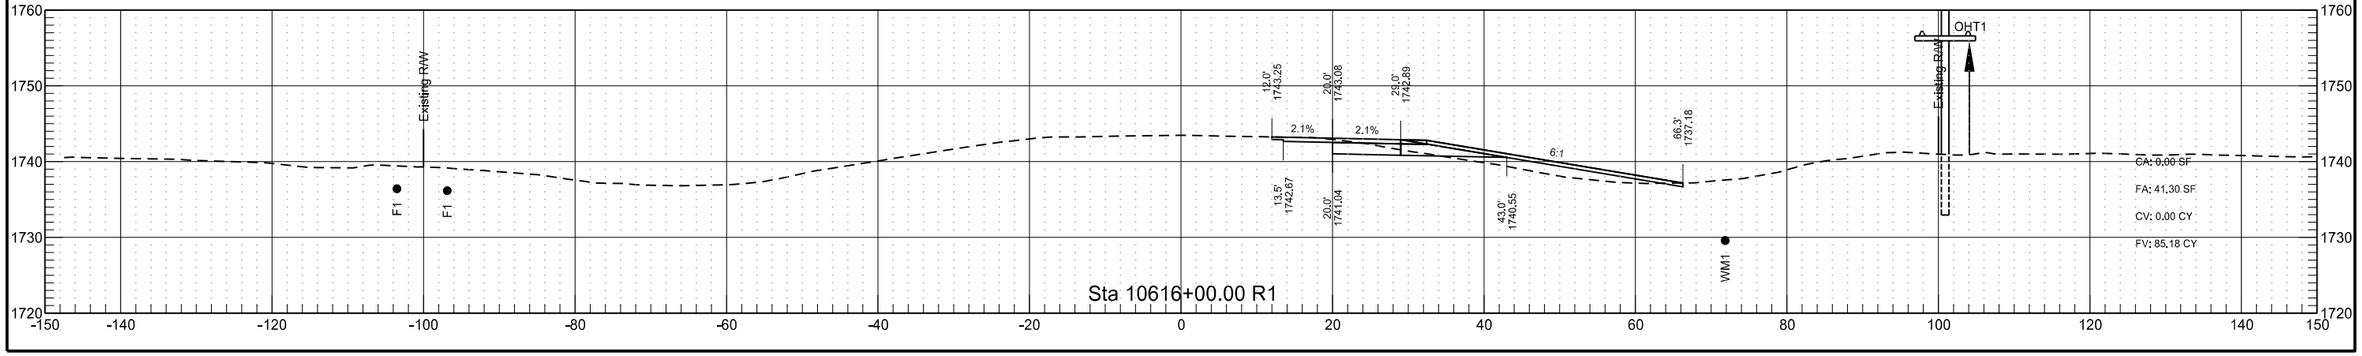



RP 198.976 to RP 201.216 - EB Passing Lane

	STATE	PROJECT NO.	SECTION NO.	SHEET NO.
	ND	INF-X-3-052(053)185	200	227

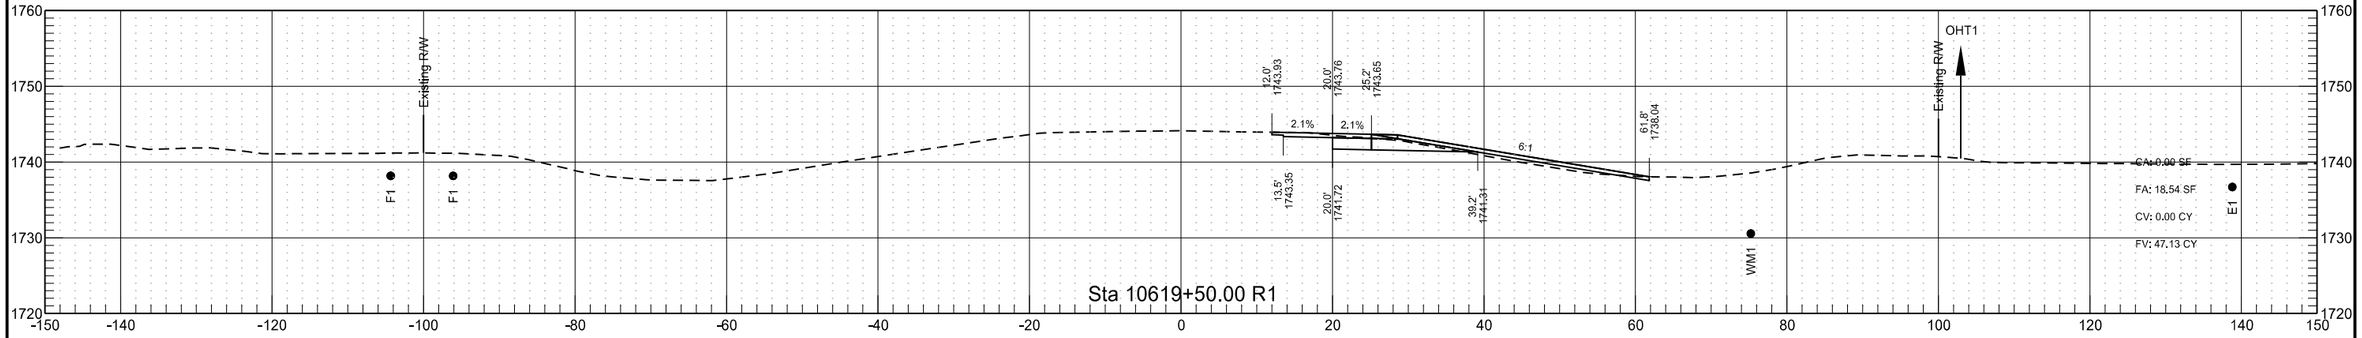

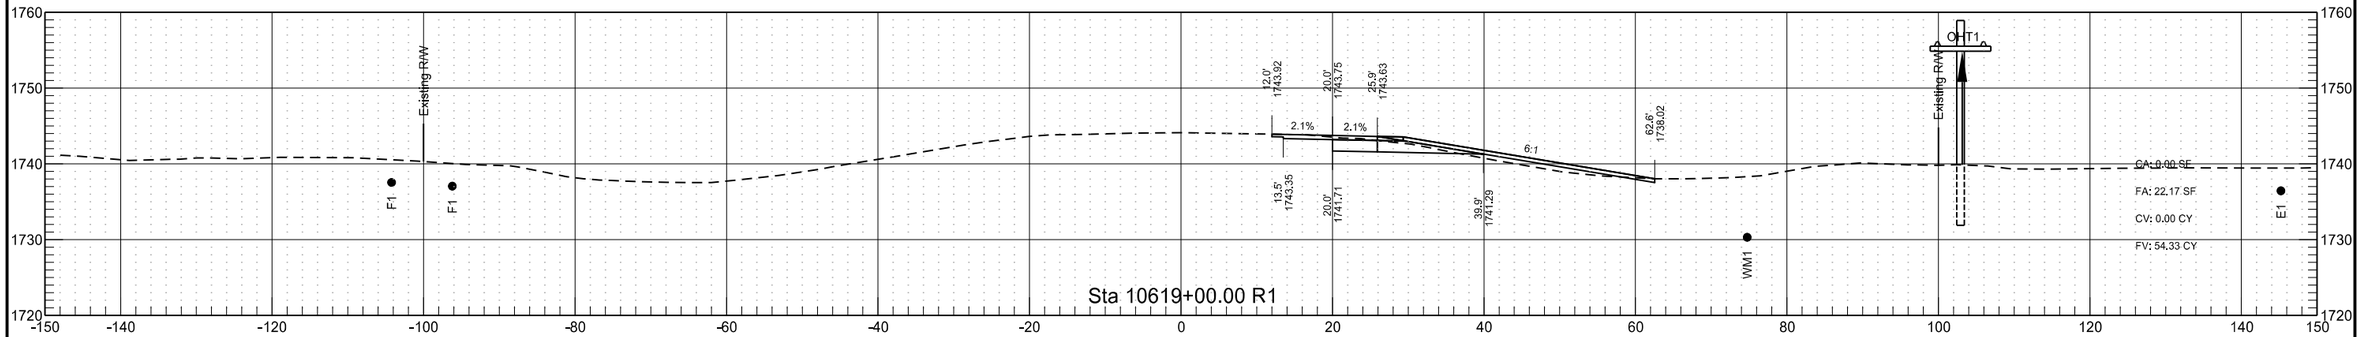

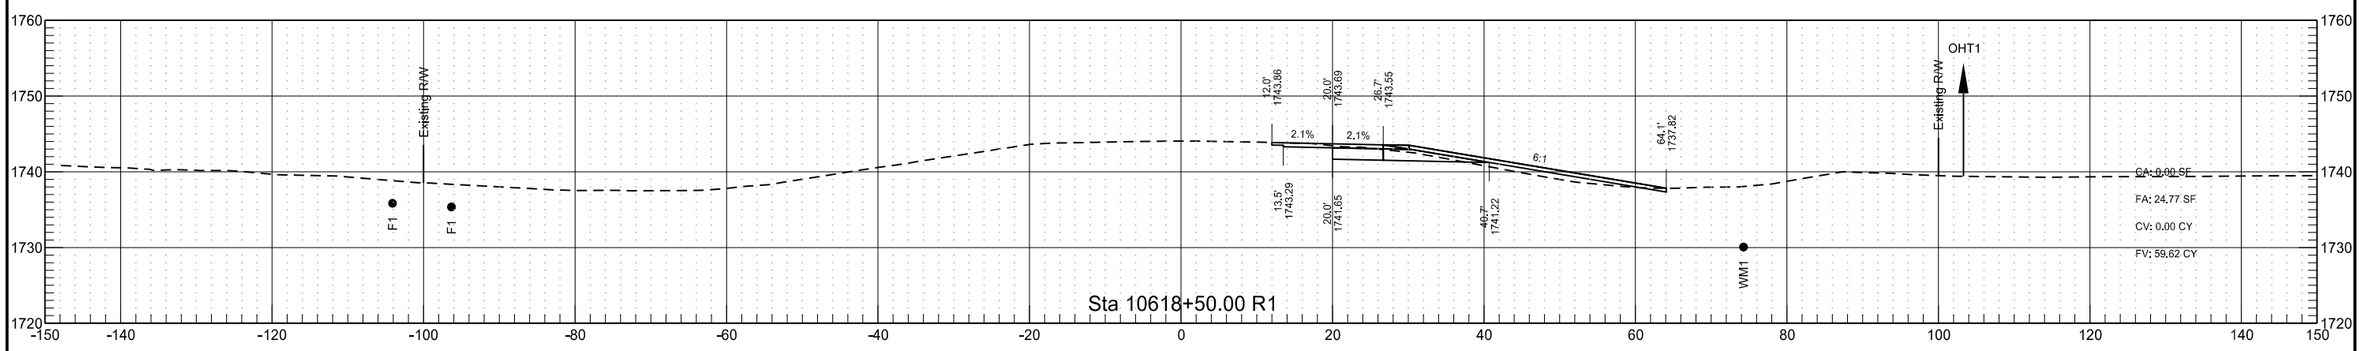

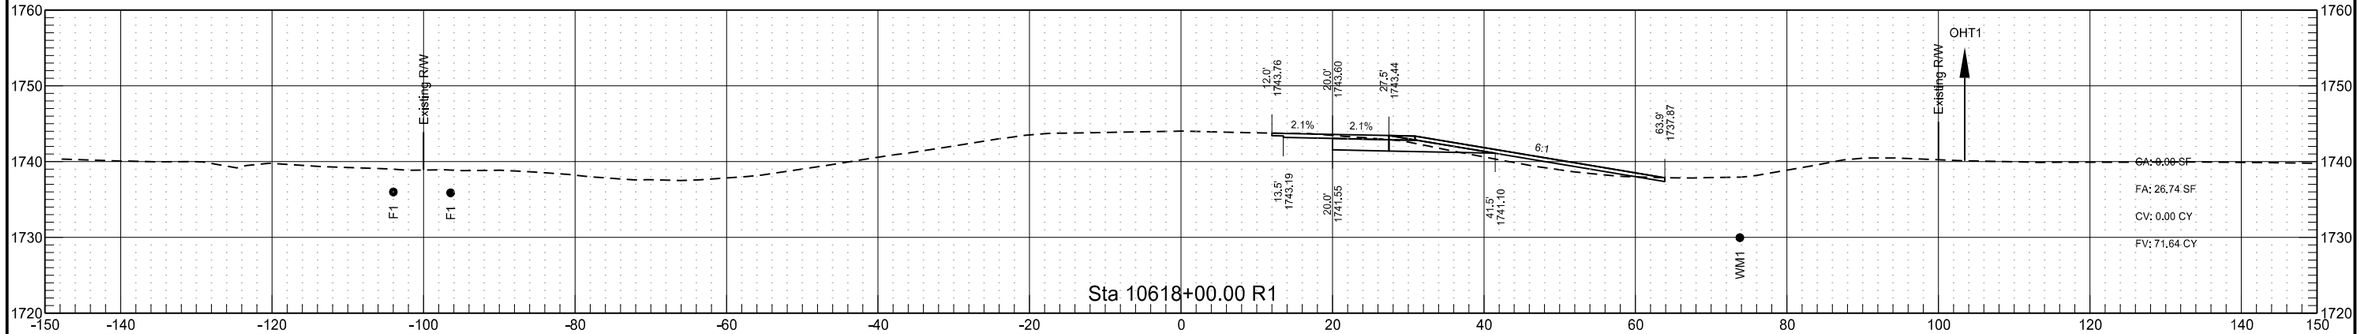

RP 198.976 to RP 201.216 - EB Passing Lane

	STATE	PROJECT NO.	SECTION NO.	SHEET NO.
	ND	INF-X-3-052(053)185	200	228

RP 198.976 to RP 201.216 - EB Passing Lane

	STATE	PROJECT NO.	SECTION NO.	SHEET NO.
	ND	INF-X-3-052(053)185	200	229

