


RP 204.835 to RP 207.057 - WB Passing Lane

	STATE	PROJECT NO.	SECTION NO.	SHEET NO.
	ND	INF-X-3-052(053)185	200	230

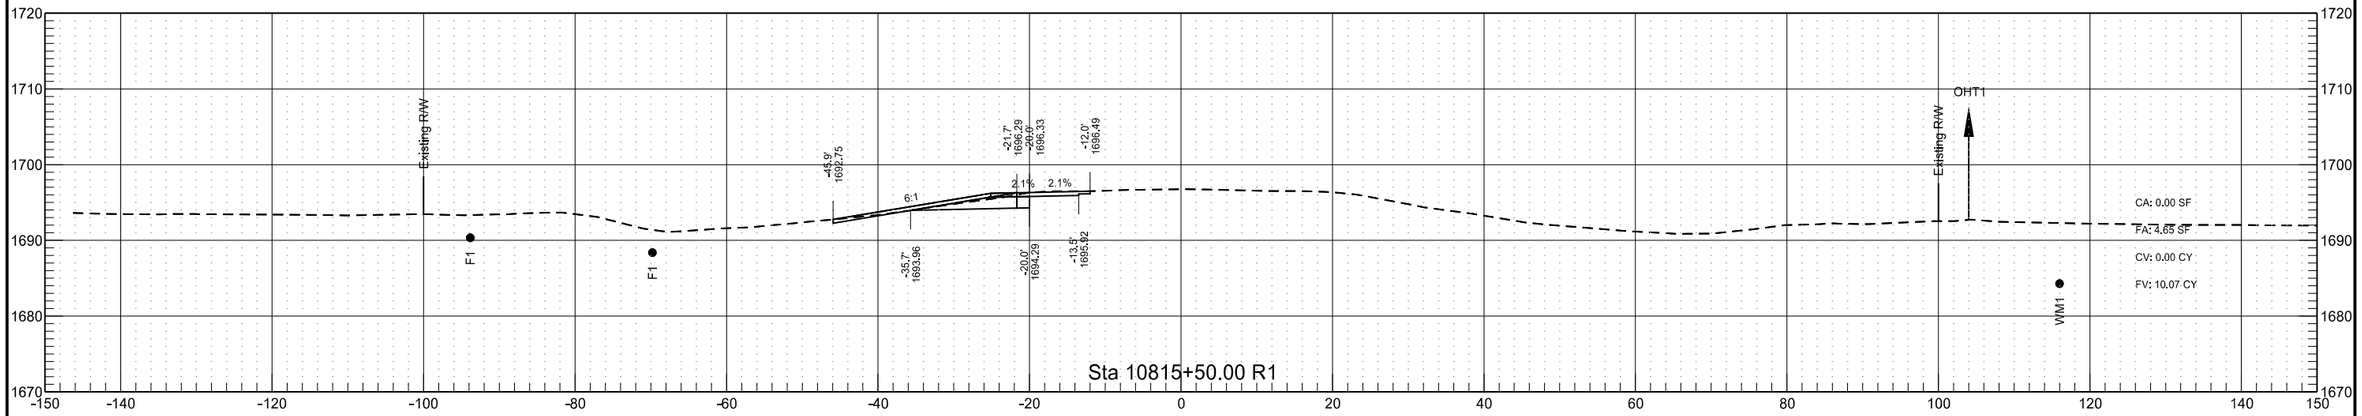


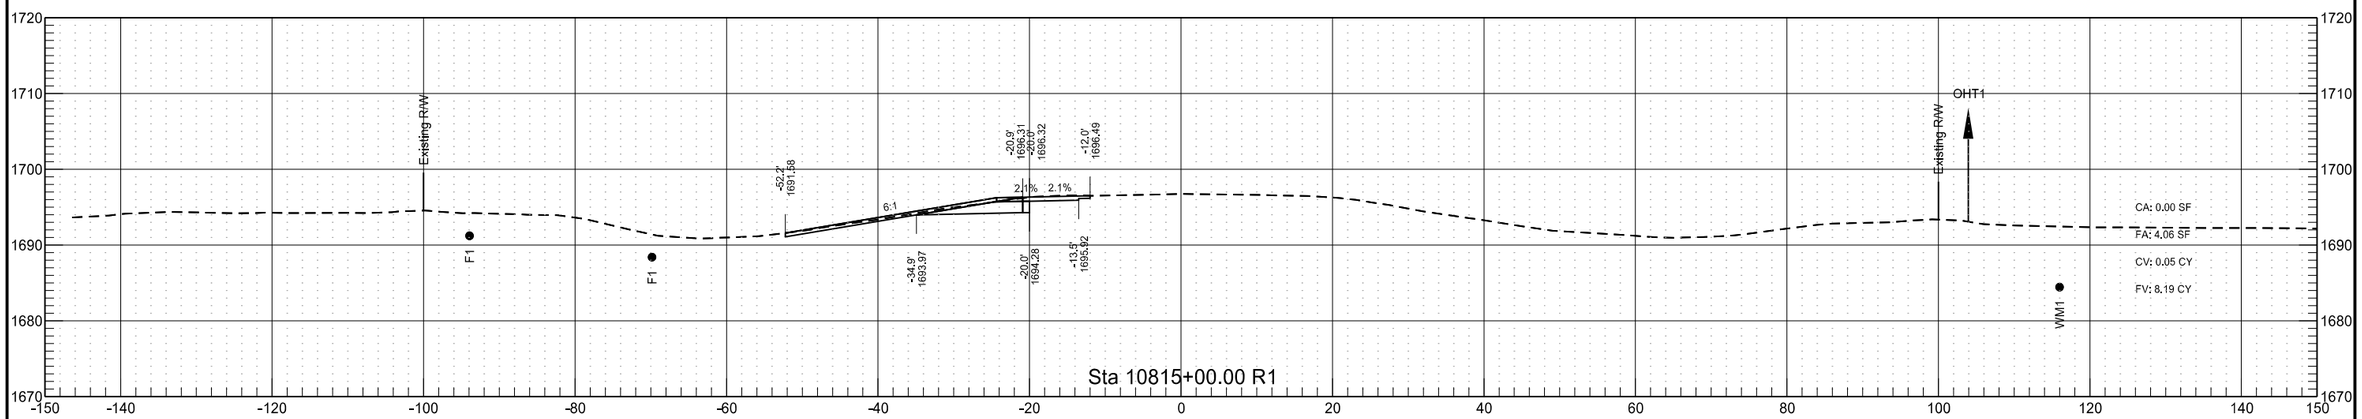


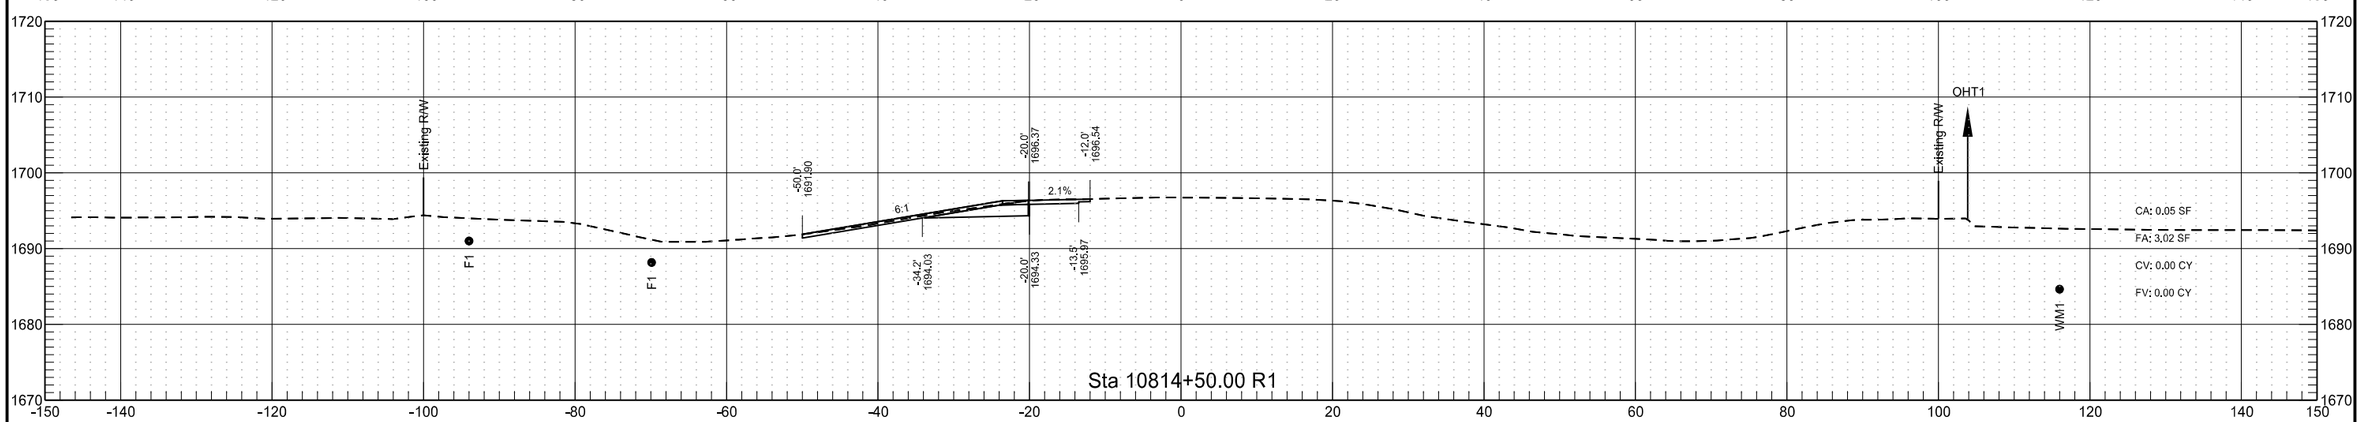


RP 204.835 to RP 207.057 - WB Passing Lane

	STATE	PROJECT NO.	SECTION NO.	SHEET NO.
	ND	INF-X-3-052(053)185	200	231

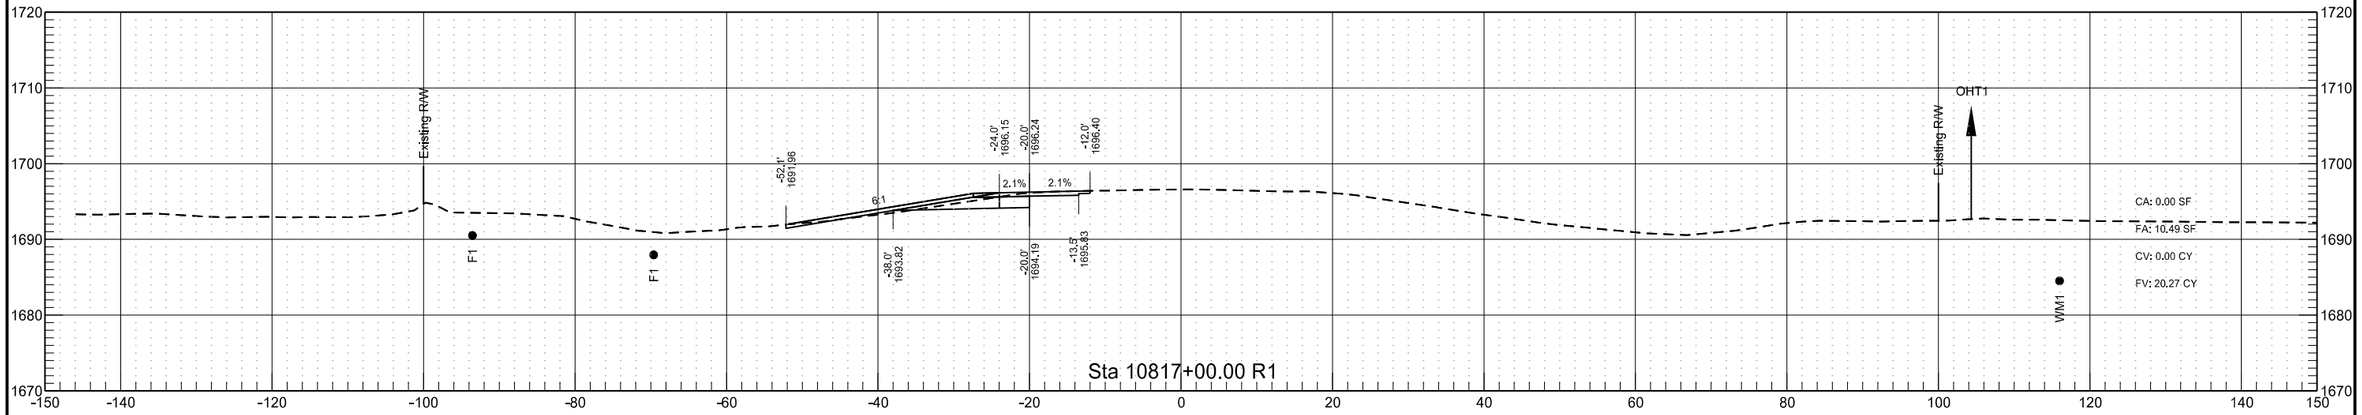


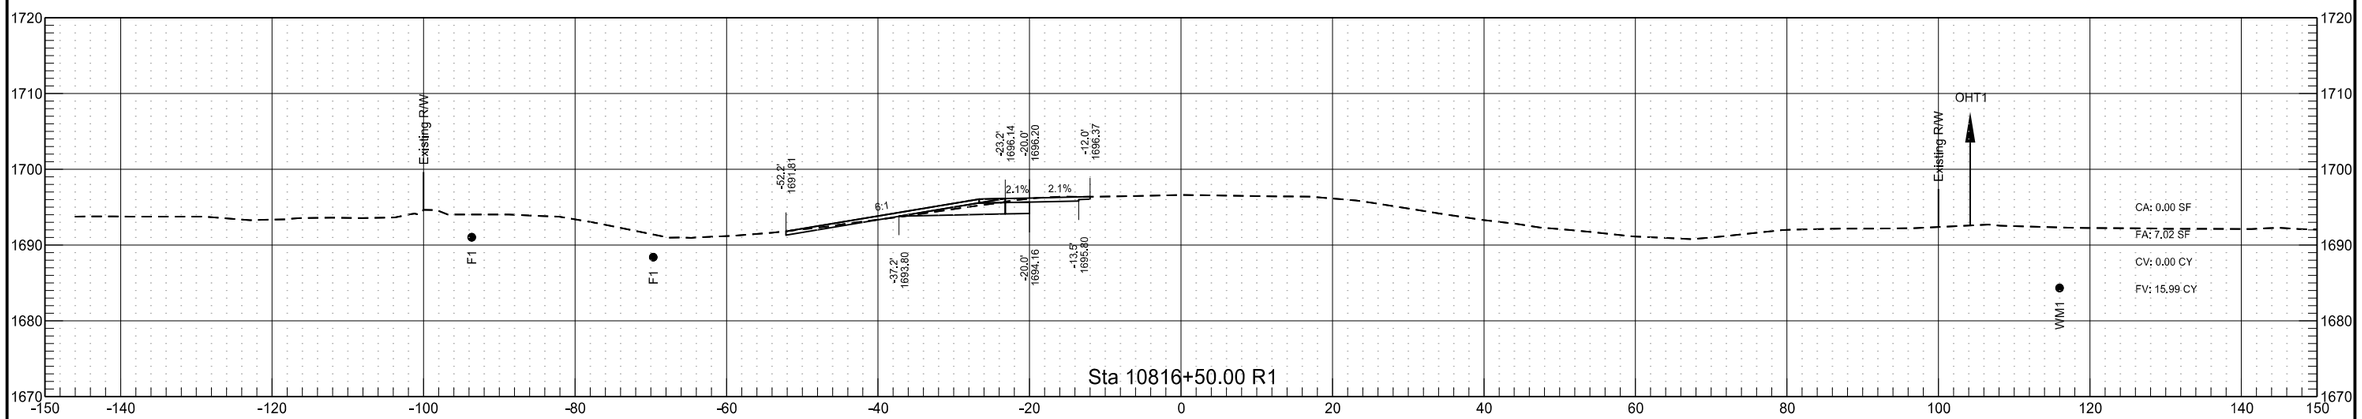

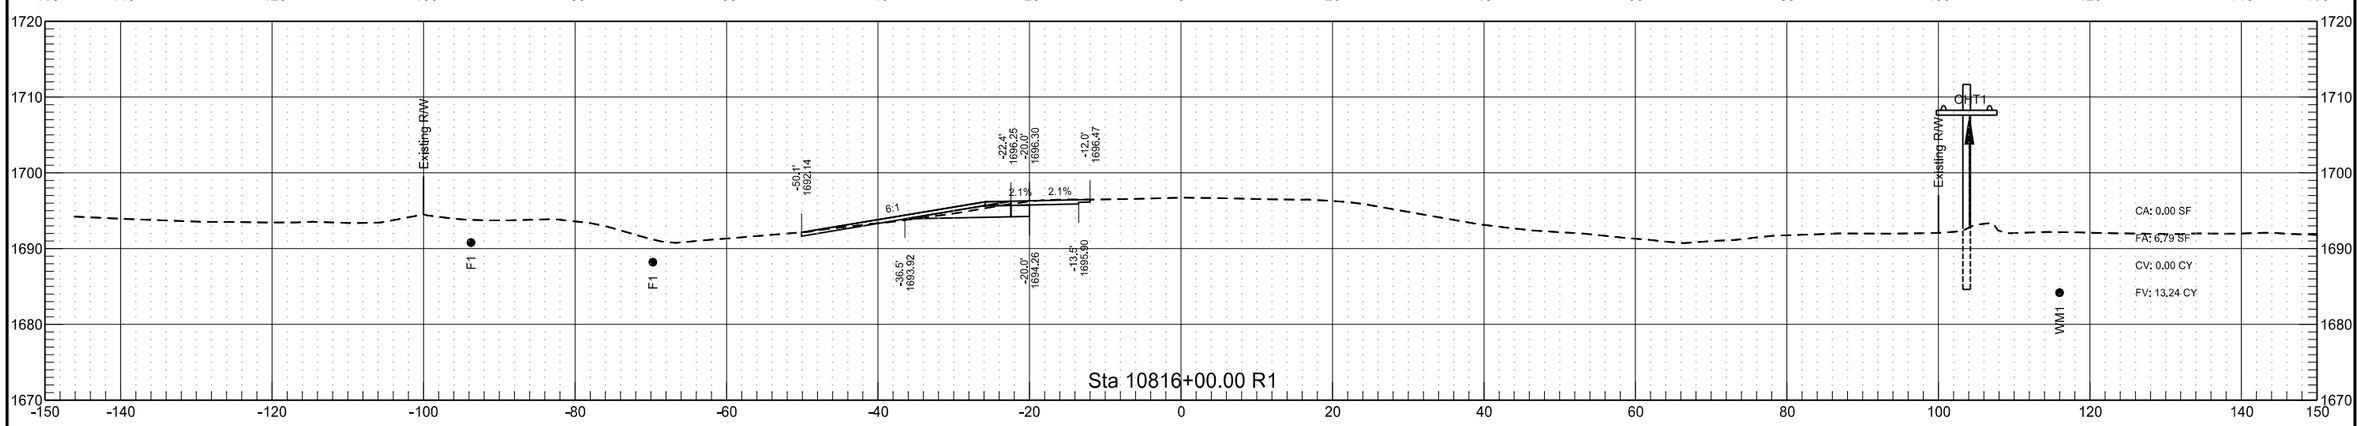


RP 204.835 to RP 207.057 - WB Passing Lane


	STATE	PROJECT NO.	SECTION NO.	SHEET NO.
	ND	INF-X-3-052(053)185	200	232

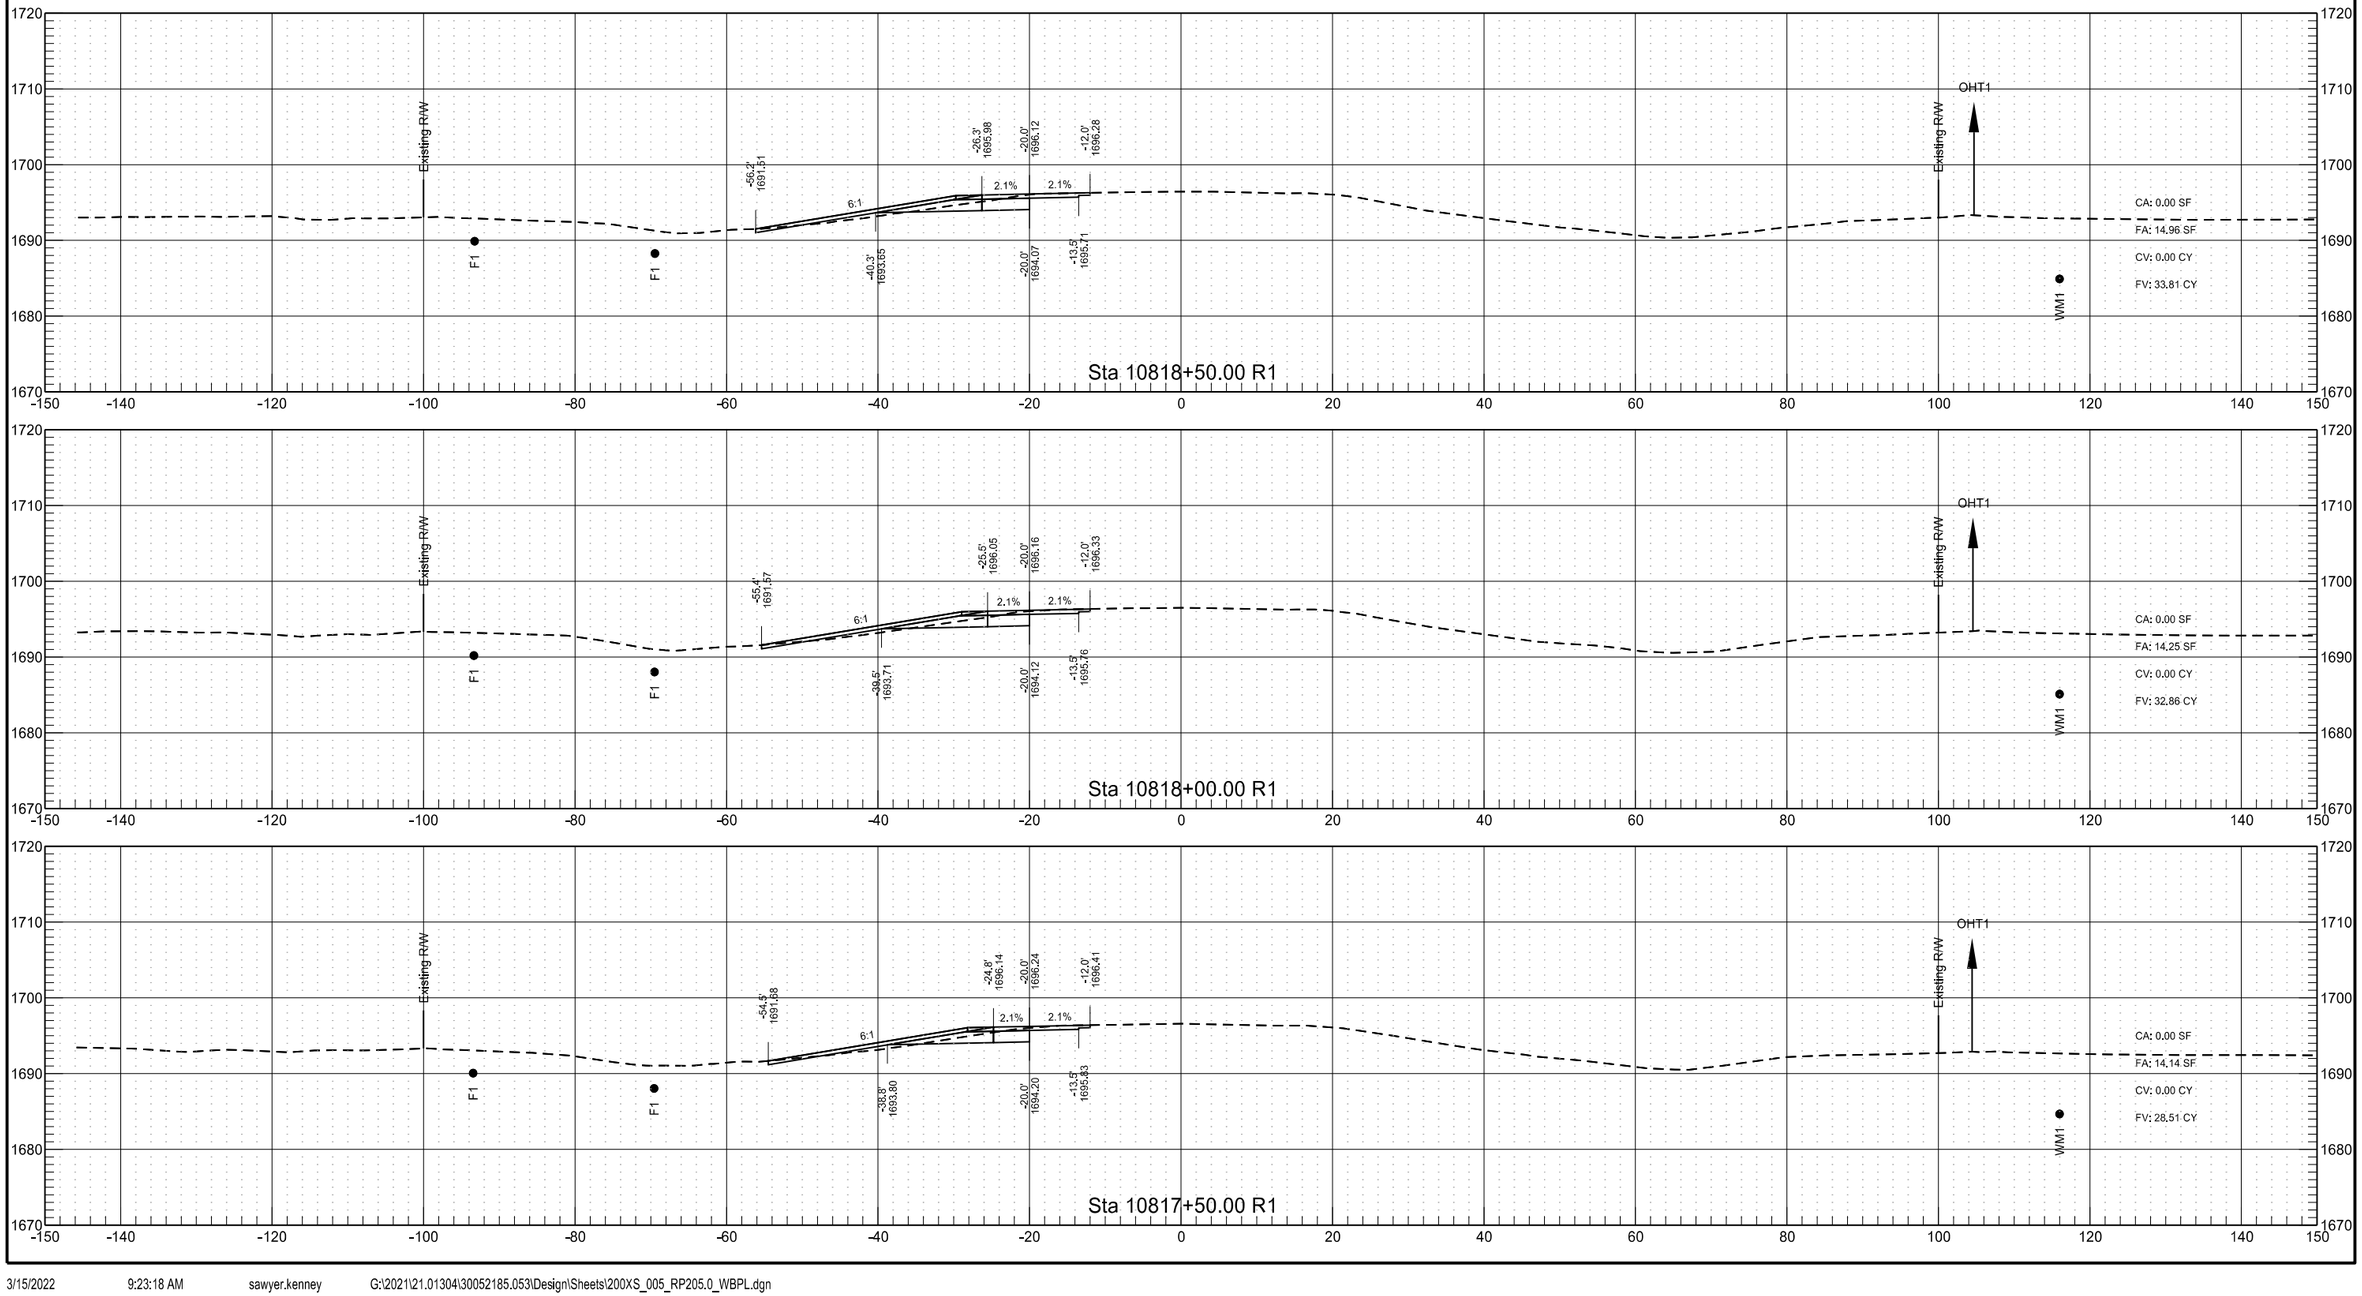


RP 204.835 to RP 207.057 - WB Passing Lane

	STATE	PROJECT NO.	SECTION NO.	SHEET NO.
	ND	INF-X-3-052(053)185	200	233

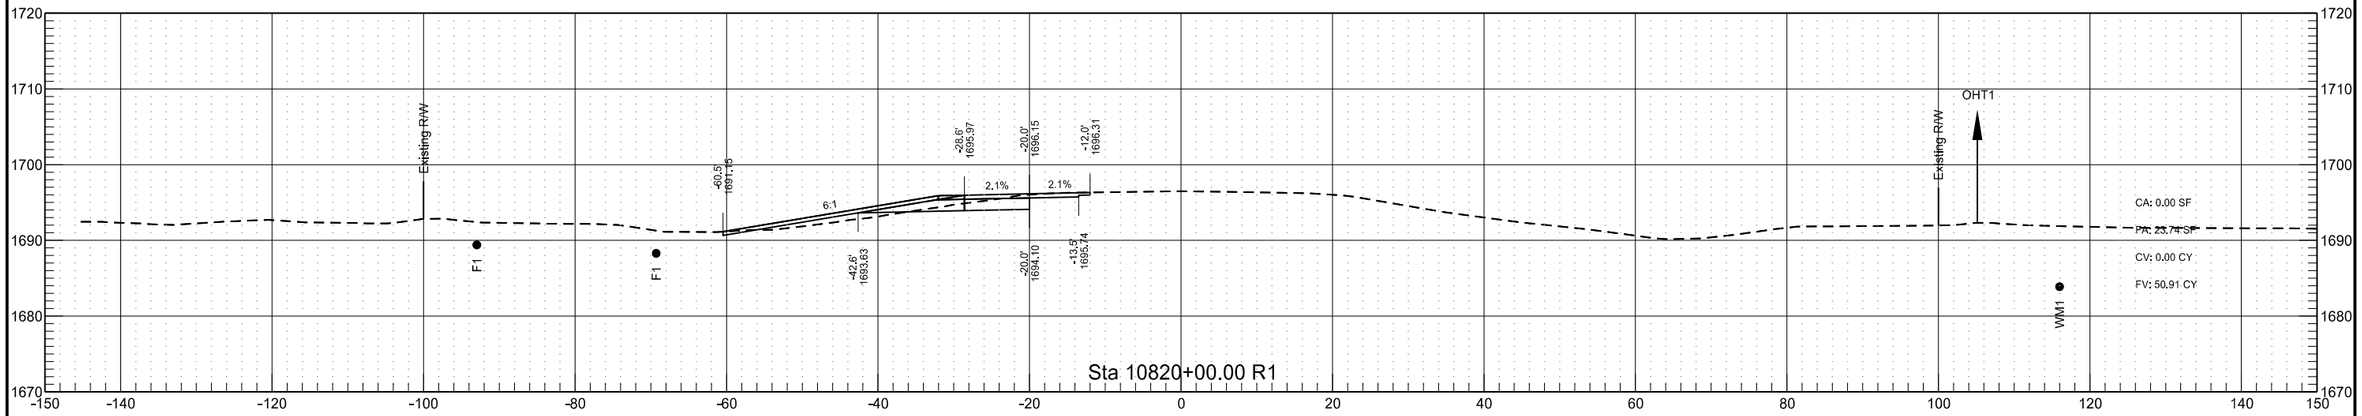


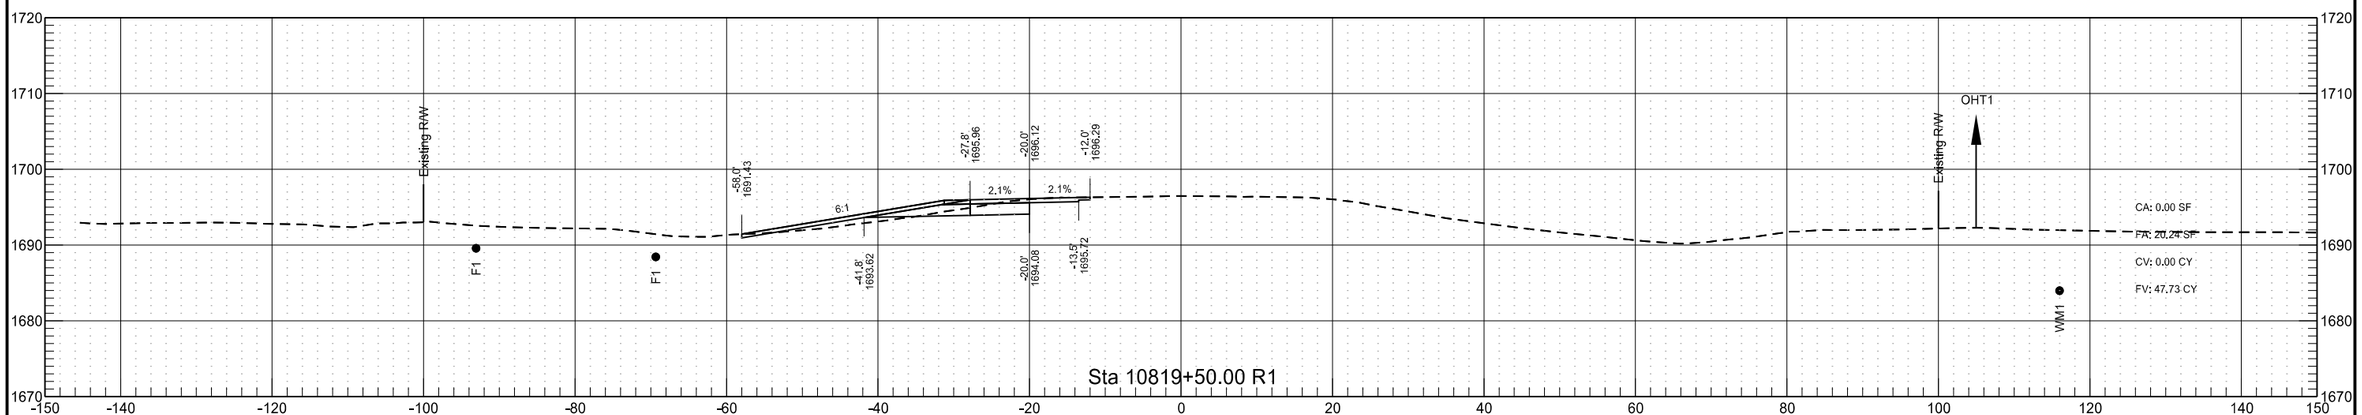


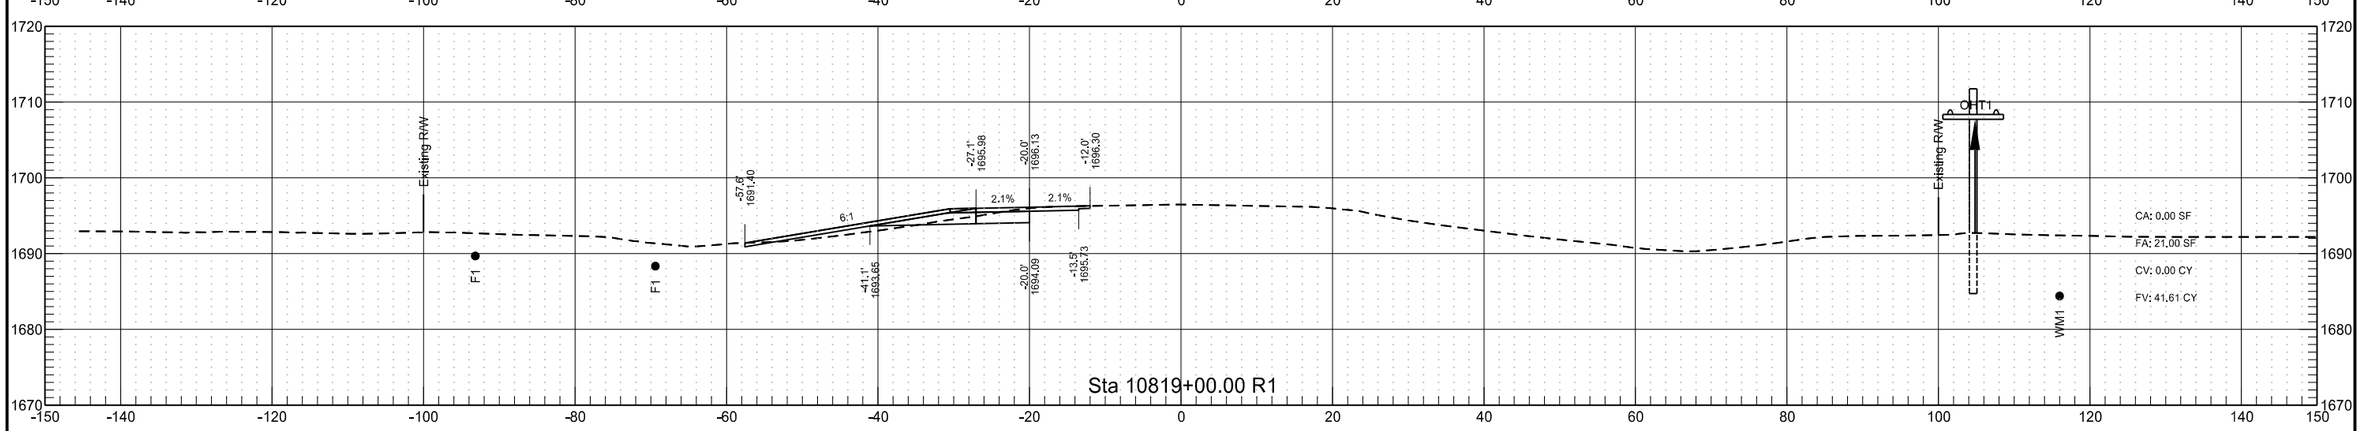


RP 204.835 to RP 207.057 - WB Passing Lane

	STATE	PROJECT NO.	SECTION NO.	SHEET NO.
	ND	INF-X-3-052(053)185	200	234

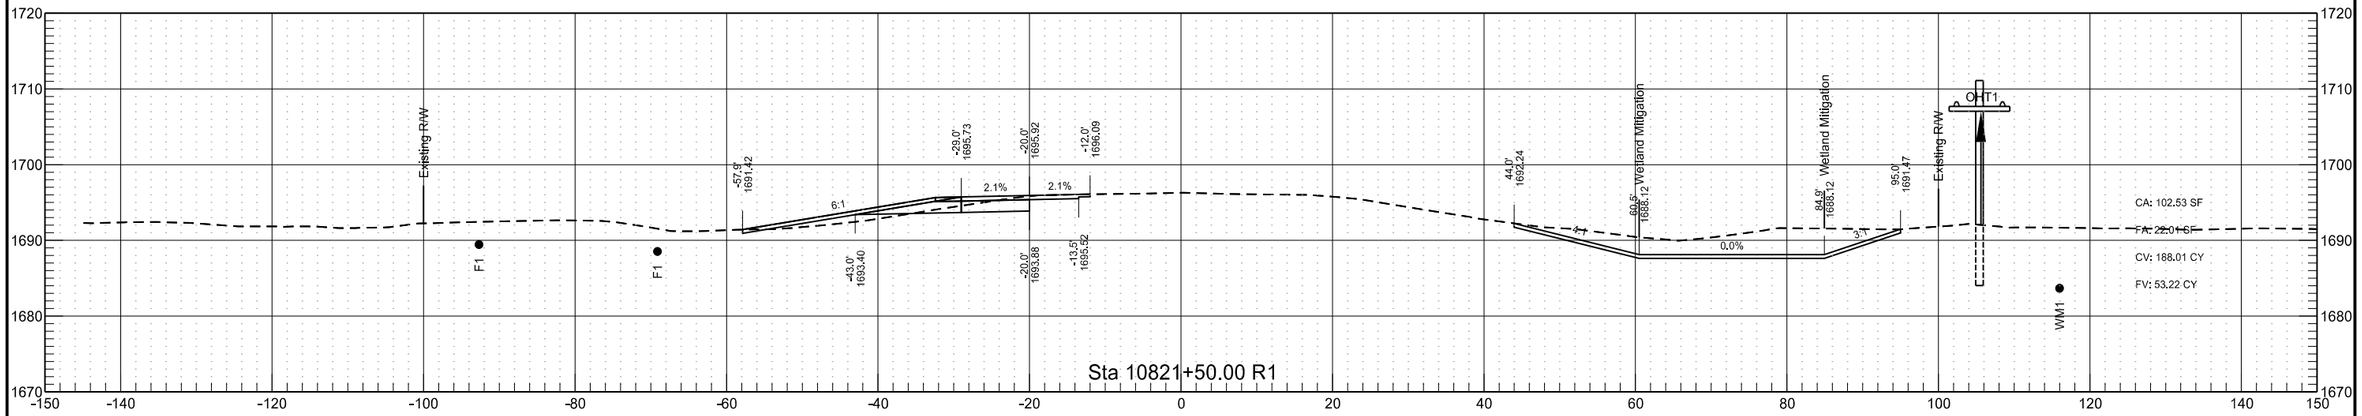


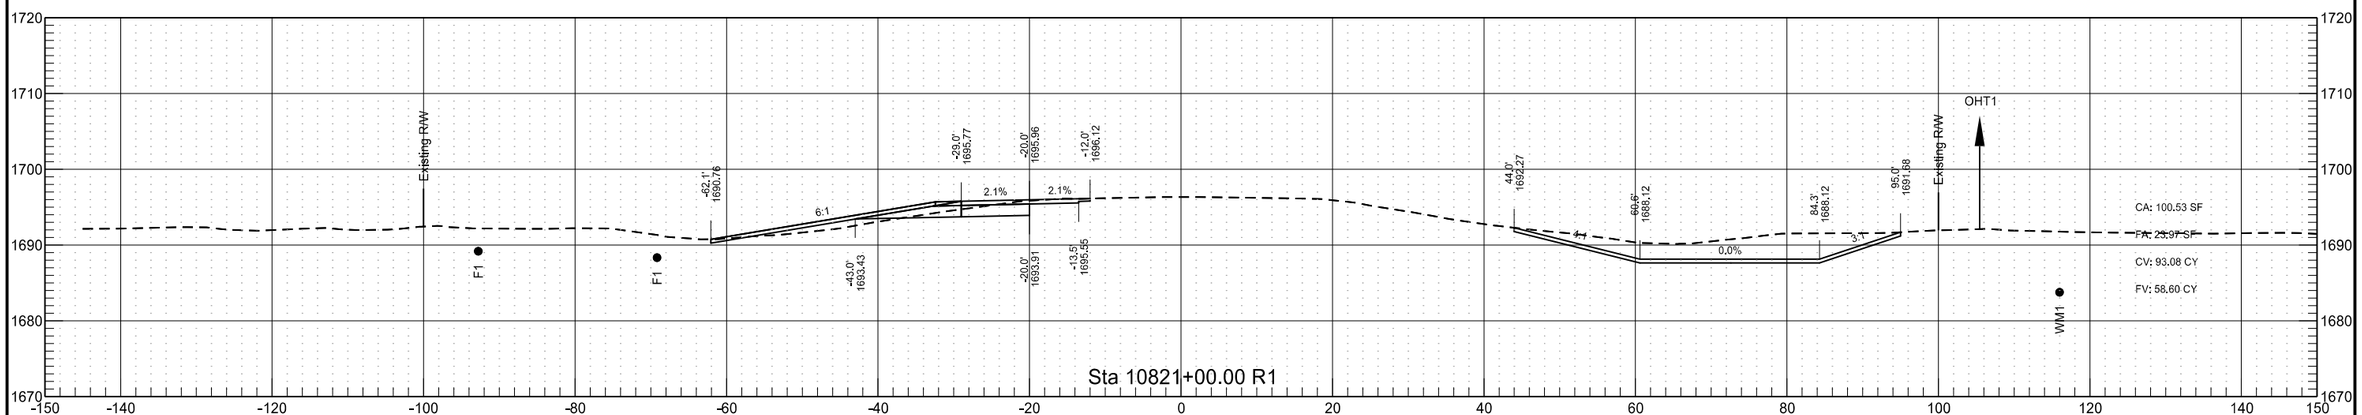


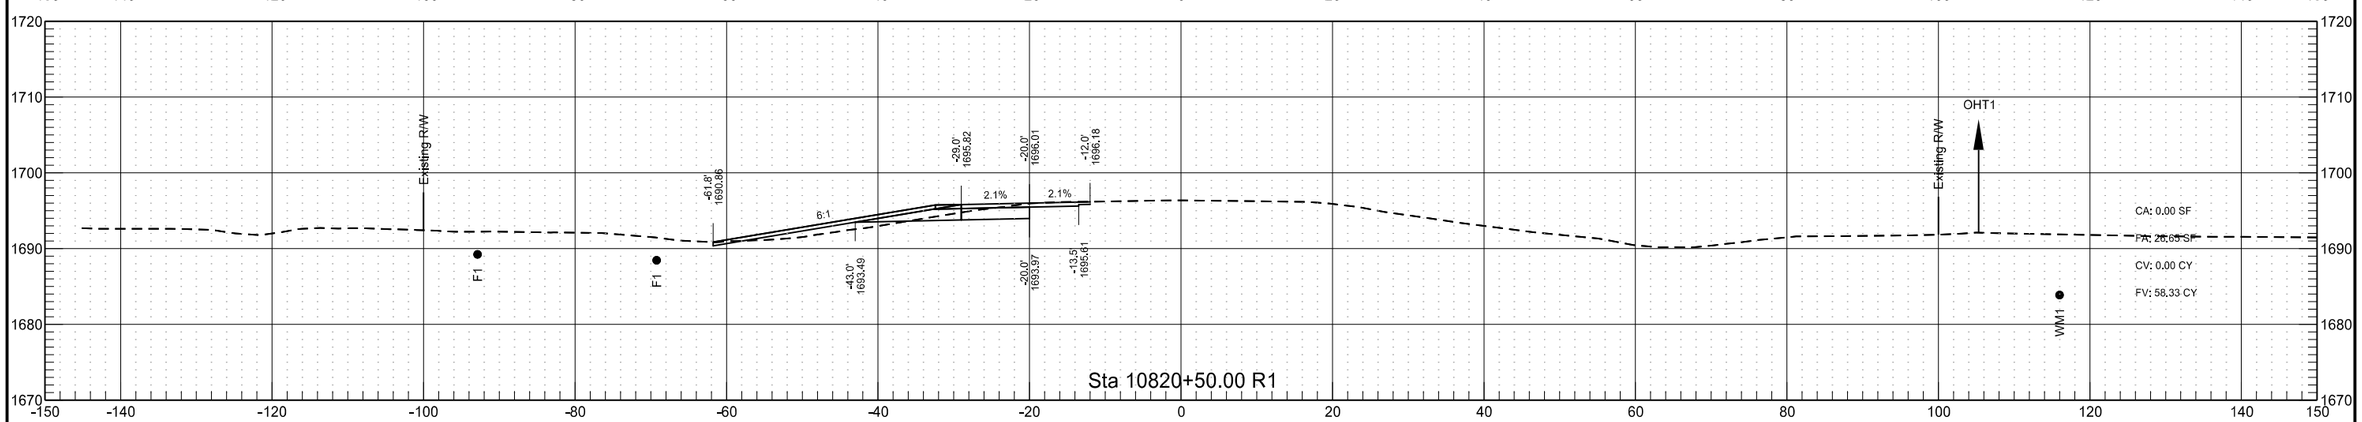


RP 204.835 to RP 207.057 - WB Passing Lane

	STATE	PROJECT NO.	SECTION NO.	SHEET NO.
	ND	INF-X-3-052(053)185	200	235

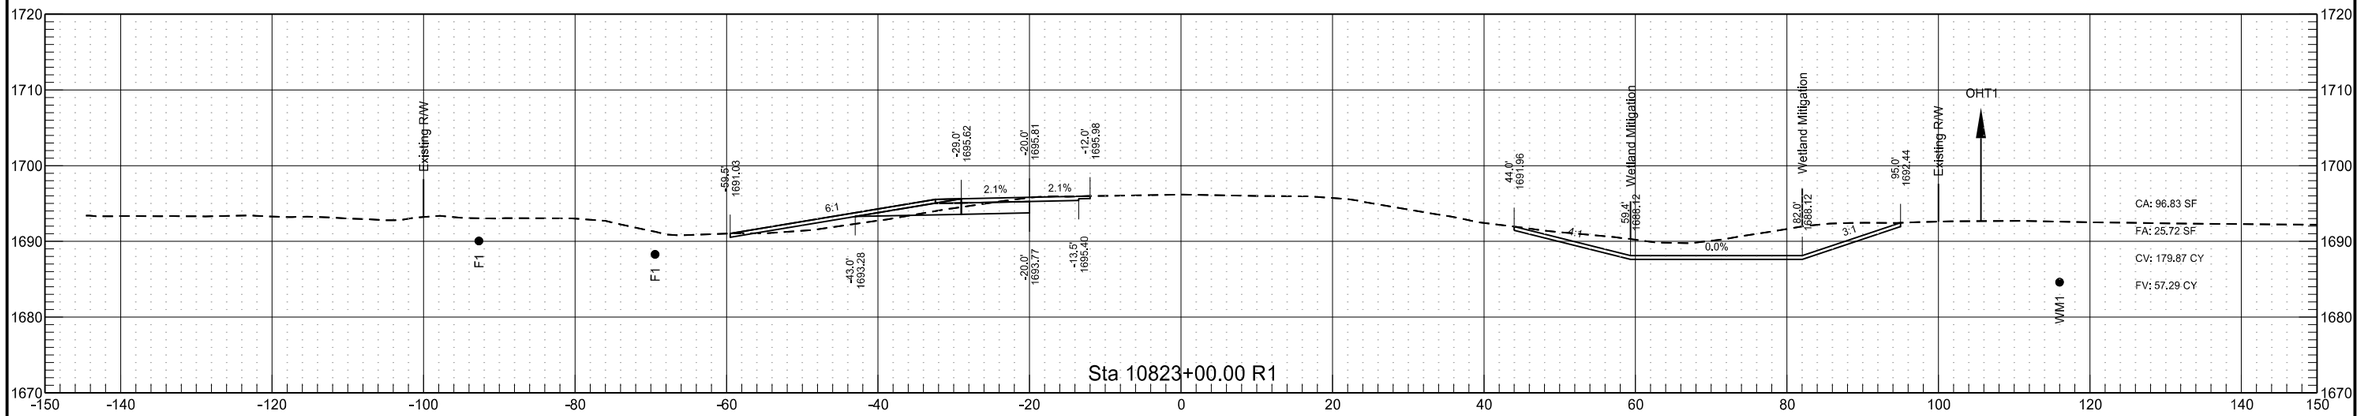


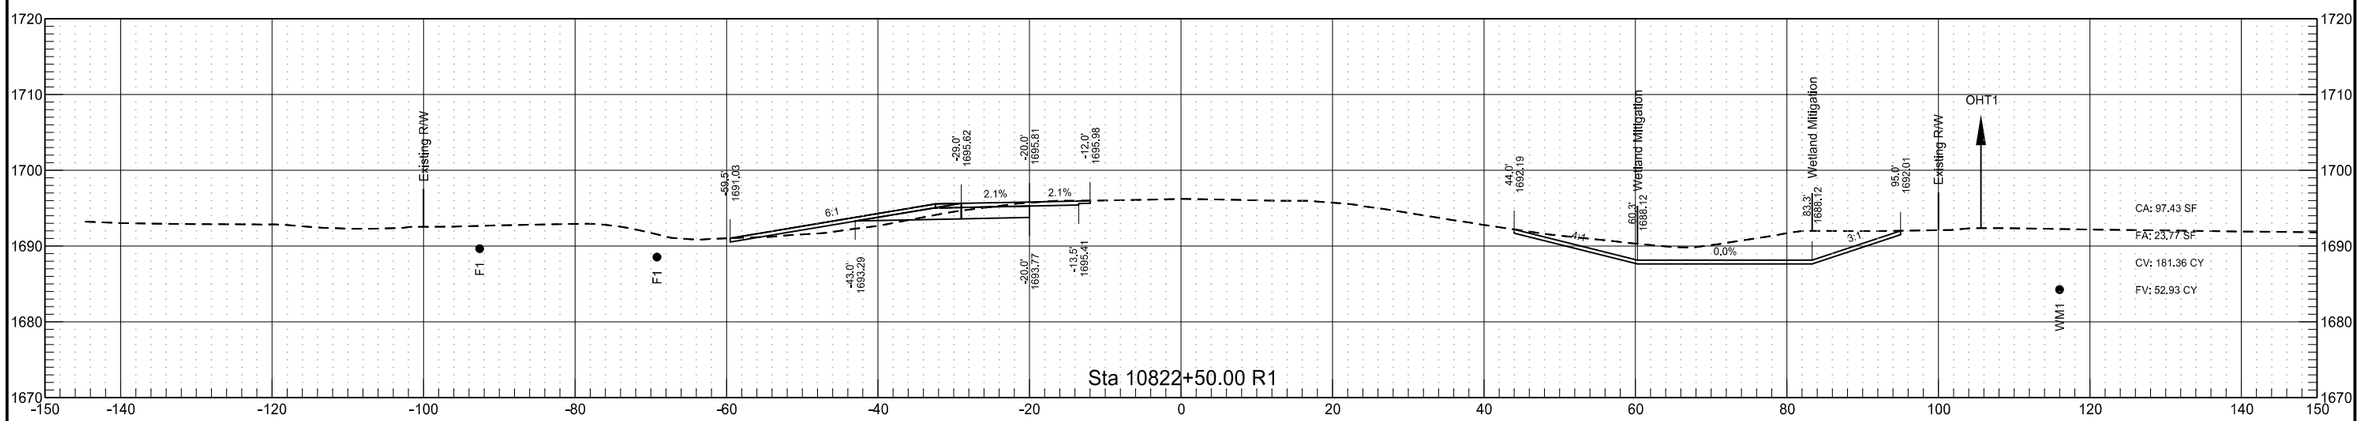


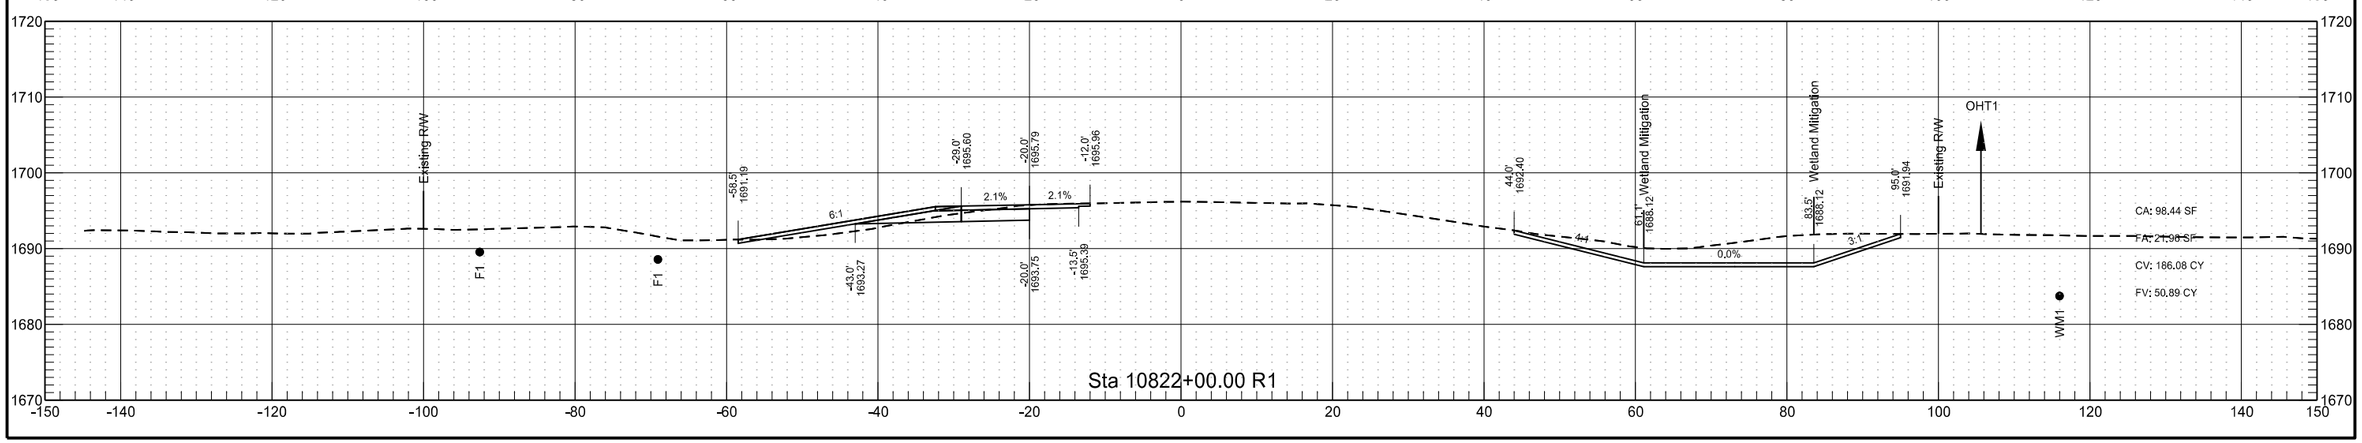


RP 204.835 to RP 207.057 - WB Passing Lane

	STATE	PROJECT NO.	SECTION NO.	SHEET NO.
	ND	INF-X-3-052(053)185	200	236

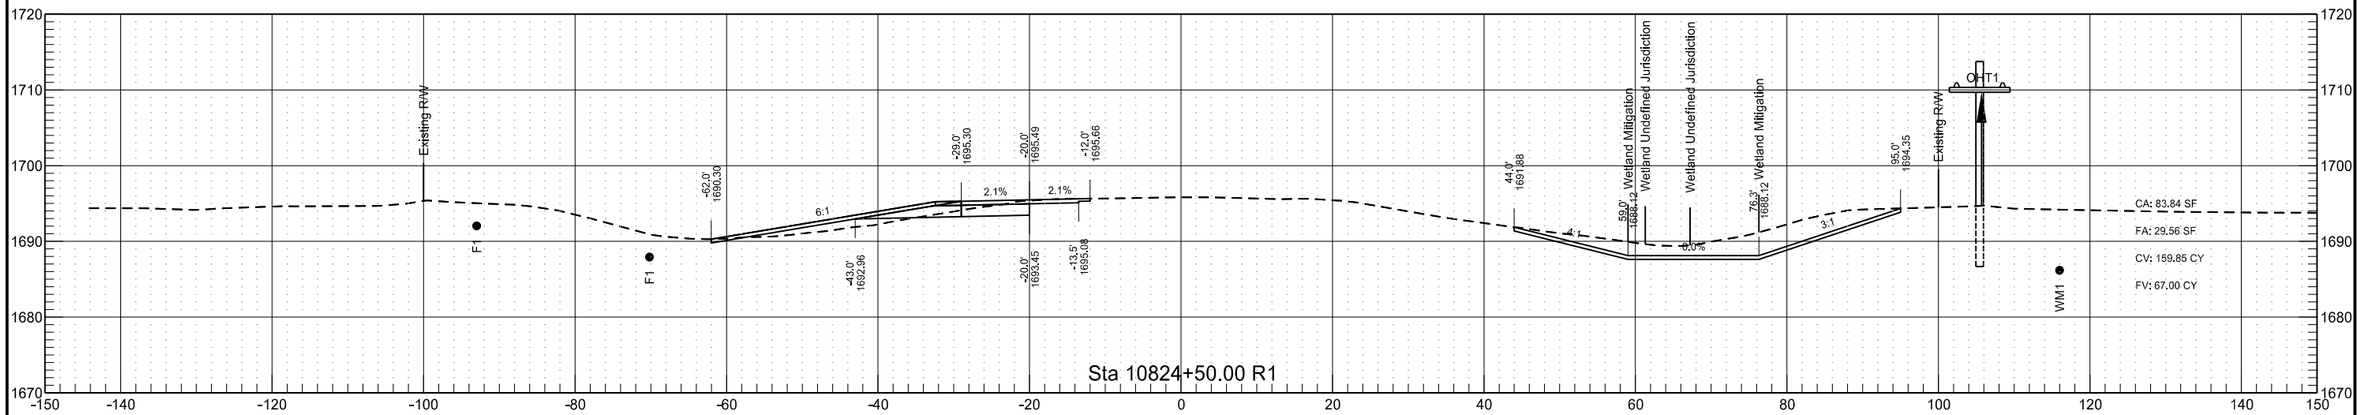


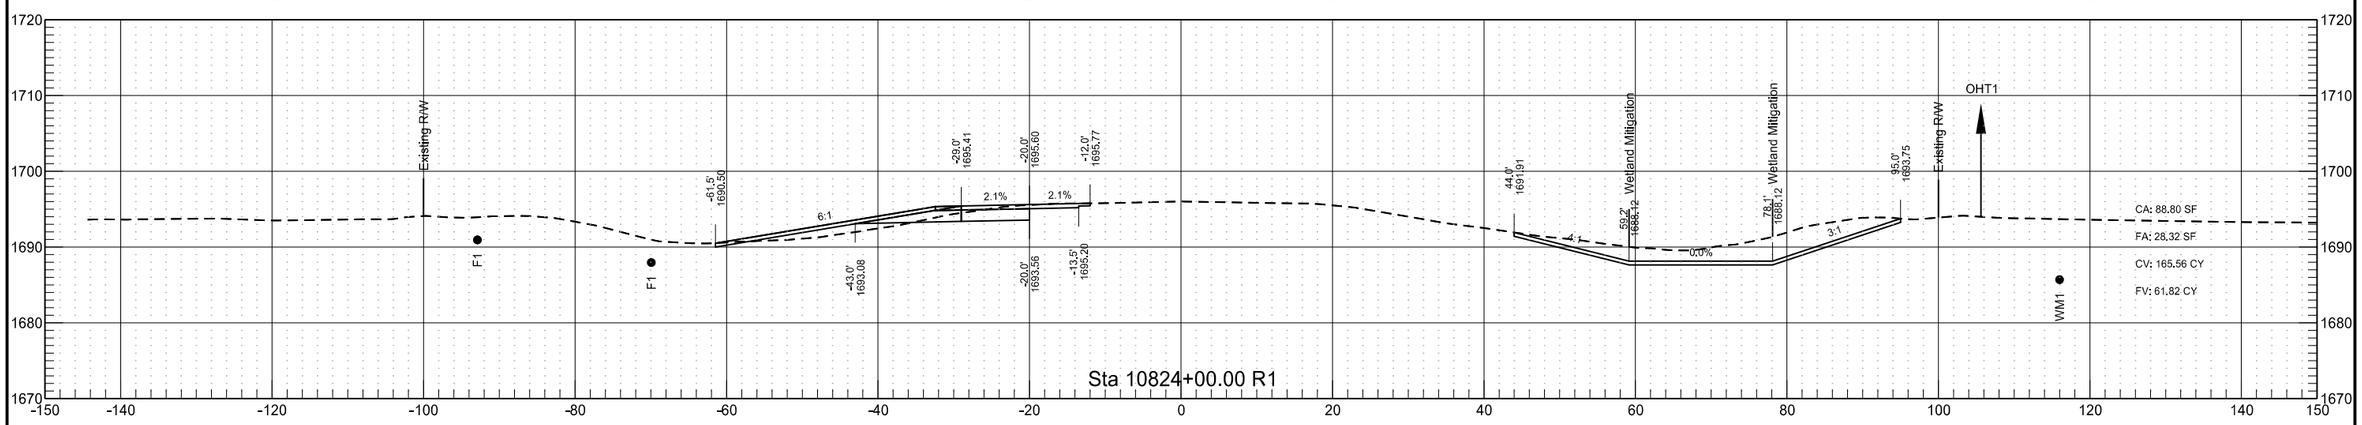


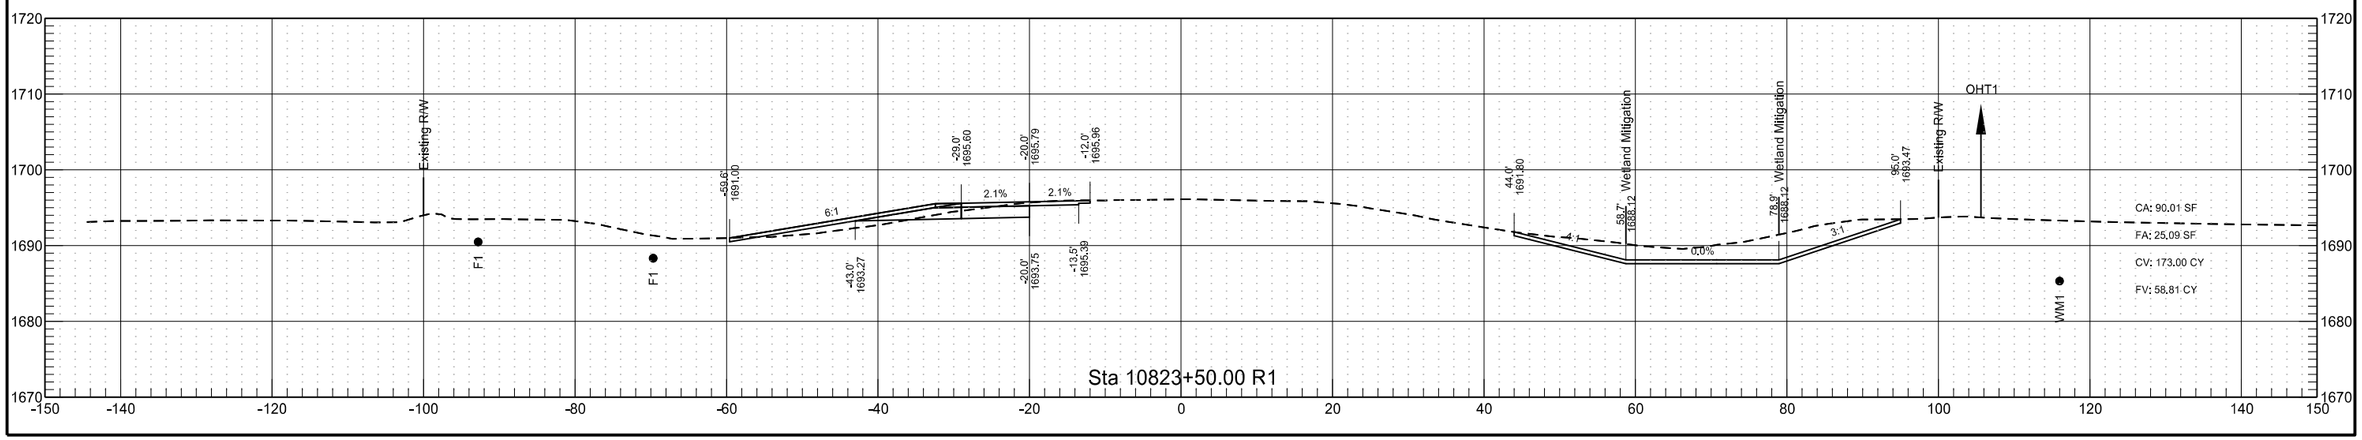


RP 204.835 to RP 207.057 - WB Passing Lane

	STATE	PROJECT NO.	SECTION NO.	SHEET NO.
	ND	INF-X-3-052(053)185	200	237

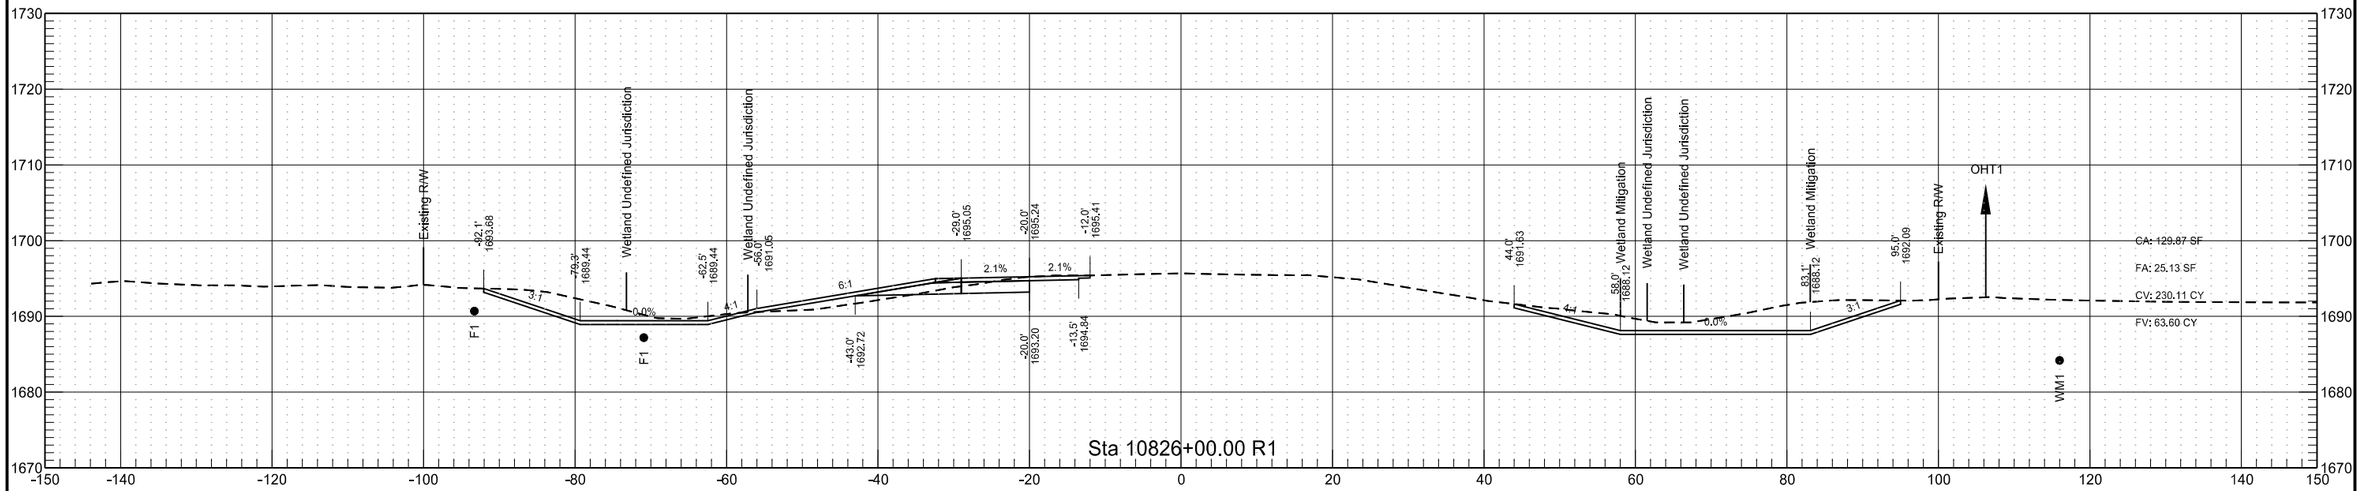


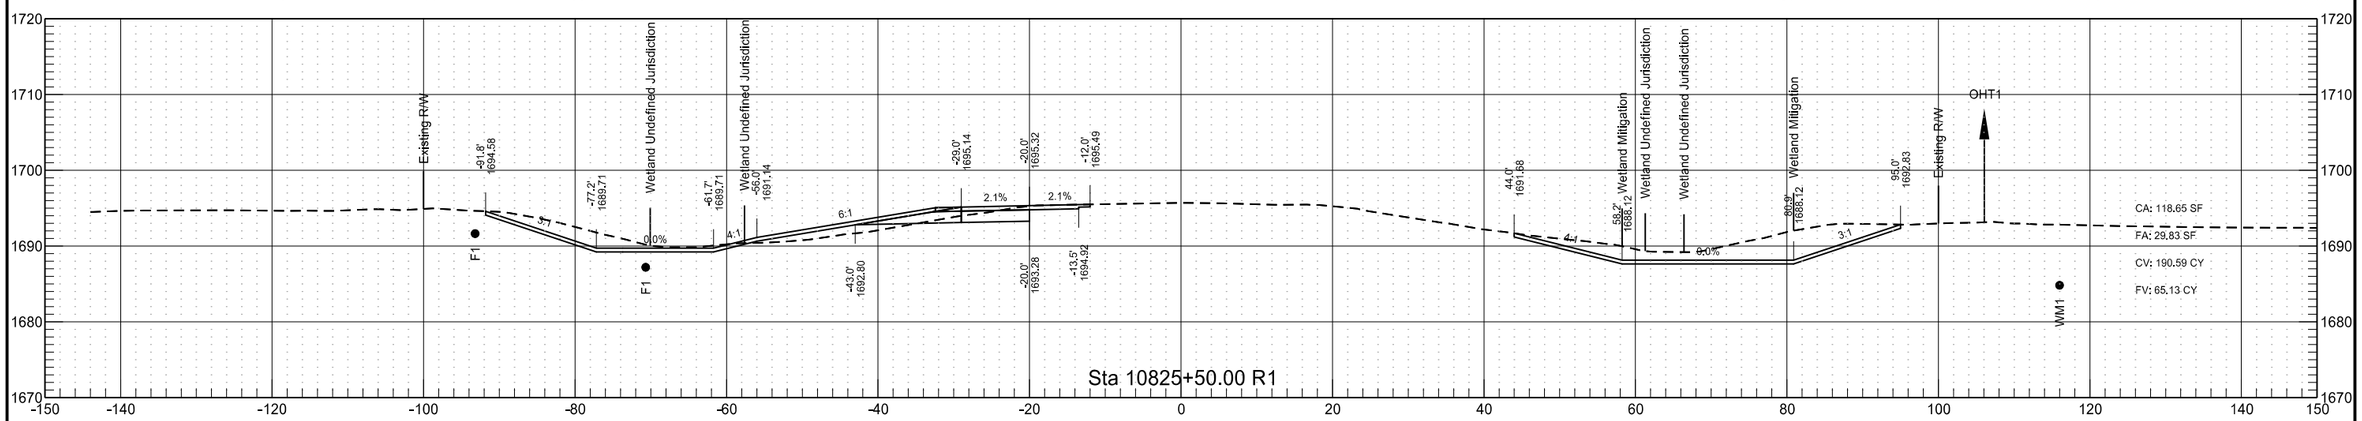


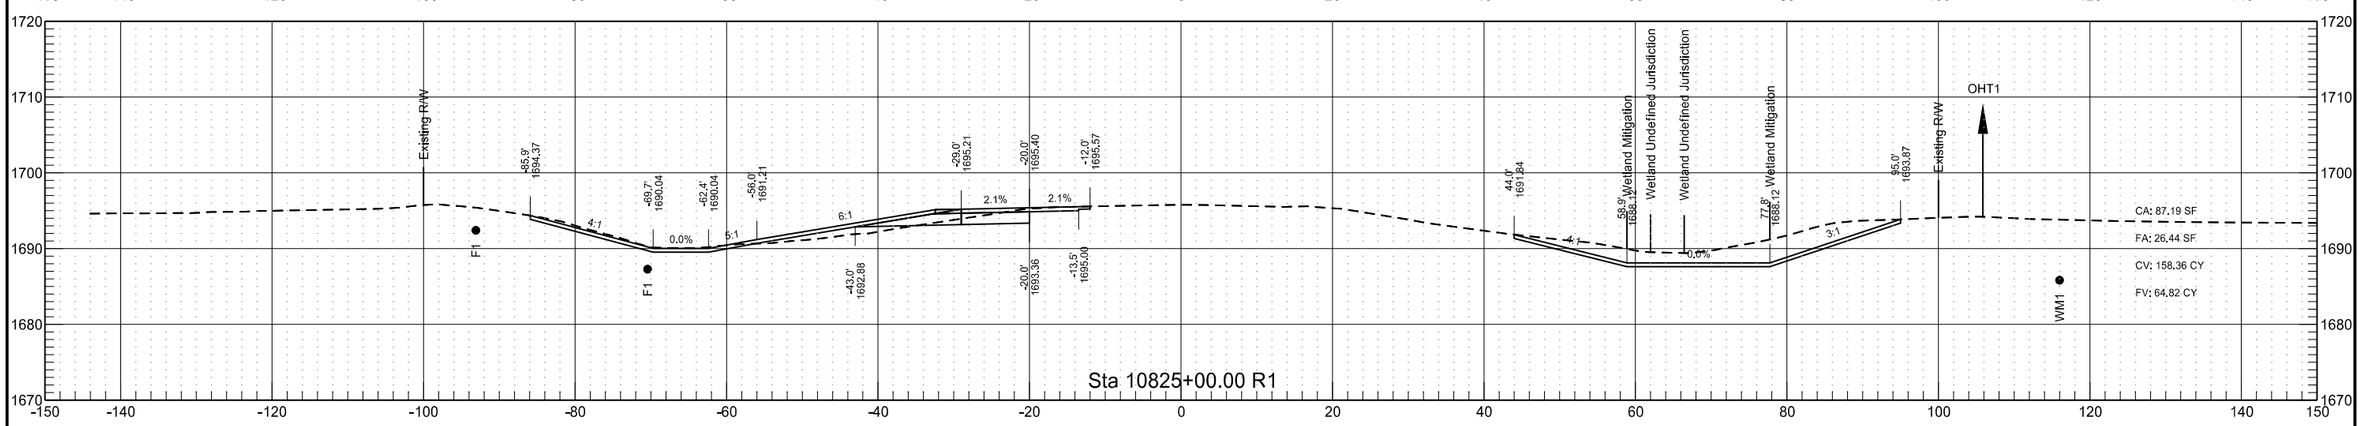


RP 204.835 to RP 207.057 - WB Passing Lane

	STATE	PROJECT NO.	SECTION NO.	SHEET NO.
	ND	INF-X-3-052(053)185	200	238

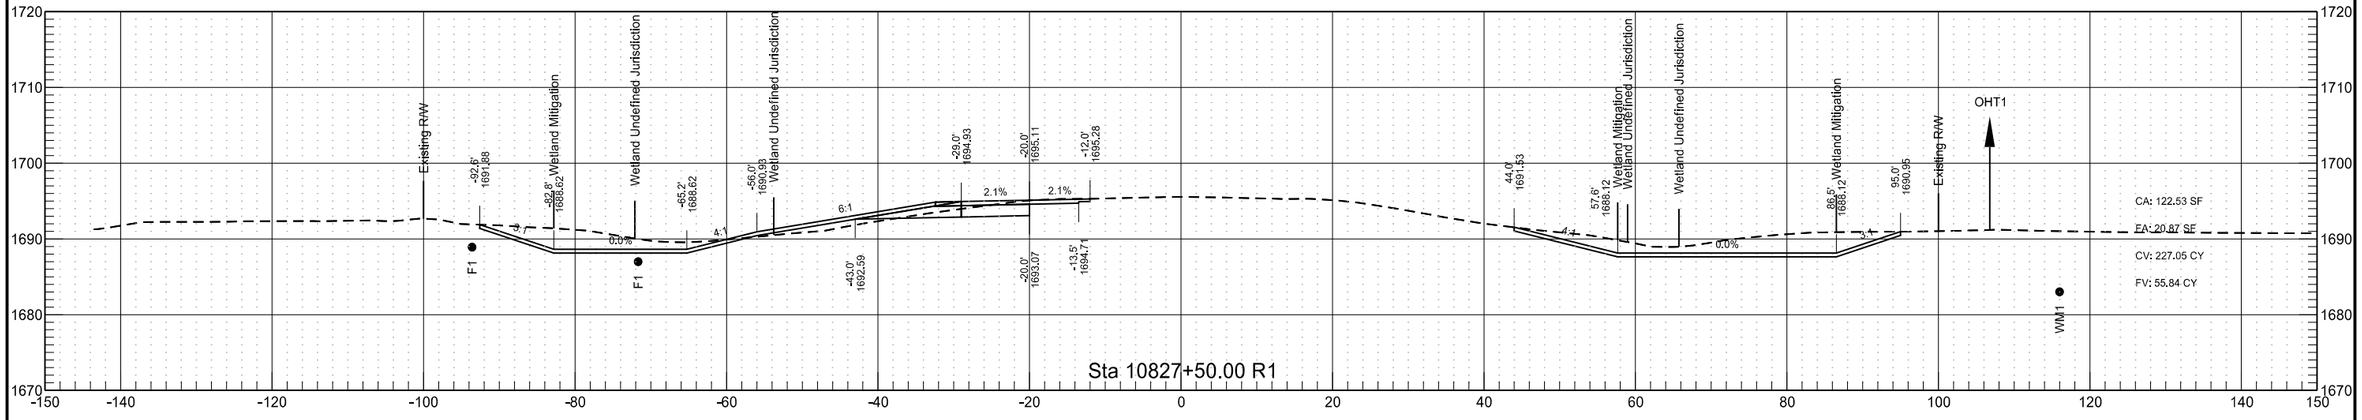


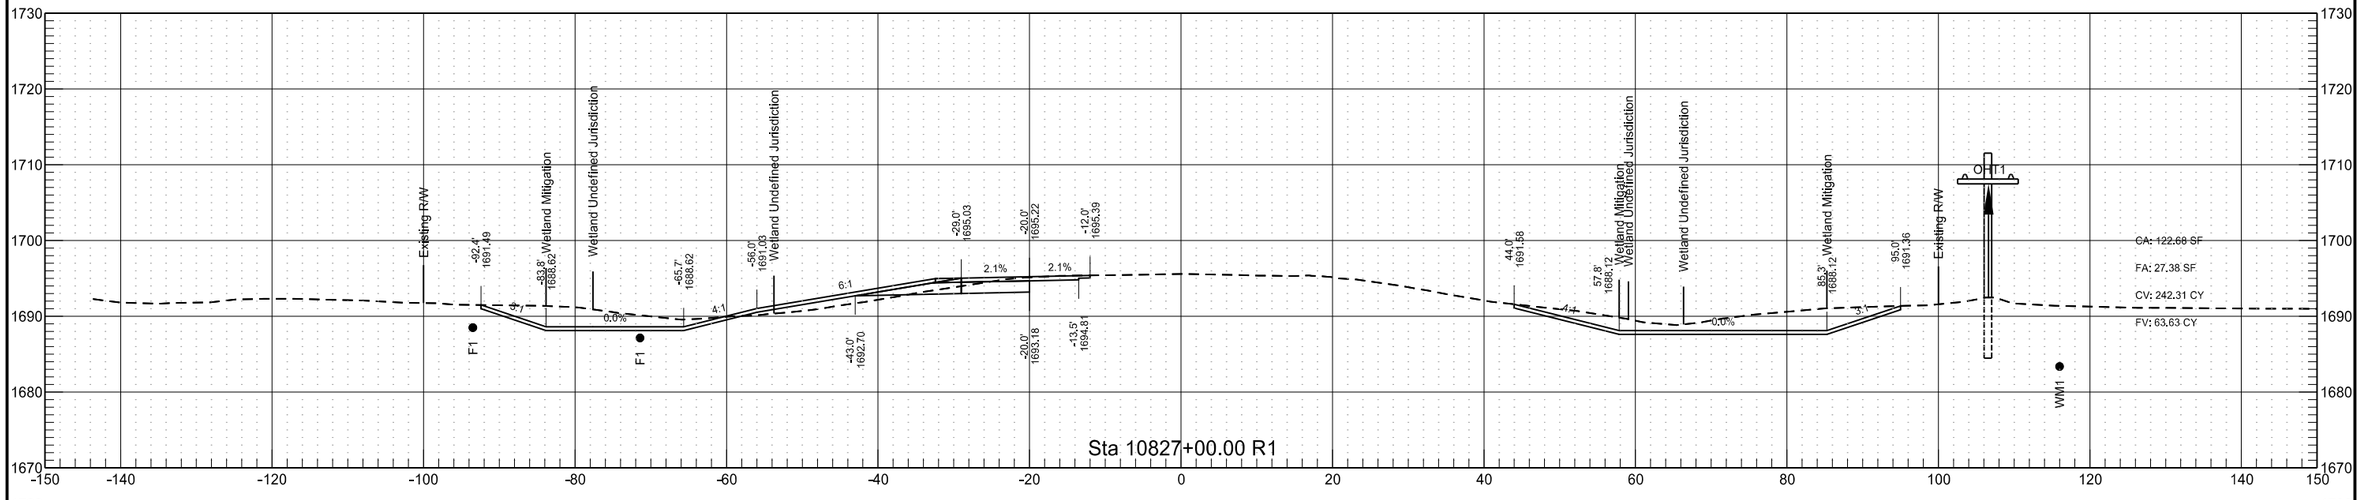


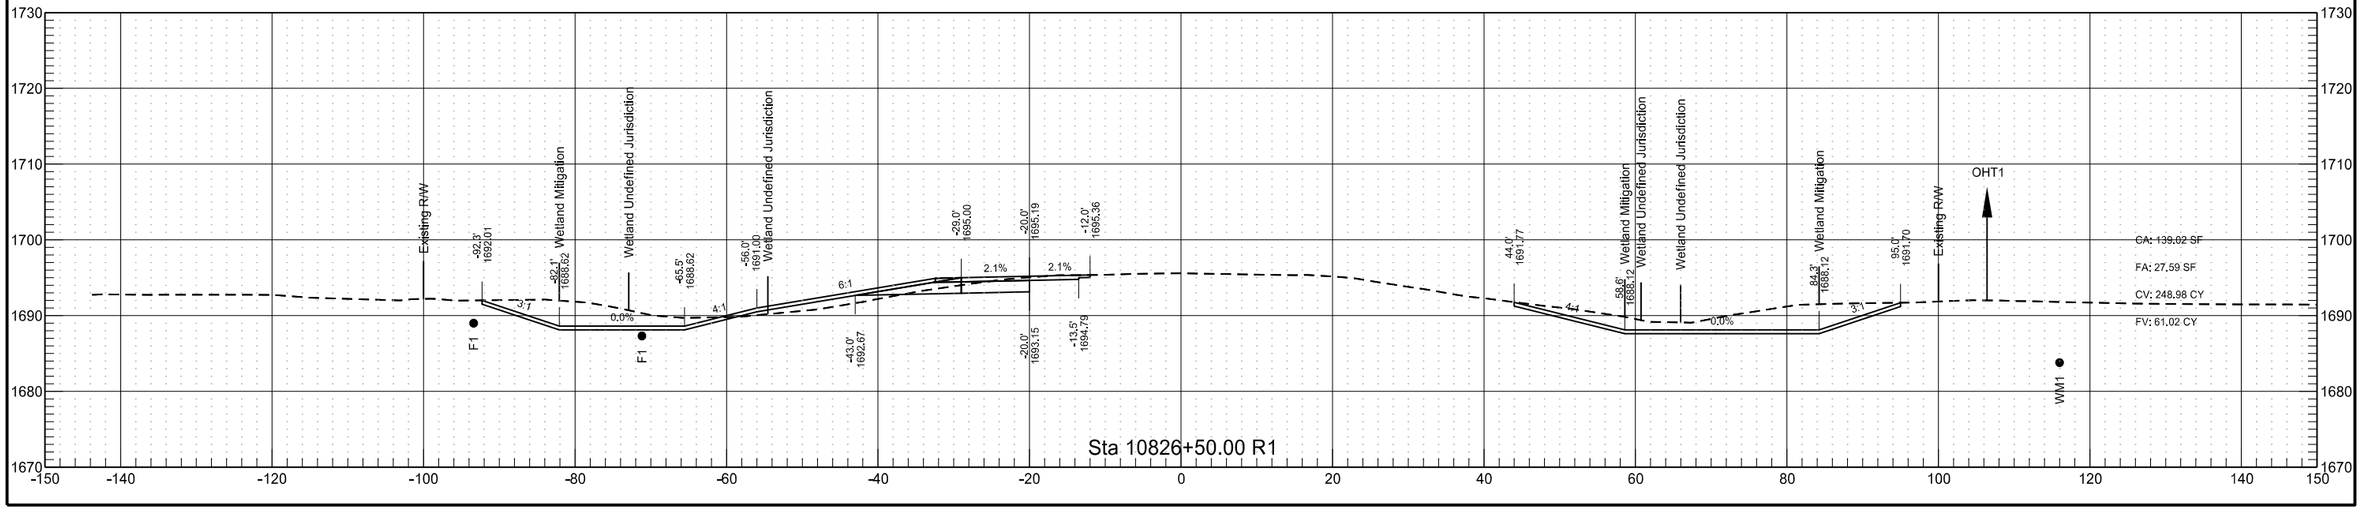


RP 204.835 to RP 207.057 - WB Passing Lane

	STATE	PROJECT NO.	SECTION NO.	SHEET NO.
	ND	INF-X-3-052(053)185	200	239

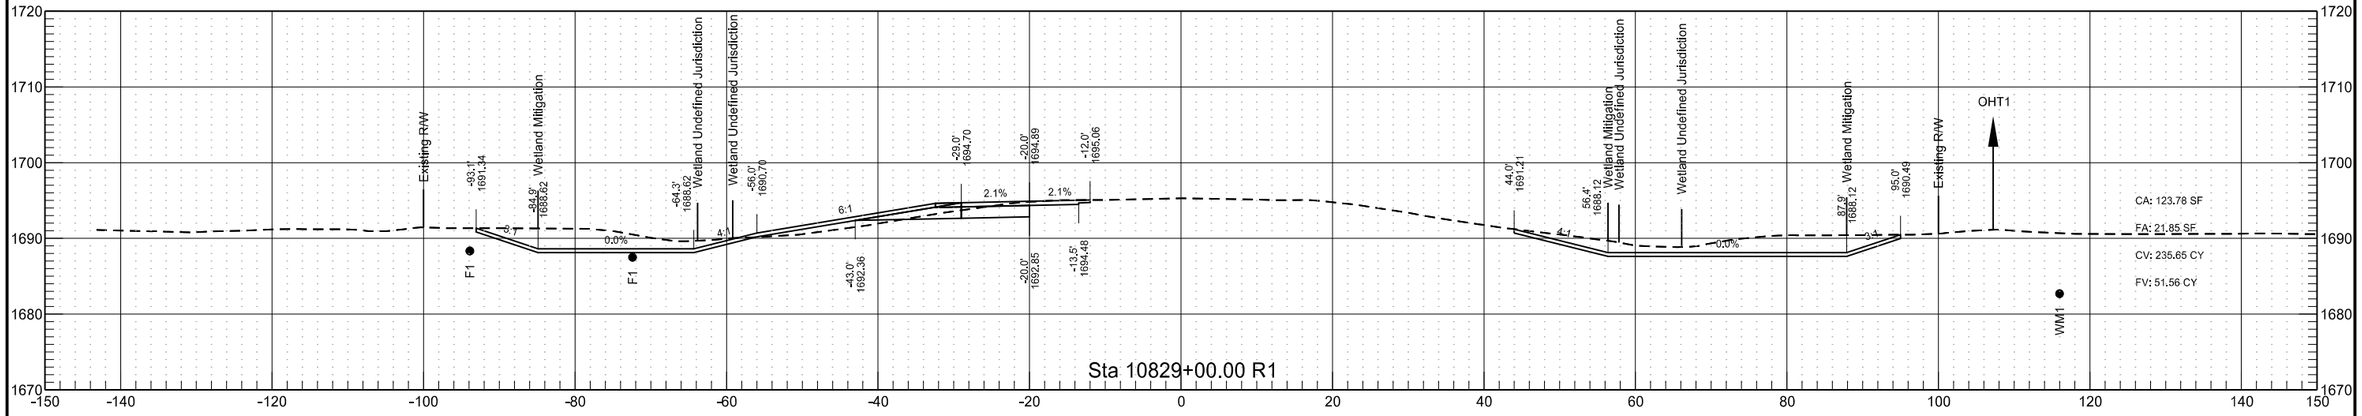


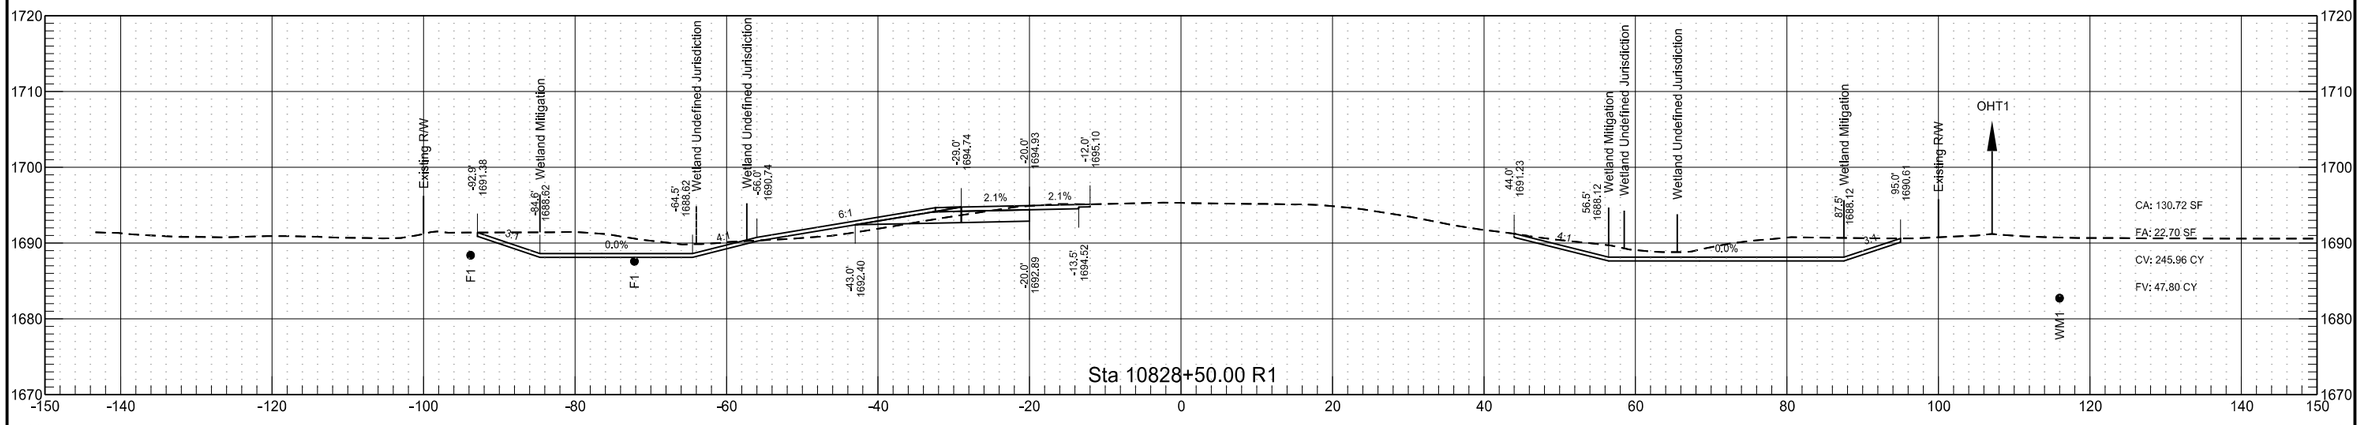

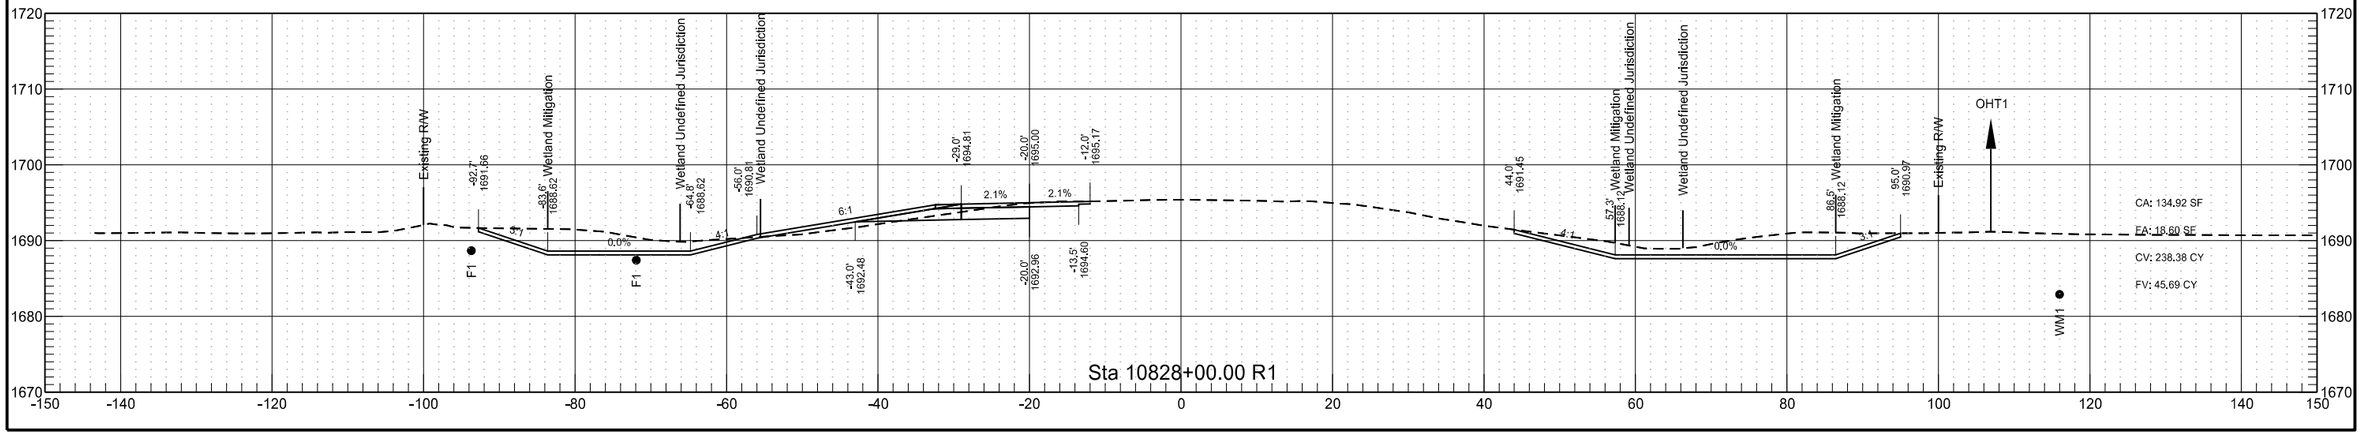


RP 204.835 to RP 207.057 - WB Passing Lane

	STATE	PROJECT NO.	SECTION NO.	SHEET NO.
	ND	INF-X-3-052(053)185	200	240

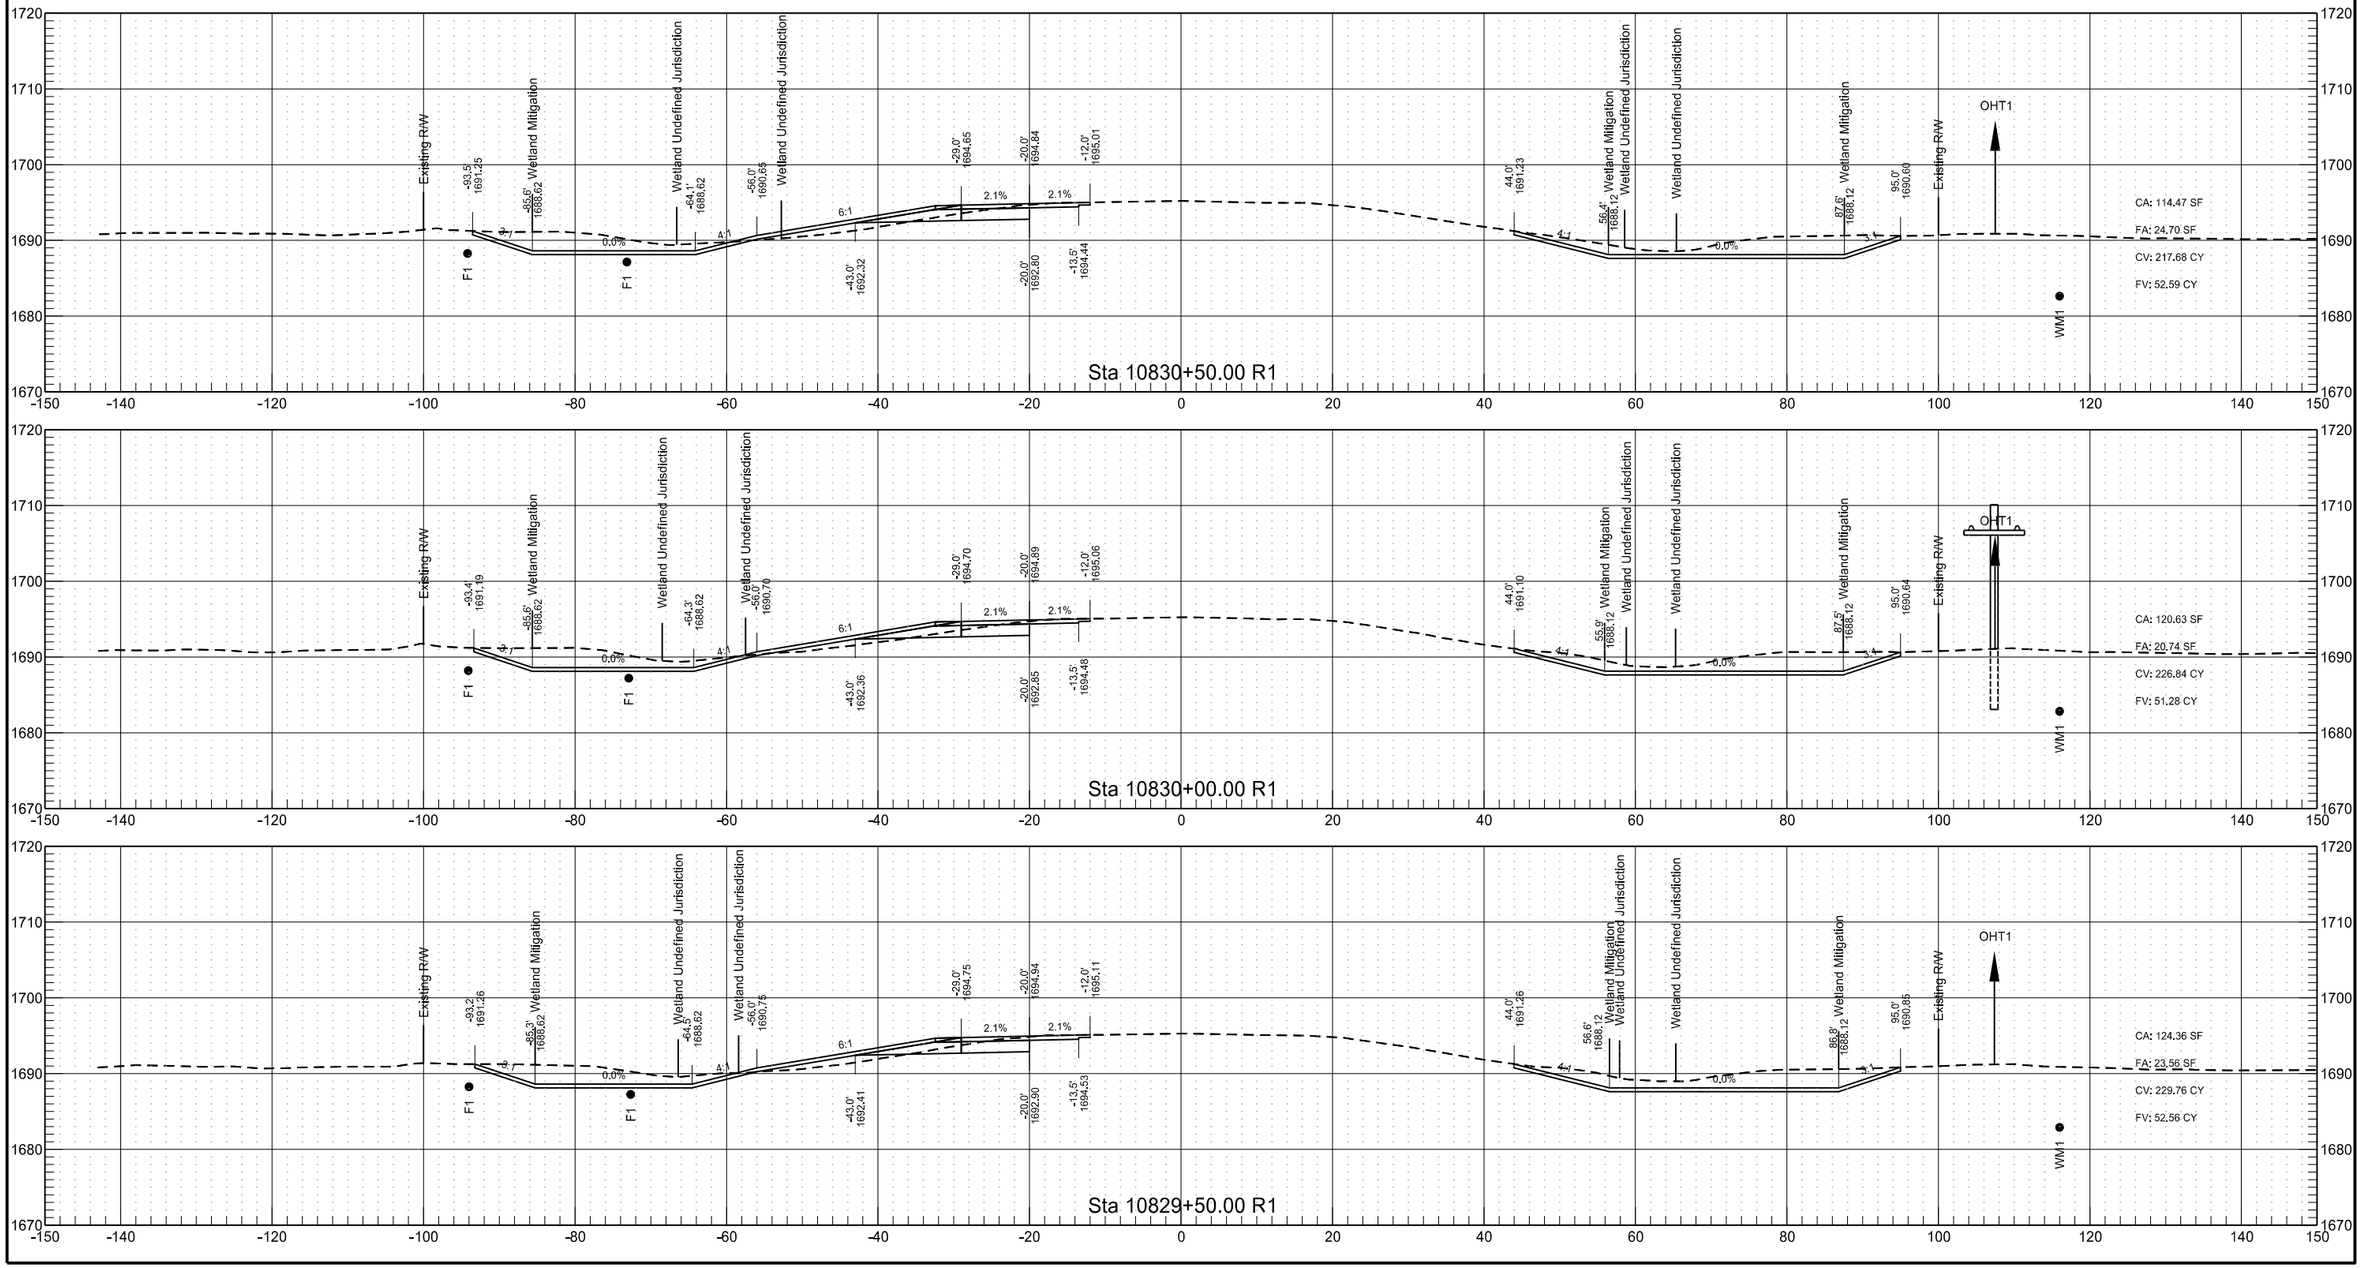


RP 204.835 to RP 207.057 - WB Passing Lane


	STATE	PROJECT NO.	SECTION NO.	SHEET NO.
	ND	INF-X-3-052(053)185	200	241

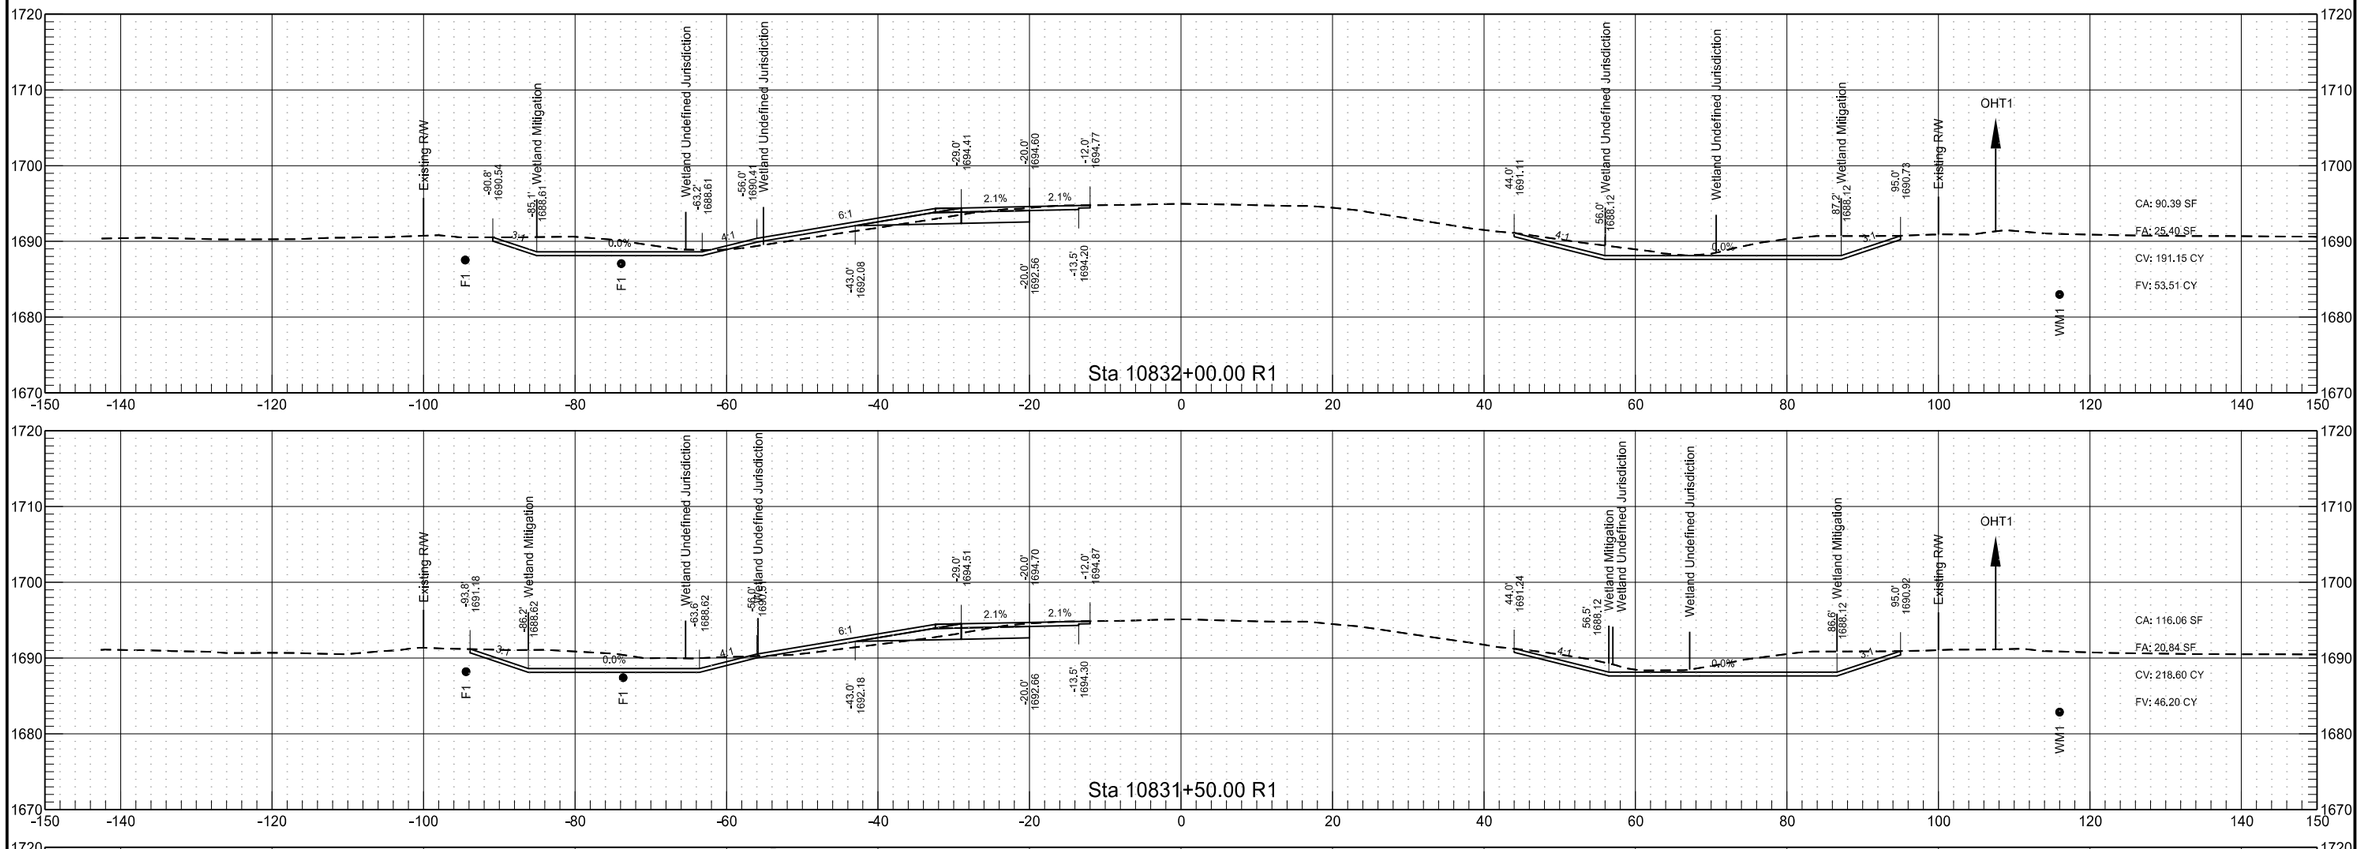


RP 204.835 to RP 207.057 - WB Passing Lane

	STATE	PROJECT NO.	SECTION NO.	SHEET NO.
	ND	INF-X-3-052(053)185	200	242

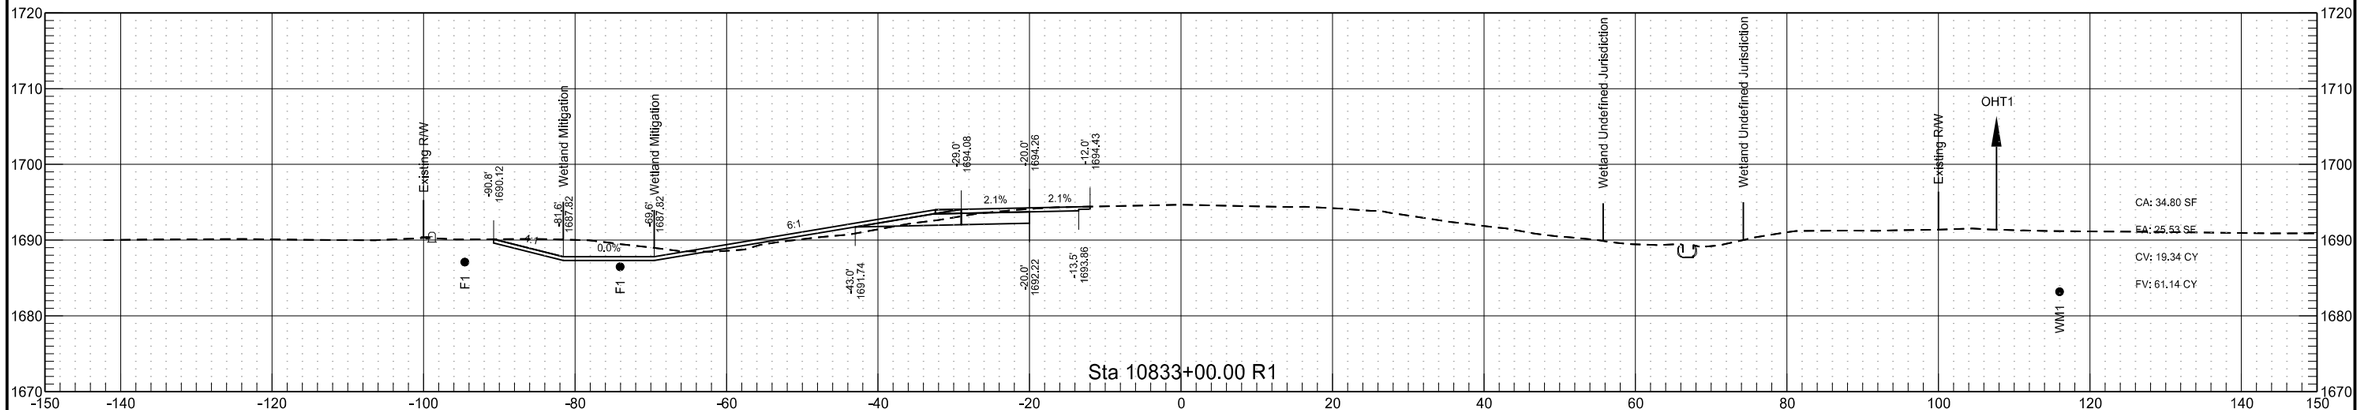


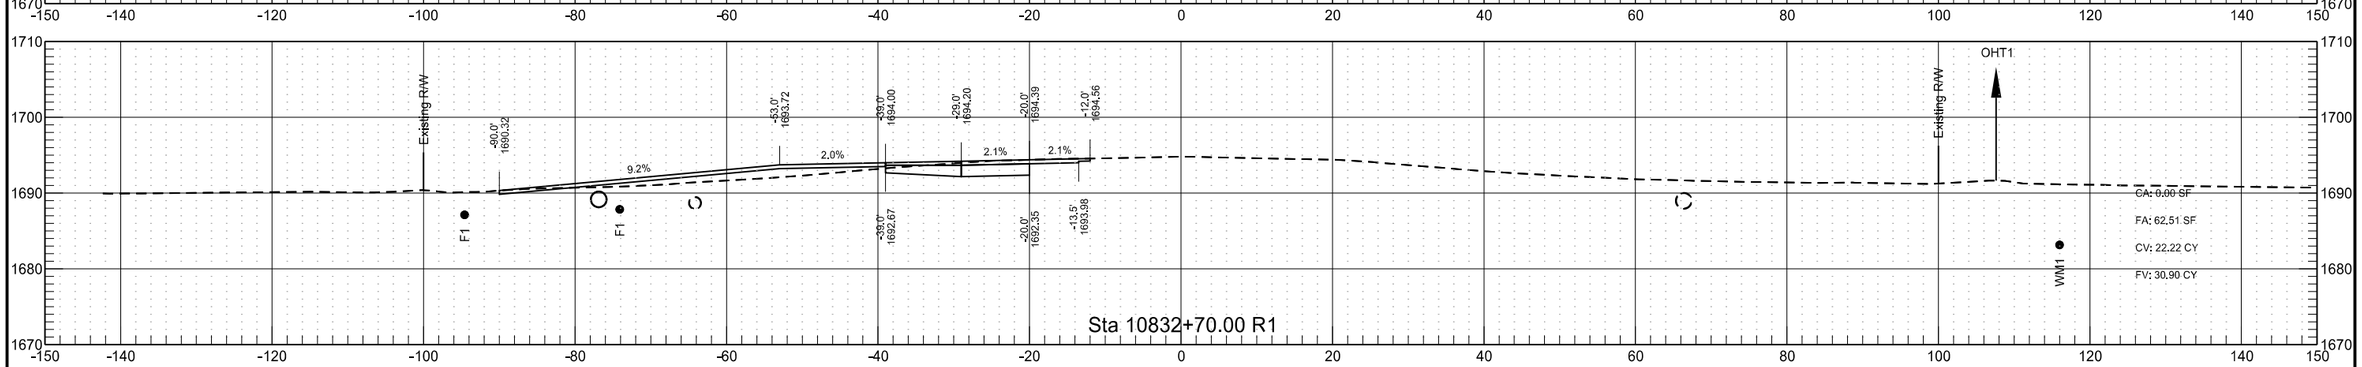

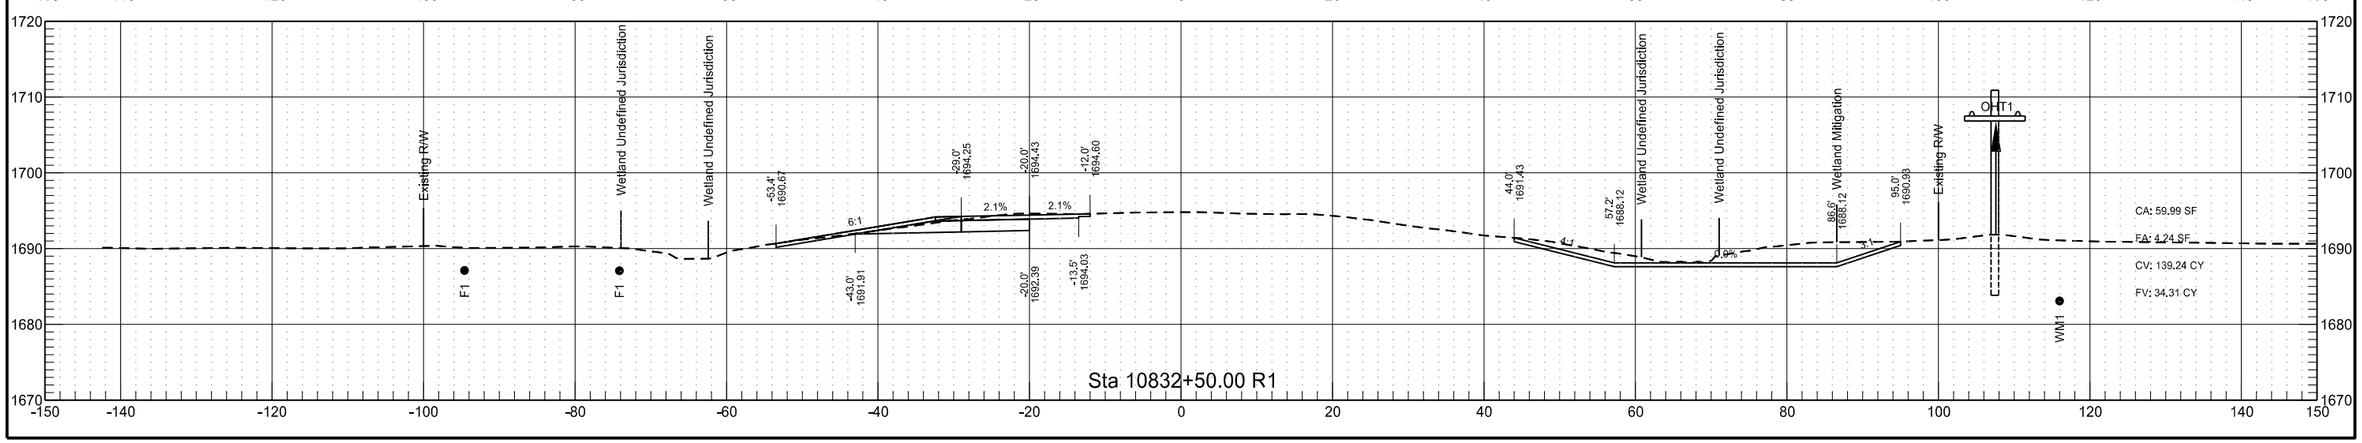


RP 204.835 to RP 207.057 - WB Passing Lane

	STATE	PROJECT NO.	SECTION NO.	SHEET NO.
	ND	INF-X-3-052(053)185	200	243

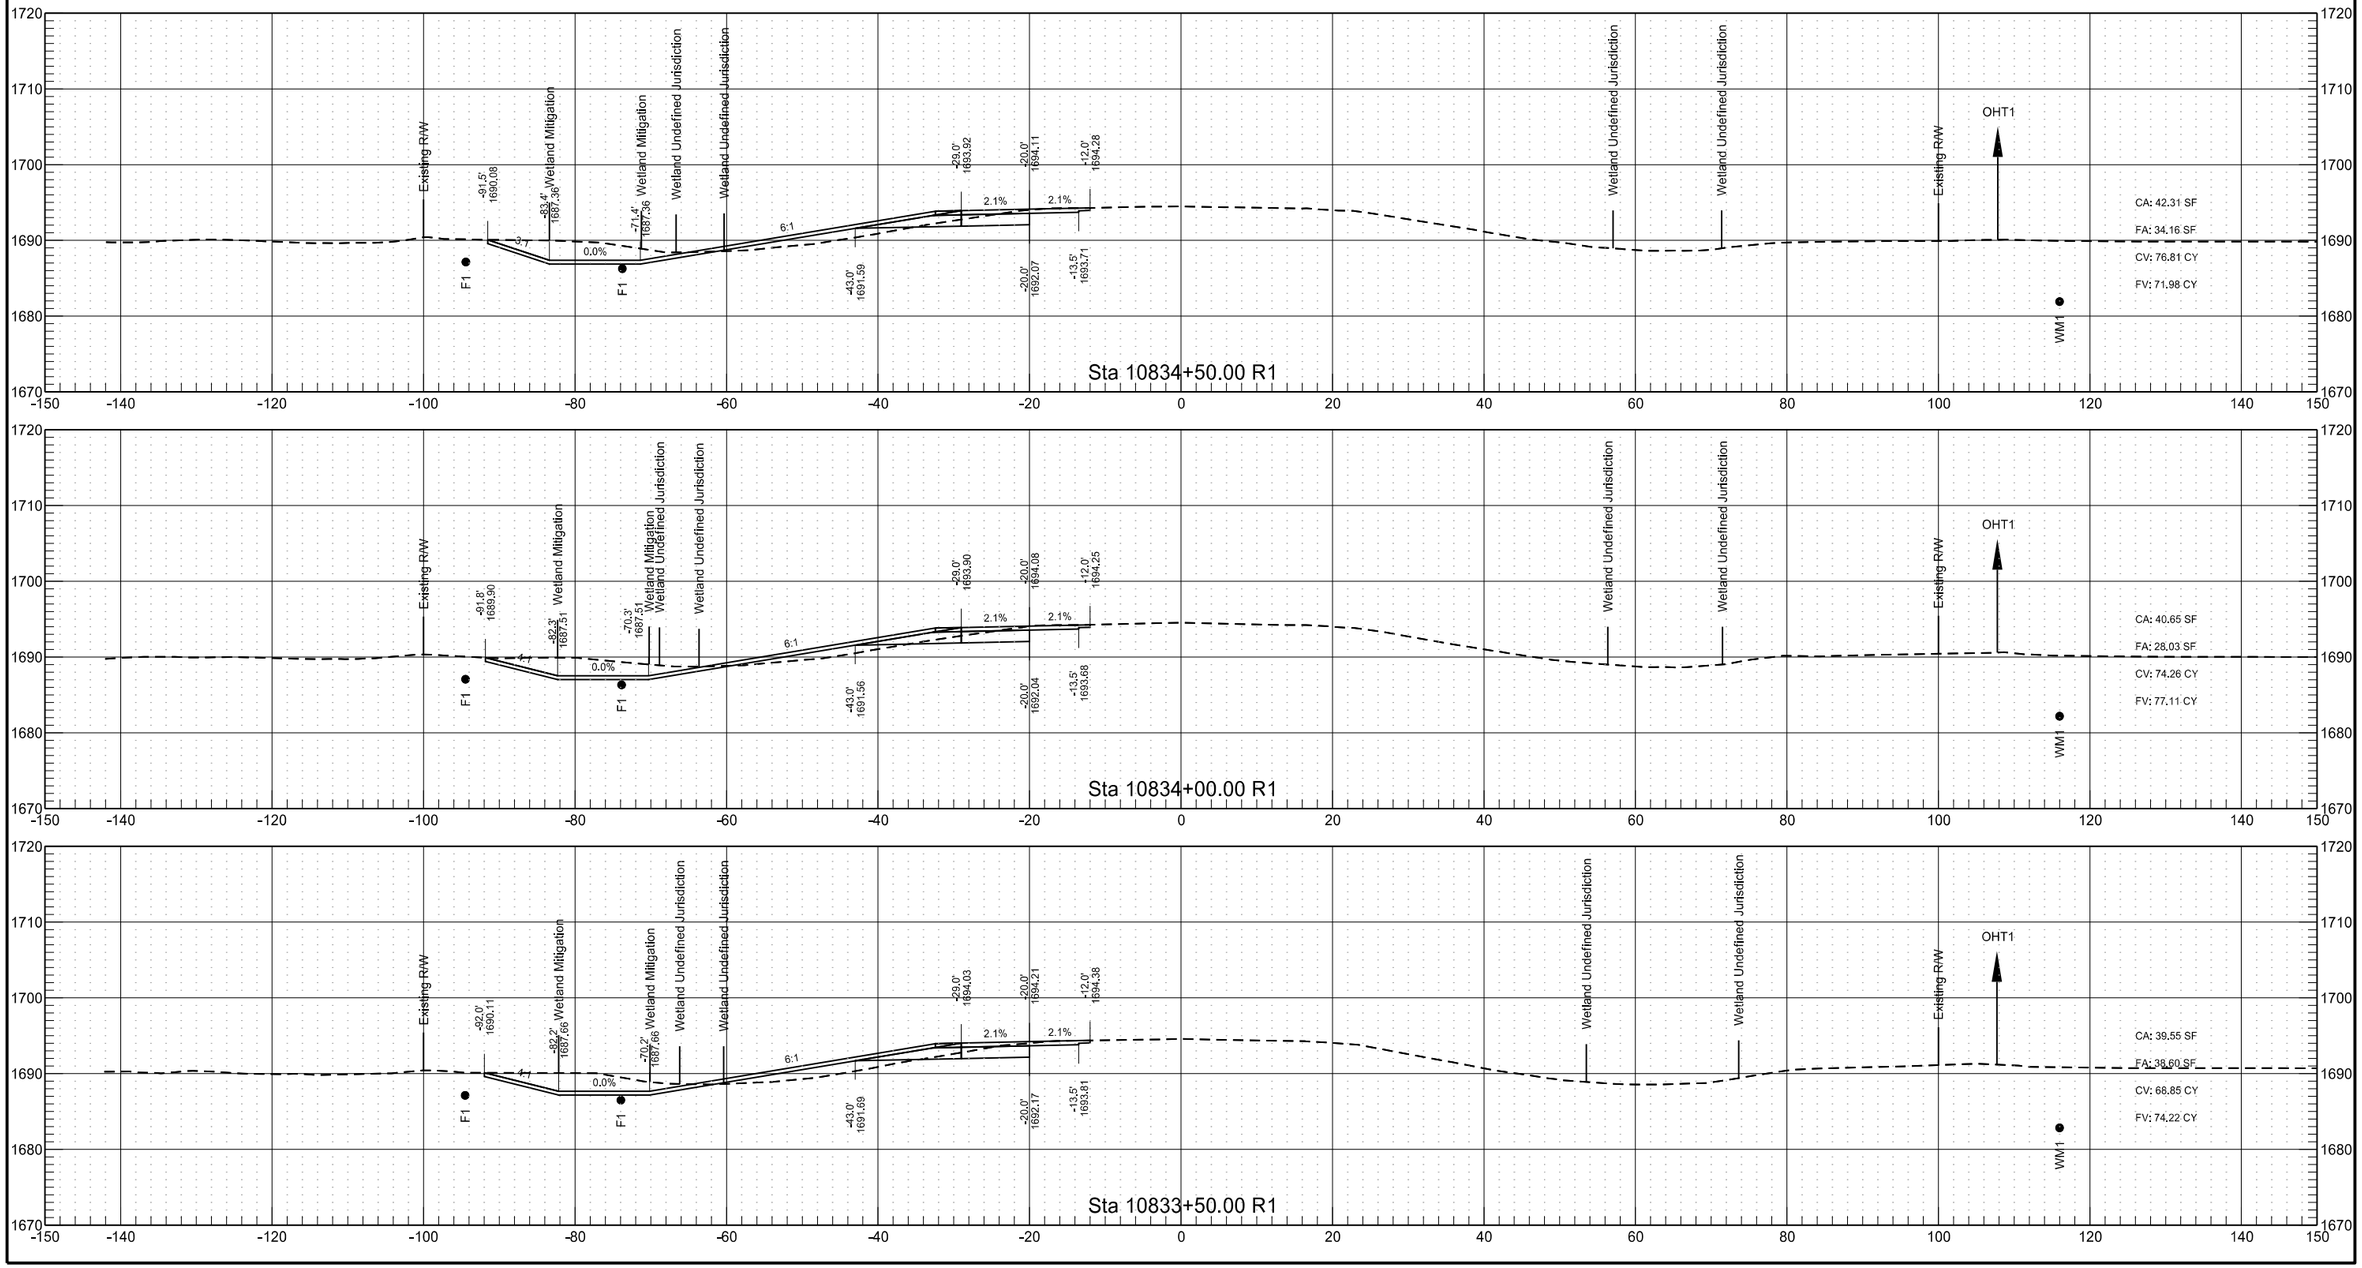


RP 204.835 to RP 207.057 - WB Passing Lane

	STATE	PROJECT NO.	SECTION NO.	SHEET NO.
	ND	INF-X-3-052(053)185	200	244

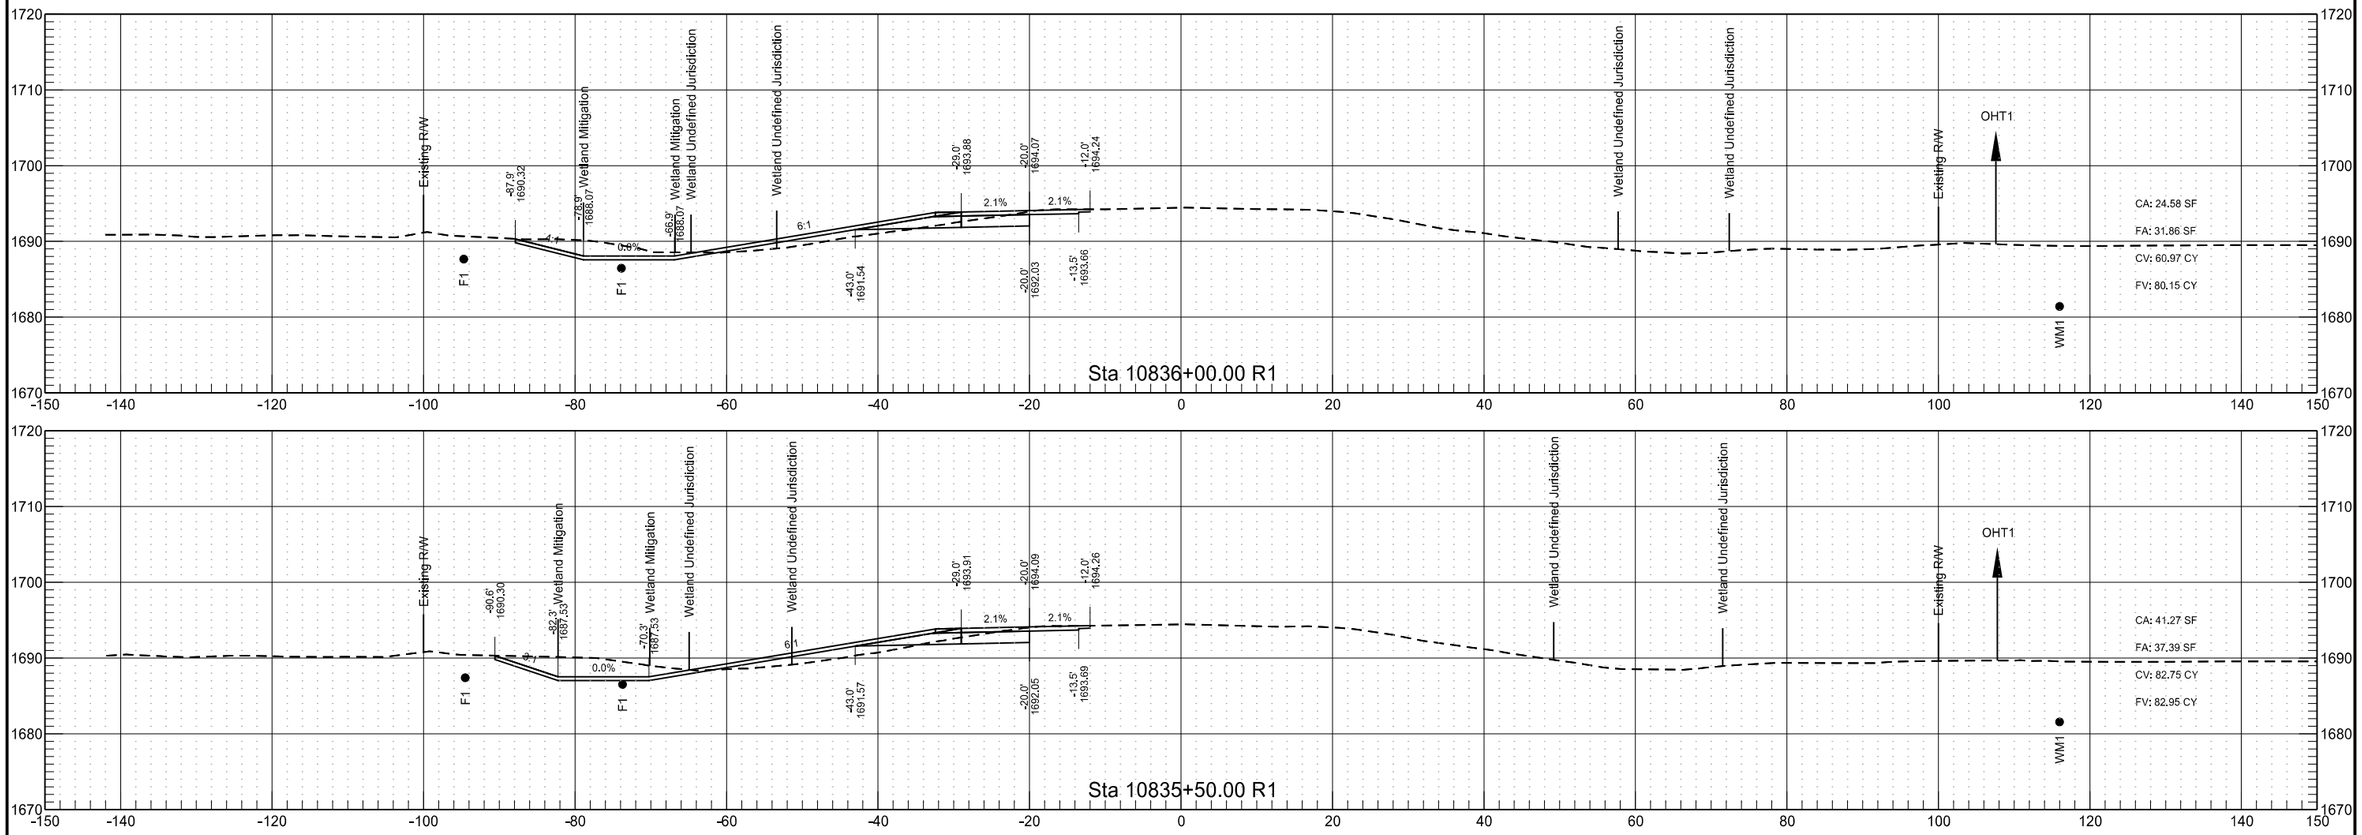


RP 204.835 to RP 207.057 - WB Passing Lane

	STATE	PROJECT NO.	SECTION NO.	SHEET NO.
	ND	INF-X-3-052(053)185	200	245

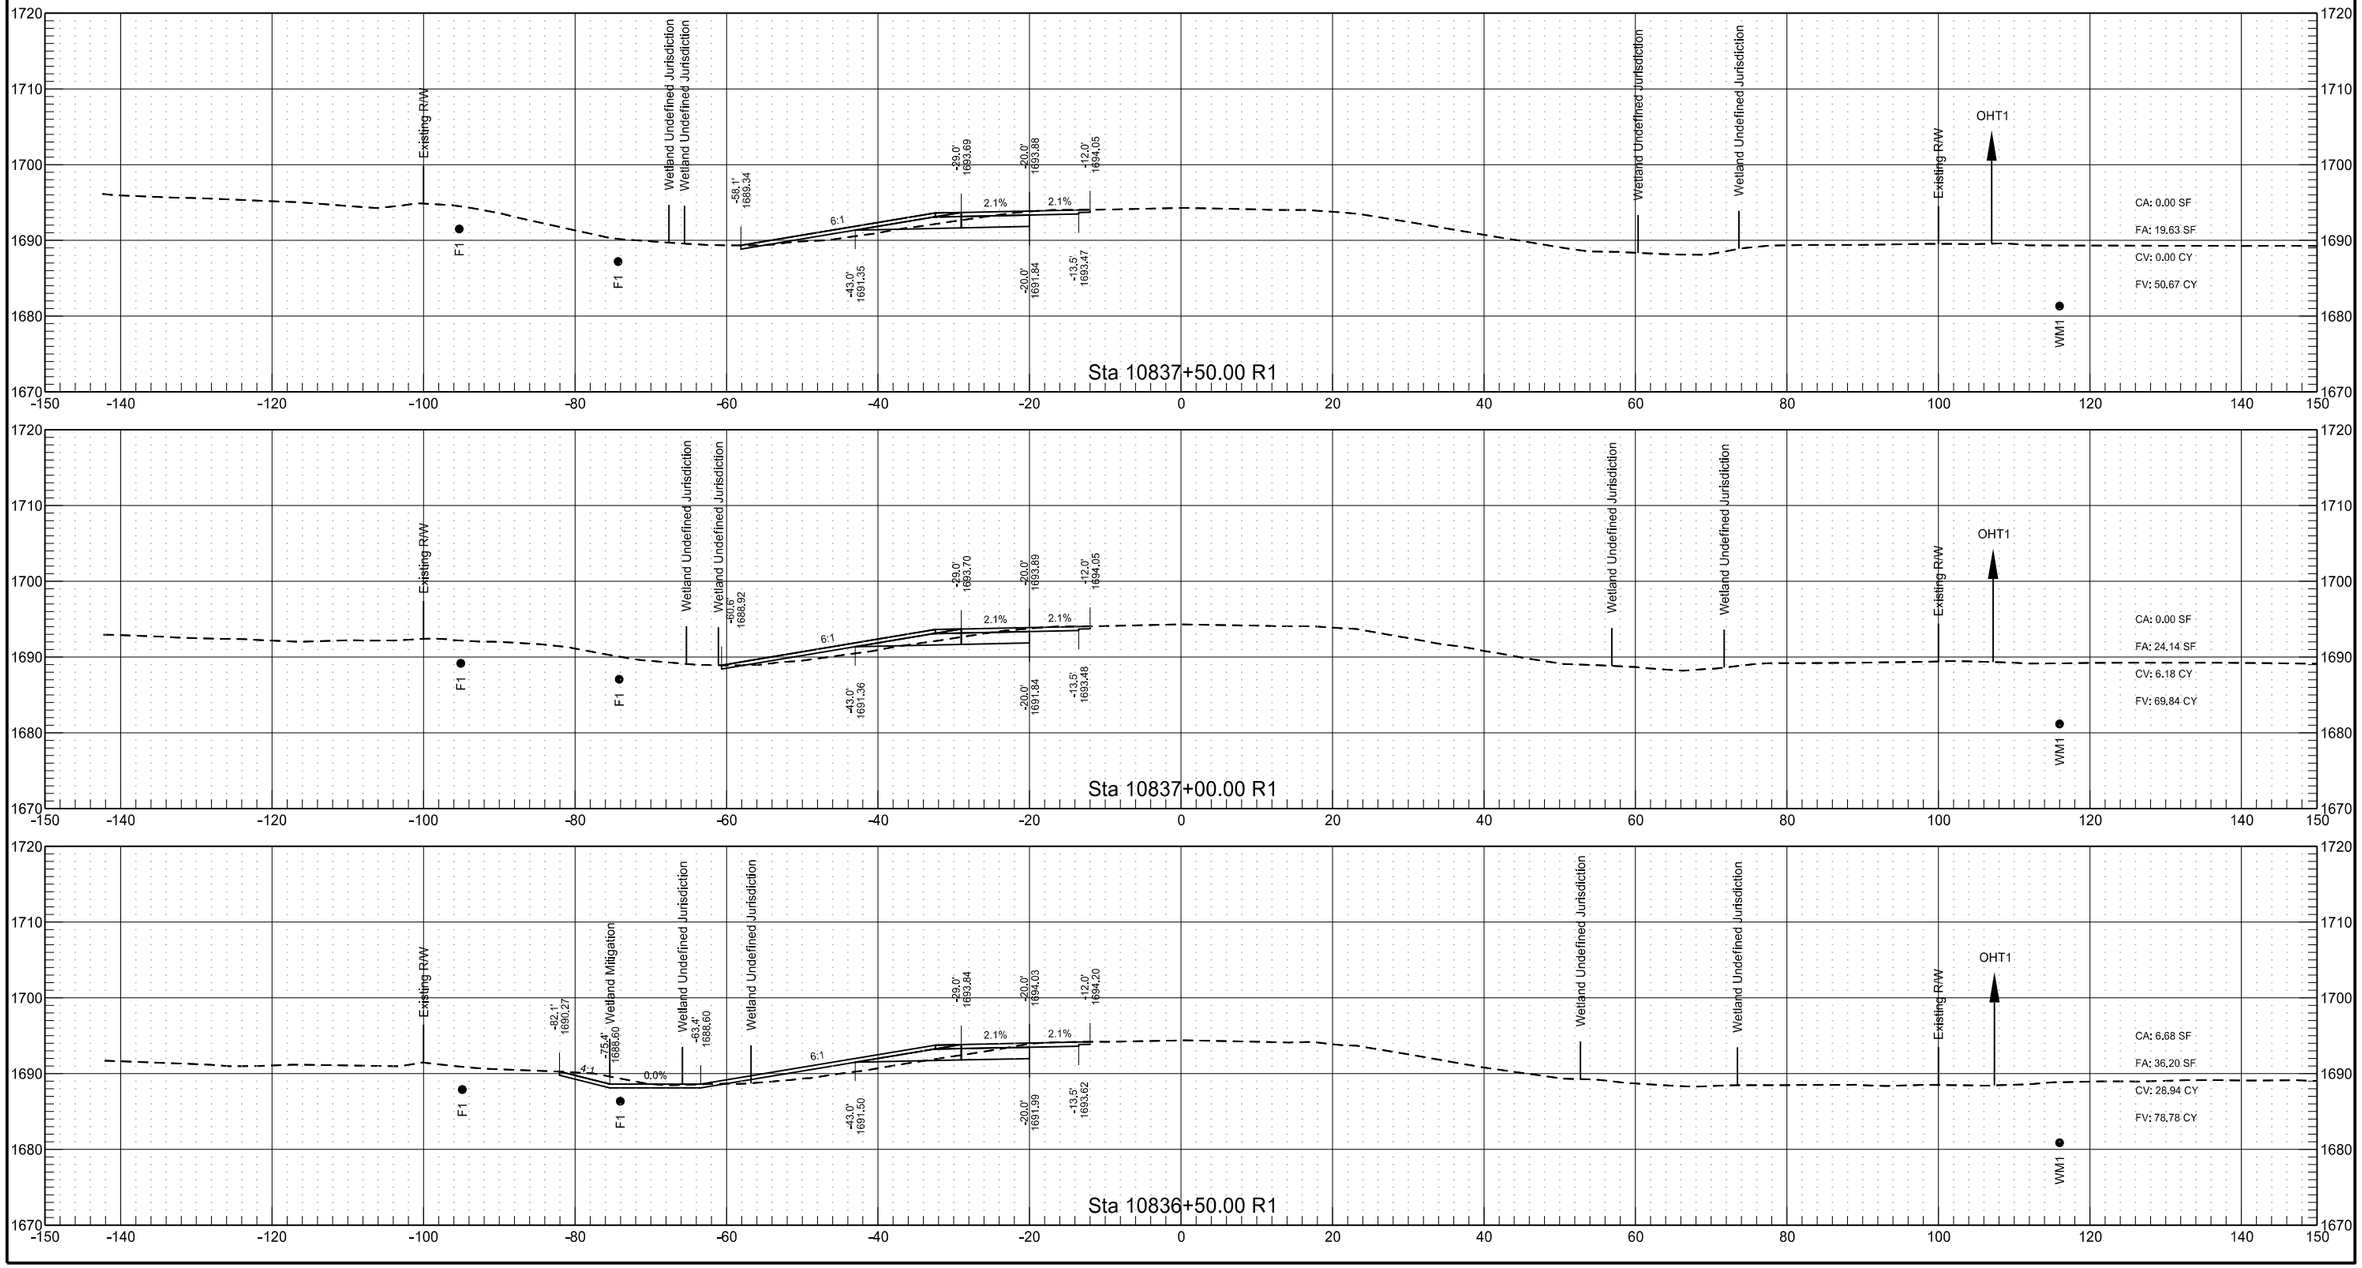


RP 204.835 to RP 207.057 - WB Passing Lane

	STATE	PROJECT NO.	SECTION NO.	SHEET NO.
	ND	INF-X-3-052(053)185	200	246

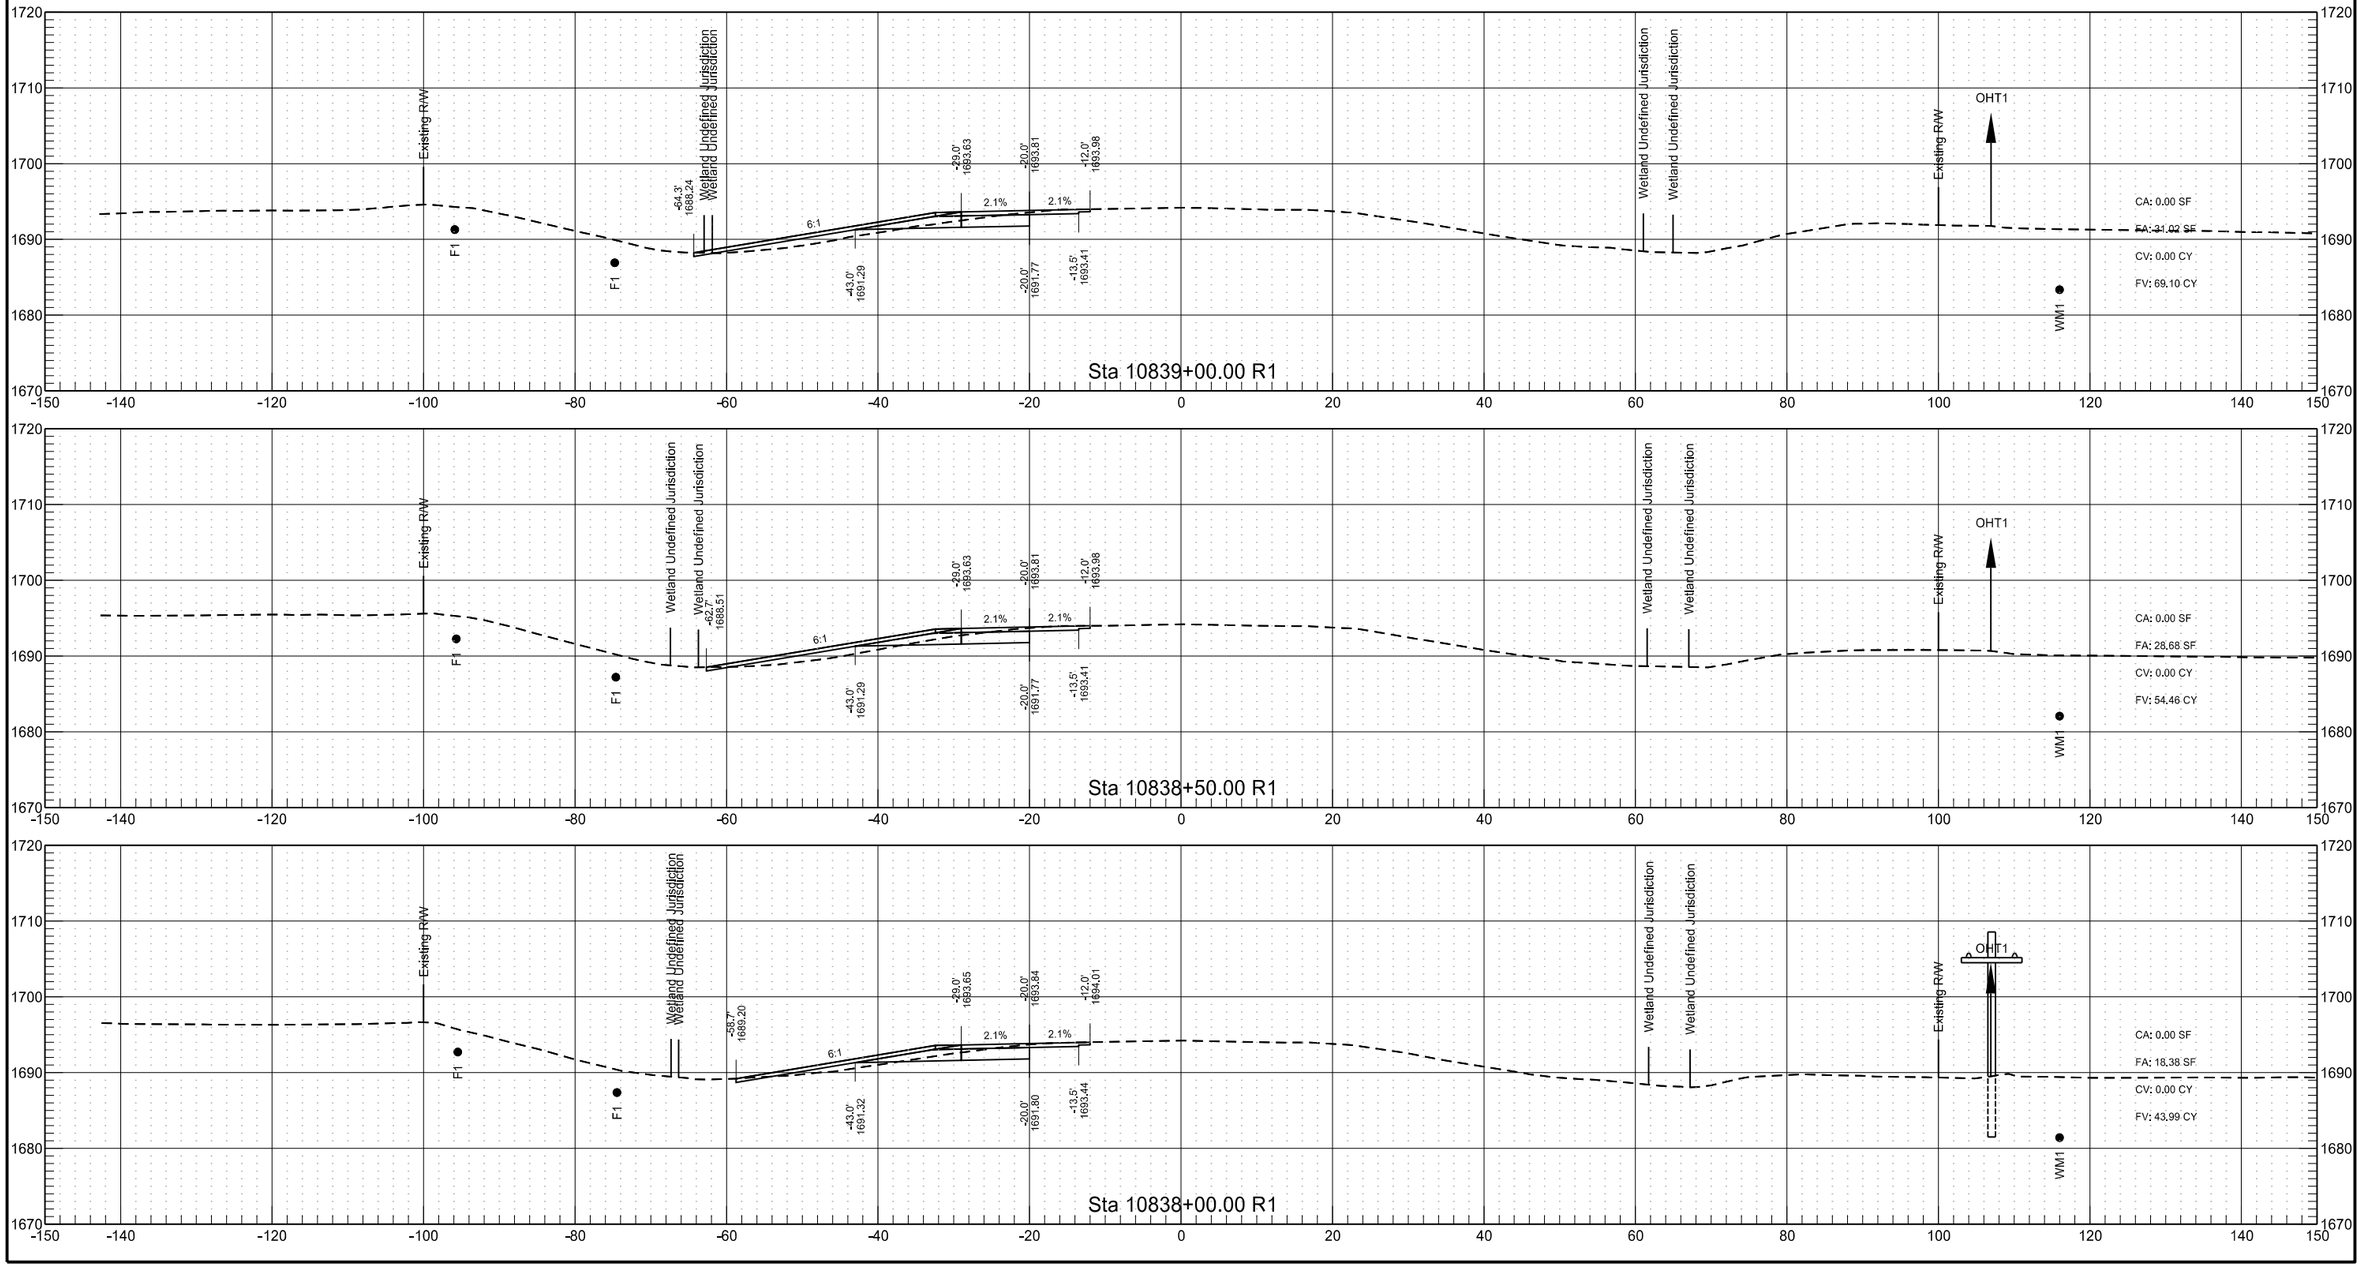

RP 204.835 to RP 207.057 - WB Passing Lane


	STATE	PROJECT NO.	SECTION NO.	SHEET NO.
	ND	INF-X-3-052(053)185	200	247

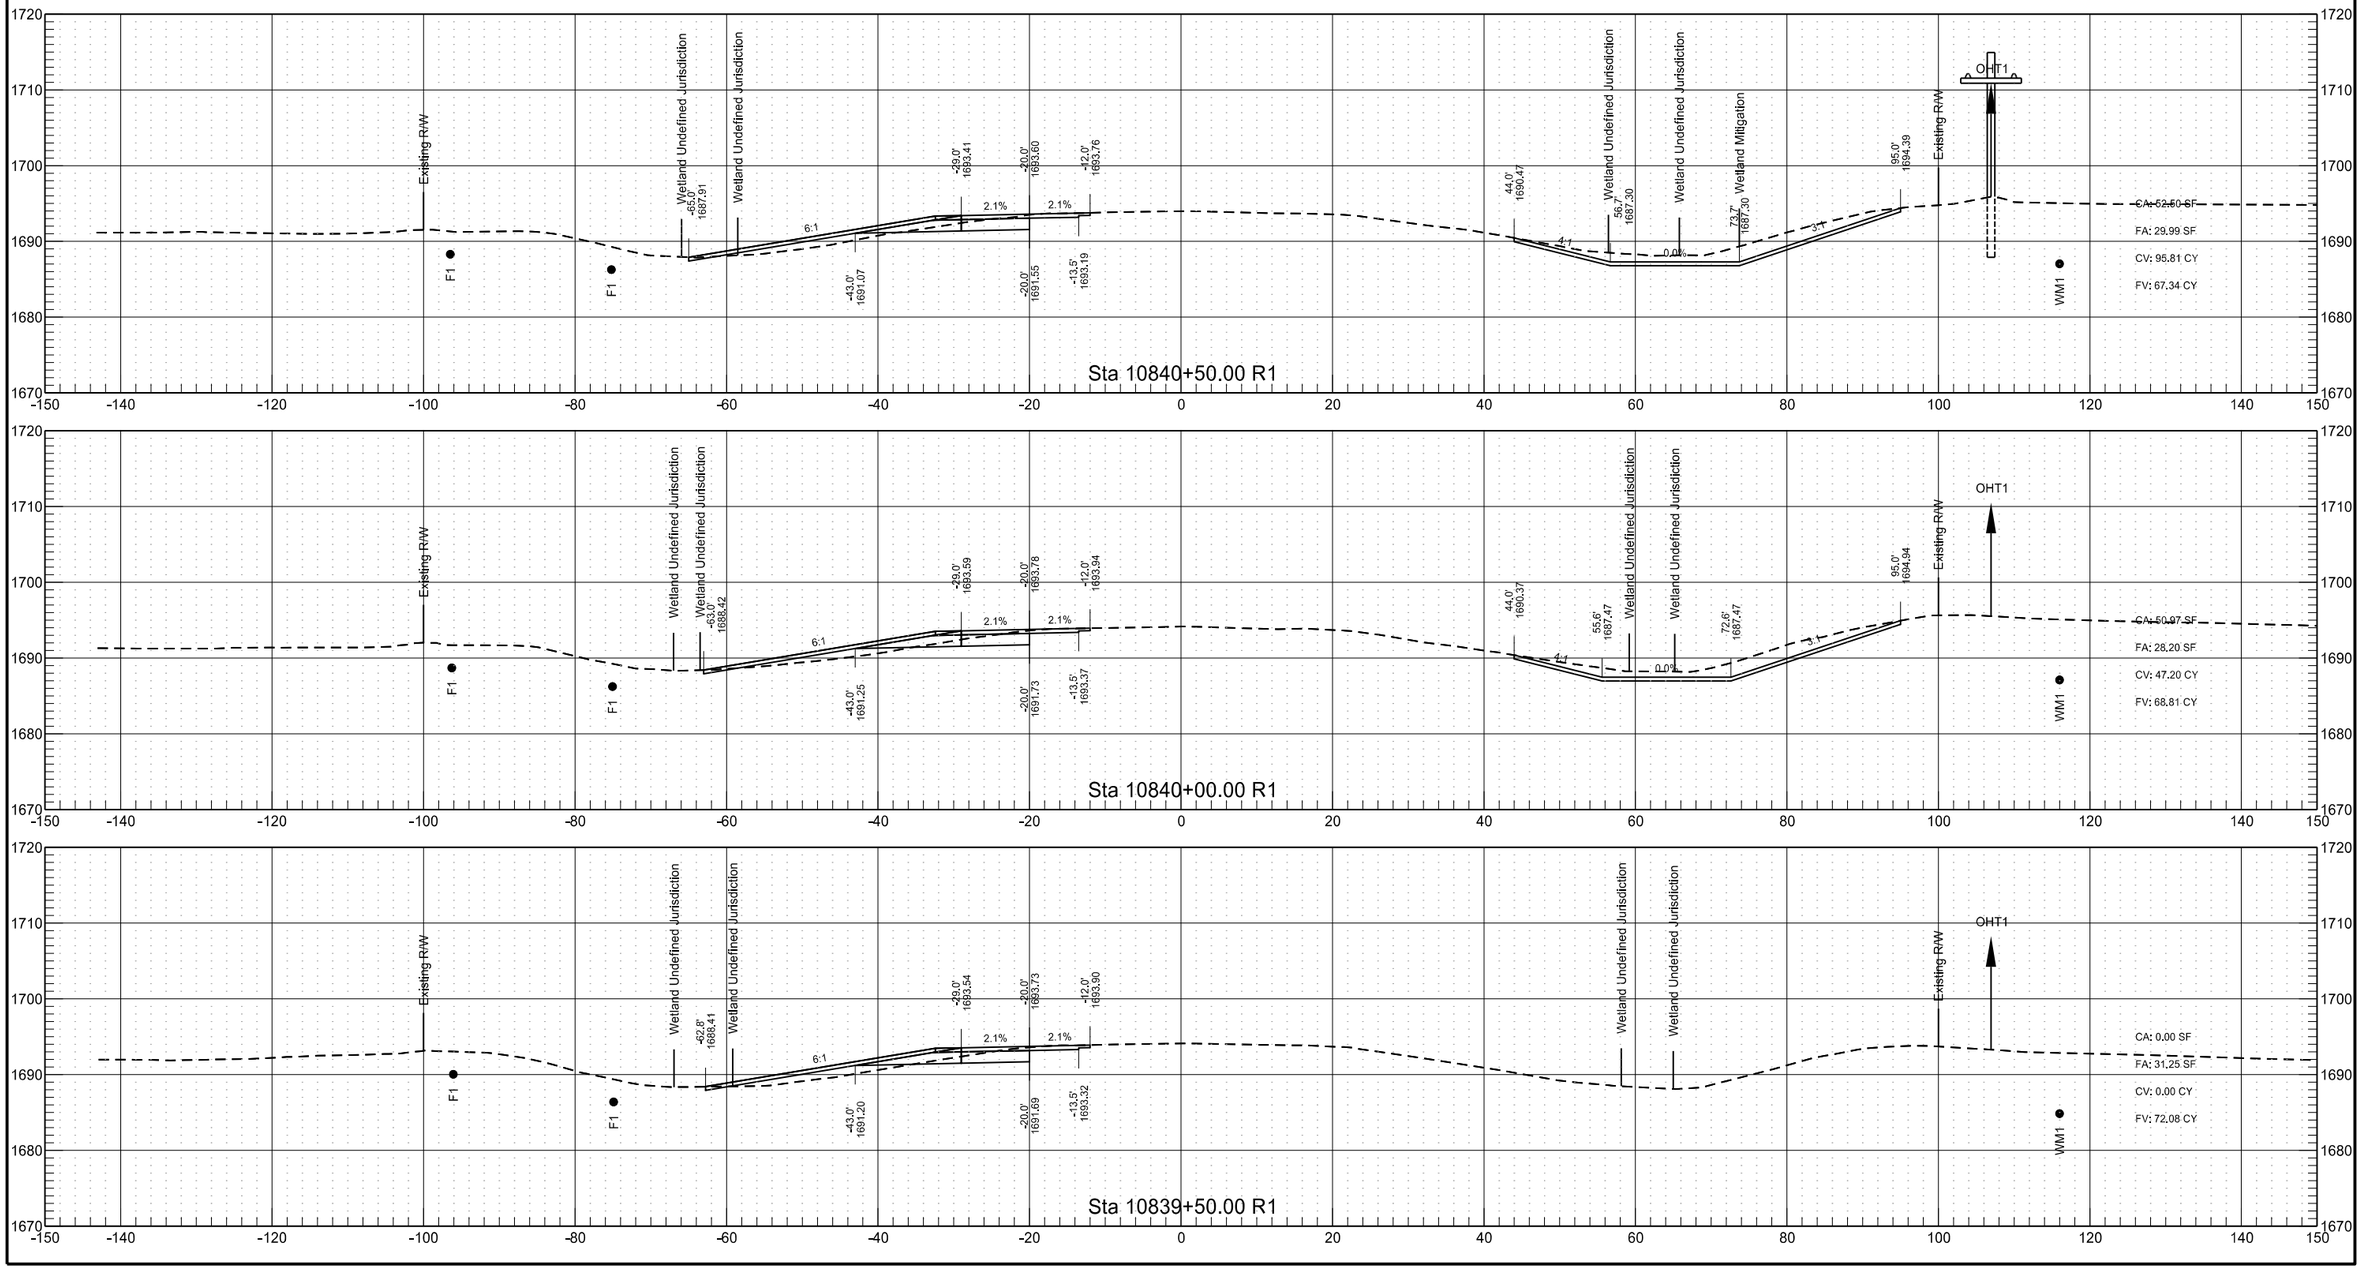



3/15/2022 9:23:29 AM sawyer.kenney G:\2021\21.01304\30052185.053\Design\Sheets\200XS_005_RP205.0_WBPL.dgn

RP 204.835 to RP 207.057 - WB Passing Lane

	STATE	PROJECT NO.	SECTION NO.	SHEET NO.
	ND	INF-X-3-052(053)185	200	248

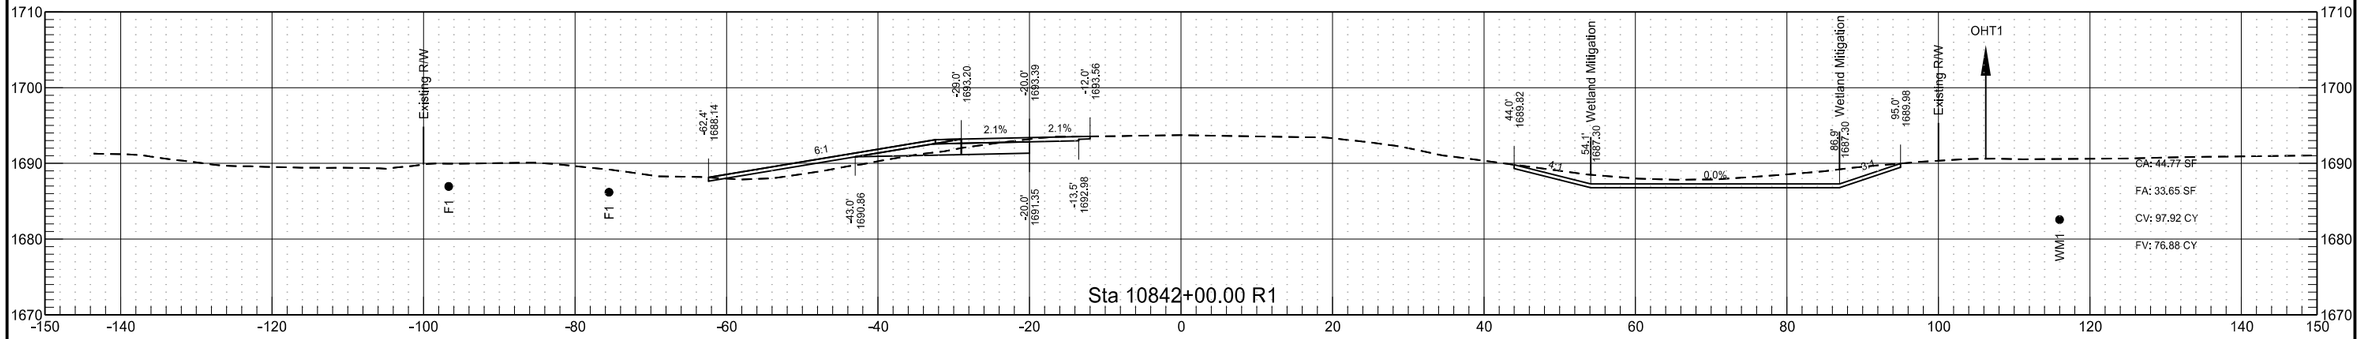

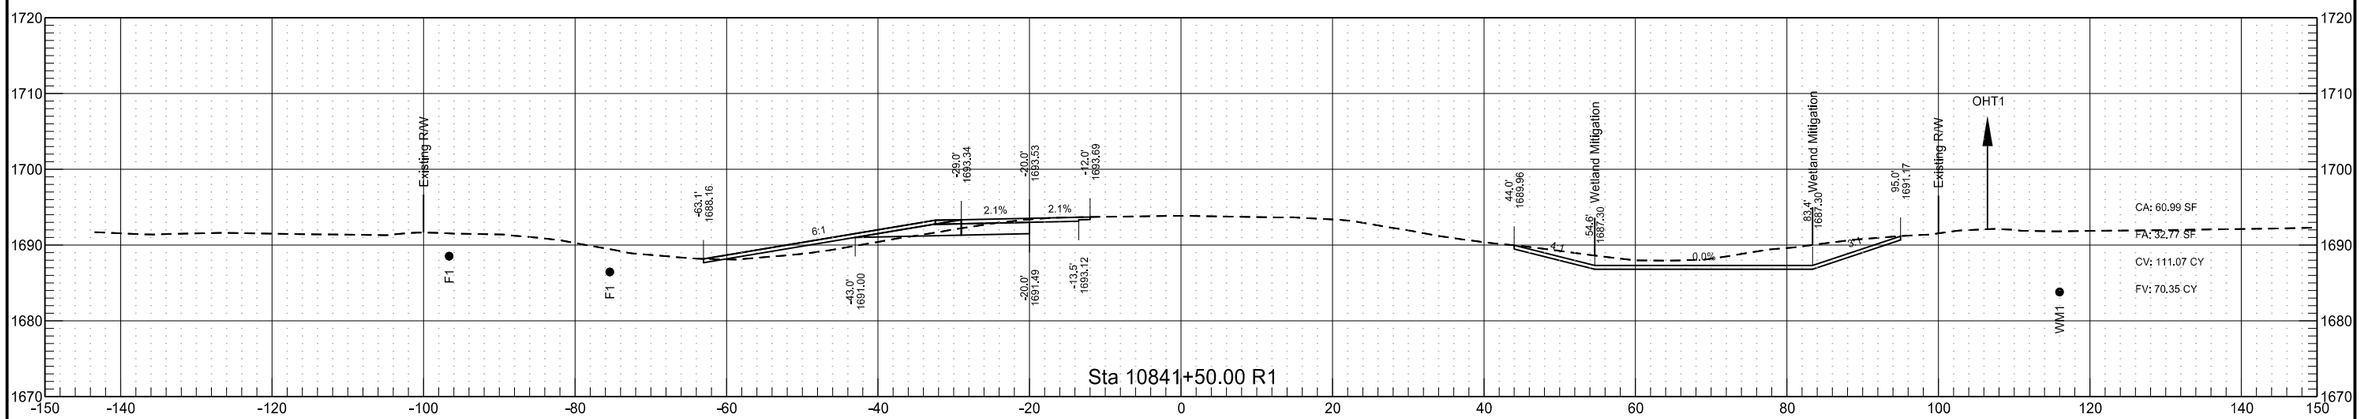

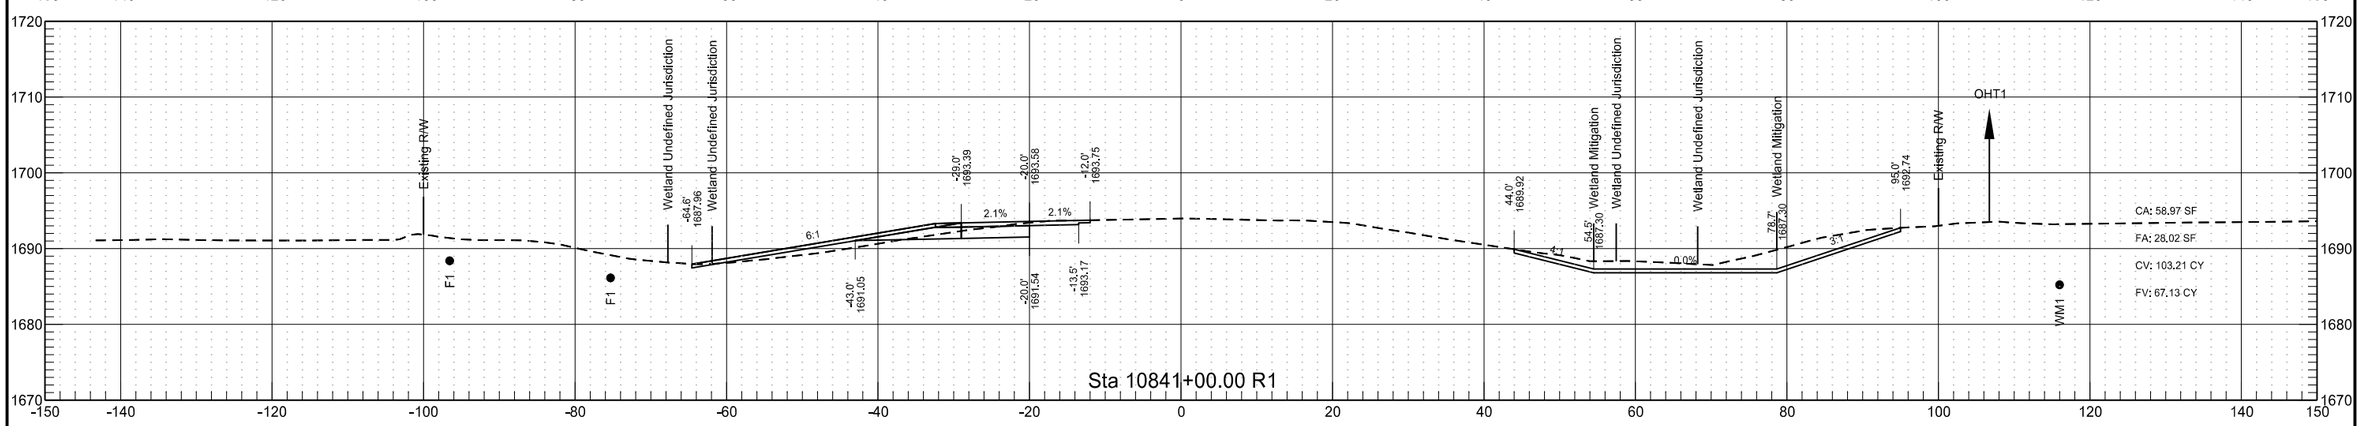



RP 204.835 to RP 207.057 - WB Passing Lane


	STATE	PROJECT NO.	SECTION NO.	SHEET NO.
	ND	INF-X-3-052(053)185	200	249

RP 204.835 to RP 207.057 - WB Passing Lane

	STATE	PROJECT NO.	SECTION NO.	SHEET NO.
	ND	INF-X-3-052(053)185	200	250

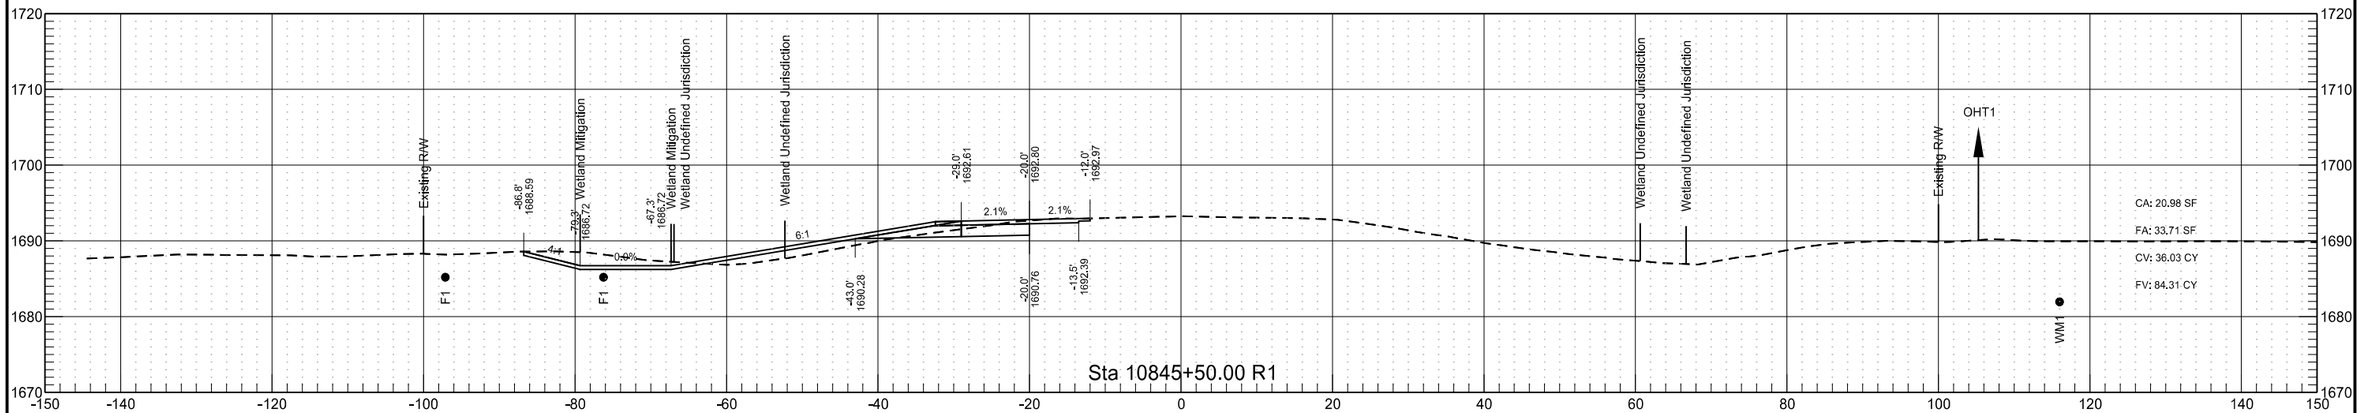


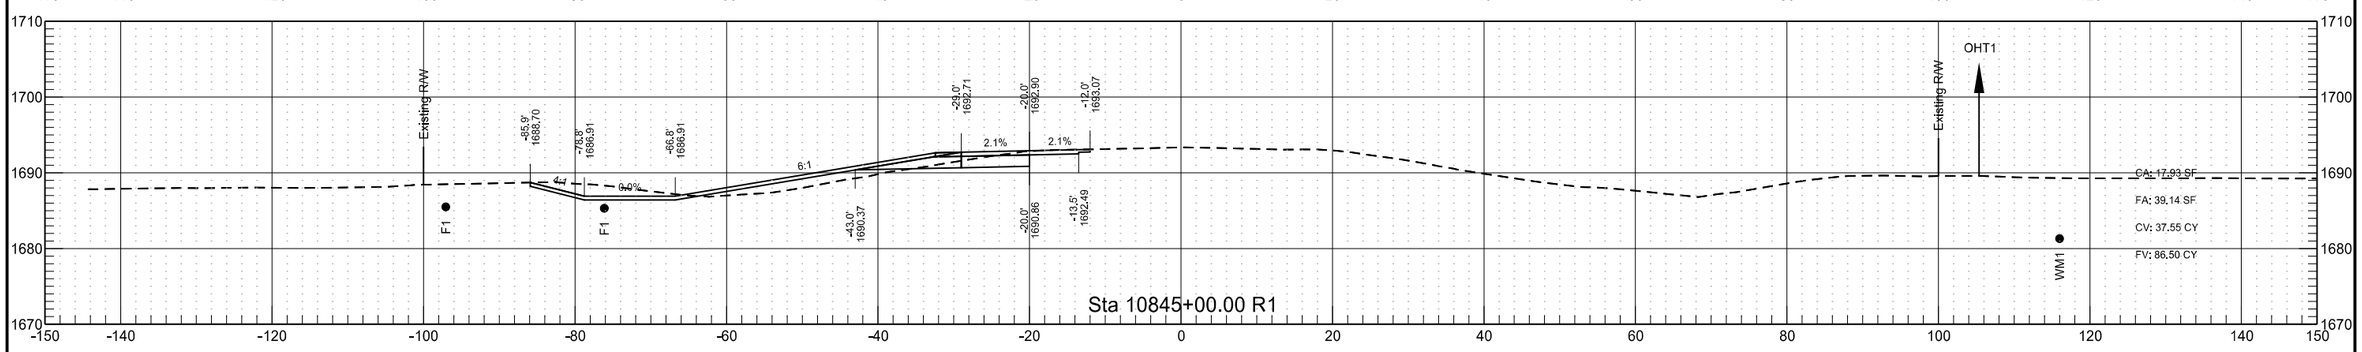

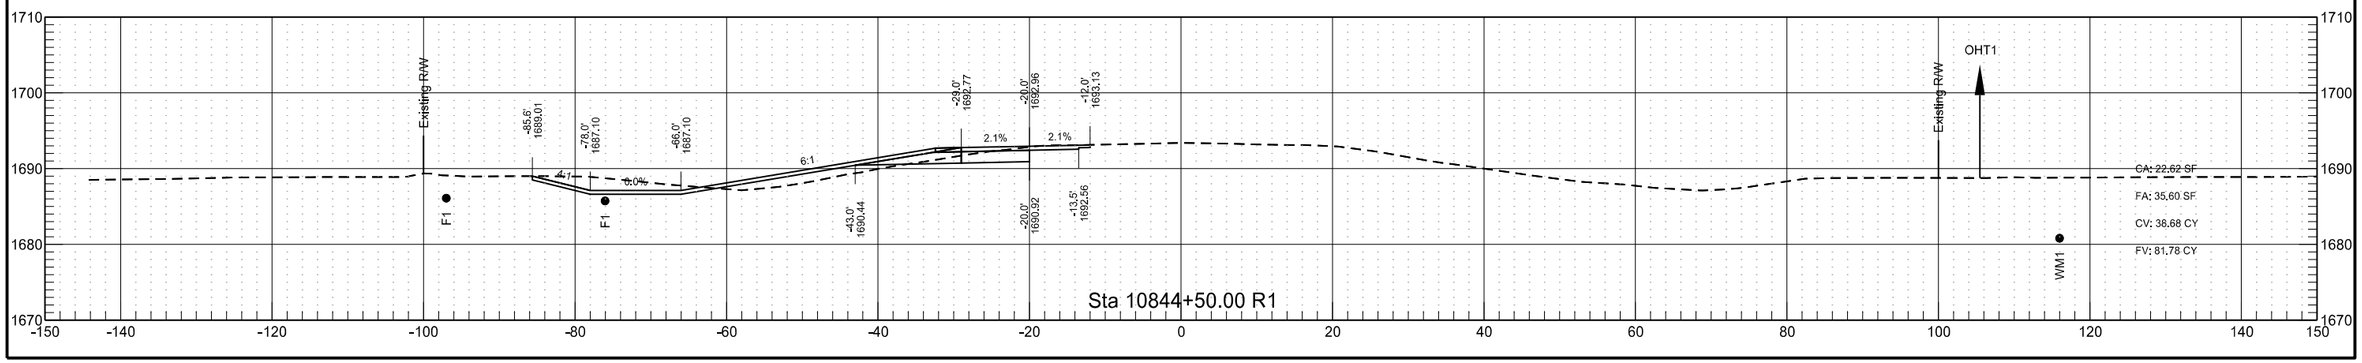

RP 204.835 to RP 207.057 - WB Passing Lane

	STATE	PROJECT NO.	SECTION NO.	SHEET NO.
	ND	INF-X-3-052(053)185	200	251

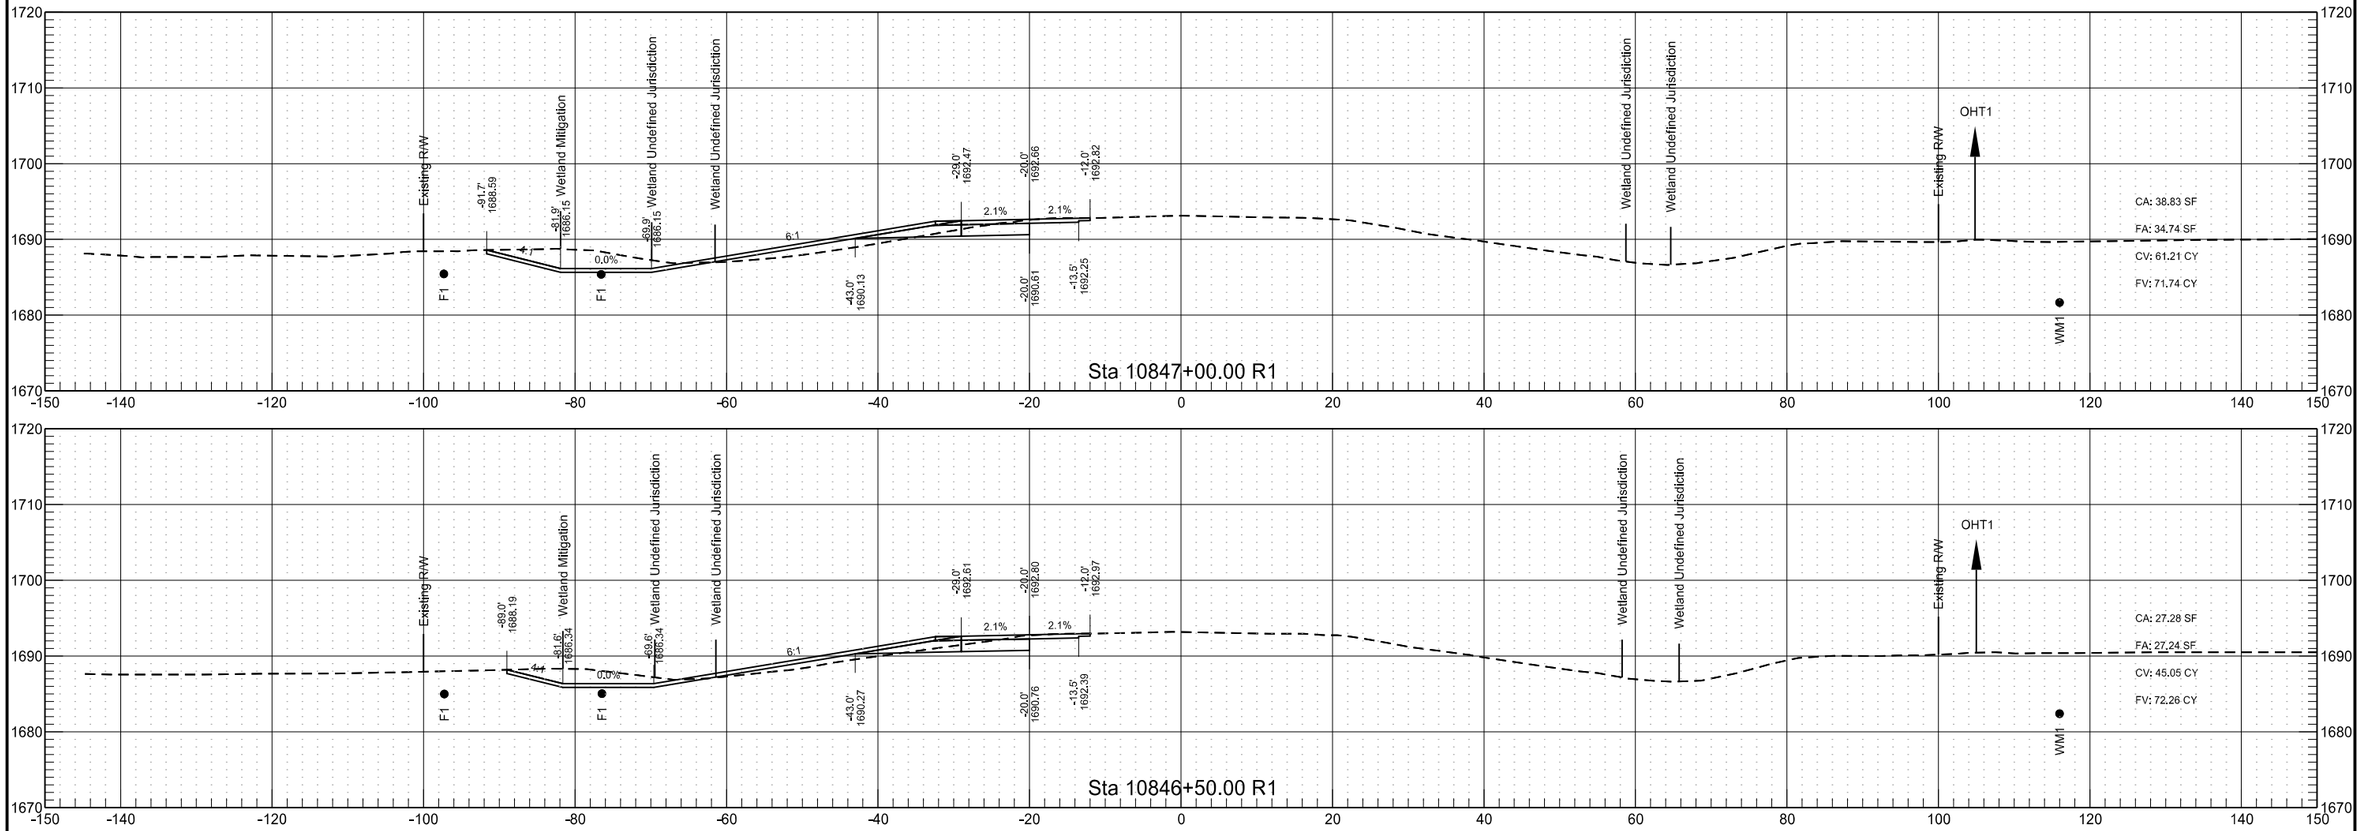



RP 204.835 to RP 207.057 - WB Passing Lane


	STATE	PROJECT NO.	SECTION NO.	SHEET NO.
	ND	INF-X-3-052(053)185	200	252

RP 204.835 to RP 207.057 - WB Passing Lane

	STATE	PROJECT NO.	SECTION NO.	SHEET NO.
	ND	INF-X-3-052(053)185	200	253

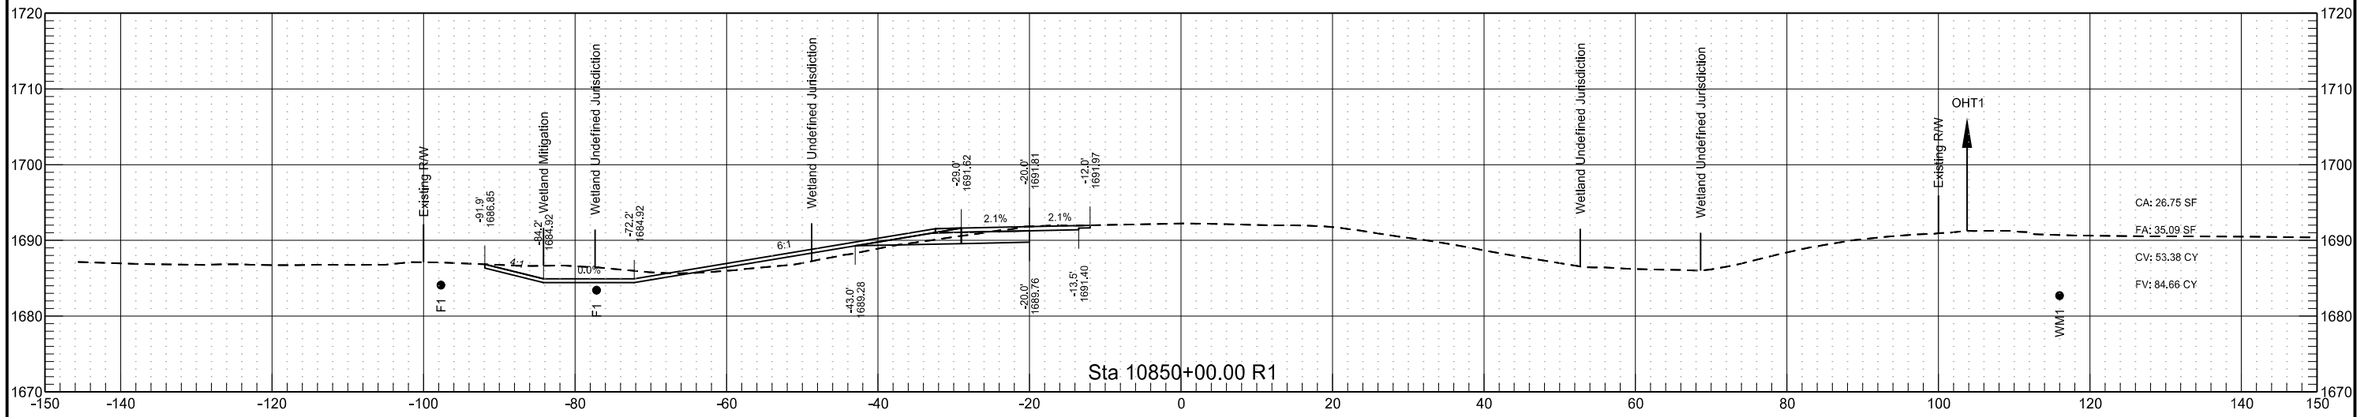

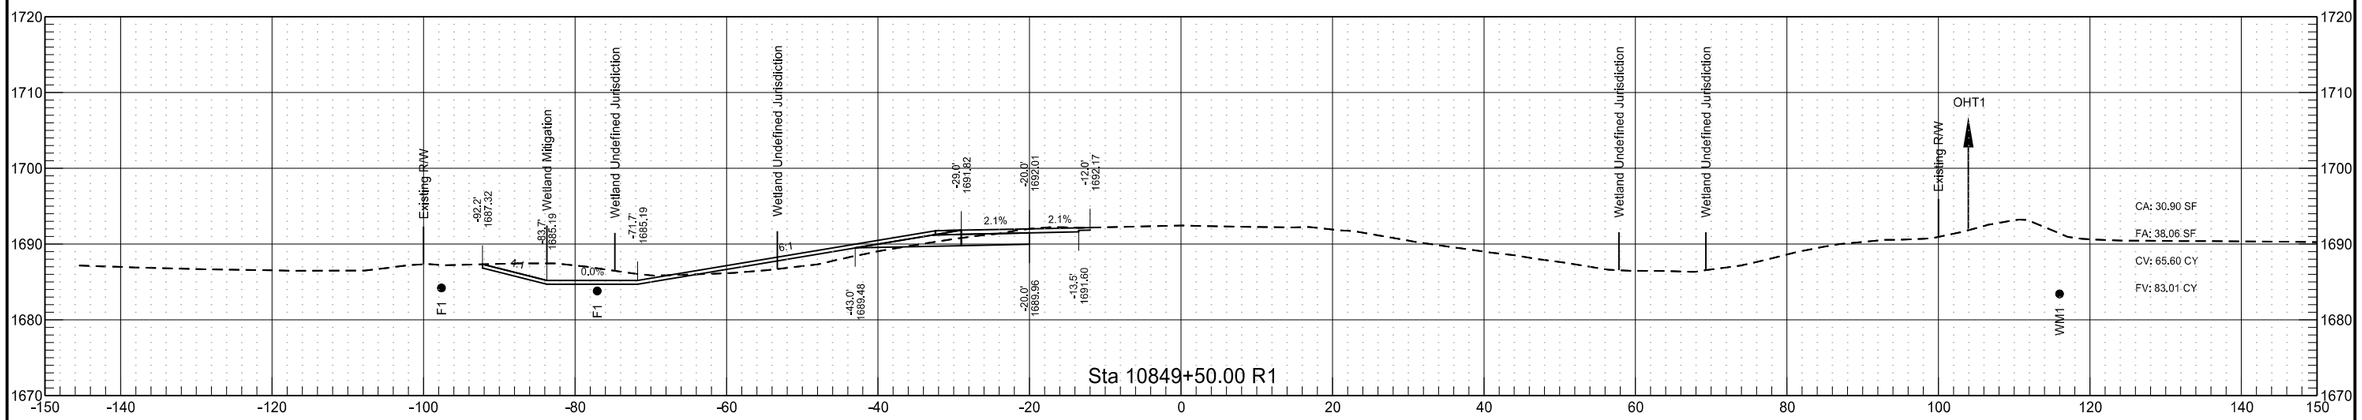

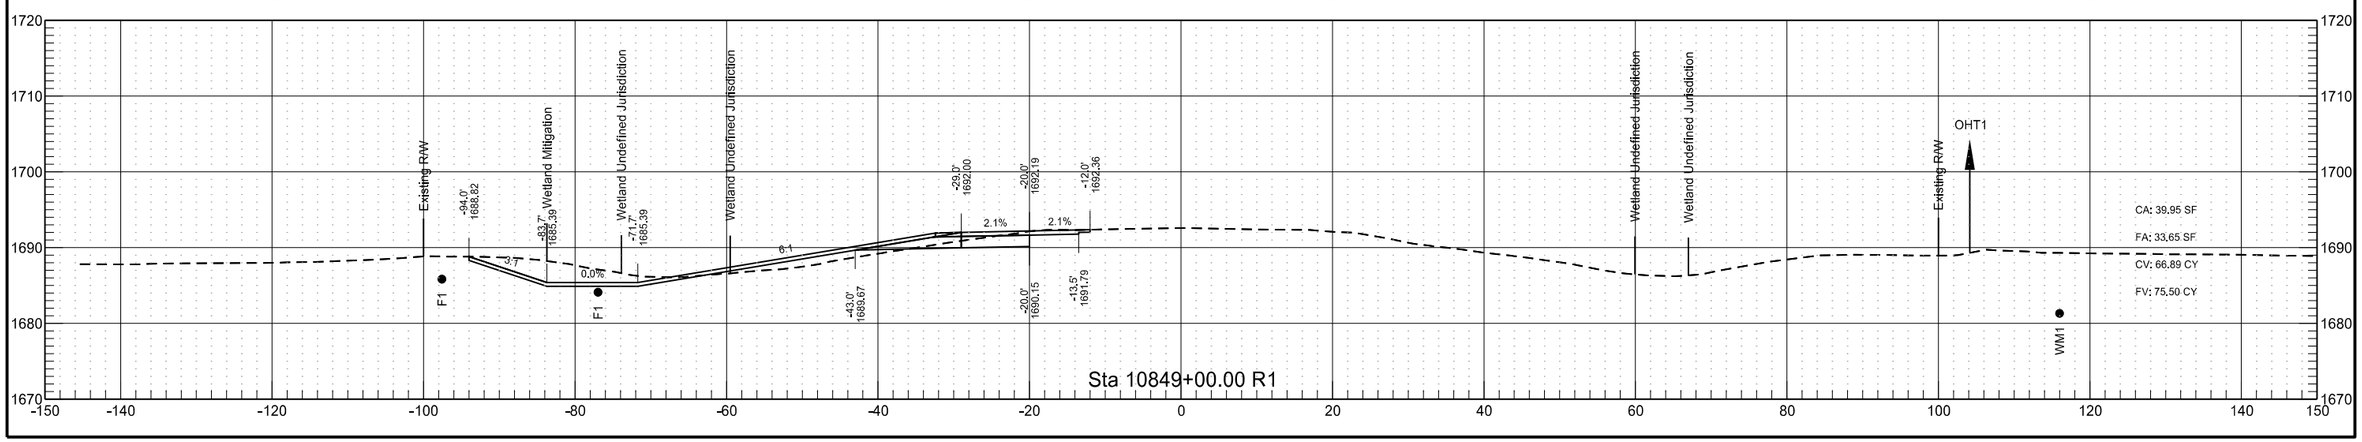


RP 204.835 to RP 207.057 - WB Passing Lane

	STATE	PROJECT NO.	SECTION NO.	SHEET NO.
	ND	INF-X-3-052(053)185	200	254

RP 204.835 to RP 207.057 - WB Passing Lane

	STATE	PROJECT NO.	SECTION NO.	SHEET NO.
	ND	INF-X-3-052(053)185	200	255

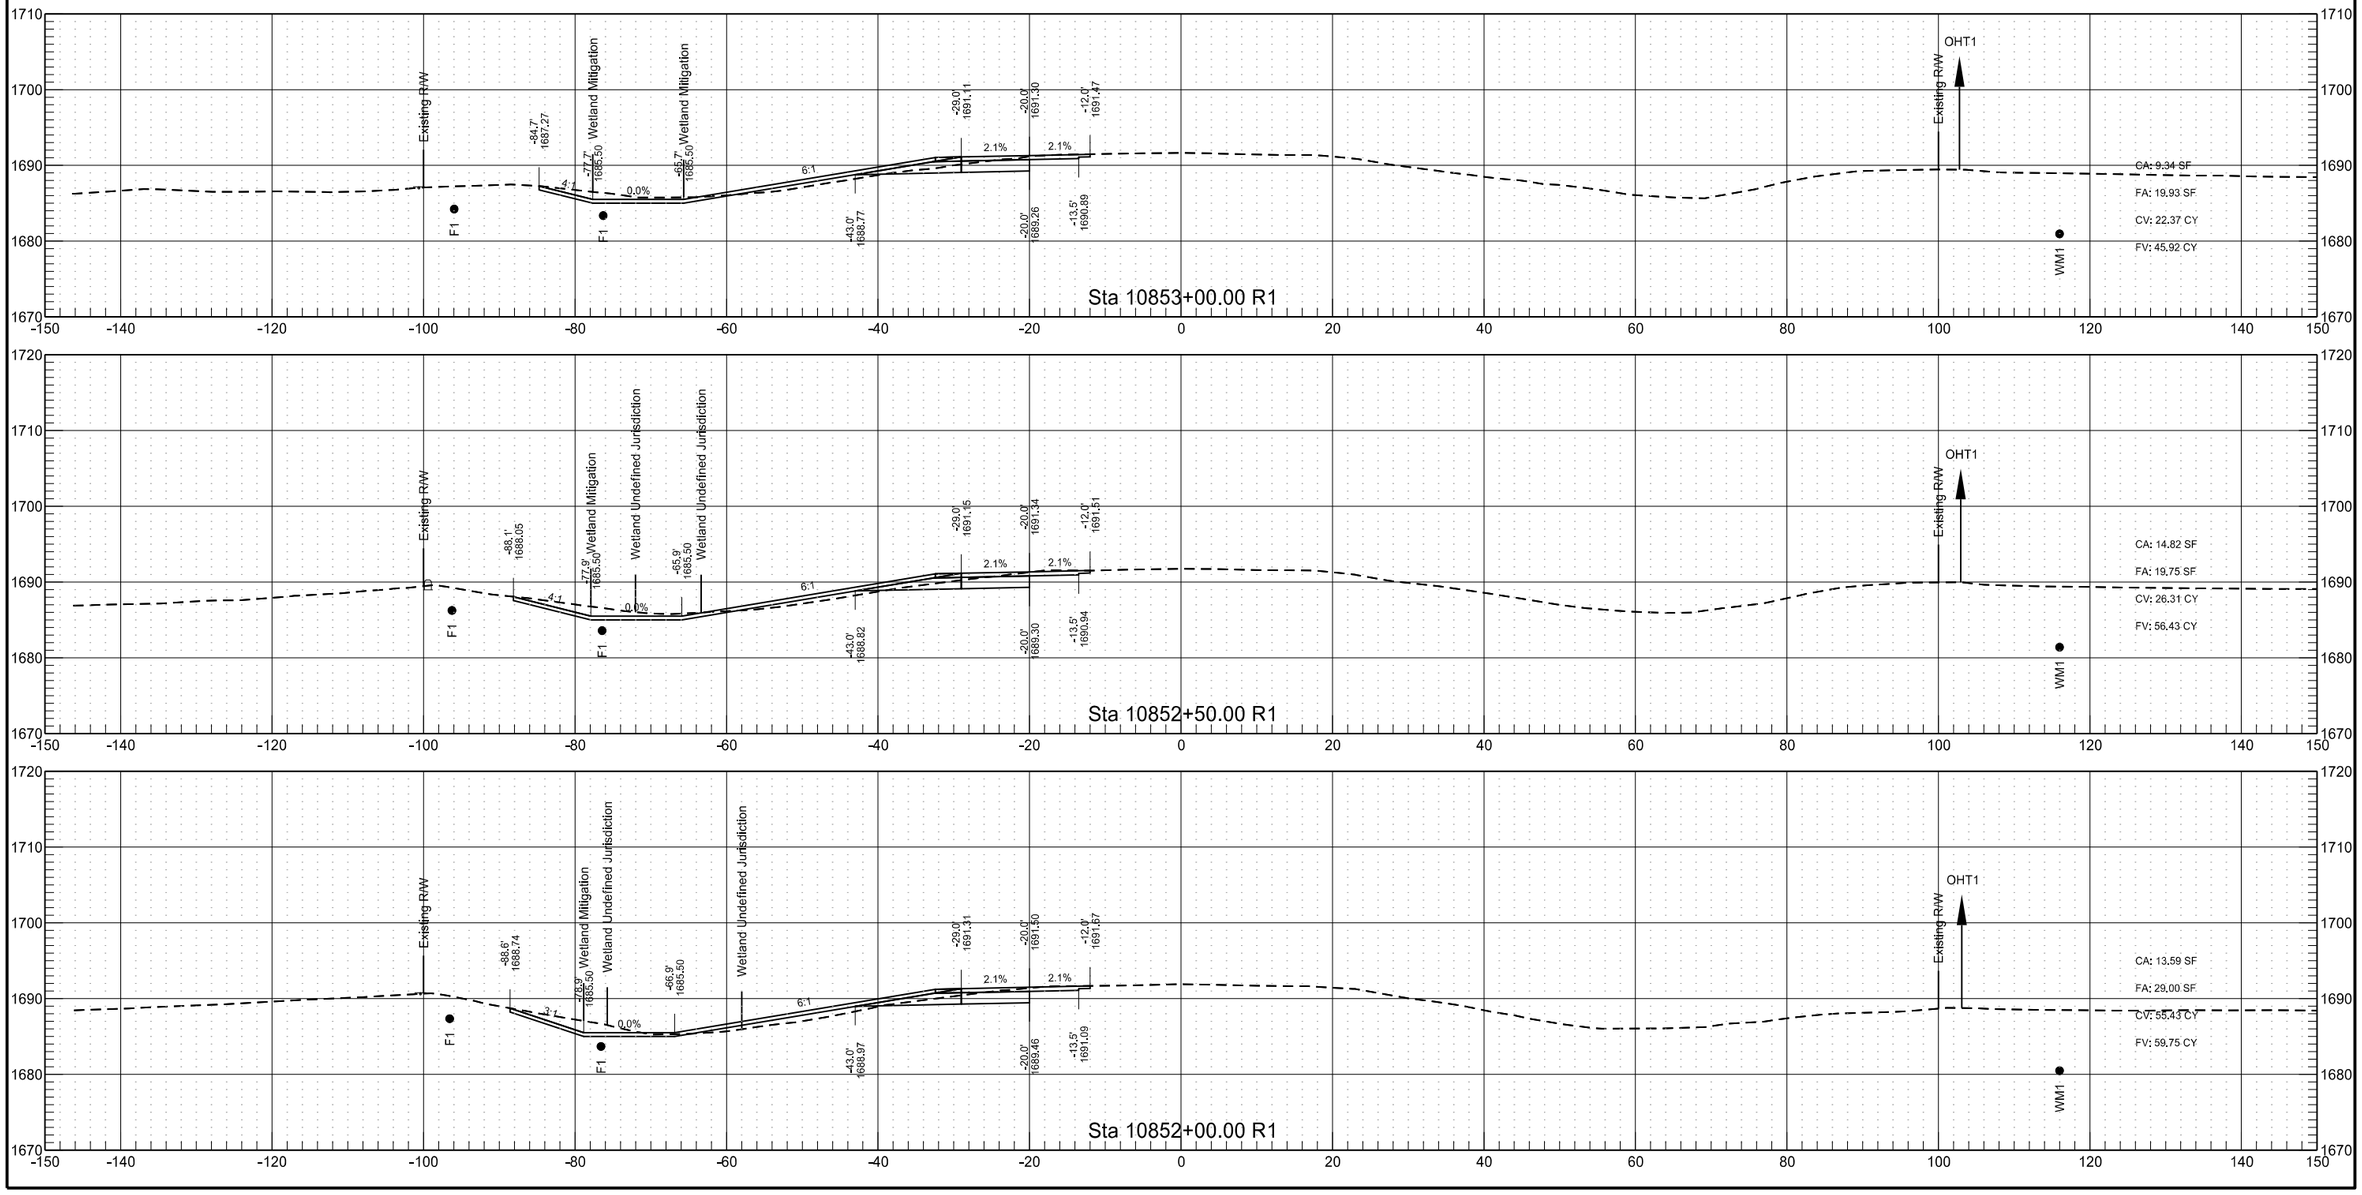



RP 204.835 to RP 207.057 - WB Passing Lane


	STATE	PROJECT NO.	SECTION NO.	SHEET NO.
	ND	INF-X-3-052(053)185	200	256

RP 204.835 to RP 207.057 - WB Passing Lane

	STATE	PROJECT NO.	SECTION NO.	SHEET NO.
	ND	INF-X-3-052(053)185	200	257

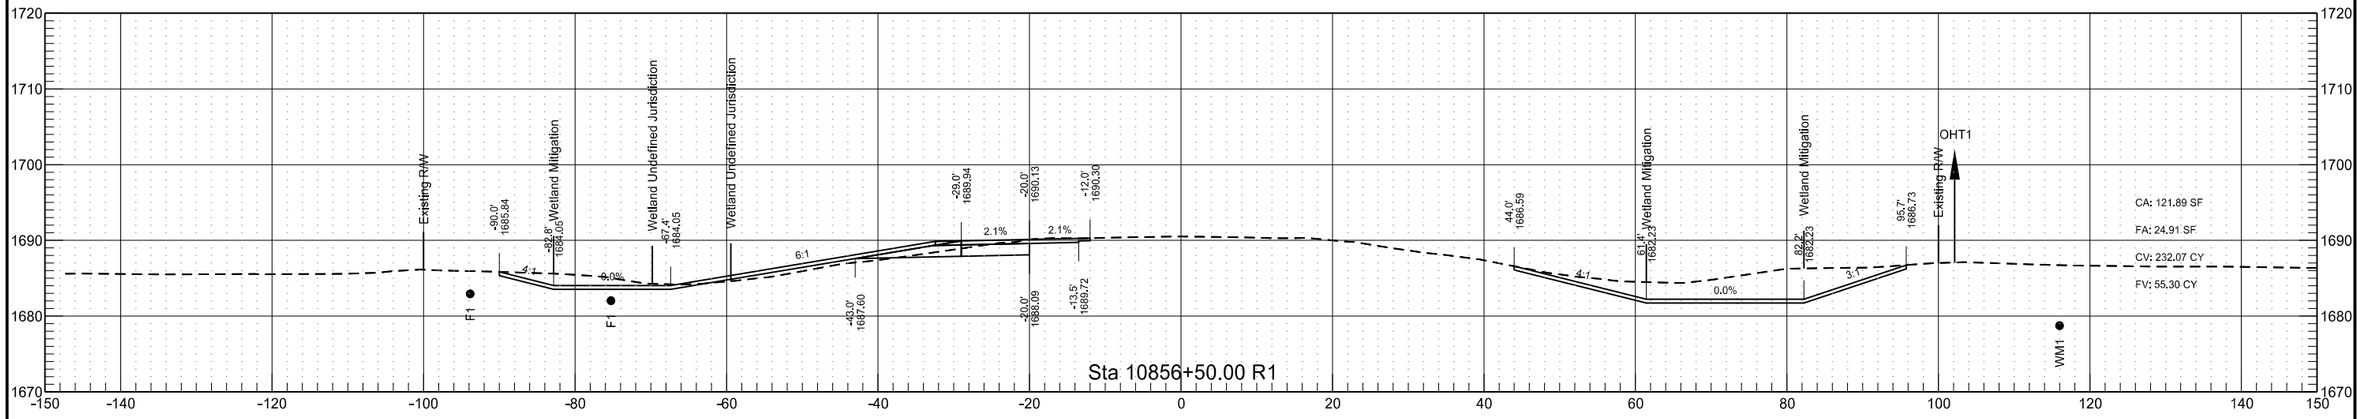

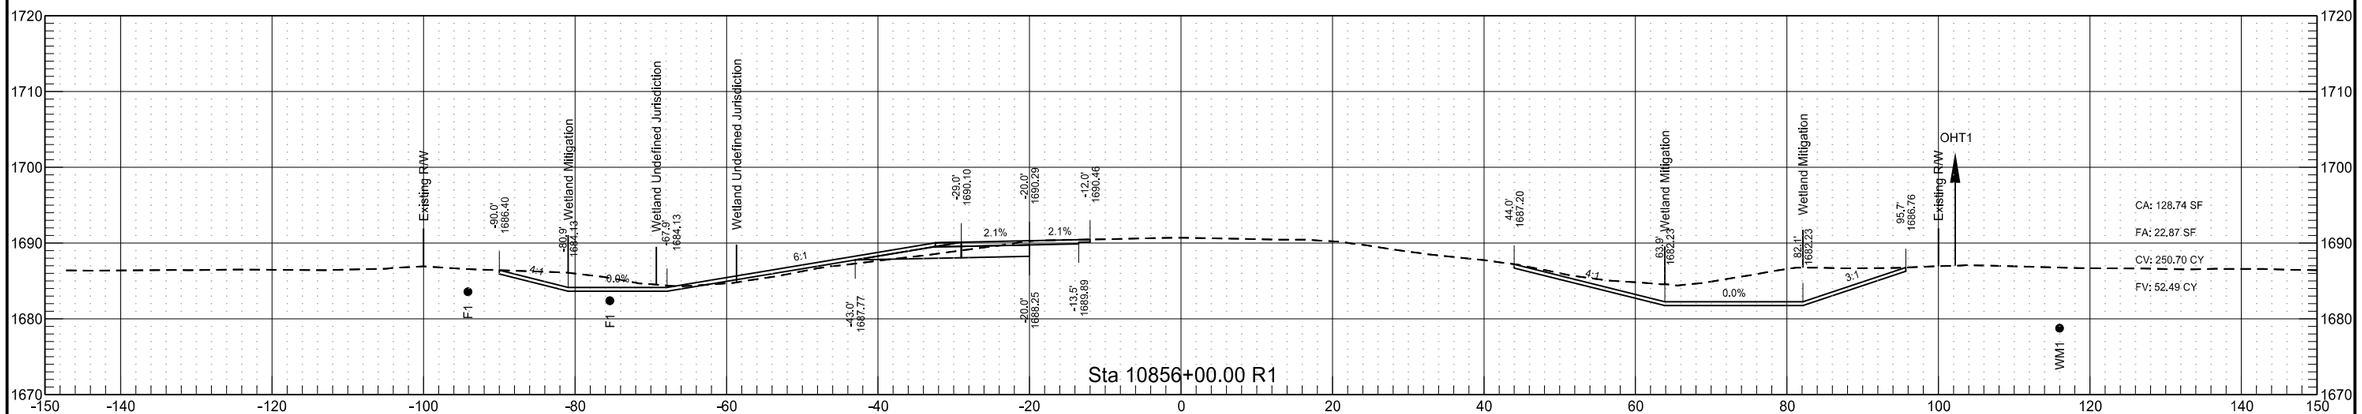

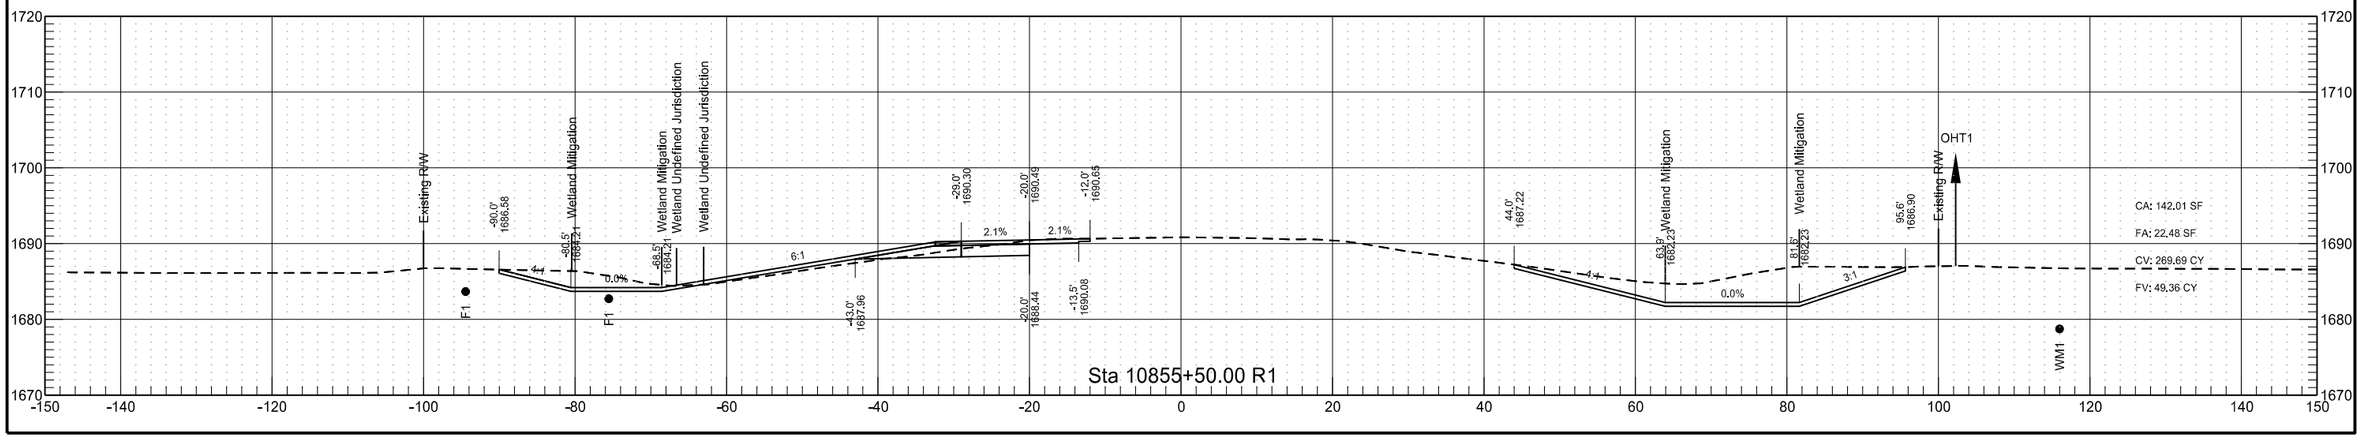



RP 204.835 to RP 207.057 - WB Passing Lane


	STATE	PROJECT NO.	SECTION NO.	SHEET NO.
	ND	INF-X-3-052(053)185	200	258

RP 204.835 to RP 207.057 - WB Passing Lane

	STATE	PROJECT NO.	SECTION NO.	SHEET NO.
	ND	INF-X-3-052(053)185	200	259

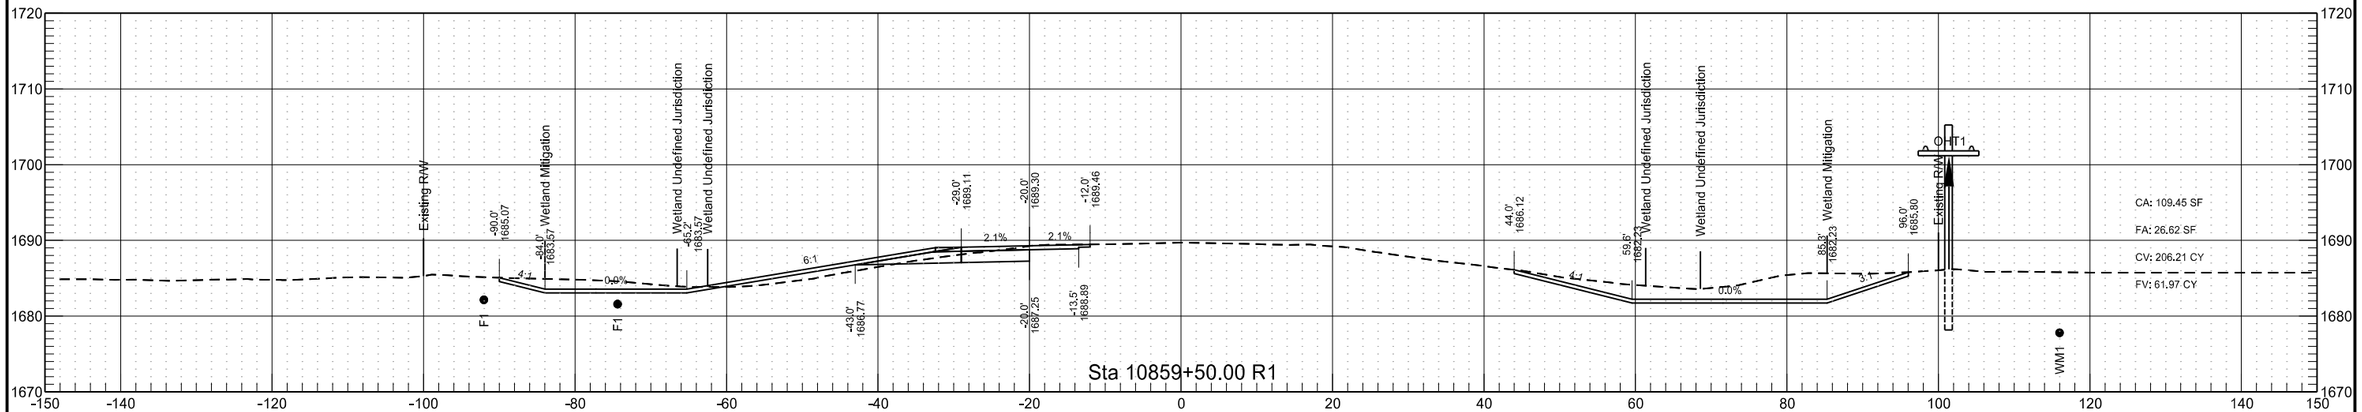


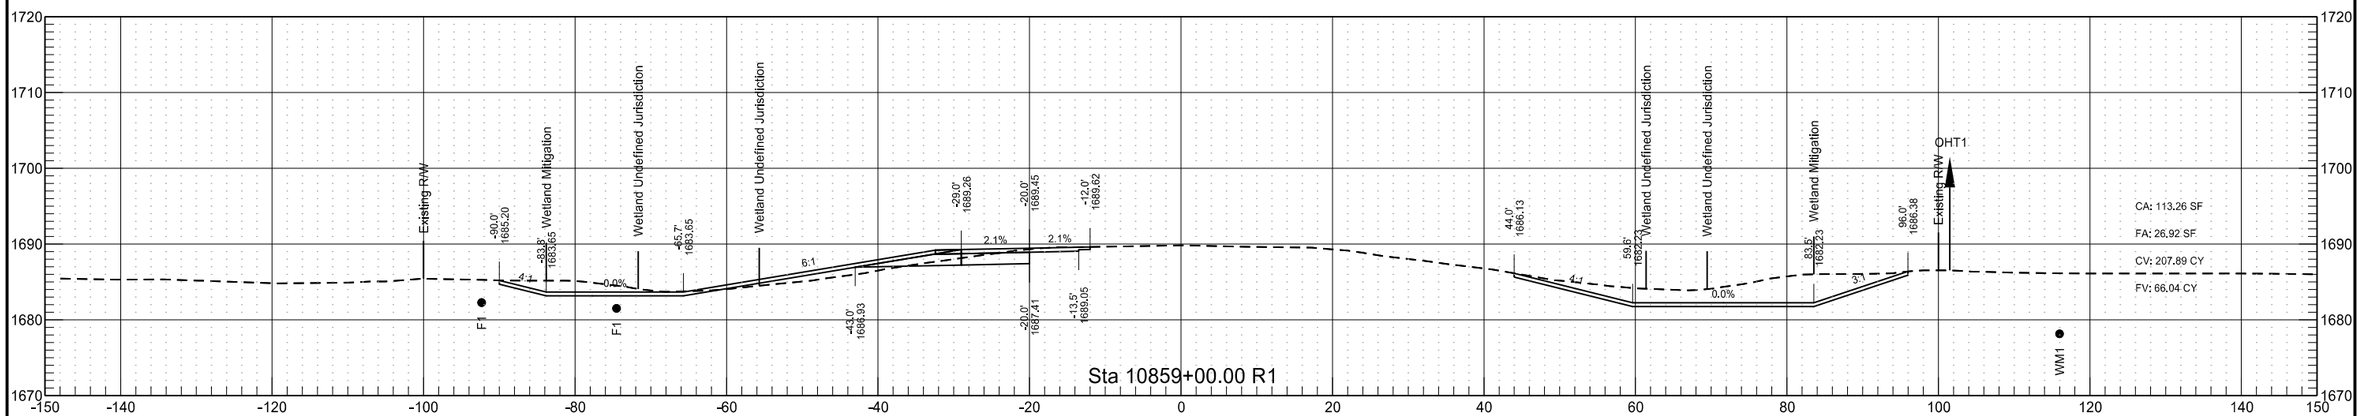


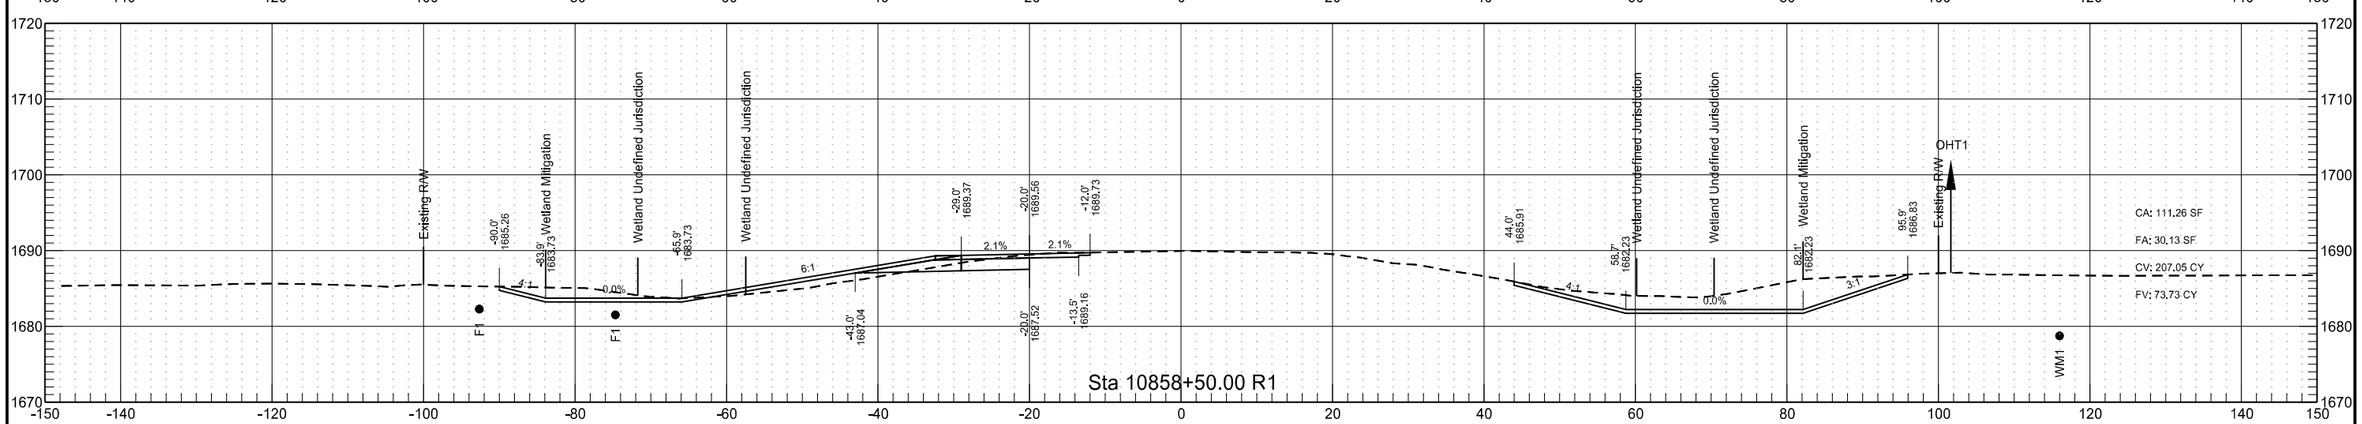


RP 204.835 to RP 207.057 - WB Passing Lane

	STATE	PROJECT NO.	SECTION NO.	SHEET NO.
	ND	INF-X-3-052(053)185	200	260

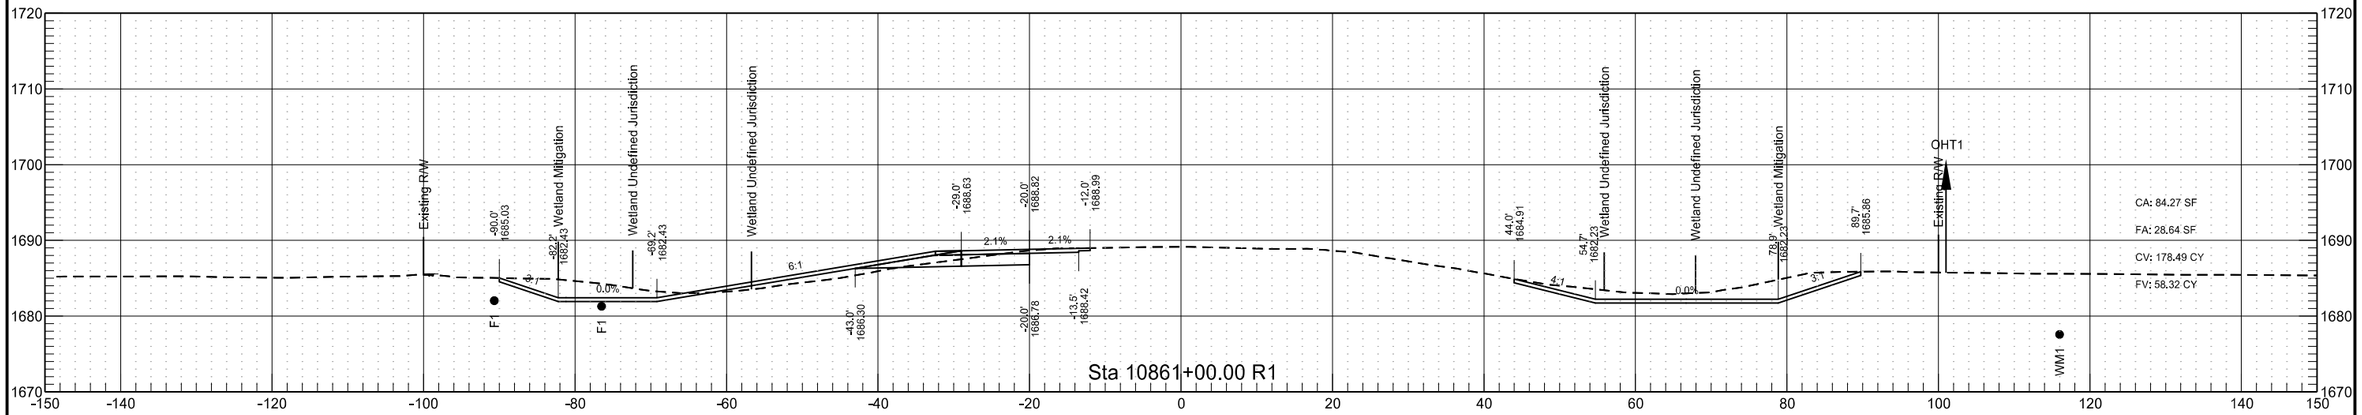


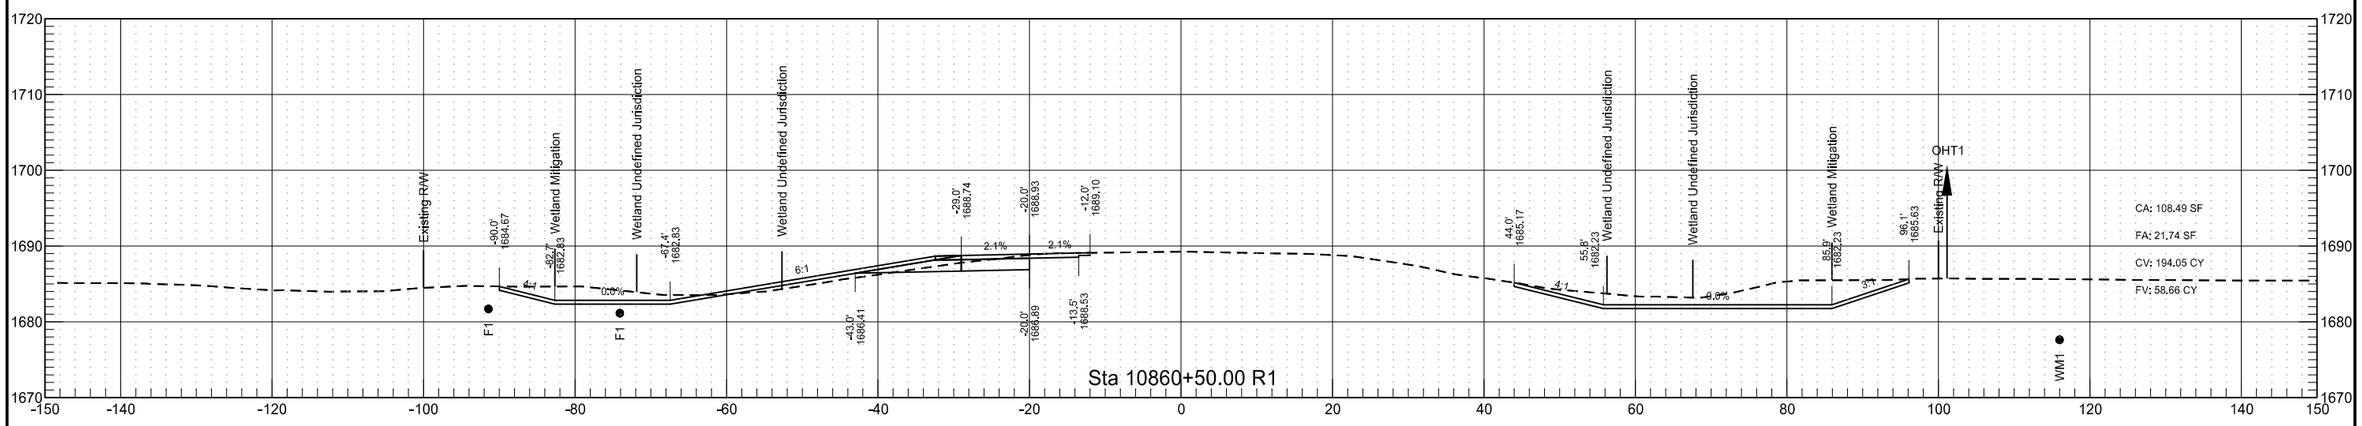


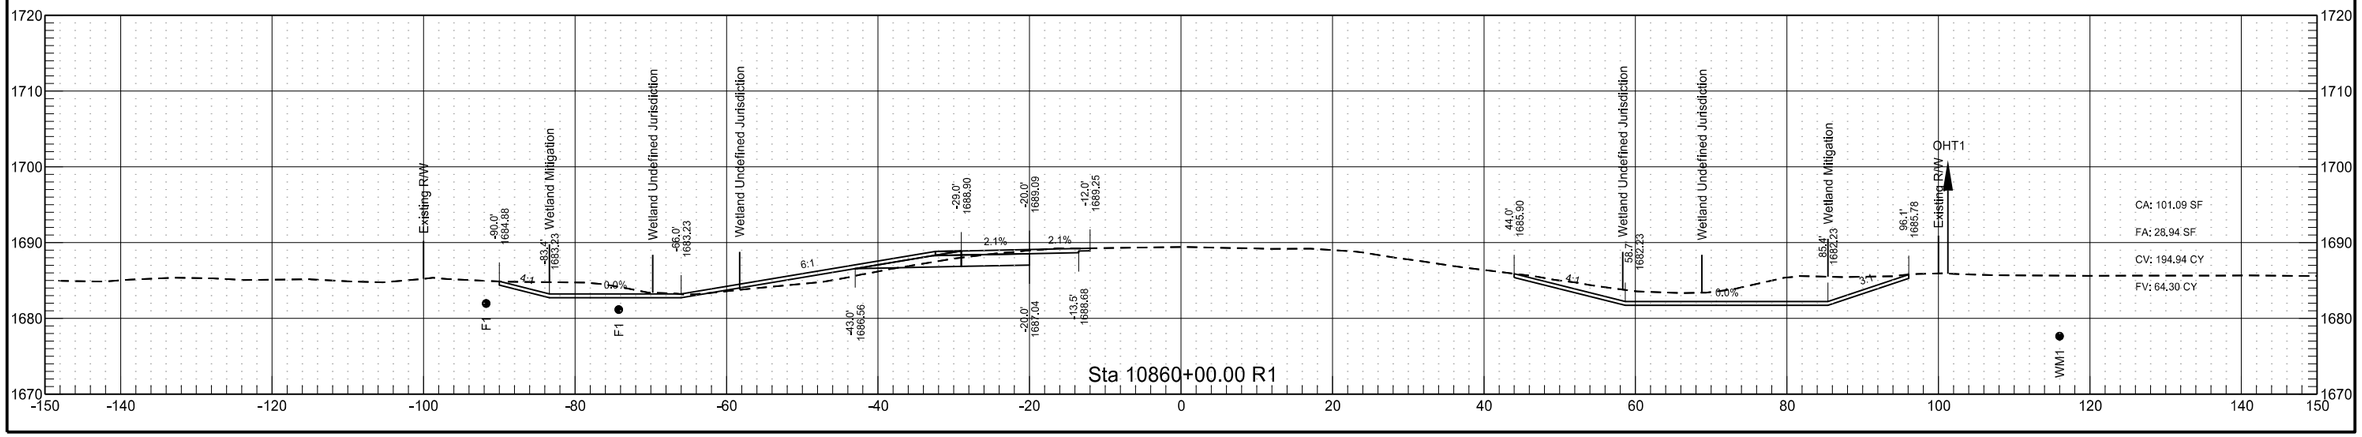


RP 204.835 to RP 207.057 - WB Passing Lane

	STATE	PROJECT NO.	SECTION NO.	SHEET NO.
	ND	INF-X-3-052(053)185	200	261

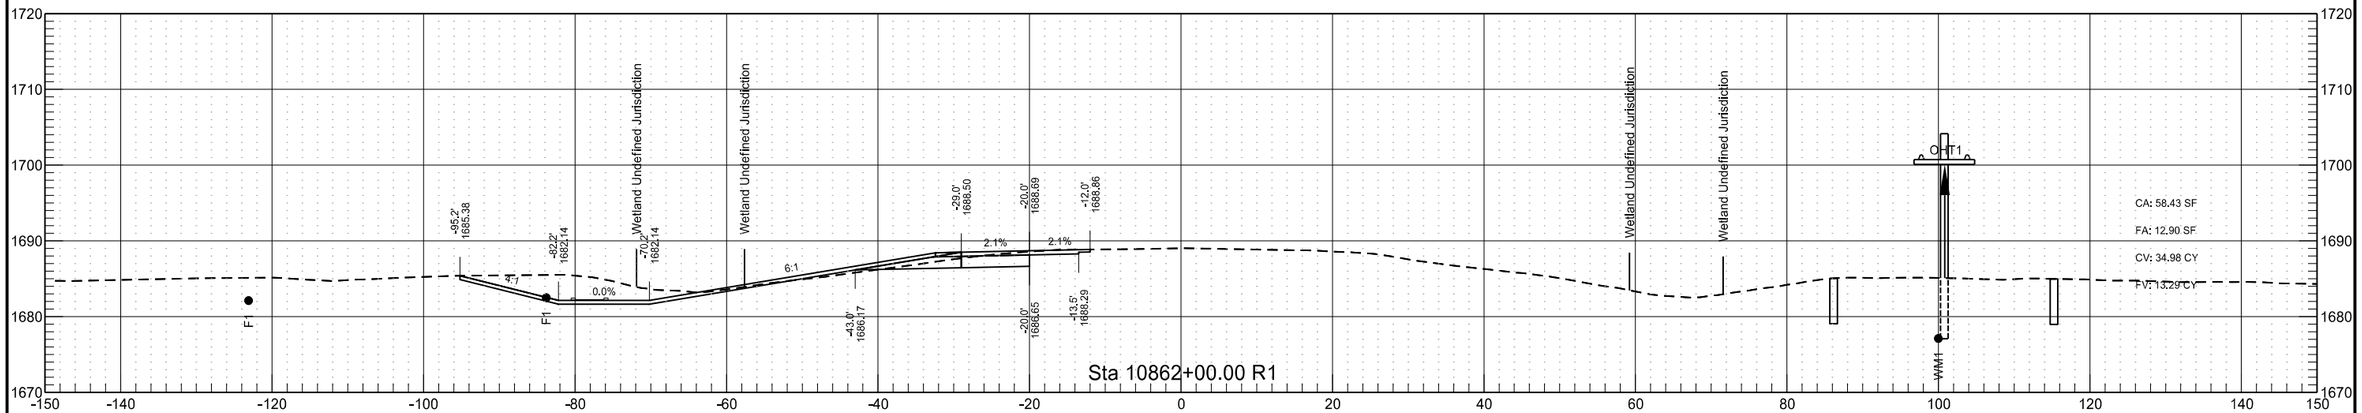


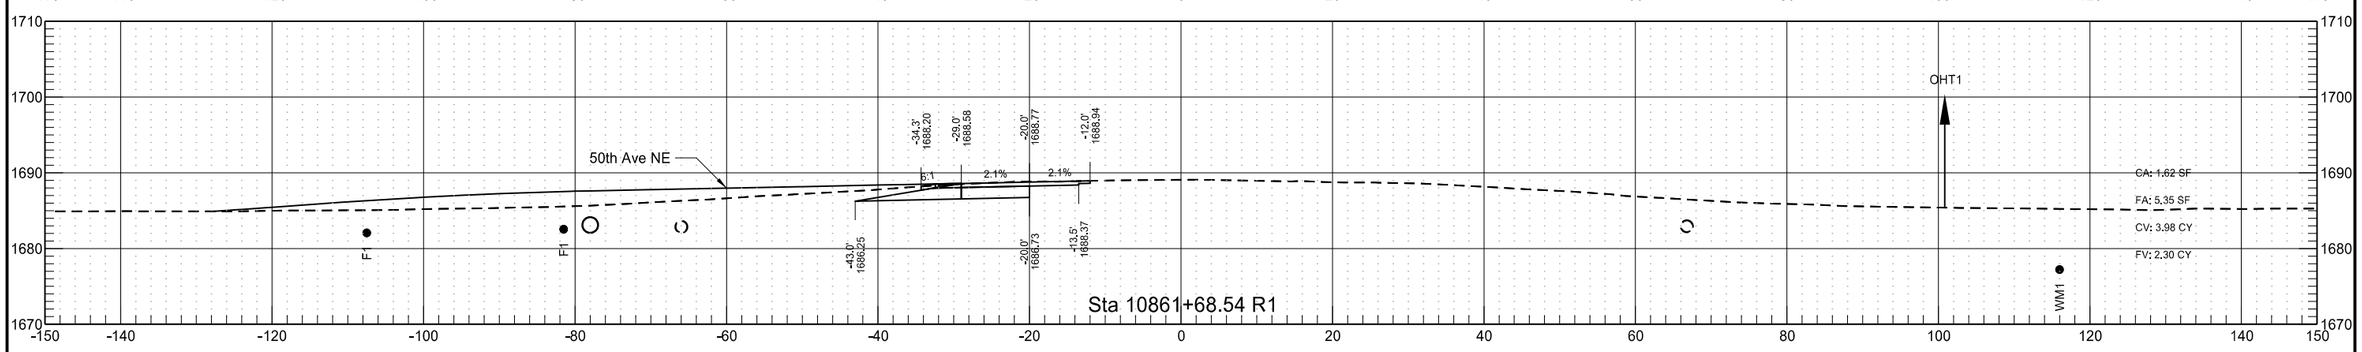

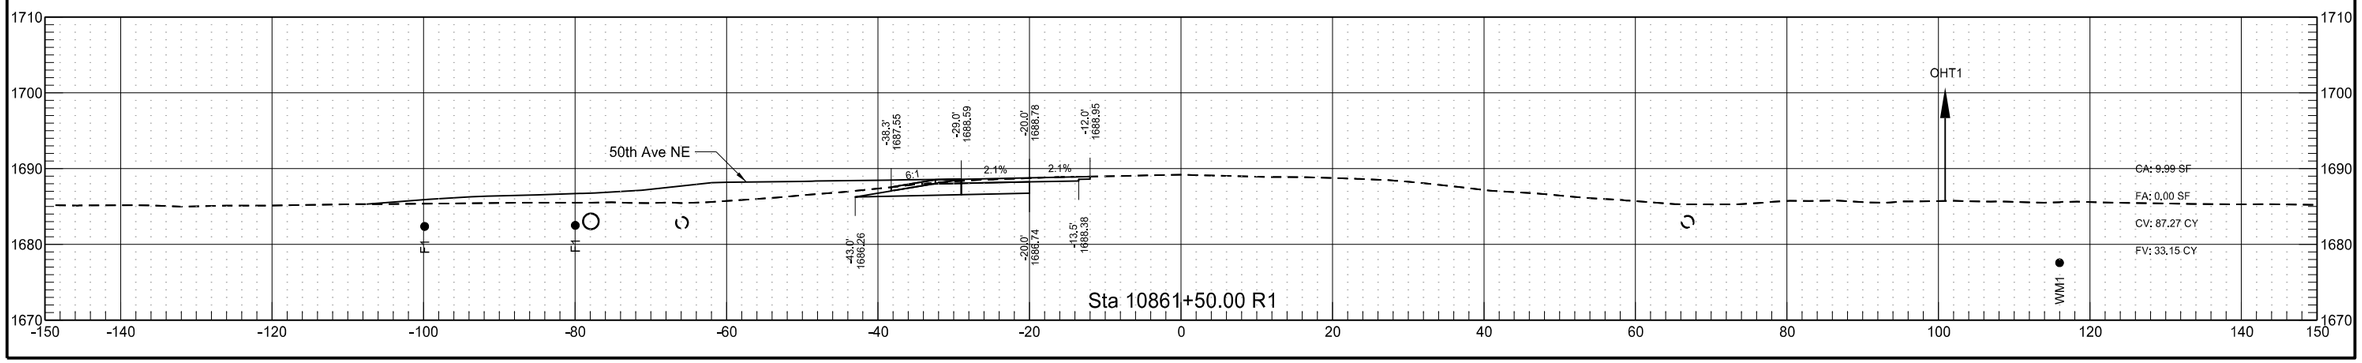


RP 204.835 to RP 207.057 - WB Passing Lane


	STATE	PROJECT NO.	SECTION NO.	SHEET NO.
	ND	INF-X-3-052(053)185	200	262

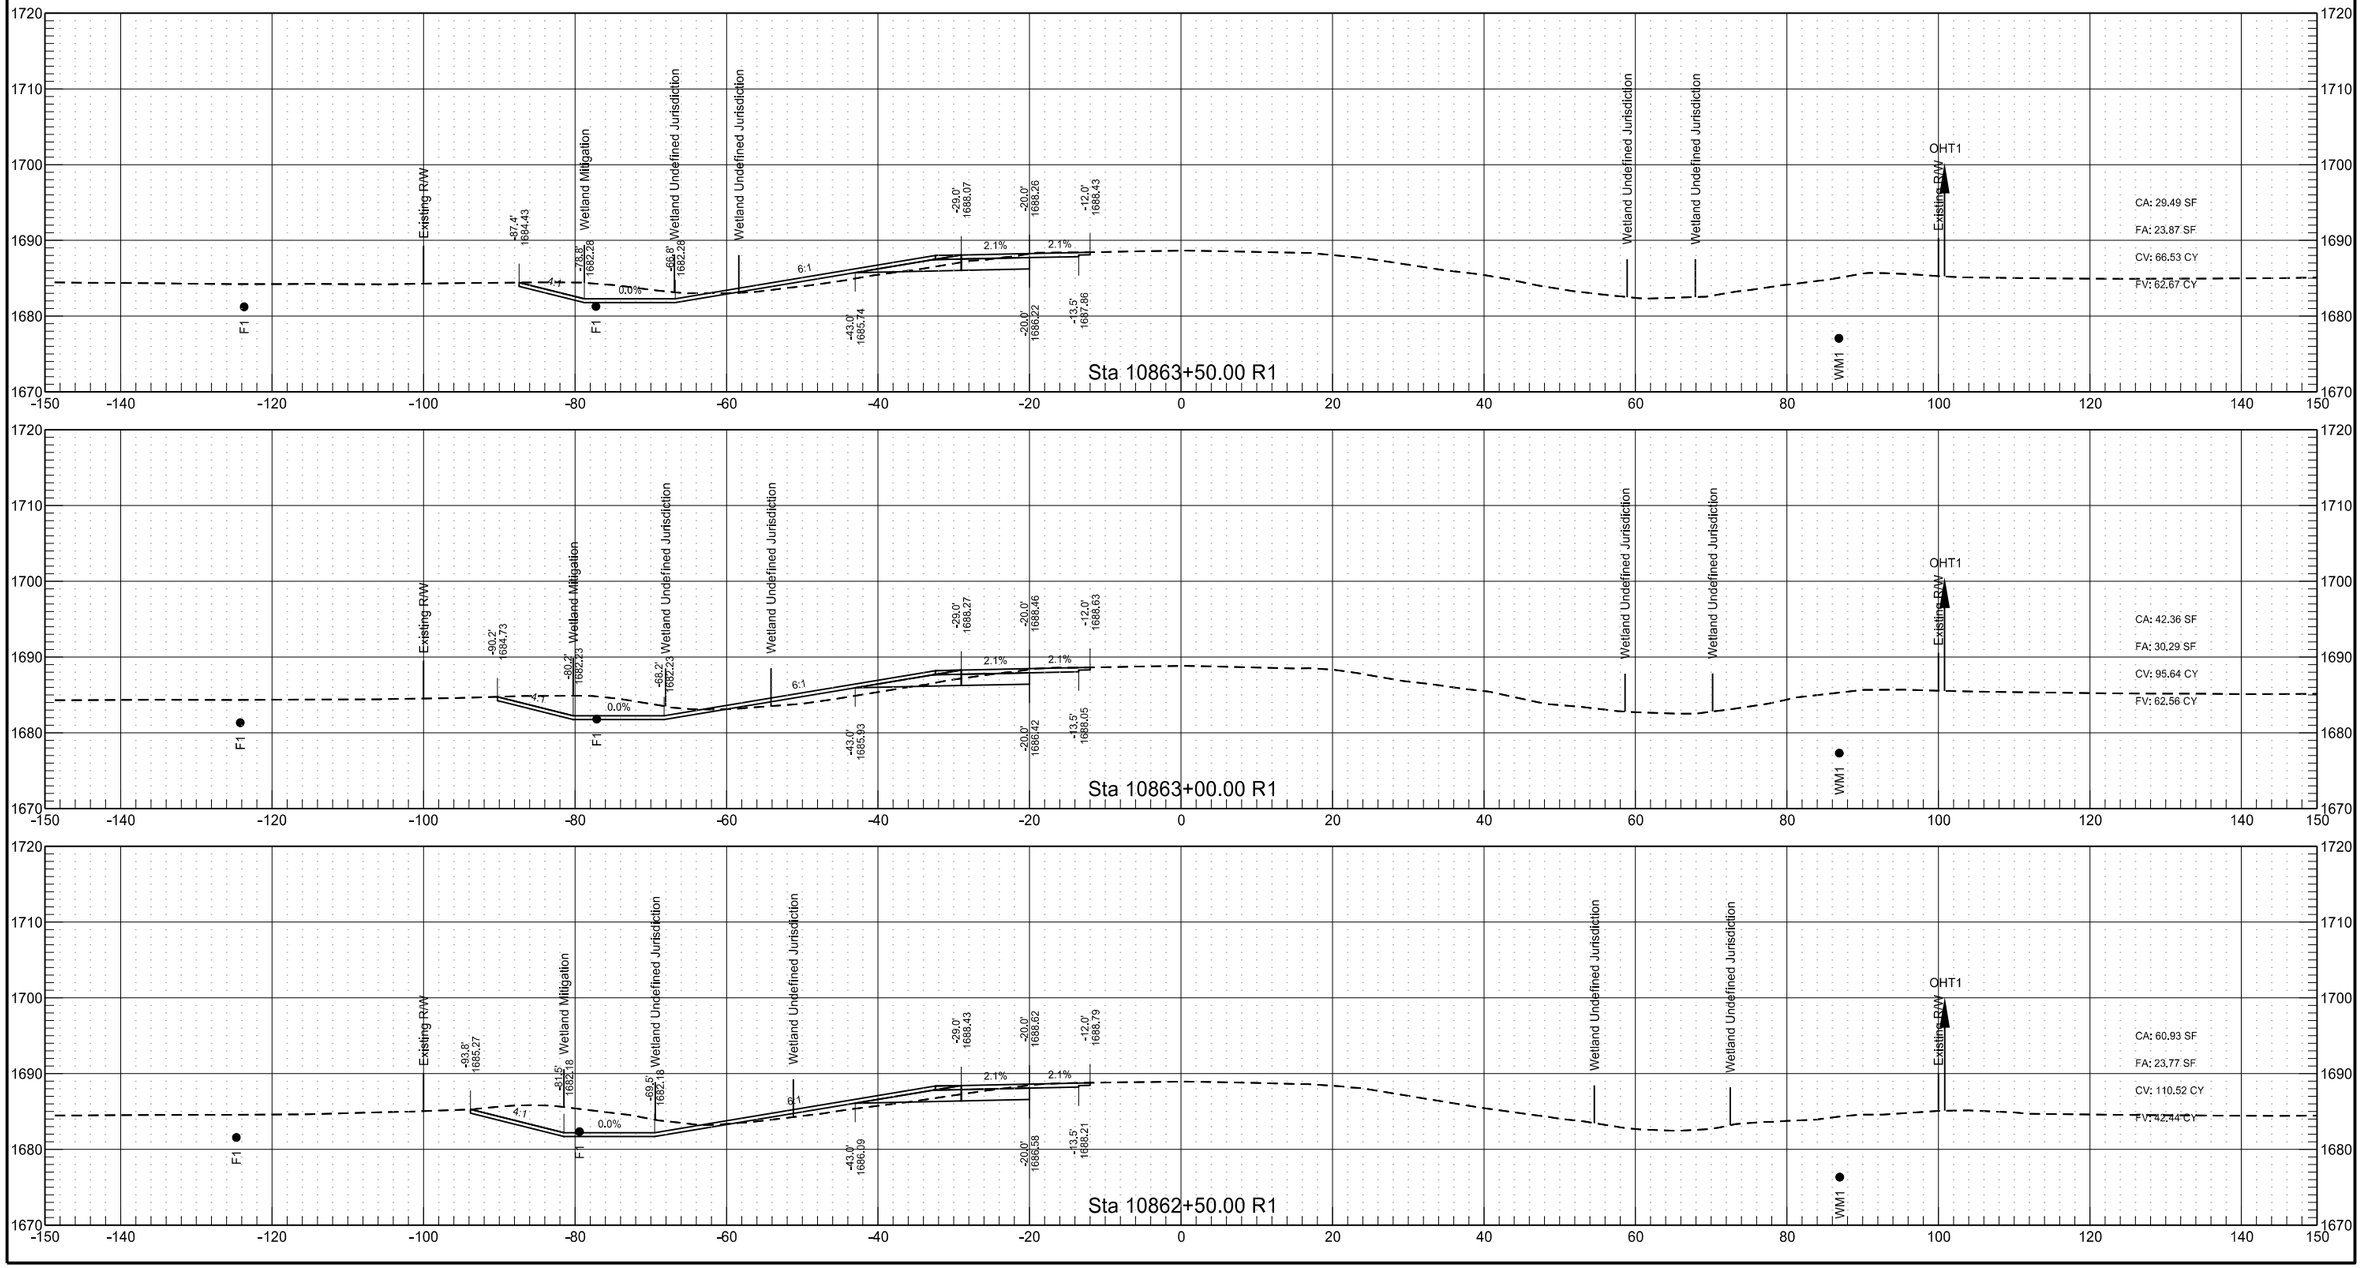


RP 204.835 to RP 207.057 - WB Passing Lane

	STATE	PROJECT NO.	SECTION NO.	SHEET NO.
	ND	INF-X-3-052(053)185	200	263

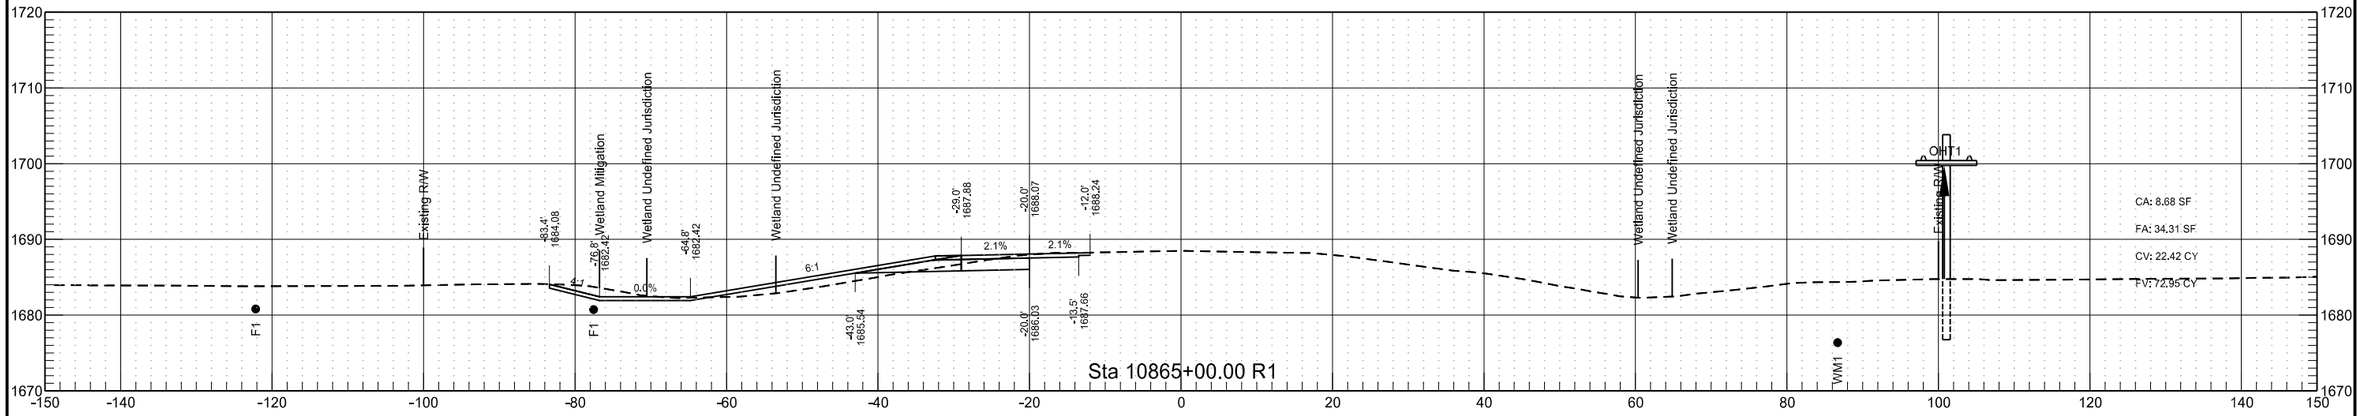


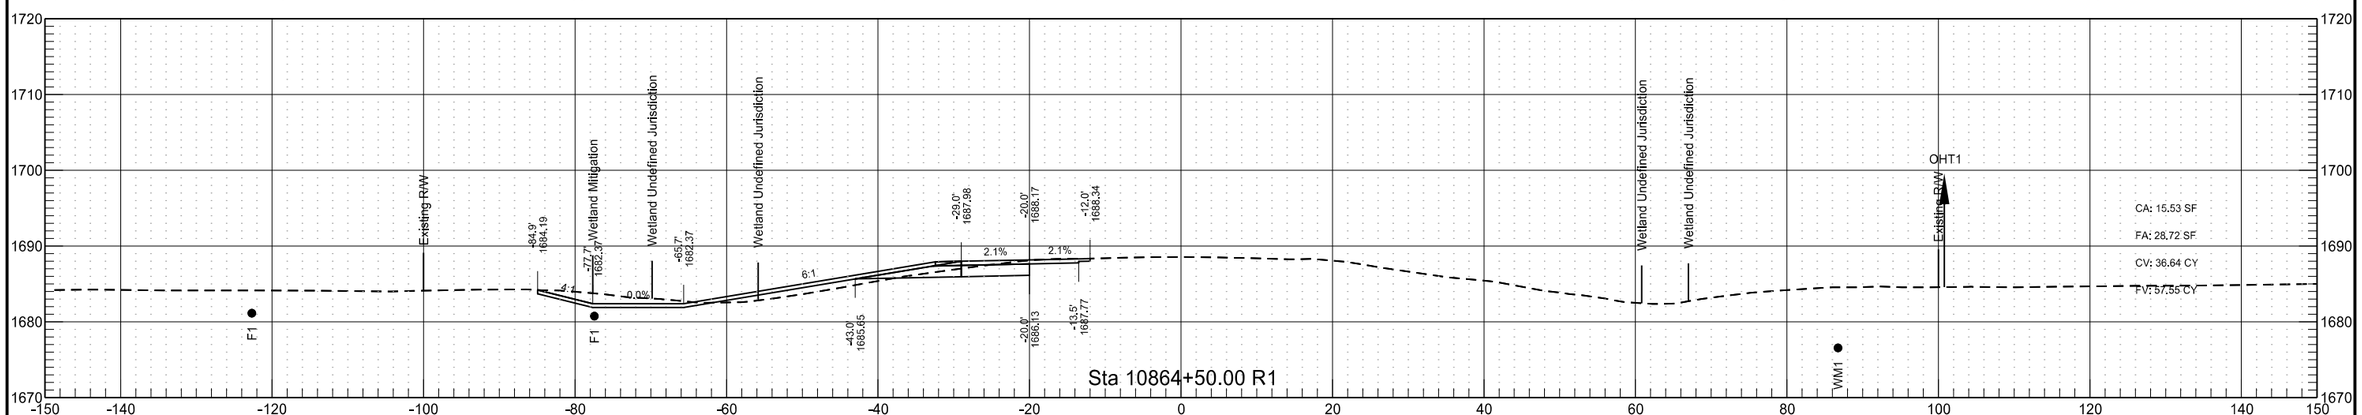

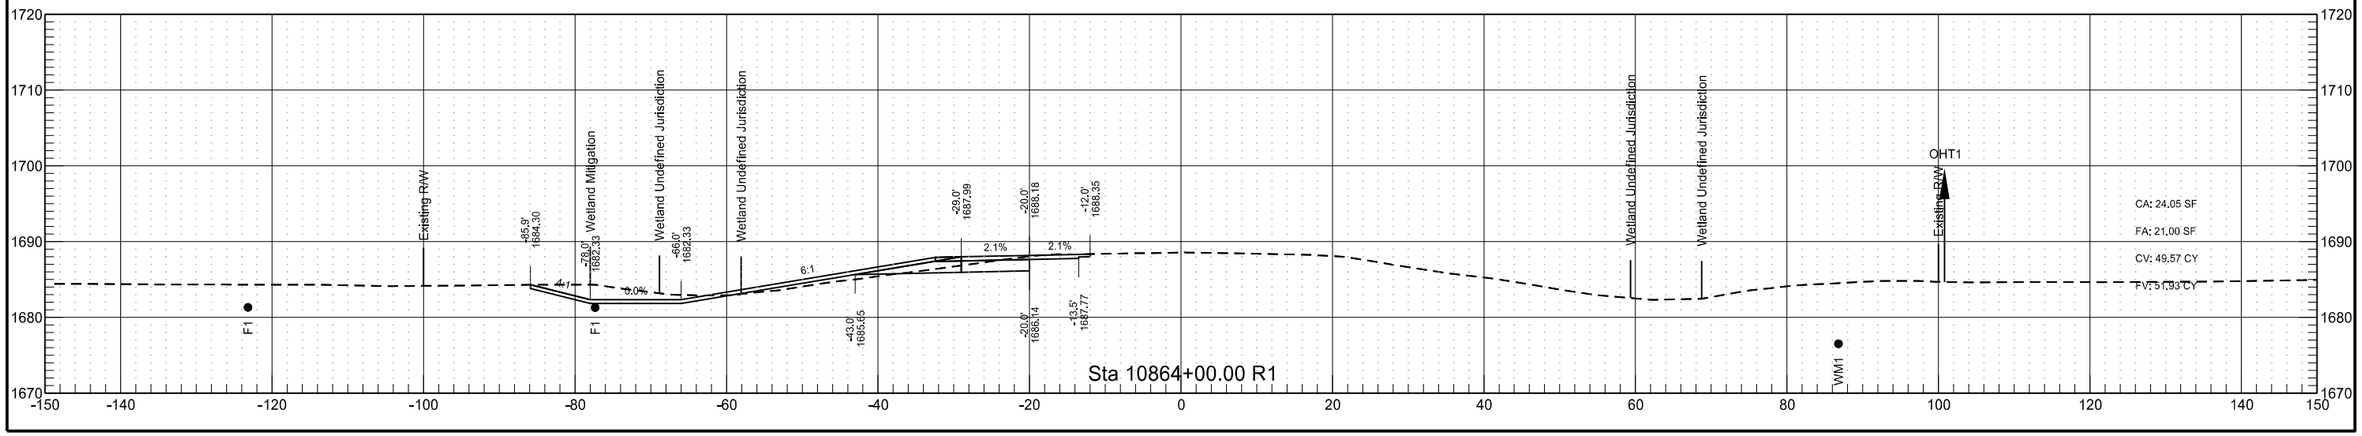


RP 204.835 to RP 207.057 - WB Passing Lane


	STATE	PROJECT NO.	SECTION NO.	SHEET NO.
	ND	INF-X-3-052(053)185	200	264

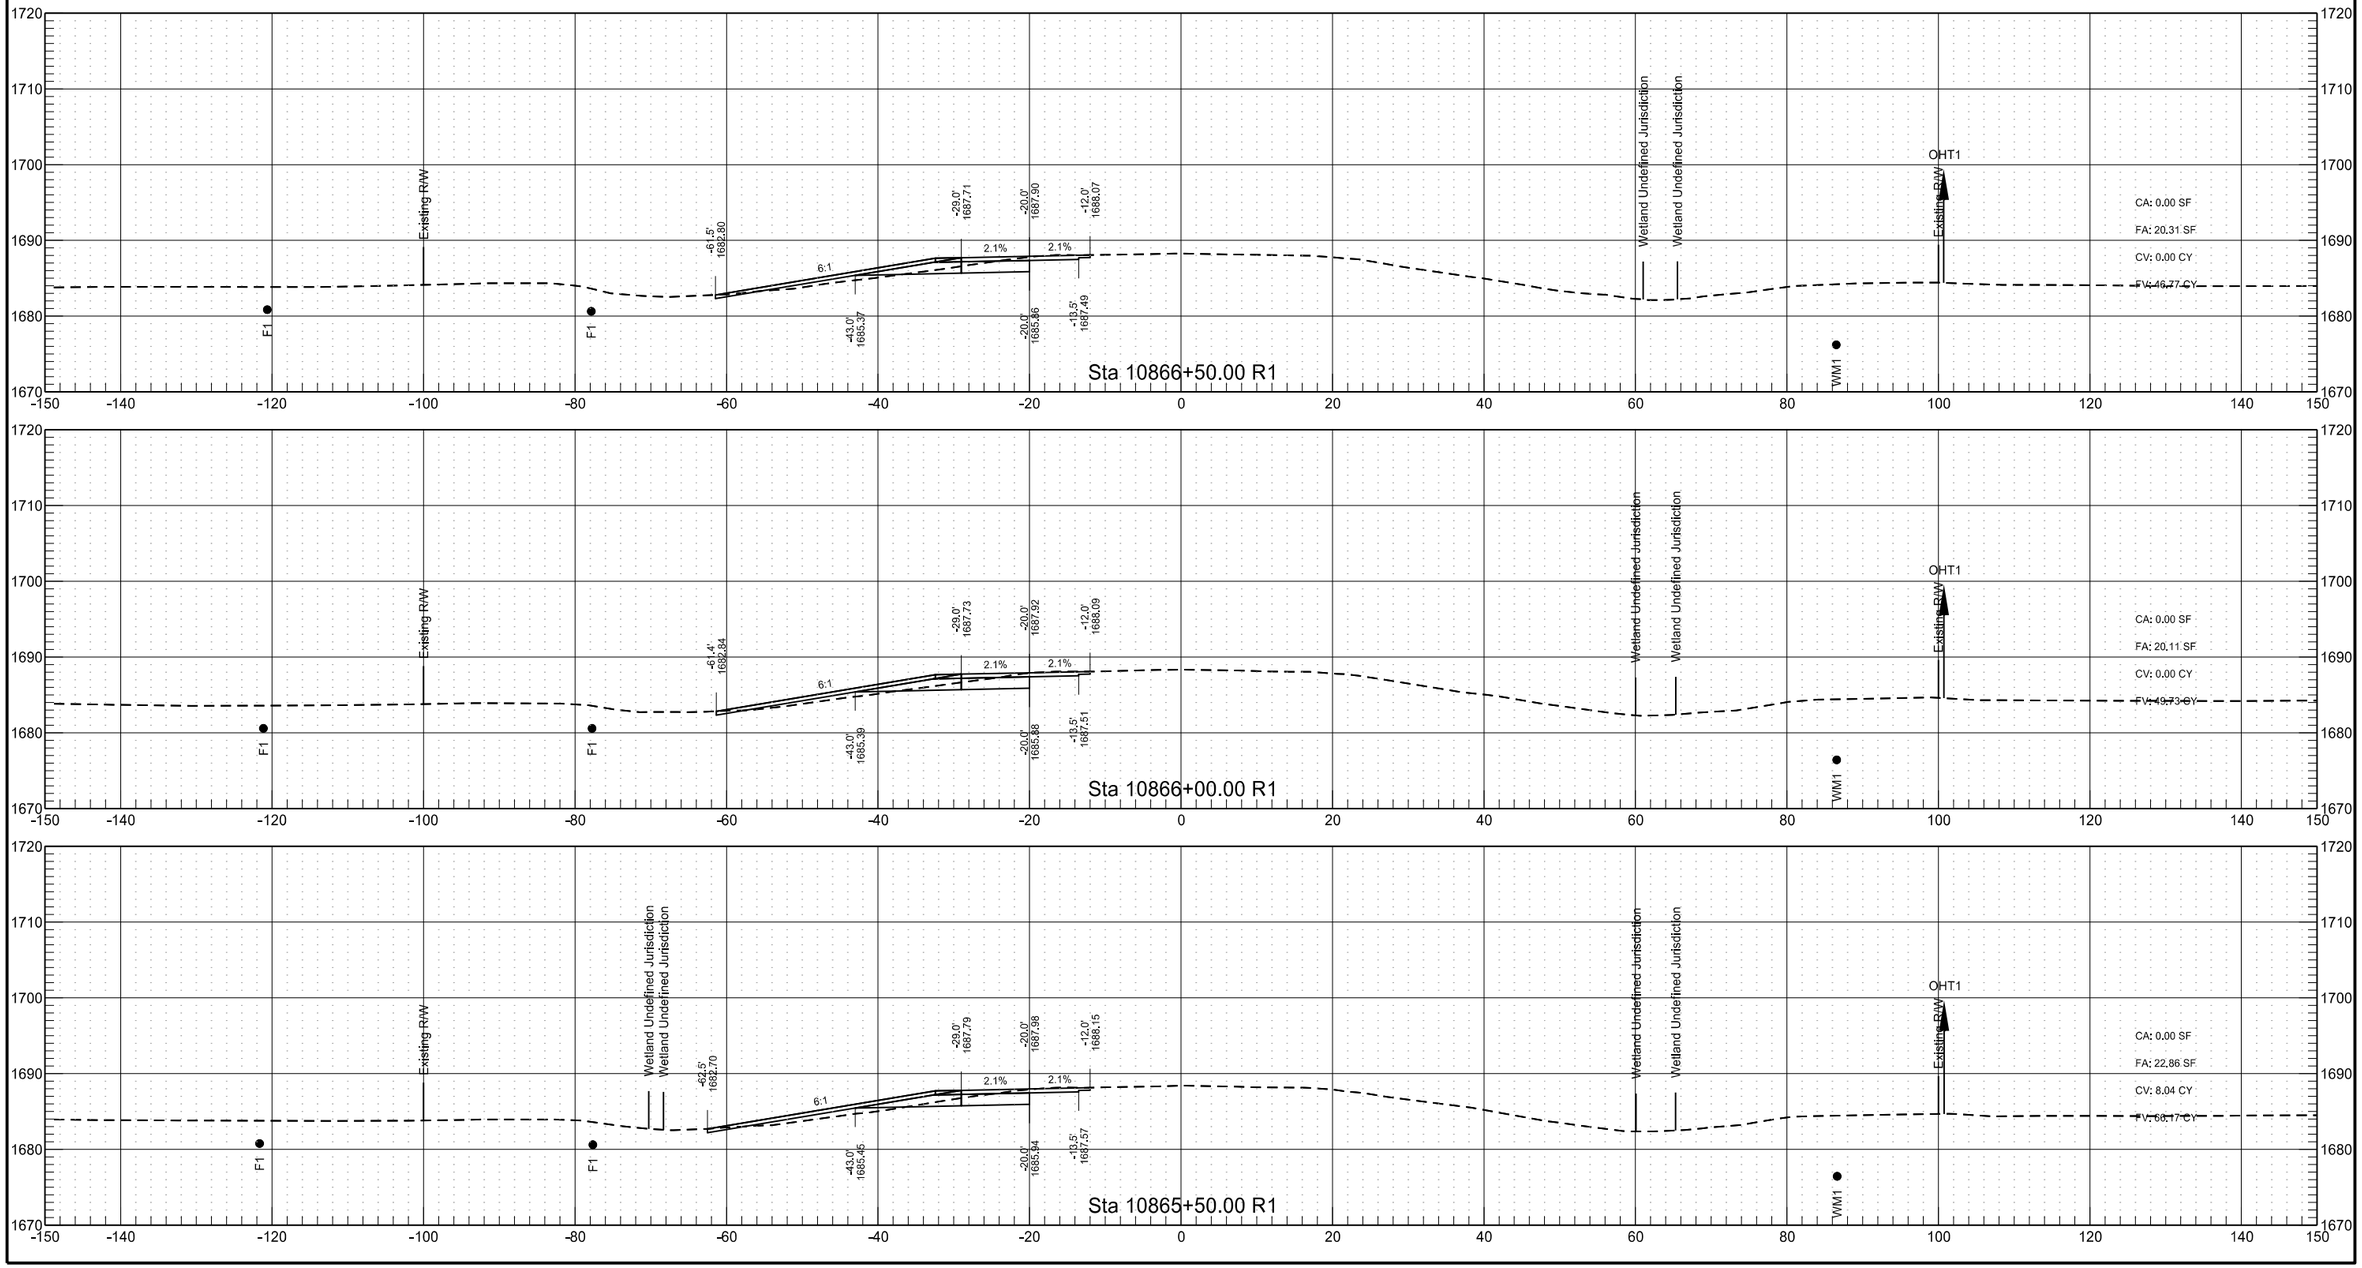


RP 204.835 to RP 207.057 - WB Passing Lane

	STATE	PROJECT NO.	SECTION NO.	SHEET NO.
	ND	INF-X-3-052(053)185	200	265

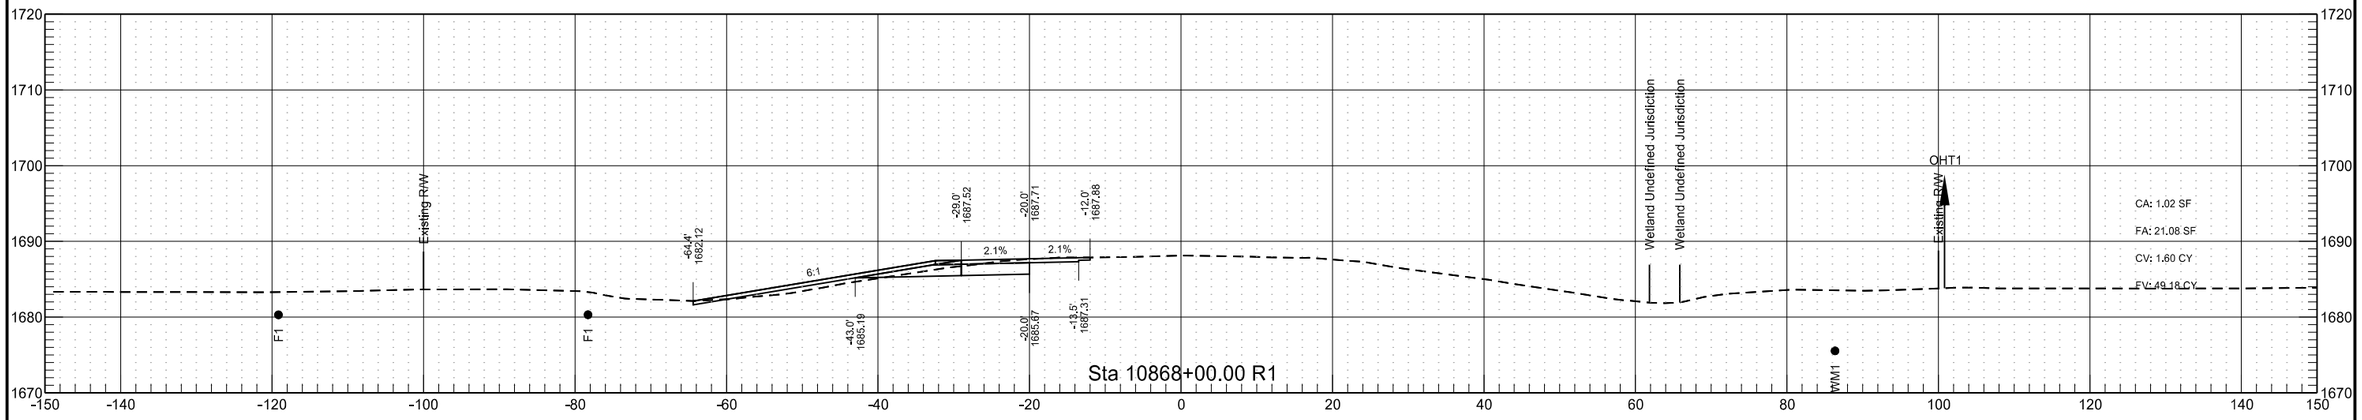


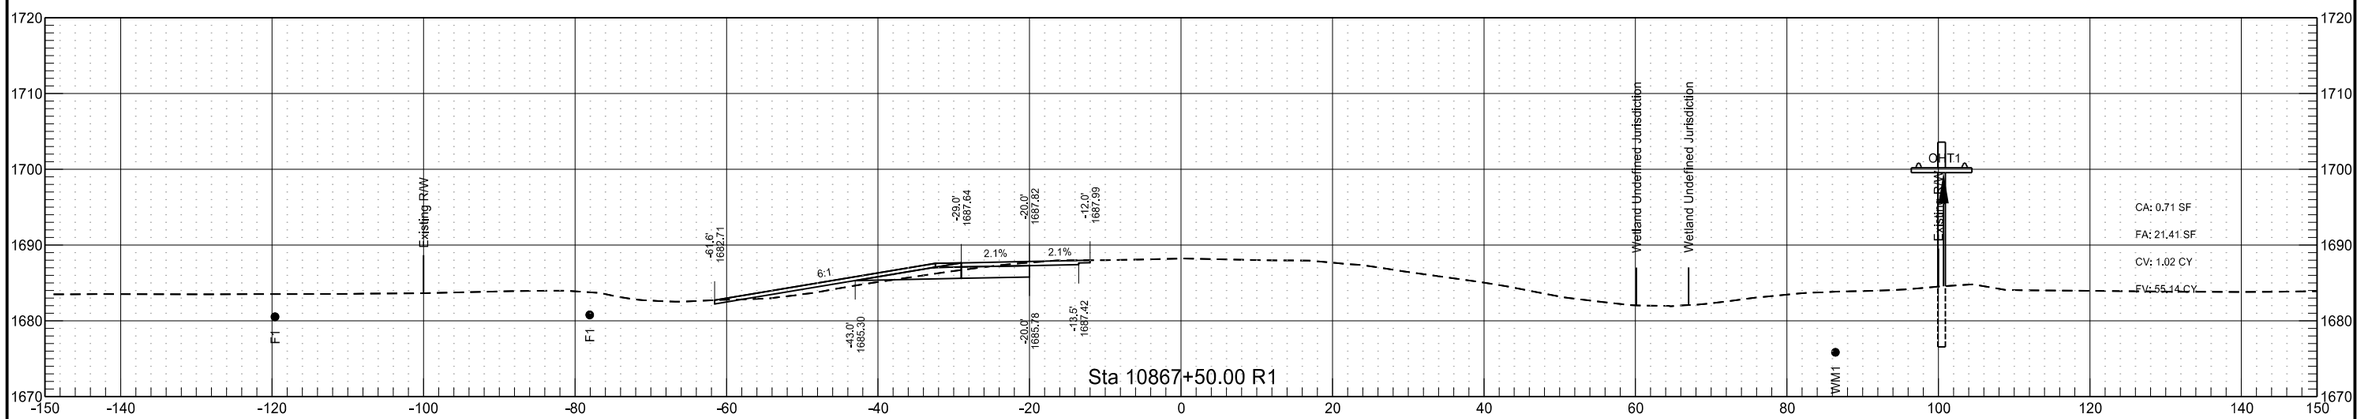


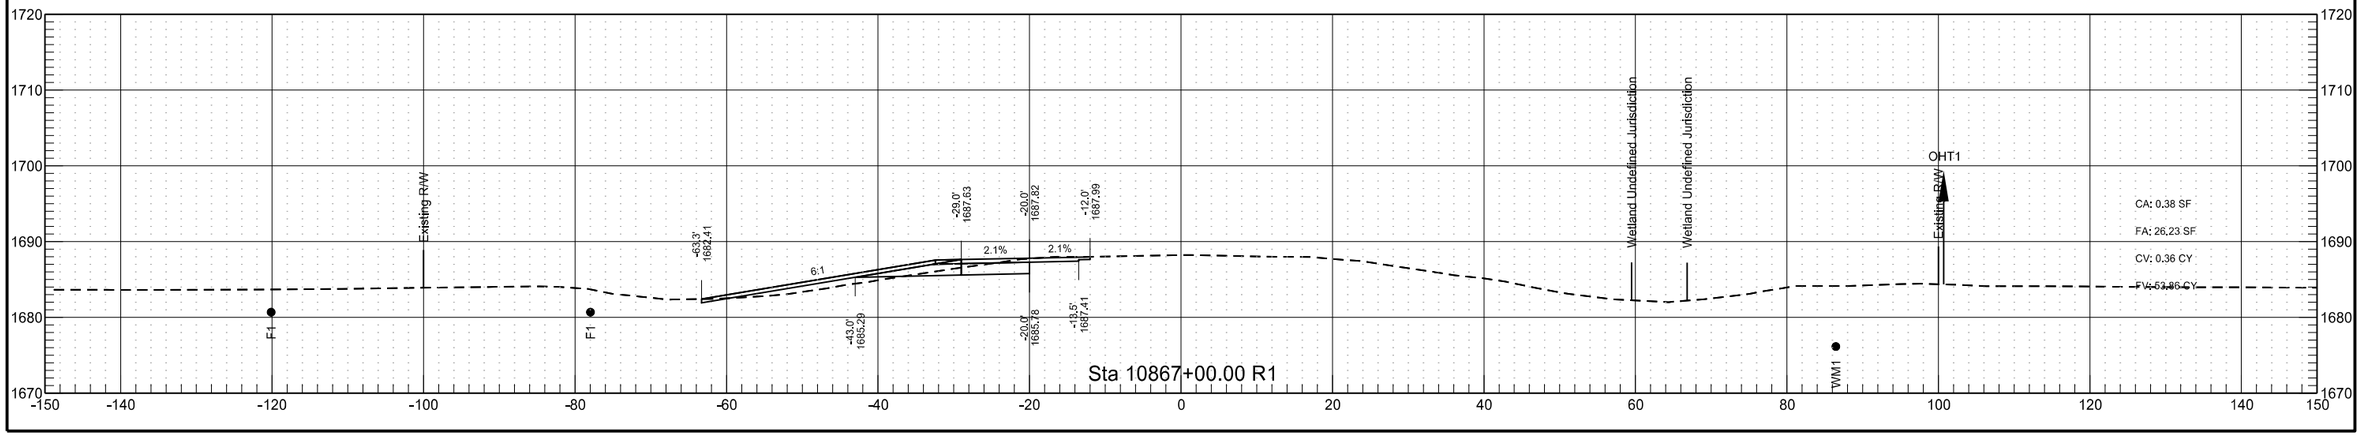


RP 204.835 to RP 207.057 - WB Passing Lane

	STATE	PROJECT NO.	SECTION NO.	SHEET NO.
	ND	INF-X-3-052(053)185	200	266

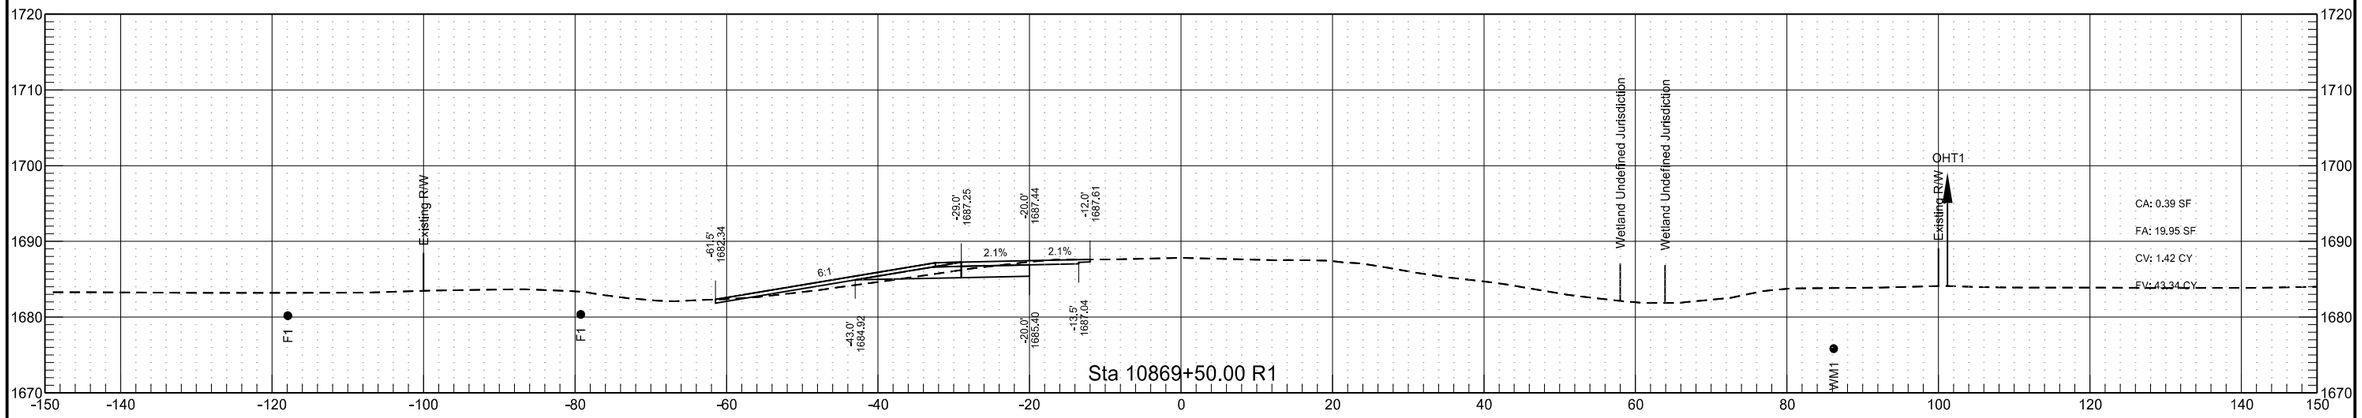


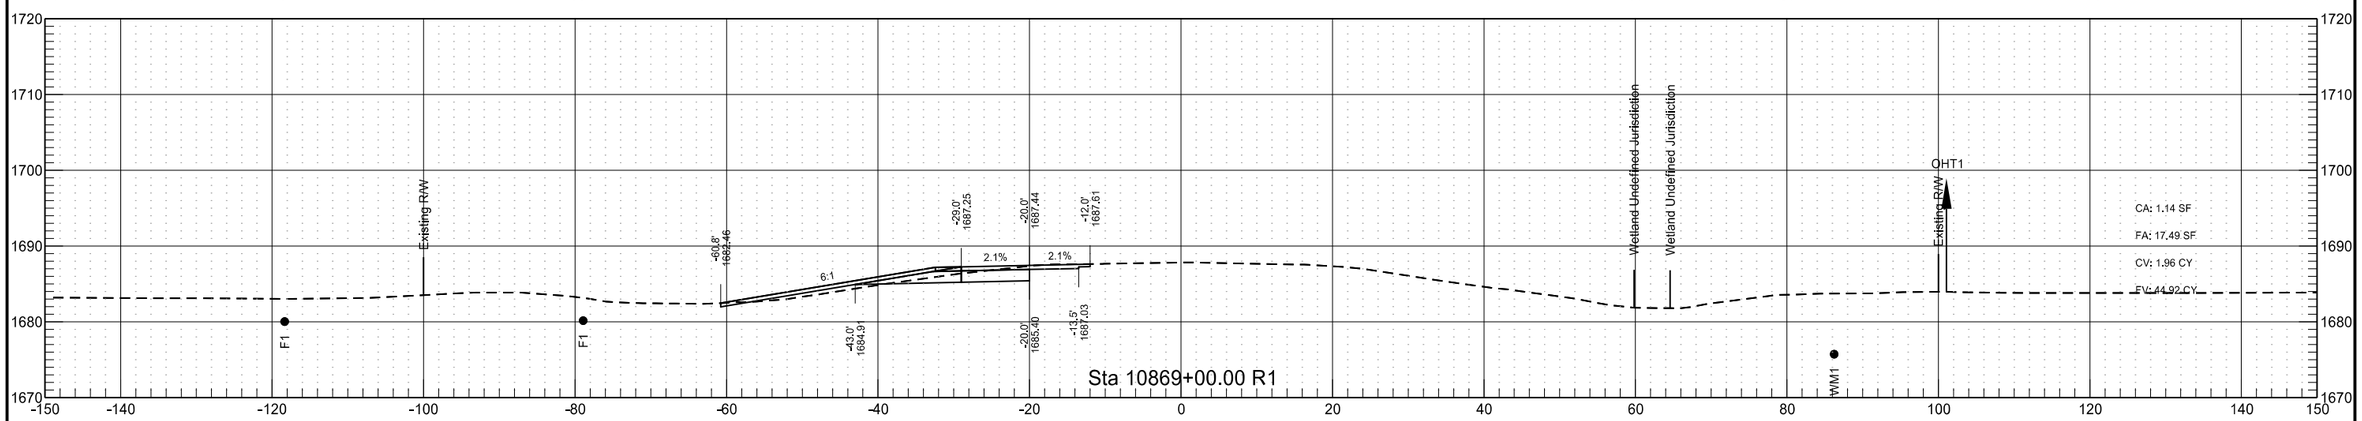


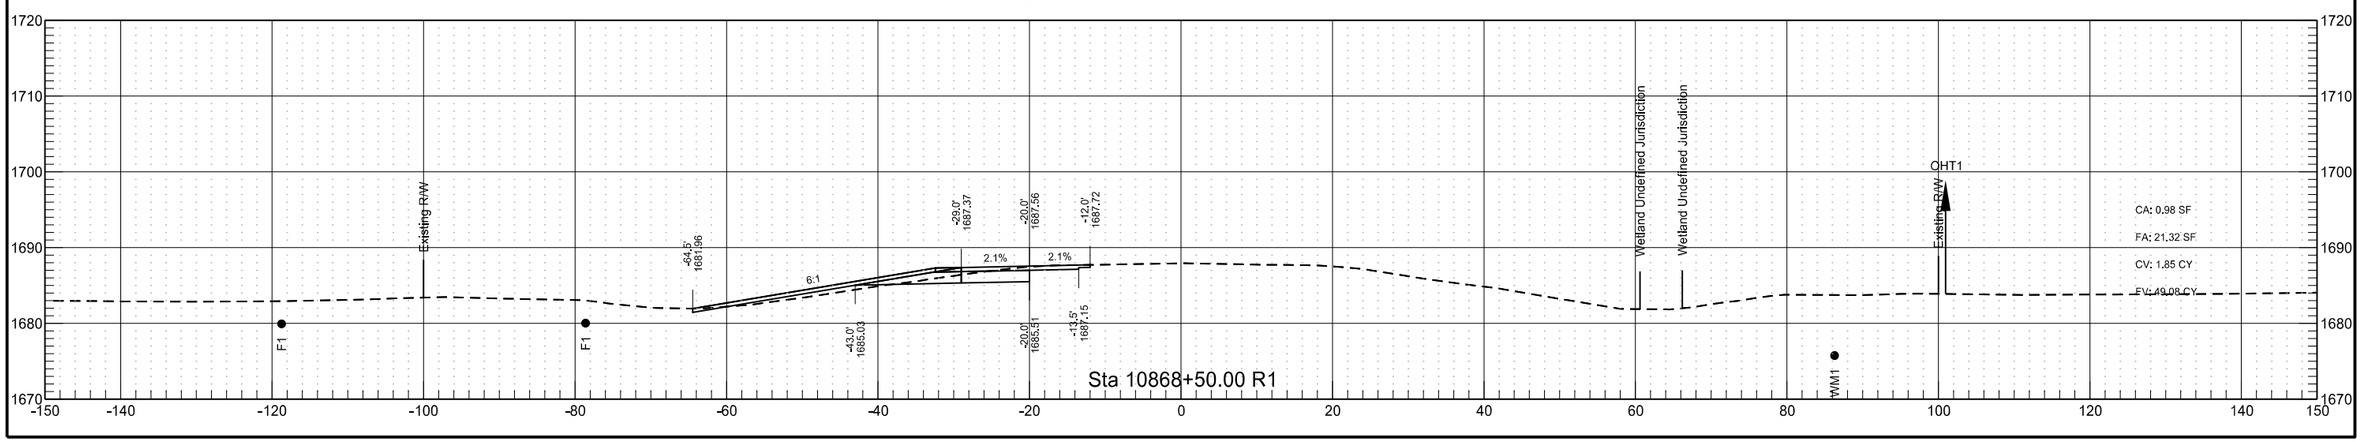


RP 204.835 to RP 207.057 - WB Passing Lane

	STATE	PROJECT NO.	SECTION NO.	SHEET NO.
	ND	INF-X-3-052(053)185	200	267

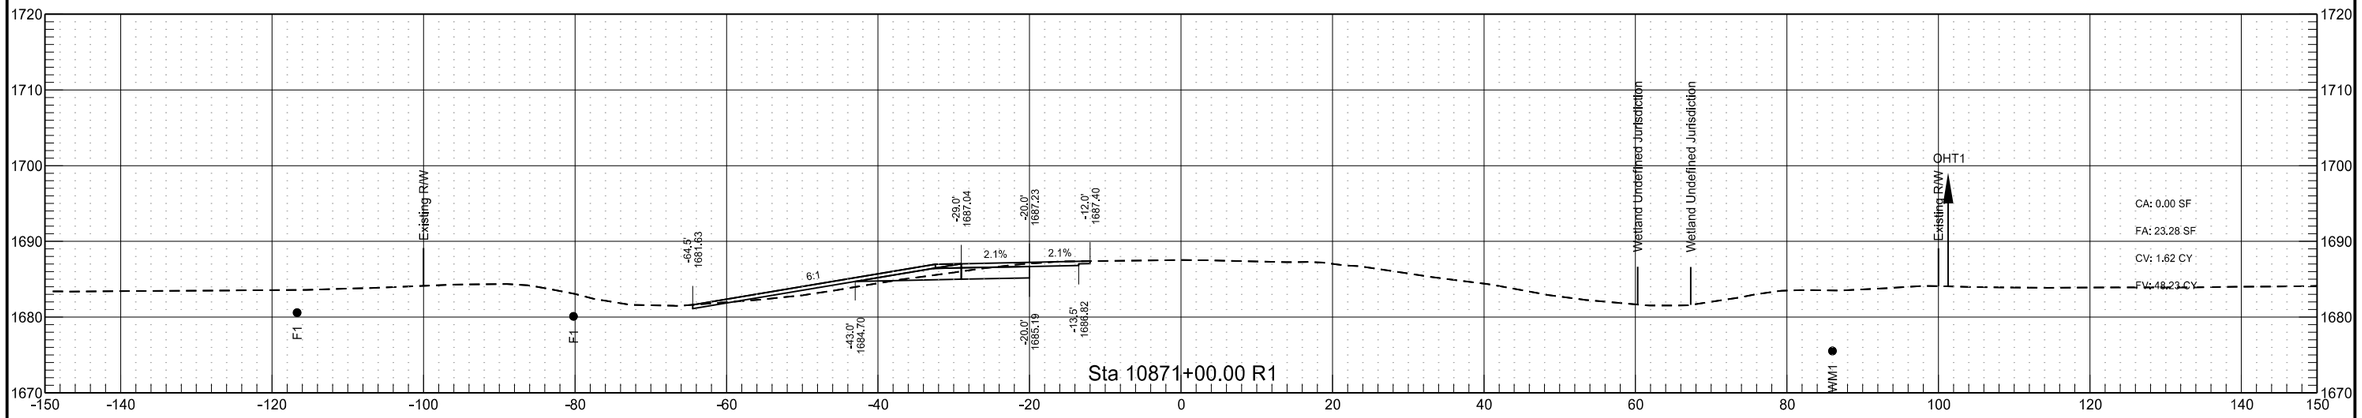


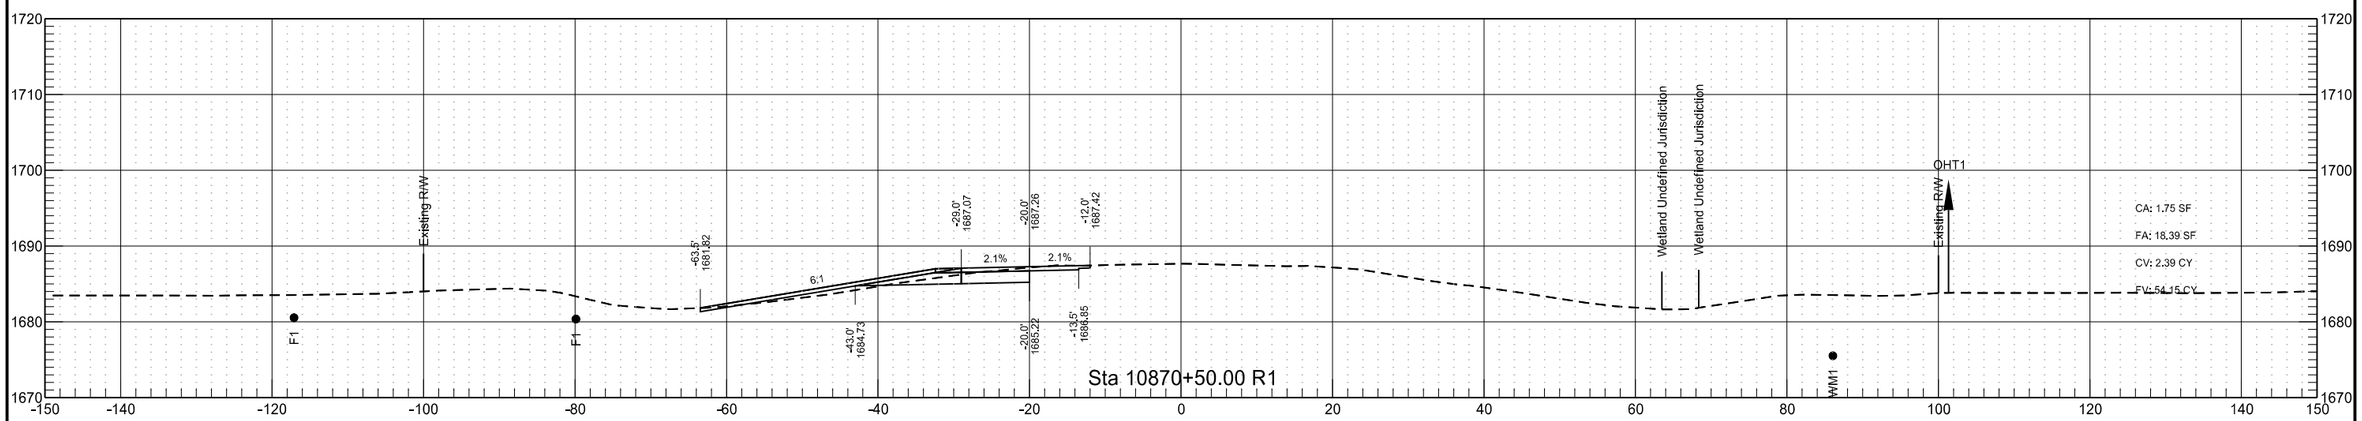


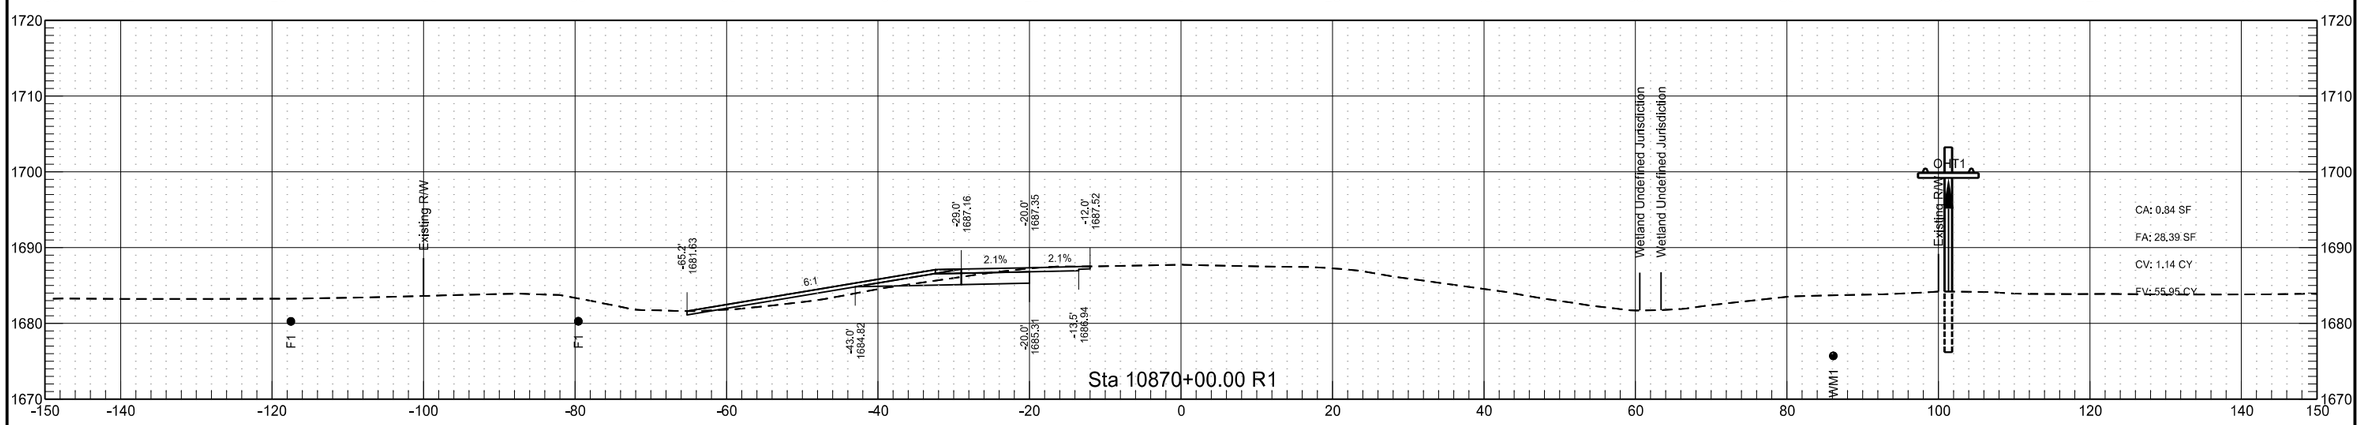


RP 204.835 to RP 207.057 - WB Passing Lane

	STATE	PROJECT NO.	SECTION NO.	SHEET NO.
	ND	INF-X-3-052(053)185	200	268

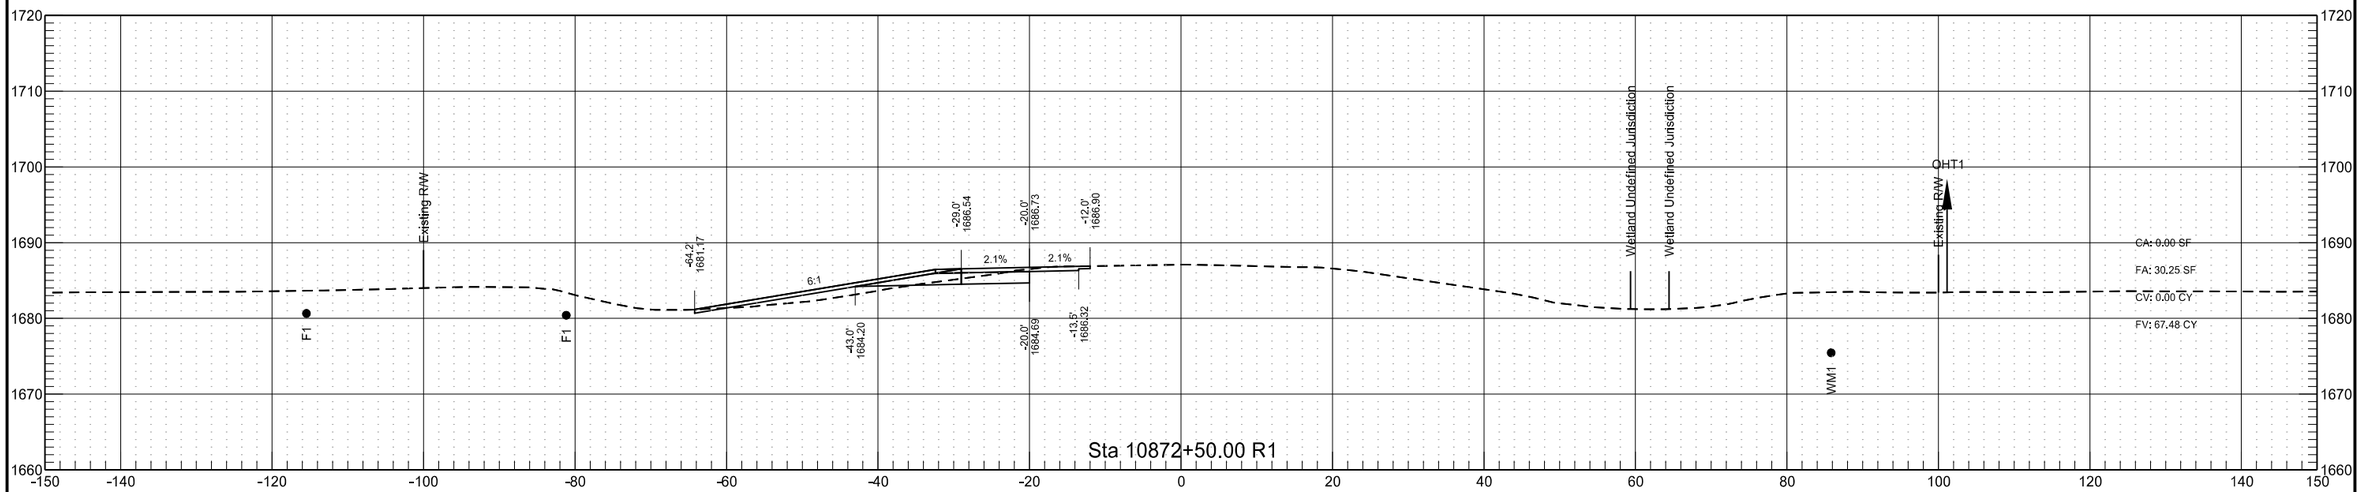


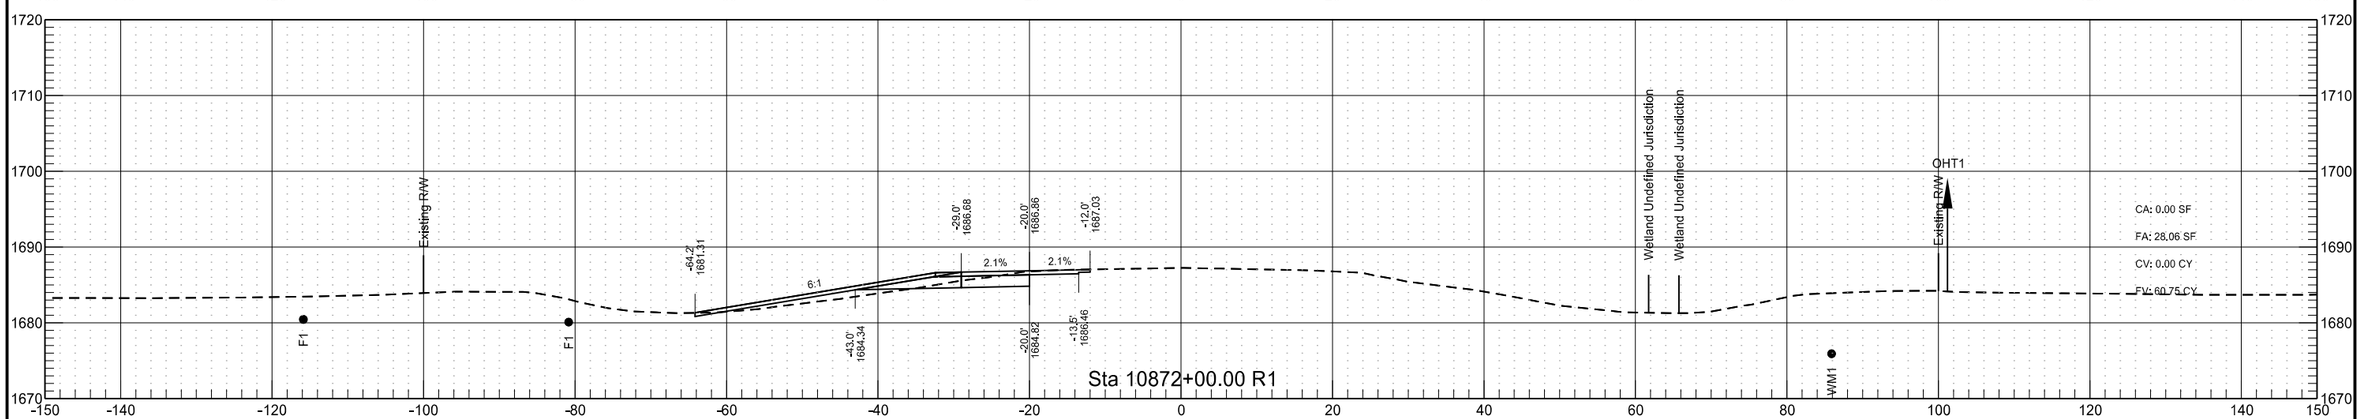

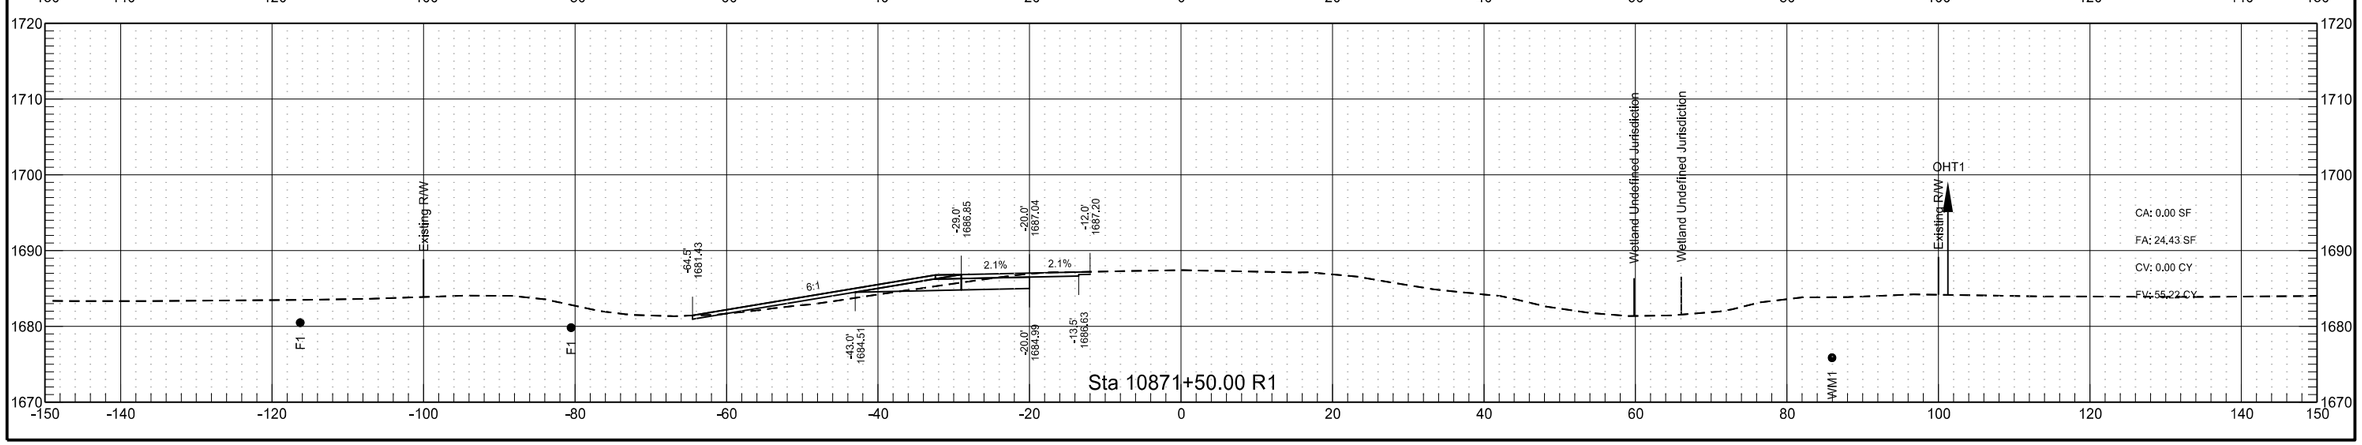


RP 204.835 to RP 207.057 - WB Passing Lane


	STATE	PROJECT NO.	SECTION NO.	SHEET NO.
	ND	INF-X-3-052(053)185	200	269

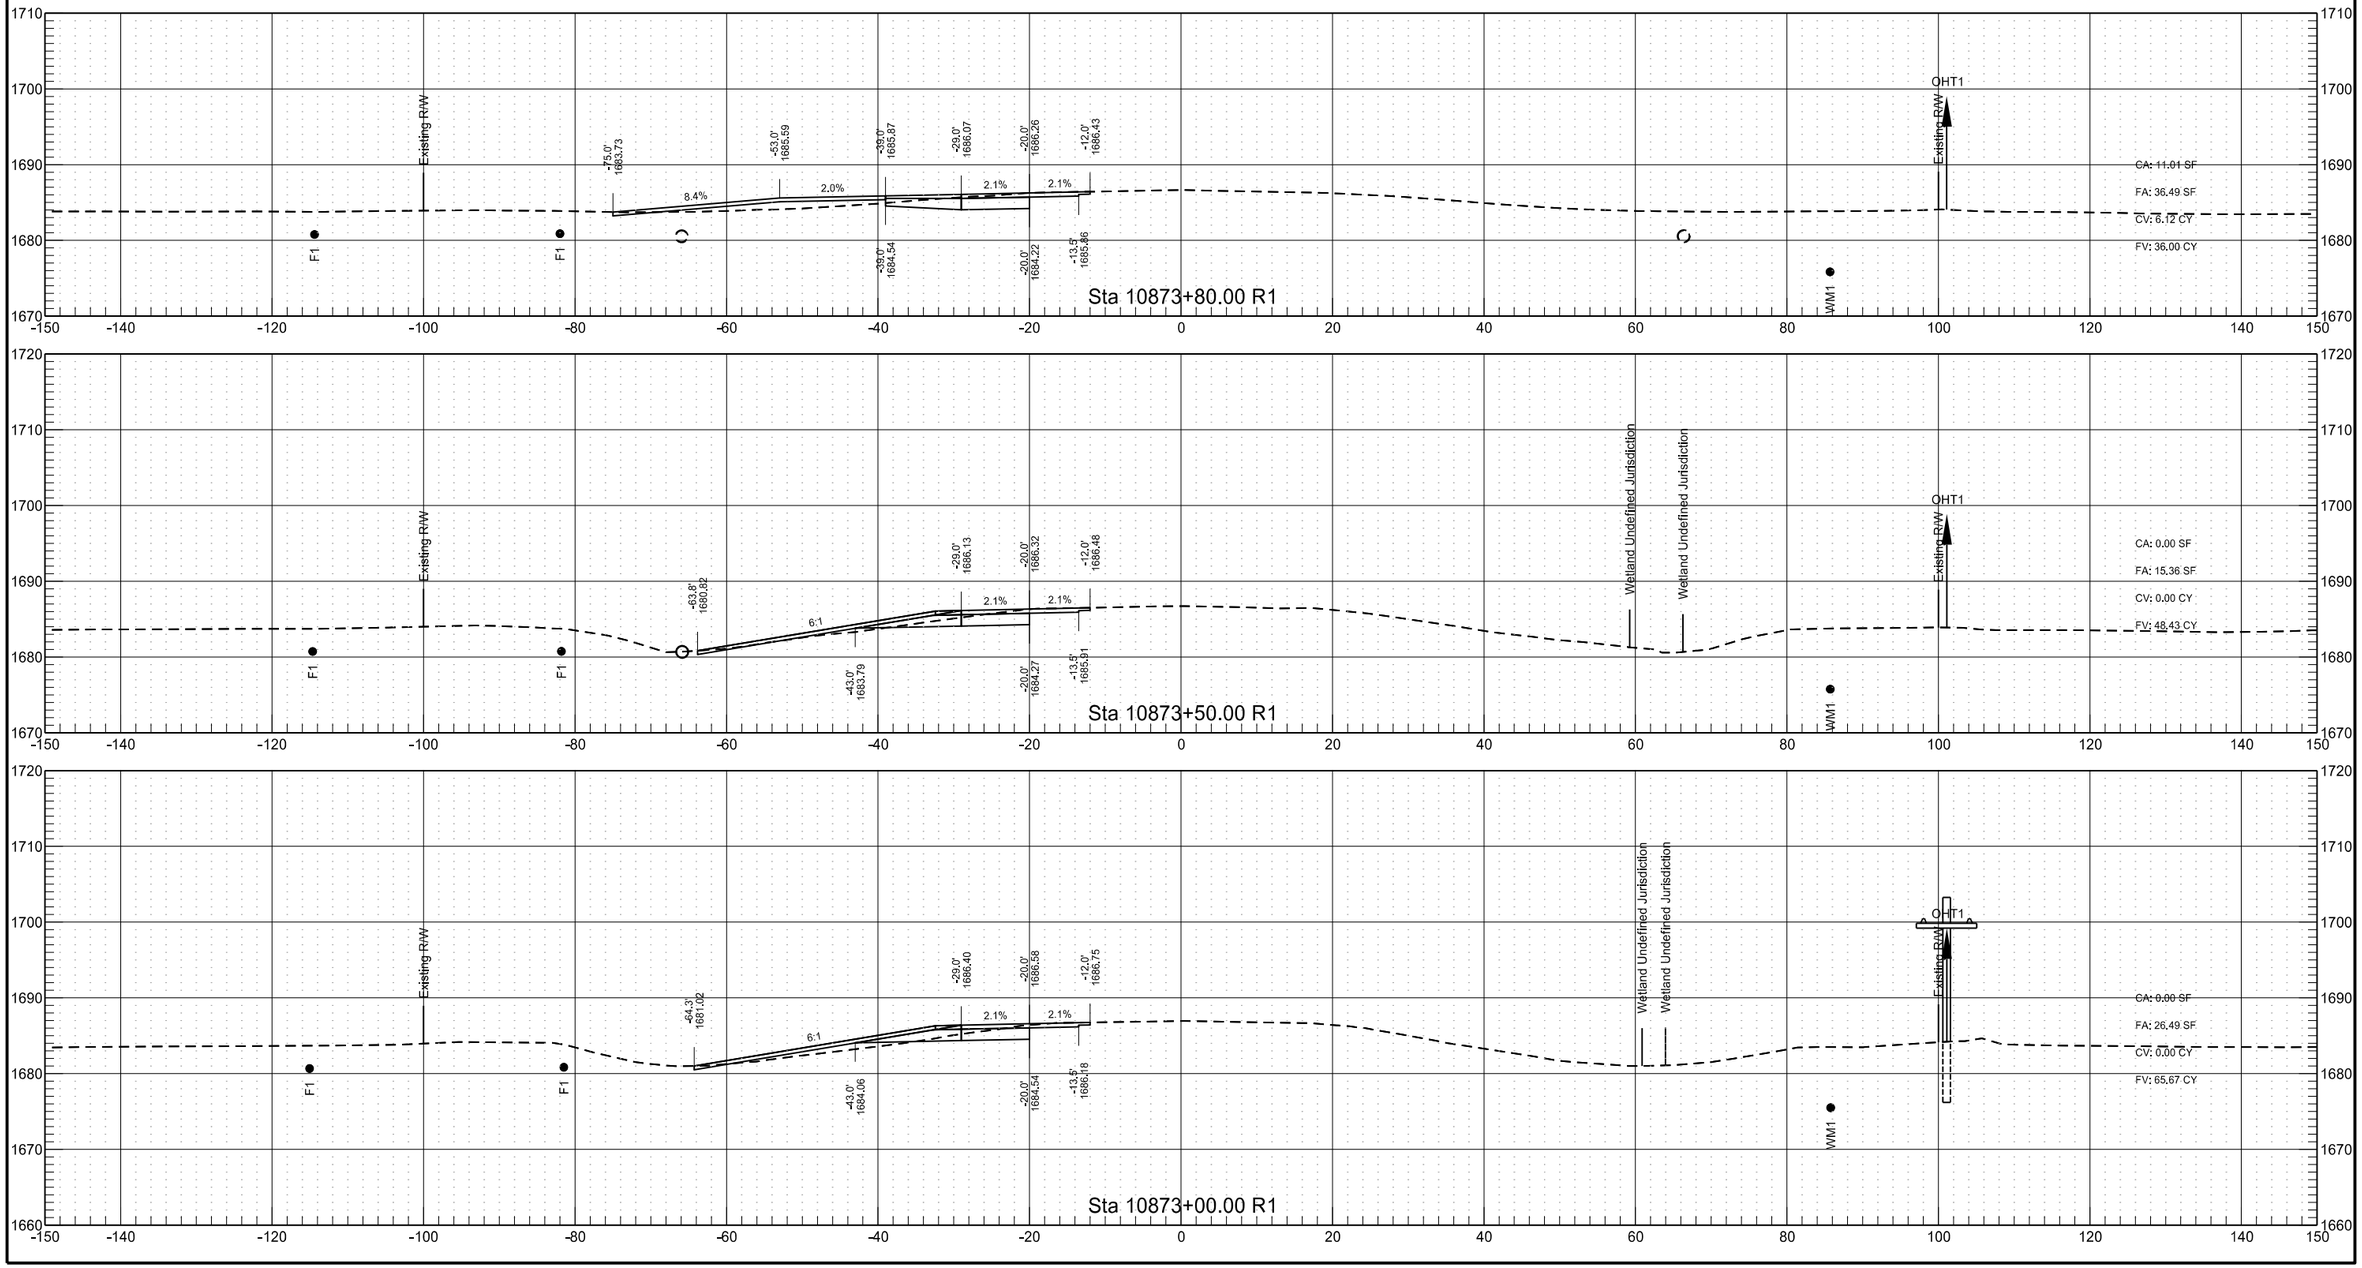

RP 204.835 to RP 207.057 - WB Passing Lane


	STATE	PROJECT NO.	SECTION NO.	SHEET NO.
	ND	INF-X-3-052(053)185	200	270

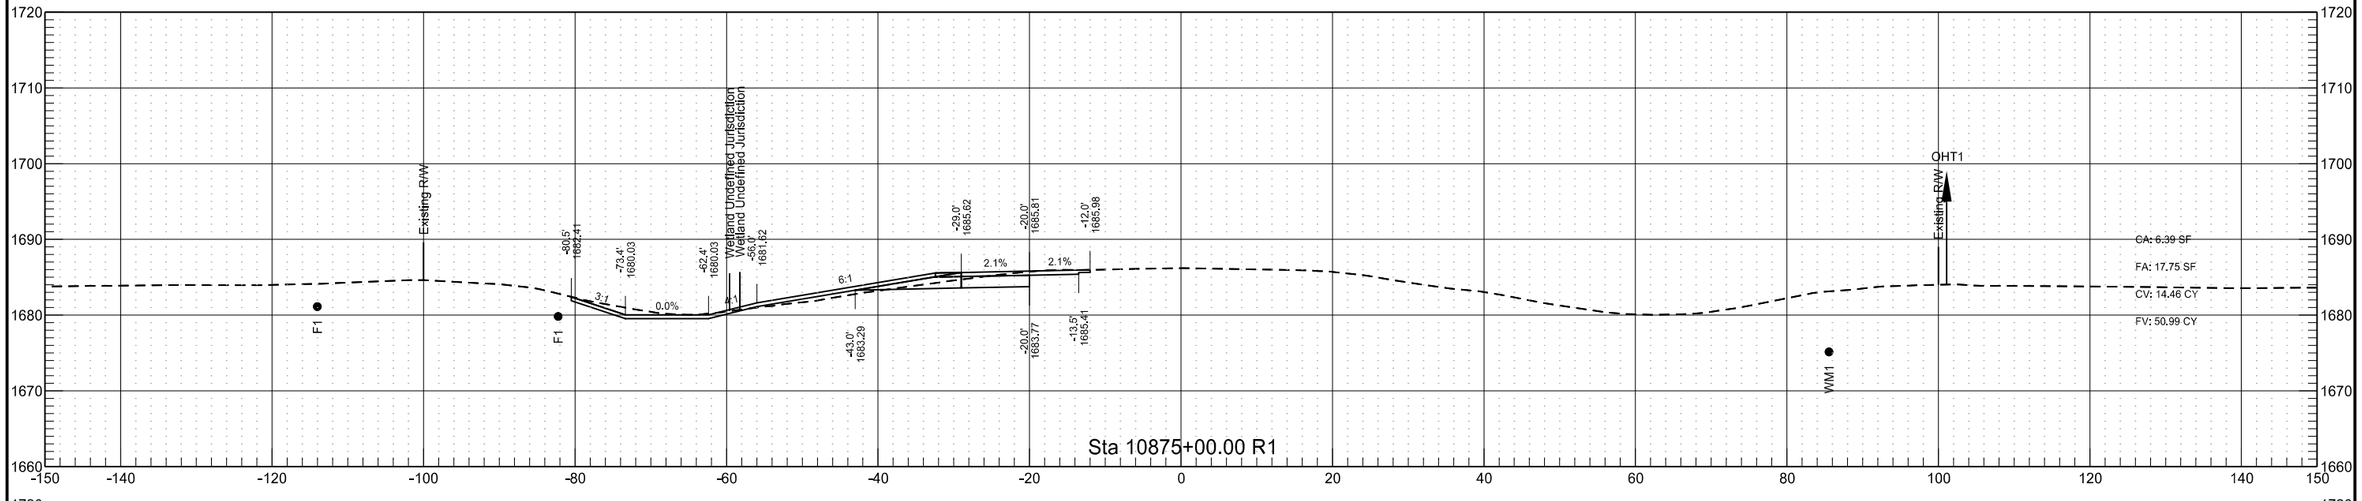

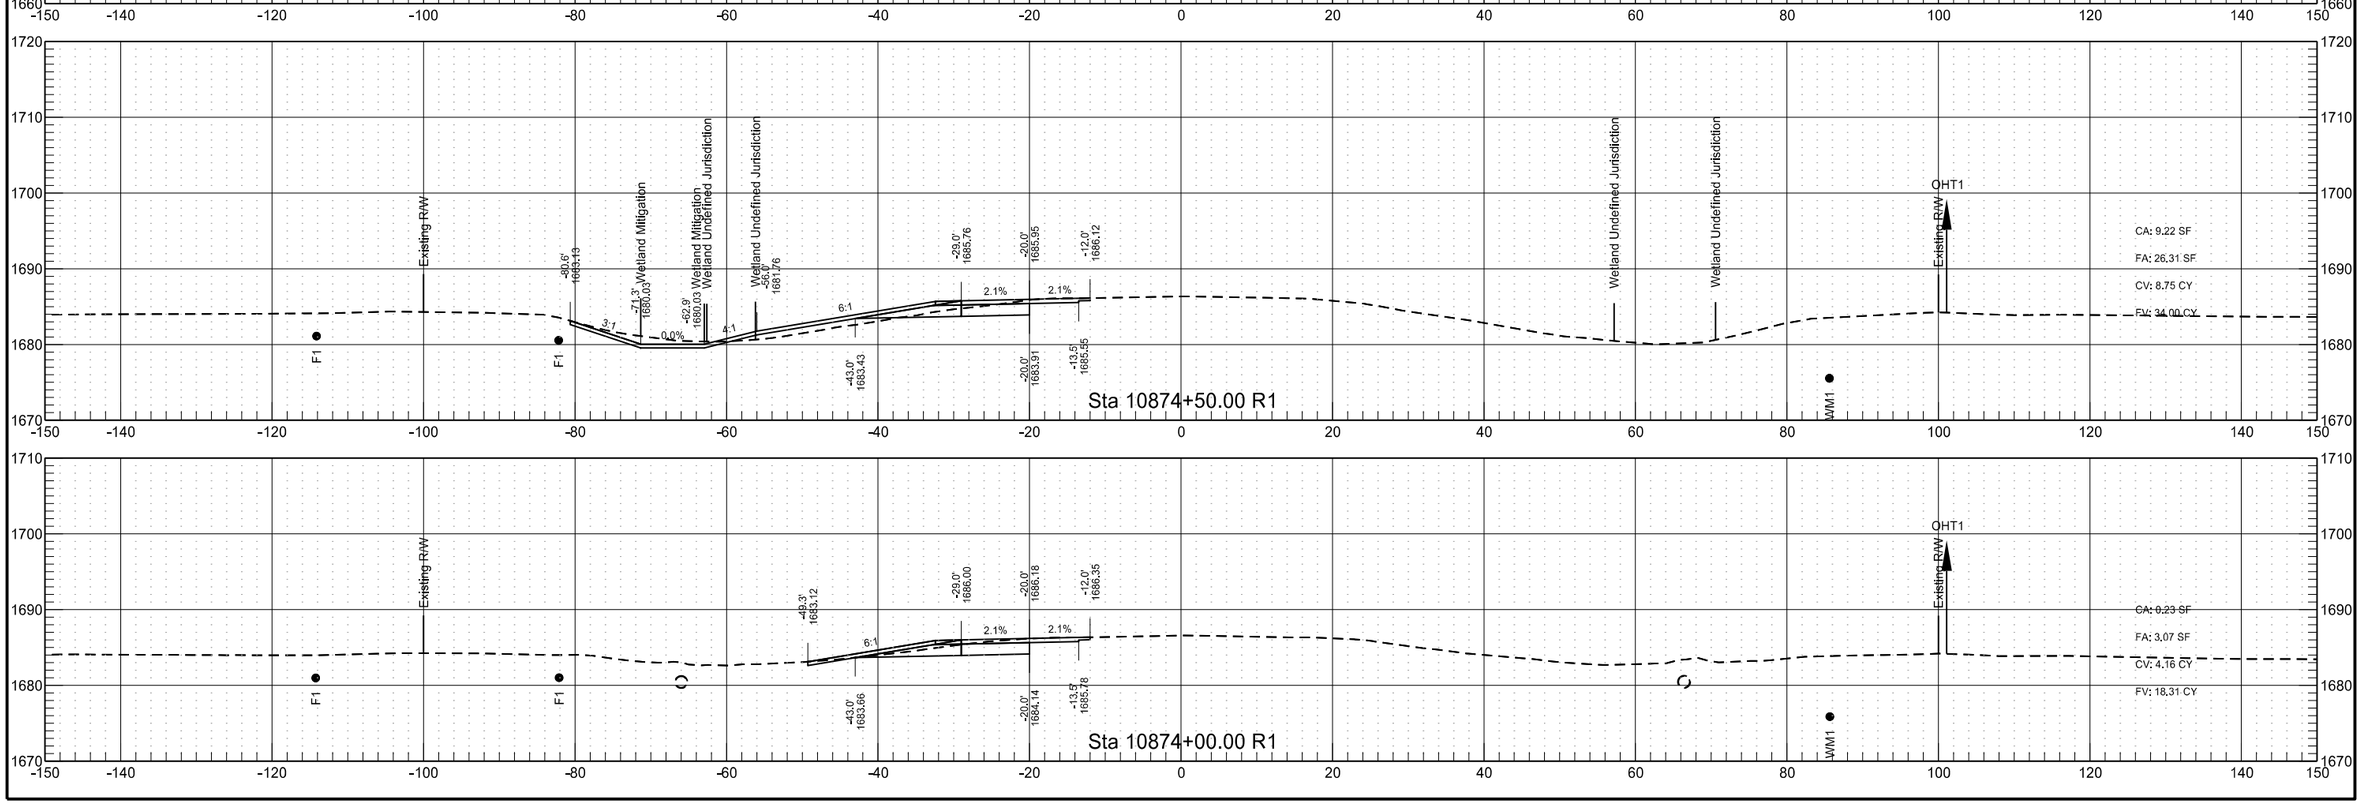


RP 204.835 to RP 207.057 - WB Passing Lane

	STATE	PROJECT NO.	SECTION NO.	SHEET NO.
	ND	INF-X-3-052(053)185	200	271

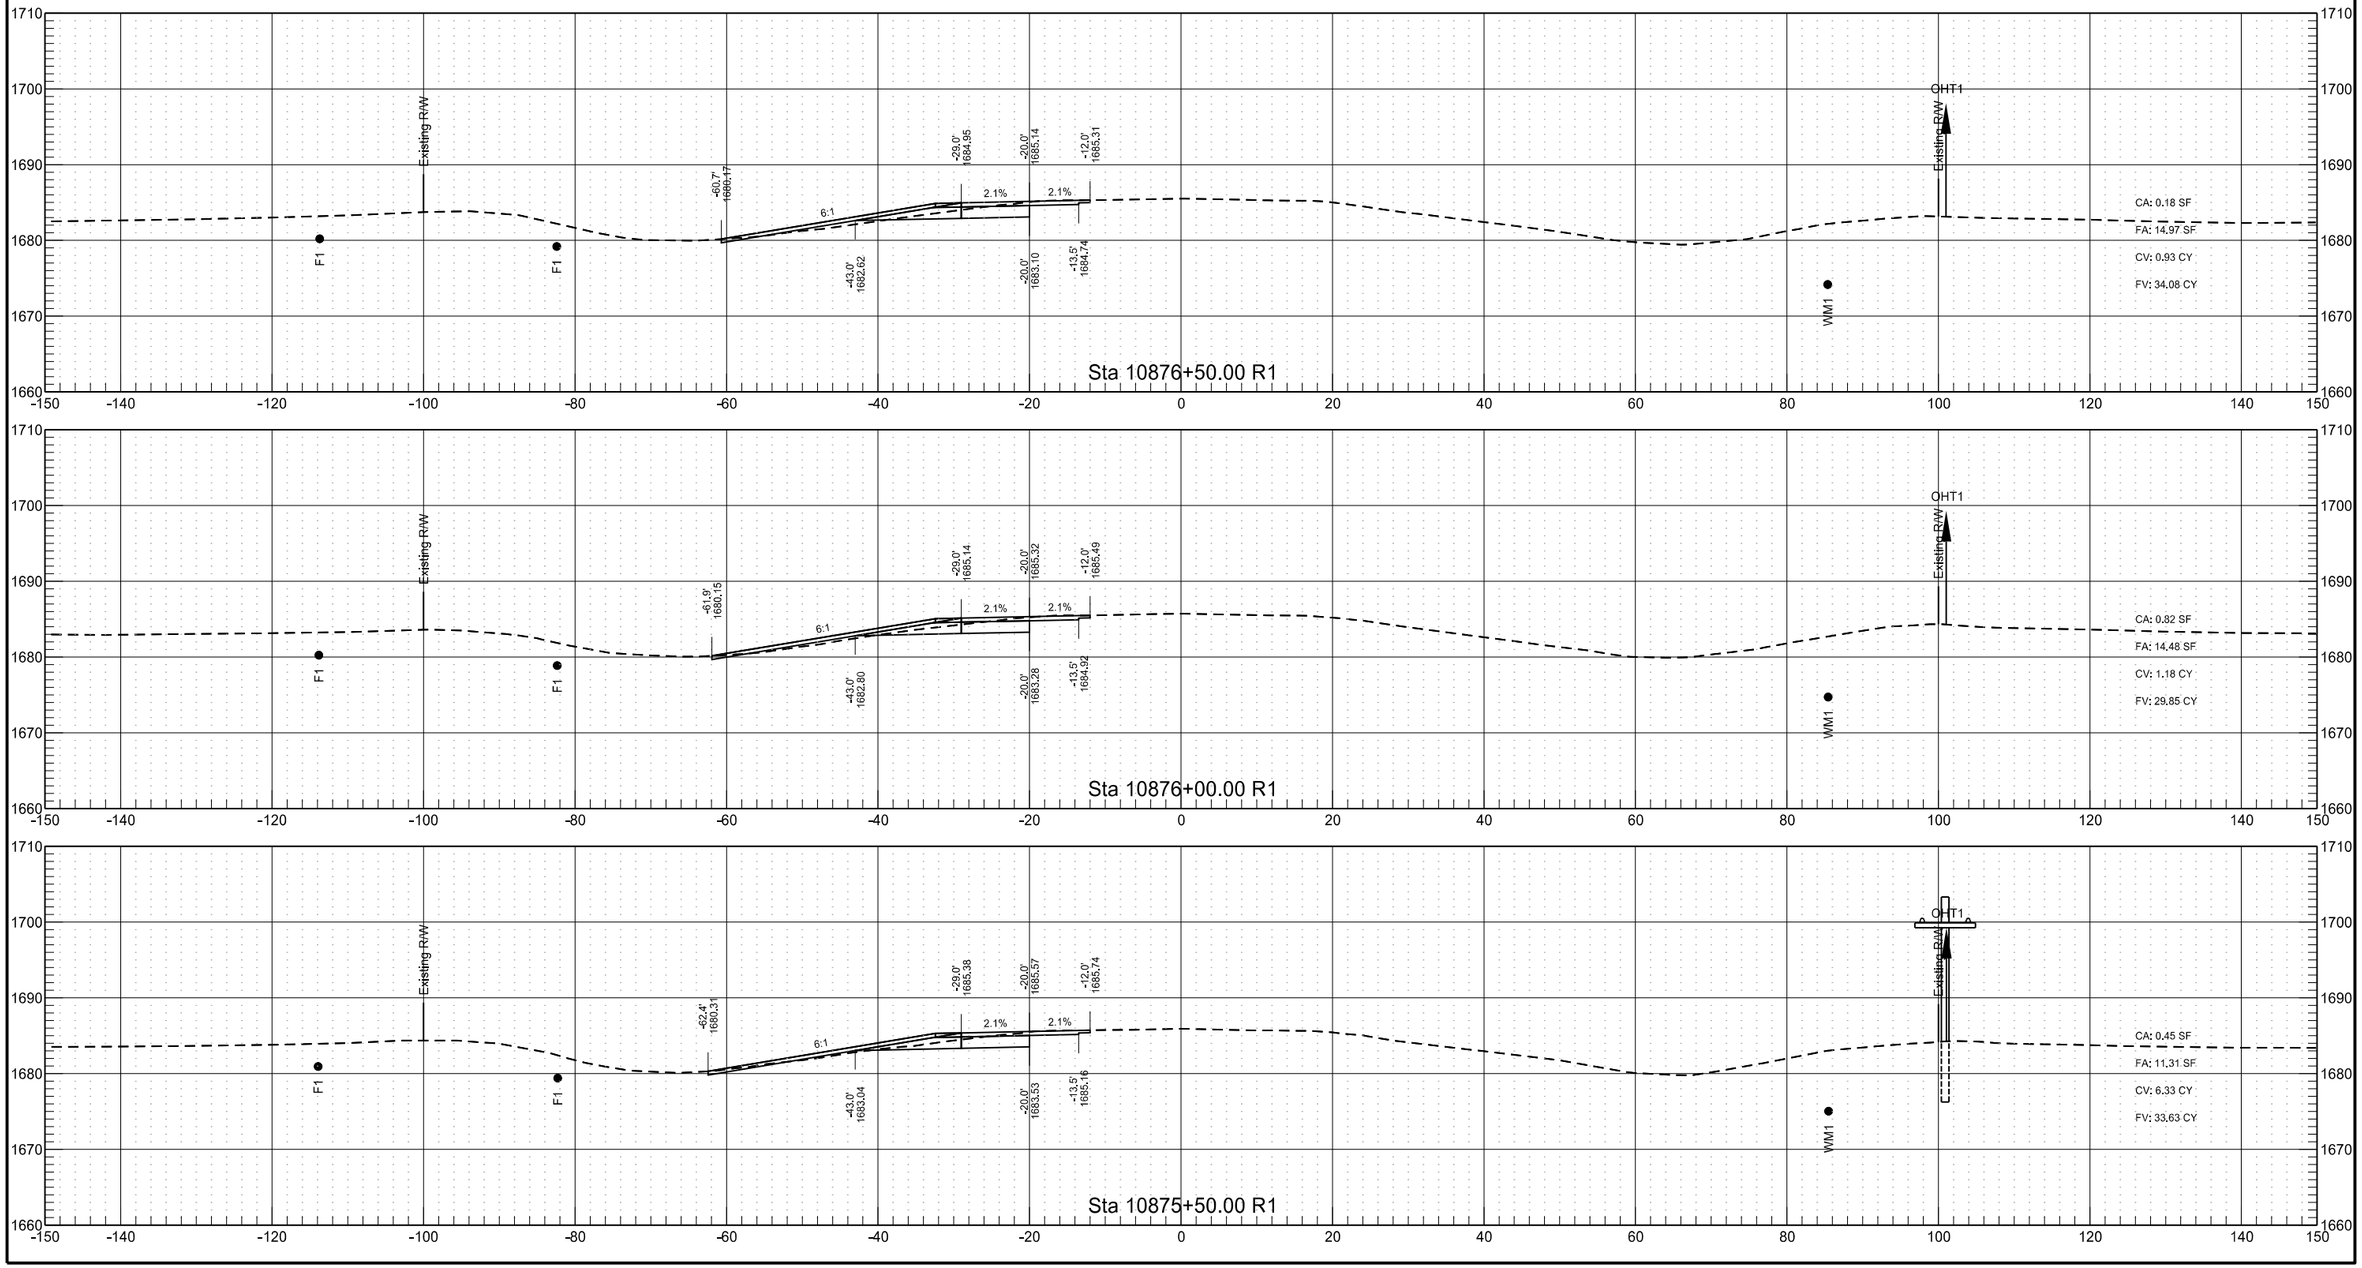


RP 204.835 to RP 207.057 - WB Passing Lane

	STATE	PROJECT NO.	SECTION NO.	SHEET NO.
	ND	INF-X-3-052(053)185	200	272

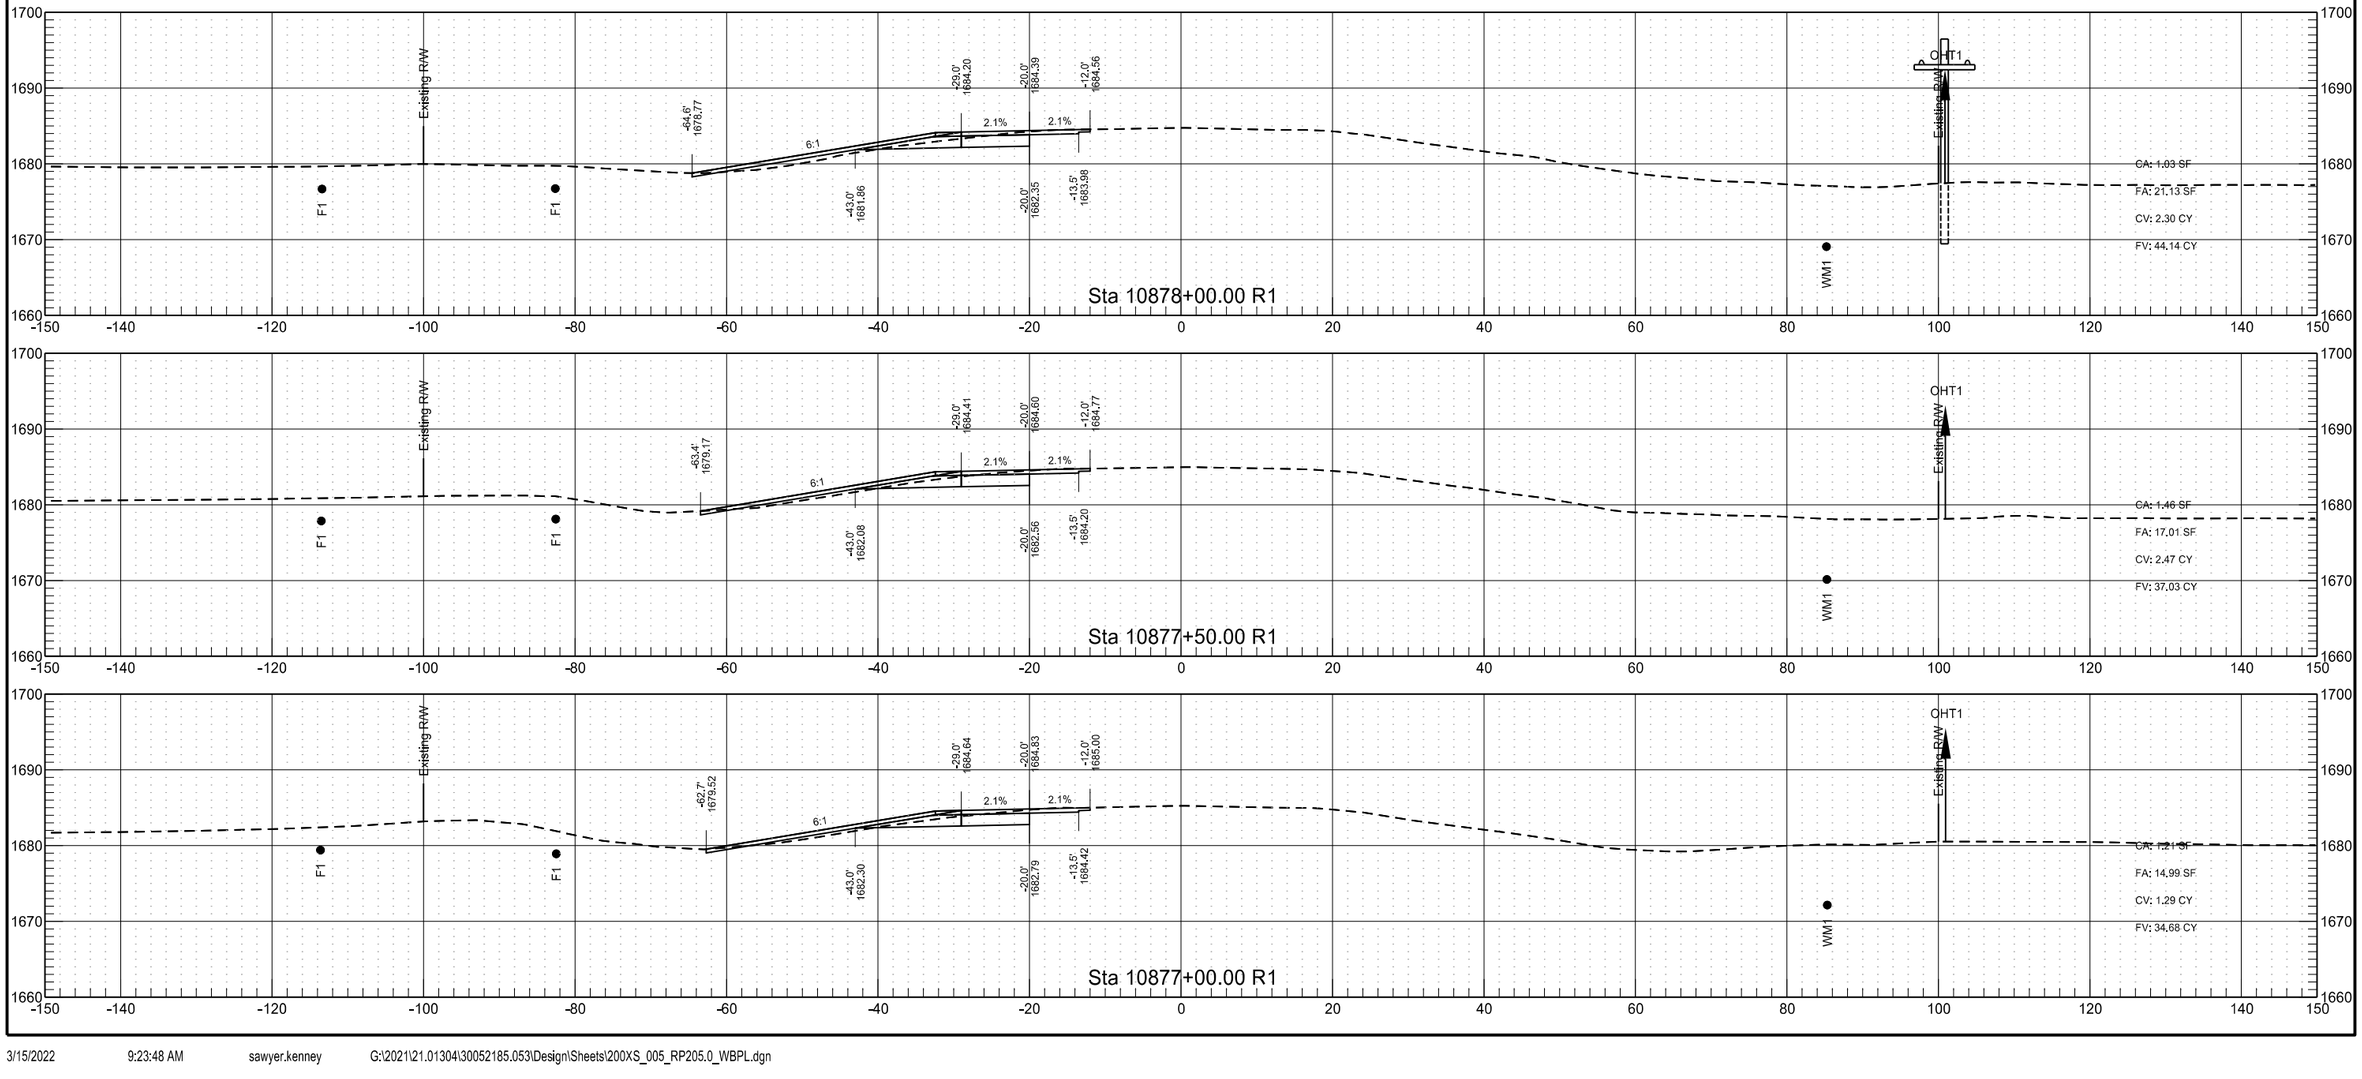


RP 204.835 to RP 207.057 - WB Passing Lane


	STATE	PROJECT NO.	SECTION NO.	SHEET NO.
	ND	INF-X-3-052(053)185	200	273

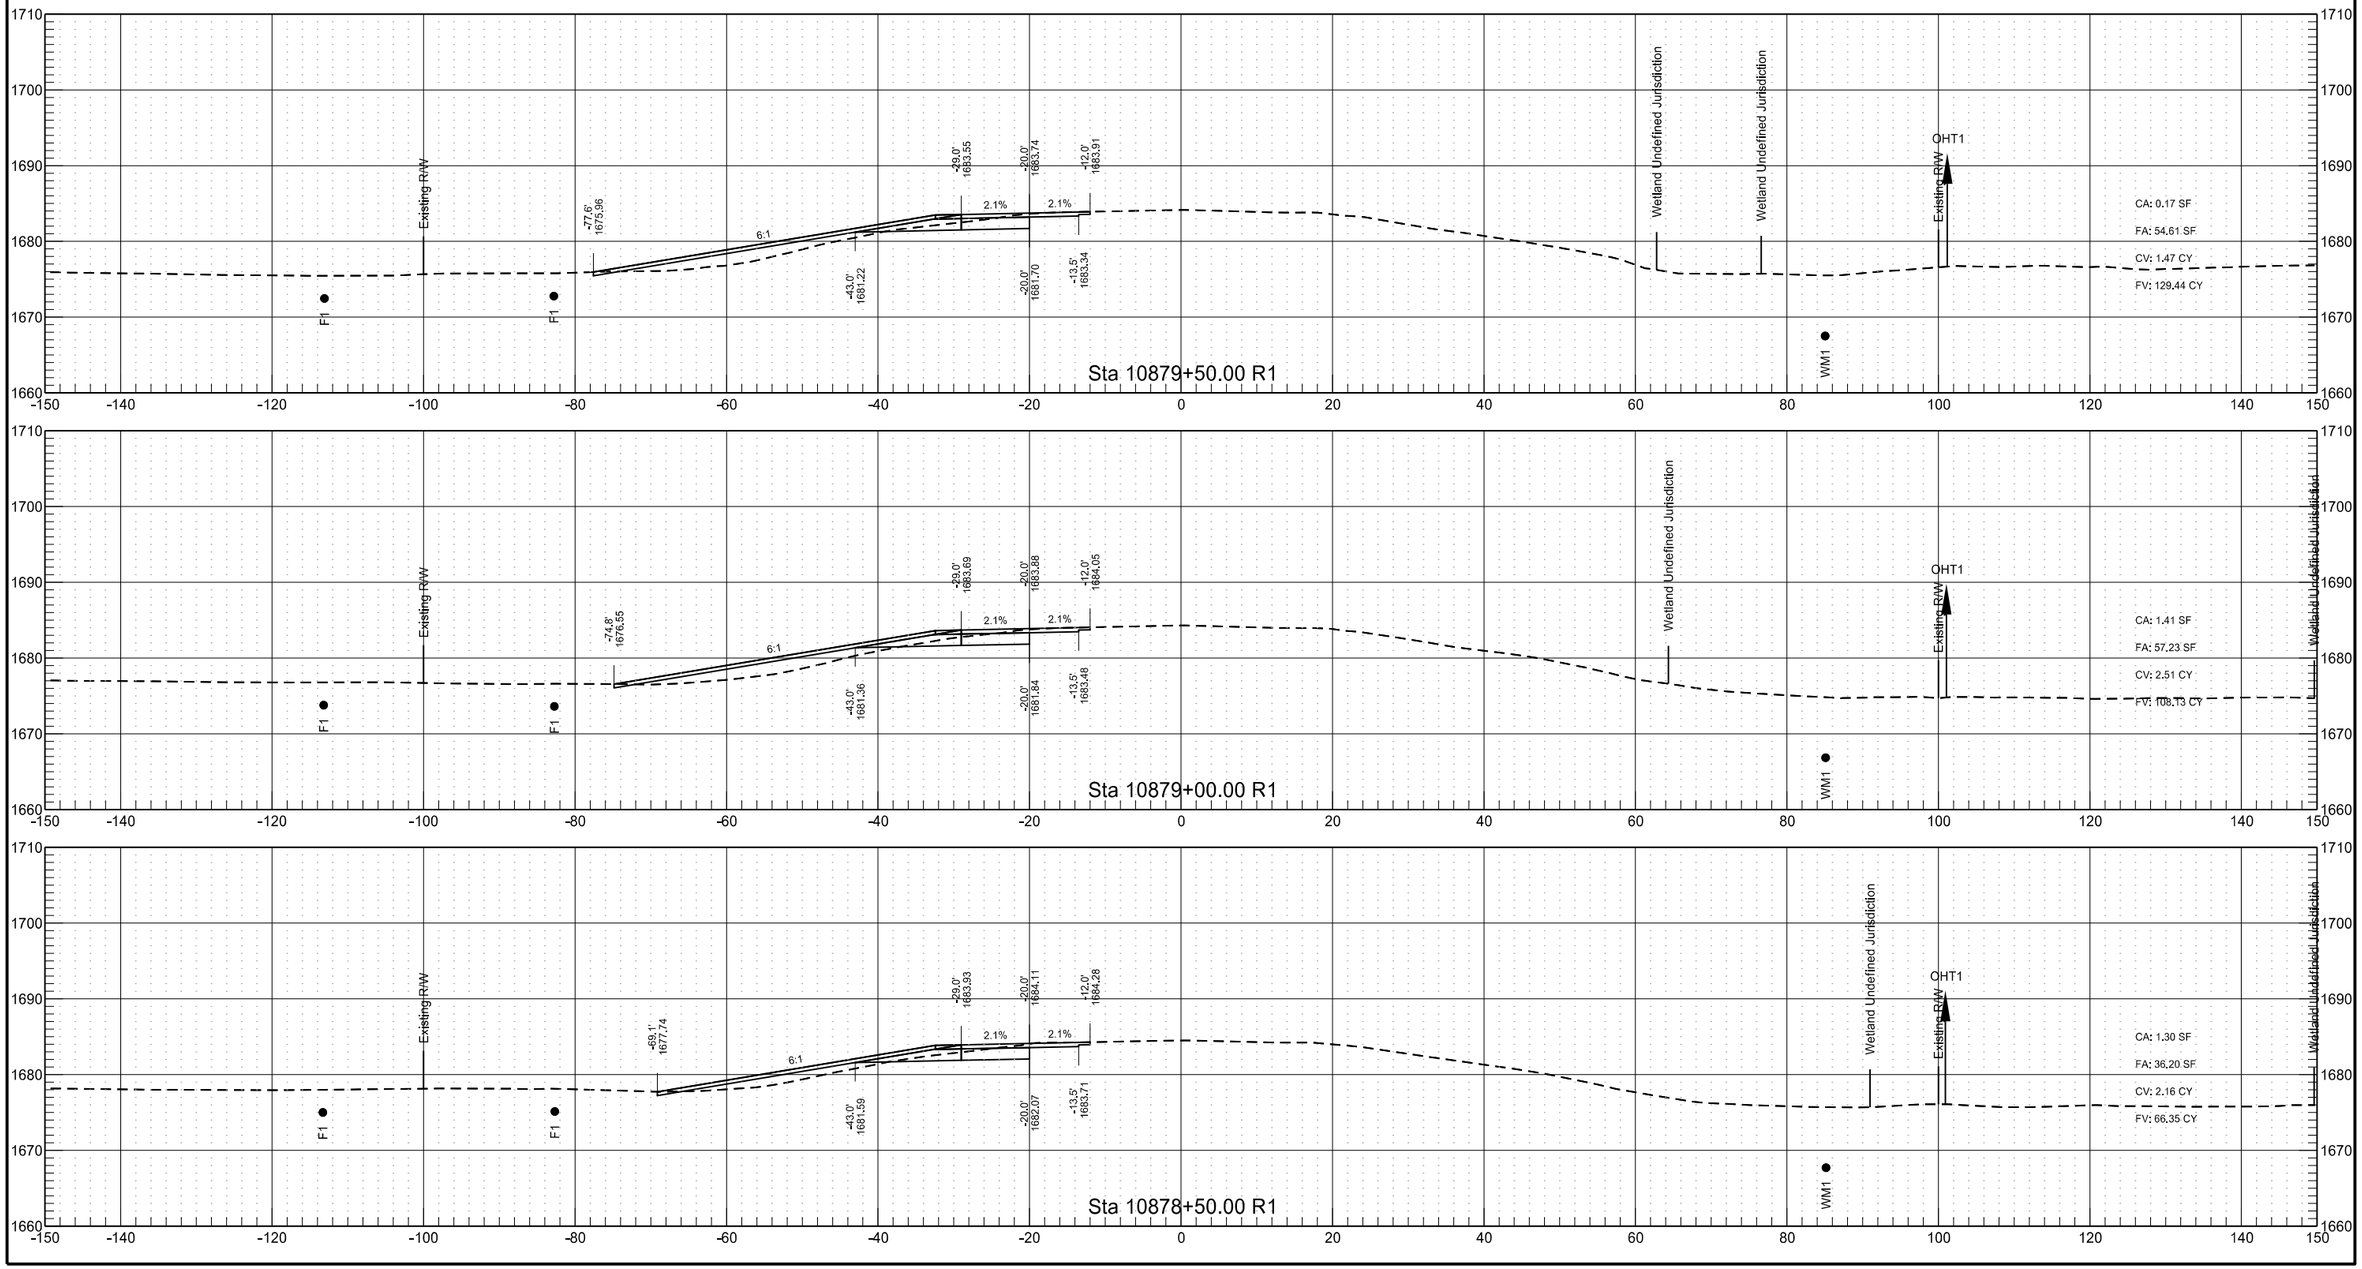


RP 204.835 to RP 207.057 - WB Passing Lane

	STATE	PROJECT NO.	SECTION NO.	SHEET NO.
	ND	INF-X-3-052(053)185	200	274

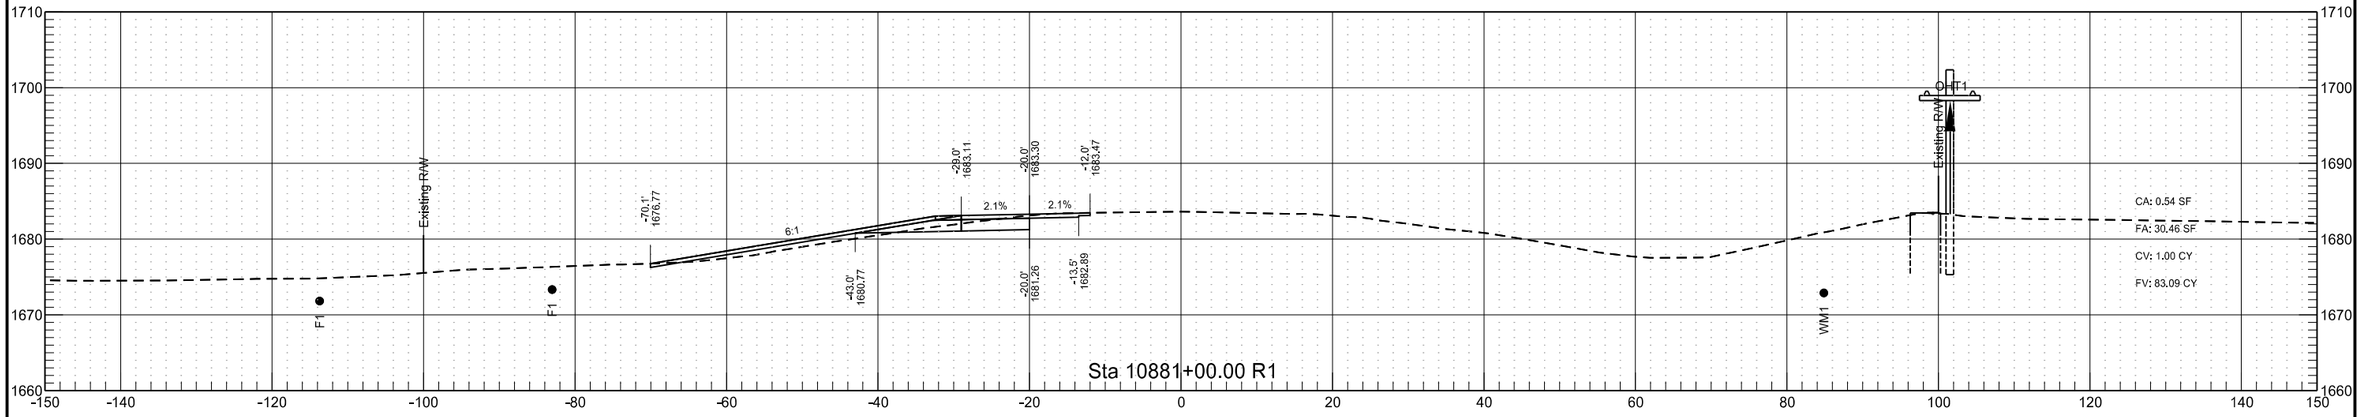


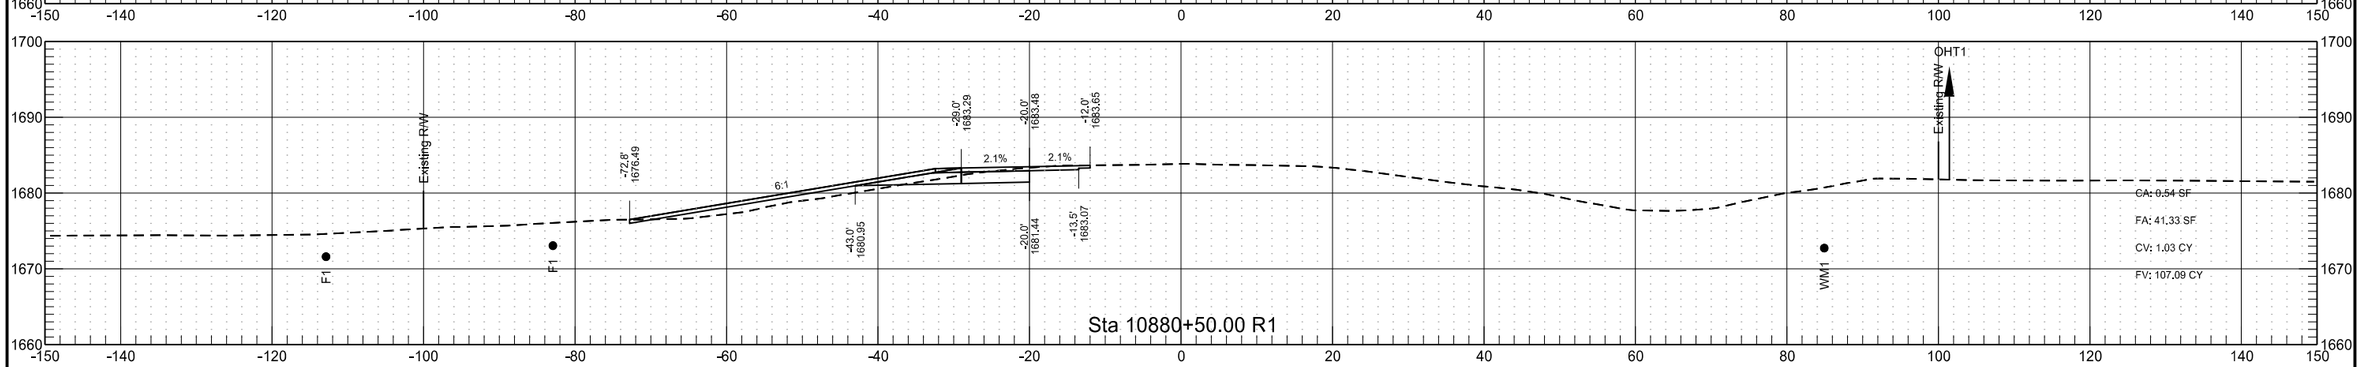


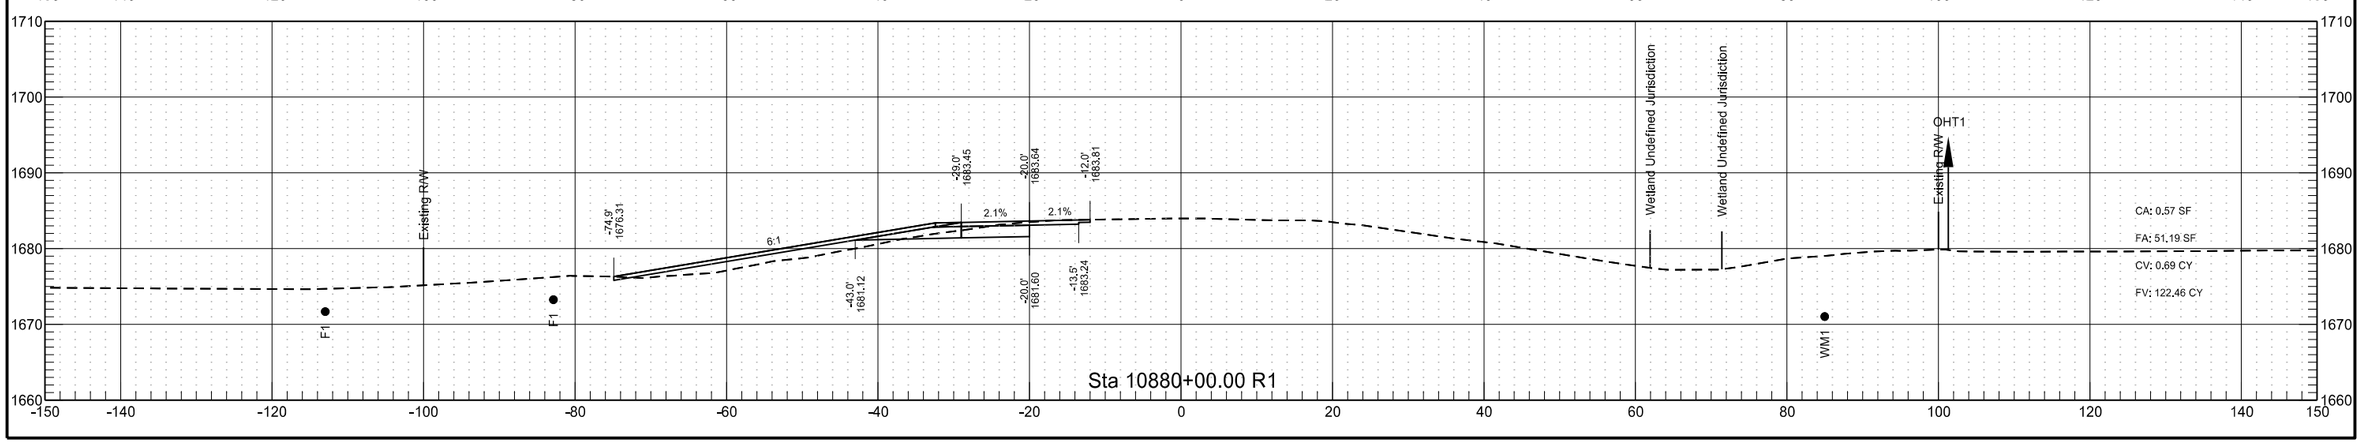


RP 204.835 to RP 207.057 - WB Passing Lane

	STATE	PROJECT NO.	SECTION NO.	SHEET NO.
	ND	INF-X-3-052(053)185	200	275

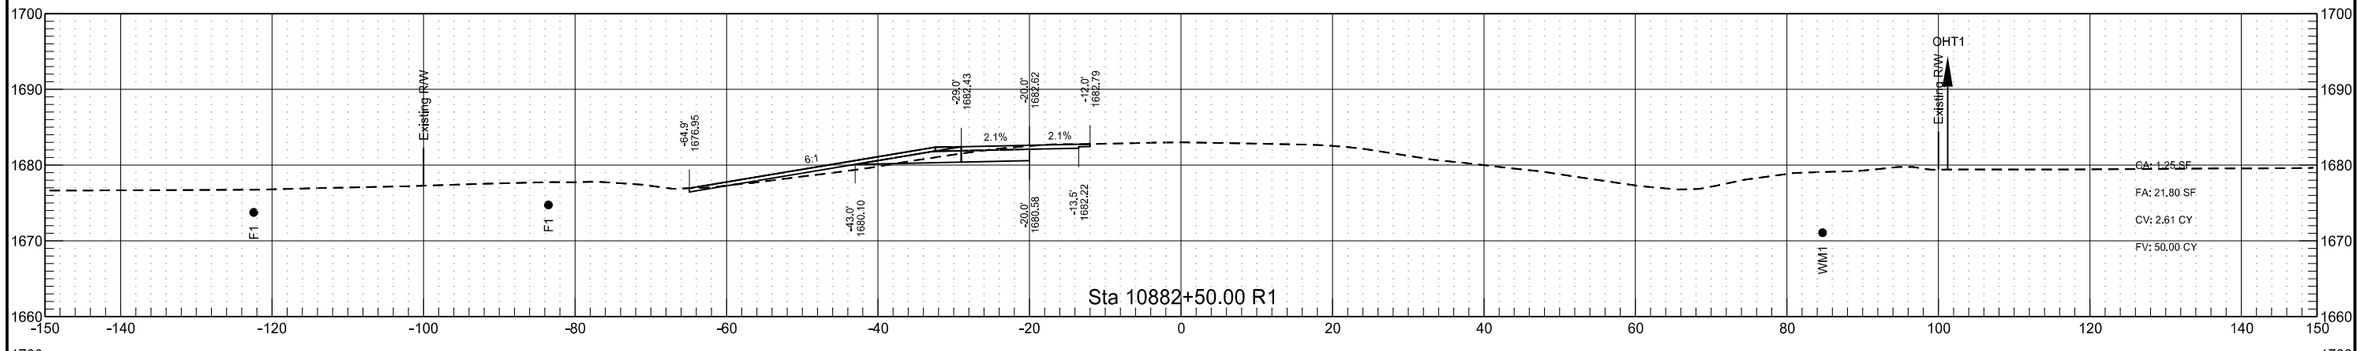

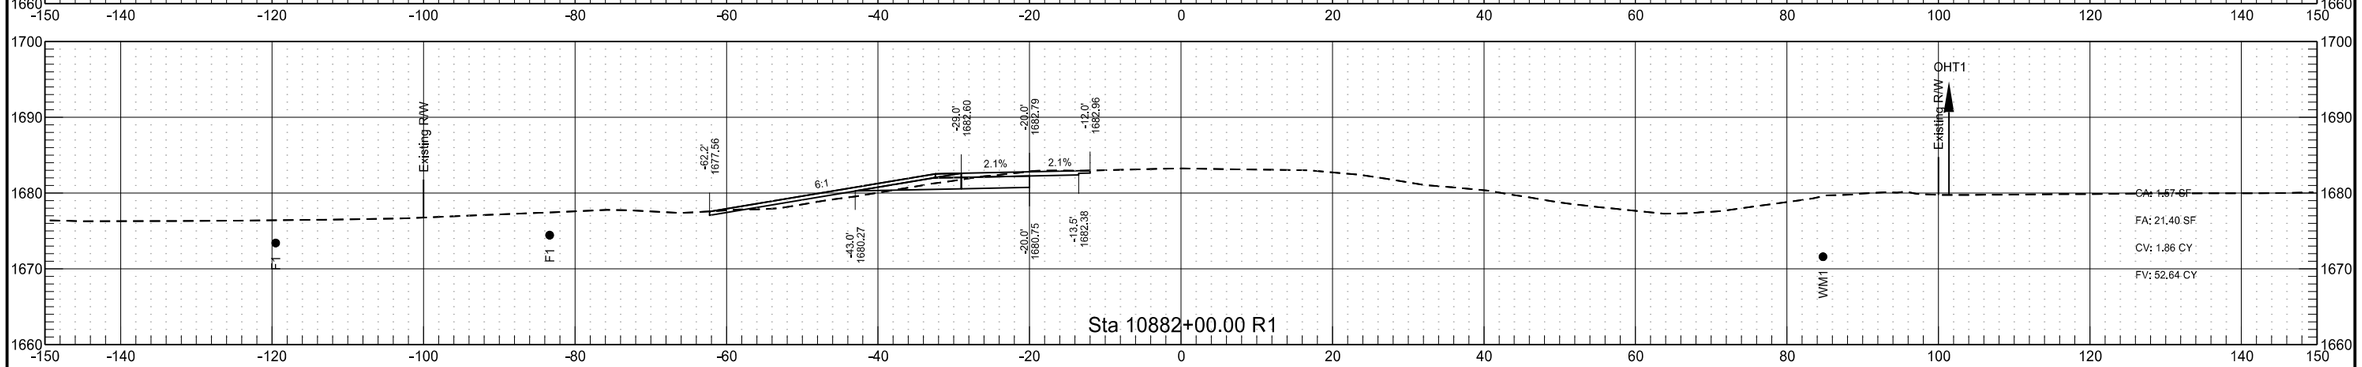

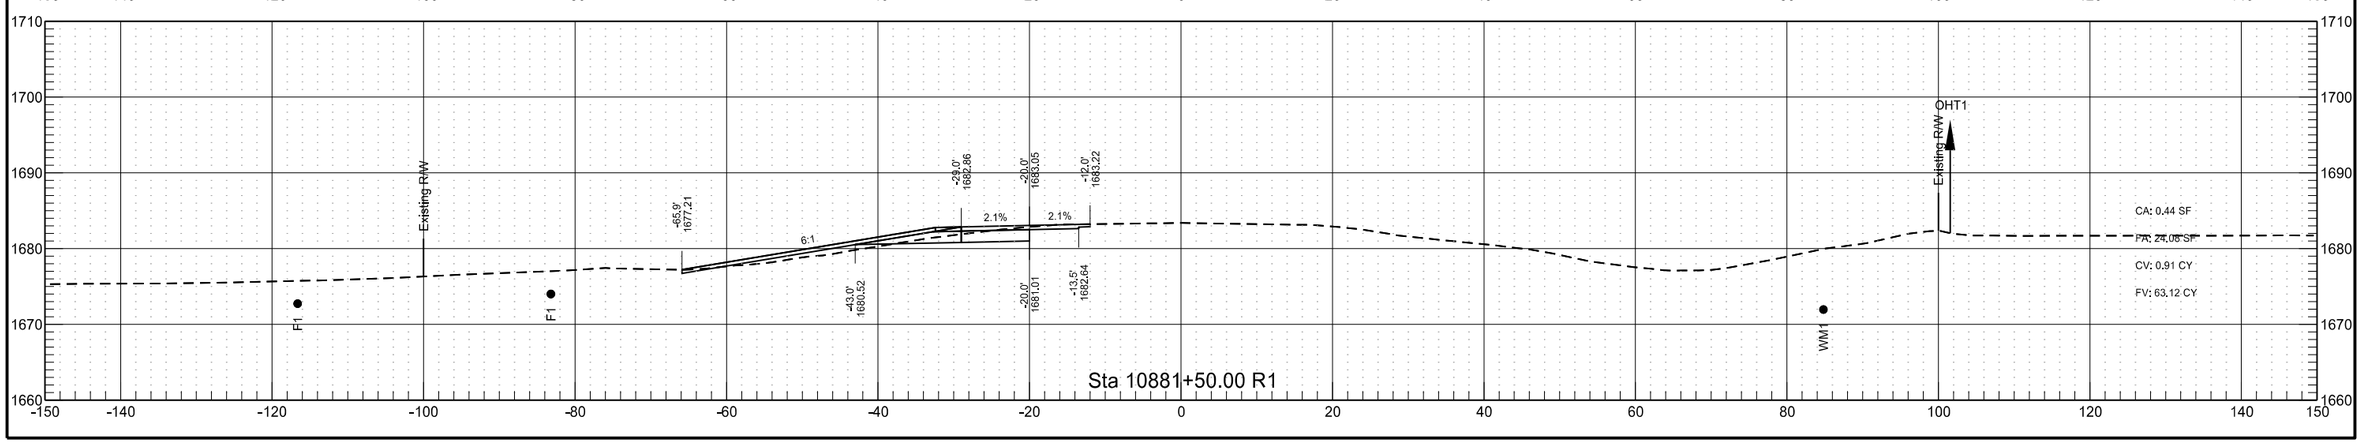

RP 204.835 to RP 207.057 - WB Passing Lane

	STATE	PROJECT NO.	SECTION NO.	SHEET NO.
	ND	INF-X-3-052(053)185	200	276

RP 204.835 to RP 207.057 - WB Passing Lane

	STATE	PROJECT NO.	SECTION NO.	SHEET NO.
	ND	INF-X-3-052(053)185	200	277

RP 204.835 to RP 207.057 - WB Passing Lane

	STATE	PROJECT NO.	SECTION NO.	SHEET NO.
	ND	INF-X-3-052(053)185	200	278

RP 204.835 to RP 207.057 - WB Passing Lane

	STATE	PROJECT NO.	SECTION NO.	SHEET NO.
	ND	INF-X-3-052(053)185	200	279

RP 204.835 to RP 207.057 - WB Passing Lane


	STATE	PROJECT NO.	SECTION NO.	SHEET NO.
	ND	INF-X-3-052(053)185	200	280


RP 204.835 to RP 207.057 - WB Passing Lane


	STATE	PROJECT NO.	SECTION NO.	SHEET NO.
	ND	INF-X-3-052(053)185	200	281

RP 204.835 to RP 207.057 - WB Passing Lane

	STATE	PROJECT NO.	SECTION NO.	SHEET NO.
	ND	INF-X-3-052(053)185	200	282

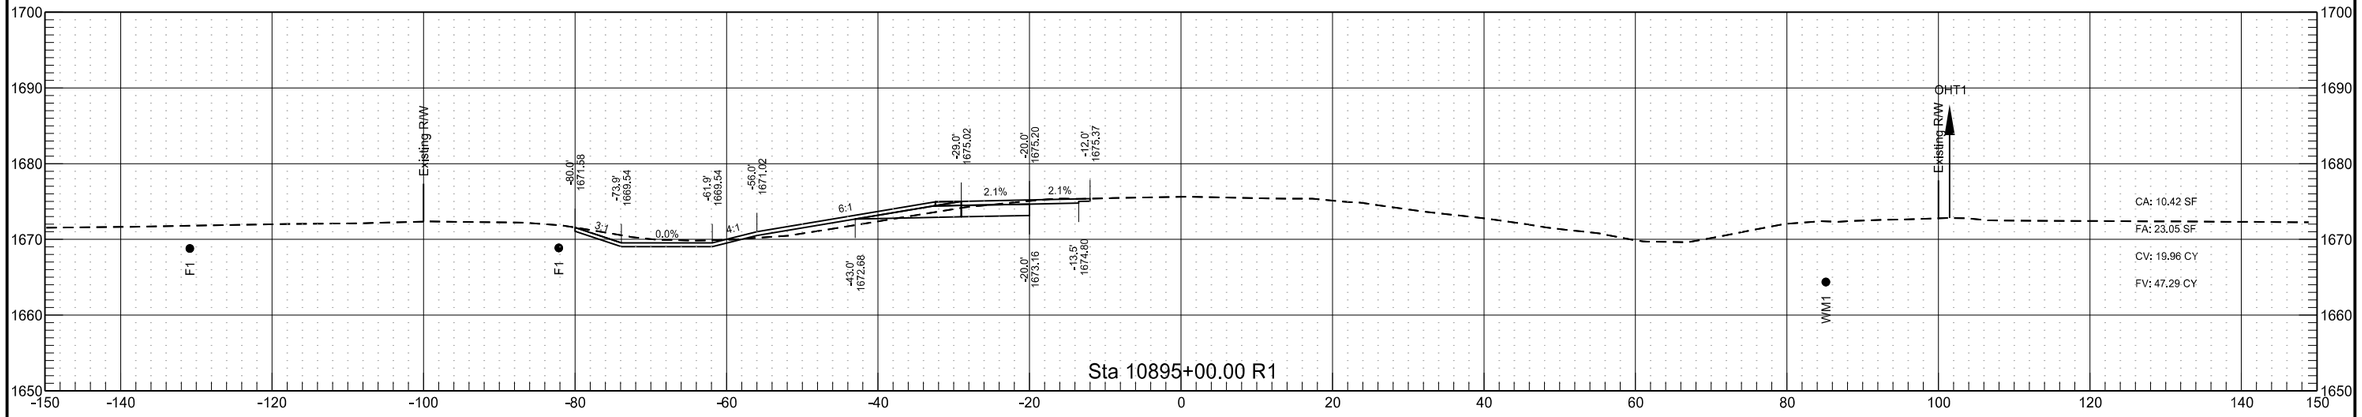


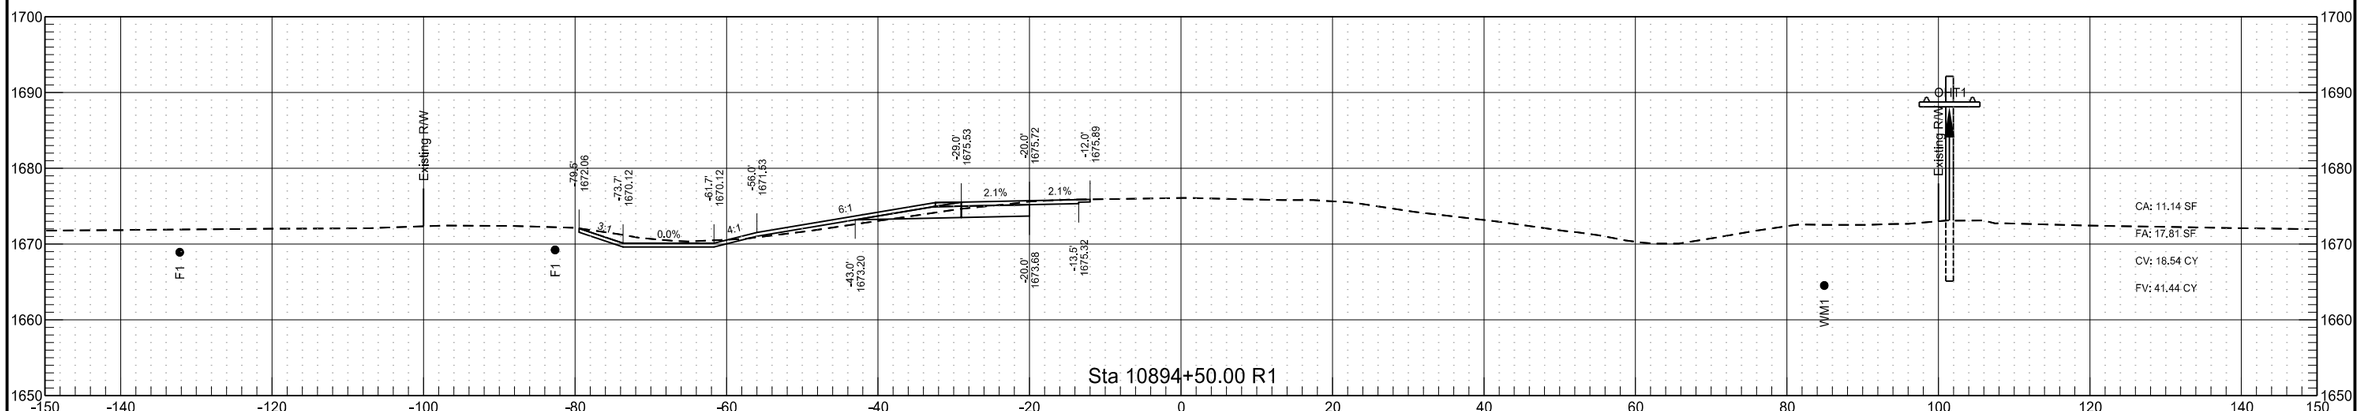


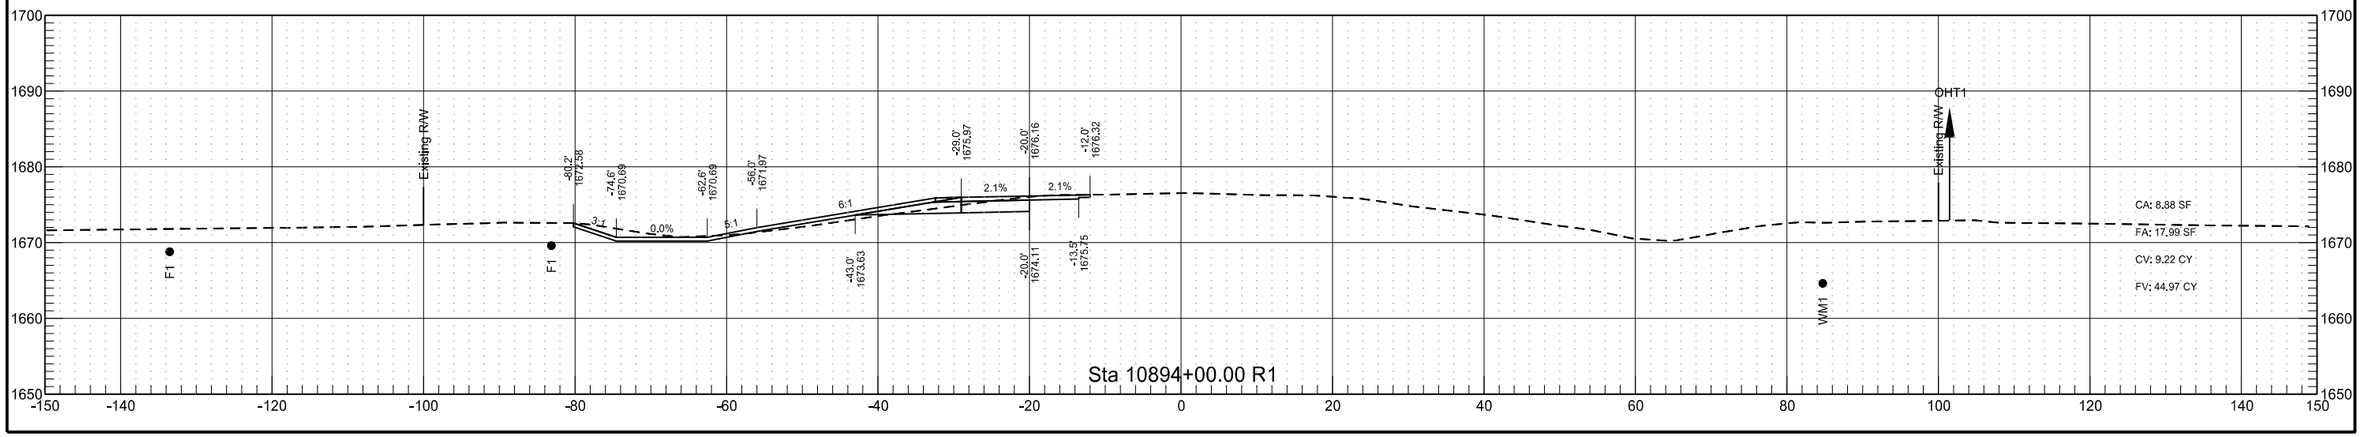


RP 204.835 to RP 207.057 - WB Passing Lane

	STATE	PROJECT NO.	SECTION NO.	SHEET NO.
	ND	INF-X-3-052(053)185	200	283

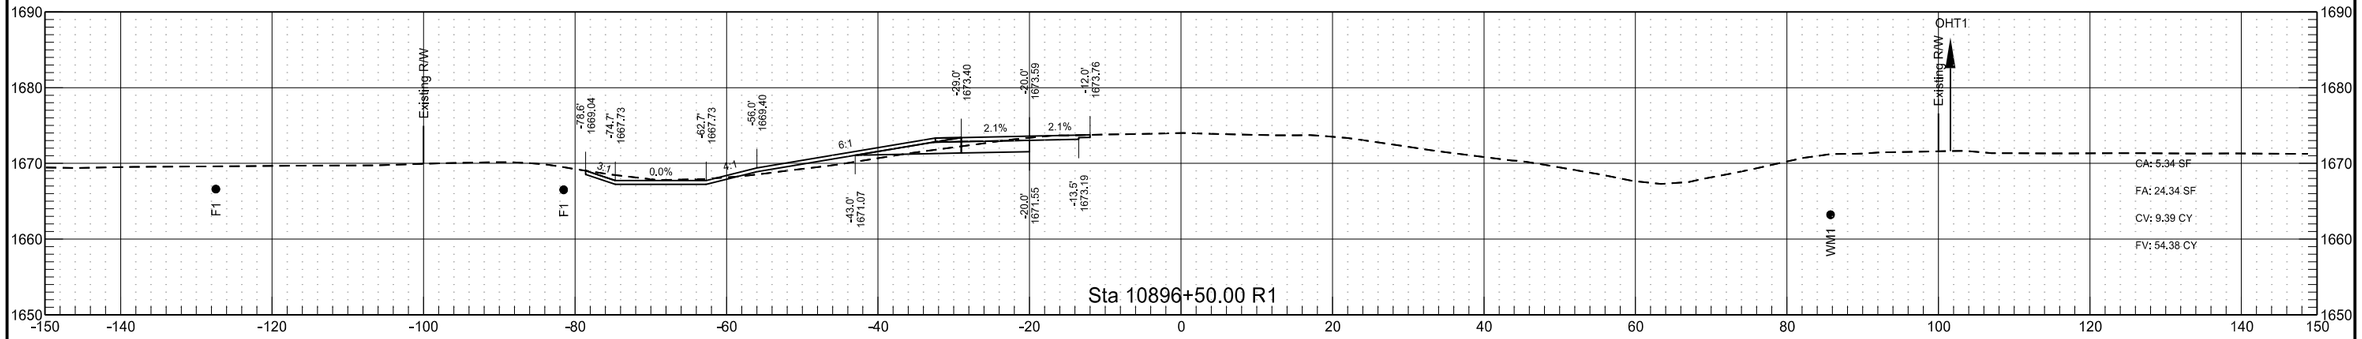


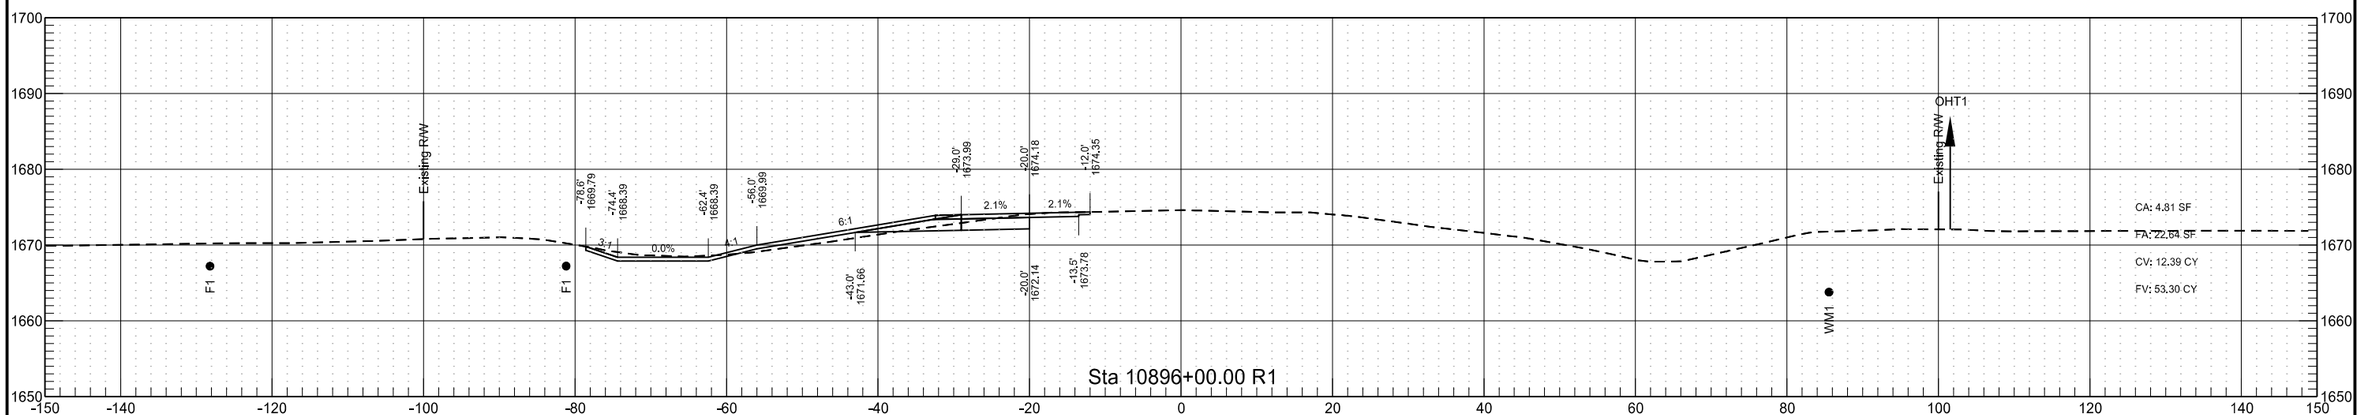


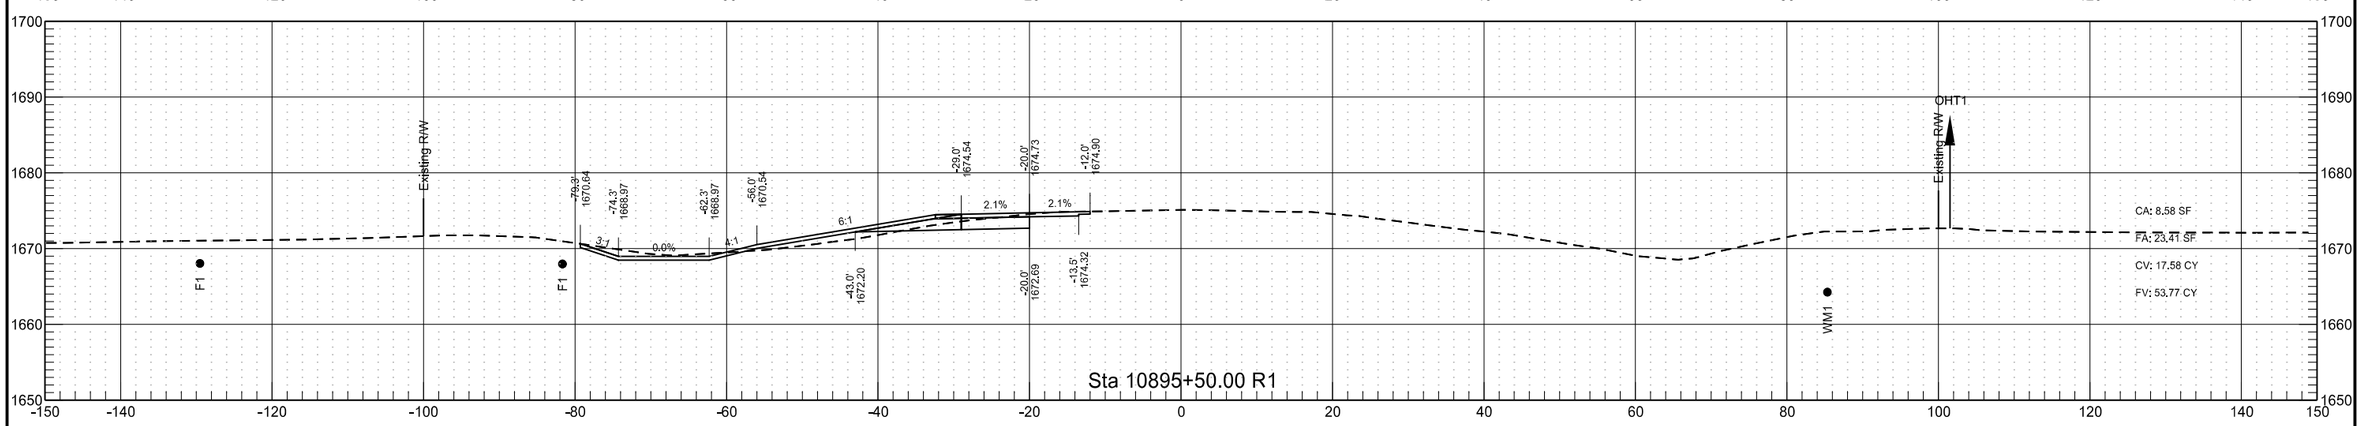



RP 204.835 to RP 207.057 - WB Passing Lane

	STATE	PROJECT NO.	SECTION NO.	SHEET NO.
	ND	INF-X-3-052(053)185	200	284

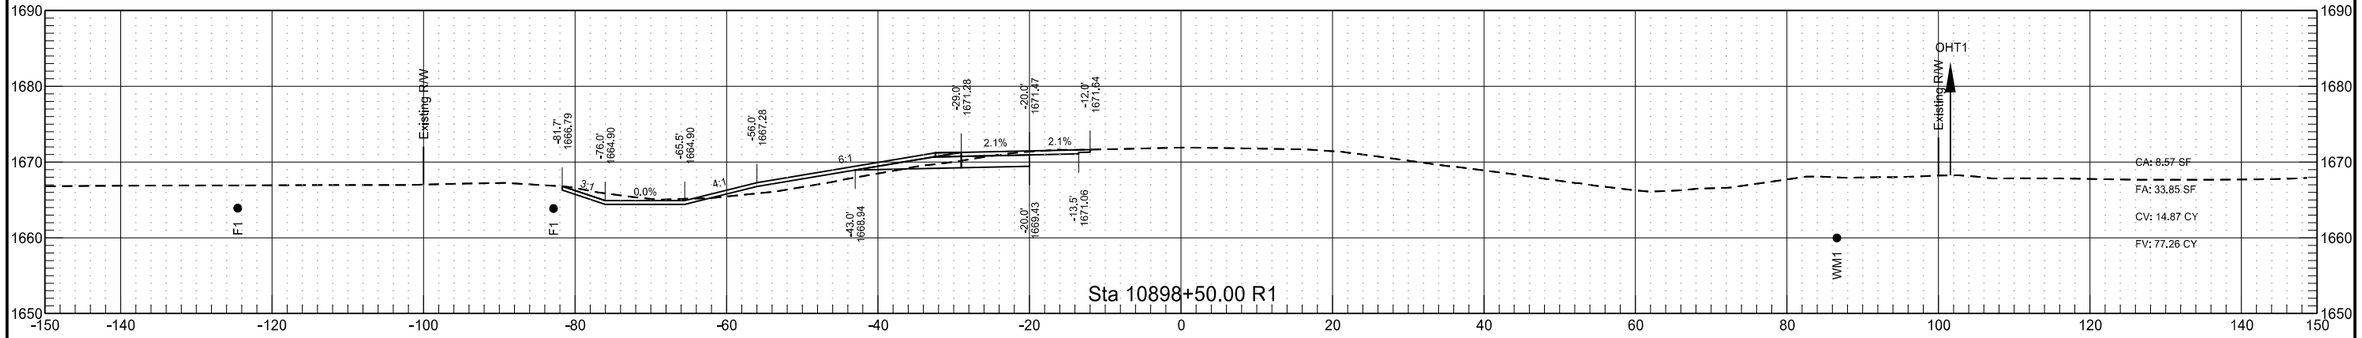

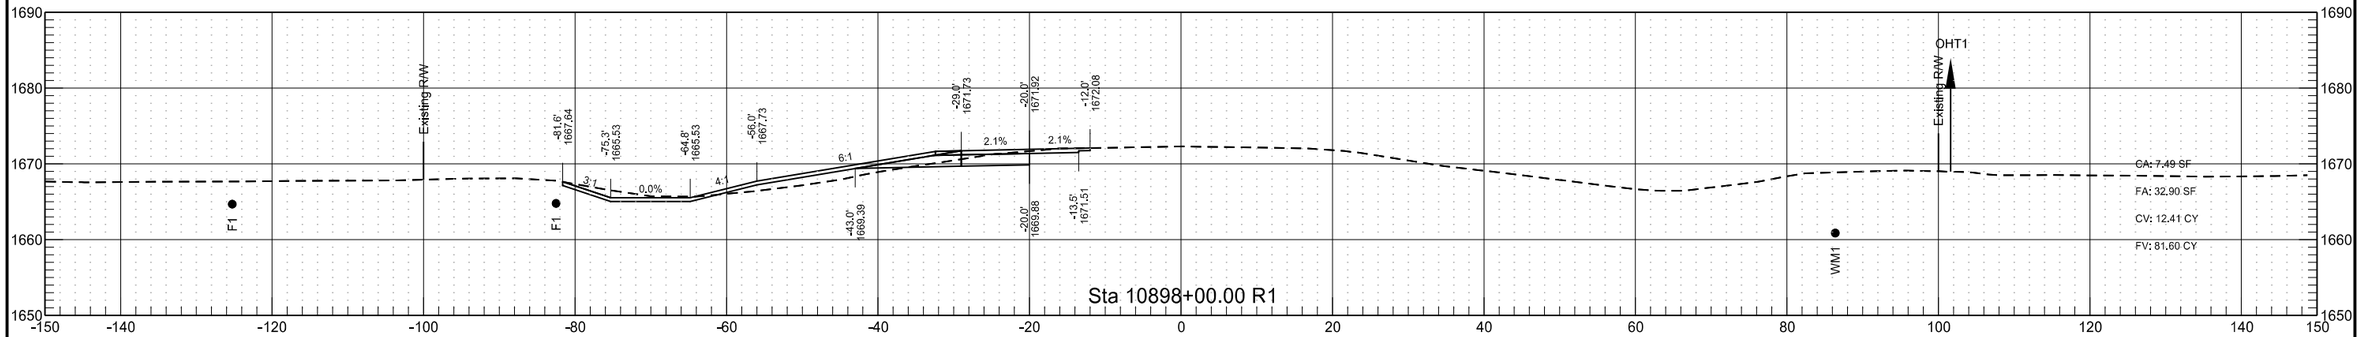

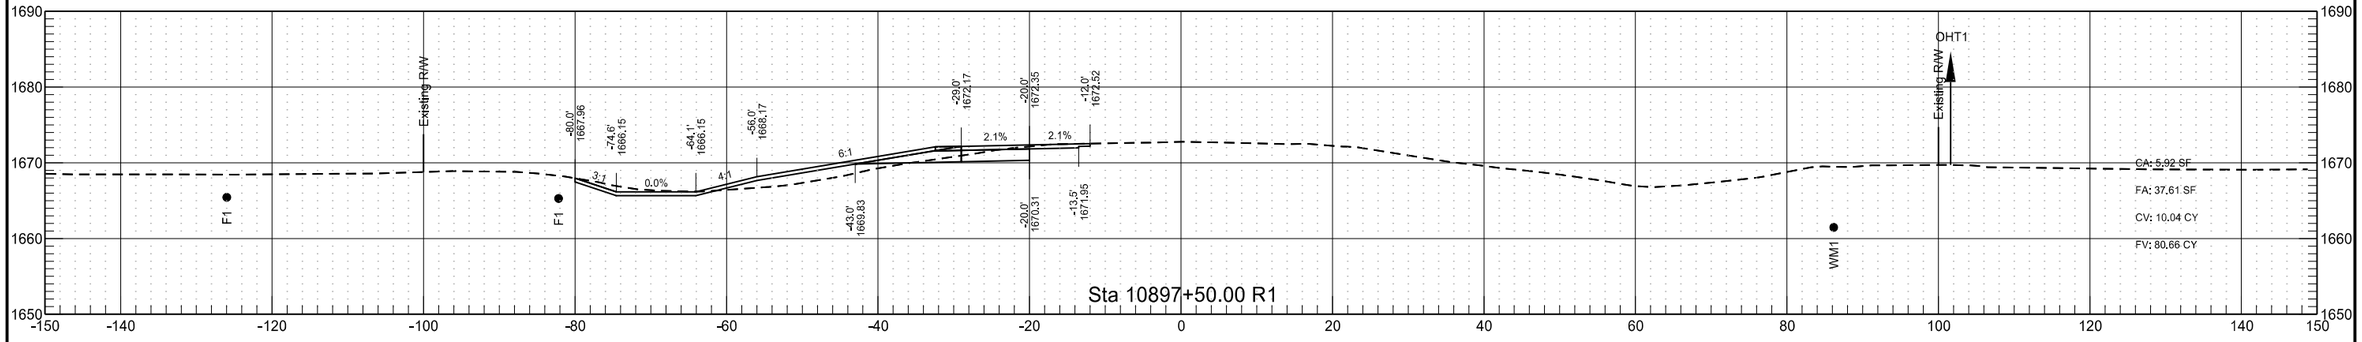

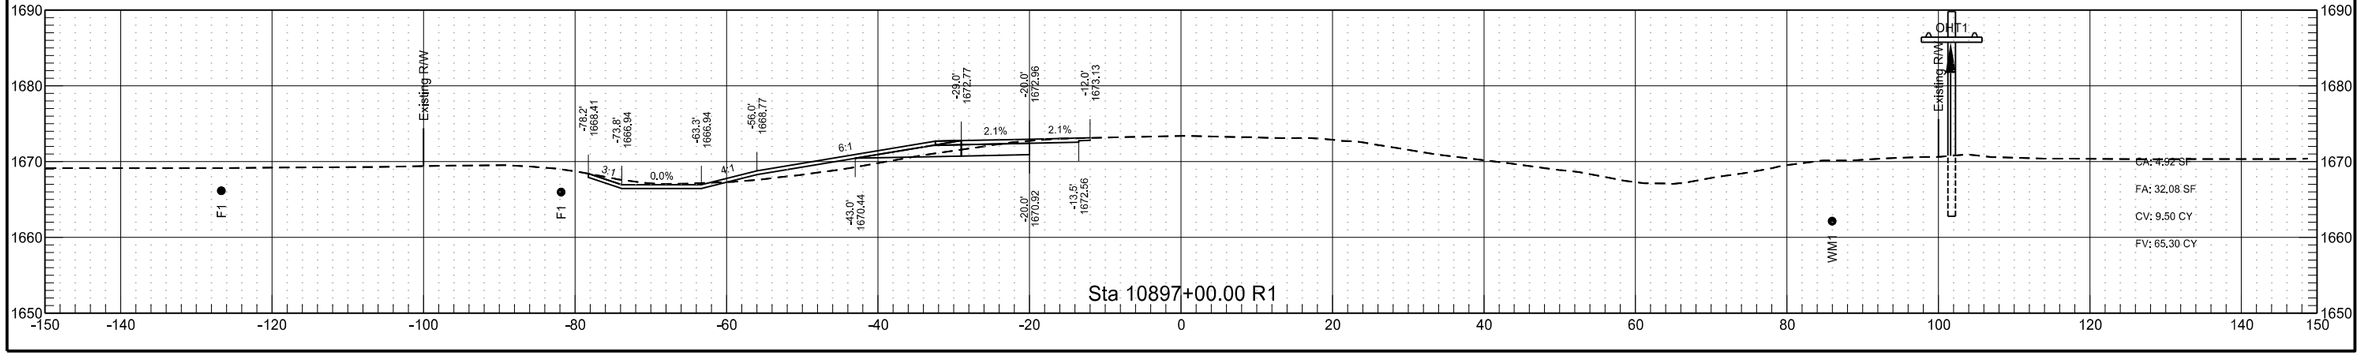



RP 204.835 to RP 207.057 - WB Passing Lane


	STATE	PROJECT NO.	SECTION NO.	SHEET NO.
	ND	INF-X-3-052(053)185	200	285

RP 204.835 to RP 207.057 - WB Passing Lane

	STATE	PROJECT NO.	SECTION NO.	SHEET NO.
	ND	INF-X-3-052(053)185	200	286

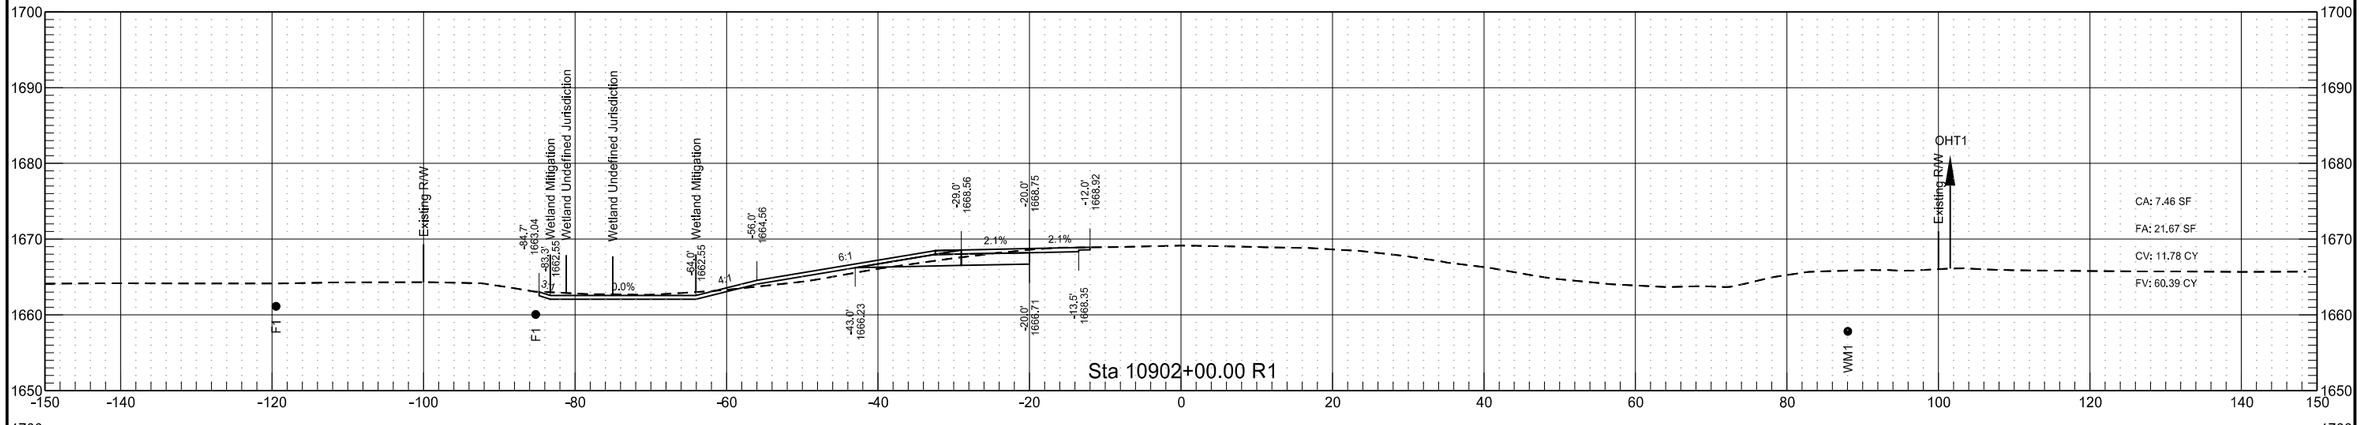

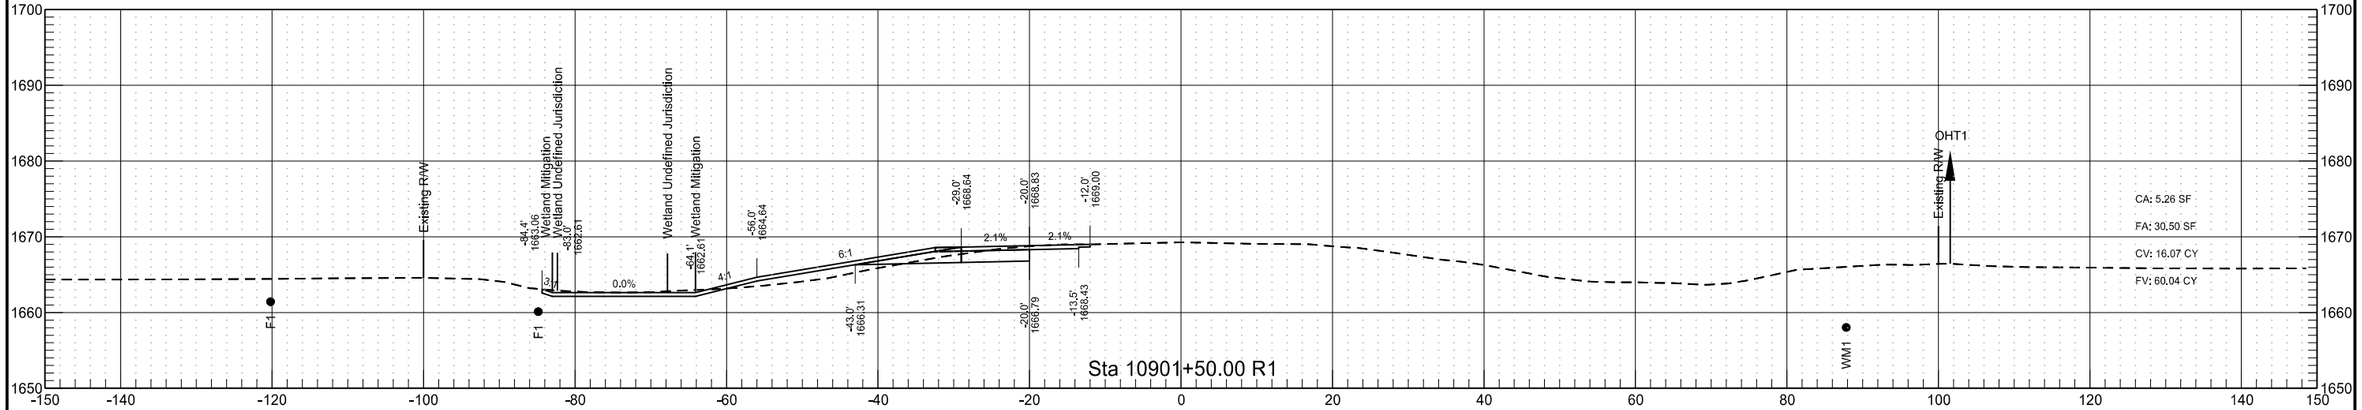


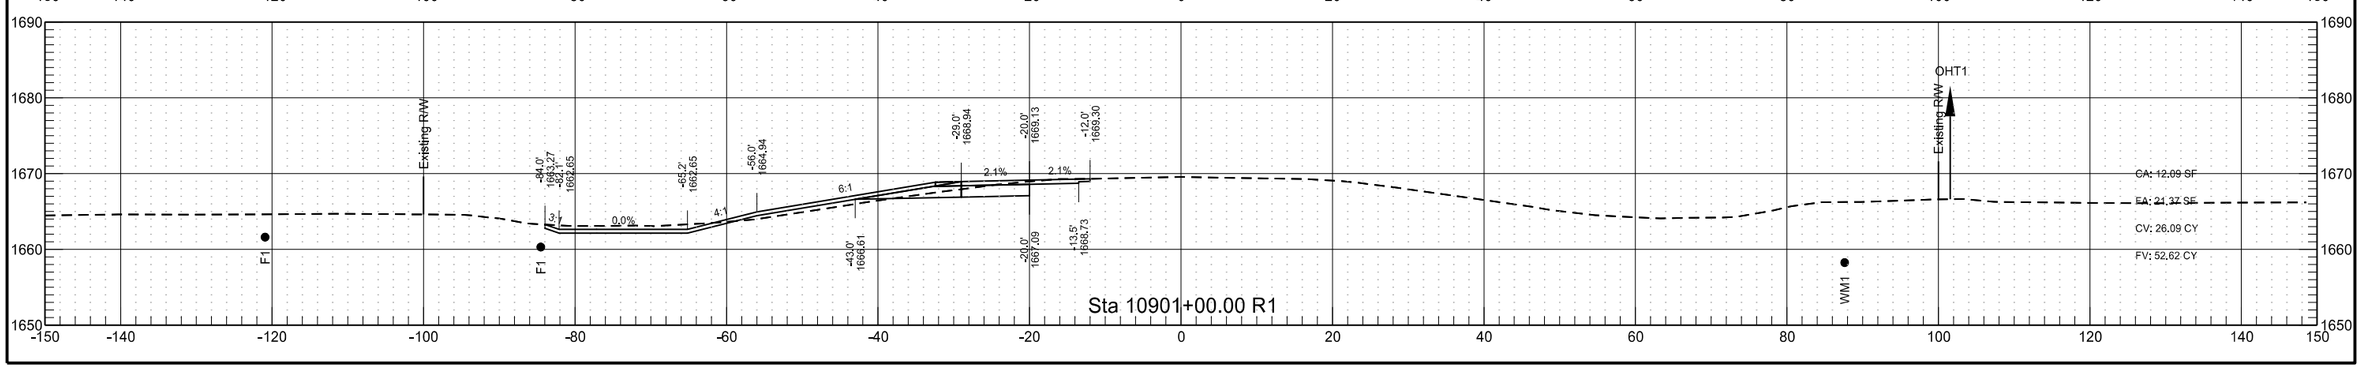



3/15/2022 9:24:12 AM sawyer.kenney G:\2021\21.01304\30052185.053\Design\Sheets\200XS_005_RP205.0_WBPL.dgn

RP 204.835 to RP 207.057 - WB Passing Lane

	STATE	PROJECT NO.	SECTION NO.	SHEET NO.
	ND	INF-X-3-052(053)185	200	287

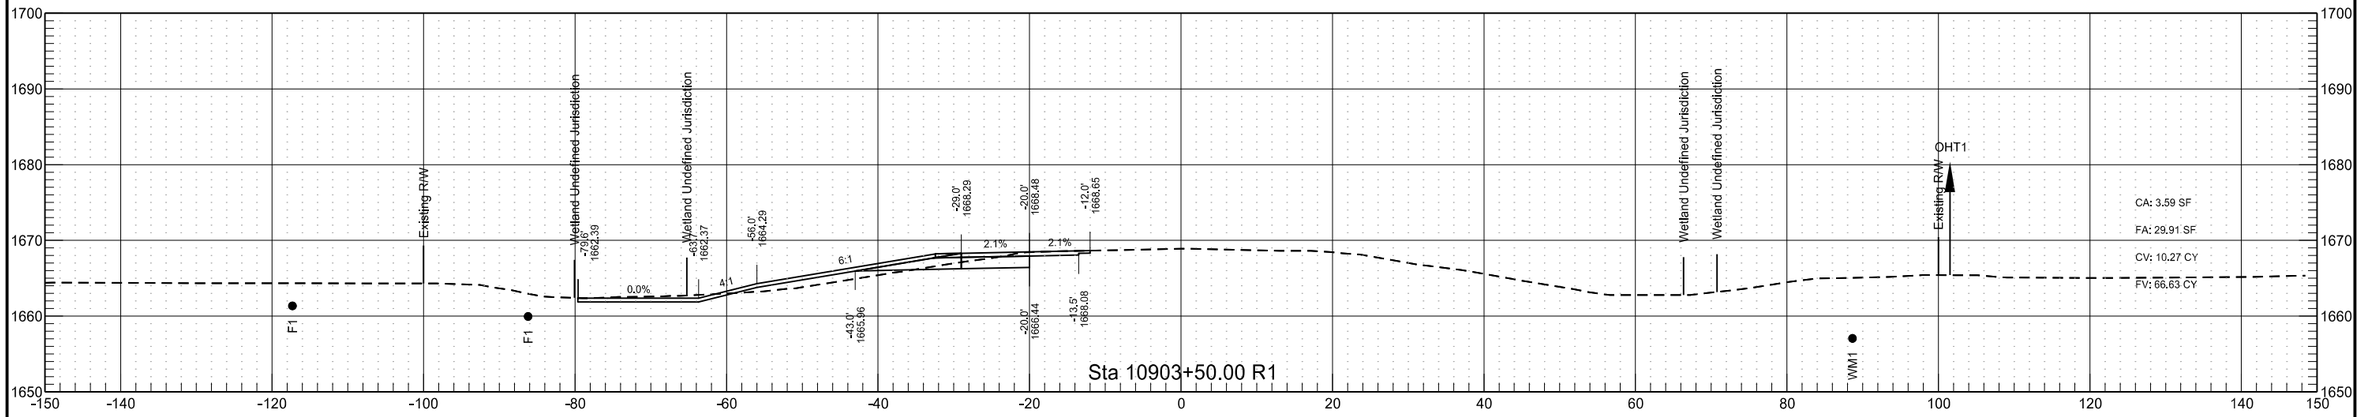


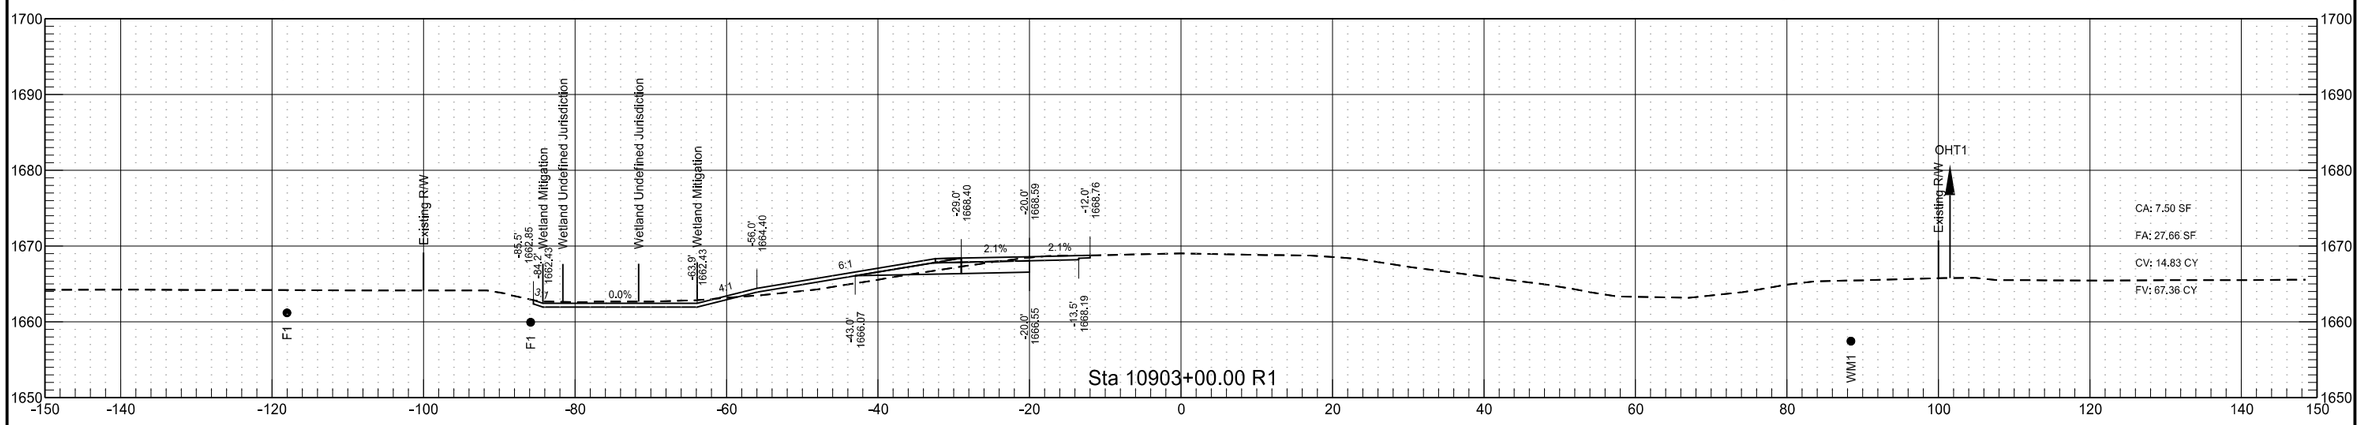


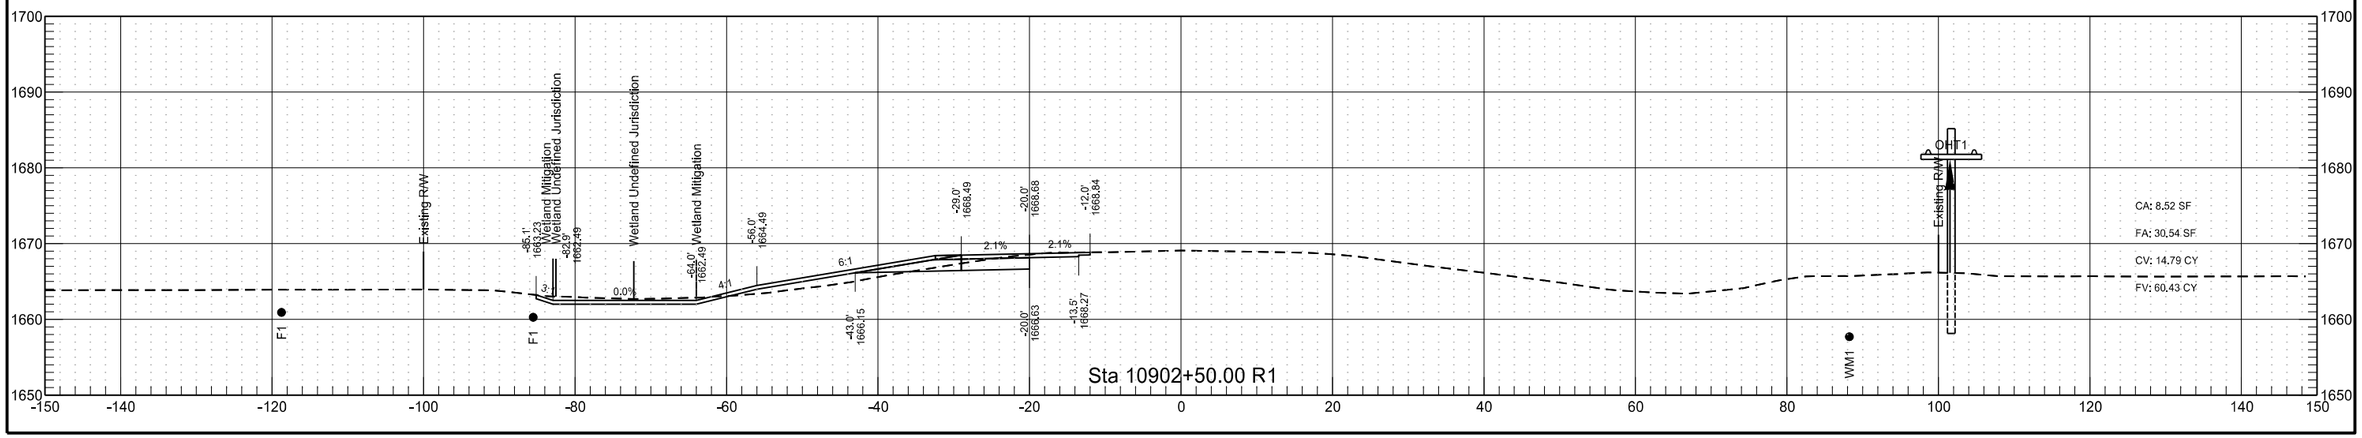


RP 204.835 to RP 207.057 - WB Passing Lane

	STATE	PROJECT NO.	SECTION NO.	SHEET NO.
	ND	INF-X-3-052(053)185	200	288

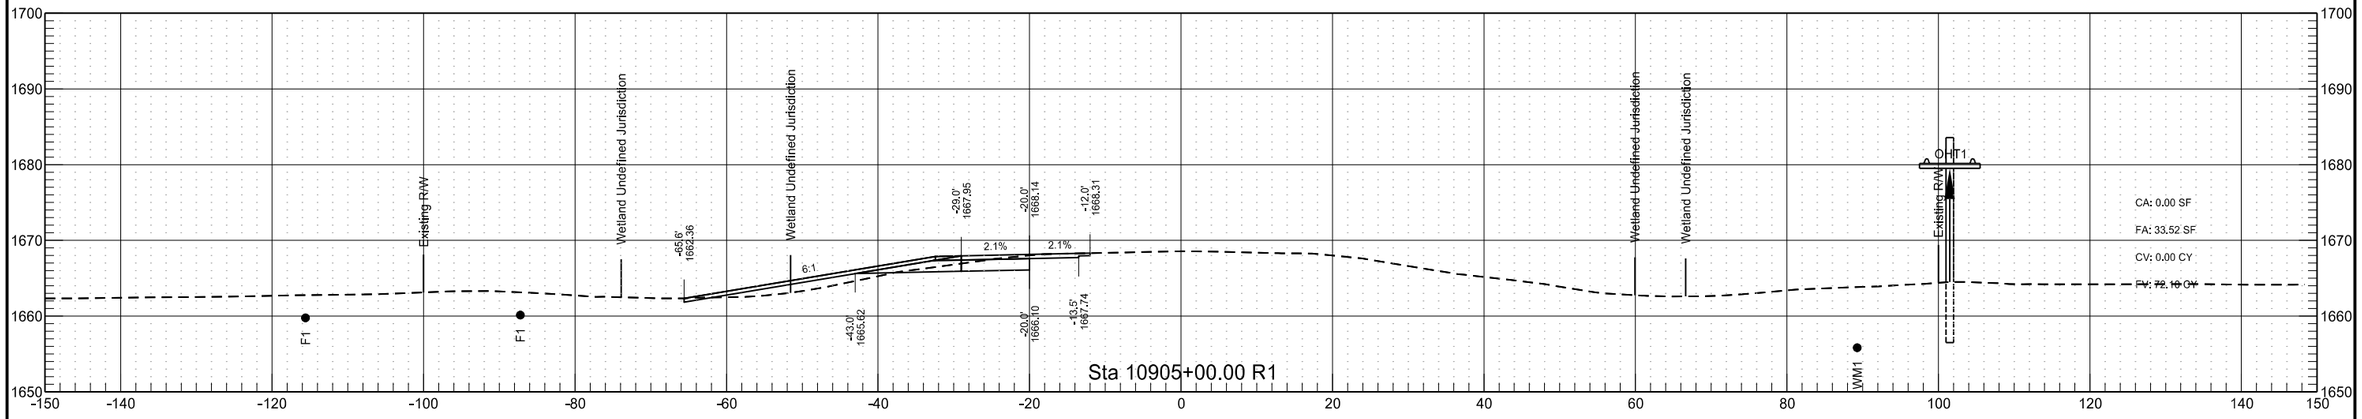


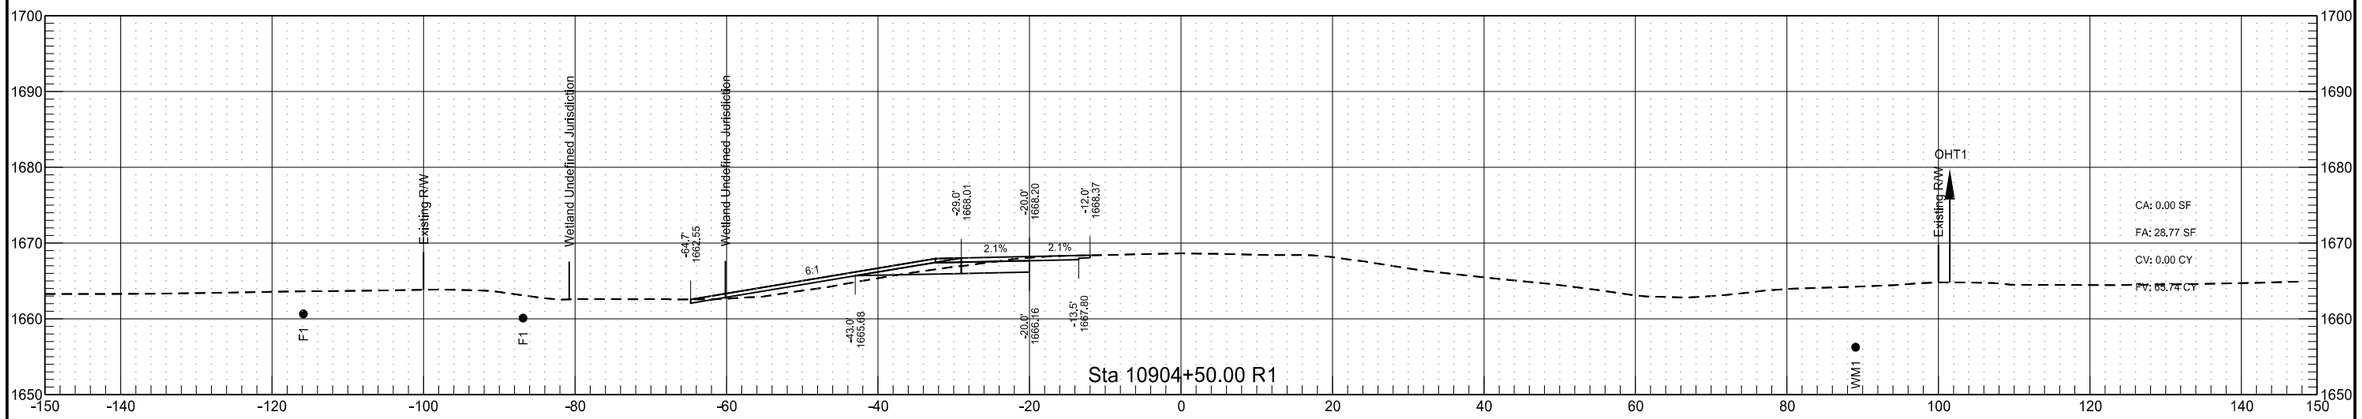

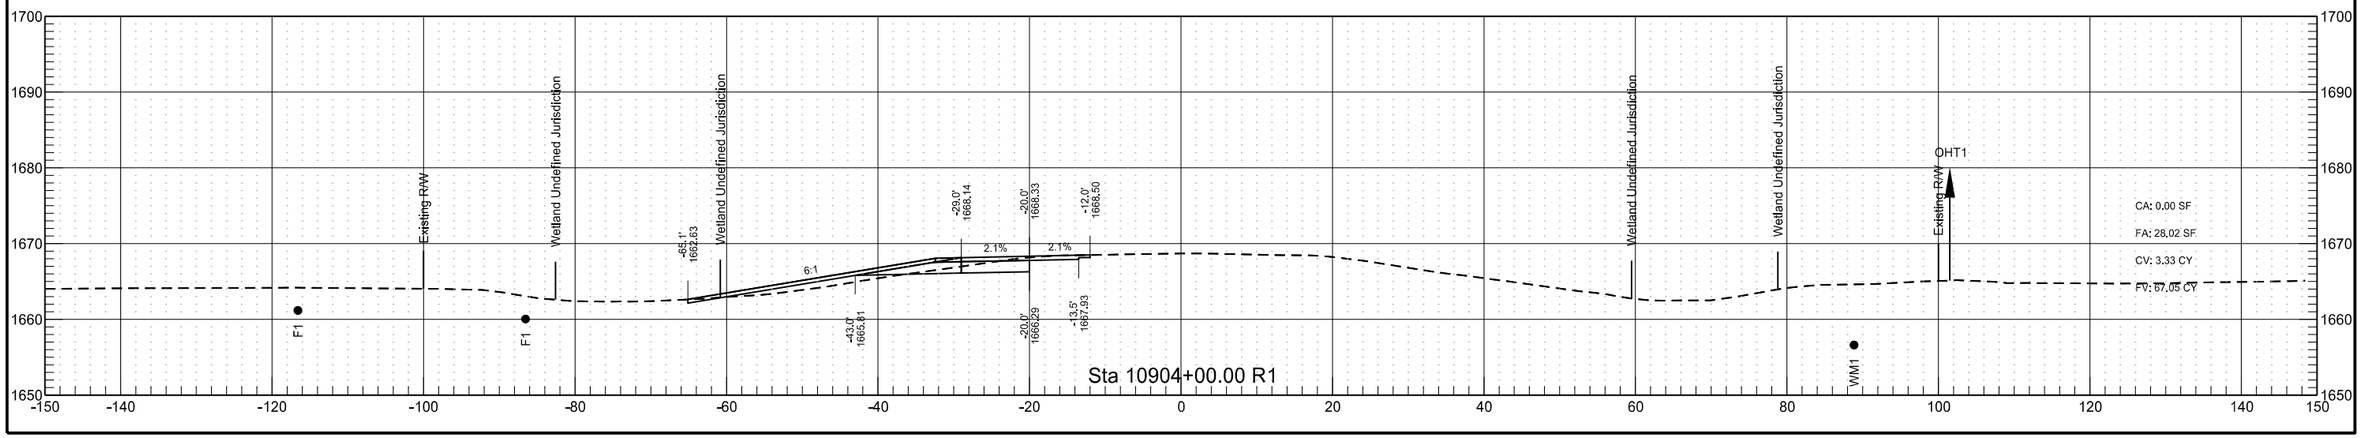

RP 204.835 to RP 207.057 - WB Passing Lane


	STATE	PROJECT NO.	SECTION NO.	SHEET NO.
	ND	INF-X-3-052(053)185	200	289

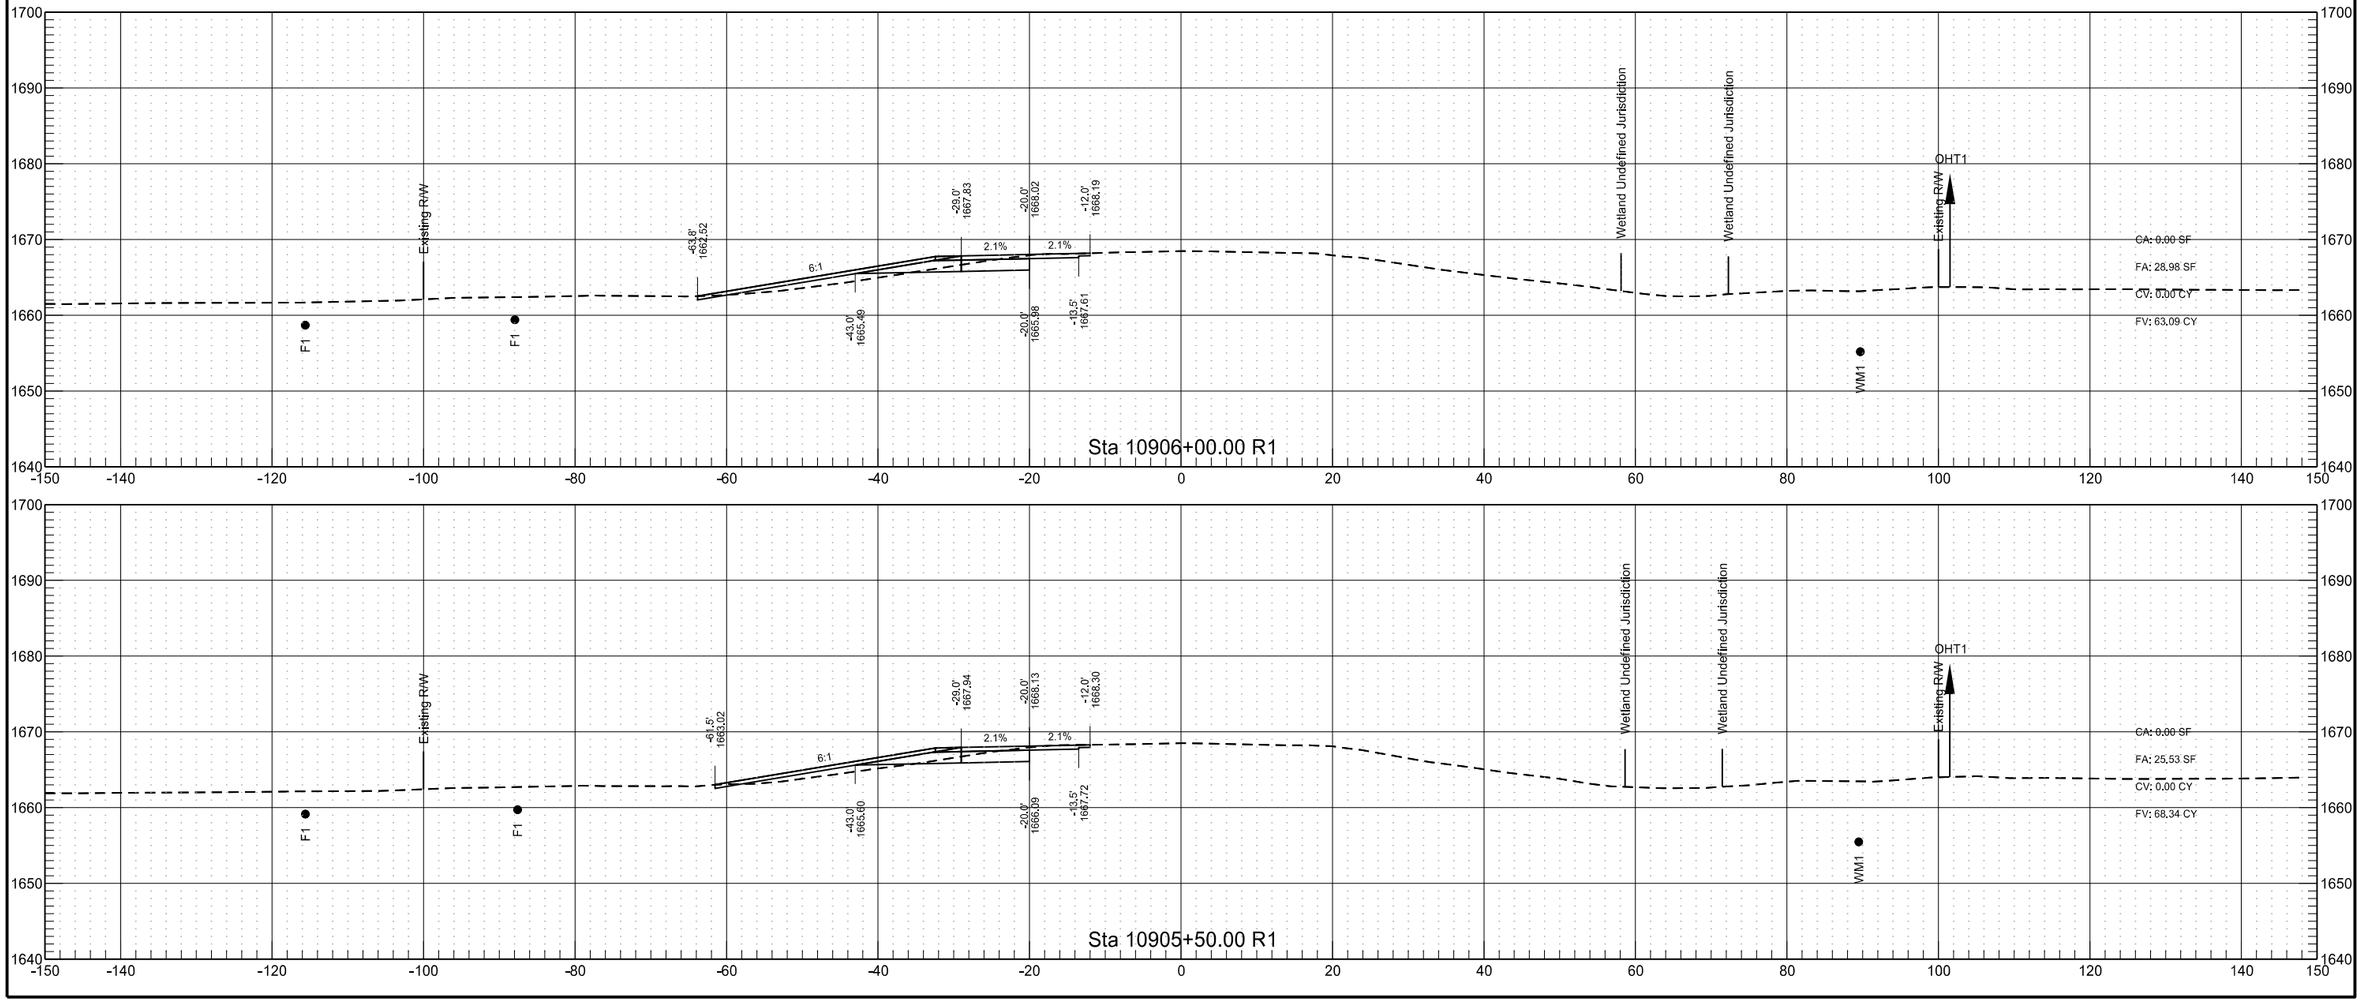

3/15/2022 9:24:15 AM sawyer.kenney G:\2021\21.01304\30052185.053\Design\Sheets\200XS_005_RP205.0_WBPL.dgn


RP 204.835 to RP 207.057 - WB Passing Lane


	STATE	PROJECT NO.	SECTION NO.	SHEET NO.
	ND	INF-X-3-052(053)185	200	290

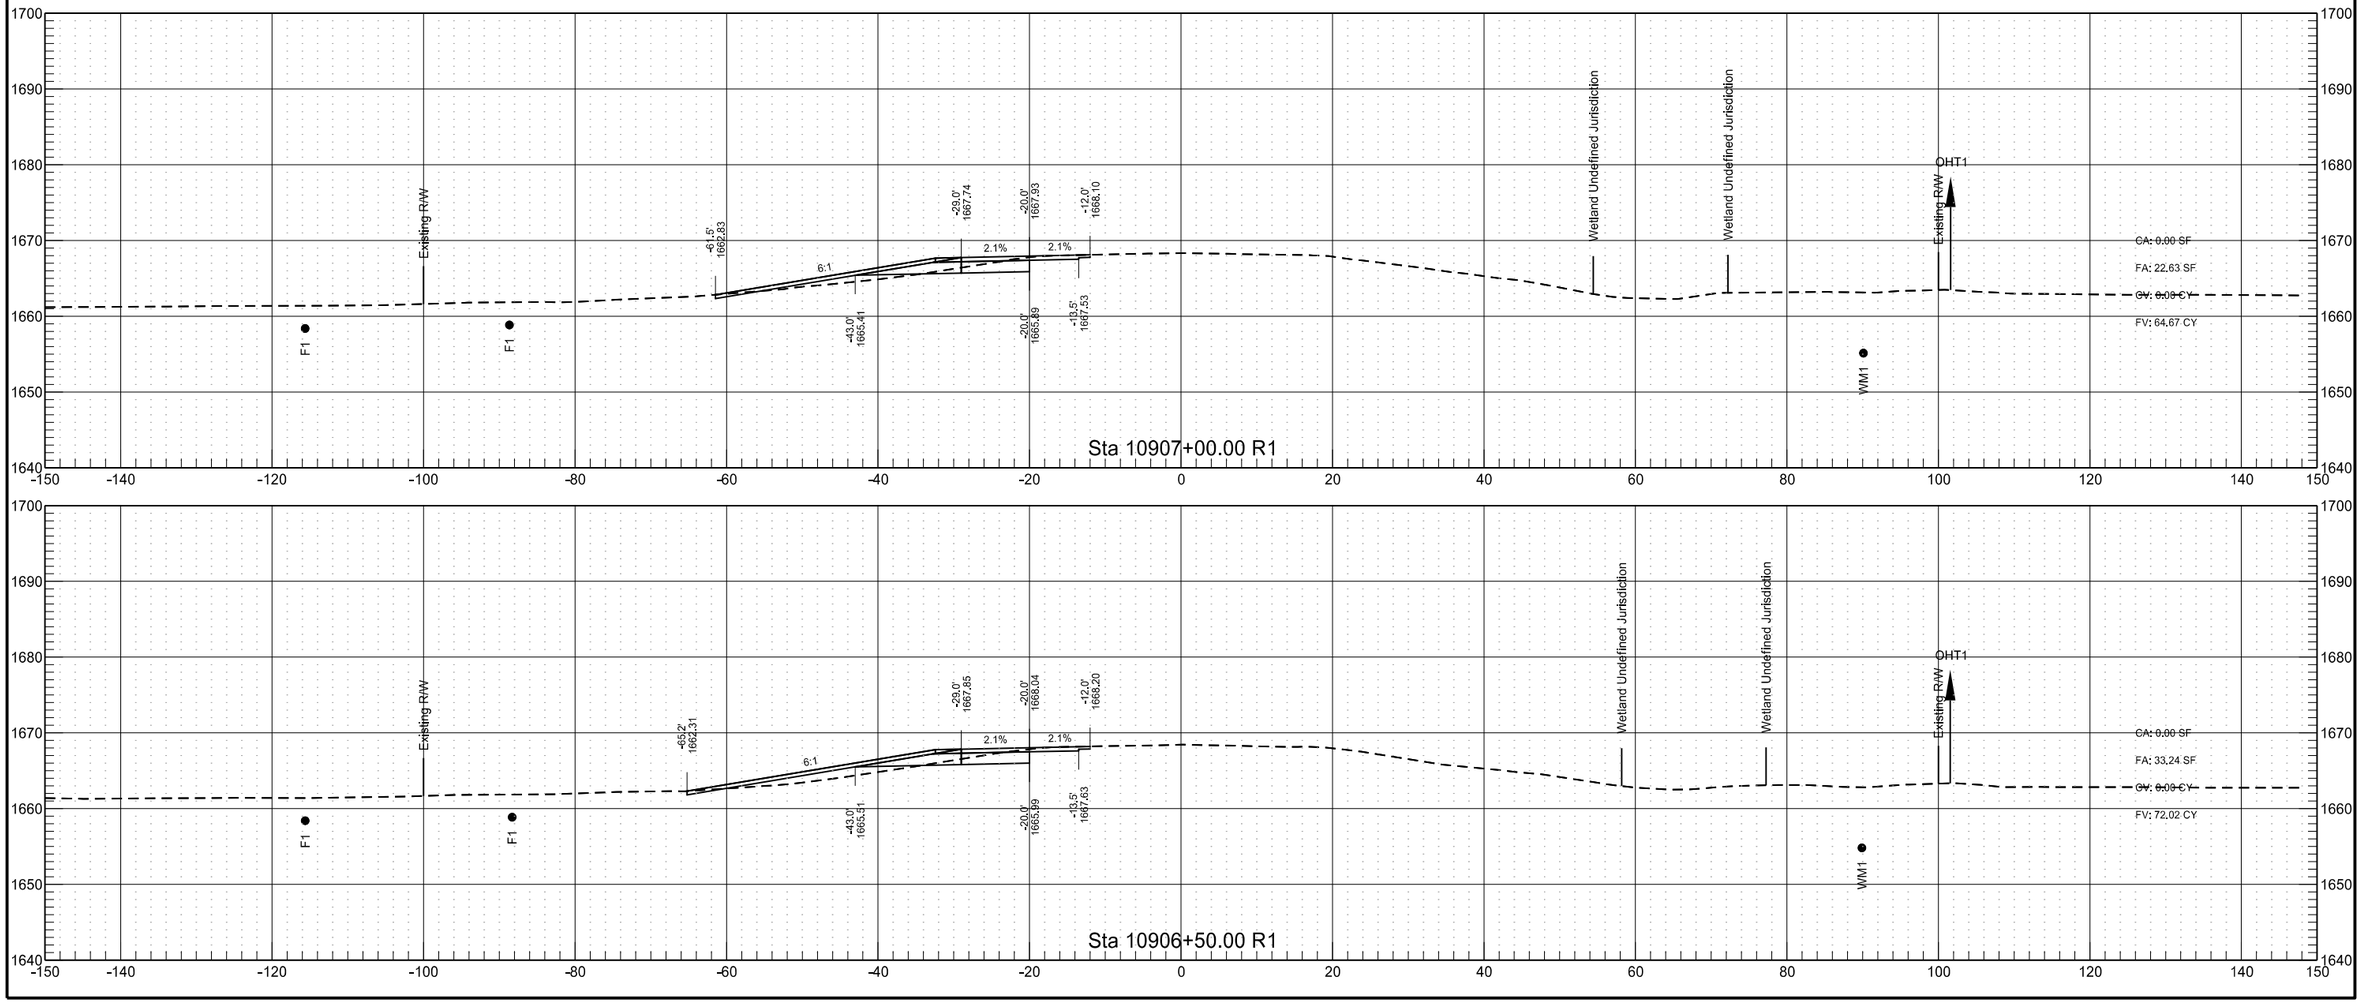

RP 204.835 to RP 207.057 - WB Passing Lane

	STATE	PROJECT NO.	SECTION NO.	SHEET NO.
	ND	INF-X-3-052(053)185	200	291

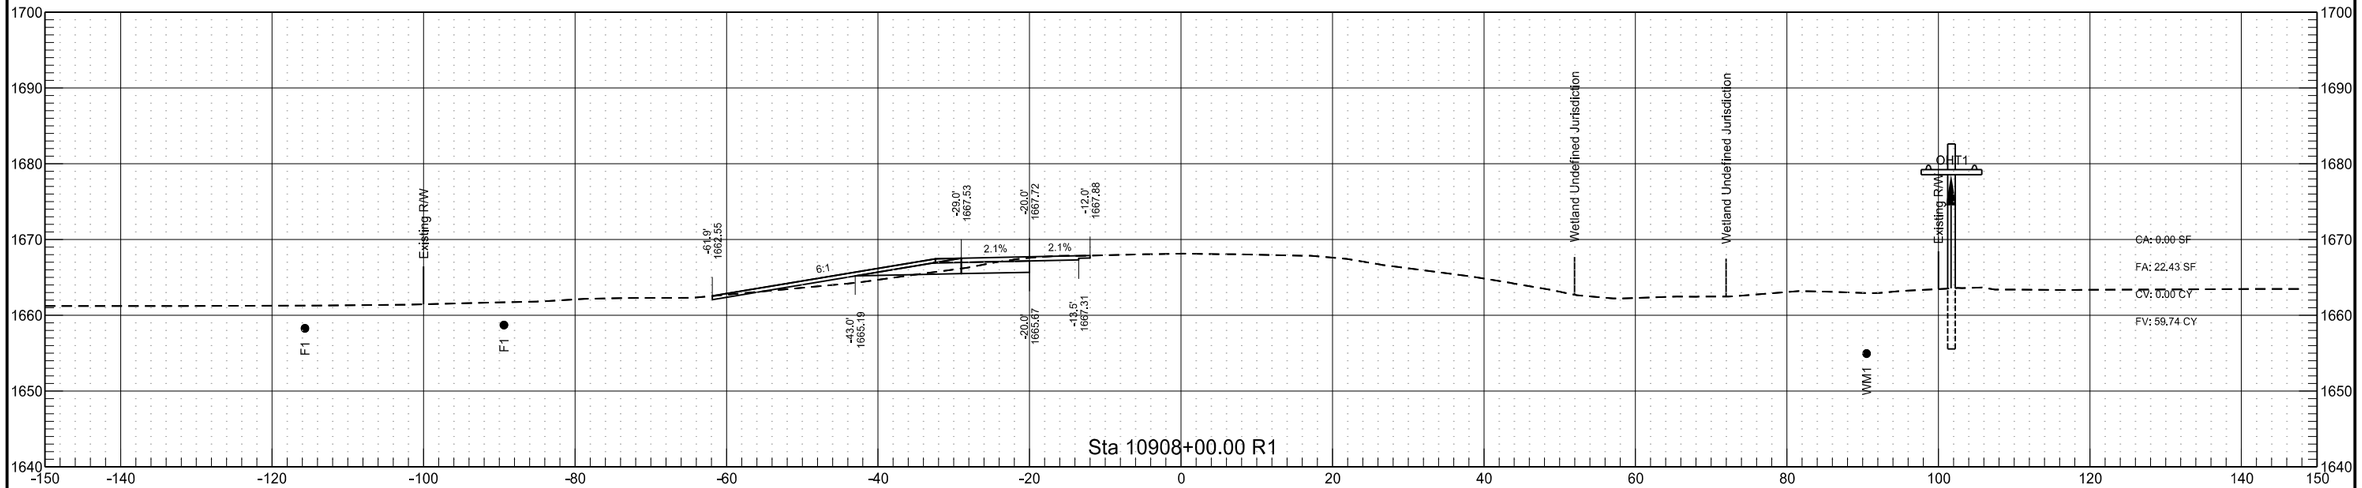

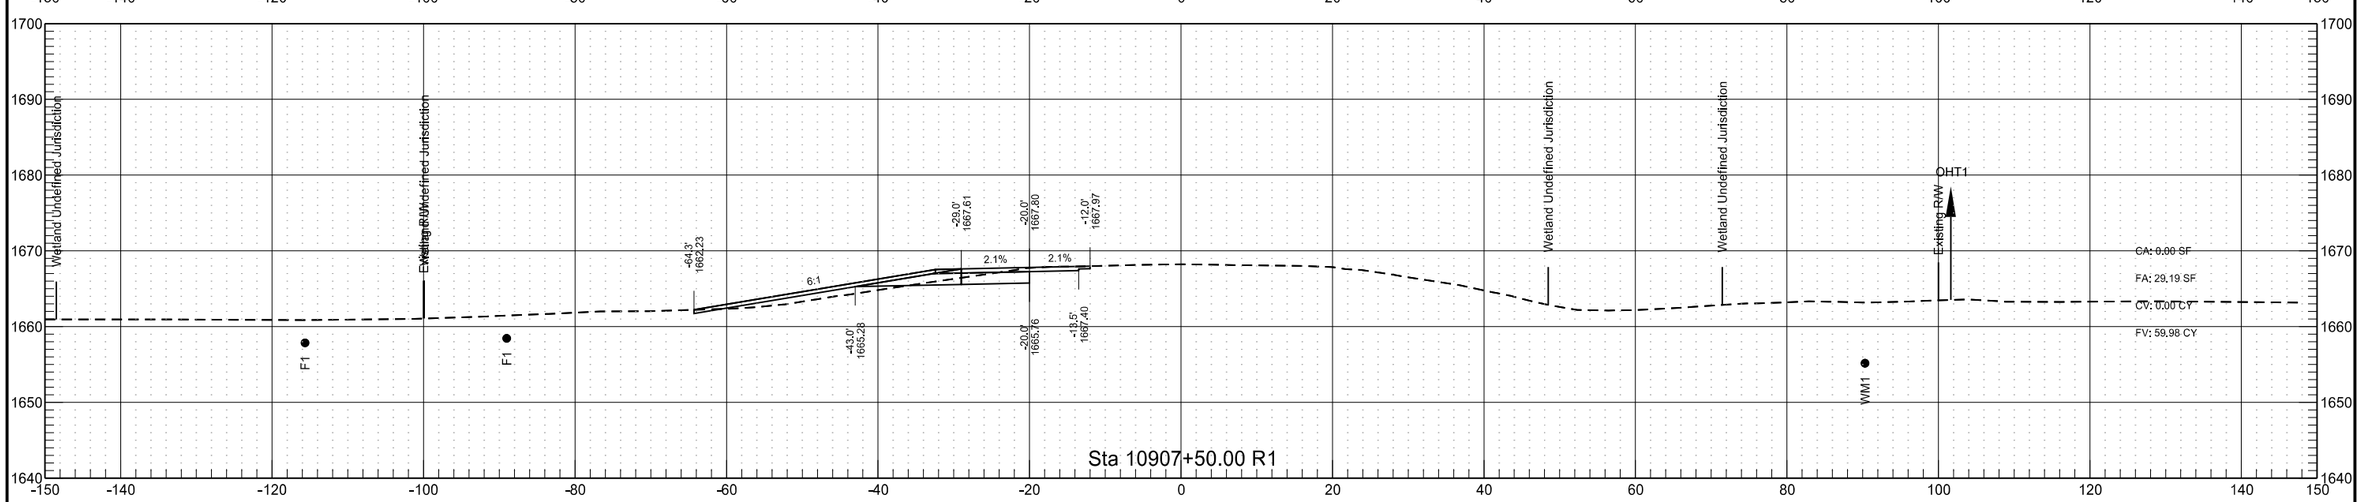


RP 204.835 to RP 207.057 - WB Passing Lane

	STATE	PROJECT NO.	SECTION NO.	SHEET NO.
	ND	INF-X-3-052(053)185	200	292


RP 204.835 to RP 207.057 - WB Passing Lane


	STATE	PROJECT NO.	SECTION NO.	SHEET NO.
	ND	INF-X-3-052(053)185	200	293

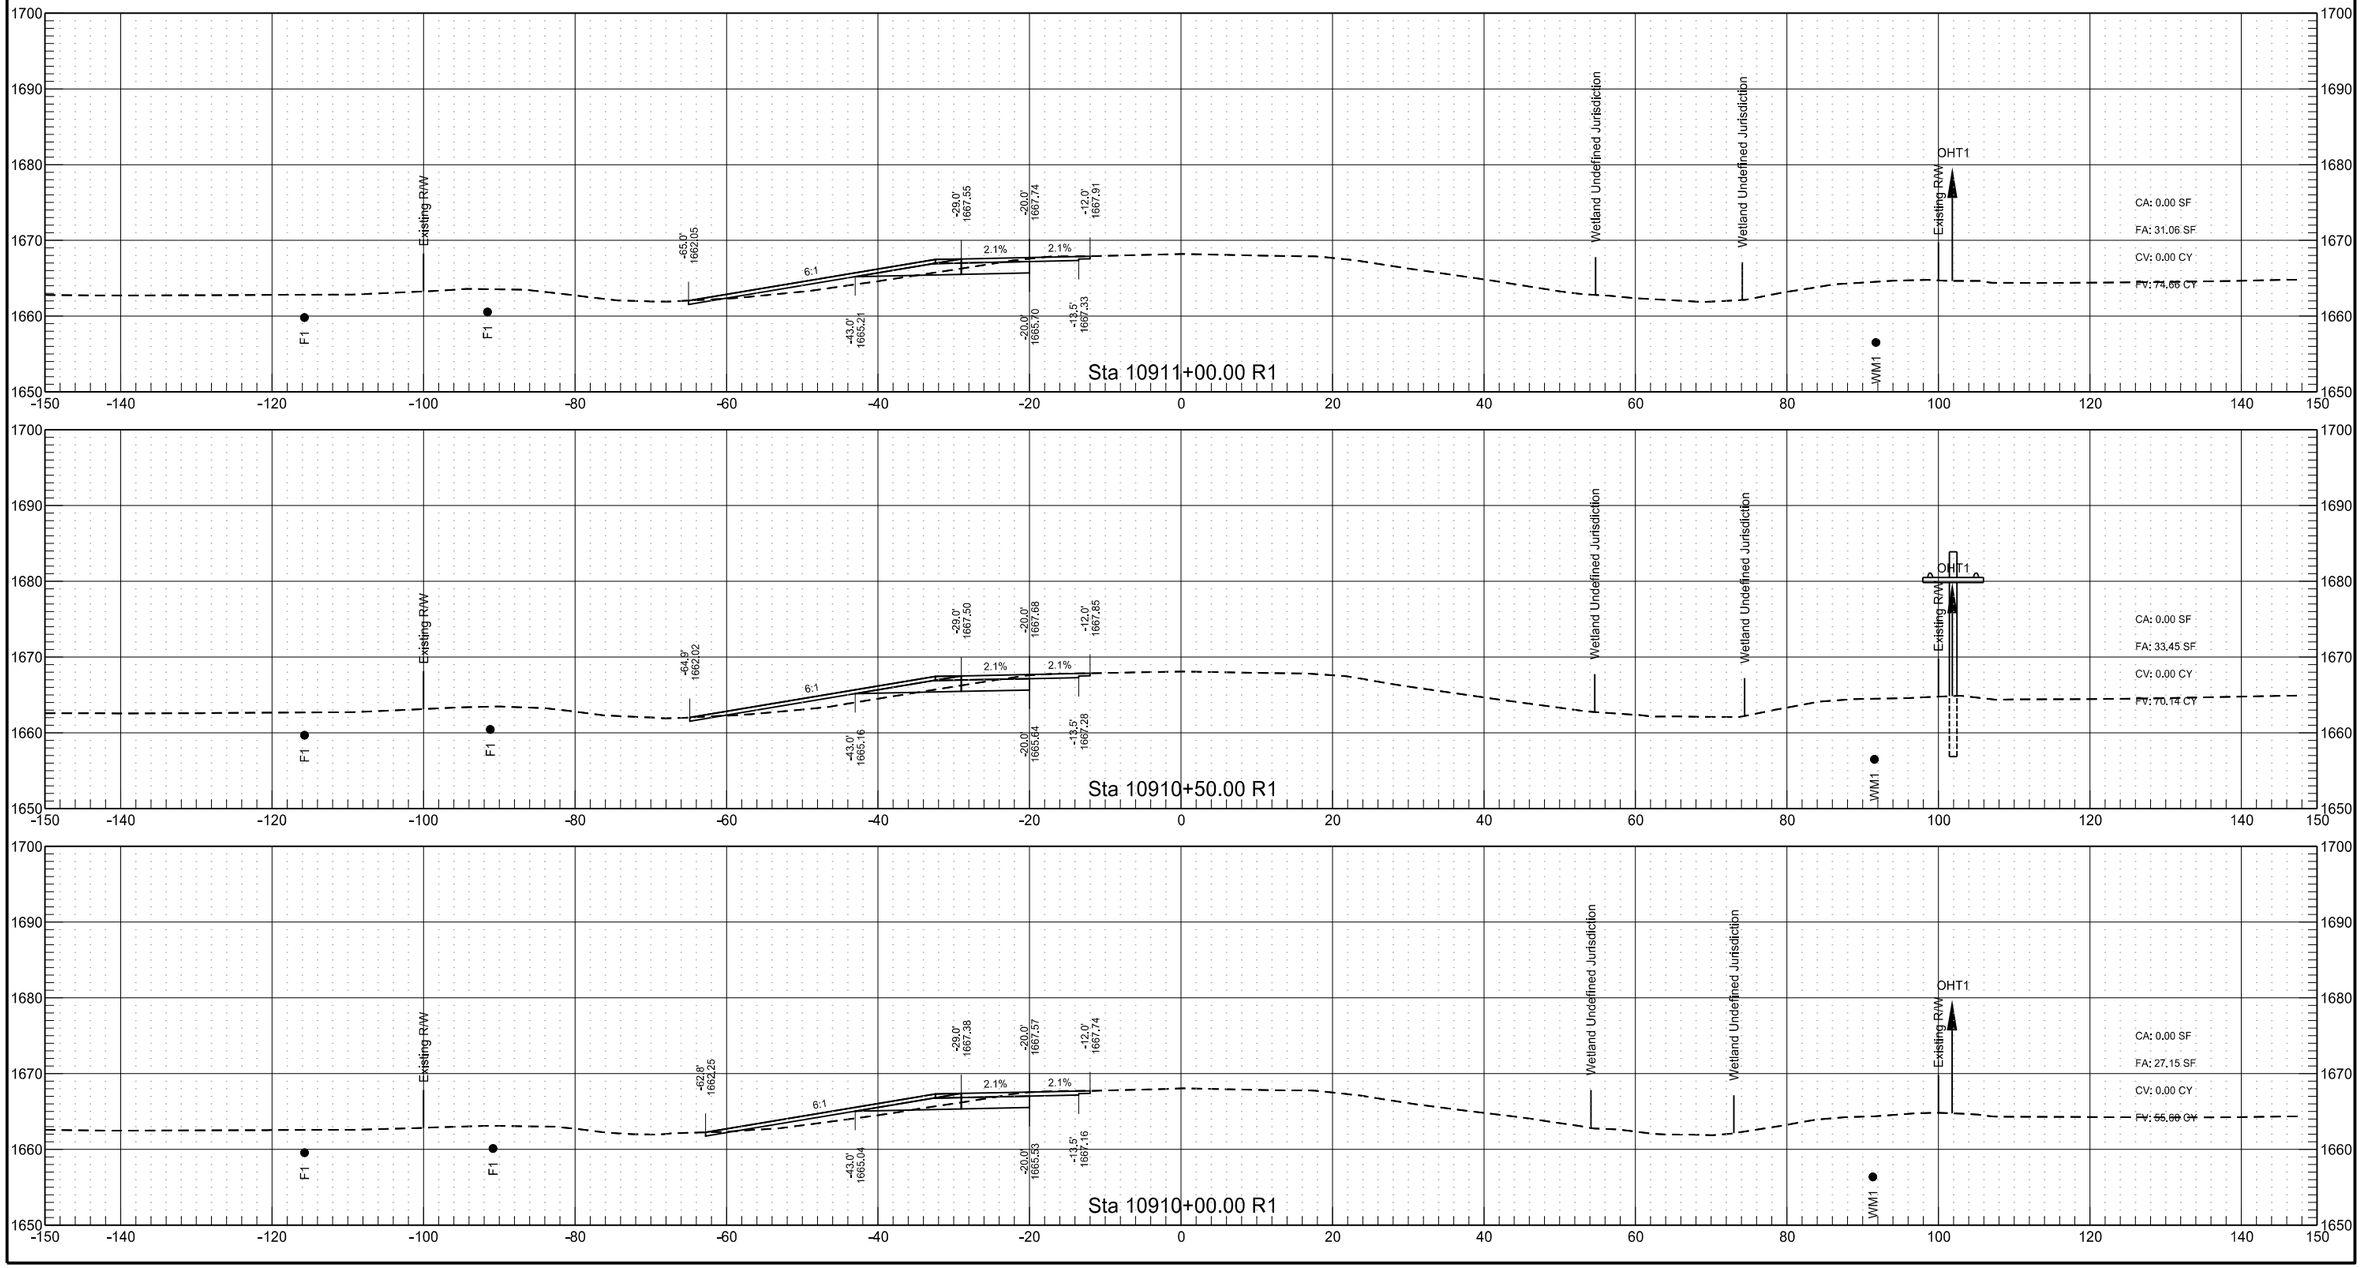


RP 204.835 to RP 207.057 - WB Passing Lane

	STATE	PROJECT NO.	SECTION NO.	SHEET NO.
	ND	INF-X-3-052(053)185	200	294

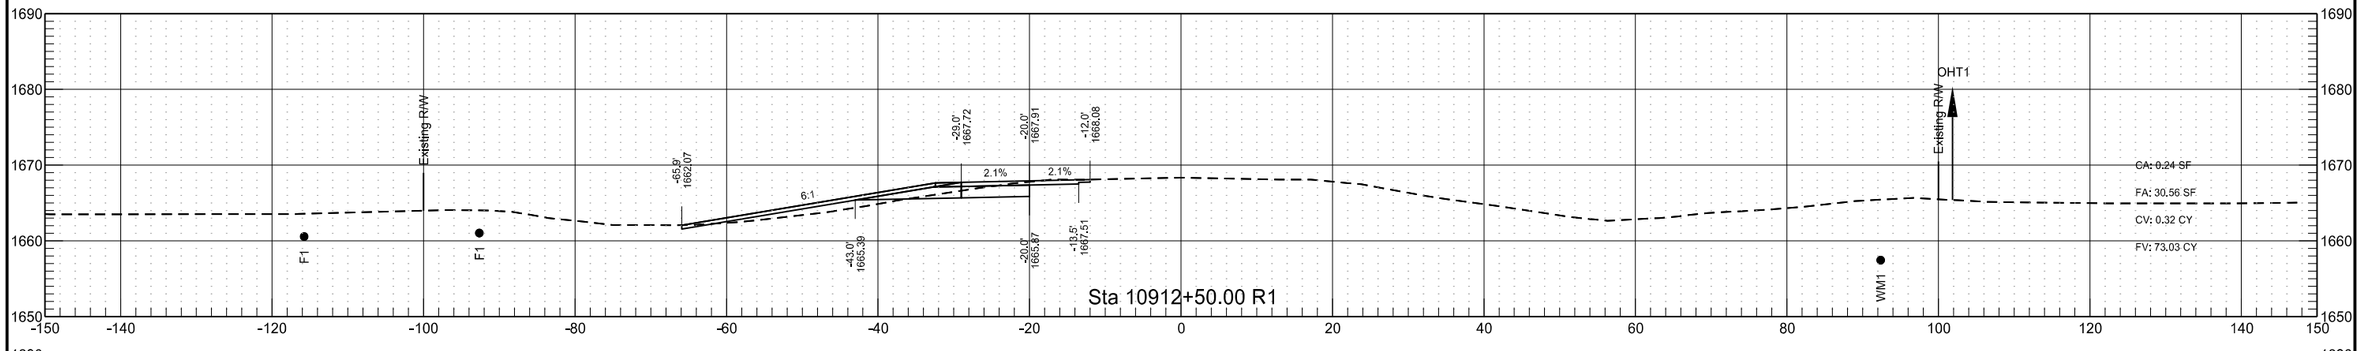

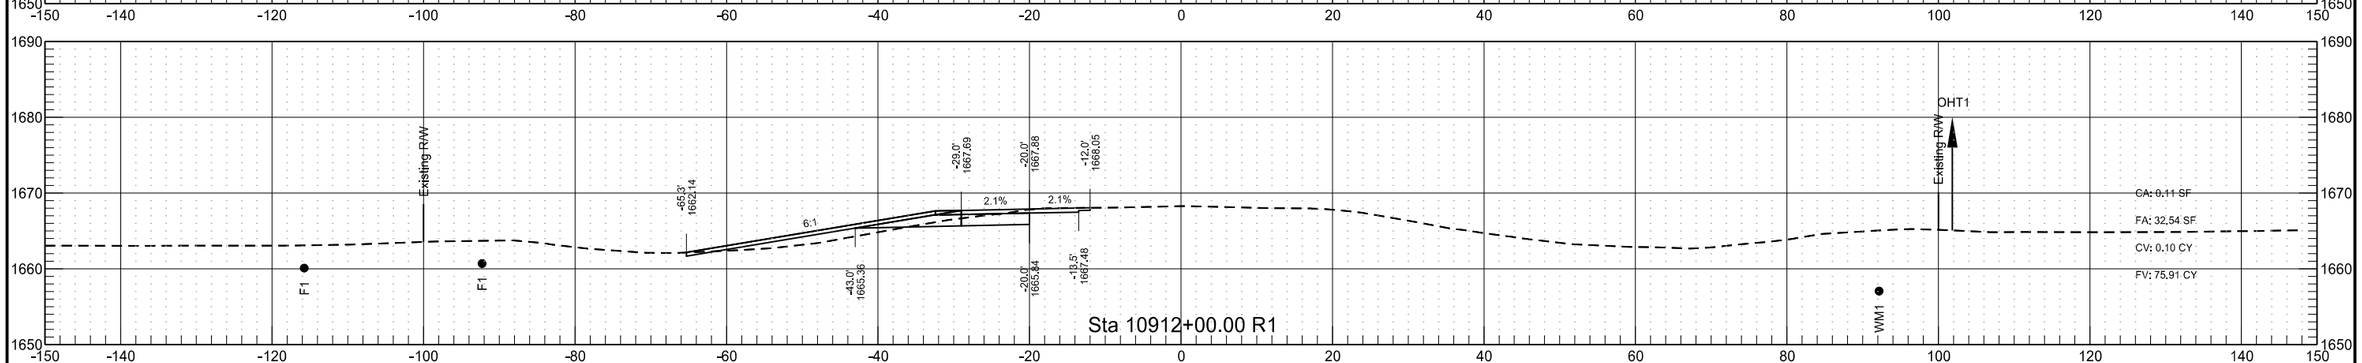

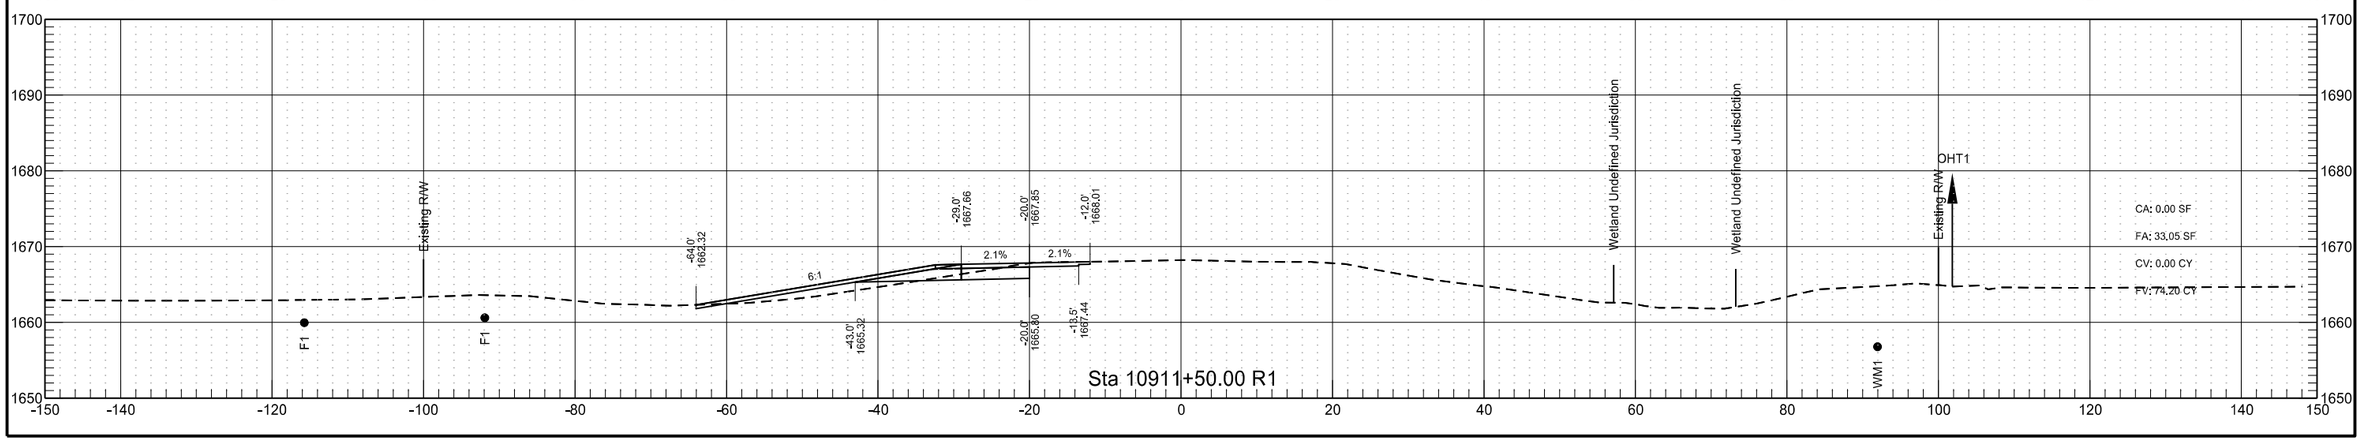


RP 204.835 to RP 207.057 - WB Passing Lane

	STATE	PROJECT NO.	SECTION NO.	SHEET NO.
	ND	INF-X-3-052(053)185	200	295


RP 204.835 to RP 207.057 - WB Passing Lane


	STATE	PROJECT NO.	SECTION NO.	SHEET NO.
	ND	INF-X-3-052(053)185	200	296

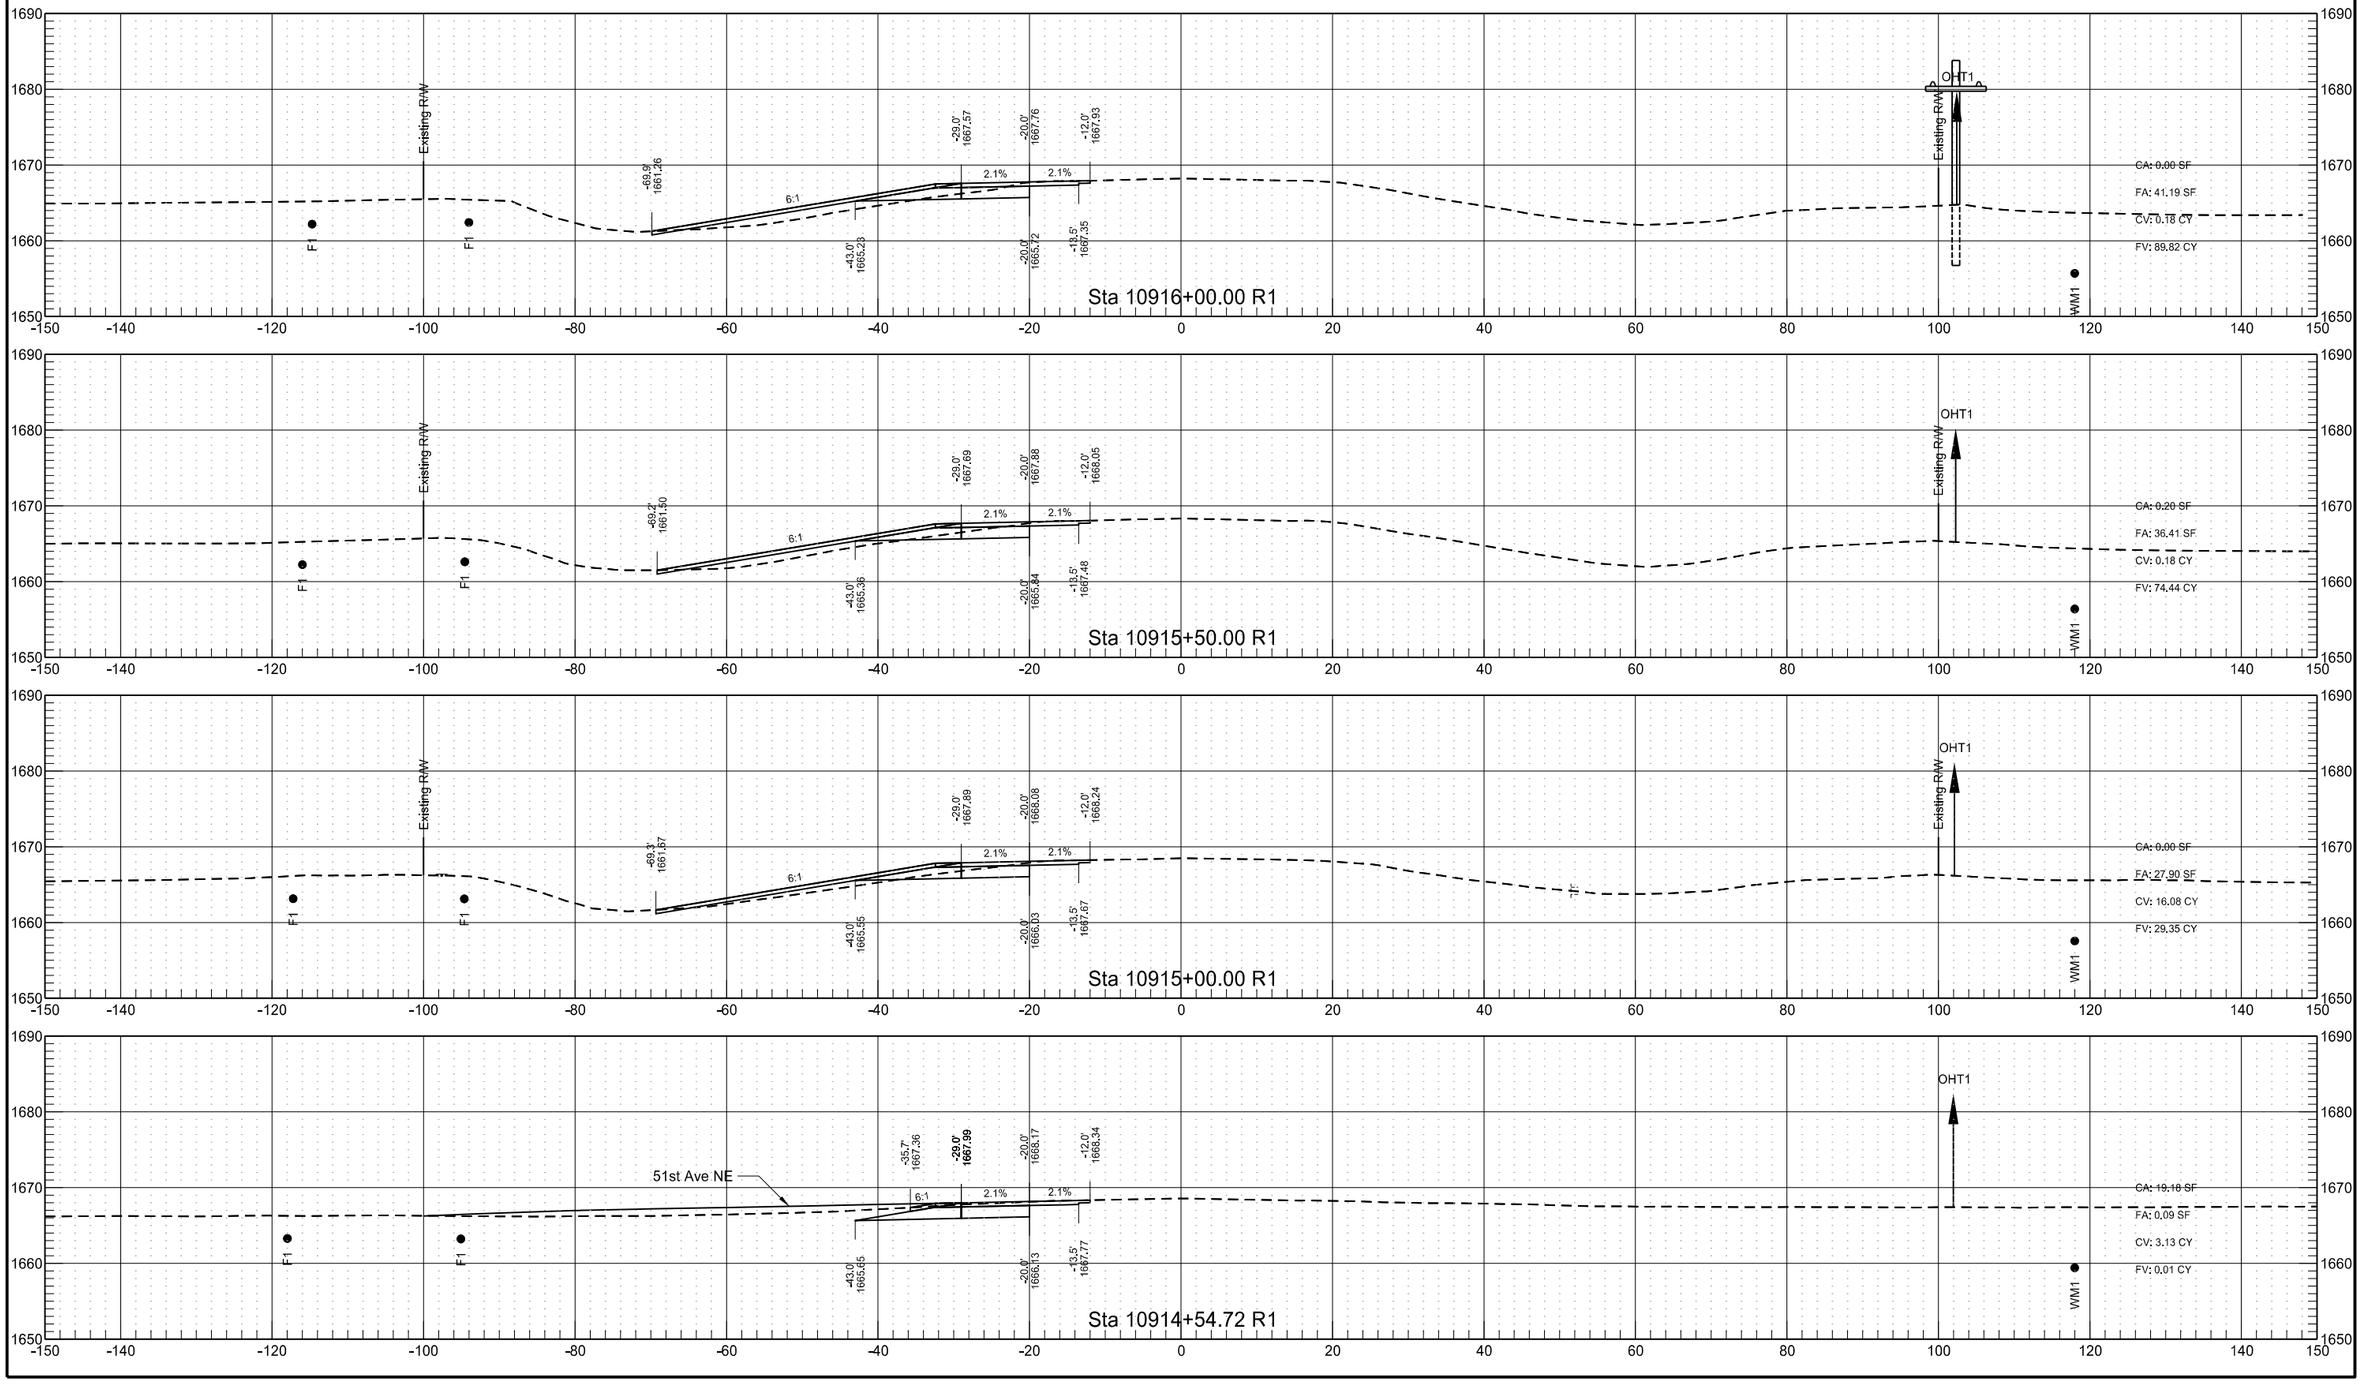


RP 204.835 to RP 207.057 - WB Passing Lane

	STATE	PROJECT NO.	SECTION NO.	SHEET NO.
	ND	INF-X-3-052(053)185	200	297

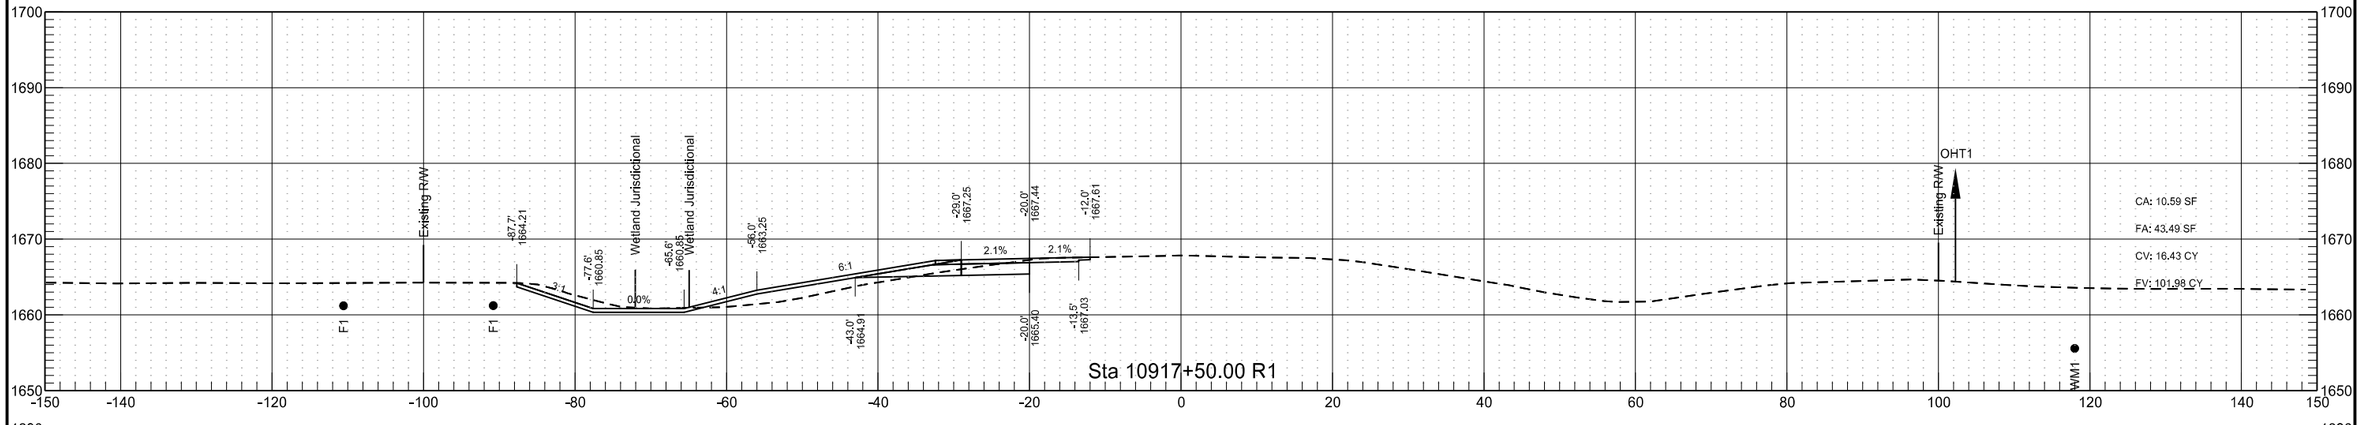


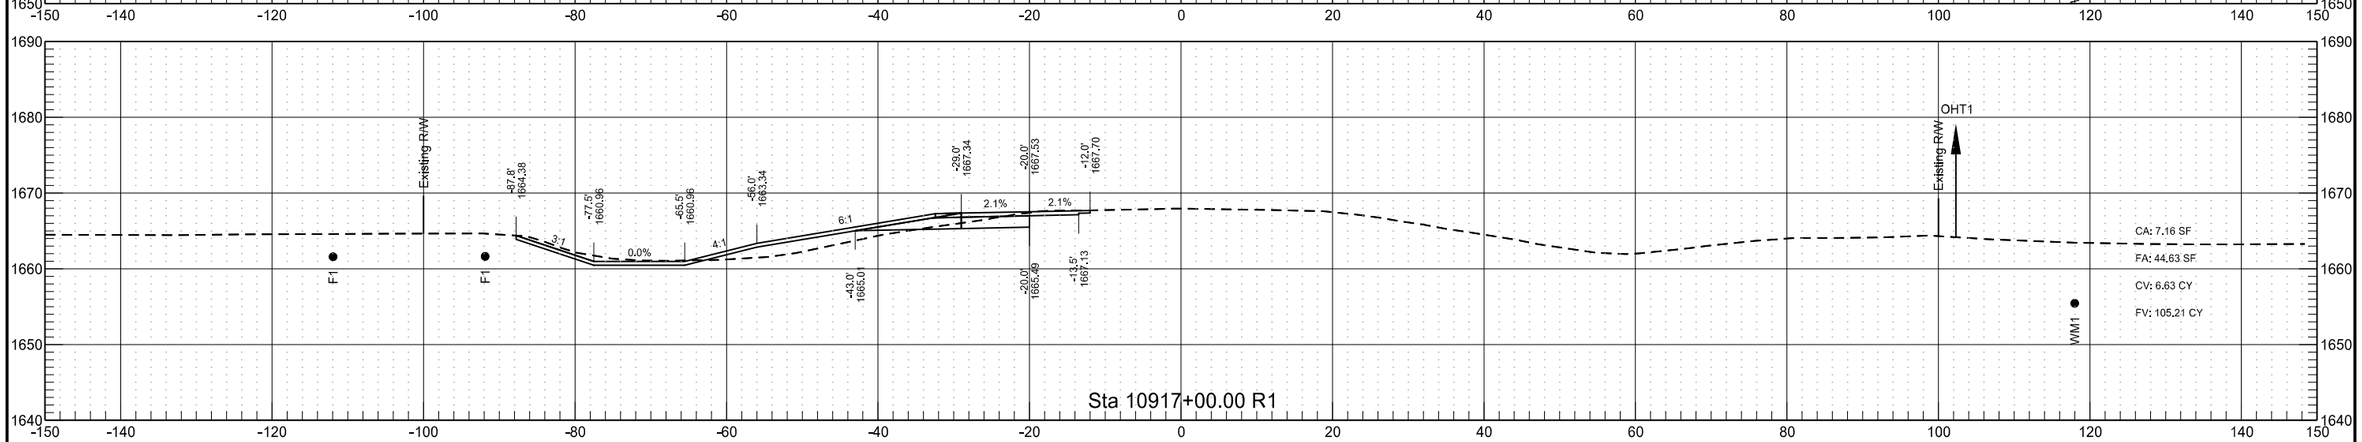


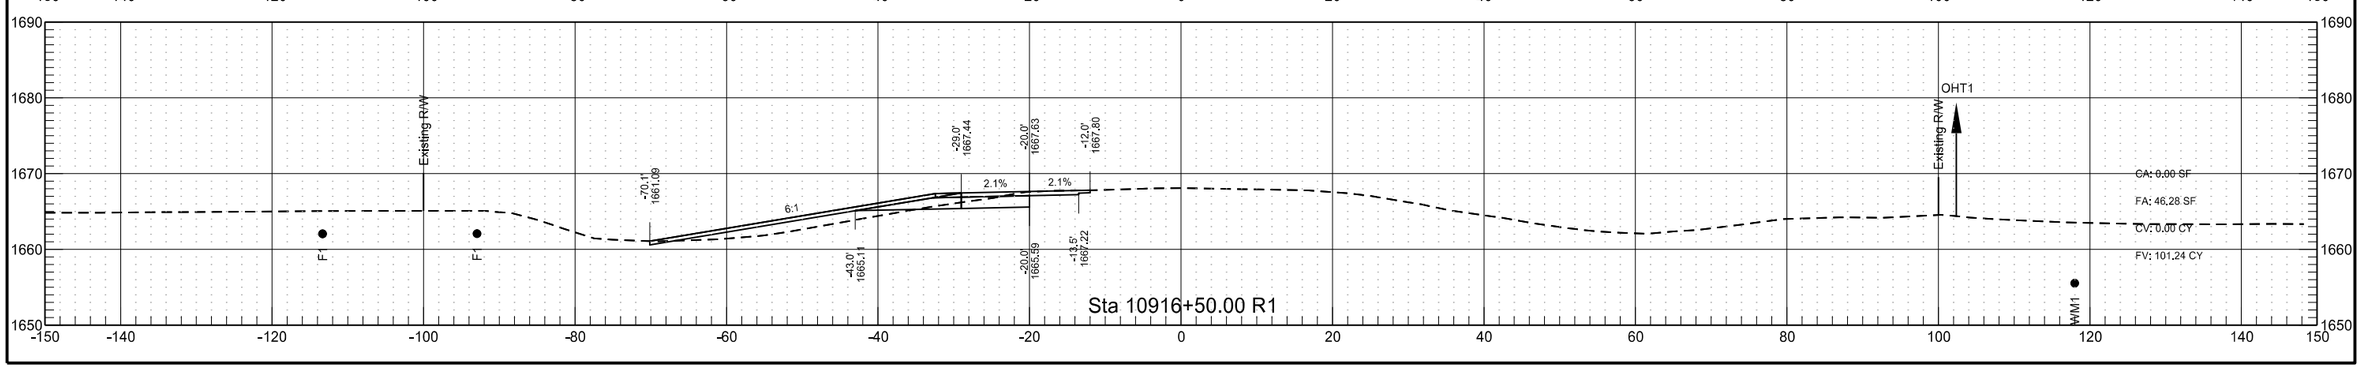


RP 204.835 to RP 207.057 - WB Passing Lane

	STATE	PROJECT NO.	SECTION NO.	SHEET NO.
	ND	INF-X-3-052(053)185	200	298

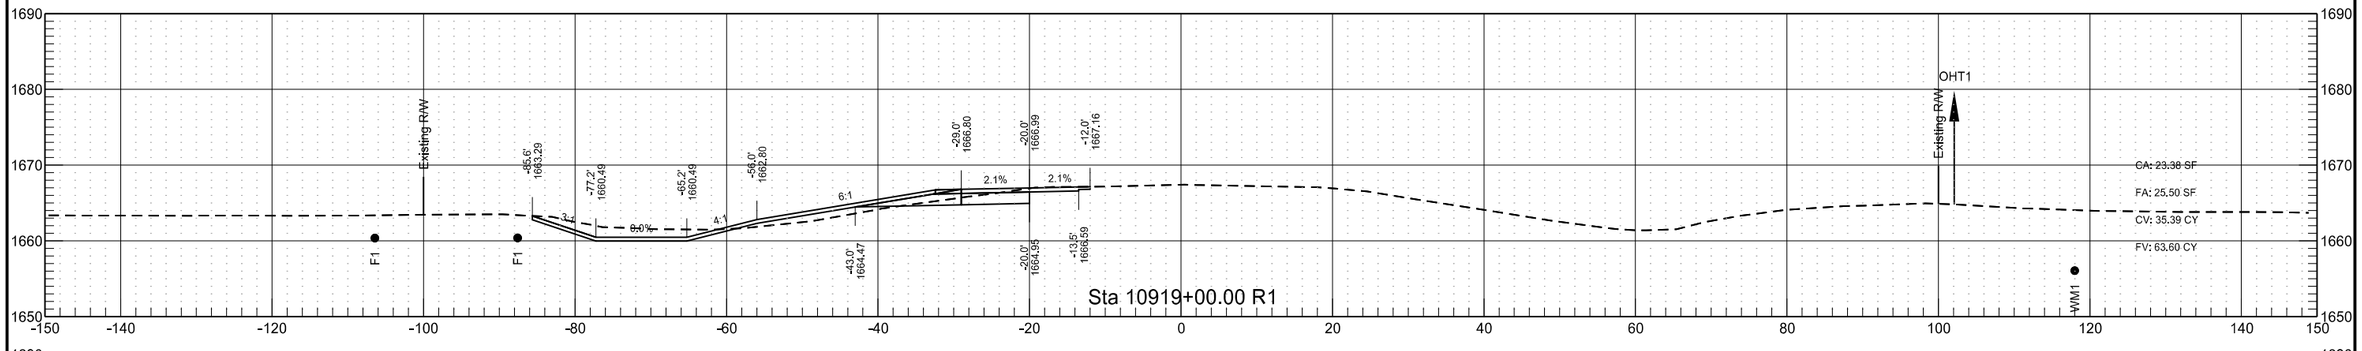


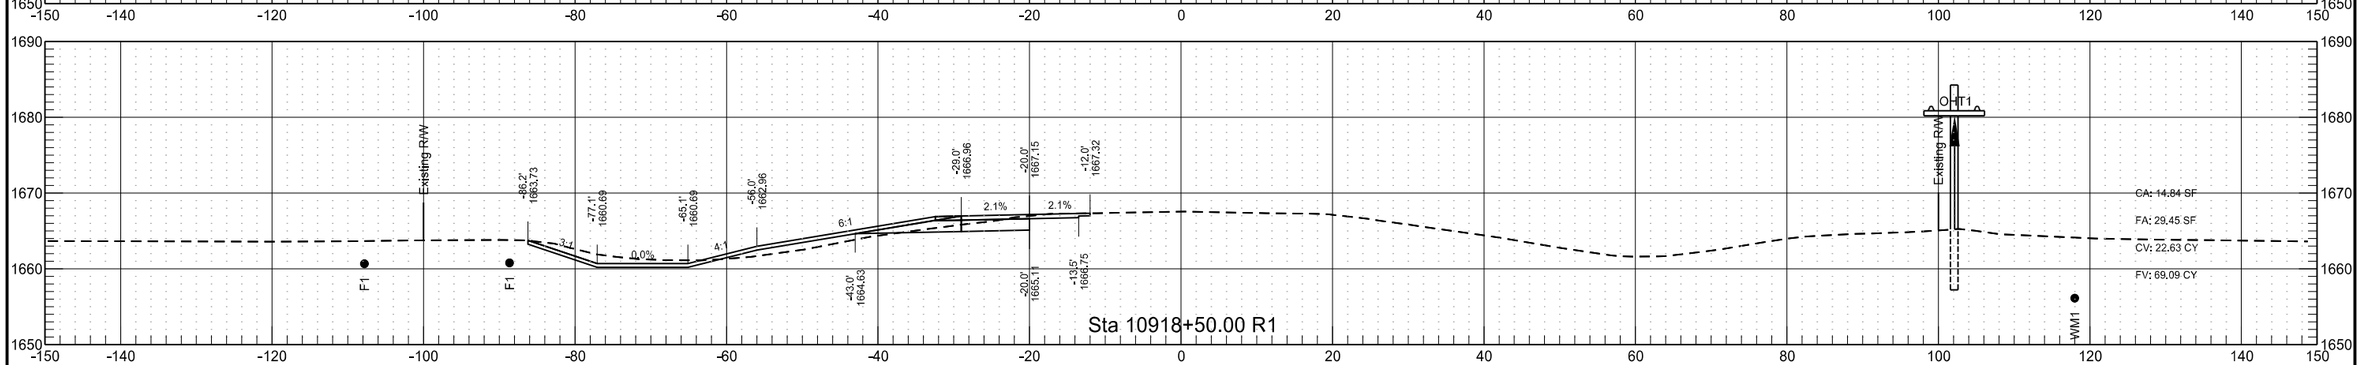

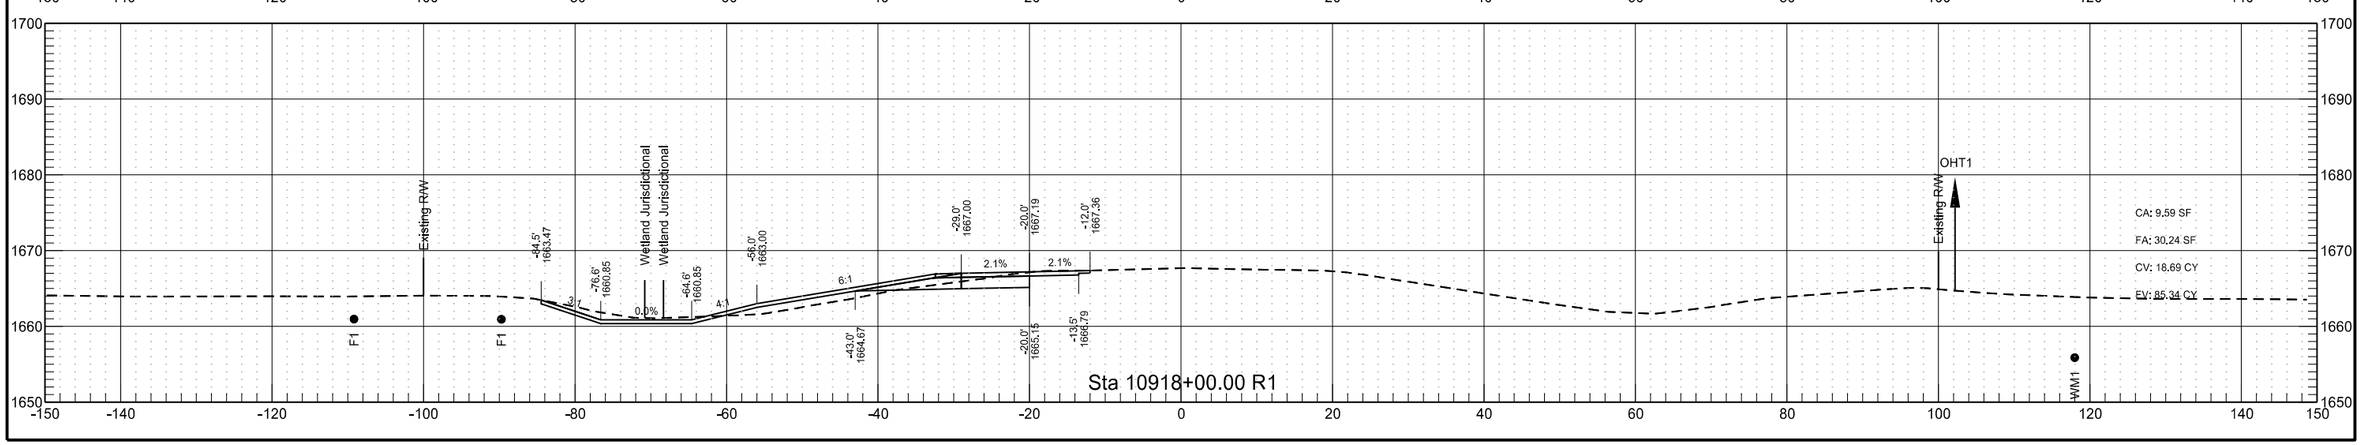

RP 204.835 to RP 207.057 - WB Passing Lane


	STATE	PROJECT NO.	SECTION NO.	SHEET NO.
	ND	INF-X-3-052(053)185	200	299

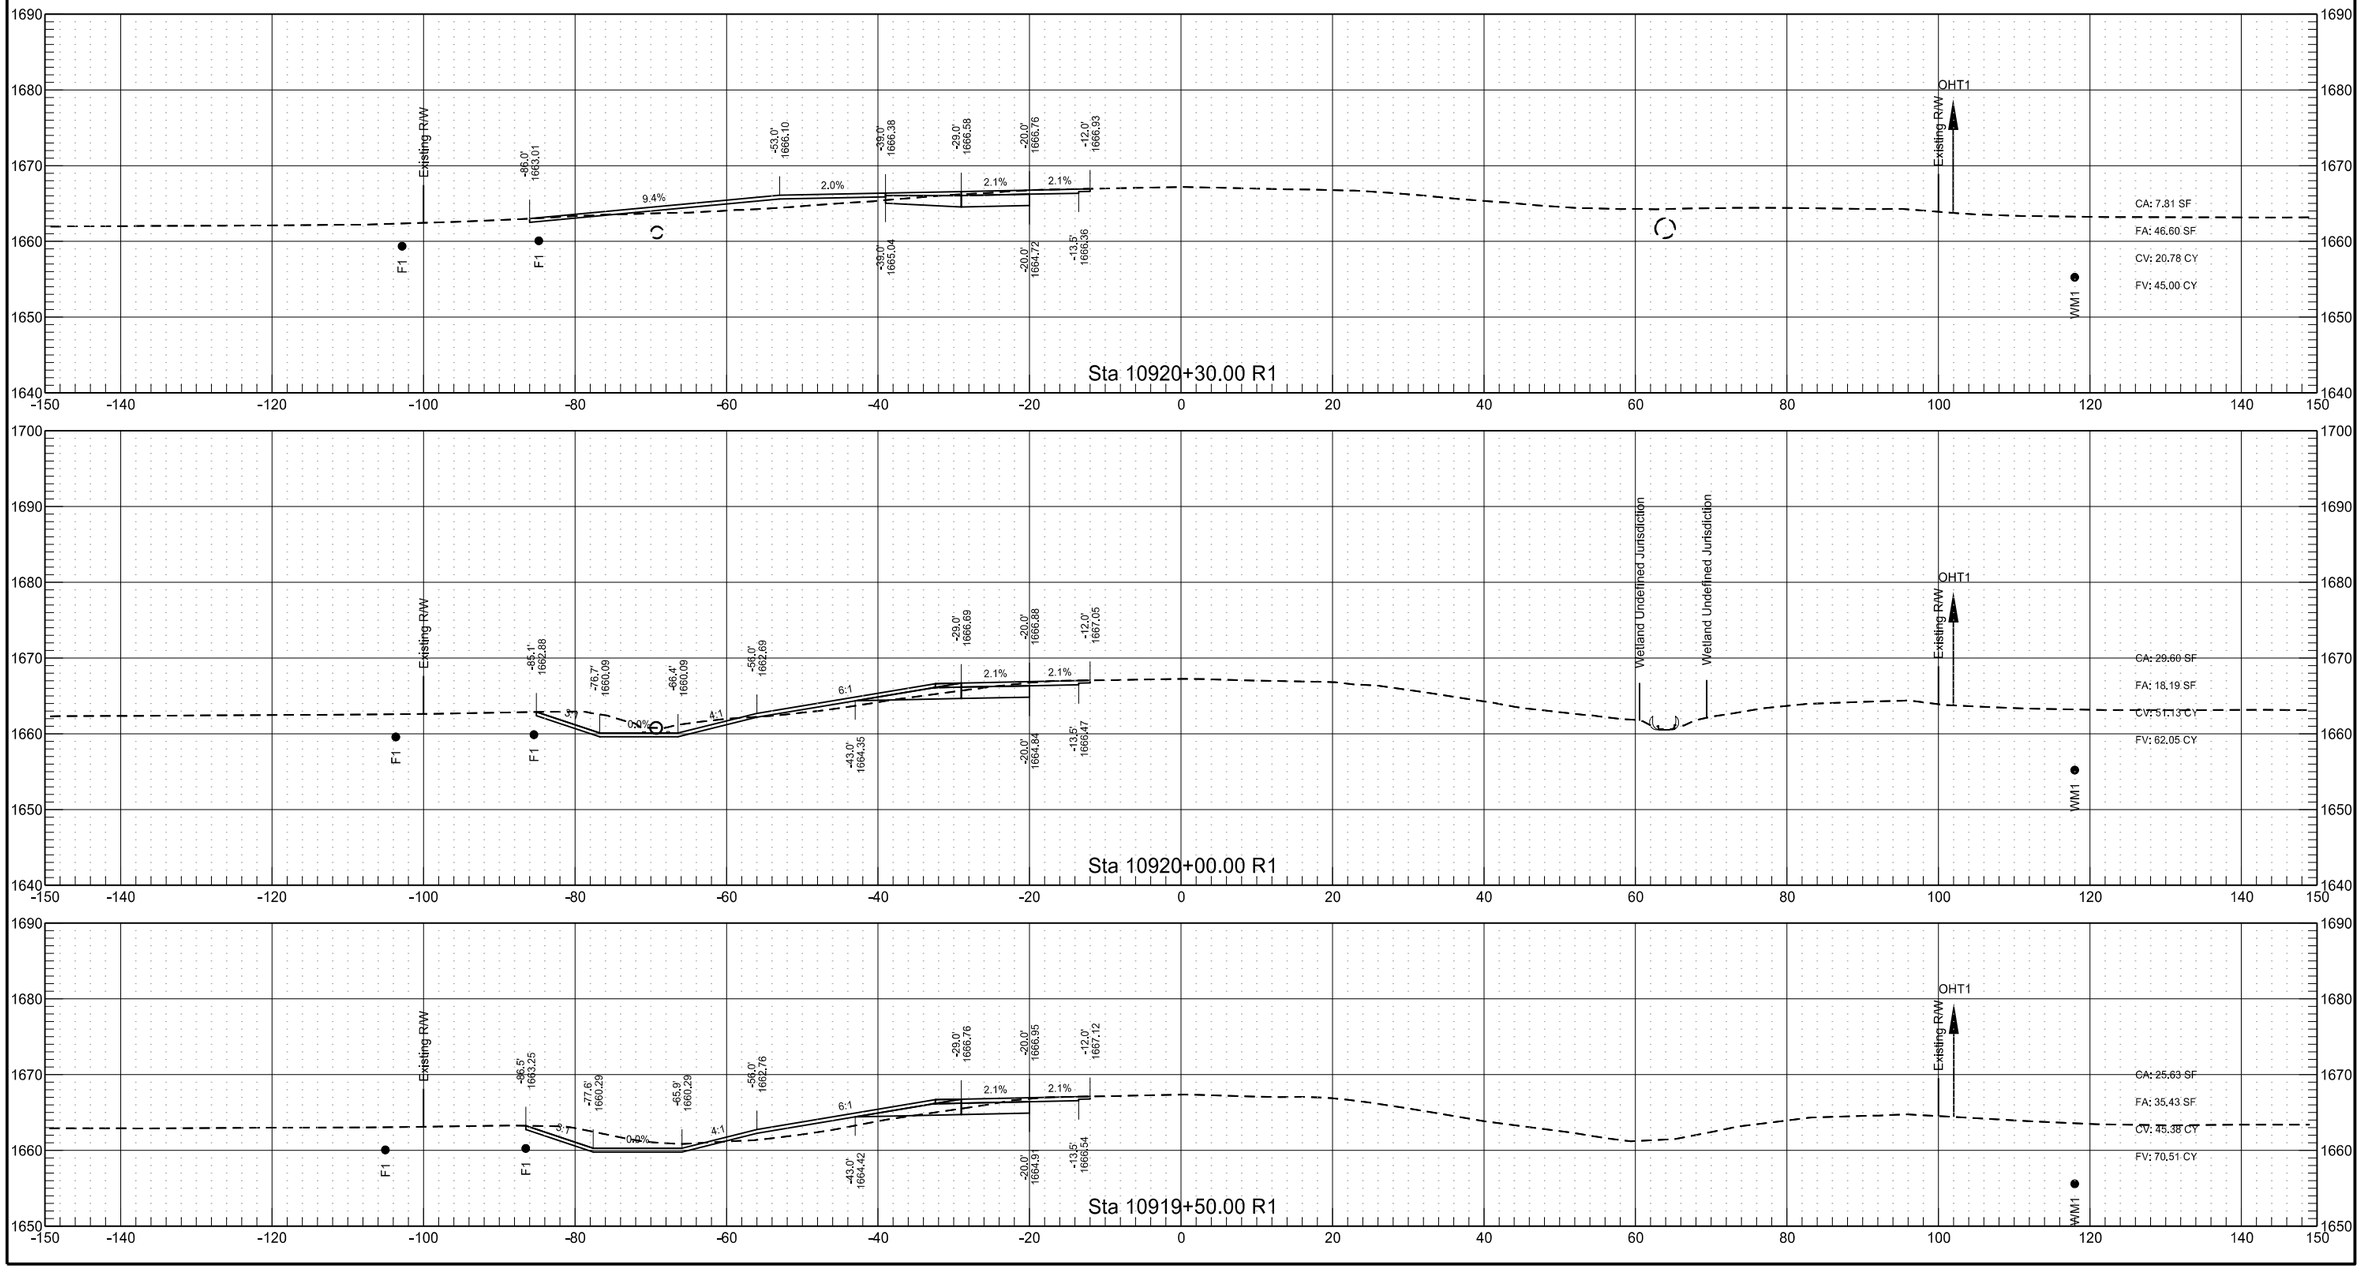

3/15/2022 9:24:22 AM sawyer.kenney G:\2021\21.01304\30052185.053\Design\Sheets\200XS_005_RP205.0_WBPL.dgn


RP 204.835 to RP 207.057 - WB Passing Lane

	STATE	PROJECT NO.	SECTION NO.	SHEET NO.
	ND	INF-X-3-052(053)185	200	300

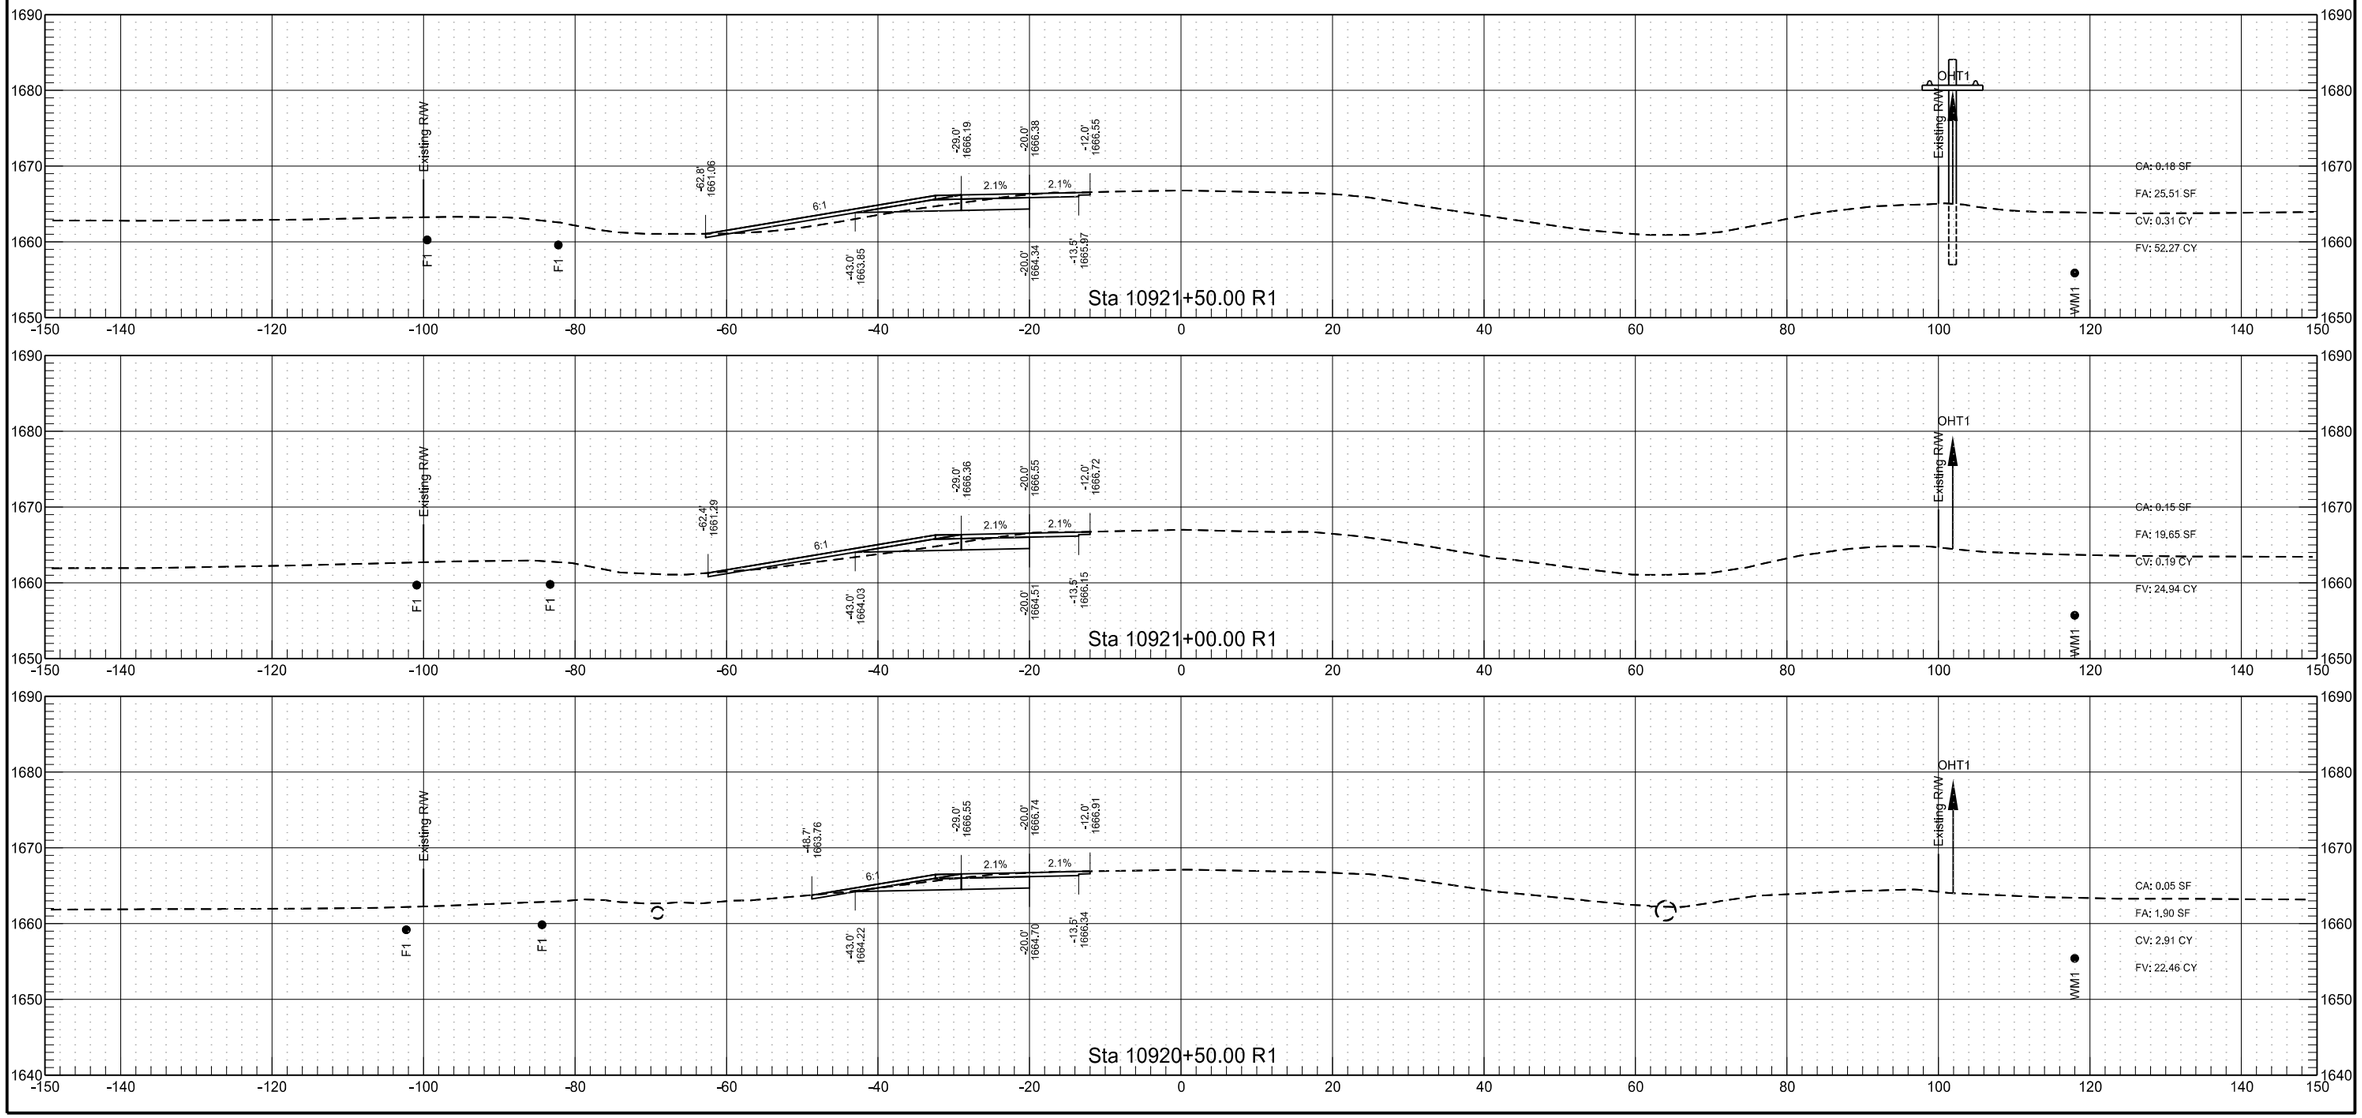


RP 204.835 to RP 207.057 - WB Passing Lane


	STATE	PROJECT NO.	SECTION NO.	SHEET NO.
	ND	INF-X-3-052(053)185	200	301

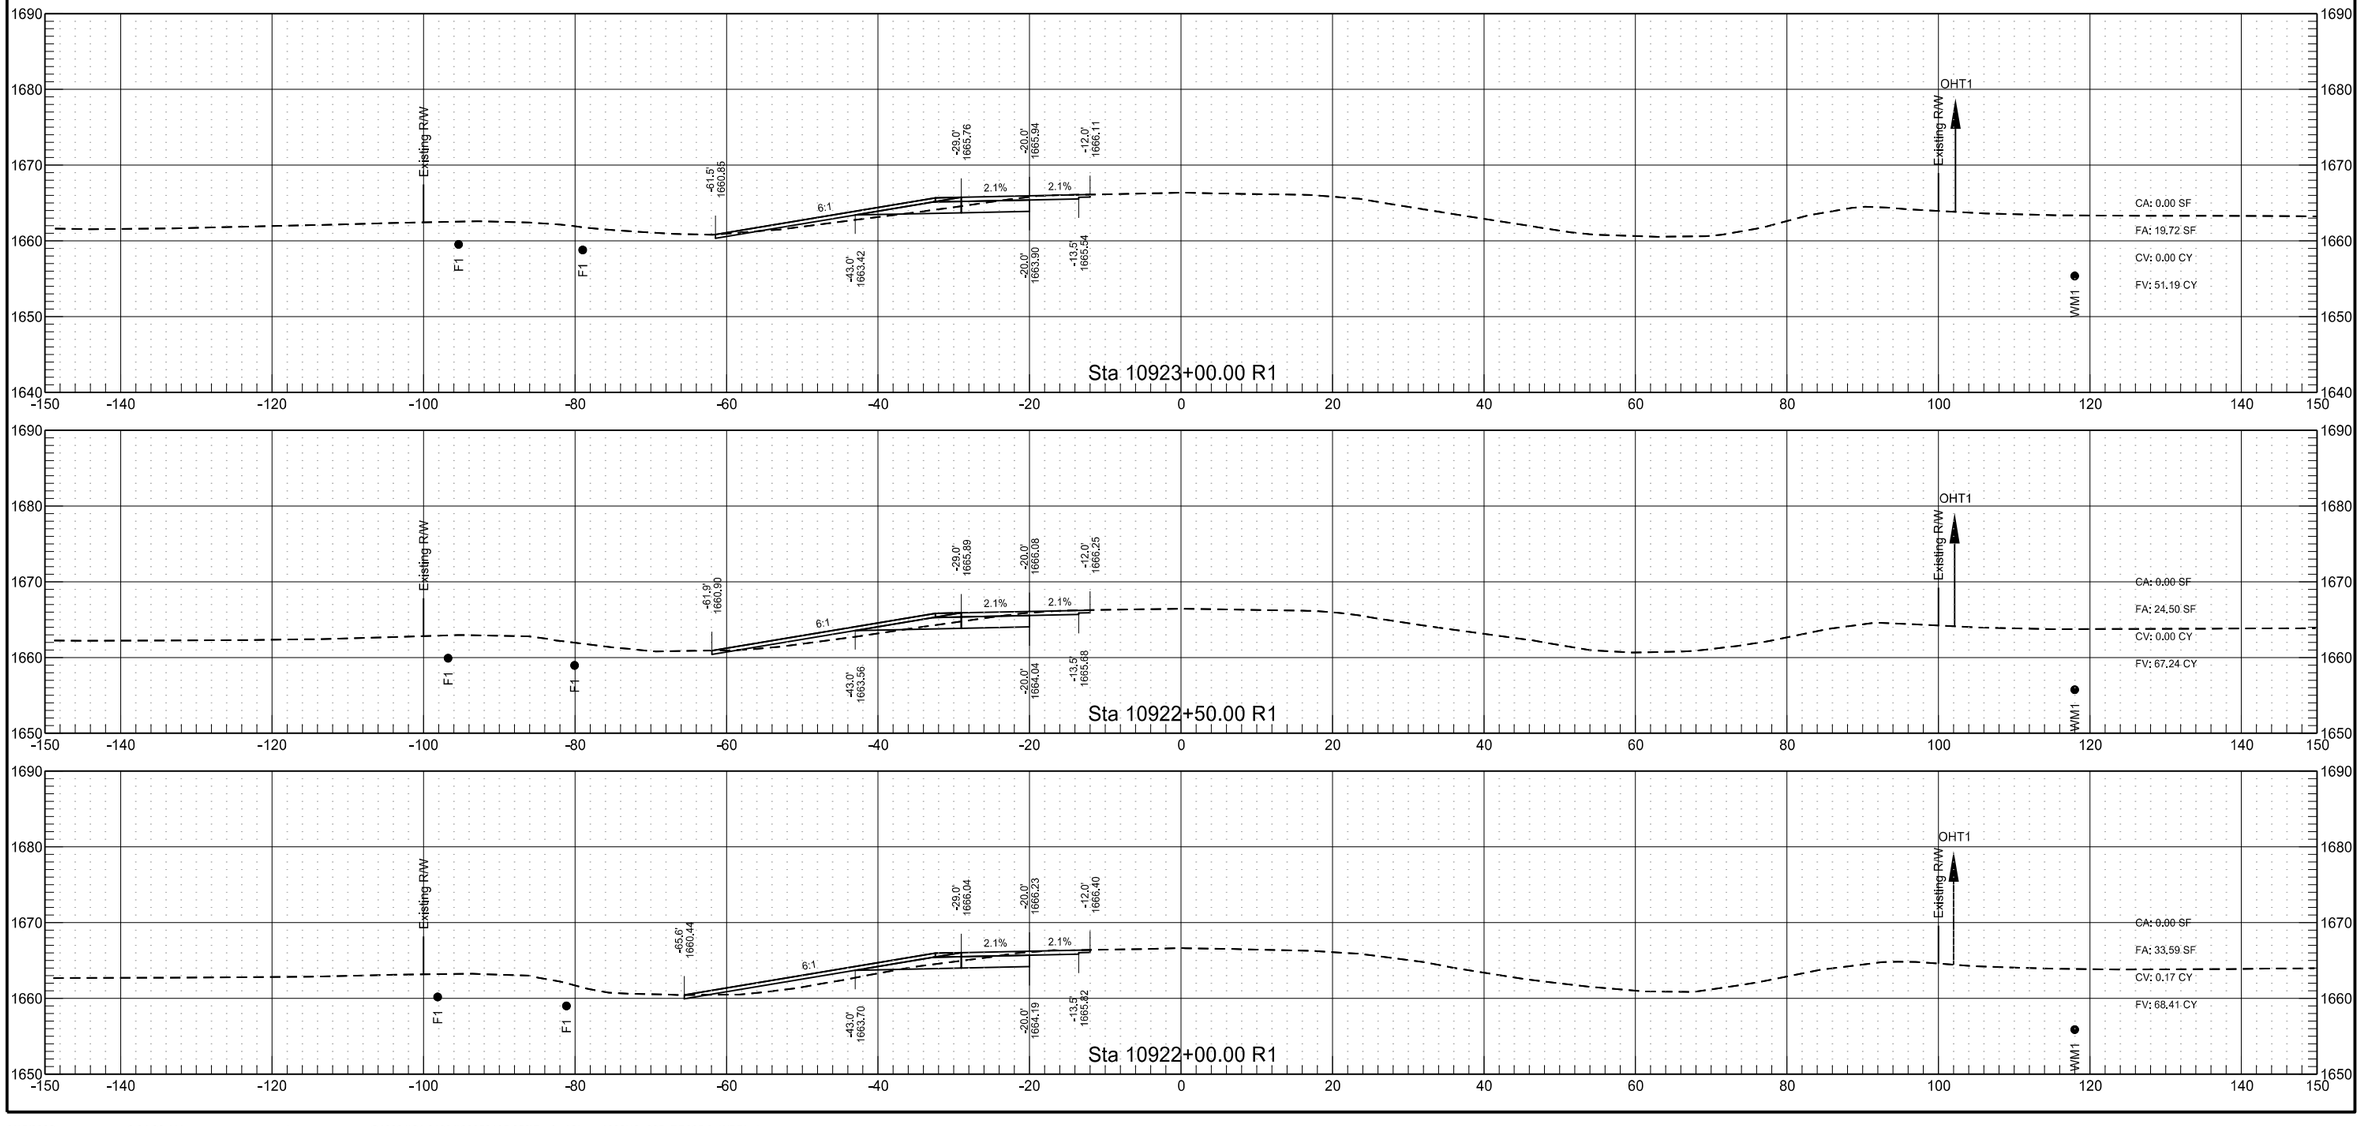


RP 204.835 to RP 207.057 - WB Passing Lane

	STATE	PROJECT NO.	SECTION NO.	SHEET NO.
	ND	INF-X-3-052(053)185	200	302

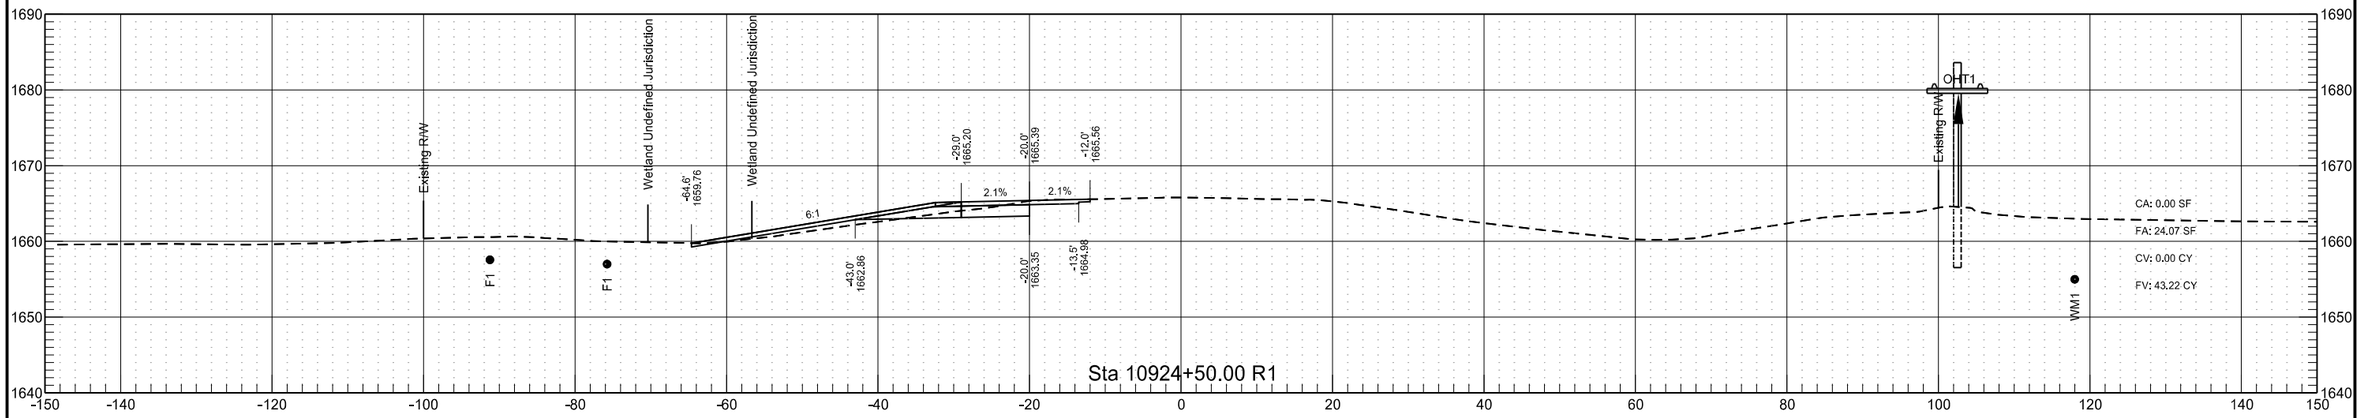


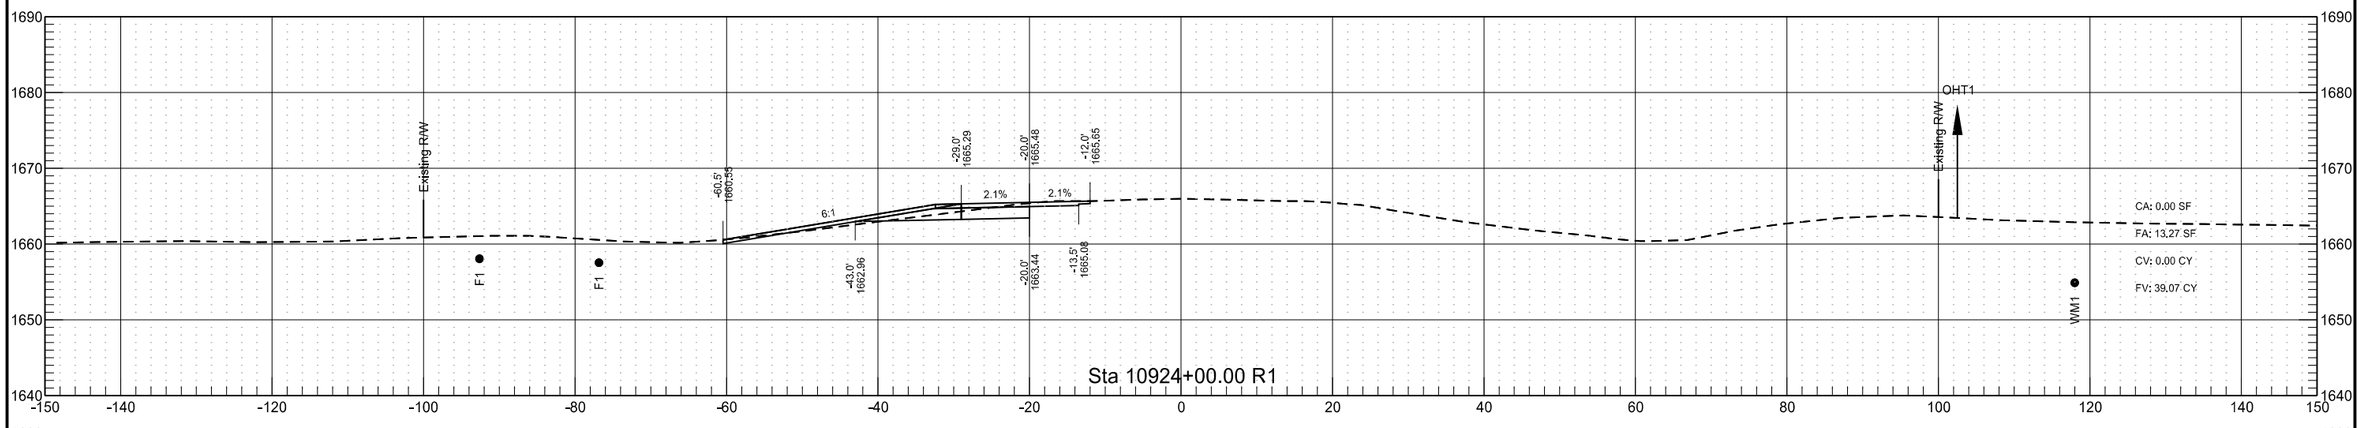


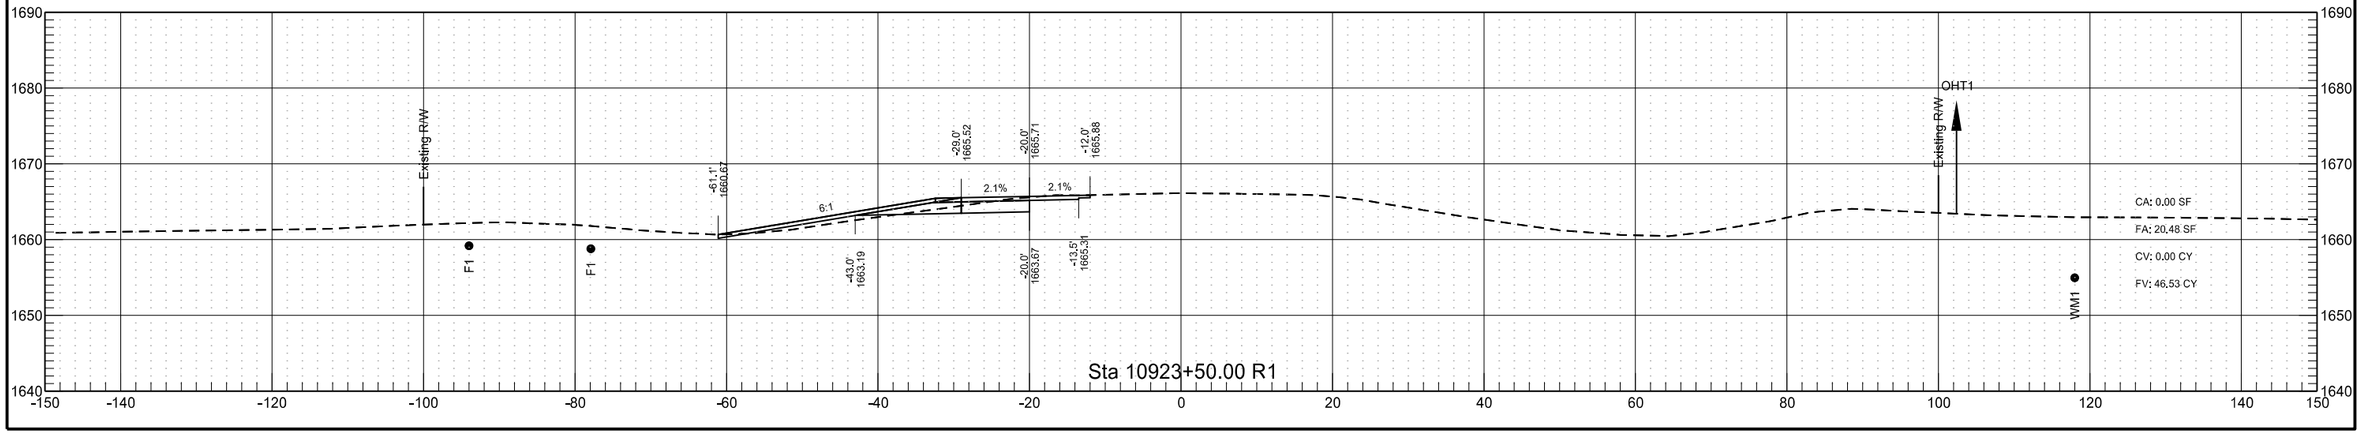


RP 204.835 to RP 207.057 - WB Passing Lane

	STATE	PROJECT NO.	SECTION NO.	SHEET NO.
	ND	INF-X-3-052(053)185	200	303

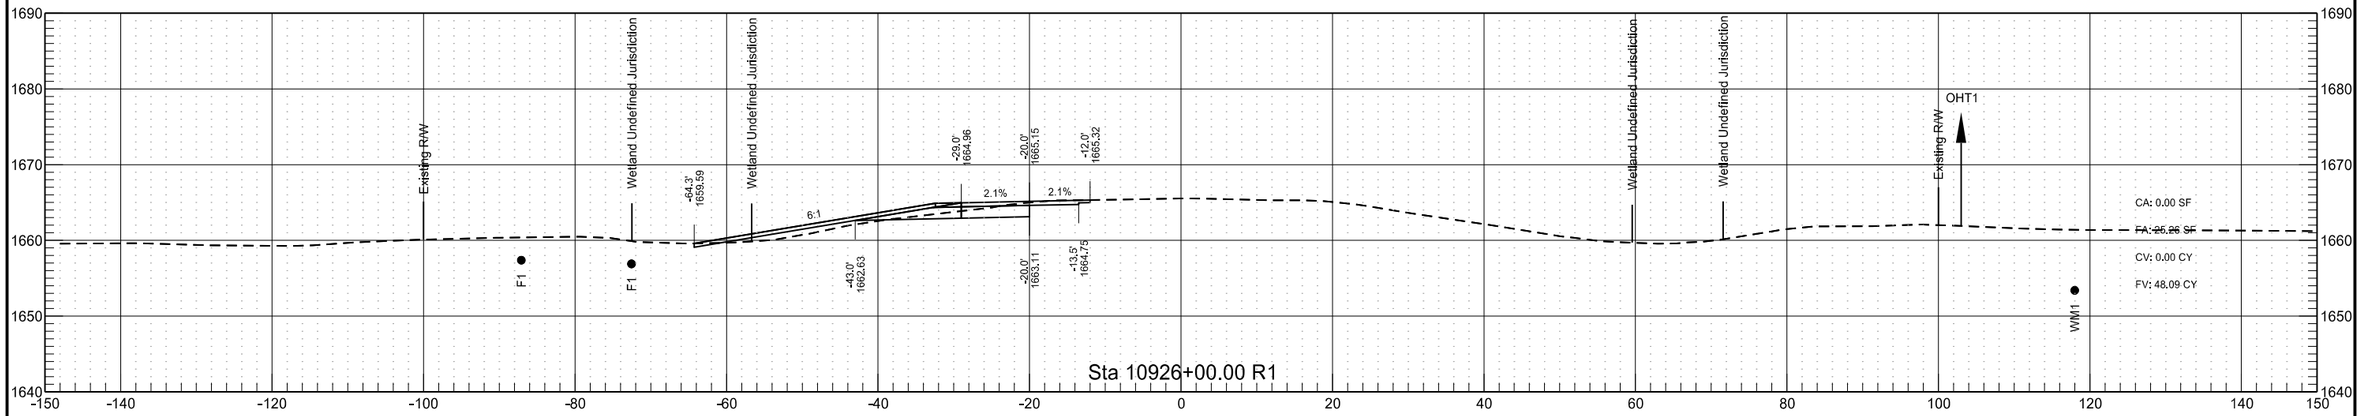

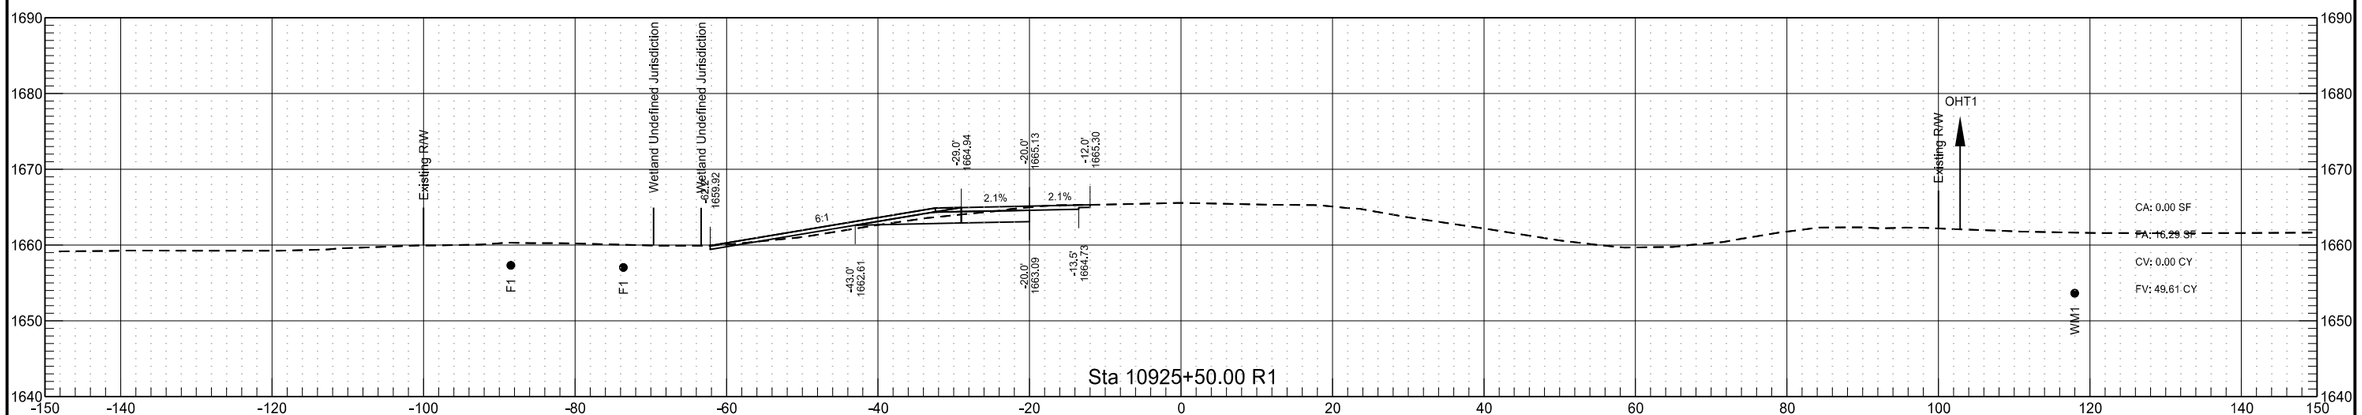


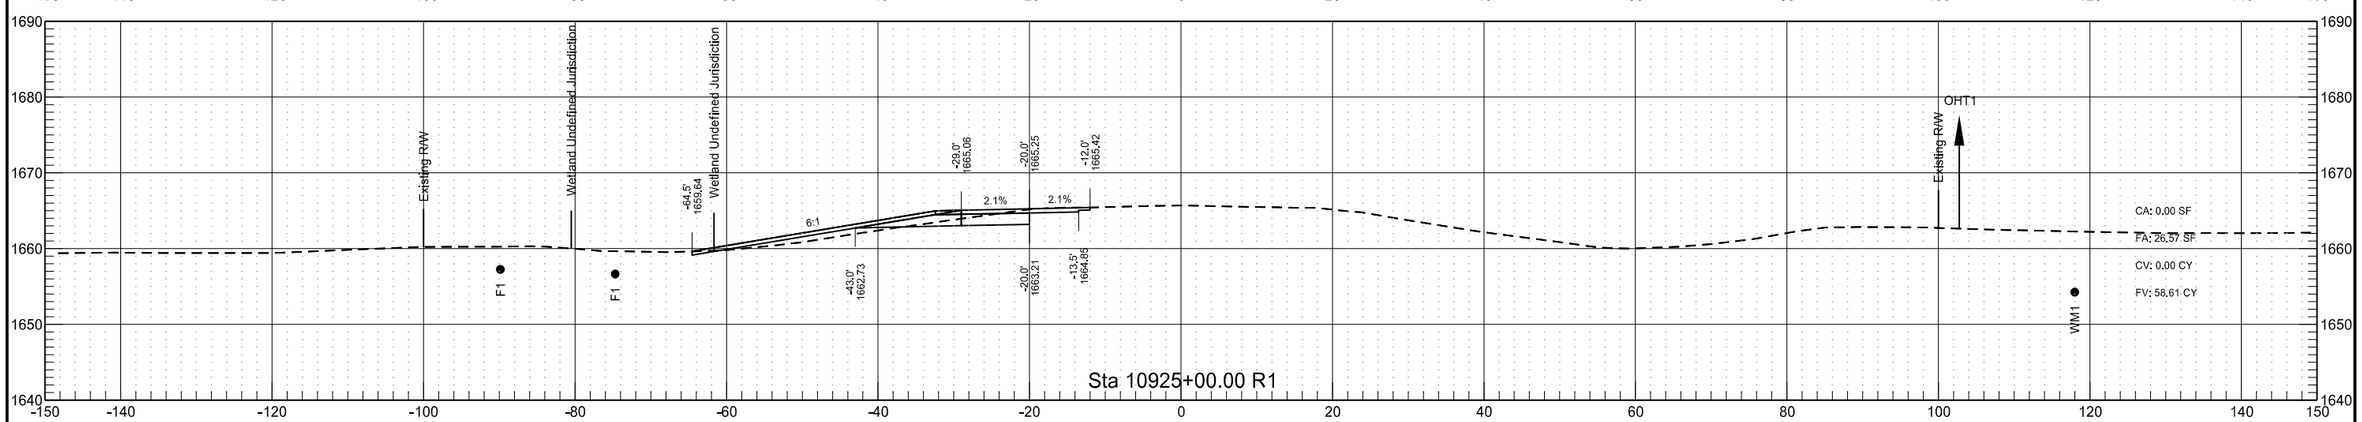



3/15/2022 9:24:25 AM sawyer.kenney G:\2021\21.01304\30052185.053\Design\Sheets\200XS_005_RP205.0_WBPL.dgn

RP 204.835 to RP 207.057 - WB Passing Lane

	STATE	PROJECT NO.	SECTION NO.	SHEET NO.
	ND	INF-X-3-052(053)185	200	304

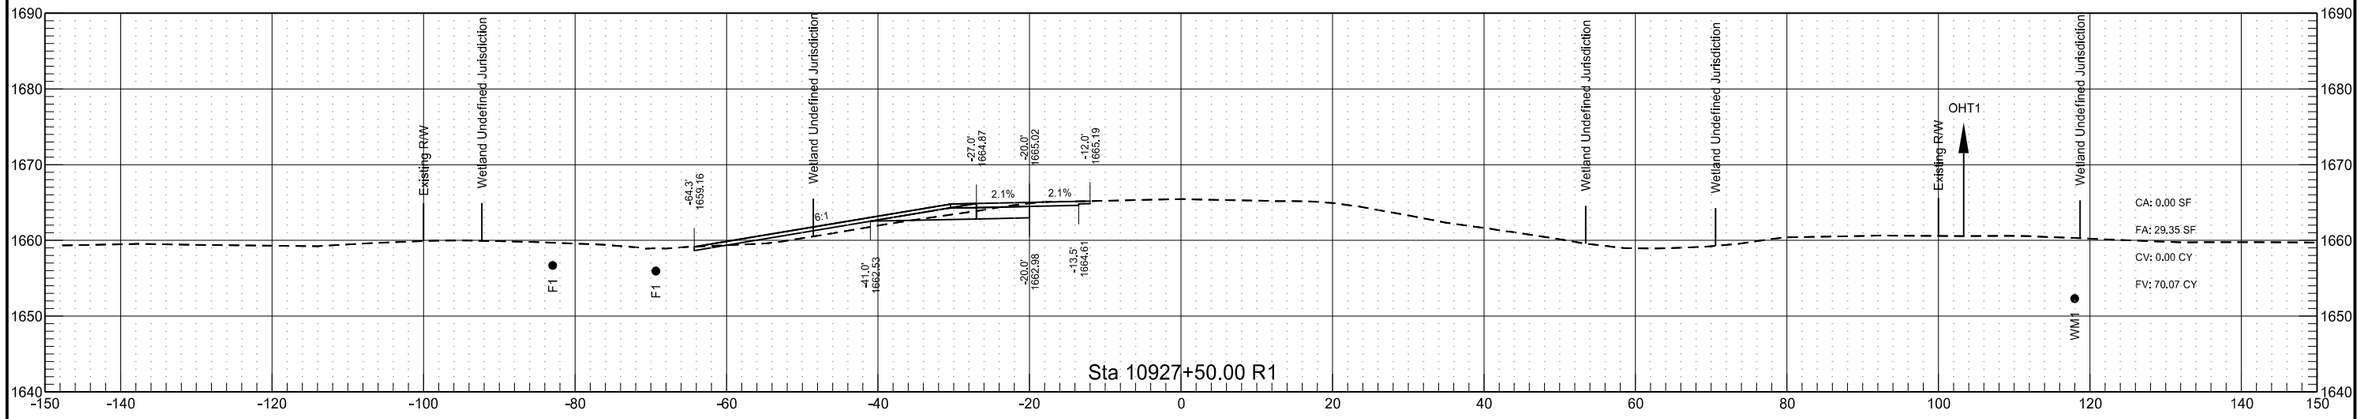


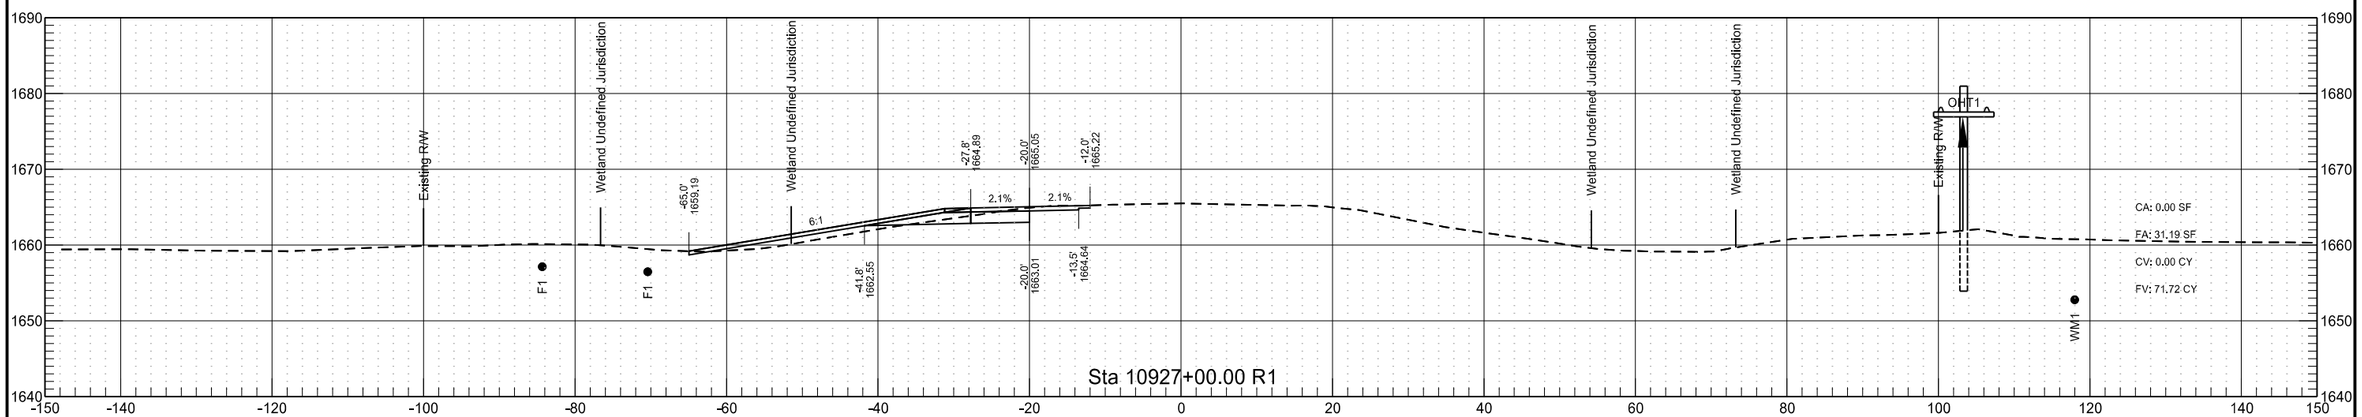


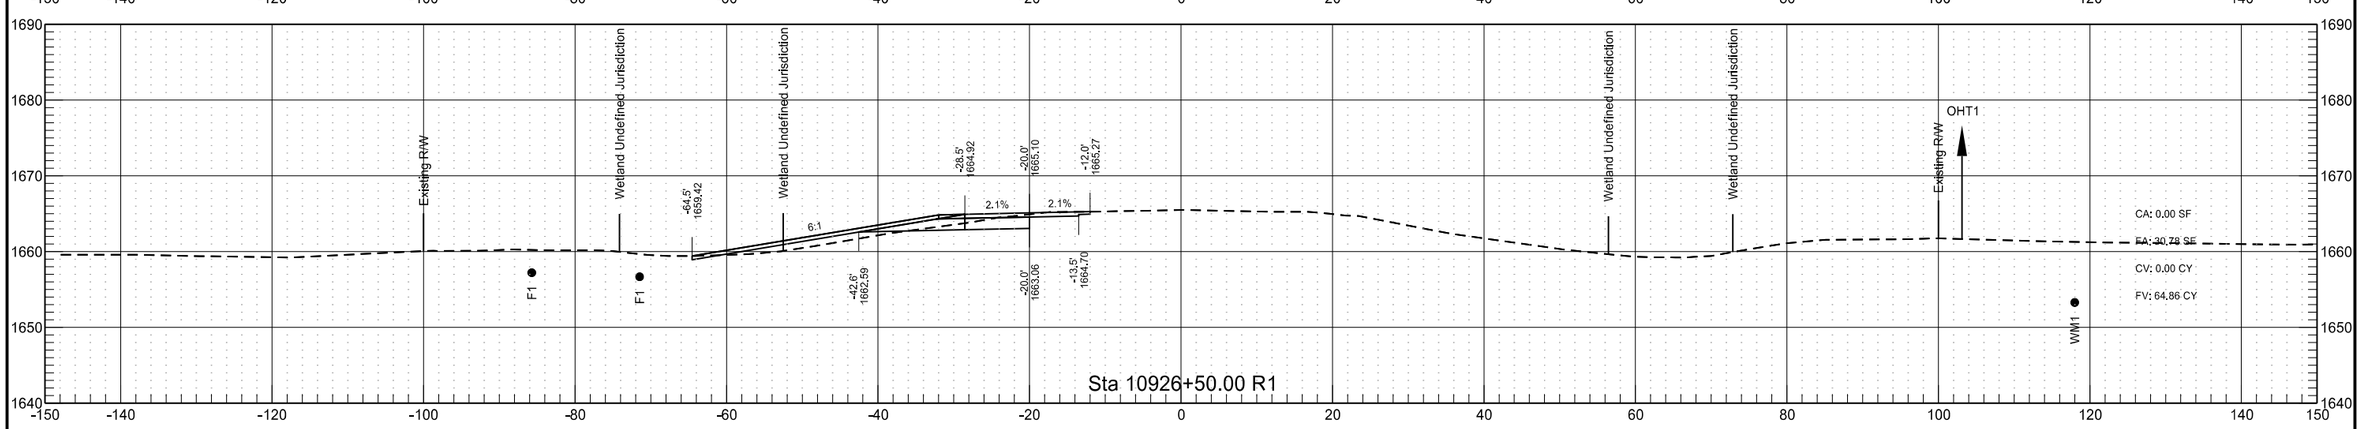


RP 204.835 to RP 207.057 - WB Passing Lane

	STATE	PROJECT NO.	SECTION NO.	SHEET NO.
	ND	INF-X-3-052(053)185	200	305

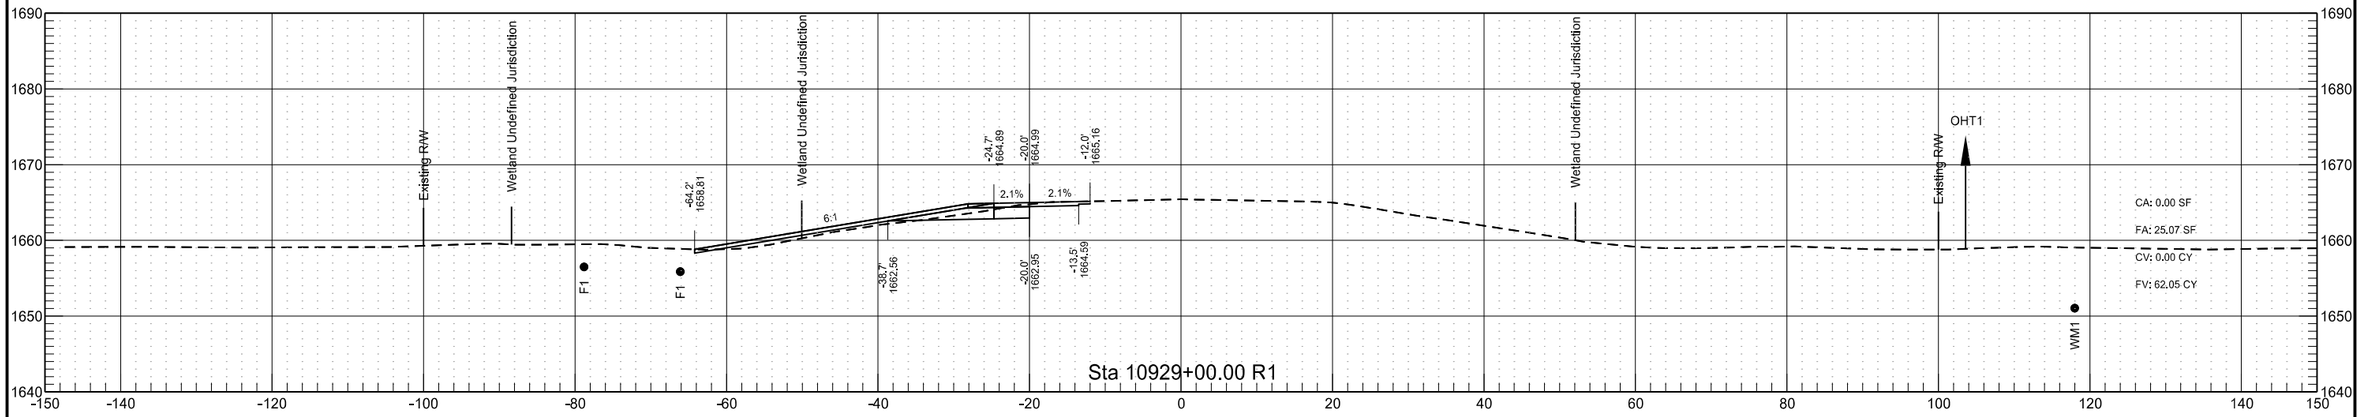


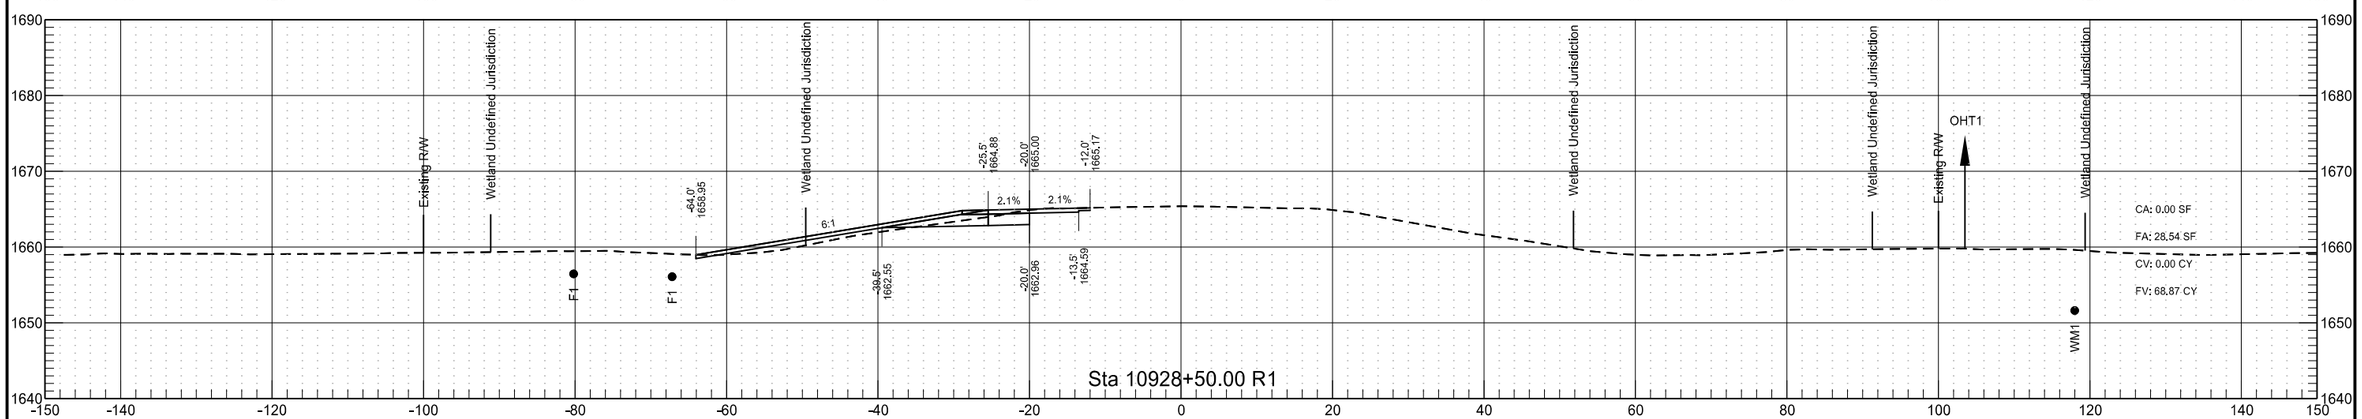


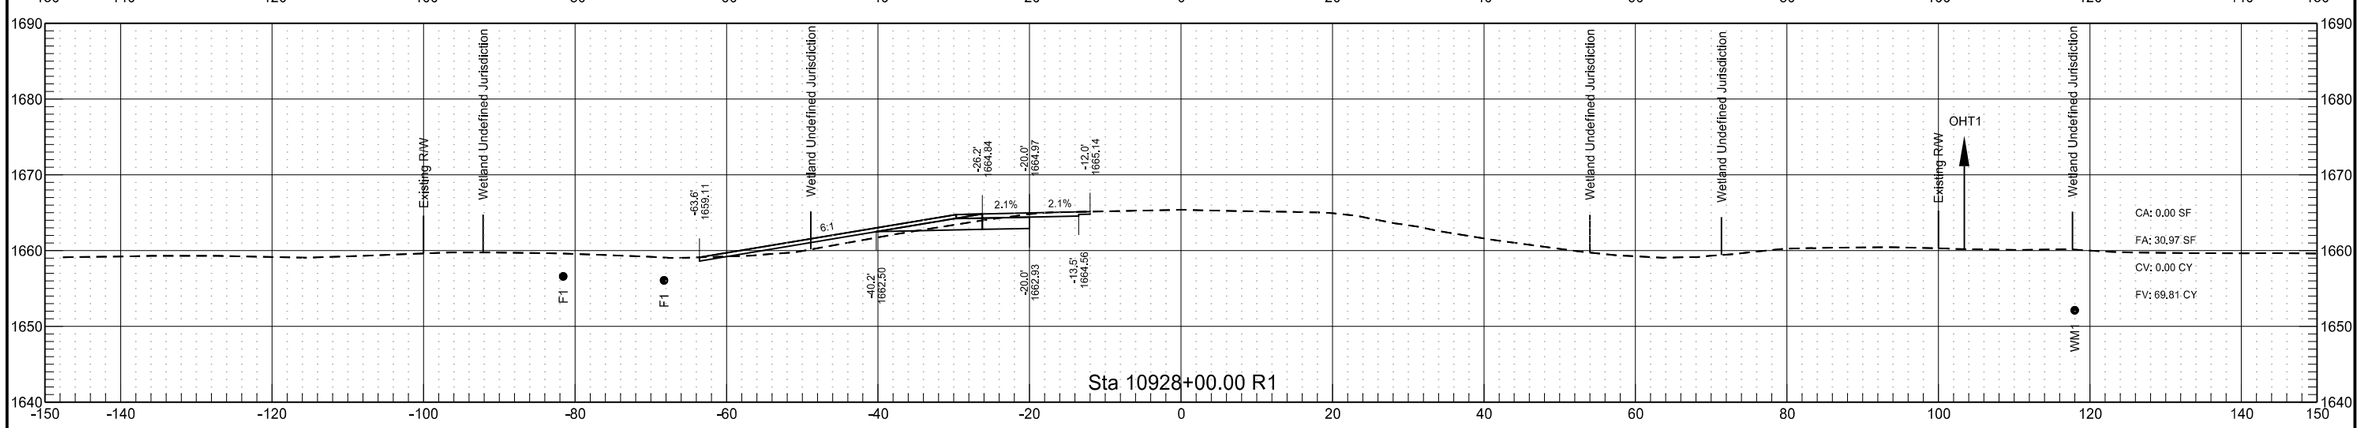


RP 204.835 to RP 207.057 - WB Passing Lane

	STATE	PROJECT NO.	SECTION NO.	SHEET NO.
	ND	INF-X-3-052(053)185	200	306

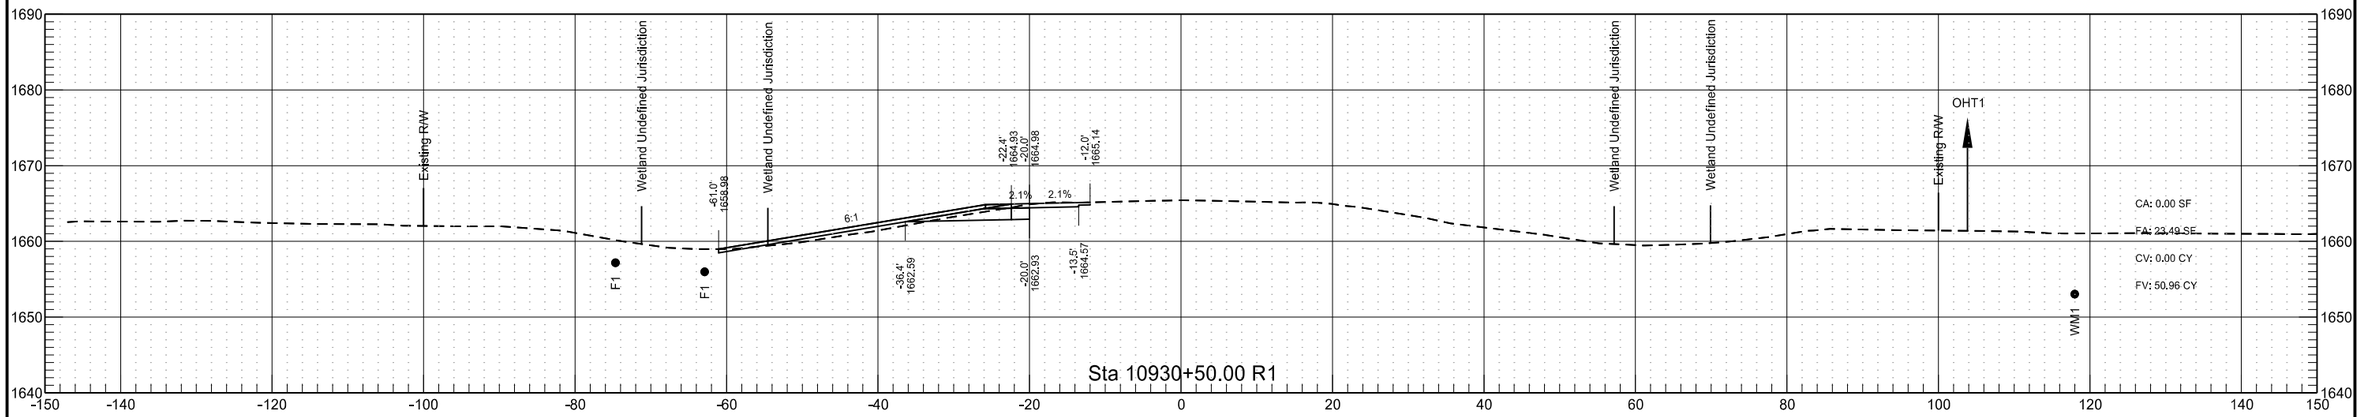


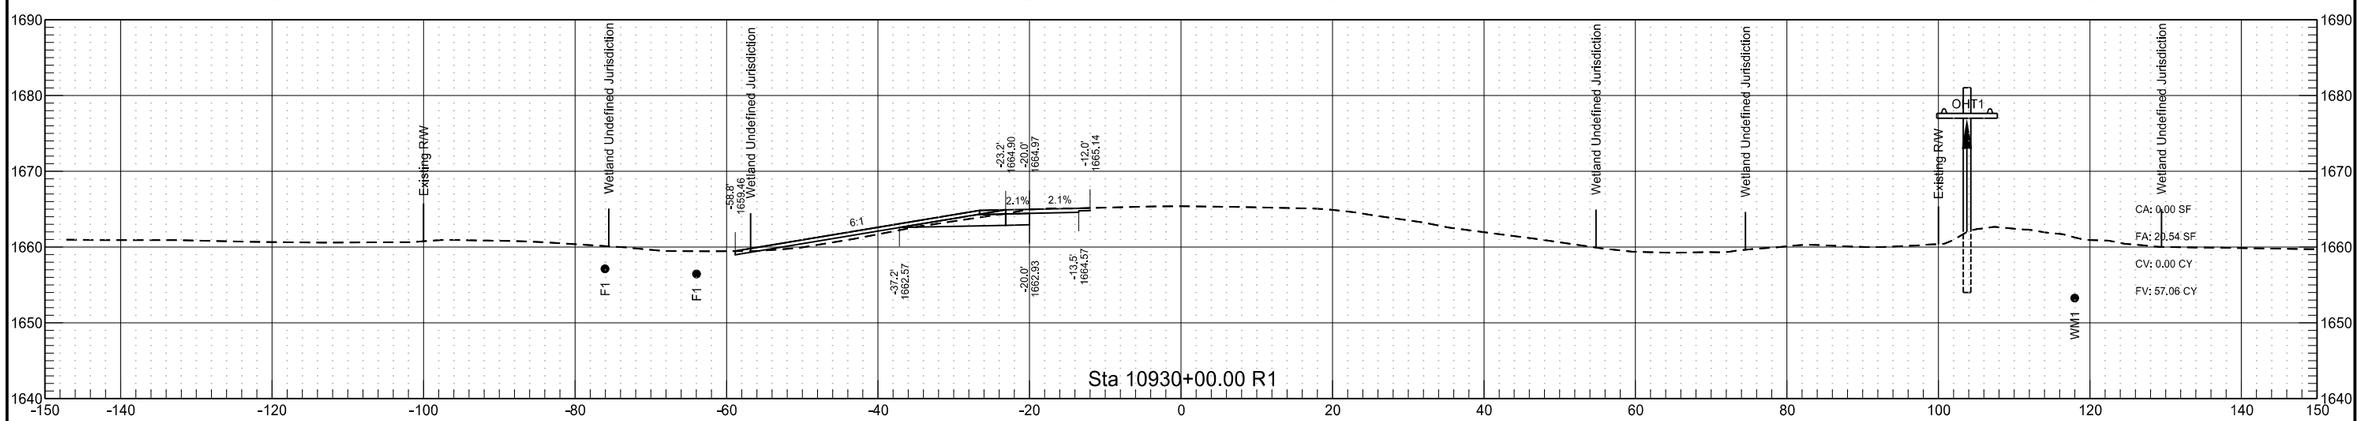


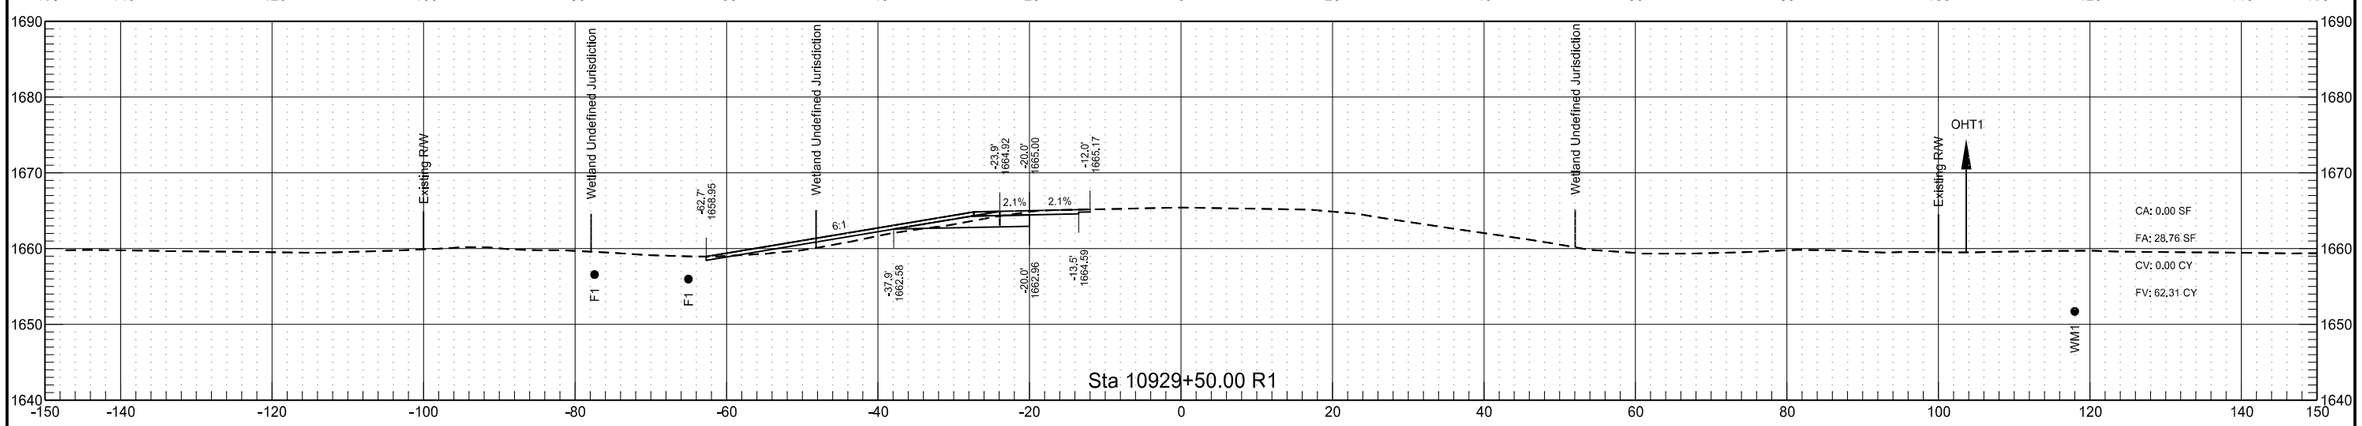


RP 204.835 to RP 207.057 - WB Passing Lane

	STATE	PROJECT NO.	SECTION NO.	SHEET NO.
	ND	INF-X-3-052(053)185	200	307

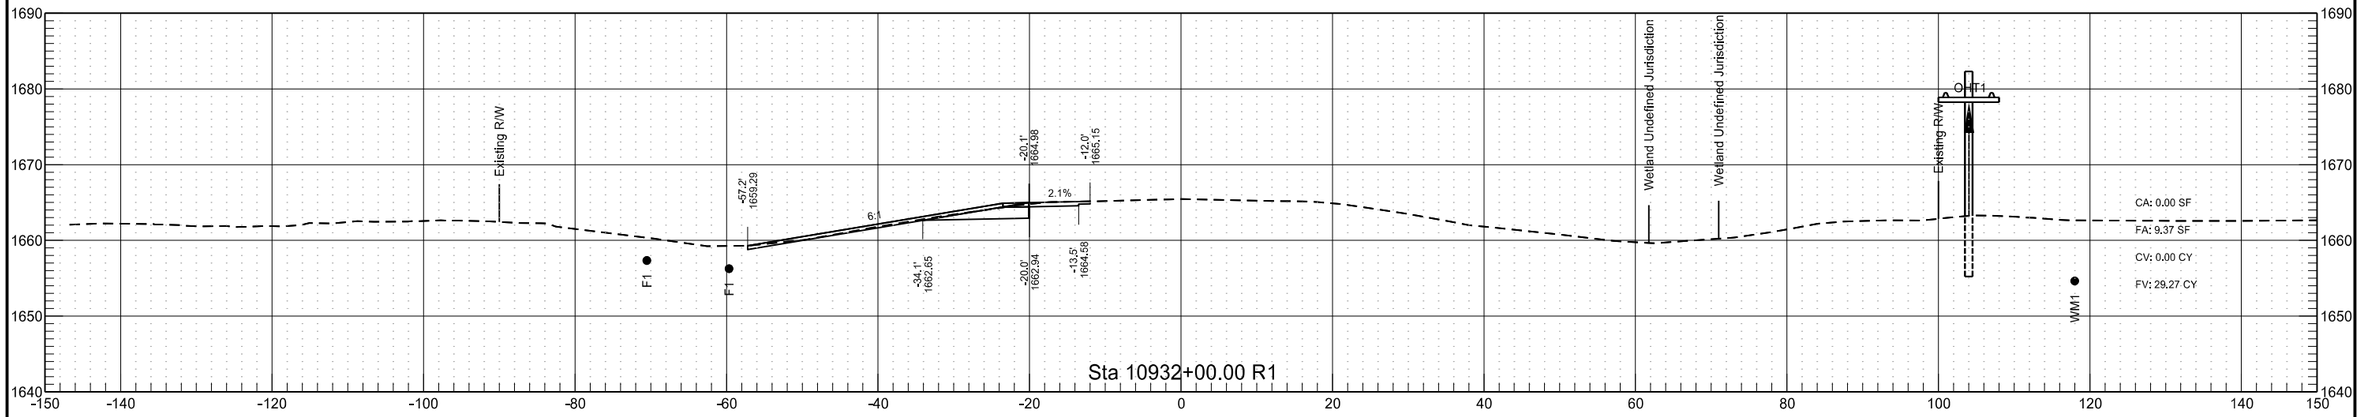


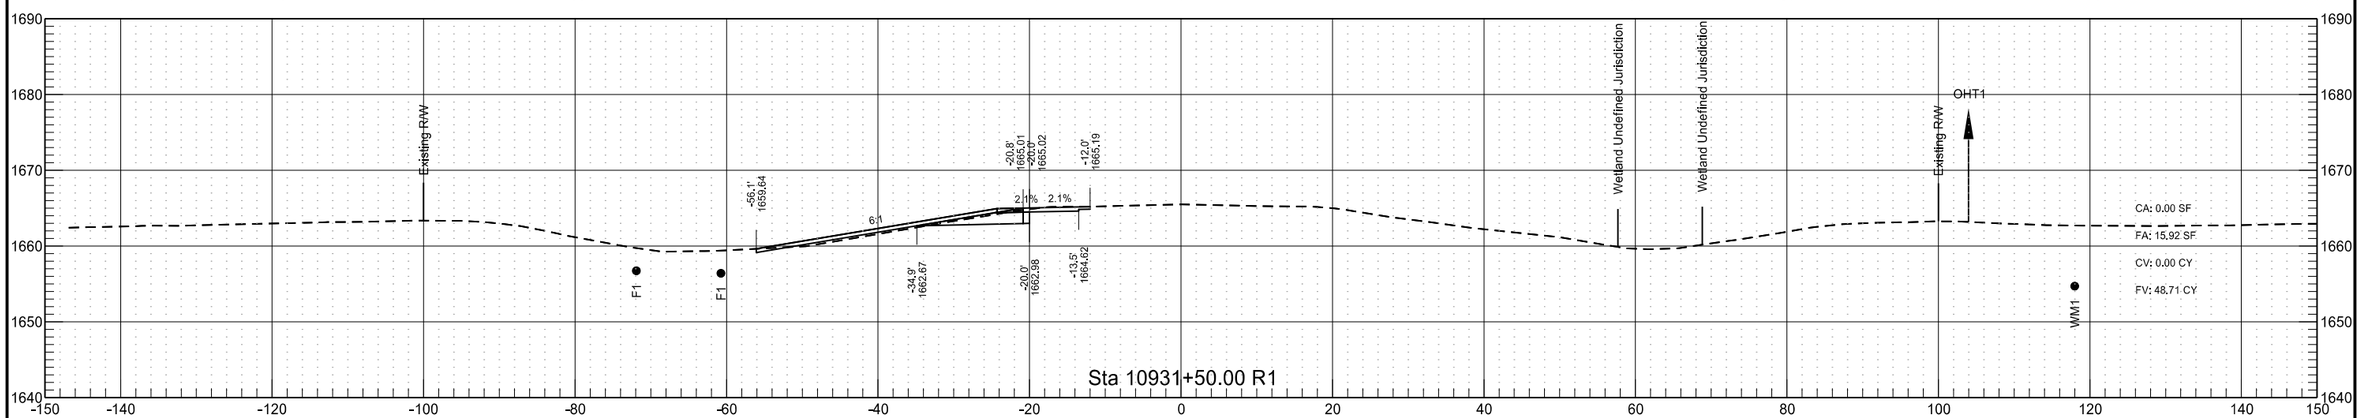

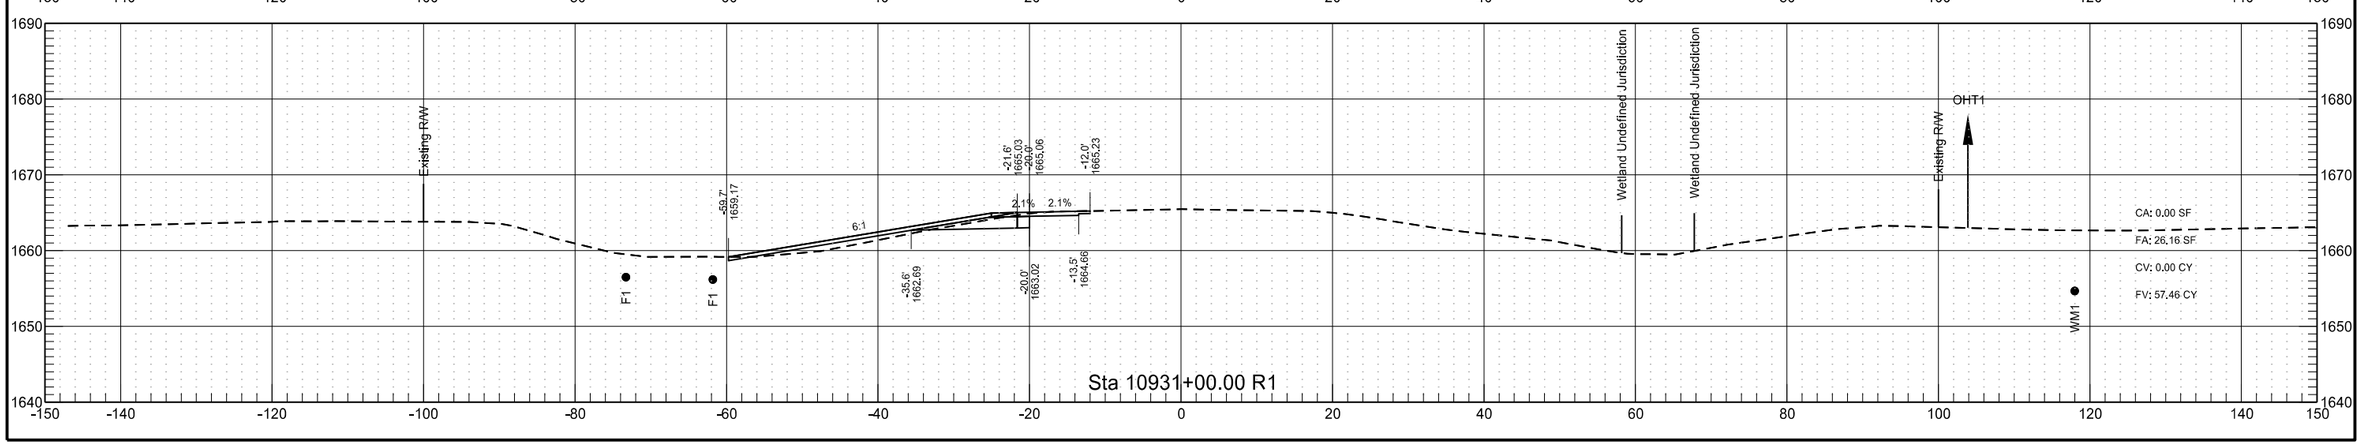


RP 209.843 to RP 212.065 - EB Passing Lane

	STATE	PROJECT NO.	SECTION NO.	SHEET NO.
	ND	INF-X-3-052(053)185	200	308

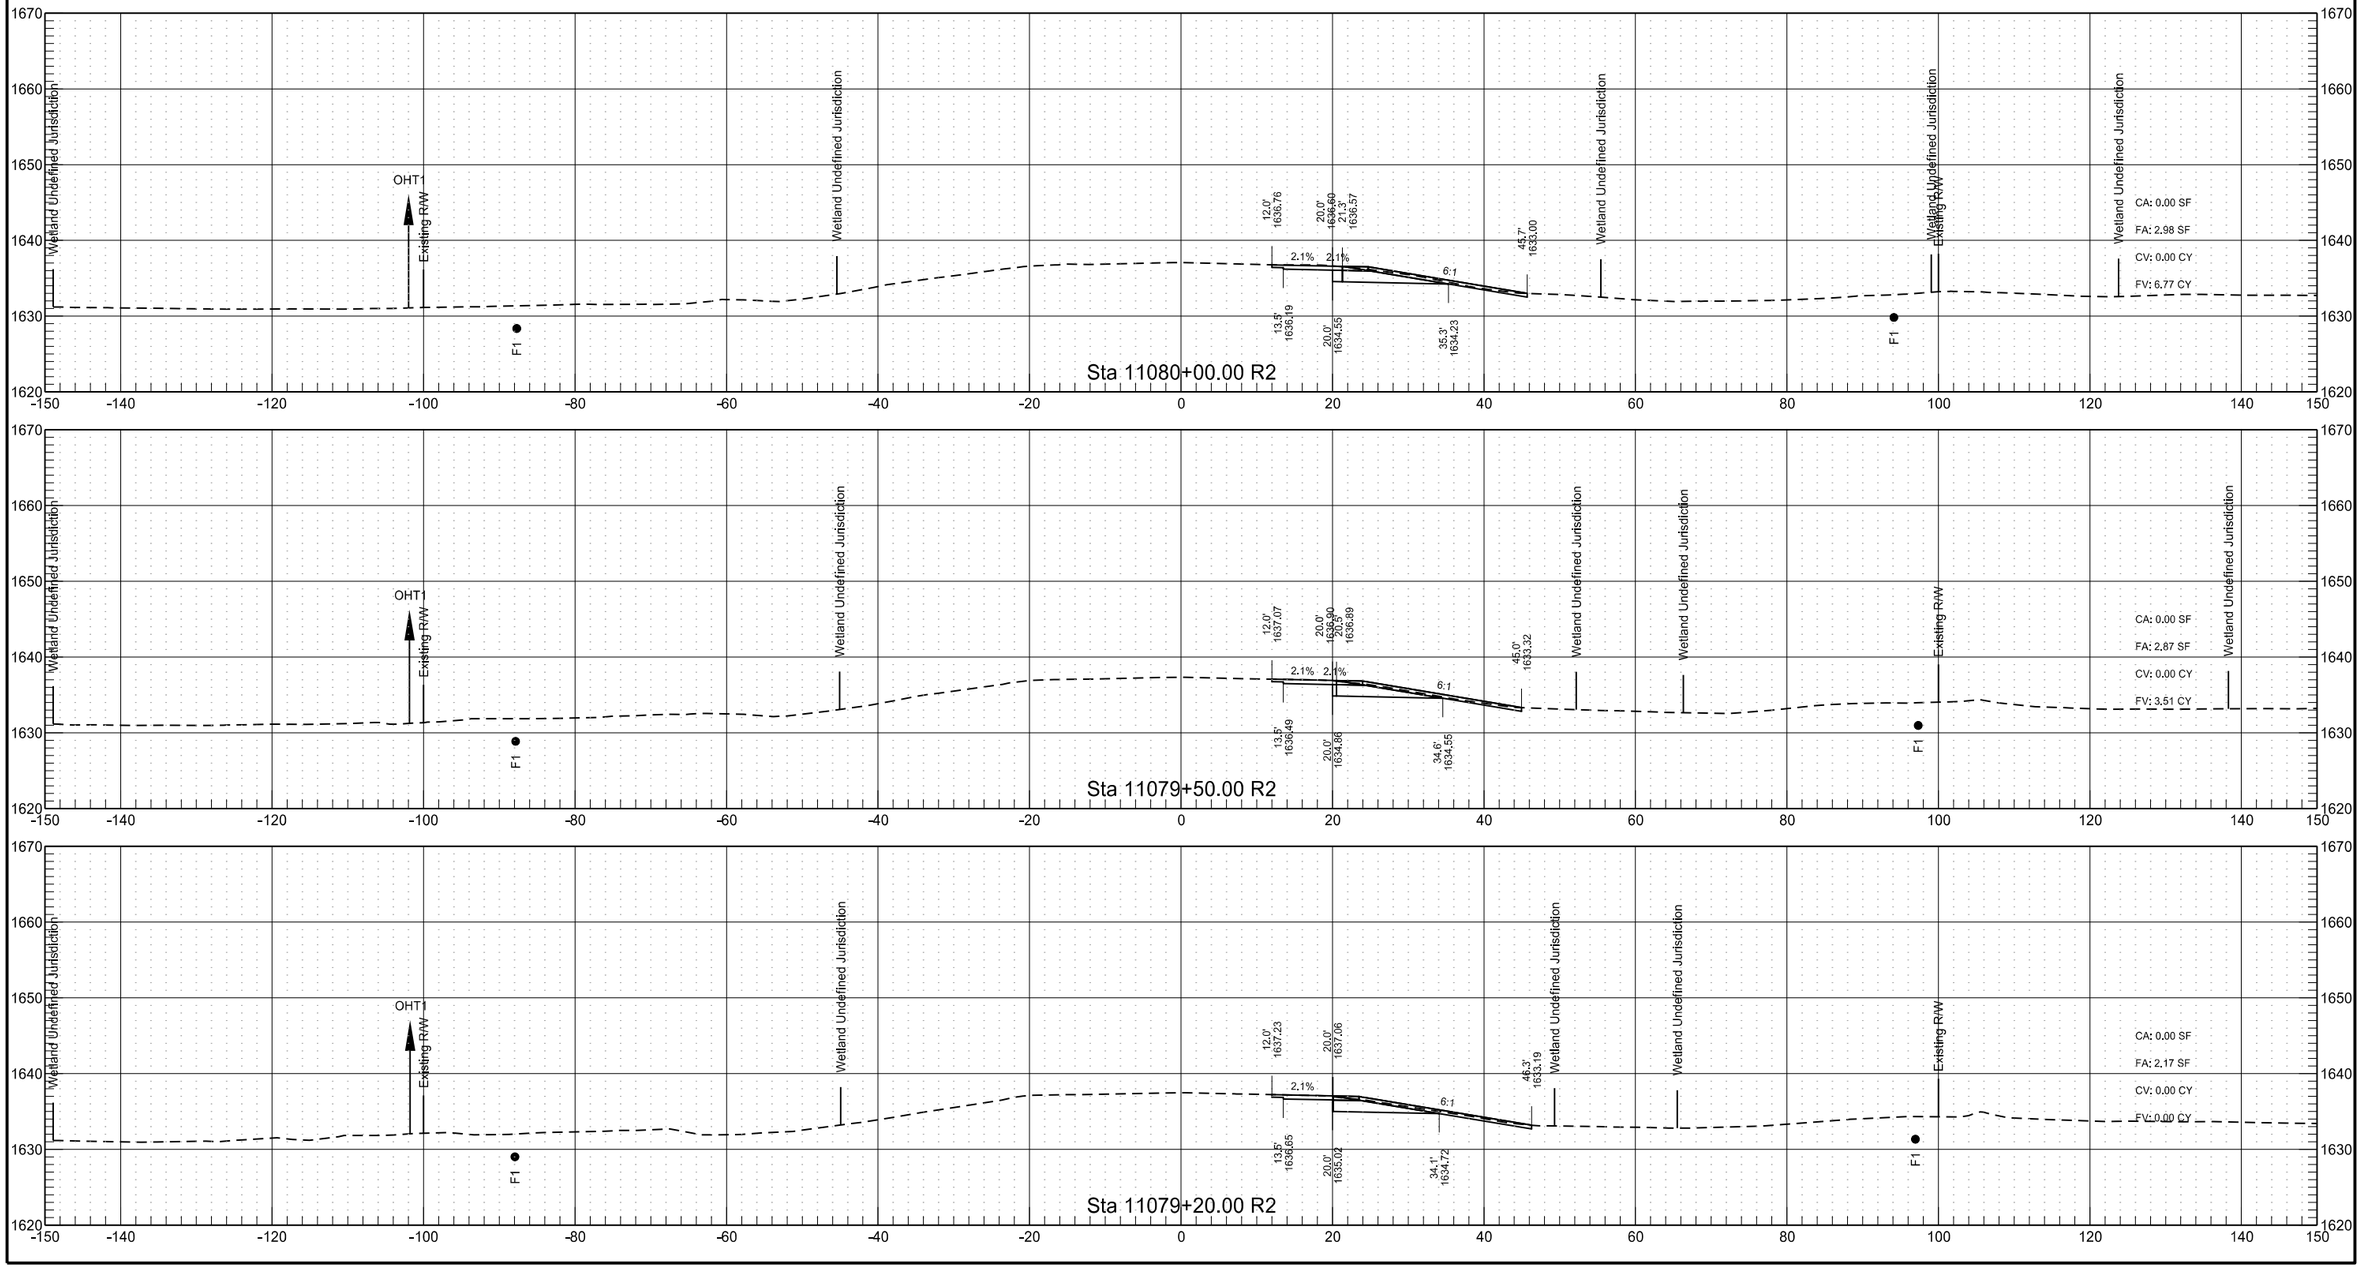


RP 209.843 to RP 212.065 - EB Passing Lane


	STATE	PROJECT NO.	SECTION NO.	SHEET NO.
	ND	INF-X-3-052(053)185	200	309

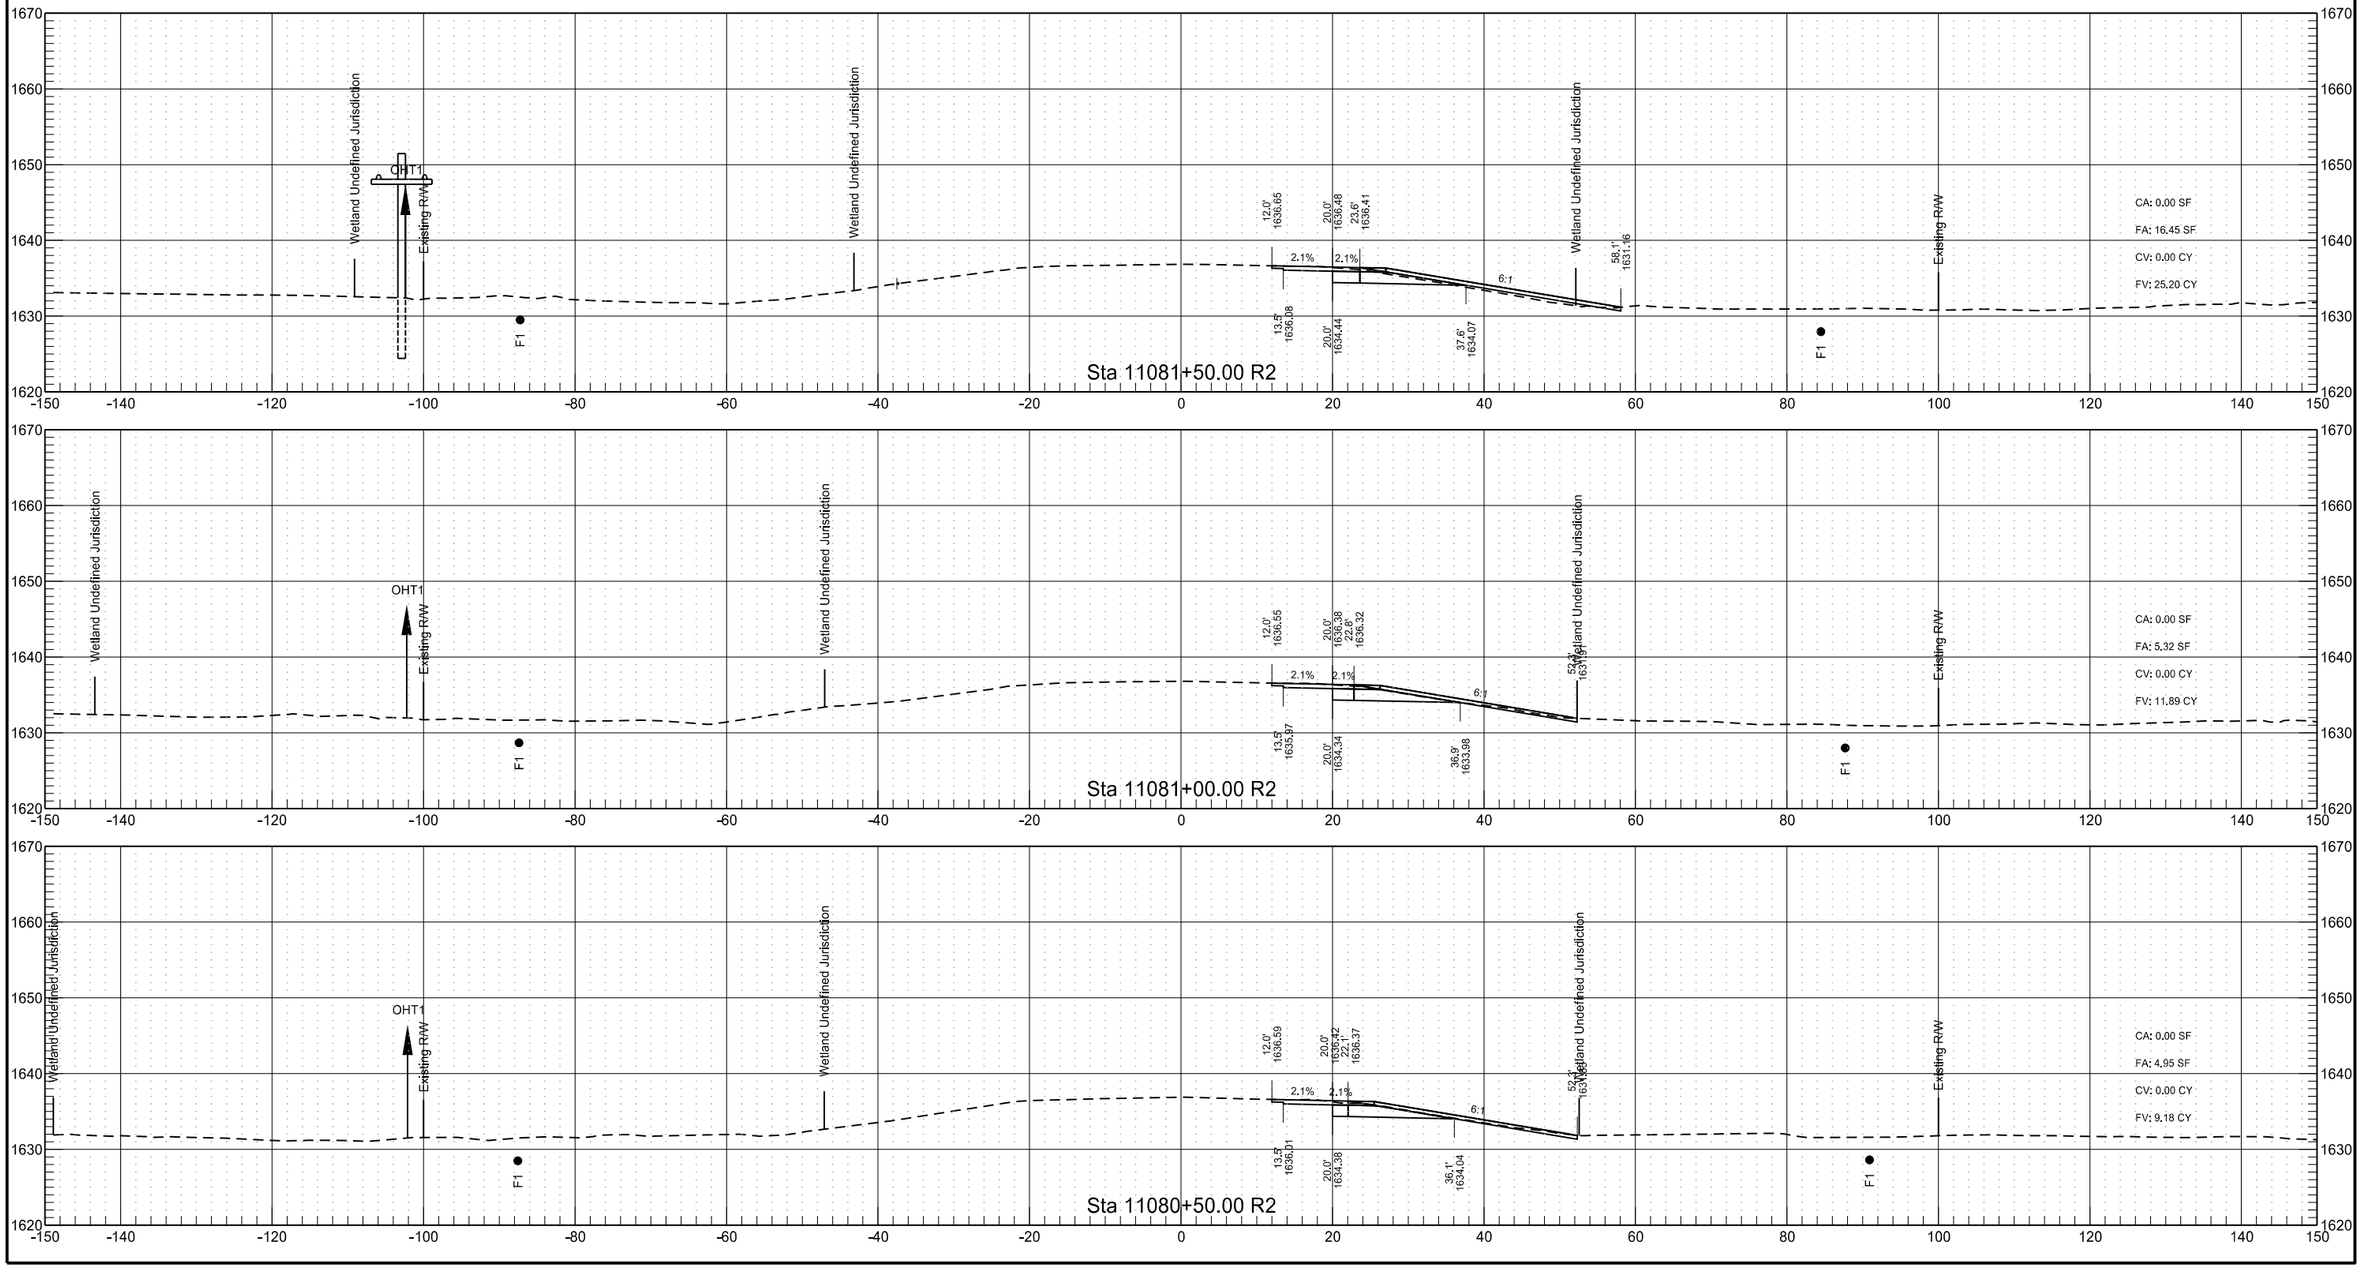


RP 209.843 to RP 212.065 - EB Passing Lane

	STATE	PROJECT NO.	SECTION NO.	SHEET NO.
	ND	INF-X-3-052(053)185	200	310

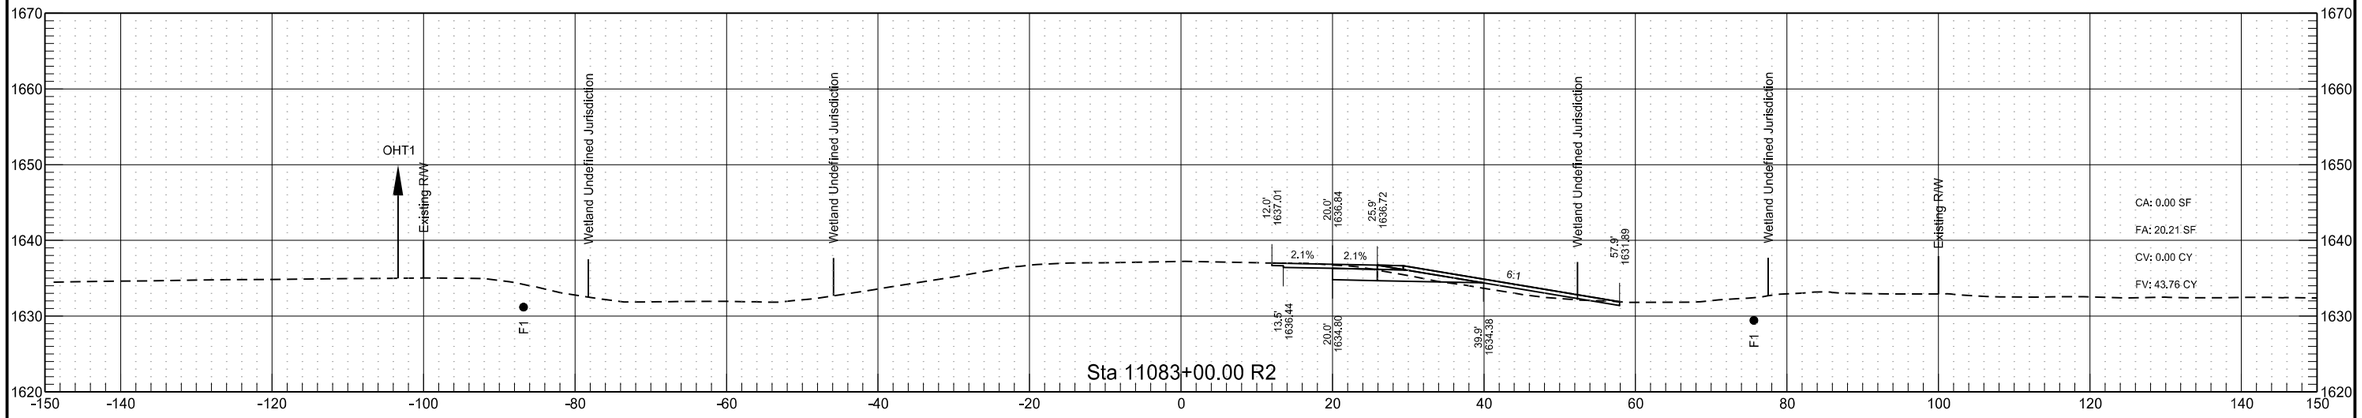


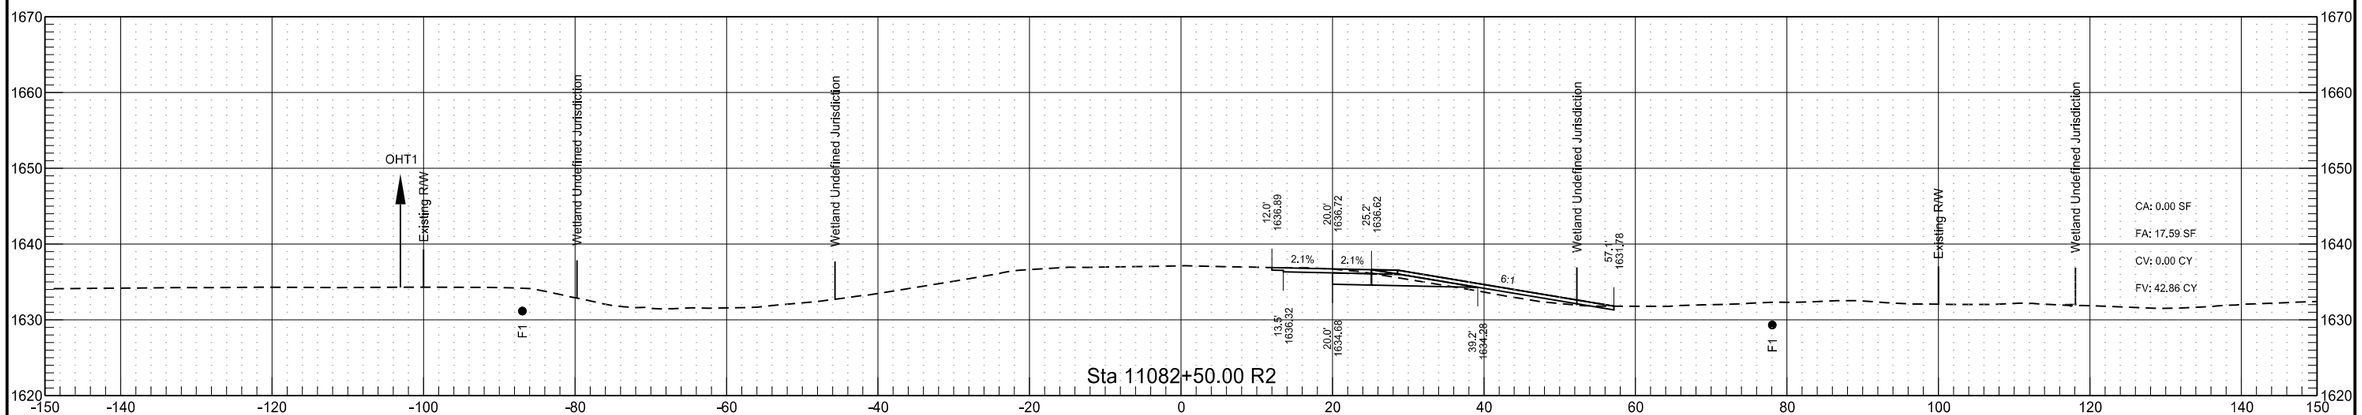


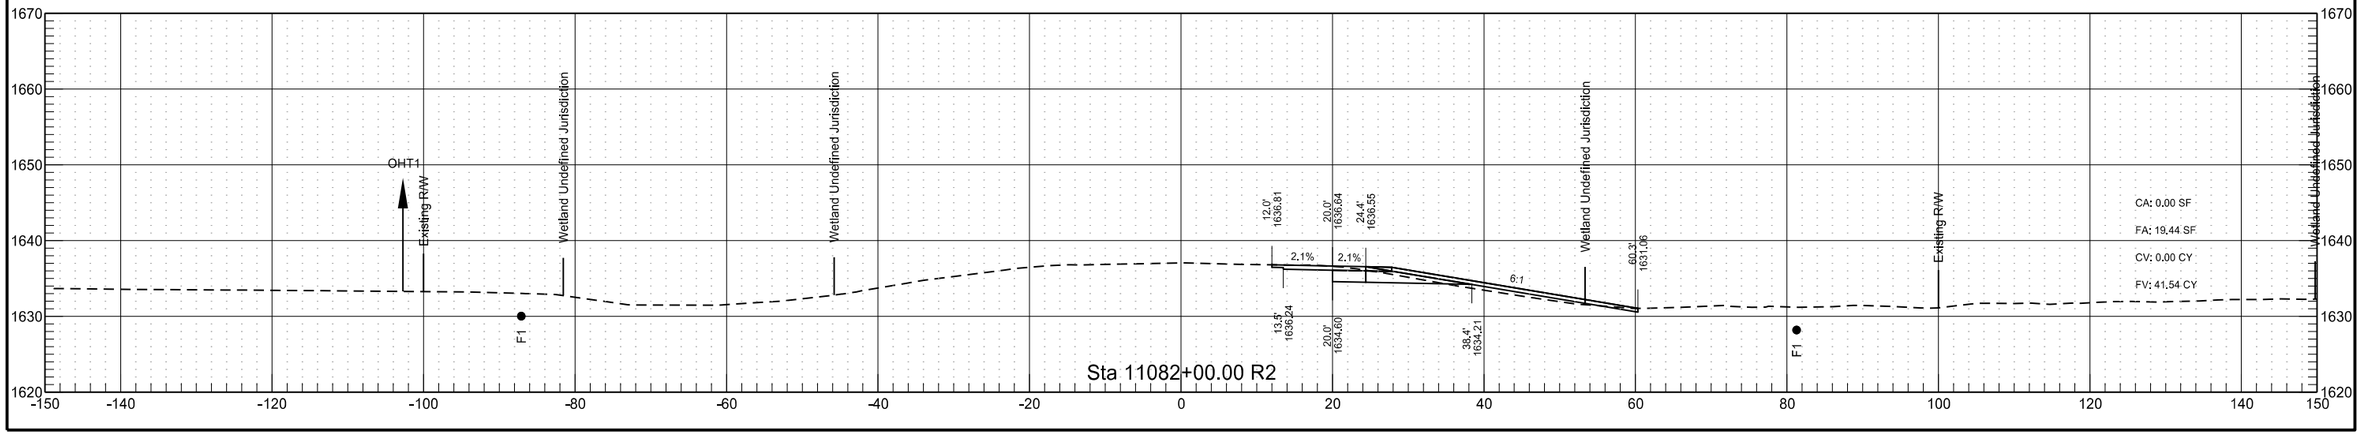


RP 209.843 to RP 212.065 - EB Passing Lane

	STATE	PROJECT NO.	SECTION NO.	SHEET NO.
	ND	INF-X-3-052(053)185	200	311

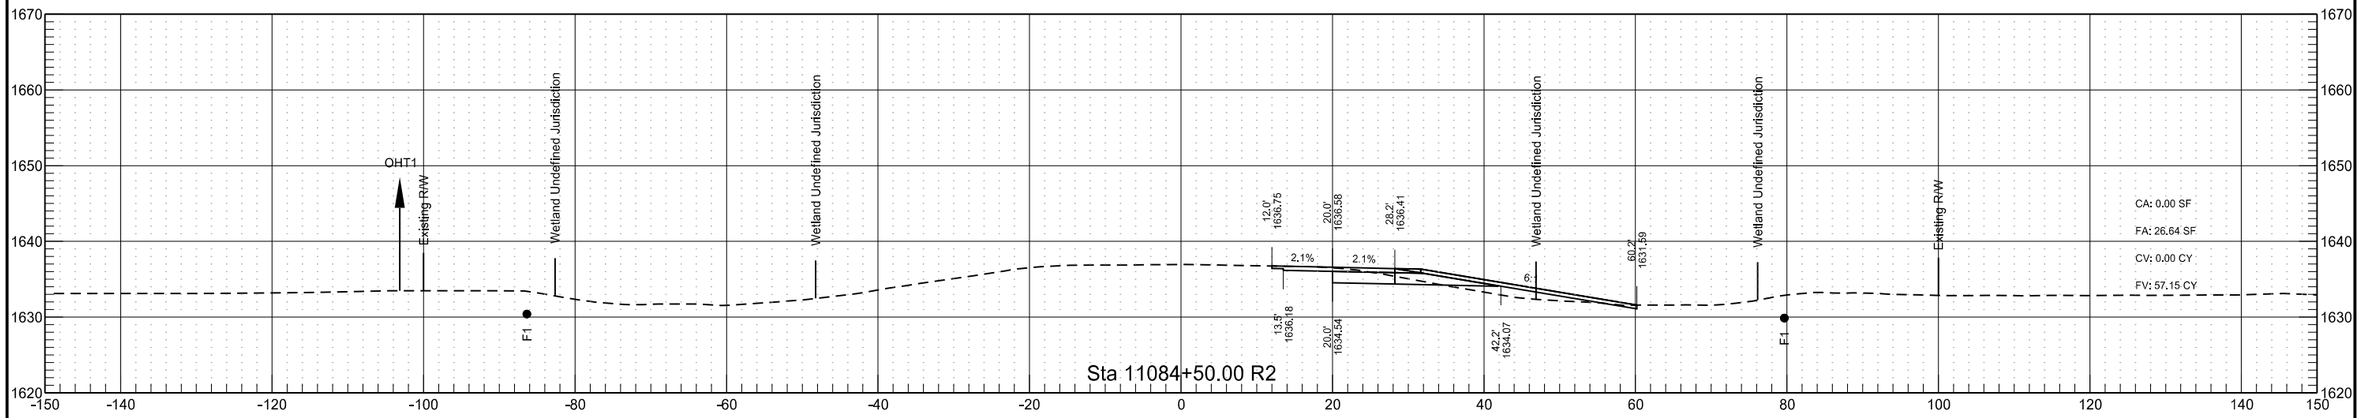


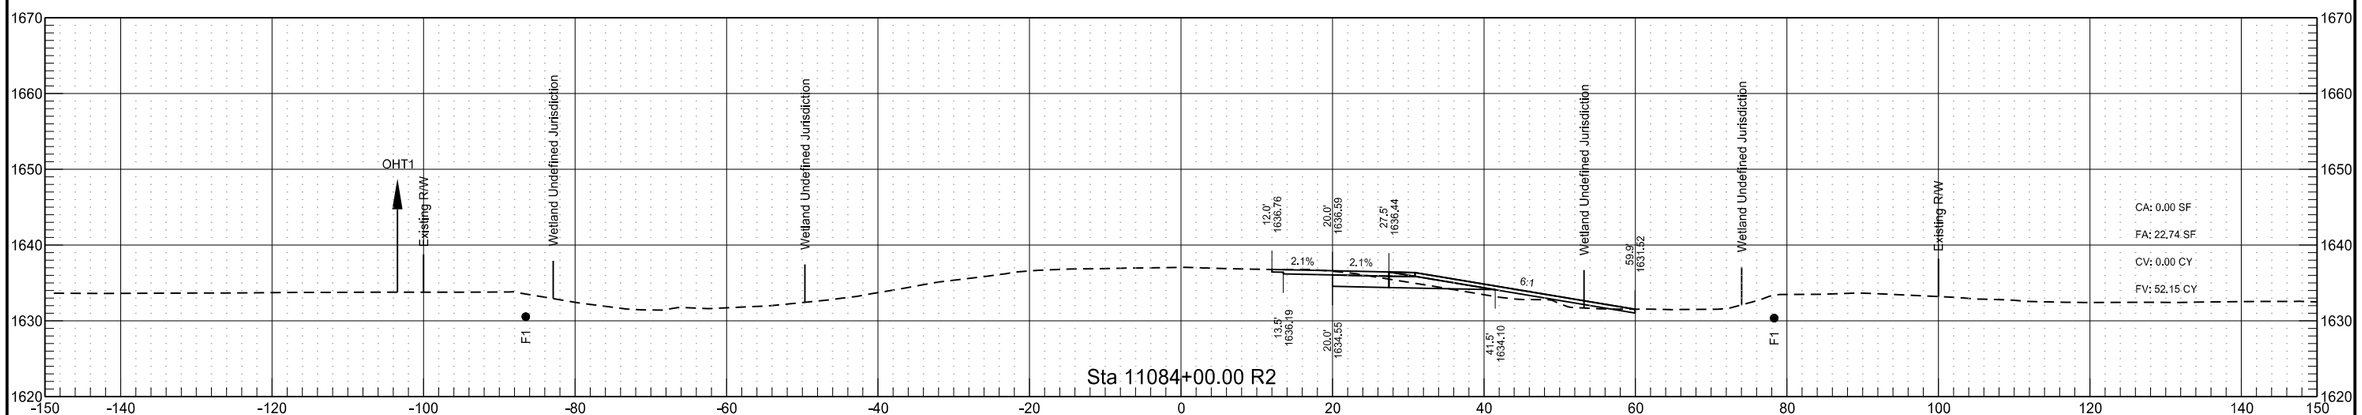


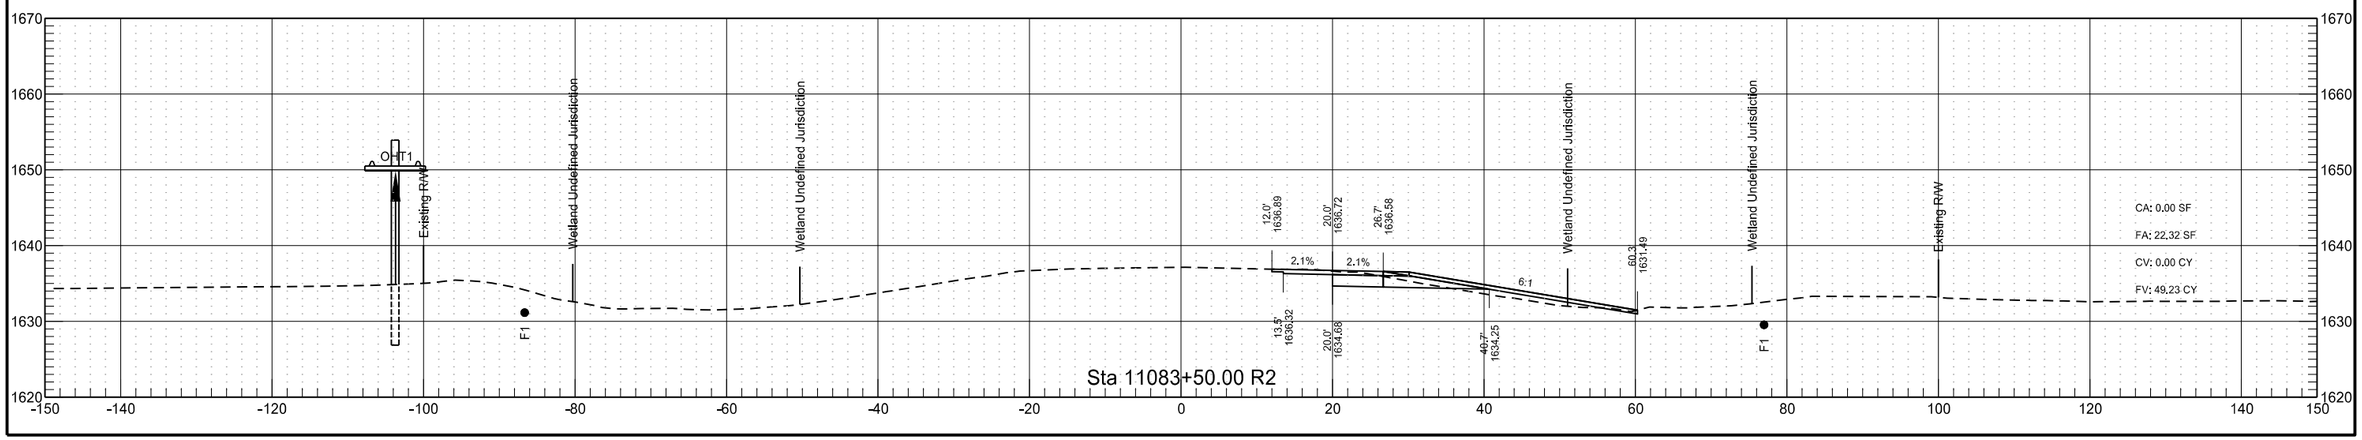


RP 209.843 to RP 212.065 - EB Passing Lane

	STATE	PROJECT NO.	SECTION NO.	SHEET NO.
	ND	INF-X-3-052(053)185	200	312

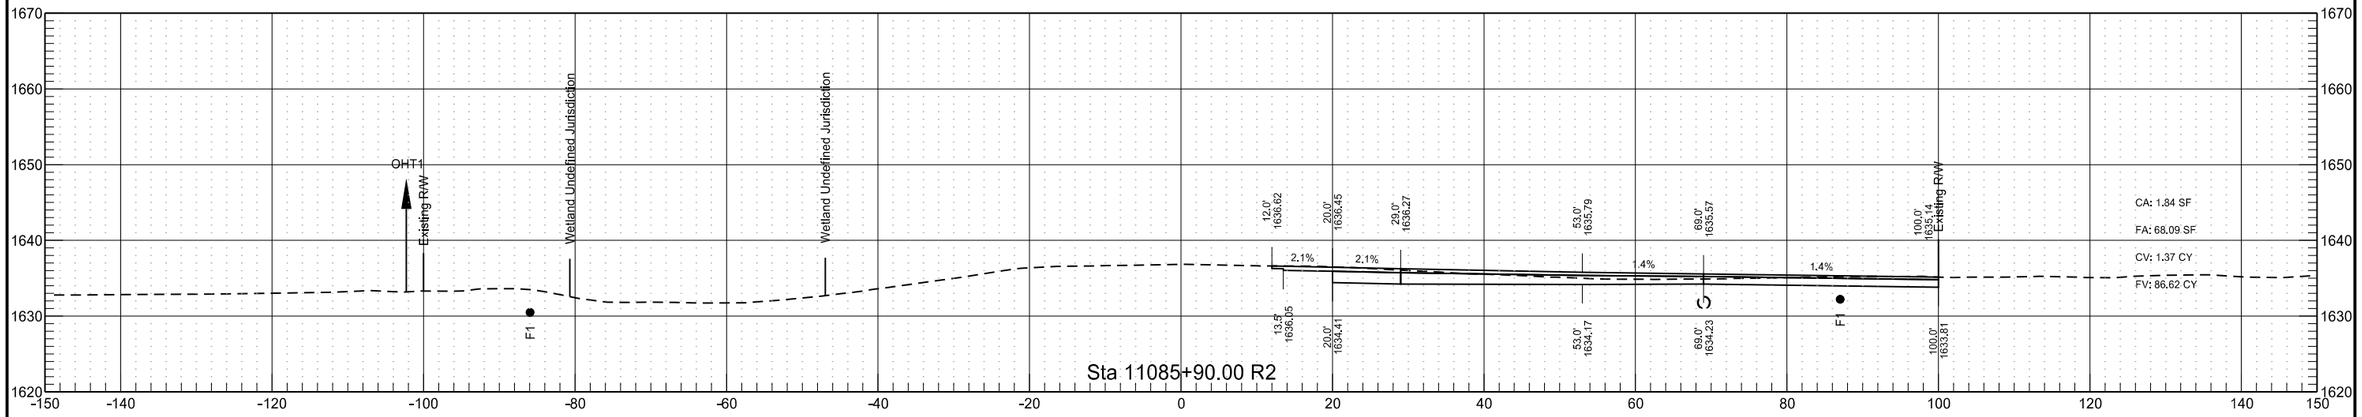


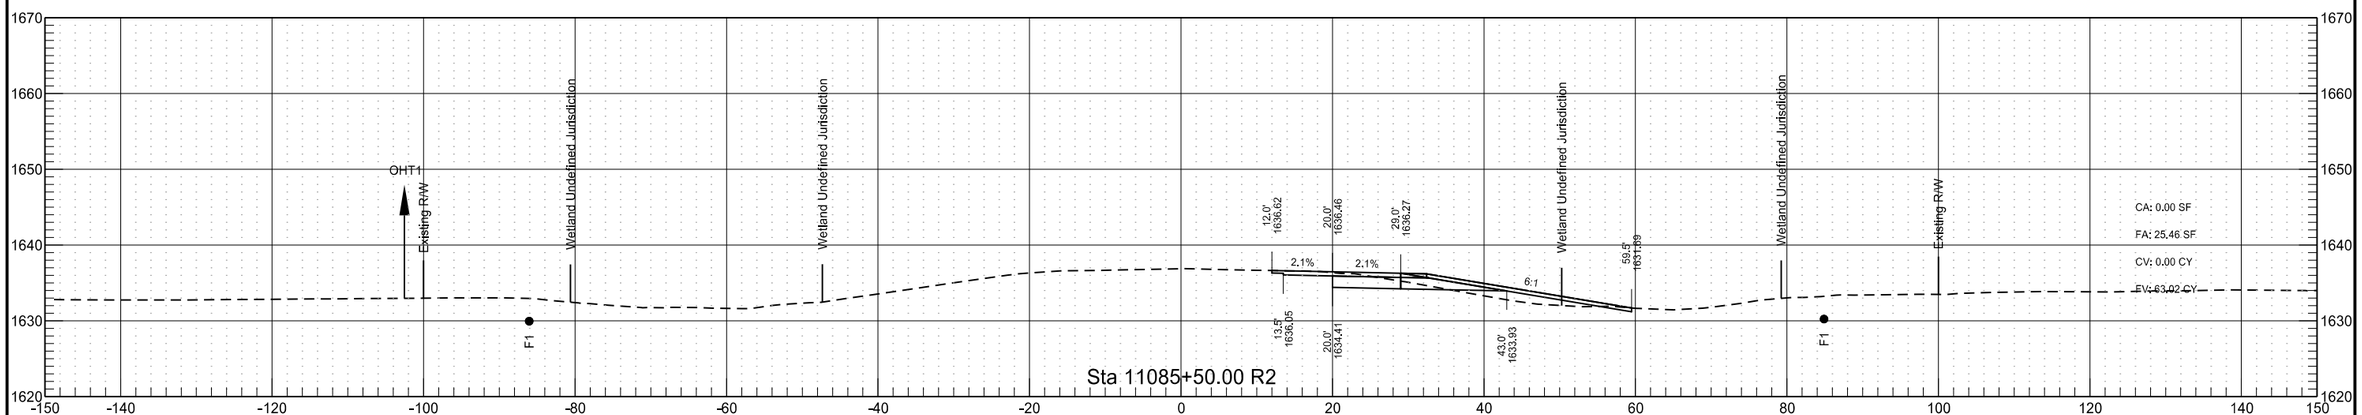


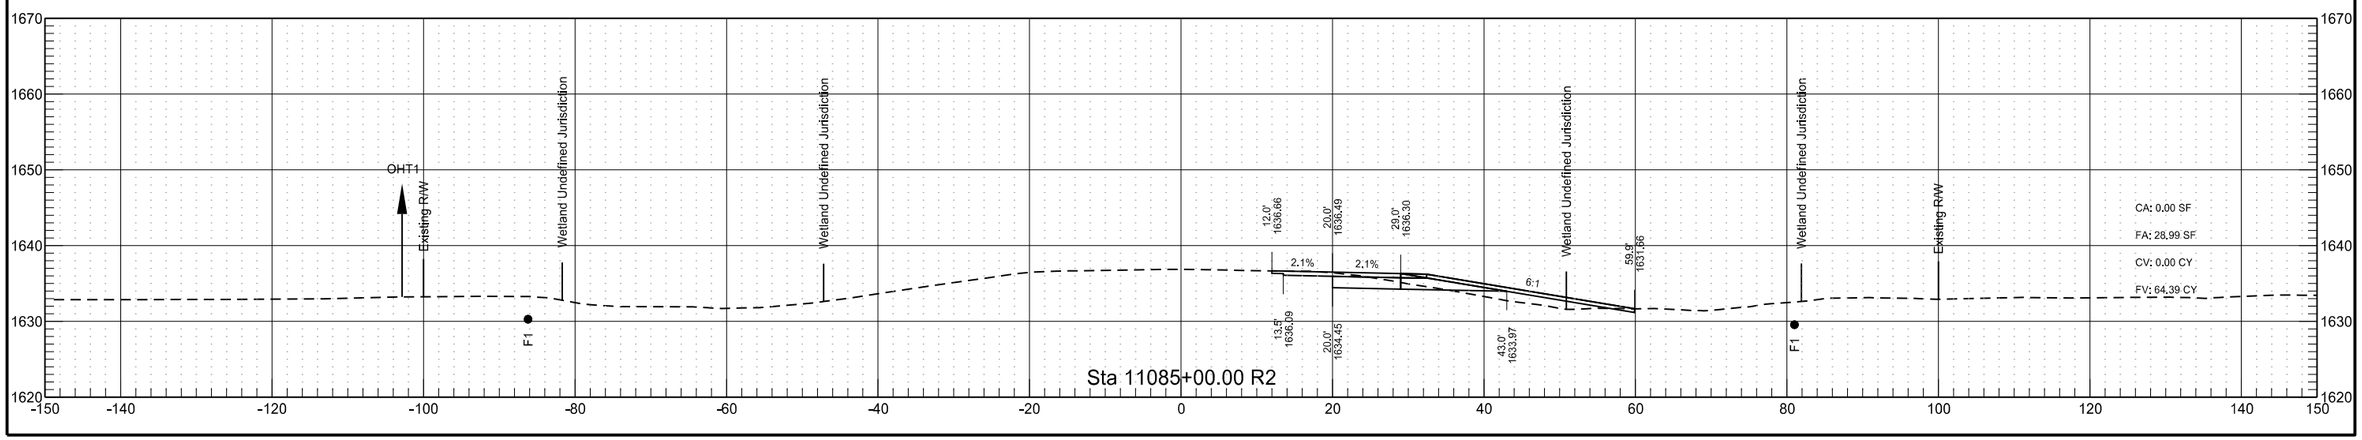


RP 209.843 to RP 212.065 - EB Passing Lane

	STATE	PROJECT NO.	SECTION NO.	SHEET NO.
	ND	INF-X-3-052(053)185	200	313

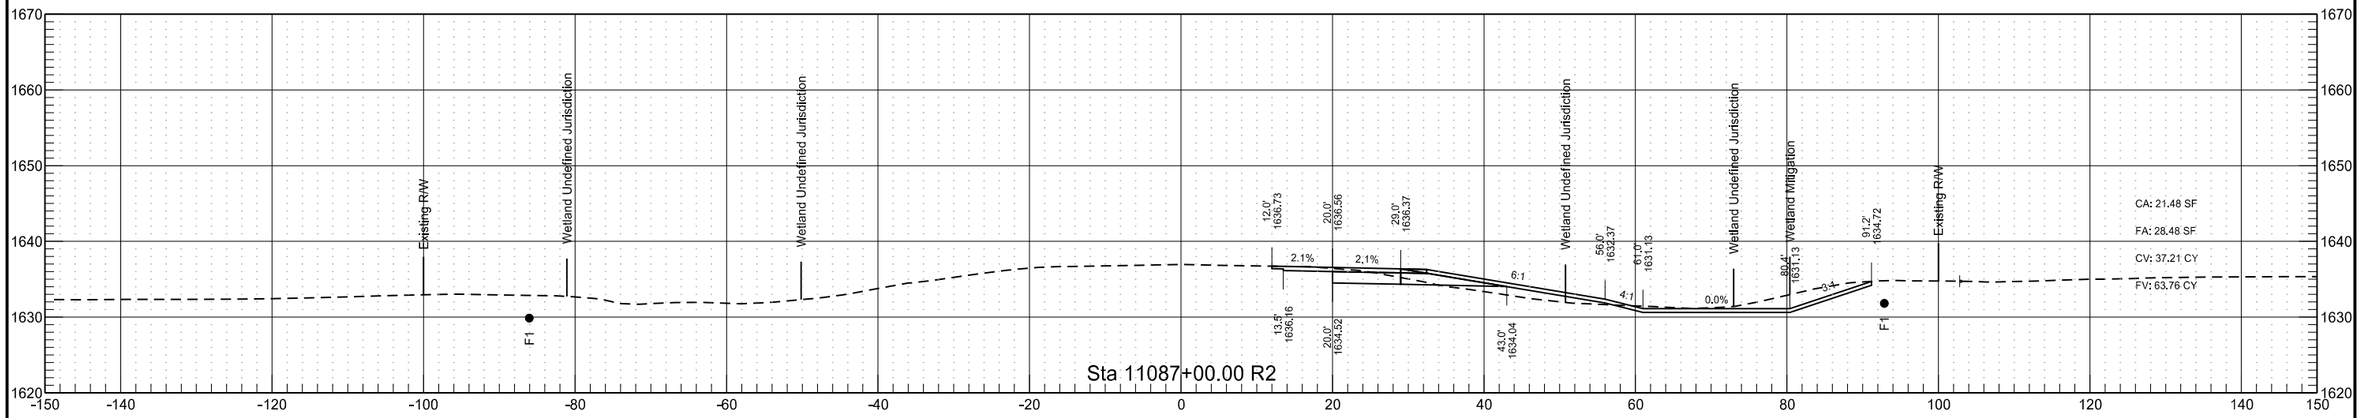

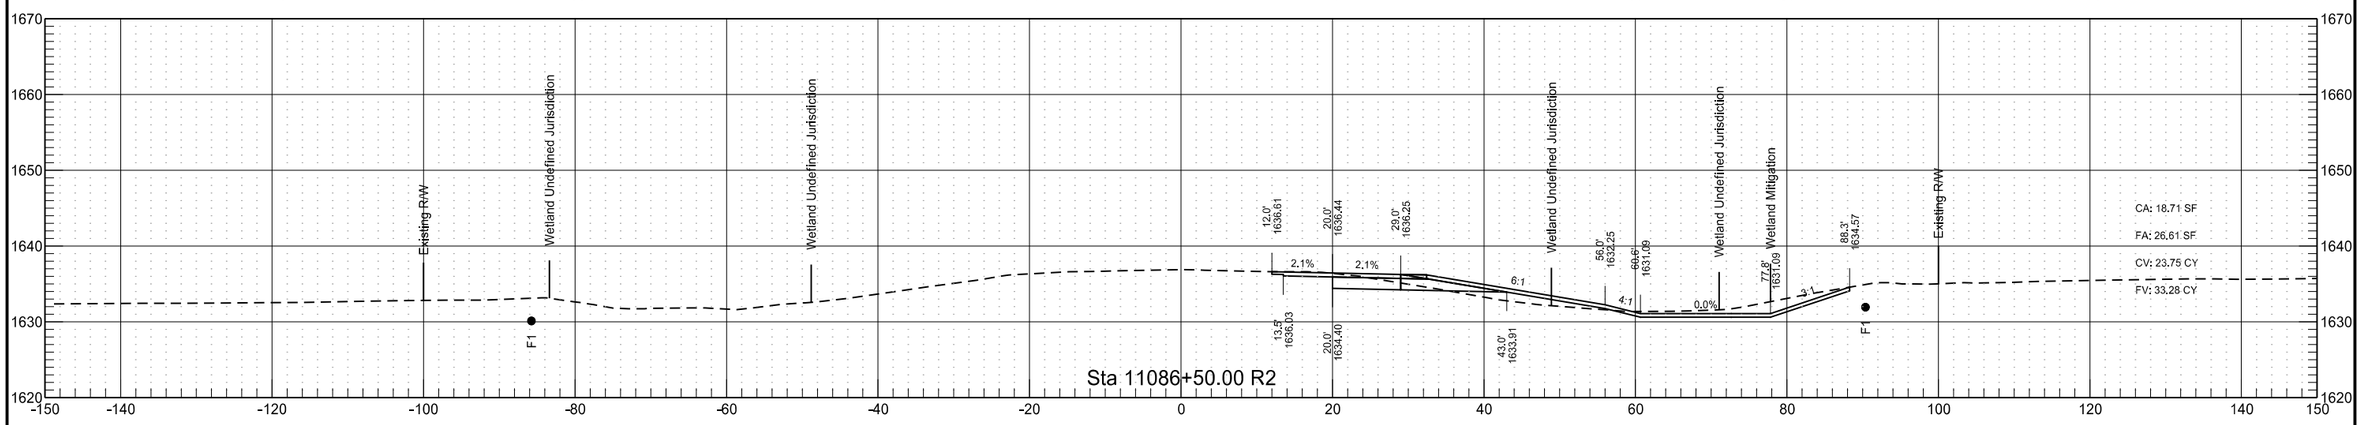


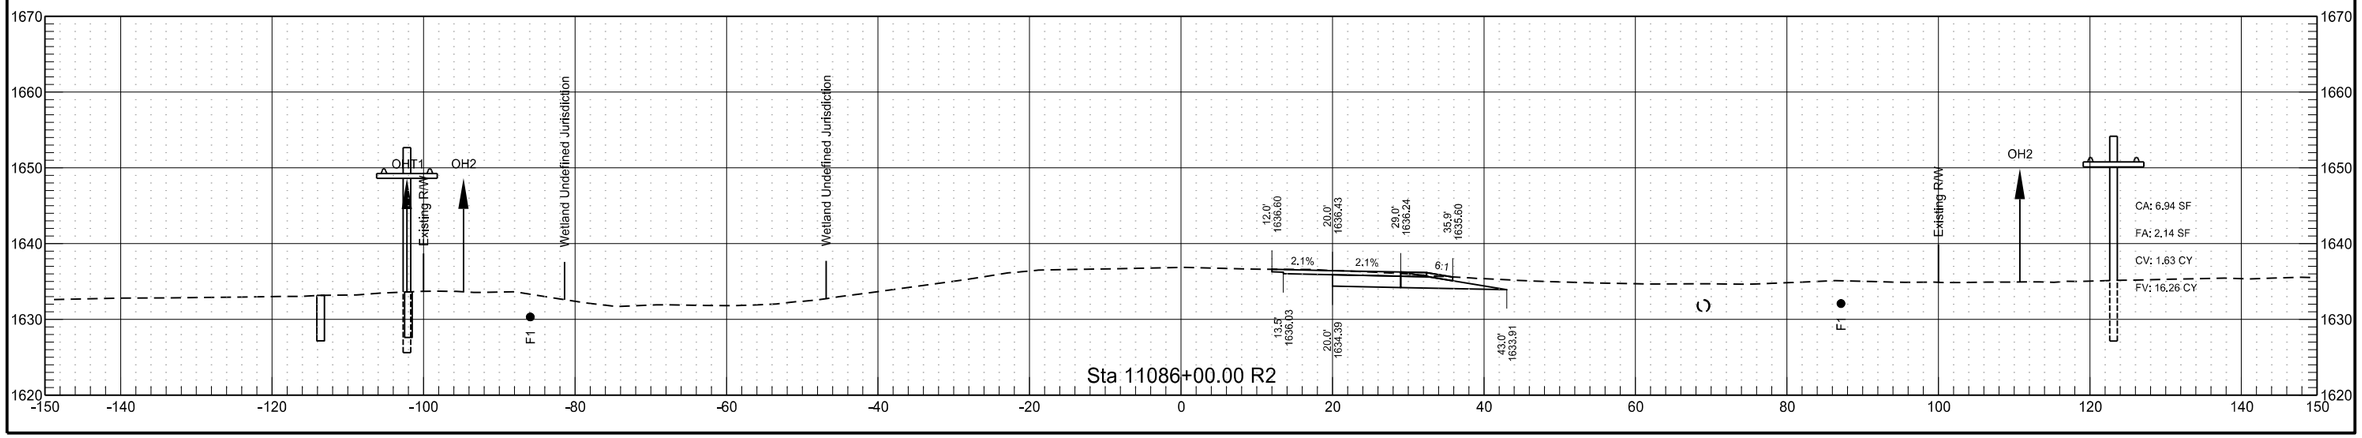



3/15/2022 9:24:35 AM sawyer.kenney G:\2021\21.01304\30052185.053\Design\Sheets\200XS_006_RP210.0_EBPL.dgn

RP 209.843 to RP 212.065 - EB Passing Lane

	STATE	PROJECT NO.	SECTION NO.	SHEET NO.
	ND	INF-X-3-052(053)185	200	314

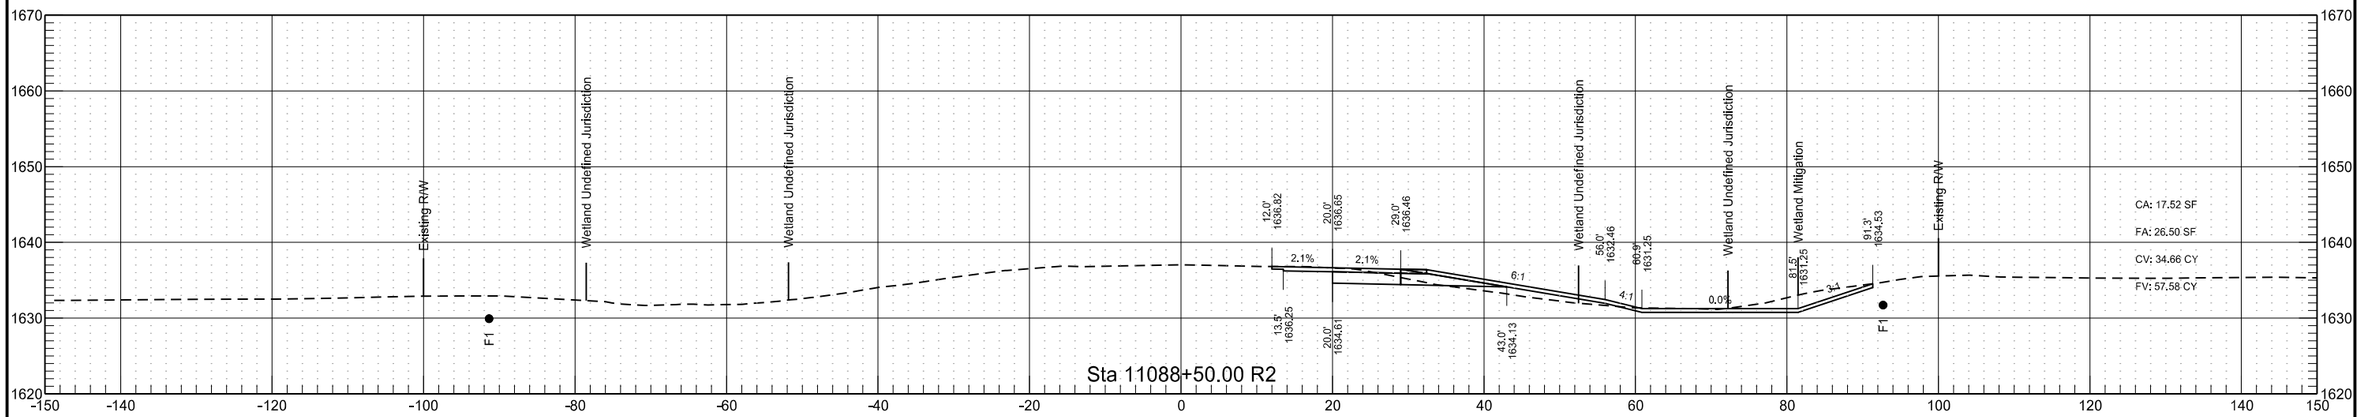


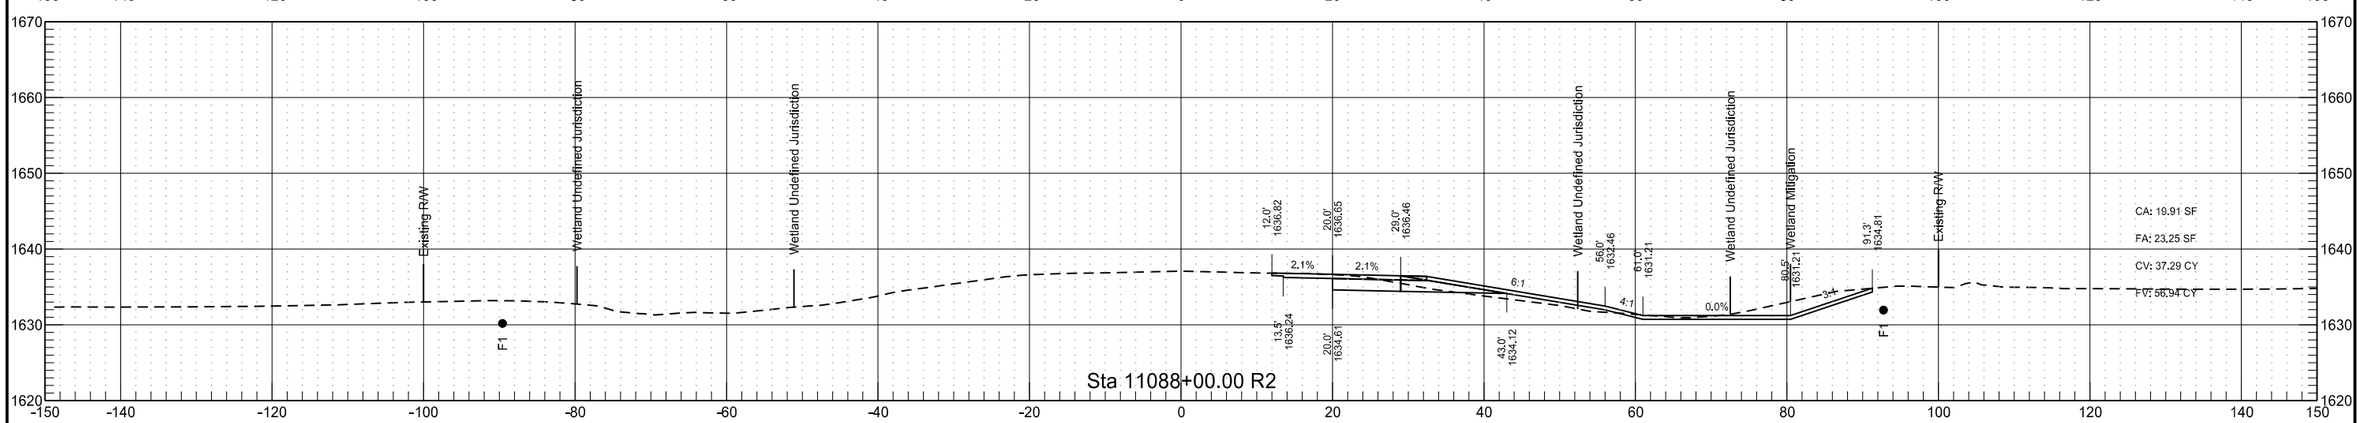


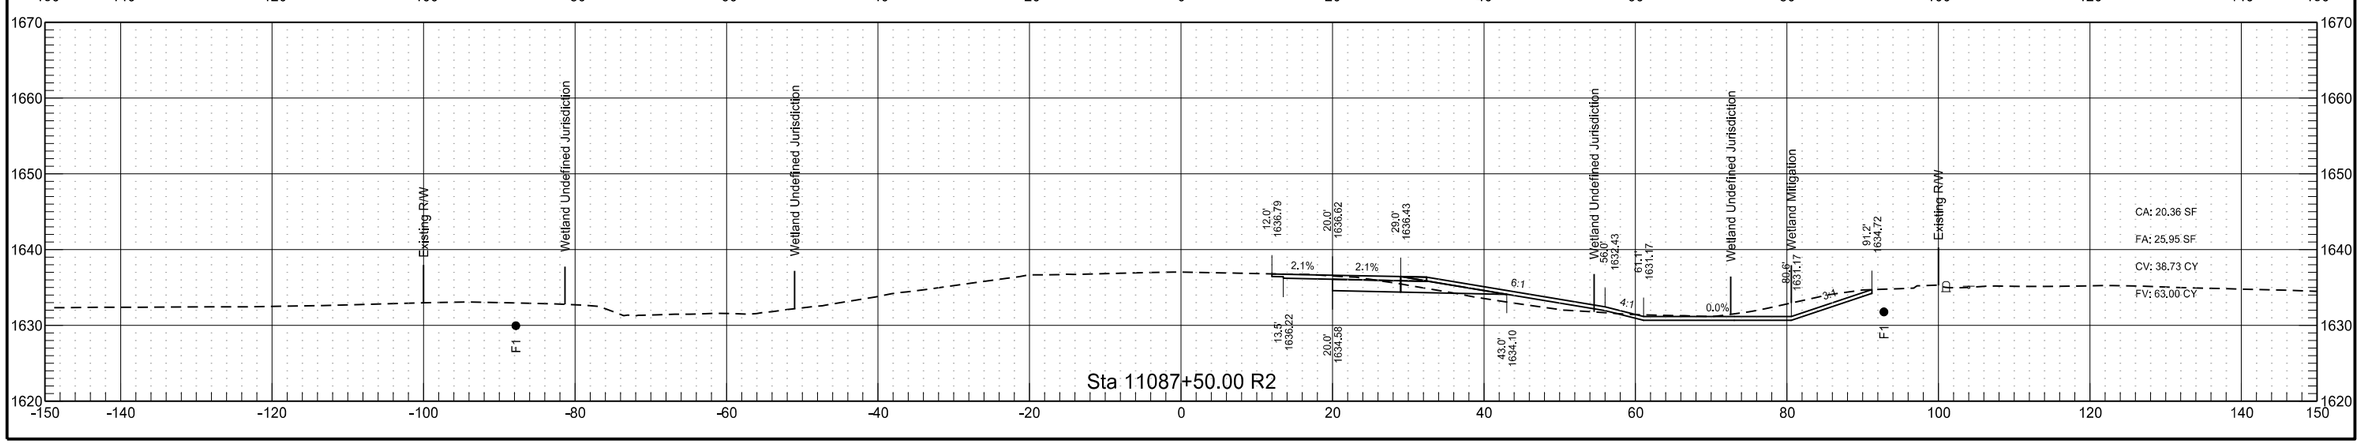


RP 209.843 to RP 212.065 - EB Passing Lane

	STATE	PROJECT NO.	SECTION NO.	SHEET NO.
	ND	INF-X-3-052(053)185	200	315

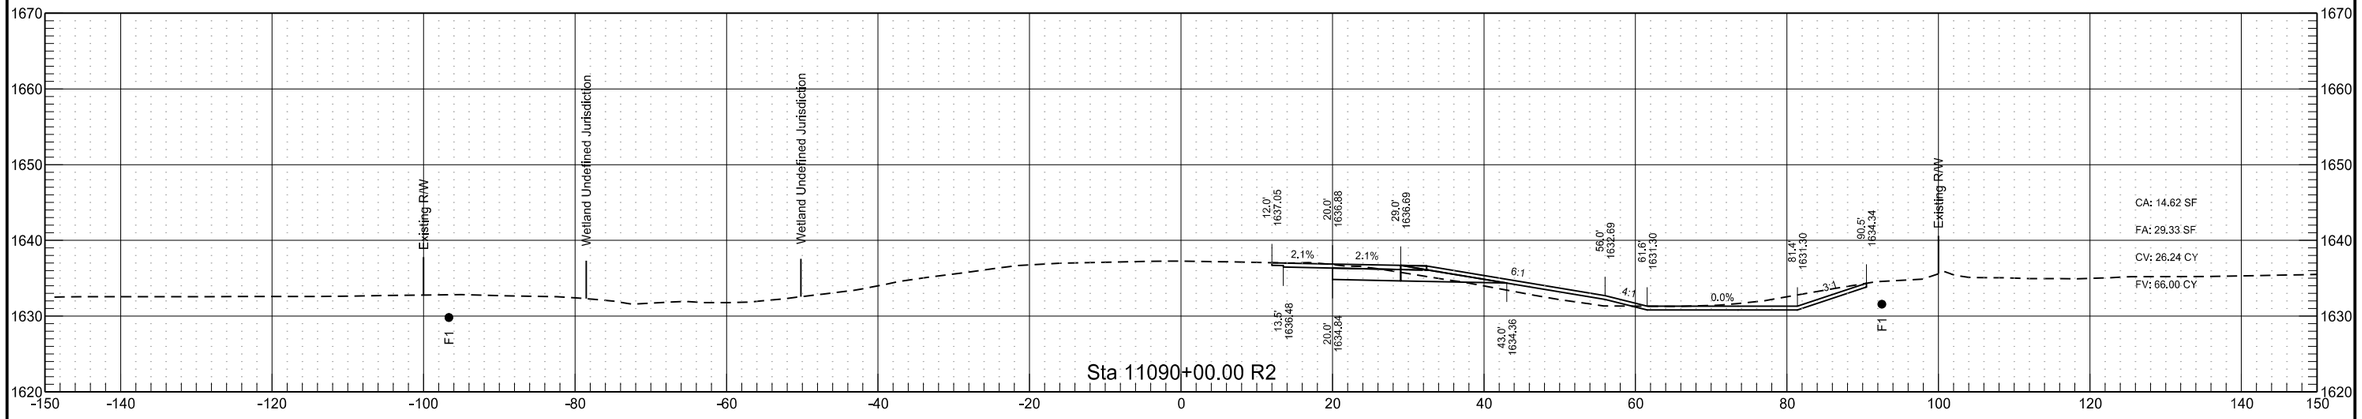


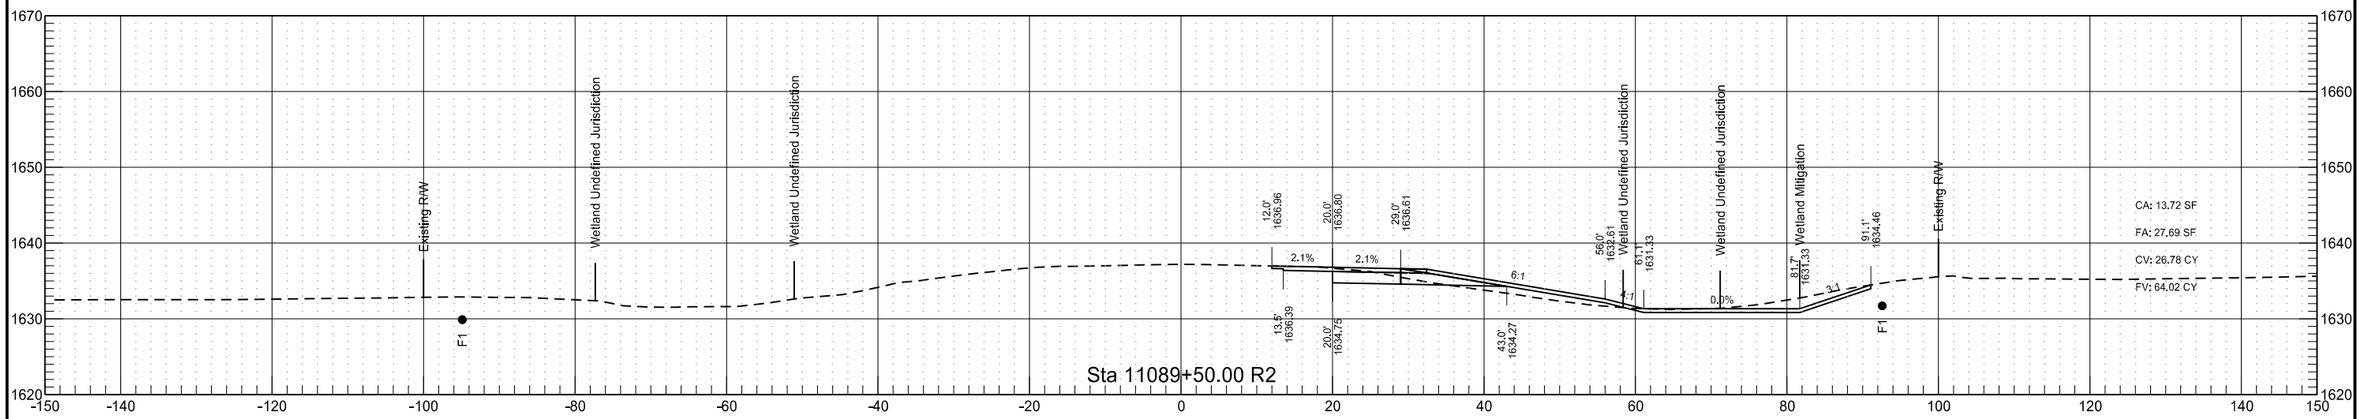


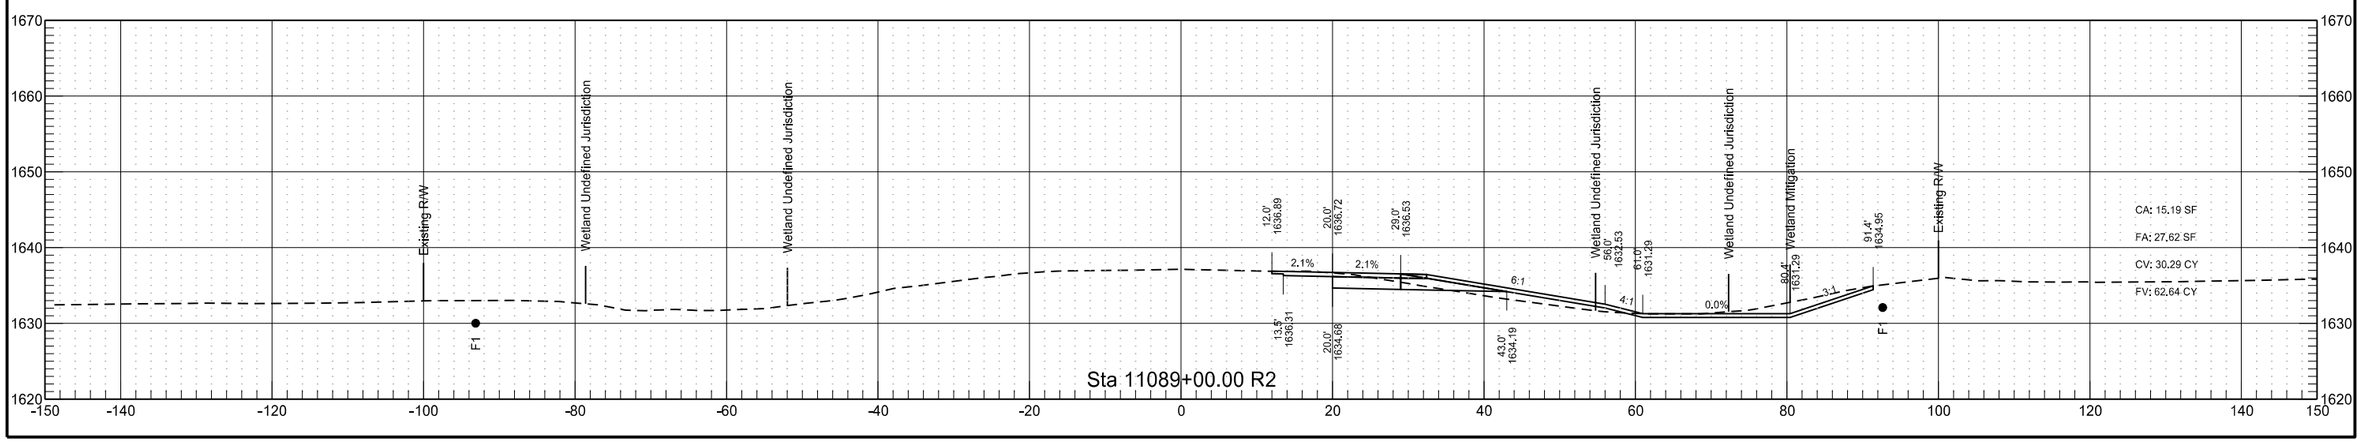


RP 209.843 to RP 212.065 - EB Passing Lane

	STATE	PROJECT NO.	SECTION NO.	SHEET NO.
	ND	INF-X-3-052(053)185	200	316

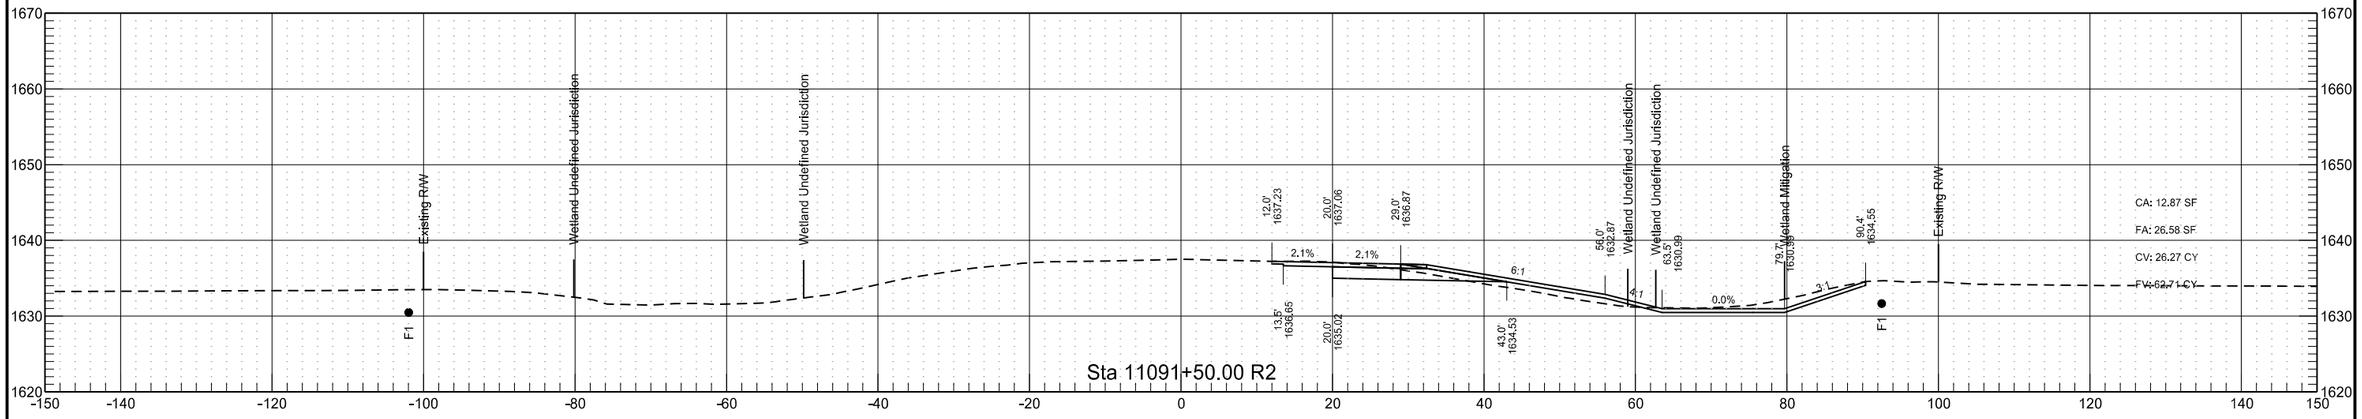


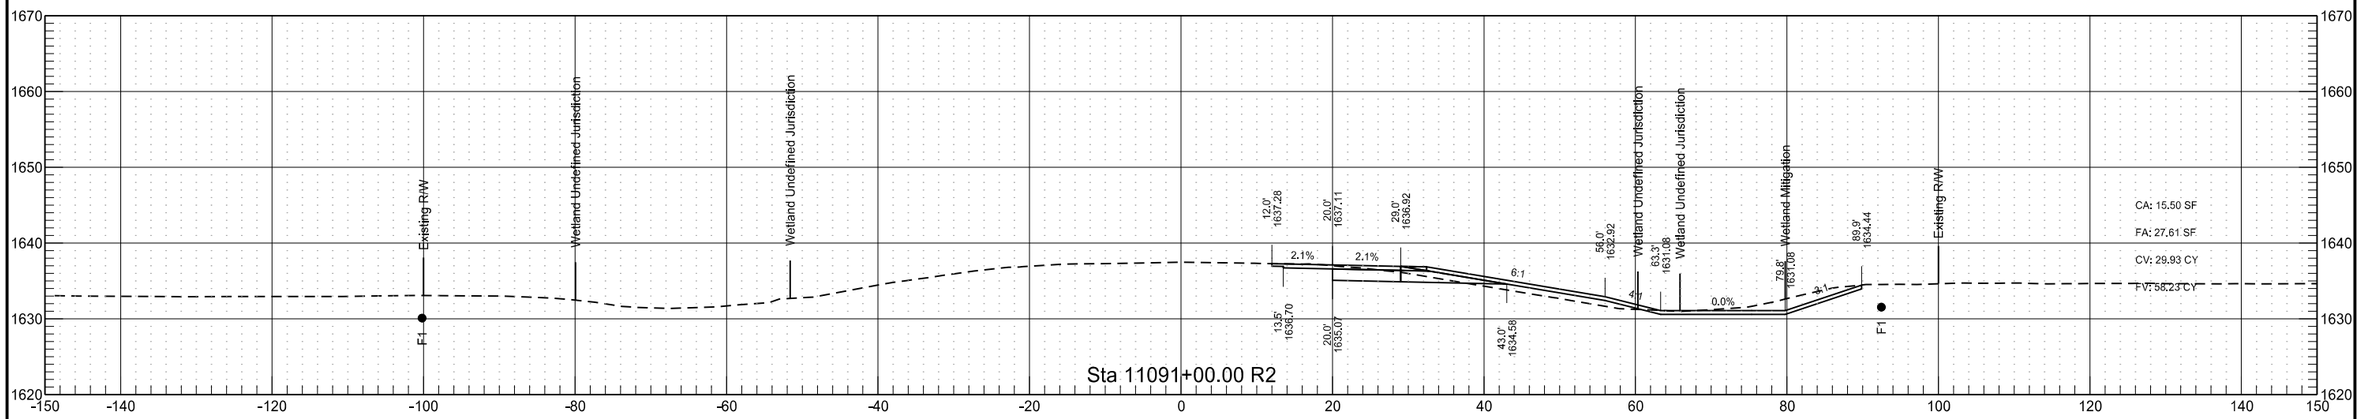


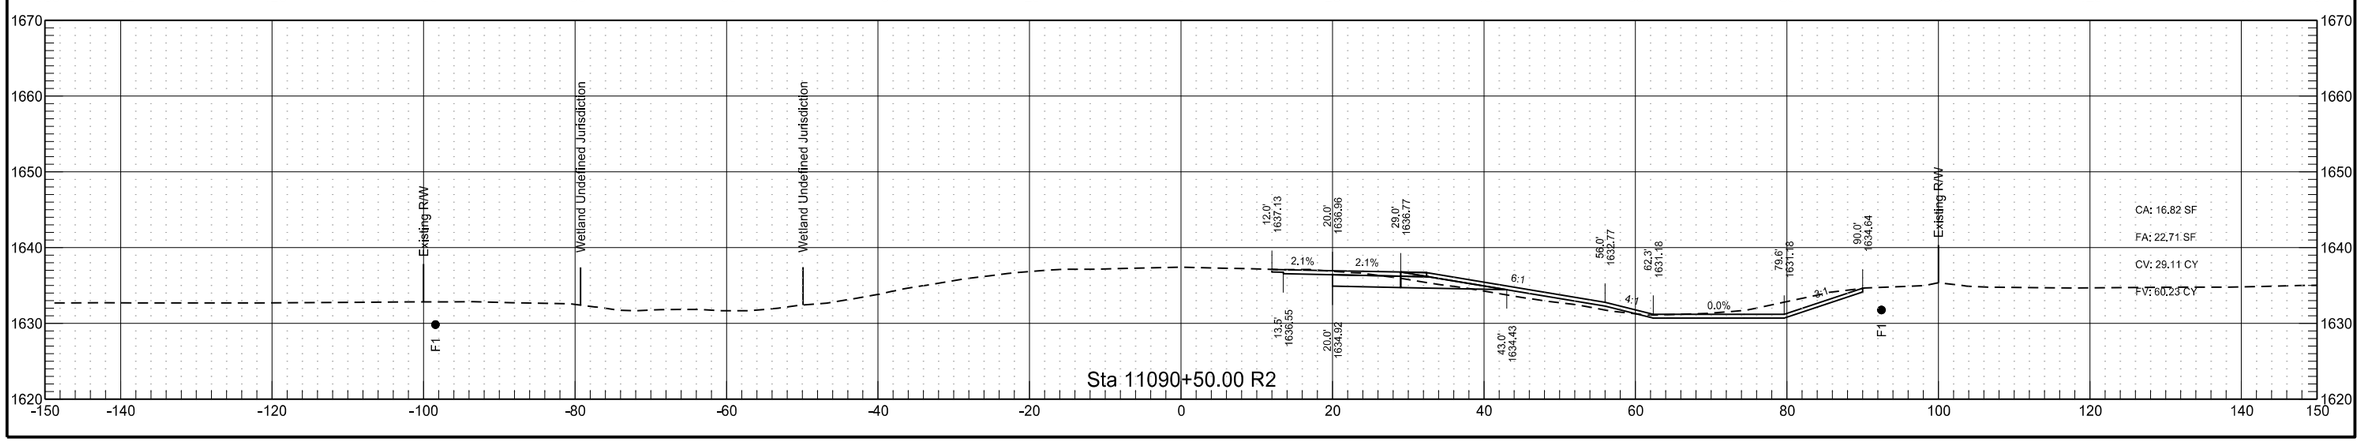

RP 209.843 to RP 212.065 - EB Passing Lane


	STATE	PROJECT NO.	SECTION NO.	SHEET NO.
	ND	INF-X-3-052(053)185	200	317

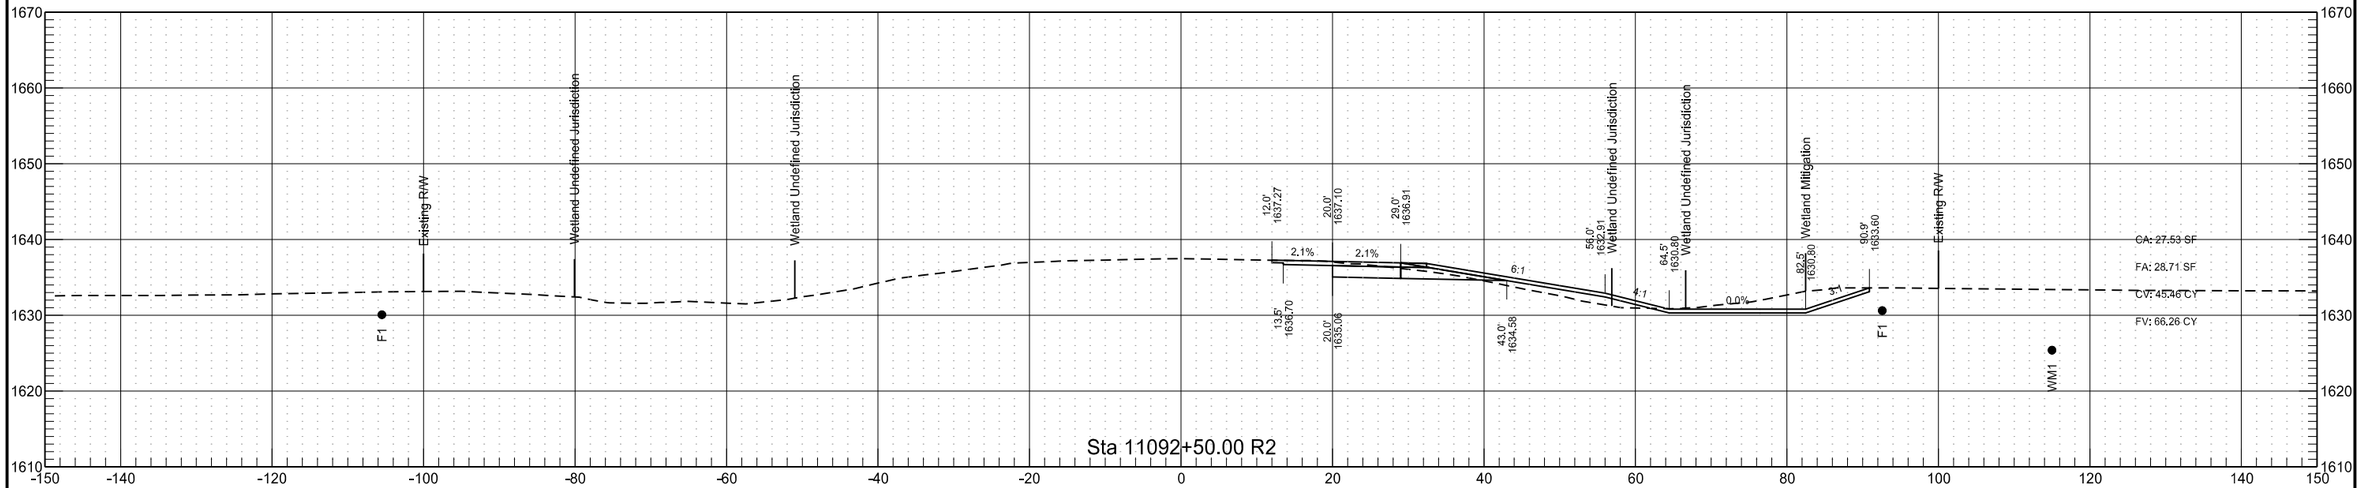

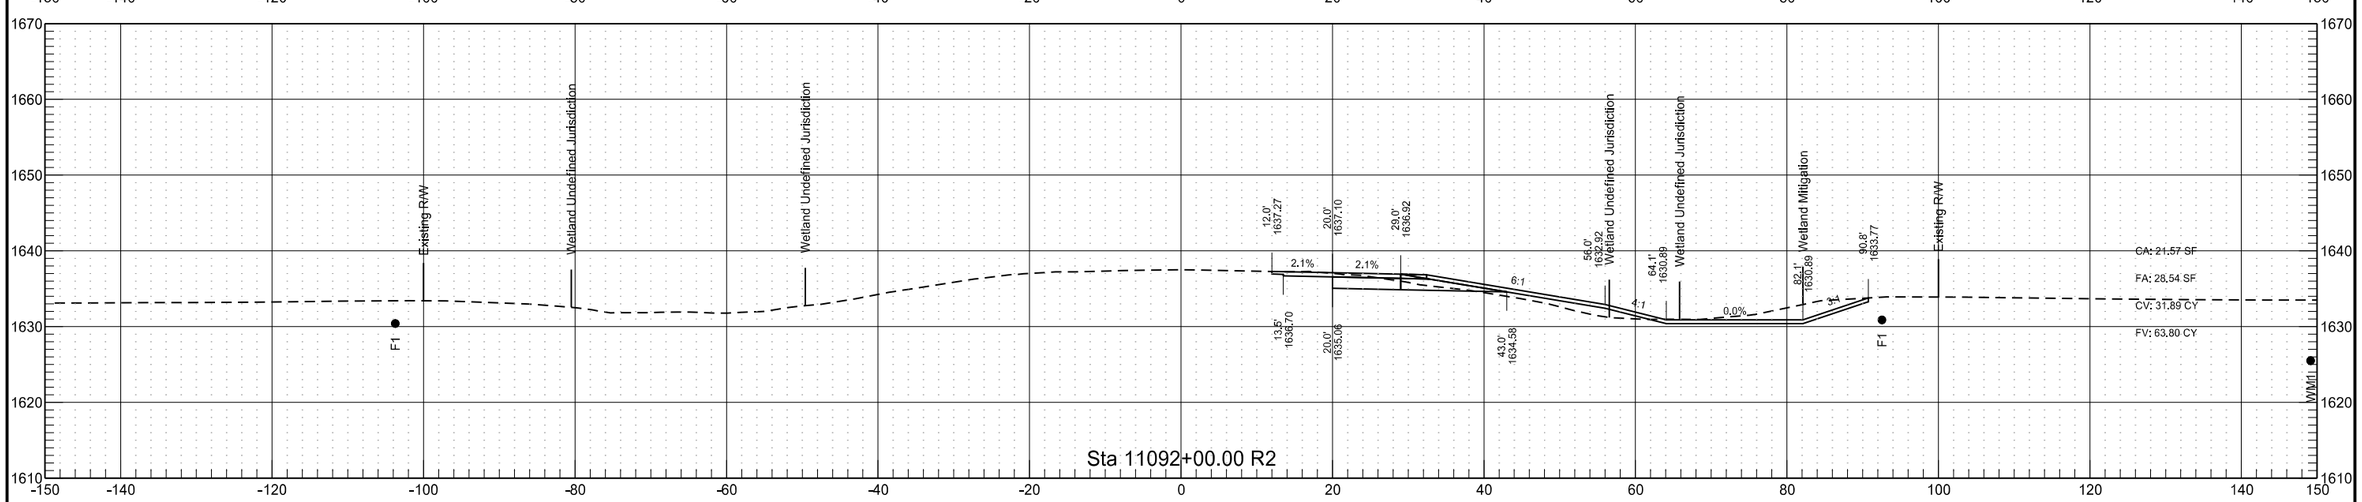

RP 209.843 to RP 212.065 - EB Passing Lane


	STATE	PROJECT NO.	SECTION NO.	SHEET NO.
	ND	INF-X-3-052(053)185	200	318

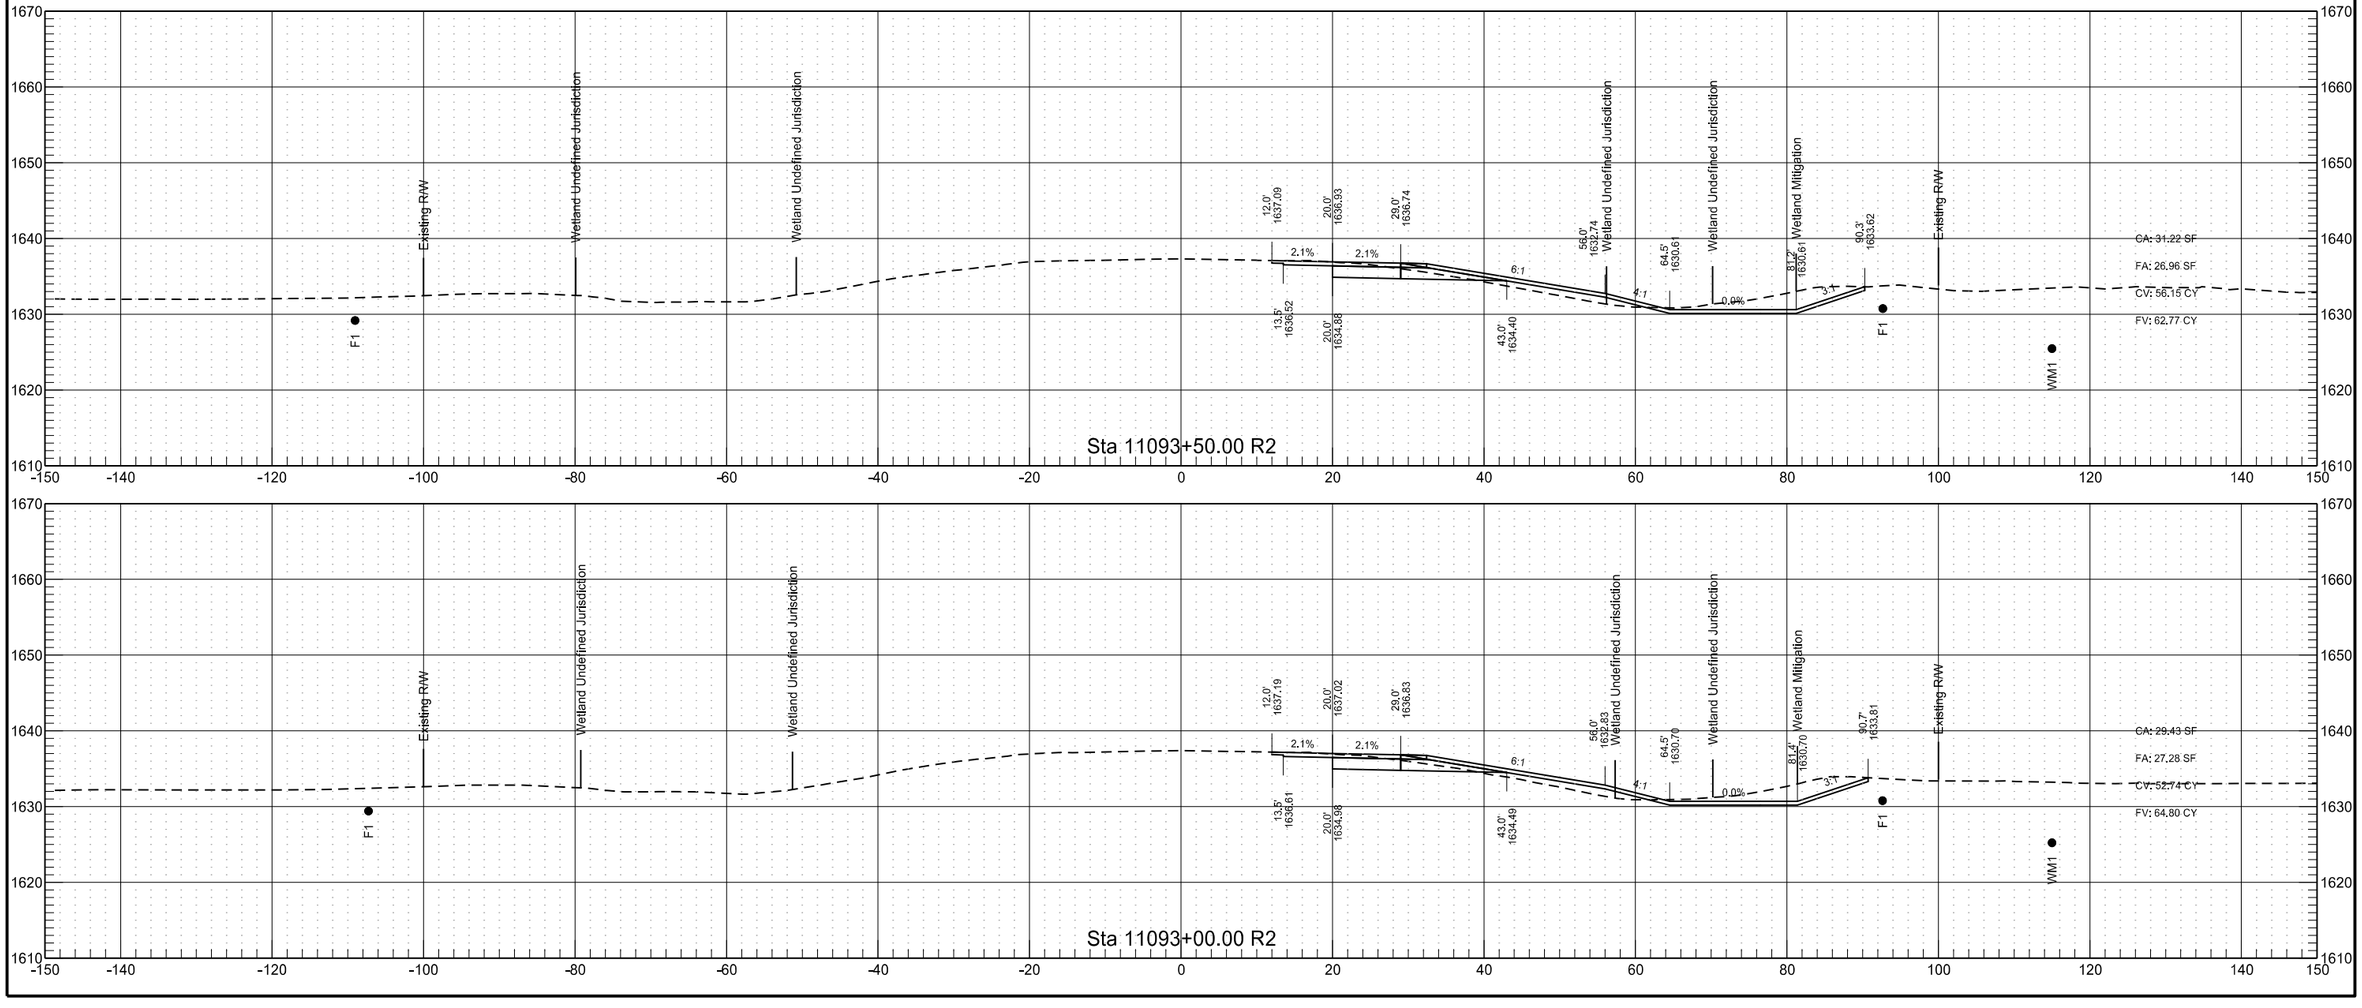

3/15/2022 9:24:39 AM sawyer.kenney G:\2021\21.01304\30052185.053\Design\Sheets\200XS_006_RP210.0_EBPL.dgn

RP 209.843 to RP 212.065 - EB Passing Lane


	STATE	PROJECT NO.	SECTION NO.	SHEET NO.
	ND	INF-X-3-052(053)185	200	319

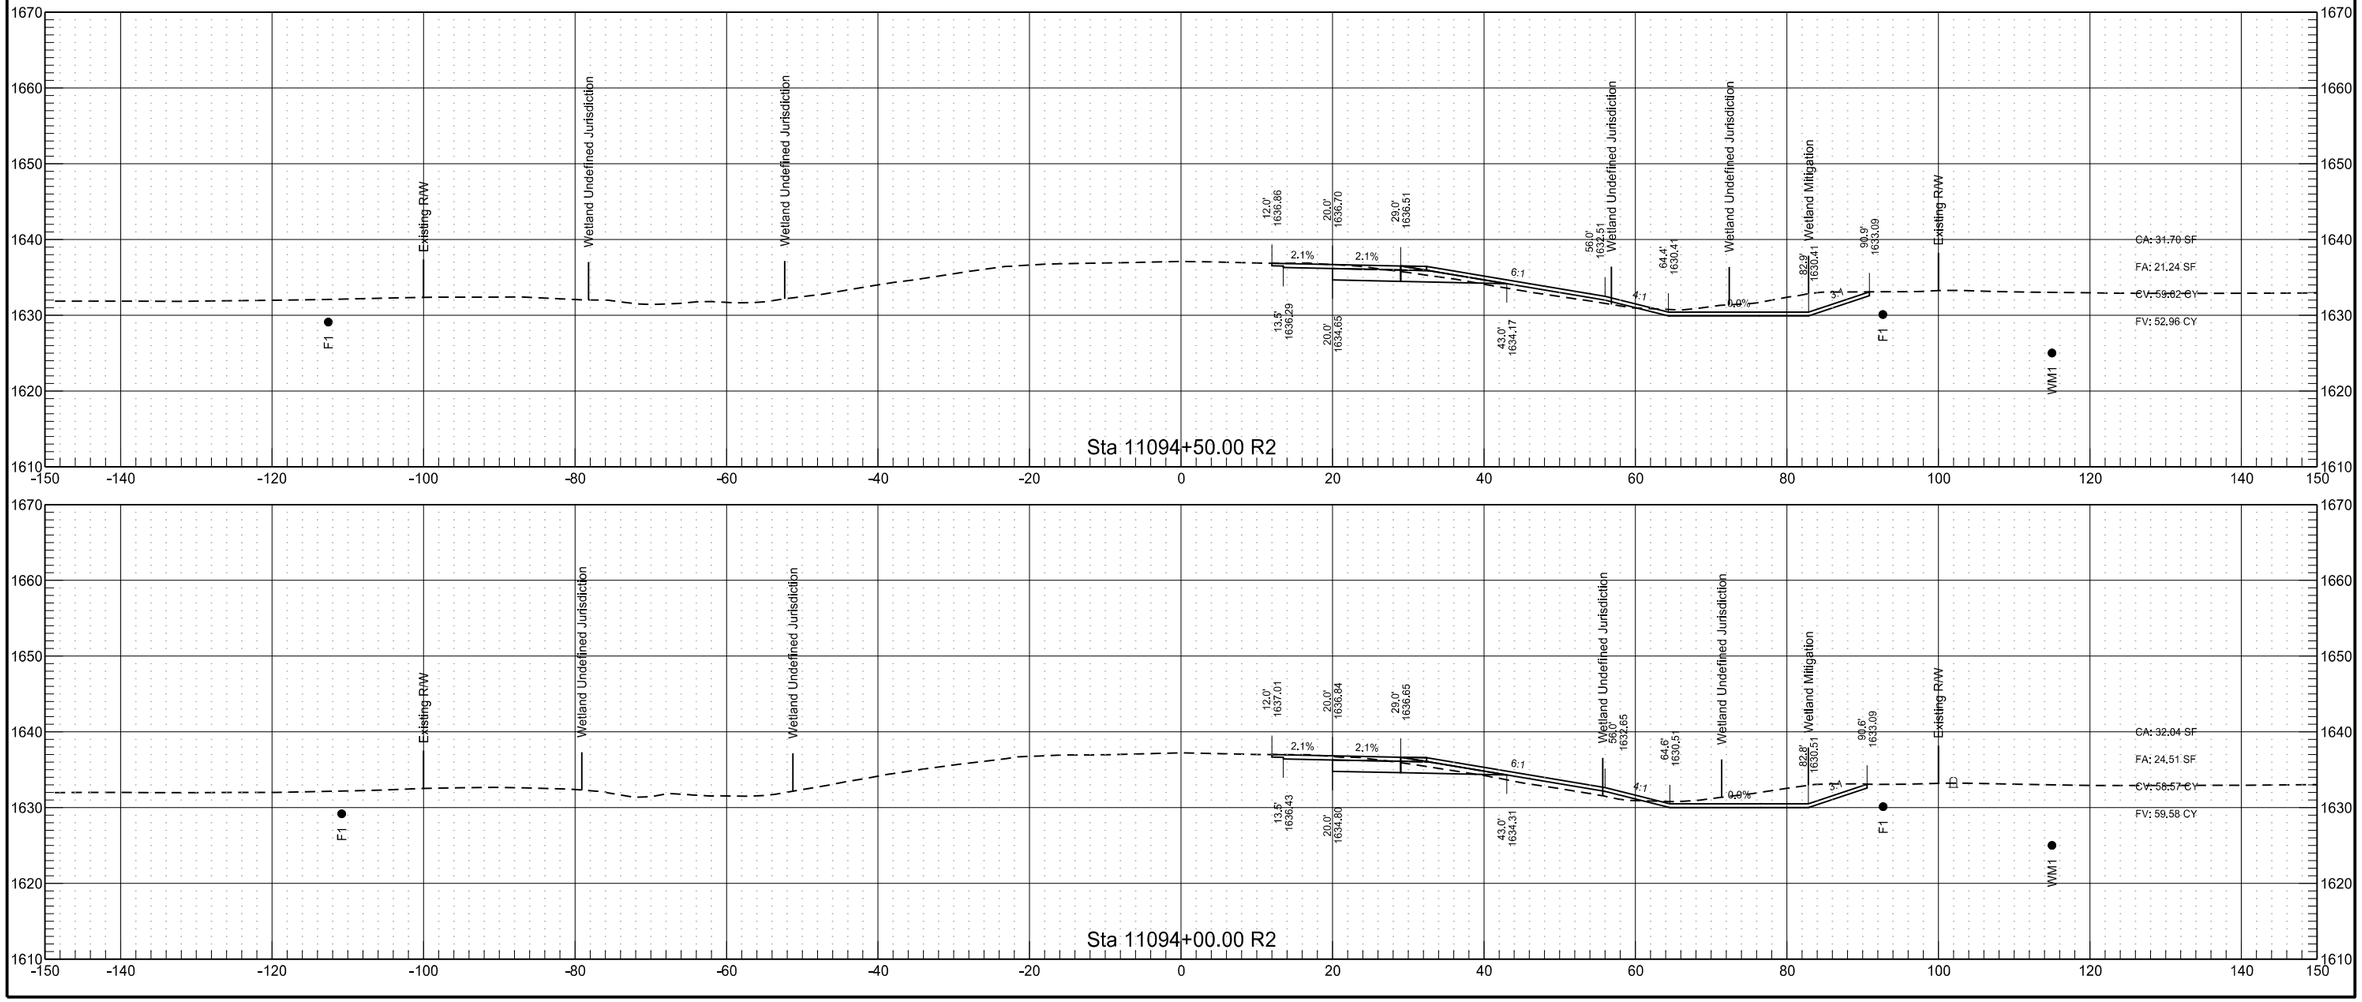

3/15/2022 9:24:40 AM sawyer.kenney G:\2021\21.01304\30052185.053\Design\Sheets\200XS_006_RP210.0_EBPL.dgn

RP 209.843 to RP 212.065 - EB Passing Lane


	STATE	PROJECT NO.	SECTION NO.	SHEET NO.
	ND	INF-X-3-052(053)185	200	320

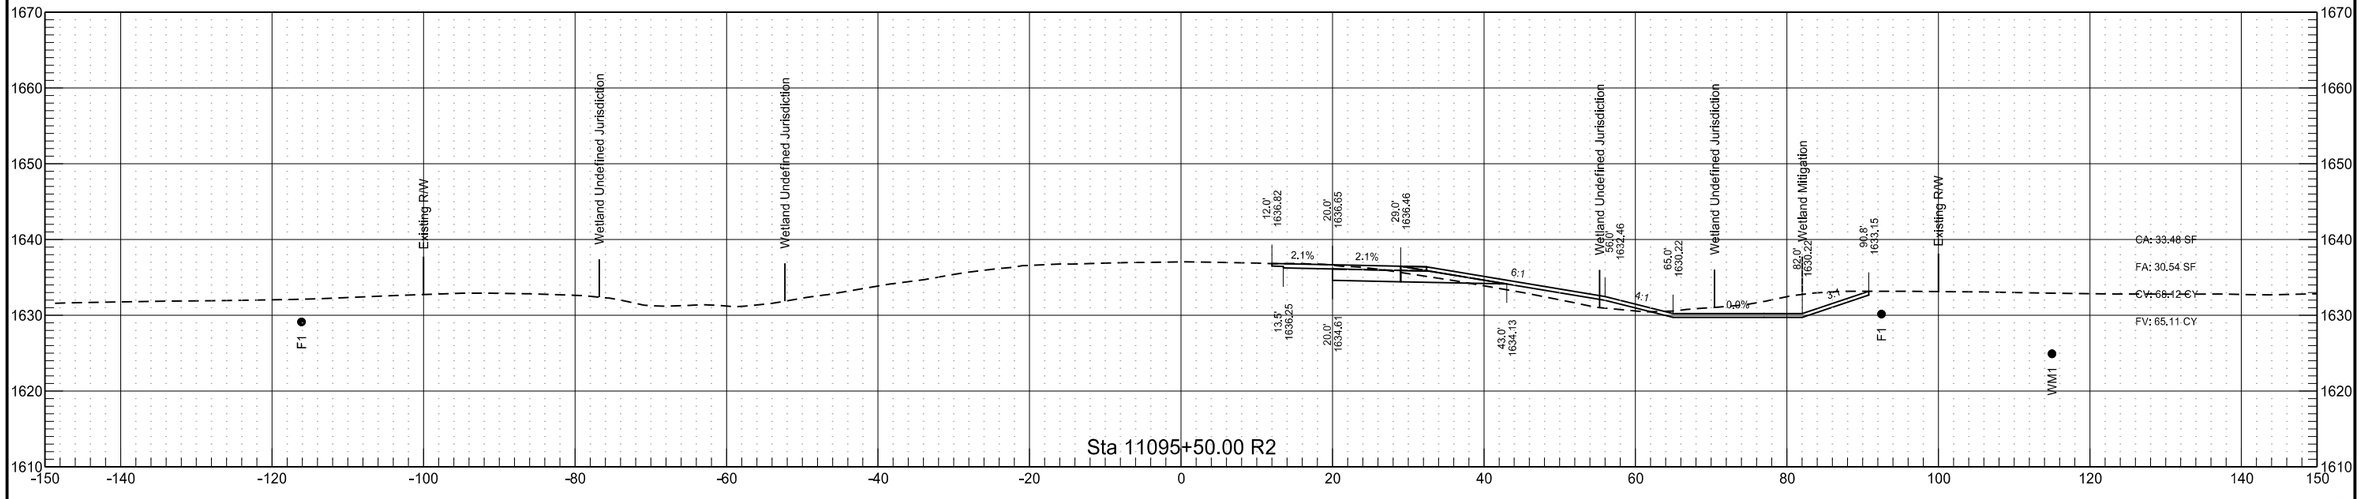

3/15/2022 9:24:40 AM sawyer.kenney G:\2021\21.01304\30052185.053\Design\Sheets\200XS_006_RP210.0_EBPL.dgn

RP 209.843 to RP 212.065 - EB Passing Lane


	STATE	PROJECT NO.	SECTION NO.	SHEET NO.
	ND	INF-X-3-052(053)185	200	321

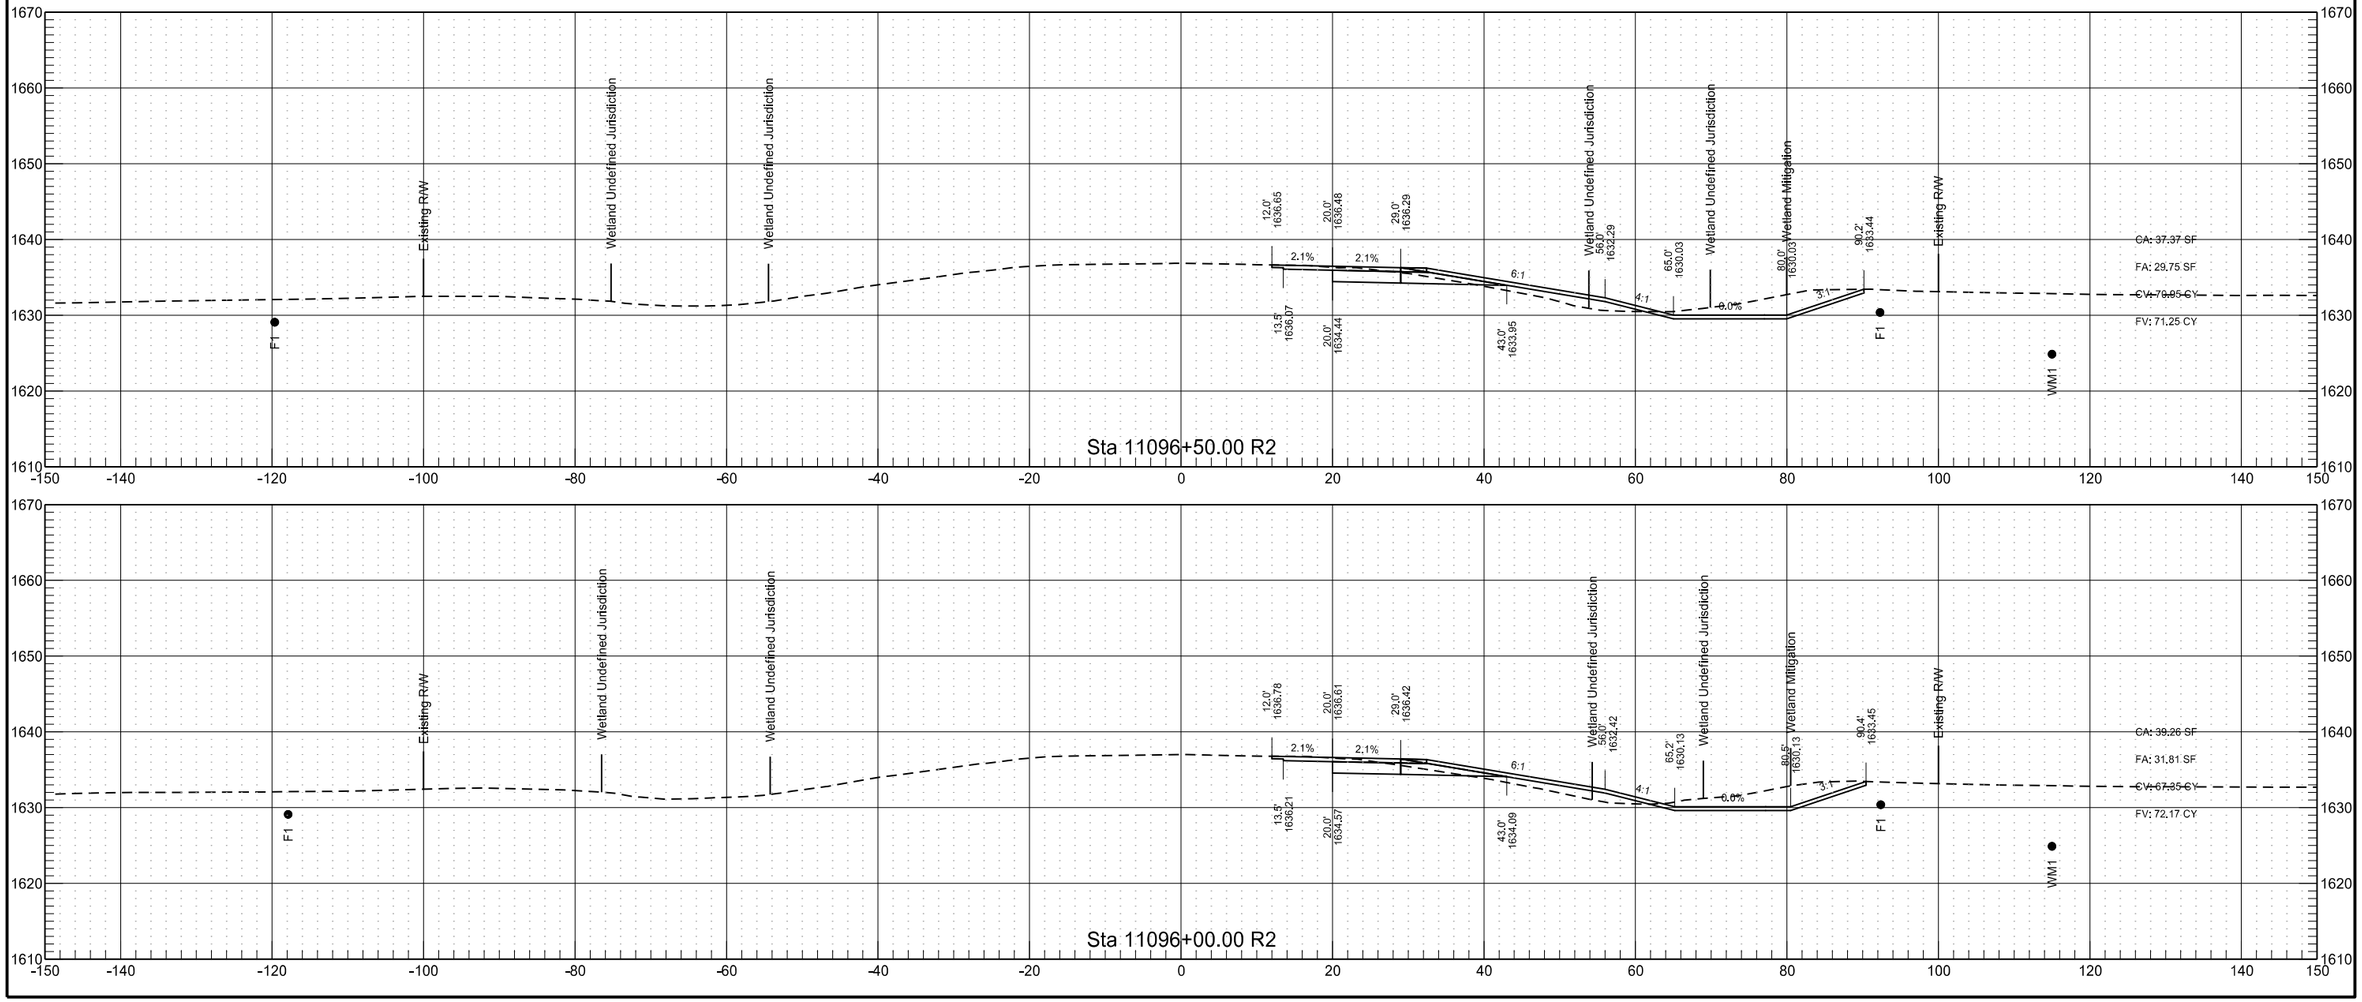

3/15/2022 9:24:41 AM sawyer.kenney G:\2021\21.01304\30052185.053\Design\Sheets\200XS_006_RP210.0_EBPL.dgn

RP 209.843 to RP 212.065 - EB Passing Lane


	STATE	PROJECT NO.	SECTION NO.	SHEET NO.
	ND	INF-X-3-052(053)185	200	322

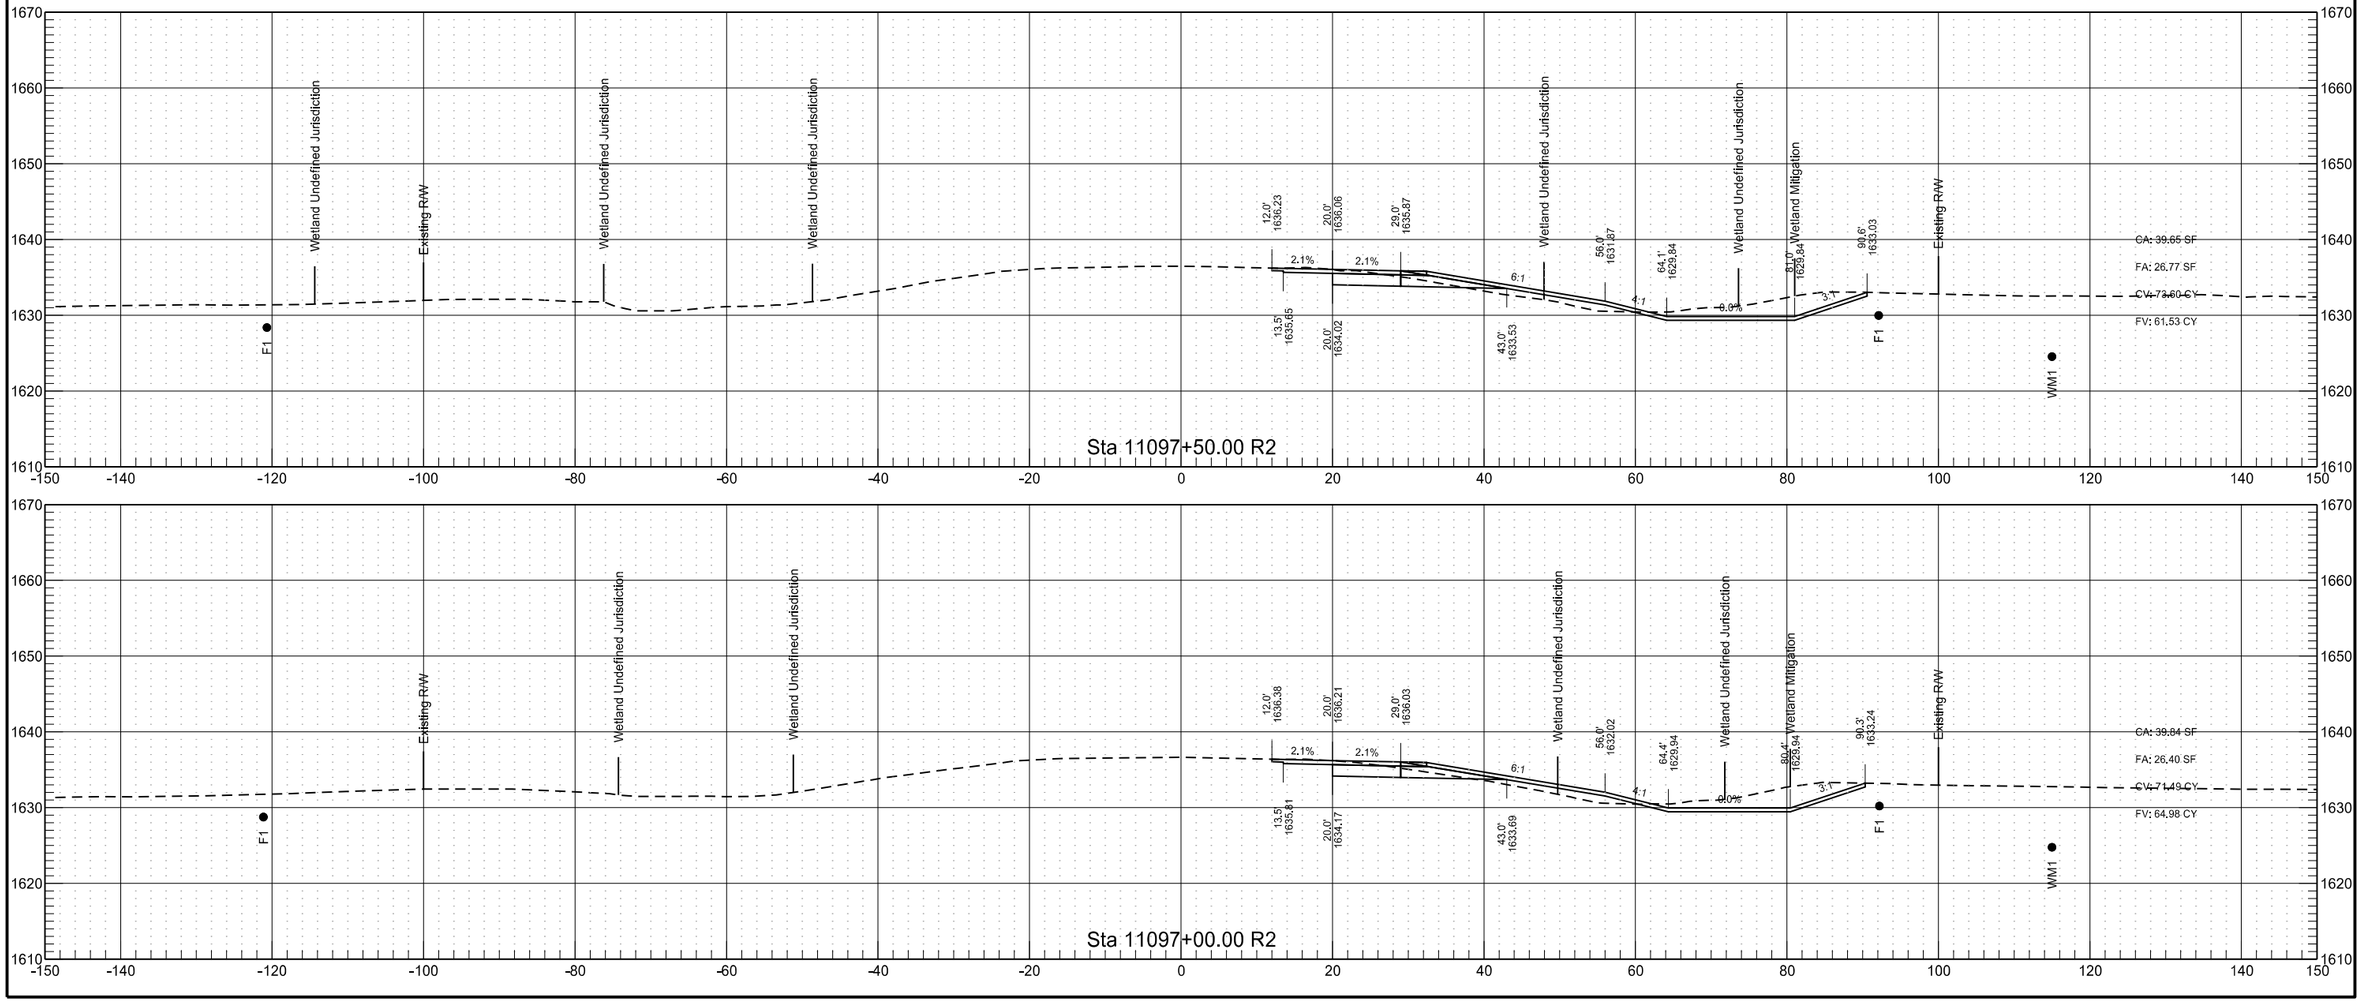



3/15/2022 9:24:42 AM sawyer.kenney G:\2021\21.01304\30052185.053\Design\Sheets\200XS_006_RP210.0_EBPL.dgn

RP 209.843 to RP 212.065 - EB Passing Lane

	STATE	PROJECT NO.	SECTION NO.	SHEET NO.
	ND	INF-X-3-052(053)185	200	323

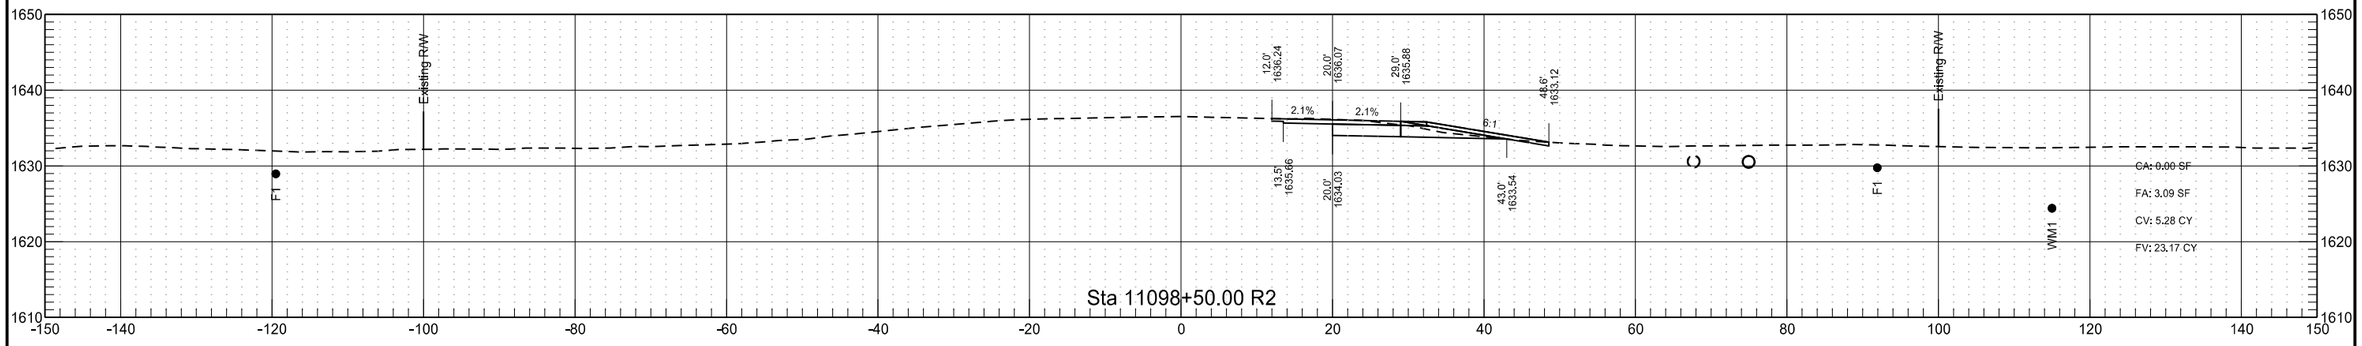


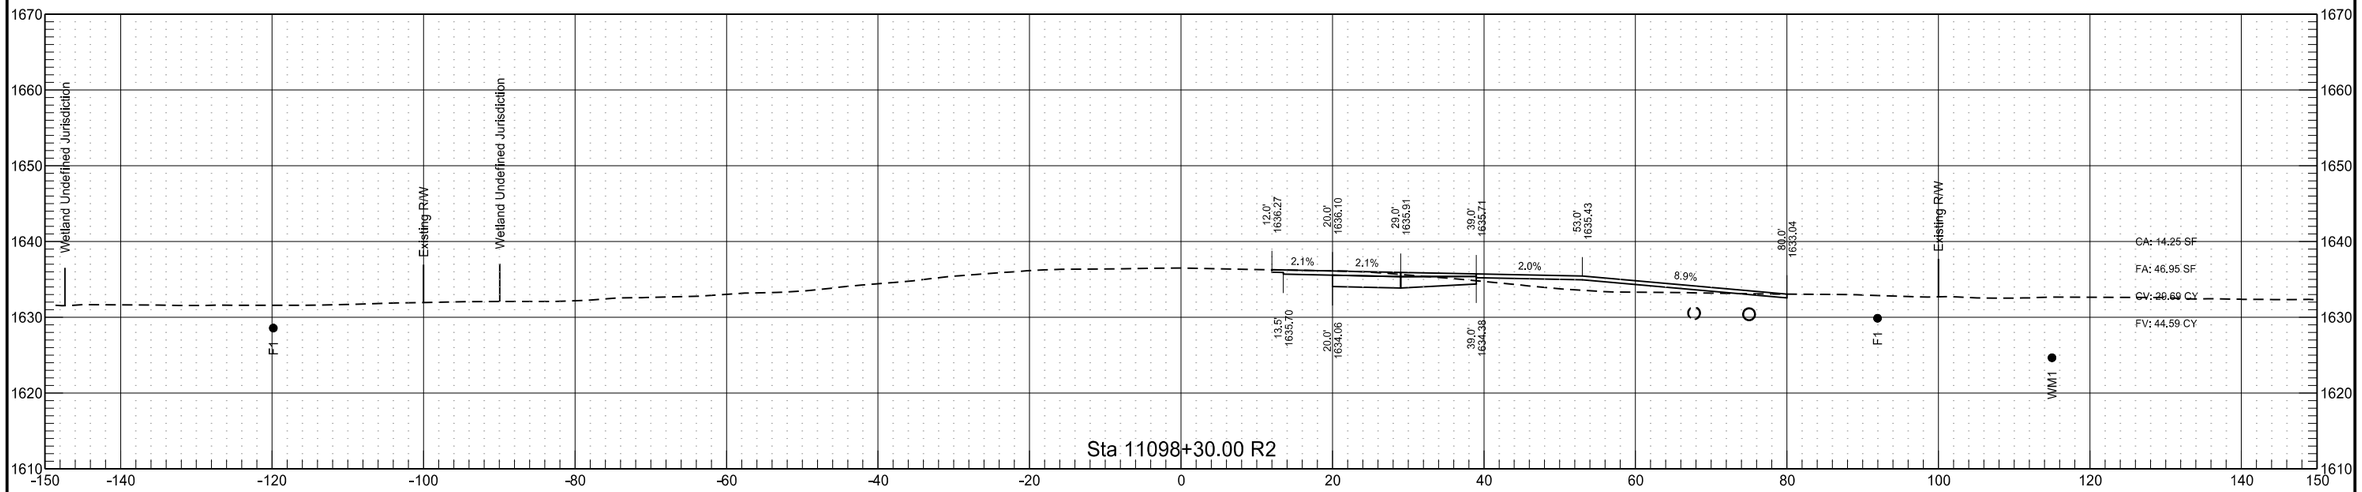

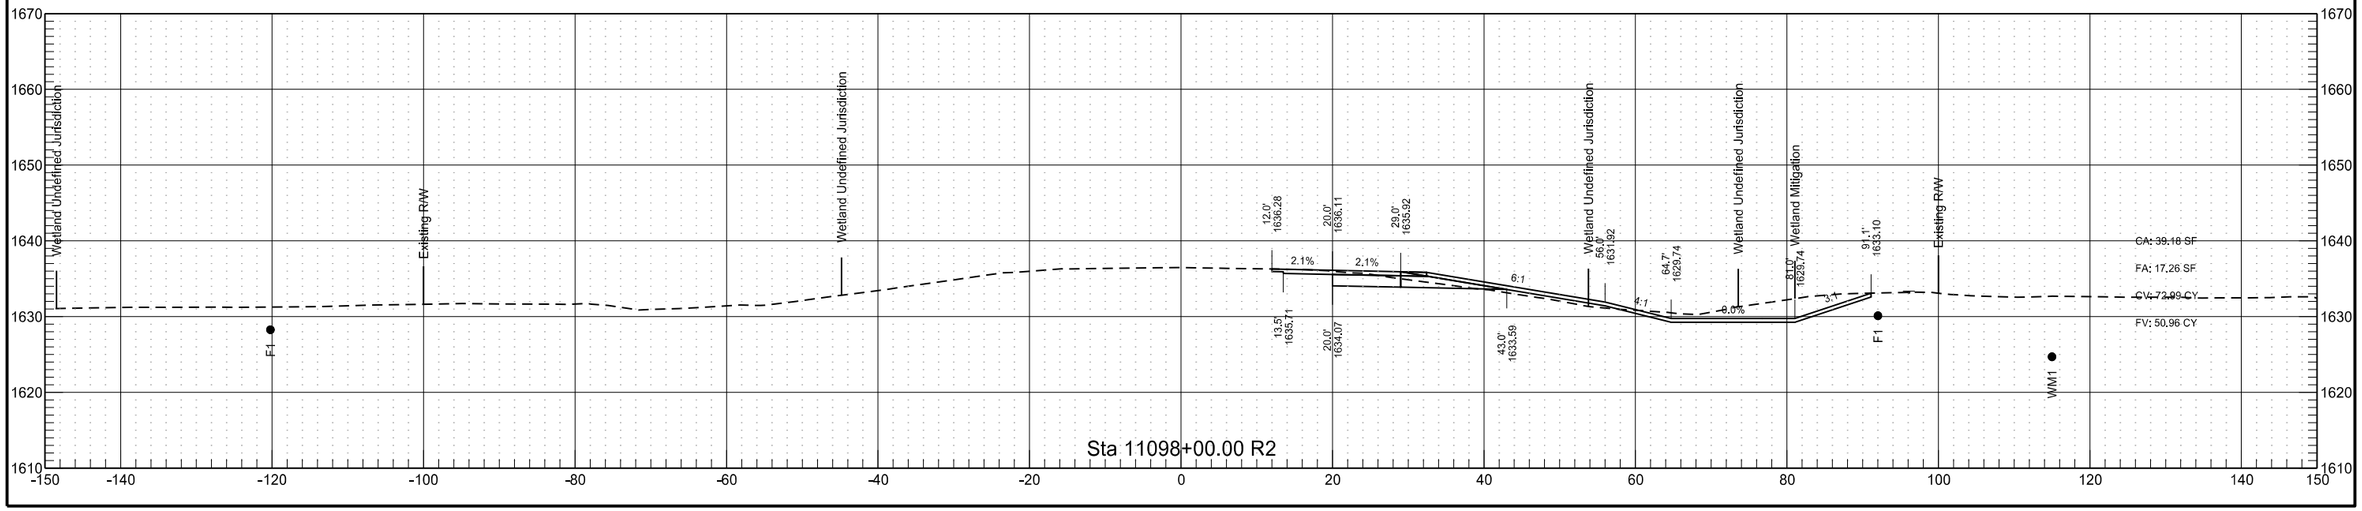


RP 209.843 to RP 212.065 - EB Passing Lane

	STATE	PROJECT NO.	SECTION NO.	SHEET NO.
	ND	INF-X-3-052(053)185	200	324

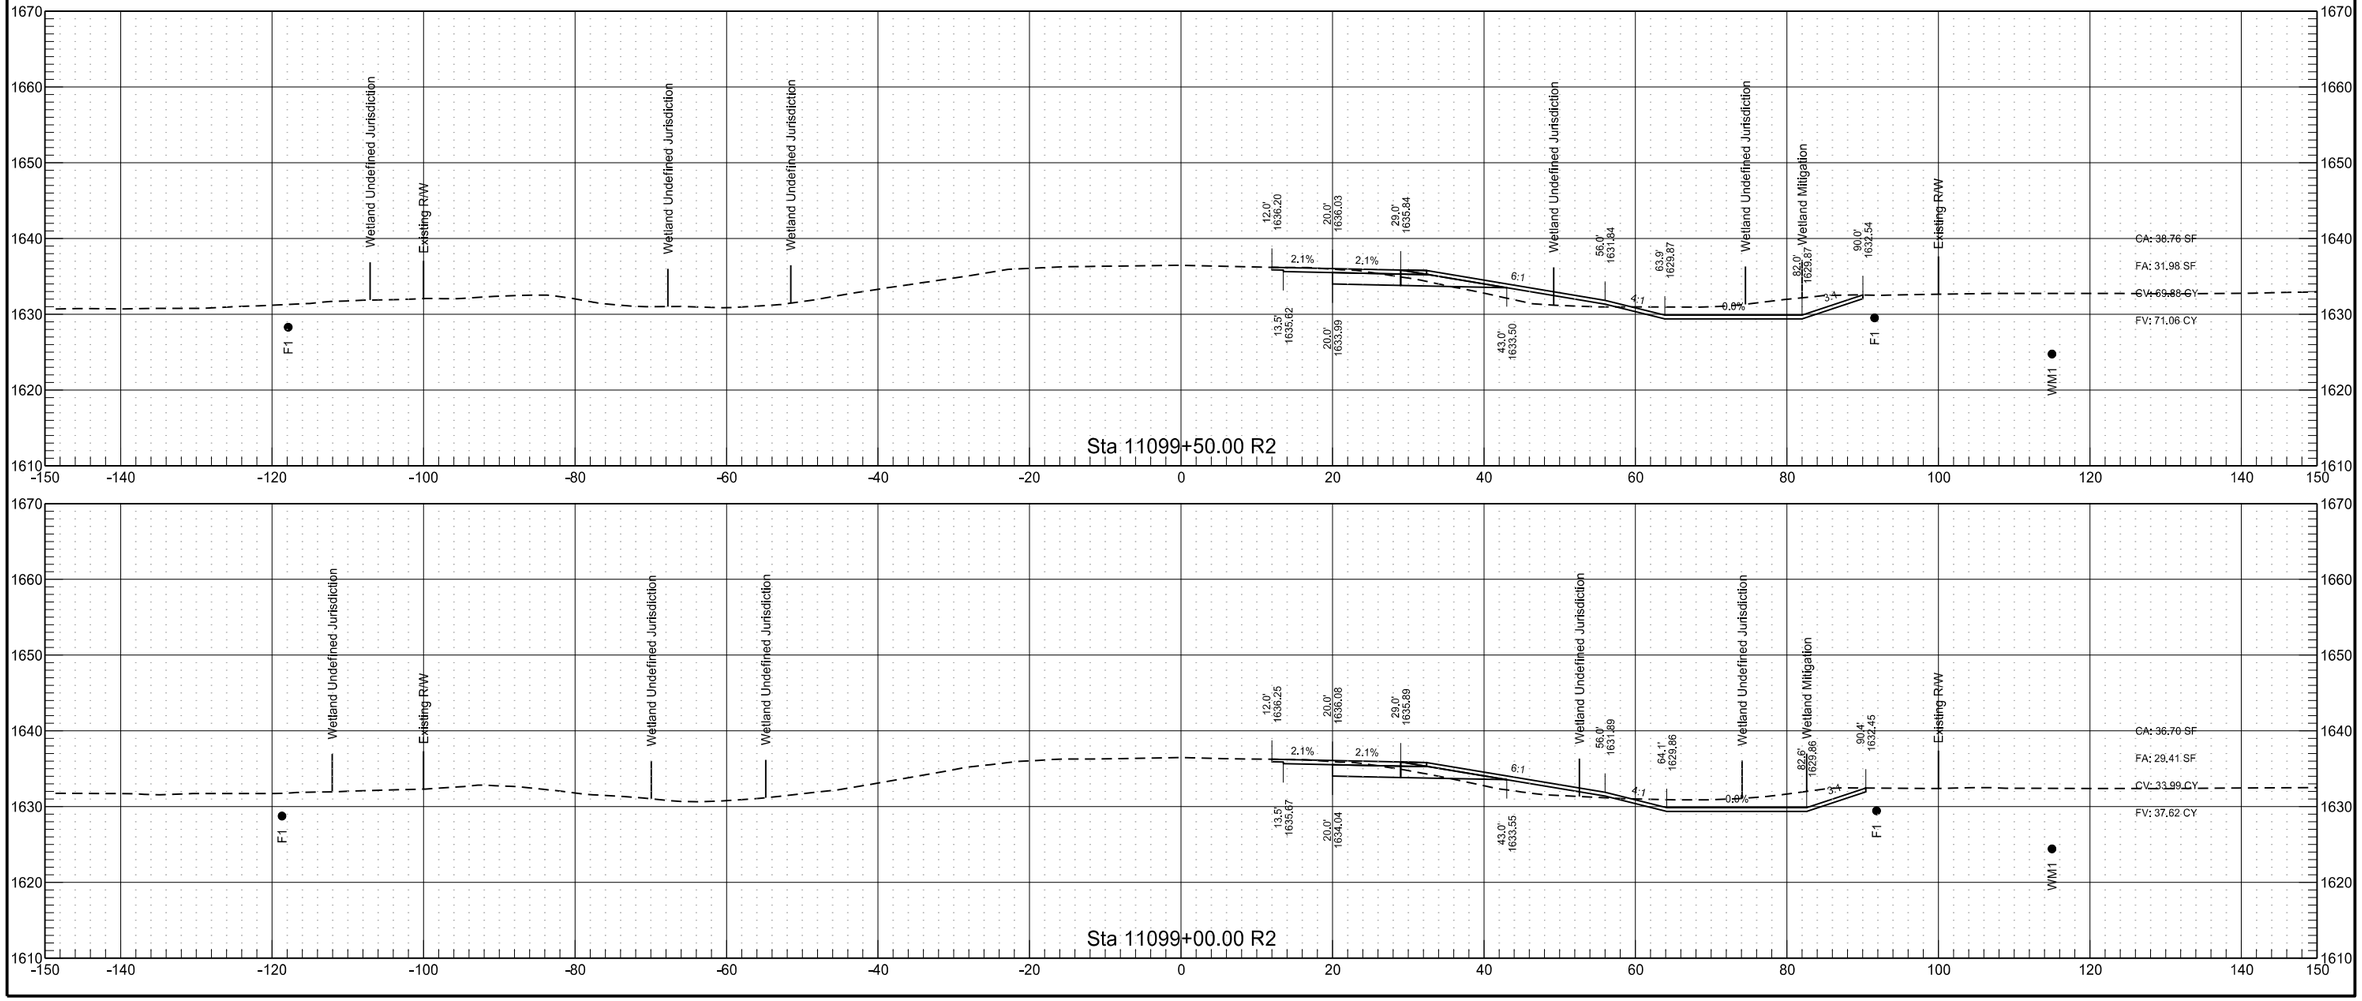

RP 209.843 to RP 212.065 - EB Passing Lane


	STATE	PROJECT NO.	SECTION NO.	SHEET NO.
	ND	INF-X-3-052(053)185	200	325

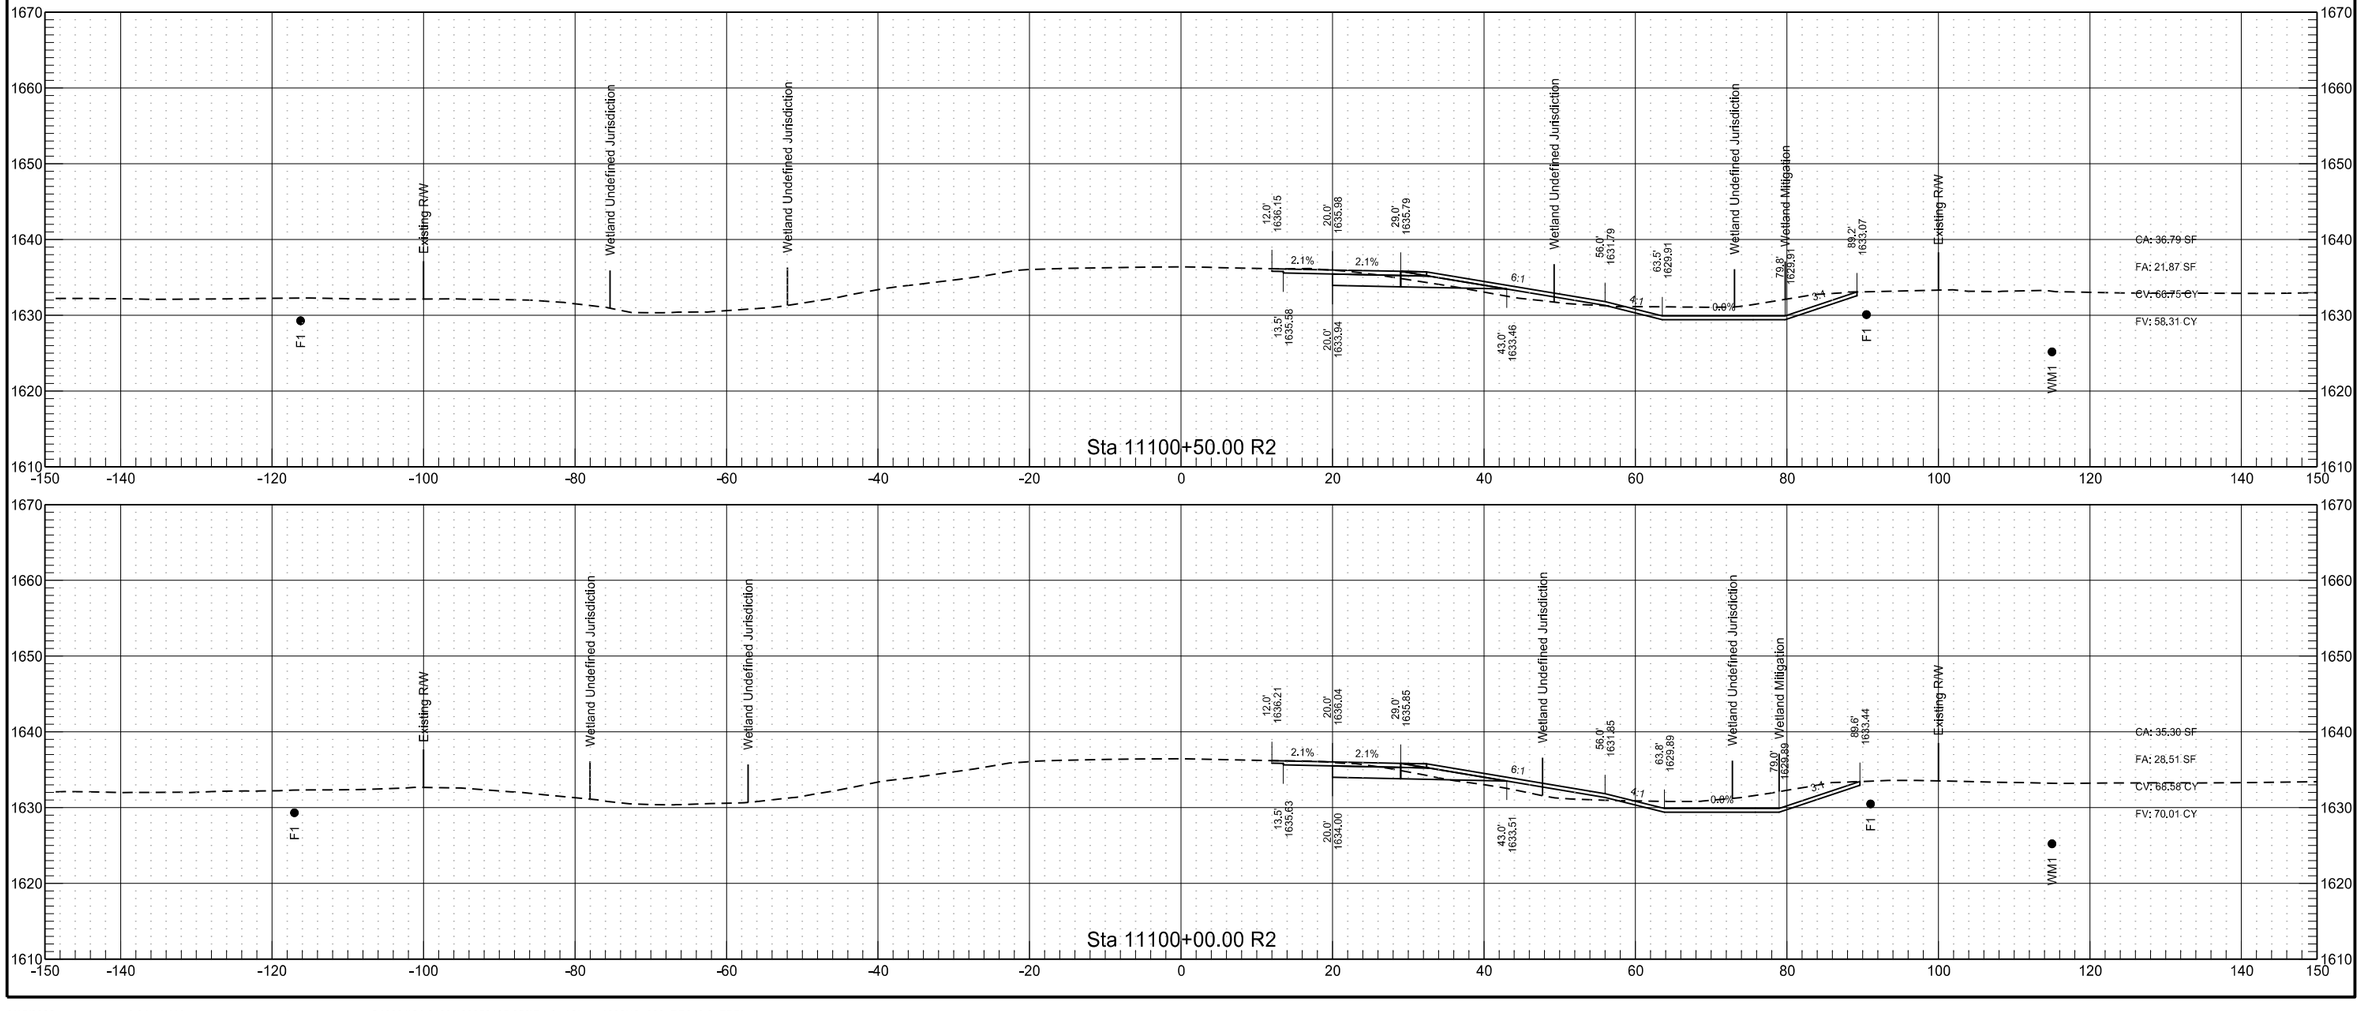

3/15/2022 9:24:44 AM sawyer.kenney G:\2021\21.01304\30052185.053\Design\Sheets\200XS_006_RP210.0_EBPL.dgn

RP 209.843 to RP 212.065 - EB Passing Lane


	STATE	PROJECT NO.	SECTION NO.	SHEET NO.
	ND	INF-X-3-052(053)185	200	326

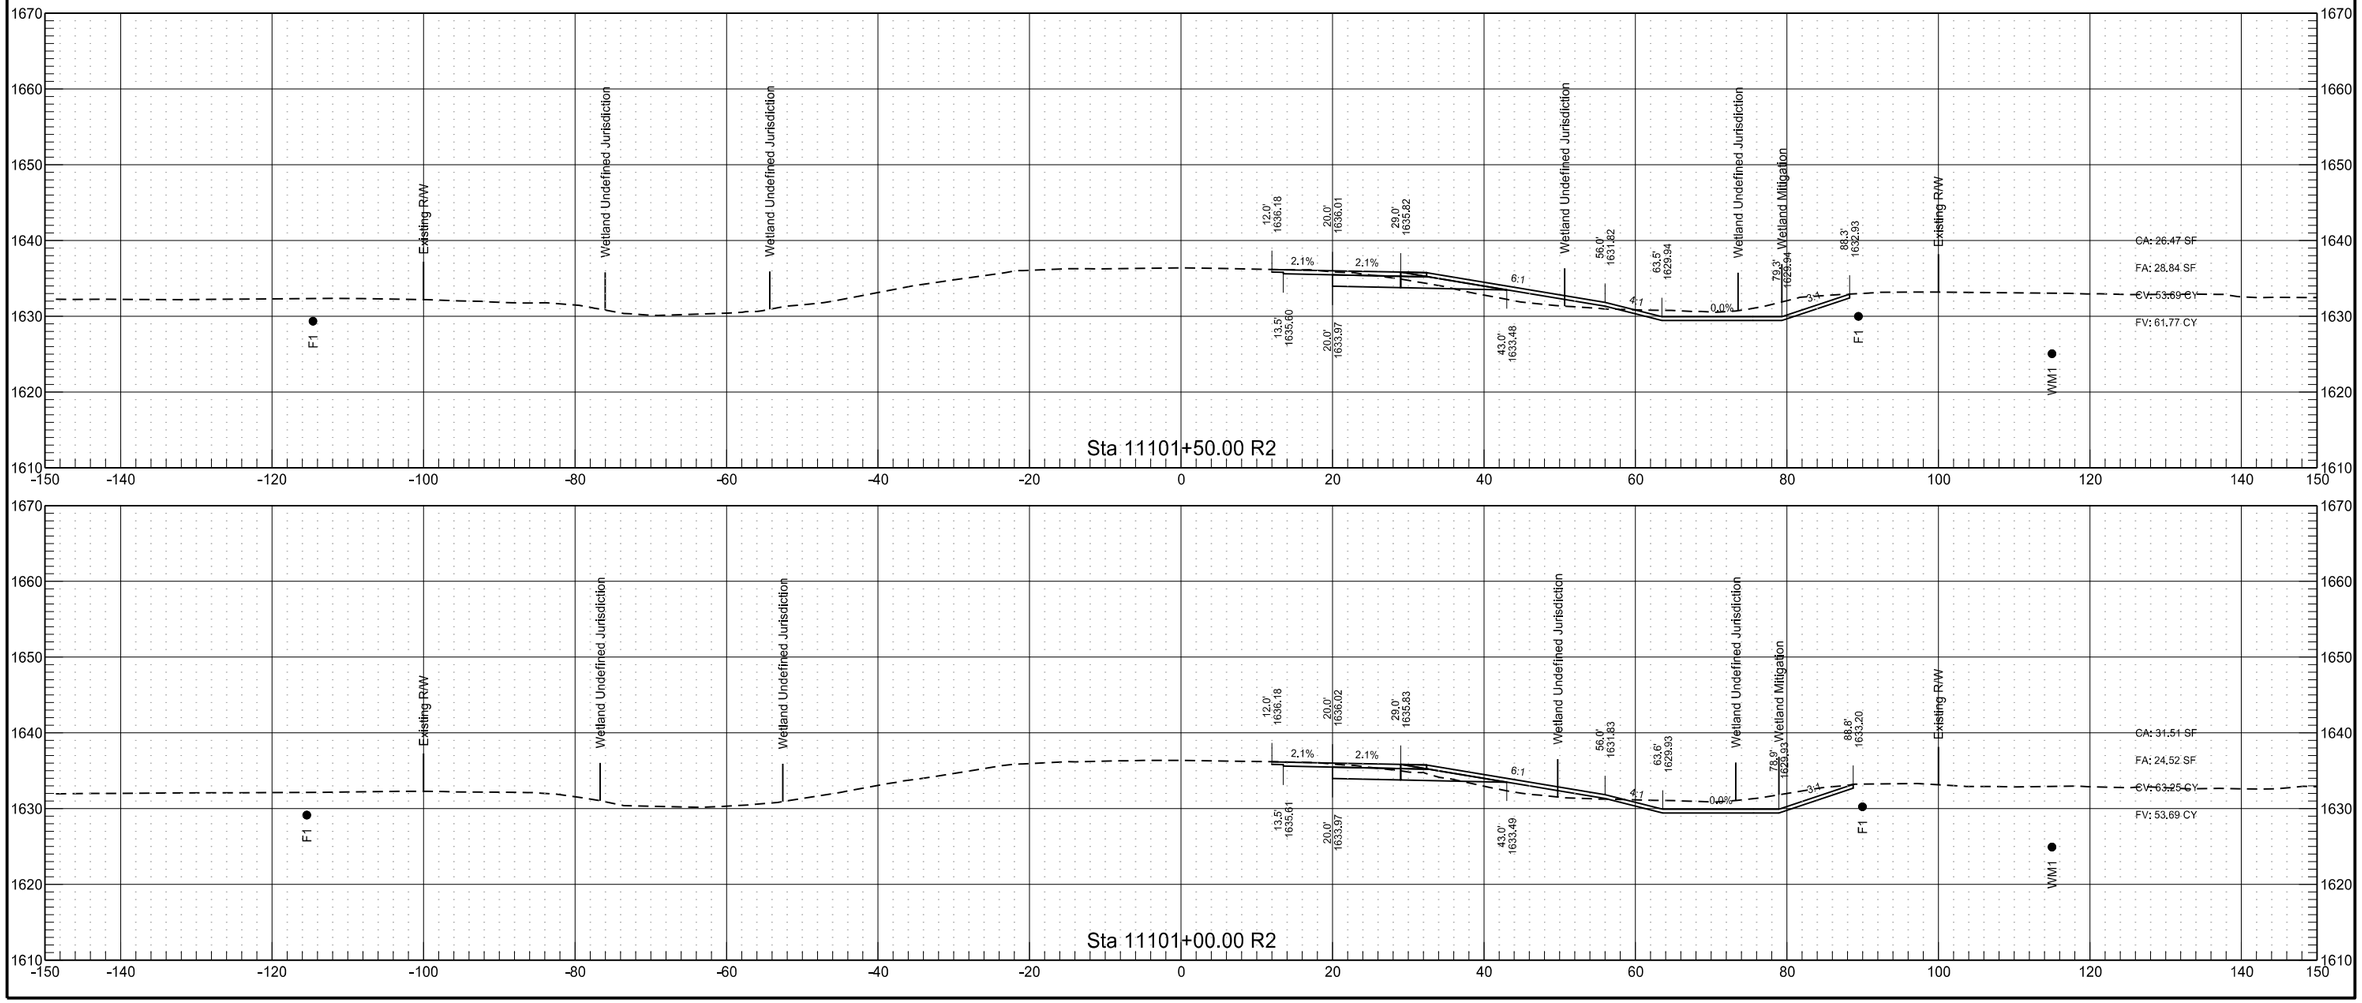

3/15/2022 9:24:44 AM sawyer.kenney G:\2021\21.01304\30052185.053\Design\Sheets\200\XS_006_RP210.0_EBPL.dgn


RP 209.843 to RP 212.065 - EB Passing Lane

	STATE	PROJECT NO.	SECTION NO.	SHEET NO.
	ND	INF-X-3-052(053)185	200	327

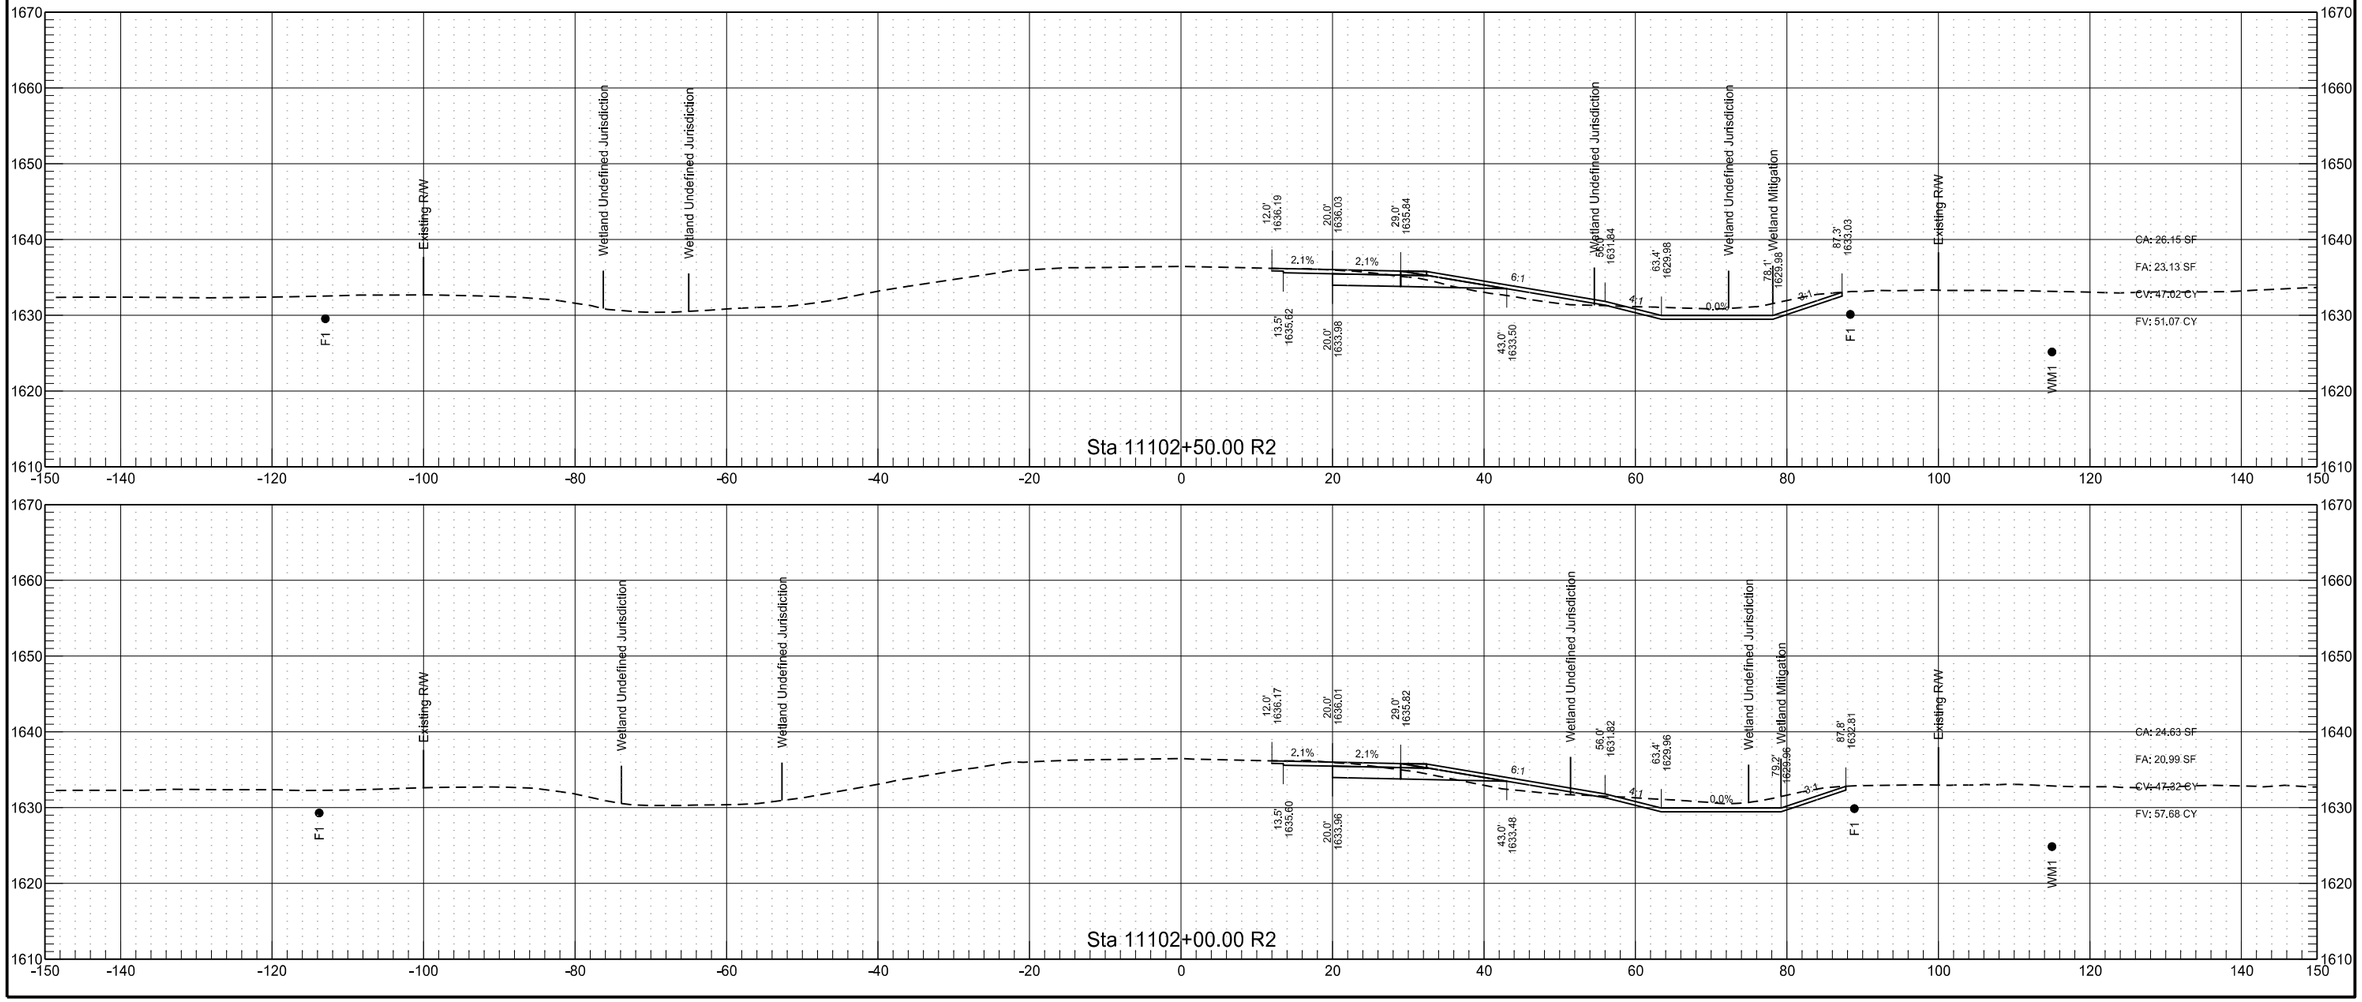


RP 209.843 to RP 212.065 - EB Passing Lane

	STATE	PROJECT NO.	SECTION NO.	SHEET NO.
	ND	INF-X-3-052(053)185	200	328

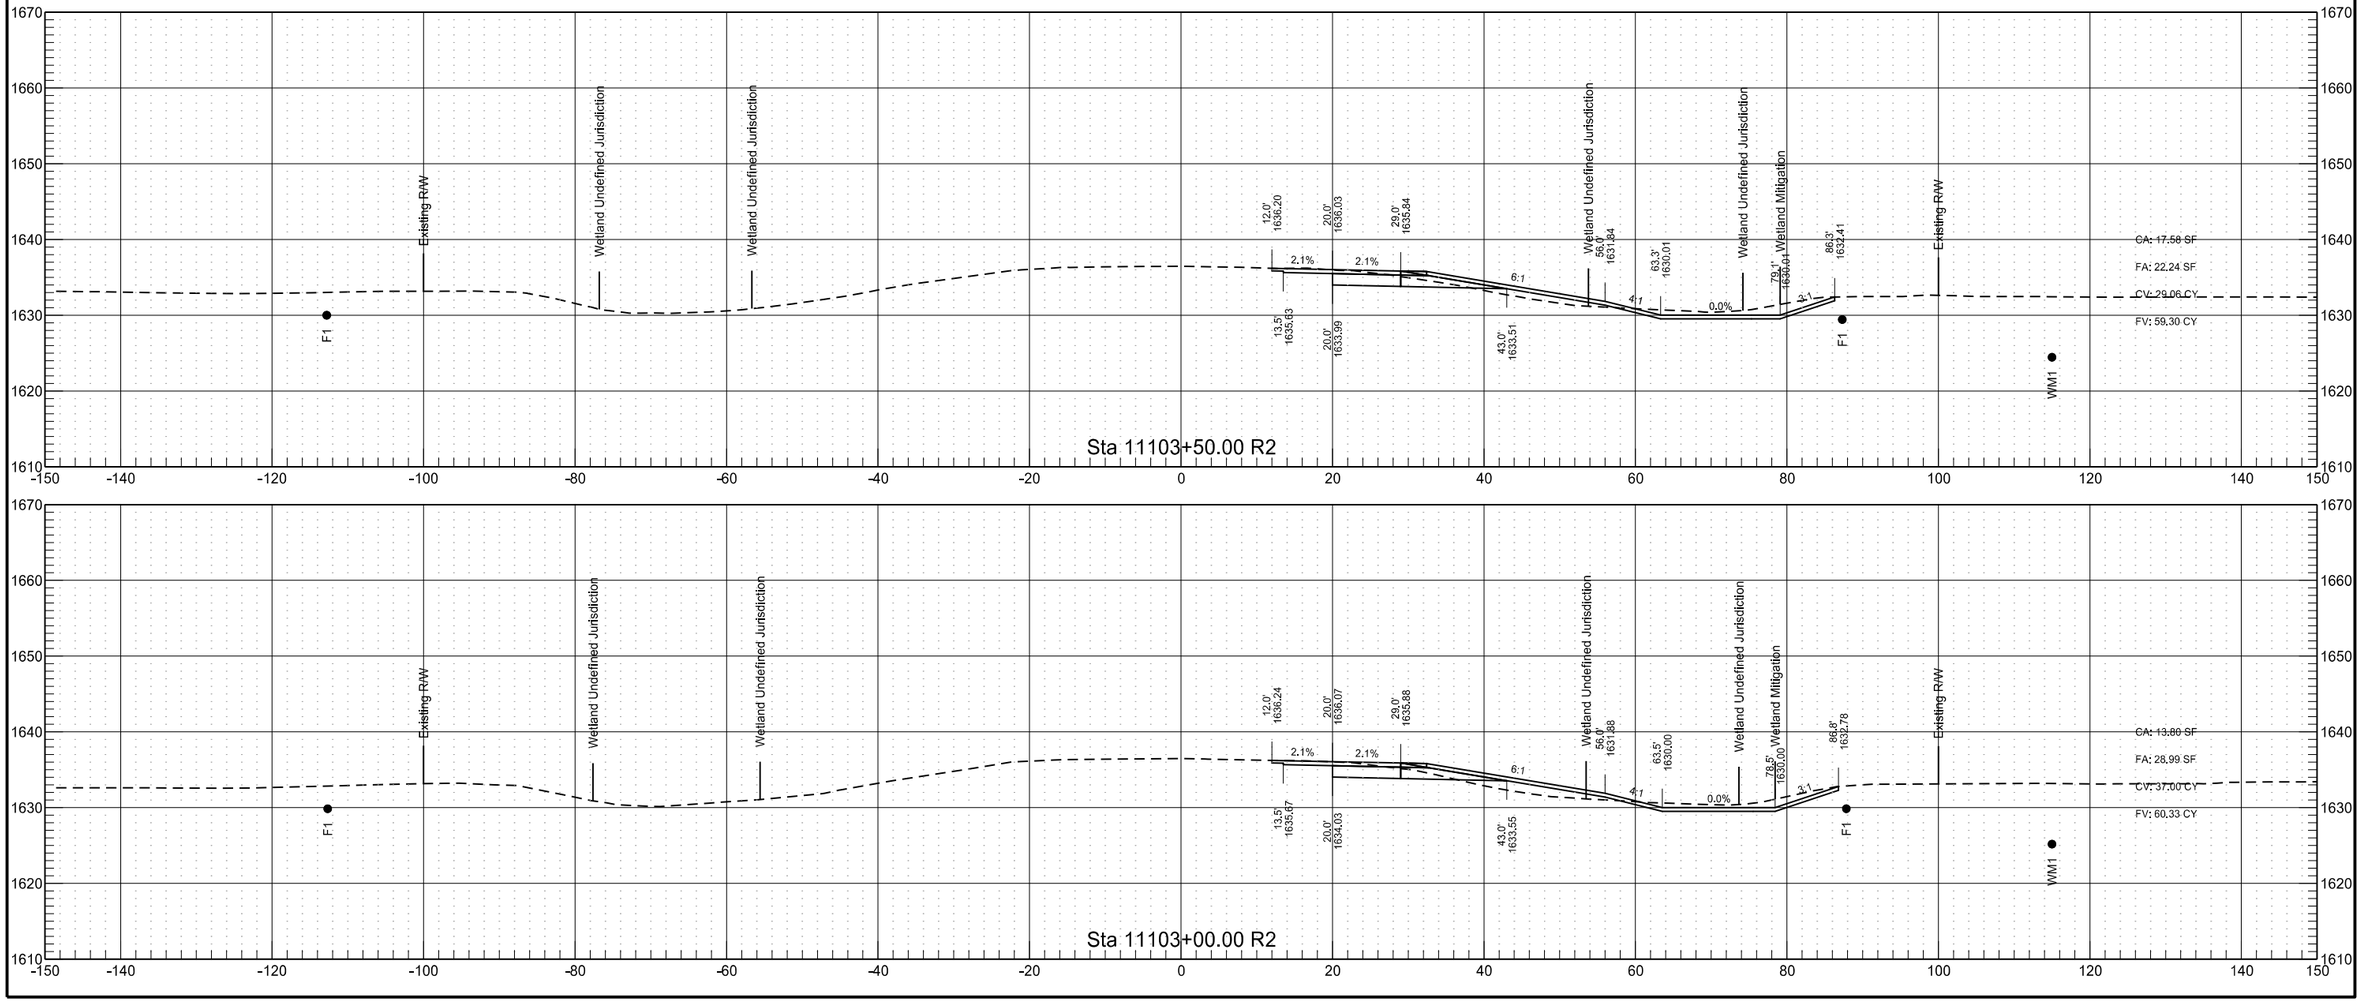

RP 209.843 to RP 212.065 - EB Passing Lane


	STATE	PROJECT NO.	SECTION NO.	SHEET NO.
	ND	INF-X-3-052(053)185	200	329

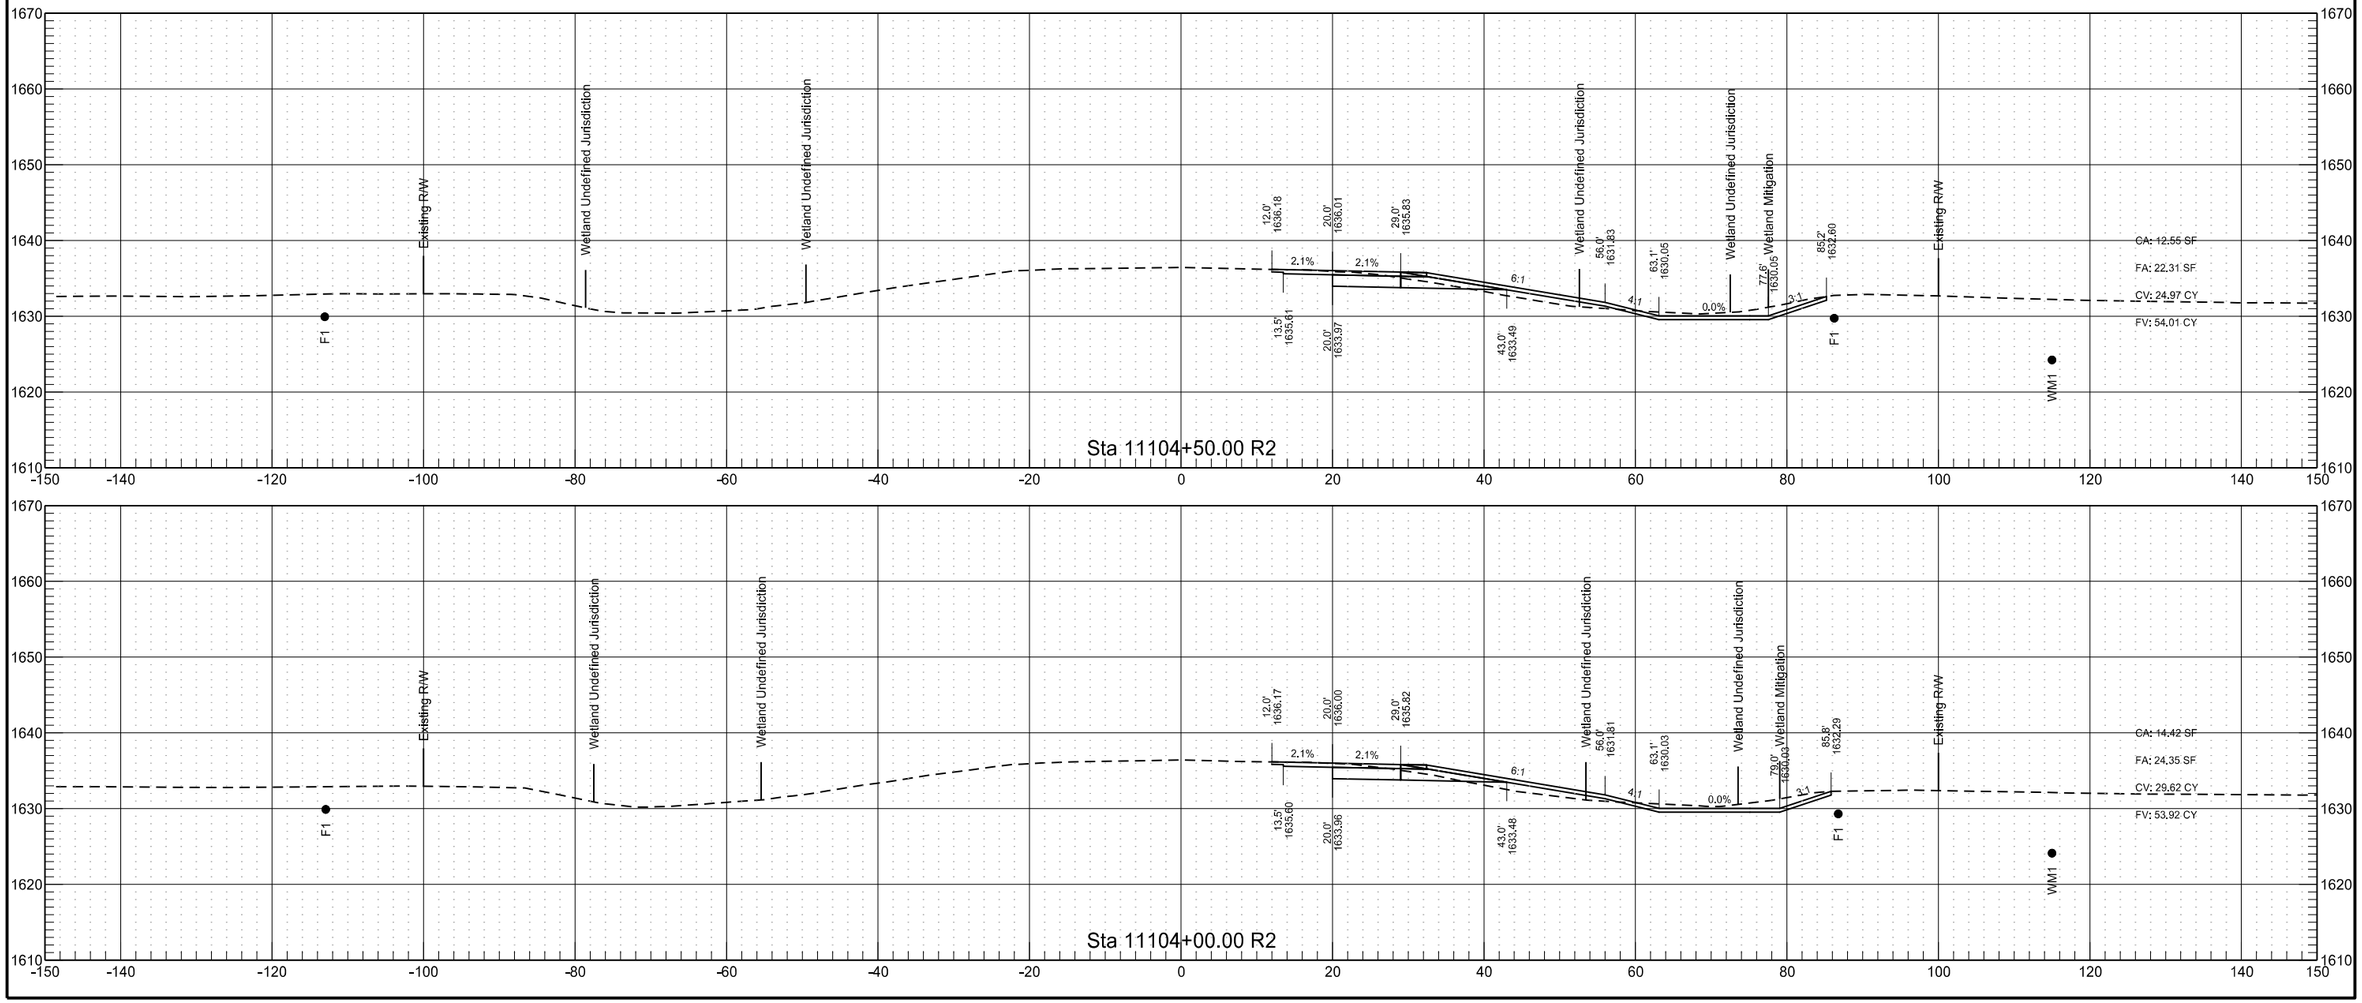

3/15/2022 9:24:46 AM sawyer.kenney G:\2021\21.01304\30052185.053\Design\Sheets\200XS_006_RP210.0_EBPL.dgn


RP 209.843 to RP 212.065 - EB Passing Lane

	STATE	PROJECT NO.	SECTION NO.	SHEET NO.
	ND	INF-X-3-052(053)185	200	330

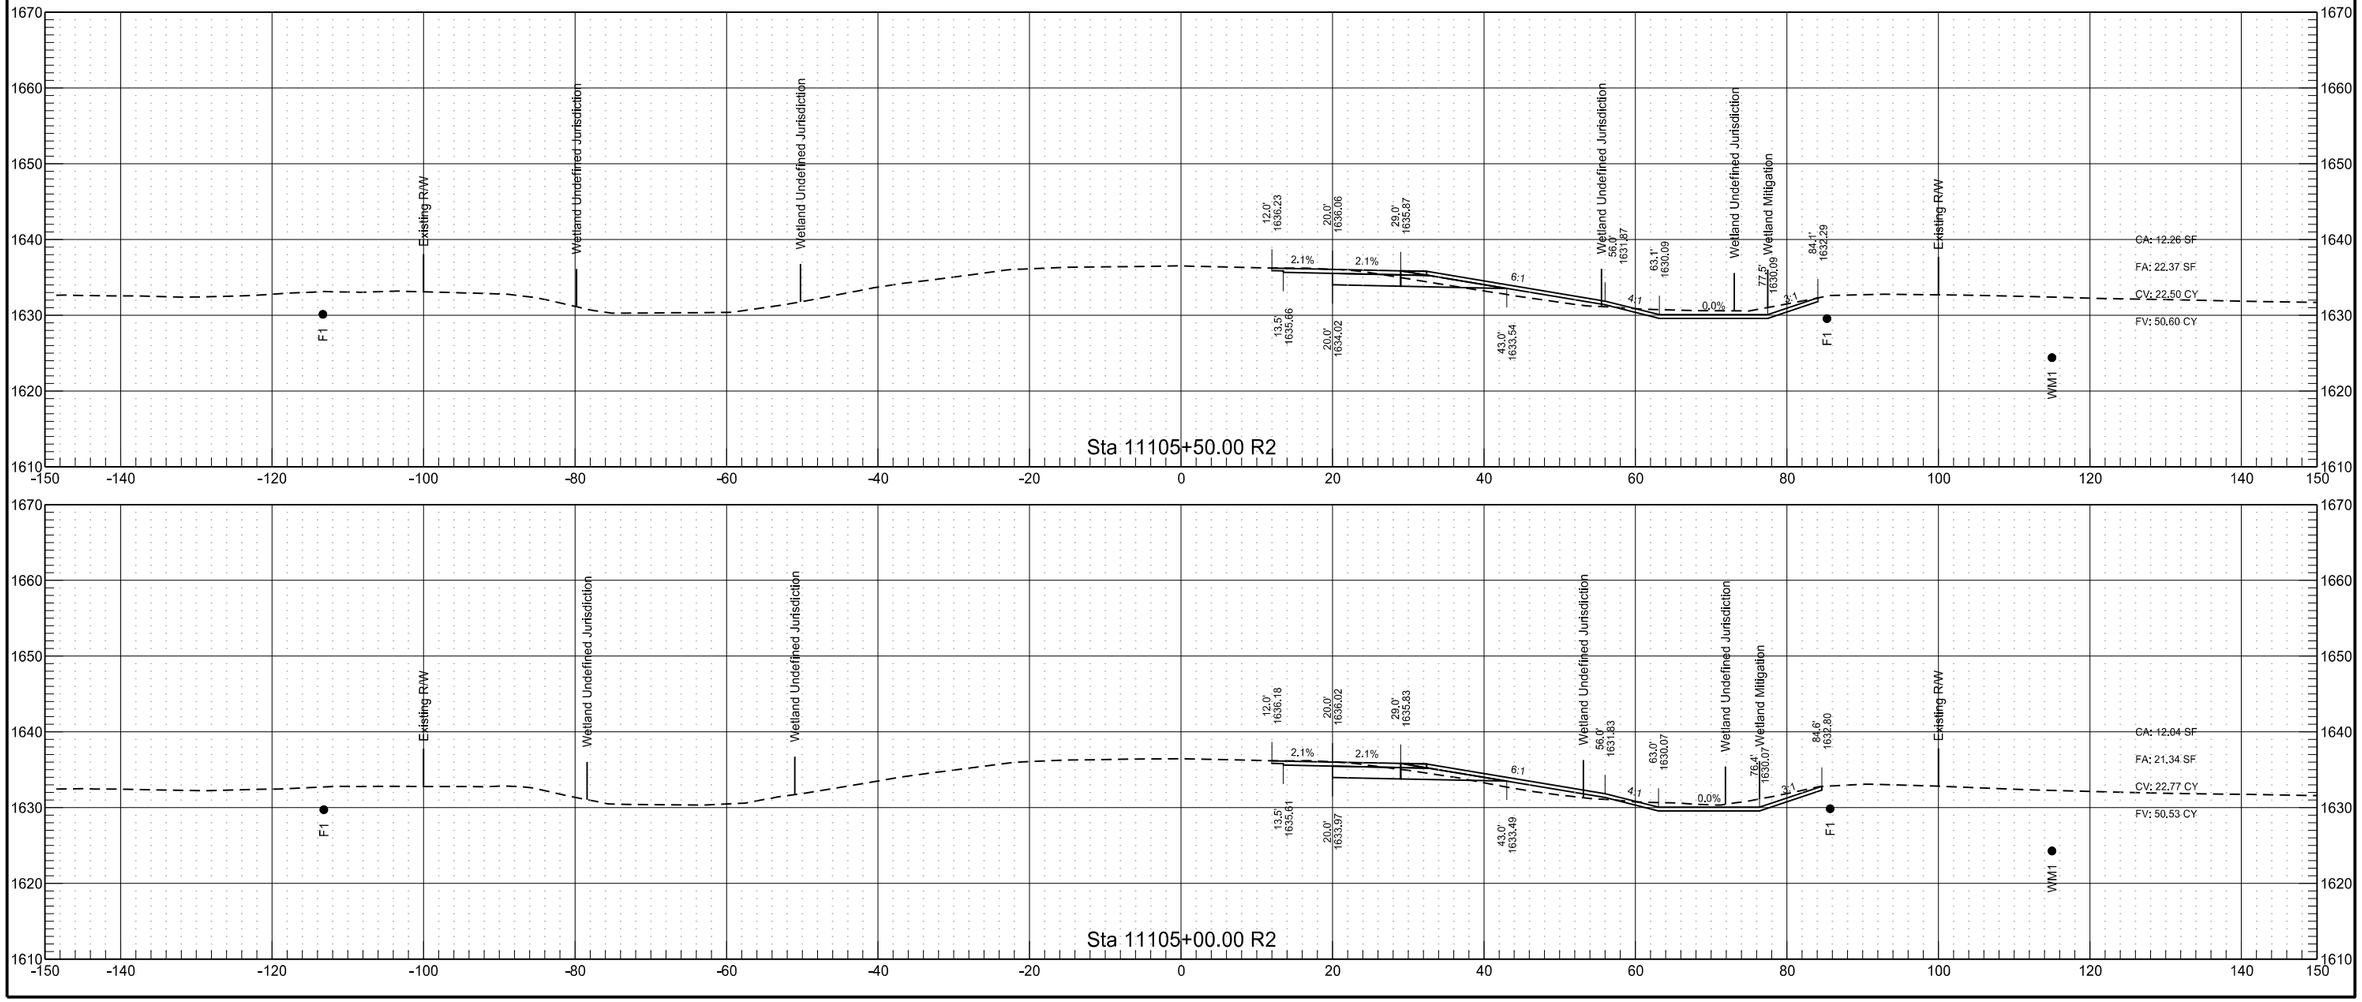

RP 209.843 to RP 212.065 - EB Passing Lane


	STATE	PROJECT NO.	SECTION NO.	SHEET NO.
	ND	INF-X-3-052(053)185	200	331

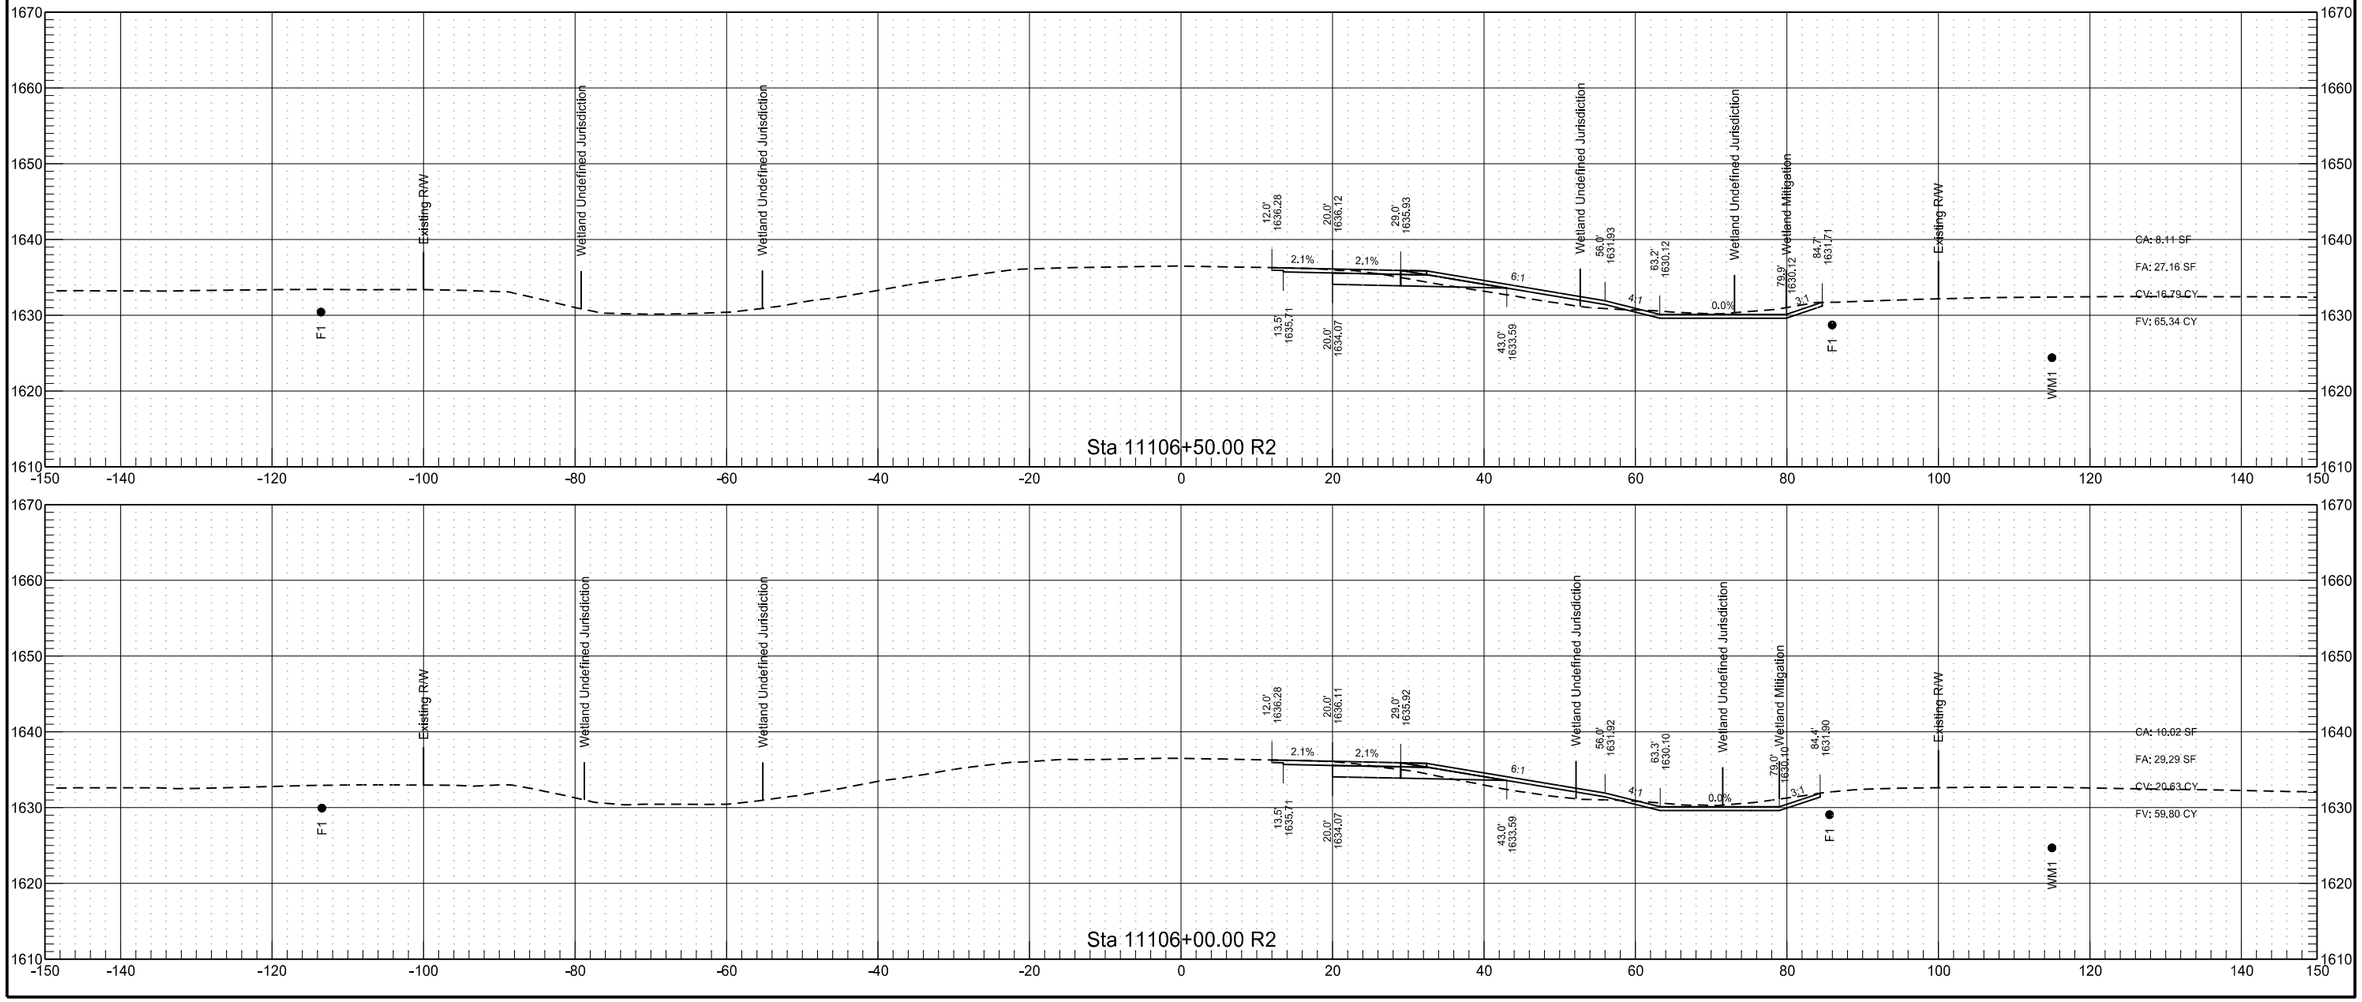

3/15/2022 9:24:48 AM sawyer.kenney G:\2021\21.01304\30052185.053\Design\Sheets\200XS_006_RP210.0_EBPL.dgn

RP 209.843 to RP 212.065 - EB Passing Lane


	STATE	PROJECT NO.	SECTION NO.	SHEET NO.
	ND	INF-X-3-052(053)185	200	332

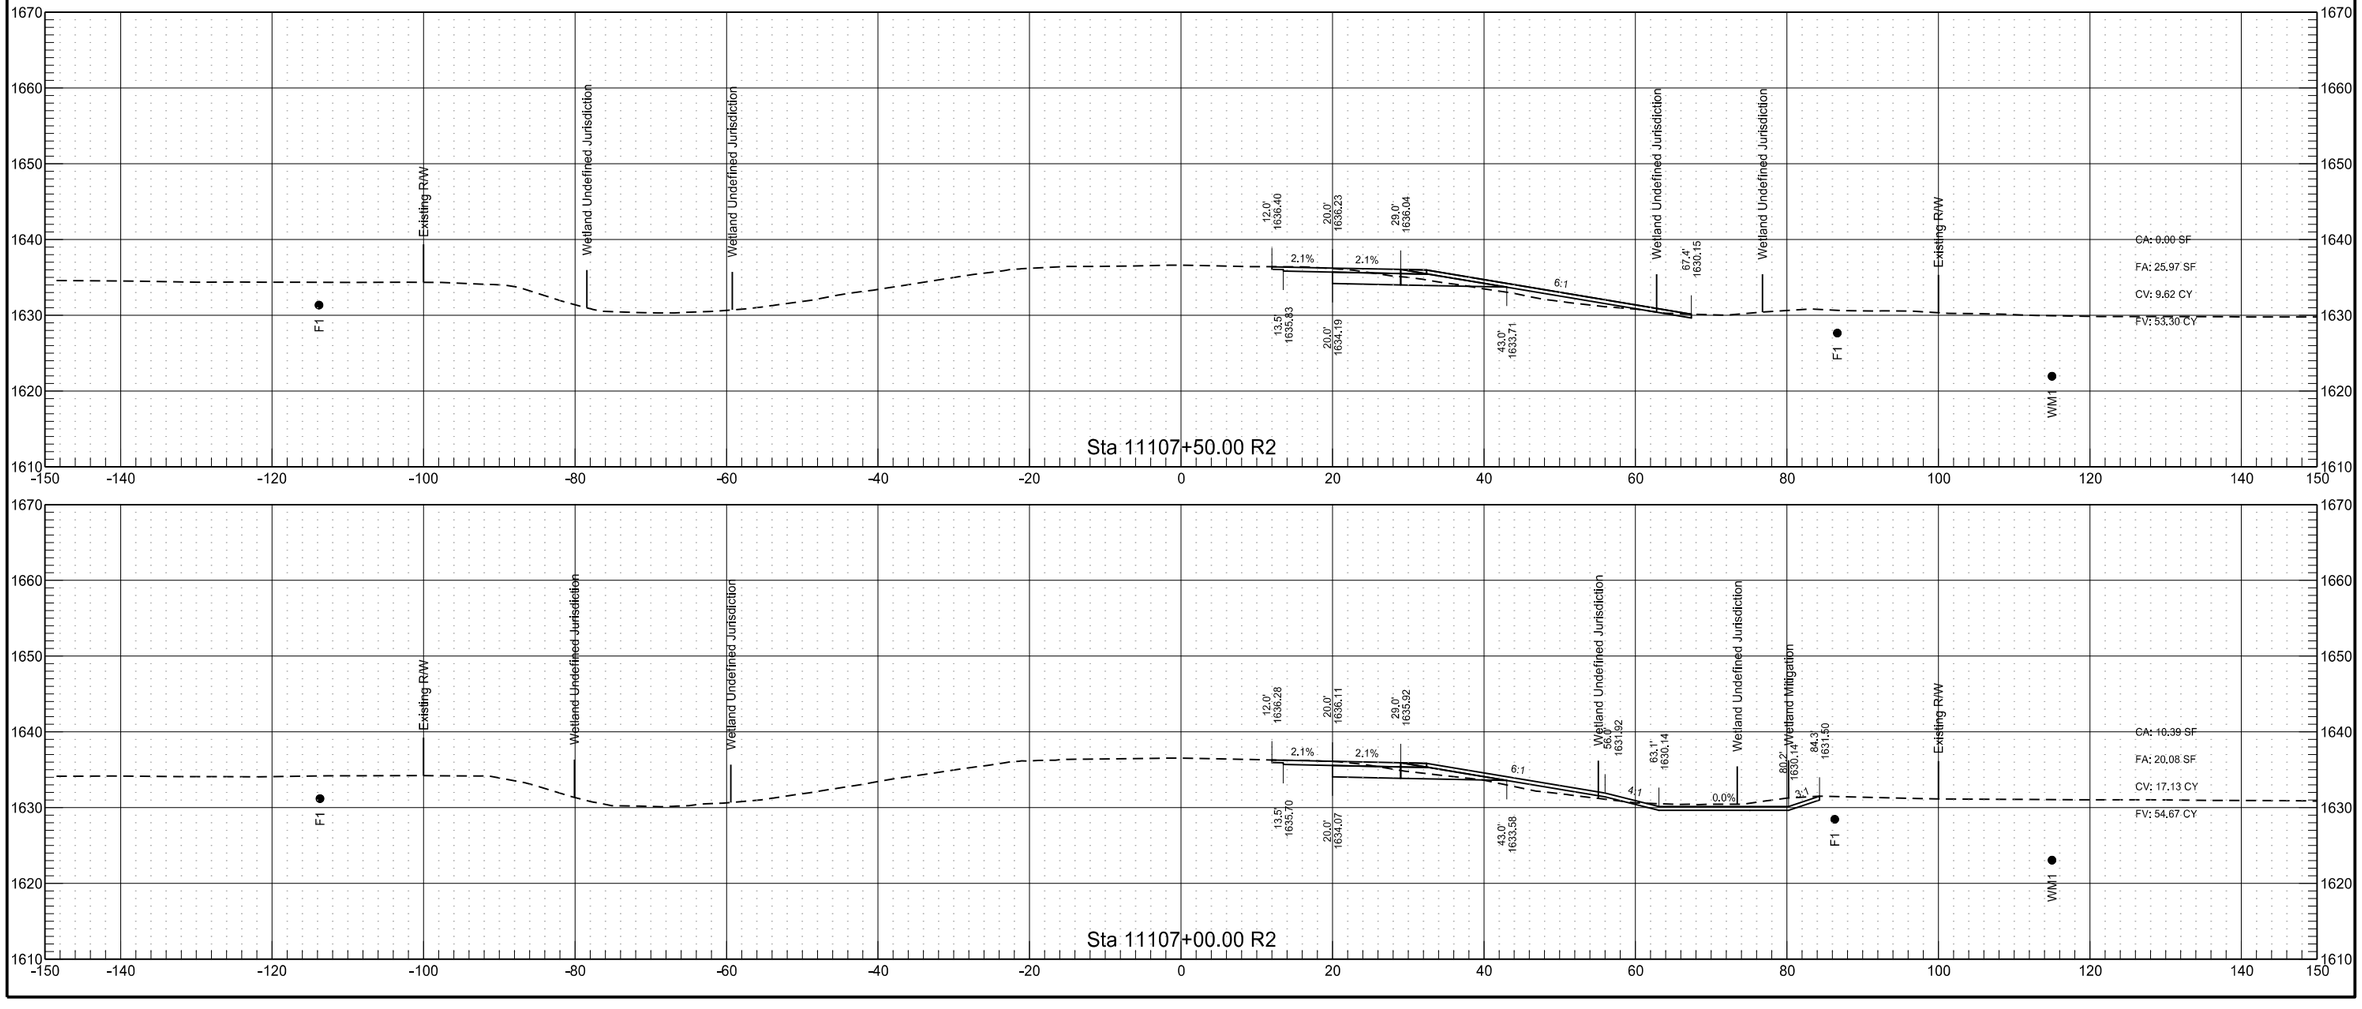


3/15/2022 9:24:48 AM sawyer.kenney G:\2021\21.01304\30052185.053\Design\Sheets\200XS_006_RP210.0_EBPL.dgn

RP 209.843 to RP 212.065 - EB Passing Lane

	STATE	PROJECT NO.	SECTION NO.	SHEET NO.
	ND	INF-X-3-052(053)185	200	333

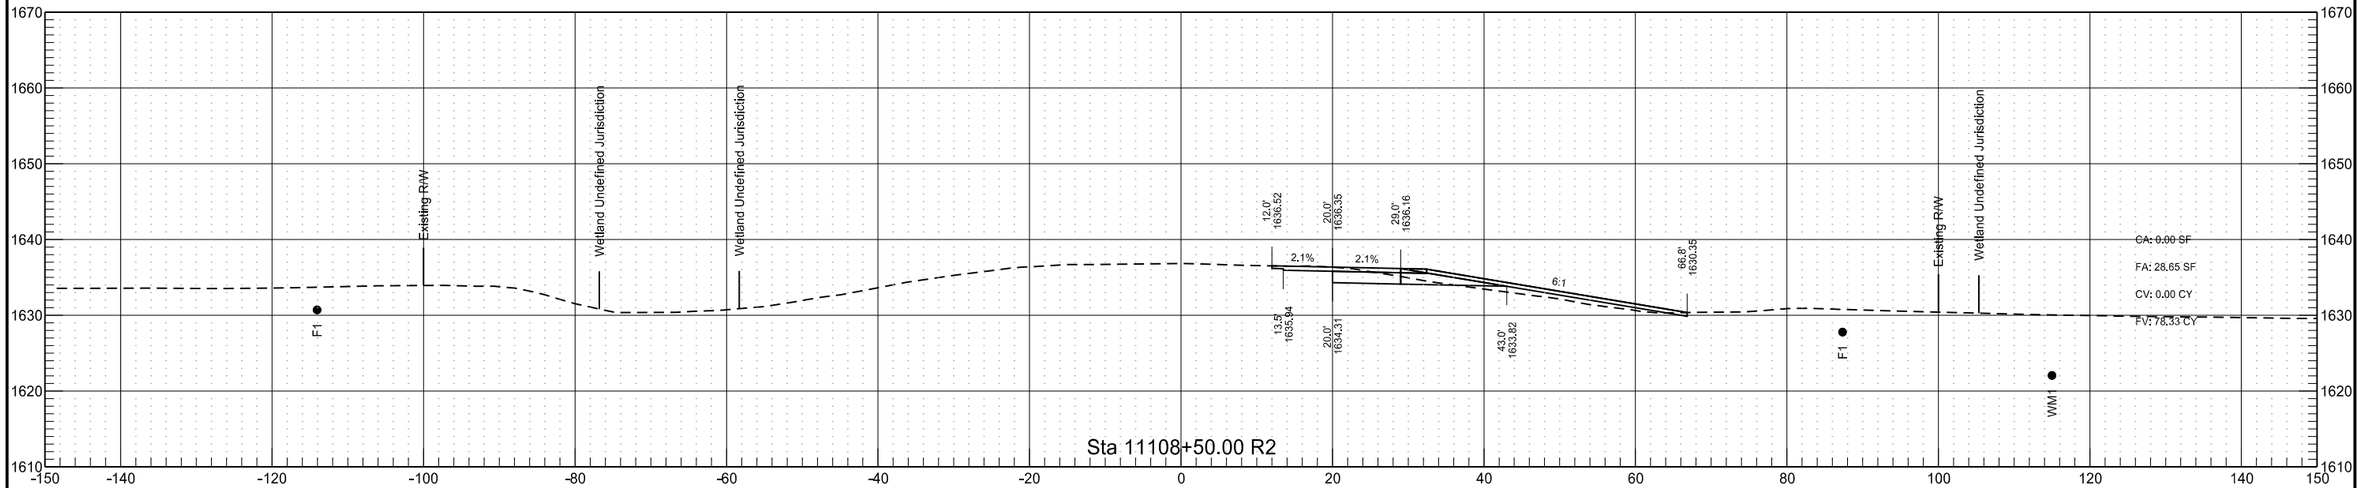


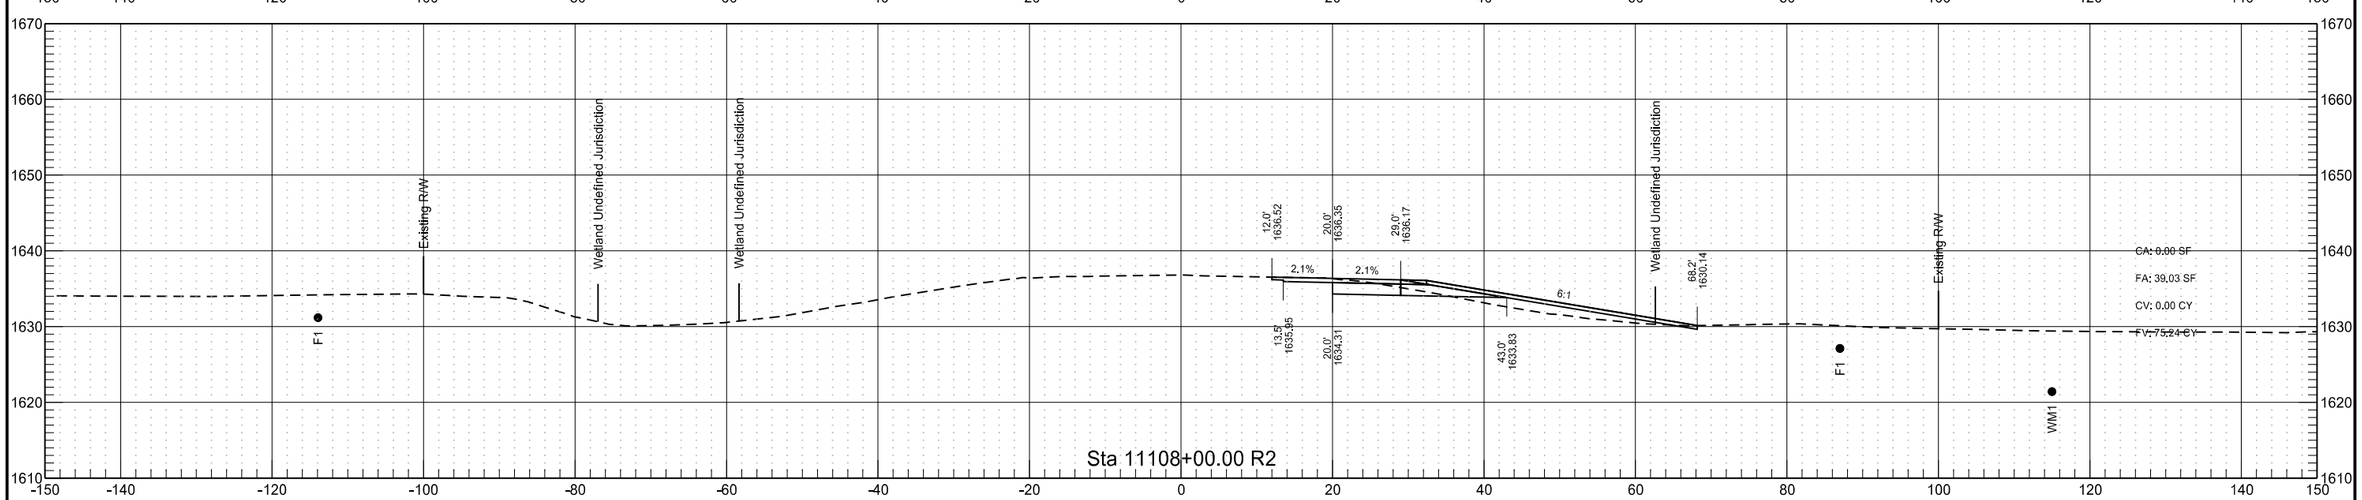



3/15/2022 9:24:49 AM sawyer.kenney G:\2021\21.01304\30052185.053\Design\Sheets\200XS_006_RP210.0_EBPL.dgn

RP 209.843 to RP 212.065 - EB Passing Lane

	STATE	PROJECT NO.	SECTION NO.	SHEET NO.
	ND	INF-X-3-052(053)185	200	334

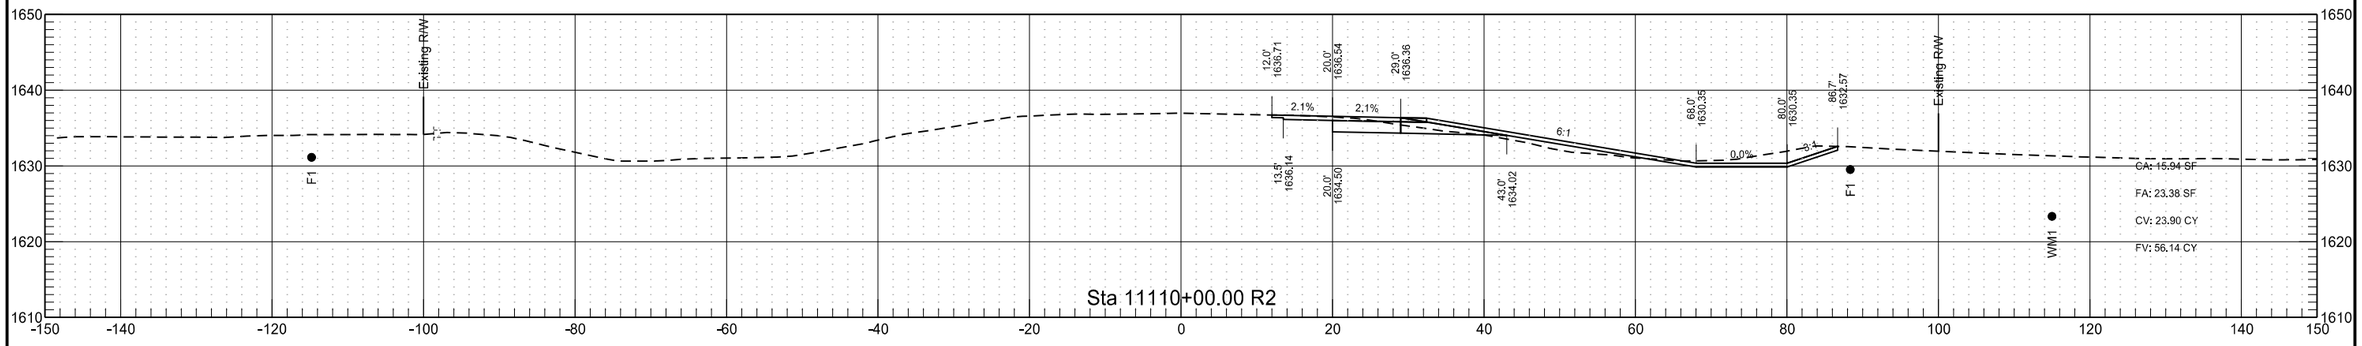


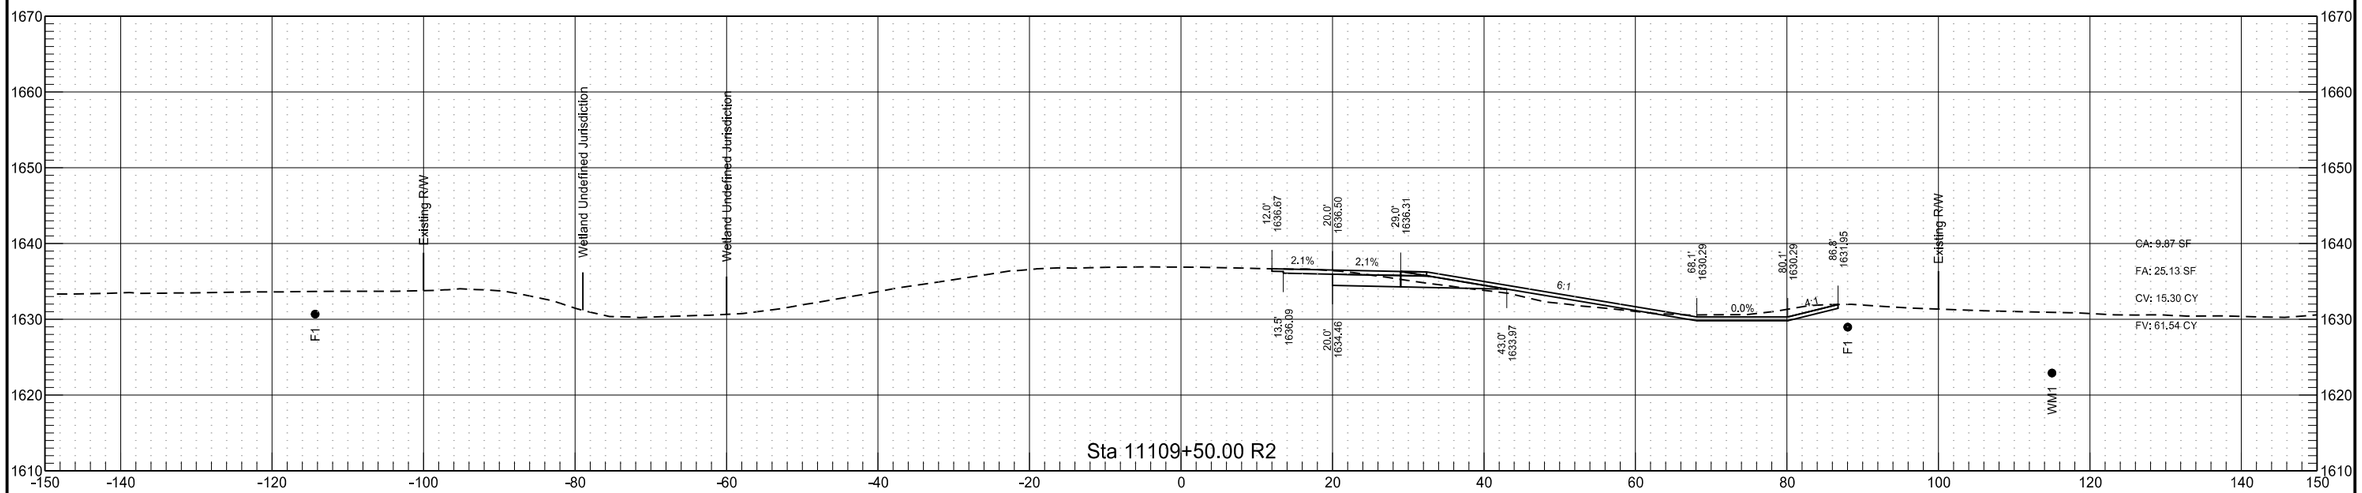


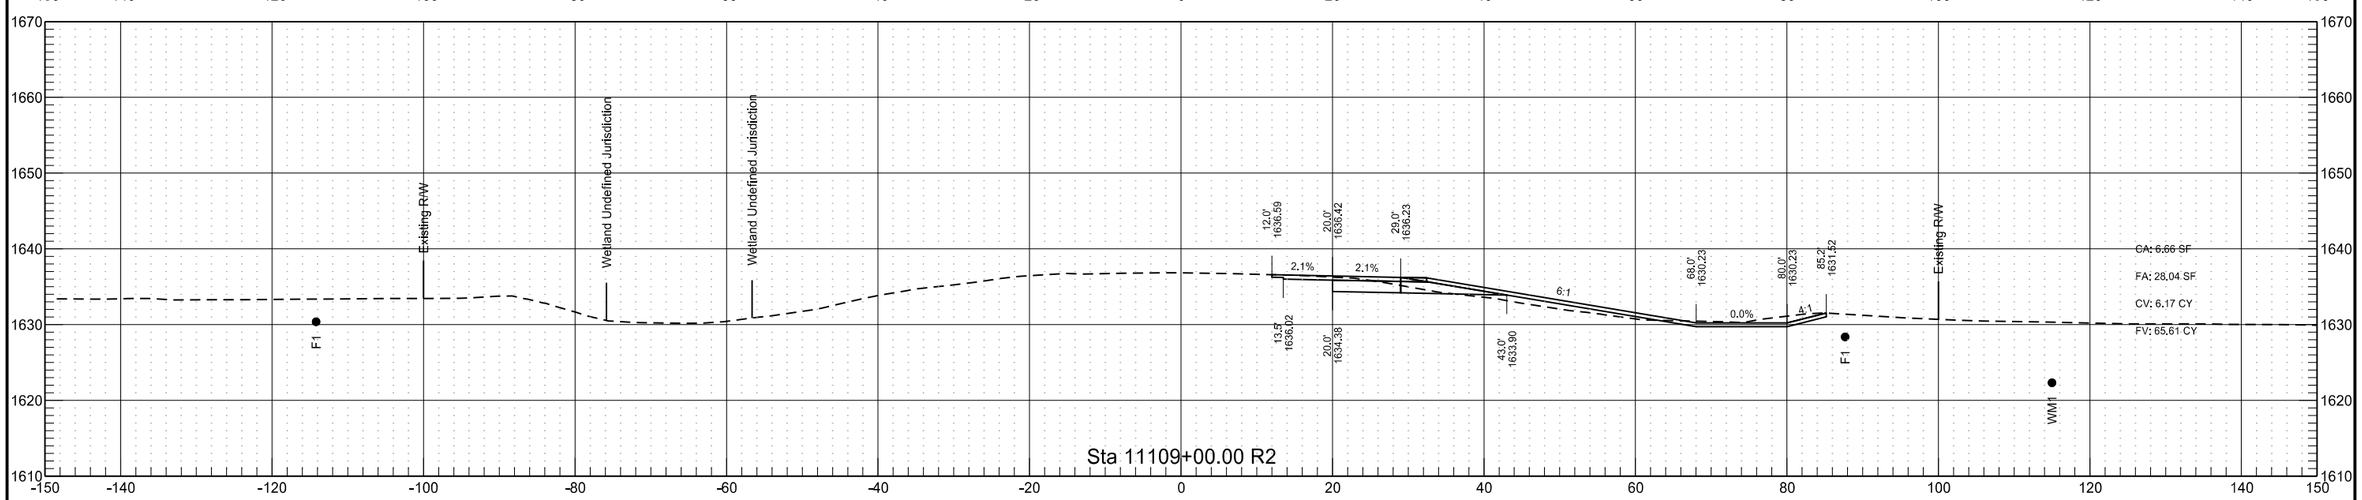


RP 209.843 to RP 212.065 - EB Passing Lane

	STATE	PROJECT NO.	SECTION NO.	SHEET NO.
	ND	INF-X-3-052(053)185	200	335

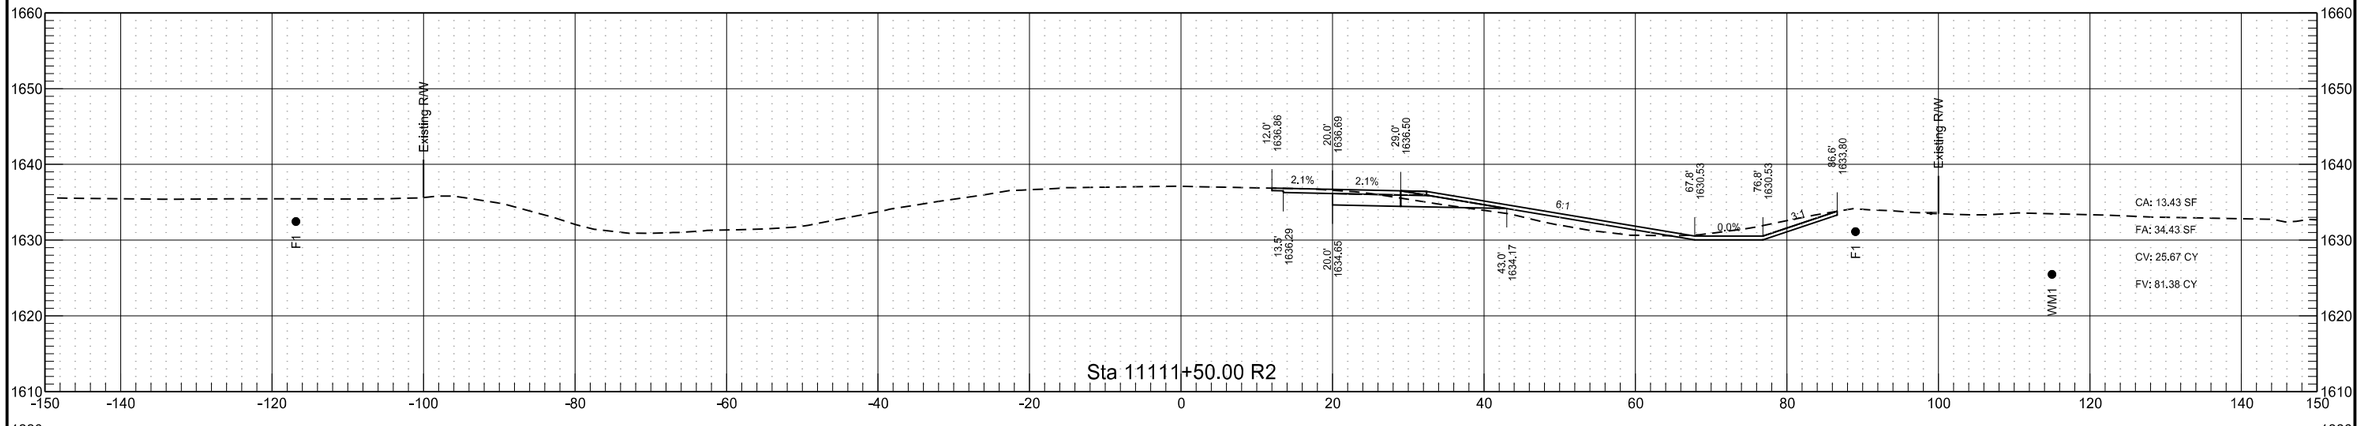


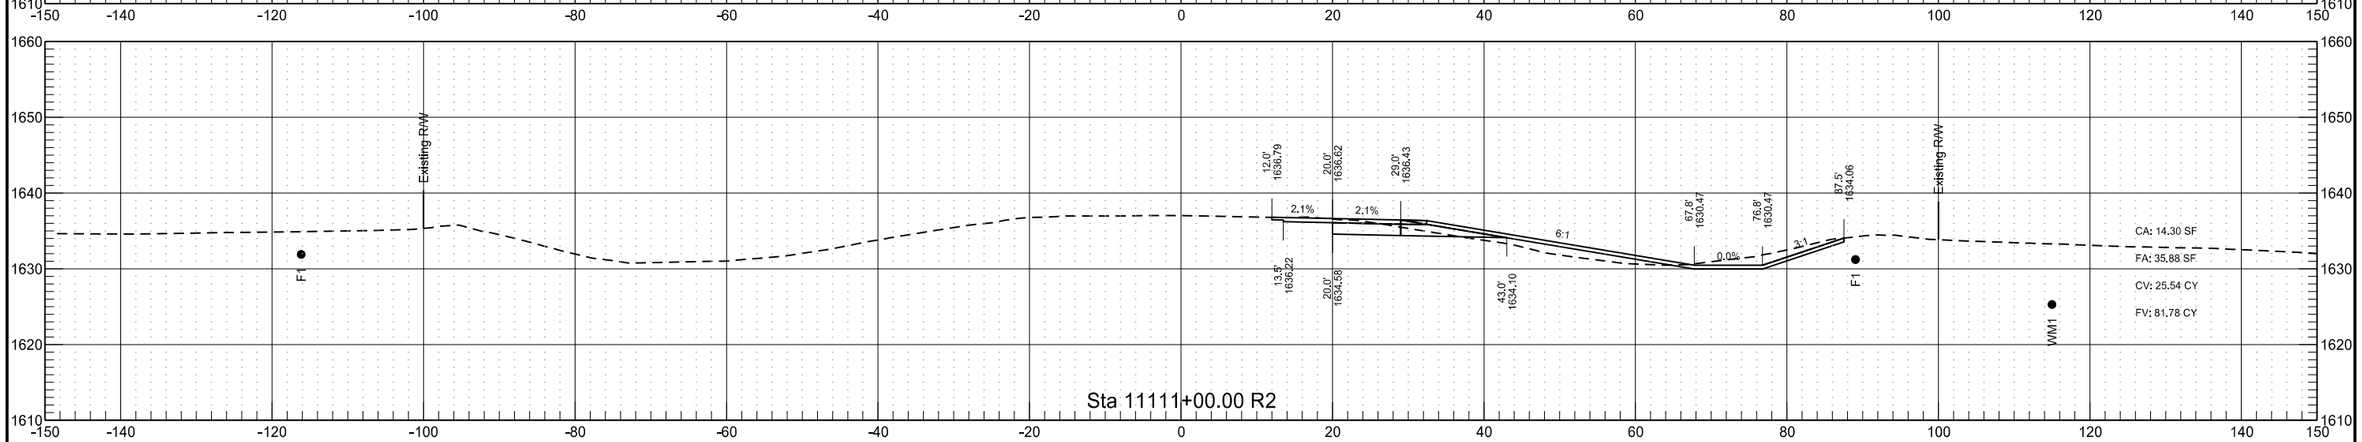


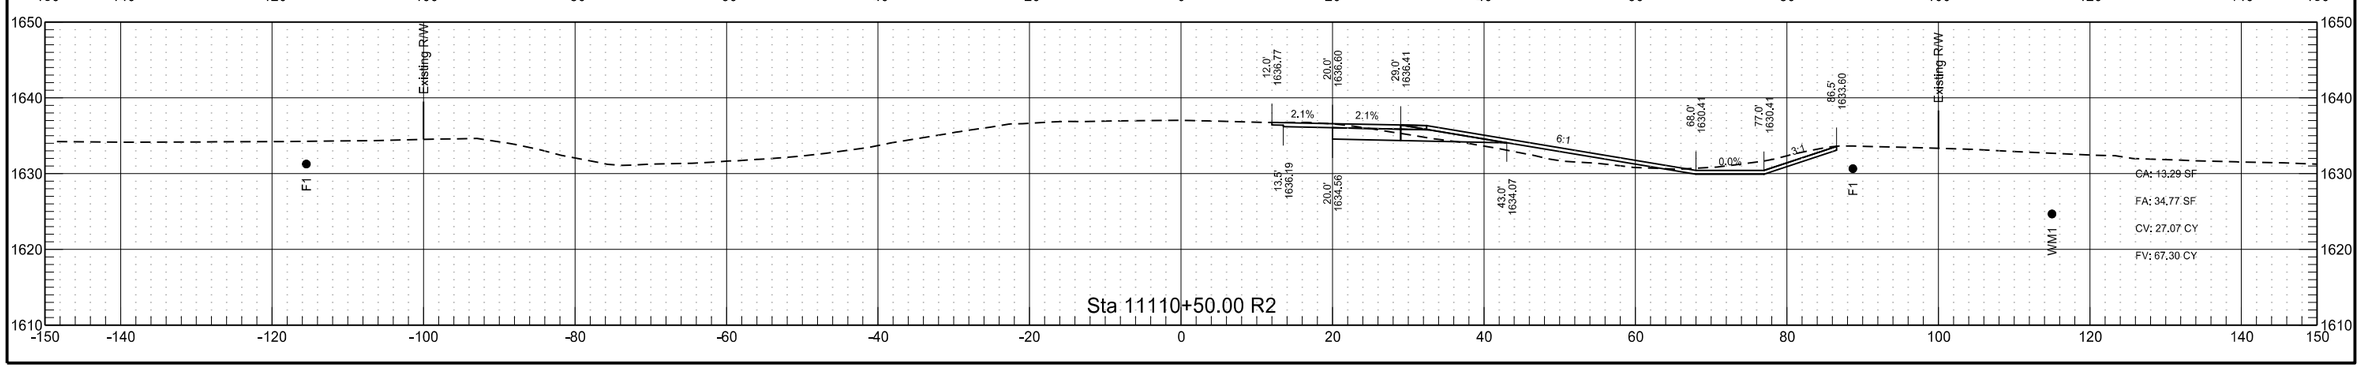


RP 209.843 to RP 212.065 - EB Passing Lane

	STATE	PROJECT NO.	SECTION NO.	SHEET NO.
	ND	INF-X-3-052(053)185	200	336

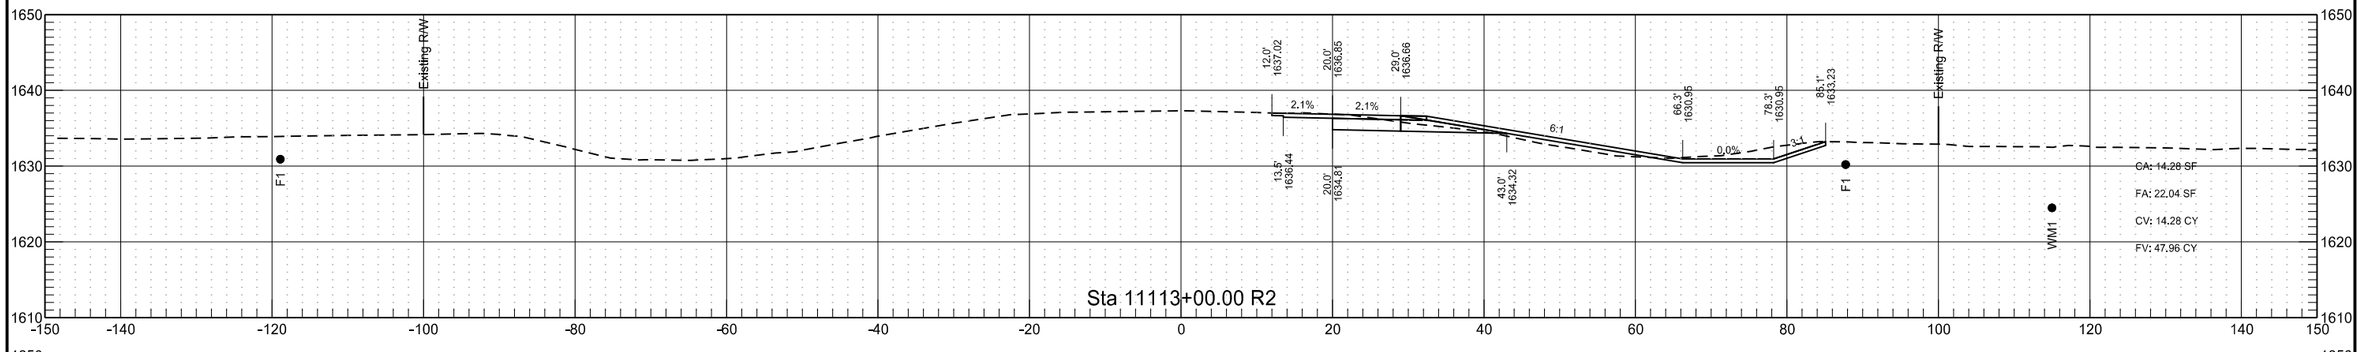


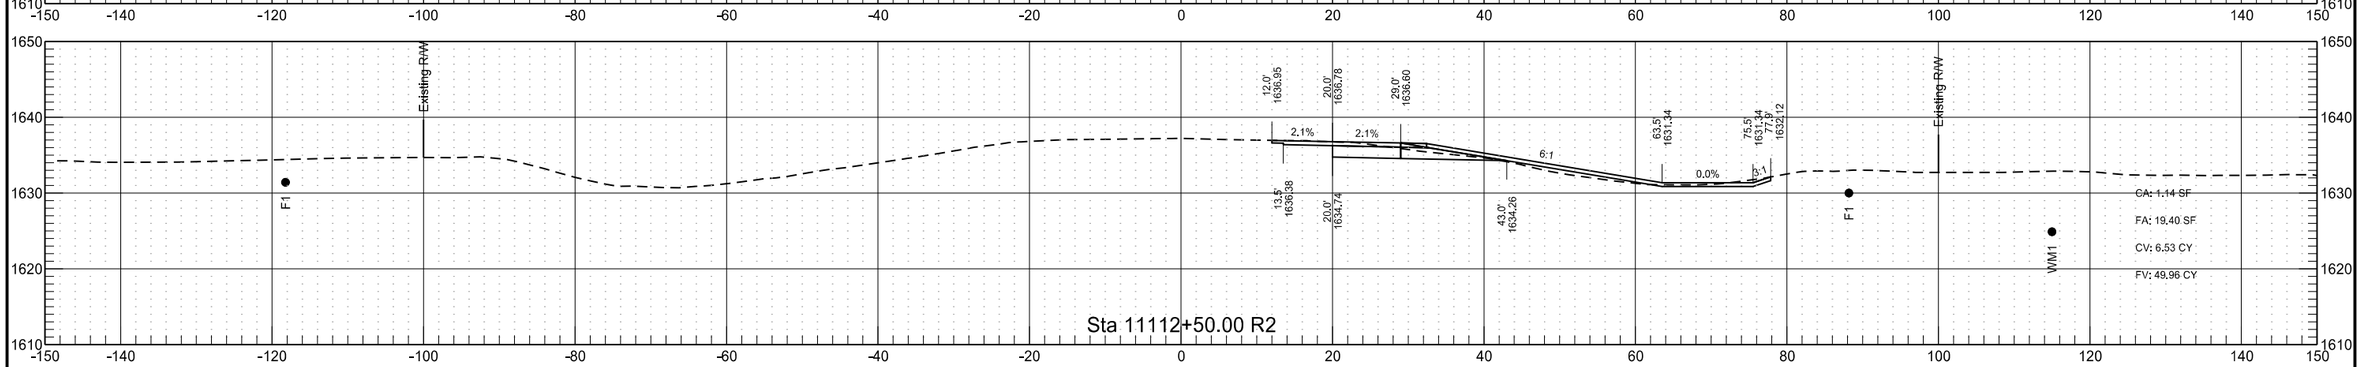


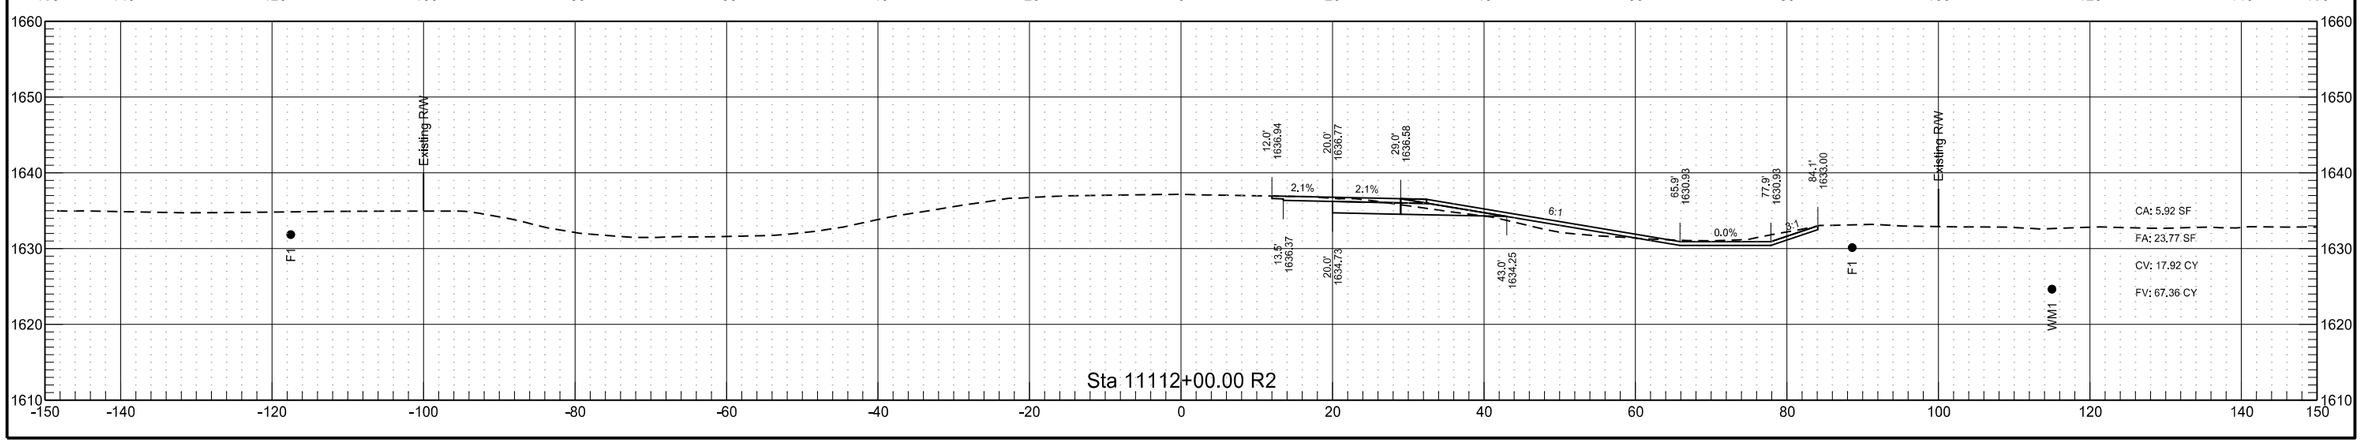



RP 209.843 to RP 212.065 - EB Passing Lane

	STATE	PROJECT NO.	SECTION NO.	SHEET NO.
	ND	INF-X-3-052(053)185	200	337

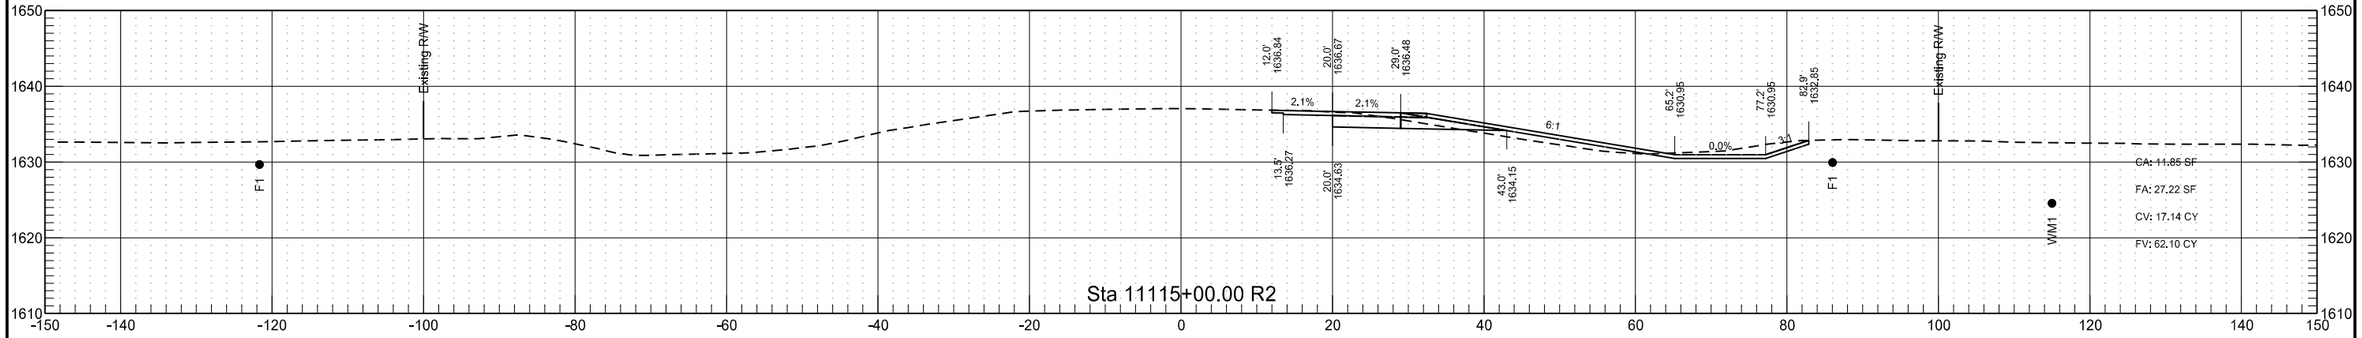

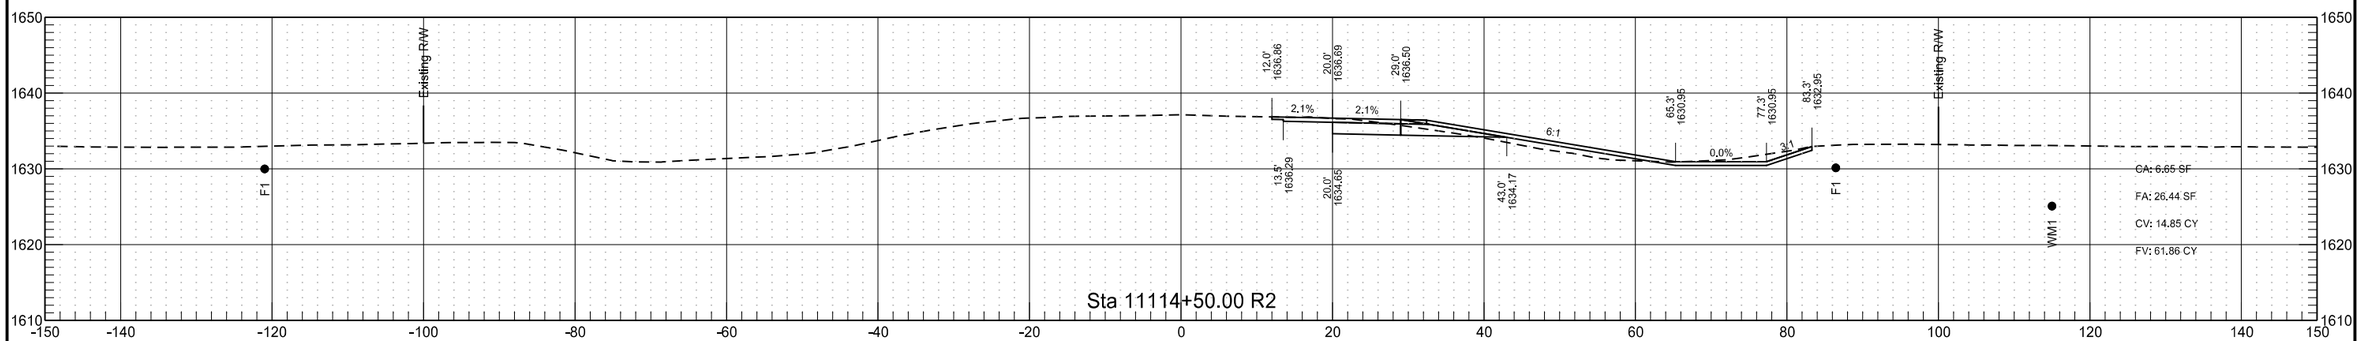


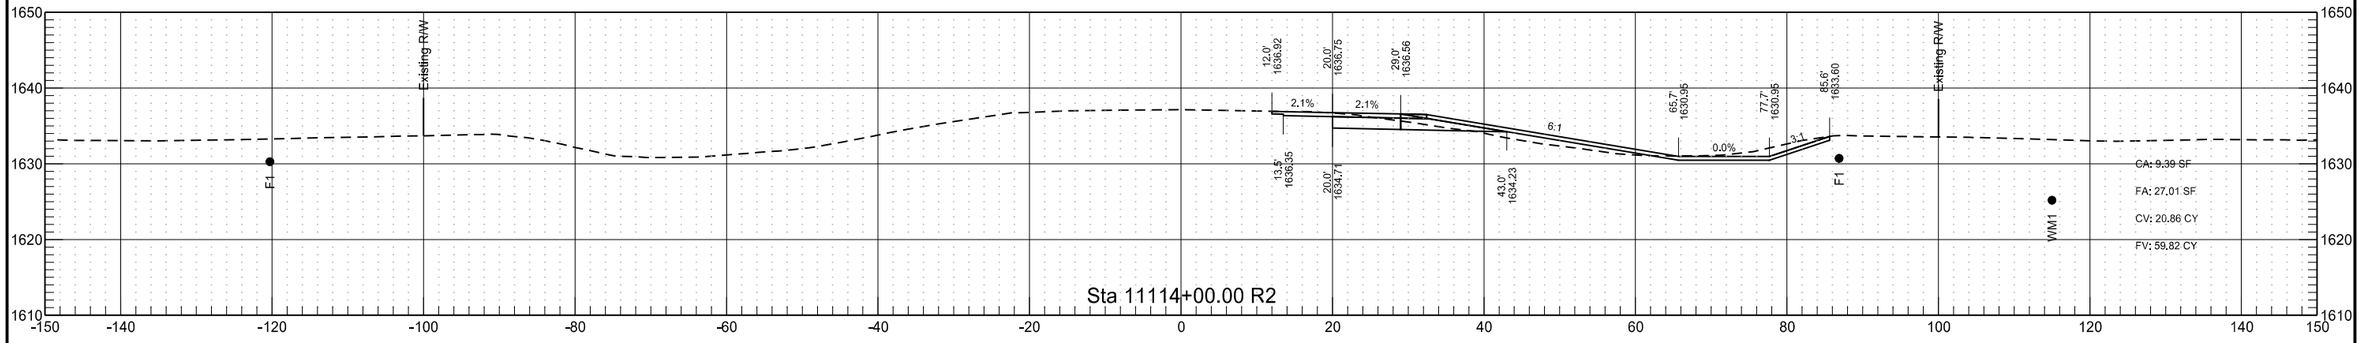

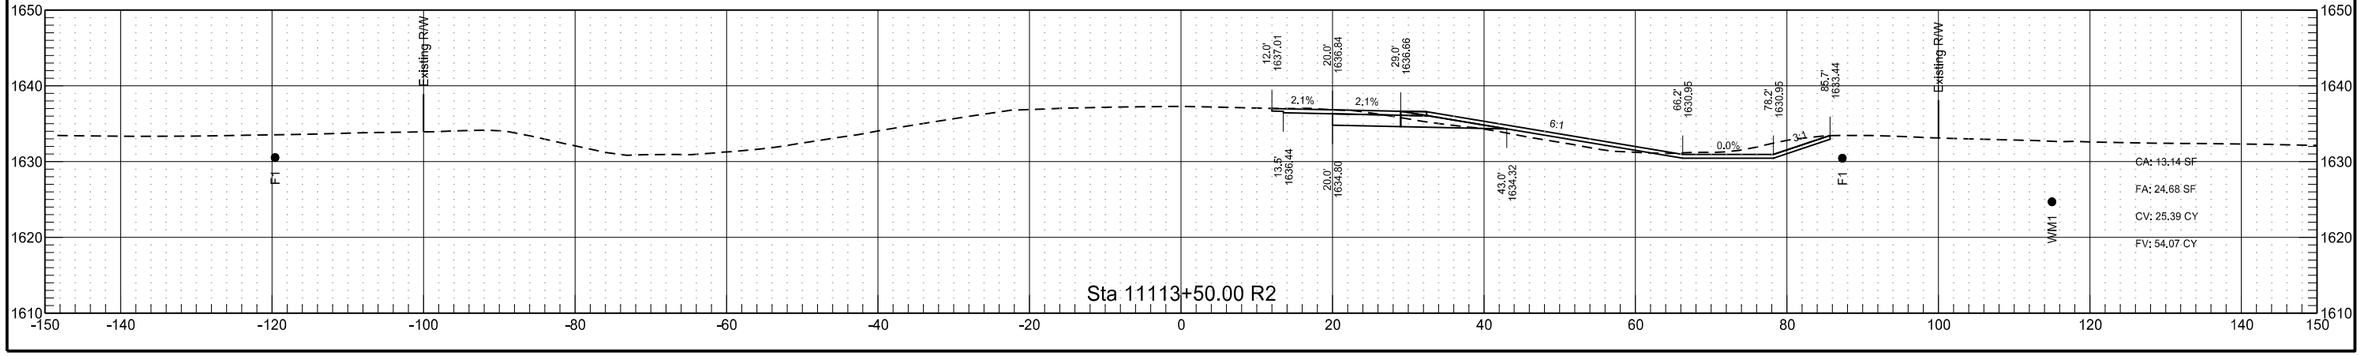


RP 209.843 to RP 212.065 - EB Passing Lane

	STATE	PROJECT NO.	SECTION NO.	SHEET NO.
	ND	INF-X-3-052(053)185	200	338

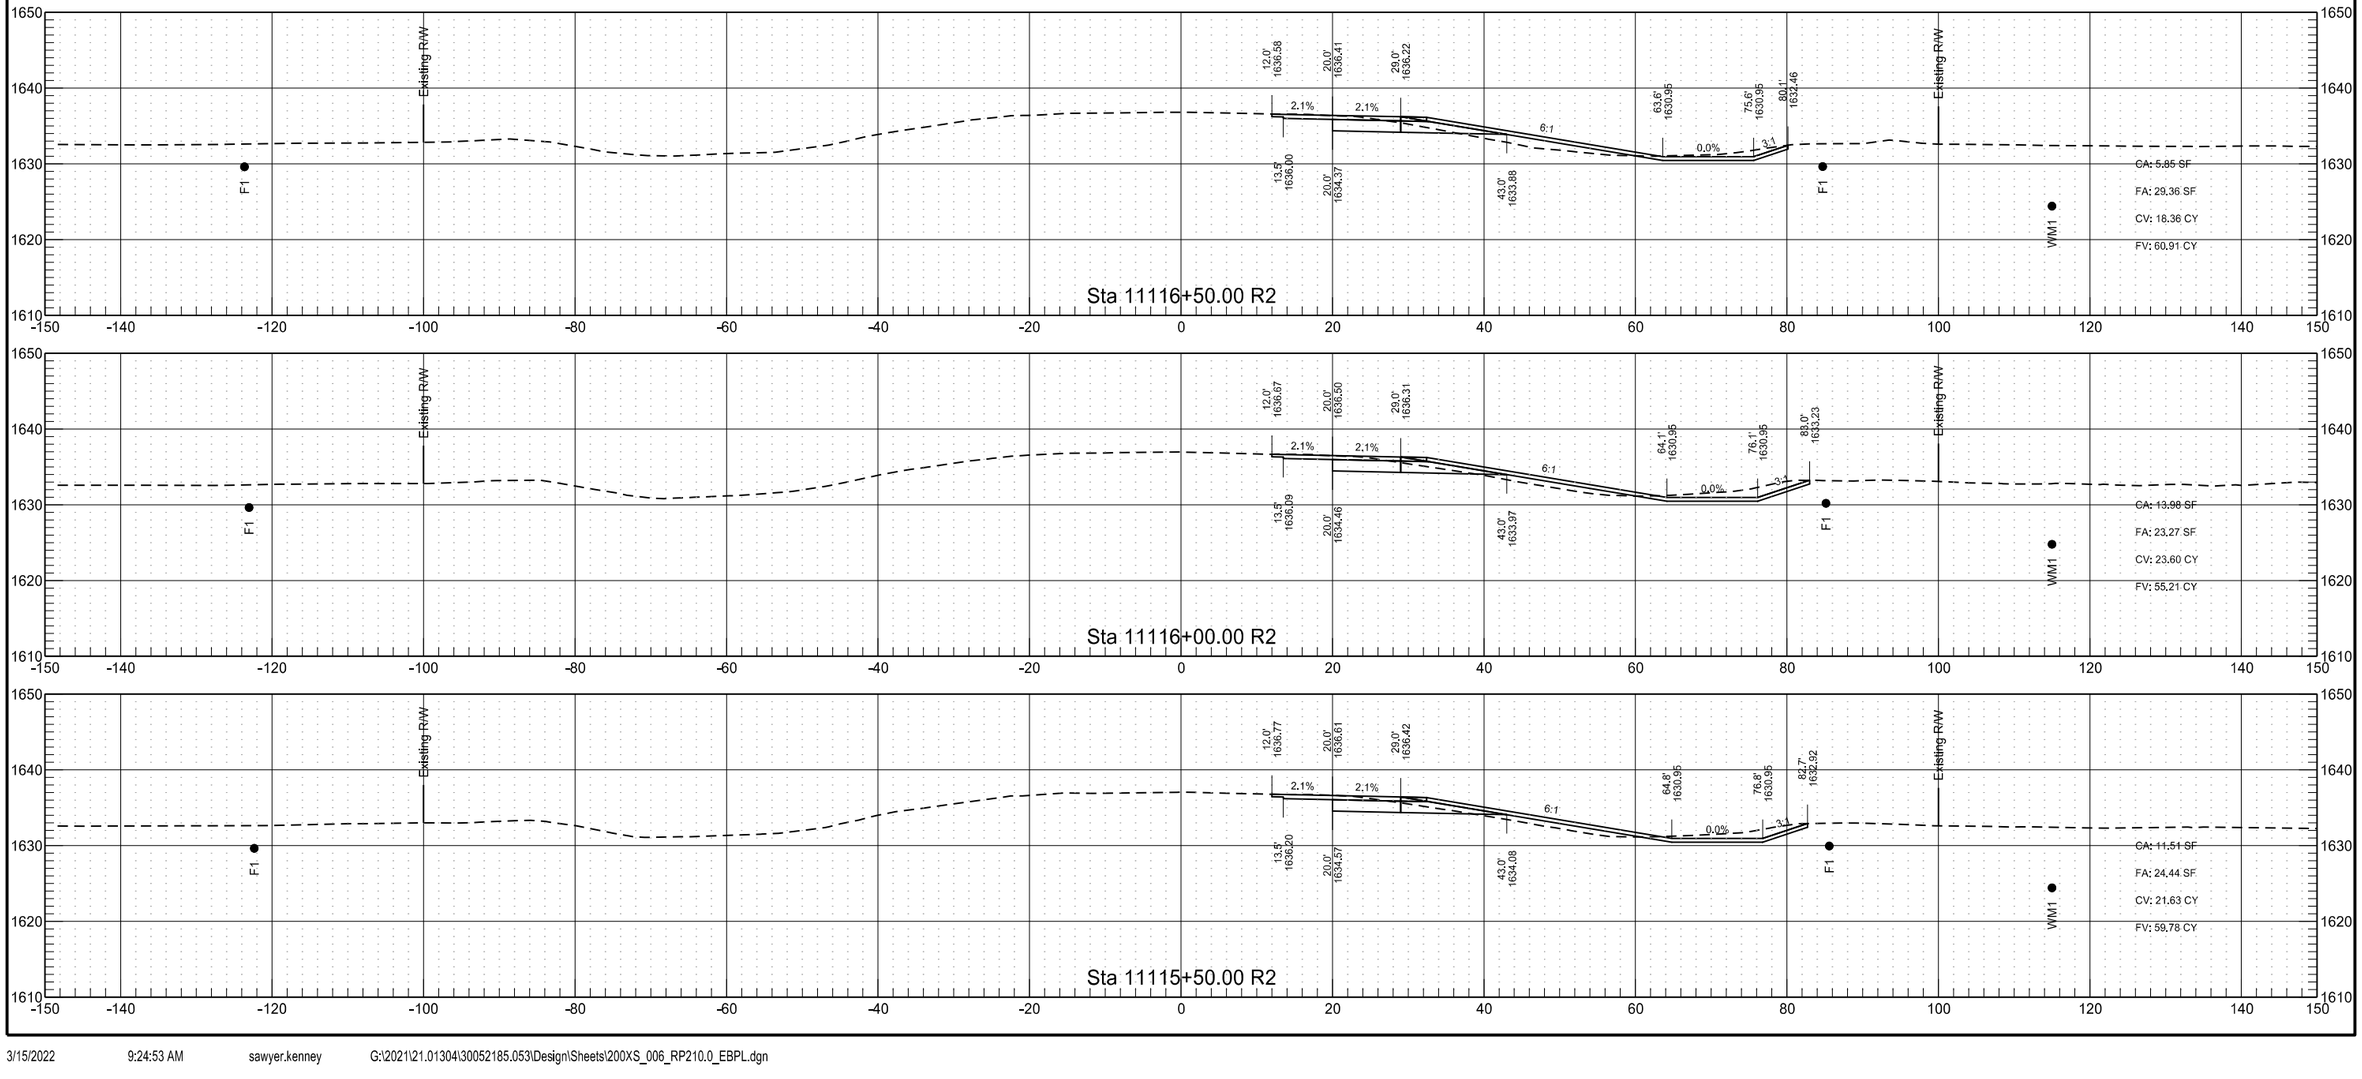

RP 209.843 to RP 212.065 - EB Passing Lane


	STATE	PROJECT NO.	SECTION NO.	SHEET NO.
	ND	INF-X-3-052(053)185	200	339

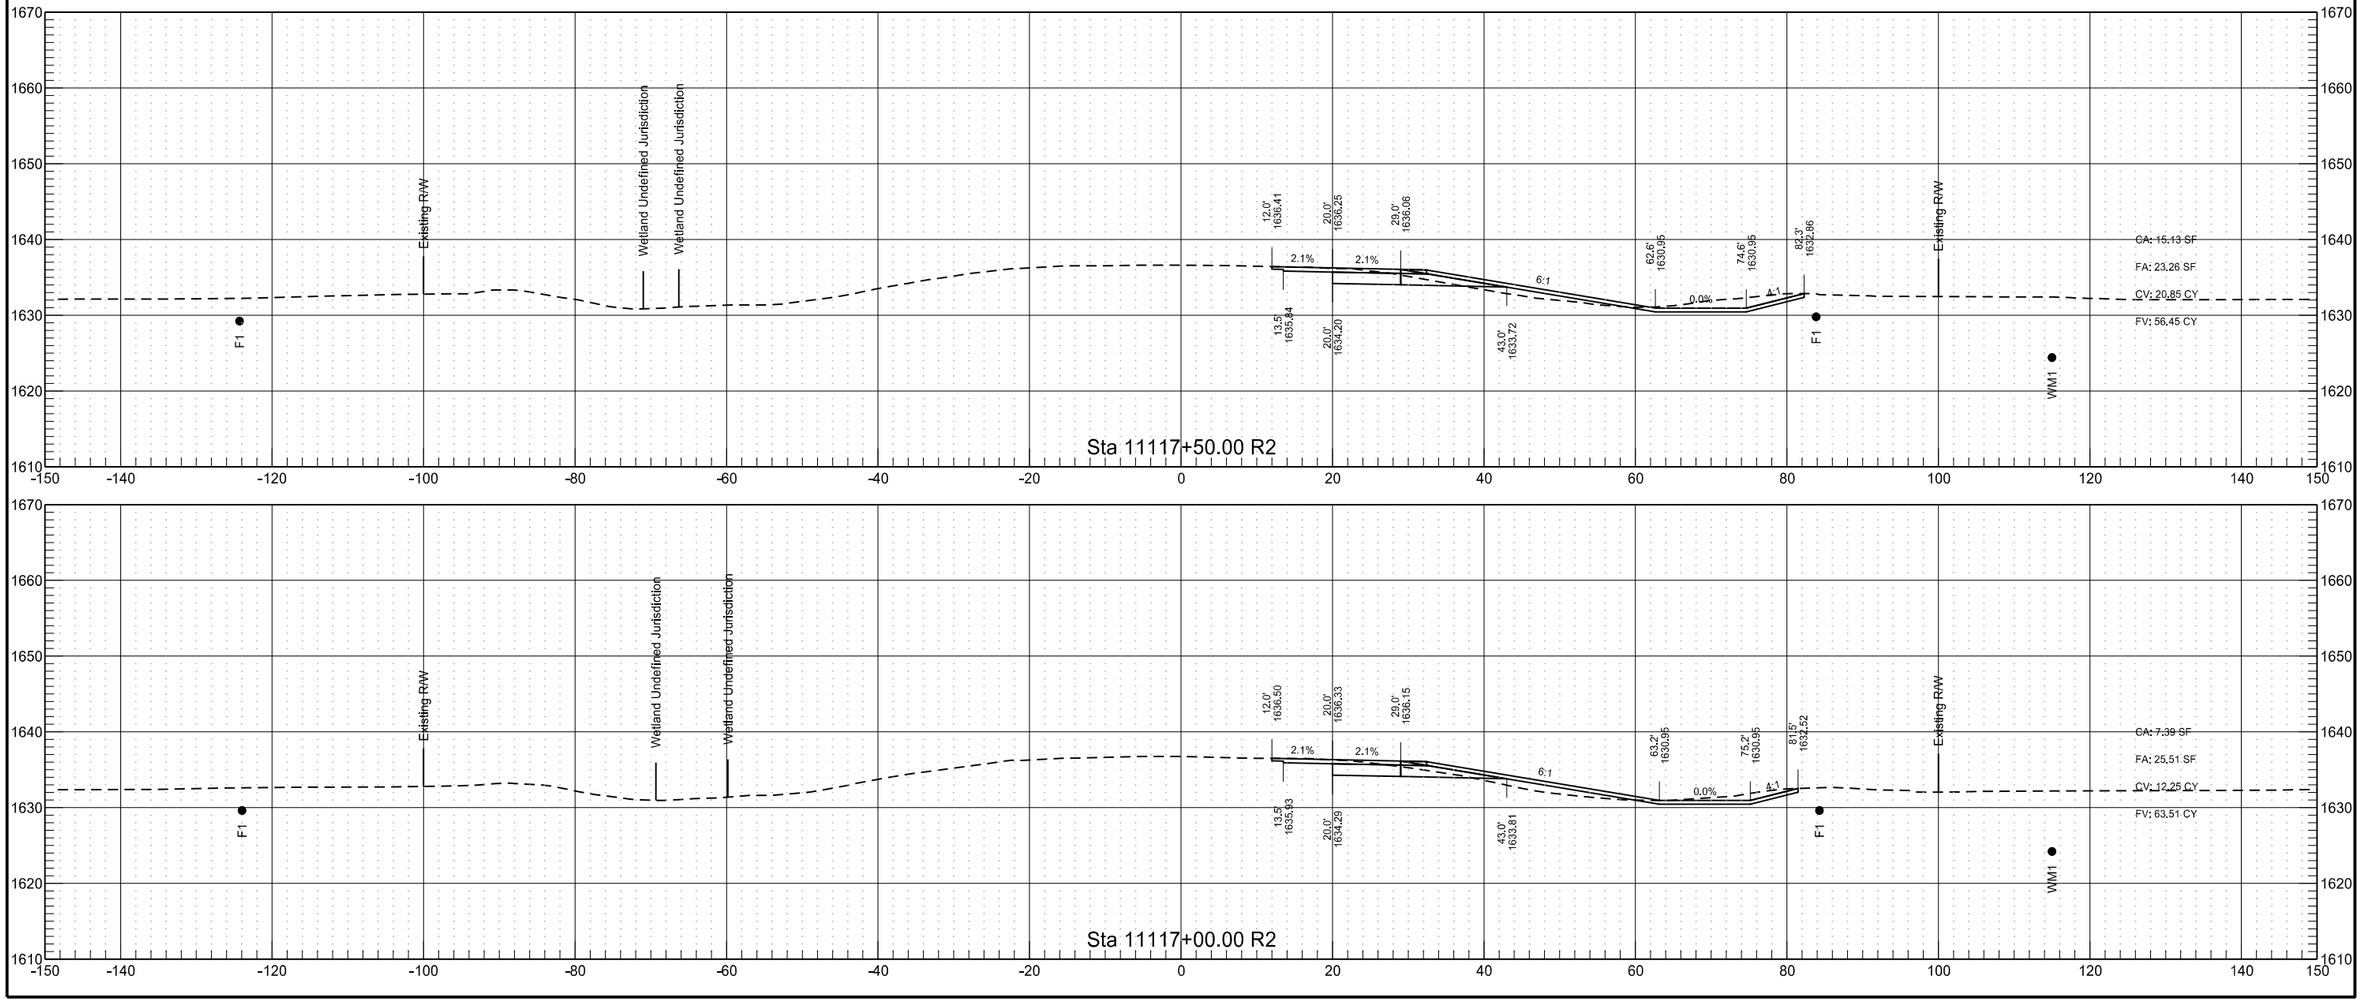



3/15/2022 9:24:53 AM sawyer.kenney G:\2021\21.01304\30052185.053\Design\Sheets\200XS_006_RP210.0_EBPL.dgn

RP 209.843 to RP 212.065 - EB Passing Lane

	STATE	PROJECT NO.	SECTION NO.	SHEET NO.
	ND	INF-X-3-052(053)185	200	340

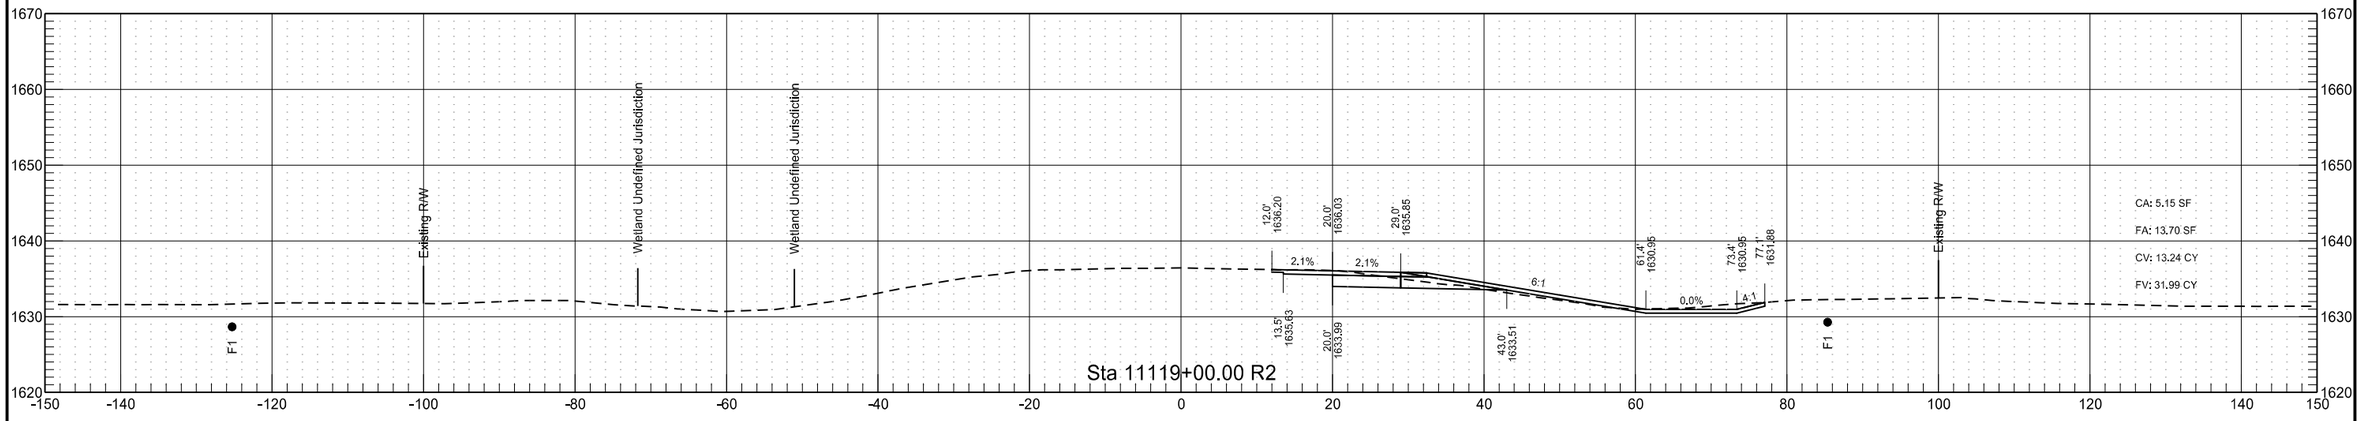


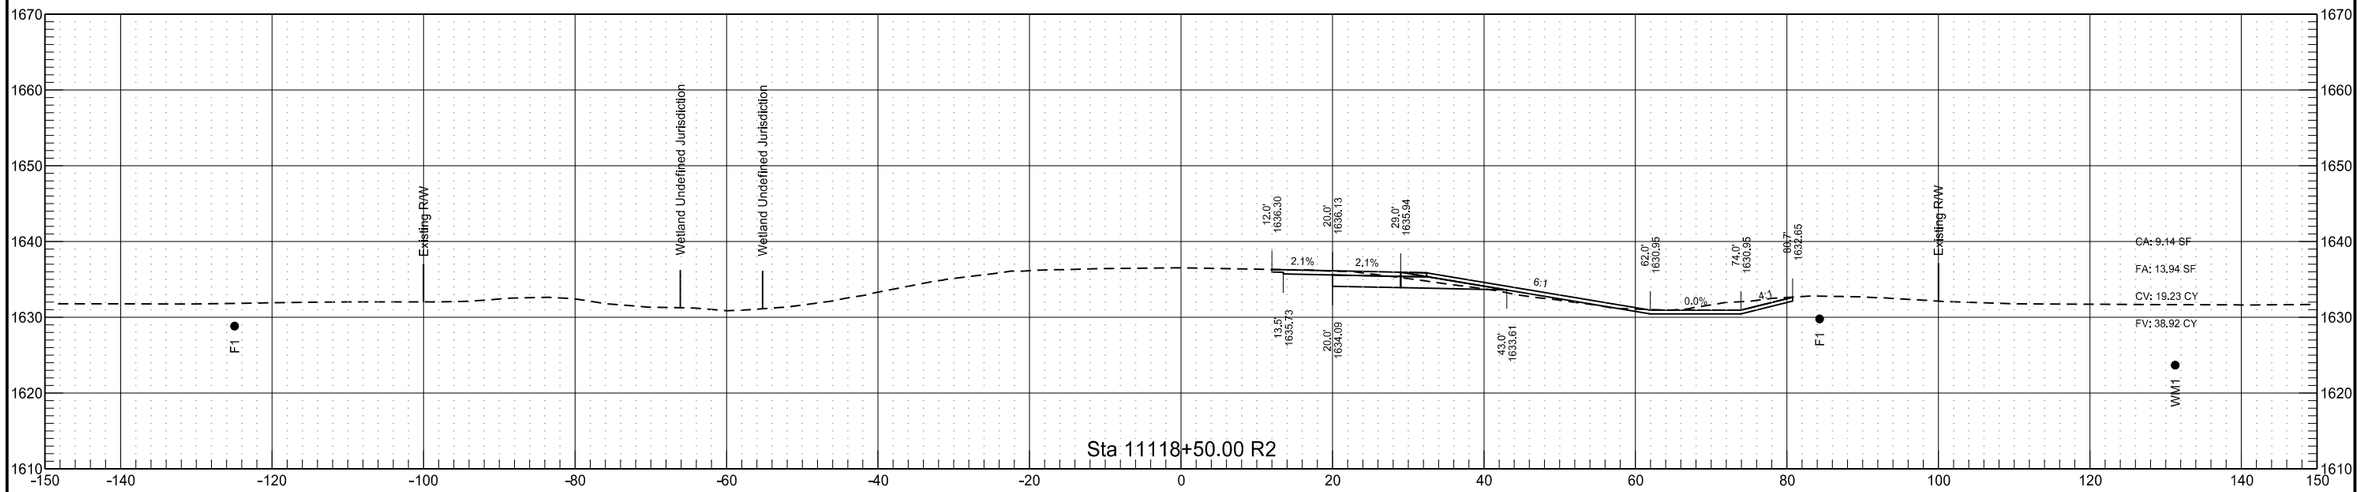


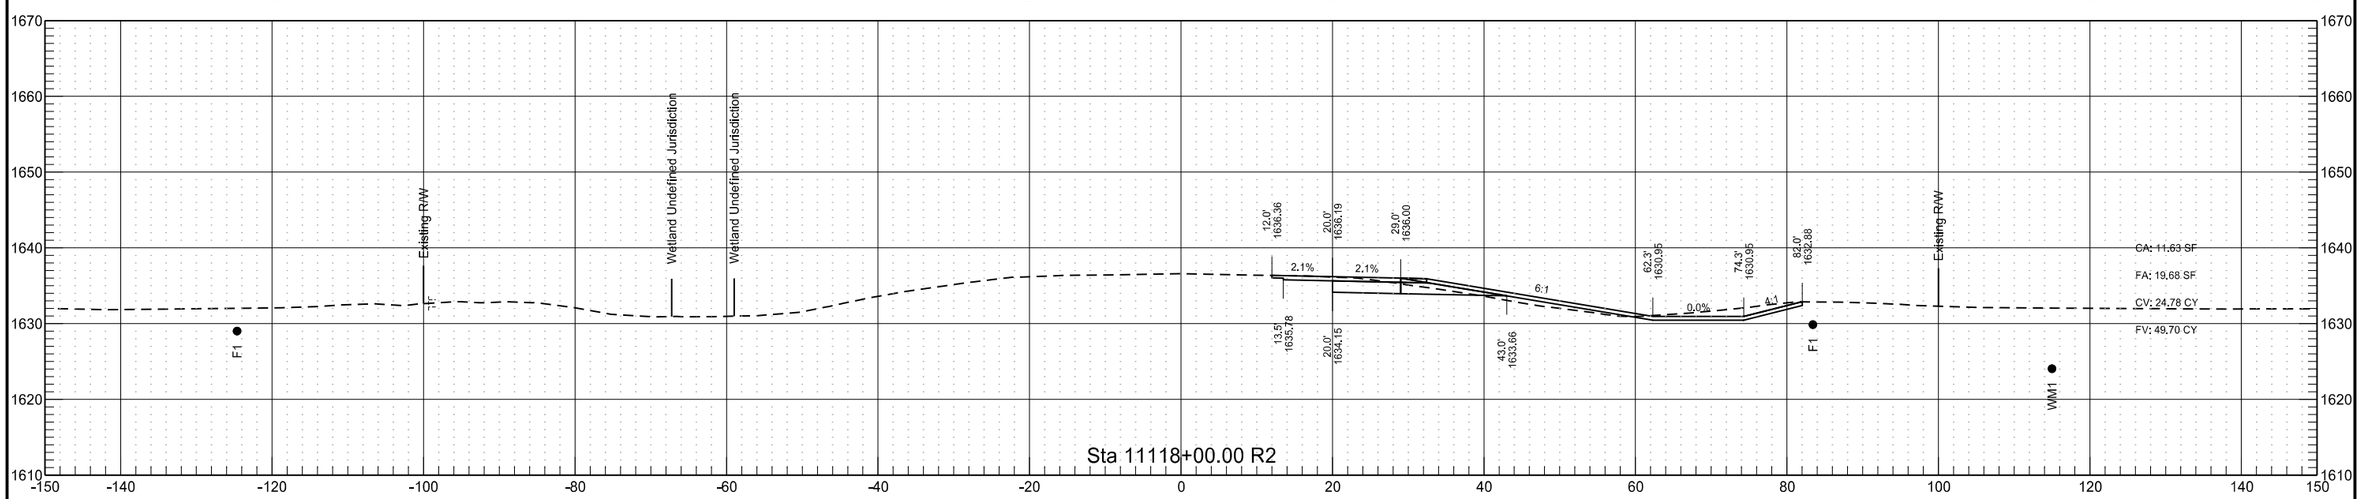


RP 209.843 to RP 212.065 - EB Passing Lane

	STATE	PROJECT NO.	SECTION NO.	SHEET NO.
	ND	INF-X-3-052(053)185	200	341

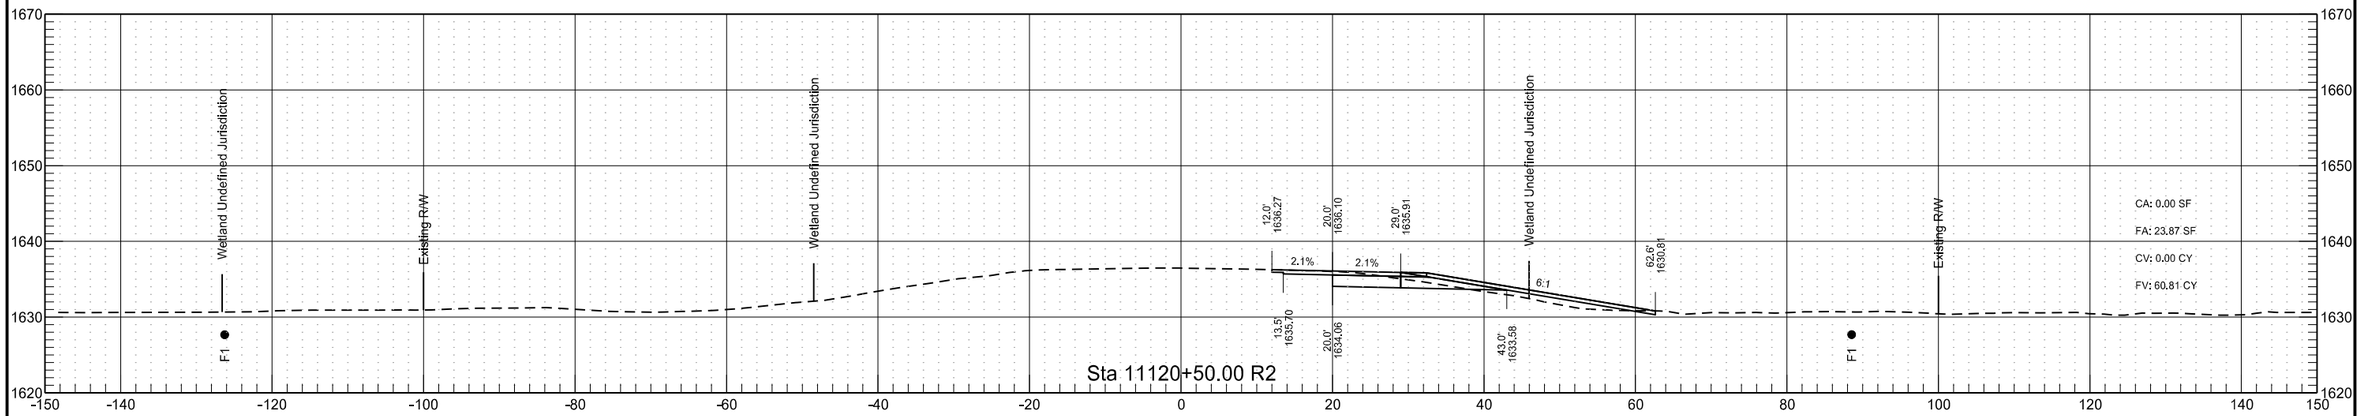


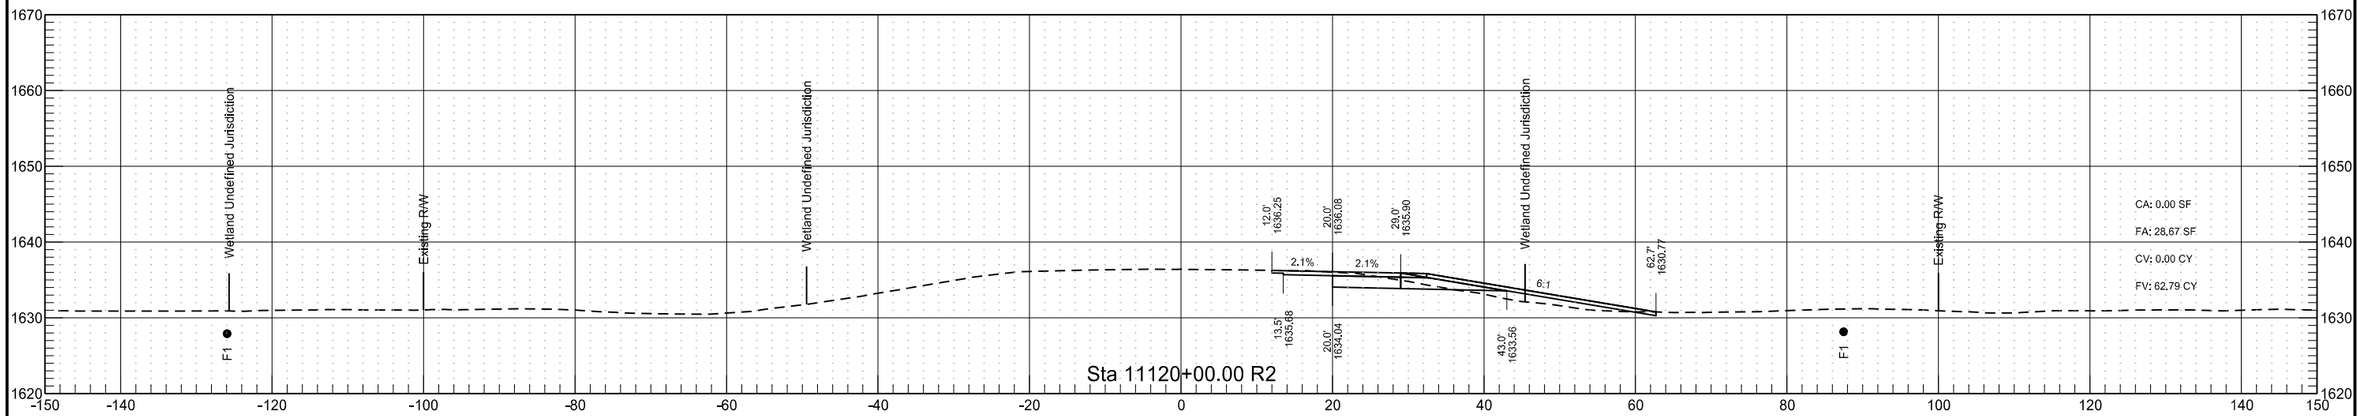

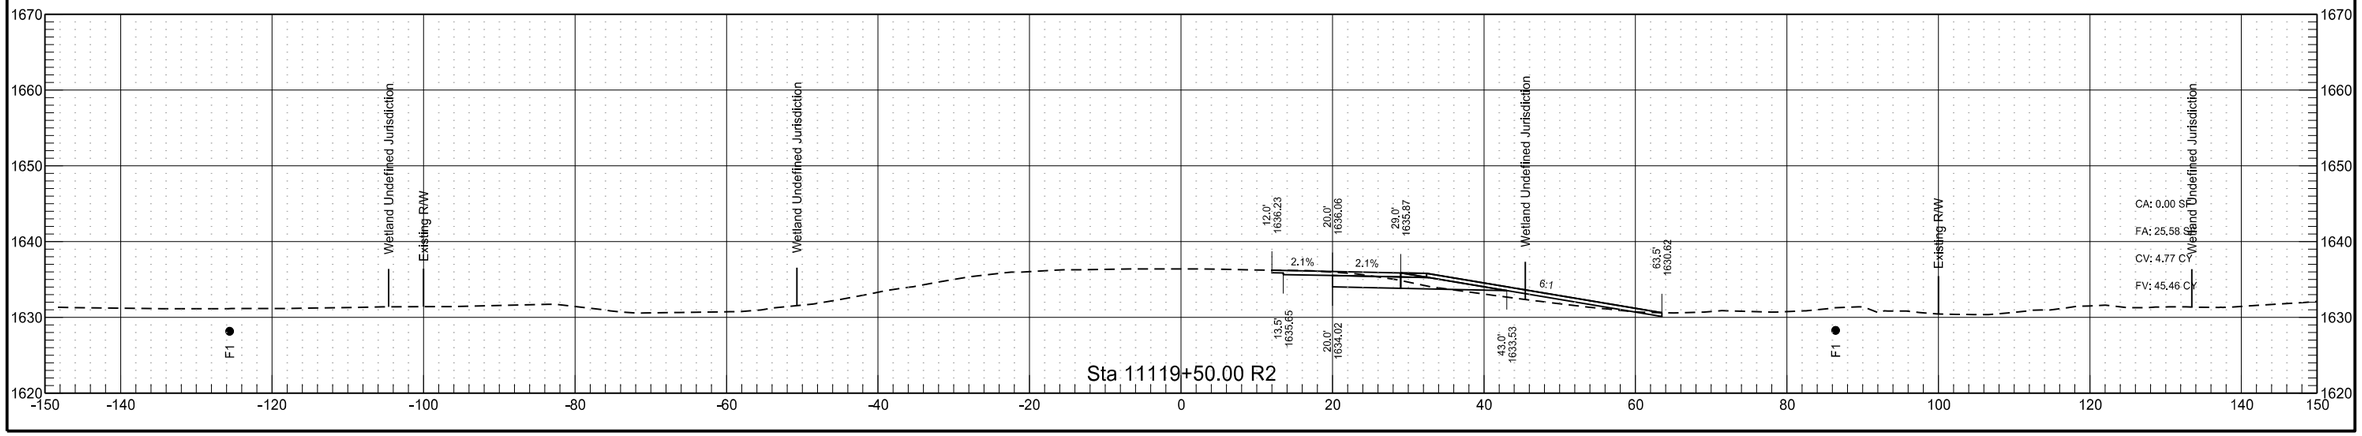


RP 209.843 to RP 212.065 - EB Passing Lane


	STATE	PROJECT NO.	SECTION NO.	SHEET NO.
	ND	INF-X-3-052(053)185	200	342

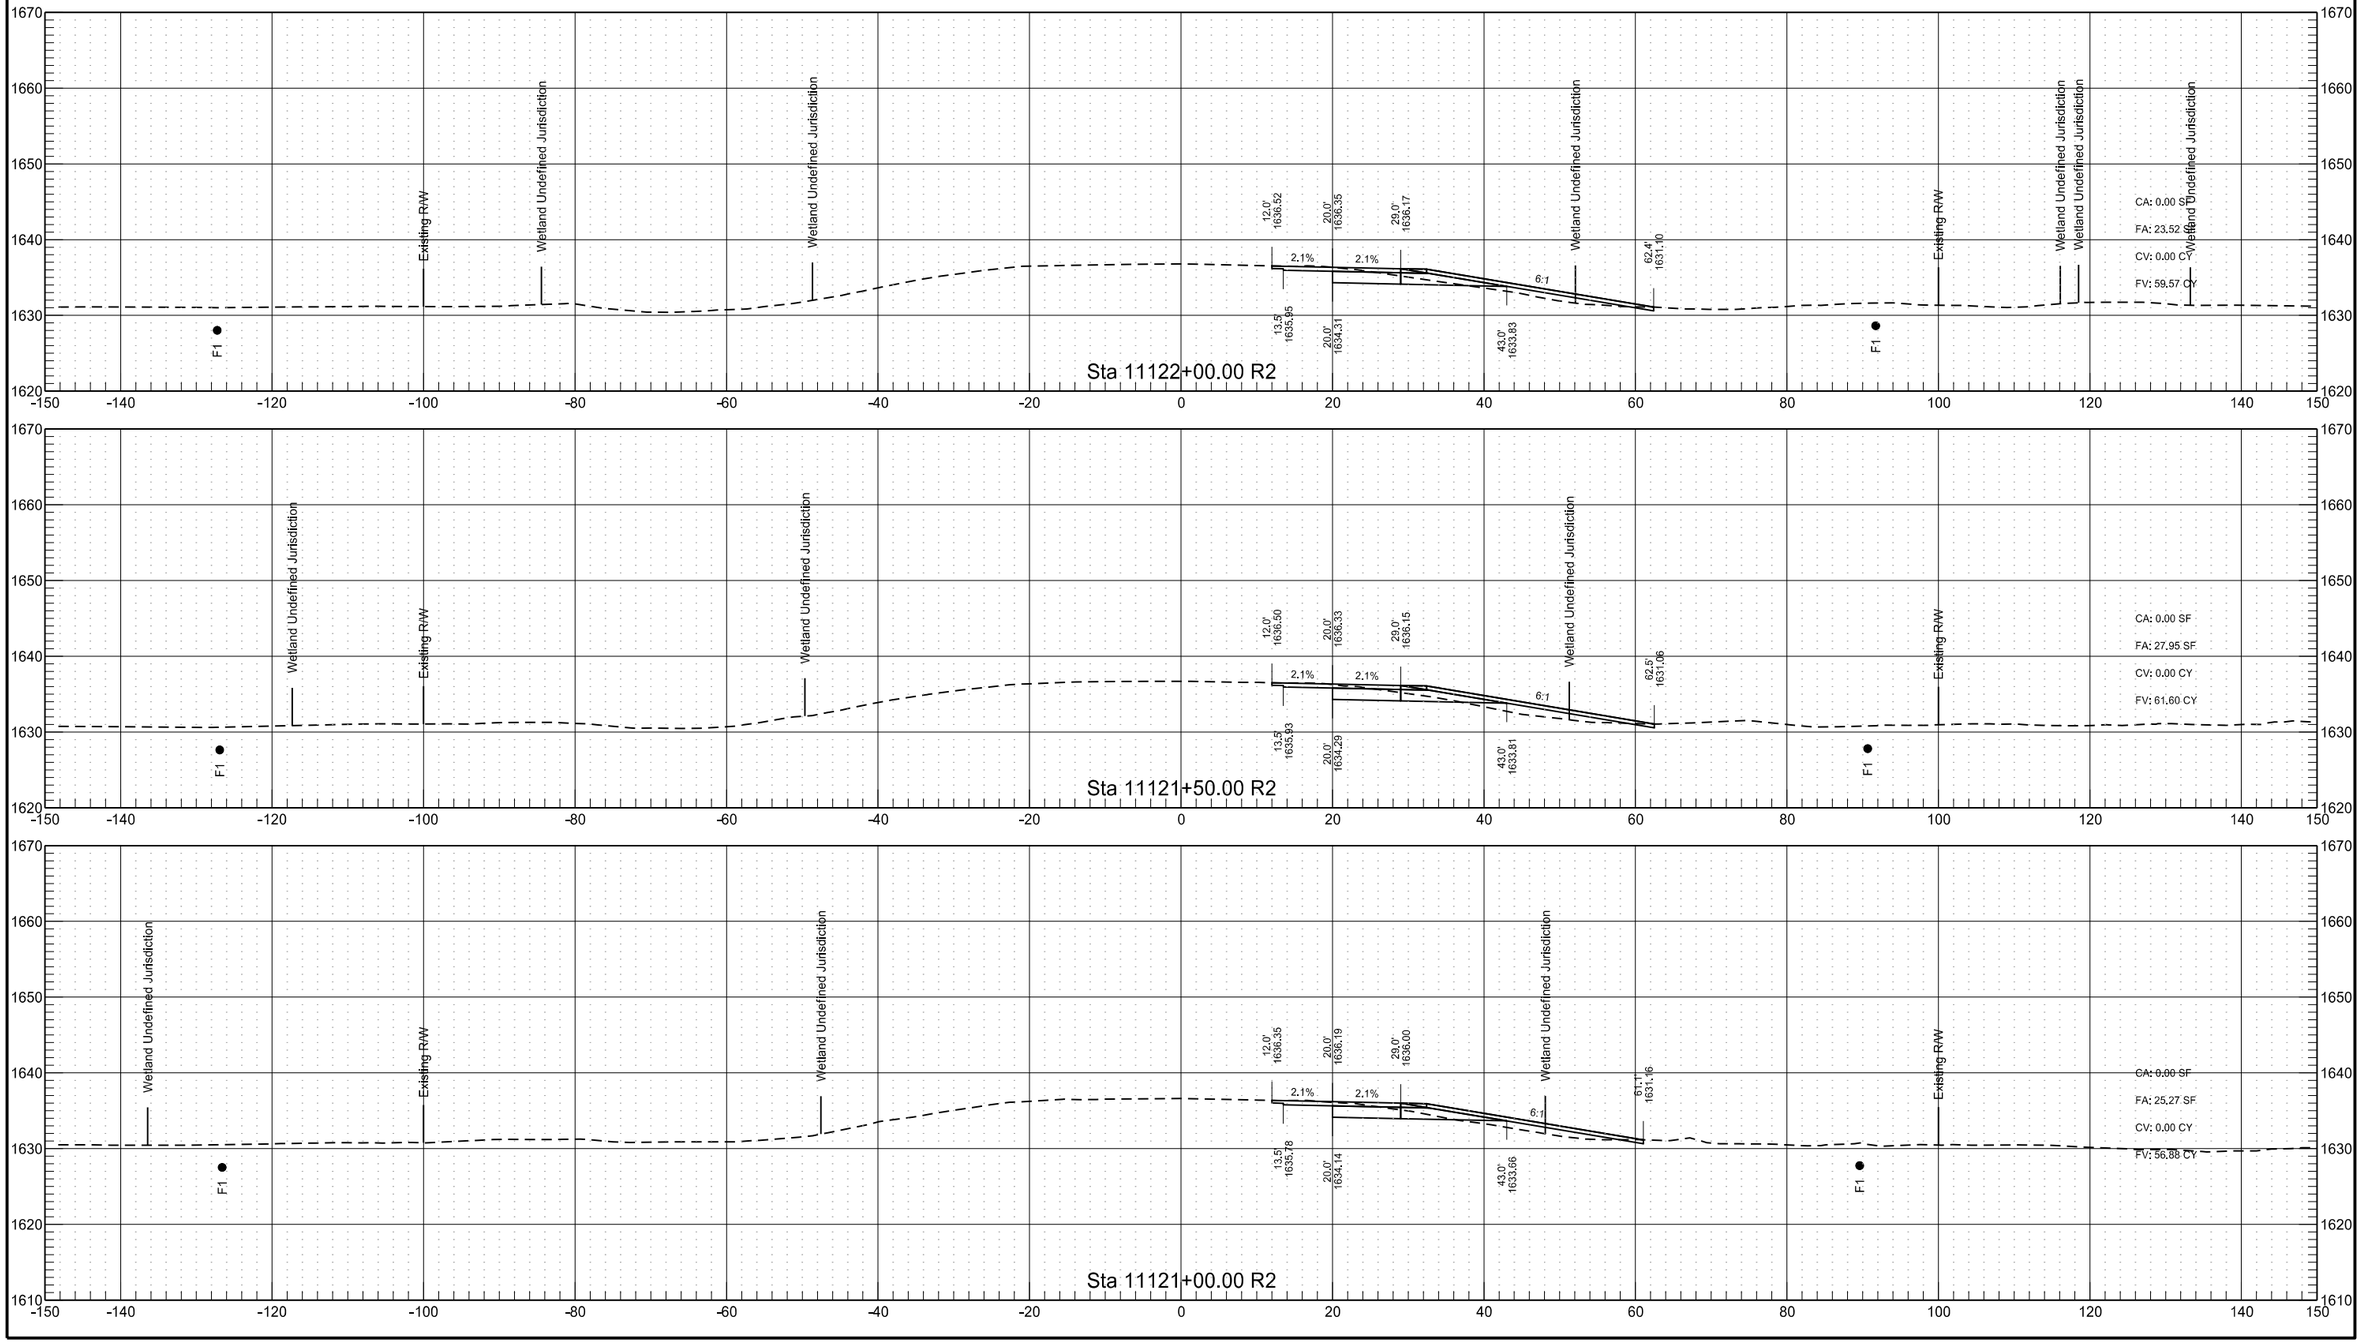


RP 209.843 to RP 212.065 - EB Passing Lane

	STATE	PROJECT NO.	SECTION NO.	SHEET NO.
	ND	INF-X-3-052(053)185	200	343

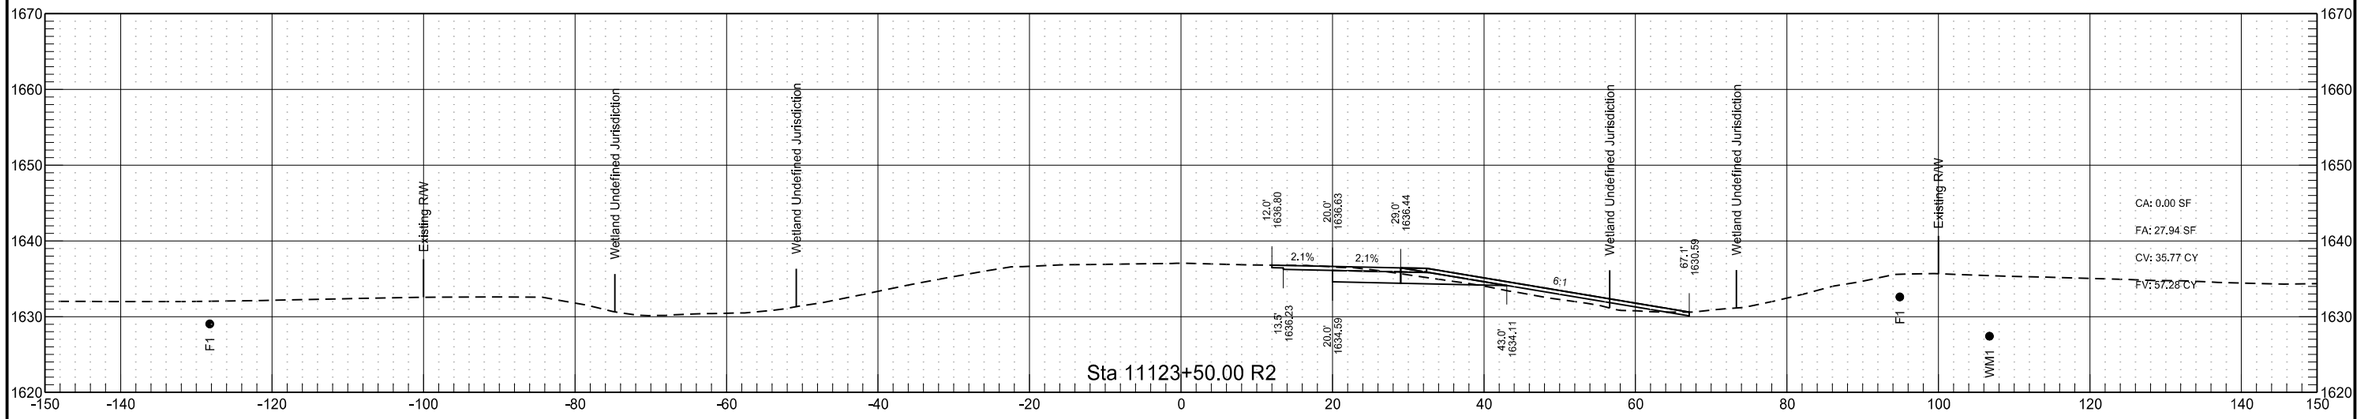


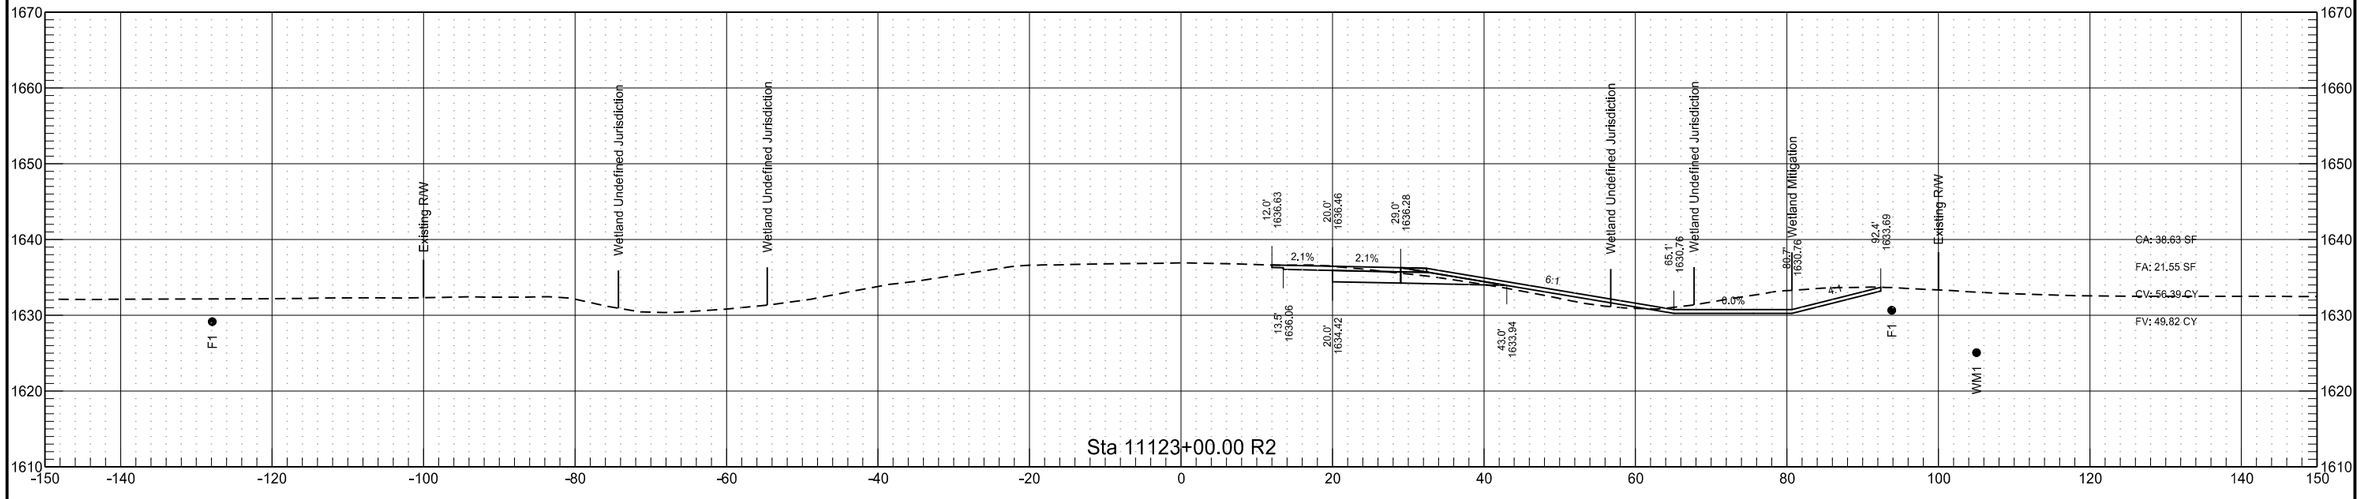

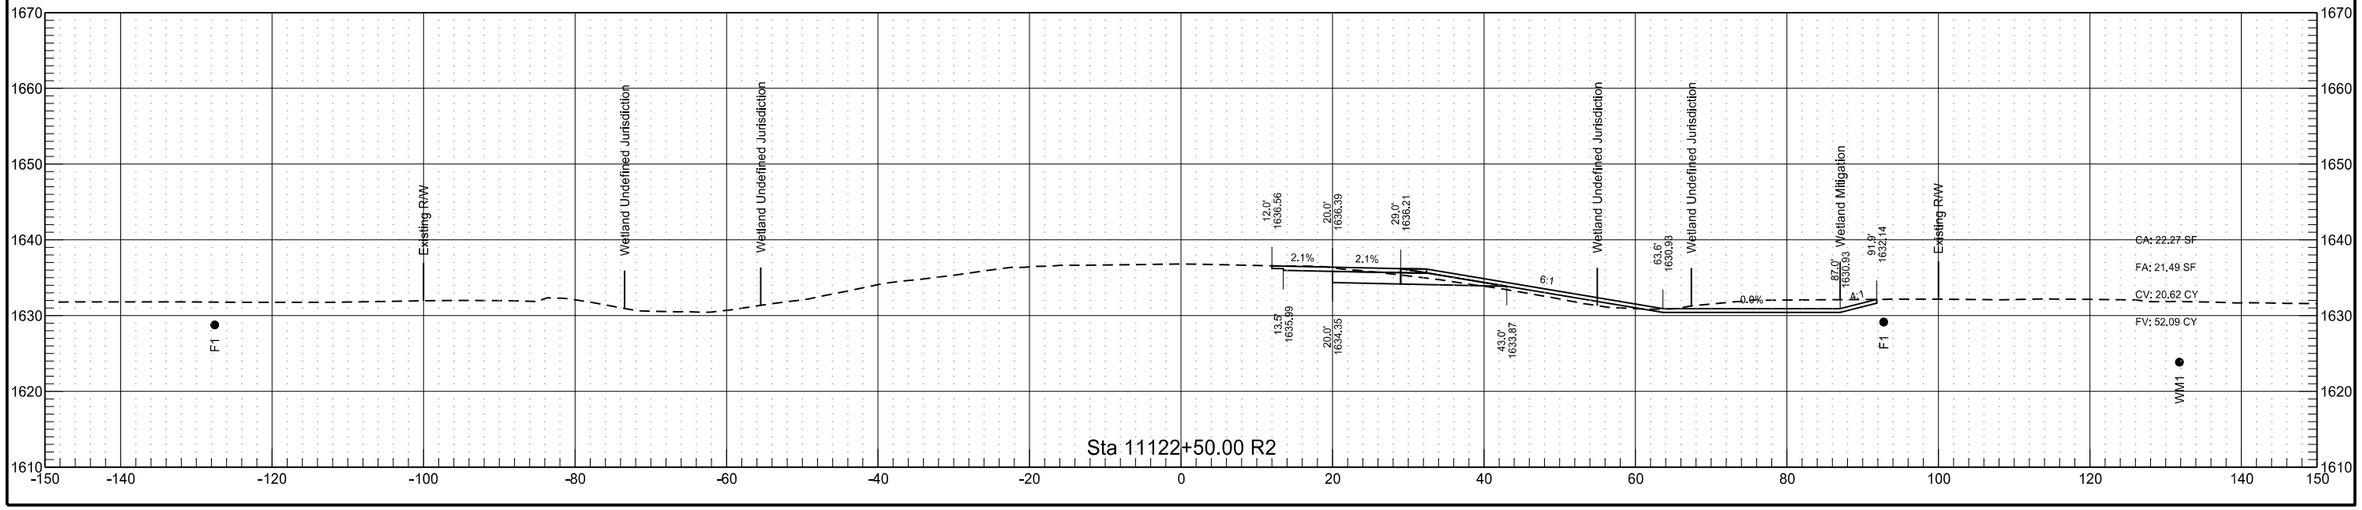


RP 209.843 to RP 212.065 - EB Passing Lane


	STATE	PROJECT NO.	SECTION NO.	SHEET NO.
	ND	INF-X-3-052(053)185	200	344

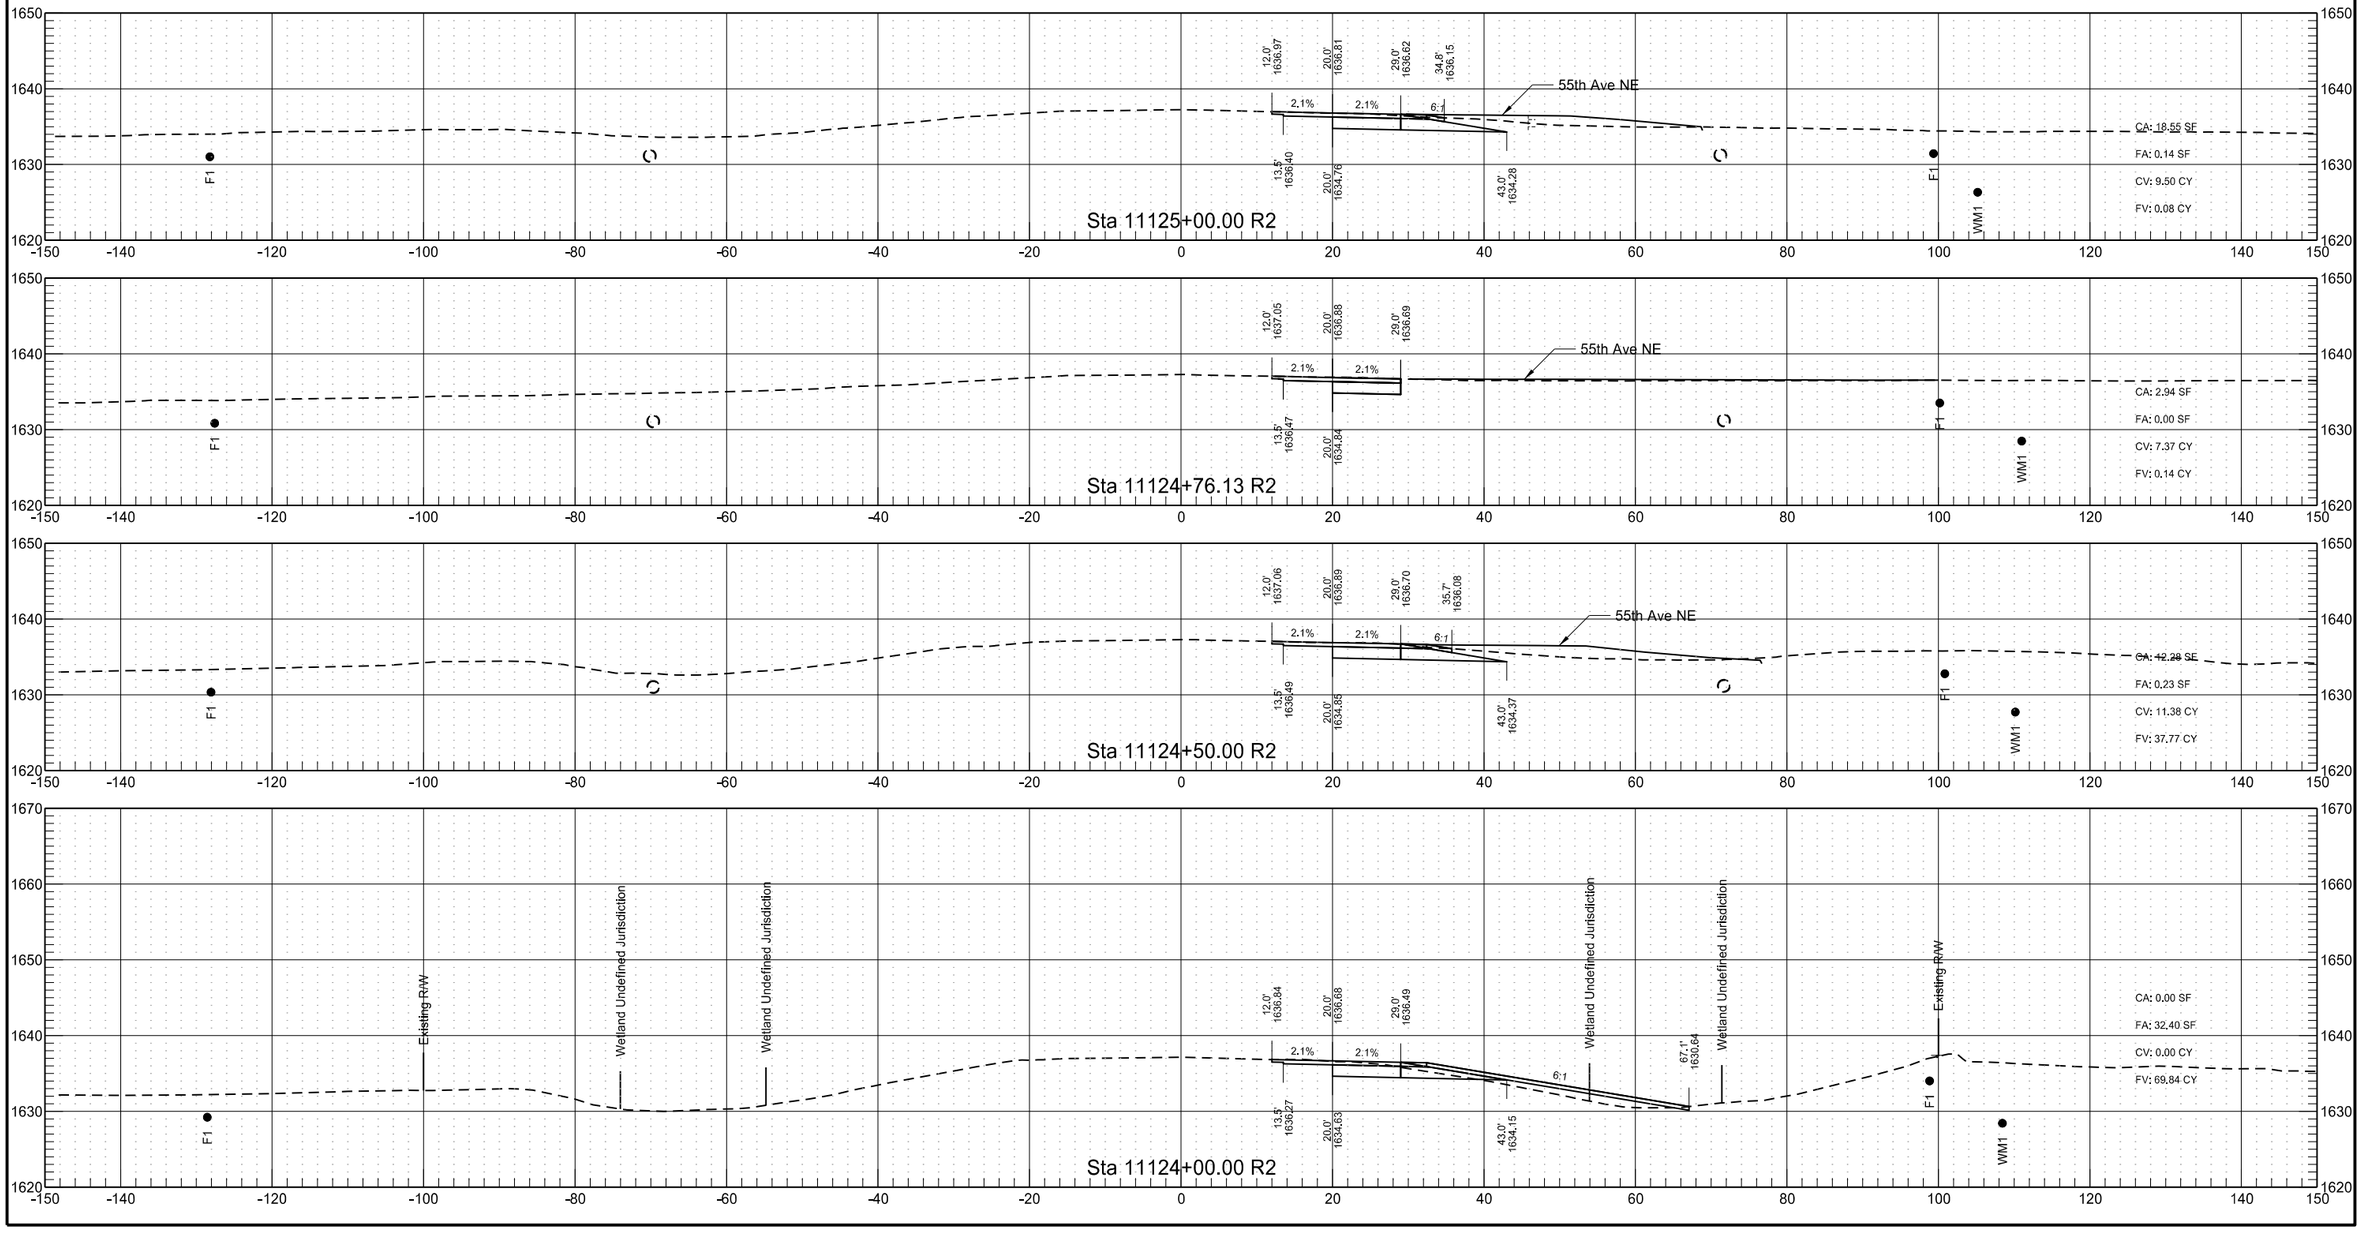



RP 209.843 to RP 212.065 - EB Passing Lane

	STATE	PROJECT NO.	SECTION NO.	SHEET NO.
	ND	INF-X-3-052(053)185	200	345

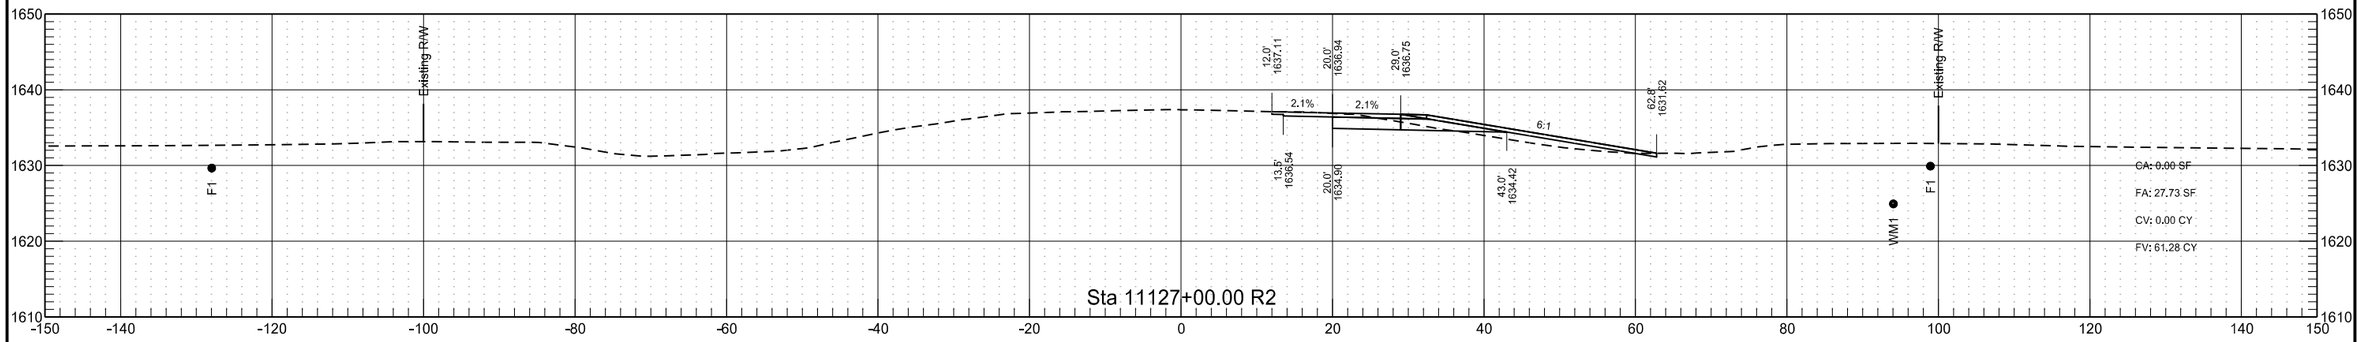

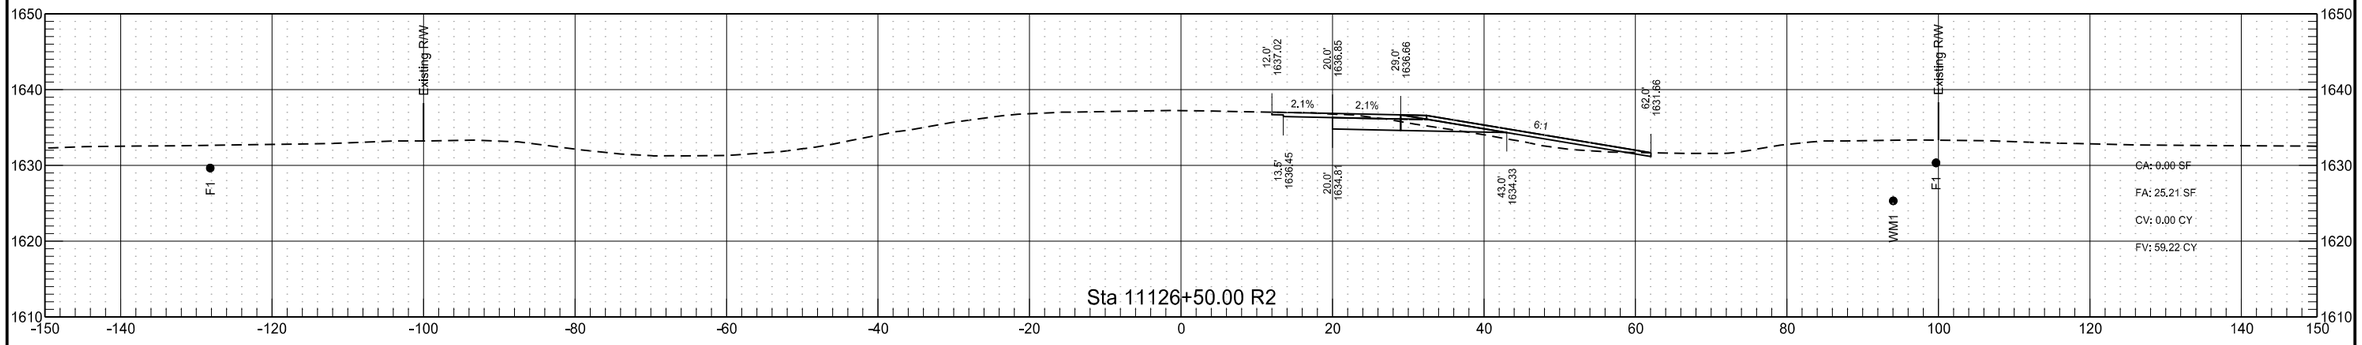


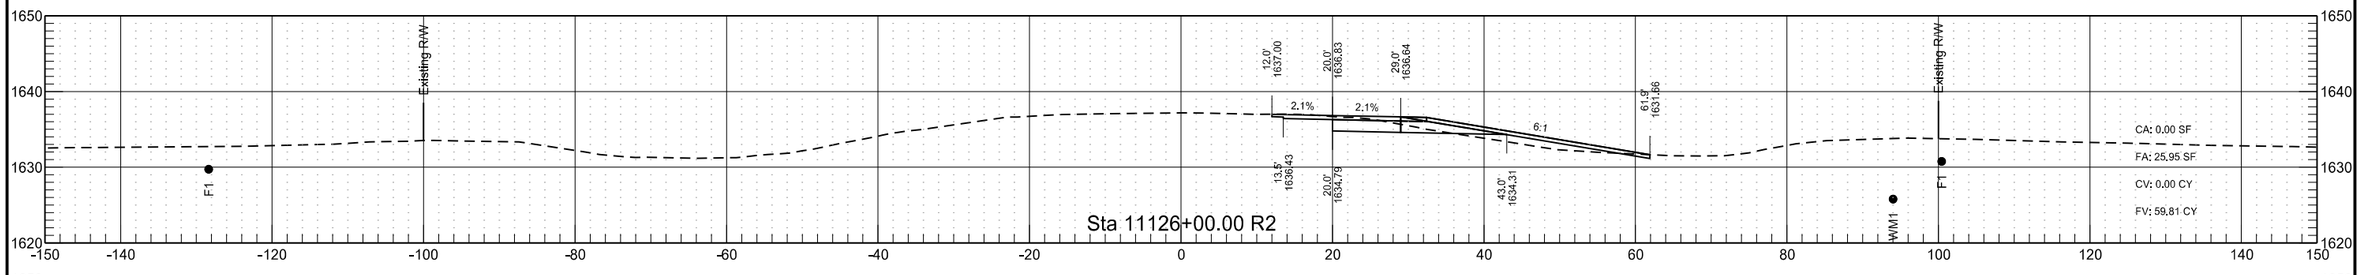

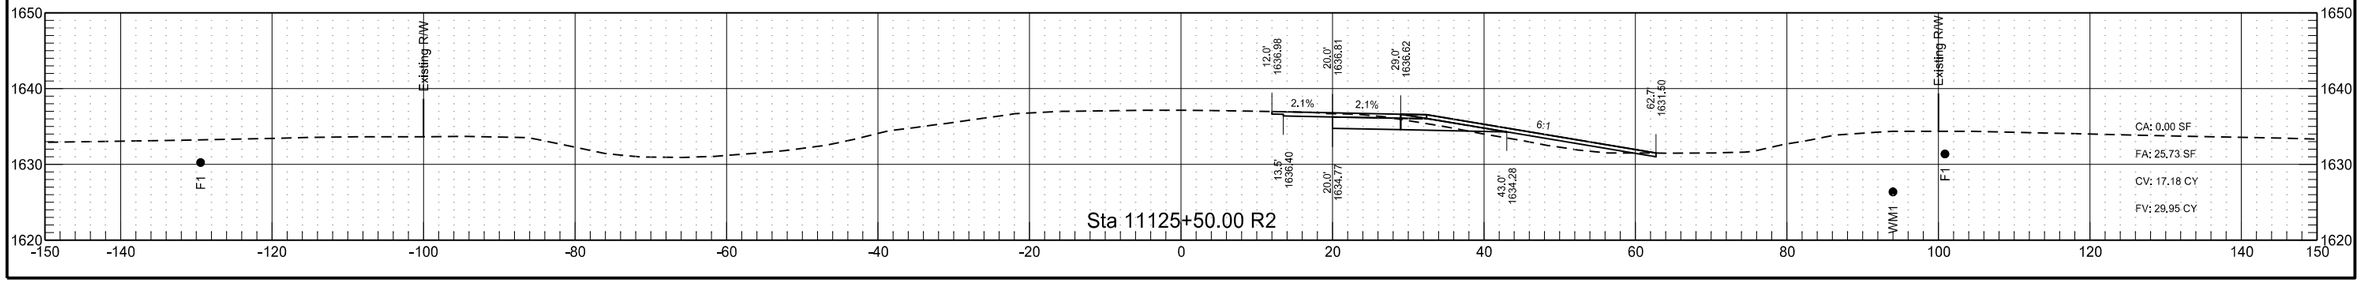


RP 209.843 to RP 212.065 - EB Passing Lane


	STATE	PROJECT NO.	SECTION NO.	SHEET NO.
	ND	INF-X-3-052(053)185	200	346

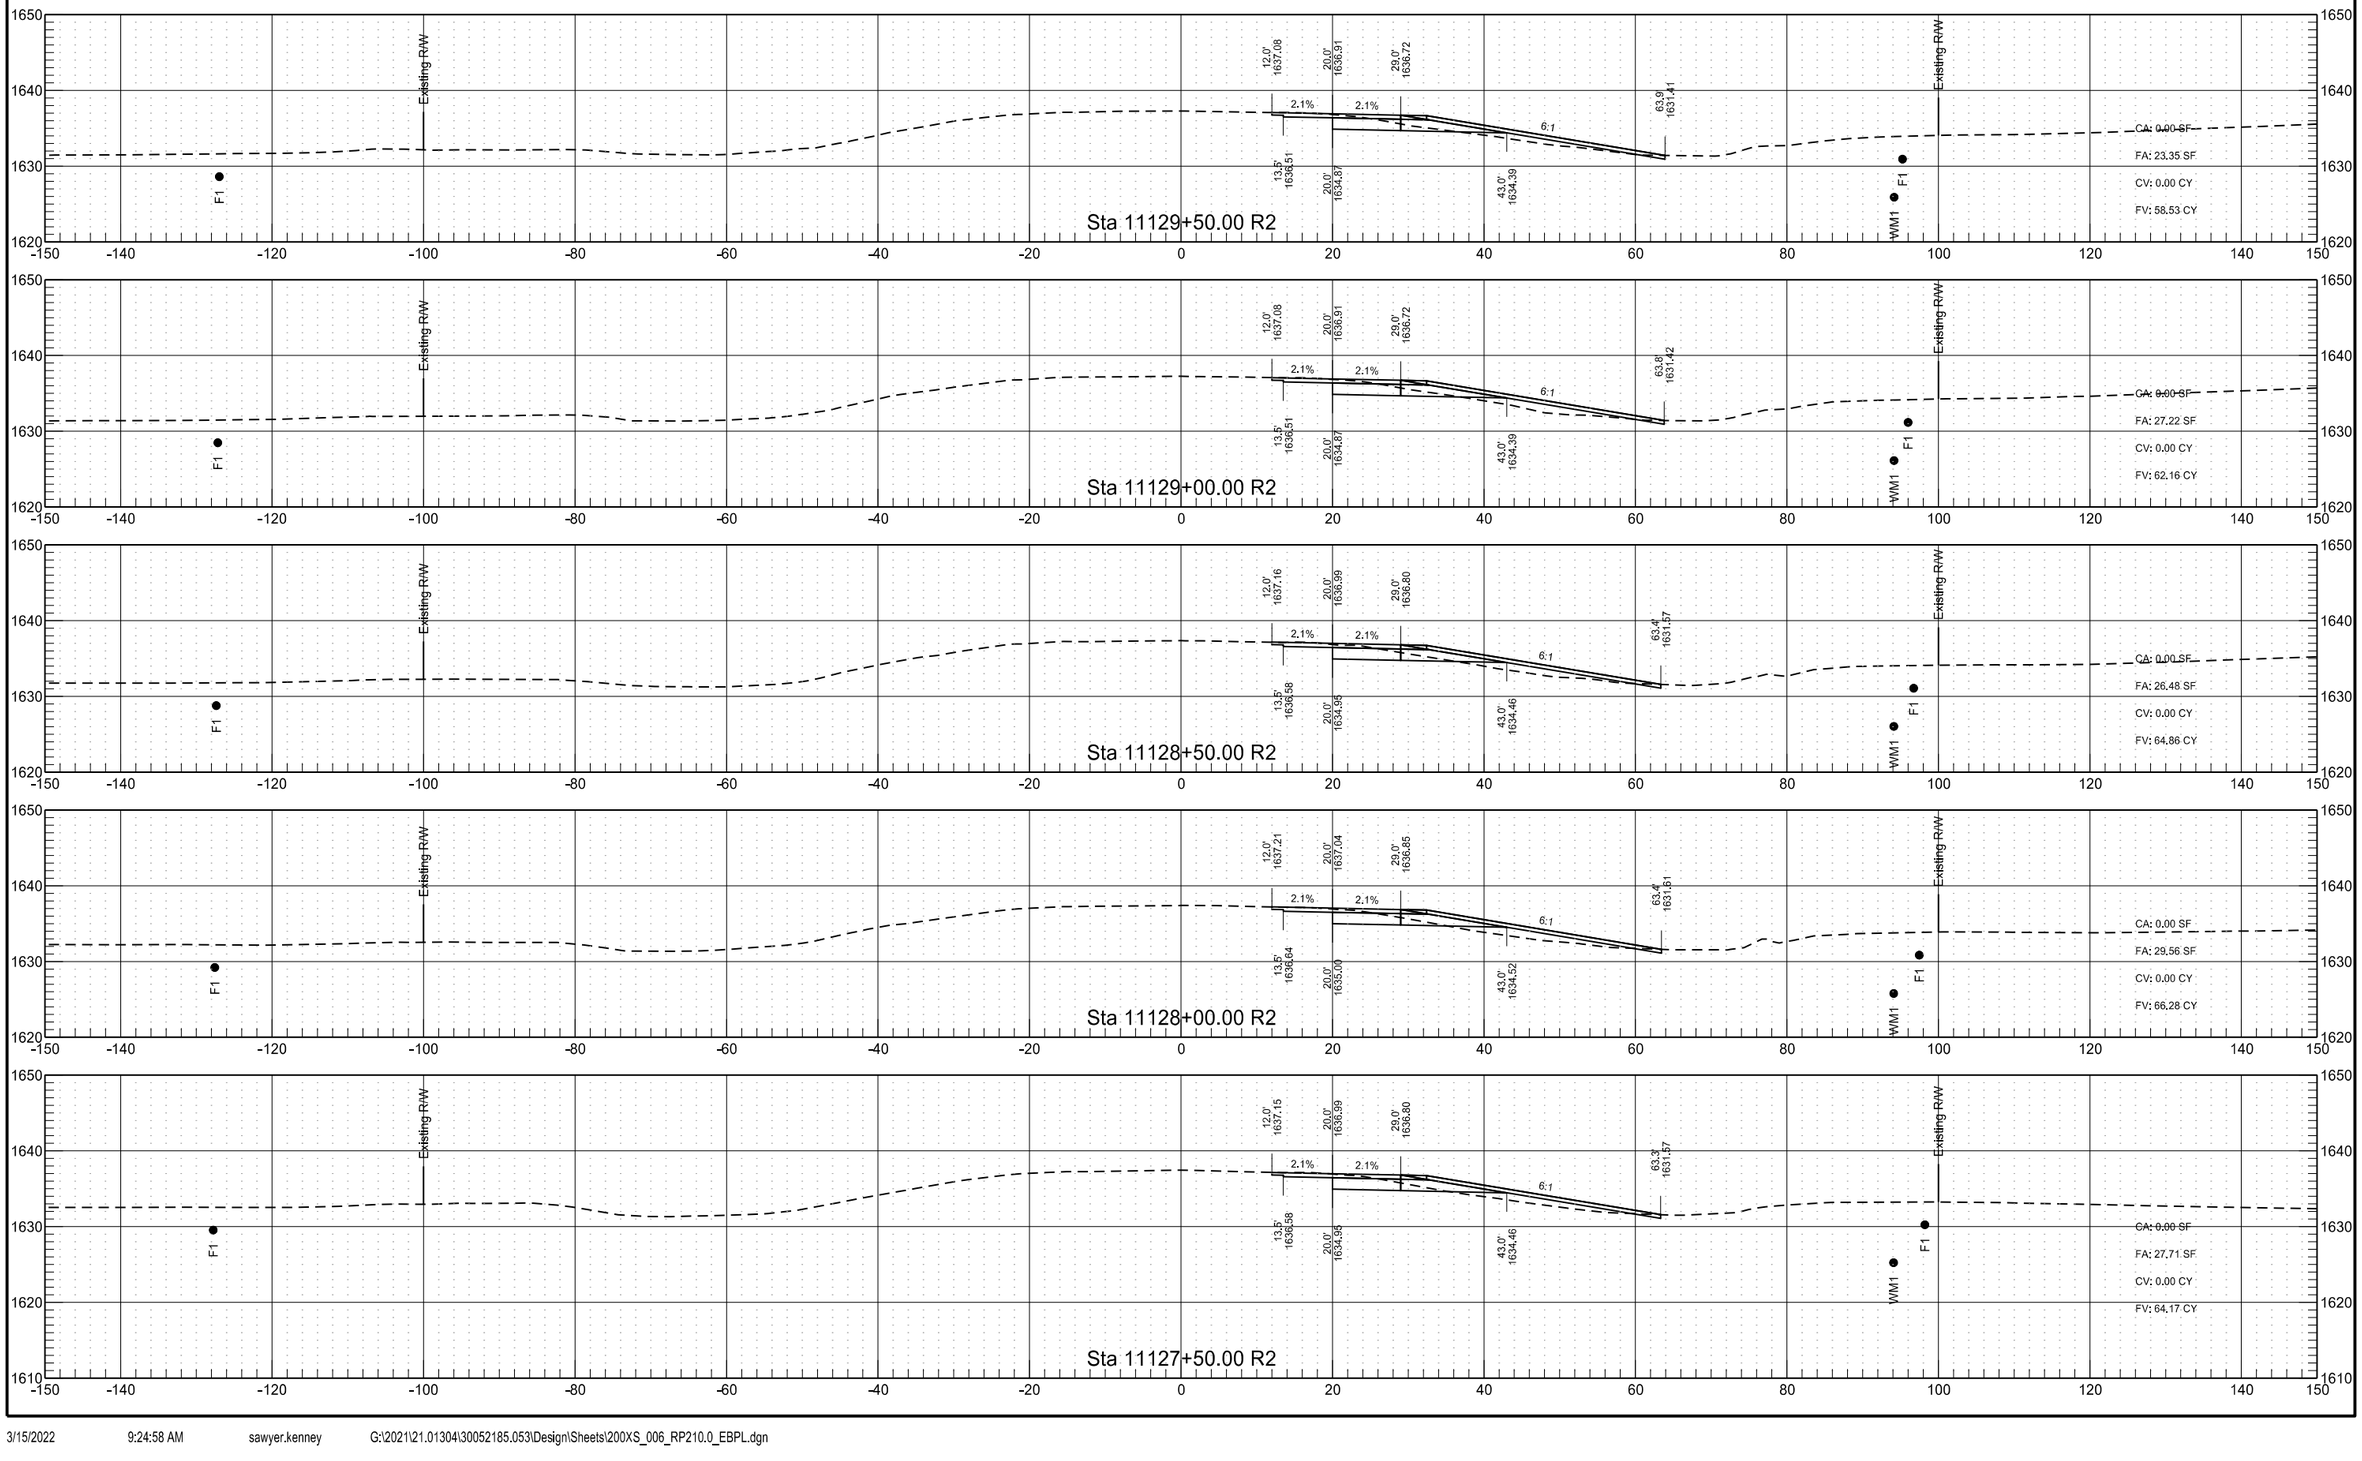



RP 209.843 to RP 212.065 - EB Passing Lane

	STATE	PROJECT NO.	SECTION NO.	SHEET NO.
	ND	INF-X-3-052(053)185	200	347

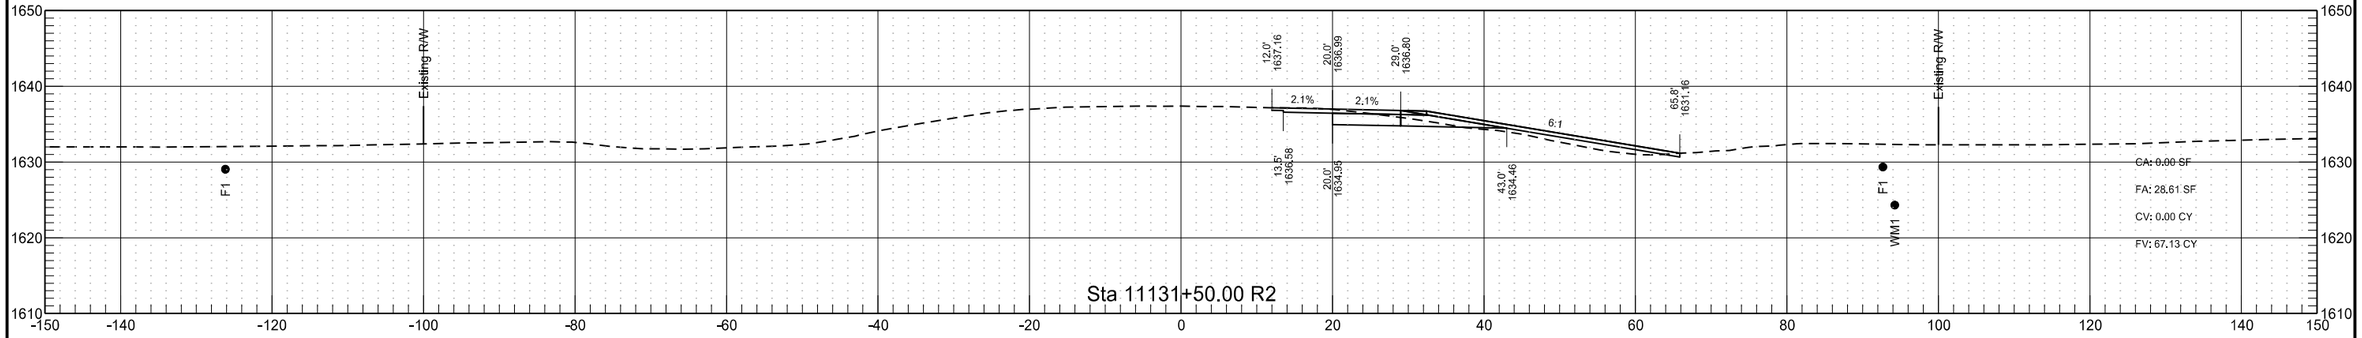

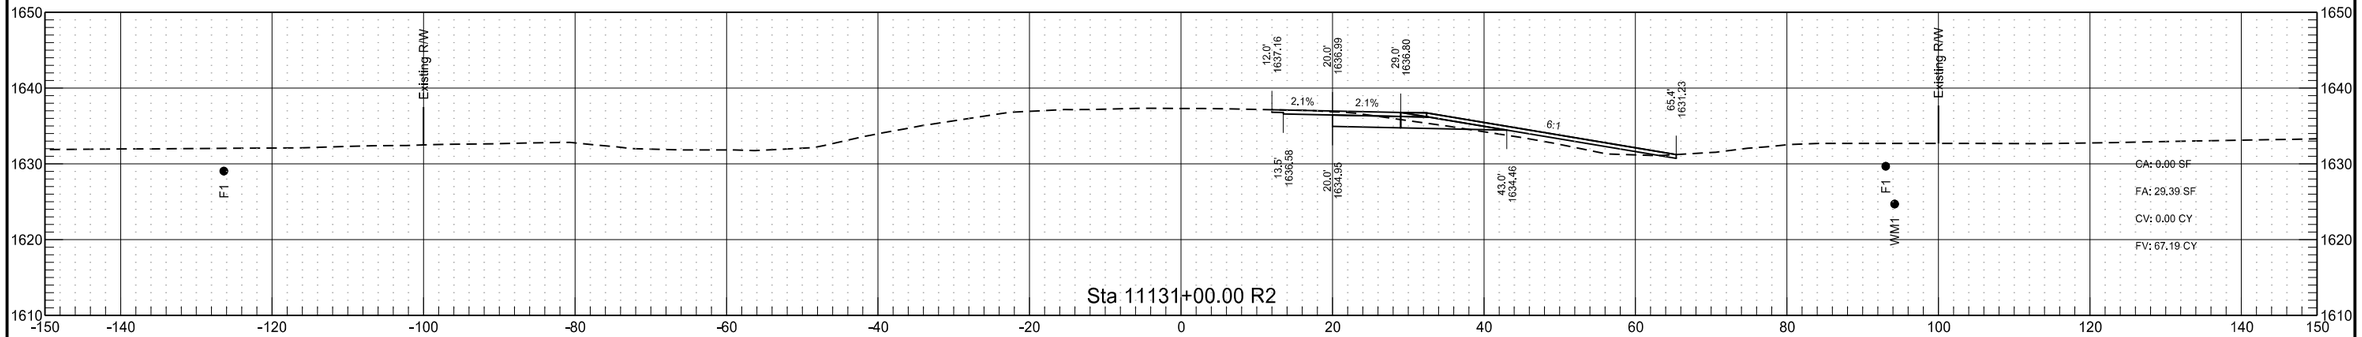


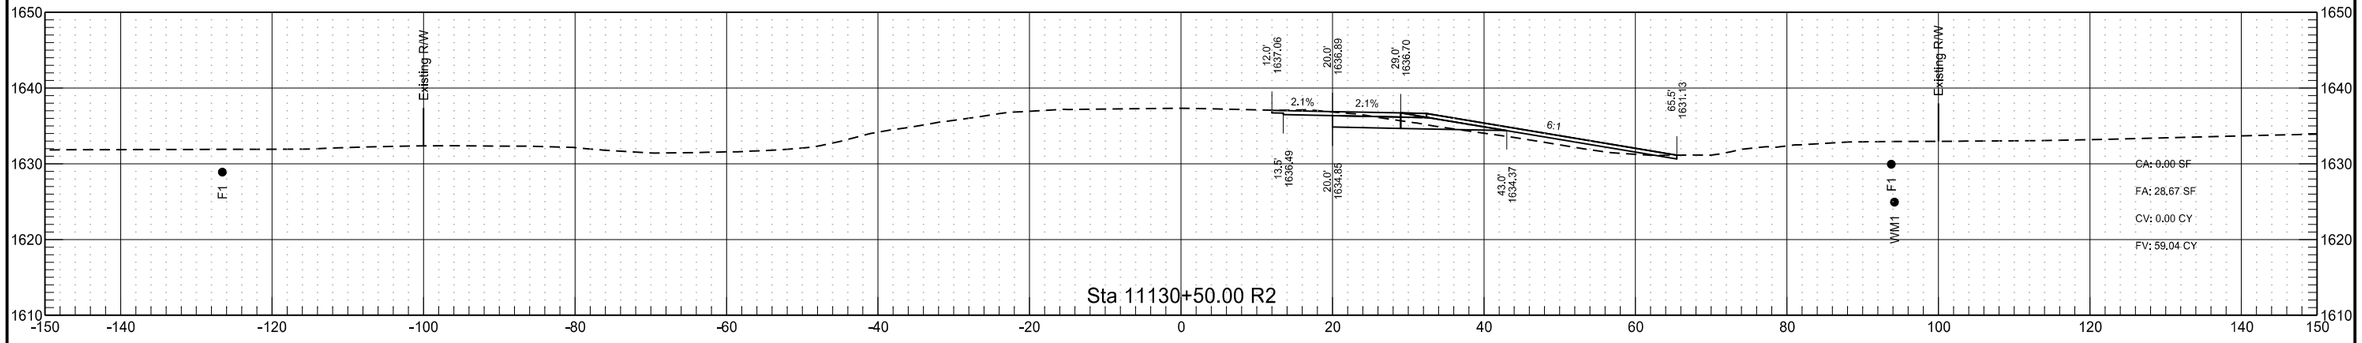


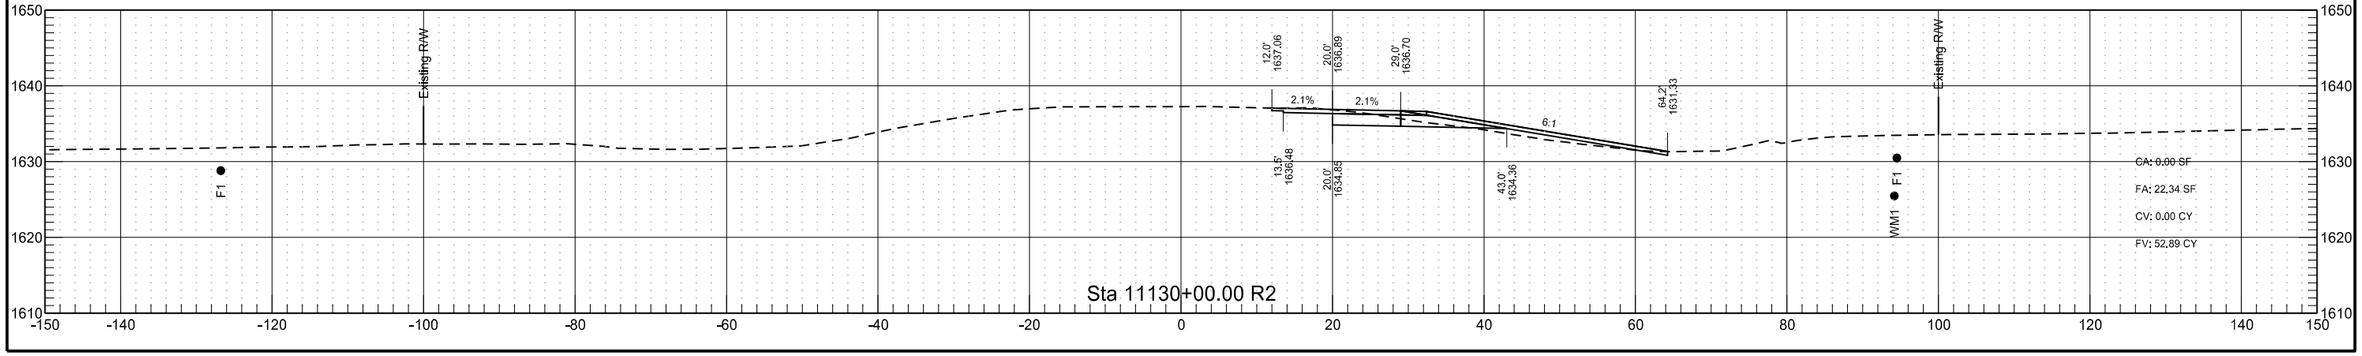


RP 209.843 to RP 212.065 - EB Passing Lane

	STATE	PROJECT NO.	SECTION NO.	SHEET NO.
	ND	INF-X-3-052(053)185	200	348

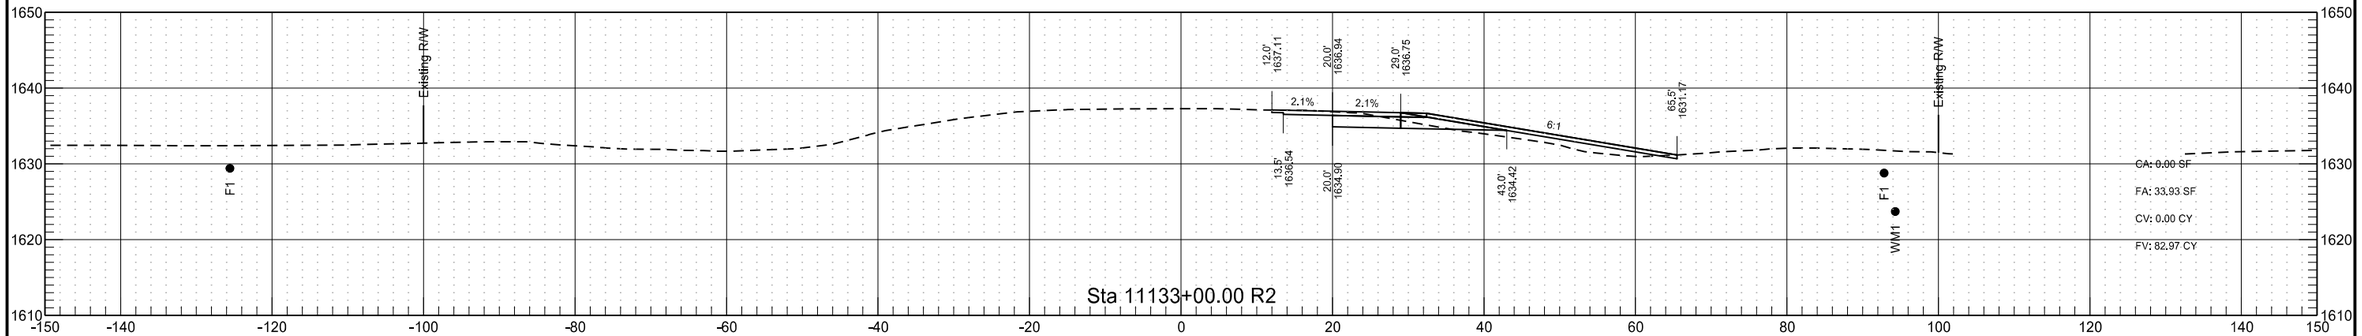


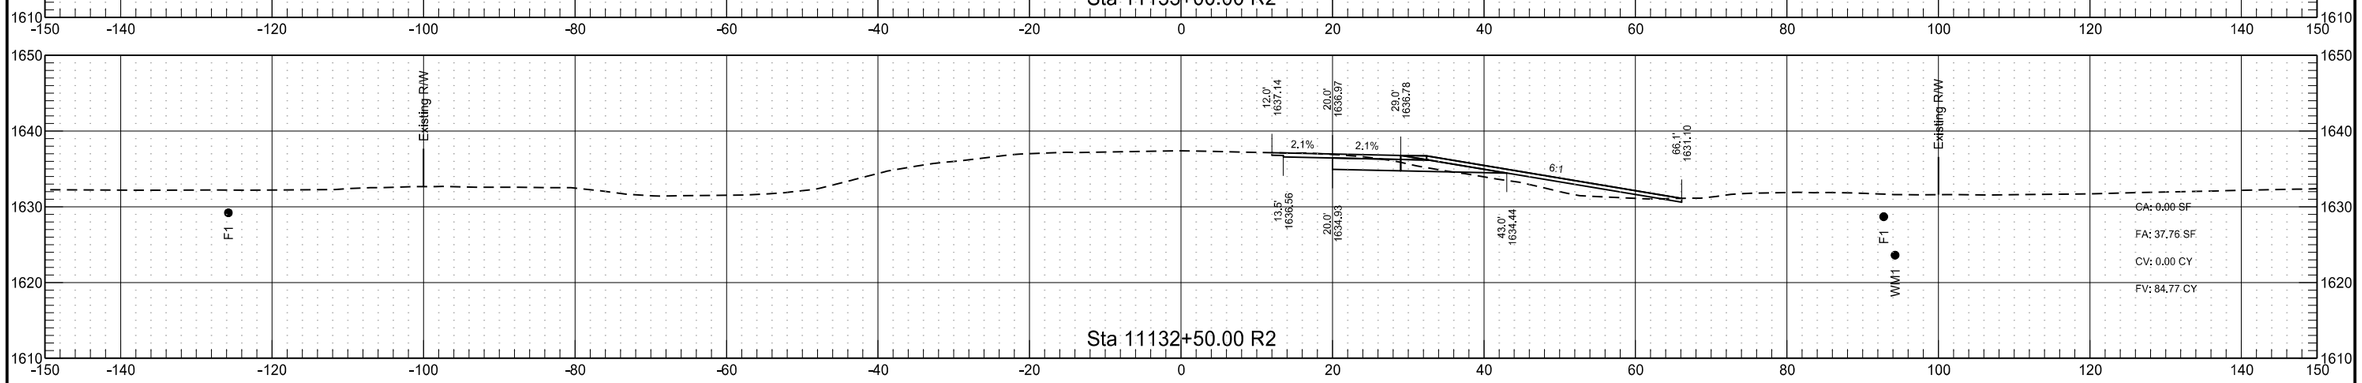

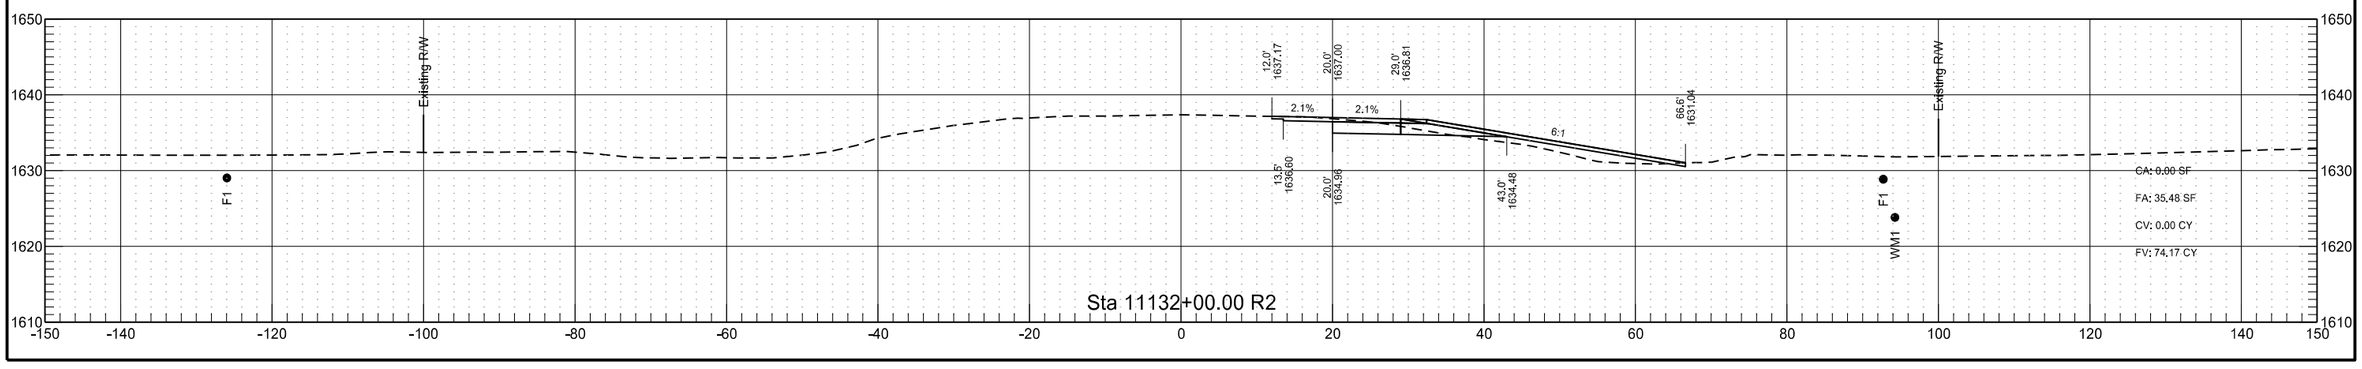

RP 209.843 to RP 212.065 - EB Passing Lane


	STATE	PROJECT NO.	SECTION NO.	SHEET NO.
	ND	INF-X-3-052(053)185	200	349

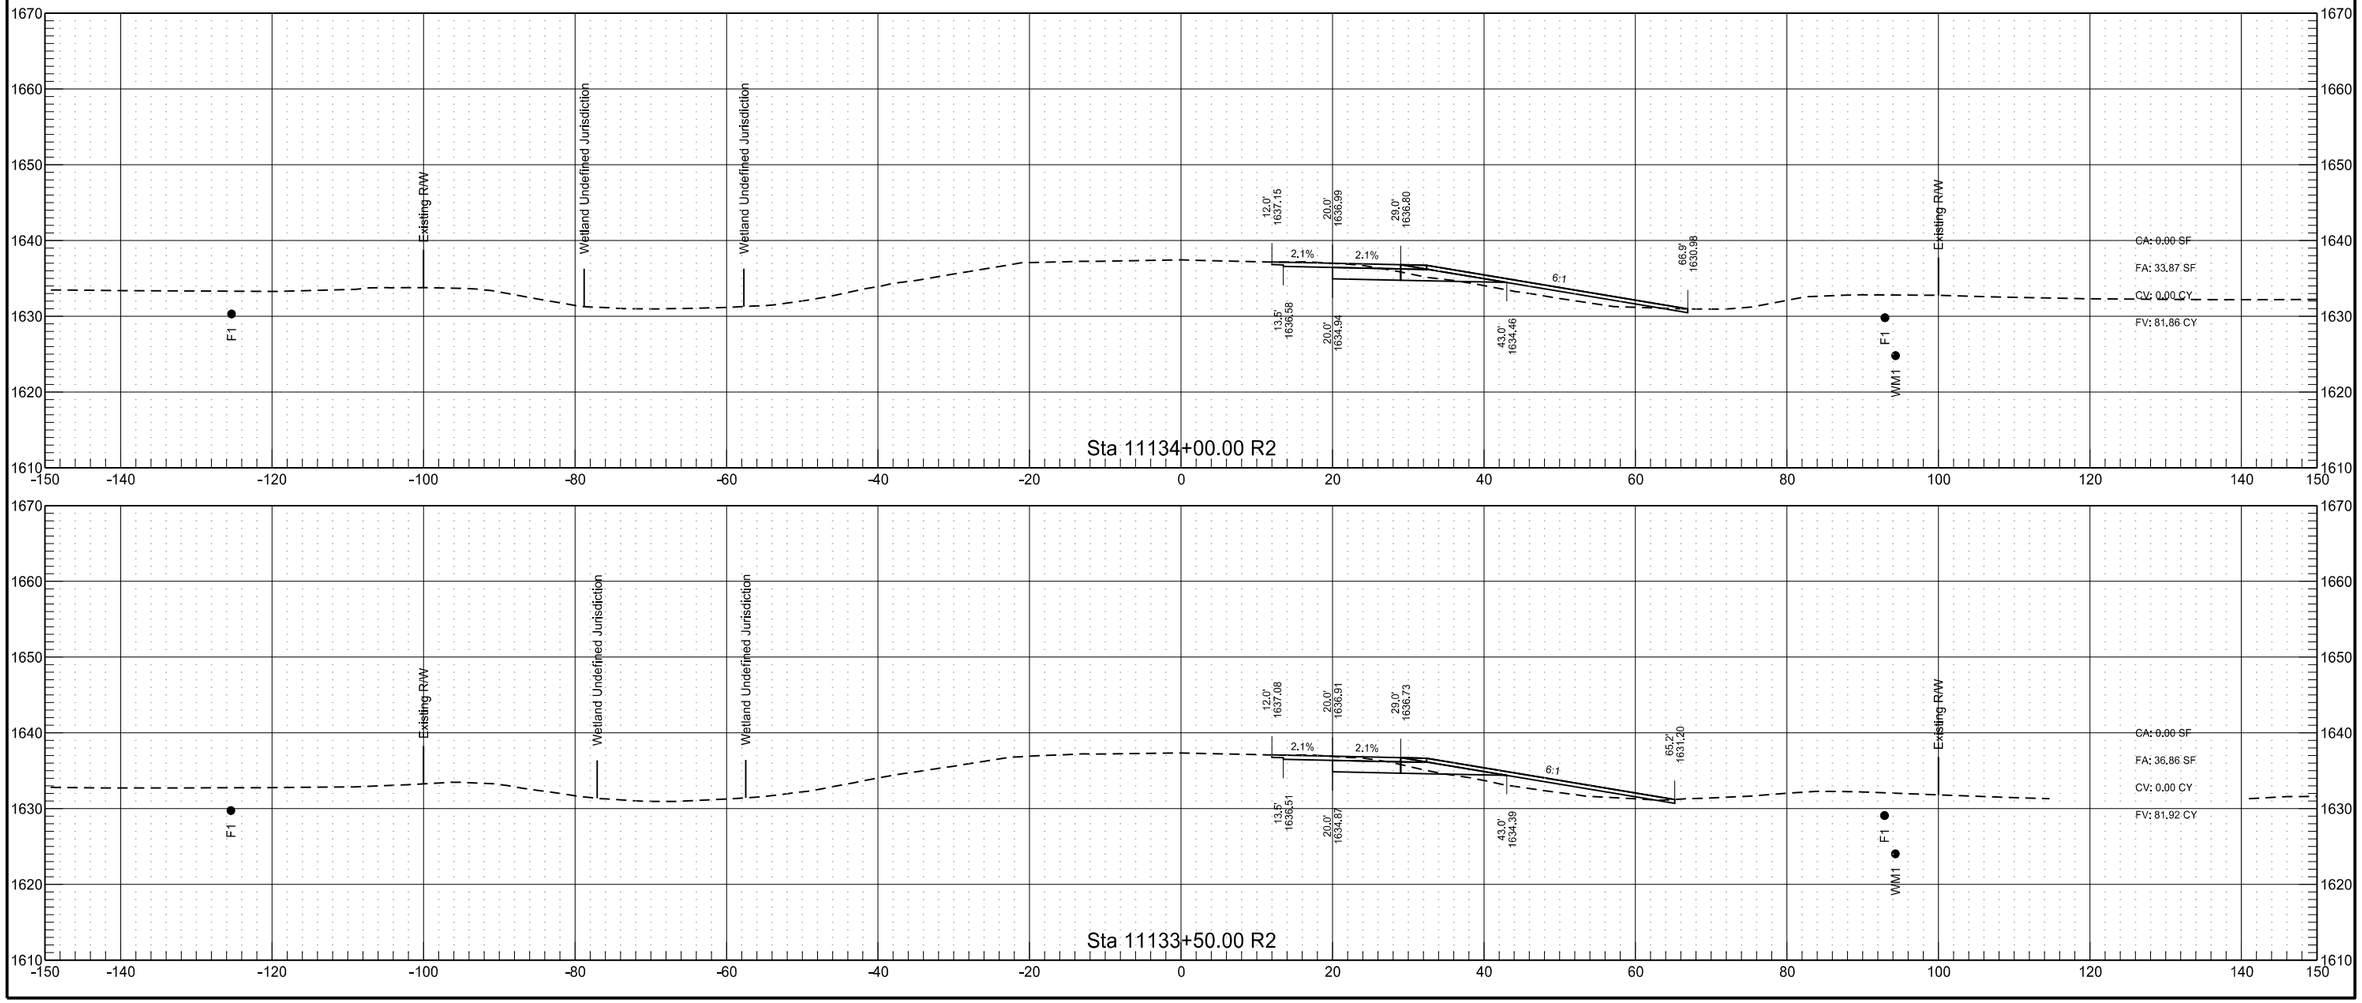


3/15/2022 9:25:00 AM sawyer.kenney G:\2021\21.01304\30052185.053\Design\Sheets\200XS_006_RP210.0_EBPL.dgn

RP 209.843 to RP 212.065 - EB Passing Lane


	STATE	PROJECT NO.	SECTION NO.	SHEET NO.
	ND	INF-X-3-052(053)185	200	350

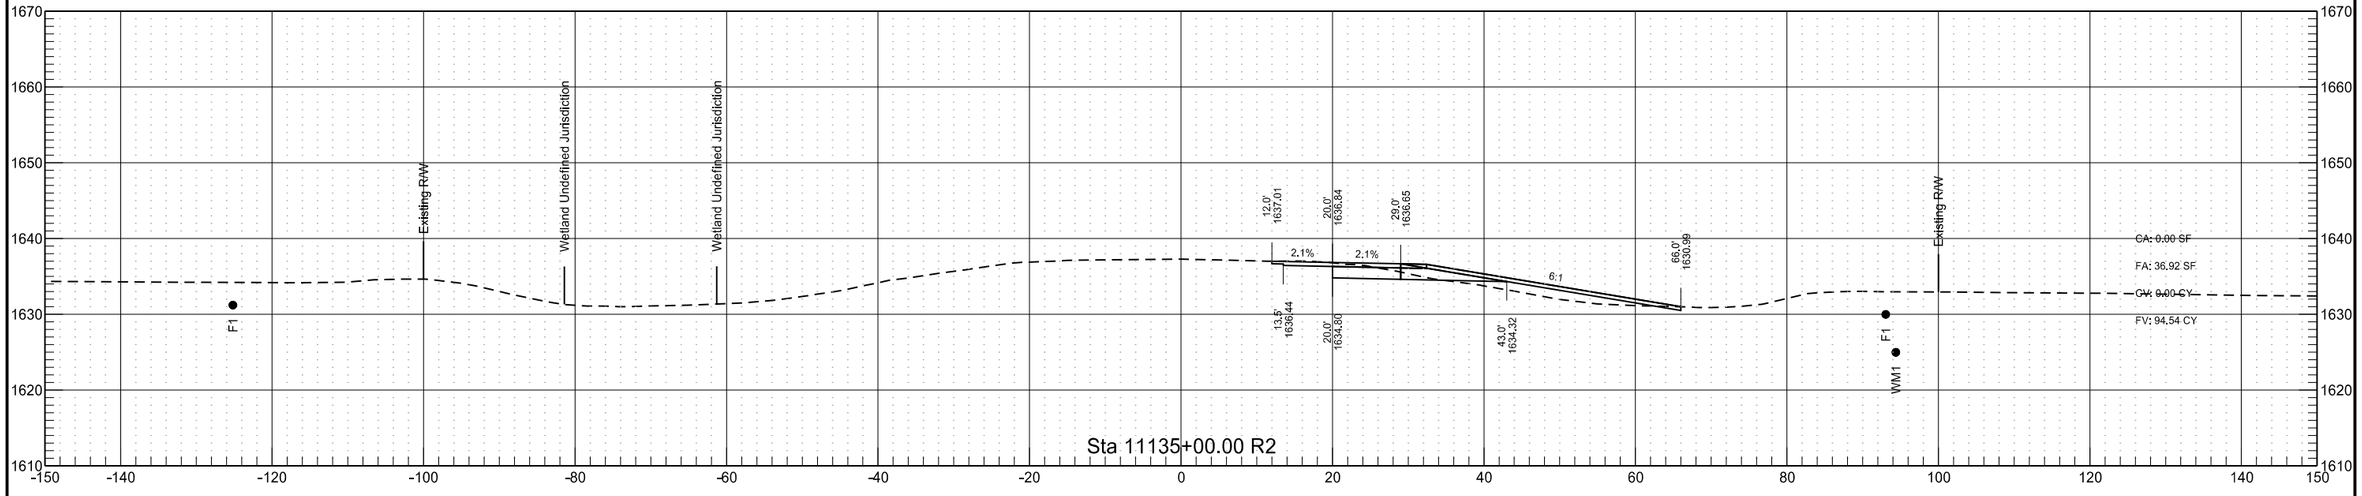


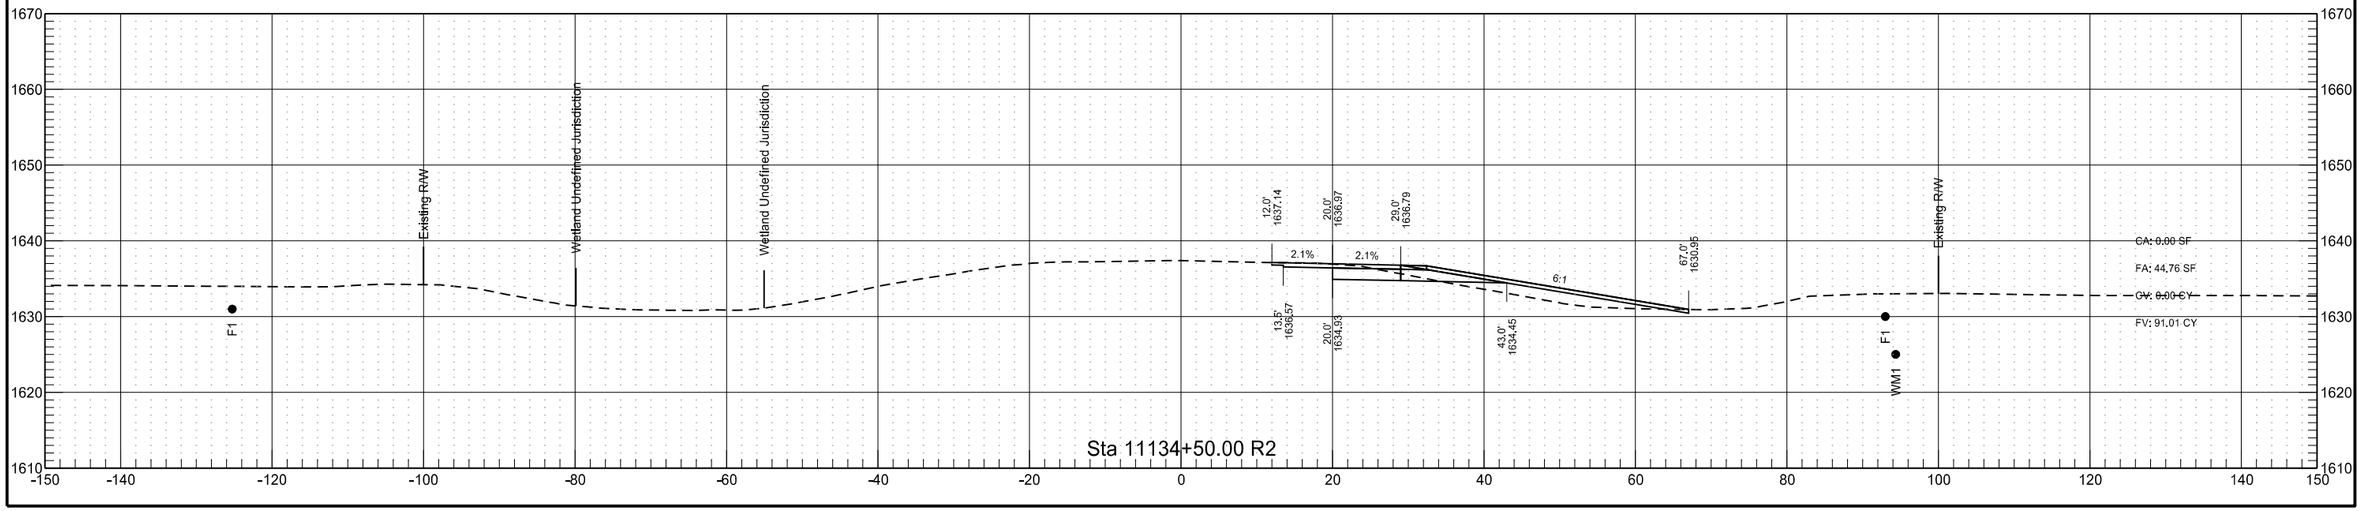

RP 209.843 to RP 212.065 - EB Passing Lane

	STATE	PROJECT NO.	SECTION NO.	SHEET NO.
	ND	INF-X-3-052(053)185	200	351

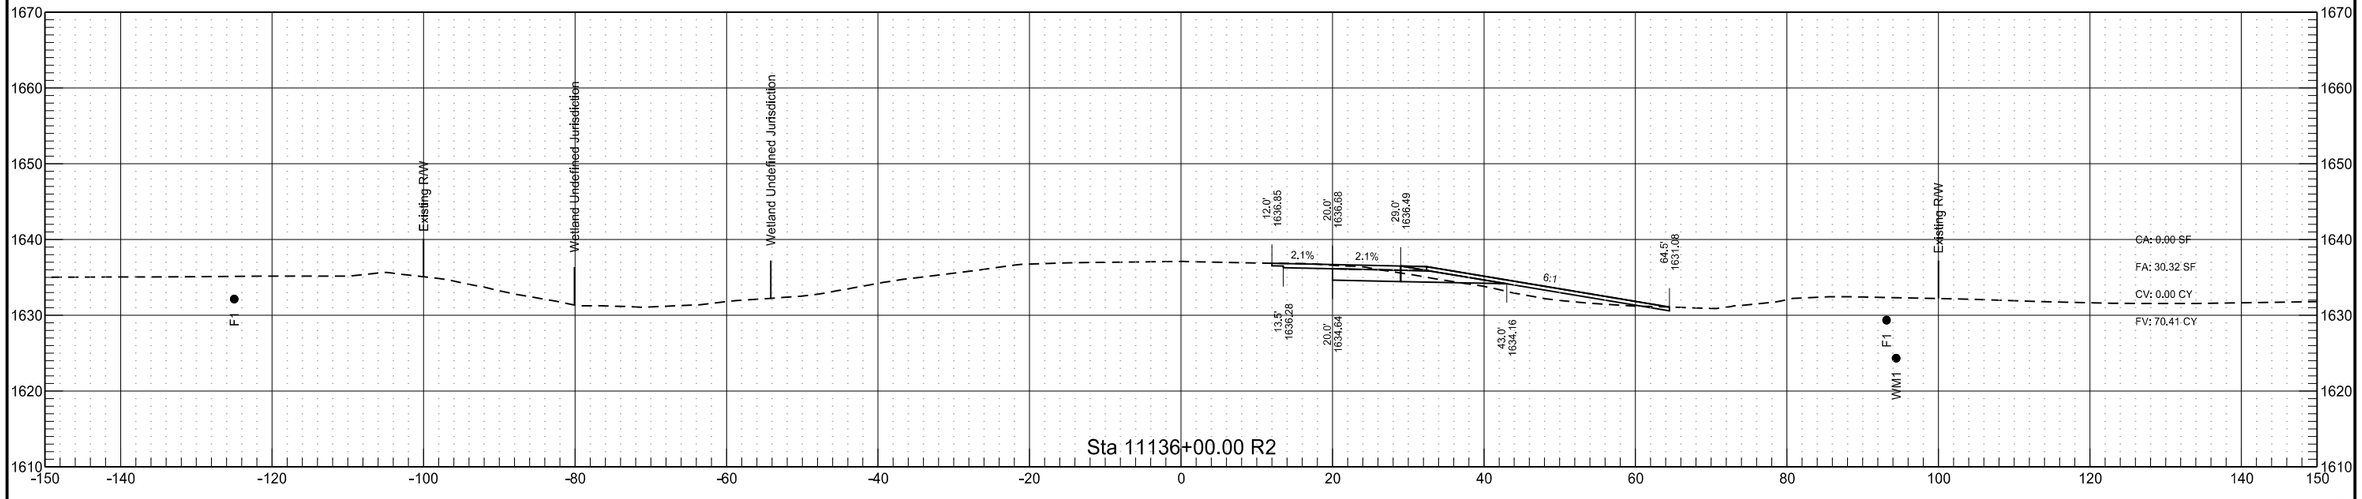


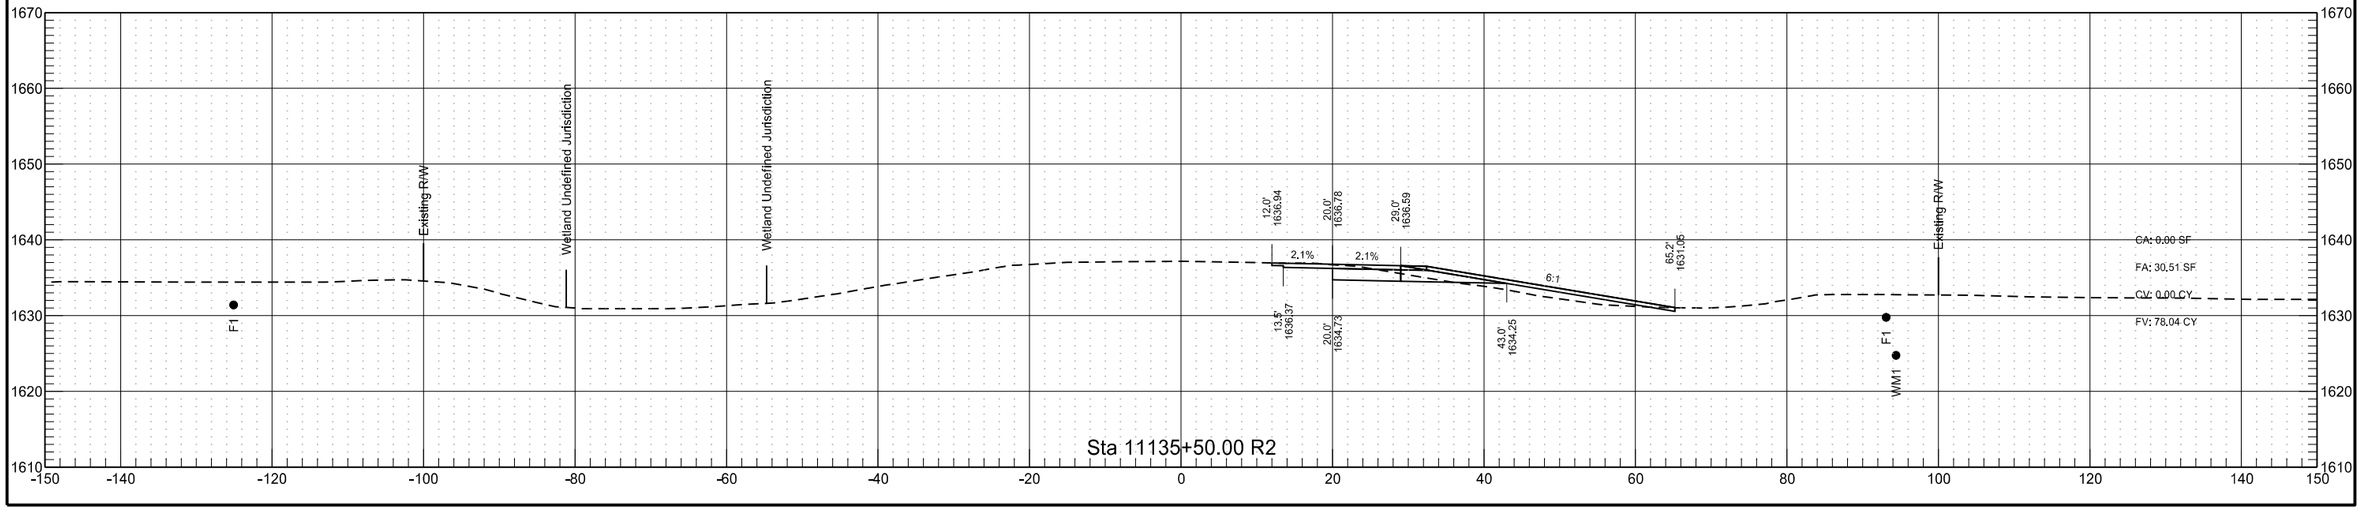



3/15/2022 9:25:02 AM sawyer.kenney G:\2021\21.01304\30052185.053\Design\Sheets\200XS_006_RP210.0_EBPL.dgn

RP 209.843 to RP 212.065 - EB Passing Lane

	STATE	PROJECT NO.	SECTION NO.	SHEET NO.
	ND	INF-X-3-052(053)185	200	352

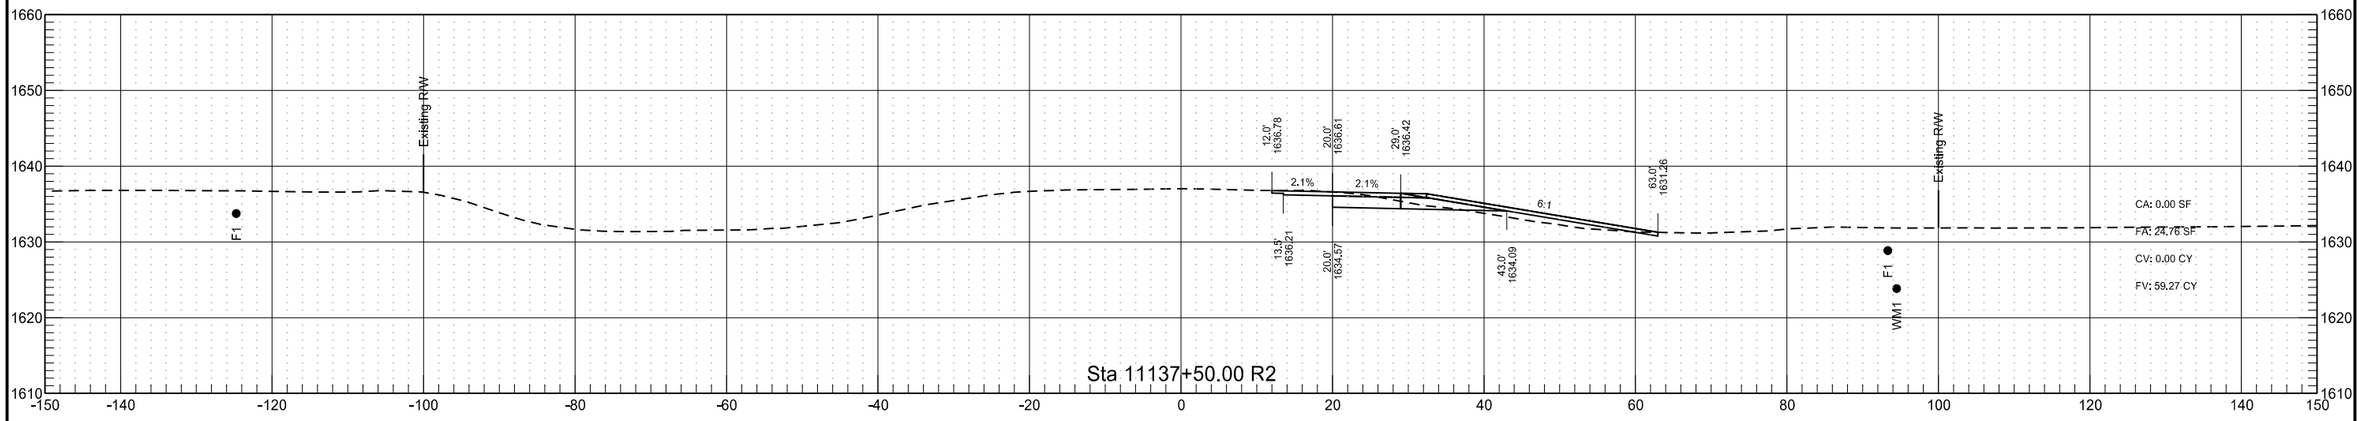


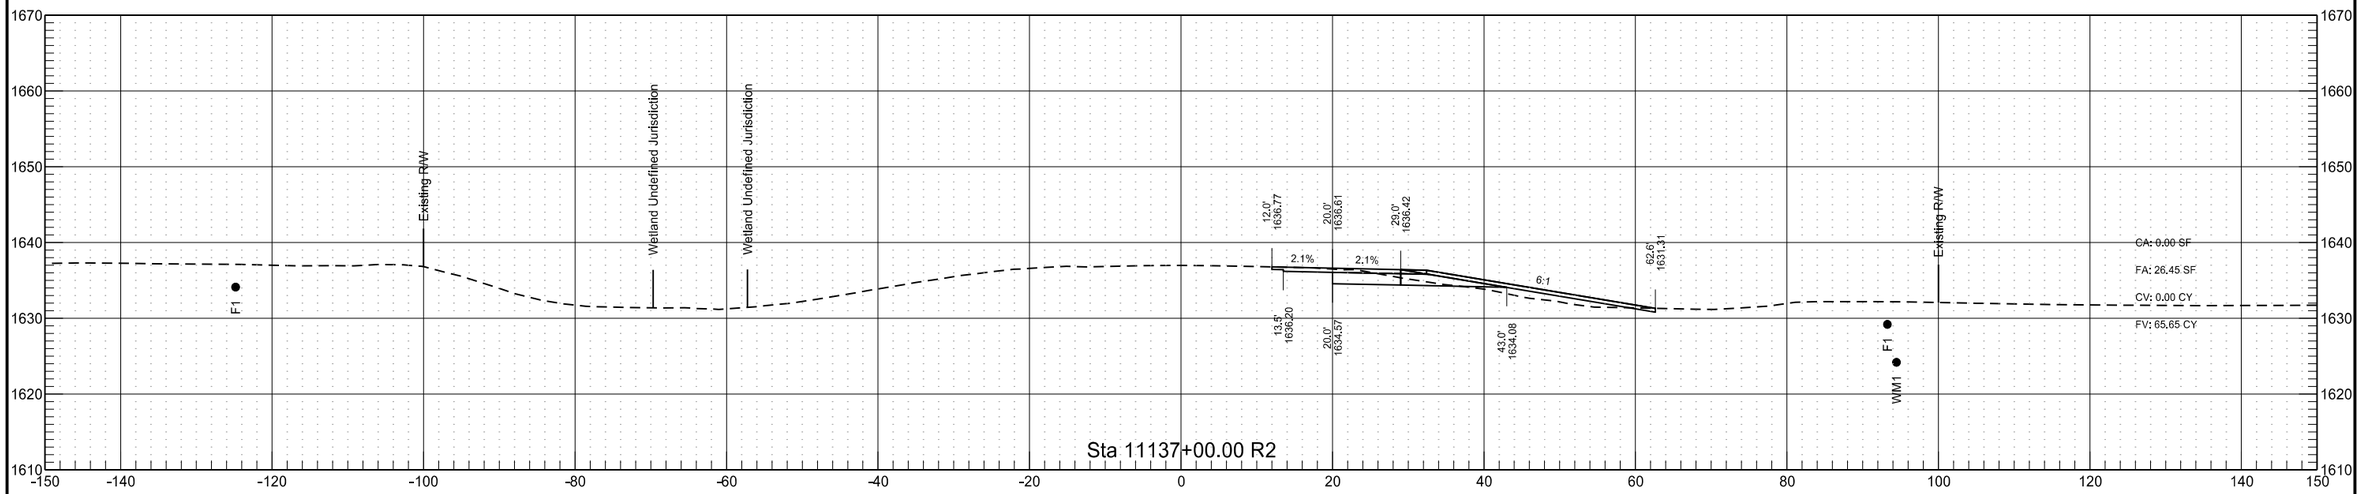

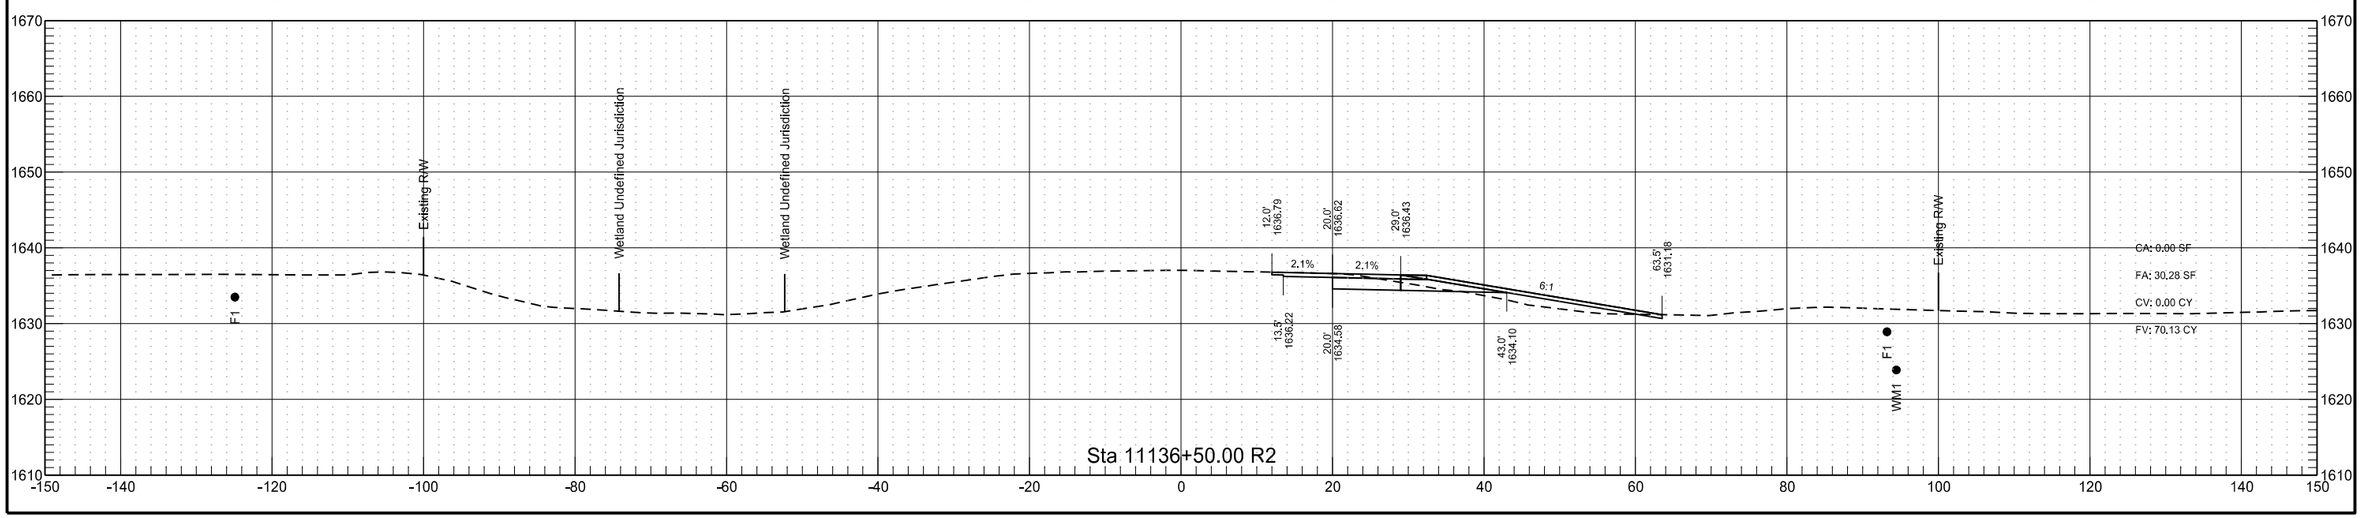


RP 209.843 to RP 212.065 - EB Passing Lane


	STATE	PROJECT NO.	SECTION NO.	SHEET NO.
	ND	INF-X-3-052(053)185	200	353

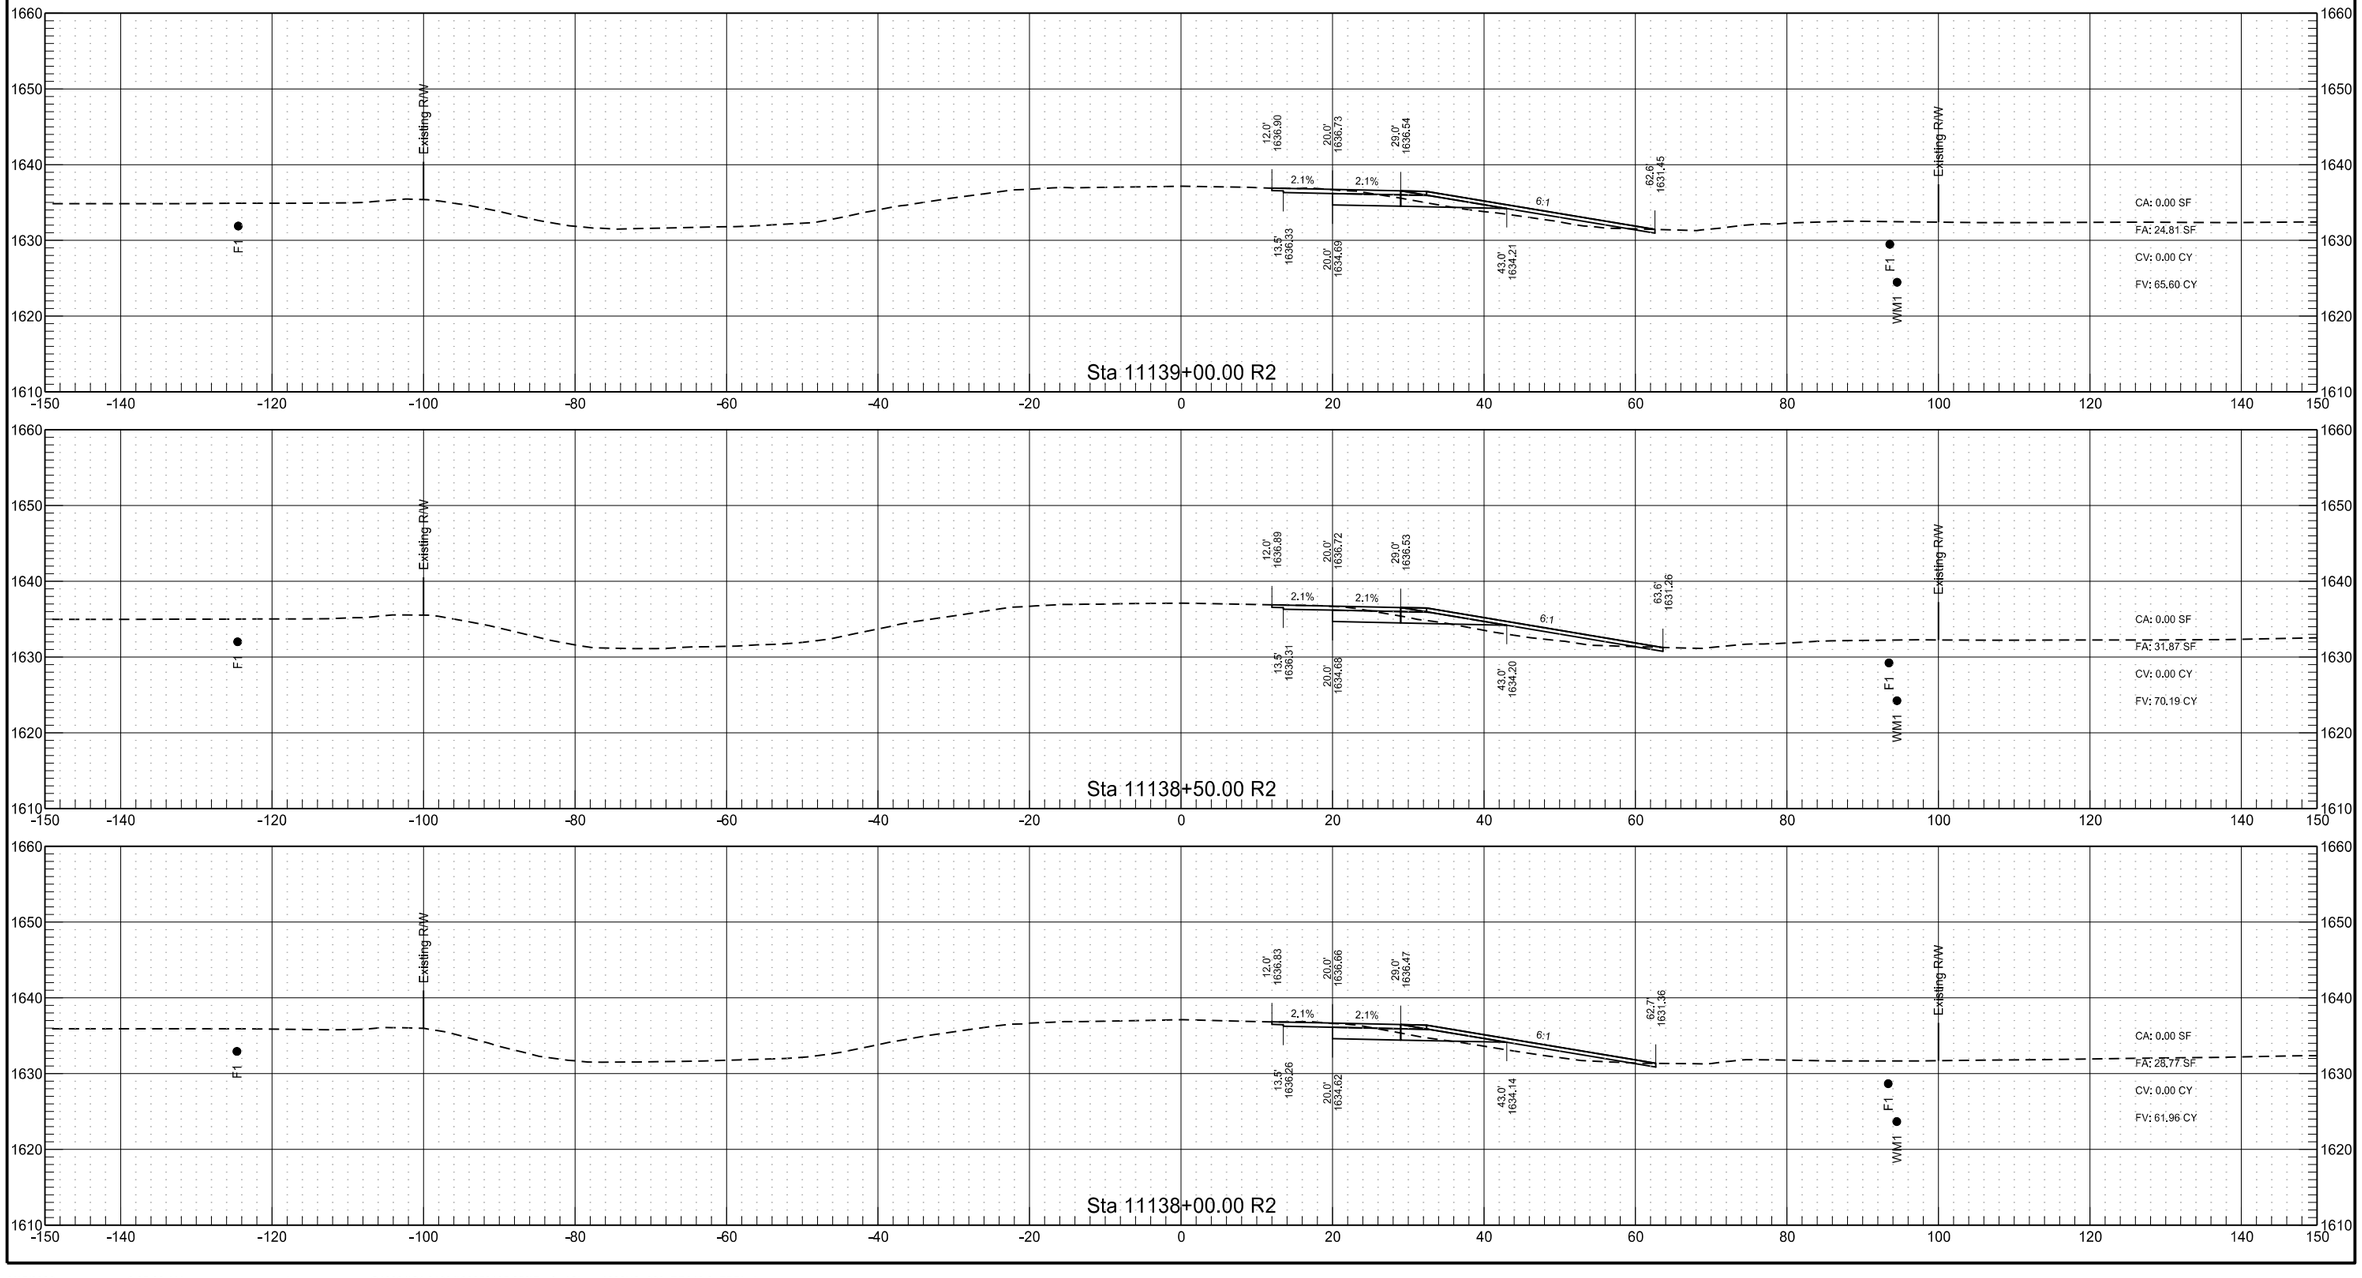


RP 209.843 to RP 212.065 - EB Passing Lane

	STATE	PROJECT NO.	SECTION NO.	SHEET NO.
	ND	INF-X-3-052(053)185	200	354

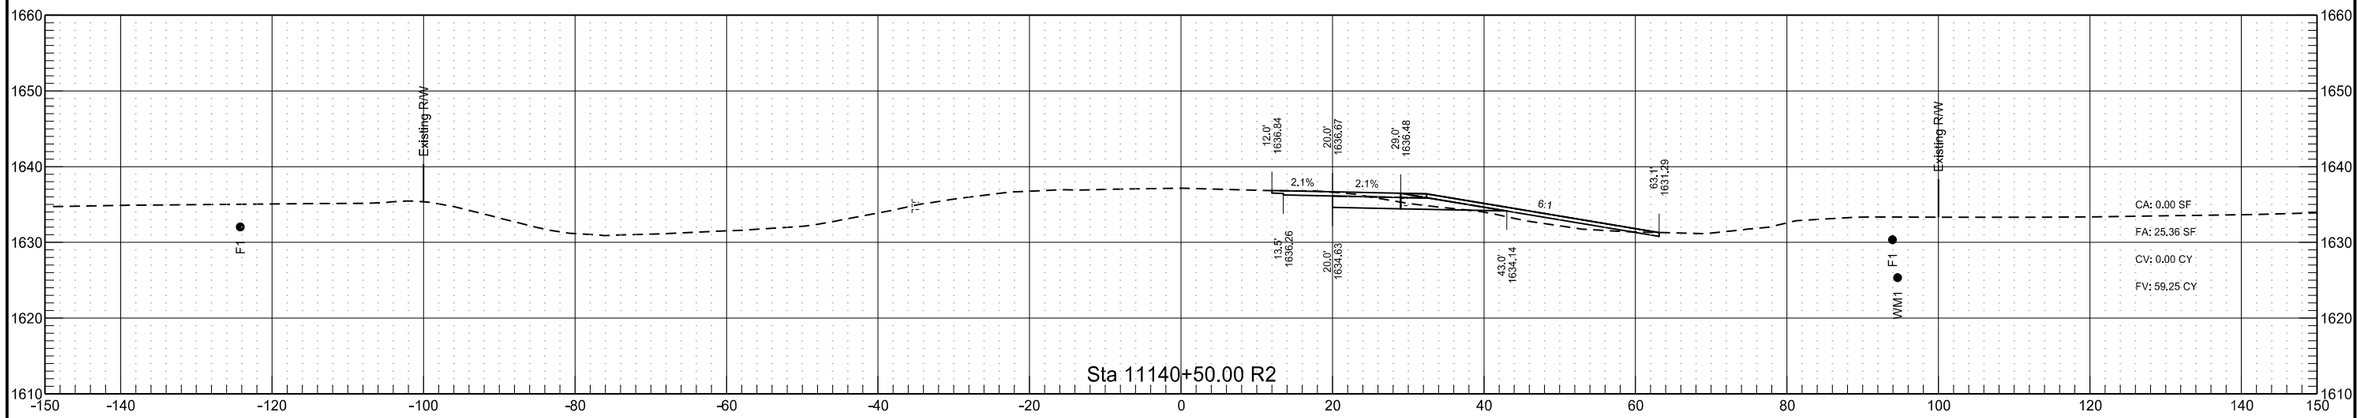


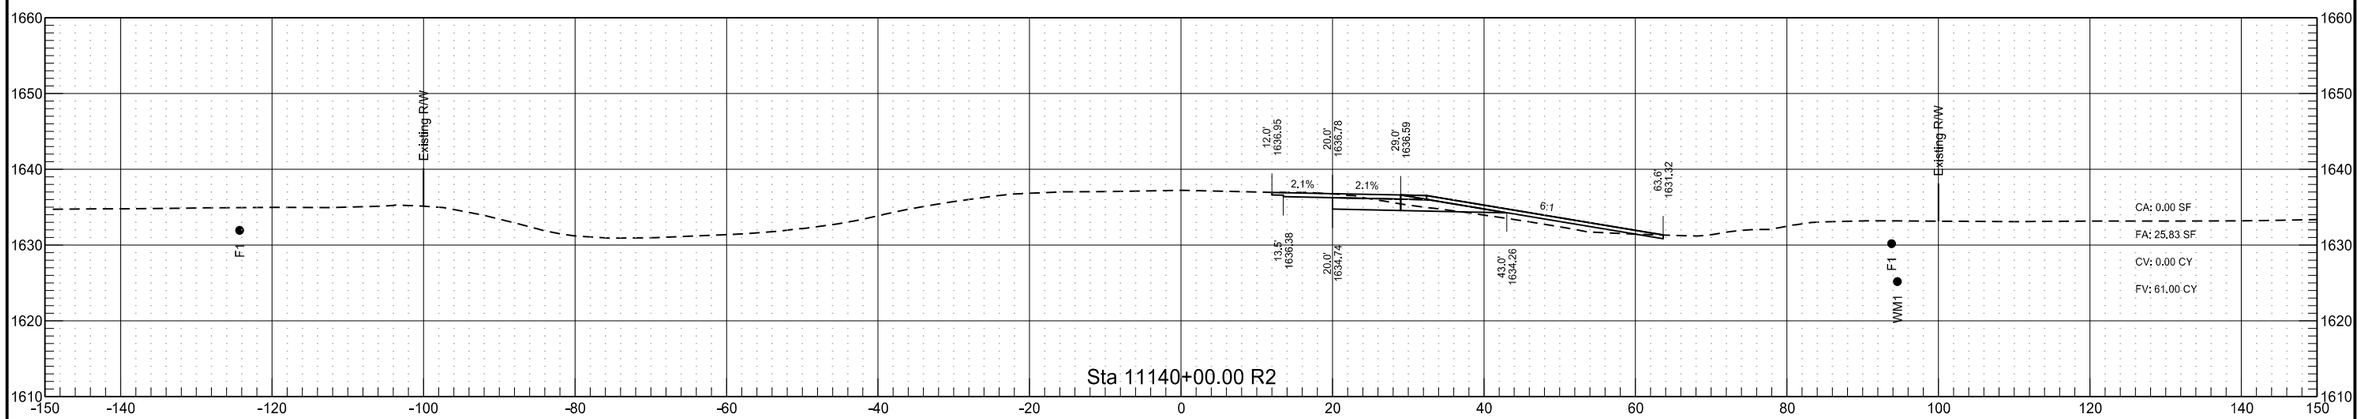


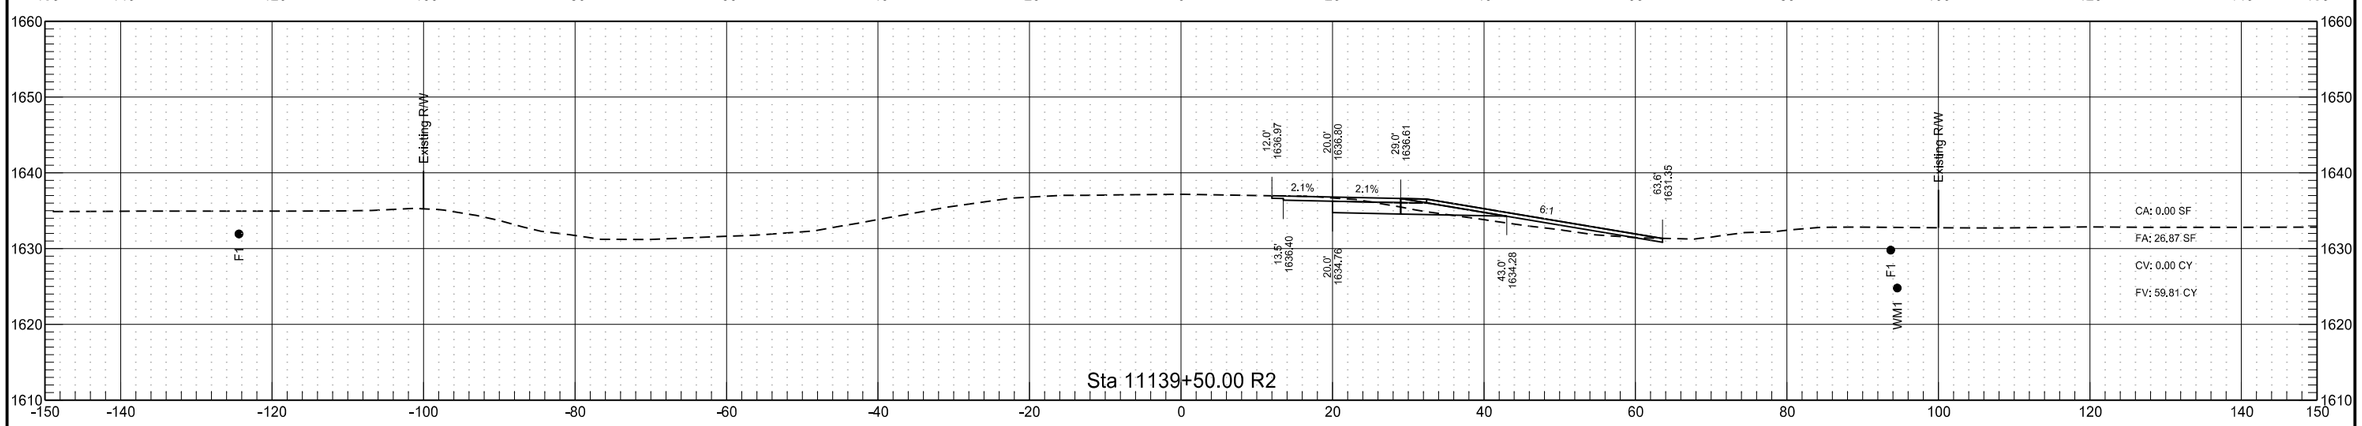



RP 209.843 to RP 212.065 - EB Passing Lane

	STATE	PROJECT NO.	SECTION NO.	SHEET NO.
	ND	INF-X-3-052(053)185	200	355

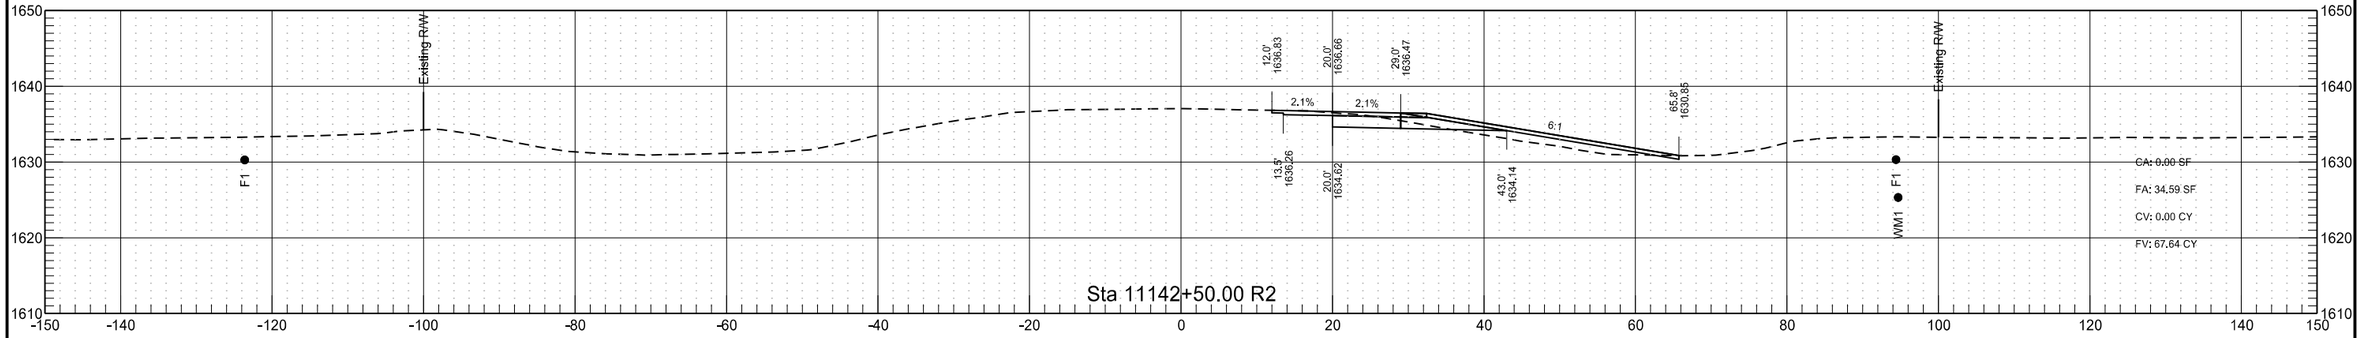

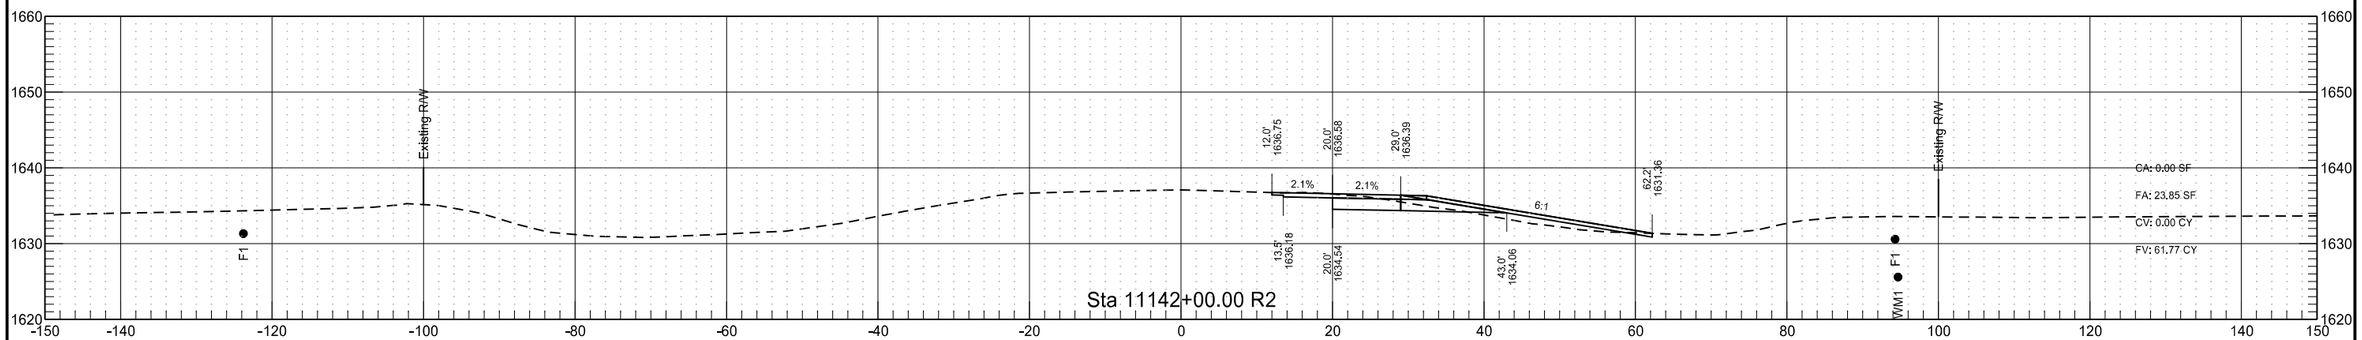


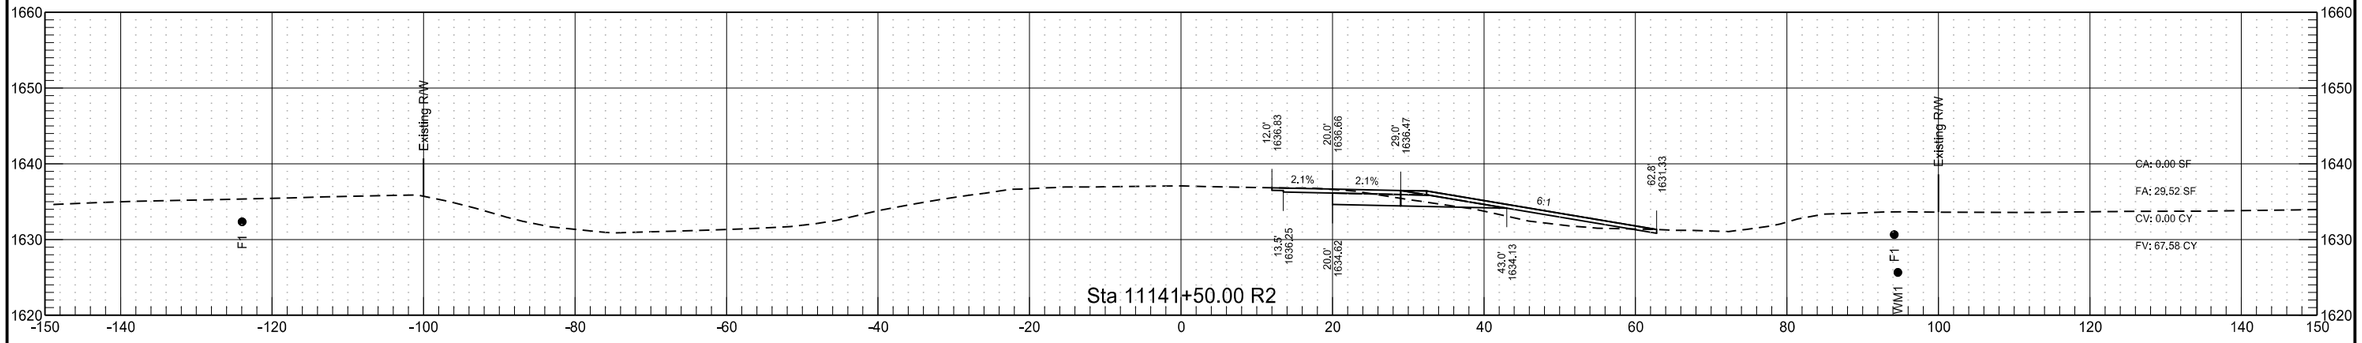


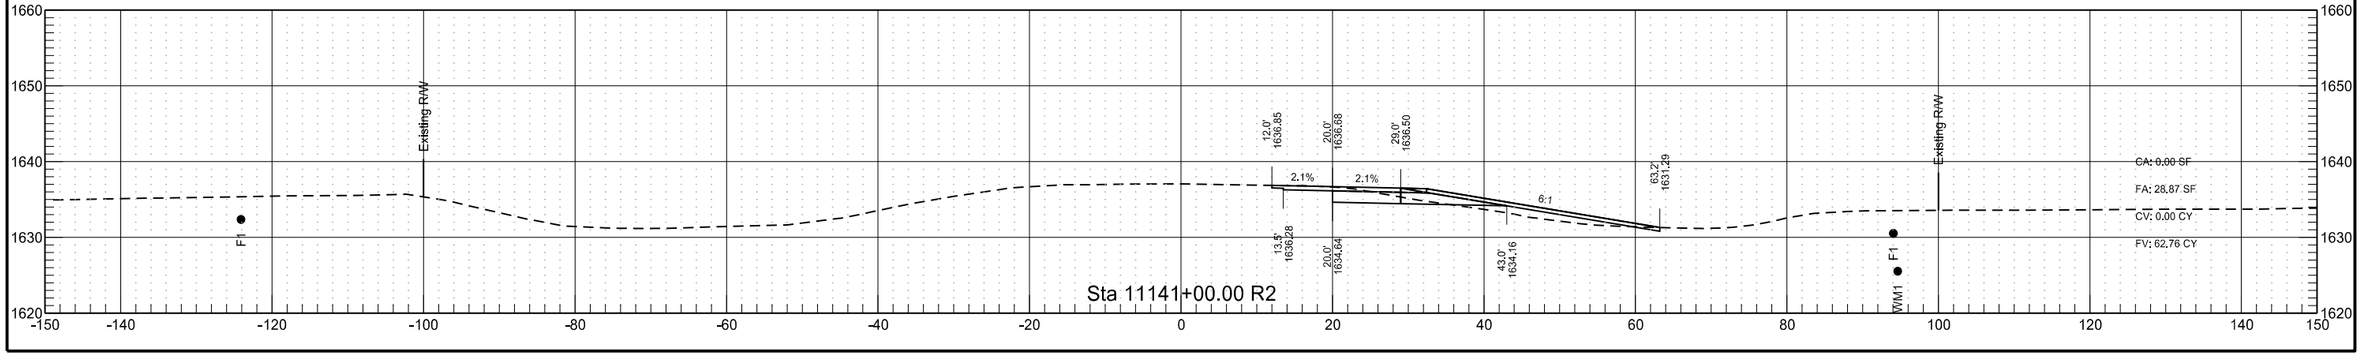



RP 209.843 to RP 212.065 - EB Passing Lane

	STATE	PROJECT NO.	SECTION NO.	SHEET NO.
	ND	INF-X-3-052(053)185	200	356

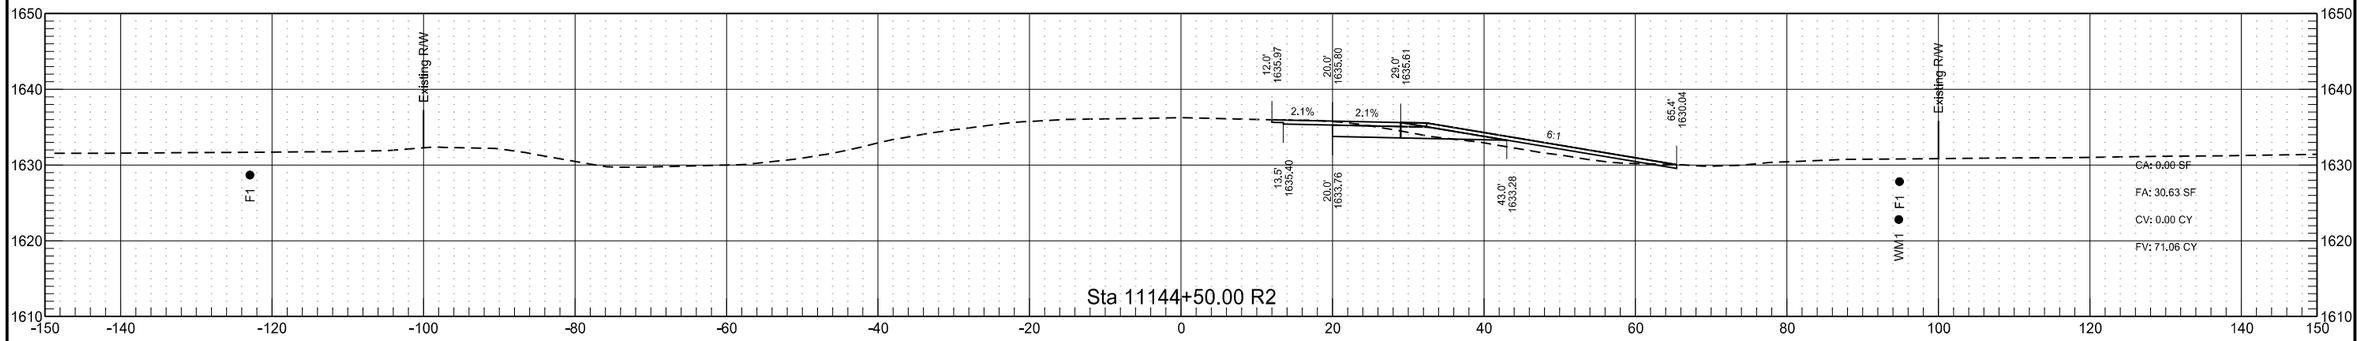

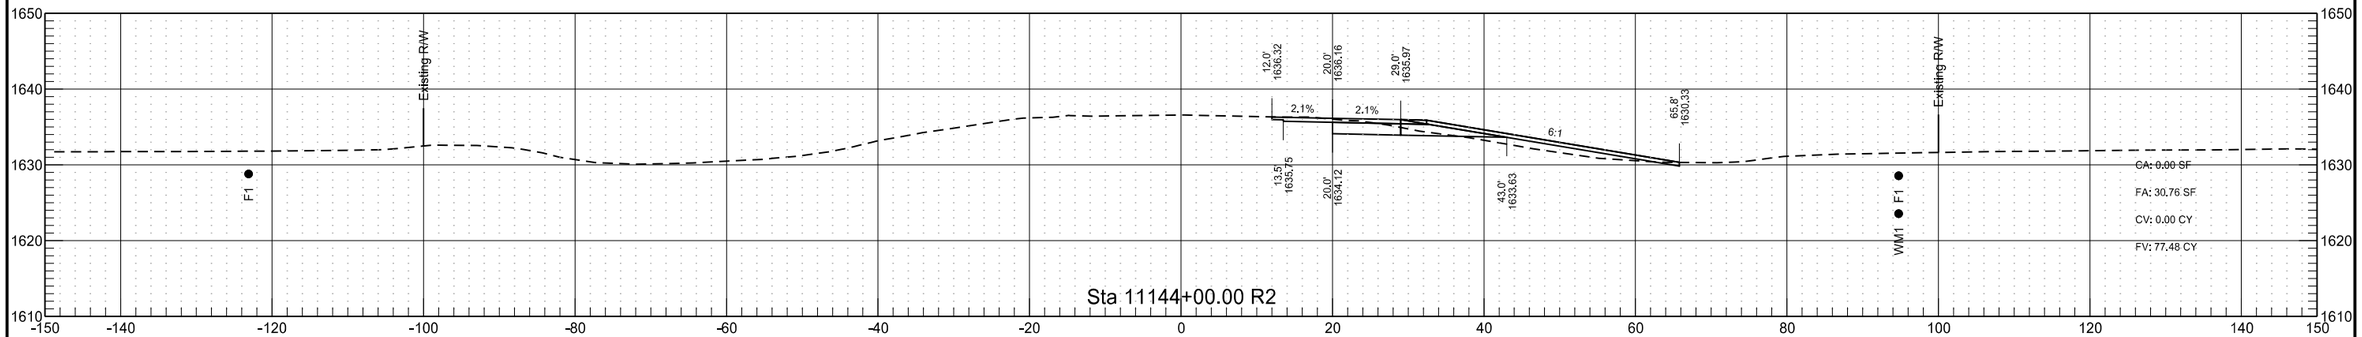


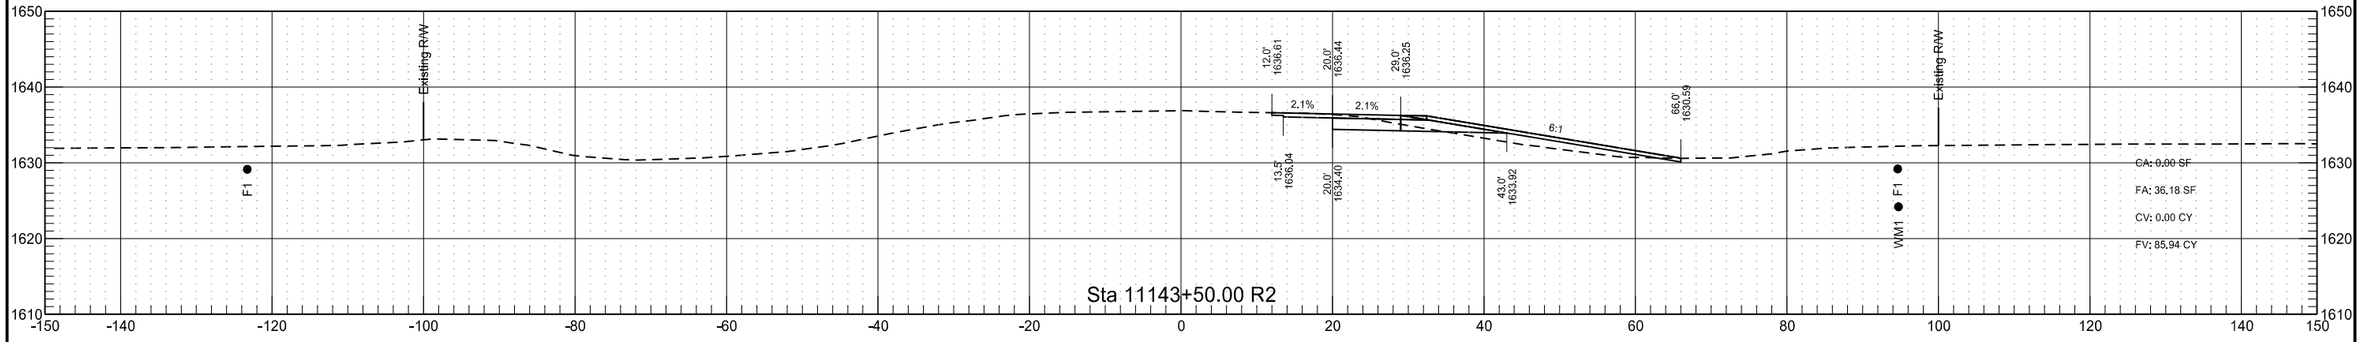


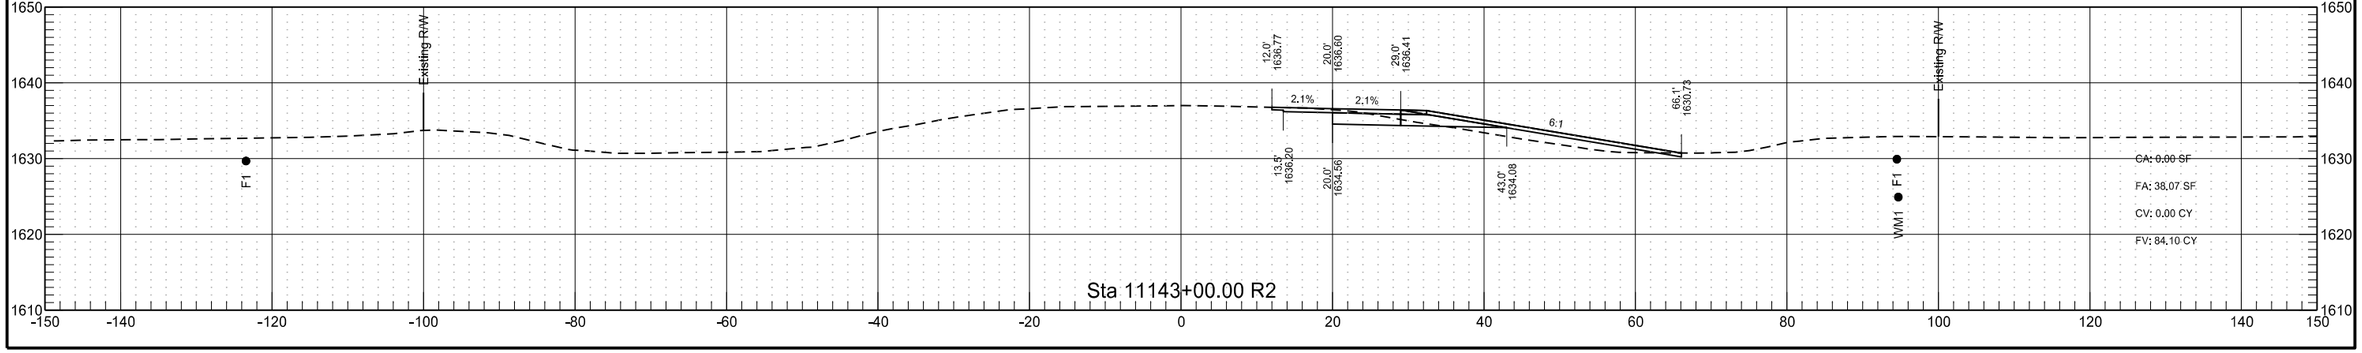



RP 209.843 to RP 212.065 - EB Passing Lane

	STATE	PROJECT NO.	SECTION NO.	SHEET NO.
	ND	INF-X-3-052(053)185	200	357

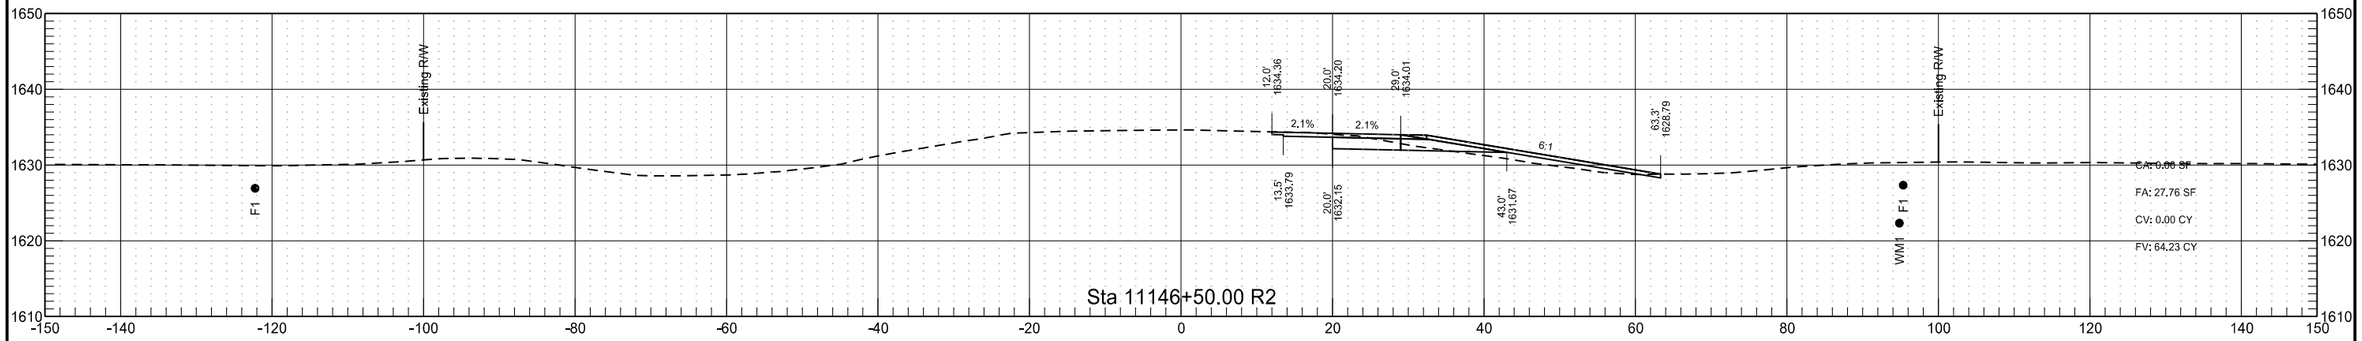

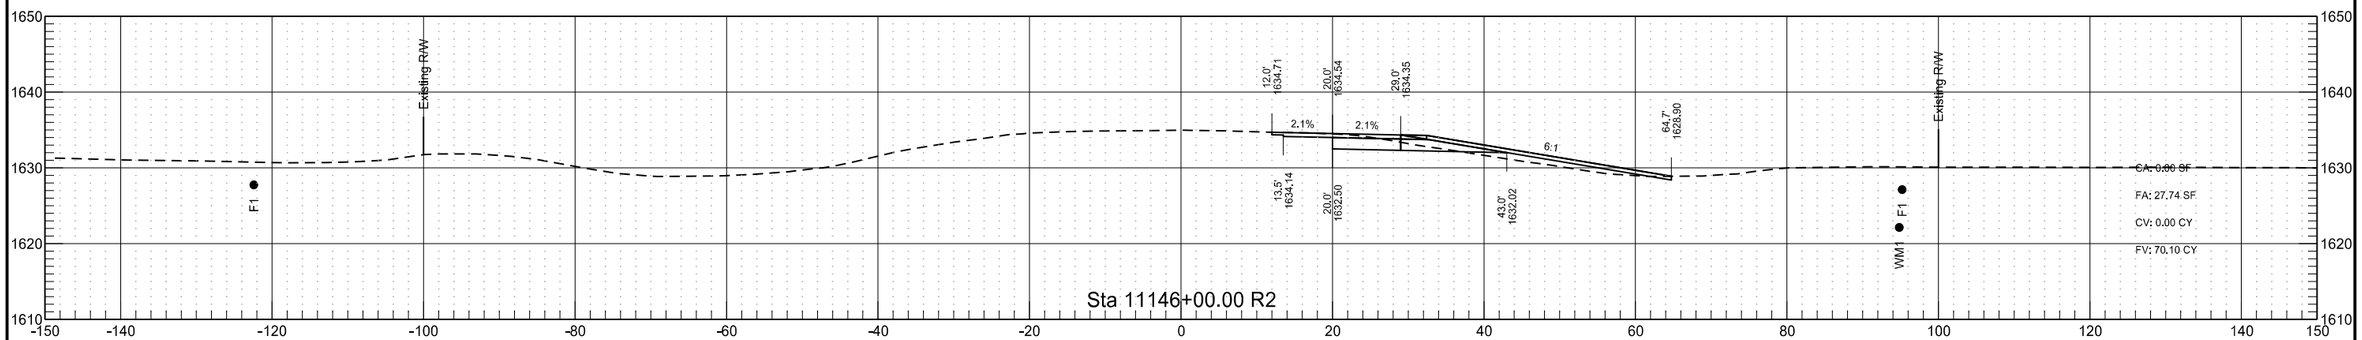


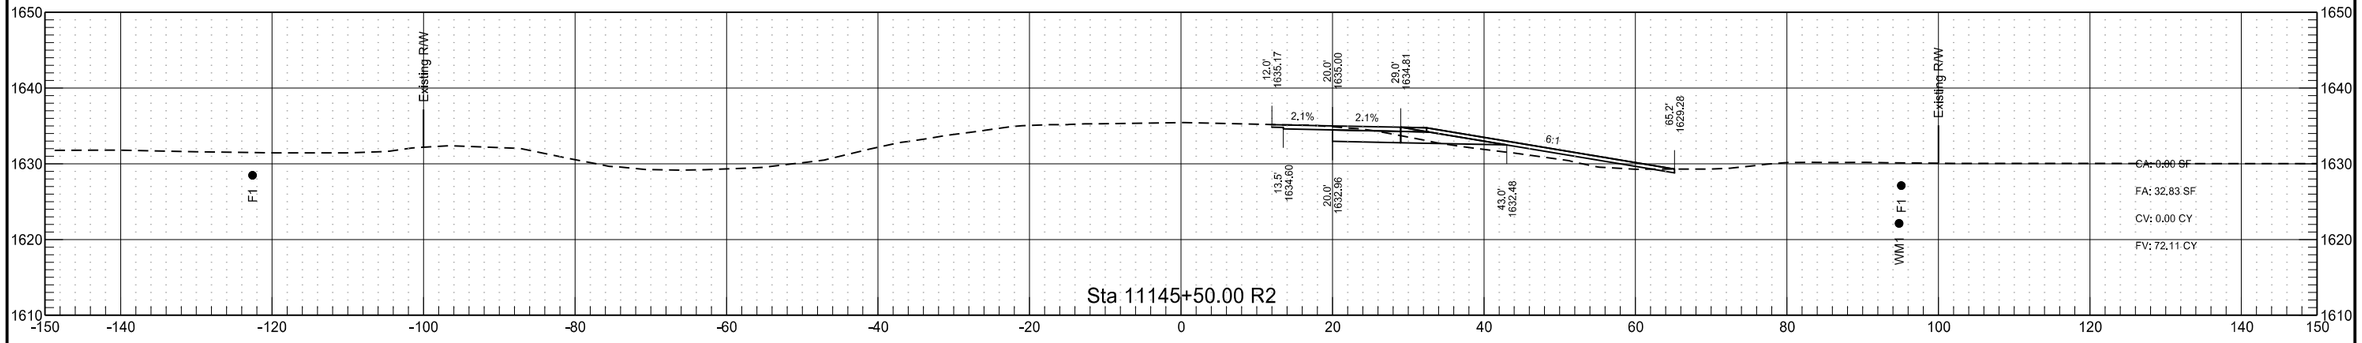


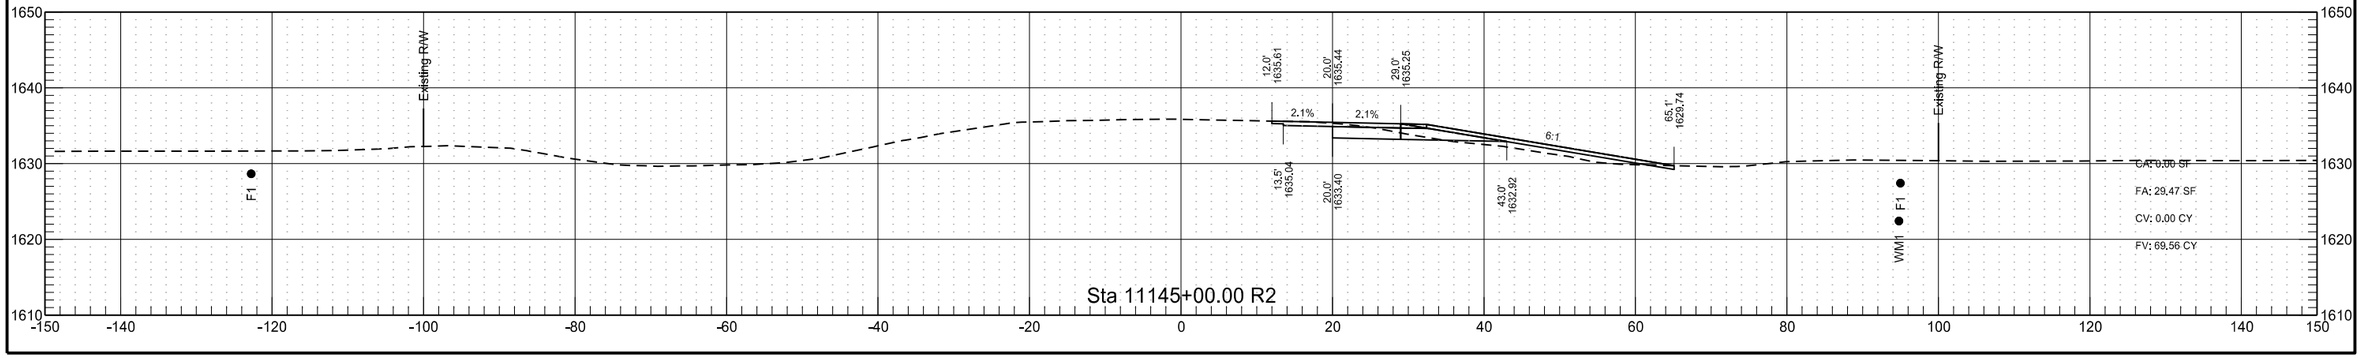



RP 209.843 to RP 212.065 - EB Passing Lane

	STATE	PROJECT NO.	SECTION NO.	SHEET NO.
	ND	INF-X-3-052(053)185	200	358

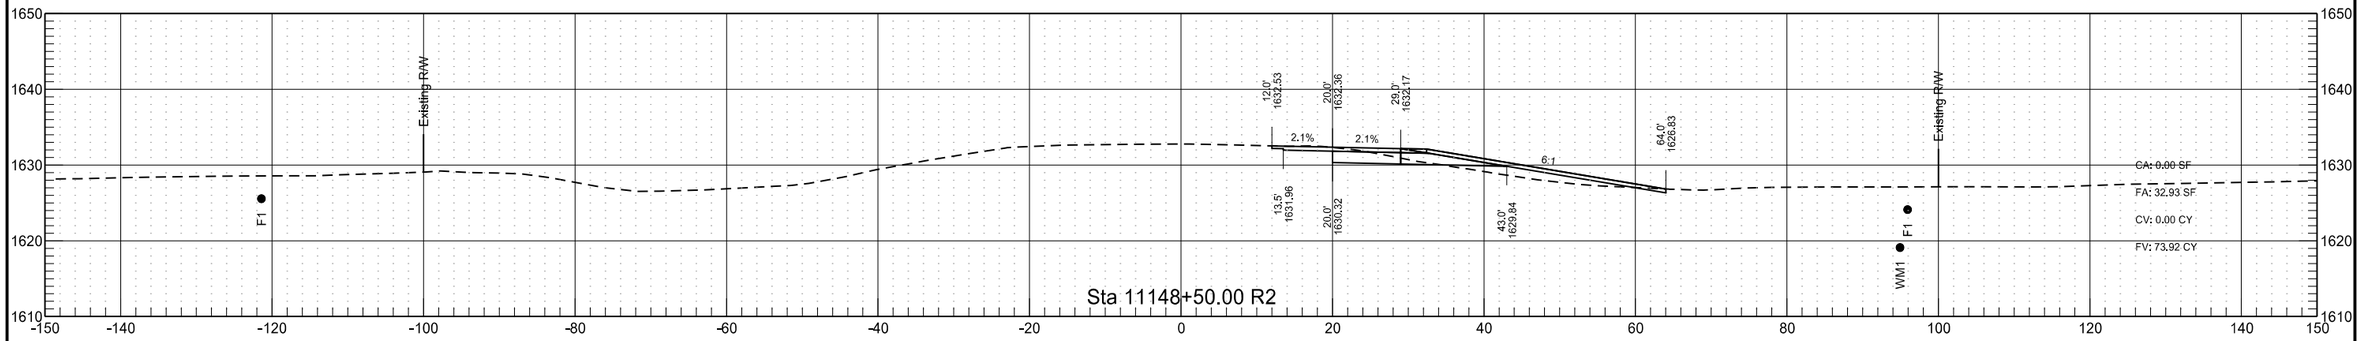

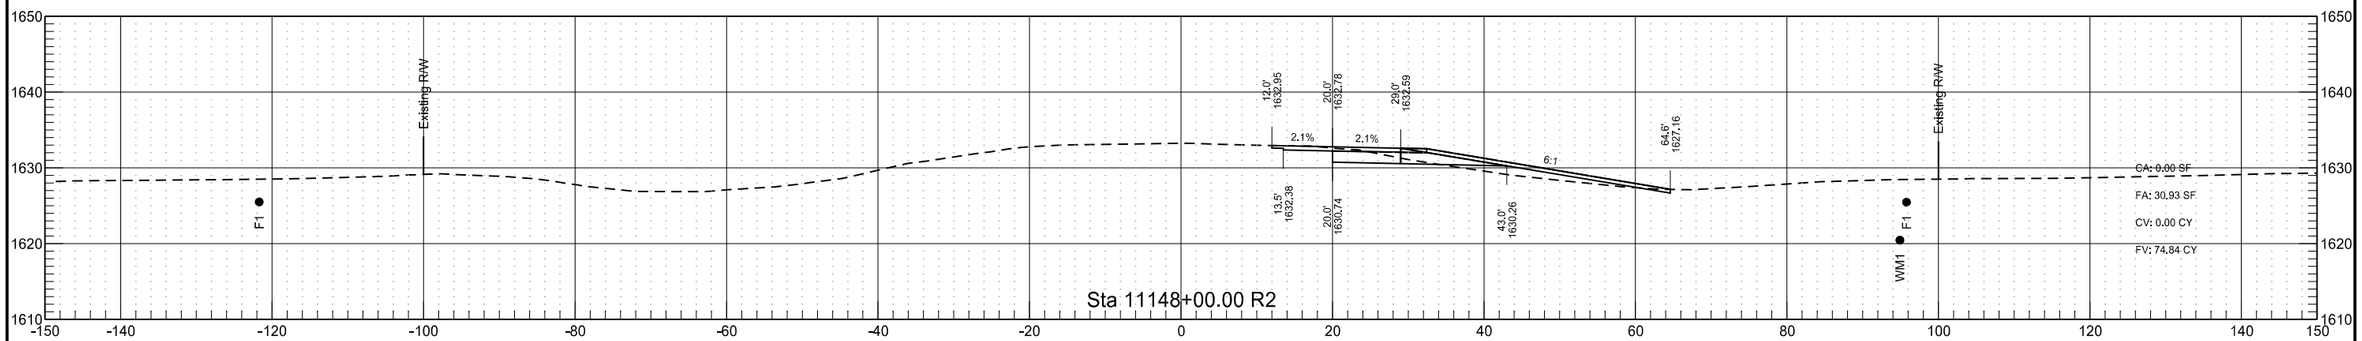

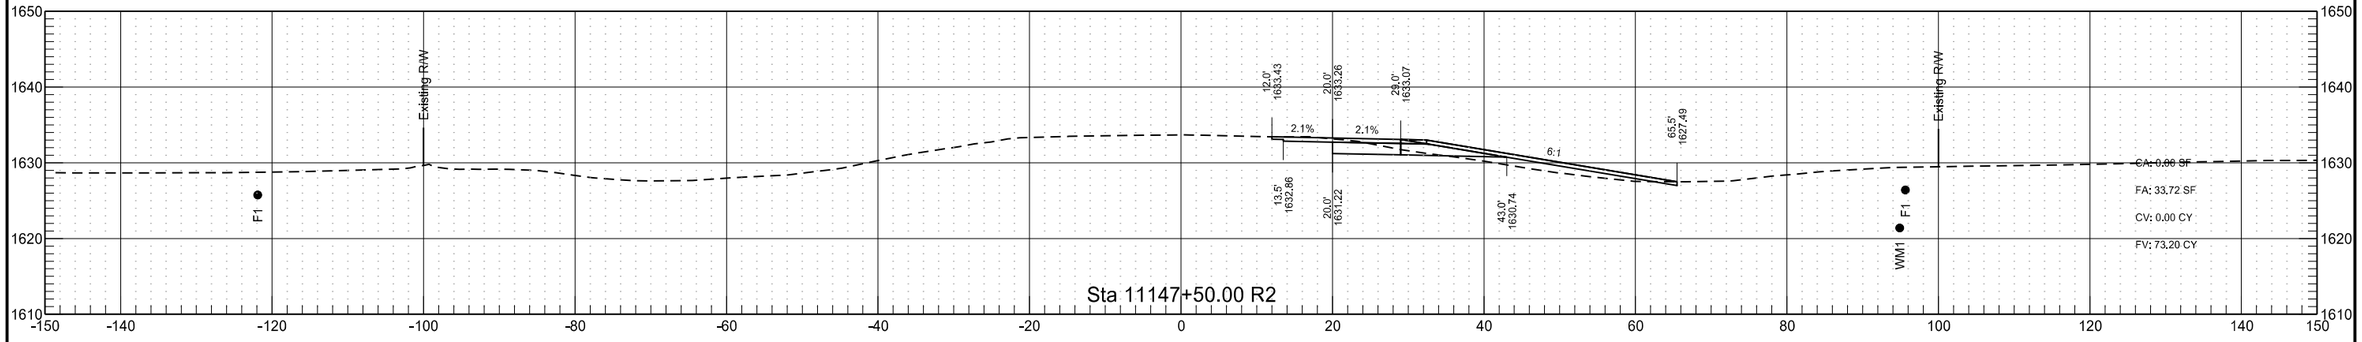

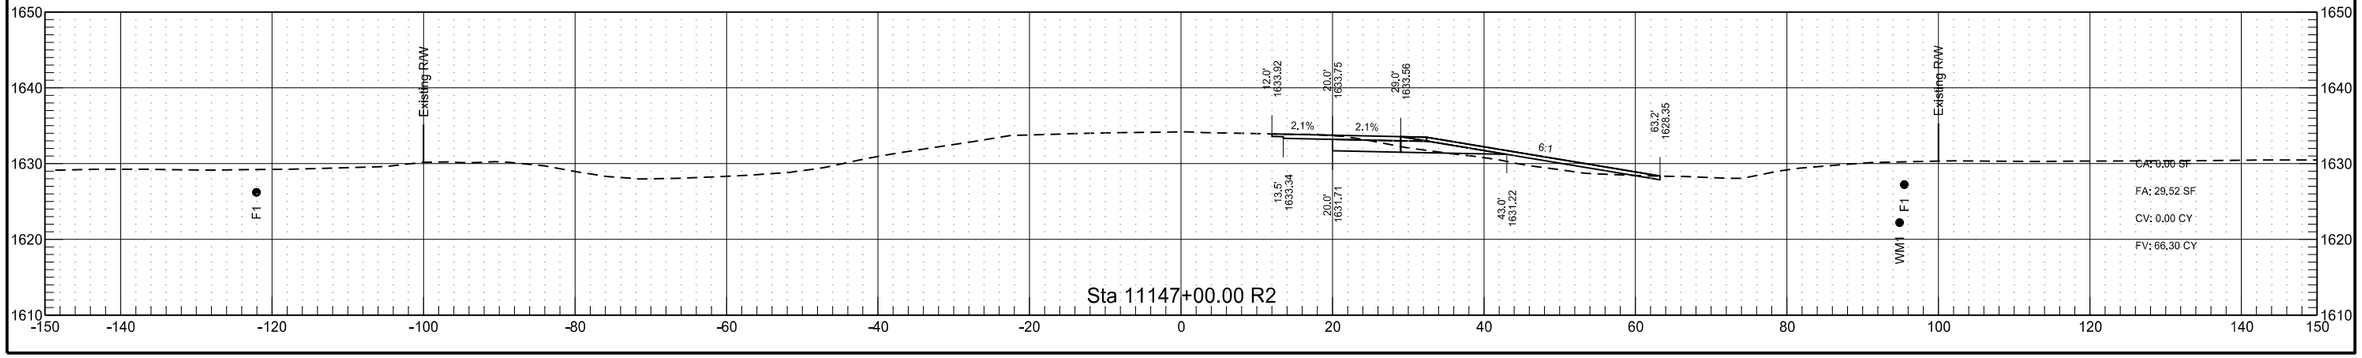



RP 209.843 to RP 212.065 - EB Passing Lane


	STATE	PROJECT NO.	SECTION NO.	SHEET NO.
	ND	INF-X-3-052(053)185	200	359

RP 209.843 to RP 212.065 - EB Passing Lane

	STATE	PROJECT NO.	SECTION NO.	SHEET NO.
	ND	INF-X-3-052(053)185	200	360

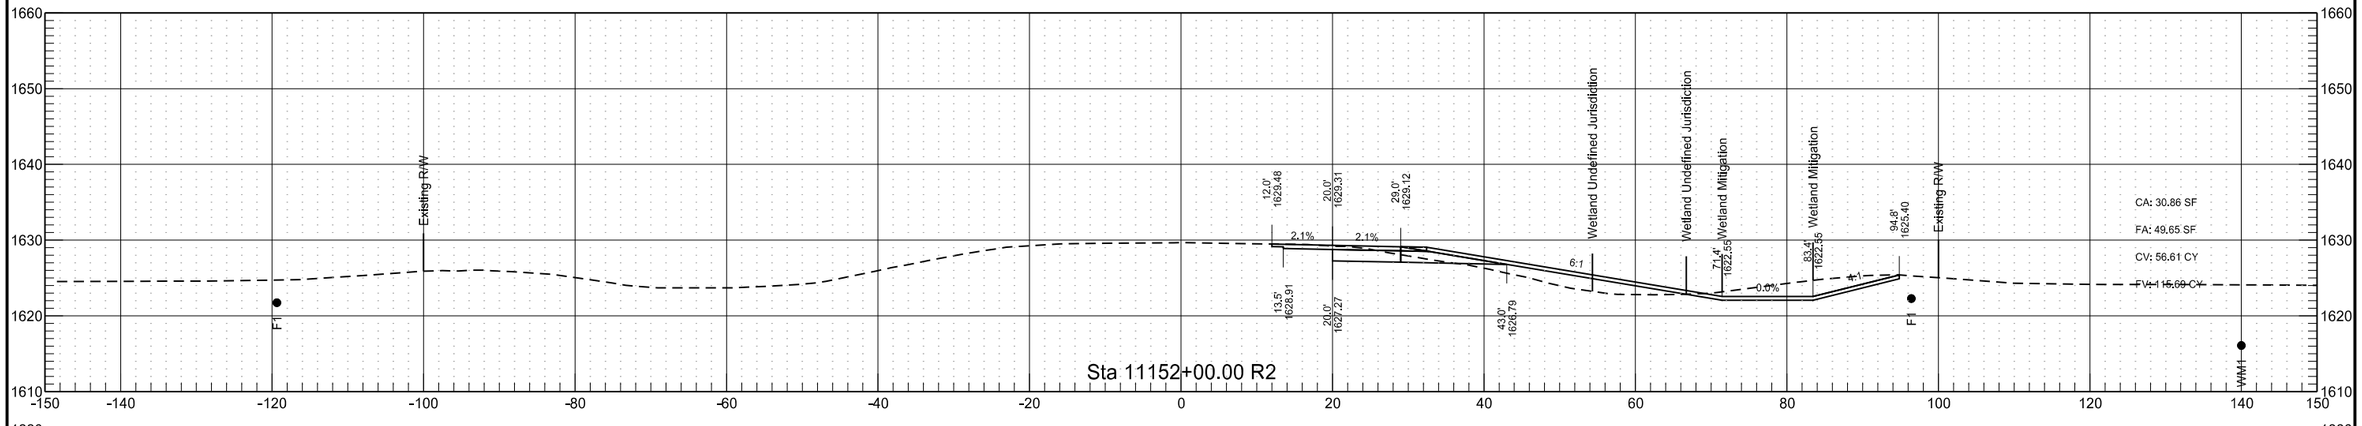

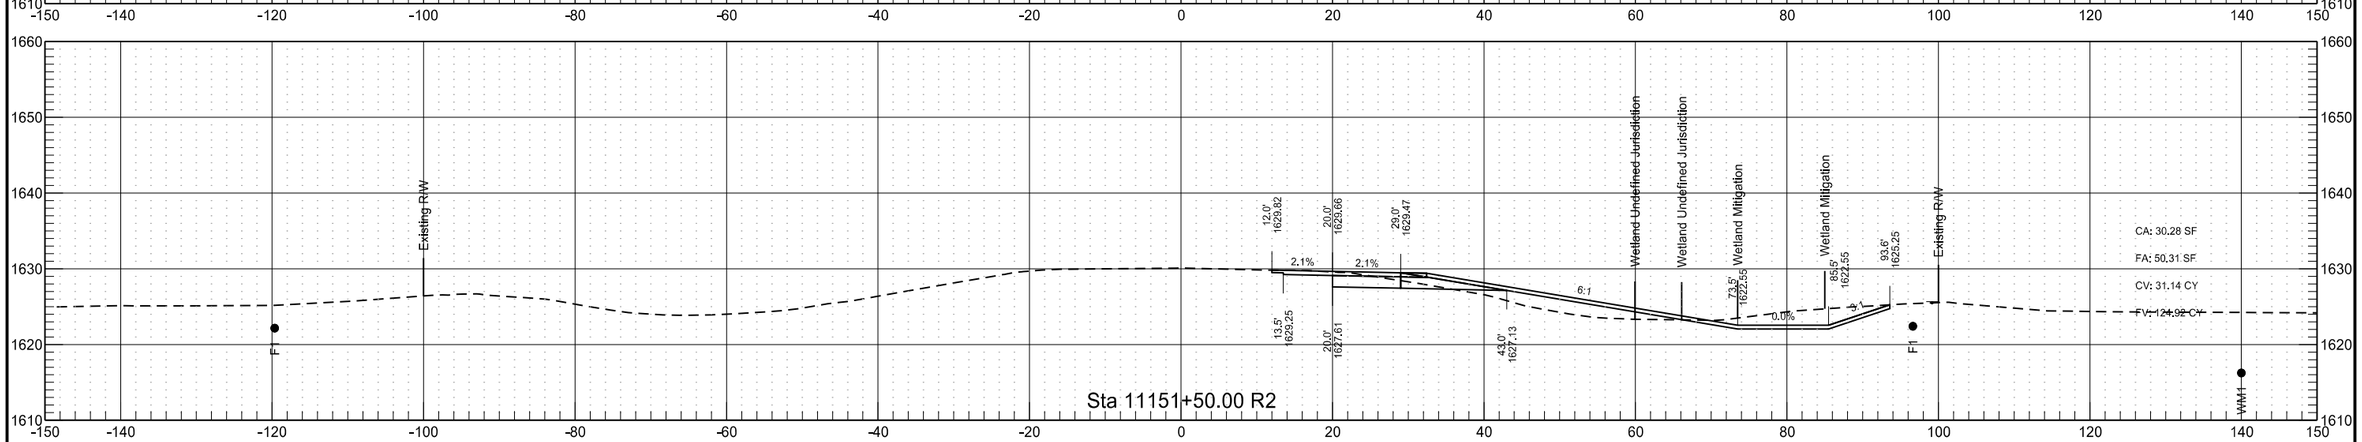


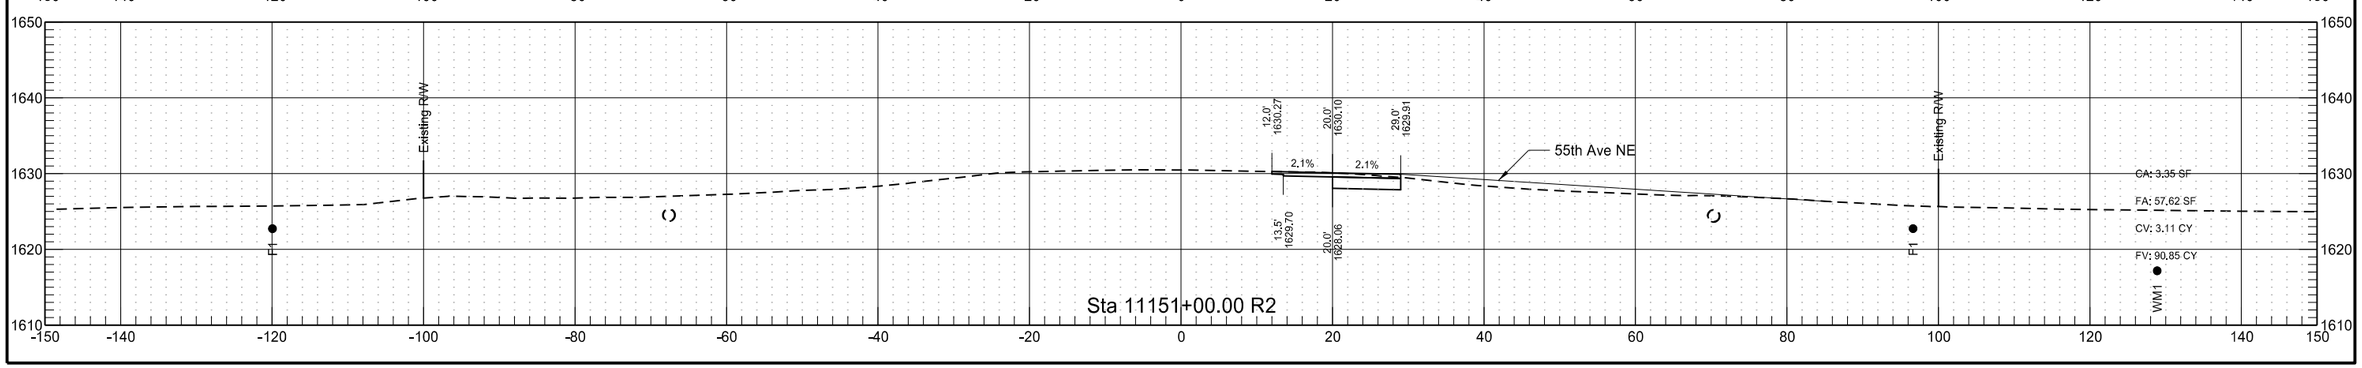

3/15/2022 9:25:08 AM sawyer.kenney G:\2021\21.01304\30052185.053\Design\Sheets\200XS_006_RP210.0_EBPL.dgn


RP 209.843 to RP 212.065 - EB Passing Lane

	STATE	PROJECT NO.	SECTION NO.	SHEET NO.
	ND	INF-X-3-052(053)185	200	361

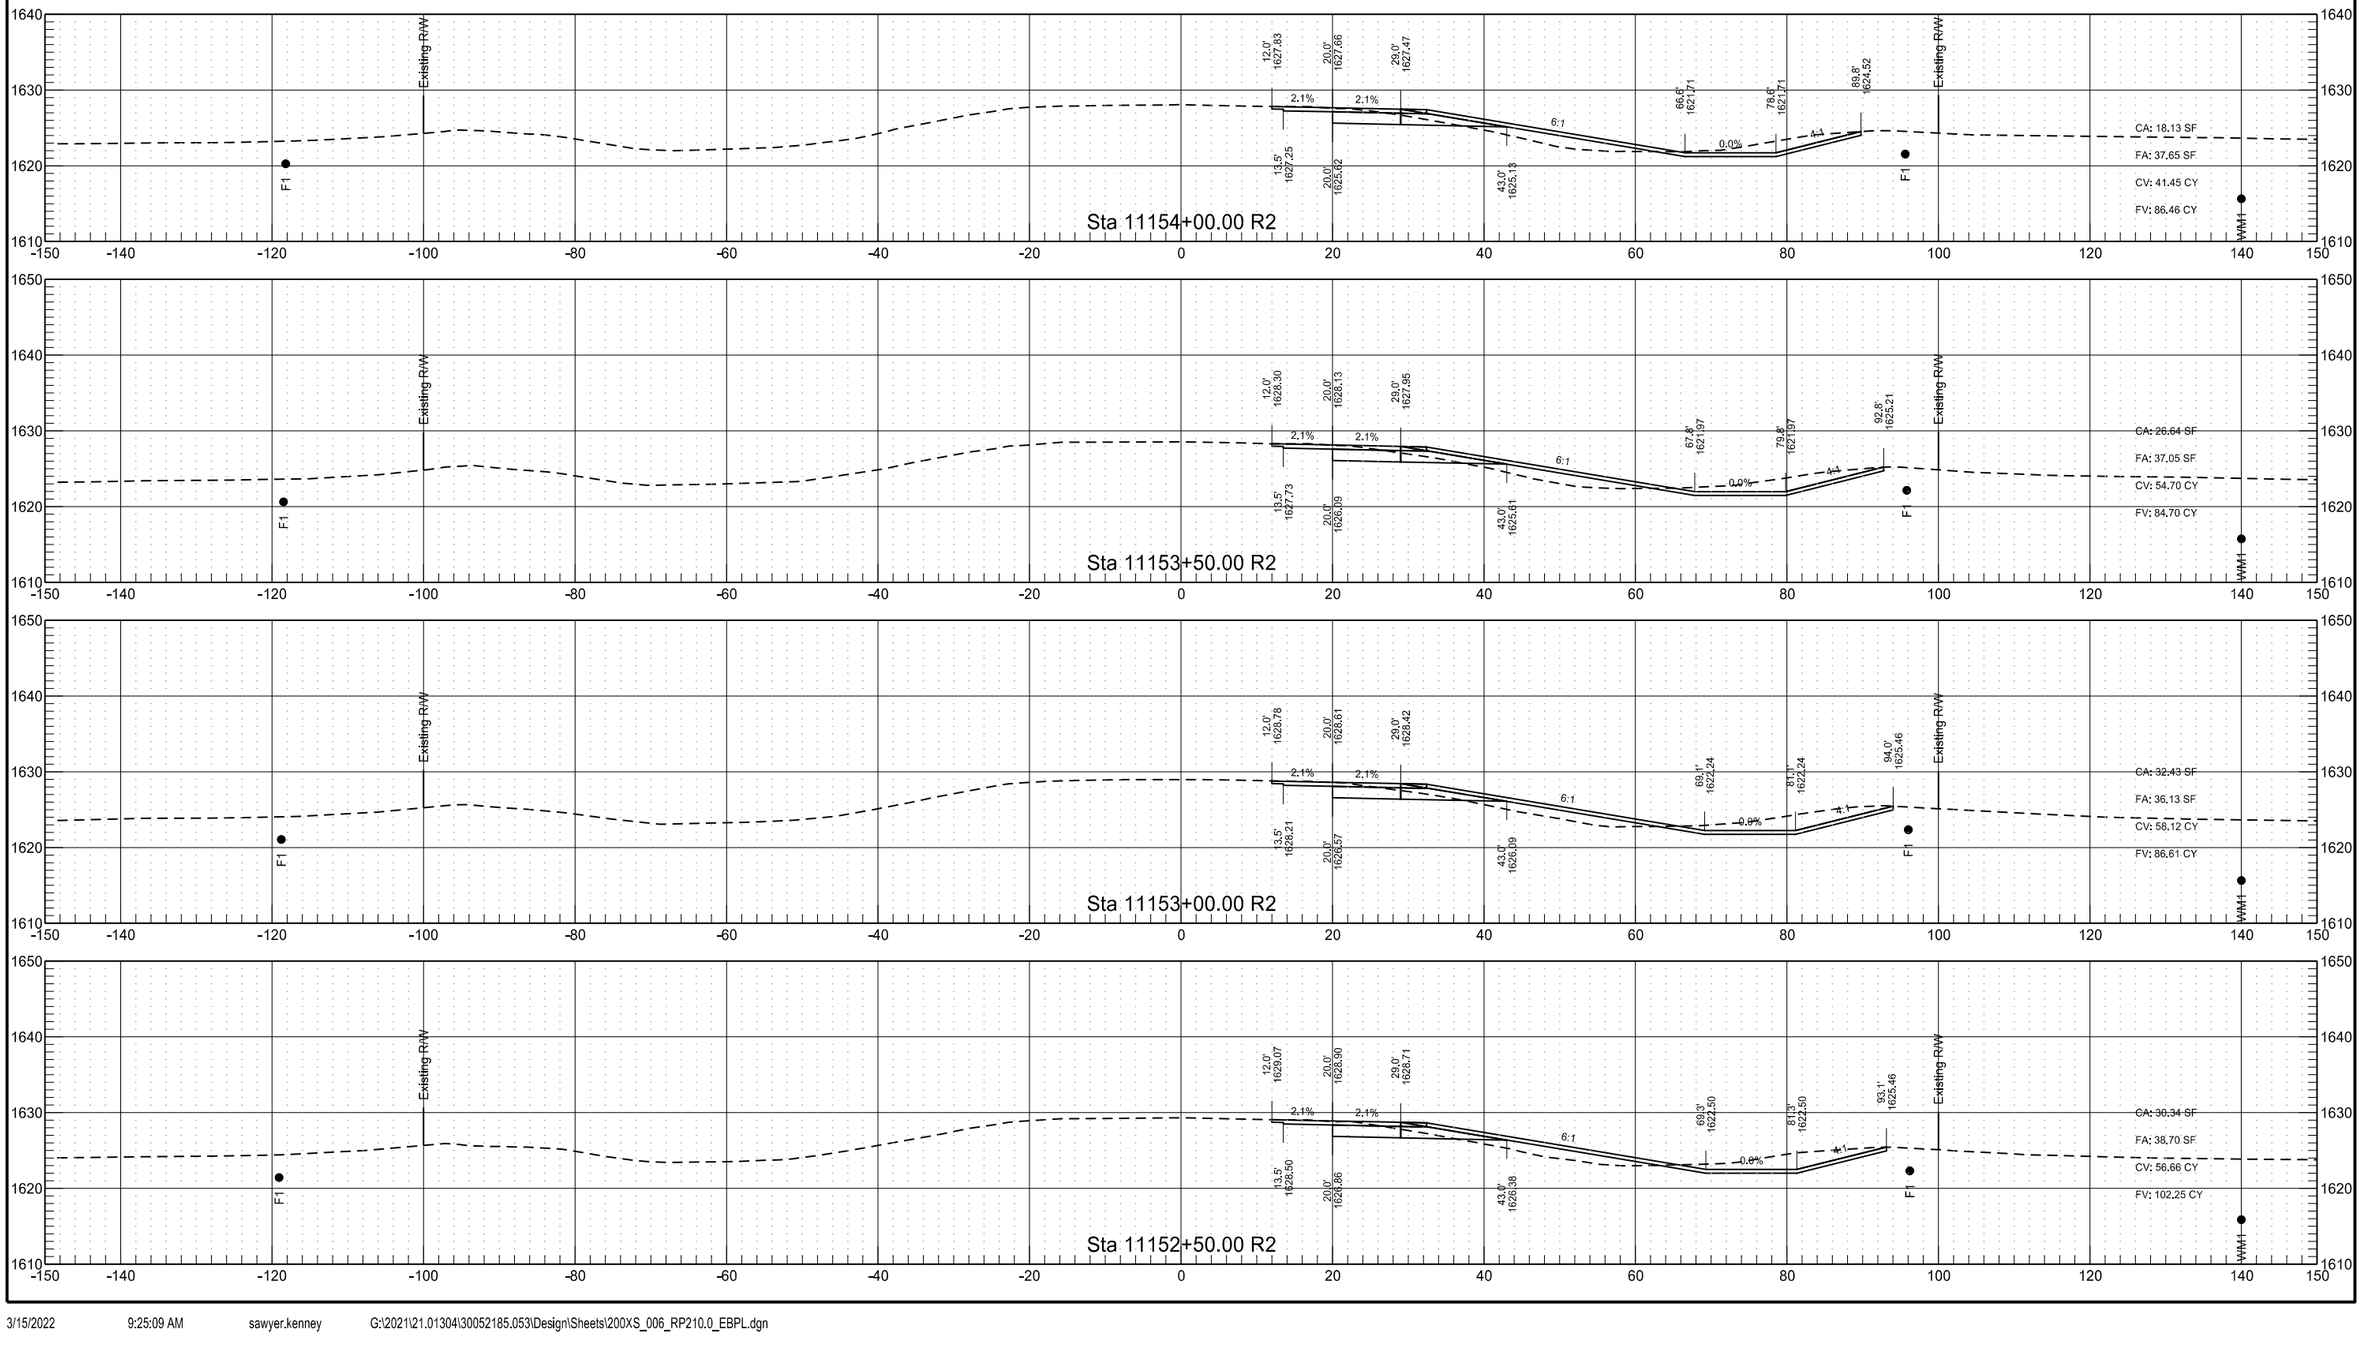


RP 209.843 to RP 212.065 - EB Passing Lane


	STATE	PROJECT NO.	SECTION NO.	SHEET NO.
	ND	INF-X-3-052(053)185	200	362

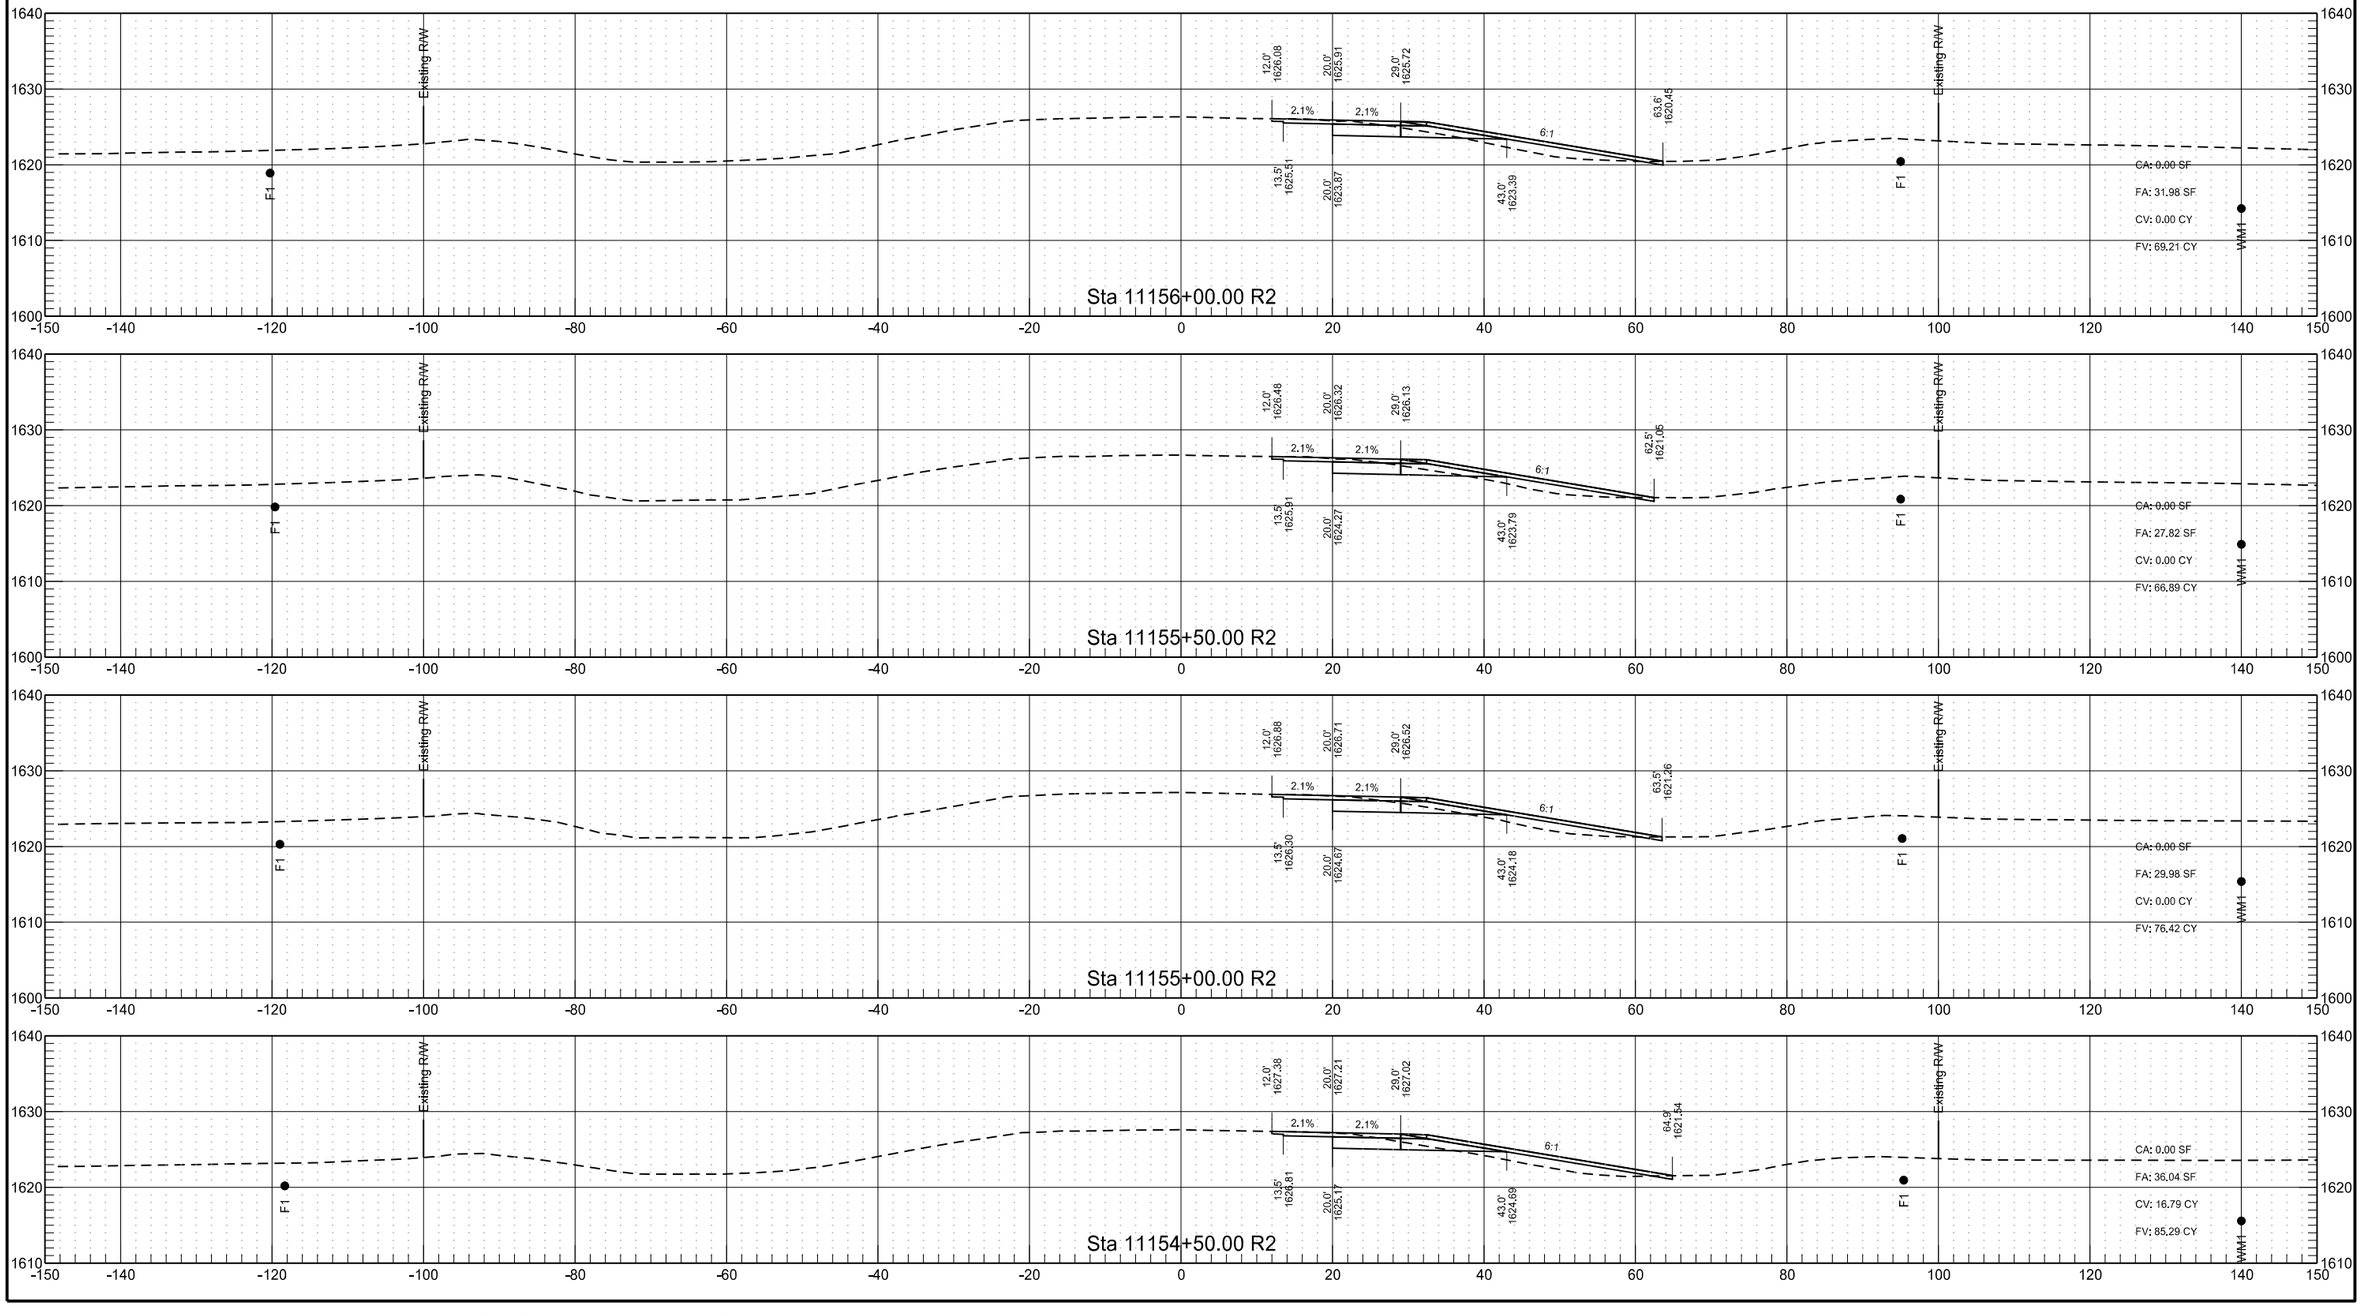



RP 209.843 to RP 212.065 - EB Passing Lane

	STATE	PROJECT NO.	SECTION NO.	SHEET NO.
	ND	INF-X-3-052(053)185	200	363

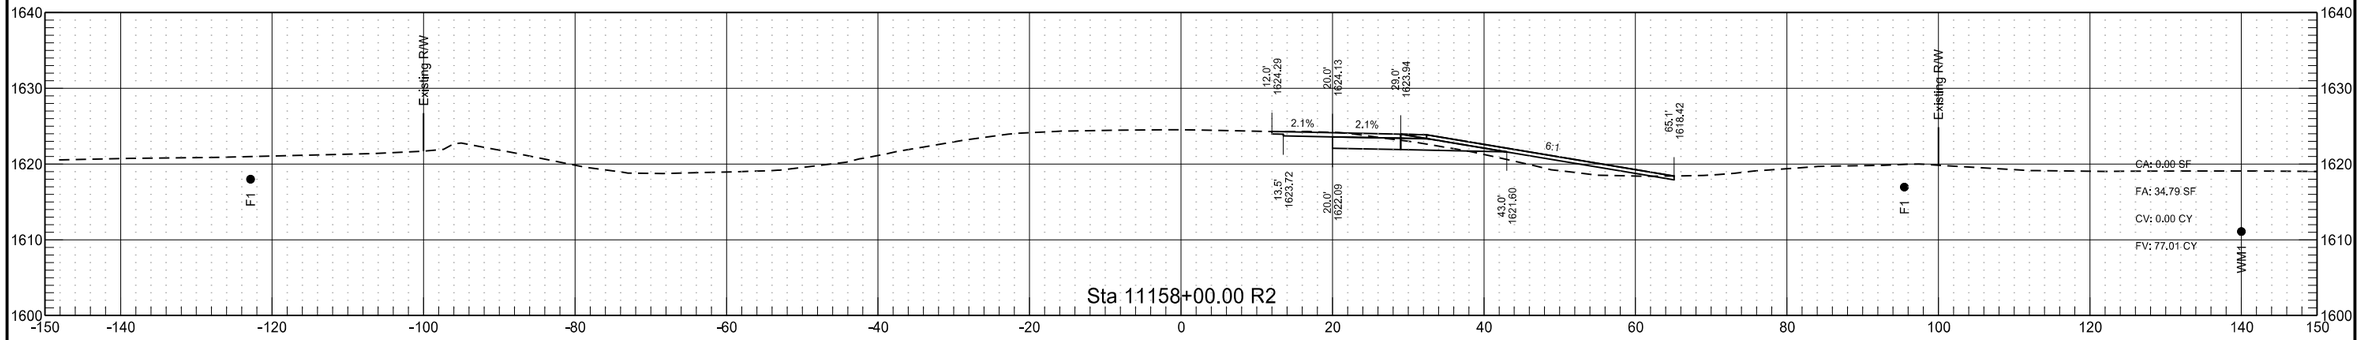

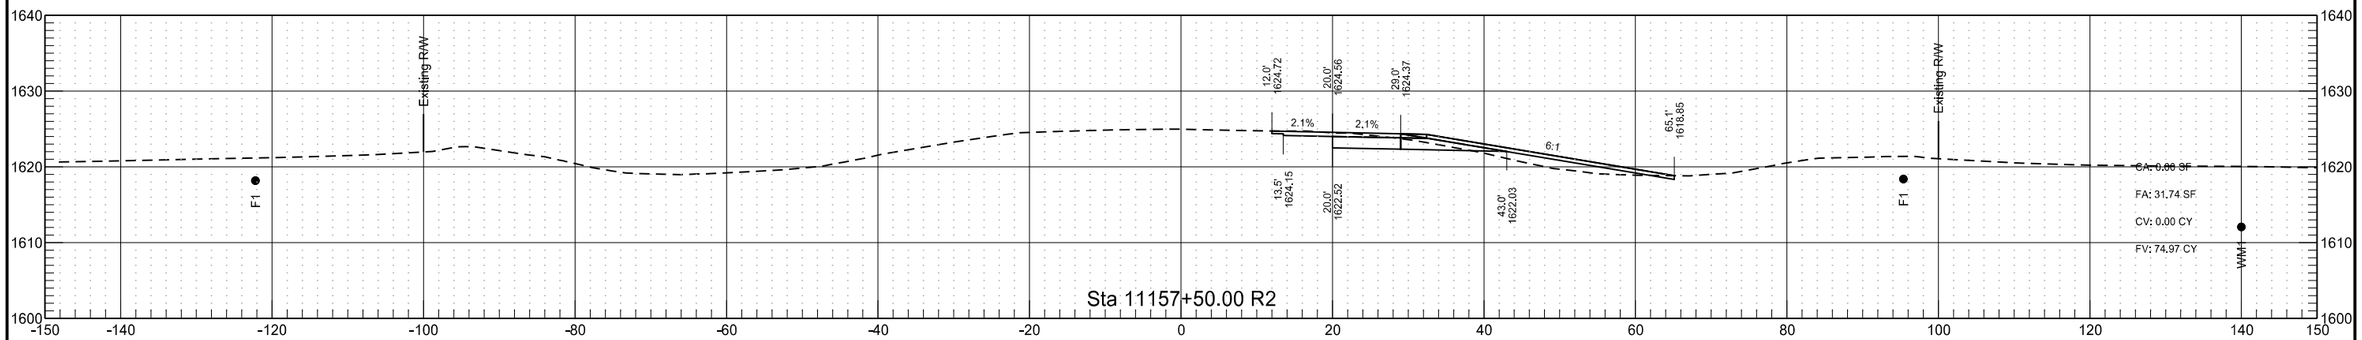

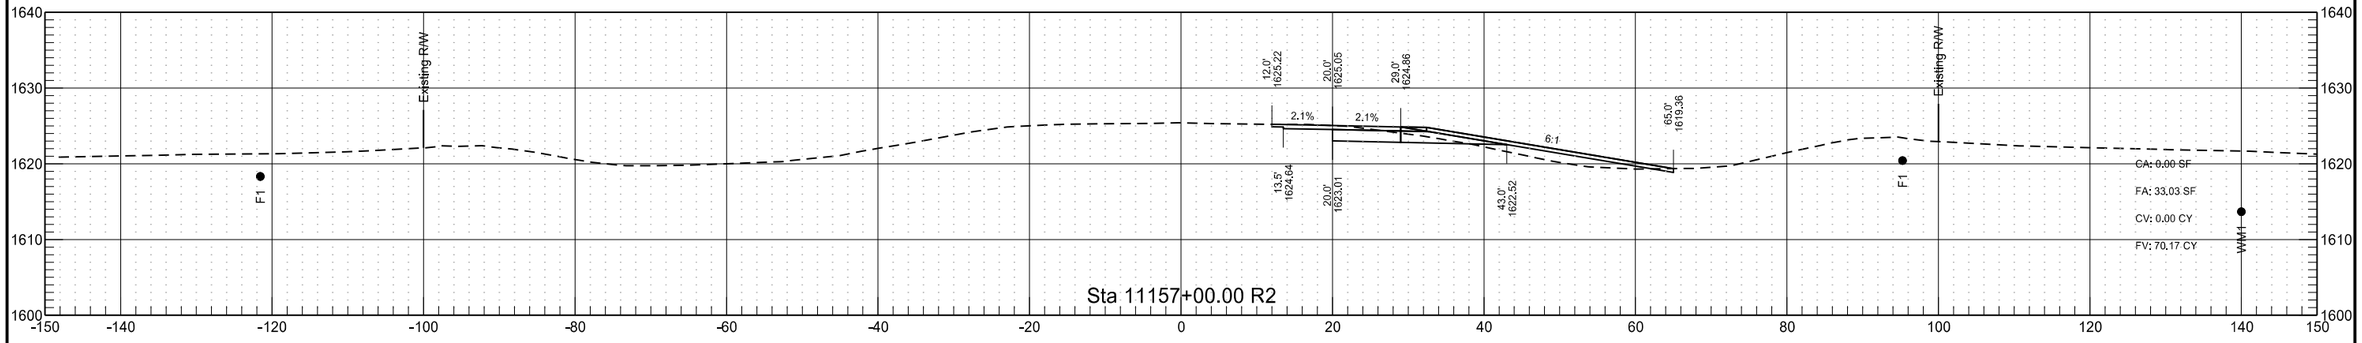

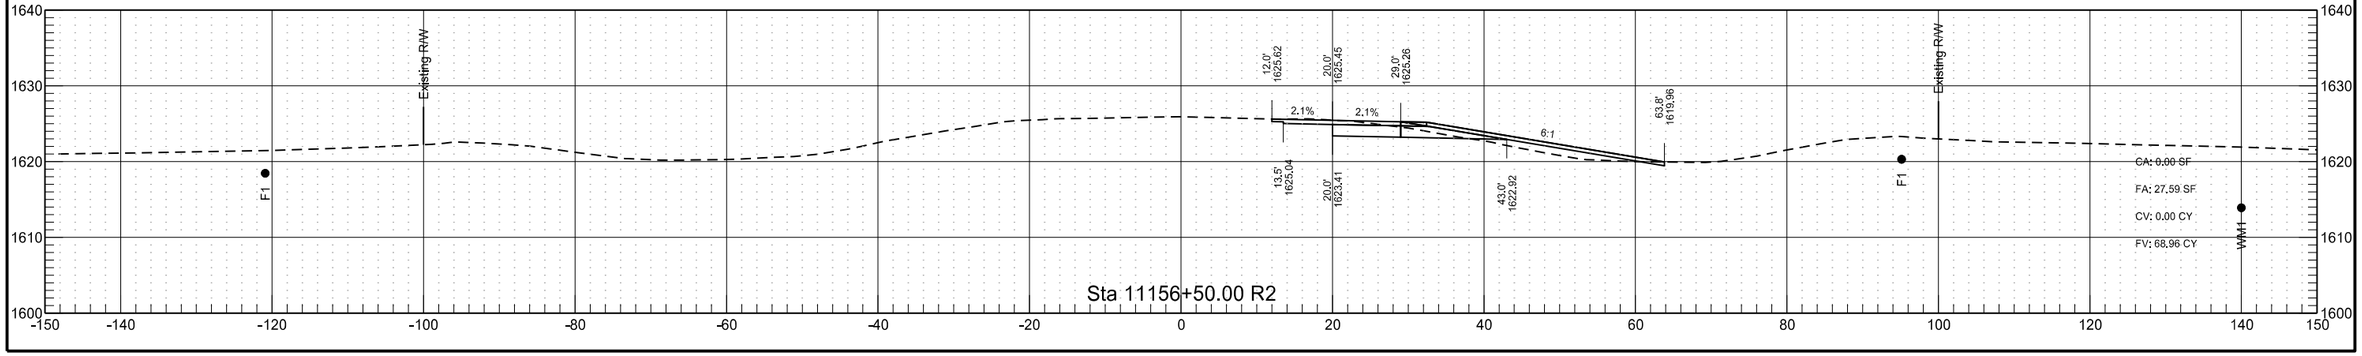

RP 209.843 to RP 212.065 - EB Passing Lane


	STATE	PROJECT NO.	SECTION NO.	SHEET NO.
	ND	INF-X-3-052(053)185	200	364


RP 209.843 to RP 212.065 - EB Passing Lane

	STATE	PROJECT NO.	SECTION NO.	SHEET NO.
	ND	INF-X-3-052(053)185	200	365

RP 209.843 to RP 212.065 - EB Passing Lane


	STATE	PROJECT NO.	SECTION NO.	SHEET NO.
	ND	INF-X-3-052(053)185	200	366

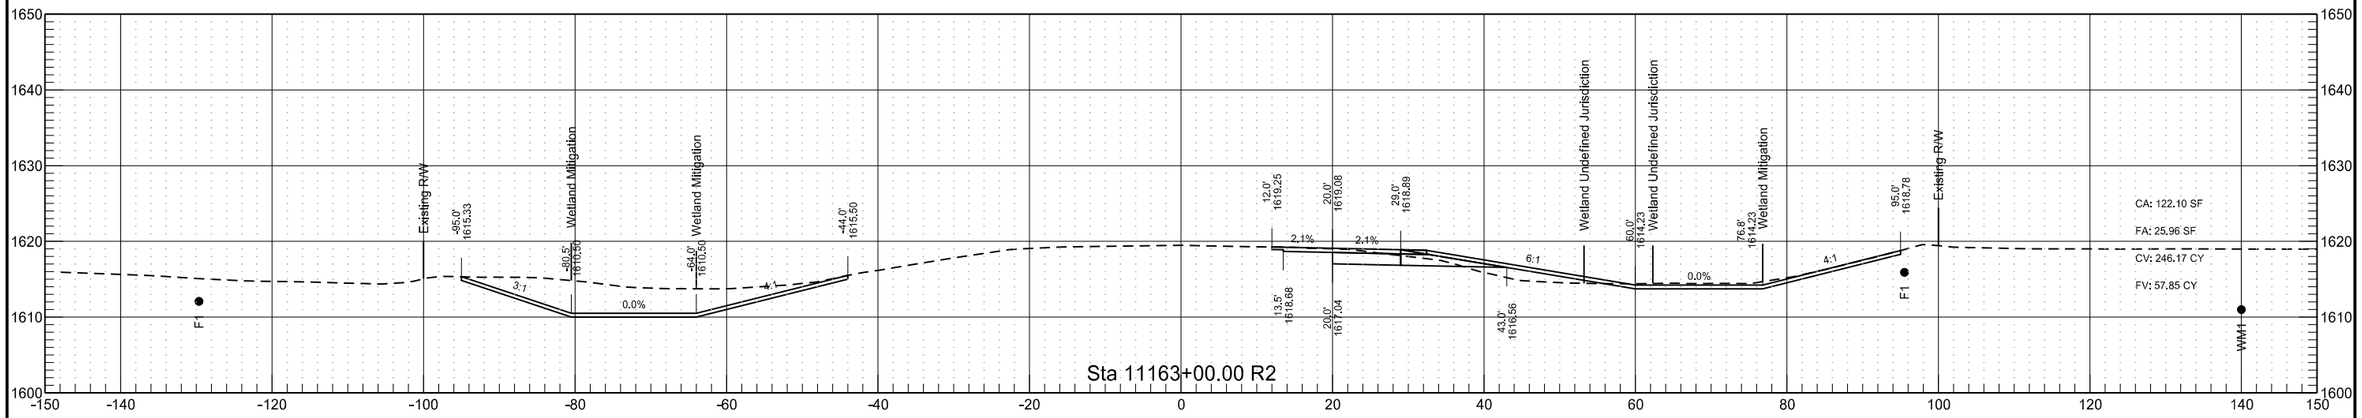


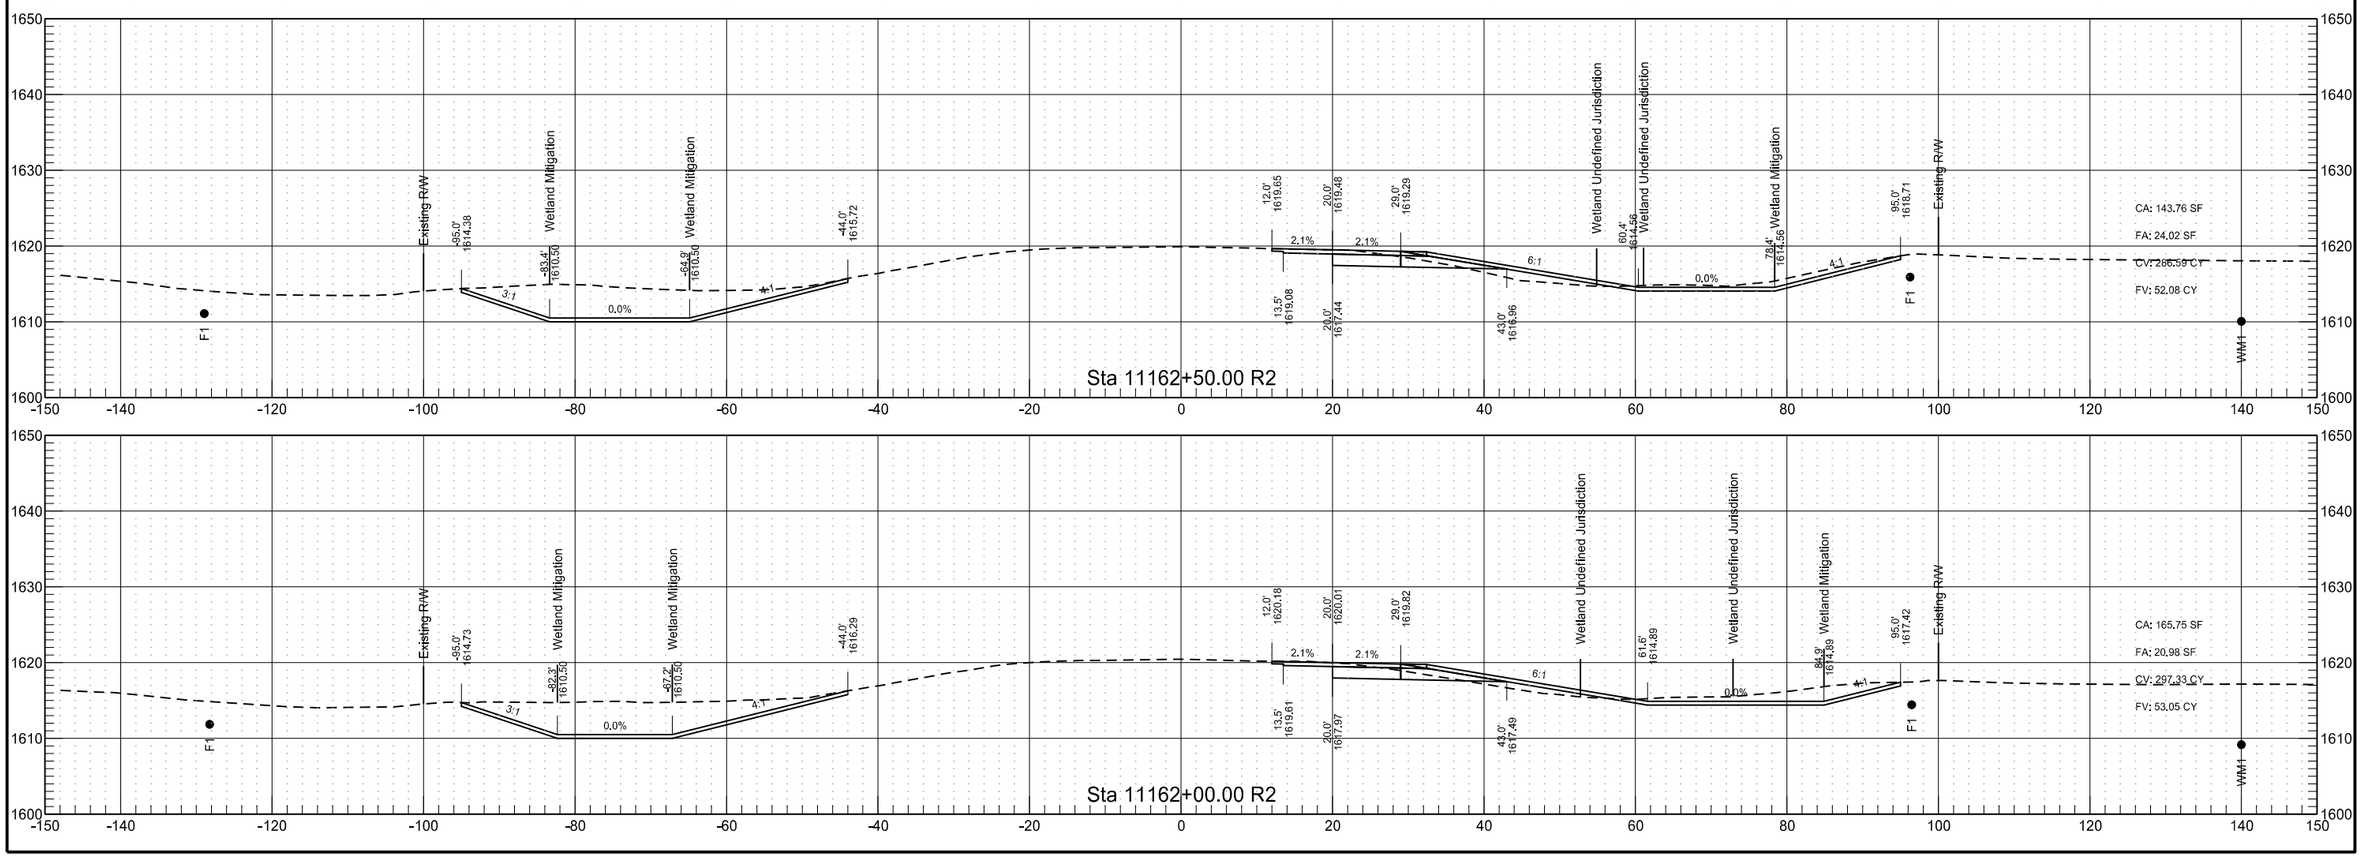


RP 209.843 to RP 212.065 - EB Passing Lane

	STATE	PROJECT NO.	SECTION NO.	SHEET NO.
	ND	INF-X-3-052(053)185	200	367

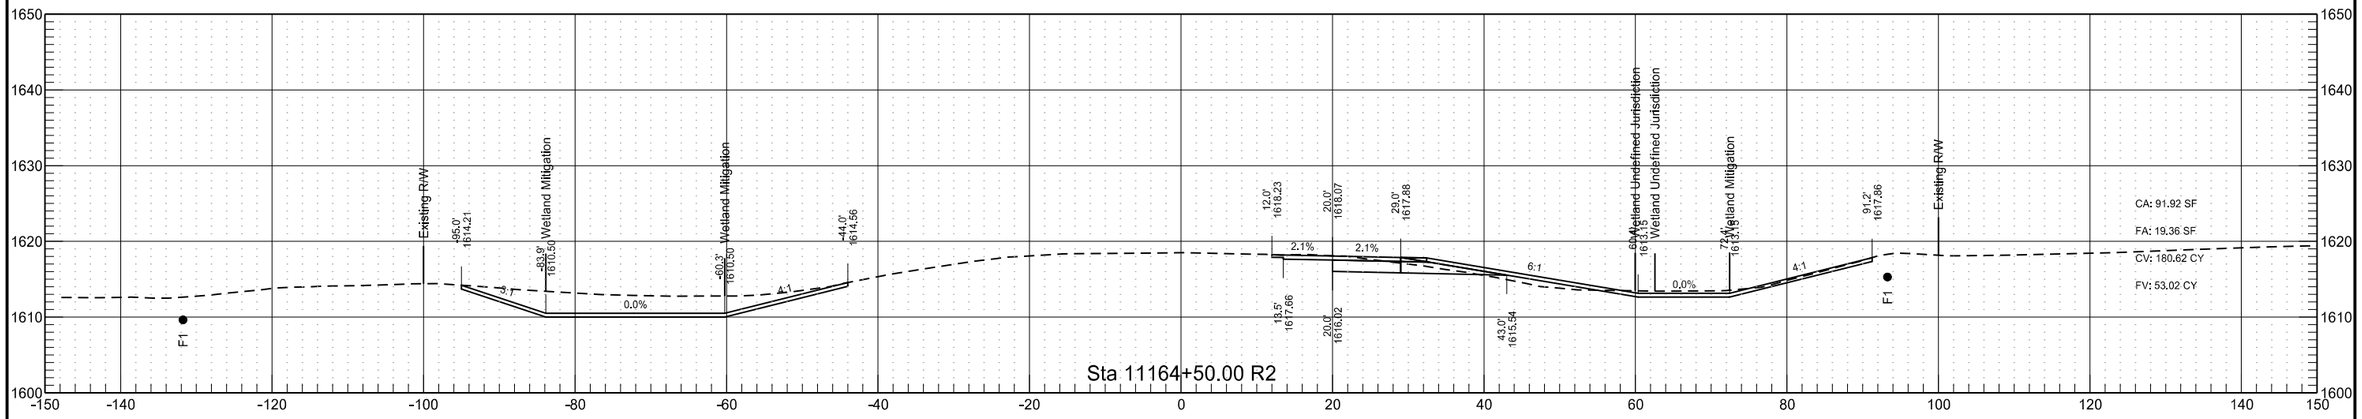


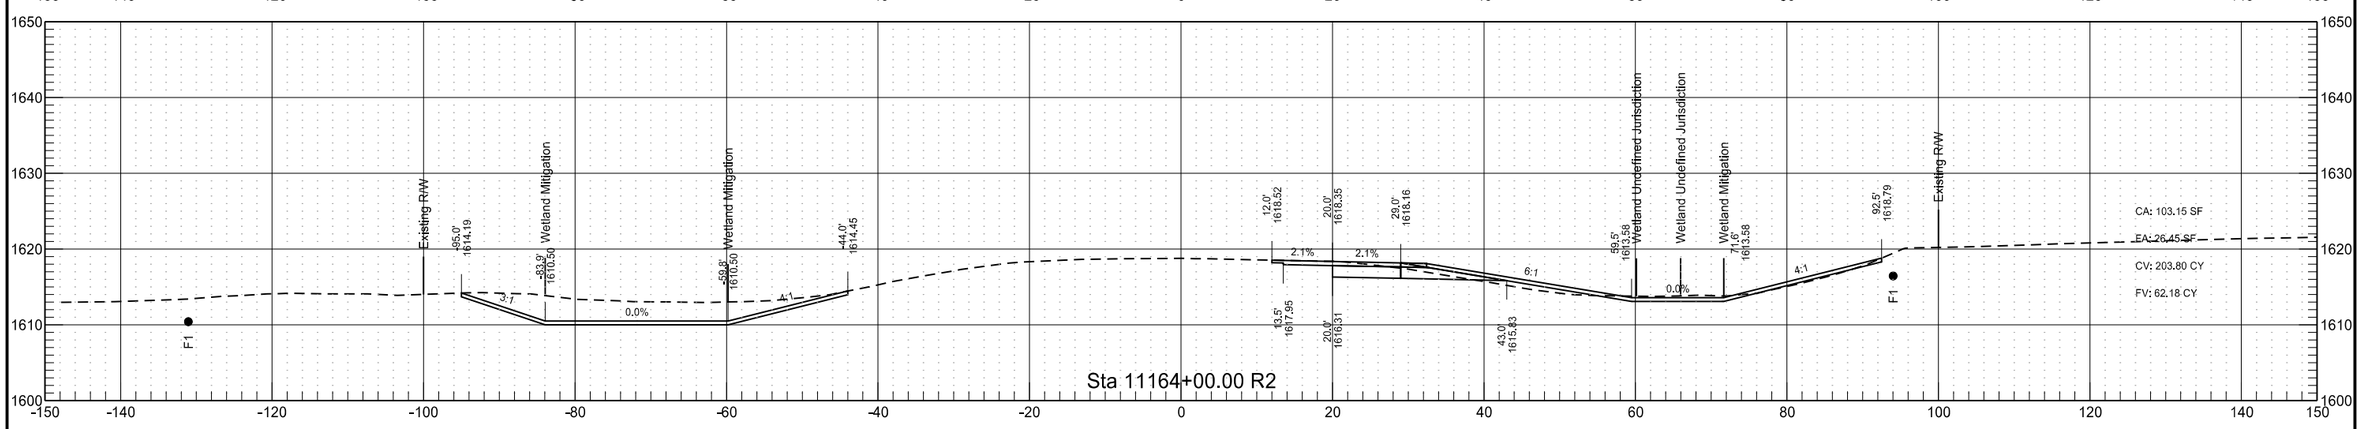


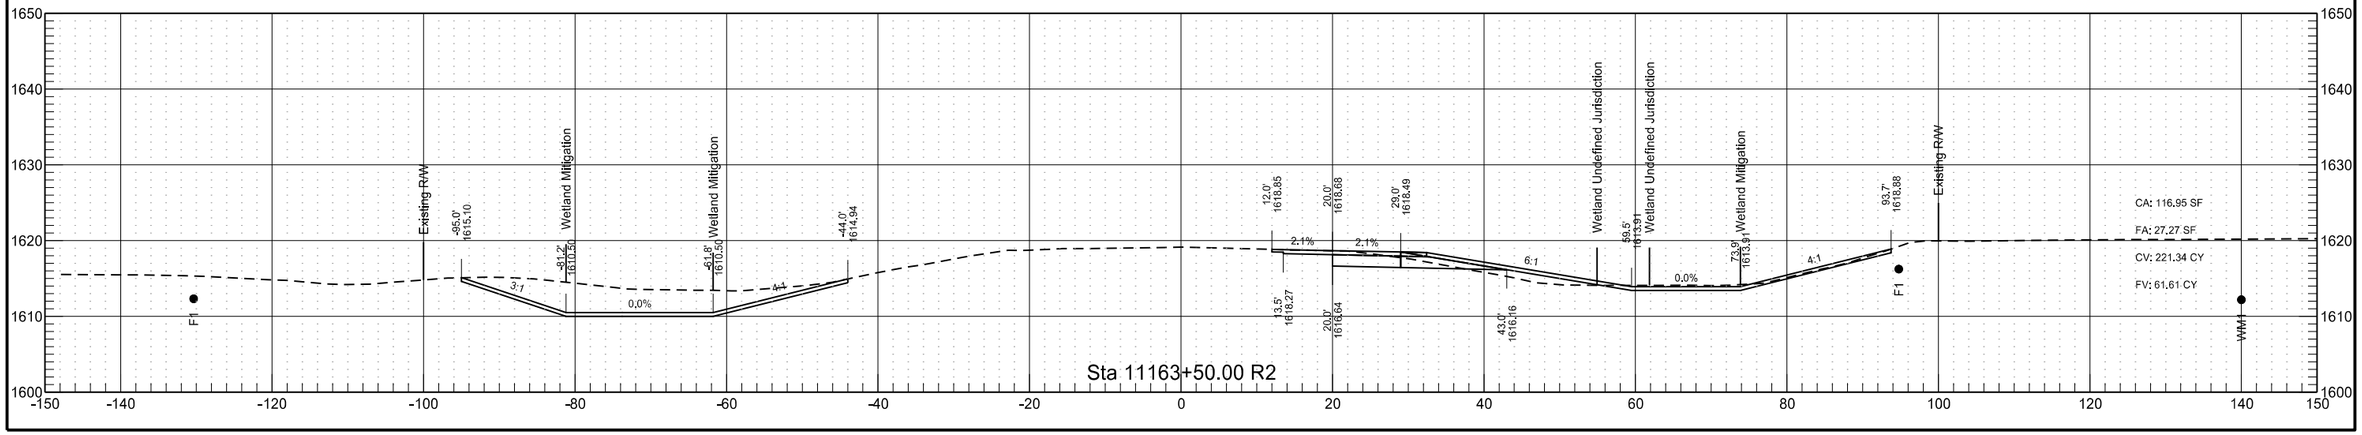


RP 209.843 to RP 212.065 - EB Passing Lane

	STATE	PROJECT NO.	SECTION NO.	SHEET NO.
	ND	INF-X-3-052(053)185	200	368

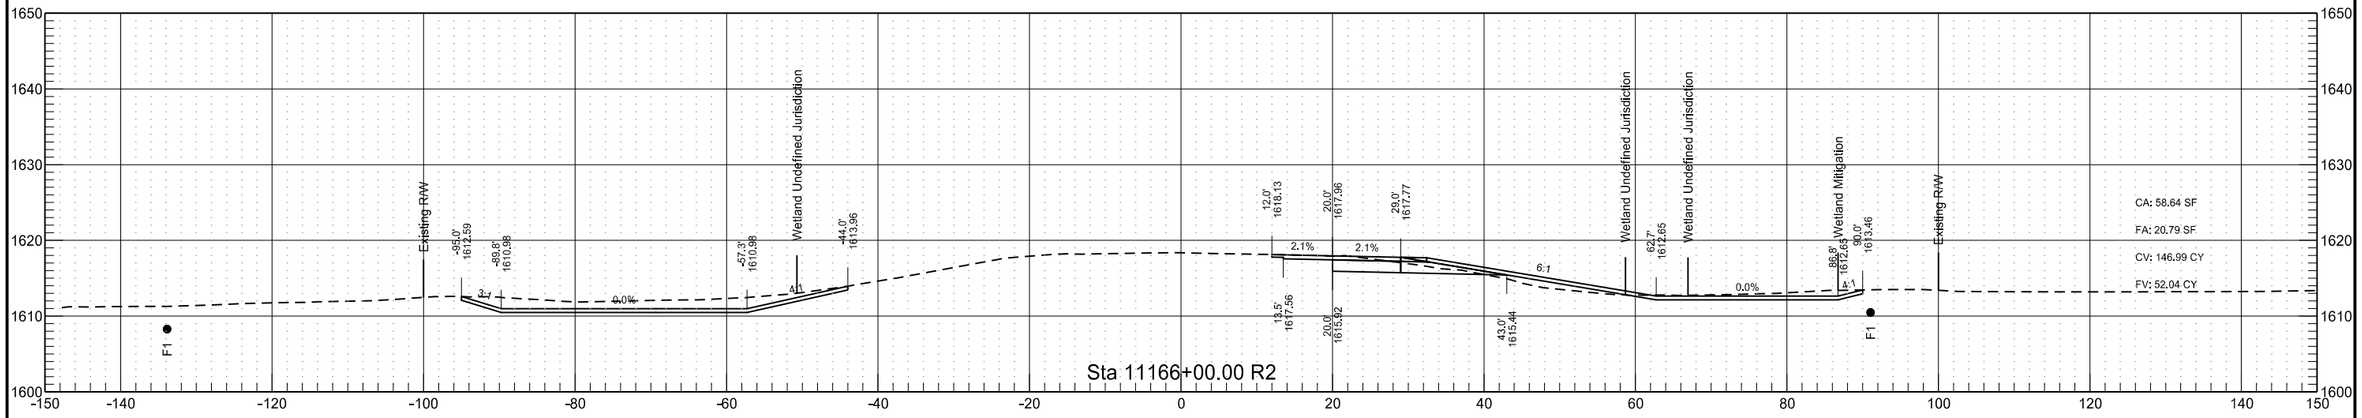


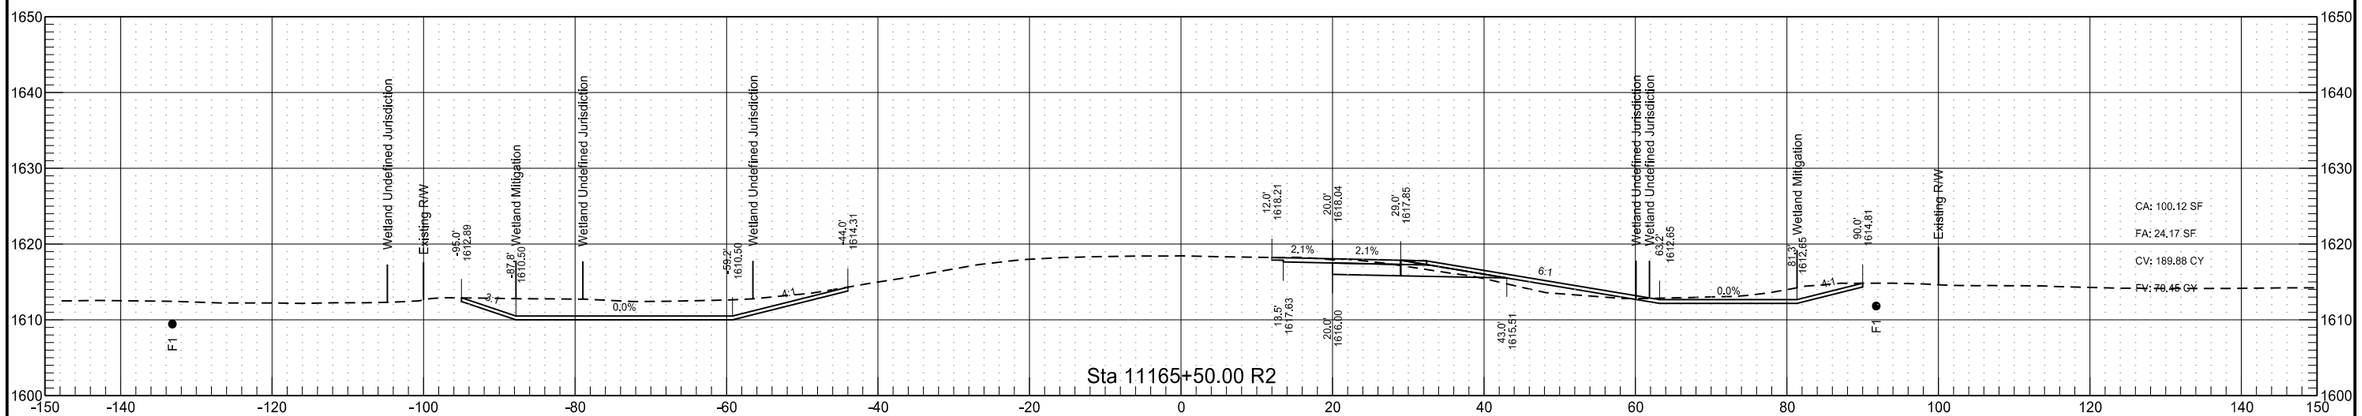

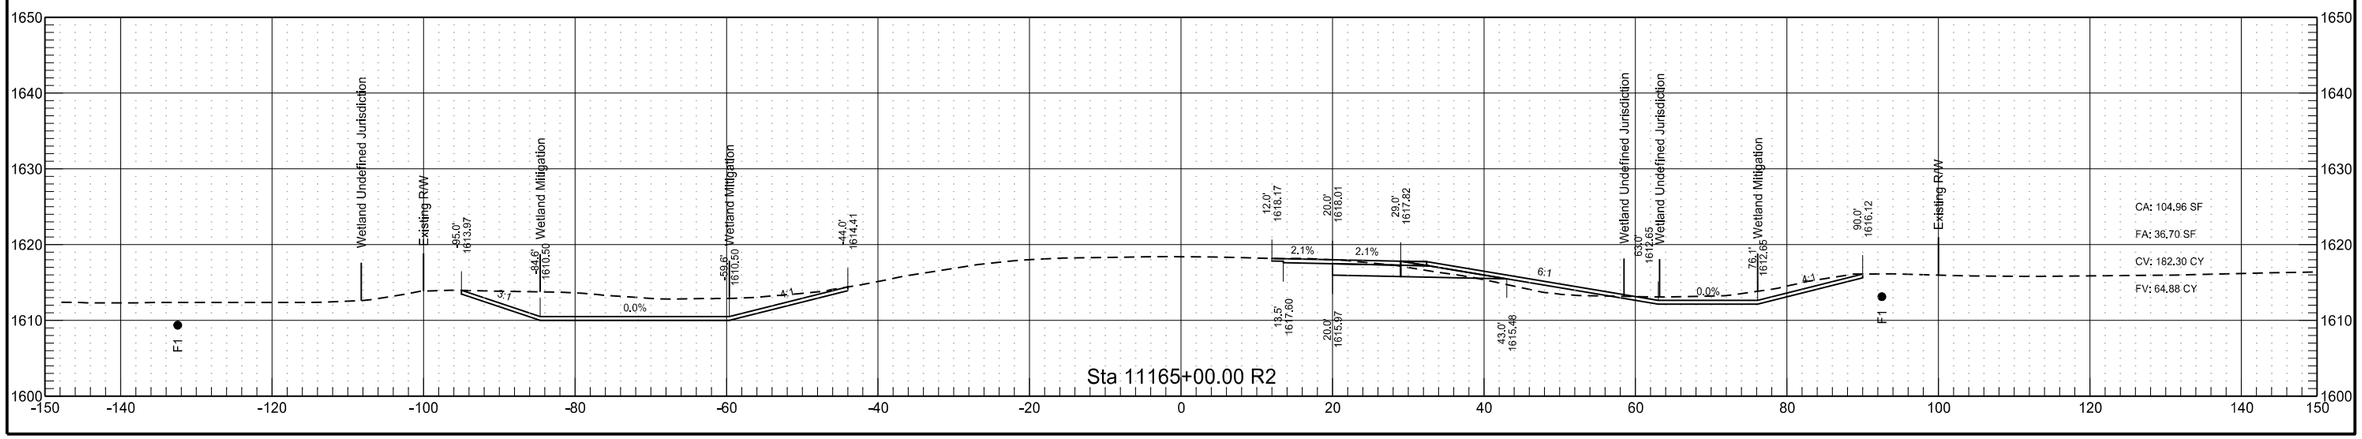


RP 209.843 to RP 212.065 - EB Passing Lane

	STATE	PROJECT NO.	SECTION NO.	SHEET NO.
	ND	INF-X-3-052(053)185	200	369

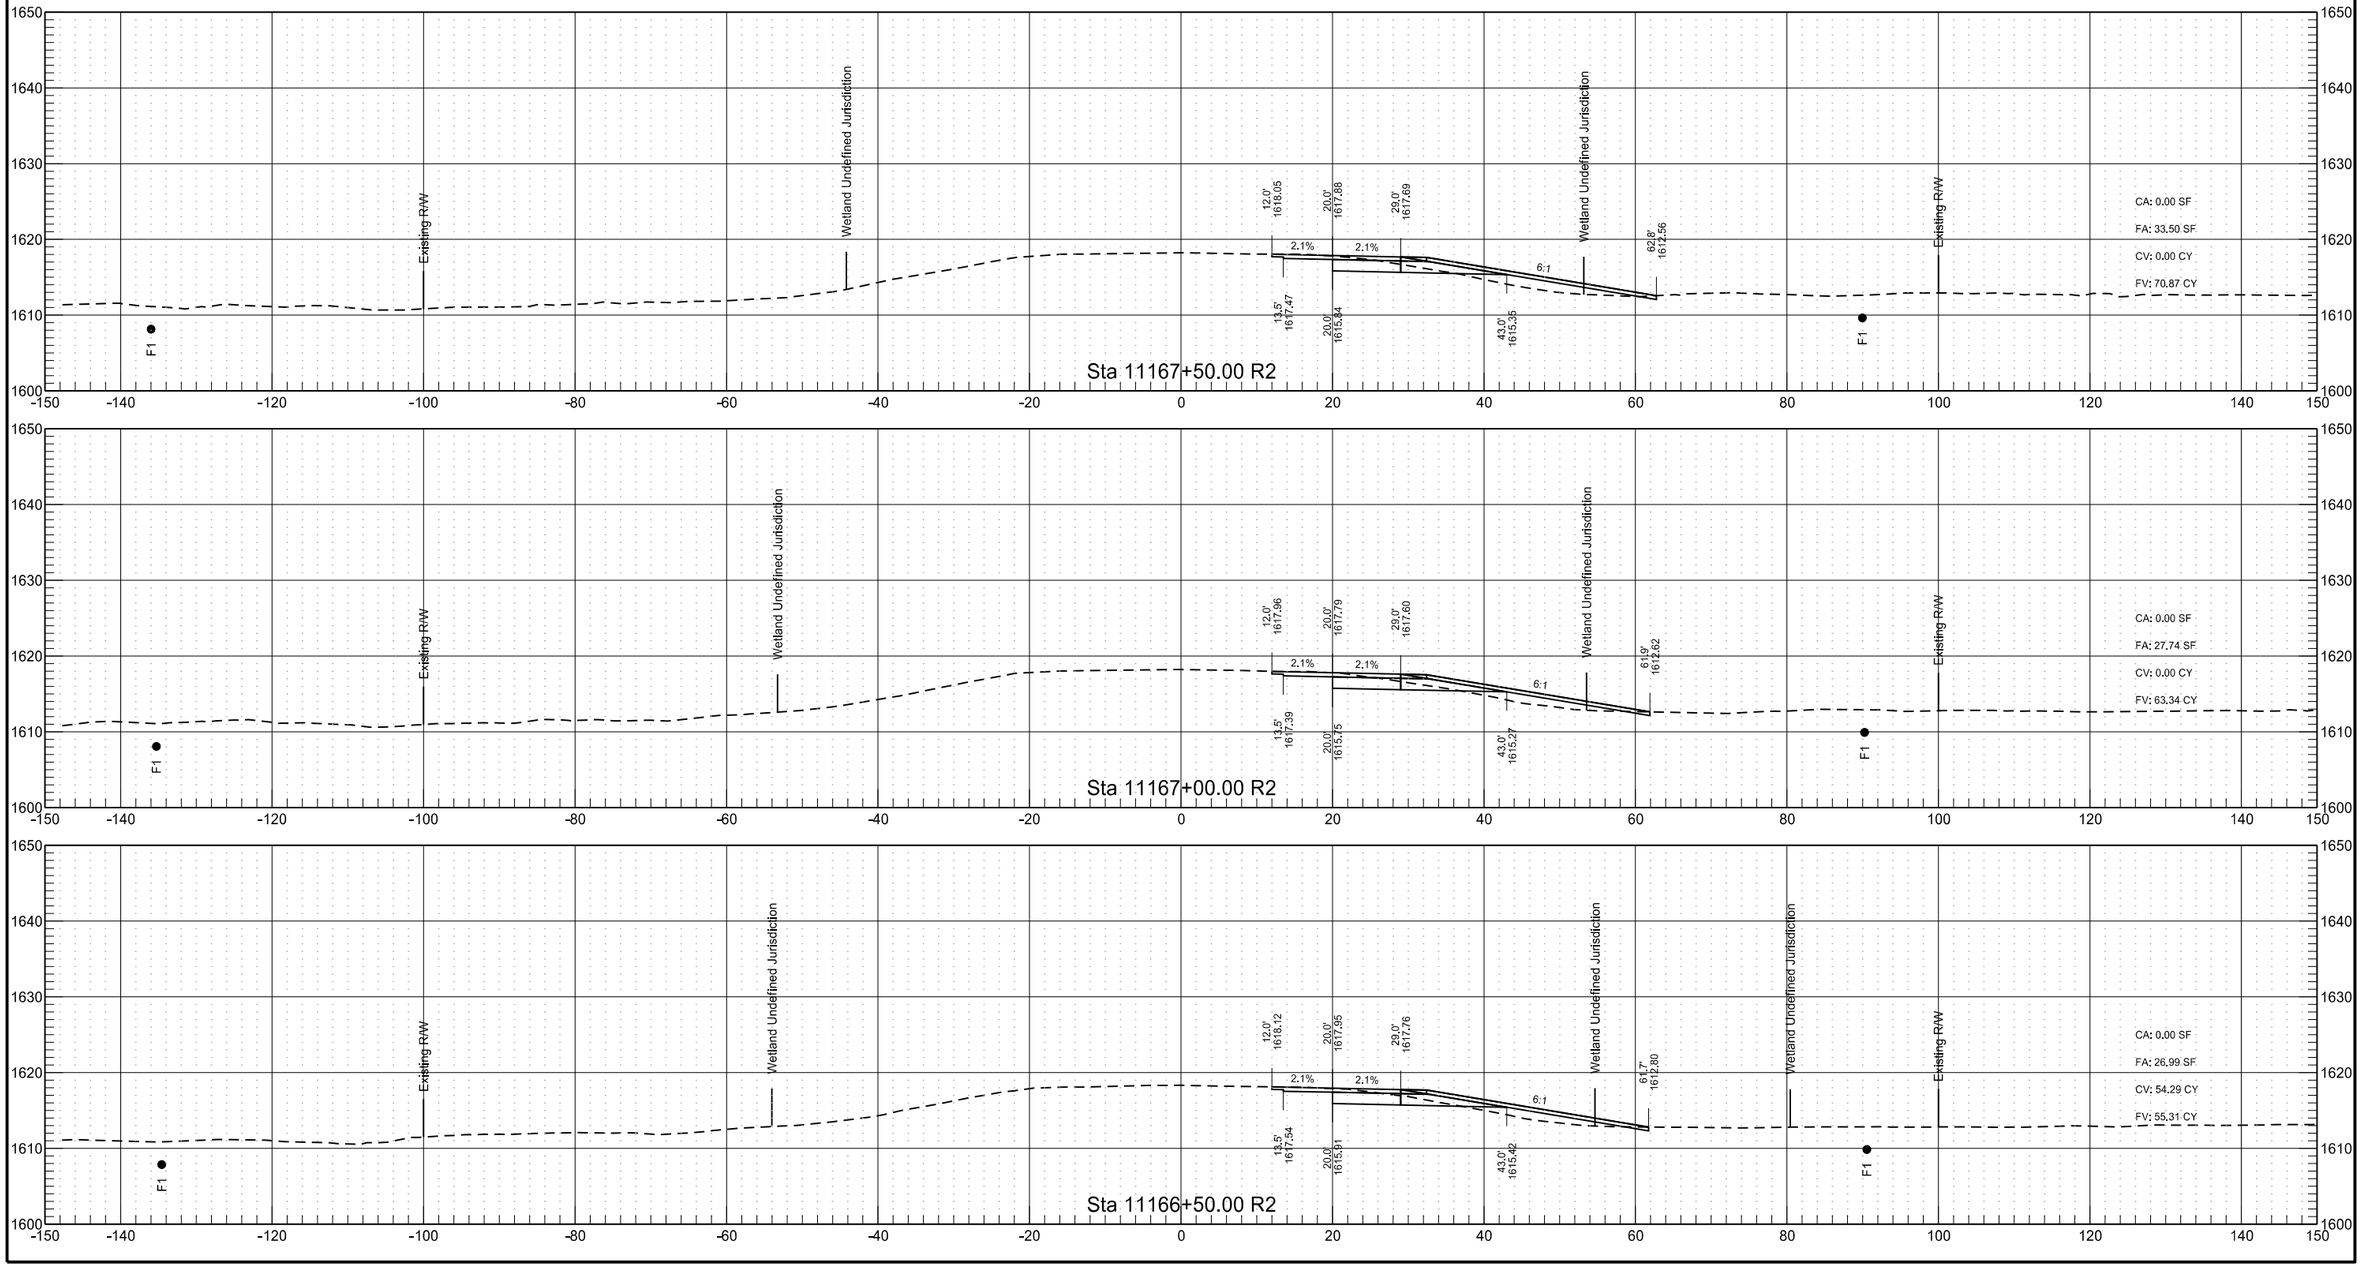


RP 209.843 to RP 212.065 - EB Passing Lane

	STATE	PROJECT NO.	SECTION NO.	SHEET NO.
	ND	INF-X-3-052(053)185	200	370

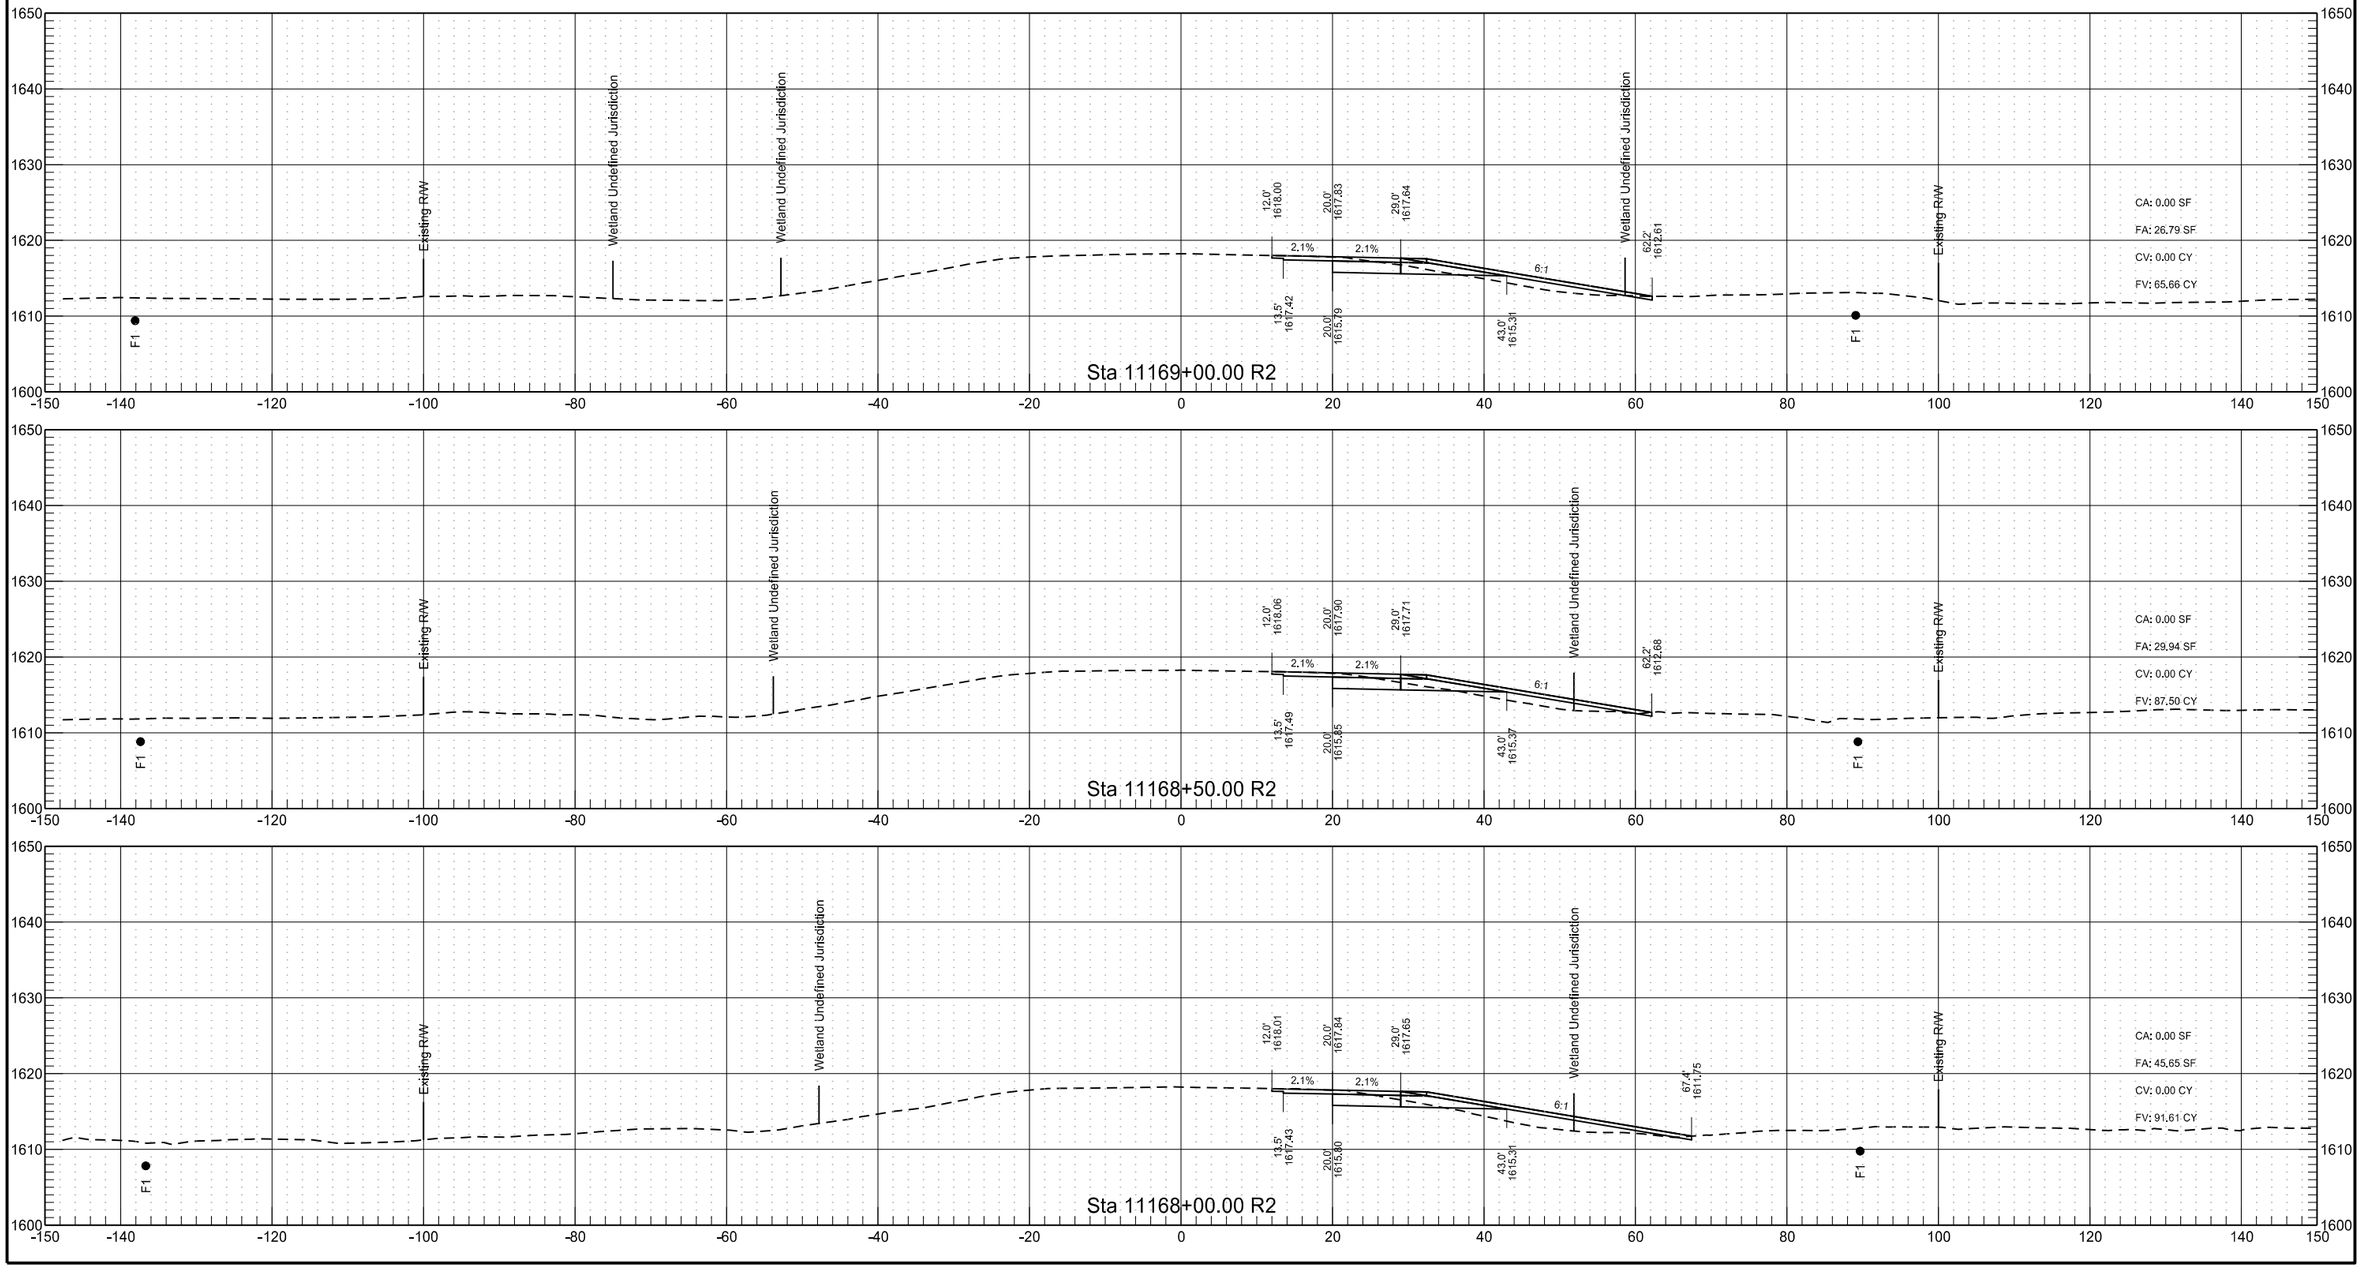

RP 209.843 to RP 212.065 - EB Passing Lane


	STATE	PROJECT NO.	SECTION NO.	SHEET NO.
	ND	INF-X-3-052(053)185	200	371

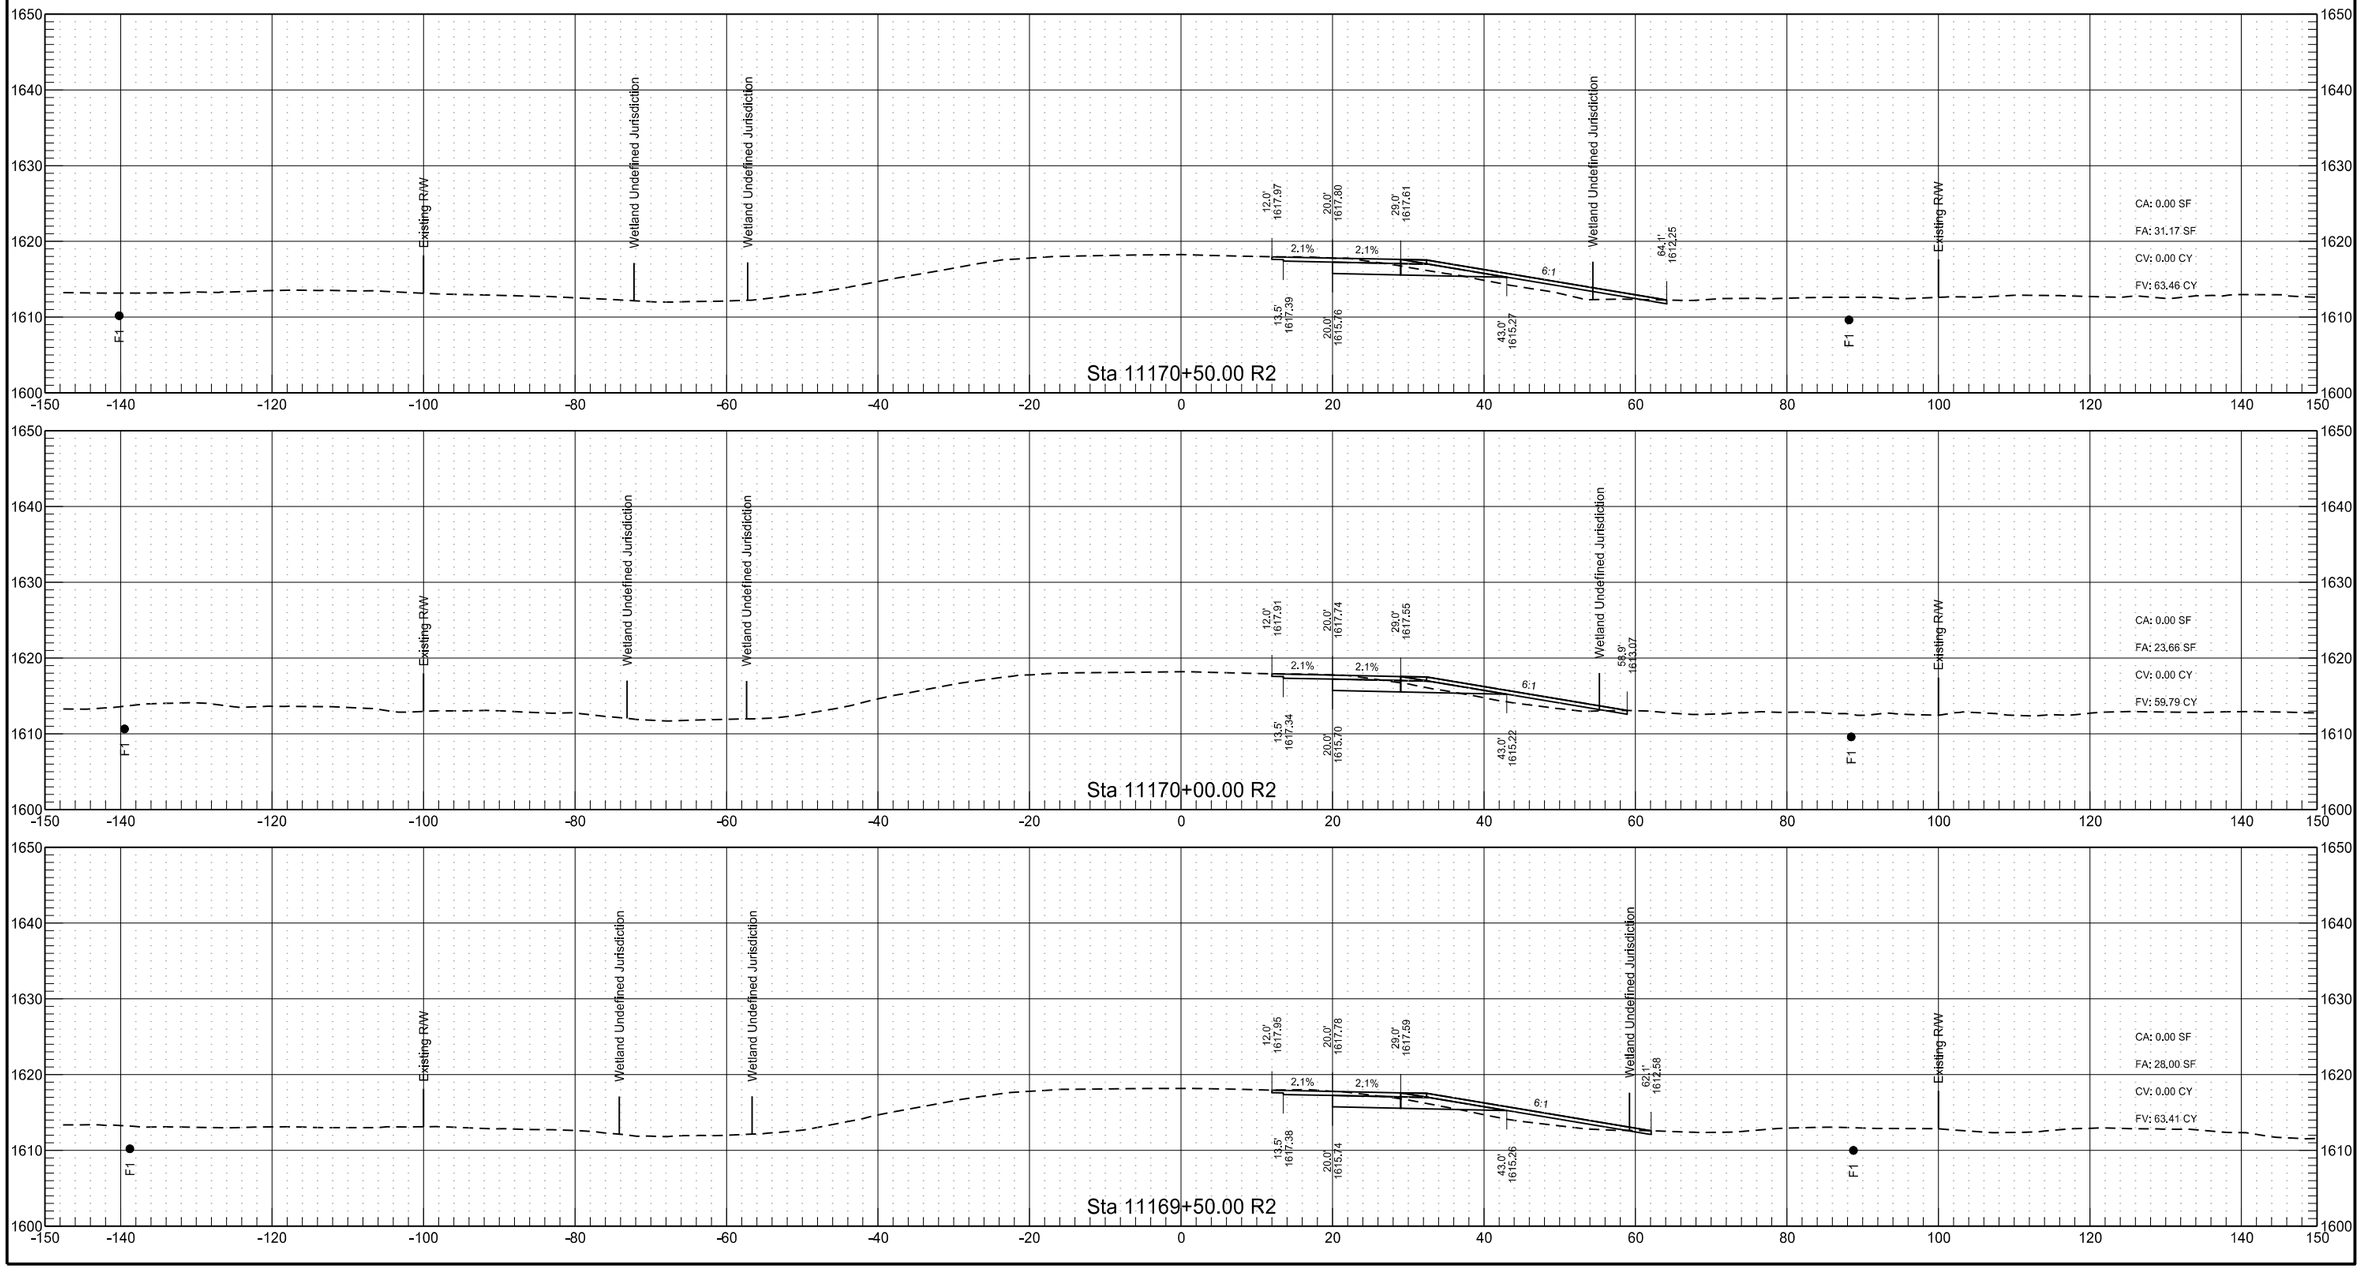



3/15/2022 9:25:16 AM sawyer.kenney G:\2021\21.01304\30052185.053\Design\Sheets\200XS_006_RP210.0_EBPL.dgn

RP 209.843 to RP 212.065 - EB Passing Lane

	STATE	PROJECT NO.	SECTION NO.	SHEET NO.
	ND	INF-X-3-052(053)185	200	372

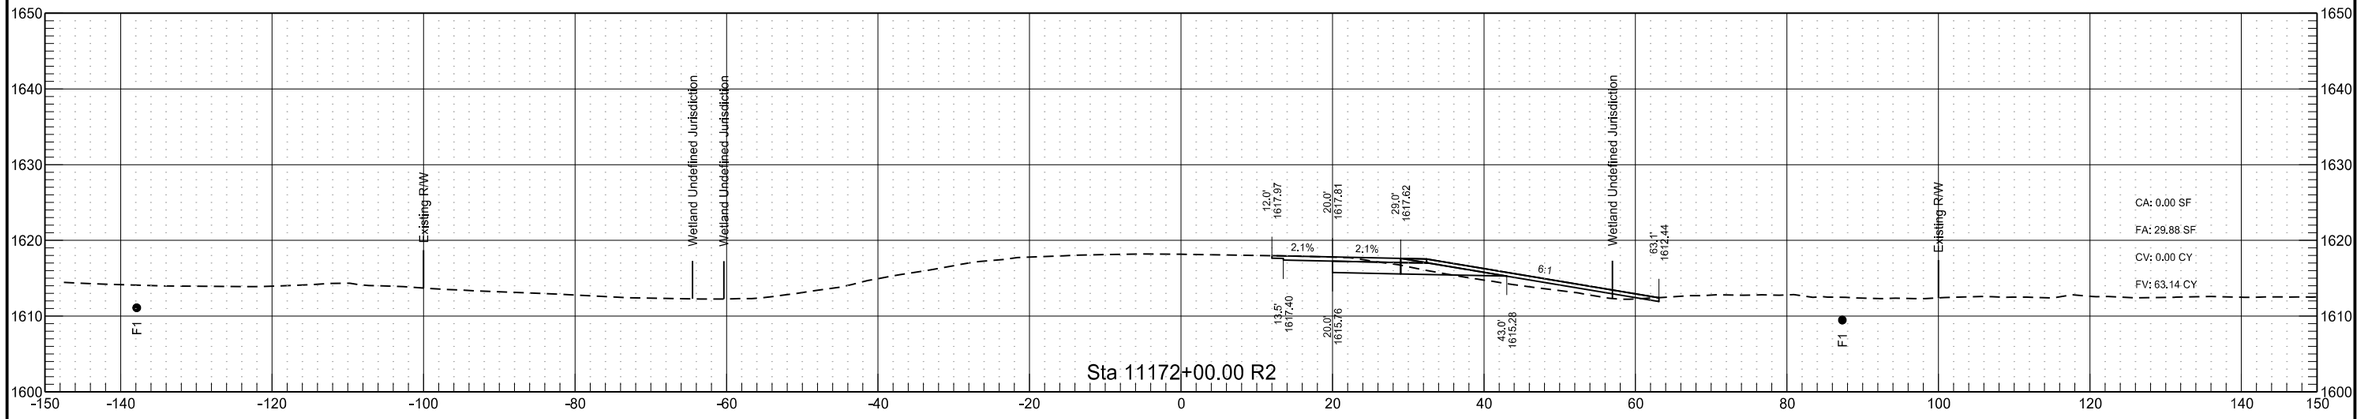


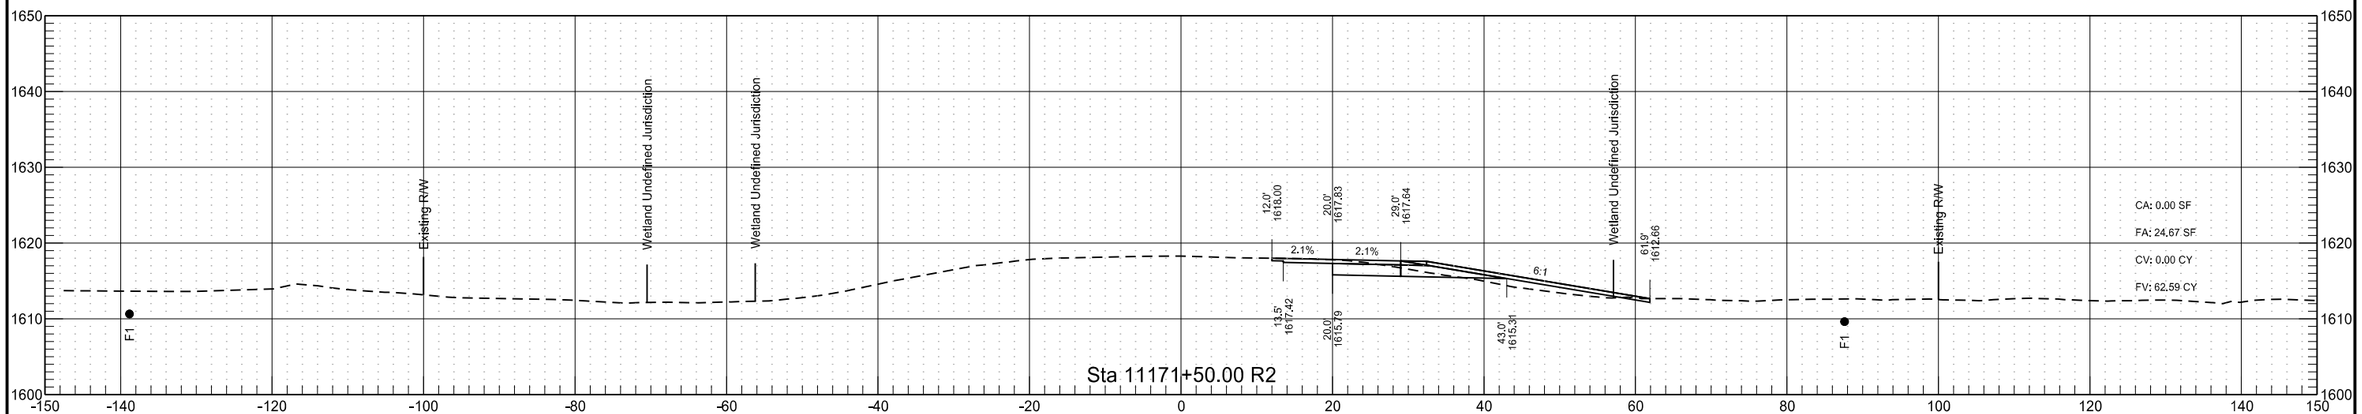


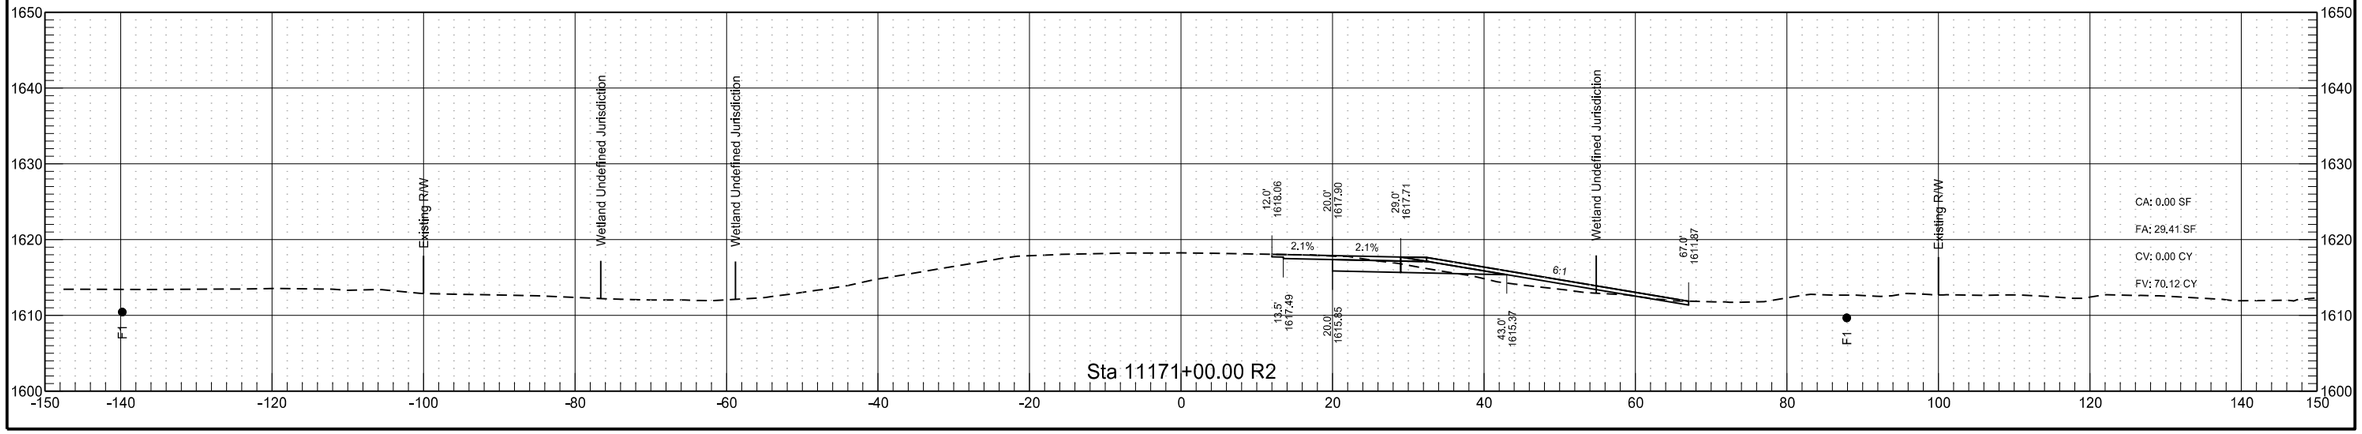


RP 209.843 to RP 212.065 - EB Passing Lane

	STATE	PROJECT NO.	SECTION NO.	SHEET NO.
	ND	INF-X-3-052(053)185	200	373

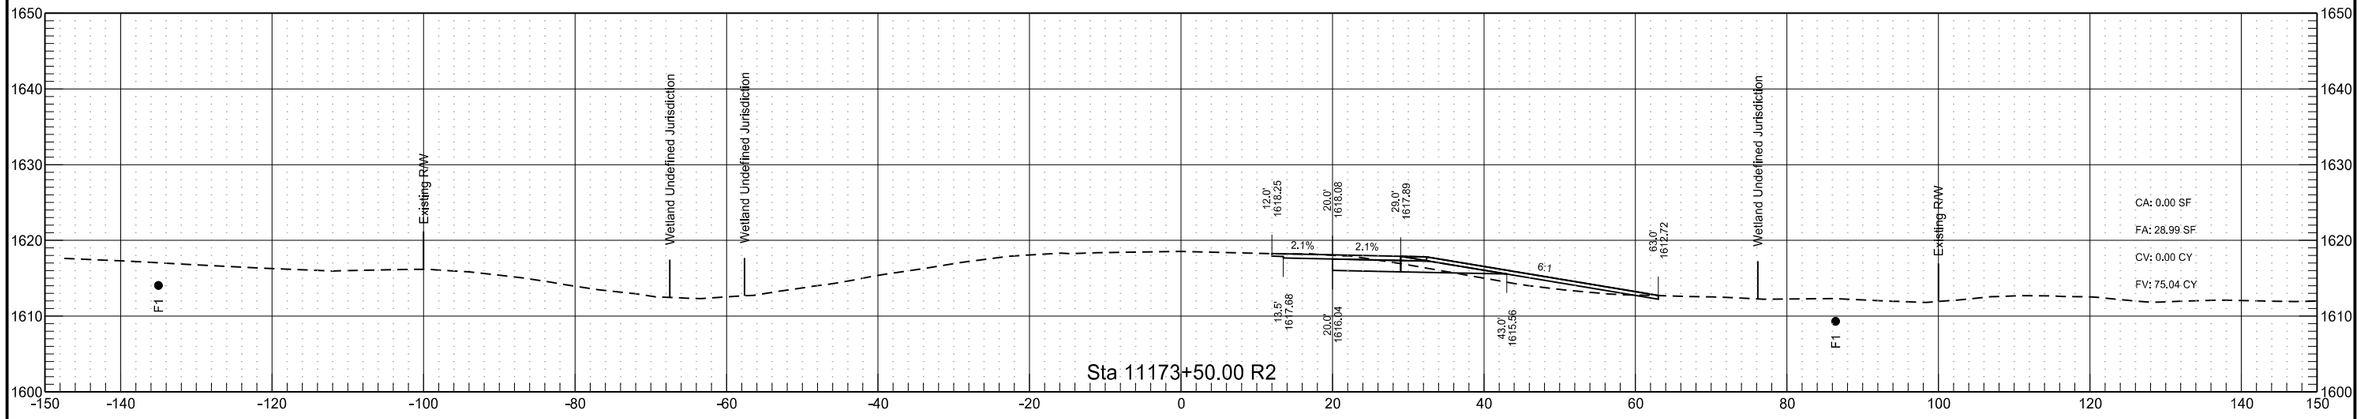


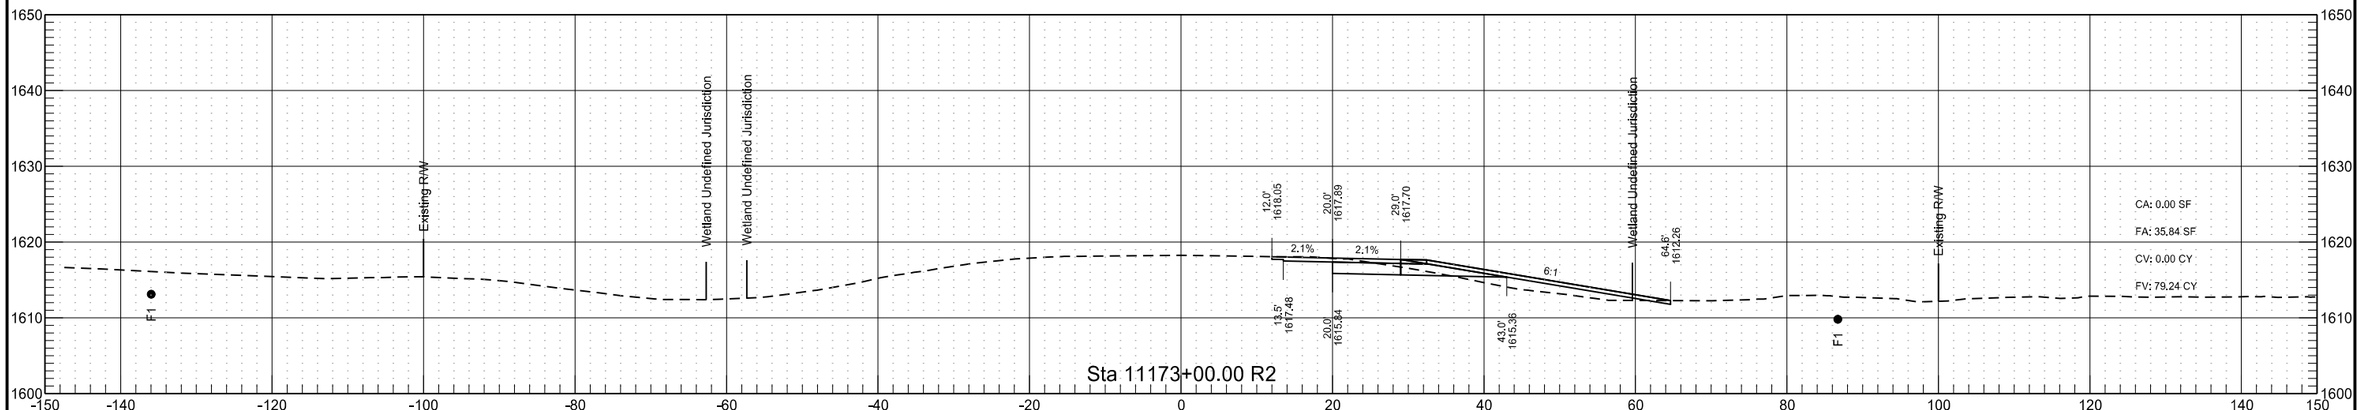


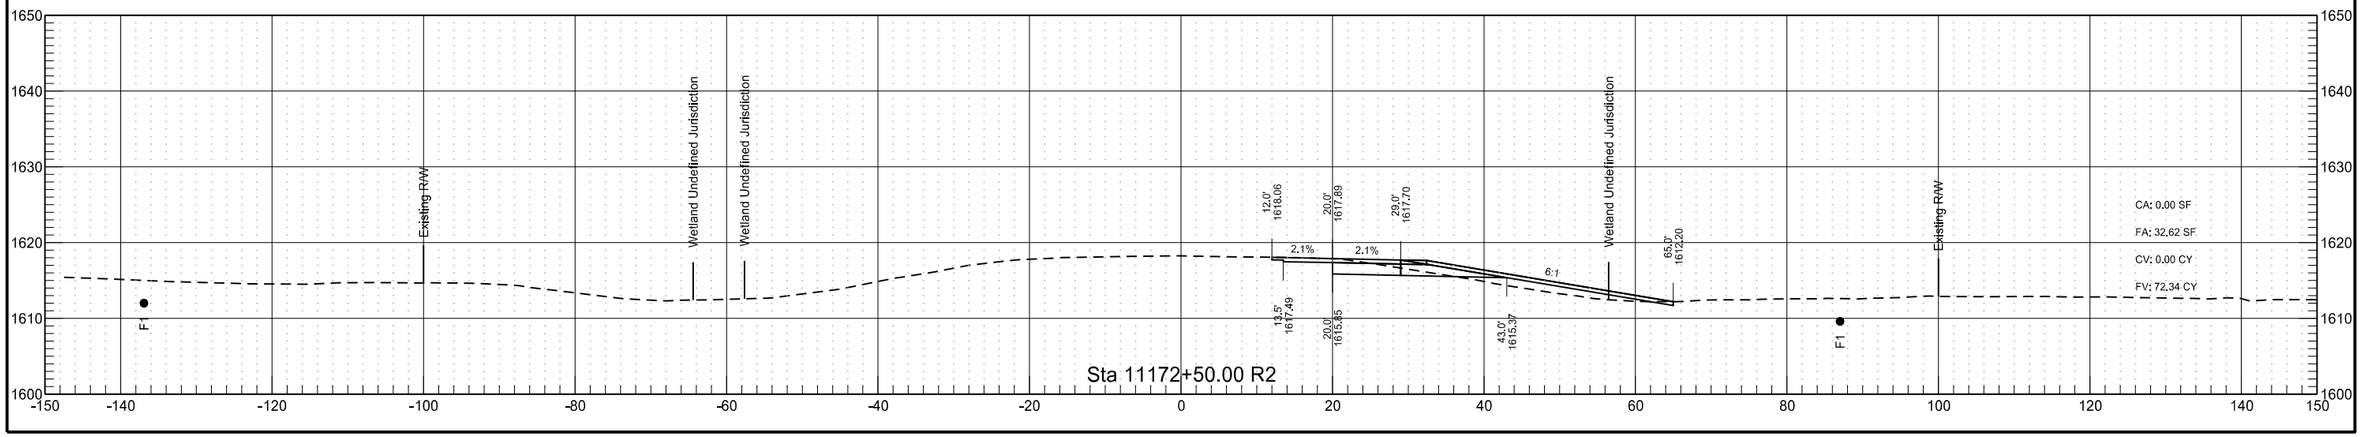


RP 209.843 to RP 212.065 - EB Passing Lane

	STATE	PROJECT NO.	SECTION NO.	SHEET NO.
	ND	INF-X-3-052(053)185	200	374

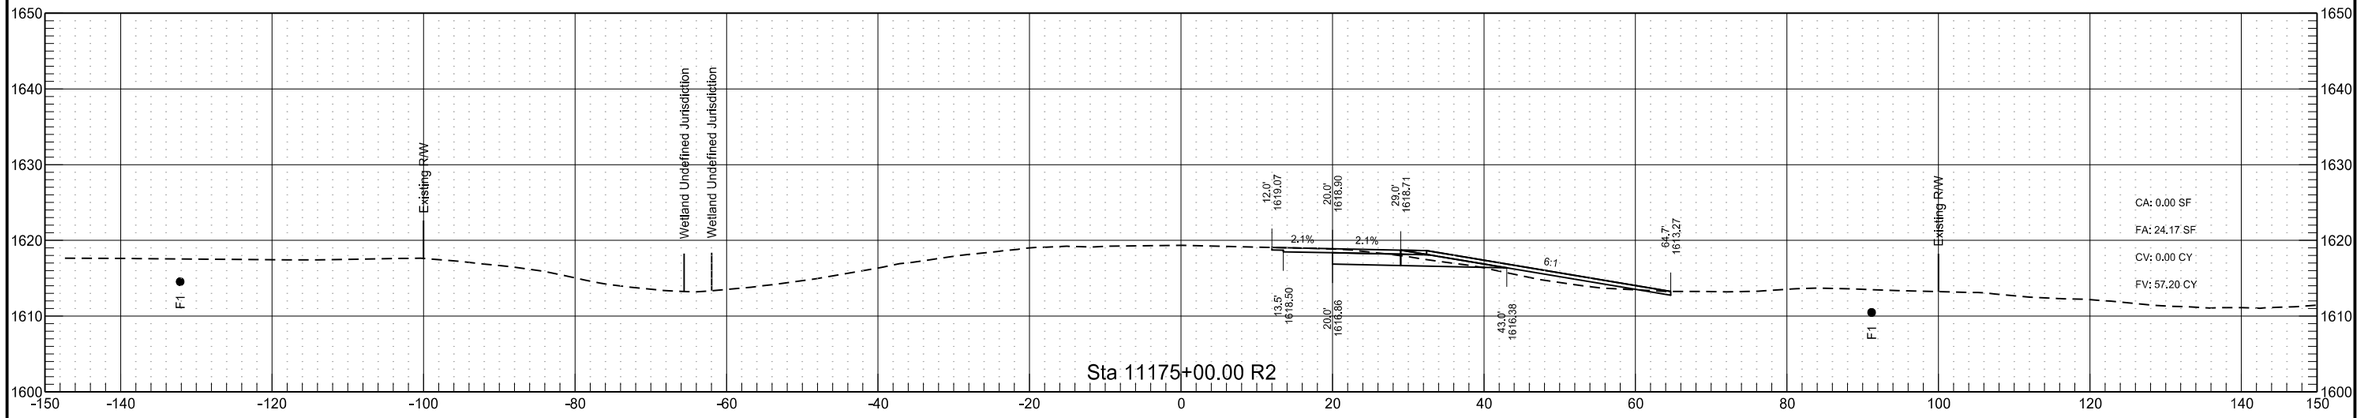


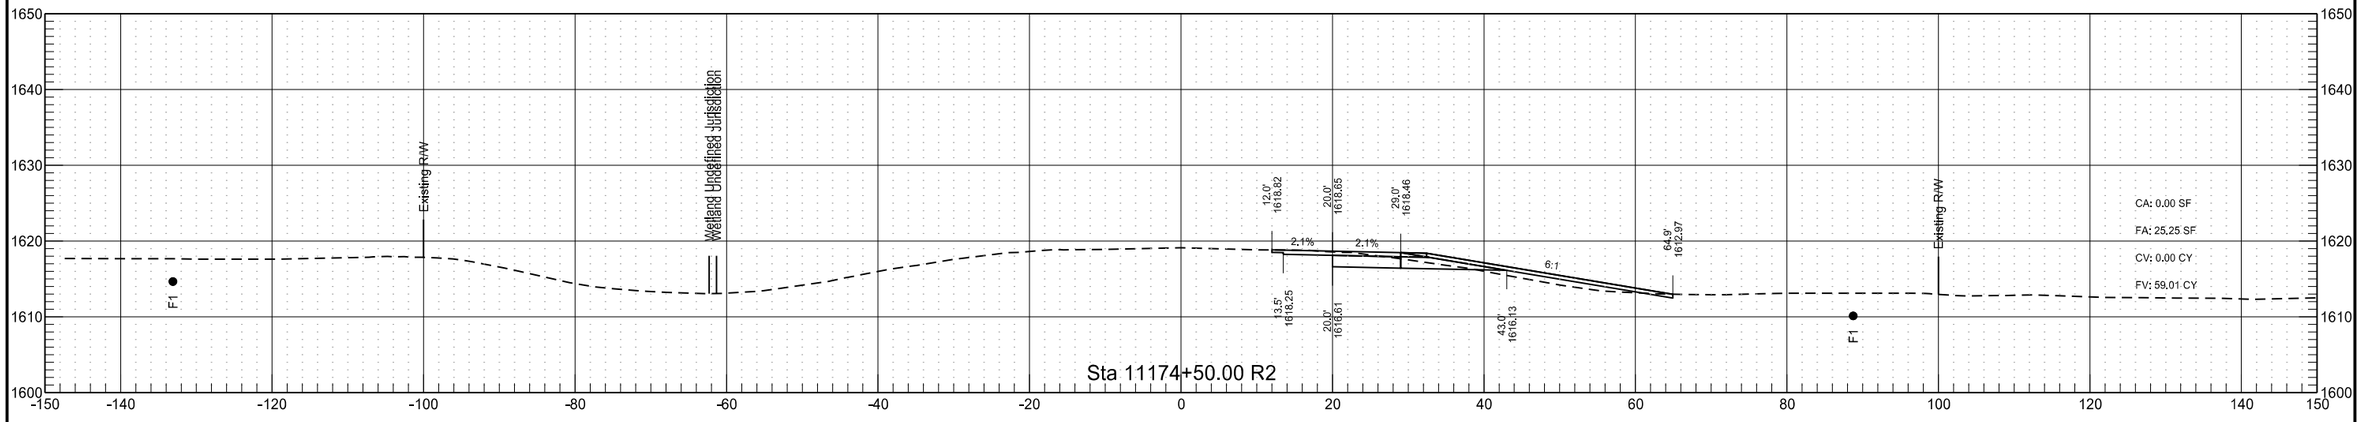

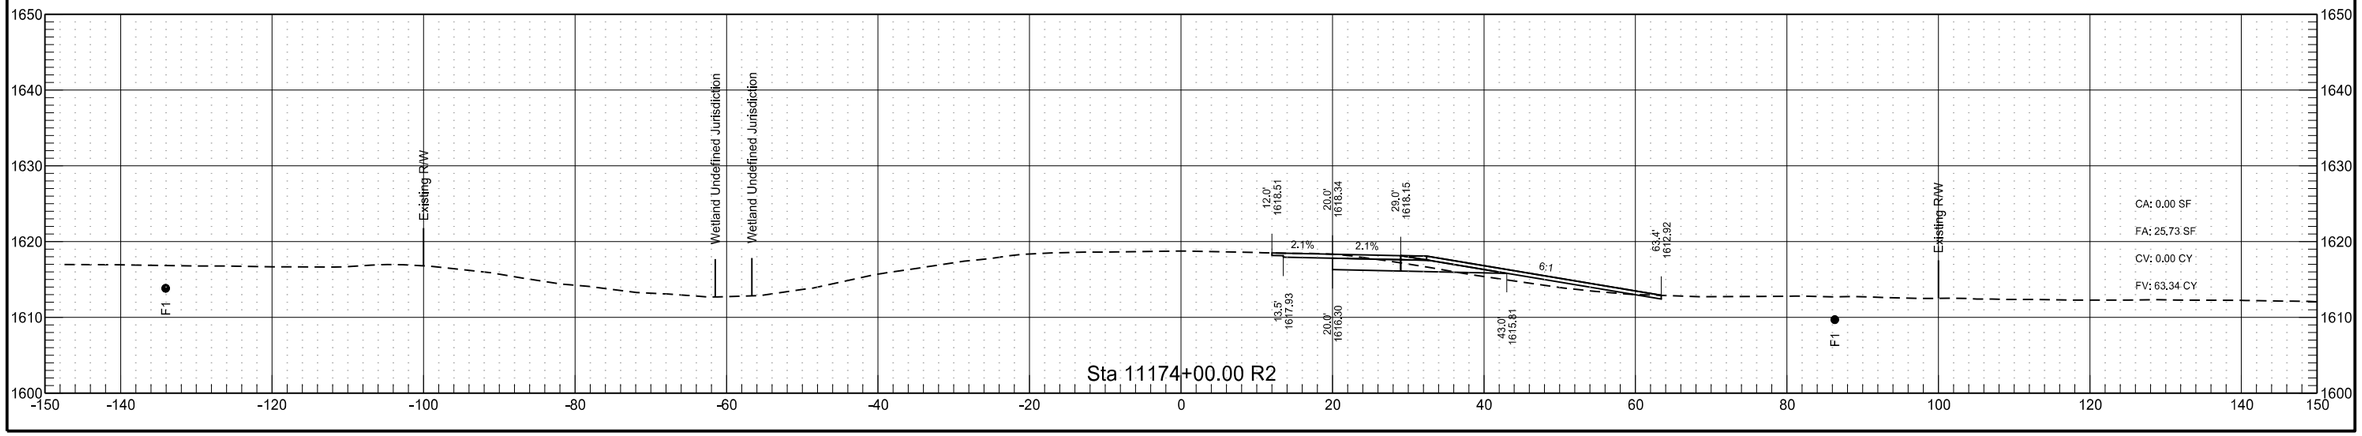

RP 209.843 to RP 212.065 - EB Passing Lane

	STATE	PROJECT NO.	SECTION NO.	SHEET NO.
	ND	INF-X-3-052(053)185	200	375

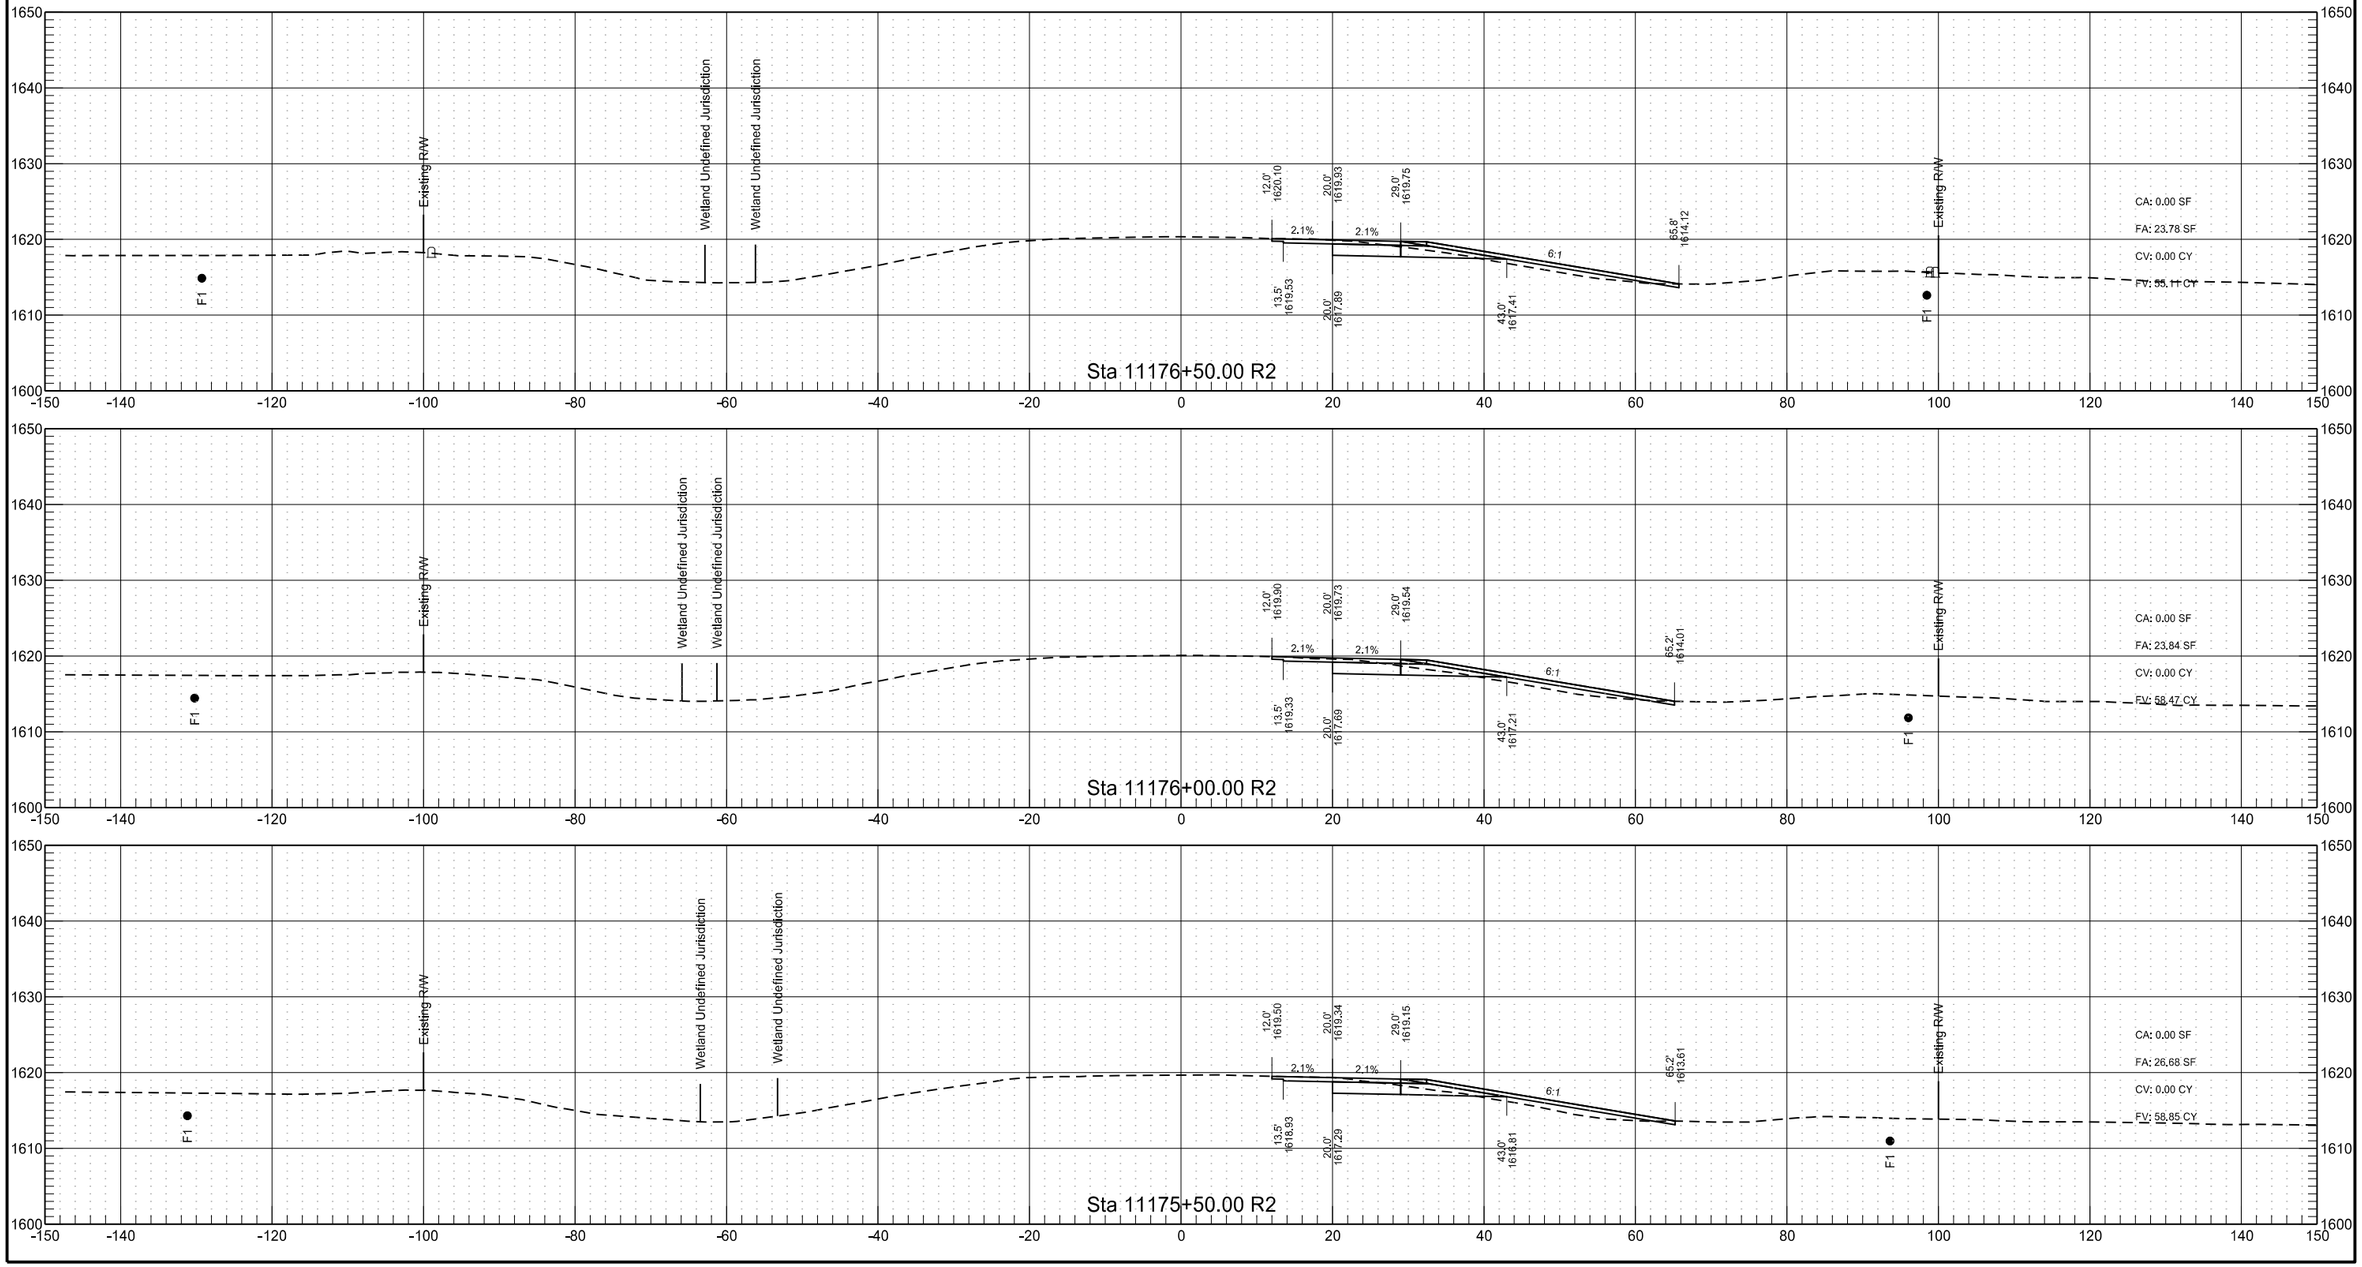



RP 209.843 to RP 212.065 - EB Passing Lane


	STATE	PROJECT NO.	SECTION NO.	SHEET NO.
	ND	INF-X-3-052(053)185	200	376


RP 209.843 to RP 212.065 - EB Passing Lane

	STATE	PROJECT NO.	SECTION NO.	SHEET NO.
	ND	INF-X-3-052(053)185	200	377

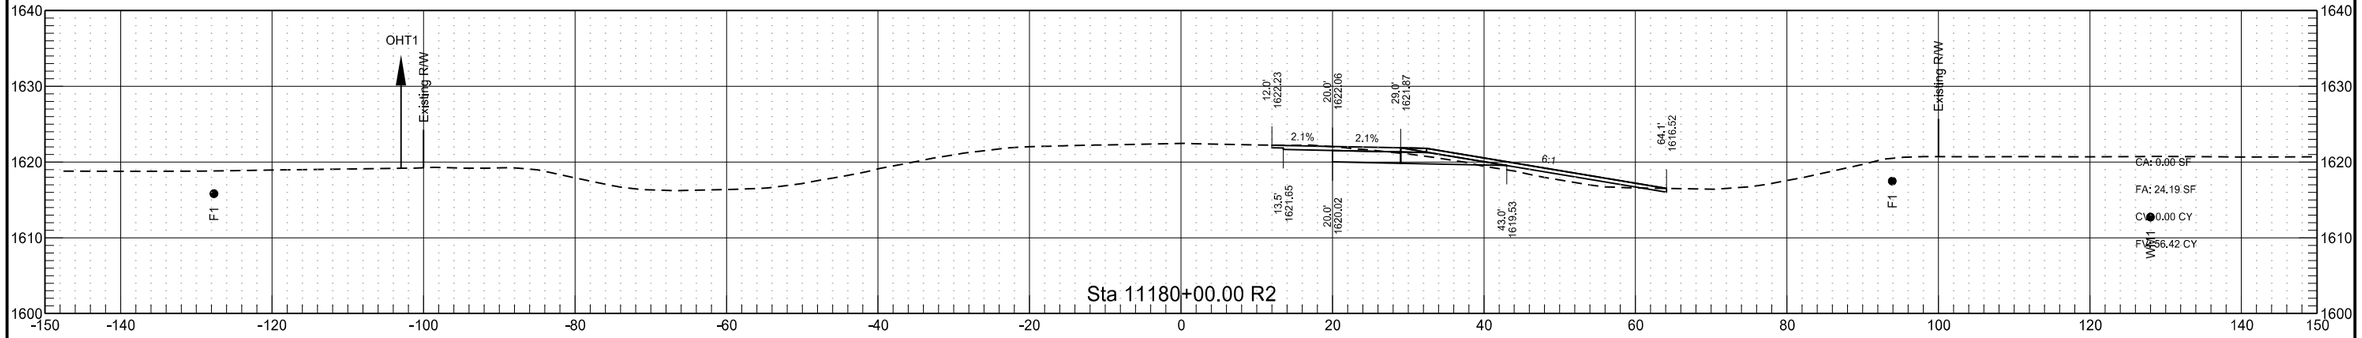

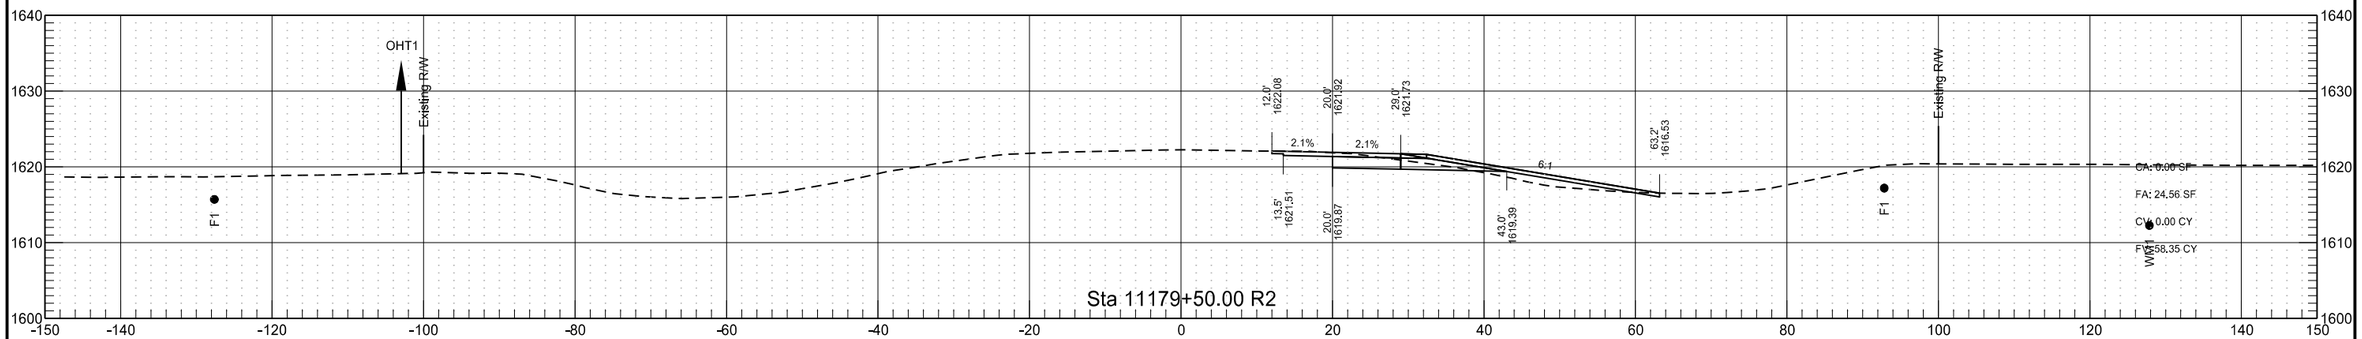


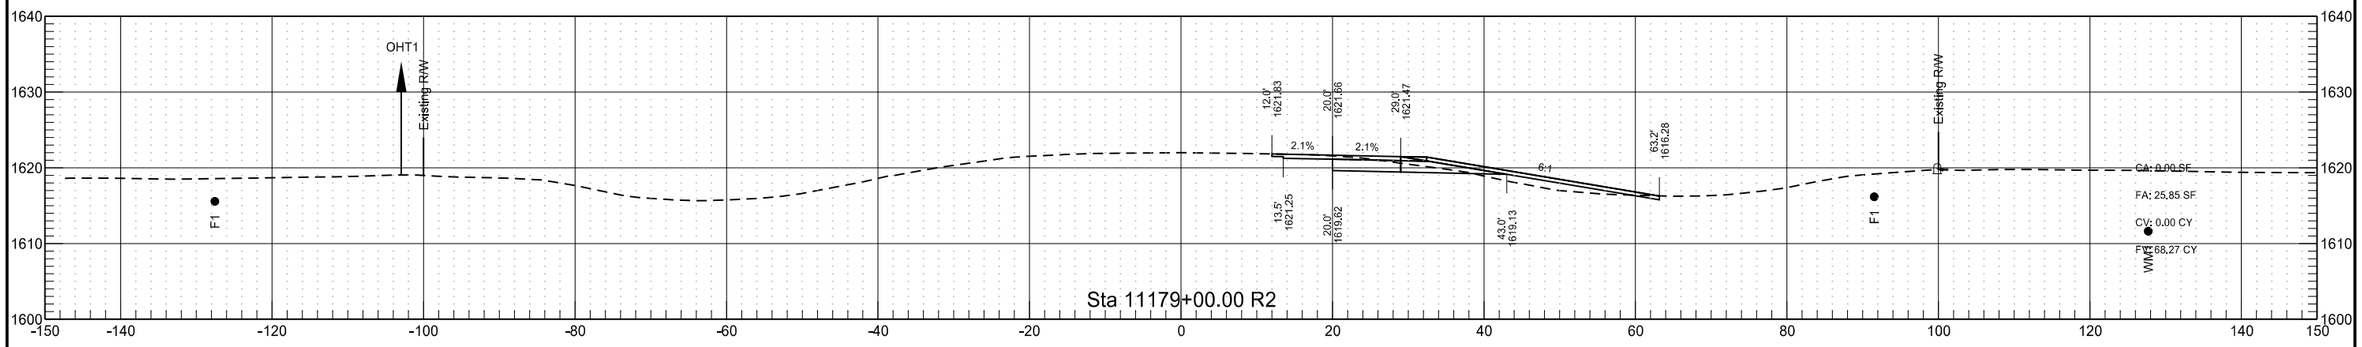

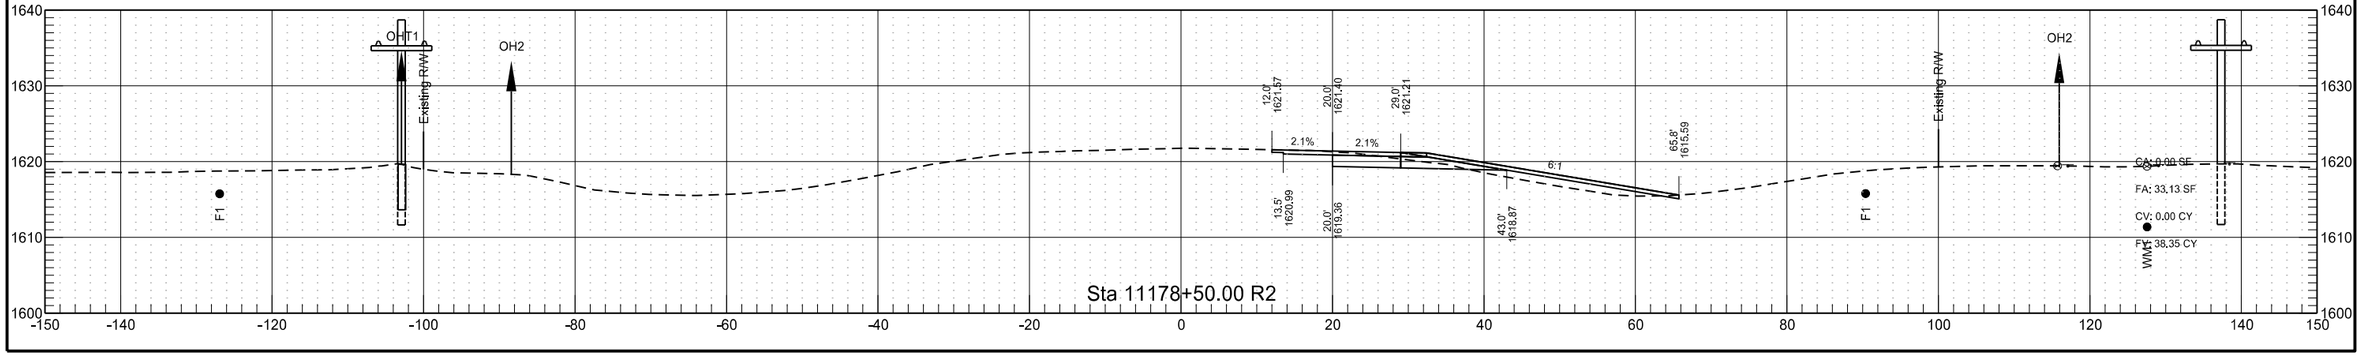


RP 209.843 to RP 212.065 - EB Passing Lane


	STATE	PROJECT NO.	SECTION NO.	SHEET NO.
	ND	INF-X-3-052(053)185	200	378

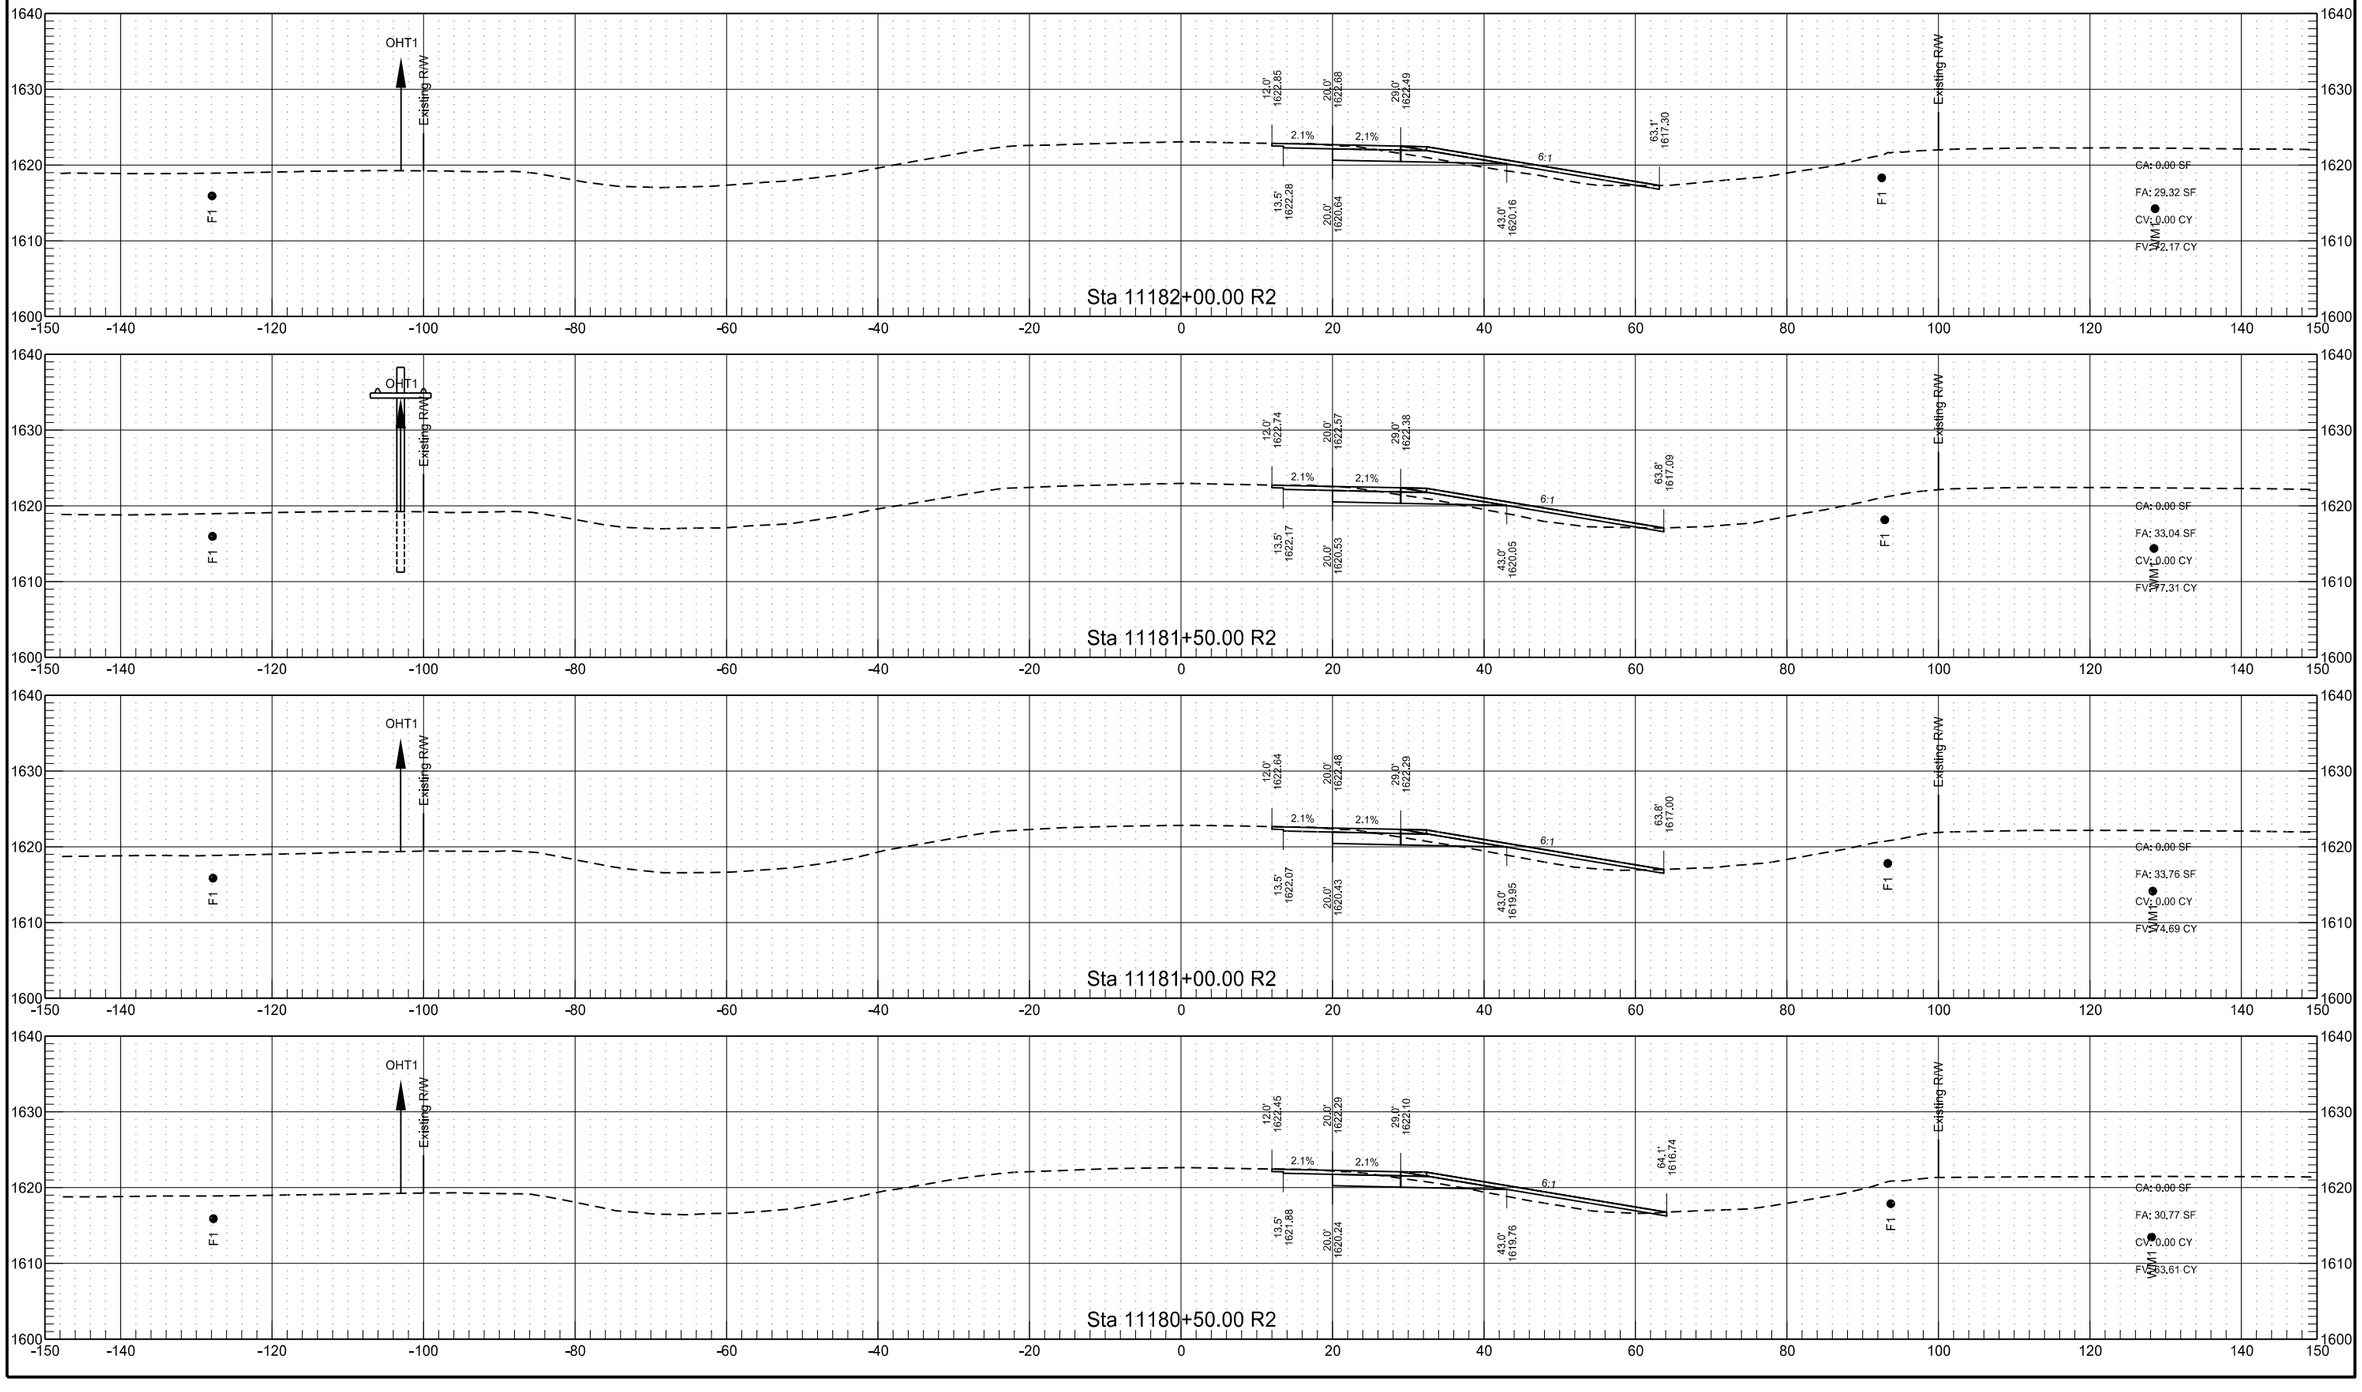



RP 209.843 to RP 212.065 - EB Passing Lane

	STATE	PROJECT NO.	SECTION NO.	SHEET NO.
	ND	INF-X-3-052(053)185	200	379

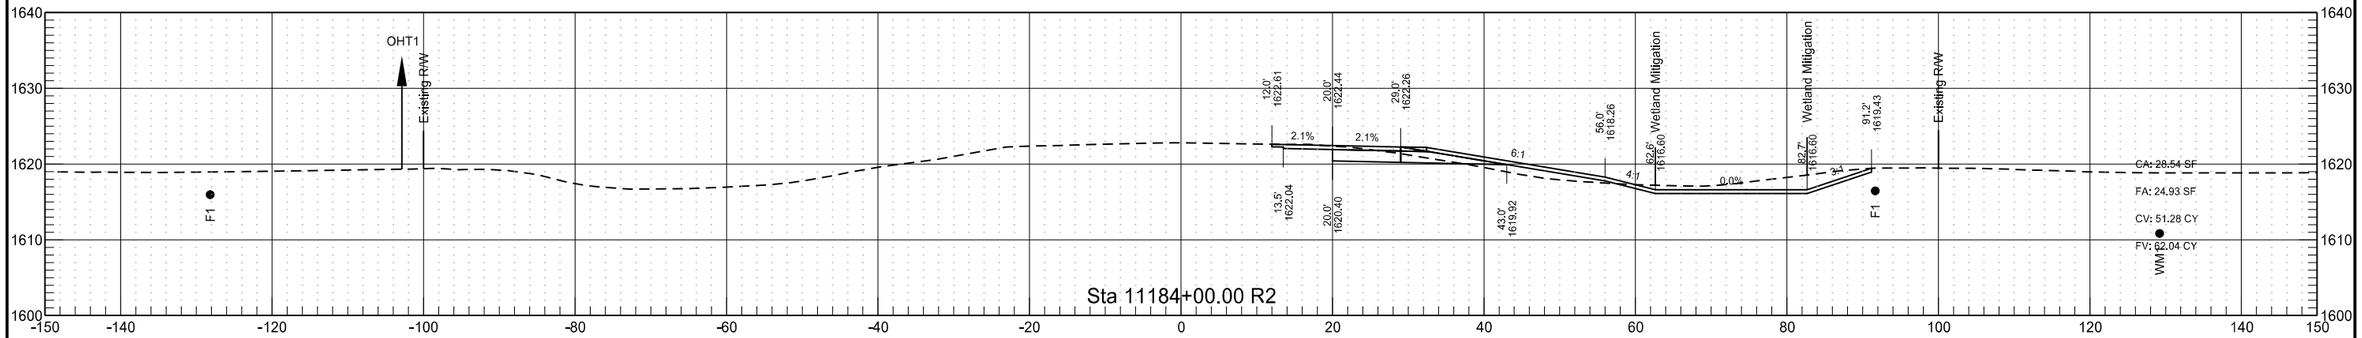

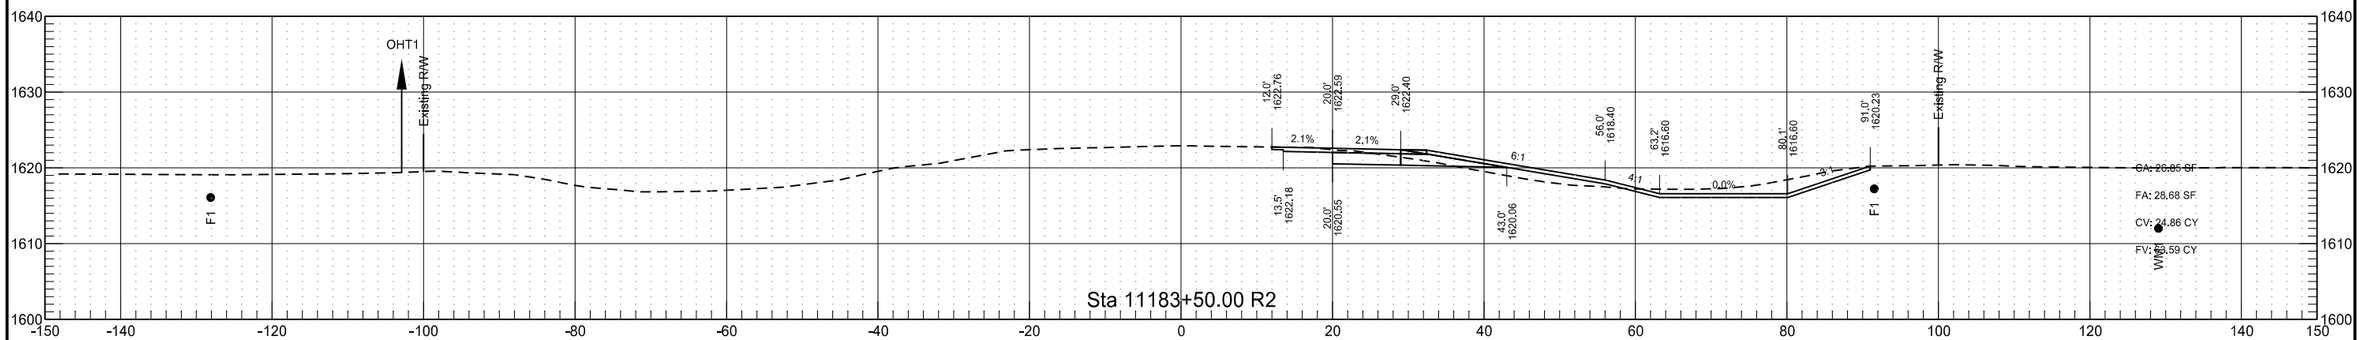

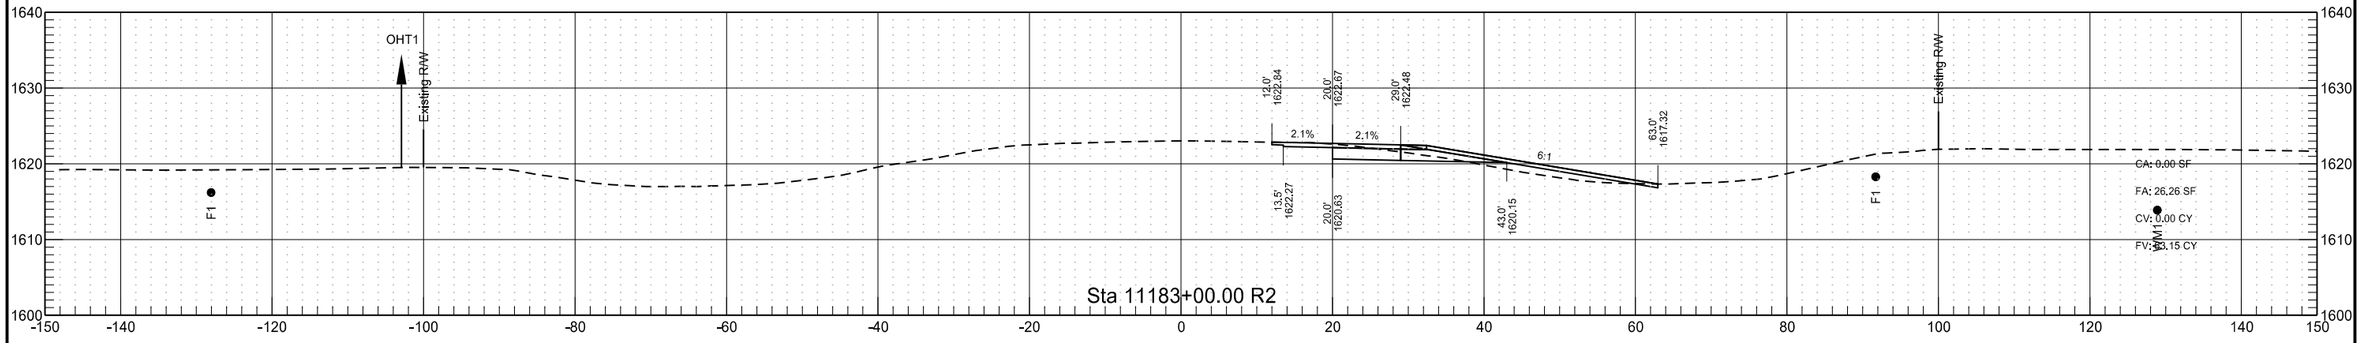

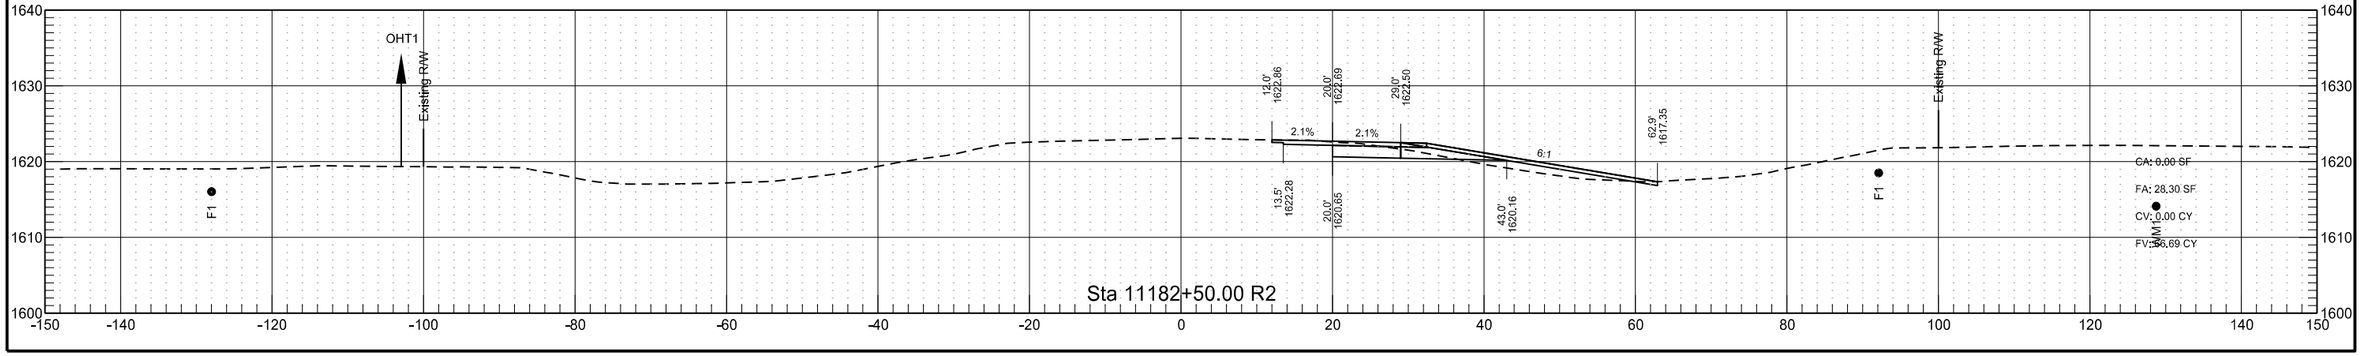



RP 209.843 to RP 212.065 - EB Passing Lane


	STATE	PROJECT NO.	SECTION NO.	SHEET NO.
	ND	INF-X-3-052(053)185	200	380

RP 209.843 to RP 212.065 - EB Passing Lane

	STATE	PROJECT NO.	SECTION NO.	SHEET NO.
	ND	INF-X-3-052(053)185	200	381

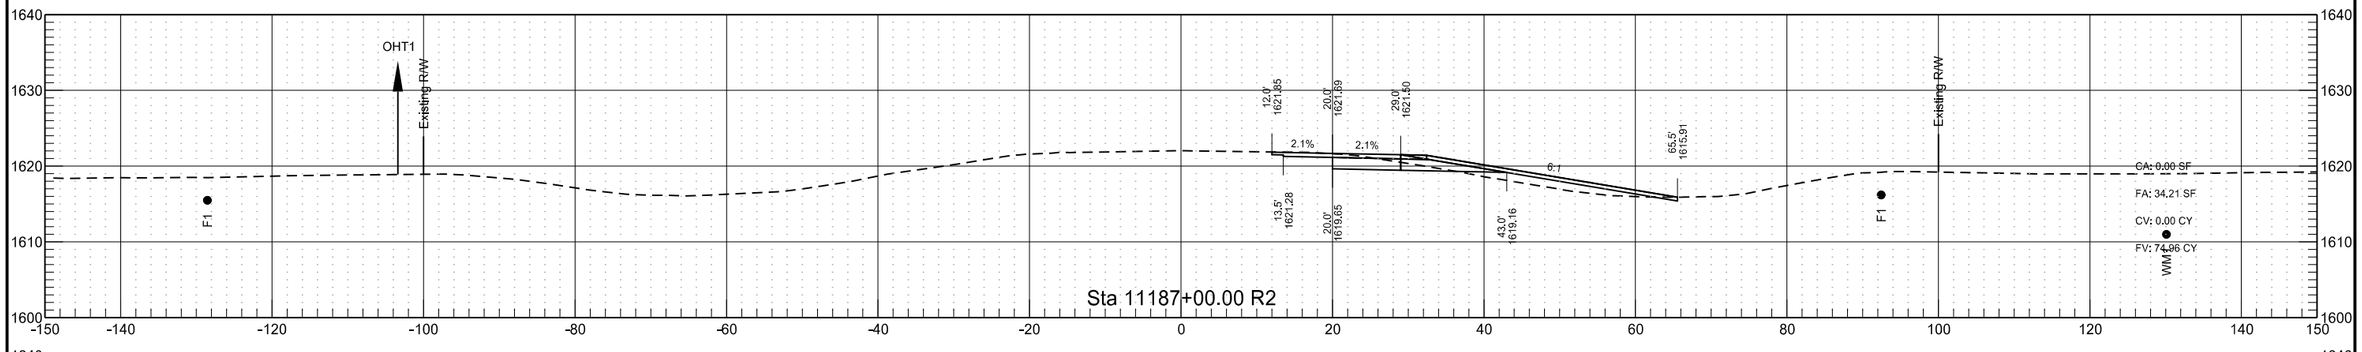


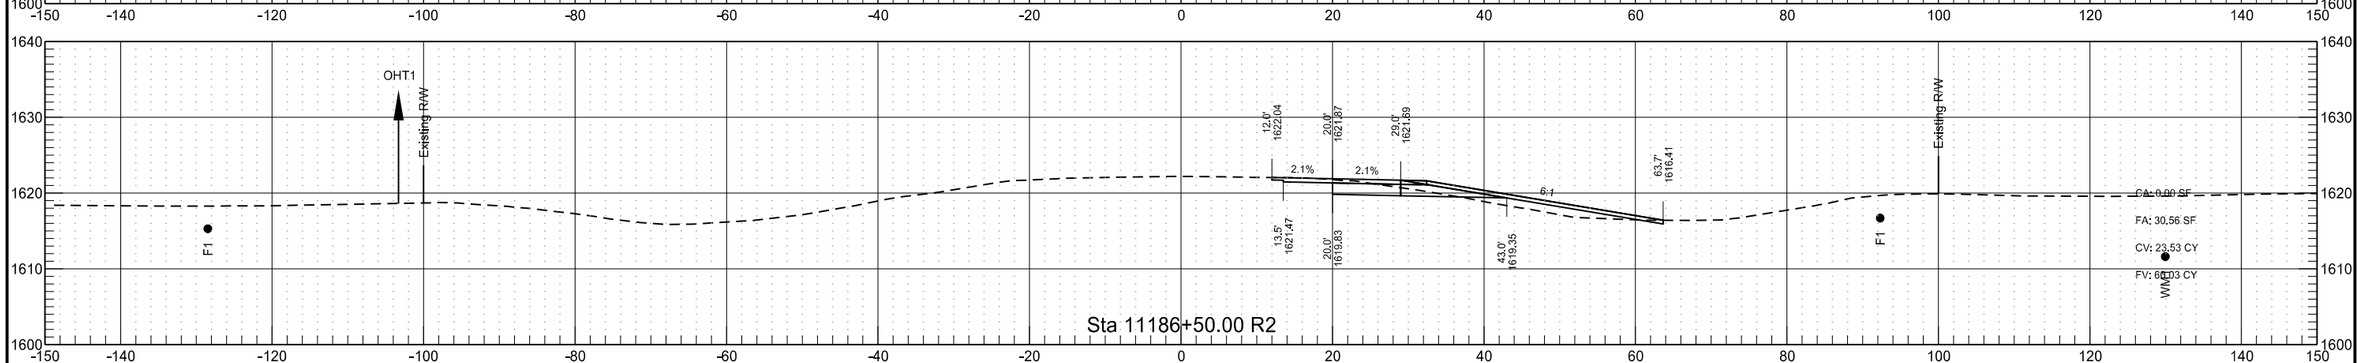


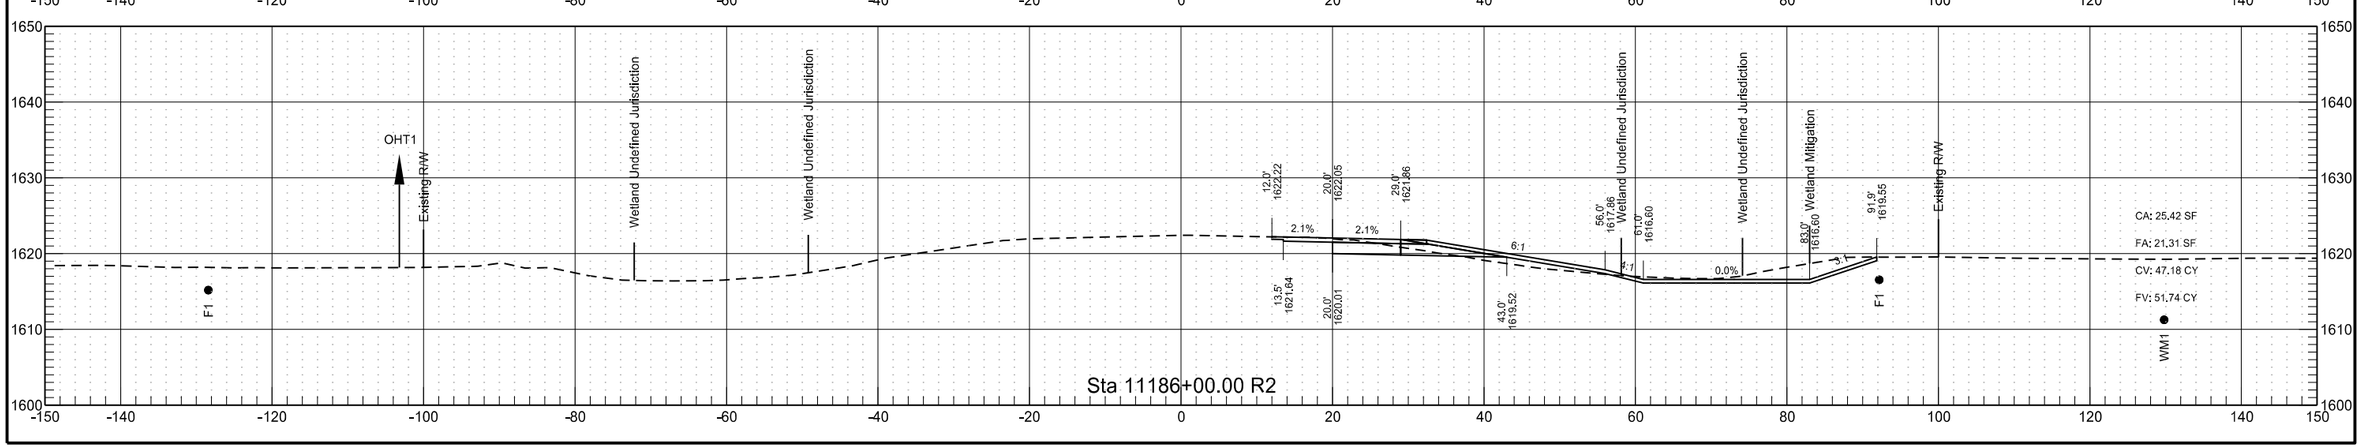



RP 209.843 to RP 212.065 - EB Passing Lane

	STATE	PROJECT NO.	SECTION NO.	SHEET NO.
	ND	INF-X-3-052(053)185	200	382

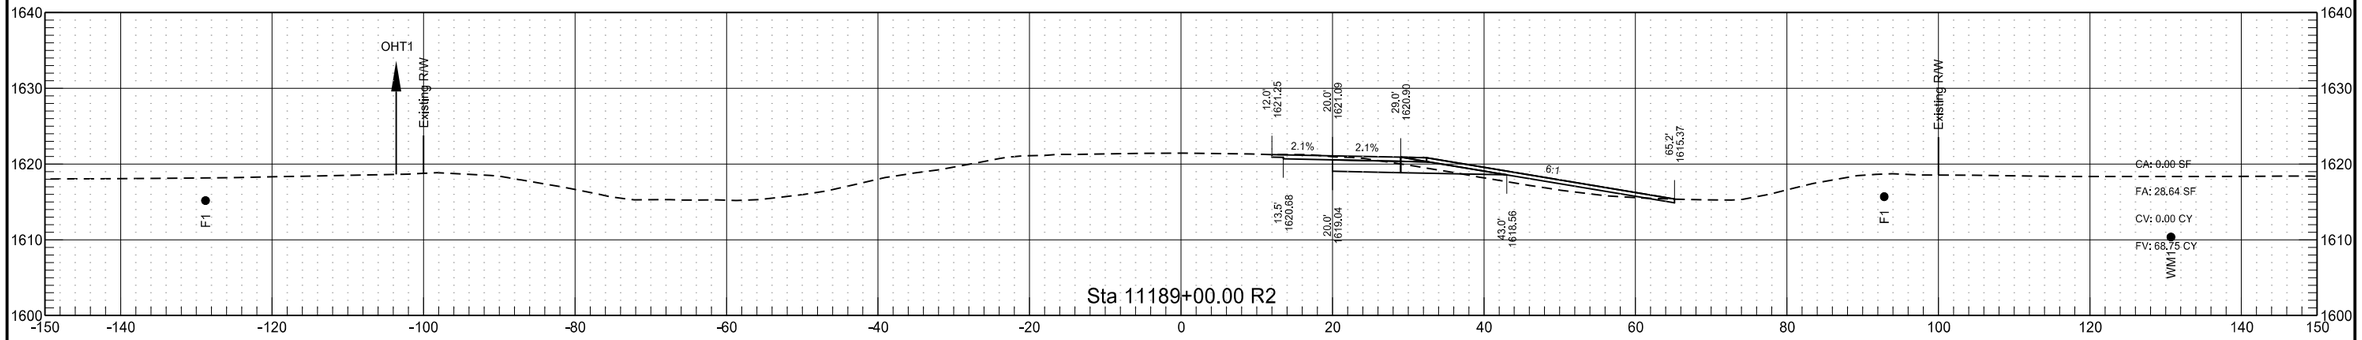

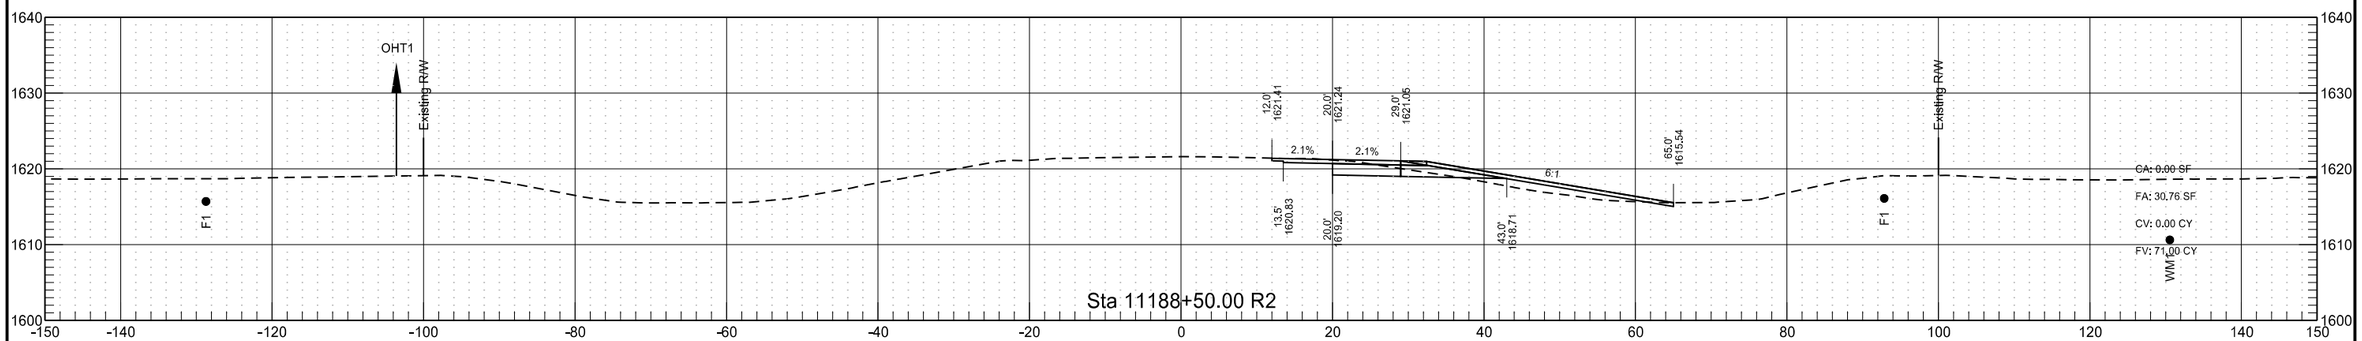


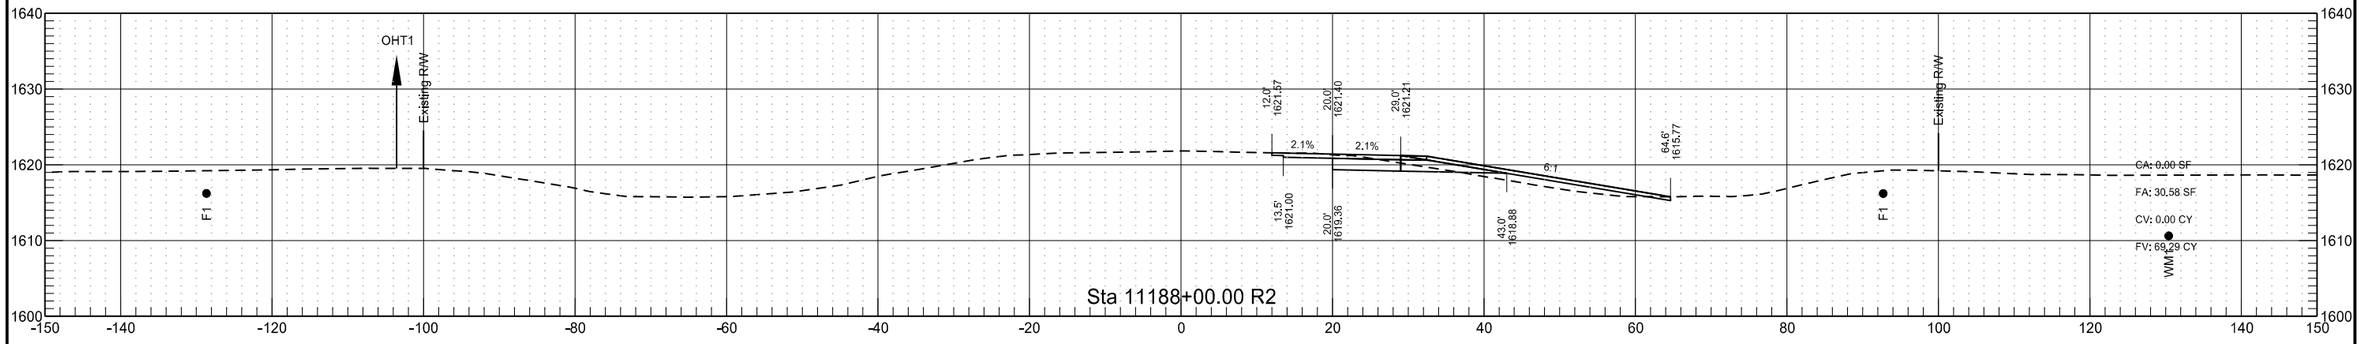


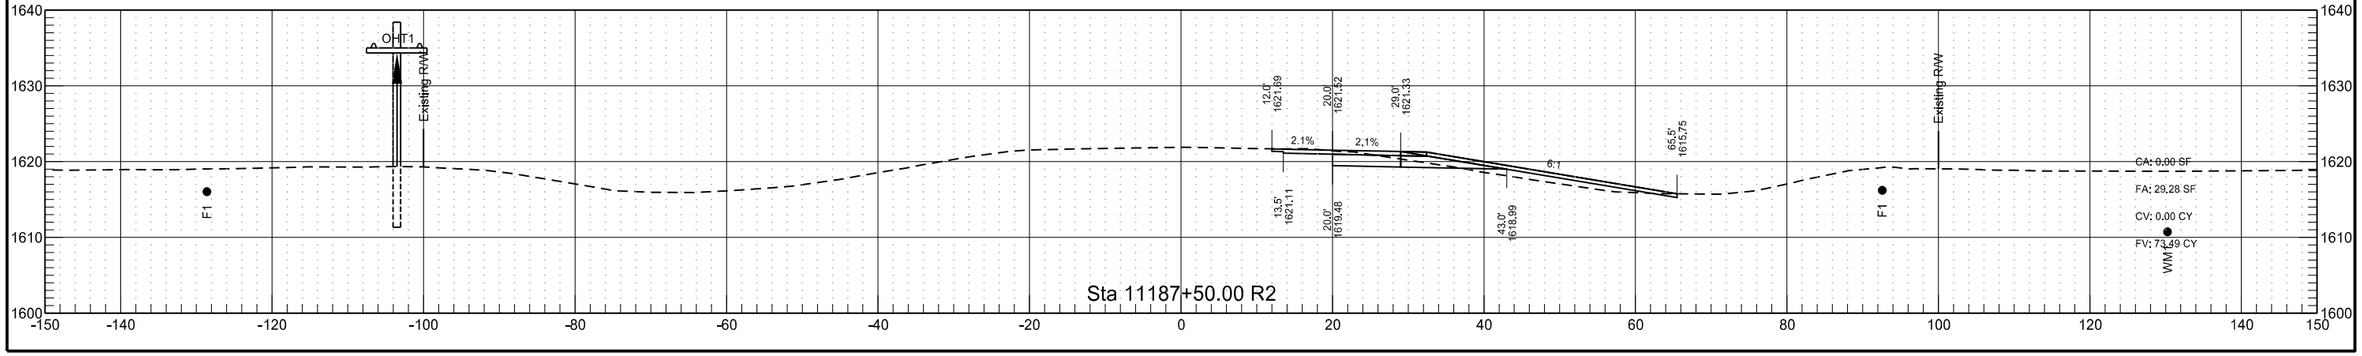


RP 209.843 to RP 212.065 - EB Passing Lane

	STATE	PROJECT NO.	SECTION NO.	SHEET NO.
	ND	INF-X-3-052(053)185	200	383

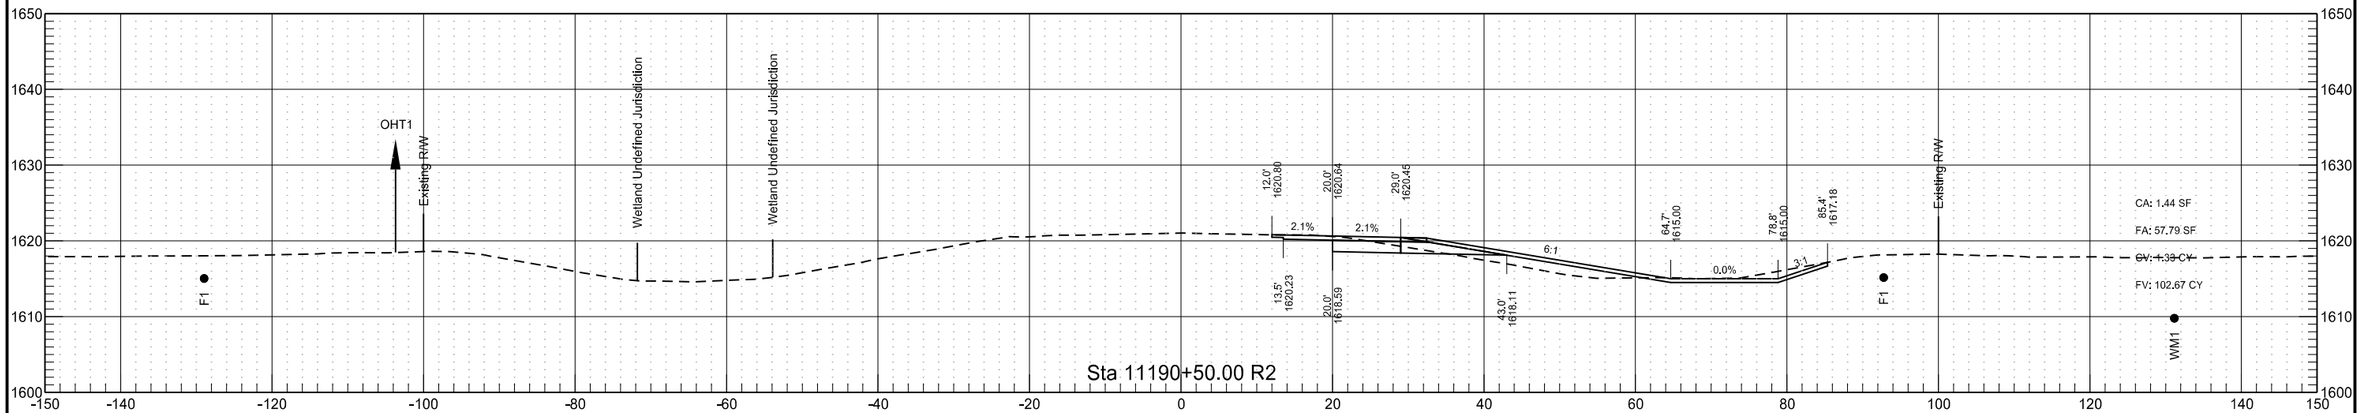

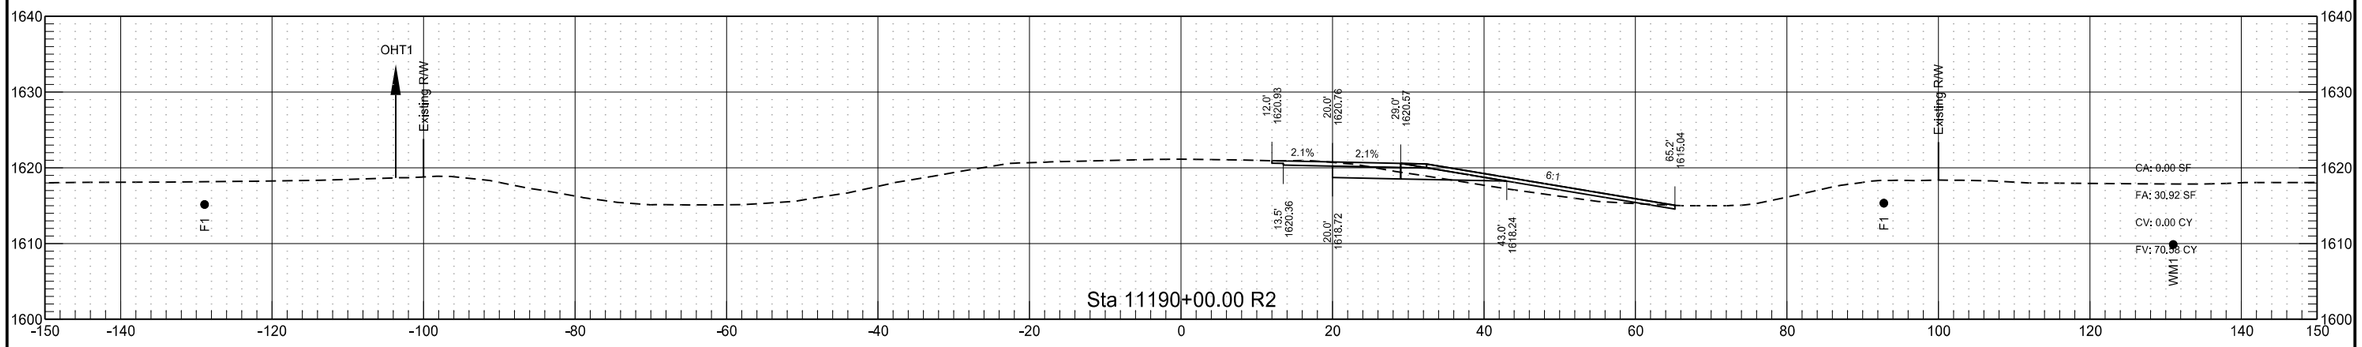

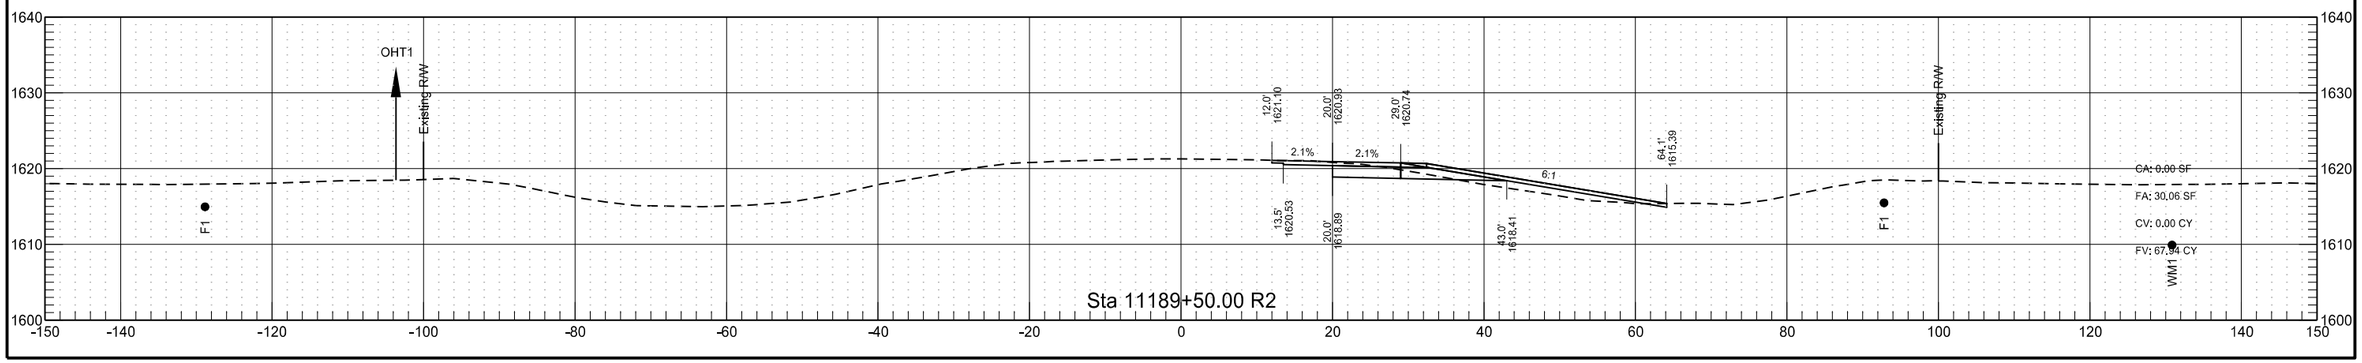



RP 209.843 to RP 212.065 - EB Passing Lane


	STATE	PROJECT NO.	SECTION NO.	SHEET NO.
	ND	INF-X-3-052(053)185	200	384


RP 209.843 to RP 212.065 - EB Passing Lane

	STATE	PROJECT NO.	SECTION NO.	SHEET NO.
	ND	INF-X-3-052(053)185	200	385

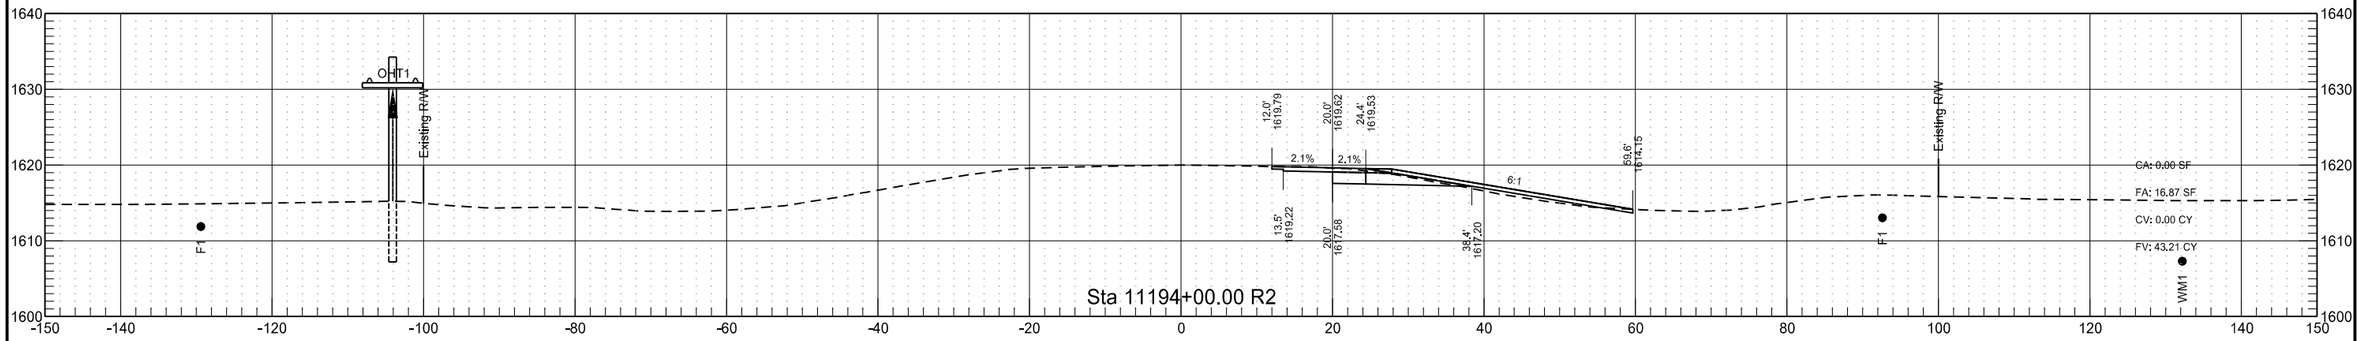

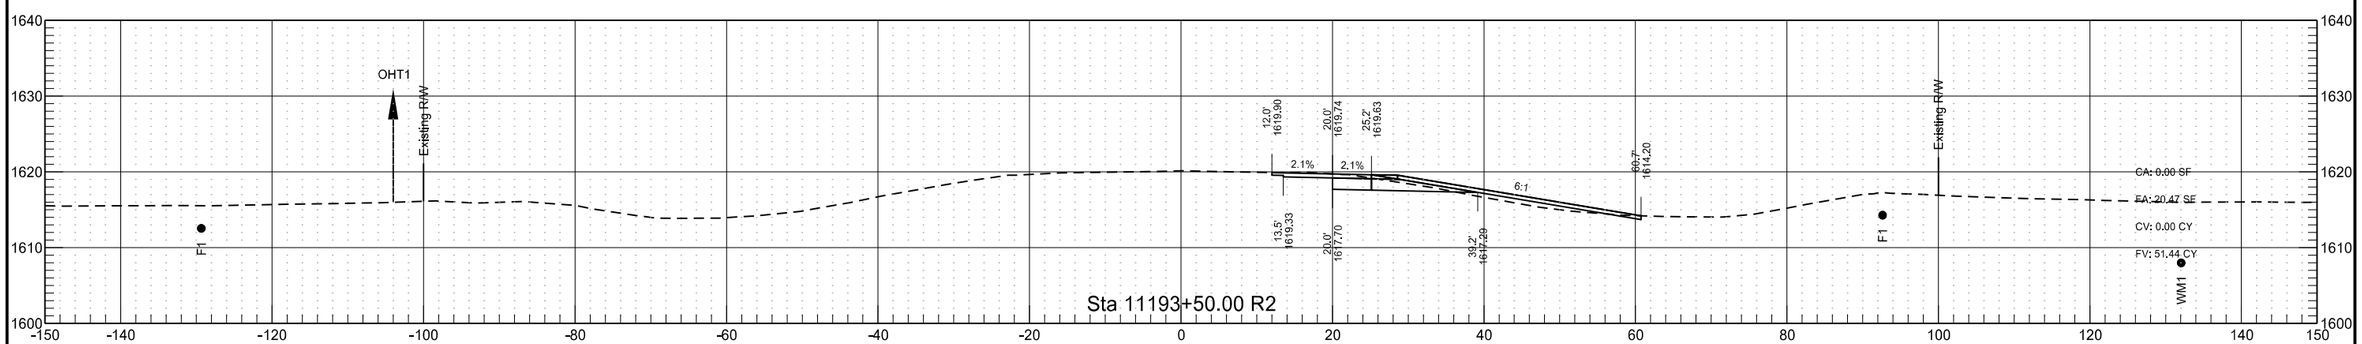


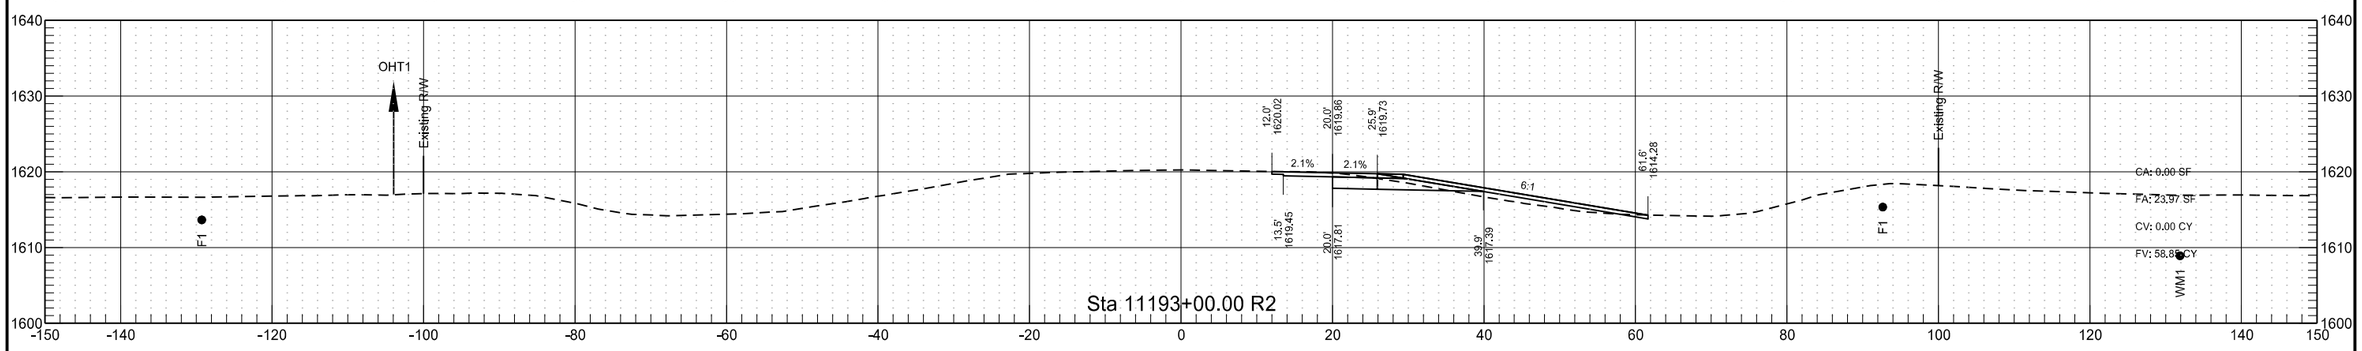


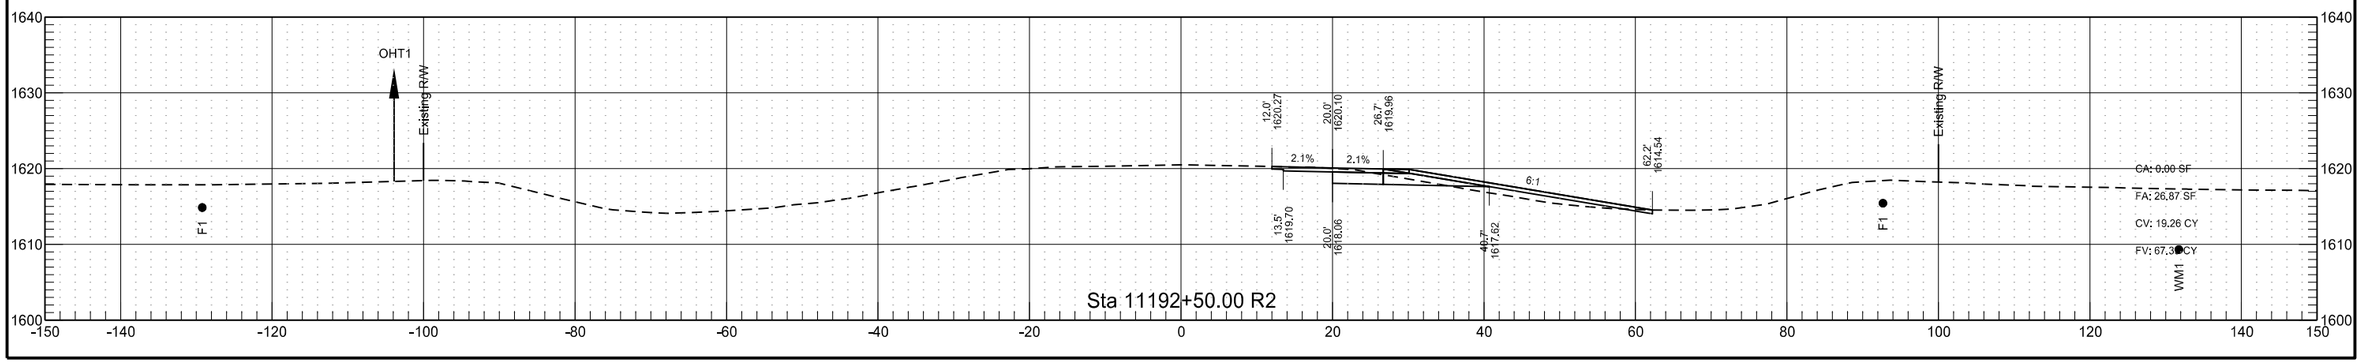



RP 209.843 to RP 212.065 - EB Passing Lane

	STATE	PROJECT NO.	SECTION NO.	SHEET NO.
	ND	INF-X-3-052(053)185	200	386

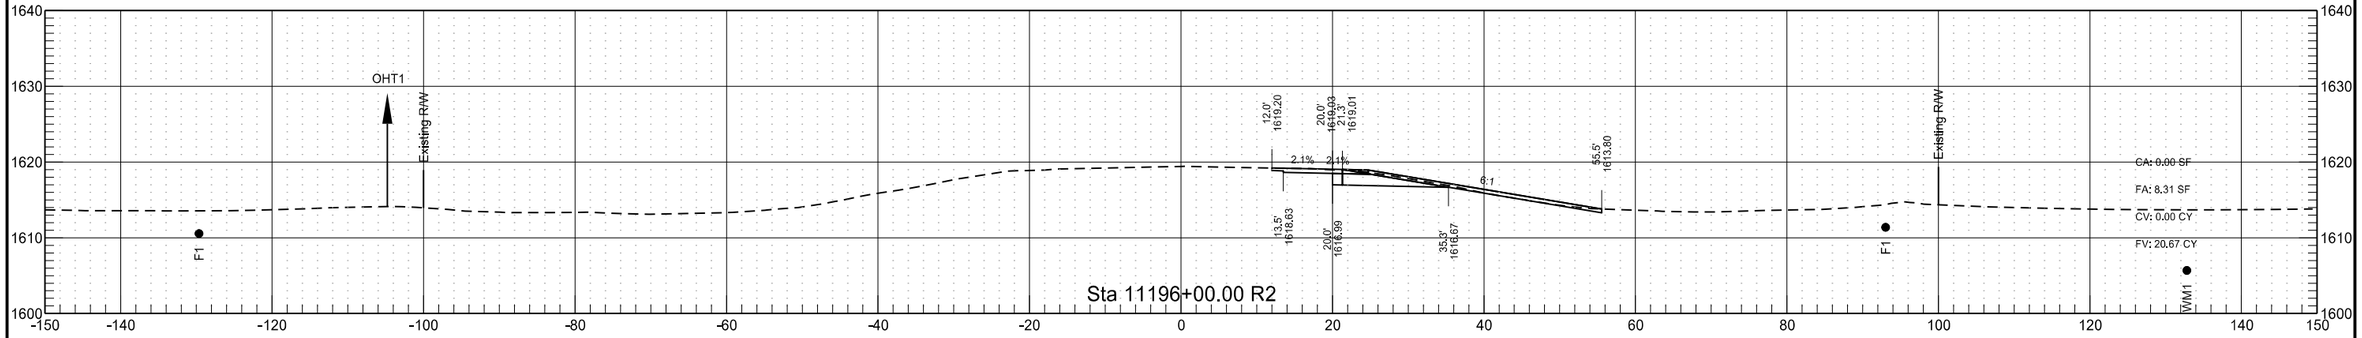

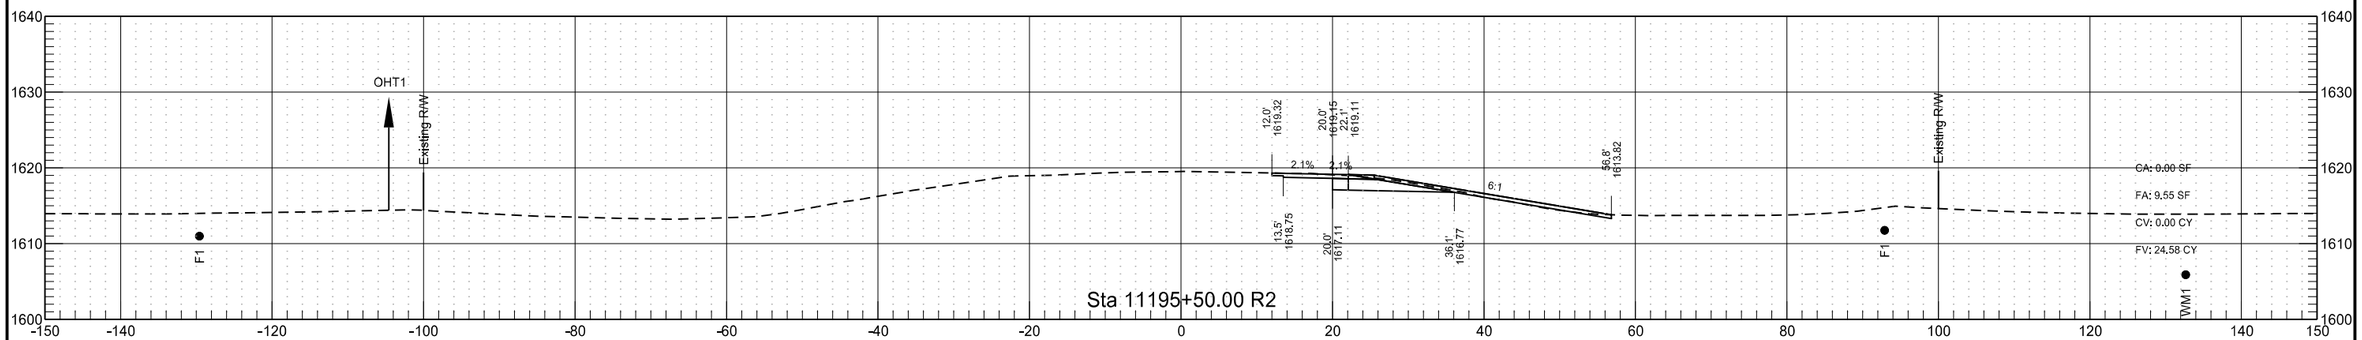


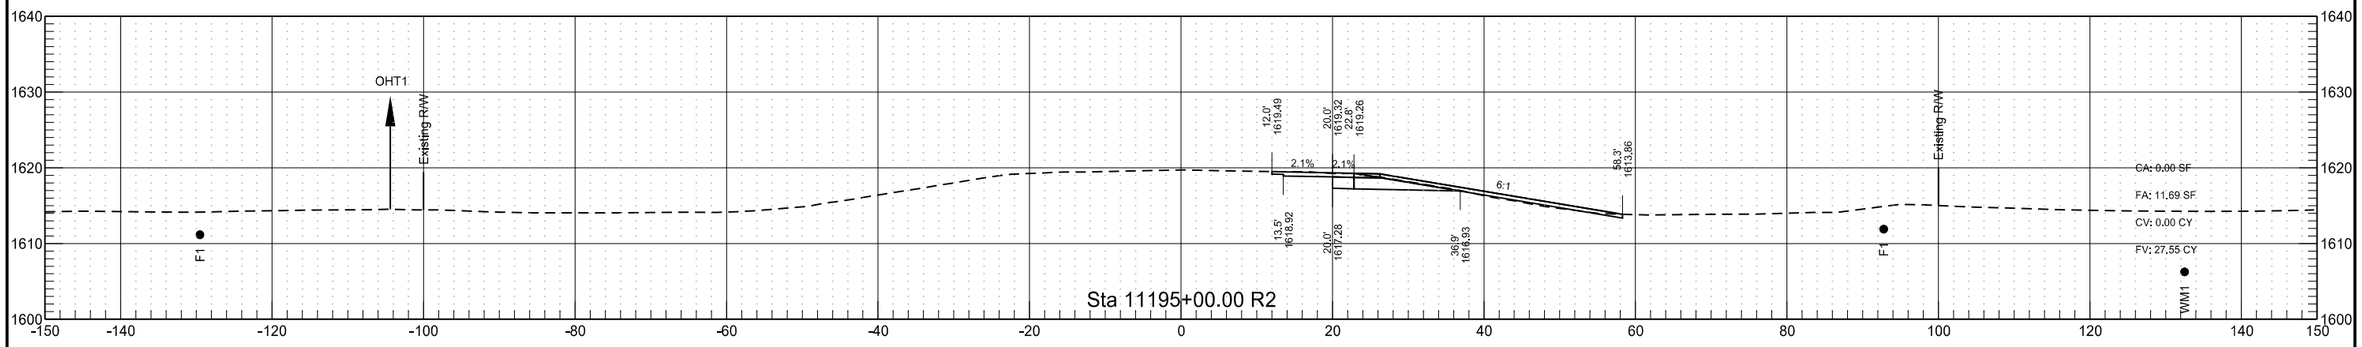

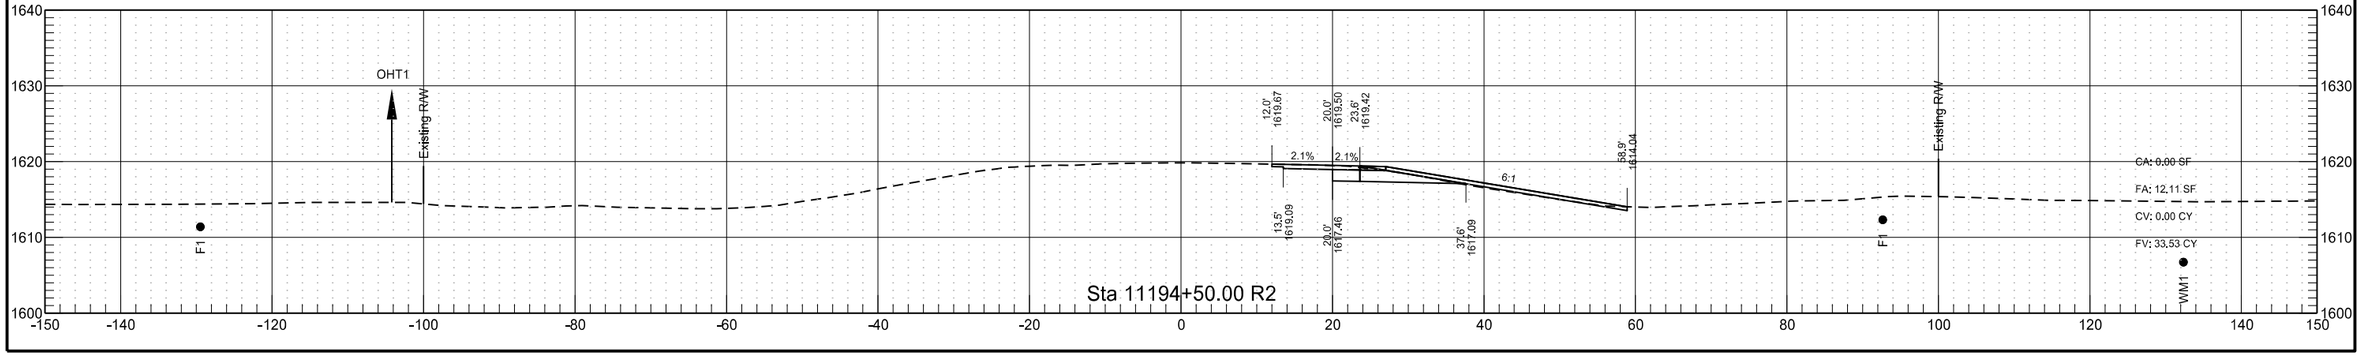

RP 209.843 to RP 212.065 - EB Passing Lane


	STATE	PROJECT NO.	SECTION NO.	SHEET NO.
	ND	INF-X-3-052(053)185	200	387

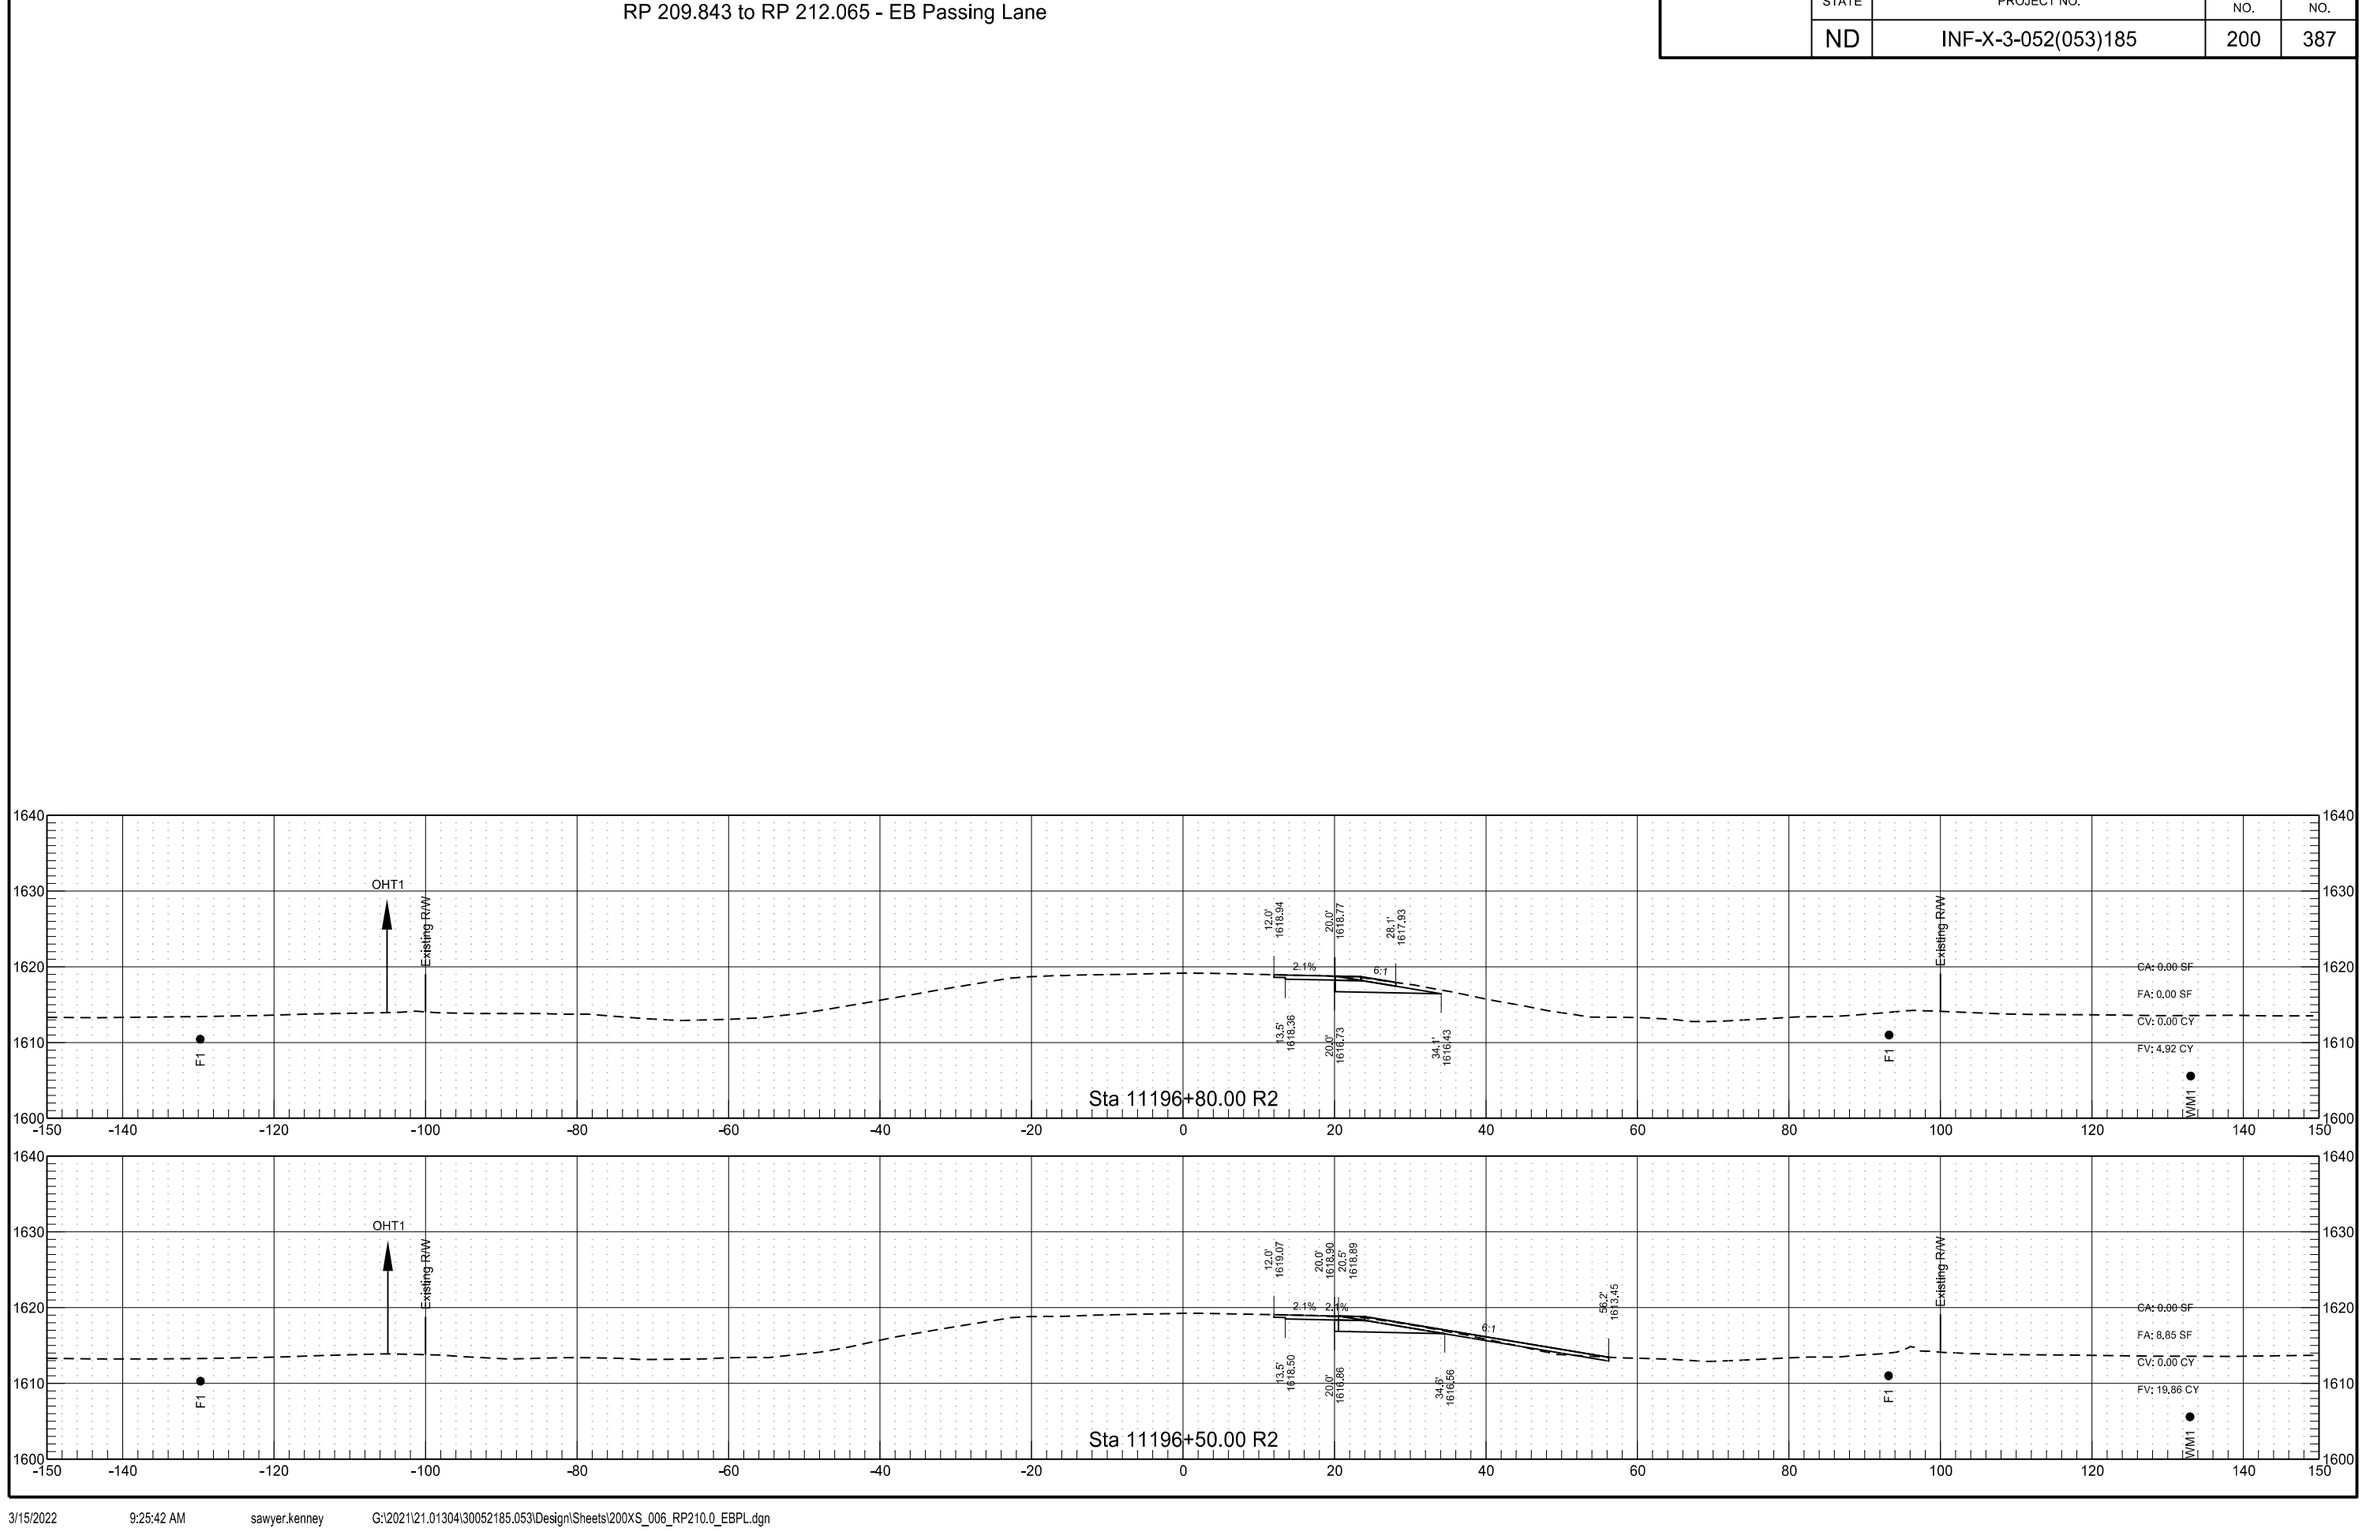

3/15/2022 9:25:42 AM sawyer.kenney G:\2021\21.01304\30052185.053\Design\Sheets\200XS_006_RP210.0_EBPL.dgn

RP 219.359 to RP 221.472 - WB Passing Lane


	STATE	PROJECT NO.	SECTION NO.	SHEET NO.
	ND	INF-X-3-052(053)185	200	388

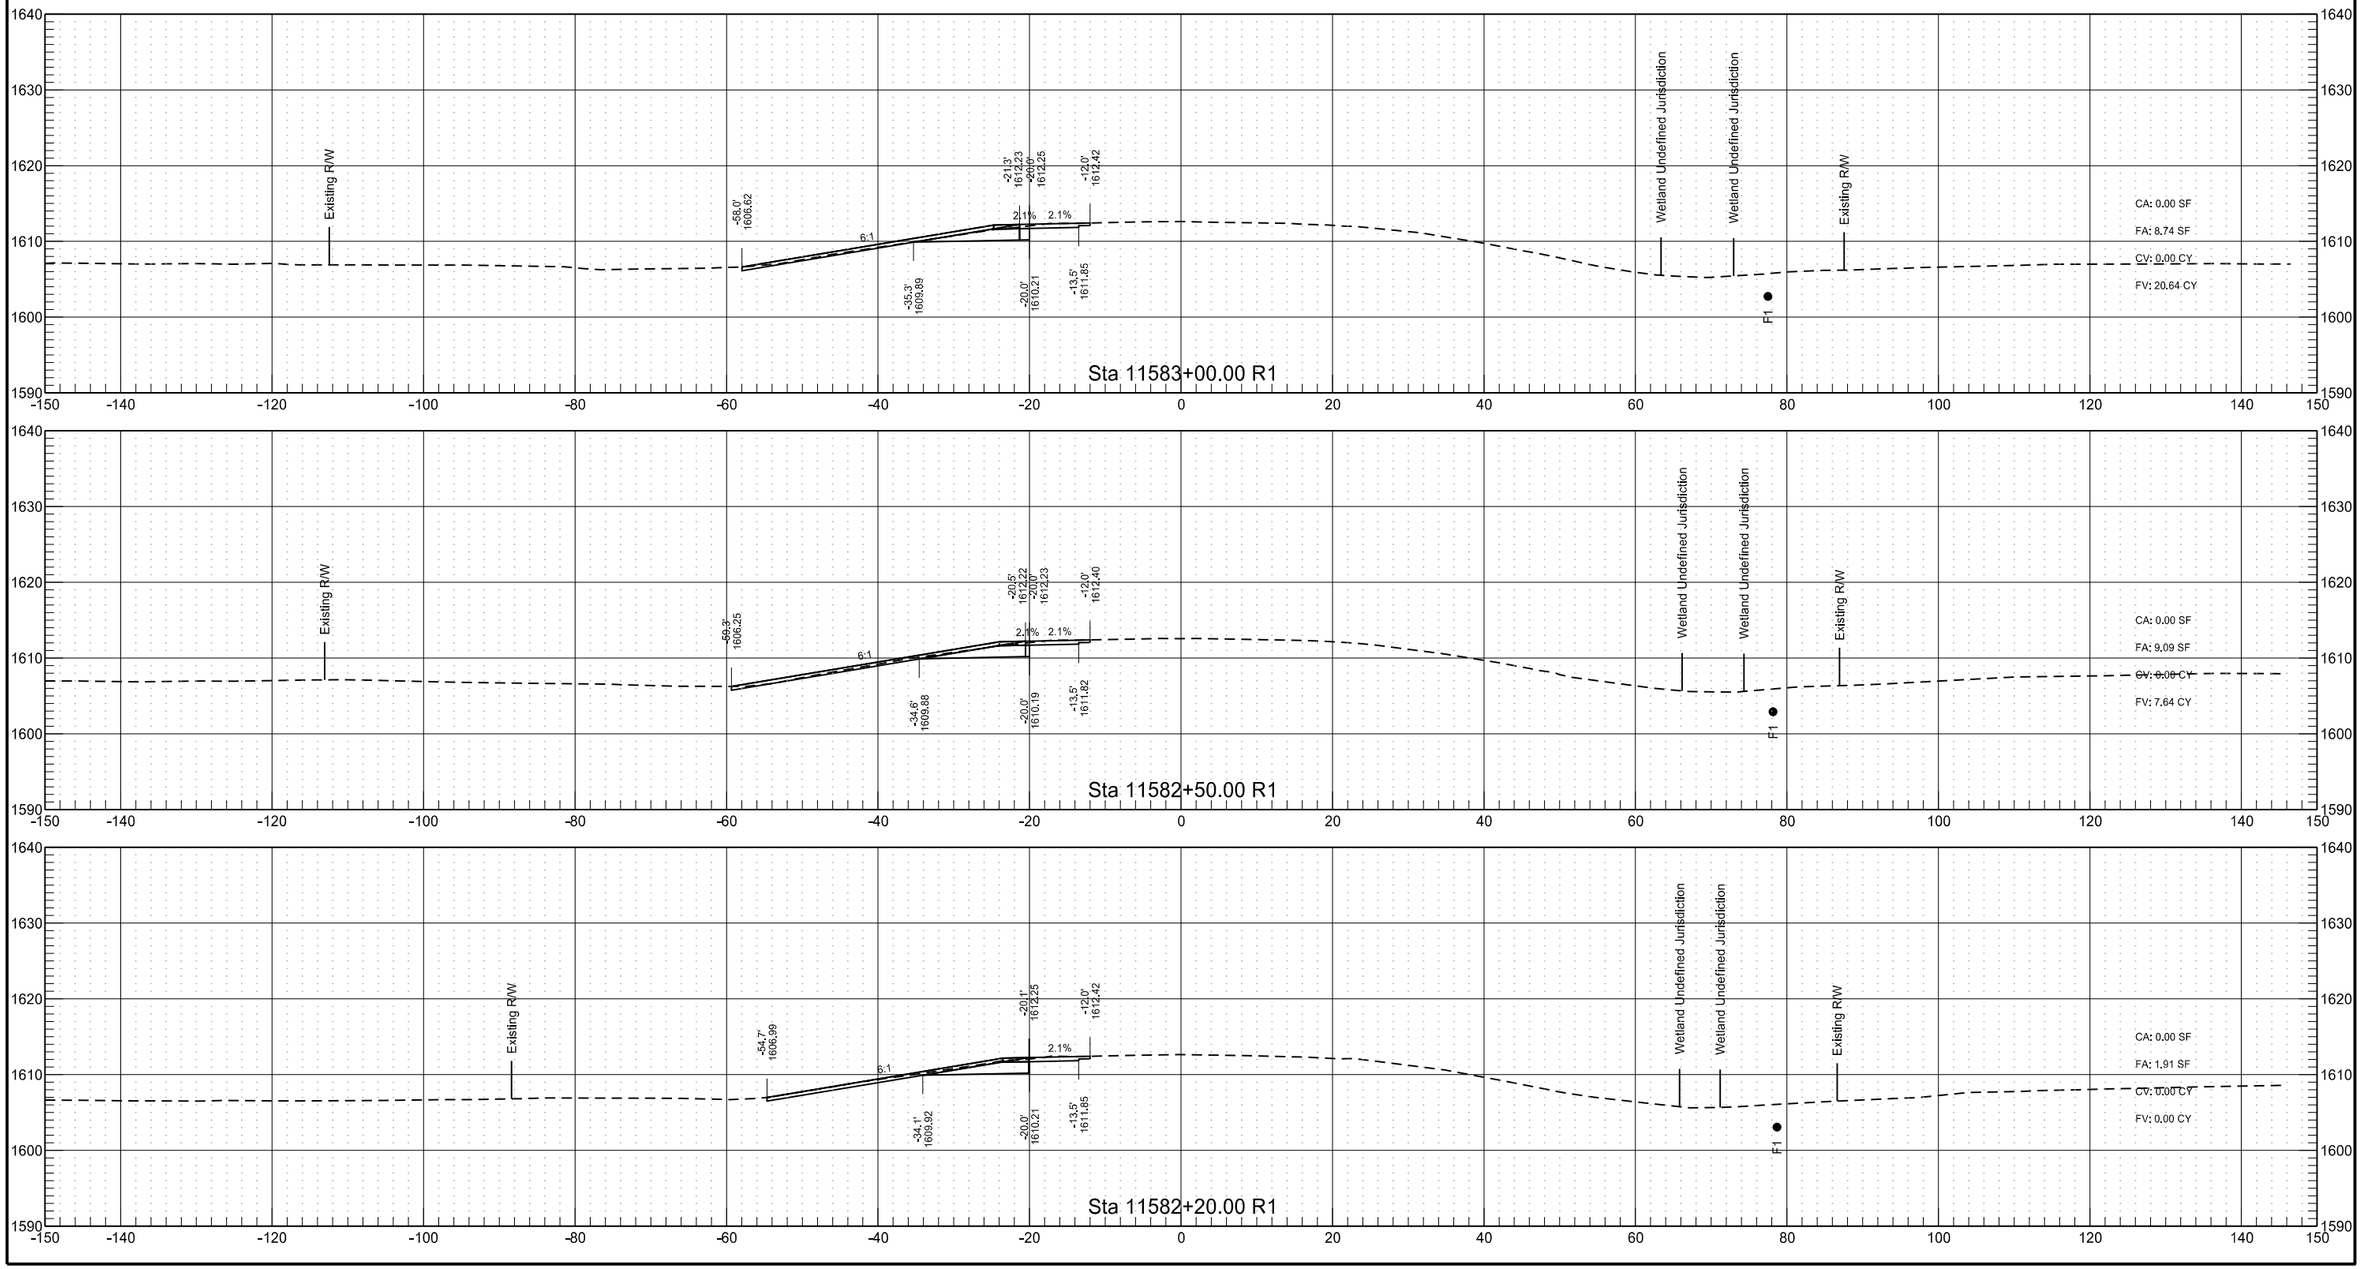

3/15/2022 9:25:45 AM sawyer.kenney G:\2021\21.01304\30052185.053\Design\Sheets\200XS_007_RP219.5_WBPL.dgn

RP 219.359 to RP 221.472 - WB Passing Lane


	STATE	PROJECT NO.	SECTION NO.	SHEET NO.
	ND	INF-X-3-052(053)185	200	389

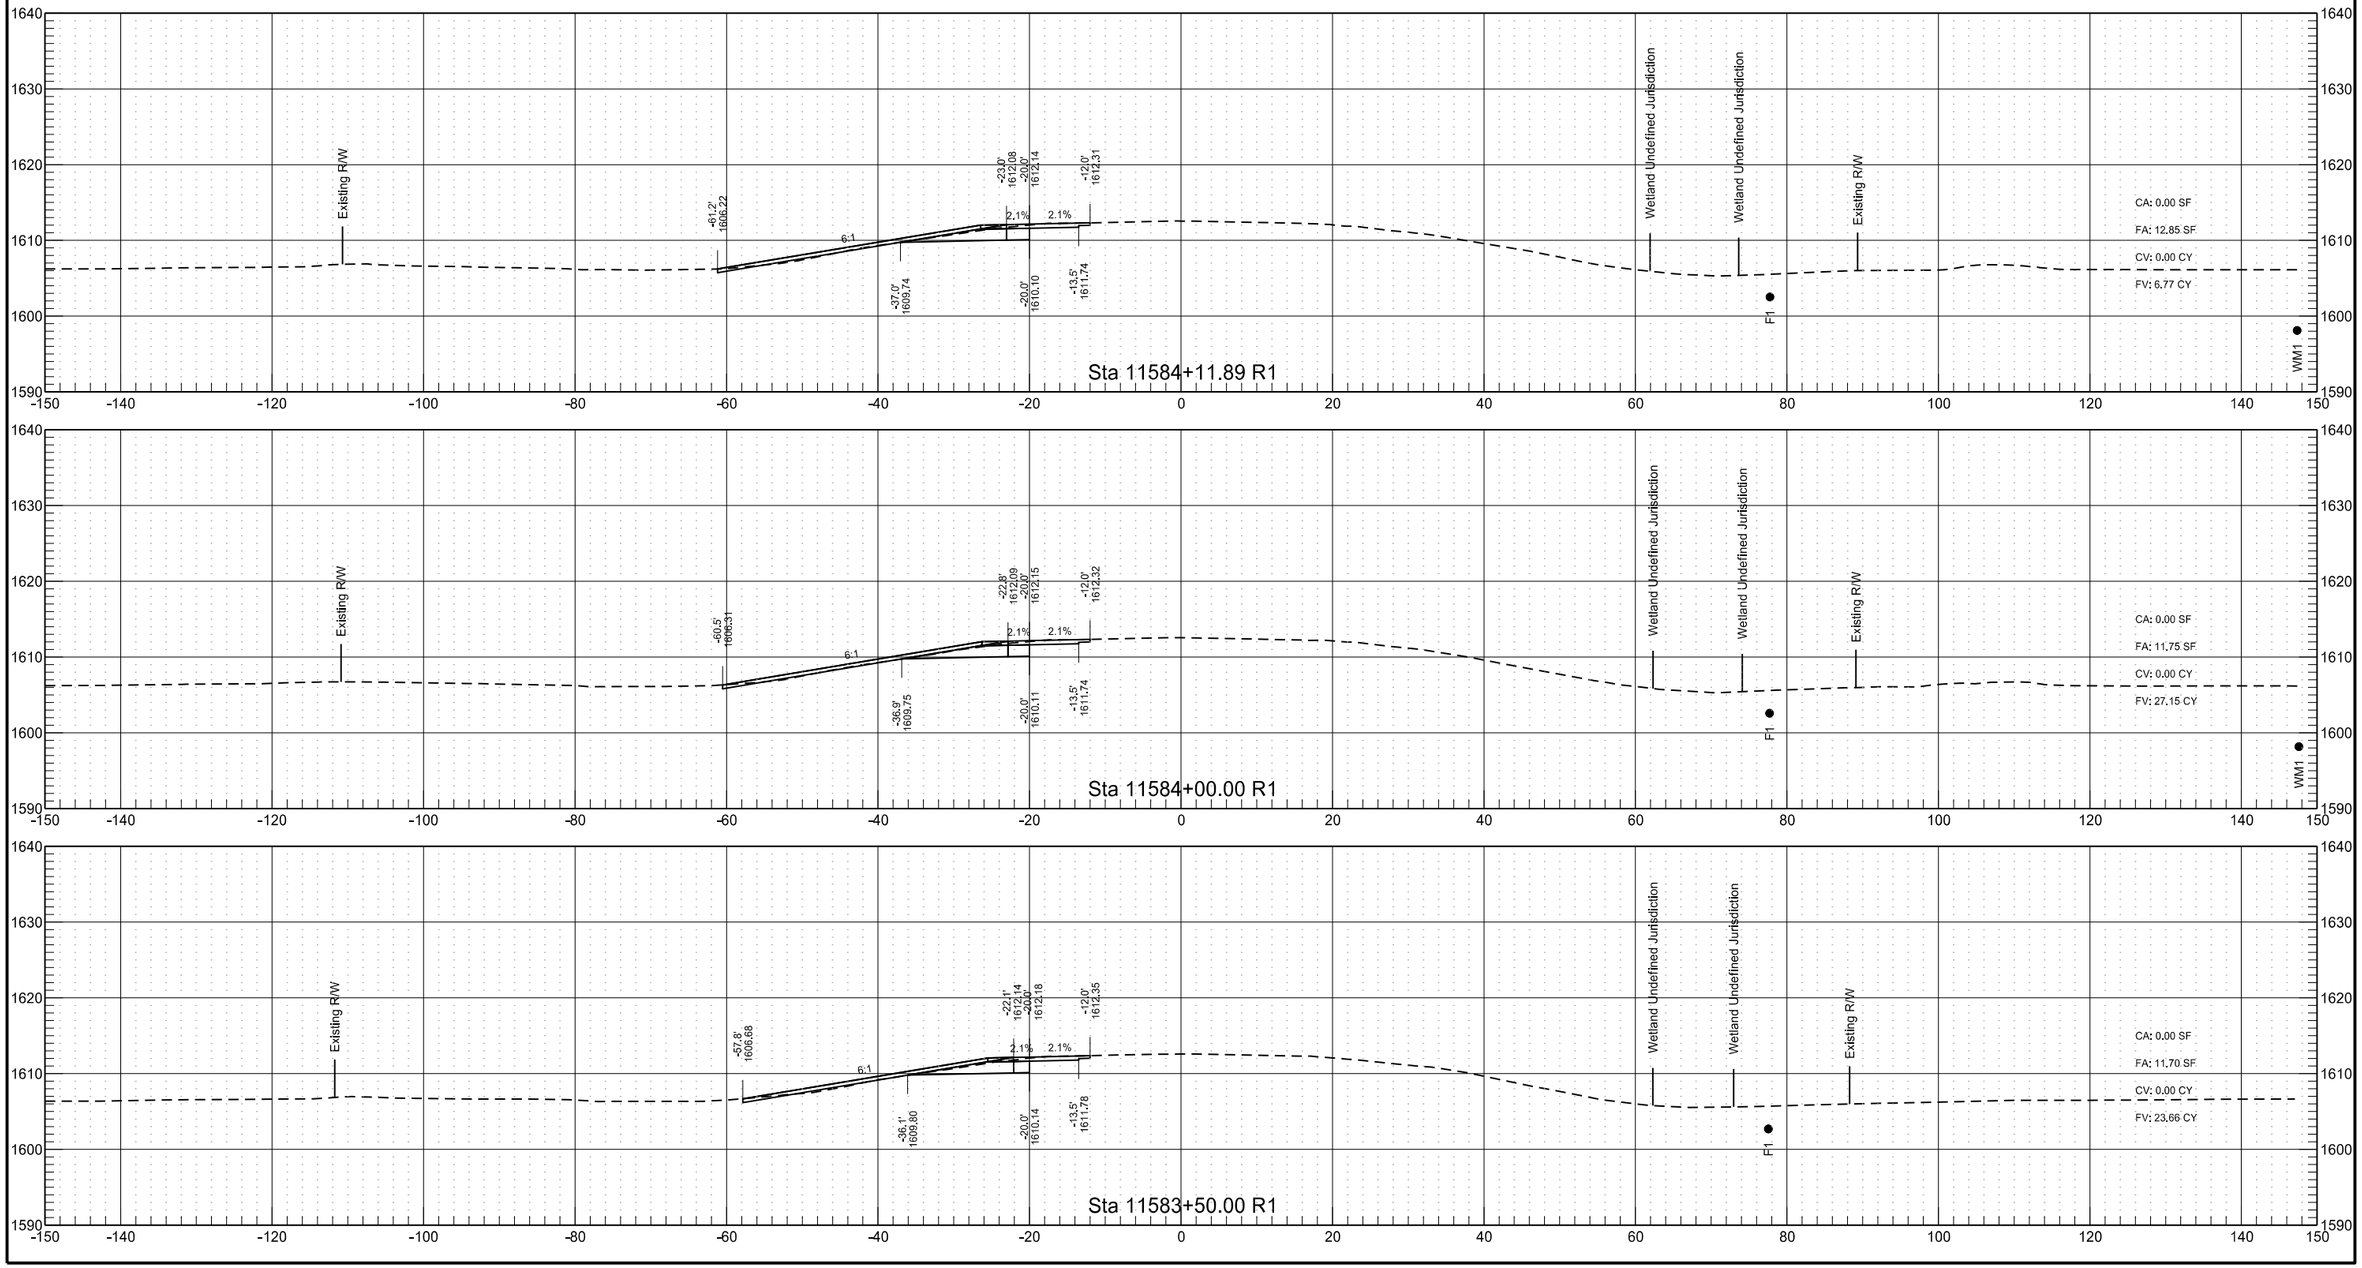



3/15/2022 9:25:46 AM sawyer.kenney G:\2021\21.01304\30052185.053\Design\Sheets\200XS_007_RP219.5_WBPL.dgn

RP 219.359 to RP 221.472 - WB Passing Lane

	STATE	PROJECT NO.	SECTION NO.	SHEET NO.
	ND	INF-X-3-052(053)185	200	390

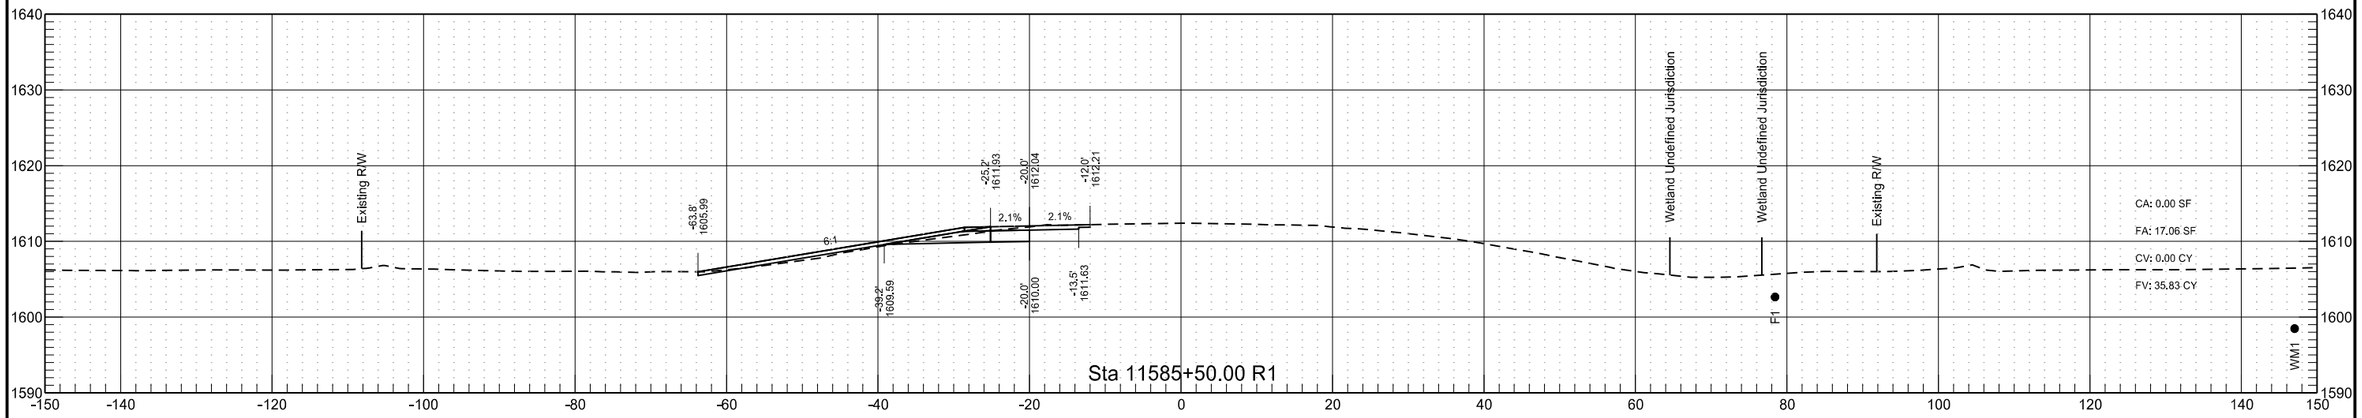


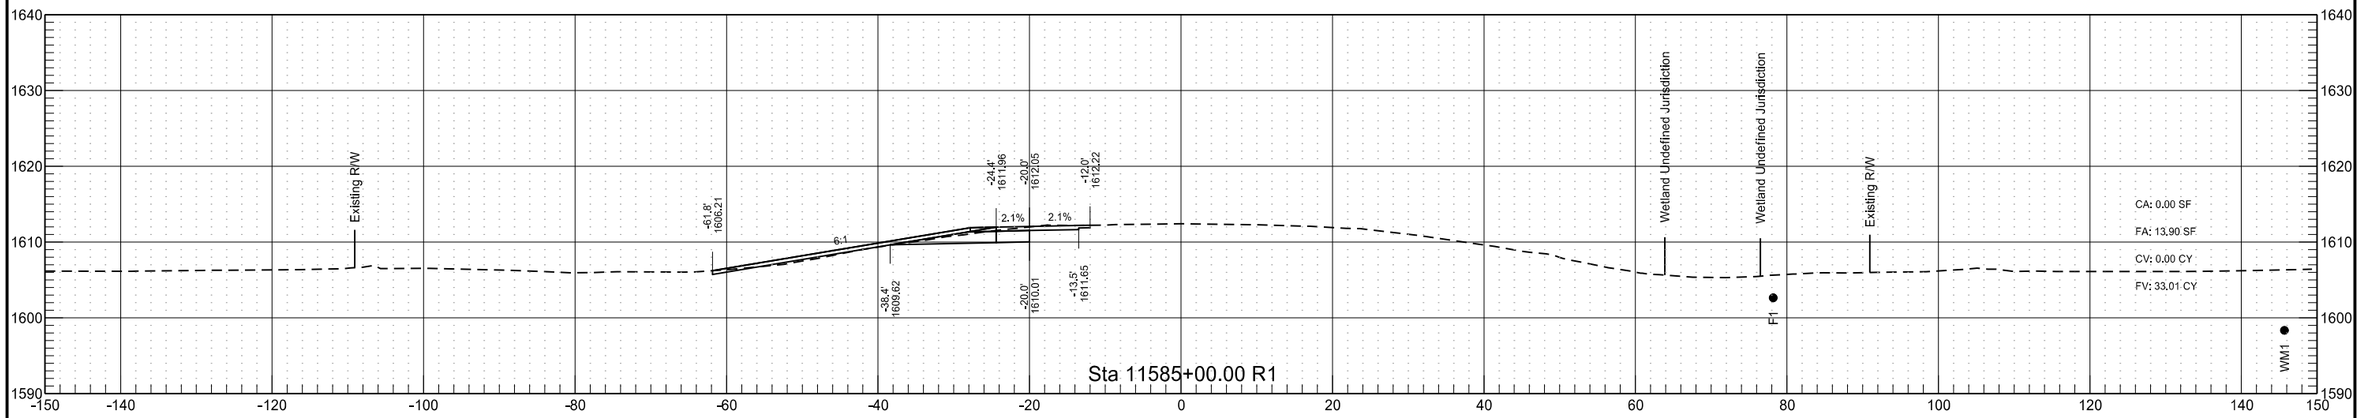


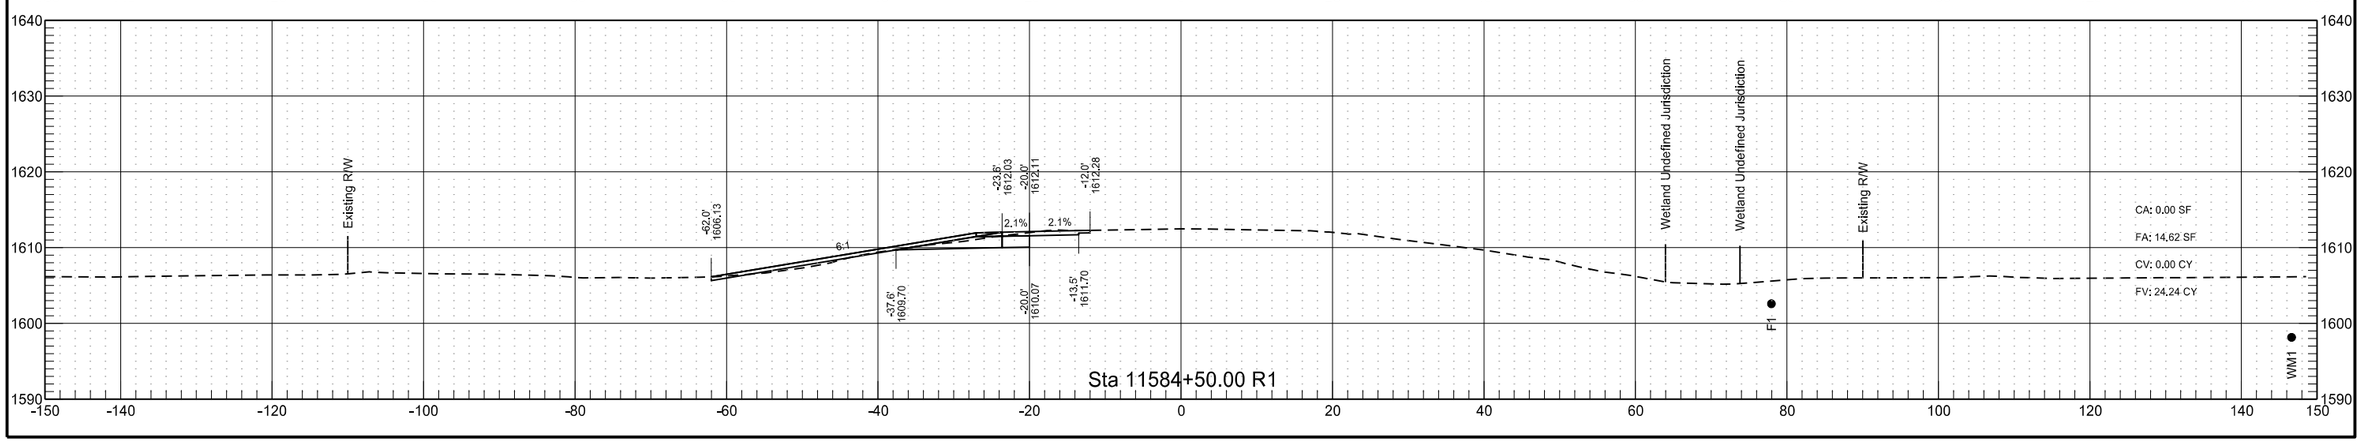


RP 219.359 to RP 221.472 - WB Passing Lane

	STATE	PROJECT NO.	SECTION NO.	SHEET NO.
	ND	INF-X-3-052(053)185	200	391

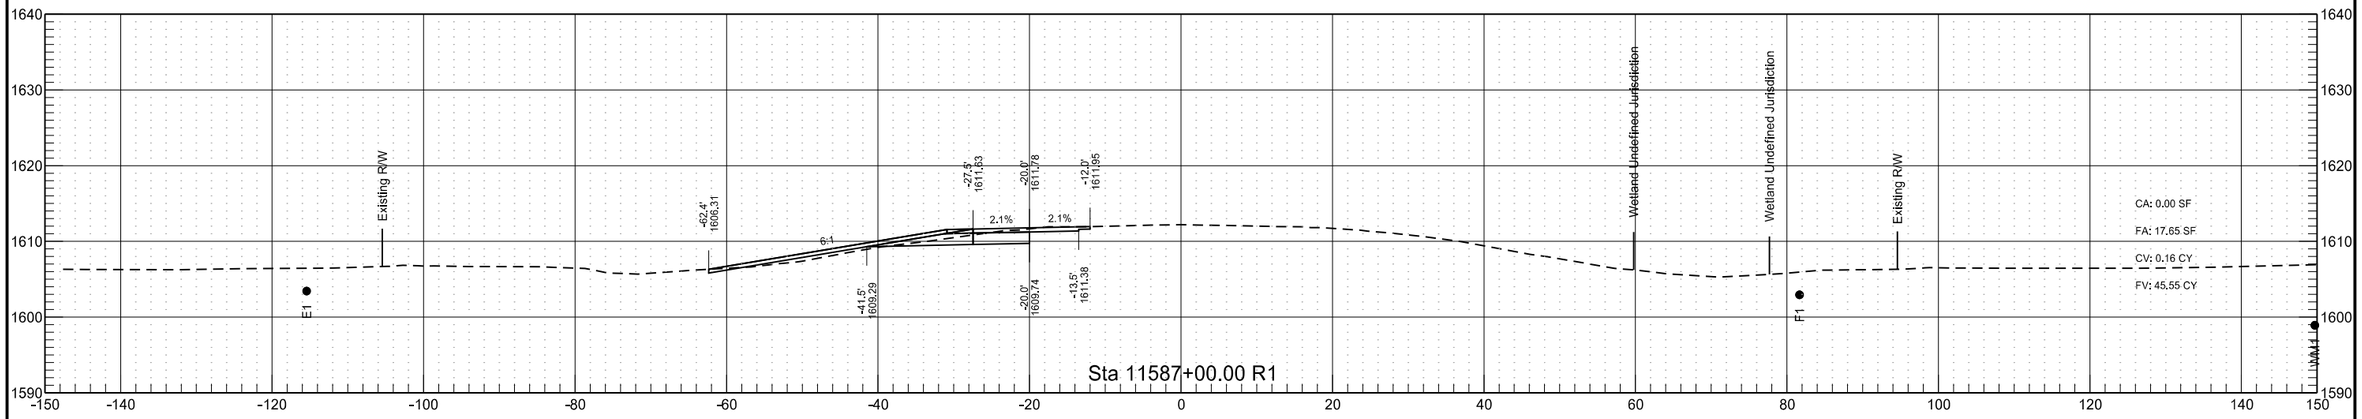


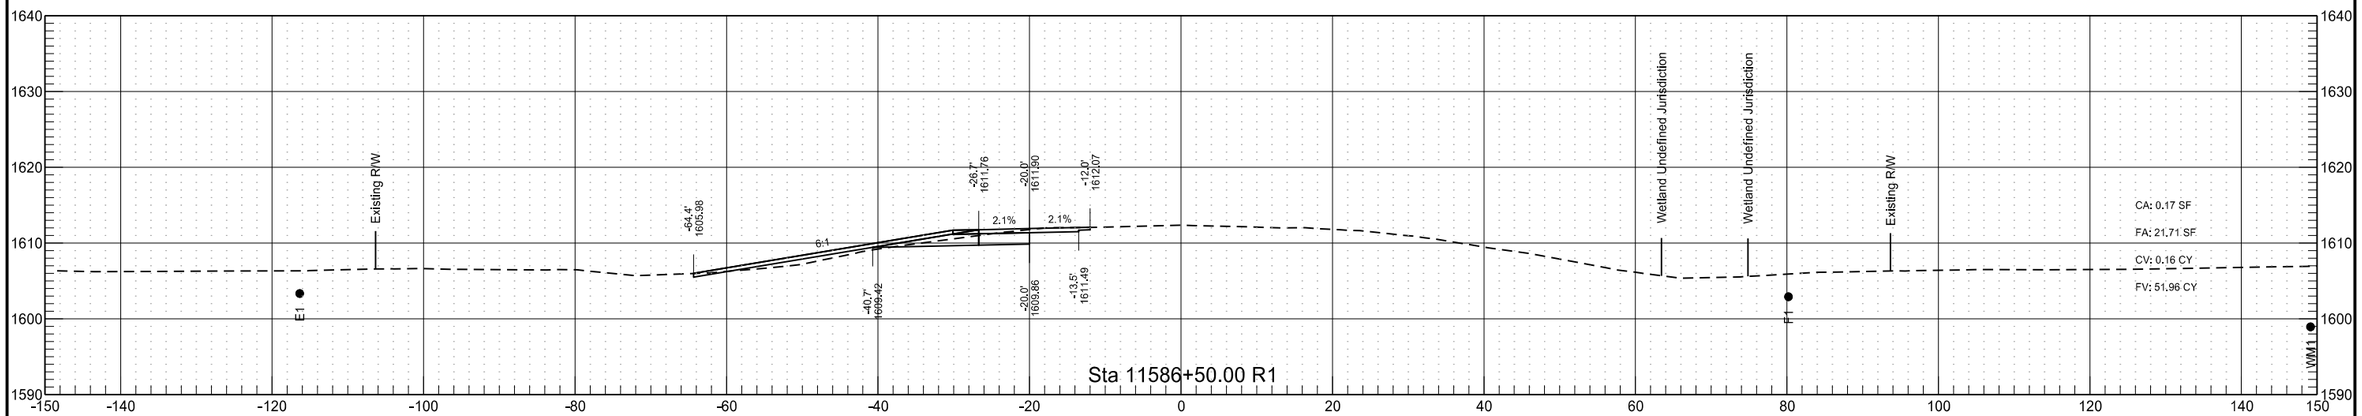


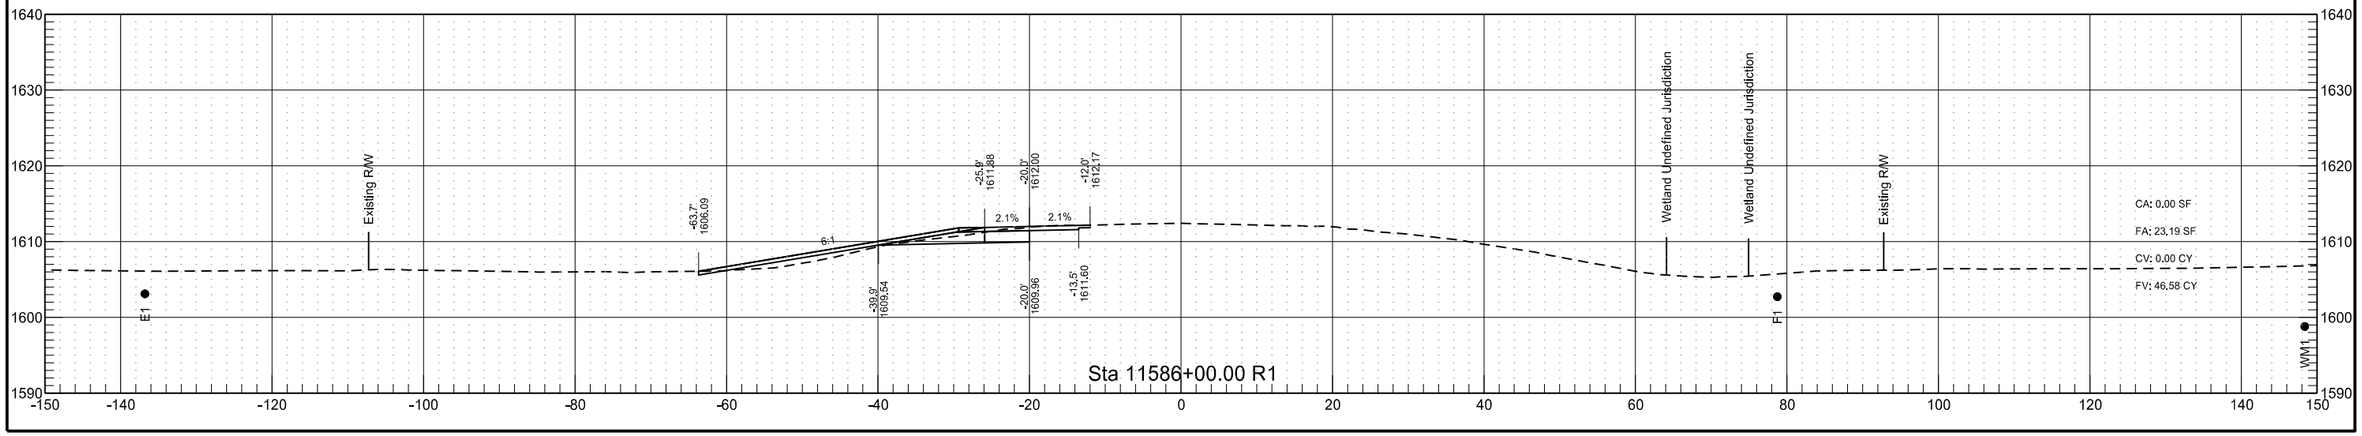


RP 219.359 to RP 221.472 - WB Passing Lane

	STATE	PROJECT NO.	SECTION NO.	SHEET NO.
	ND	INF-X-3-052(053)185	200	392

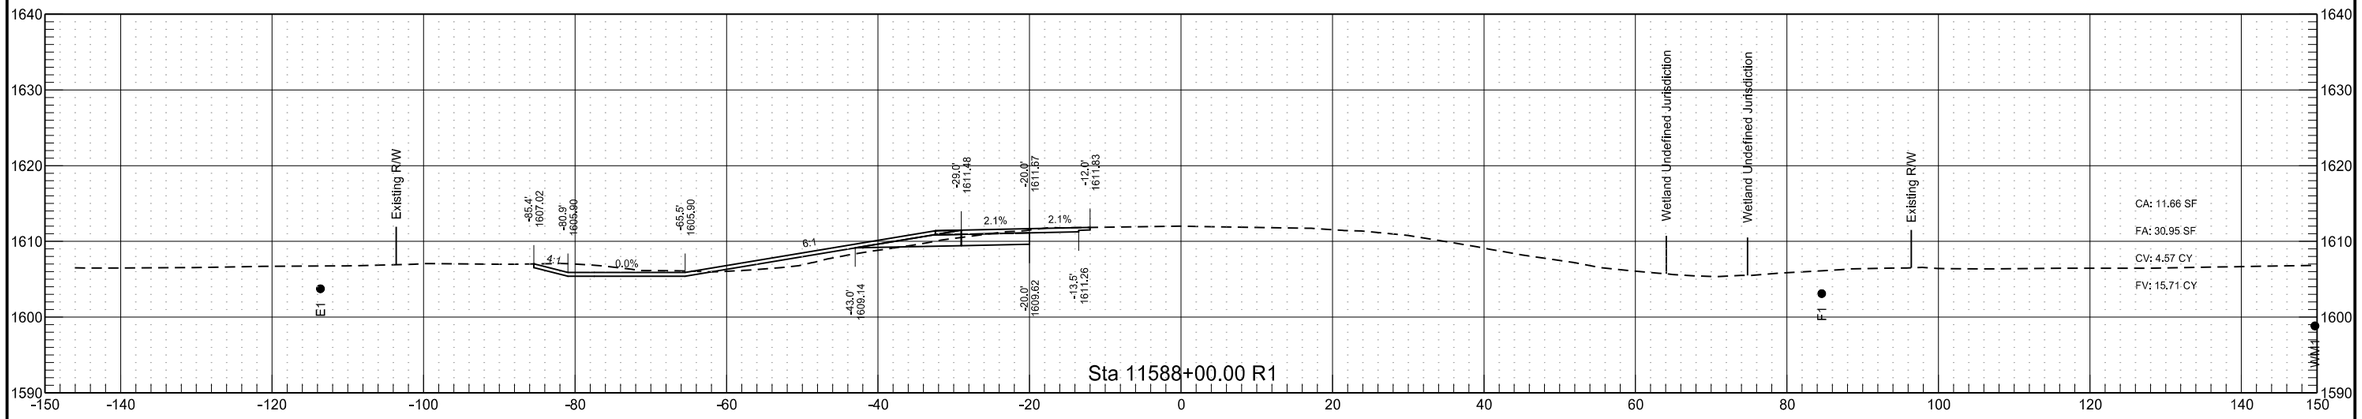


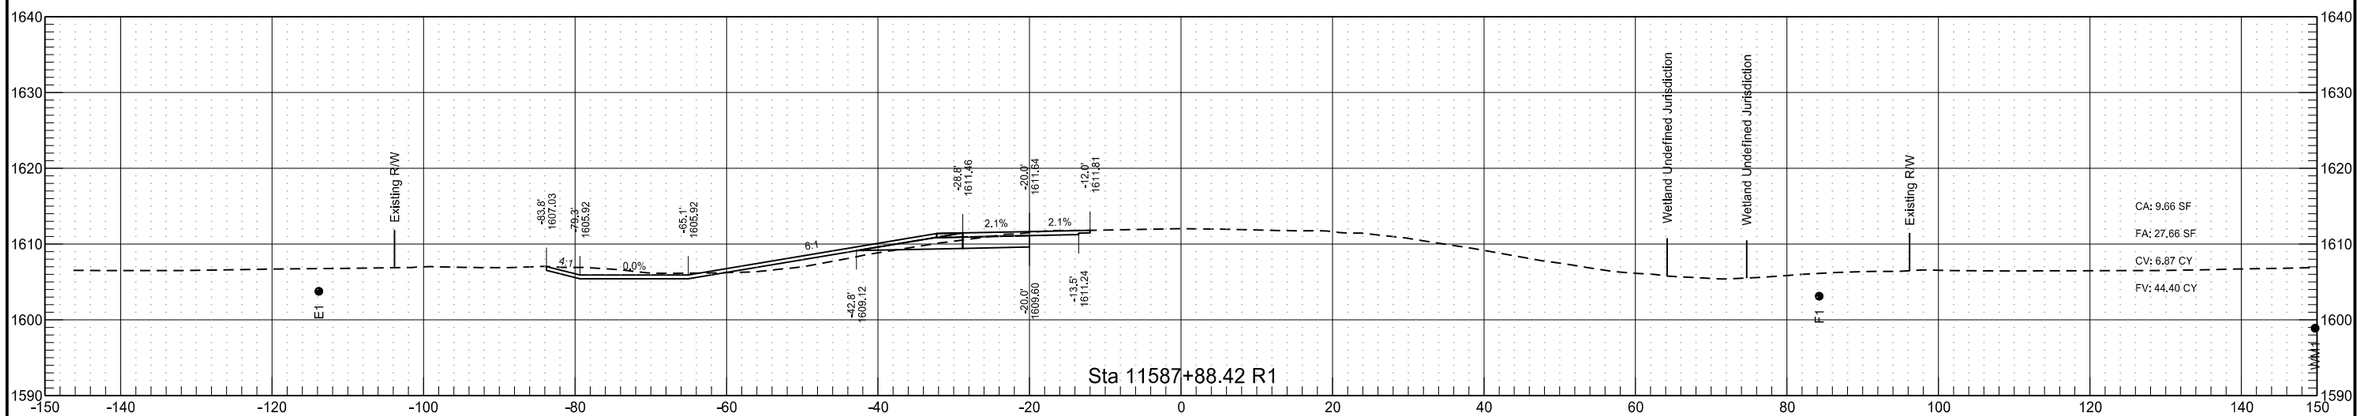


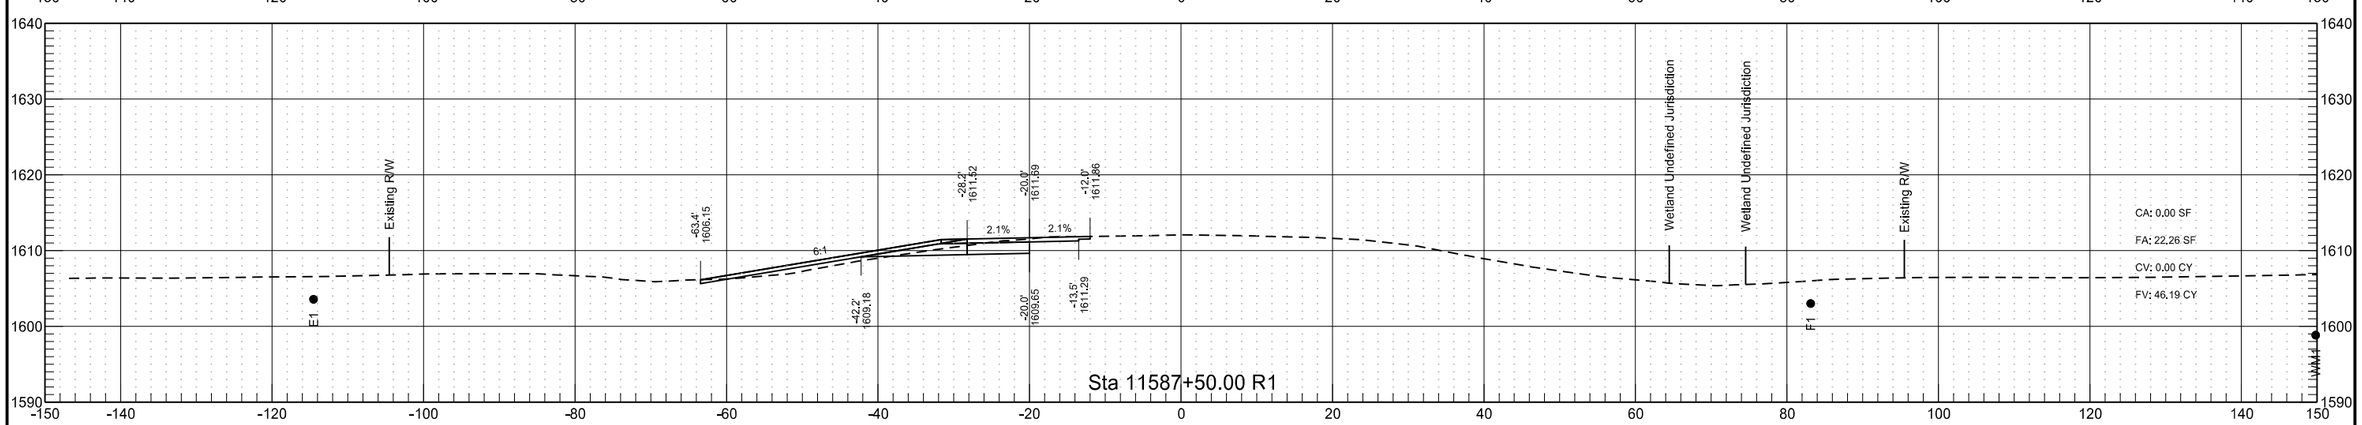


RP 219.359 to RP 221.472 - WB Passing Lane

	STATE	PROJECT NO.	SECTION NO.	SHEET NO.
	ND	INF-X-3-052(053)185	200	393

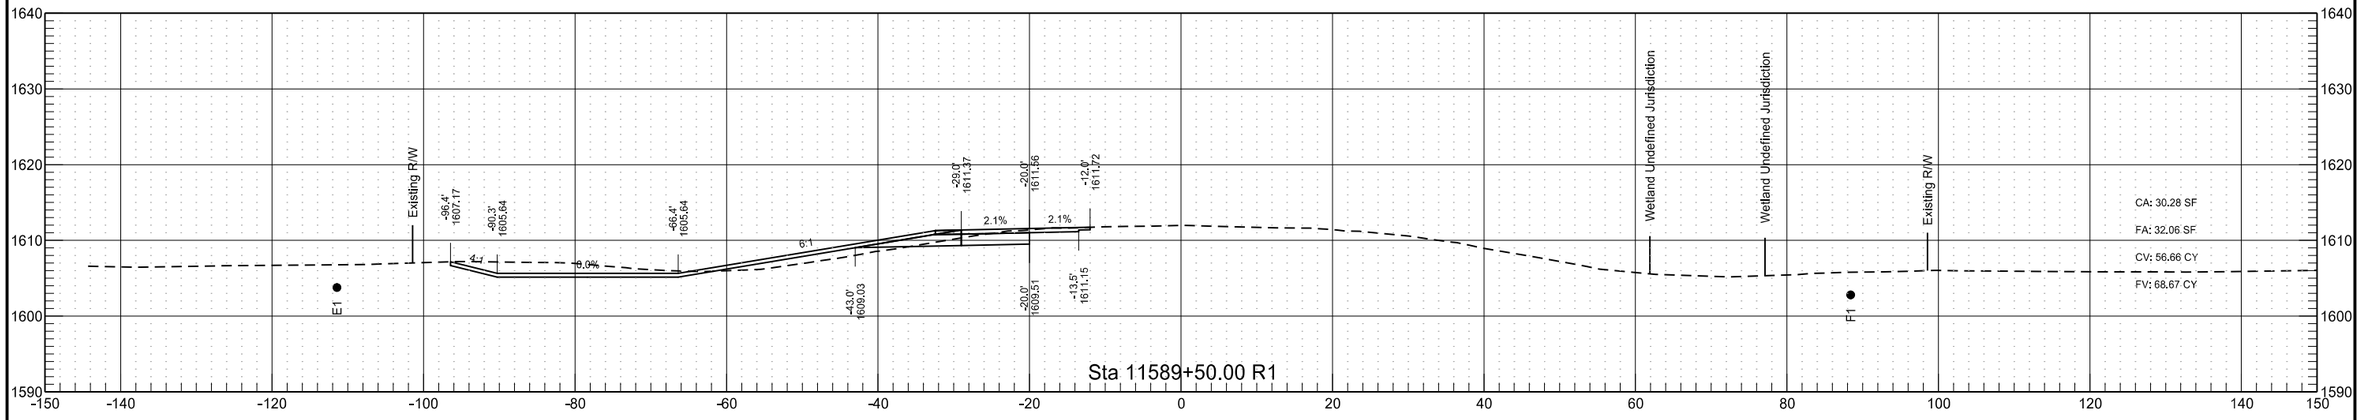


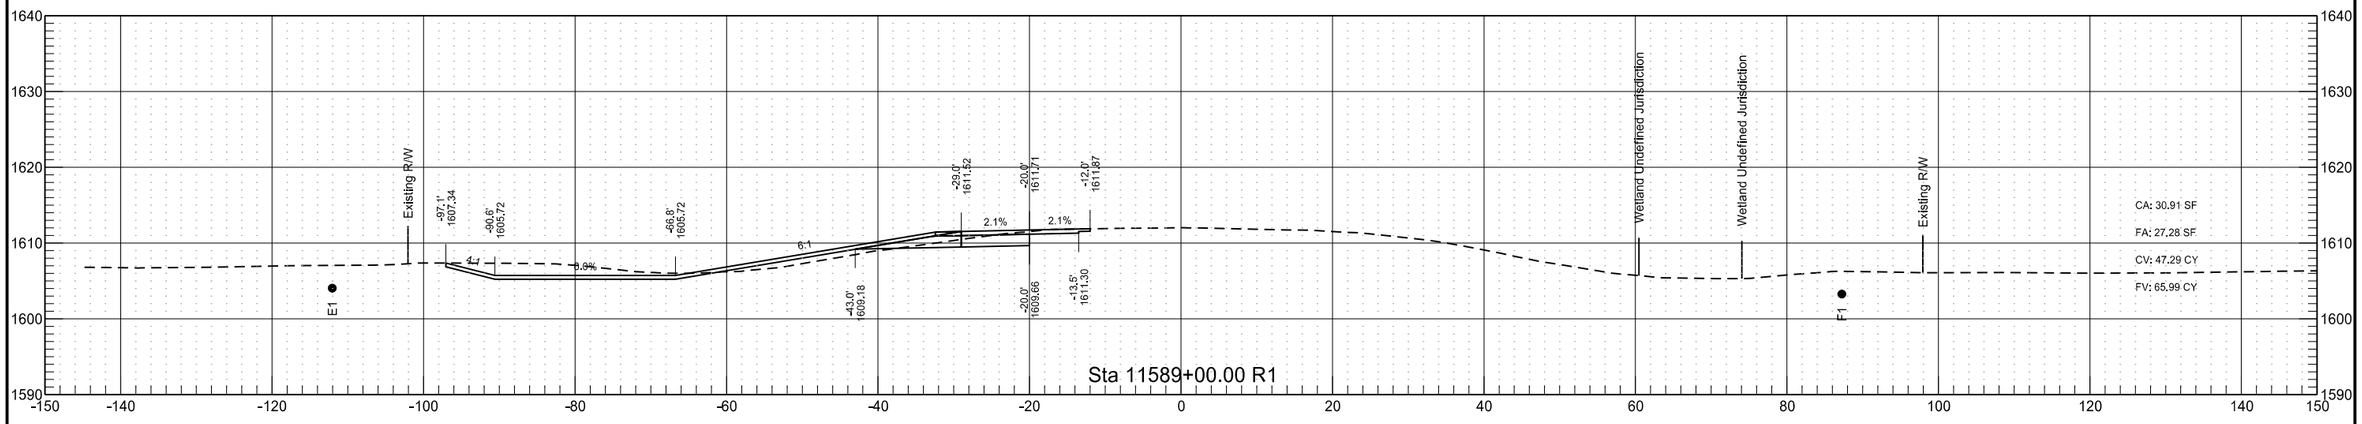


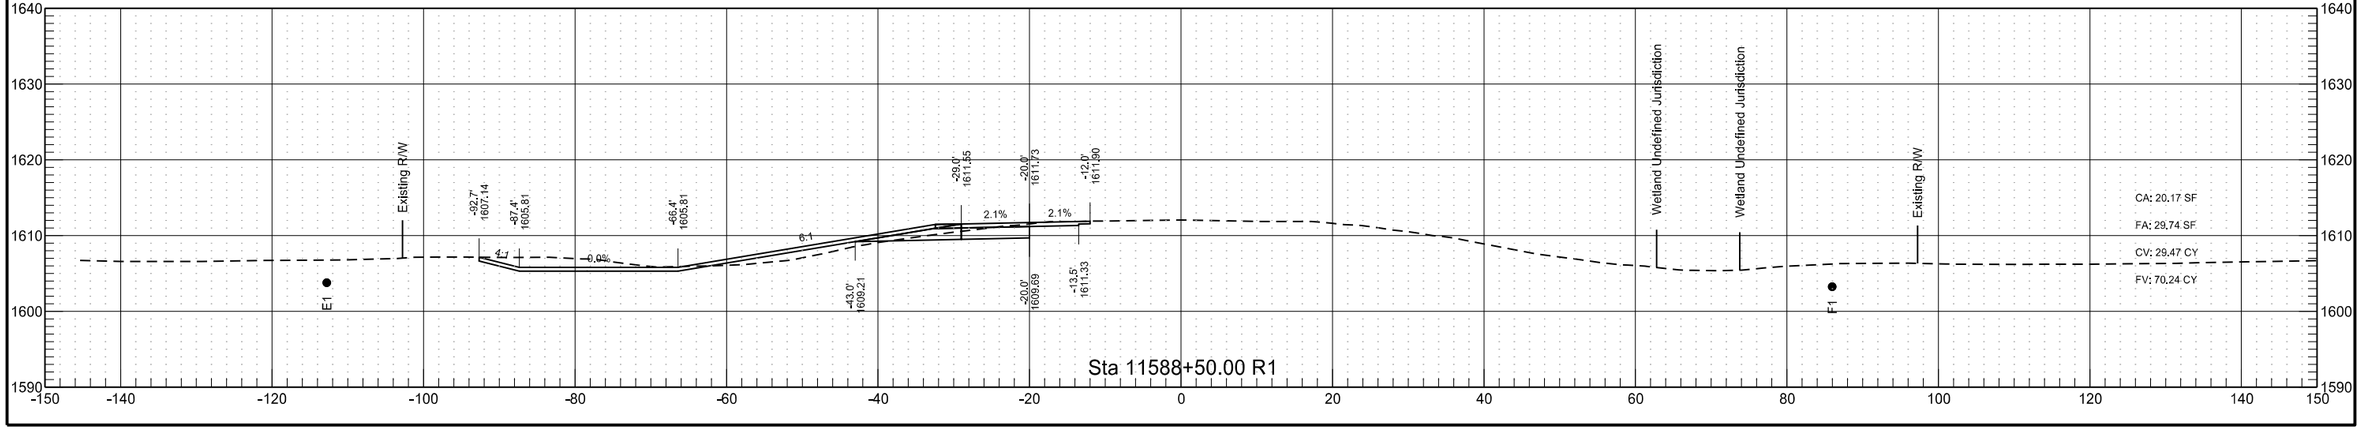


RP 219.359 to RP 221.472 - WB Passing Lane

	STATE	PROJECT NO.	SECTION NO.	SHEET NO.
	ND	INF-X-3-052(053)185	200	394

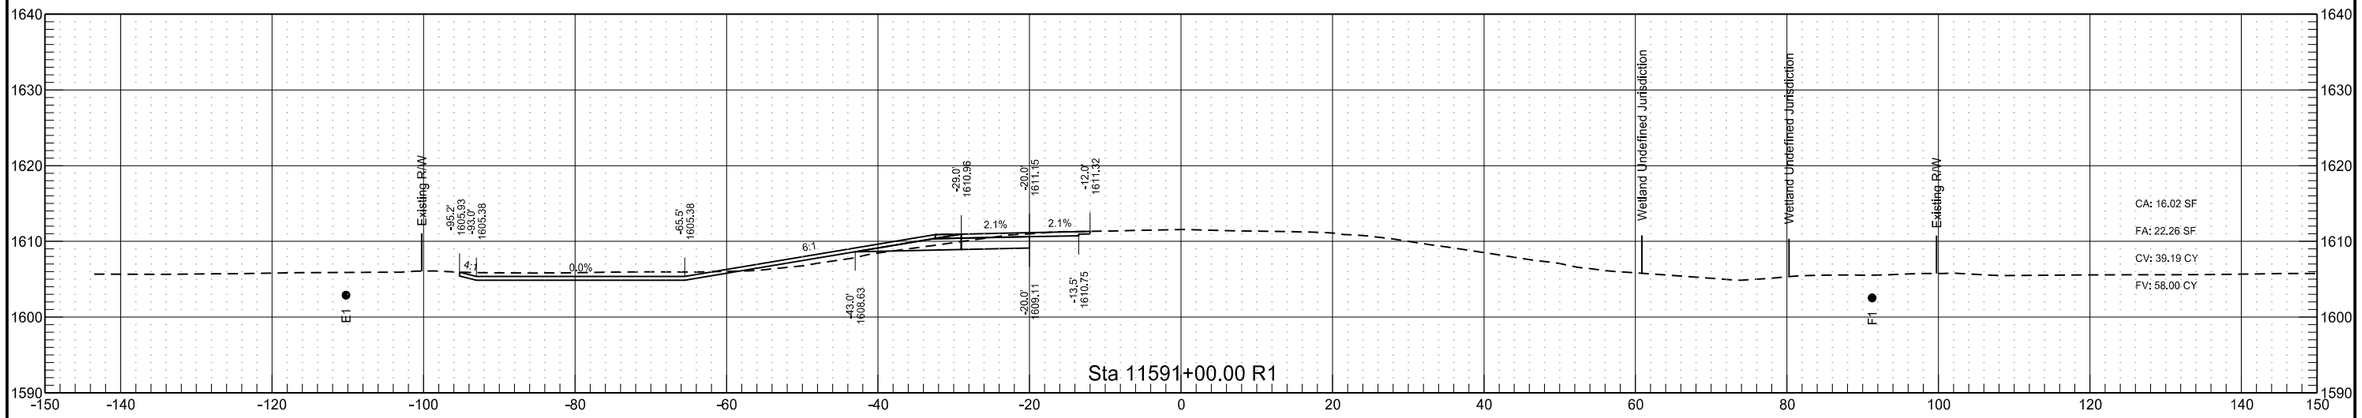

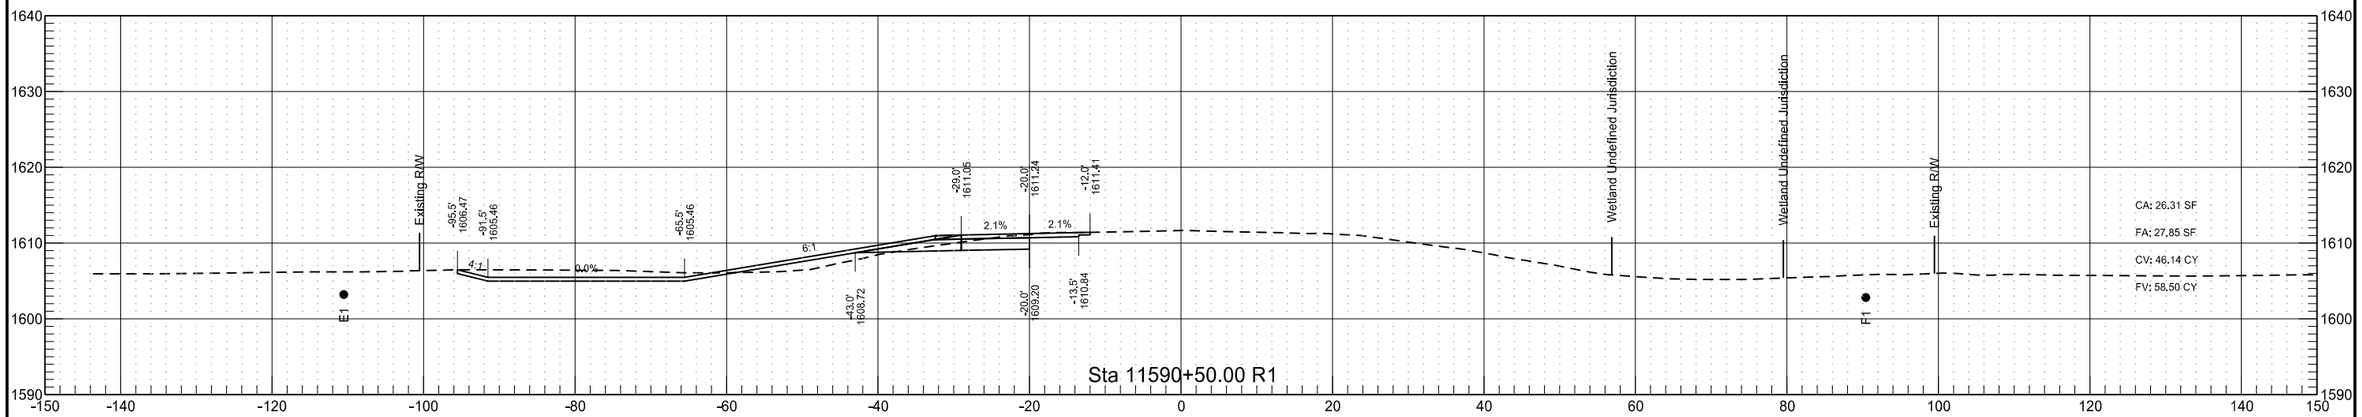

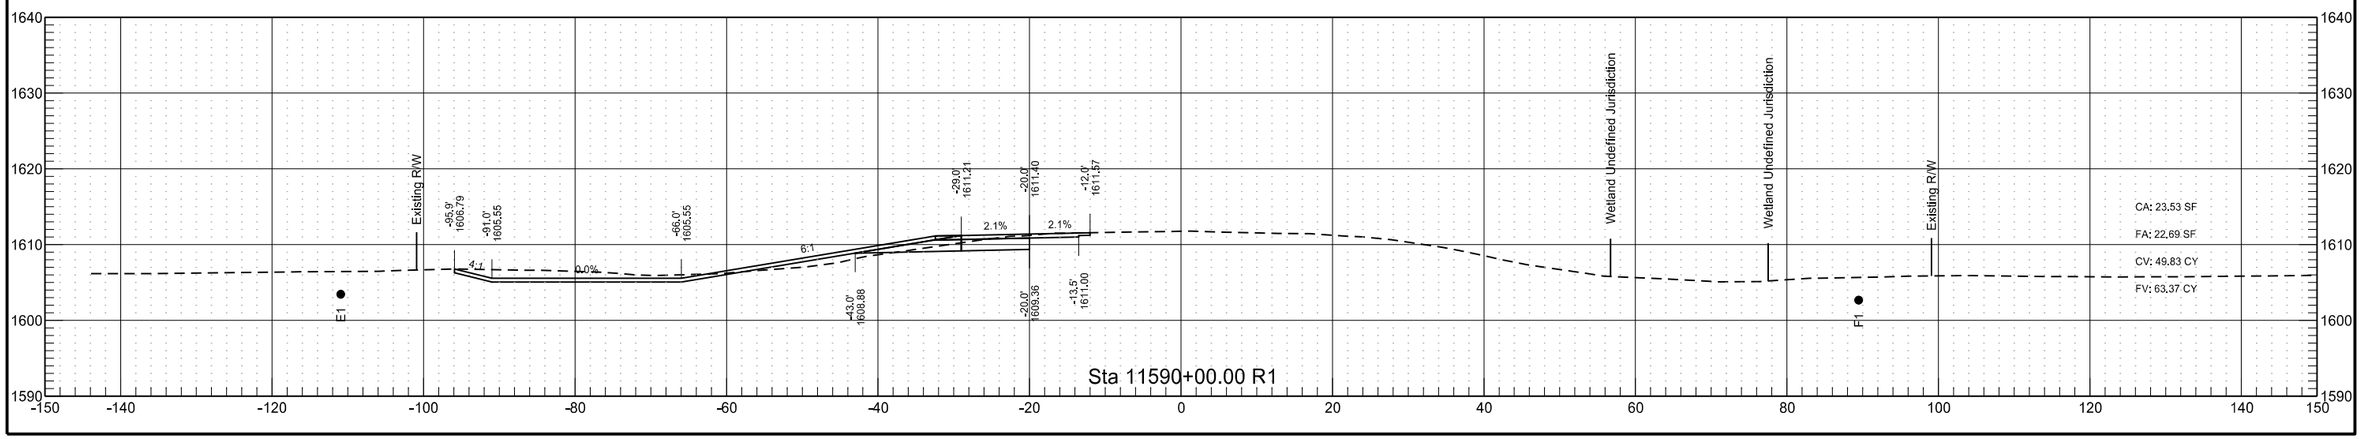



RP 219.359 to RP 221.472 - WB Passing Lane


	STATE	PROJECT NO.	SECTION NO.	SHEET NO.
	ND	INF-X-3-052(053)185	200	395

RP 219.359 to RP 221.472 - WB Passing Lane

	STATE	PROJECT NO.	SECTION NO.	SHEET NO.
	ND	INF-X-3-052(053)185	200	396

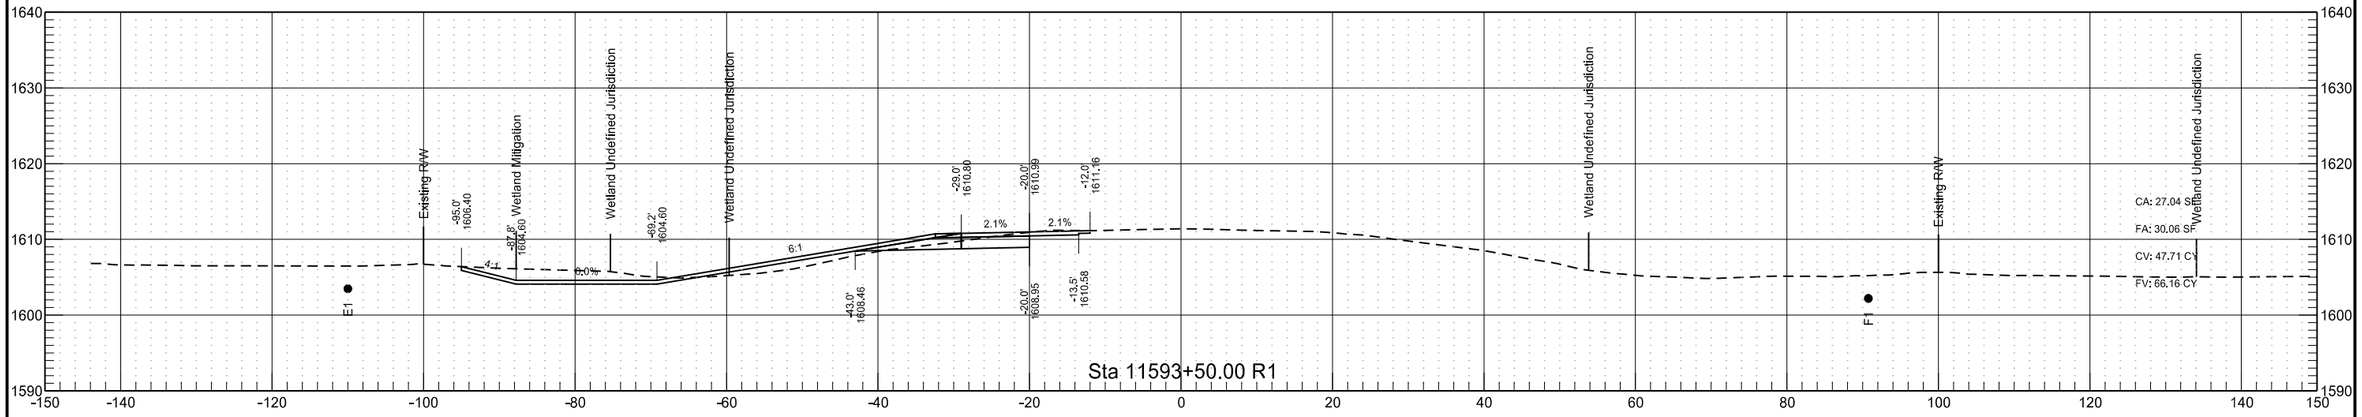


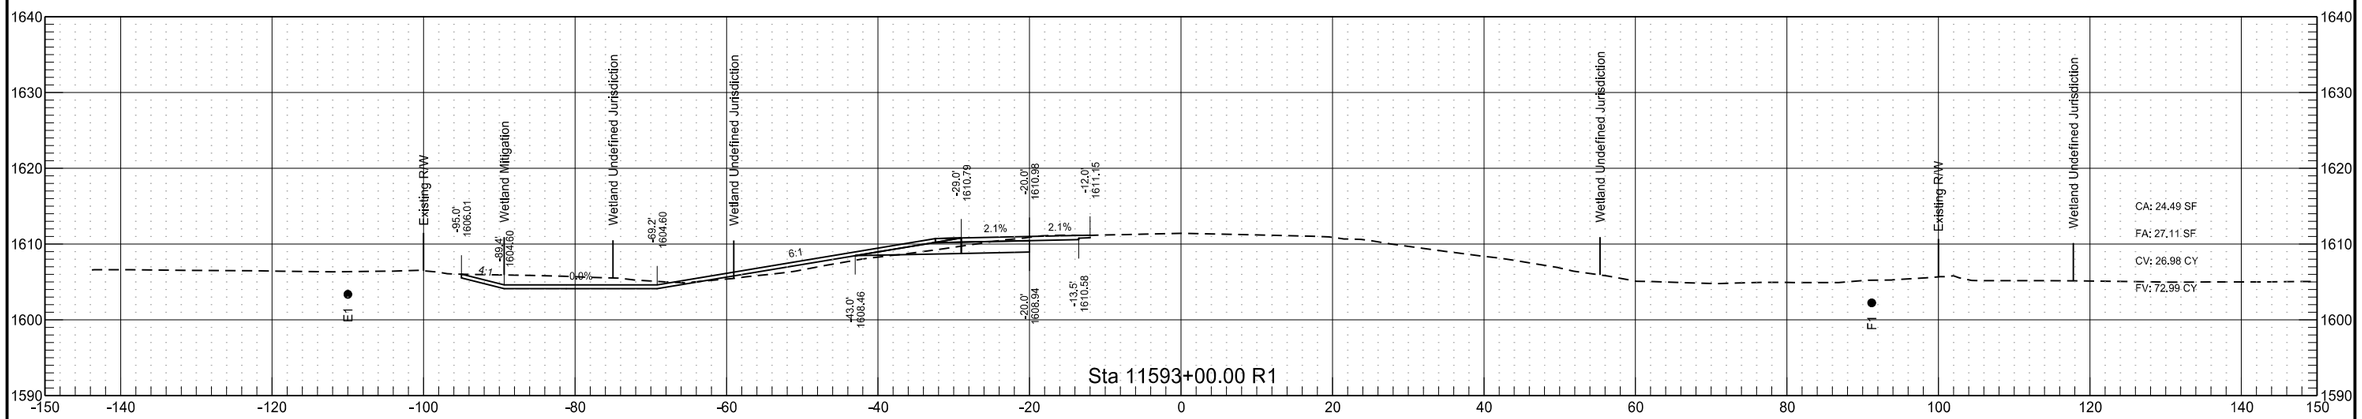

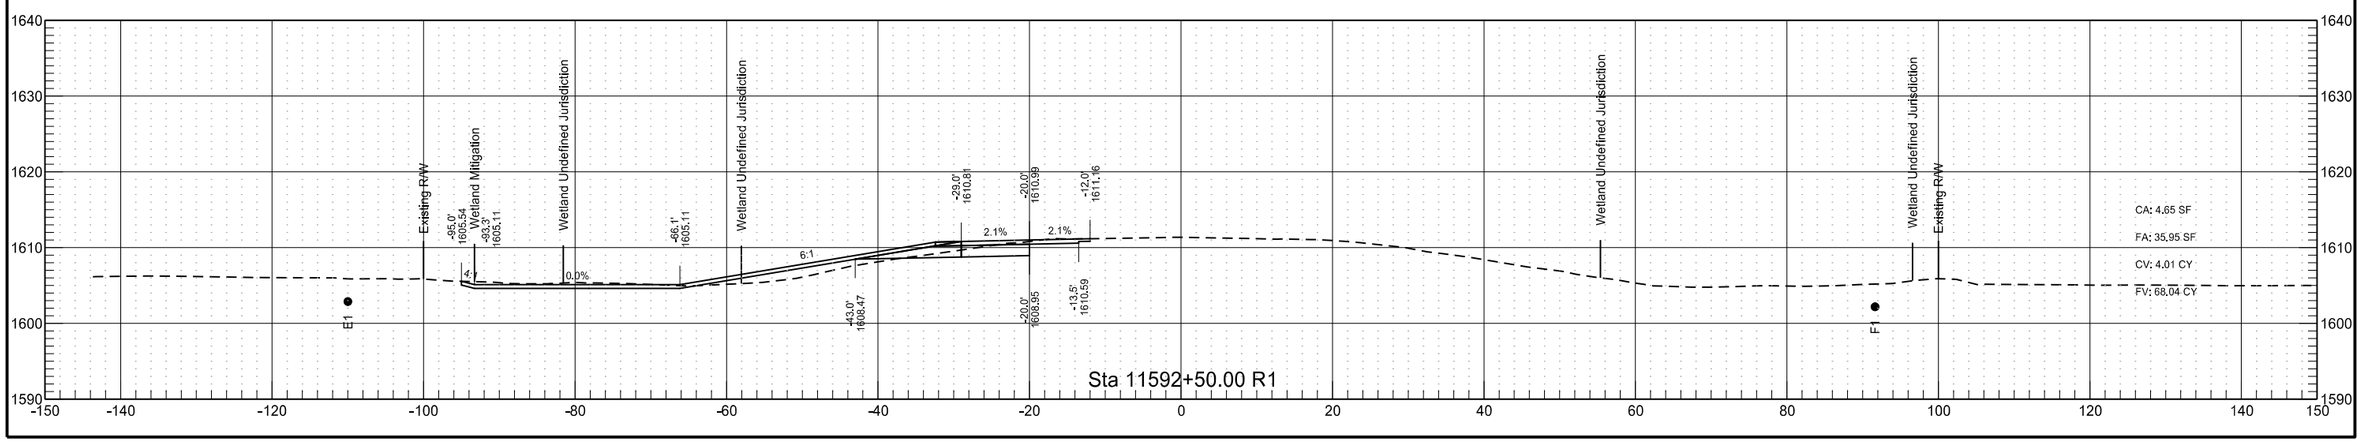


RP 219.359 to RP 221.472 - WB Passing Lane


	STATE	PROJECT NO.	SECTION NO.	SHEET NO.
	ND	INF-X-3-052(053)185	200	397

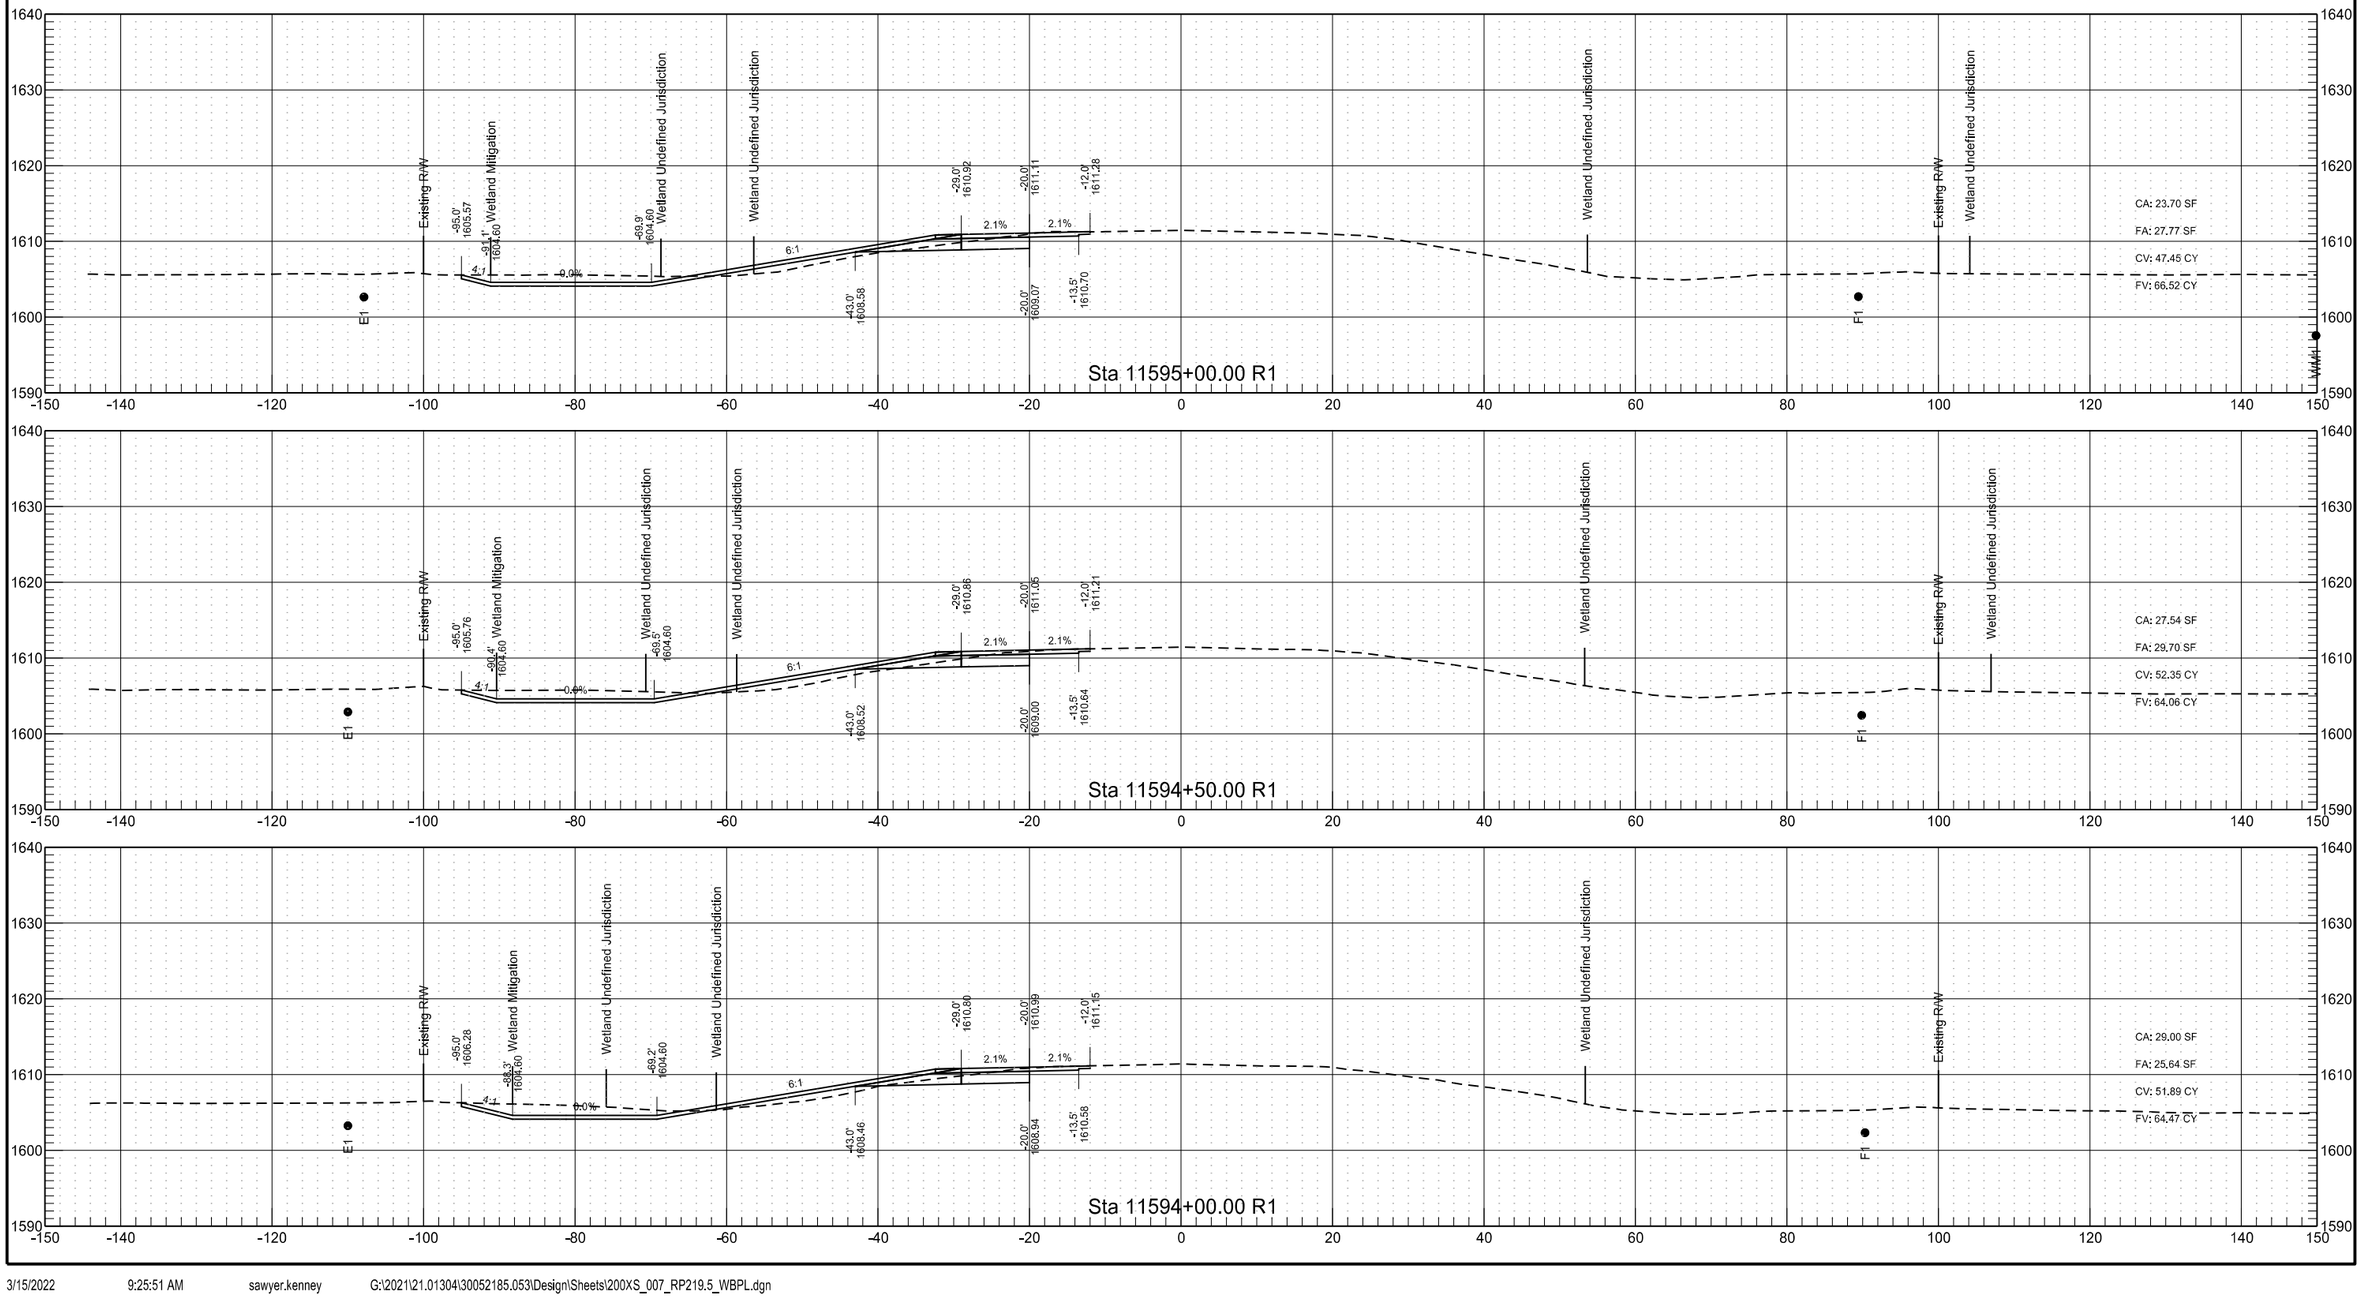


RP 219.359 to RP 221.472 - WB Passing Lane

	STATE	PROJECT NO.	SECTION NO.	SHEET NO.
	ND	INF-X-3-052(053)185	200	398

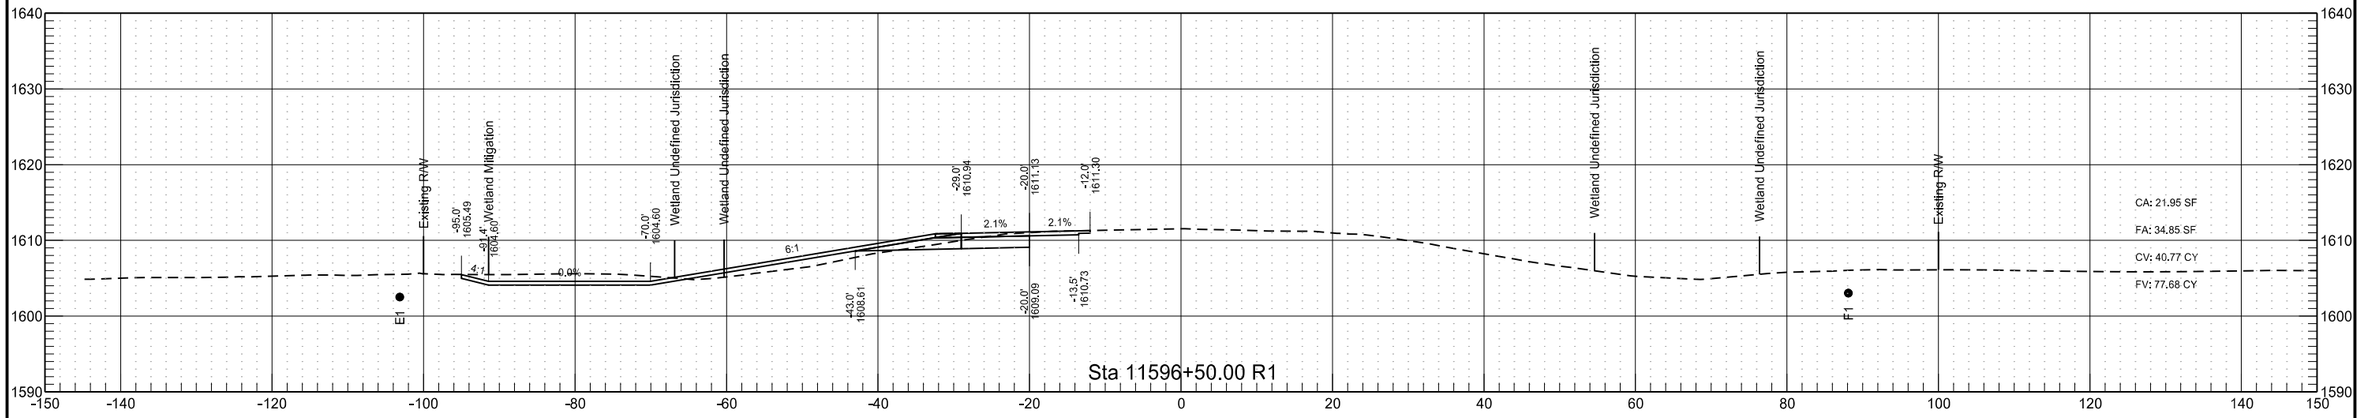


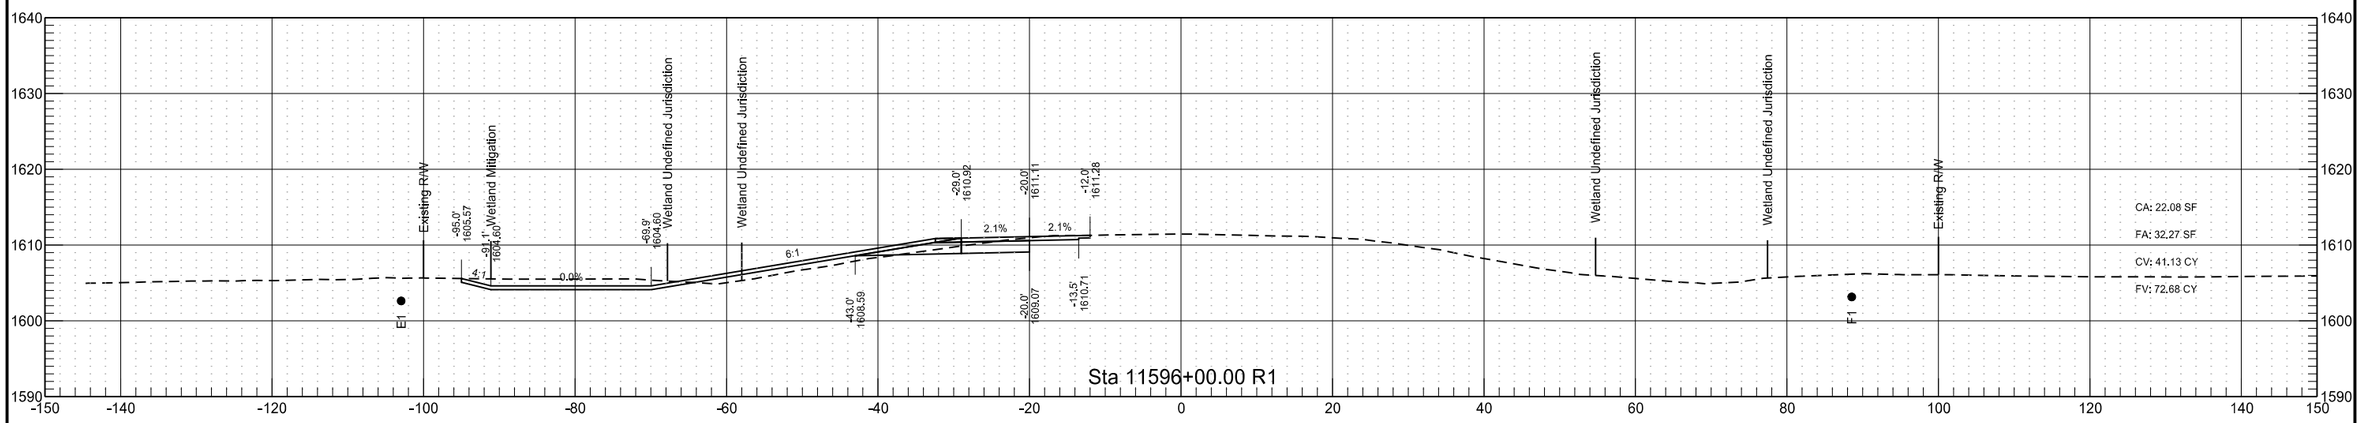


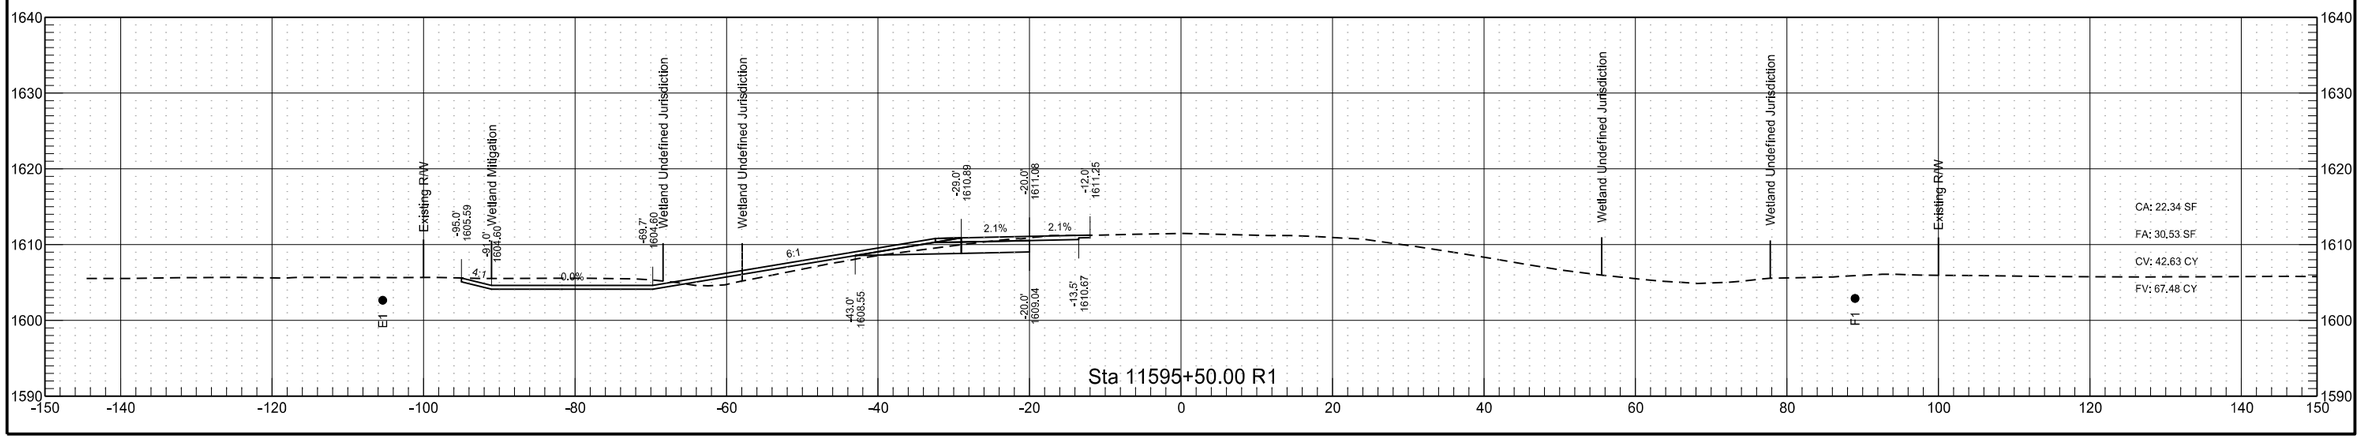


RP 219.359 to RP 221.472 - WB Passing Lane

	STATE	PROJECT NO.	SECTION NO.	SHEET NO.
	ND	INF-X-3-052(053)185	200	399

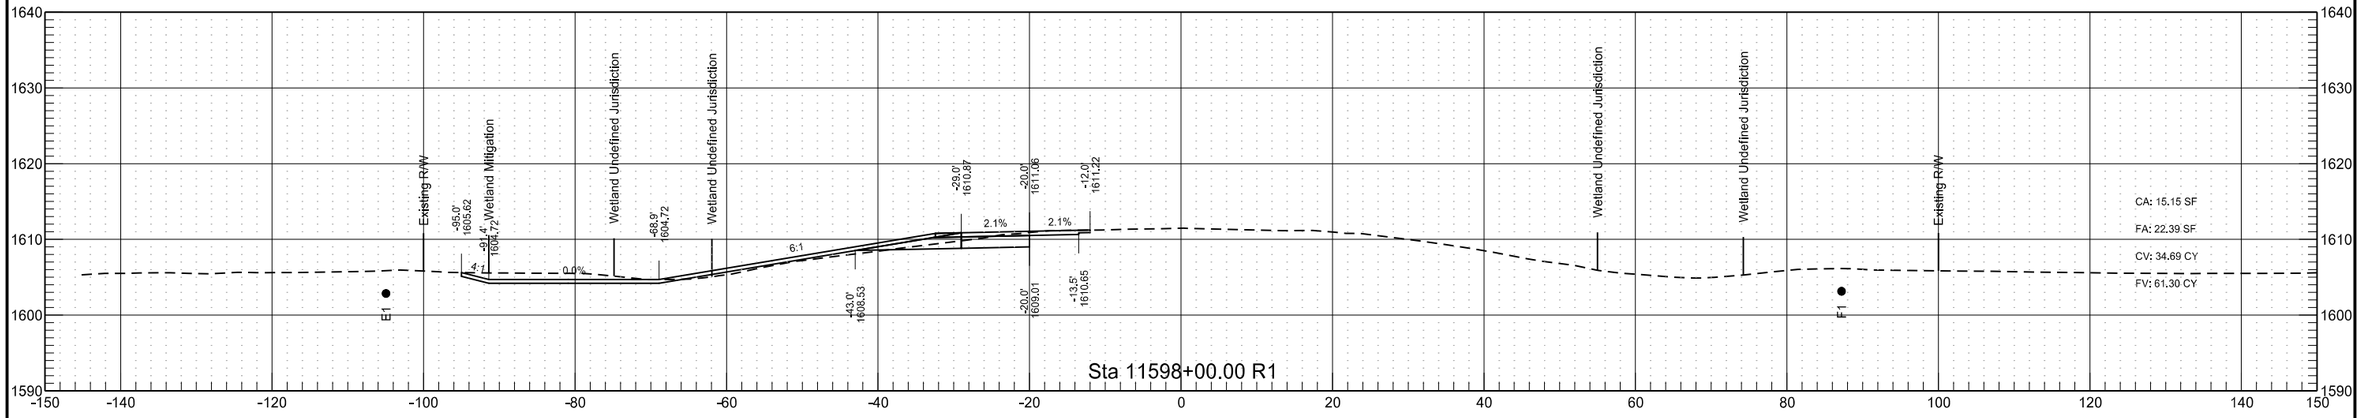


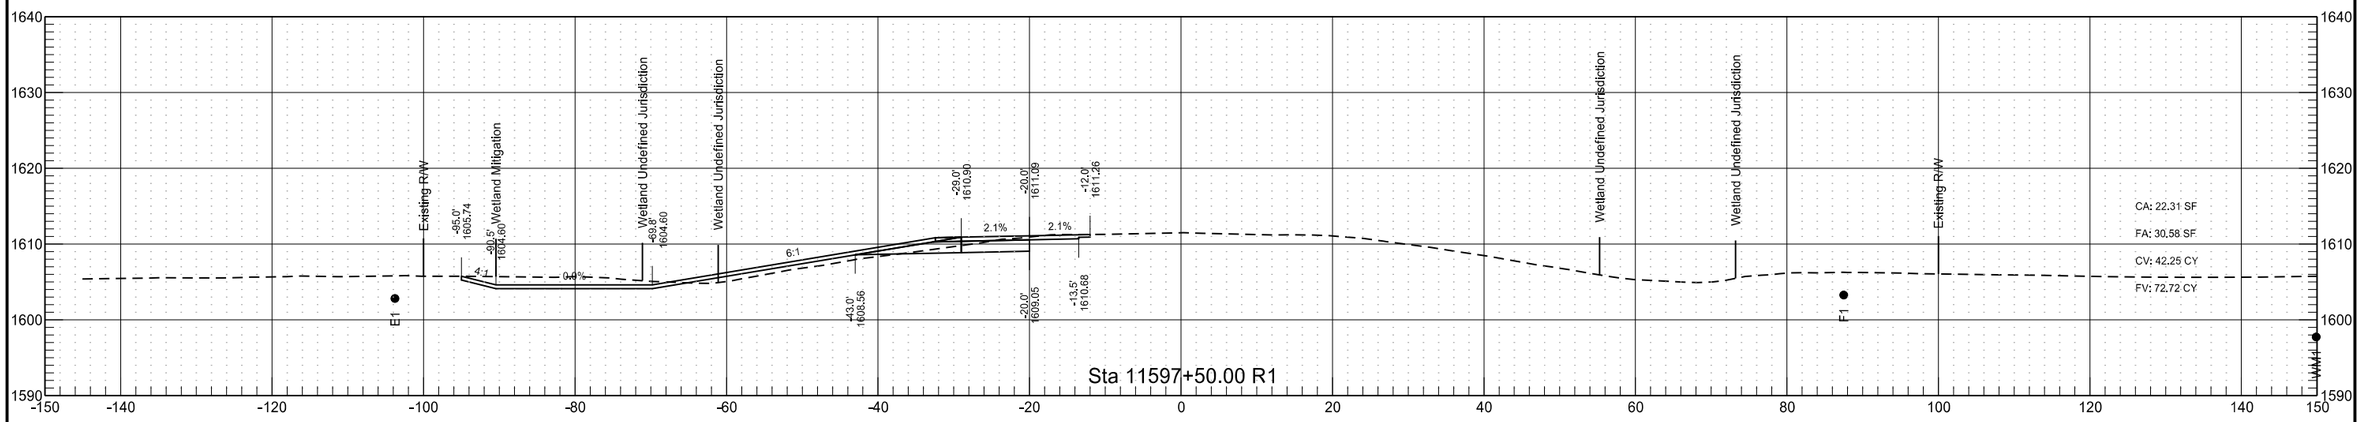

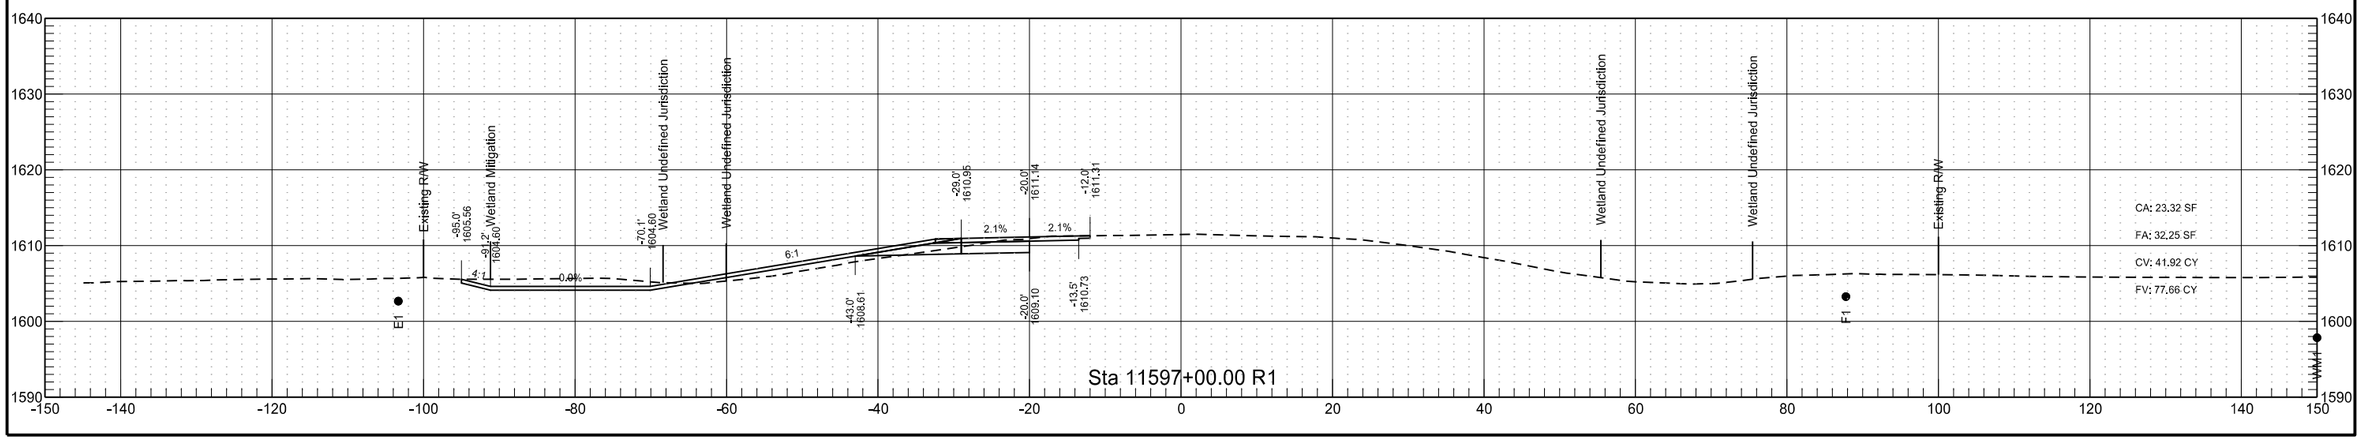


RP 219.359 to RP 221.472 - WB Passing Lane


	STATE	PROJECT NO.	SECTION NO.	SHEET NO.
	ND	INF-X-3-052(053)185	200	400

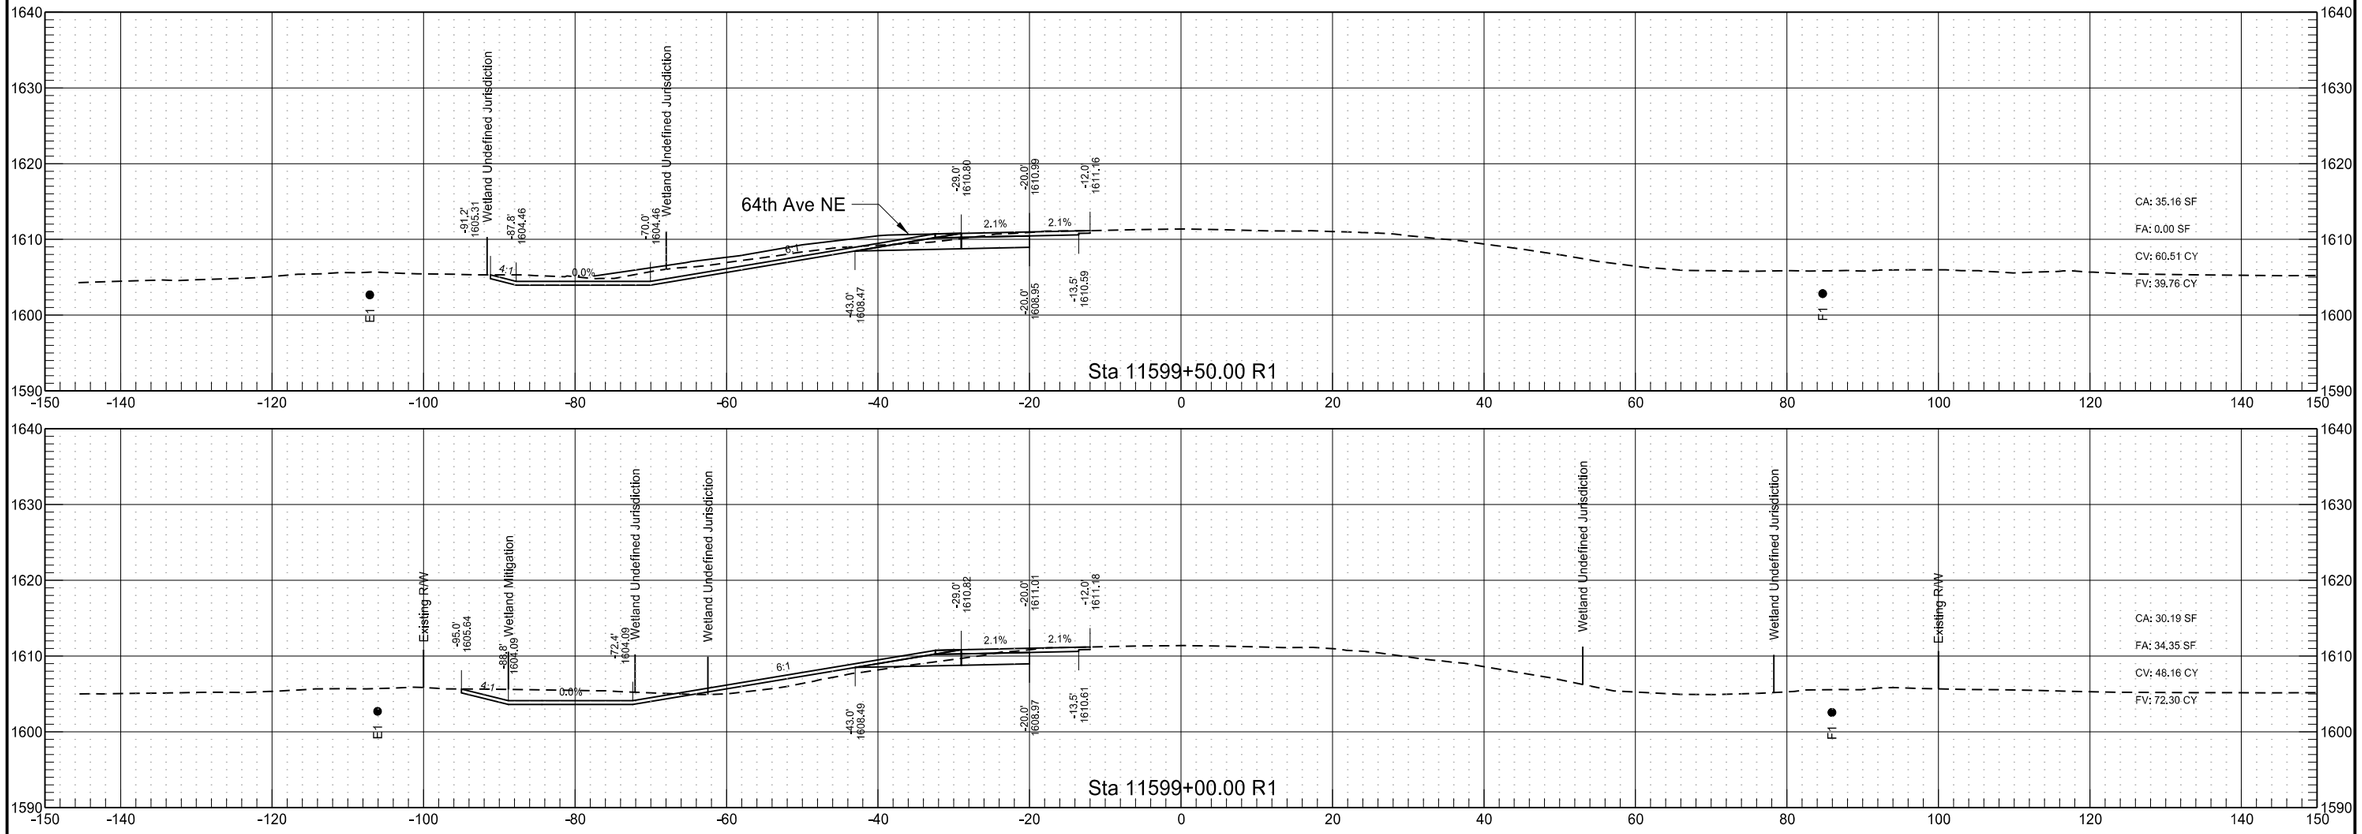



RP 219.359 to RP 221.472 - WB Passing Lane

	STATE	PROJECT NO.	SECTION NO.	SHEET NO.
	ND	INF-X-3-052(053)185	200	401

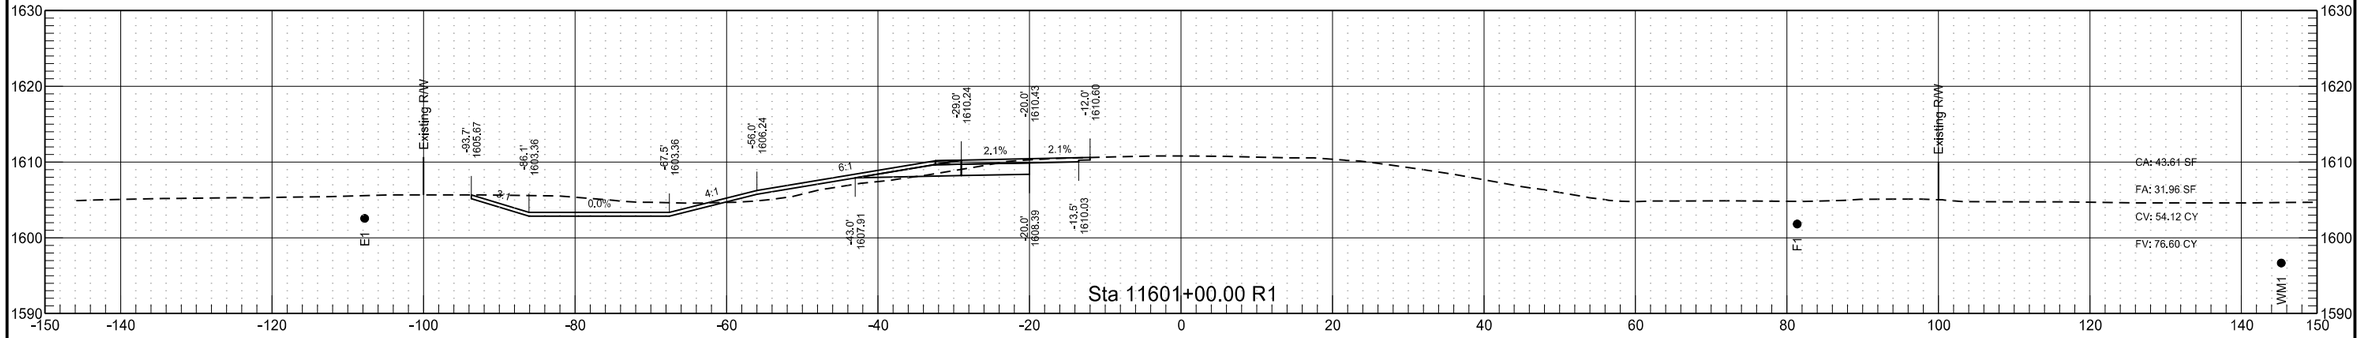

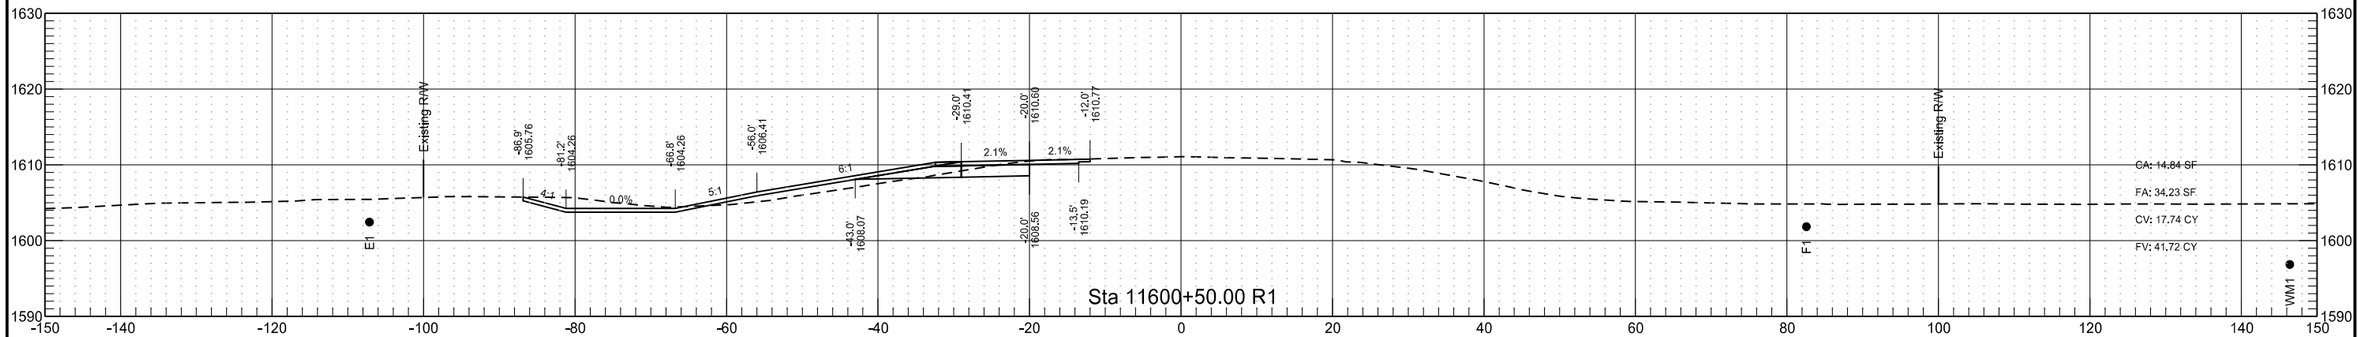


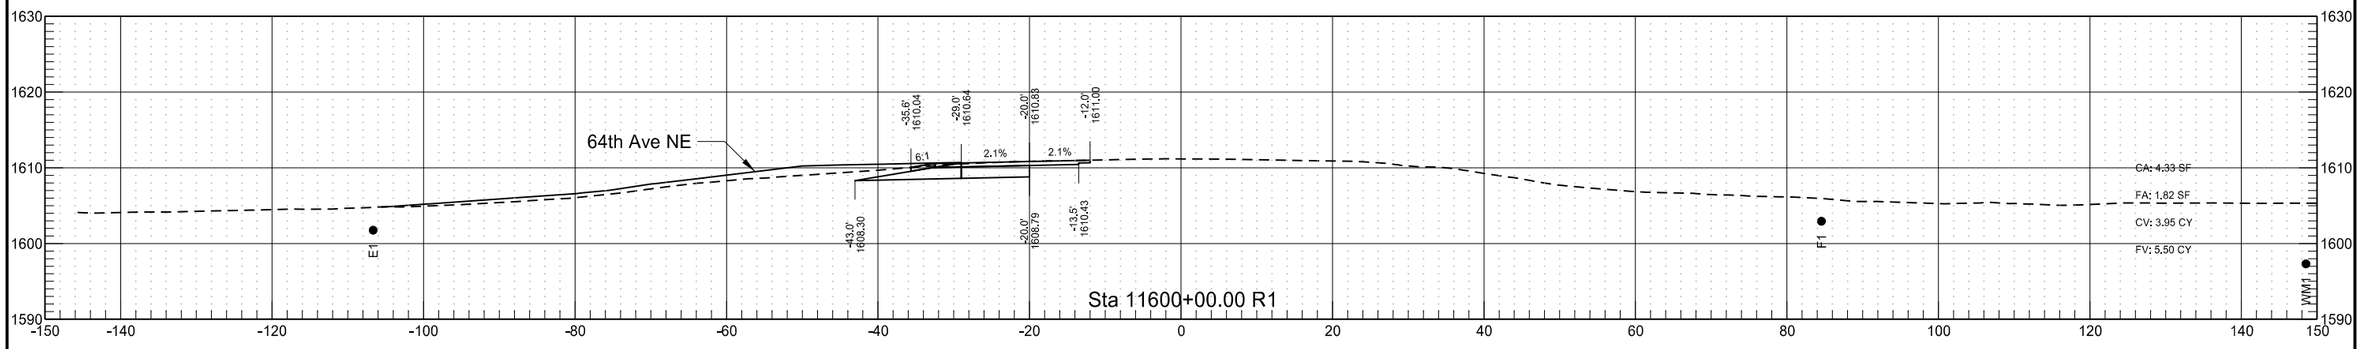


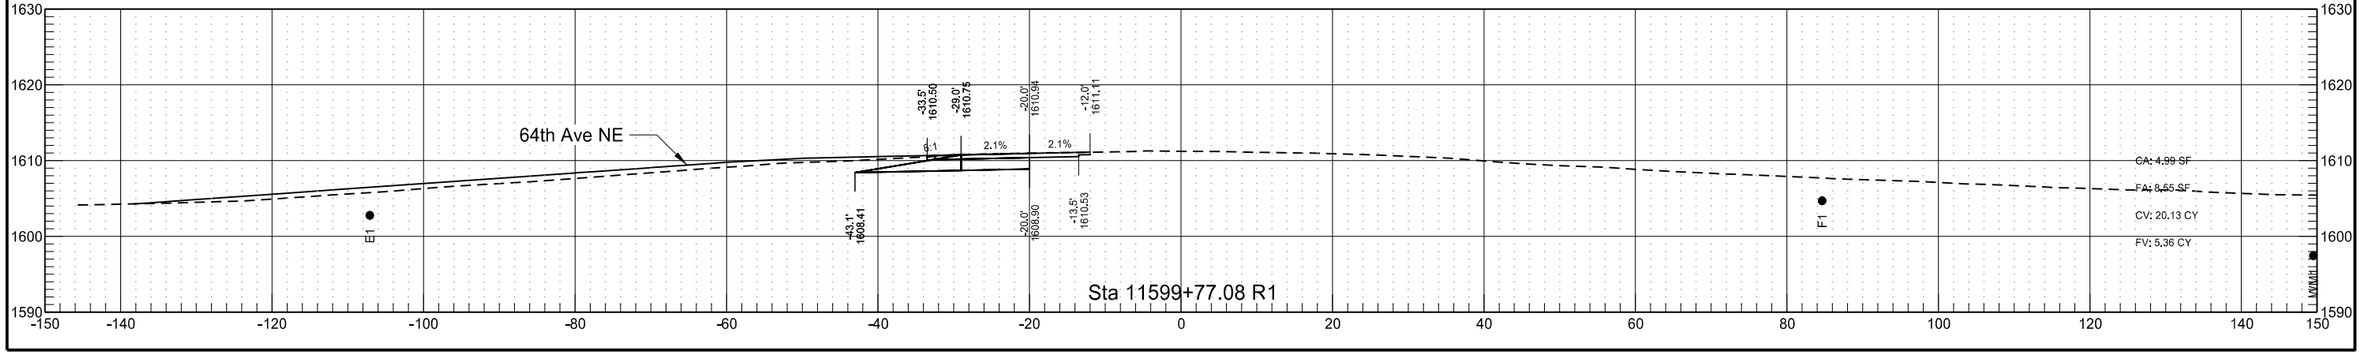



RP 219.359 to RP 221.472 - WB Passing Lane

	STATE	PROJECT NO.	SECTION NO.	SHEET NO.
	ND	INF-X-3-052(053)185	200	402

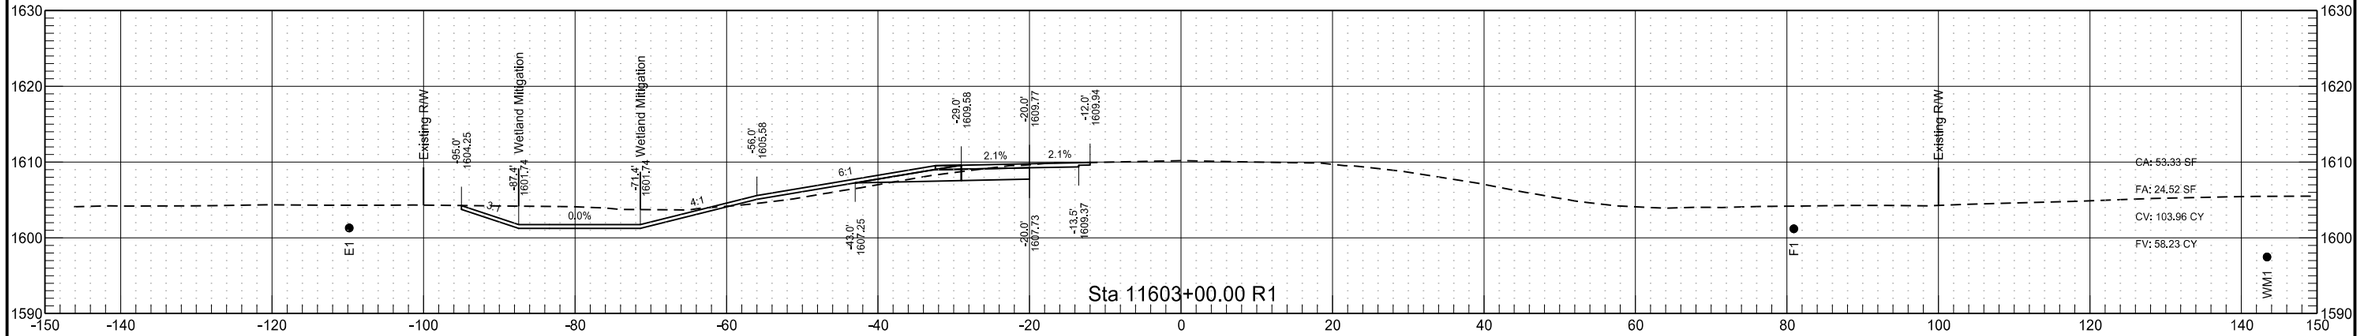

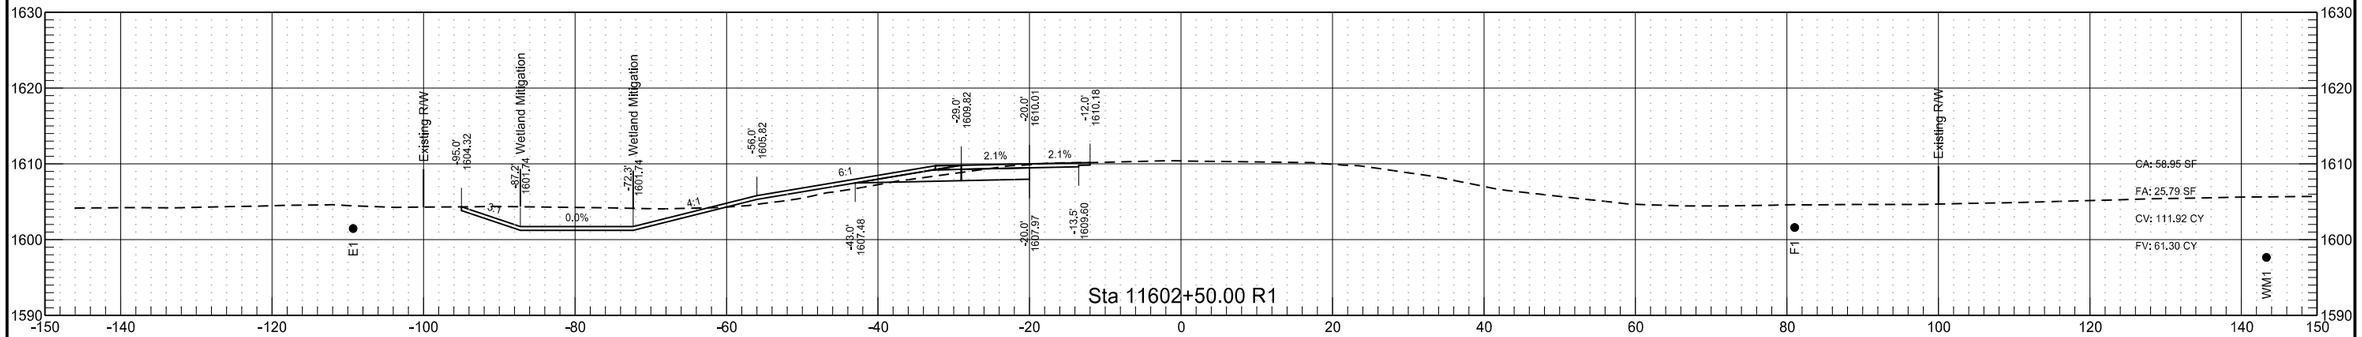


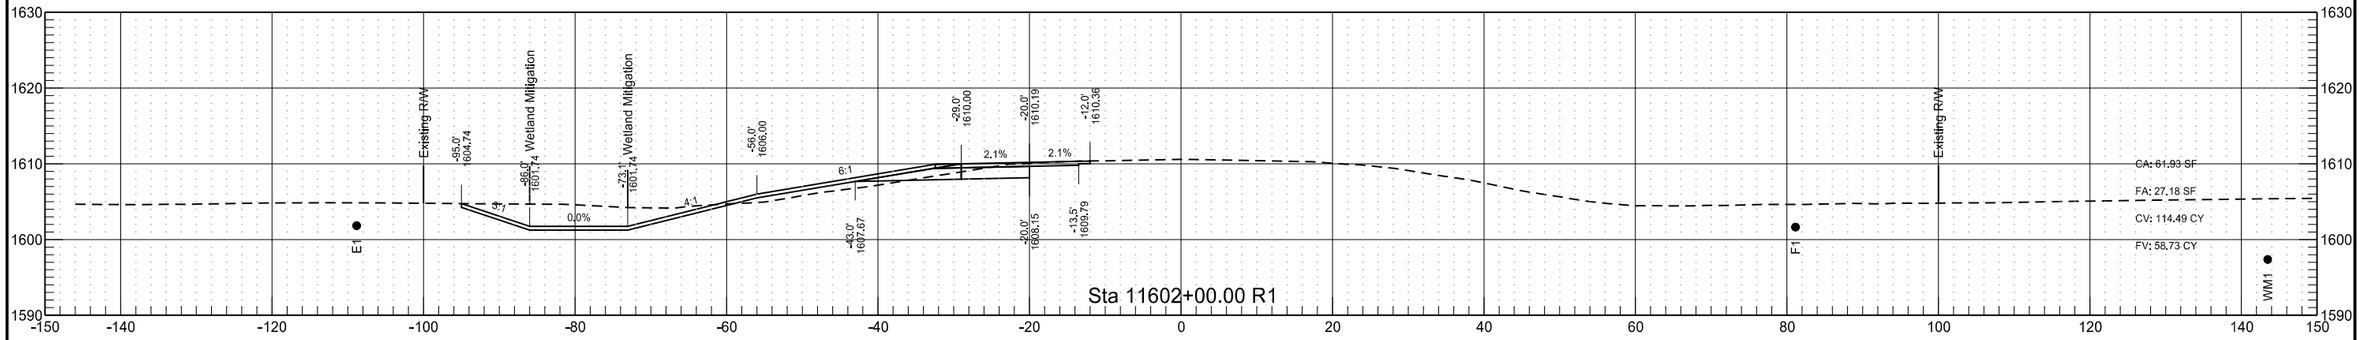

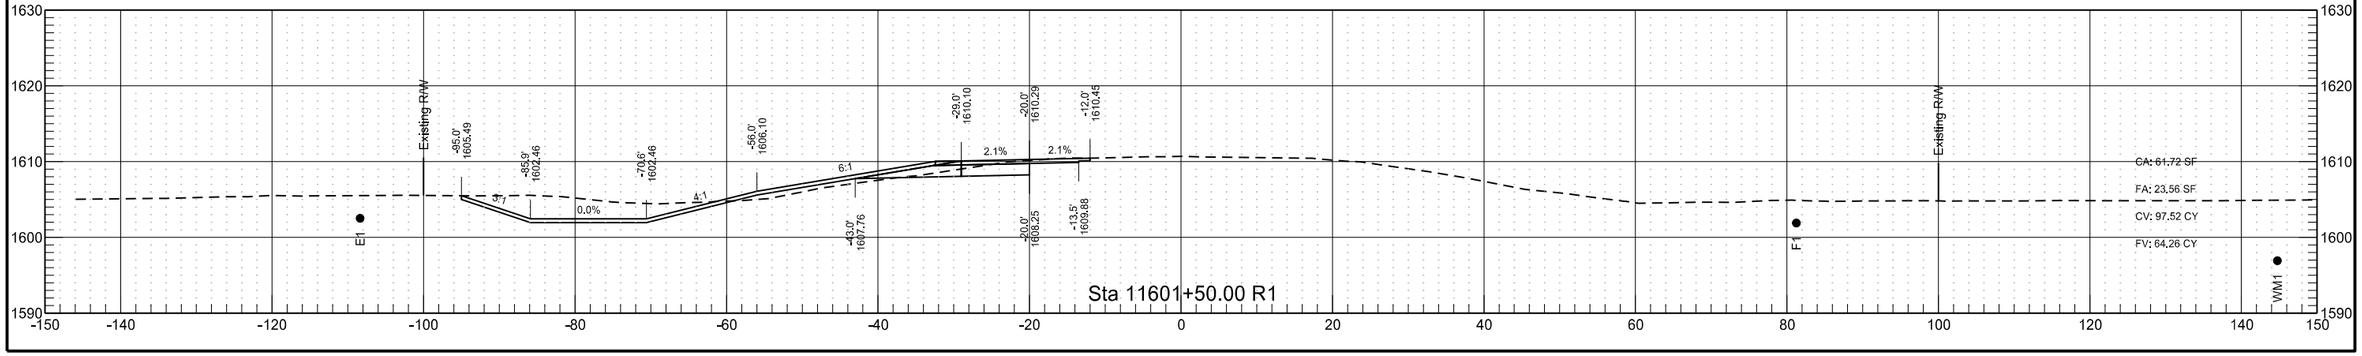


RP 219.359 to RP 221.472 - WB Passing Lane

	STATE	PROJECT NO.	SECTION NO.	SHEET NO.
	ND	INF-X-3-052(053)185	200	403

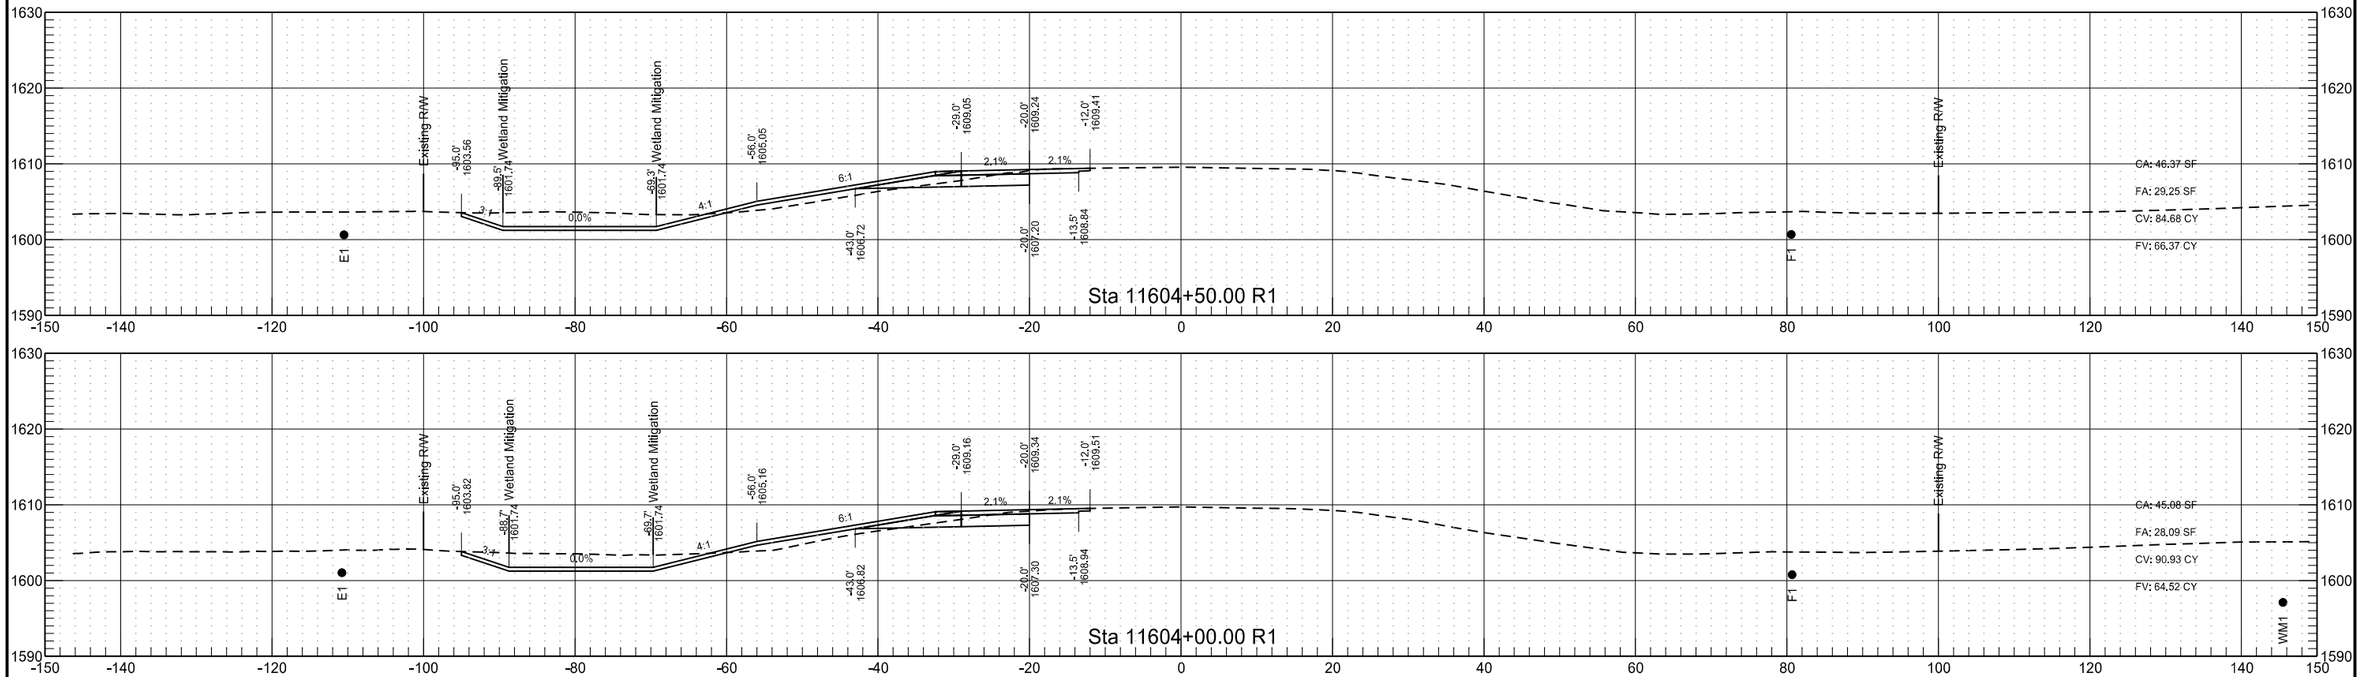


RP 219.359 to RP 221.472 - WB Passing Lane


	STATE	PROJECT NO.	SECTION NO.	SHEET NO.
	ND	INF-X-3-052(053)185	200	404

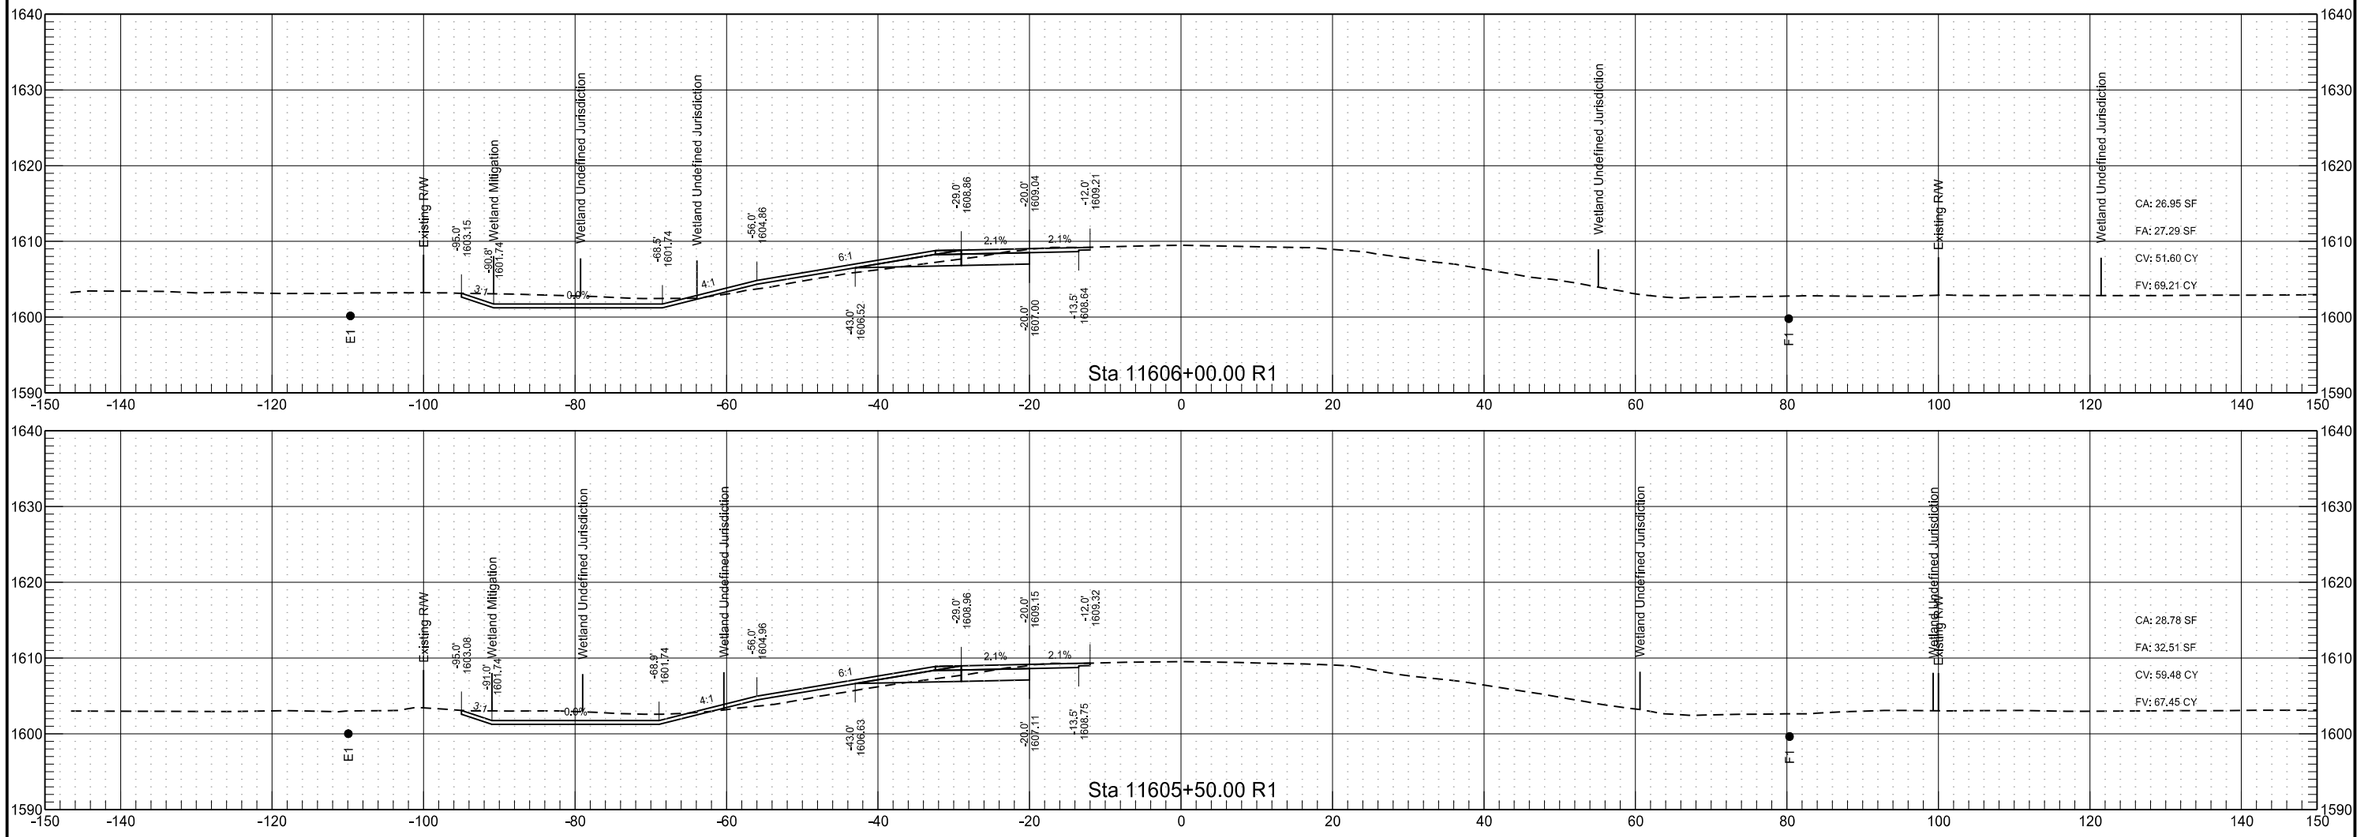


RP 219.359 to RP 221.472 - WB Passing Lane

	STATE	PROJECT NO.	SECTION NO.	SHEET NO.
	ND	INF-X-3-052(053)185	200	405

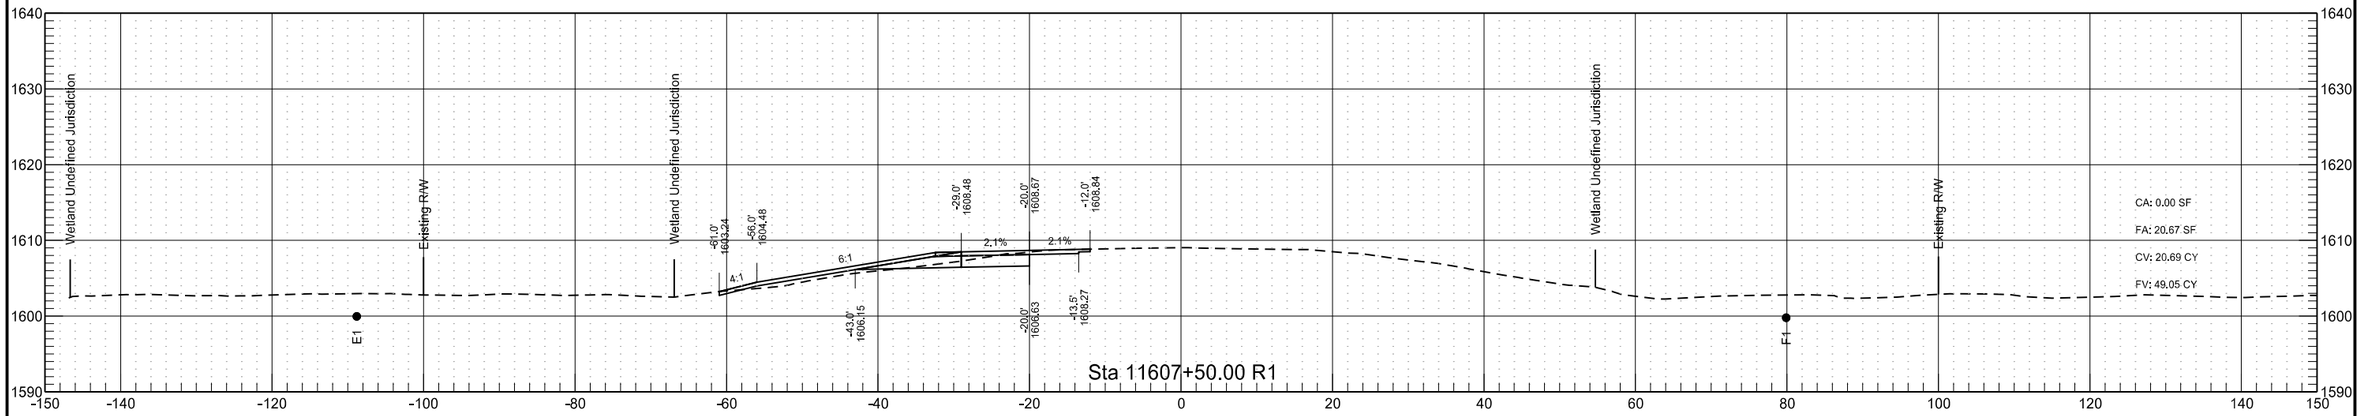

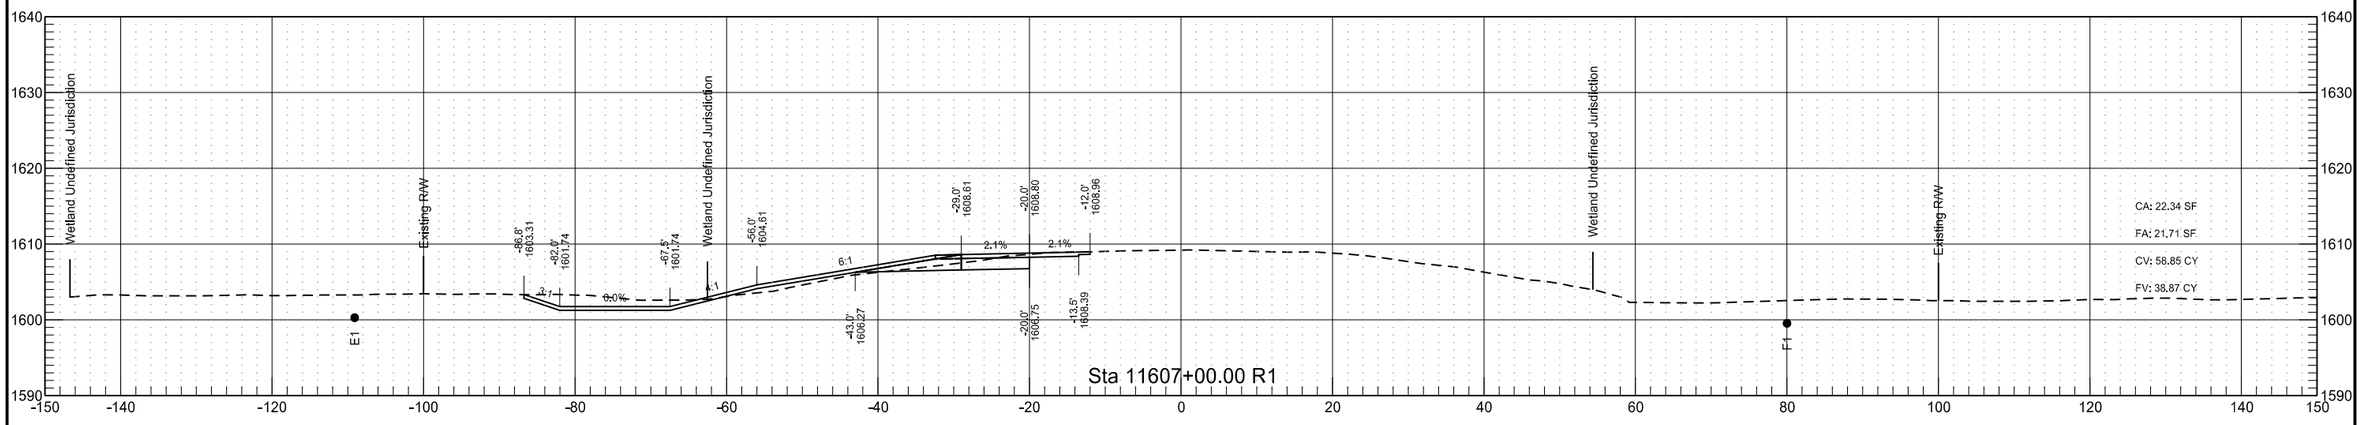

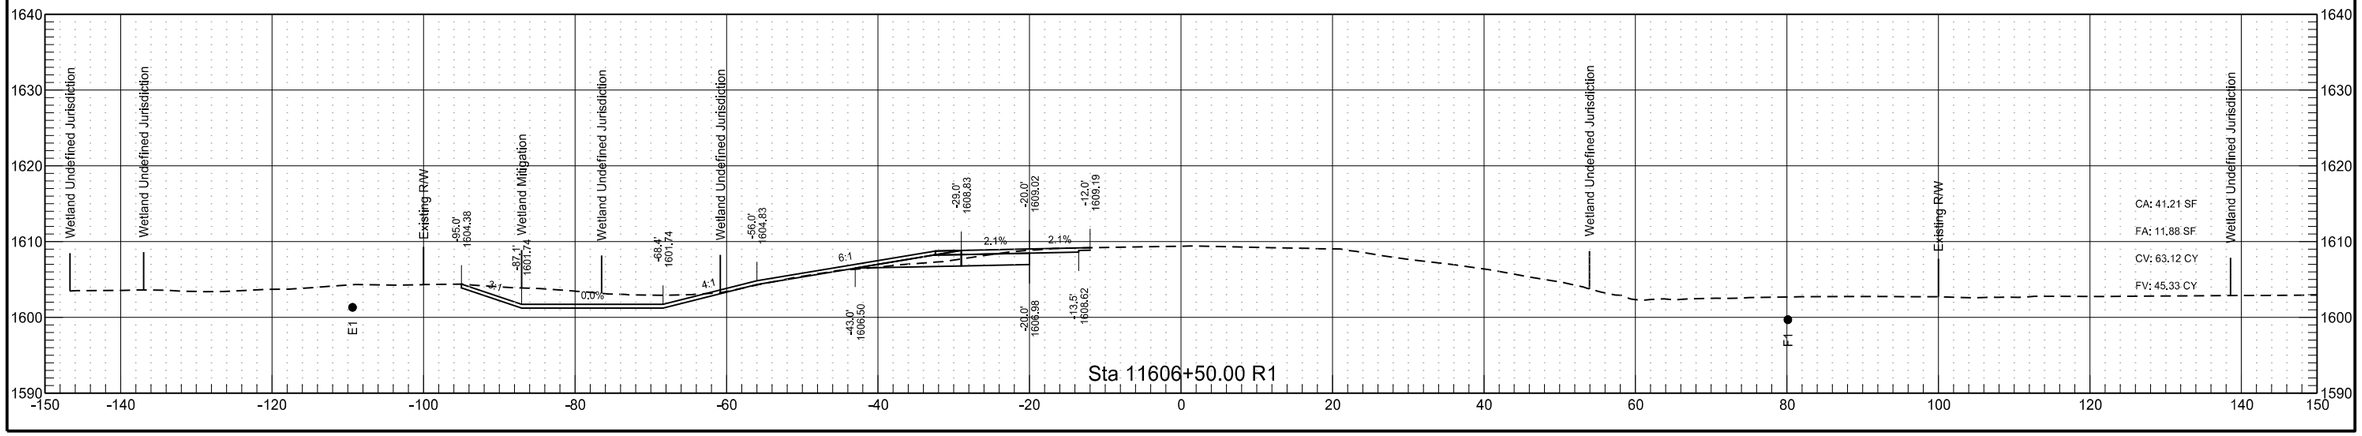


RP 219.359 to RP 221.472 - WB Passing Lane

	STATE	PROJECT NO.	SECTION NO.	SHEET NO.
	ND	INF-X-3-052(053)185	200	406

3/15/2022 9:25:58 AM sawyer.kenney G:\2021\21.01304\30052185.053\Design\Sheets\200XS_007_RP219.5_WBPL.dgn


RP 219.359 to RP 221.472 - WB Passing Lane


	STATE	PROJECT NO.	SECTION NO.	SHEET NO.
	ND	INF-X-3-052(053)185	200	407

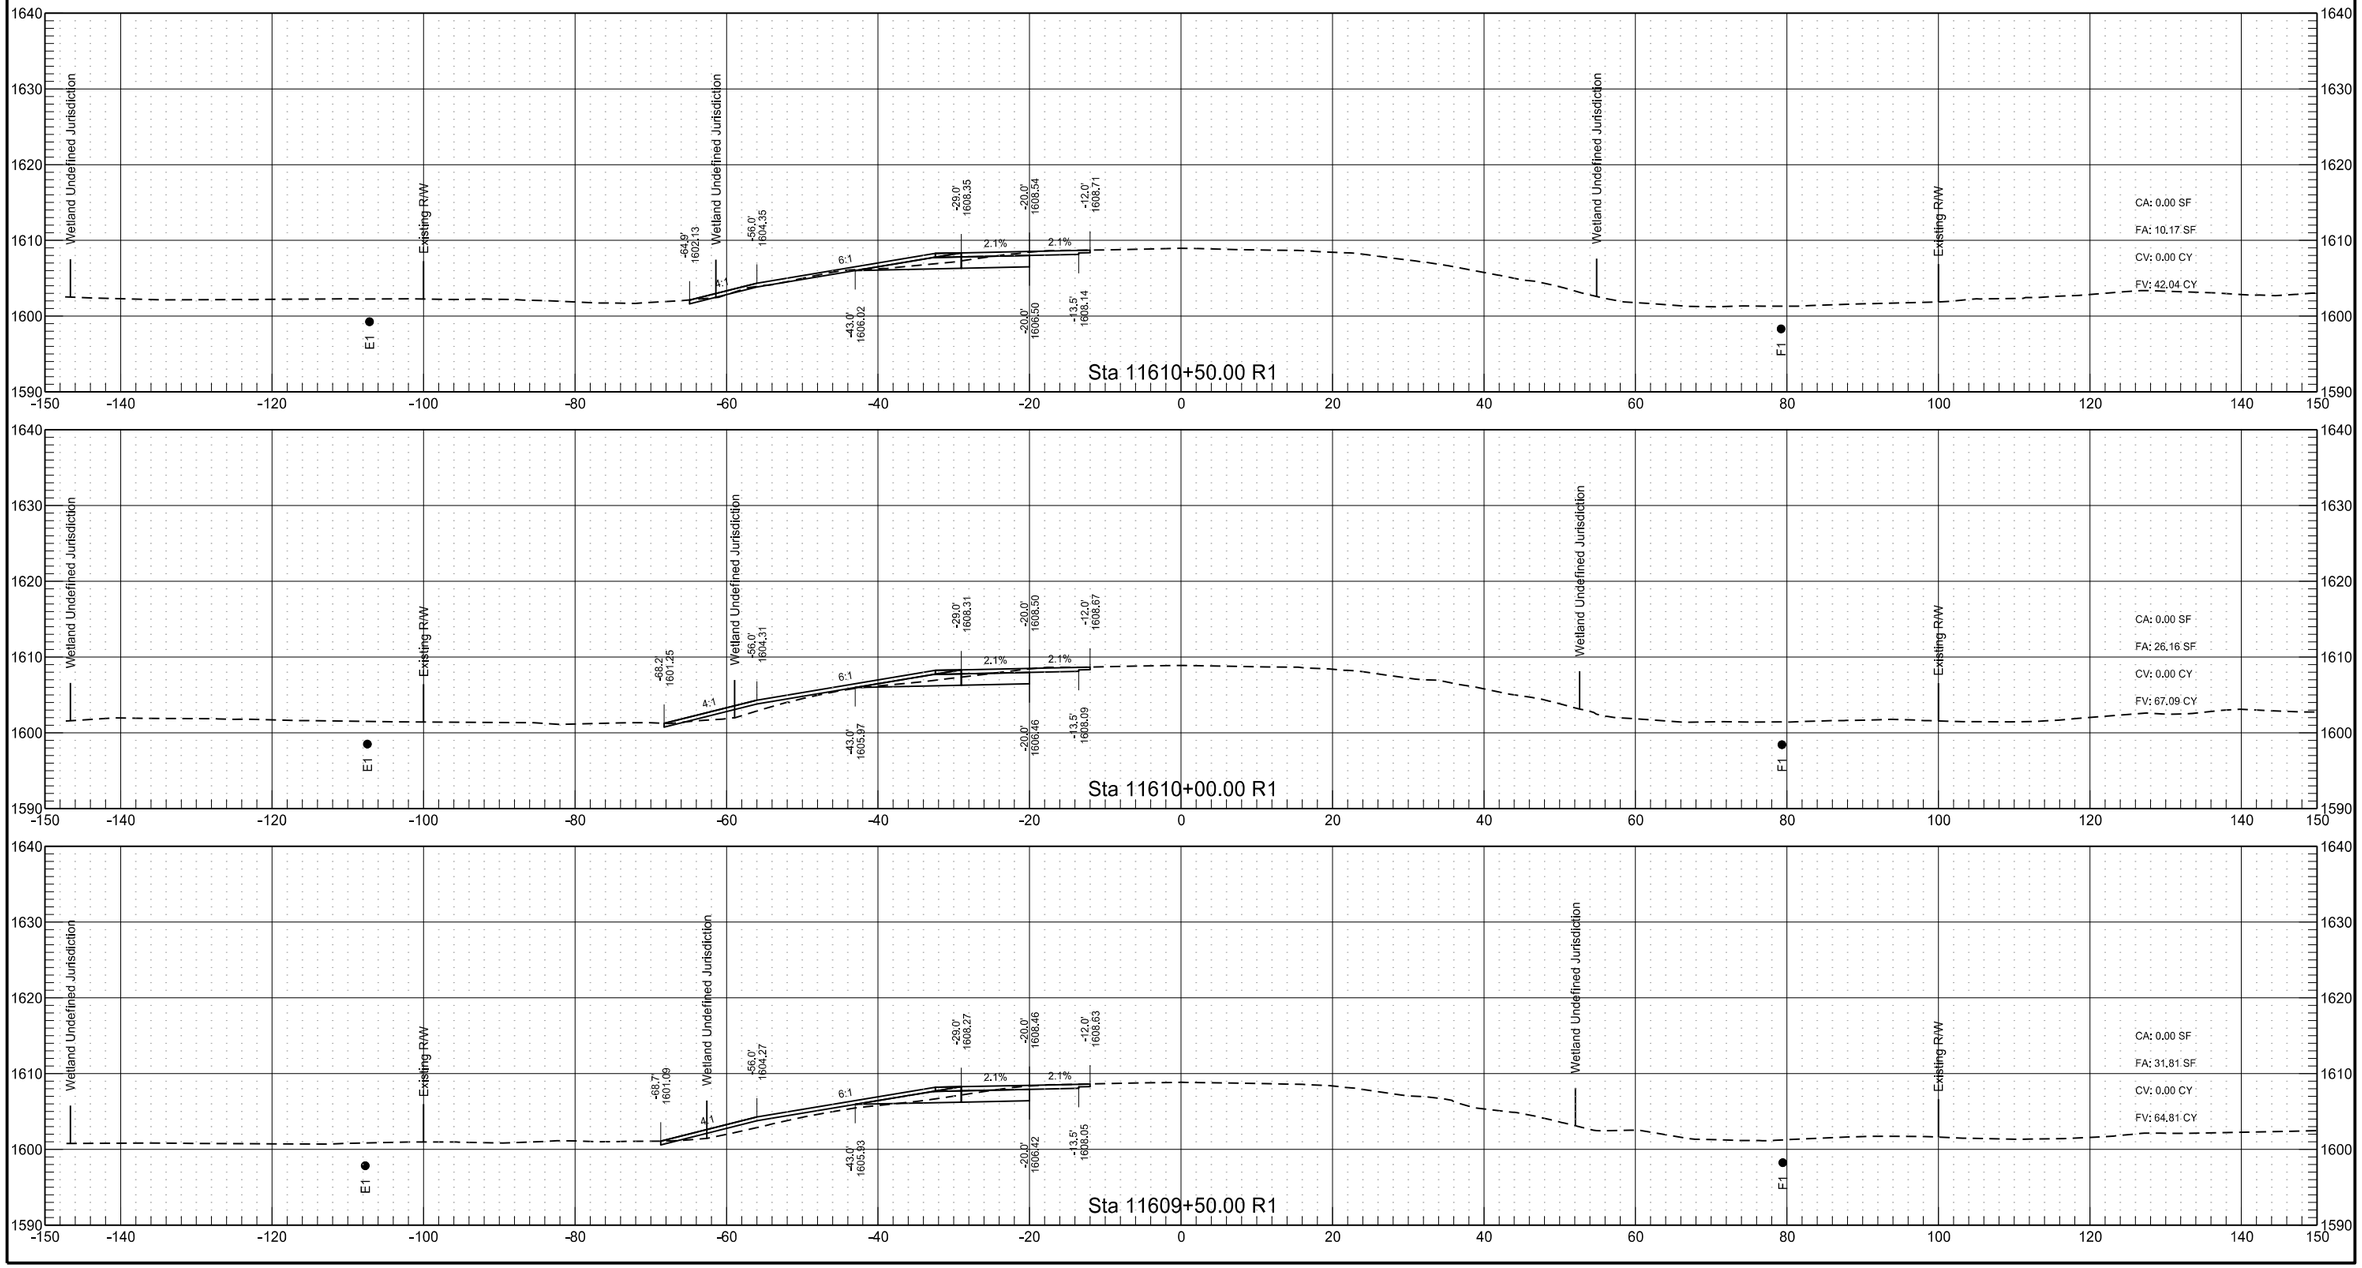


RP 219.359 to RP 221.472 - WB Passing Lane

	STATE	PROJECT NO.	SECTION NO.	SHEET NO.
	ND	INF-X-3-052(053)185	200	408

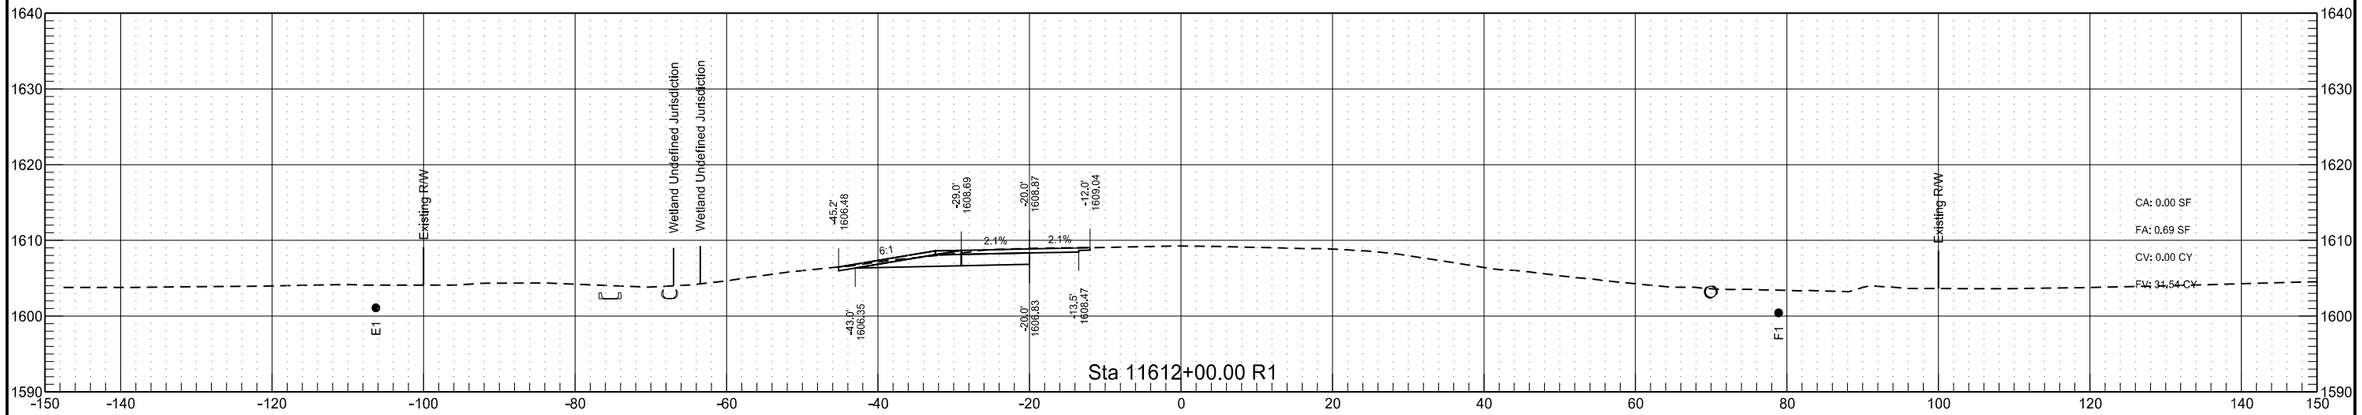


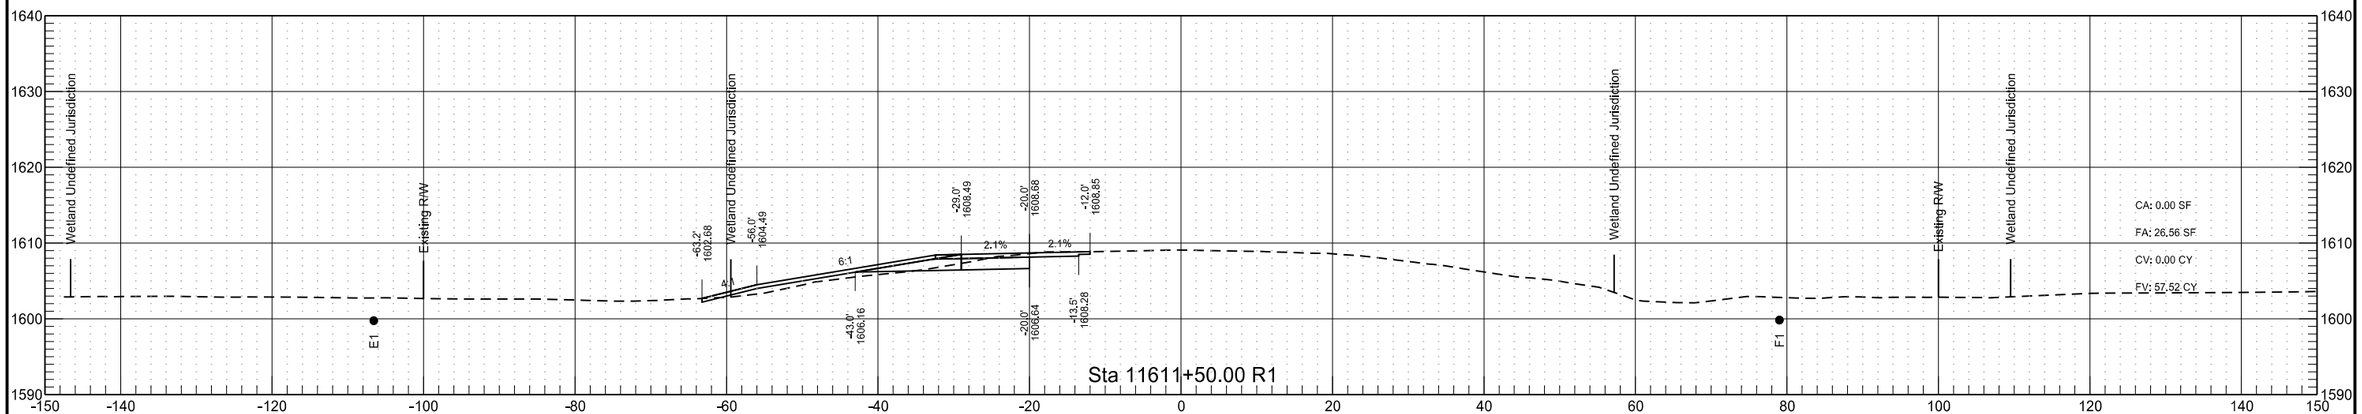


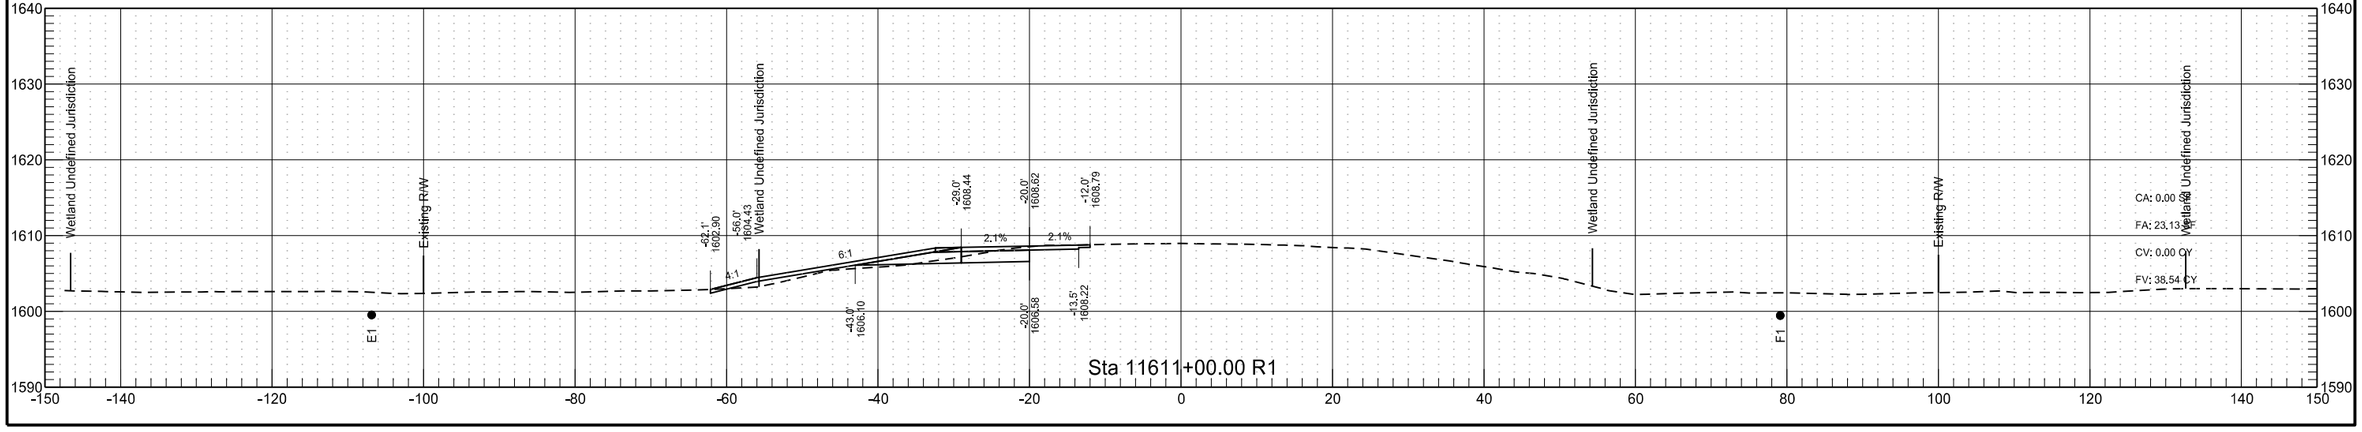


RP 219.359 to RP 221.472 - WB Passing Lane

	STATE	PROJECT NO.	SECTION NO.	SHEET NO.
	ND	INF-X-3-052(053)185	200	409

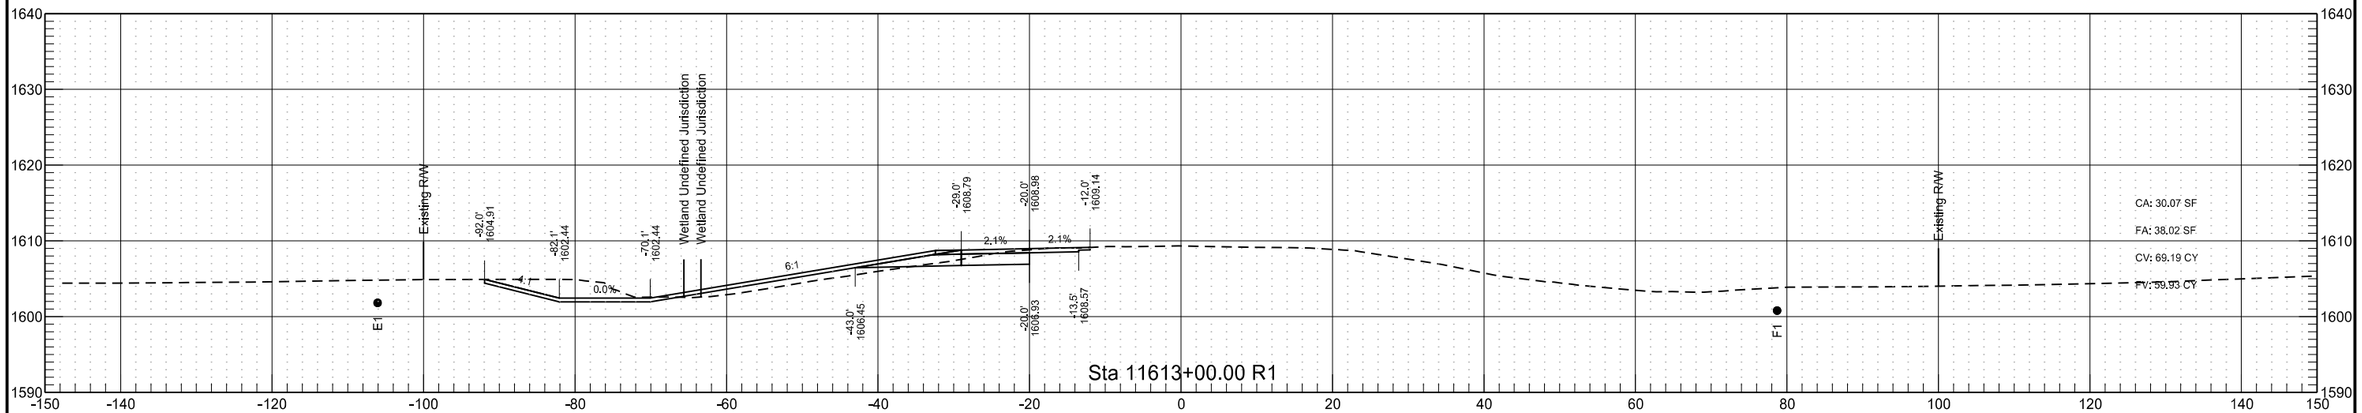


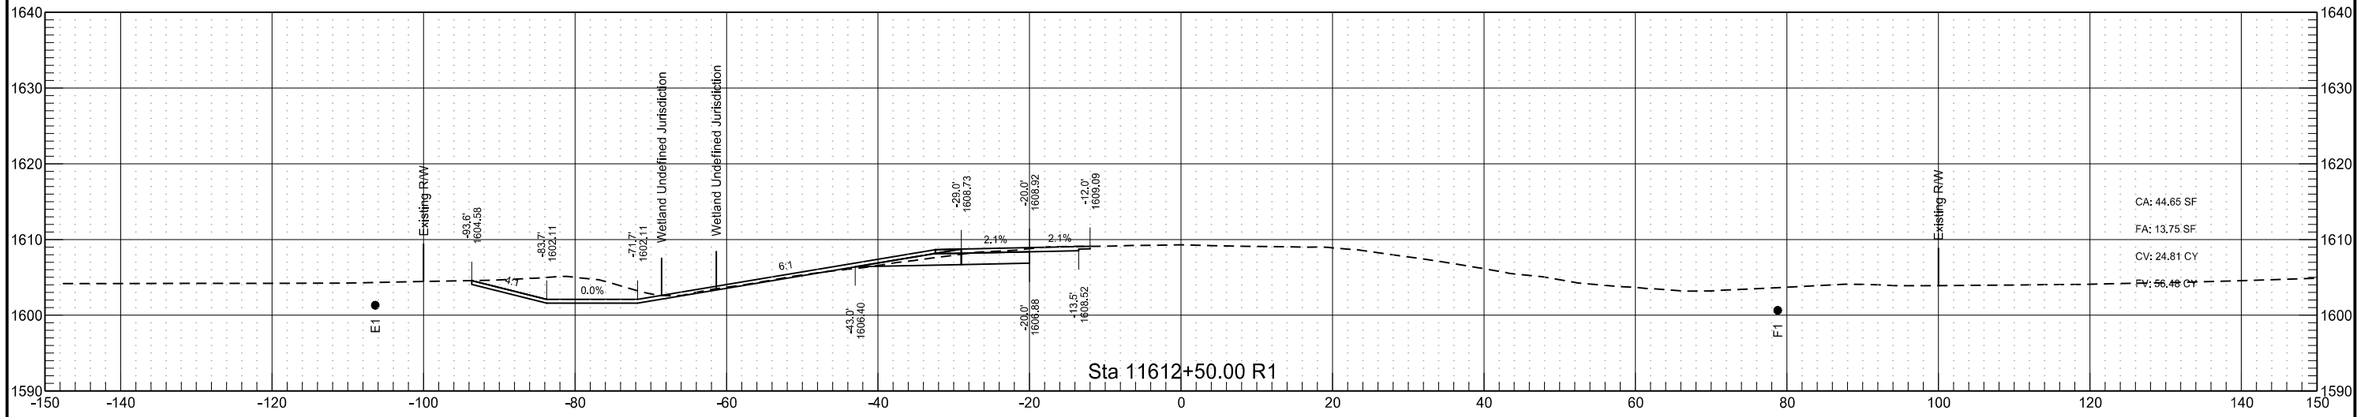


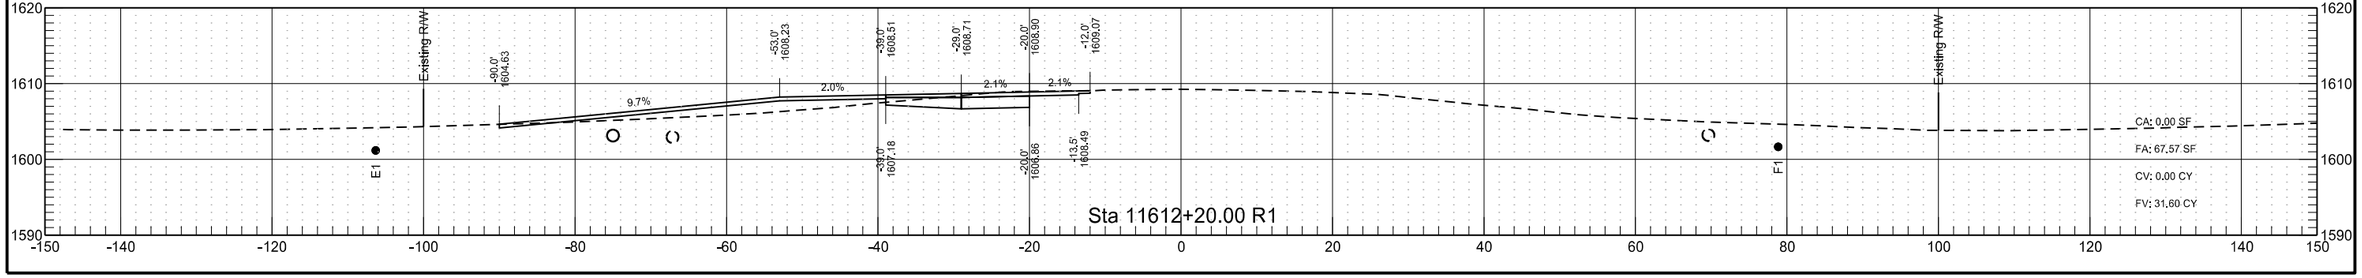



RP 219.359 to RP 221.472 - WB Passing Lane

	STATE	PROJECT NO.	SECTION NO.	SHEET NO.
	ND	INF-X-3-052(053)185	200	410

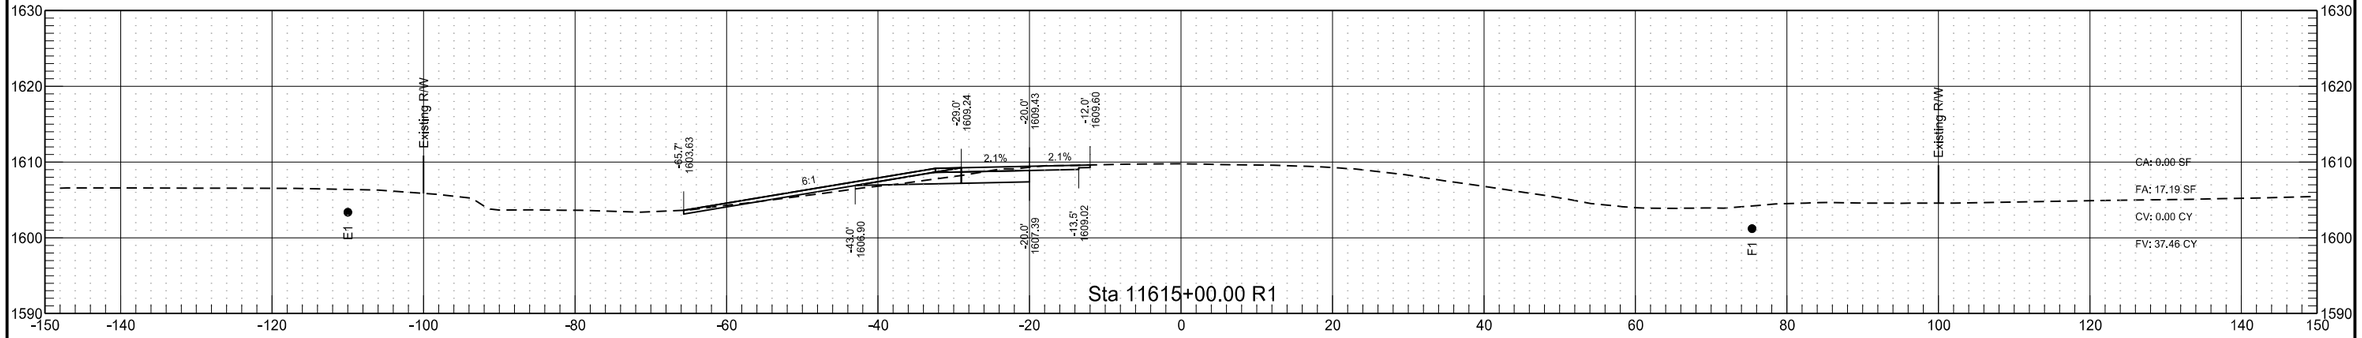

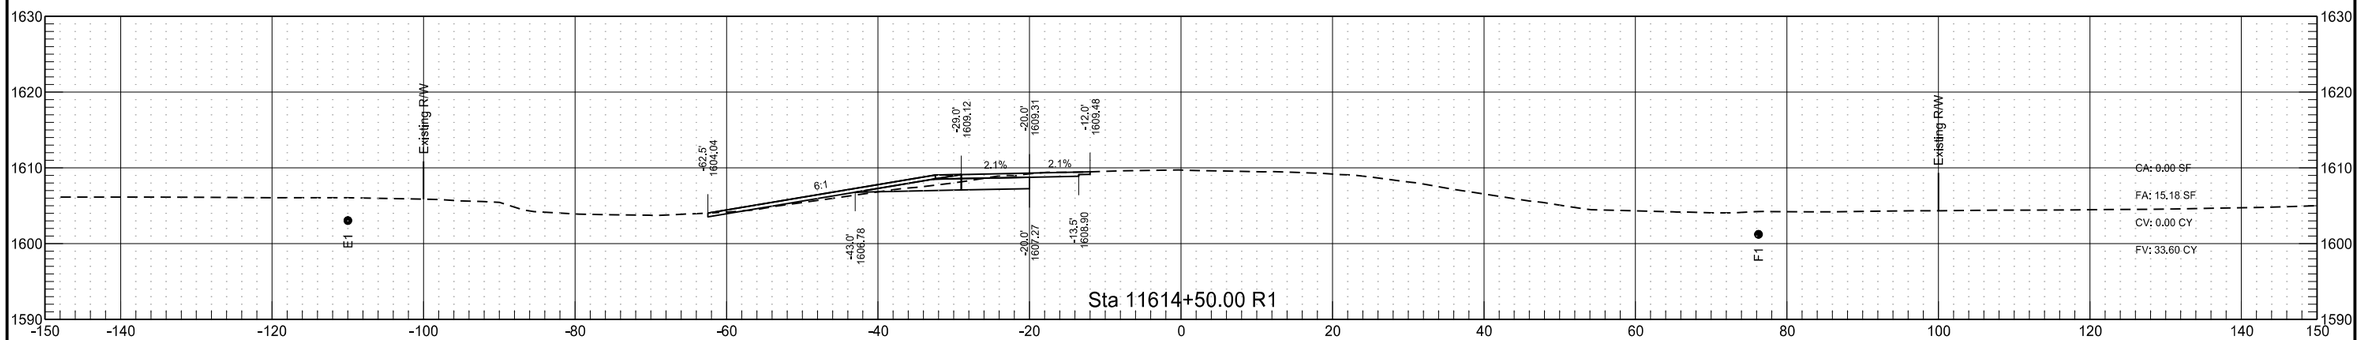

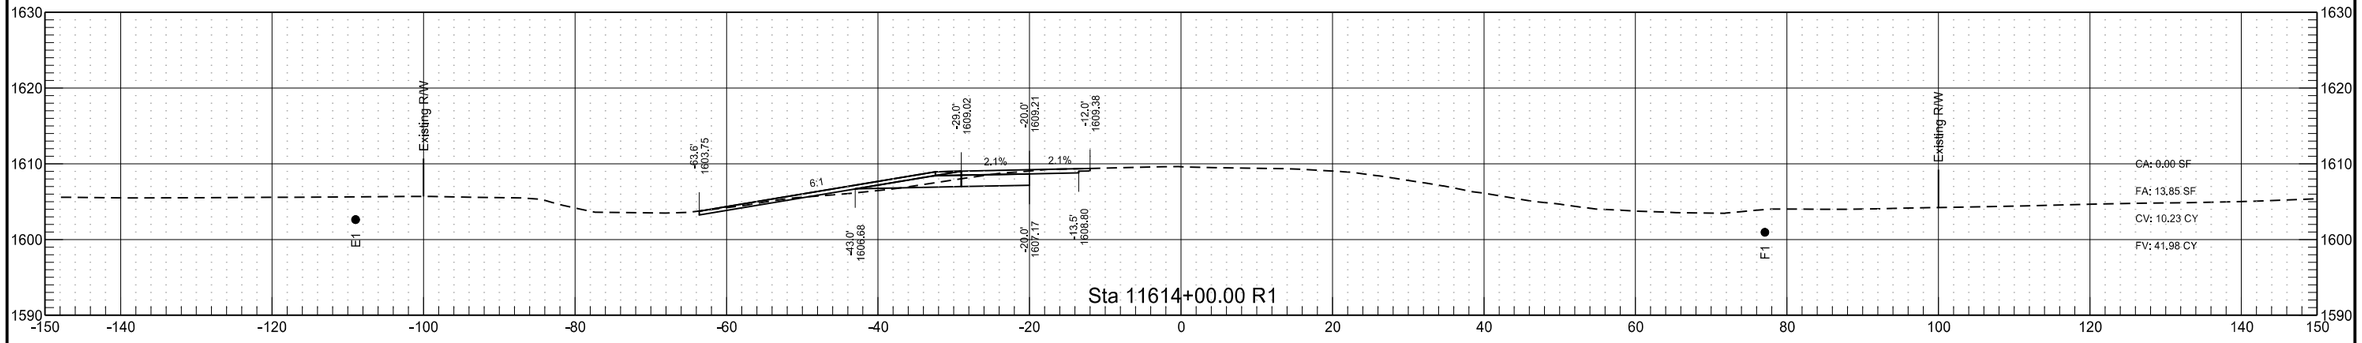

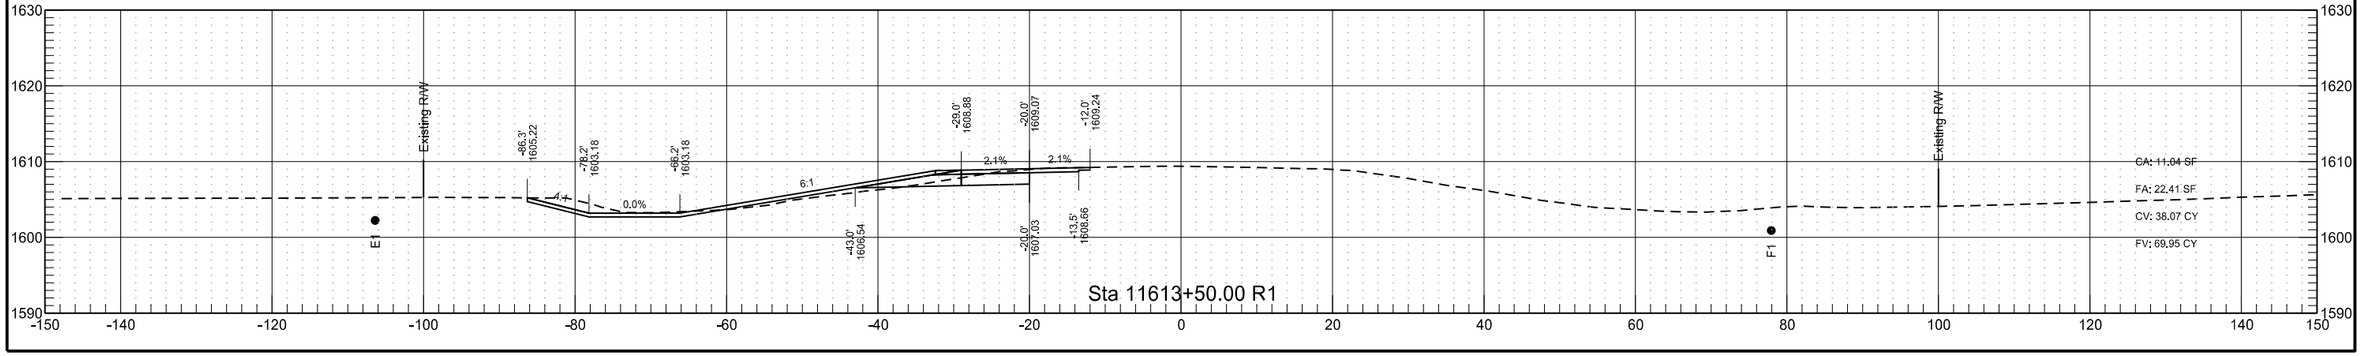

RP 219.359 to RP 221.472 - WB Passing Lane


	STATE	PROJECT NO.	SECTION NO.	SHEET NO.
	ND	INF-X-3-052(053)185	200	411

RP 219.359 to RP 221.472 - WB Passing Lane

	STATE	PROJECT NO.	SECTION NO.	SHEET NO.
	ND	INF-X-3-052(053)185	200	412

RP 219.359 to RP 221.472 - WB Passing Lane

	STATE	PROJECT NO.	SECTION NO.	SHEET NO.
	ND	INF-X-3-052(053)185	200	413

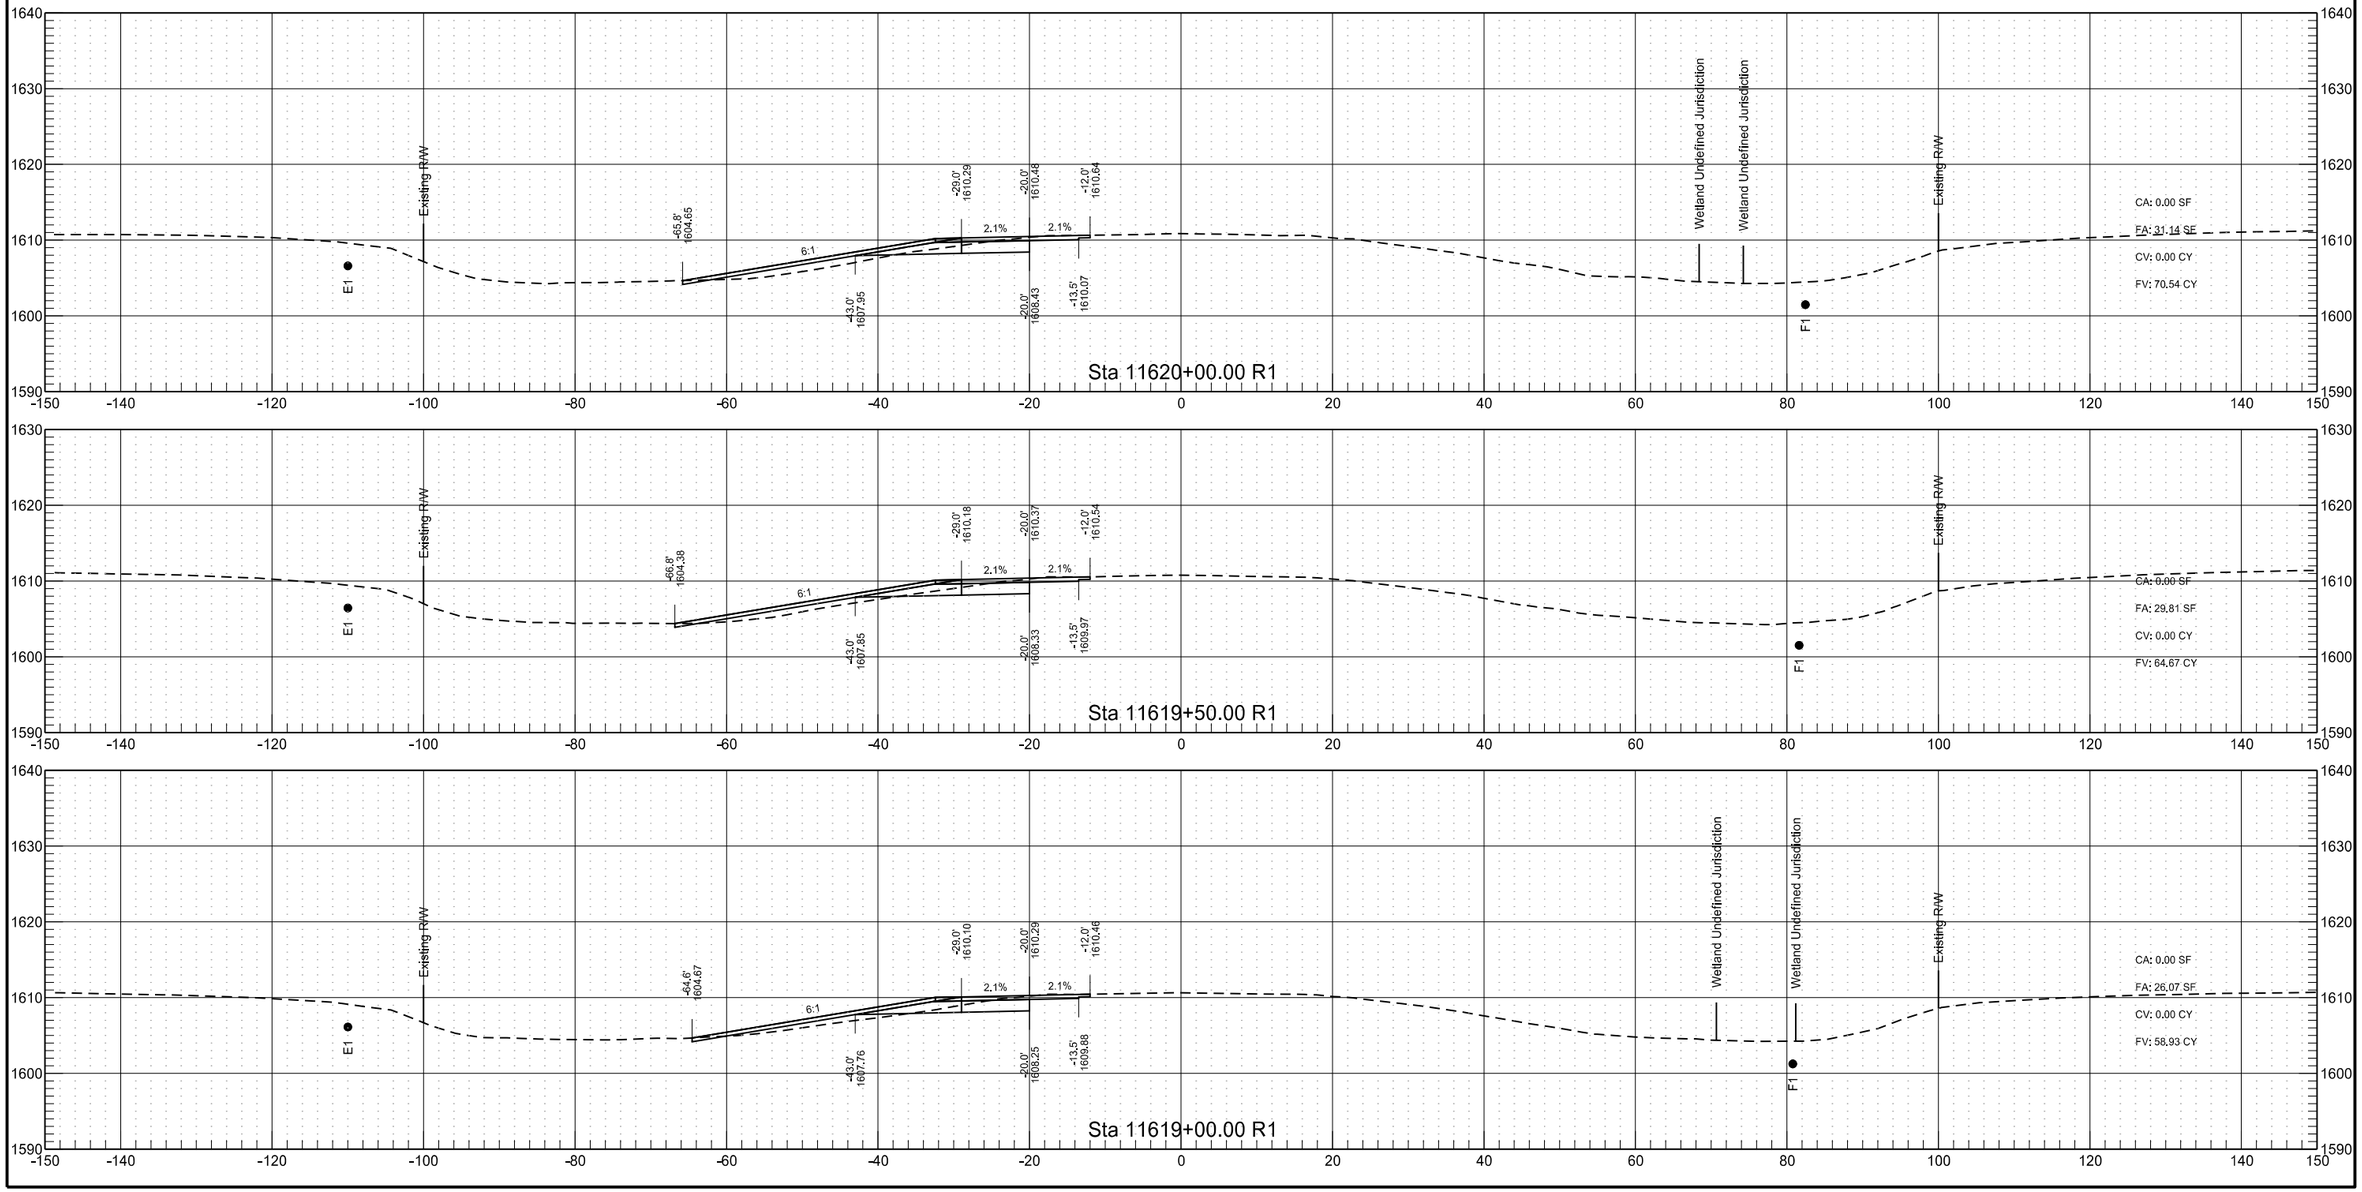



RP 219.359 to RP 221.472 - WB Passing Lane


	STATE	PROJECT NO.	SECTION NO.	SHEET NO.
	ND	INF-X-3-052(053)185	200	414


RP 219.359 to RP 221.472 - WB Passing Lane

	STATE	PROJECT NO.	SECTION NO.	SHEET NO.
	ND	INF-X-3-052(053)185	200	415

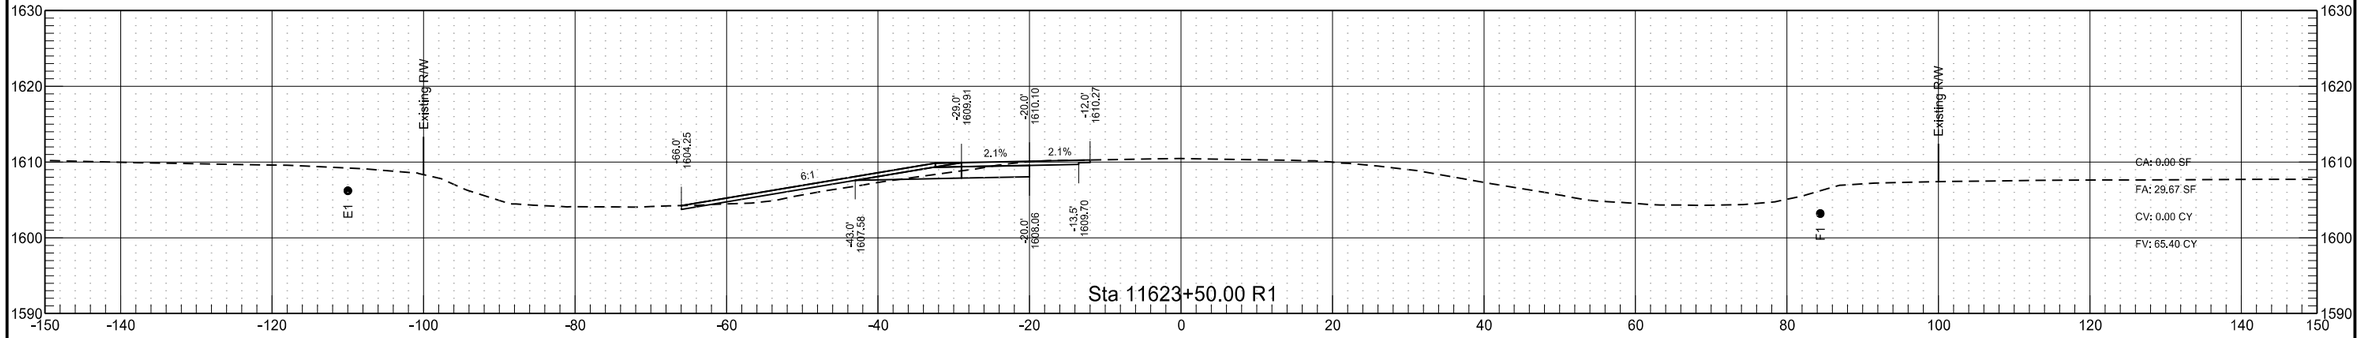

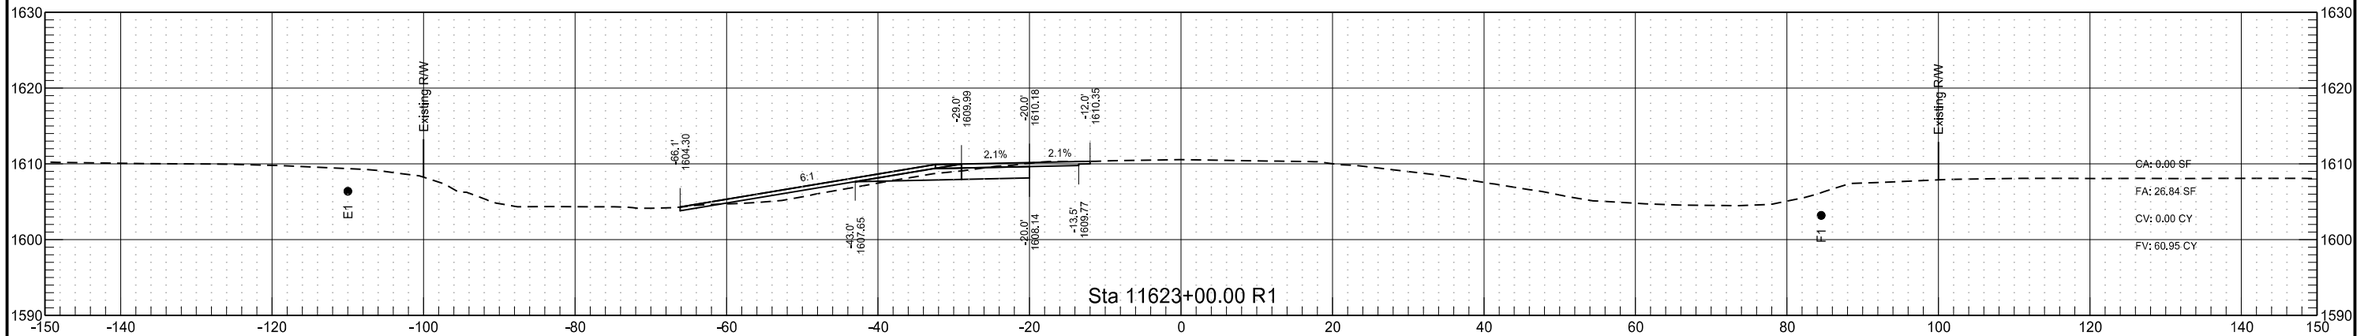

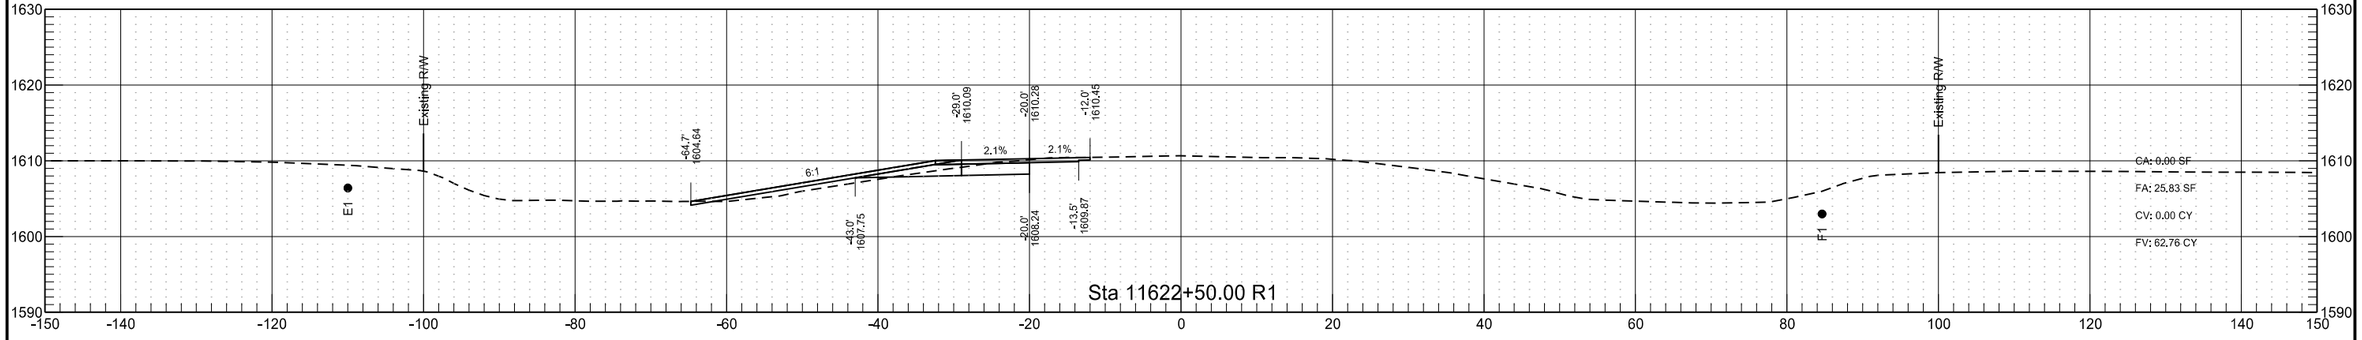

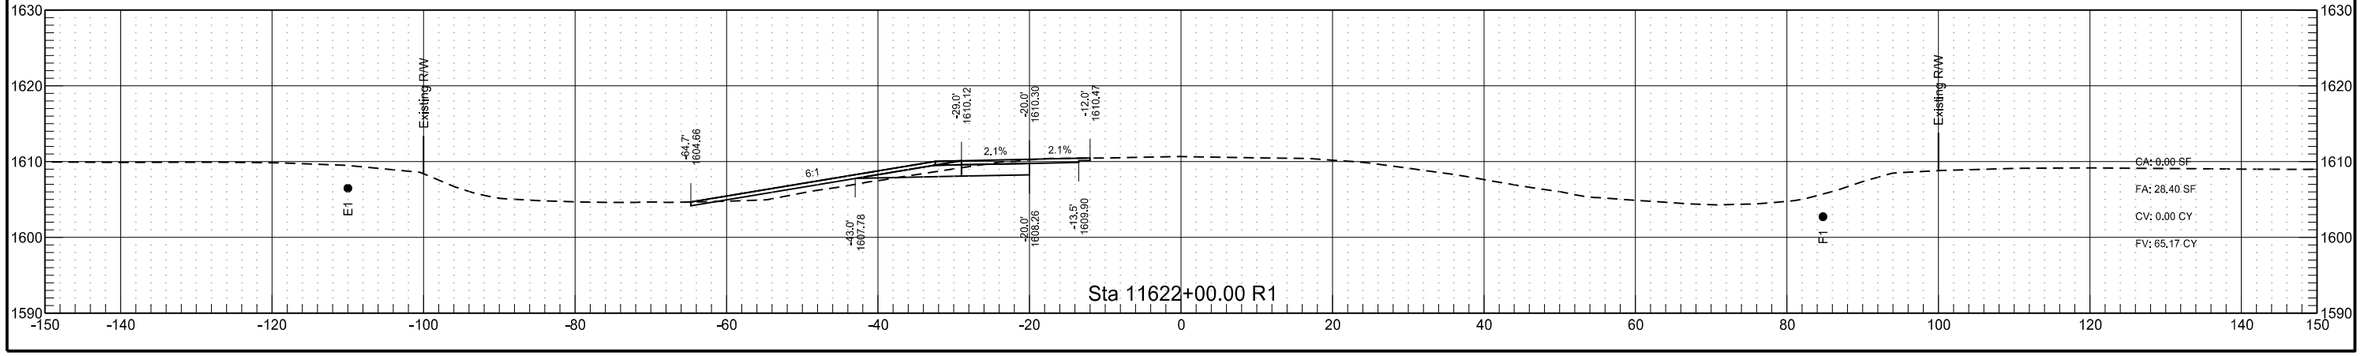



RP 219.359 to RP 221.472 - WB Passing Lane


	STATE	PROJECT NO.	SECTION NO.	SHEET NO.
	ND	INF-X-3-052(053)185	200	416

RP 219.359 to RP 221.472 - WB Passing Lane

	STATE	PROJECT NO.	SECTION NO.	SHEET NO.
	ND	INF-X-3-052(053)185	200	417

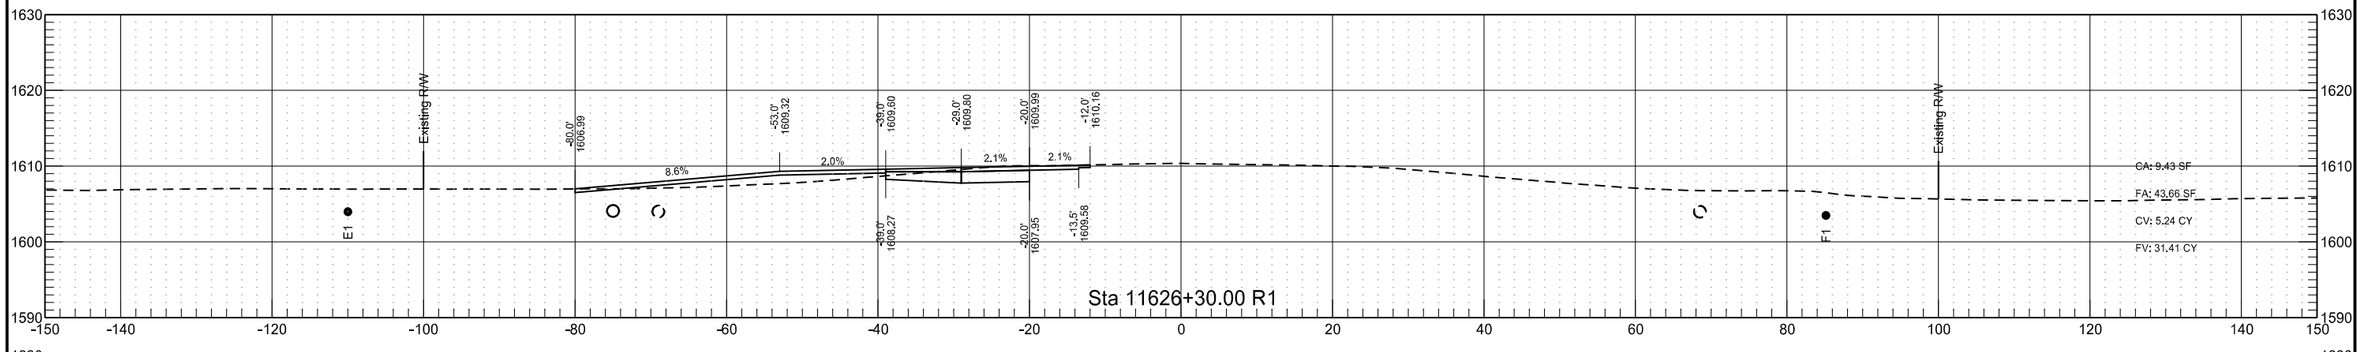

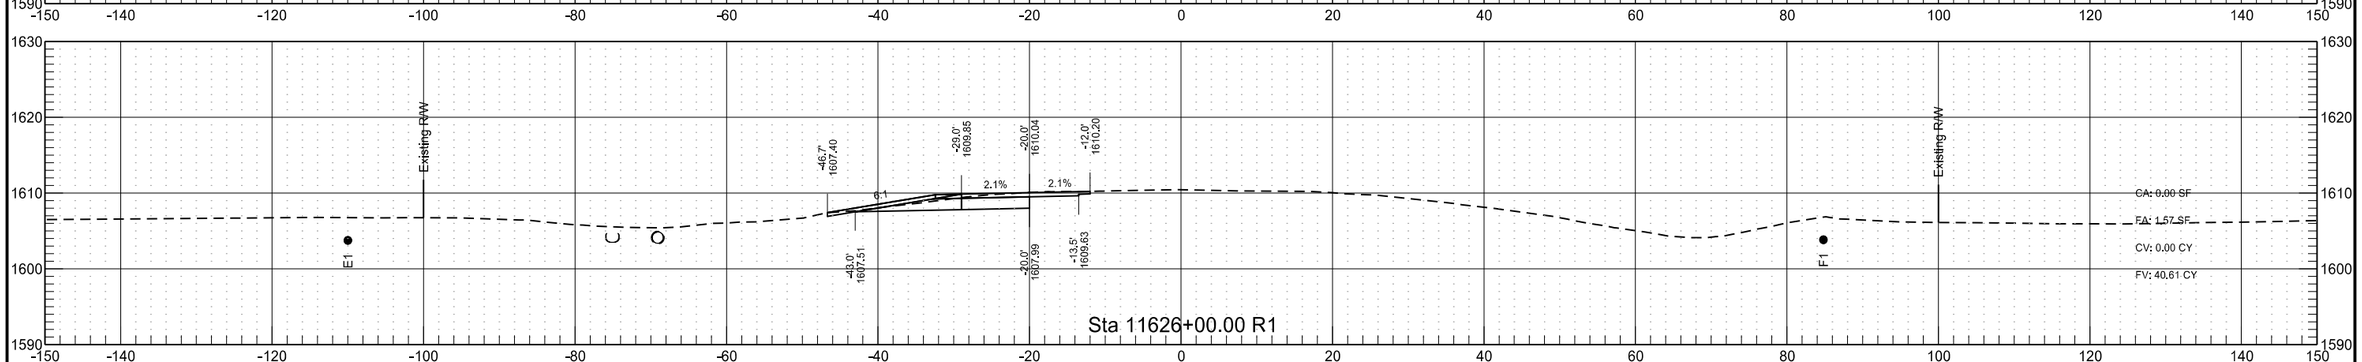

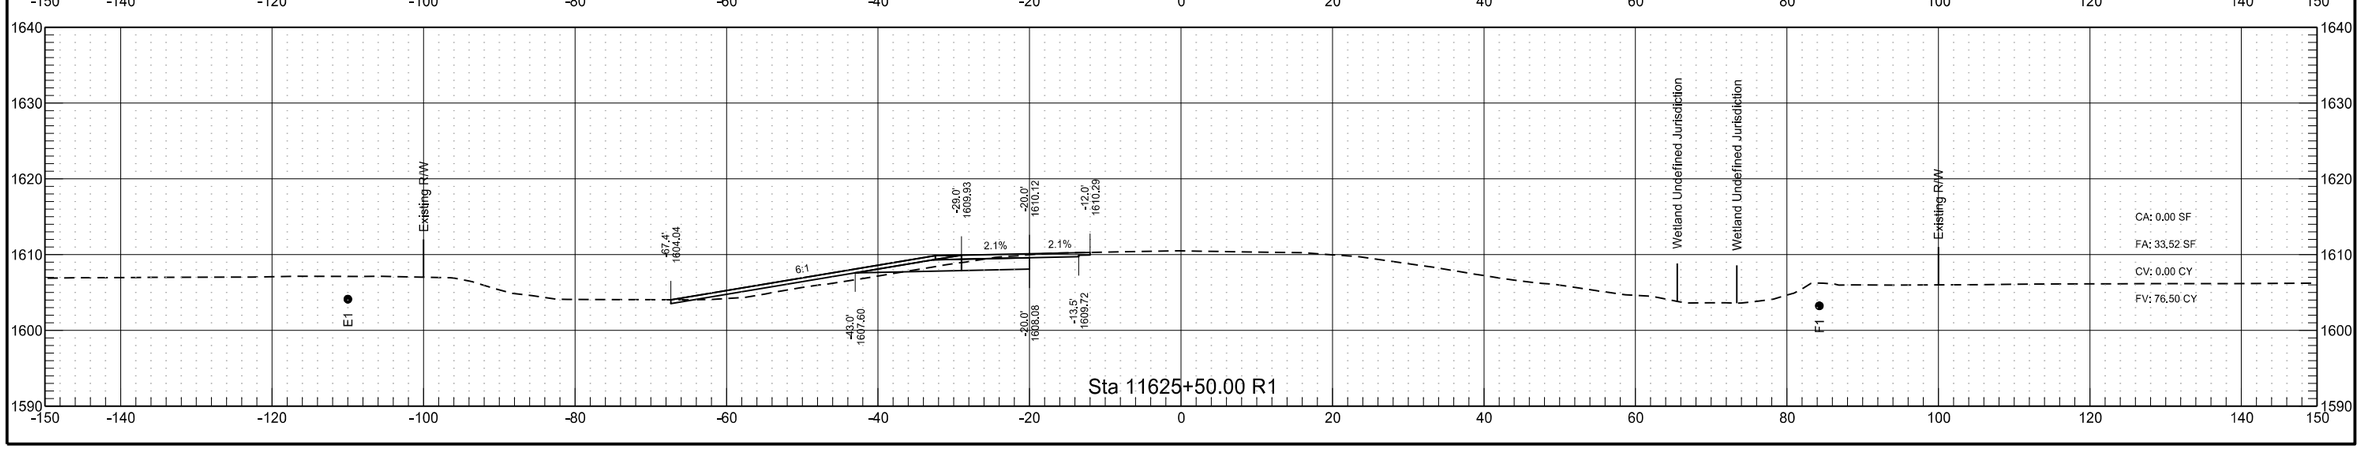


RP 219.359 to RP 221.472 - WB Passing Lane

	STATE	PROJECT NO.	SECTION NO.	SHEET NO.
	ND	INF-X-3-052(053)185	200	418


RP 219.359 to RP 221.472 - WB Passing Lane


	STATE	PROJECT NO.	SECTION NO.	SHEET NO.
	ND	INF-X-3-052(053)185	200	419

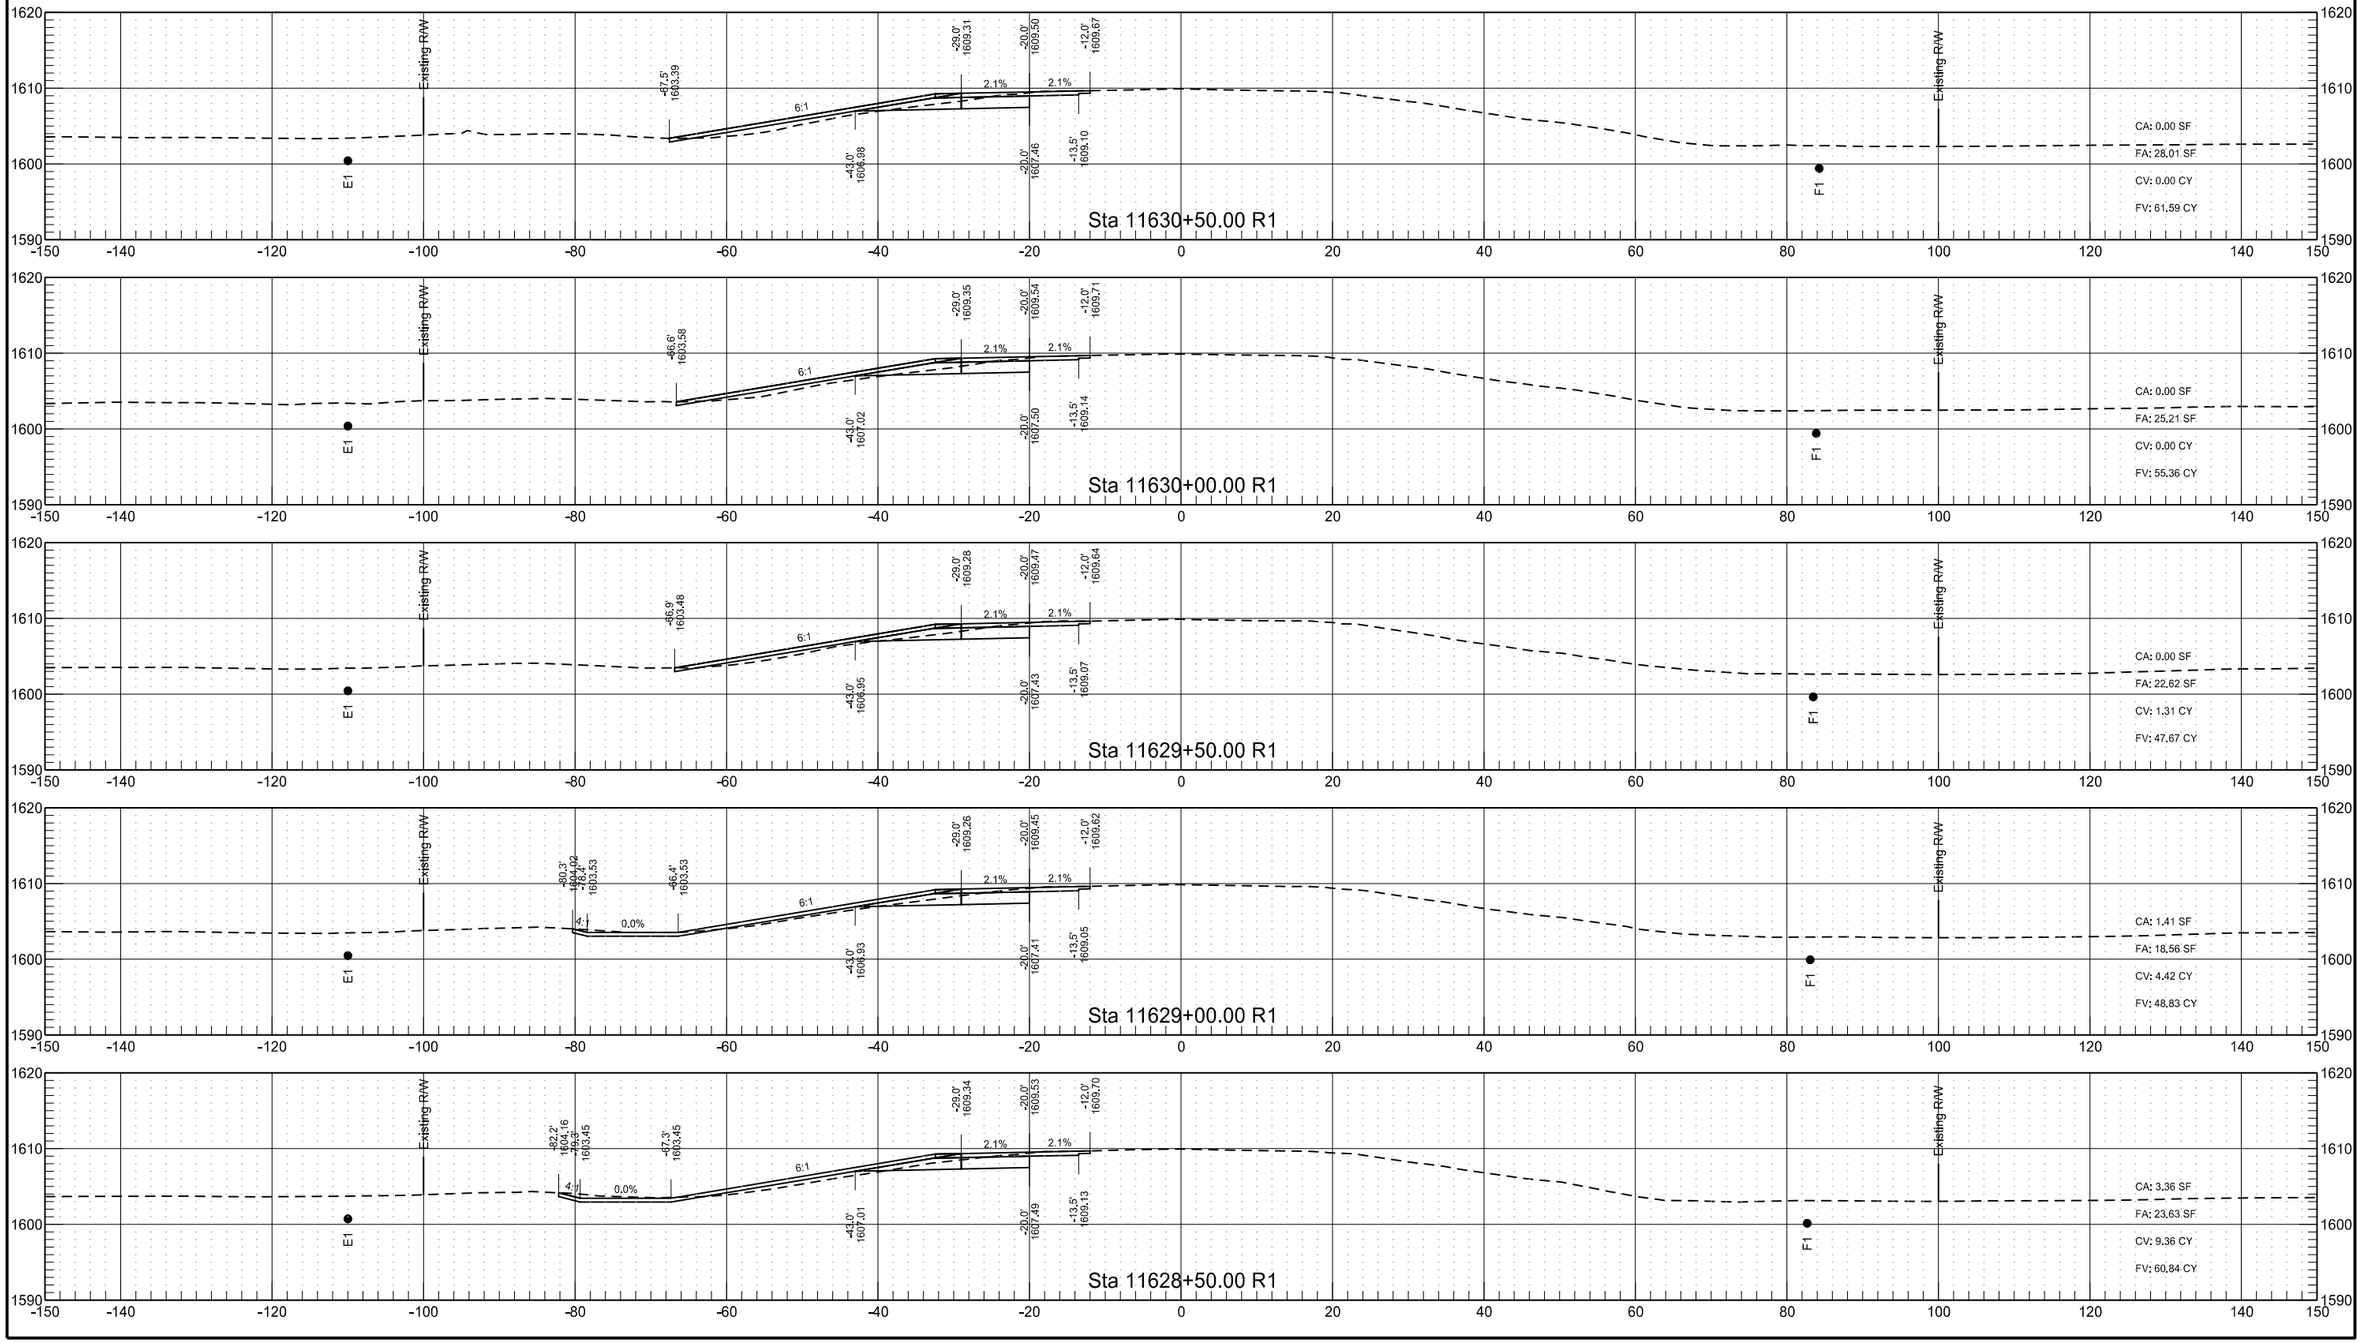



RP 219.359 to RP 221.472 - WB Passing Lane

	STATE	PROJECT NO.	SECTION NO.	SHEET NO.
	ND	INF-X-3-052(053)185	200	420

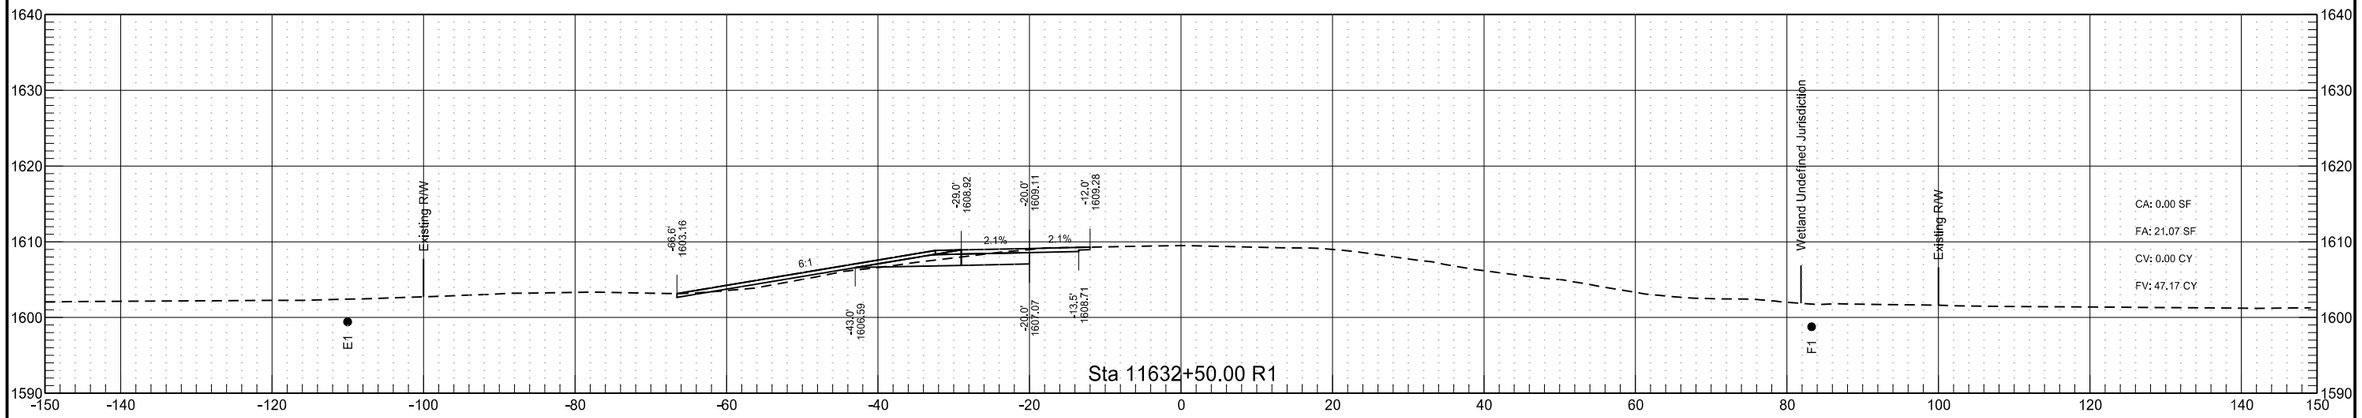

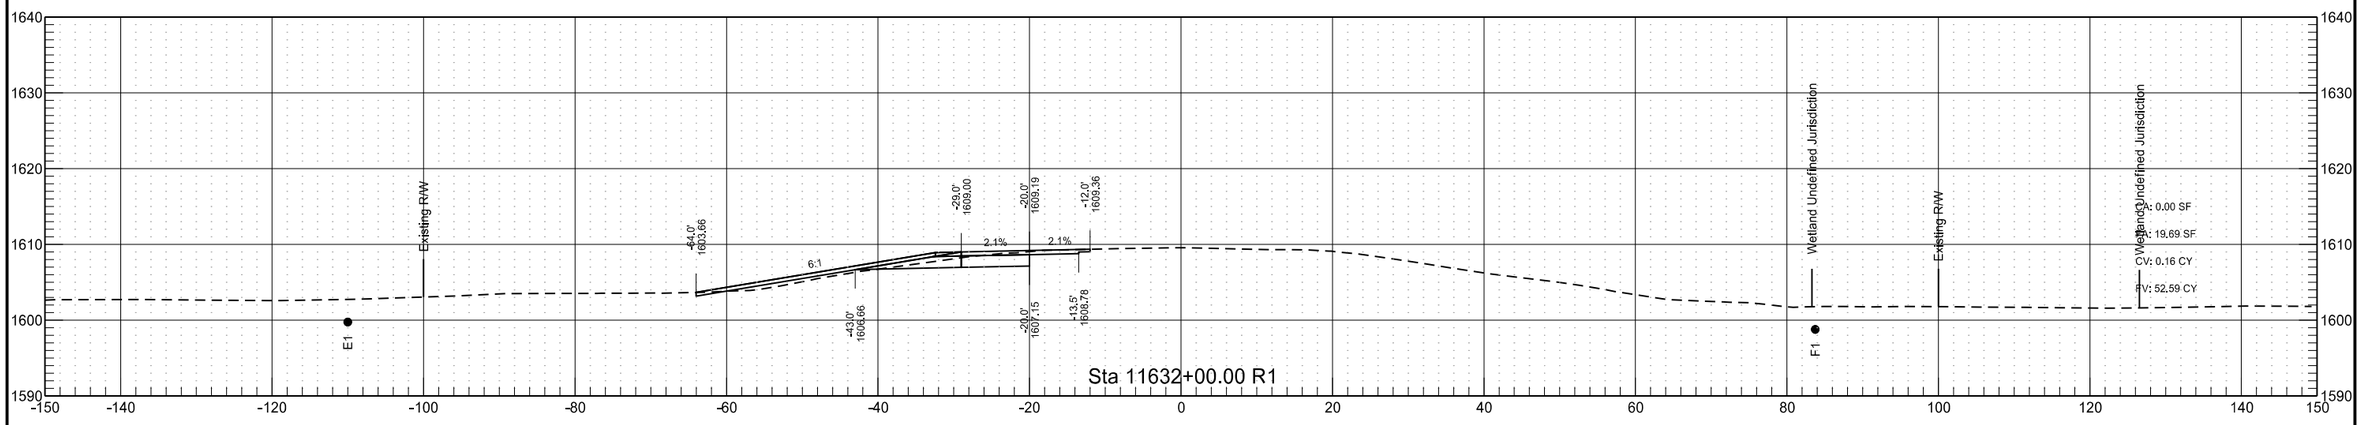


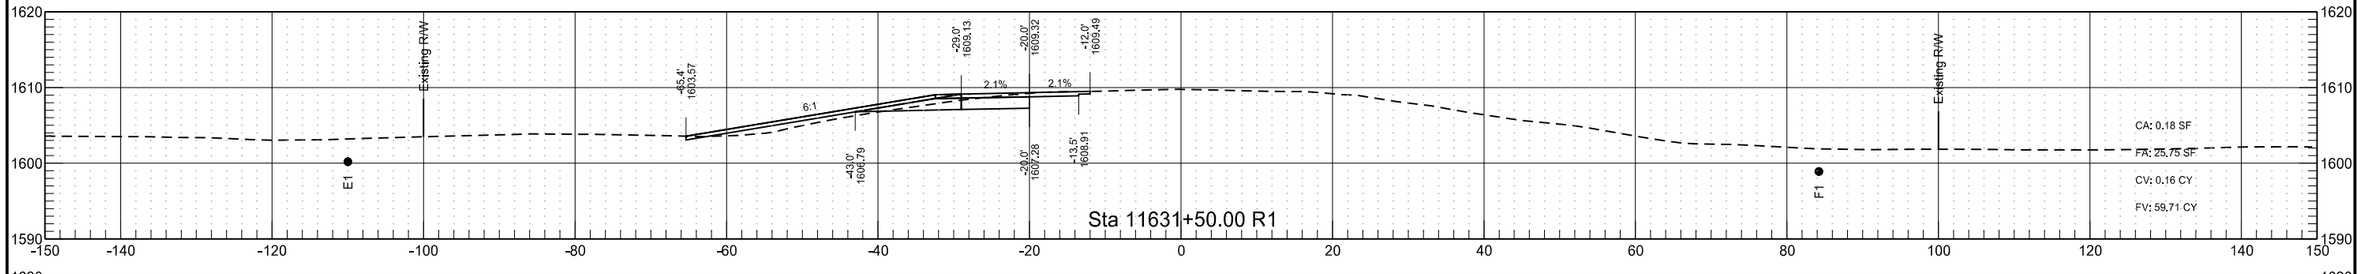

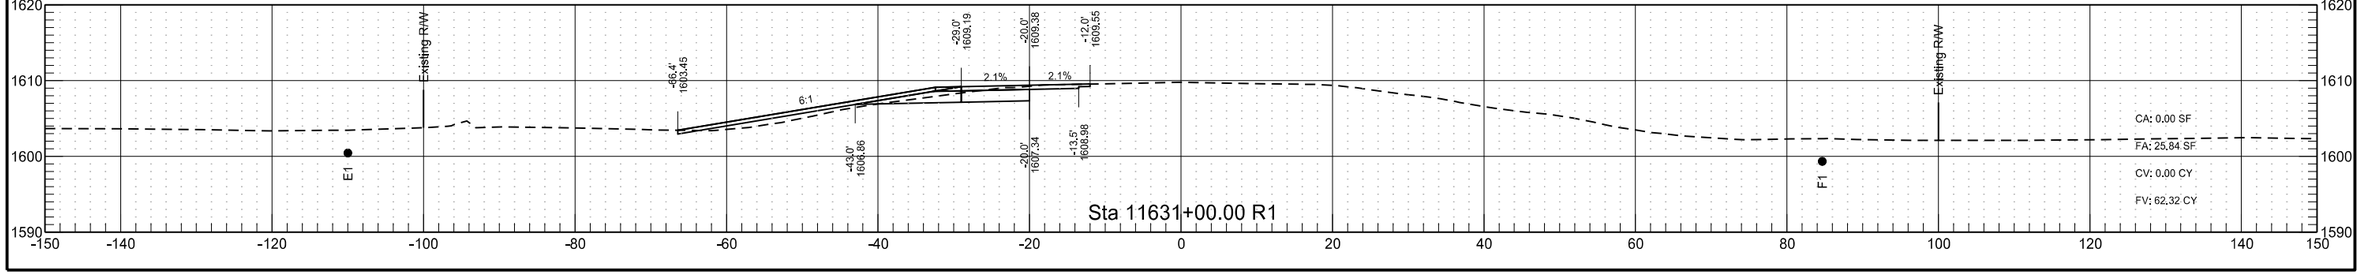


RP 219.359 to RP 221.472 - WB Passing Lane


	STATE	PROJECT NO.	SECTION NO.	SHEET NO.
	ND	INF-X-3-052(053)185	200	421

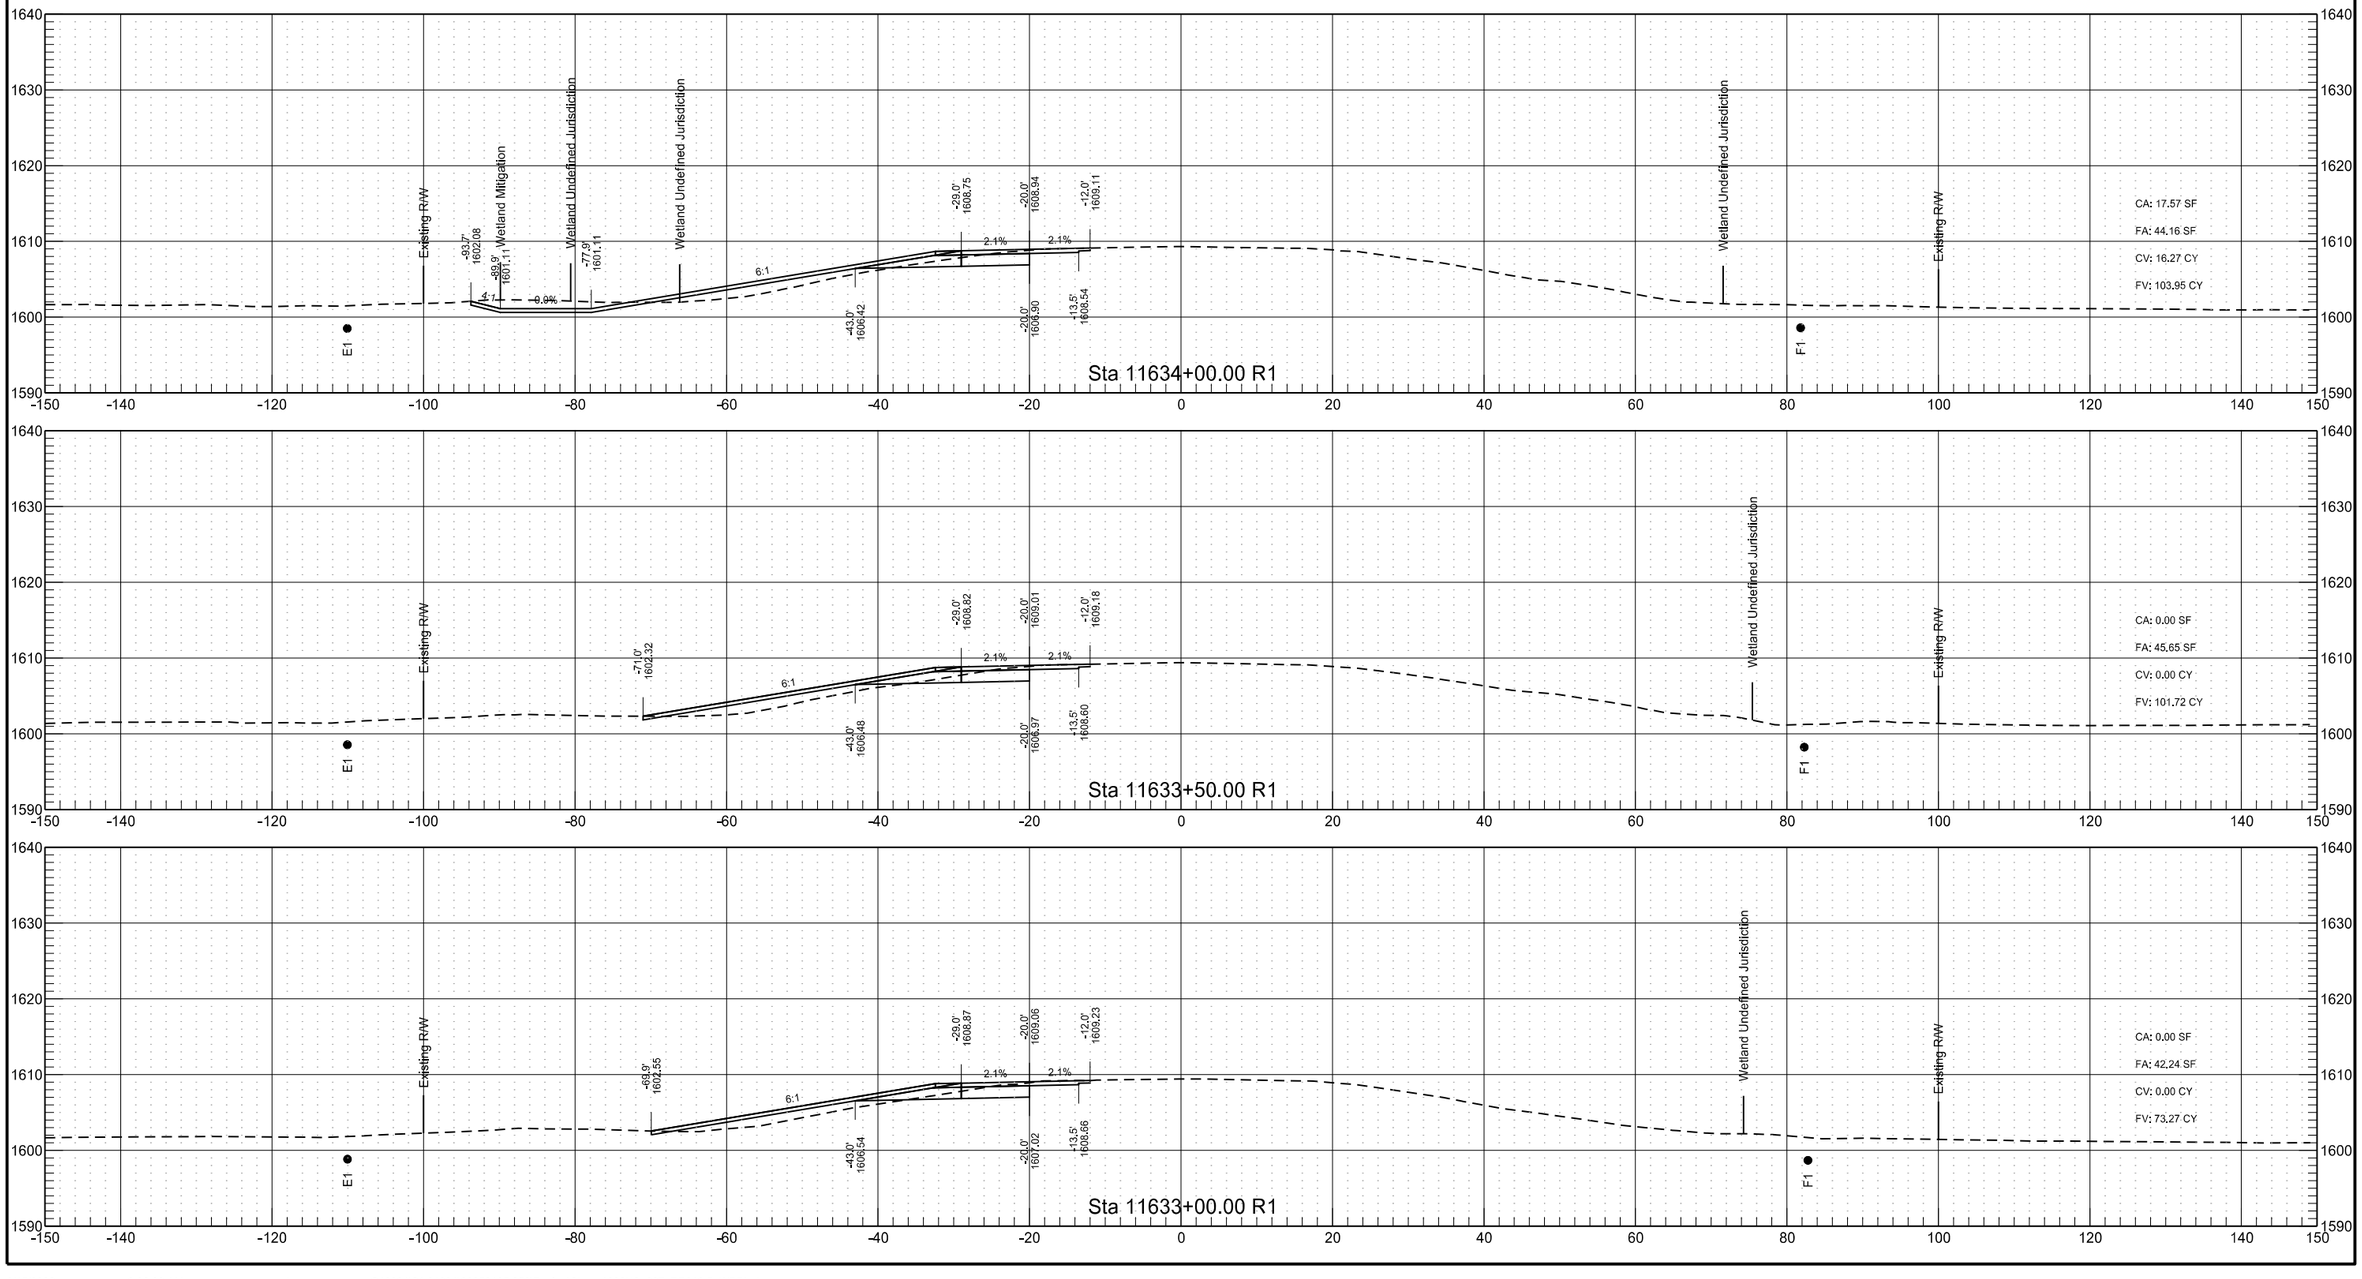


RP 219.359 to RP 221.472 - WB Passing Lane

	STATE	PROJECT NO.	SECTION NO.	SHEET NO.
	ND	INF-X-3-052(053)185	200	422

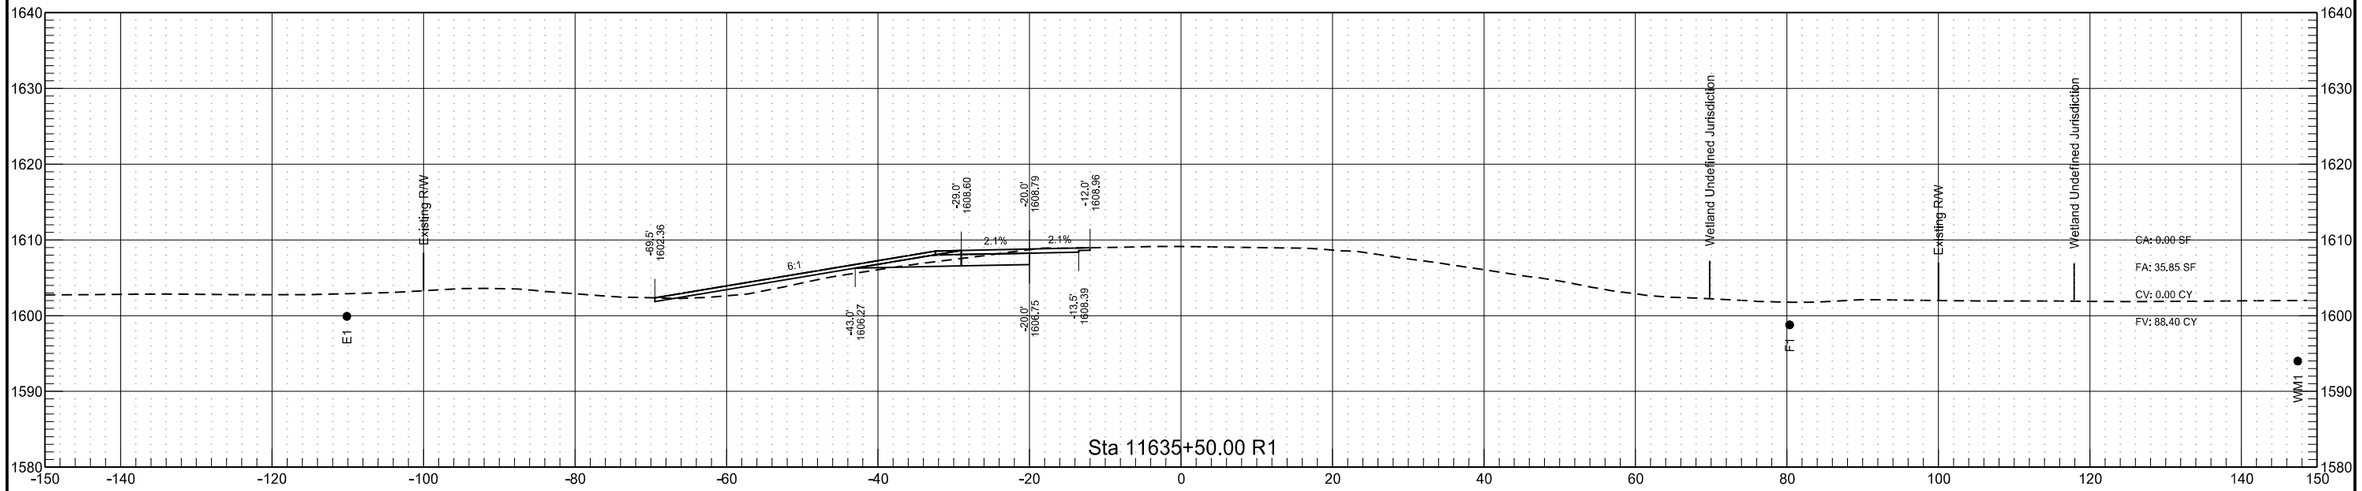

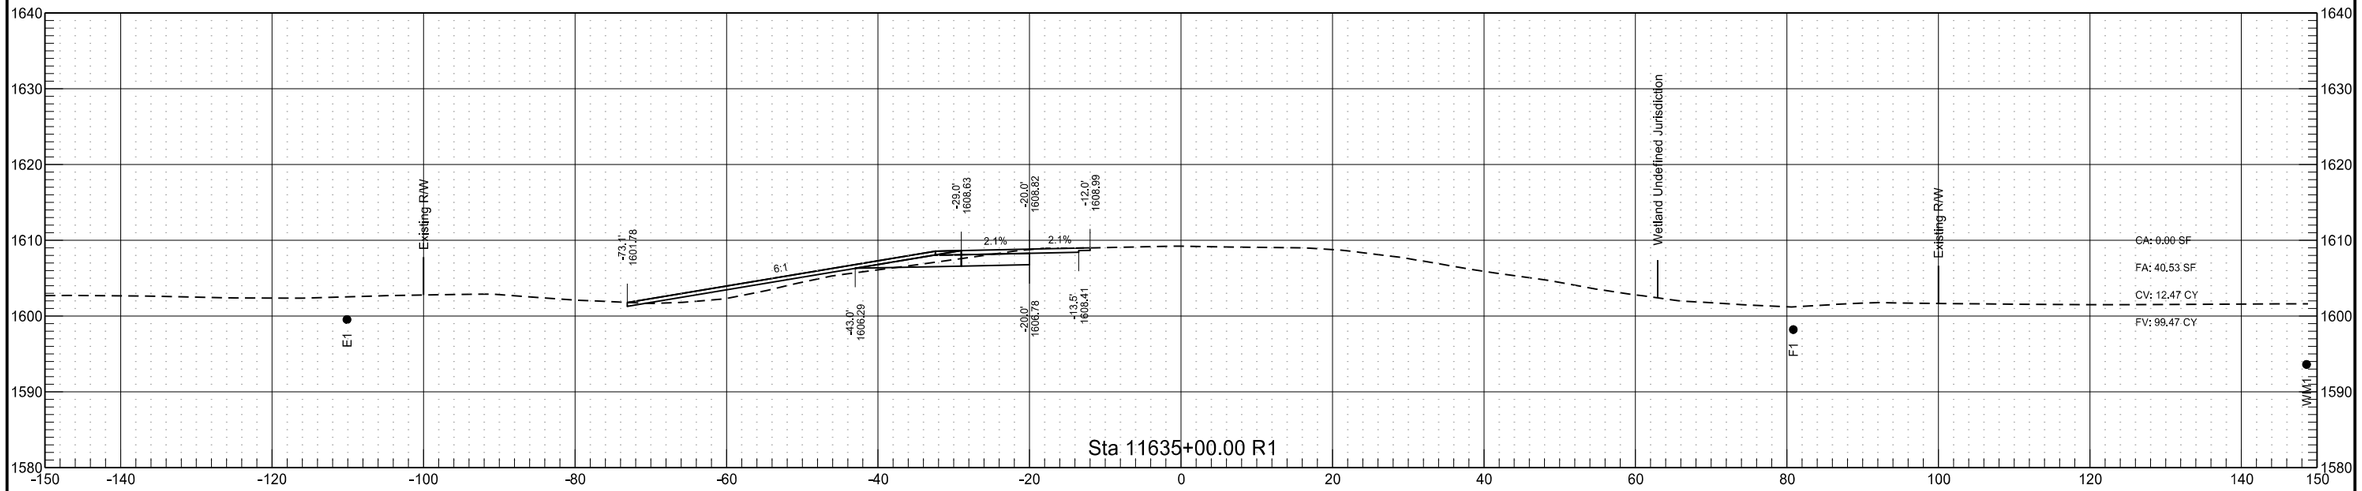

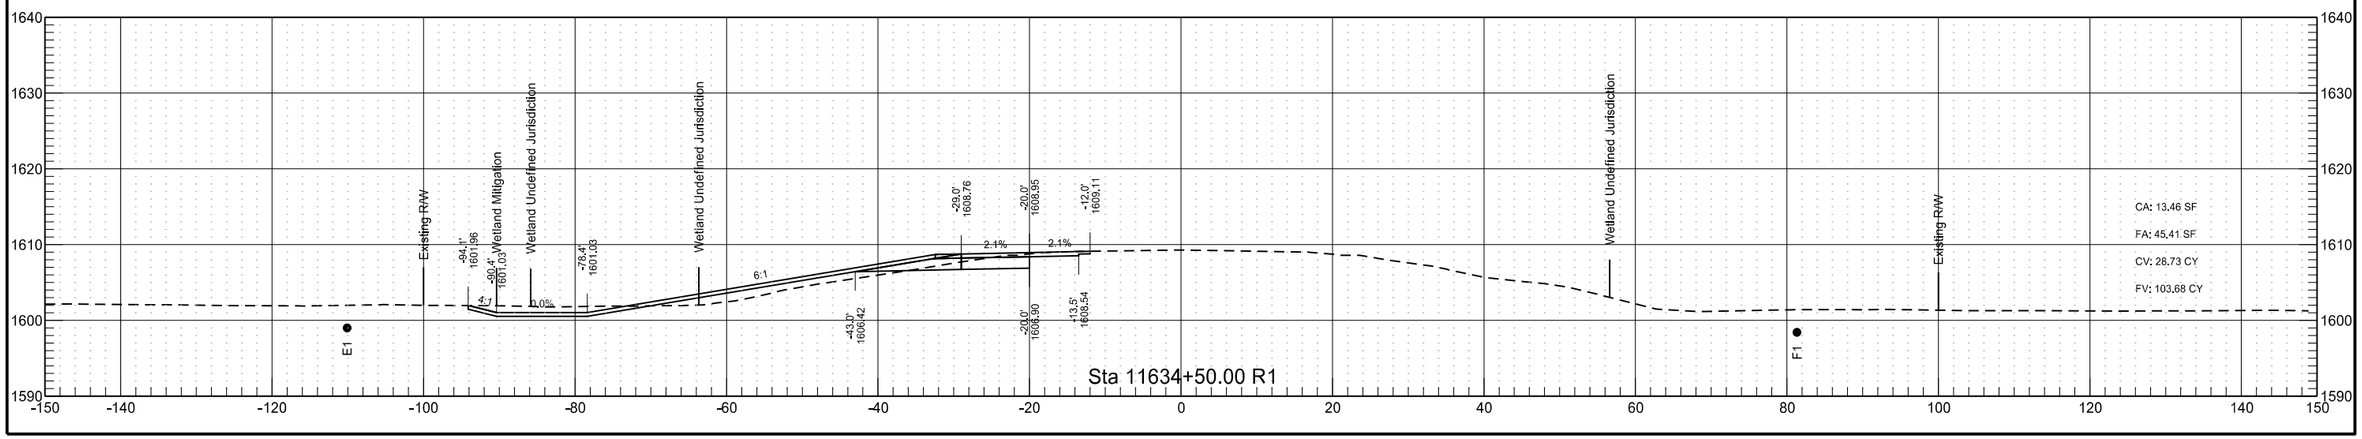



RP 219.359 to RP 221.472 - WB Passing Lane

	STATE	PROJECT NO.	SECTION NO.	SHEET NO.
	ND	INF-X-3-052(053)185	200	423

RP 219.359 to RP 221.472 - WB Passing Lane


	STATE	PROJECT NO.	SECTION NO.	SHEET NO.
	ND	INF-X-3-052(053)185	200	424

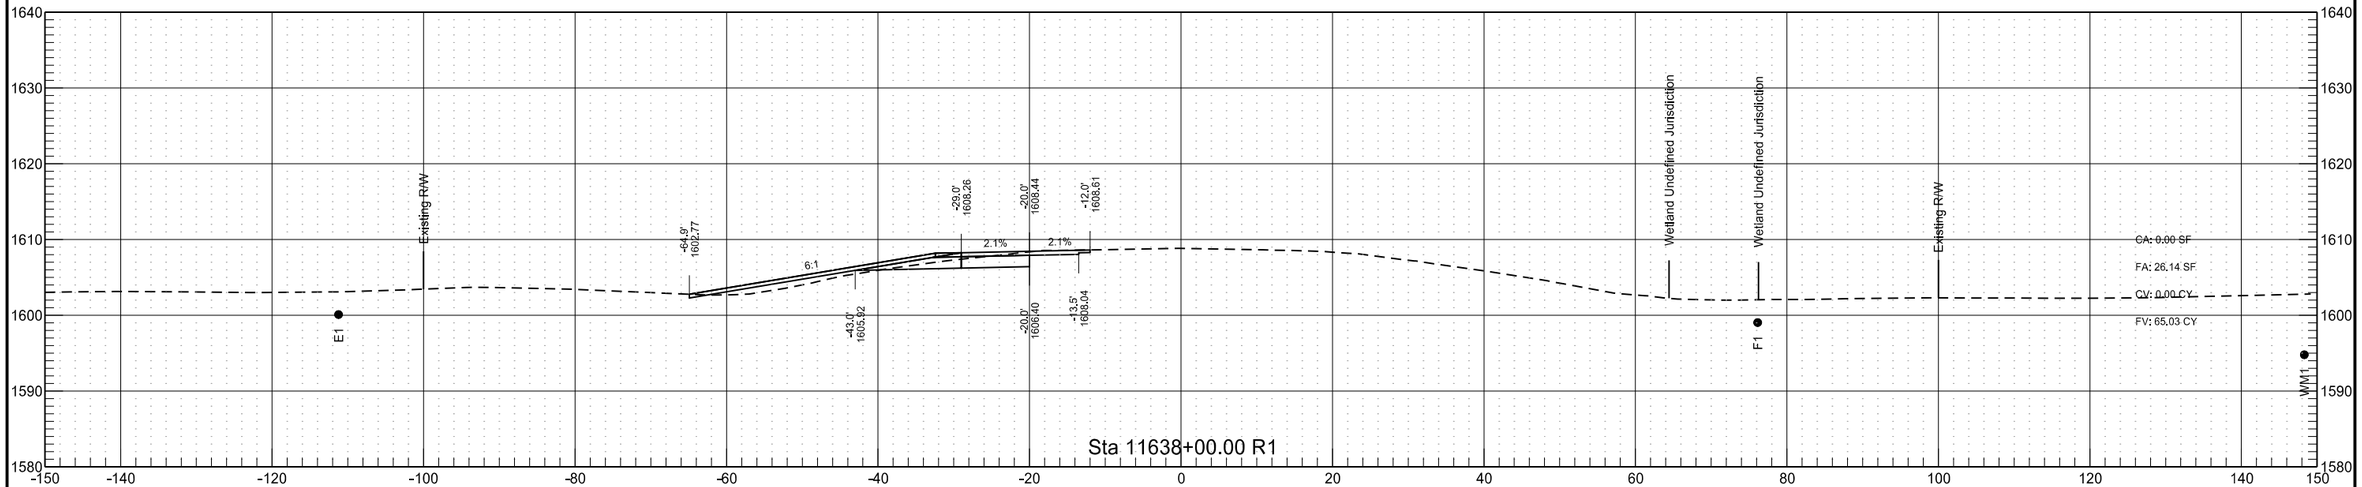


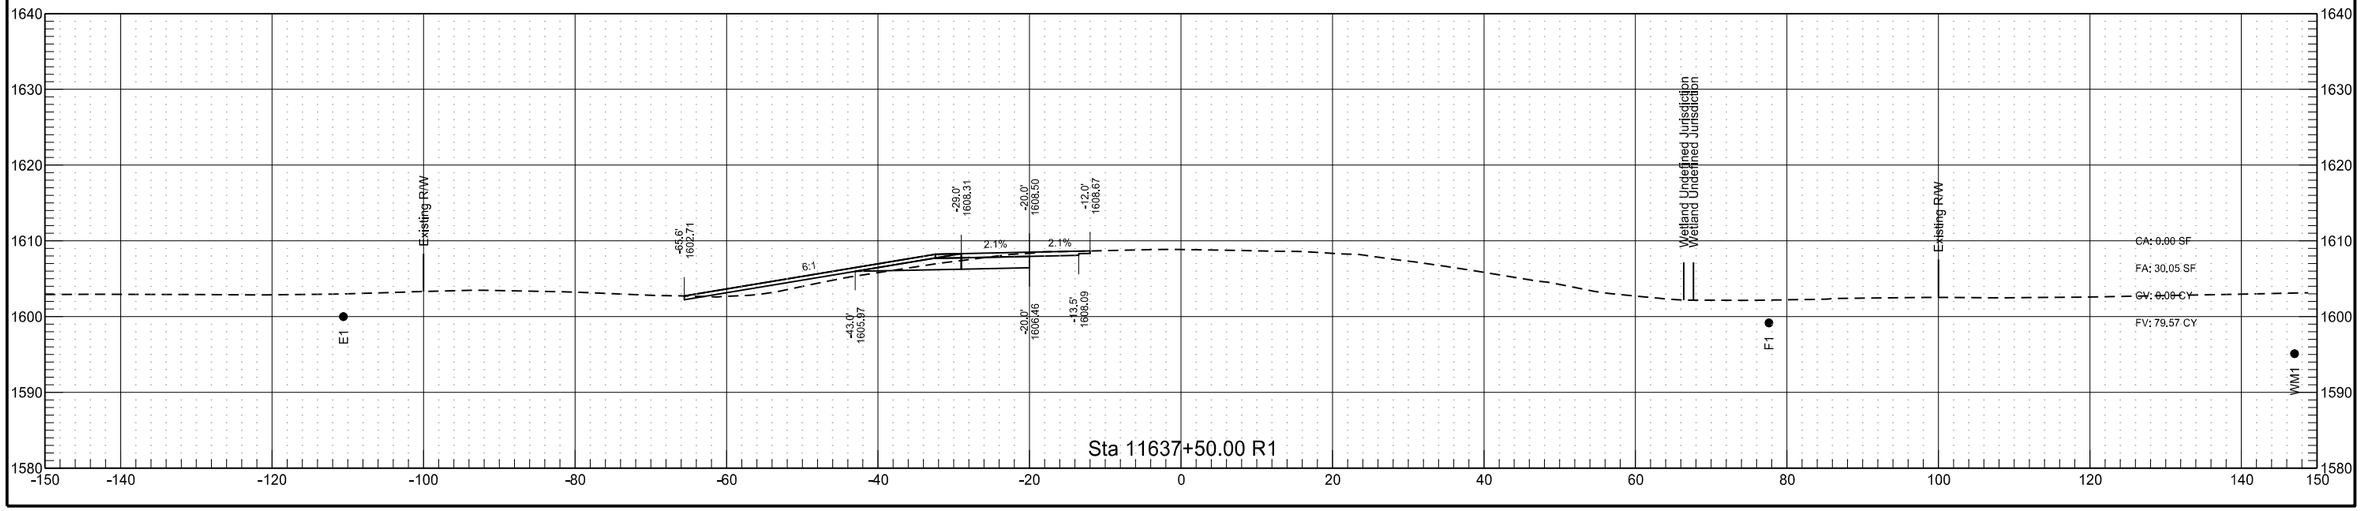


RP 219.359 to RP 221.472 - WB Passing Lane

	STATE	PROJECT NO.	SECTION NO.	SHEET NO.
	ND	INF-X-3-052(053)185	200	425

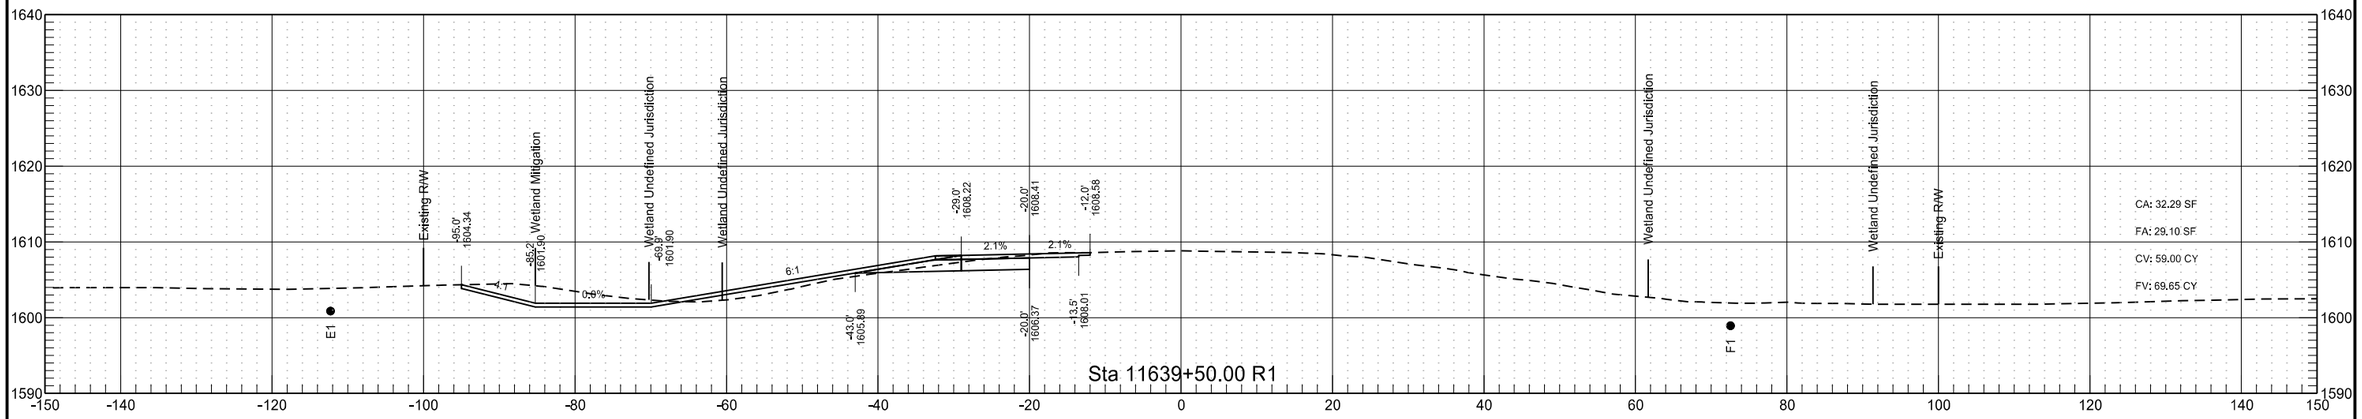


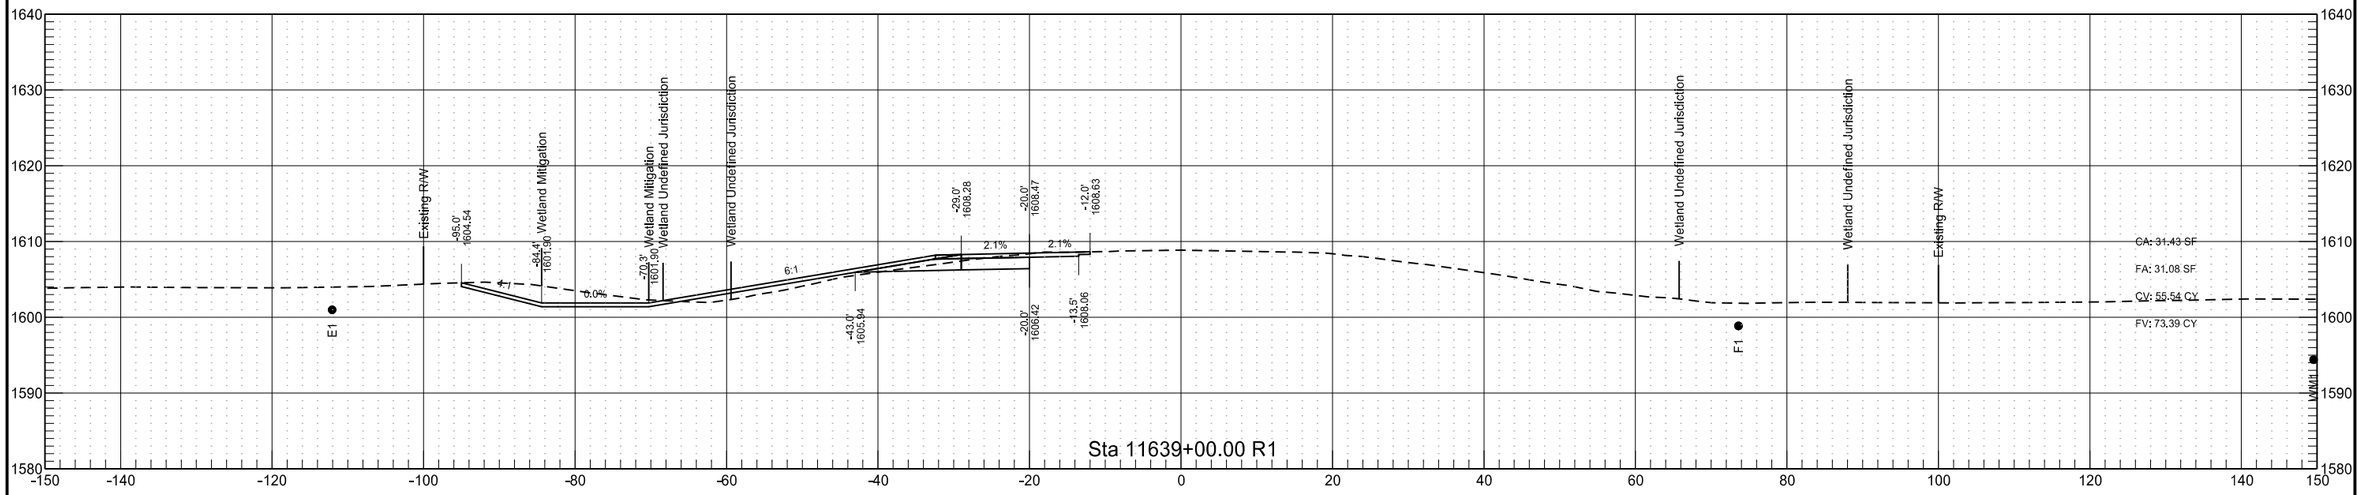


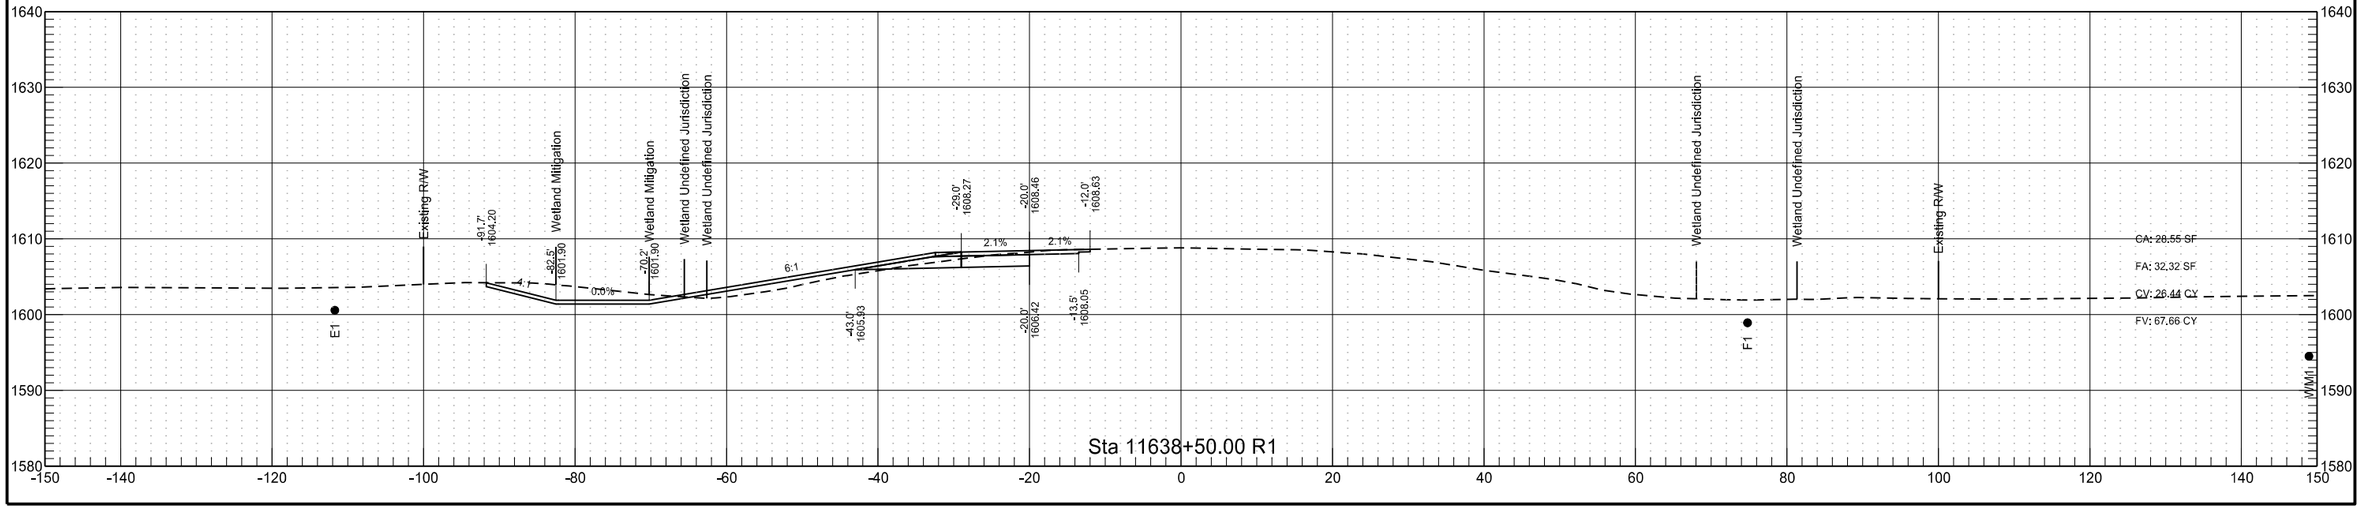


RP 219.359 to RP 221.472 - WB Passing Lane

	STATE	PROJECT NO.	SECTION NO.	SHEET NO.
	ND	INF-X-3-052(053)185	200	426

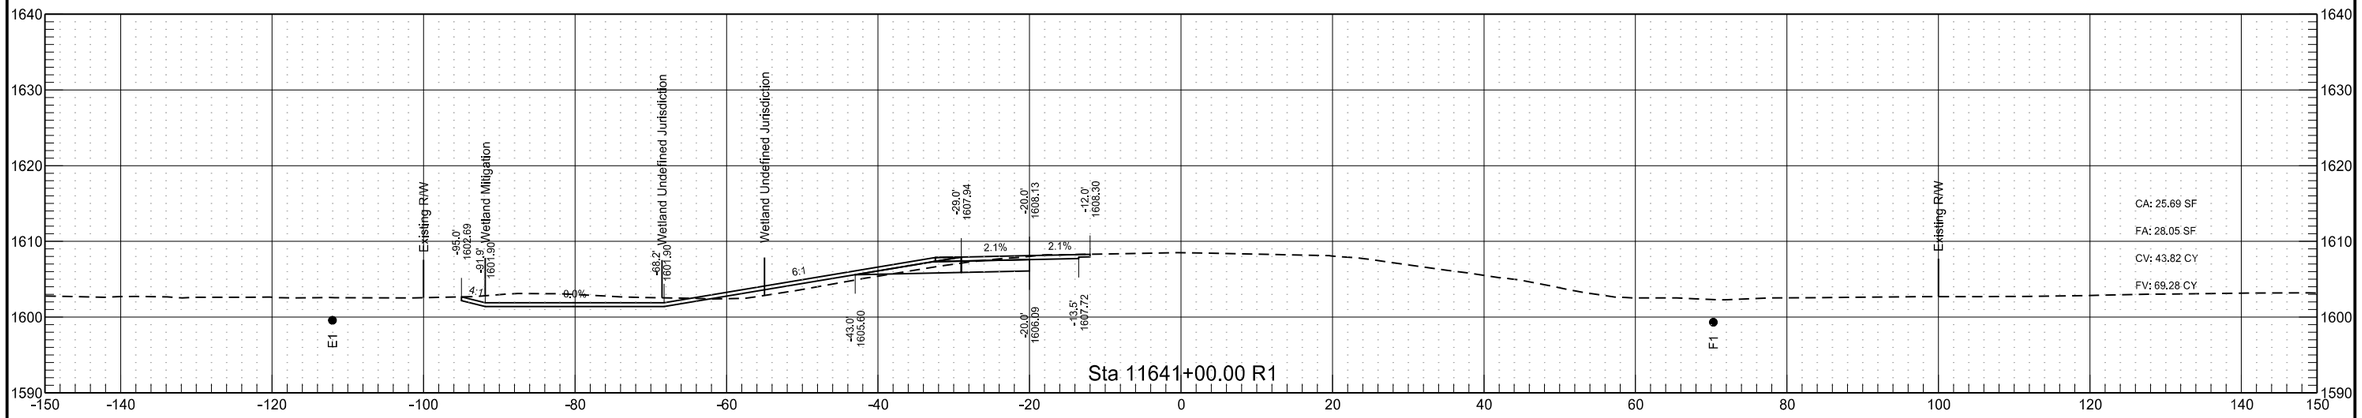


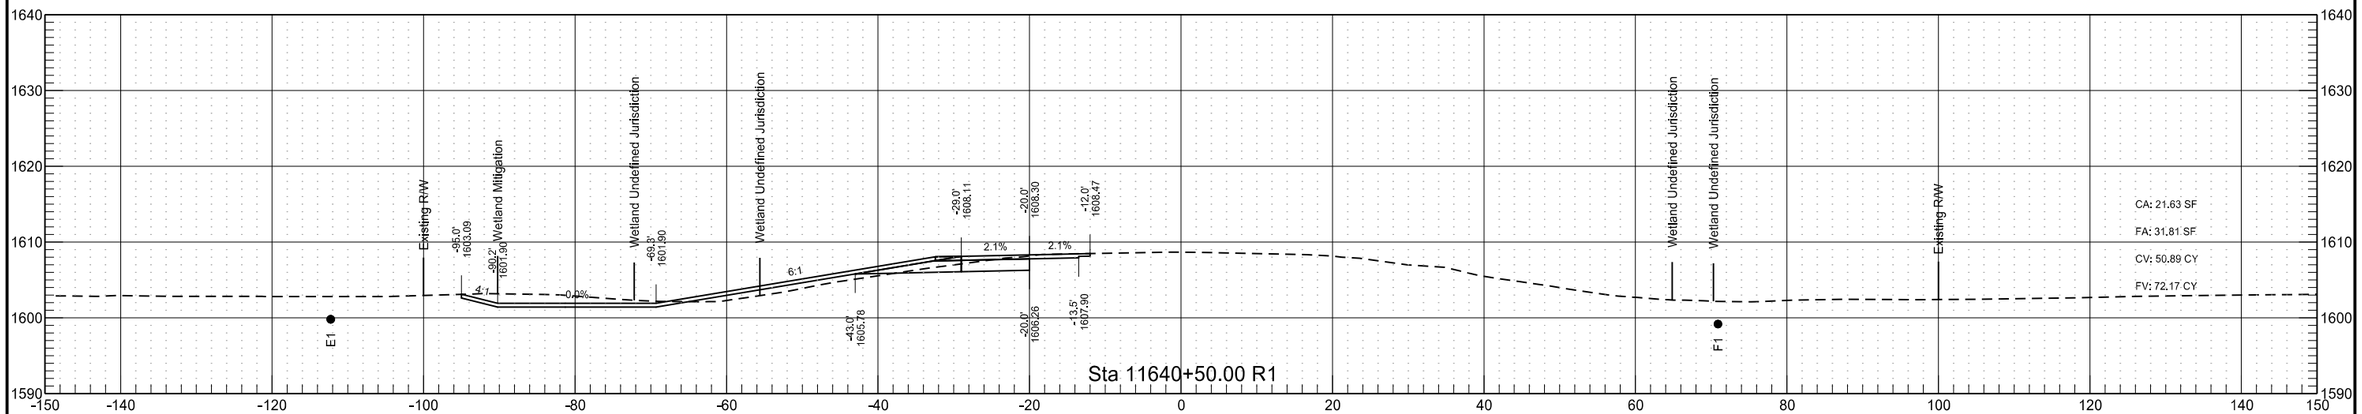

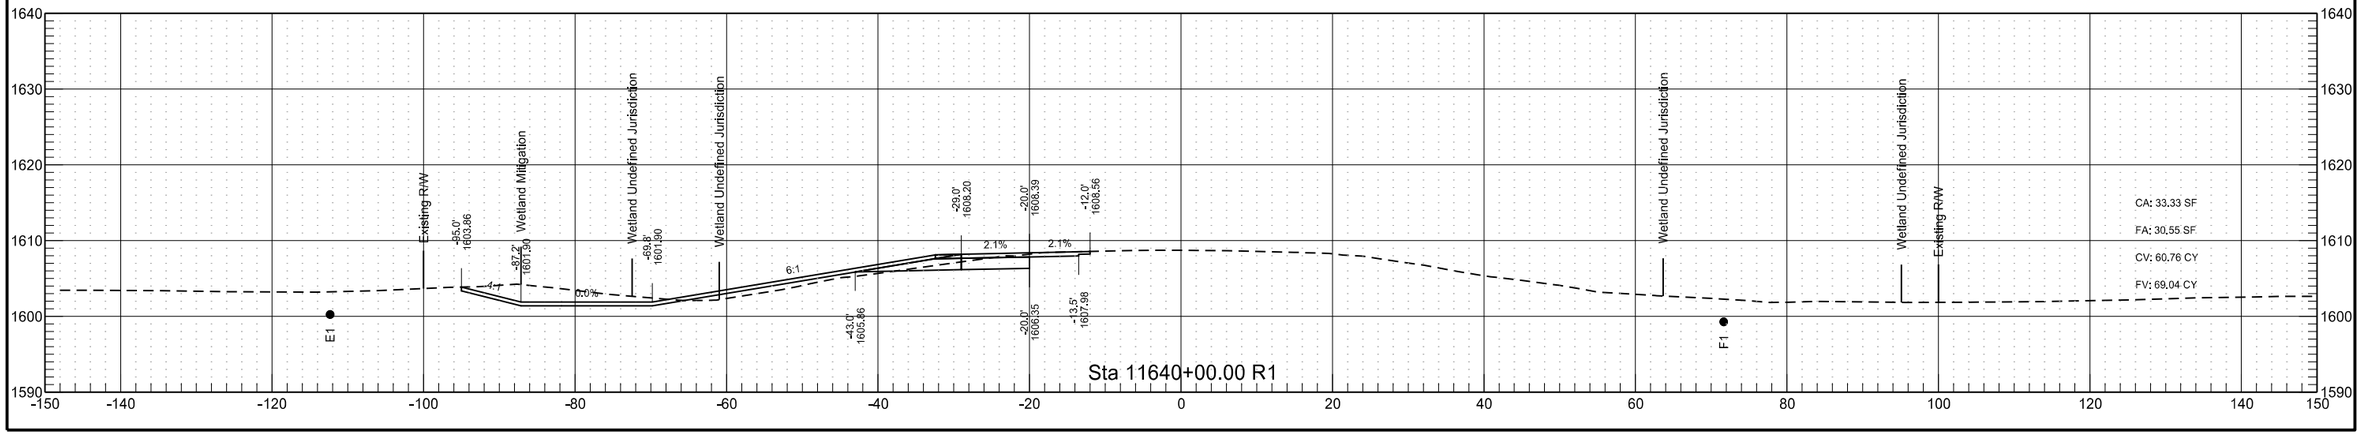


RP 219.359 to RP 221.472 - WB Passing Lane

	STATE	PROJECT NO.	SECTION NO.	SHEET NO.
	ND	INF-X-3-052(053)185	200	427

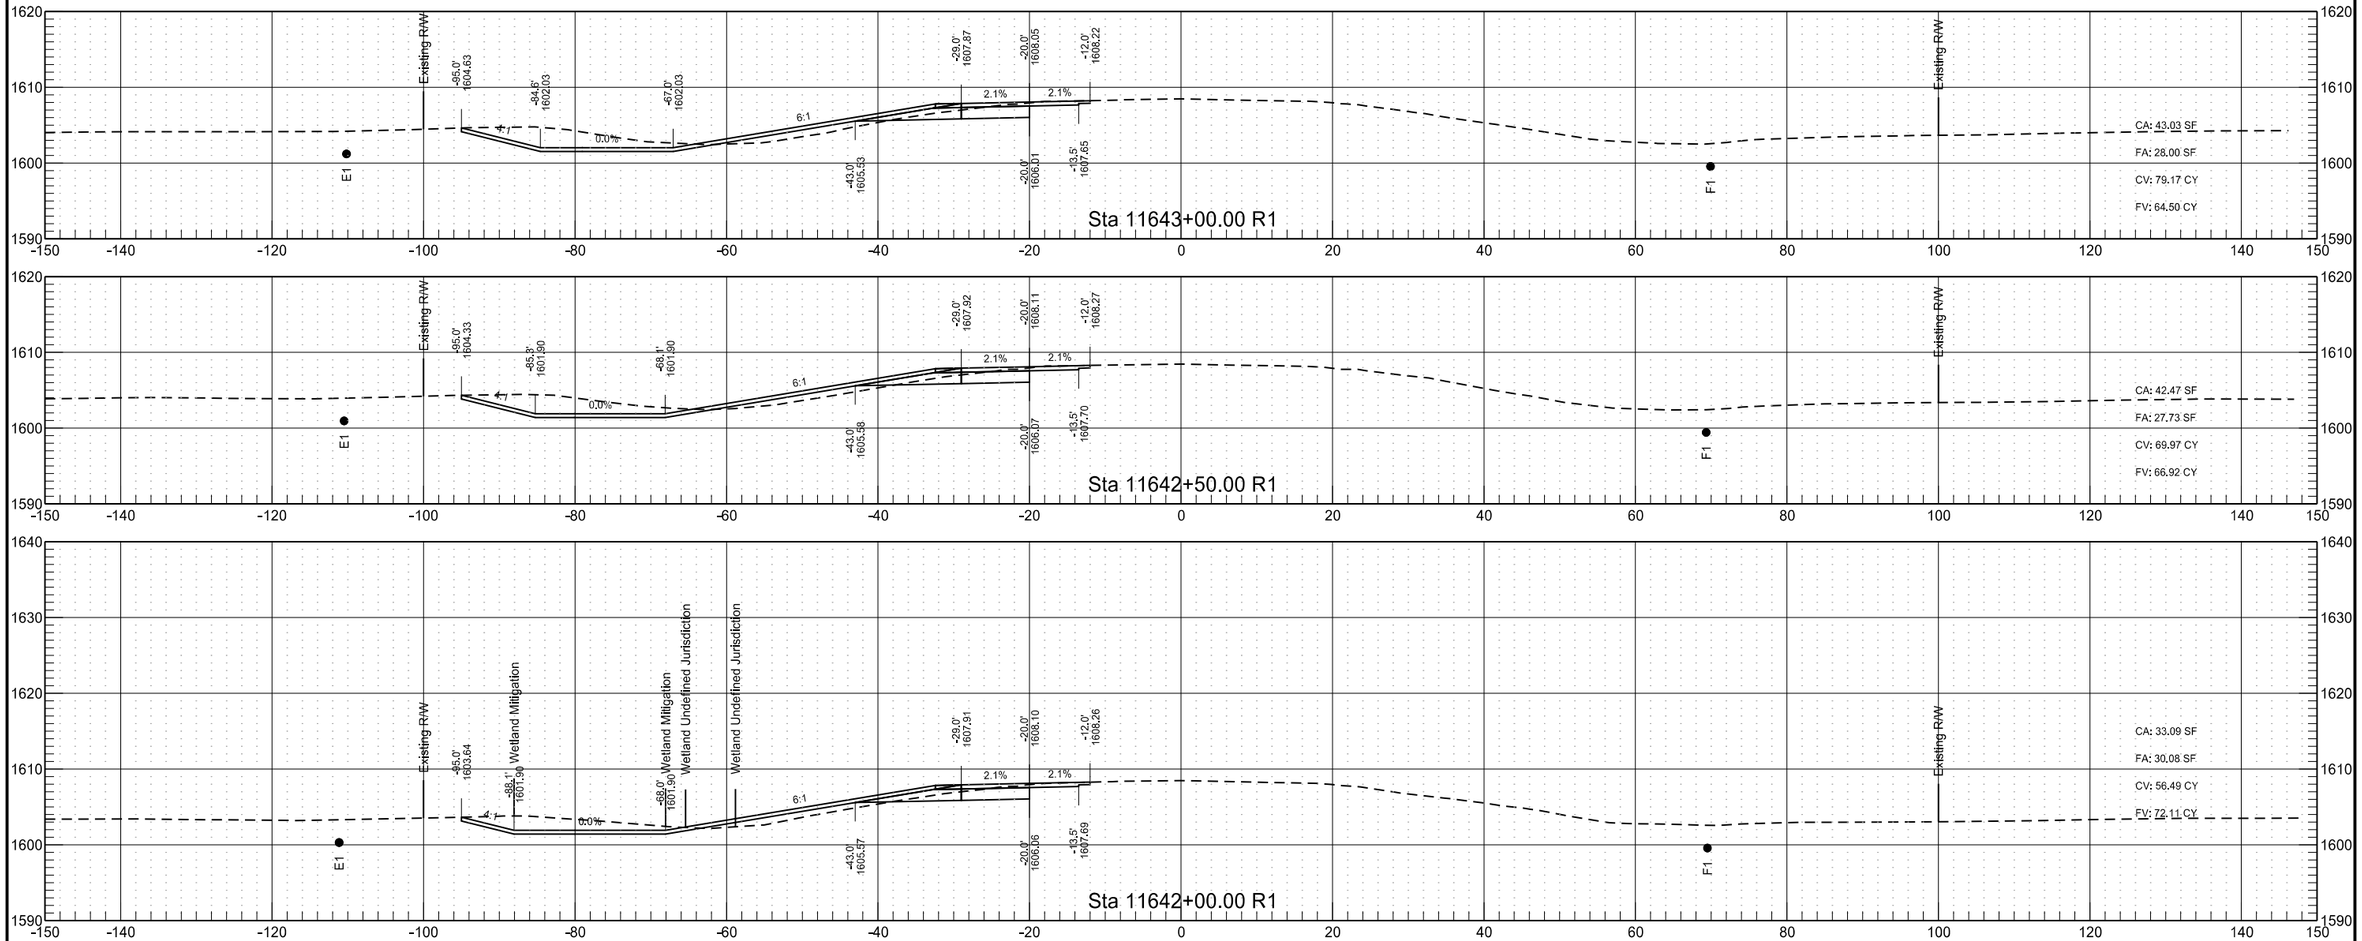


RP 219.359 to RP 221.472 - WB Passing Lane


	STATE	PROJECT NO.	SECTION NO.	SHEET NO.
	ND	INF-X-3-052(053)185	200	428

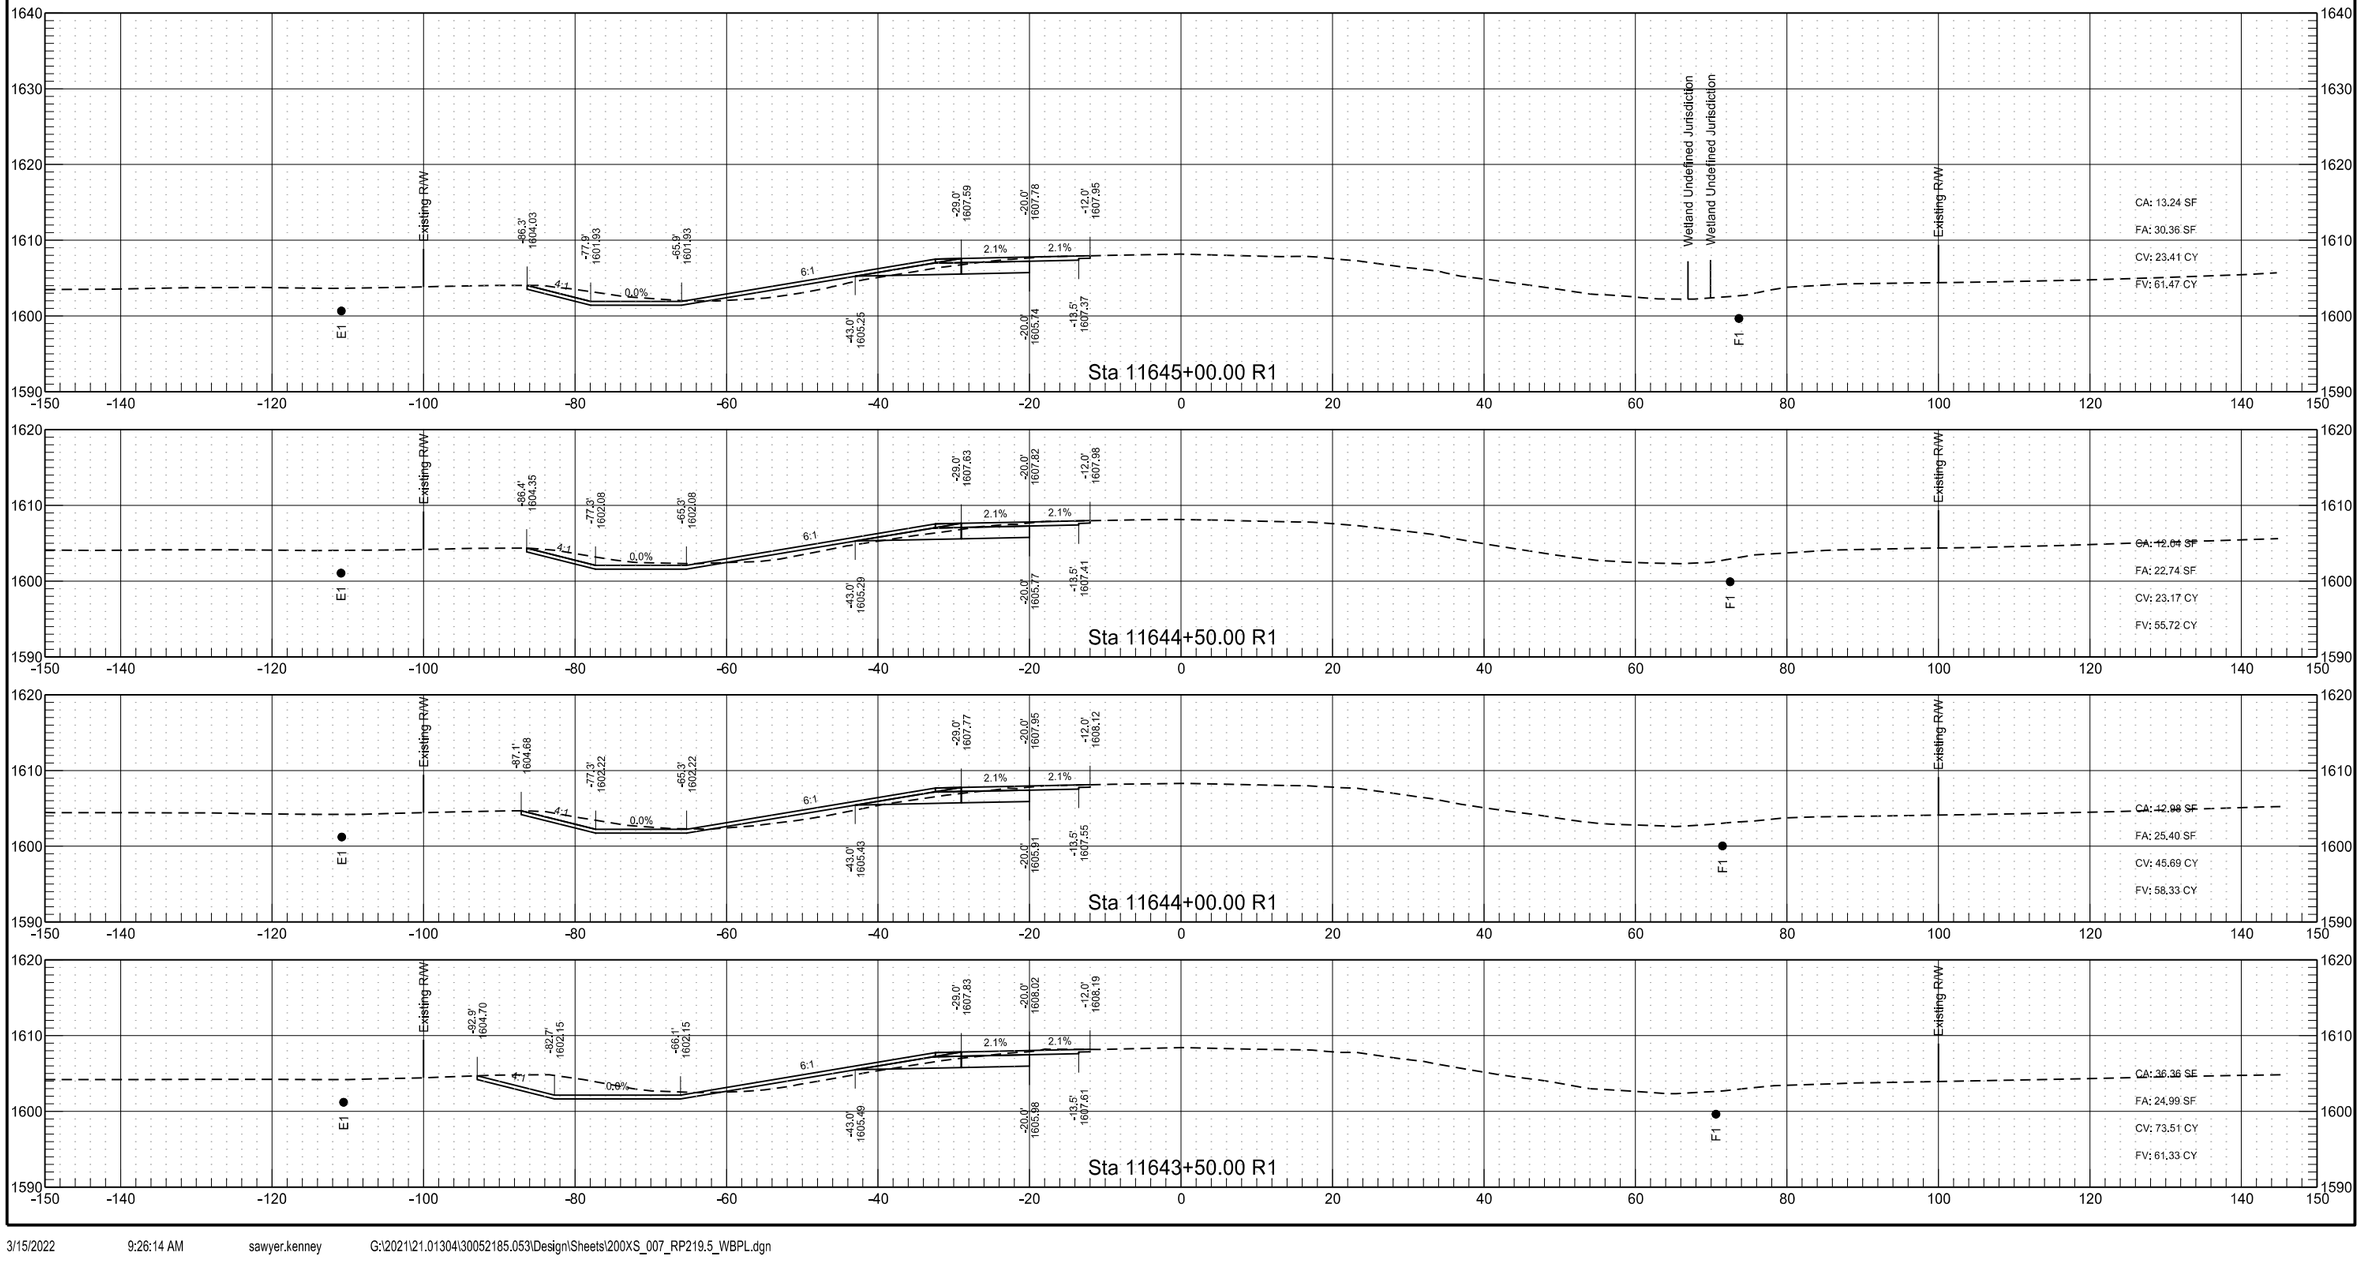


RP 219.359 to RP 221.472 - WB Passing Lane

	STATE	PROJECT NO.	SECTION NO.	SHEET NO.
	ND	INF-X-3-052(053)185	200	429

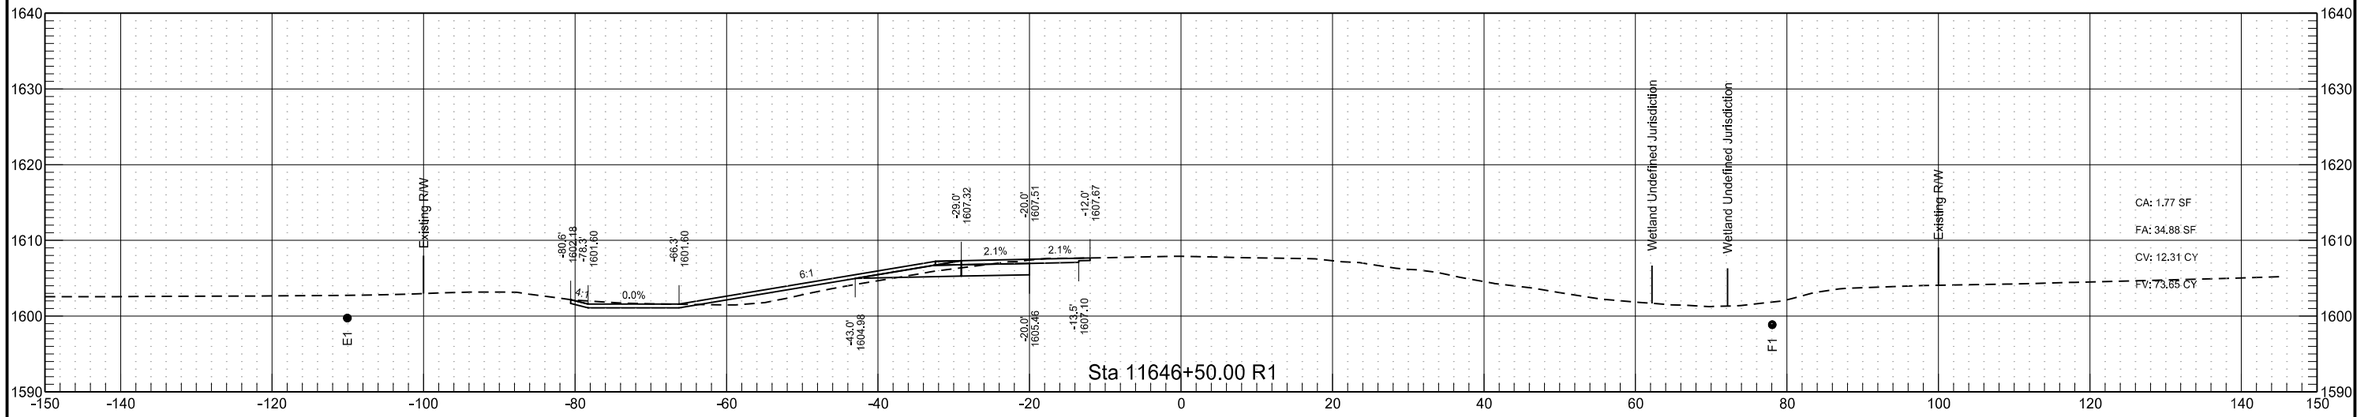


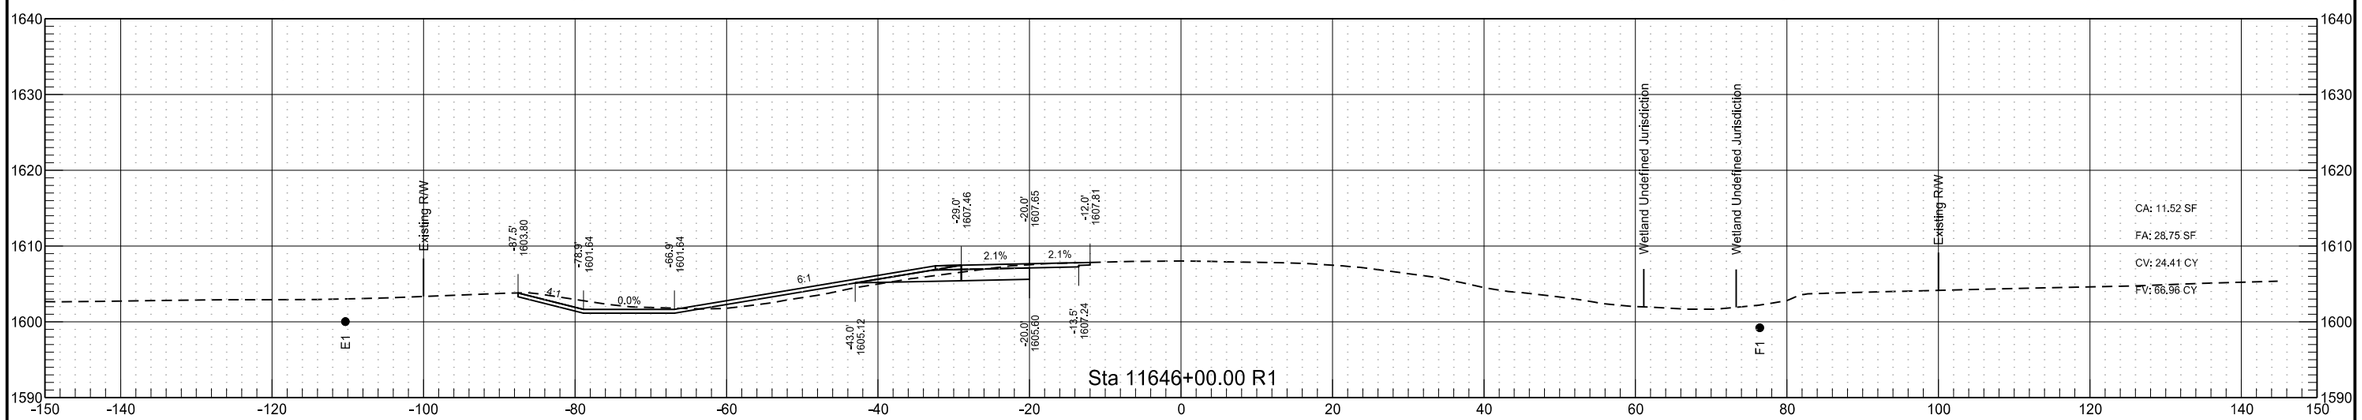


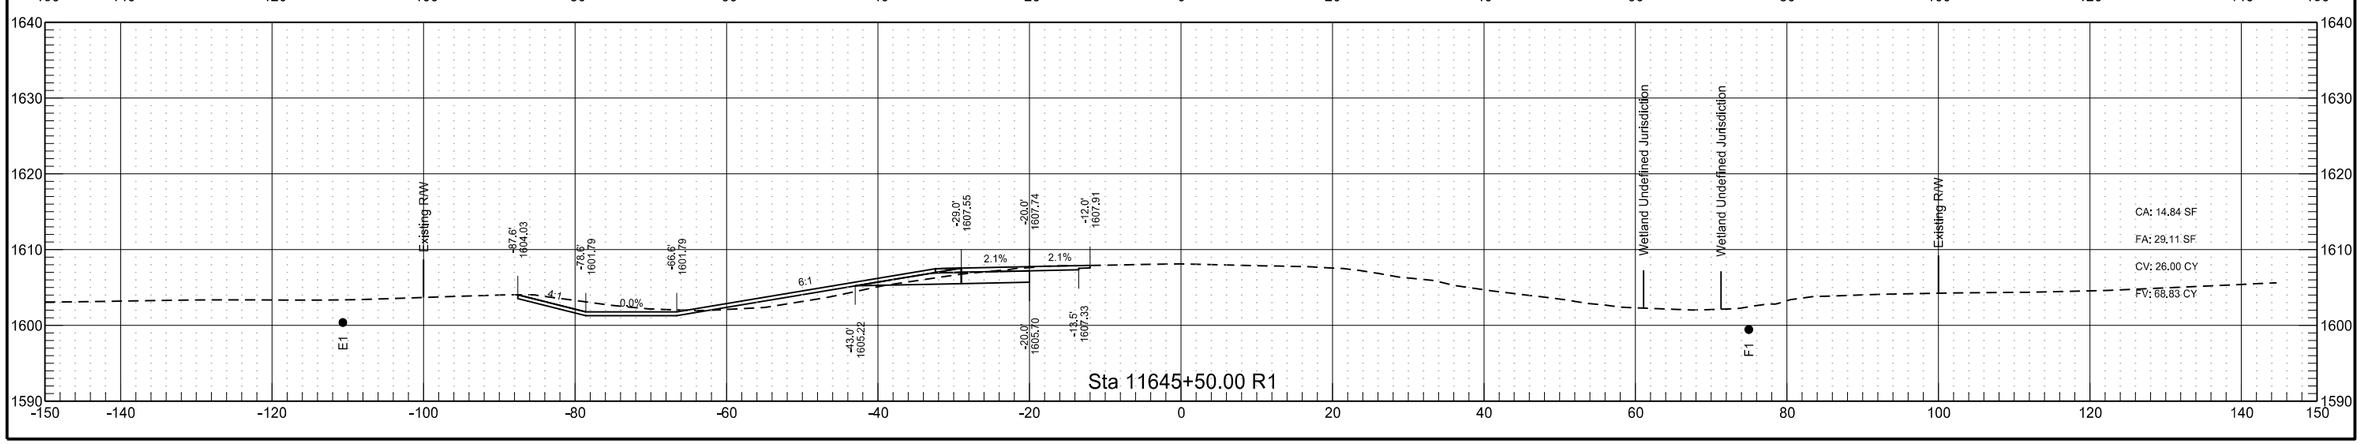


RP 219.359 to RP 221.472 - WB Passing Lane

	STATE	PROJECT NO.	SECTION NO.	SHEET NO.
	ND	INF-X-3-052(053)185	200	430

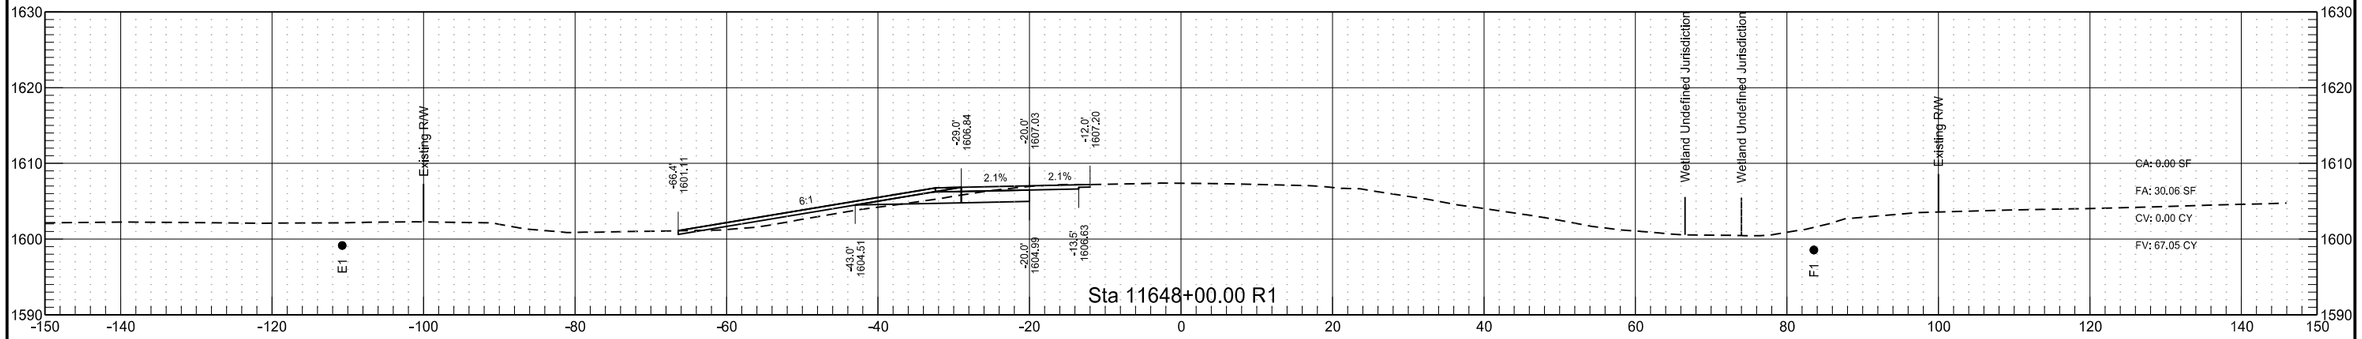


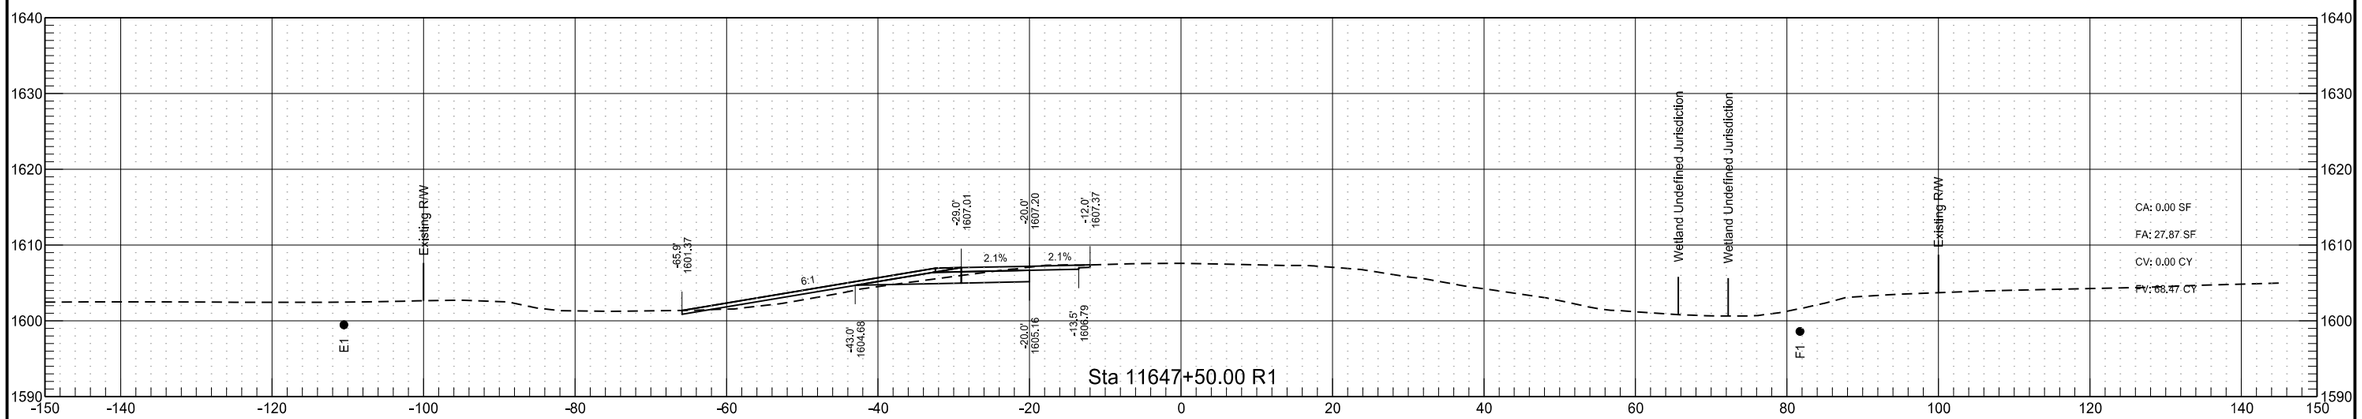


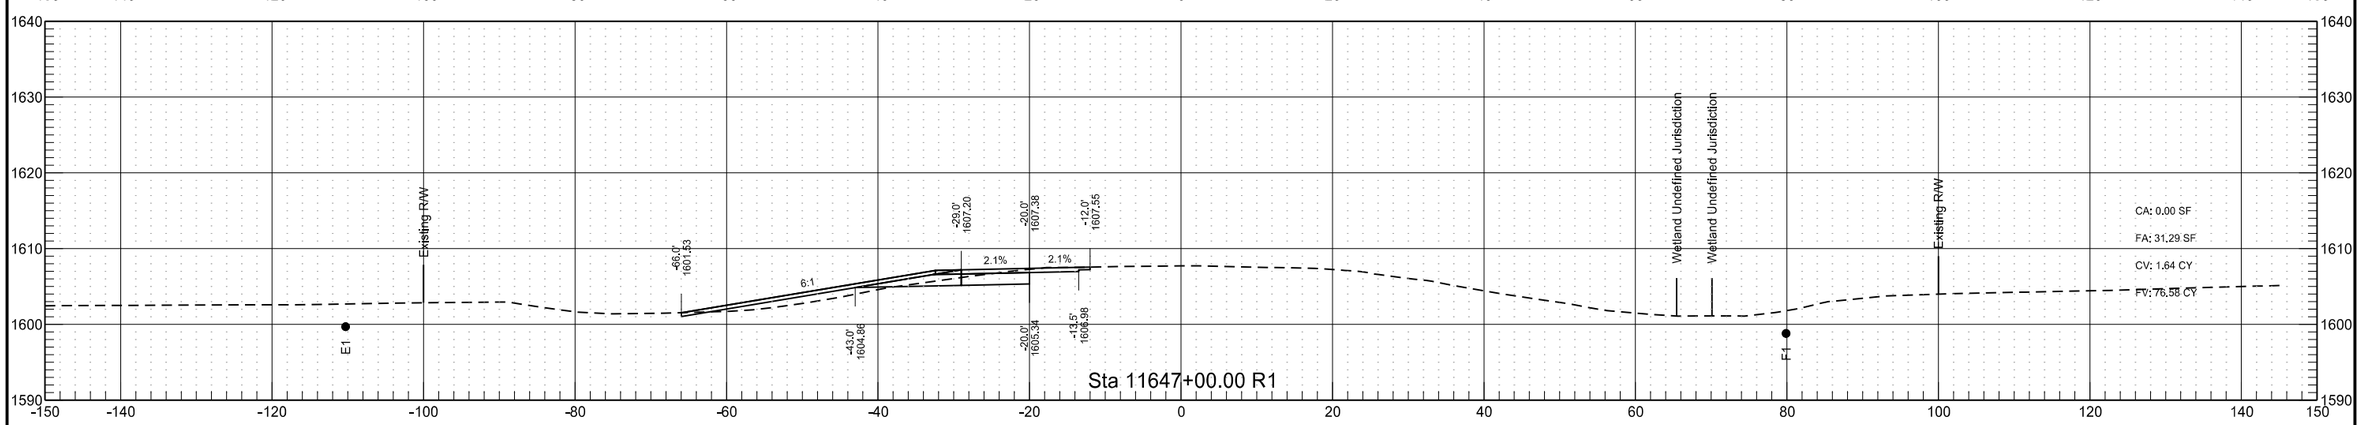


RP 219.359 to RP 221.472 - WB Passing Lane

	STATE	PROJECT NO.	SECTION NO.	SHEET NO.
	ND	INF-X-3-052(053)185	200	431

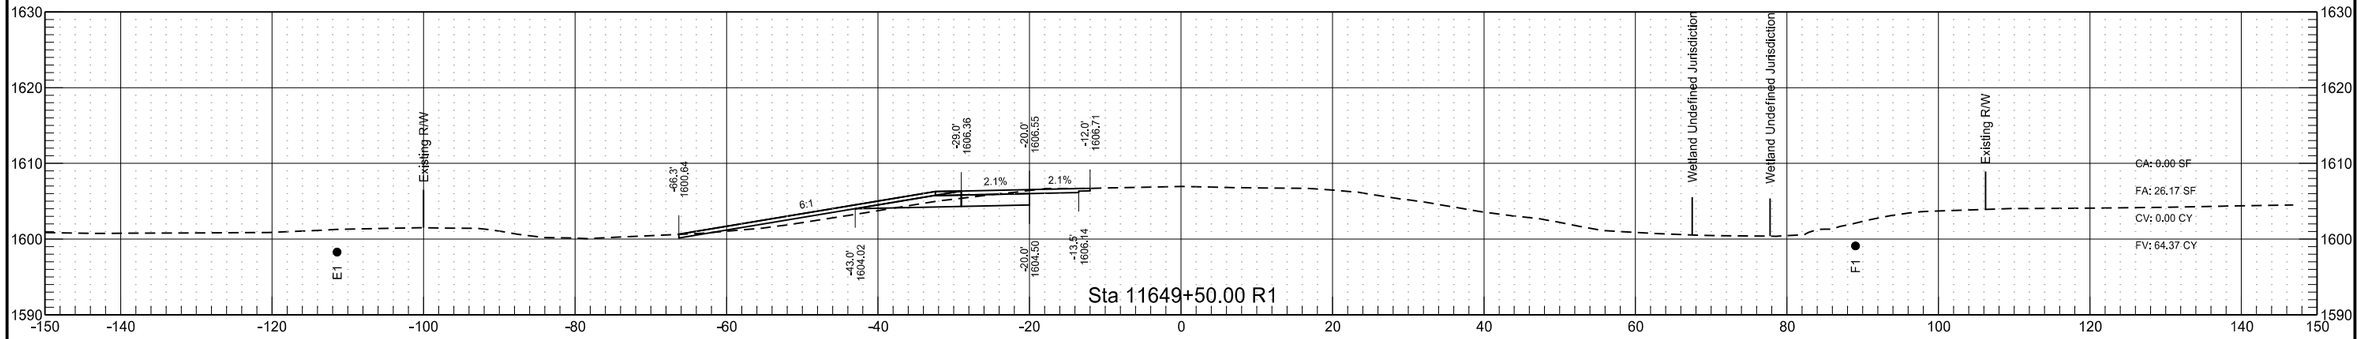


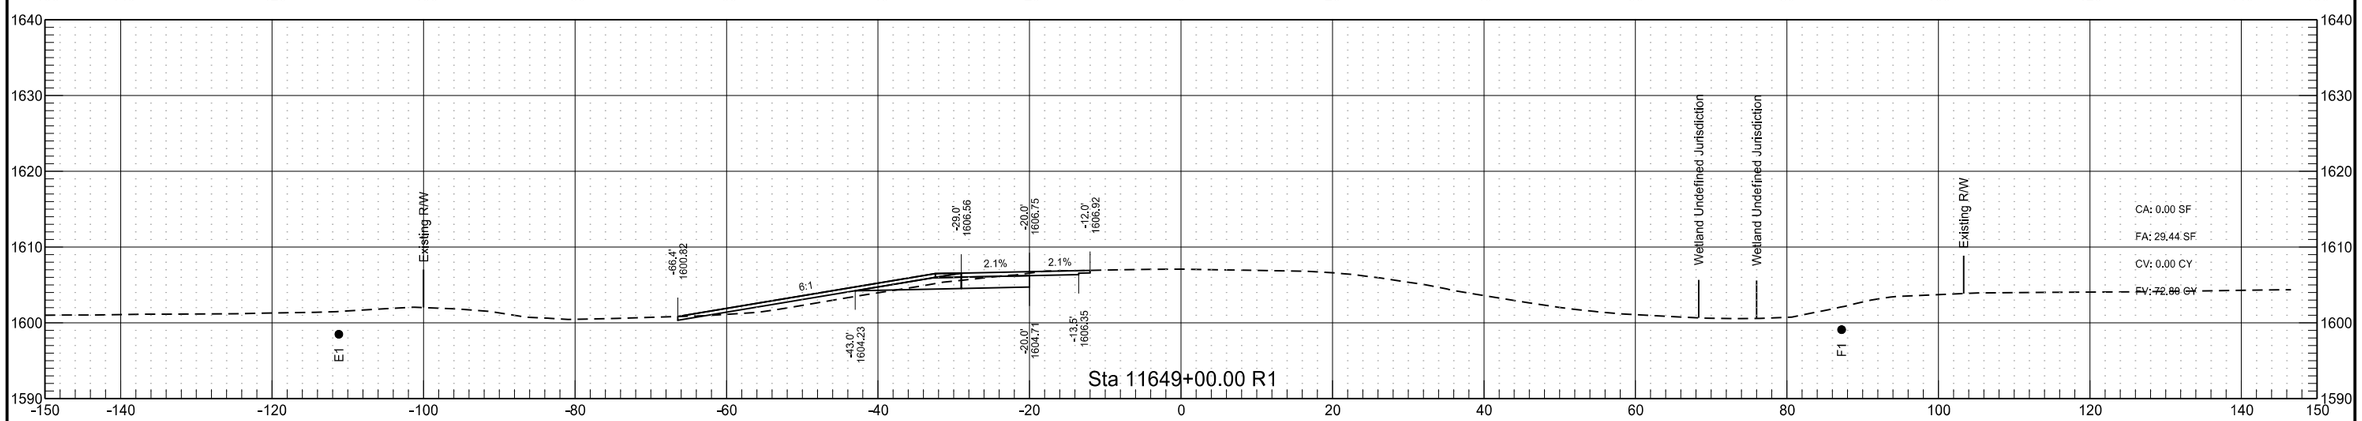


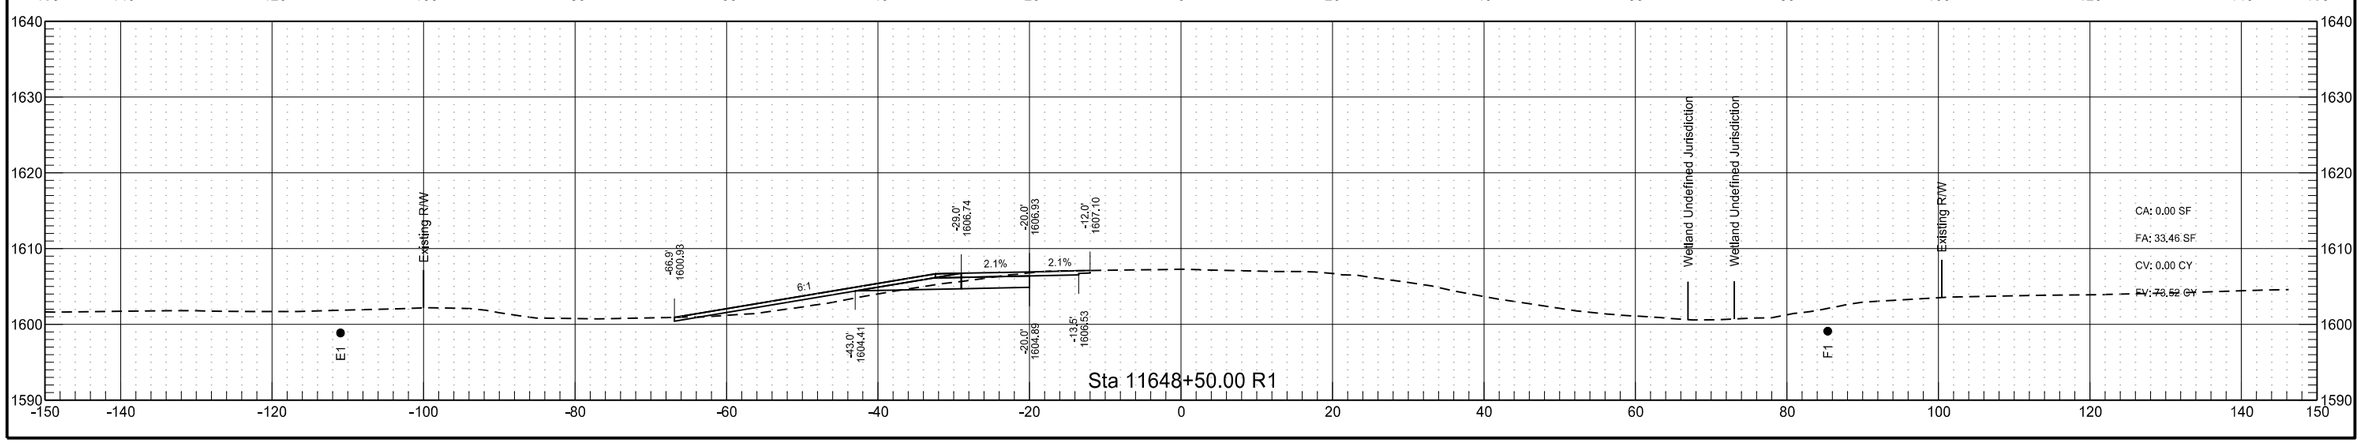


RP 219.359 to RP 221.472 - WB Passing Lane

	STATE	PROJECT NO.	SECTION NO.	SHEET NO.
	ND	INF-X-3-052(053)185	200	432

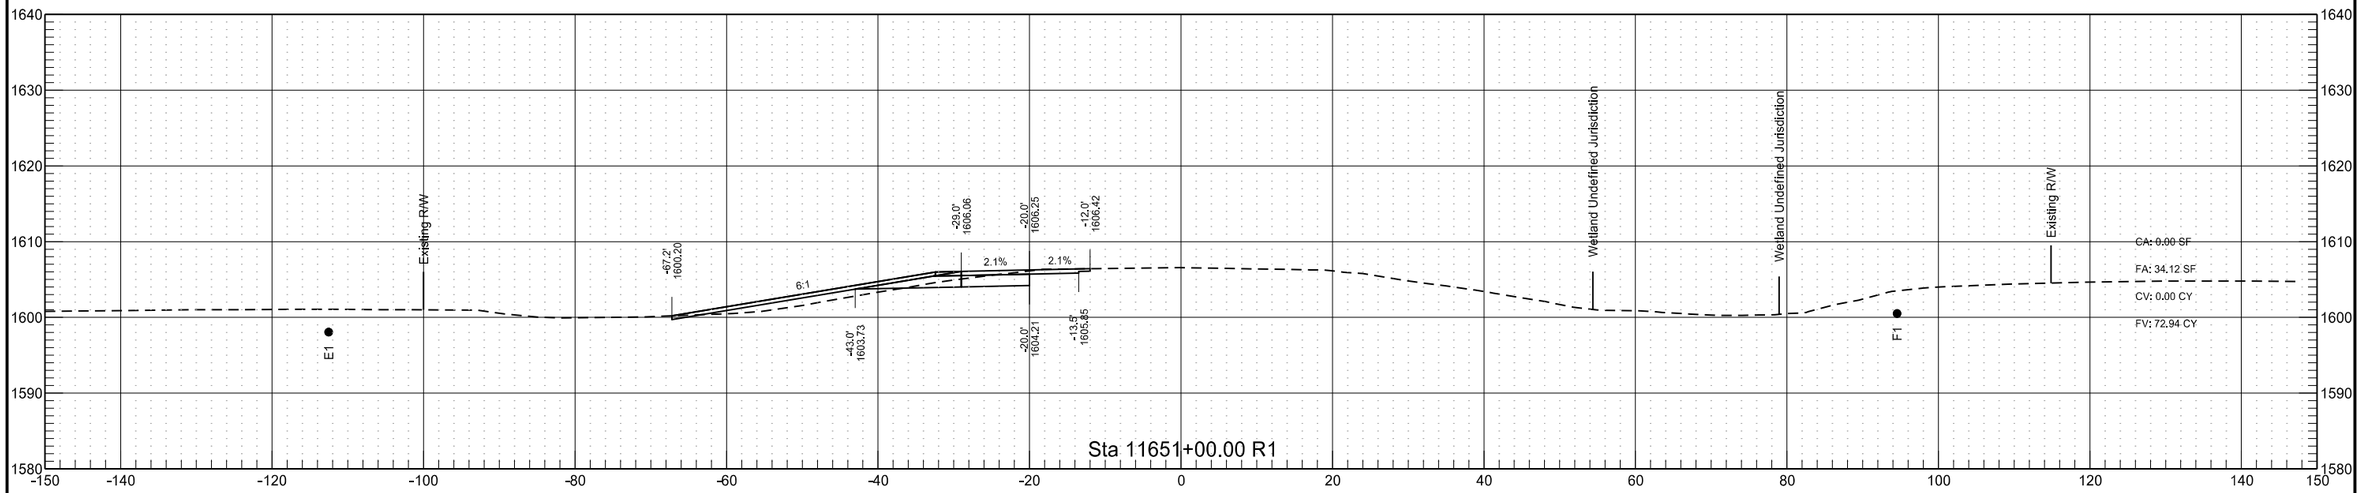


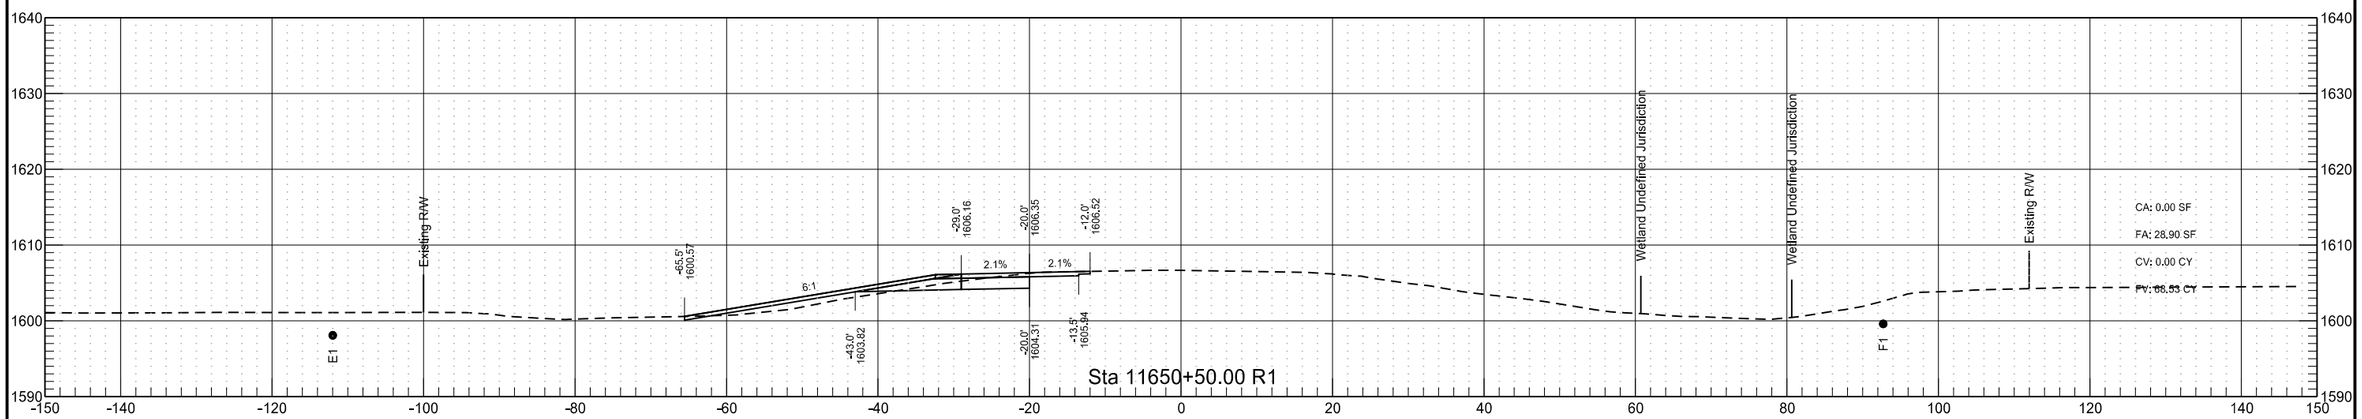


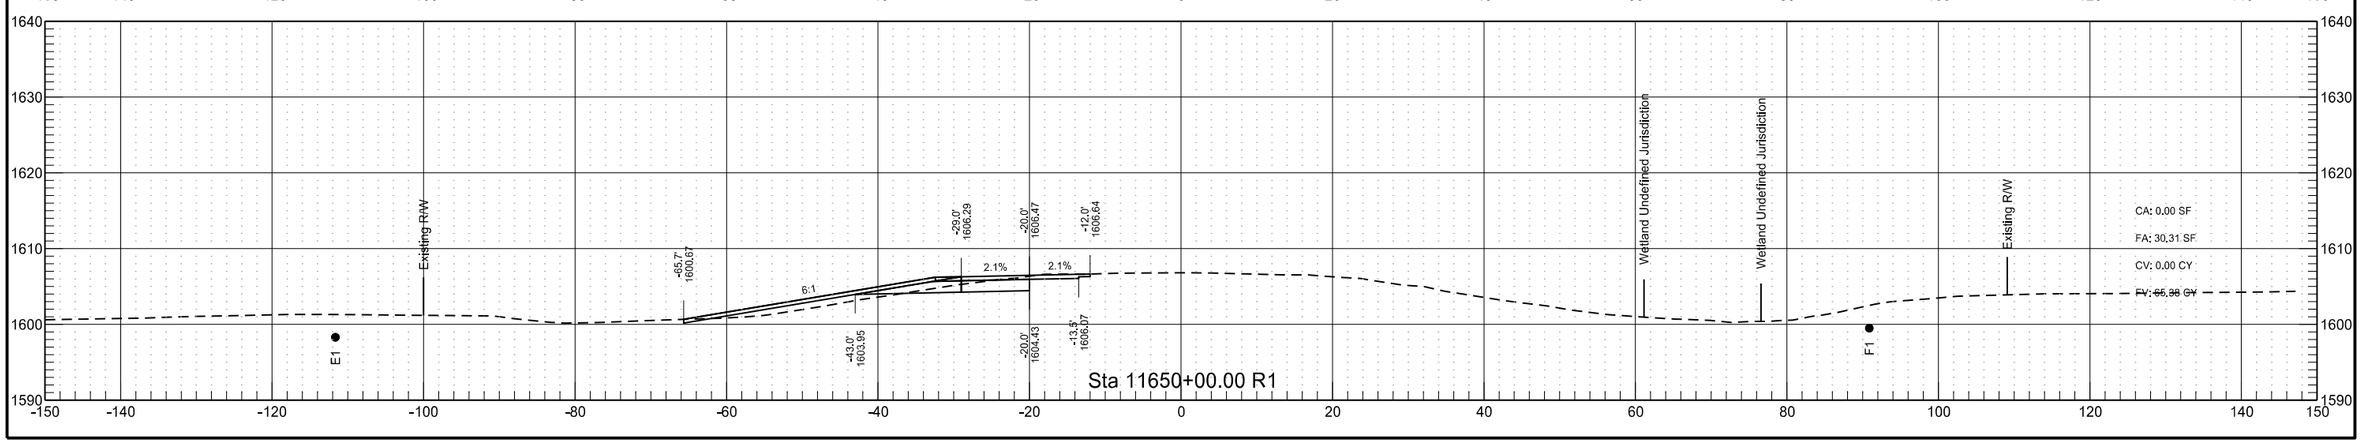


RP 219.359 to RP 221.472 - WB Passing Lane

	STATE	PROJECT NO.	SECTION NO.	SHEET NO.
	ND	INF-X-3-052(053)185	200	433

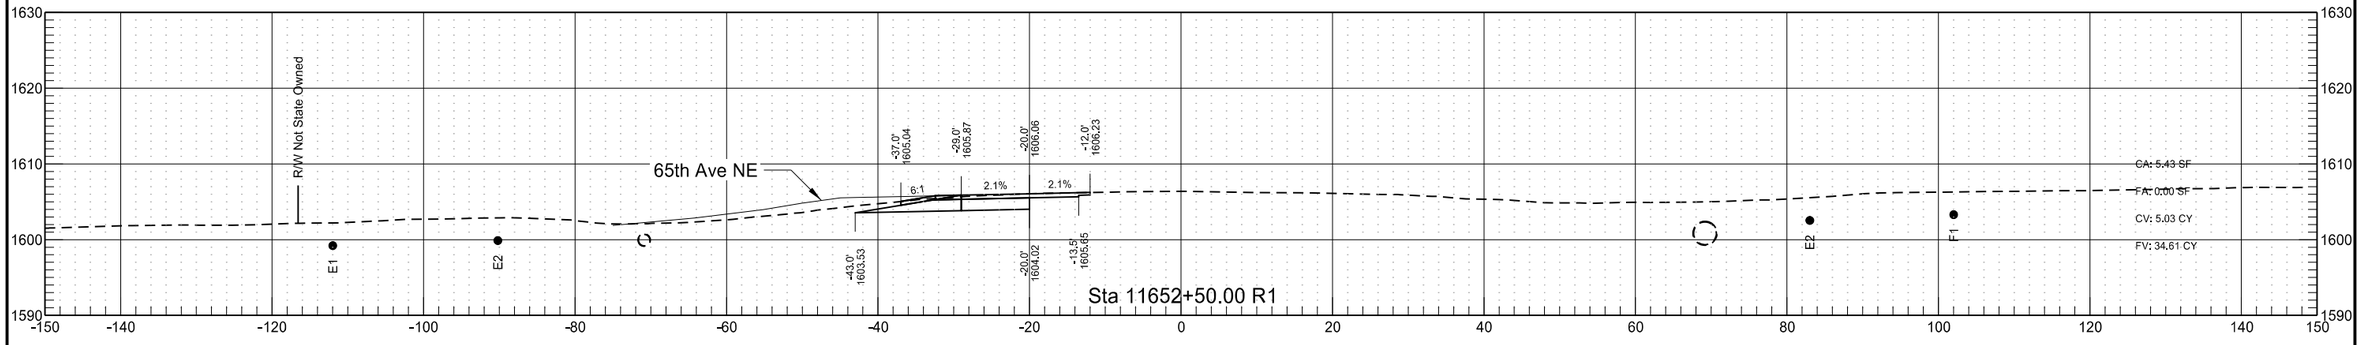

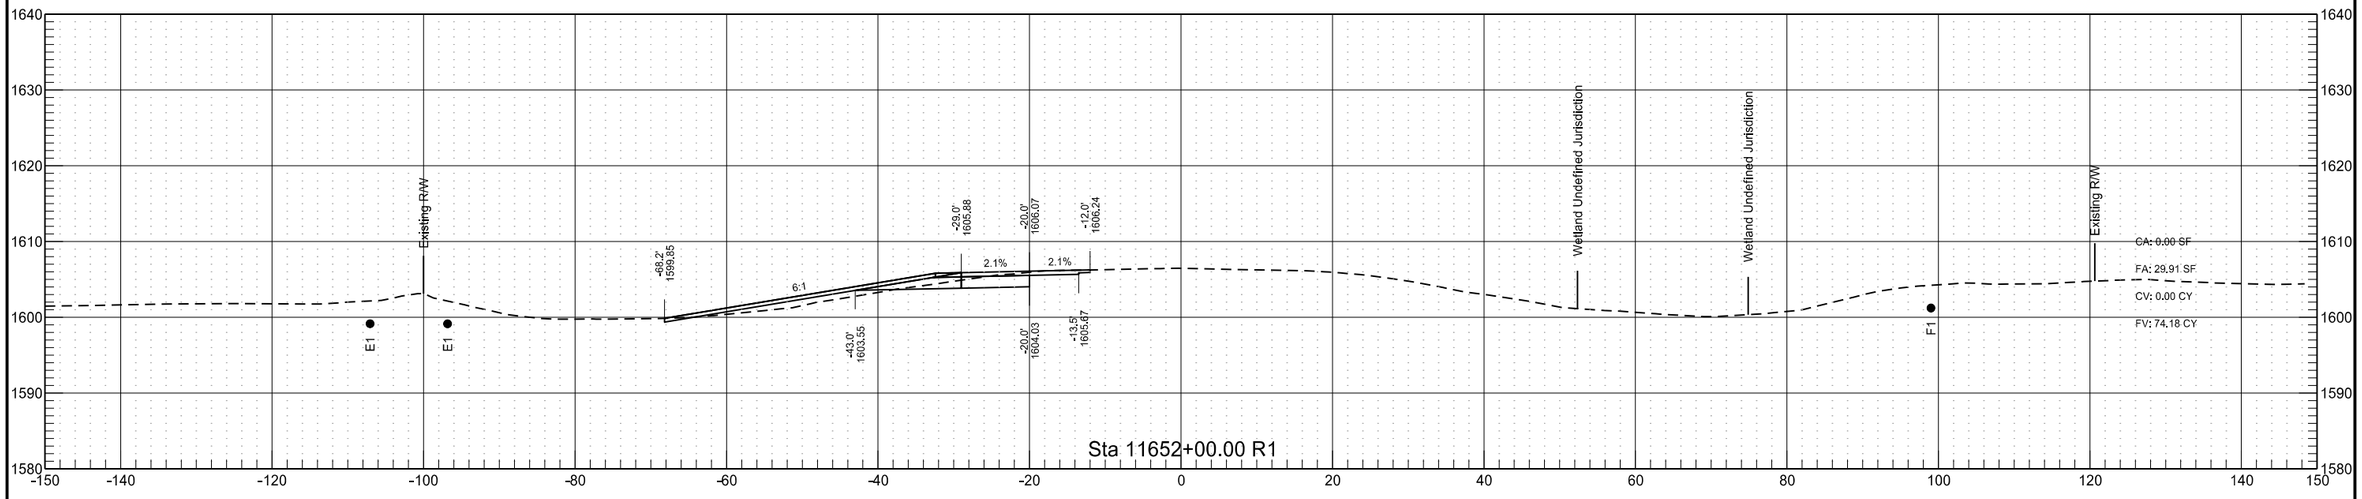


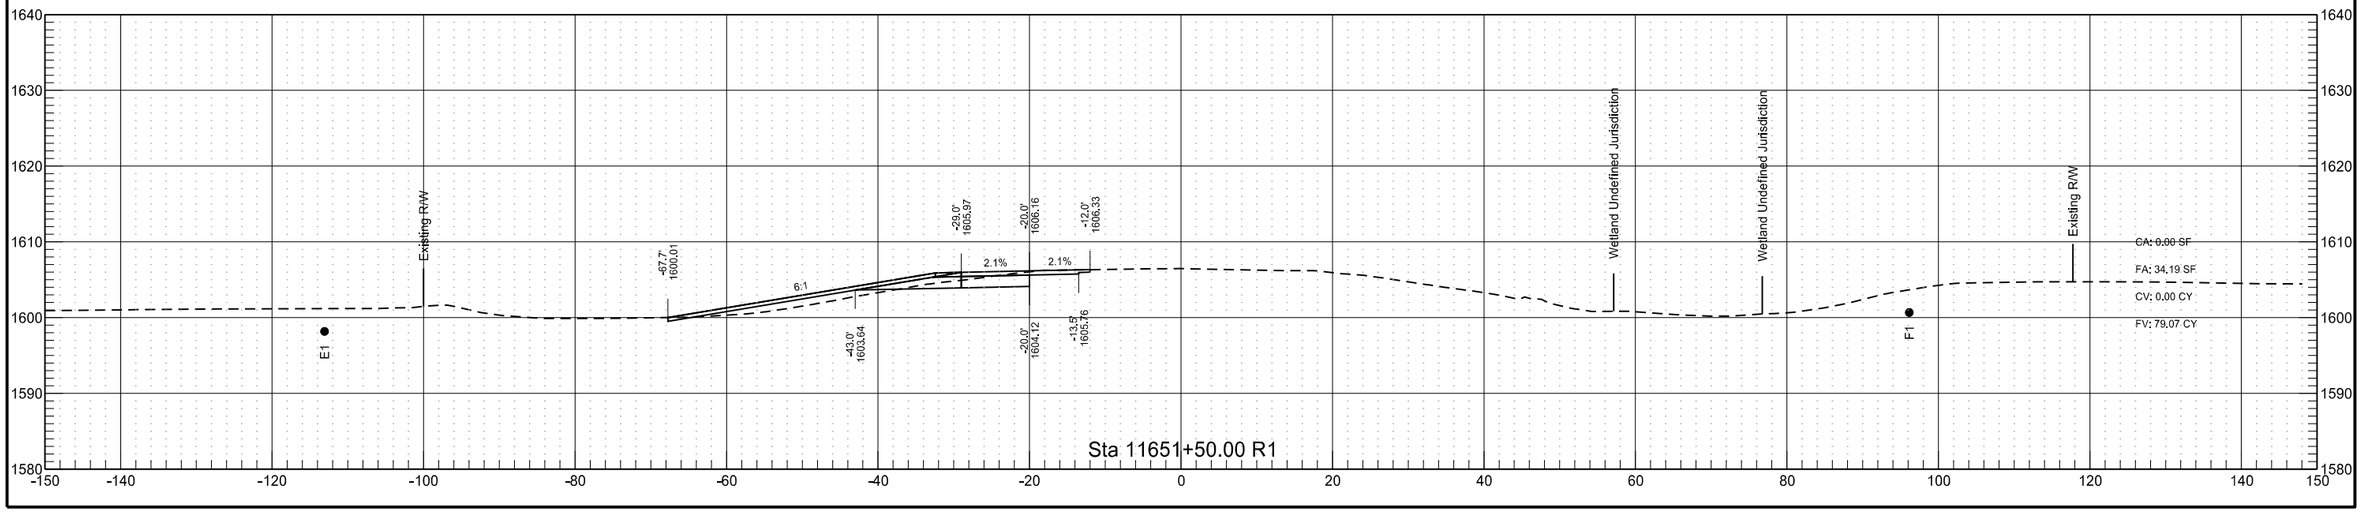

3/15/2022 9:26:18 AM sawyer.kenney G:\2021\21.01304\30052185.053\Design\Sheets\200XS_007_RP219.5_WBPL.dgn

RP 219.359 to RP 221.472 - WB Passing Lane


	STATE	PROJECT NO.	SECTION NO.	SHEET NO.
	ND	INF-X-3-052(053)185	200	434

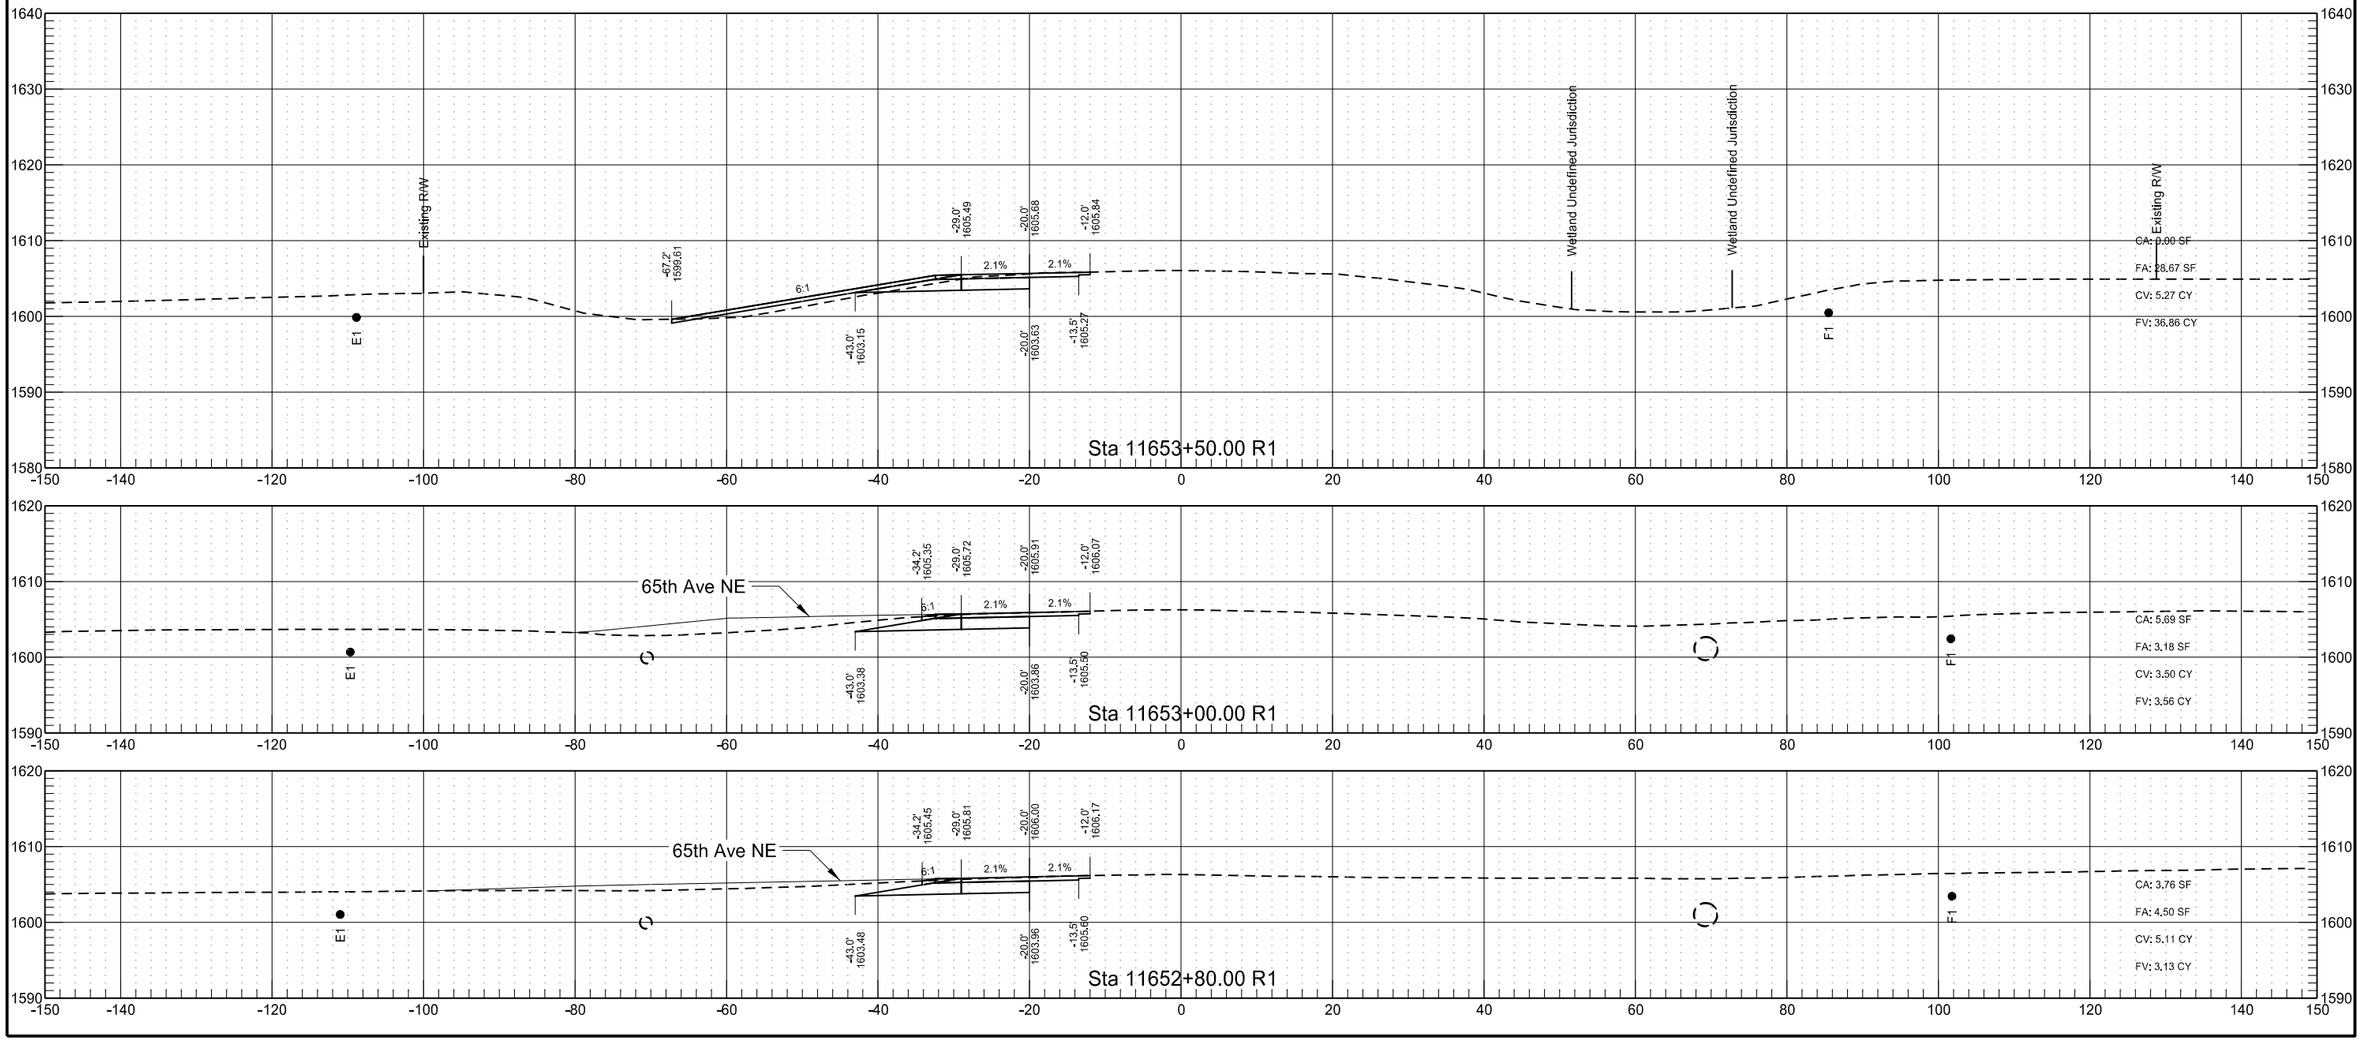



3/15/2022 9:26:18 AM sawyer.kenney G:\2021\21.01304\30052185.053\Design\Sheets\200XS_007_RP219.5_WBPL.dgn

RP 219.359 to RP 221.472 - WB Passing Lane

	STATE	PROJECT NO.	SECTION NO.	SHEET NO.
	ND	INF-X-3-052(053)185	200	435

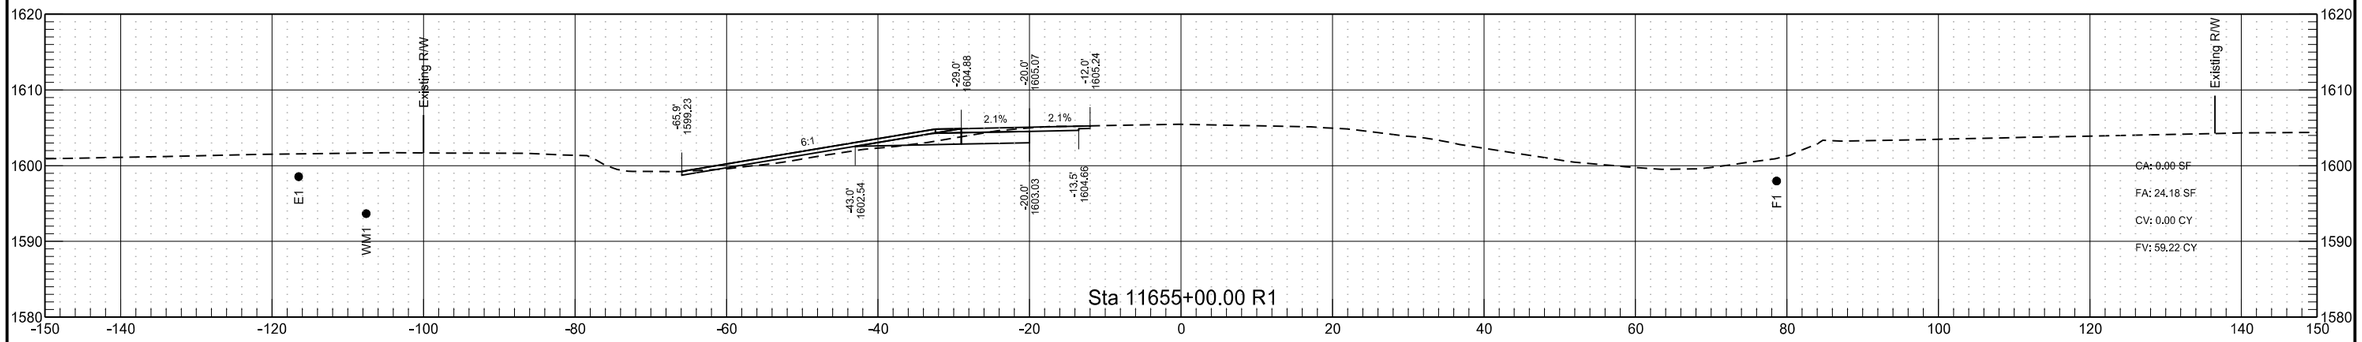

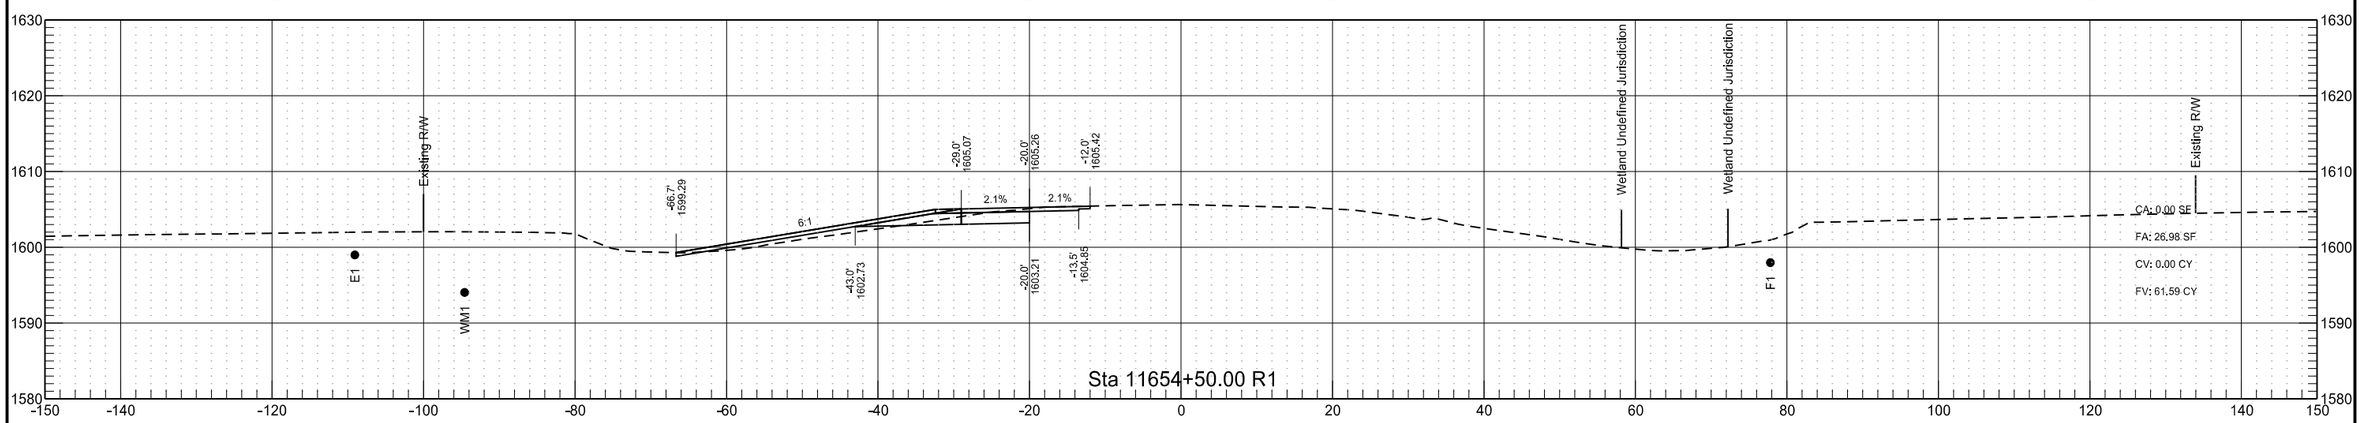

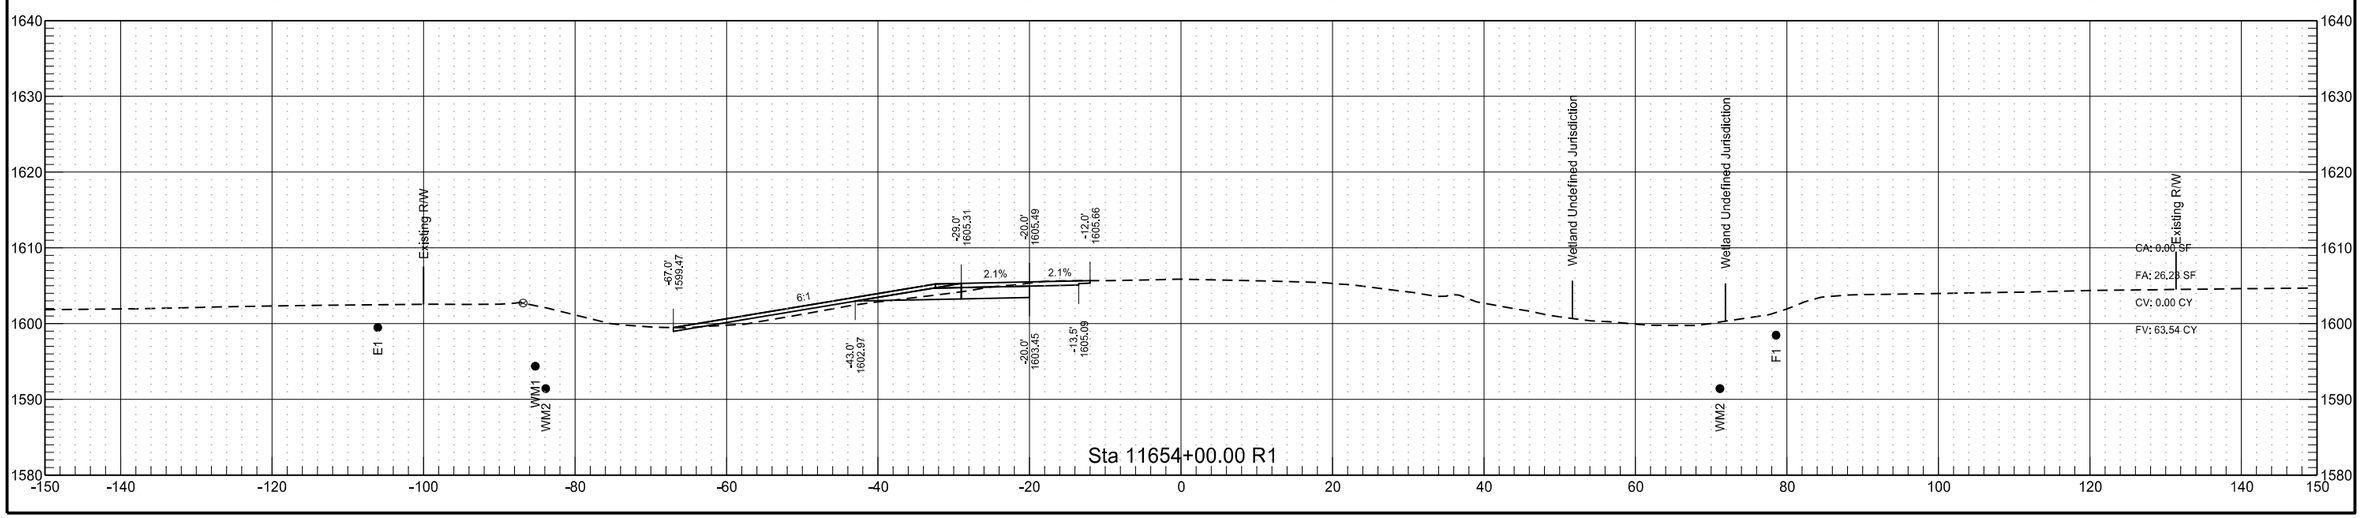



RP 219.359 to RP 221.472 - WB Passing Lane


	STATE	PROJECT NO.	SECTION NO.	SHEET NO.
	ND	INF-X-3-052(053)185	200	436


RP 219.359 to RP 221.472 - WB Passing Lane

	STATE	PROJECT NO.	SECTION NO.	SHEET NO.
	ND	INF-X-3-052(053)185	200	437

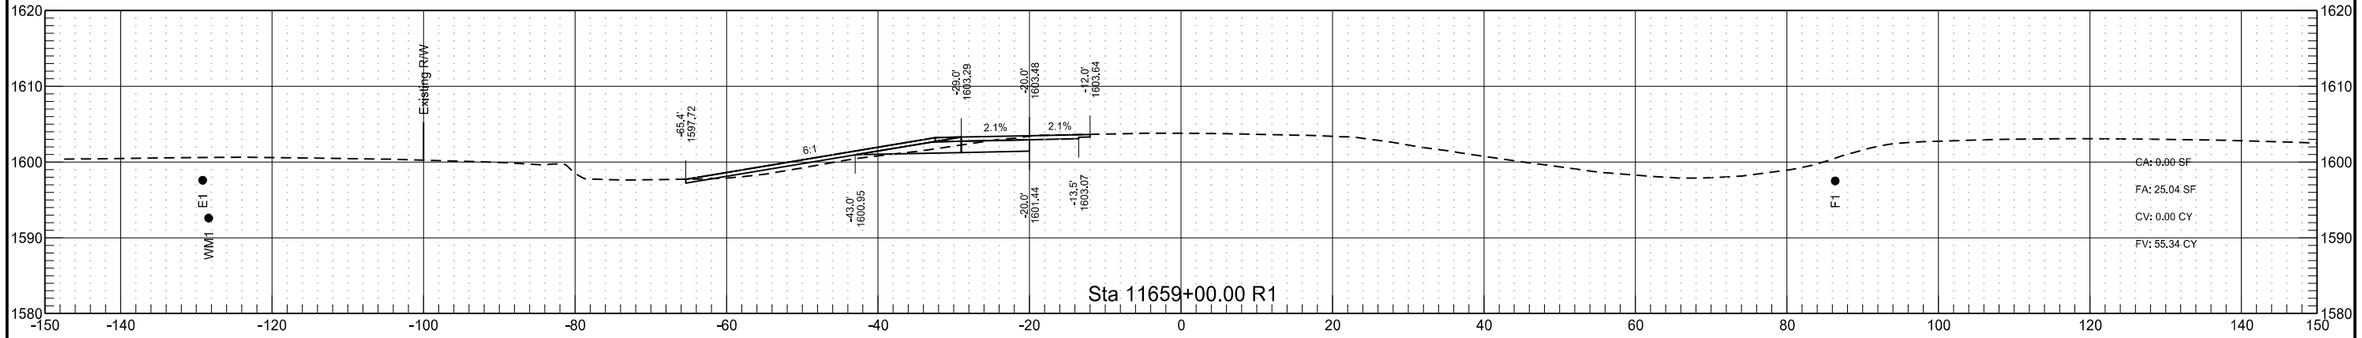

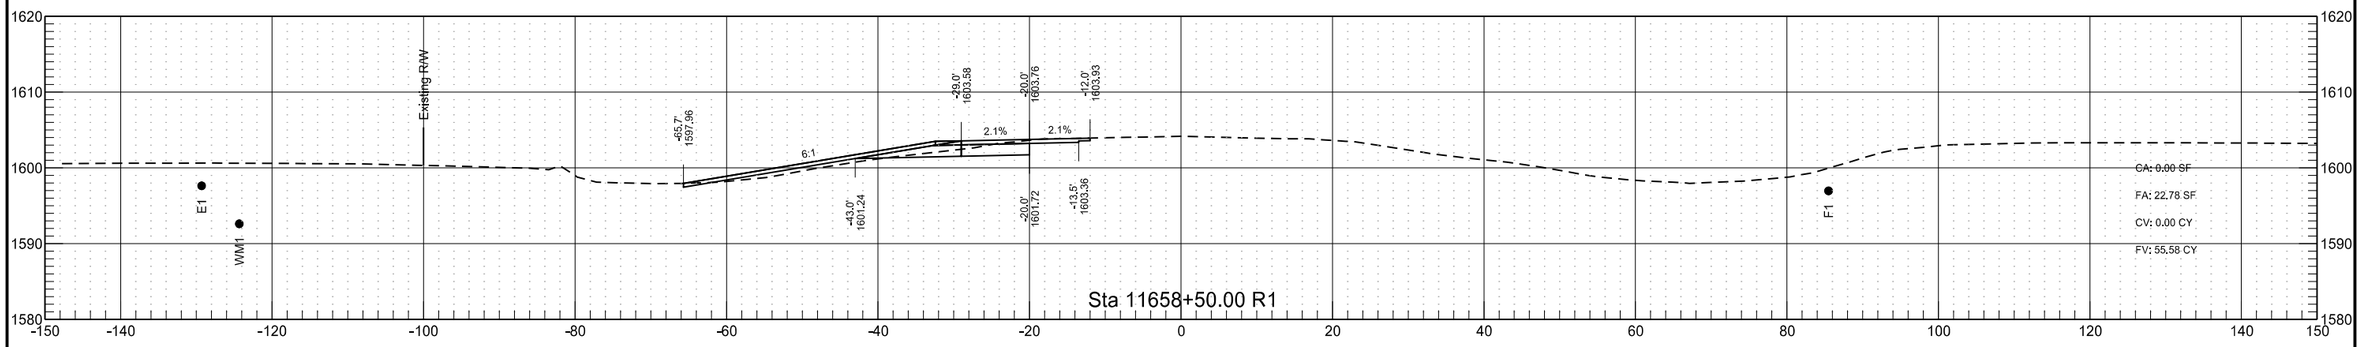

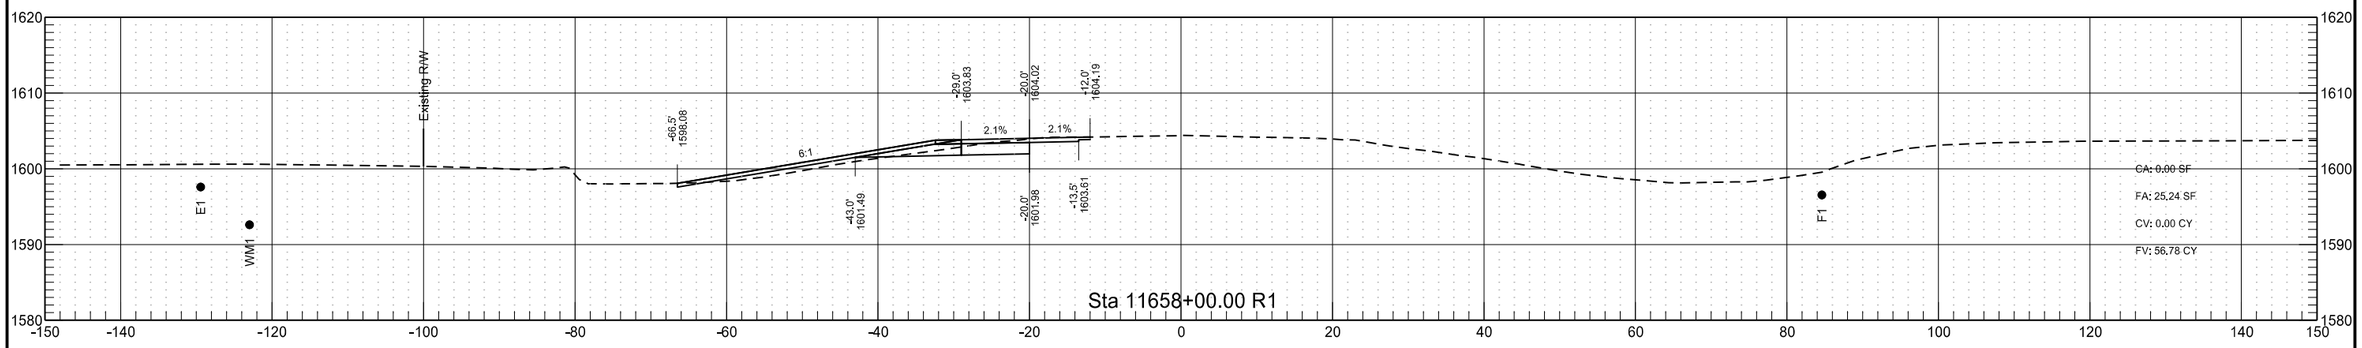

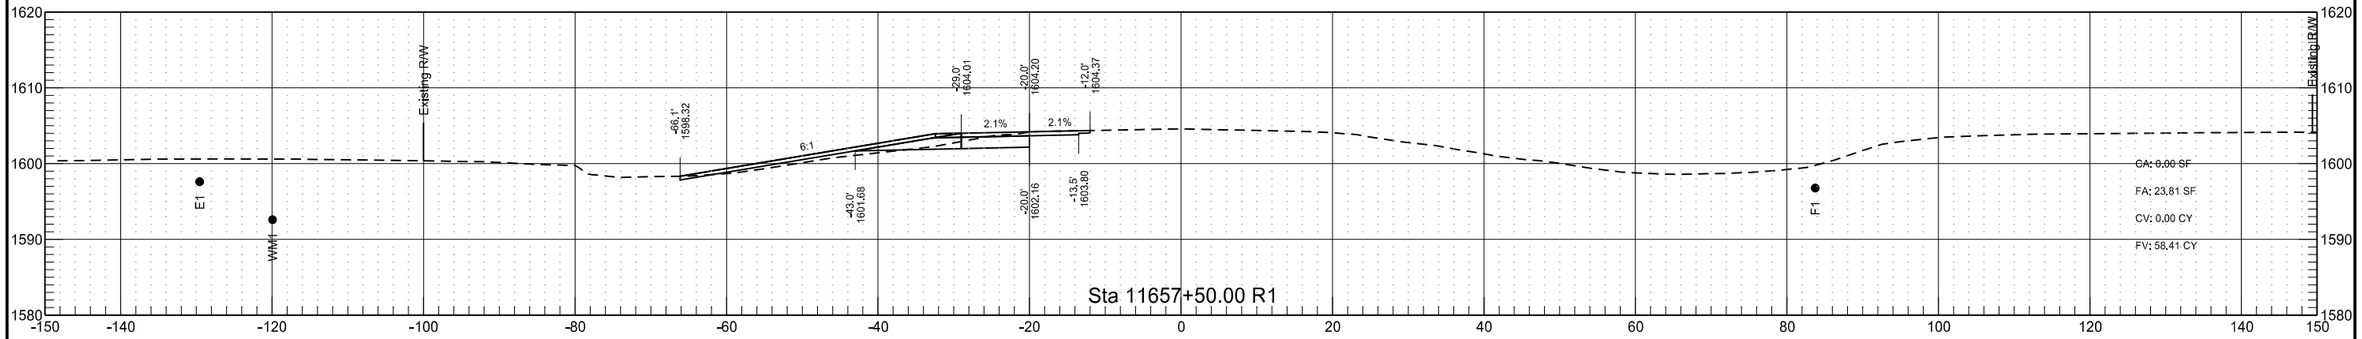

RP 219.359 to RP 221.472 - WB Passing Lane


	STATE	PROJECT NO.	SECTION NO.	SHEET NO.
	ND	INF-X-3-052(053)185	200	438


RP 219.359 to RP 221.472 - WB Passing Lane


	STATE	PROJECT NO.	SECTION NO.	SHEET NO.
	ND	INF-X-3-052(053)185	200	439


RP 219.359 to RP 221.472 - WB Passing Lane

	STATE	PROJECT NO.	SECTION NO.	SHEET NO.
	ND	INF-X-3-052(053)185	200	440

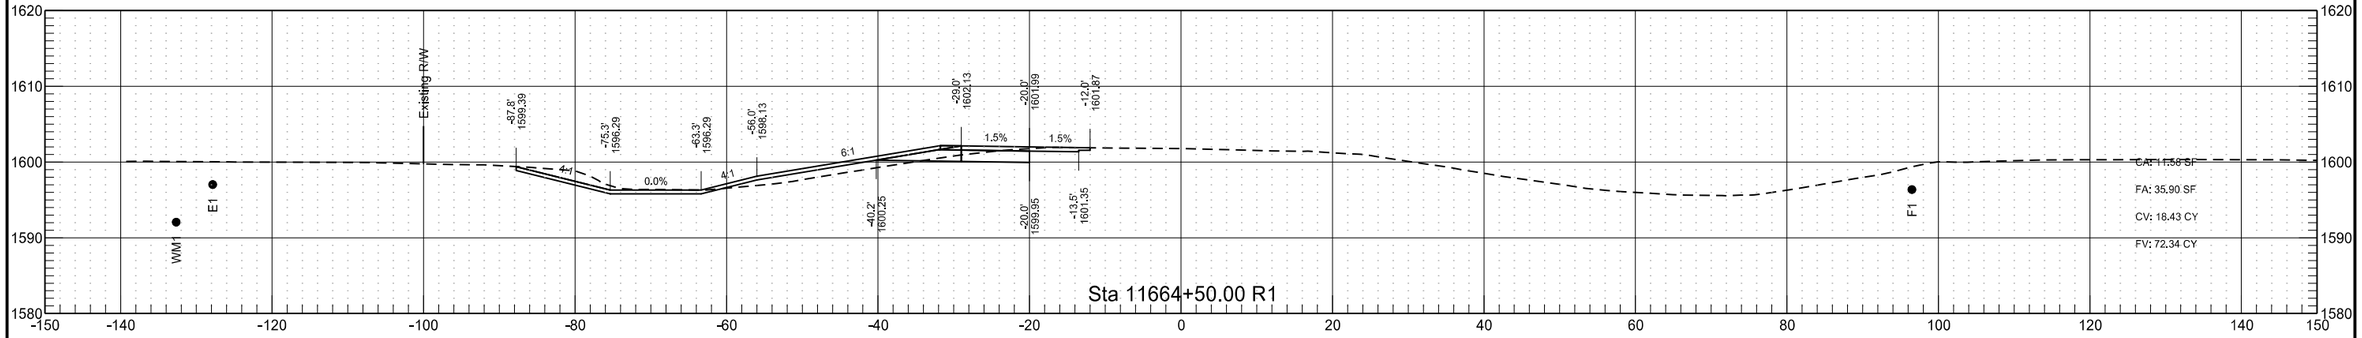

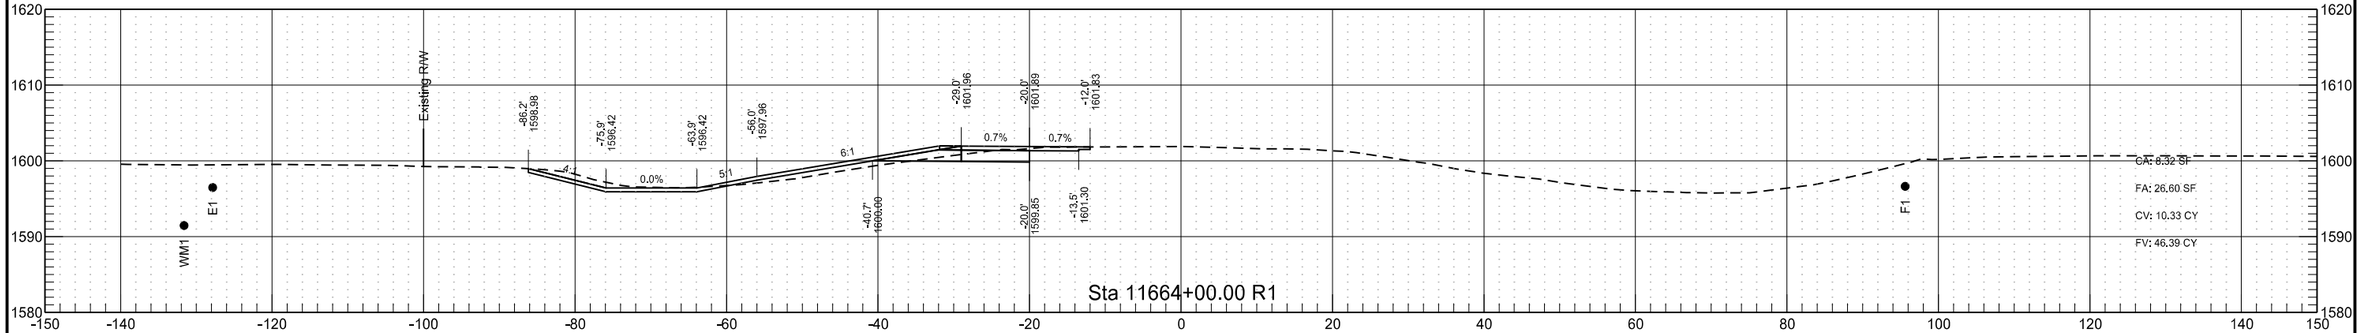


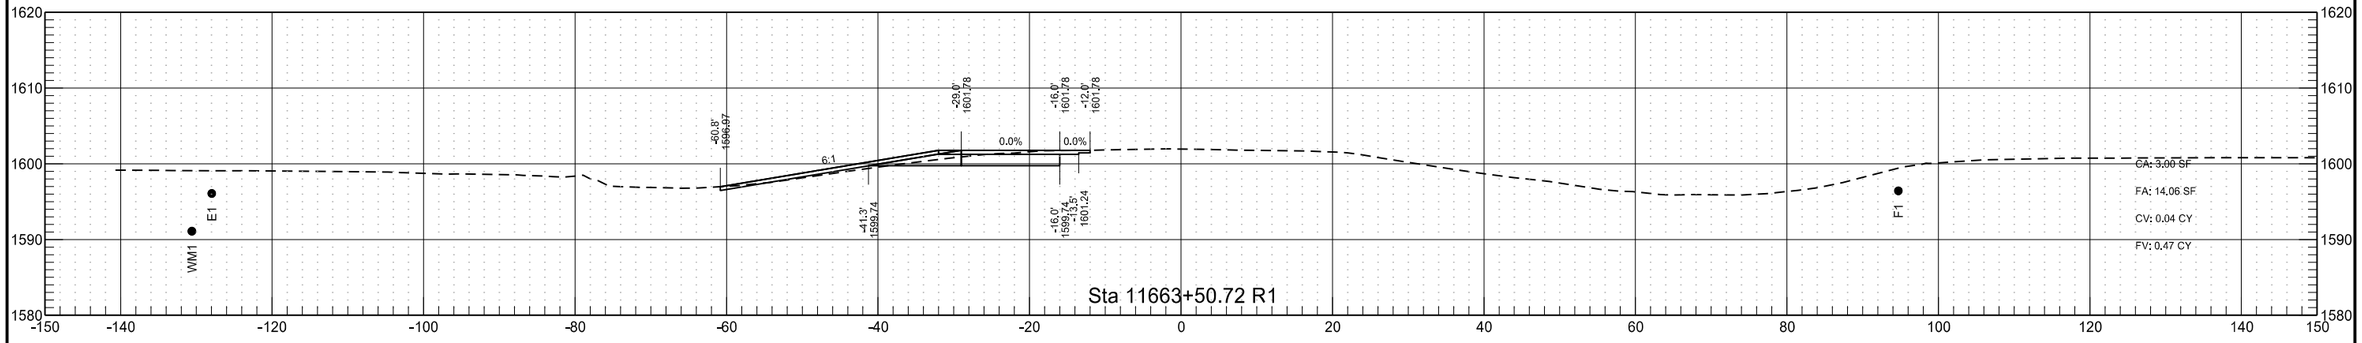


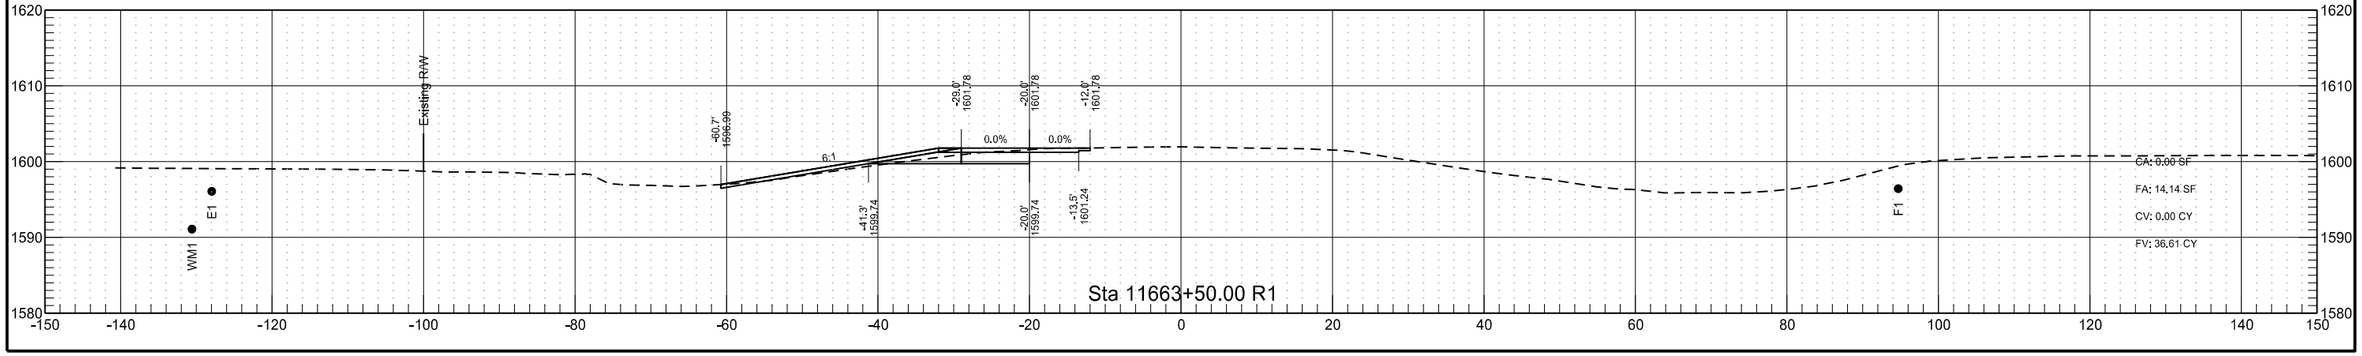



RP 219.359 to RP 221.472 - WB Passing Lane

	STATE	PROJECT NO.	SECTION NO.	SHEET NO.
	ND	INF-X-3-052(053)185	200	441

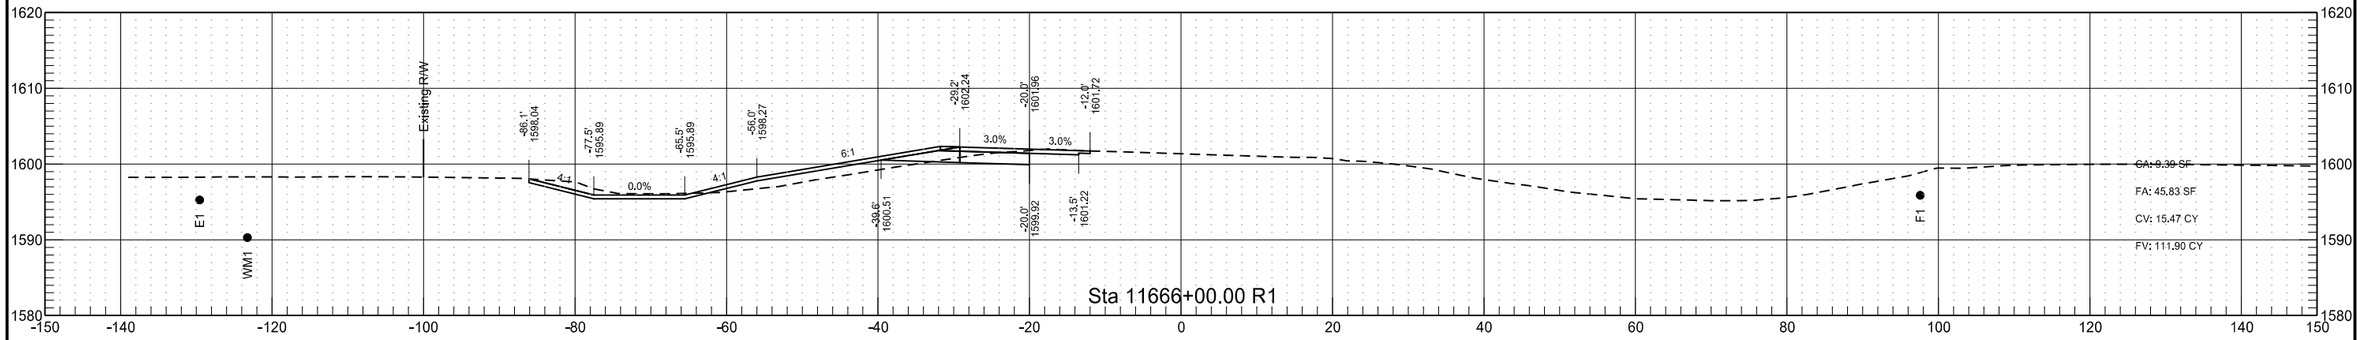

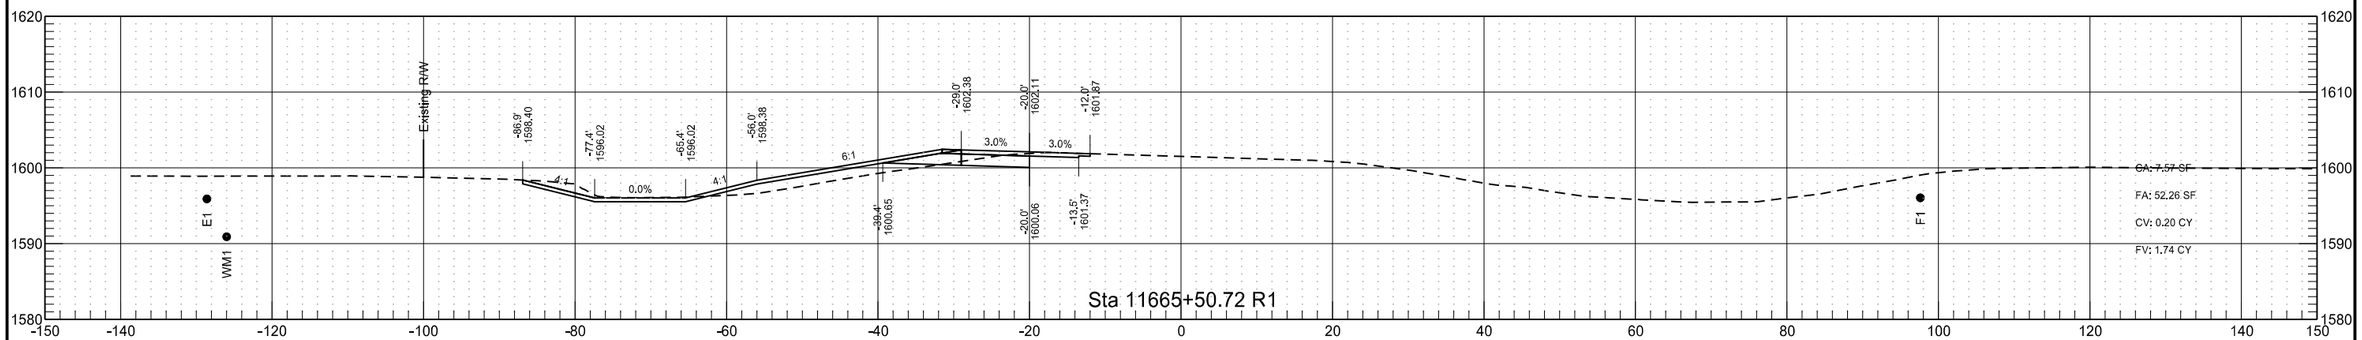

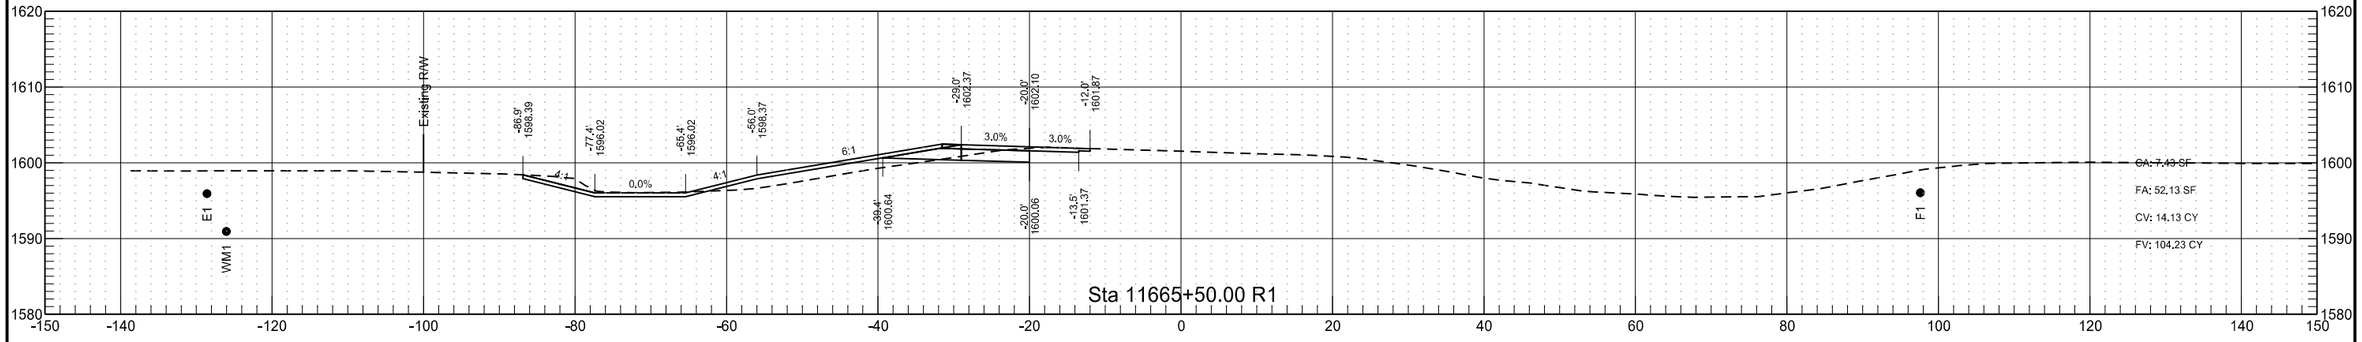

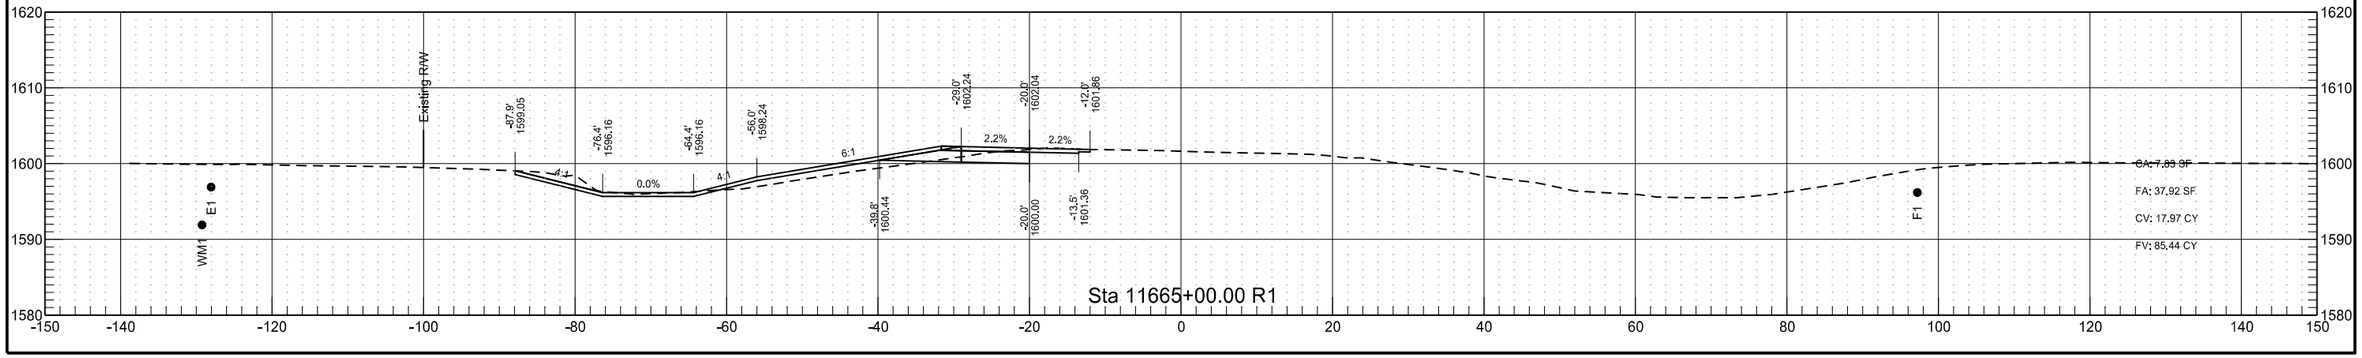

RP 219.359 to RP 221.472 - WB Passing Lane

	STATE	PROJECT NO.	SECTION NO.	SHEET NO.
	ND	INF-X-3-052(053)185	200	442

RP 219.359 to RP 221.472 - WB Passing Lane

	STATE	PROJECT NO.	SECTION NO.	SHEET NO.
	ND	INF-X-3-052(053)185	200	443

RP 219.359 to RP 221.472 - WB Passing Lane


	STATE	PROJECT NO.	SECTION NO.	SHEET NO.
	ND	INF-X-3-052(053)185	200	444

RP 219.359 to RP 221.472 - WB Passing Lane

	STATE	PROJECT NO.	SECTION NO.	SHEET NO.
	ND	INF-X-3-052(053)185	200	445


RP 219.359 to RP 221.472 - WB Passing Lane


	STATE	PROJECT NO.	SECTION NO.	SHEET NO.
	ND	INF-X-3-052(053)185	200	446

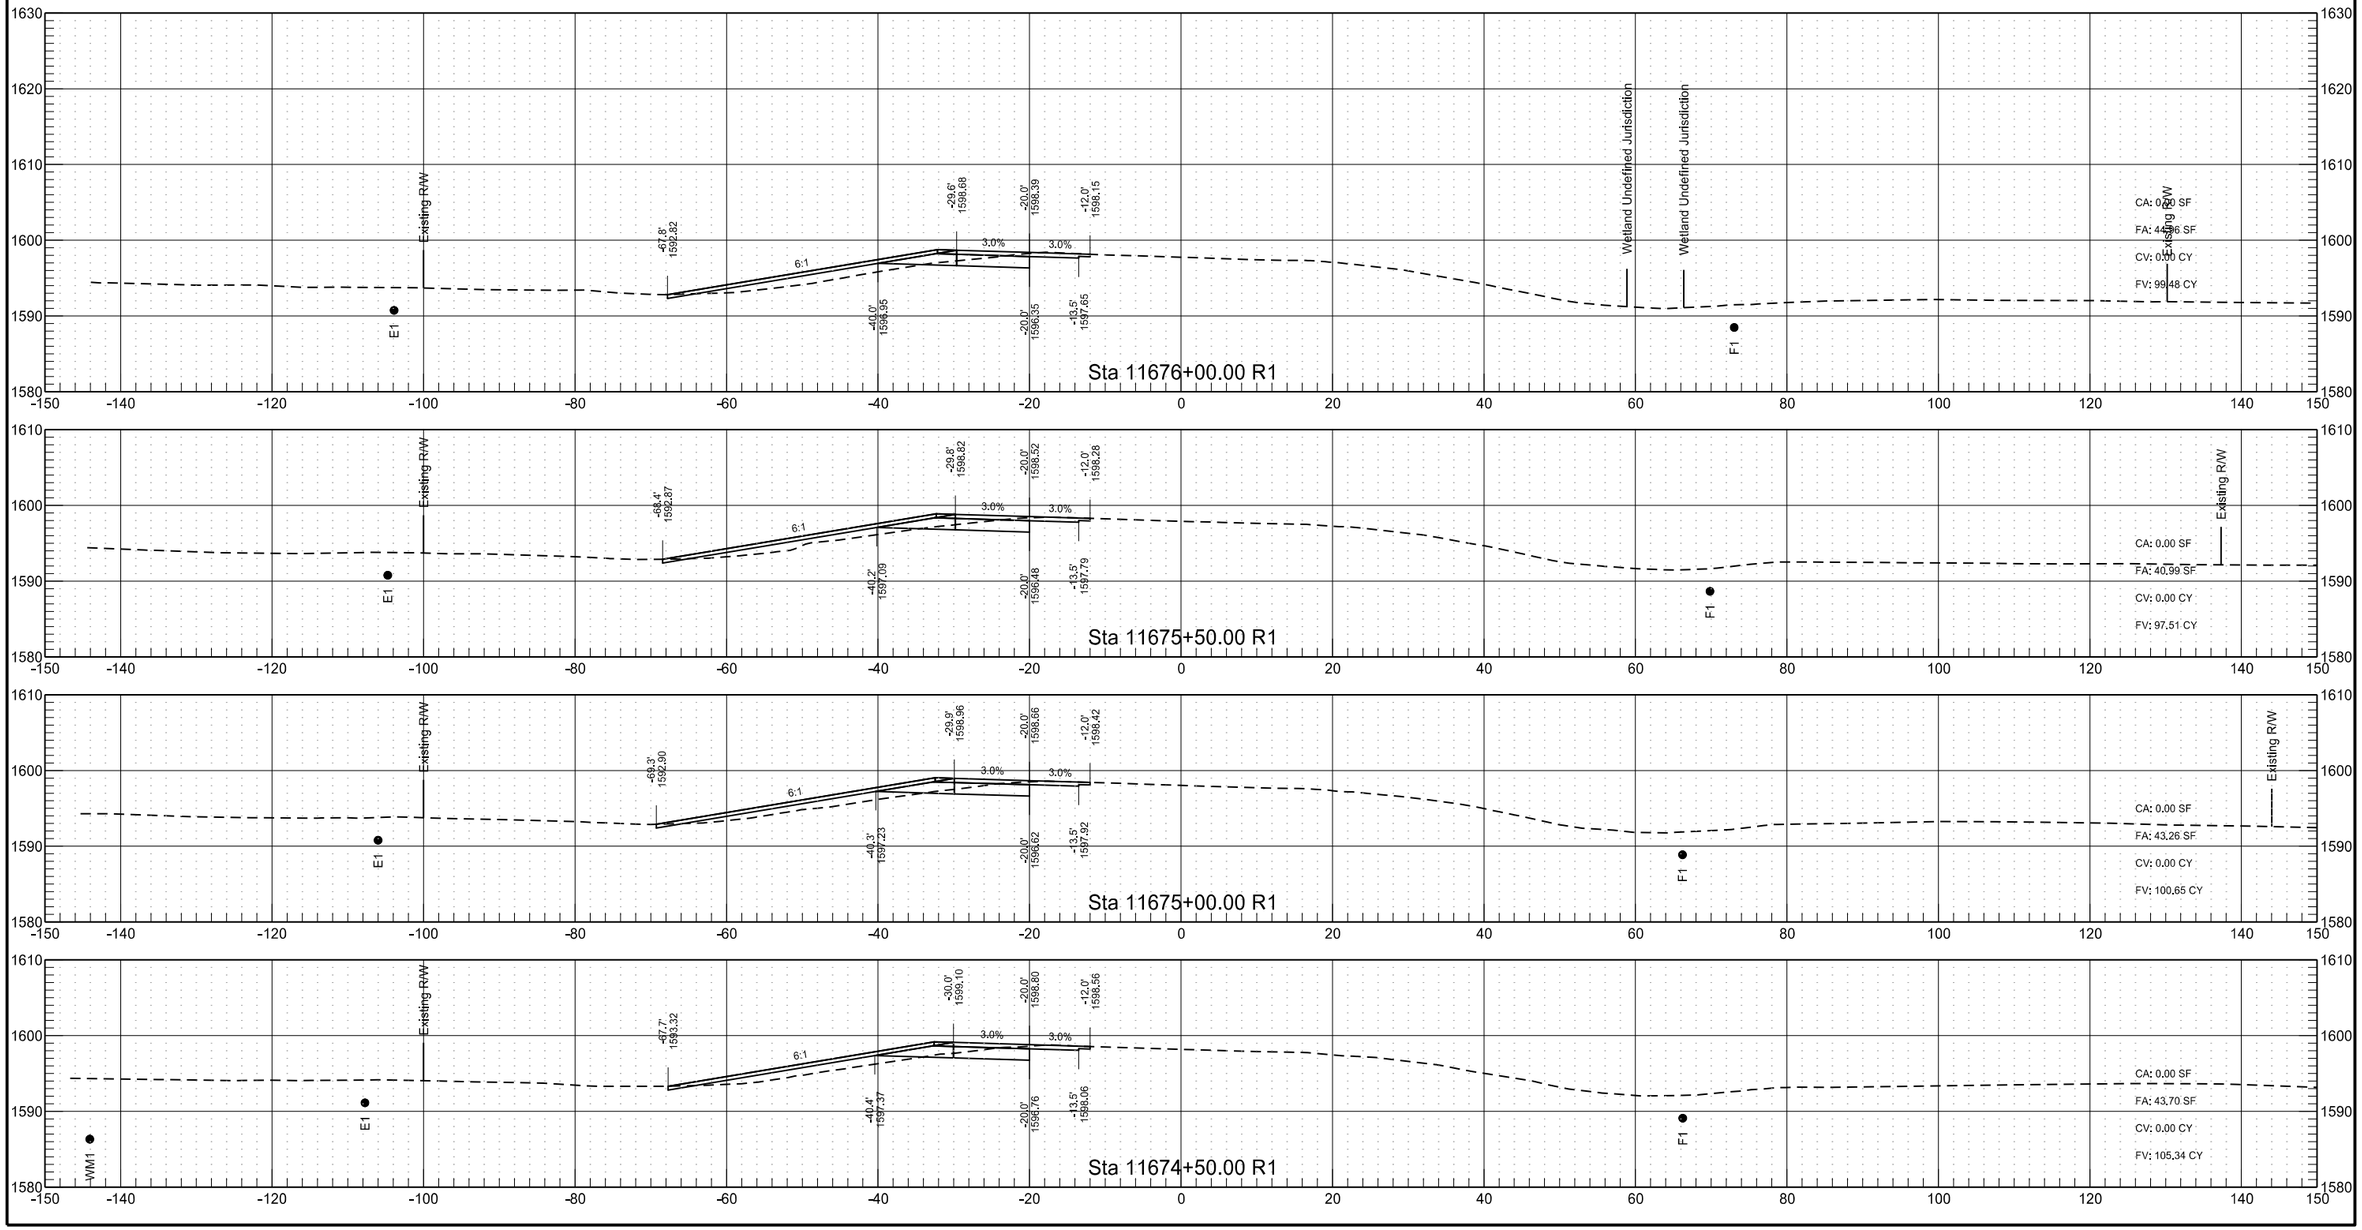



RP 219.359 to RP 221.472 - WB Passing Lane

	STATE	PROJECT NO.	SECTION NO.	SHEET NO.
	ND	INF-X-3-052(053)185	200	447

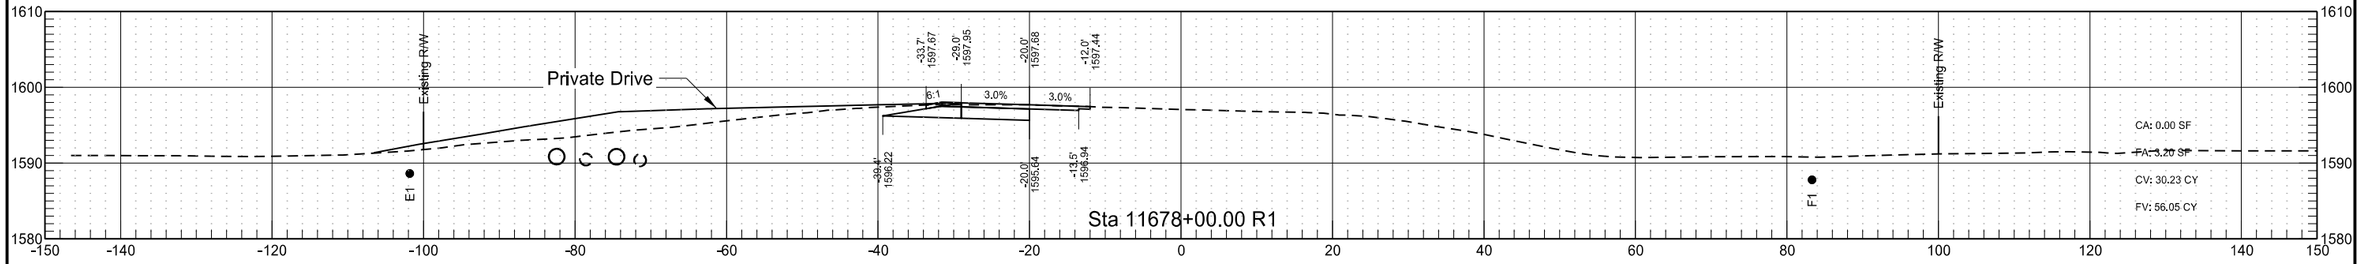

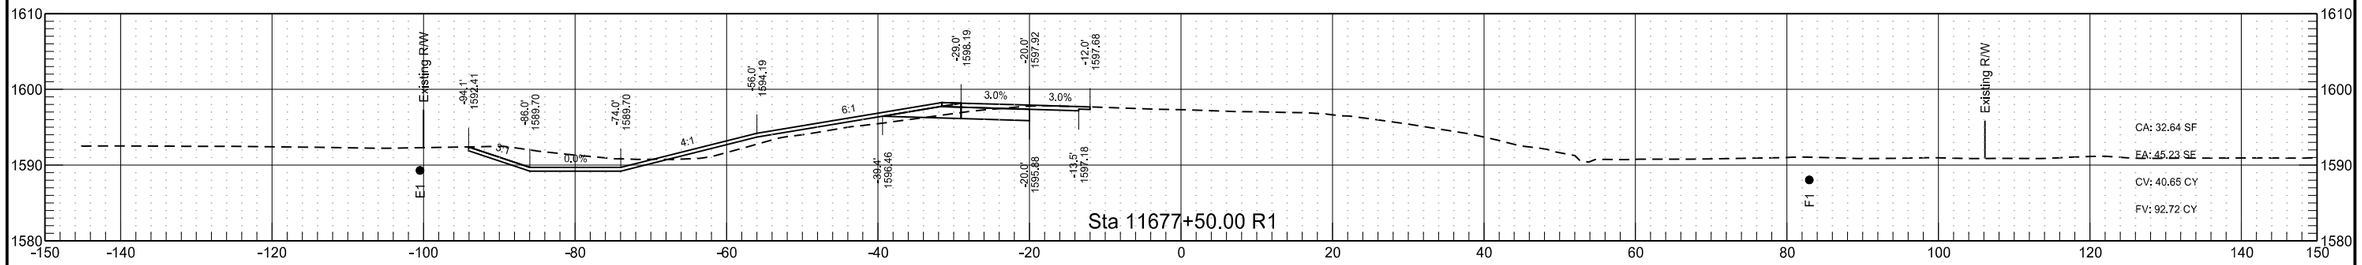


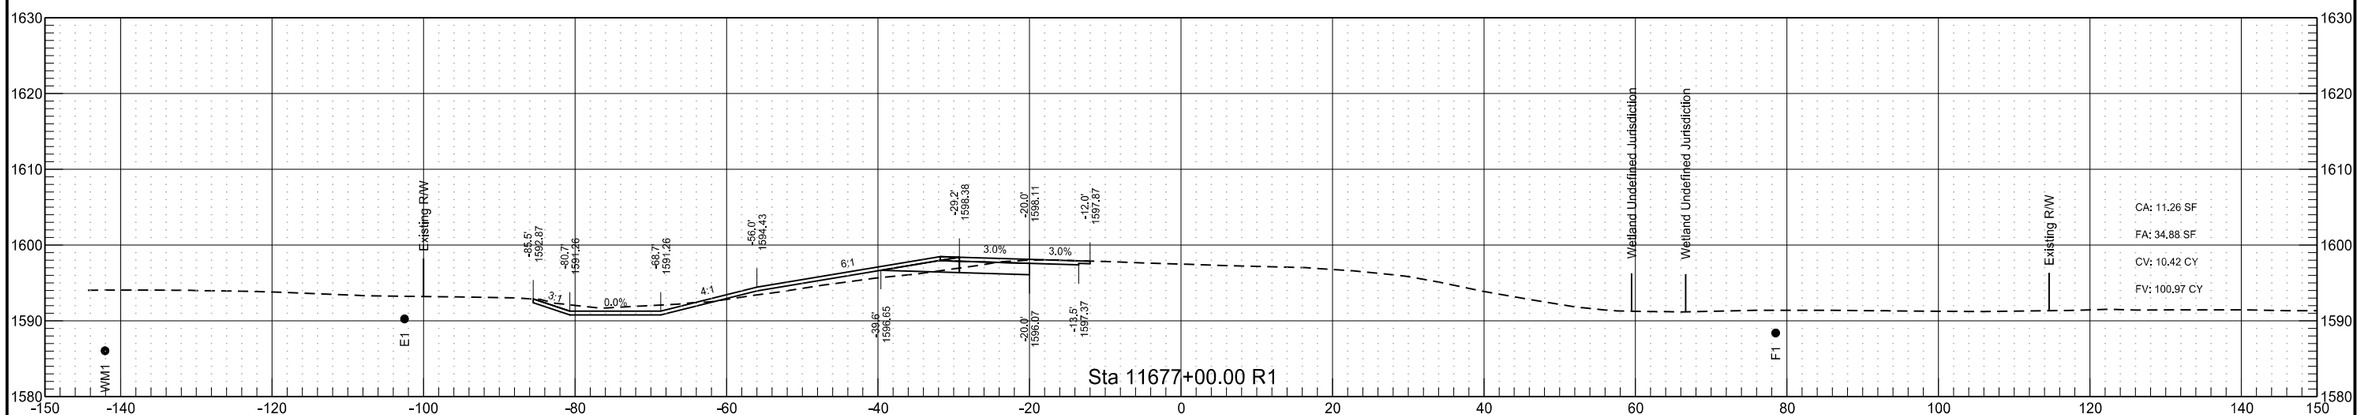


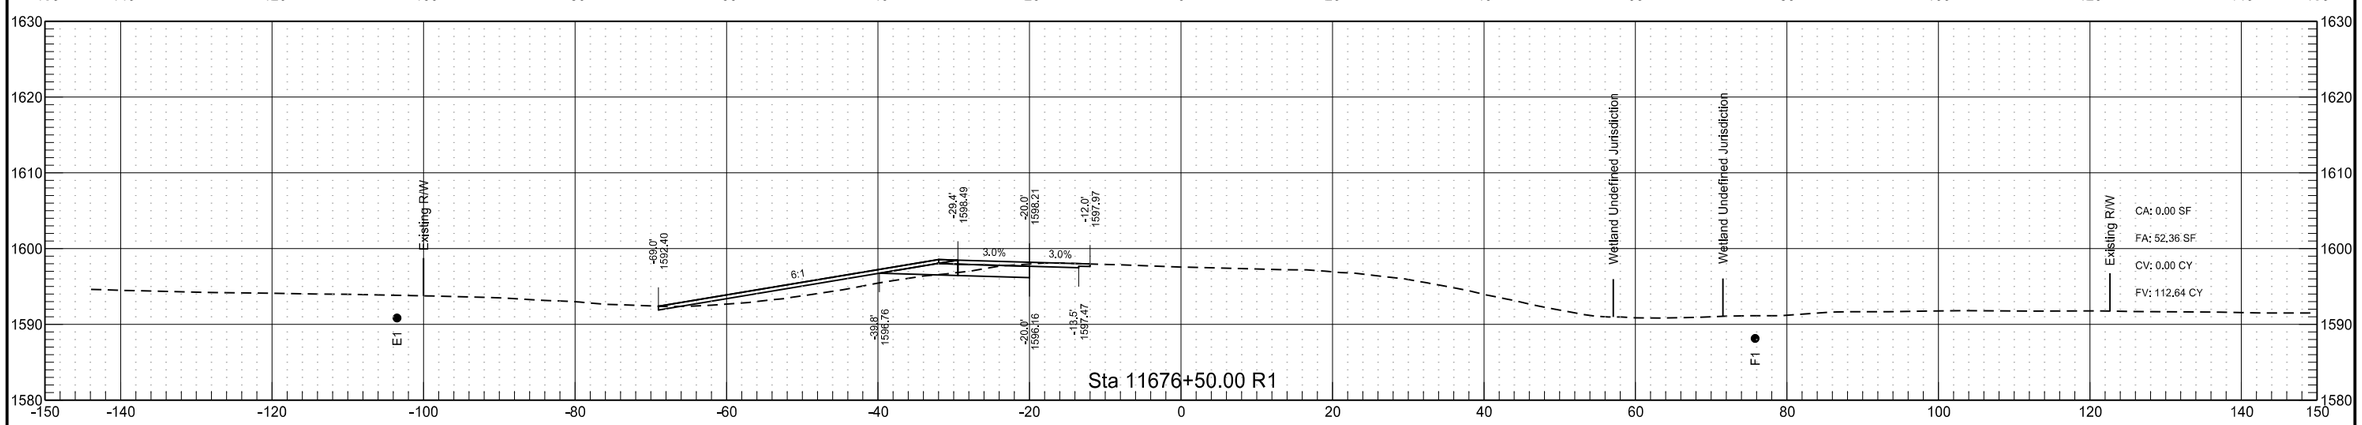


RP 219.359 to RP 221.472 - WB Passing Lane

	STATE	PROJECT NO.	SECTION NO.	SHEET NO.
	ND	INF-X-3-052(053)185	200	448

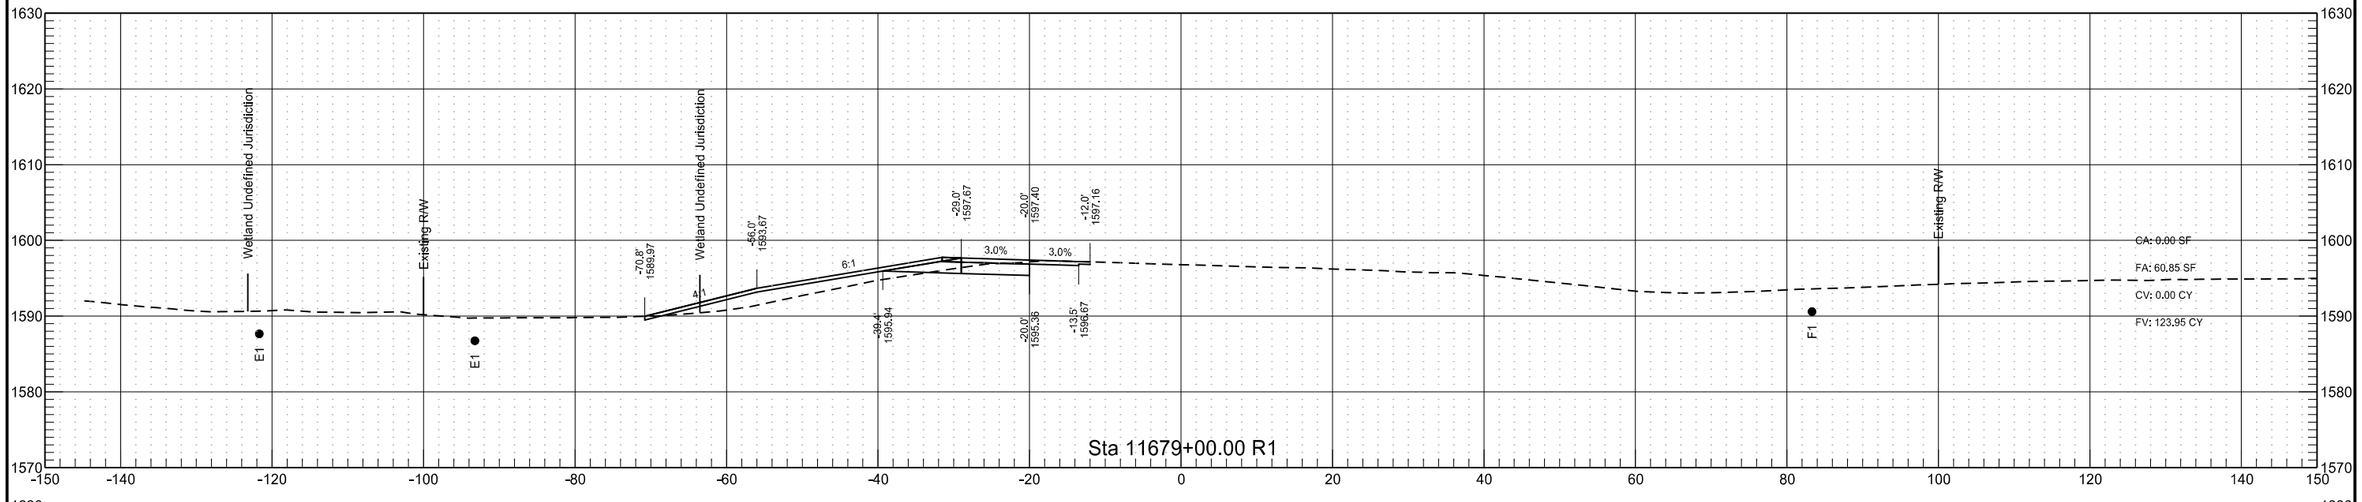


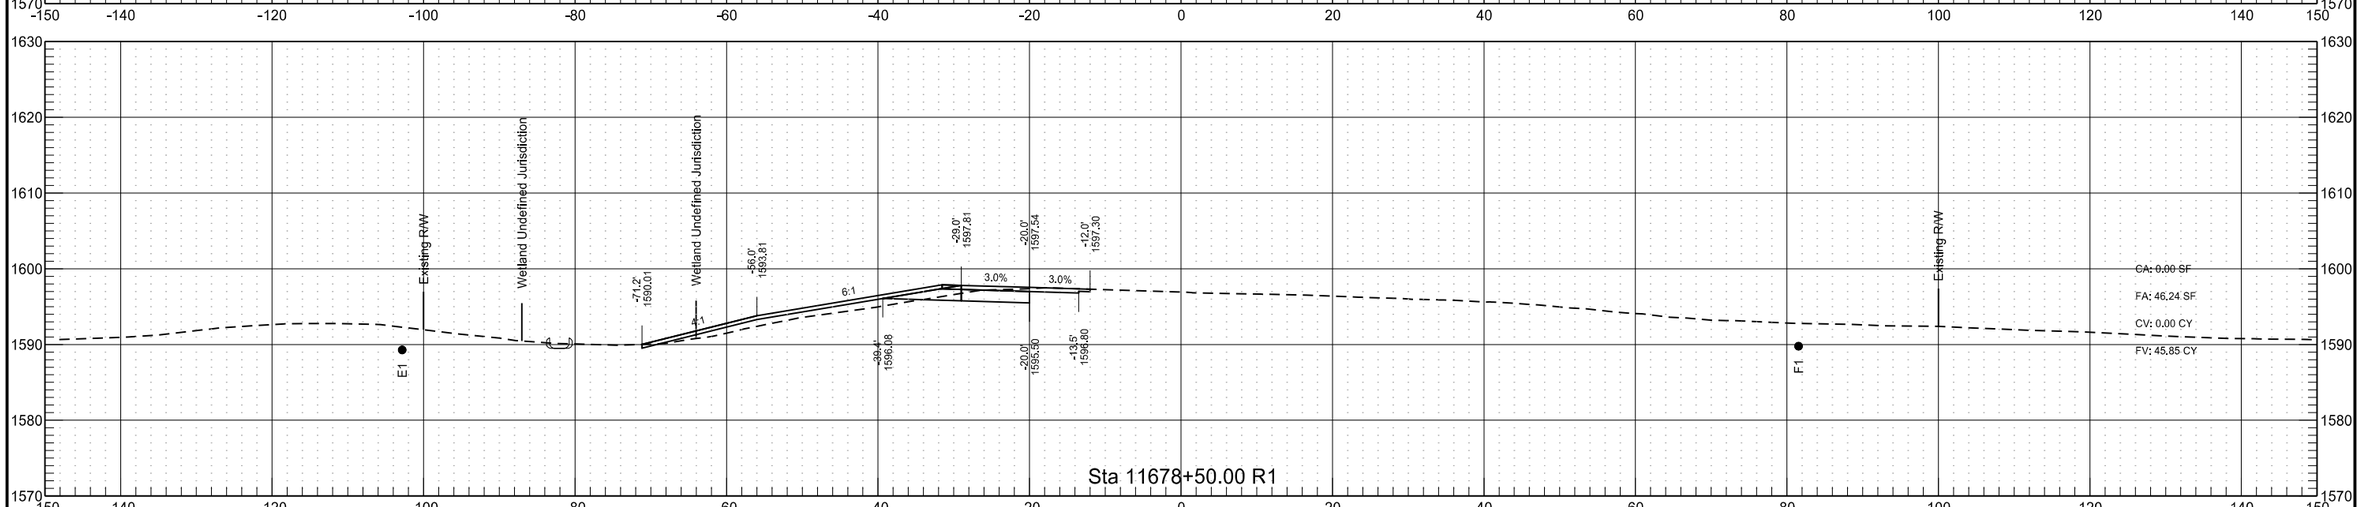


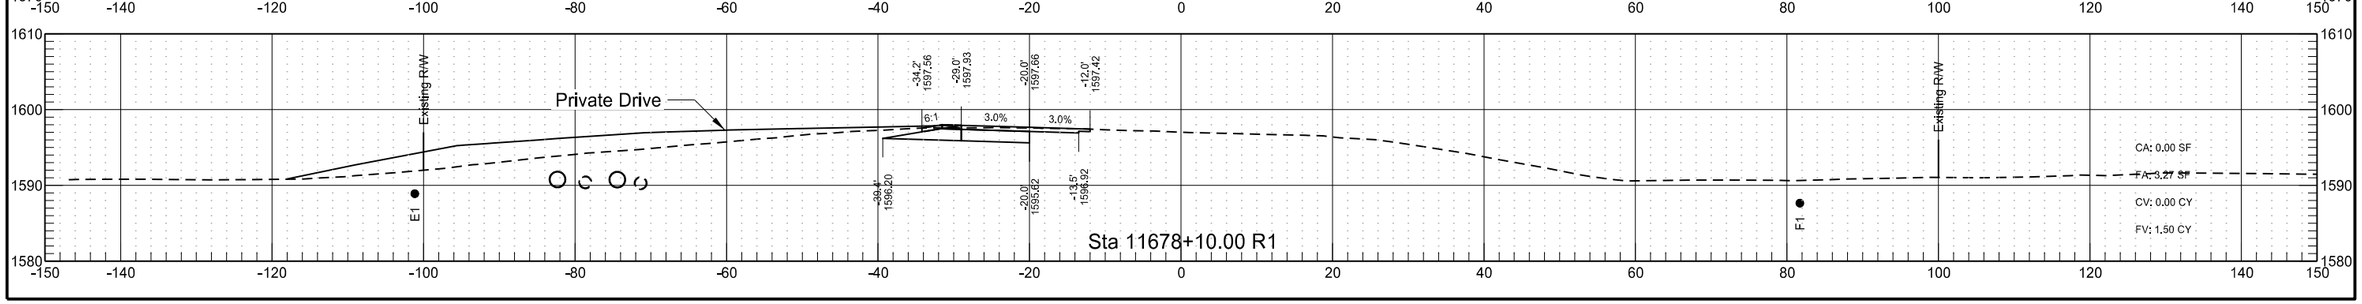


RP 219.359 to RP 221.472 - WB Passing Lane

	STATE	PROJECT NO.	SECTION NO.	SHEET NO.
	ND	INF-X-3-052(053)185	200	449

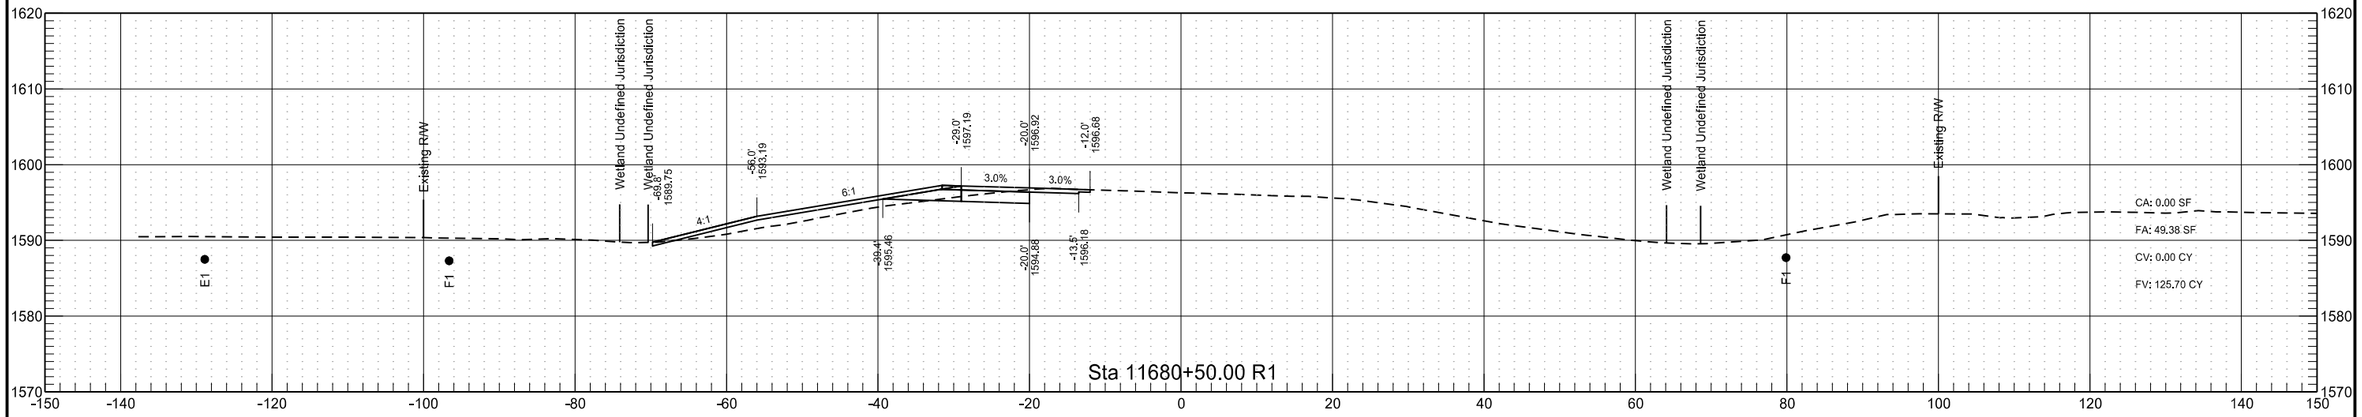


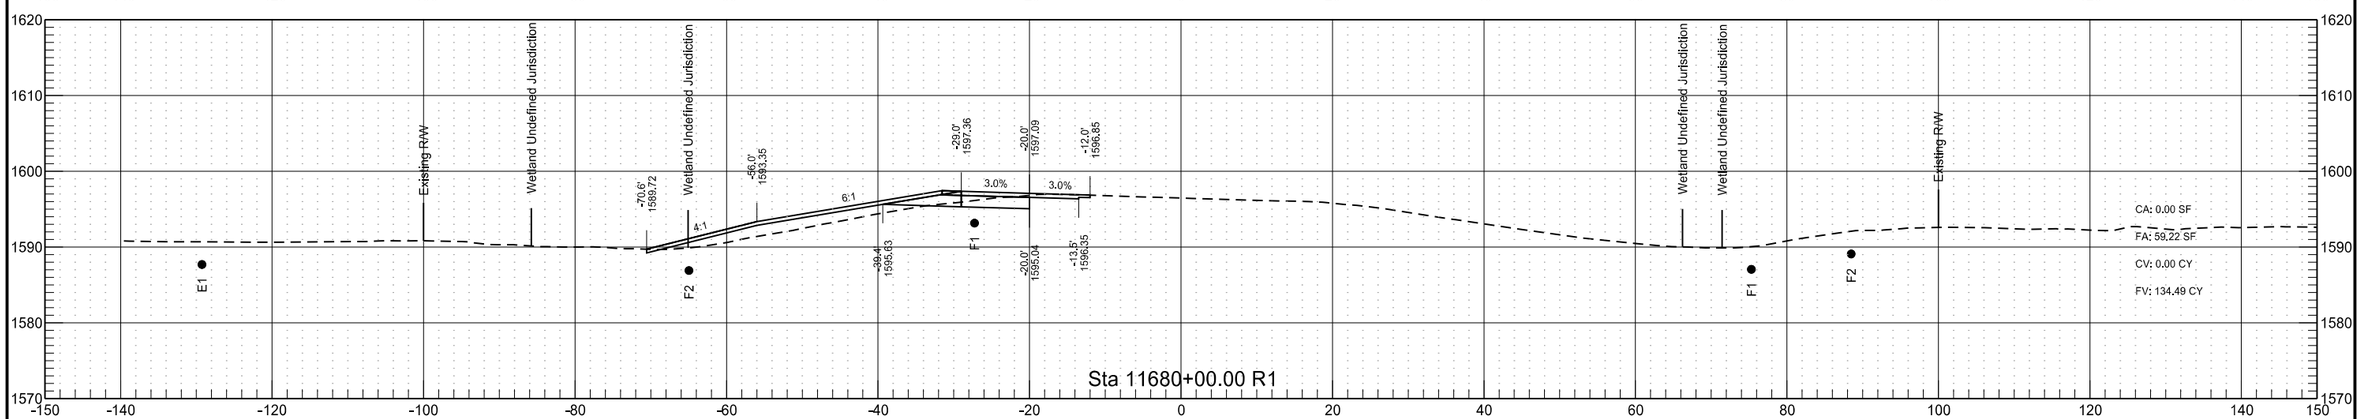


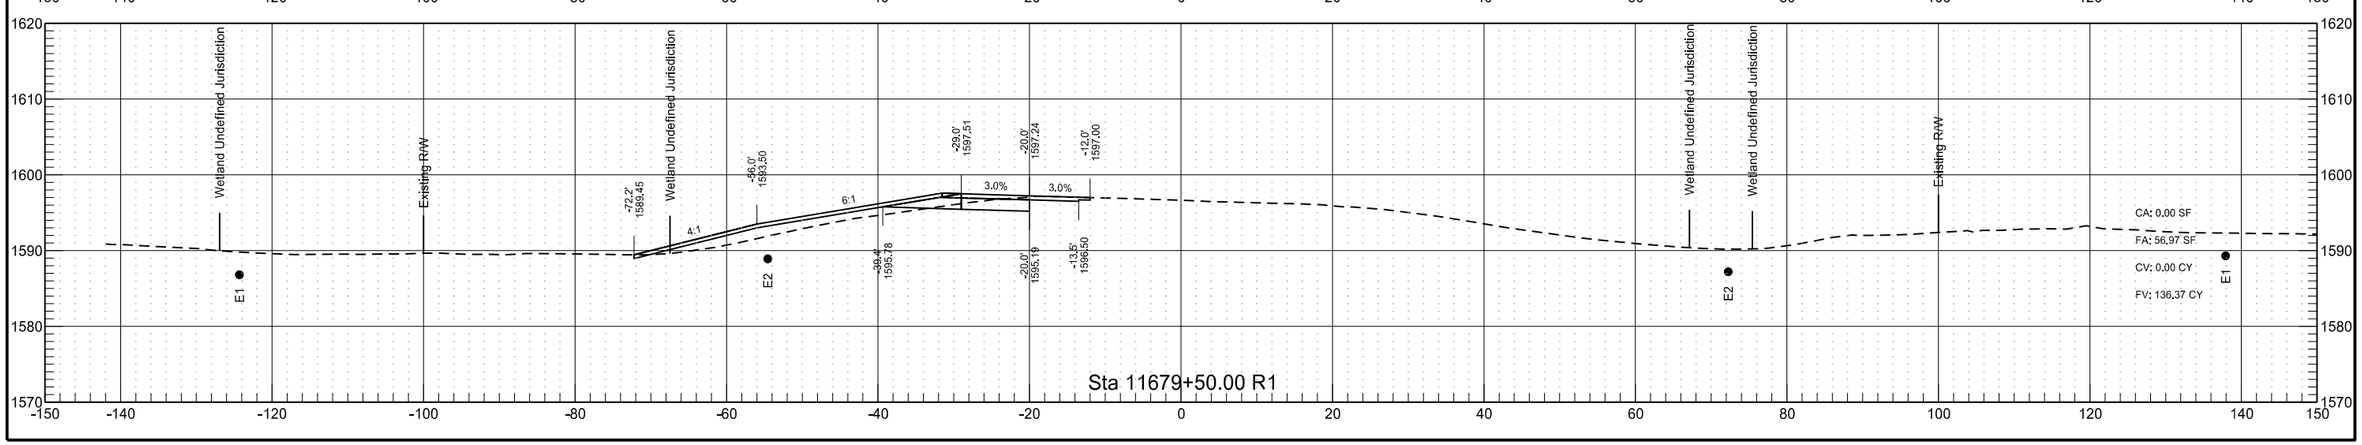


RP 219.359 to RP 221.472 - WB Passing Lane

	STATE	PROJECT NO.	SECTION NO.	SHEET NO.
	ND	INF-X-3-052(053)185	200	450

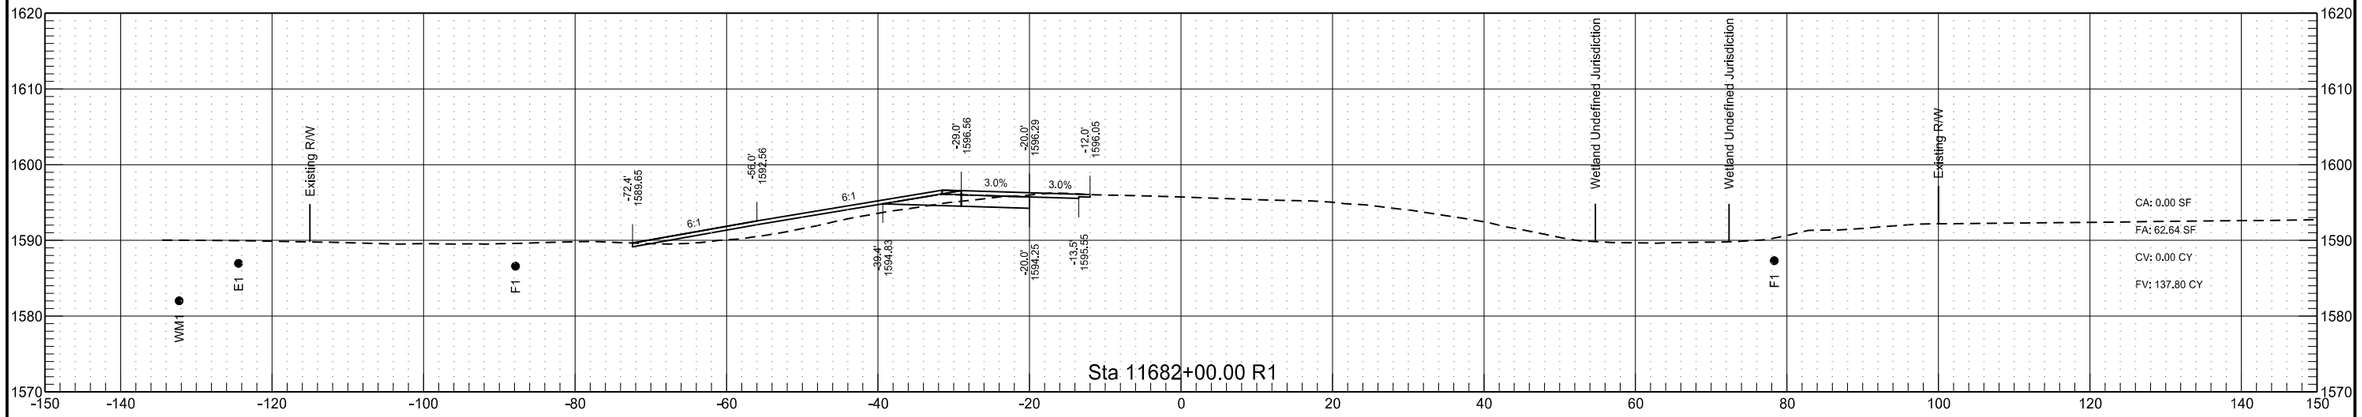


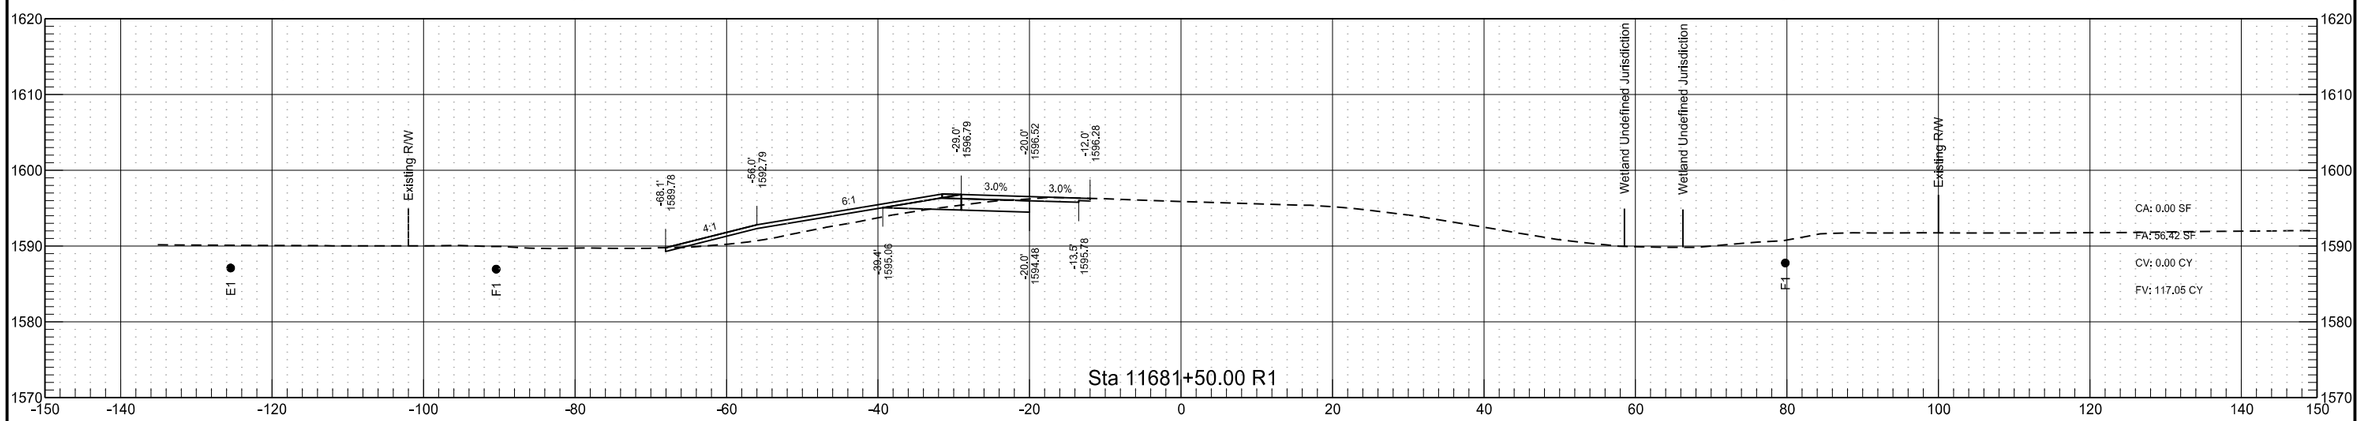


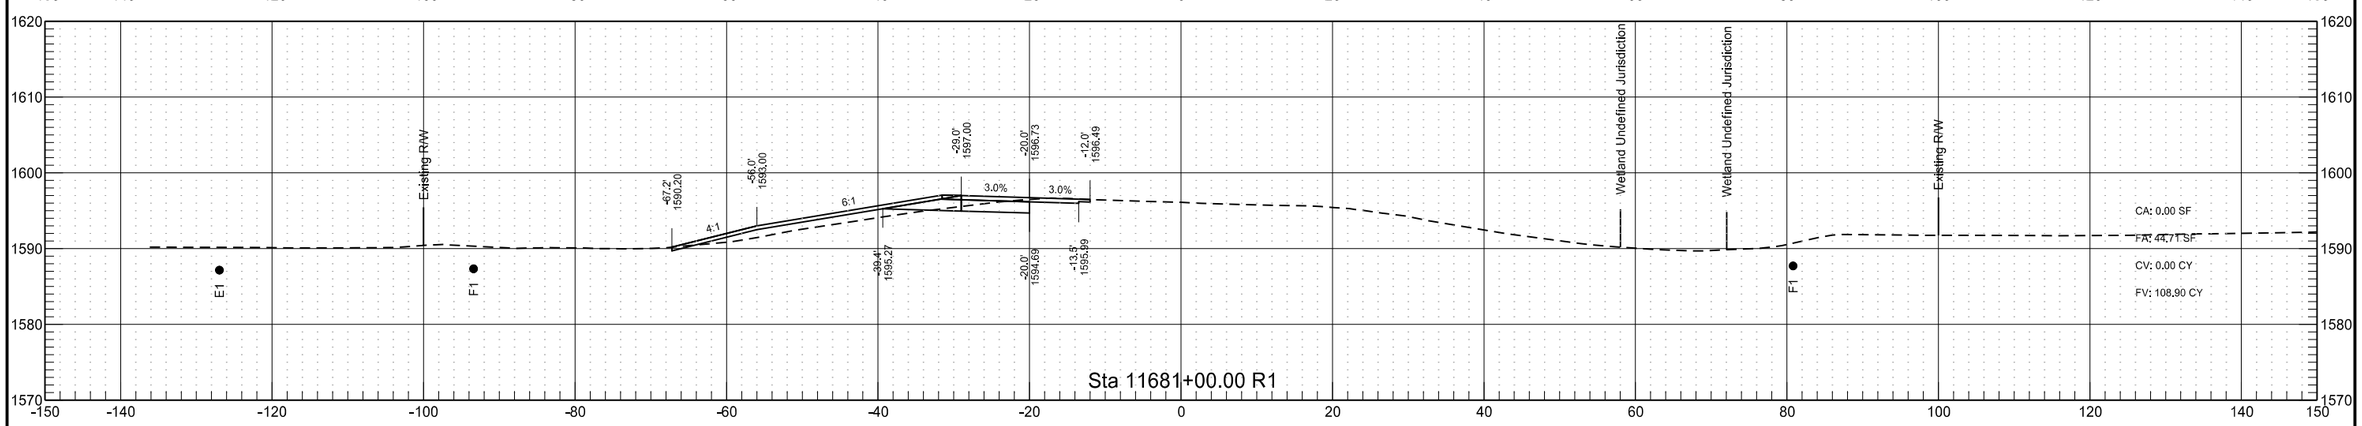


RP 219.359 to RP 221.472 - WB Passing Lane

	STATE	PROJECT NO.	SECTION NO.	SHEET NO.
	ND	INF-X-3-052(053)185	200	451

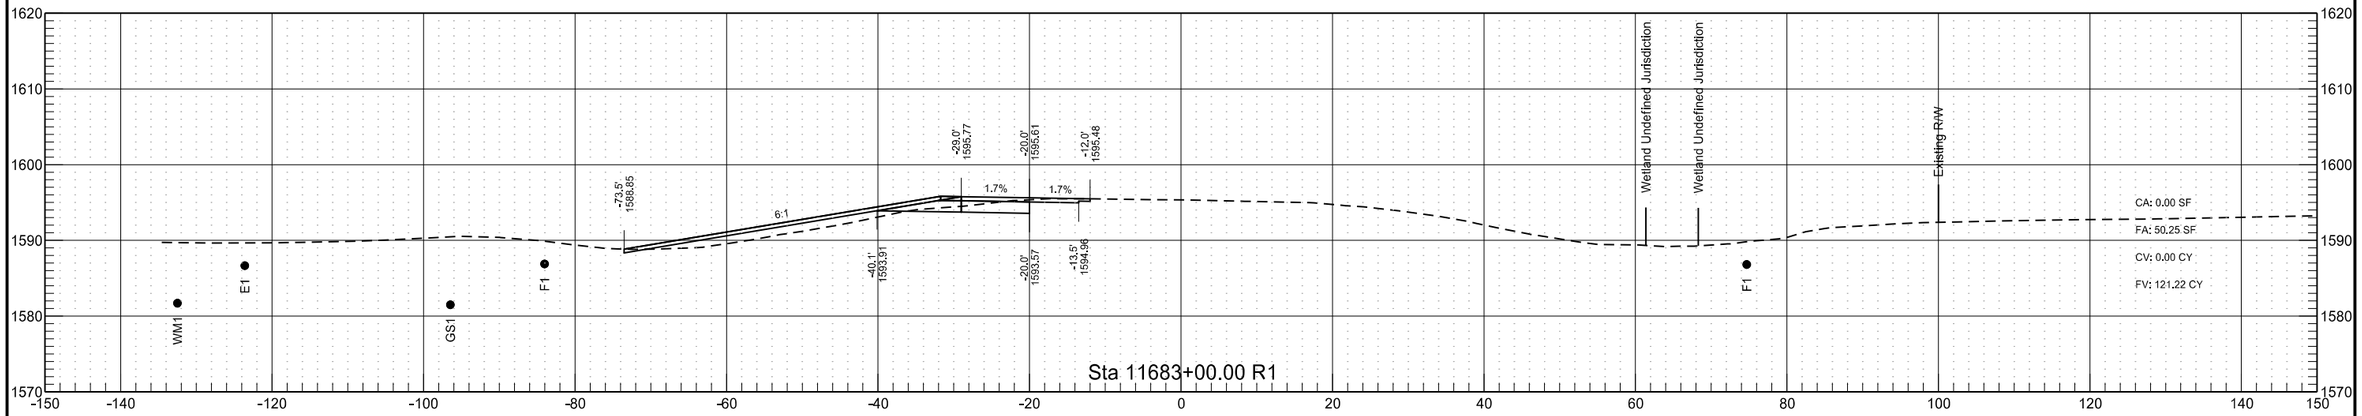


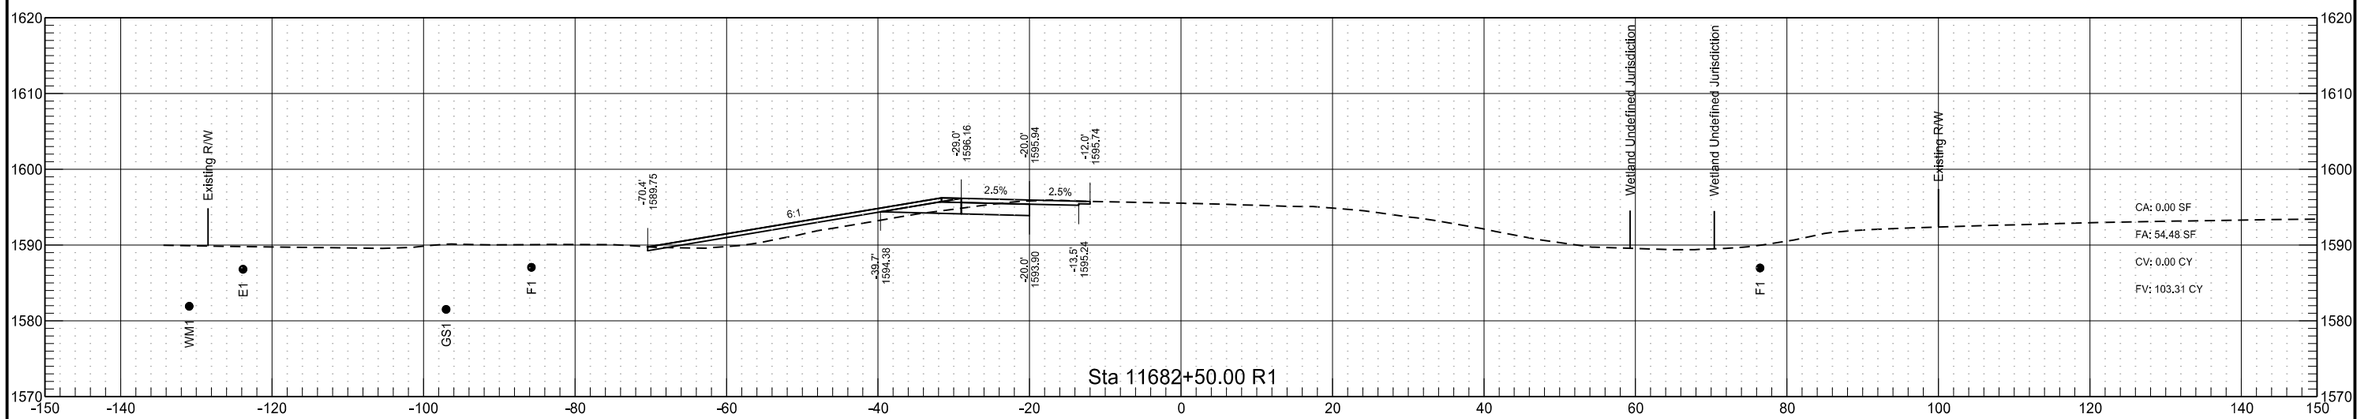

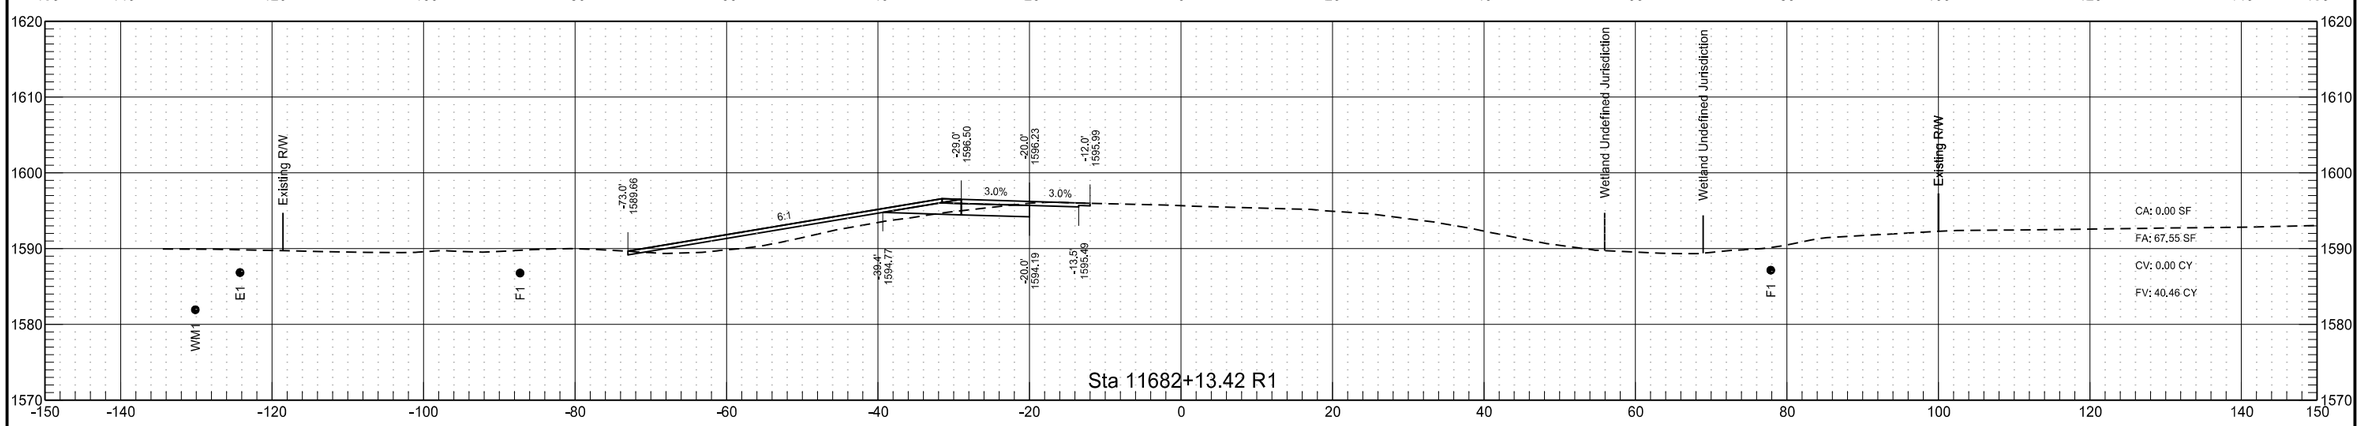


RP 219.359 to RP 221.472 - WB Passing Lane


	STATE	PROJECT NO.	SECTION NO.	SHEET NO.
	ND	INF-X-3-052(053)185	200	452

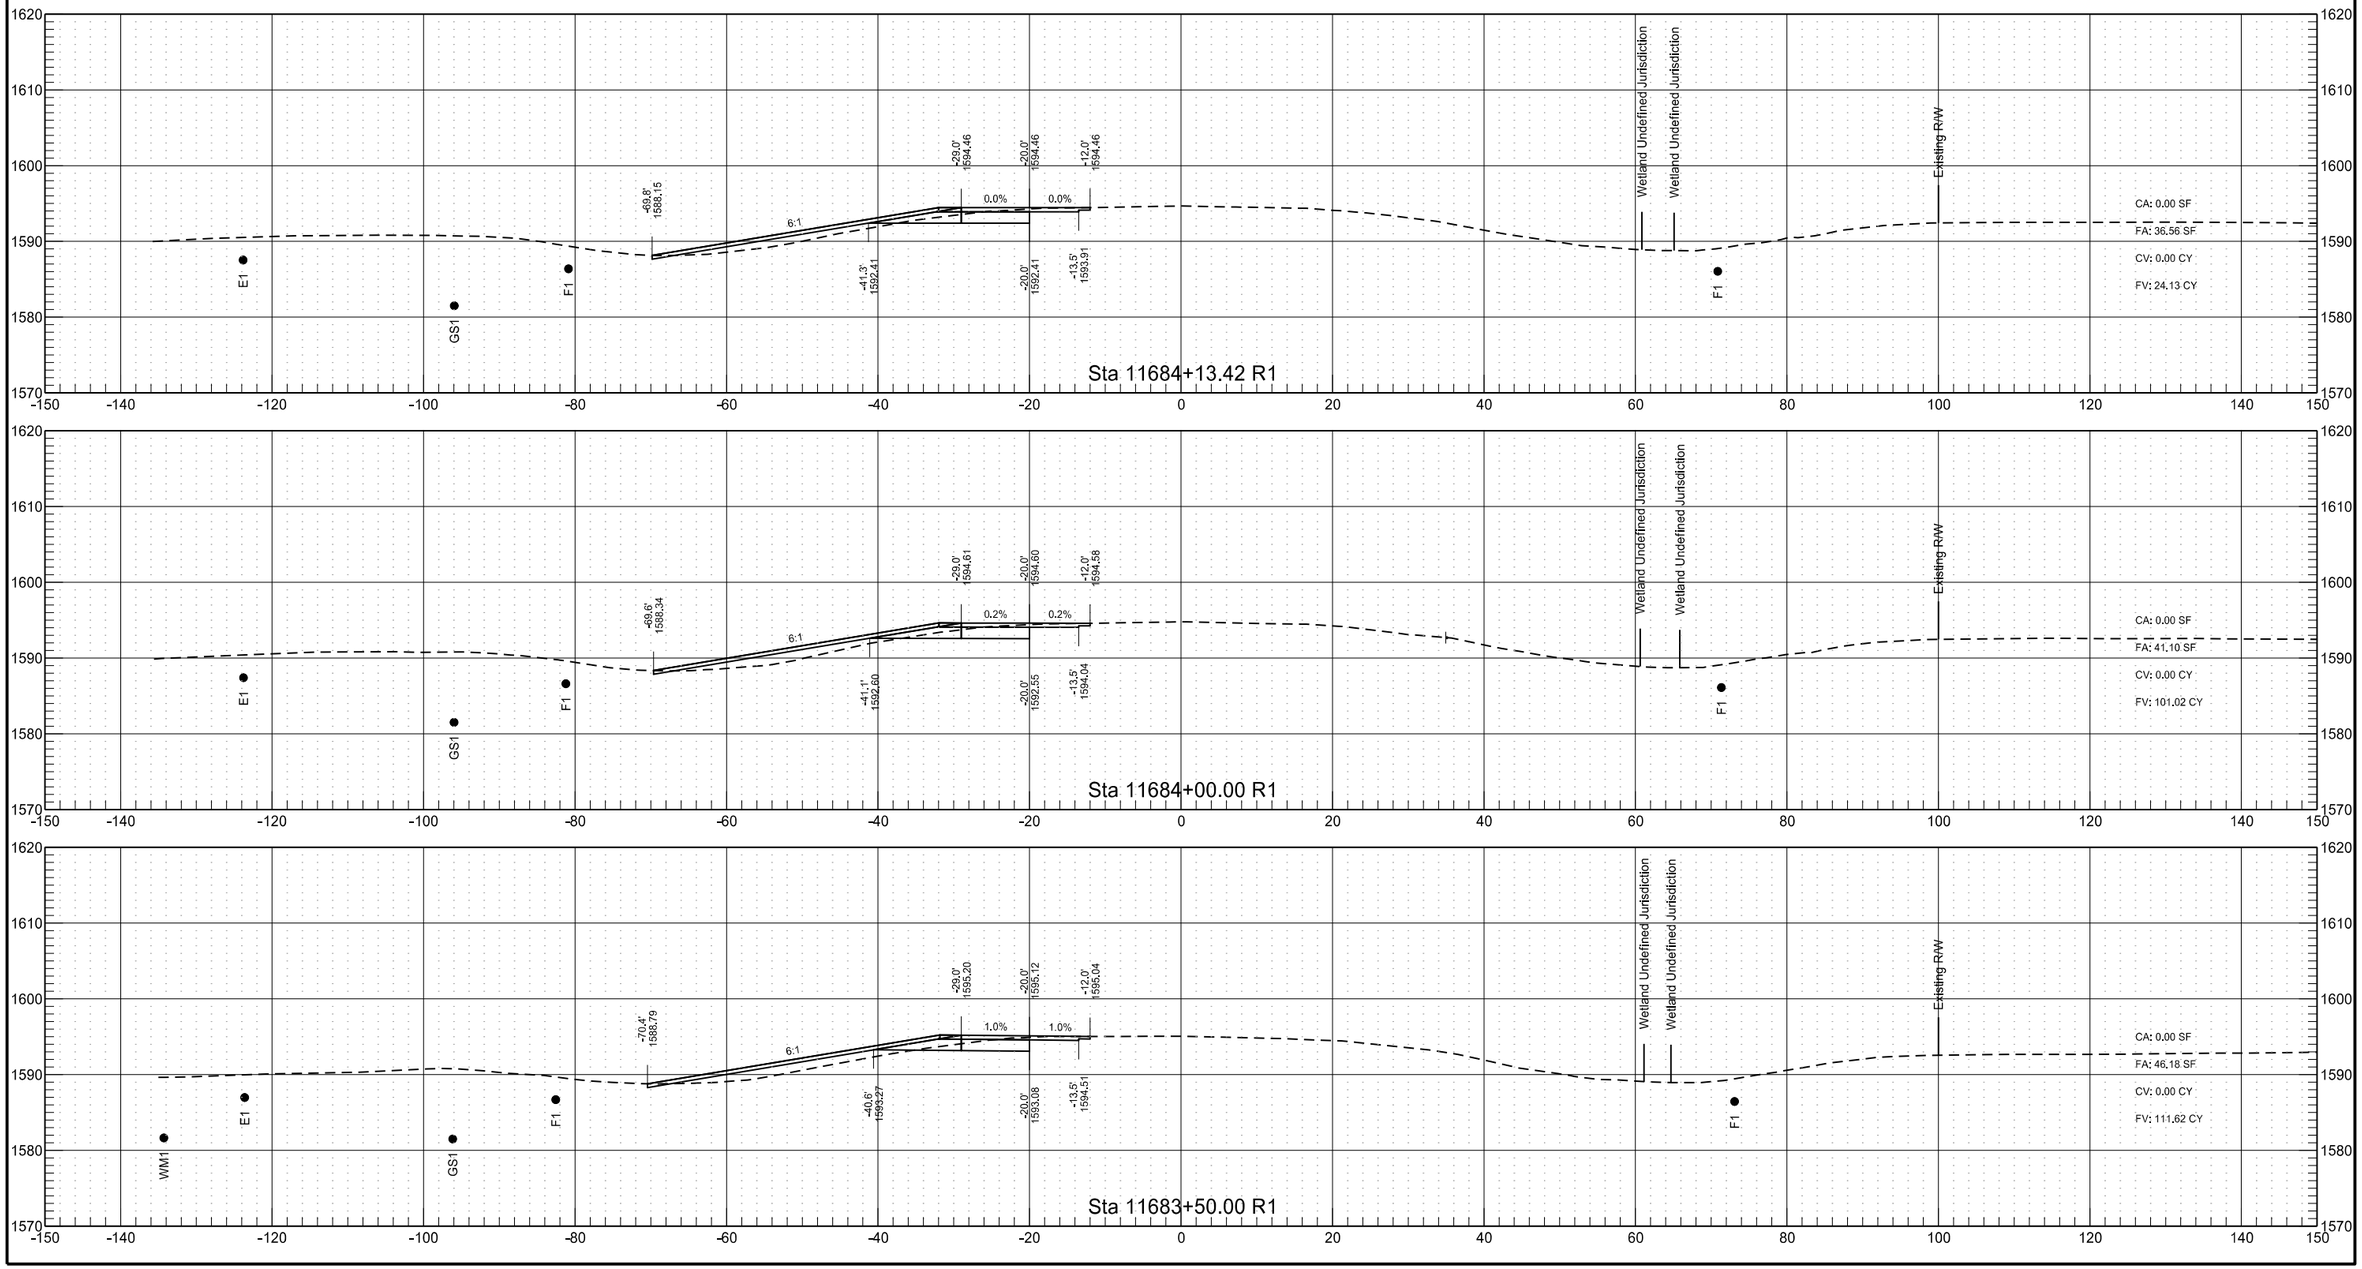


RP 219.359 to RP 221.472 - WB Passing Lane

	STATE	PROJECT NO.	SECTION NO.	SHEET NO.
	ND	INF-X-3-052(053)185	200	453

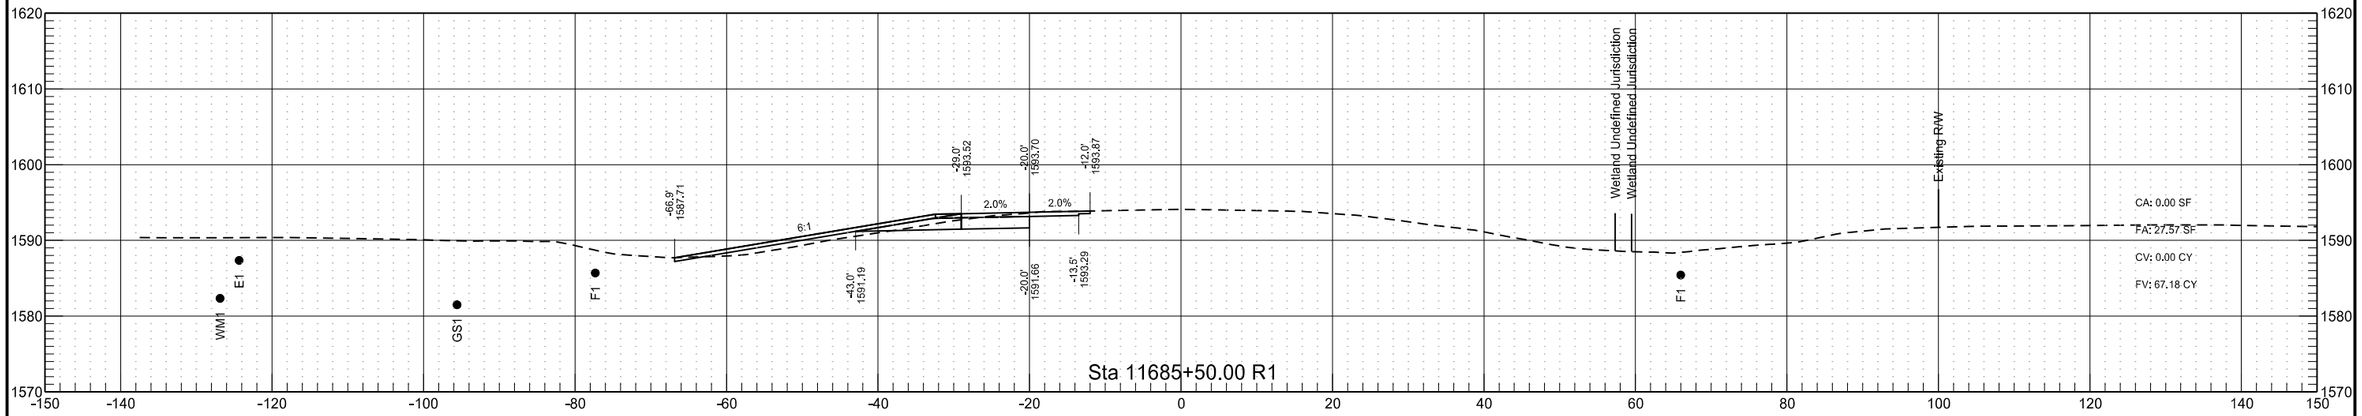


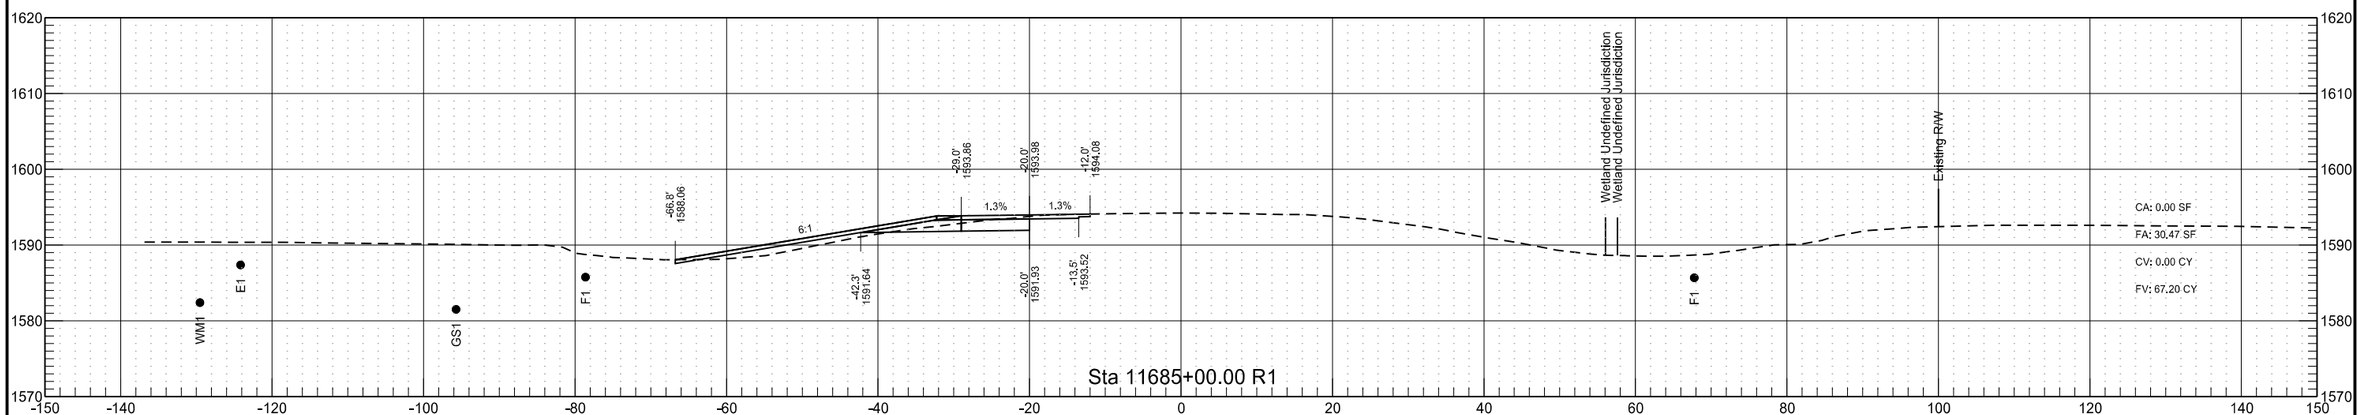


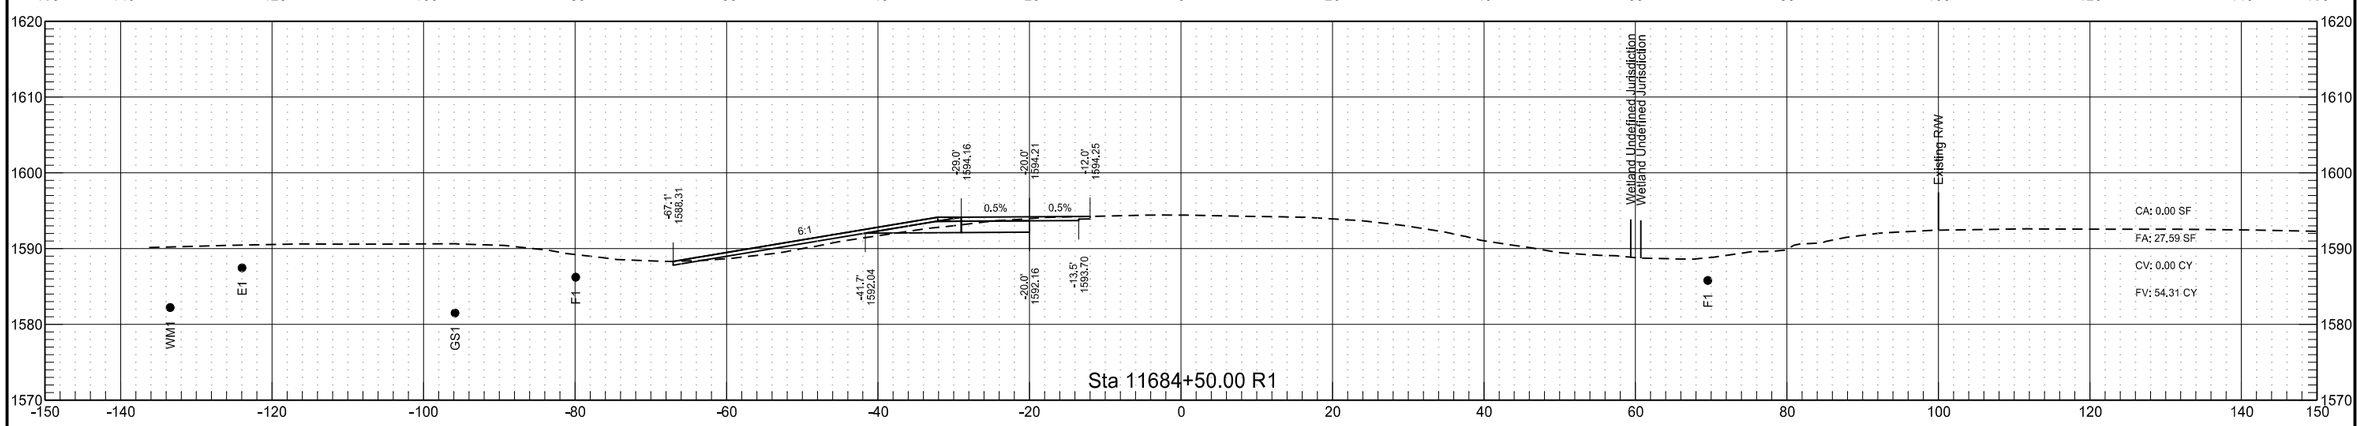


RP 219.359 to RP 221.472 - WB Passing Lane

	STATE	PROJECT NO.	SECTION NO.	SHEET NO.
	ND	INF-X-3-052(053)185	200	454

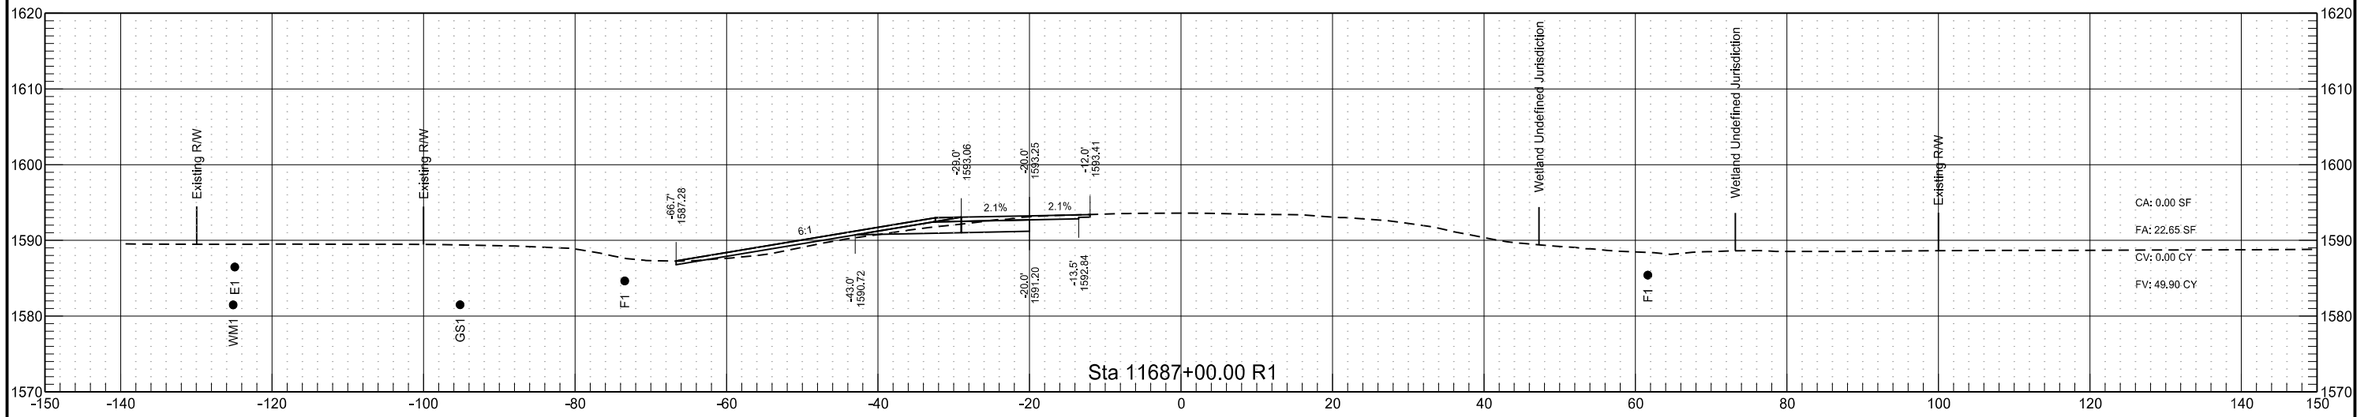


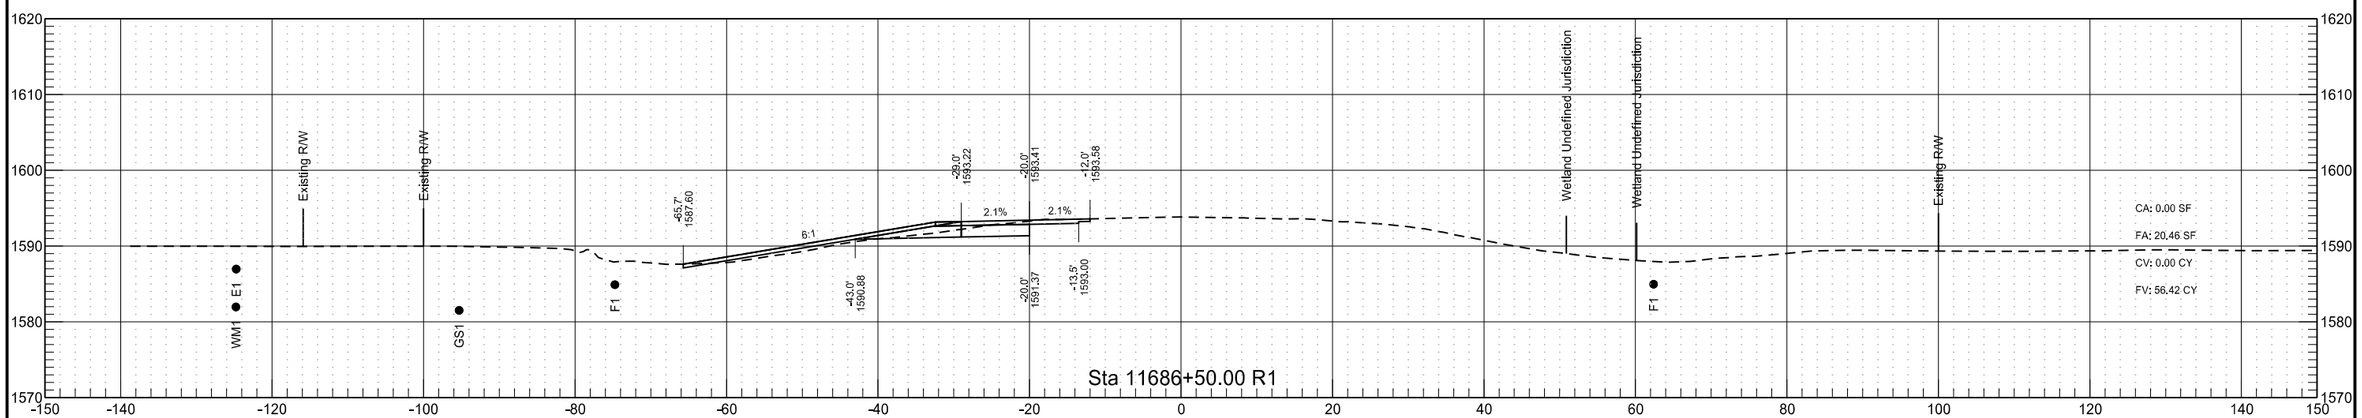


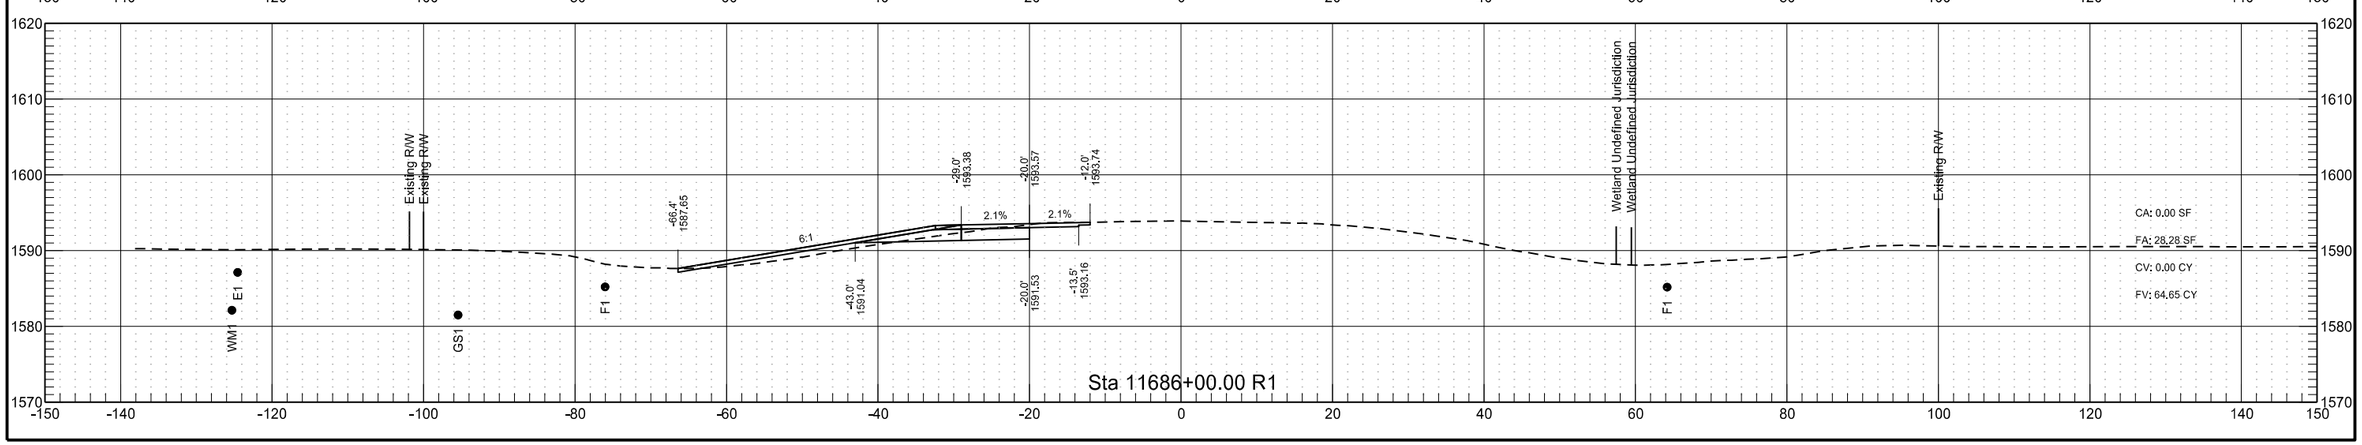


RP 219.359 to RP 221.472 - WB Passing Lane

	STATE	PROJECT NO.	SECTION NO.	SHEET NO.
	ND	INF-X-3-052(053)185	200	455

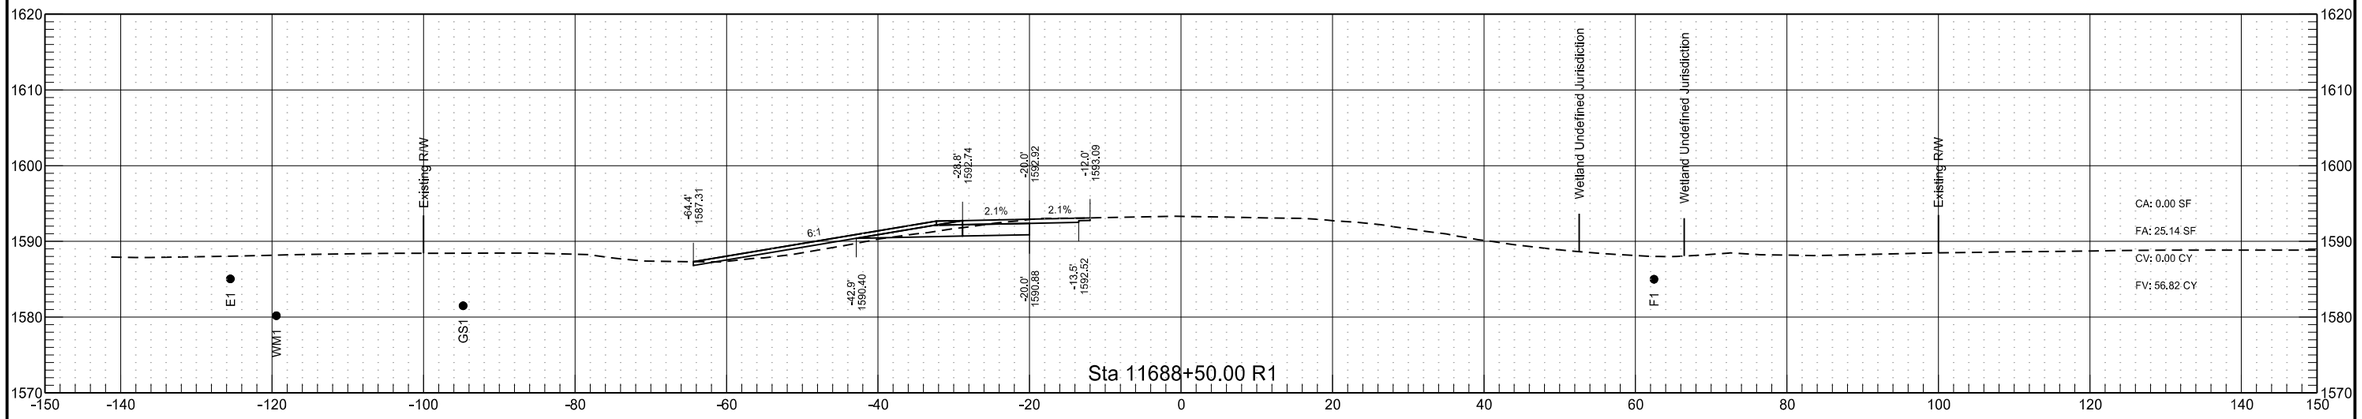


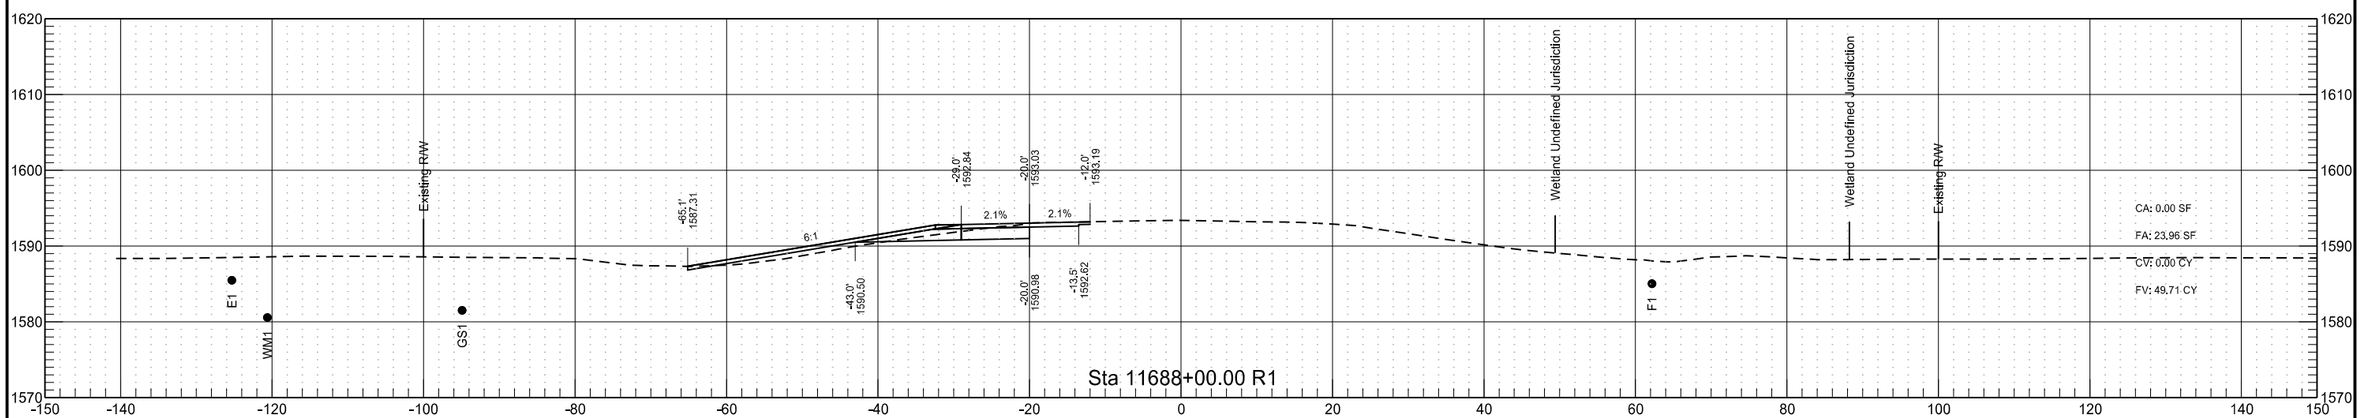

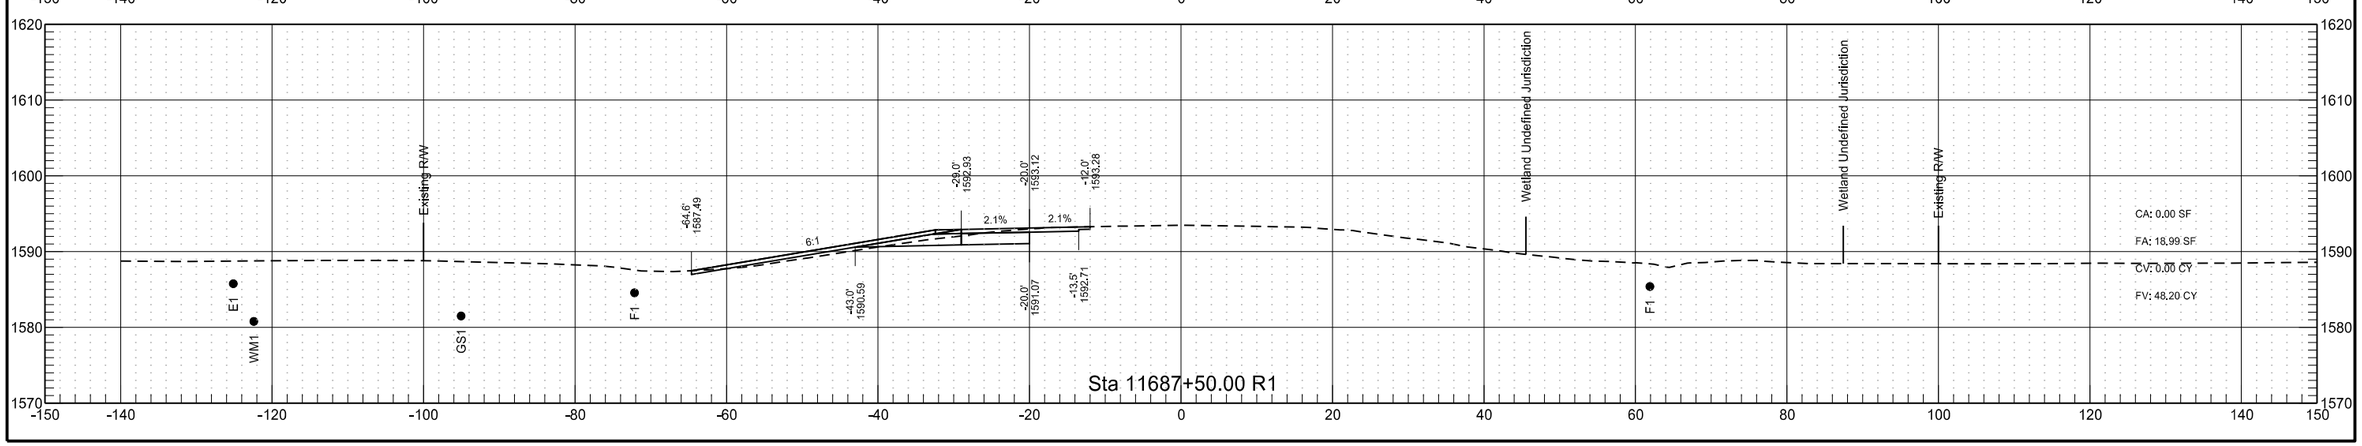


RP 219.359 to RP 221.472 - WB Passing Lane


	STATE	PROJECT NO.	SECTION NO.	SHEET NO.
	ND	INF-X-3-052(053)185	200	456

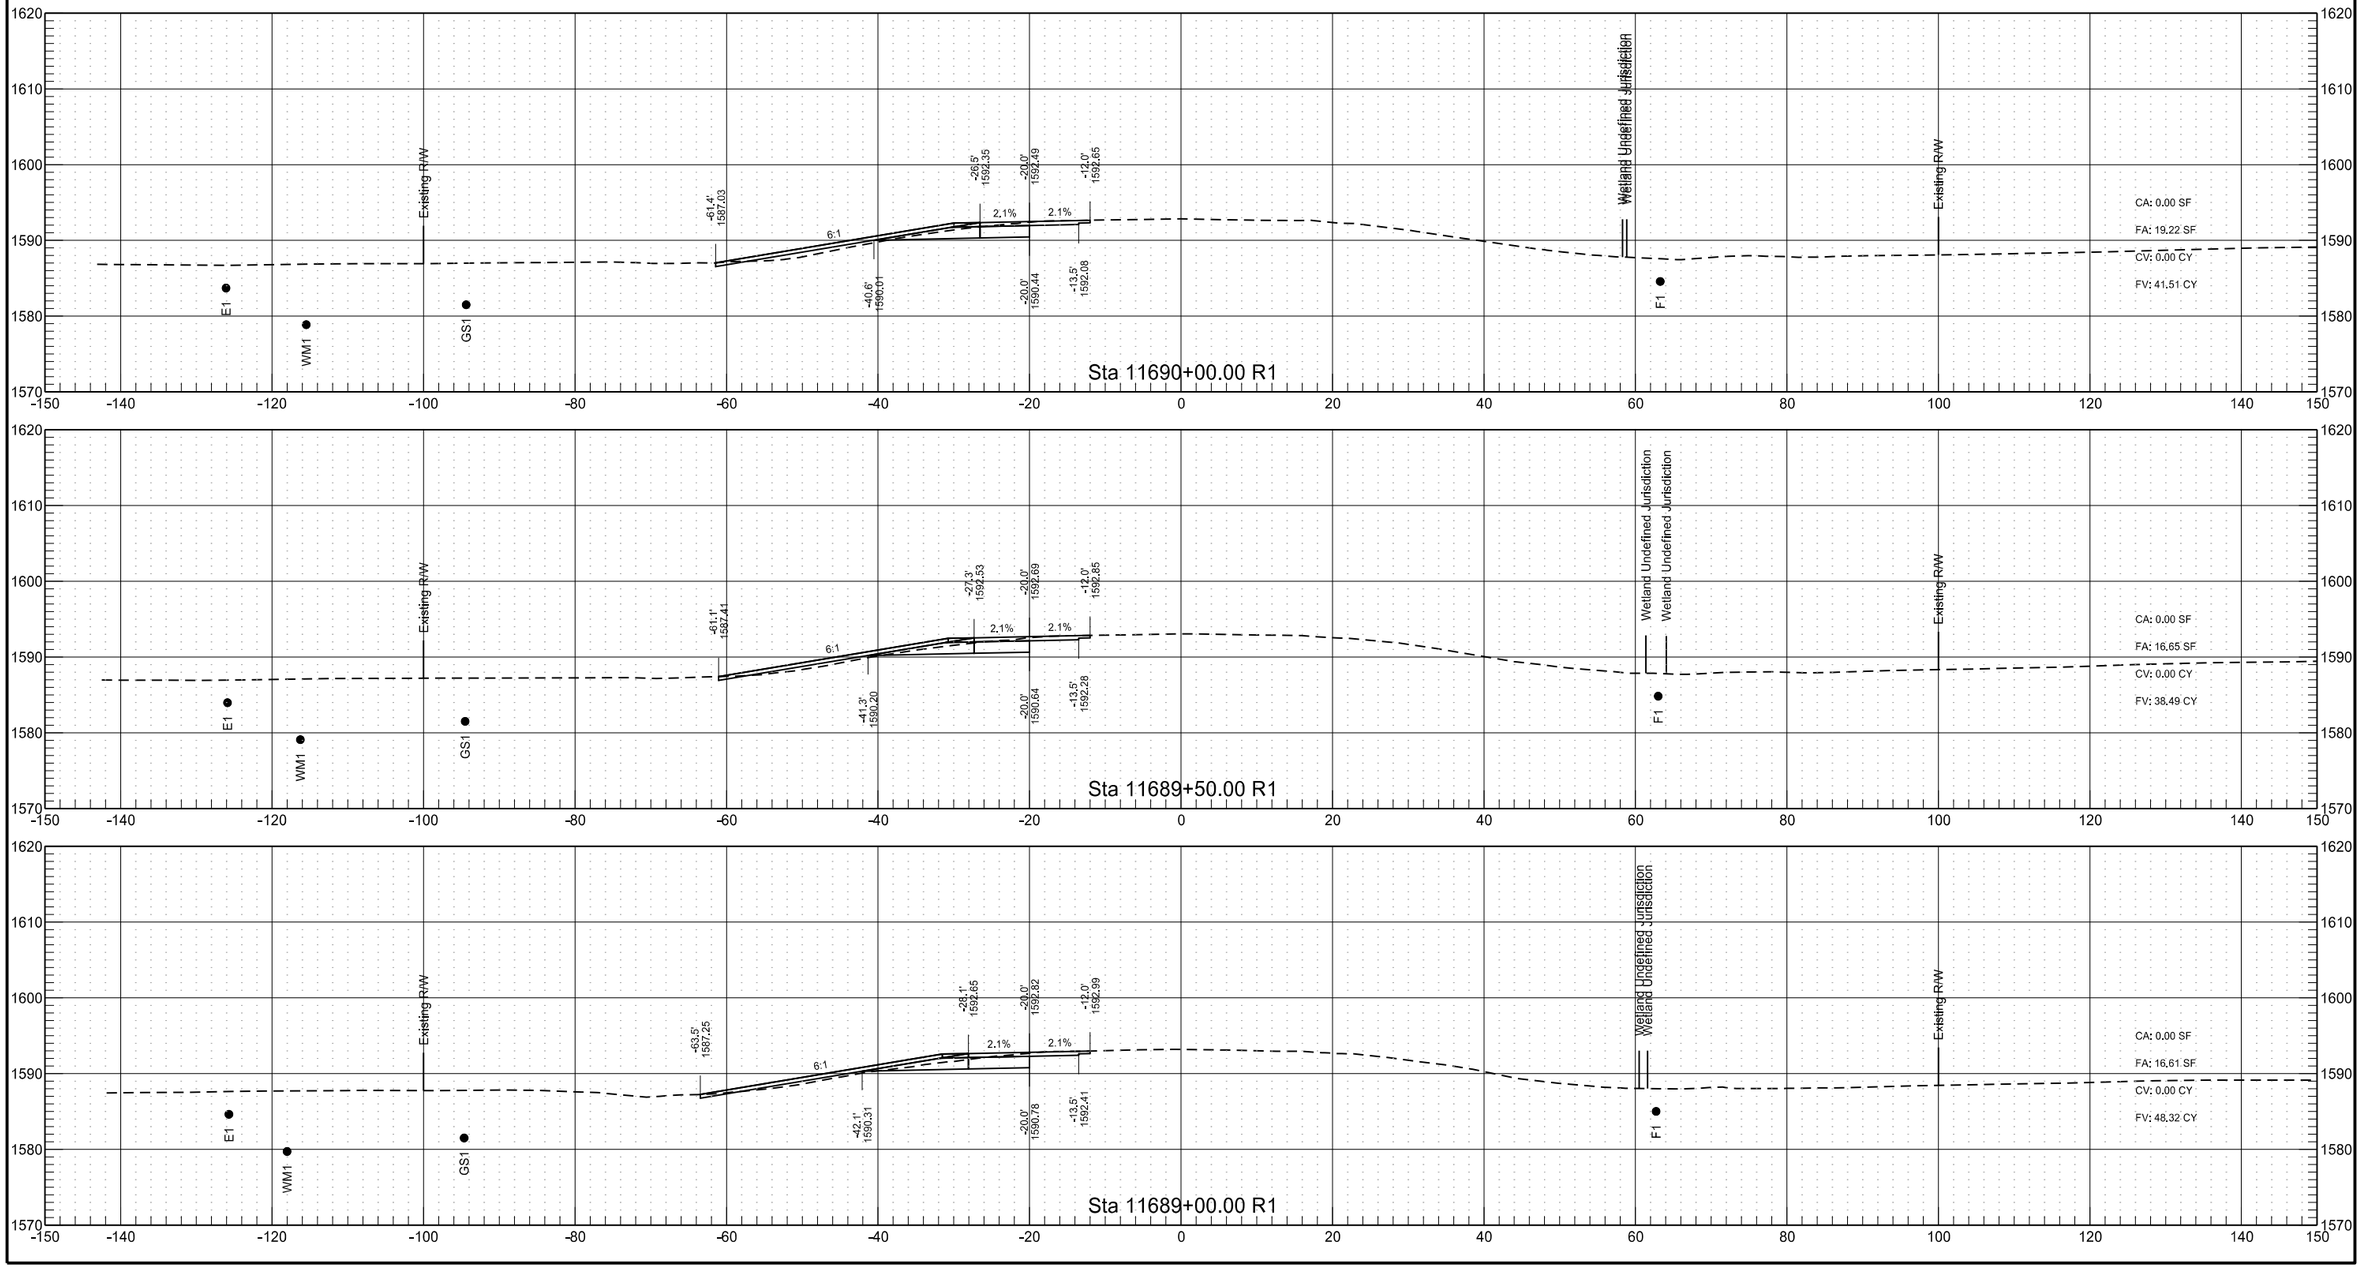


RP 219.359 to RP 221.472 - WB Passing Lane

	STATE	PROJECT NO.	SECTION NO.	SHEET NO.
	ND	INF-X-3-052(053)185	200	457

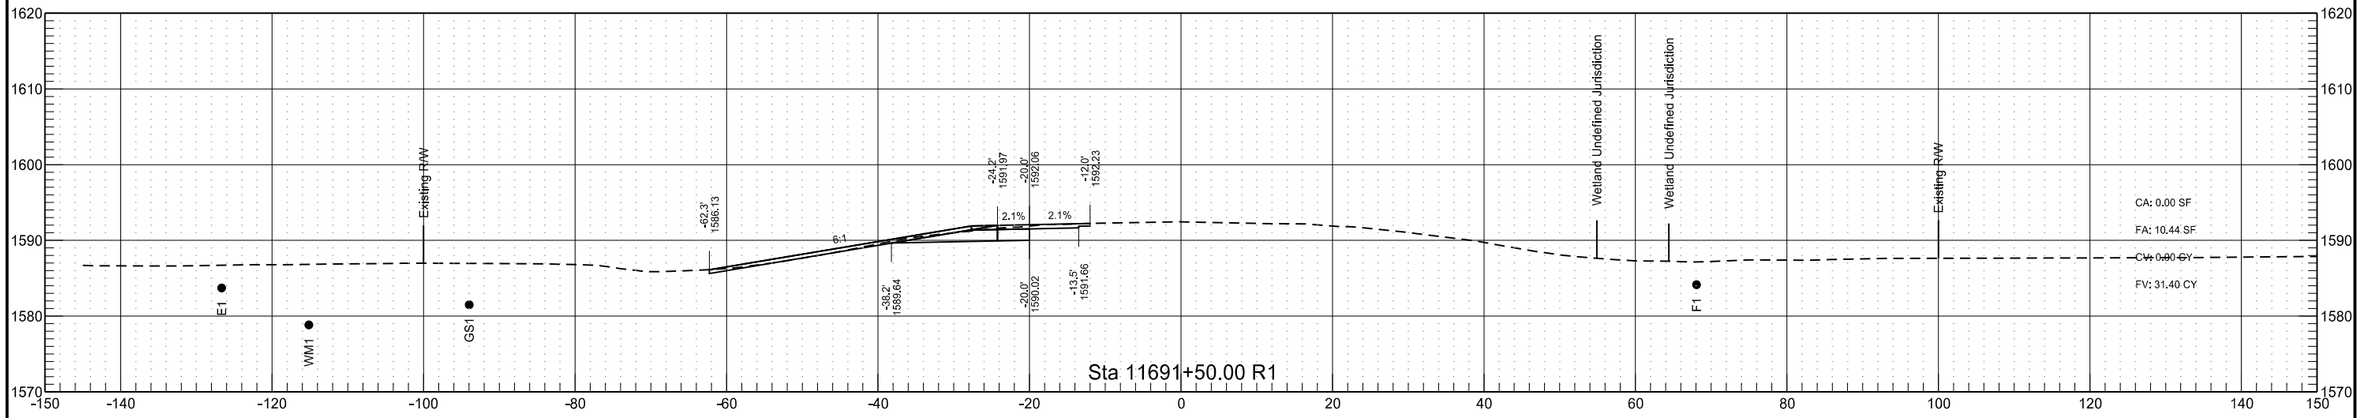


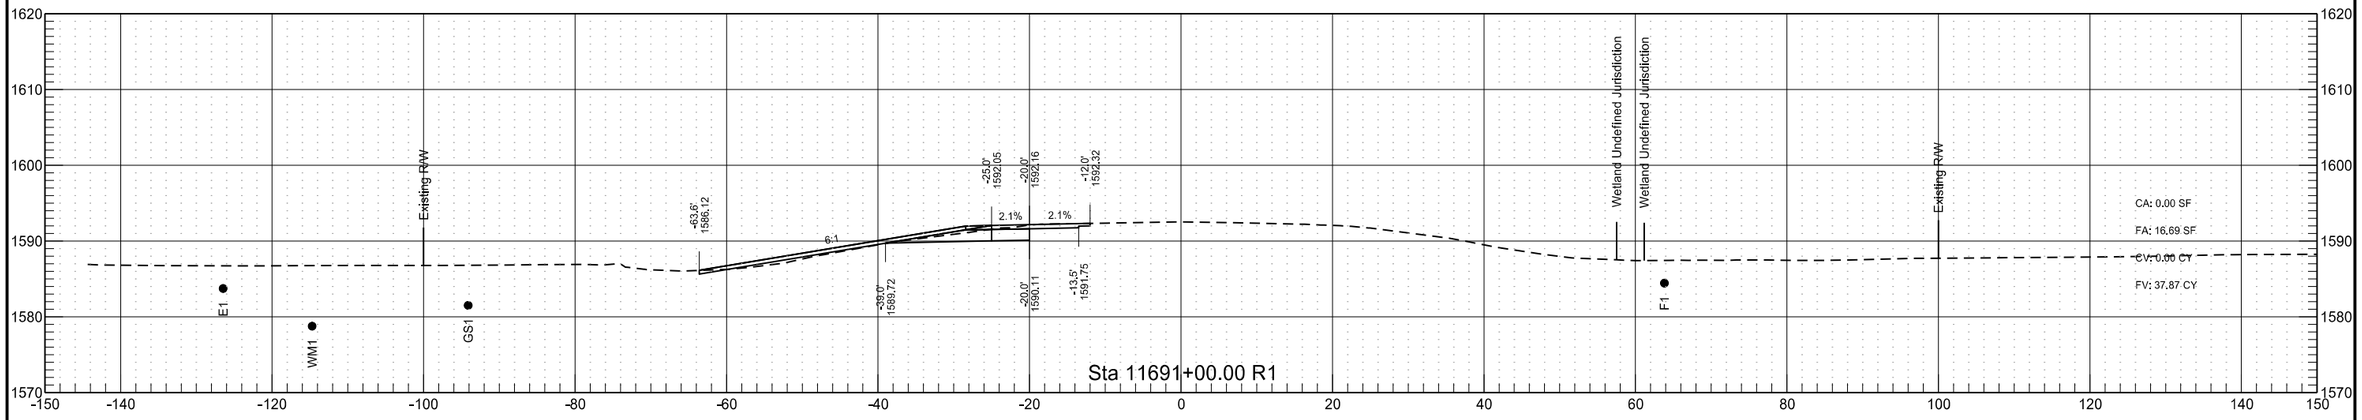

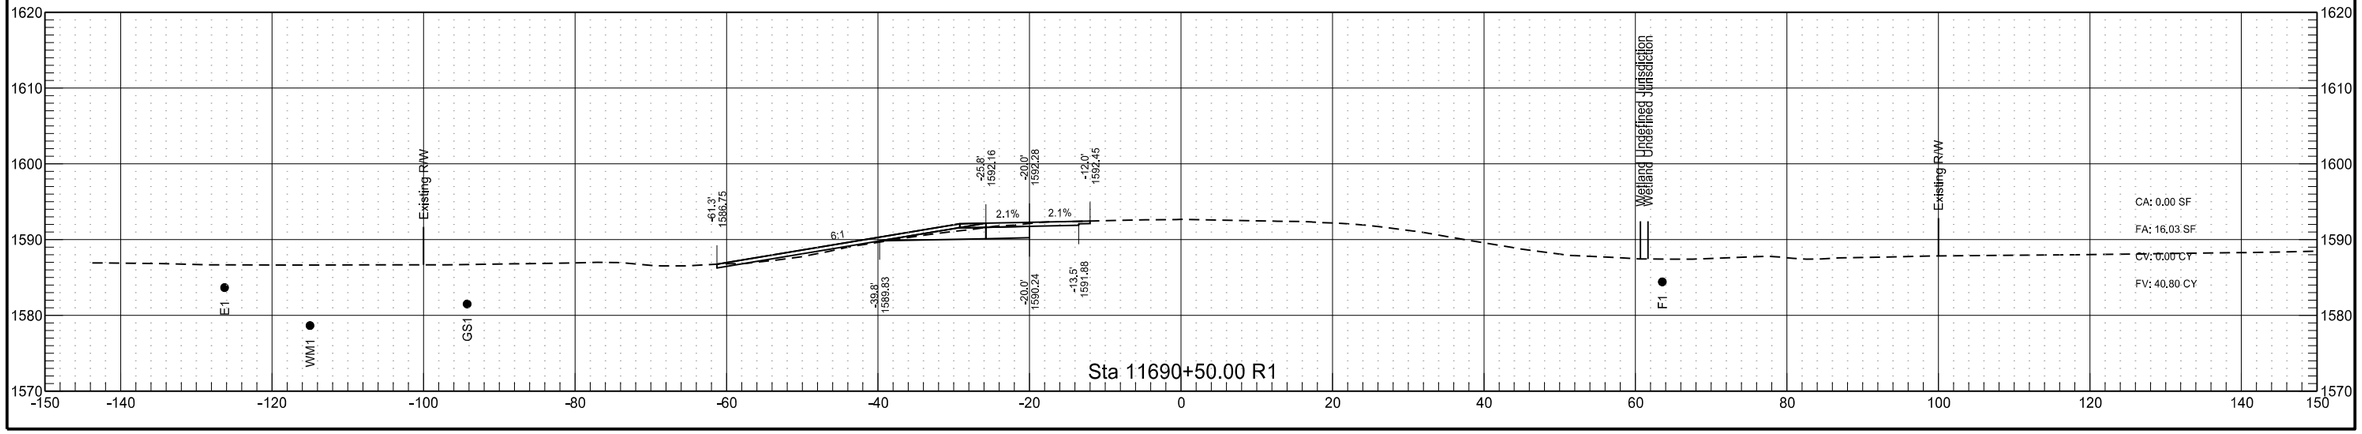


RP 219.359 to RP 221.472 - WB Passing Lane


	STATE	PROJECT NO.	SECTION NO.	SHEET NO.
	ND	INF-X-3-052(053)185	200	458

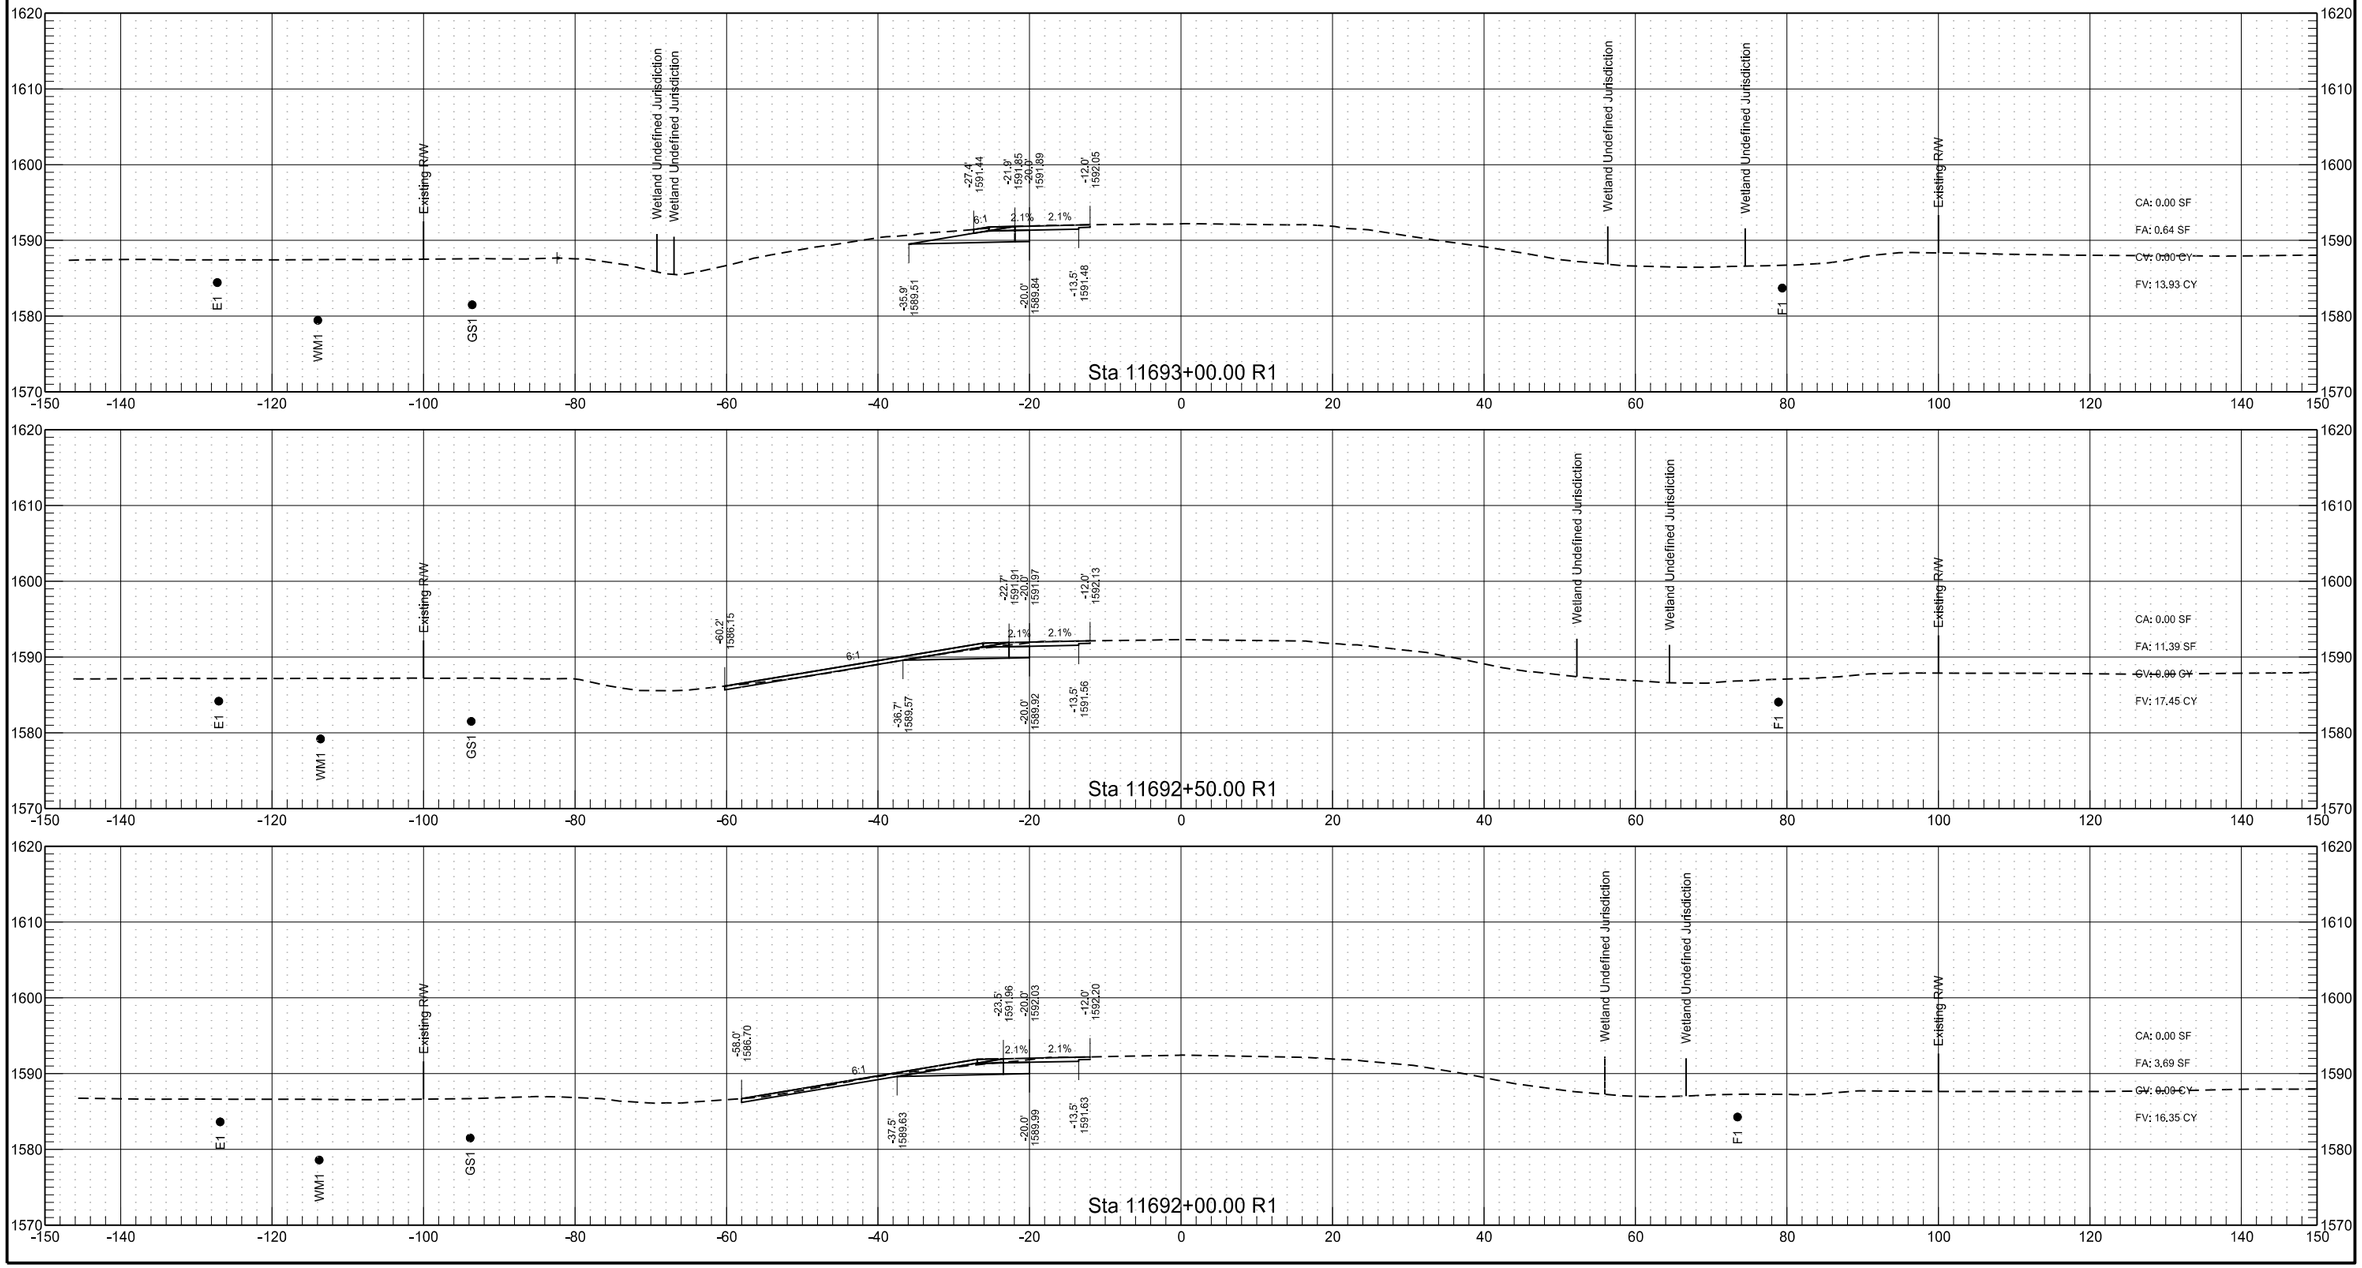


RP 219.359 to RP 221.472 - WB Passing Lane

	STATE	PROJECT NO.	SECTION NO.	SHEET NO.
	ND	INF-X-3-052(053)185	200	459

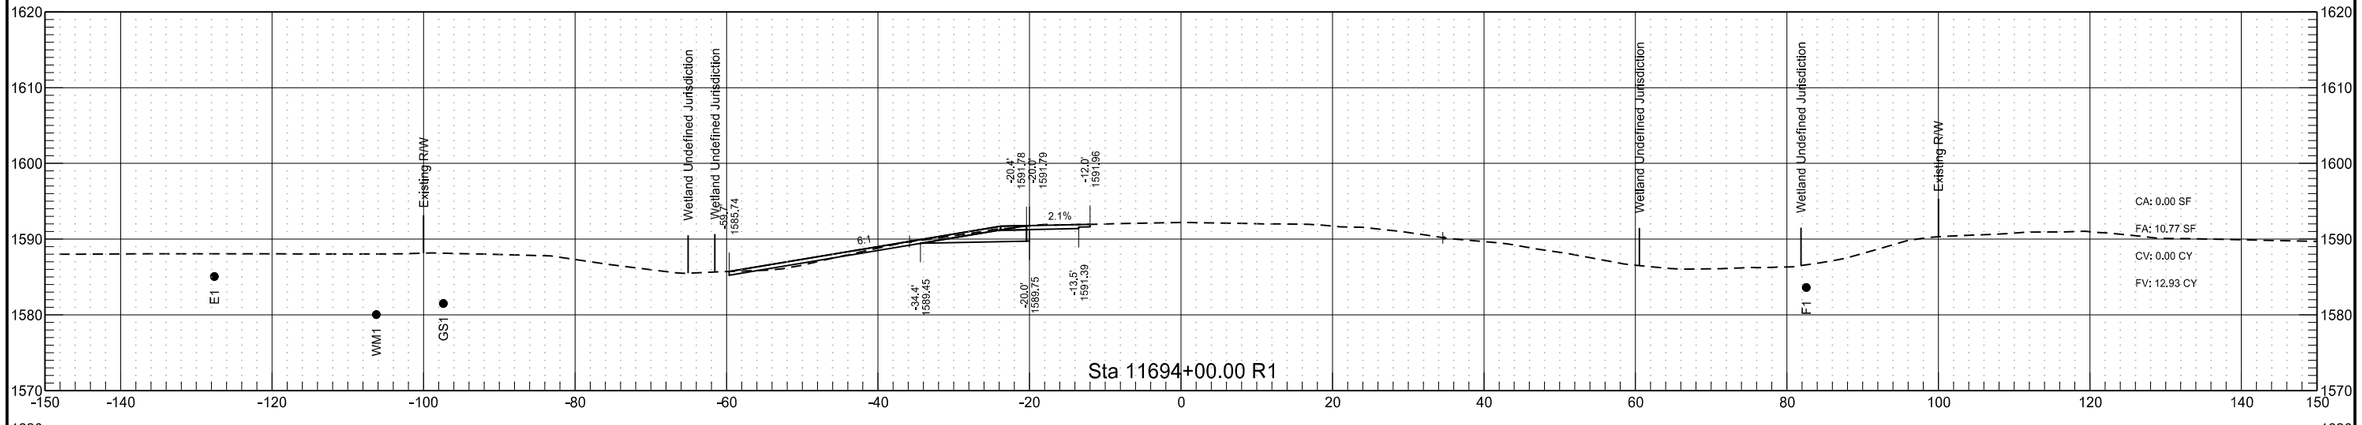


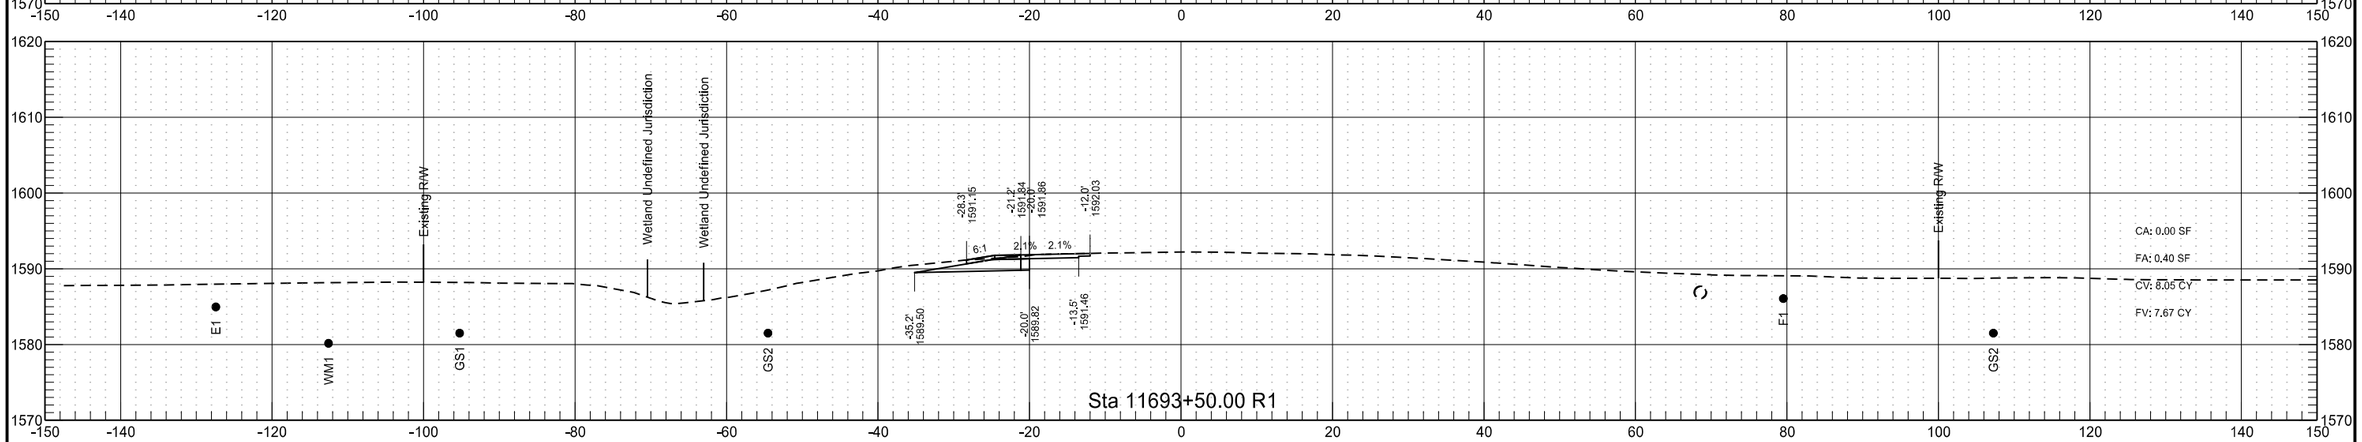

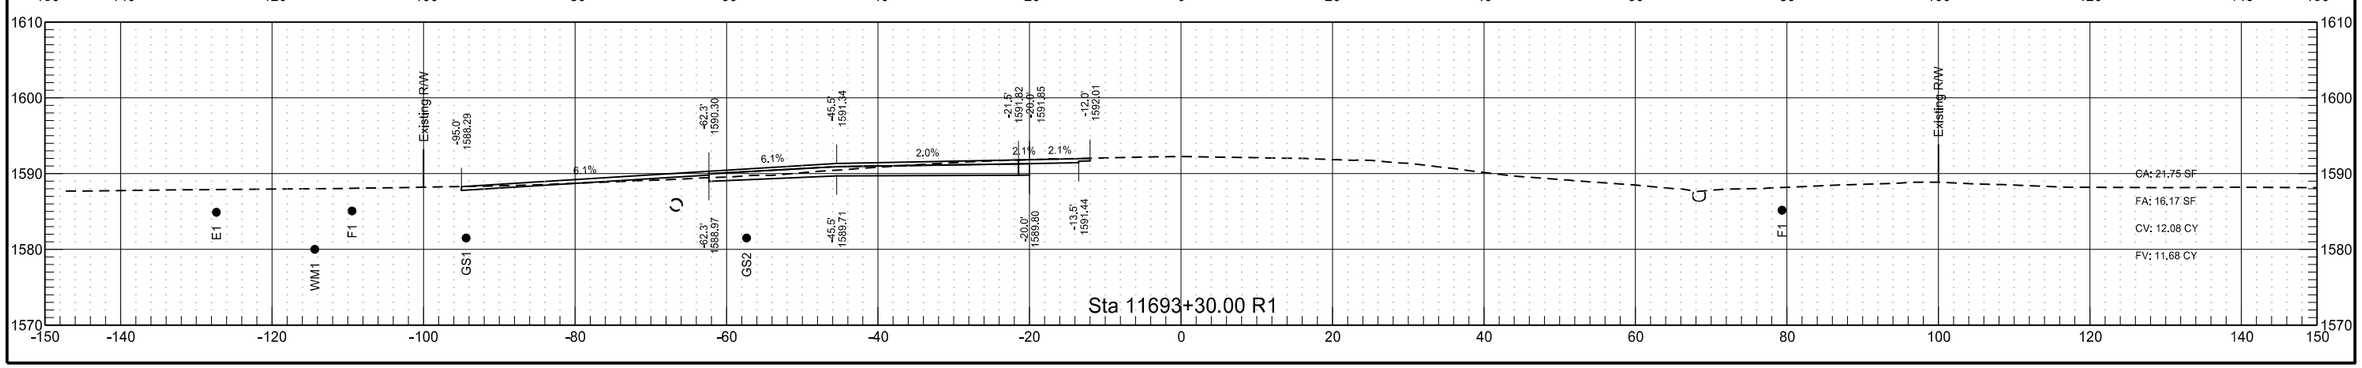

RP 219.359 to RP 221.472 - WB Passing Lane


	STATE	PROJECT NO.	SECTION NO.	SHEET NO.
	ND	INF-X-3-052(053)185	200	460

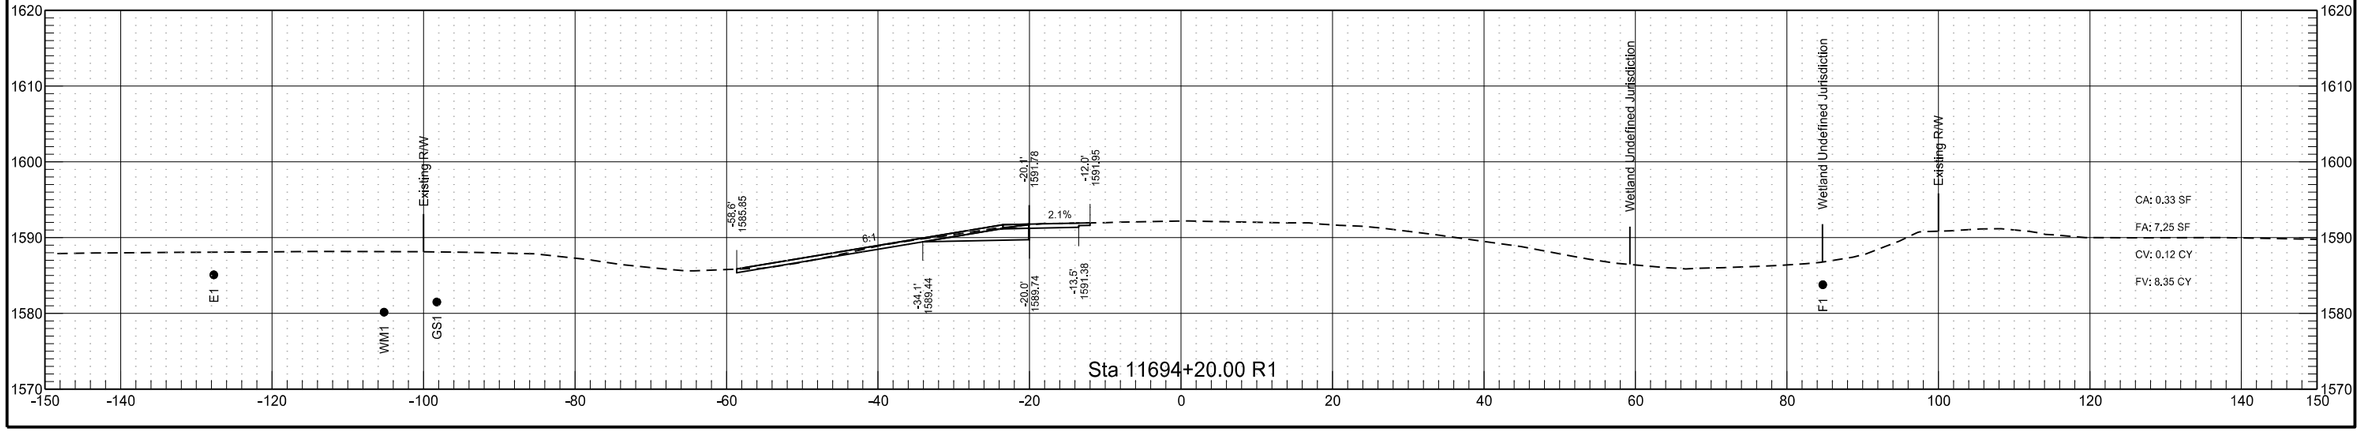

3/15/2022 9:26:37 AM sawyer.kenney G:\2021\21.01304\30052185.053\Design\Sheets\200XS_007_RP219.5_WBPL.dgn


Cross Section Along Culvert Centerline

	STATE	PROJECT NO.	SECTION NO.	SHEET NO.
	ND	INF-X-3-052(053)185	200	461

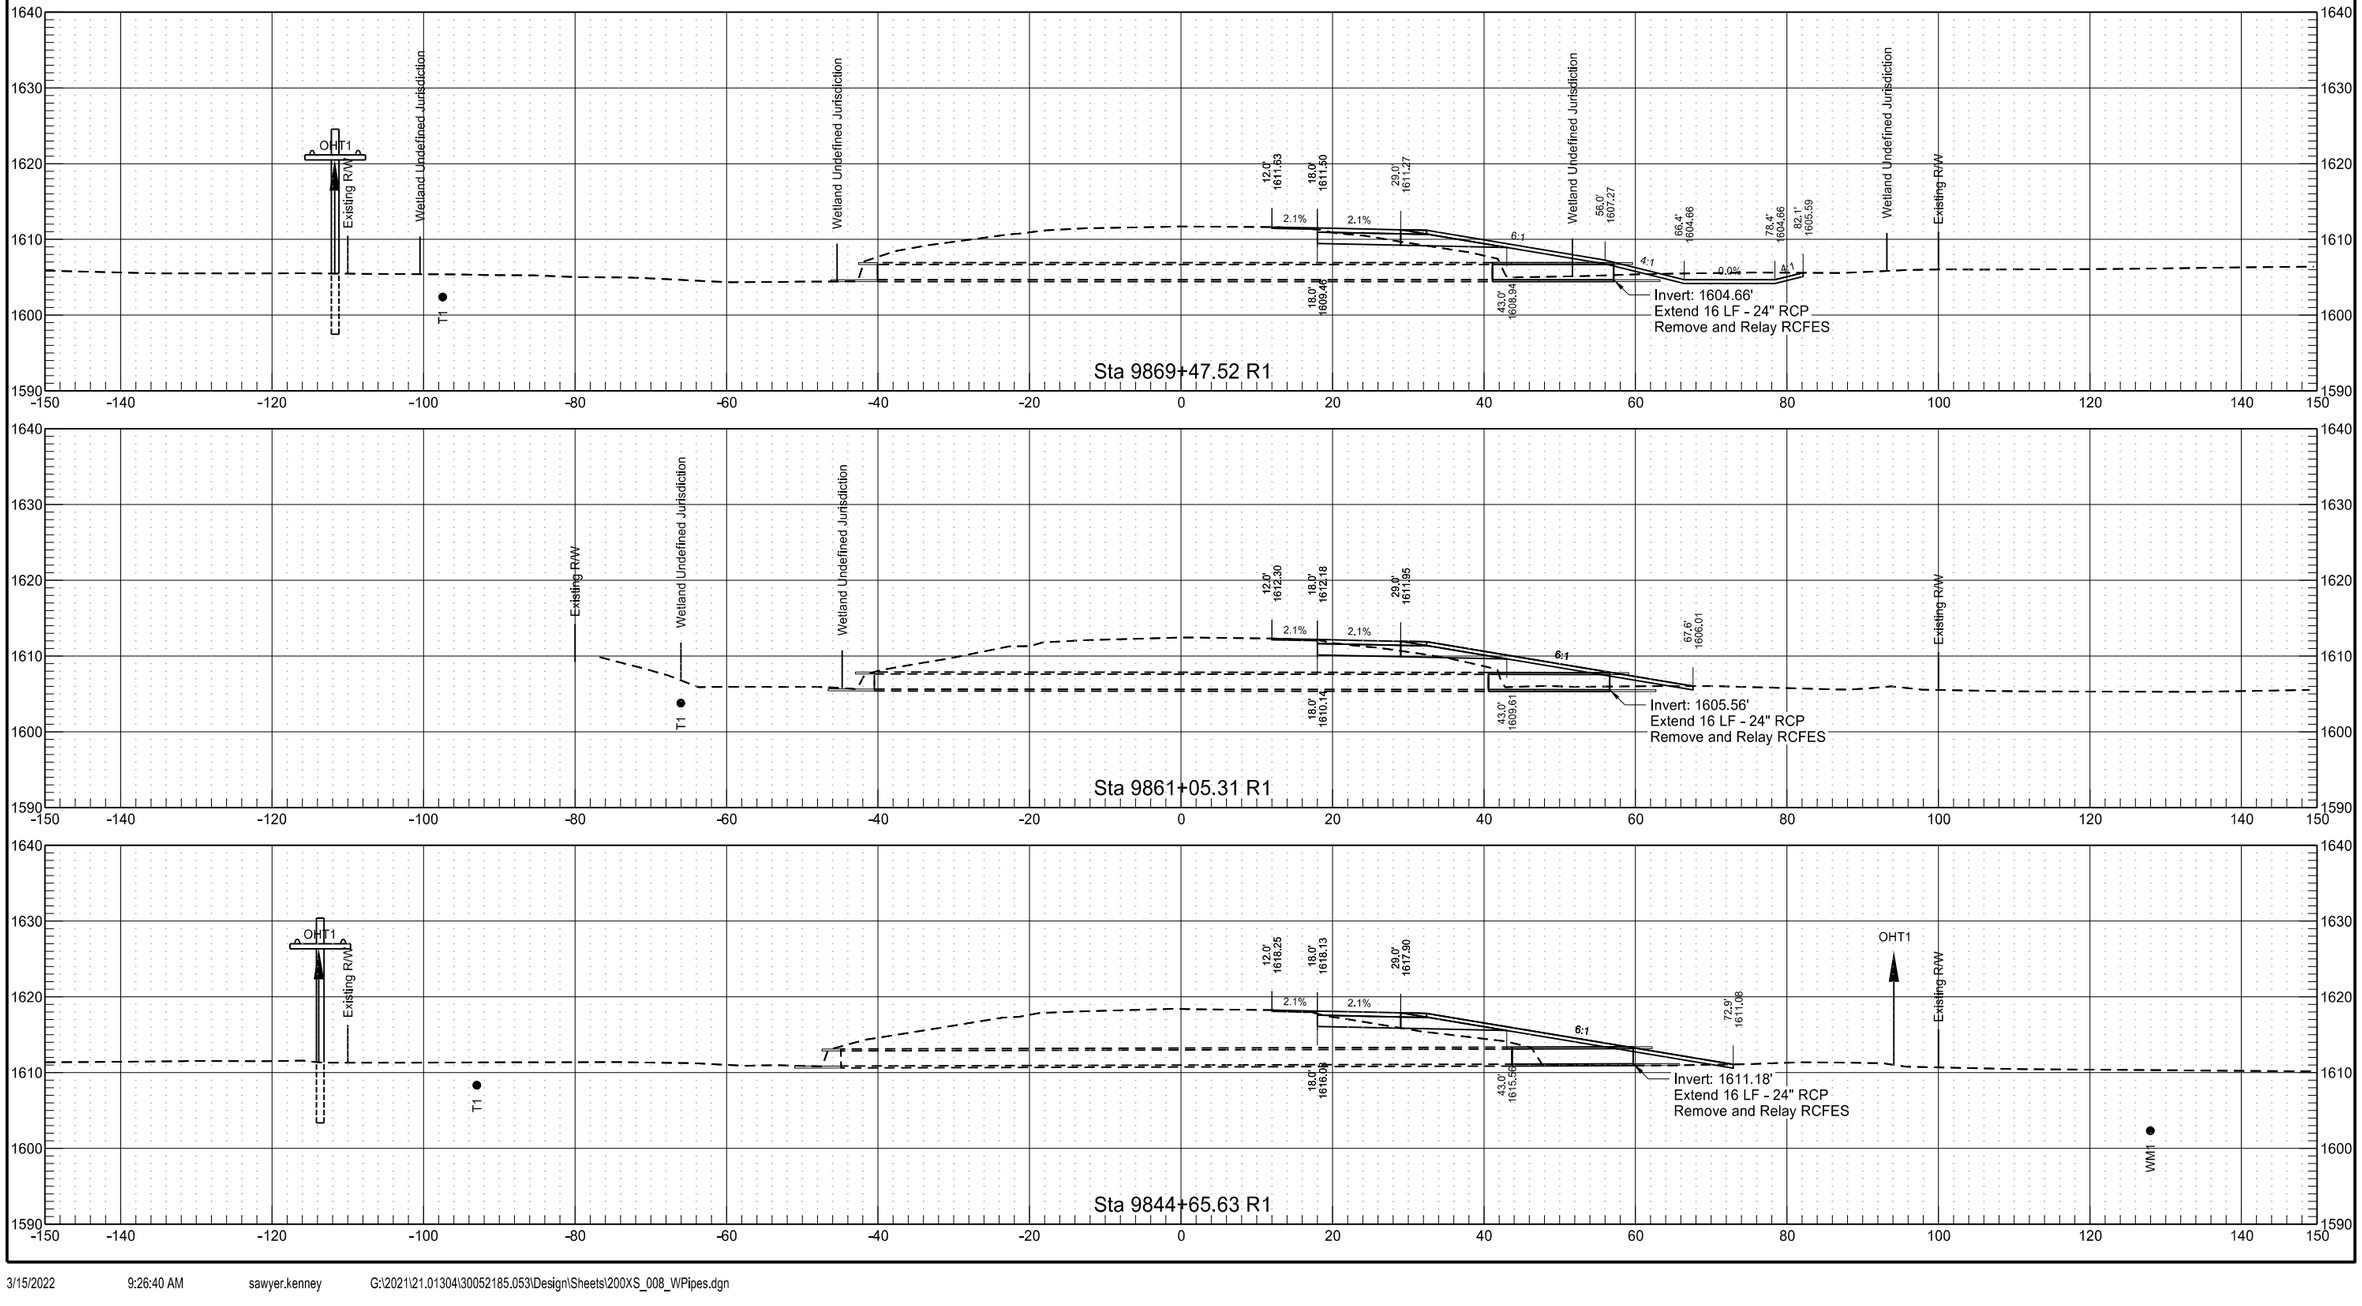

Cross Section Along Culvert Centerline


	STATE	PROJECT NO.	SECTION NO.	SHEET NO.
	ND	INF-X-3-052(053)185	200	462

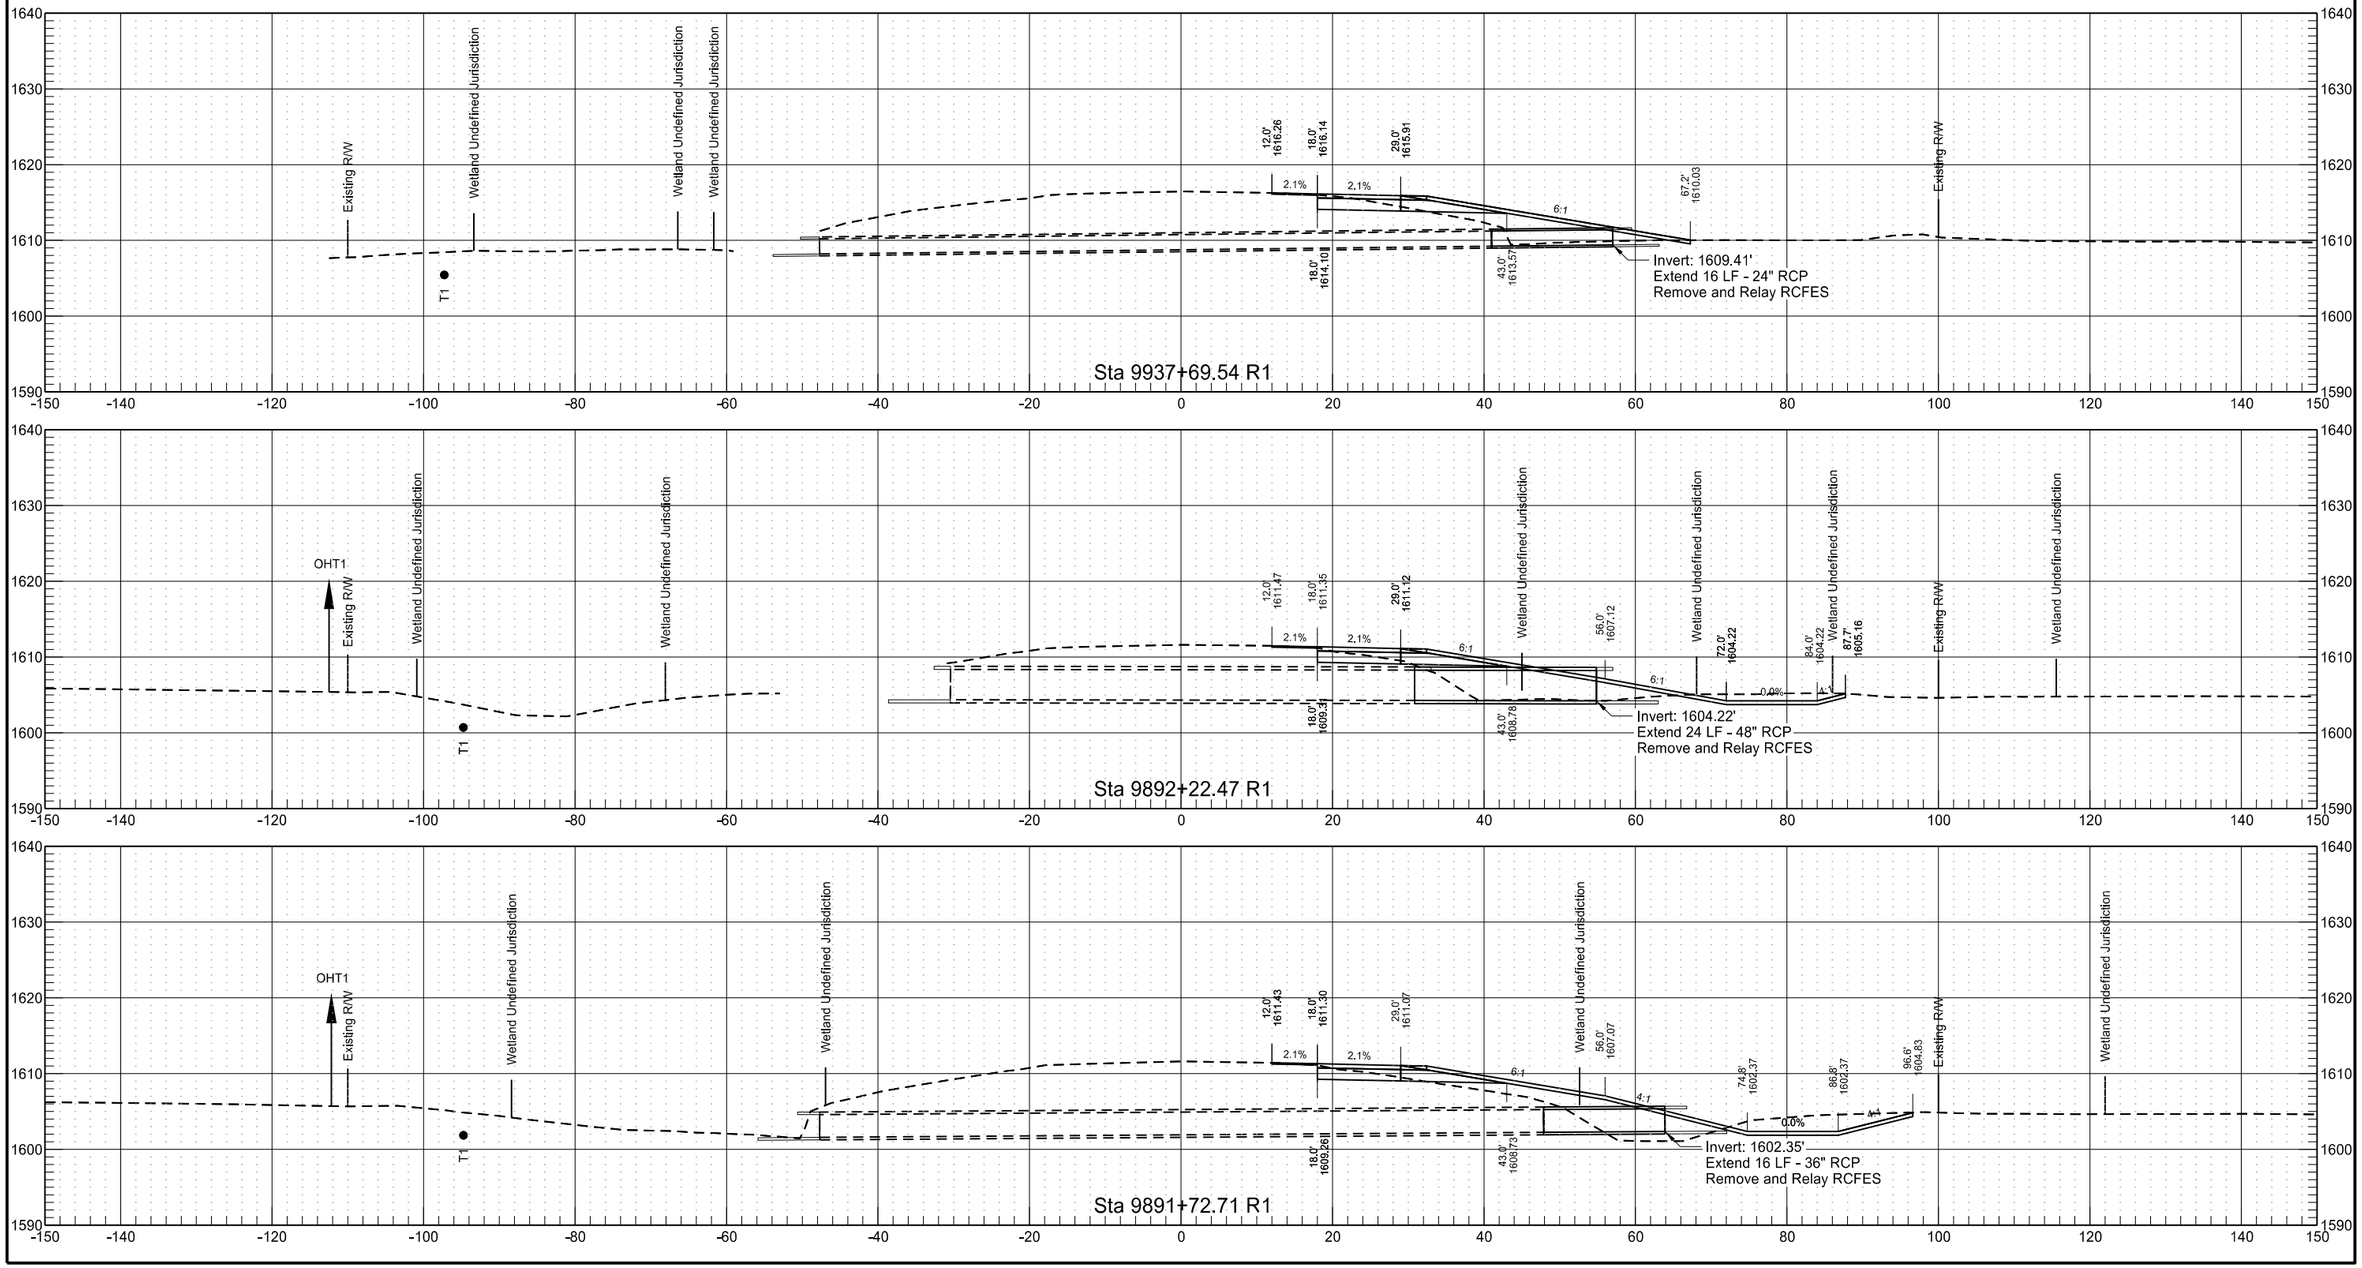



3/15/2022 9:26:40 AM sawyer.kenney G:\2021\21.01304\30052185.053\Design\Sheets\200XS_008_WPipes.dgn

Cross Section Along Culvert Centerline

	STATE	PROJECT NO.	SECTION NO.	SHEET NO.
	ND	INF-X-3-052(053)185	200	463

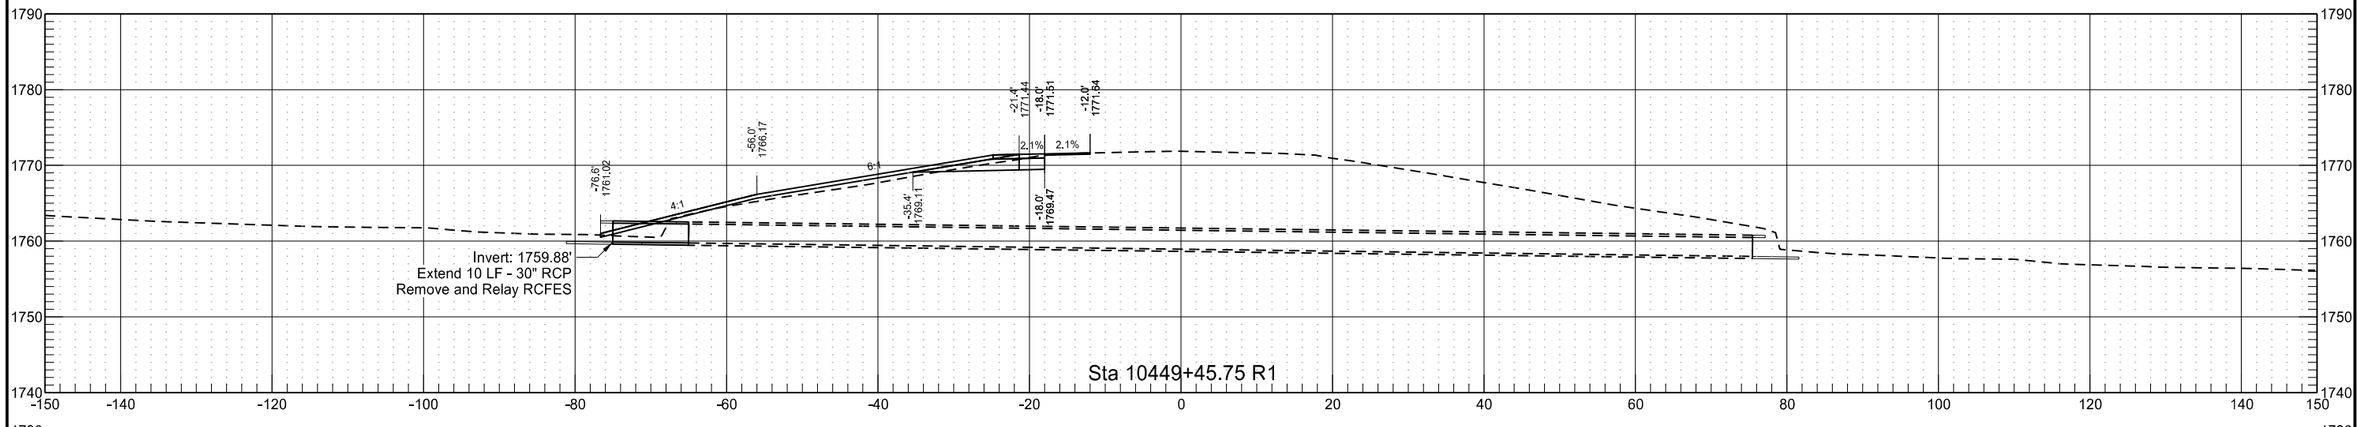


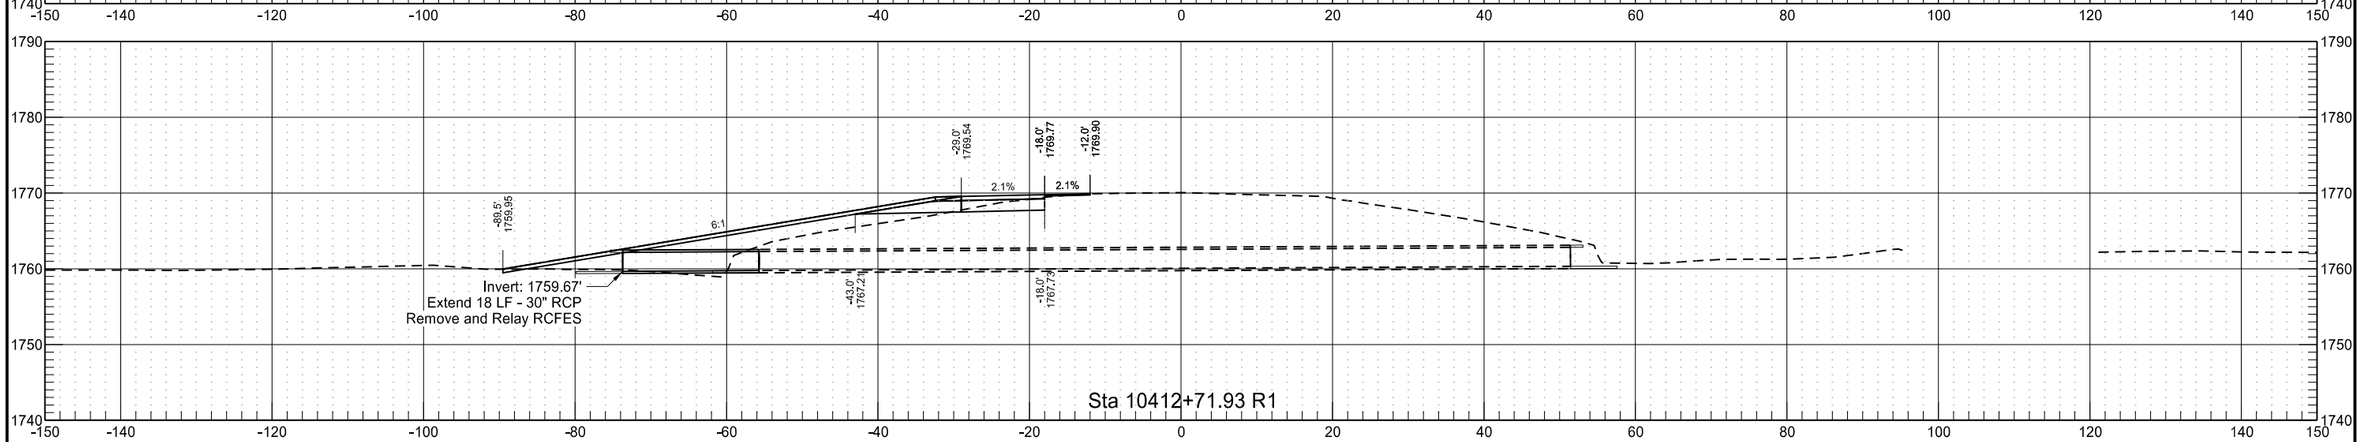

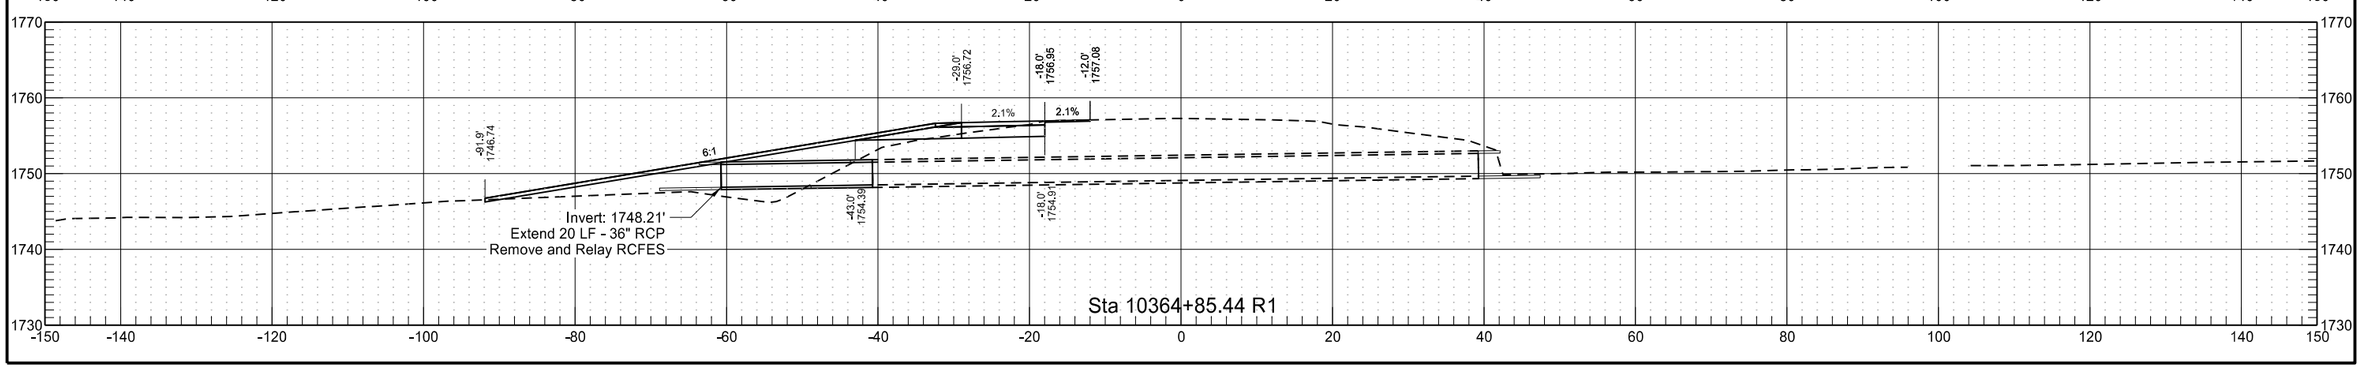


Cross Section Along Culvert Centerline


	STATE	PROJECT NO.	SECTION NO.	SHEET NO.
	ND	INF-X-3-052(053)185	200	464

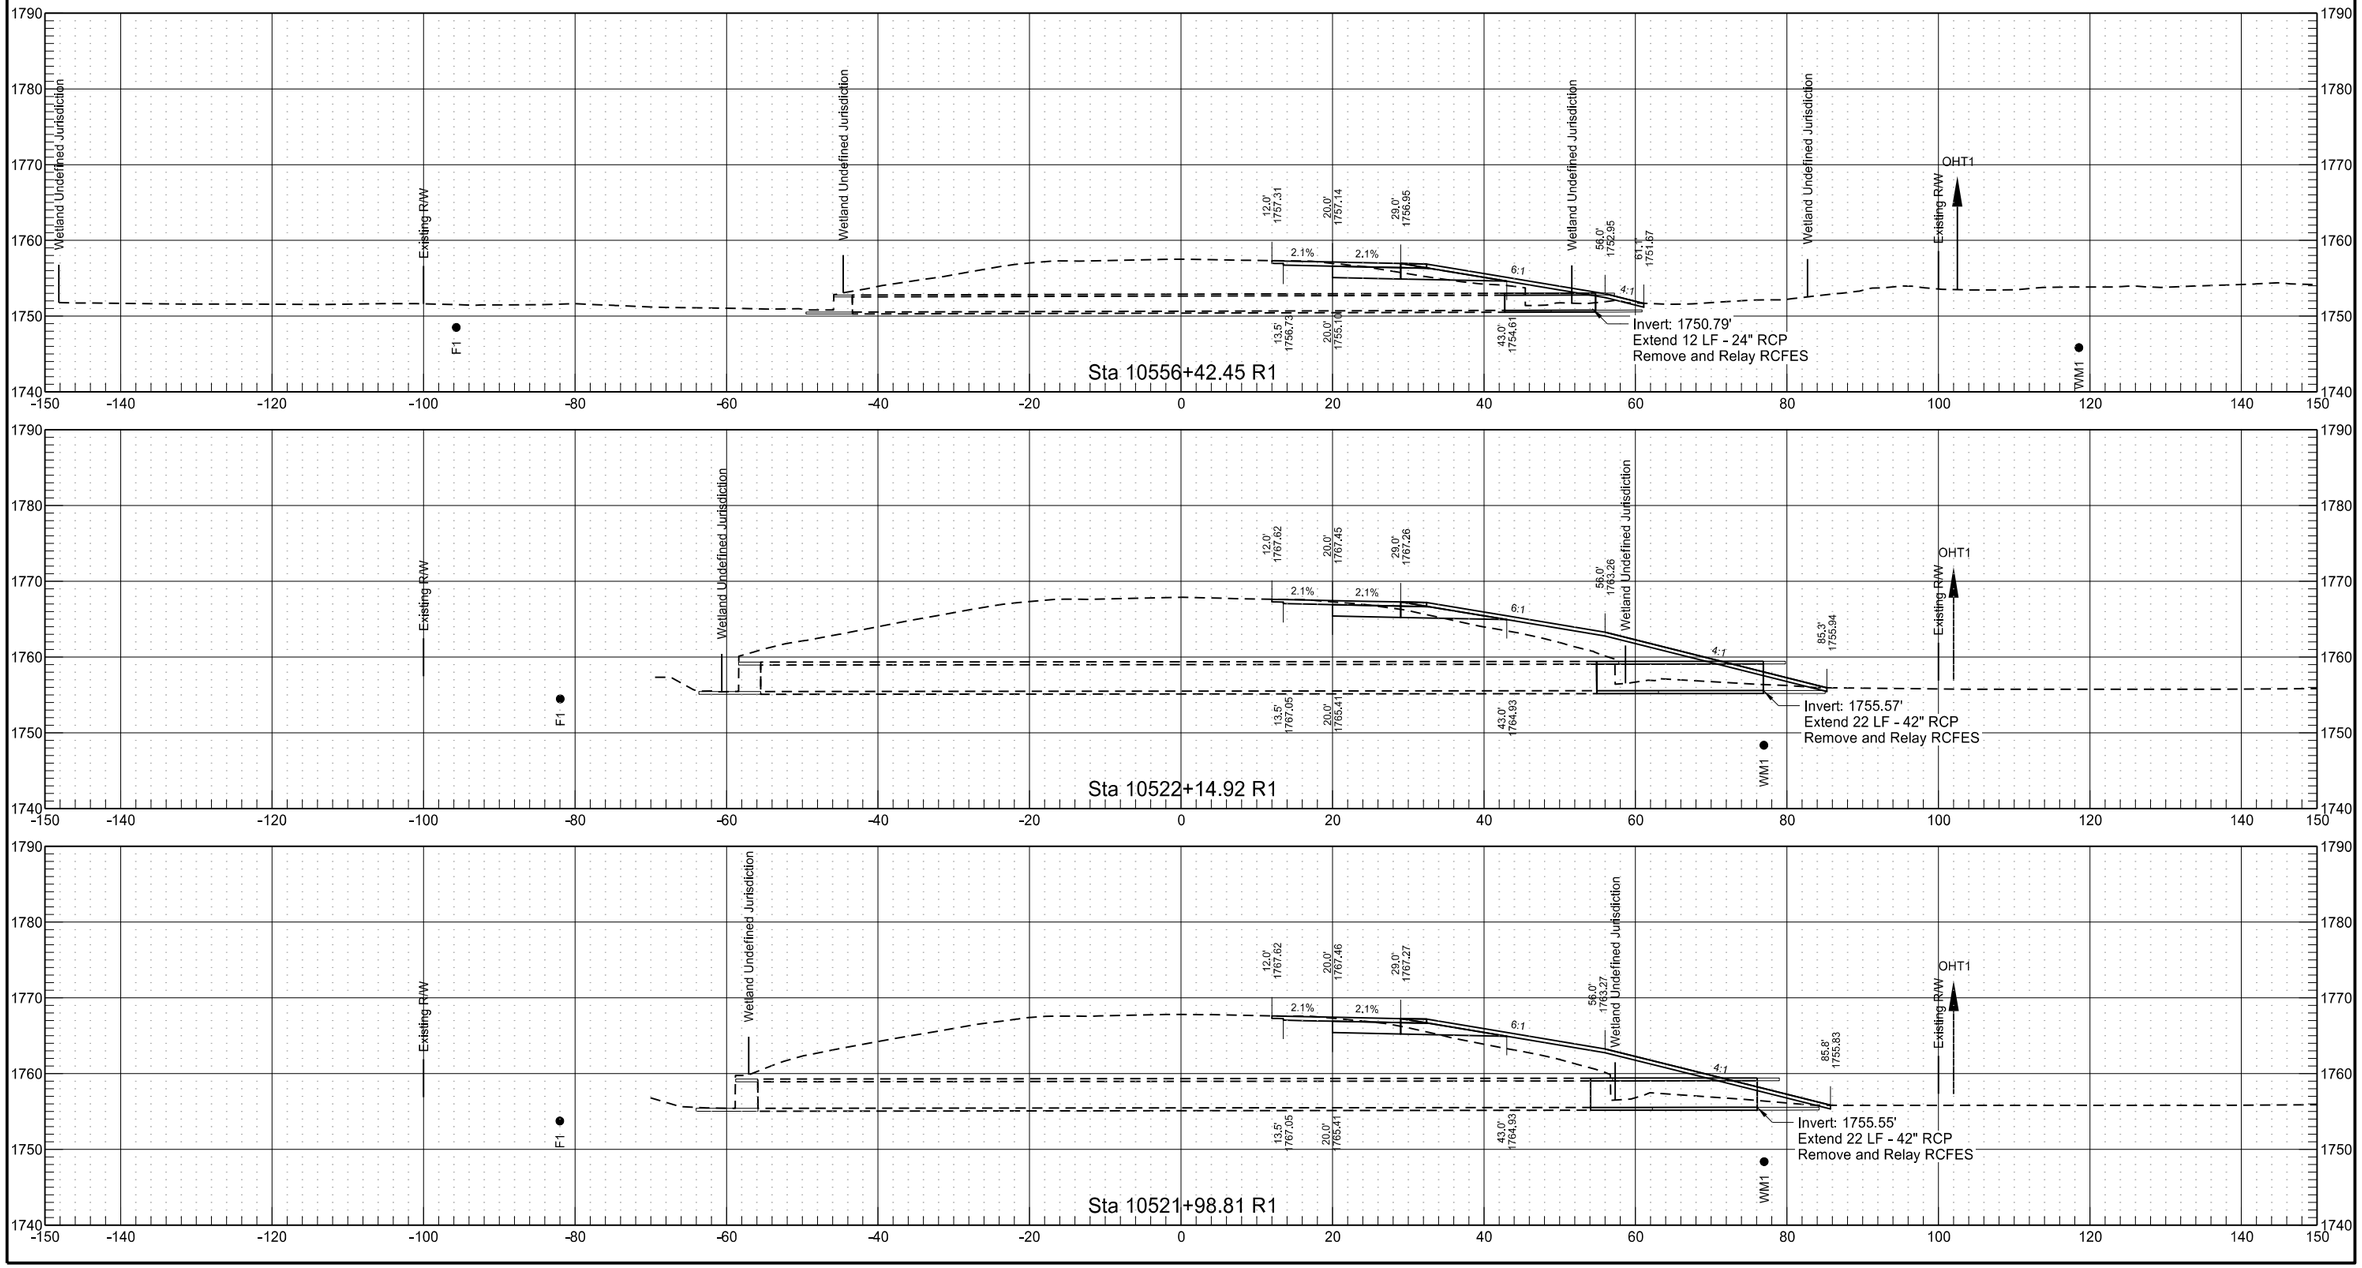


Cross Section Along Culvert Centerline

	STATE	PROJECT NO.	SECTION NO.	SHEET NO.
	ND	INF-X-3-052(053)185	200	465

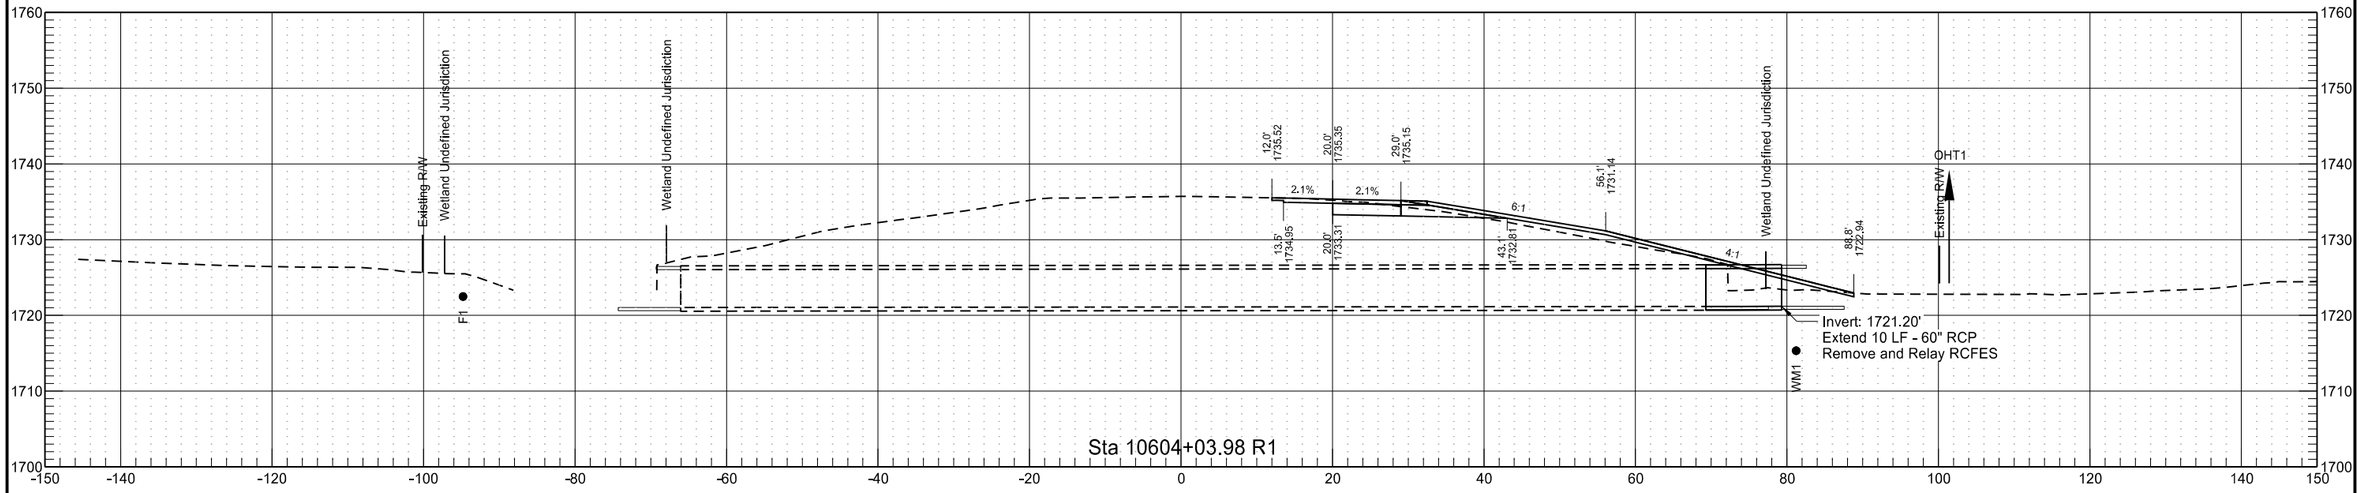


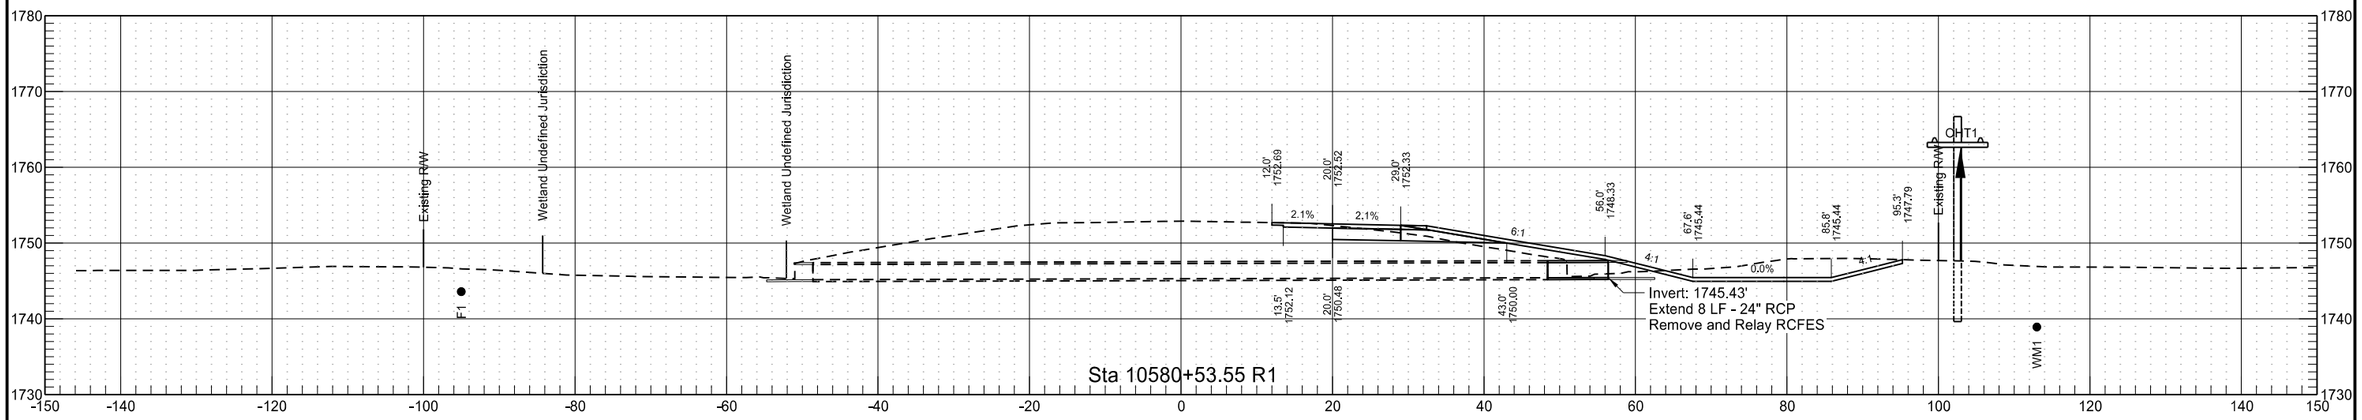

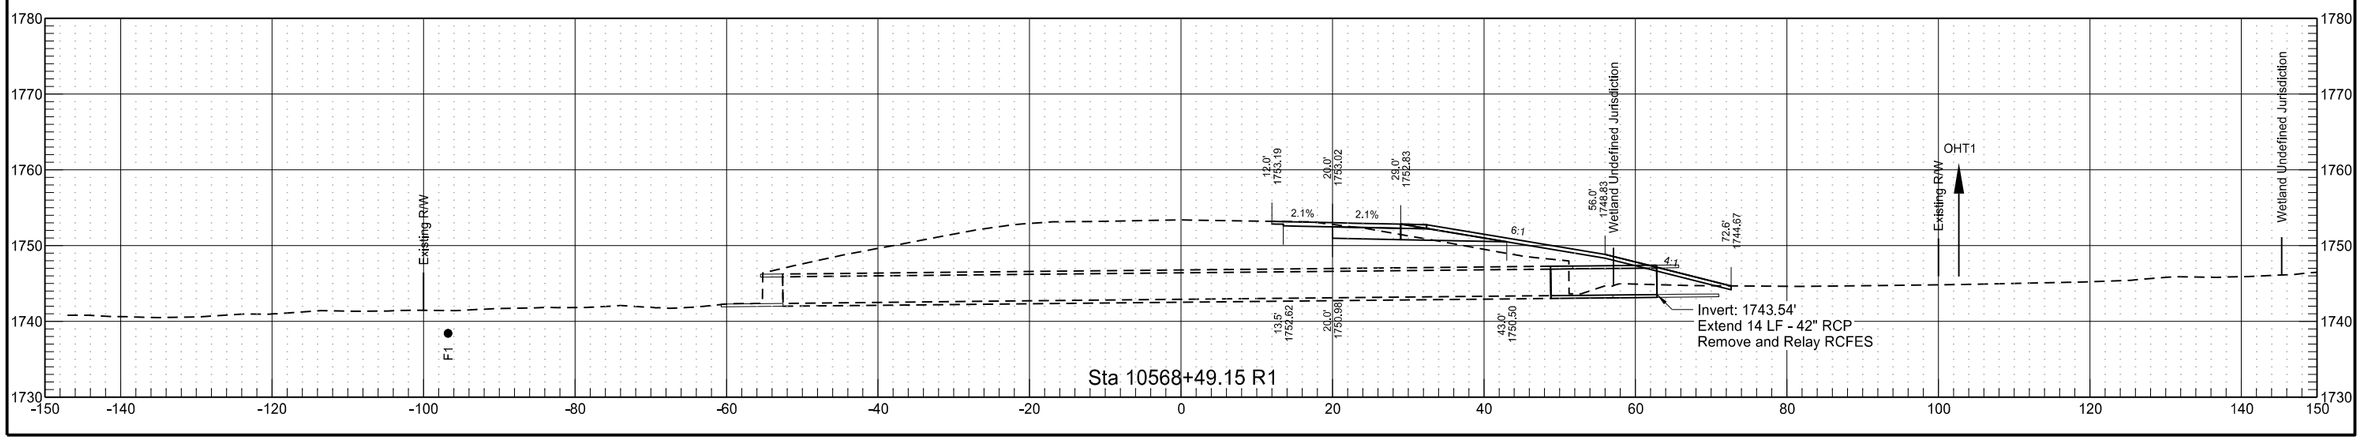


Cross Section Along Culvert Centerline


	STATE	PROJECT NO.	SECTION NO.	SHEET NO.
	ND	INF-X-3-052(053)185	200	466

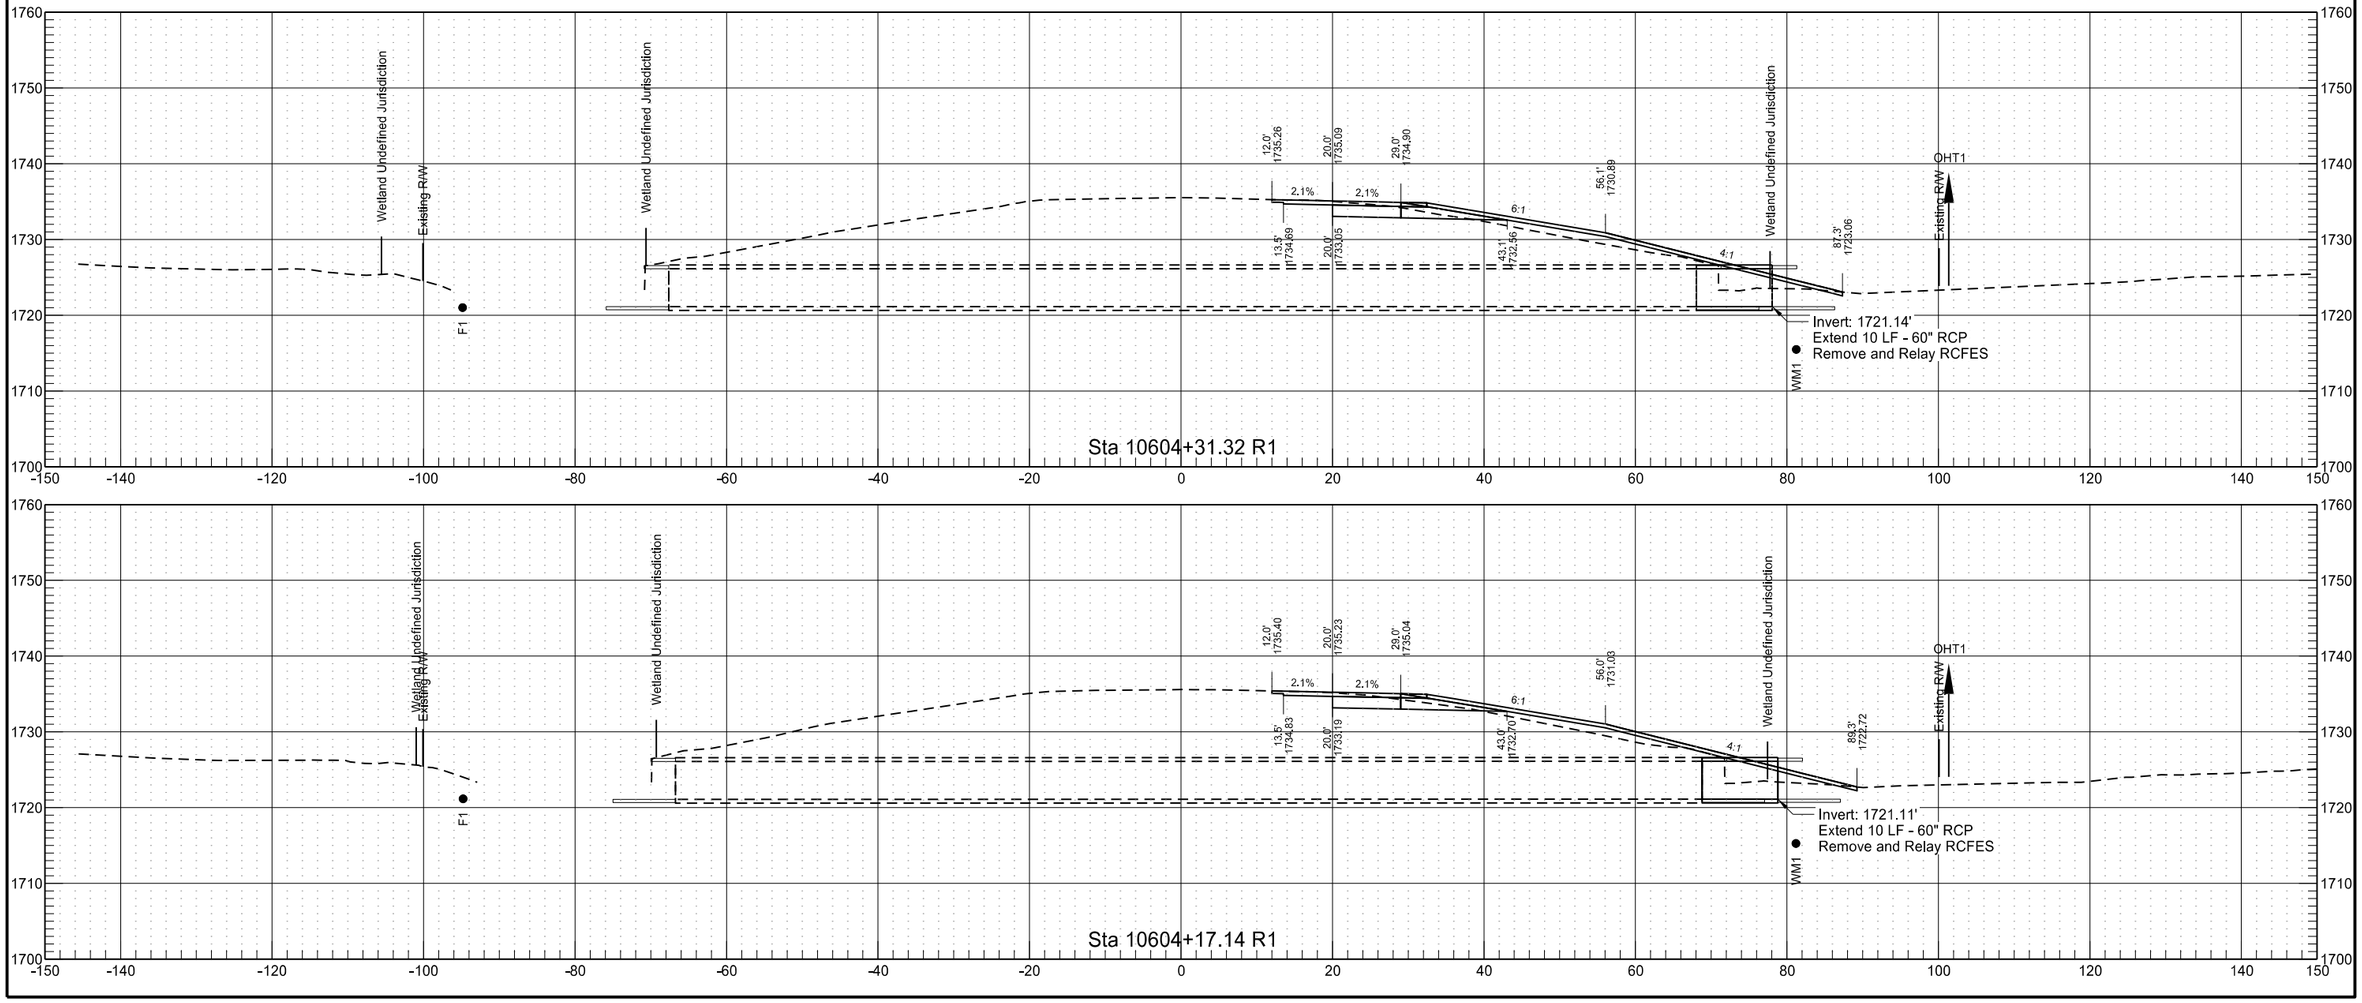


Cross Section Along Culvert Centerline

	STATE	PROJECT NO.	SECTION NO.	SHEET NO.
	ND	INF-X-3-052(053)185	200	467

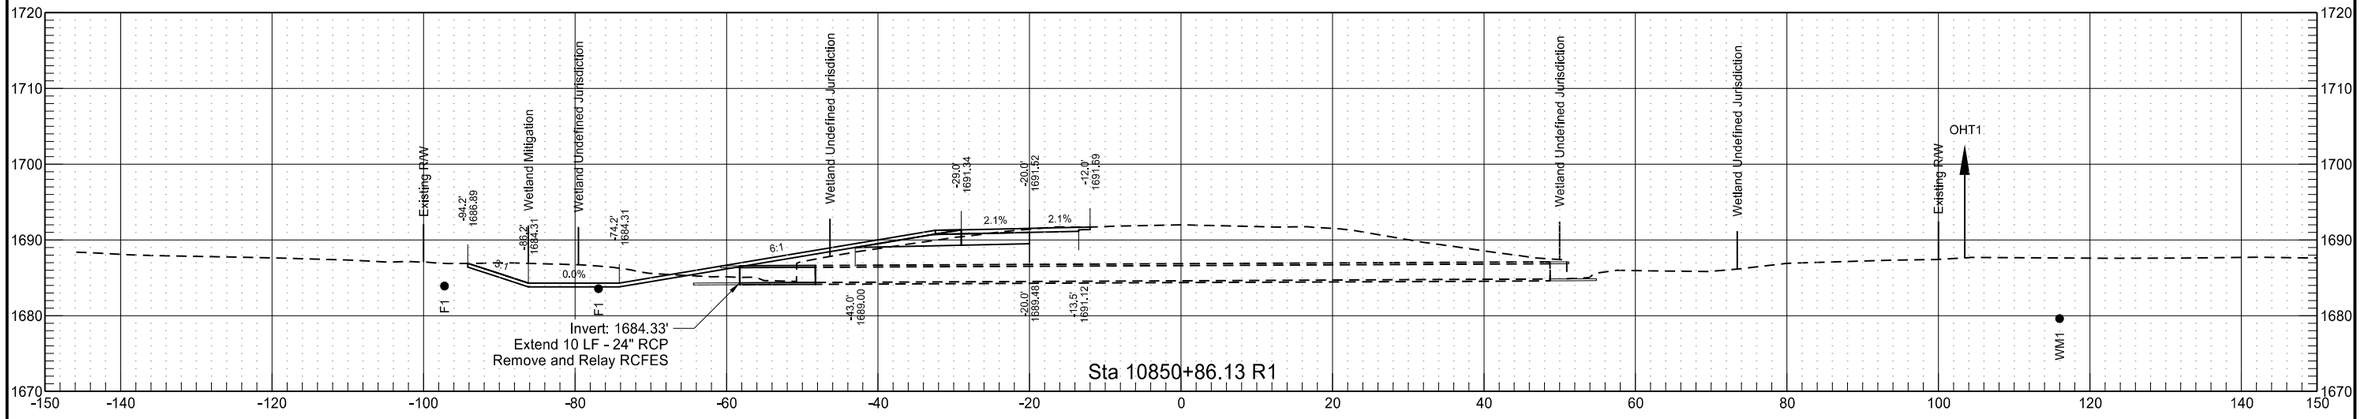


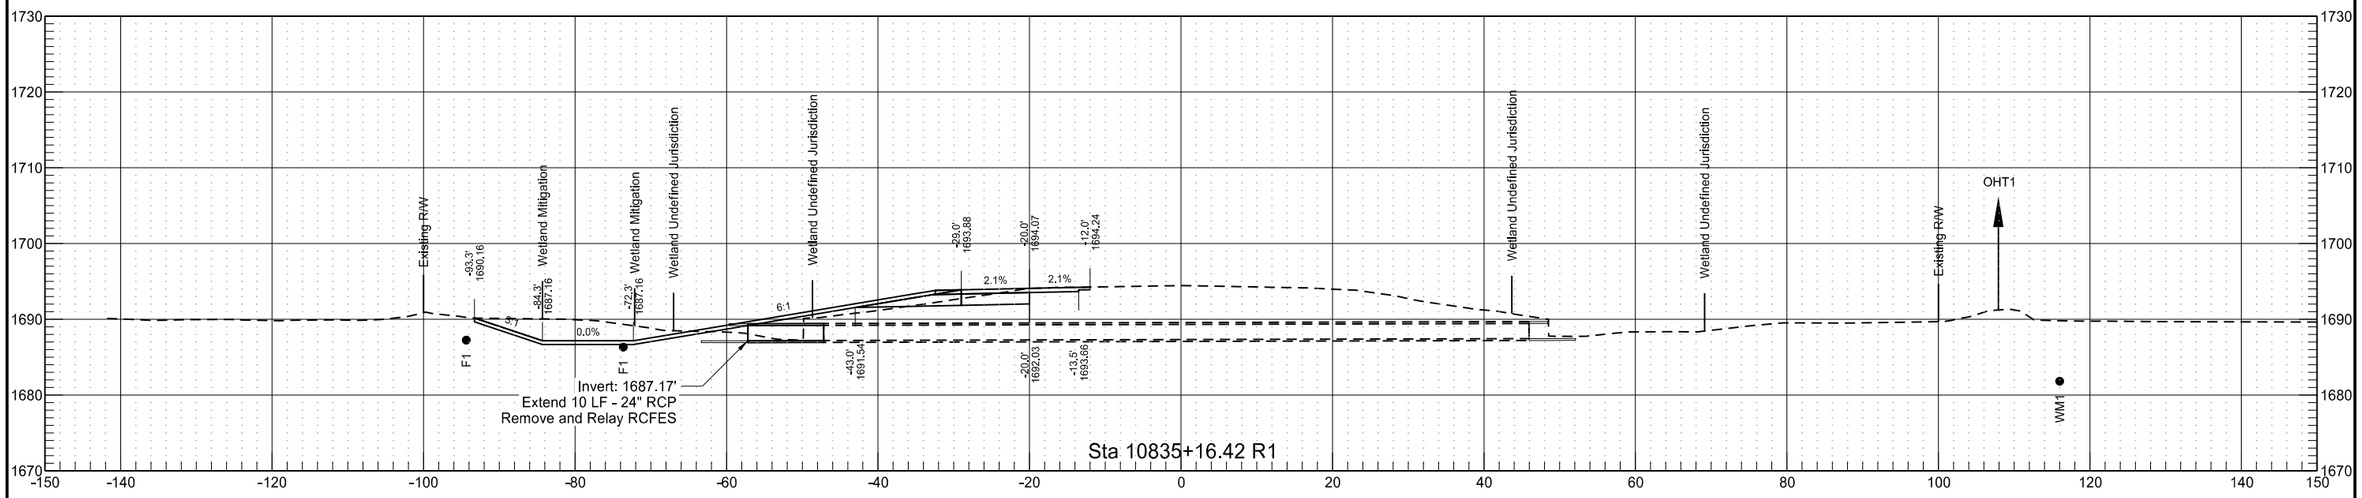

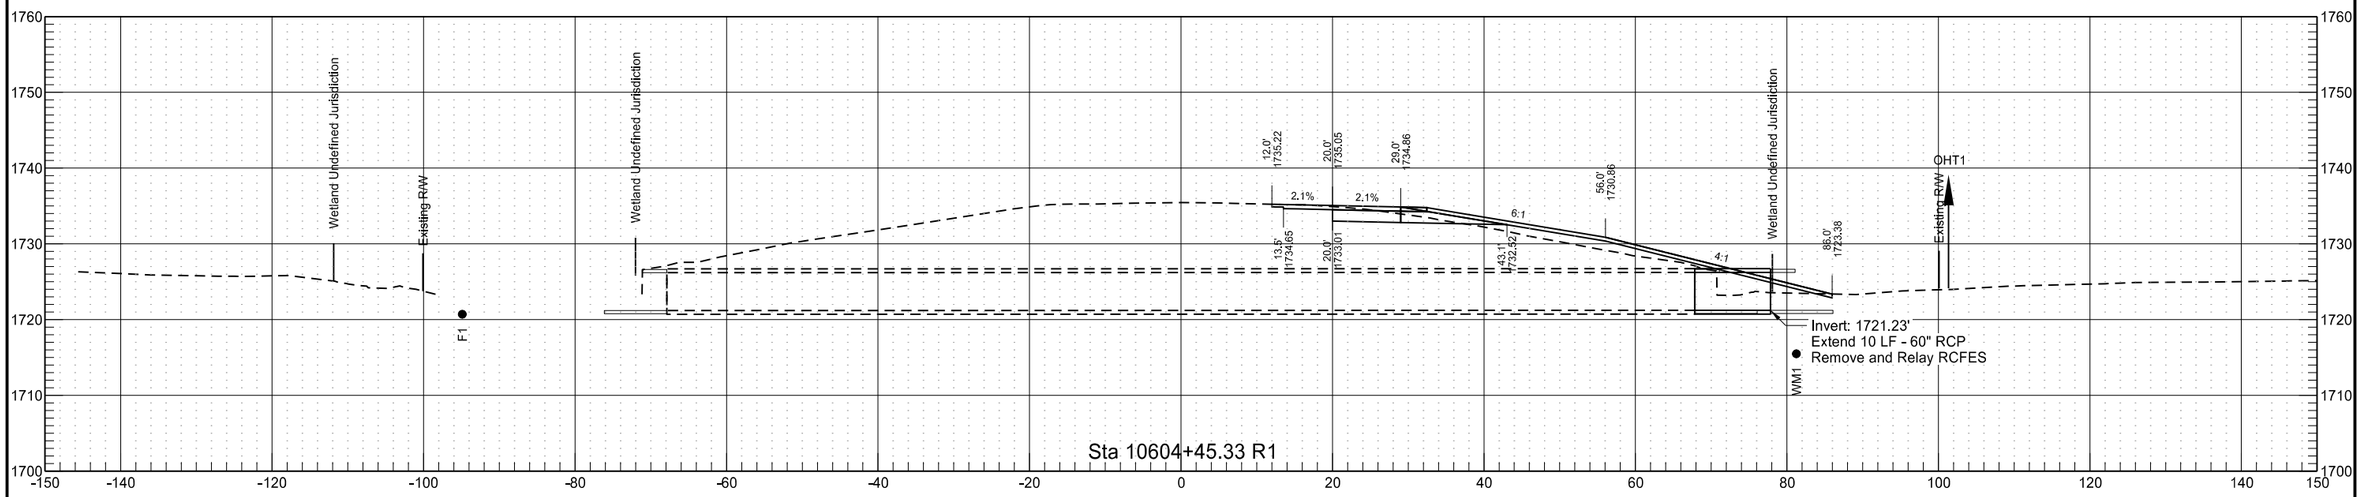


Cross Section Along Culvert Centerline


	STATE	PROJECT NO.	SECTION NO.	SHEET NO.
	ND	INF-X-3-052(053)185	200	468

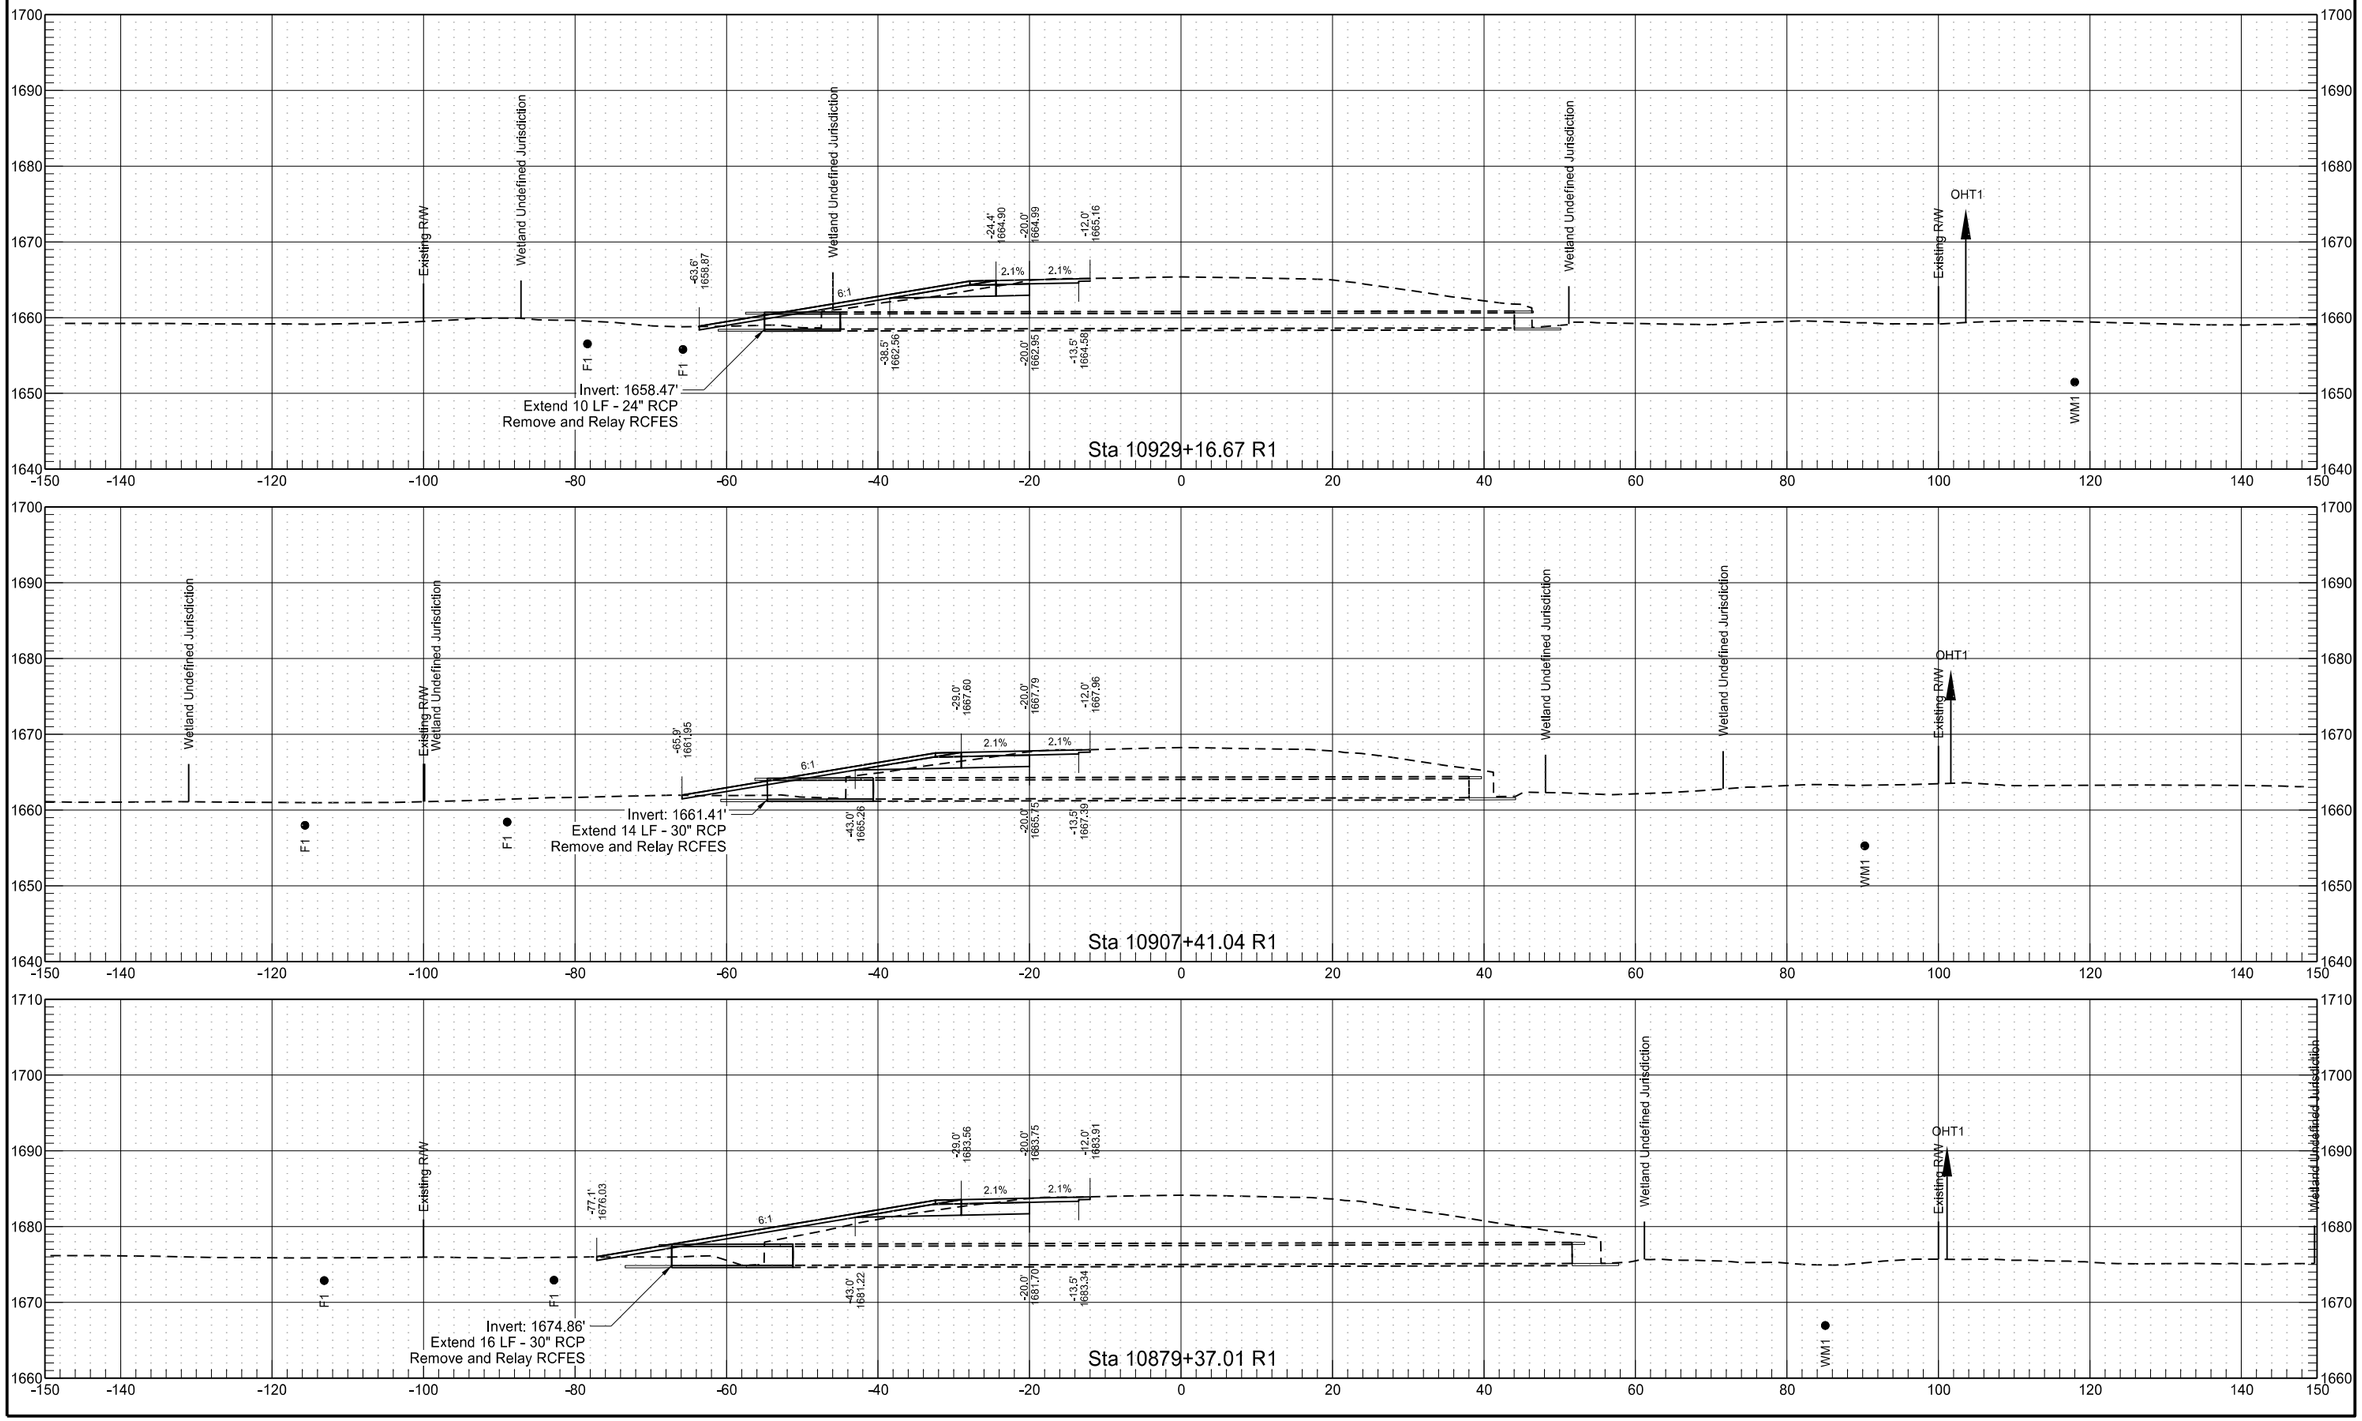


Cross Section Along Culvert Centerline

	STATE	PROJECT NO.	SECTION NO.	SHEET NO.
	ND	INF-X-3-052(053)185	200	469

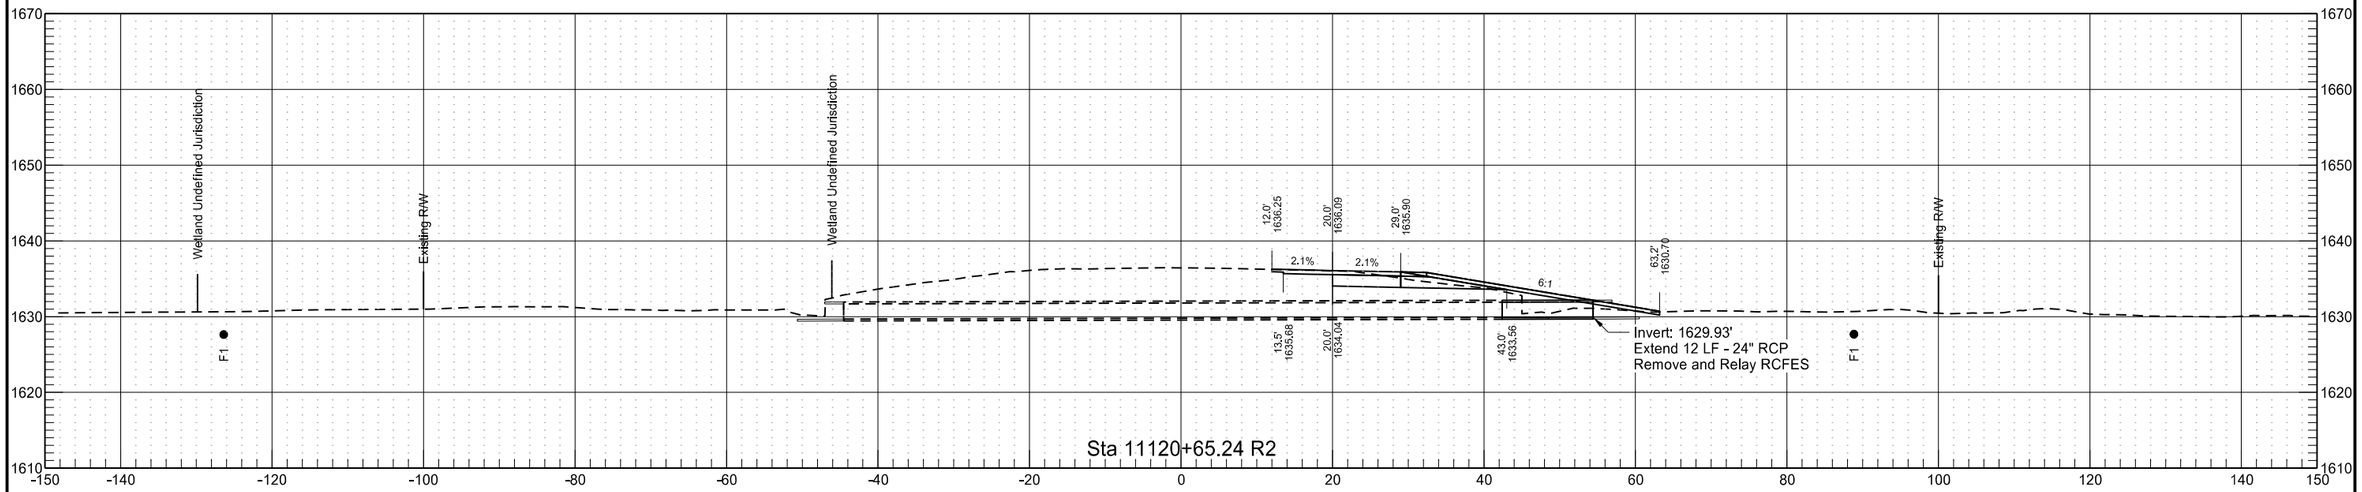


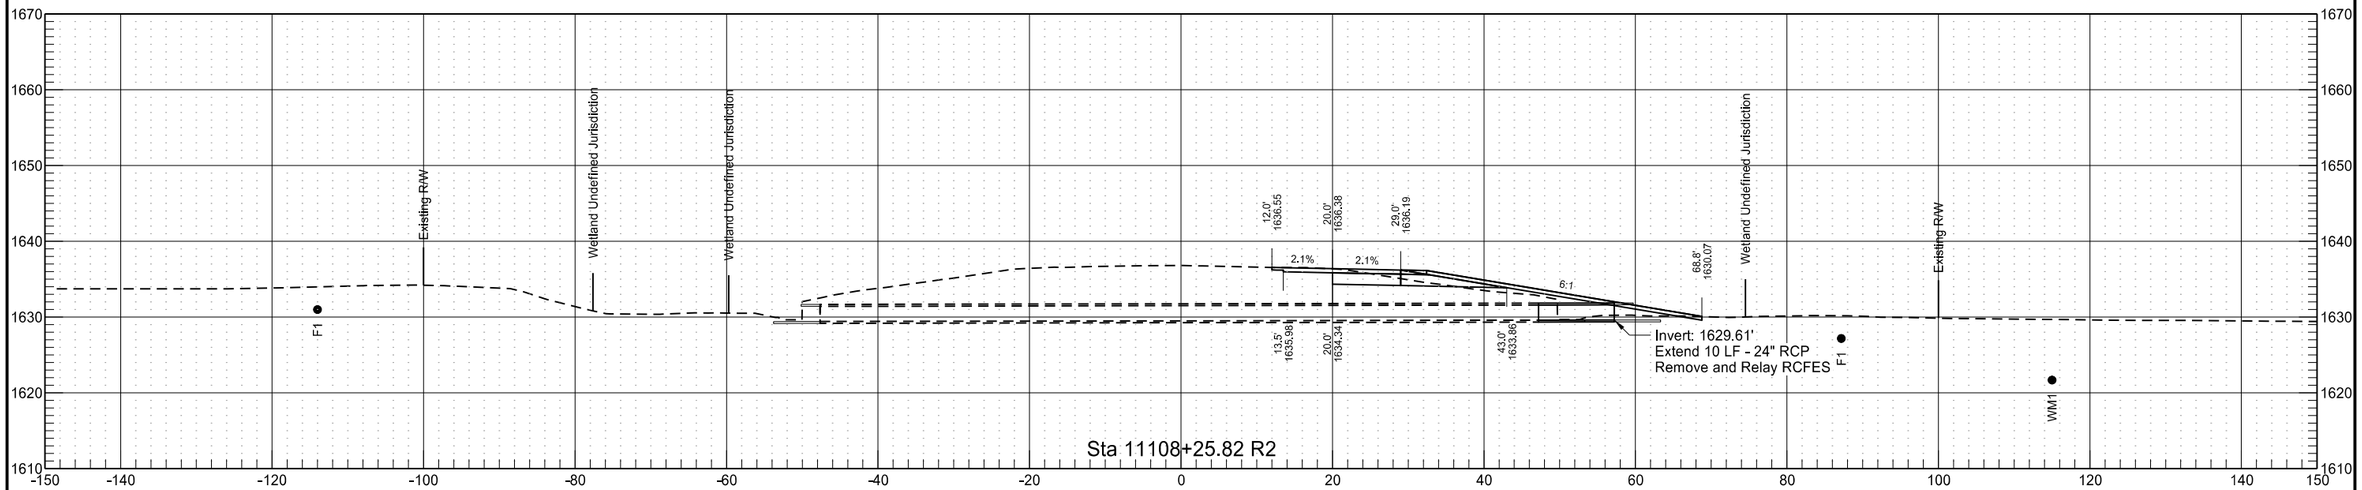

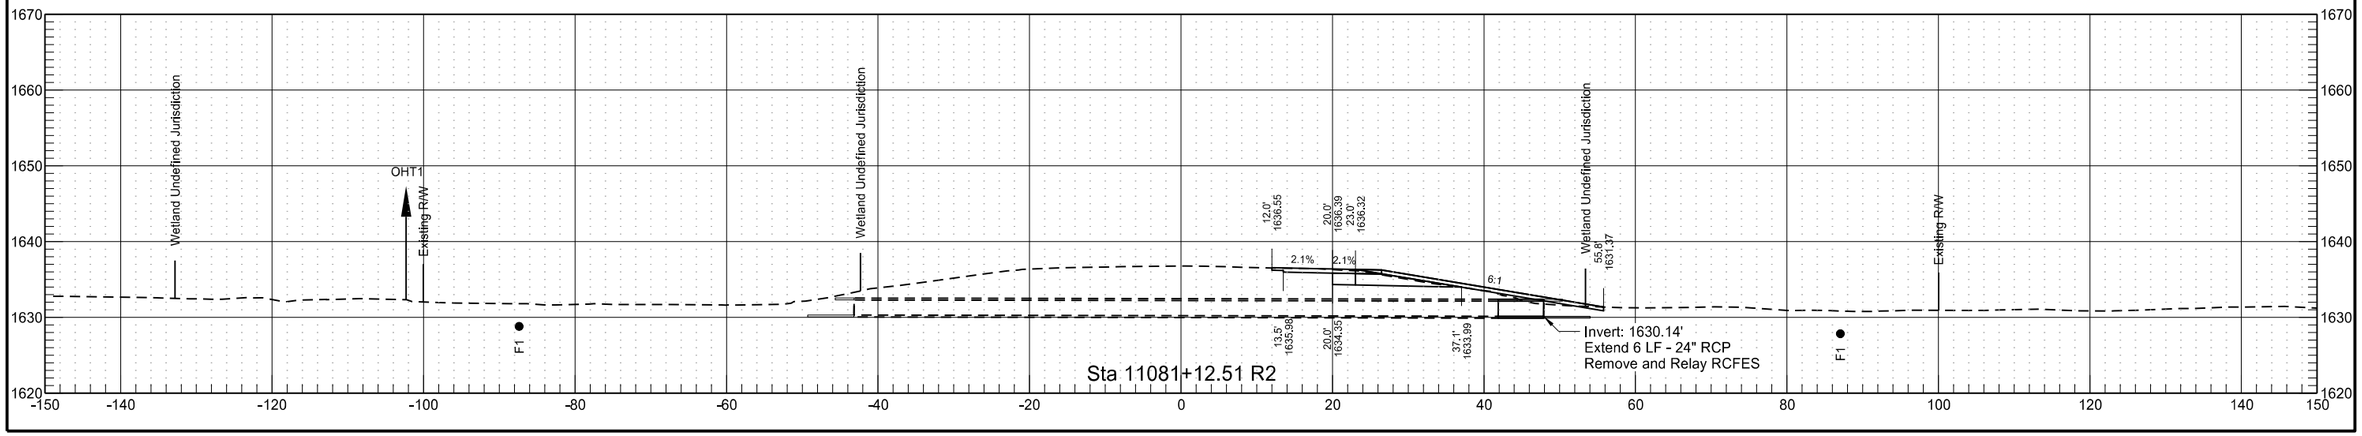


Cross Section Along Culvert Centerline

	STATE	PROJECT NO.	SECTION NO.	SHEET NO.
	ND	INF-X-3-052(053)185	200	470

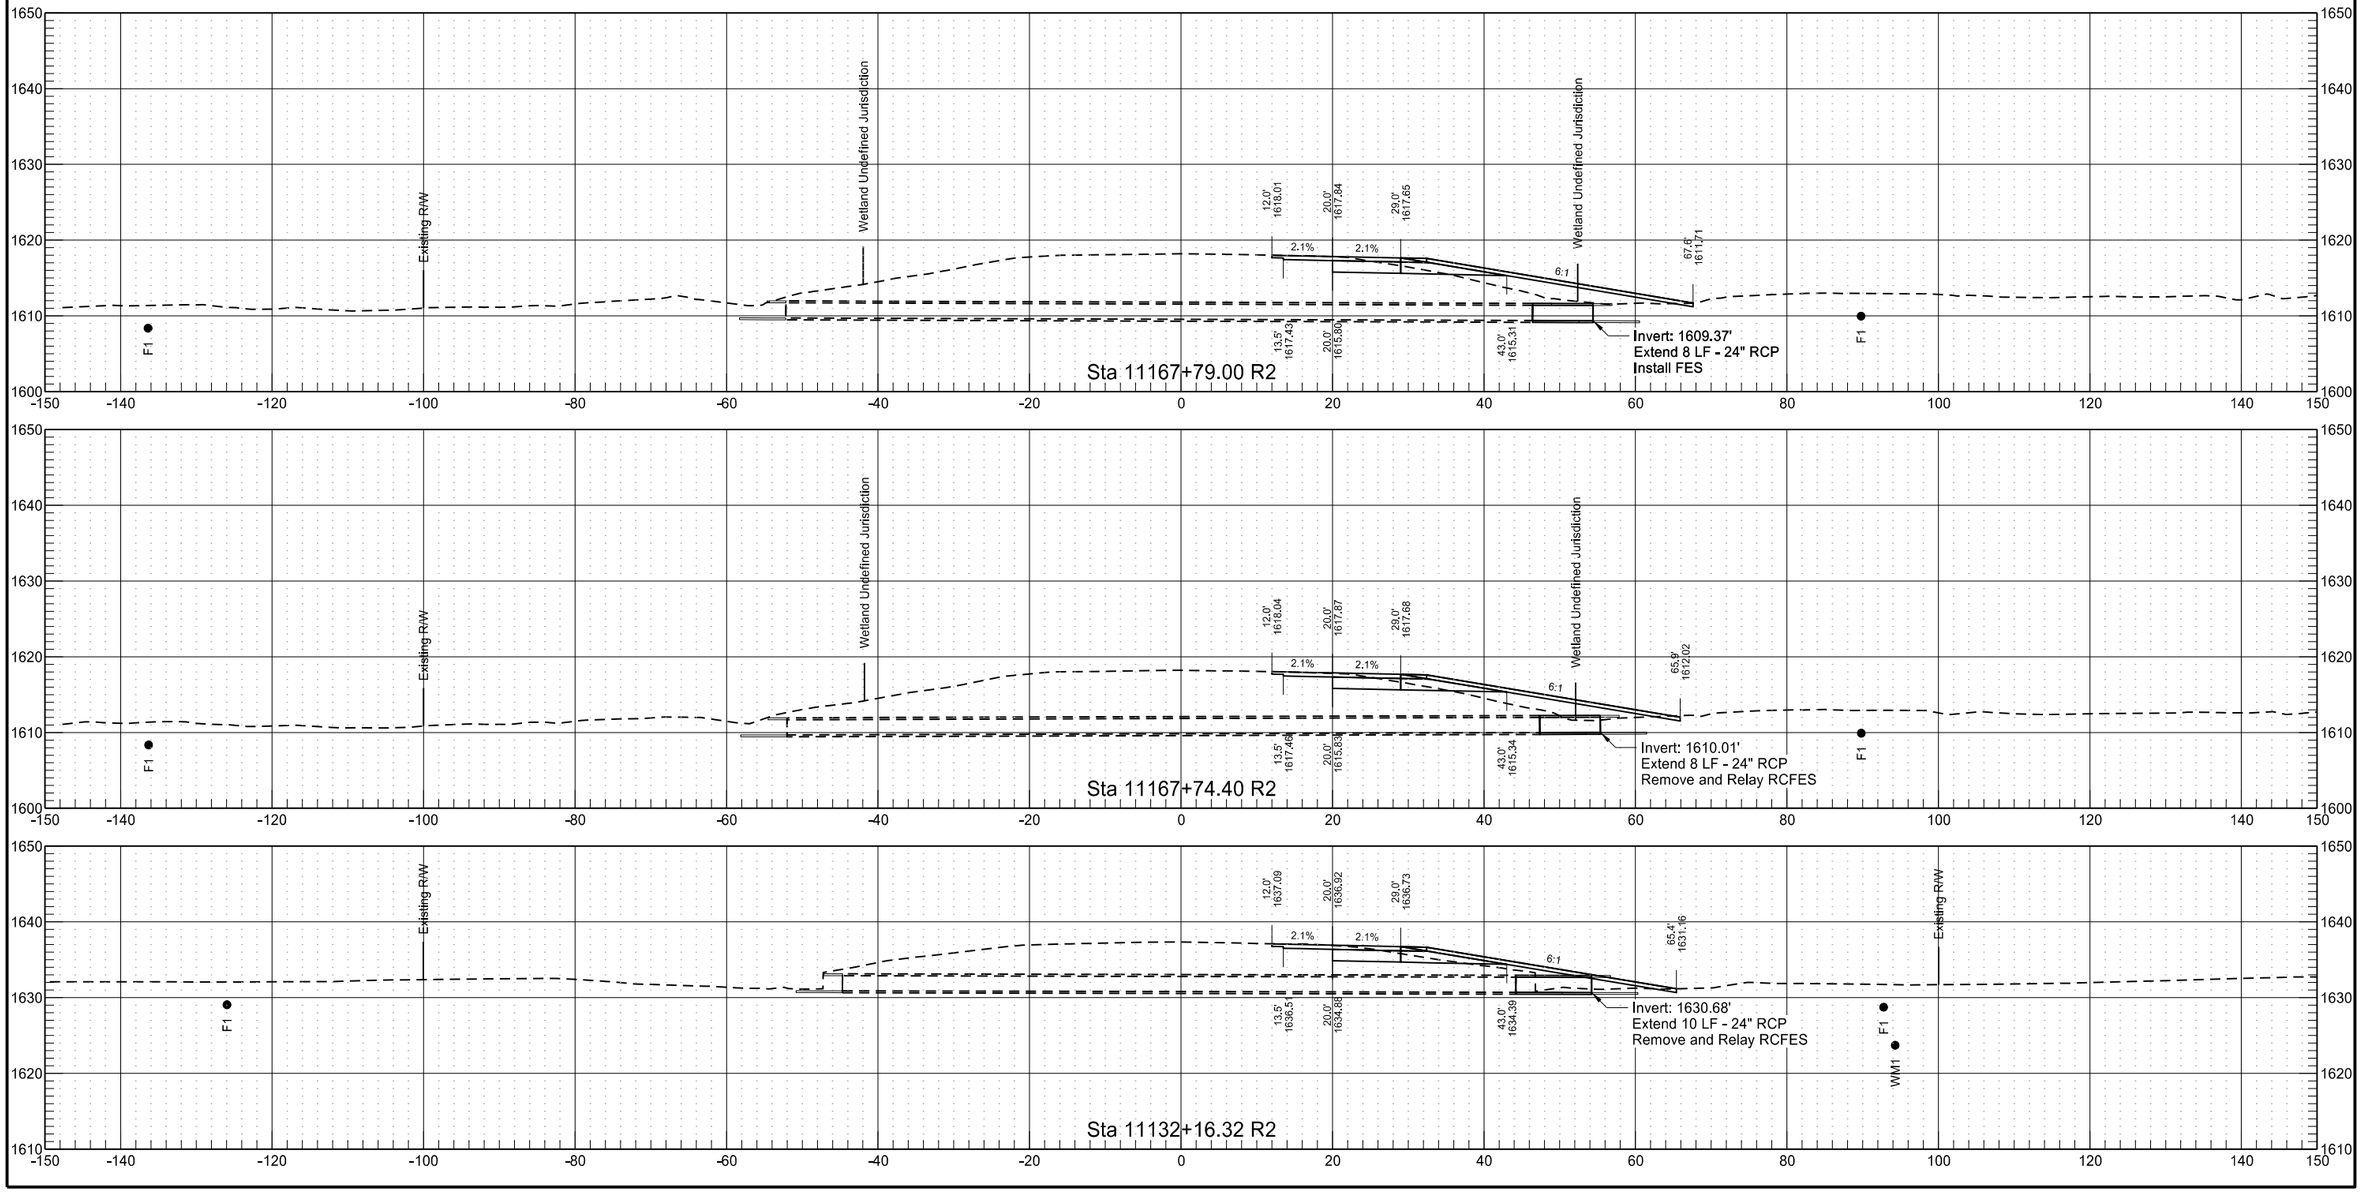


Cross Section Along Culvert Centerline

	STATE	PROJECT NO.	SECTION NO.	SHEET NO.
	ND	INF-X-3-052(053)185	200	471

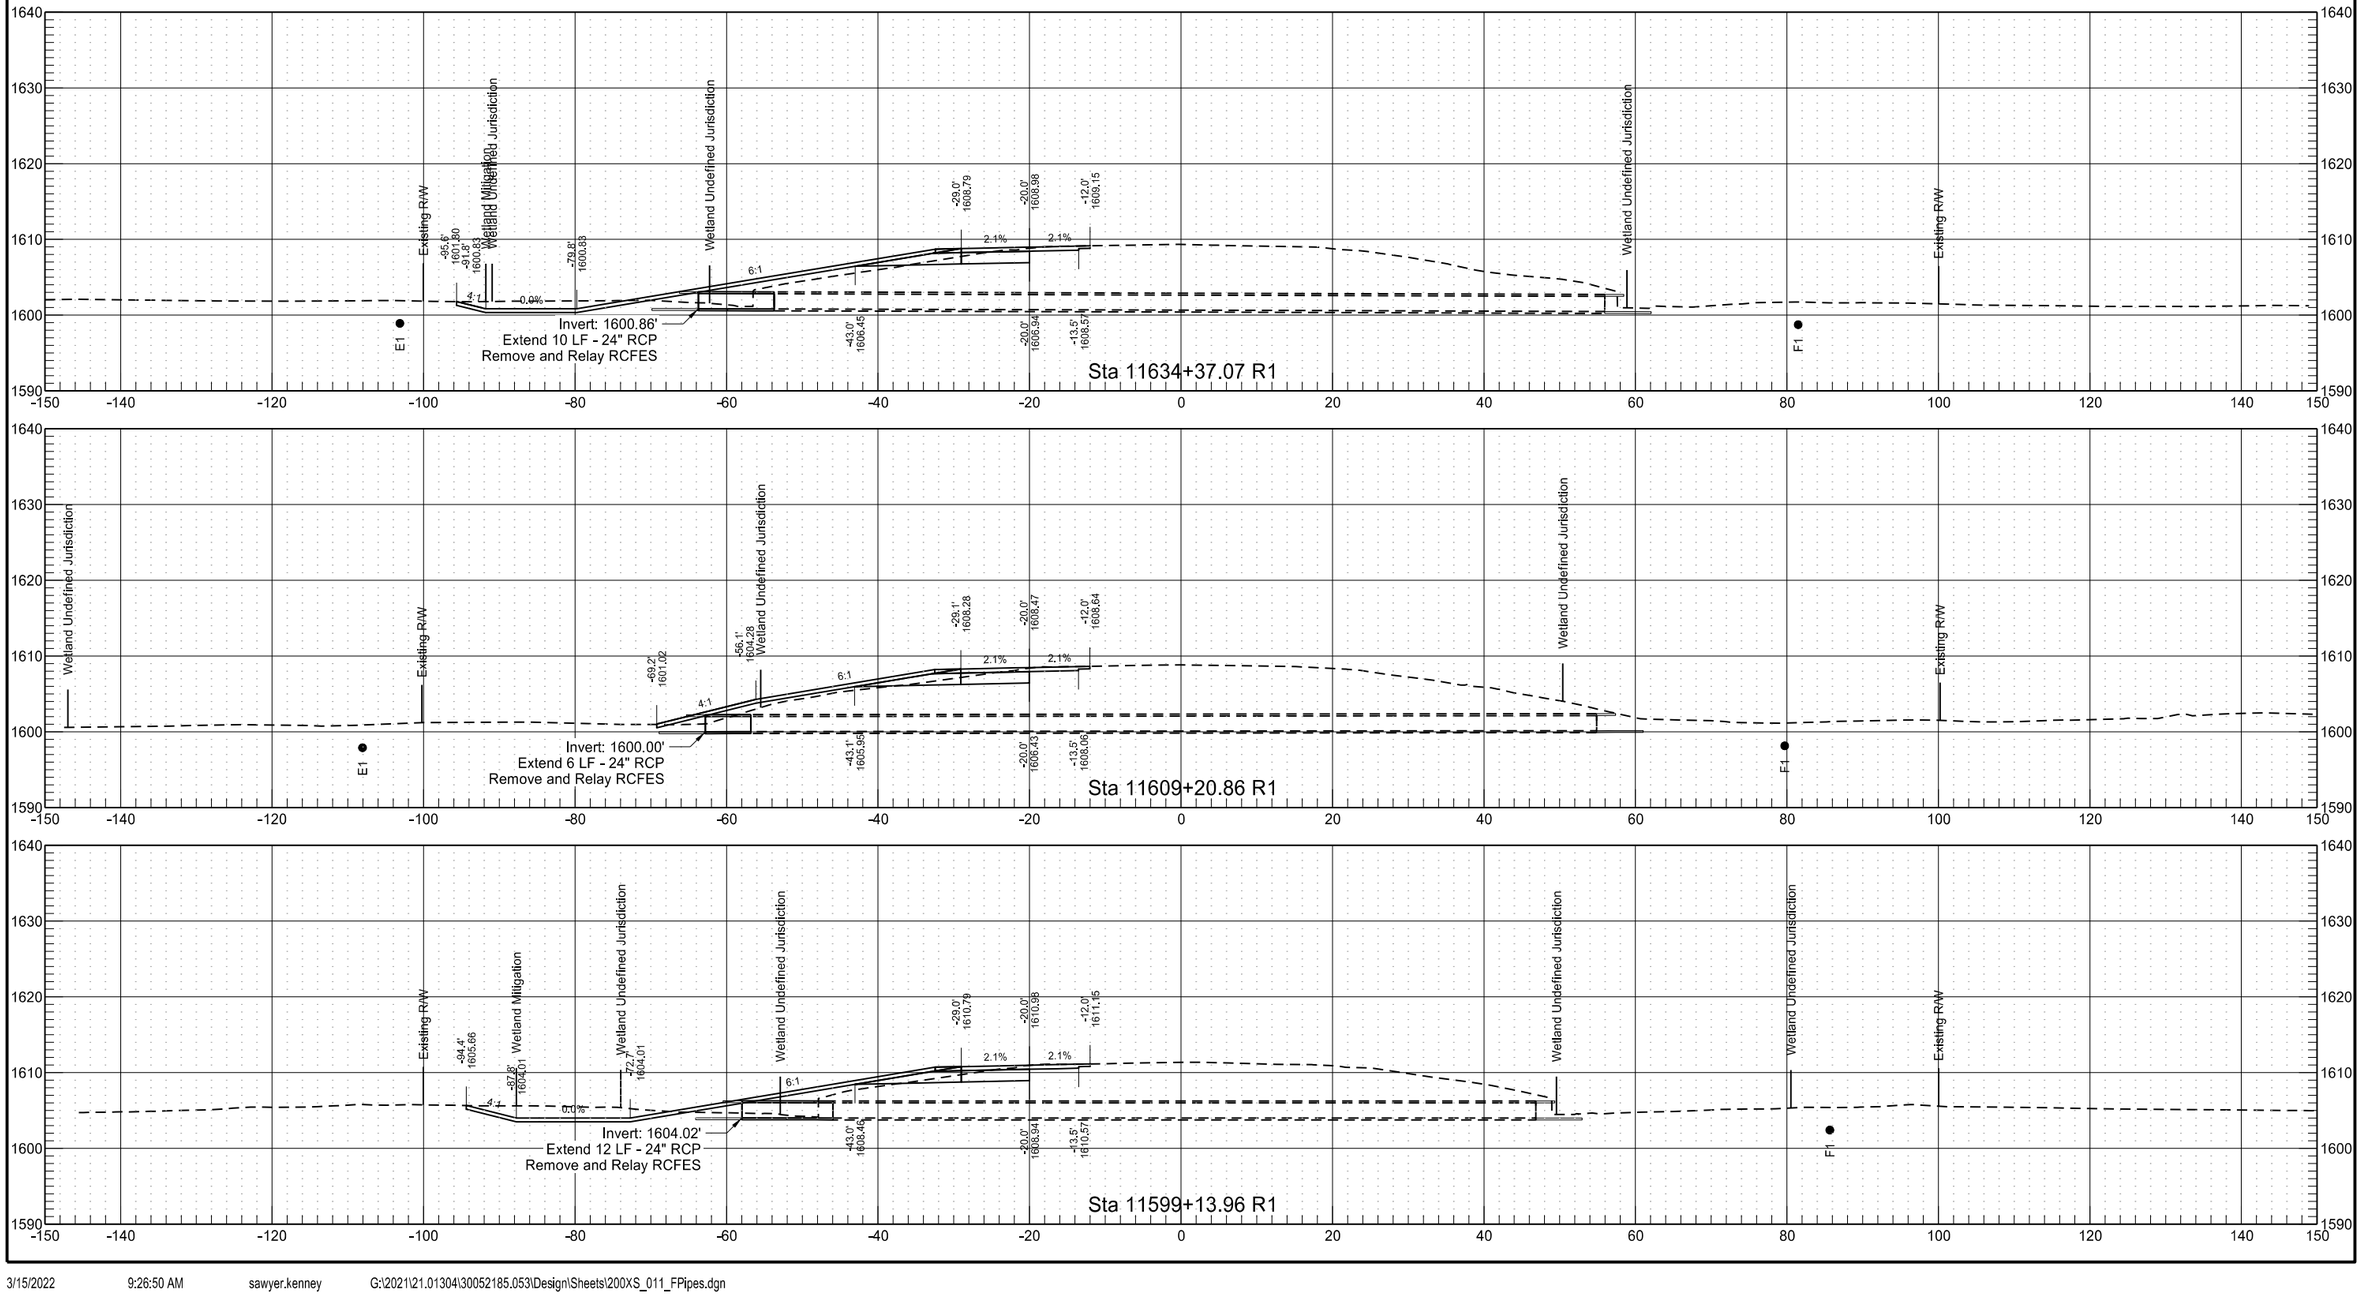

Cross Section Along Culvert Centerline


STATE	PROJECT NO.	SECTION NO.	SHEET NO.
ND	INF-X-3-052(053)185	200	472

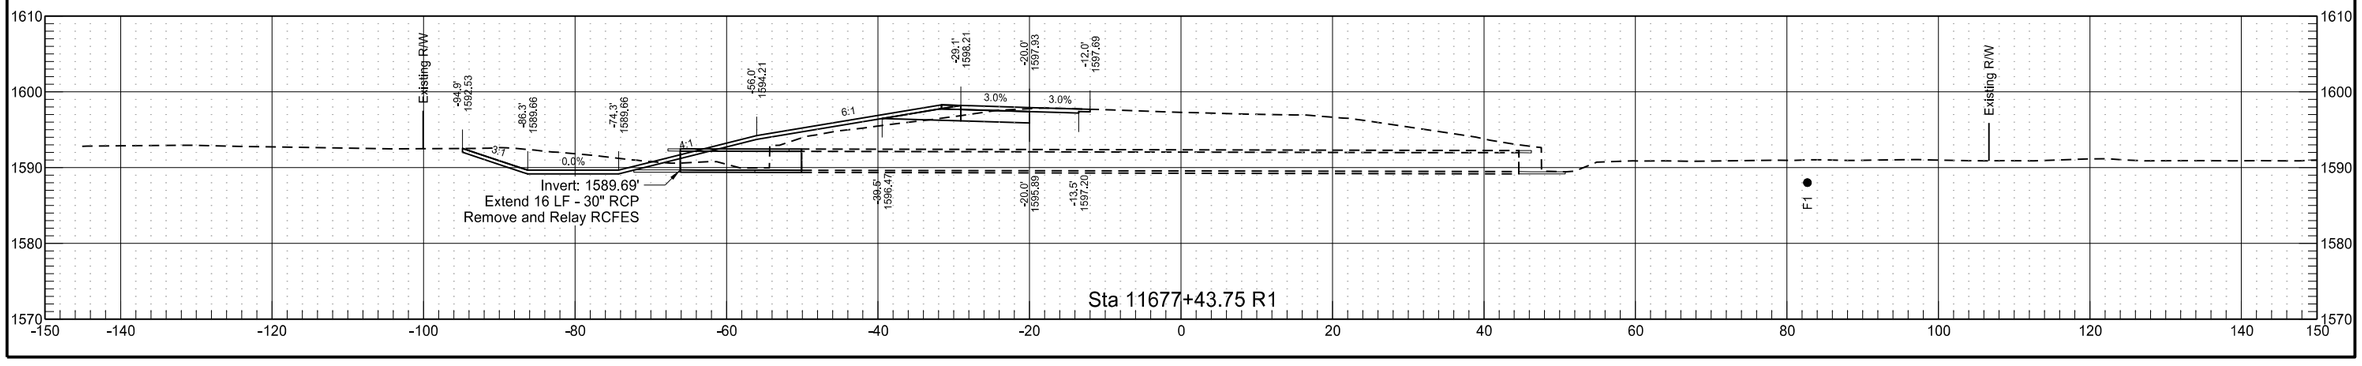



3/15/2022 9:26:50 AM sawyer.kenney G:\2021\21.01304\30052185.053\Design\Sheets\200XS_011_FPipes.dgn

15th St NE

	STATE	PROJECT NO.	SECTION NO.	SHEET NO.
	ND	INF-X-3-052(053)185	200	473

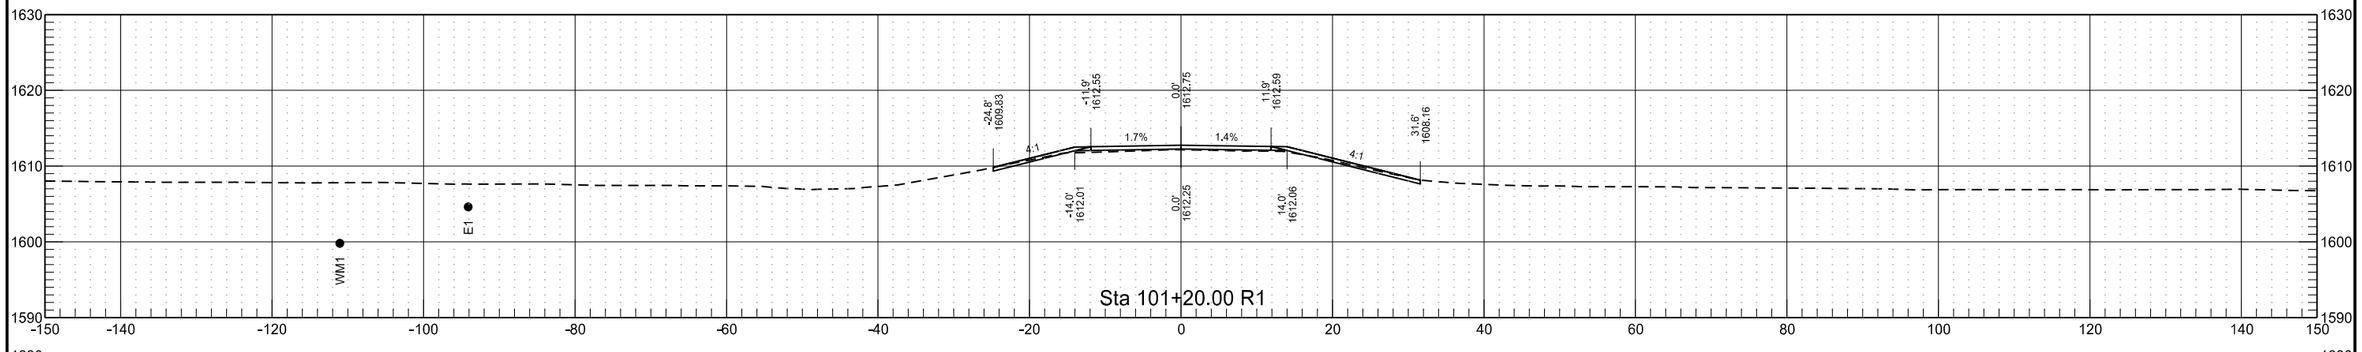

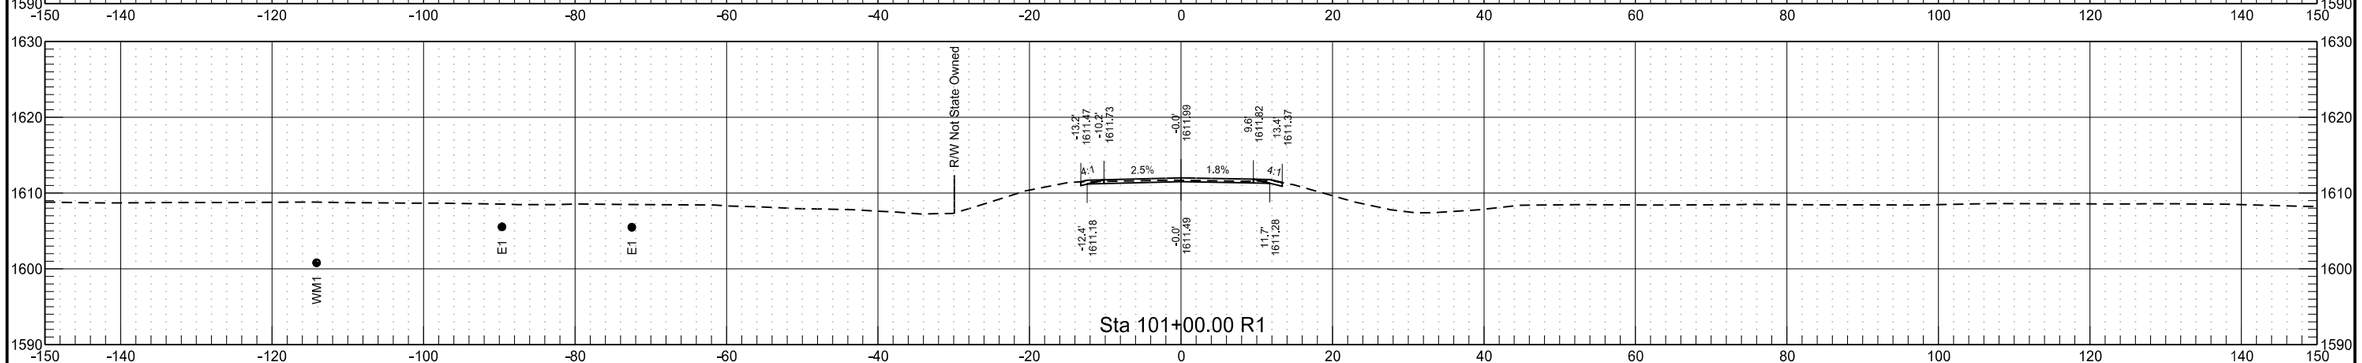


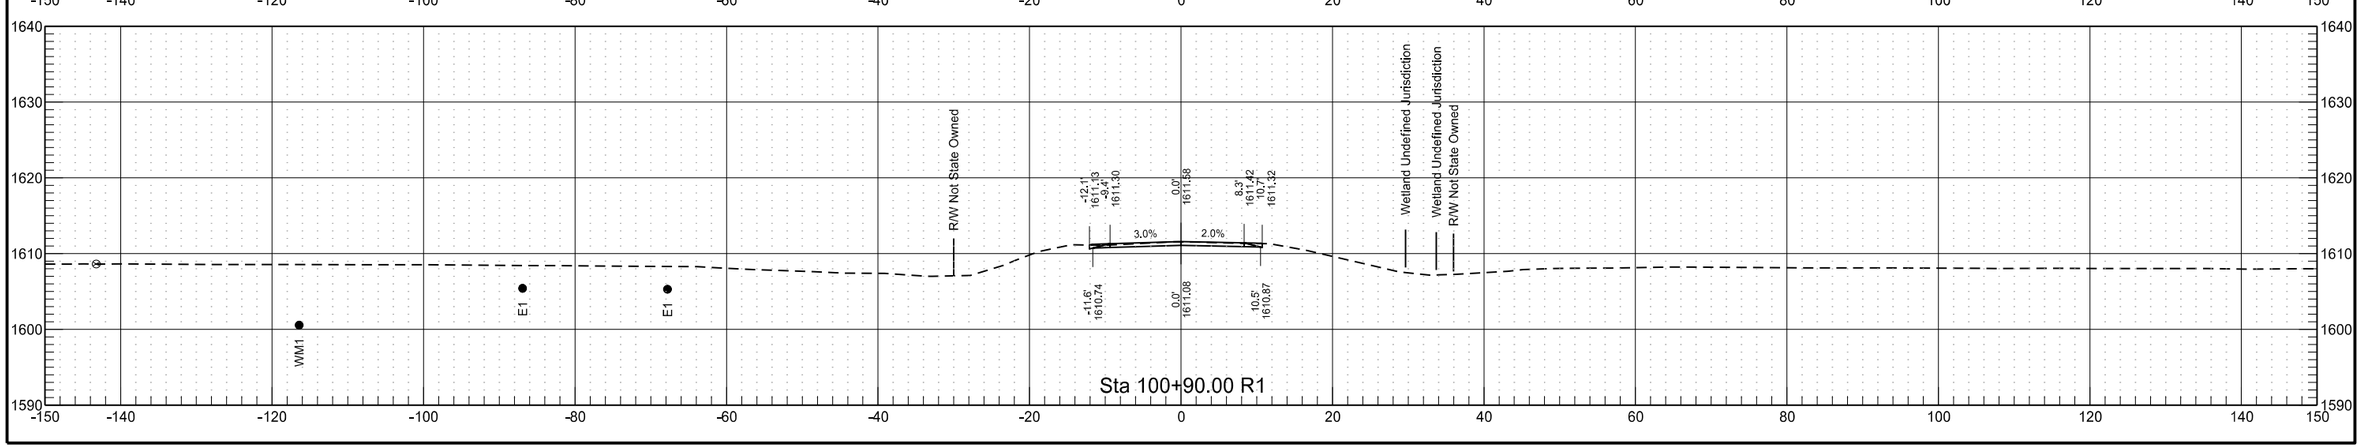

3/15/2022 9:27:06 AM sawyer.kenney G:\2021\21.01304\30052185.053\Design\Sheets\200XS_012_RP186.4_Apps.dgn


15th St NE

	STATE	PROJECT NO.	SECTION NO.	SHEET NO.
	ND	INF-X-3-052(053)185	200	474

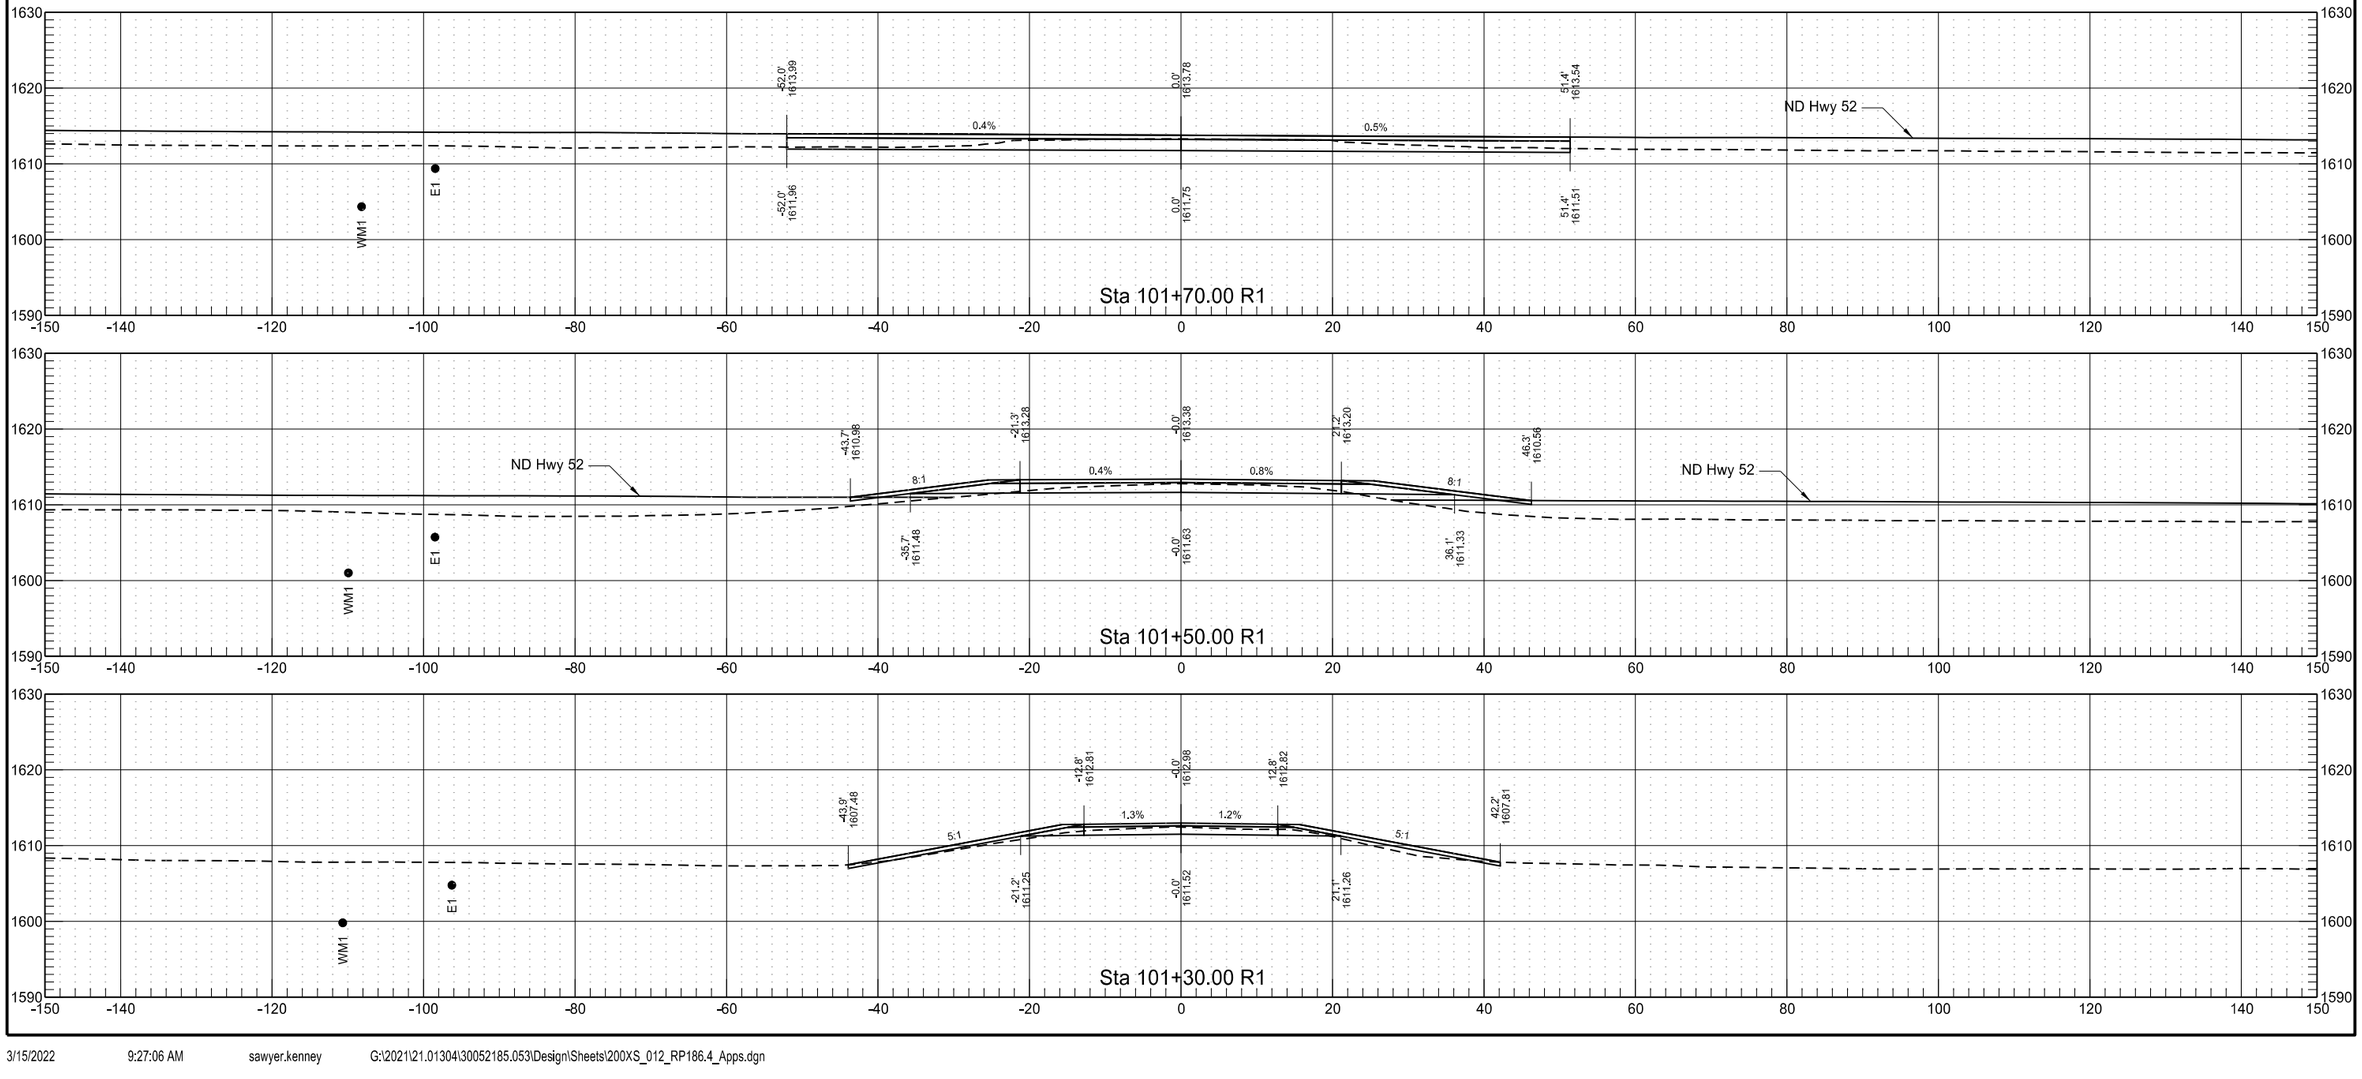

14th St NE


	STATE	PROJECT NO.	SECTION NO.	SHEET NO.
	ND	INF-X-3-052(053)185	200	475

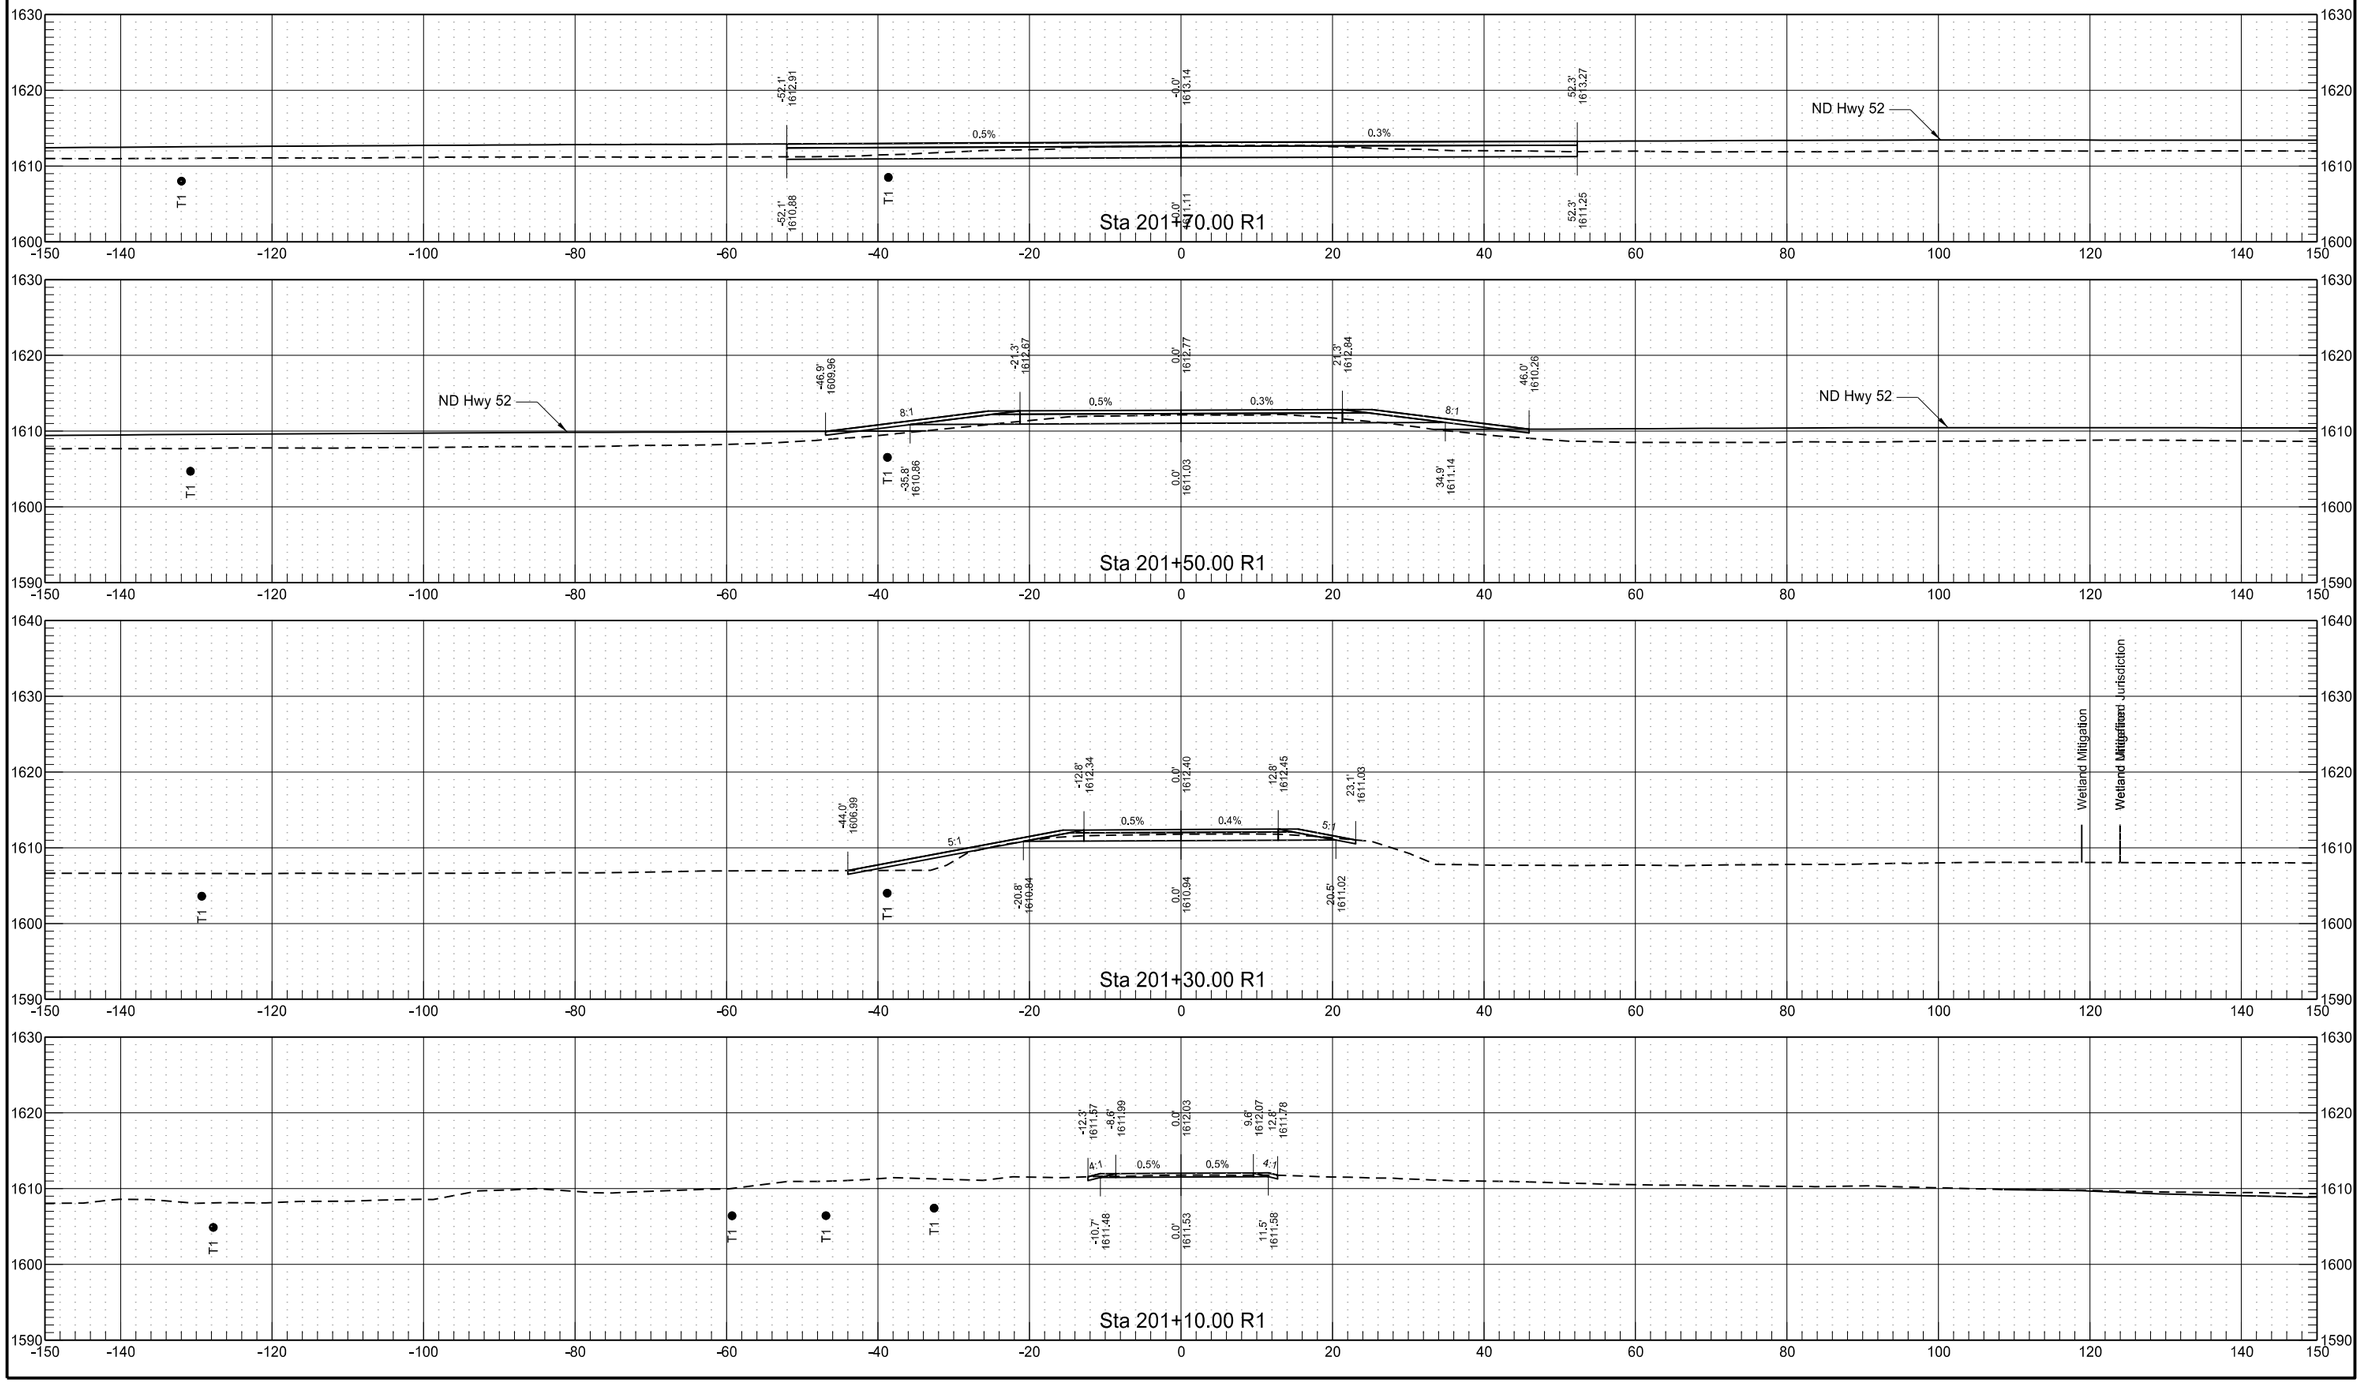

3/15/2022 9:27:07 AM sawyer.kenney G:\2021\21.01304\30052185.053\Design\Sheets\200XS_012_RP186.4_Apps.dgn


5th St NE


	STATE	PROJECT NO.	SECTION NO.	SHEET NO.
	ND	INF-X-3-052(053)185	200	476

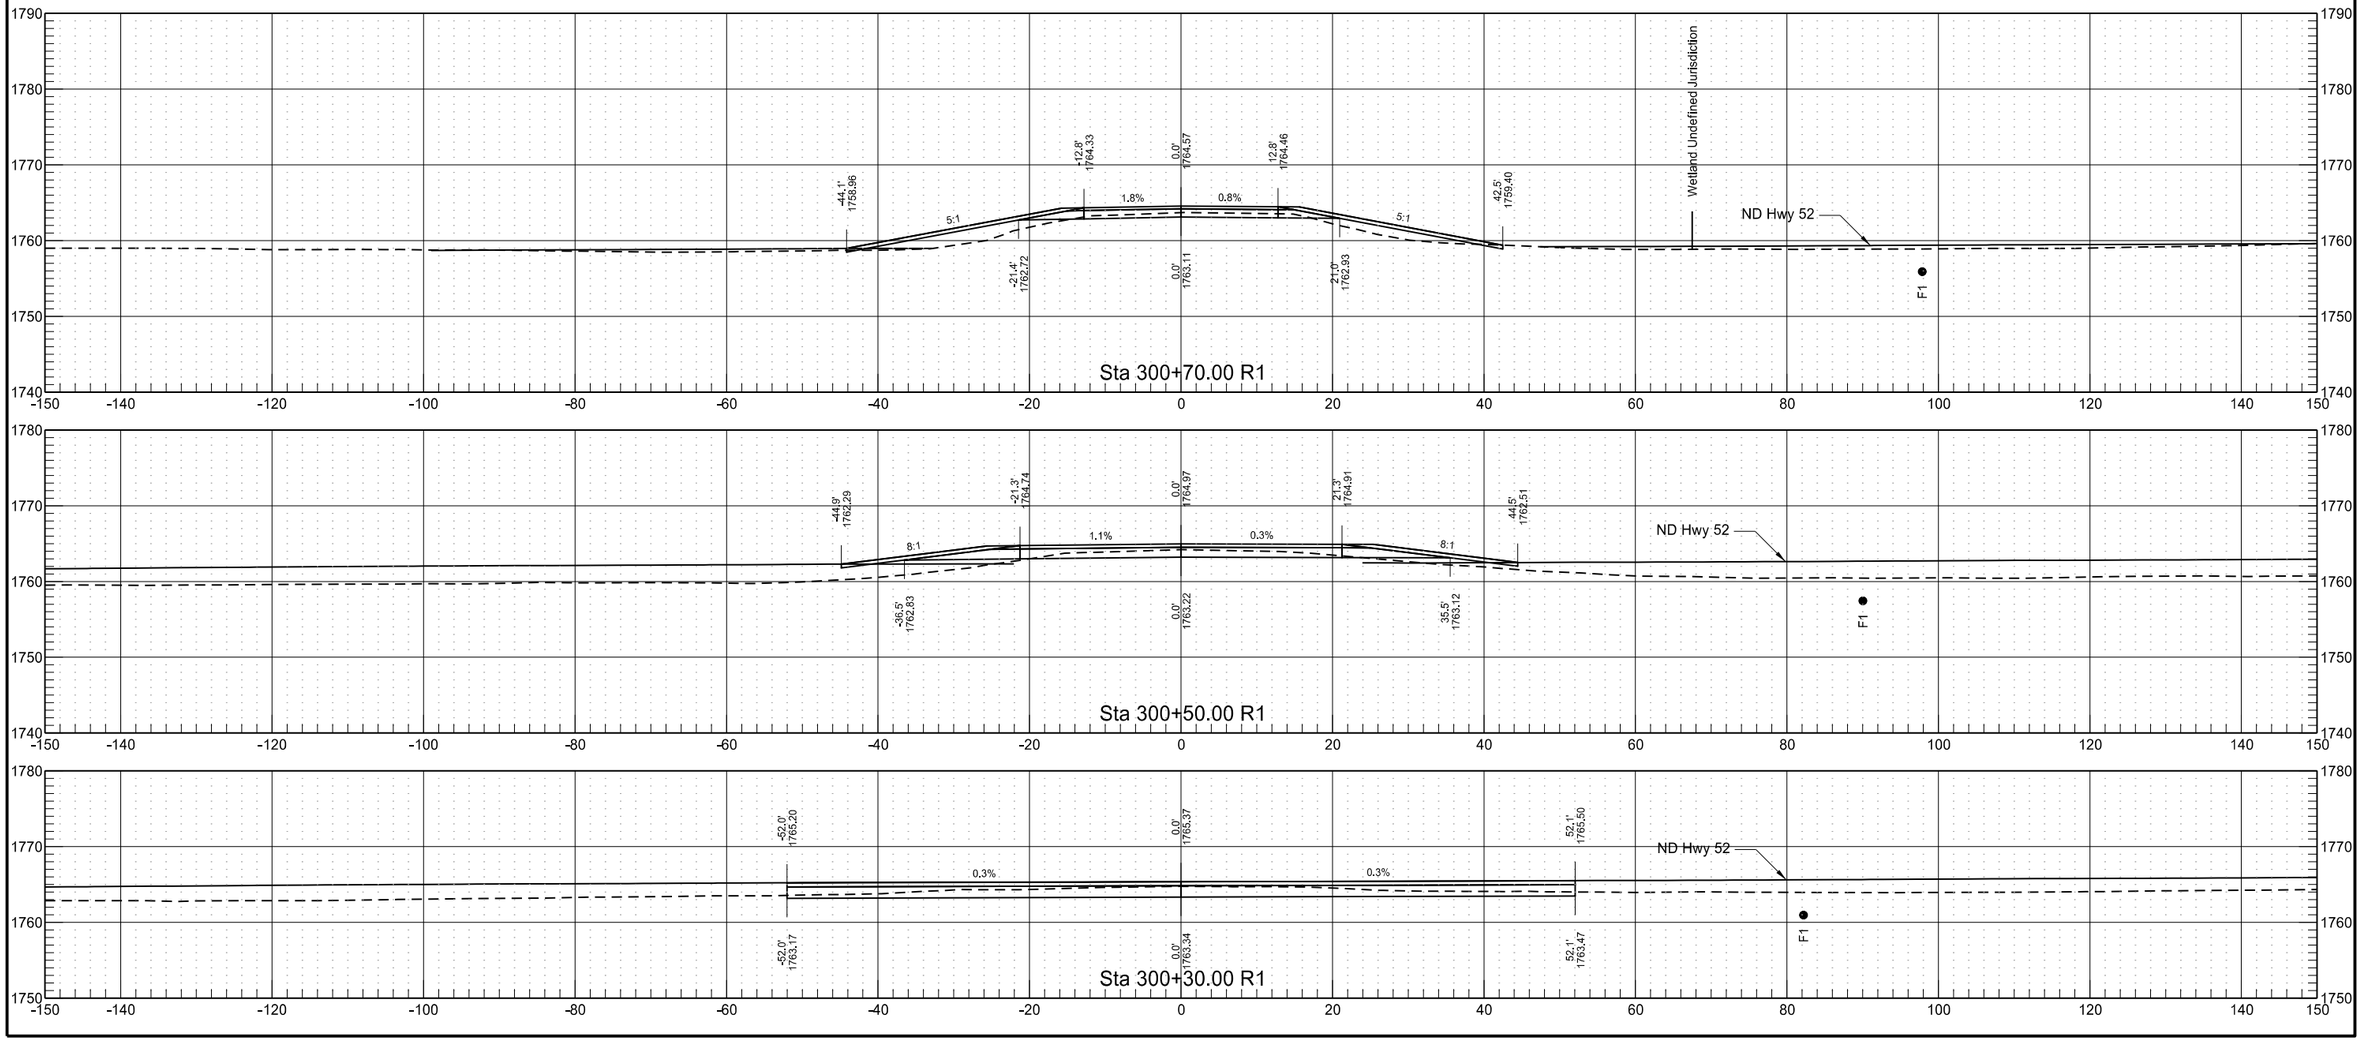


	STATE	PROJECT NO.	SECTION NO.	SHEET NO.
	ND	INF-X-3-052(053)185	200	477

5th St NE

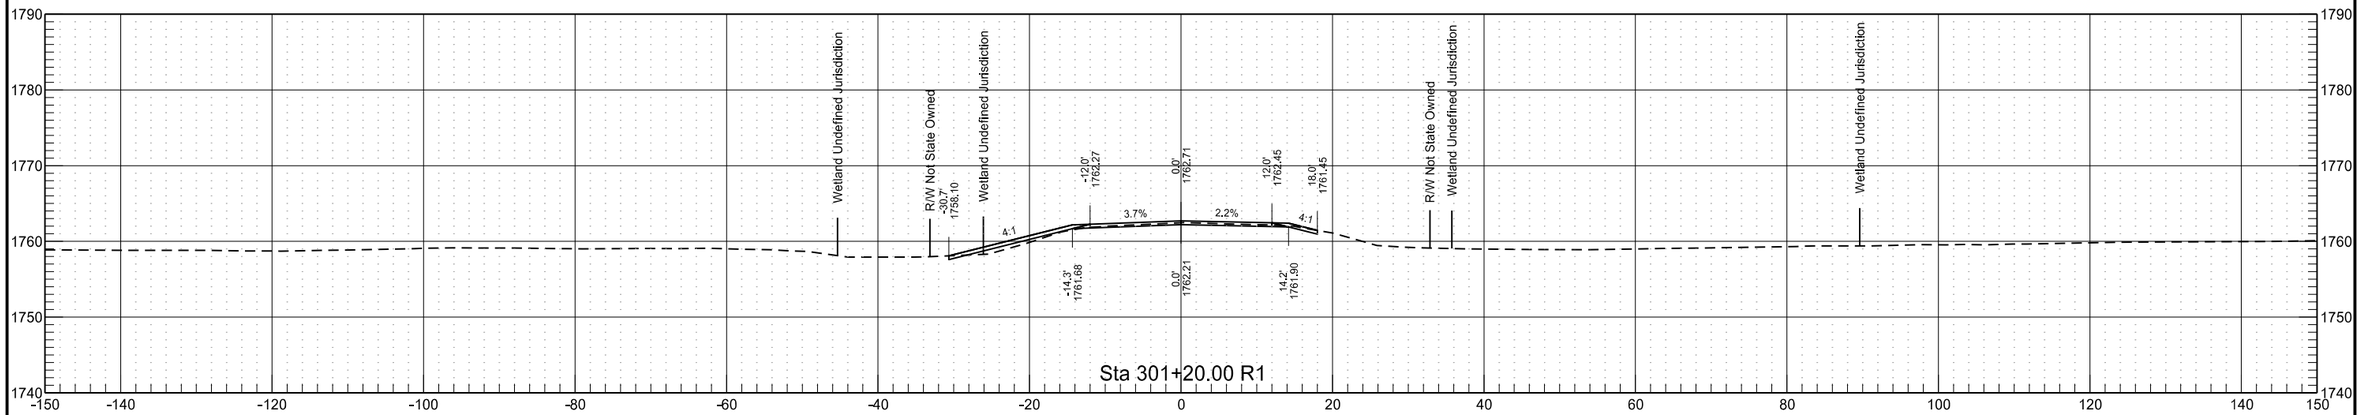


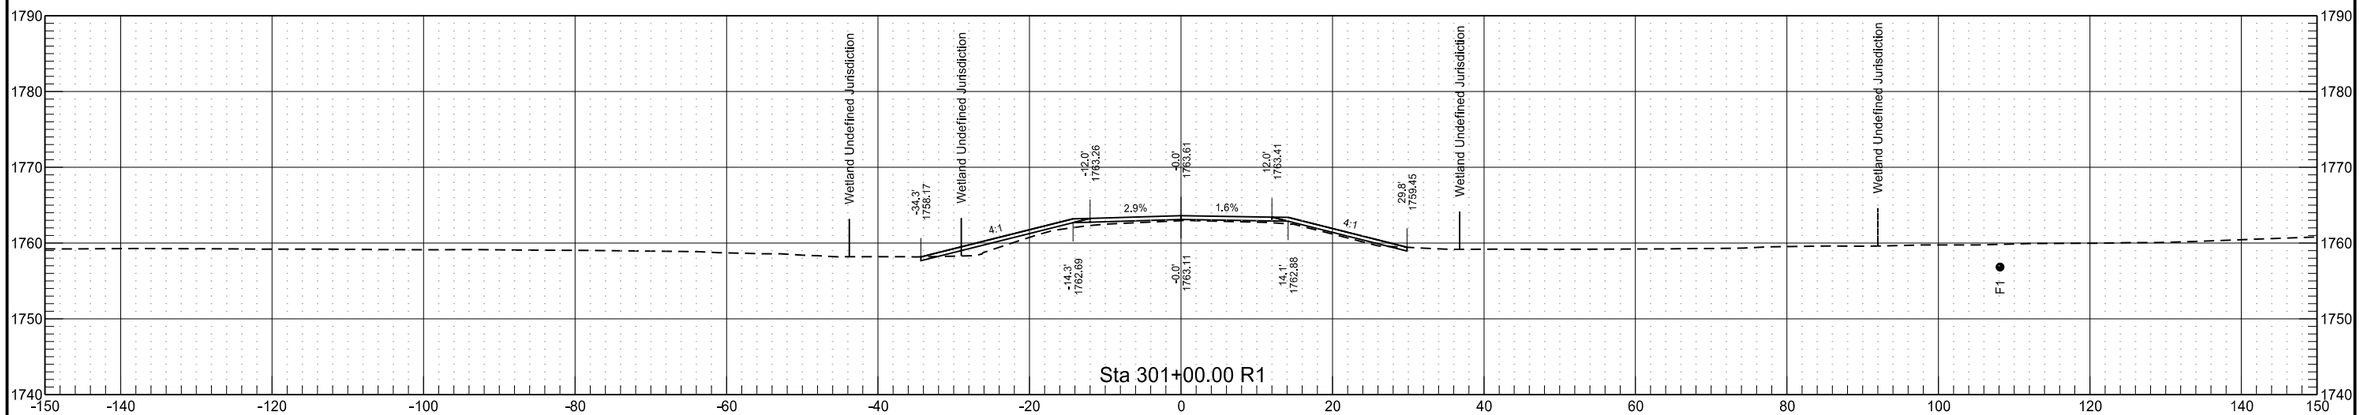

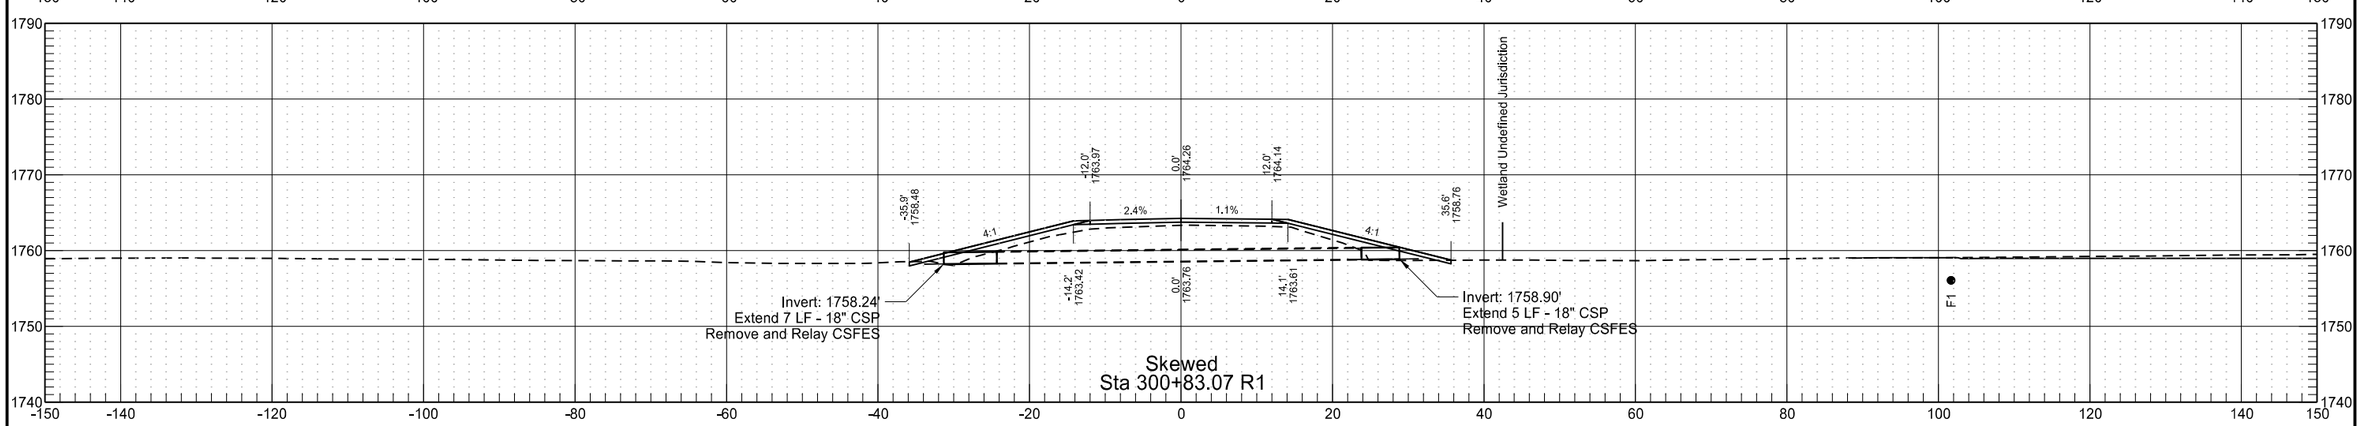


Field Drive
Sta. 10422+62

	STATE	PROJECT NO.	SECTION NO.	SHEET NO.
	ND	INF-X-3-052(053)185	200	478

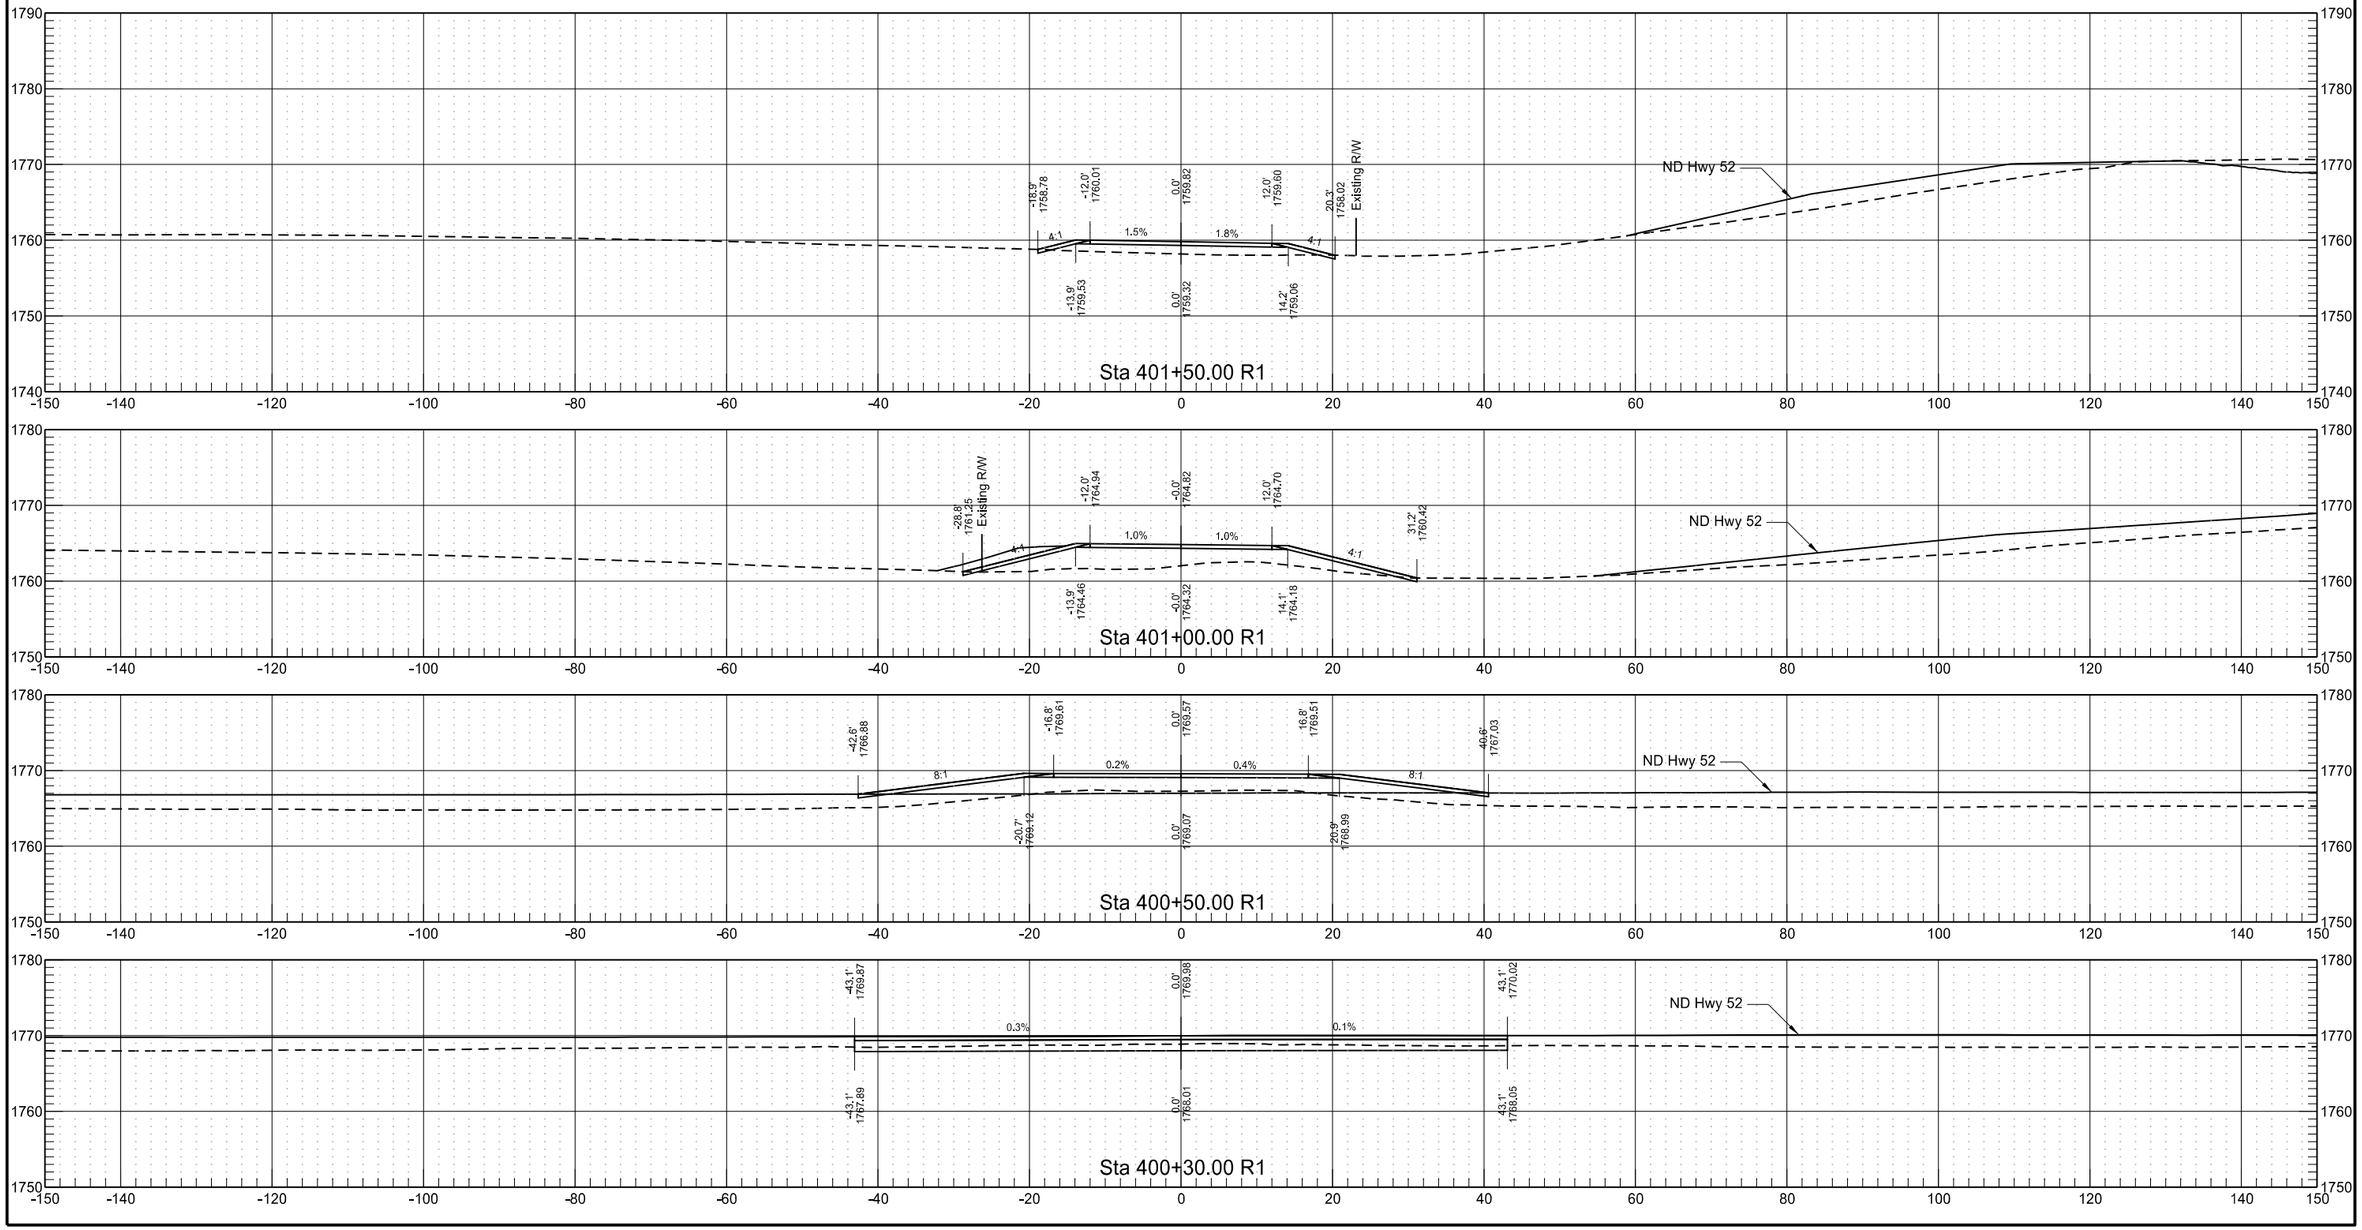

Field Drive
Sta. 10422+62


	STATE	PROJECT NO.	SECTION NO.	SHEET NO.
	ND	INF-X-3-052(053)185	200	479

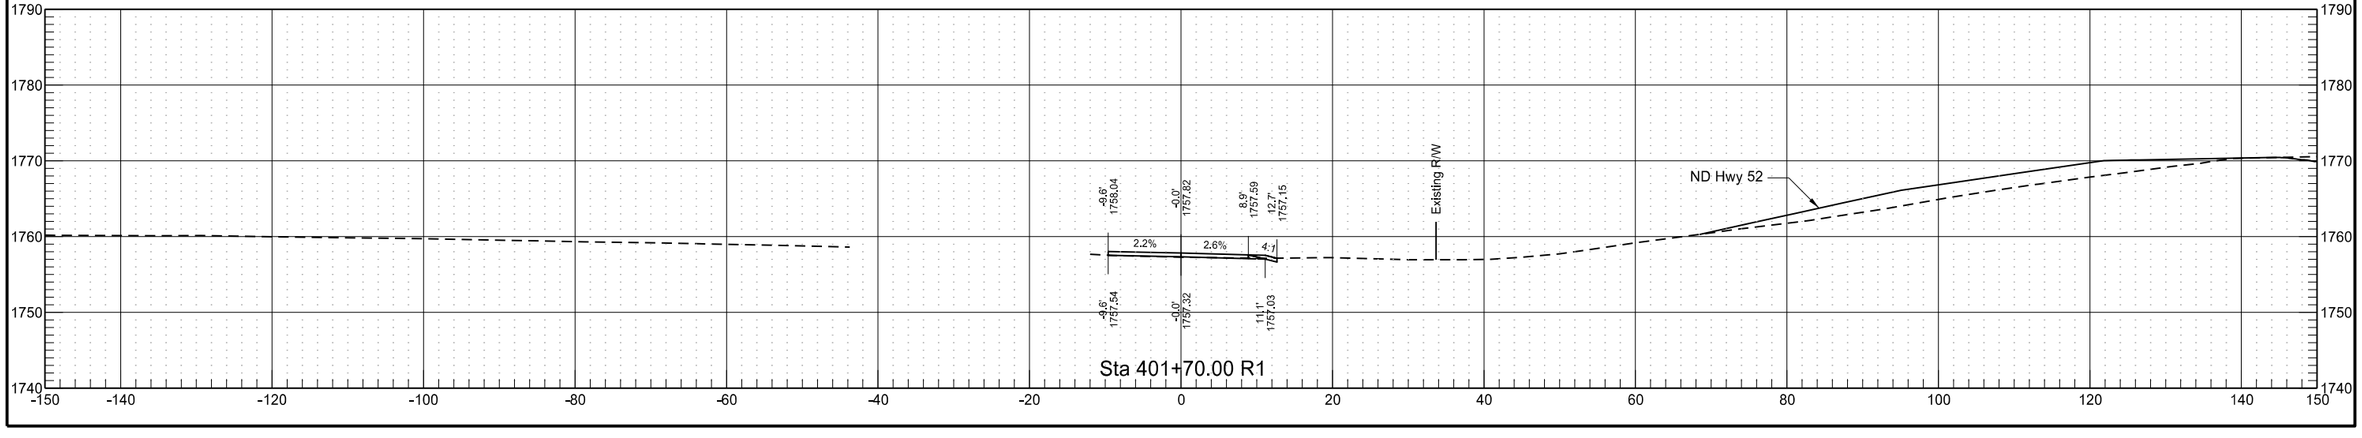

3/15/2022 9:27:12 AM sawyer.kenney G:\2021\21.01304\30052185.053\Design\Sheets\200XS_013_RP195.9_Apps.dgn

Field Drive
Sta. 10422+62

	STATE	PROJECT NO.	SECTION NO.	SHEET NO.
	ND	INF-X-3-052(053)185	200	480

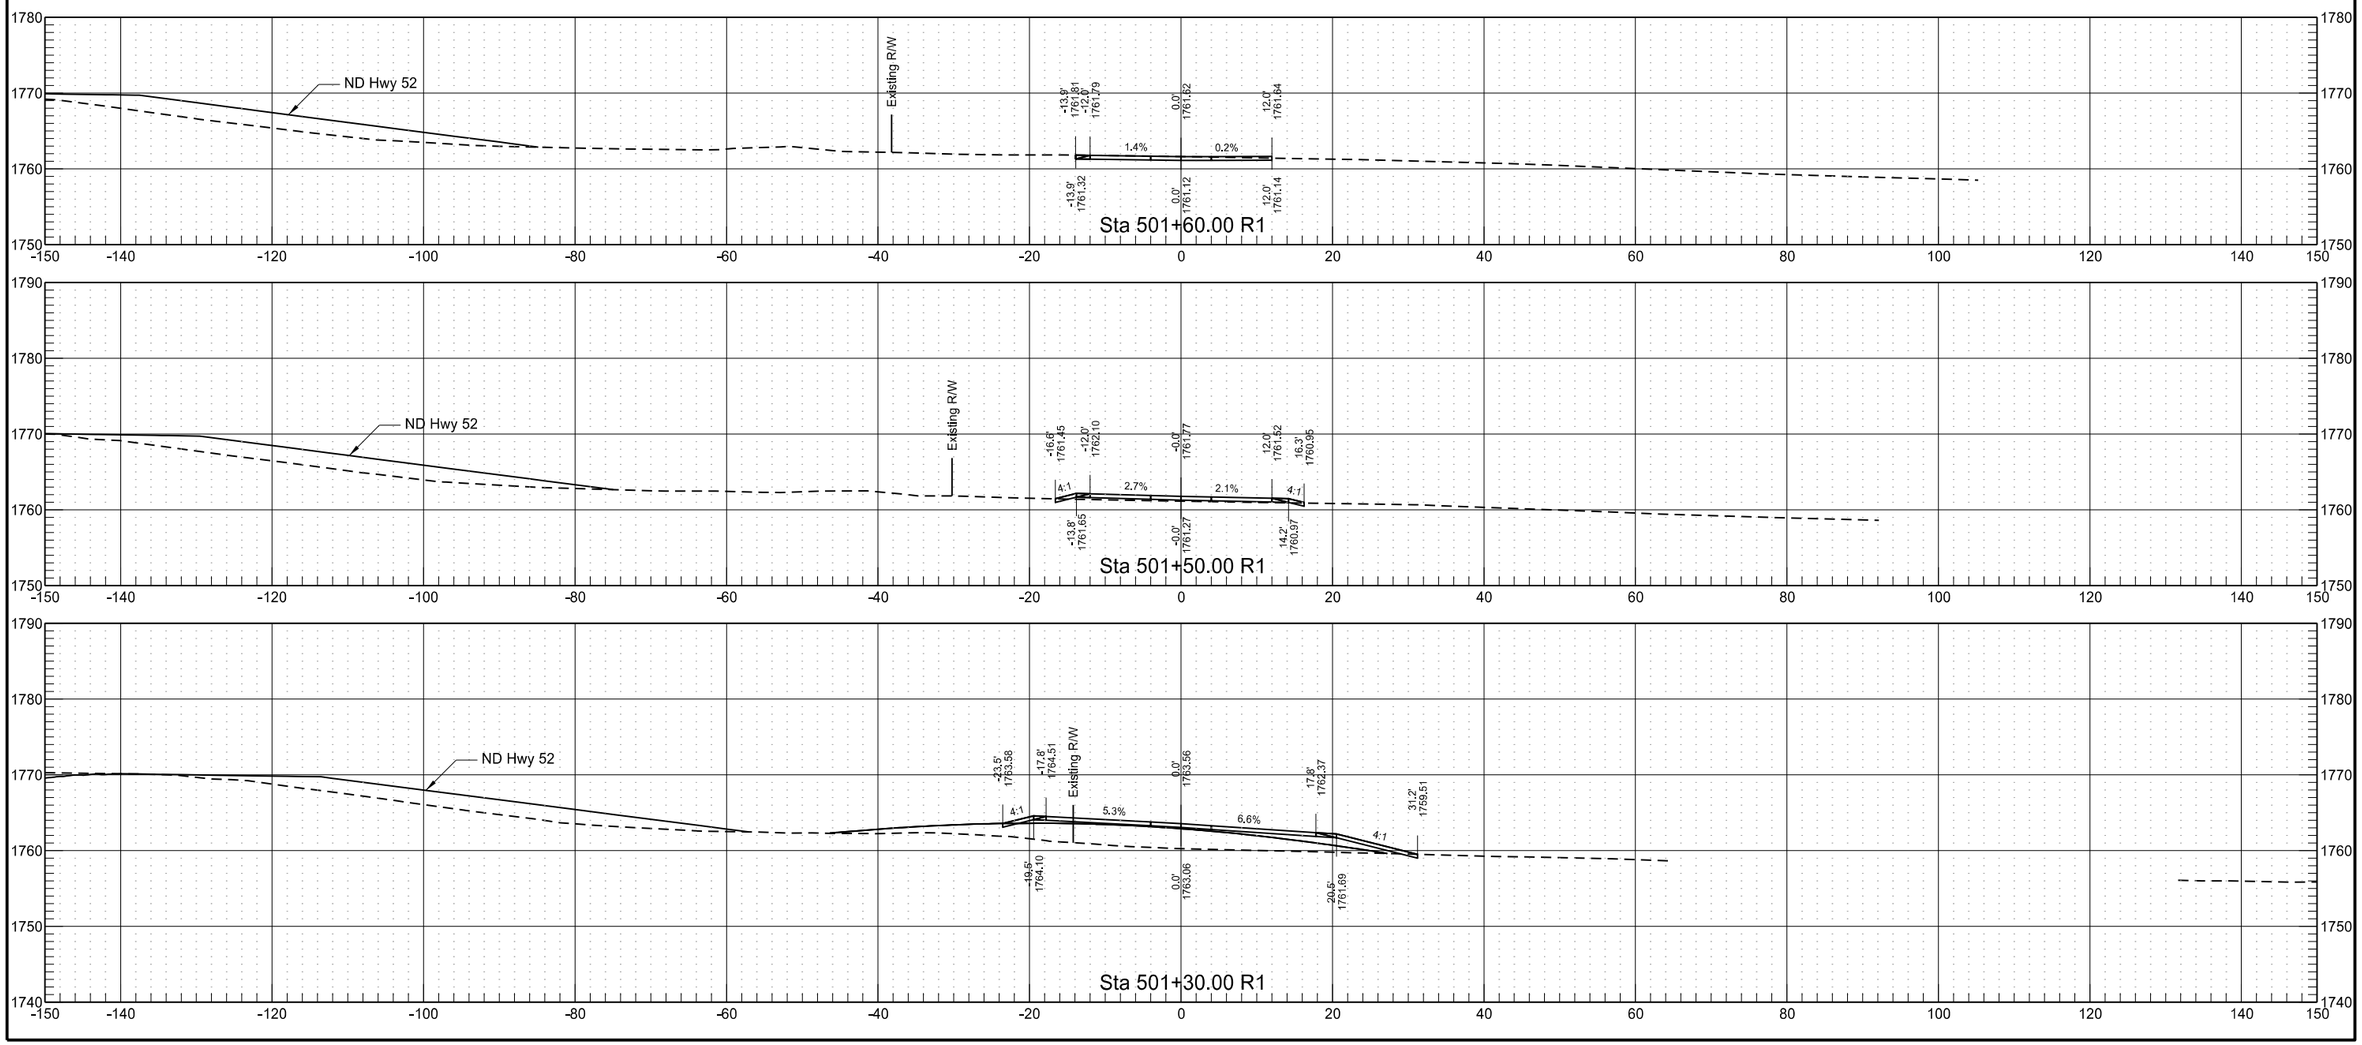


4th St NE

	STATE	PROJECT NO.	SECTION NO.	SHEET NO.
	ND	INF-X-3-052(053)185	200	481

3/15/2022 9:27:14 AM sawyer.kenney G:\2021\21.01304\30052185.053\Design\Sheets\200XS_013_RP195.9_Apps.dgn

4th St NE


	STATE	PROJECT NO.	SECTION NO.	SHEET NO.
	ND	INF-X-3-052(053)185	200	482

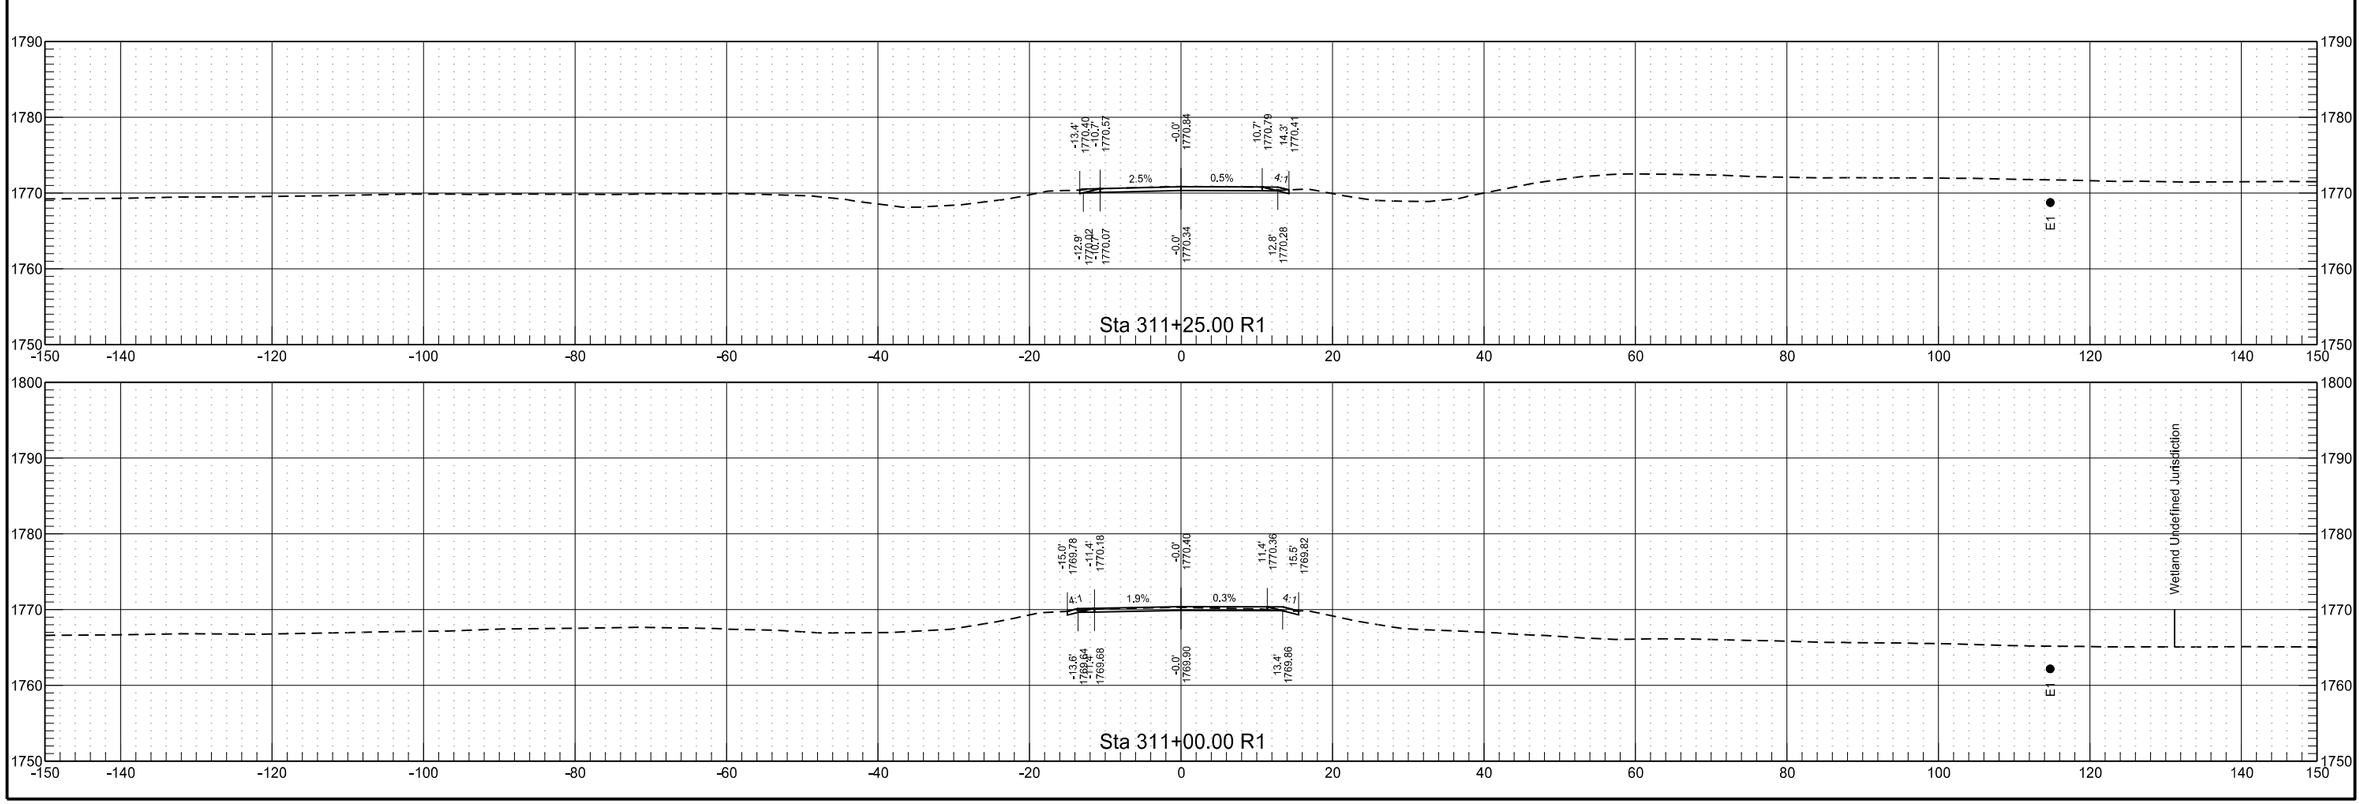



3/15/2022 9:27:14 AM sawyer.kenney G:\2021\21.01304\30052185.053\Design\Sheets\200XS_013_RP195.9_Apps.dgn

Field Drive
Sta. 10516+50

	STATE	PROJECT NO.	SECTION NO.	SHEET NO.
	ND	INF-X-3-052(053)185	200	483

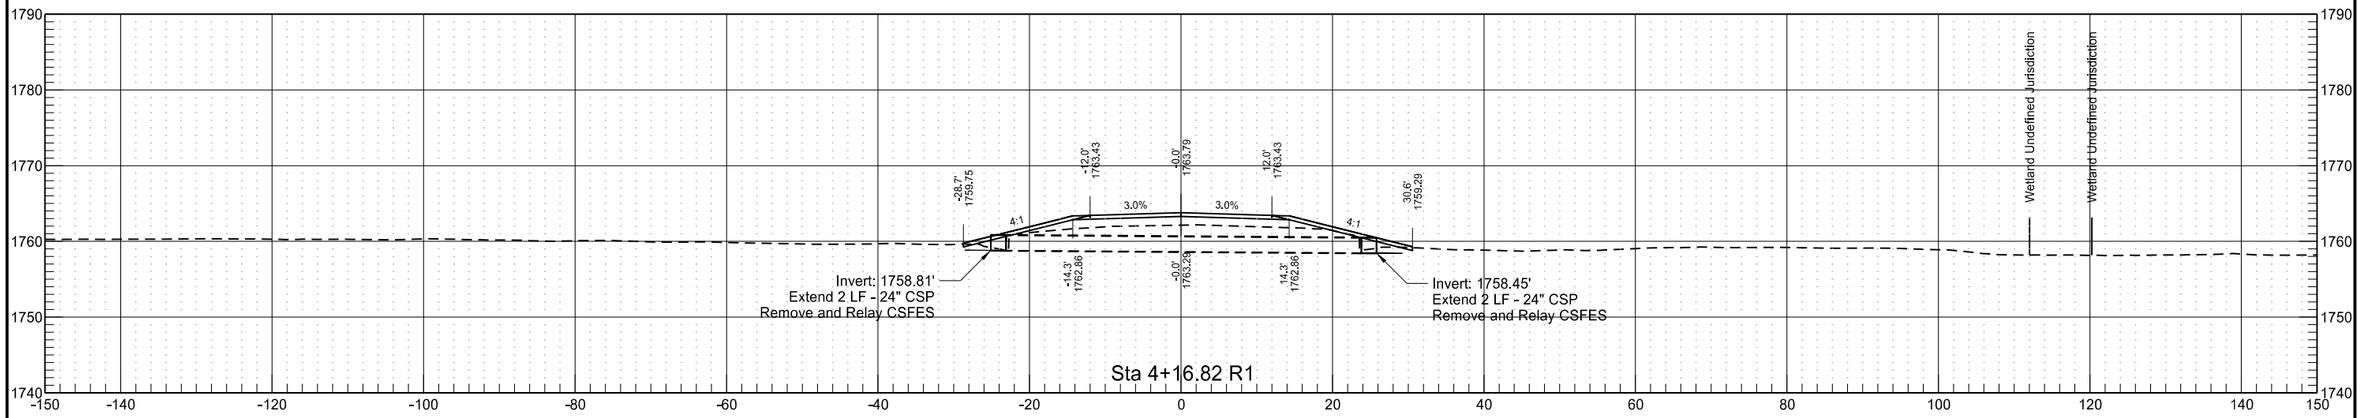


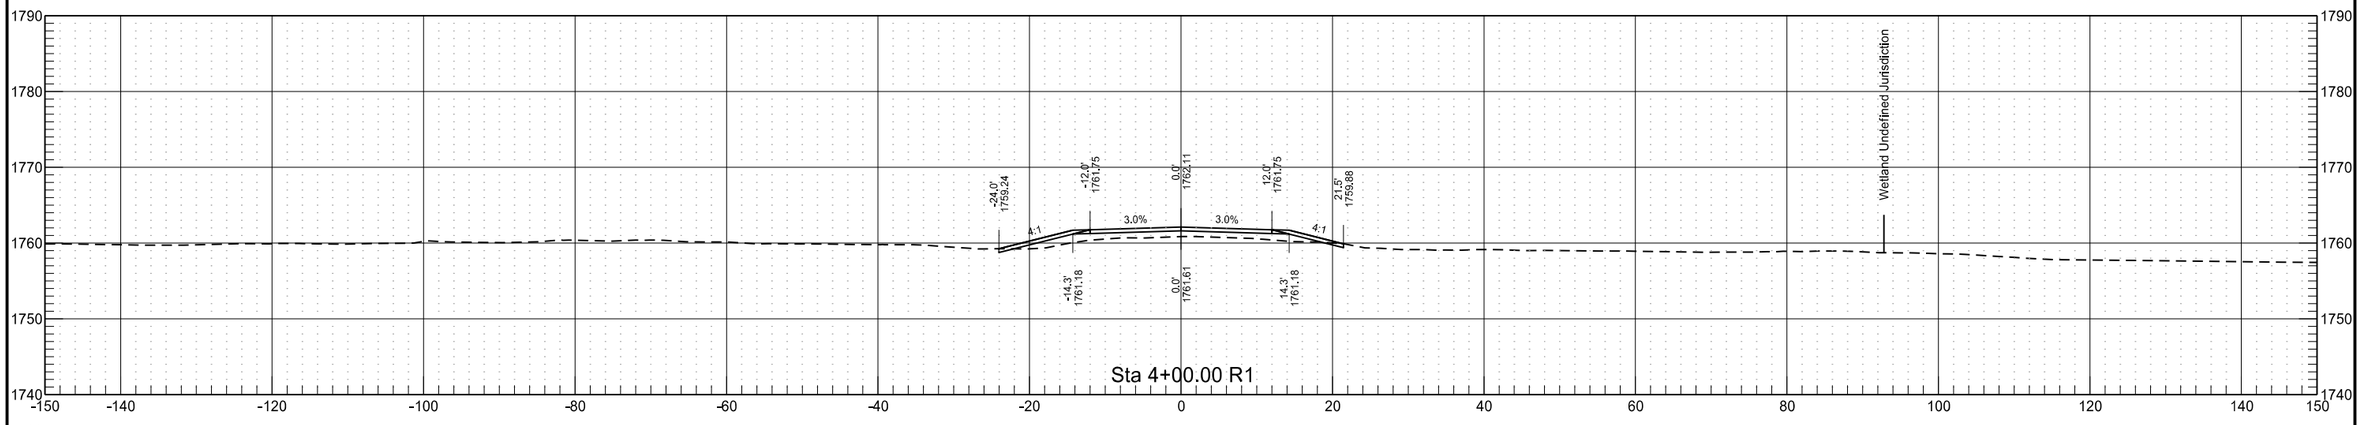

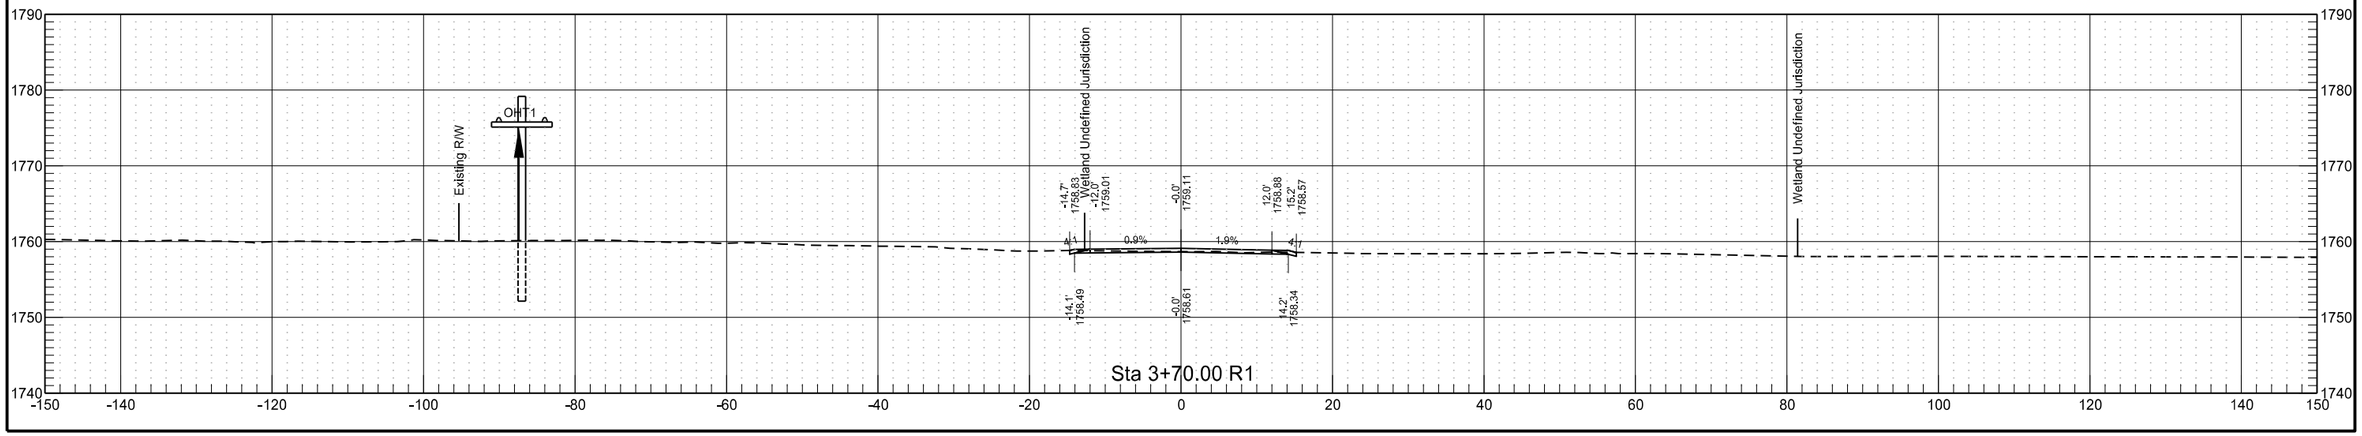


Field Drive
Sta. 10516+50


	STATE	PROJECT NO.	SECTION NO.	SHEET NO.
	ND	INF-X-3-052(053)185	200	484

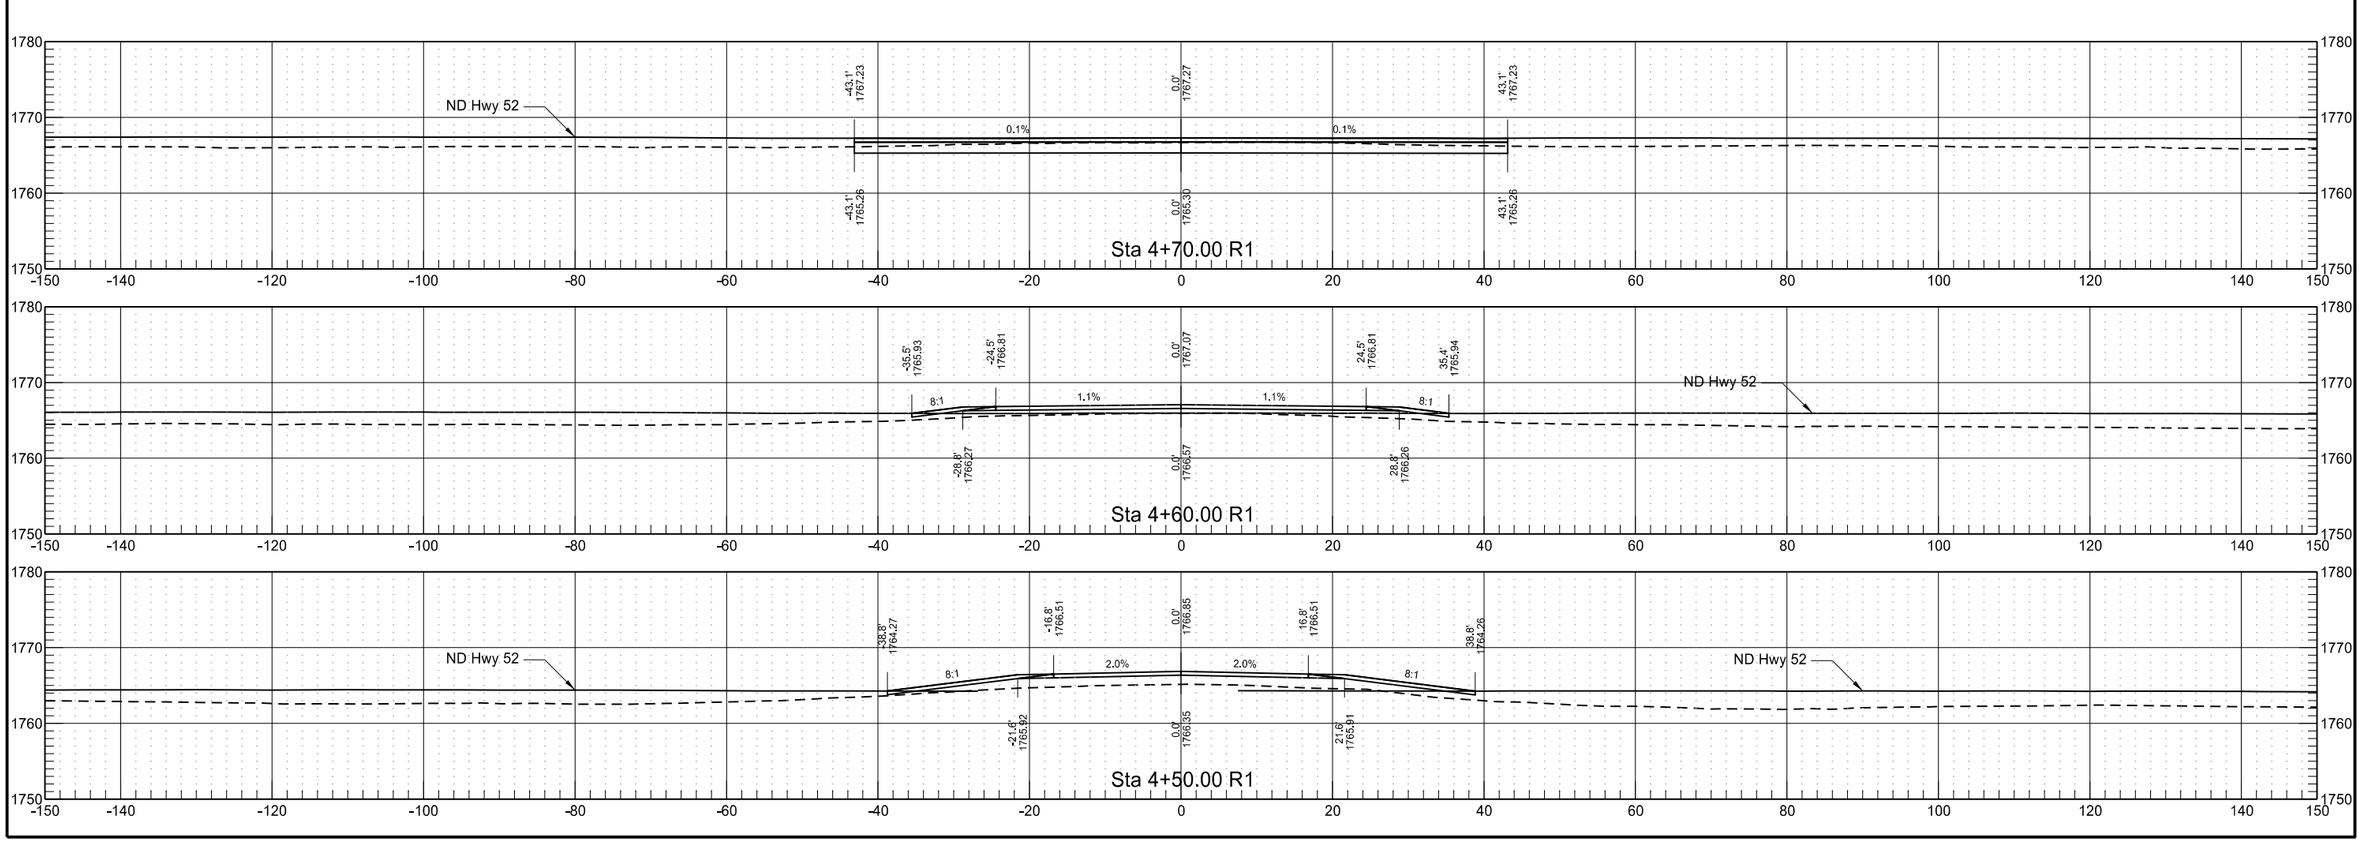


44th Ave NE

	STATE	PROJECT NO.	SECTION NO.	SHEET NO.
	ND	INF-X-3-052(053)185	200	485

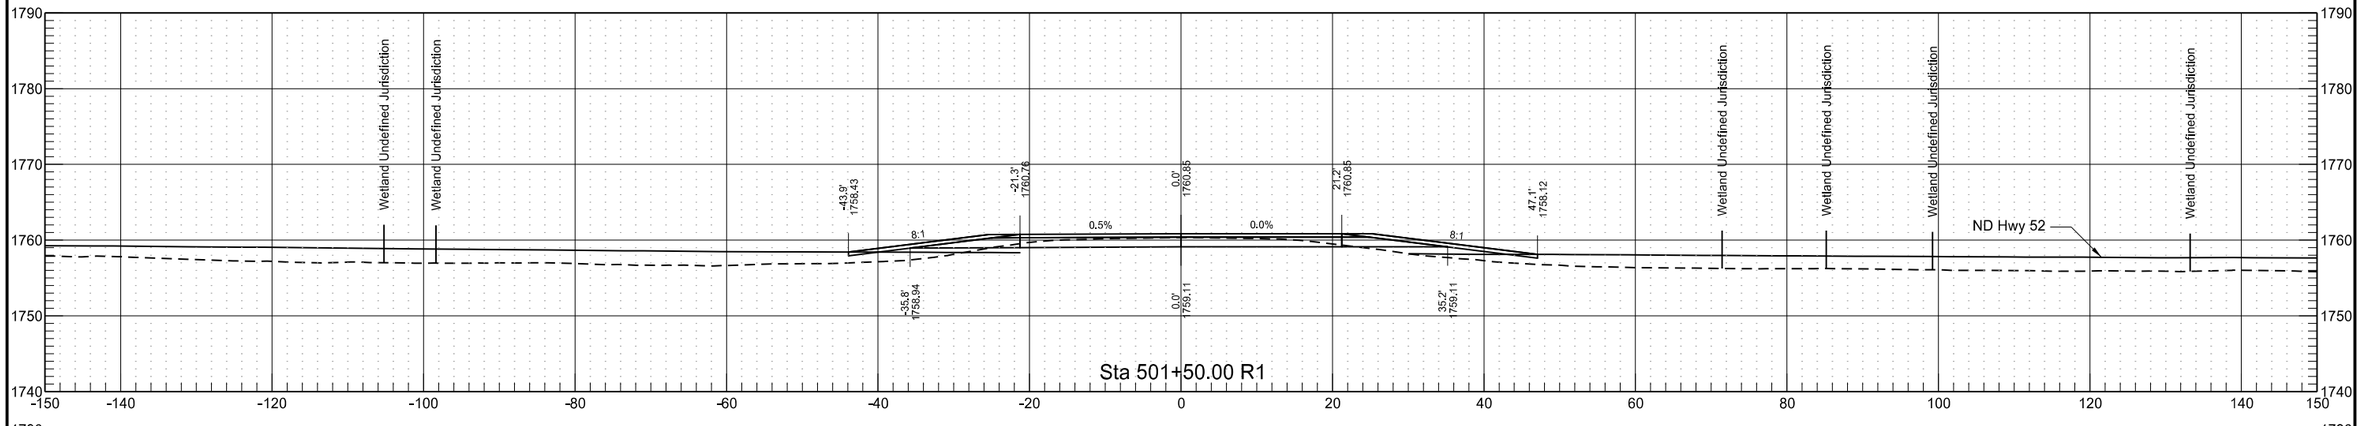


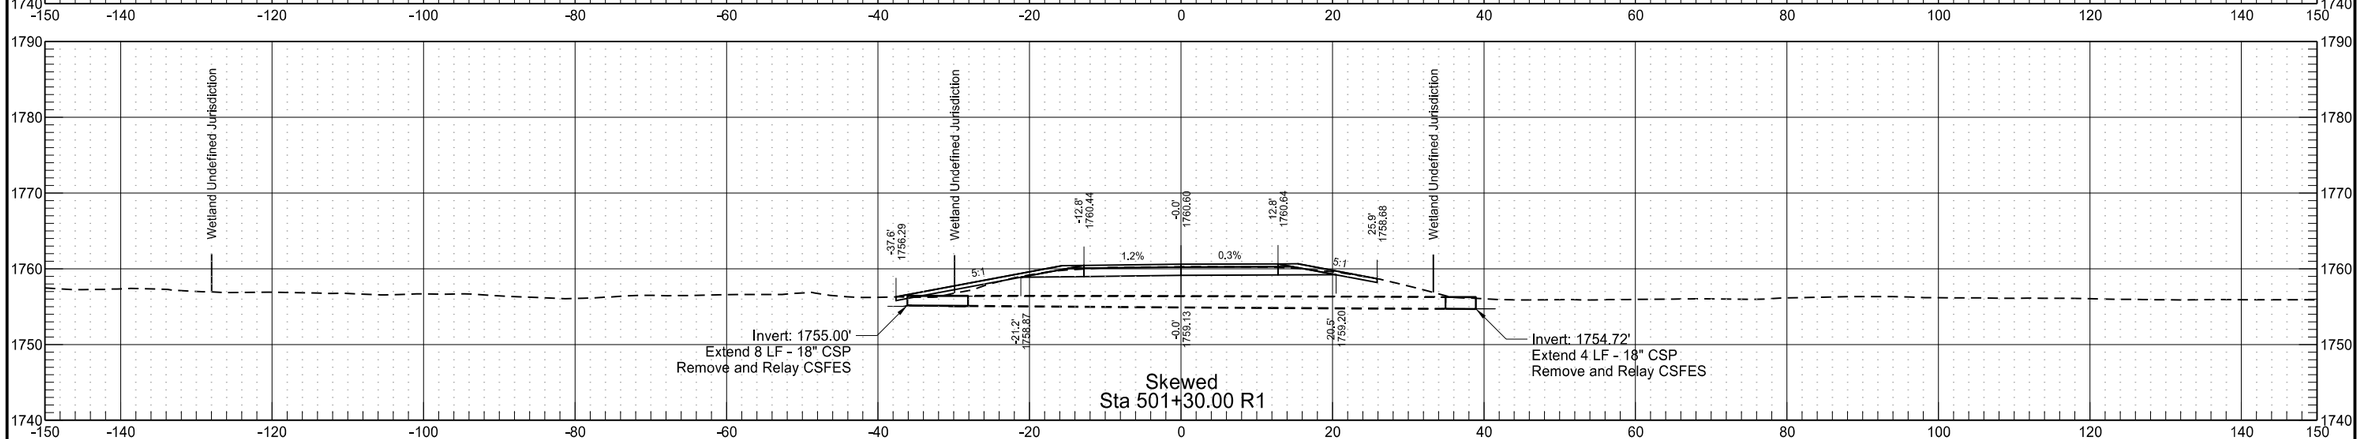

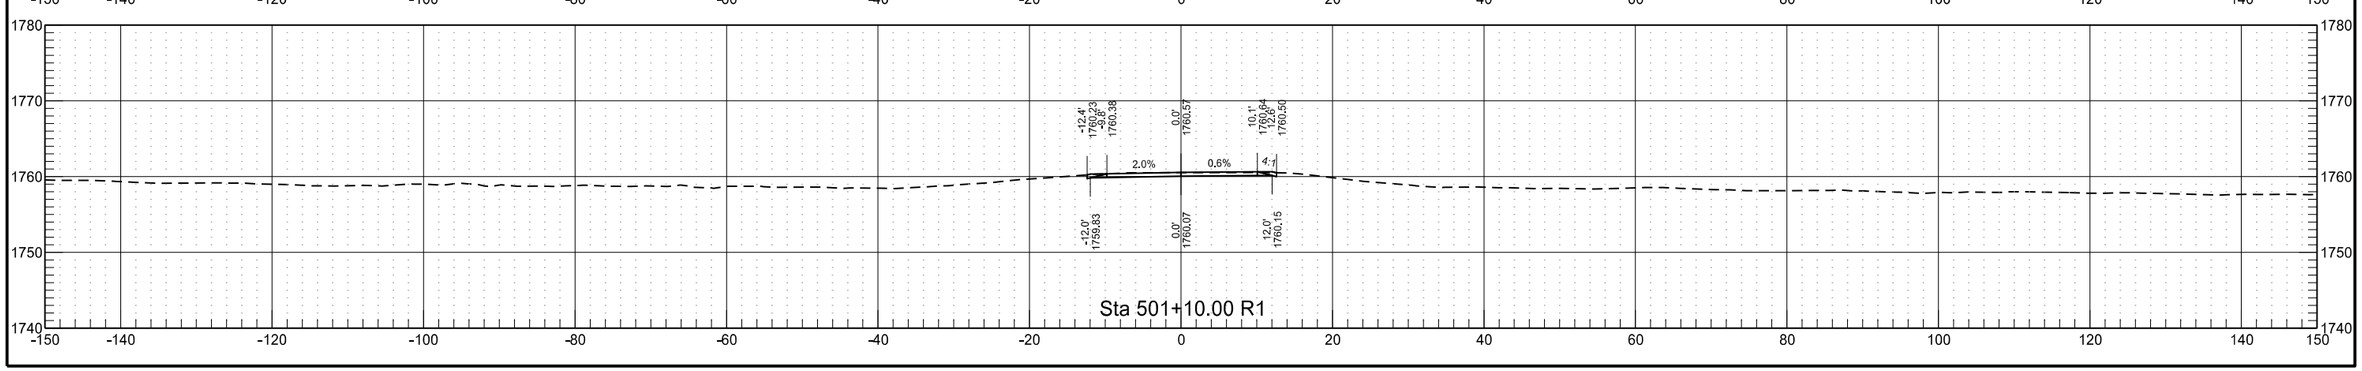

44th Ave NE


	STATE	PROJECT NO.	SECTION NO.	SHEET NO.
	ND	INF-X-3-052(053)185	200	486

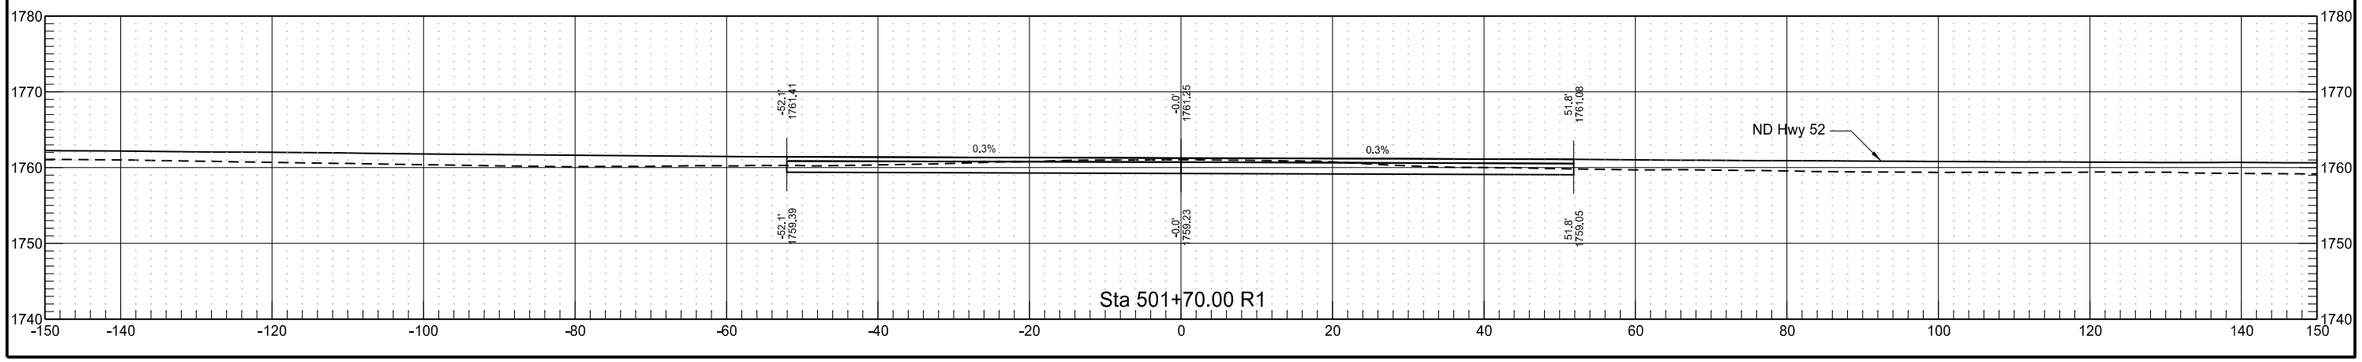

3/15/2022 9:27:30 AM sawyer.kenney G:\2021\21.01304\30052185.053\Design\Sheets\200XS_014_RP199.0_Apps.dgn


45th Ave NE

	STATE	PROJECT NO.	SECTION NO.	SHEET NO.
	ND	INF-X-3-052(053)185	200	487

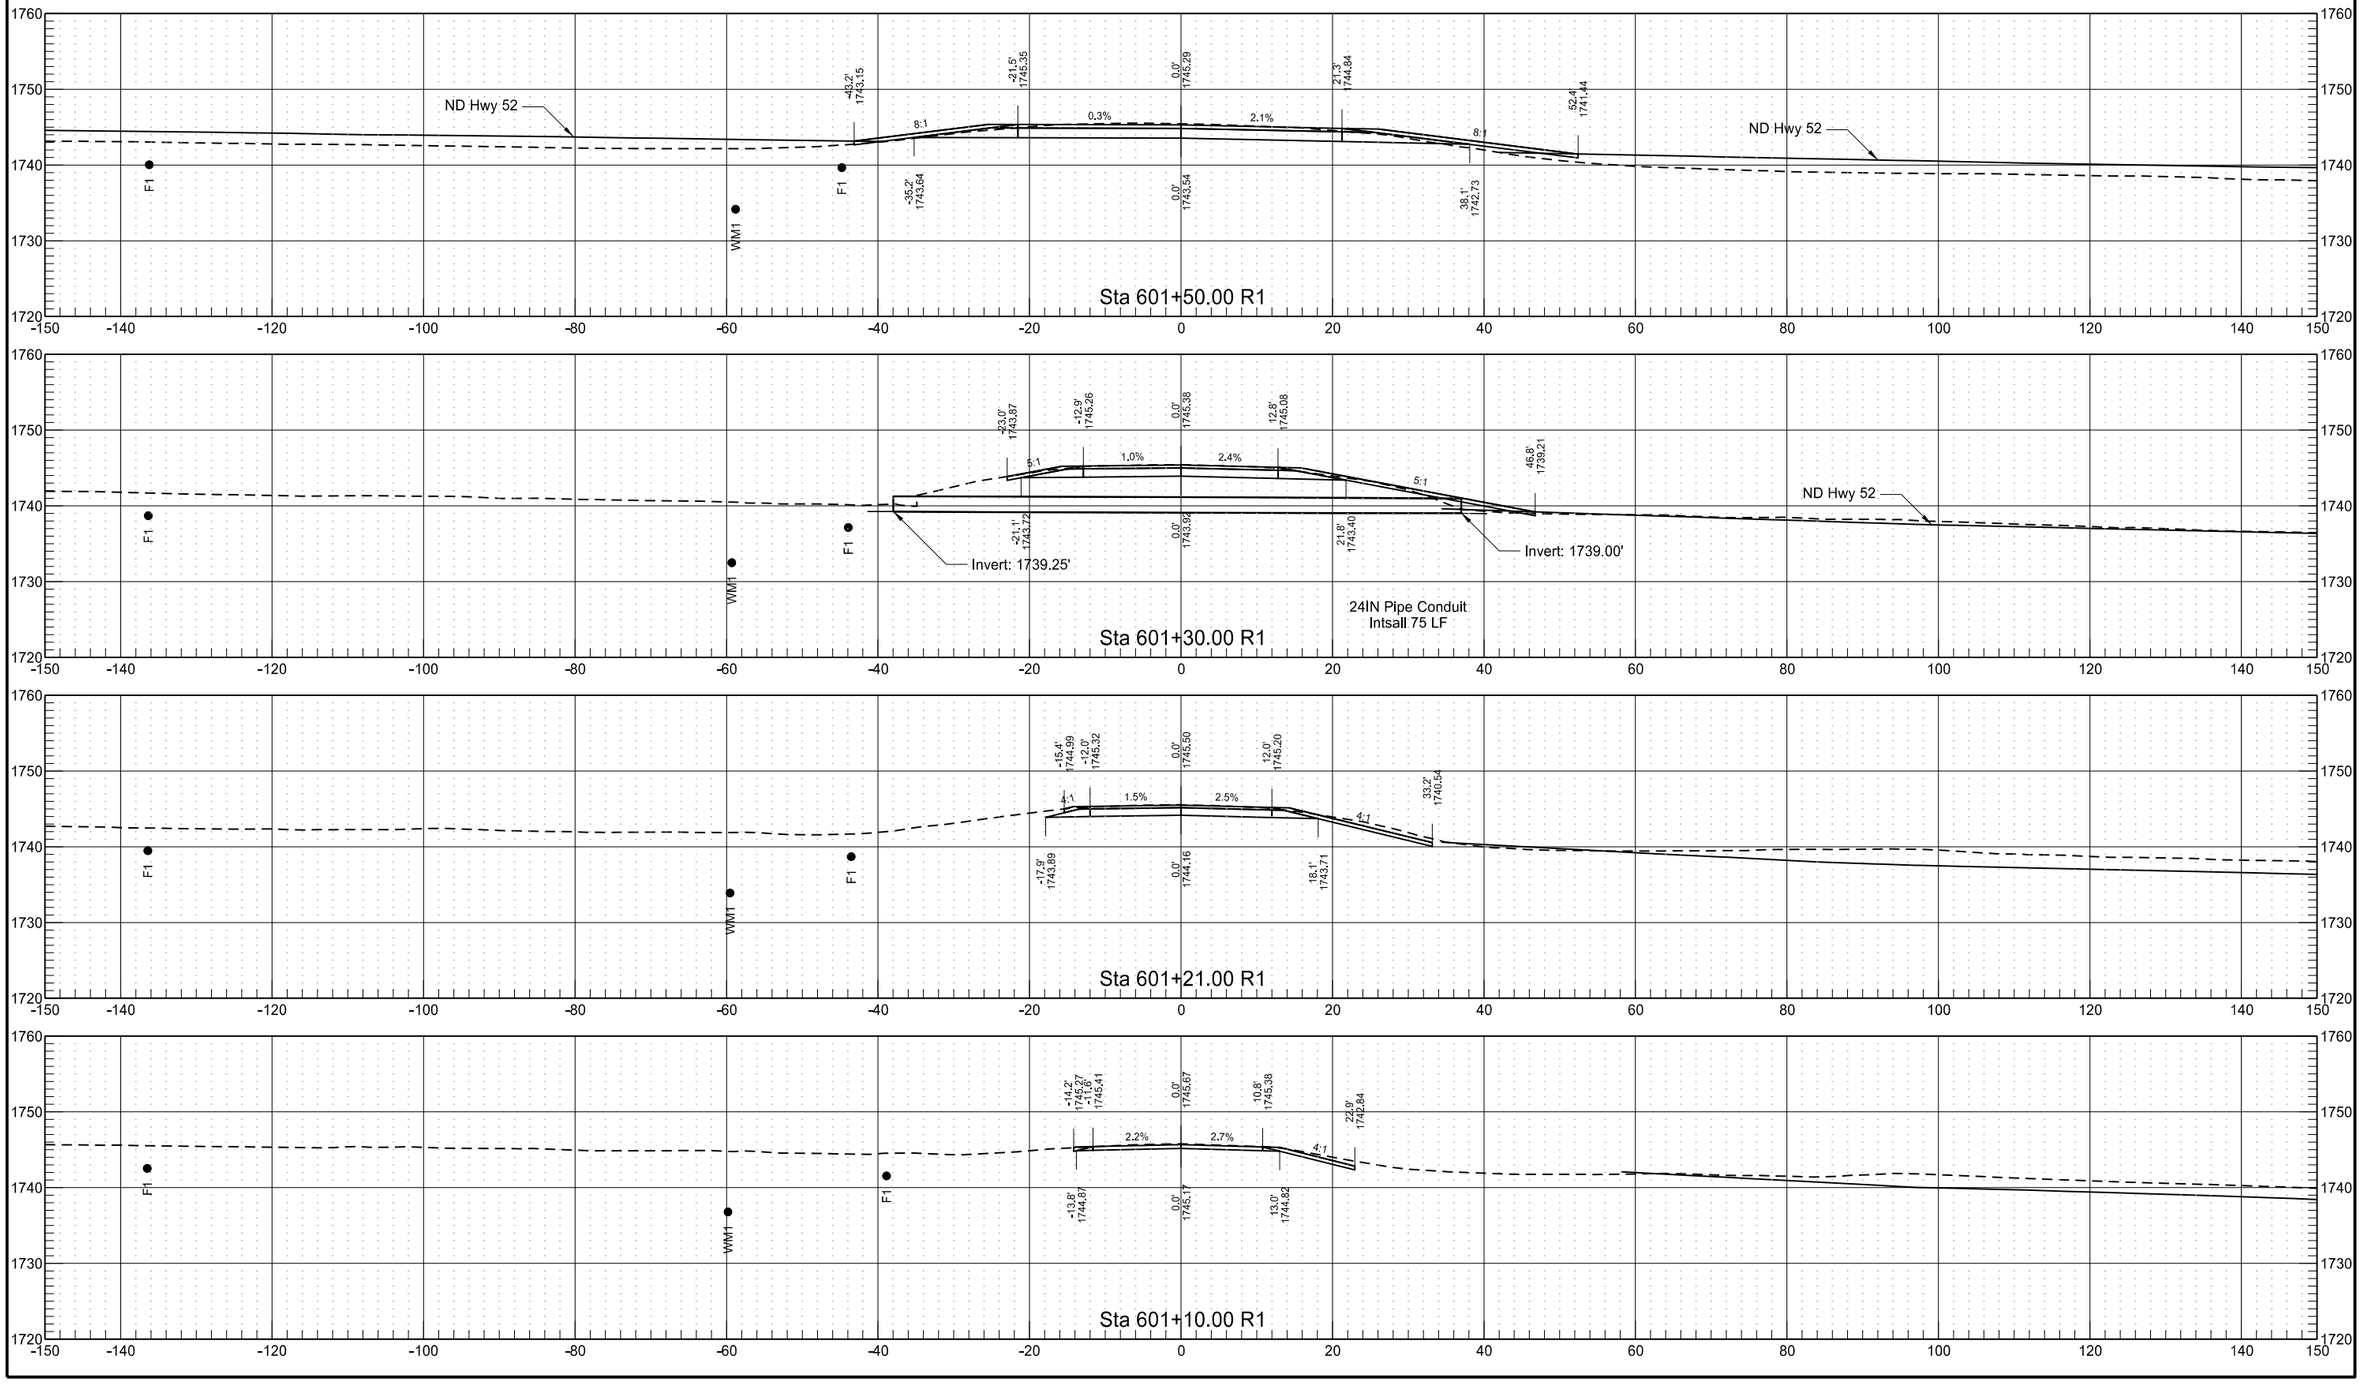

45th Ave NE


	STATE	PROJECT NO.	SECTION NO.	SHEET NO.
	ND	INF-X-3-052(053)185	200	488

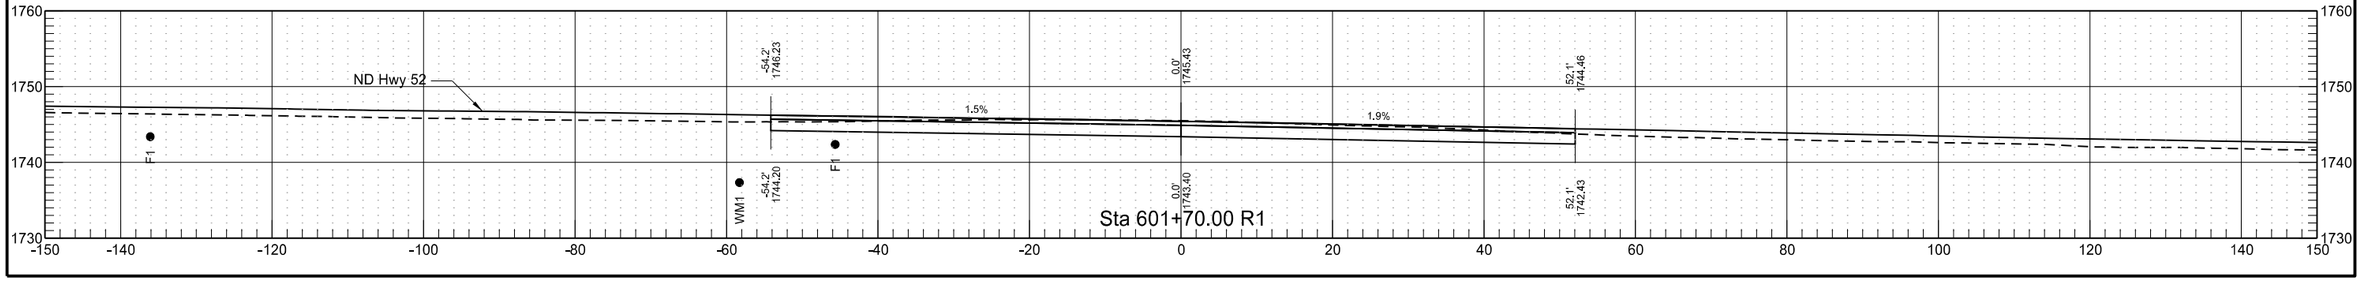



3/15/2022 9:27:32 AM sawyer.kenney G:\2021\21.01304\30052185.053\Design\Sheets\200XS_014_RP199.0_Apps.dgn


50th Ave NE

	STATE	PROJECT NO.	SECTION NO.	SHEET NO.
	ND	INF-X-3-052(053)185	200	489

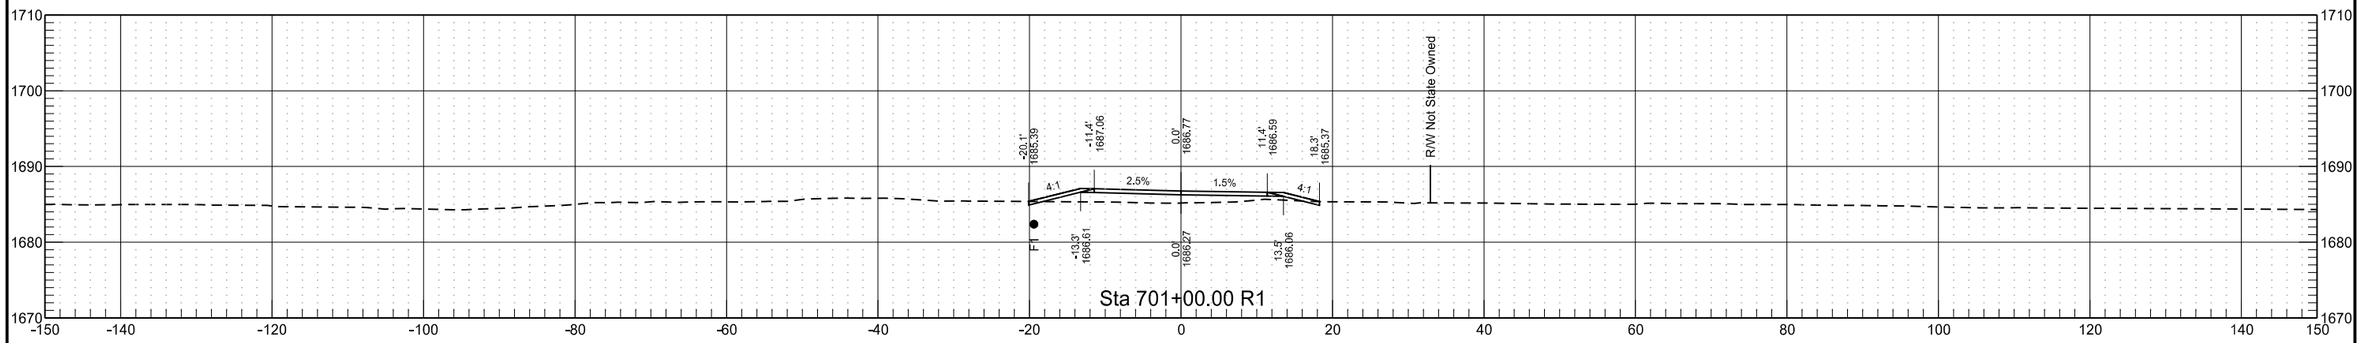

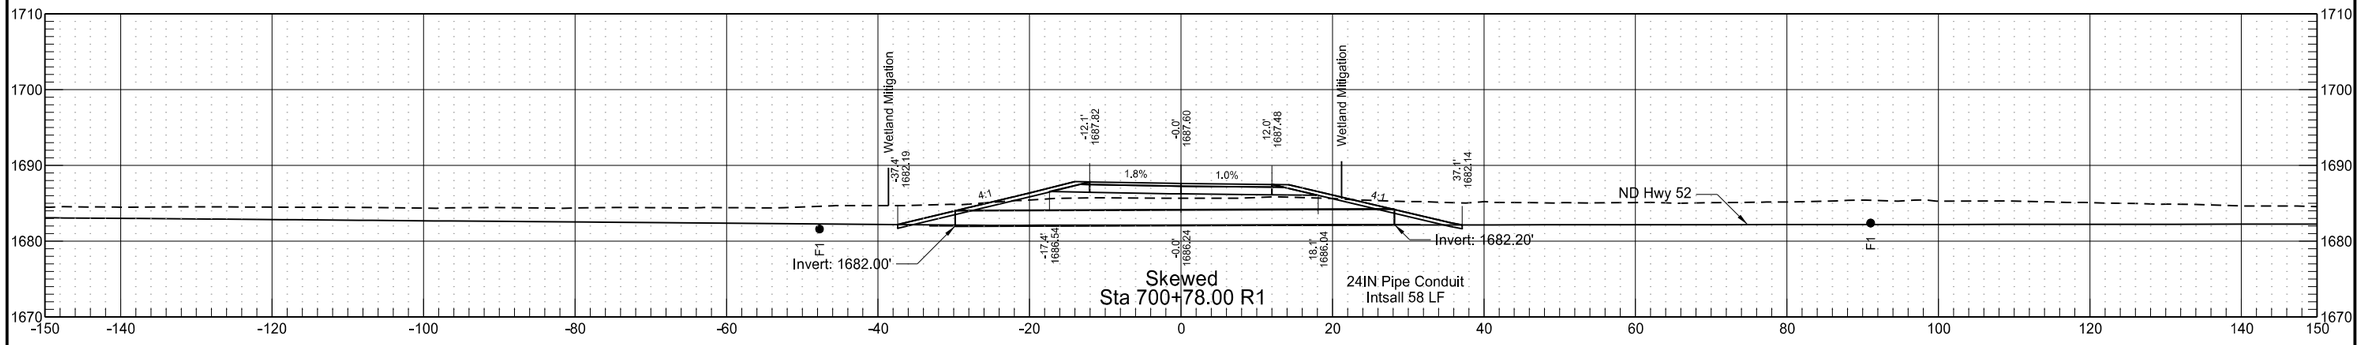

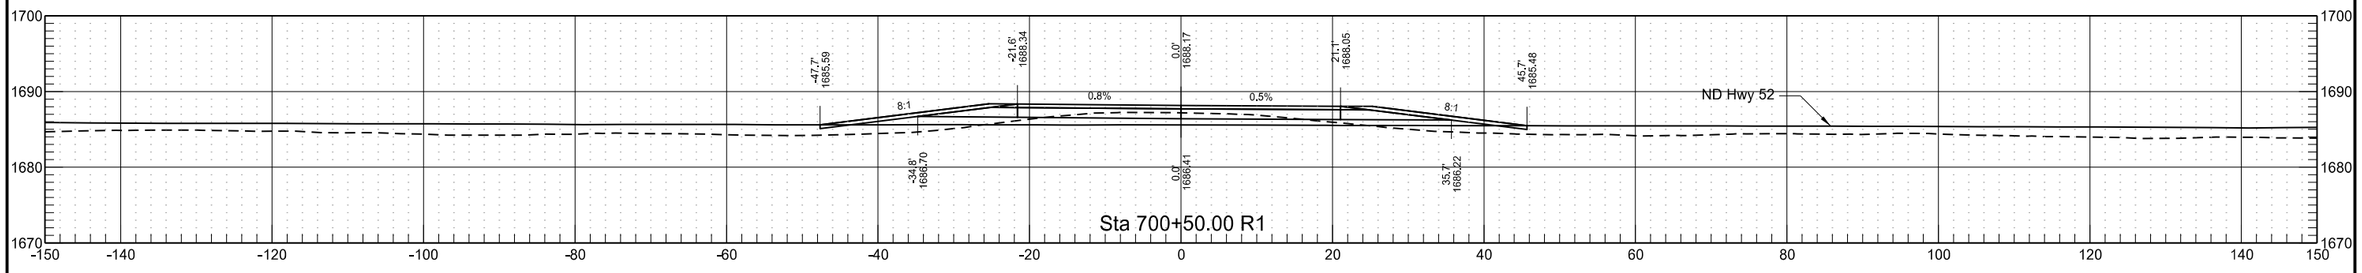


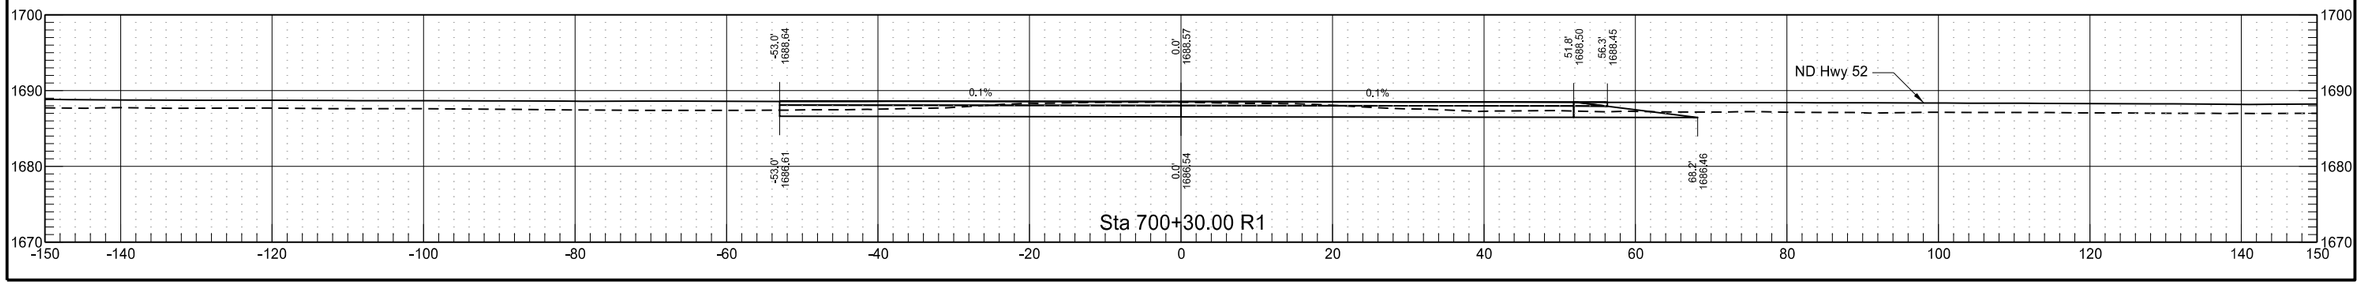

3/15/2022 9:27:33 AM sawyer.kenney G:\2021\21.01304\30052185.053\Design\Sheets\200XS_015_RP205.0_Apps.dgn

50th Ave NE


	STATE	PROJECT NO.	SECTION NO.	SHEET NO.
	ND	INF-X-3-052(053)185	200	490

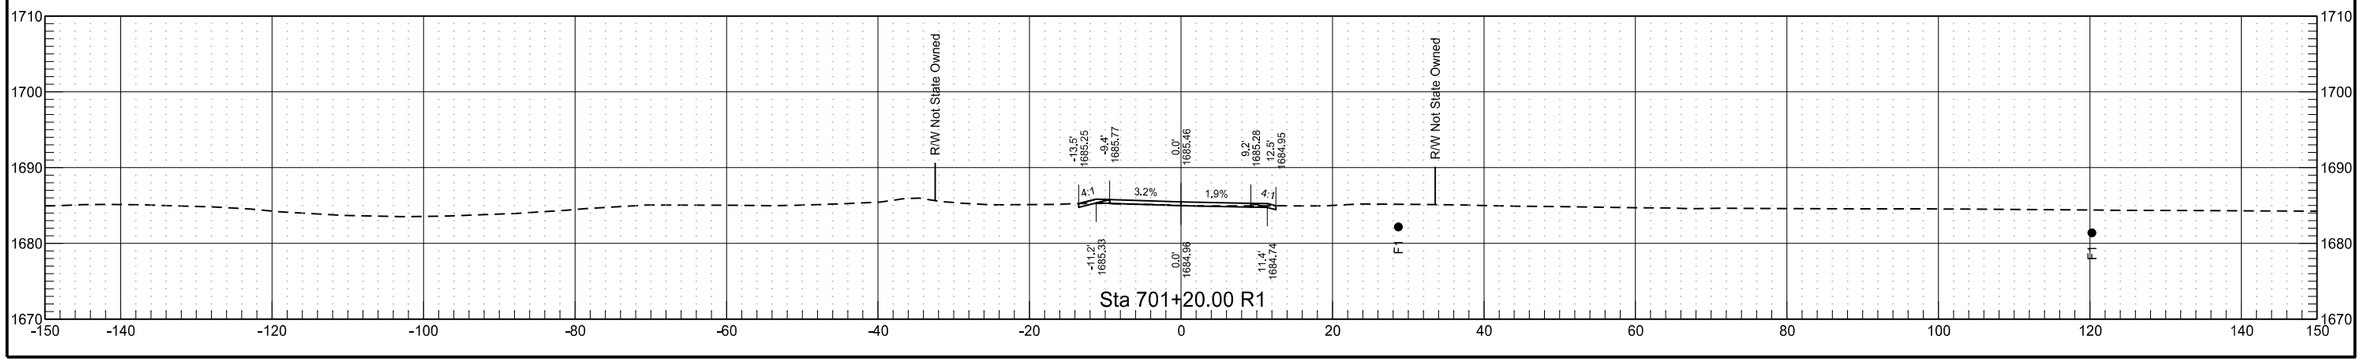

3/15/2022 9:27:34 AM sawyer.kenney G:\2021\21.01304\30052185.053\Design\Sheets\200XS_015_RP205.0_Apps.dgn


51st Ave NE


	STATE	PROJECT NO.	SECTION NO.	SHEET NO.
	ND	INF-X-3-052(053)185	200	491

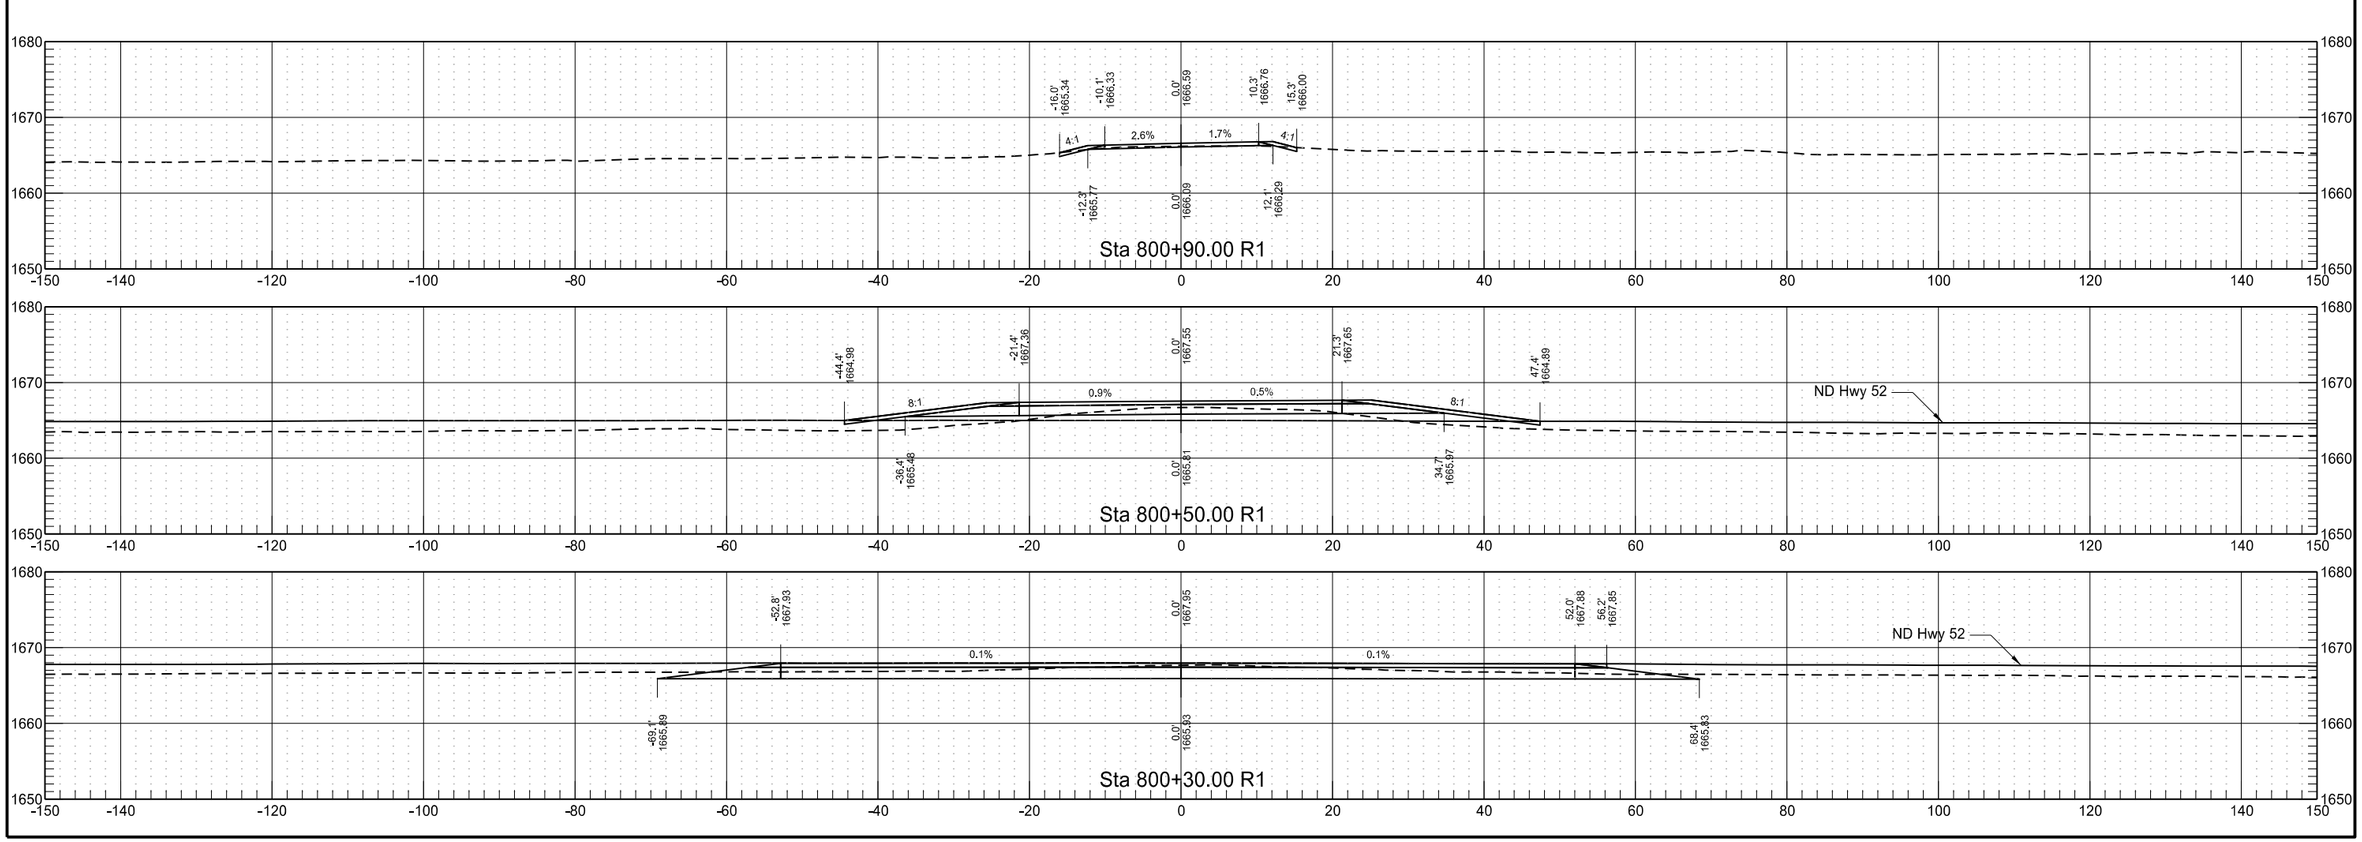



55th Ave NE

	STATE	PROJECT NO.	SECTION NO.	SHEET NO.
	ND	INF-X-3-052(053)185	200	492

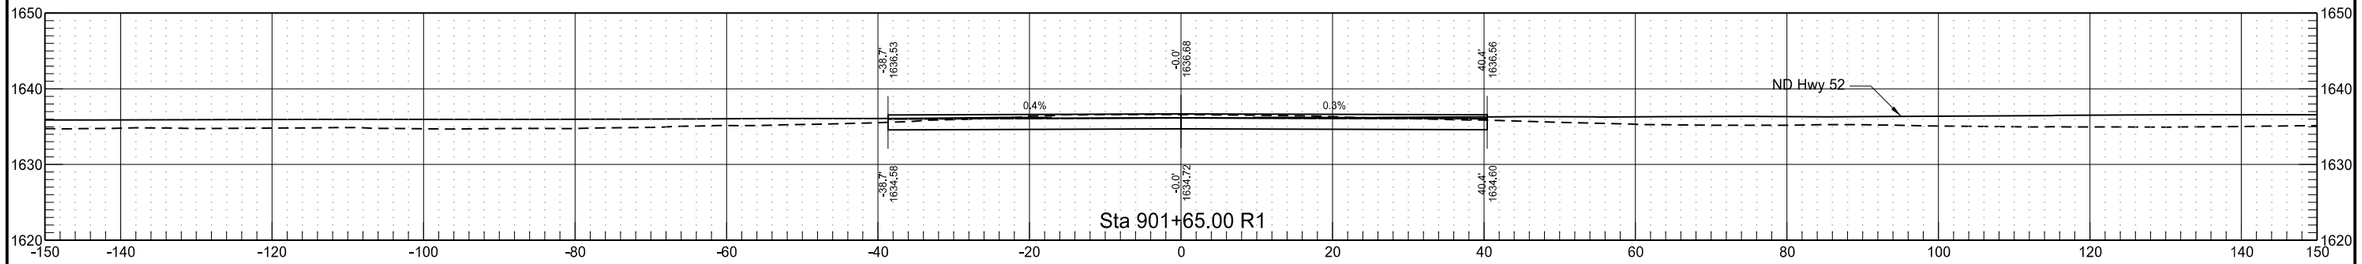

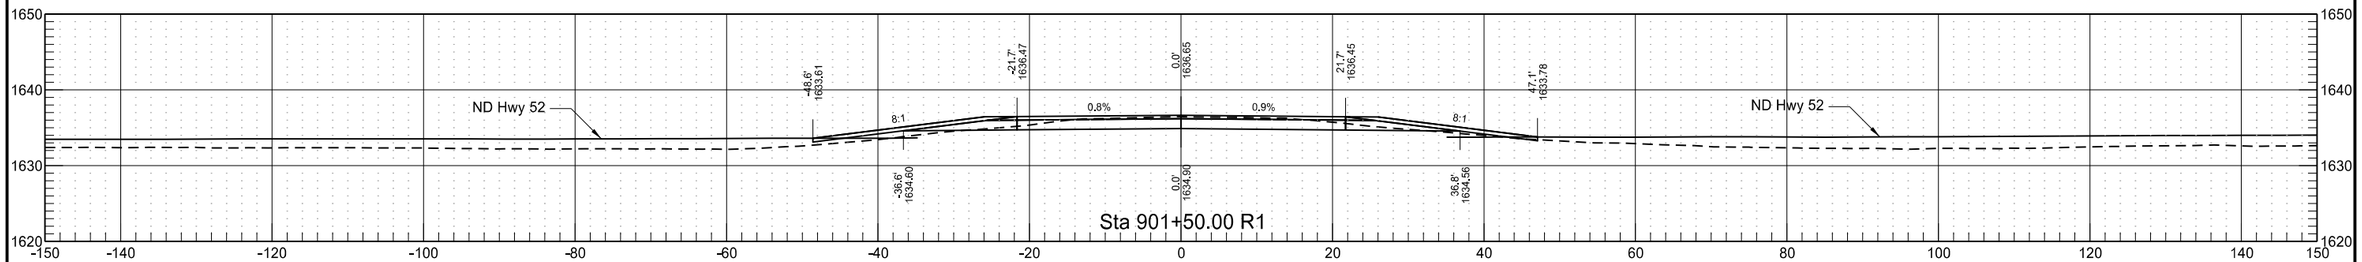


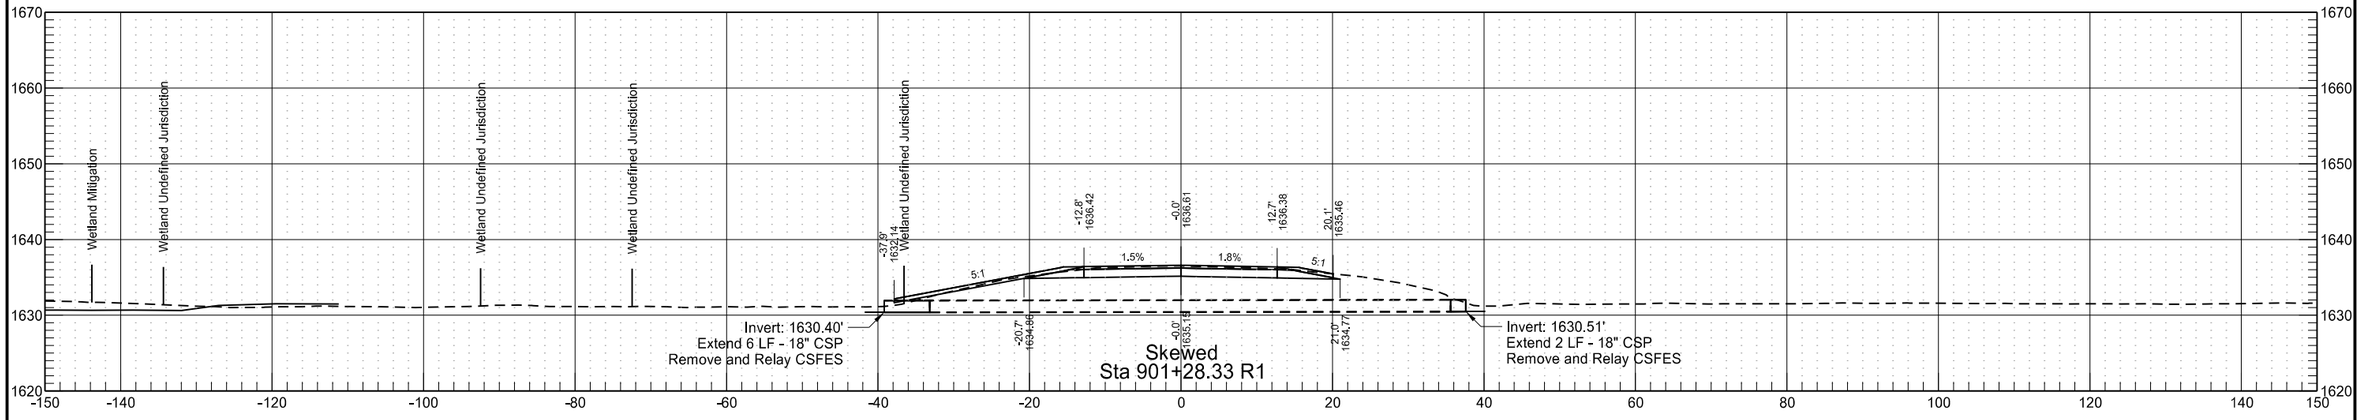

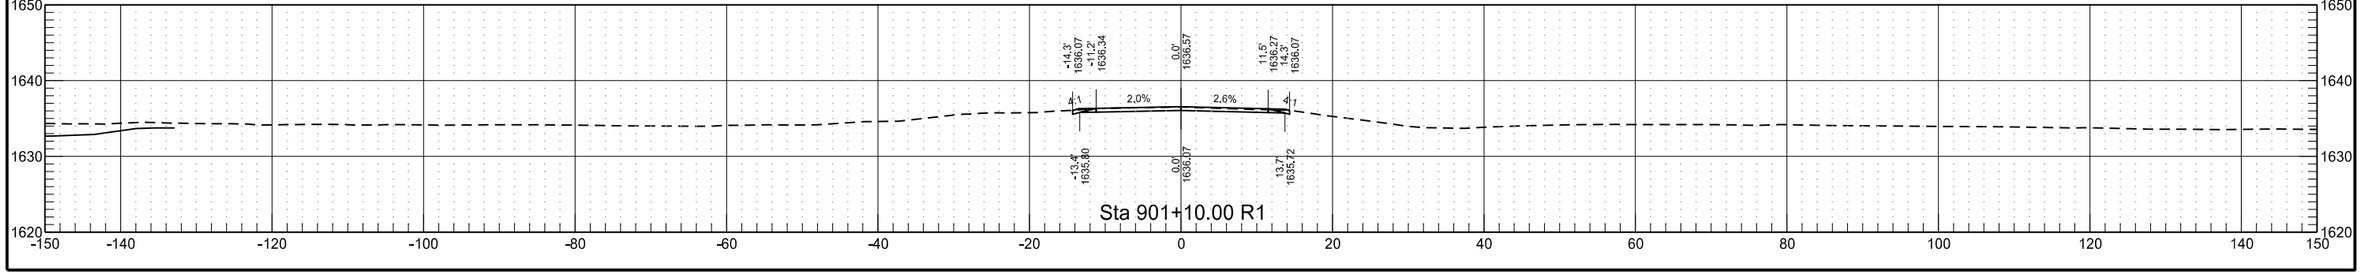

56th Ave NE


	STATE	PROJECT NO.	SECTION NO.	SHEET NO.
	ND	INF-X-3-052(053)185	200	493

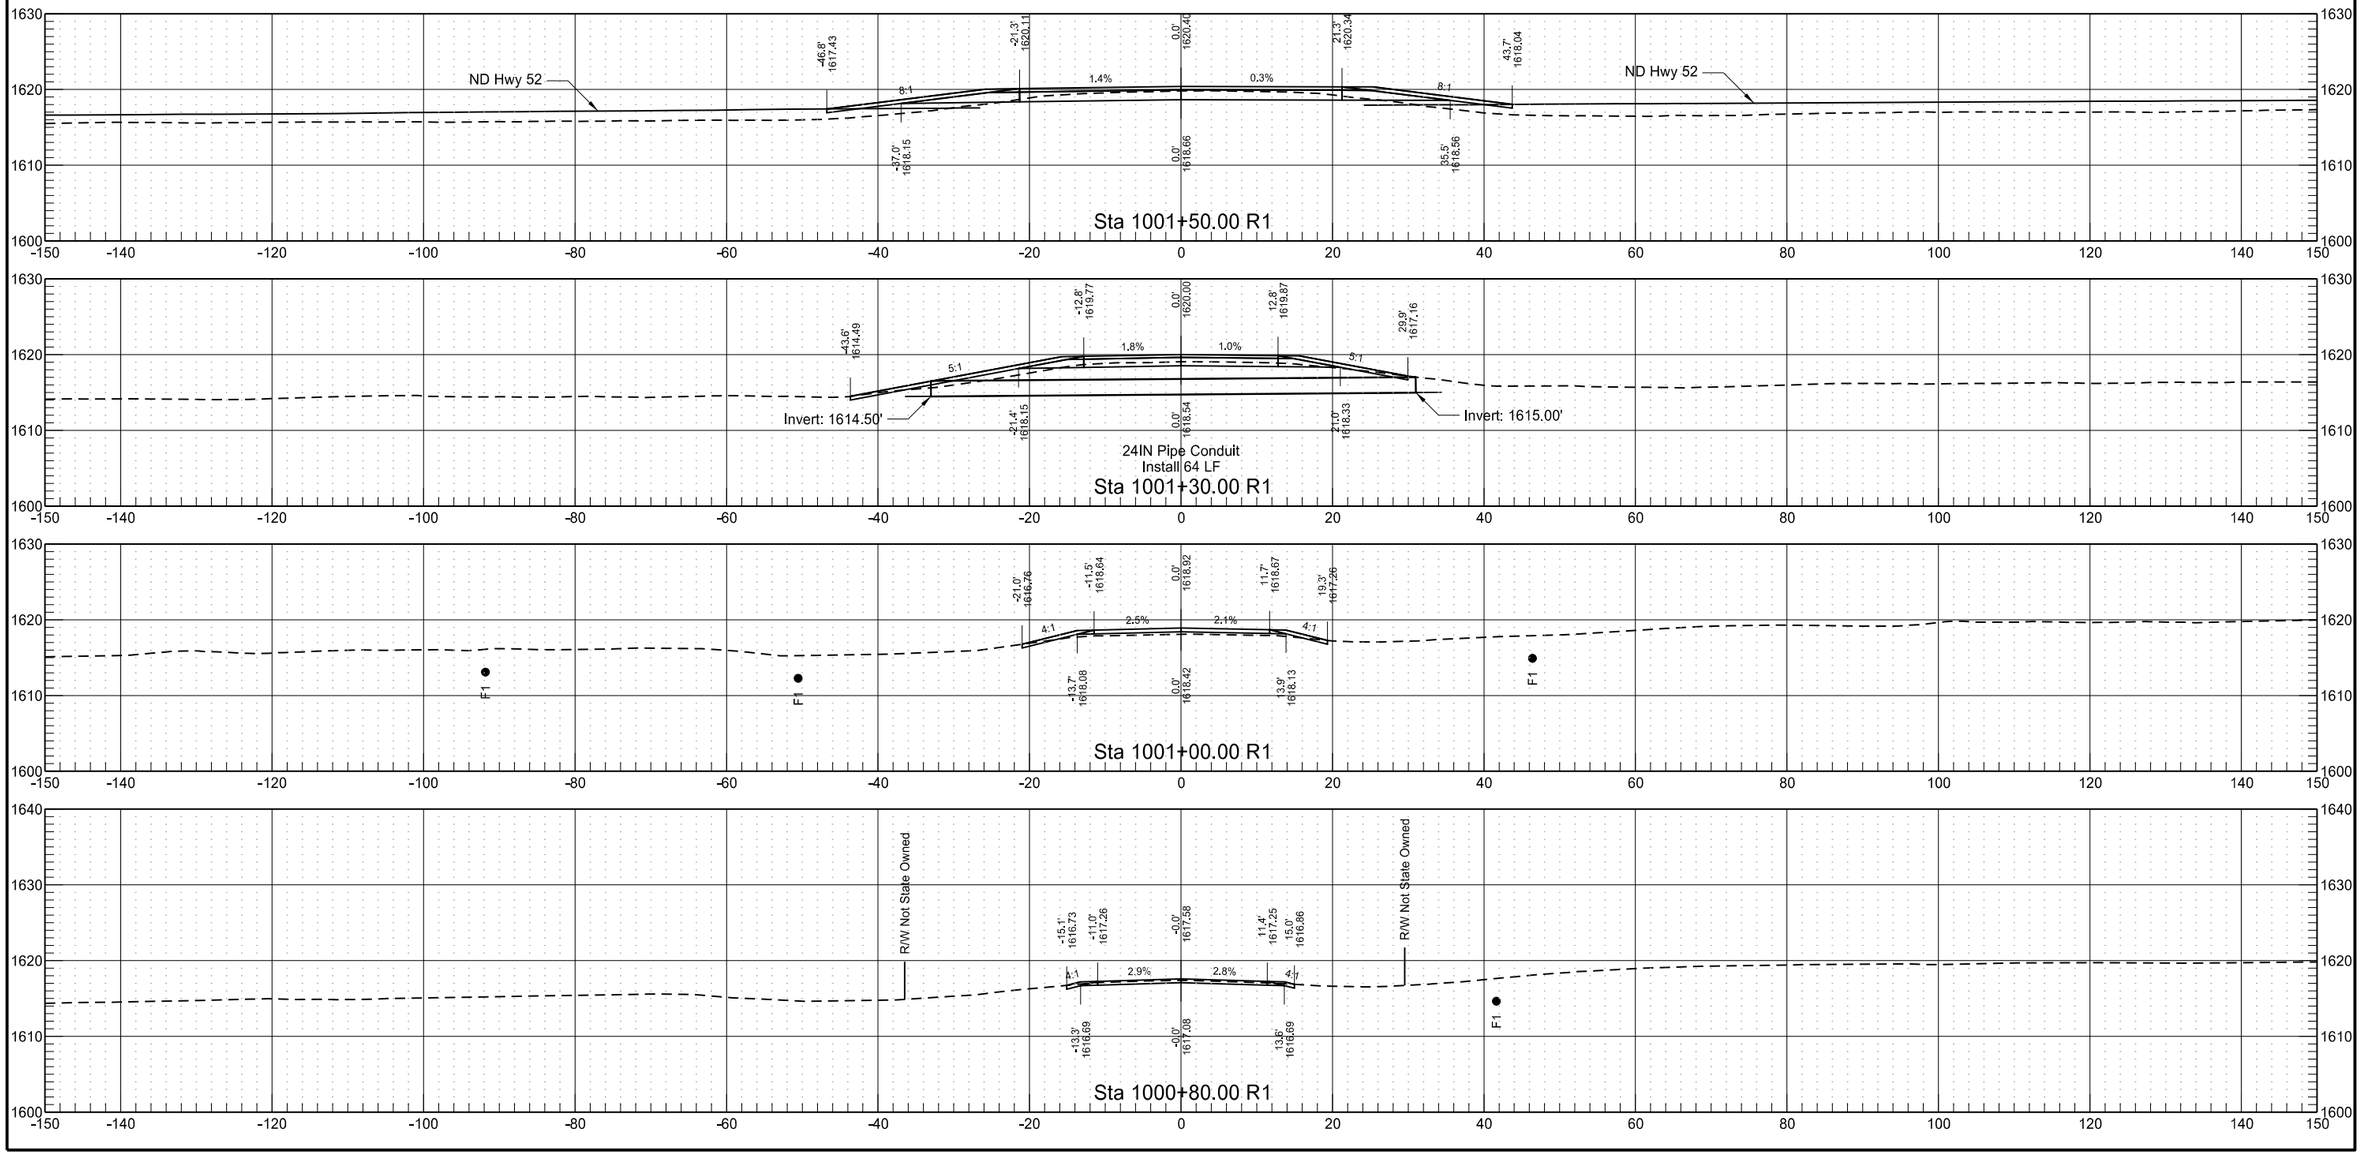

3/15/2022 9:27:37 AM sawyer.kenney G:\2021\21.01304\30052185.053\Design\Sheets\200XS_016_RP210.0_Apps.dgn

56th Ave NE


	STATE	PROJECT NO.	SECTION NO.	SHEET NO.
	ND	INF-X-3-052(053)185	200	494

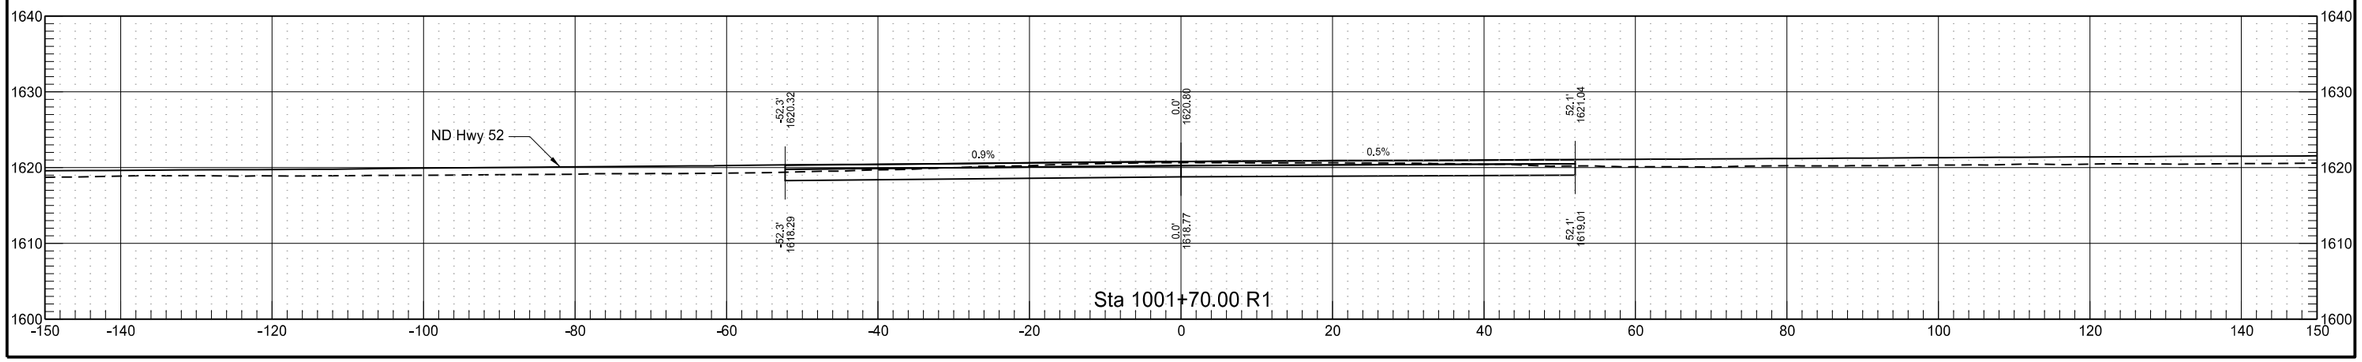

3/15/2022 9:27:38 AM sawyer.kenney G:\2021\21.01304\30052185.053\Design\Sheets\200XS_016_RP210.0_Apps.dgn


64th Ave NE

	STATE	PROJECT NO.	SECTION NO.	SHEET NO.
	ND	INF-X-3-052(053)185	200	495

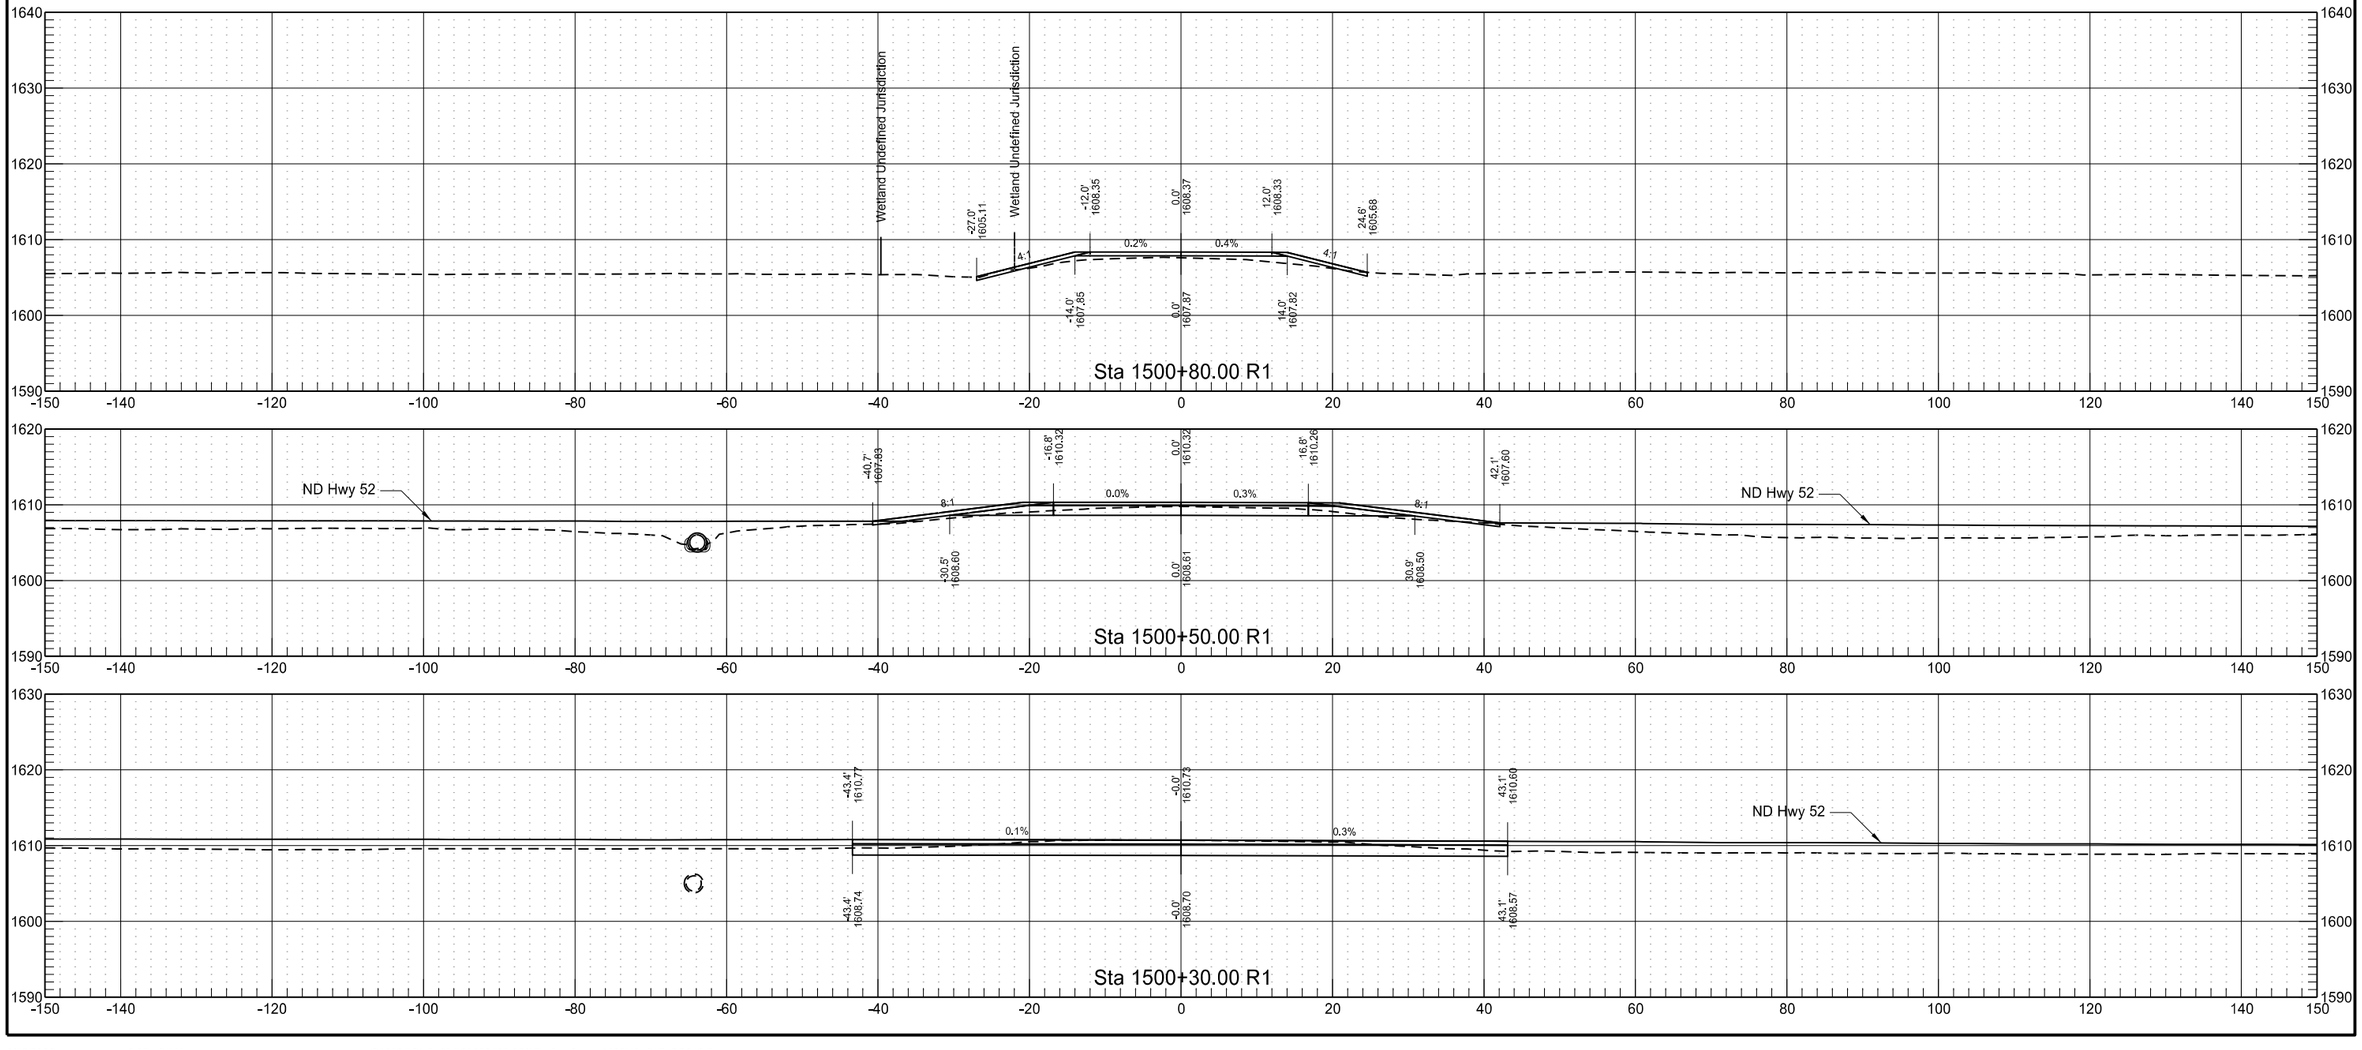

64th Ave NE


	STATE	PROJECT NO.	SECTION NO.	SHEET NO.
	ND	INF-X-3-052(053)185	200	496

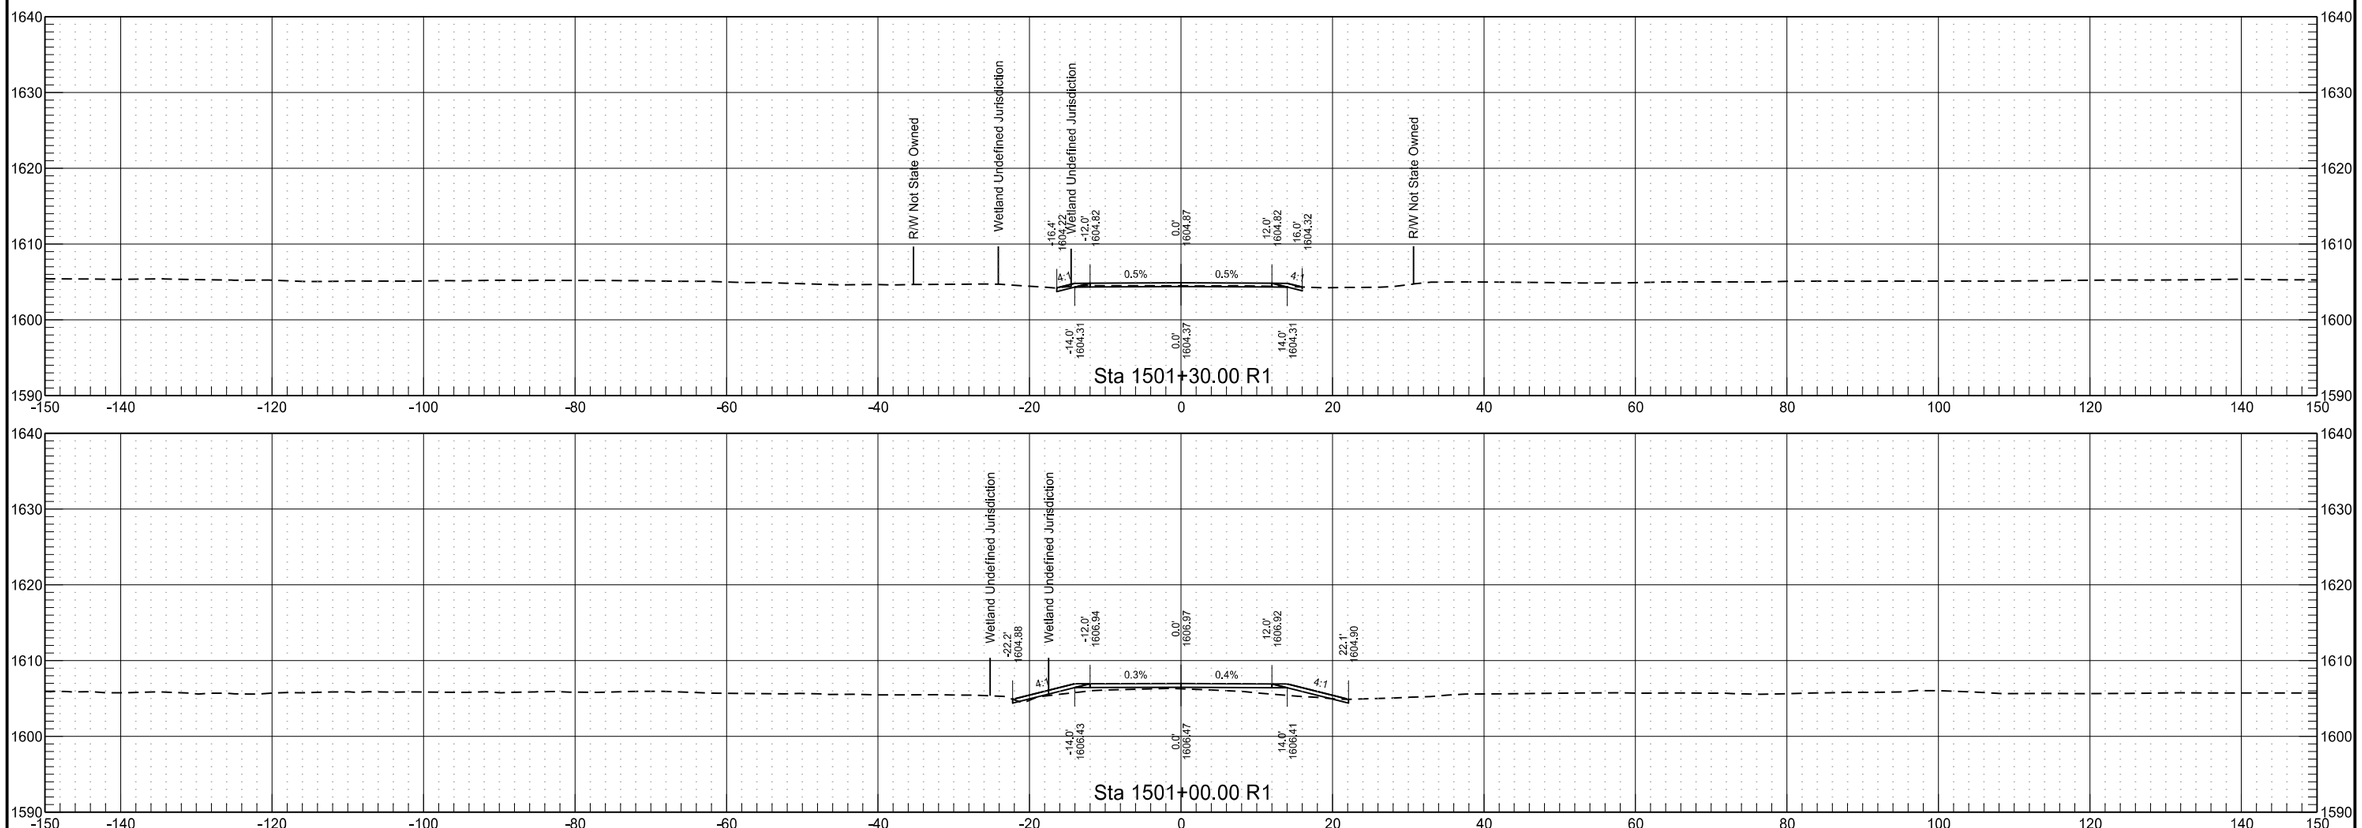

3/15/2022 9:27:40 AM sawyer.kenney G:\2021\21.01304\30052185.053\Design\Sheets\200XS_017_RP219.5_Apps.dgn

65th Ave NE


	STATE	PROJECT NO.	SECTION NO.	SHEET NO.
	ND	INF-X-3-052(053)185	200	497

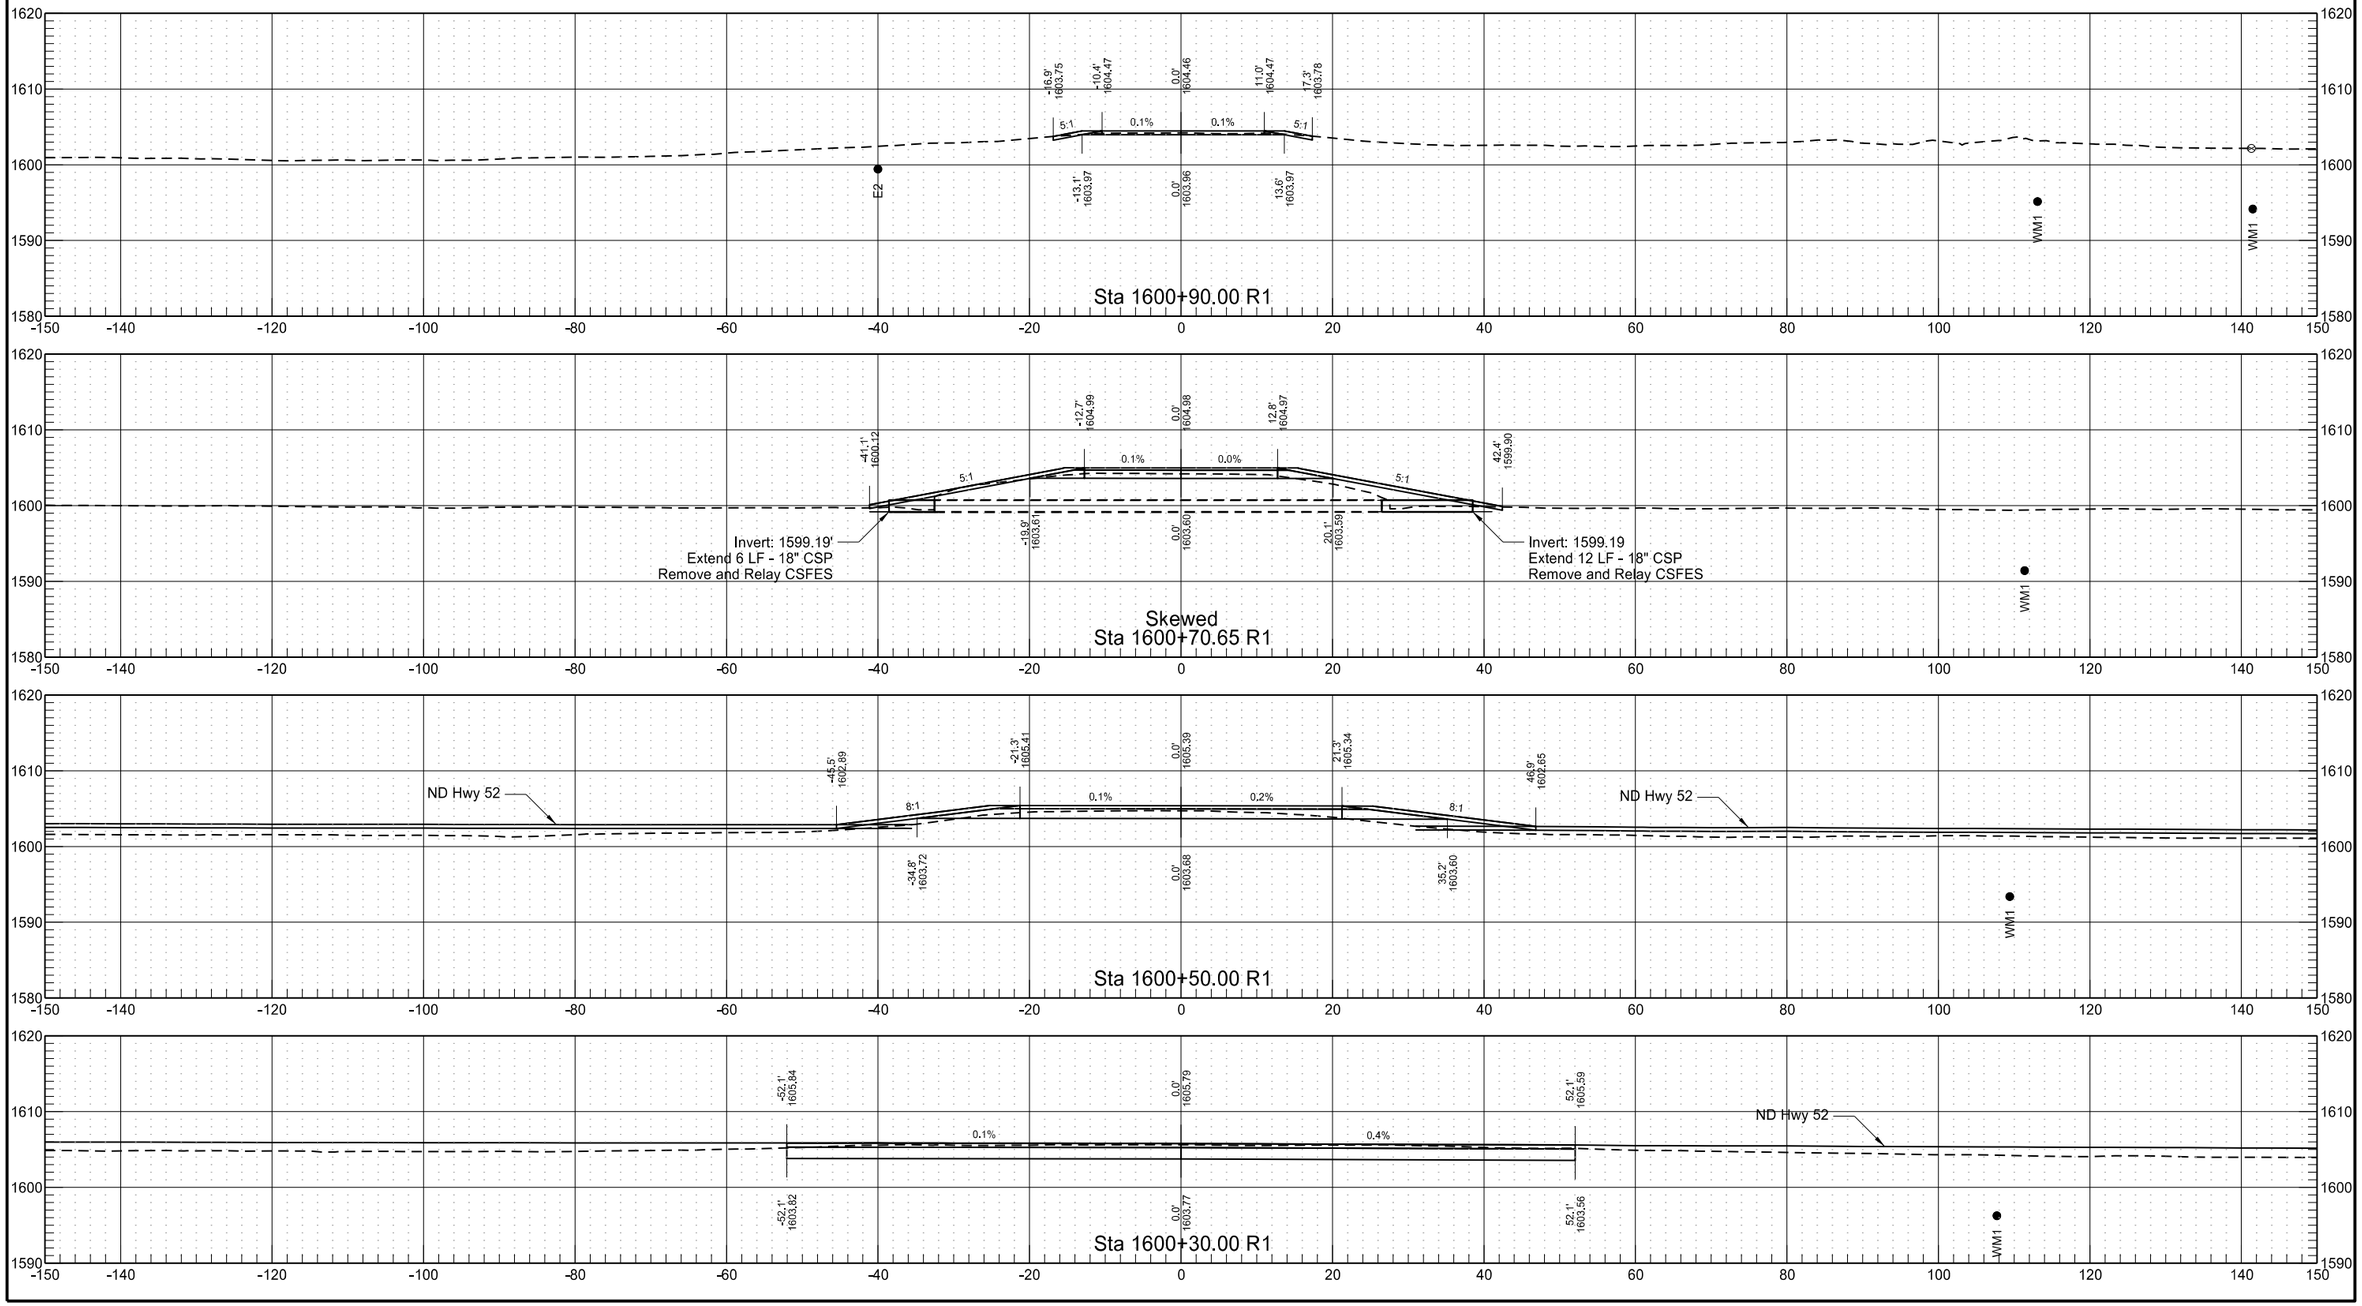

3/15/2022 9:27:41 AM sawyer.kenney G:\2021\21.01304\30052185.053\Design\Sheets\200XS_017_RP219.5_Apps.dgn


	STATE	PROJECT NO.	SECTION NO.	SHEET NO.
	ND	INF-X-3-052(053)185	200	498


Private Drive
Sta. 11678+10

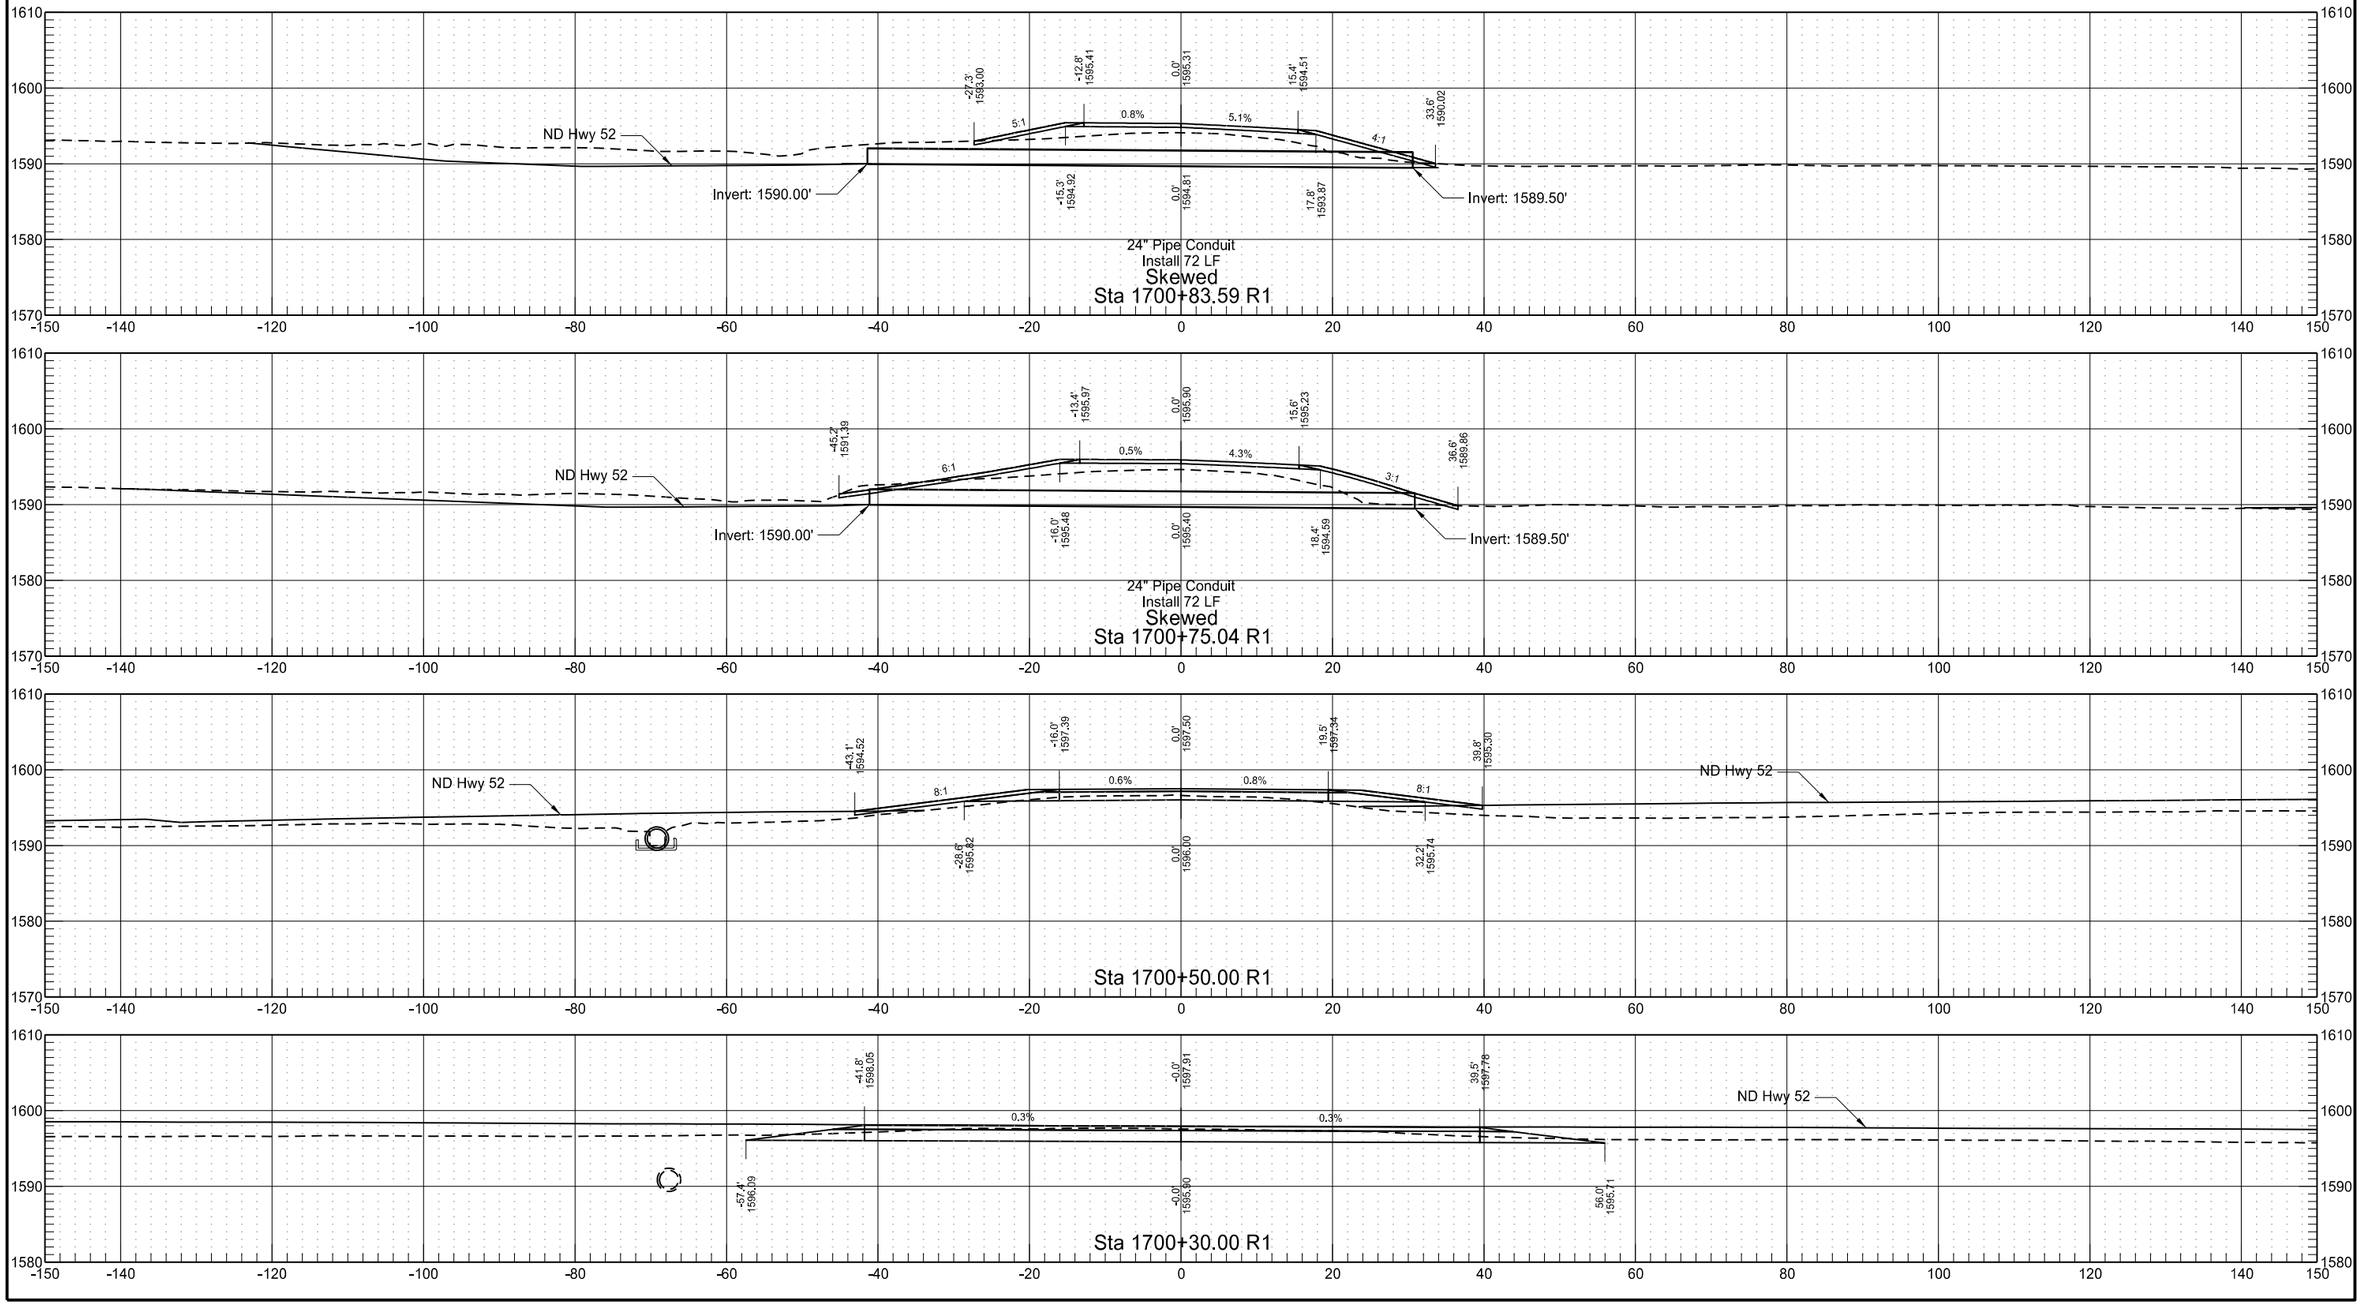

Private Drive
Sta. 11678+10

	STATE	PROJECT NO.	SECTION NO.	SHEET NO.
	ND	INF-X-3-052(053)185	200	499

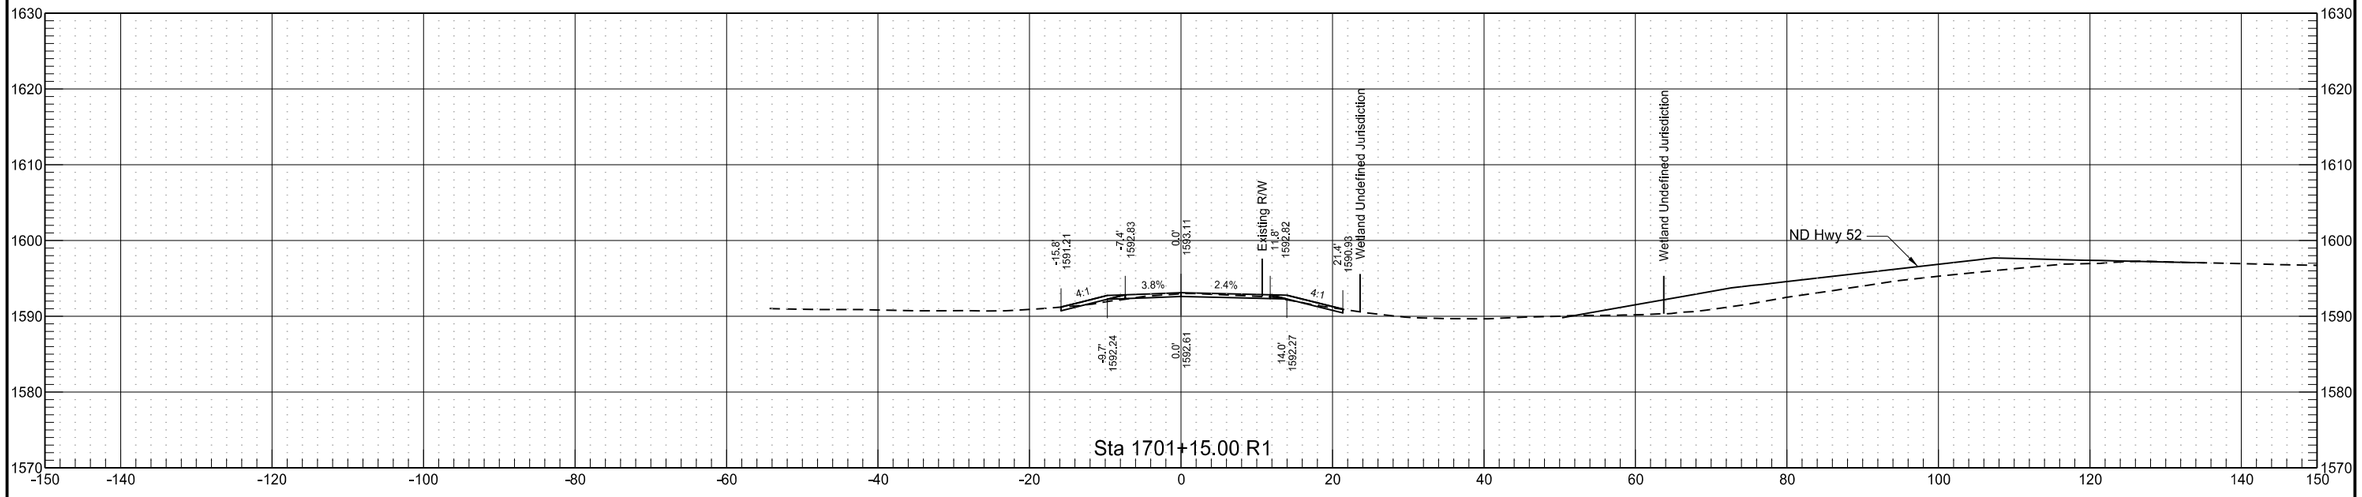

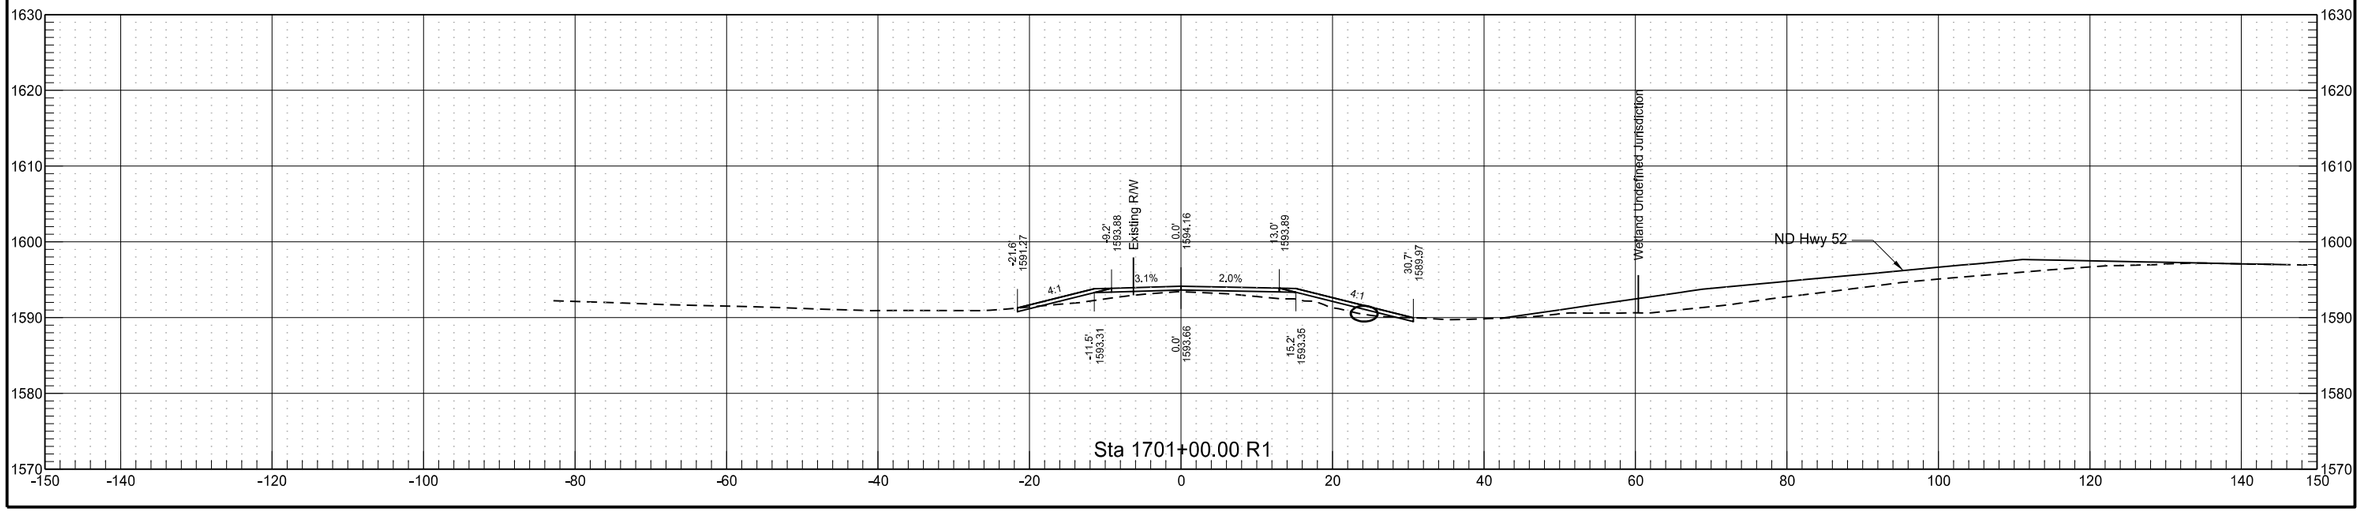

3/15/2022 9:27:43 AM sawyer.kenney G:\2021\21.01304\30052185.053\Design\Sheets\200XS_017_RP219.5_Apps.dgn