


West Crossover (Align: OCL94)


	STATE	PROJECT NO.	SECTION NO.	SHEET NO.
	ND	IM-8-094(110)342	200	1

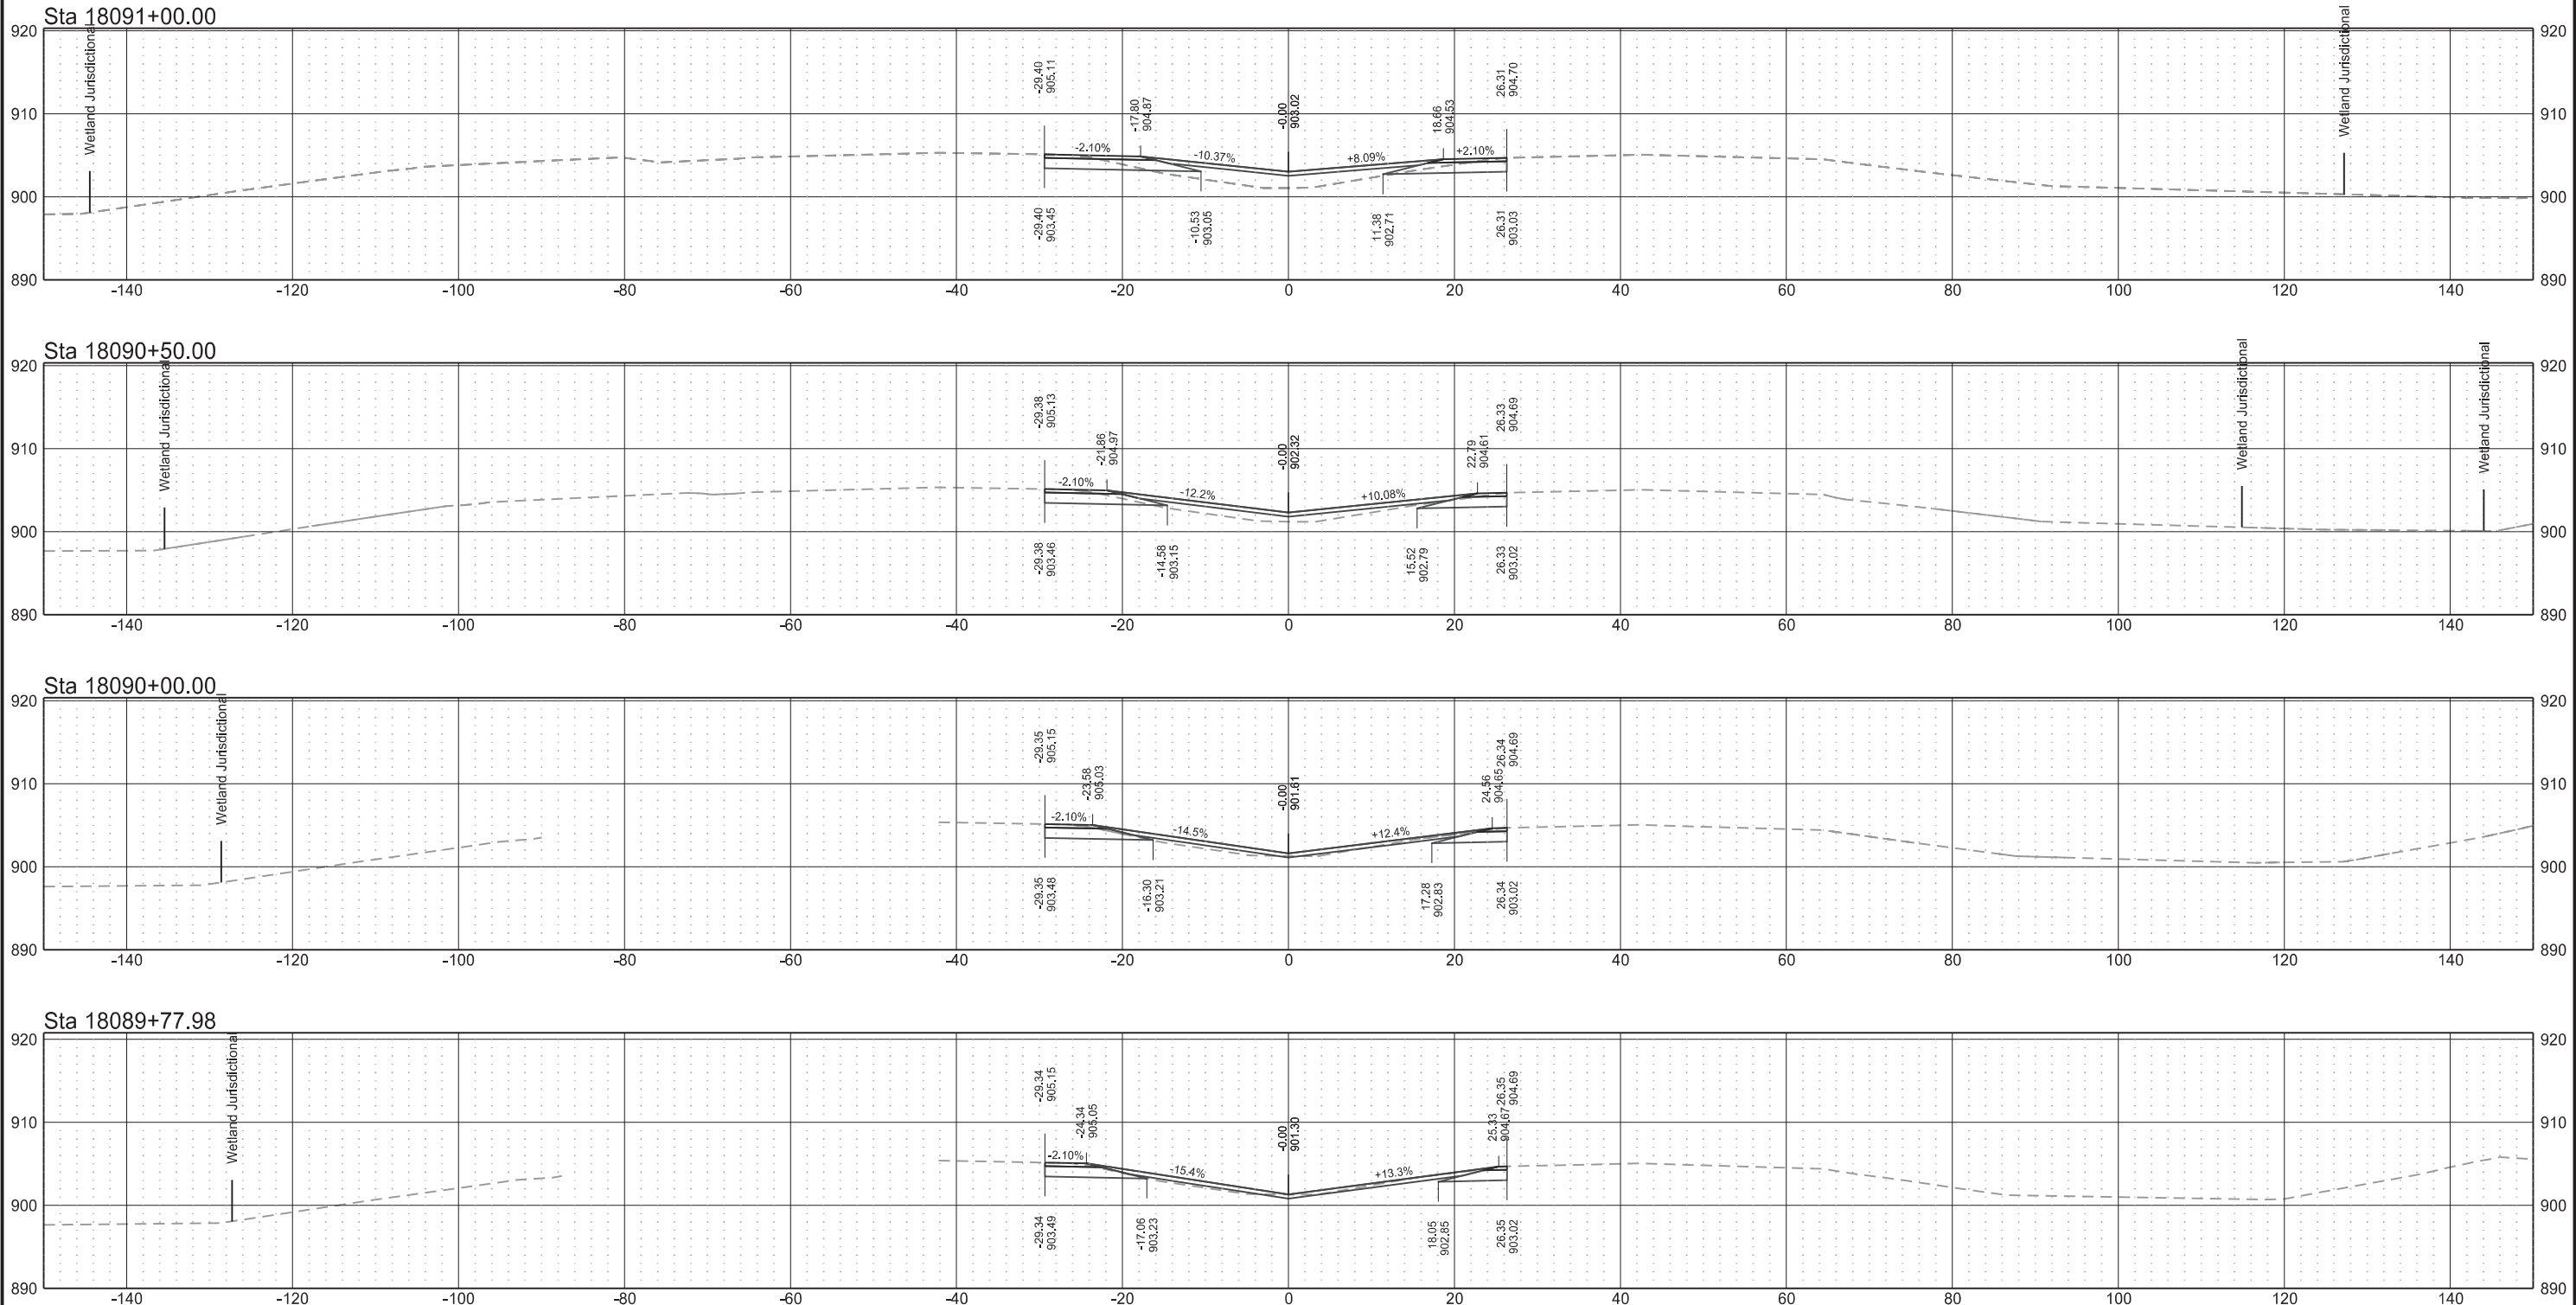


West Crossover (Align: OCL94)

	STATE	PROJECT NO.	SECTION NO.	SHEET NO.
	ND	IM-8-094(110)342	200	2


Sta 18093+00.00

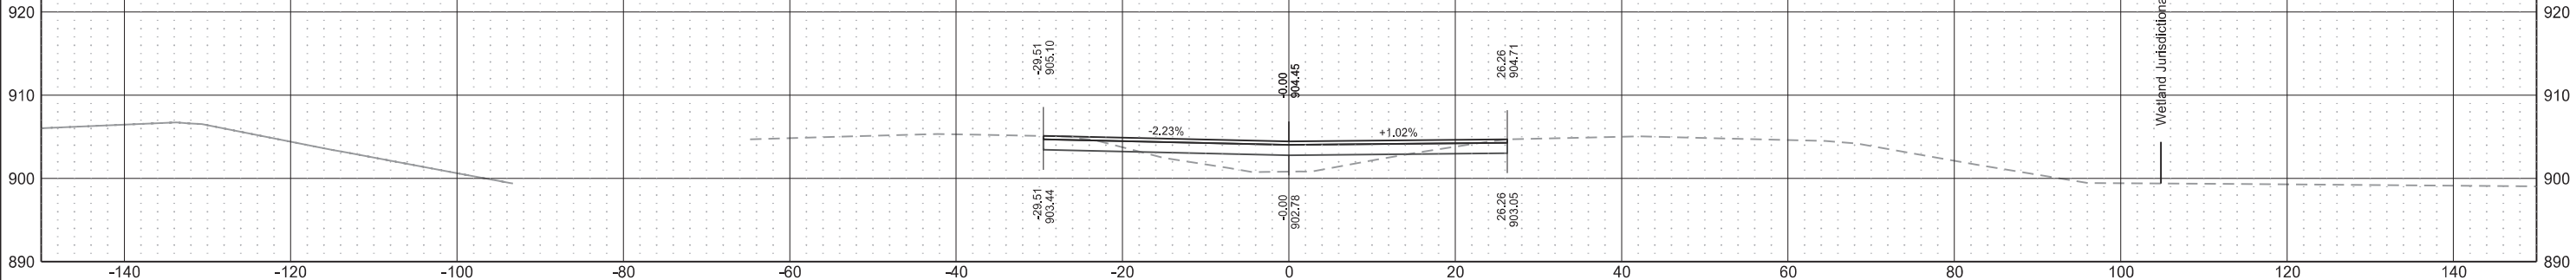


Sta 18092+50.00

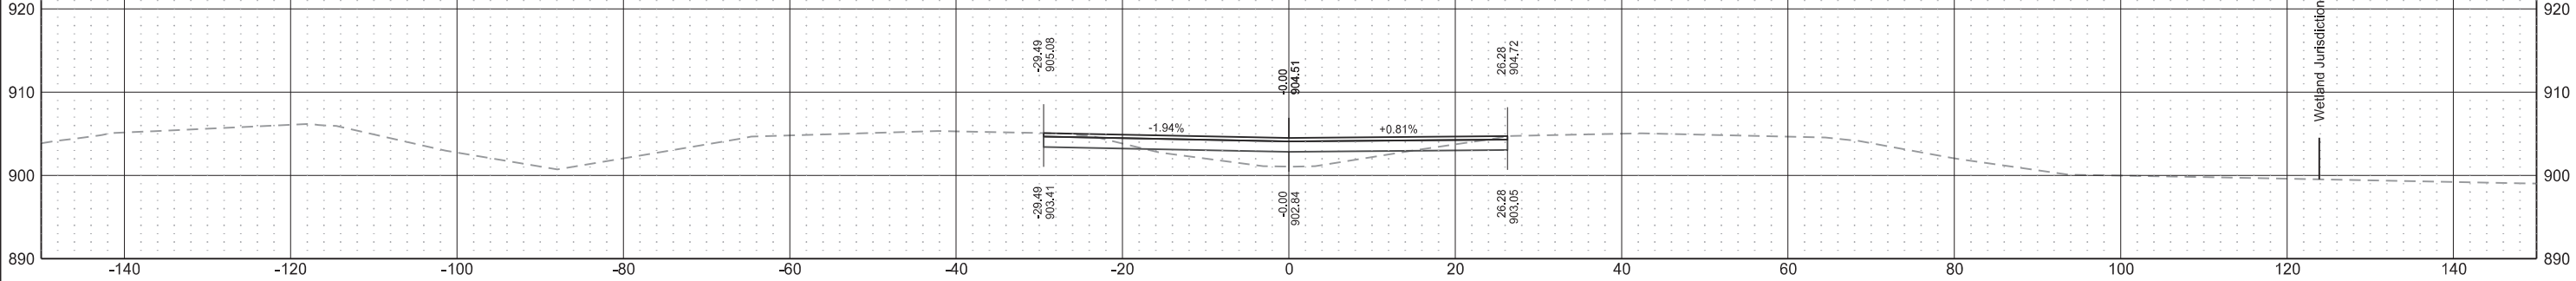

Sta 18092+00.00

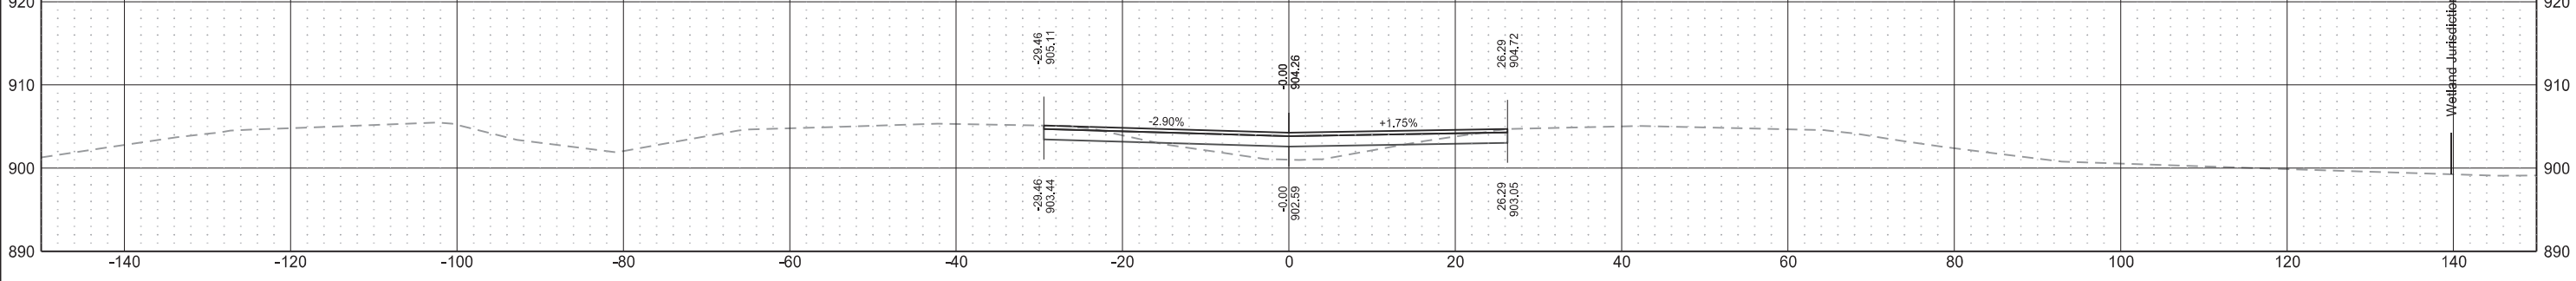


Sta 18091+50.00

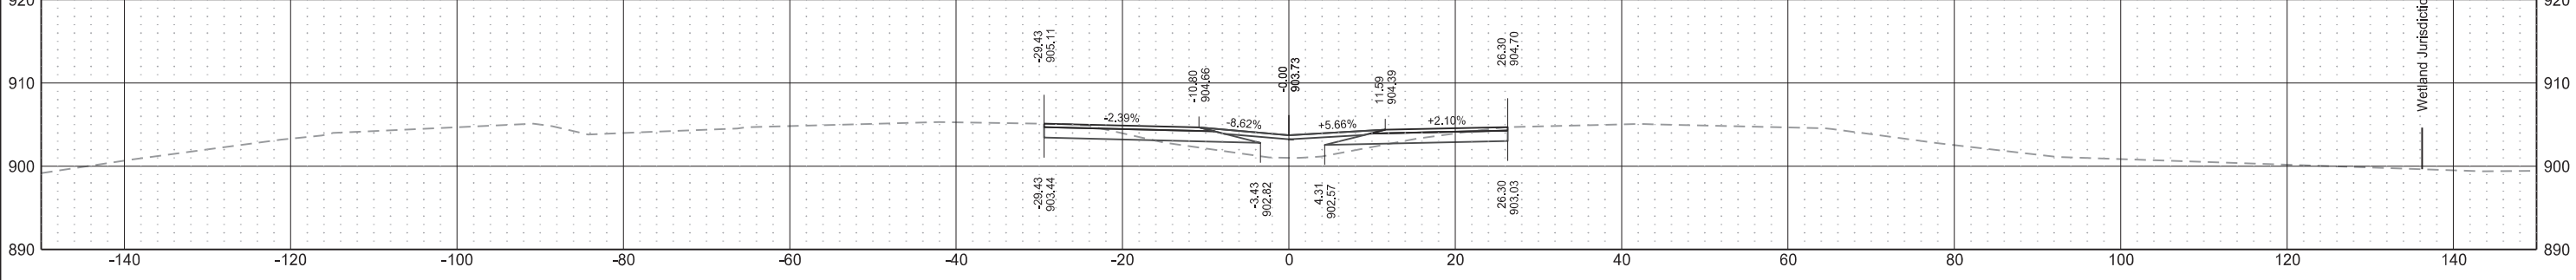


West Crossover (Align: OCL94)

	STATE	PROJECT NO.	SECTION NO.	SHEET NO.
	ND	IM-8-094(110)342	200	3

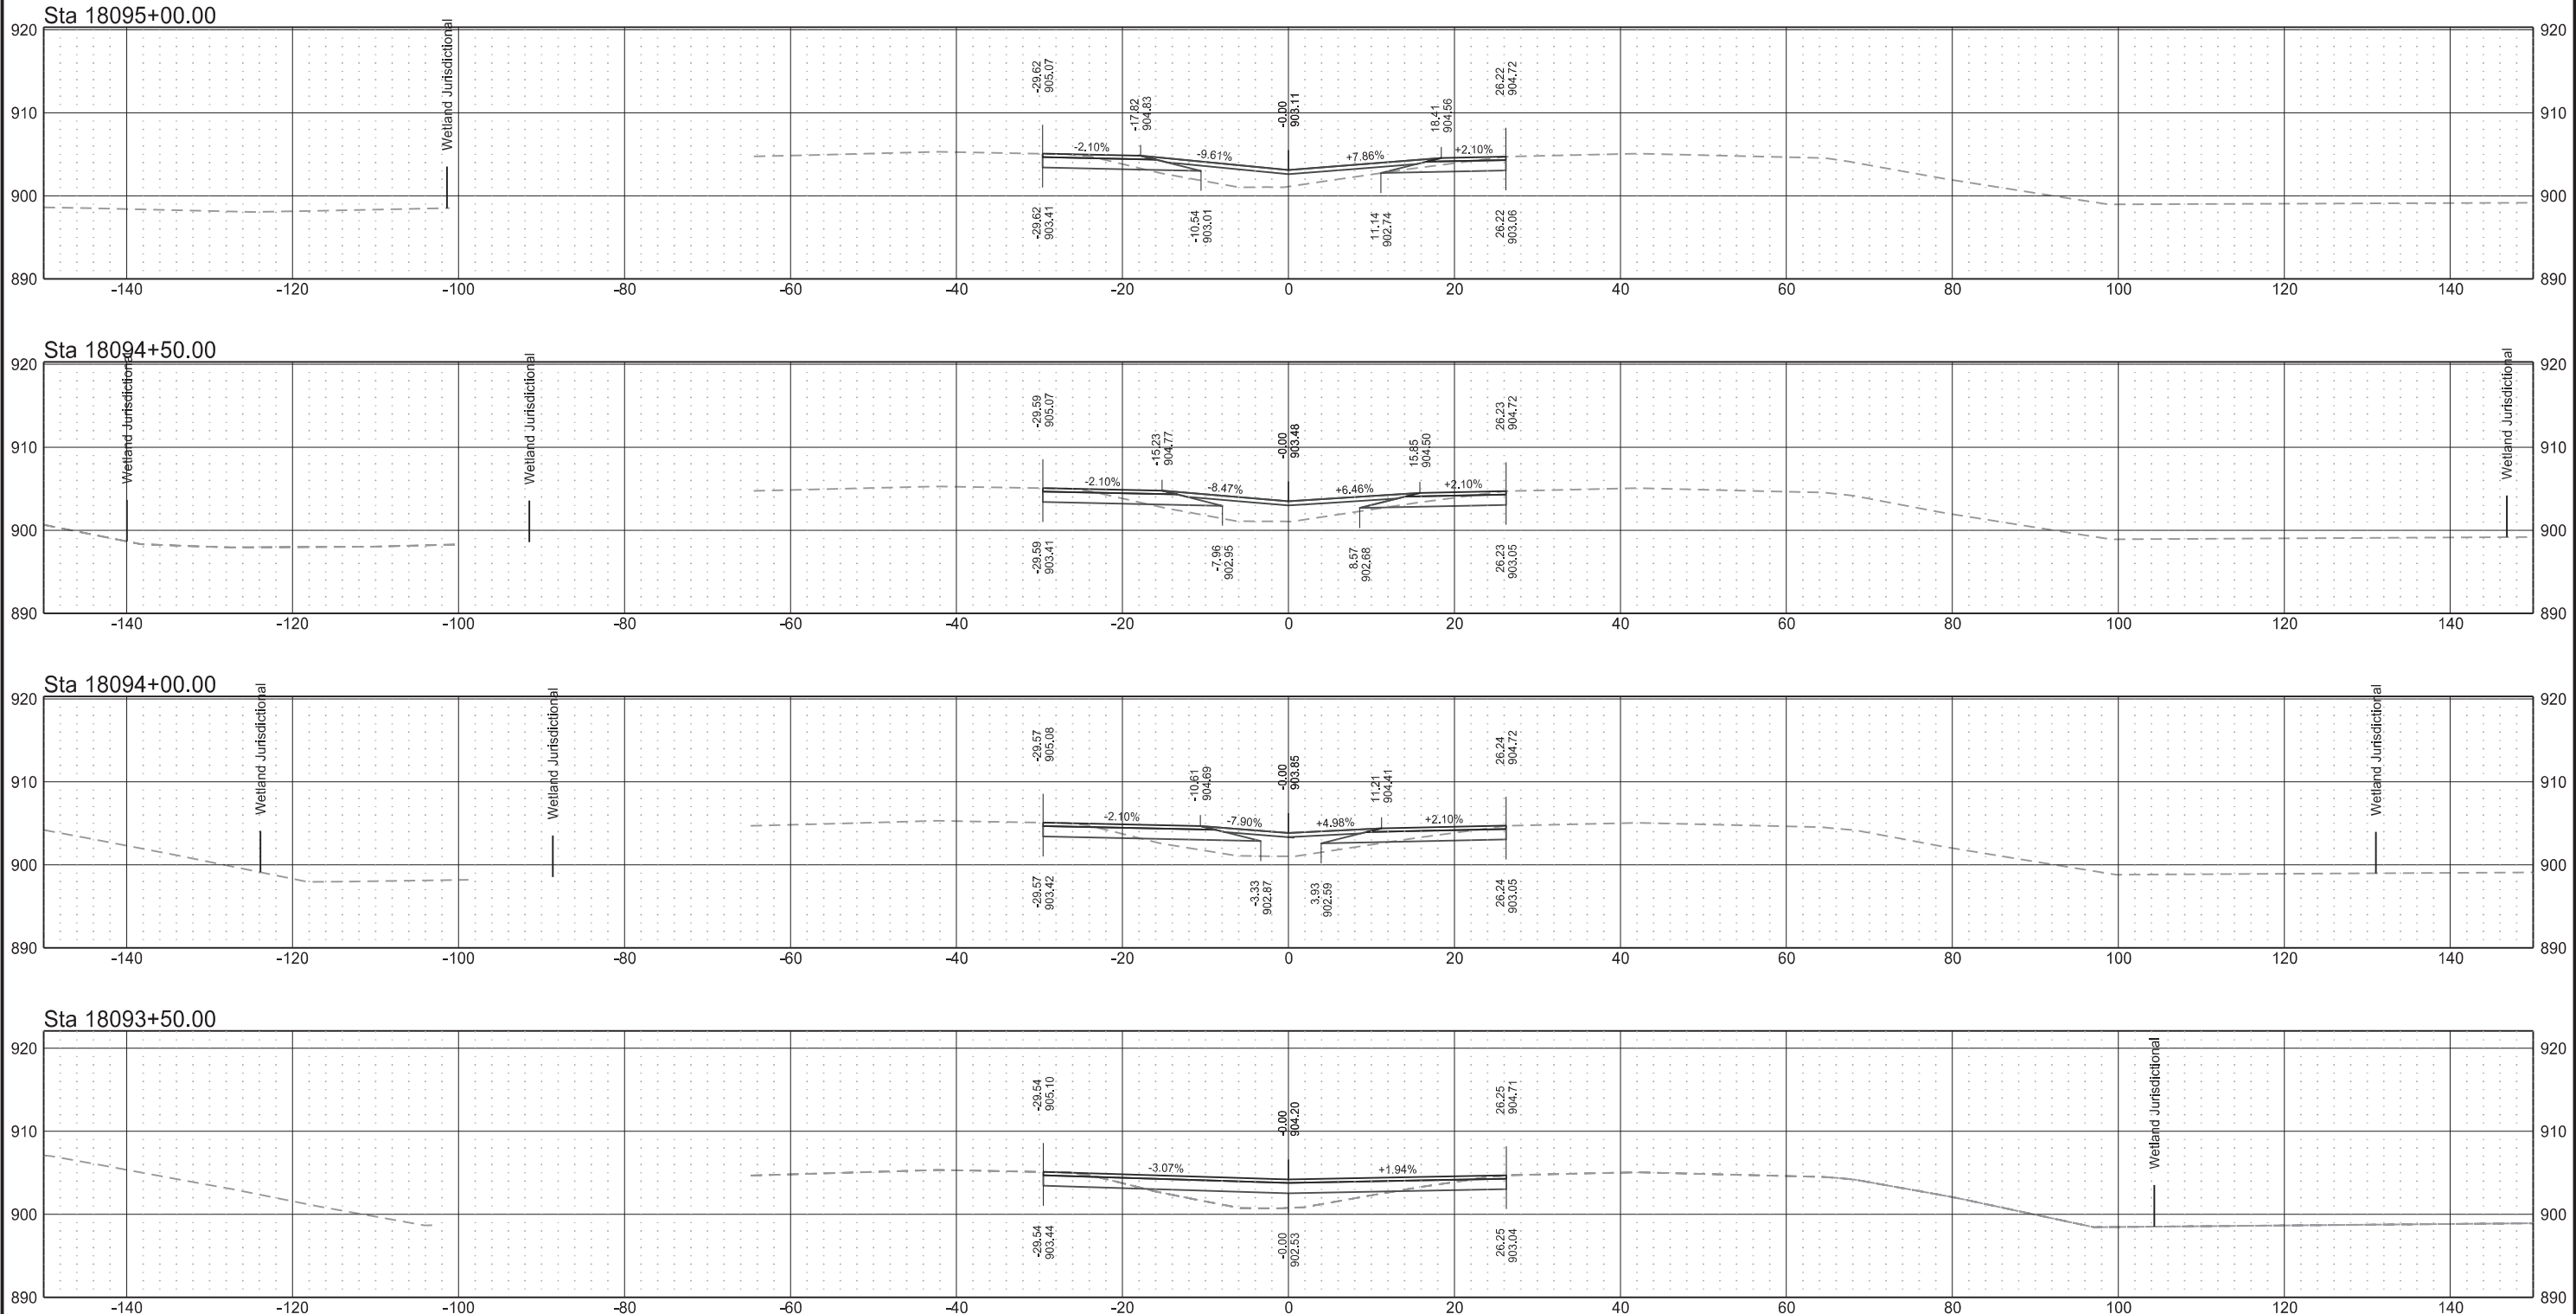

West Crossover (Align: OCL94)

	STATE	PROJECT NO.	SECTION NO.	SHEET NO.
	ND	IM-8-094(110)342	200	4

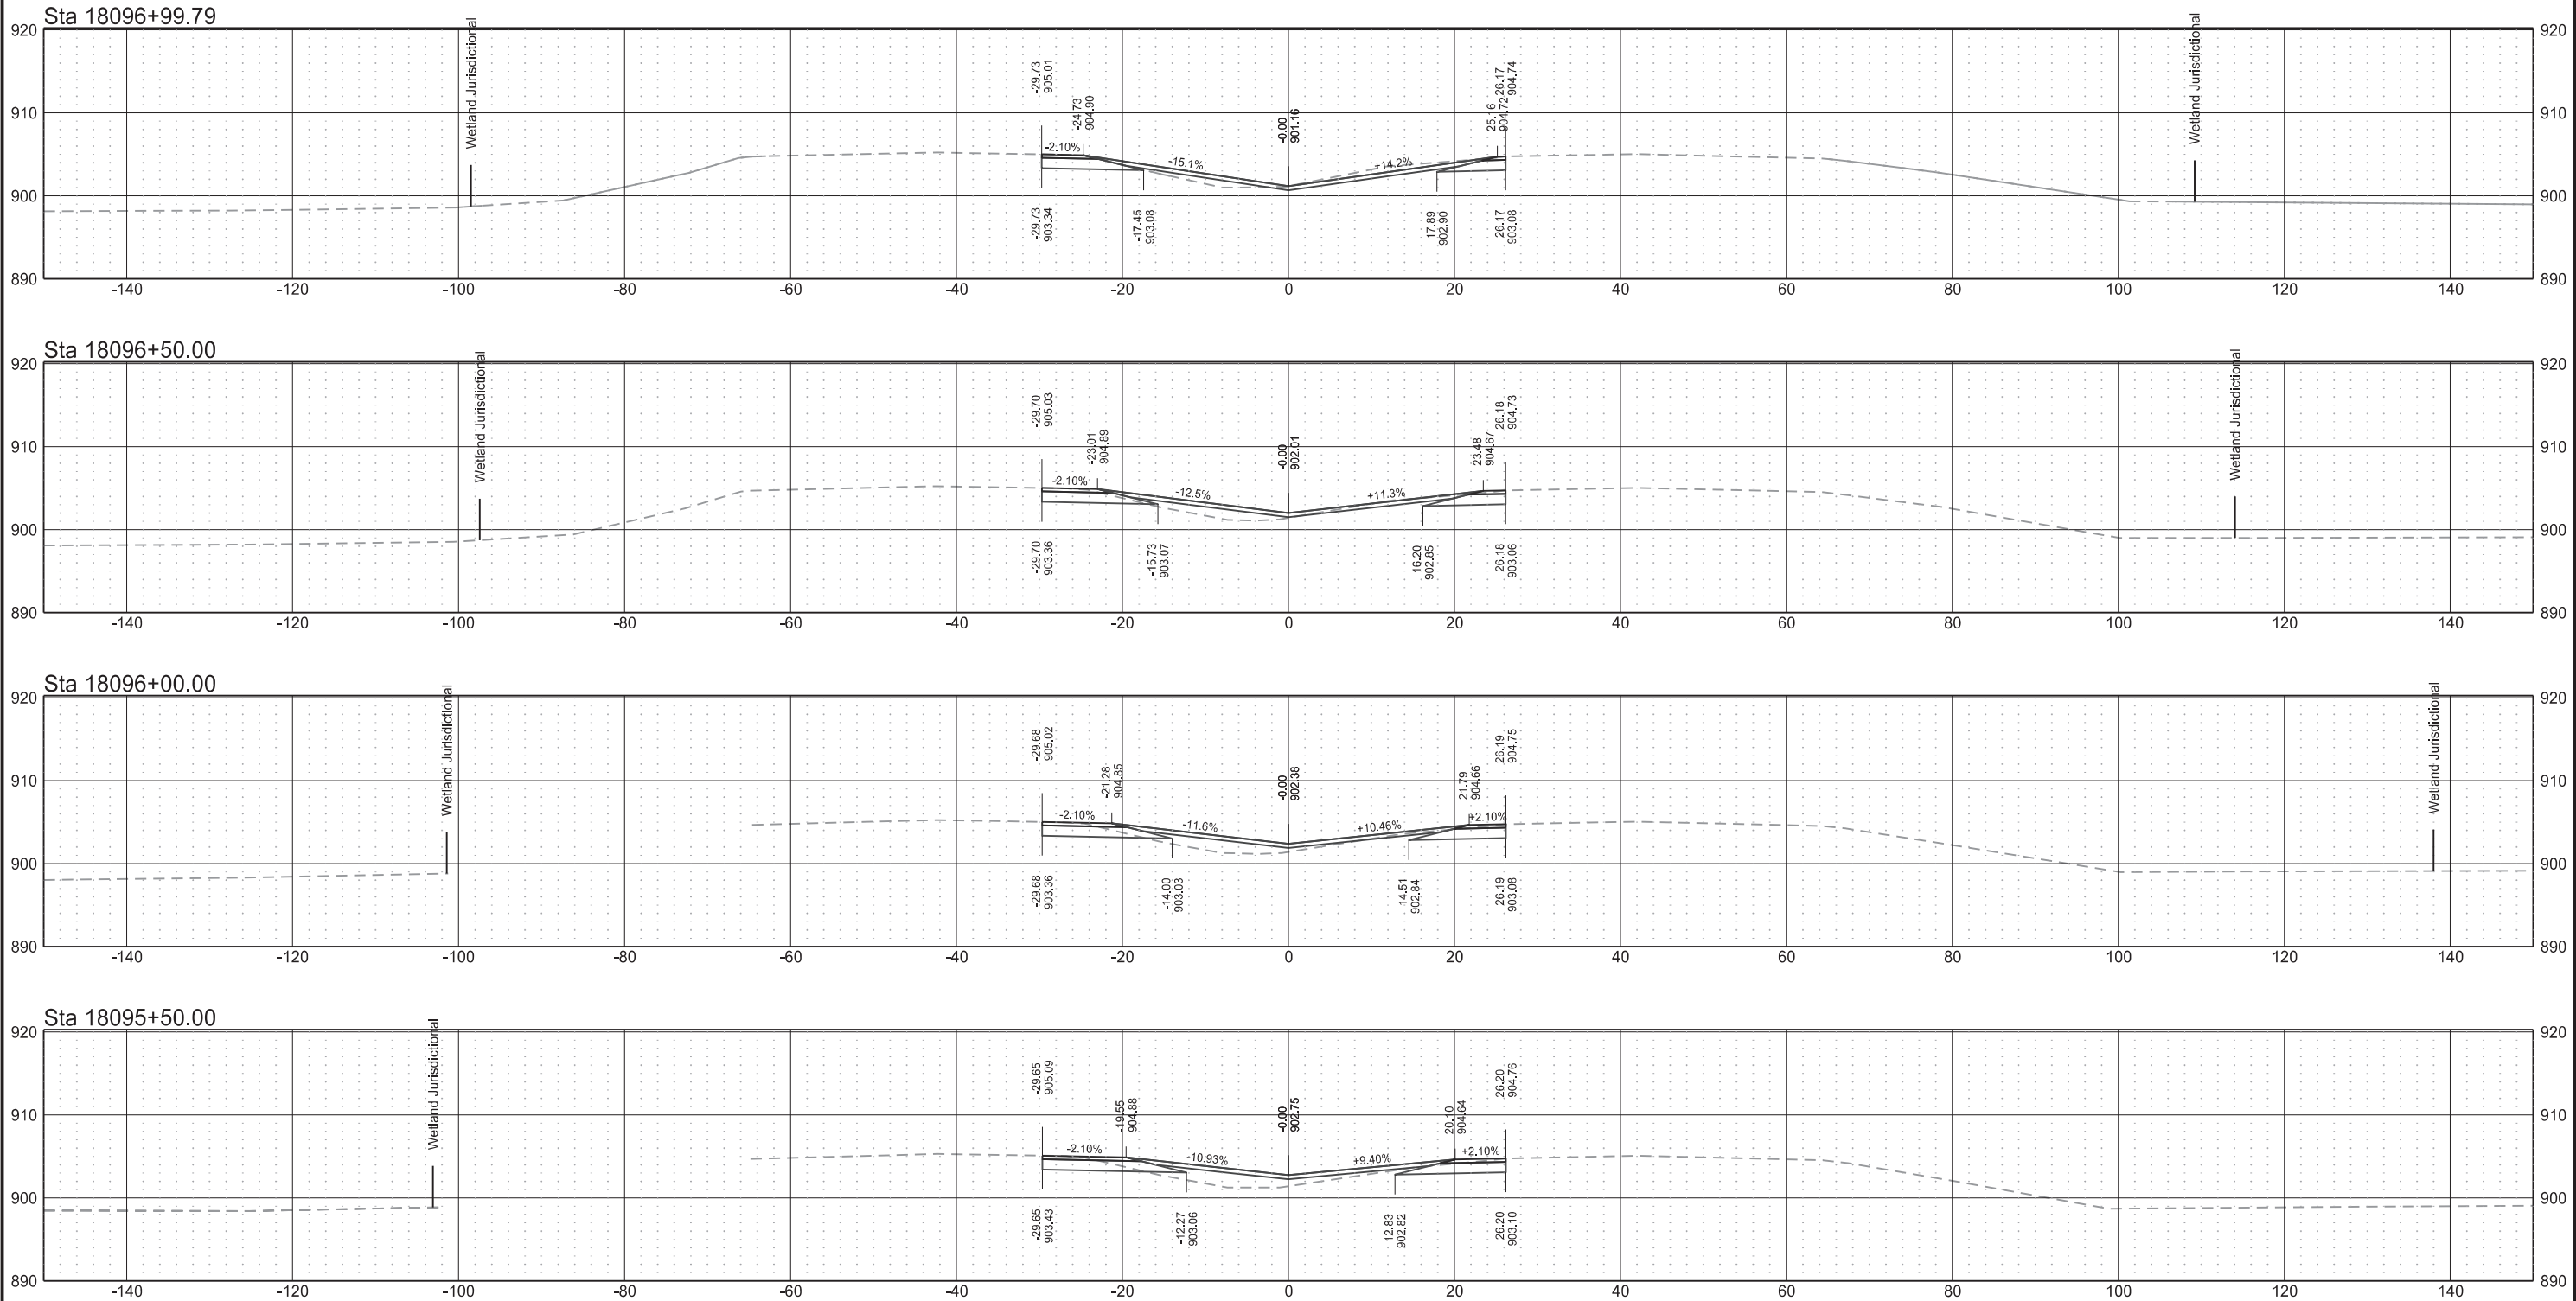

Raymond Interchange Temporary Westbound Exit Ramp (Align: 38thStTempWBExit)

STATE

PROJECT NO.

SECTION NO.

SHEET NO.


ND

IM-8-094(110)342


200

5


Sta 102+00.00

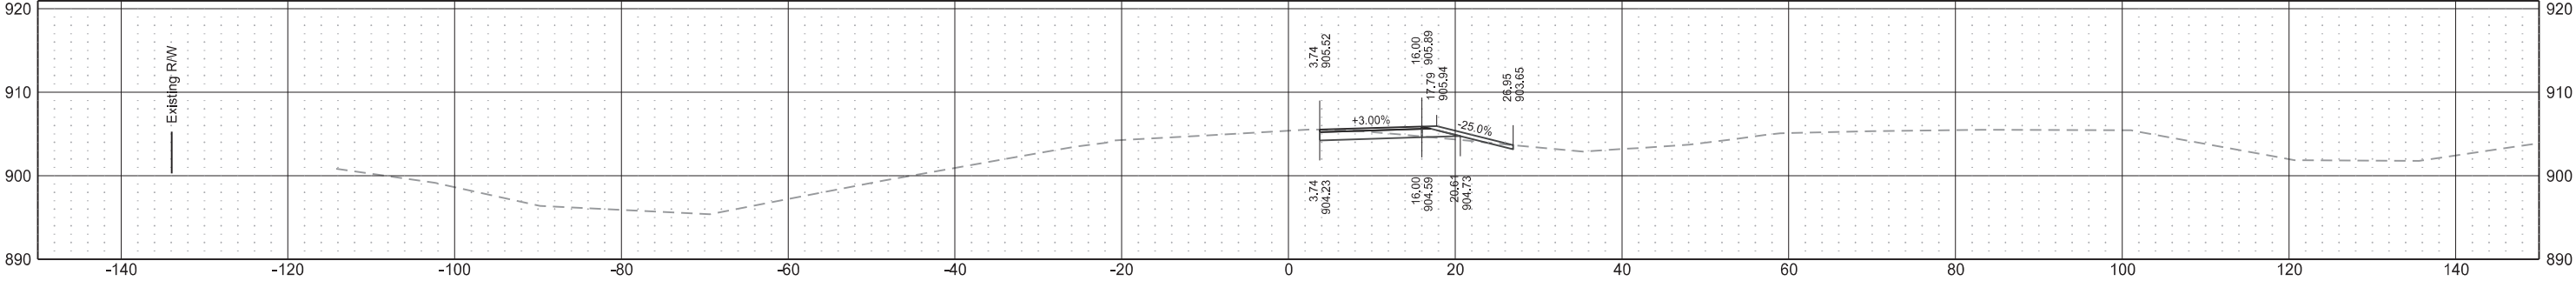


Sta 101+50.00

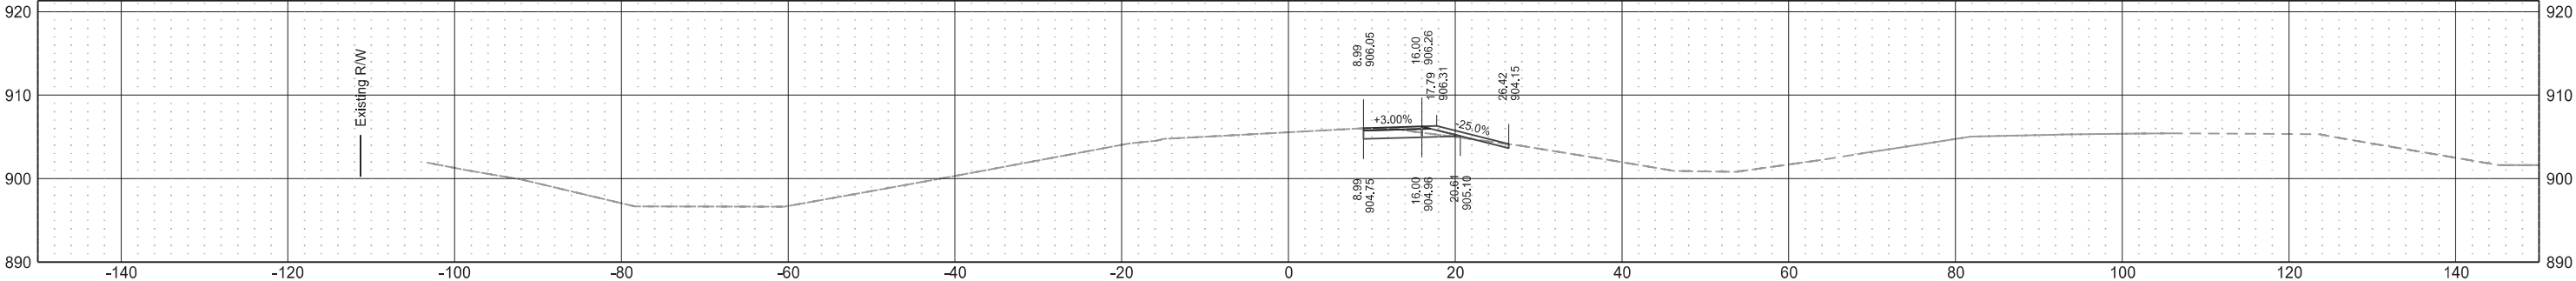

Sta 101+00.00

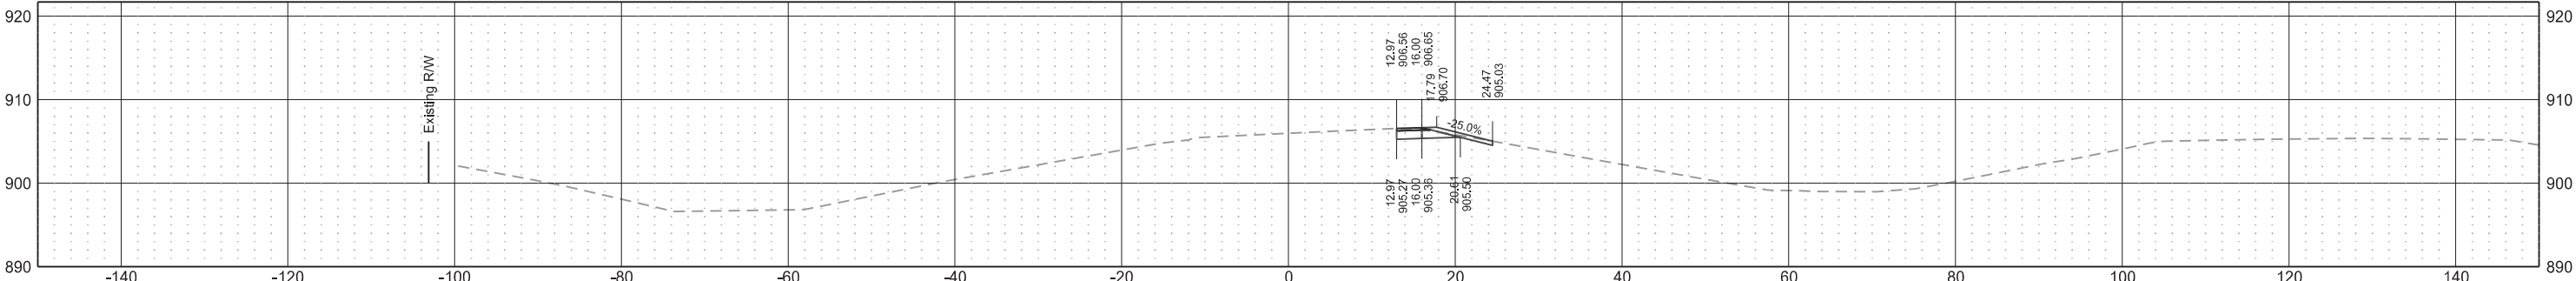


Sta 100+55.00

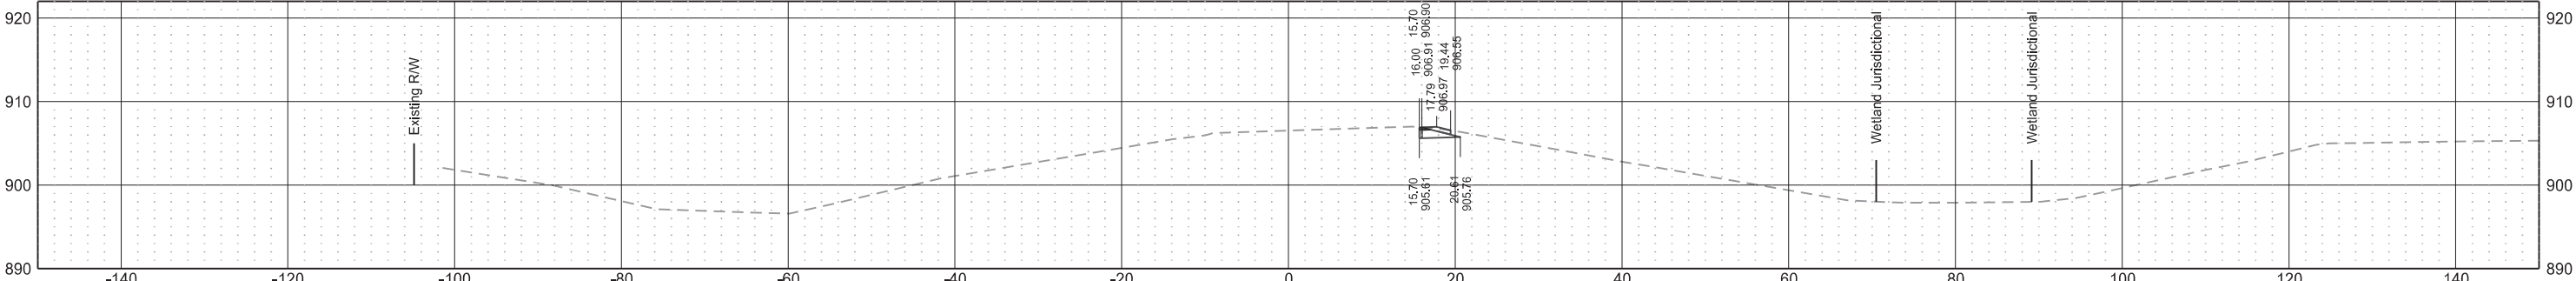


Raymond Interchange Temporary Westbound Exit Ramp (Align: 38thStTempWBExit)

	STATE	PROJECT NO.	SECTION NO.	SHEET NO.
	ND	IM-8-094(110)342	200	6

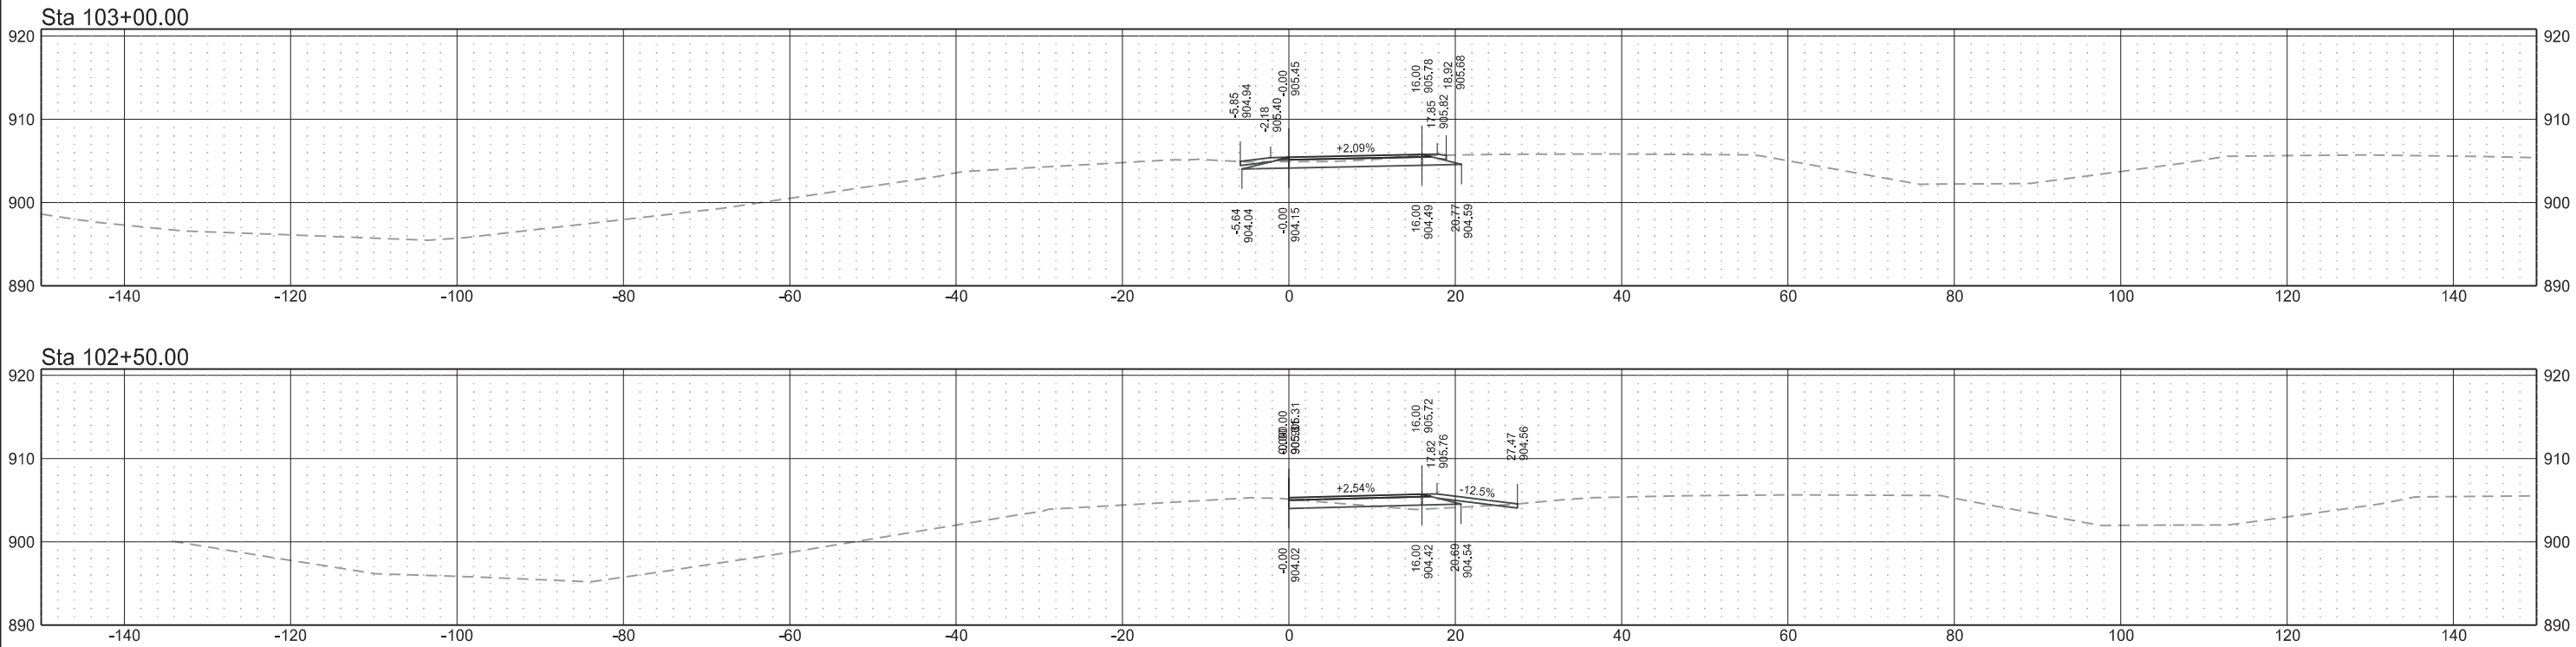

Raymond Interchange Temporary Westbound Exit Ramp (Align: 38thStTempWBExit)


	STATE	PROJECT NO.	SECTION NO.	SHEET NO.
	ND	IM-8-094(110)342	200	7

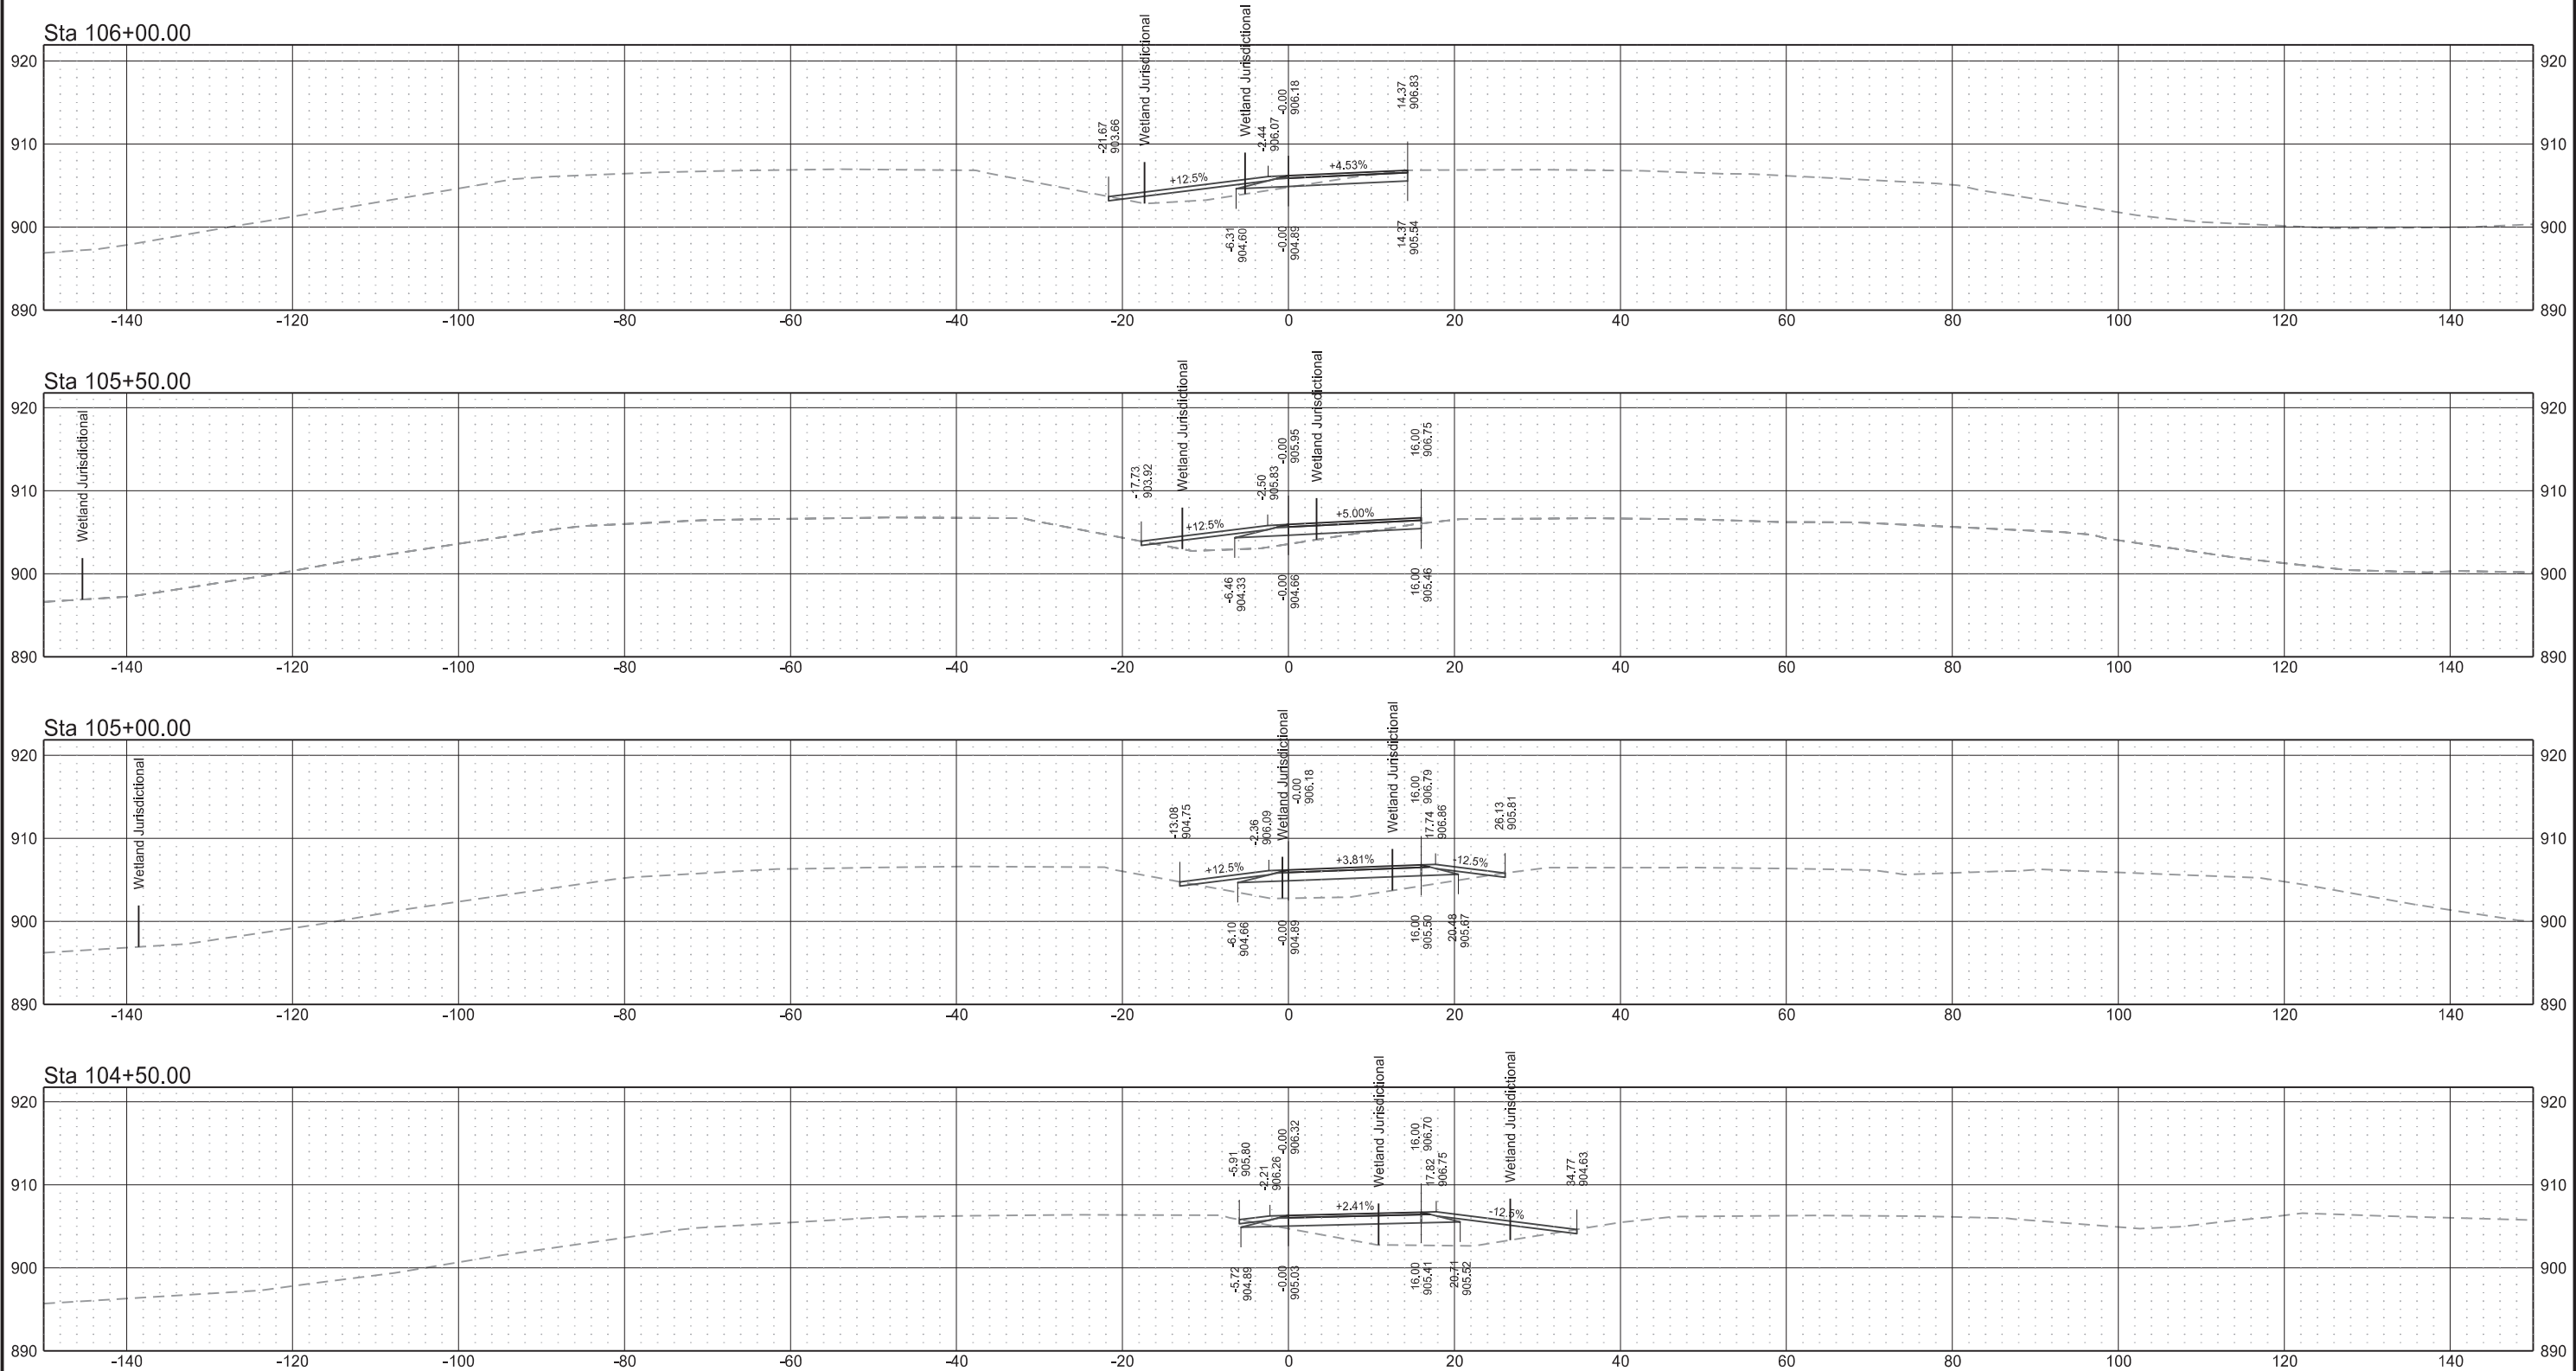


Raymond Interchange Temporary Westbound Exit Ramp (Align: 38thStTempWBExit)

	STATE	PROJECT NO.	SECTION NO.	SHEET NO.
	ND	IM-8-094(110)342	200	8


Sta 108+00.00

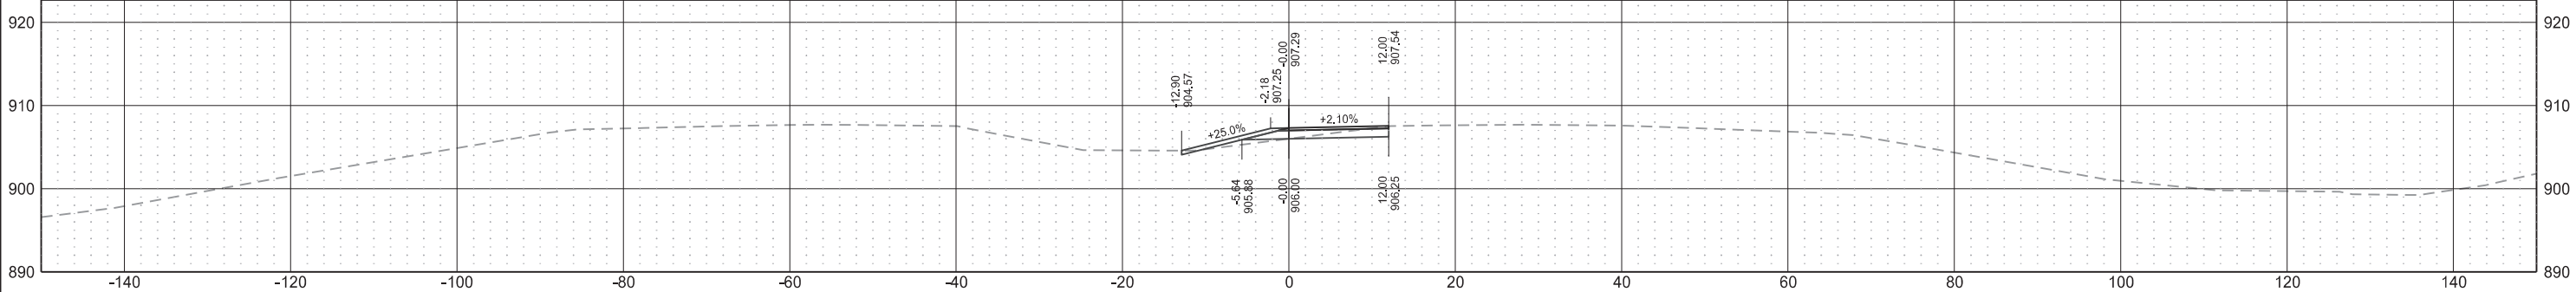


Sta 107+50.00

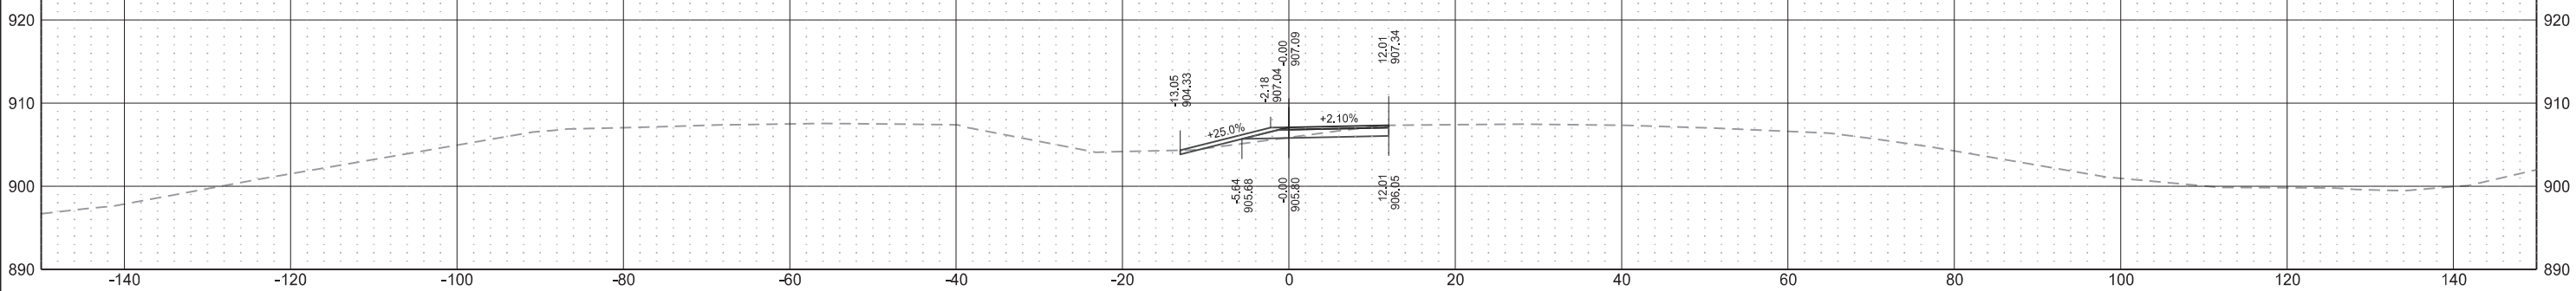

Sta 107+00.00

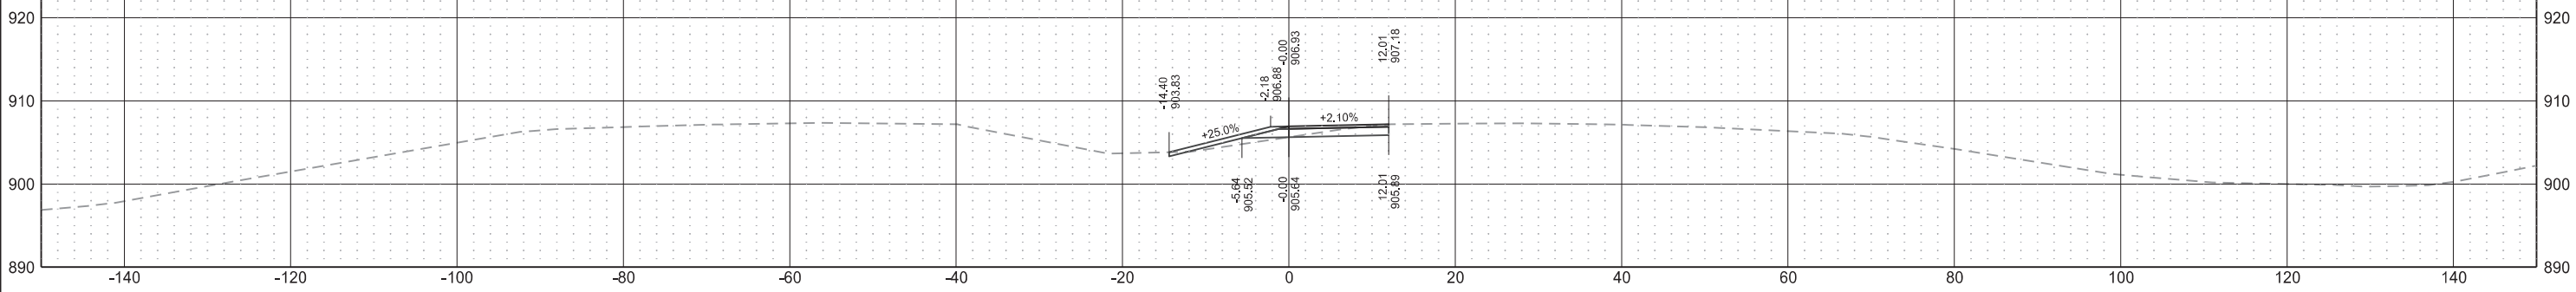


Sta 106+50.00

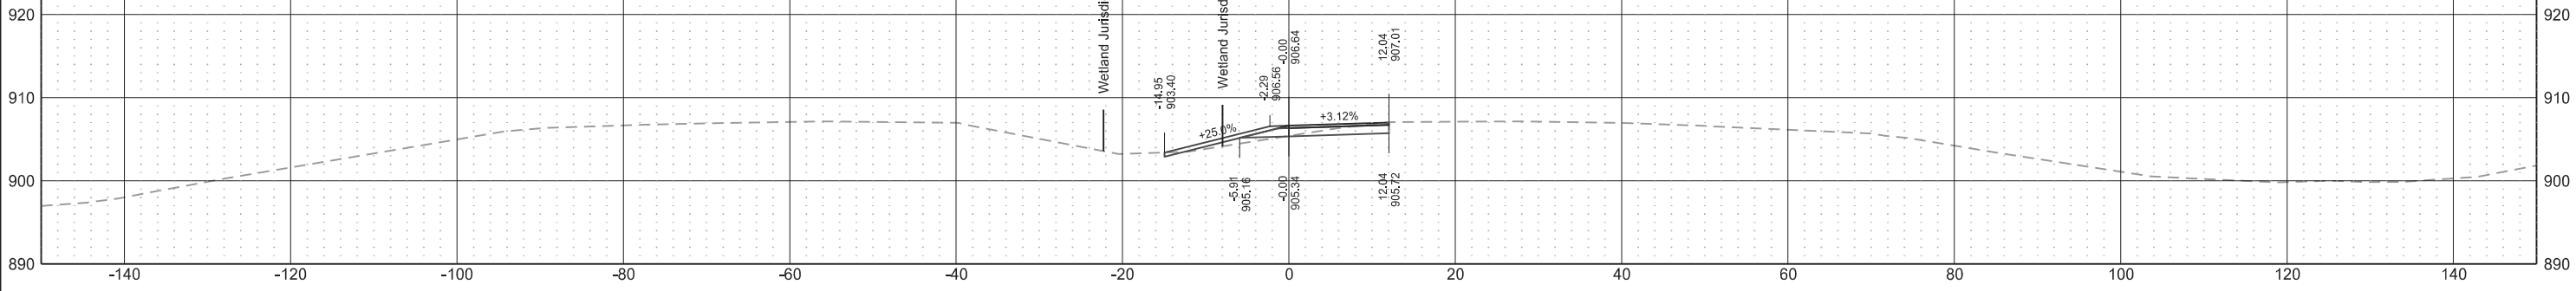


Raymond Interchange Temporary Westbound Exit Ramp (Align: 38thStTempWBExit)

	STATE	PROJECT NO.	SECTION NO.	SHEET NO.
	ND	IM-8-094(110)342	200	9


Sta 110+00.00

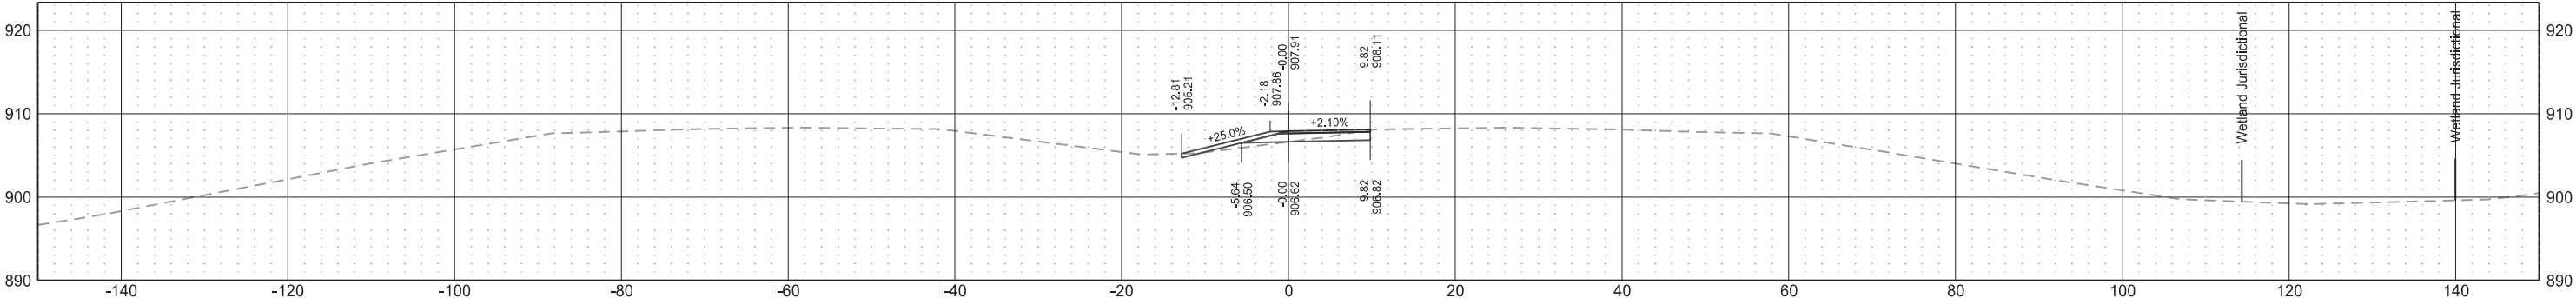


Sta 109+50.00

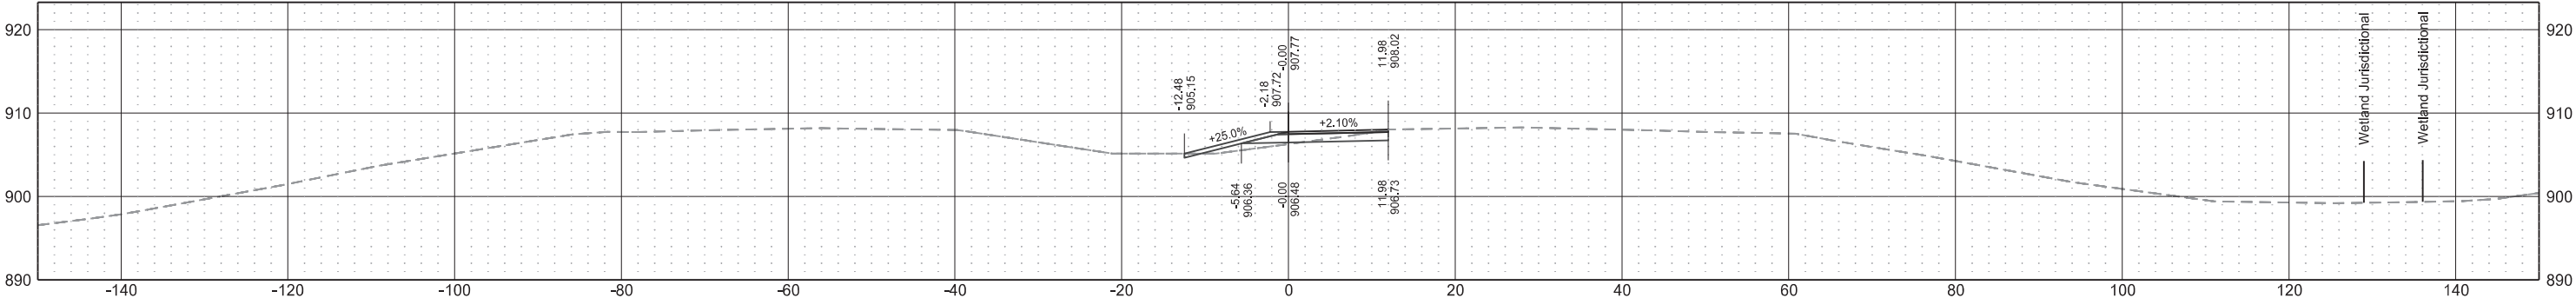

Sta 109+00.00

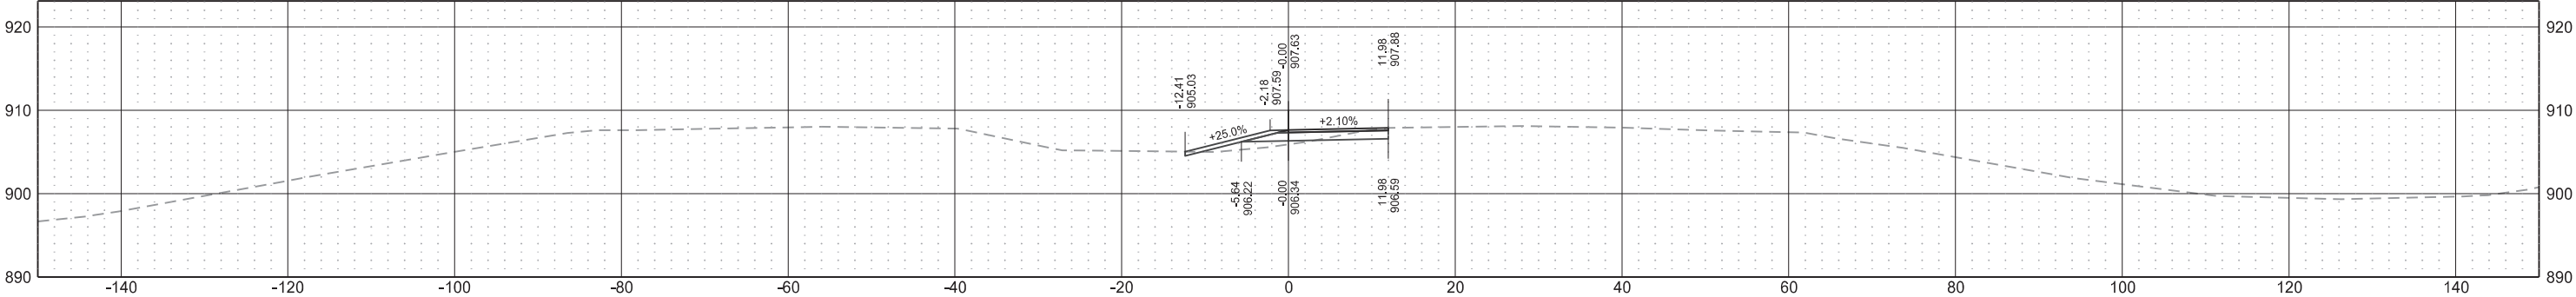


Sta 108+50.00

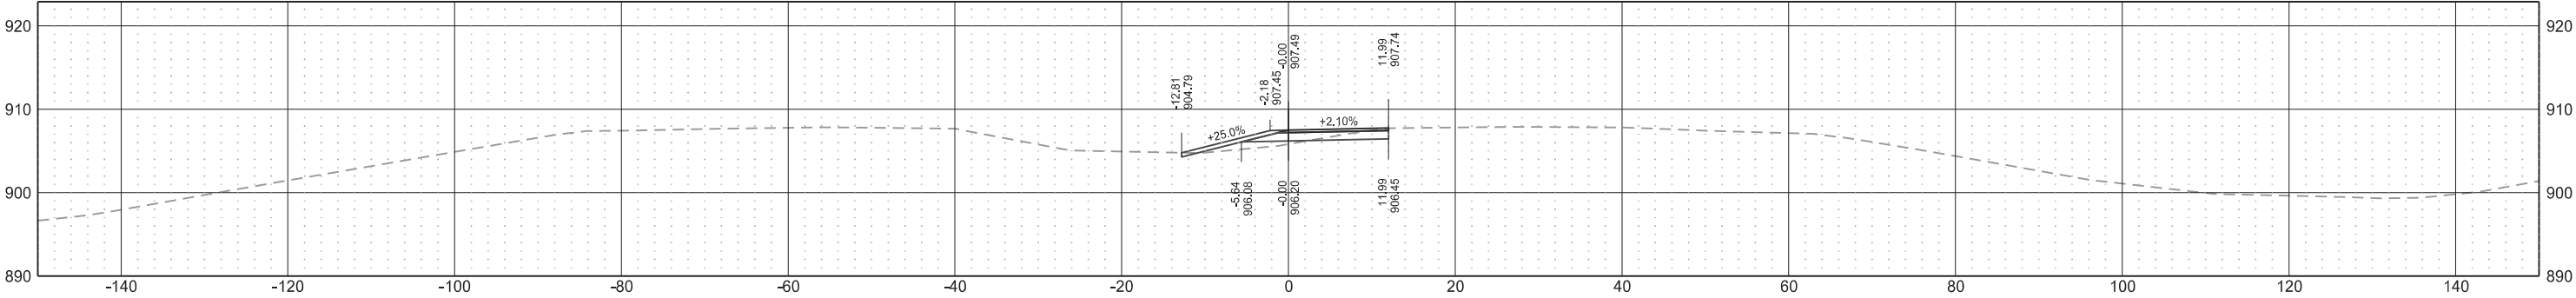


Raymond Interchange Temporary Westbound Exit Ramp (Align: 38thStTempWBExit)

	STATE	PROJECT NO.	SECTION NO.	SHEET NO.
	ND	IM-8-094(110)342	200	10


Sta 111+45.00

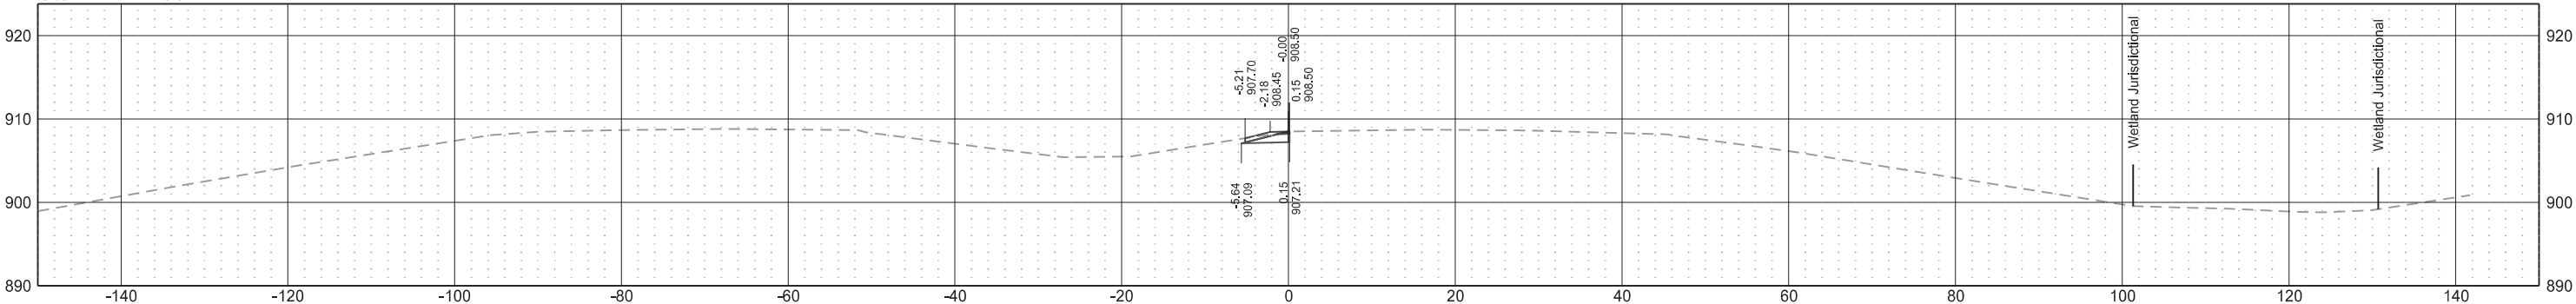

Sta 111+00.00

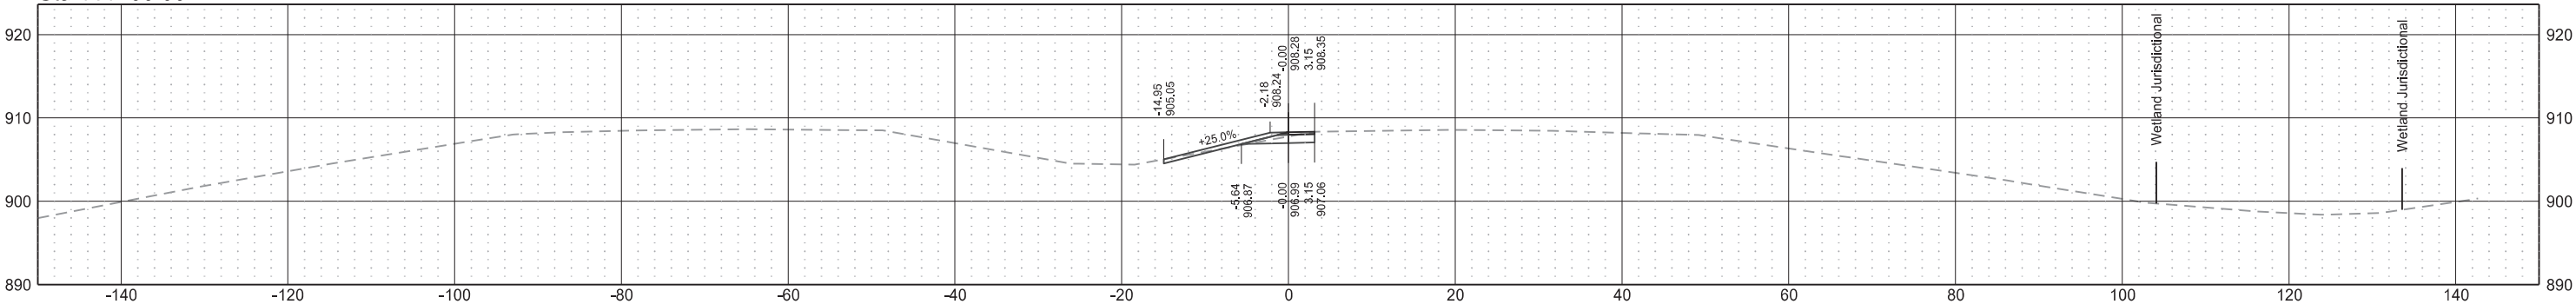


Sta 110+50.00

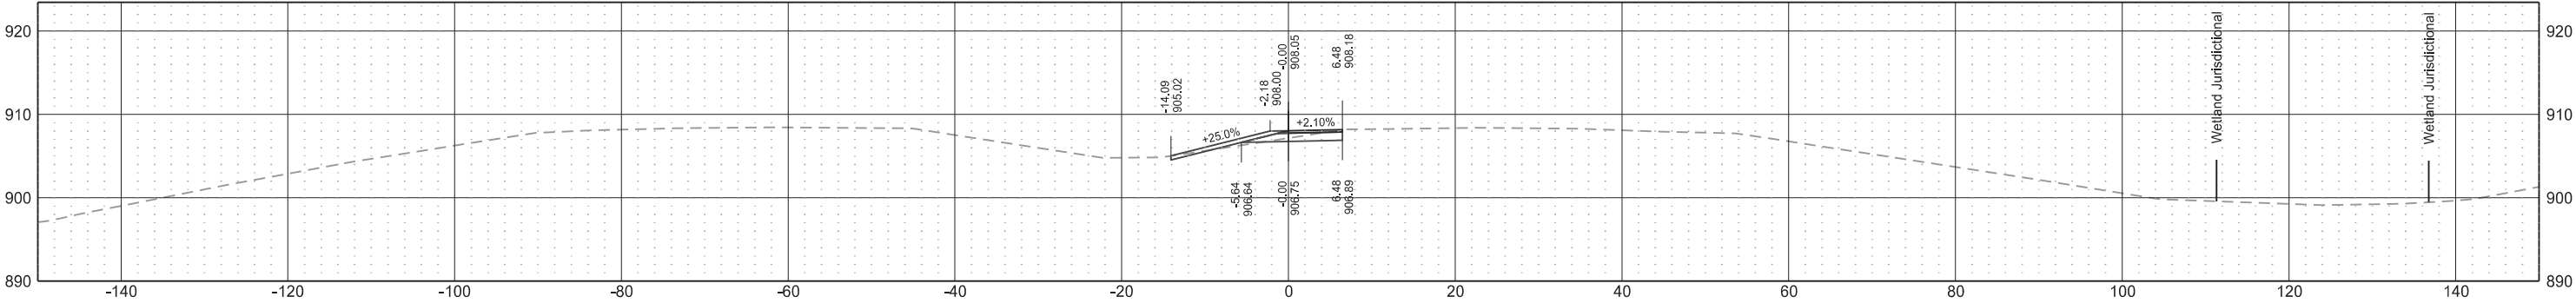


Main Ave Temporary Eastbound Exit Ramp (Align: MainTempEBExit)

	STATE	PROJECT NO.	SECTION NO.	SHEET NO.
	ND	IM-8-094(110)342	200	11


Sta 200+50.00

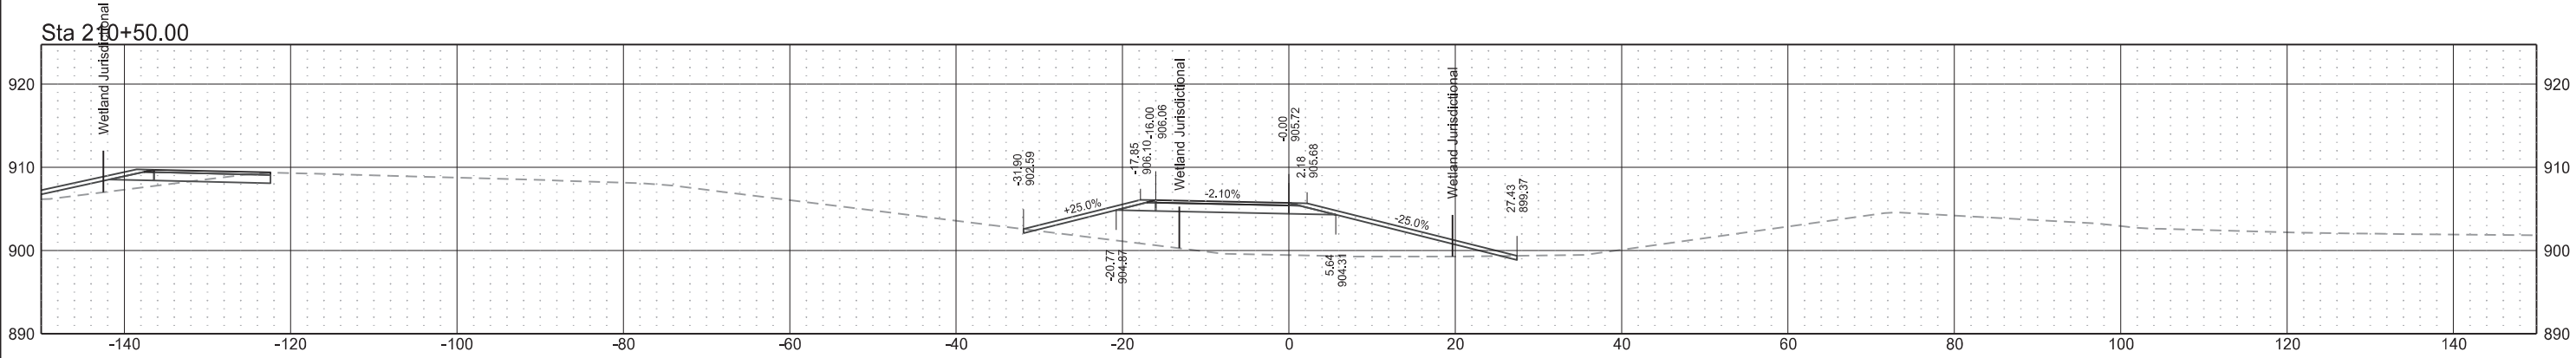


Sta 210+00.00

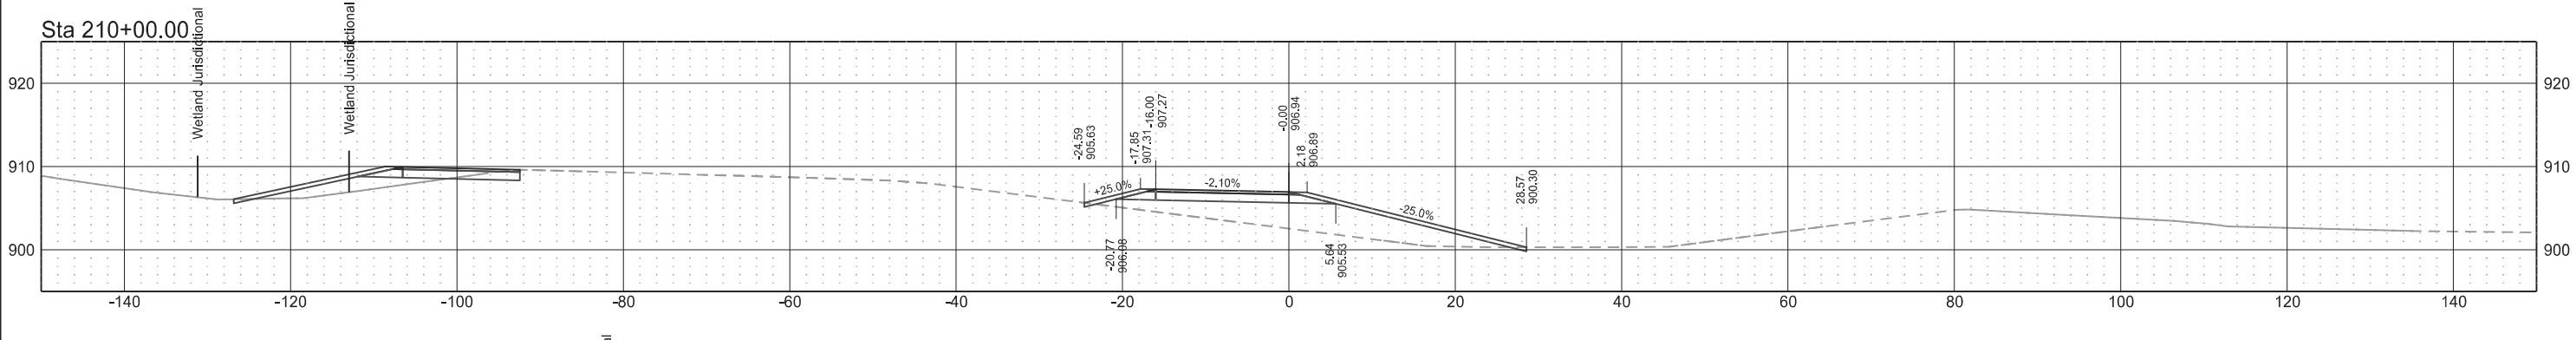

Sta 209+50.00

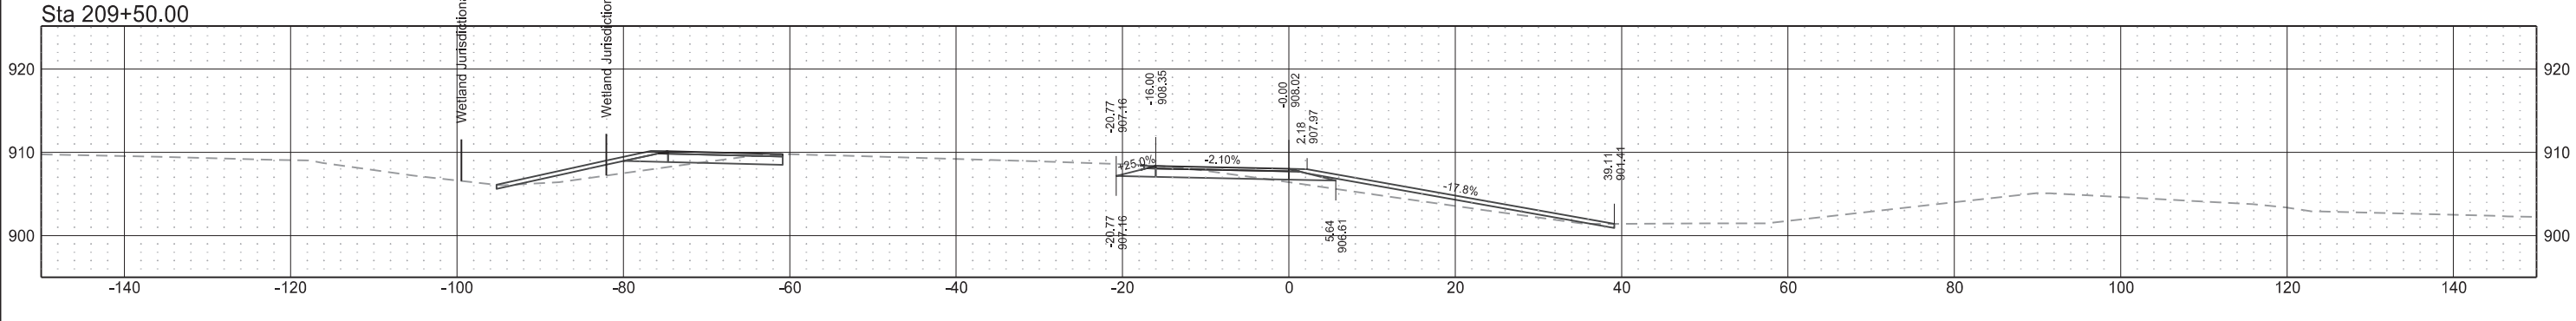


Sta 209+31.85

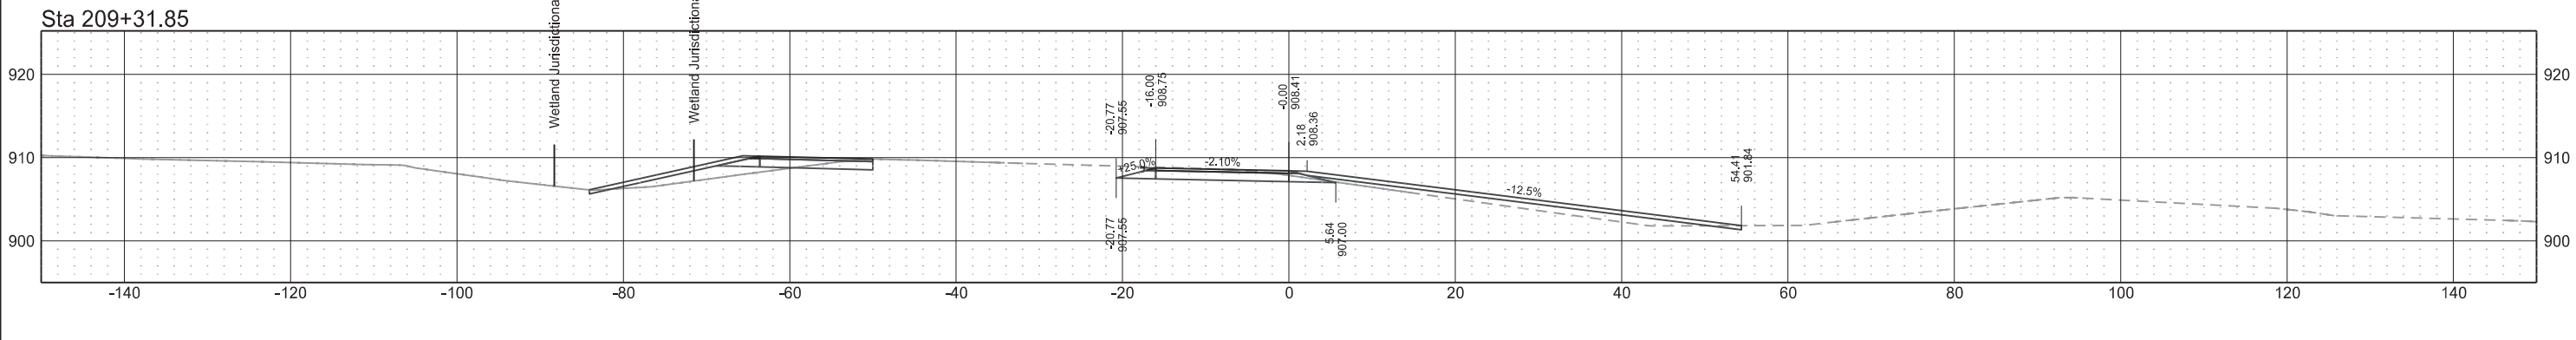


Main Ave Temporary Eastbound Exit Ramp (Align: MainTempEBExit)

	STATE	PROJECT NO.	SECTION NO.	SHEET NO.
	ND	IM-8-094(110)342	200	12


Sta 212+50.00

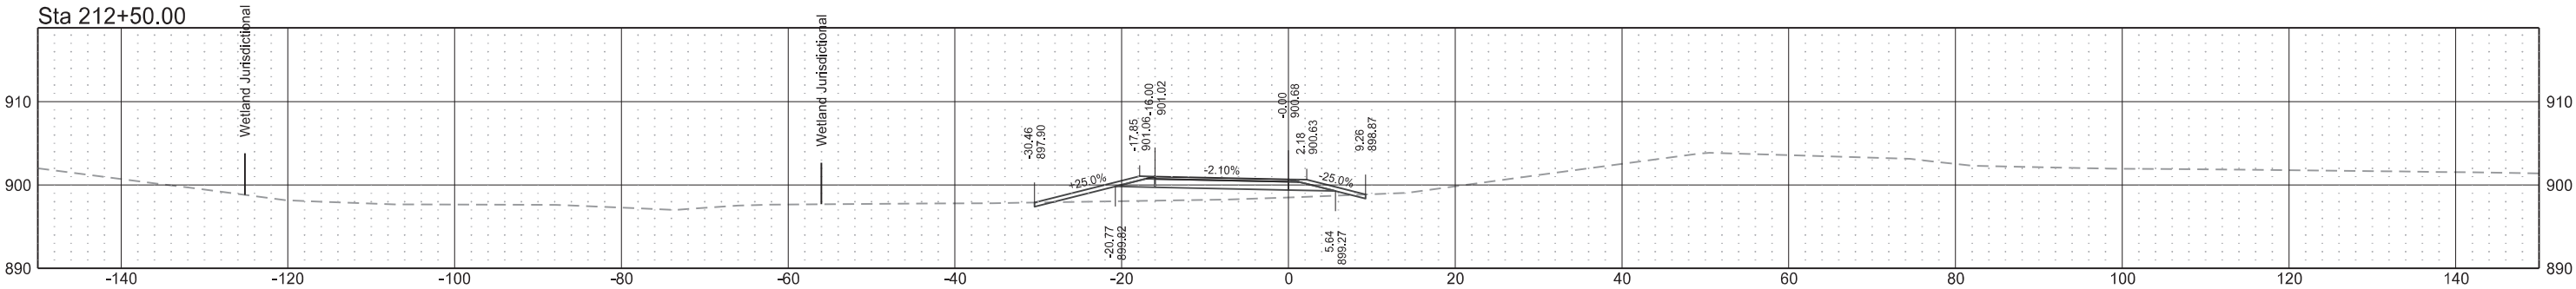


Sta 212+00.00

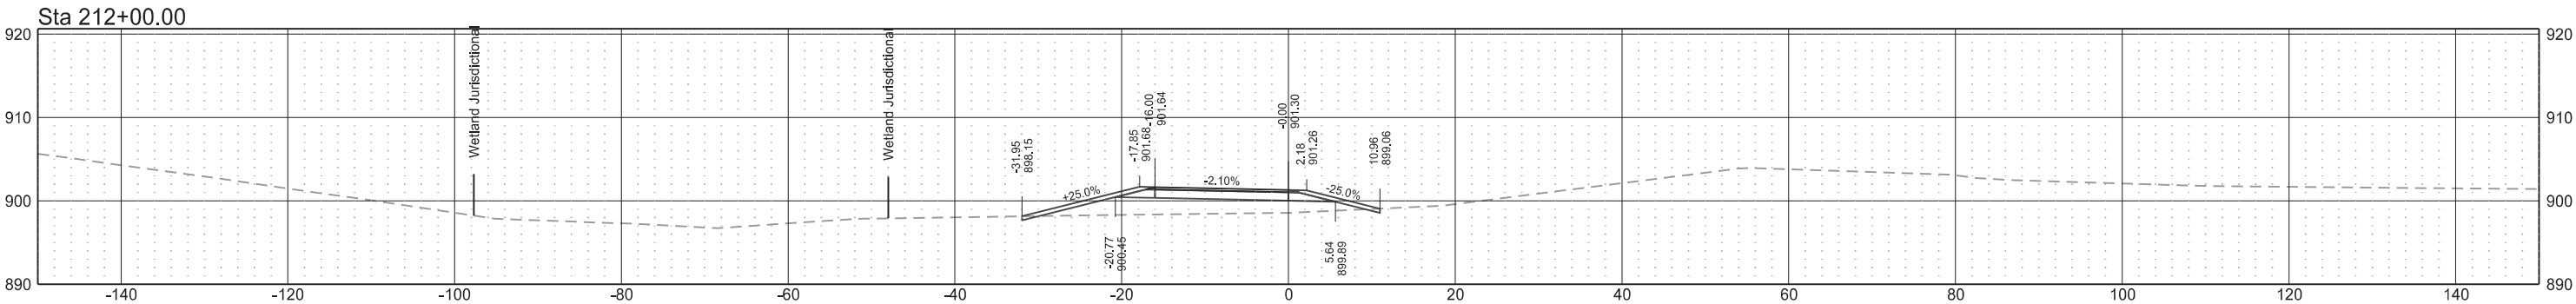

Sta 211+50.00

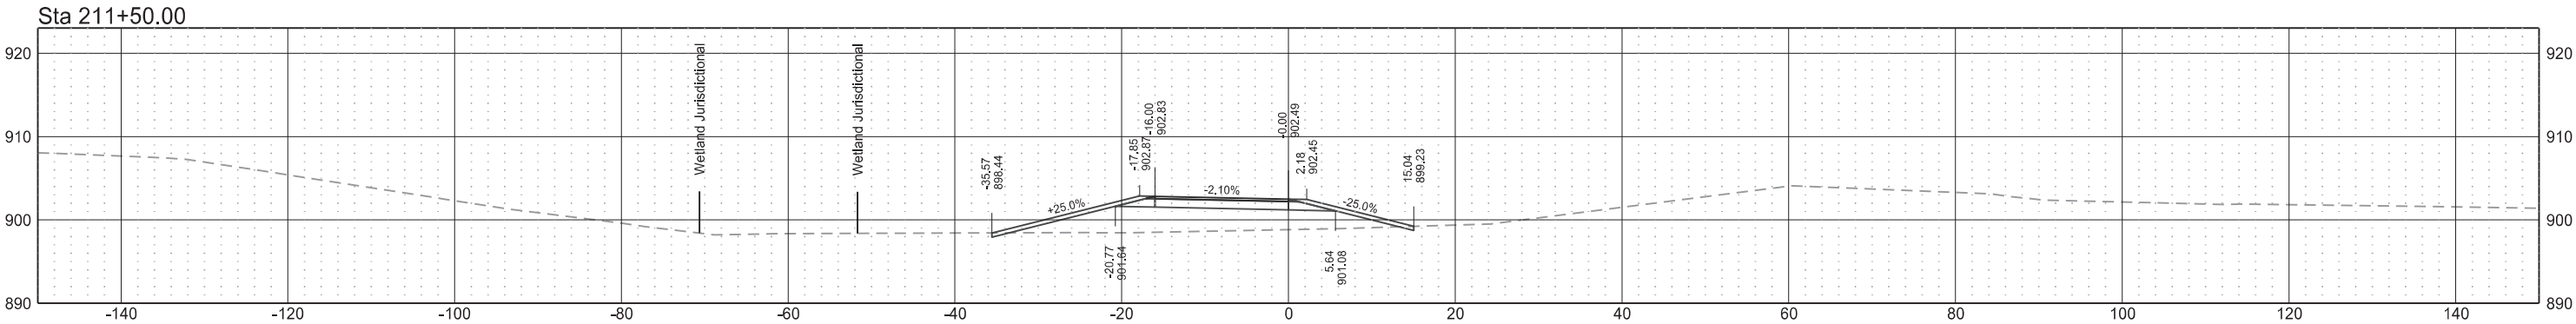


Sta 211+00.00

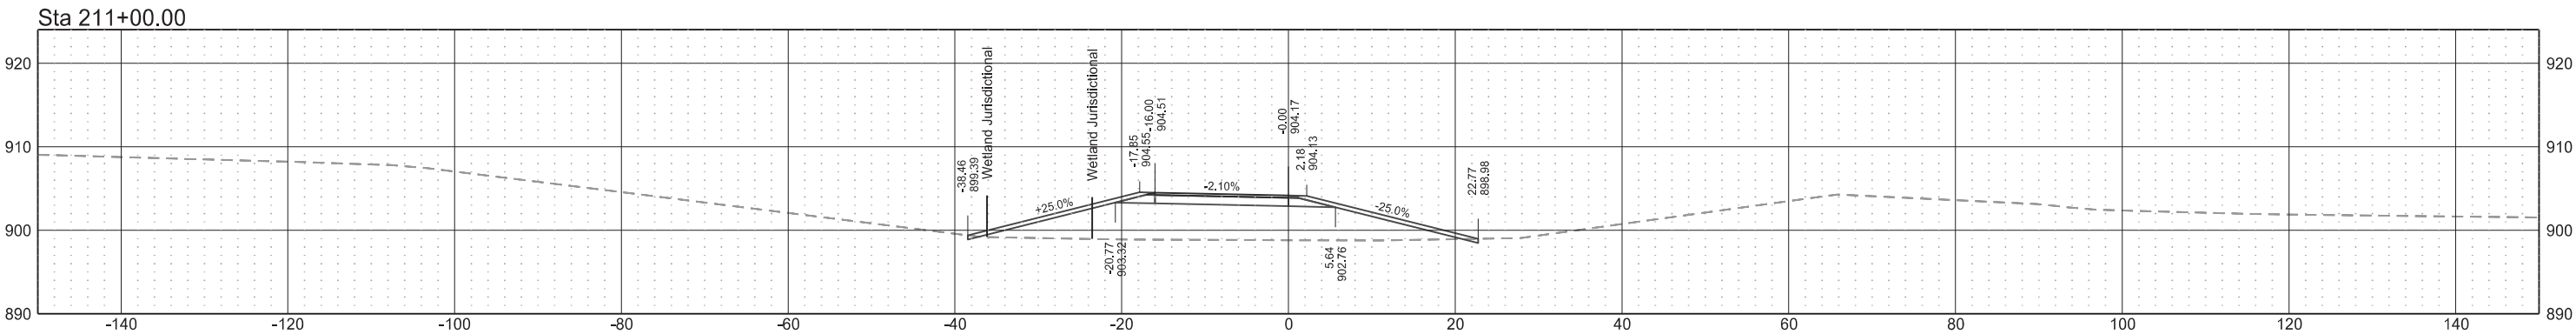


Main Ave Temporary Eastbound Exit Ramp (Align: MainTempEBExit)

	STATE	PROJECT NO.	SECTION NO.	SHEET NO.
	ND	IM-8-094(110)342	200	13


Sta 214+50.00

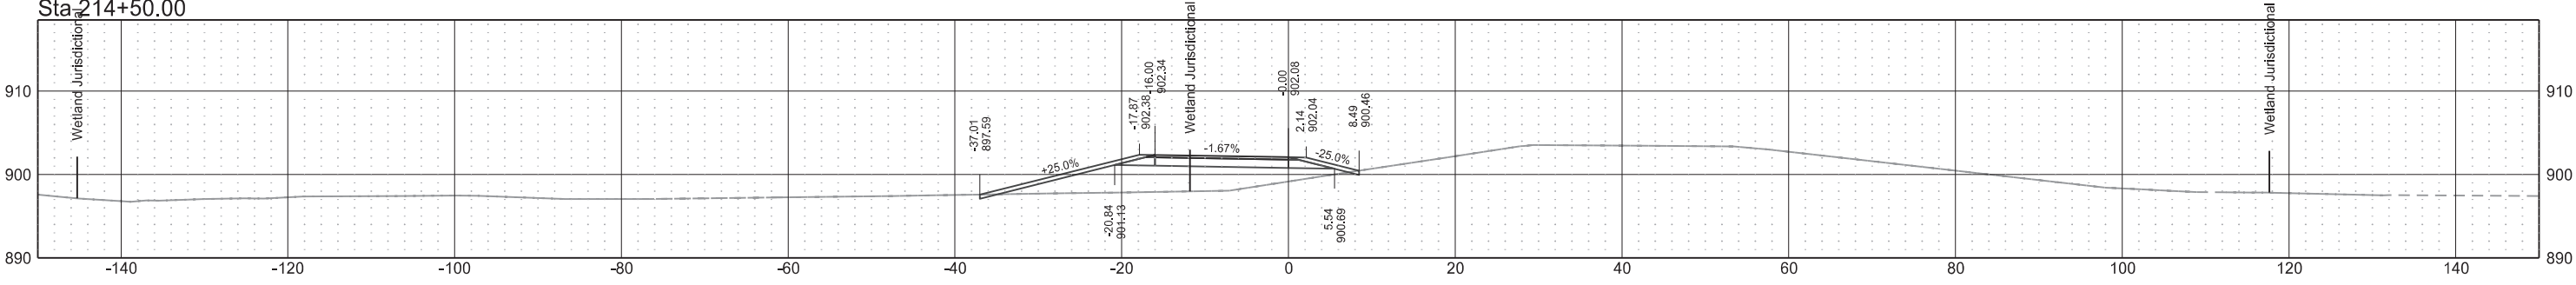


Sta 214+00.00

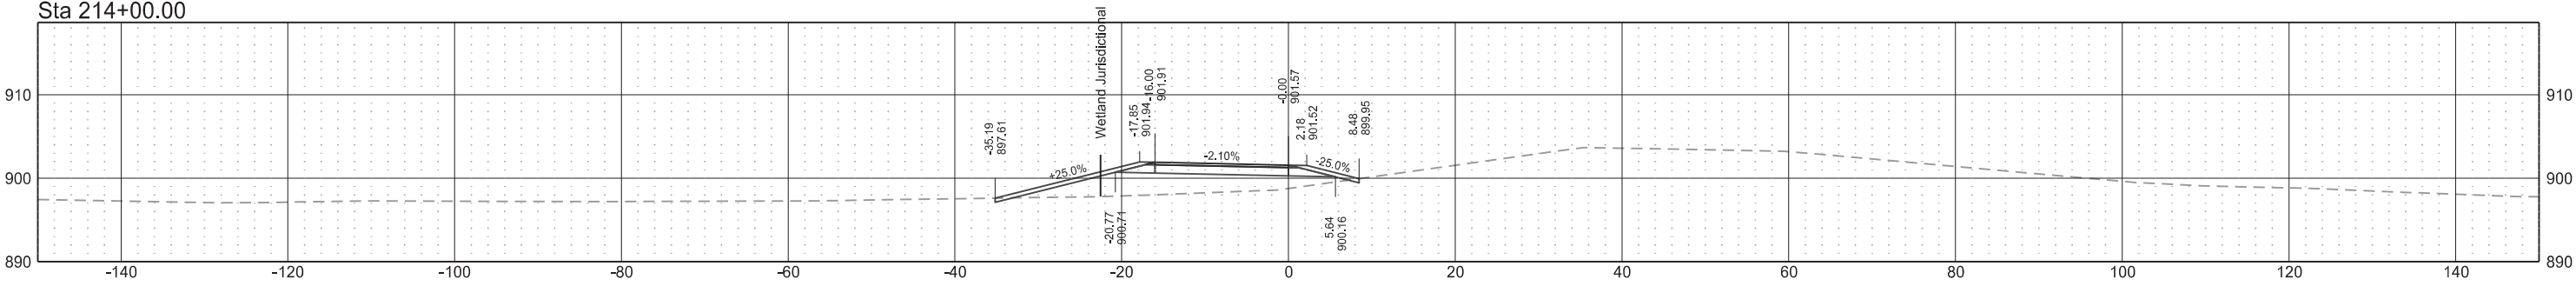

Sta 213+50.00



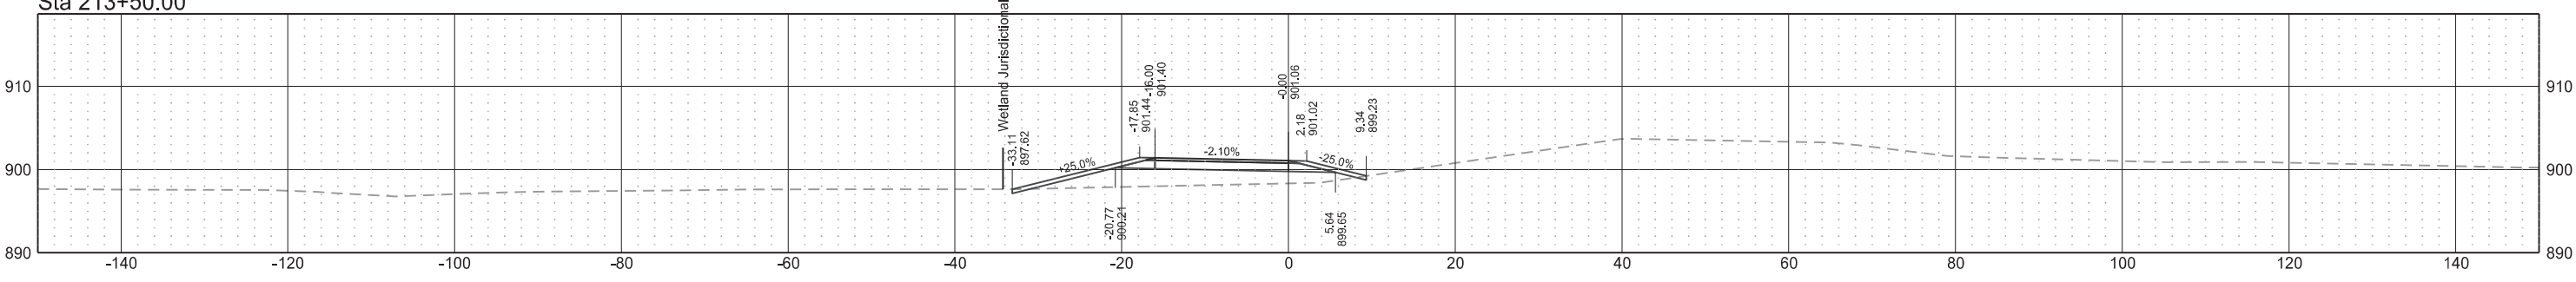


Sta 213+00.00

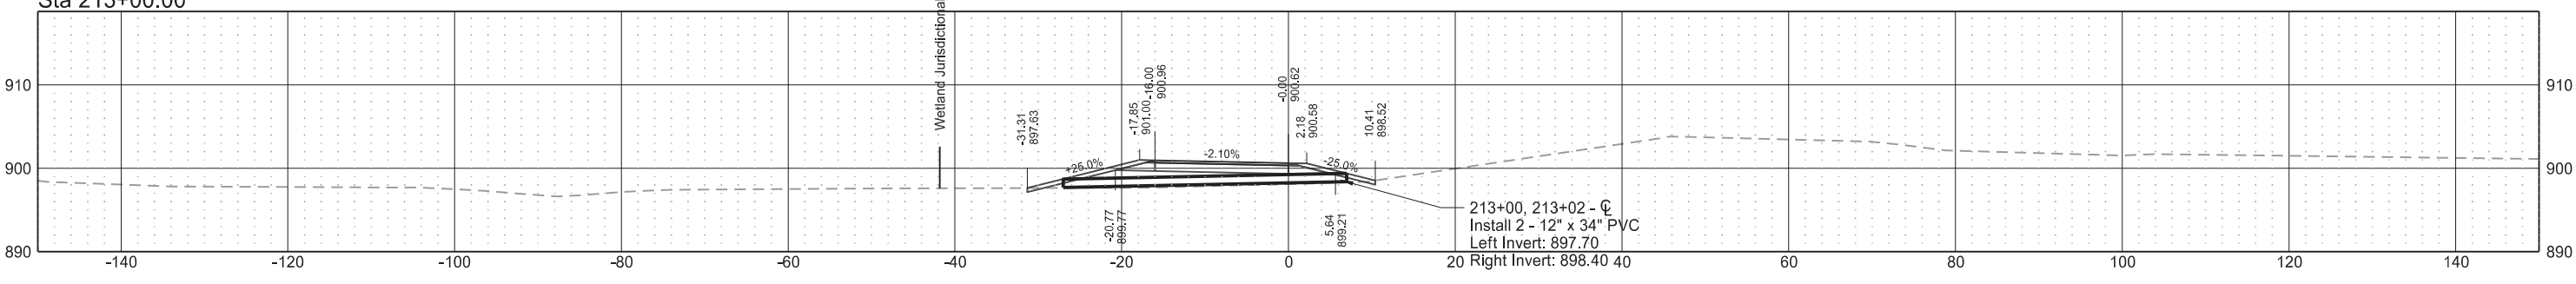

Main Ave Temporary Eastbound Exit Ramp (Align: MainTempEBExit)


	STATE	PROJECT NO.	SECTION NO.	SHEET NO.
	ND	IM-8-094(110)342	200	14

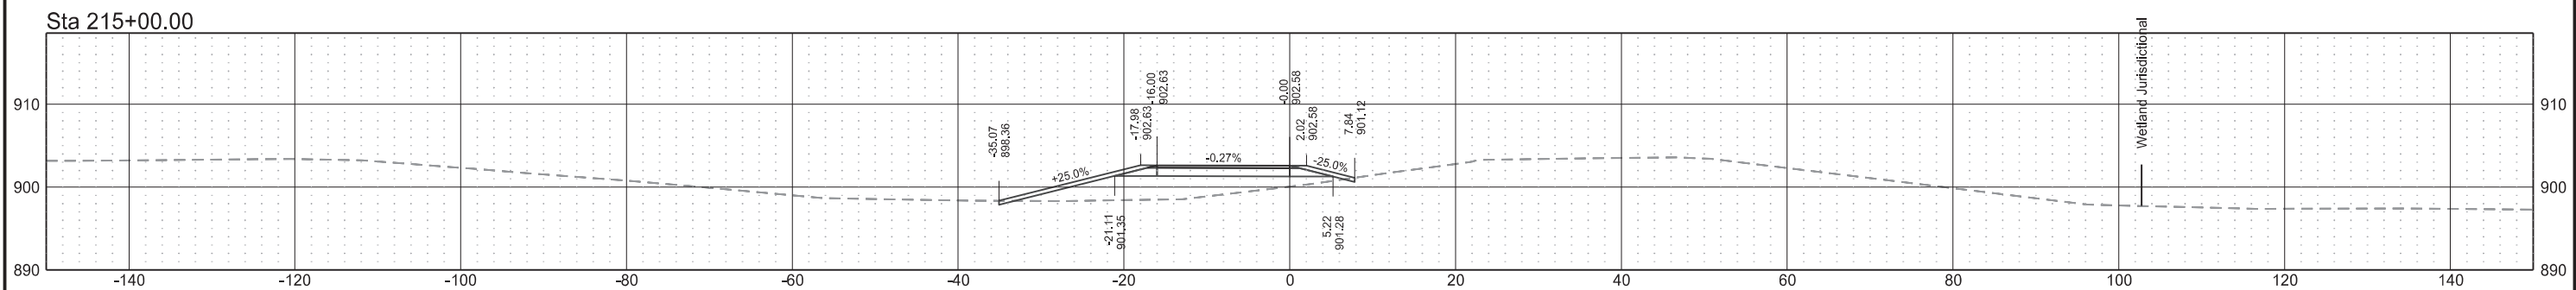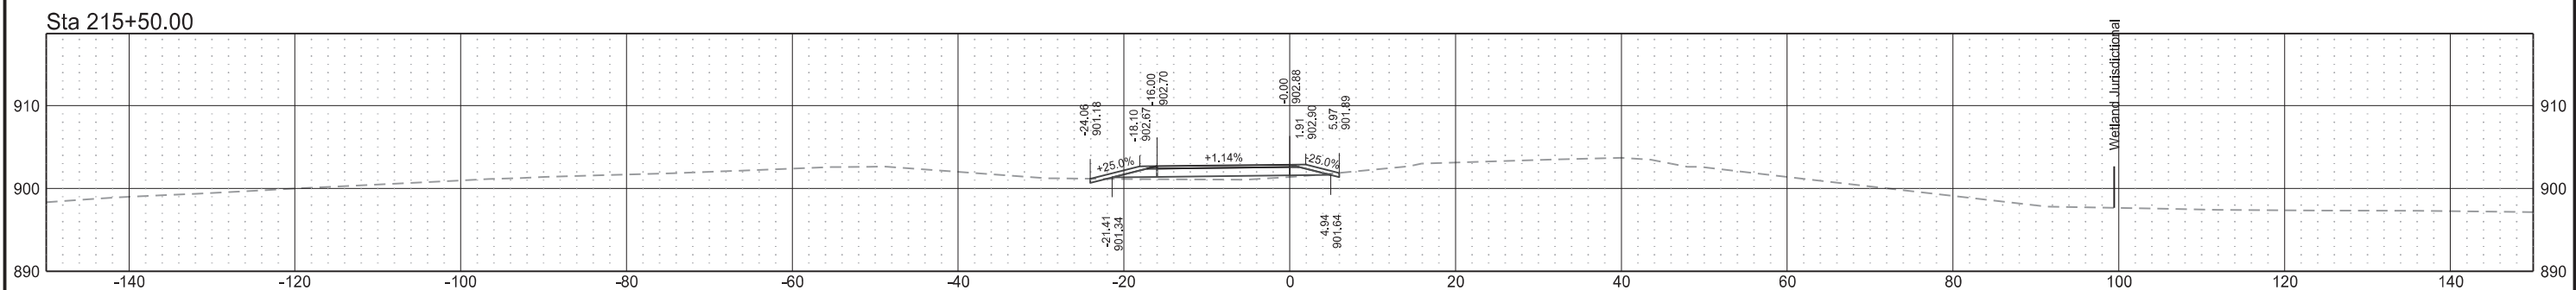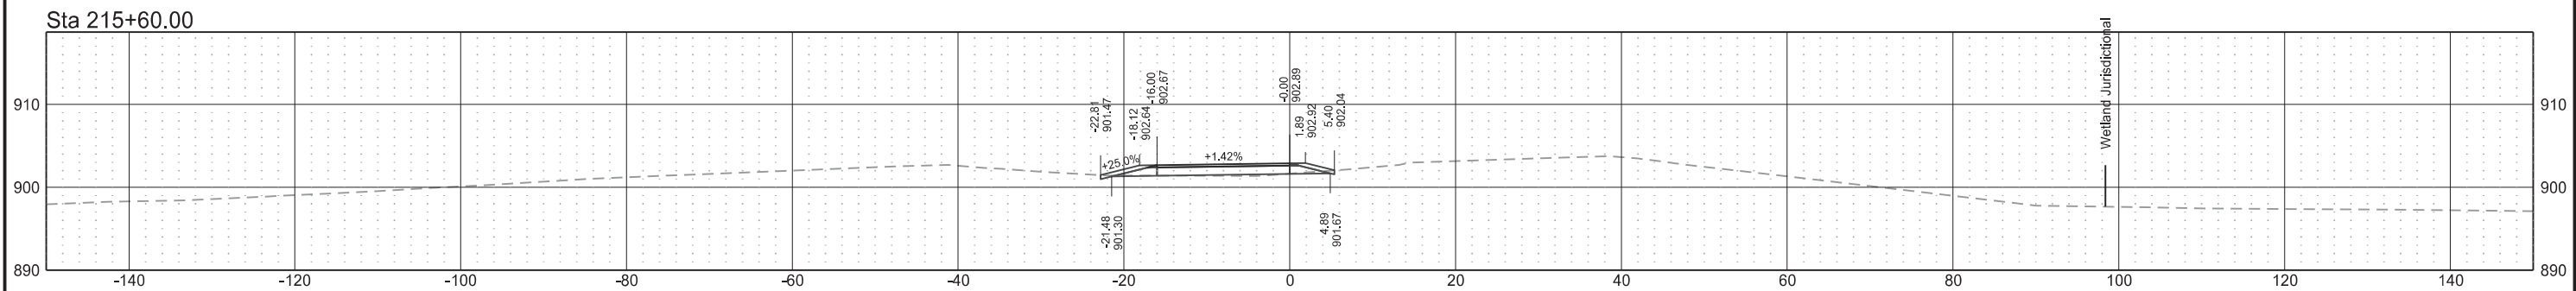


Main Ave Temporary Westbound Entrance Ramp (Align: MainTempWBEnt)

	STATE	PROJECT NO.	SECTION NO.	SHEET NO.
	ND	IM-8-094(110)342	200	15


Sta 302+00.00

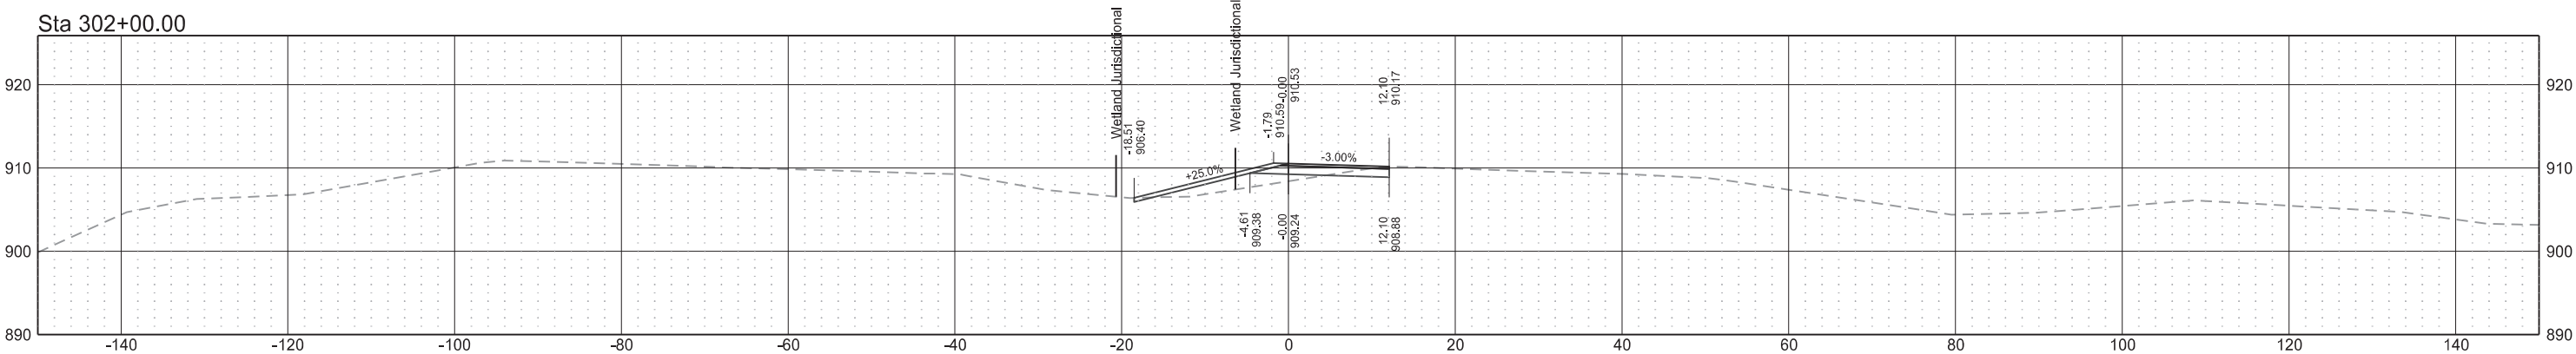


Sta 301+50.00

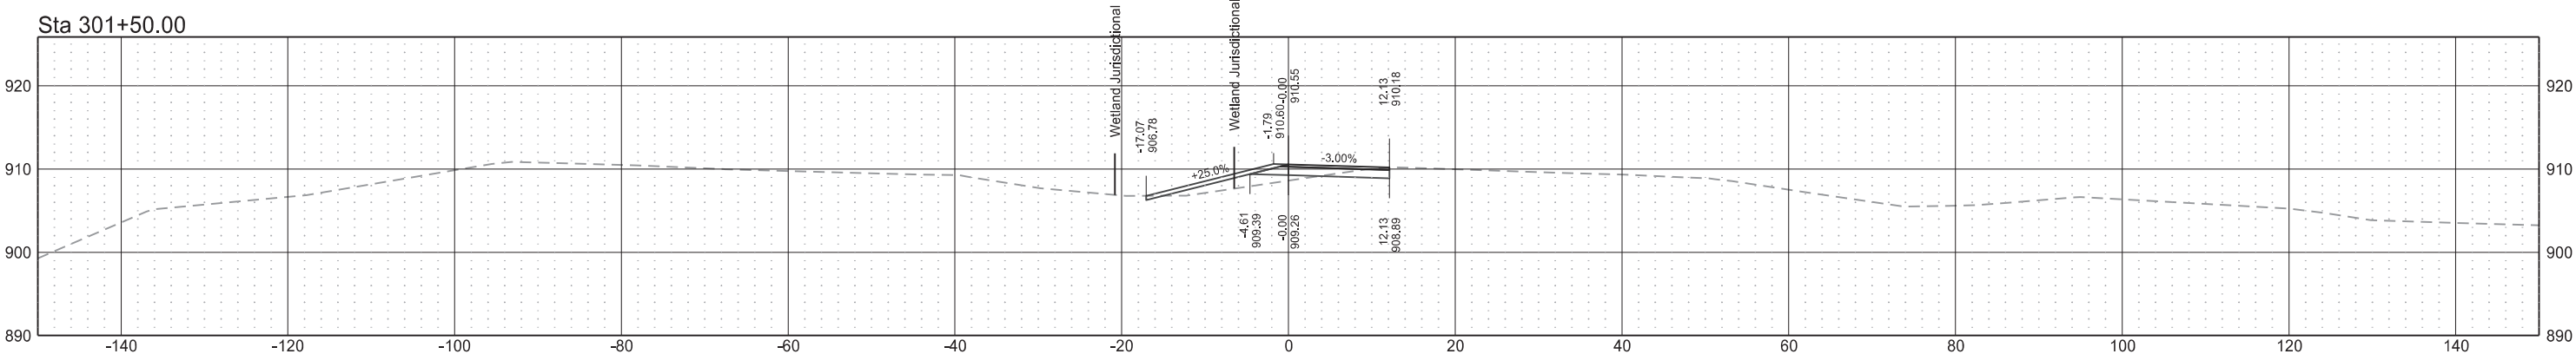

Sta 301+00.00

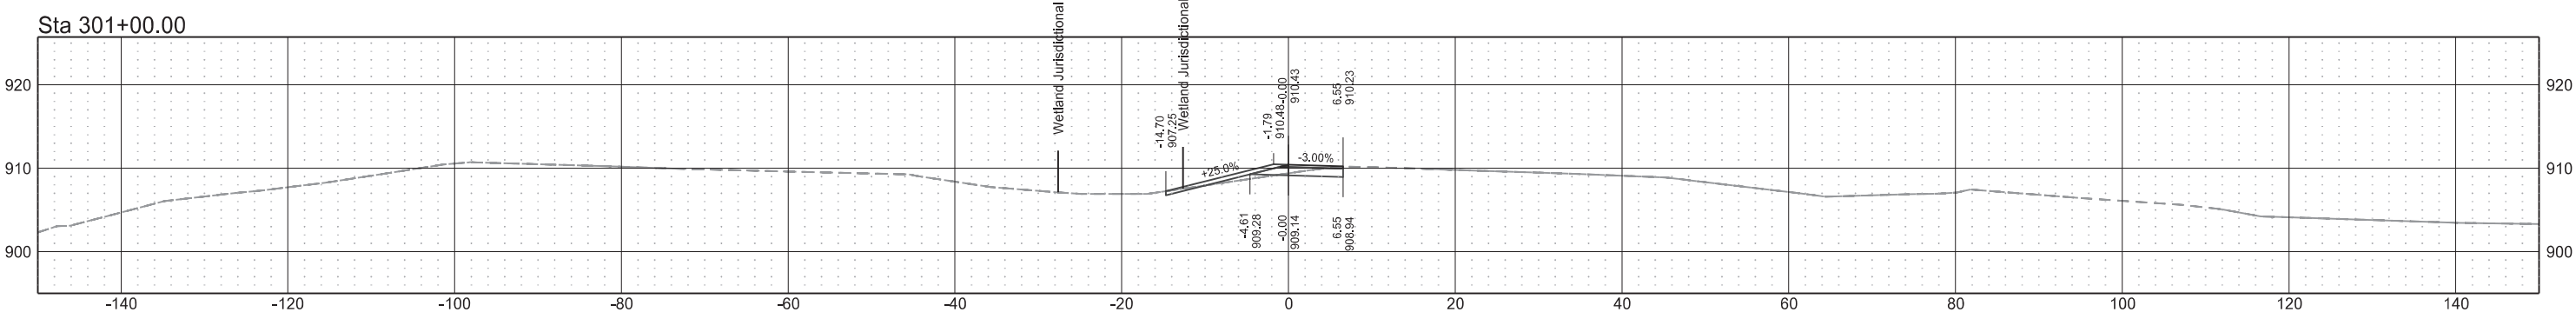


Sta 300+50.00

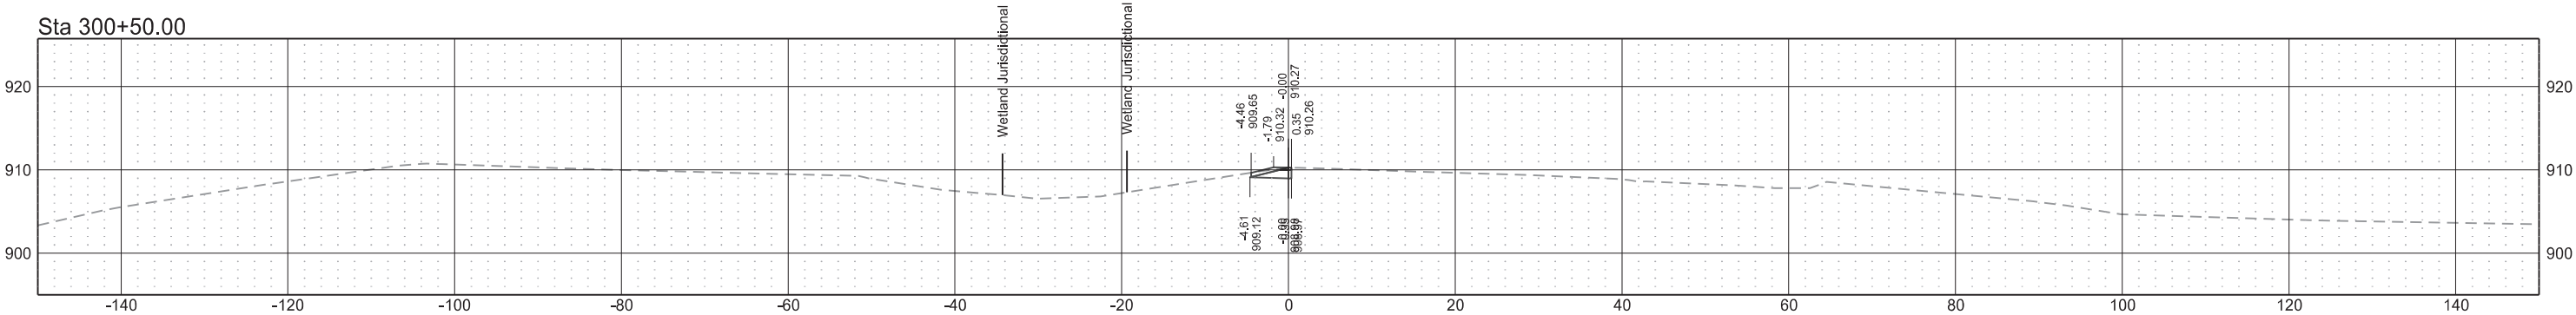


Main Ave Temporary Westbound Entrance Ramp (Align: MainTempWBEnt)

	STATE	PROJECT NO.	SECTION NO.	SHEET NO.
	ND	IM-8-094(110)342	200	16


Sta 304+00.00

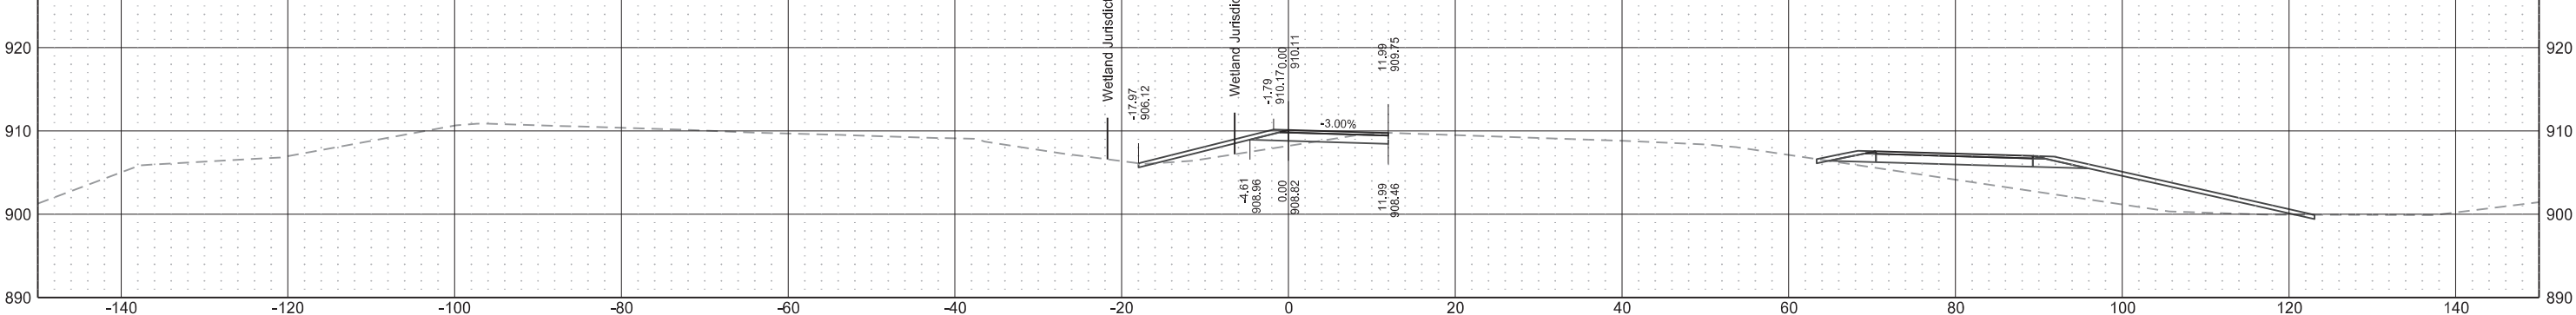


Sta 303+50.00

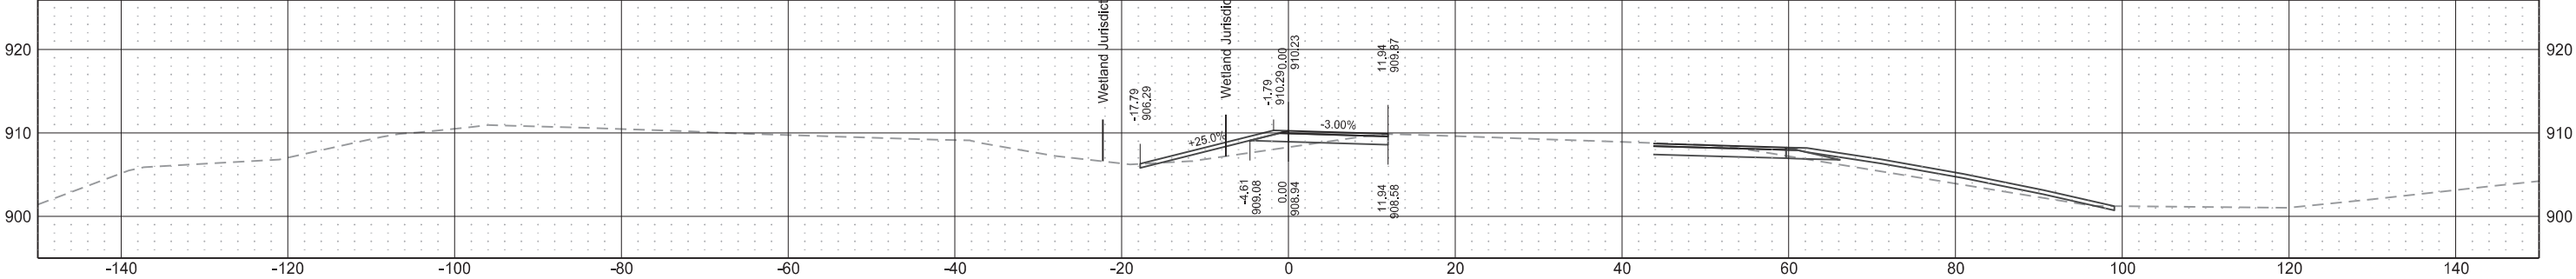

Sta 303+00.00

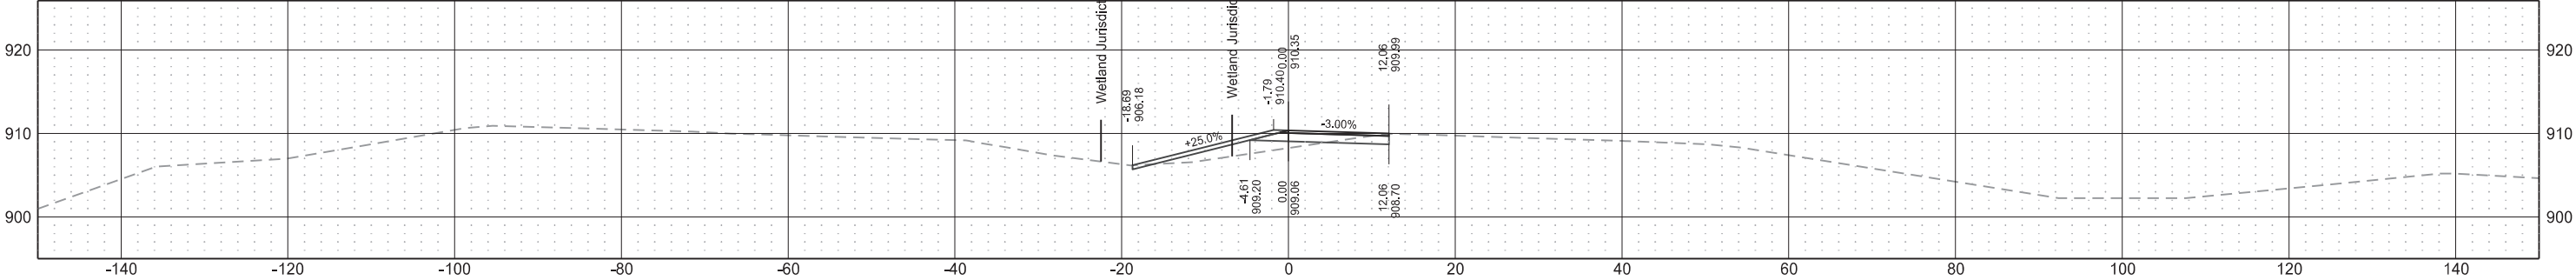


Sta 302+50.00

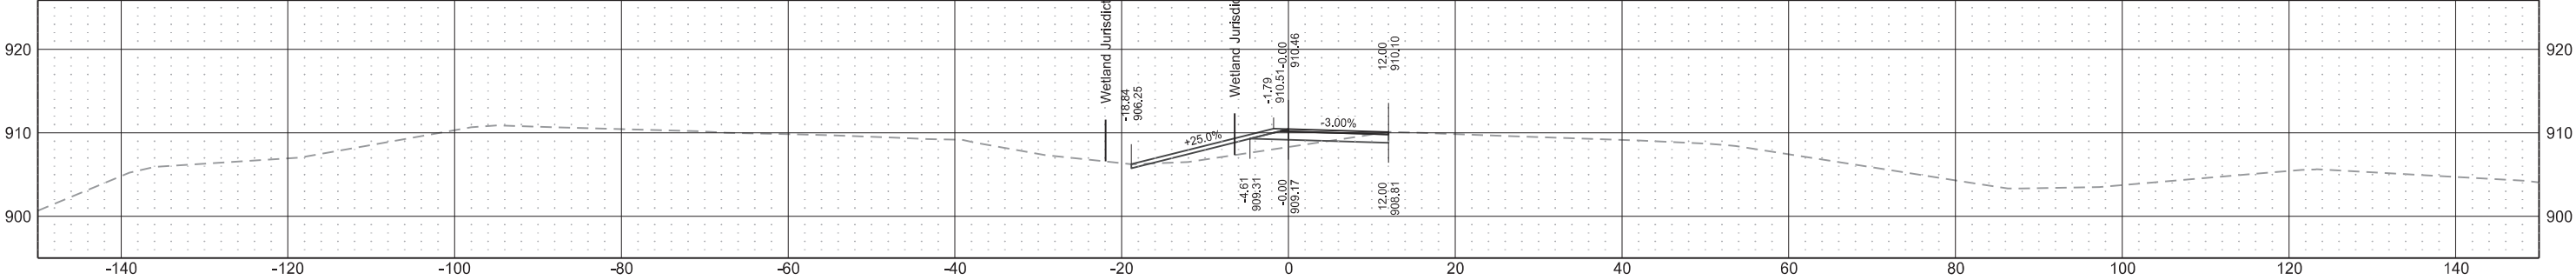


Main Ave Temporary Westbound Entrance Ramp (Align: MainTempWBEnt)

	STATE	PROJECT NO.	SECTION NO.	SHEET NO.
	ND	IM-8-094(110)342	200	17


Sta 306+00.00

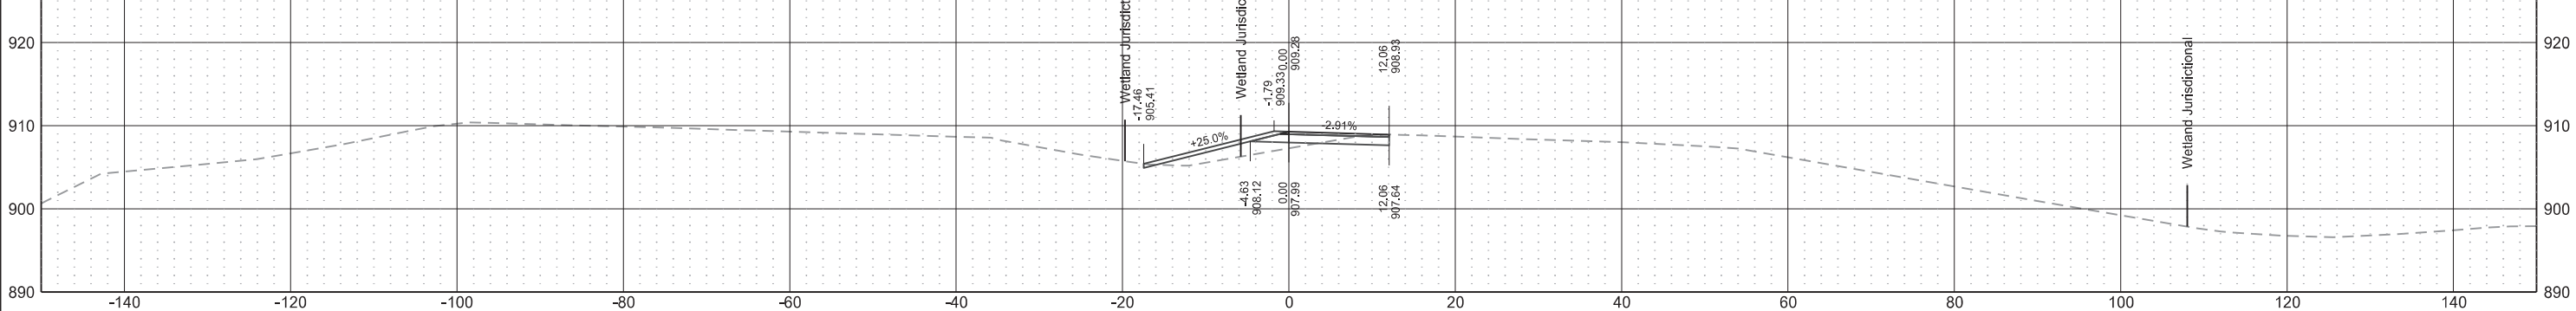


Sta 305+50.00

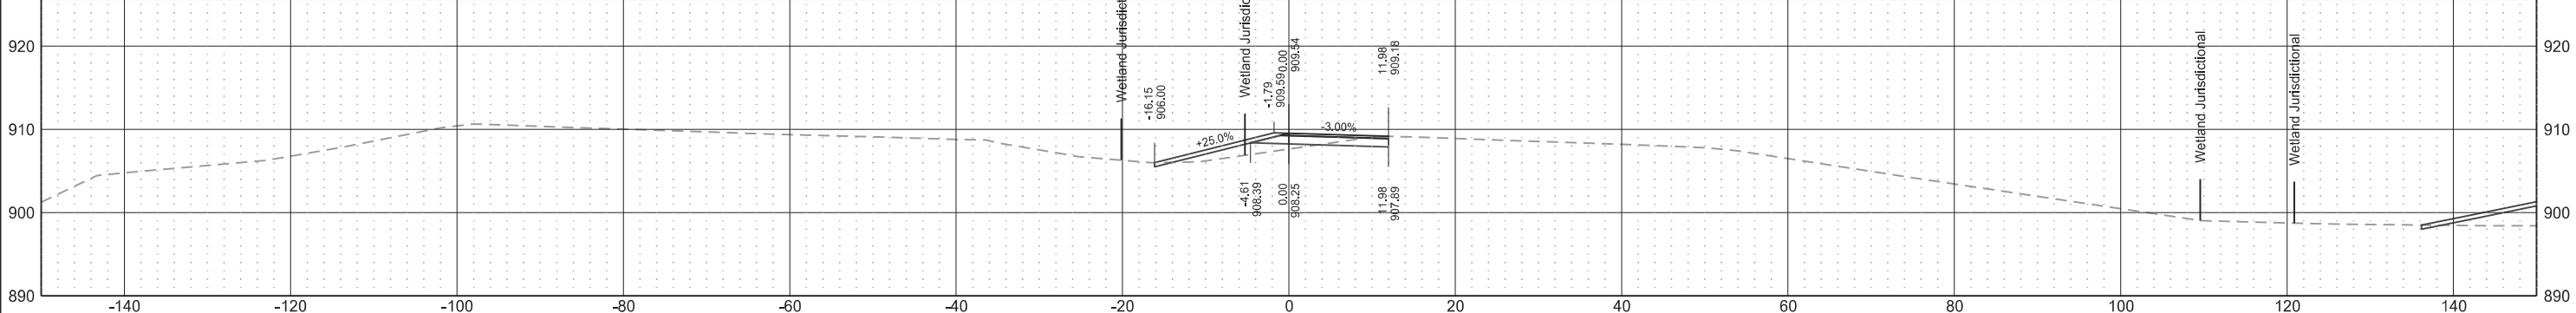

Sta 305+00.00

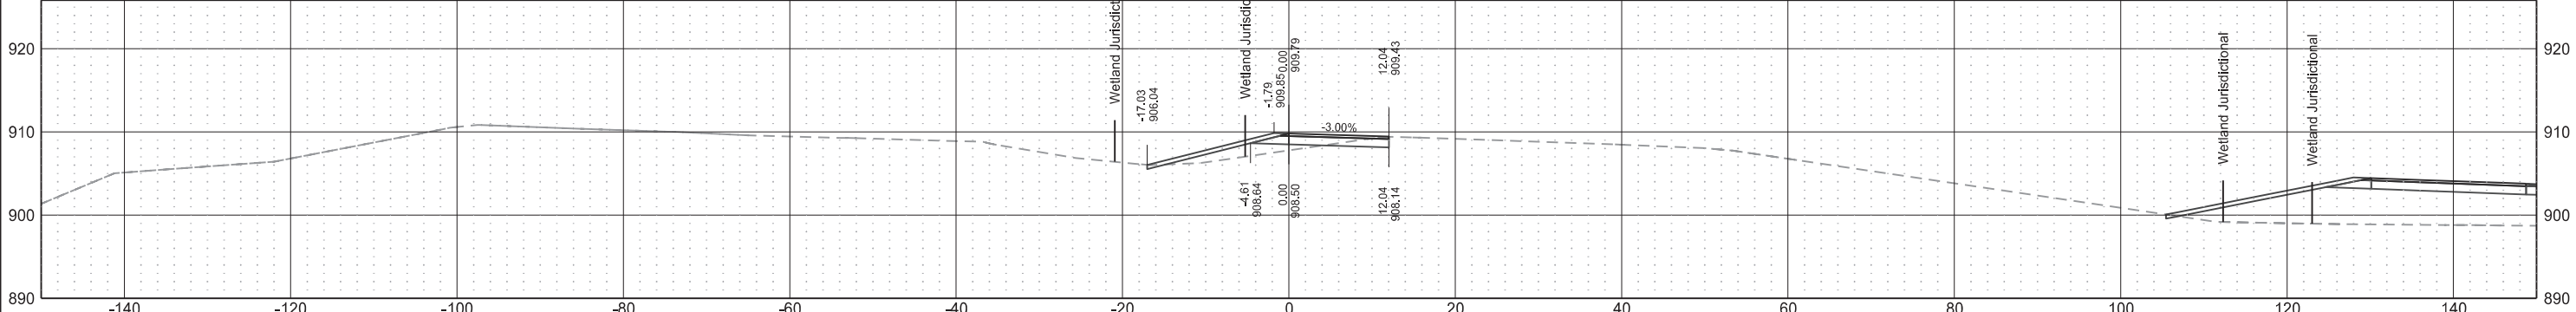


Sta 304+50.00

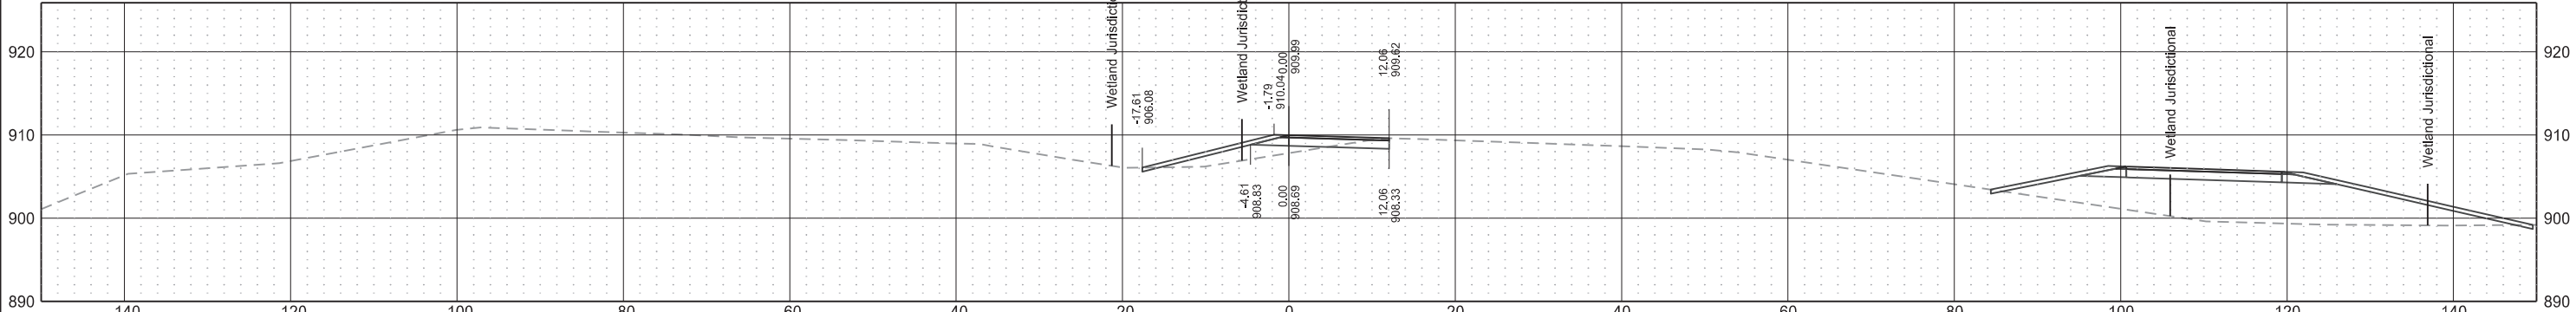


Main Ave Temporary Westbound Entrance Ramp (Align: MainTempWBEnt)

	STATE	PROJECT NO.	SECTION NO.	SHEET NO.
	ND	IM-8-094(110)342	200	18


Sta 308+00.00

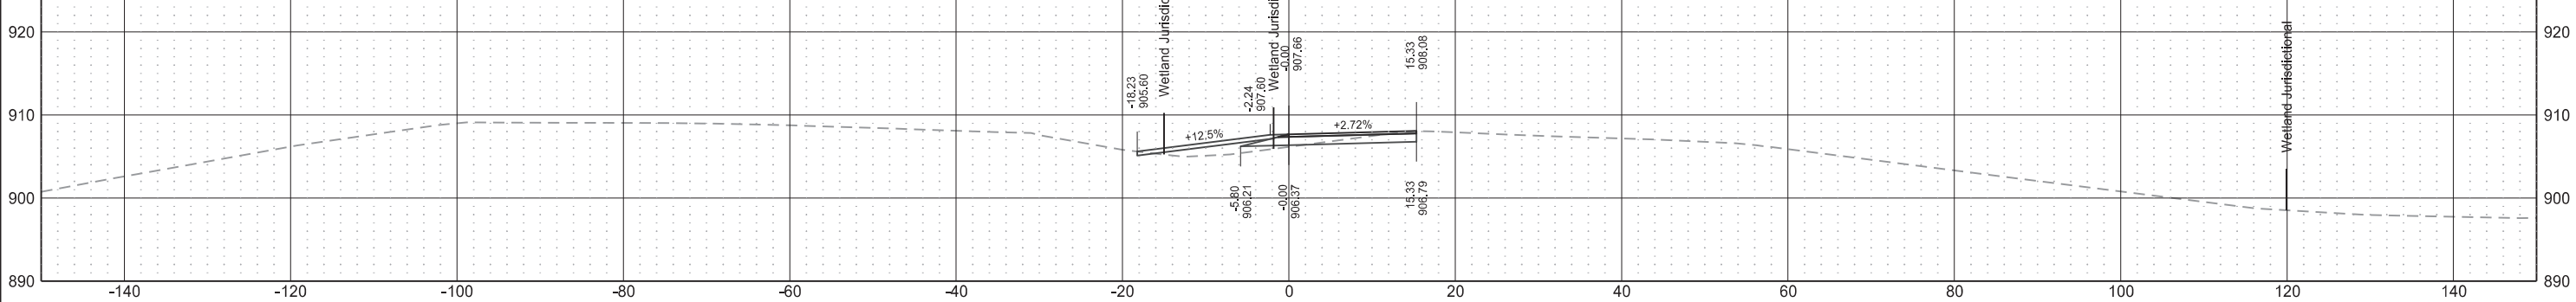


Sta 307+50.00

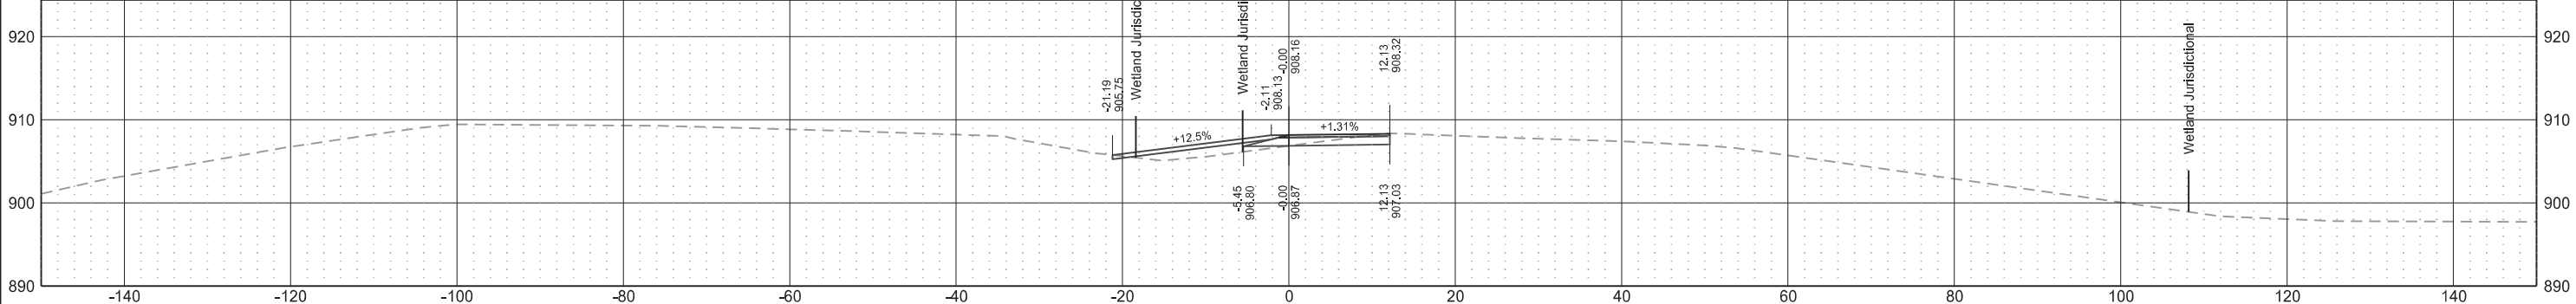

Sta 307+00.00

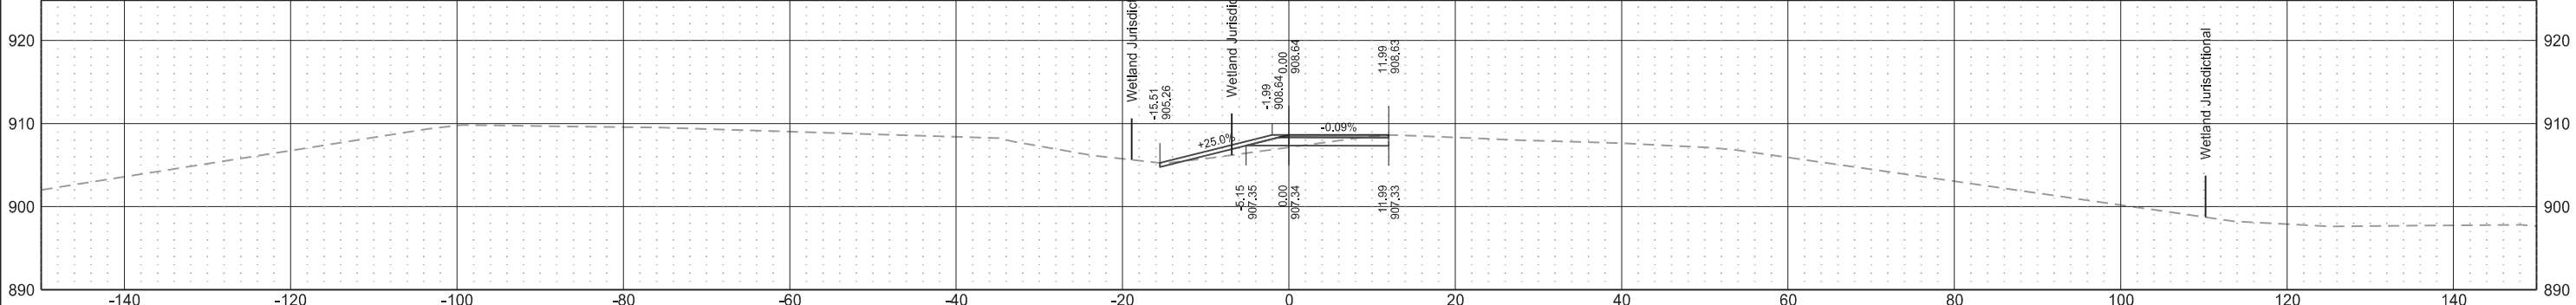


Sta 306+50.00

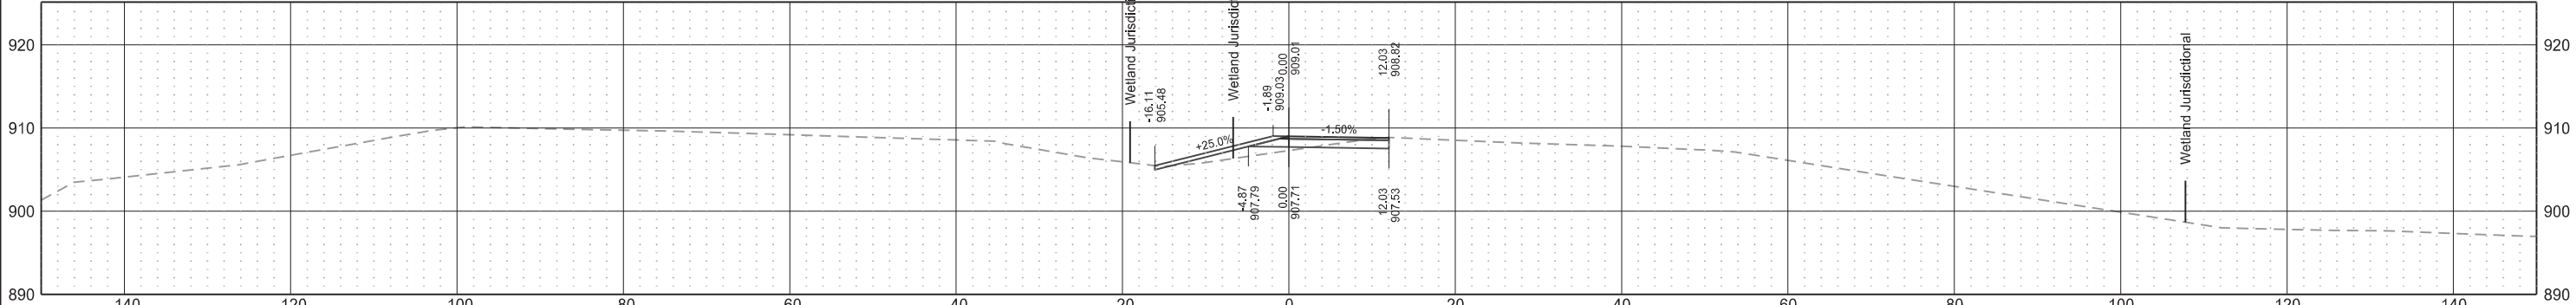


Main Ave Temporary Westbound Entrance Ramp (Align: MainTempWBEnt)

	STATE	PROJECT NO.	SECTION NO.	SHEET NO.
	ND	IM-8-094(110)342	200	19


Sta 309+50.00

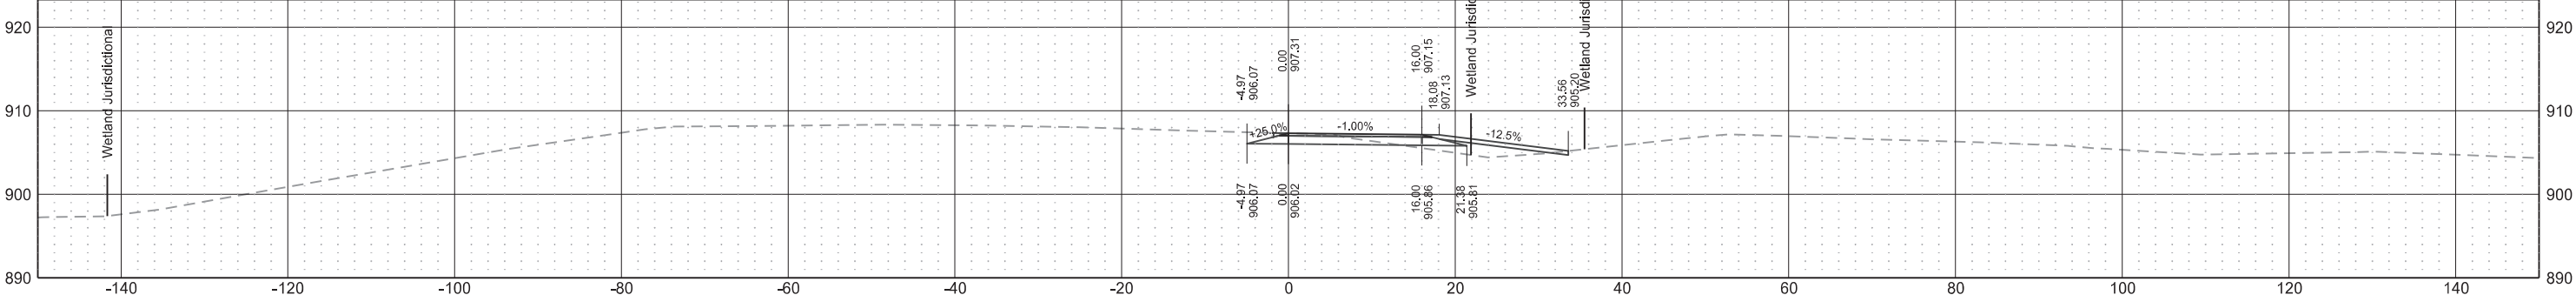

Sta 309+00.00

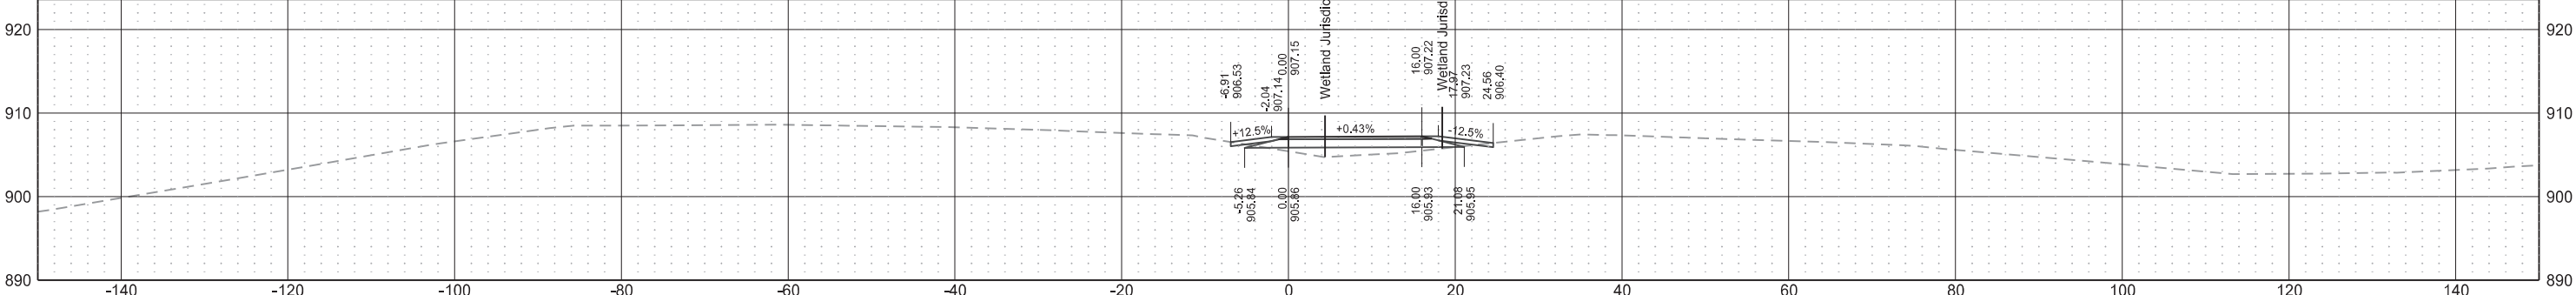


Sta 308+50.00

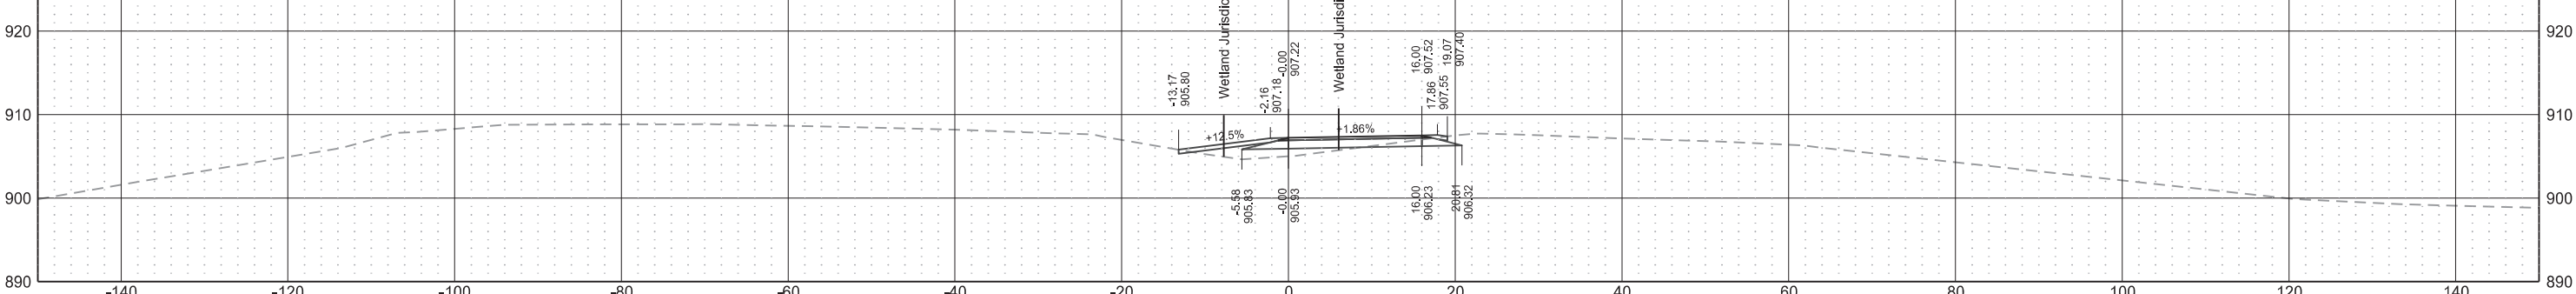


Main Ave Temporary Westbound Entrance Ramp (Align: MainTempWBEnt)

	STATE	PROJECT NO.	SECTION NO.	SHEET NO.
	ND	IM-8-094(110)342	200	20


Sta 312+50.00

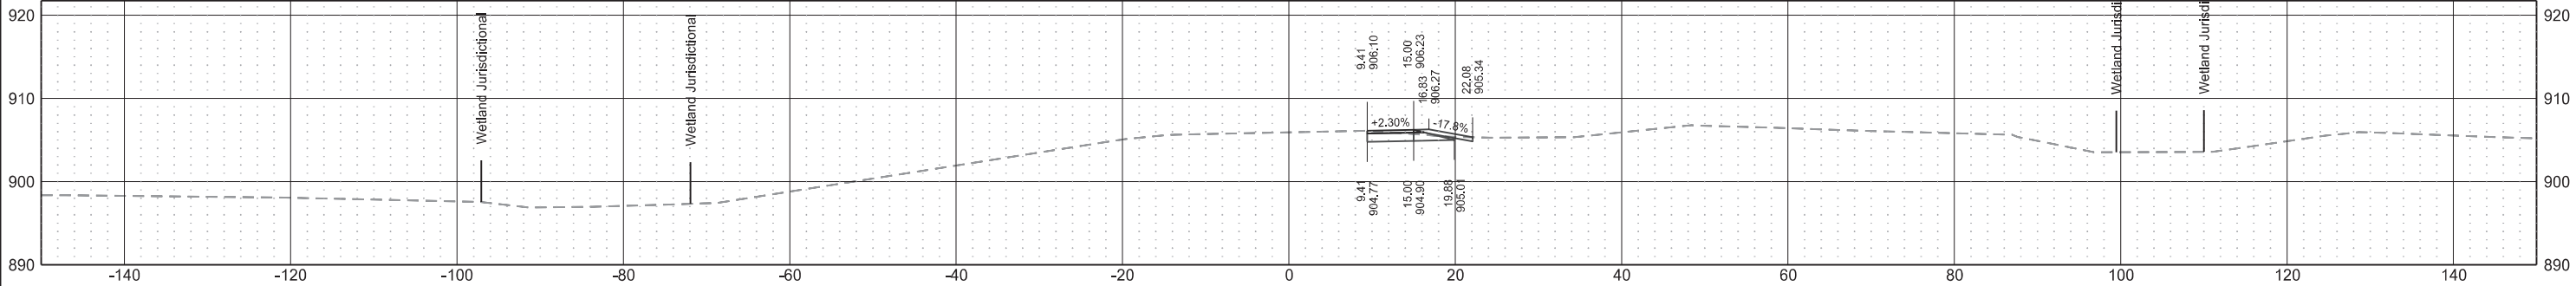


Sta 312+00.00

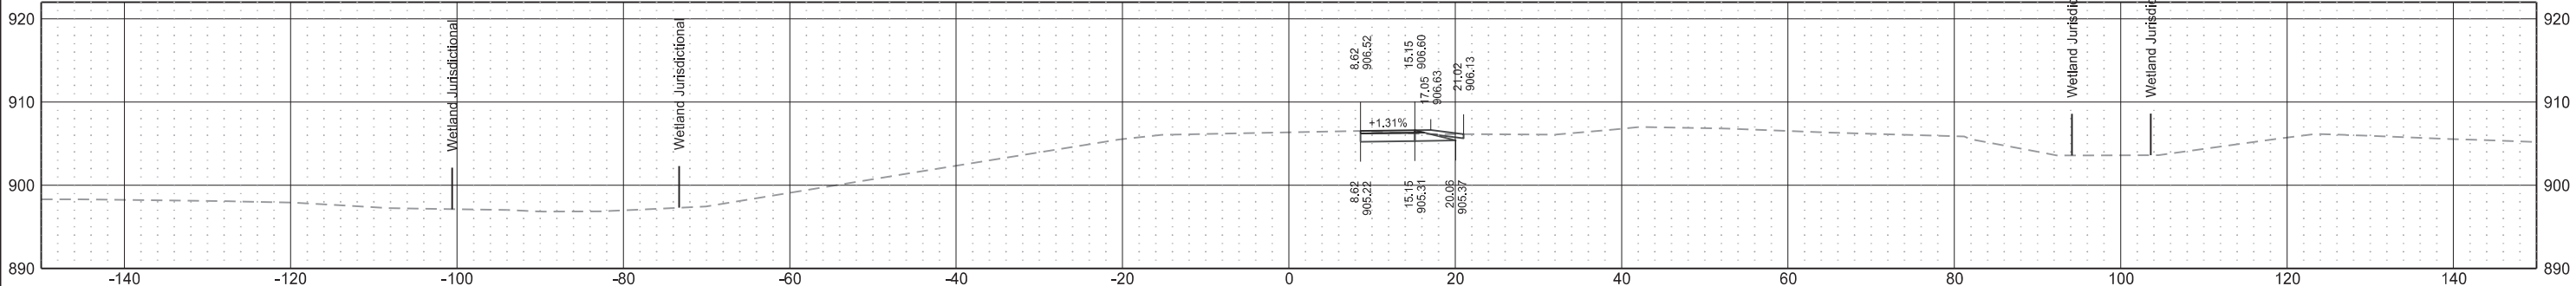

Sta 311+50.00

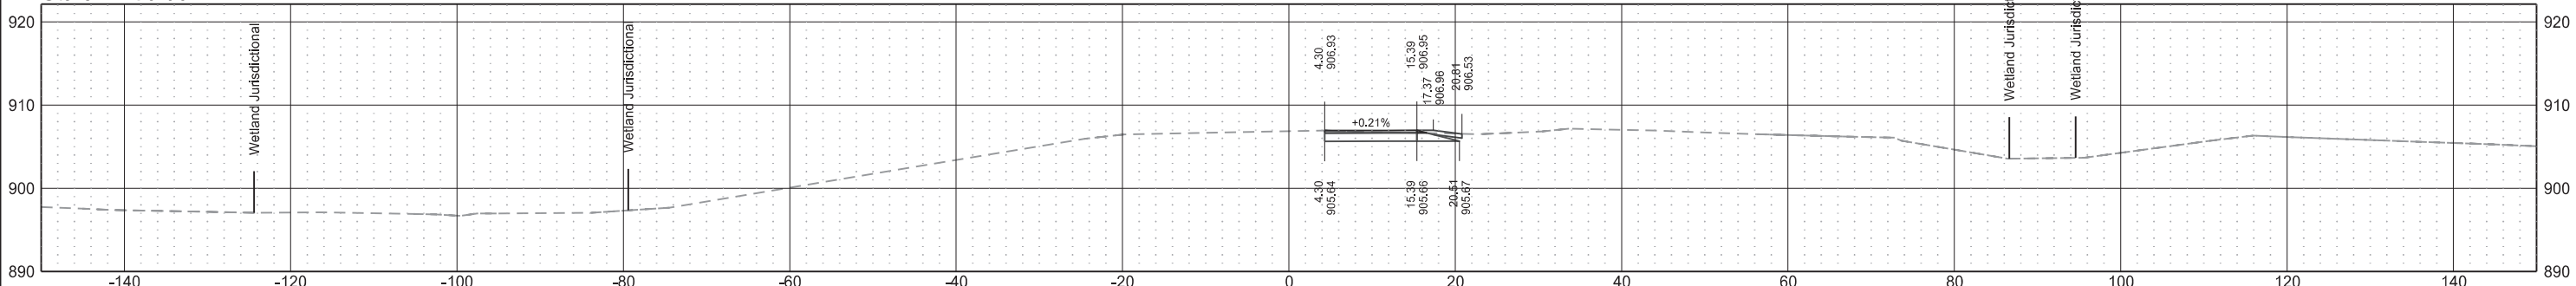


Sta 311+00.00

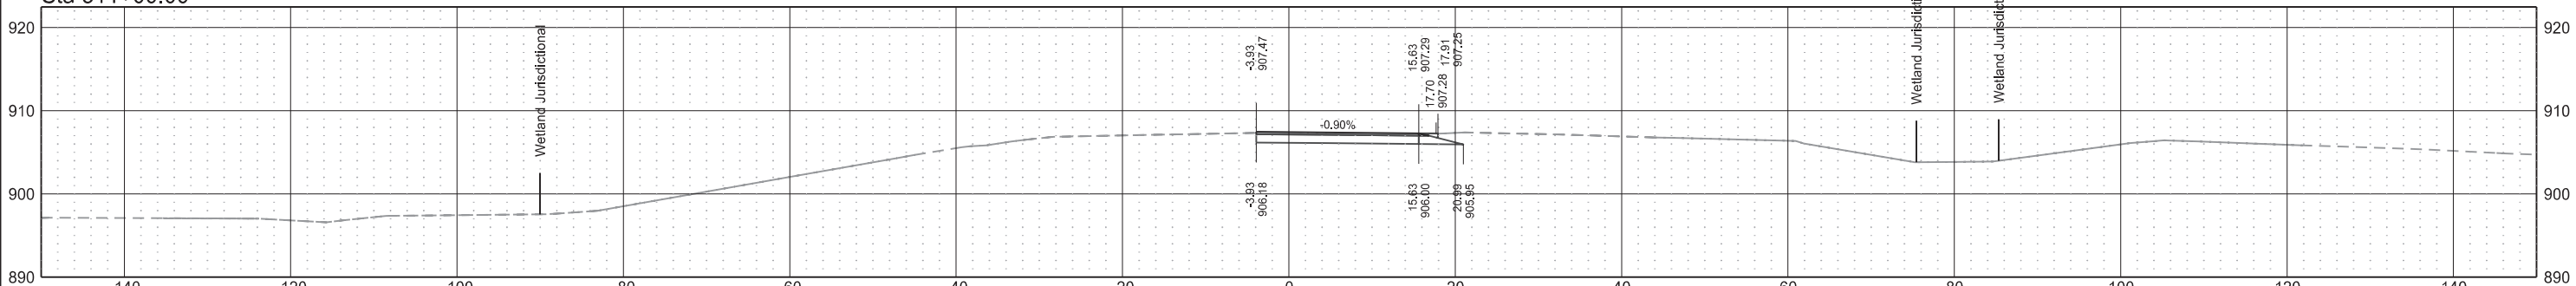


Main Ave Temporary Westbound Entrance Ramp (Align: MainTempWBEnt)

	STATE	PROJECT NO.	SECTION NO.	SHEET NO.
	ND	IM-8-094(110)342	200	21

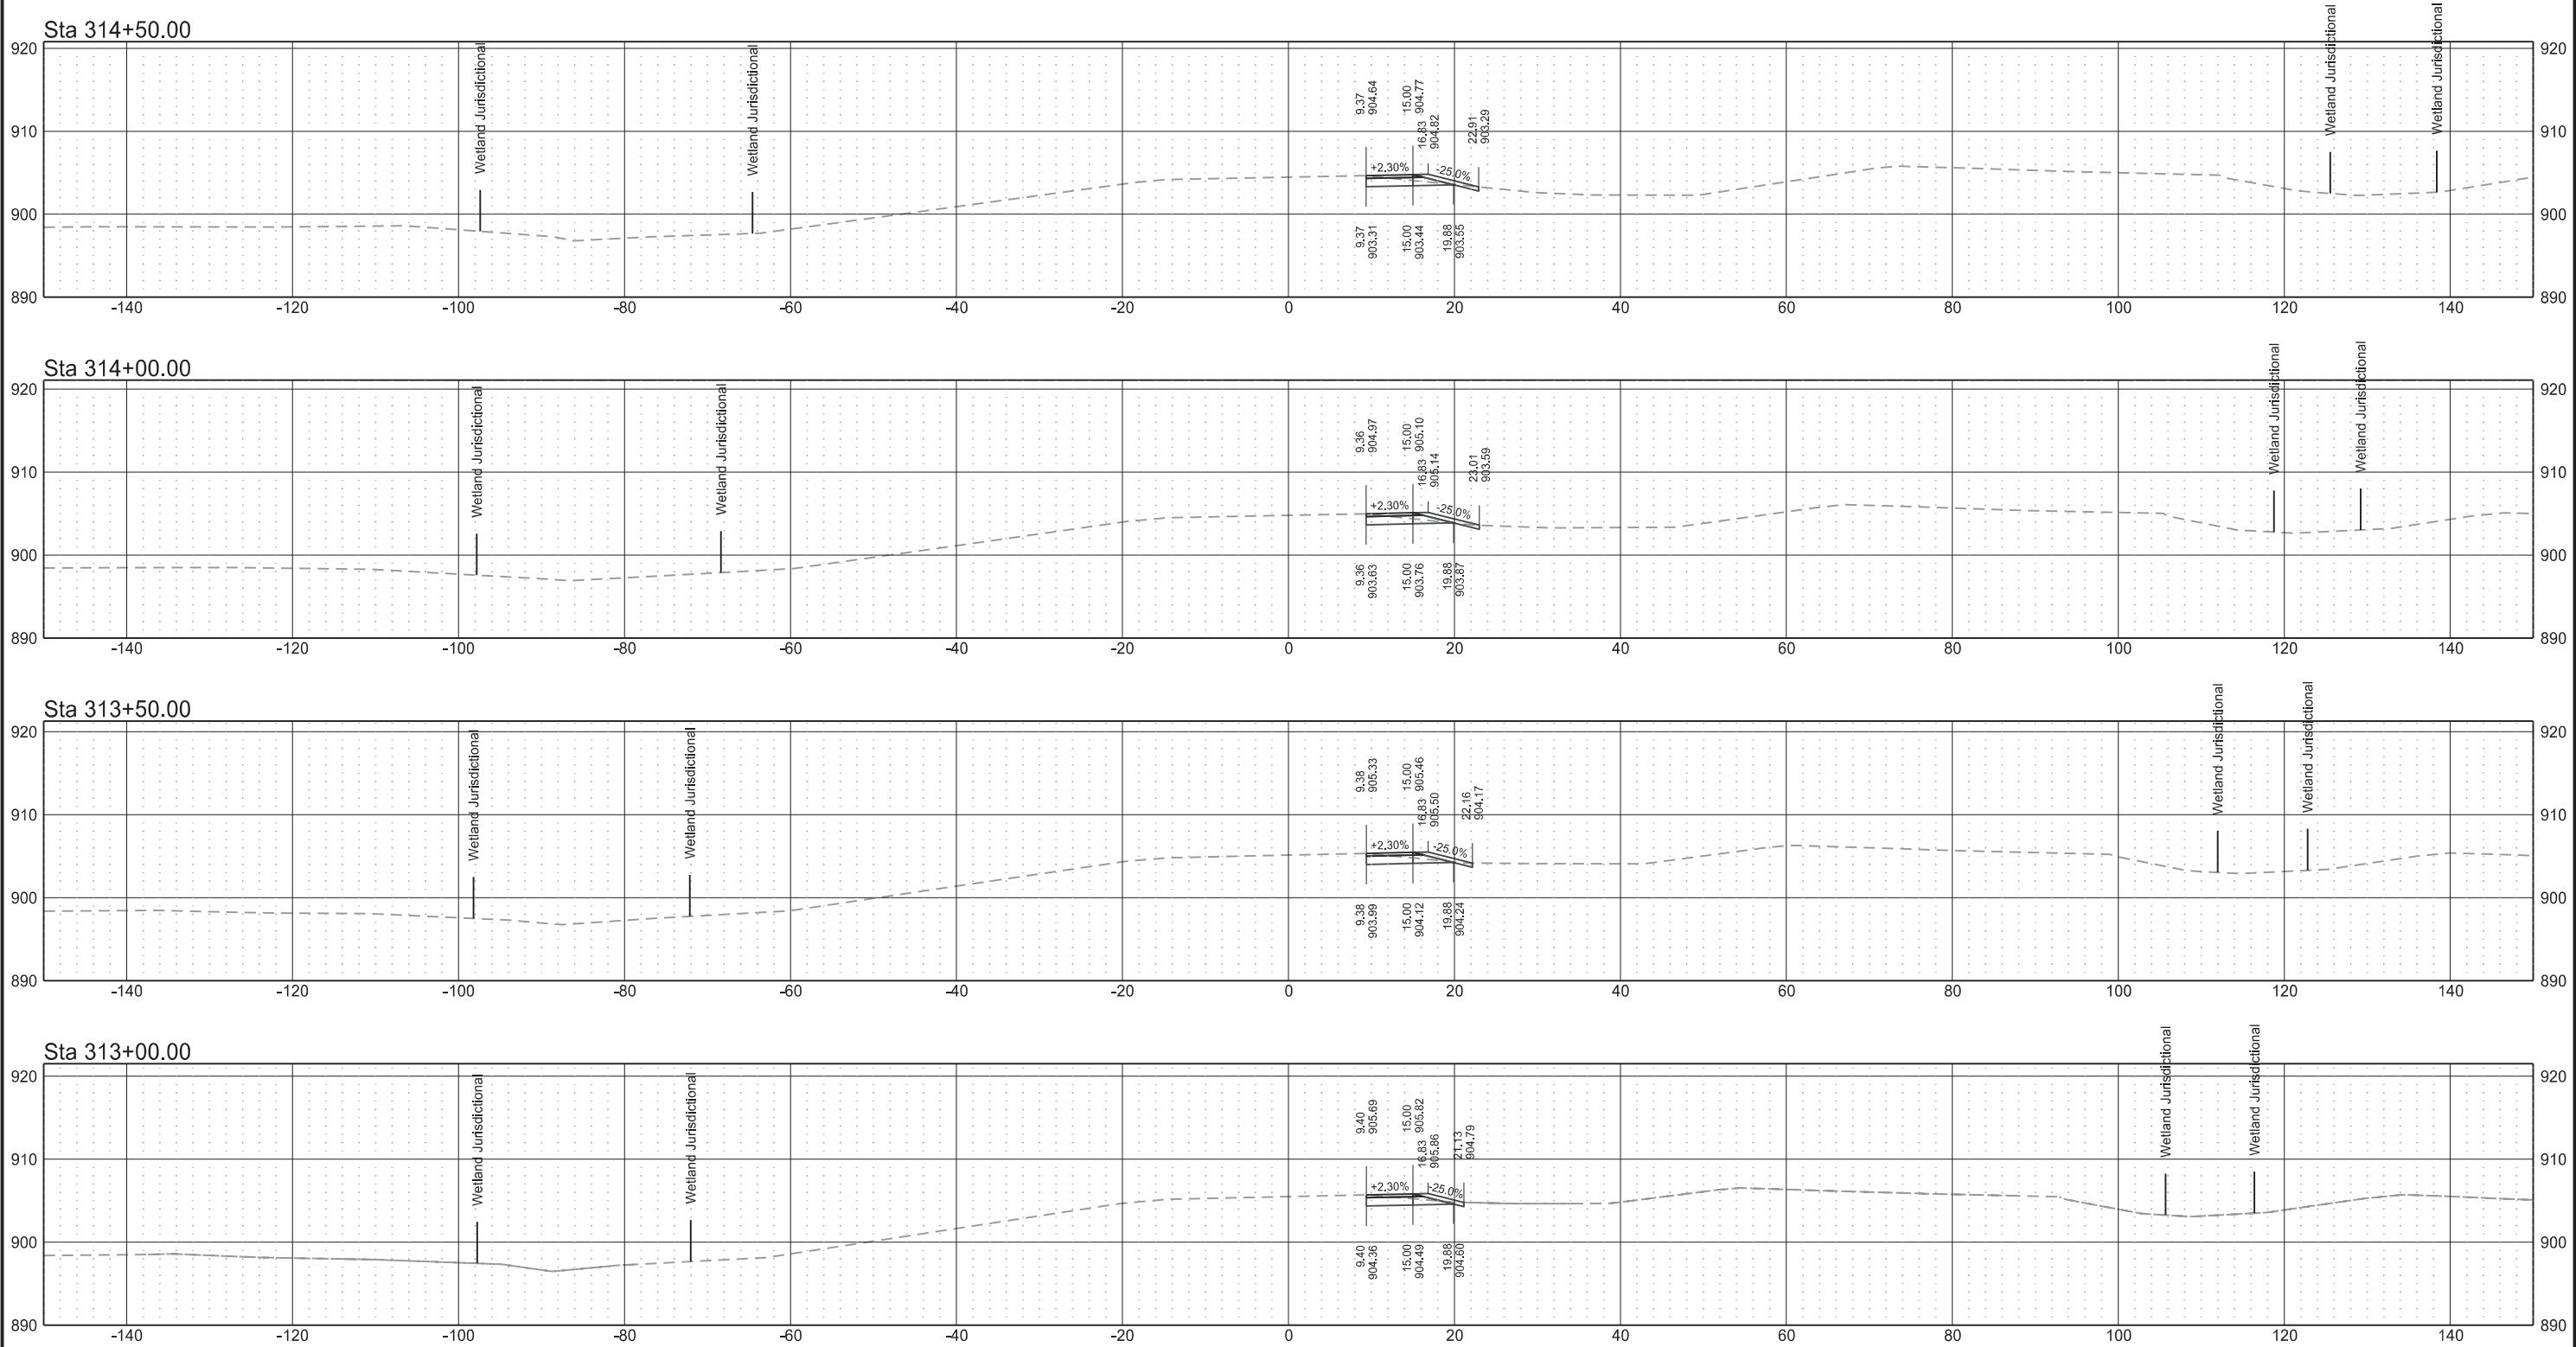

Main Ave Temporary Westbound Entrance Ramp (Align: MainTempWBEnt)


	STATE	PROJECT NO.	SECTION NO.	SHEET NO.
	ND	IM-8-094(110)342	200	22

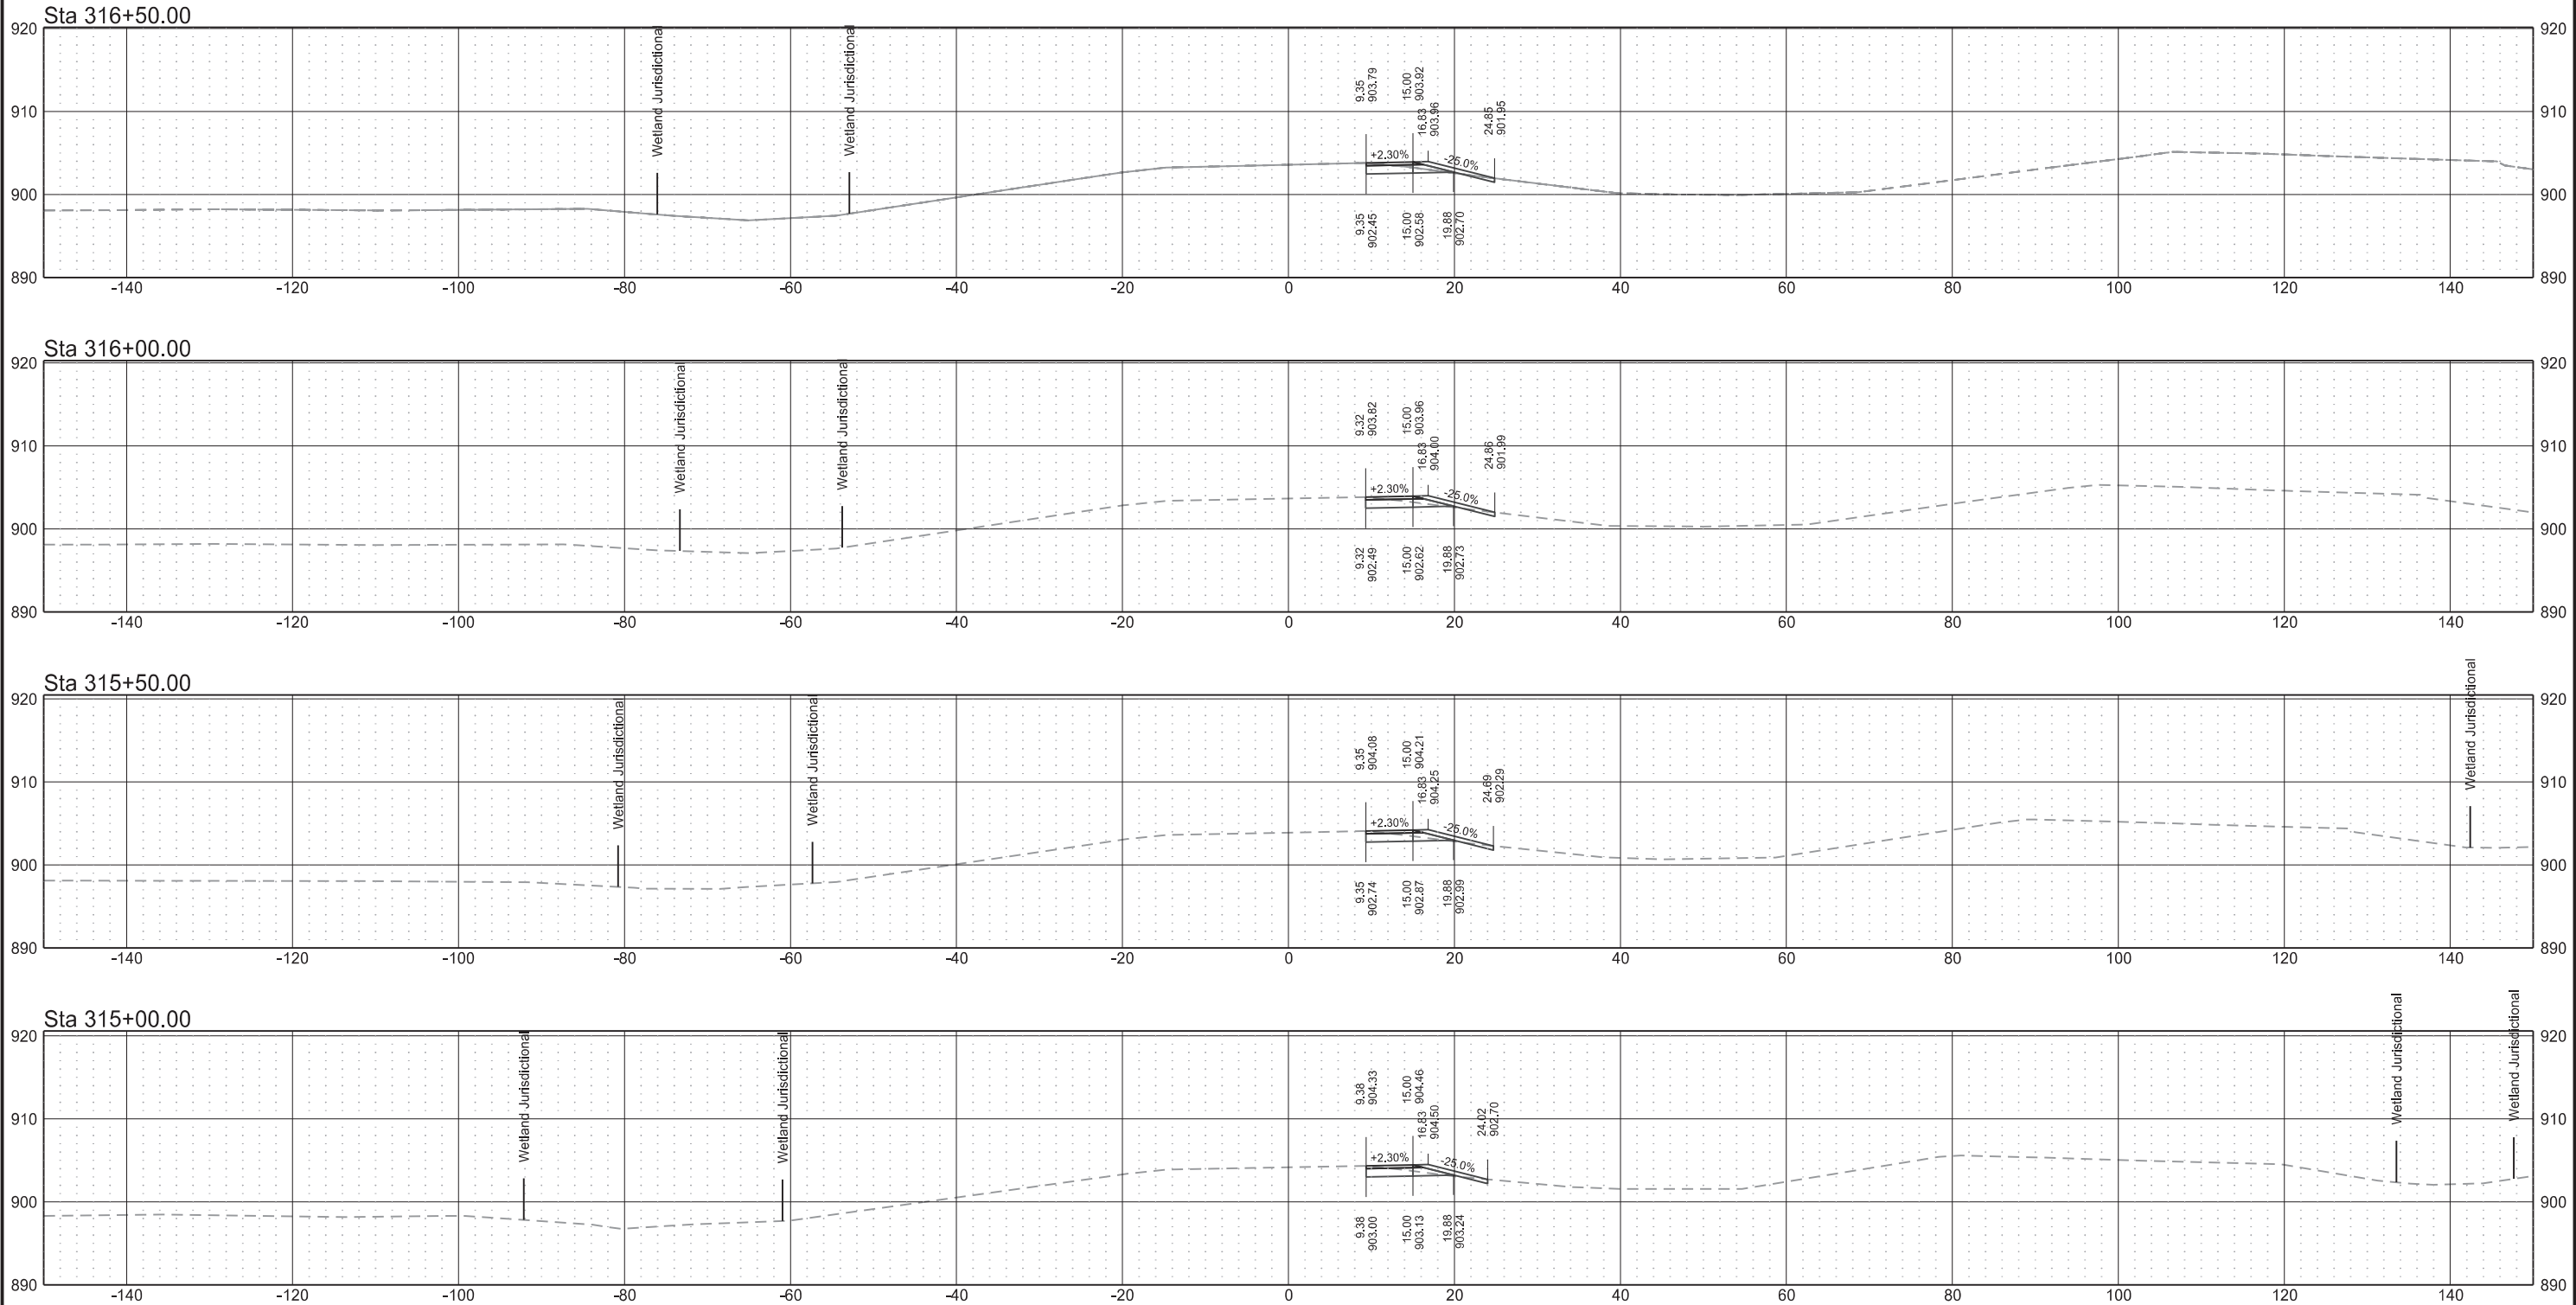


Main Ave Temporary Westbound Entrance Ramp (Align: MainTempWBEnt)

	STATE	PROJECT NO.	SECTION NO.	SHEET NO.
	ND	IM-8-094(110)342	200	23


Sta 318+50.00

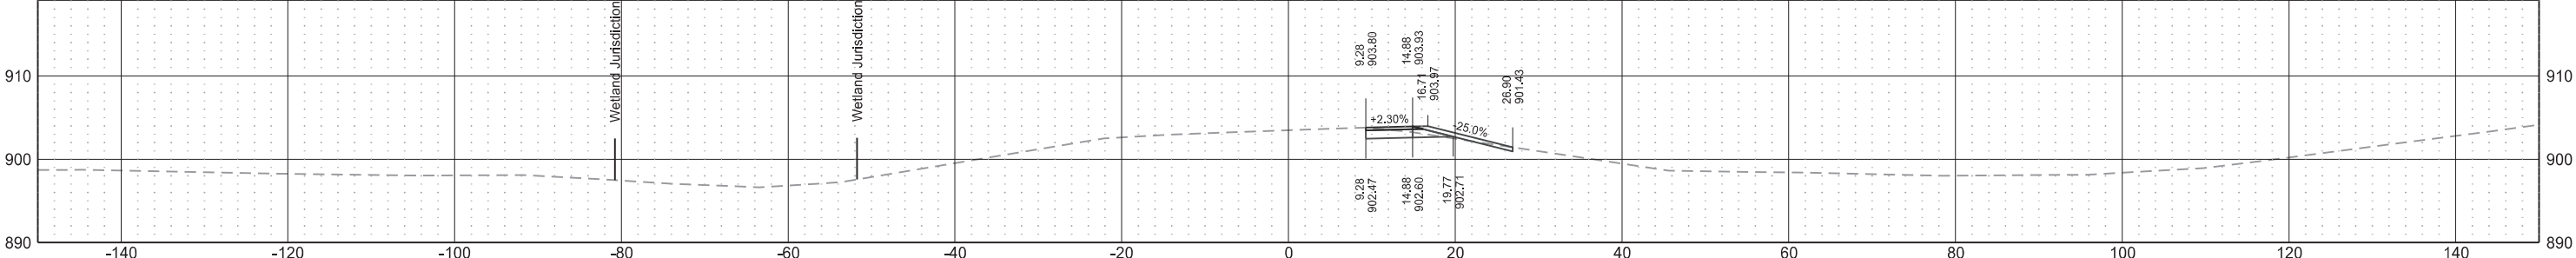


Sta 318+00.00

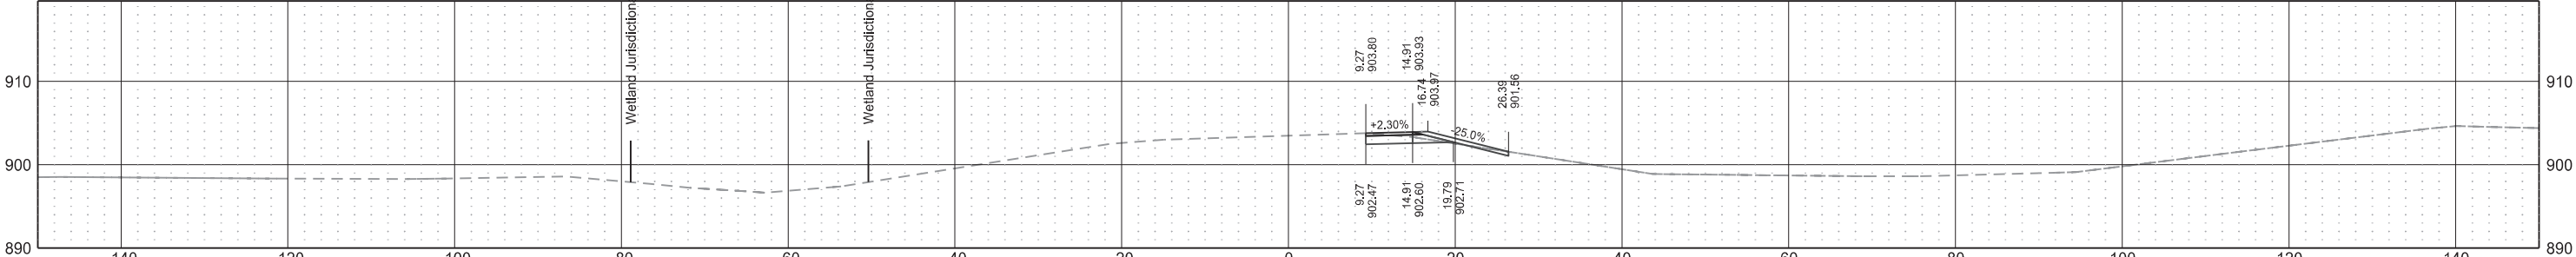

Sta 317+50.00

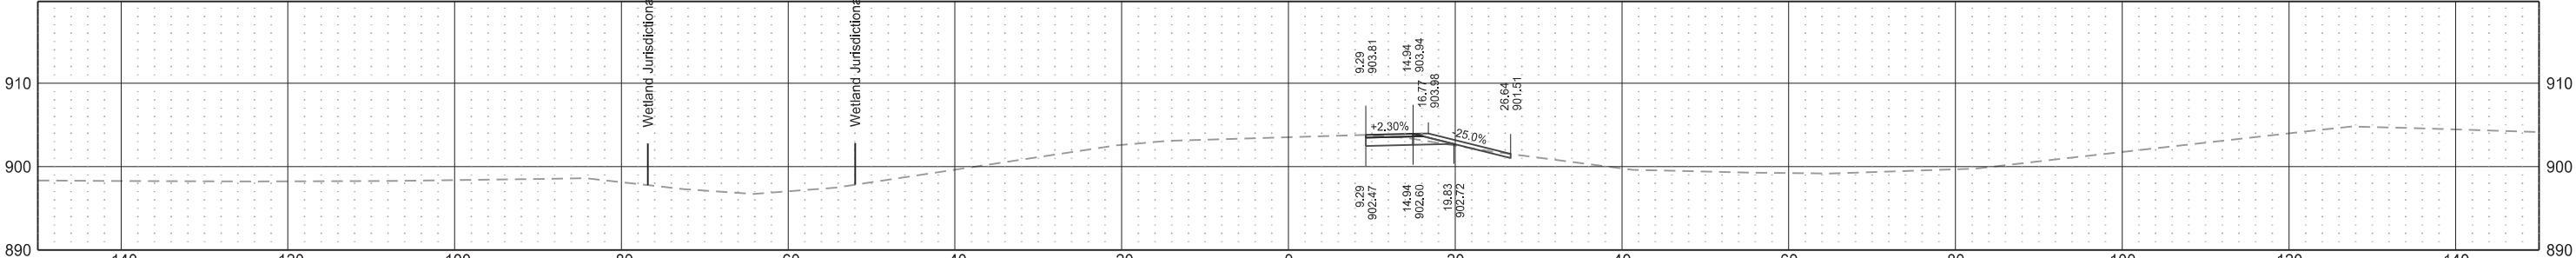


Sta 317+00.00

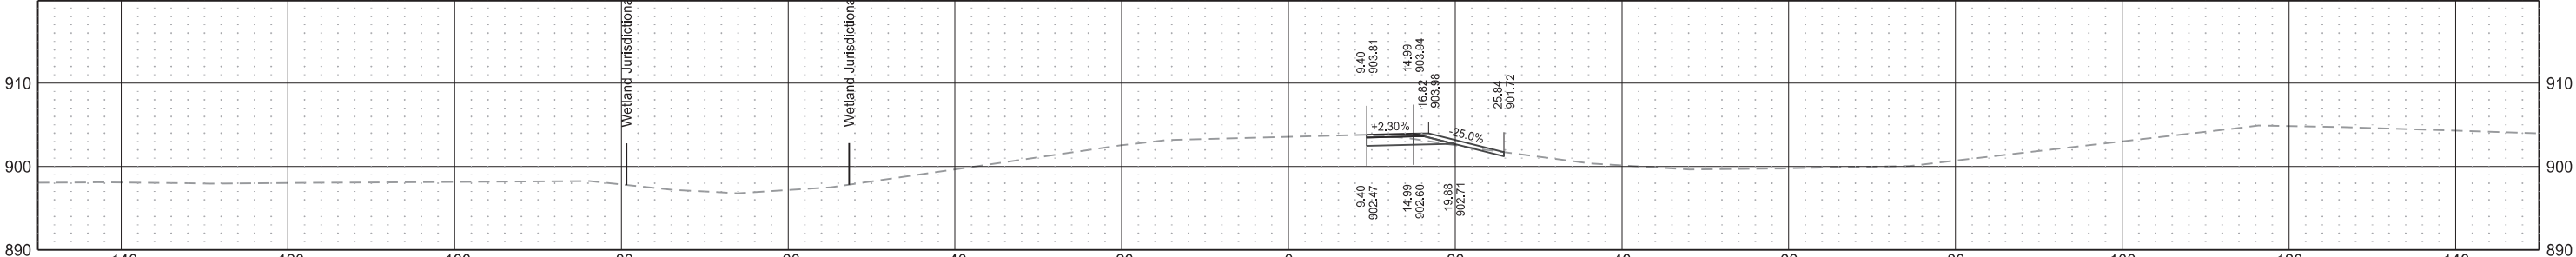


Main Ave Temporary Westbound Entrance Ramp (Align: MainTempWBEnt)

	STATE	PROJECT NO.	SECTION NO.	SHEET NO.
	ND	IM-8-094(110)342	200	24


Sta 320+50.00

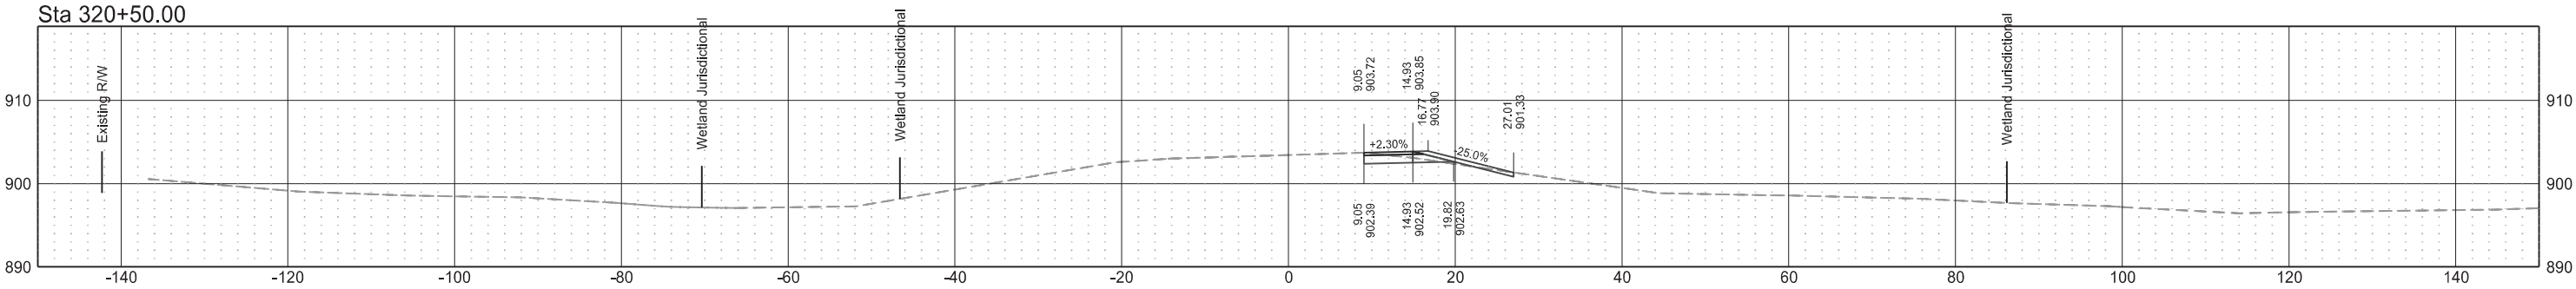


Sta 320+00.00

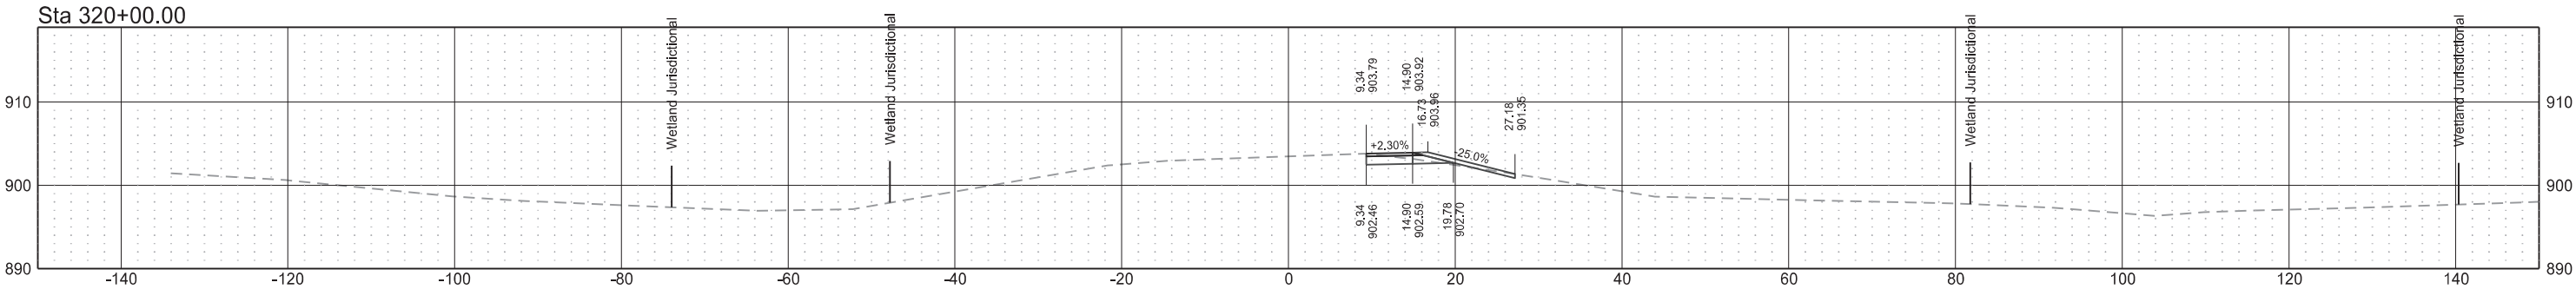

Sta 319+50.00

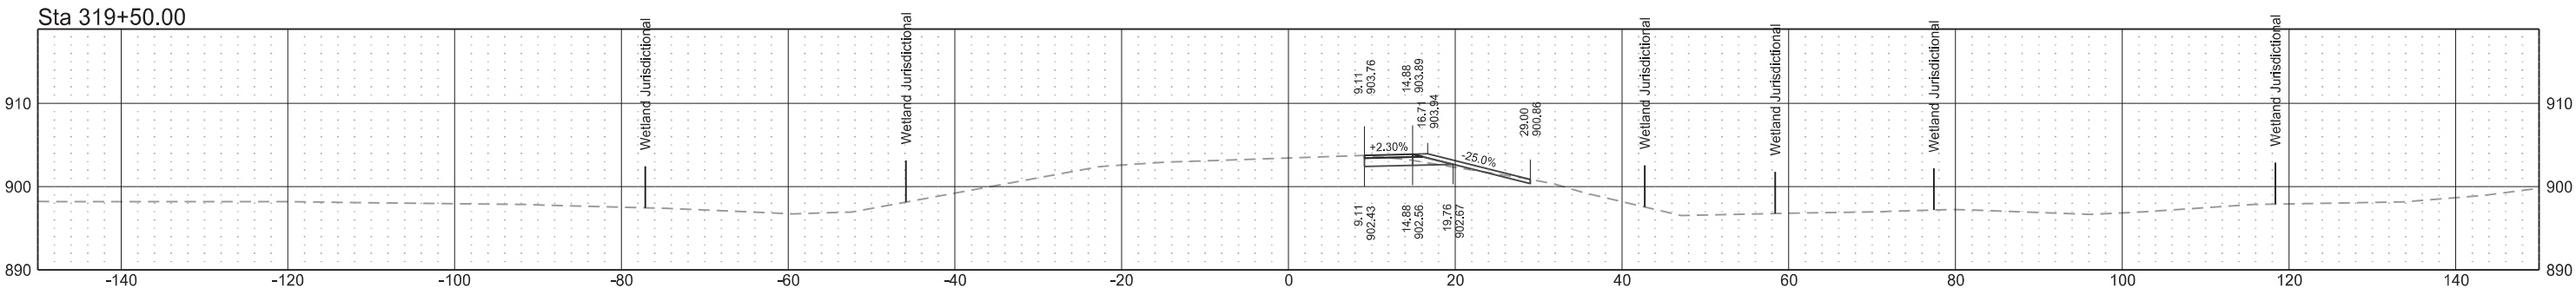


Sta 319+00.00

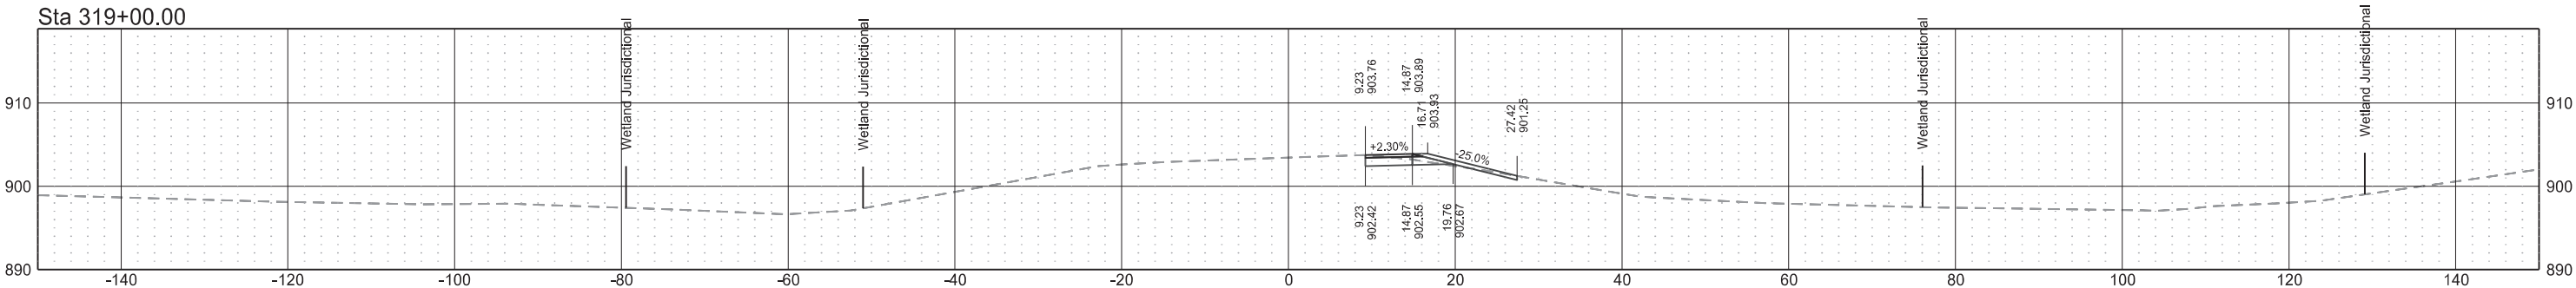


Main Ave Temporary Westbound Entrance Ramp (Align: MainTempWBEnt)

	STATE	PROJECT NO.	SECTION NO.	SHEET NO.
	ND	IM-8-094(110)342	200	25


Sta 322+50.00

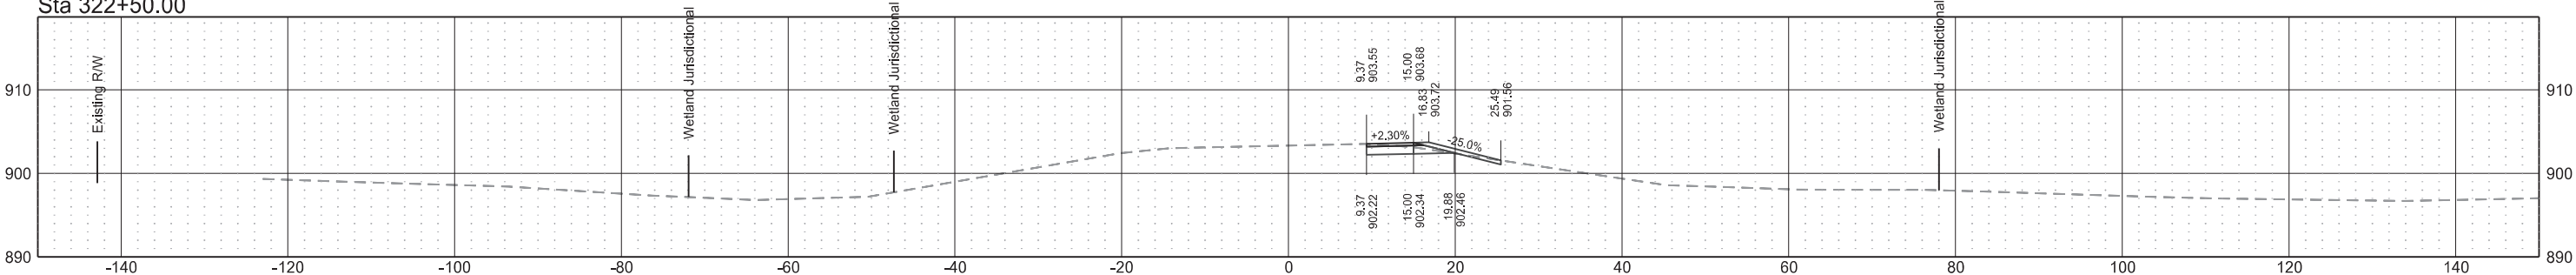


Sta 322+00.00

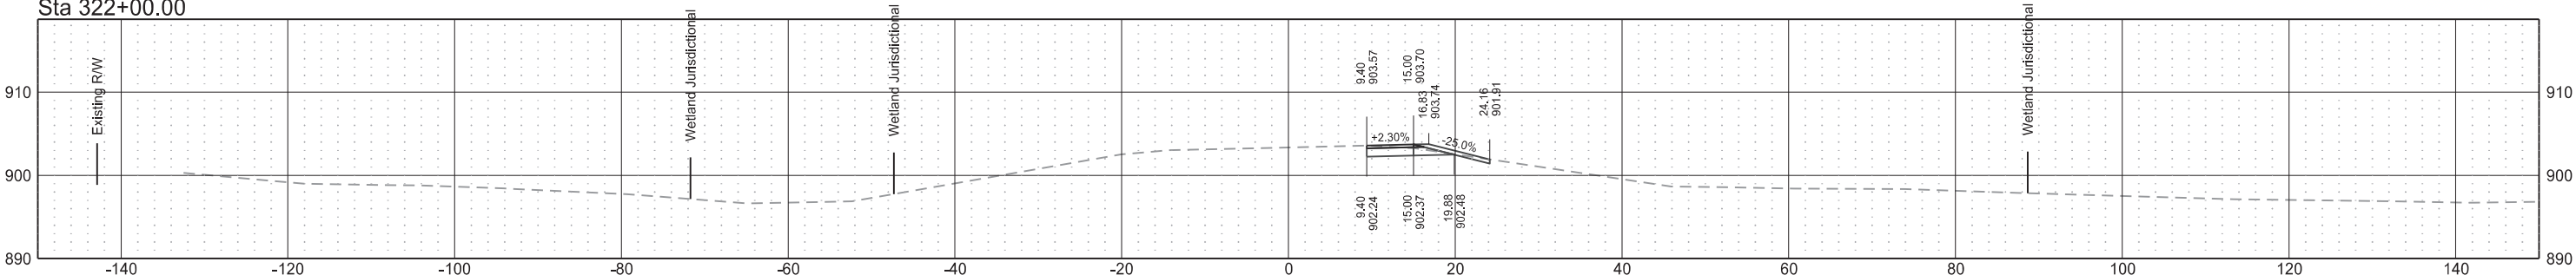

Sta 321+50.00

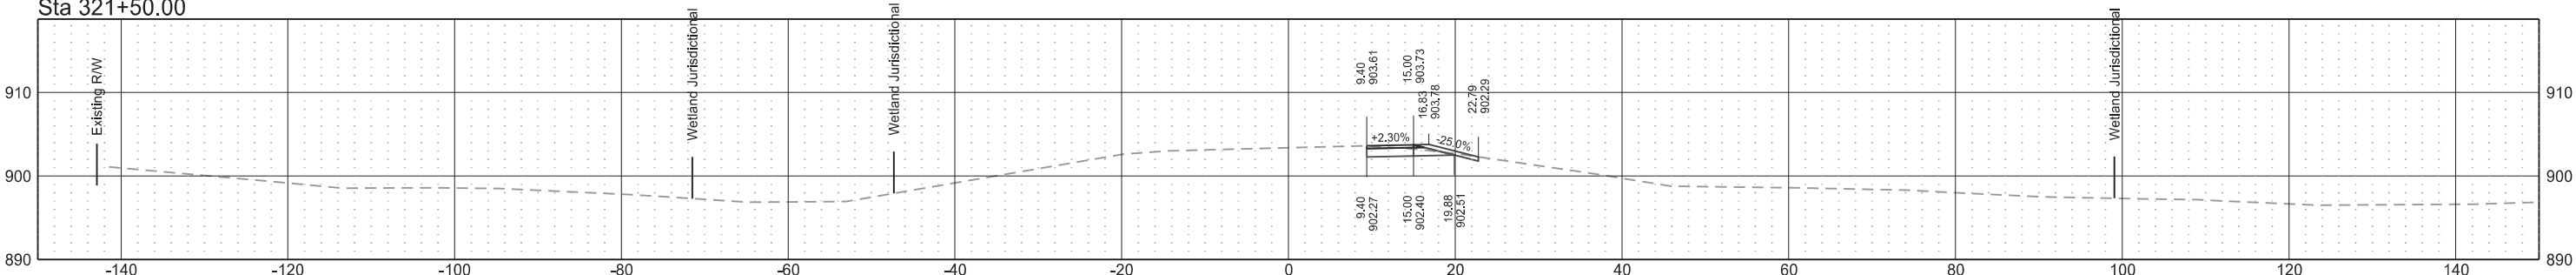


Sta 321+00.00

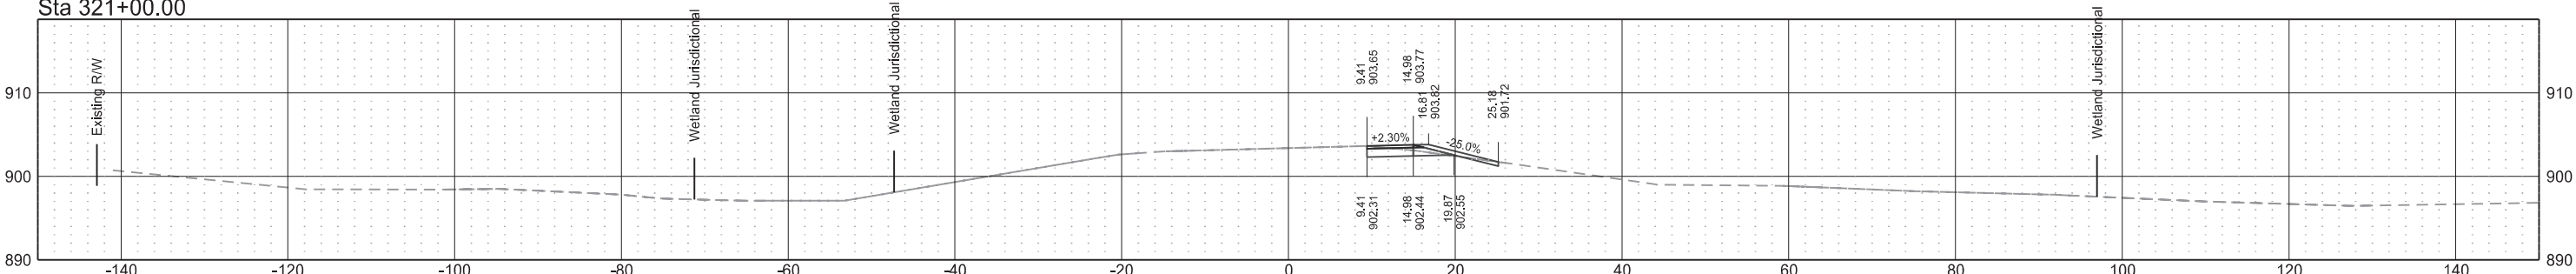


Main Ave Temporary Westbound Entrance Ramp (Align: MainTempWBEnt)

	STATE	PROJECT NO.	SECTION NO.	SHEET NO.
	ND	IM-8-094(110)342	200	26


Sta 324+50.00

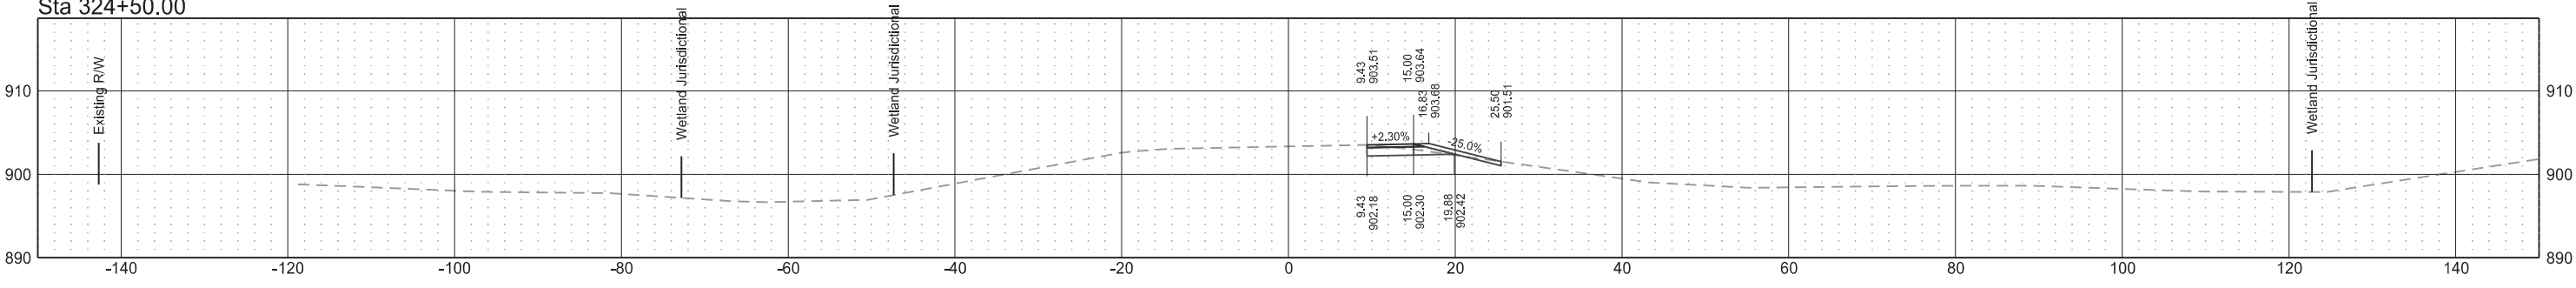


Sta 324+00.00

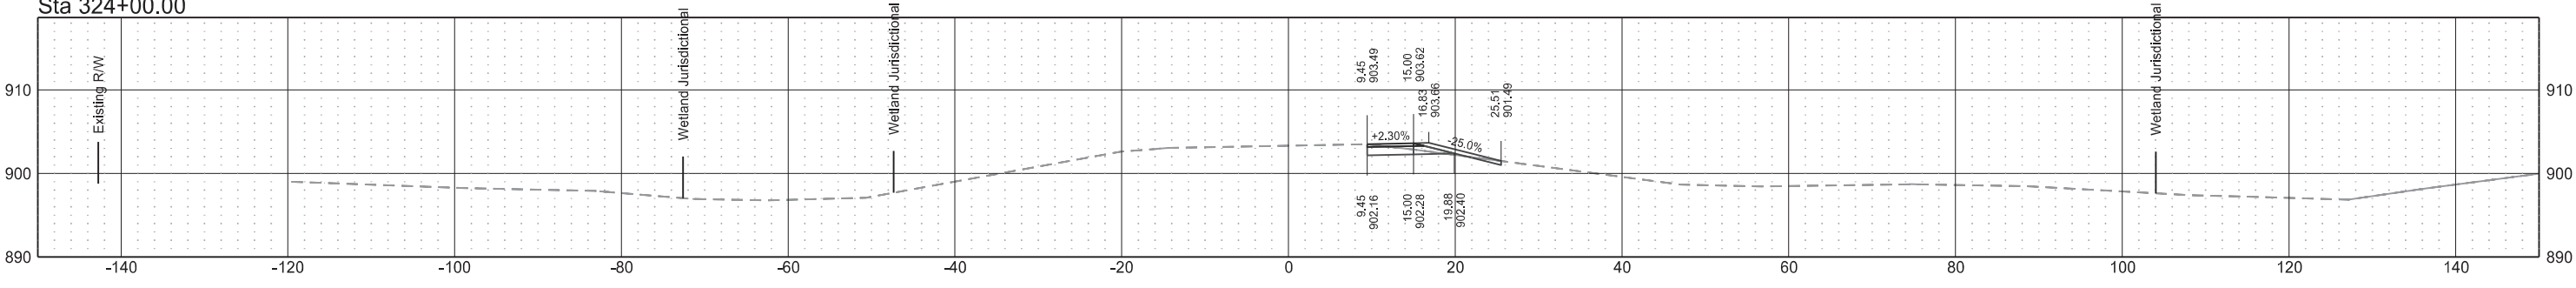

Sta 323+50.00

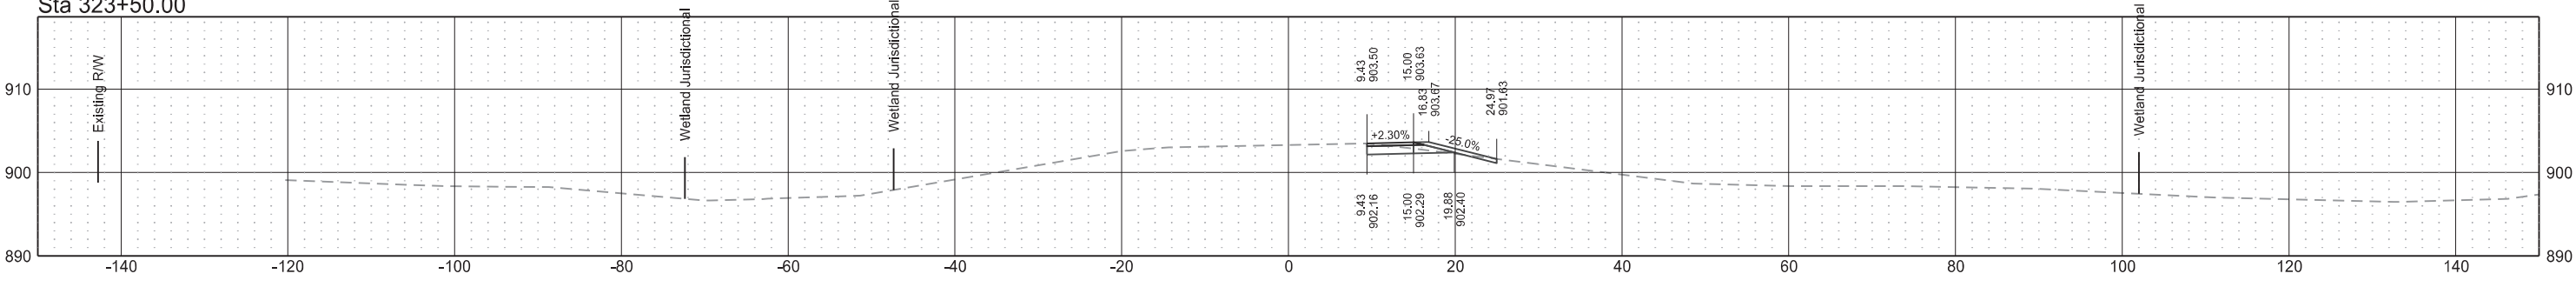


Sta 323+00.00

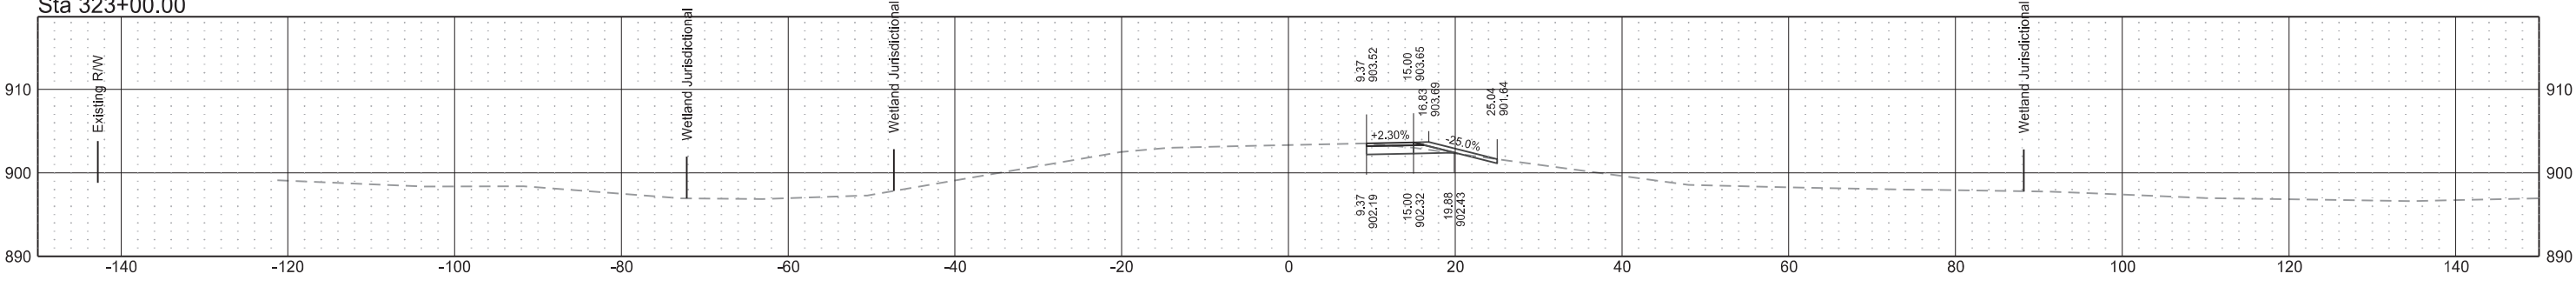


Main Ave Temporary Westbound Entrance Ramp (Align: MainTempWBEnt)

	STATE	PROJECT NO.	SECTION NO.	SHEET NO.
	ND	IM-8-094(110)342	200	27


Sta 326+50.00

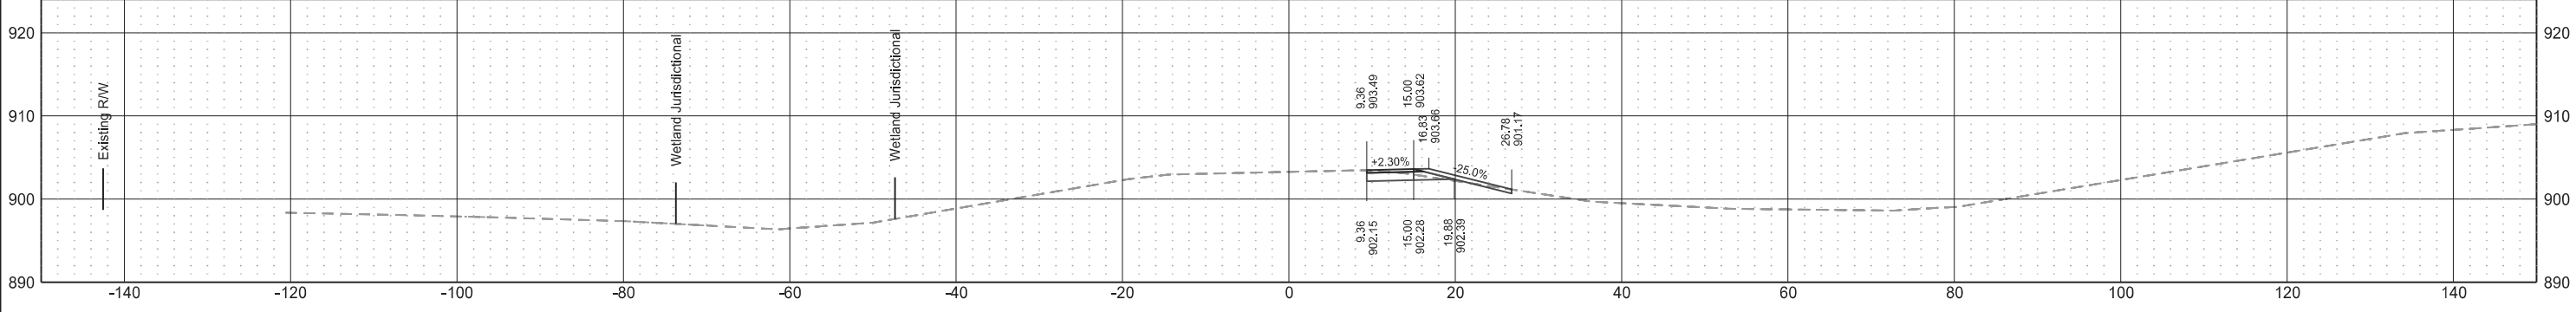


Sta 326+00.00

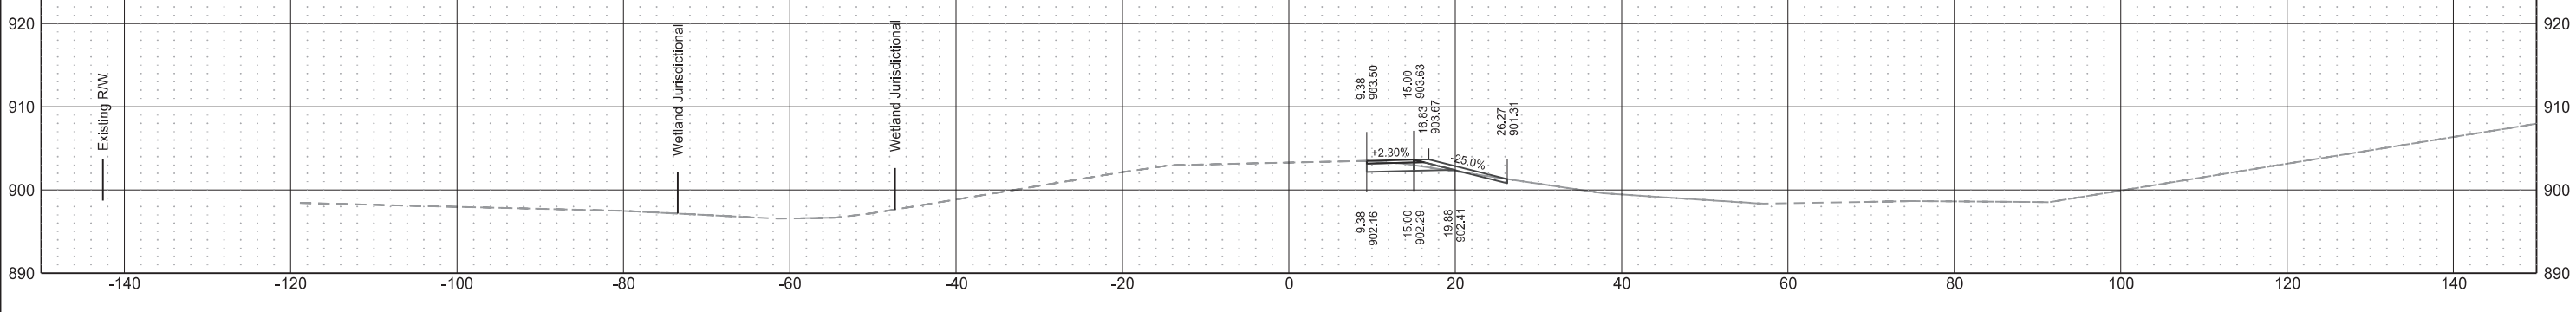

Sta 325+50.00

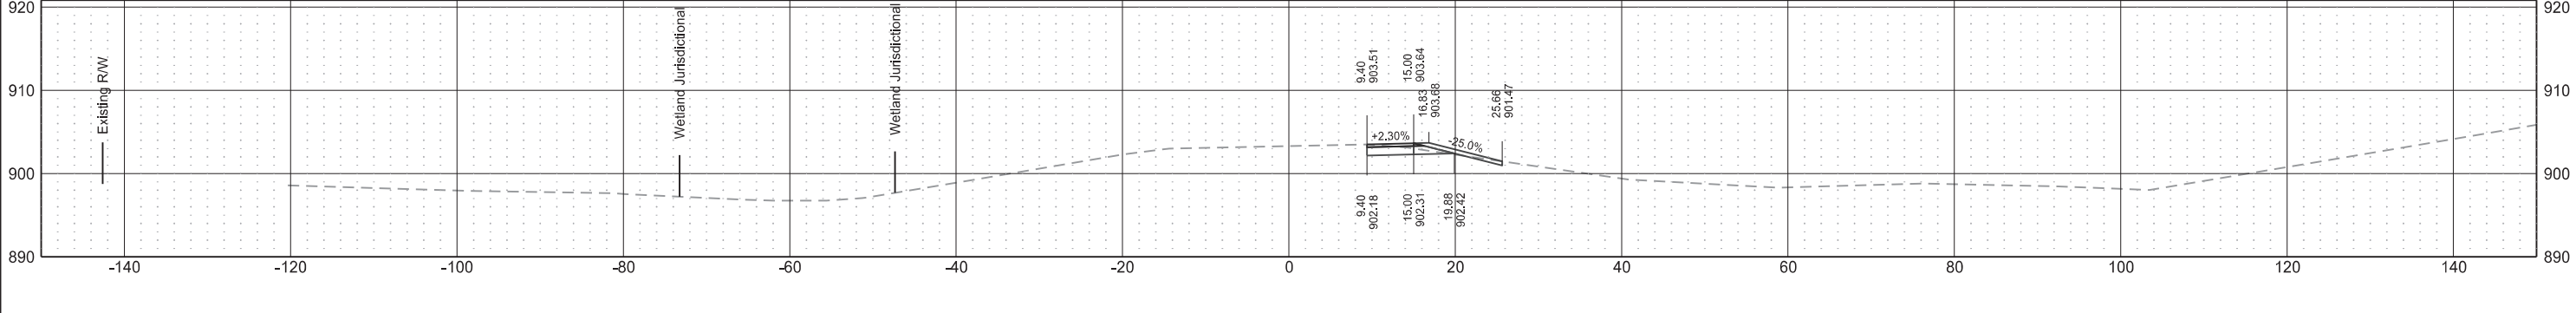


Sta 325+00.00

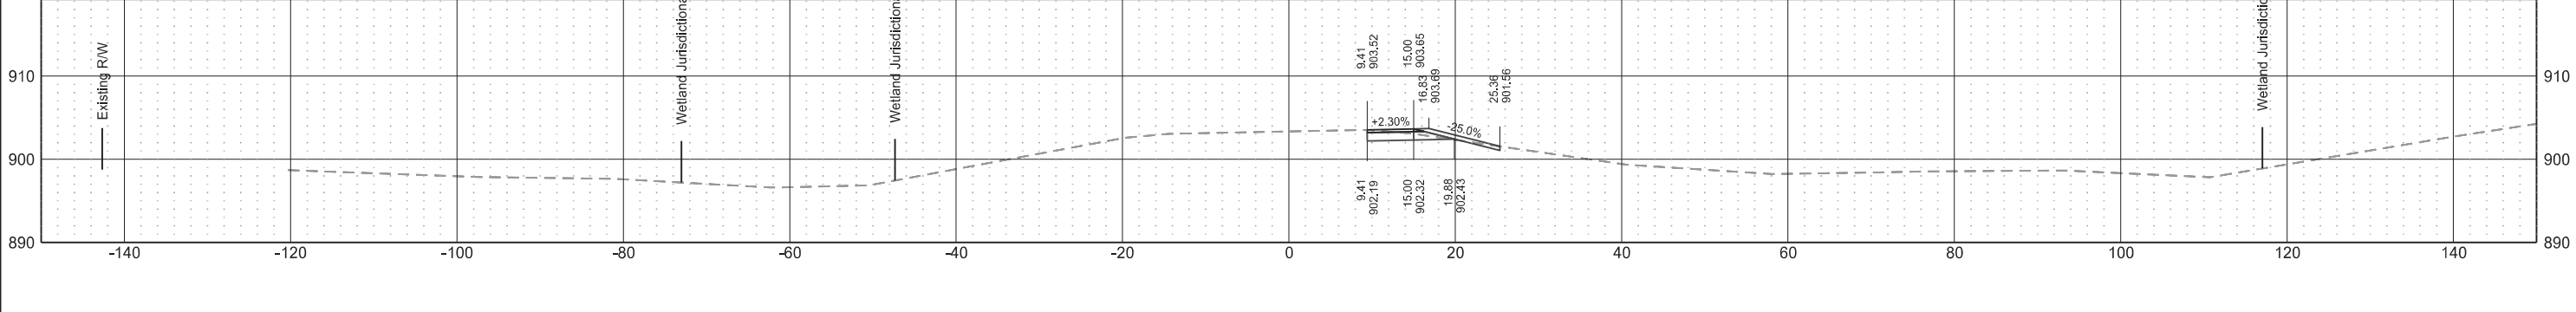

Main Ave Temporary Westbound Entrance Ramp (Align: MainTempWBEnt)


	STATE	PROJECT NO.	SECTION NO.	SHEET NO.
	ND	IM-8-094(110)342	200	28

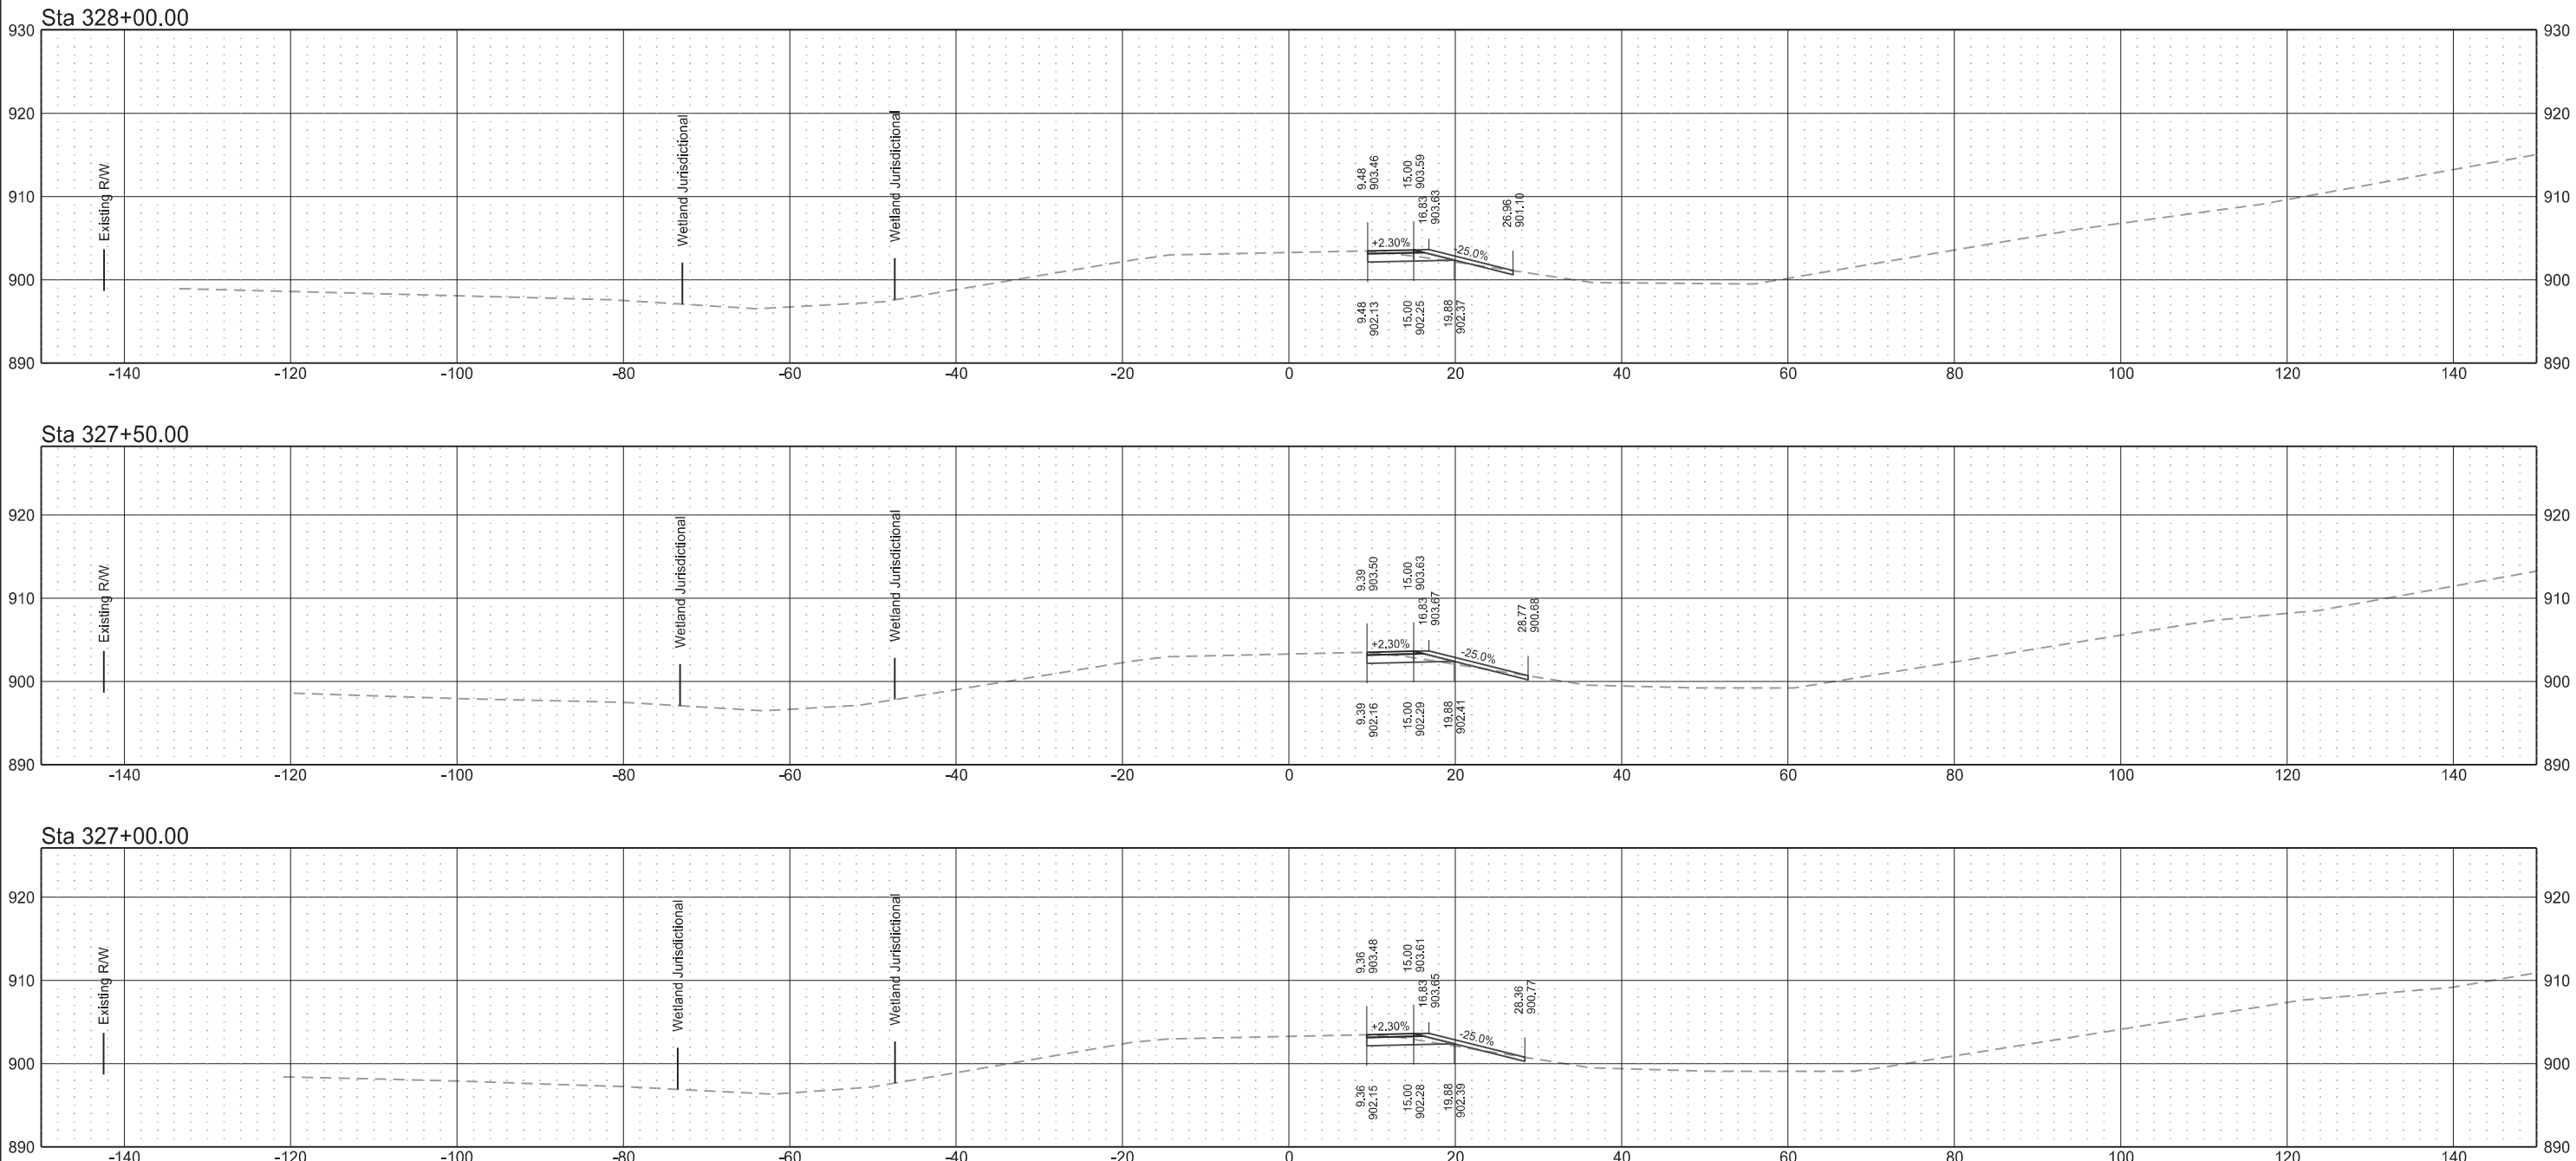


Main Ave Temporary Westbound Entrance Ramp (Align: MainTempWBEnt)

	STATE	PROJECT NO.	SECTION NO.	SHEET NO.
	ND	IM-8-094(110)342	200	29


Sta 329+50.00

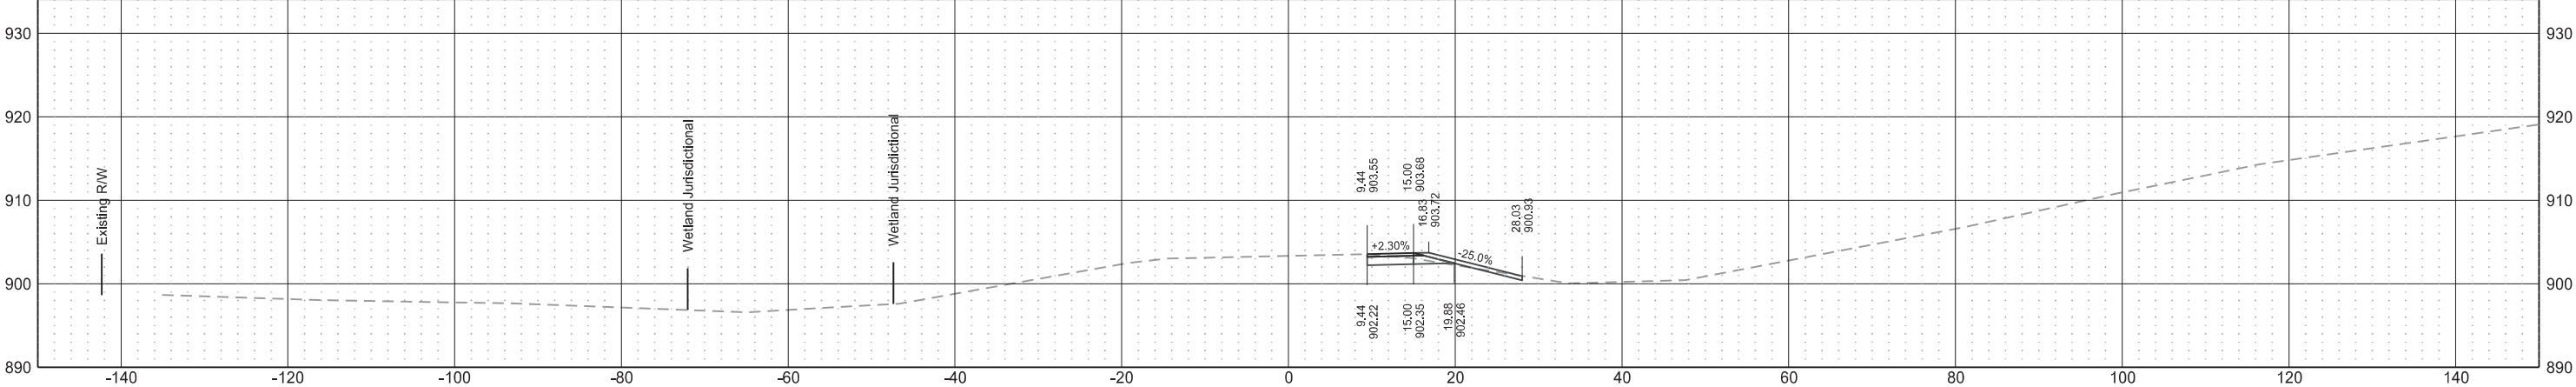

Sta 329+00.00

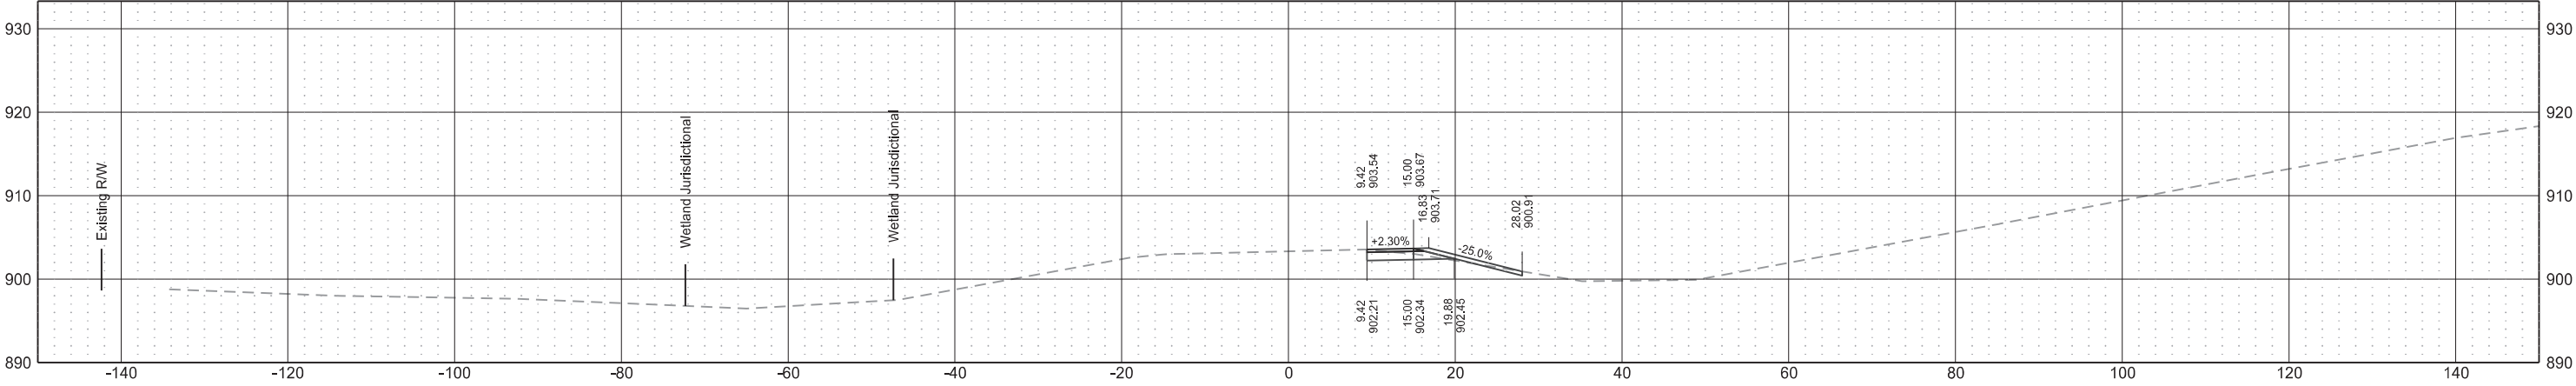


Sta 328+50.00

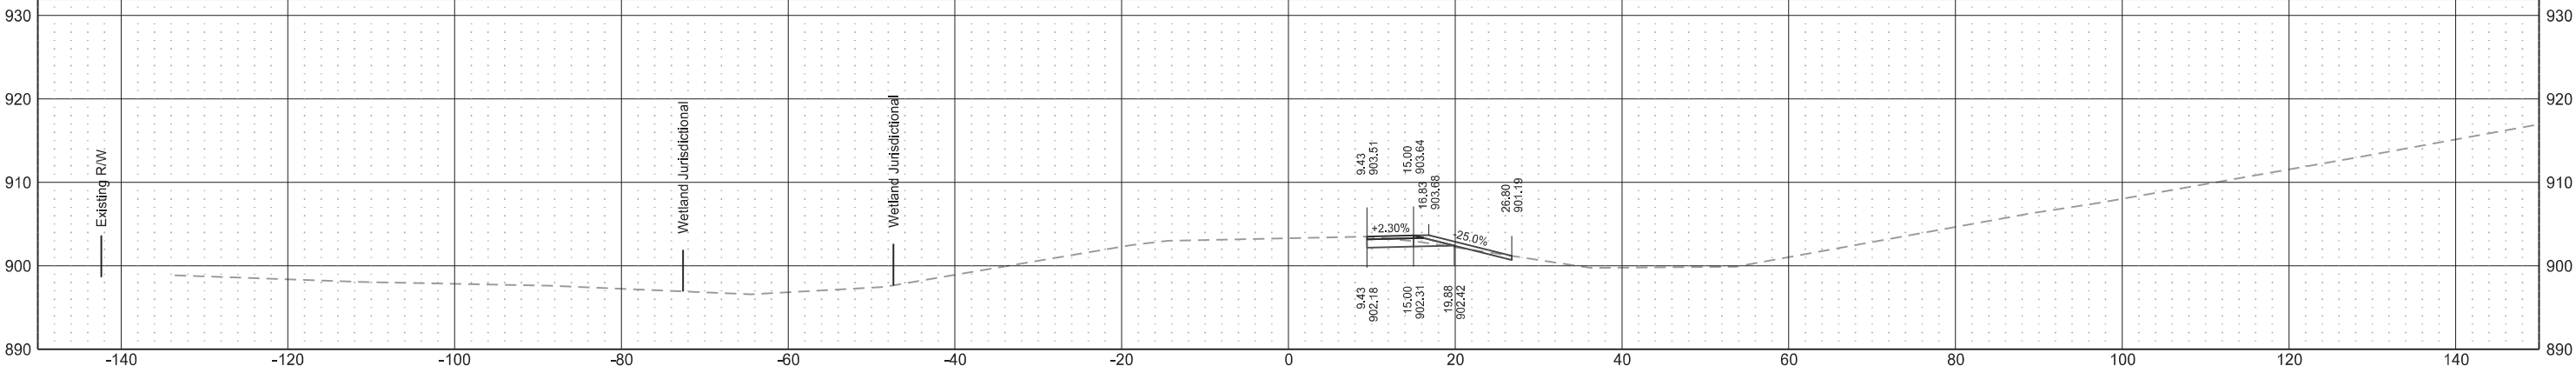


Main Ave Temporary Westbound Entrance Ramp (Align: MainTempWBEnt)

	STATE	PROJECT NO.	SECTION NO.	SHEET NO.
	ND	IM-8-094(110)342	200	30


Sta 331+00.00

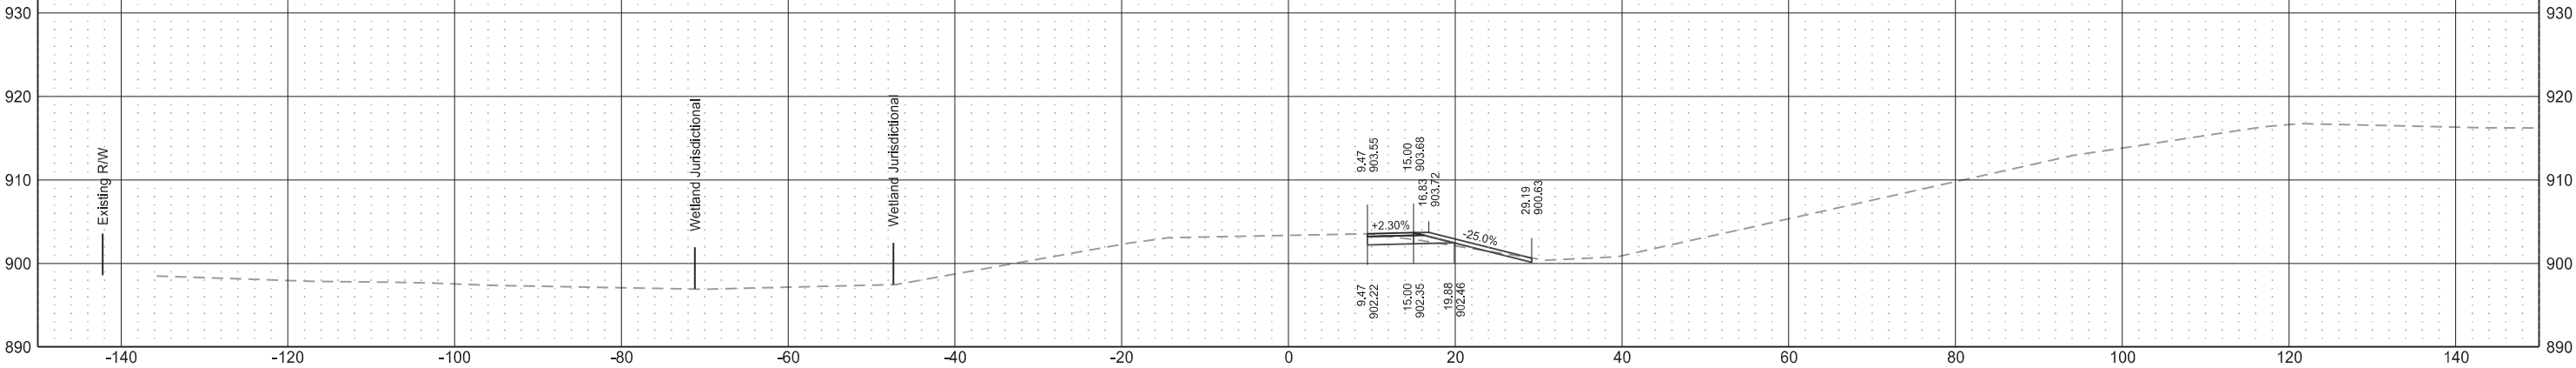

Sta 330+50.00

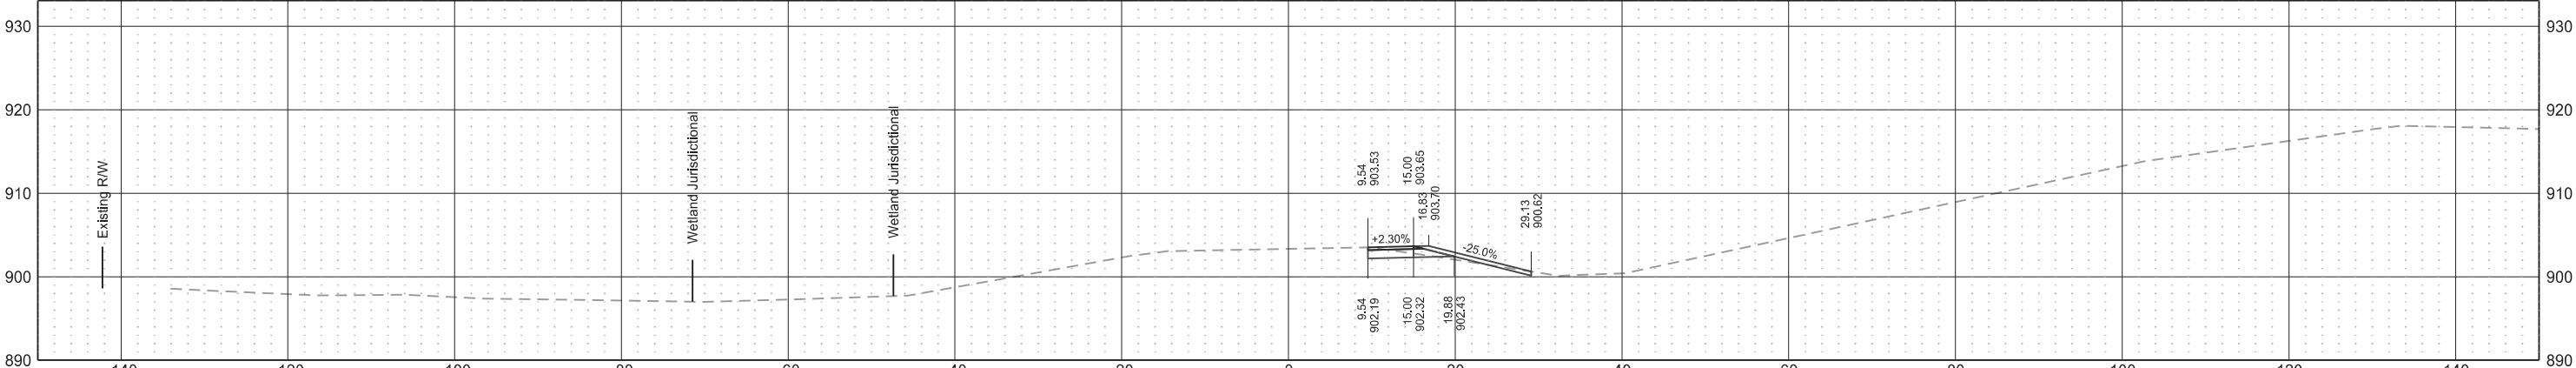


Sta 330+00.00

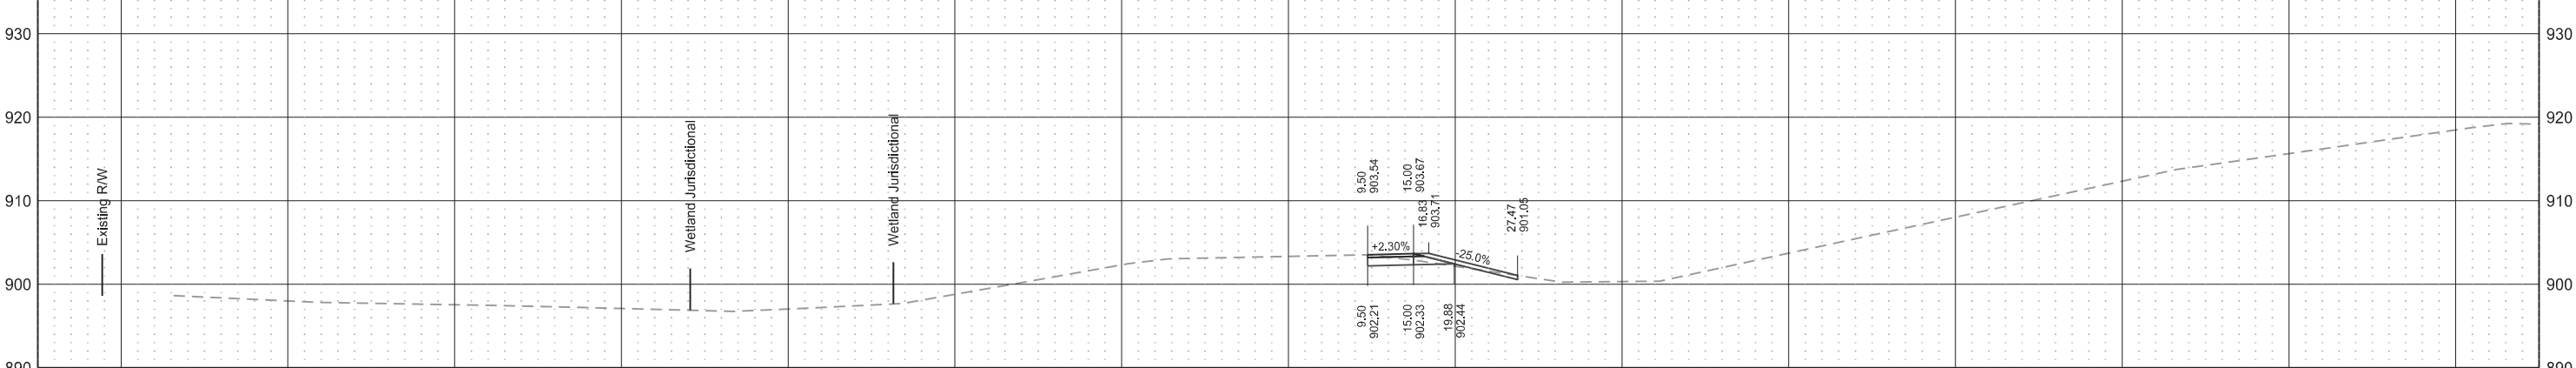


Main Ave Temporary Westbound Entrance Ramp (Align: MainTempWBEnt)

	STATE	PROJECT NO.	SECTION NO.	SHEET NO.
	ND	IM-8-094(110)342	200	31


Sta 332+50.00

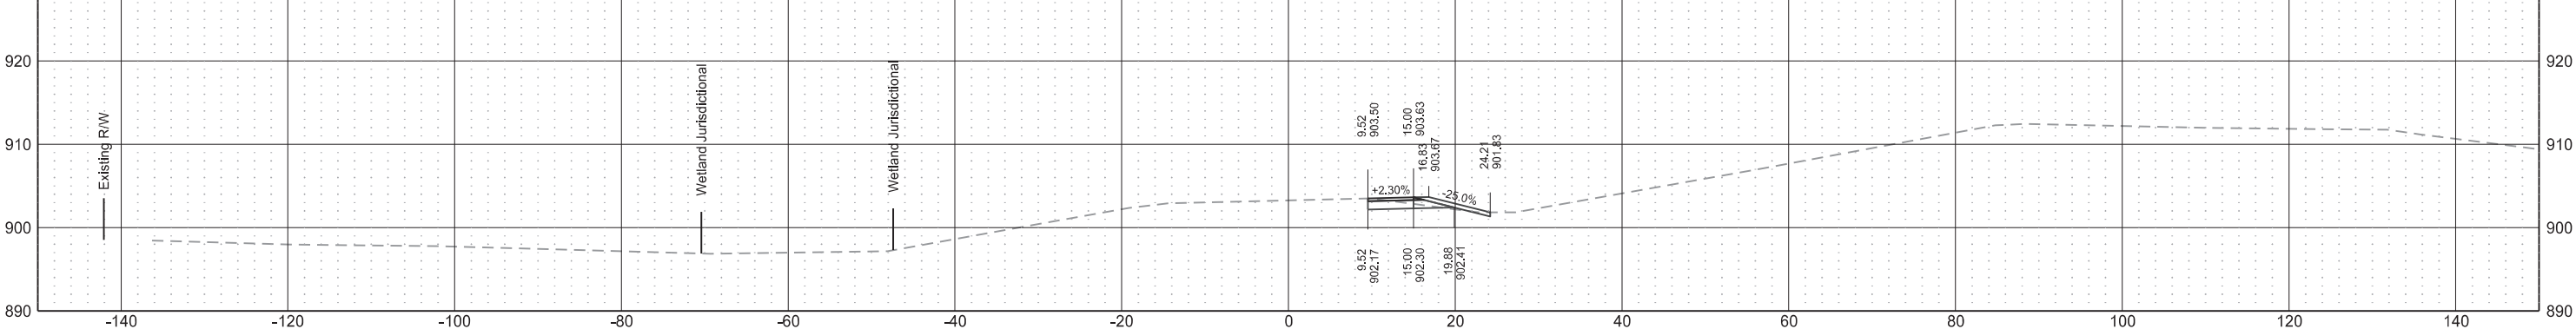

Sta 332+00.00

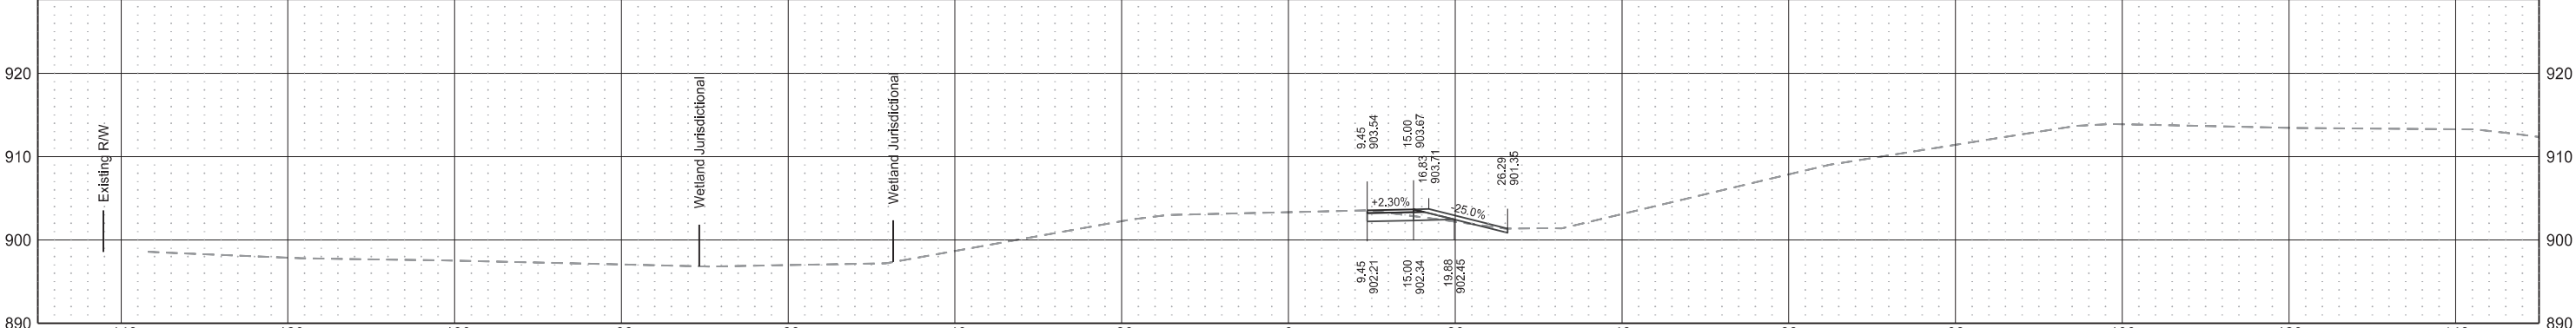


Sta 331+50.00

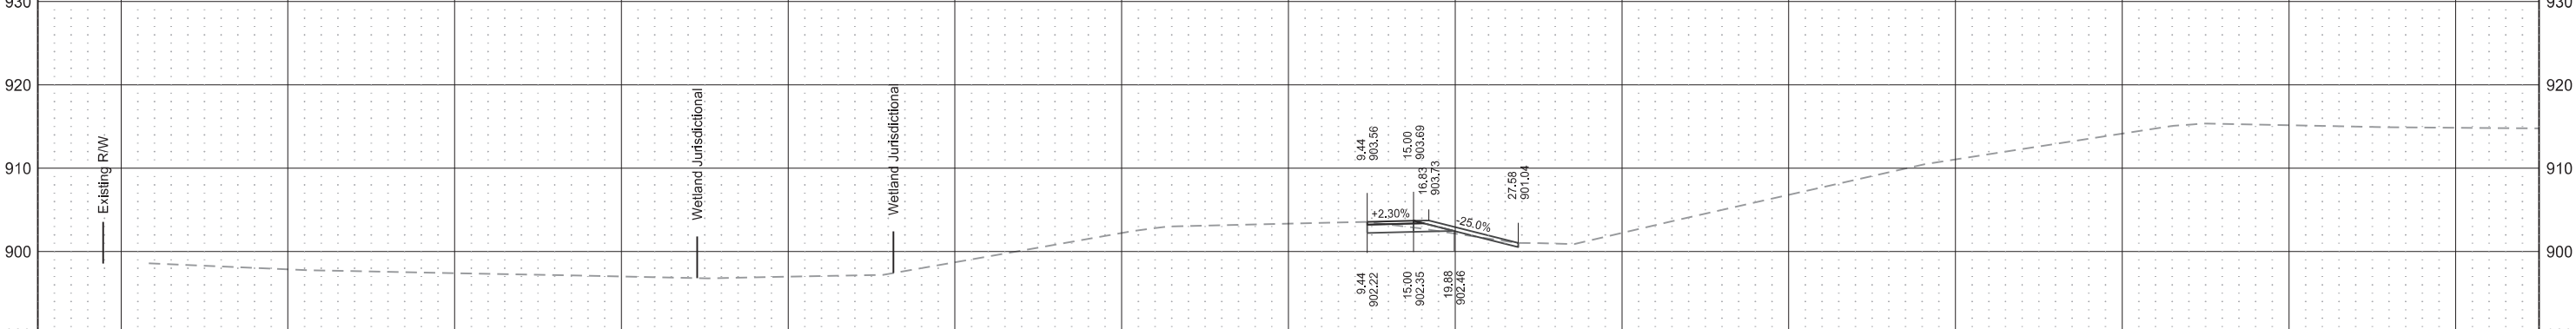


Main Ave Temporary Westbound Entrance Ramp (Align: MainTempWBEnt)

	STATE	PROJECT NO.	SECTION NO.	SHEET NO.
	ND	IM-8-094(110)342	200	32


Sta 334+50.00

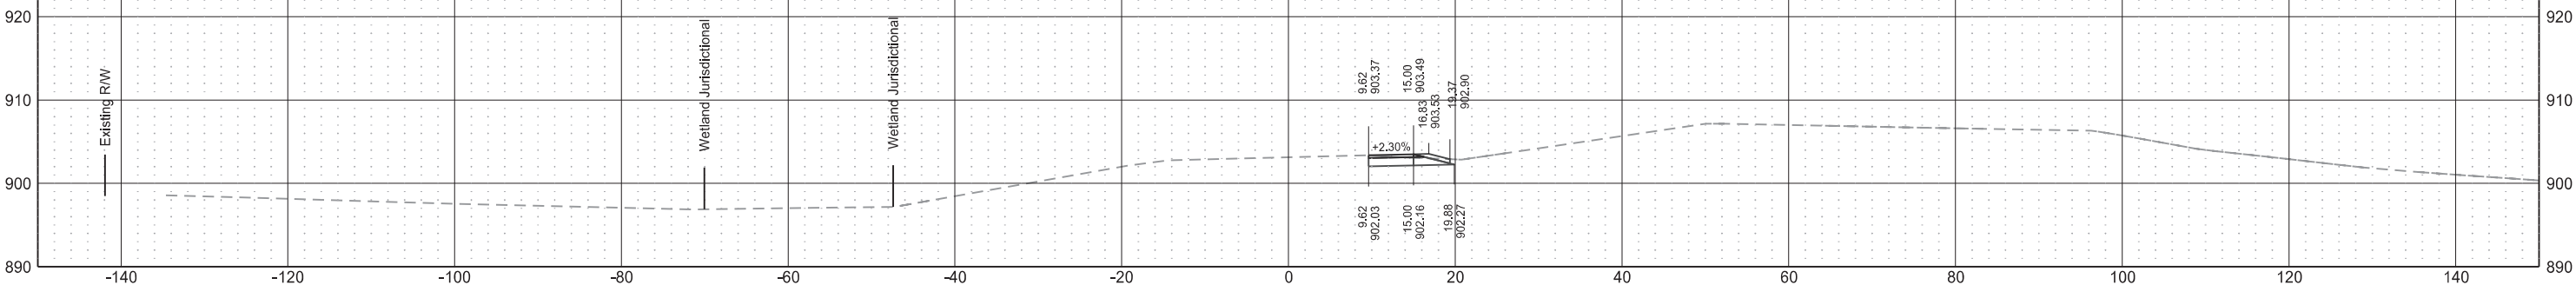


Sta 334+00.00

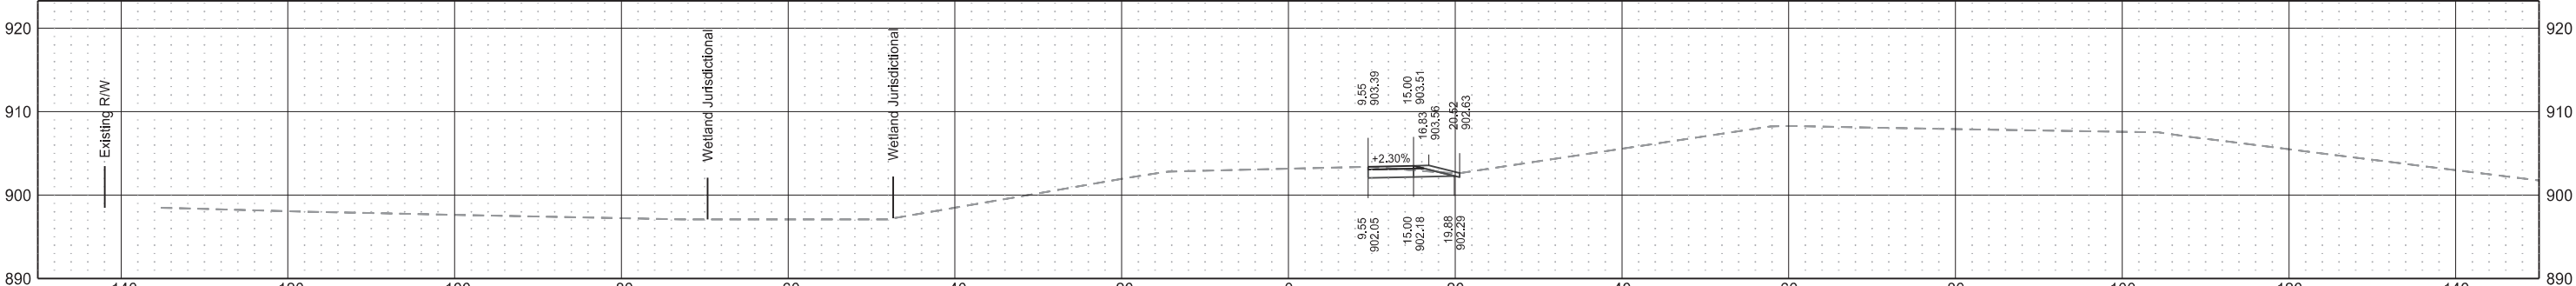

Sta 333+50.00

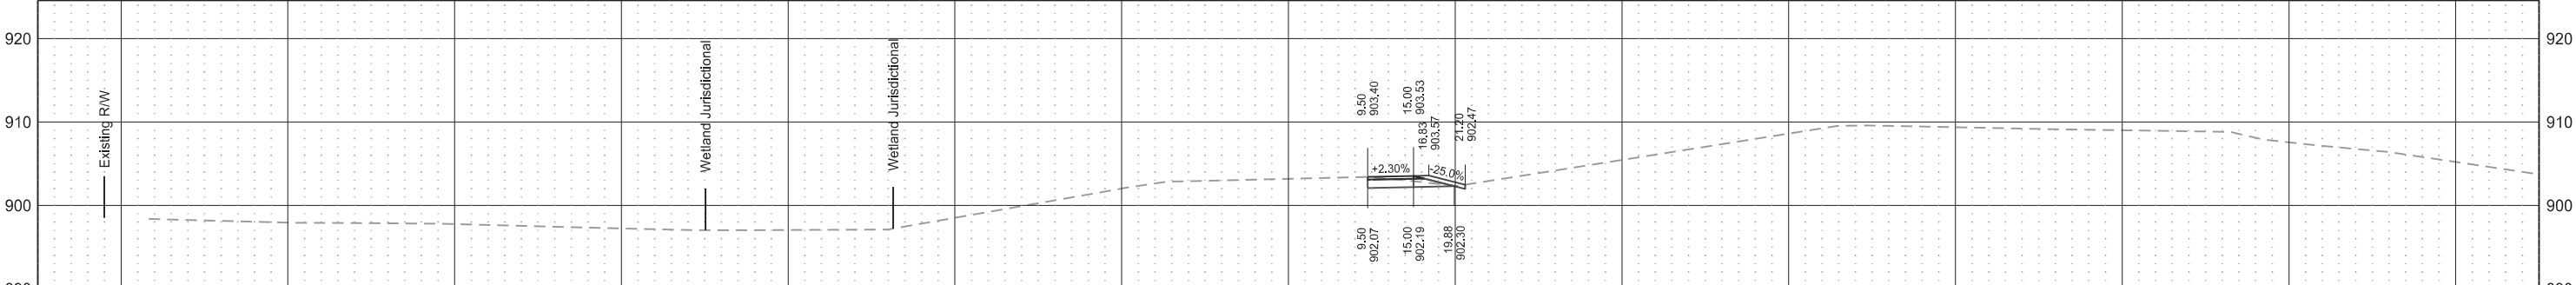


Sta 333+00.00

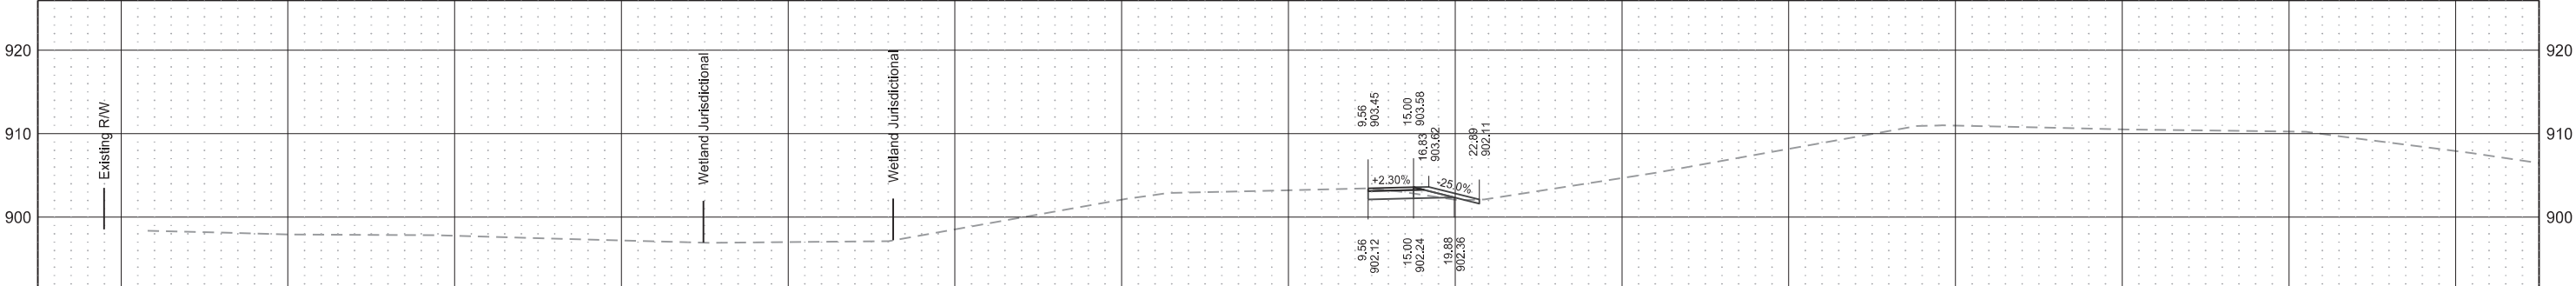


Main Ave Temporary Westbound Entrance Ramp (Align: MainTempWBEnt)

	STATE	PROJECT NO.	SECTION NO.	SHEET NO.
	ND	IM-8-094(110)342	200	33


Sta 336+50.00

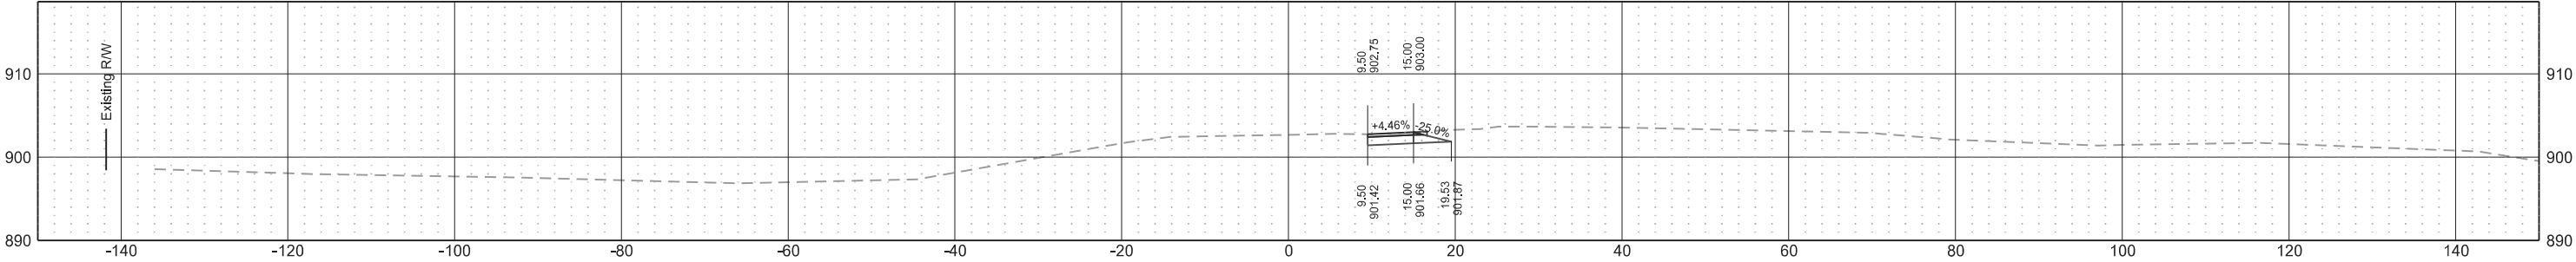


Sta 336+00.00

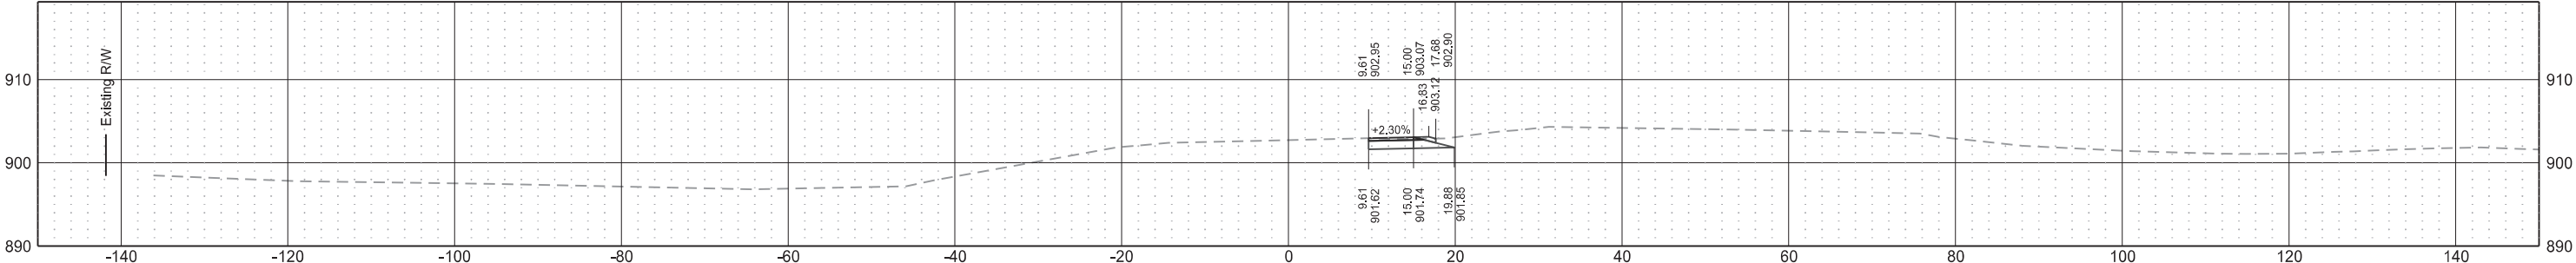

Sta 335+50.00

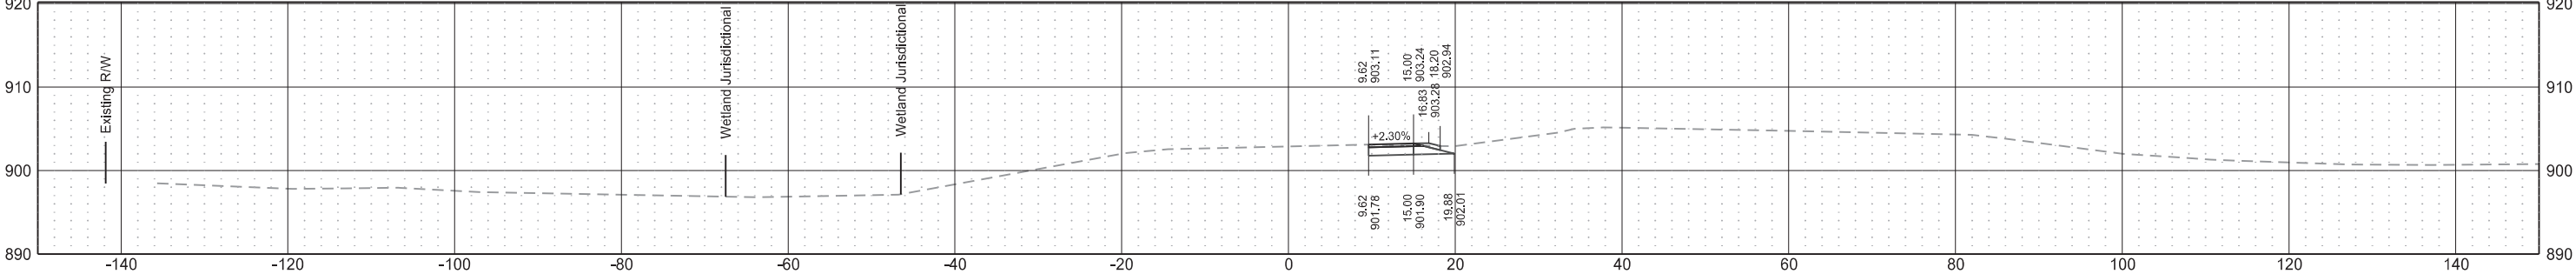


Sta 335+00.00

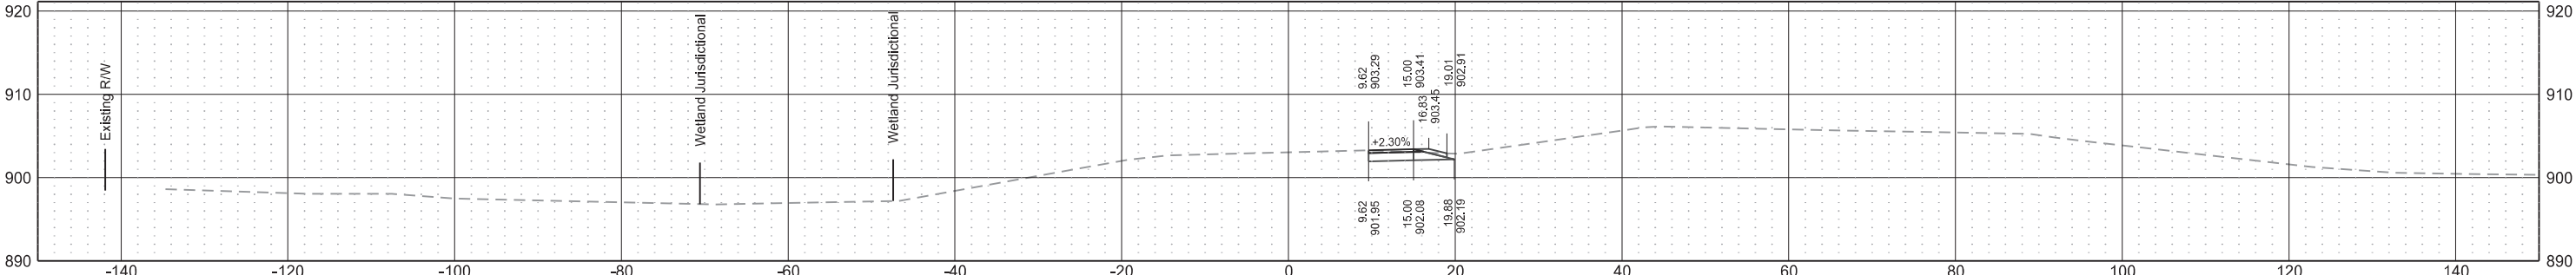


East Crossover (Align: OCL94)

	STATE	PROJECT NO.	SECTION NO.	SHEET NO.
	ND	IM-8-094(110)342	200	34


Sta 18246+50.00

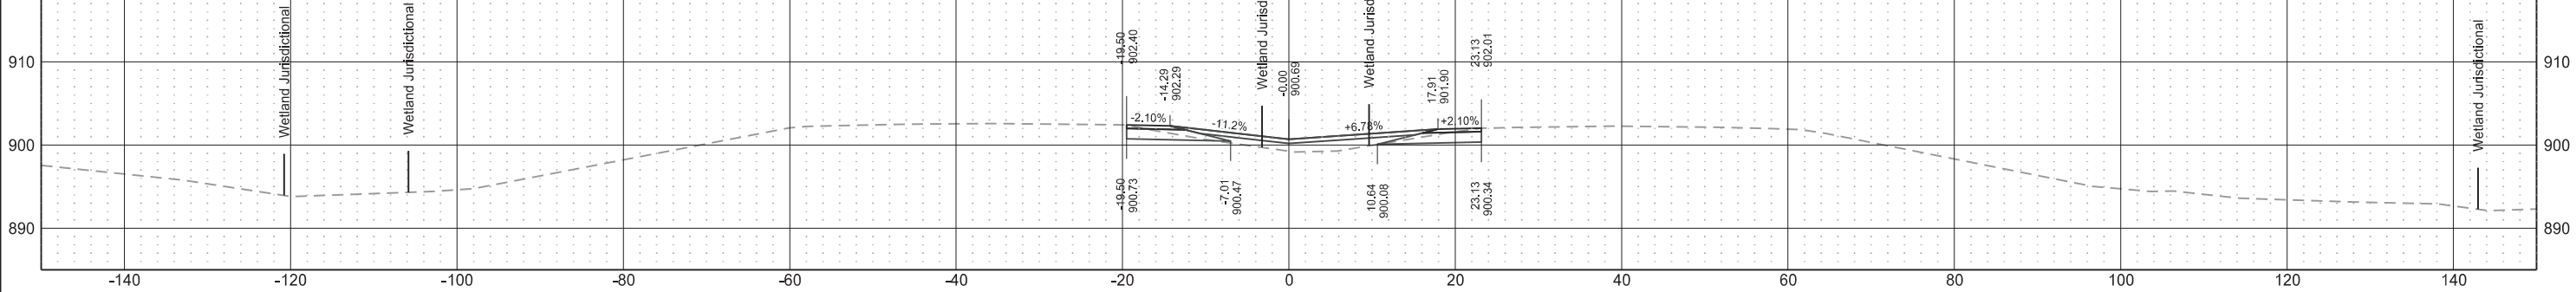


Sta 18246+00.00

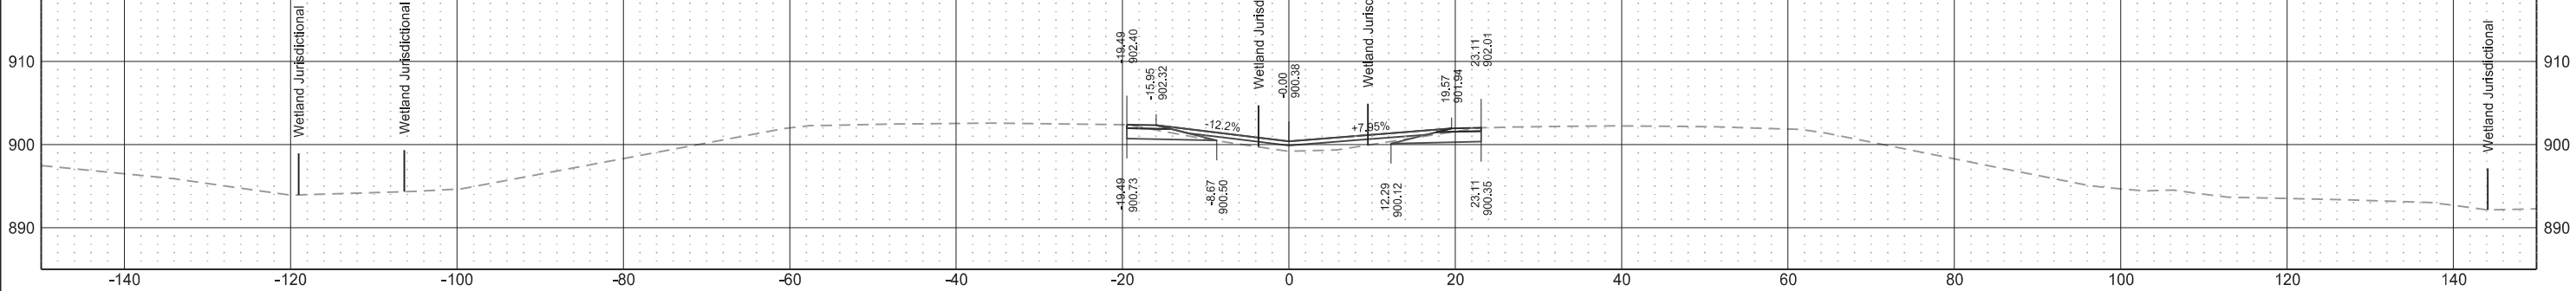

Sta 18245+50.00

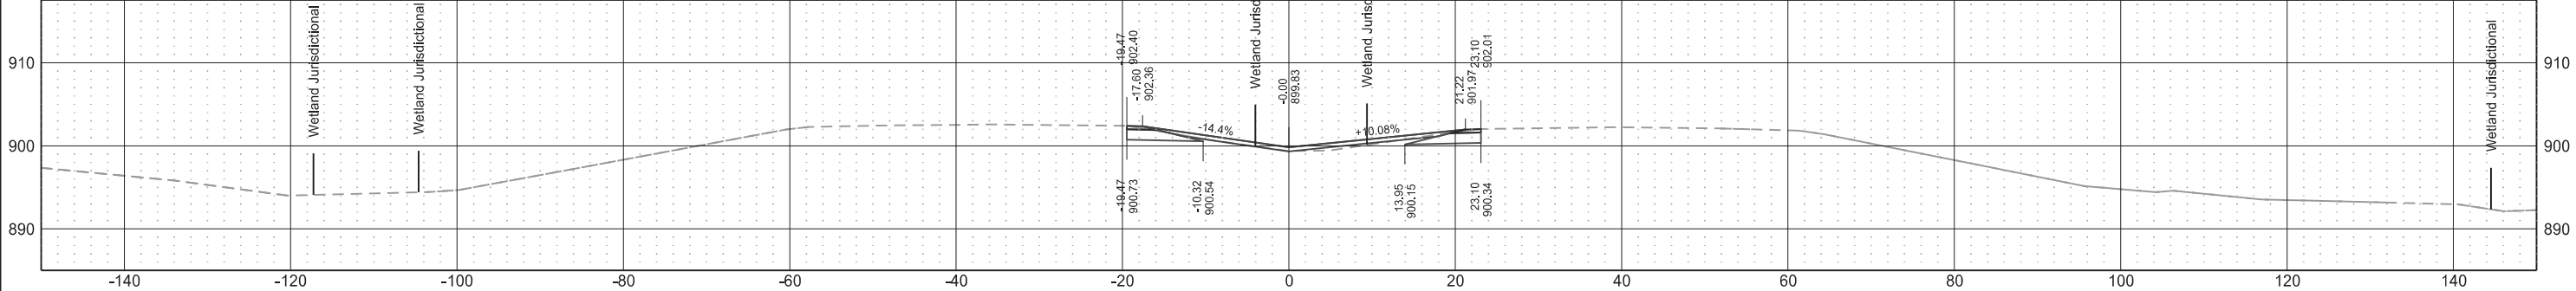


Sta 18245+23.95

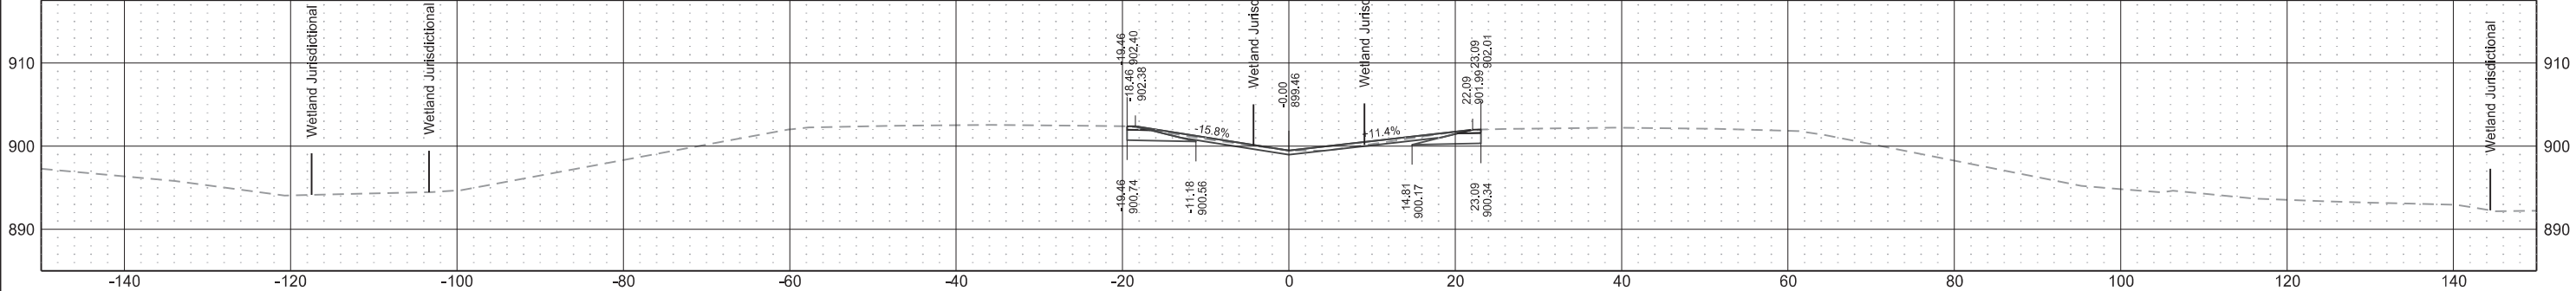


East Crossover (Align: OCL94)

	STATE	PROJECT NO.	SECTION NO.	SHEET NO.
	ND	IM-8-094(110)342	200	35


Sta 18248+50.00

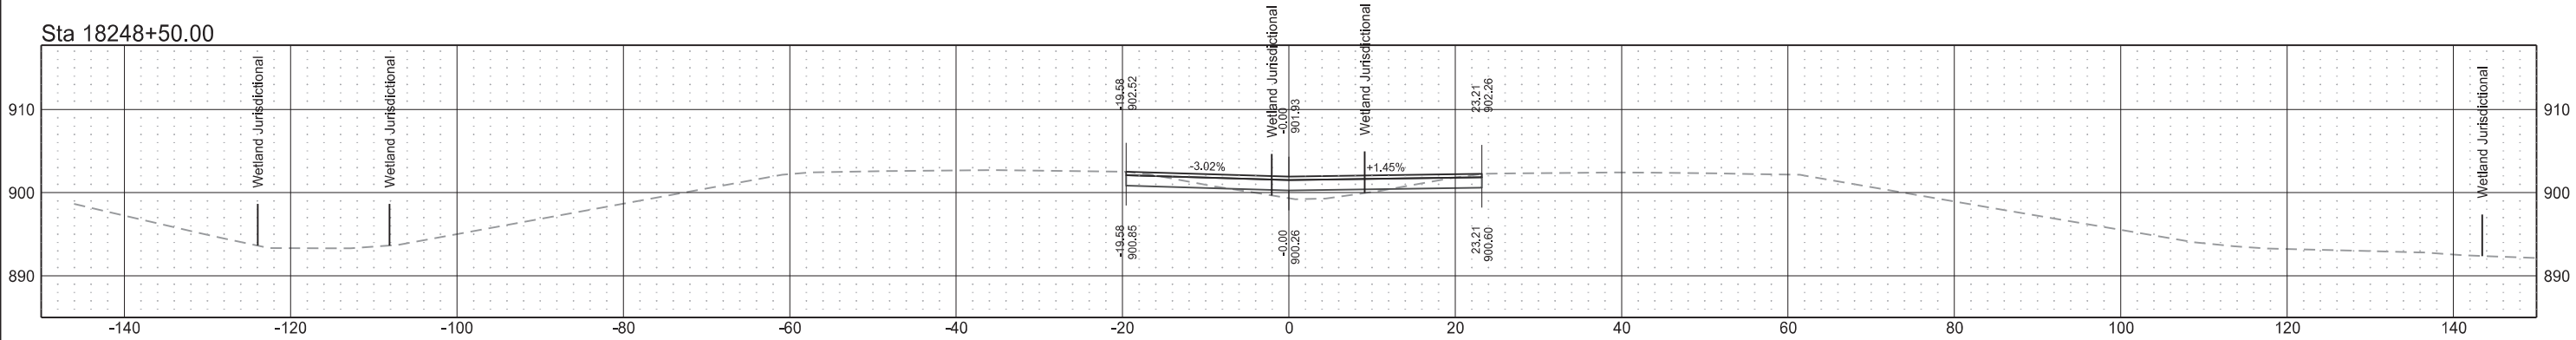


Sta 18248+00.00

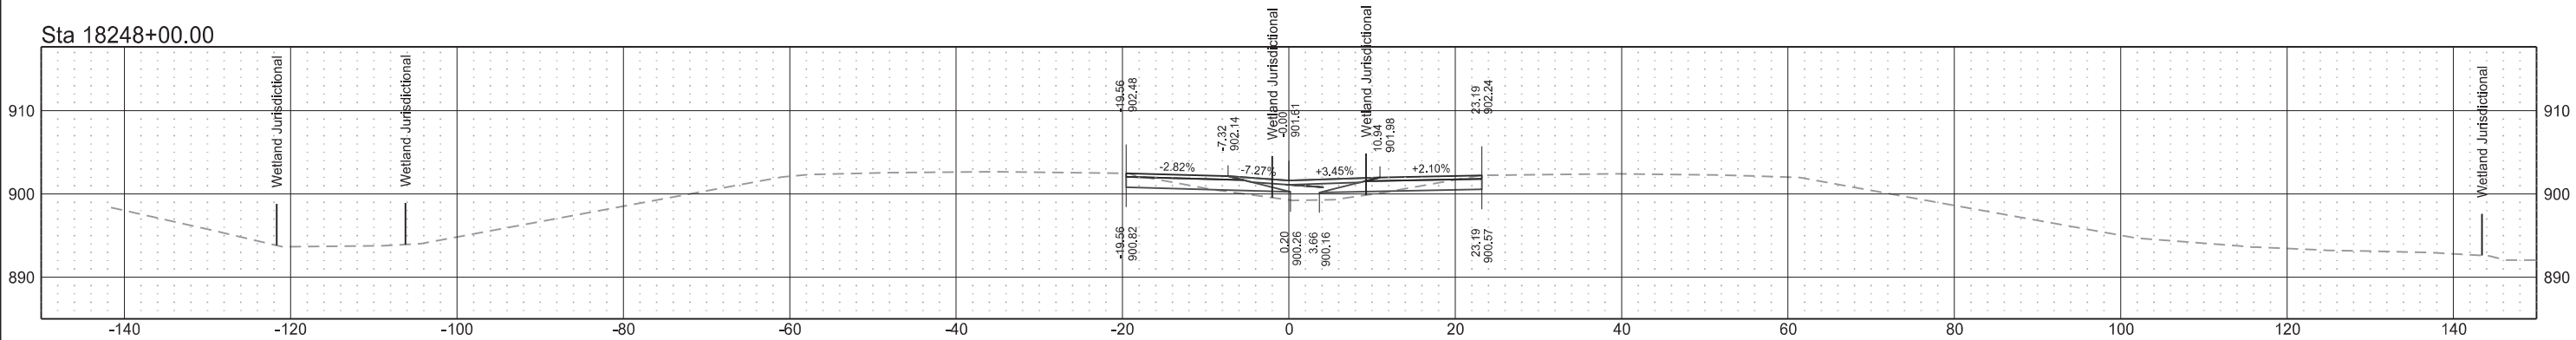

Sta 18247+50.00

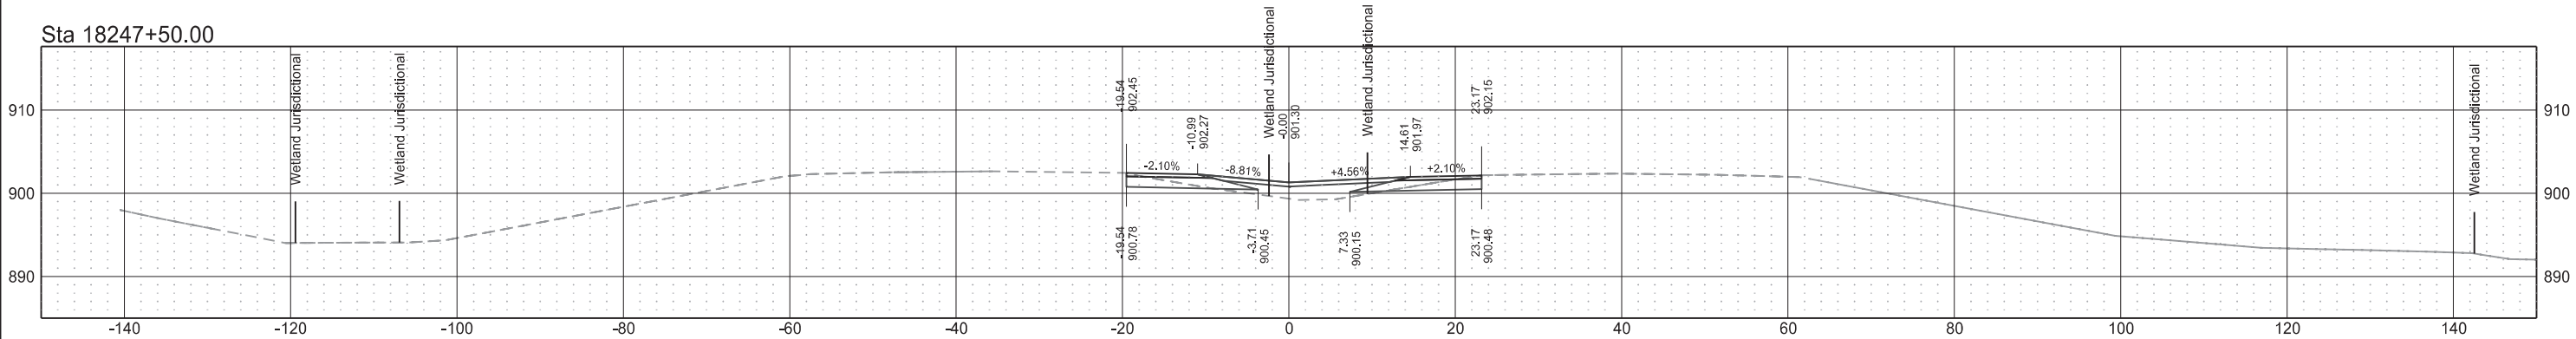


Sta 18247+00.00

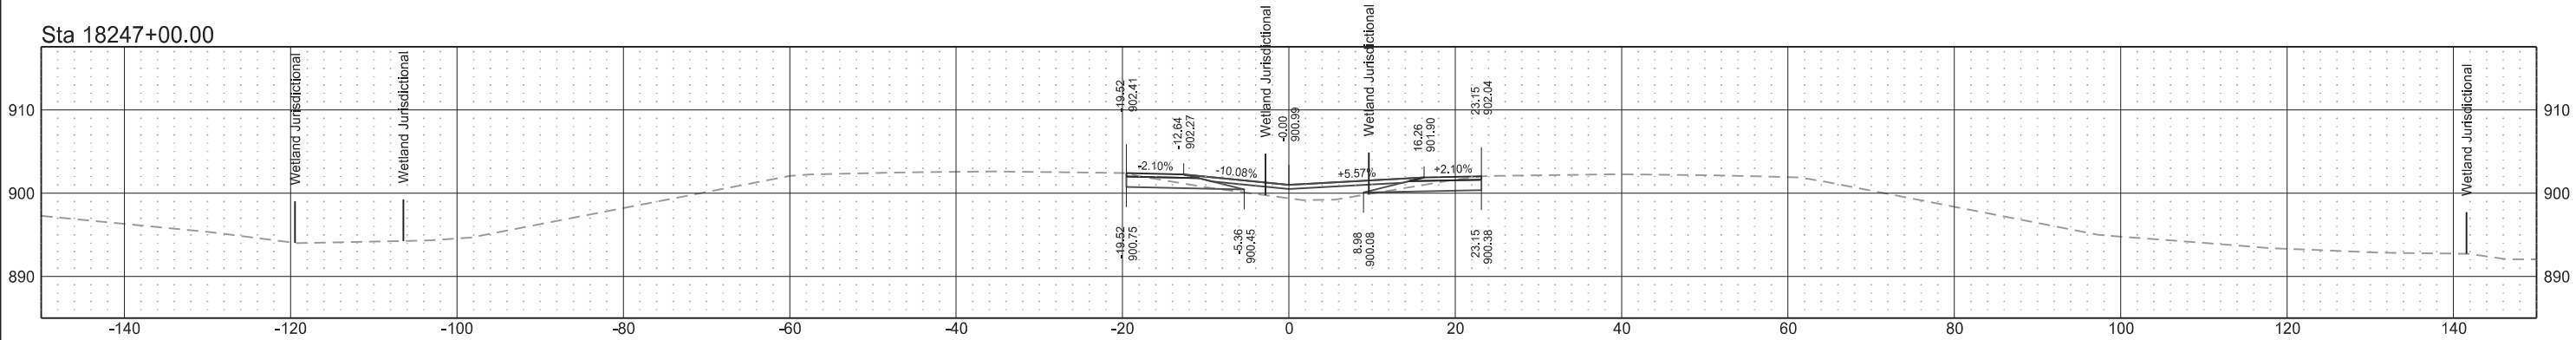


East Crossover (Align: OCL94)

	STATE	PROJECT NO.	SECTION NO.	SHEET NO.
	ND	IM-8-094(110)342	200	36


Sta 18250+50.00

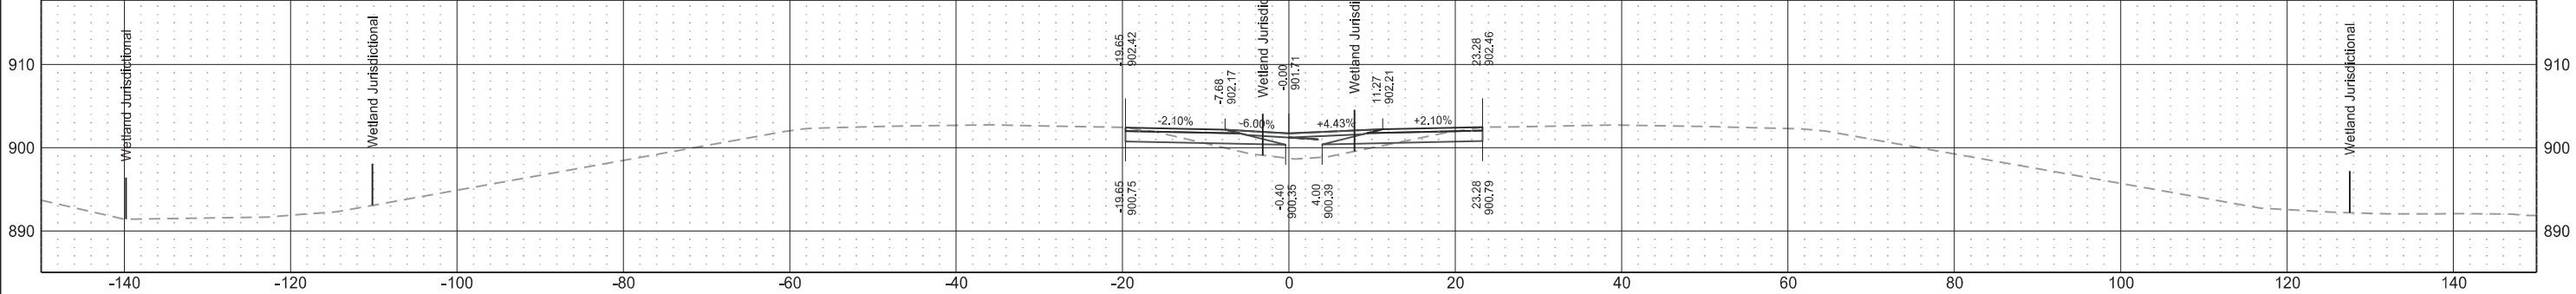


Sta 18250+00.00

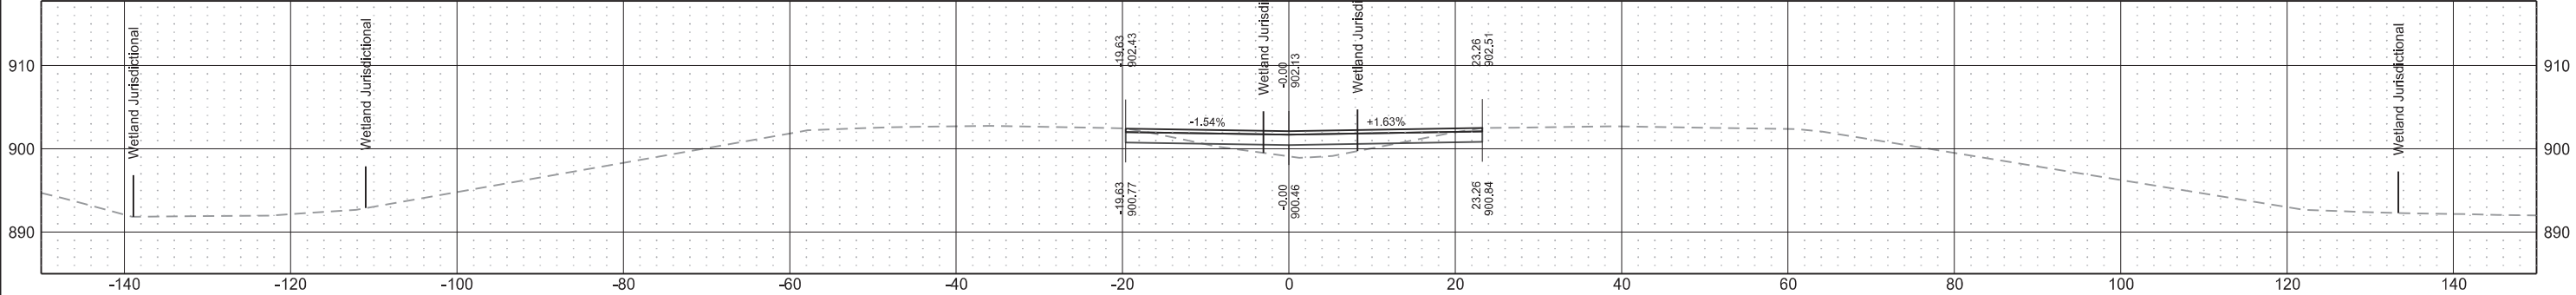

Sta 18249+50.00

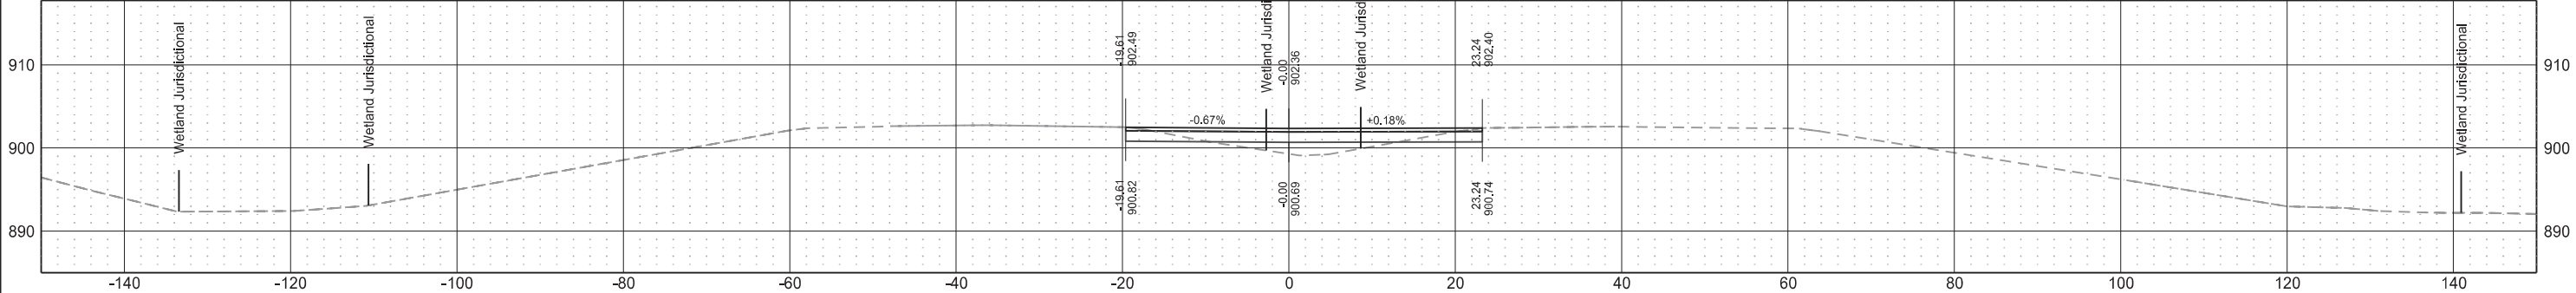


Sta 18249+00.00

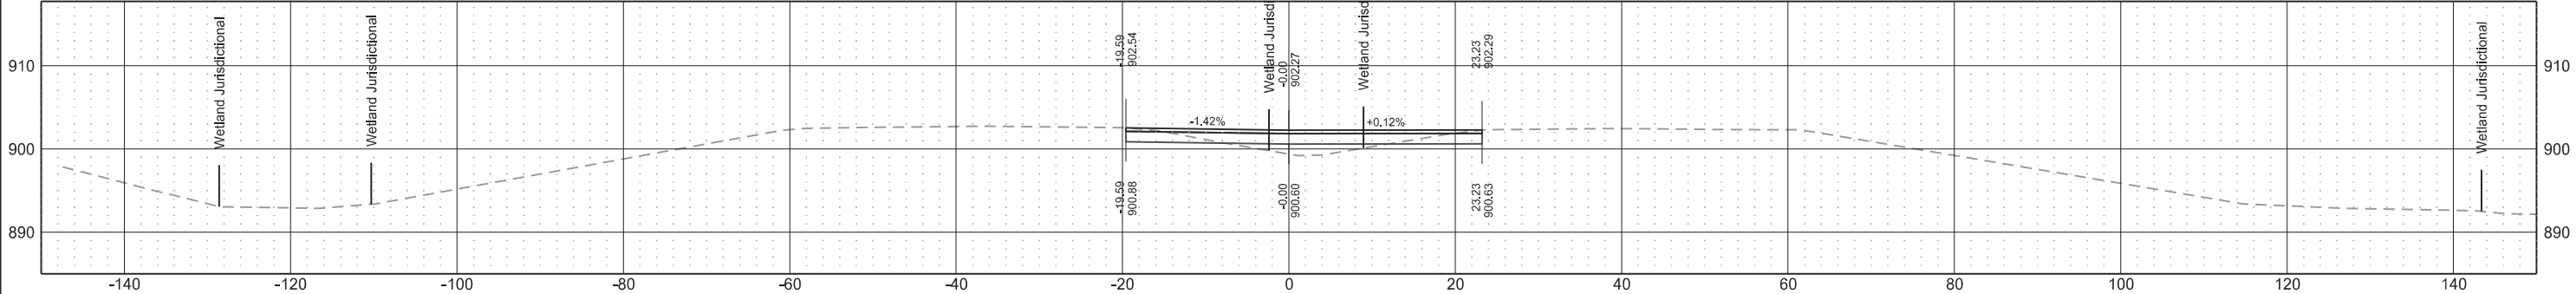


East Crossover (Align: OCL94)

	STATE	PROJECT NO.	SECTION NO.	SHEET NO.
	ND	IM-8-094(110)342	200	37


Sta 18252+07.95

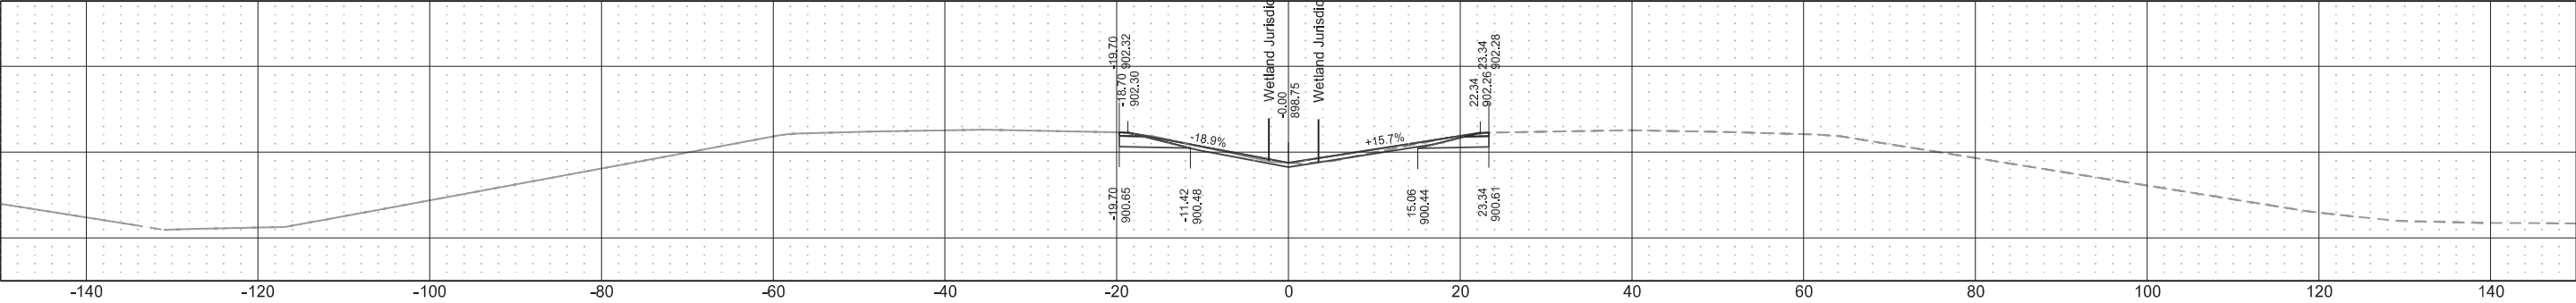

Sta 18252+00.00

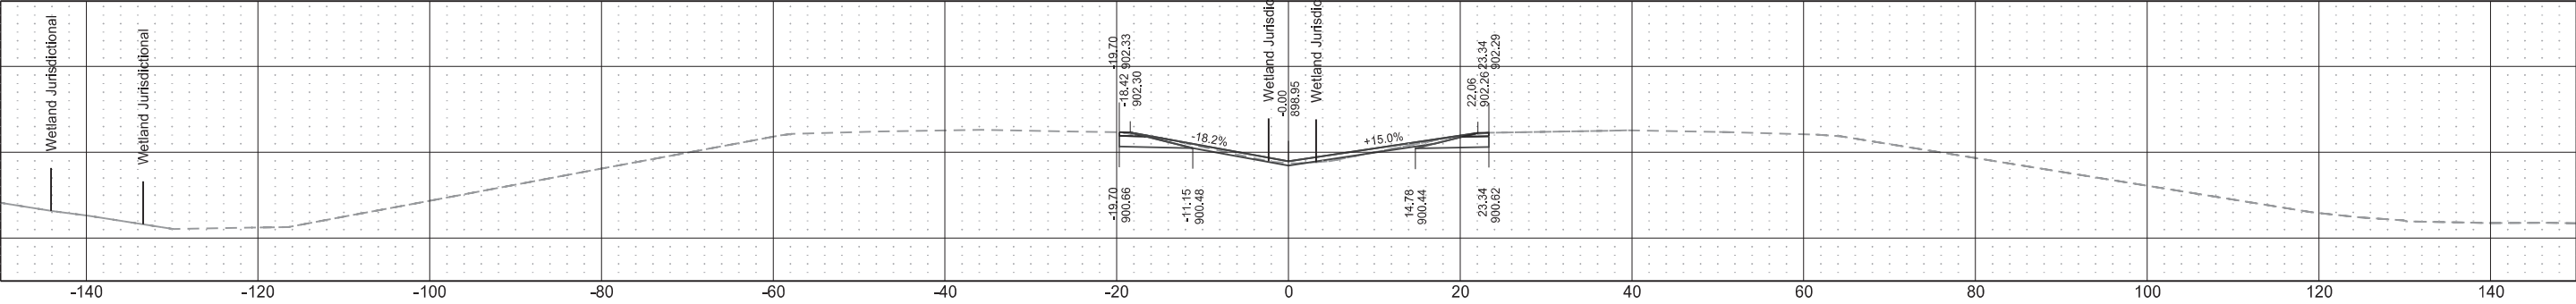

Sta 18251+50.00

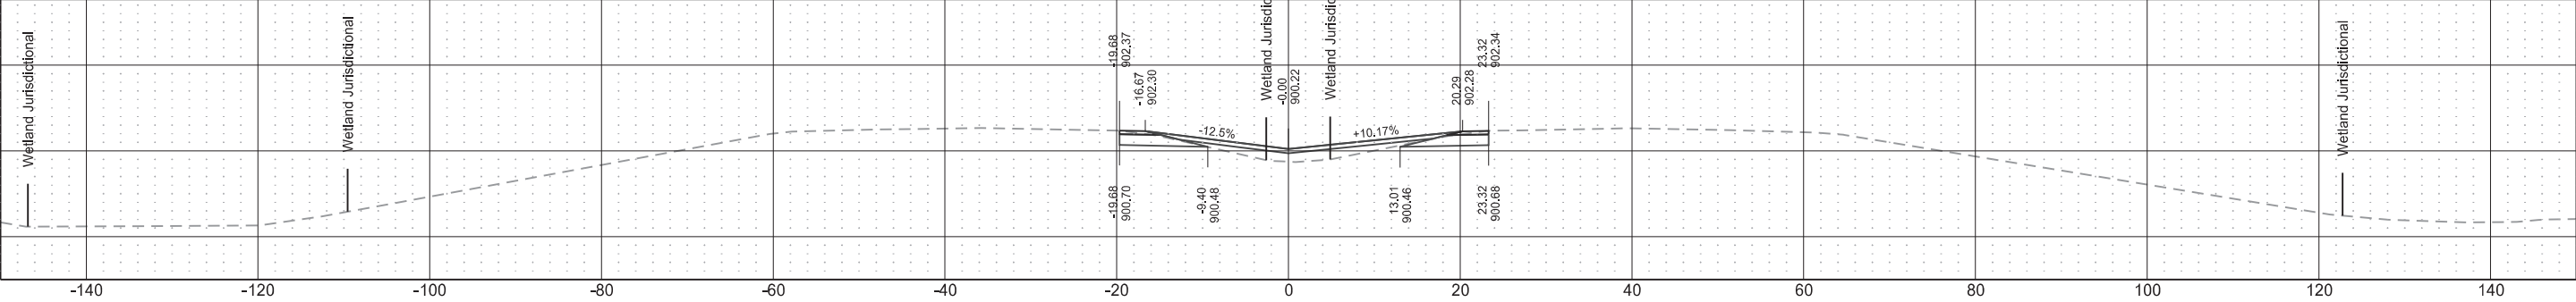

Sta 18251+00.00

