

Interstate 29 - Southbound

	STATE	PROJECT NO.	SECTION NO.	SHEET NO.
	ND	IM-8-029(204)101	200	1


Sta 5356+00.00

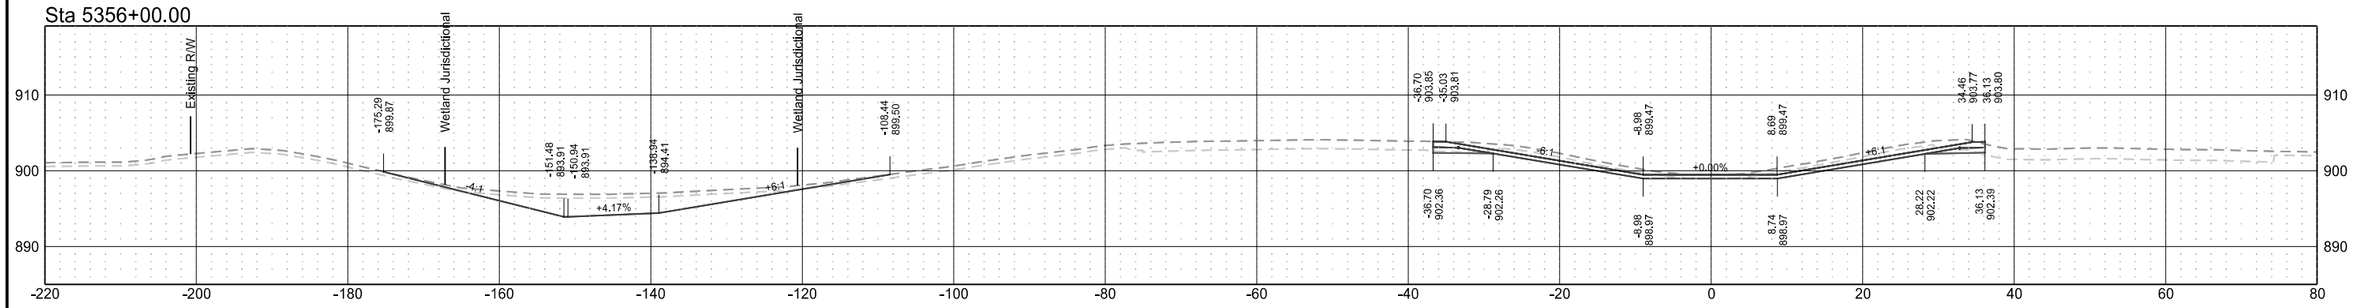


Sta 5355+25.85

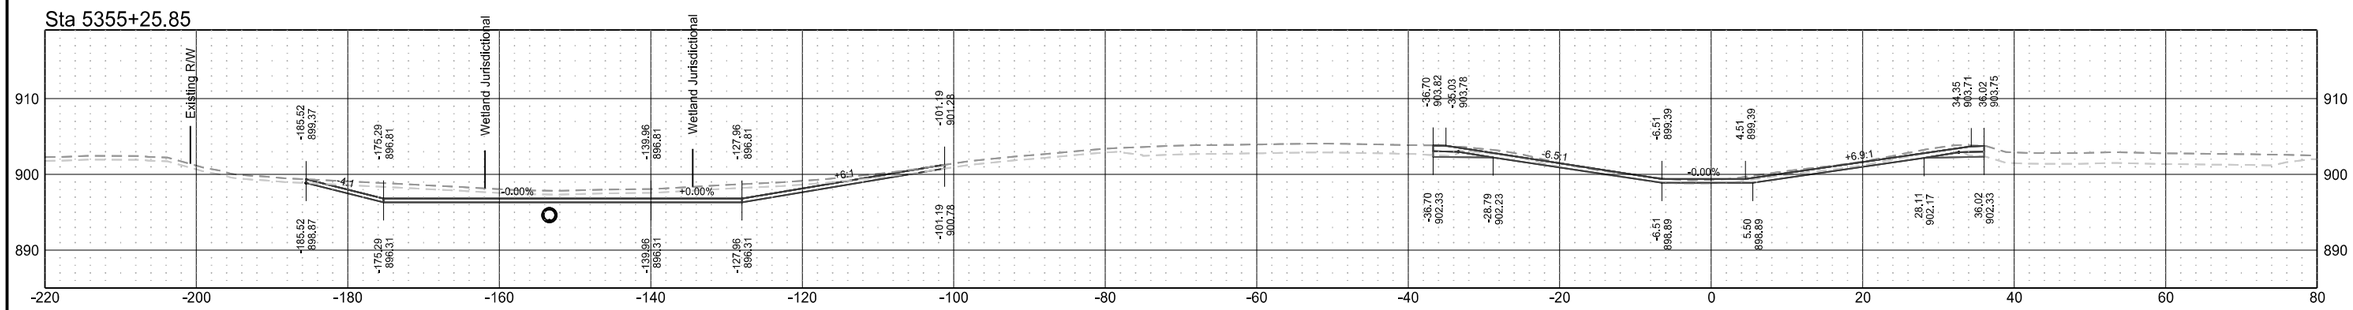

Sta 5355+12.92

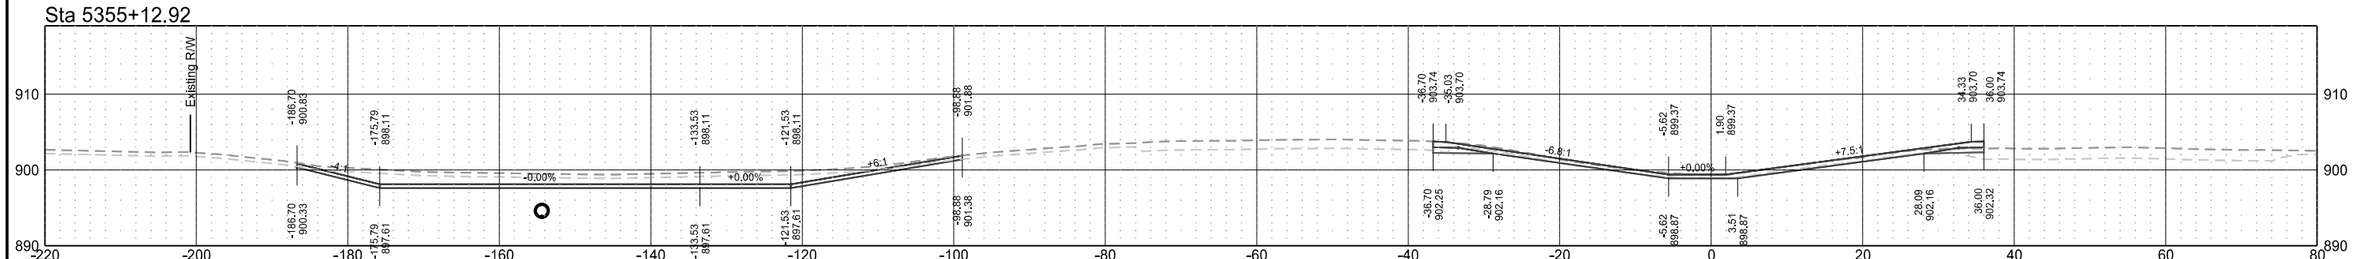


Sta 5354+77.00

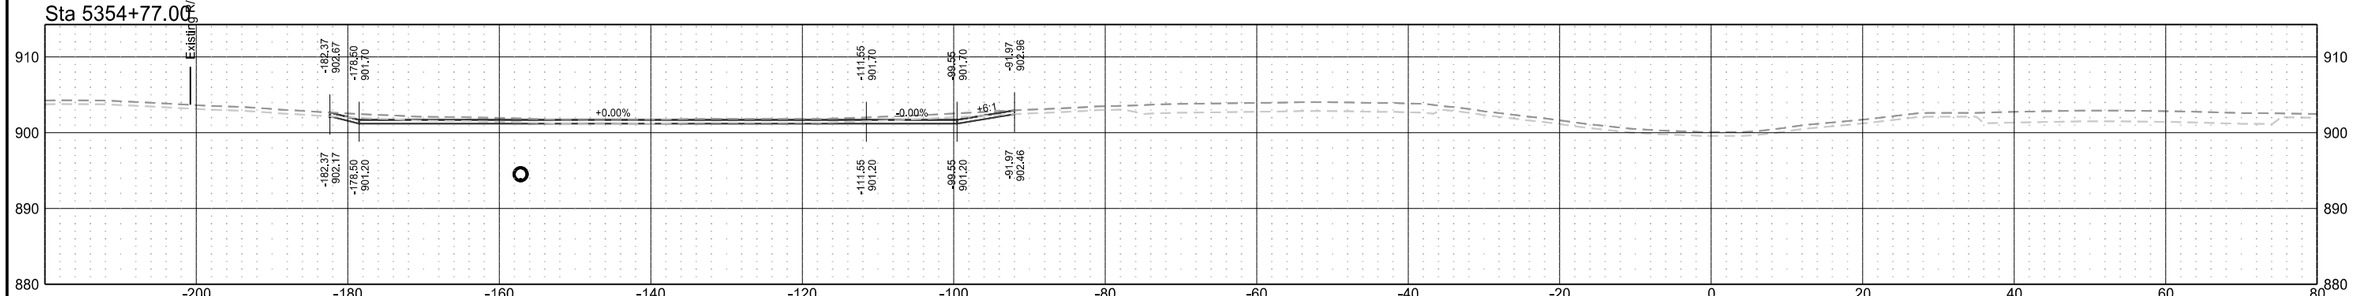

Interstate 29 - Southbound


	STATE	PROJECT NO.	SECTION NO.	SHEET NO.
	ND	IM-8-029(204)101	200	2

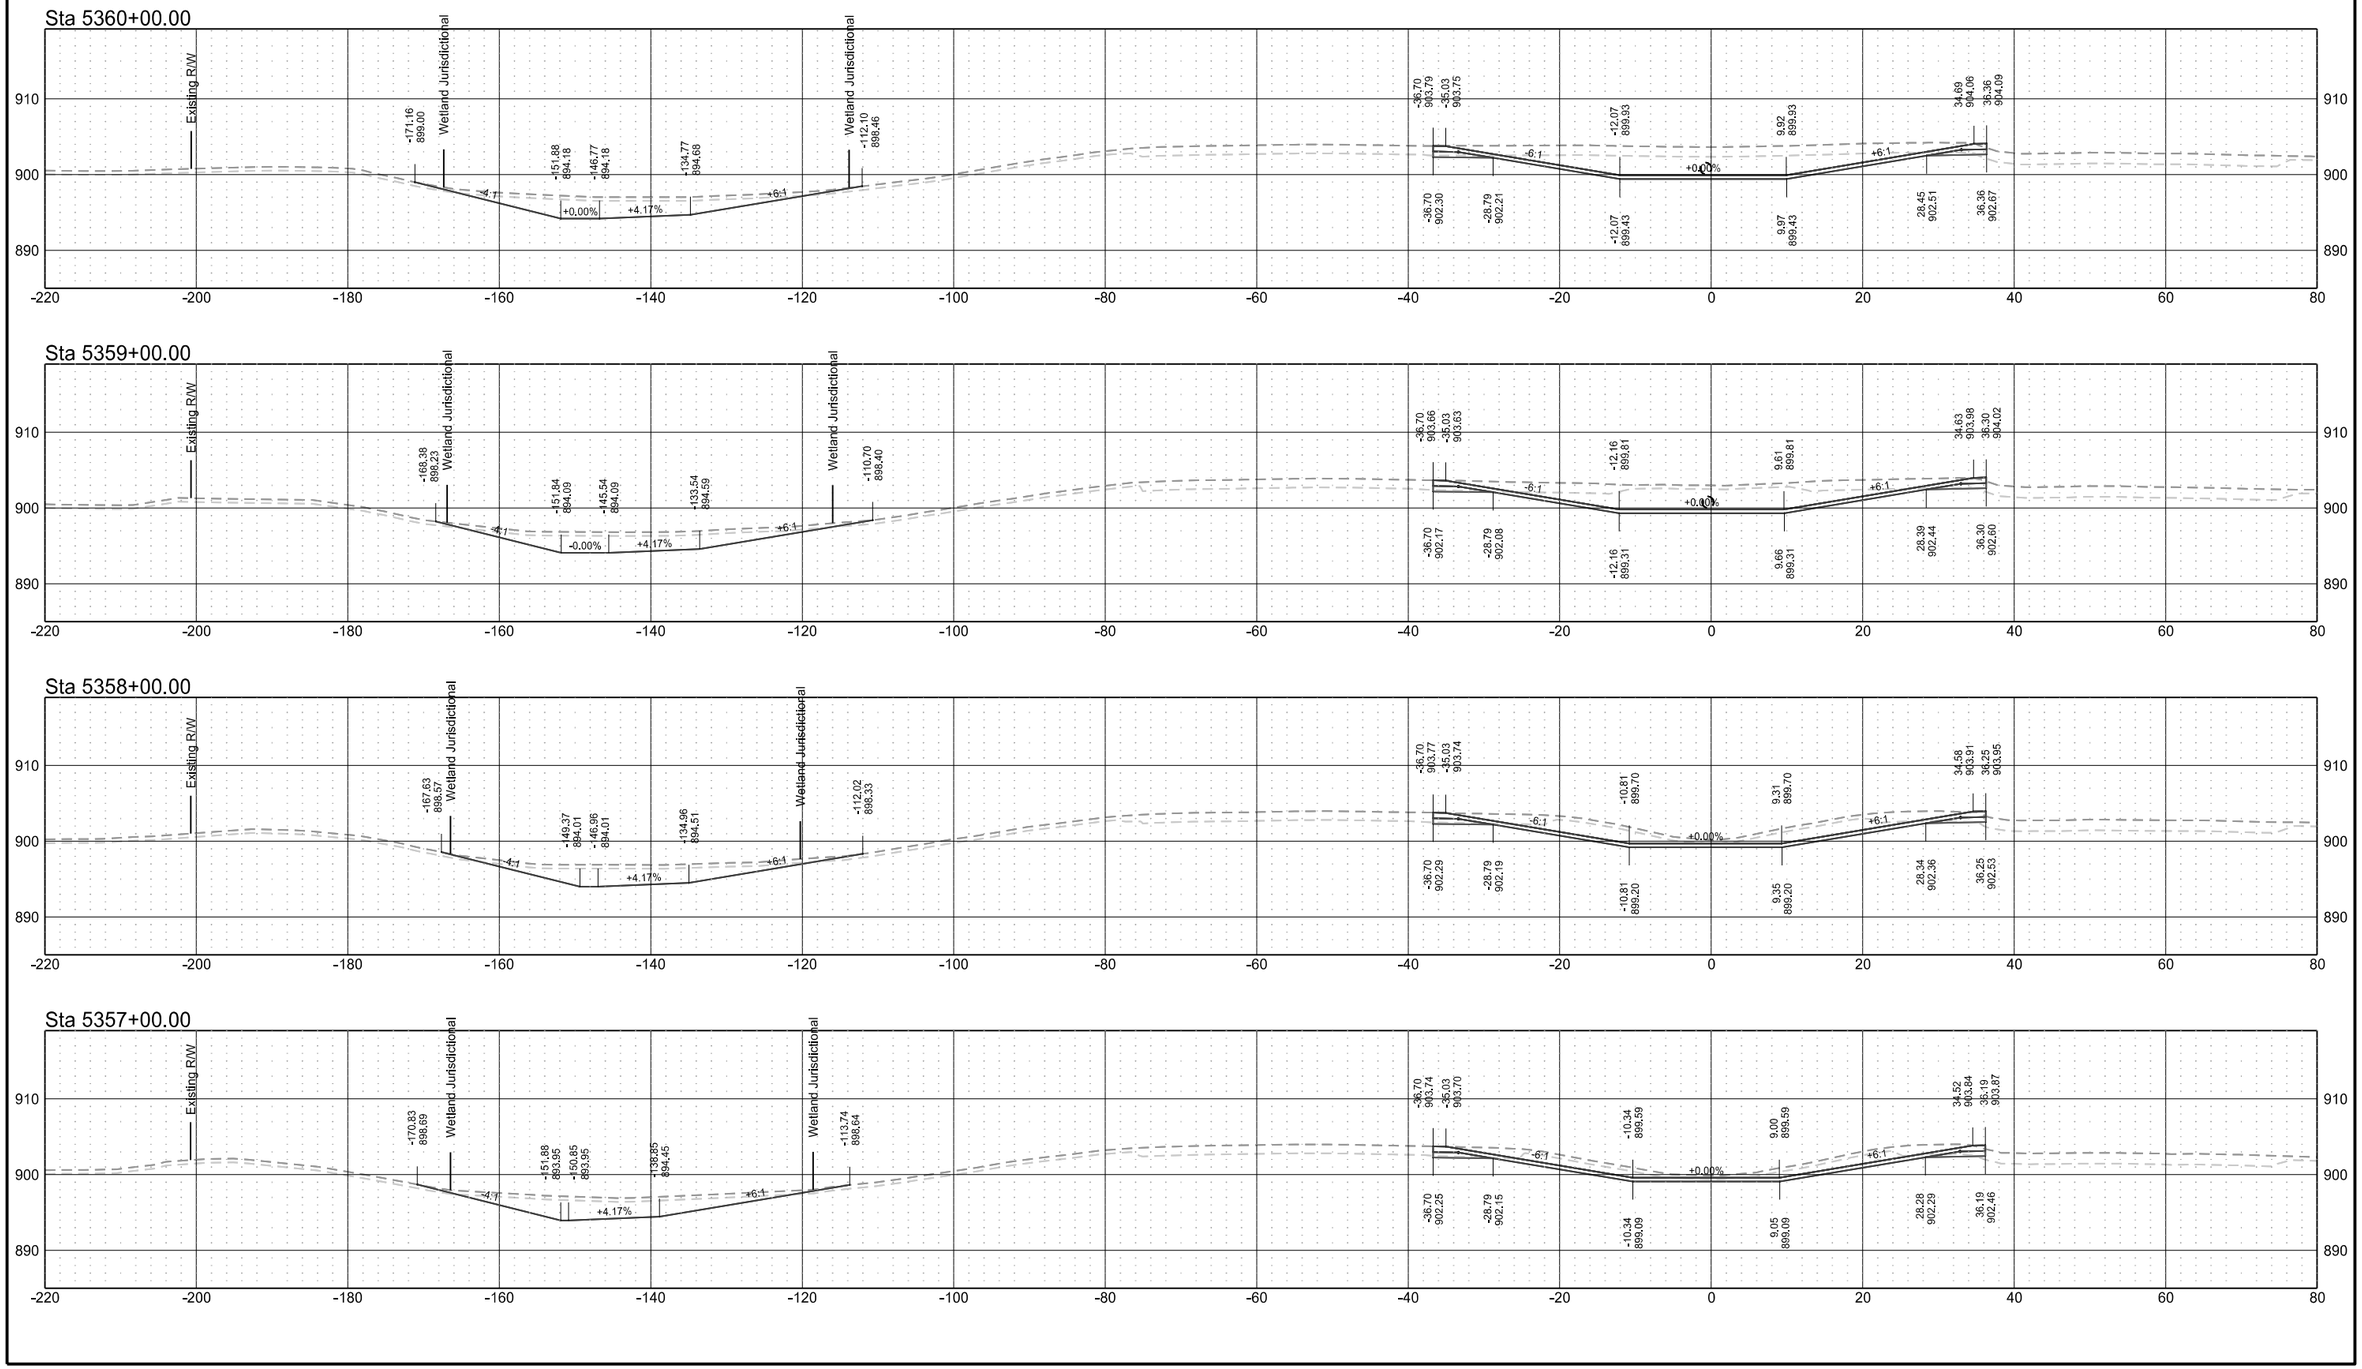


Interstate 29 - Southbound

	STATE	PROJECT NO.	SECTION NO.	SHEET NO.
	ND	IM-8-029(204)101	200	3


Sta 5363+00.00

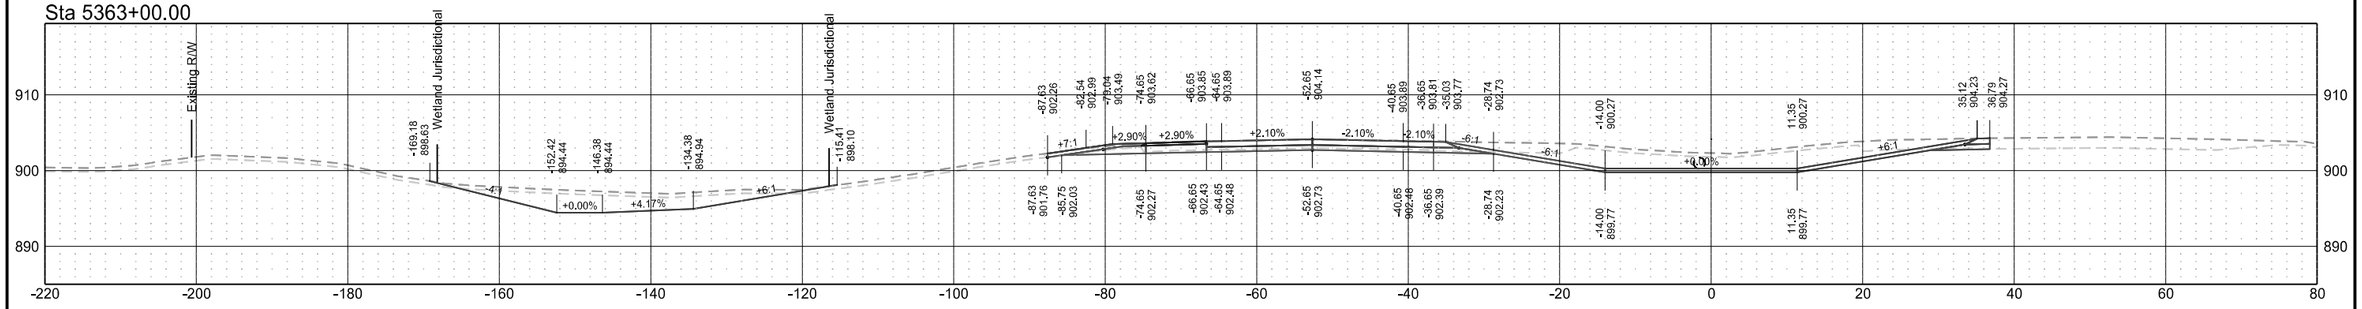


Sta 5362+00.00

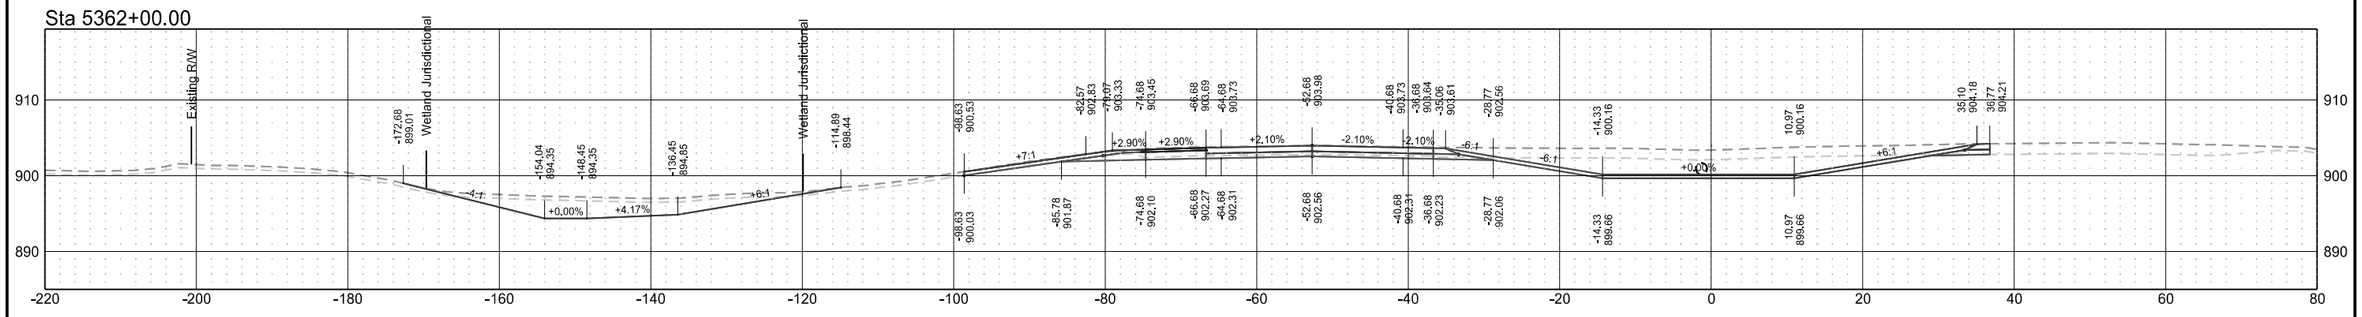

Sta 5361+00.00

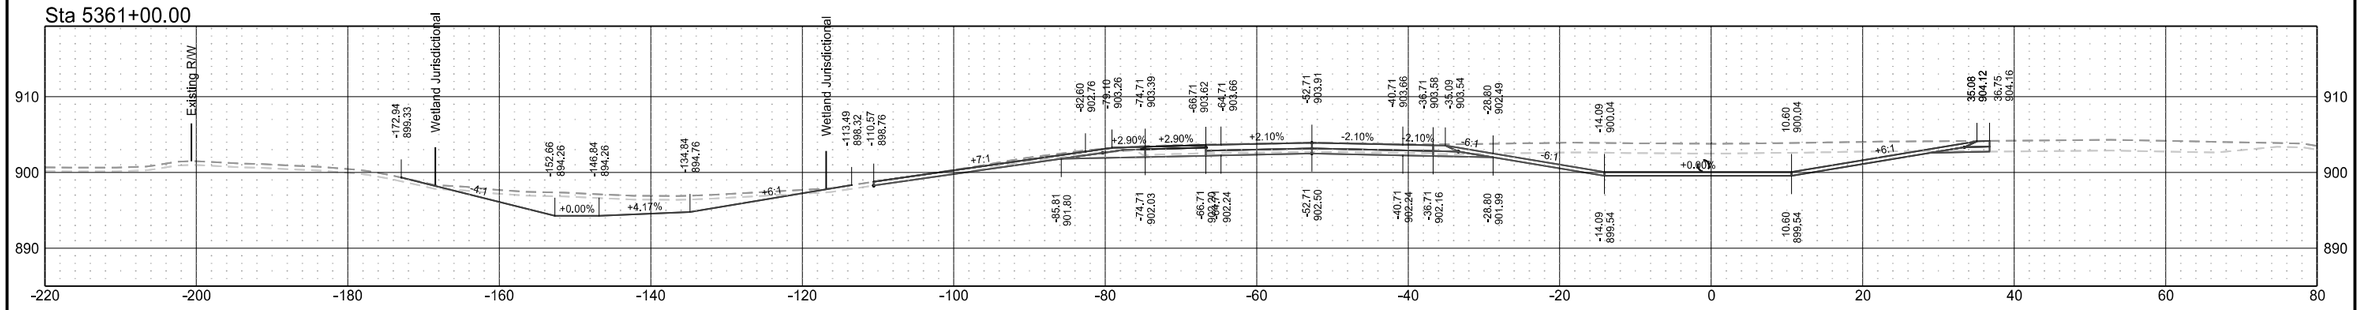


Sta 5360+50.89

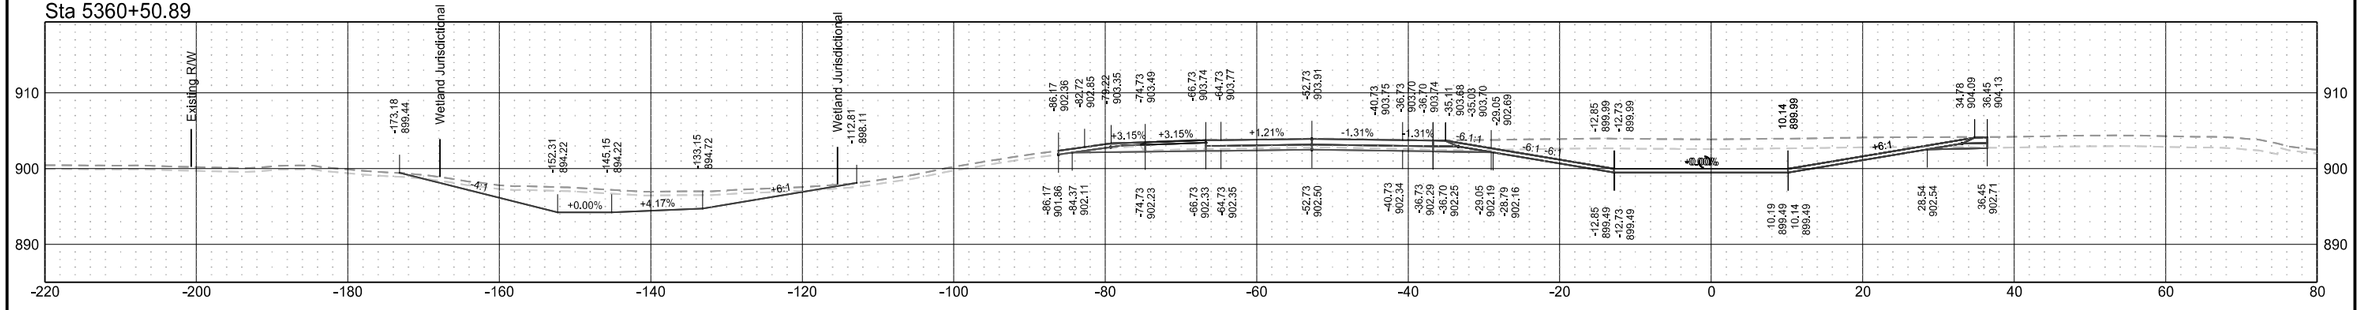

Interstate 29 - Southbound


	STATE	PROJECT NO.	SECTION NO.	SHEET NO.
	ND	IM-8-029(204)101	200	4

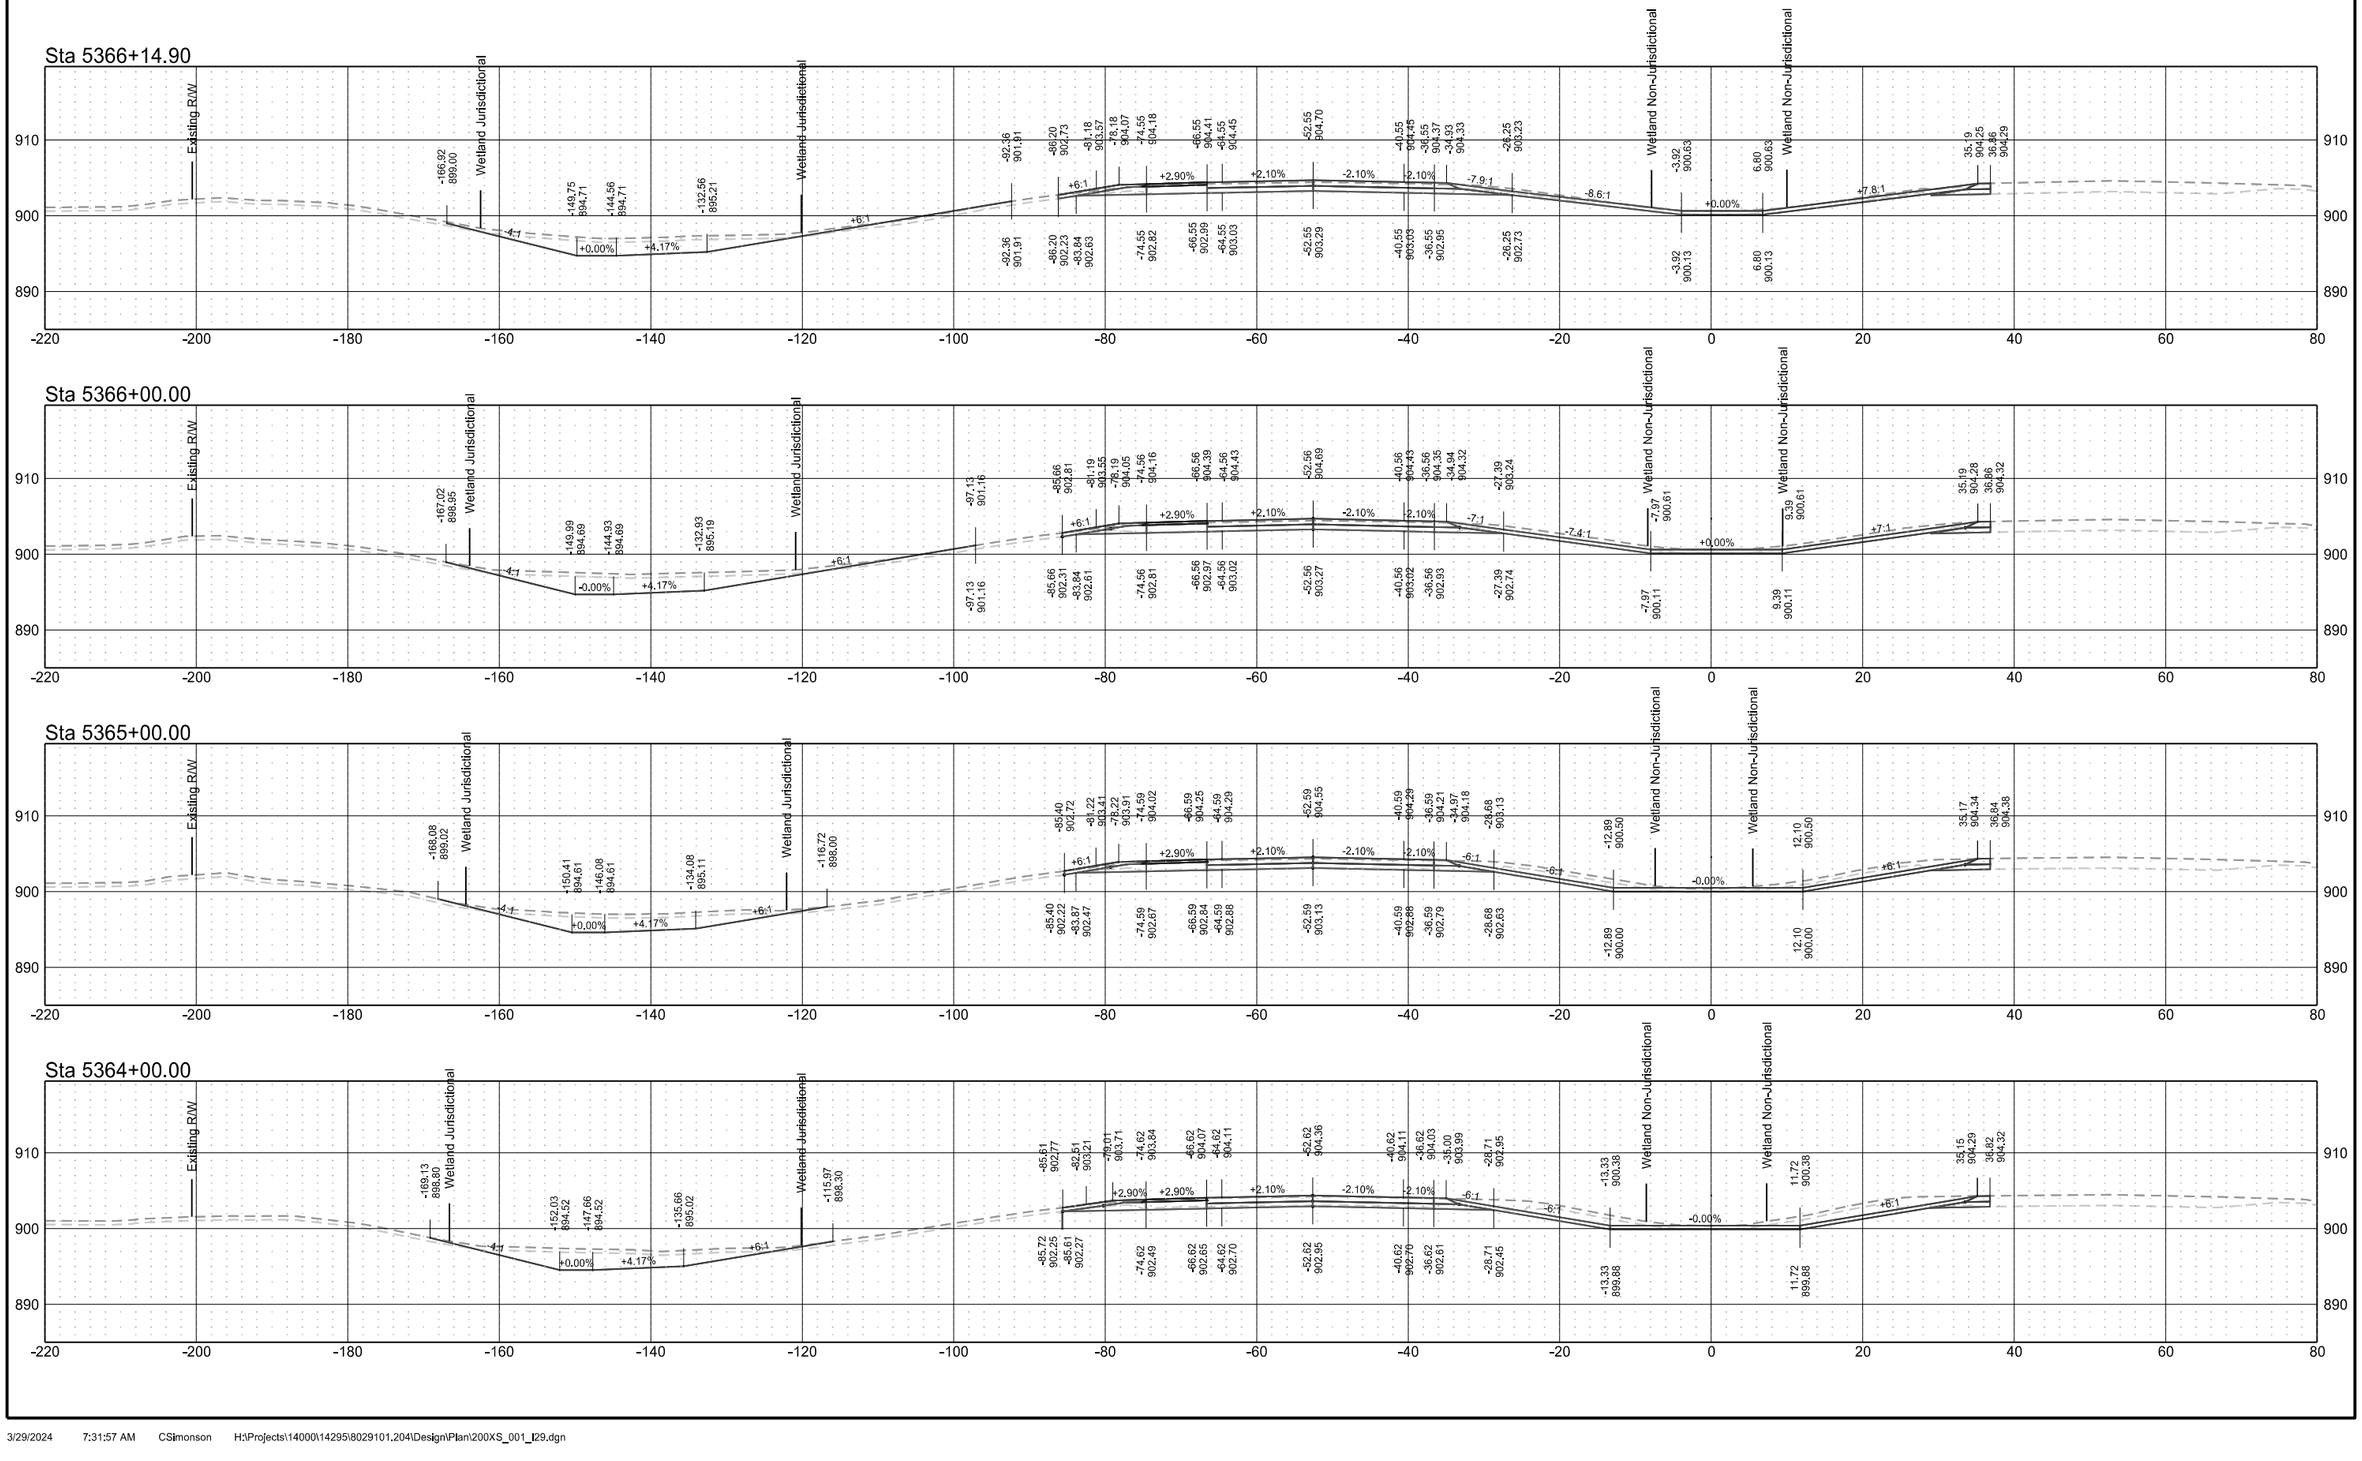


Interstate 29 - Southbound

	STATE	PROJECT NO.	SECTION NO.	SHEET NO.
	ND	IM-8-029(204)101	200	5


Sta 5367+13.00

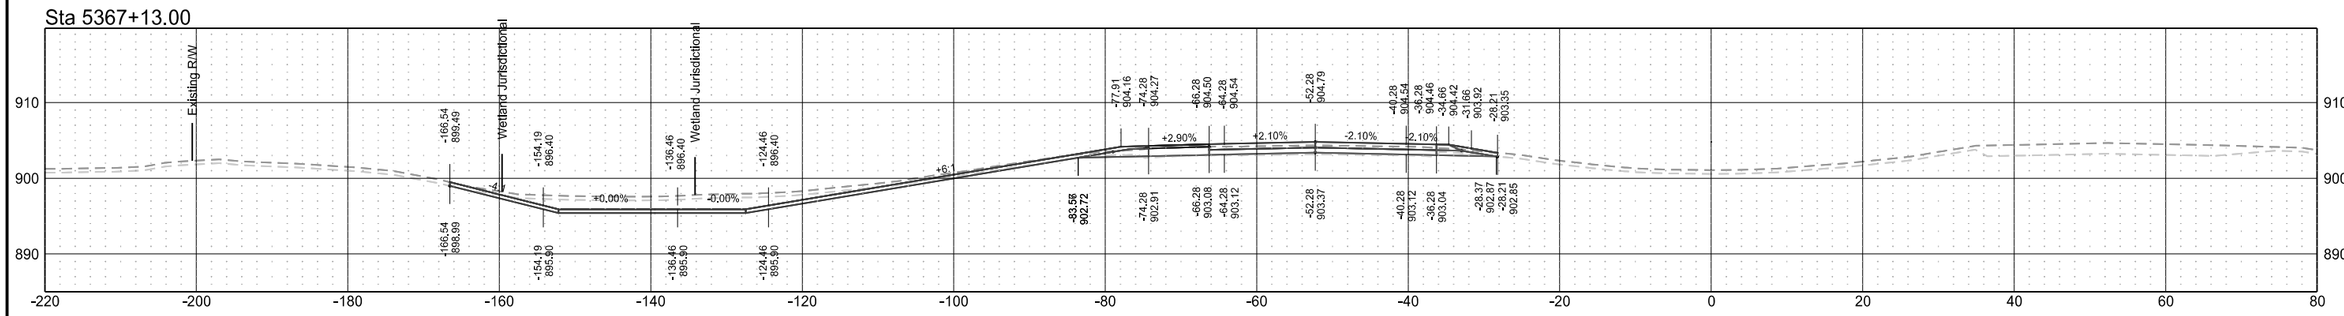


Sta 5367+00.00

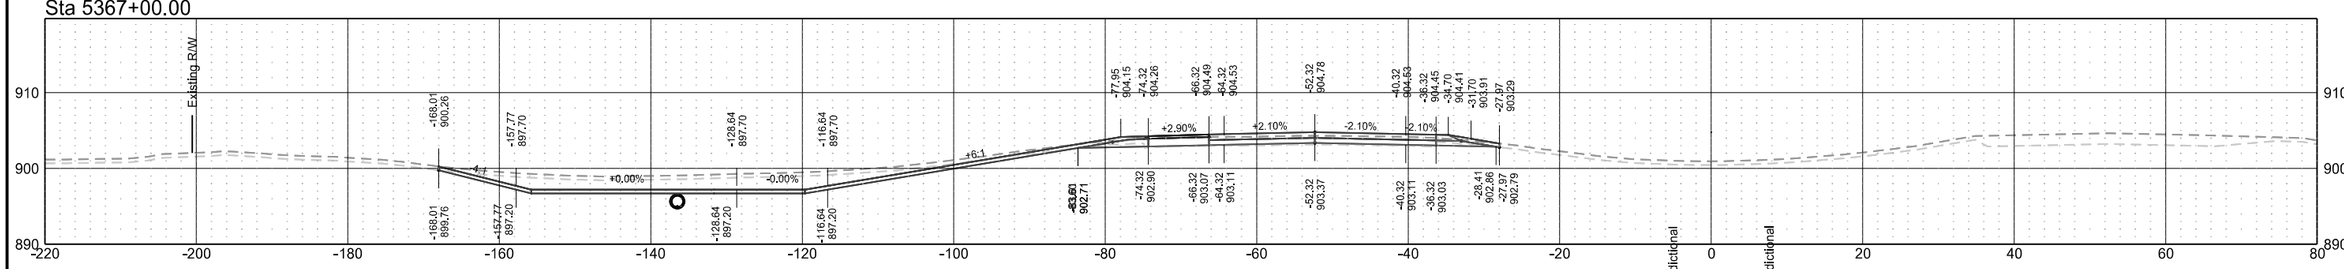

Sta 5366+78.00

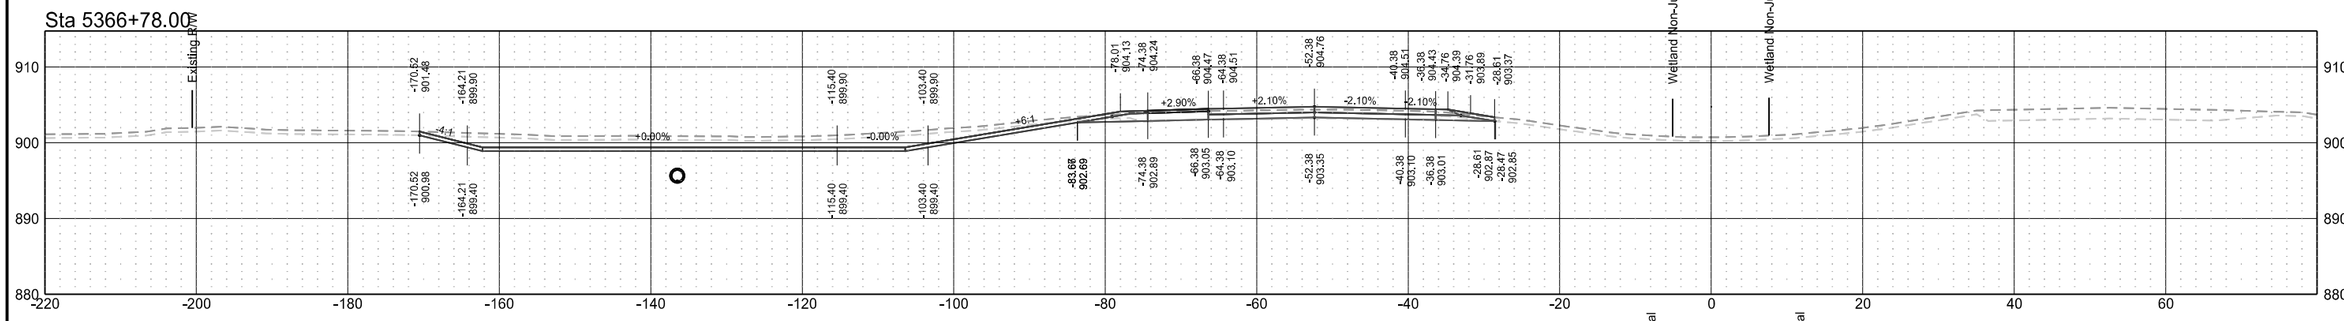


Sta 5366+40.00

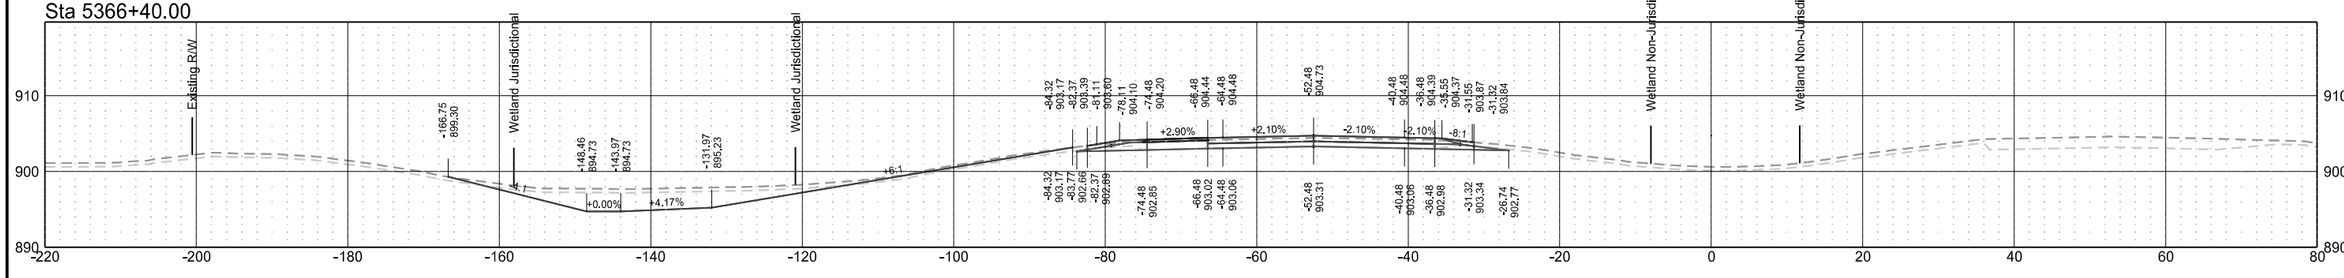


Interstate 29 - Southbound

	STATE	PROJECT NO.	SECTION NO.	SHEET NO.
	ND	IM-8-029(204)101	200	6


Sta 5370+00.00

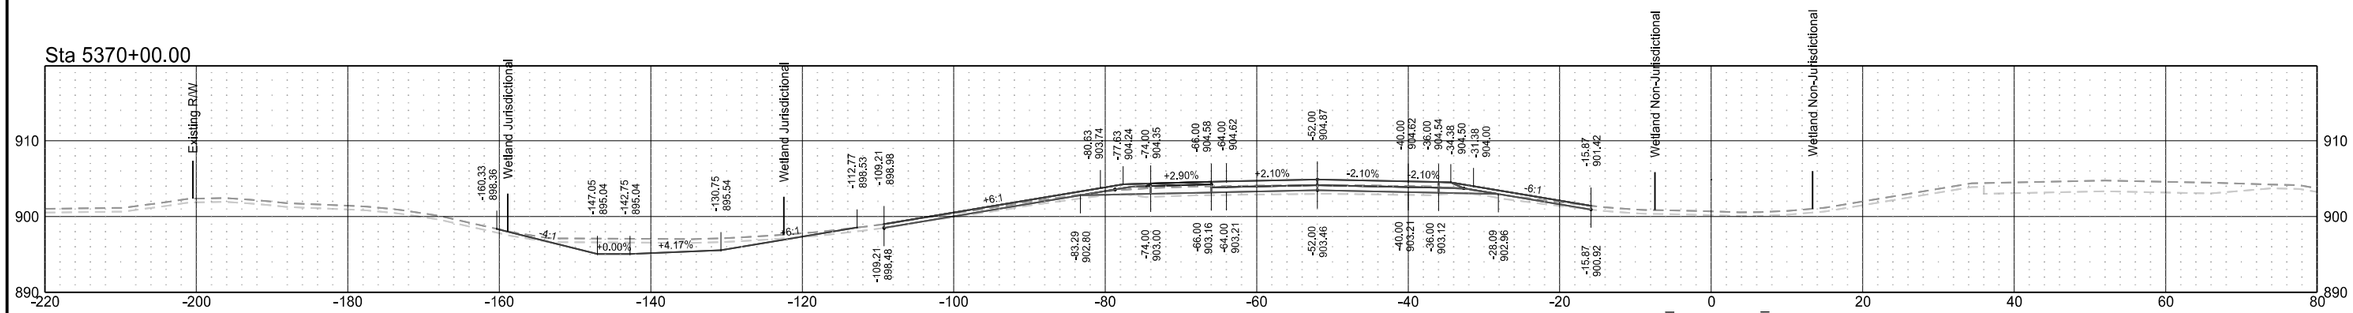


Sta 5369+00.00

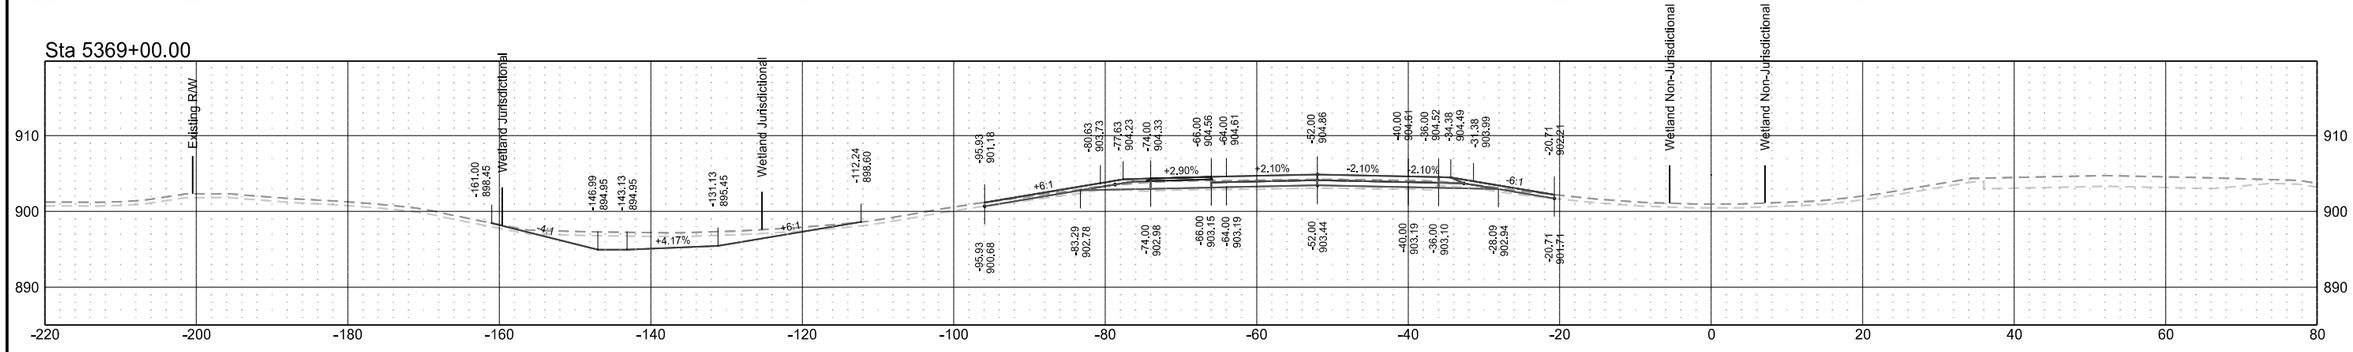

Sta 5368+00.00

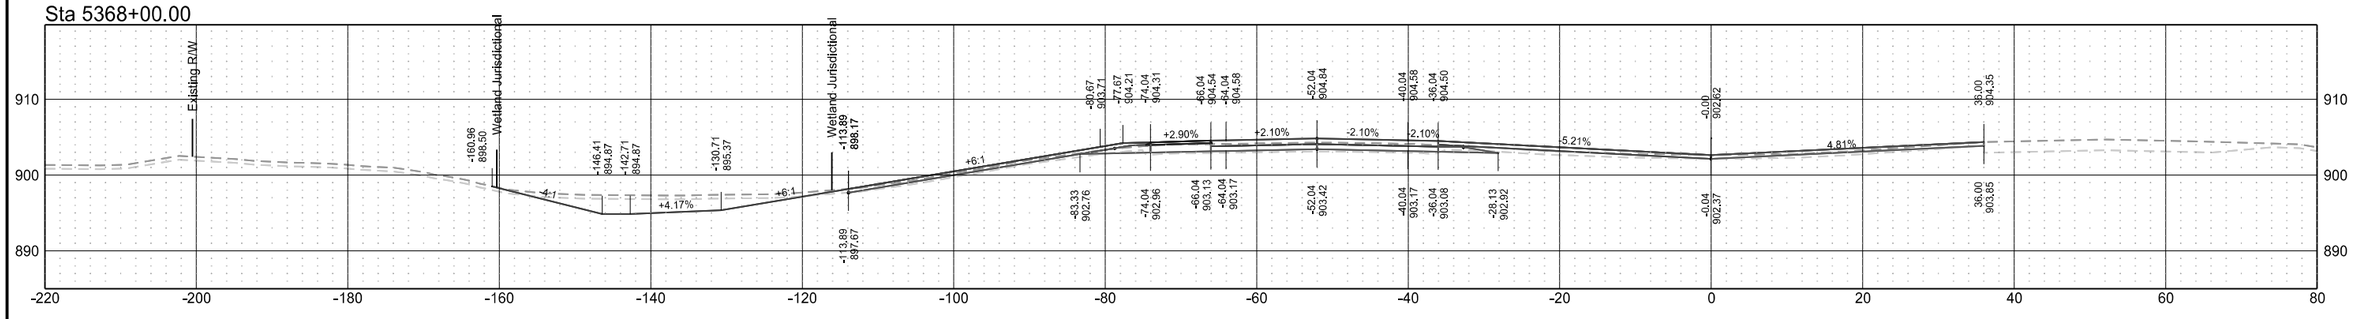


Sta 5367+78.20

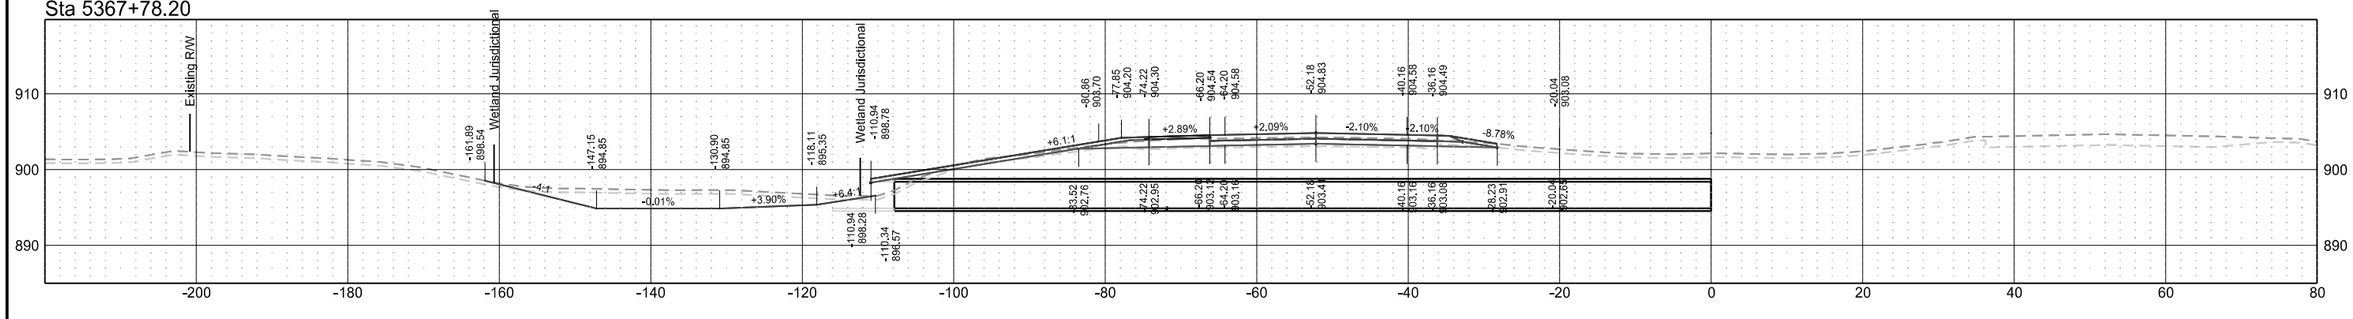


Interstate 29 - Southbound

	STATE	PROJECT NO.	SECTION NO.	SHEET NO.
	ND	IM-8-029(204)101	200	7

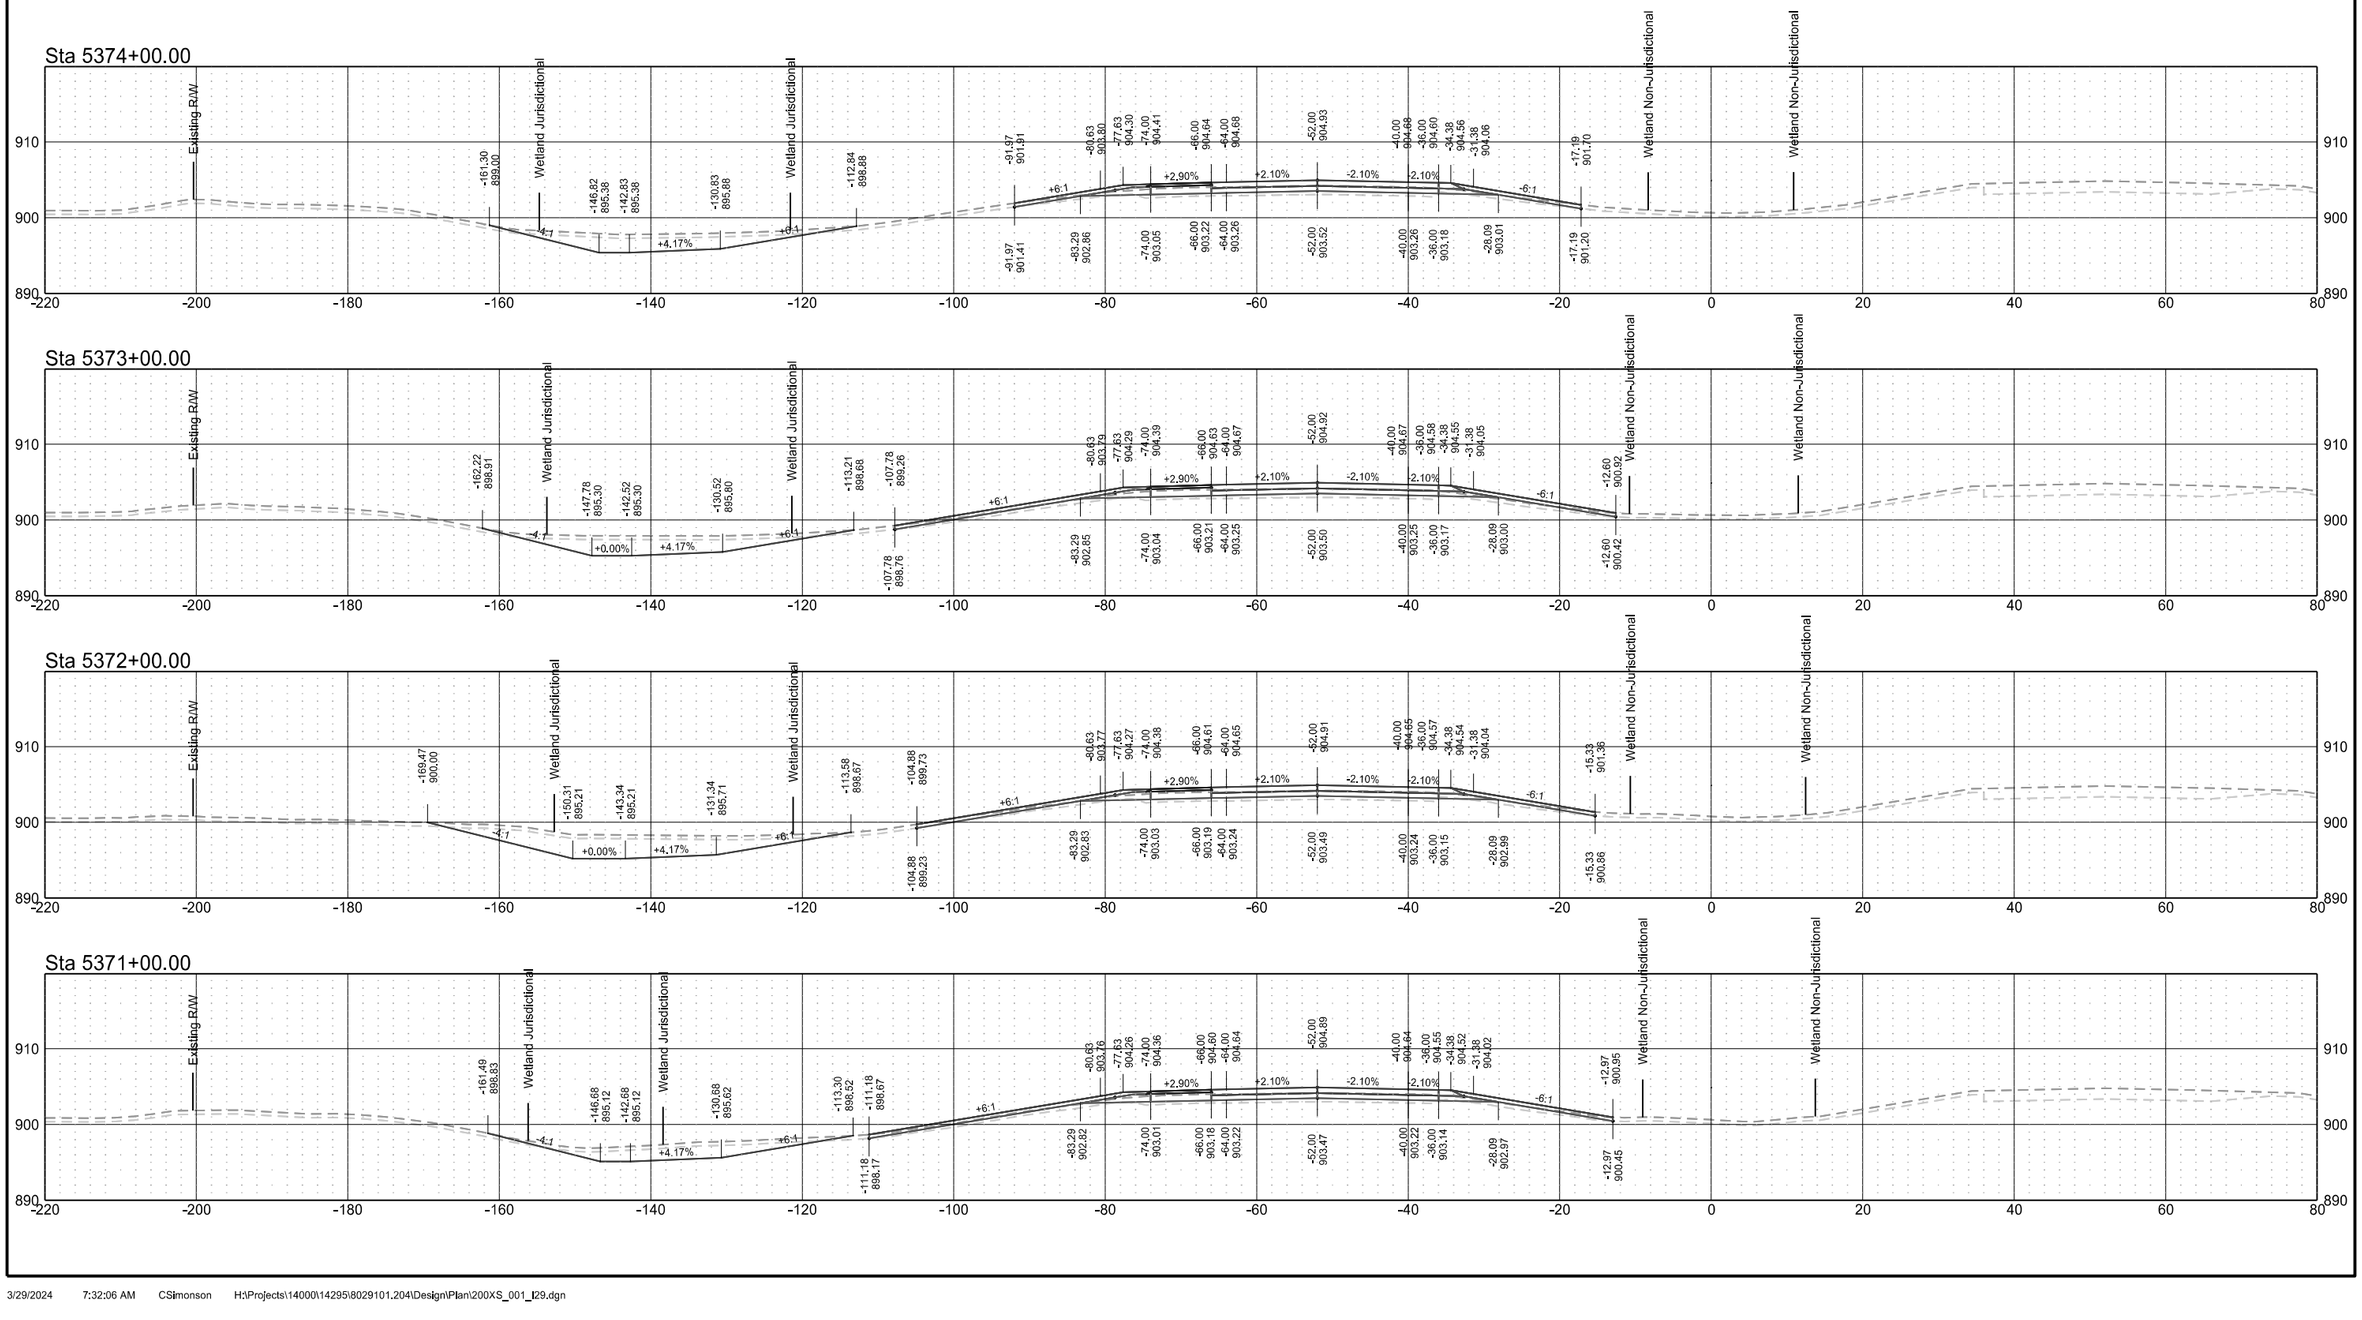


Interstate 29 - Southbound

	STATE	PROJECT NO.	SECTION NO.	SHEET NO.
	ND	IM-8-029(204)101	200	8

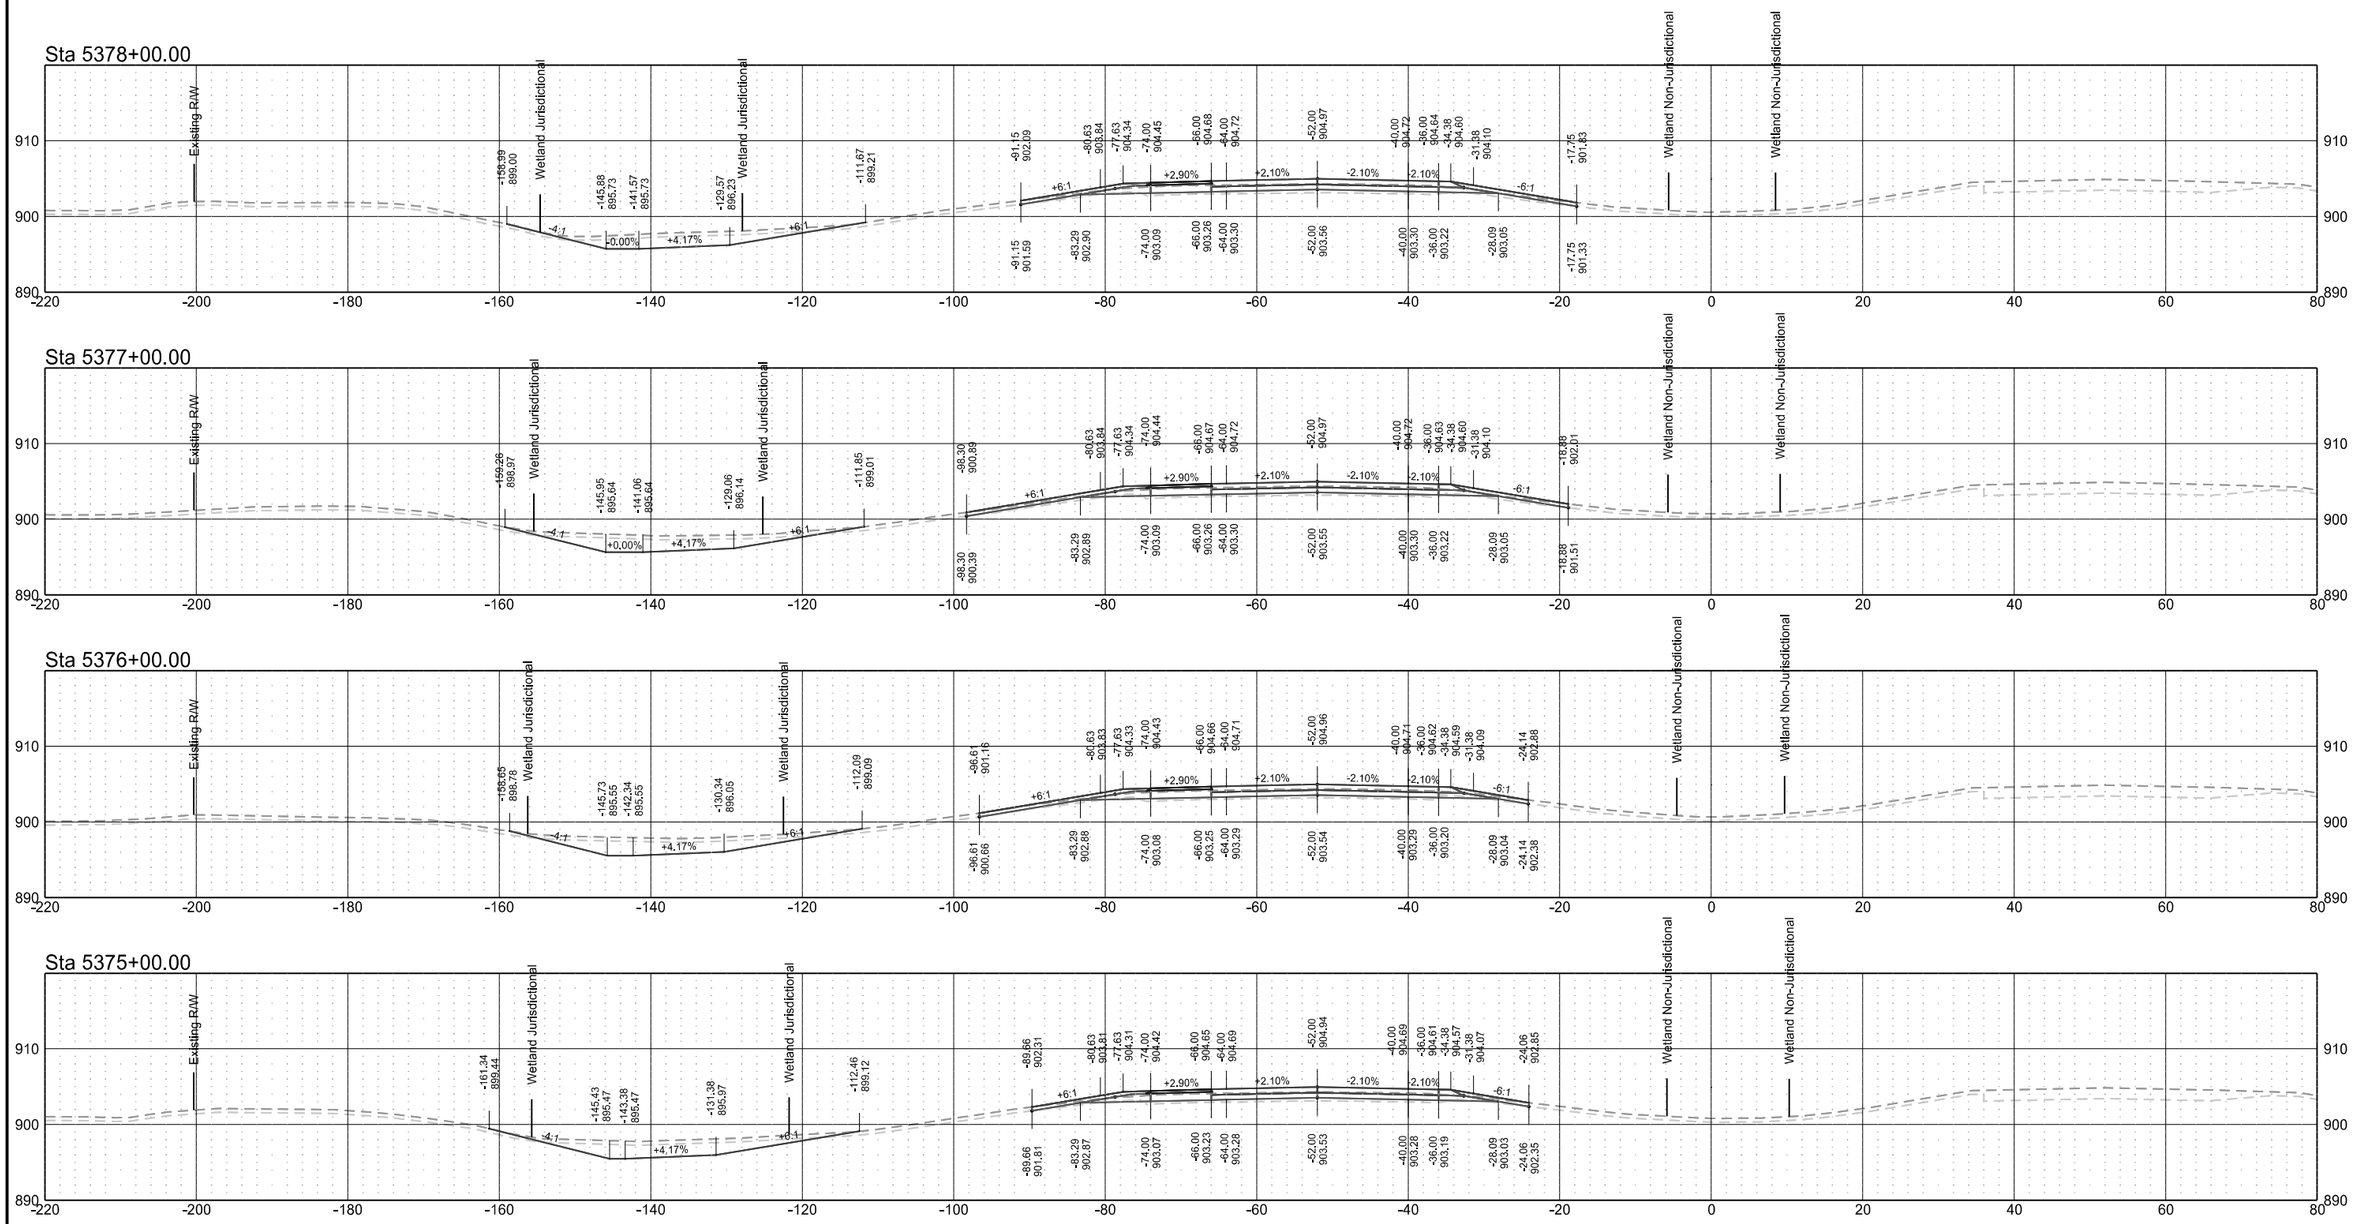


Interstate 29 - Southbound

	STATE	PROJECT NO.	SECTION NO.	SHEET NO.
	ND	IM-8-029(204)101	200	9

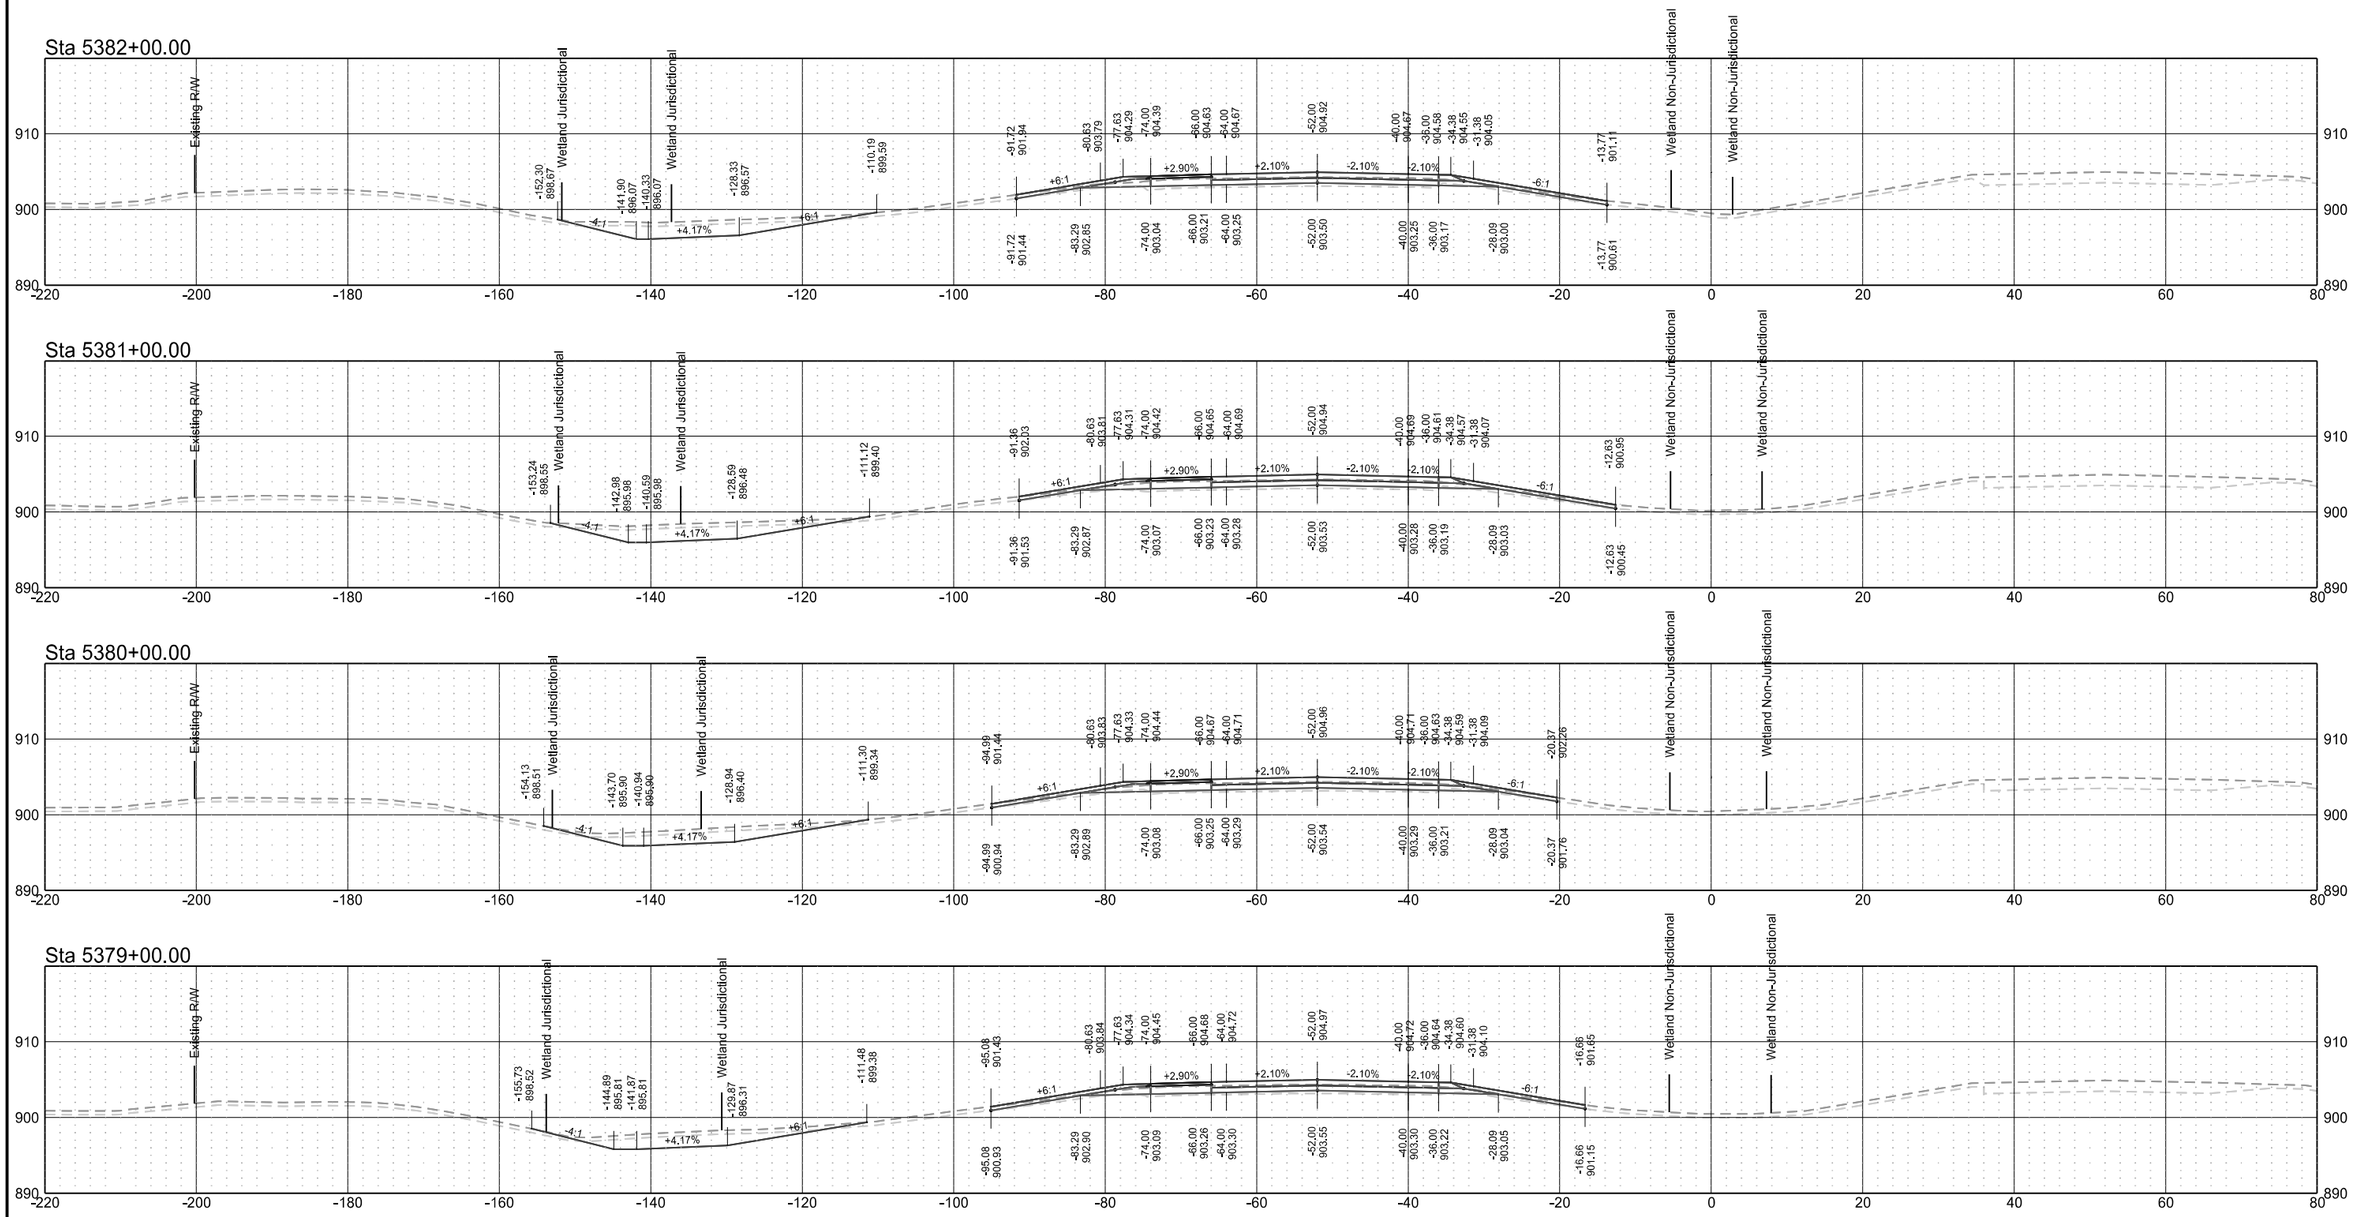


Interstate 29 - Southbound

	STATE	PROJECT NO.	SECTION NO.	SHEET NO.
	ND	IM-8-029(204)101	200	10

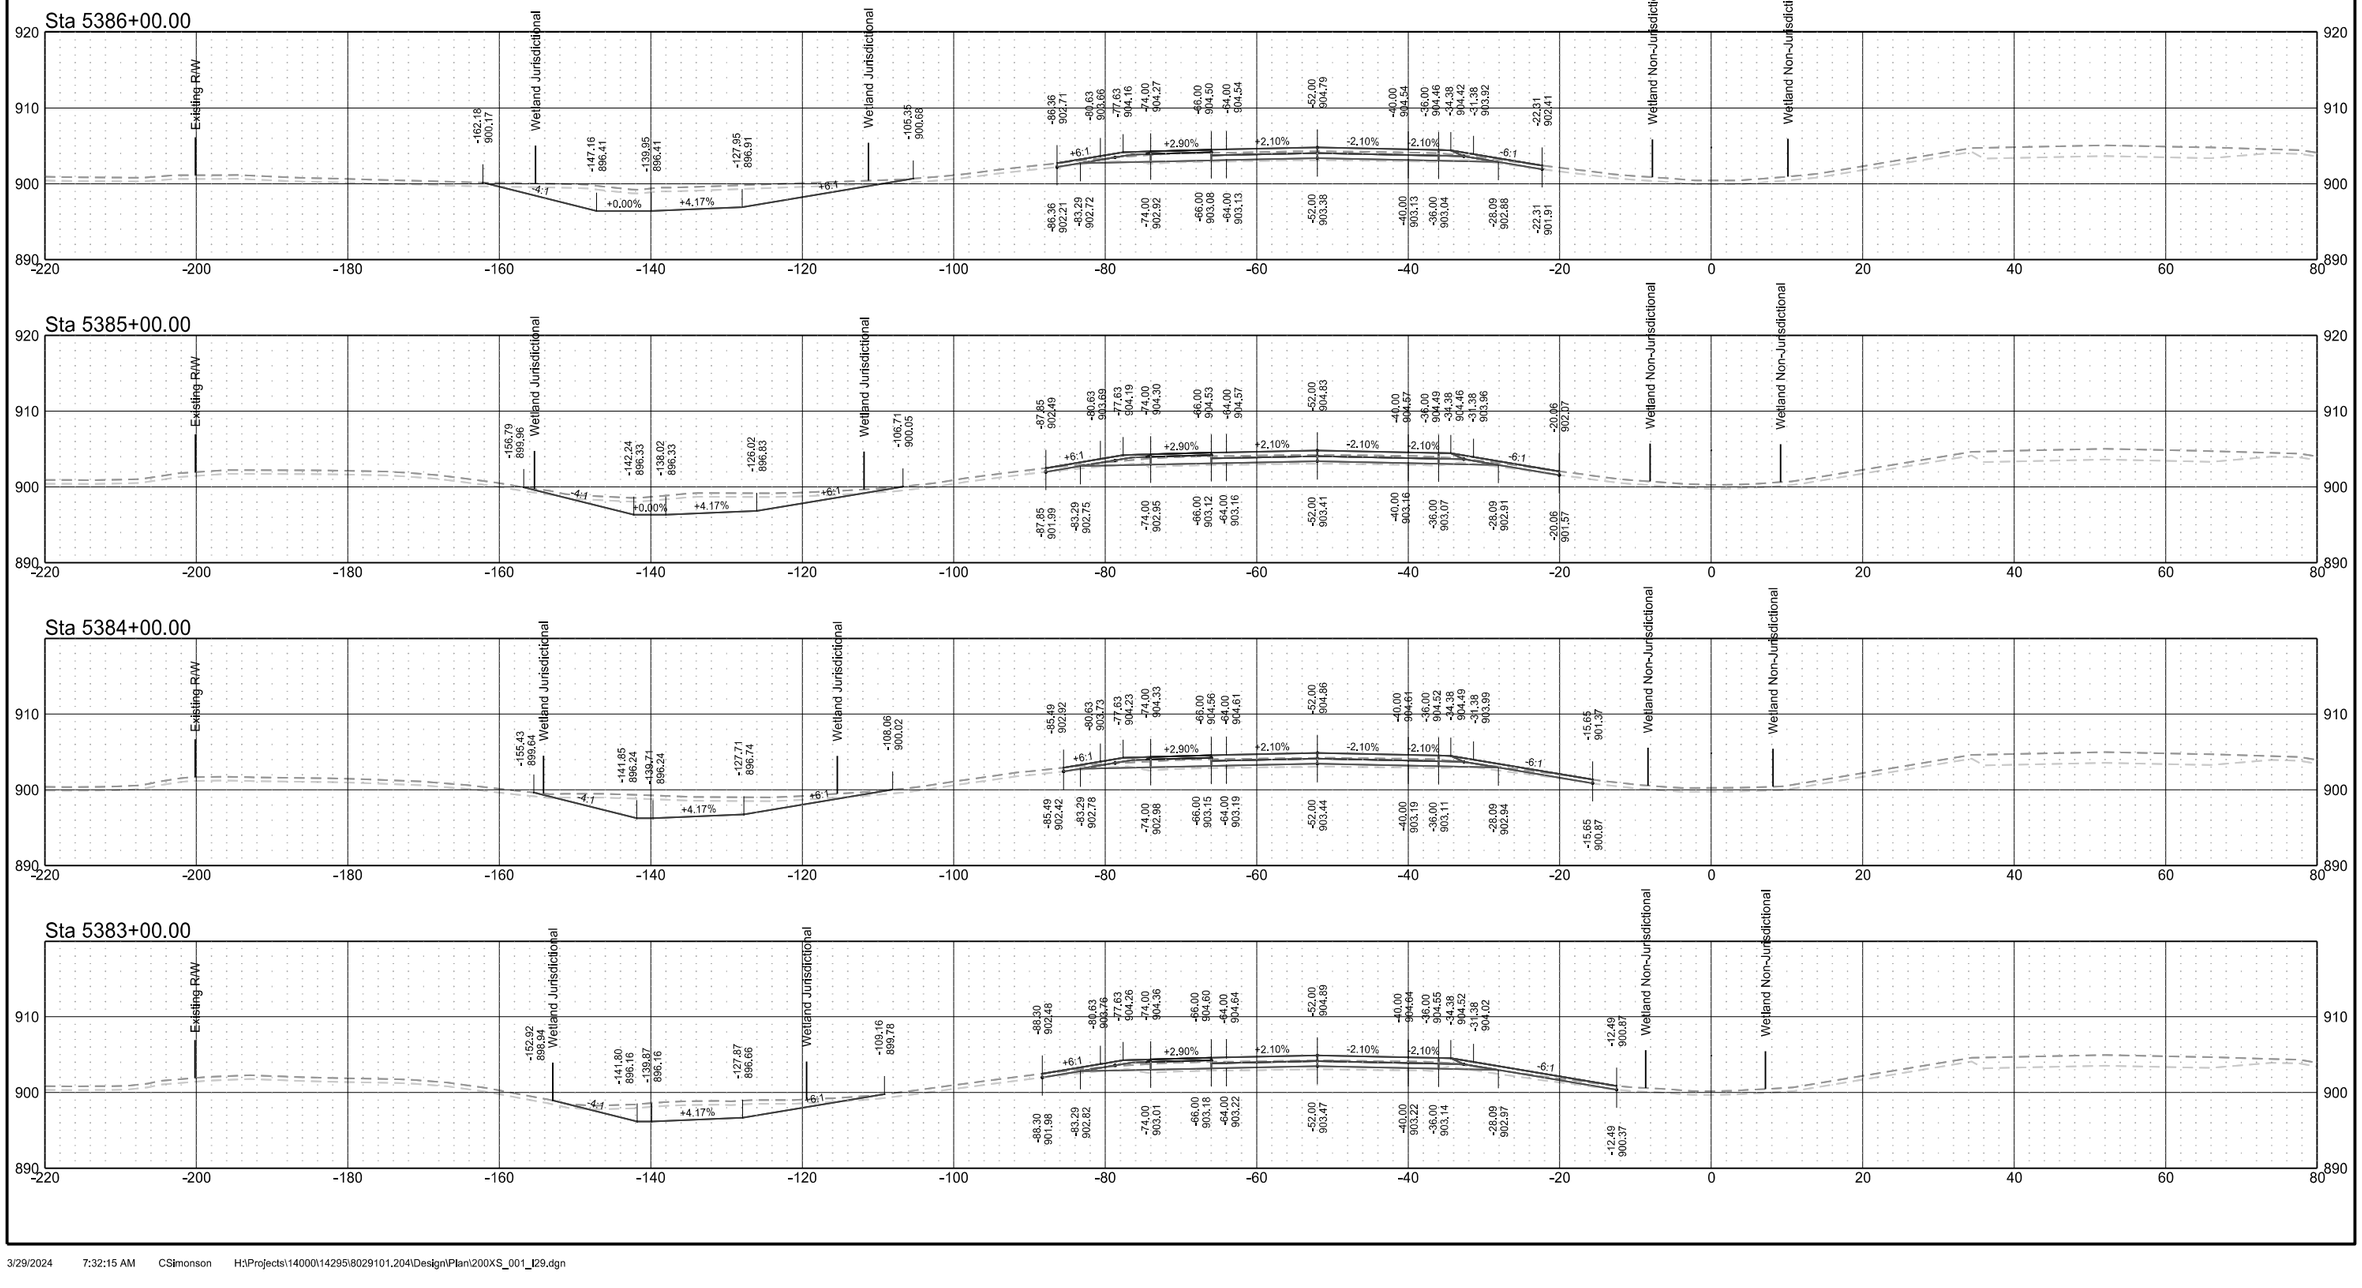

Interstate 29 - Southbound


	STATE	PROJECT NO.	SECTION NO.	SHEET NO.
	ND	IM-8-029(204)101	200	11

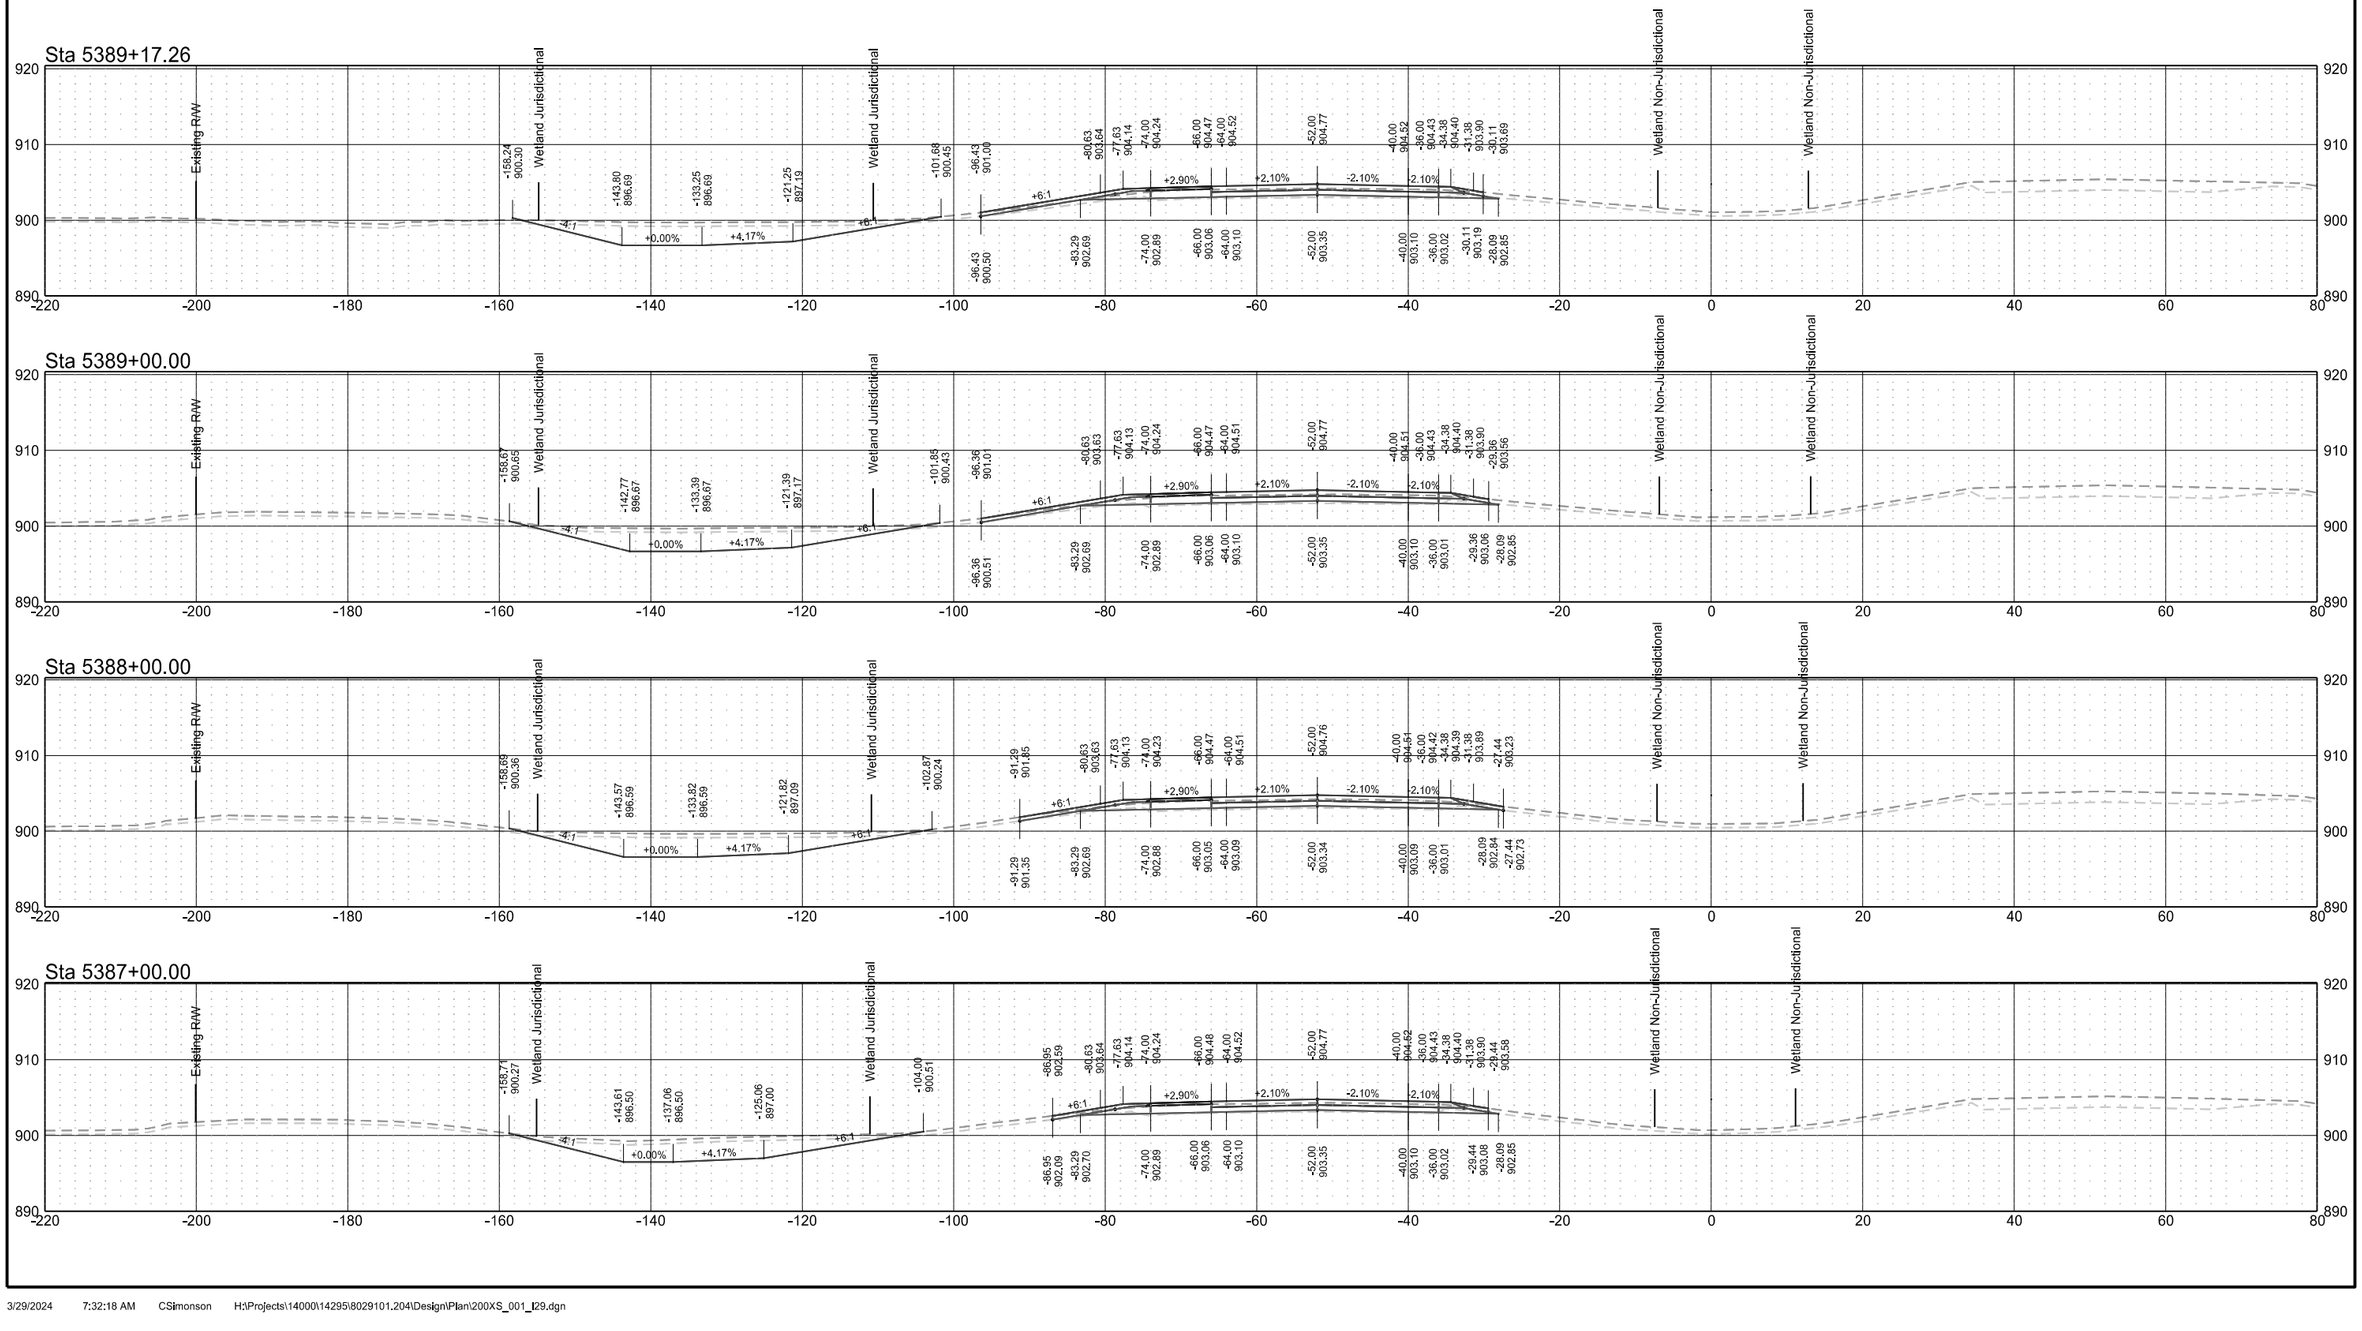


Interstate 29 - Southbound

	STATE	PROJECT NO.	SECTION NO.	SHEET NO.
	ND	IM-8-029(204)101	200	12


Sta 5391+19.09

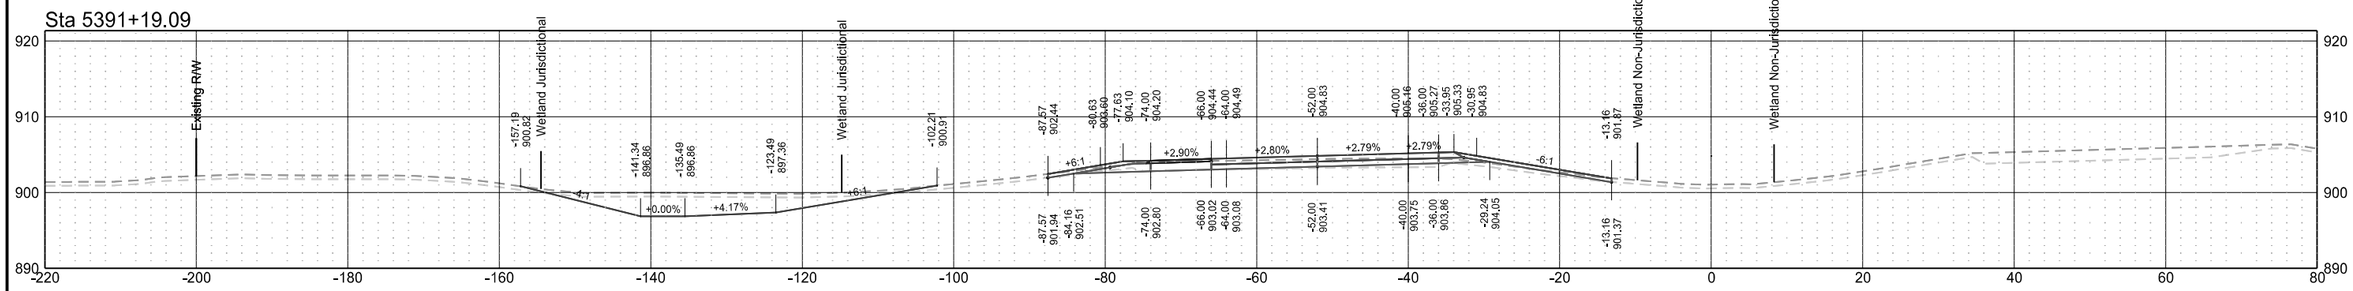


Sta 5391+00.00

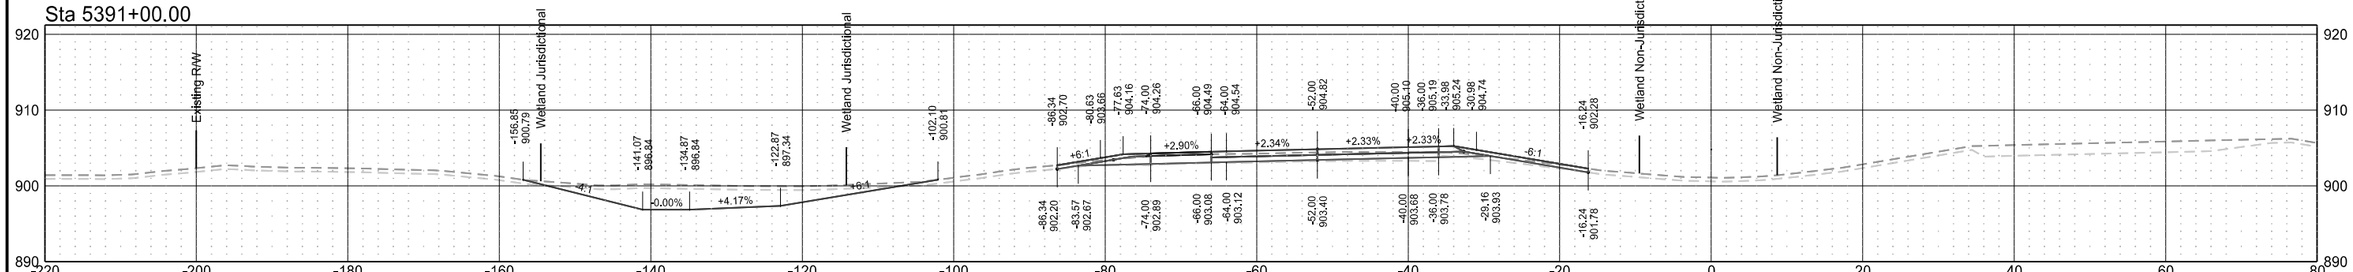

Sta 5390+90.26

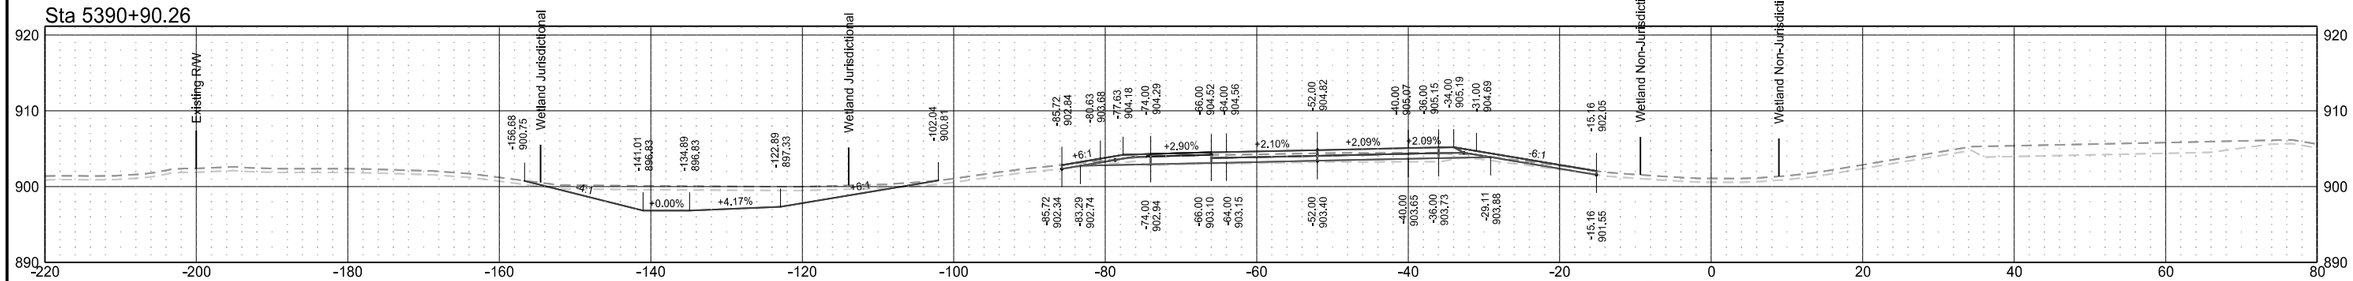


Sta 5390+00.00

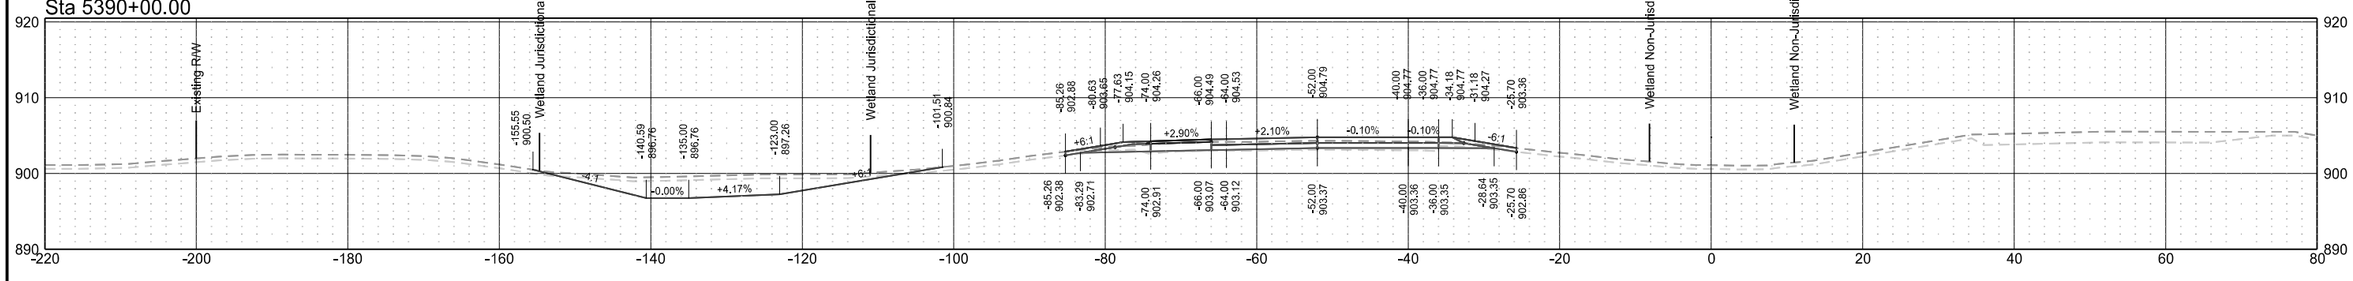


Interstate 29 - Southbound

	STATE	PROJECT NO.	SECTION NO.	SHEET NO.
	ND	IM-8-029(204)101	200	13


Sta 5392+00.00

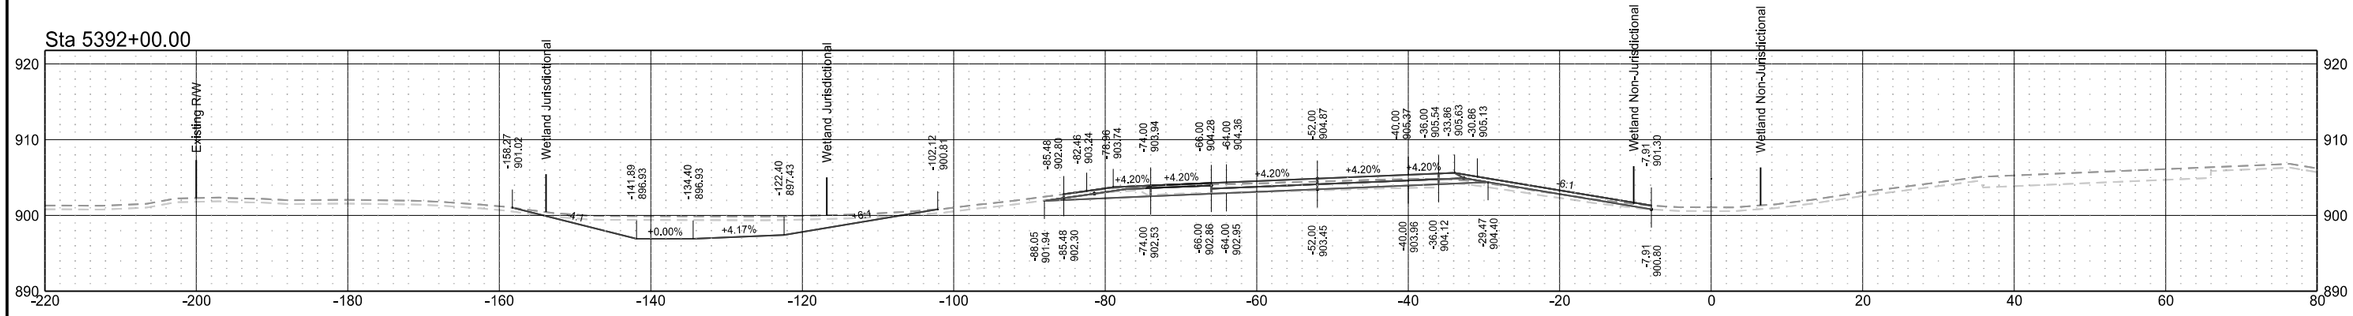


Sta 5391+77.29

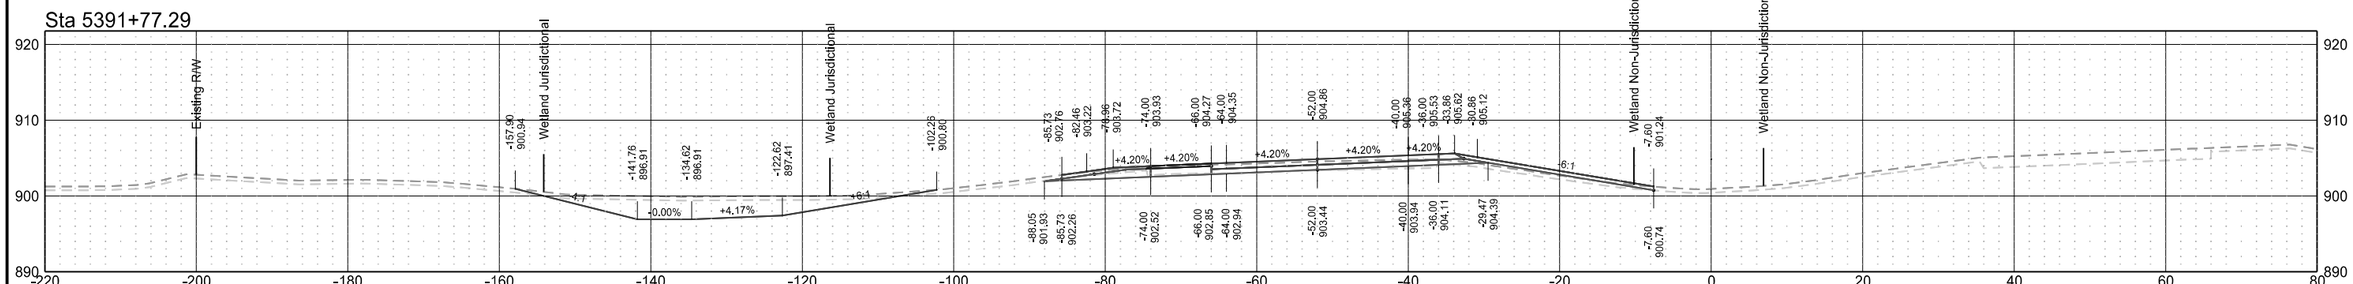

Sta 5391+50.00

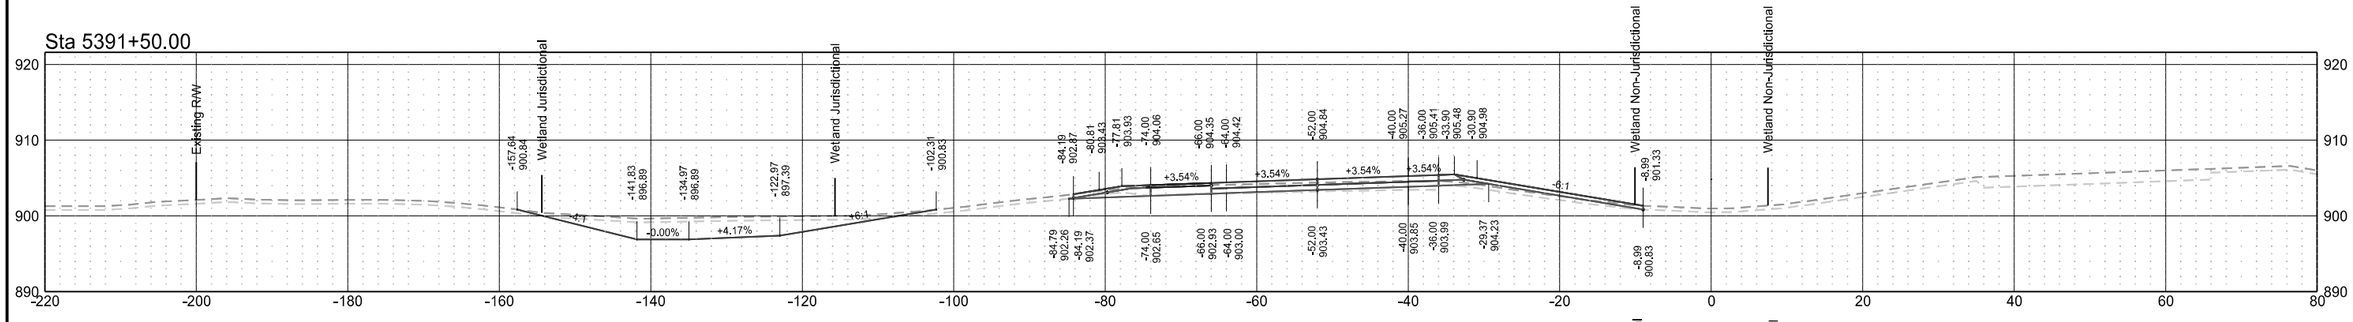


Sta 5391+23.25

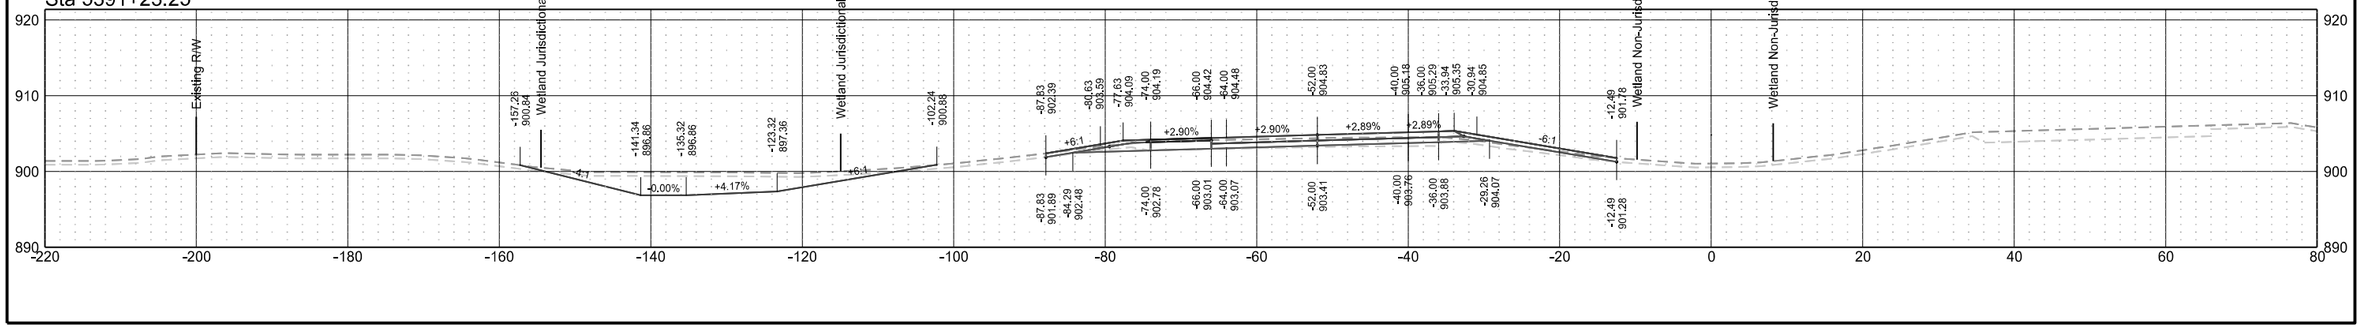


Interstate 29 - Southbound

	STATE	PROJECT NO.	SECTION NO.	SHEET NO.
	ND	IM-8-029(204)101	200	14


Sta 5394+00.00

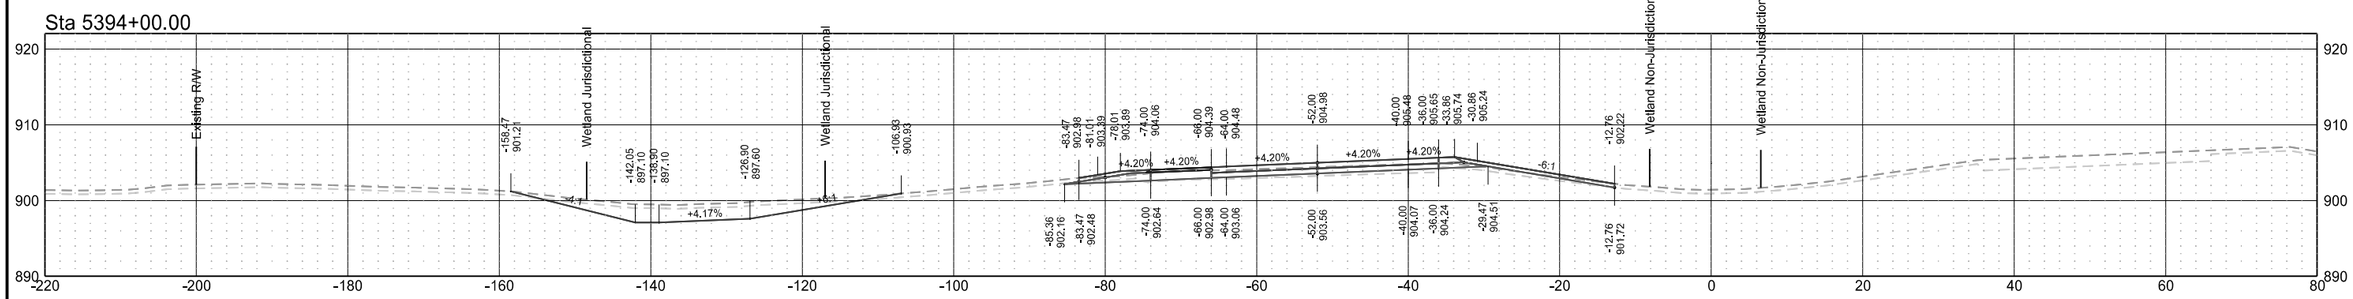


Sta 5393+50.00

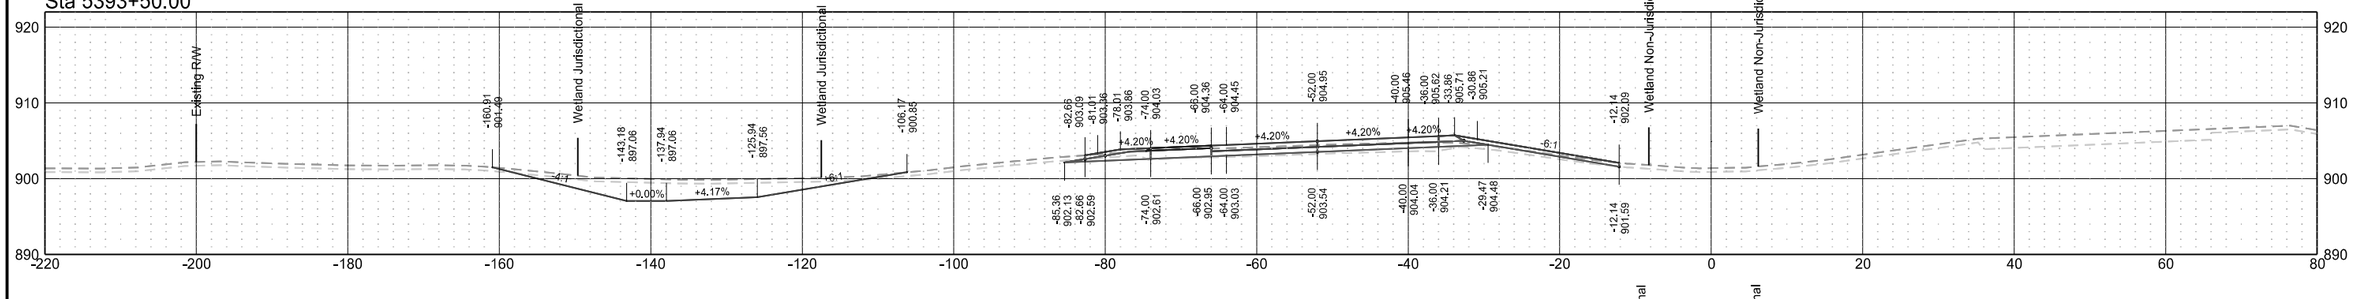

Sta 5393+00.00

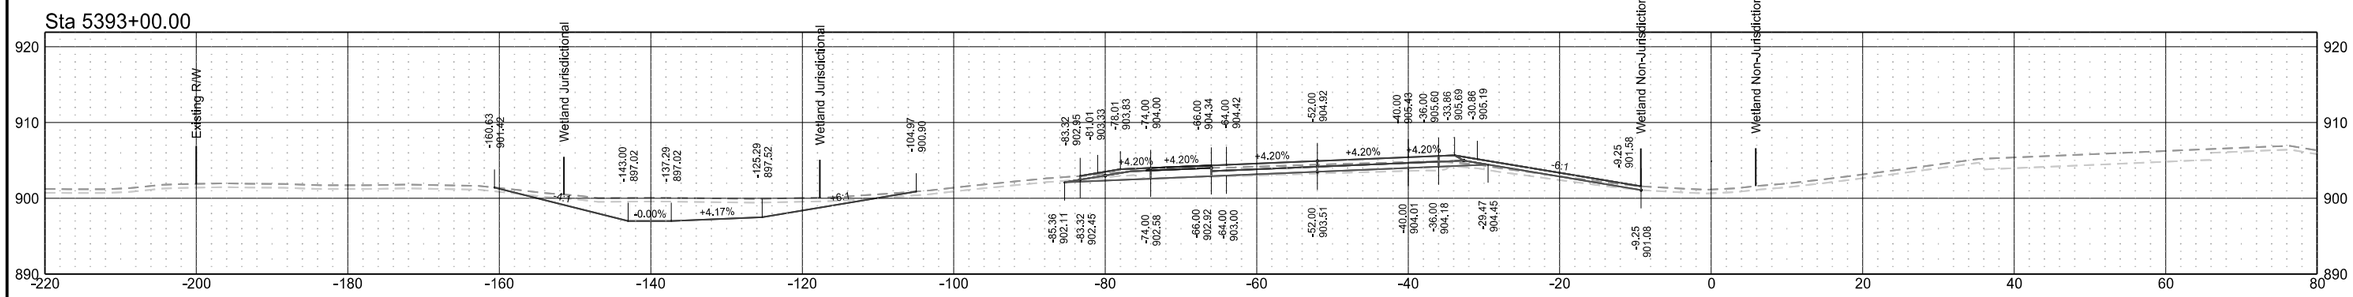

Sta 5392+50.00

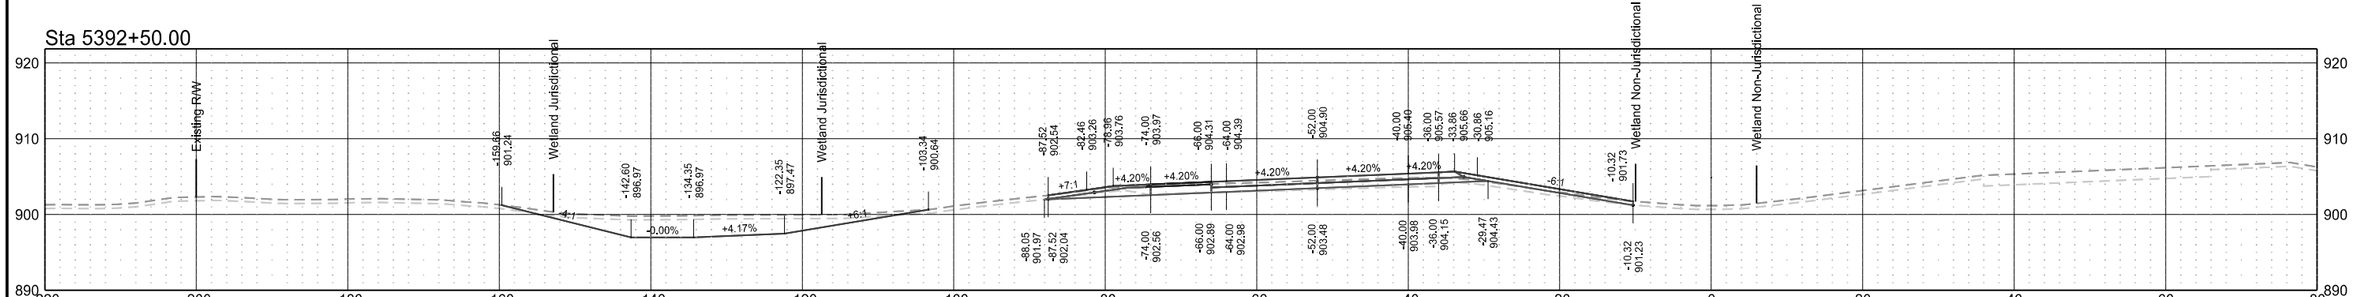


Interstate 29 - Southbound

	STATE	PROJECT NO.	SECTION NO.	SHEET NO.
	ND	IM-8-029(204)101	200	15


Interstate 29 - Southbound

	STATE	PROJECT NO.	SECTION NO.	SHEET NO.
	ND	IM-8-029(204)101	200	16


Sta 5398+00.00

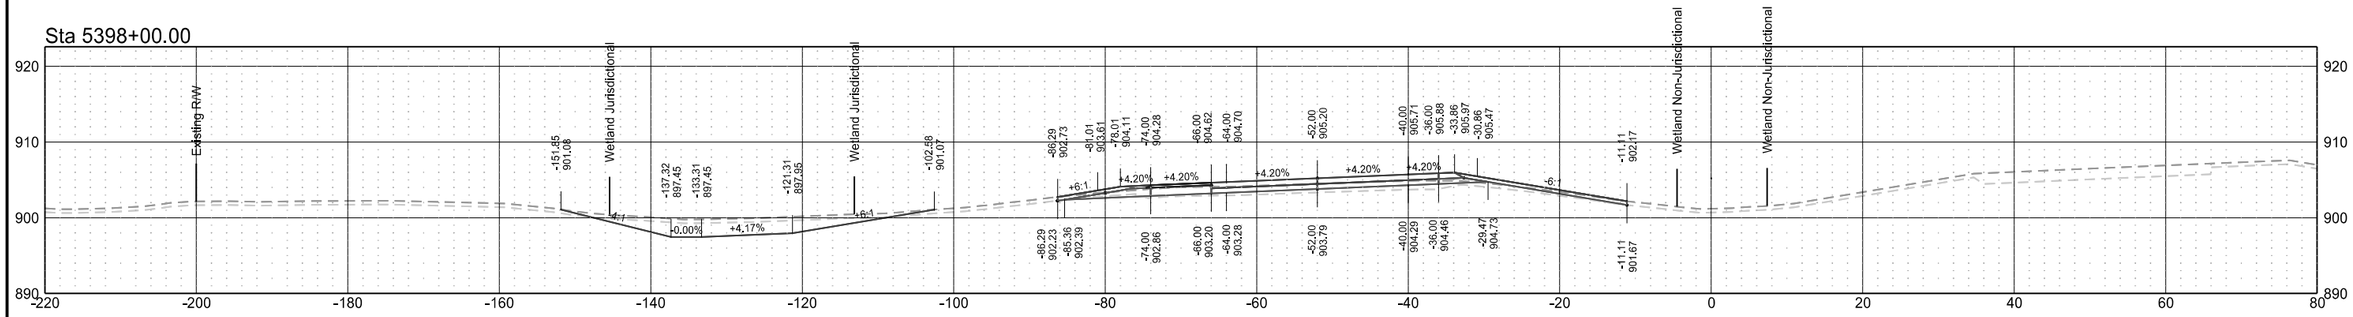


Sta 5397+50.00

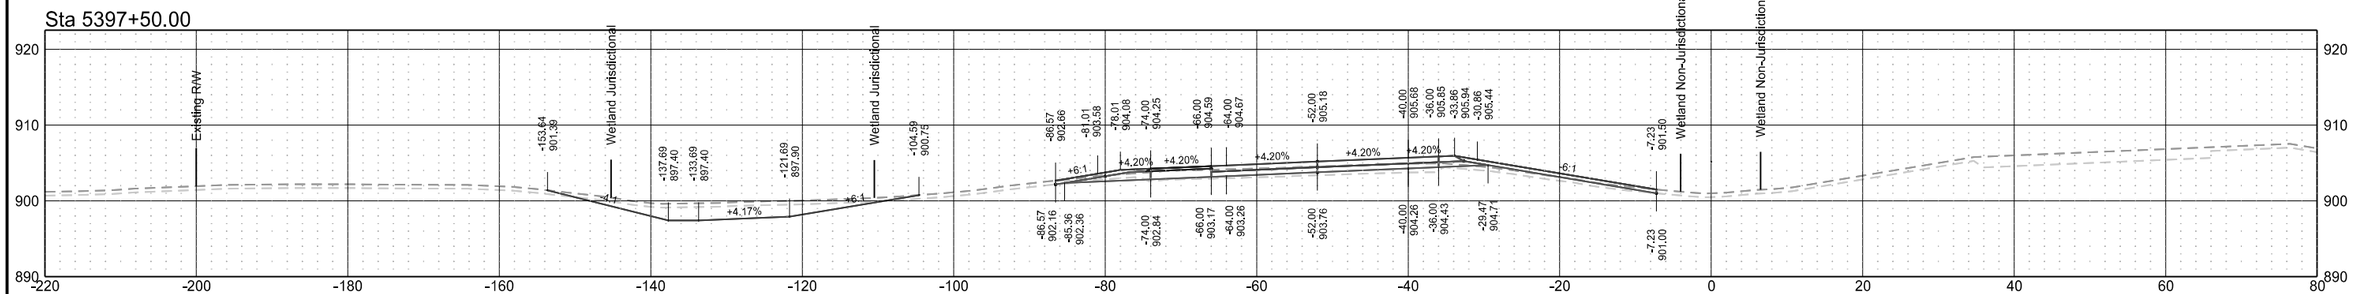

Sta 5397+00.00

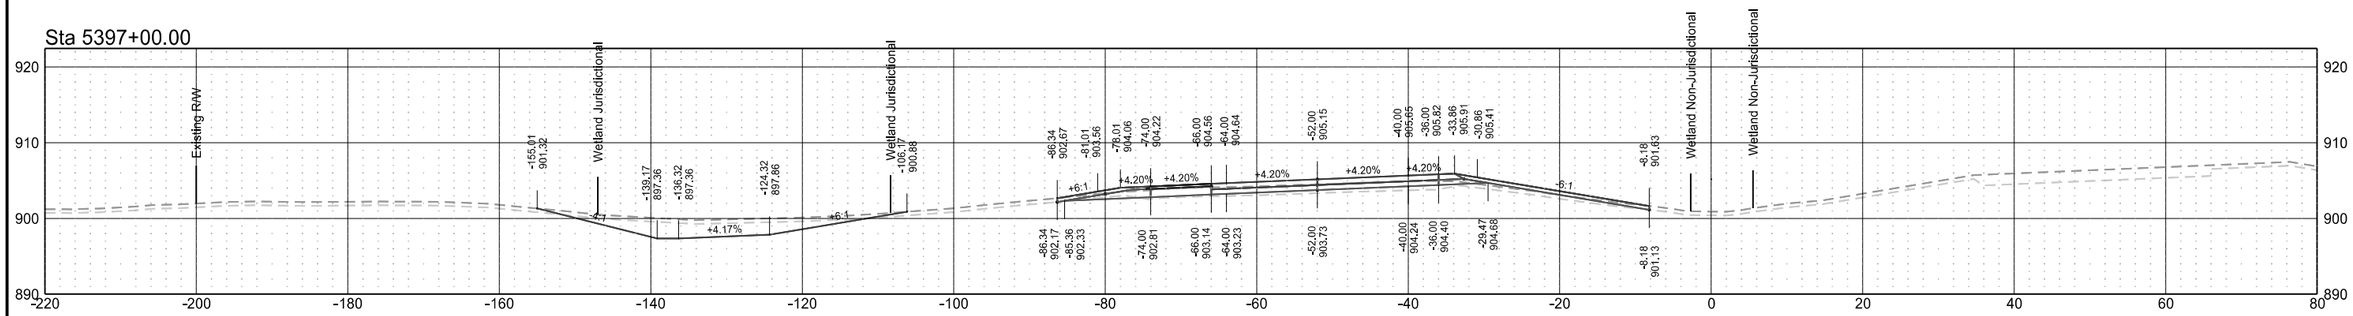


Sta 5396+50.00

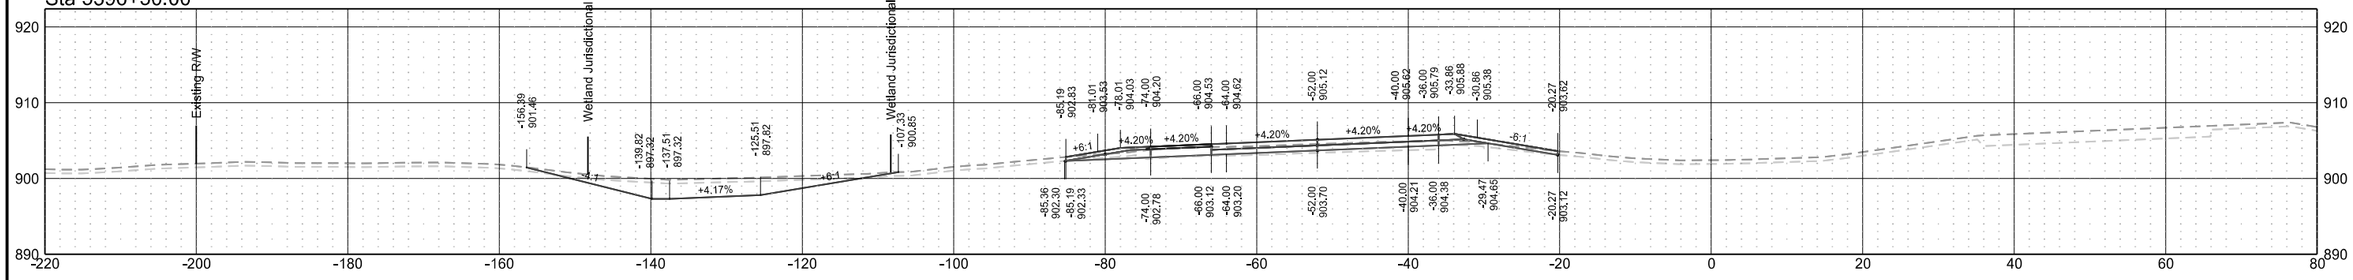


Interstate 29 - Southbound

	STATE	PROJECT NO.	SECTION NO.	SHEET NO.
	ND	IM-8-029(204)101	200	17


Sta 5400+00.00

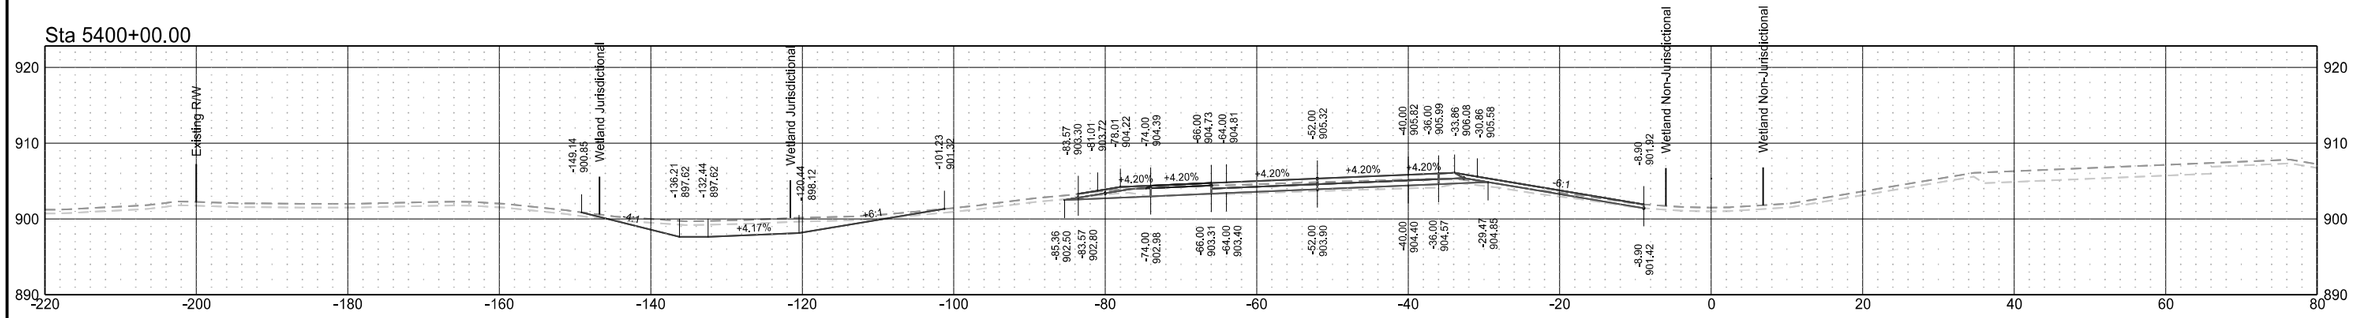


Sta 5399+50.00

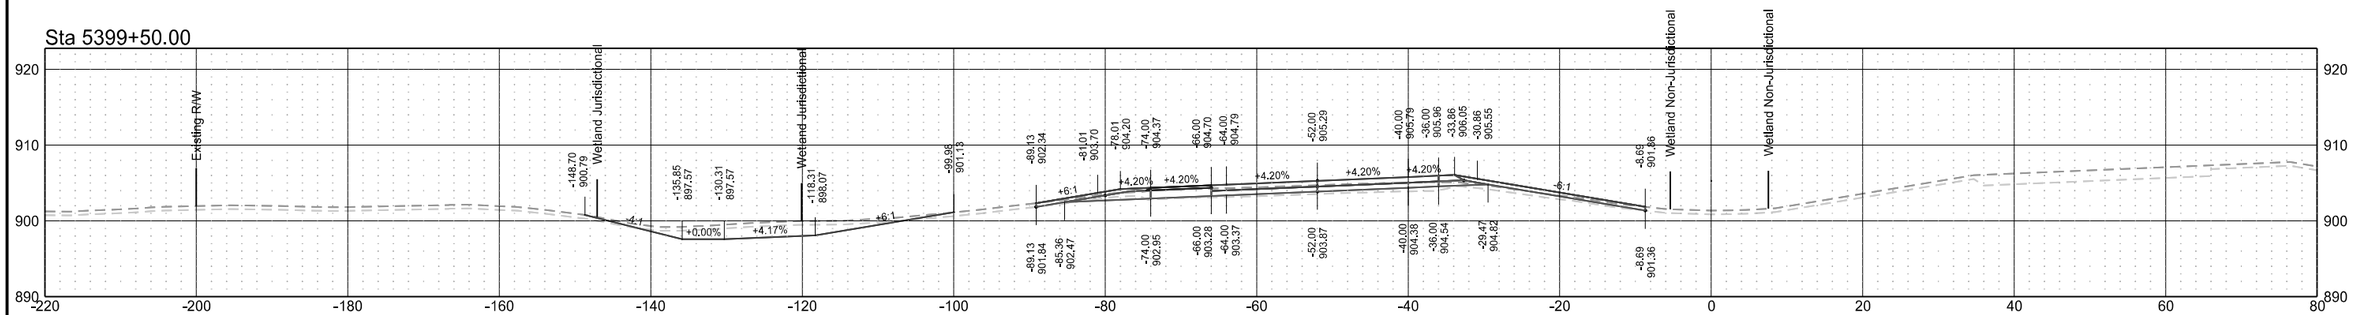

Sta 5399+00.00

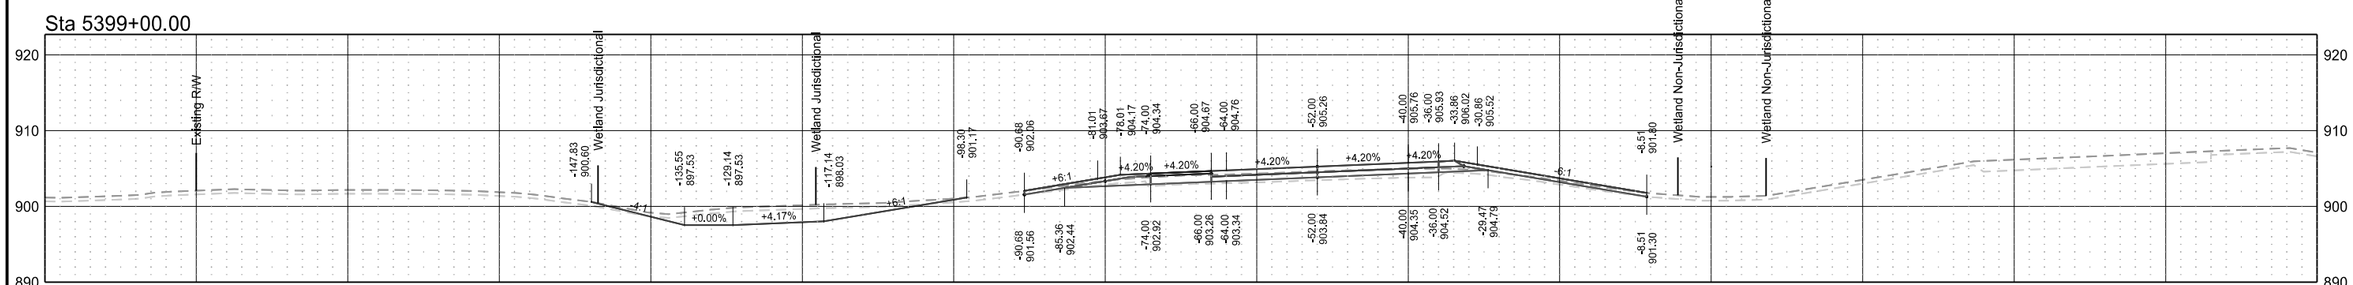


Sta 5398+50.00

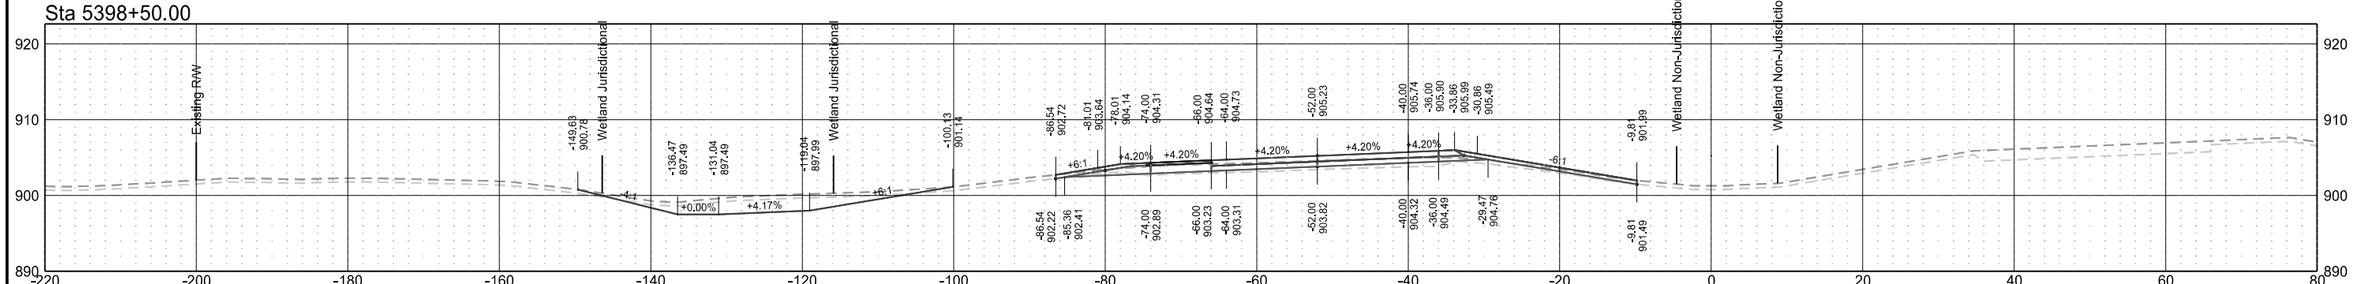

Interstate 29 - Southbound


	STATE	PROJECT NO.	SECTION NO.	SHEET NO.
	ND	IM-8-029(204)101	200	18

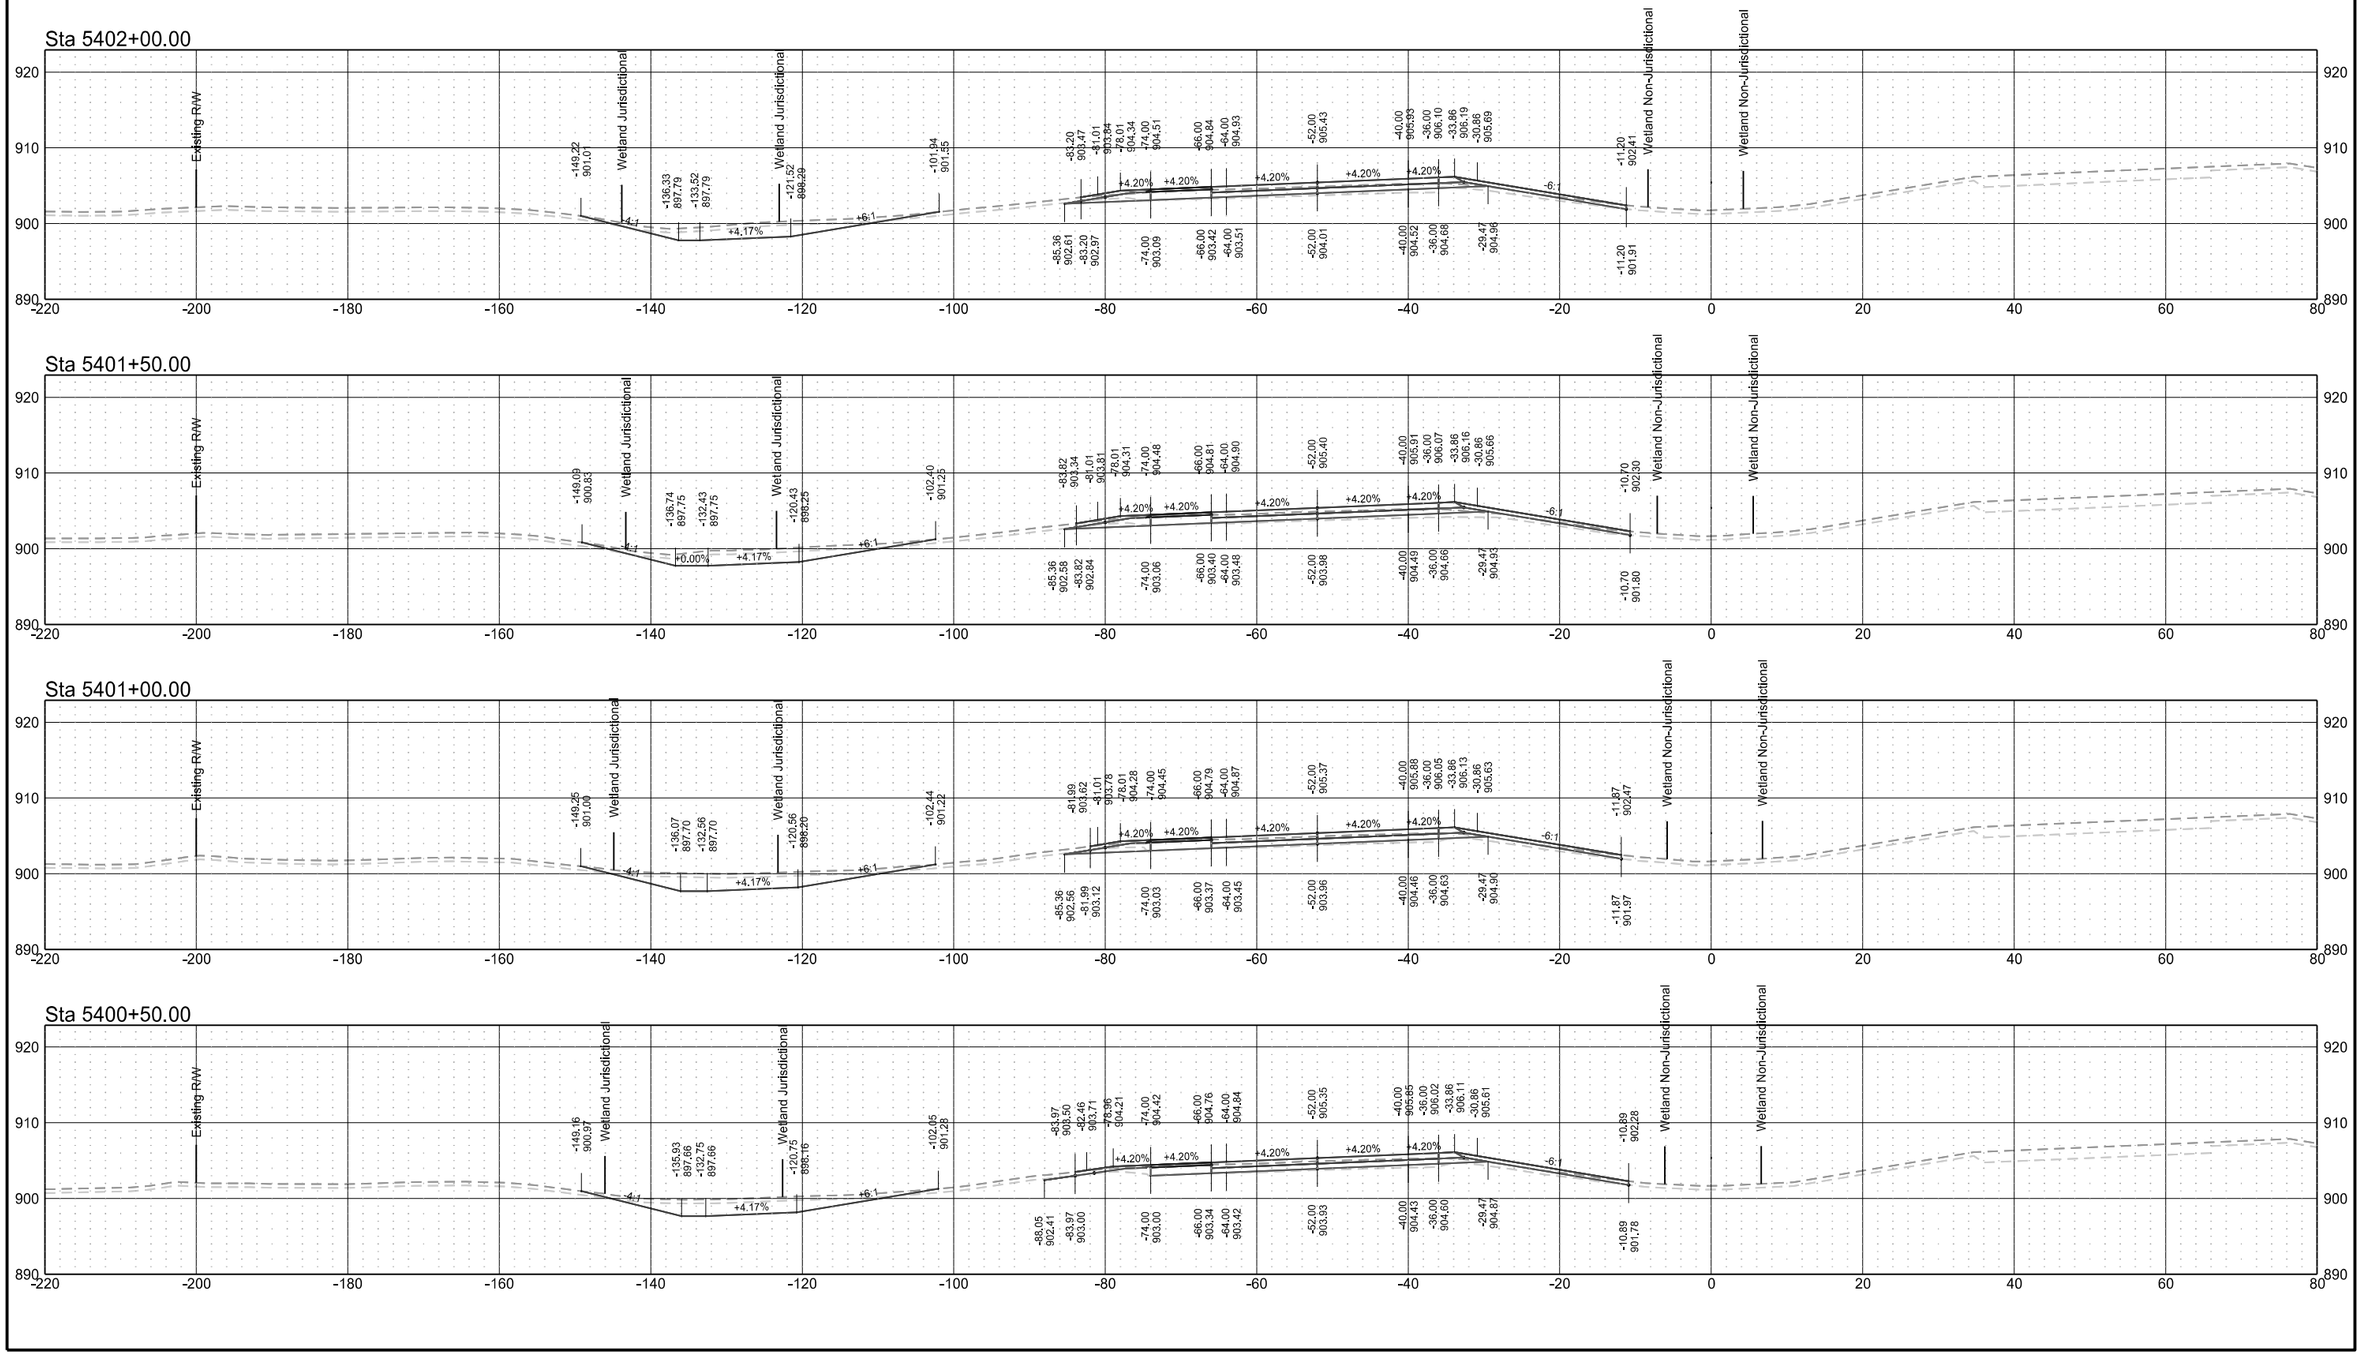


Interstate 29 - Southbound

	STATE	PROJECT NO.	SECTION NO.	SHEET NO.
	ND	IM-8-029(204)101	200	19


Sta 5404+00.00

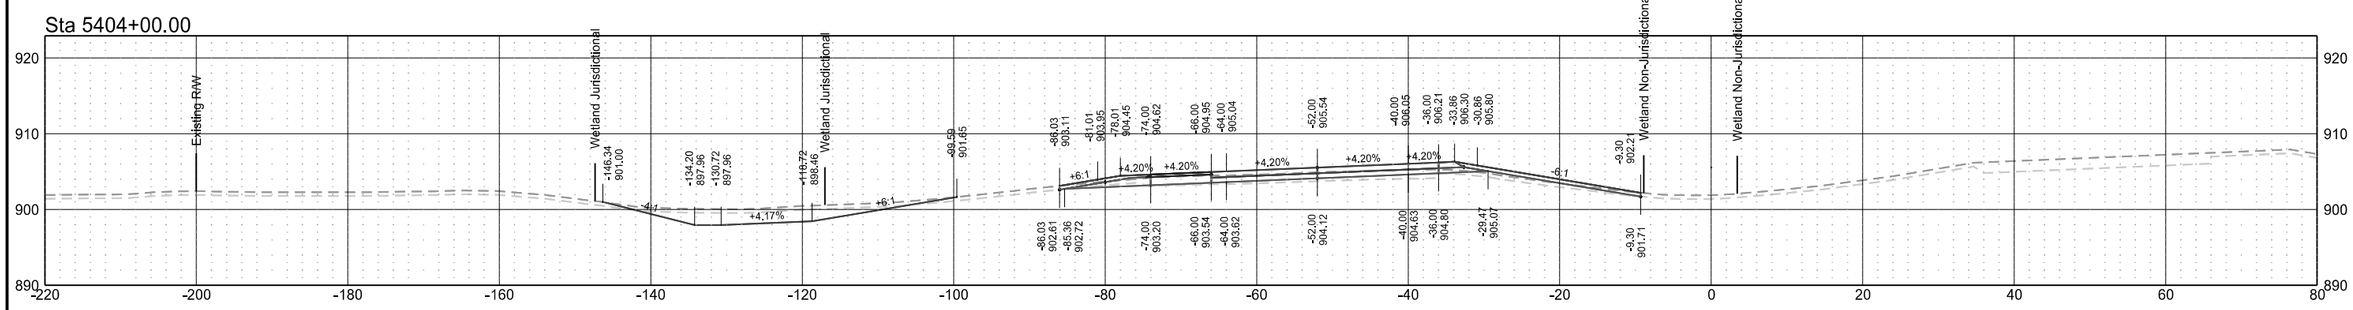


Sta 5403+50.00

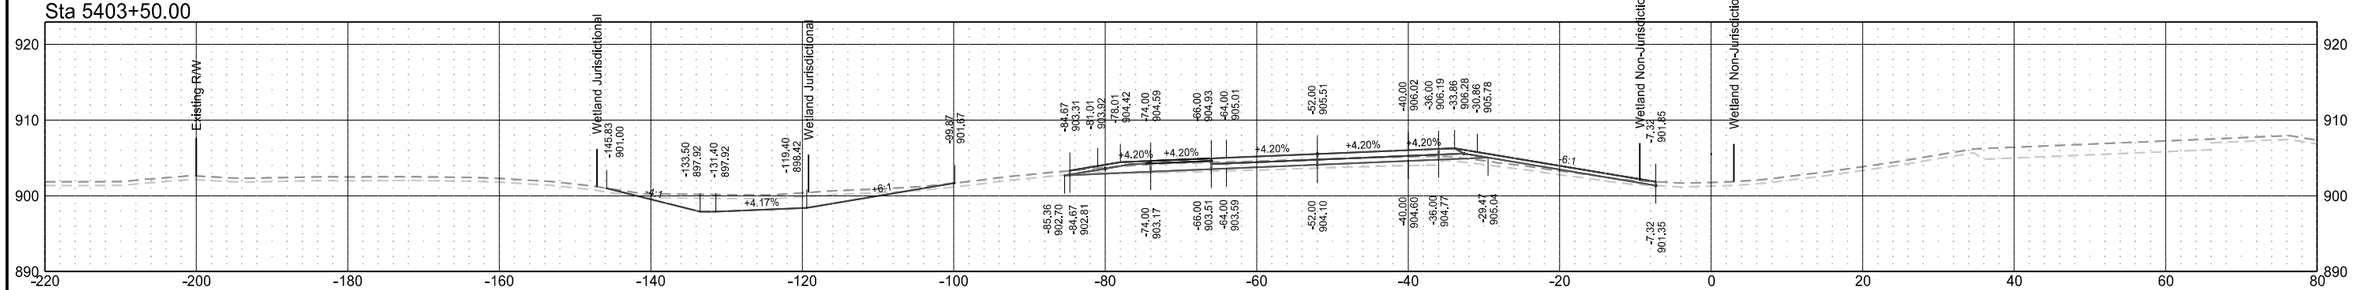

Sta 5403+00.00

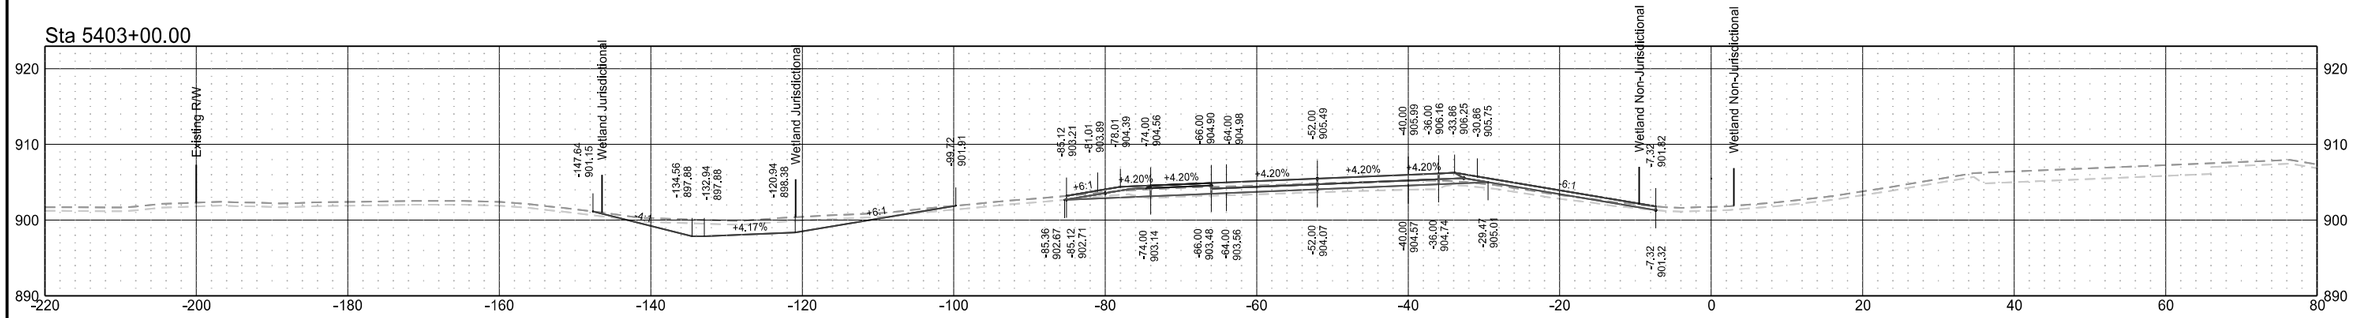


Sta 5402+50.00

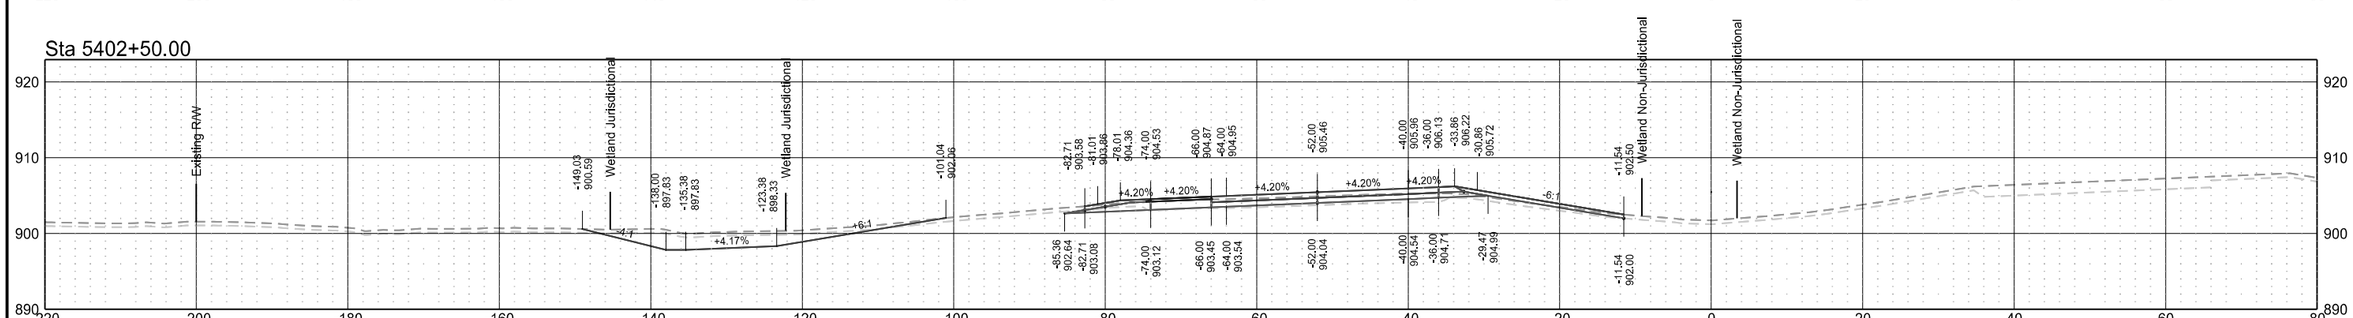


Interstate 29 - Southbound

	STATE	PROJECT NO.	SECTION NO.	SHEET NO.
	ND	IM-8-029(204)101	200	20

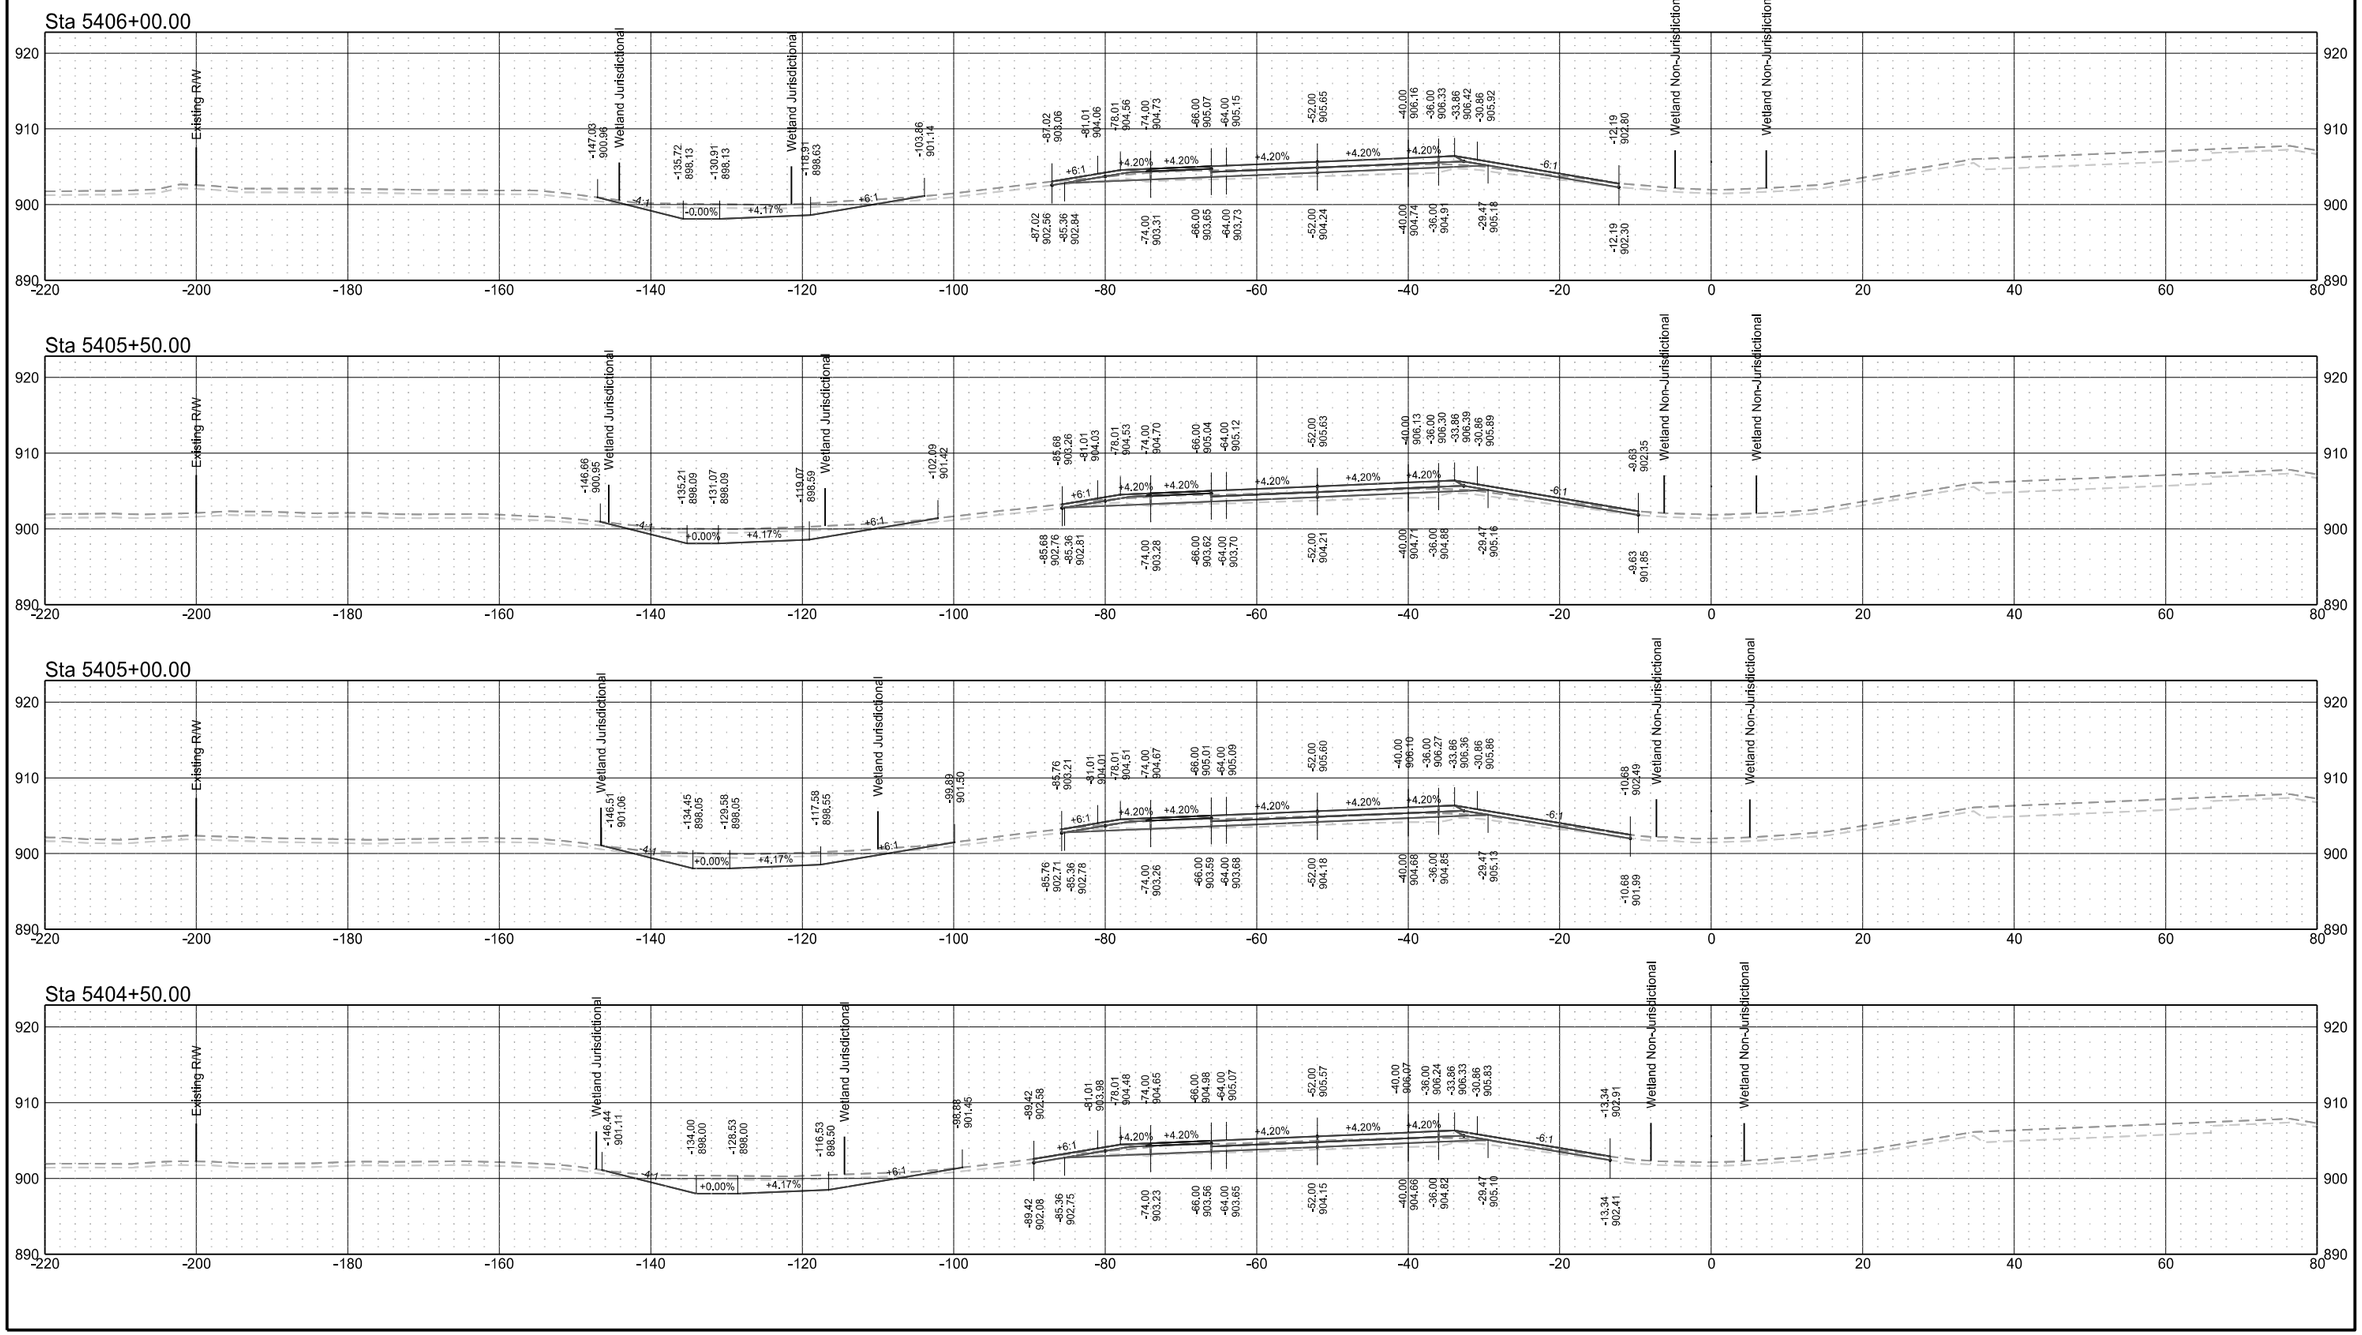

Interstate 29 - Southbound


	STATE	PROJECT NO.	SECTION NO.	SHEET NO.
	ND	IM-8-029(204)101	200	21

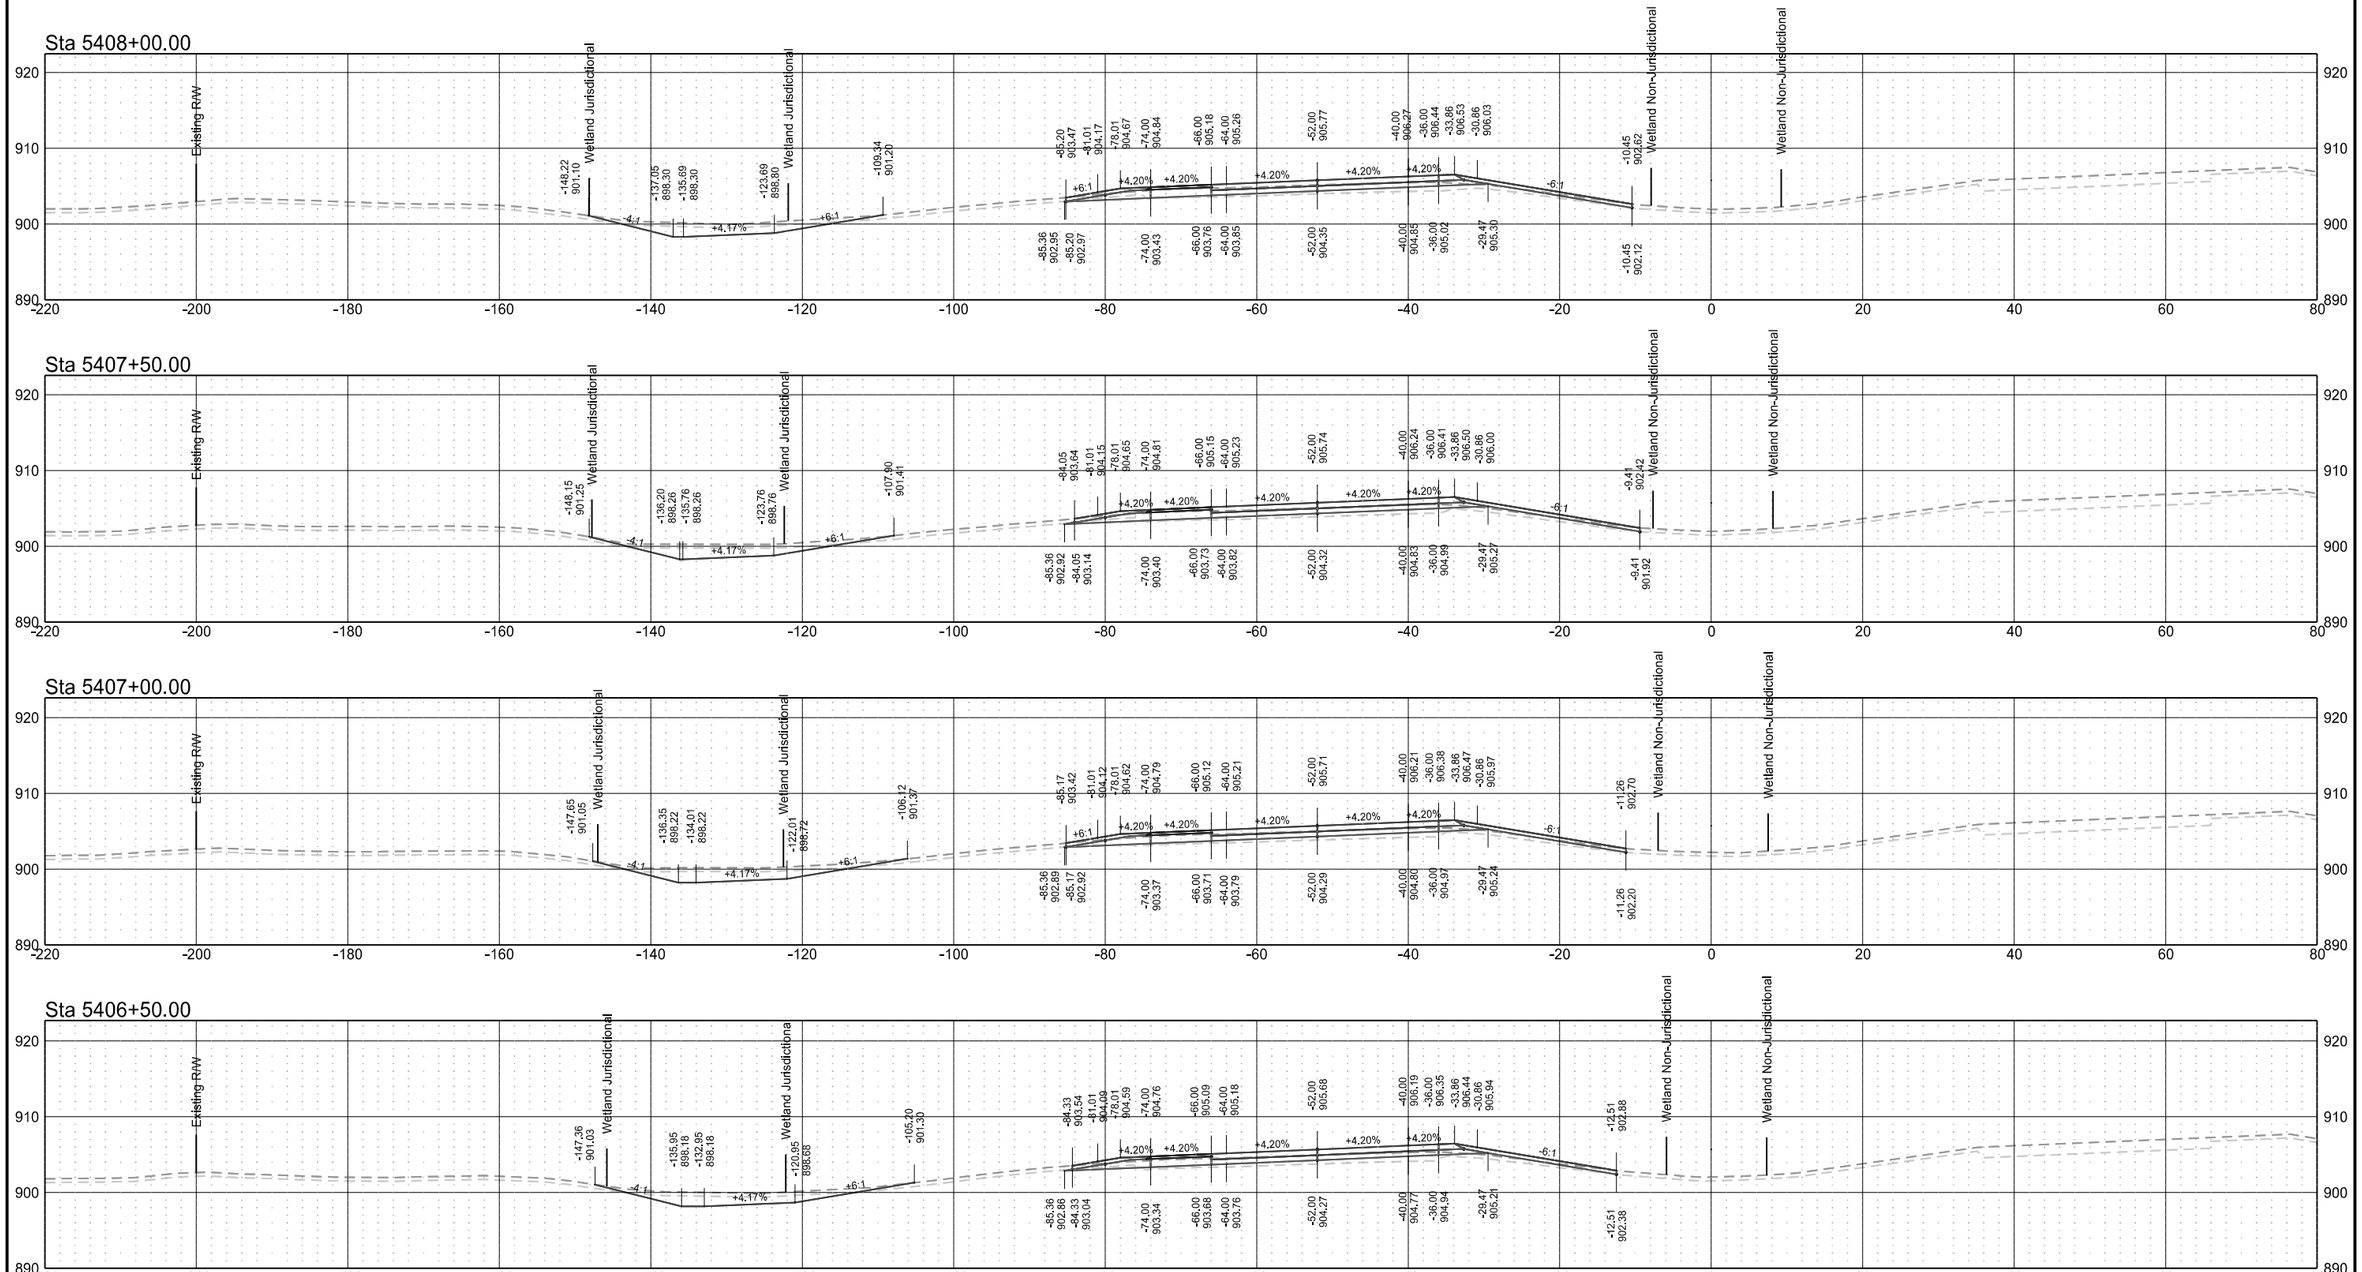


Interstate 29 - Southbound

	STATE	PROJECT NO.	SECTION NO.	SHEET NO.
	ND	IM-8-029(204)101	200	22


Sta 5408+81.36

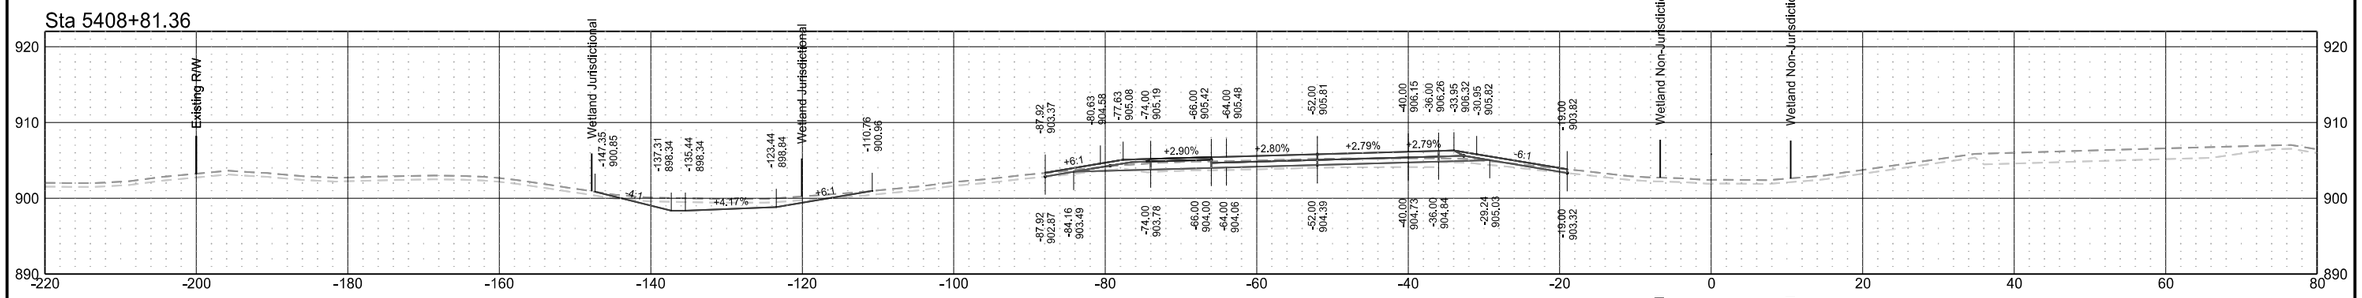


Sta 5408+77.20

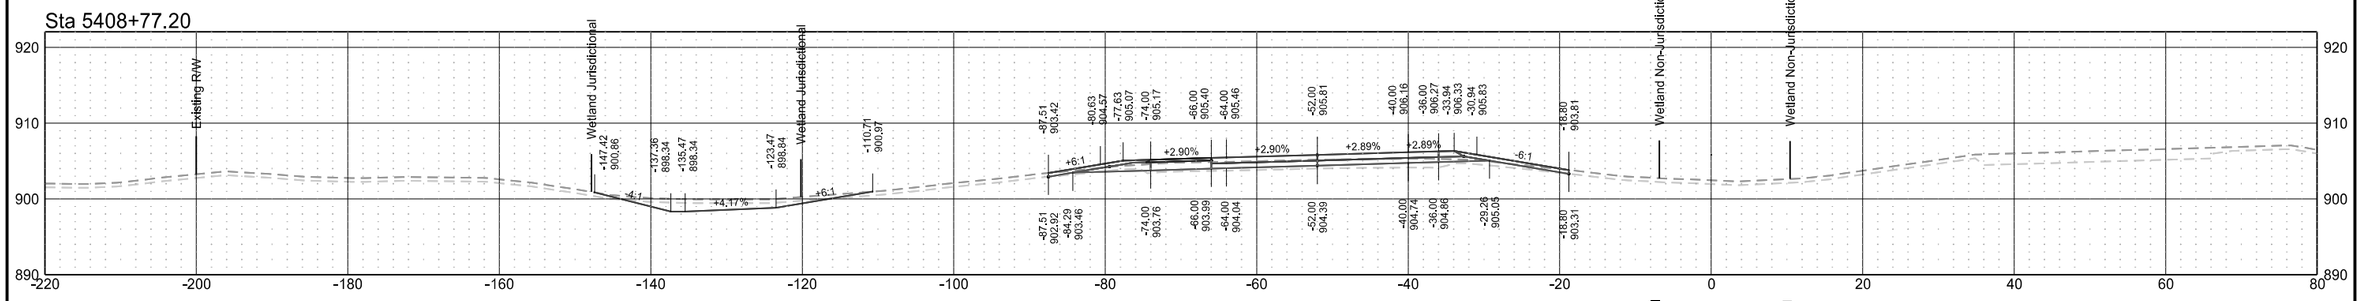

Sta 5408+50.00

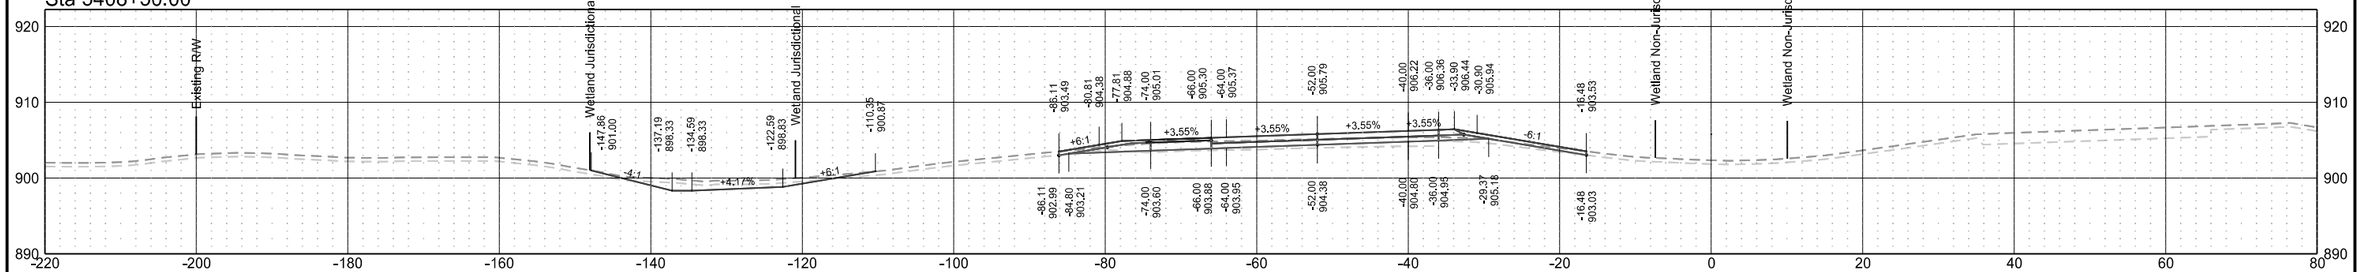


Sta 5408+23.16

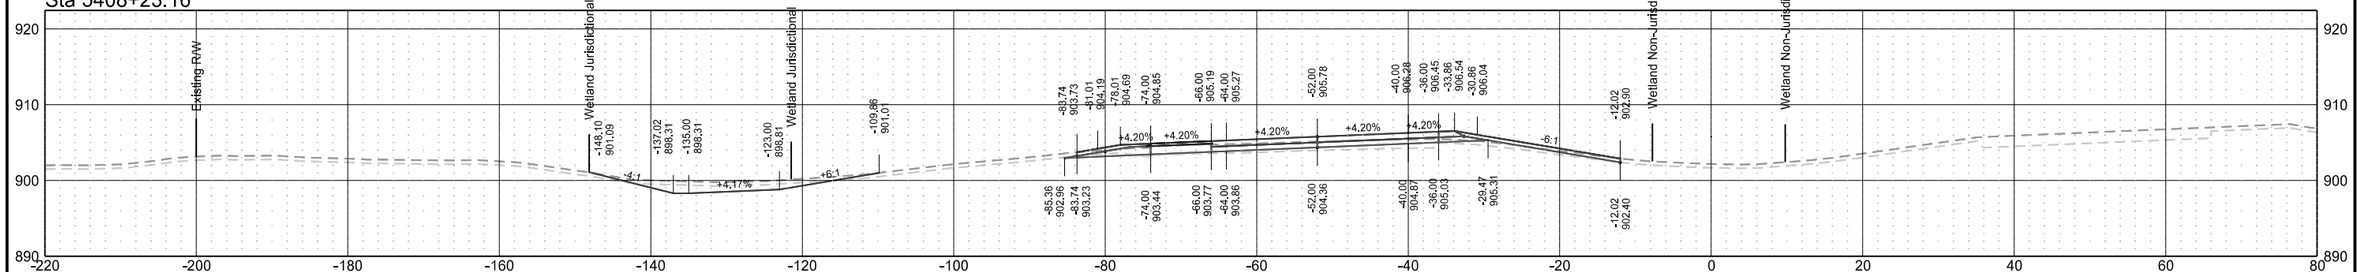


Interstate 29 - Southbound

	STATE	PROJECT NO.	SECTION NO.	SHEET NO.
	ND	IM-8-029(204)101	200	23

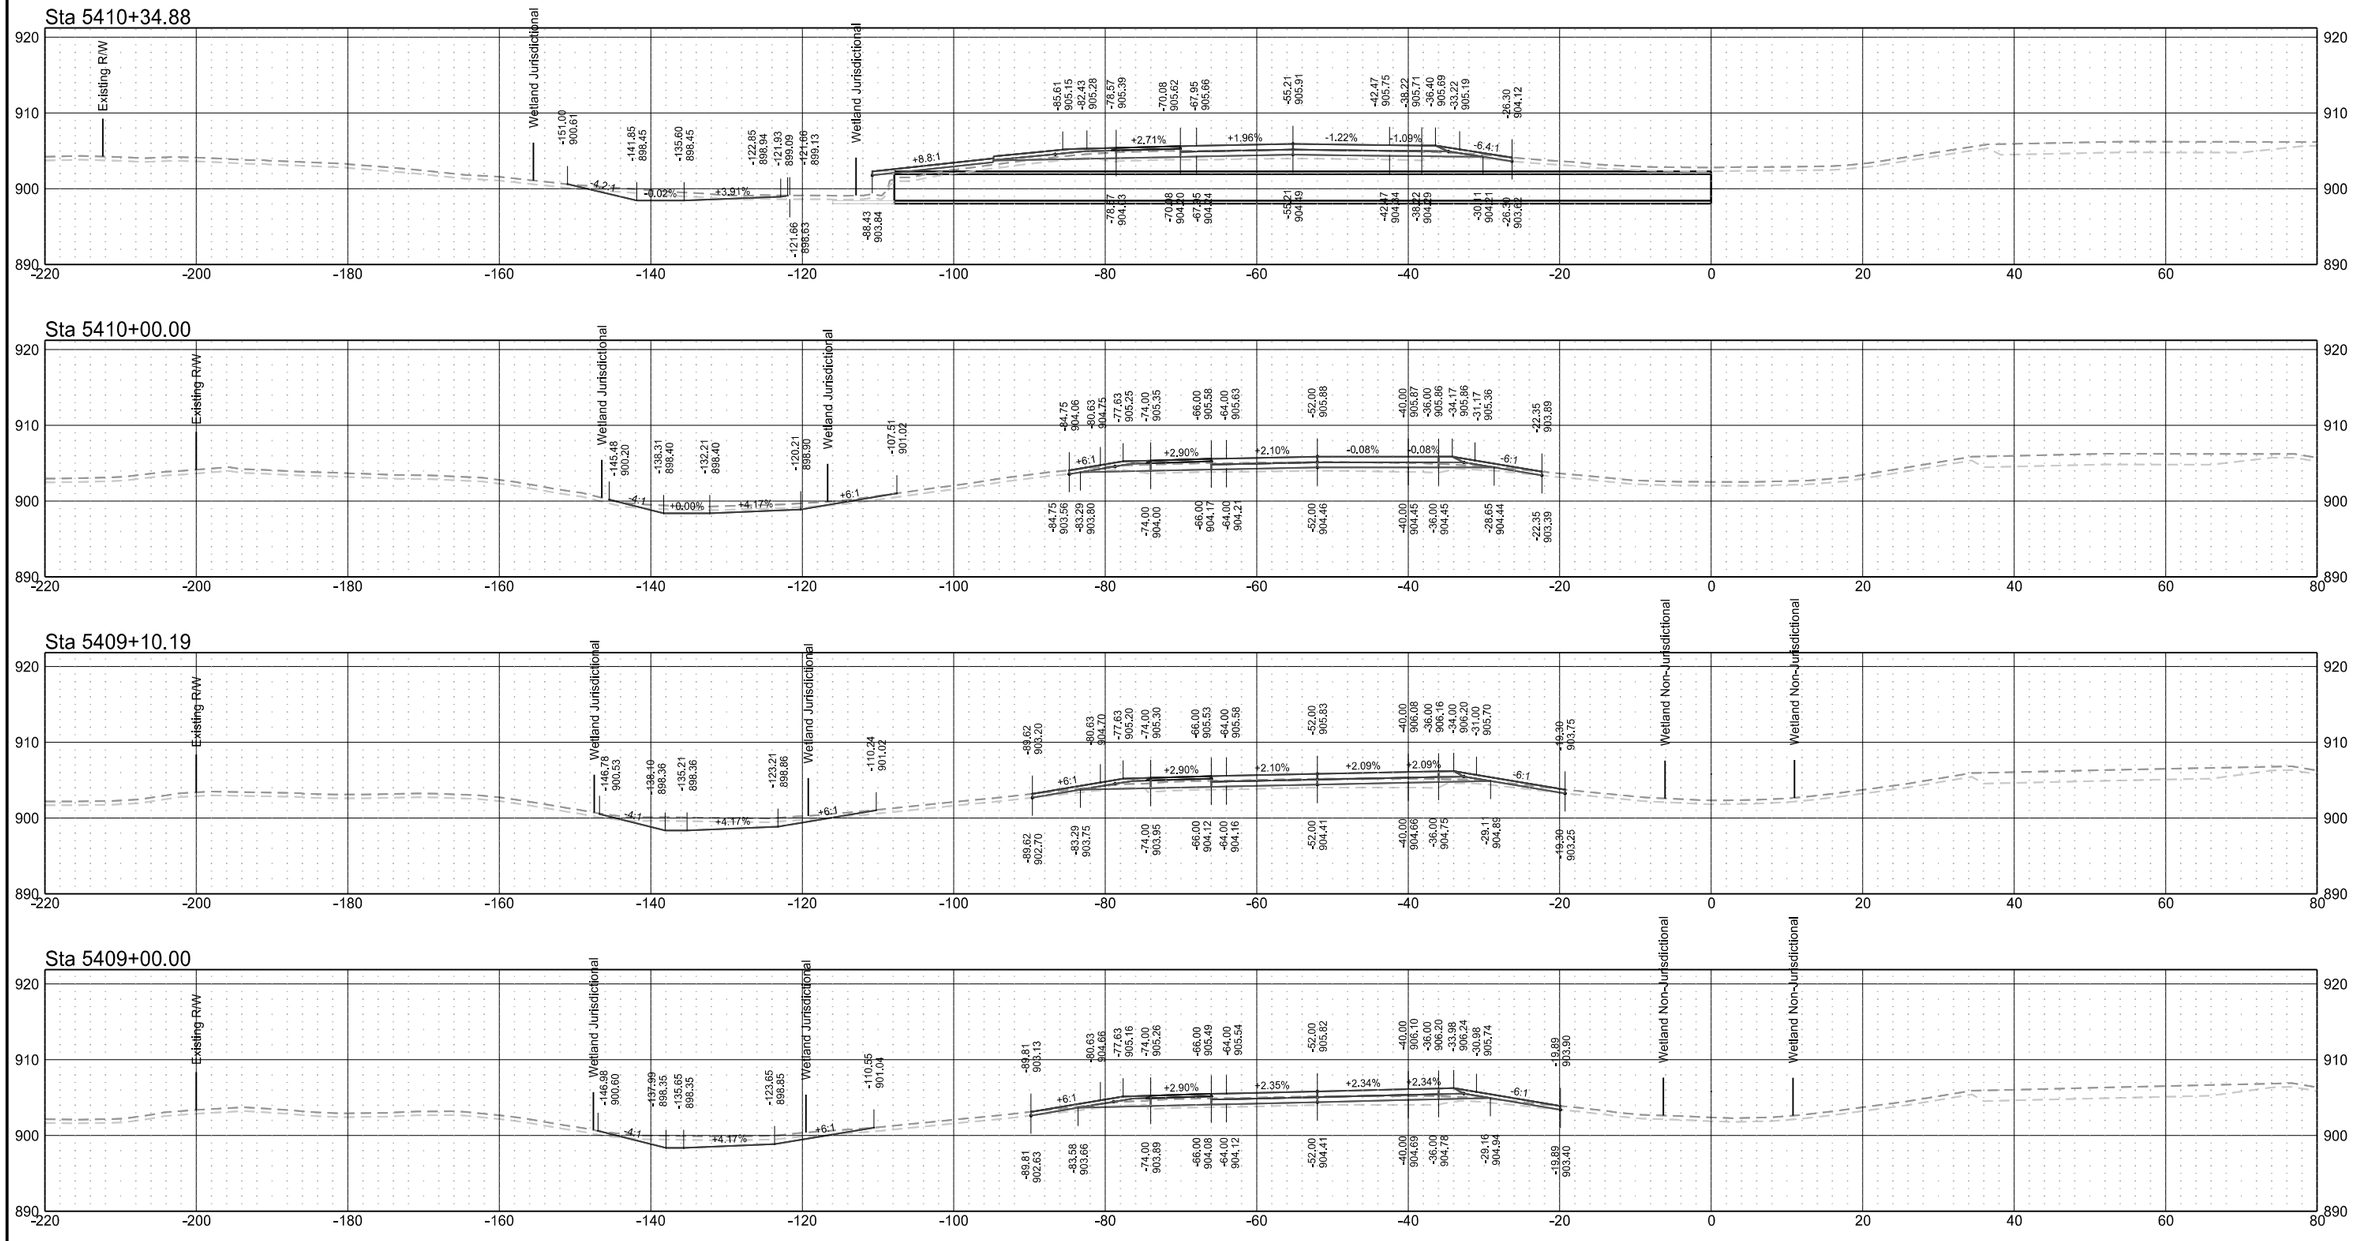


Interstate 29 - Southbound

	STATE	PROJECT NO.	SECTION NO.	SHEET NO.
	ND	IM-8-029(204)101	200	24

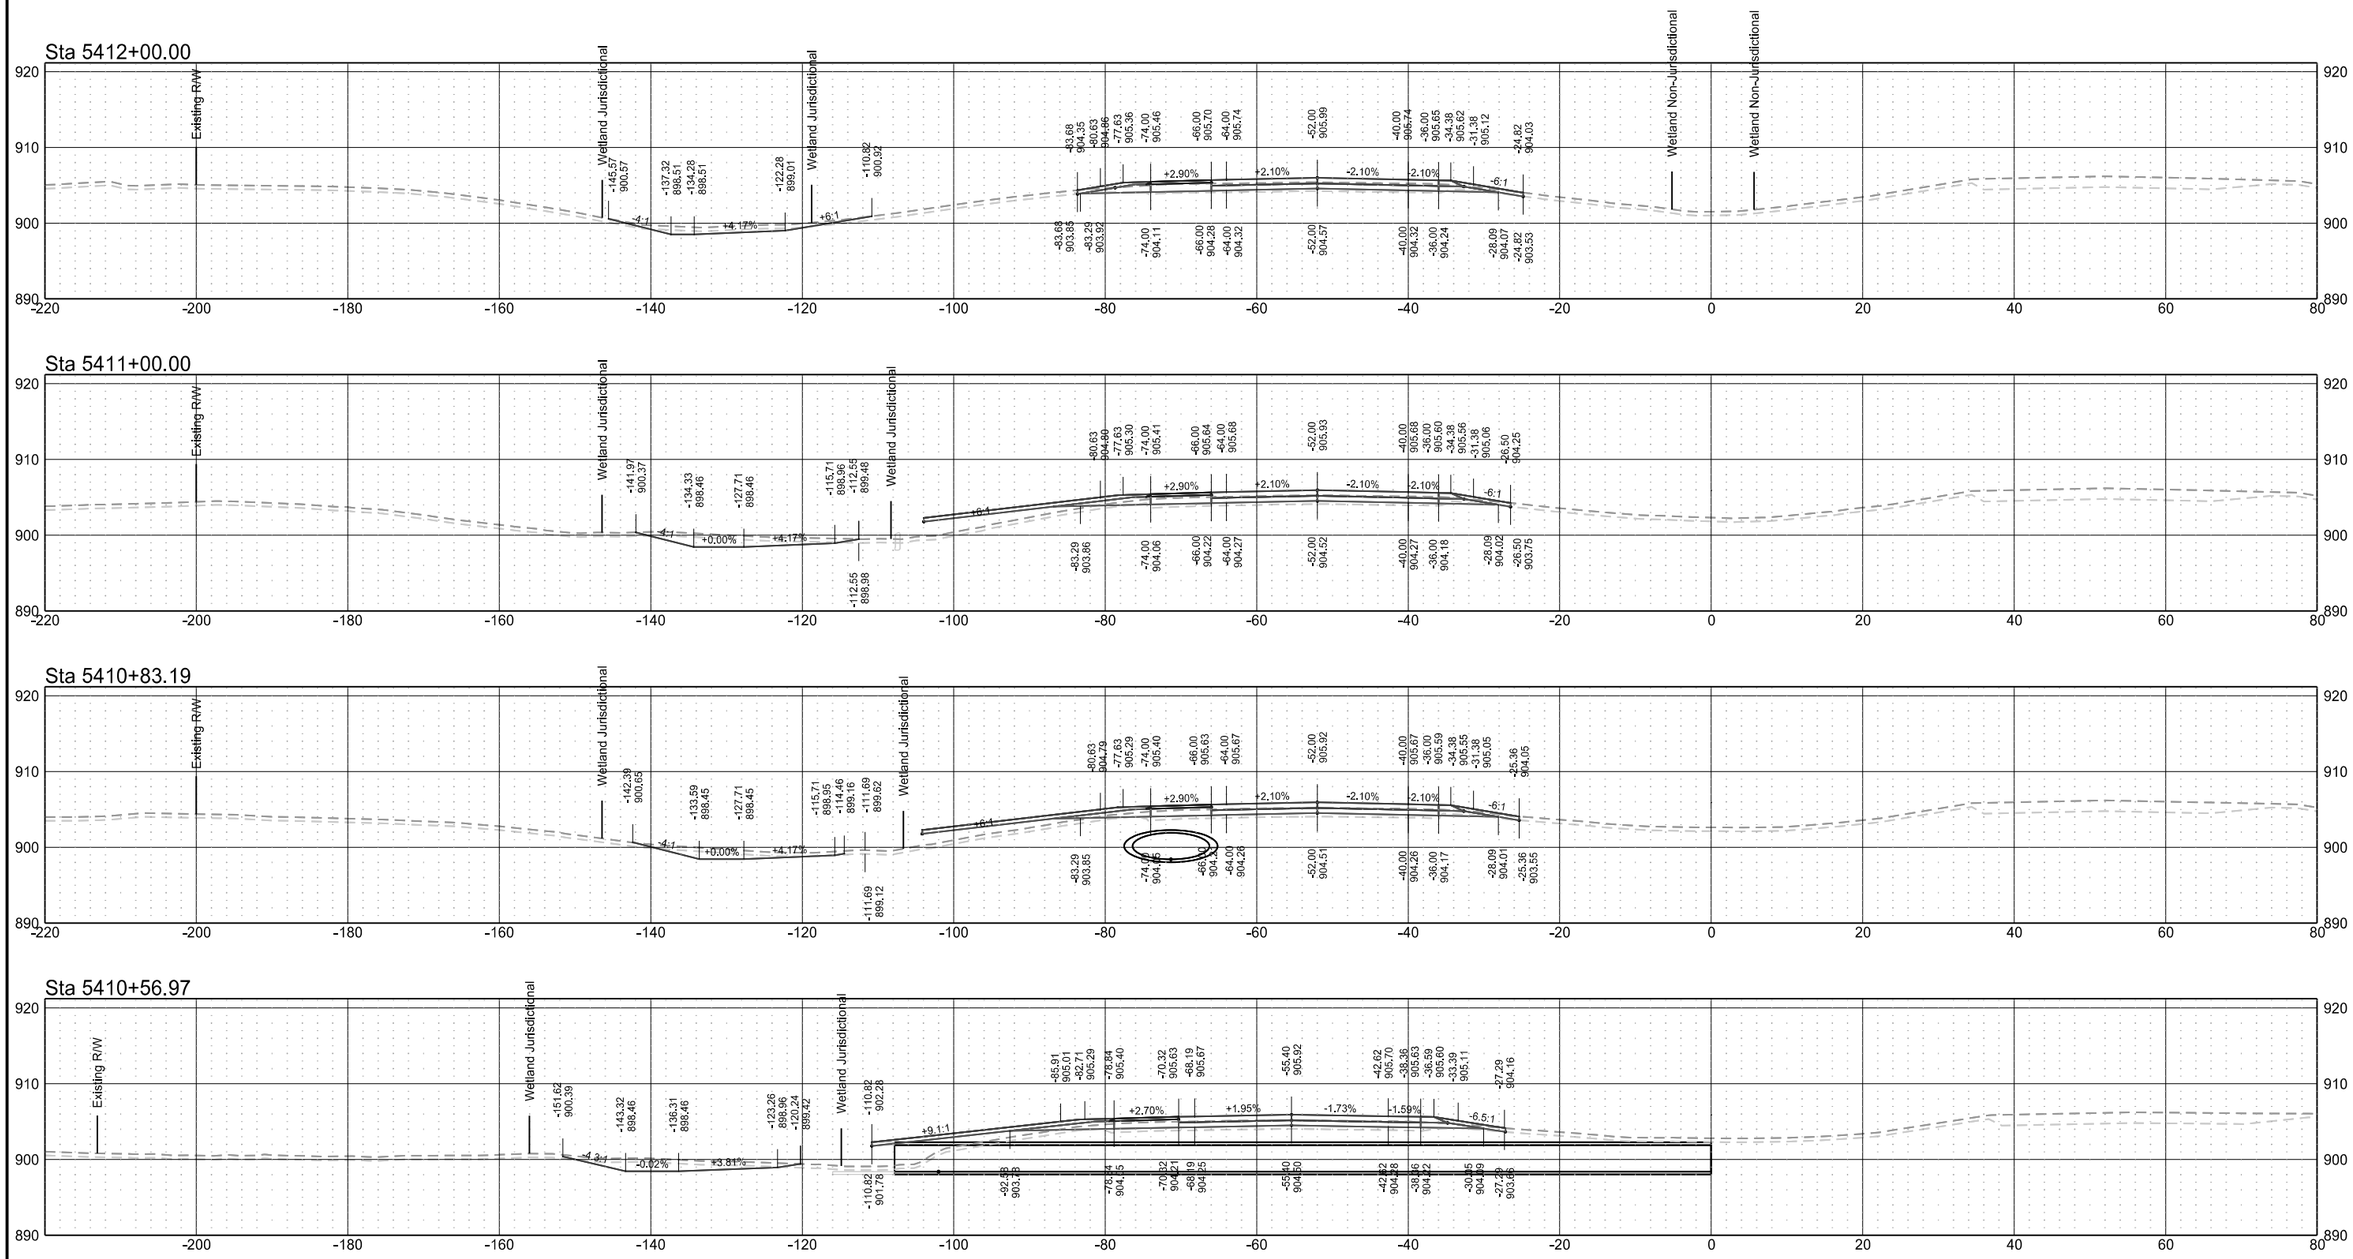


Interstate 29 - Southbound

	STATE	PROJECT NO.	SECTION NO.	SHEET NO.
	ND	IM-8-029(204)101	200	25

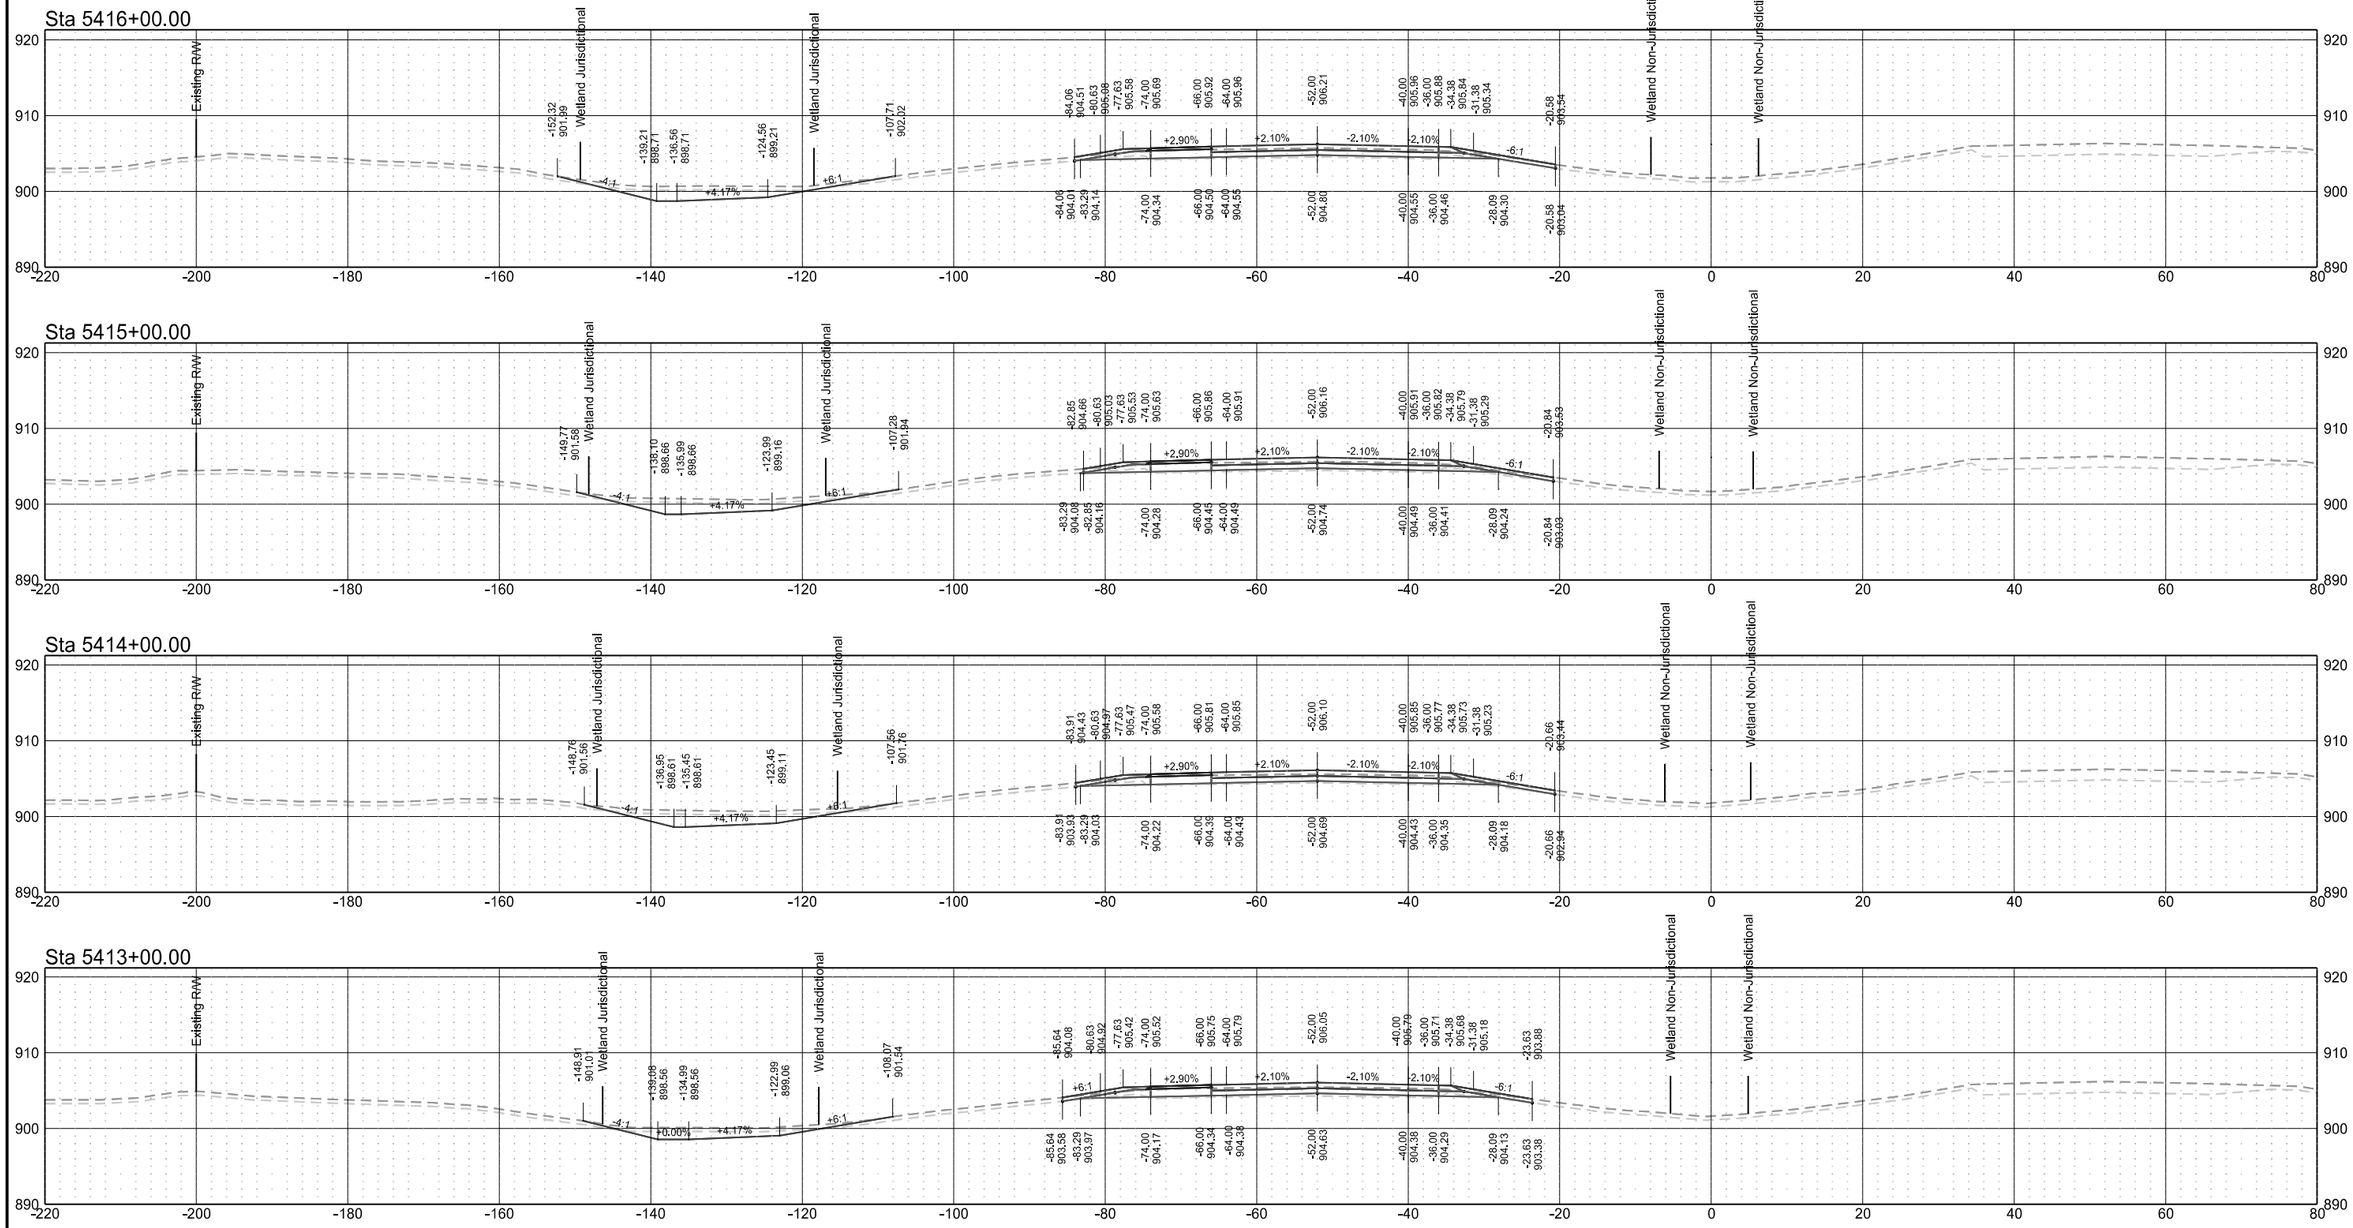


Interstate 29 - Southbound

	STATE	PROJECT NO.	SECTION NO.	SHEET NO.
	ND	IM-8-029(204)101	200	26

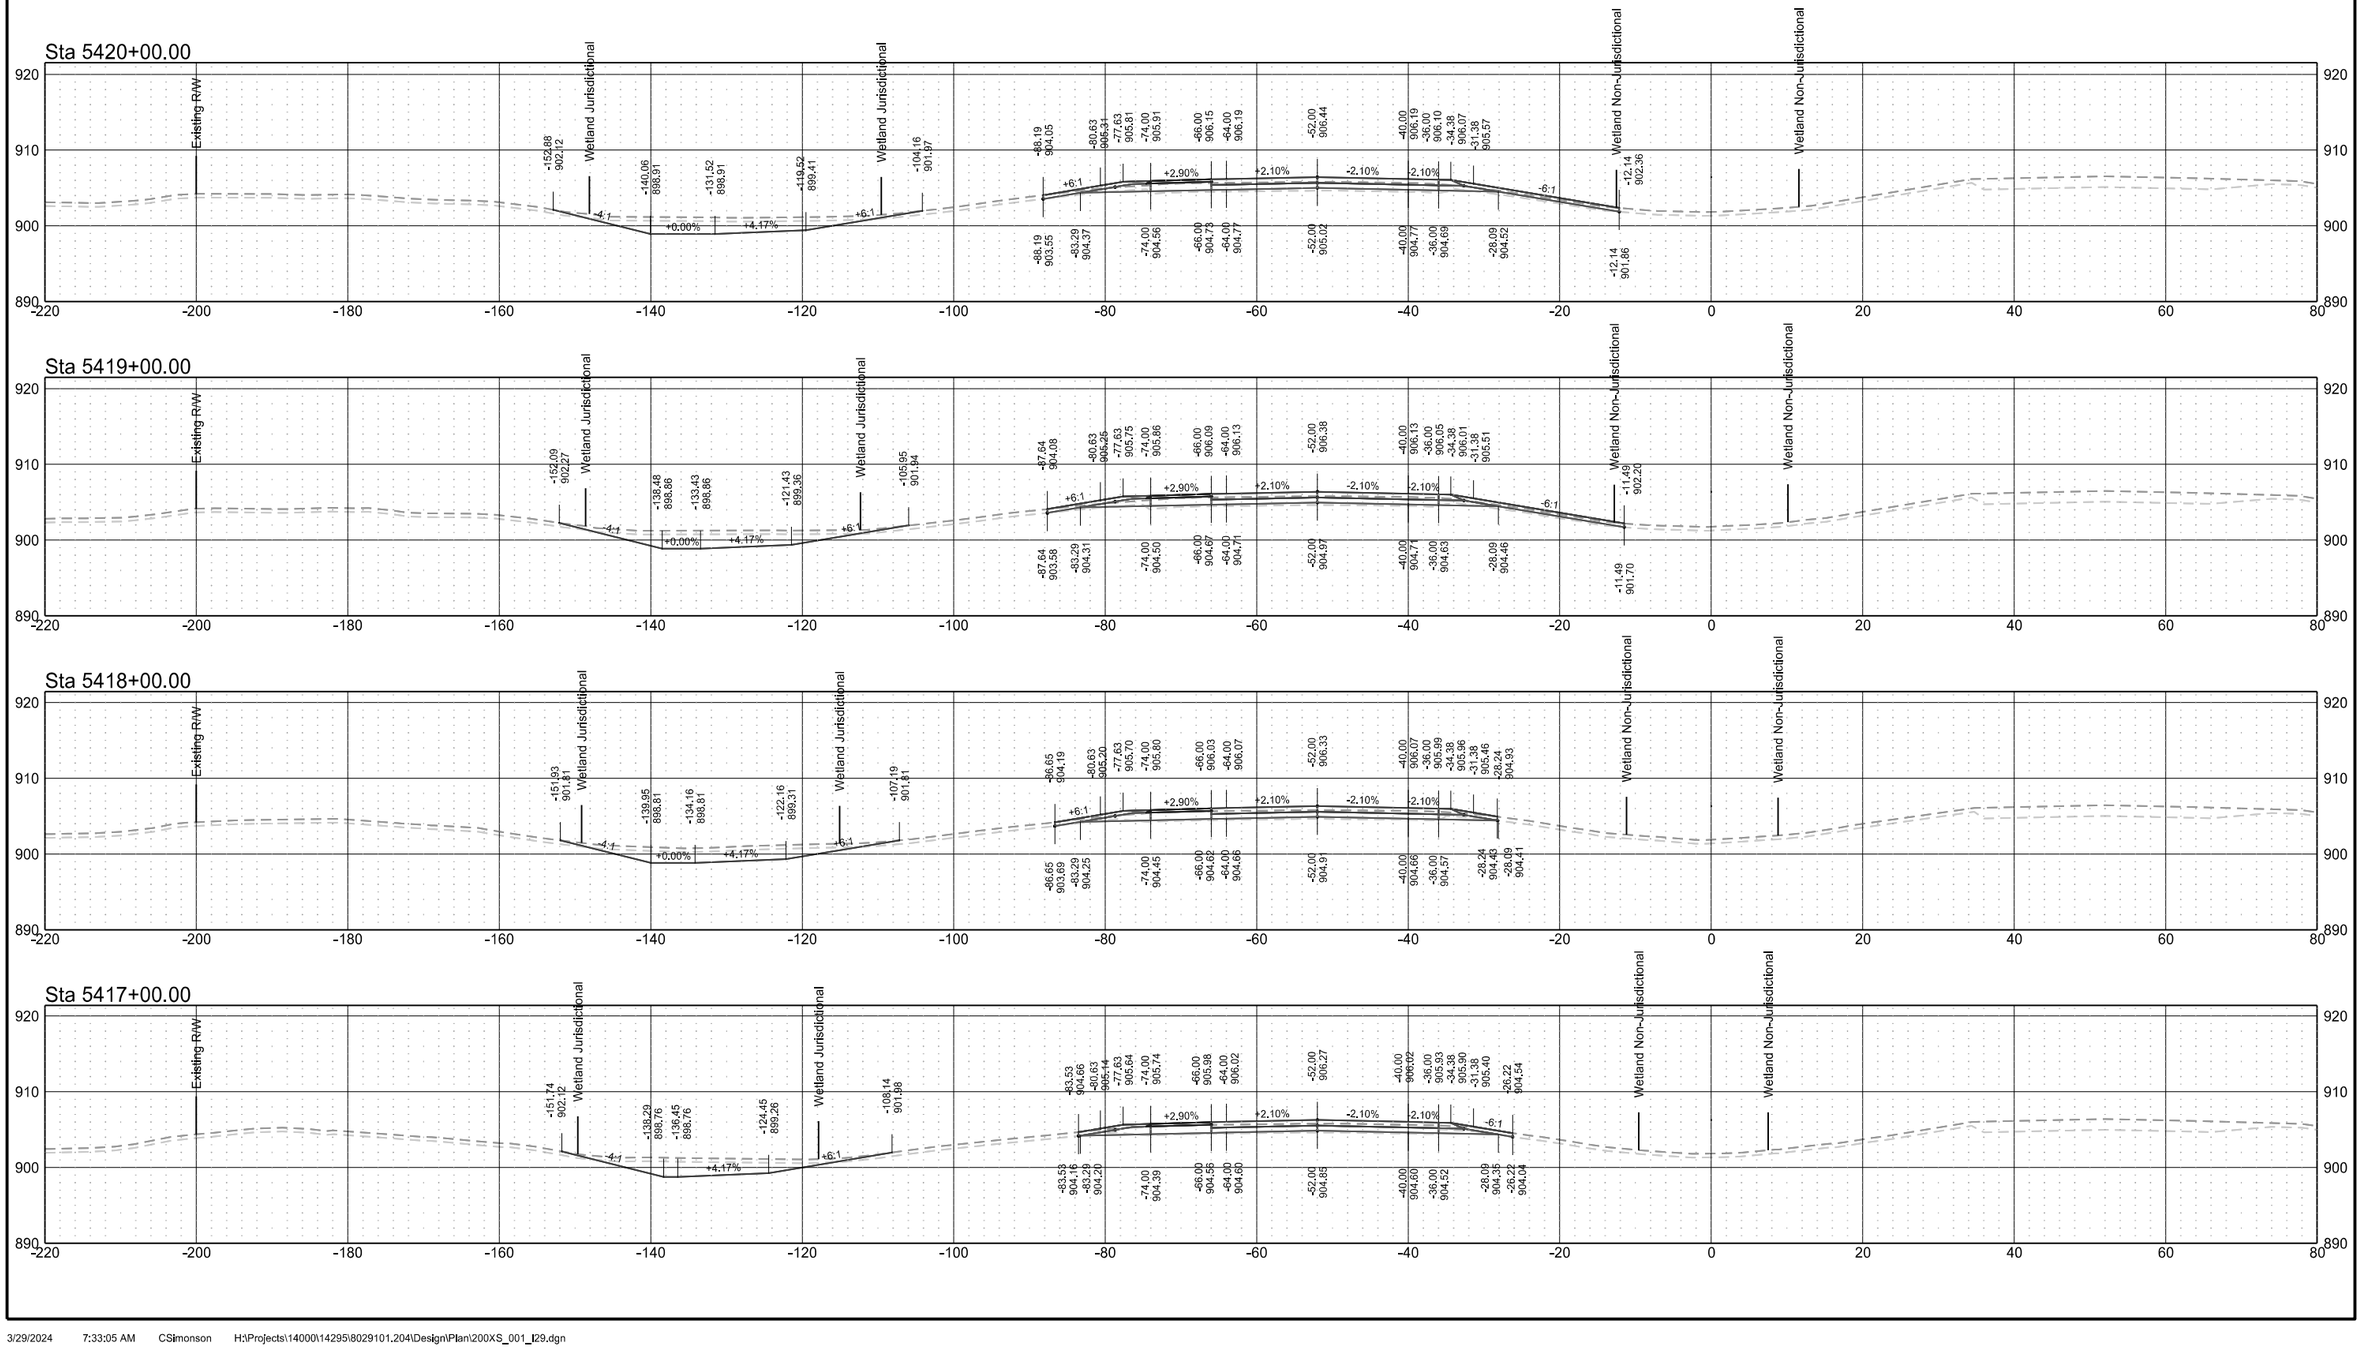


Interstate 29 - Southbound

	STATE	PROJECT NO.	SECTION NO.	SHEET NO.
	ND	IM-8-029(204)101	200	27

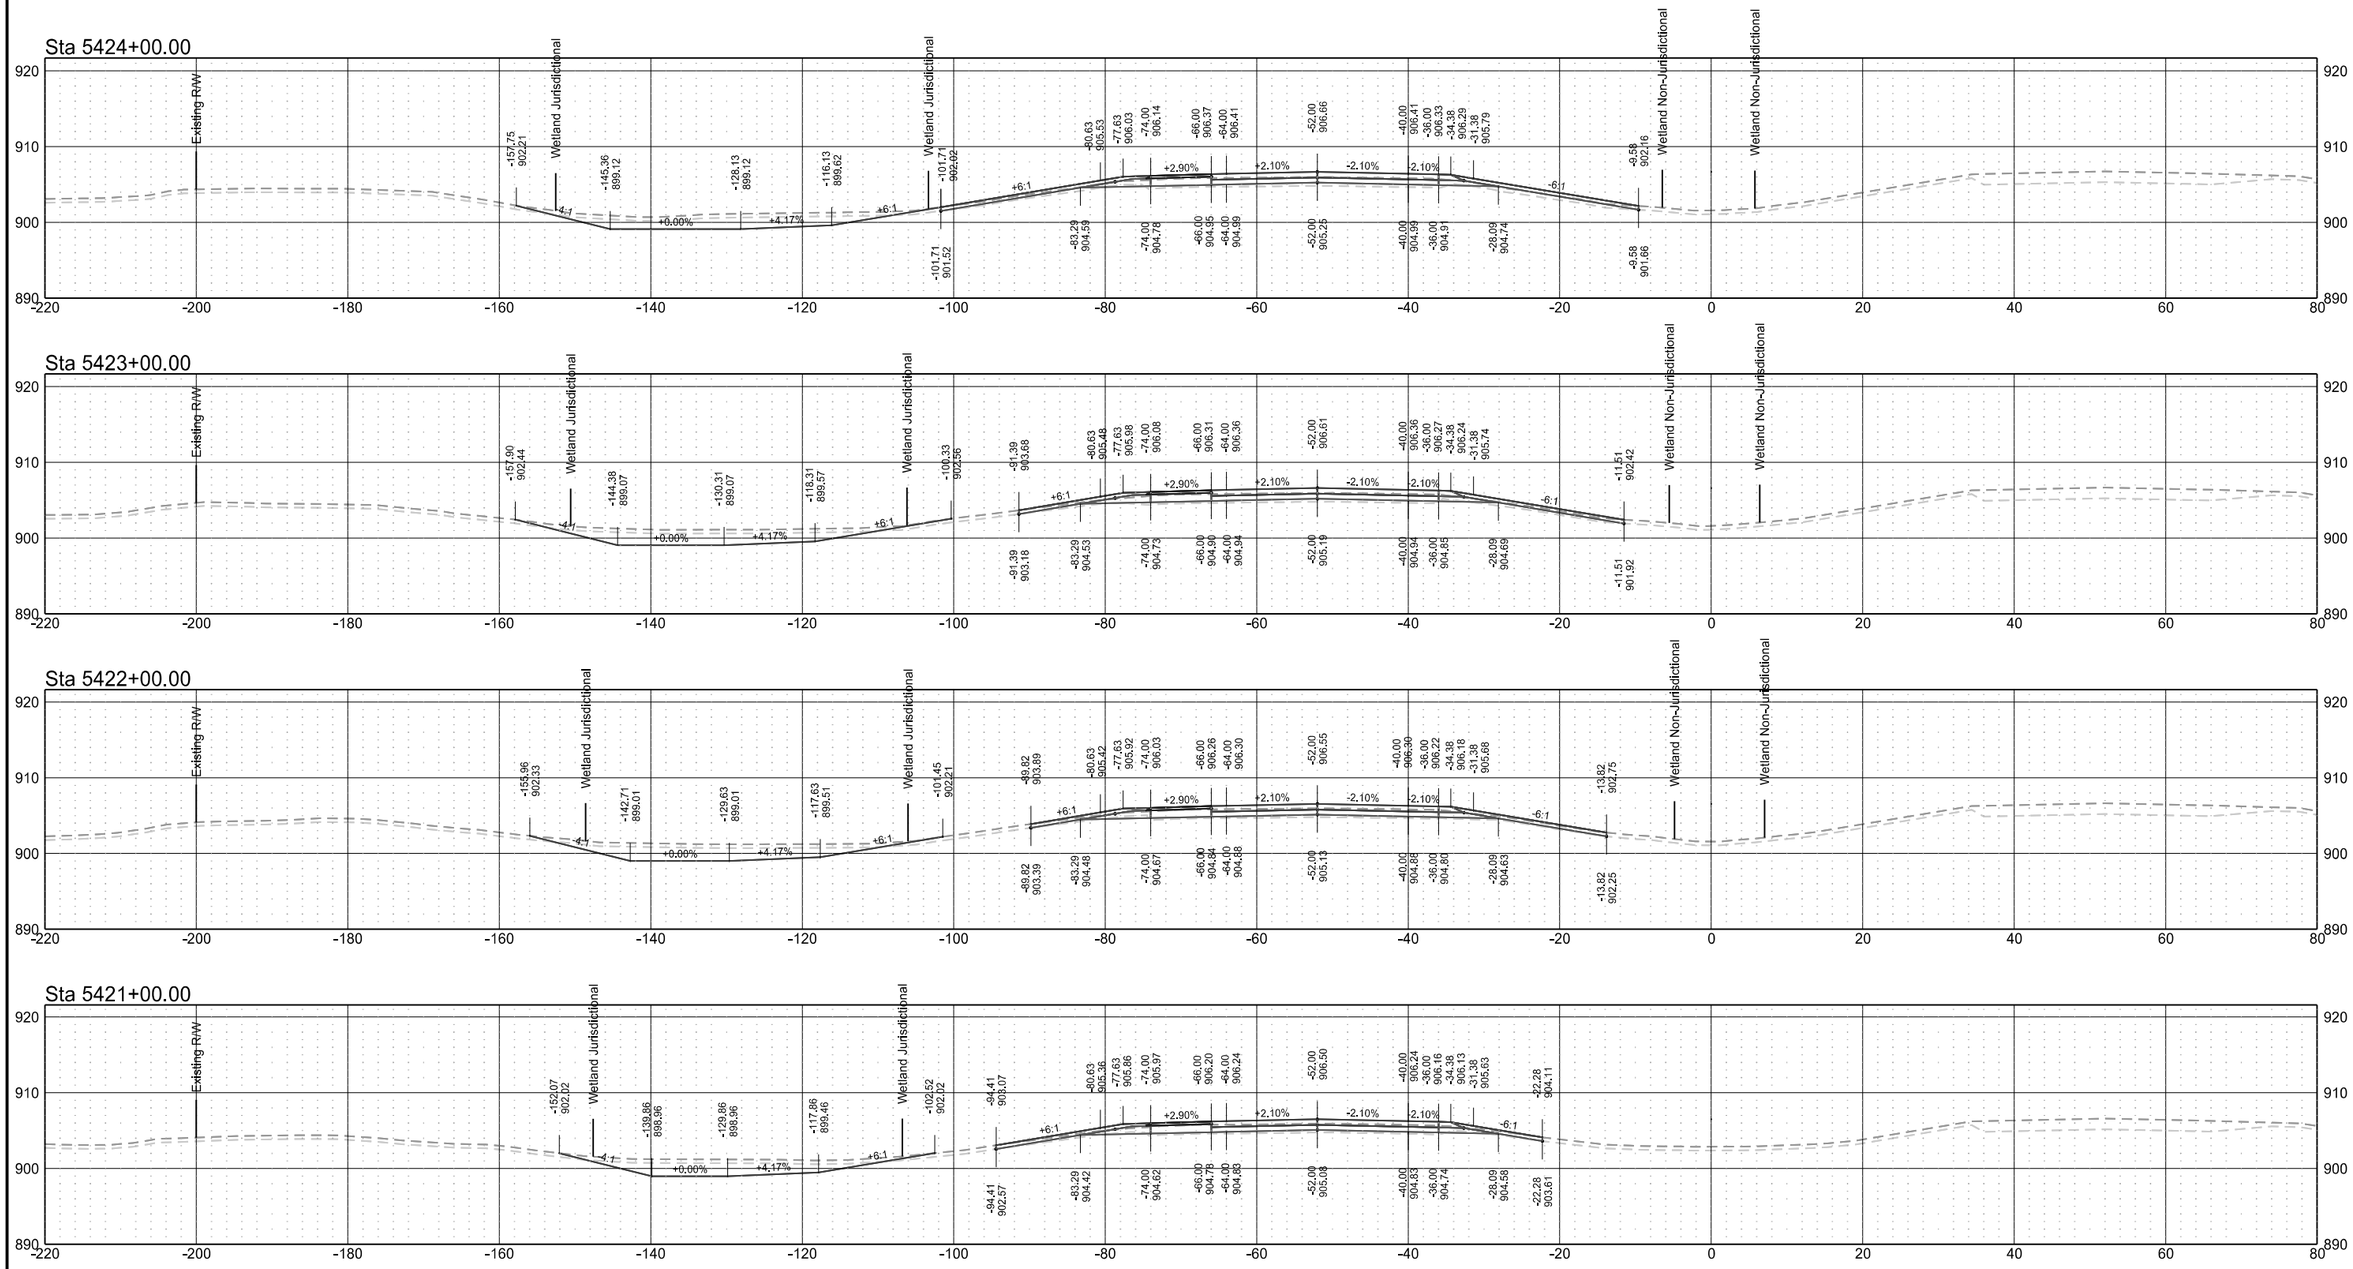

Interstate 29 - Southbound

	STATE	PROJECT NO.	SECTION NO.	SHEET NO.
	ND	IM-8-029(204)101	200	28

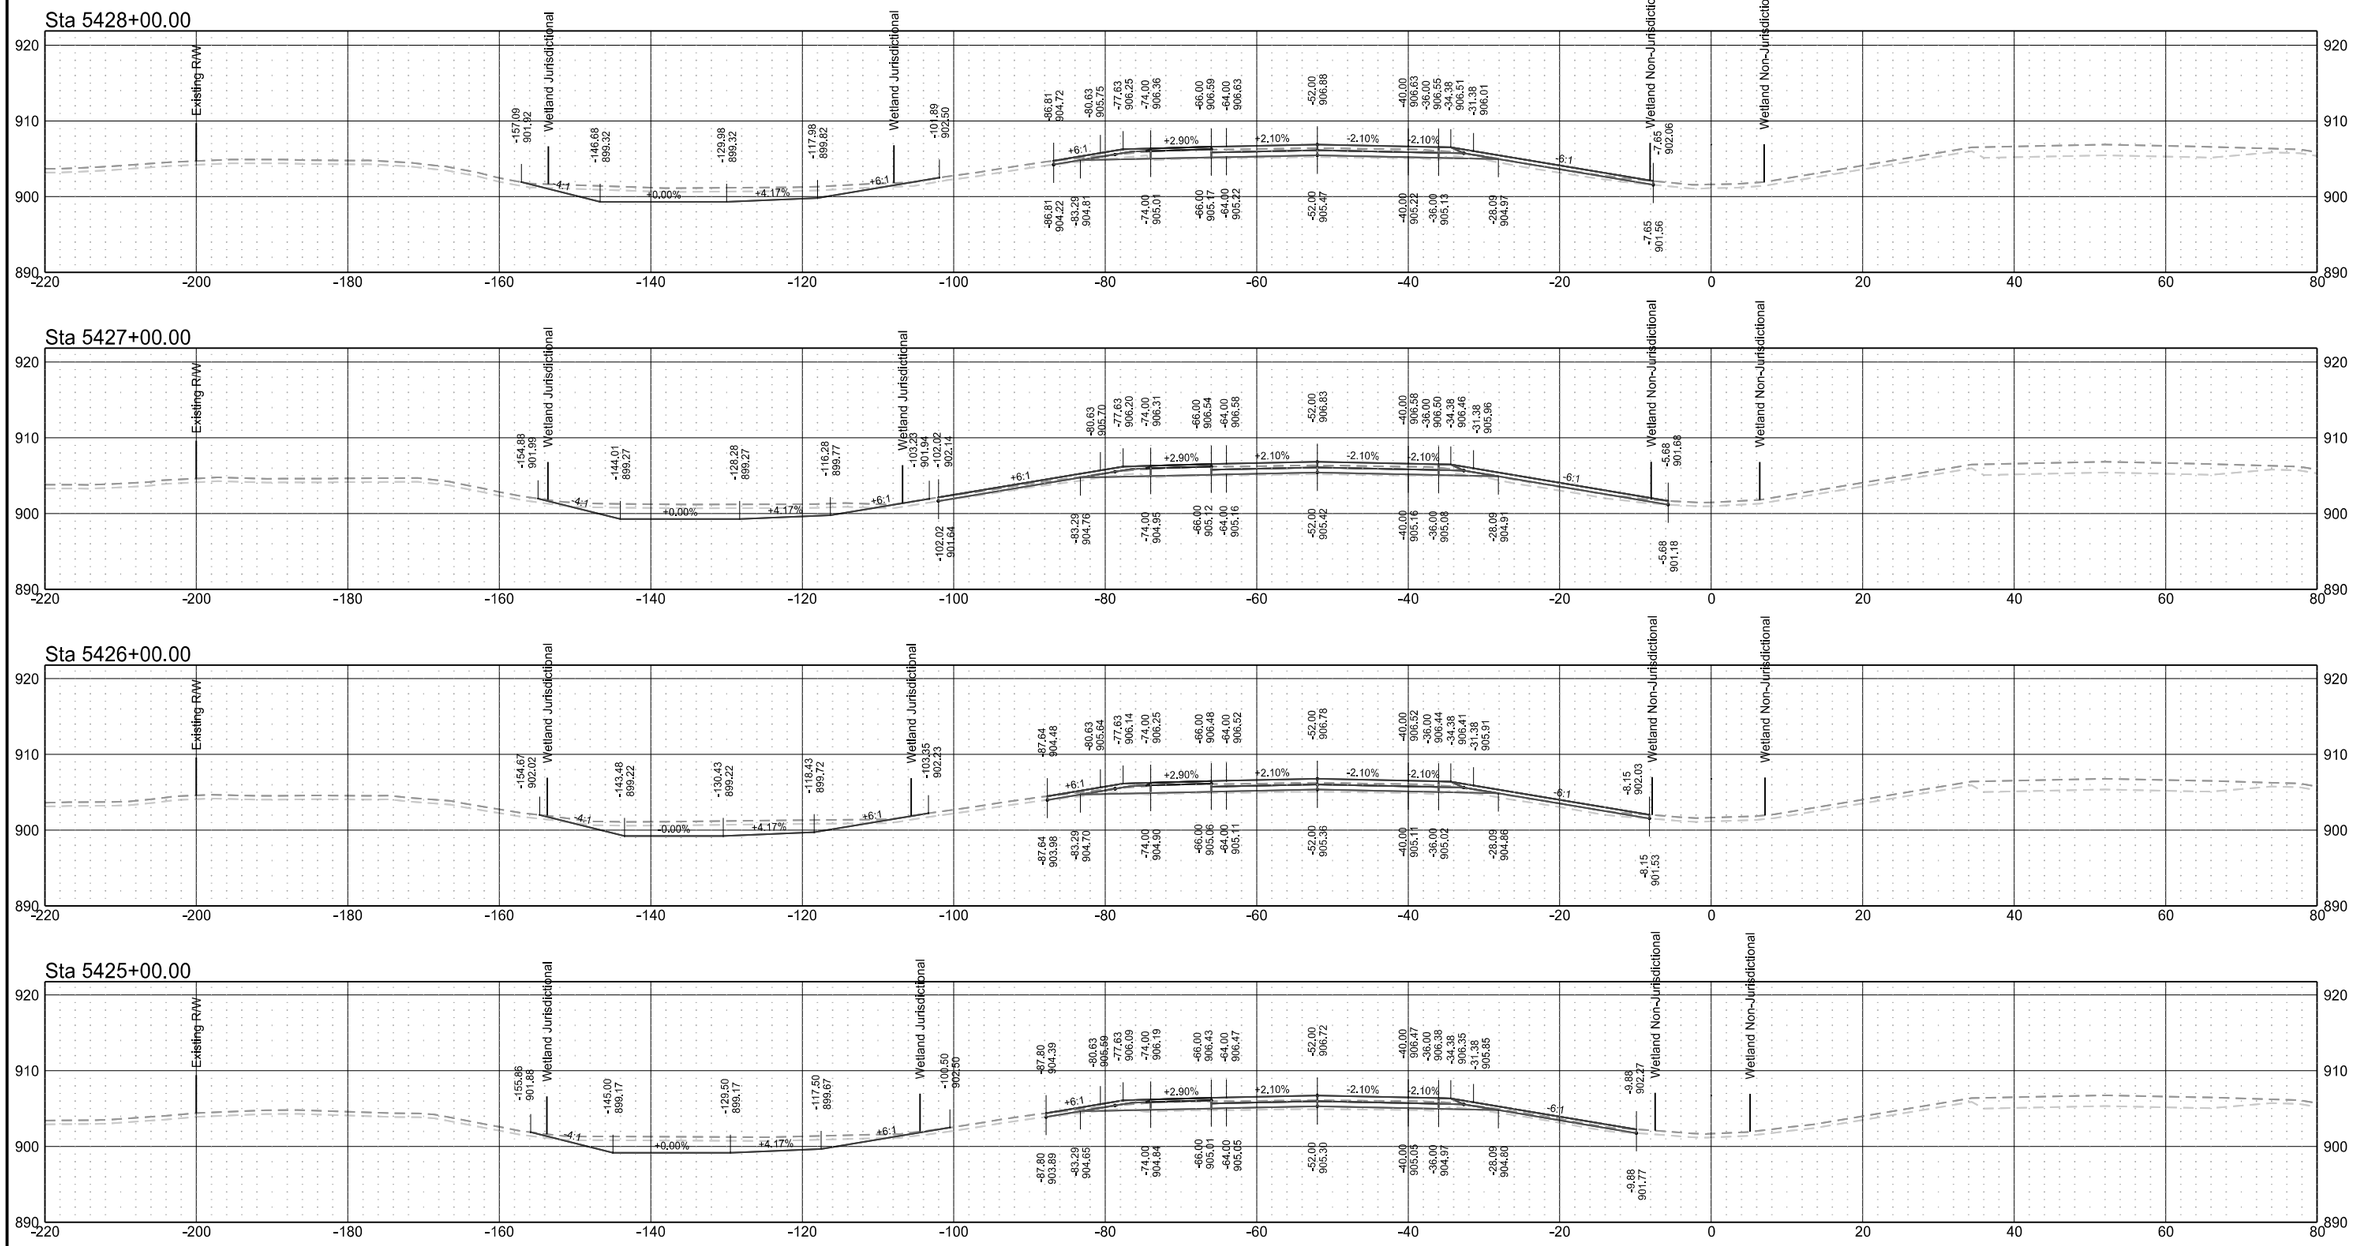


Interstate 29 - Southbound

	STATE	PROJECT NO.	SECTION NO.	SHEET NO.
	ND	IM-8-029(204)101	200	29


Interstate 29 - Southbound

	STATE	PROJECT NO.	SECTION NO.	SHEET NO.
	ND	IM-8-029(204)101	200	30


Sta 5435+00.00

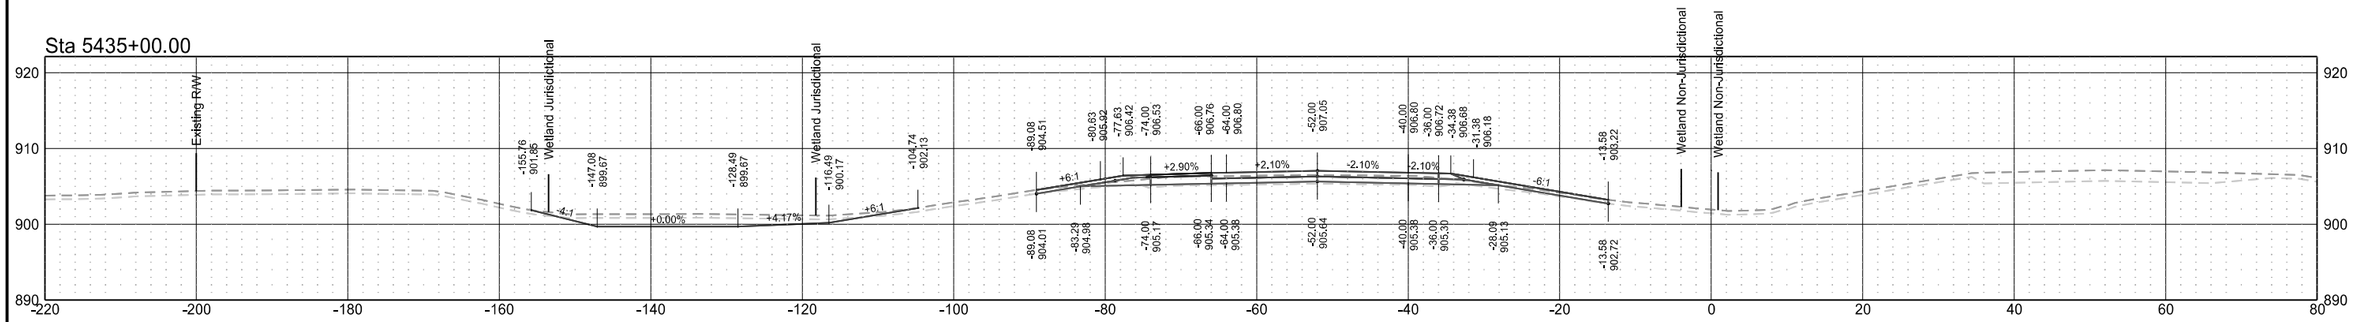


Sta 5434+38.52

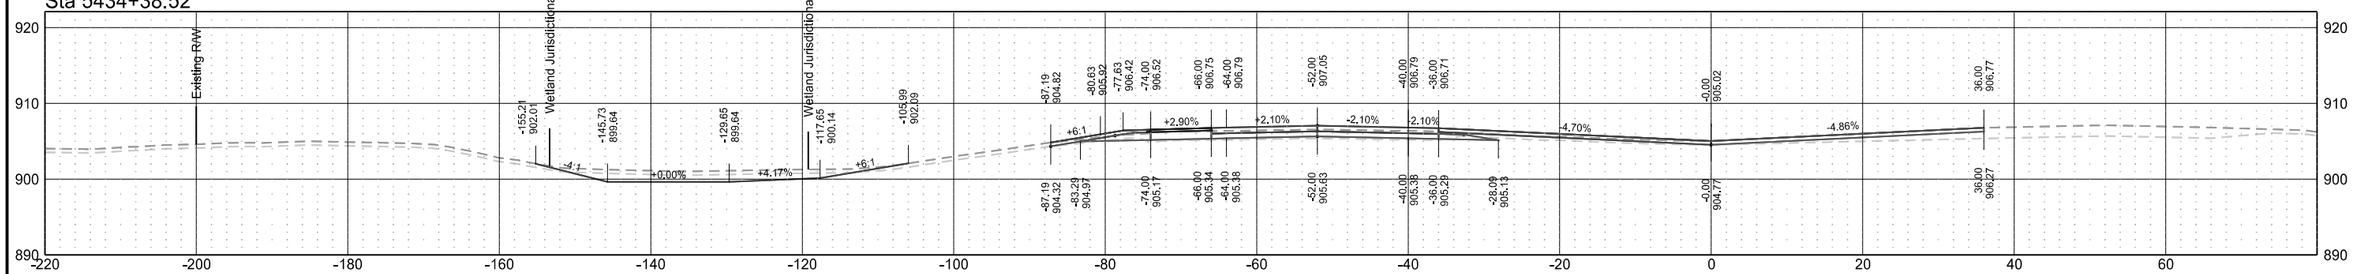

Sta 5434+00.00

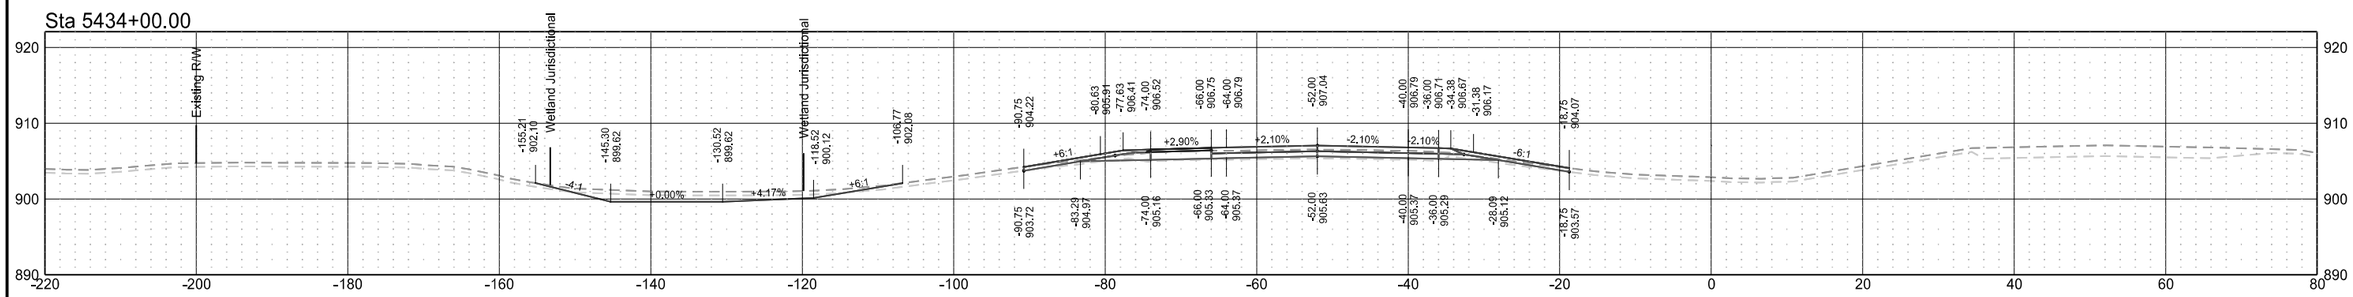

Sta 5433+00.00

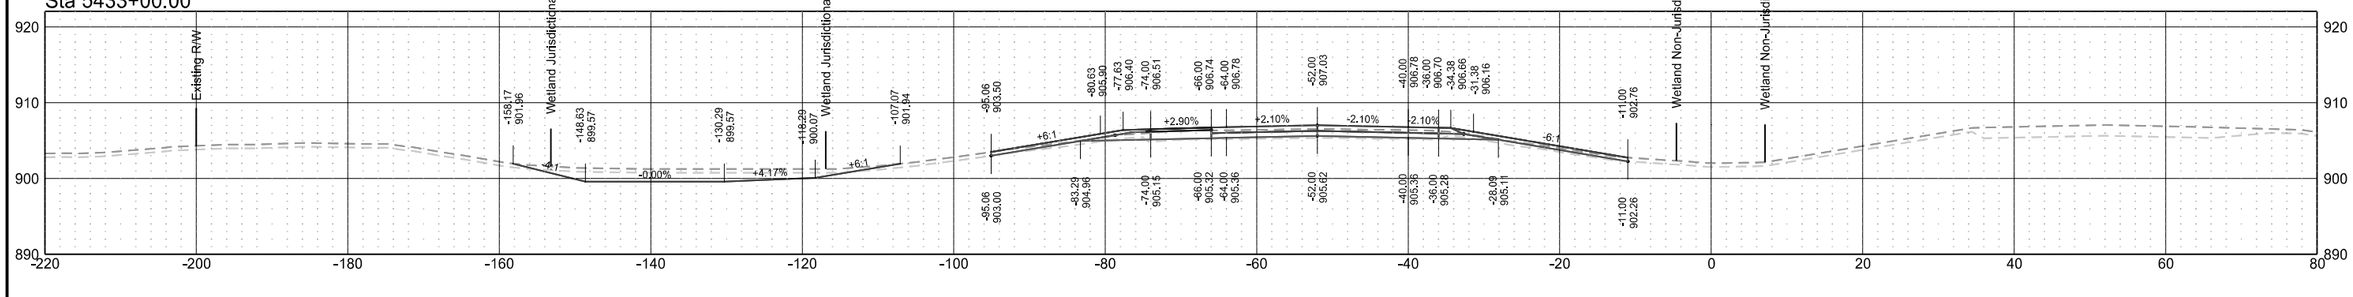


Interstate 29 - Southbound

	STATE	PROJECT NO.	SECTION NO.	SHEET NO.
	ND	IM-8-029(204)101	200	31


Interstate 29 - Southbound

STATE	PROJECT NO.	SECTION NO.	SHEET NO.
ND	IM-8-029(204)101	200	32

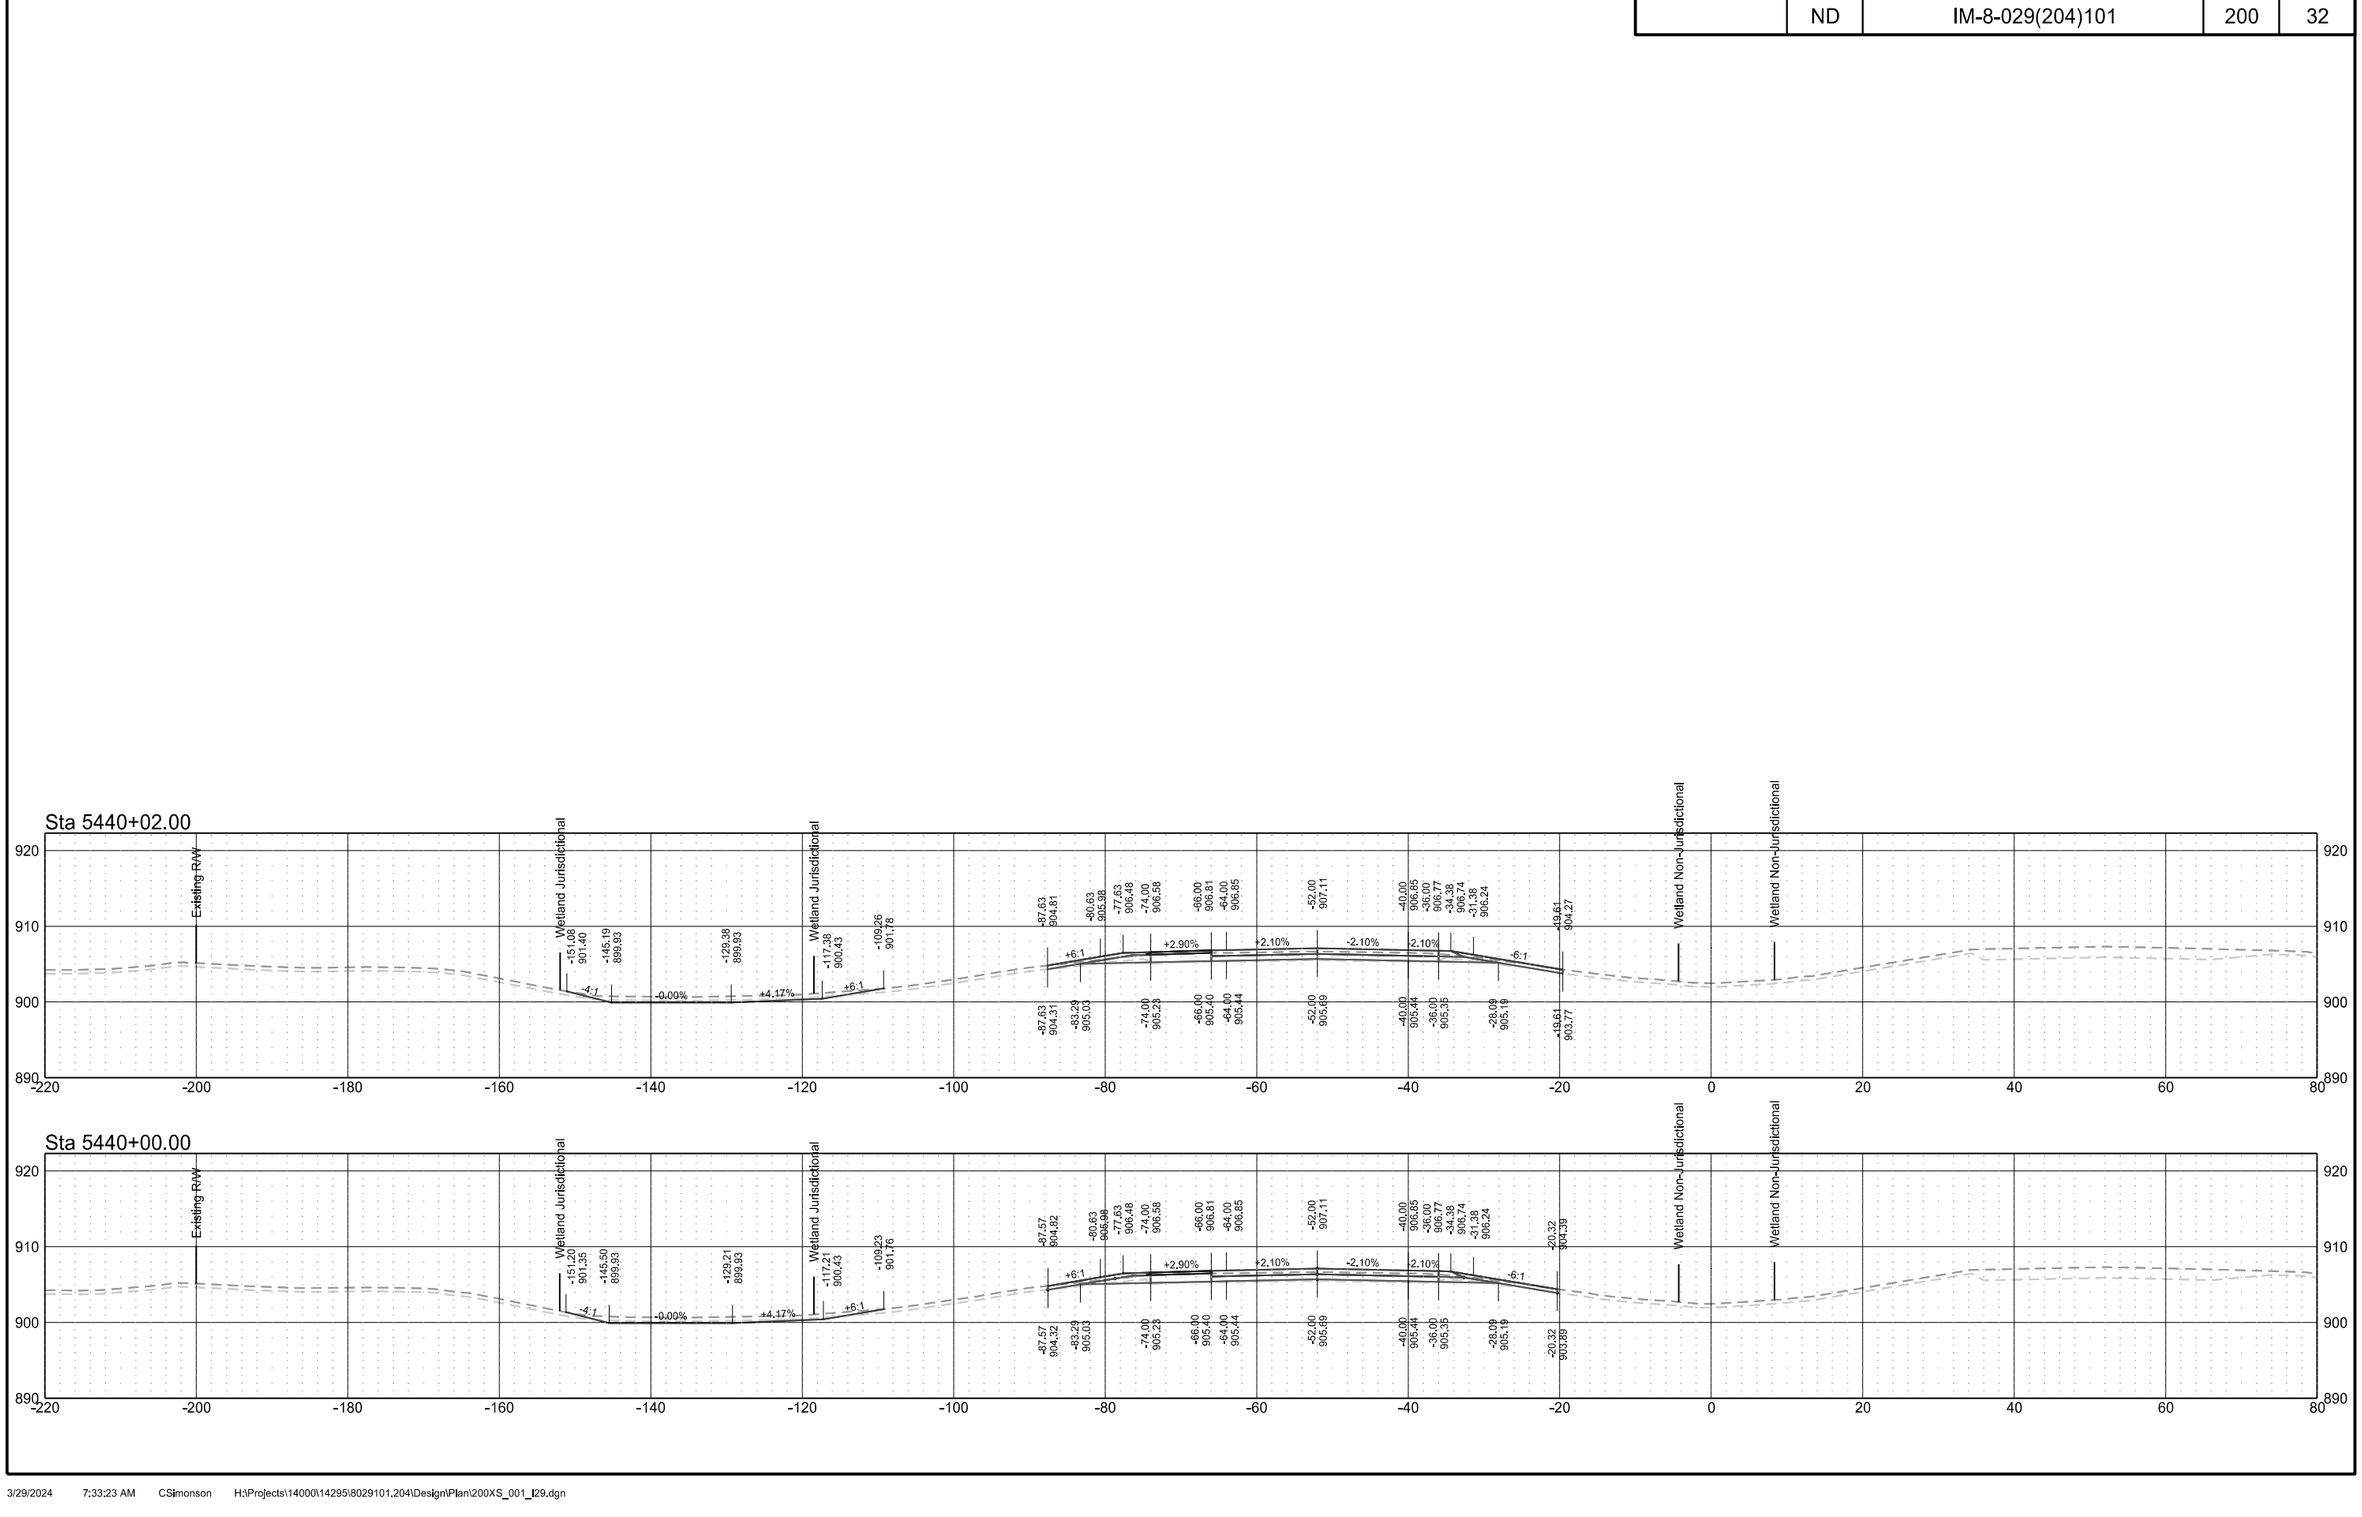

Interstate 29 - Southbound


	STATE	PROJECT NO.	SECTION NO.	SHEET NO.
	ND	IM-8-029(204)101	200	33

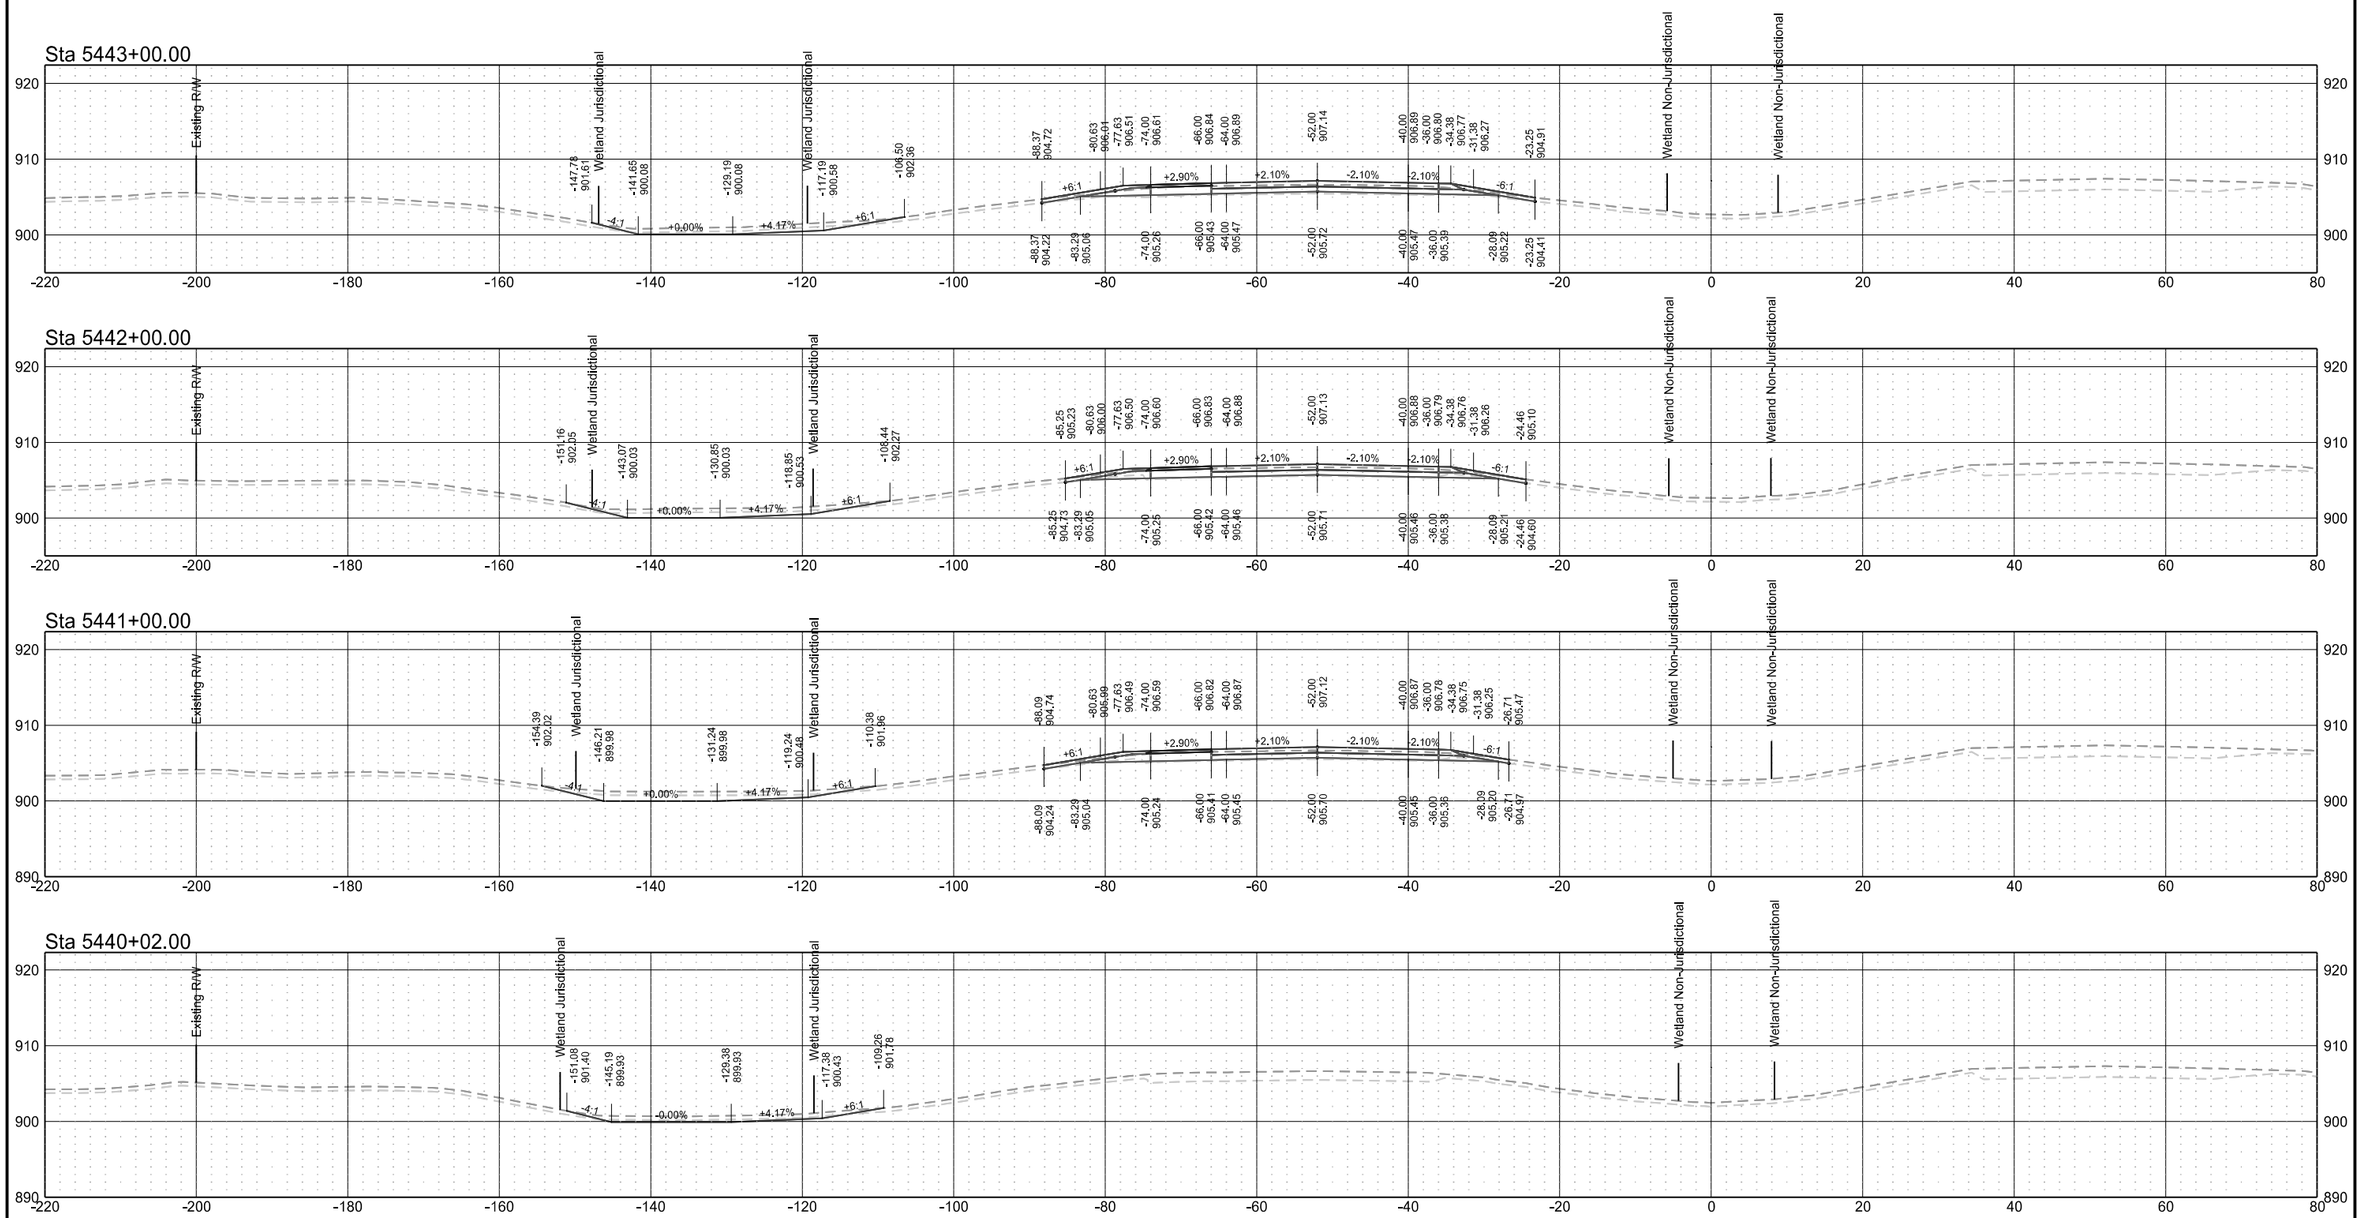



3/29/2024 7:33:44 AM CSimonson H:\Projects\14000\14295\8029101.204\Design\Plan\200XS_002_I29.dgn


Interstate 29 - Southbound

	STATE	PROJECT NO.	SECTION NO.	SHEET NO.
	ND	IM-8-029(204)101	200	34

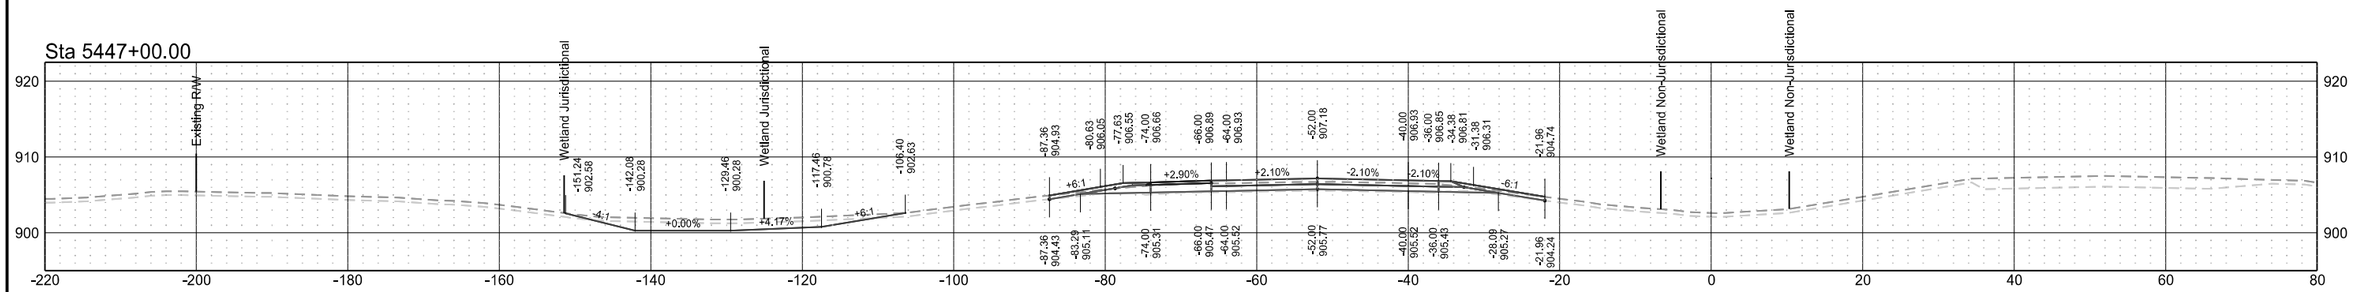

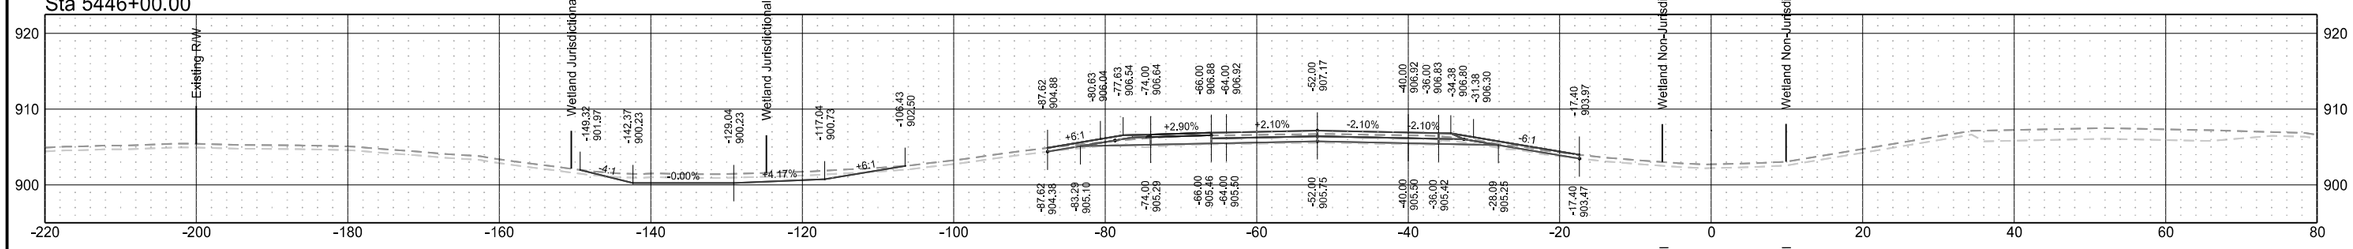


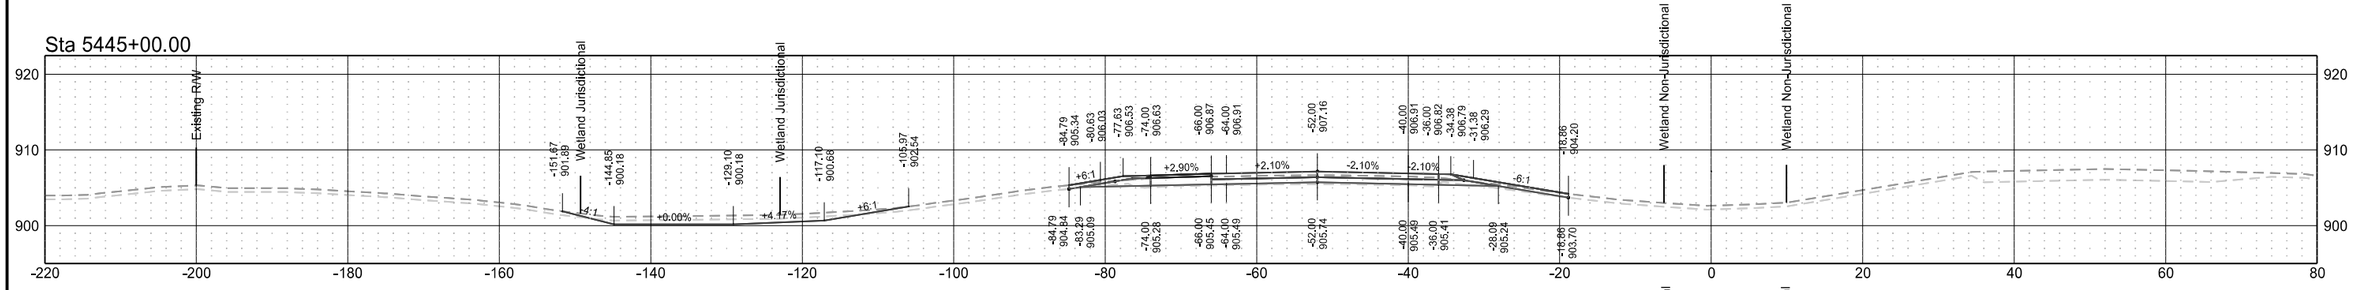


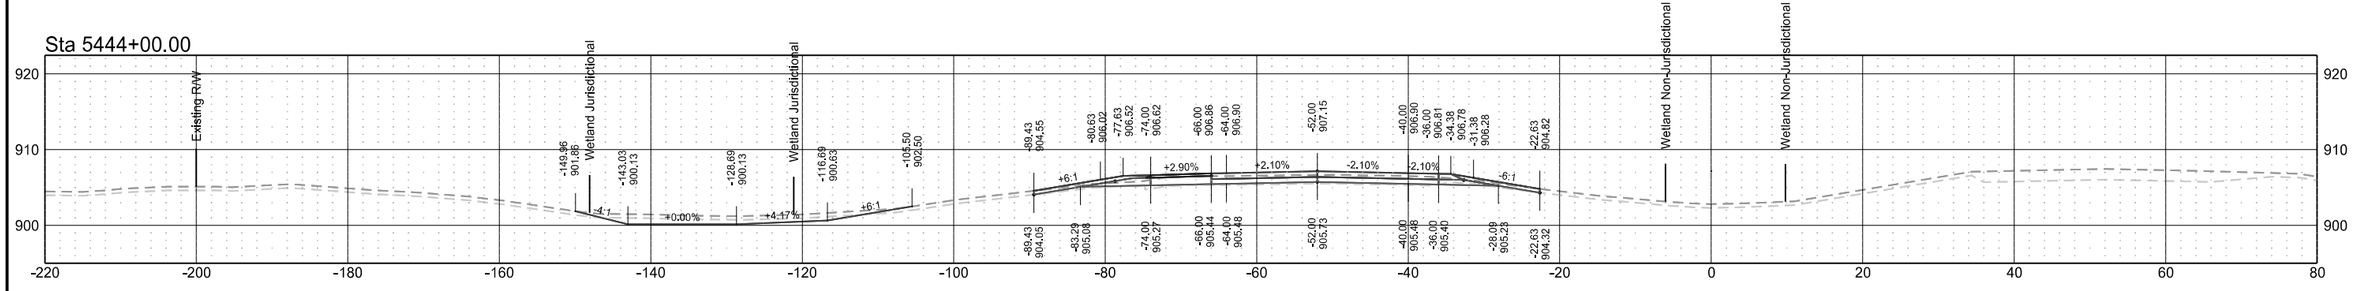



Interstate 29 - Southbound

	STATE	PROJECT NO.	SECTION NO.	SHEET NO.
	ND	IM-8-029(204)101	200	35

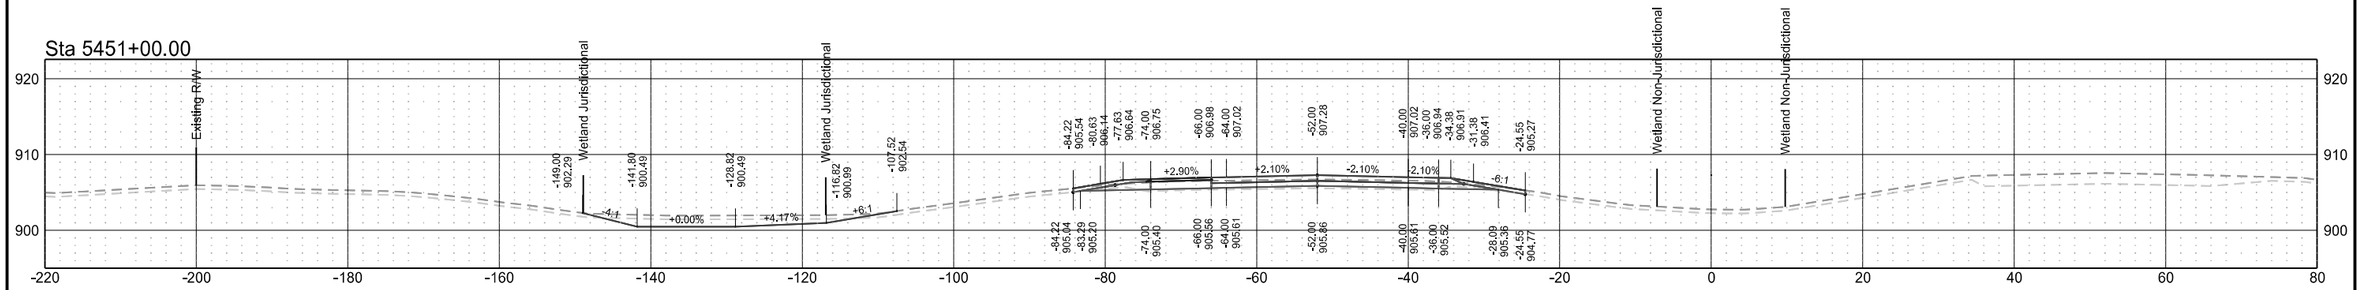

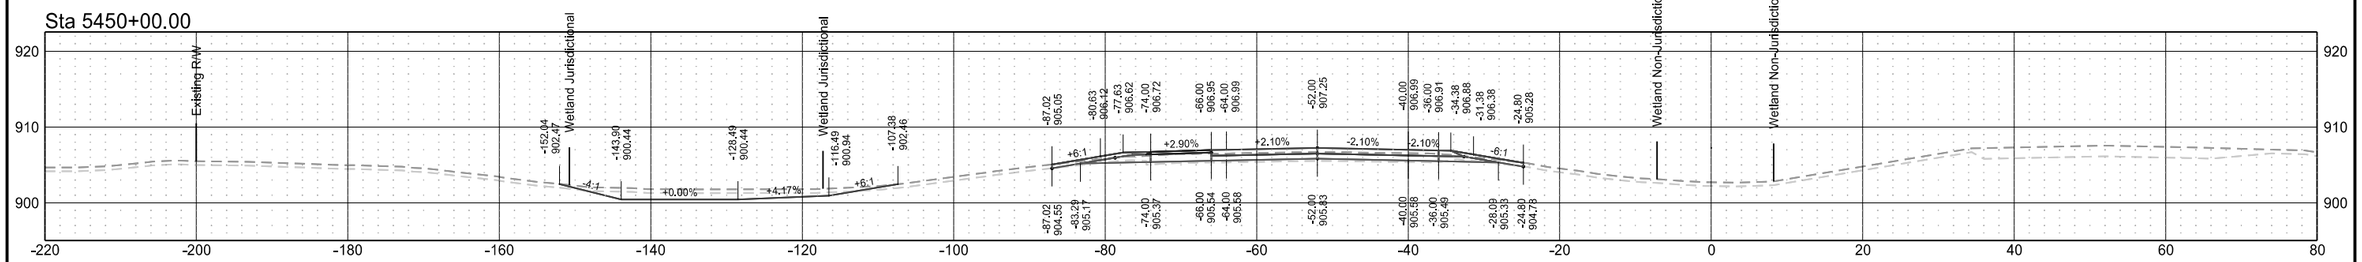

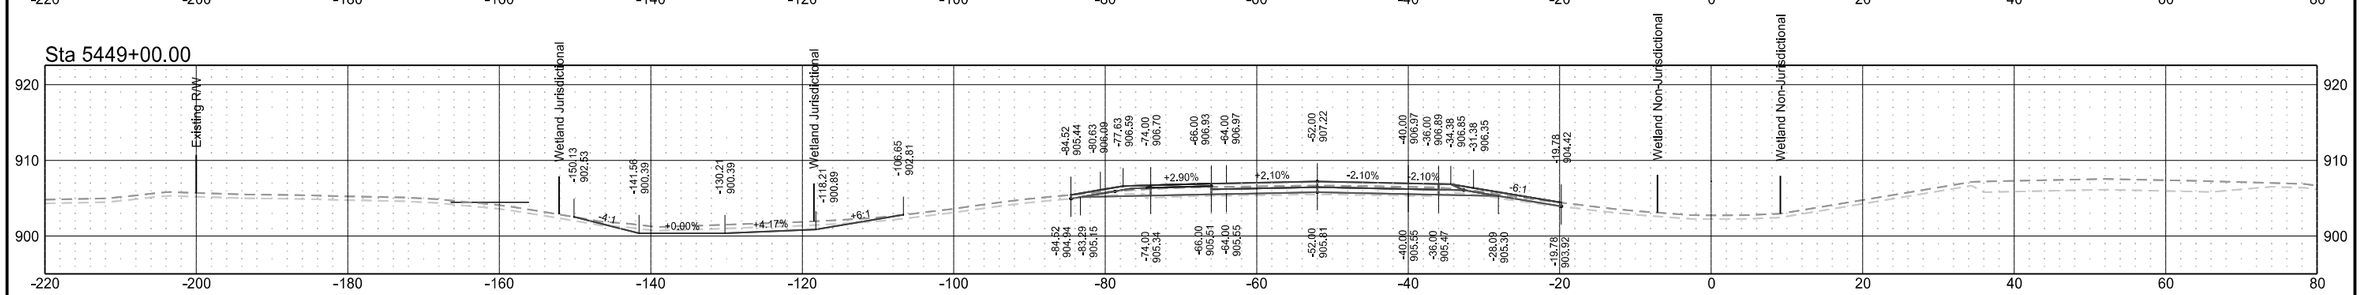


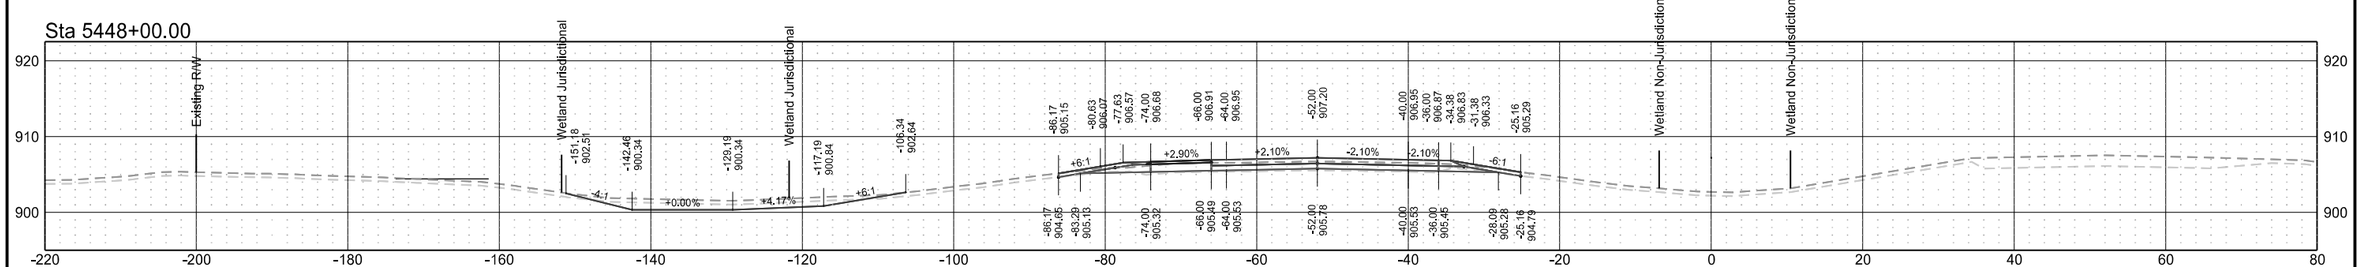


Interstate 29 - Southbound

	STATE	PROJECT NO.	SECTION NO.	SHEET NO.
	ND	IM-8-029(204)101	200	36


Sta 5455+00.00

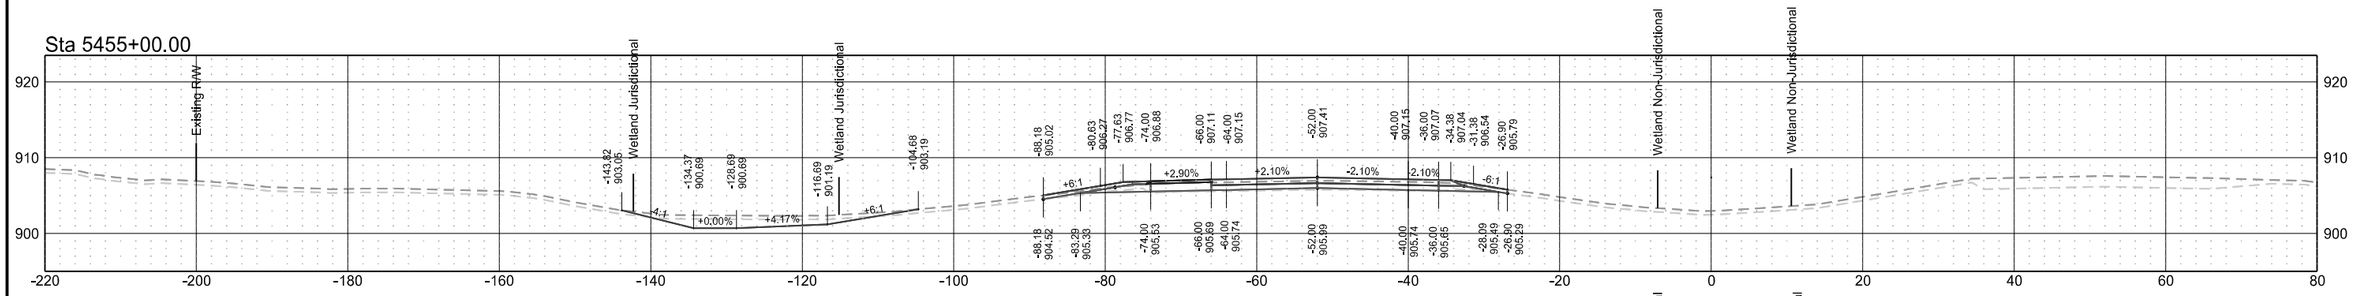


Sta 5454+00.00

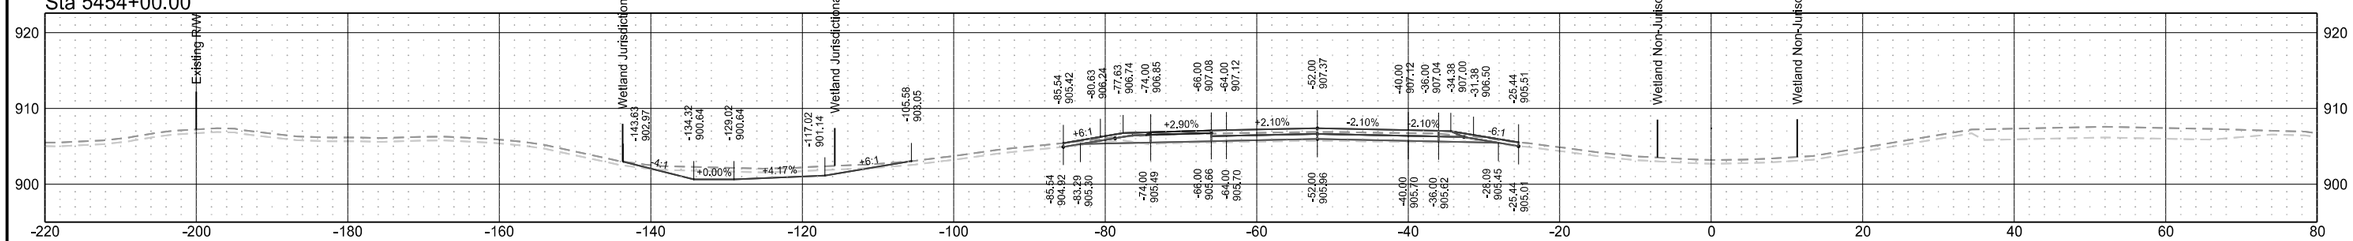

Sta 5453+00.00

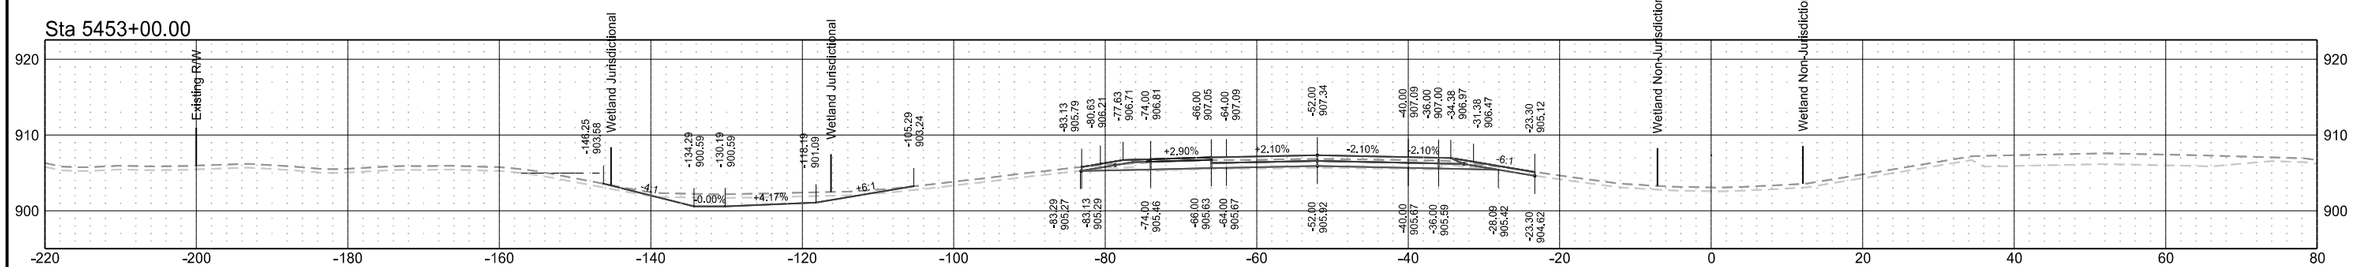


Sta 5452+00.00

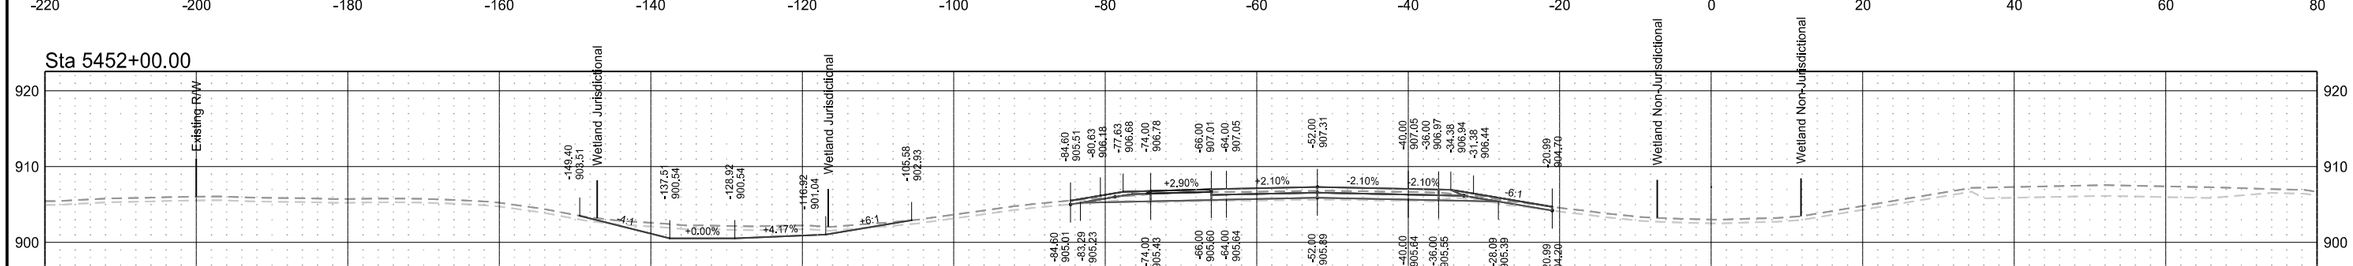


Interstate 29 - Southbound

	STATE	PROJECT NO.	SECTION NO.	SHEET NO.
	ND	IM-8-029(204)101	200	37


Sta 5459+00.00

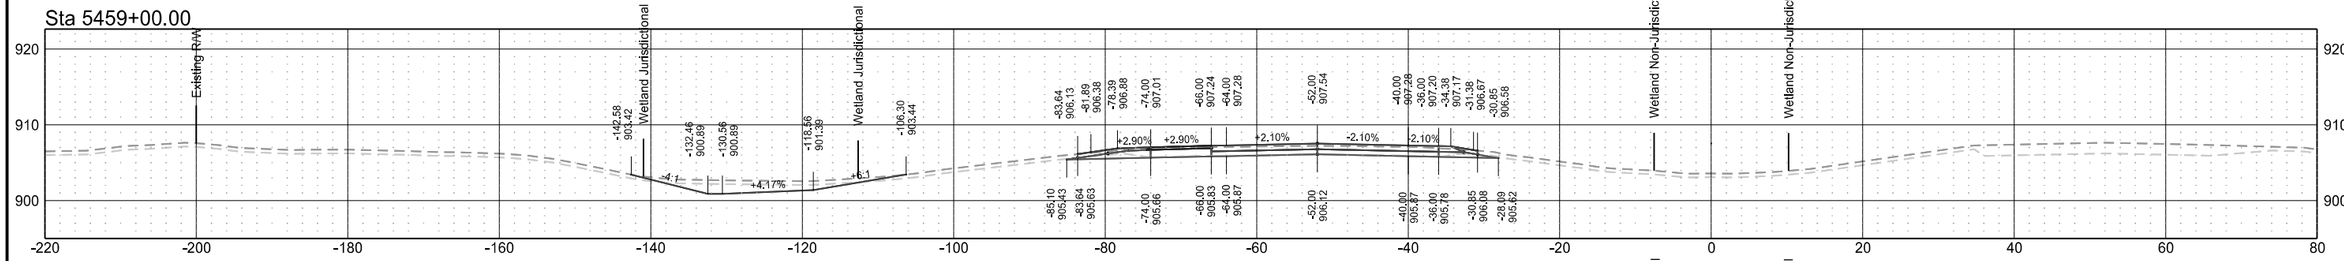


Sta 5458+00.00

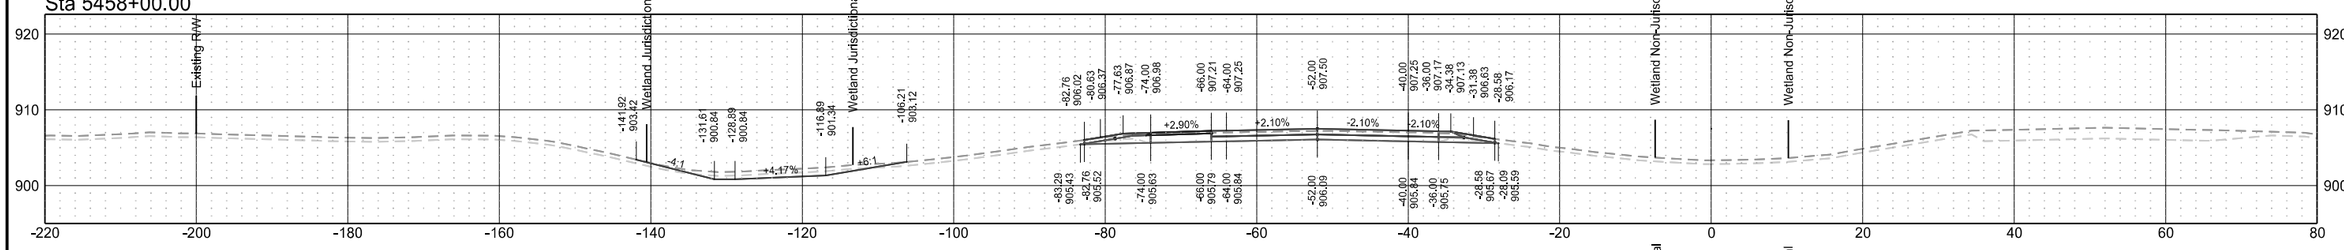

Sta 5457+00.00

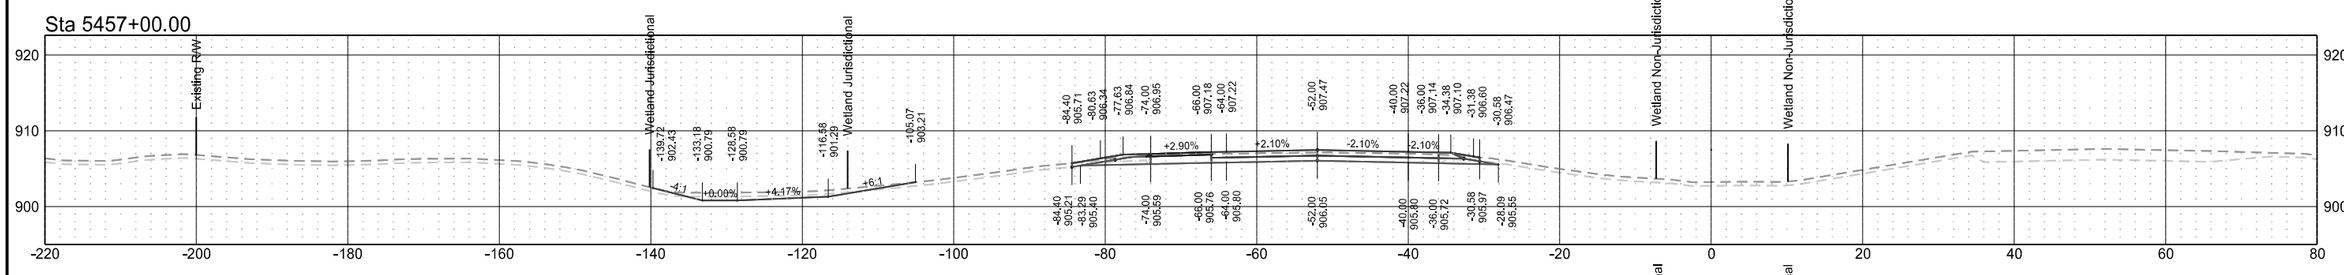


Sta 5456+00.00

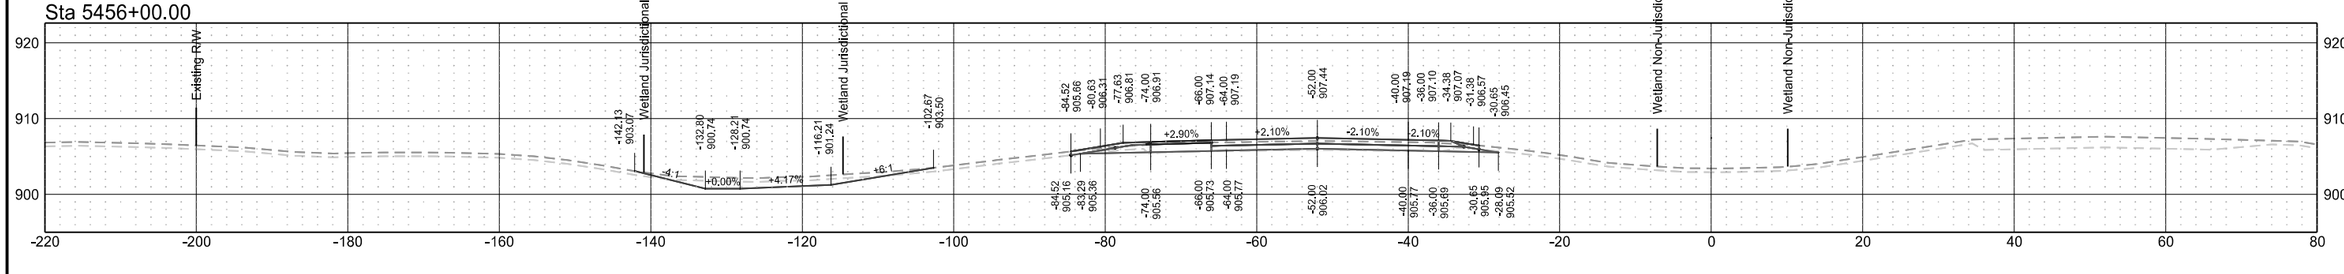

Interstate 29 - Southbound


	STATE	PROJECT NO.	SECTION NO.	SHEET NO.
	ND	IM-8-029(204)101	200	38

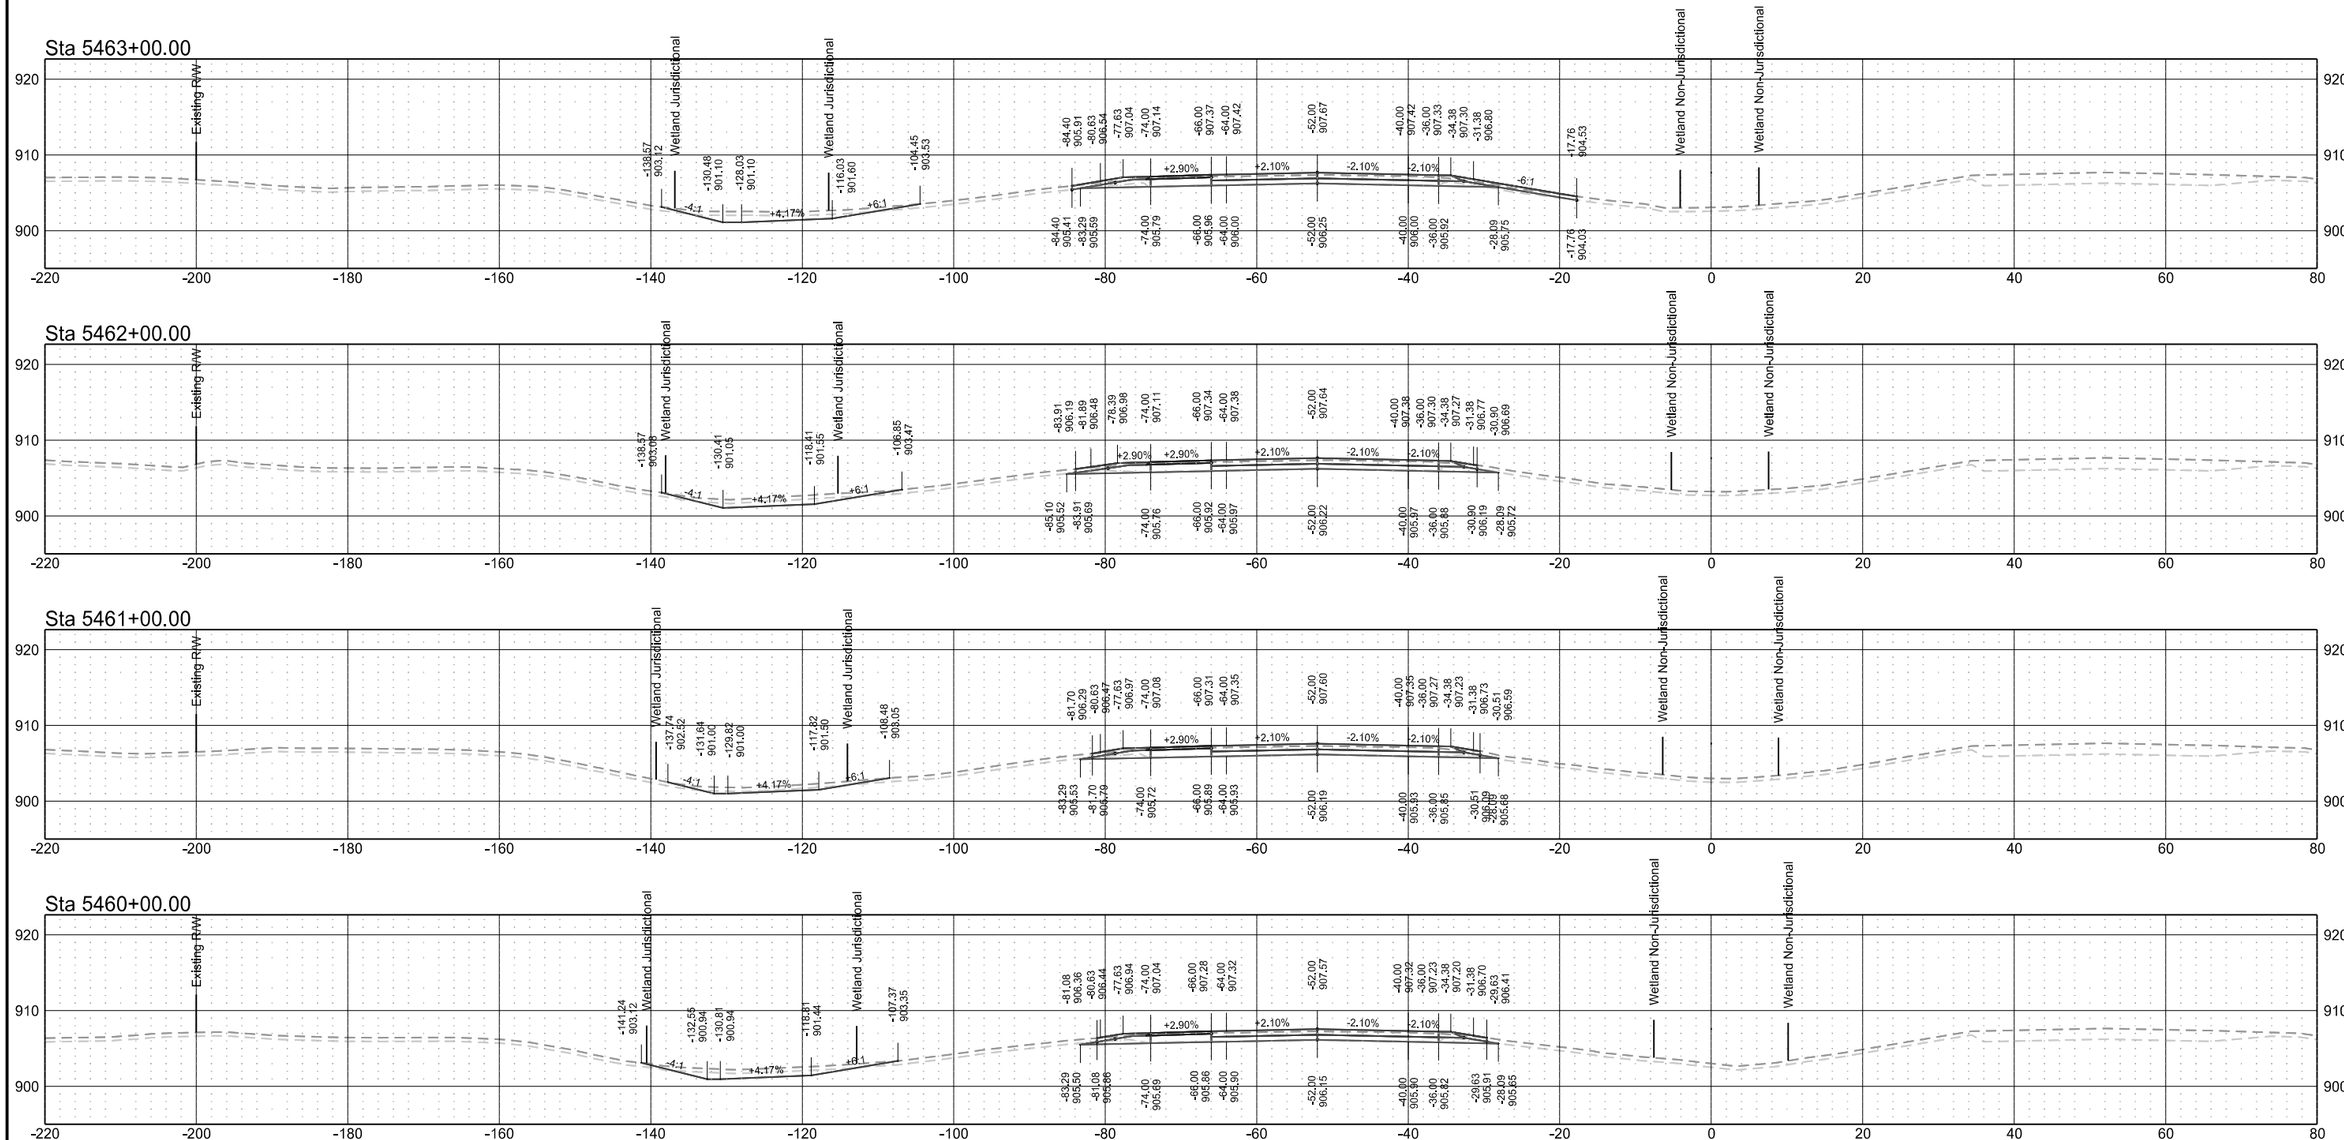


Interstate 29 - Southbound

	STATE	PROJECT NO.	SECTION NO.	SHEET NO.
	ND	IM-8-029(204)101	200	39


Sta 5466+00.00

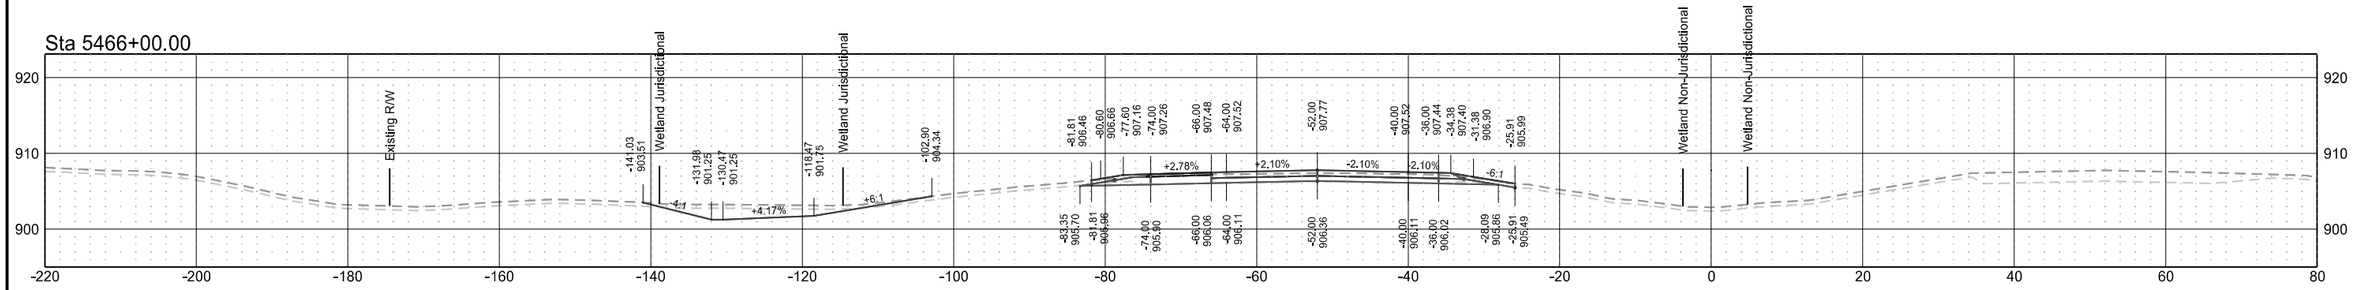


Sta 5465+95.26

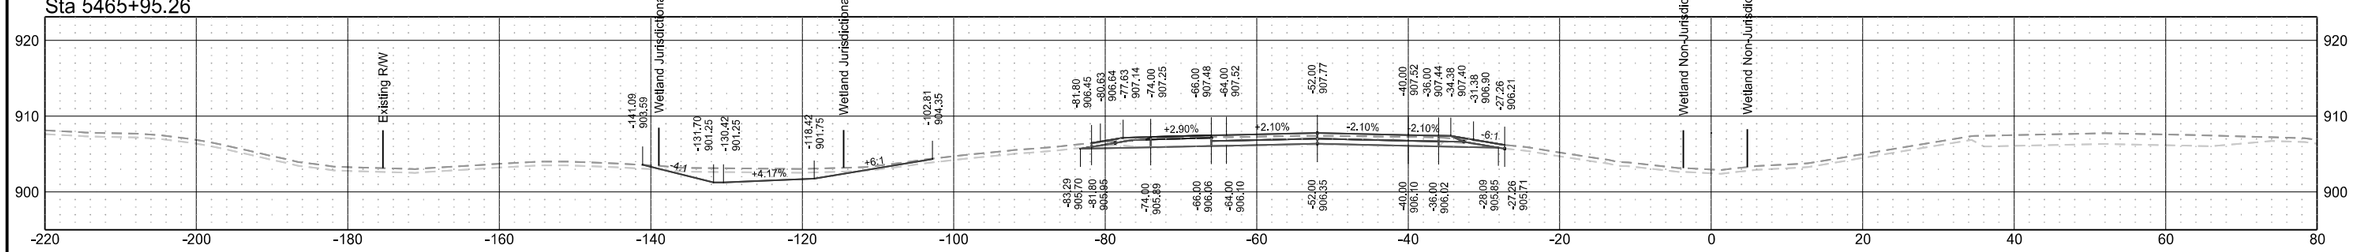

Sta 5465+00.00

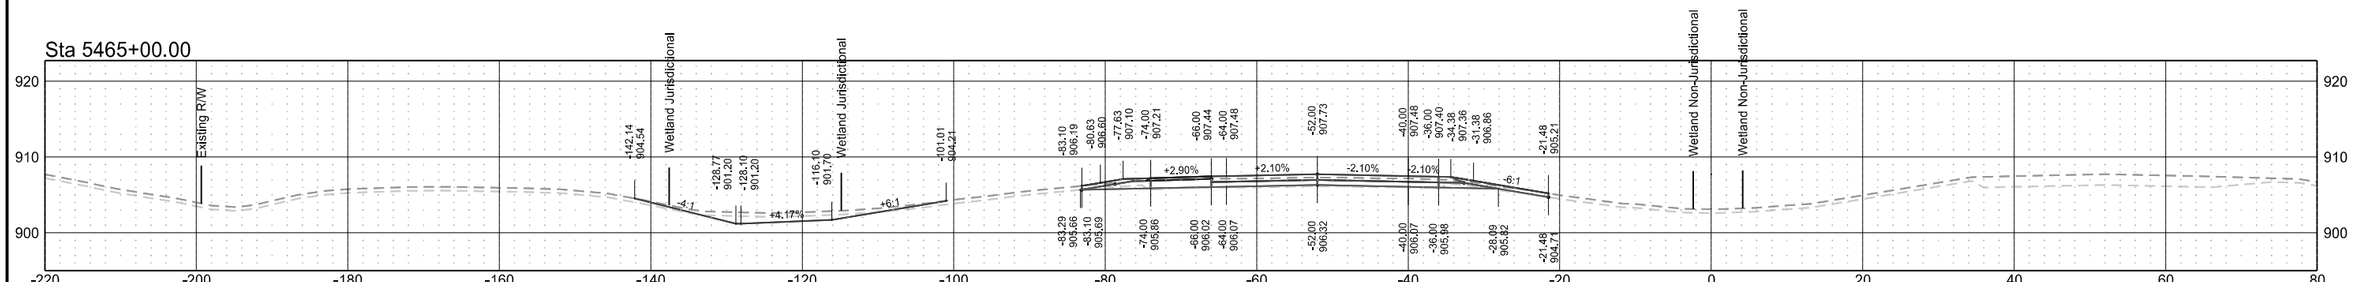


Sta 5464+00.00

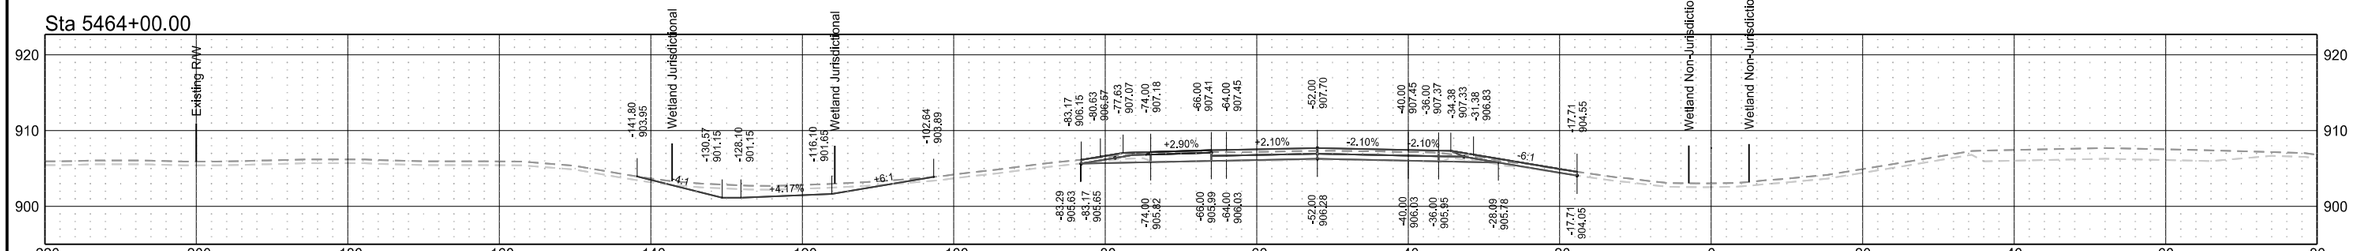


Interstate 29 - Southbound

	STATE	PROJECT NO.	SECTION NO.	SHEET NO.
	ND	IM-8-029(204)101	200	40


Sta 5468+01.22

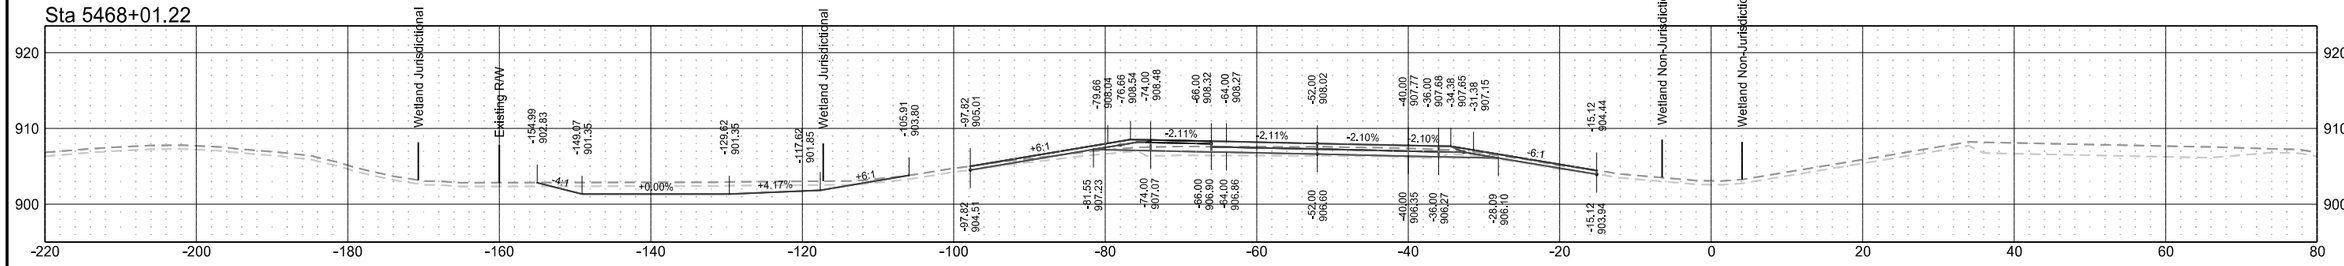


Sta 5468+00.00

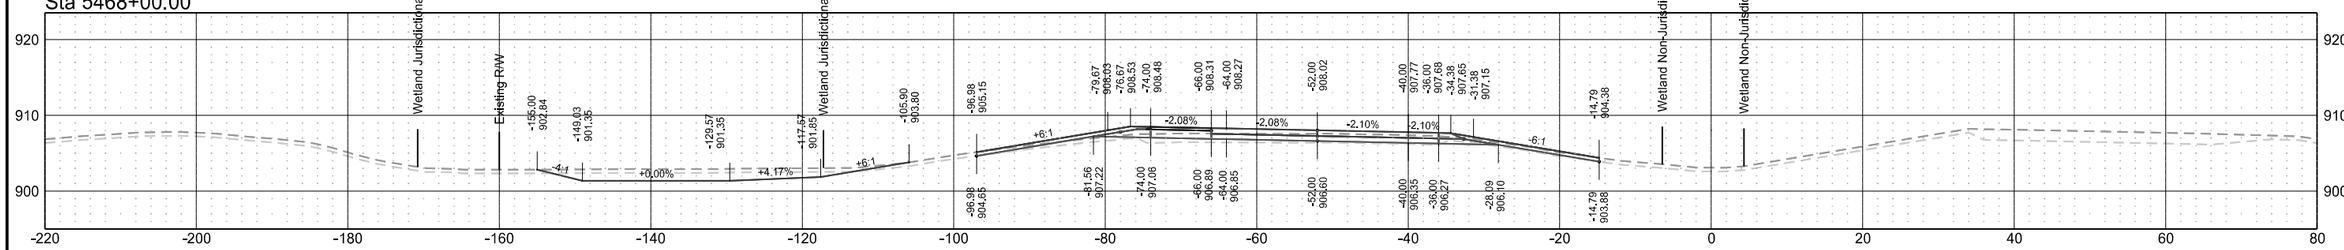

Sta 5467+00.00

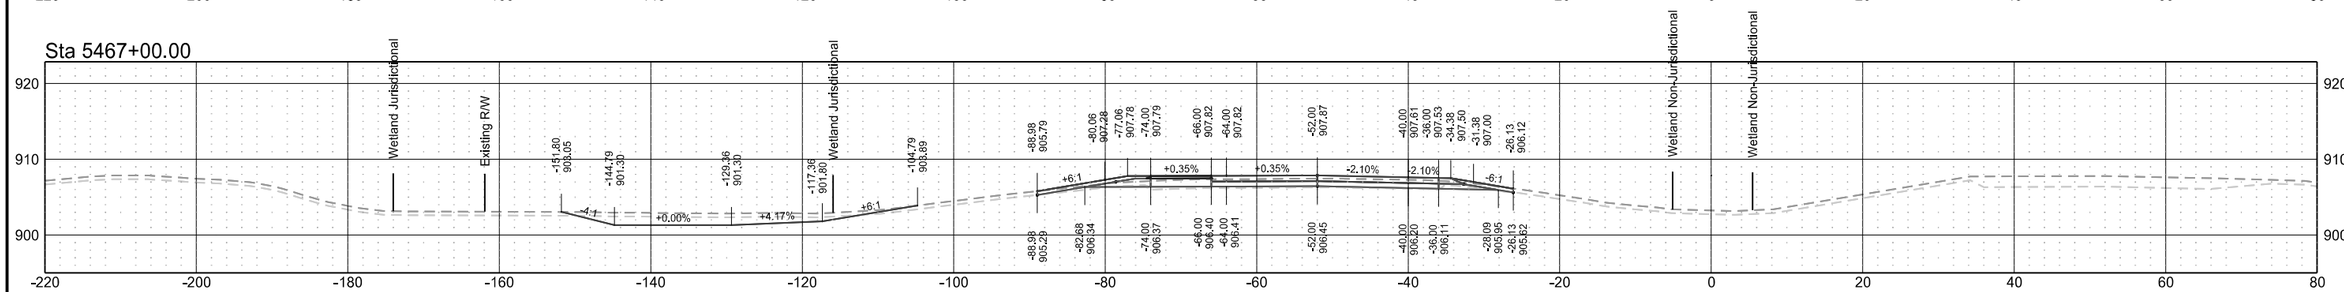


Sta 5466+28.22

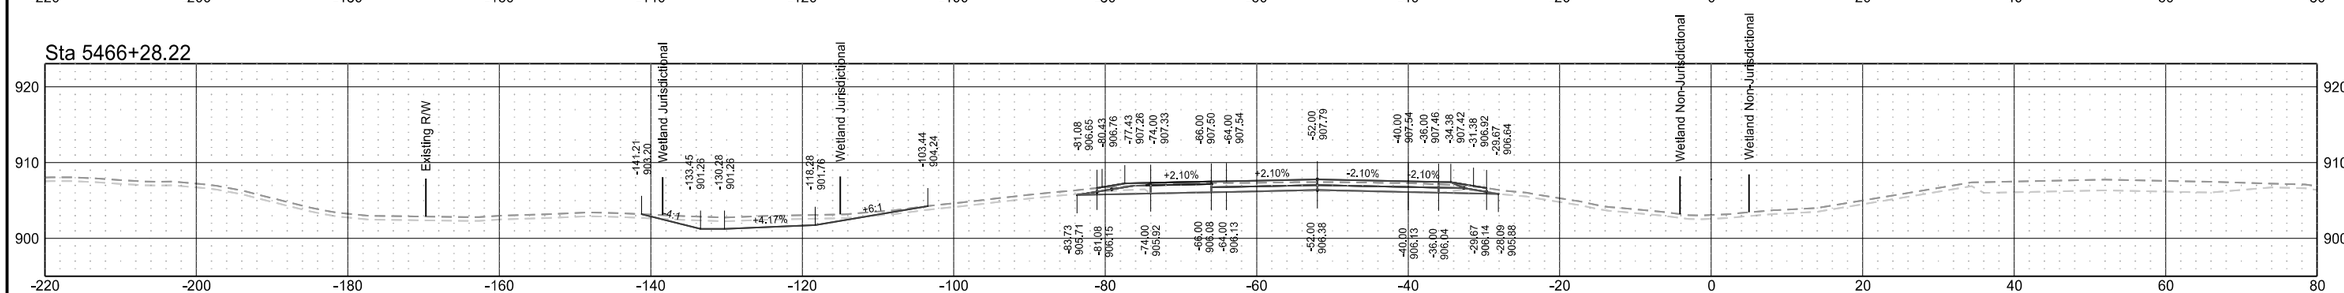


Interstate 29 - Southbound

	STATE	PROJECT NO.	SECTION NO.	SHEET NO.
	ND	IM-8-029(204)101	200	41


Sta 5469+00.00

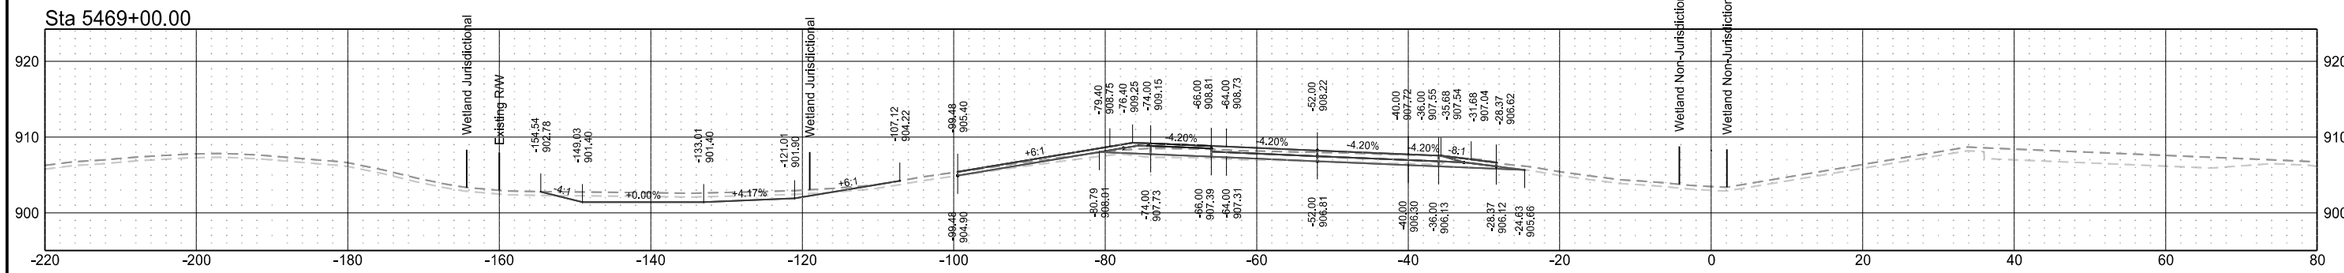


Sta 5468+87.20

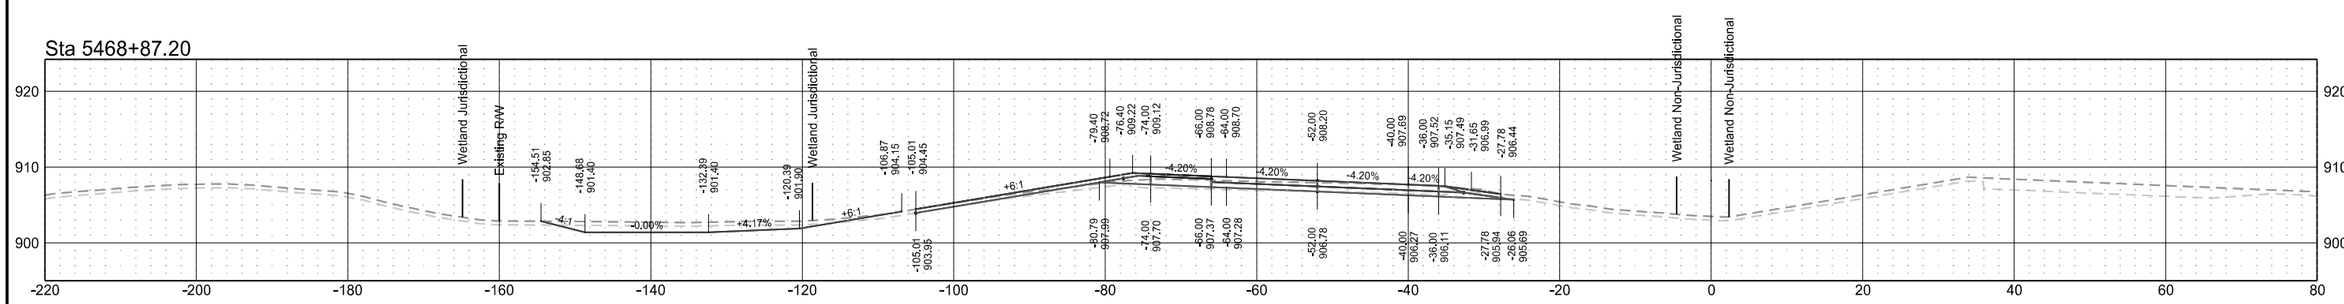

Sta 5468+50.00

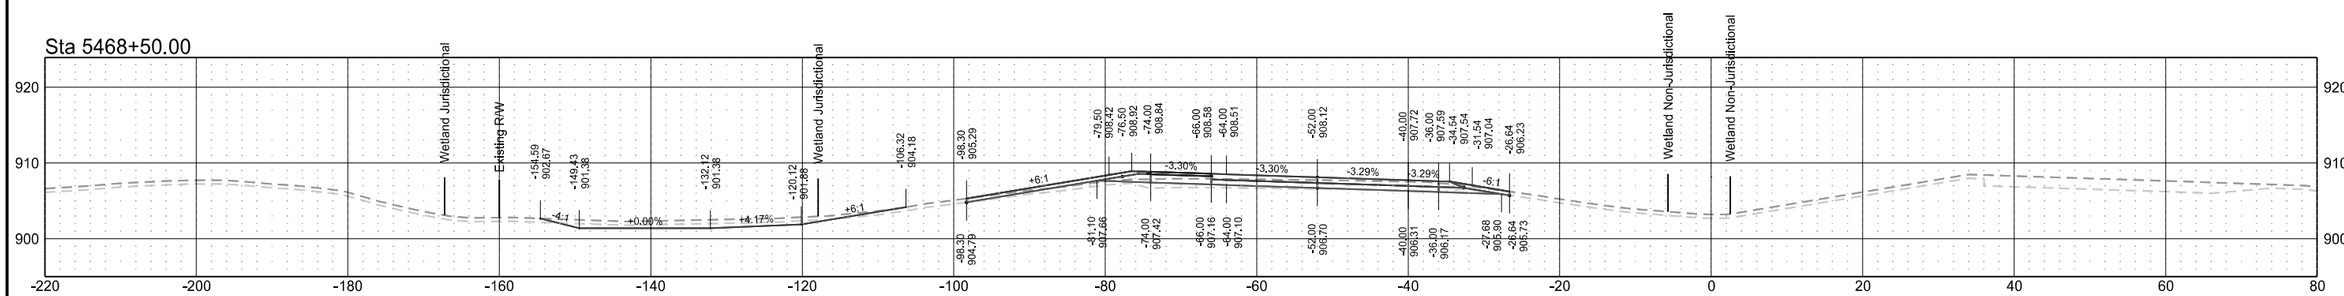


Sta 5468+30.04

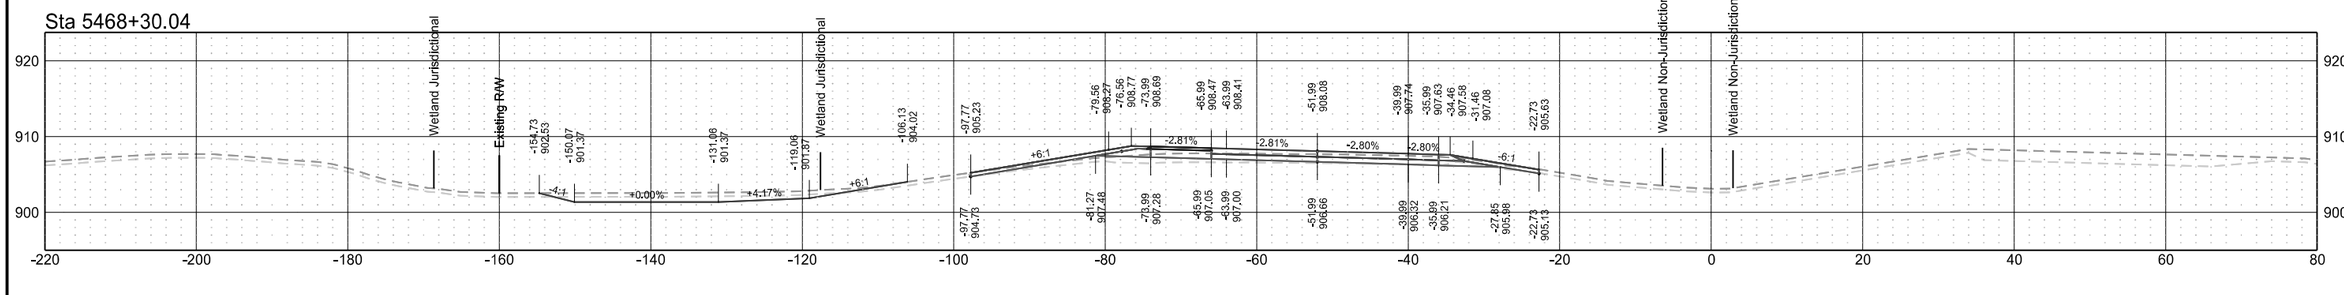


Interstate 29 - Southbound

	STATE	PROJECT NO.	SECTION NO.	SHEET NO.
	ND	IM-8-029(204)101	200	42

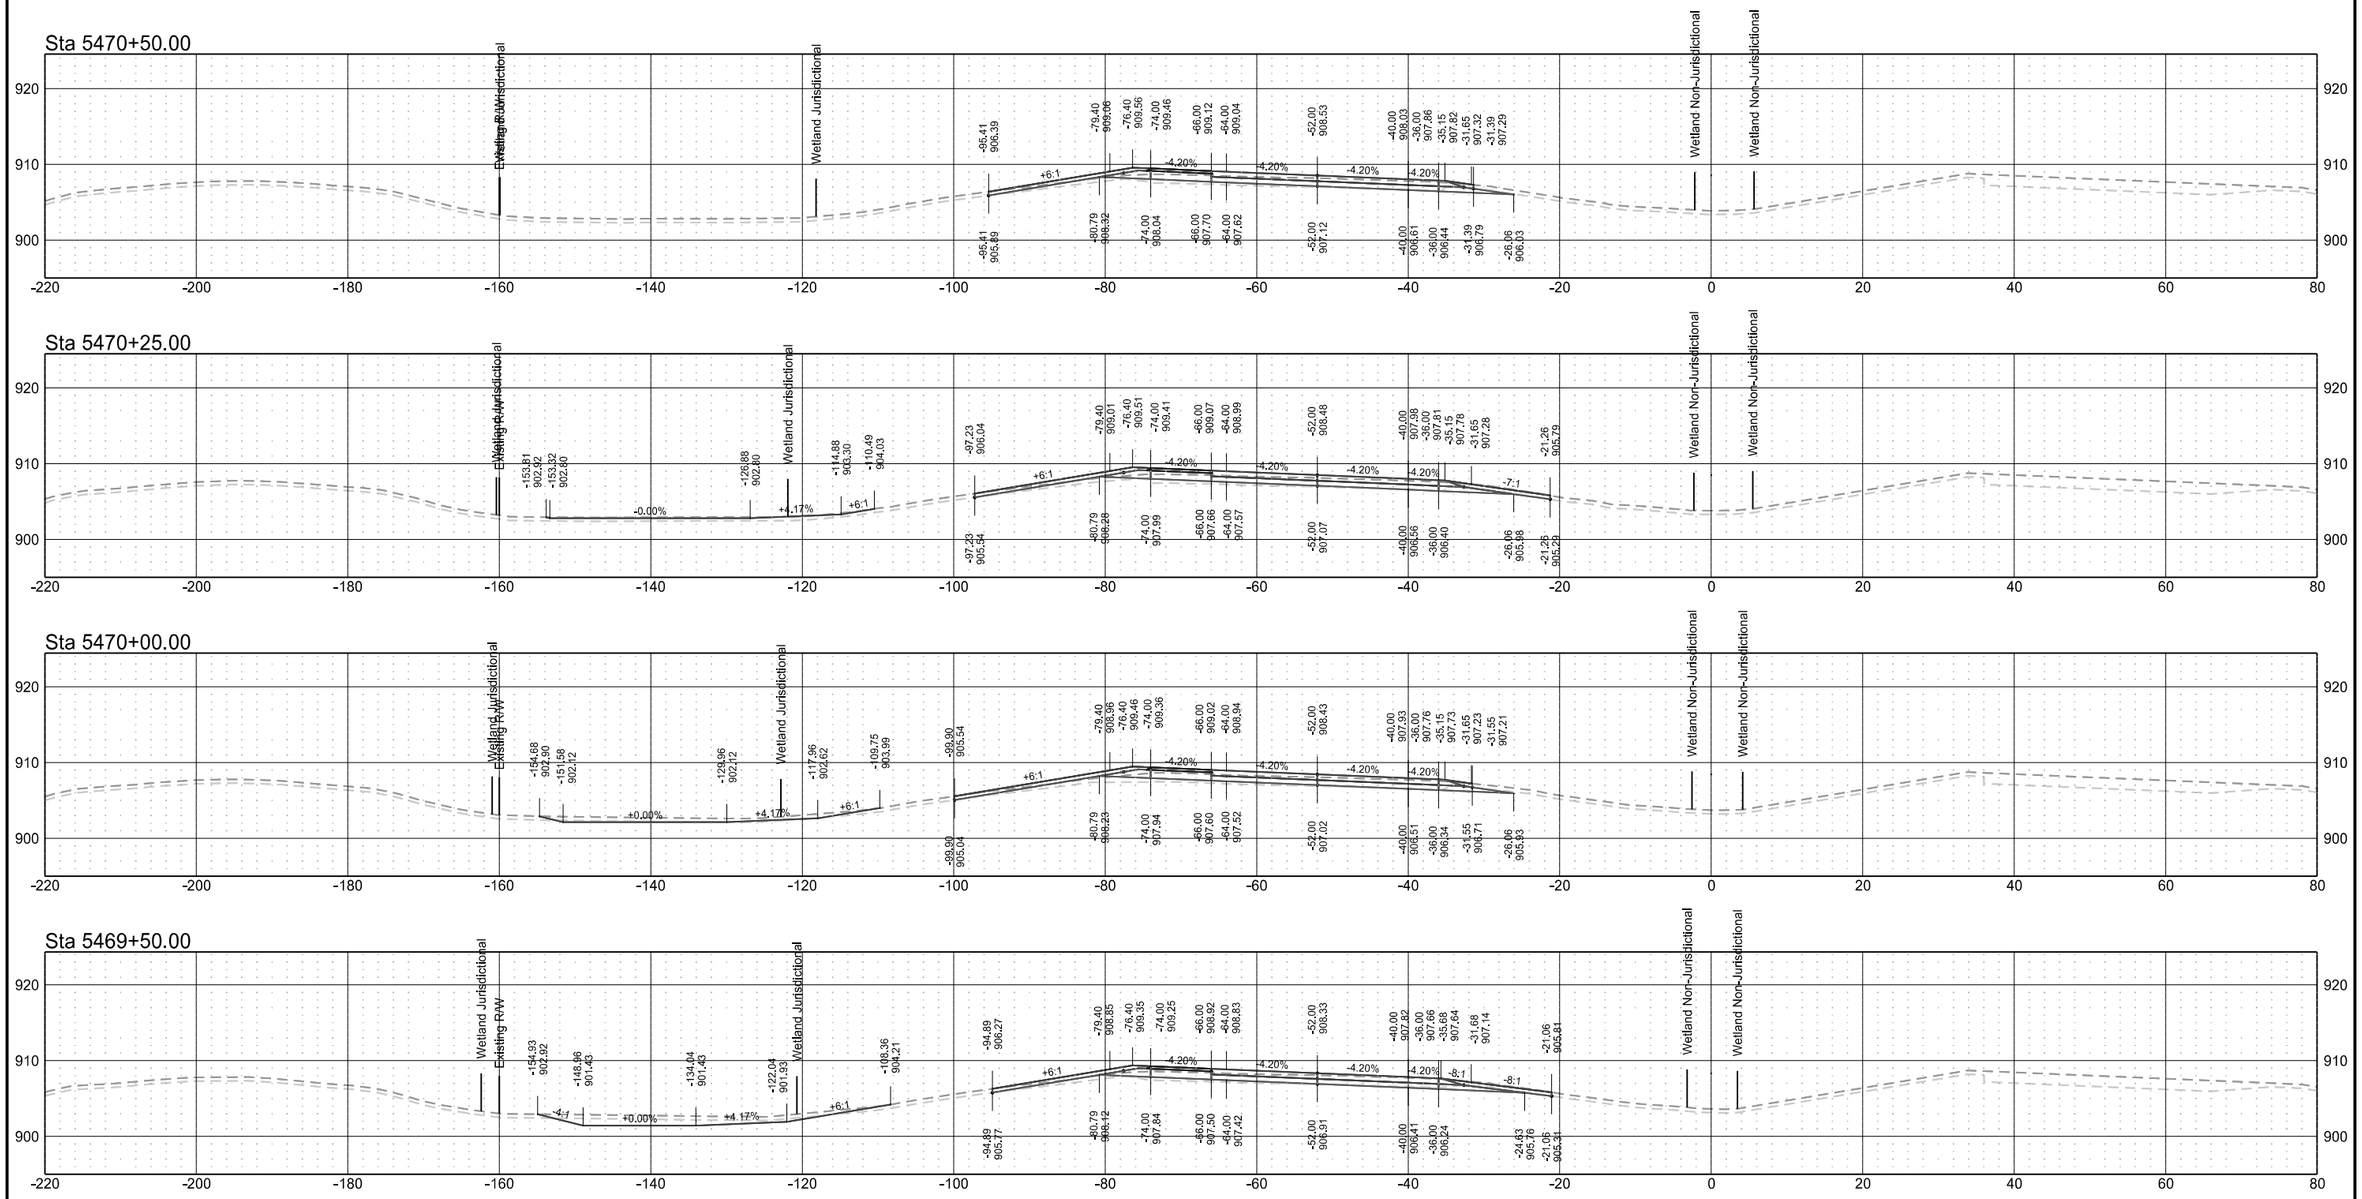


Interstate 29 - Southbound

	STATE	PROJECT NO.	SECTION NO.	SHEET NO.
	ND	IM-8-029(204)101	200	43

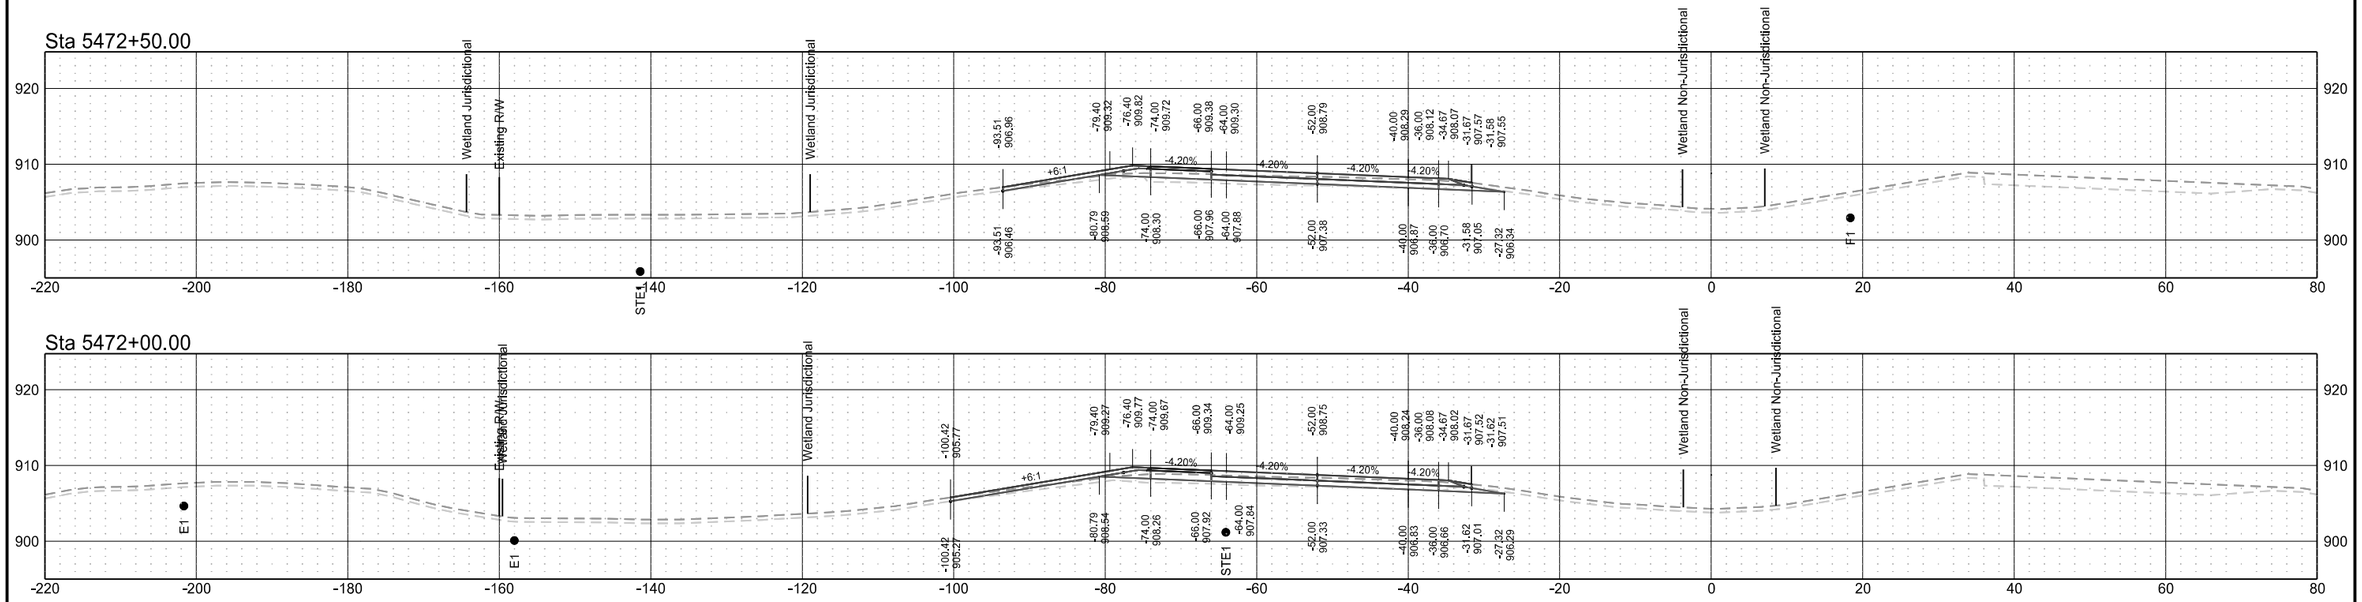

Interstate 29 - Southbound


	STATE	PROJECT NO.	SECTION NO.	SHEET NO.
	ND	IM-8-029(204)101	200	44

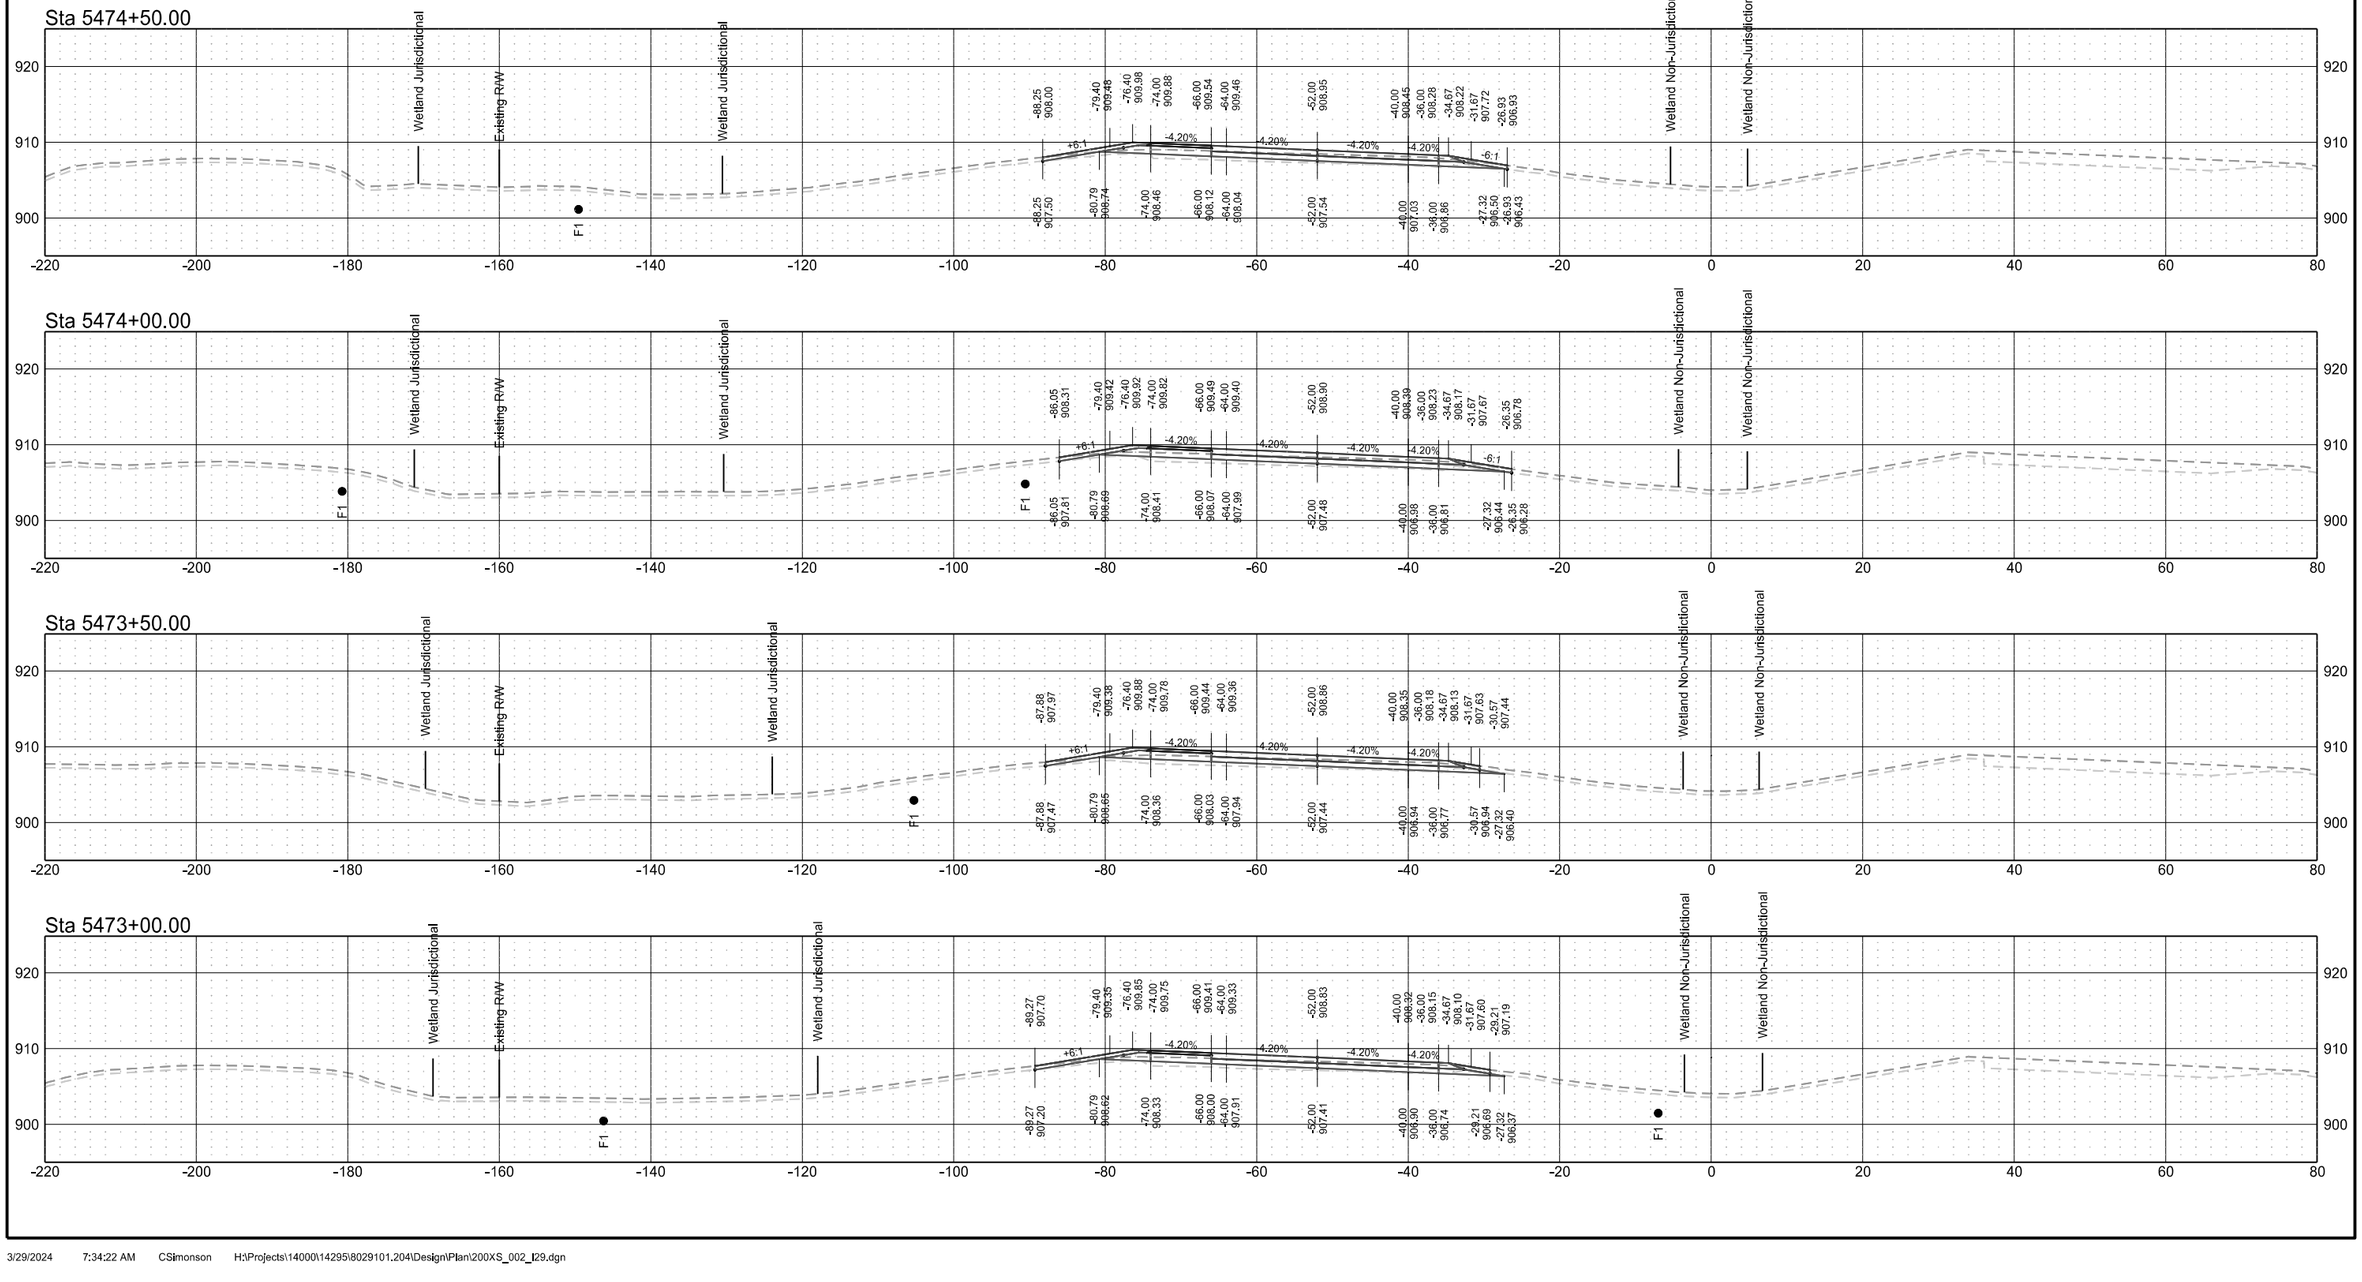


Interstate 29 - Southbound

	STATE	PROJECT NO.	SECTION NO.	SHEET NO.
	ND	IM-8-029(204)101	200	45


Sta 5476+50.00

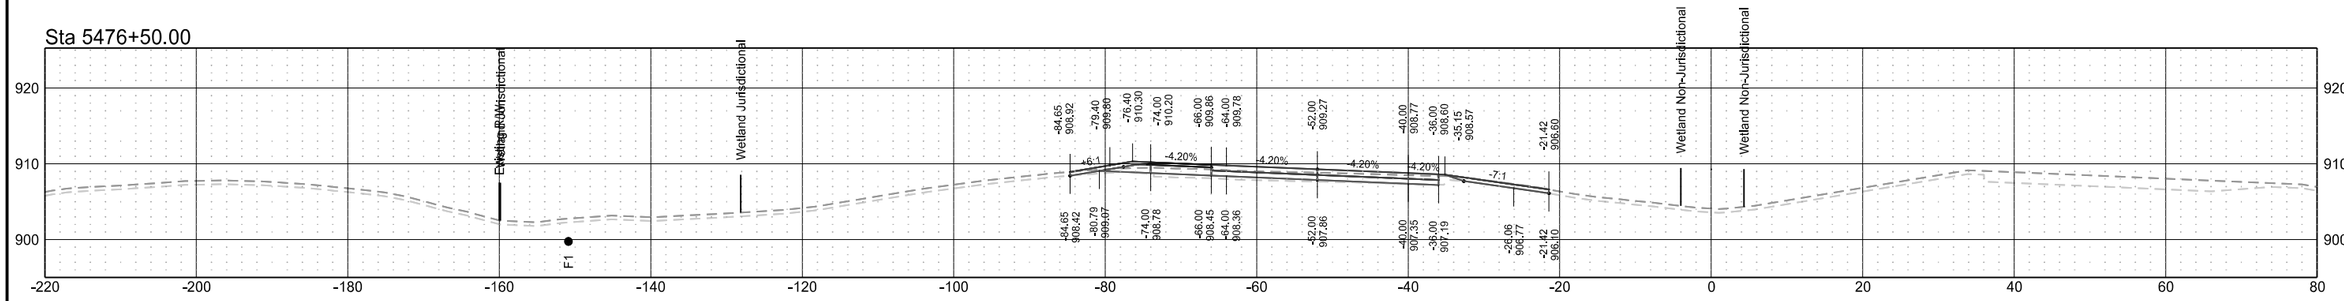


Sta 5476+00.00

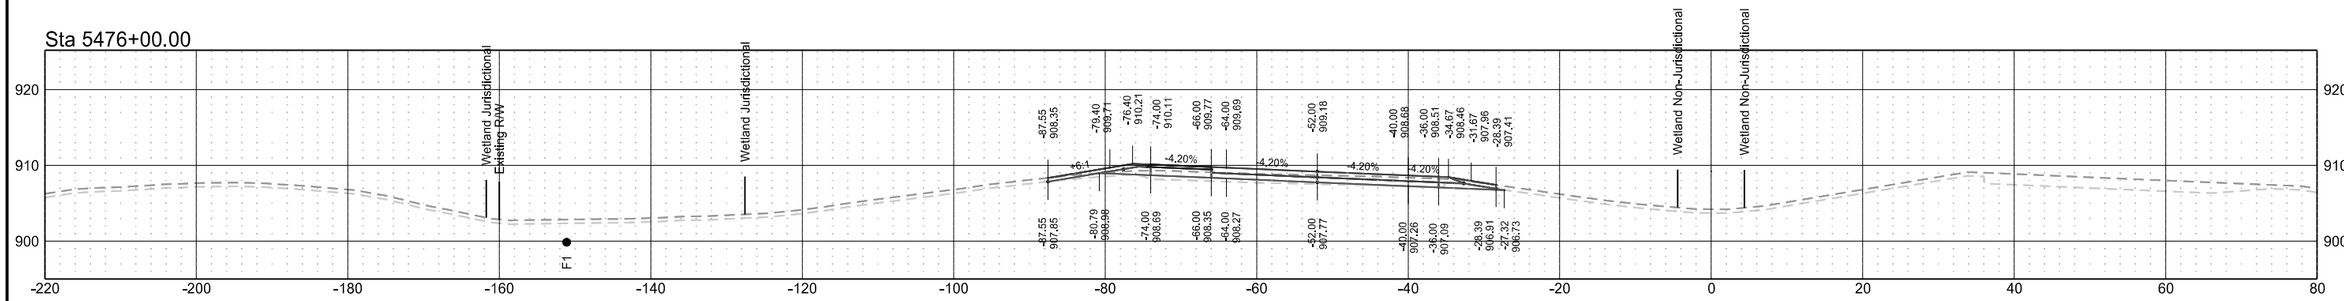

Sta 5475+50.00

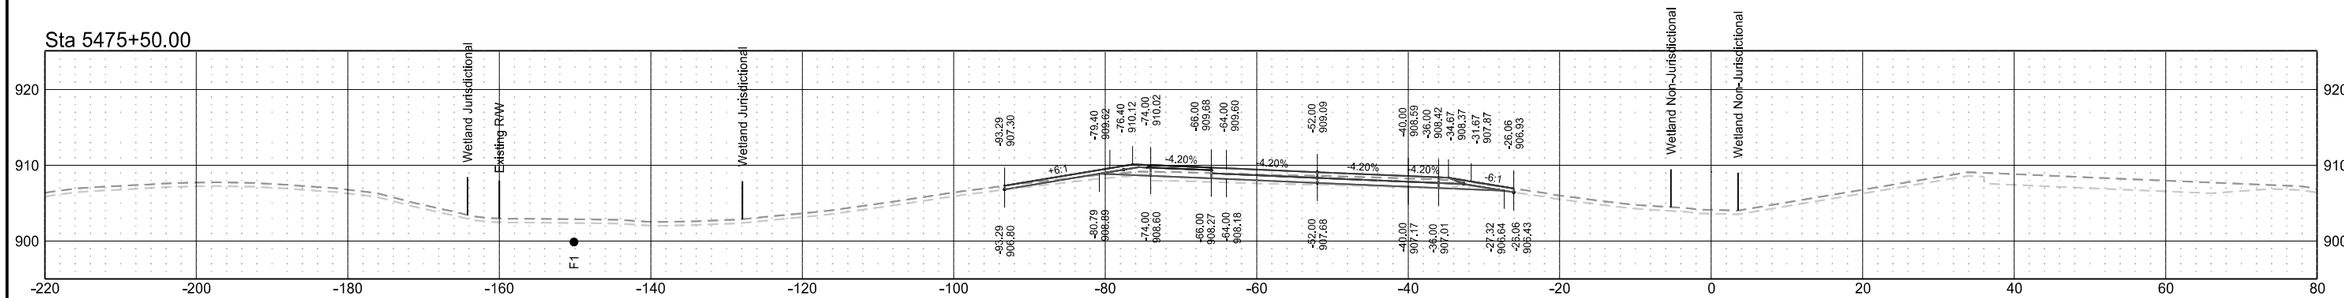


Sta 5475+00.00

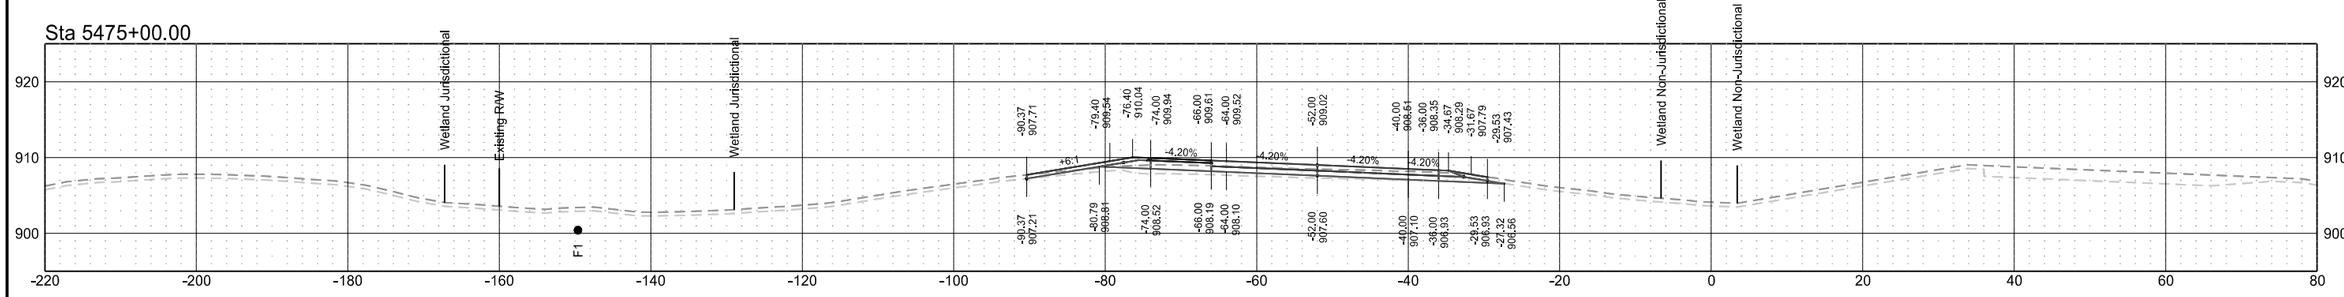


Interstate 29 - Southbound

	STATE	PROJECT NO.	SECTION NO.	SHEET NO.
	ND	IM-8-029(204)101	200	46


Sta 5478+50.00

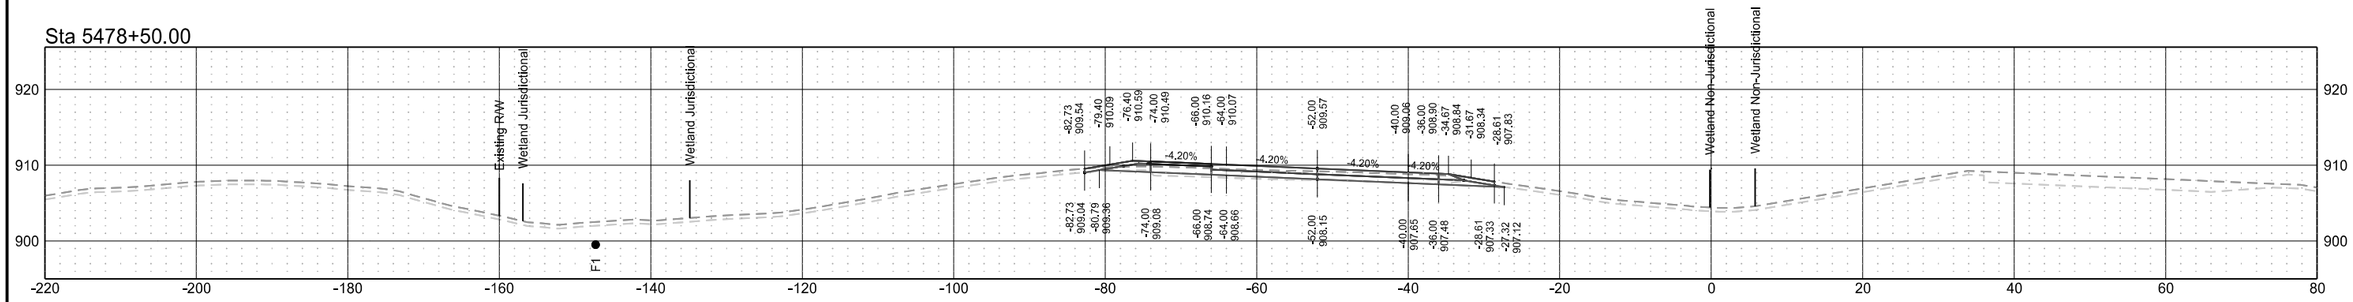


Sta 5478+00.00

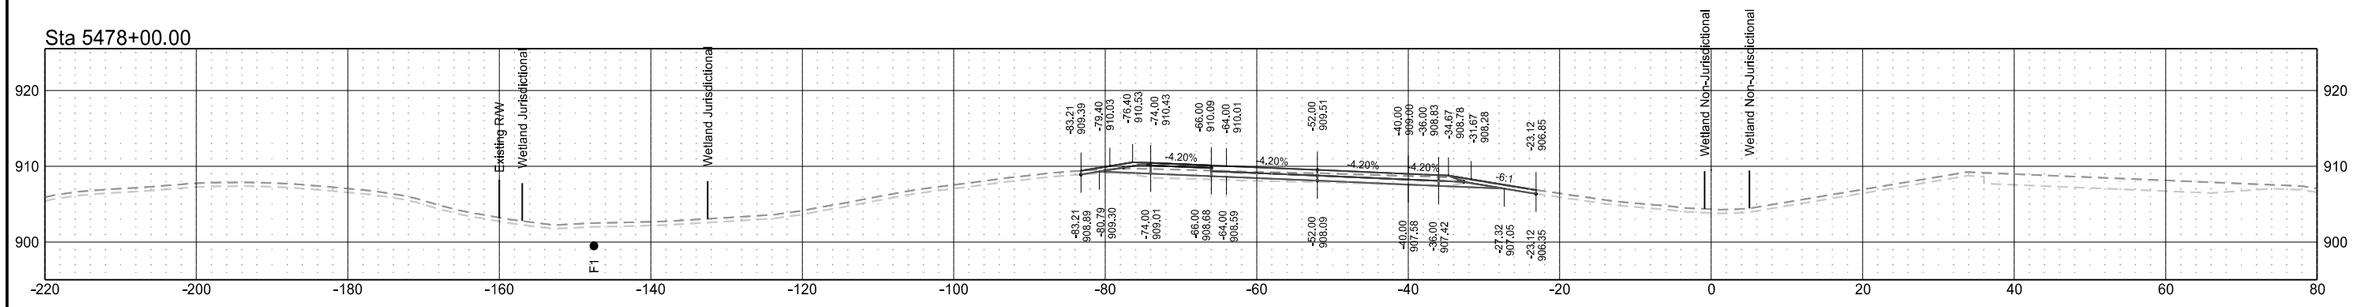

Sta 5477+50.00

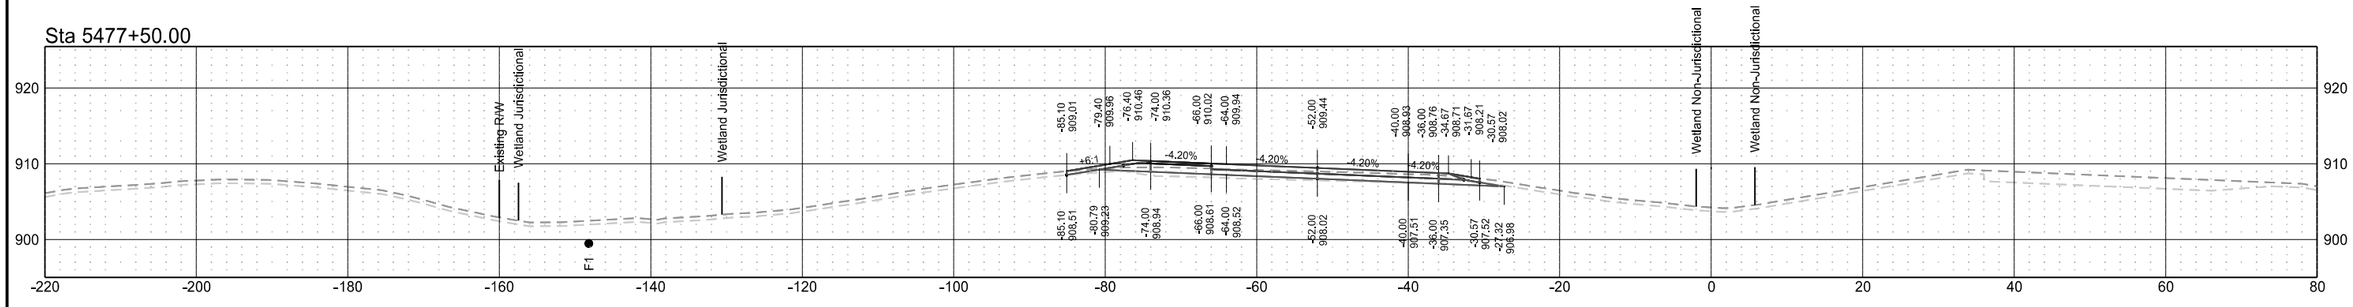


Sta 5477+00.00

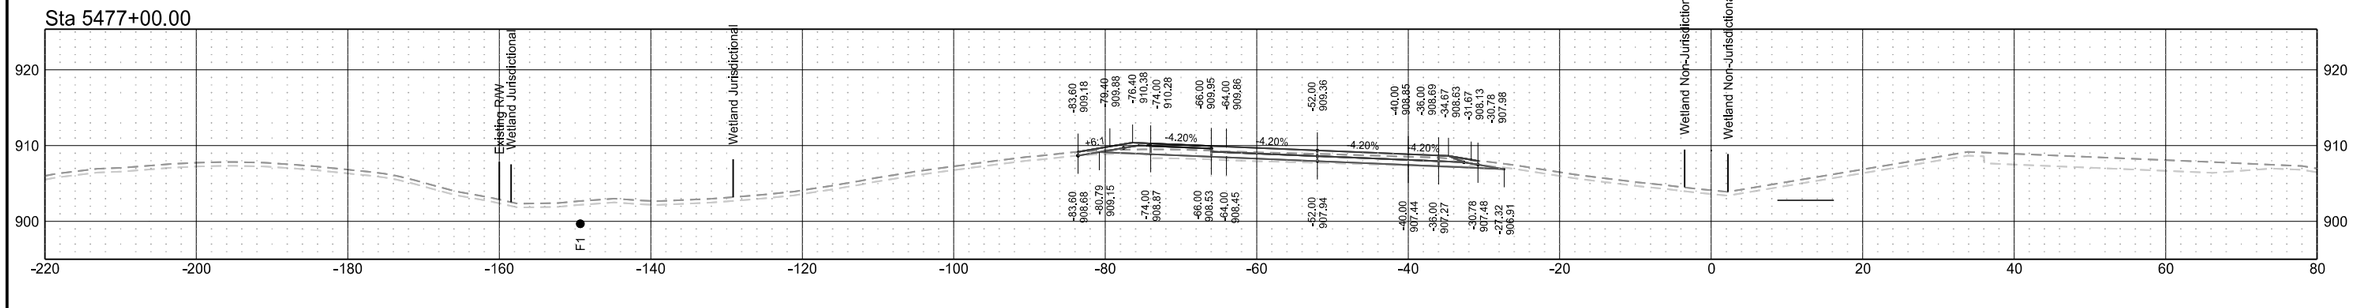


Interstate 29 - Southbound

	STATE	PROJECT NO.	SECTION NO.	SHEET NO.
	ND	IM-8-029(204)101	200	47


Sta 5480+50.00

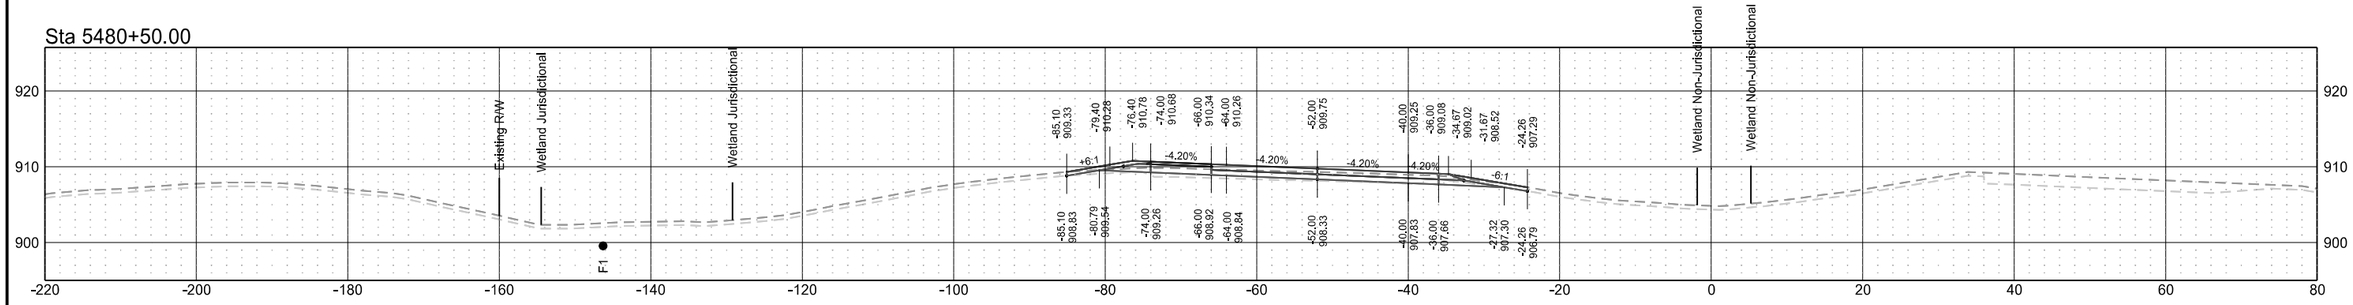


Sta 5480+00.00

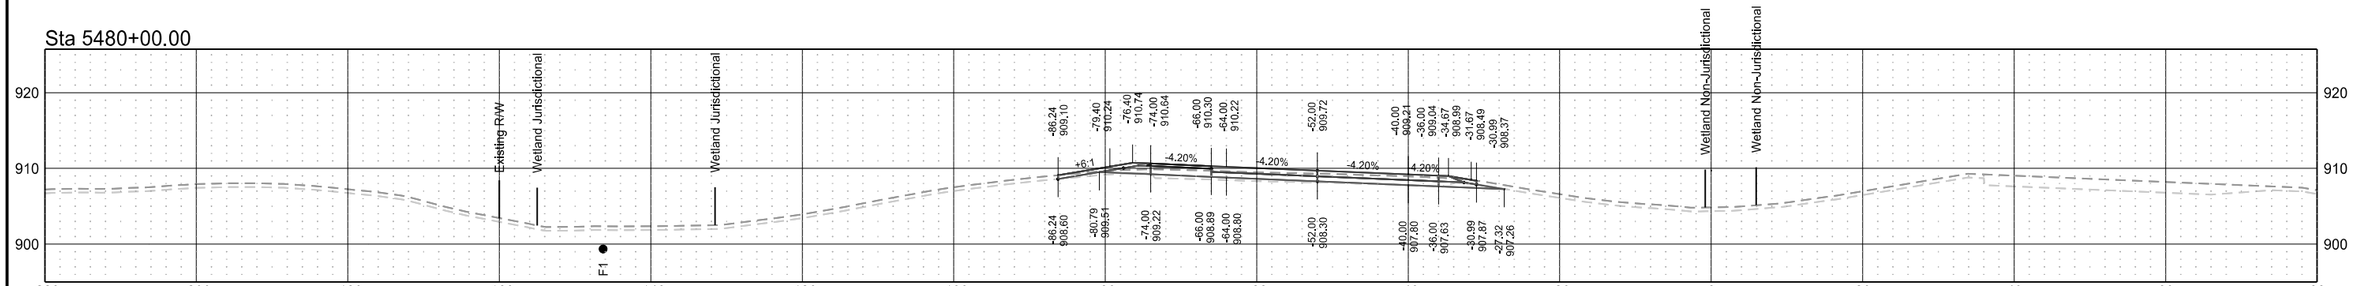

Sta 5479+50.00

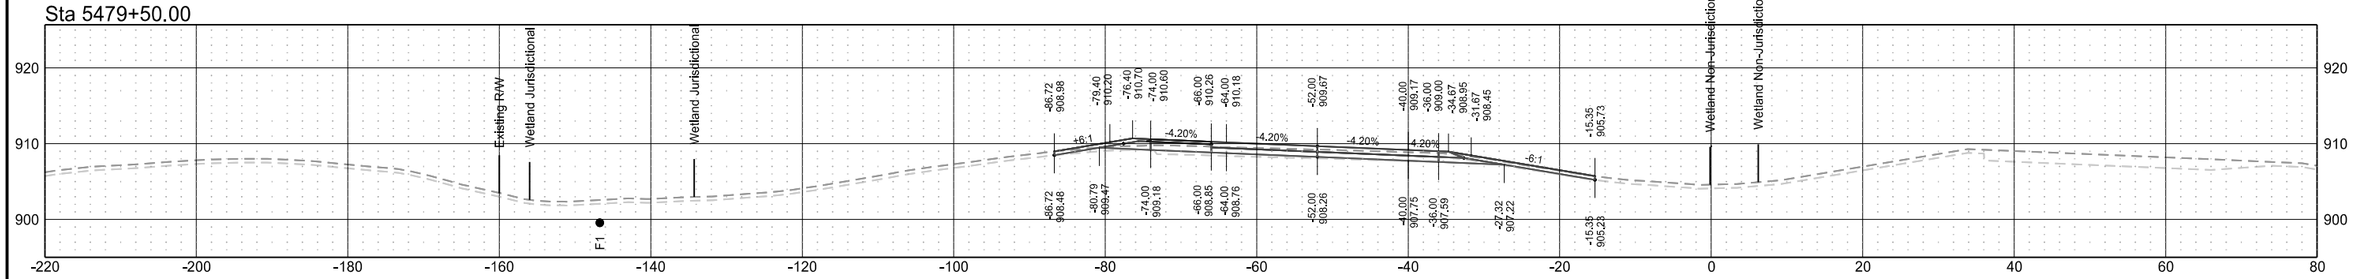


Sta 5479+00.00

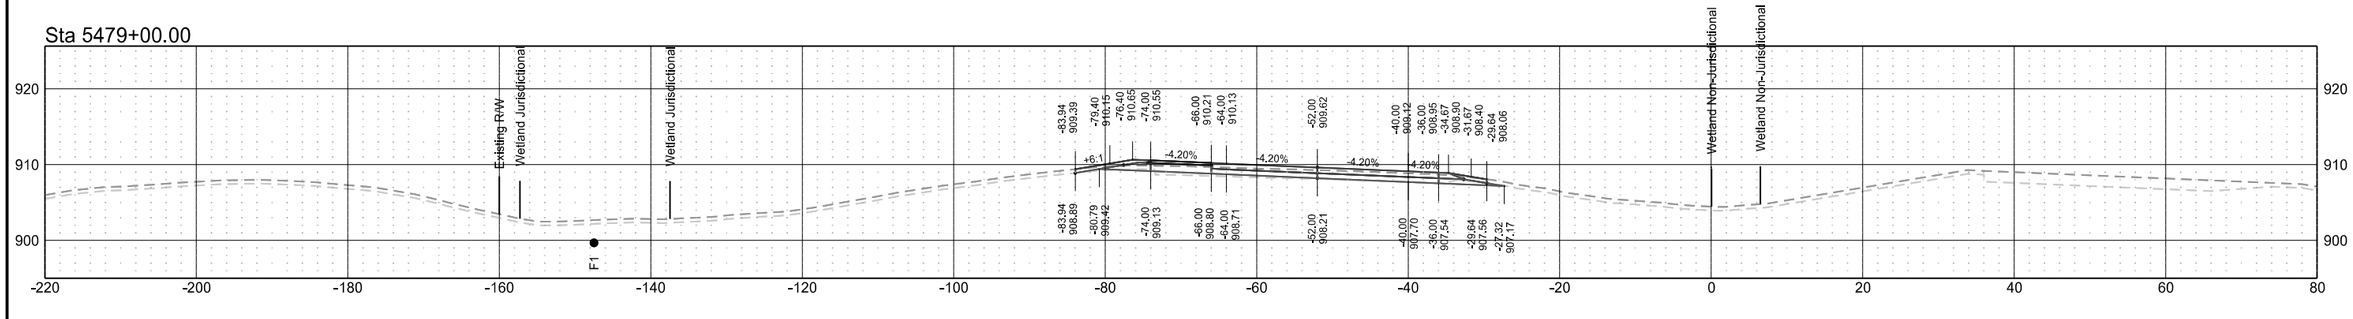


Interstate 29 - Southbound

	STATE	PROJECT NO.	SECTION NO.	SHEET NO.
	ND	IM-8-029(204)101	200	48

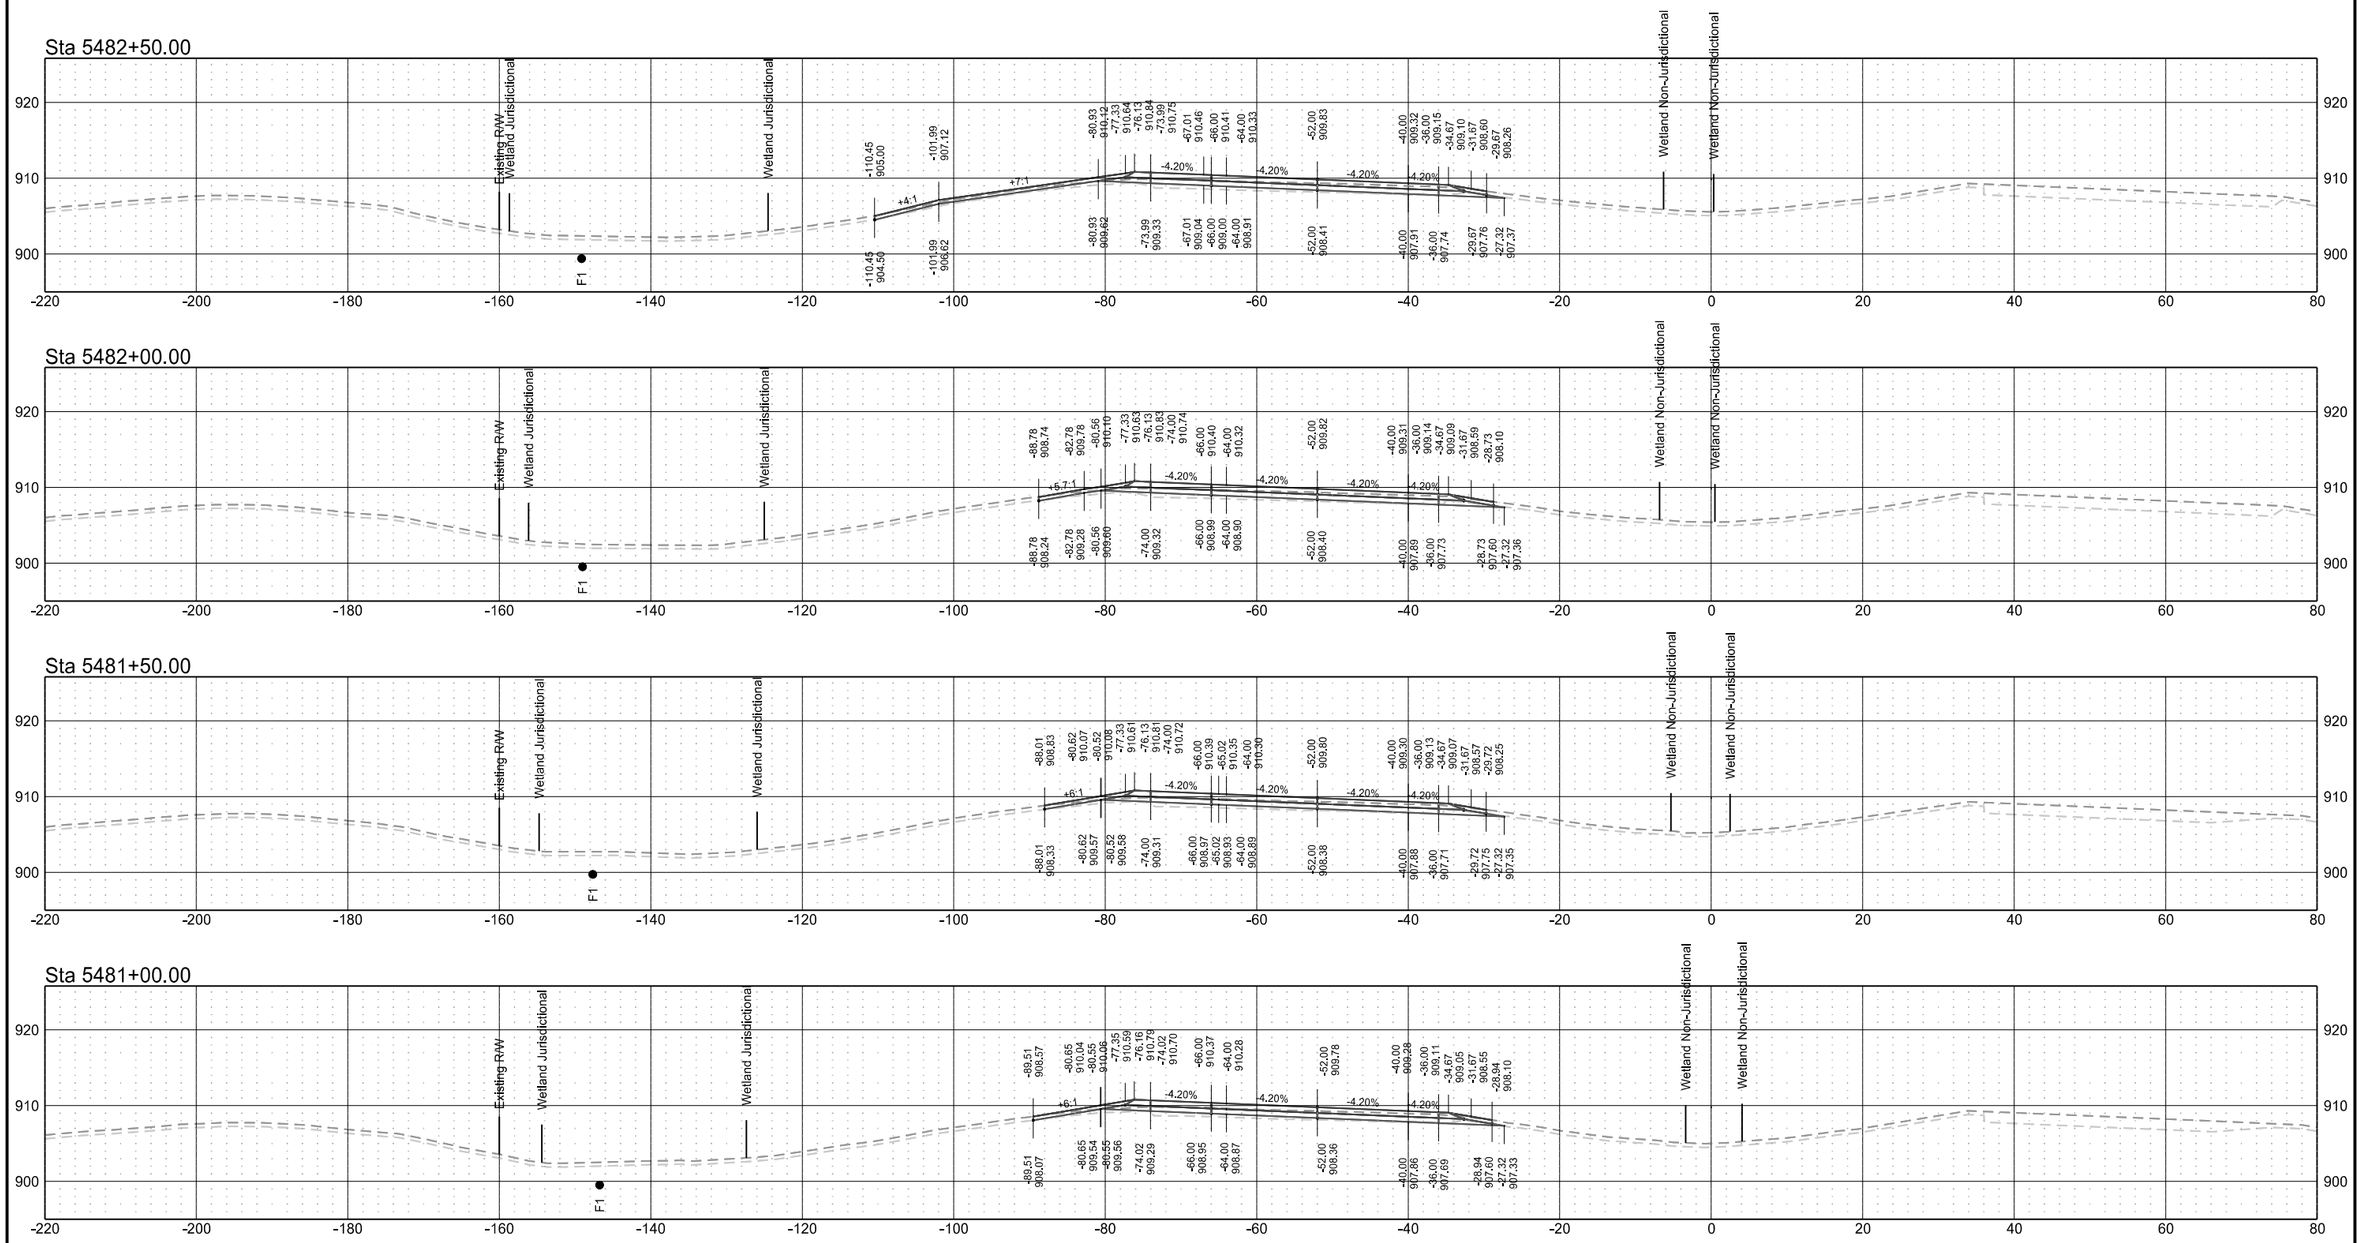

Interstate 29 - Southbound


	STATE	PROJECT NO.	SECTION NO.	SHEET NO.
	ND	IM-8-029(204)101	200	49

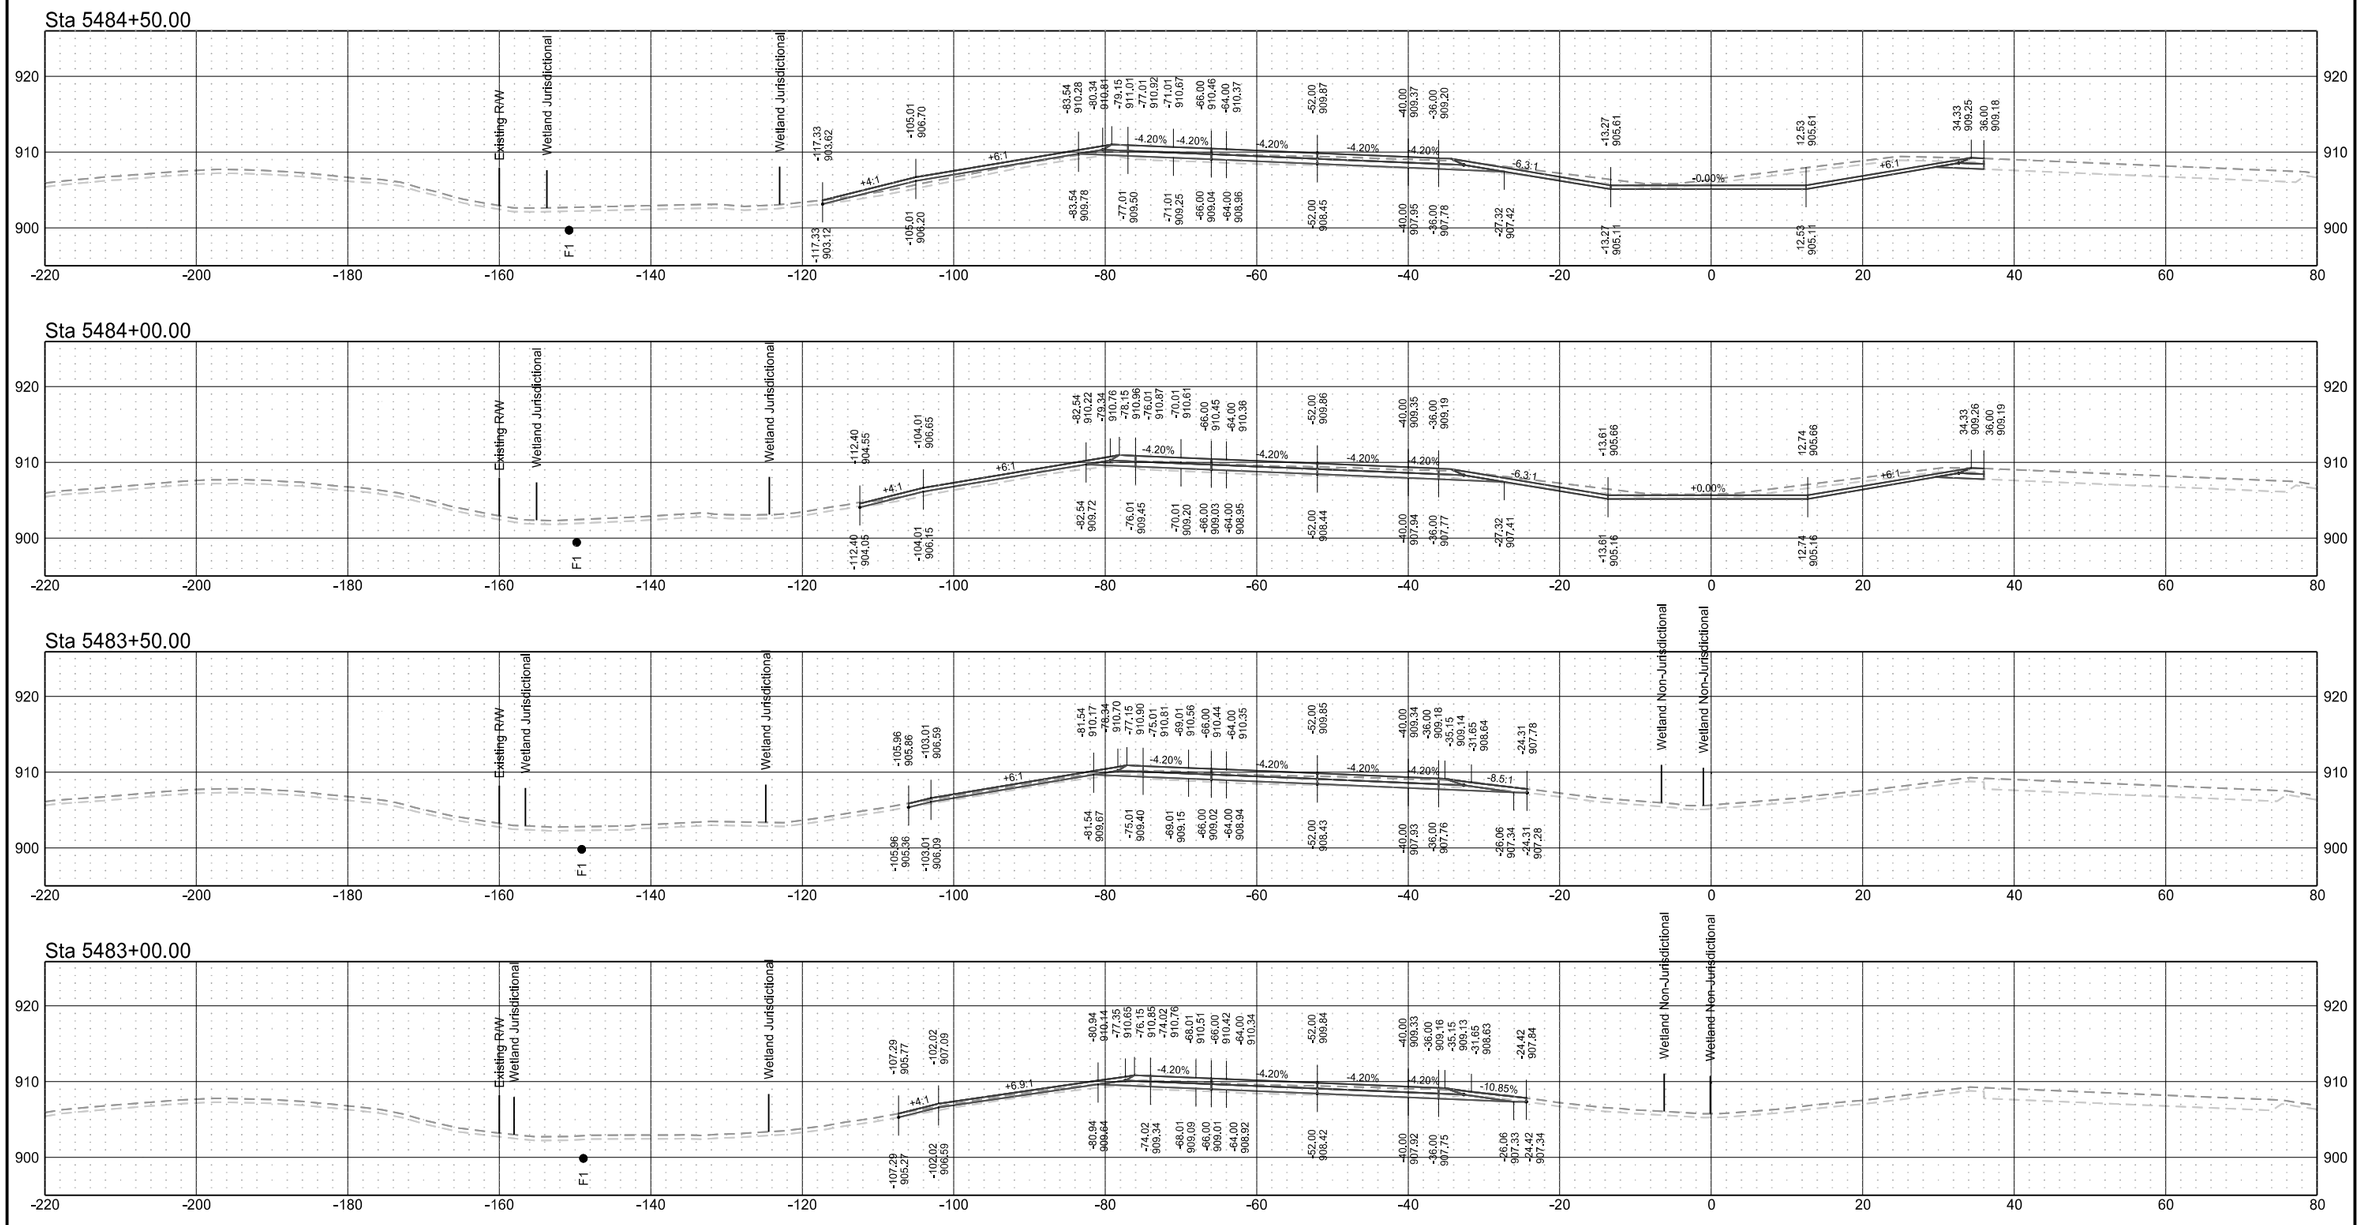


Interstate 29 - Southbound

	STATE	PROJECT NO.	SECTION NO.	SHEET NO.
	ND	IM-8-029(204)101	200	50


Sta 5486+50.00

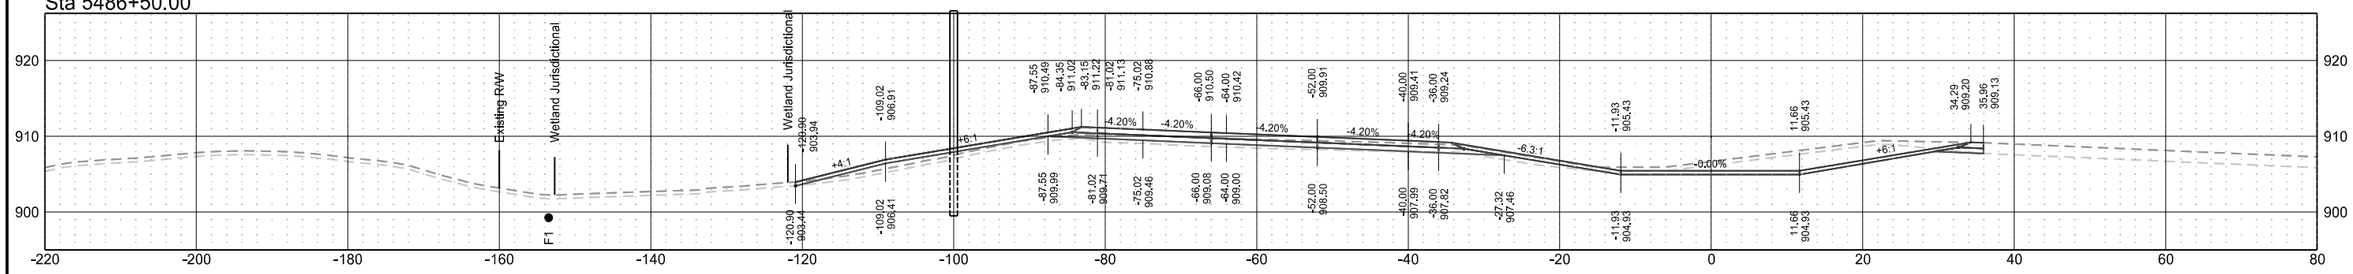


Sta 5486+00.00

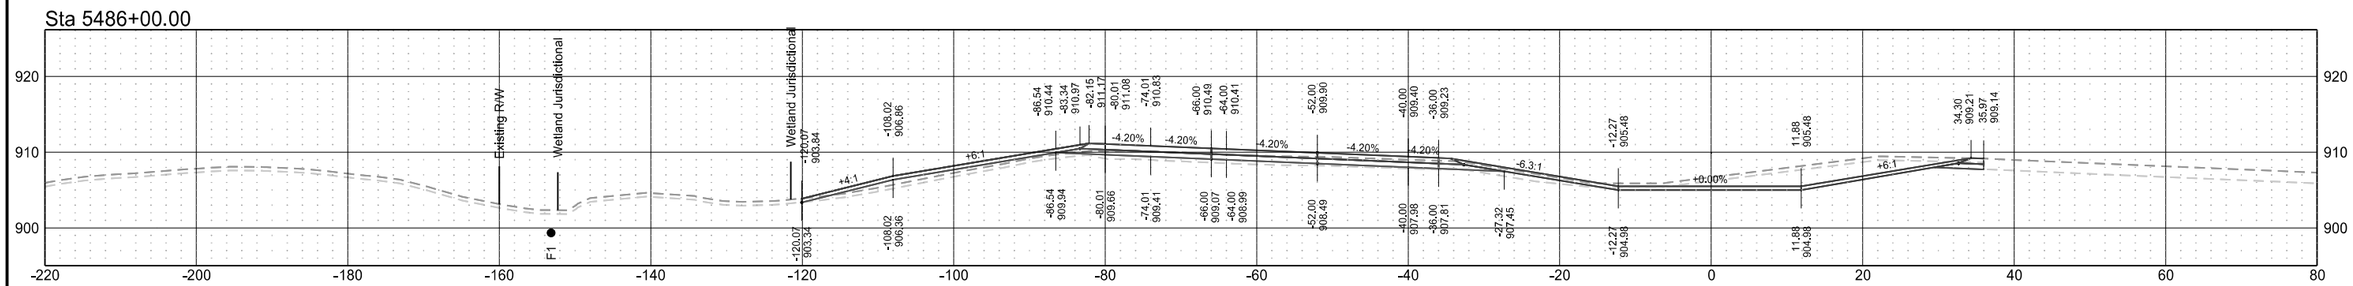

Sta 5485+50.00

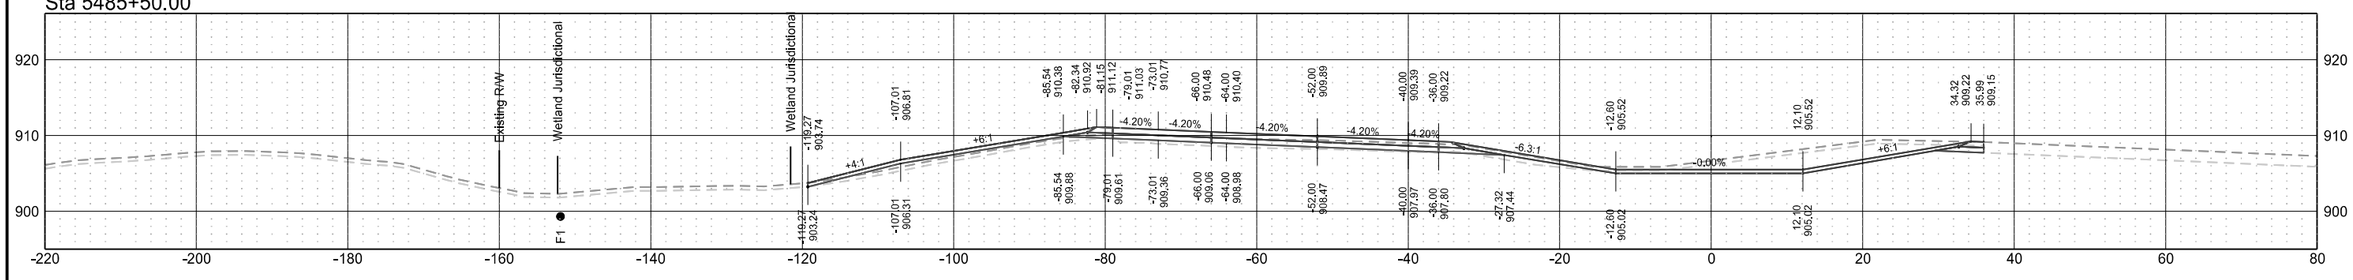


Sta 5485+00.00

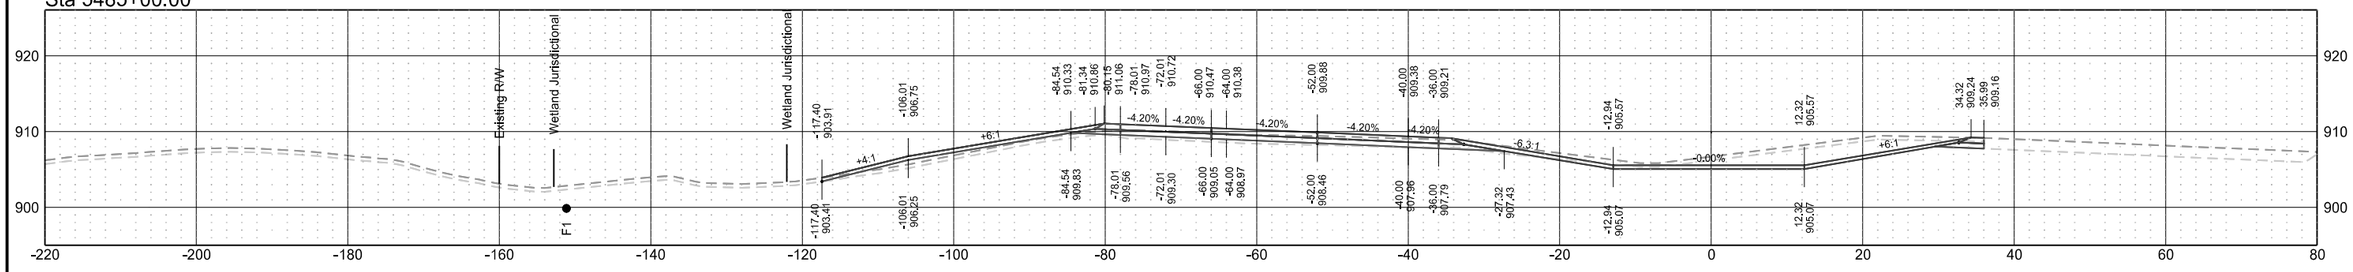


Interstate 29 - Southbound

	STATE	PROJECT NO.	SECTION NO.	SHEET NO.
	ND	IM-8-029(204)101	200	51


Sta 5488+50.00

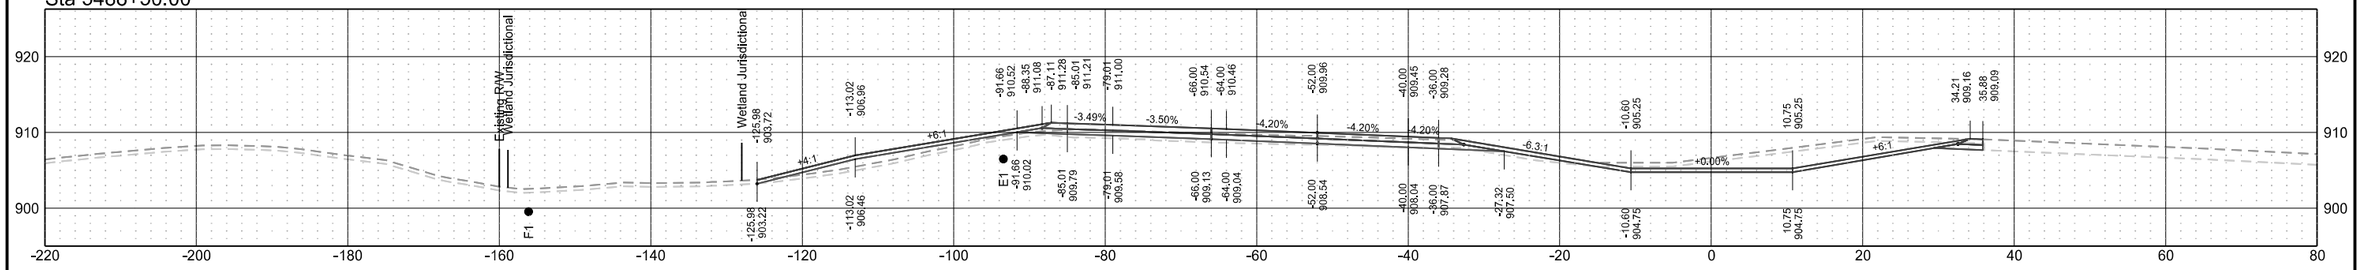


Sta 5488+00.00

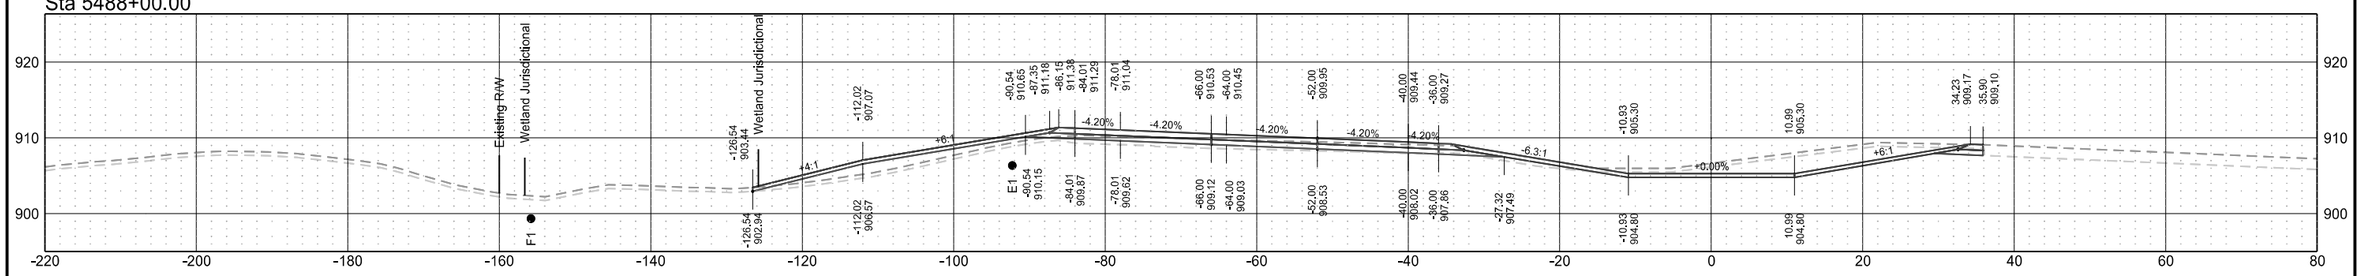

Sta 5487+50.00

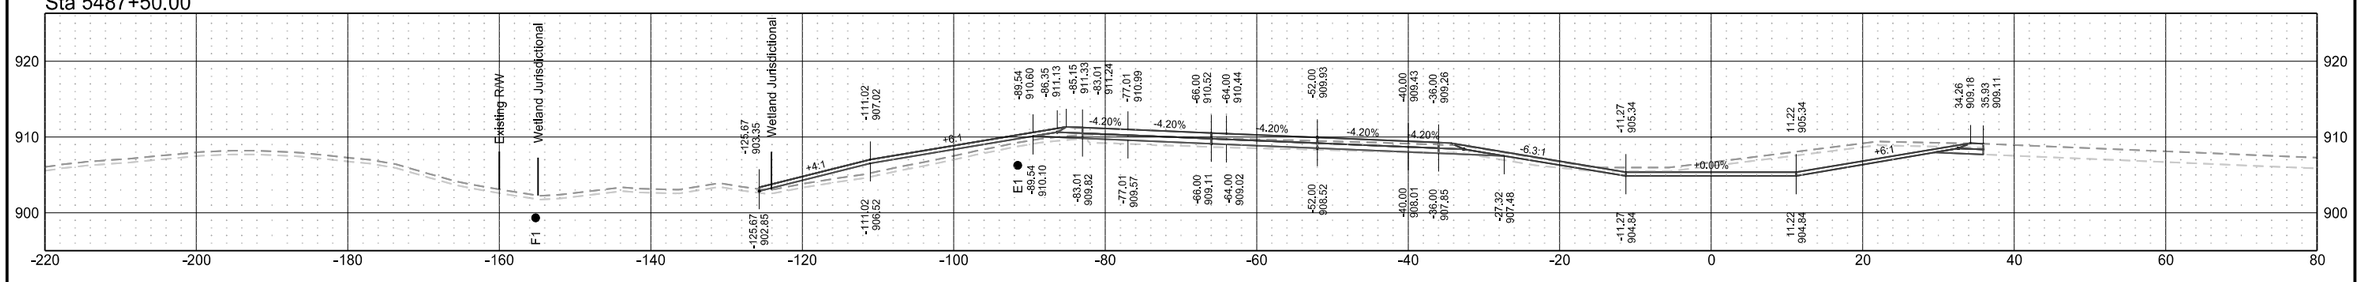


Sta 5487+00.00

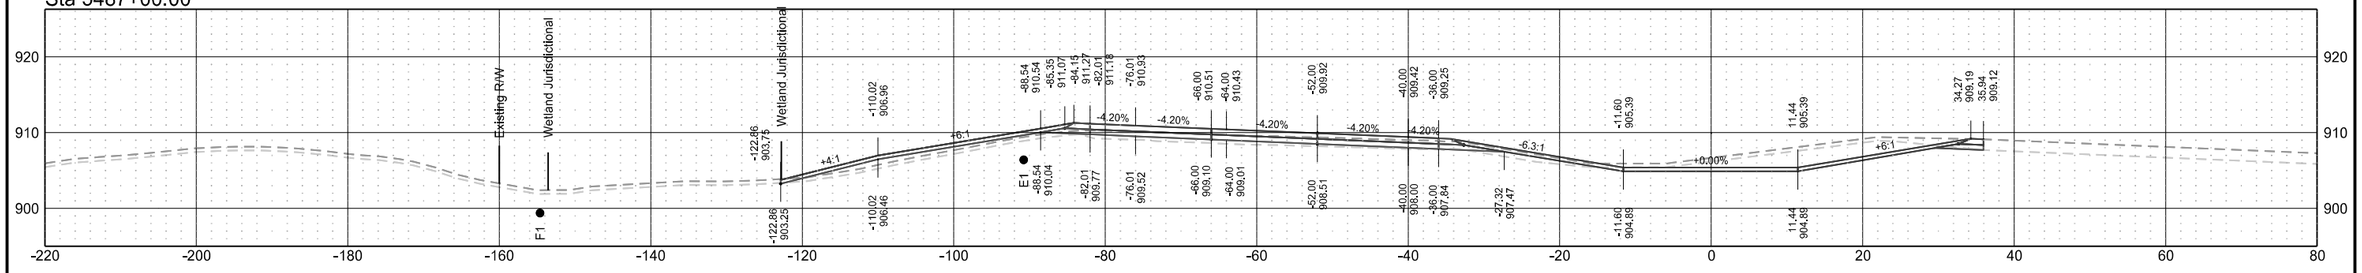


Interstate 29 - Southbound

	STATE	PROJECT NO.	SECTION NO.	SHEET NO.
	ND	IM-8-029(204)101	200	52


Sta 5490+50.00

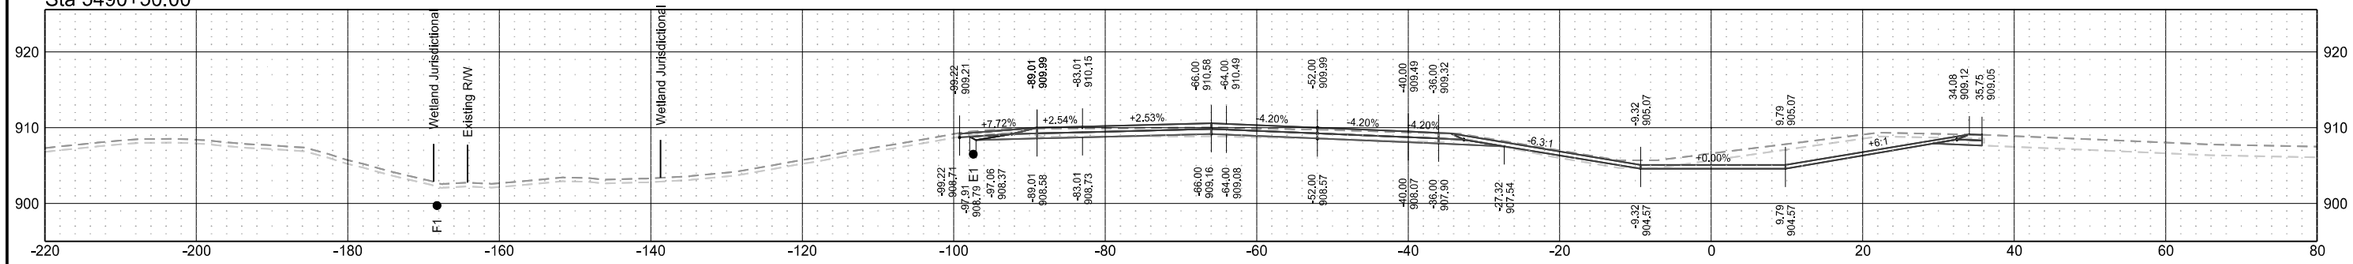


Sta 5490+00.00

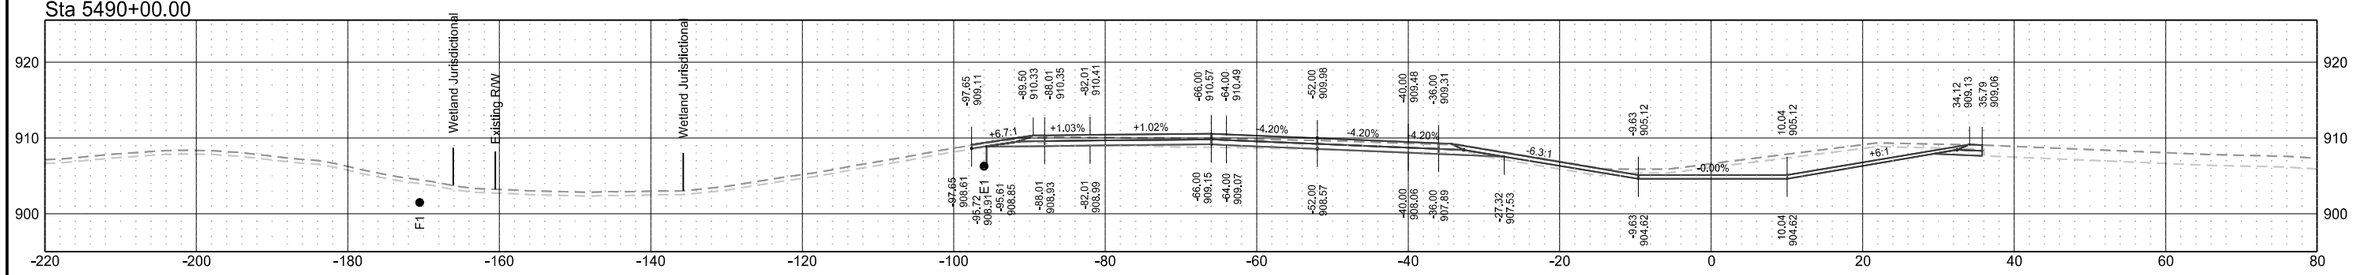

Sta 5489+50.00

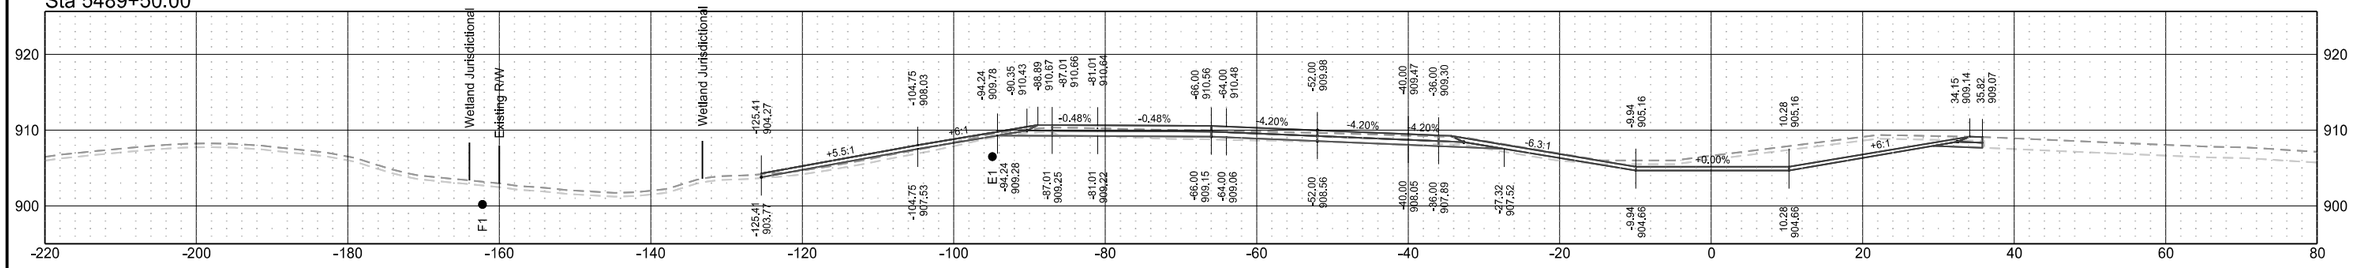


Sta 5489+00.00

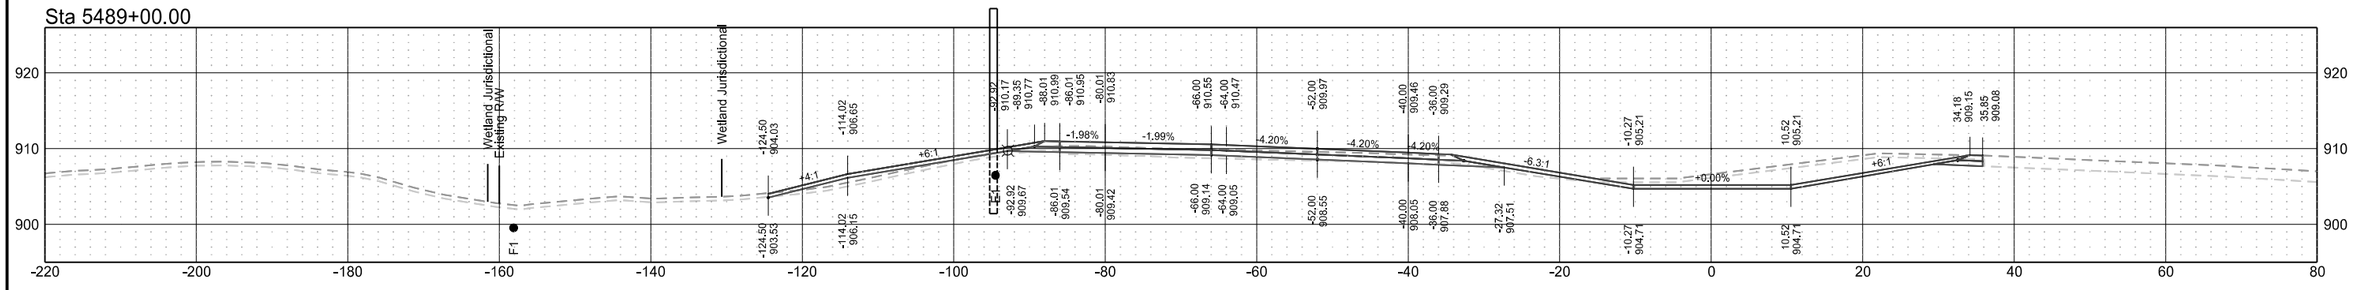


Interstate 29 - Southbound

	STATE	PROJECT NO.	SECTION NO.	SHEET NO.
	ND	IM-8-029(204)101	200	53


Sta 5492+50.00

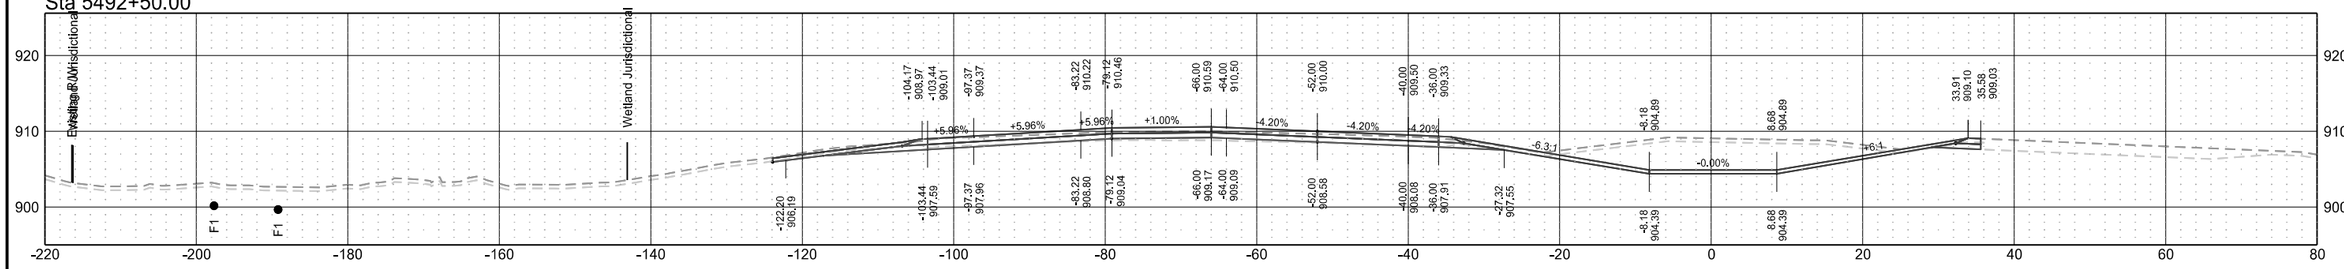


Sta 5492+00.00

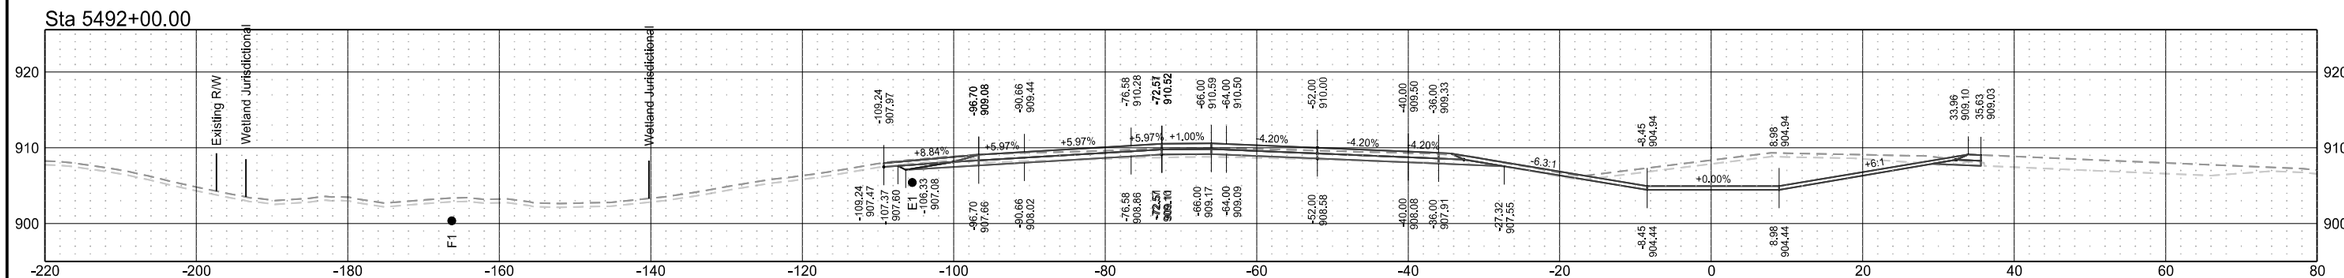

Sta 5491+50.00

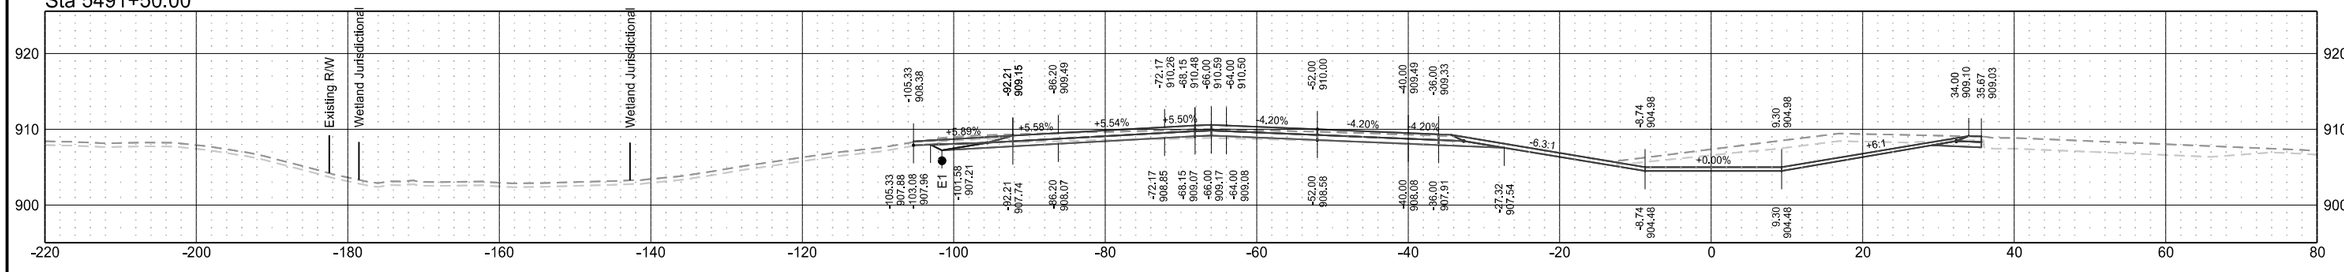


Sta 5491+00.00

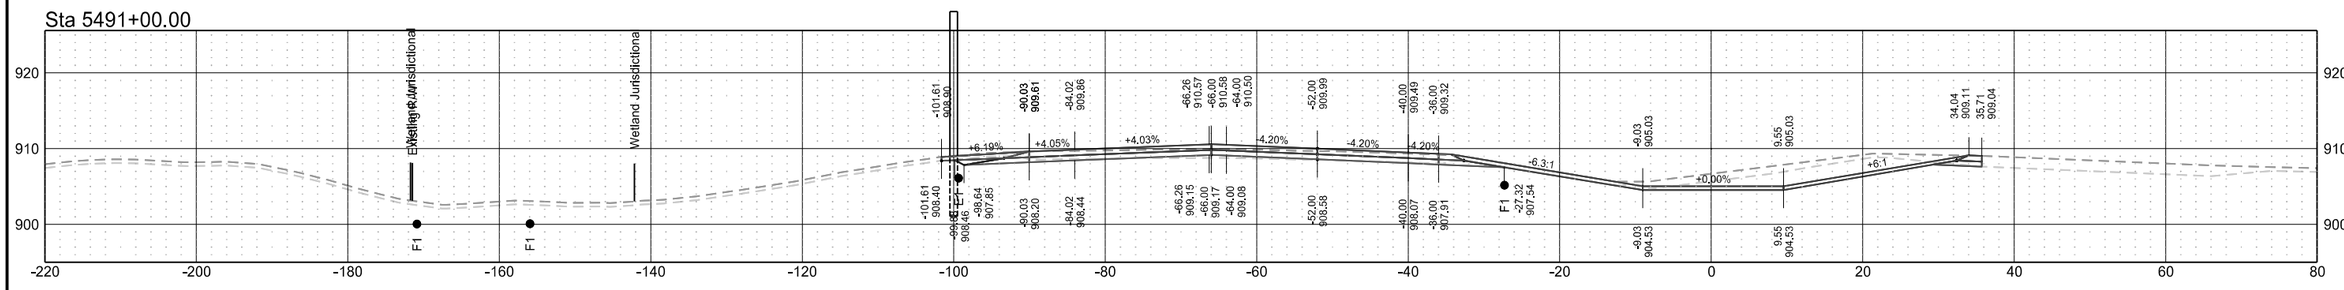


Interstate 29 - Southbound

	STATE	PROJECT NO.	SECTION NO.	SHEET NO.
	ND	IM-8-029(204)101	200	54


Sta 5494+50.00

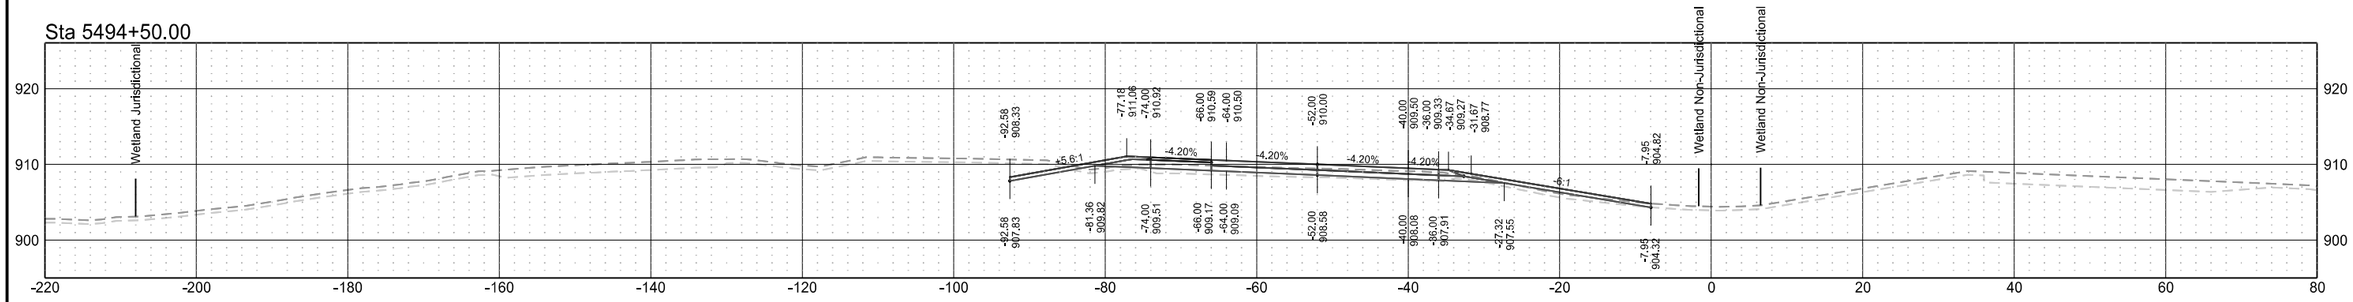


Sta 5494+00.00

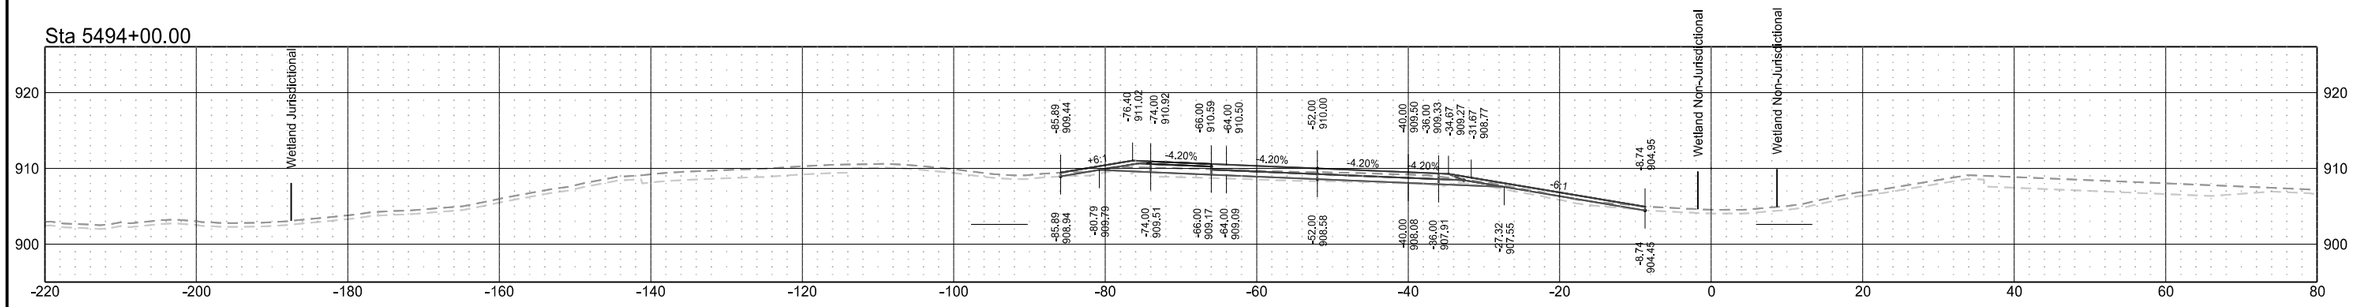

Sta 5493+50.00

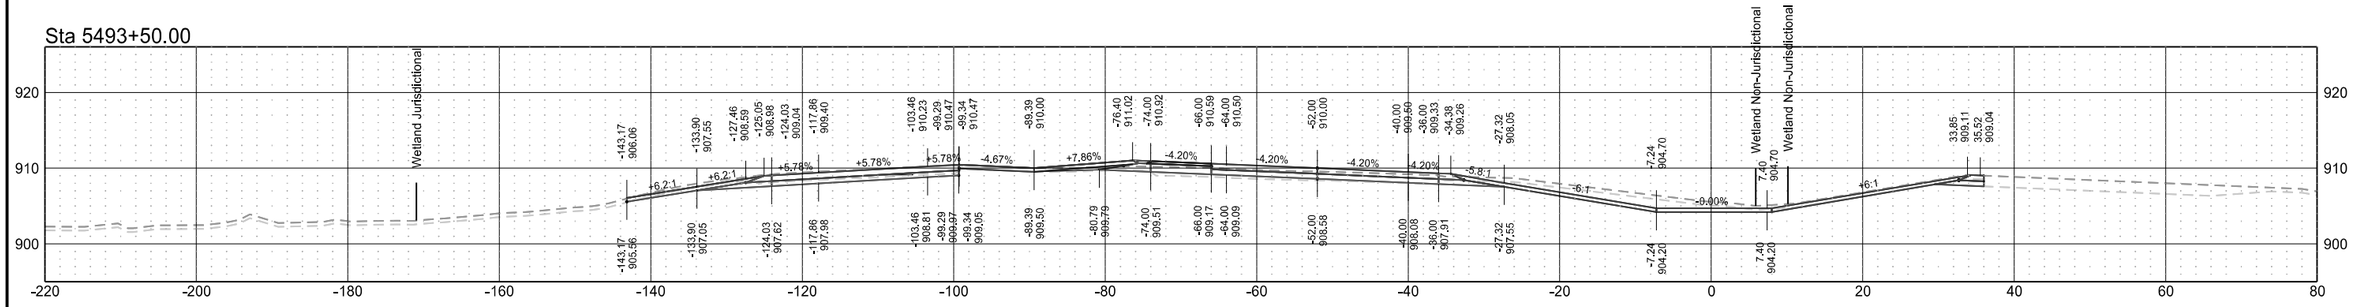


Sta 5493+00.00

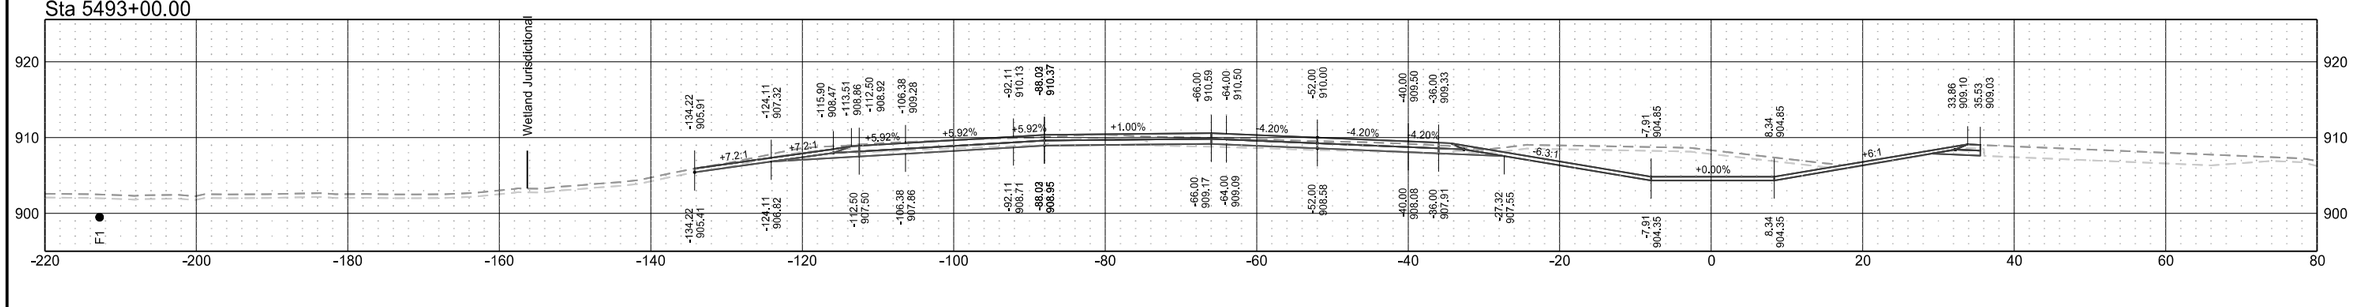


Interstate 29 - Southbound

	STATE	PROJECT NO.	SECTION NO.	SHEET NO.
	ND	IM-8-029(204)101	200	55


Sta 5496+50.00

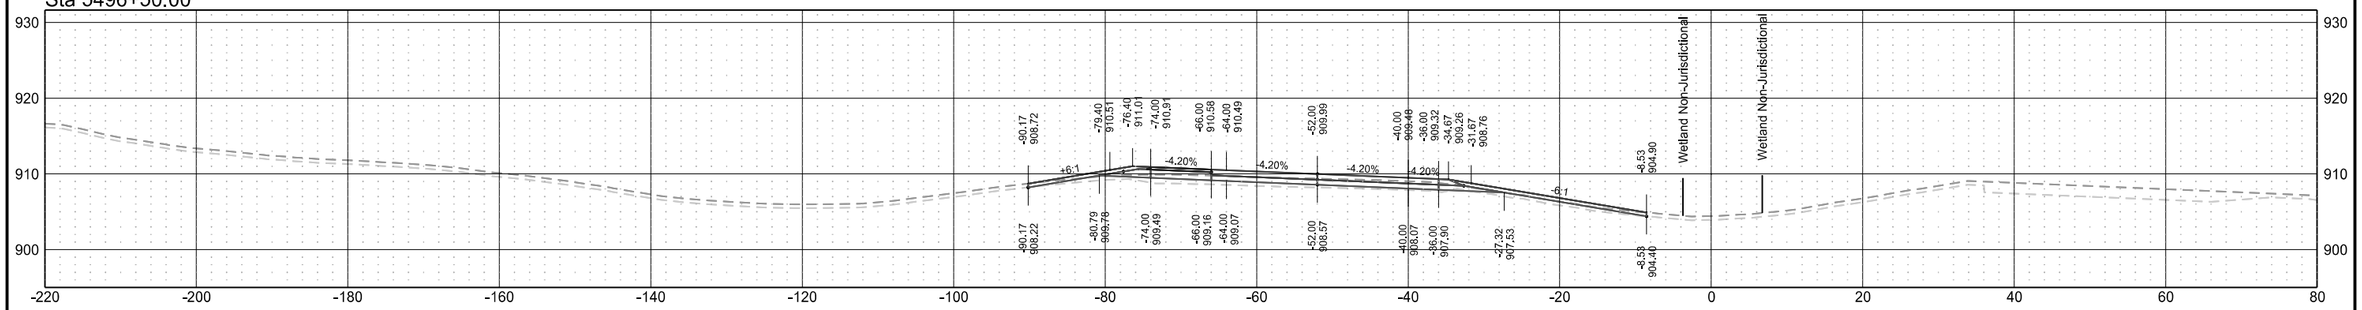


Sta 5496+00.00

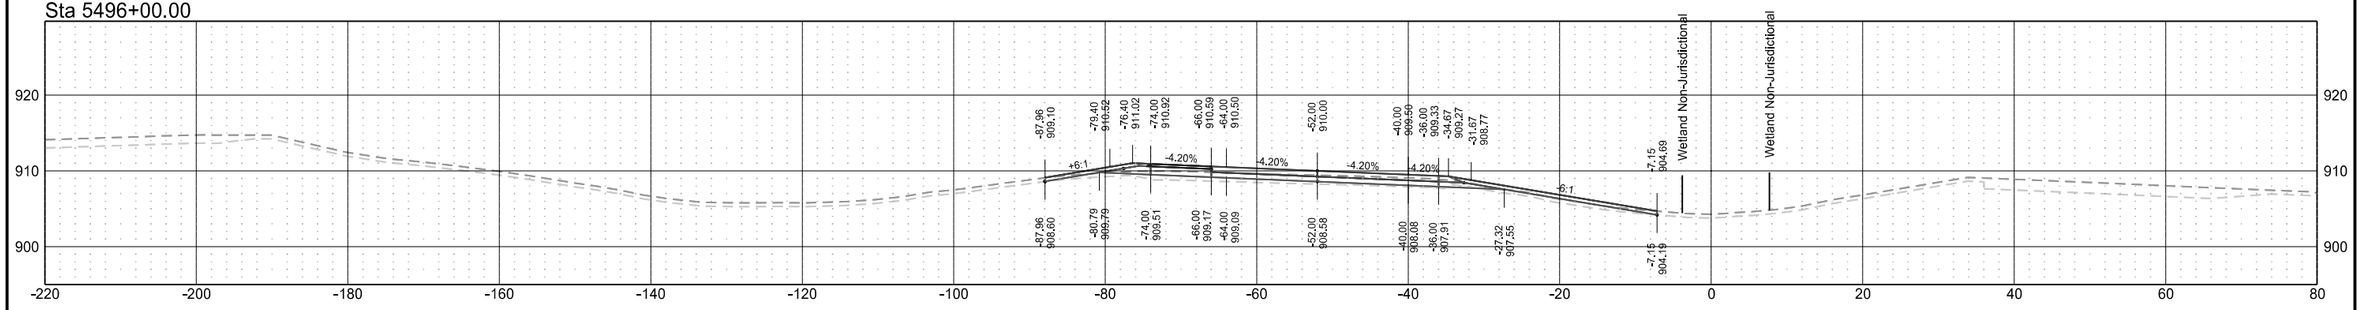

Sta 5495+50.00

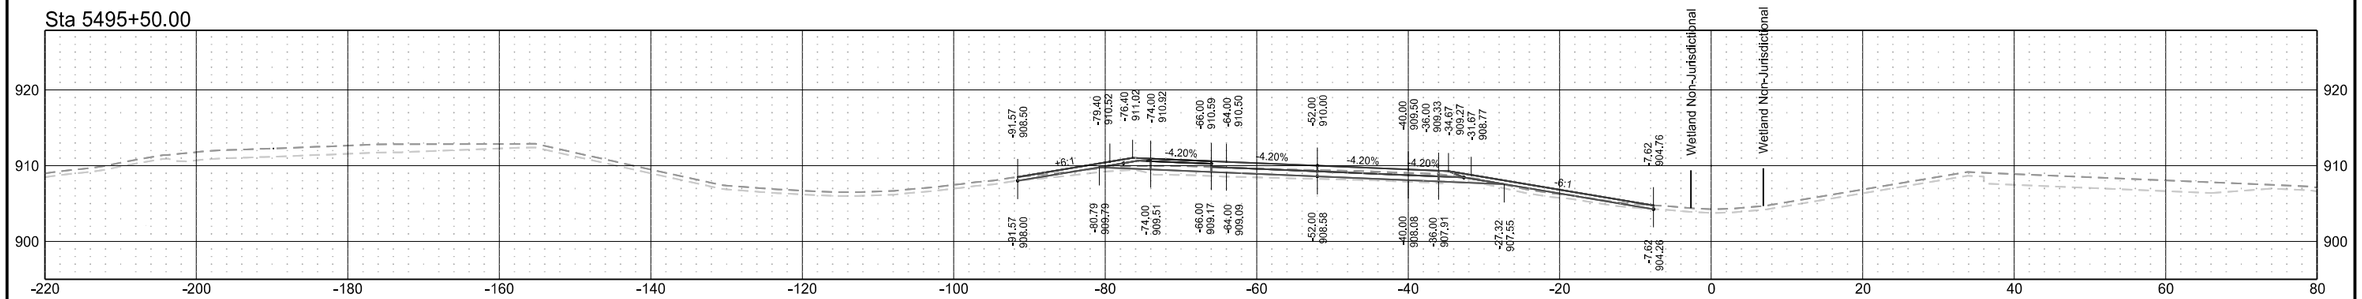


Sta 5495+00.00

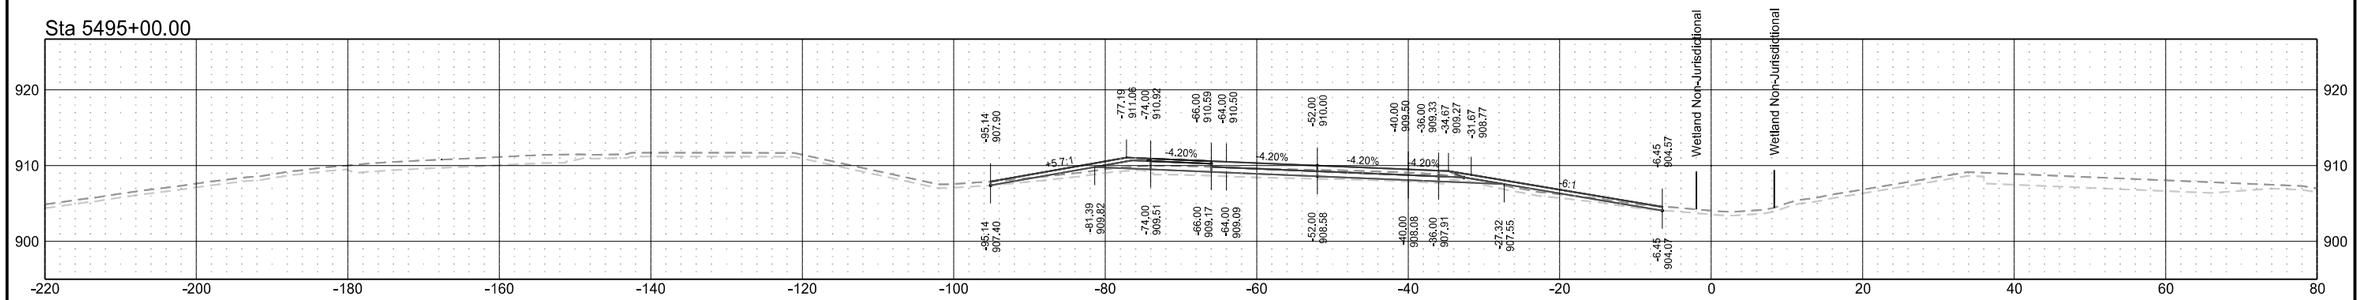


Interstate 29 - Southbound

	STATE	PROJECT NO.	SECTION NO.	SHEET NO.
	ND	IM-8-029(204)101	200	56


Sta 5498+50.00

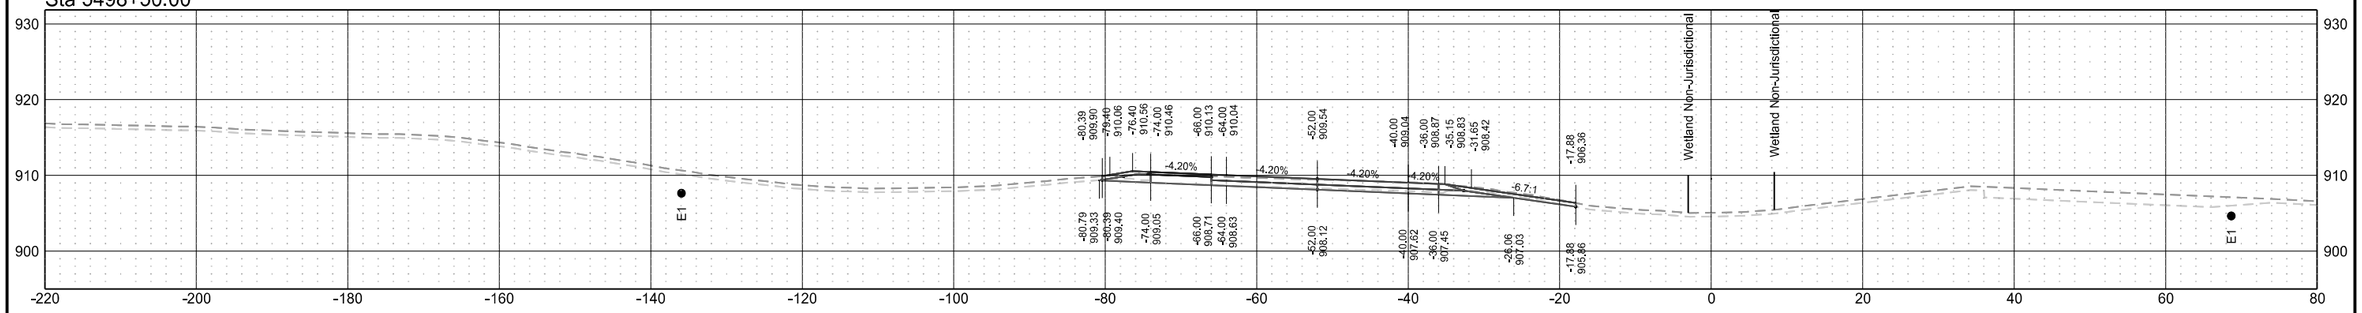


Sta 5498+00.00

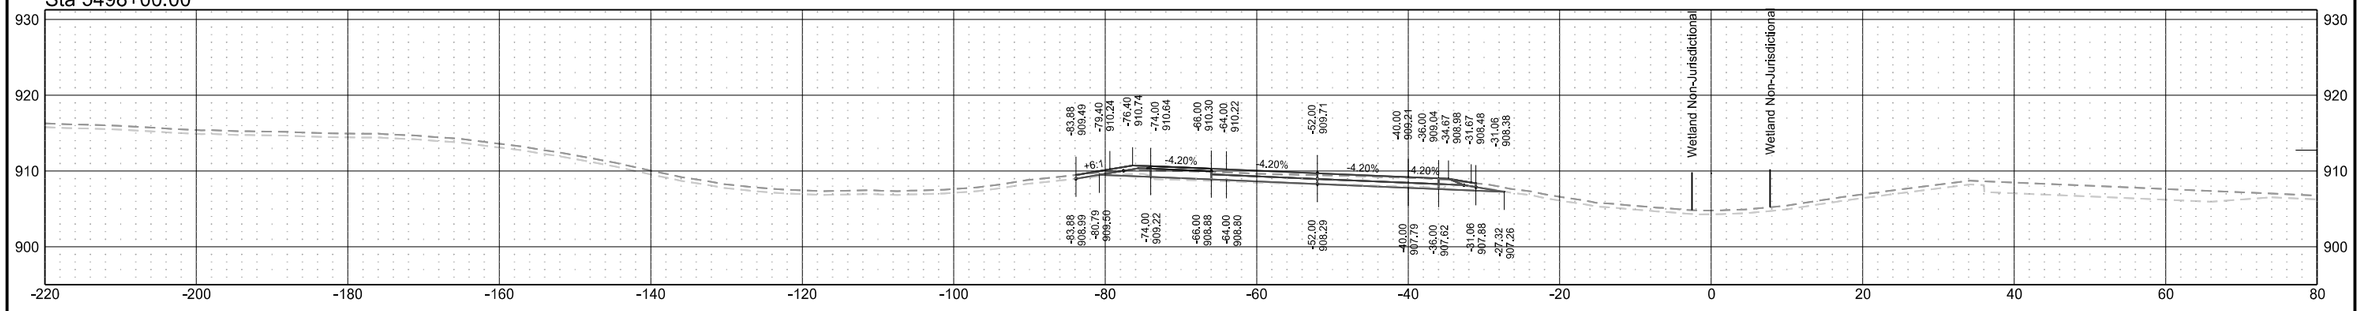

Sta 5497+50.00

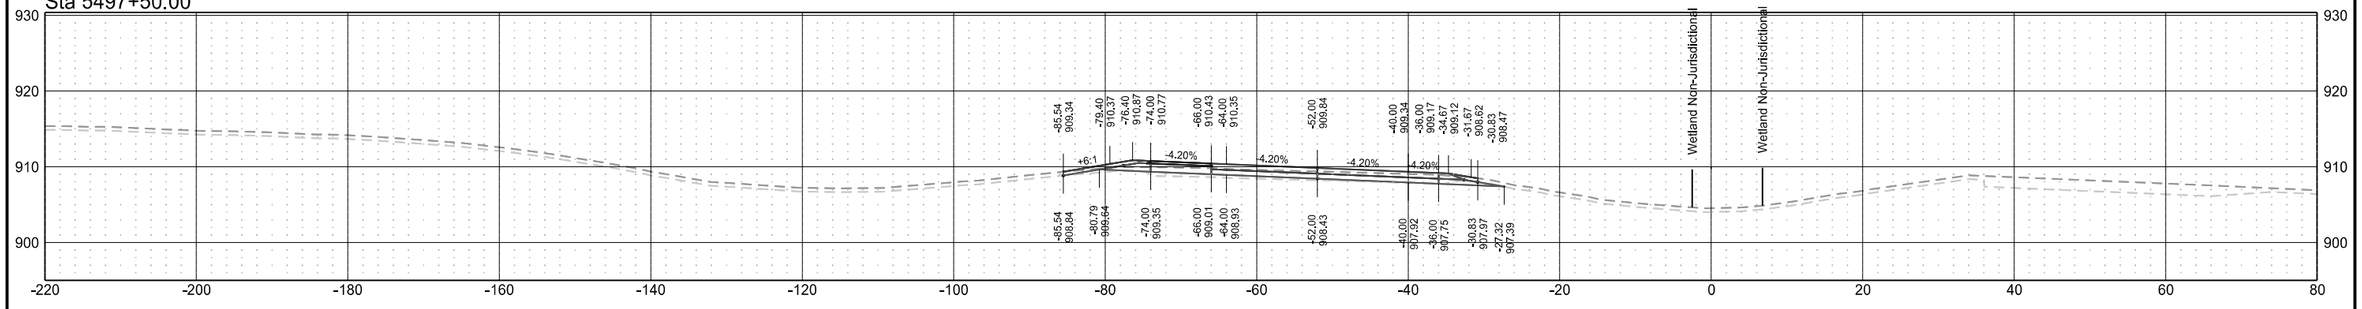


Sta 5497+00.00

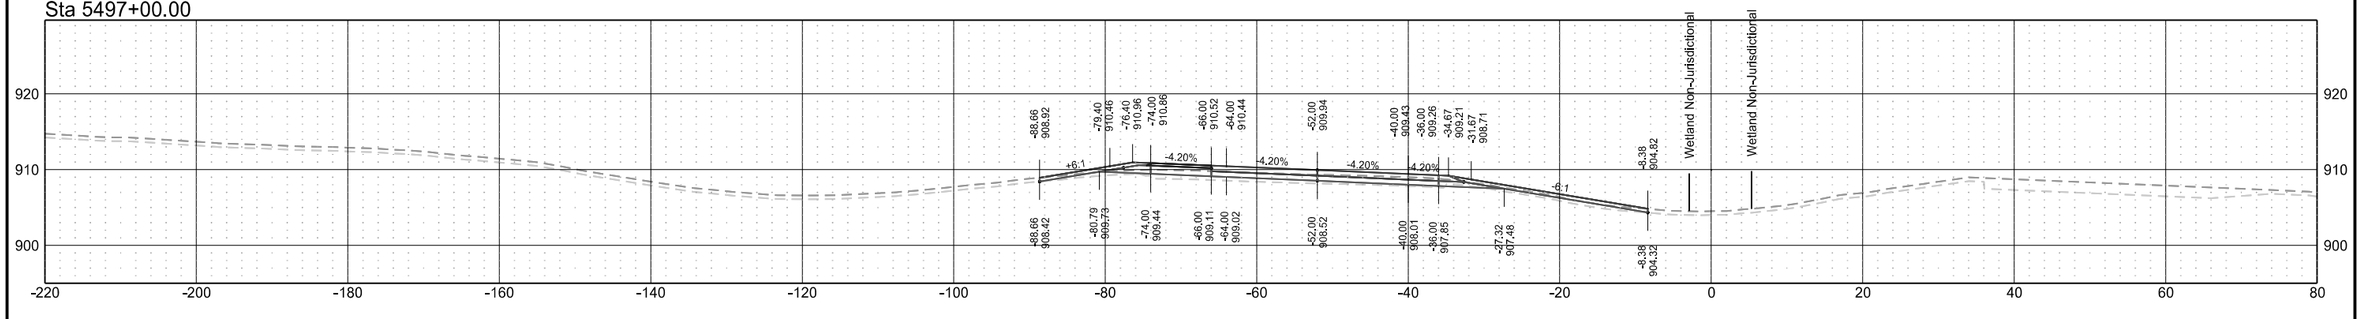


Interstate 29 - Southbound

	STATE	PROJECT NO.	SECTION NO.	SHEET NO.
	ND	IM-8-029(204)101	200	57


Sta 5500+00.00

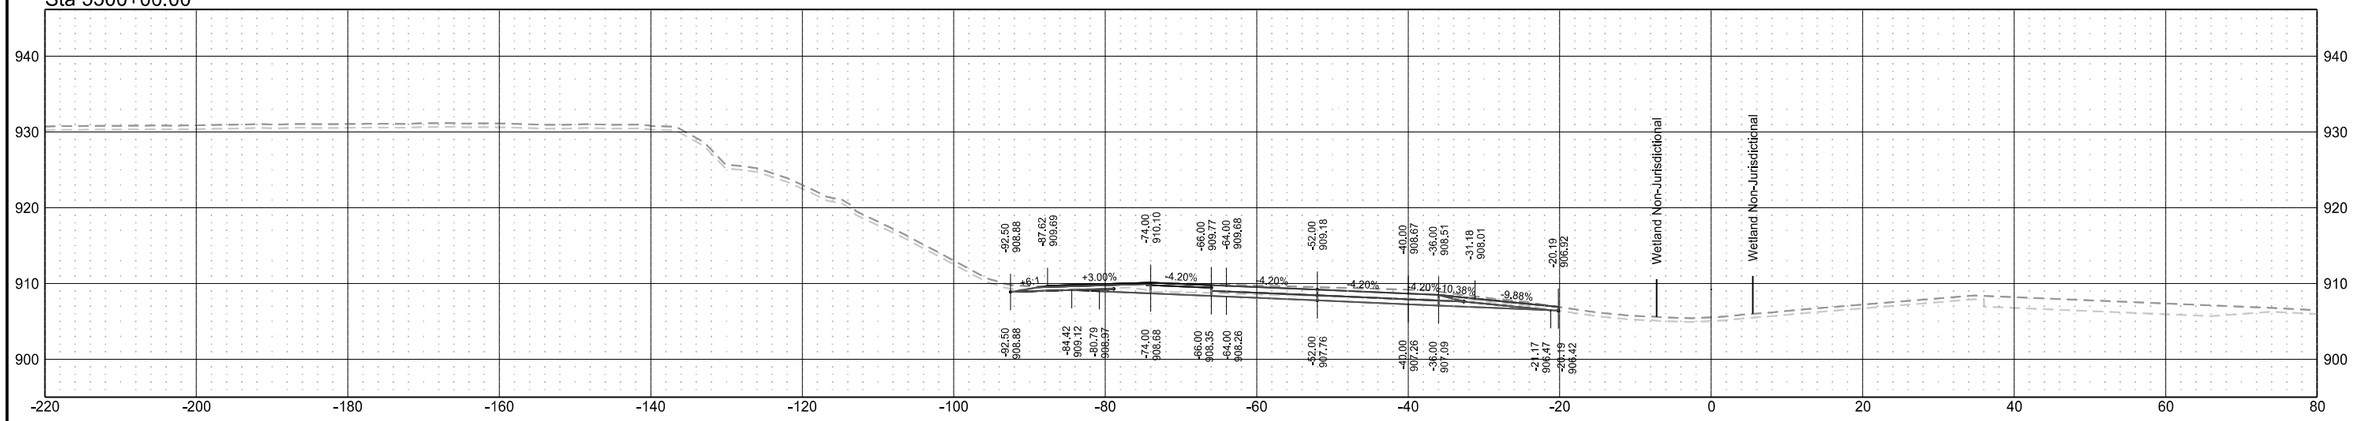

Sta 5499+50.00

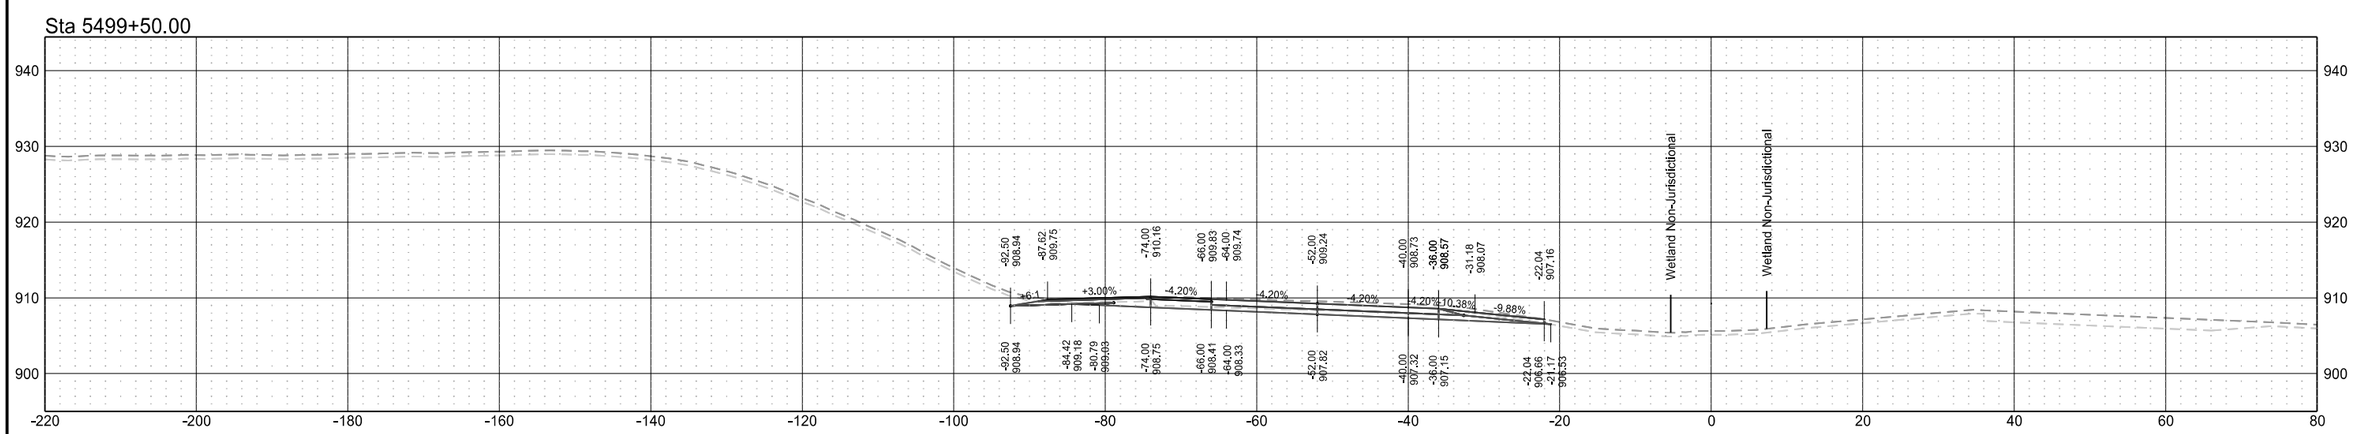


Sta 5499+00.00

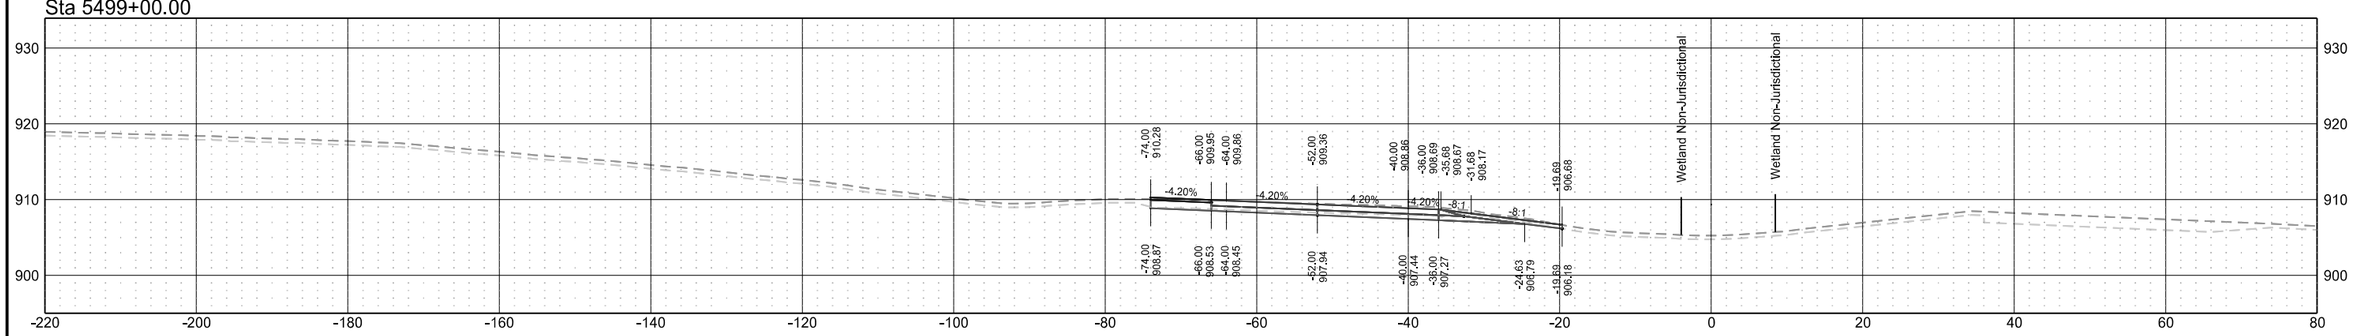


Interstate 29 - Southbound

	STATE	PROJECT NO.	SECTION NO.	SHEET NO.
	ND	IM-8-029(204)101	200	58

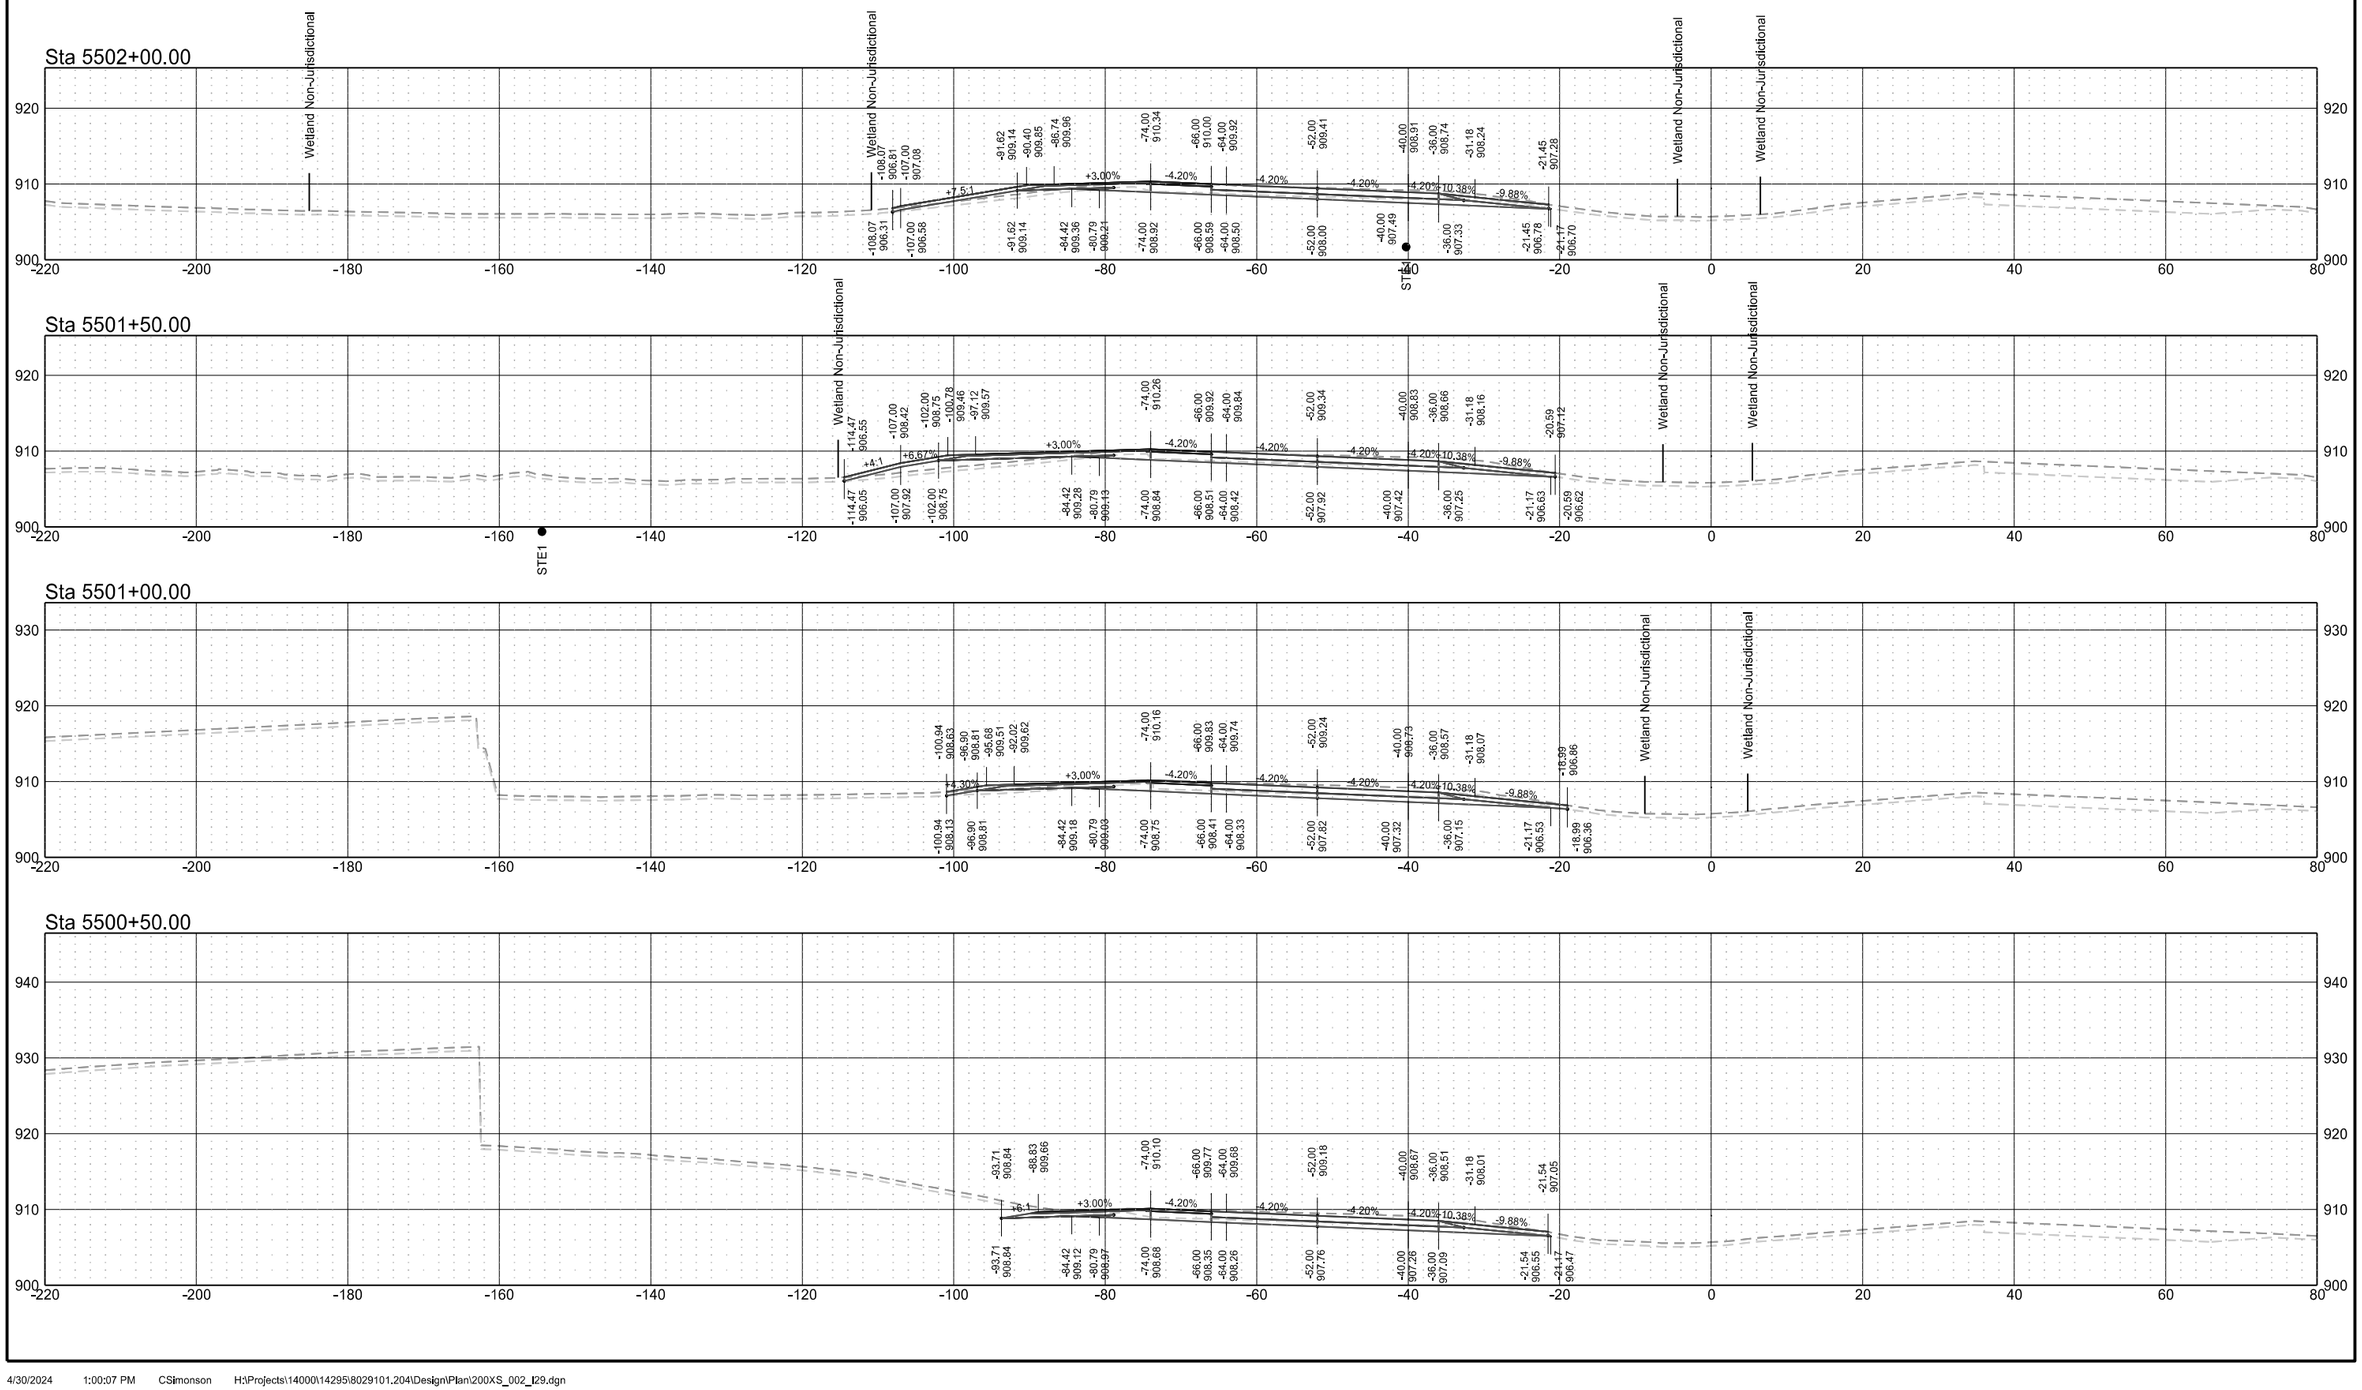


Interstate 29 - Southbound

	STATE	PROJECT NO.	SECTION NO.	SHEET NO.
	ND	IM-8-029(204)101	200	59

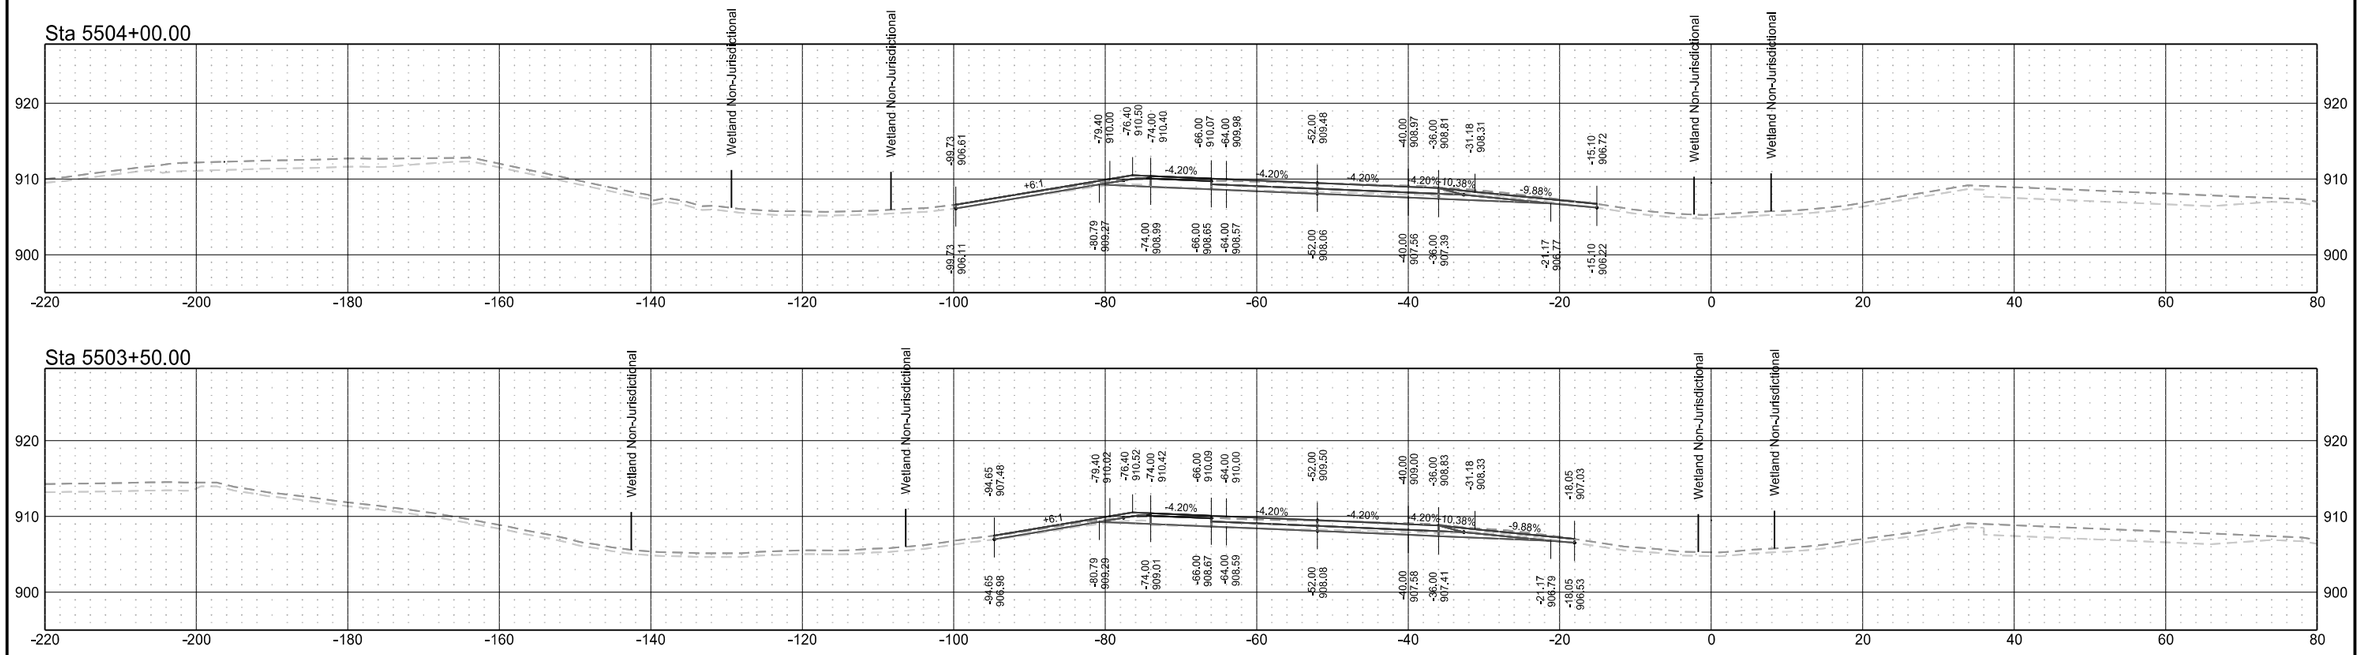

Interstate 29 - Southbound


	STATE	PROJECT NO.	SECTION NO.	SHEET NO.
	ND	IM-8-029(204)101	200	60

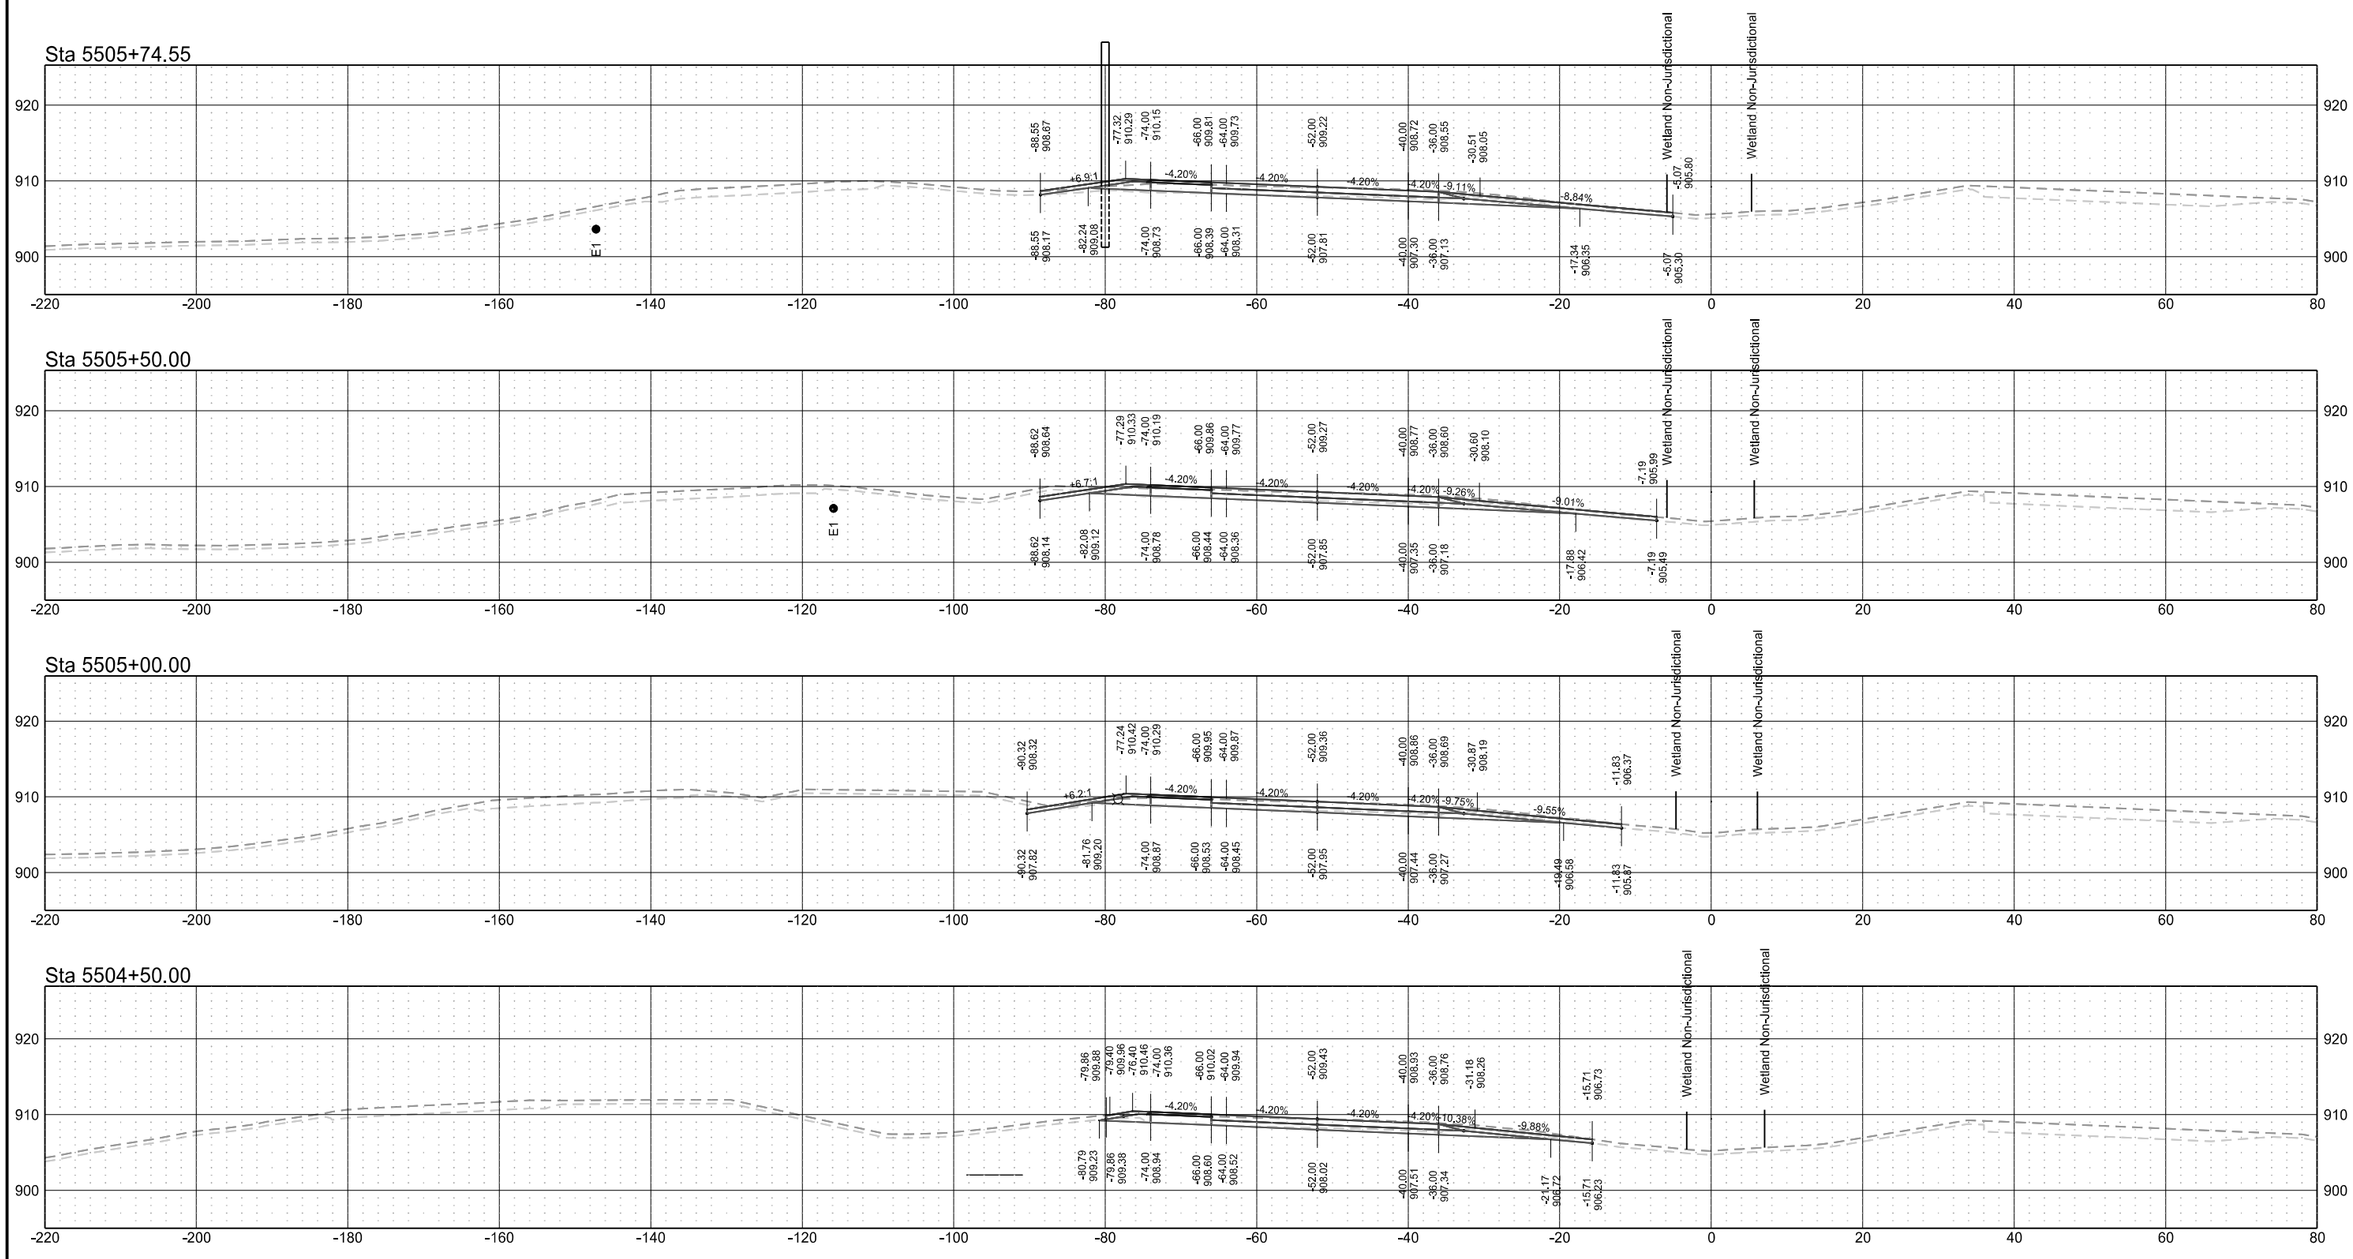


Interstate 29 - Southbound

	STATE	PROJECT NO.	SECTION NO.	SHEET NO.
	ND	IM-8-029(204)101	200	61


Sta 5506+12.80 R2

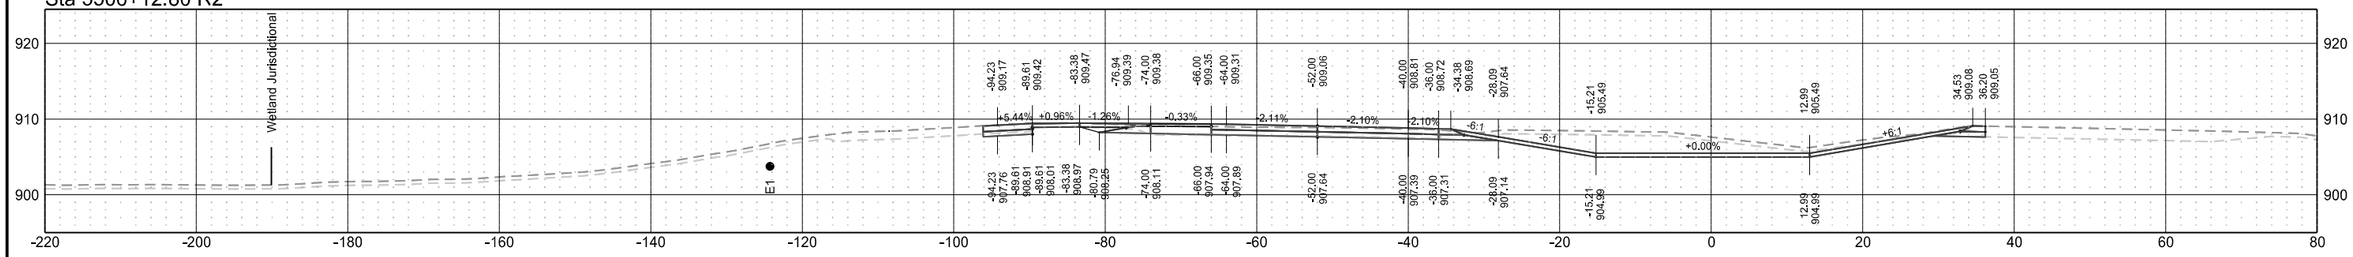


Sta 5506+00.00 R2

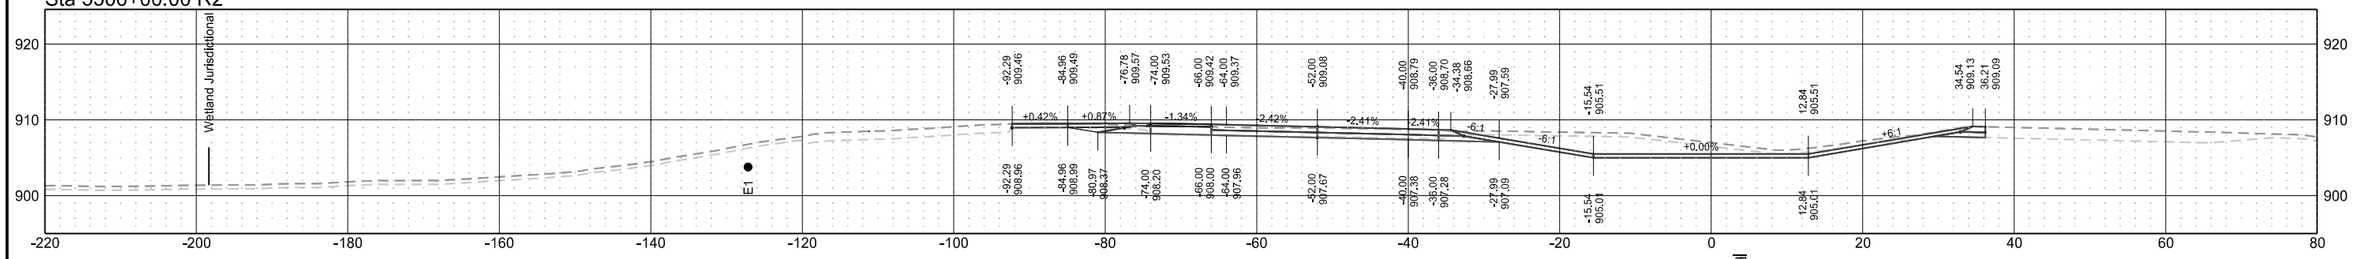

Sta 5506+31.71

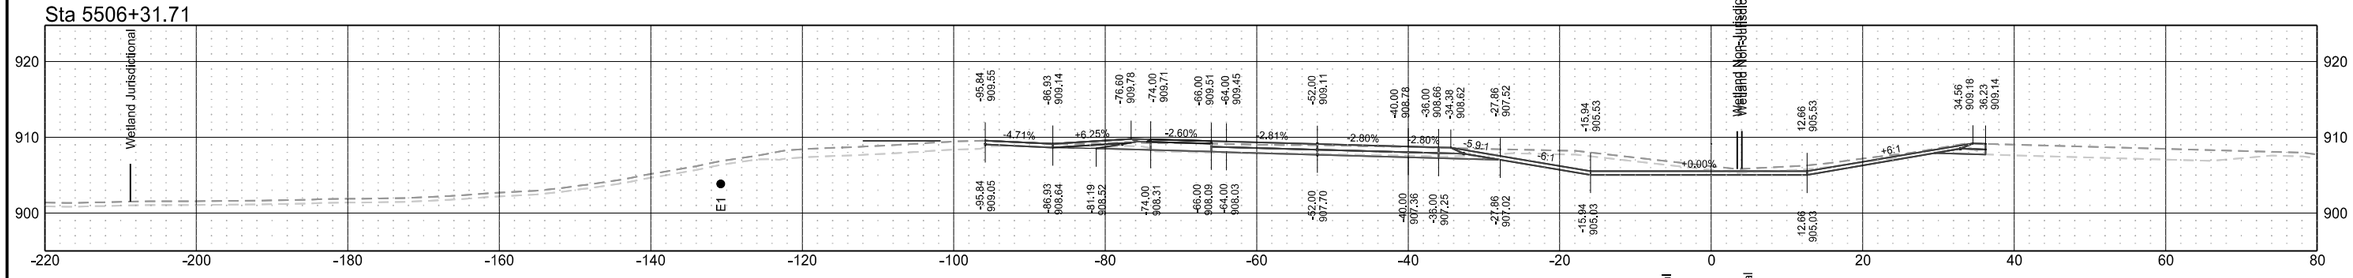


Sta 5506+00.00

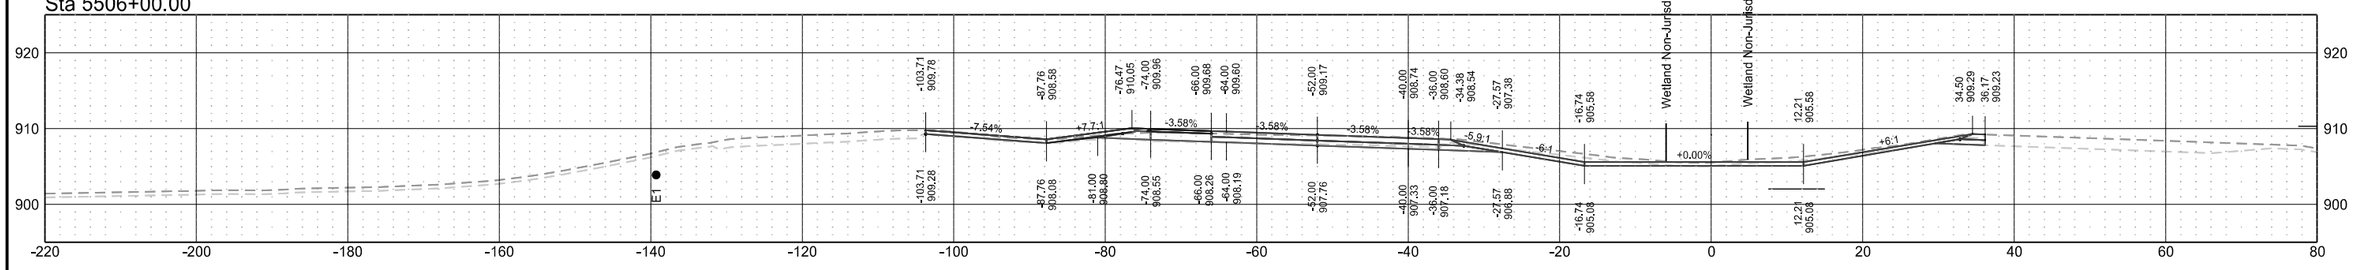


Interstate 29 - Southbound

	STATE	PROJECT NO.	SECTION NO.	SHEET NO.
	ND	IM-8-029(204)101	200	62


Sta 5508+18.76 R2

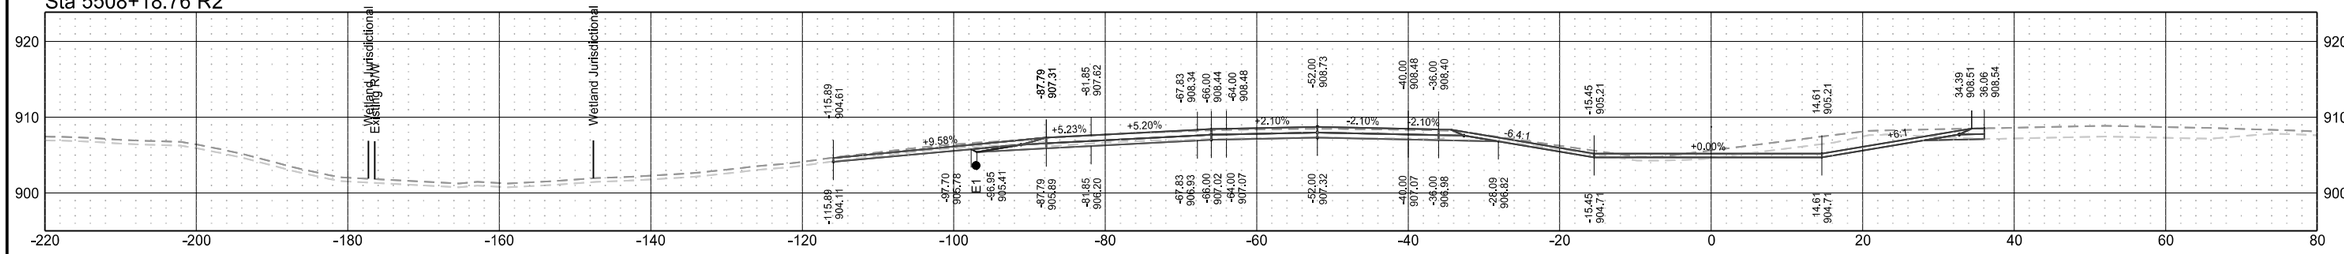


Sta 5508+00.00 R2

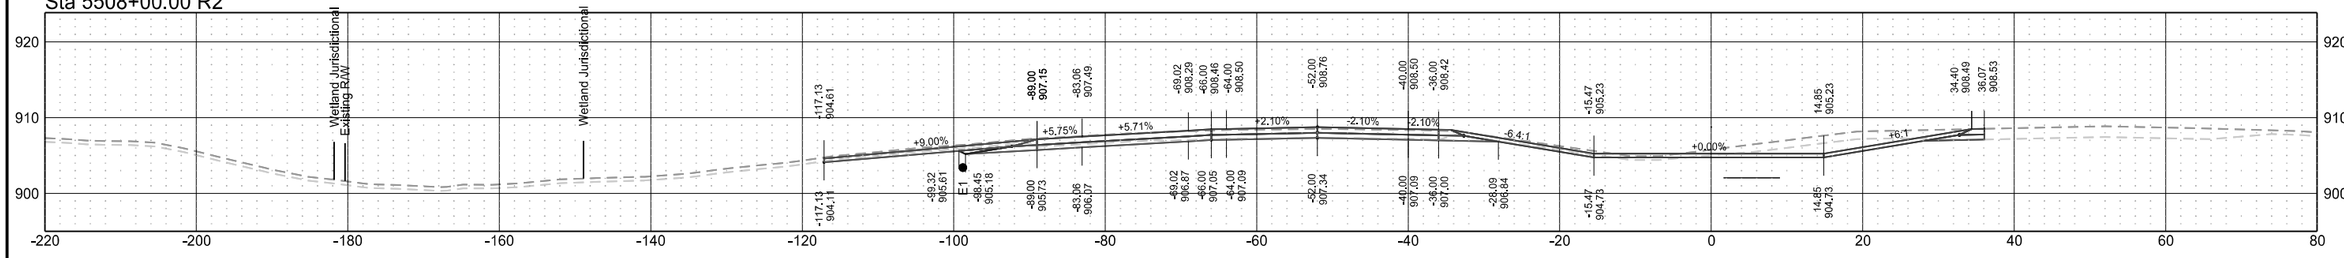

Sta 5507+85.80 R2

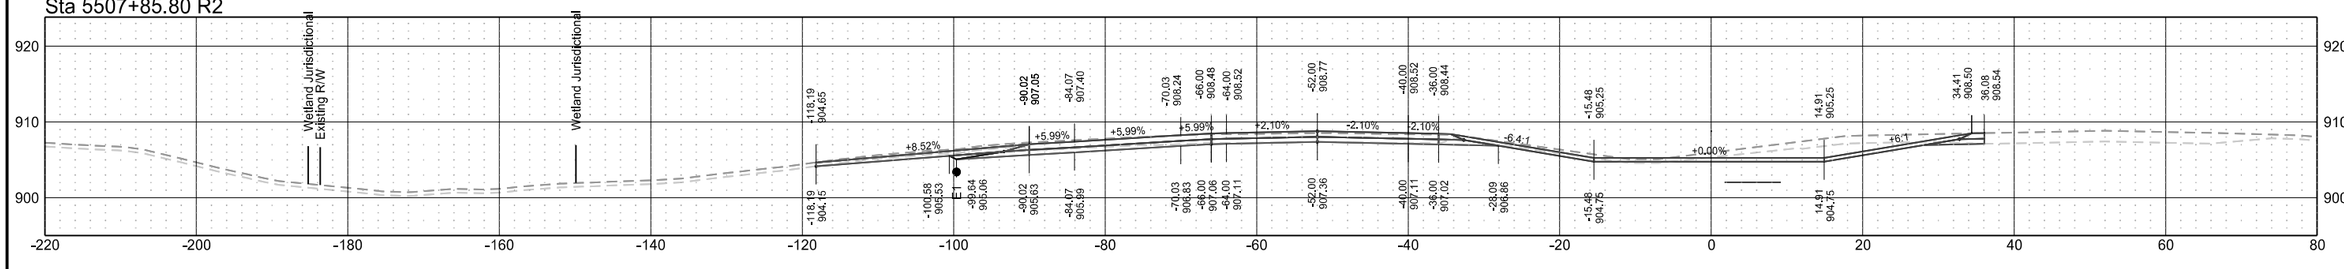


Sta 5507+00.00 R2

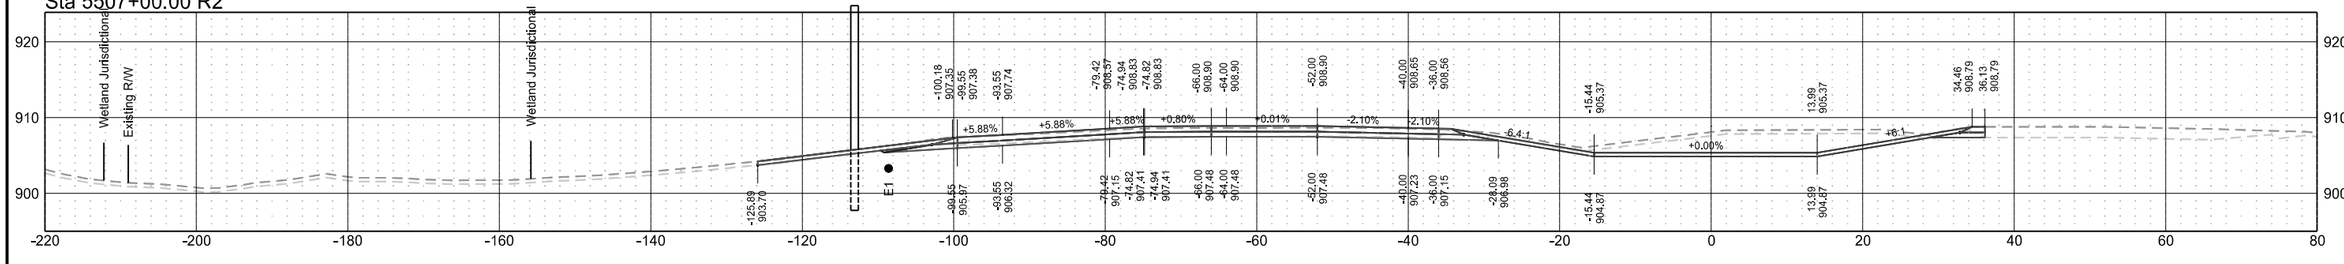


Interstate 29 - Southbound

	STATE	PROJECT NO.	SECTION NO.	SHEET NO.
	ND	IM-8-029(204)101	200	63


Sta 5511+00.00 R2

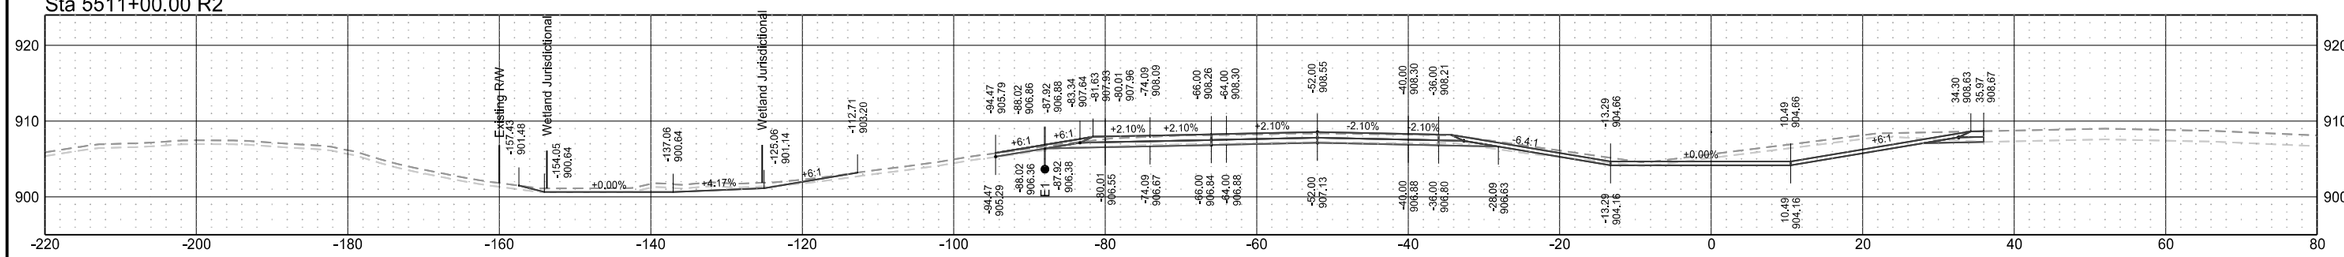


Sta 5510+00.00 R2

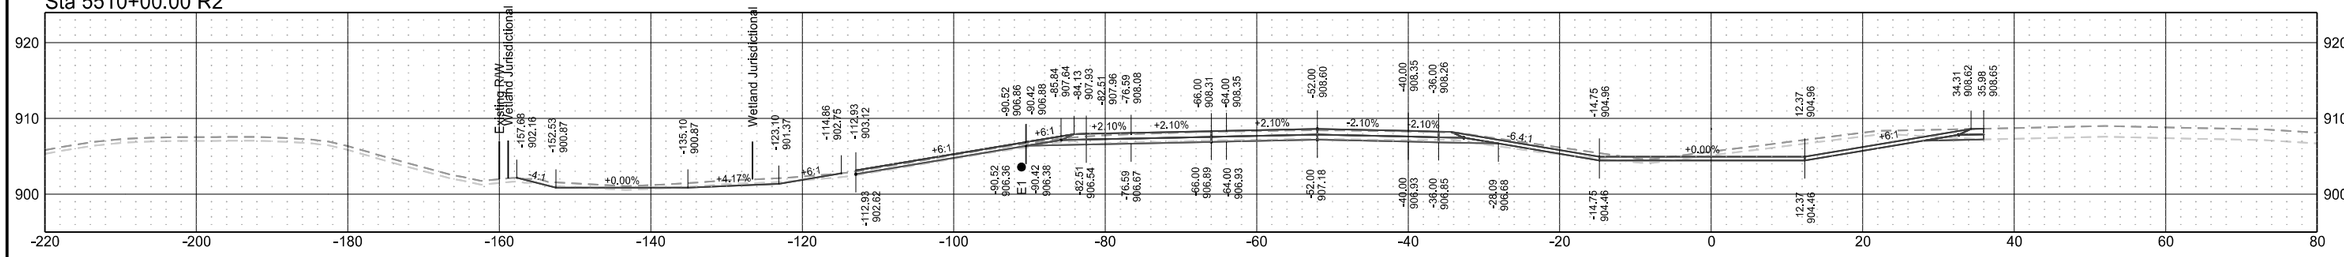

Sta 5509+84.14 R2

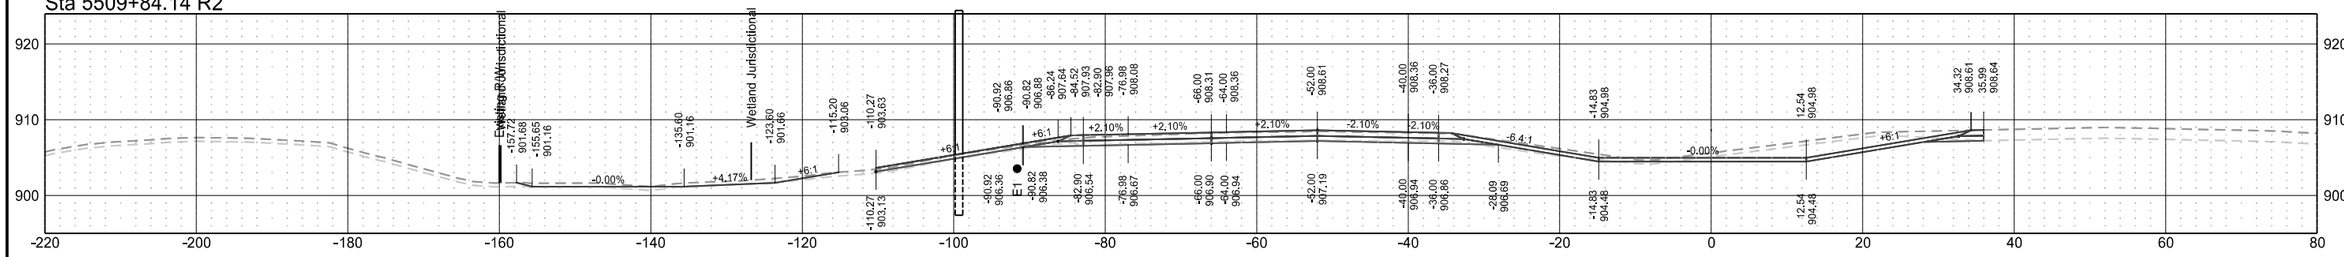


Sta 5509+00.00 R2

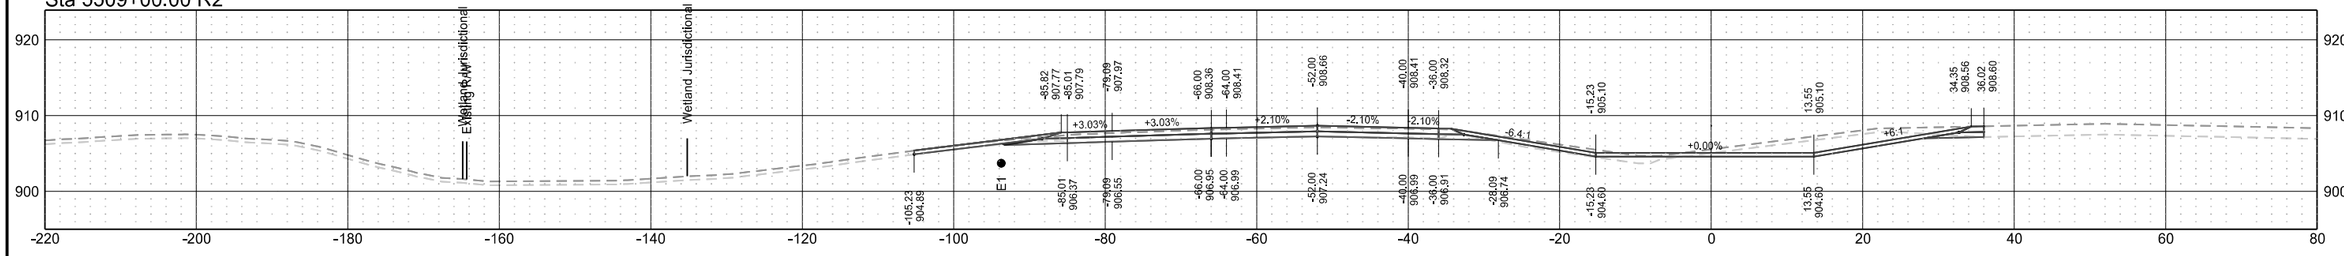


Interstate 29 - Southbound

	STATE	PROJECT NO.	SECTION NO.	SHEET NO.
	ND	IM-8-029(204)101	200	64


Sta 5515+00.00 R2

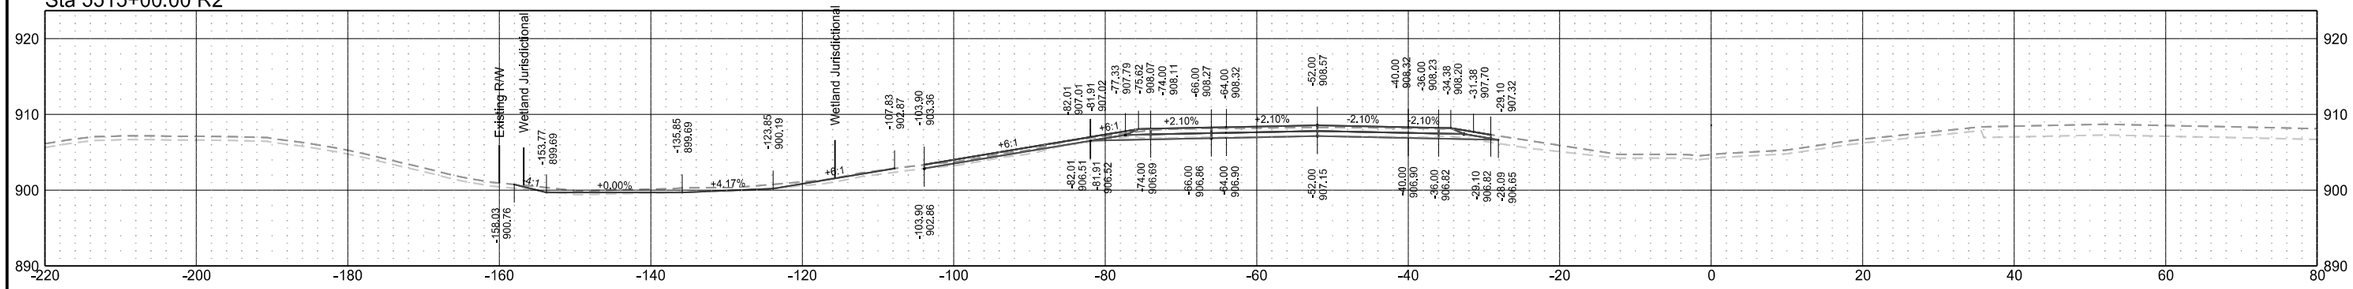


Sta 5514+00.00 R2

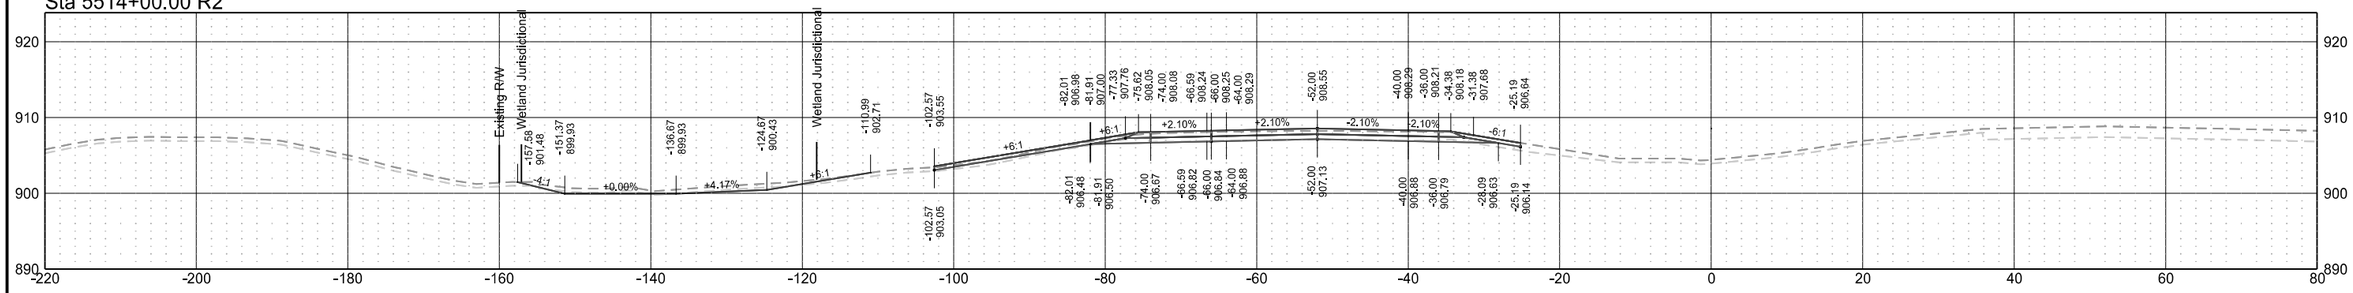

Sta 5513+00.00 R2

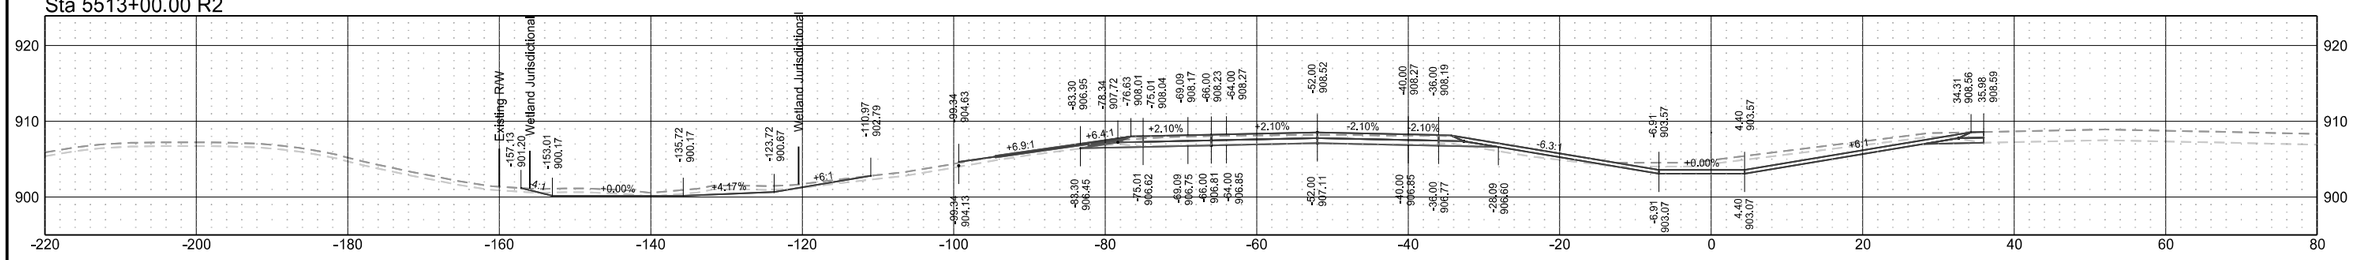


Sta 5512+00.00 R2

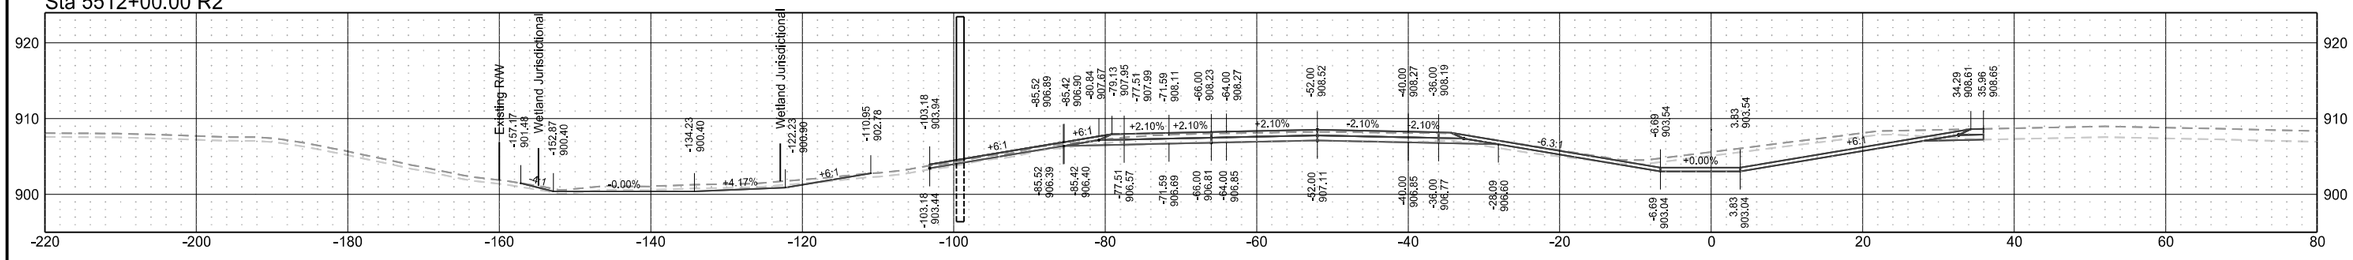


Interstate 29 - Southbound

	STATE	PROJECT NO.	SECTION NO.	SHEET NO.
	ND	IM-8-029(204)101	200	65


Sta 5518+00.00 R2

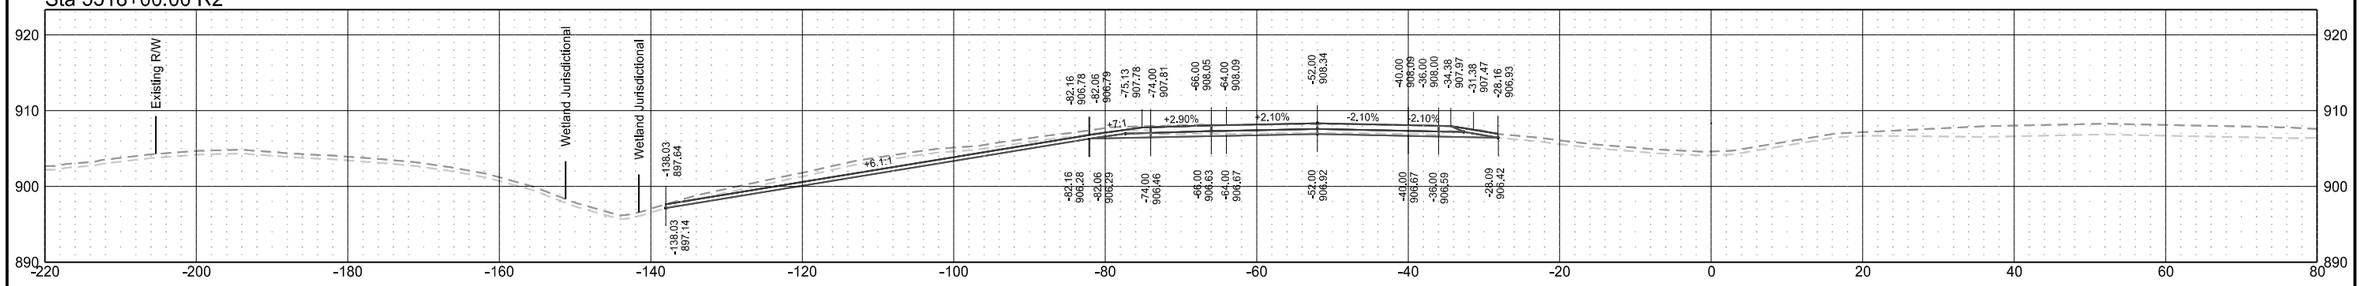


Sta 5517+00.00 R2

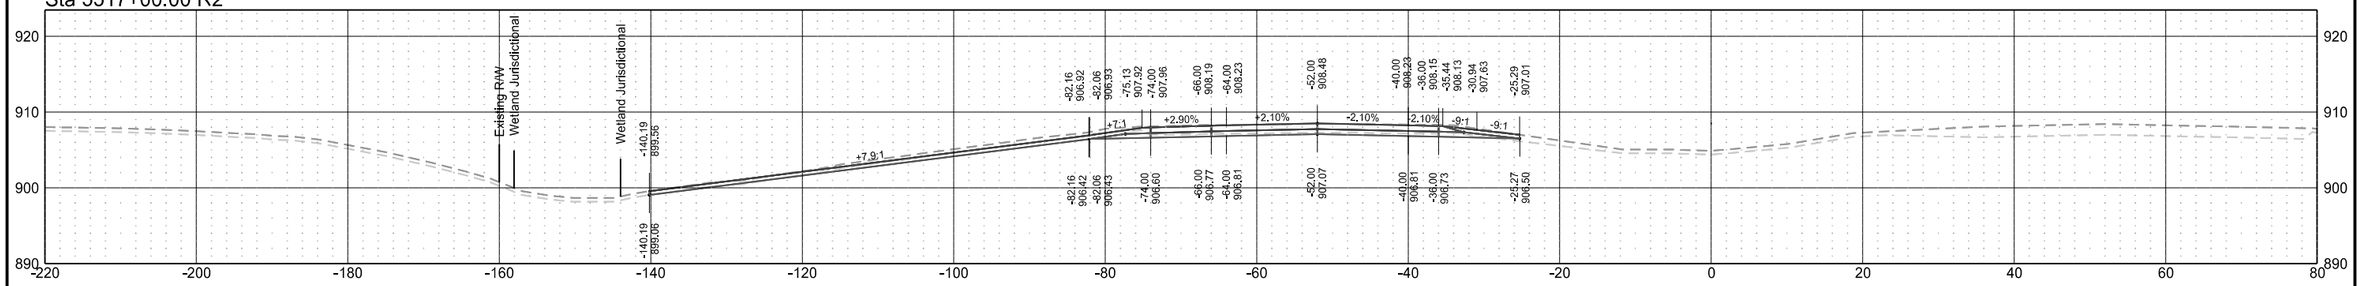

Sta 5516+55.00 R2

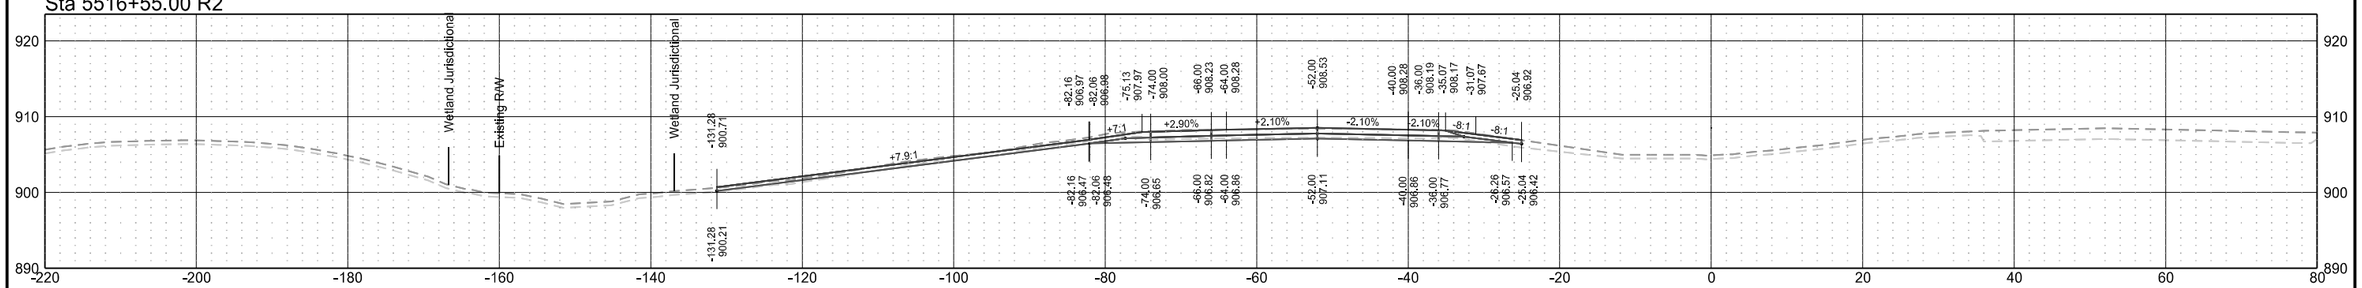


Sta 5516+00.00 R2

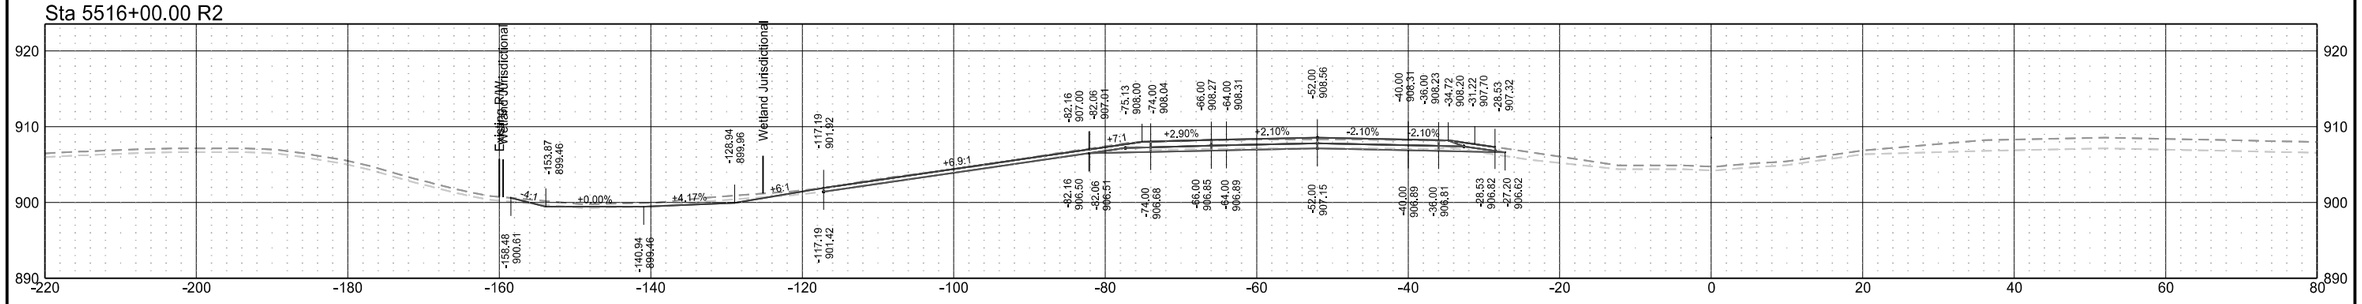


	STATE	PROJECT NO.	SECTION NO.	SHEET NO.
	ND	IM-8-029(204)101	200	66


Sta 5520+10.39 R2

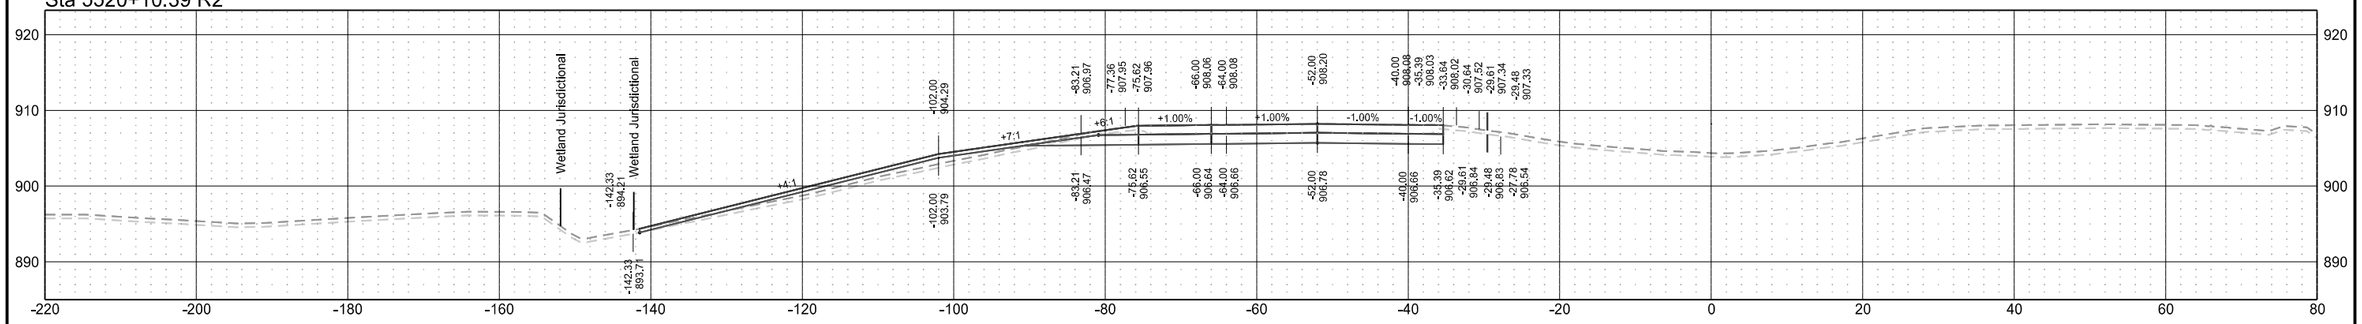

Sta 5520+00.00 R2

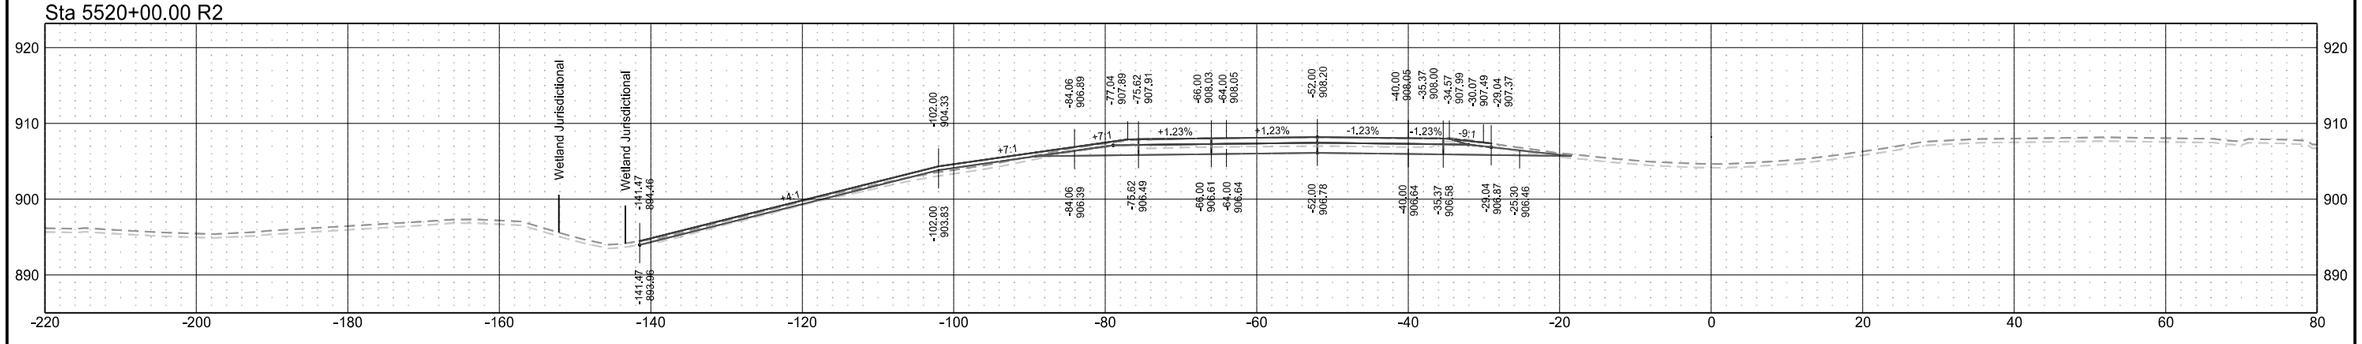


Sta 5519+00.00 R2

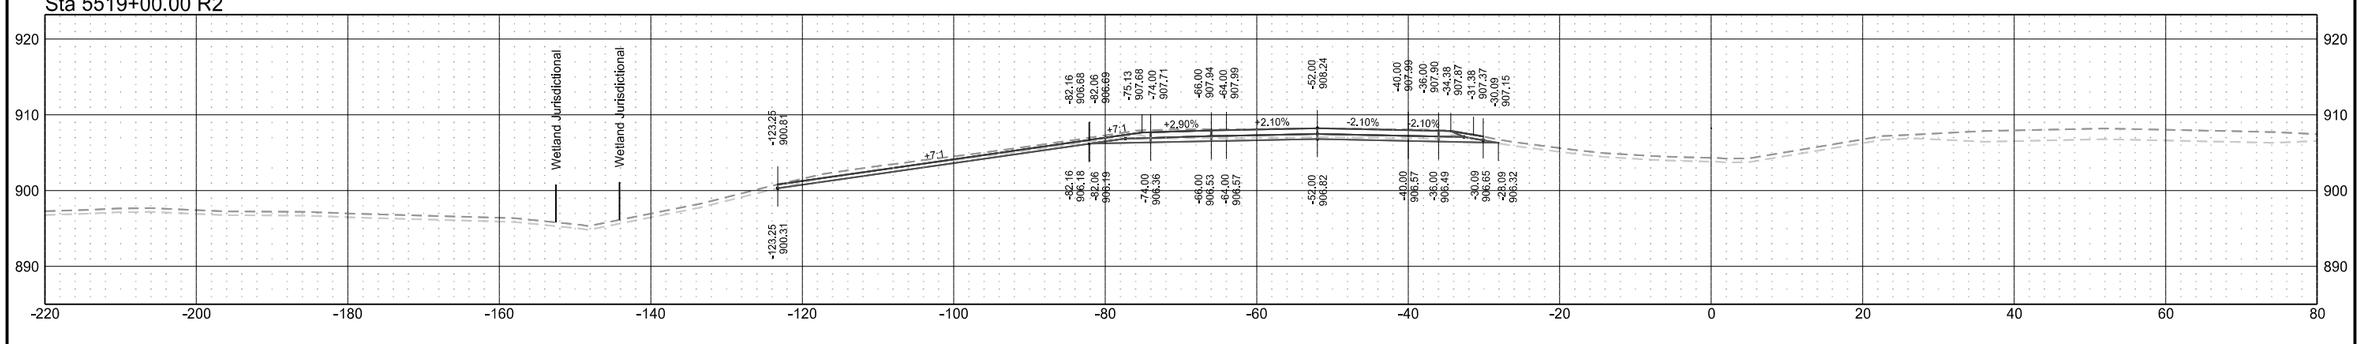


Interstate 29 - Southbound

	STATE	PROJECT NO.	SECTION NO.	SHEET NO.
	ND	IM-8-029(204)101	200	67


Sta 5525+00.00 R2

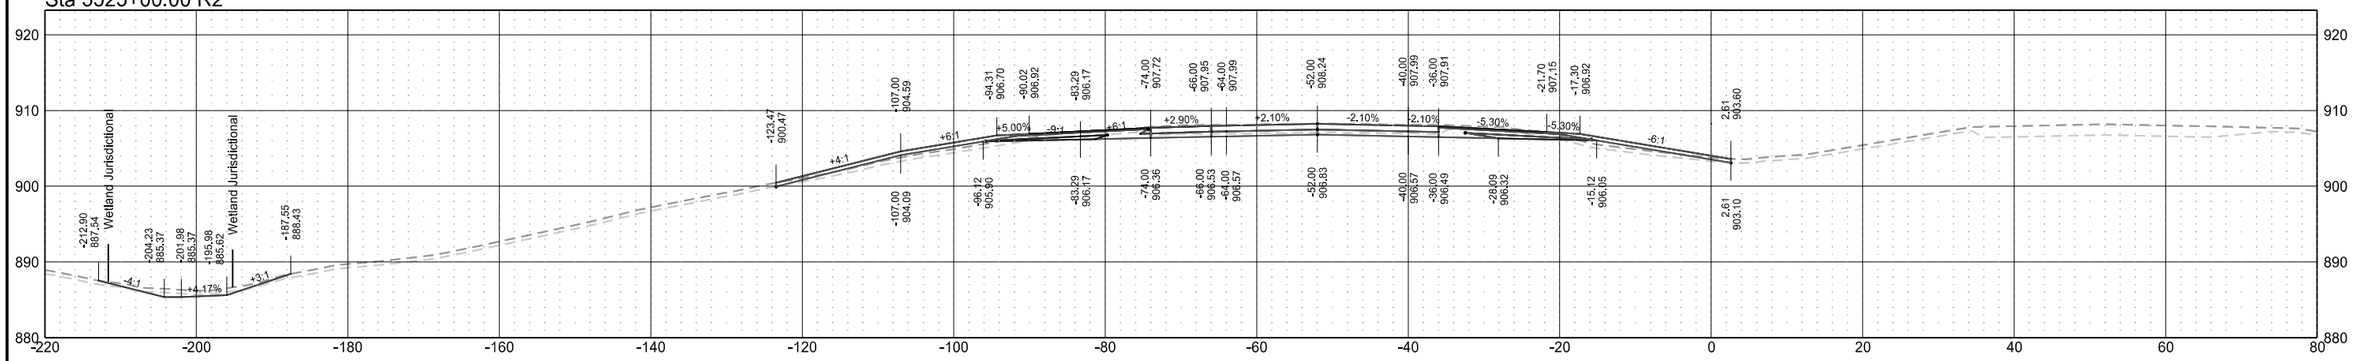

Sta 5524+00.00 R2

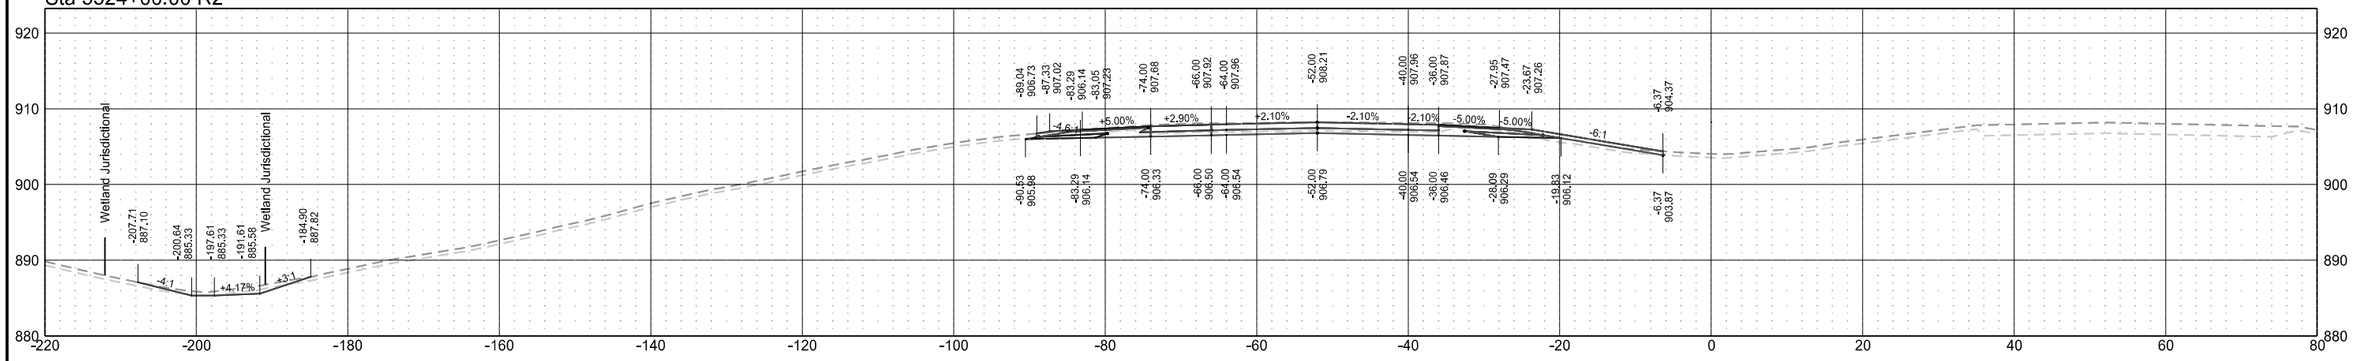


Sta 5523+06.39 R2

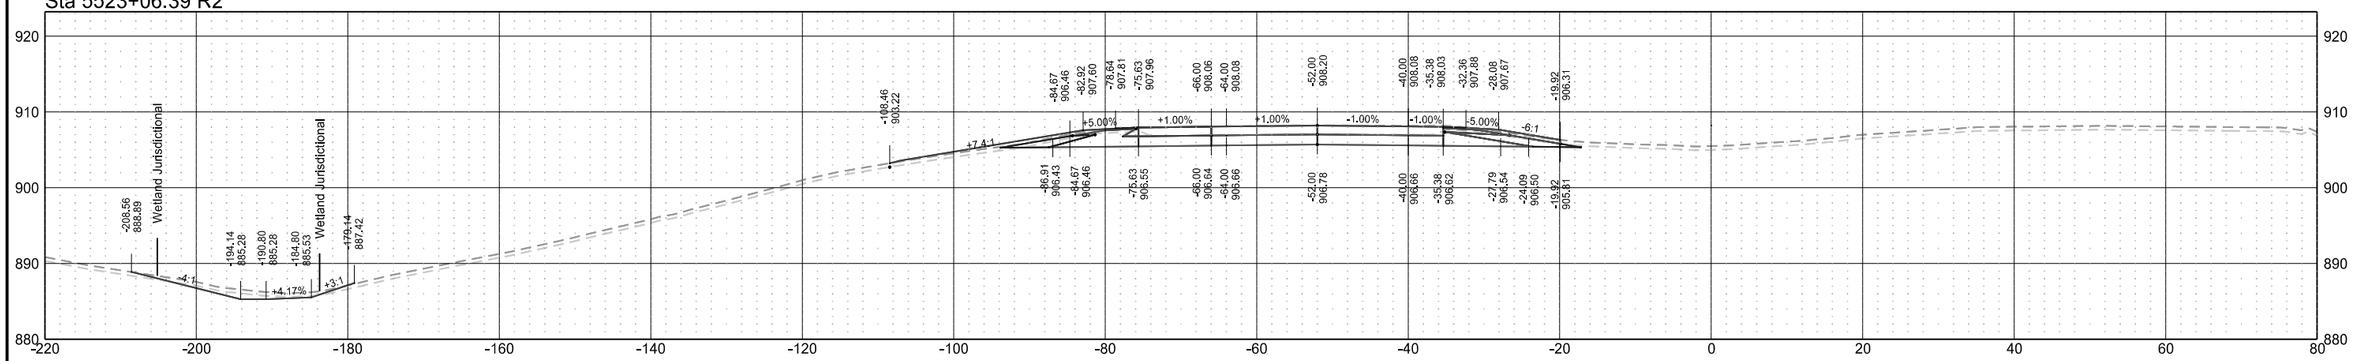


Interstate 29 - Southbound

	STATE	PROJECT NO.	SECTION NO.	SHEET NO.
	ND	IM-8-029(204)101	200	68


Sta 5528+00.00 R2

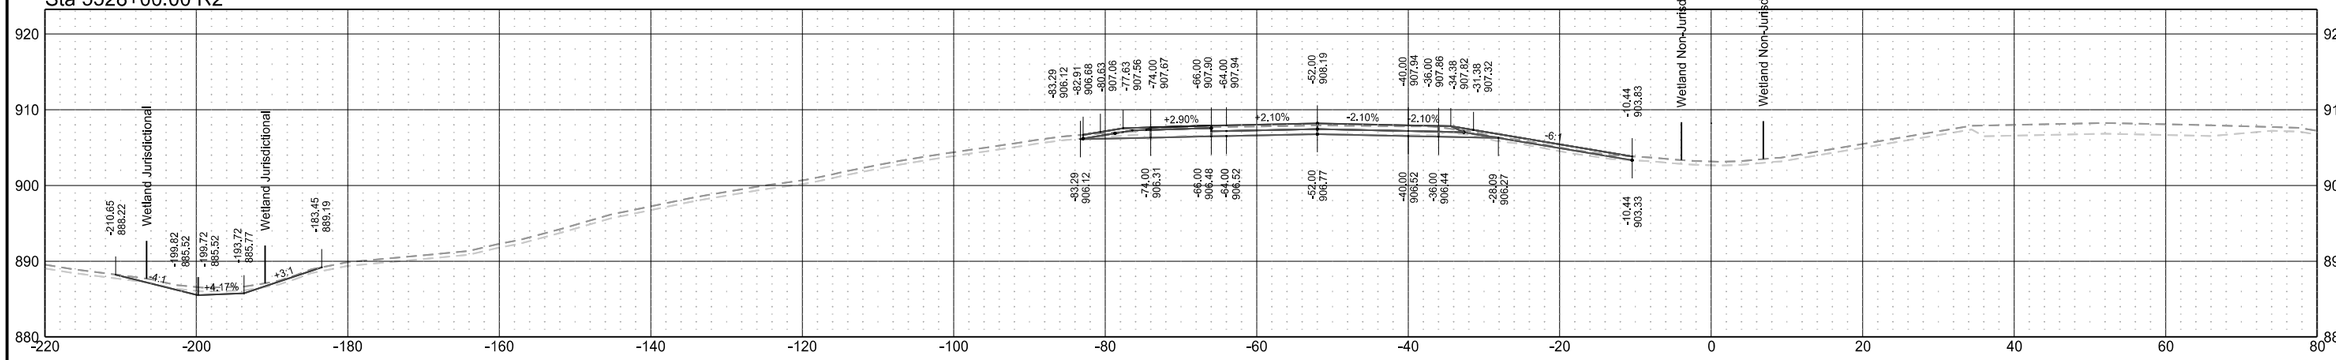

Sta 5527+00.00 R2

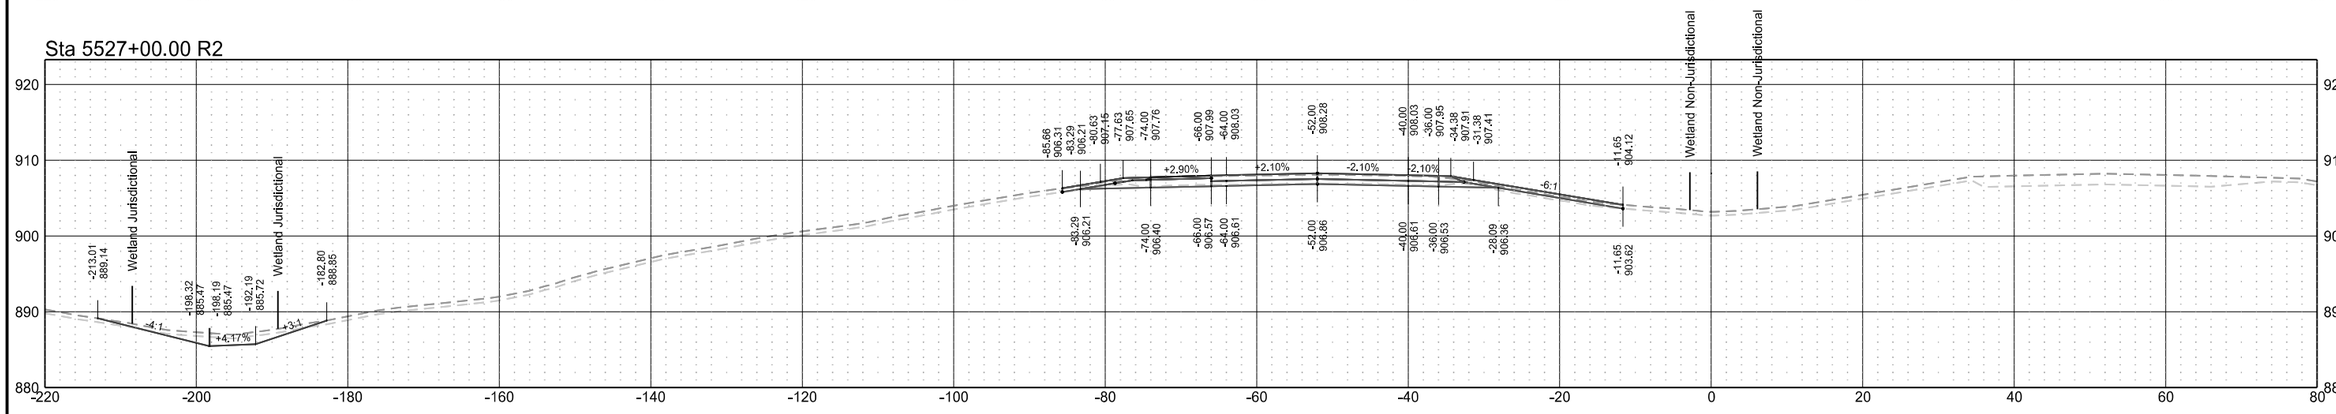


Sta 5526+00.00 R2

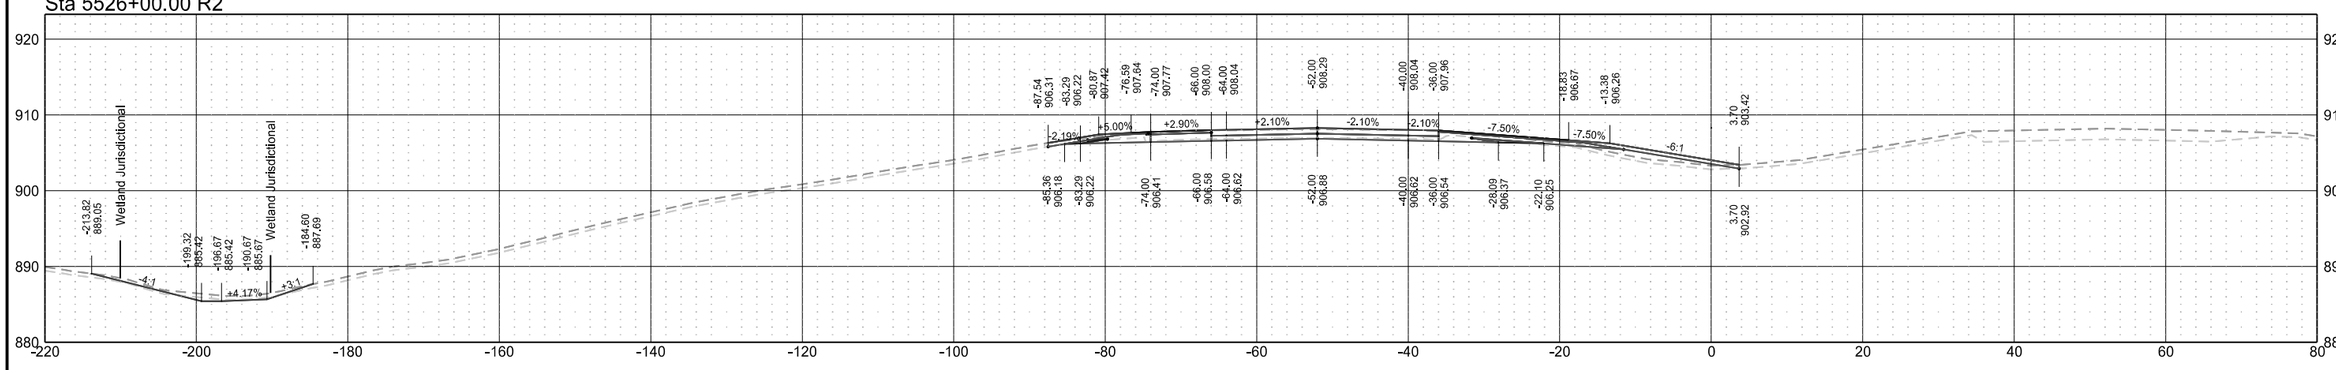


Interstate 29 - Southbound

	STATE	PROJECT NO.	SECTION NO.	SHEET NO.
	ND	IM-8-029(204)101	200	69


Sta 5531+00.00 R2

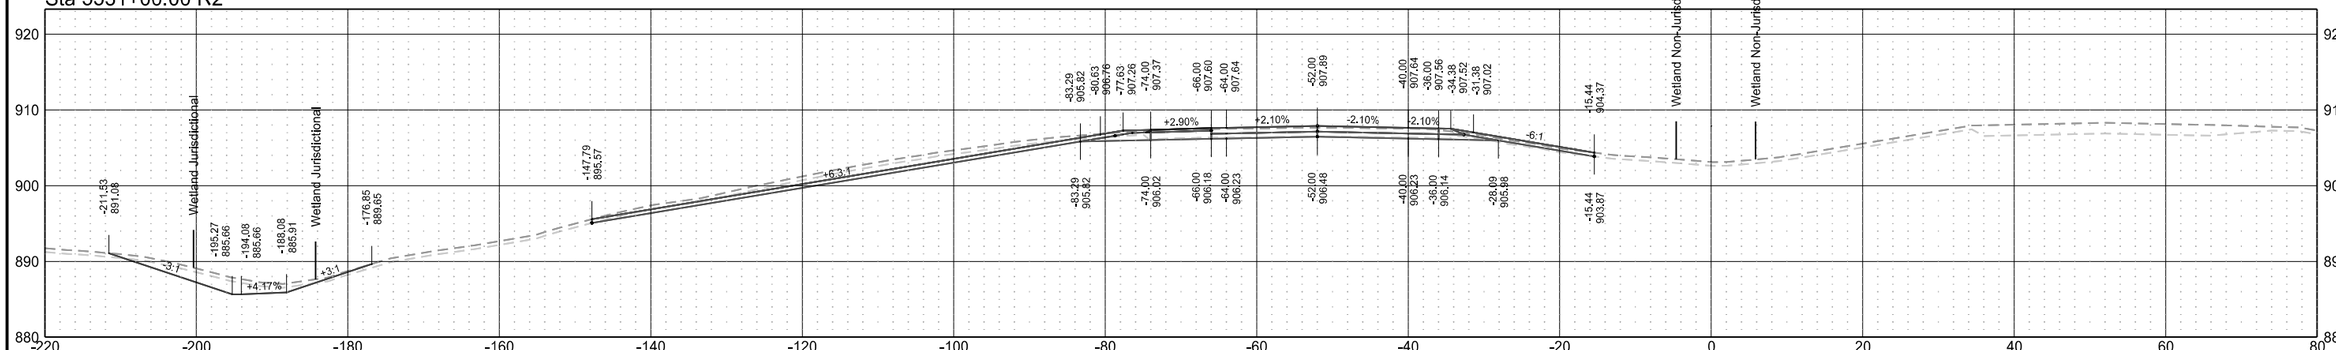

Sta 5530+00.00 R2

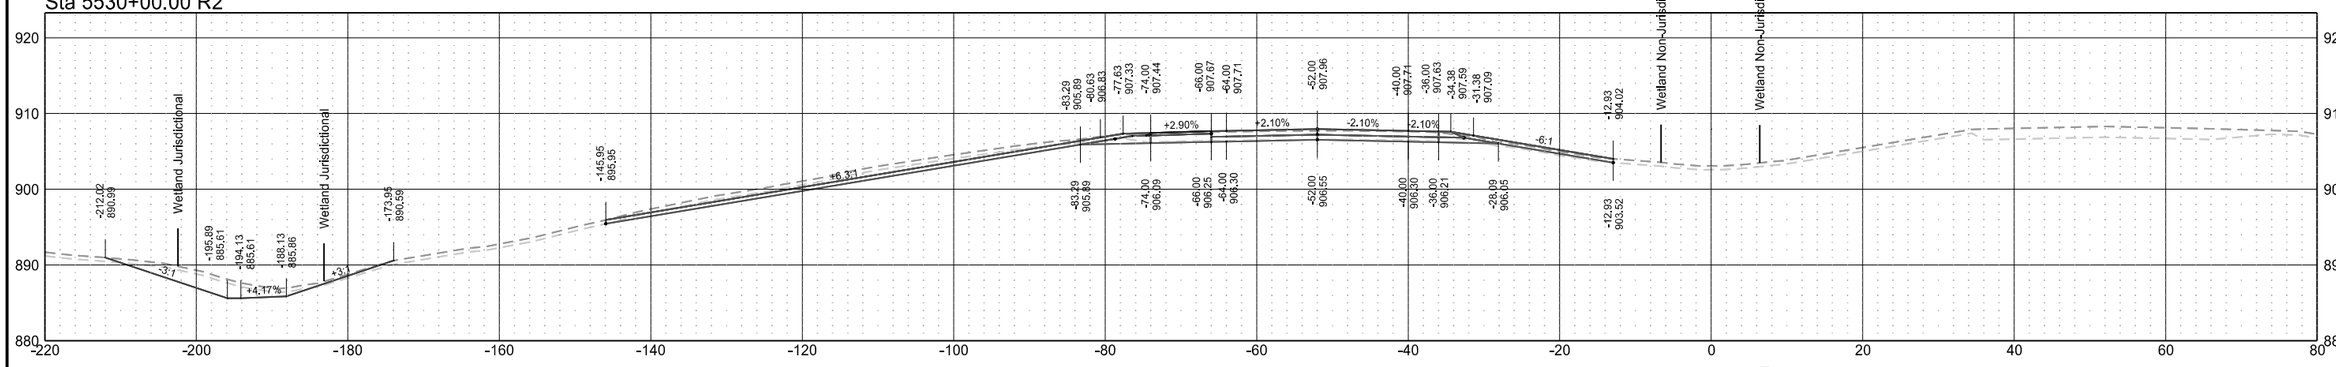


Sta 5529+00.00 R2

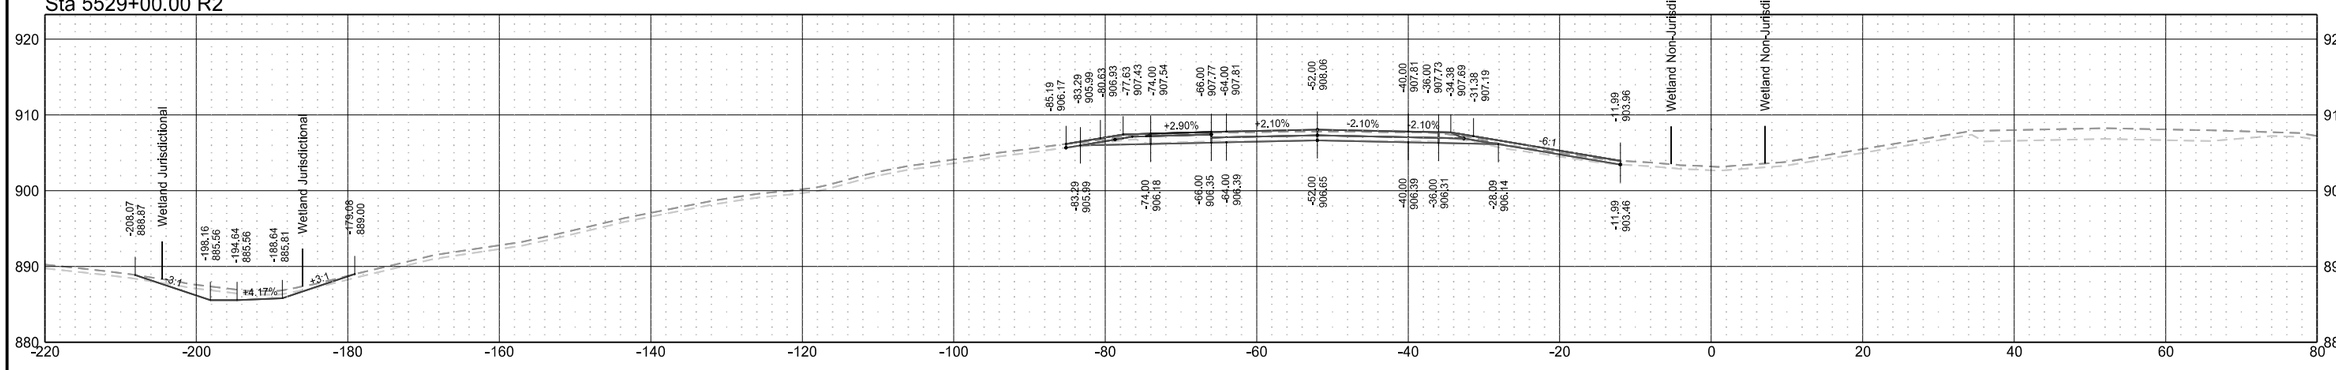


Interstate 29 - Southbound

	STATE	PROJECT NO.	SECTION NO.	SHEET NO.
	ND	IM-8-029(204)101	200	70


Sta 5534+00.00 R2

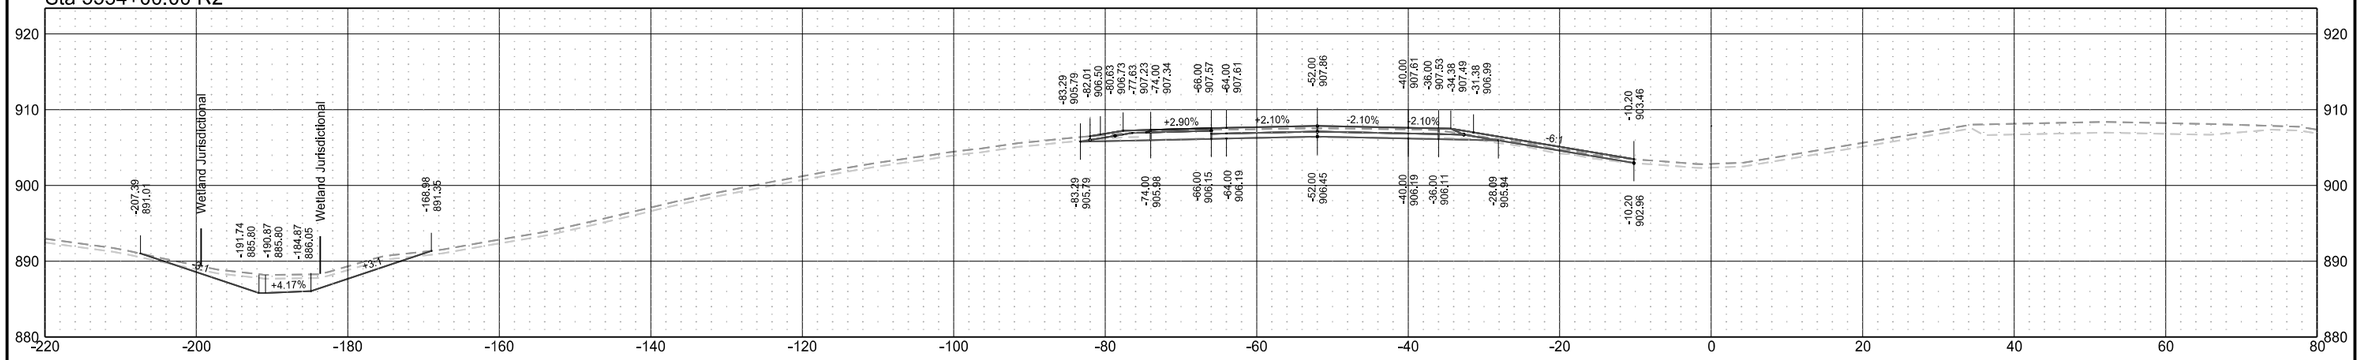

Sta 5533+00.00 R2

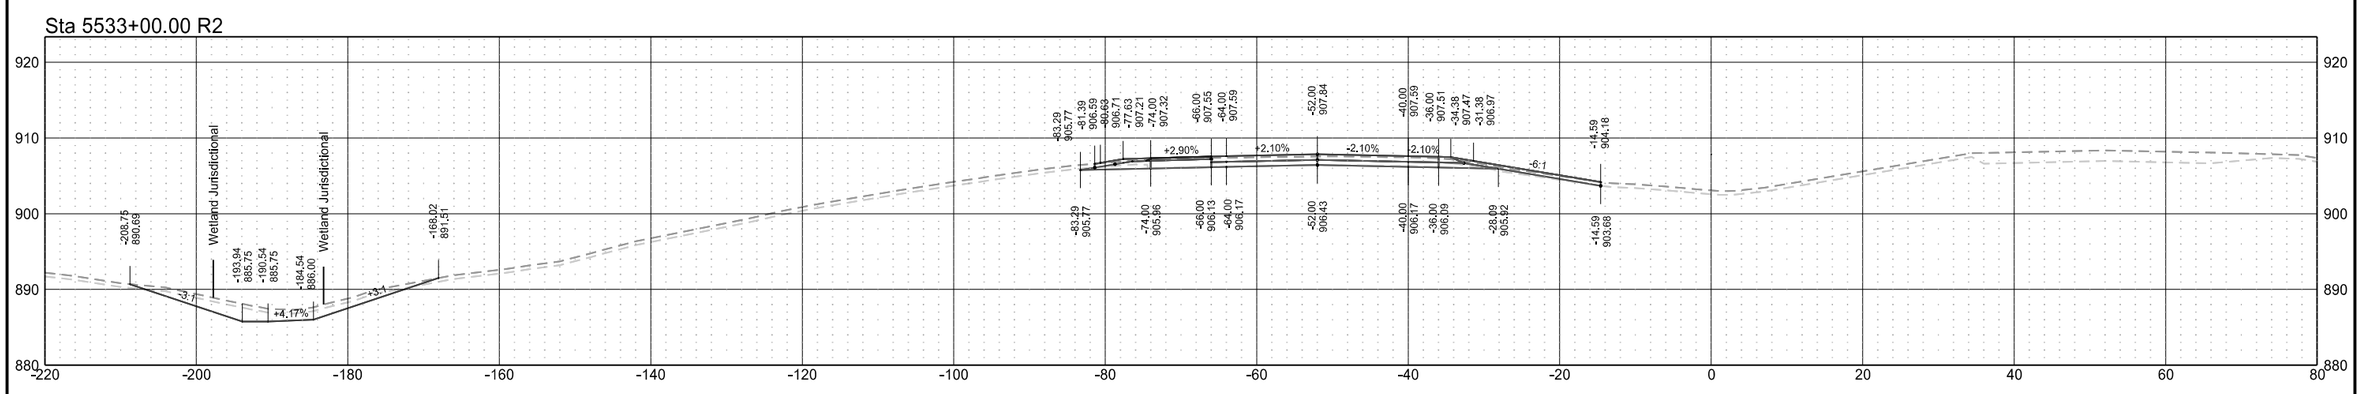


Sta 5532+00.00 R2

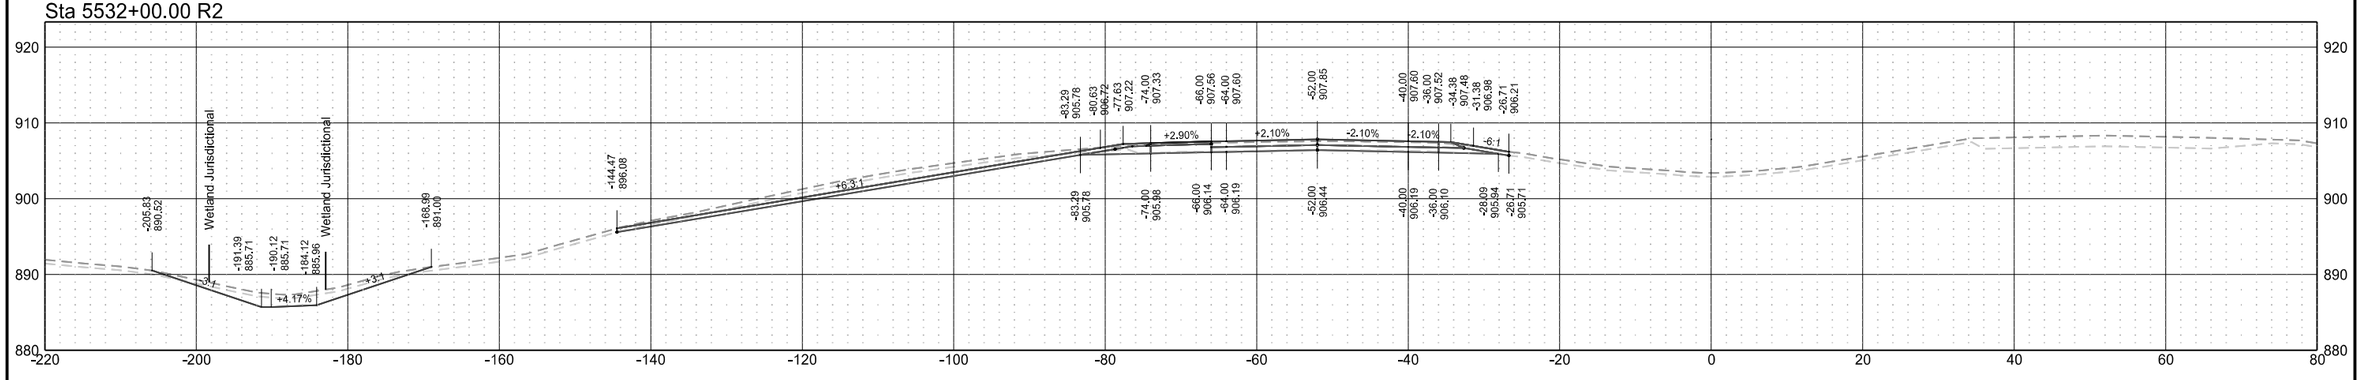


Interstate 29 - Southbound

	STATE	PROJECT NO.	SECTION NO.	SHEET NO.
	ND	IM-8-029(204)101	200	71


Sta 5537+00.00 R2

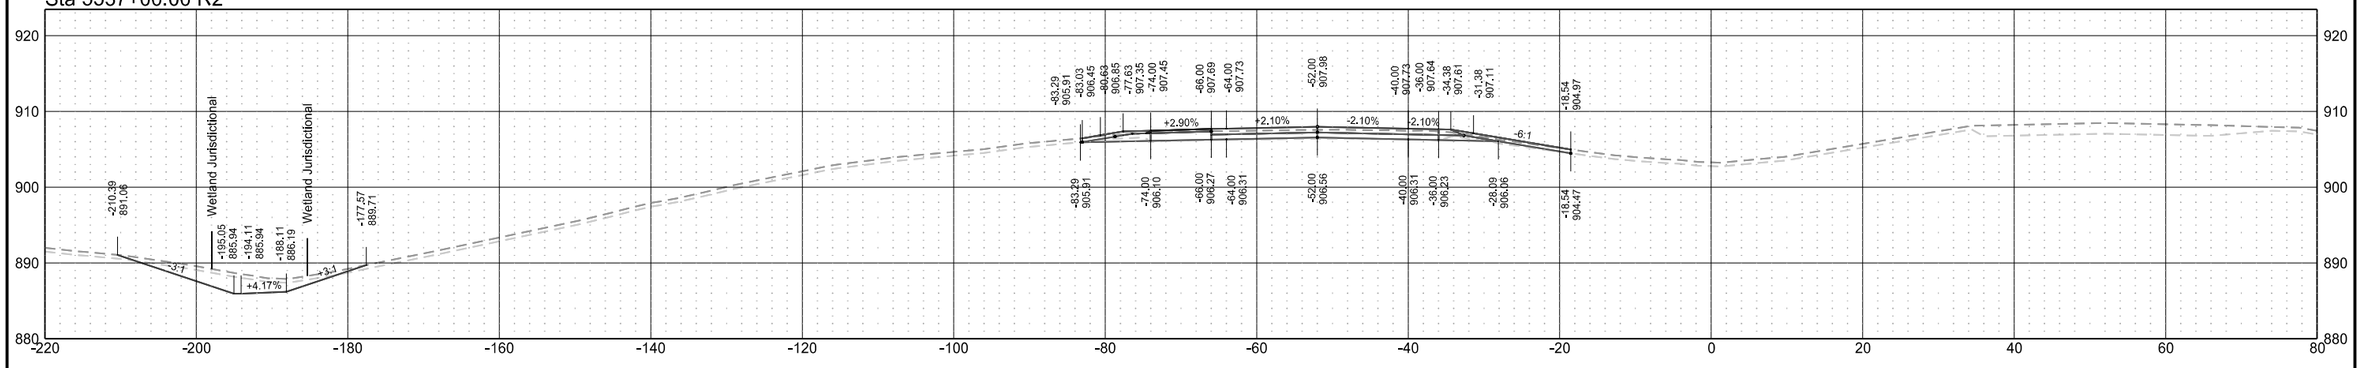

Sta 5536+00.00 R2

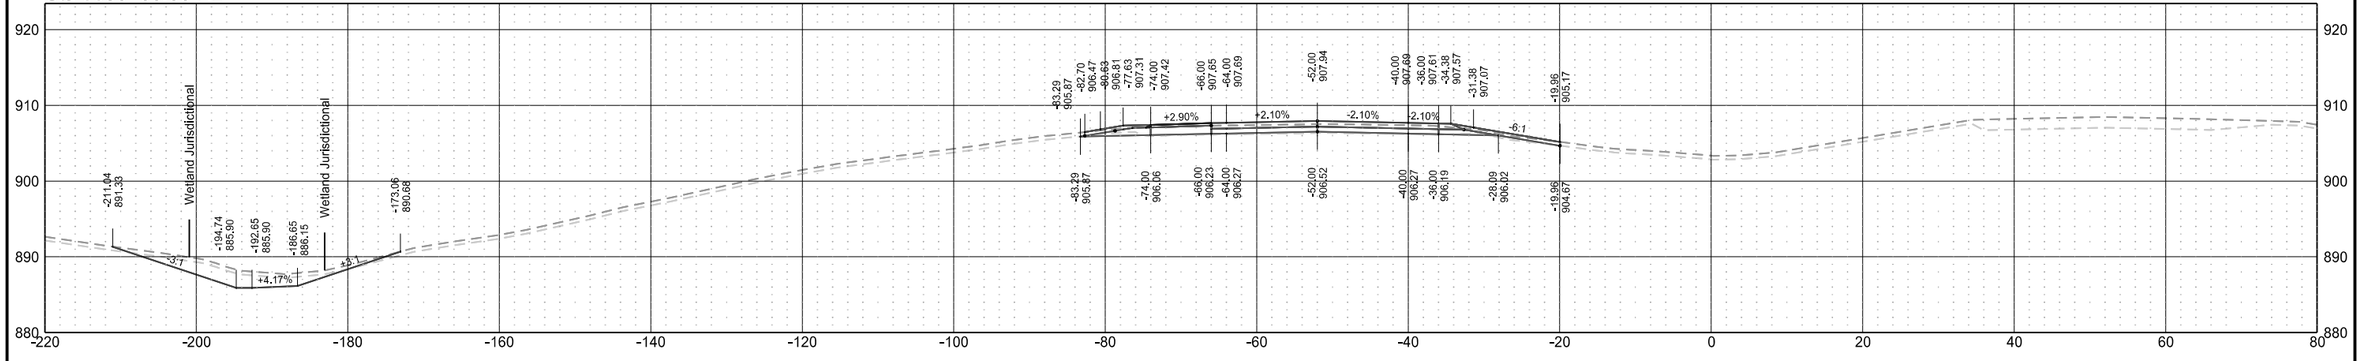


Sta 5535+00.00 R2

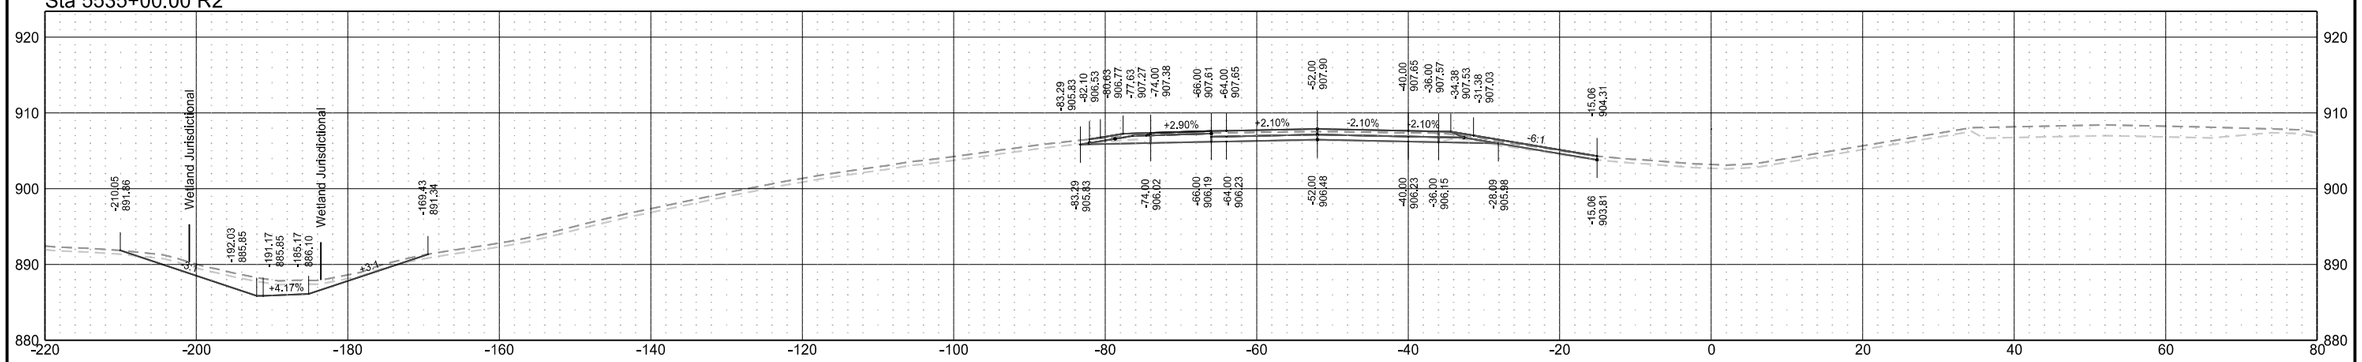


Interstate 29 - Southbound

	STATE	PROJECT NO.	SECTION NO.	SHEET NO.
	ND	IM-8-029(204)101	200	72


Sta 5539+50.00 R2

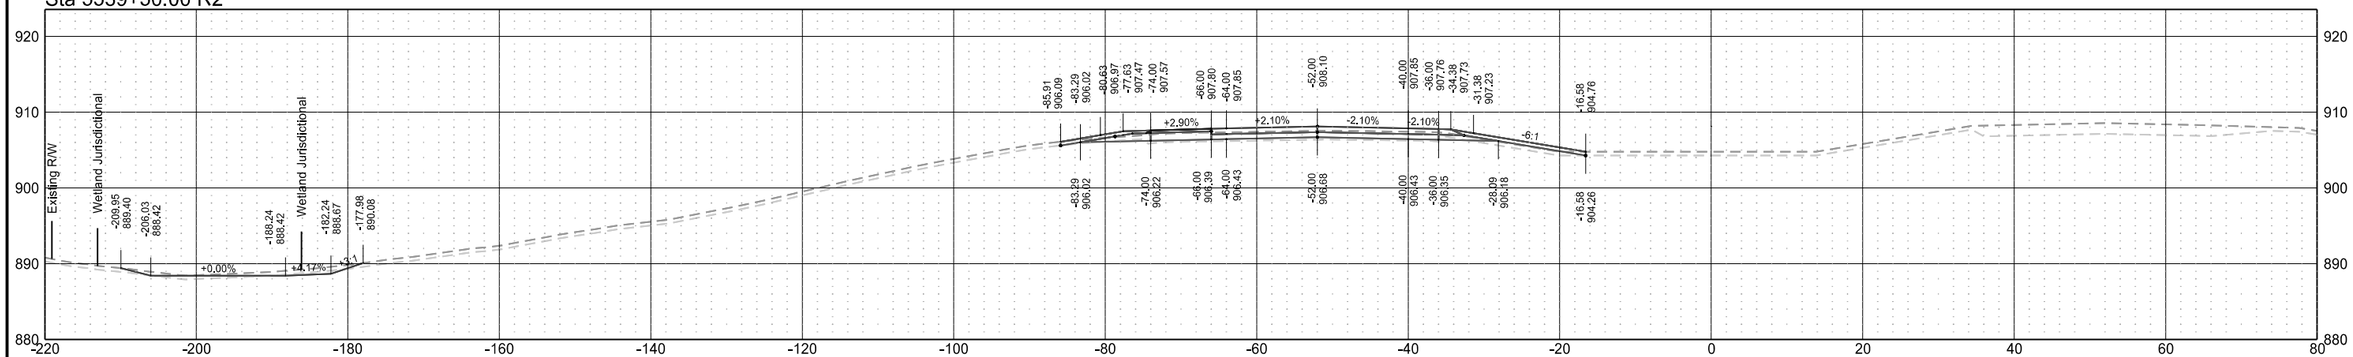

Sta 5539+00.00 R2

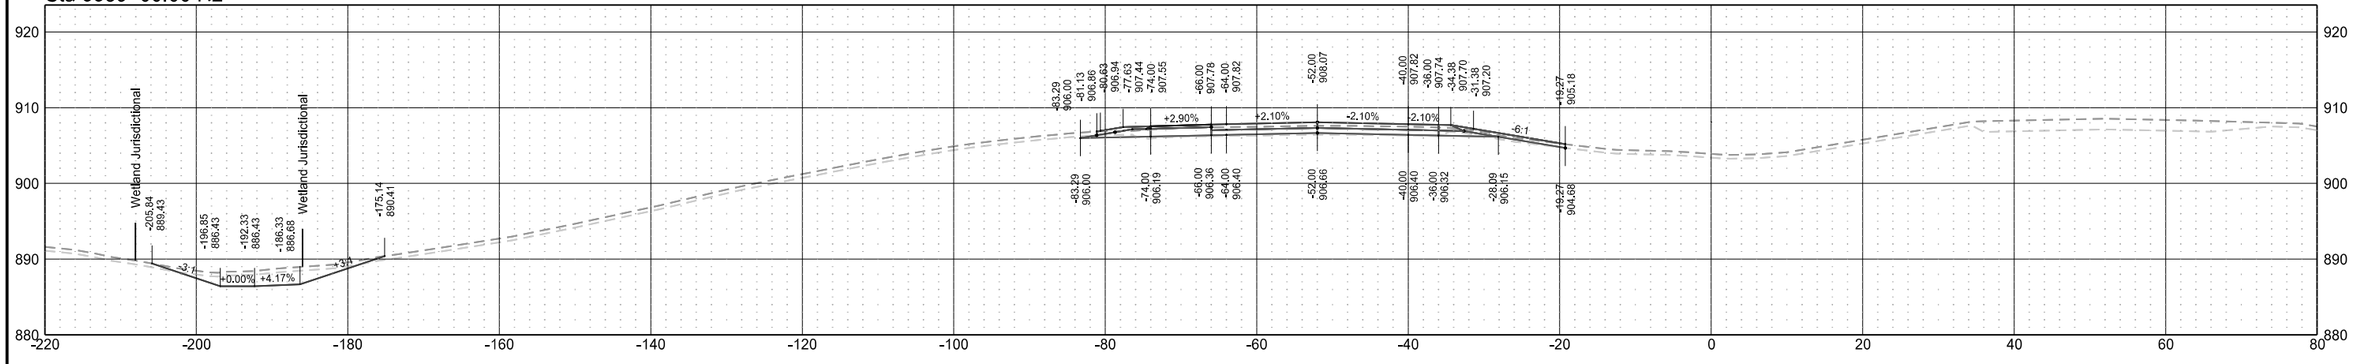


Sta 5538+00.00 R2

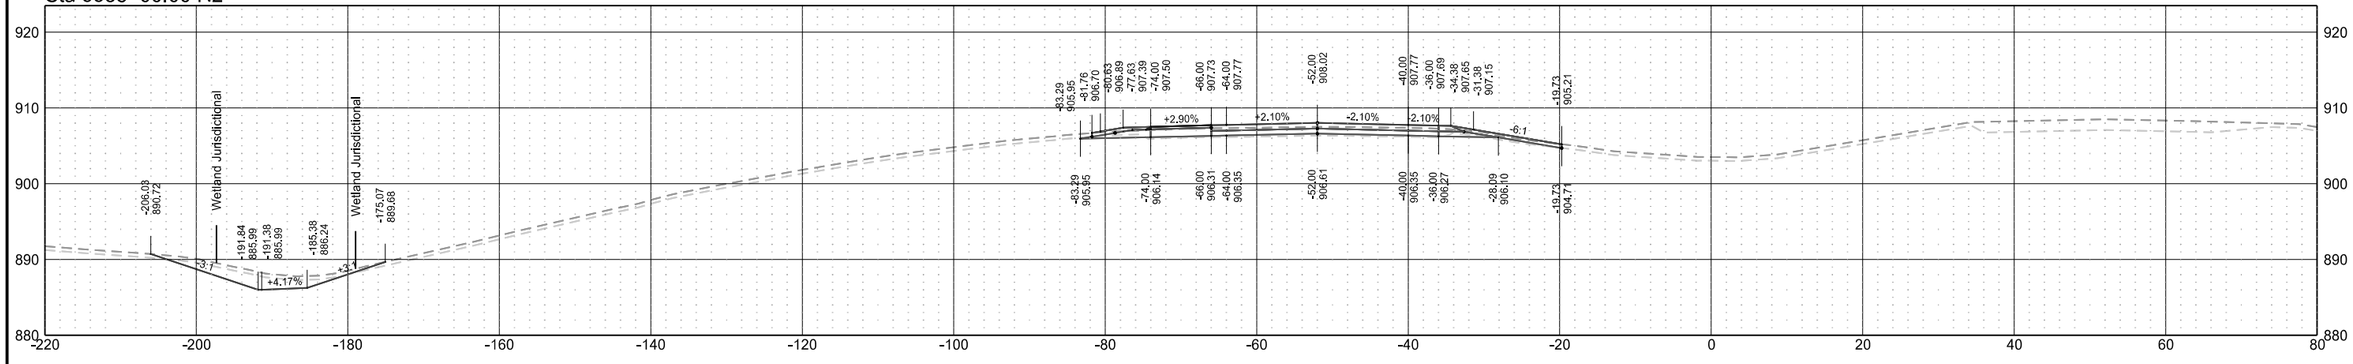


Interstate 29 - Southbound

	STATE	PROJECT NO.	SECTION NO.	SHEET NO.
	ND	IM-8-029(204)101	200	73


Sta 5541+00.00 R2

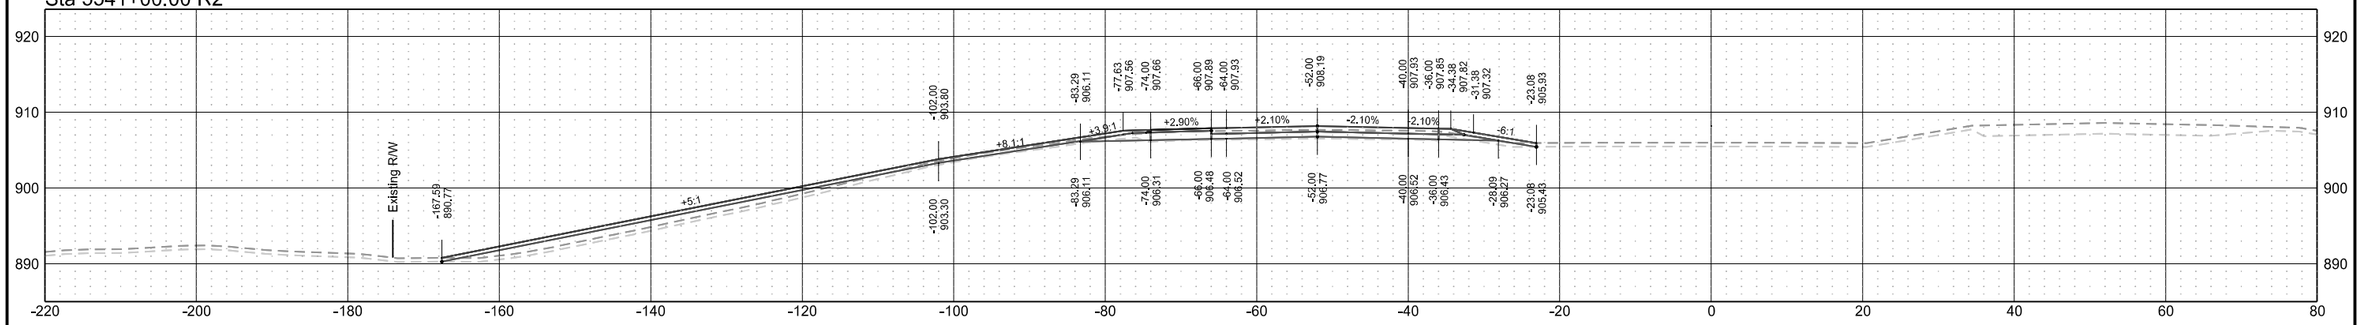

Sta 5540+46.06 R2

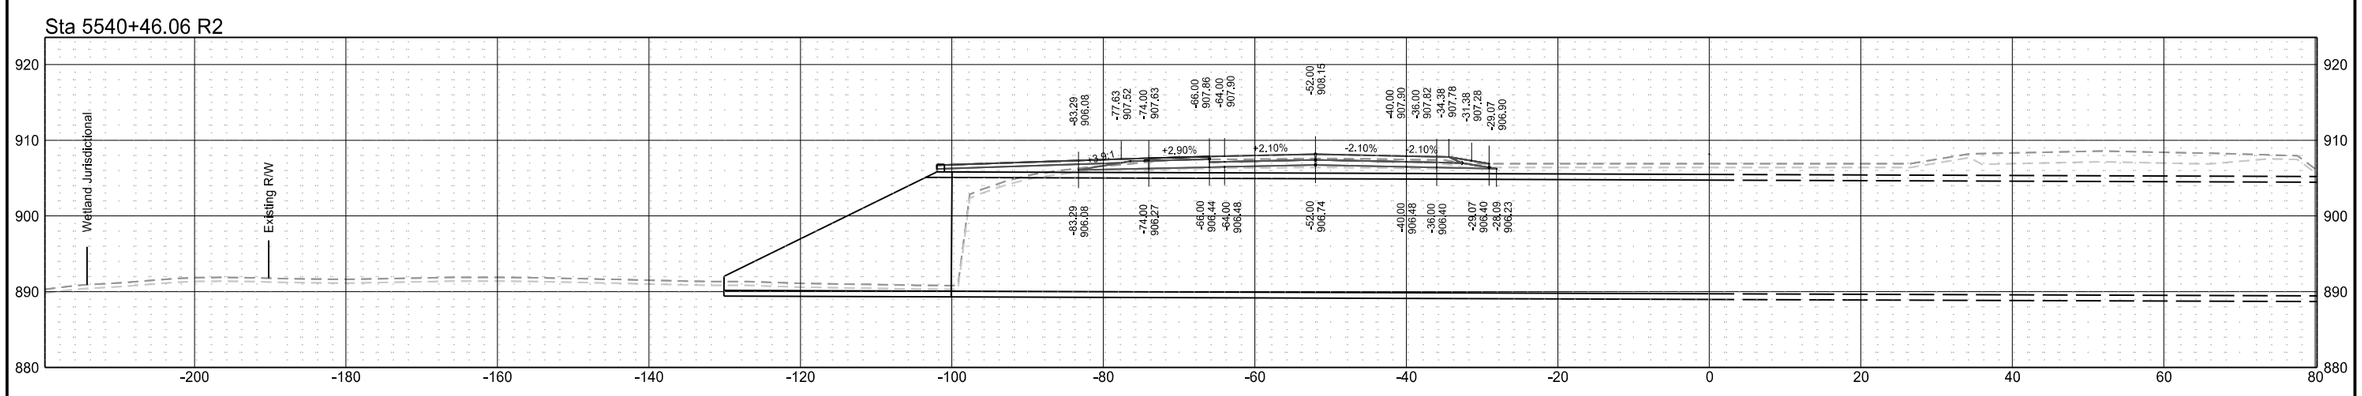


Sta 5540+00.00 R2

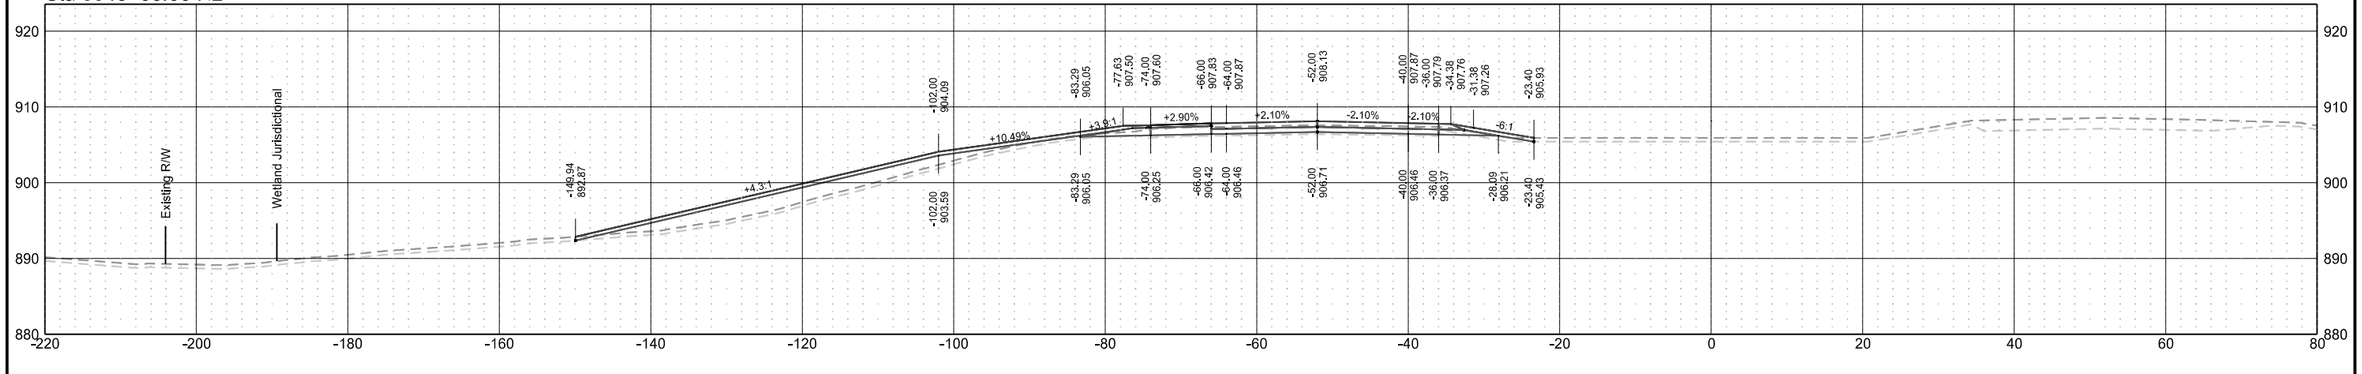

Interstate 29 - Southbound


	STATE	PROJECT NO.	SECTION NO.	SHEET NO.
	ND	IM-8-029(204)101	200	74

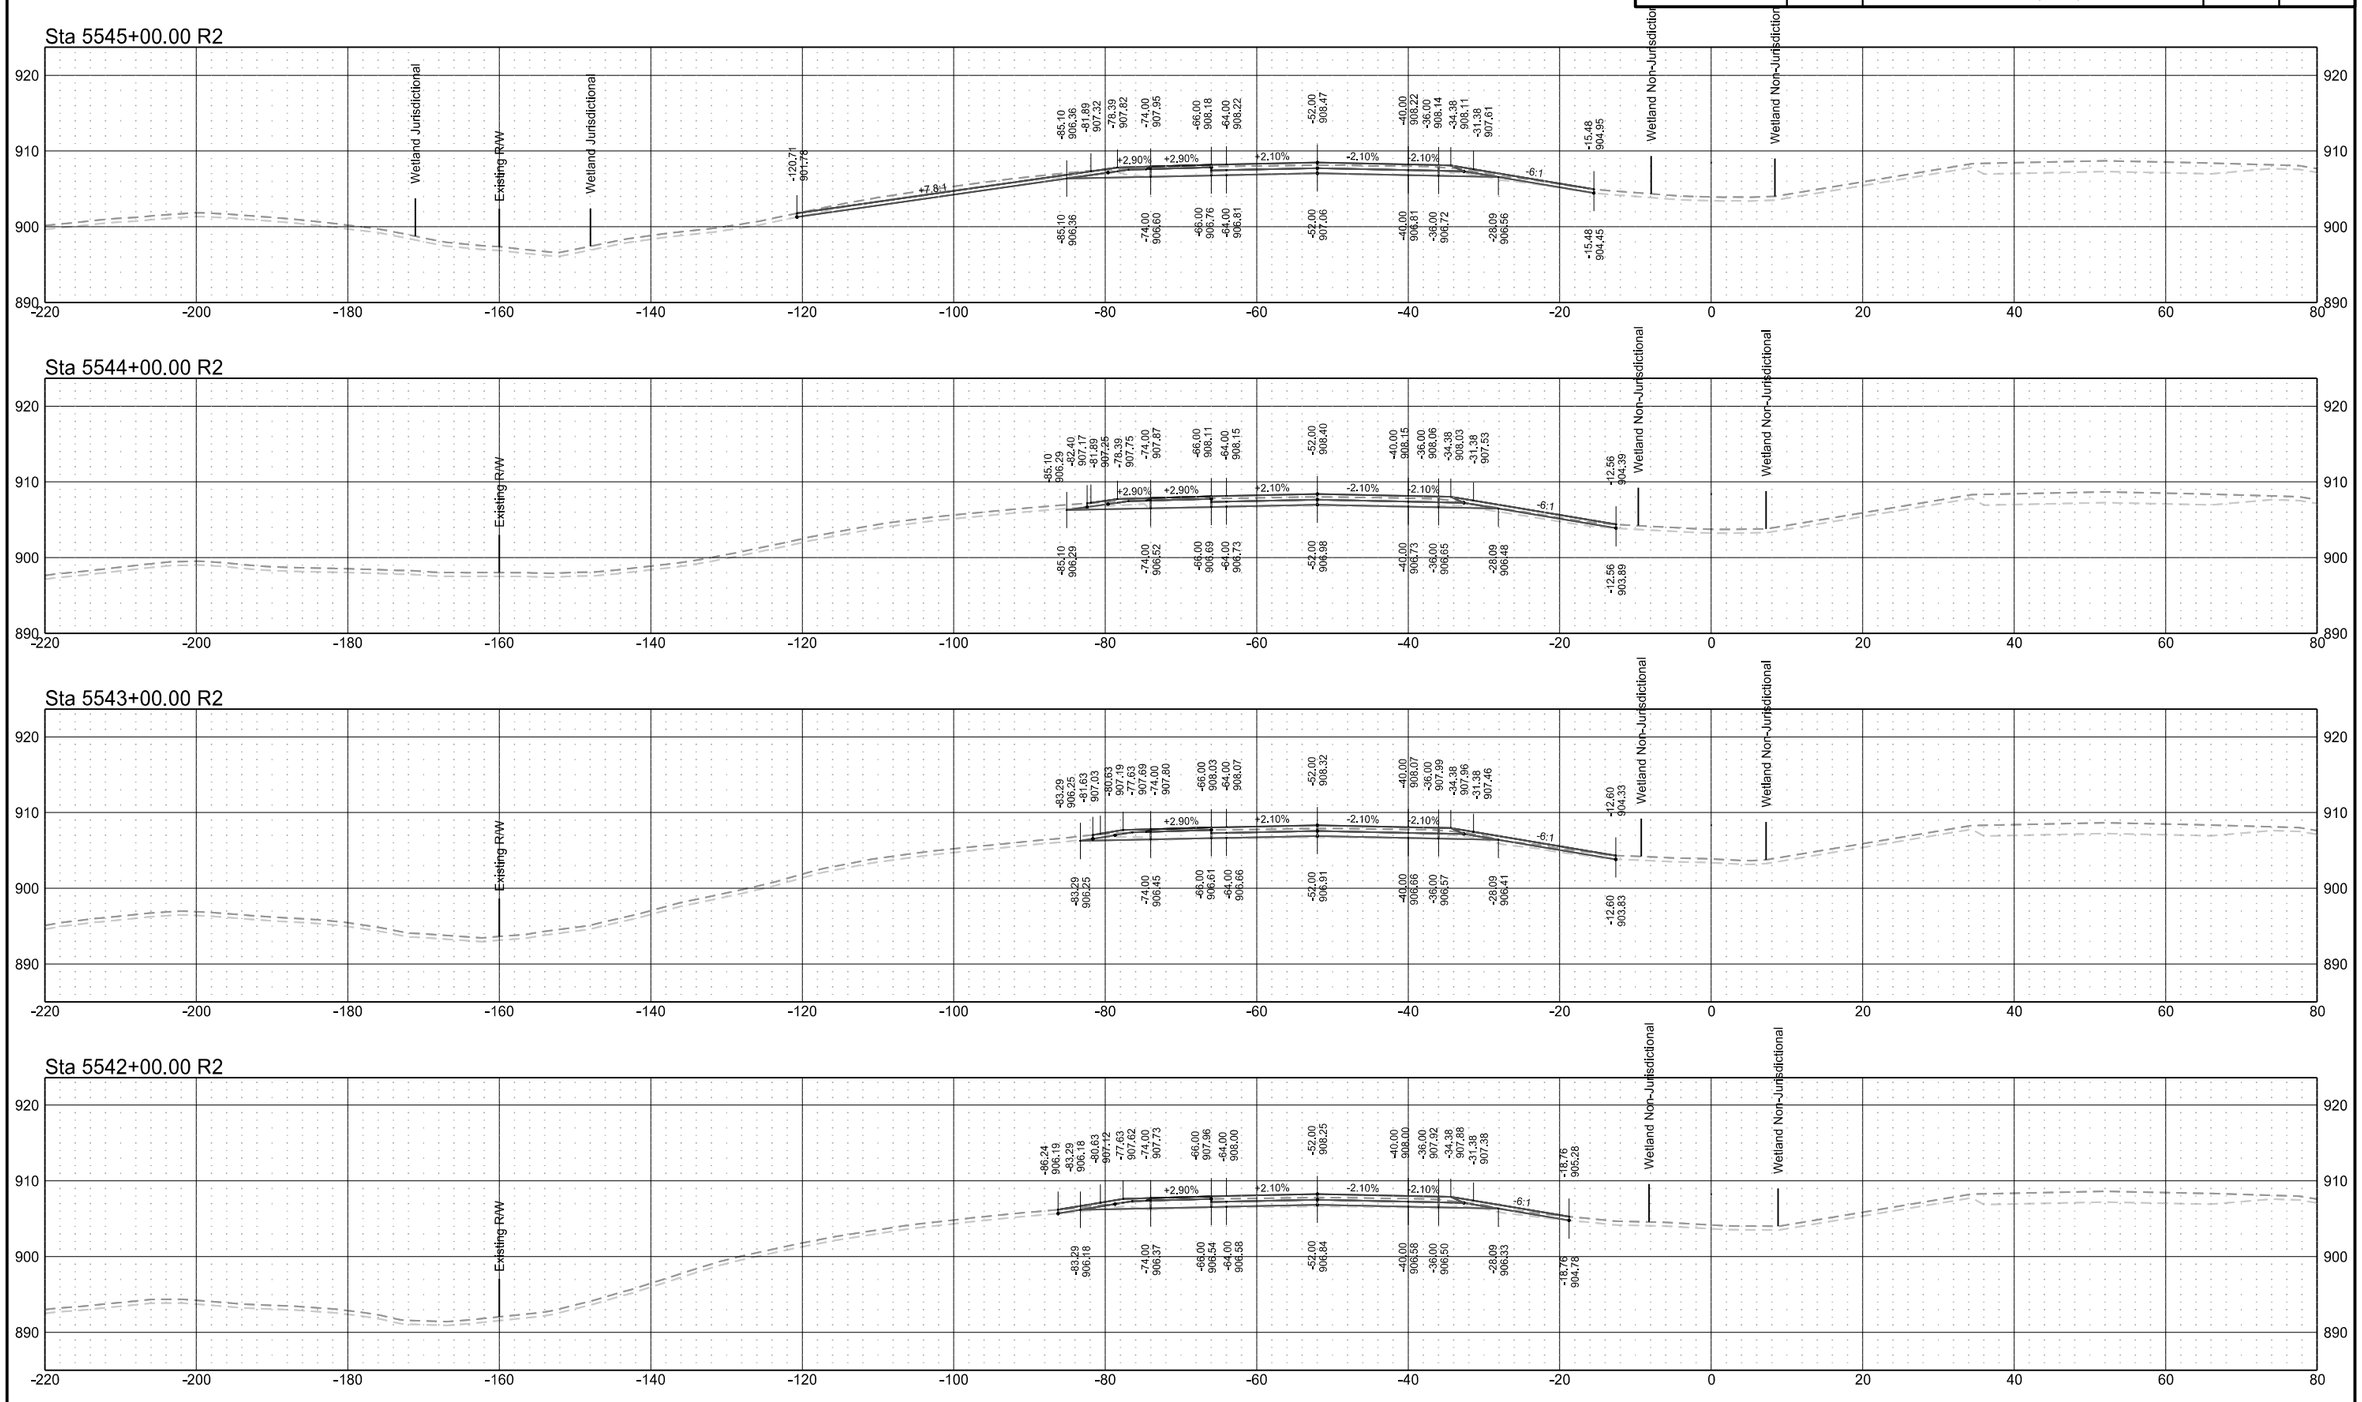


Interstate 29 - Southbound

	STATE	PROJECT NO.	SECTION NO.	SHEET NO.
	ND	IM-8-029(204)101	200	75


Sta 5549+00.00 R2

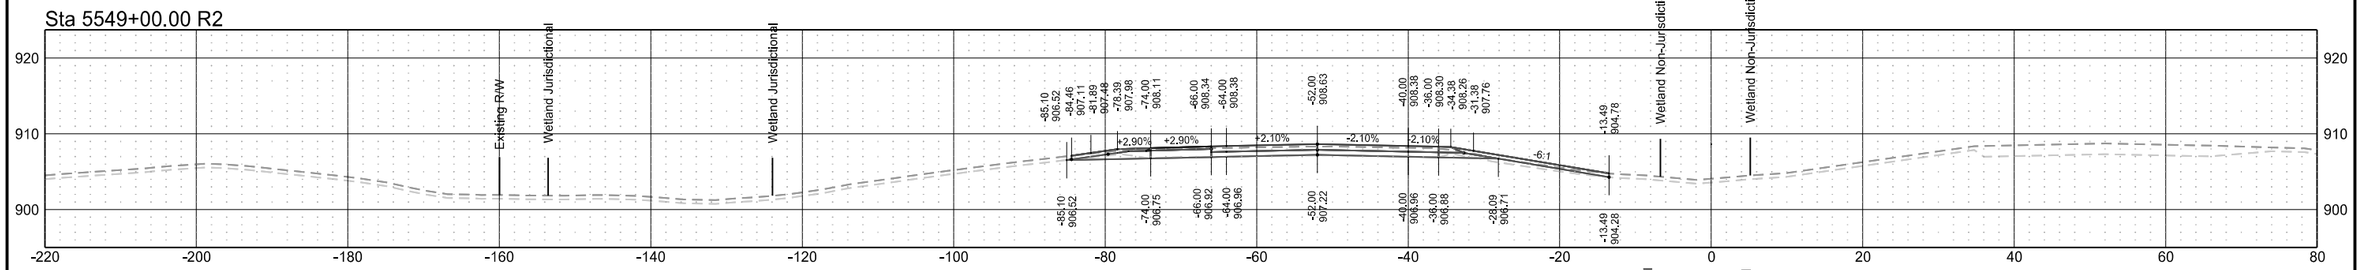


Sta 5548+00.00 R2

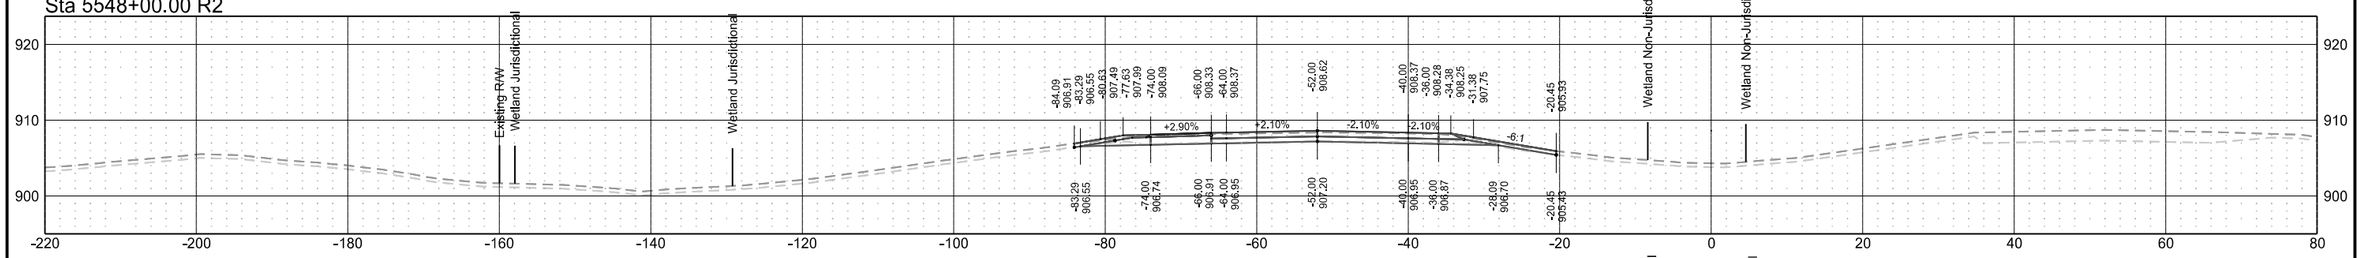

Sta 5547+00.00 R2

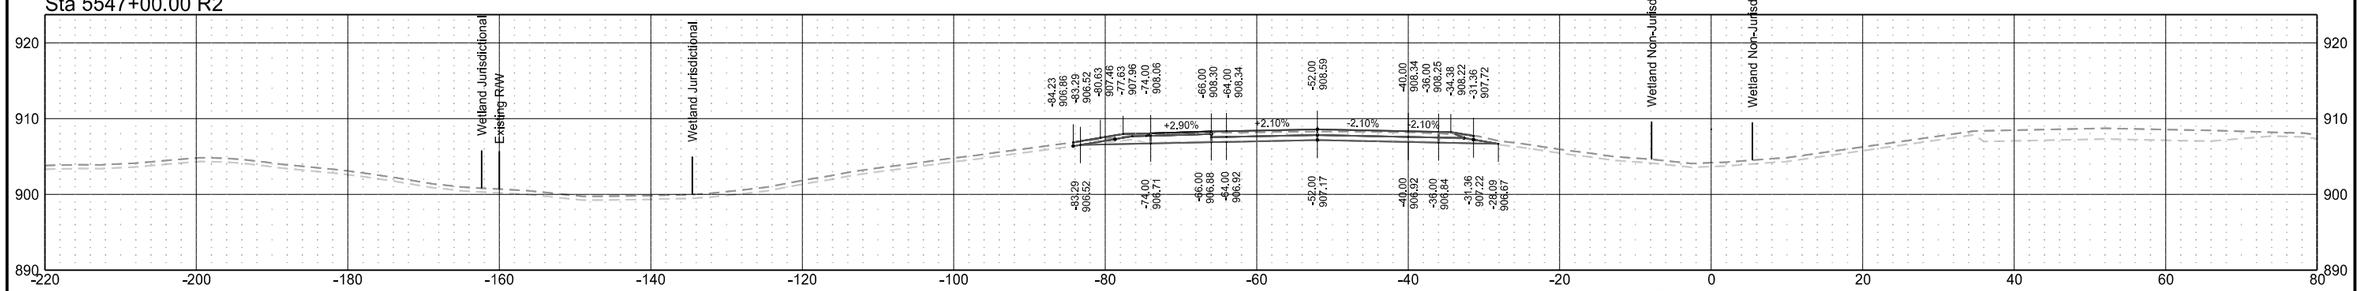


Sta 5546+00.00 R2

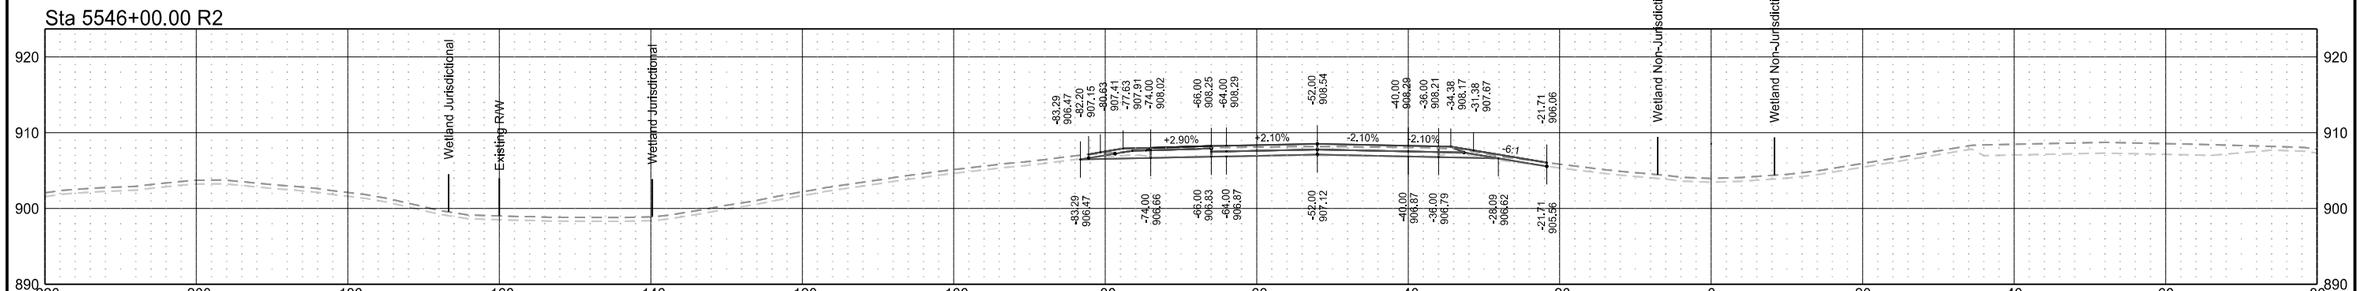


Interstate 29 - Southbound

	STATE	PROJECT NO.	SECTION NO.	SHEET NO.
	ND	IM-8-029(204)101	200	76


Sta 5553+00.00 R2

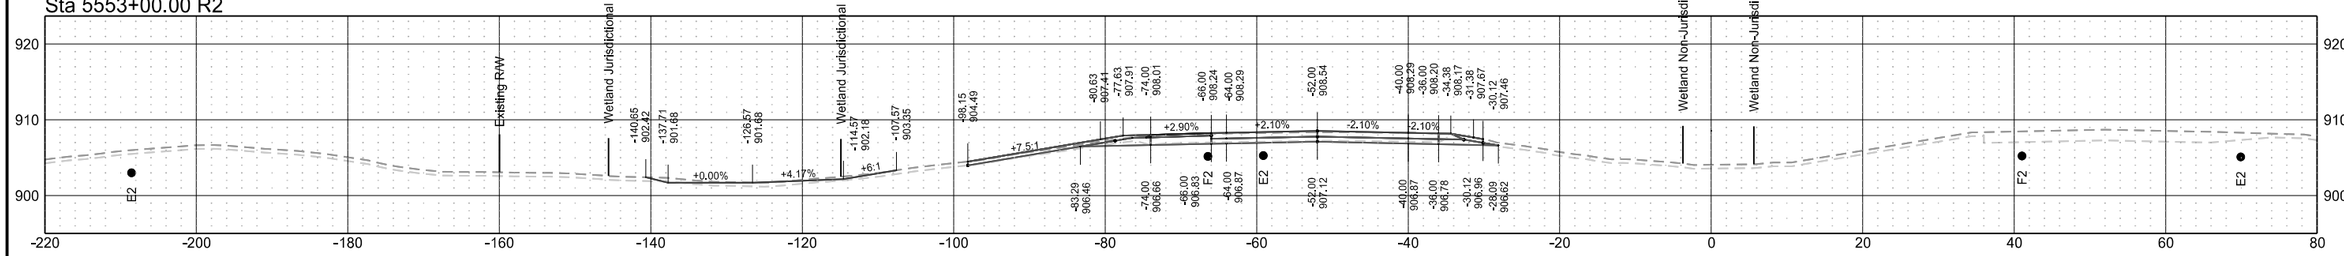


Sta 5552+00.00 R2

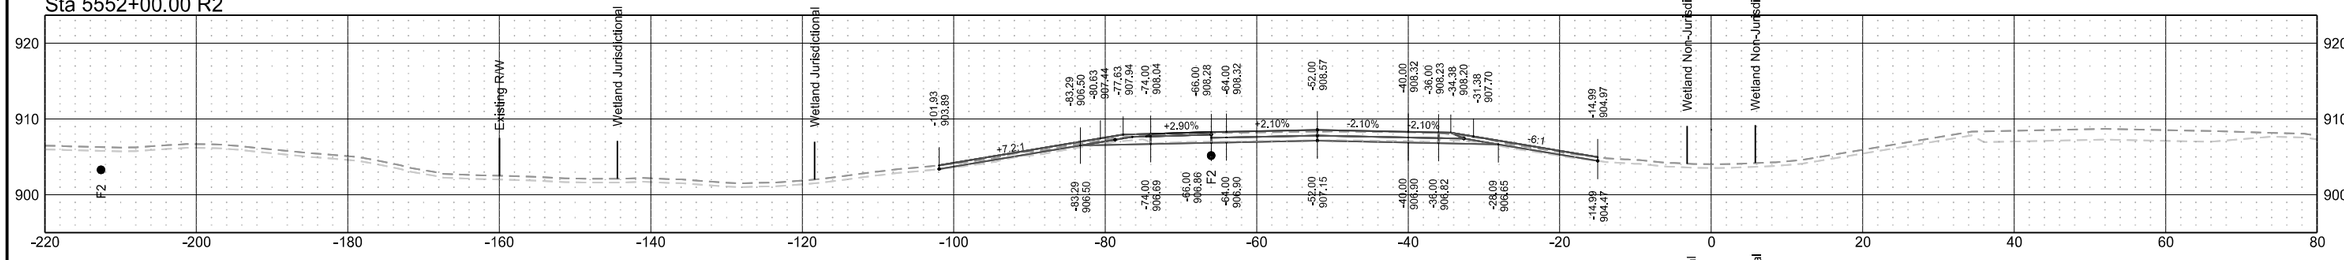

Sta 5551+00.00 R2

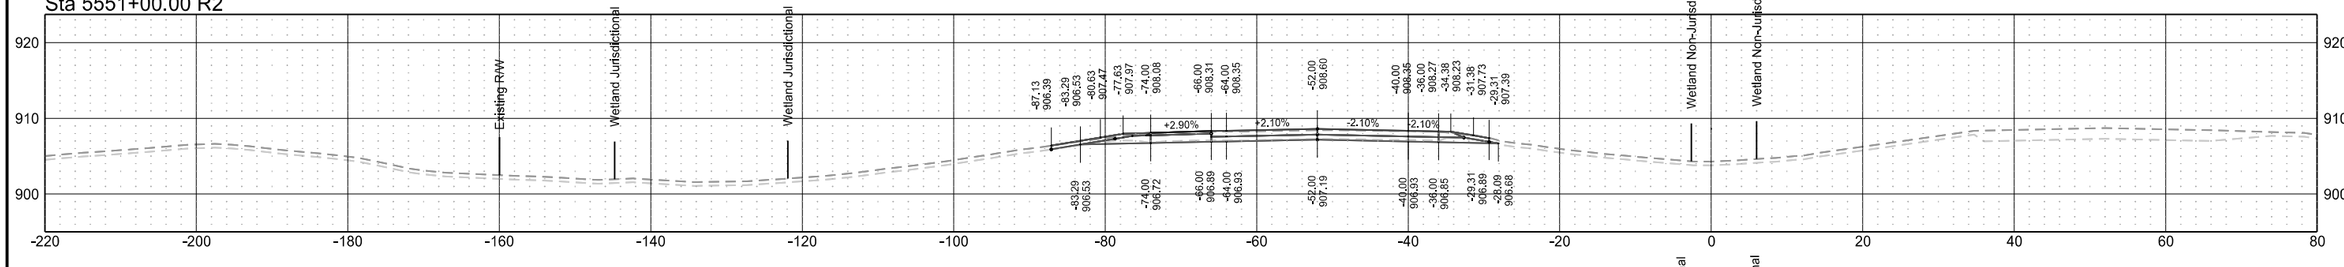


Sta 5550+00.00 R2

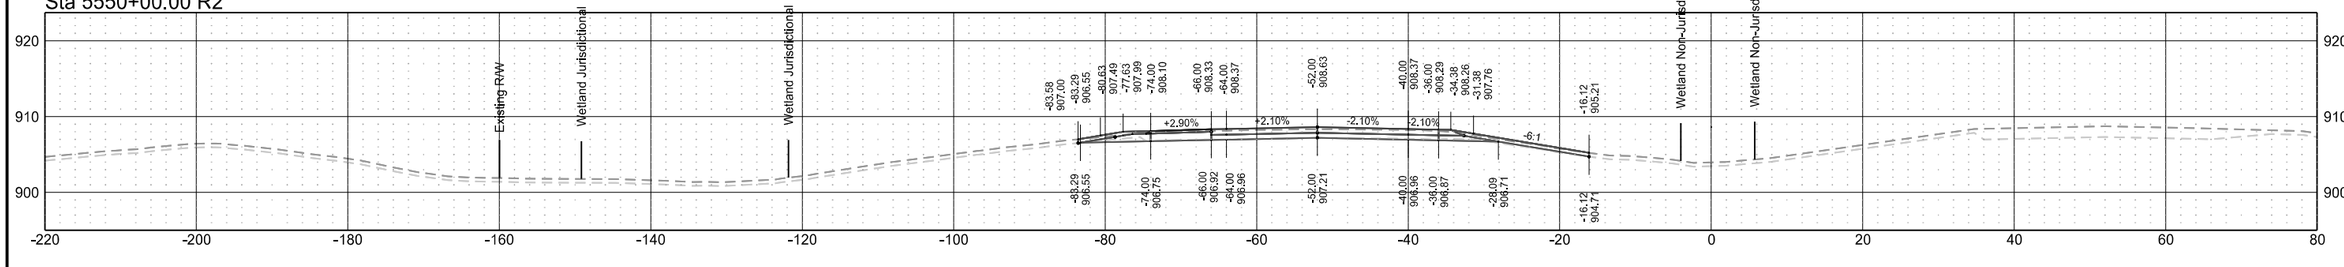


Interstate 29 - Southbound

	STATE	PROJECT NO.	SECTION NO.	SHEET NO.
	ND	IM-8-029(204)101	200	77


Sta 5557+00.00 R2

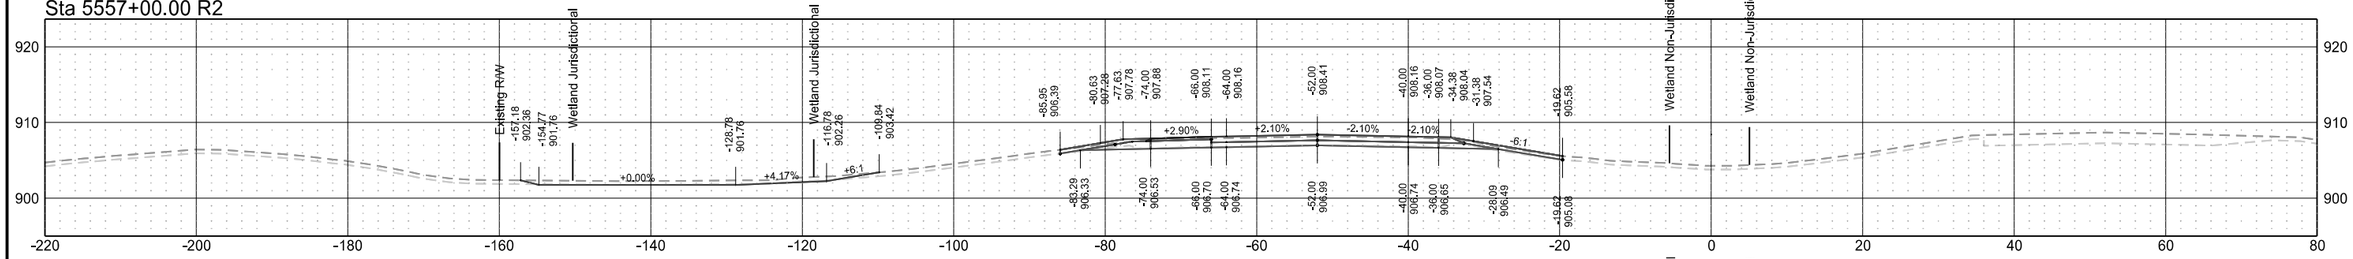


Sta 5556+00.00 R2

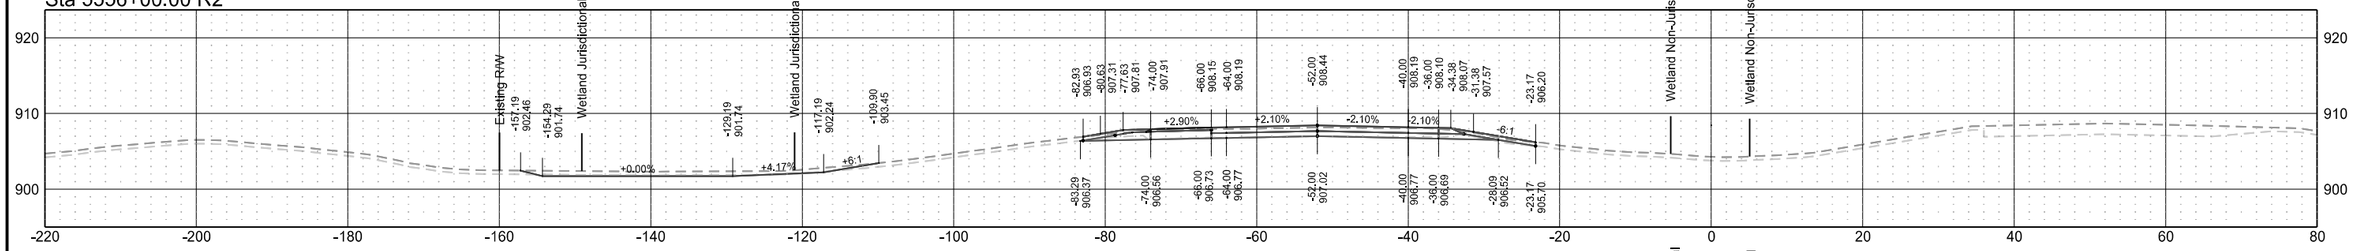

Sta 5555+00.00 R2

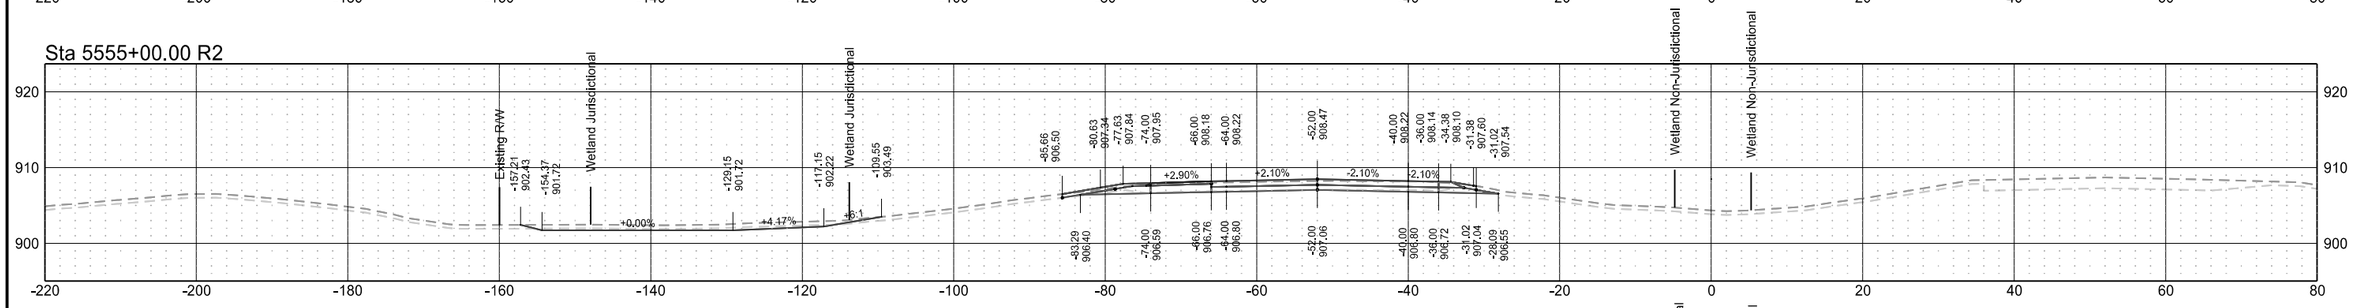


Sta 5554+00.00 R2

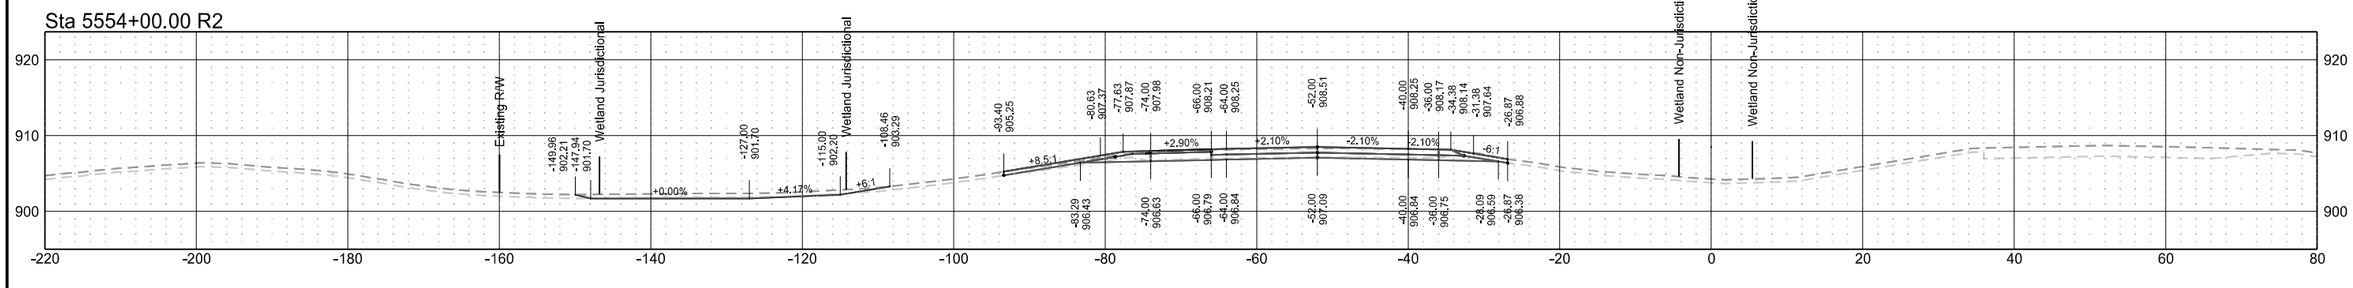


Interstate 29 - Southbound

	STATE	PROJECT NO.	SECTION NO.	SHEET NO.
	ND	IM-8-029(204)101	200	78


Sta 5561+00.00 R2

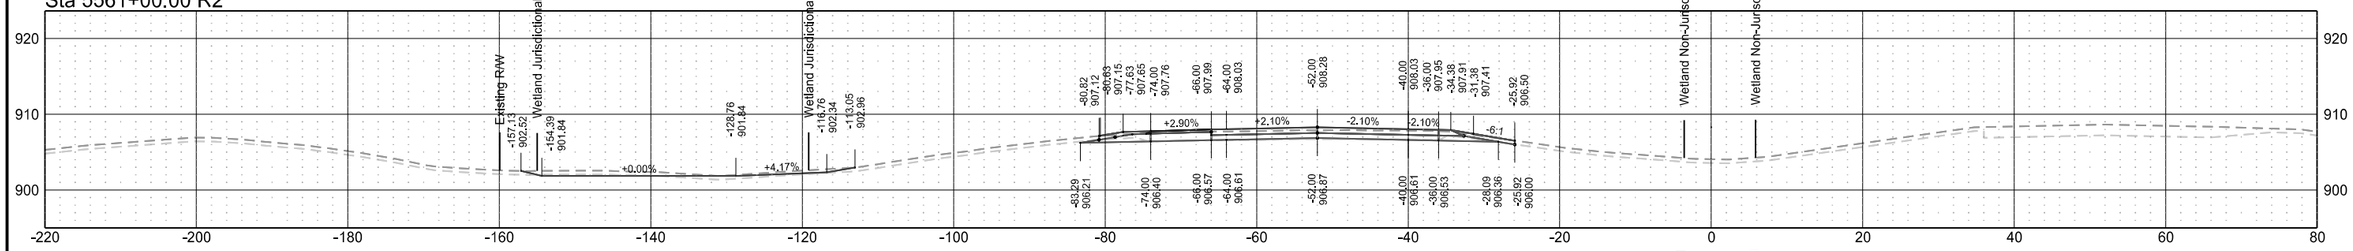


Sta 5560+00.00 R2

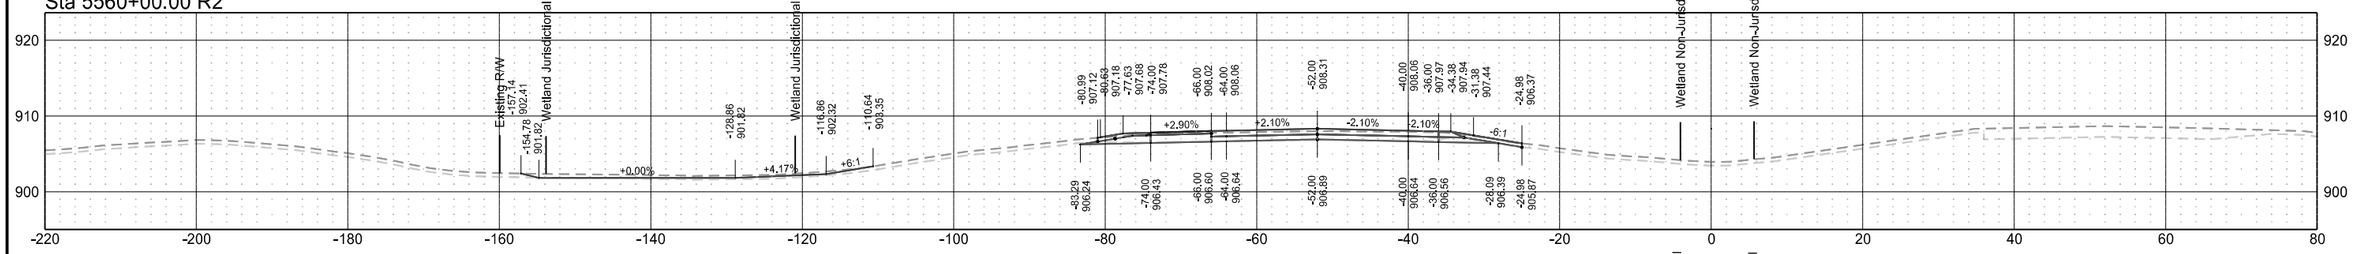

Sta 5559+00.00 R2

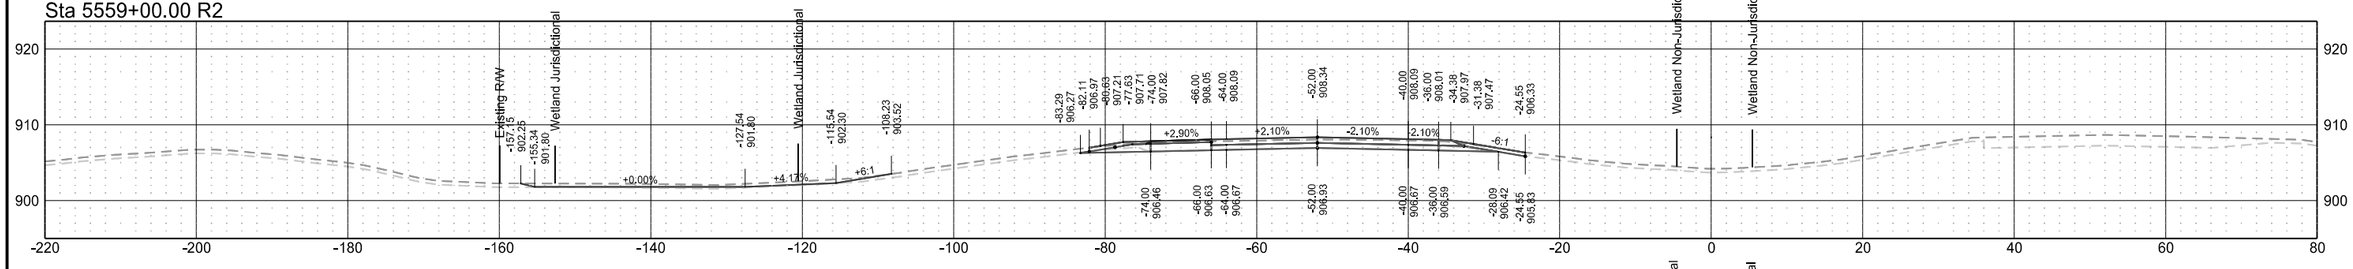


Sta 5558+00.00 R2

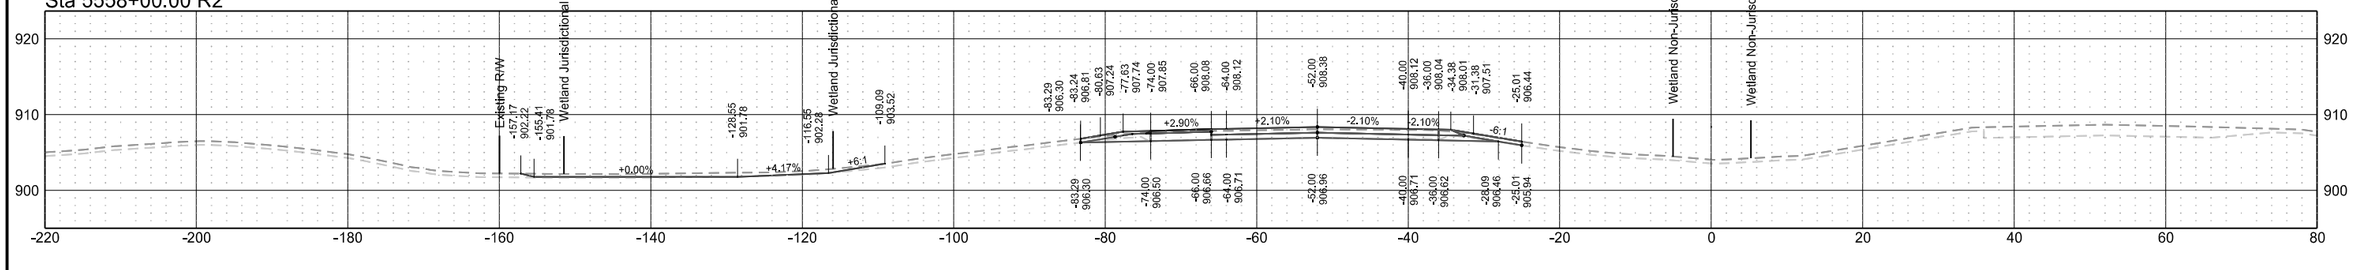


Interstate 29 - Southbound

	STATE	PROJECT NO.	SECTION NO.	SHEET NO.
	ND	IM-8-029(204)101	200	79


Sta 5565+00.00 R2

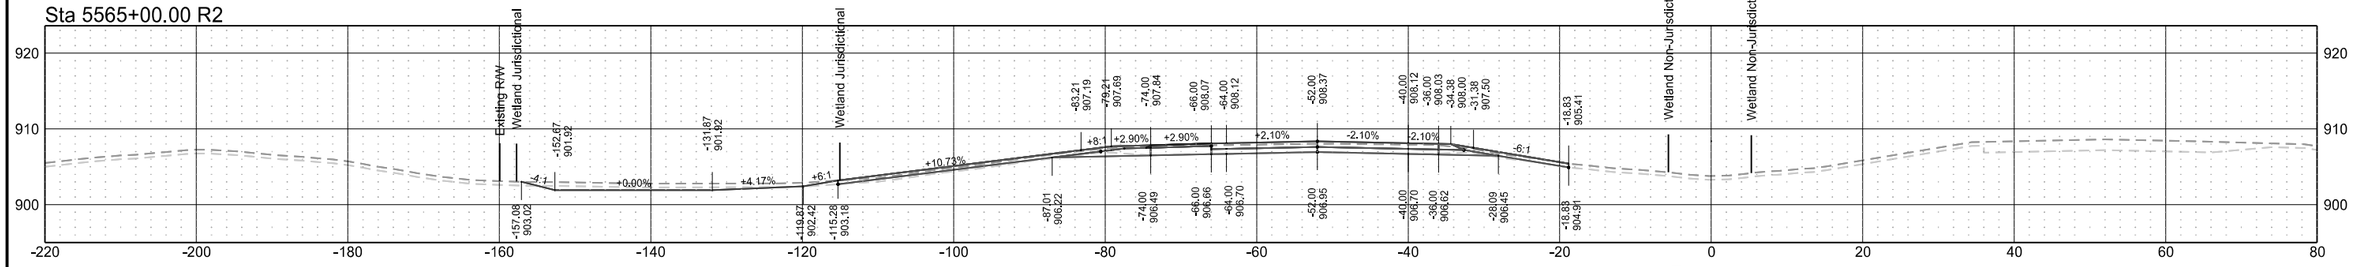


Sta 5564+00.00 R2

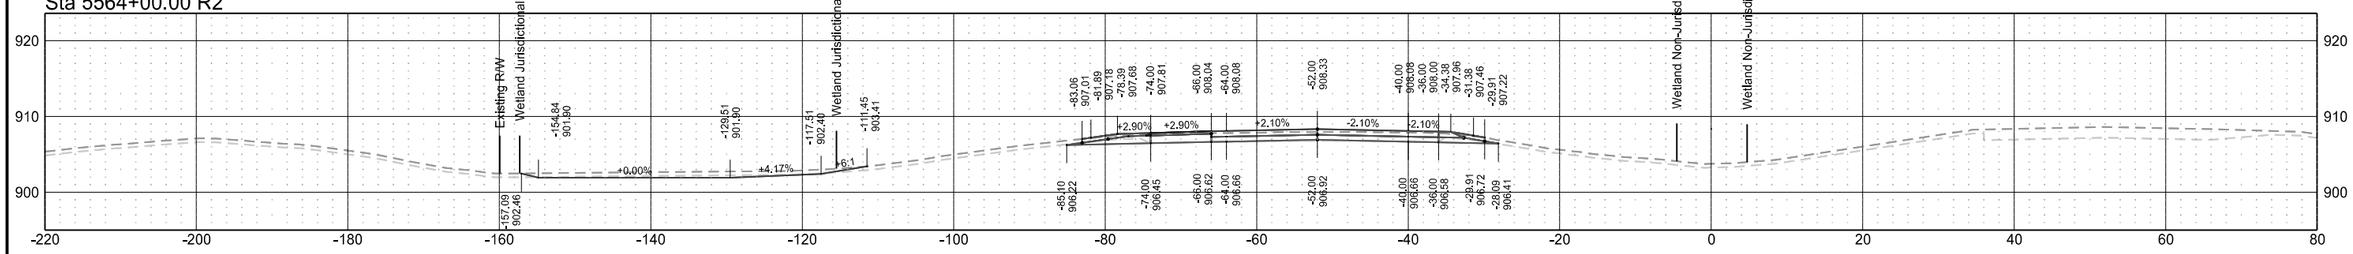

Sta 5563+00.00 R2

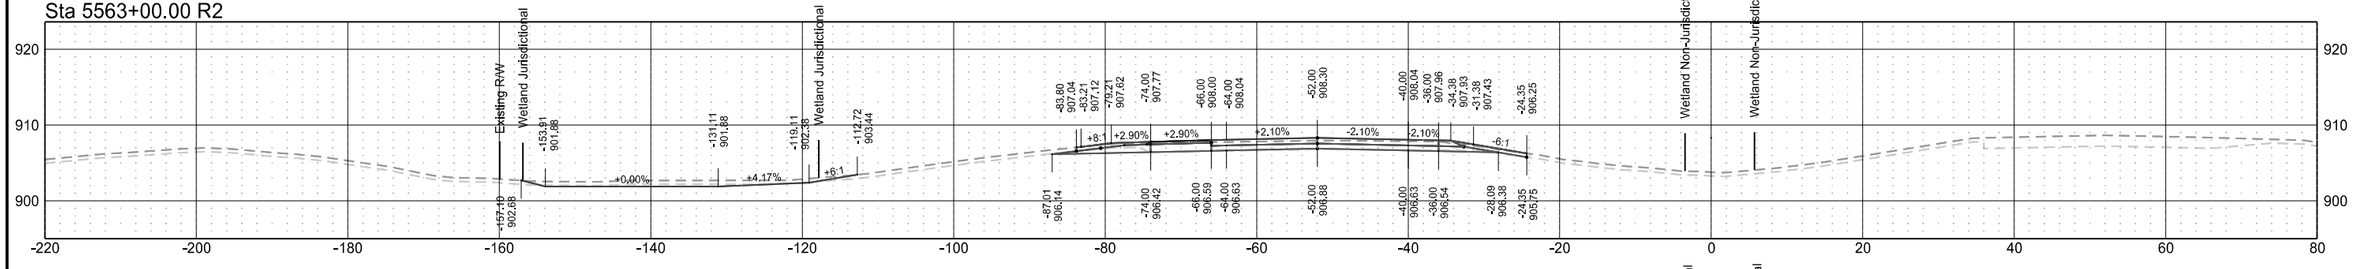

Sta 5562+00.00 R2

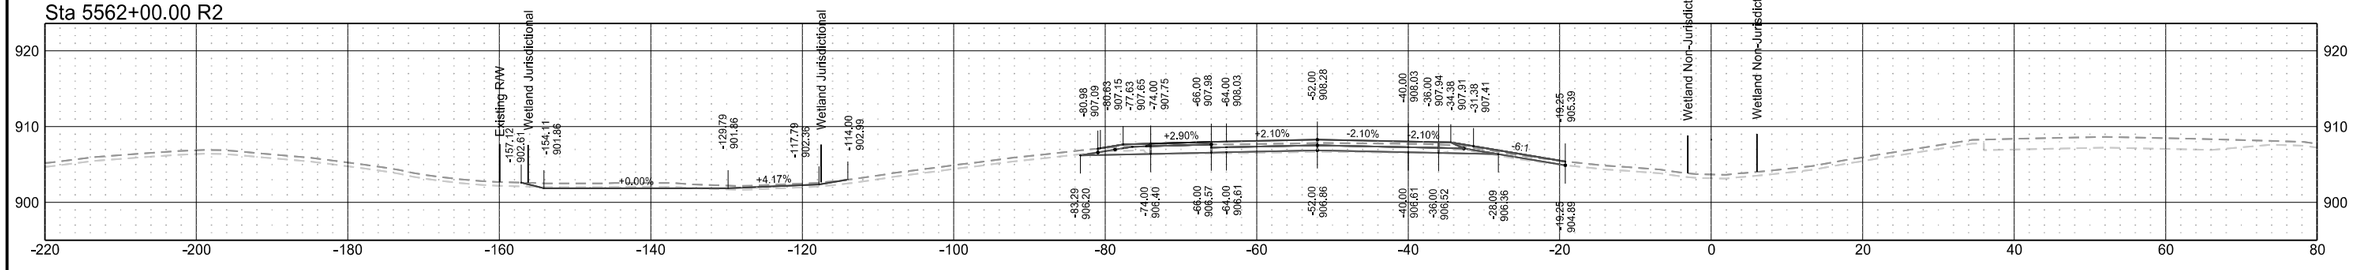


Interstate 29 - Southbound

	STATE	PROJECT NO.	SECTION NO.	SHEET NO.
	ND	IM-8-029(204)101	200	80


Interstate 29 - Southbound

	STATE	PROJECT NO.	SECTION NO.	SHEET NO.
	ND	IM-8-029(204)101	200	81


Sta 5573+00.00 R2

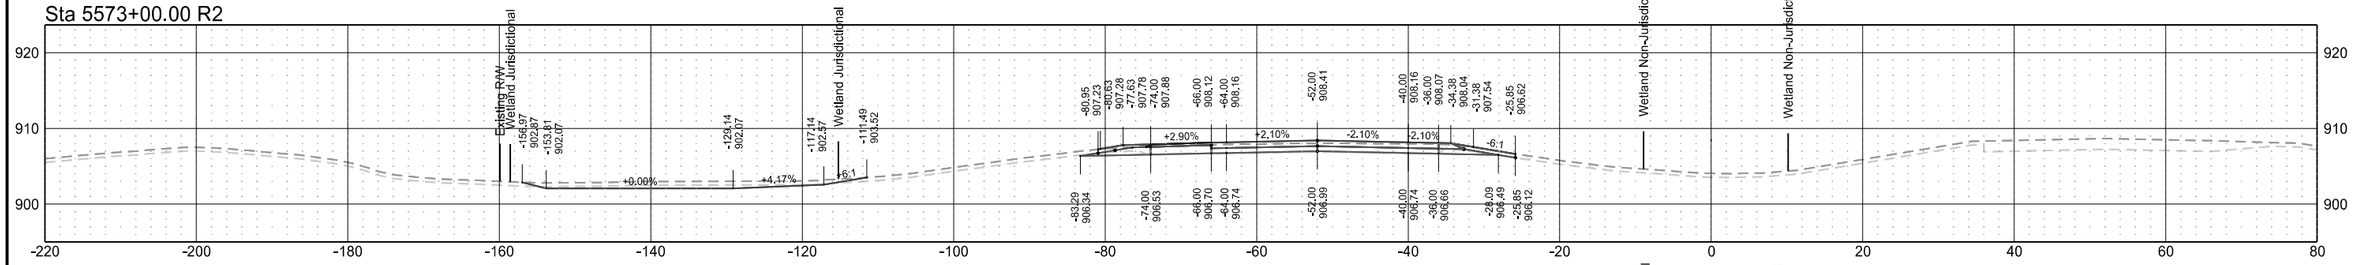


Sta 5572+00.00 R2

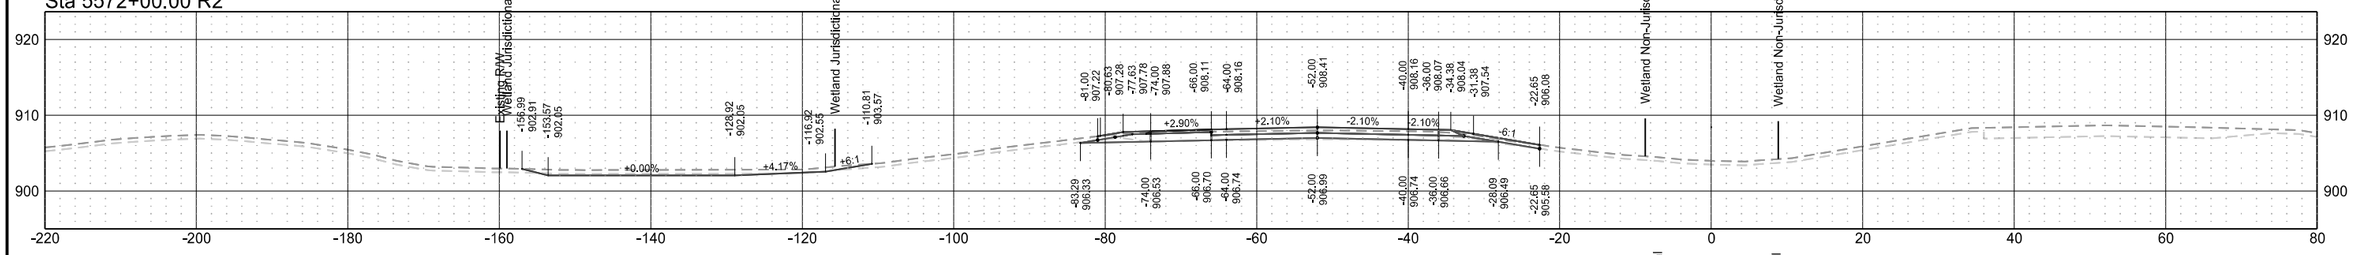

Sta 5571+00.00 R2

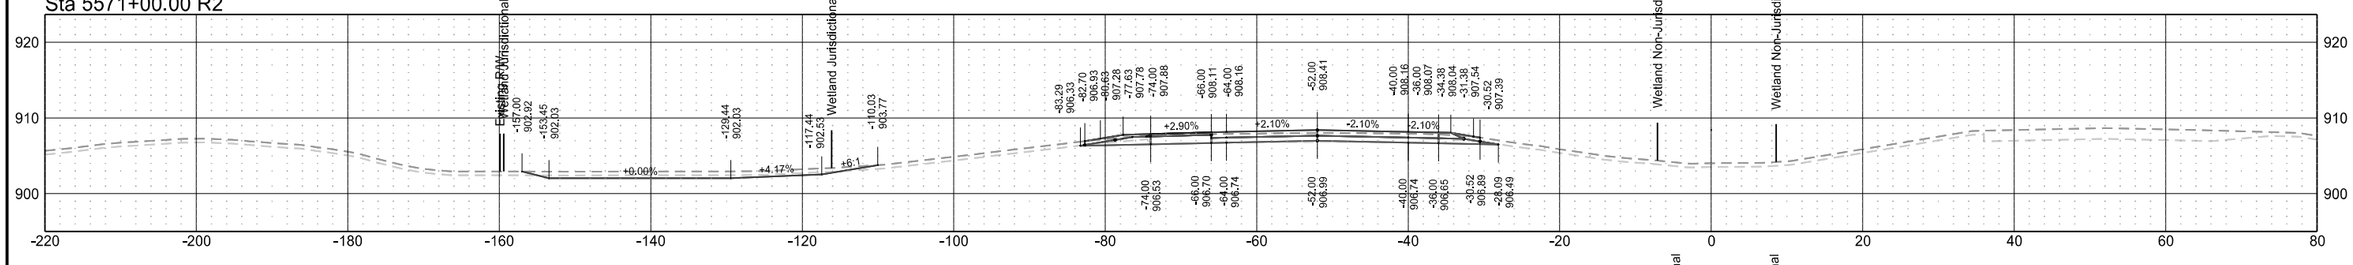


Sta 5570+00.00 R2

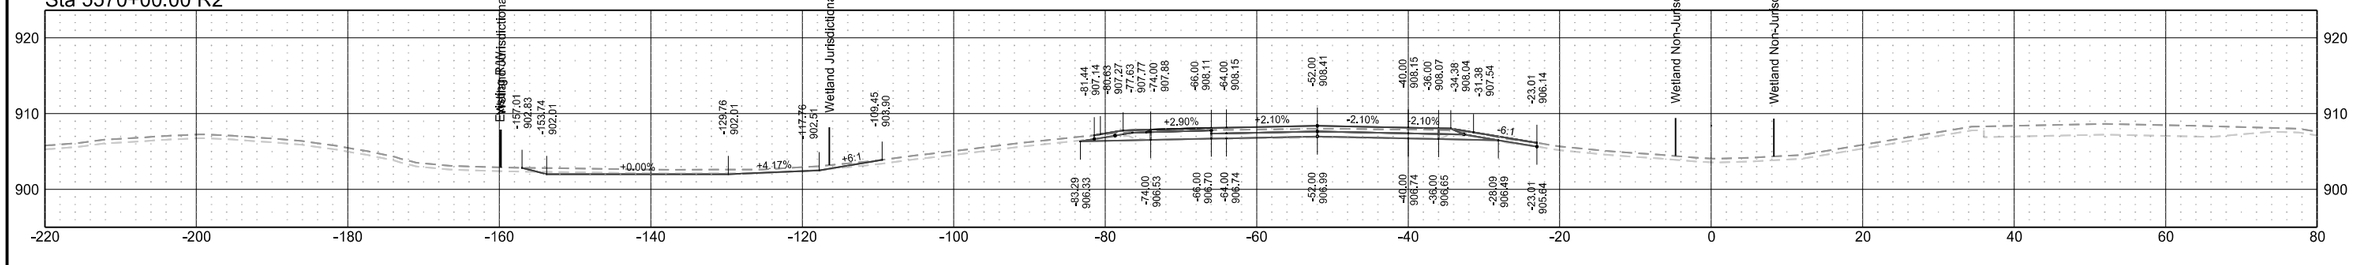


Interstate 29 - Southbound

	STATE	PROJECT NO.	SECTION NO.	SHEET NO.
	ND	IM-8-029(204)101	200	82


Sta 5577+00.00 R2

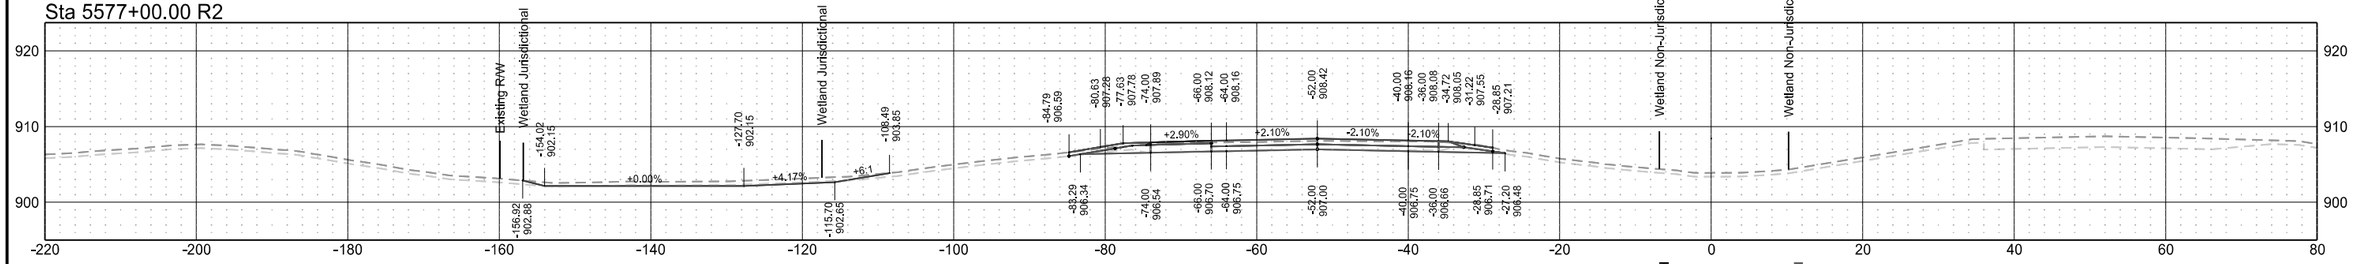


Sta 5576+00.00 R2

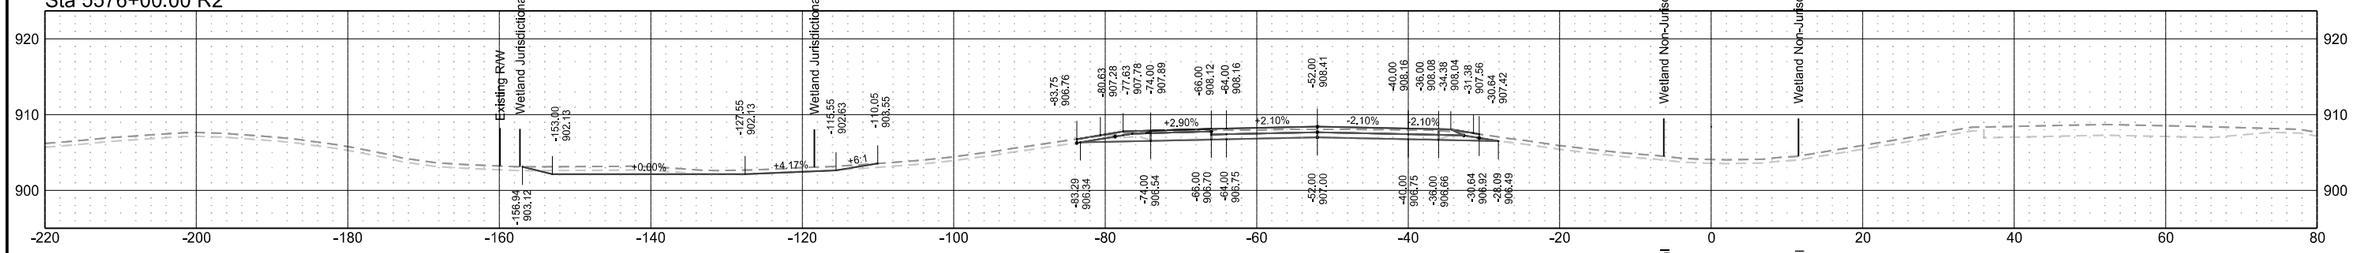

Sta 5575+00.00 R2

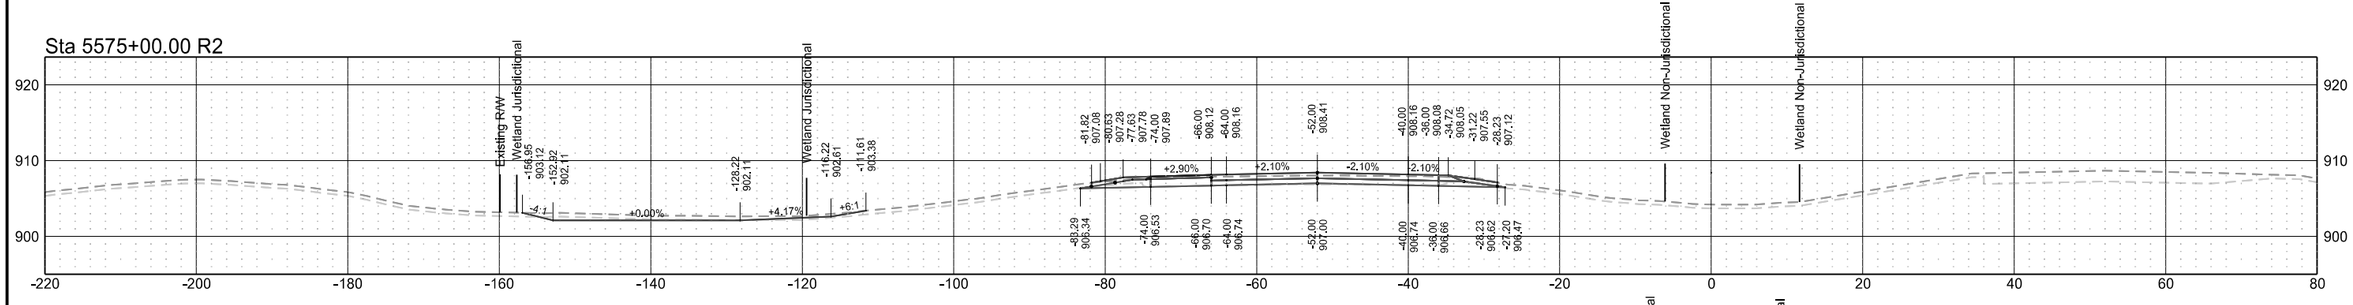

Sta 5574+00.00 R2

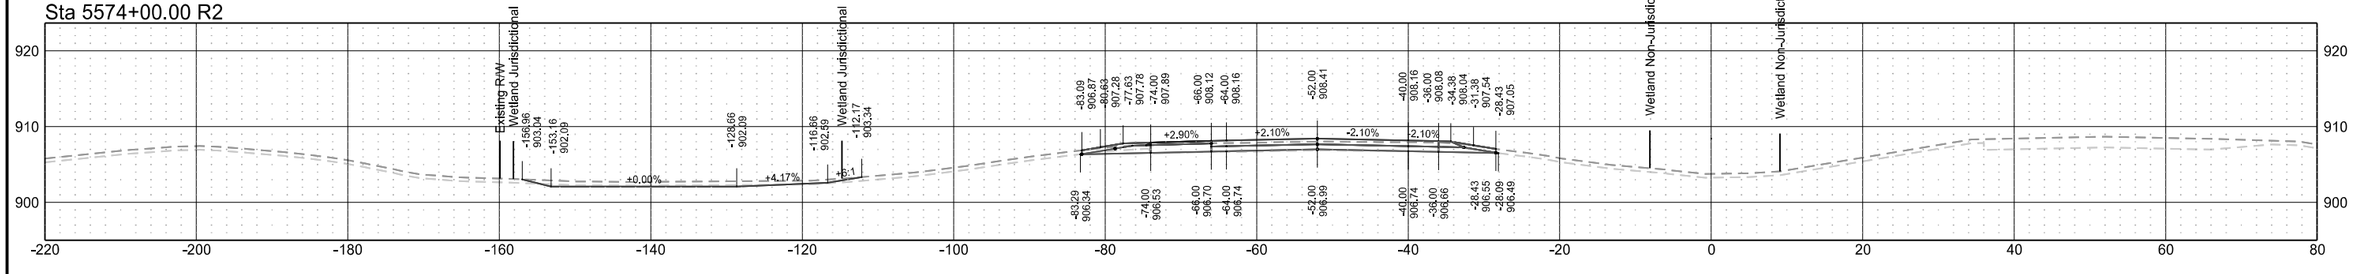



Interstate 29 - Southbound


	STATE	PROJECT NO.	SECTION NO.	SHEET NO.
	ND	IM-8-029(204)101	200	83


Interstate 29 - Southbound

	STATE	PROJECT NO.	SECTION NO.	SHEET NO.
	ND	IM-8-029(204)101	200	84

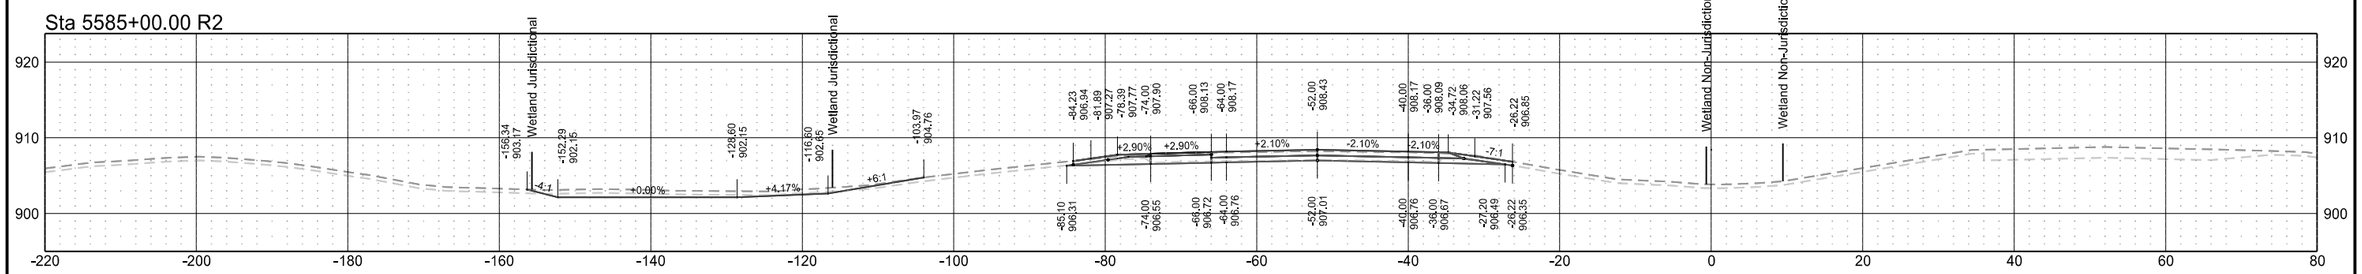

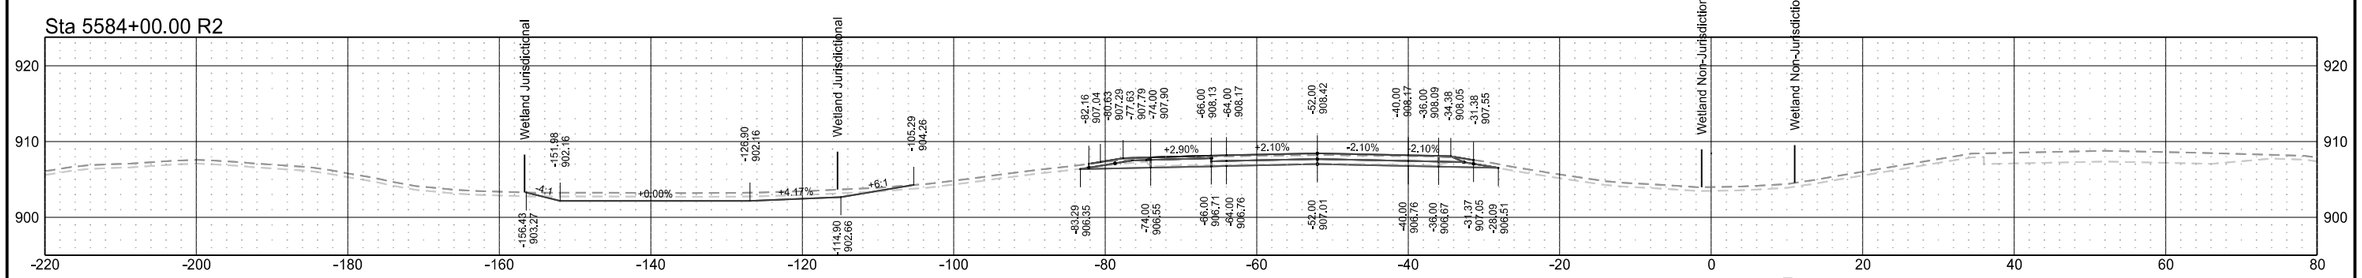

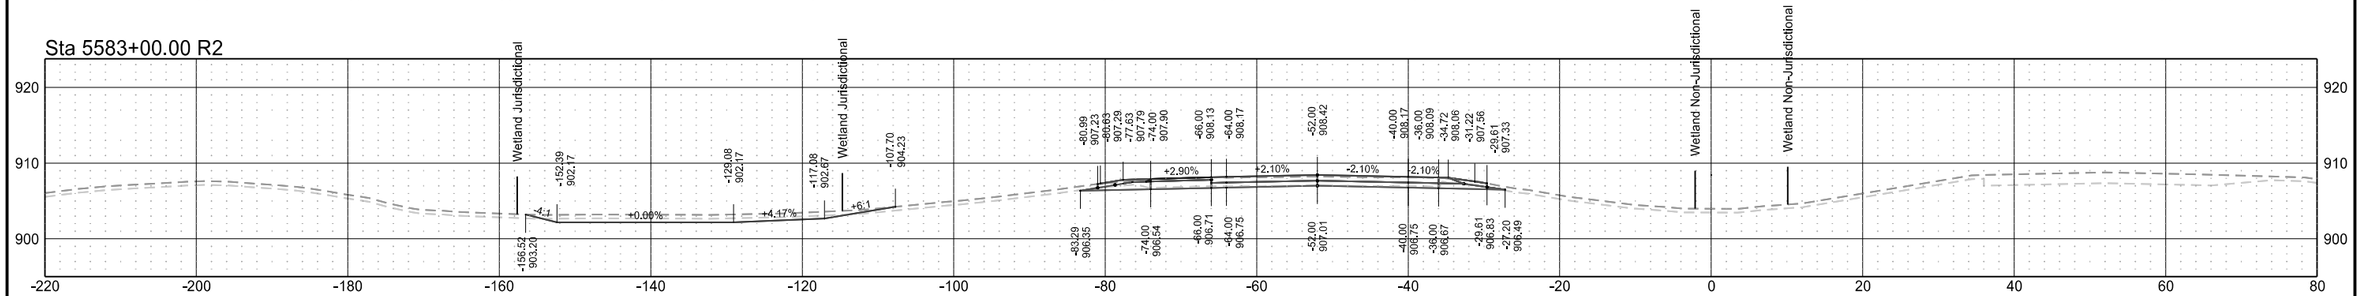

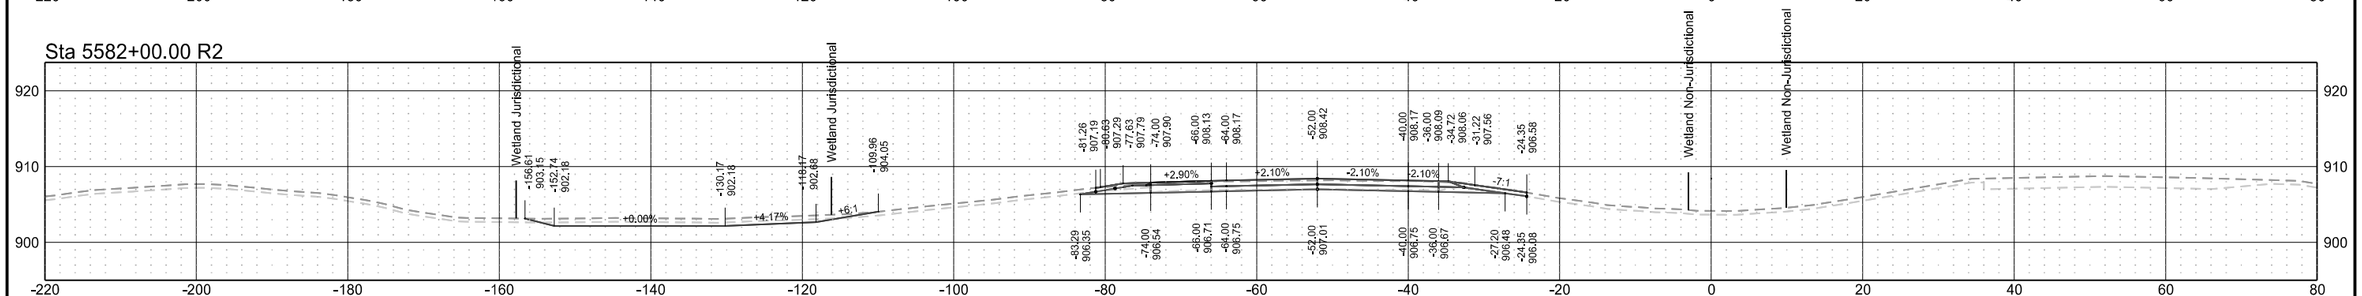


Interstate 29 - Southbound

	STATE	PROJECT NO.	SECTION NO.	SHEET NO.
	ND	IM-8-029(204)101	200	85


Interstate 29 - Southbound

	STATE	PROJECT NO.	SECTION NO.	SHEET NO.
	ND	IM-8-029(204)101	200	86


Sta 5593+00.00 R2

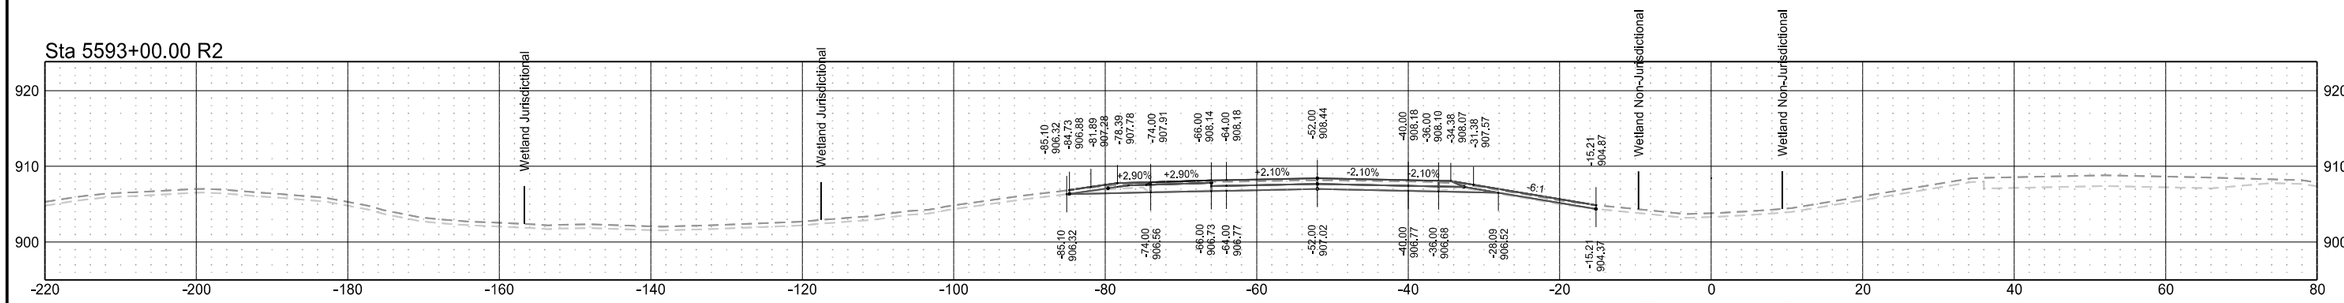


Sta 5592+00.00 R2

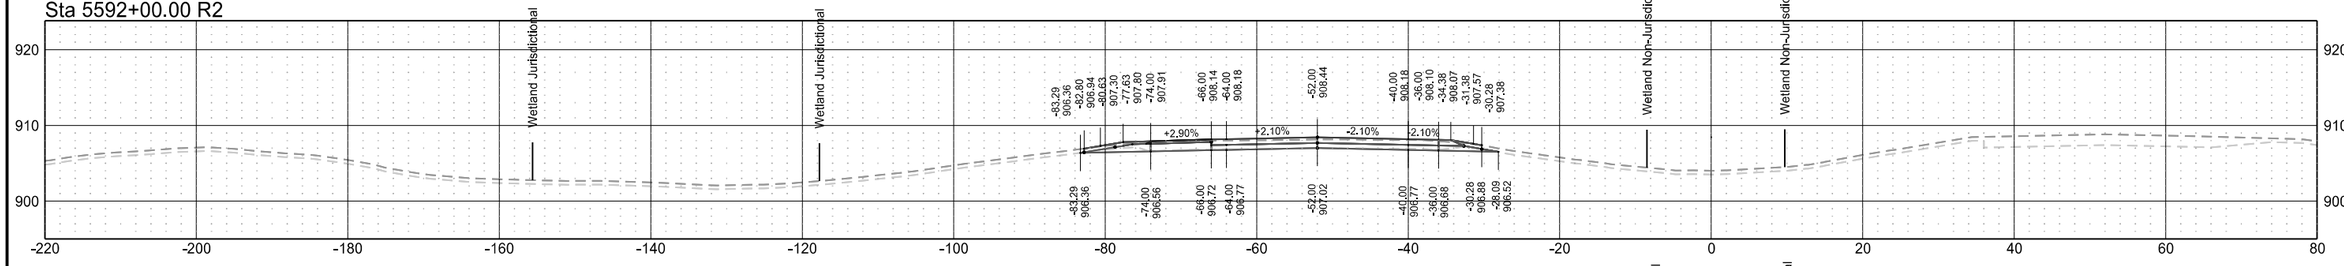

Sta 5591+00.00 R2

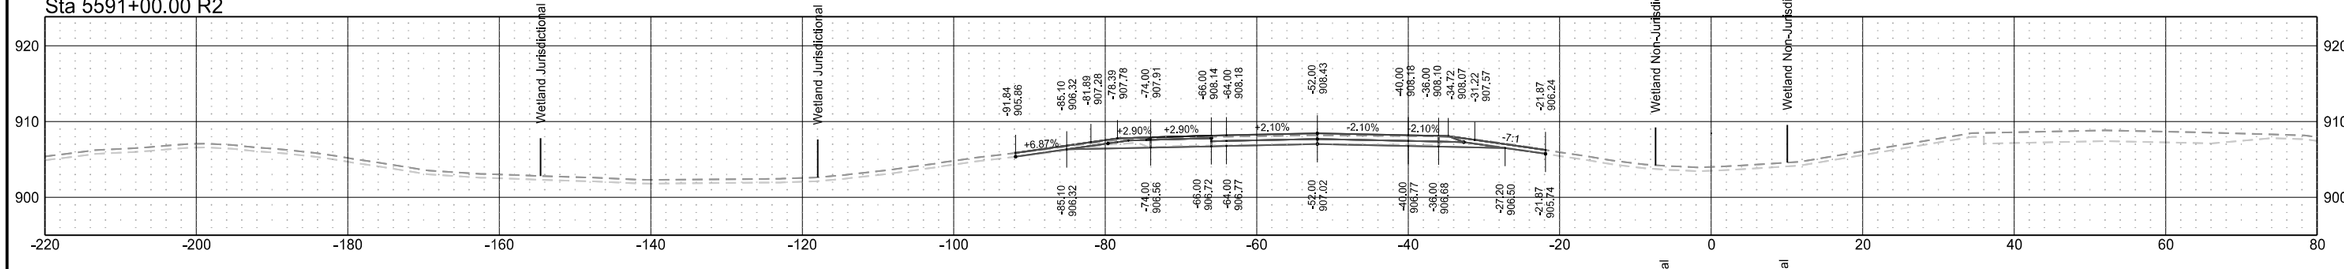


Sta 5590+00.00 R2

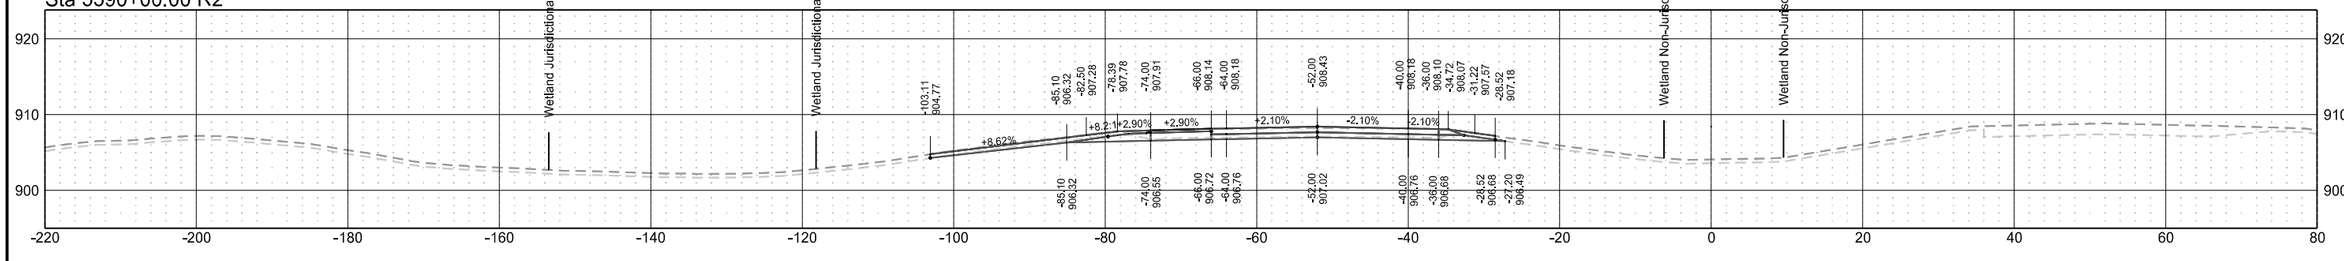


Interstate 29 - Southbound

	STATE	PROJECT NO.	SECTION NO.	SHEET NO.
	ND	IM-8-029(204)101	200	87

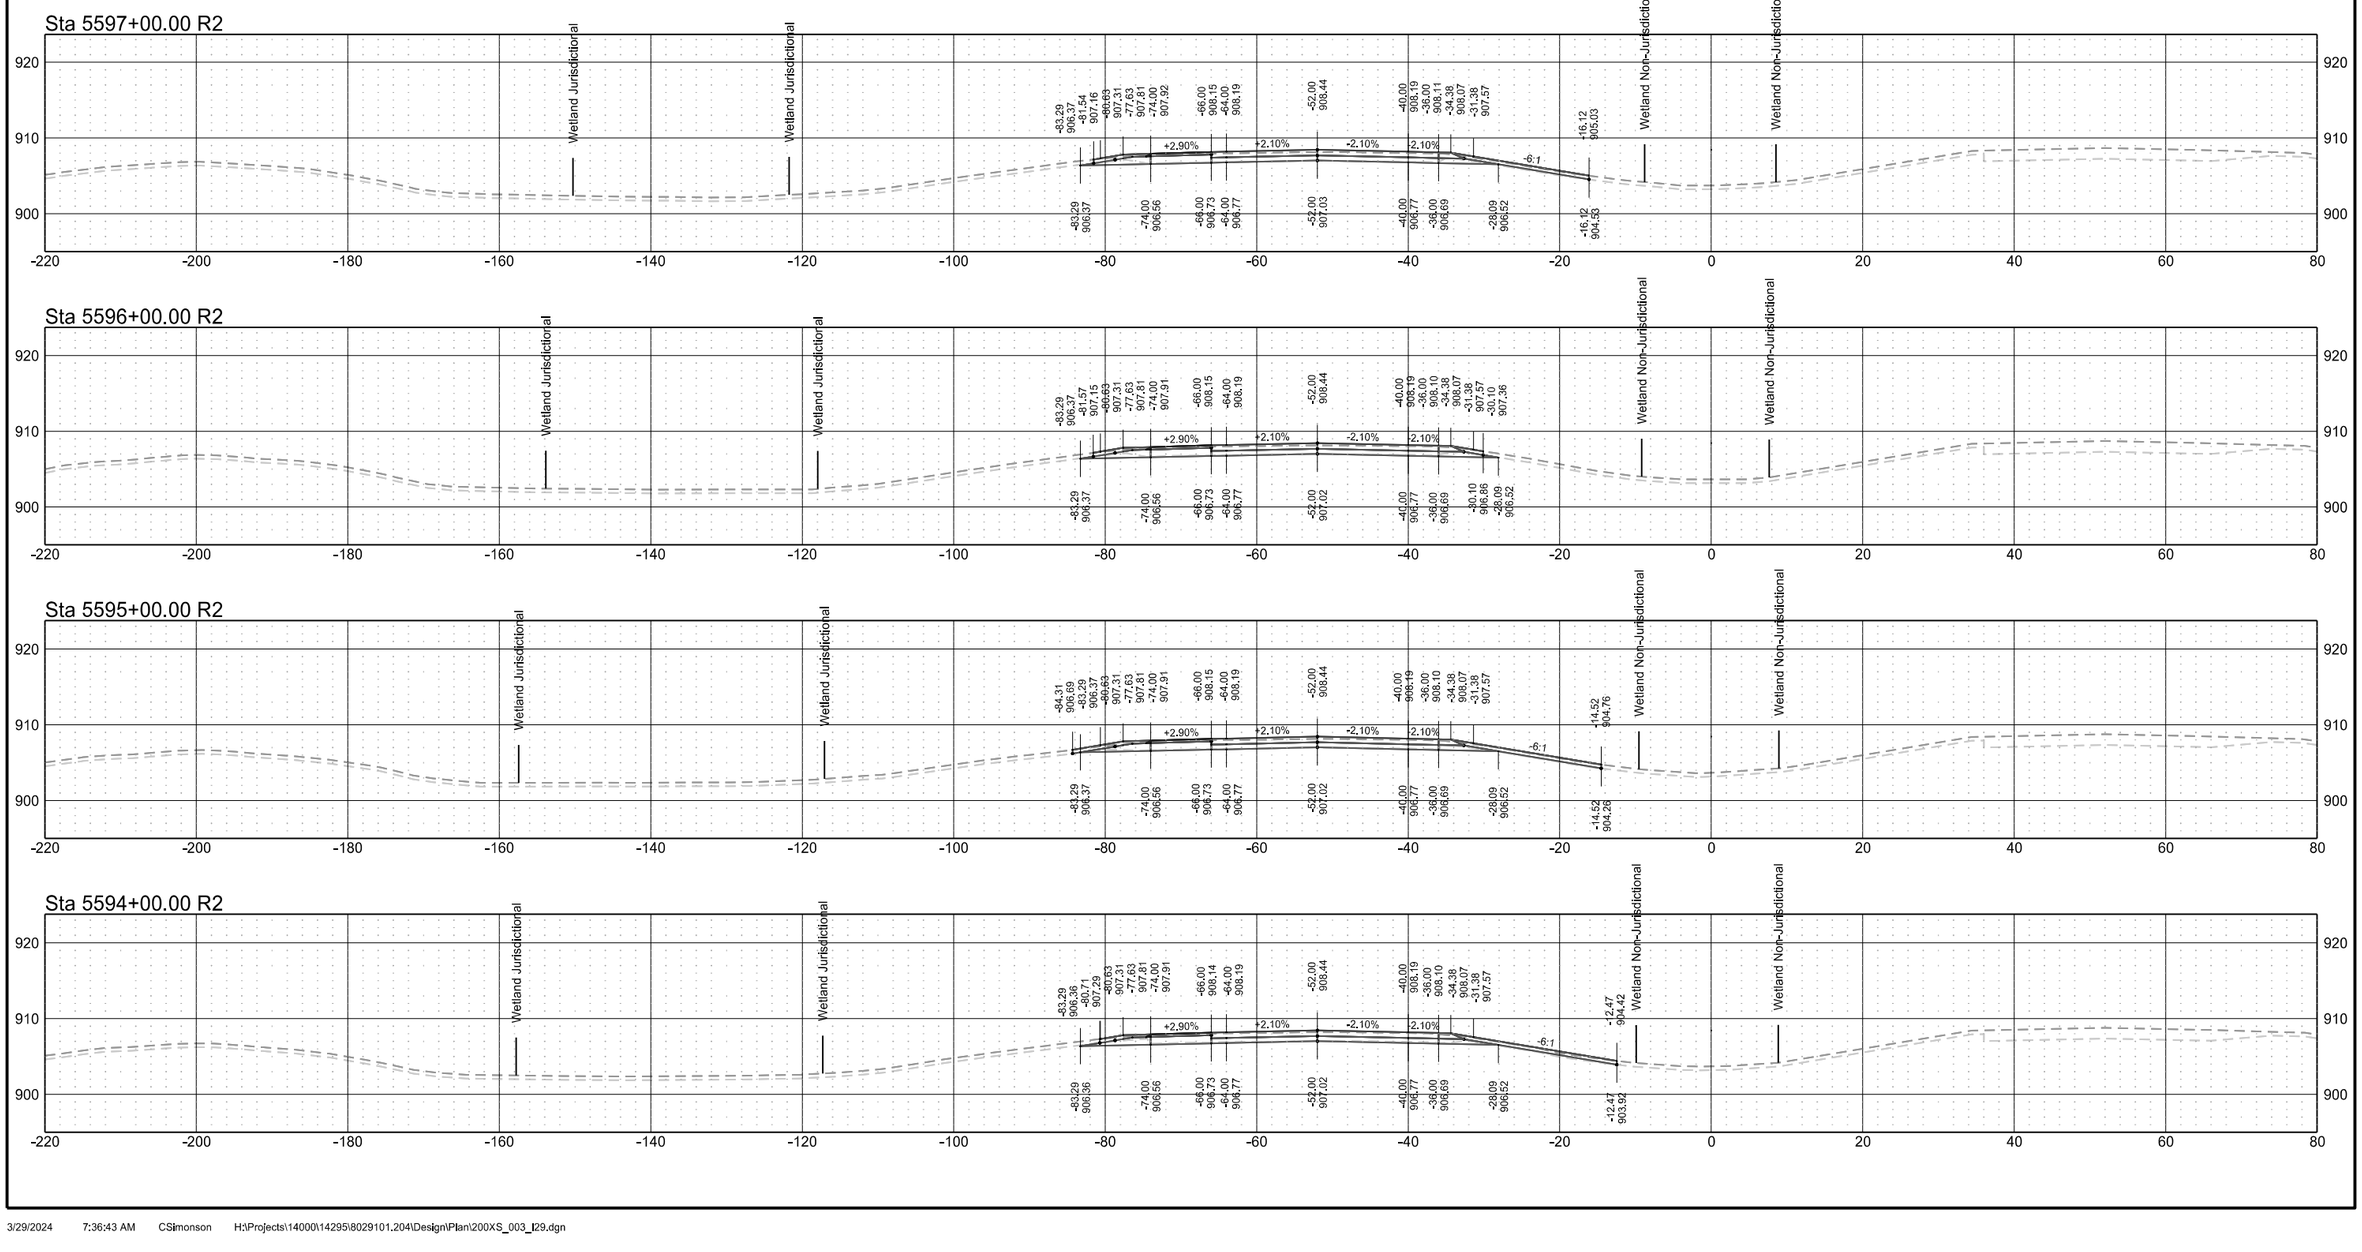

Interstate 29 - Southbound


	STATE	PROJECT NO.	SECTION NO.	SHEET NO.
	ND	IM-8-029(204)101	200	88

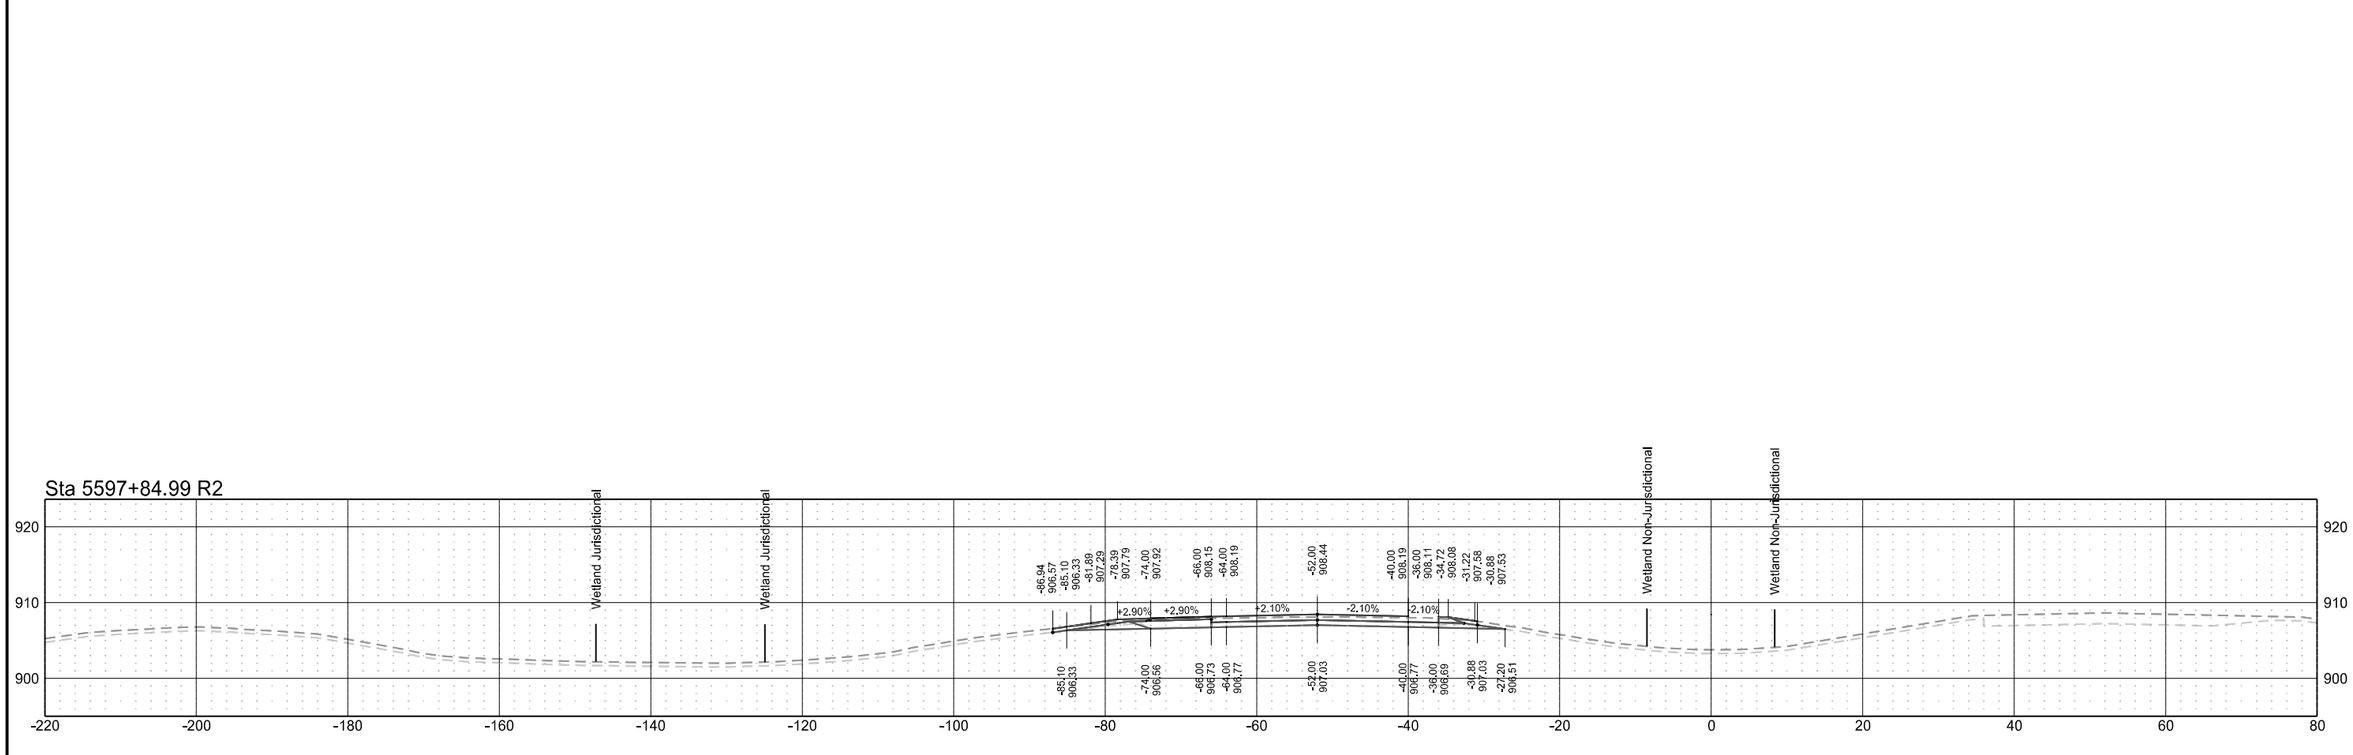


Interstate 29 - Southbound

	STATE	PROJECT NO.	SECTION NO.	SHEET NO.
	ND	IM-8-029(204)101	200	89


Sta 5599+00.00 R2

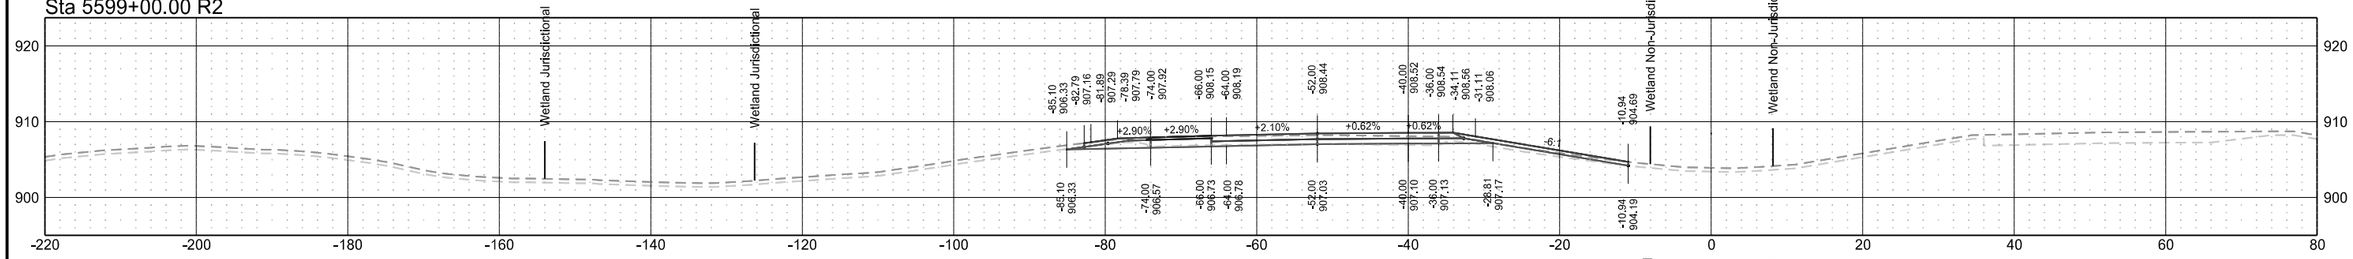


Sta 5598+00.00 R2

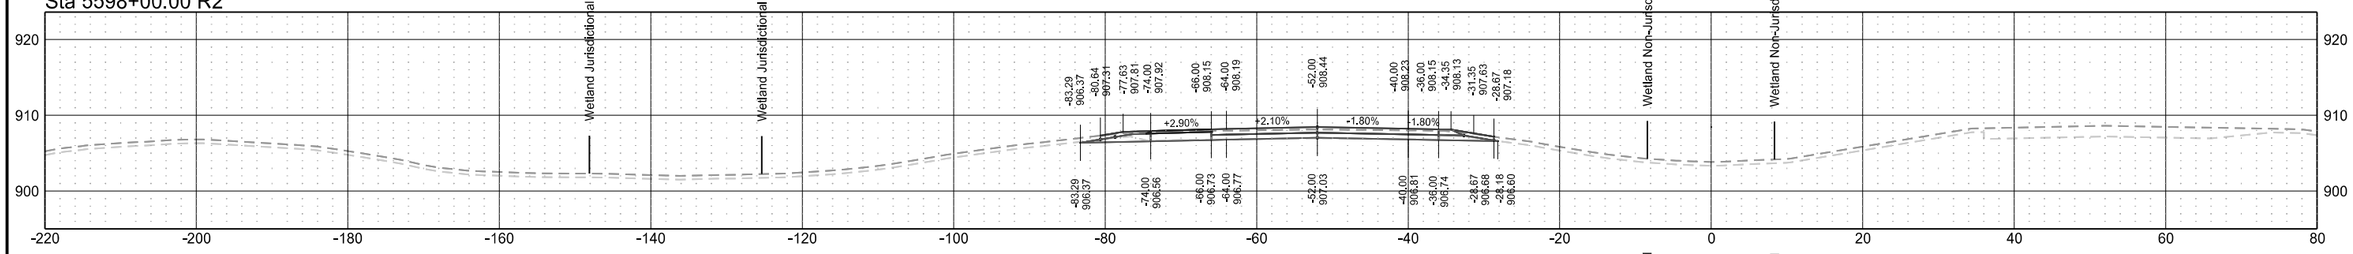

Sta 5597+87.73 R2

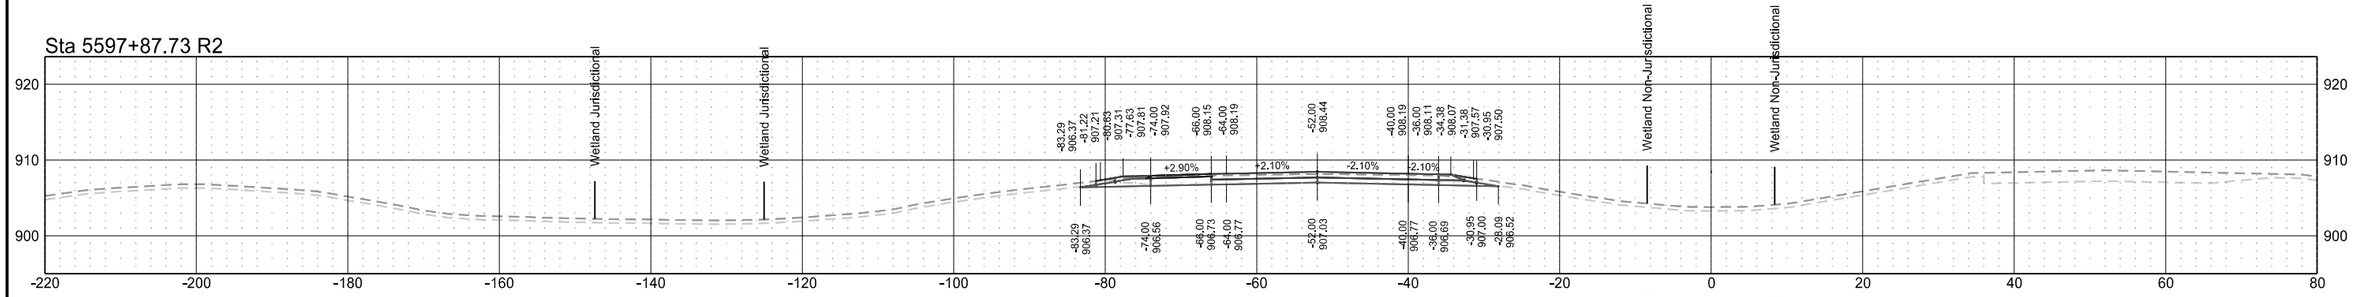


Sta 5597+85.00 R2

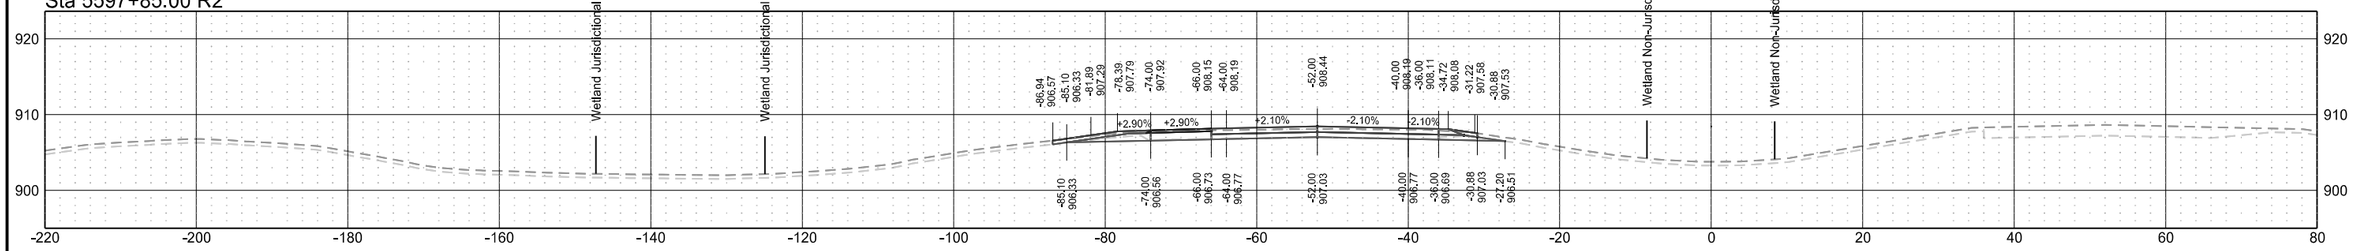


Interstate 29 - Southbound

	STATE	PROJECT NO.	SECTION NO.	SHEET NO.
	ND	IM-8-029(204)101	200	90


Sta 5599+73.50 R2

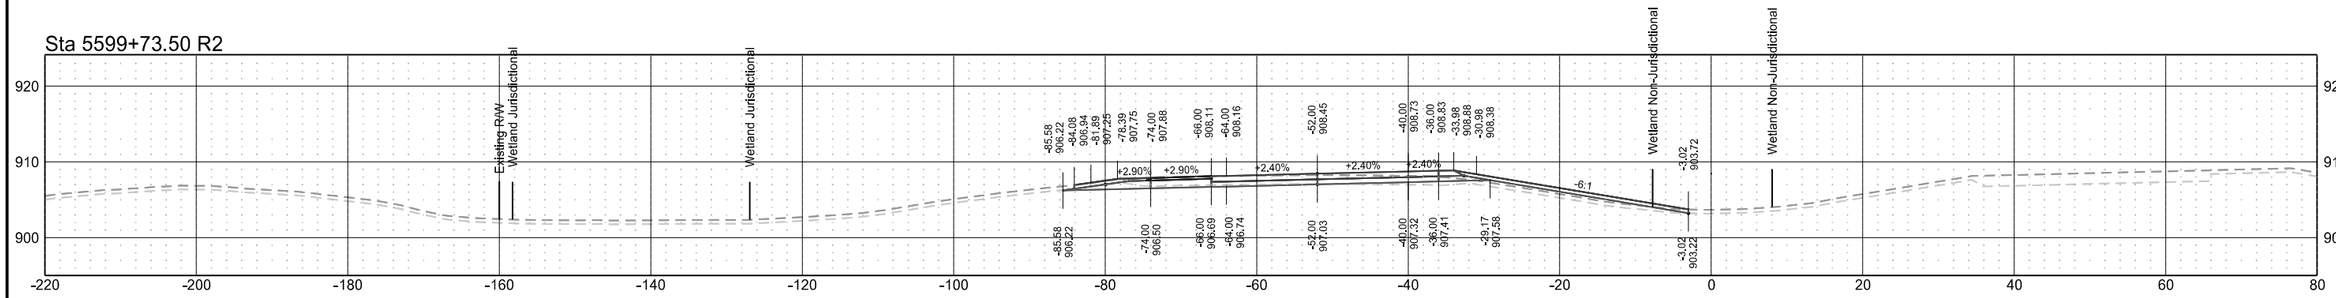


Sta 5599+61.07 R2

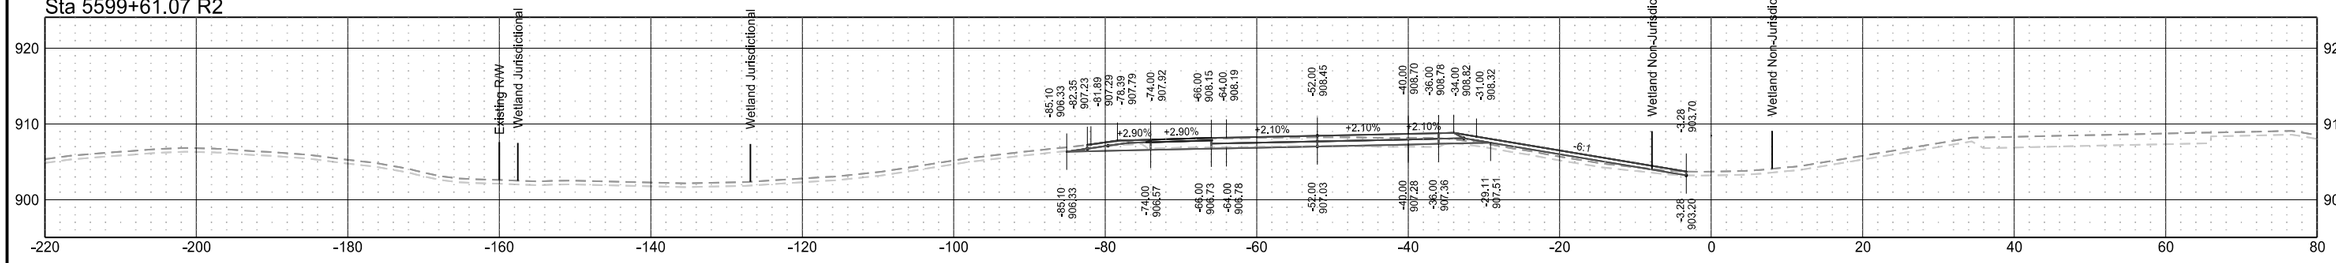

Sta 5599+50.00 R2

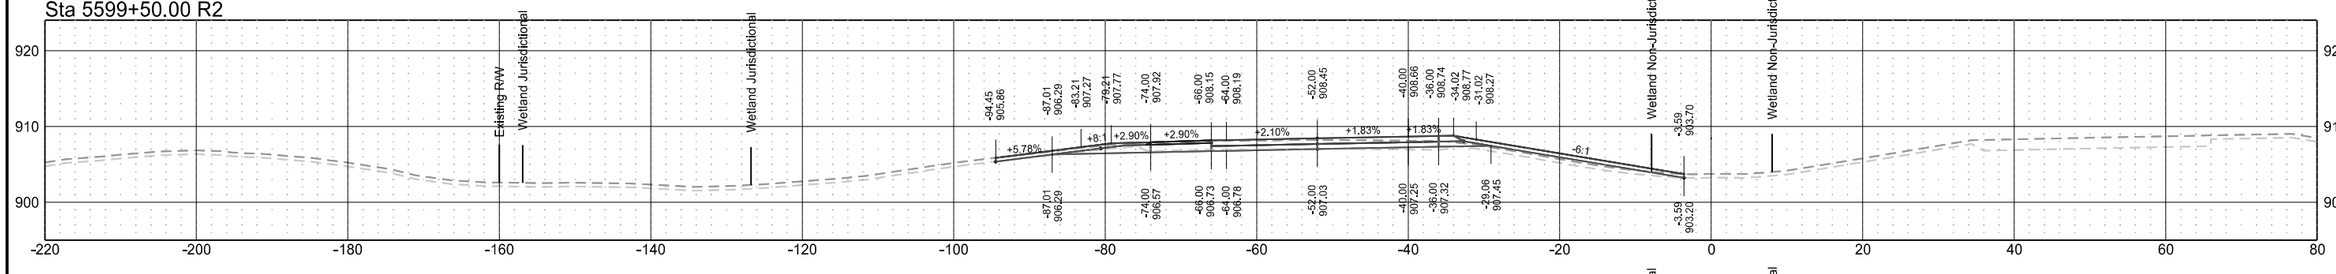

Sta 5599+40.34 R2

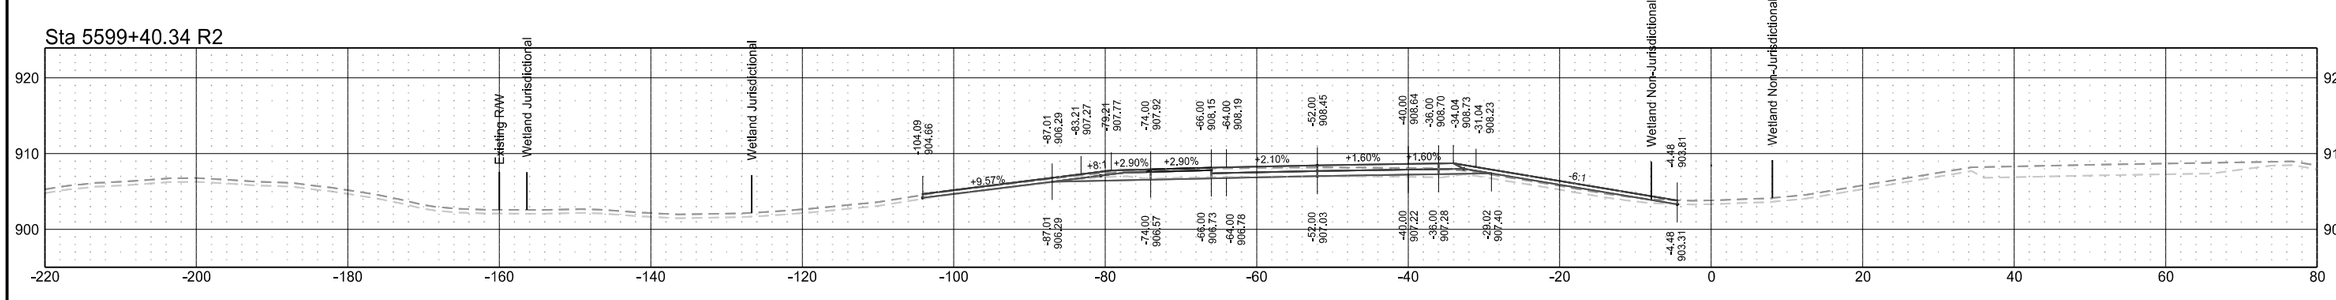


Interstate 29 - Southbound

	STATE	PROJECT NO.	SECTION NO.	SHEET NO.
	ND	IM-8-029(204)101	200	91


Interstate 29 - Southbound

	STATE	PROJECT NO.	SECTION NO.	SHEET NO.
	ND	IM-8-029(204)101	200	92


Sta 5603+50.00 R2

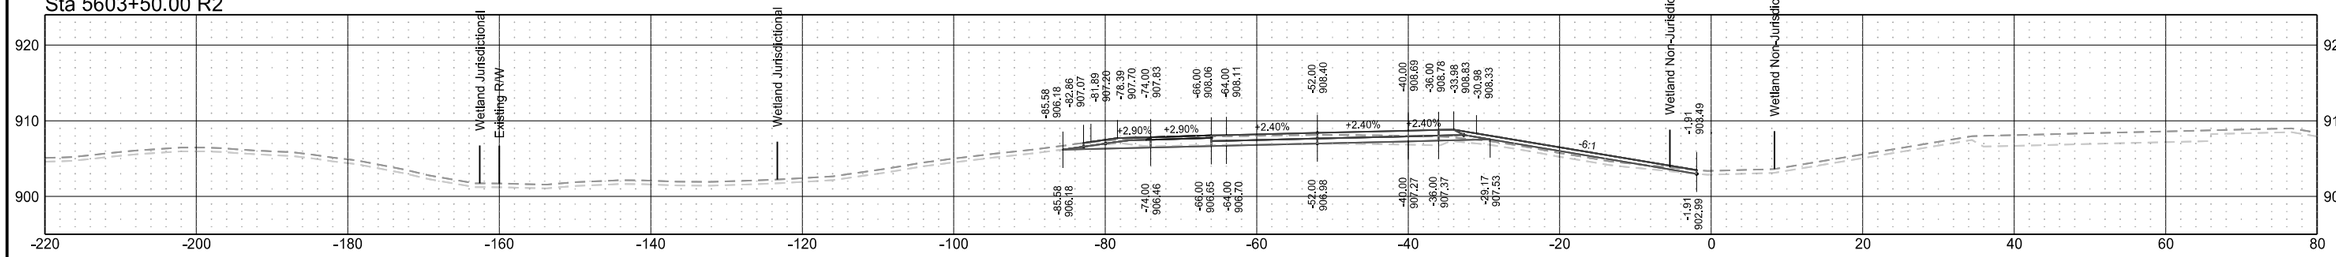


Sta 5603+00.00 R2

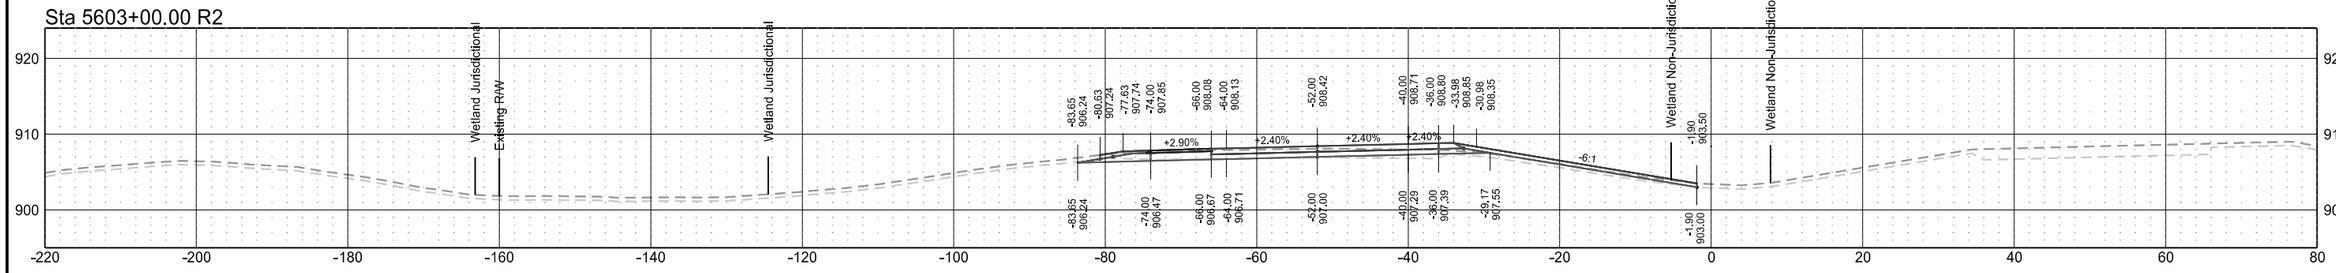

Sta 5602+50.00 R2

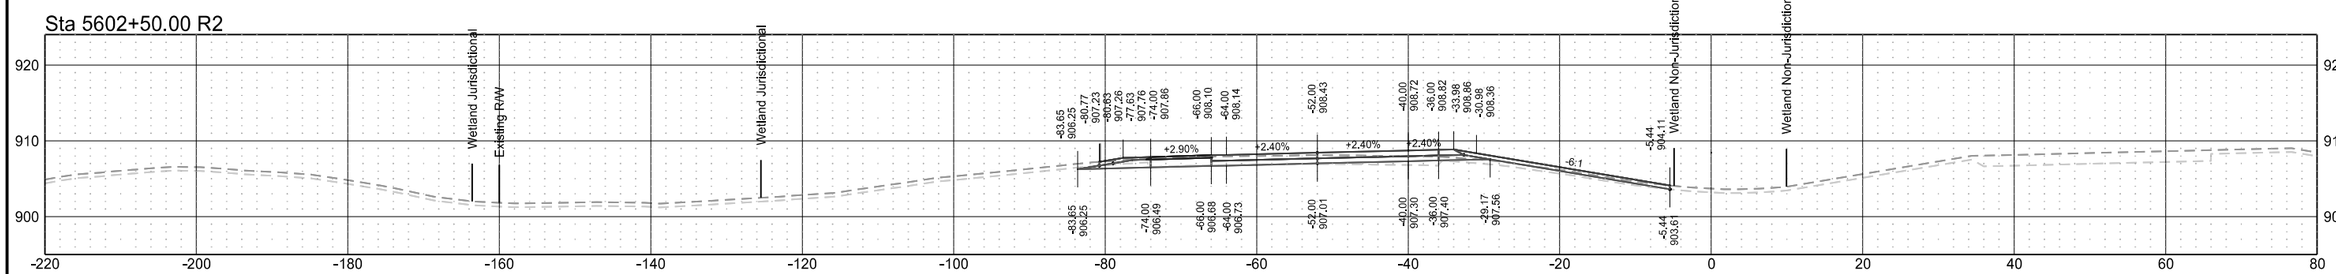


Sta 5602+00.00 R2

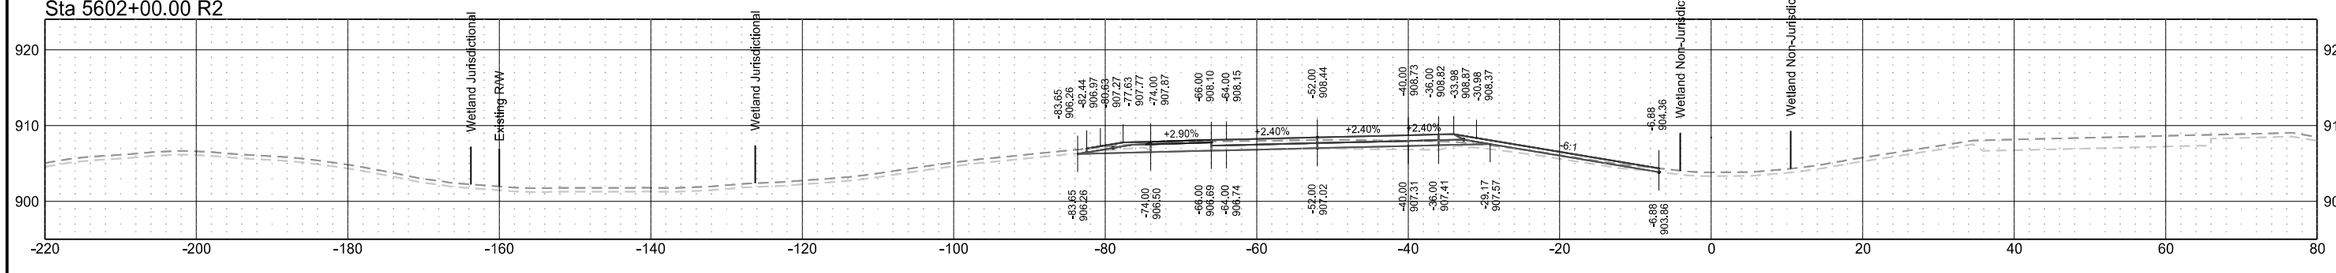


Interstate 29 - Southbound

	STATE	PROJECT NO.	SECTION NO.	SHEET NO.
	ND	IM-8-029(204)101	200	93


Sta 5605+50.00 R2

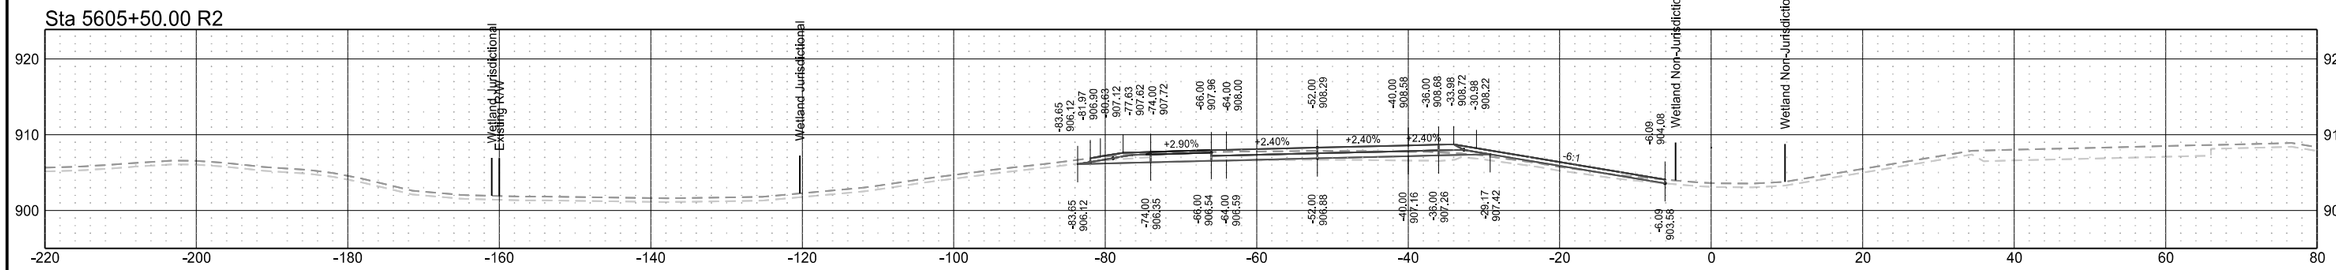


Sta 5605+00.00 R2

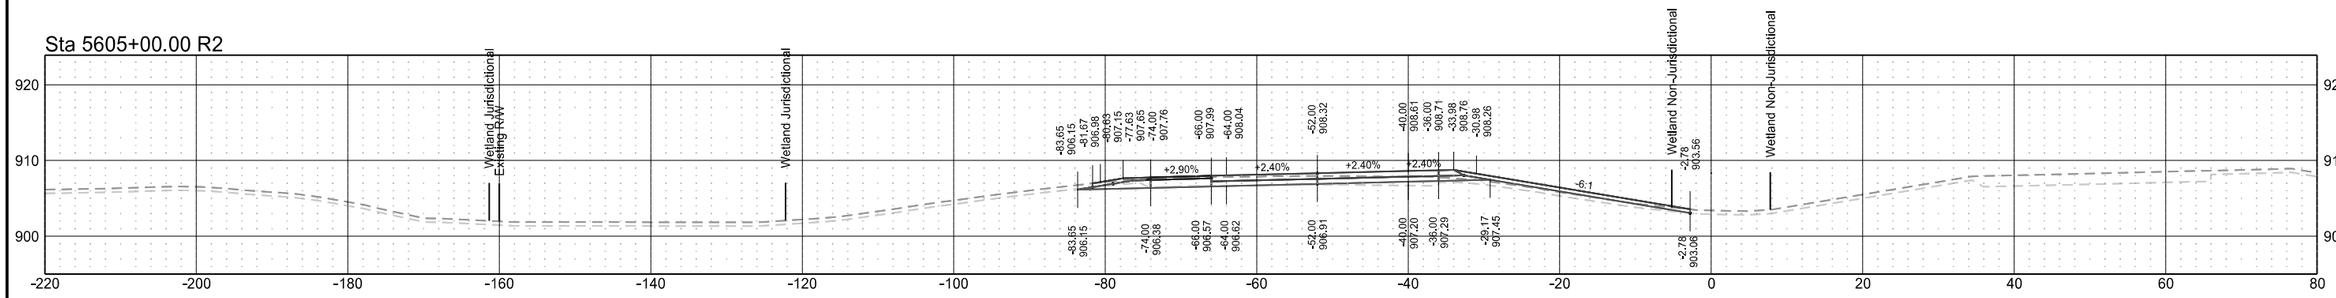

Sta 5604+50.00 R2

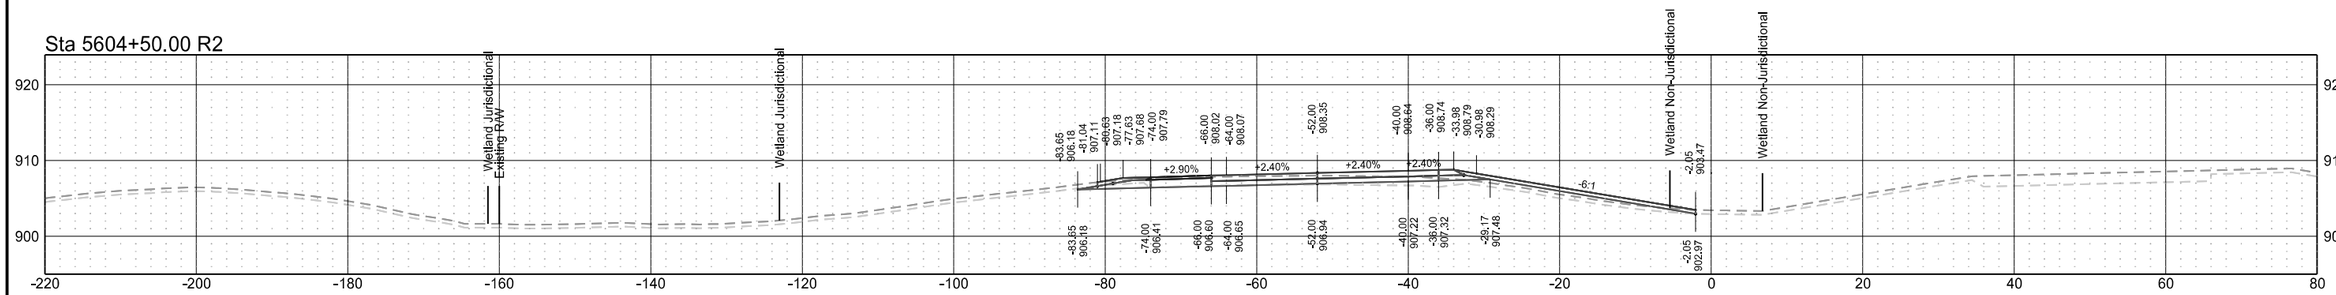


Sta 5604+00.00 R2

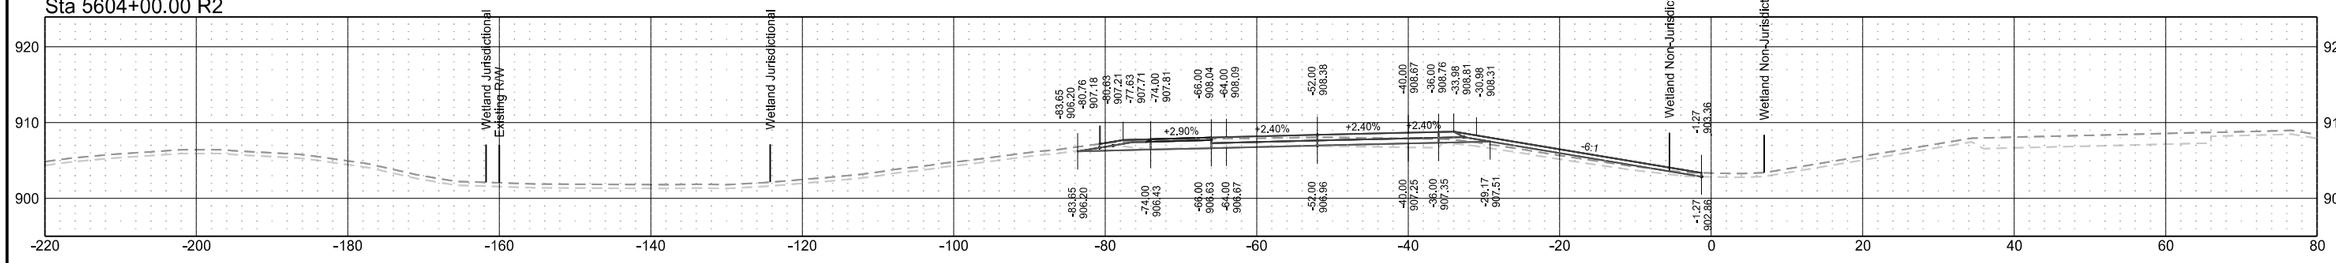


Interstate 29 - Southbound

	STATE	PROJECT NO.	SECTION NO.	SHEET NO.
	ND	IM-8-029(204)101	200	94


Sta 5607+50.00 R2

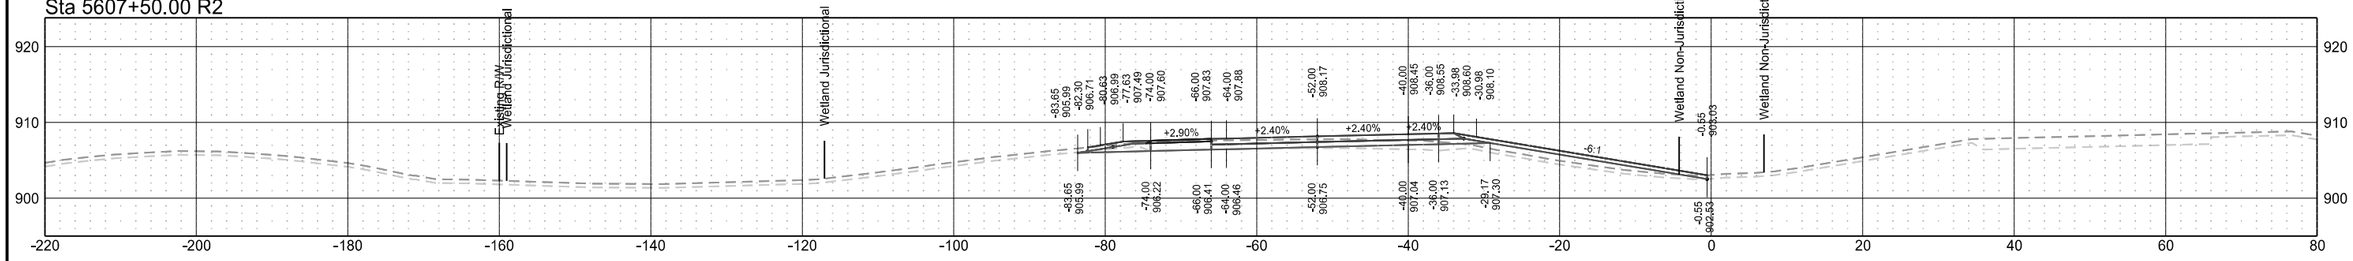


Sta 5607+00.00 R2

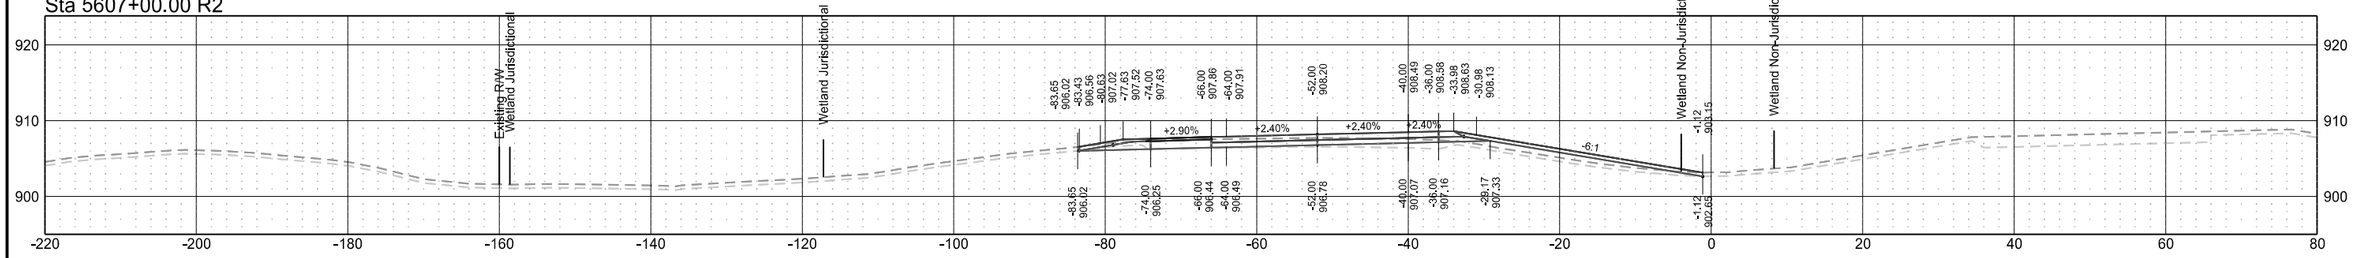

Sta 5606+50.00 R2

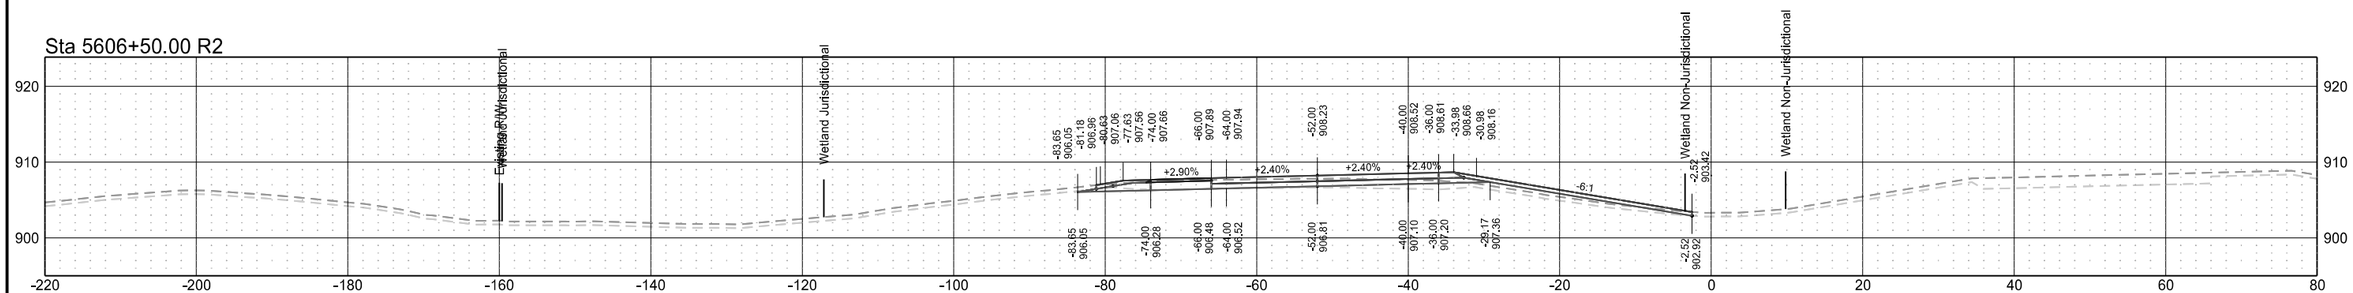


Sta 5606+00.00 R2

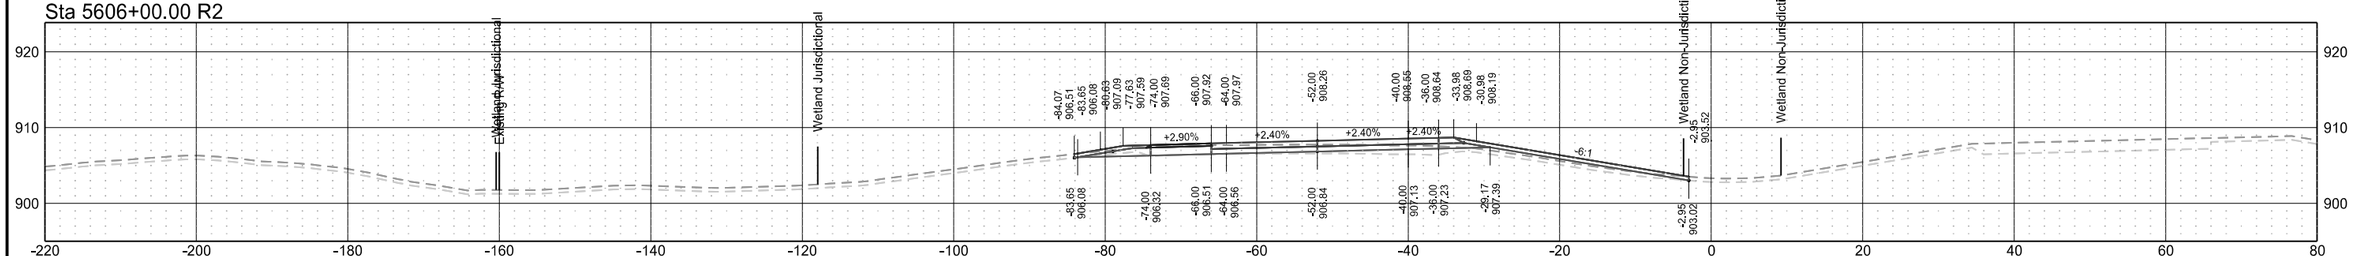


Interstate 29 - Southbound

	STATE	PROJECT NO.	SECTION NO.	SHEET NO.
	ND	IM-8-029(204)101	200	95


Sta 5609+50.00 R2

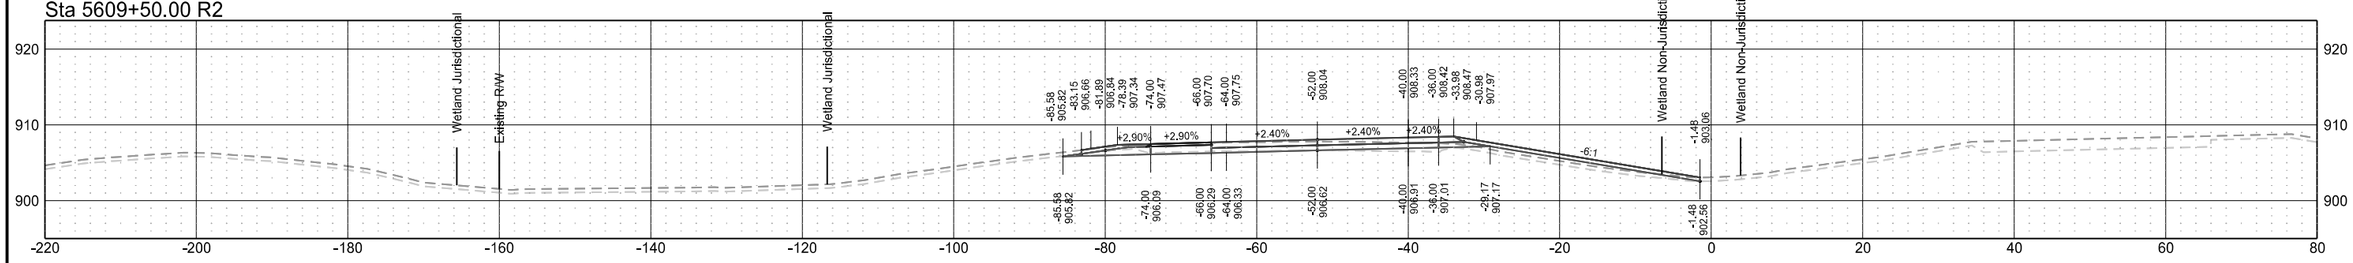


Sta 5609+00.00 R2

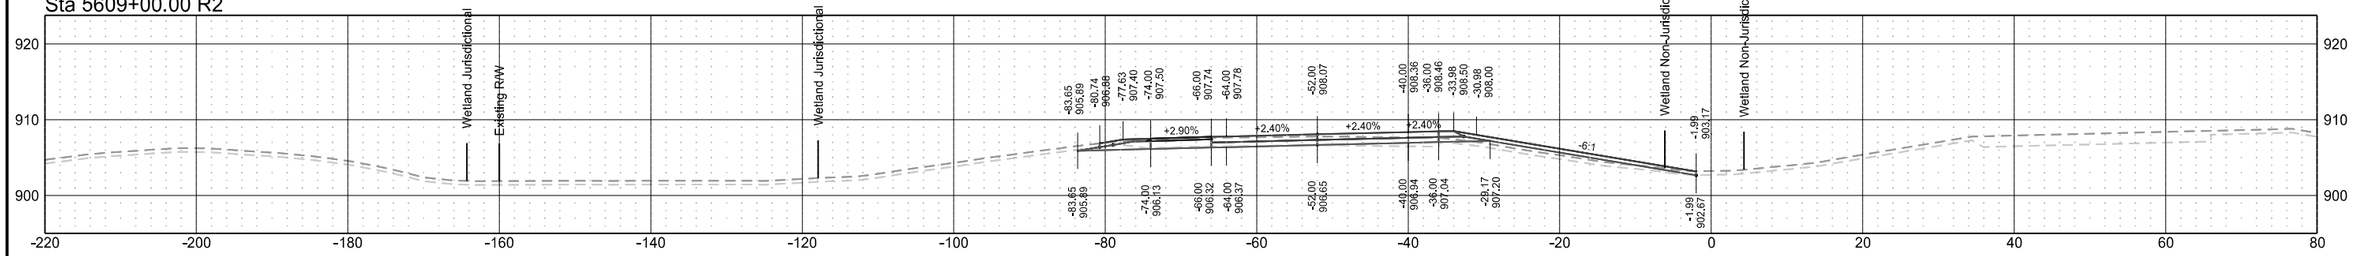

Sta 5608+50.00 R2

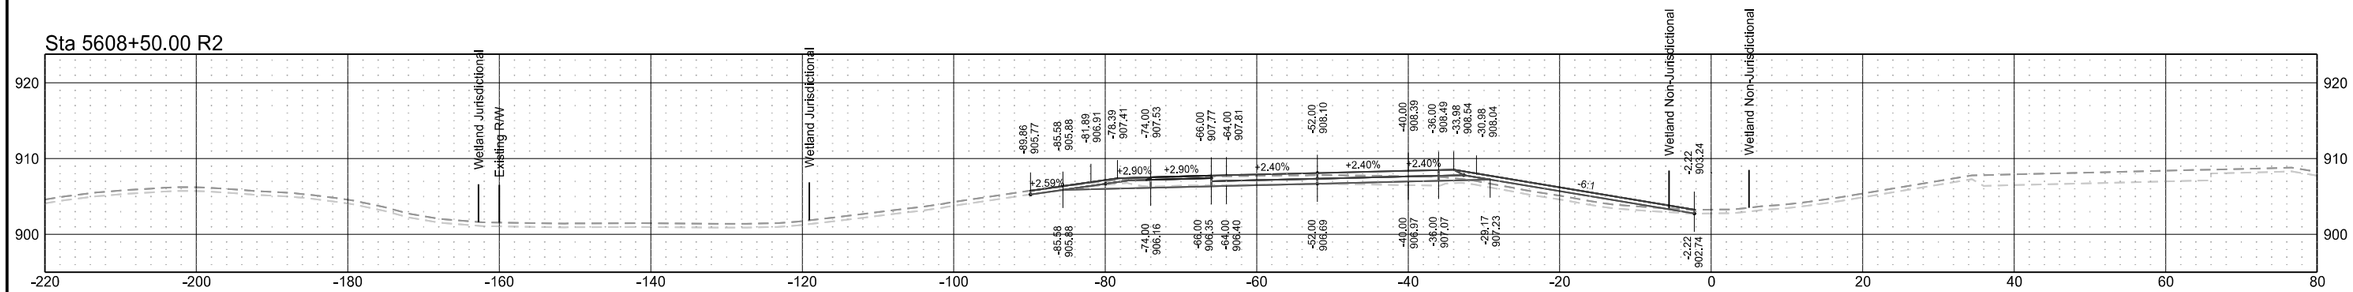


Sta 5608+00.00 R2

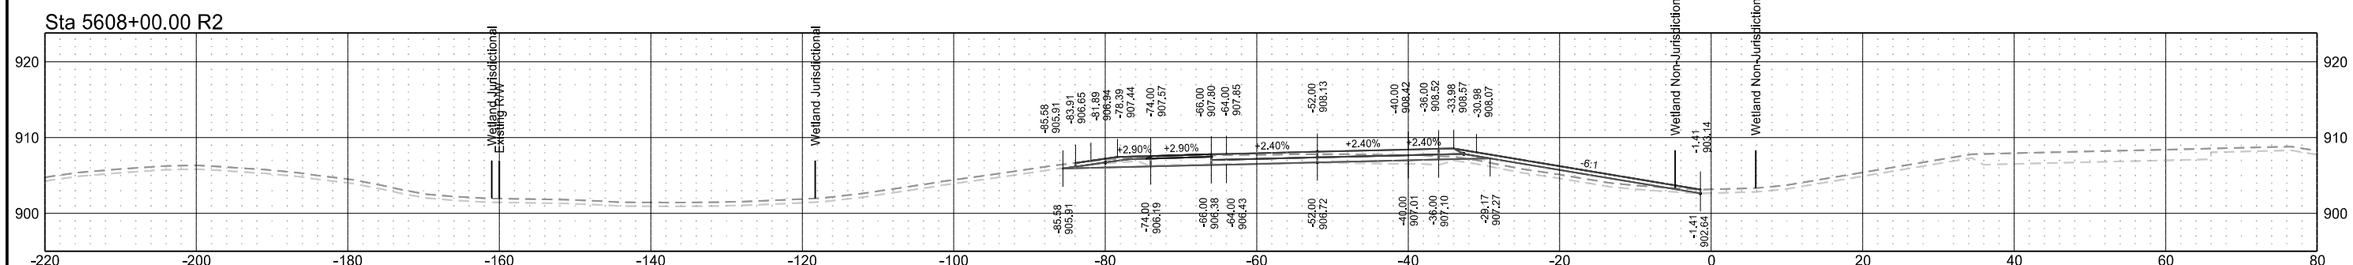


Interstate 29 - Southbound

	STATE	PROJECT NO.	SECTION NO.	SHEET NO.
	ND	IM-8-029(204)101	200	96


Sta 5611+15.79 R2

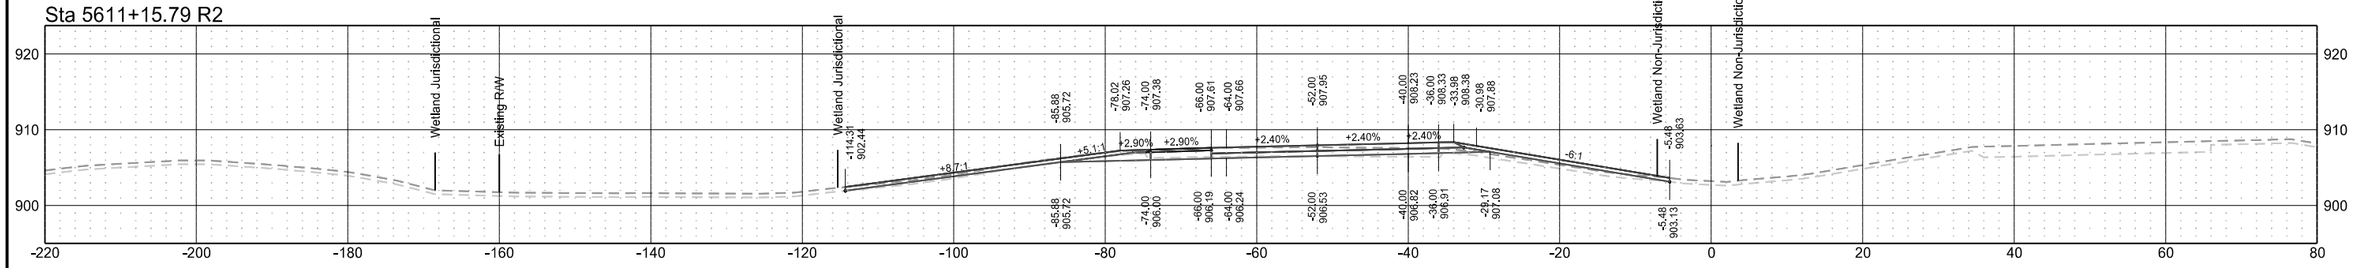


Sta 5611+00.00 R2

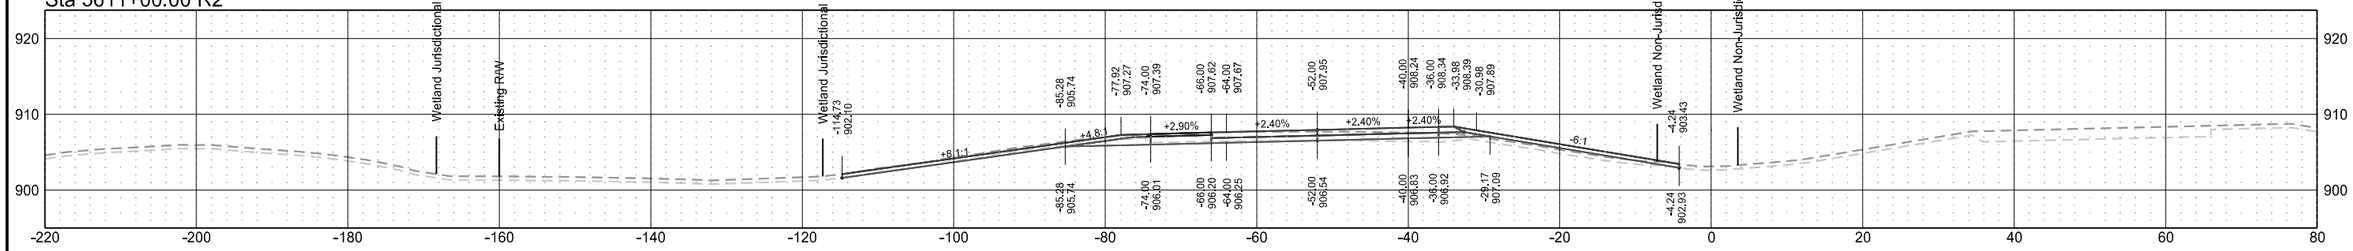

Sta 5610+50.00 R2

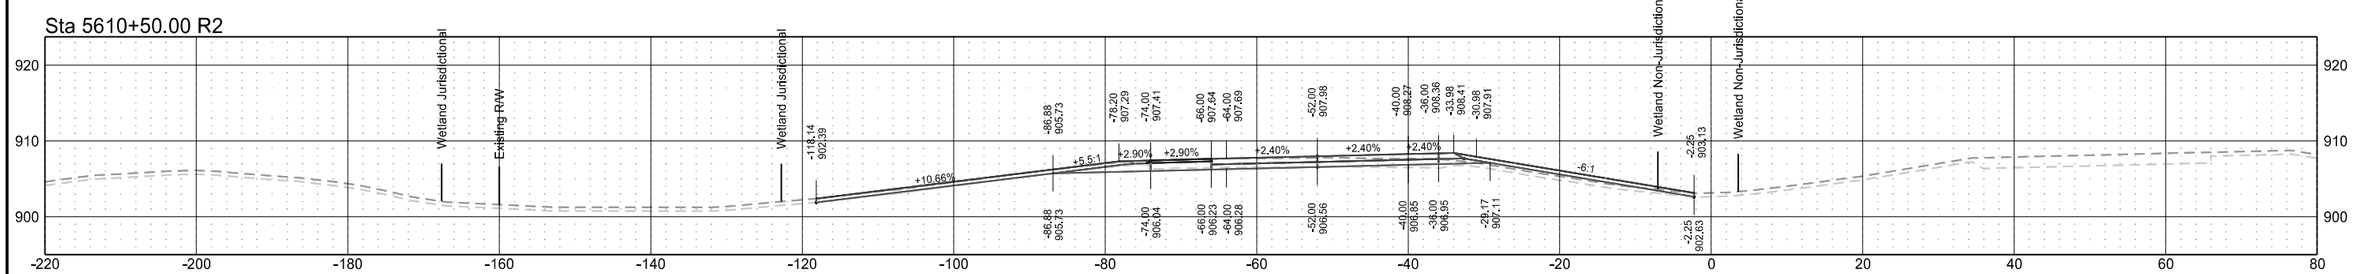


Sta 5610+00.00 R2

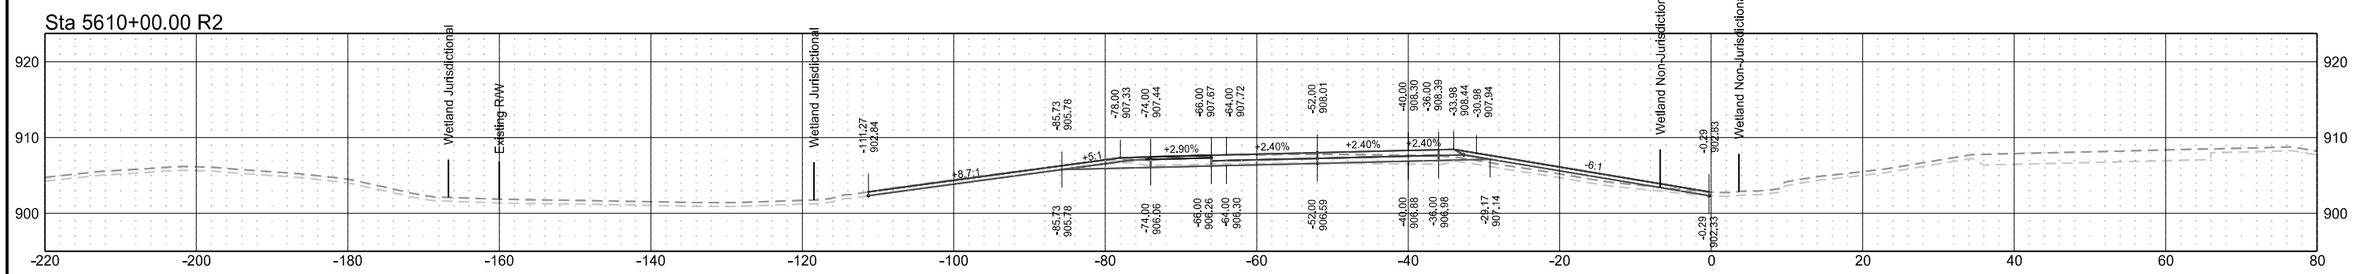


Interstate 29 - Southbound

	STATE	PROJECT NO.	SECTION NO.	SHEET NO.
	ND	IM-8-029(204)101	200	97


Sta 5613+00.00 R2

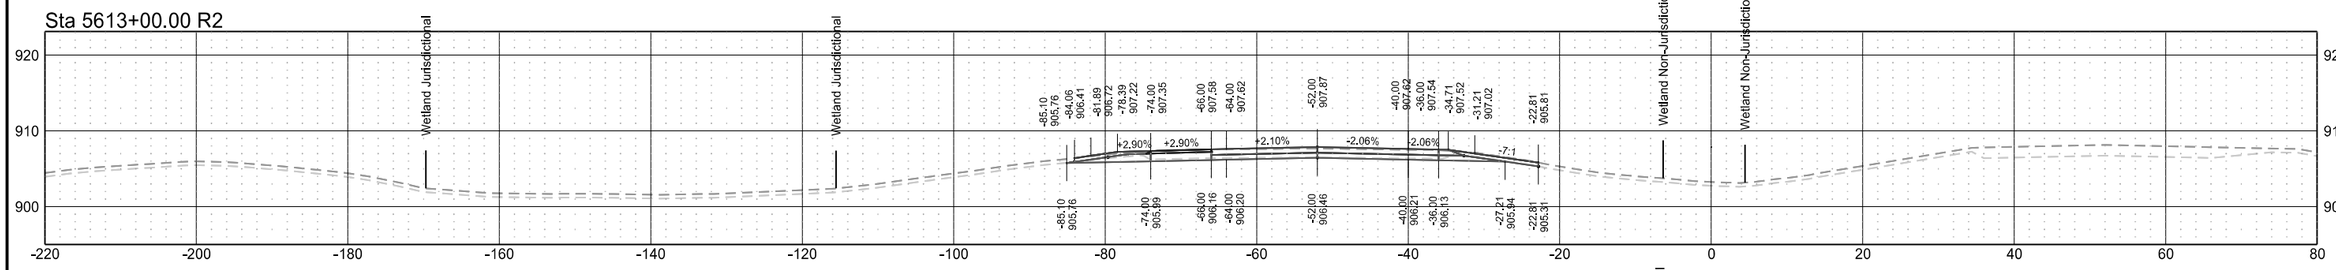


Sta 5612+00.00 R2

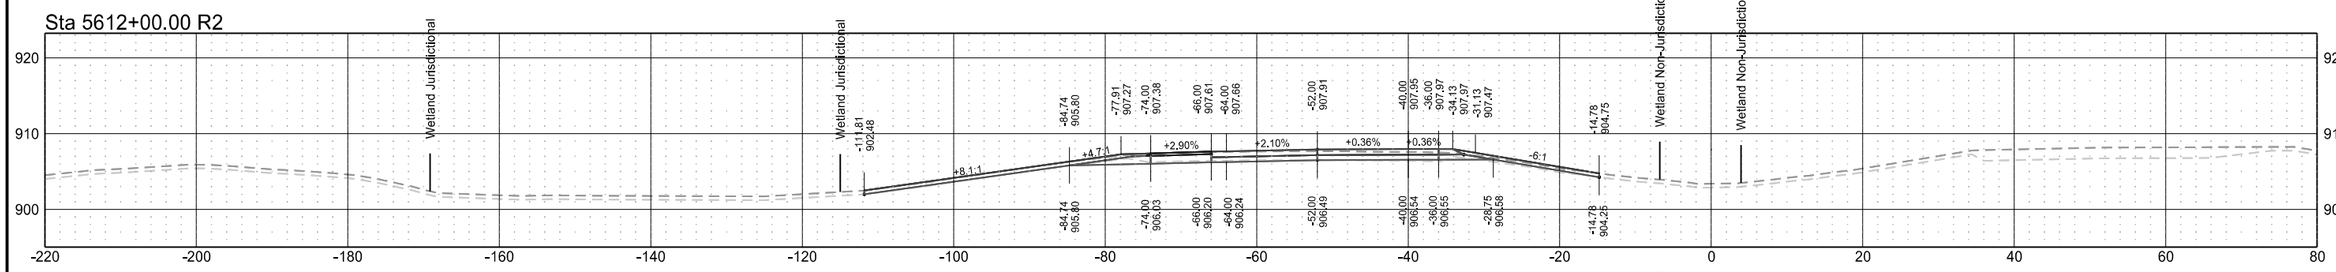

Sta 5611+48.94 R2

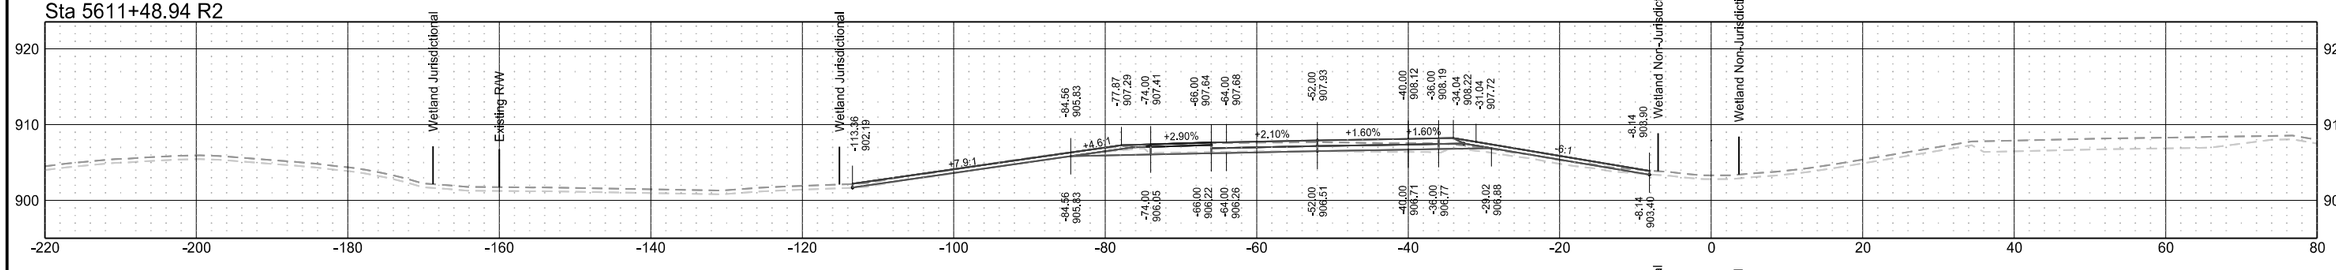


Sta 5611+28.23 R2

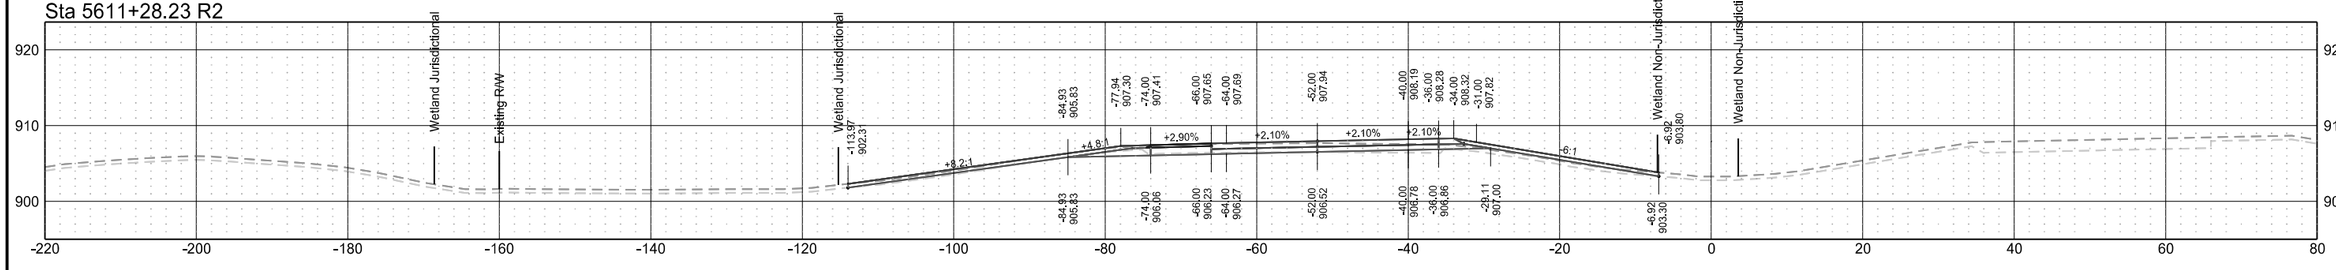


	STATE	PROJECT NO.	SECTION NO.	SHEET NO.
	ND	IM-8-029(204)101	200	98


Sta 5616+00.00 R2

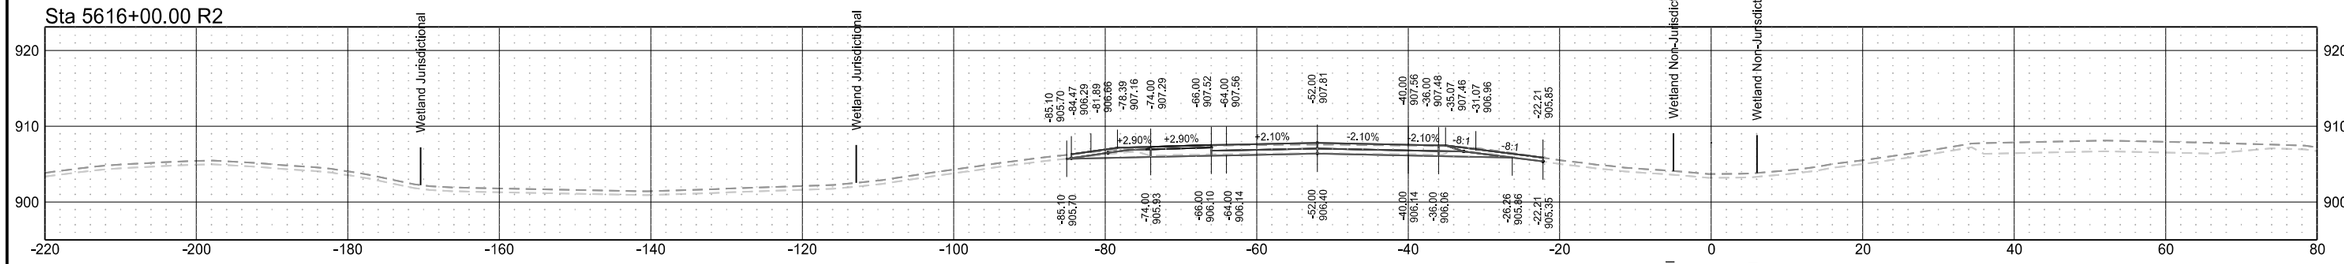


Sta 5615+00.00 R2

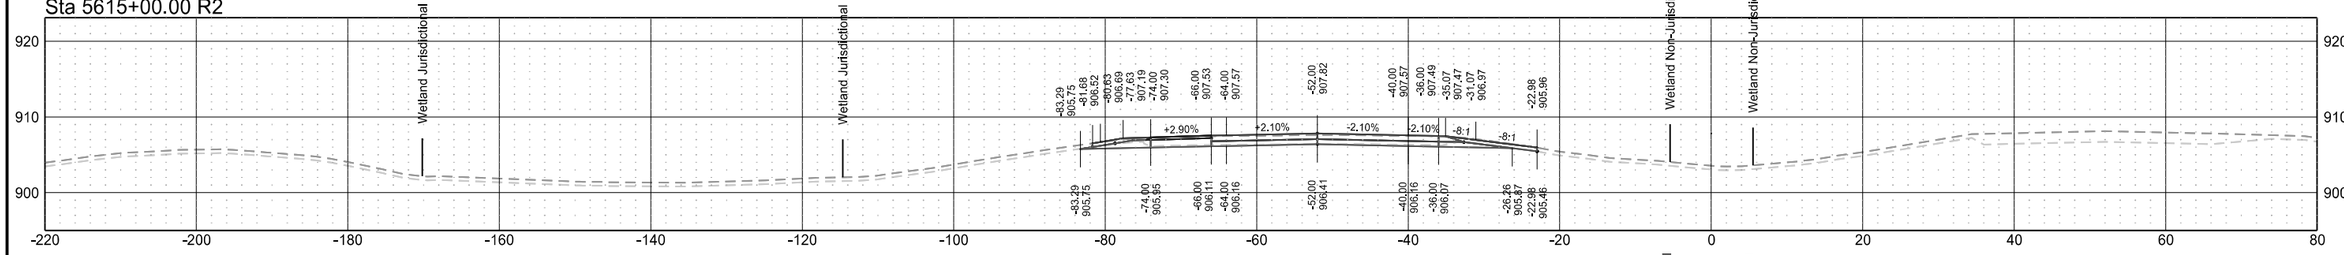

Sta 5614+00.00 R2

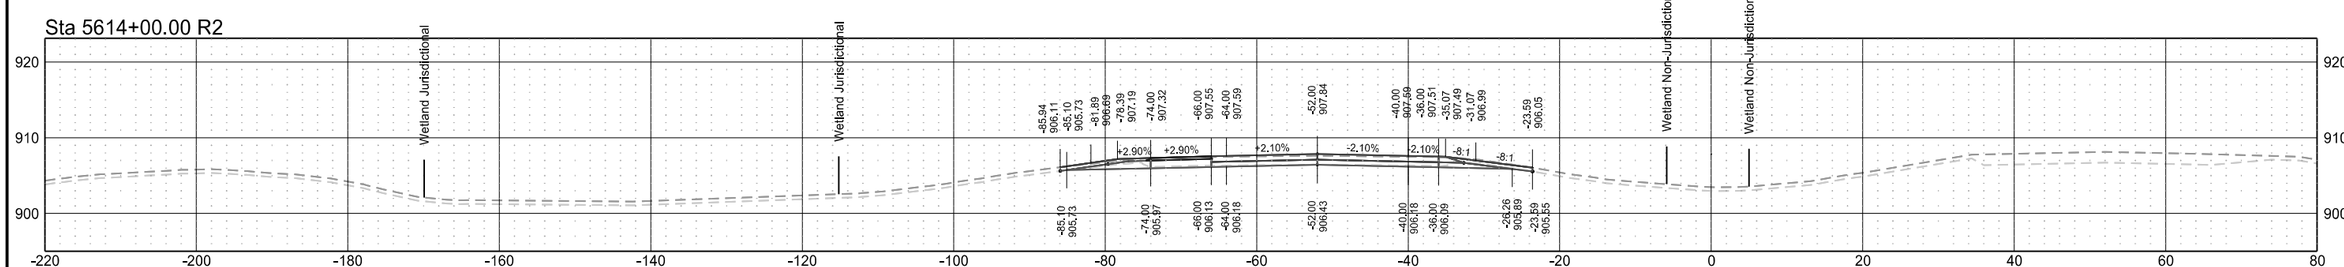


Sta 5613+01.57 R2

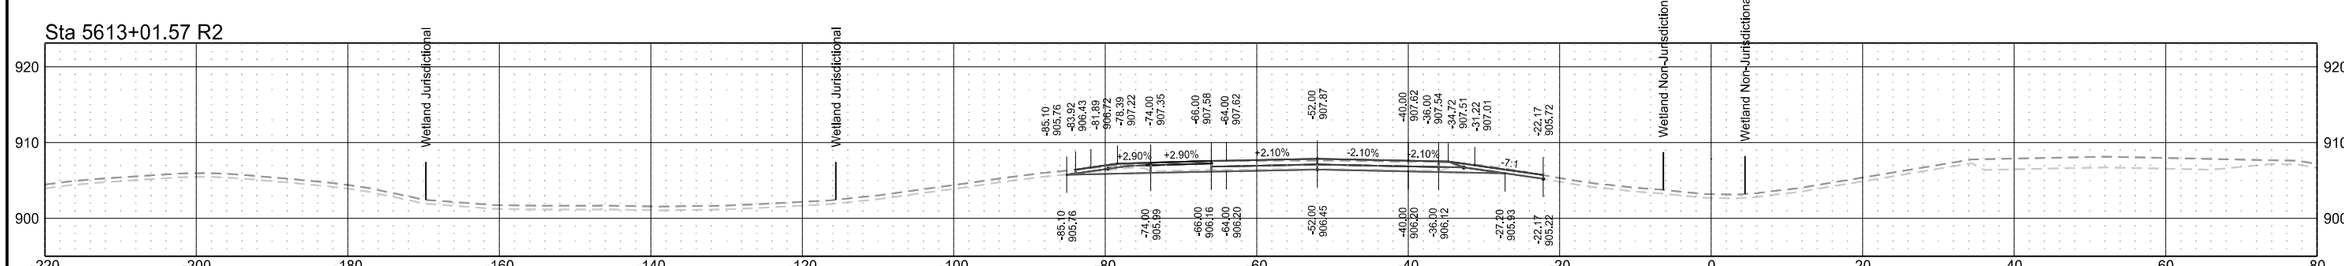

Interstate 29 - Southbound

	STATE	PROJECT NO.	SECTION NO.	SHEET NO.
	ND	IM-8-029(204)101	200	99

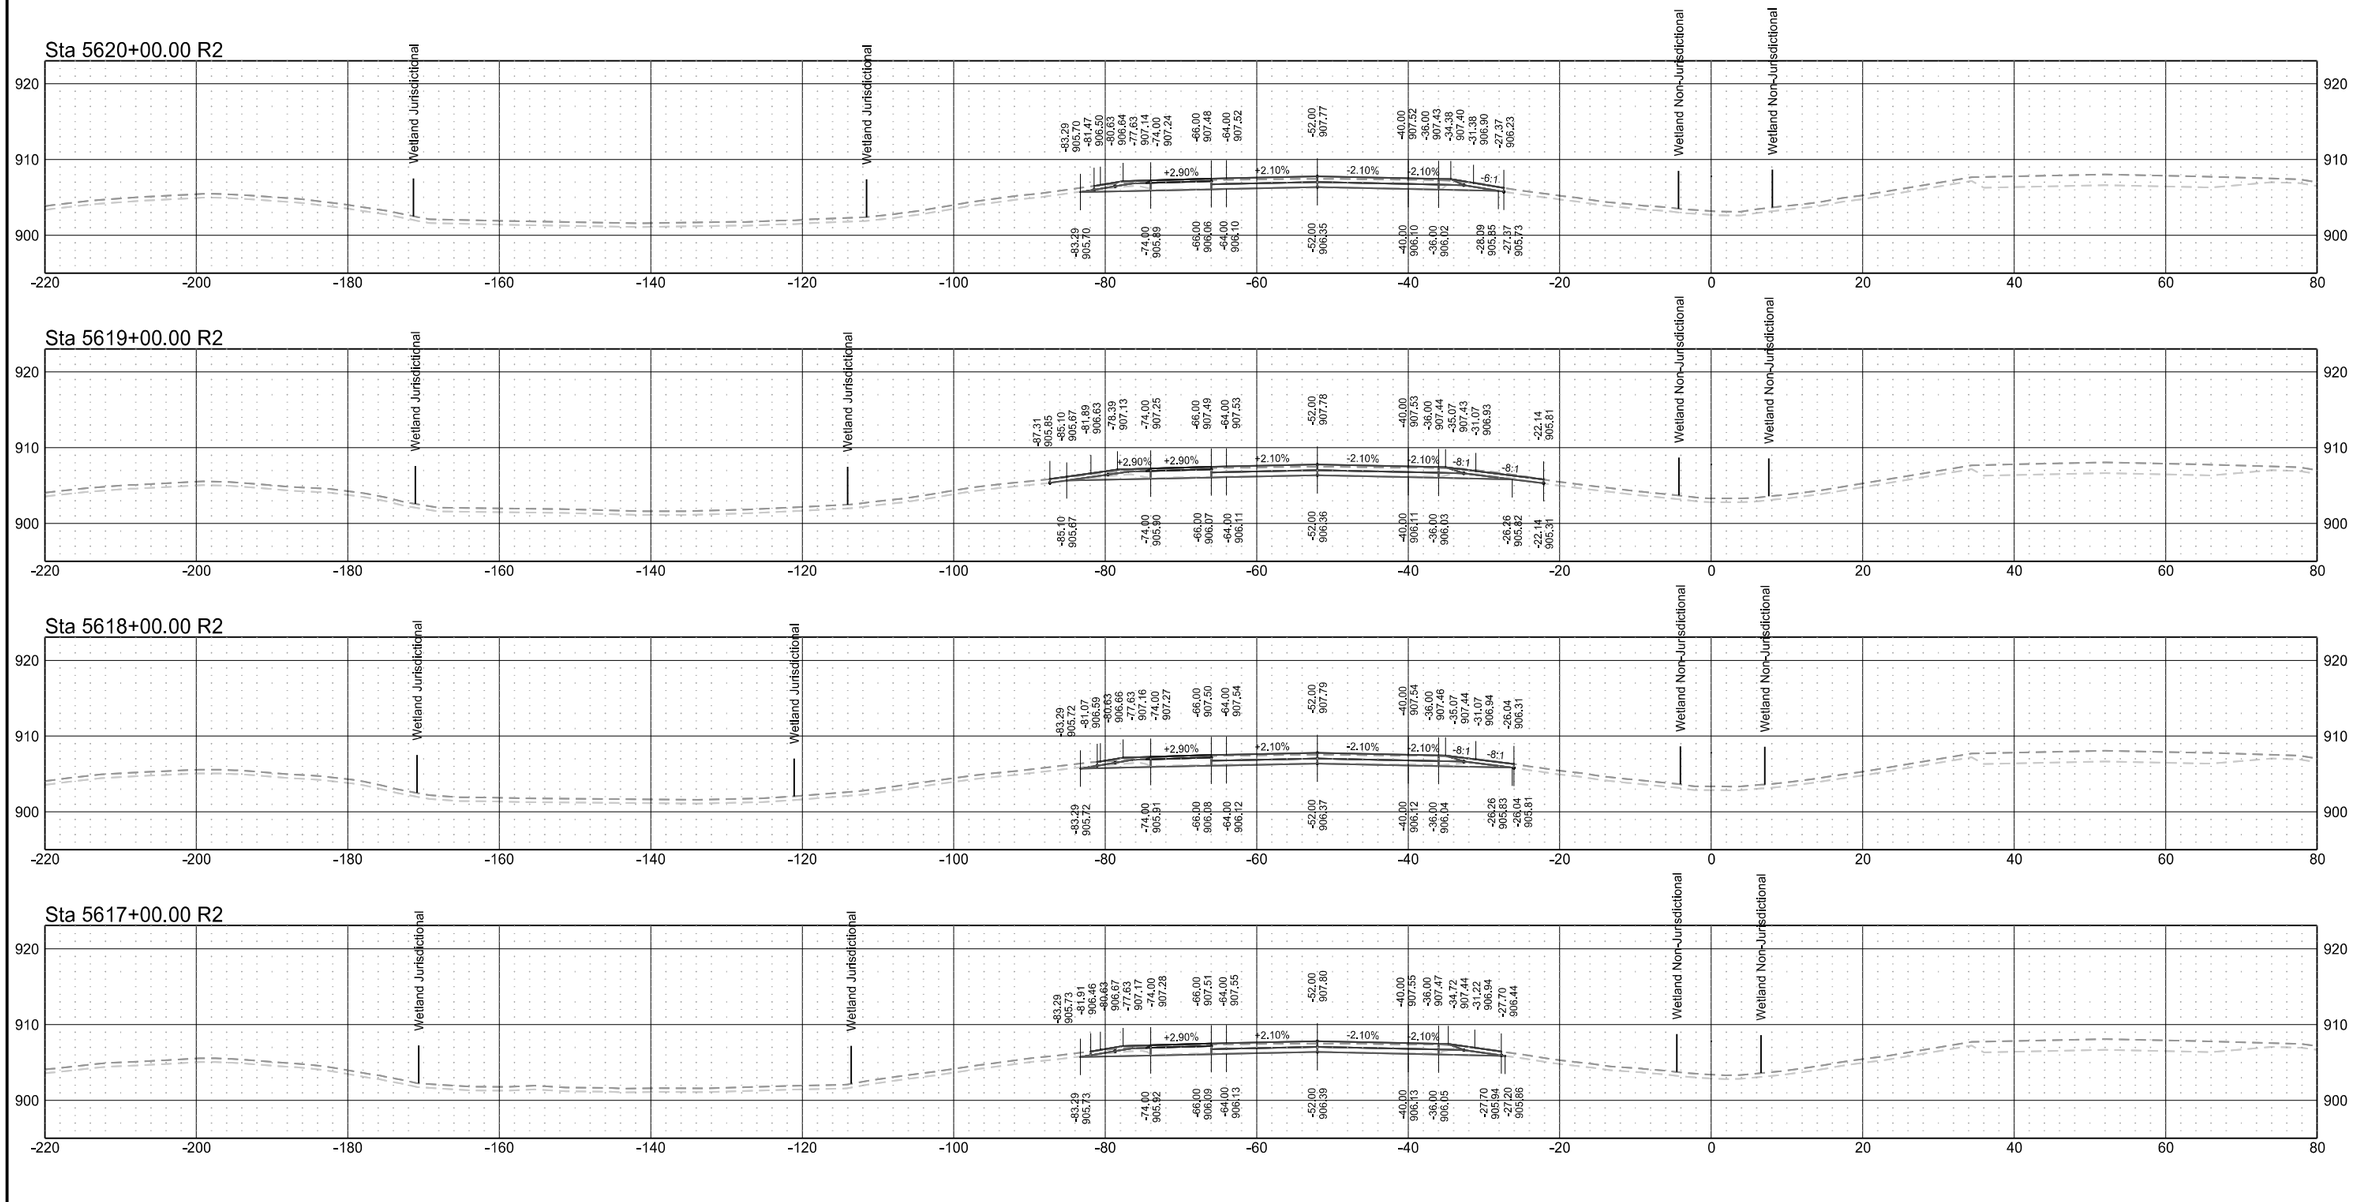


Interstate 29 - Southbound

	STATE	PROJECT NO.	SECTION NO.	SHEET NO.
	ND	IM-8-029(204)101	200	100


Interstate 29 - Southbound

	STATE	PROJECT NO.	SECTION NO.	SHEET NO.
	ND	IM-8-029(204)101	200	101


Sta 5628+00.00 R2

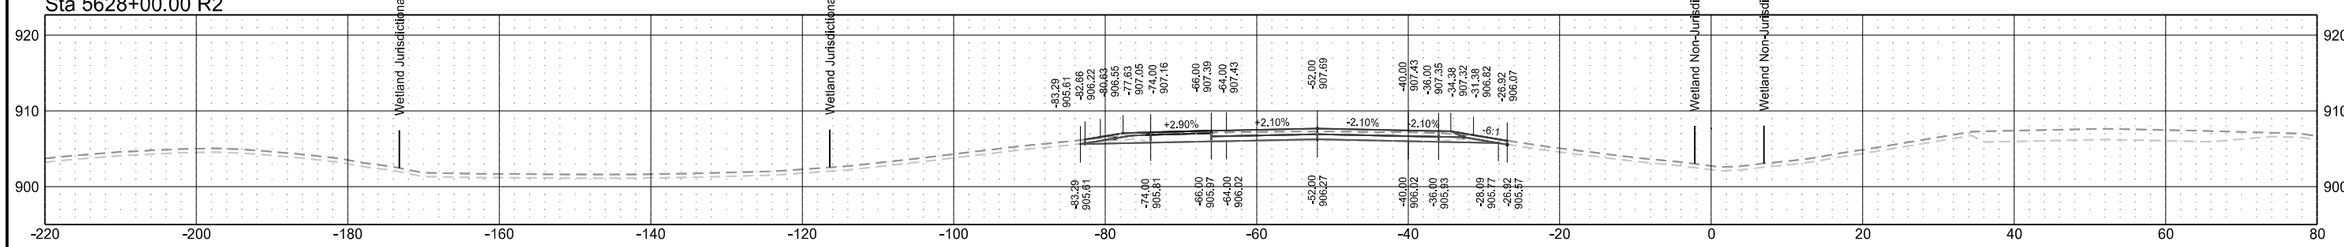


Sta 5627+00.00 R2

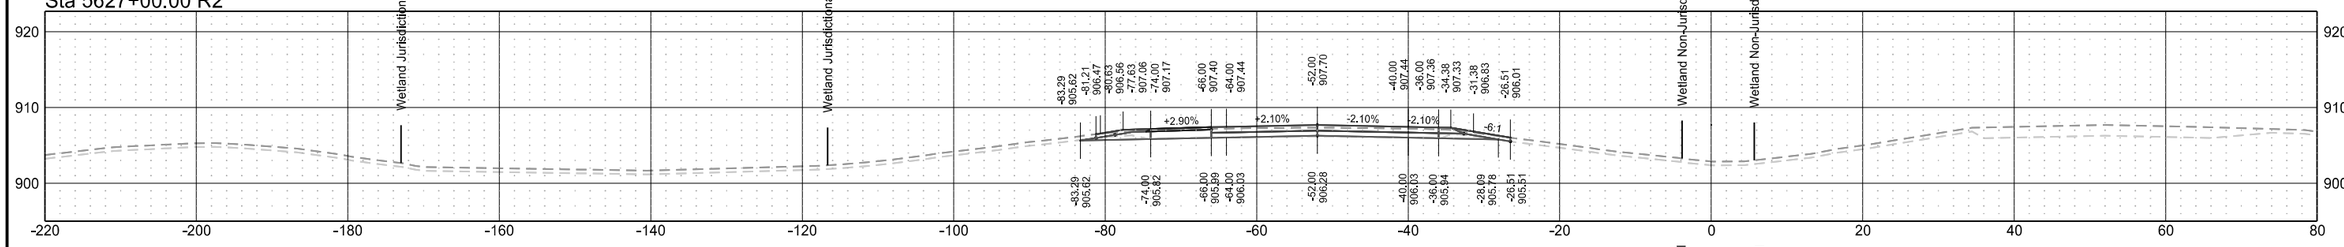

Sta 5626+00.00 R2

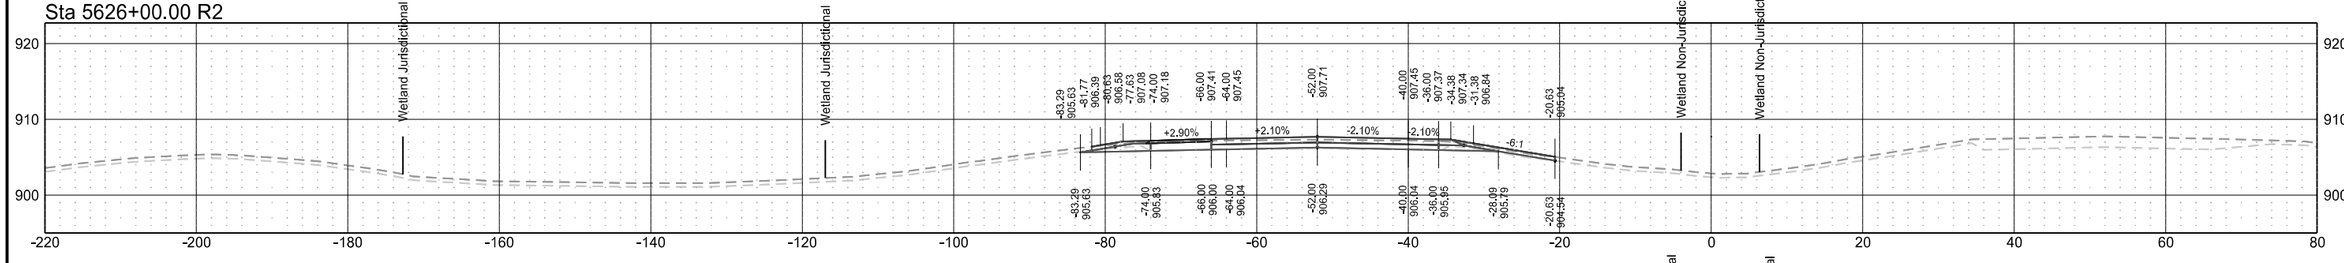


Sta 5625+00.00 R2

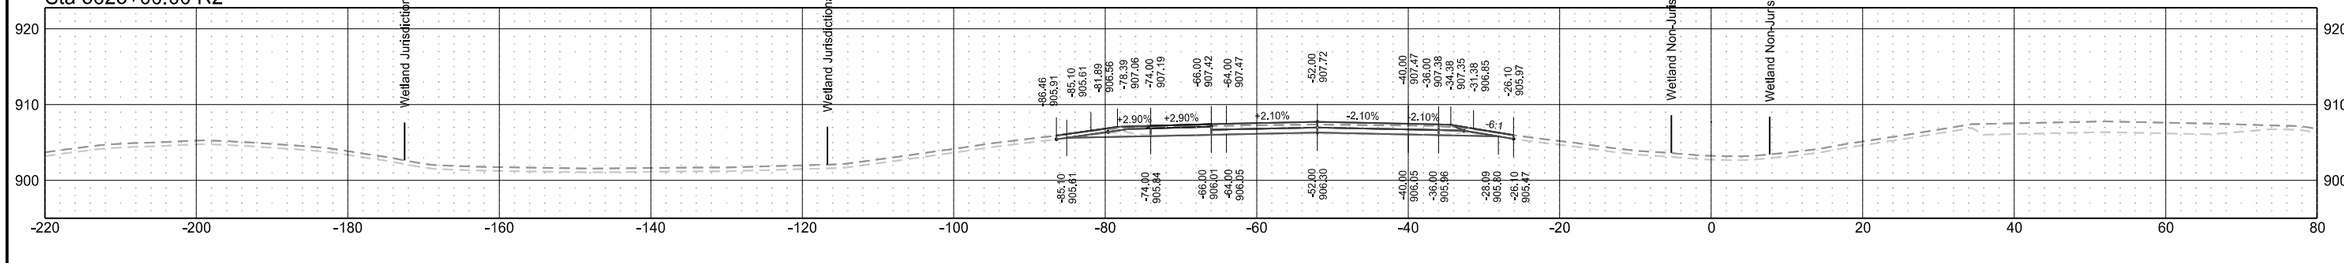


Interstate 29 - Southbound

	STATE	PROJECT NO.	SECTION NO.	SHEET NO.
	ND	IM-8-029(204)101	200	102


Sta 5631+28.67 R2

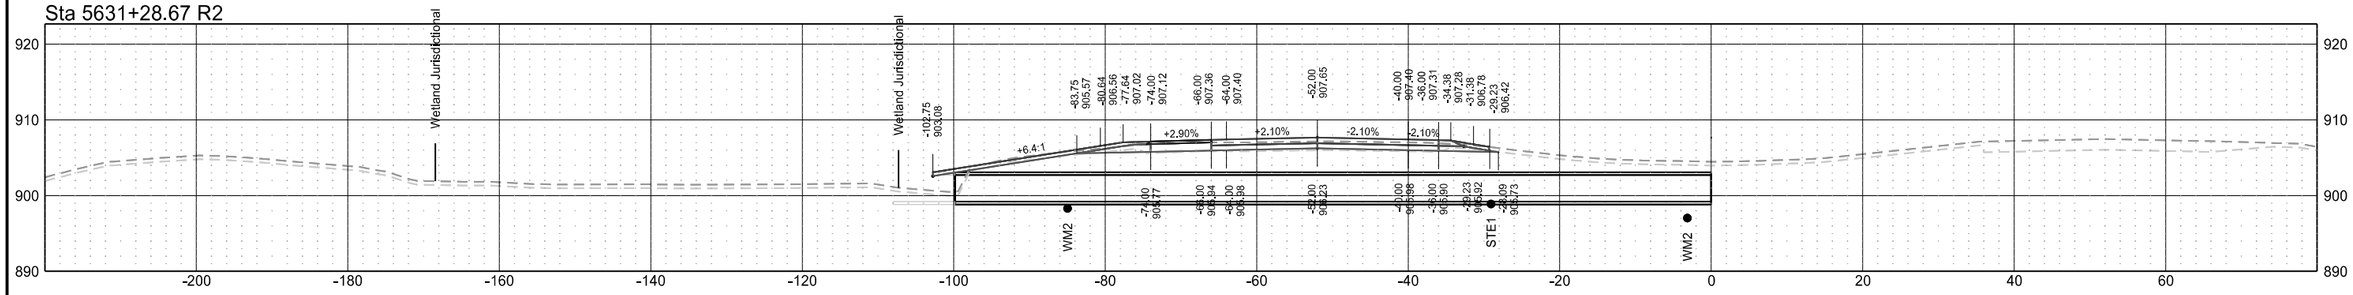


Sta 5631+00.00 R2

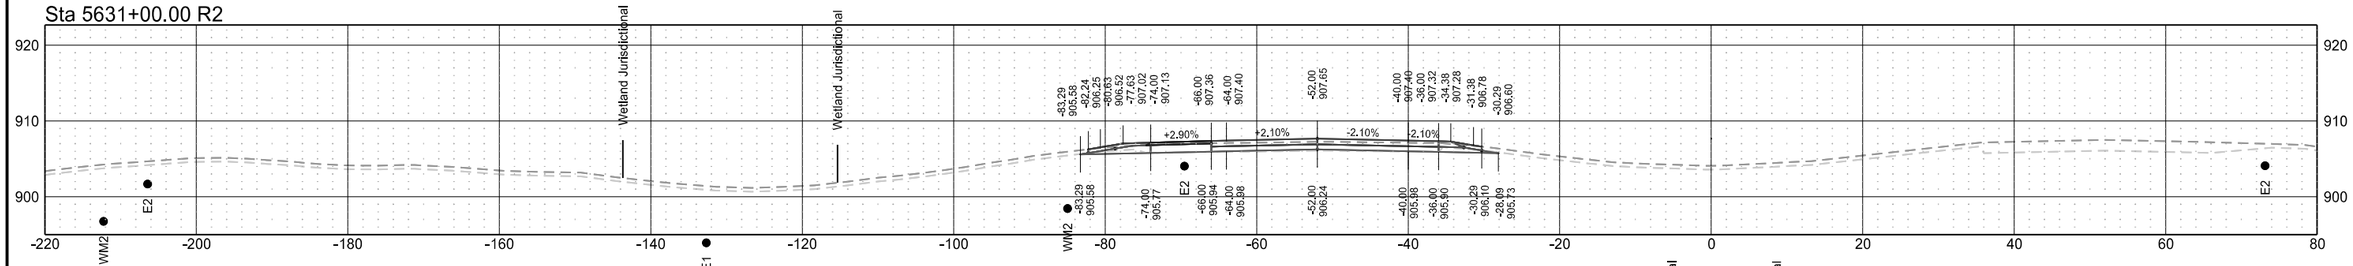

Sta 5630+00.00 R2

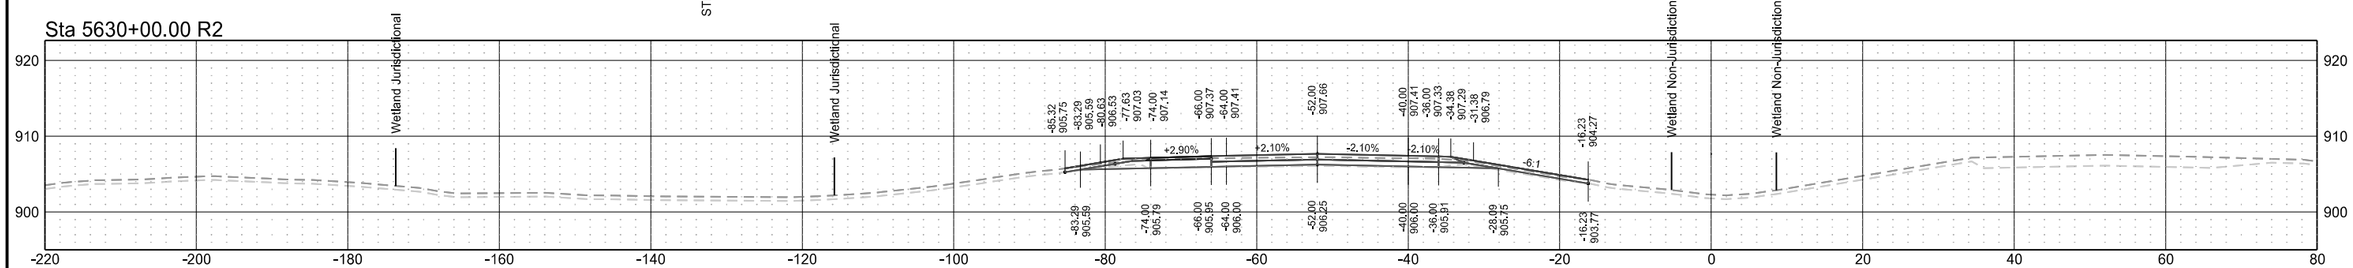


Sta 5629+00.00 R2

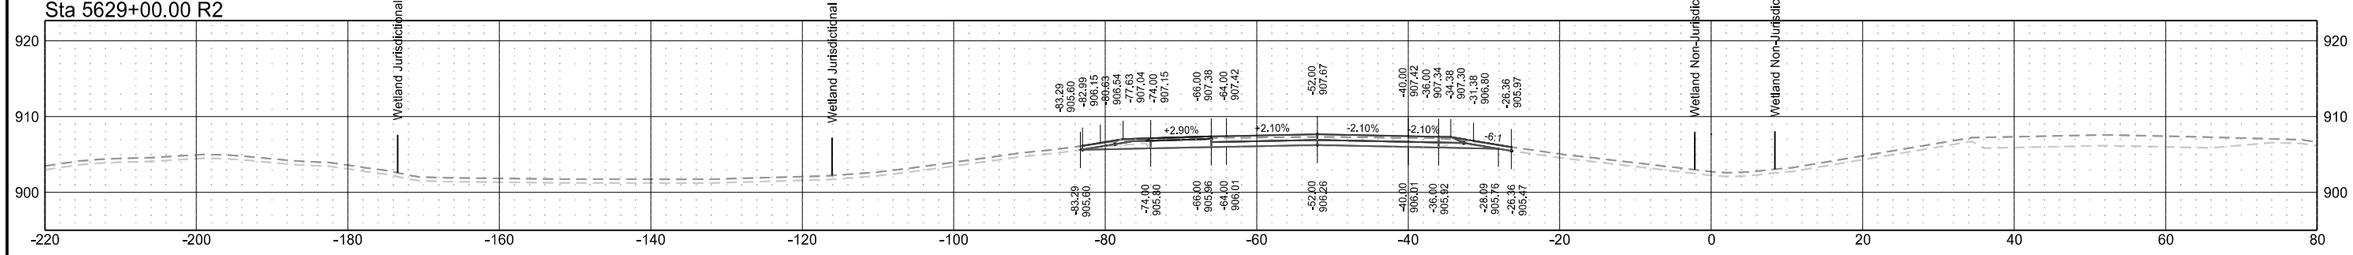


Interstate 29 - Southbound

	STATE	PROJECT NO.	SECTION NO.	SHEET NO.
	ND	IM-8-029(204)101	200	103


Sta 5634+00.00 R2

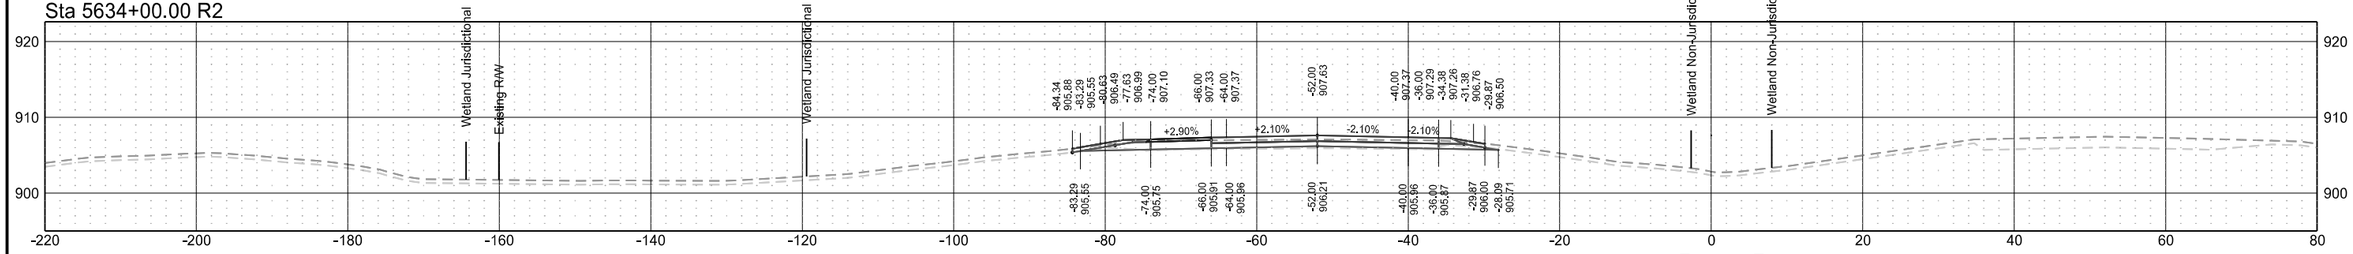


Sta 5633+00.00 R2

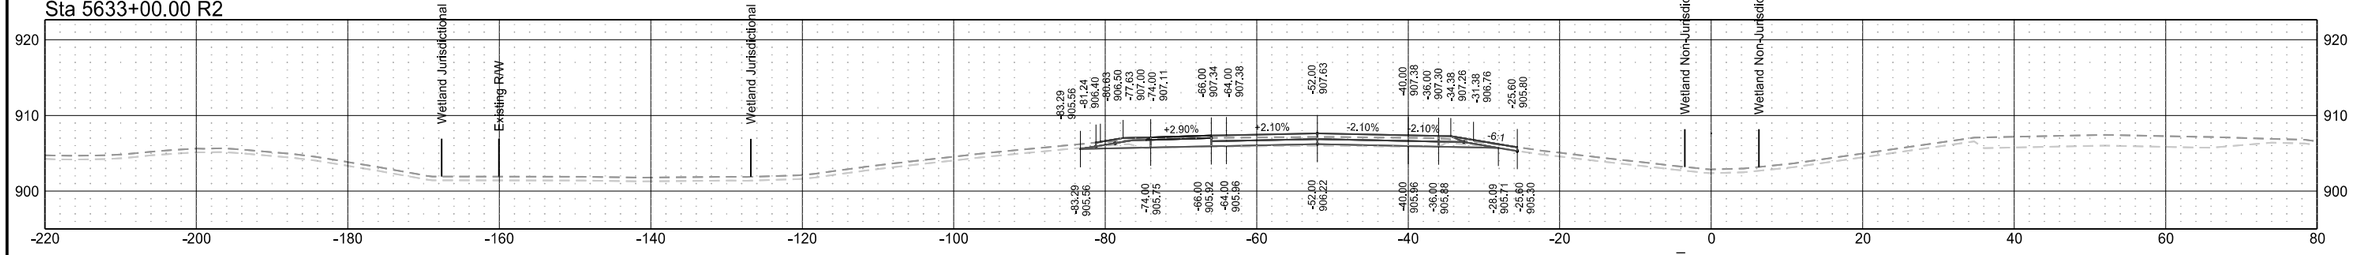

Sta 5632+00.00 R2

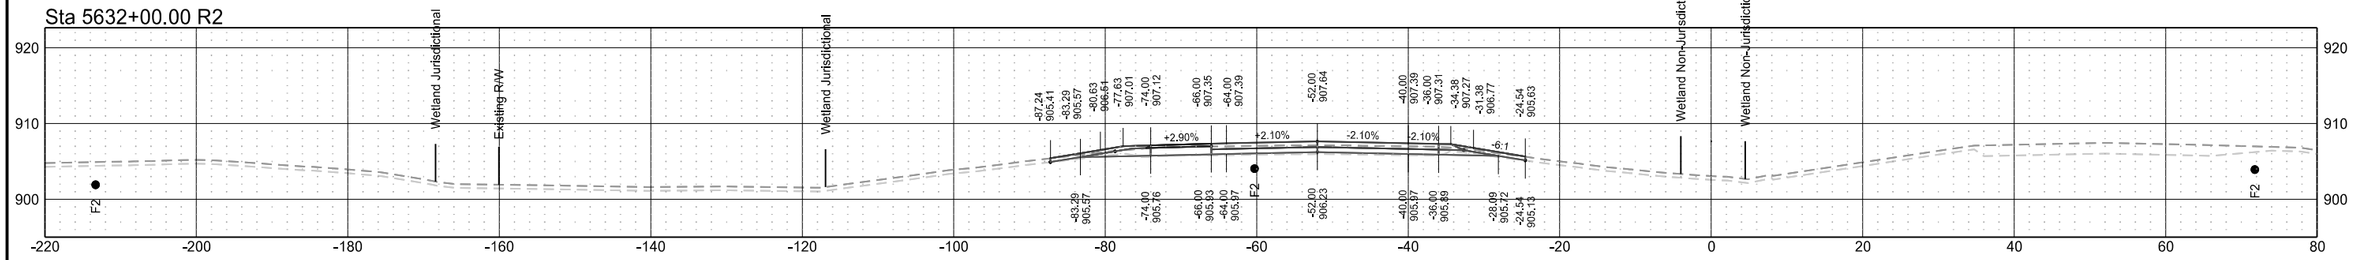


Sta 5631+44.19 R2

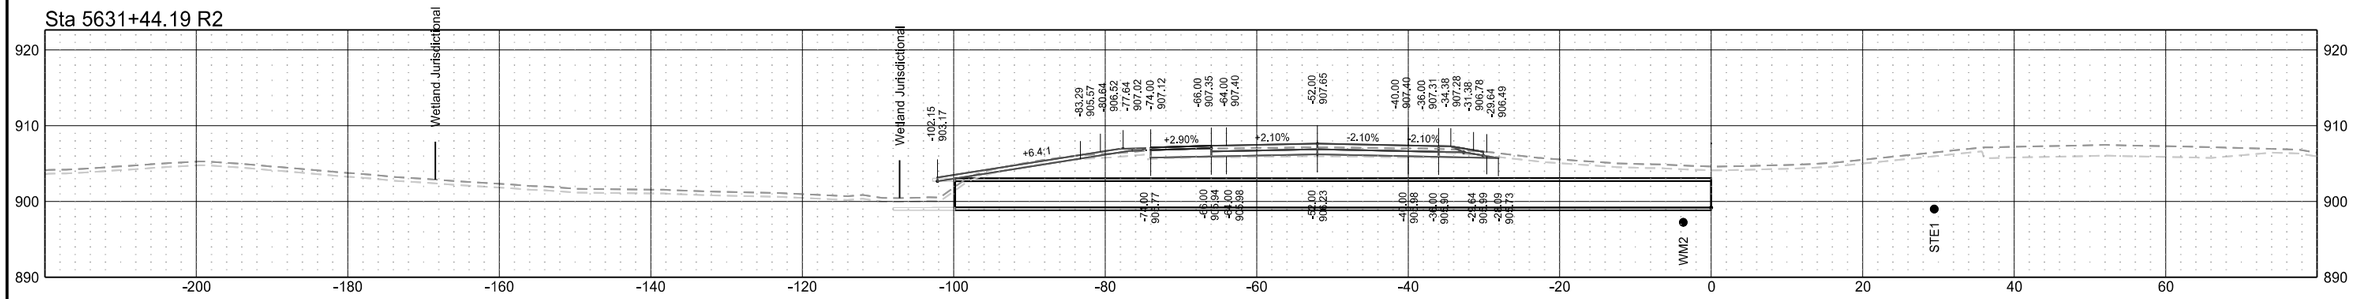


Interstate 29 - Southbound

	STATE	PROJECT NO.	SECTION NO.	SHEET NO.
	ND	IM-8-029(204)101	200	104


Sta 5638+00.00 R2

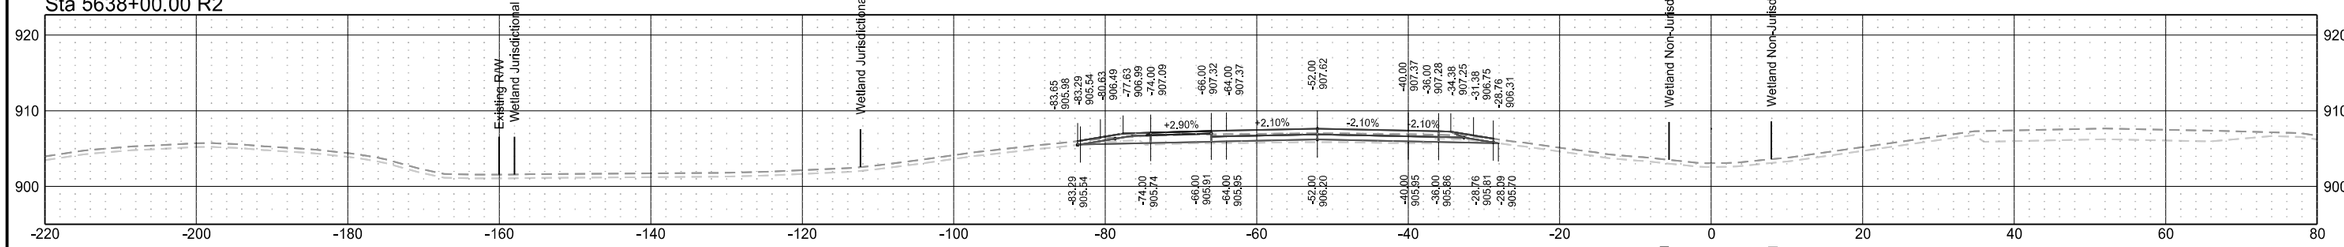


Sta 5637+00.00 R2

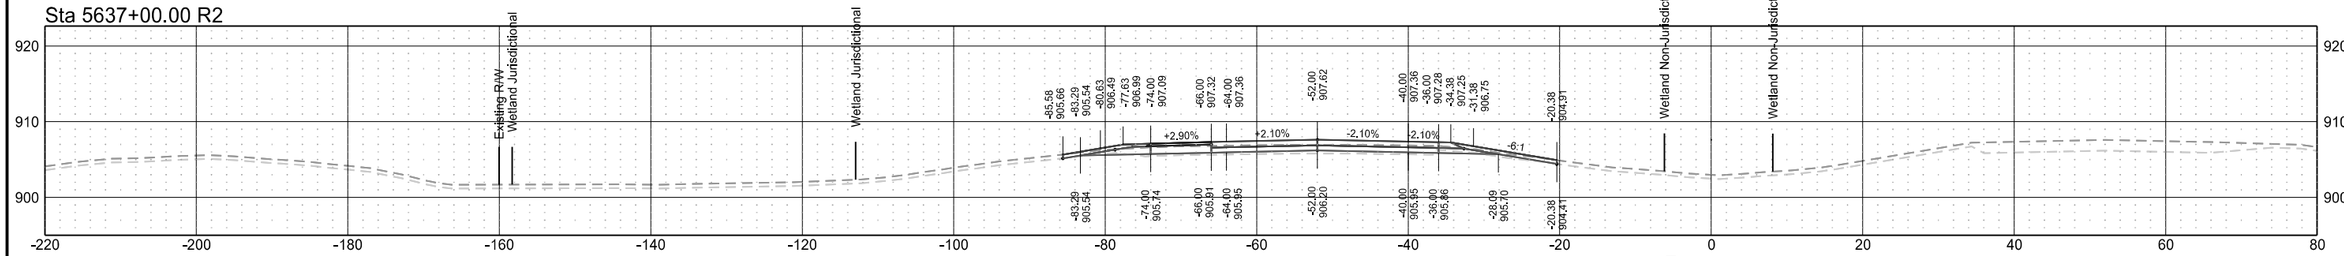

Sta 5636+00.00 R2

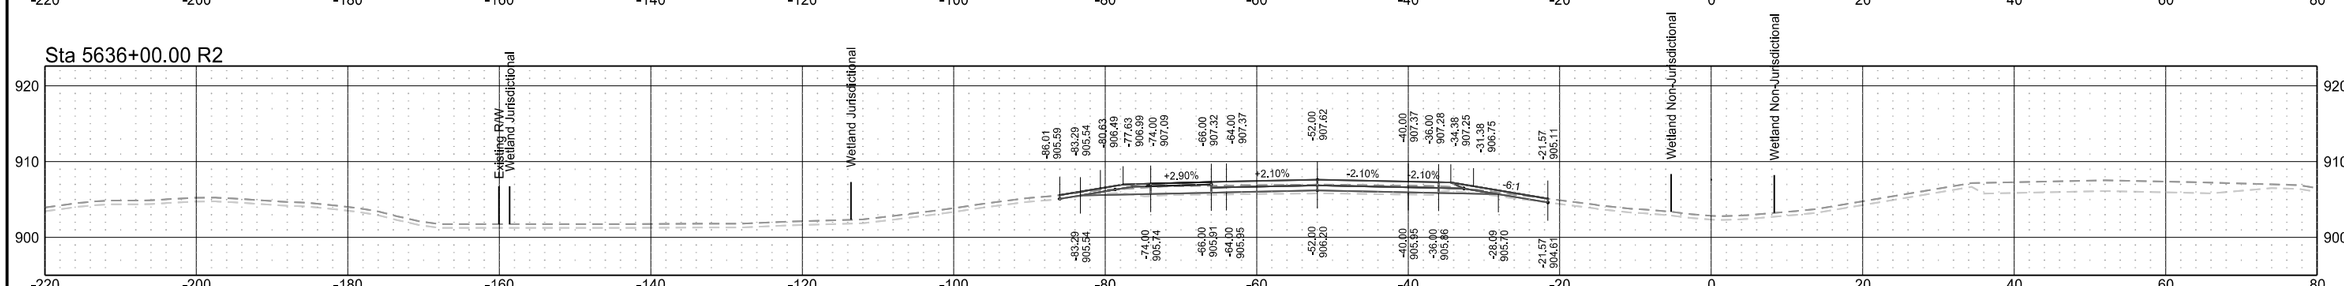


Sta 5635+00.00 R2

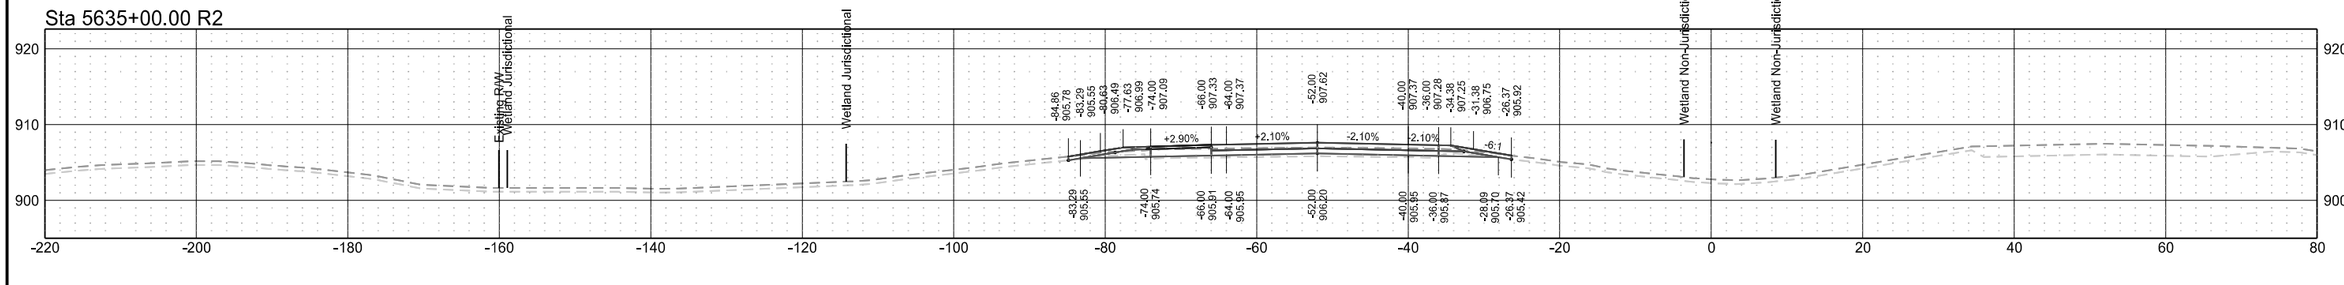


Interstate 29 - Southbound

	STATE	PROJECT NO.	SECTION NO.	SHEET NO.
	ND	IM-8-029(204)101	200	105


Sta 5642+00.00 R2

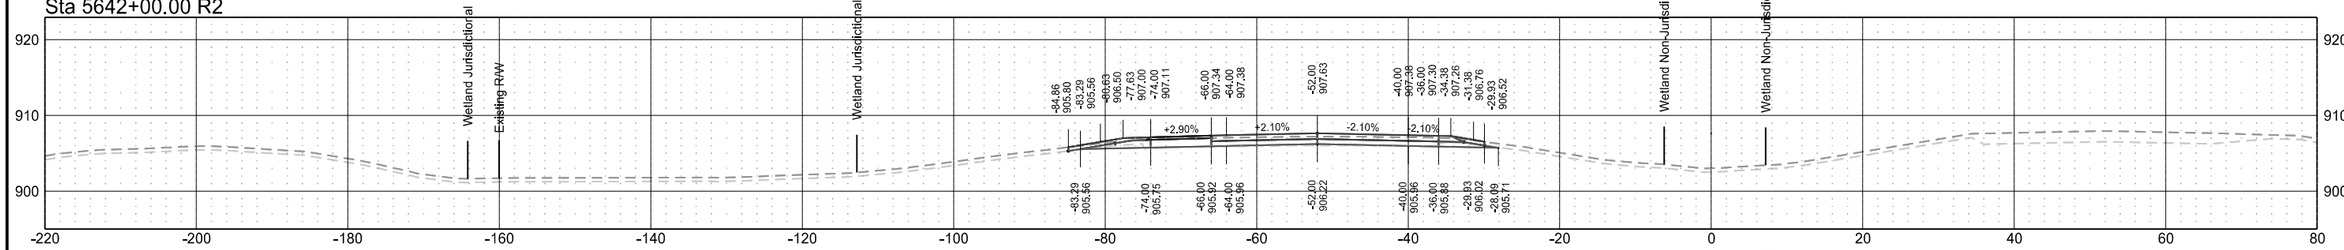


Sta 5641+00.00 R2

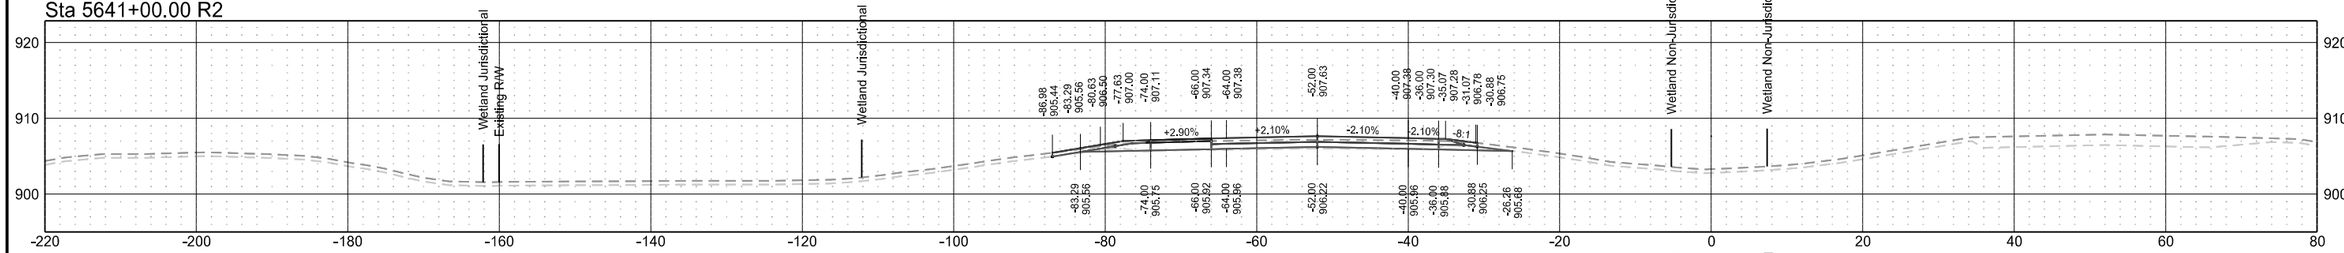

Sta 5640+00.00 R2

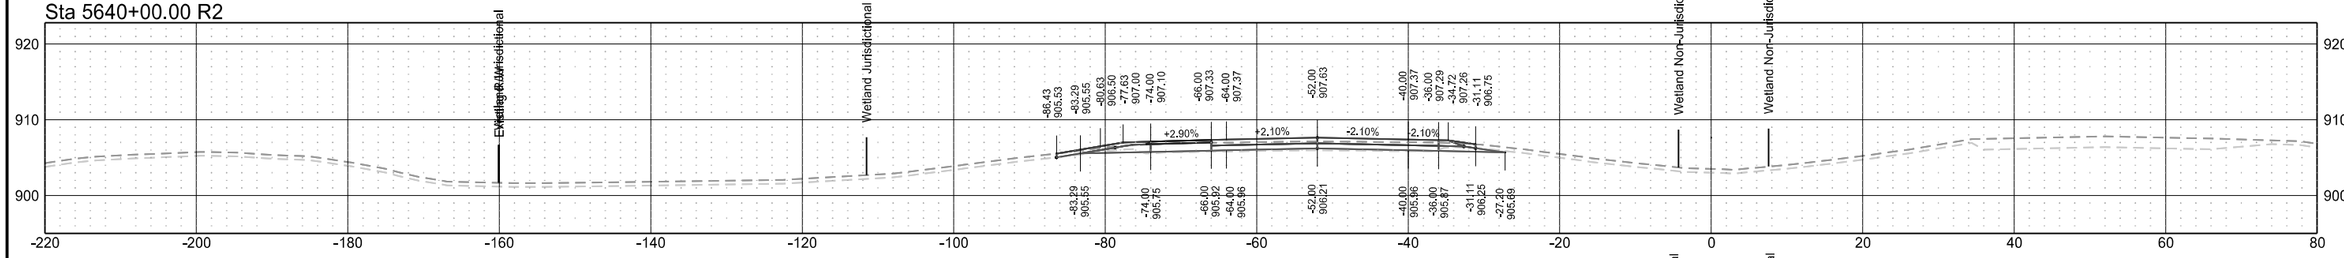


Sta 5639+00.00 R2

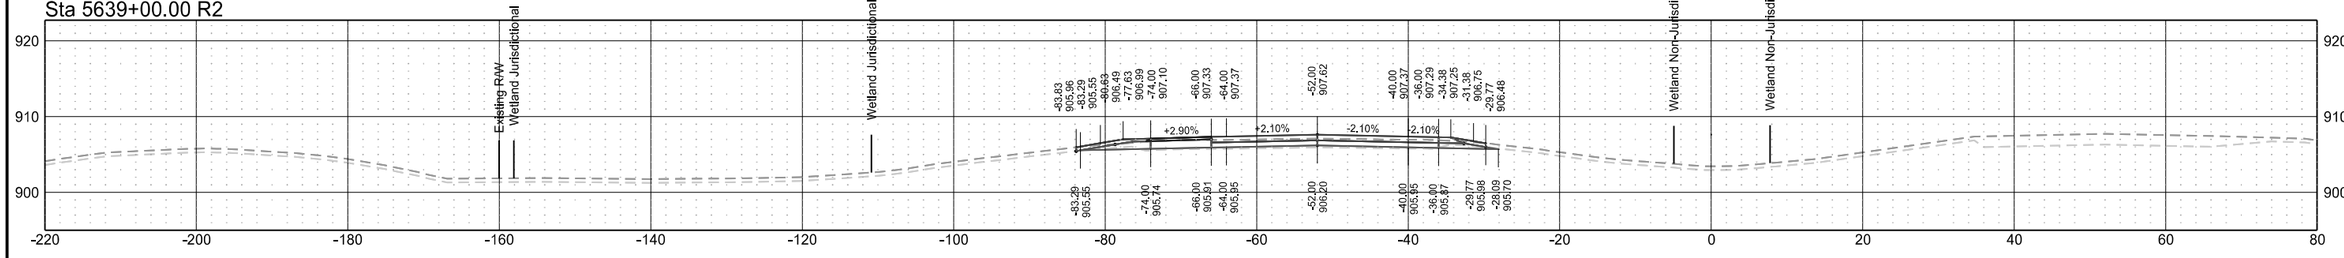

Interstate 29 - Southbound


	STATE	PROJECT NO.	SECTION NO.	SHEET NO.
	ND	IM-8-029(204)101	200	106

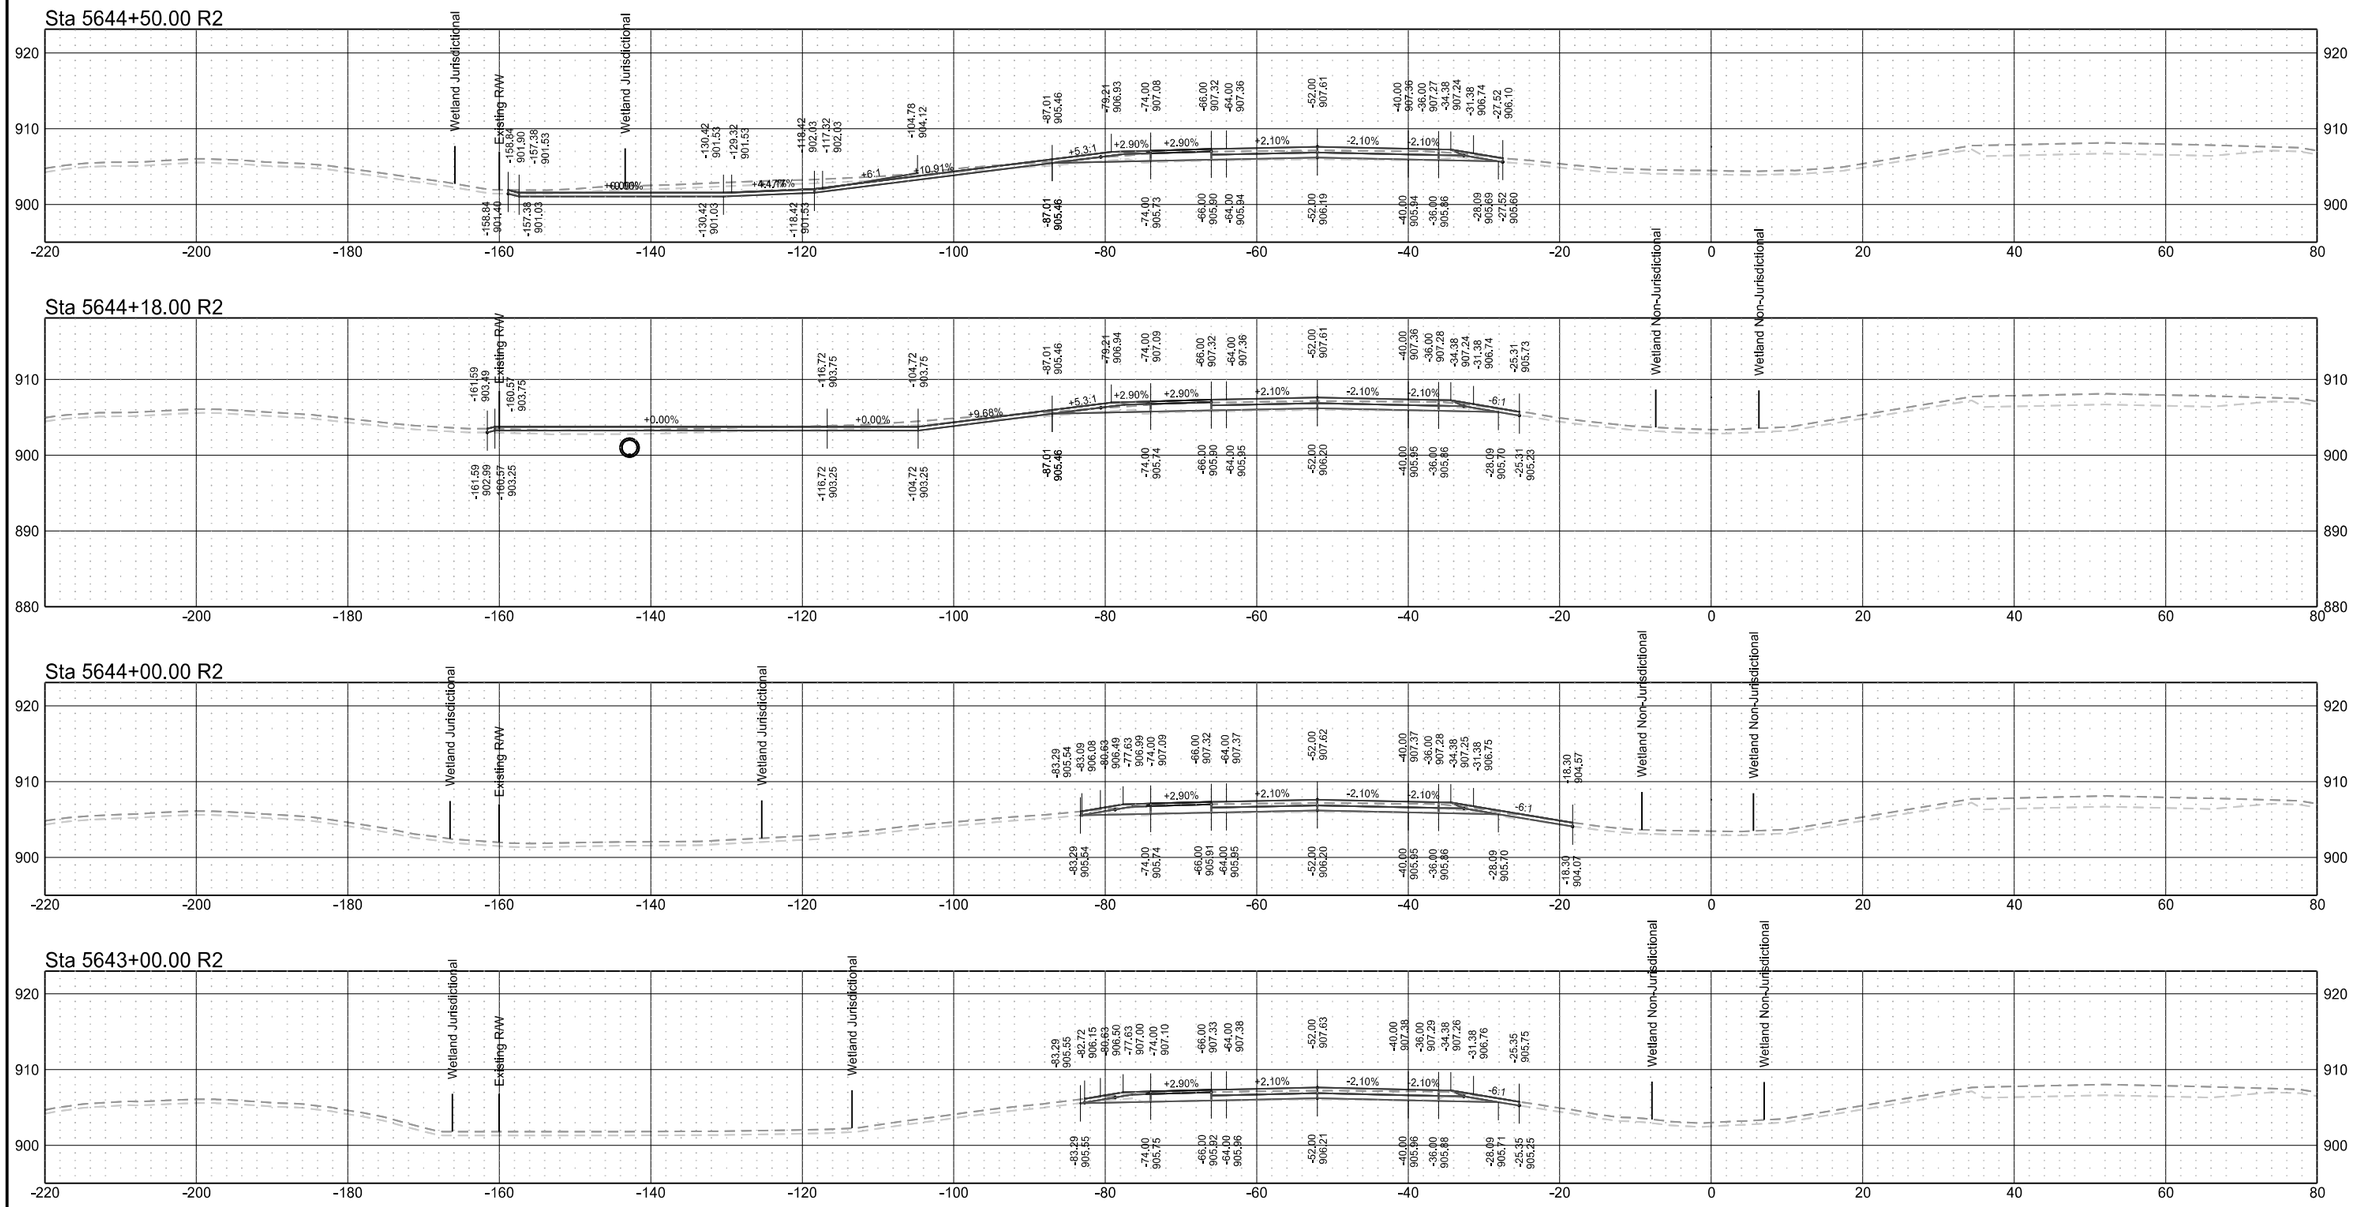


Interstate 29 - Southbound

	STATE	PROJECT NO.	SECTION NO.	SHEET NO.
	ND	IM-8-029(204)101	200	107


Sta 5646+00.00 R2

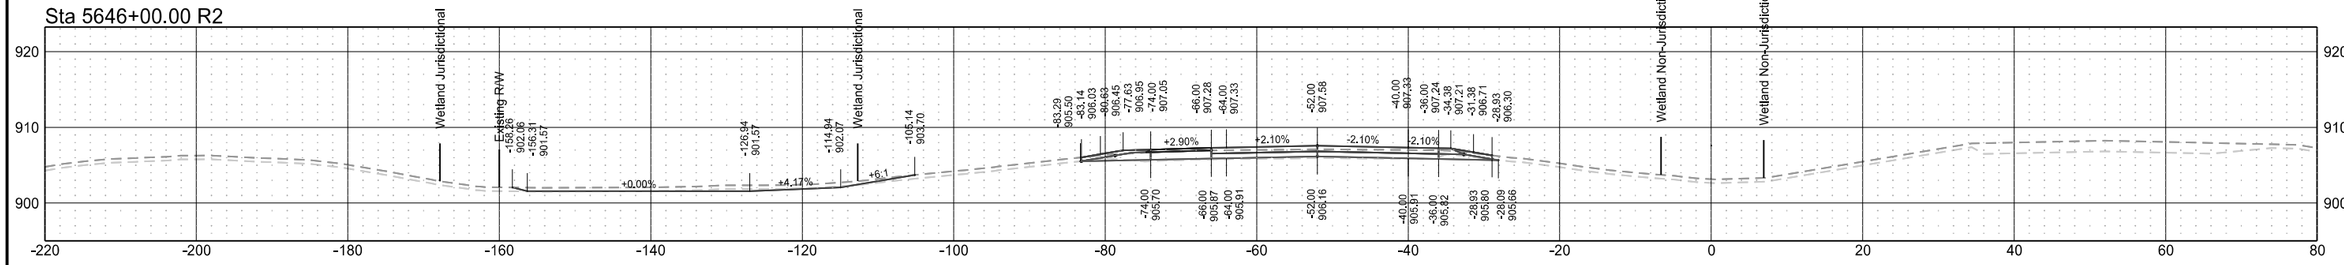


Sta 5645+14.19 R2

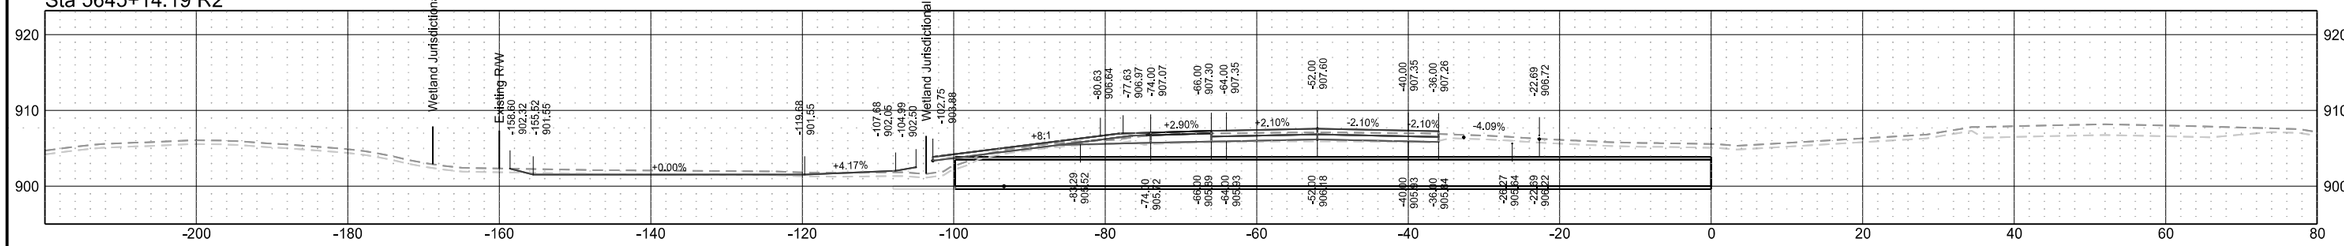

Sta 5645+00.00 R2

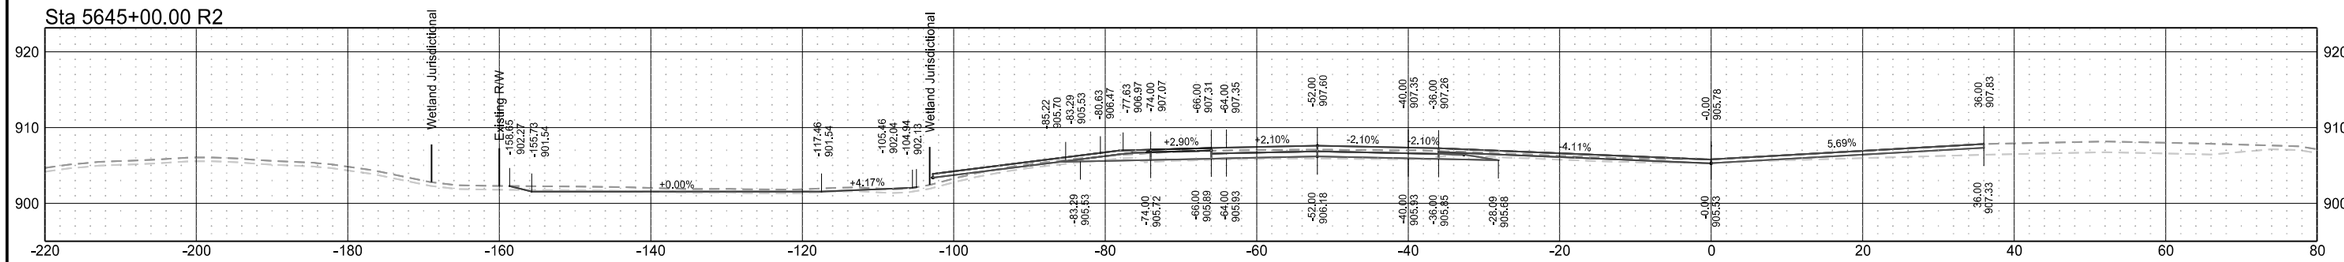


Sta 5644+94.45 R2

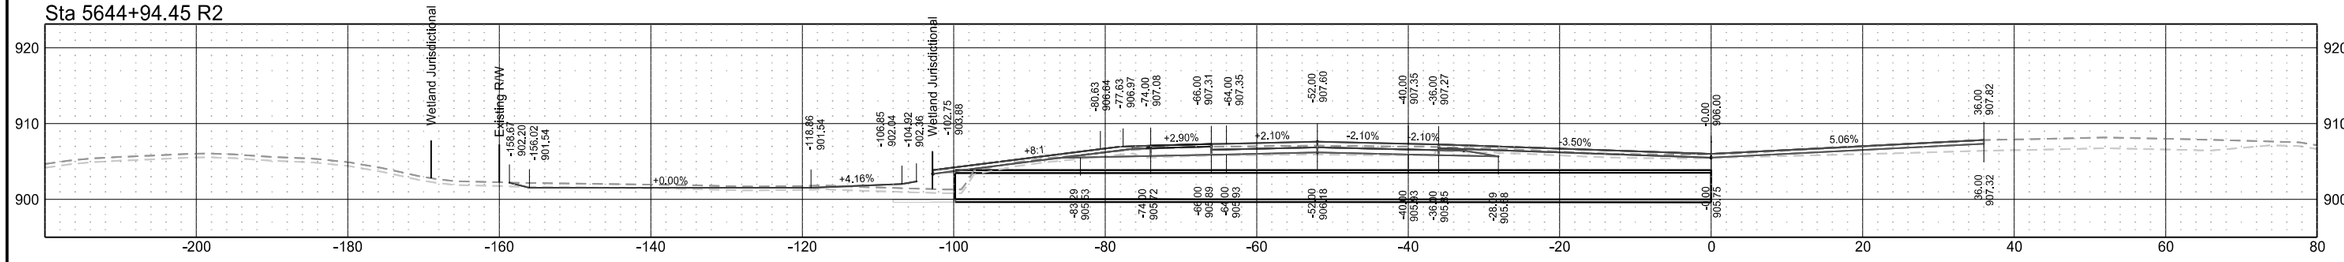


Interstate 29 - Southbound

	STATE	PROJECT NO.	SECTION NO.	SHEET NO.
	ND	IM-8-029(204)101	200	108


Sta 5648+00.00 R2

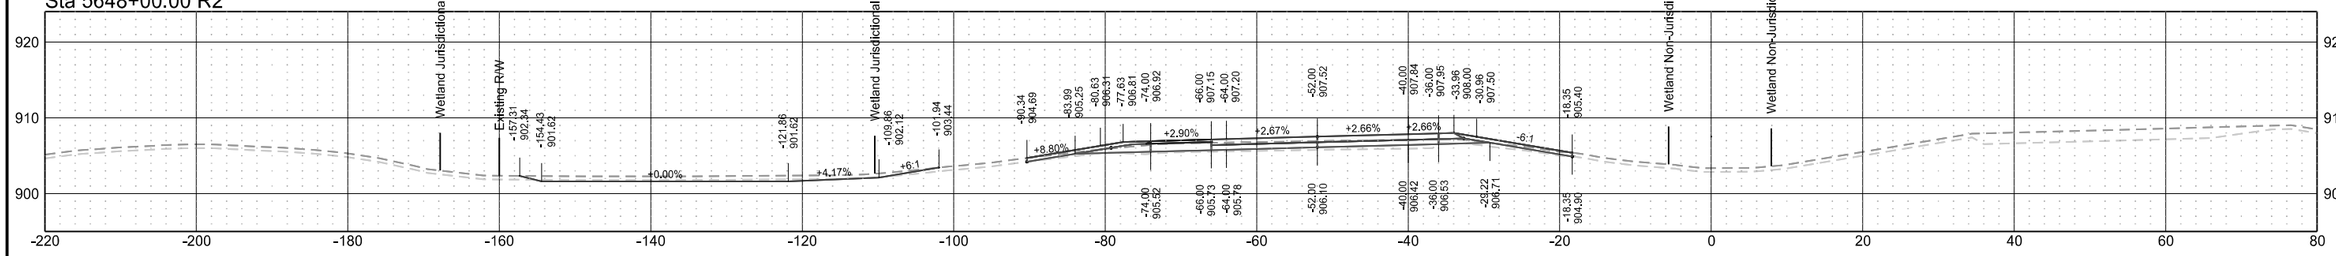


Sta 5647+76.47 R2

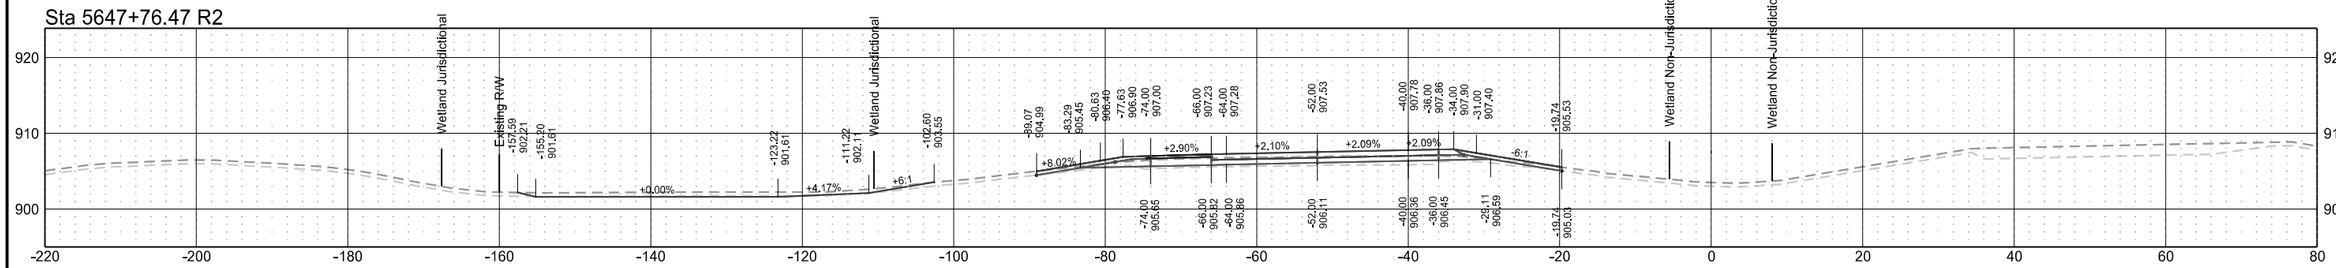

Sta 5647+00.00 R2

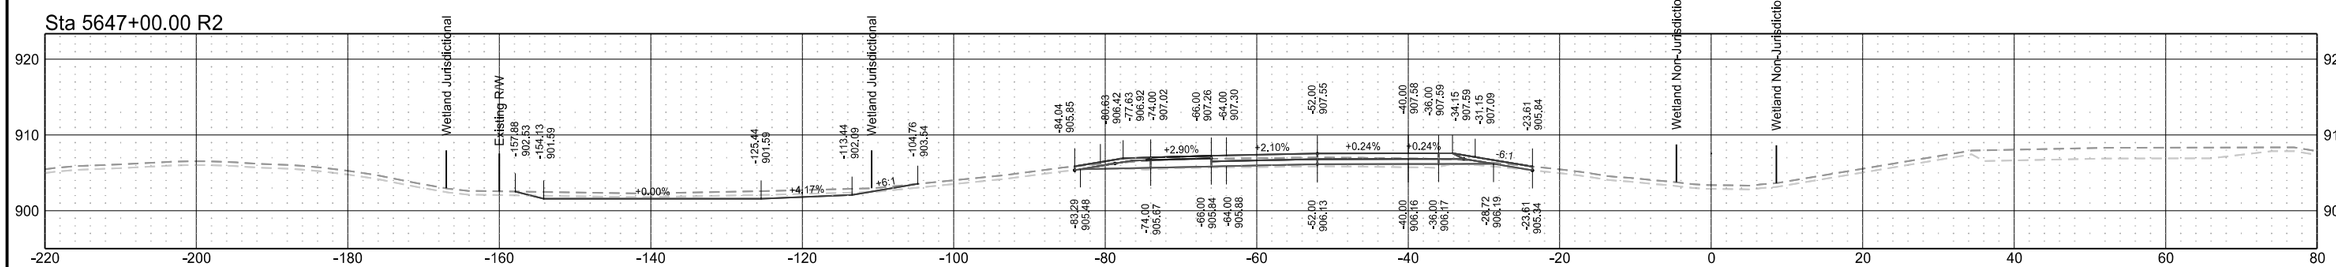


Sta 5646+03.47 R2

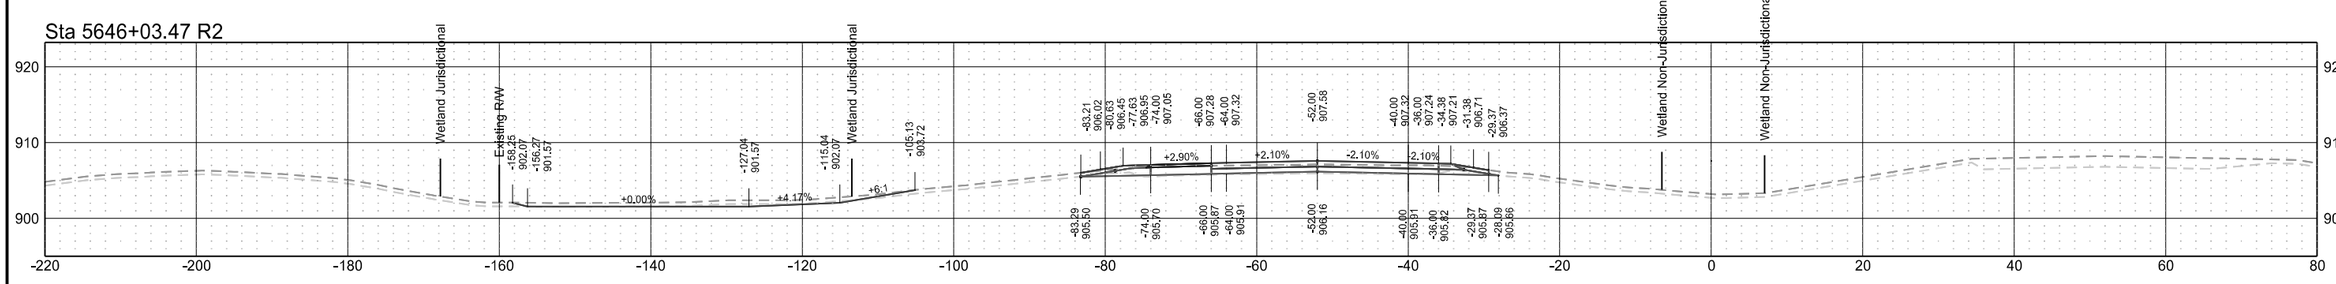

Interstate 29 - Southbound


	STATE	PROJECT NO.	SECTION NO.	SHEET NO.
	ND	IM-8-029(204)101	200	109

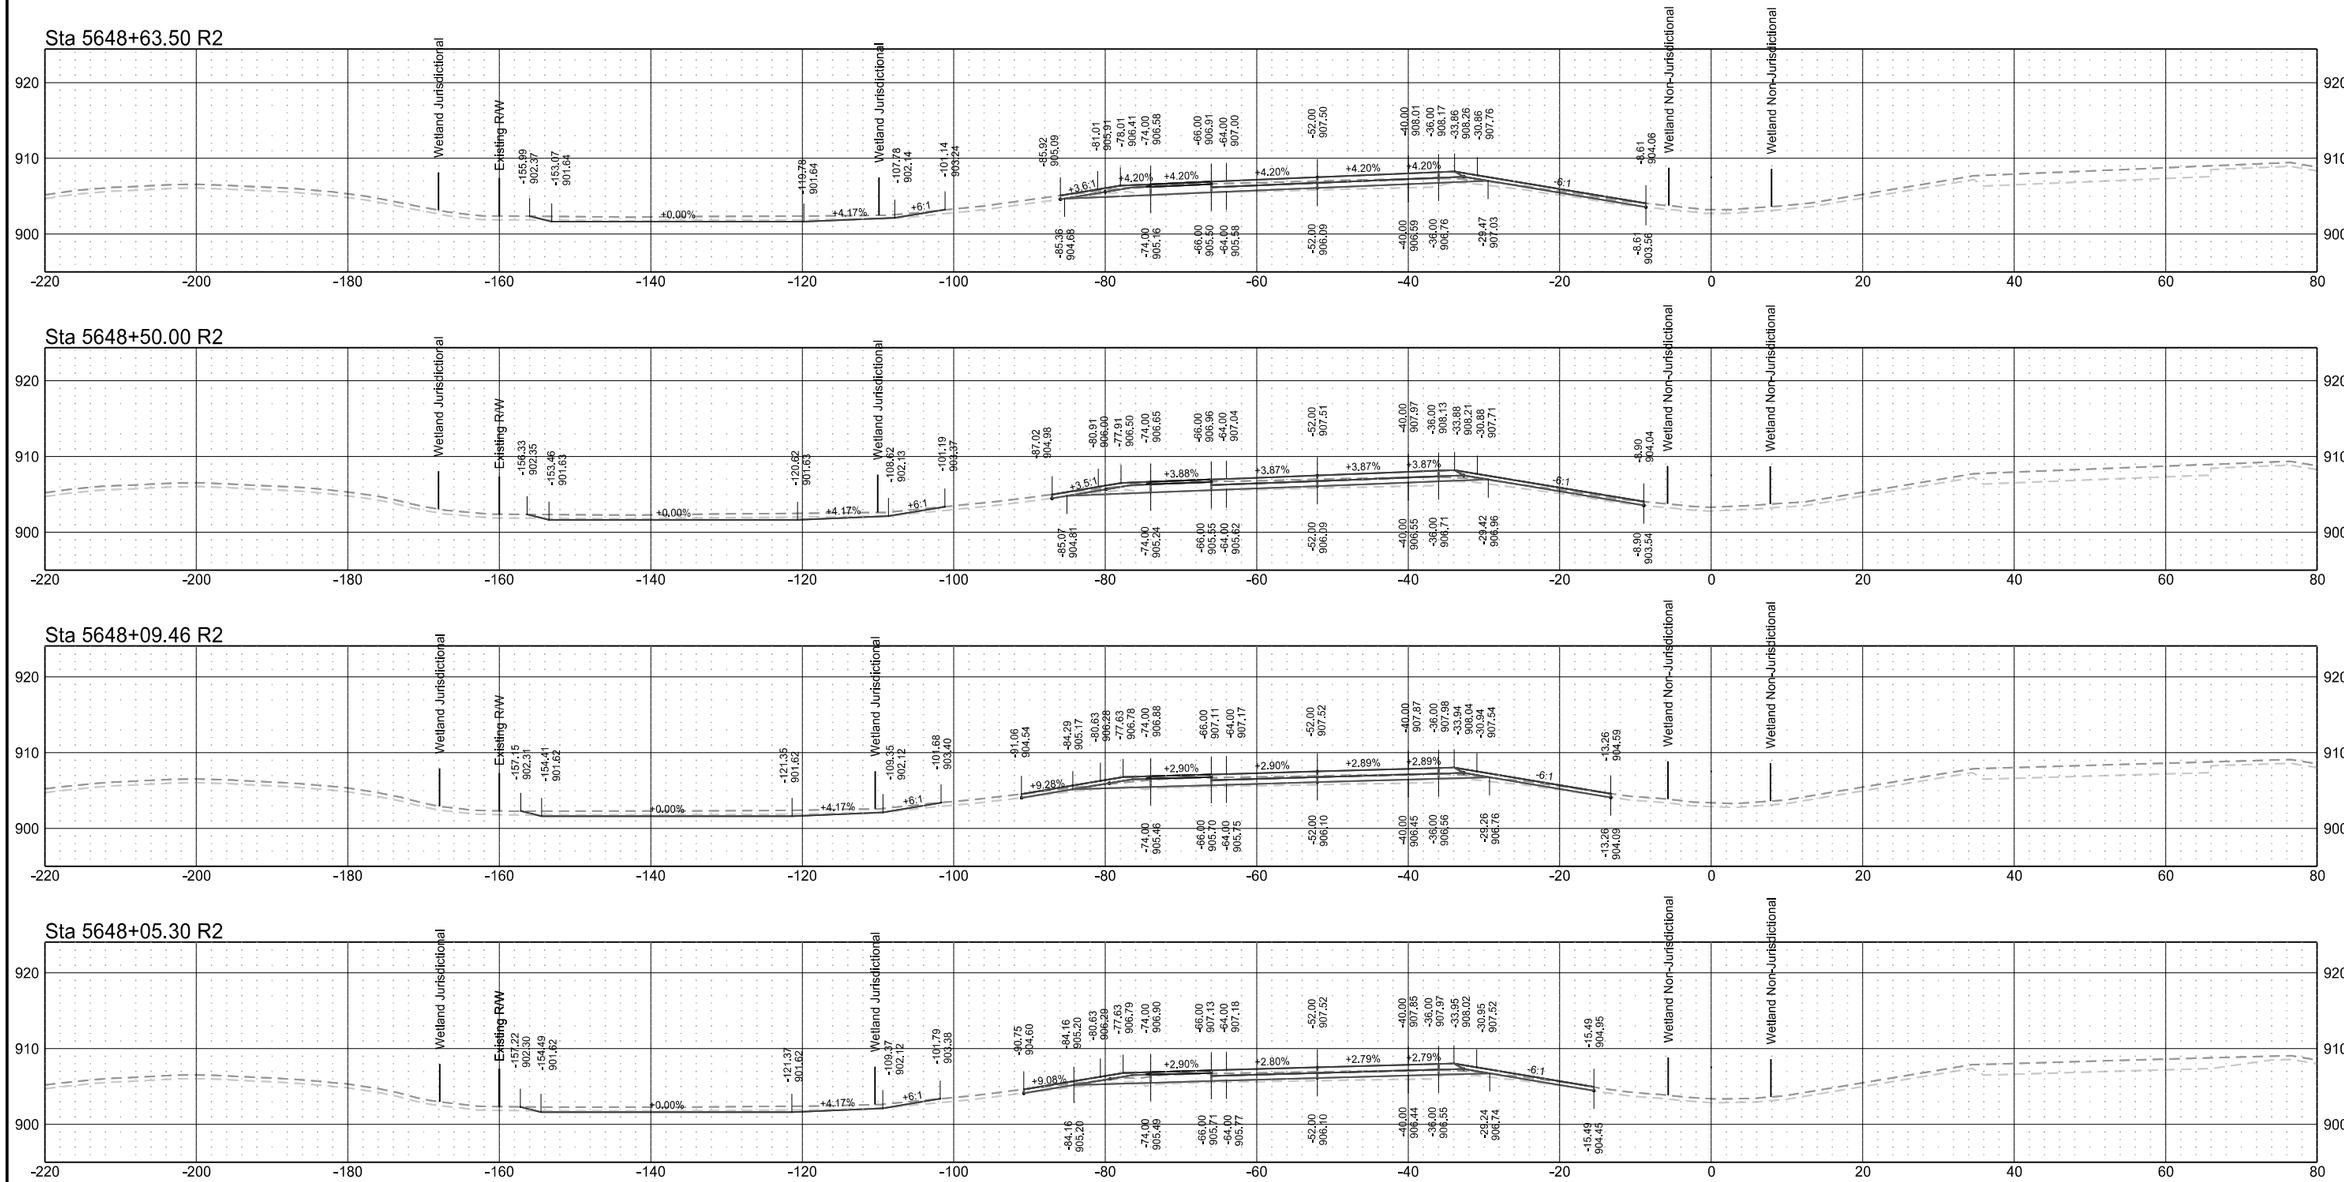


Interstate 29 - Southbound

	STATE	PROJECT NO.	SECTION NO.	SHEET NO.
	ND	IM-8-029(204)101	200	110


Sta 5650+50.00 R2

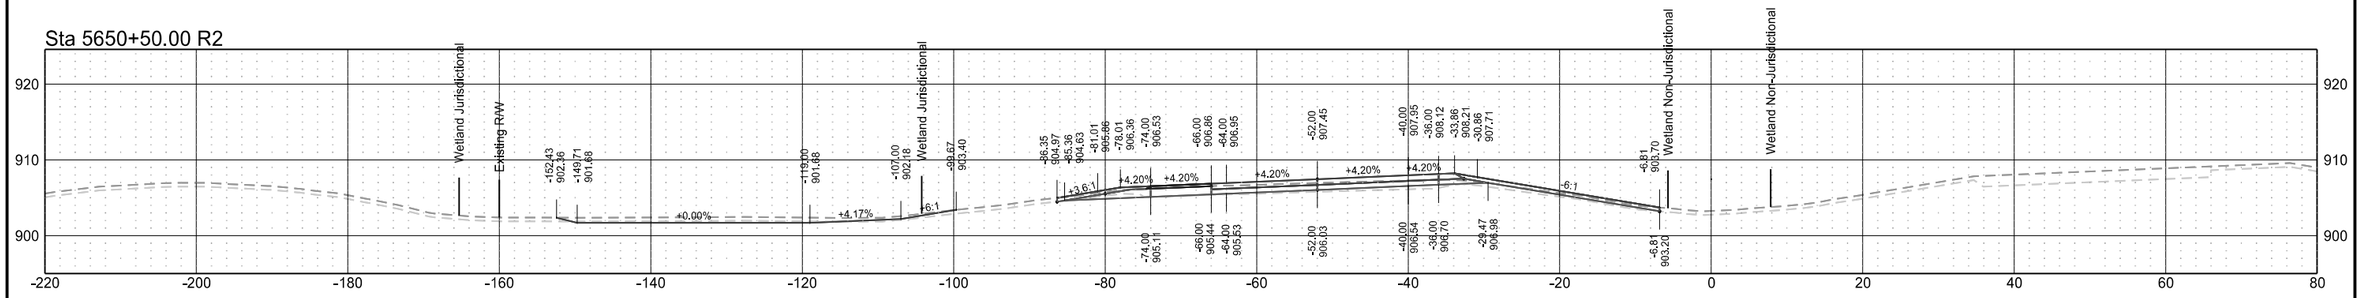


Sta 5650+00.00 R2

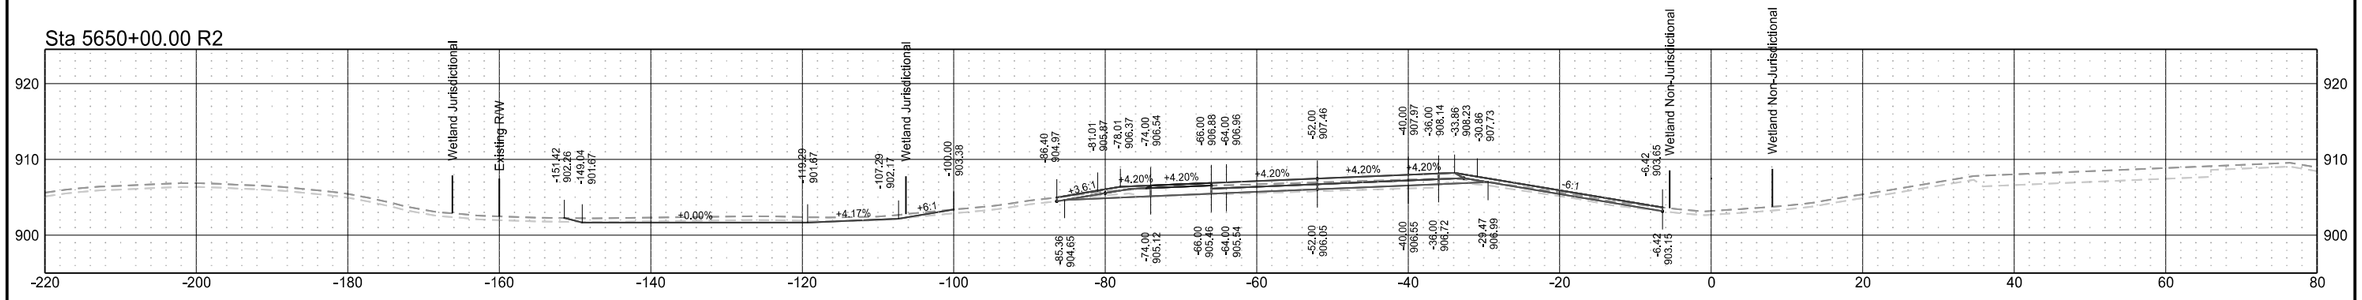

Sta 5649+50.00 R2

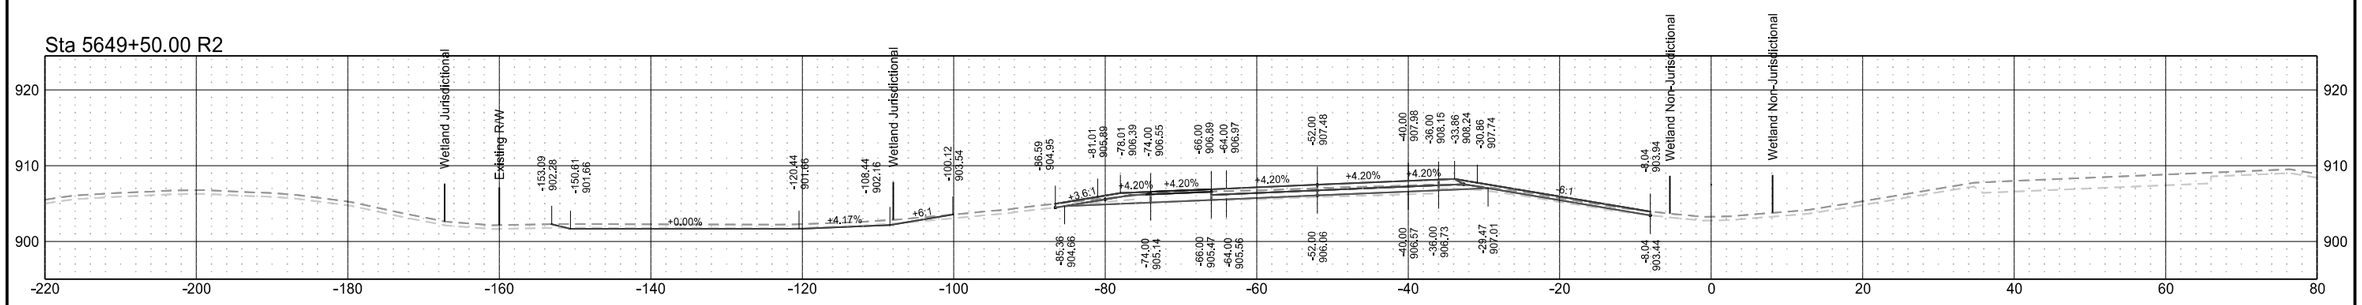


Sta 5649+00.00 R2

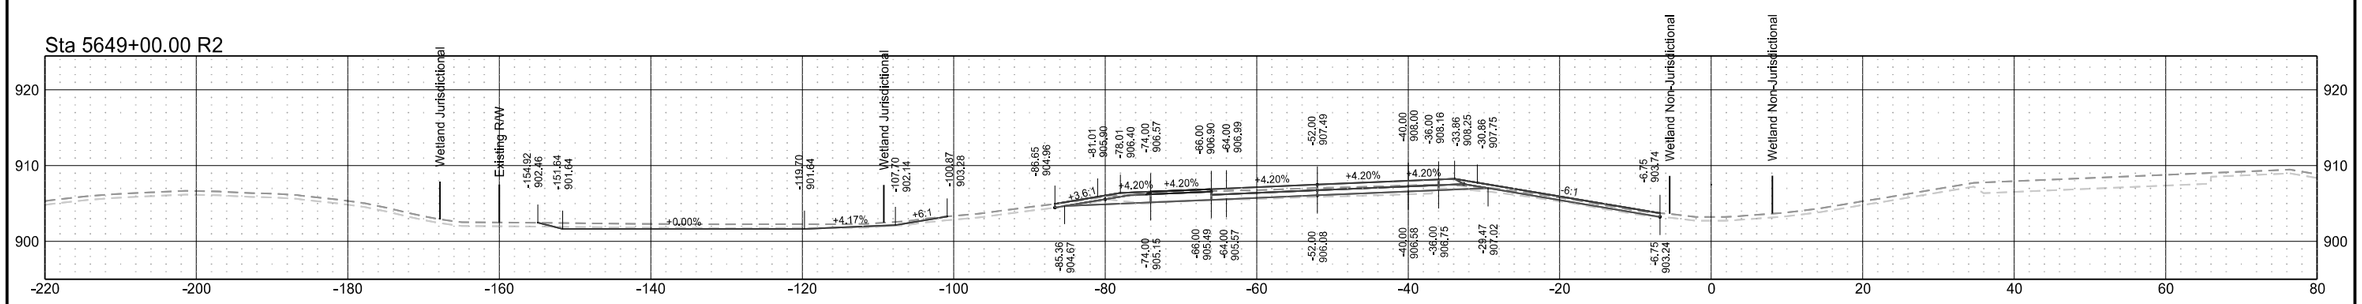


Interstate 29 - Southbound

	STATE	PROJECT NO.	SECTION NO.	SHEET NO.
	ND	IM-8-029(204)101	200	111


Sta 5652+50.00 R2

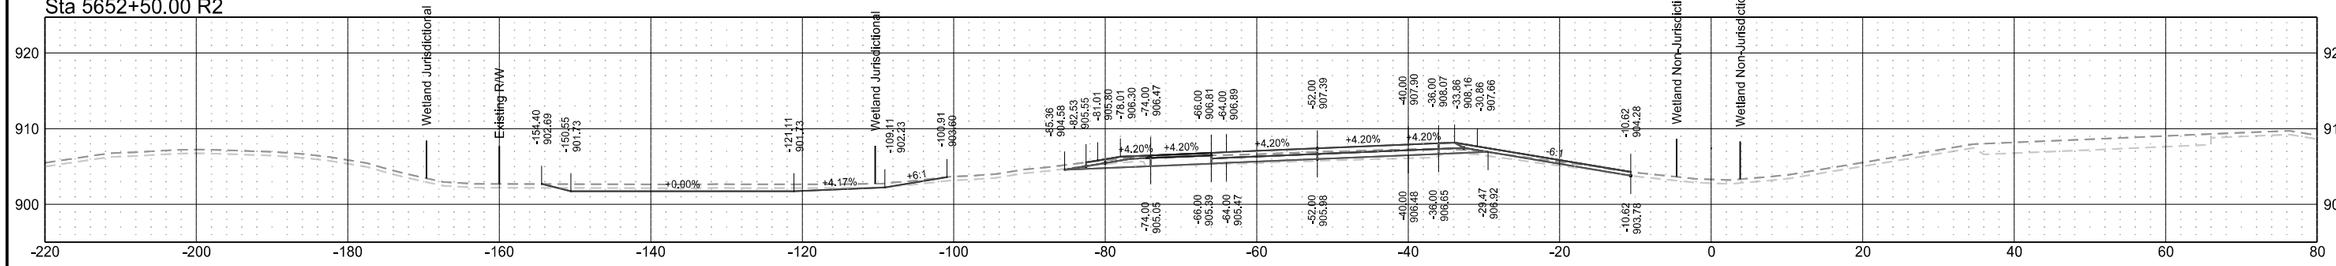


Sta 5652+00.00 R2

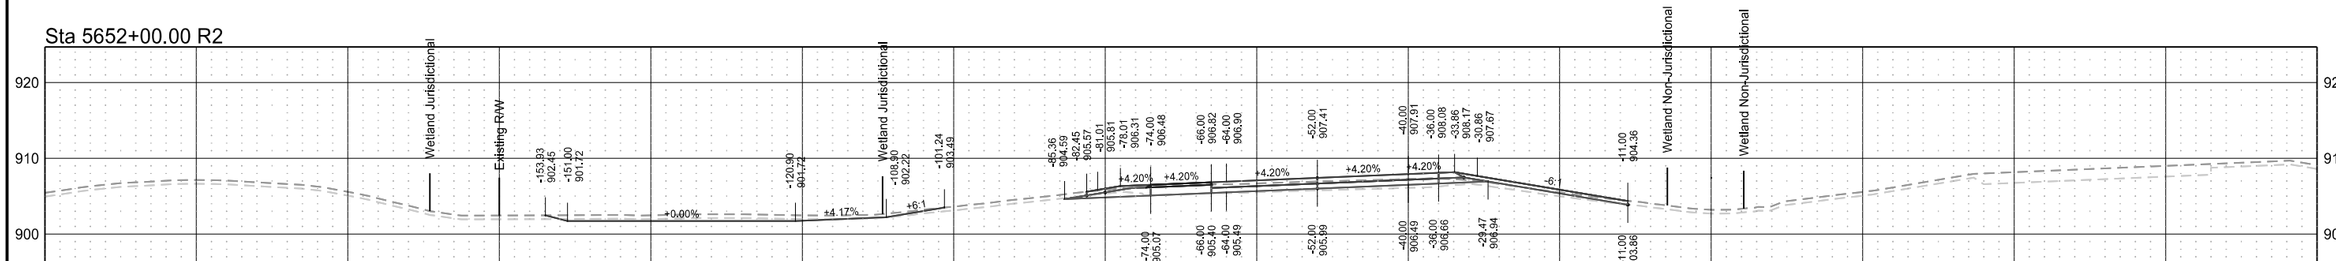

Sta 5651+50.00 R2

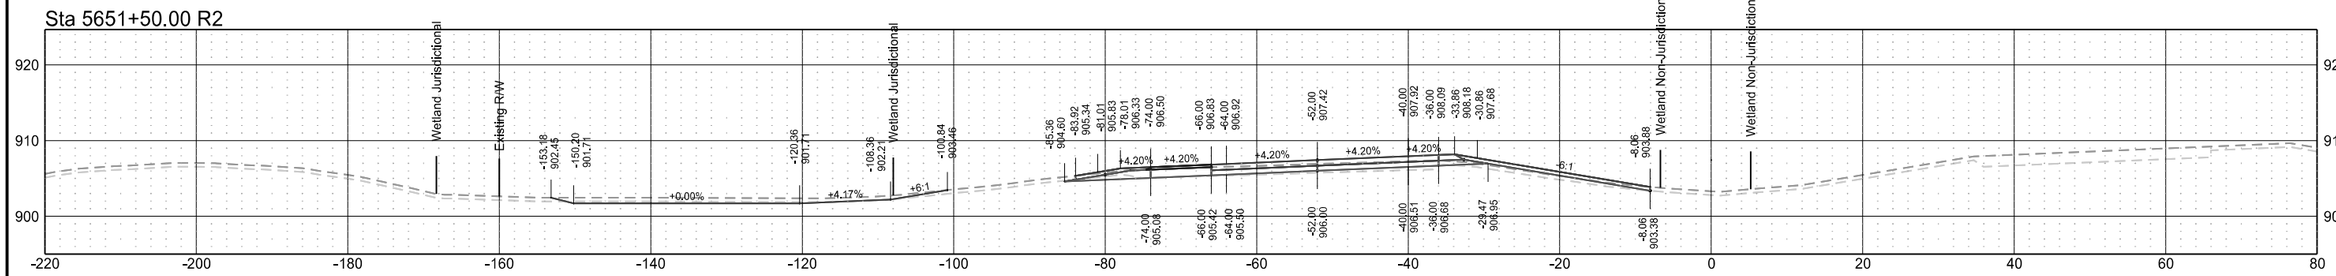


Sta 5651+00.00 R2

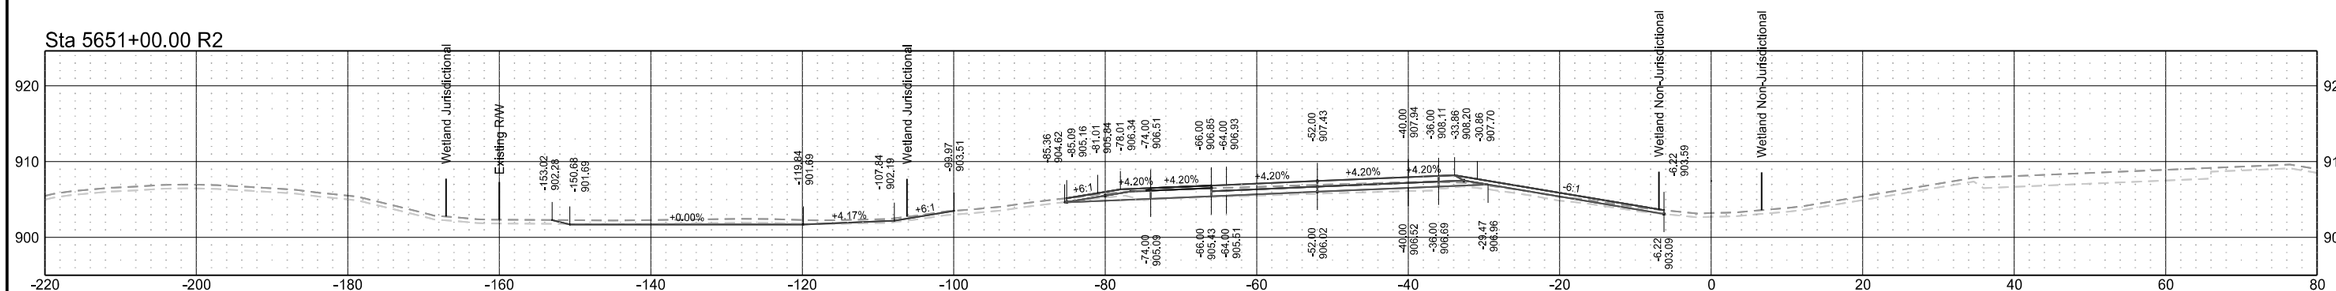

Interstate 29 - Southbound


	STATE	PROJECT NO.	SECTION NO.	SHEET NO.
	ND	IM-8-029(204)101	200	112

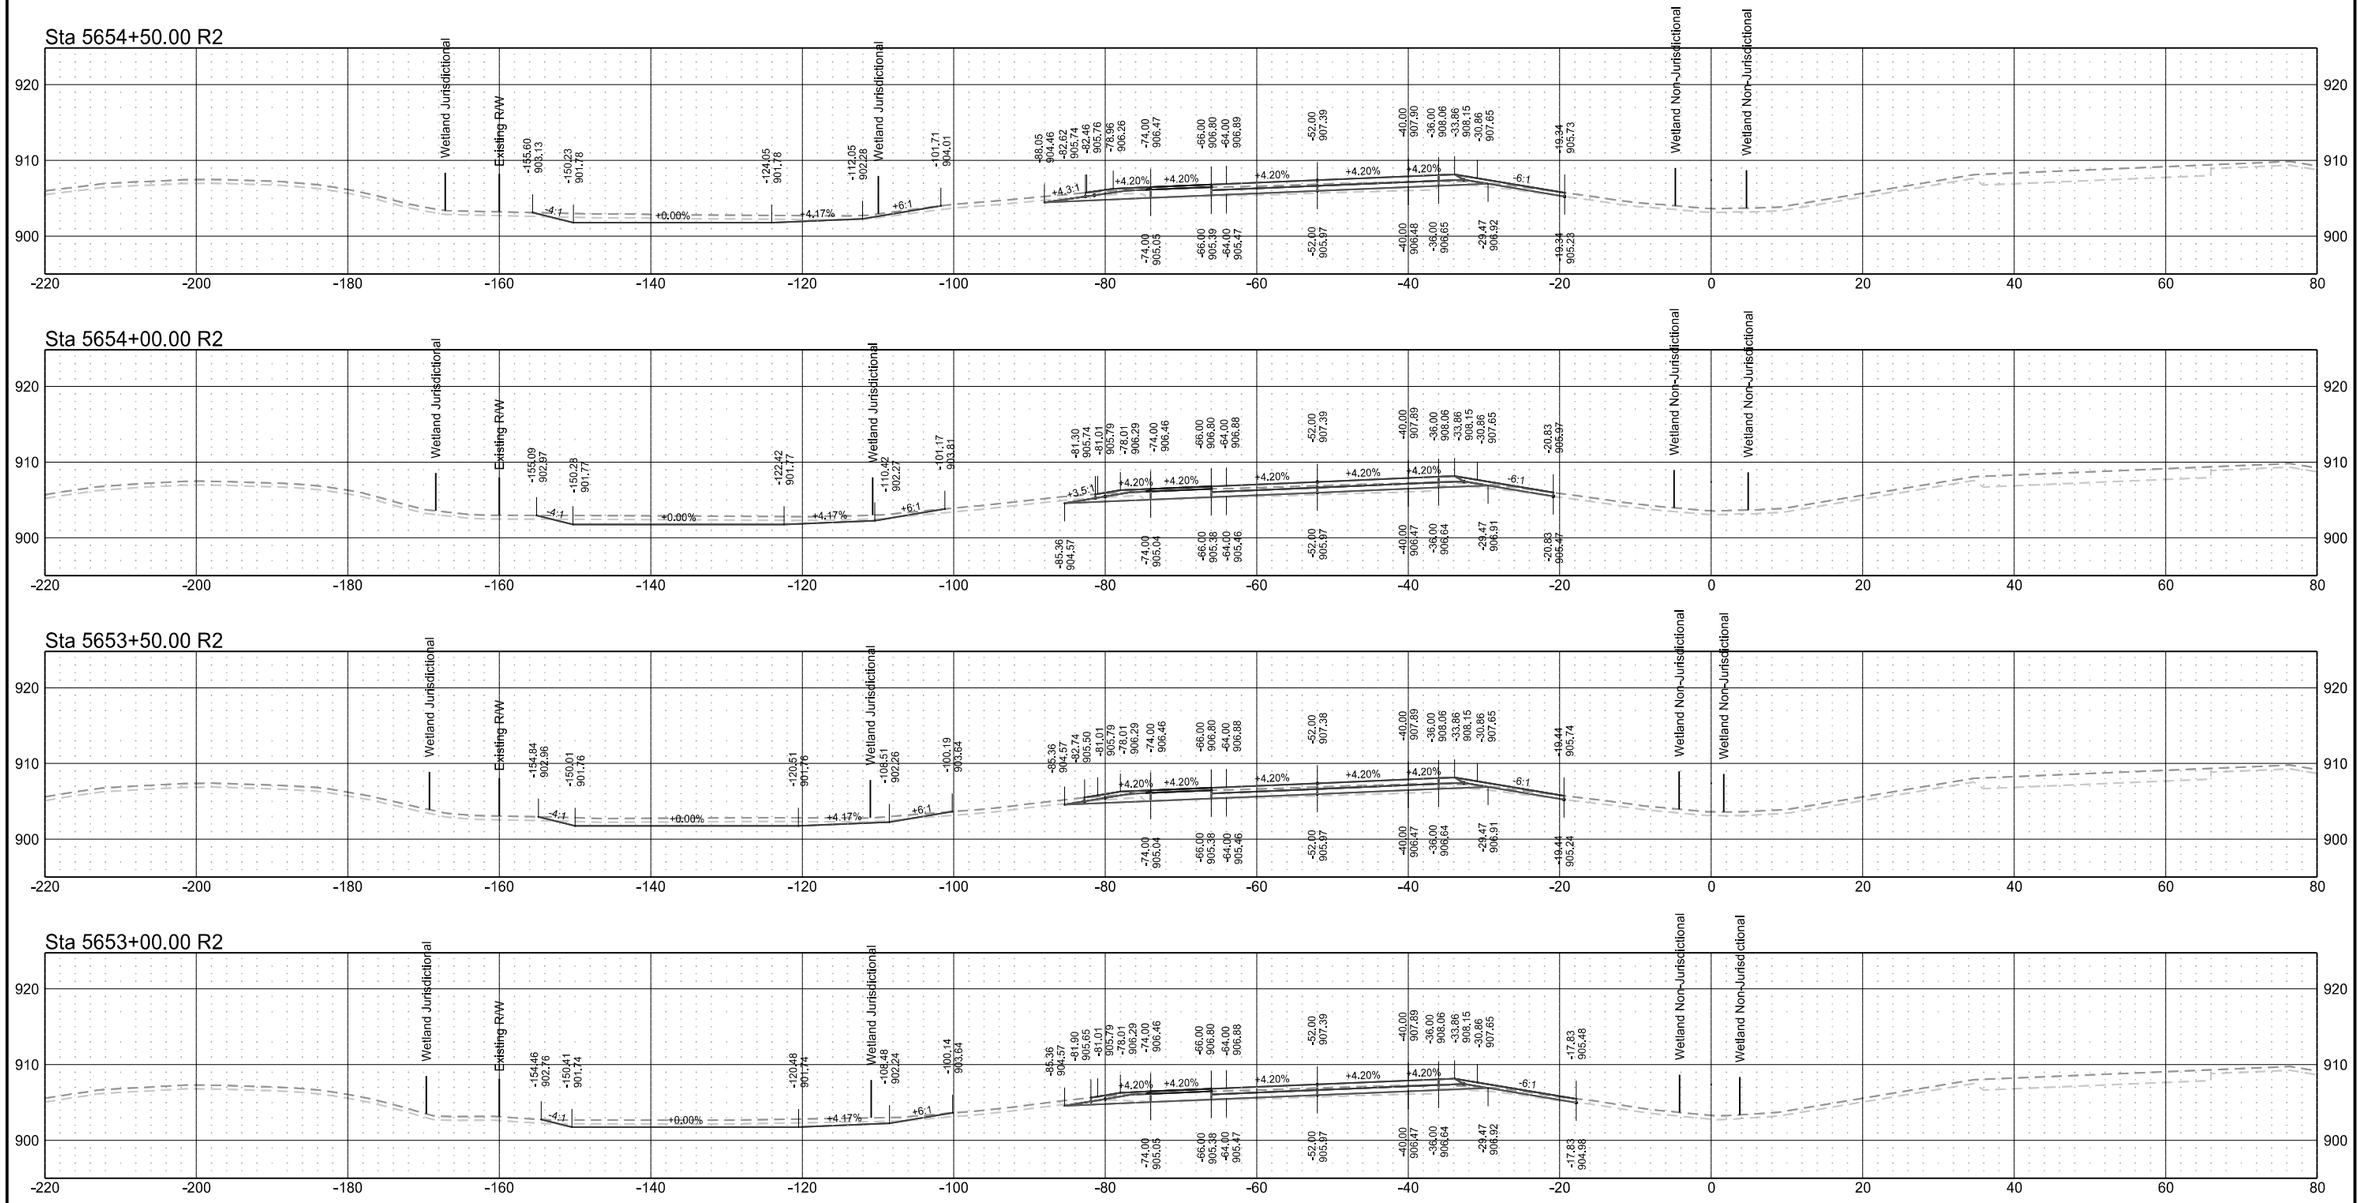


Interstate 29 - Southbound

	STATE	PROJECT NO.	SECTION NO.	SHEET NO.
	ND	IM-8-029(204)101	200	113


Sta 5656+50.00 R2

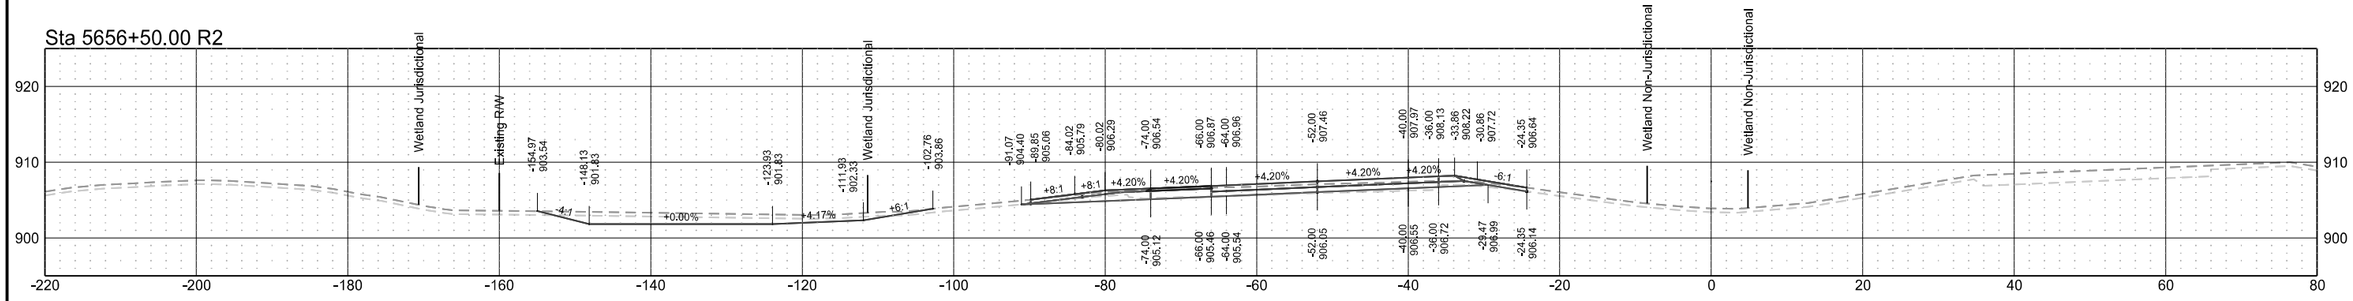


Sta 5656+00.00 R2

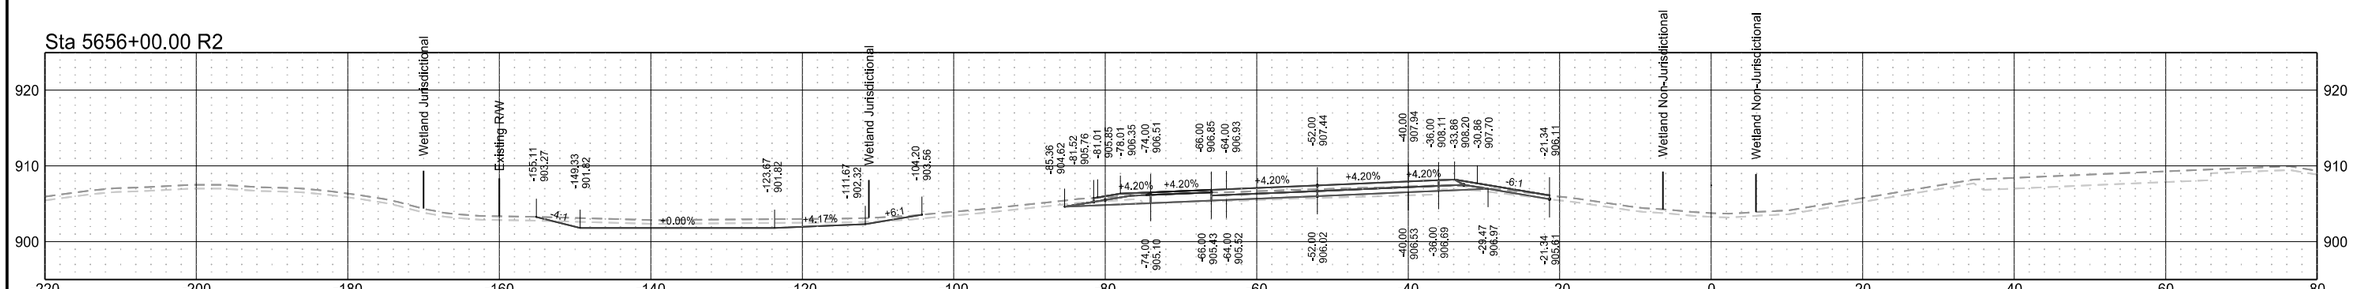

Sta 5655+50.00 R2

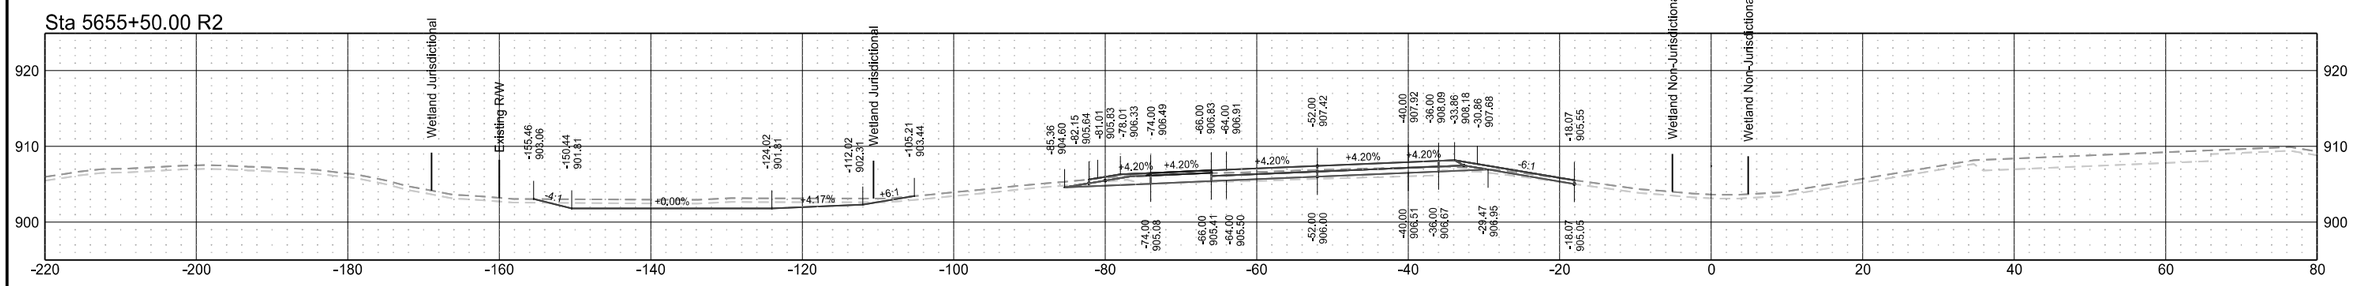


Sta 5655+00.00 R2

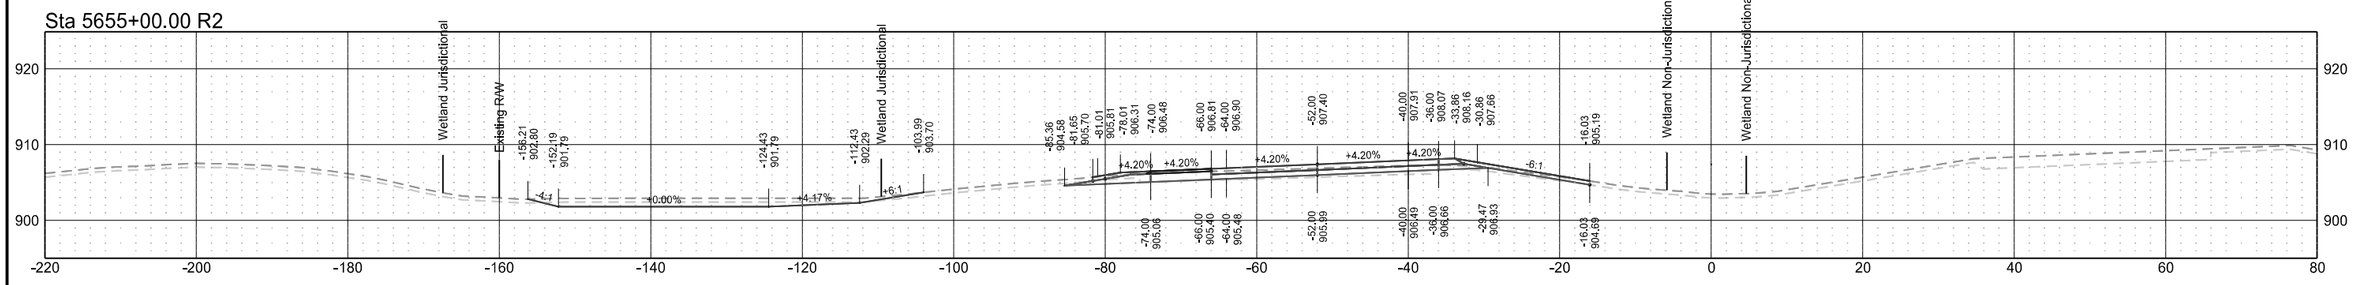


Interstate 29 - Southbound

	STATE	PROJECT NO.	SECTION NO.	SHEET NO.
	ND	IM-8-029(204)101	200	114


Sta 5658+50.00 R2

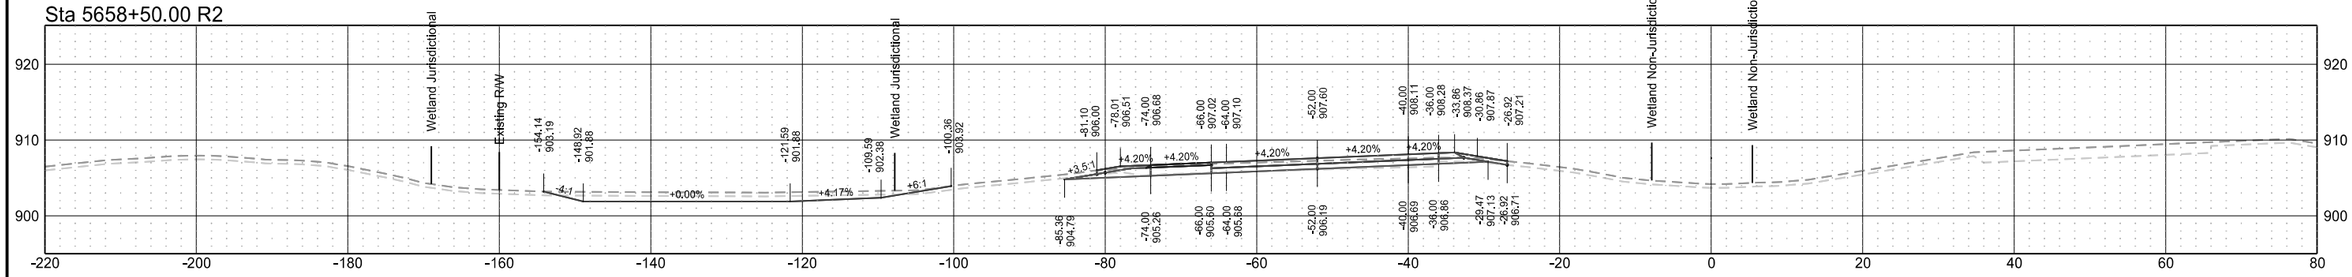


Sta 5658+00.00 R2

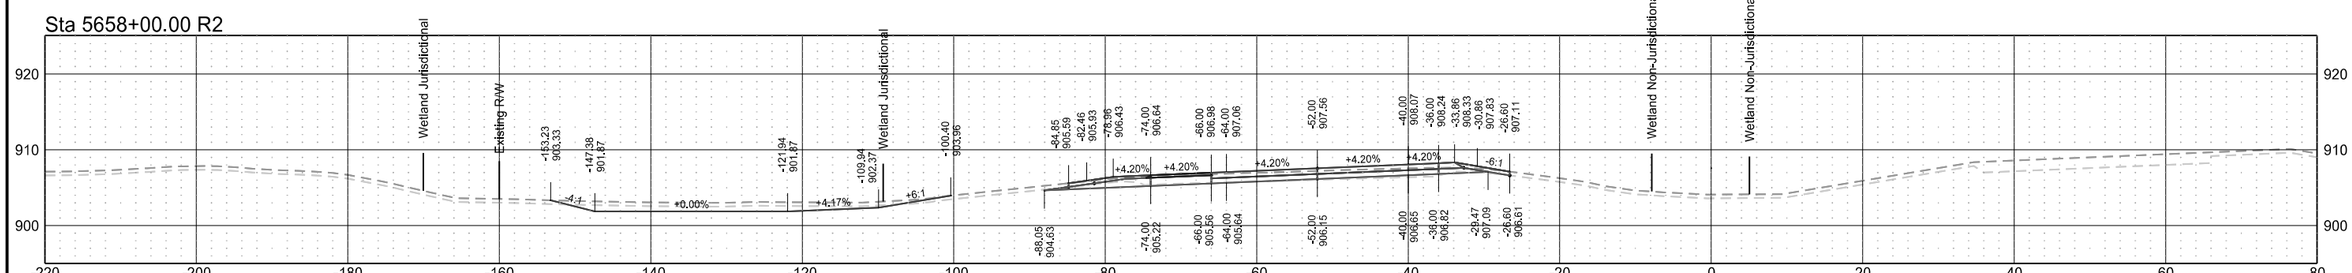

Sta 5657+50.00 R2

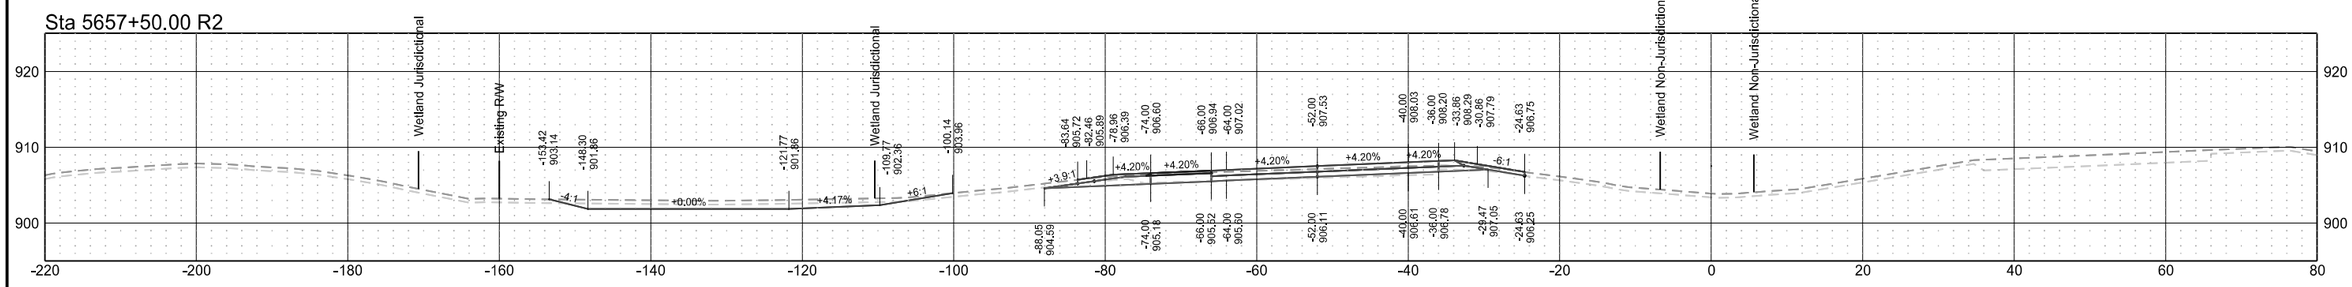


Sta 5657+00.00 R2

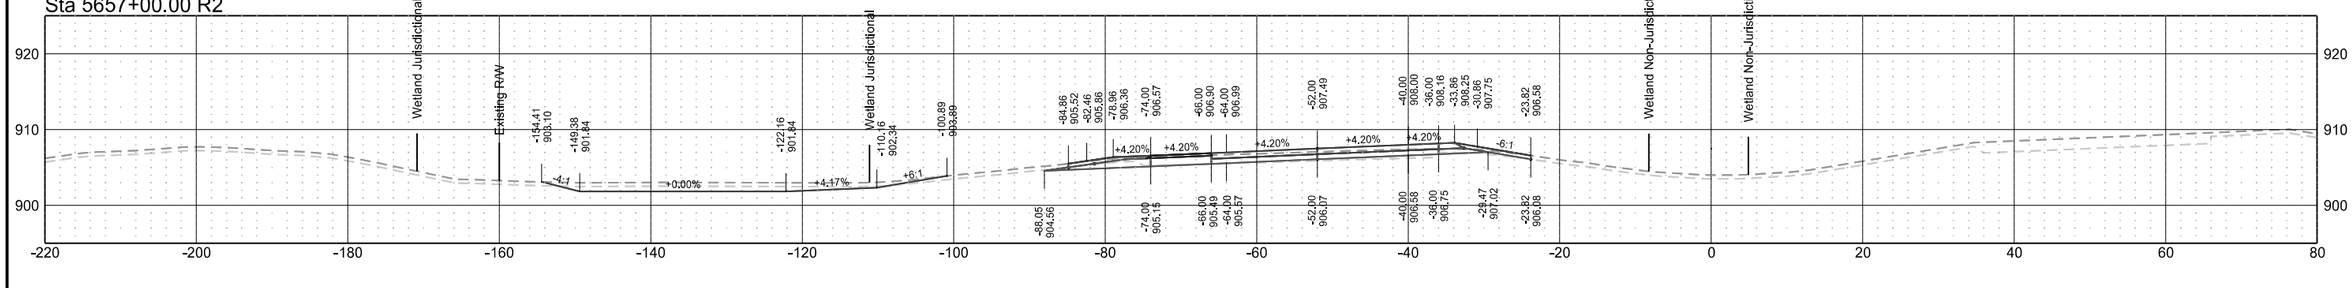


Interstate 29 - Southbound

	STATE	PROJECT NO.	SECTION NO.	SHEET NO.
	ND	IM-8-029(204)101	200	115


Sta 5660+50.00 R2

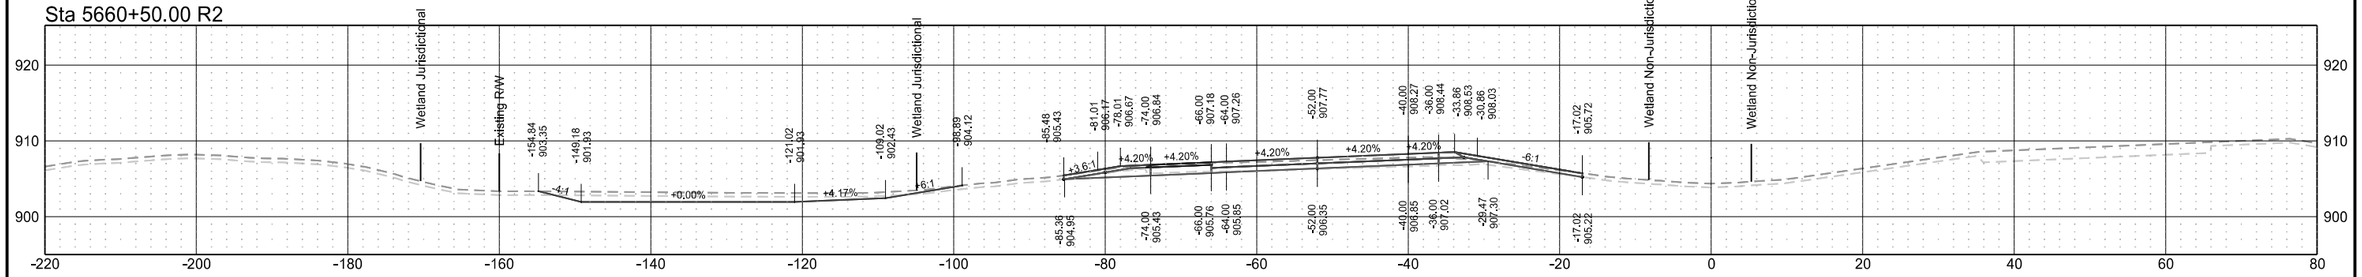


Sta 5660+00.00 R2

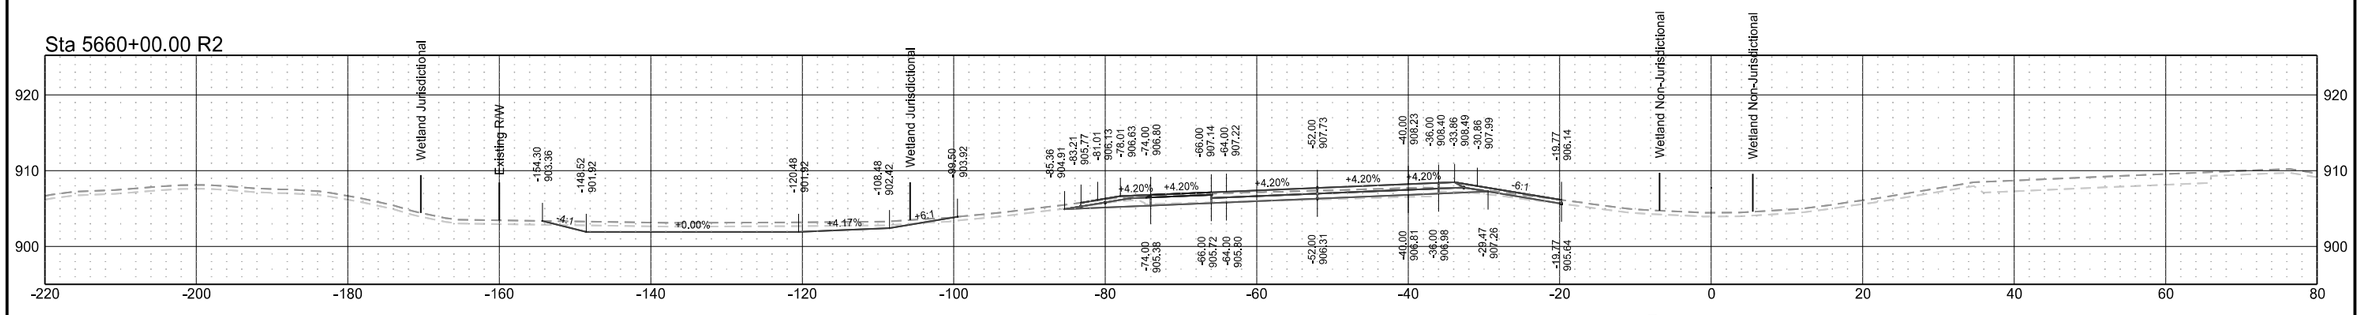

Sta 5659+50.00 R2

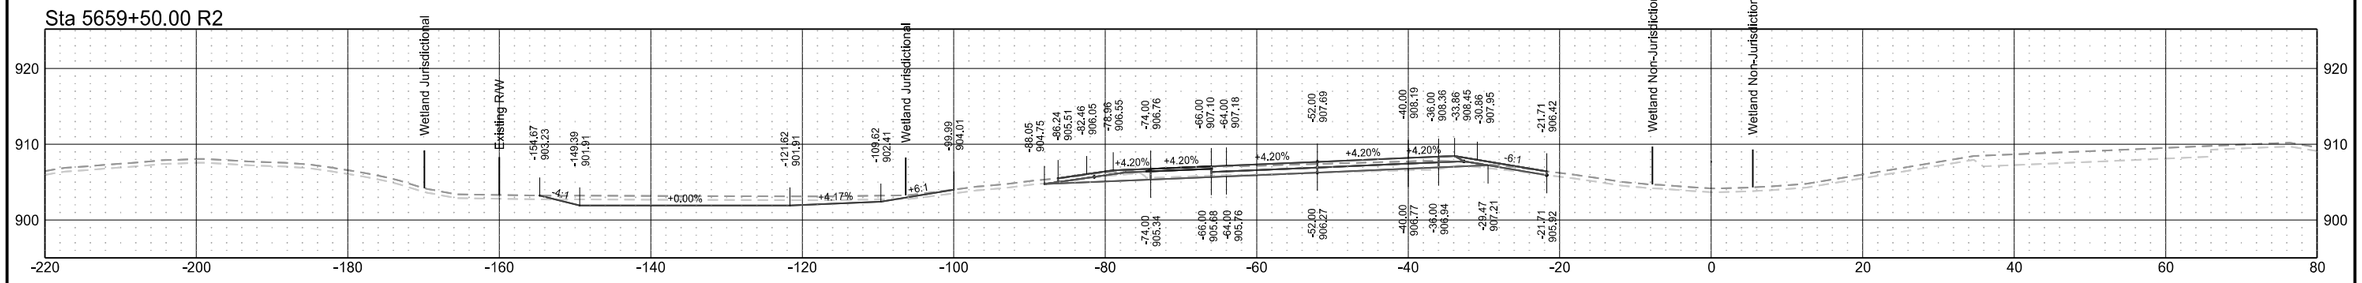


Sta 5659+00.00 R2

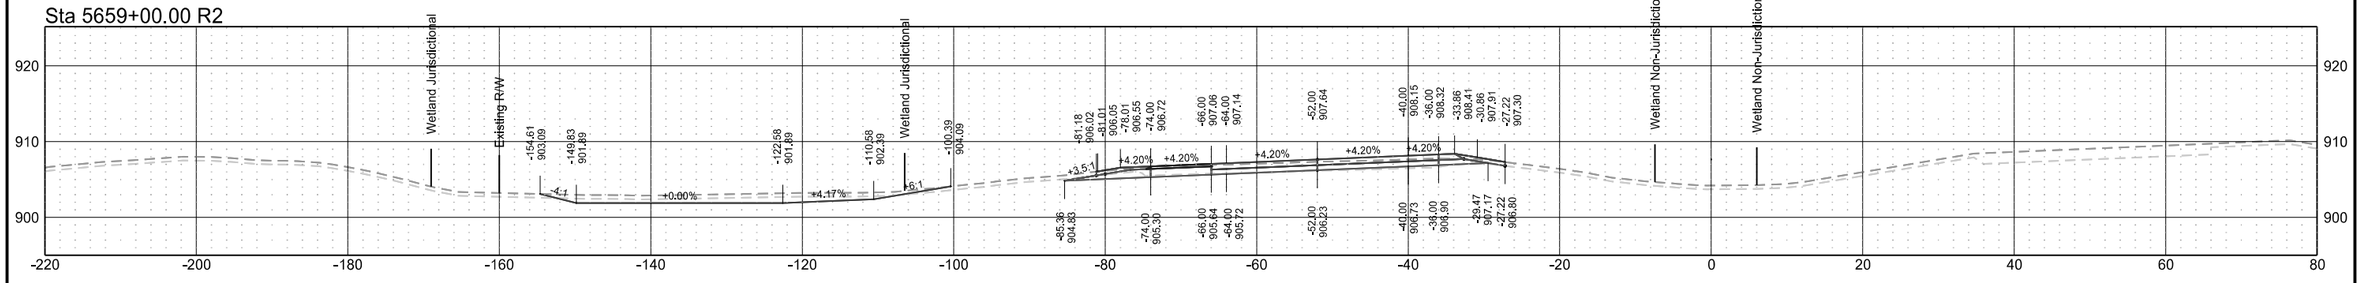


Interstate 29 - Southbound

	STATE	PROJECT NO.	SECTION NO.	SHEET NO.
	ND	IM-8-029(204)101	200	116

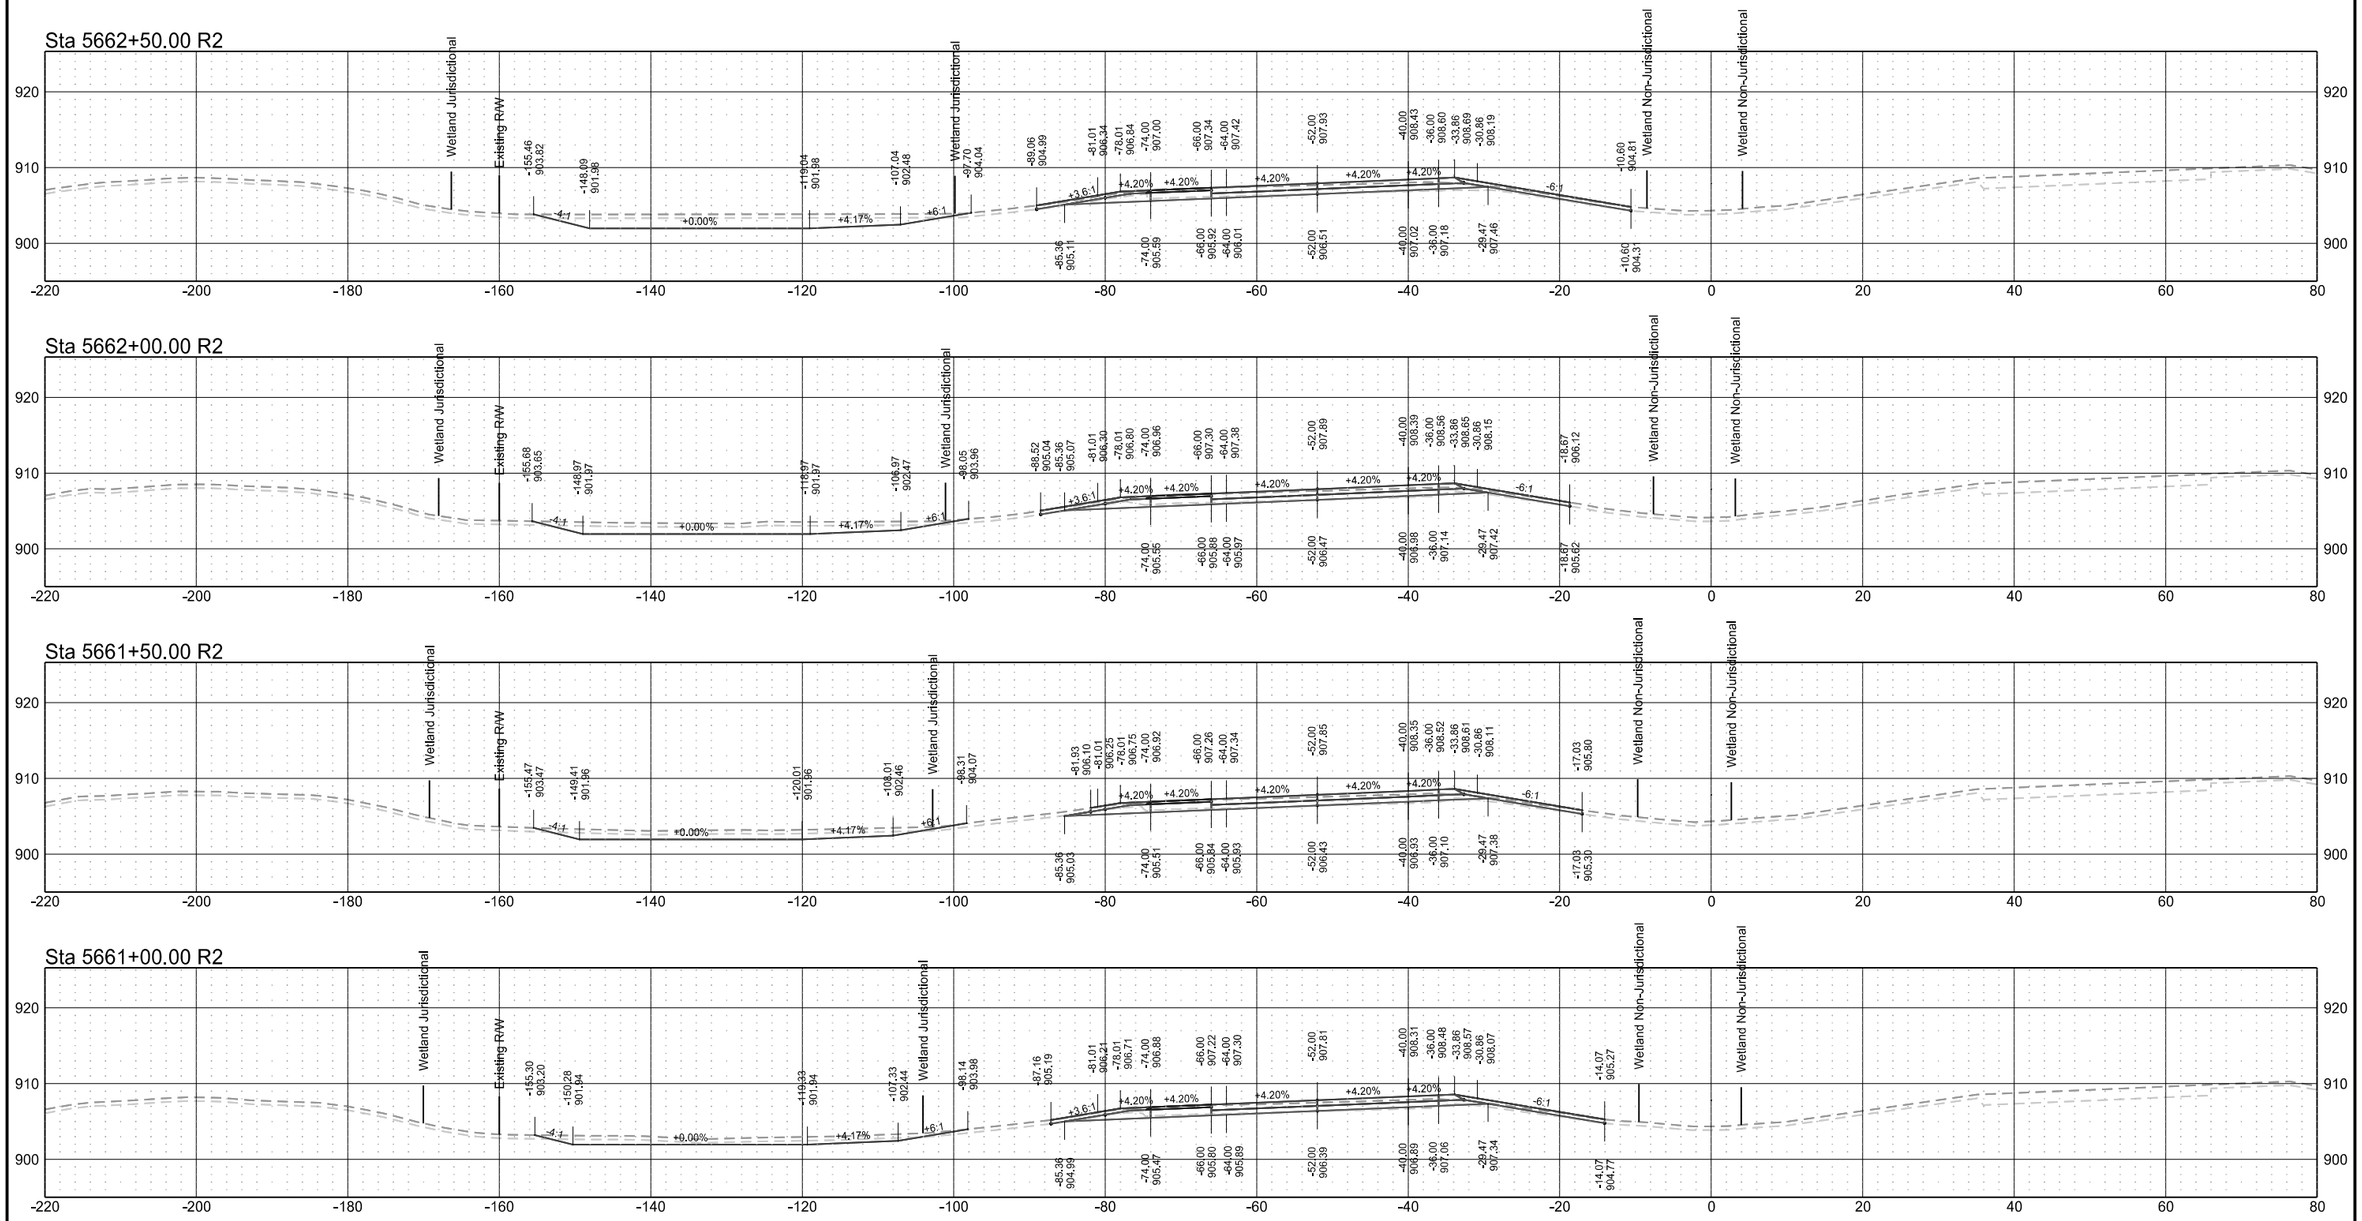


Interstate 29 - Southbound

	STATE	PROJECT NO.	SECTION NO.	SHEET NO.
	ND	IM-8-029(204)101	200	117

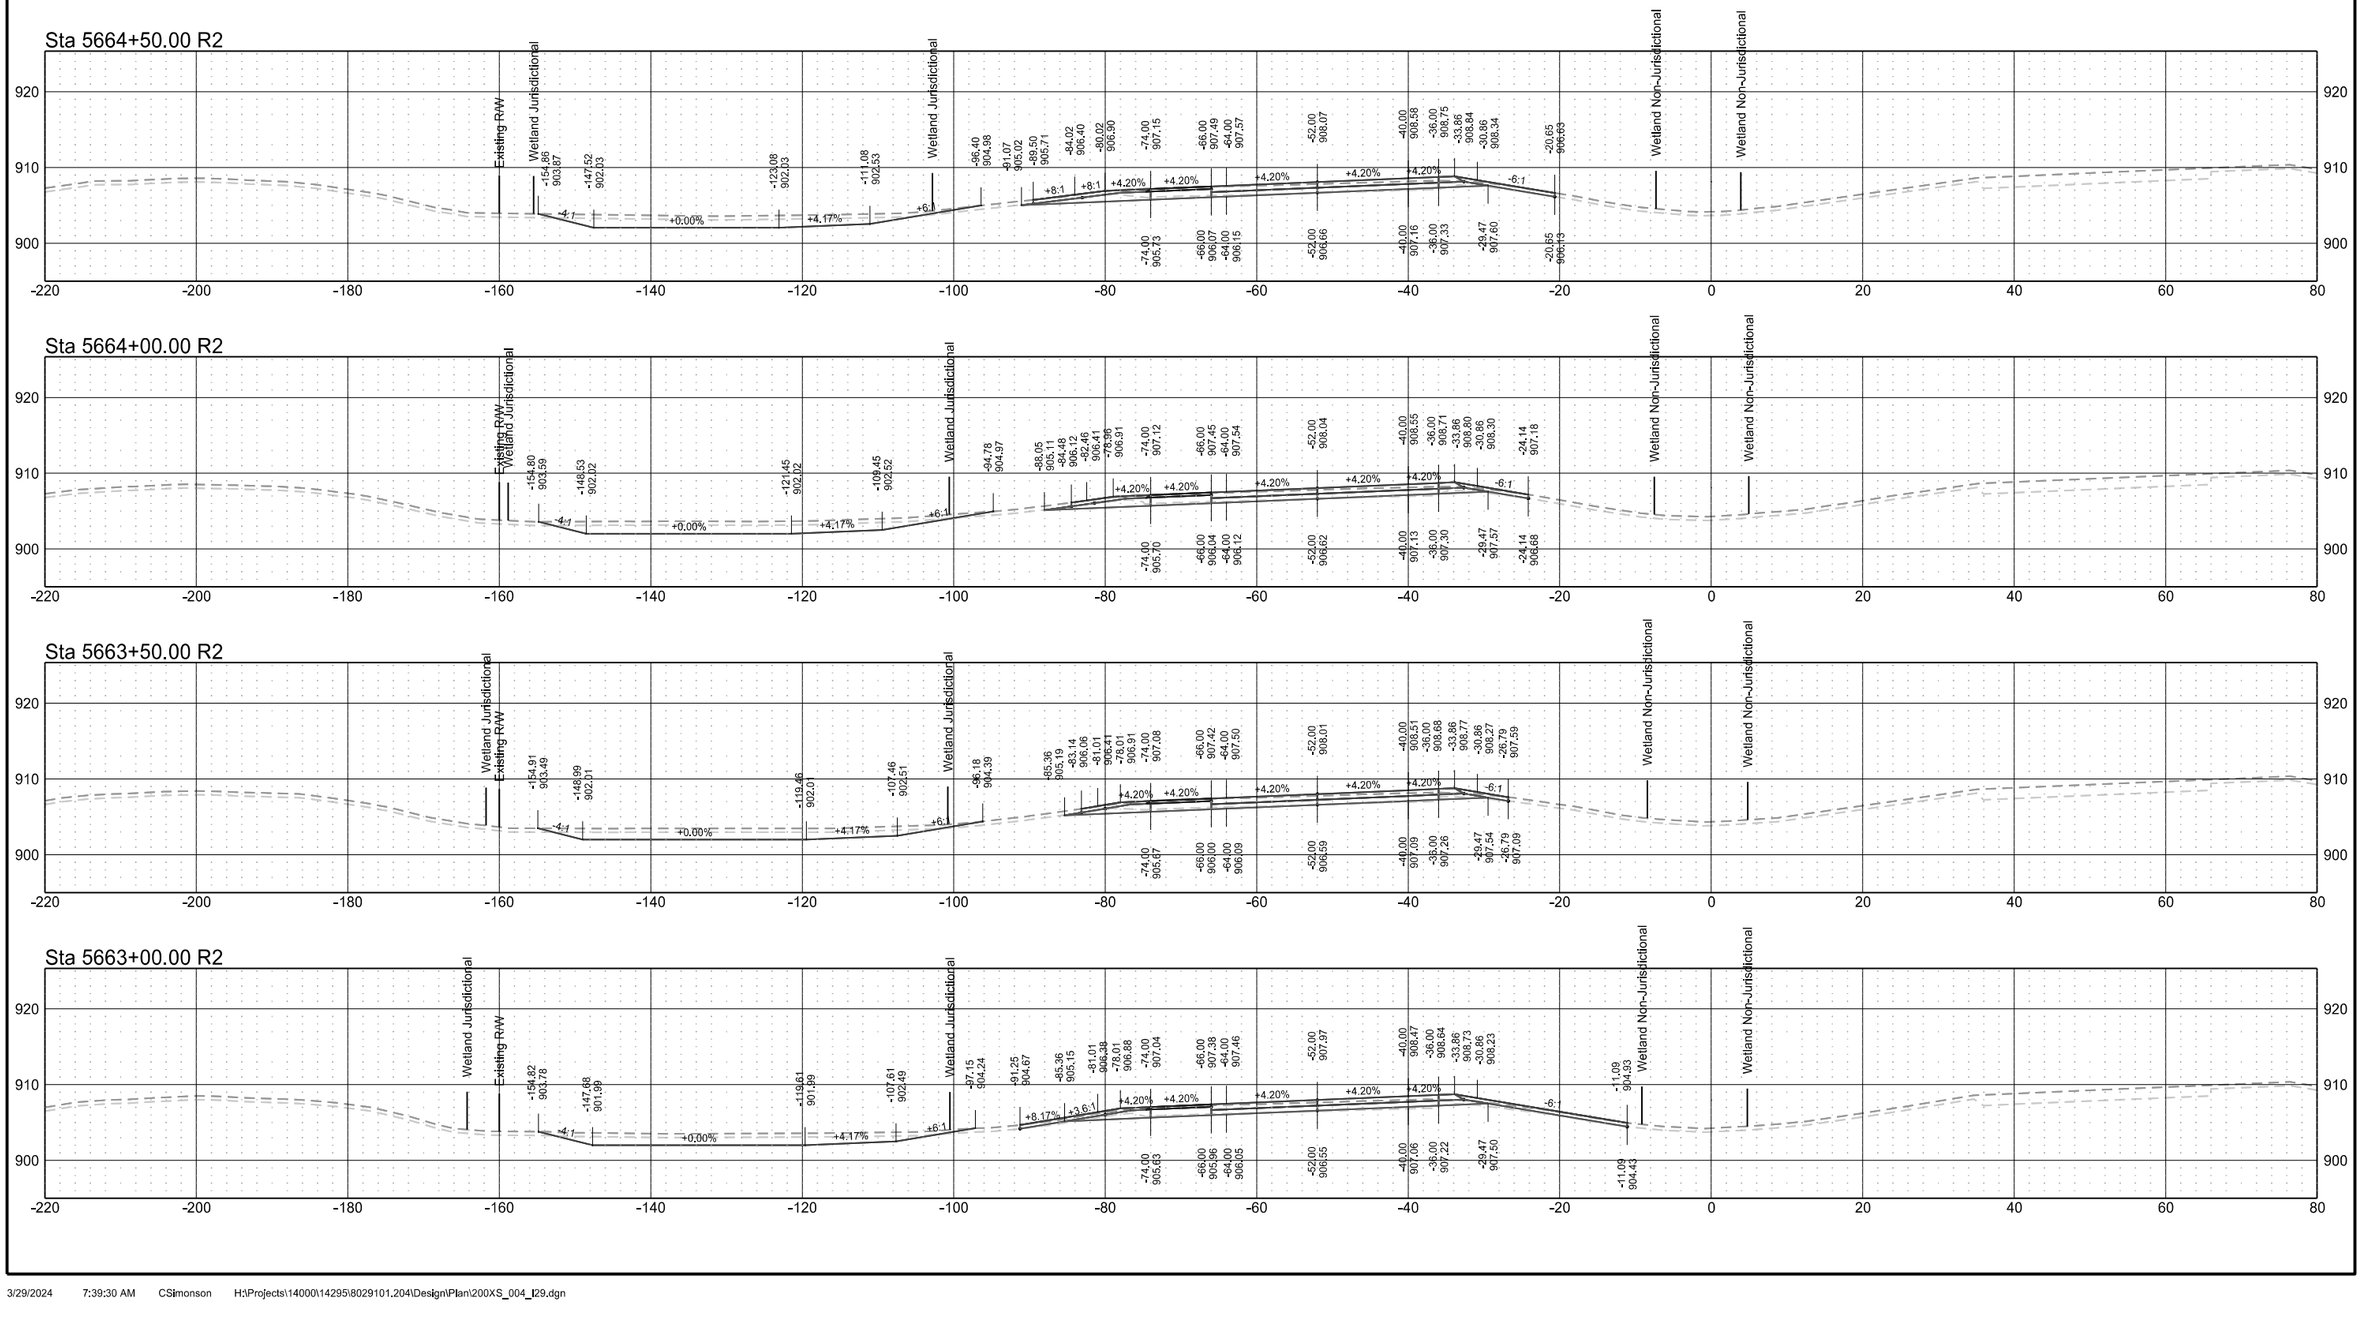


Interstate 29 - Southbound

	STATE	PROJECT NO.	SECTION NO.	SHEET NO.
	ND	IM-8-029(204)101	200	118

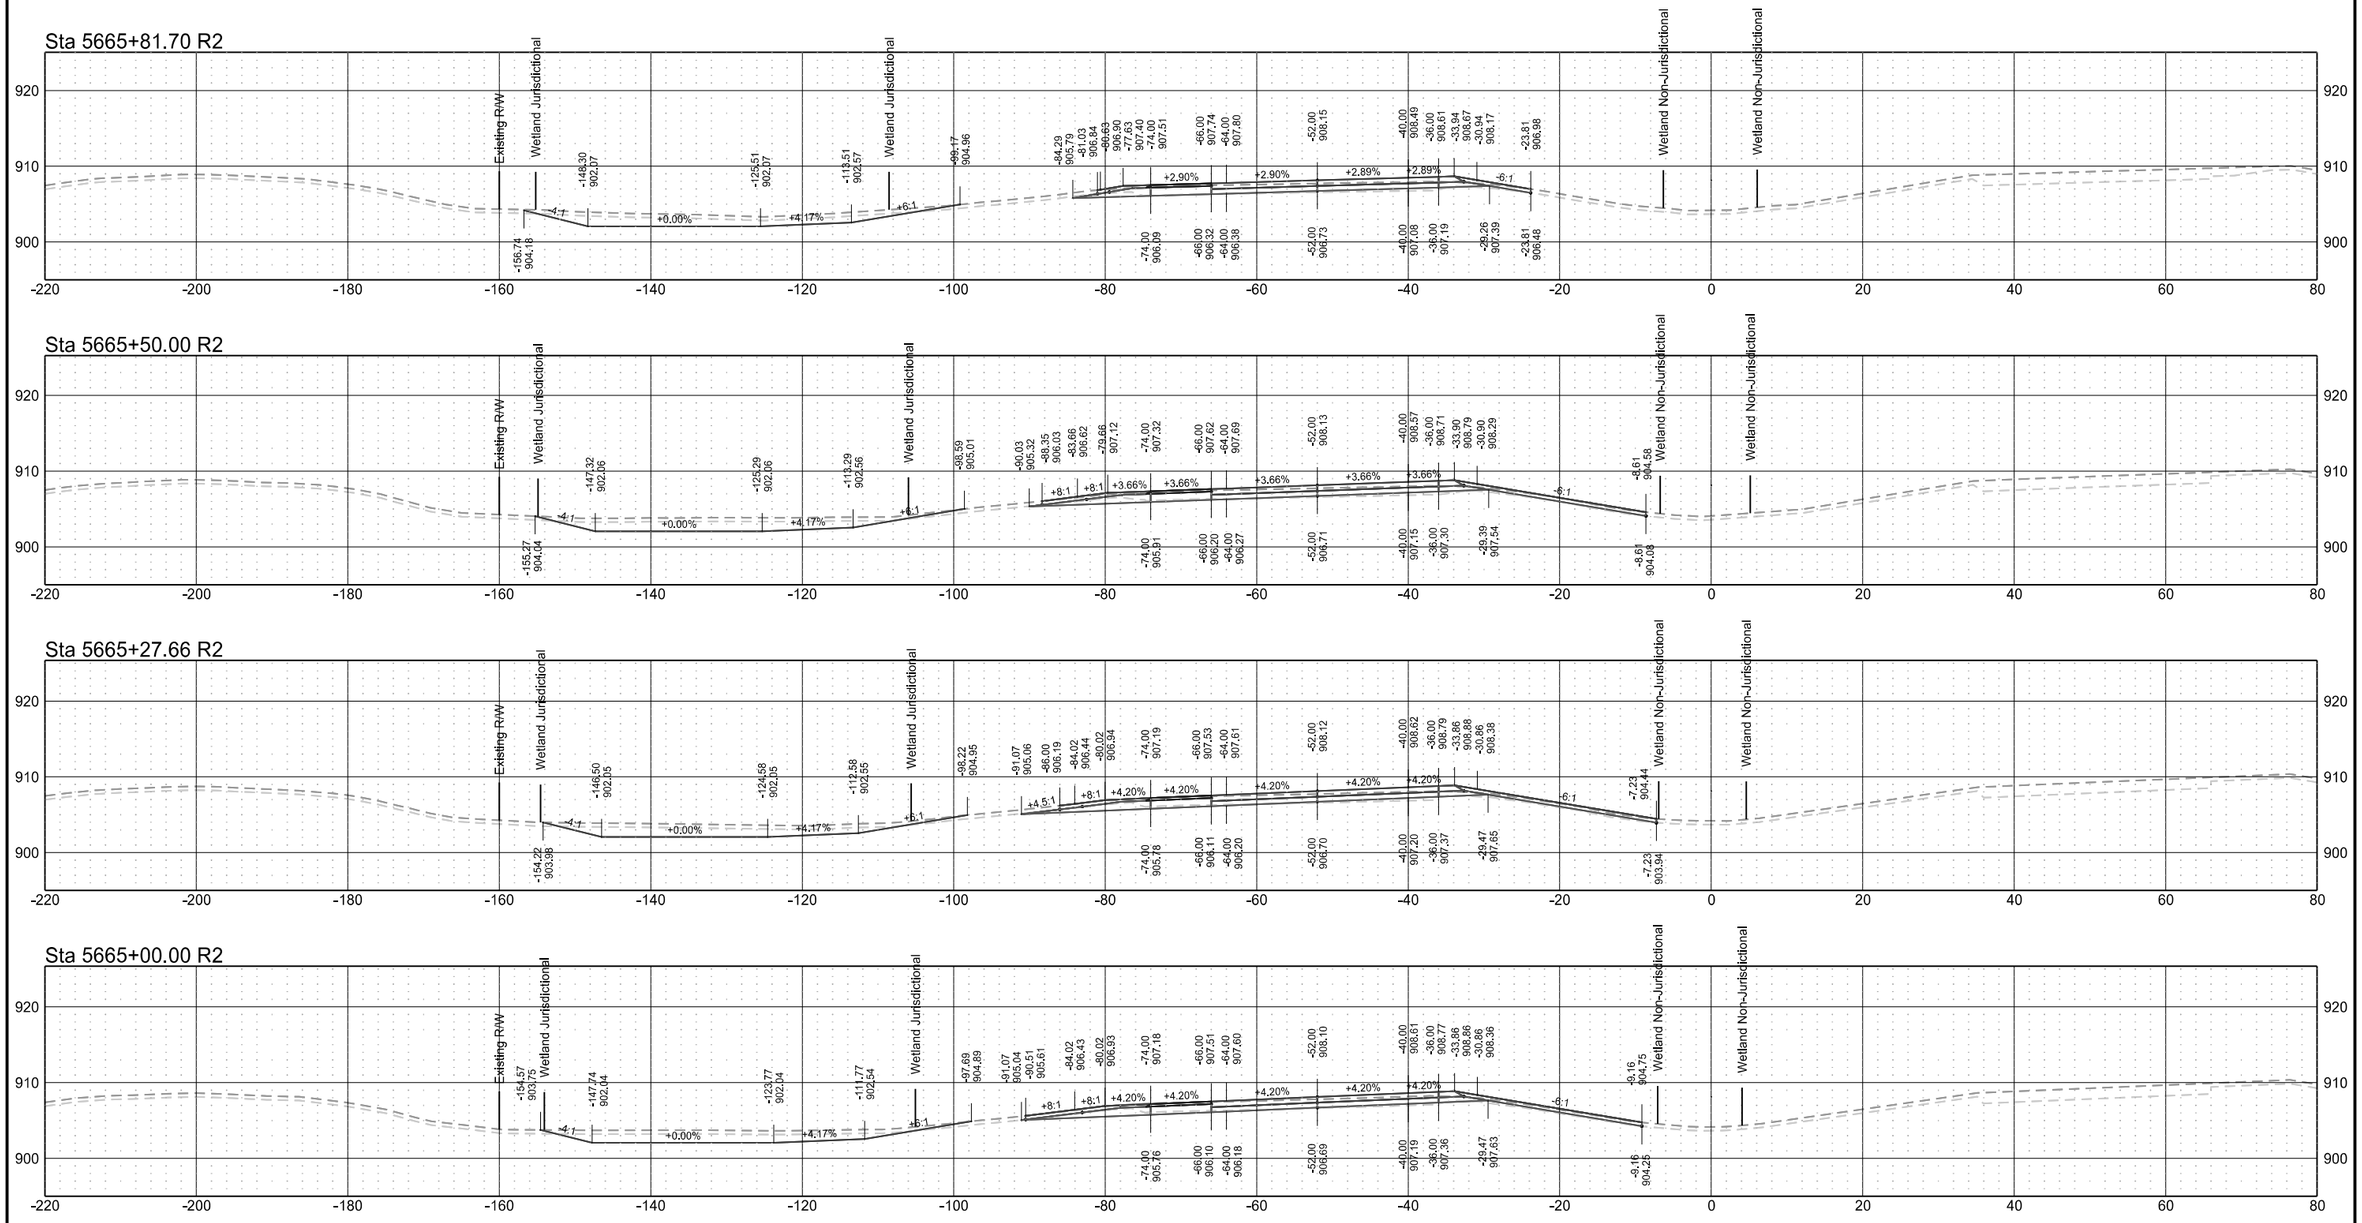

Interstate 29 - Southbound

	STATE	PROJECT NO.	SECTION NO.	SHEET NO.
	ND	IM-8-029(204)101	200	119

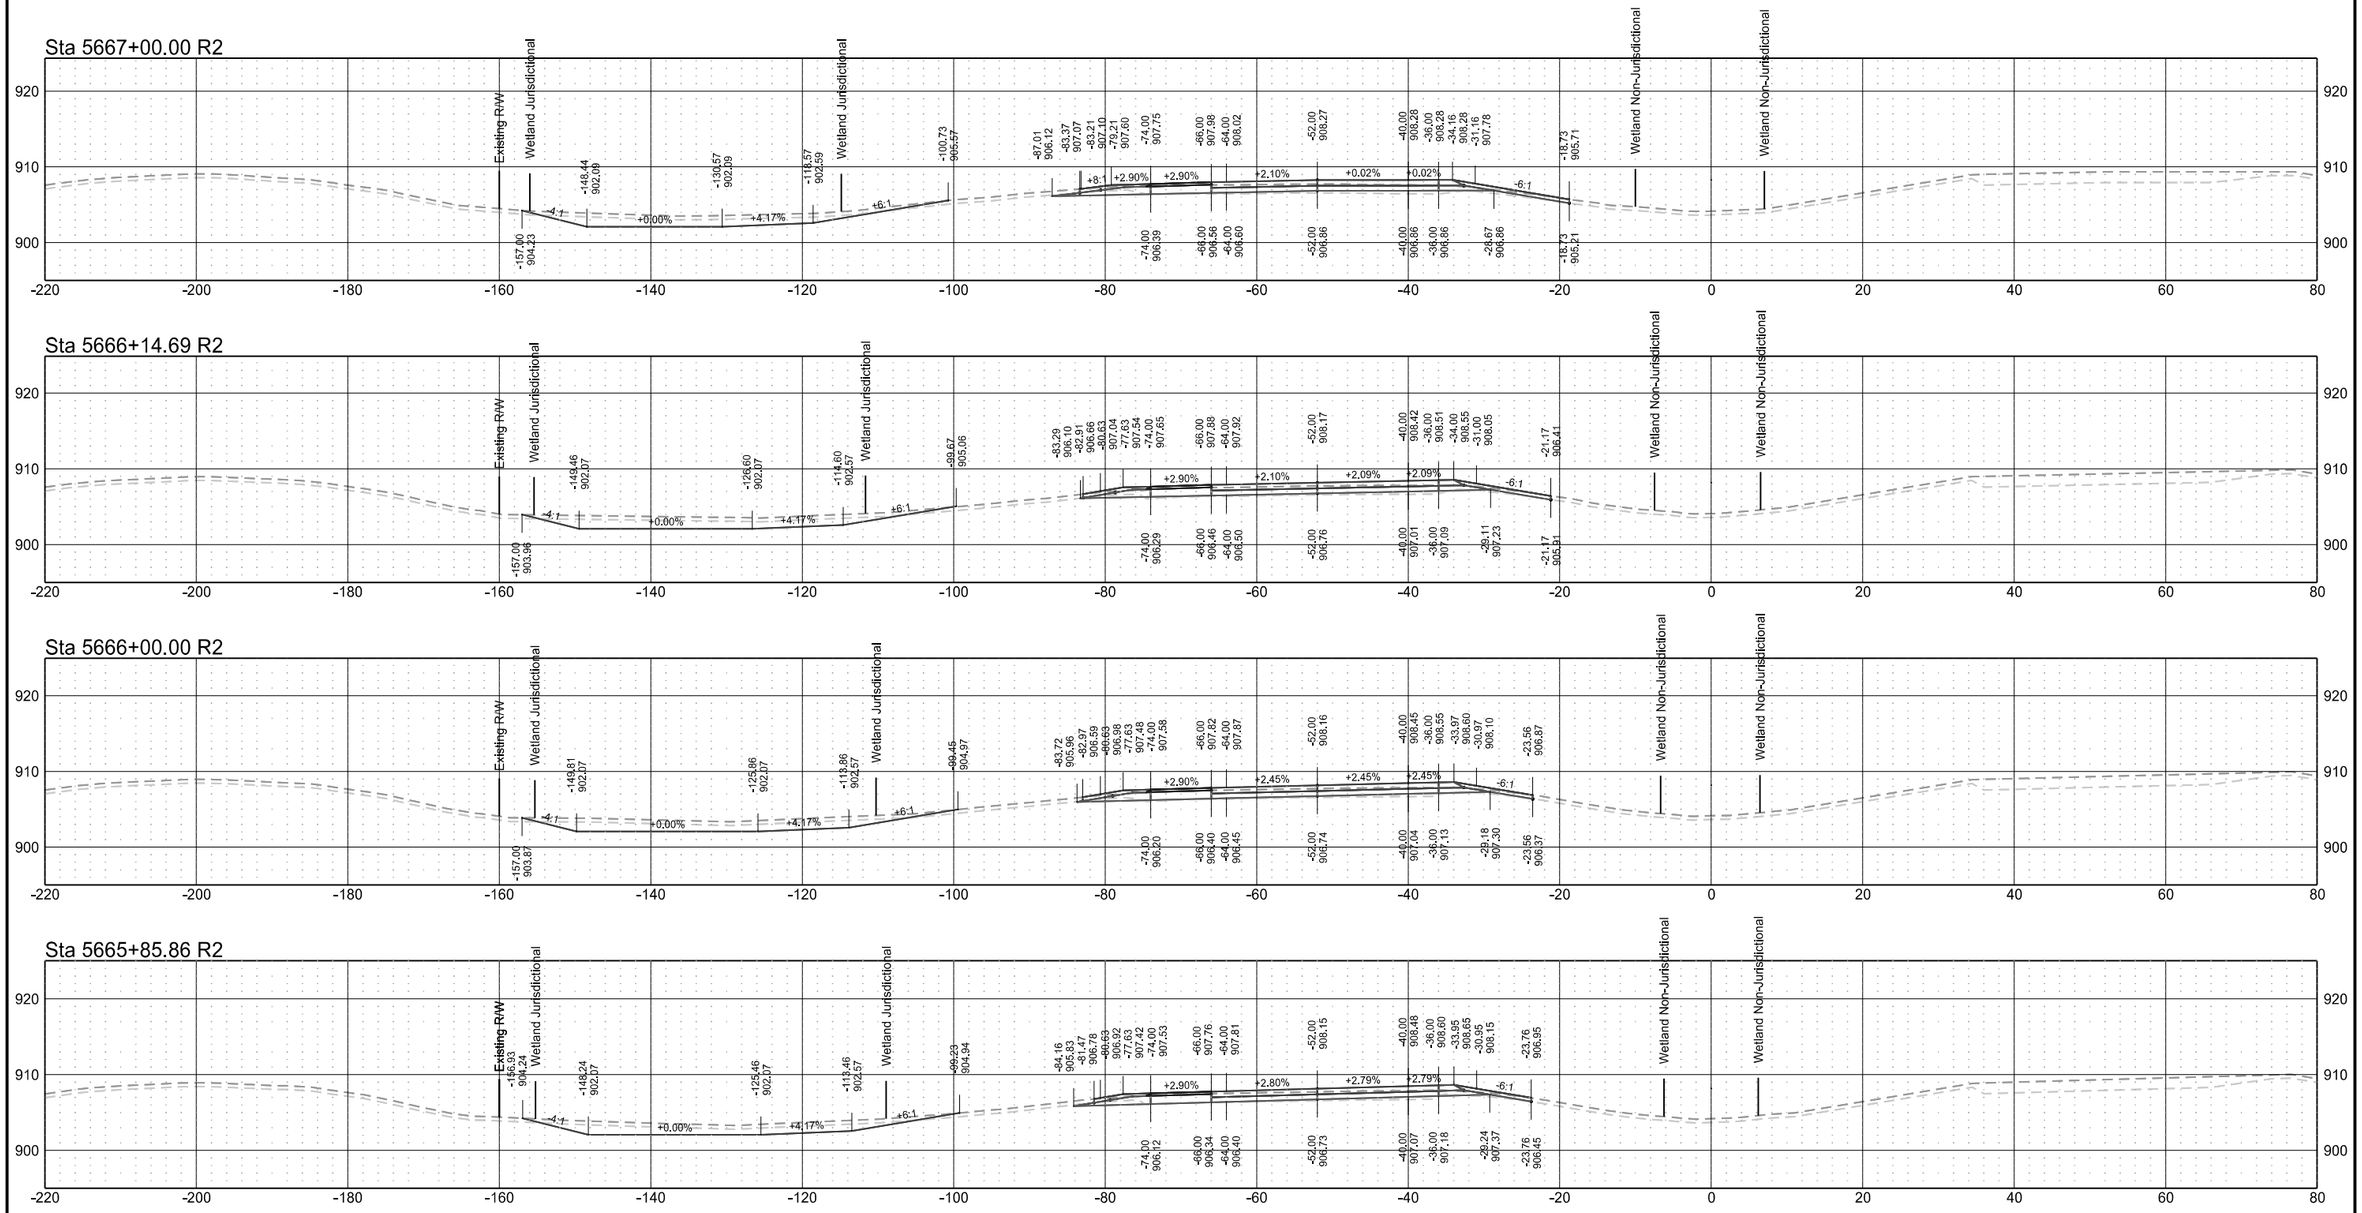


Interstate 29 - Southbound

	STATE	PROJECT NO.	SECTION NO.	SHEET NO.
	ND	IM-8-029(204)101	200	120


Interstate 29 - Southbound

	STATE	PROJECT NO.	SECTION NO.	SHEET NO.
	ND	IM-8-029(204)101	200	121

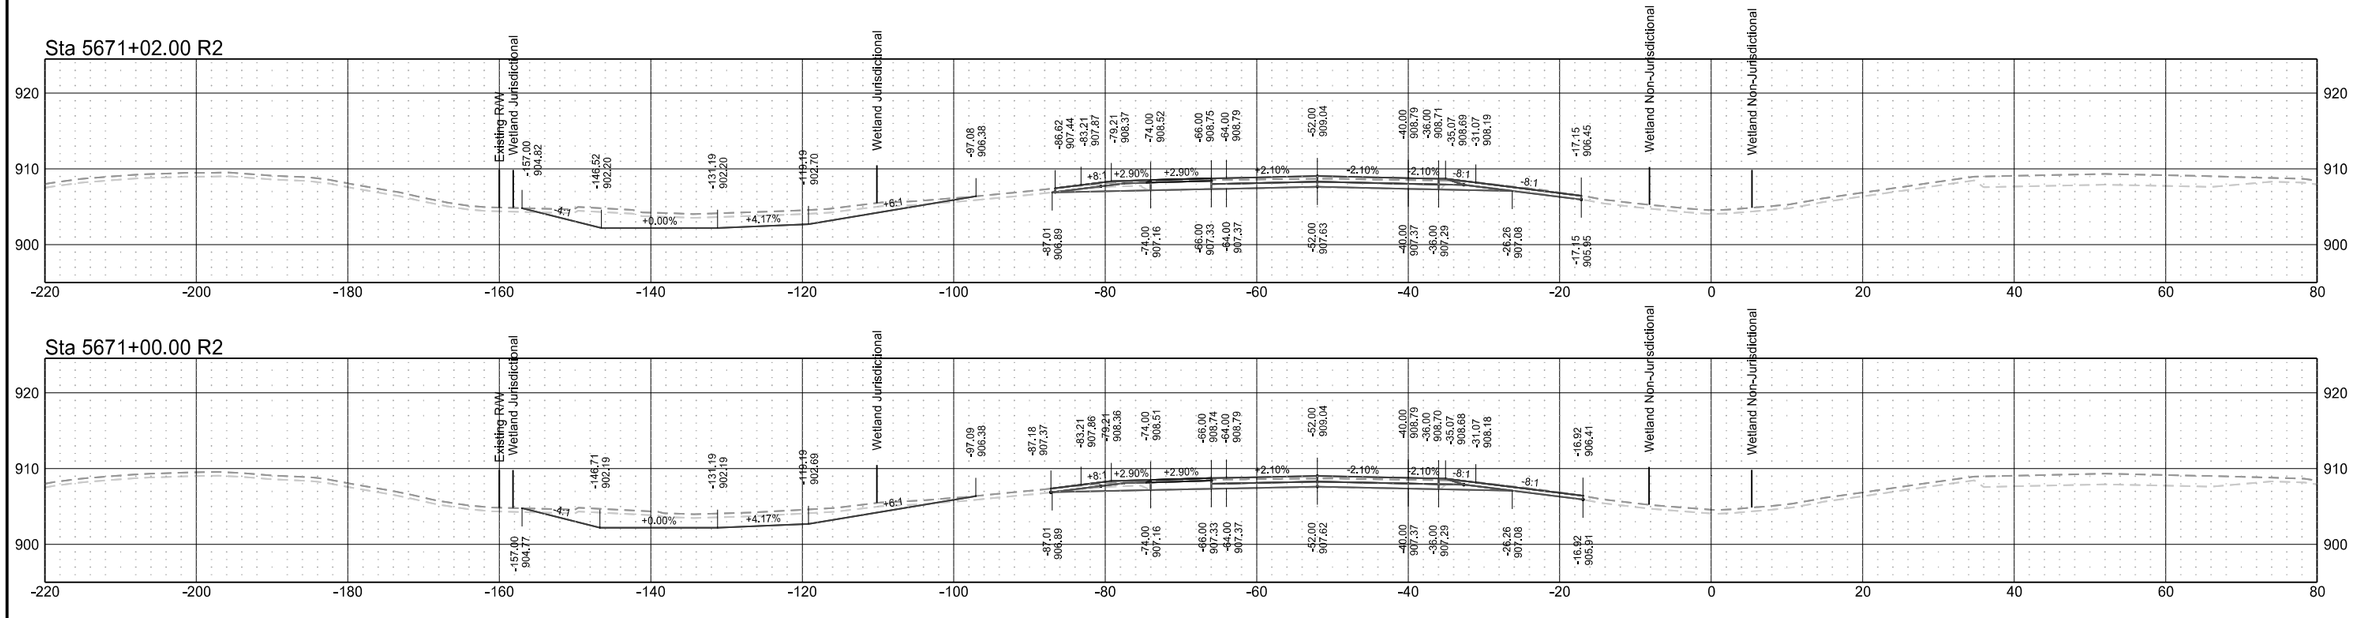

Interstate 29 - Southbound


	STATE	PROJECT NO.	SECTION NO.	SHEET NO.
	ND	IM-8-029(204)101	200	122

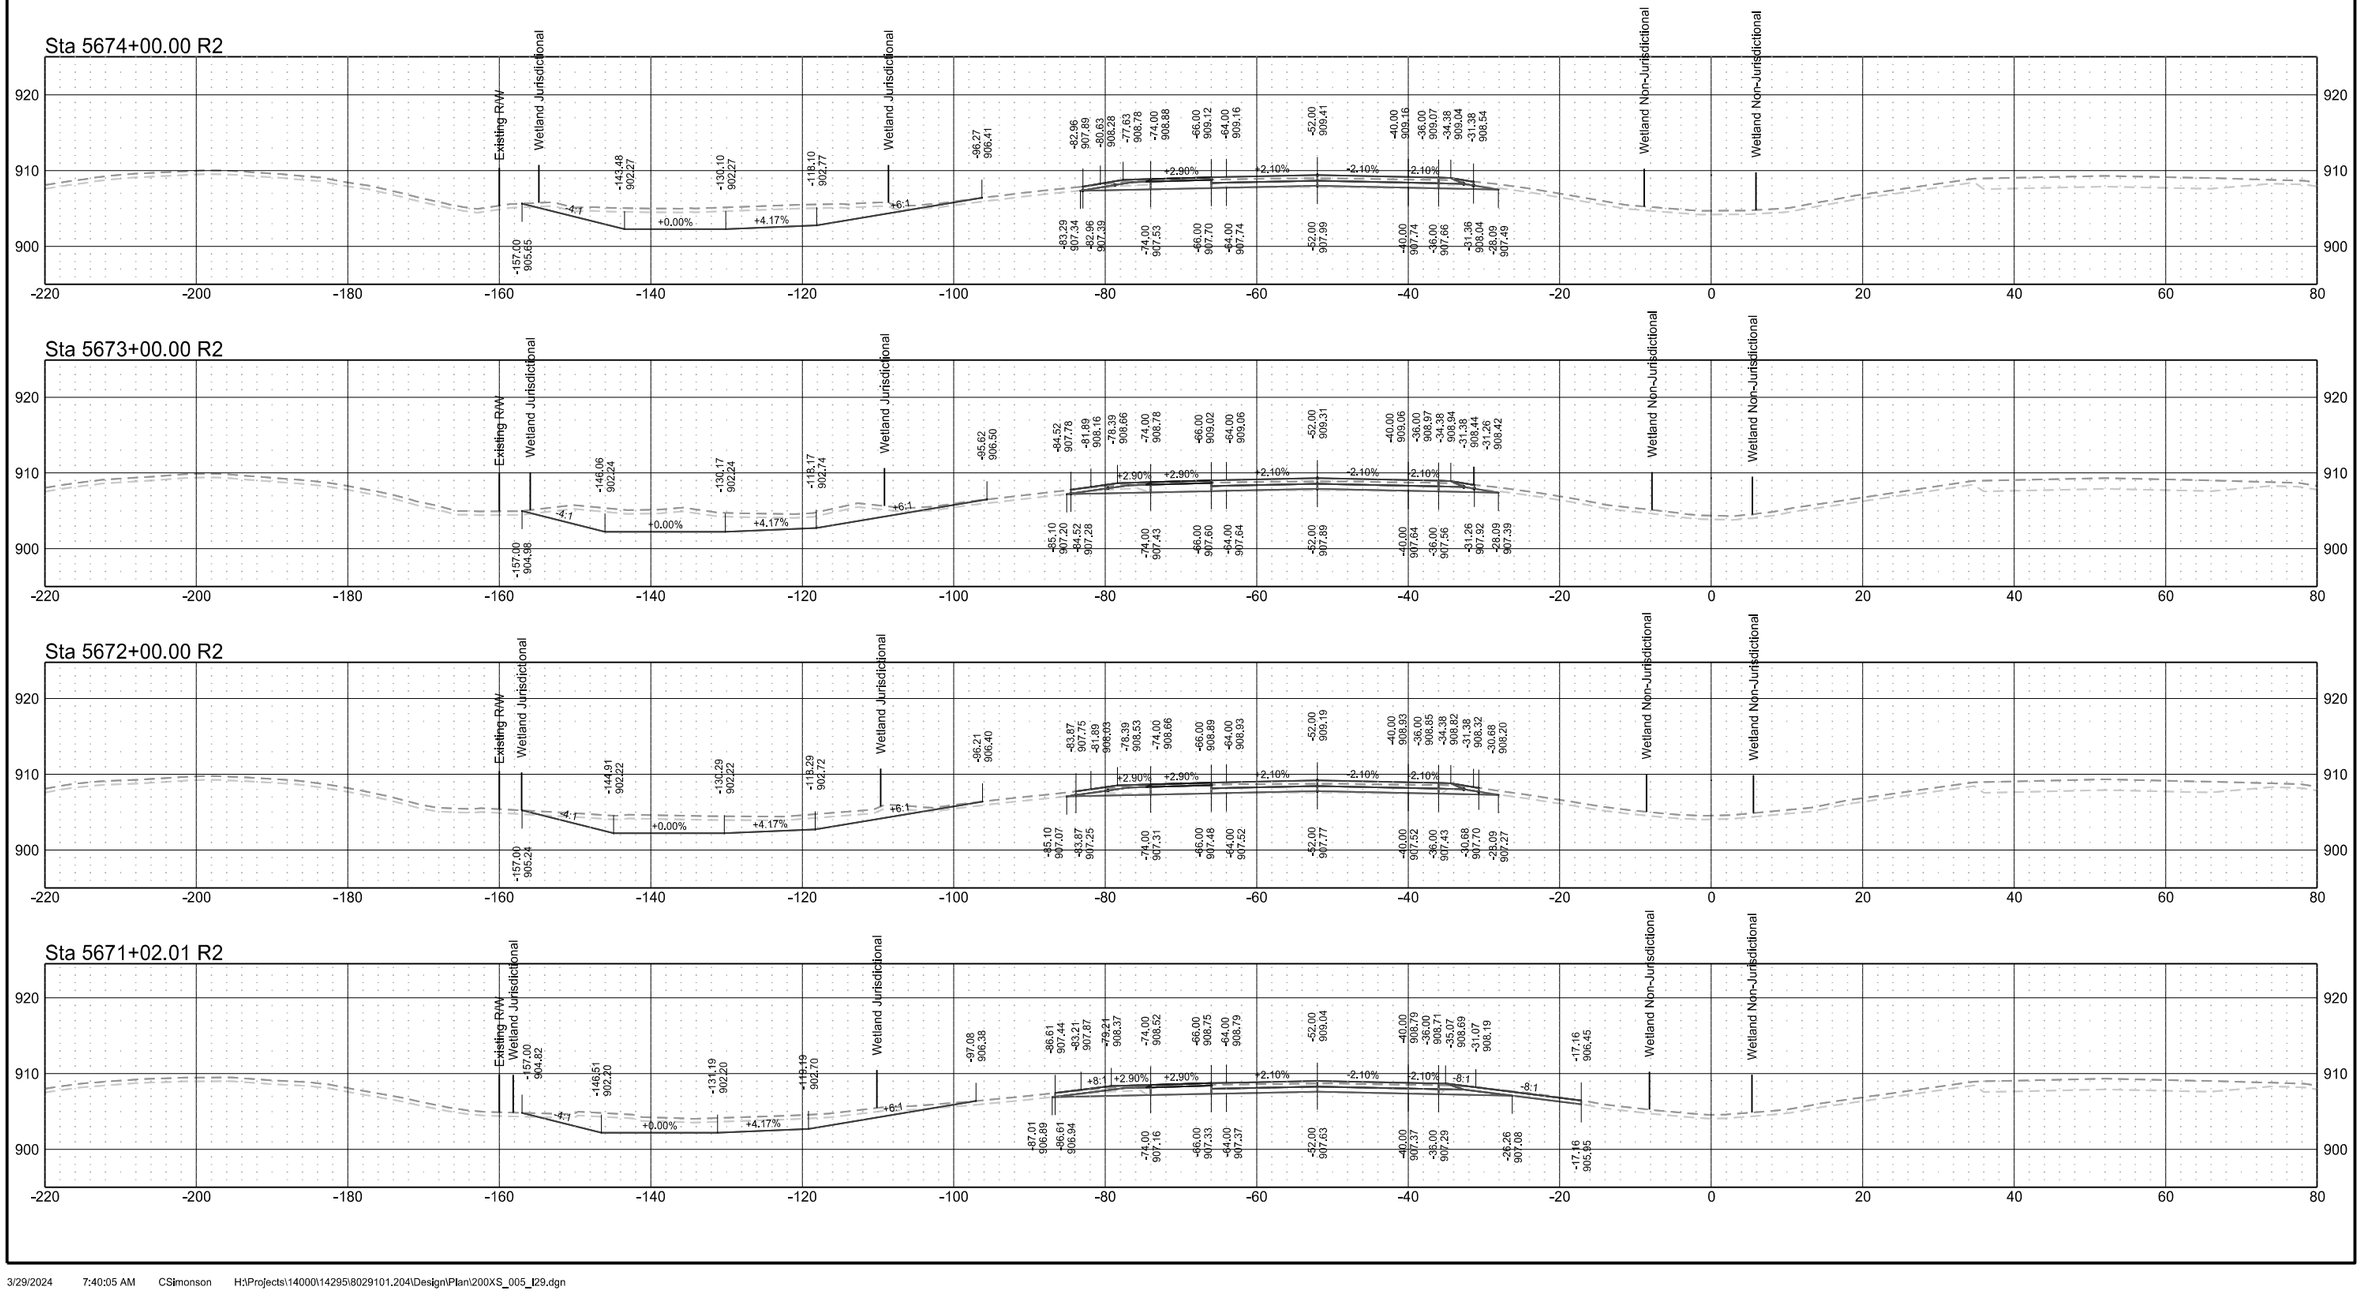


Interstate 29 - Southbound

	STATE	PROJECT NO.	SECTION NO.	SHEET NO.
	ND	IM-8-029(204)101	200	123


Sta 5676+00.00 R2

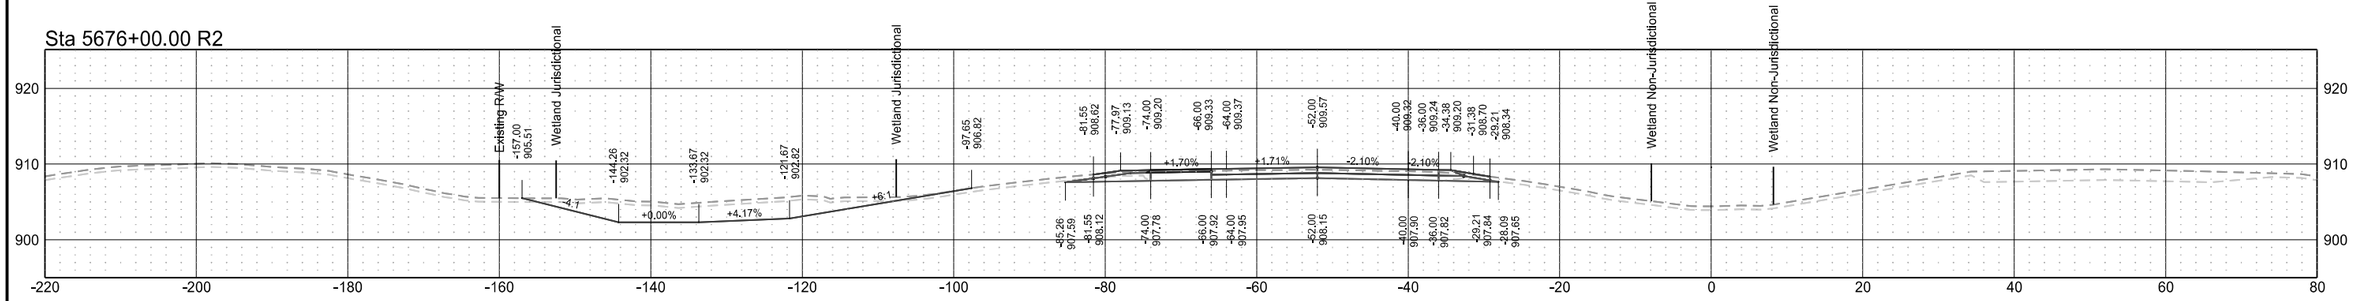


Sta 5675+83.82 R2

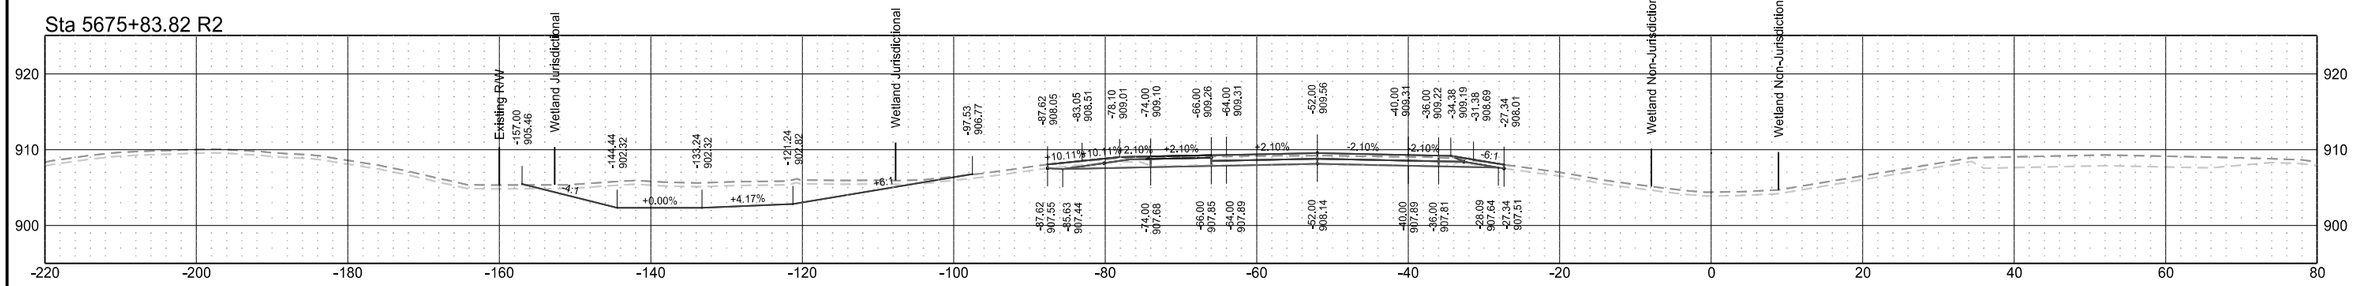

Sta 5675+50.86 R2

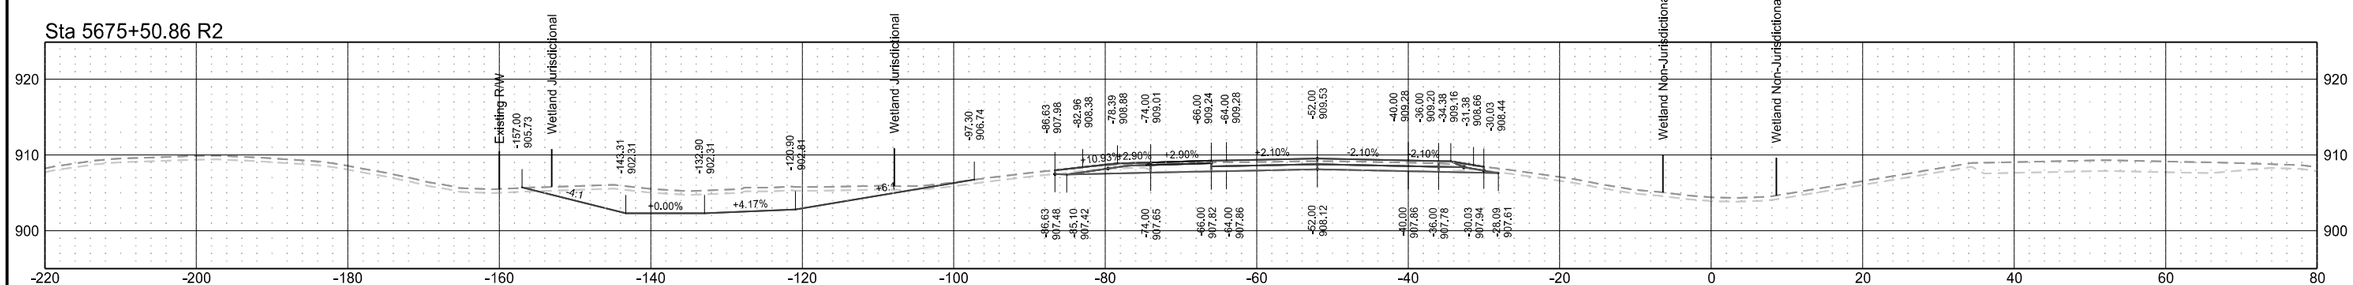


Sta 5675+00.00 R2

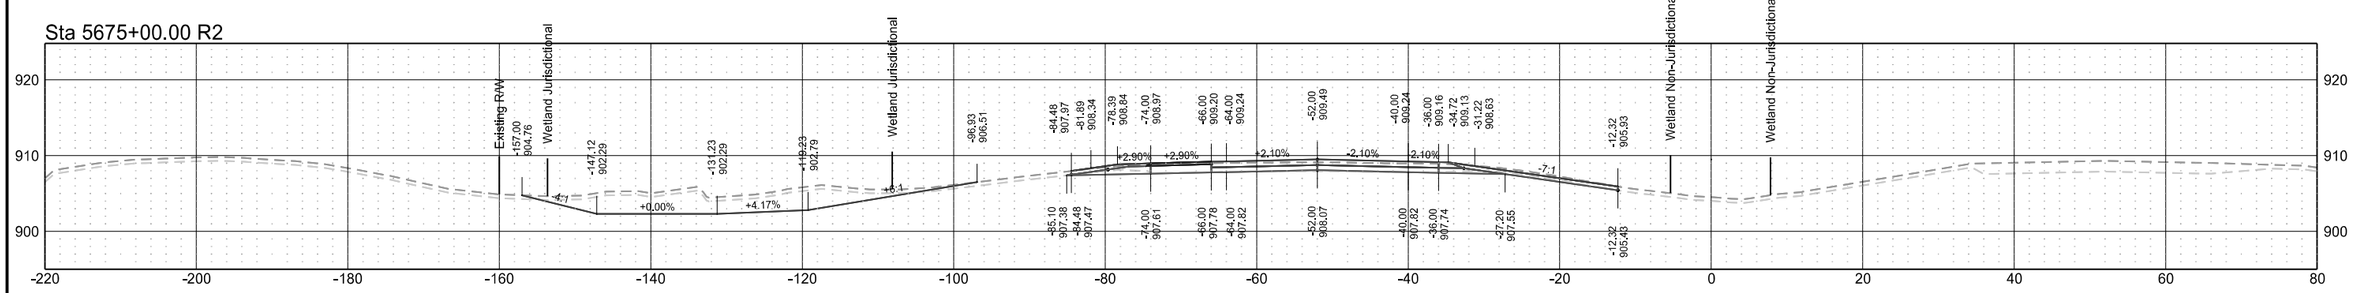

Interstate 29 - Southbound


	STATE	PROJECT NO.	SECTION NO.	SHEET NO.
	ND	IM-8-029(204)101	200	124

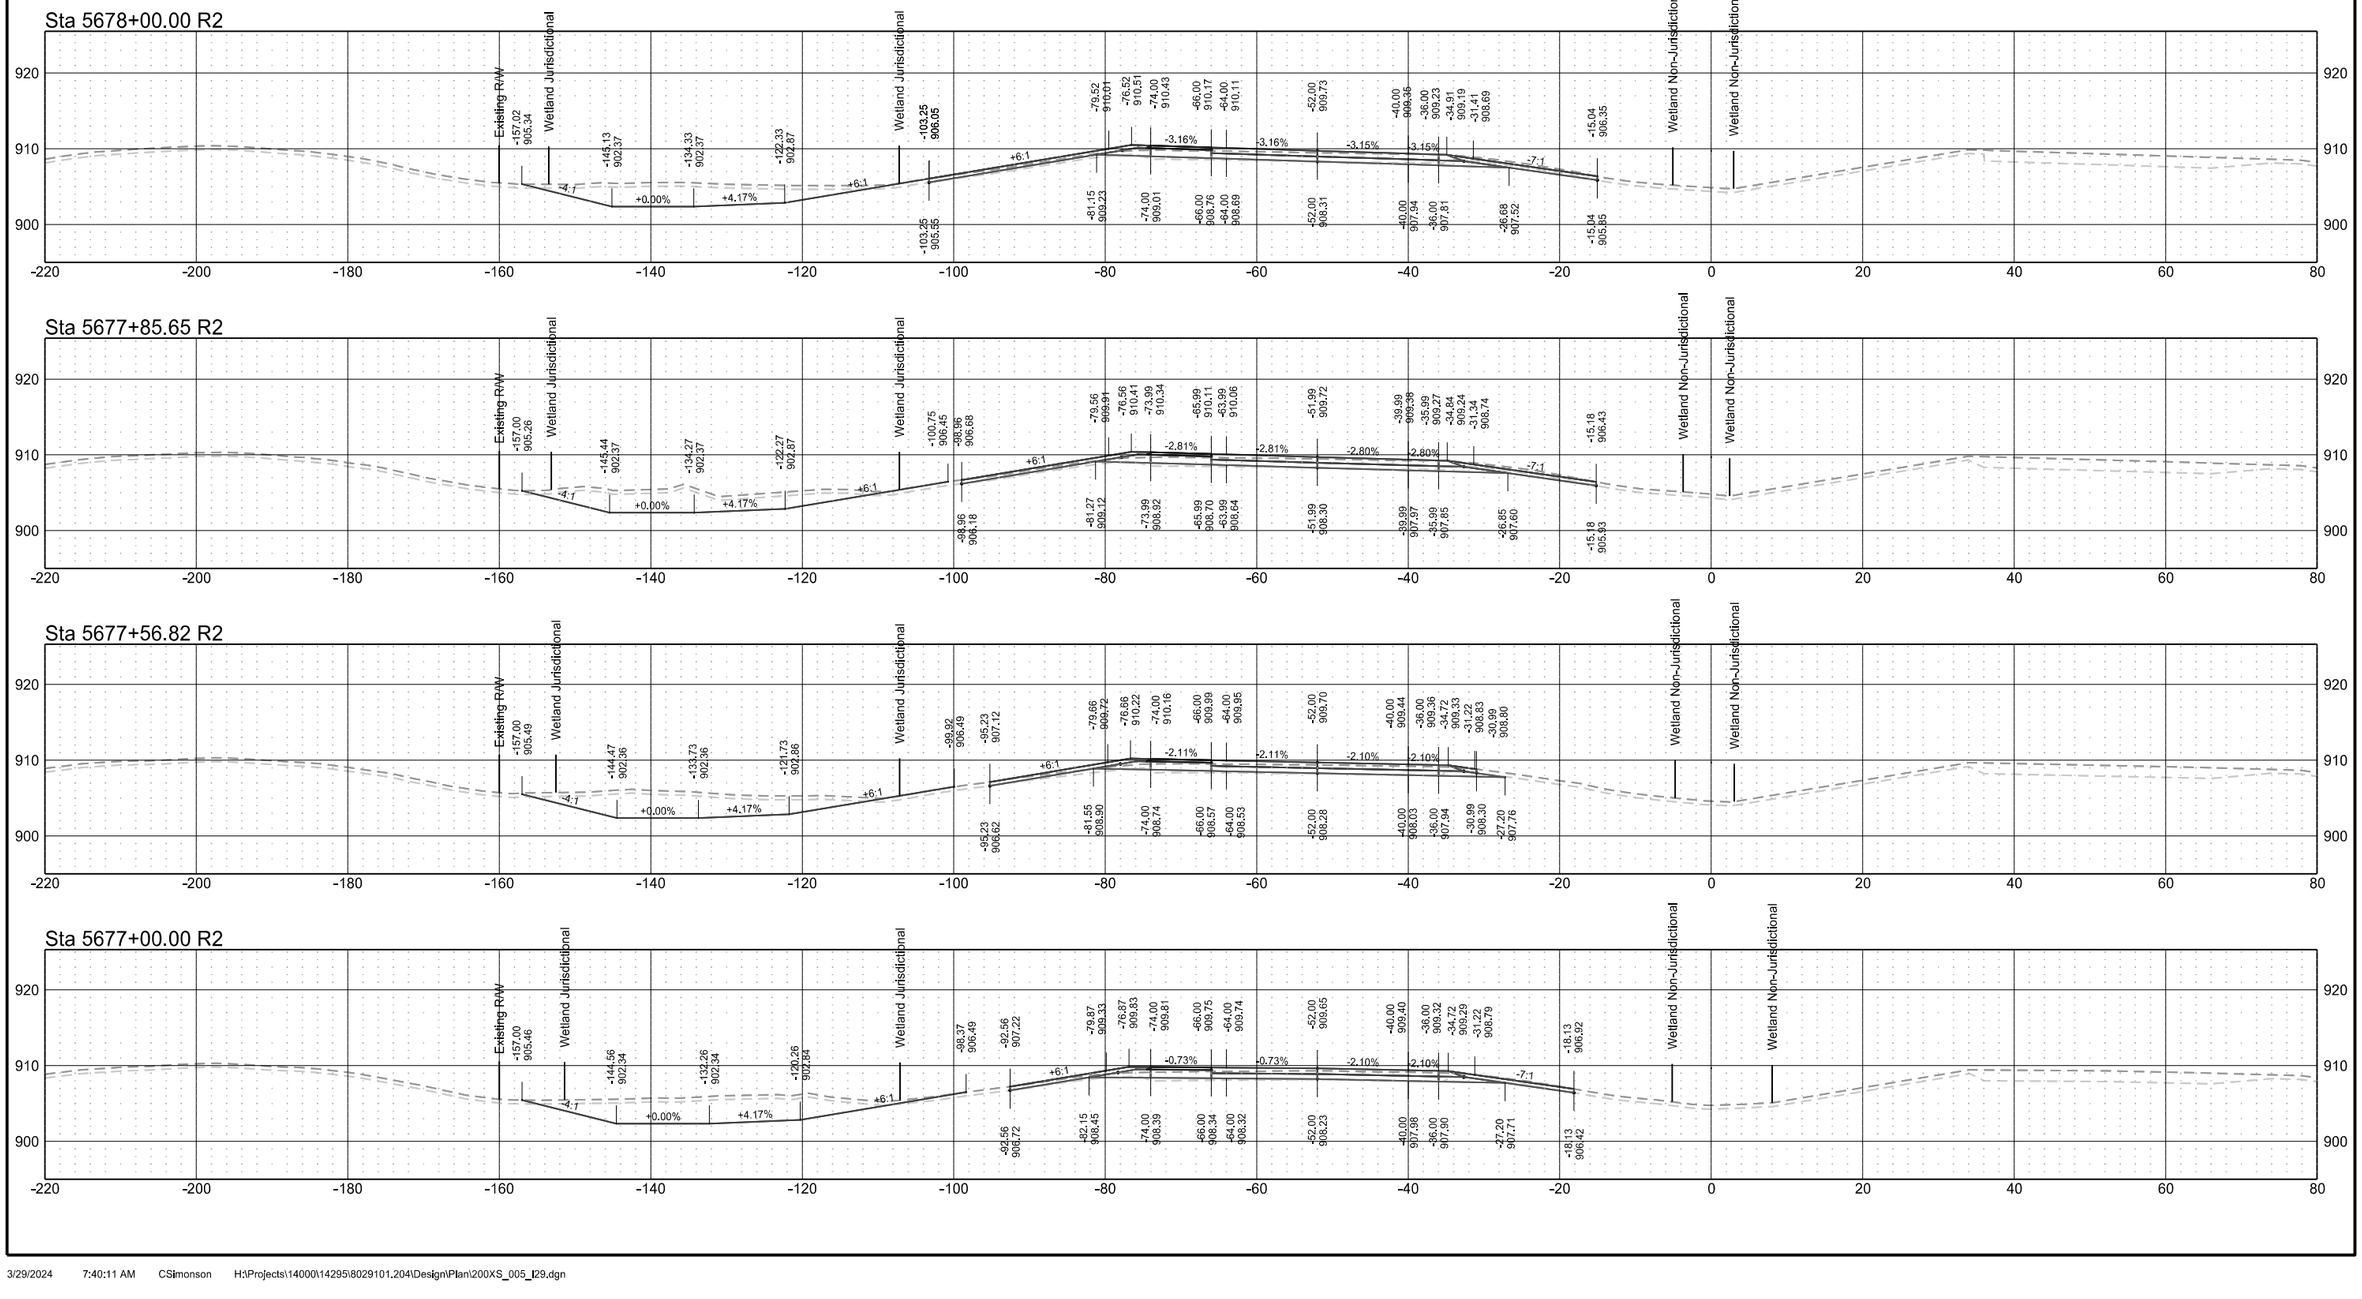


Interstate 29 - Southbound

	STATE	PROJECT NO.	SECTION NO.	SHEET NO.
	ND	IM-8-029(204)101	200	125


Sta 5679+50.00 R2

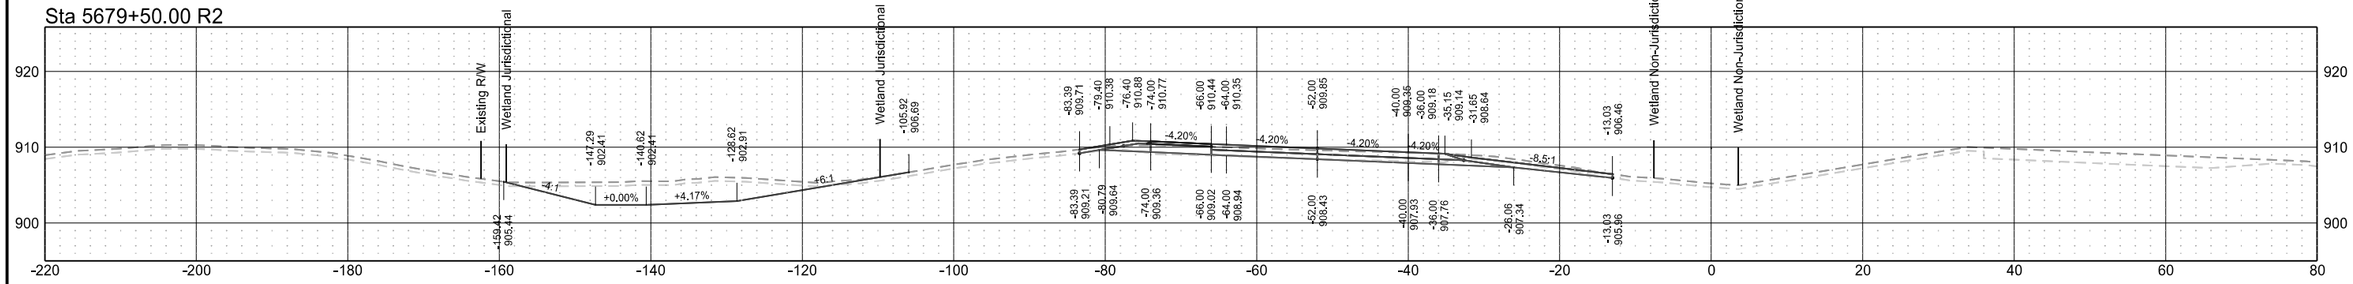


Sta 5679+00.00 R2

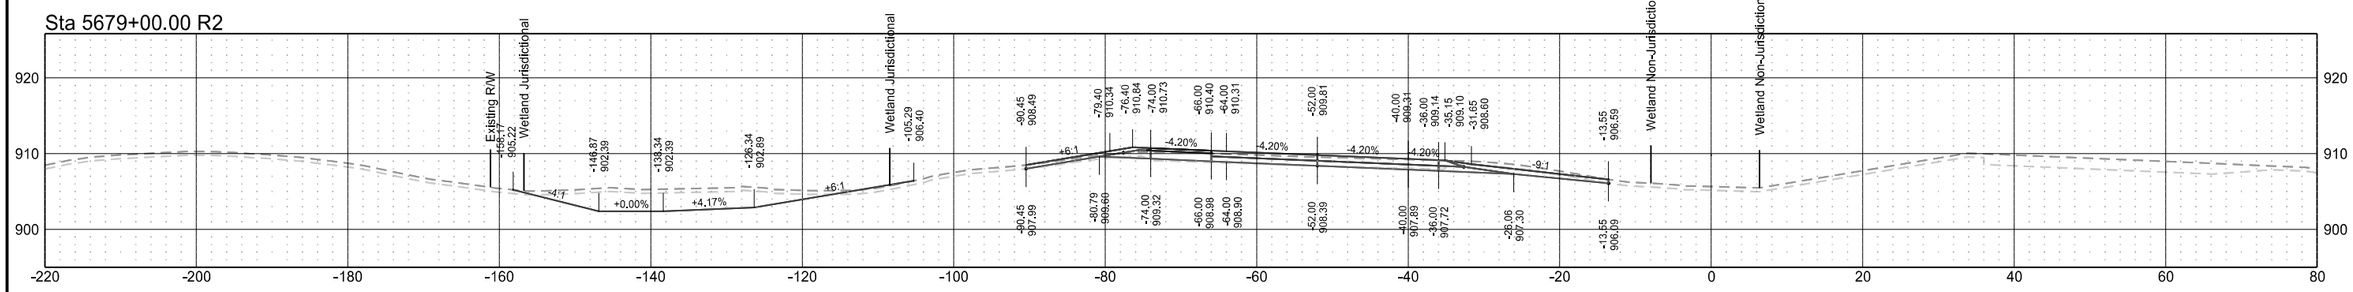

Sta 5678+50.00 R2

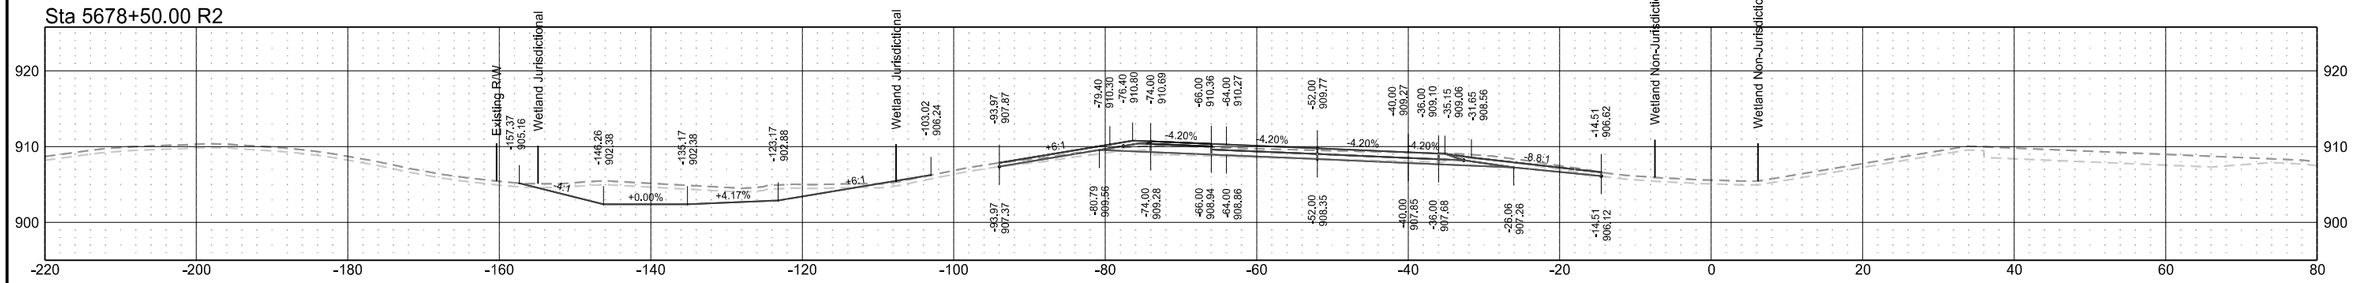


Sta 5678+42.80 R2

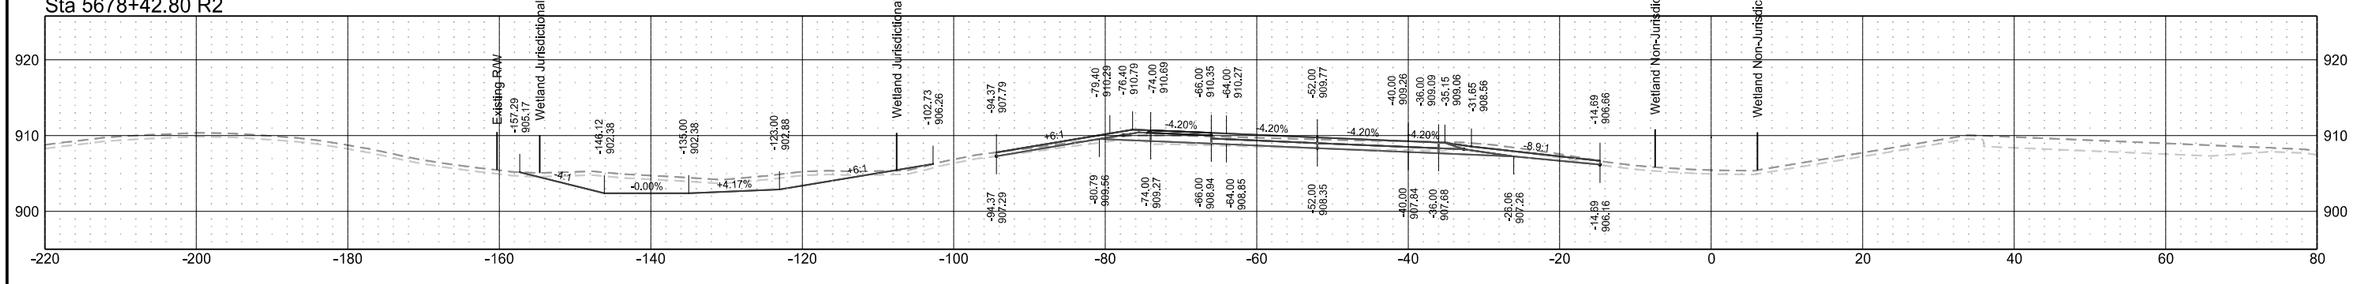


Interstate 29 - Southbound

	STATE	PROJECT NO.	SECTION NO.	SHEET NO.
	ND	IM-8-029(204)101	200	126


Sta 5681+50.00 R2

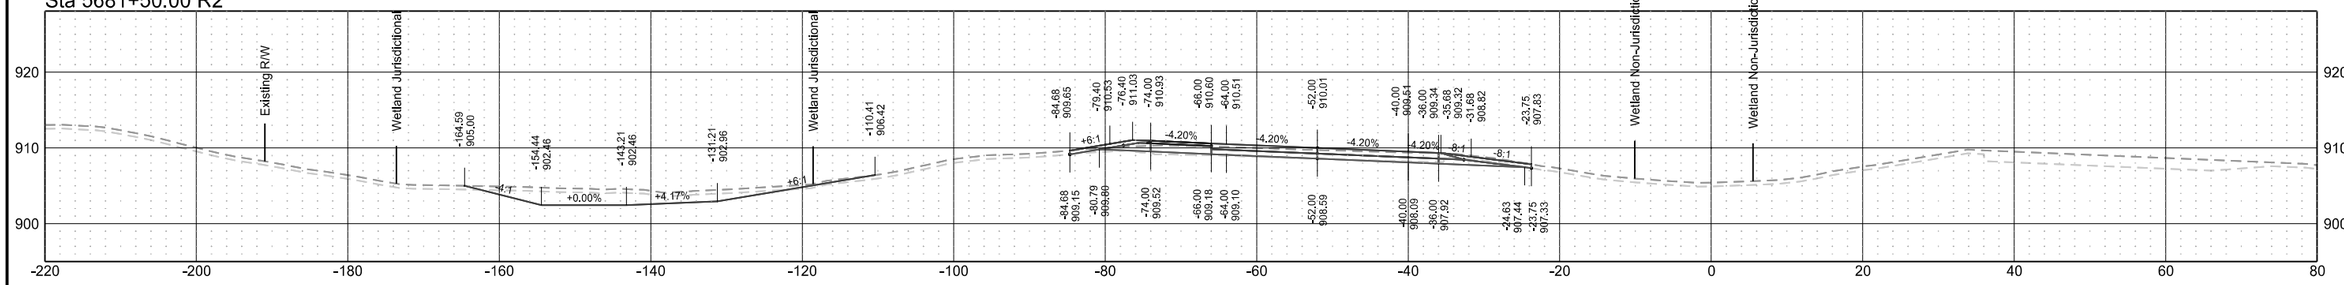


Sta 5681+00.00 R2

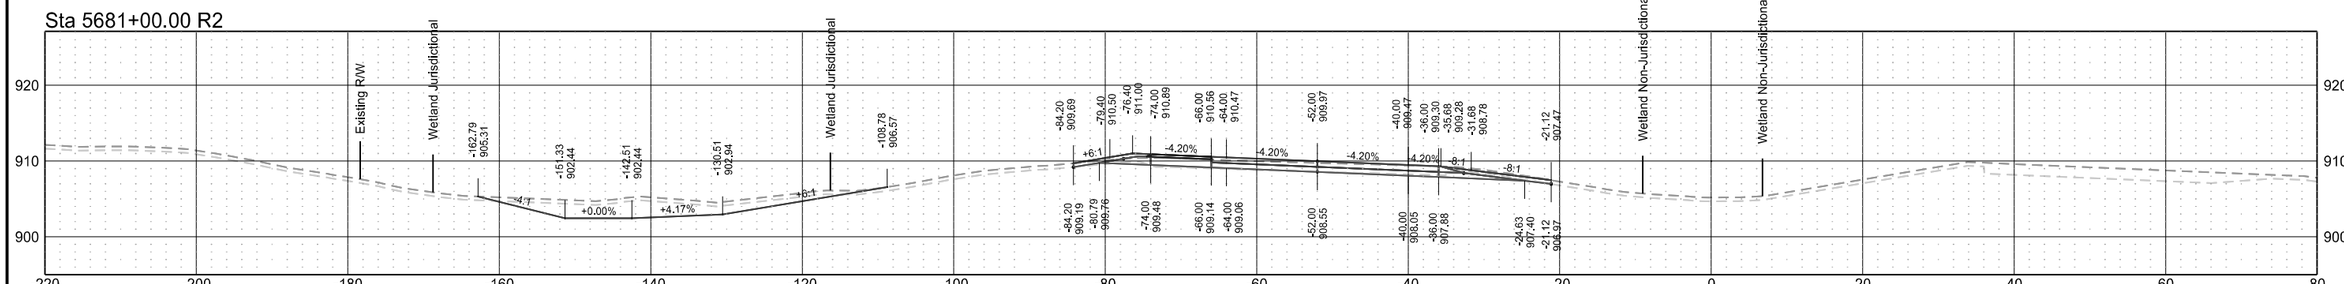

Sta 5680+50.00 R2

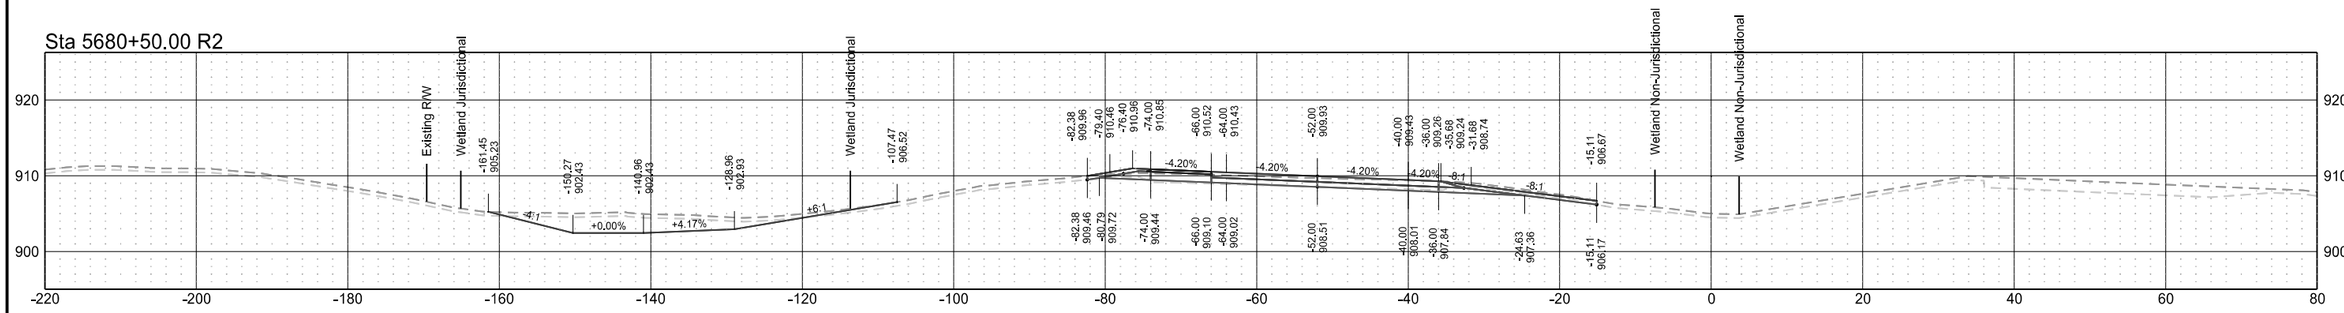


Sta 5680+00.00 R2

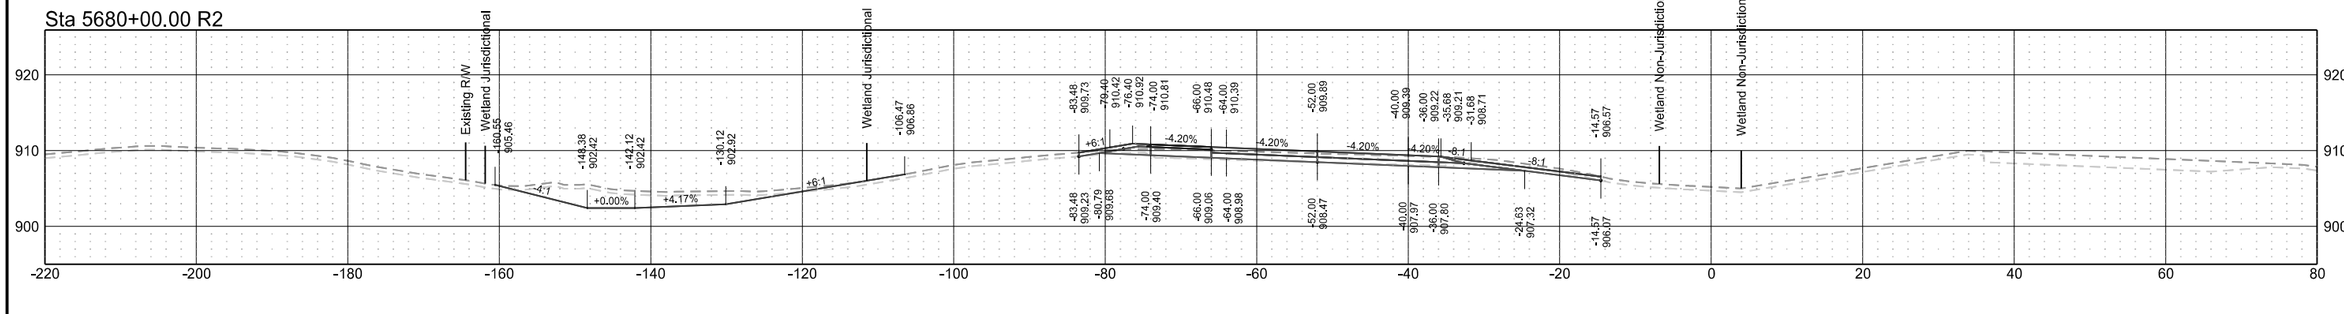


Interstate 29 - Southbound

	STATE	PROJECT NO.	SECTION NO.	SHEET NO.
	ND	IM-8-029(204)101	200	127


Sta 5683+50.00 R2

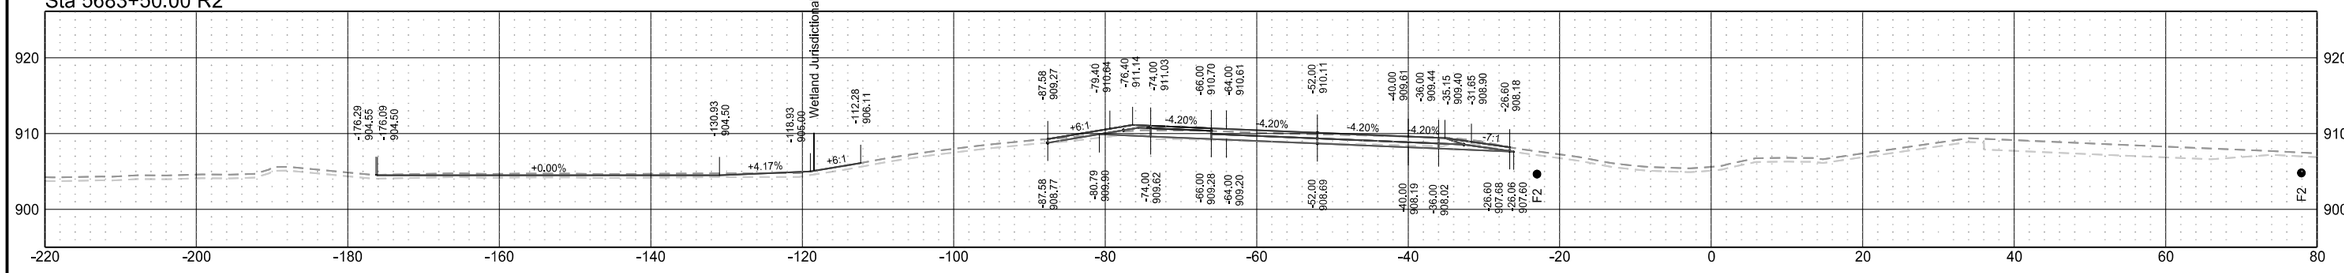


Sta 5683+00.00 R2

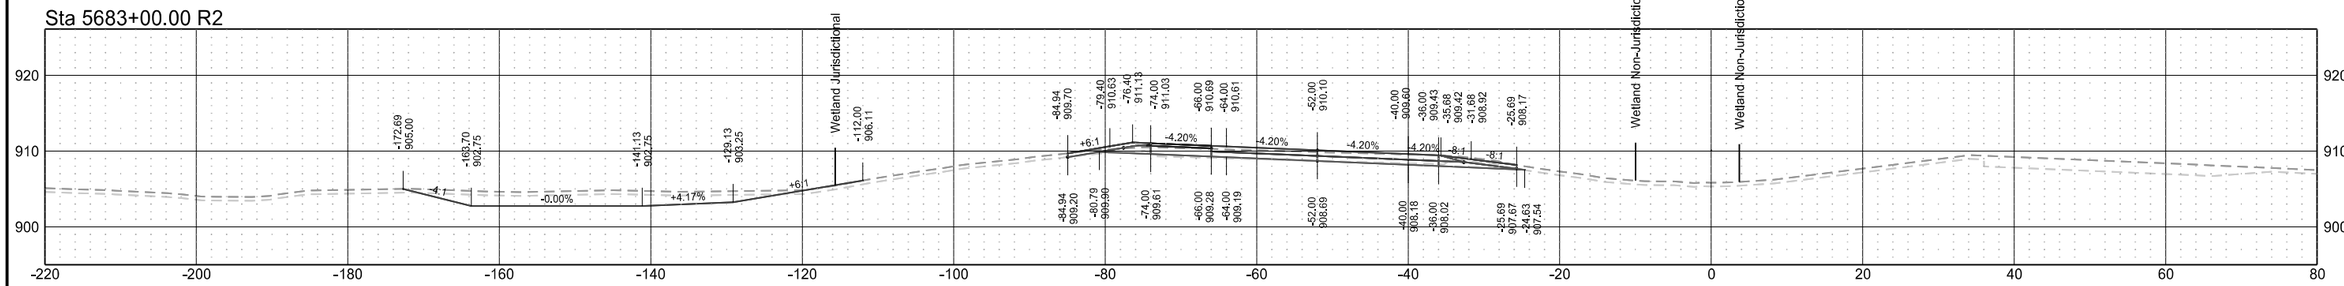

Sta 5682+50.00 R2

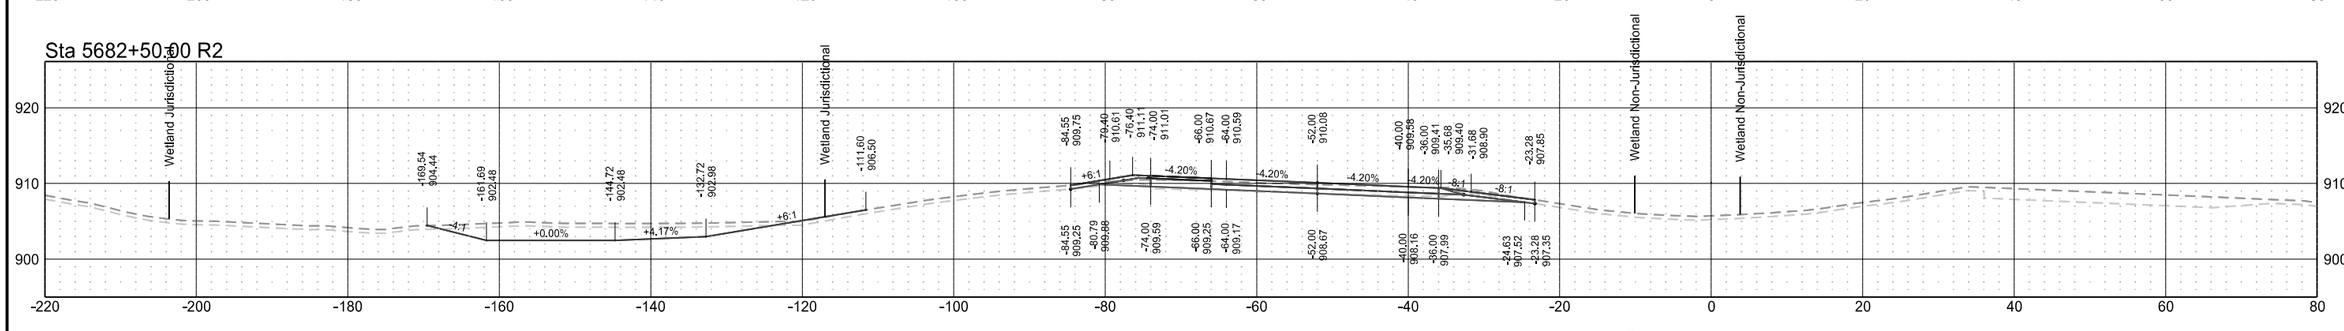


Sta 5682+00.00 R2

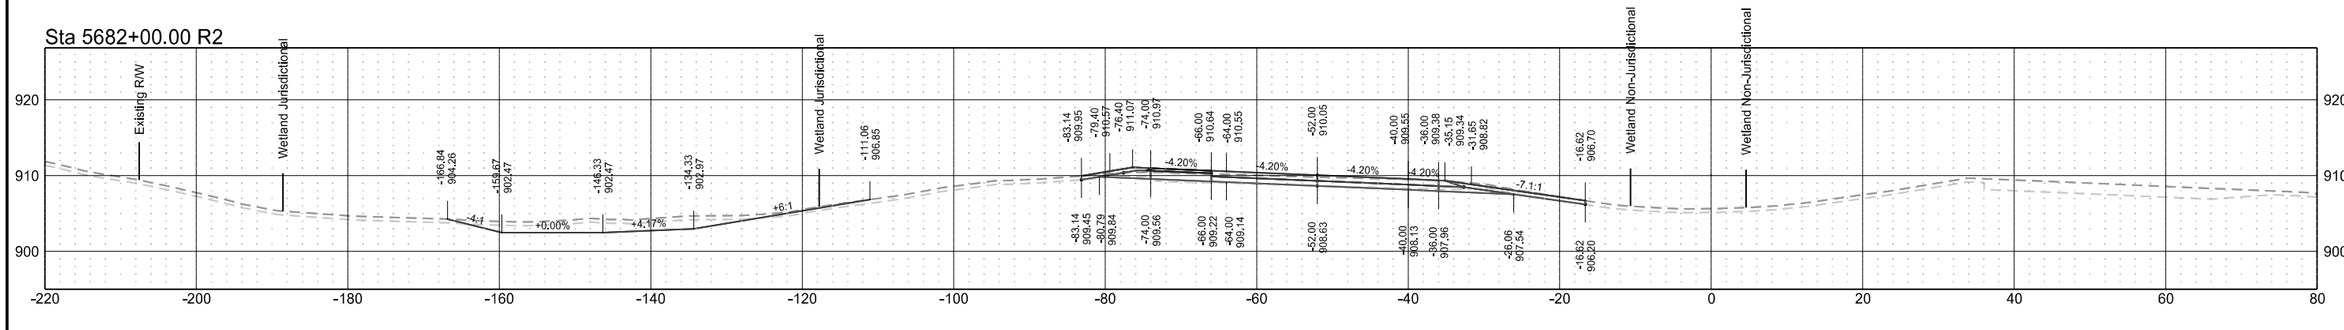


Interstate 29 - Southbound

	STATE	PROJECT NO.	SECTION NO.	SHEET NO.
	ND	IM-8-029(204)101	200	128


Sta 5685+50.00 R2

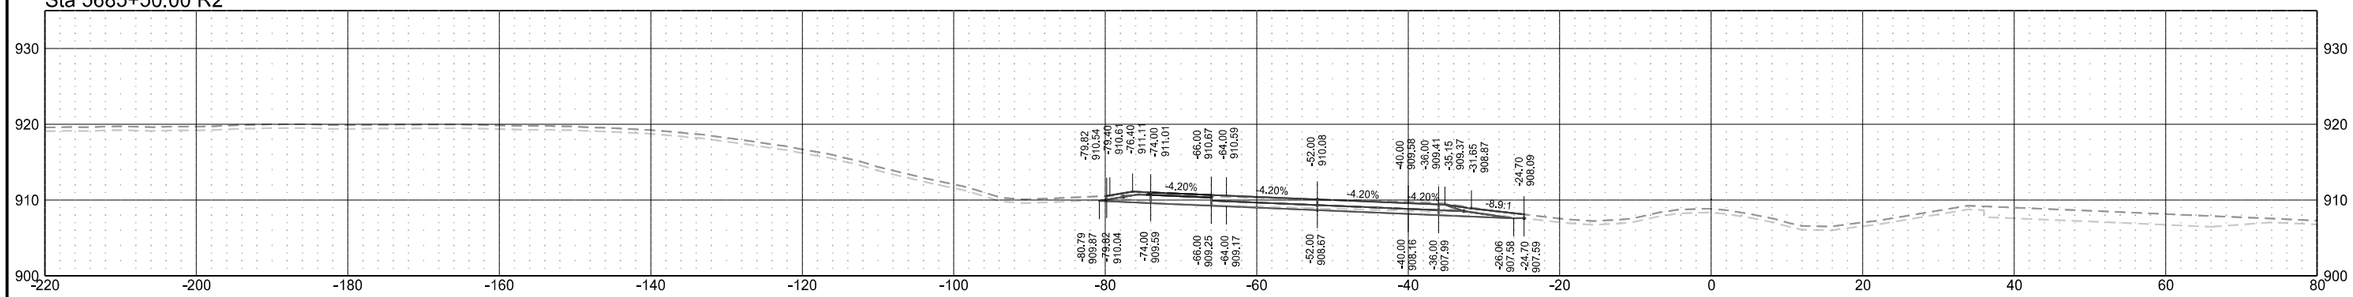


Sta 5685+00.00 R2

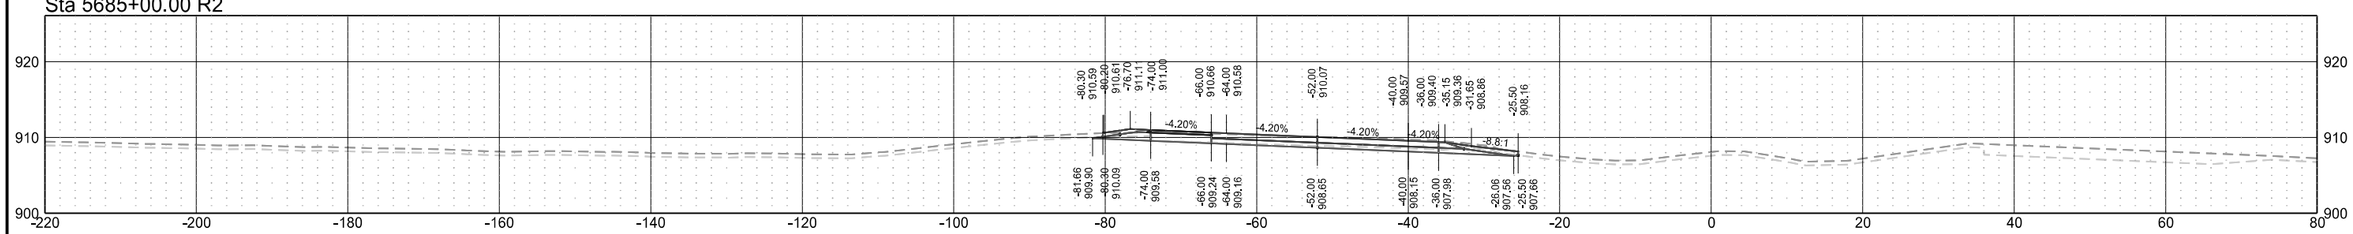

Sta 5684+50.00 R2

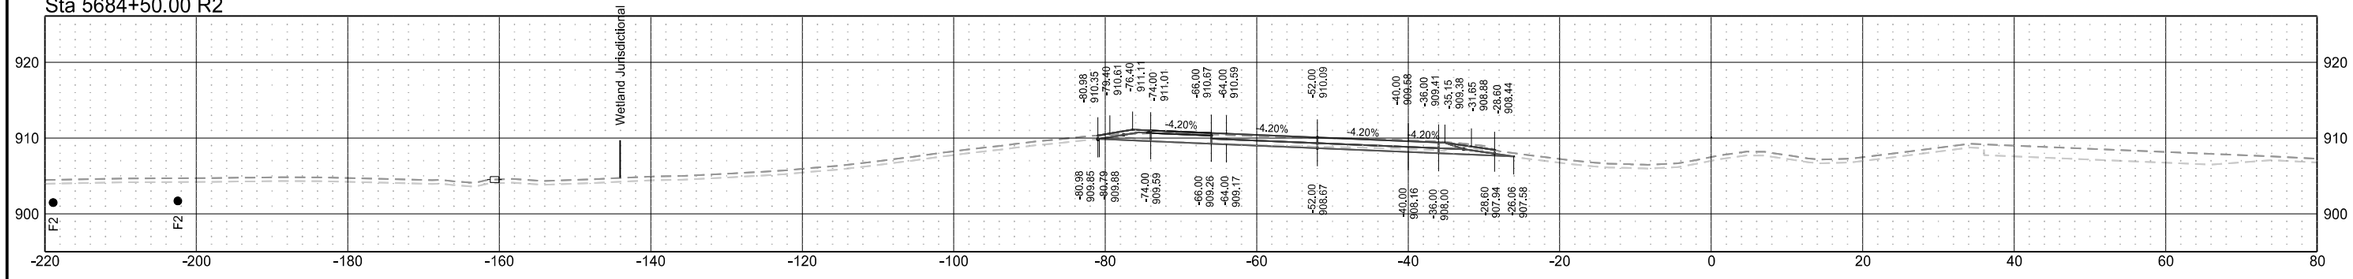


Sta 5684+00.00 R2

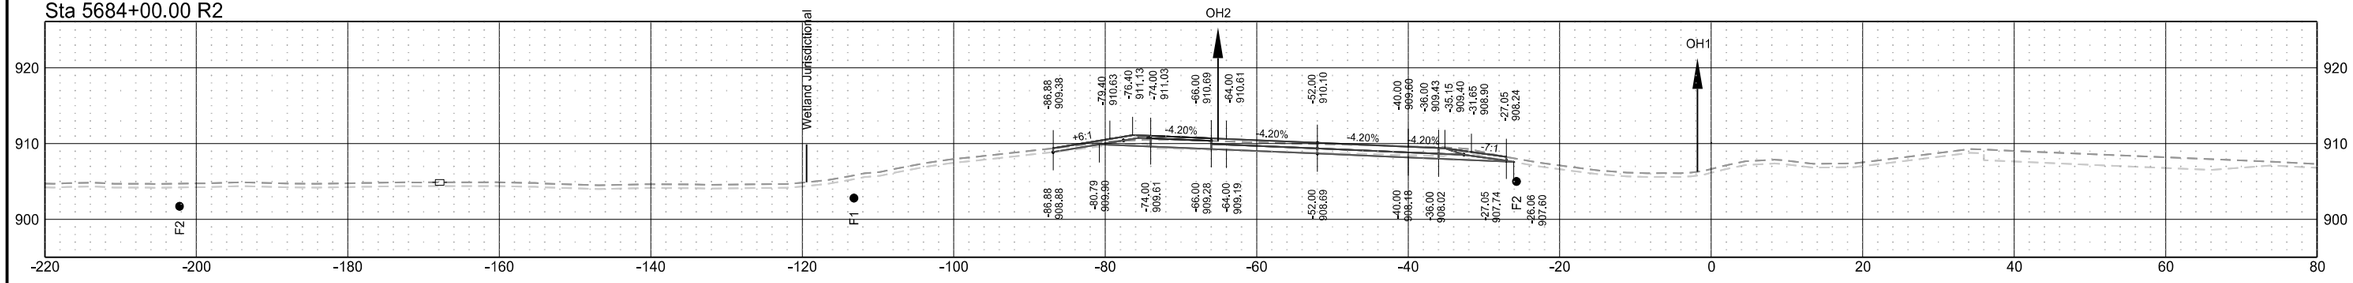


Interstate 29 - Southbound

	STATE	PROJECT NO.	SECTION NO.	SHEET NO.
	ND	IM-8-029(204)101	200	129


Sta 5687+00.00 R2

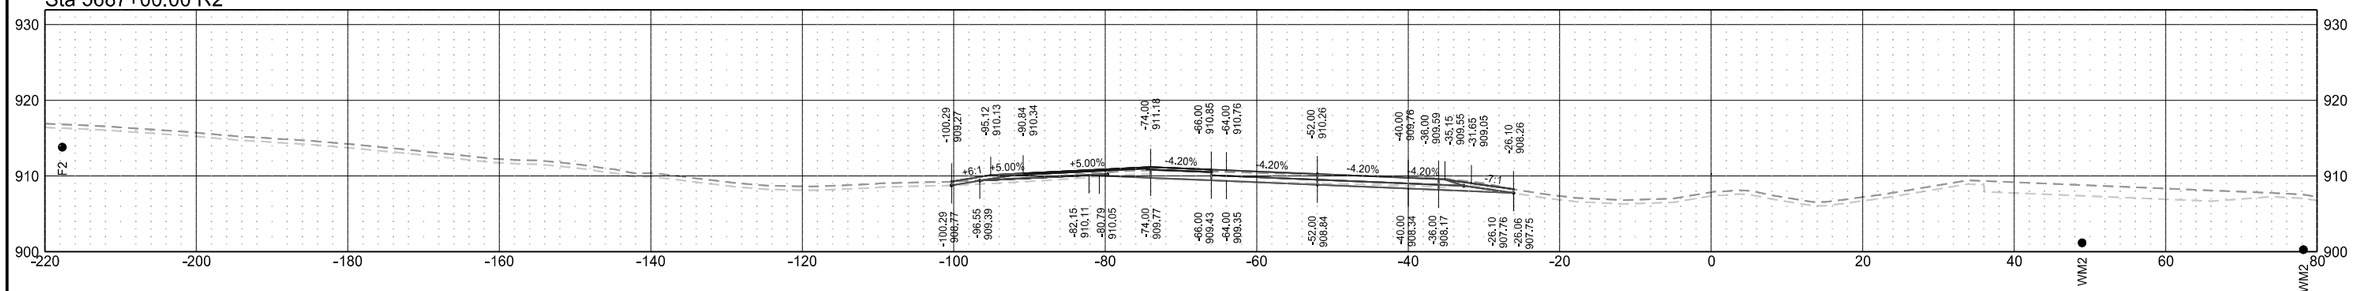

Sta 5686+50.00 R2

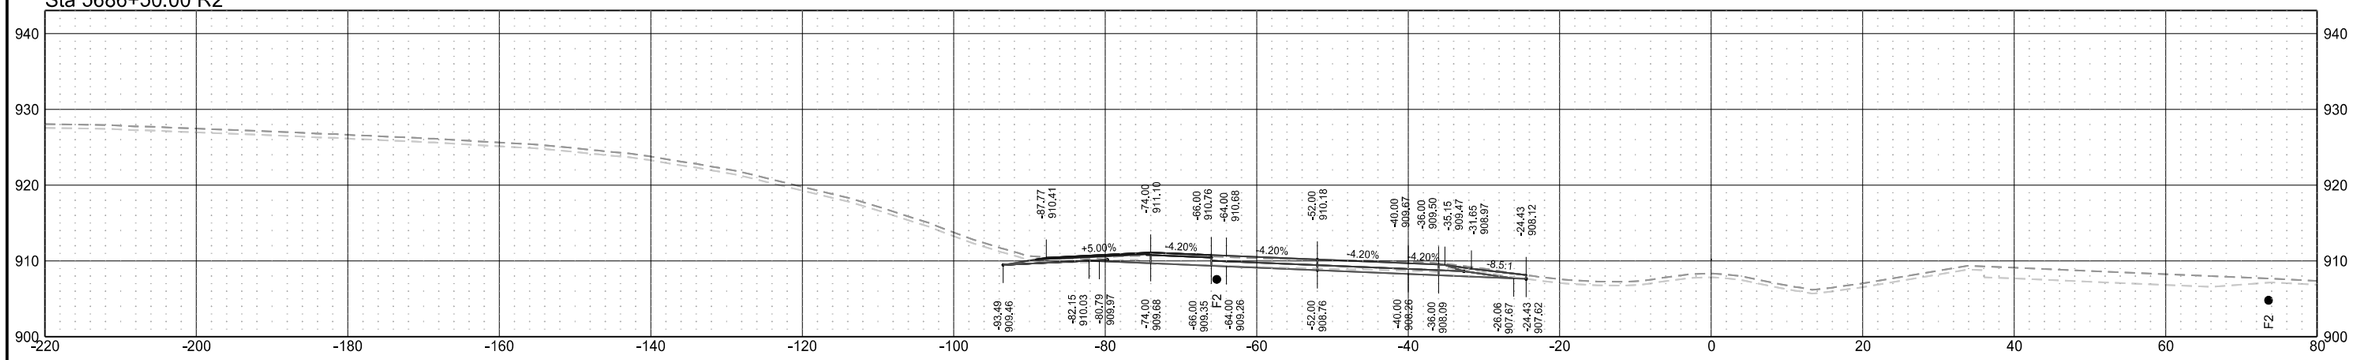



Sta 5686+00.00 R2

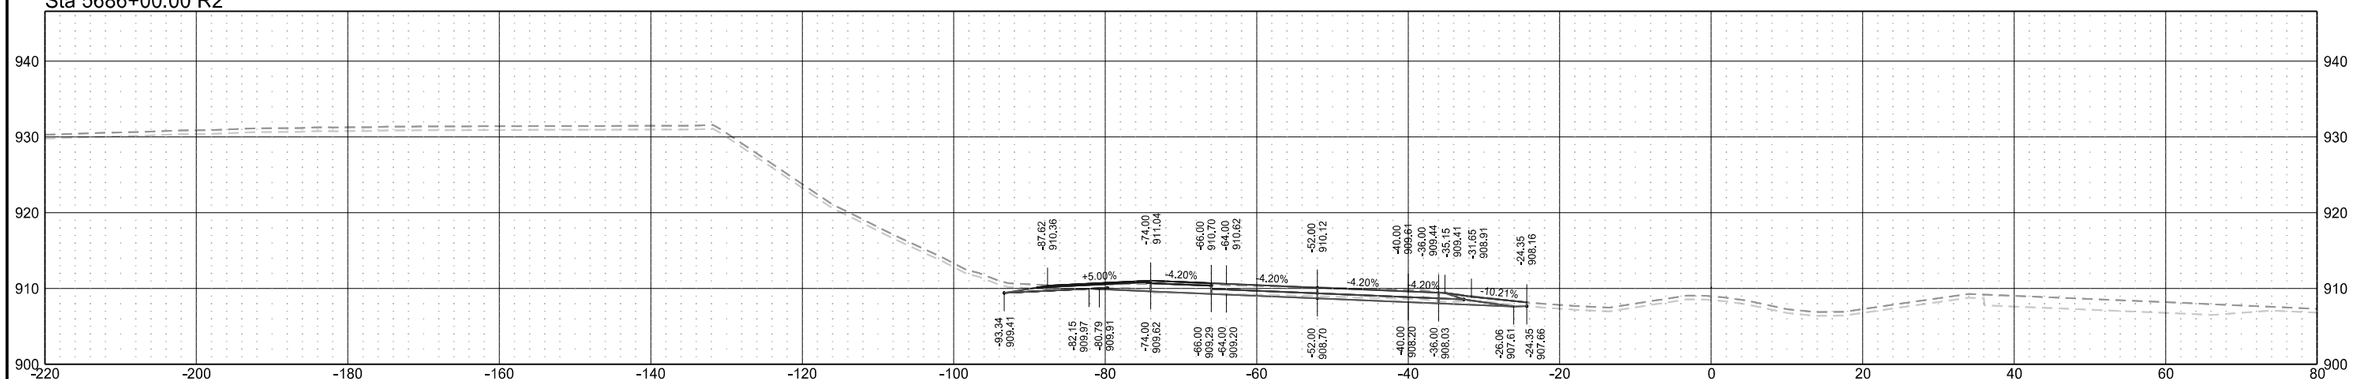

Interstate 29 - Southbound


	STATE	PROJECT NO.	SECTION NO.	SHEET NO.
	ND	IM-8-029(204)101	200	130

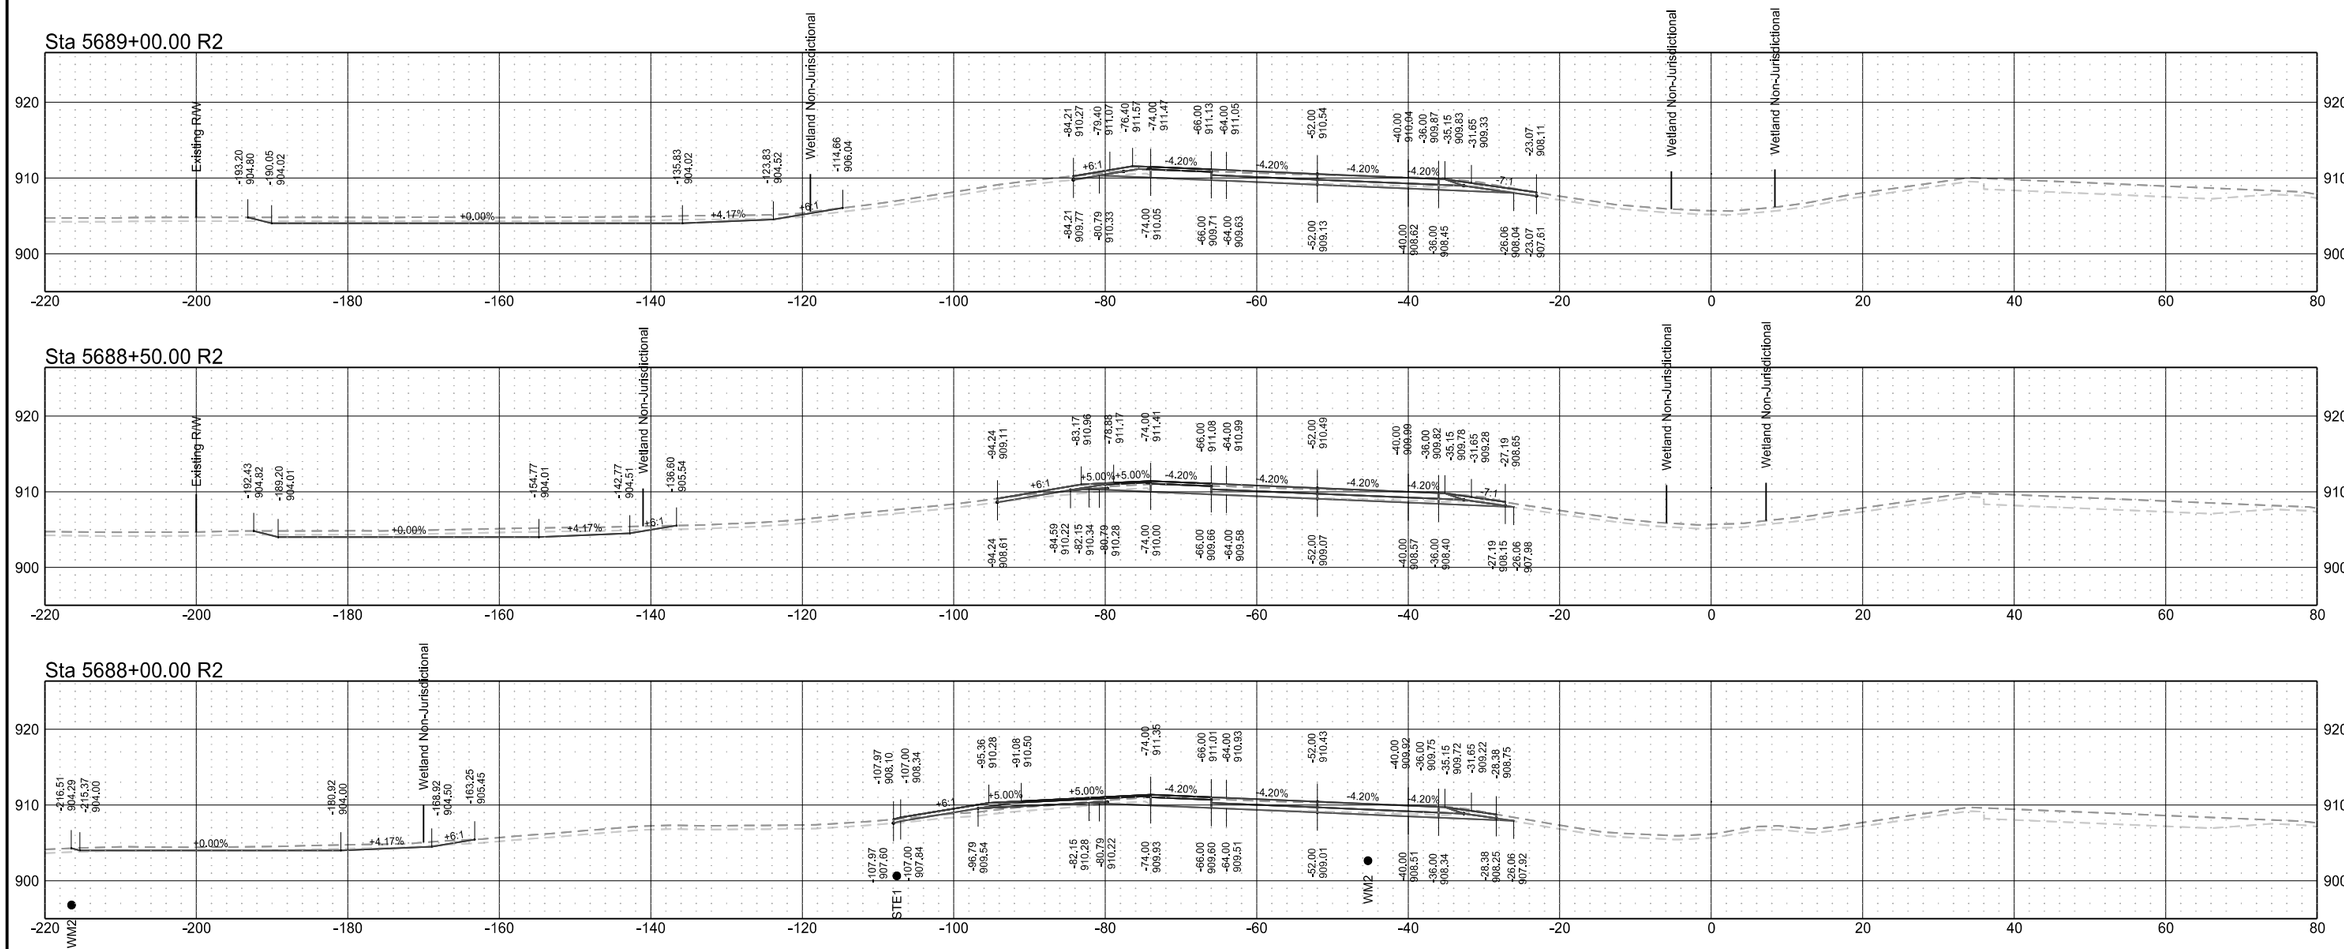

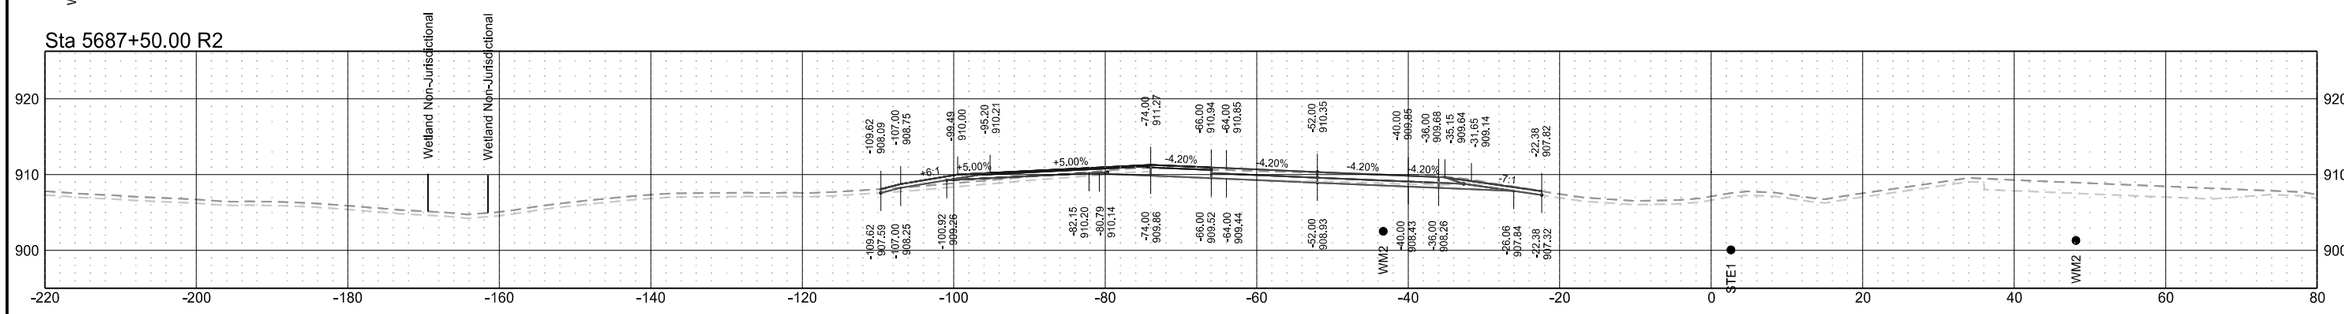


Interstate 29 - Southbound

	STATE	PROJECT NO.	SECTION NO.	SHEET NO.
	ND	IM-8-029(204)101	200	131

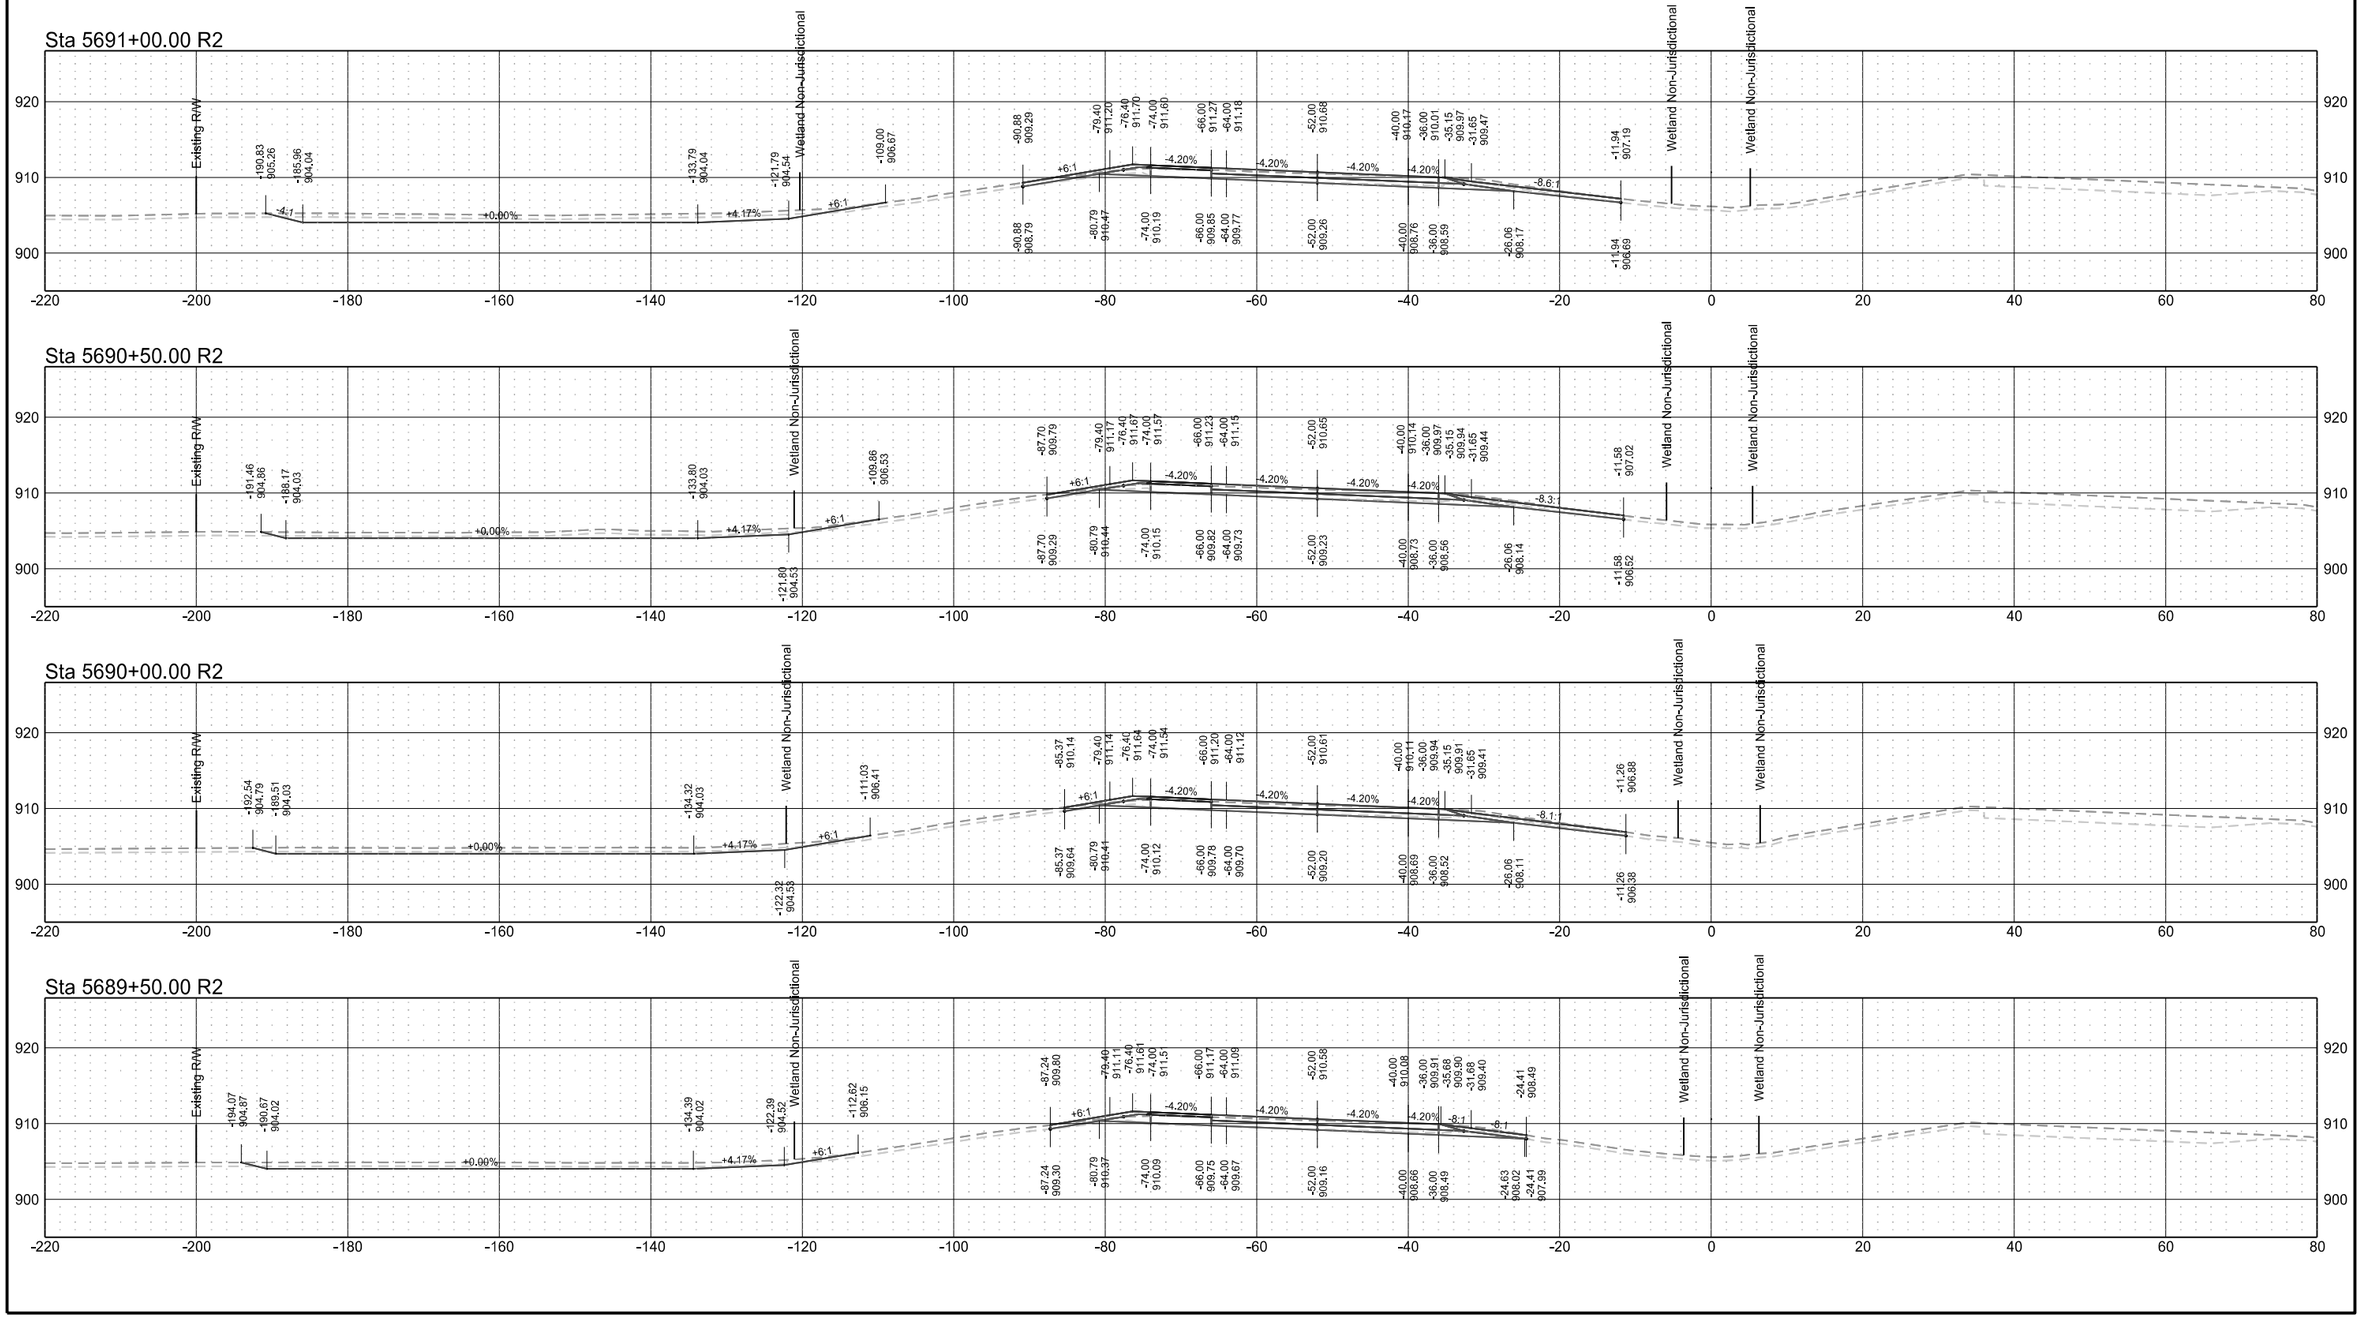


Interstate 29 - Southbound

	STATE	PROJECT NO.	SECTION NO.	SHEET NO.
	ND	IM-8-029(204)101	200	132

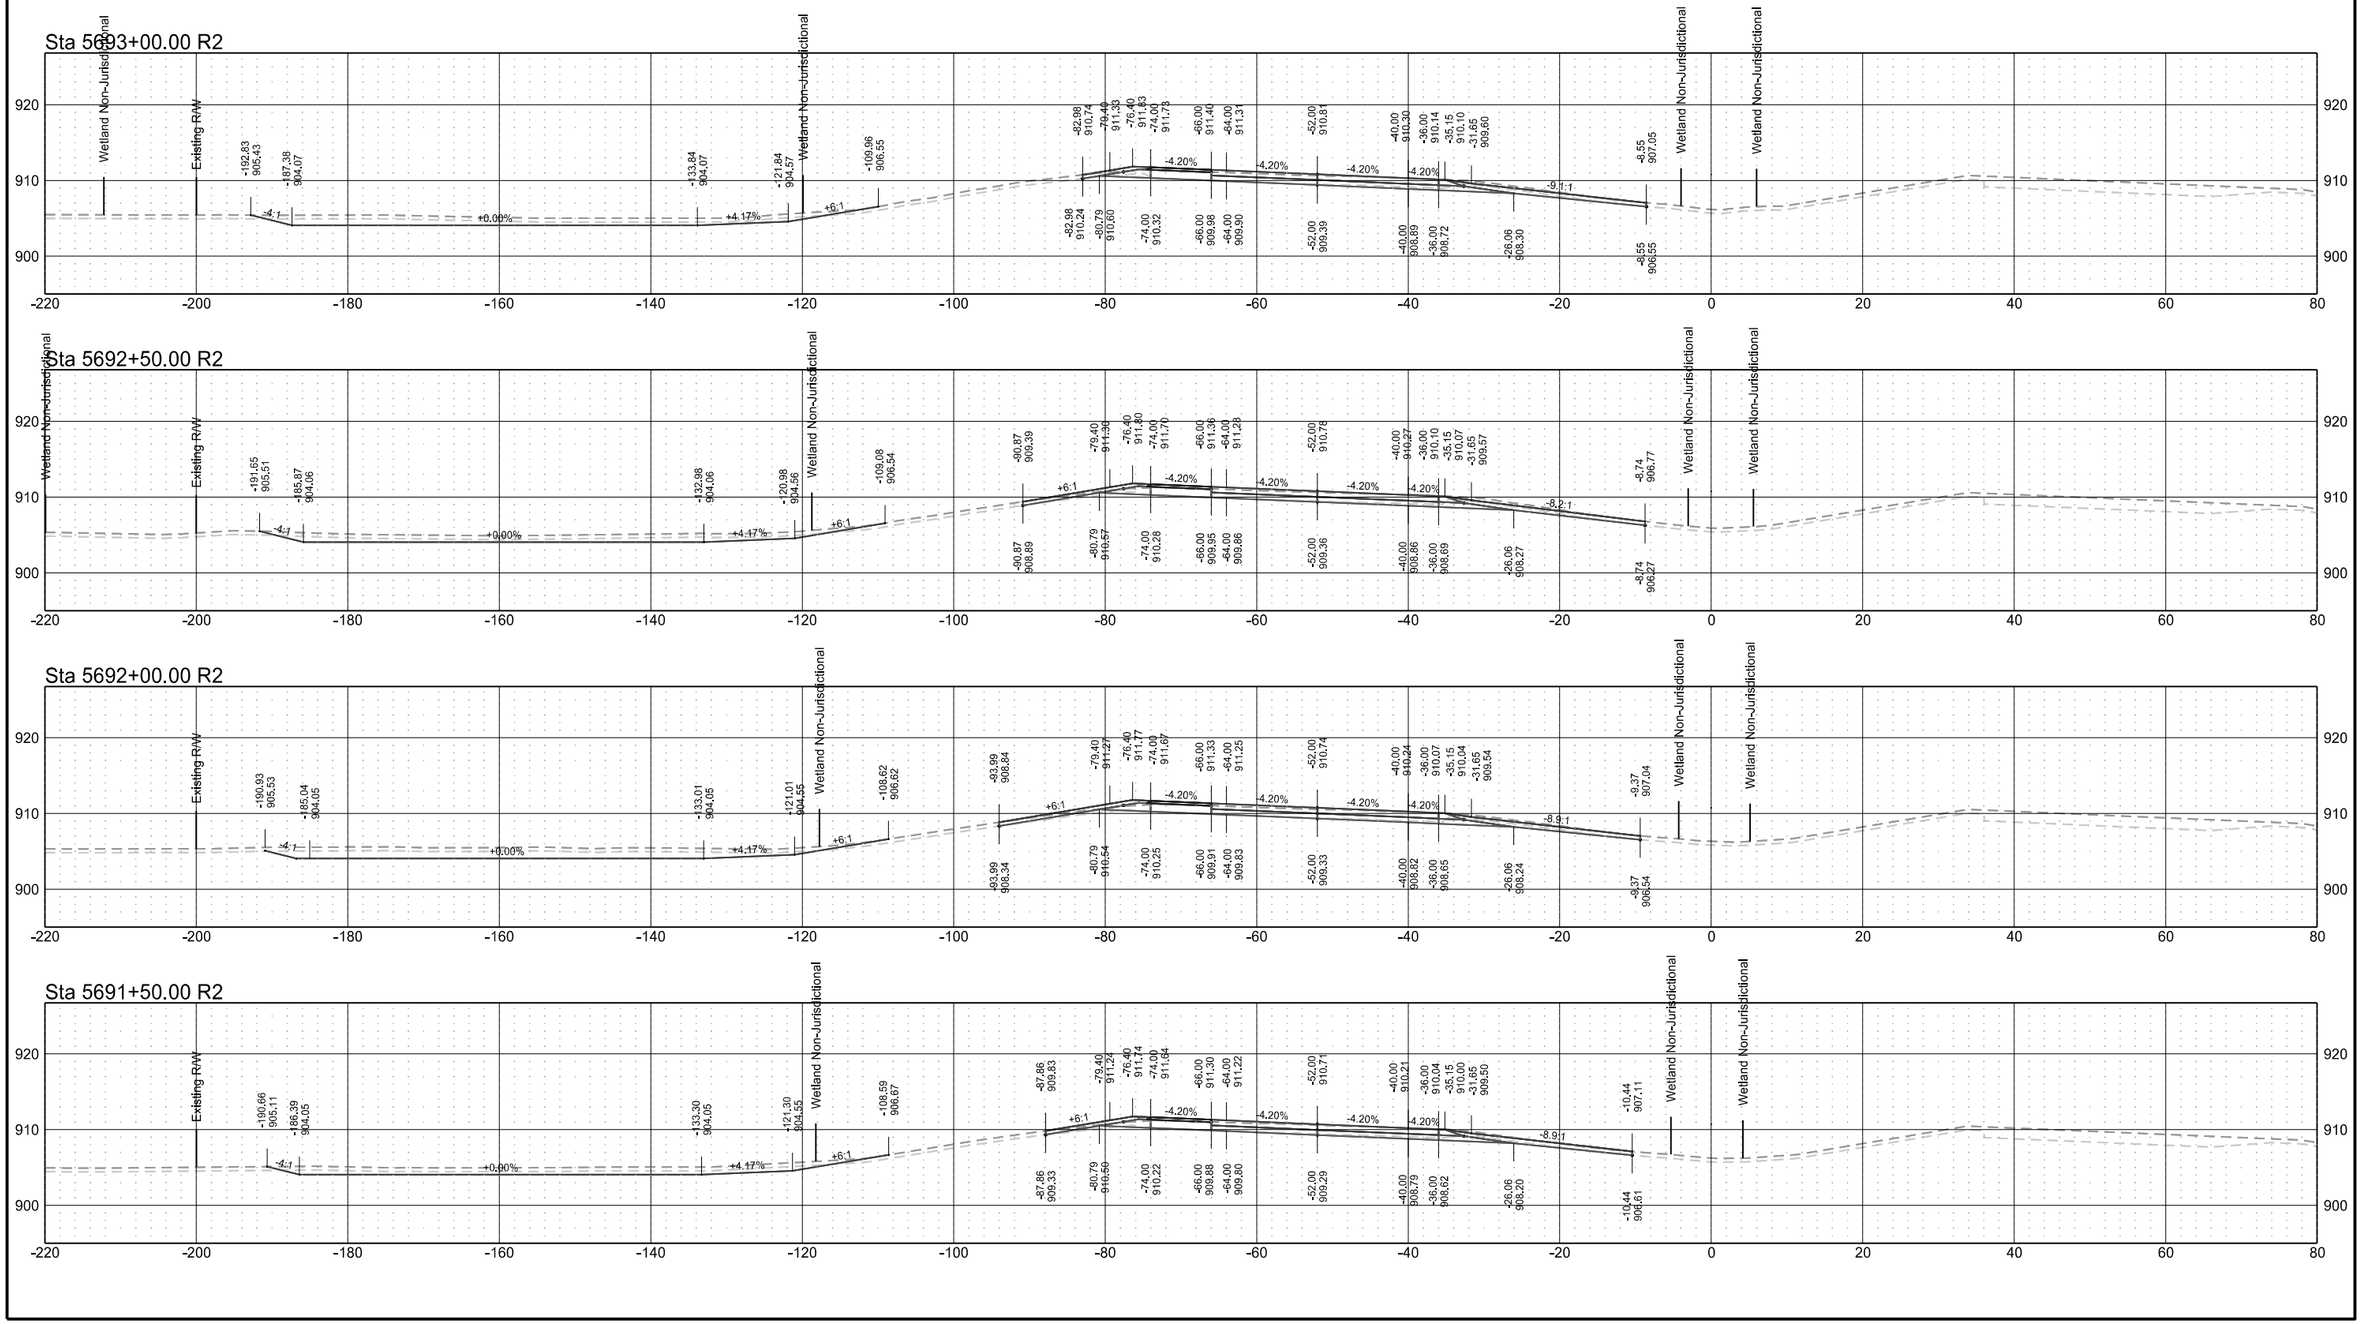


Interstate 29 - Southbound

	STATE	PROJECT NO.	SECTION NO.	SHEET NO.
	ND	IM-8-029(204)101	200	133

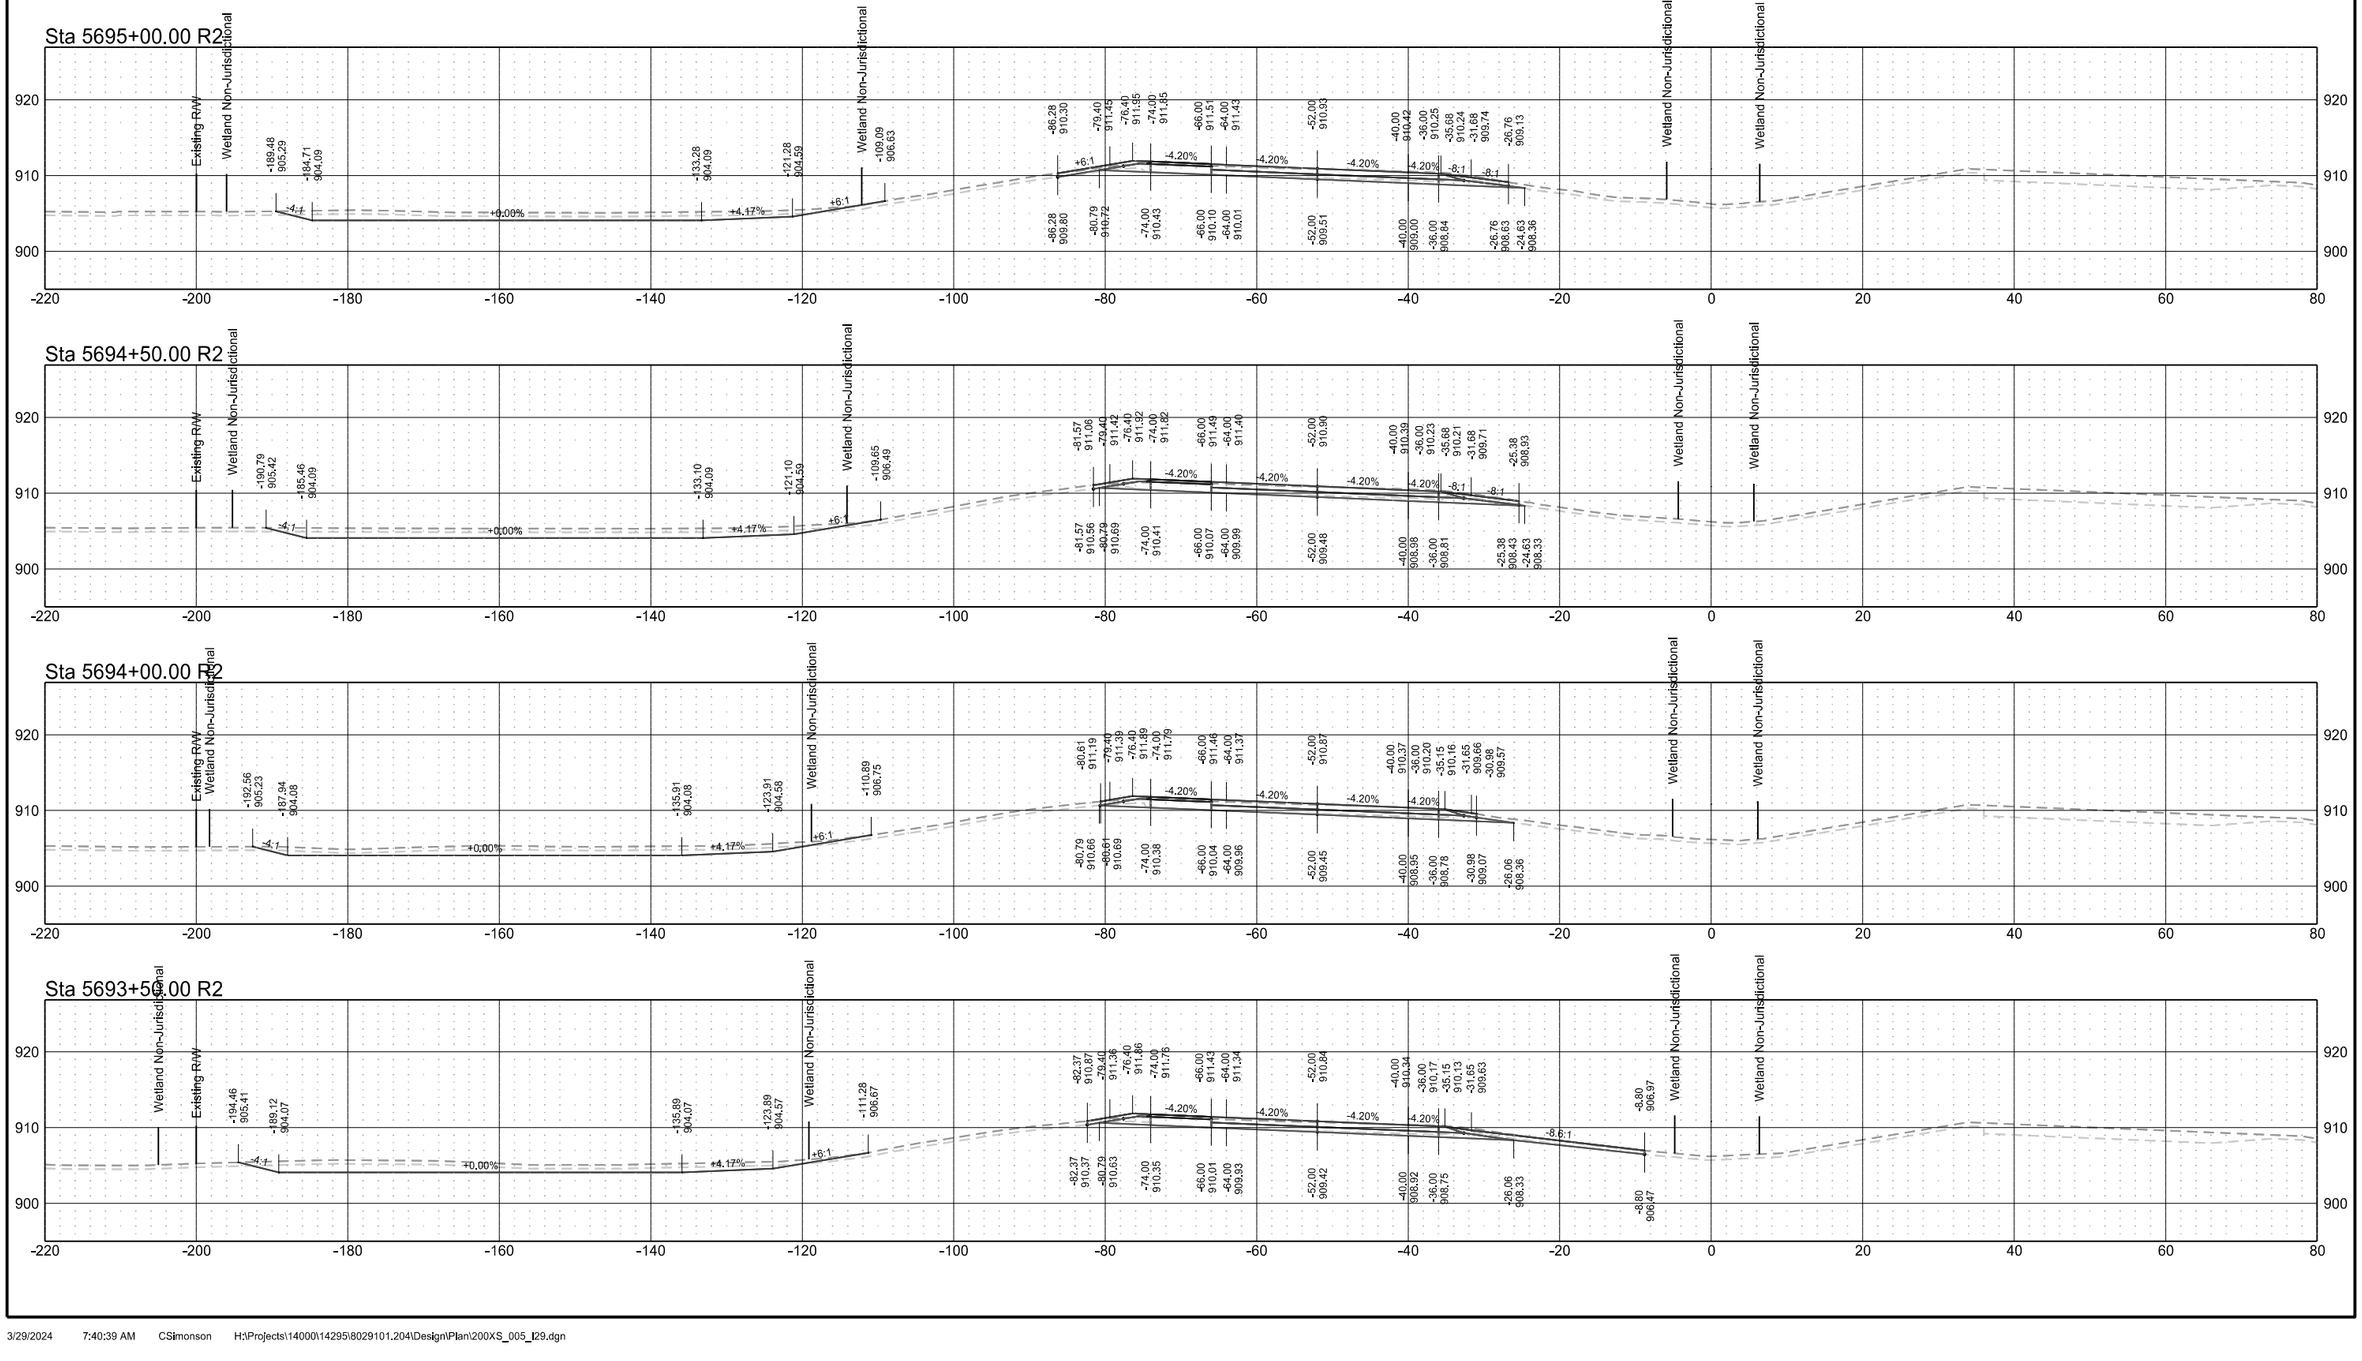


Interstate 29 - Southbound

	STATE	PROJECT NO.	SECTION NO.	SHEET NO.
	ND	IM-8-029(204)101	200	134

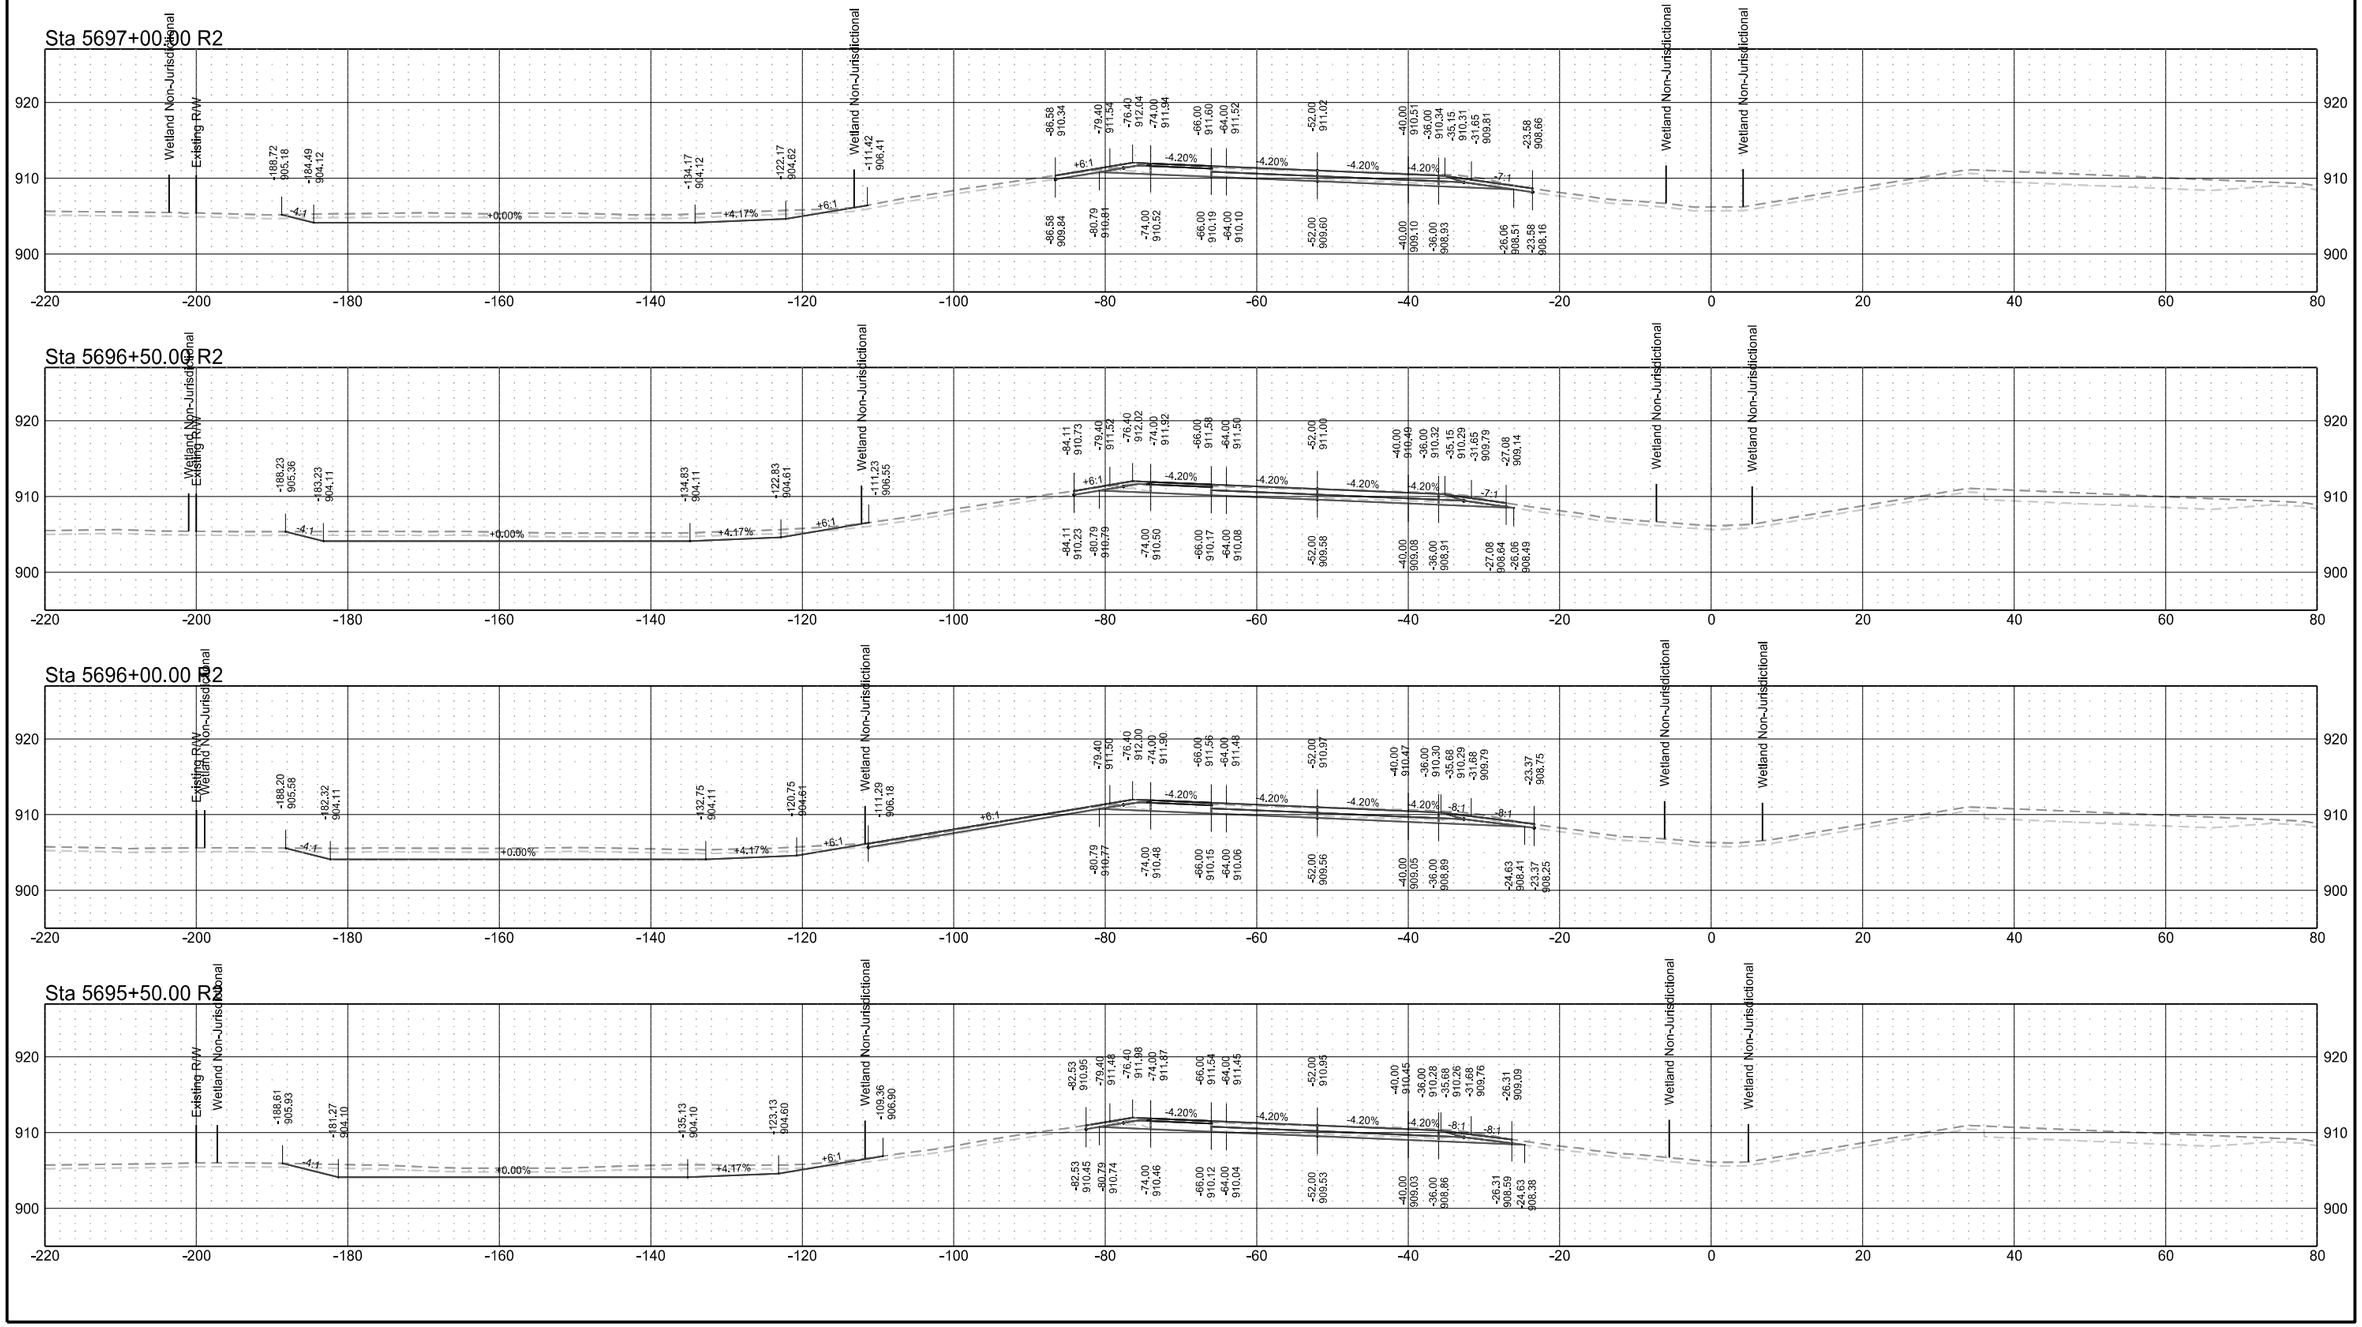


Interstate 29 - Southbound

	STATE	PROJECT NO.	SECTION NO.	SHEET NO.
	ND	IM-8-029(204)101	200	135

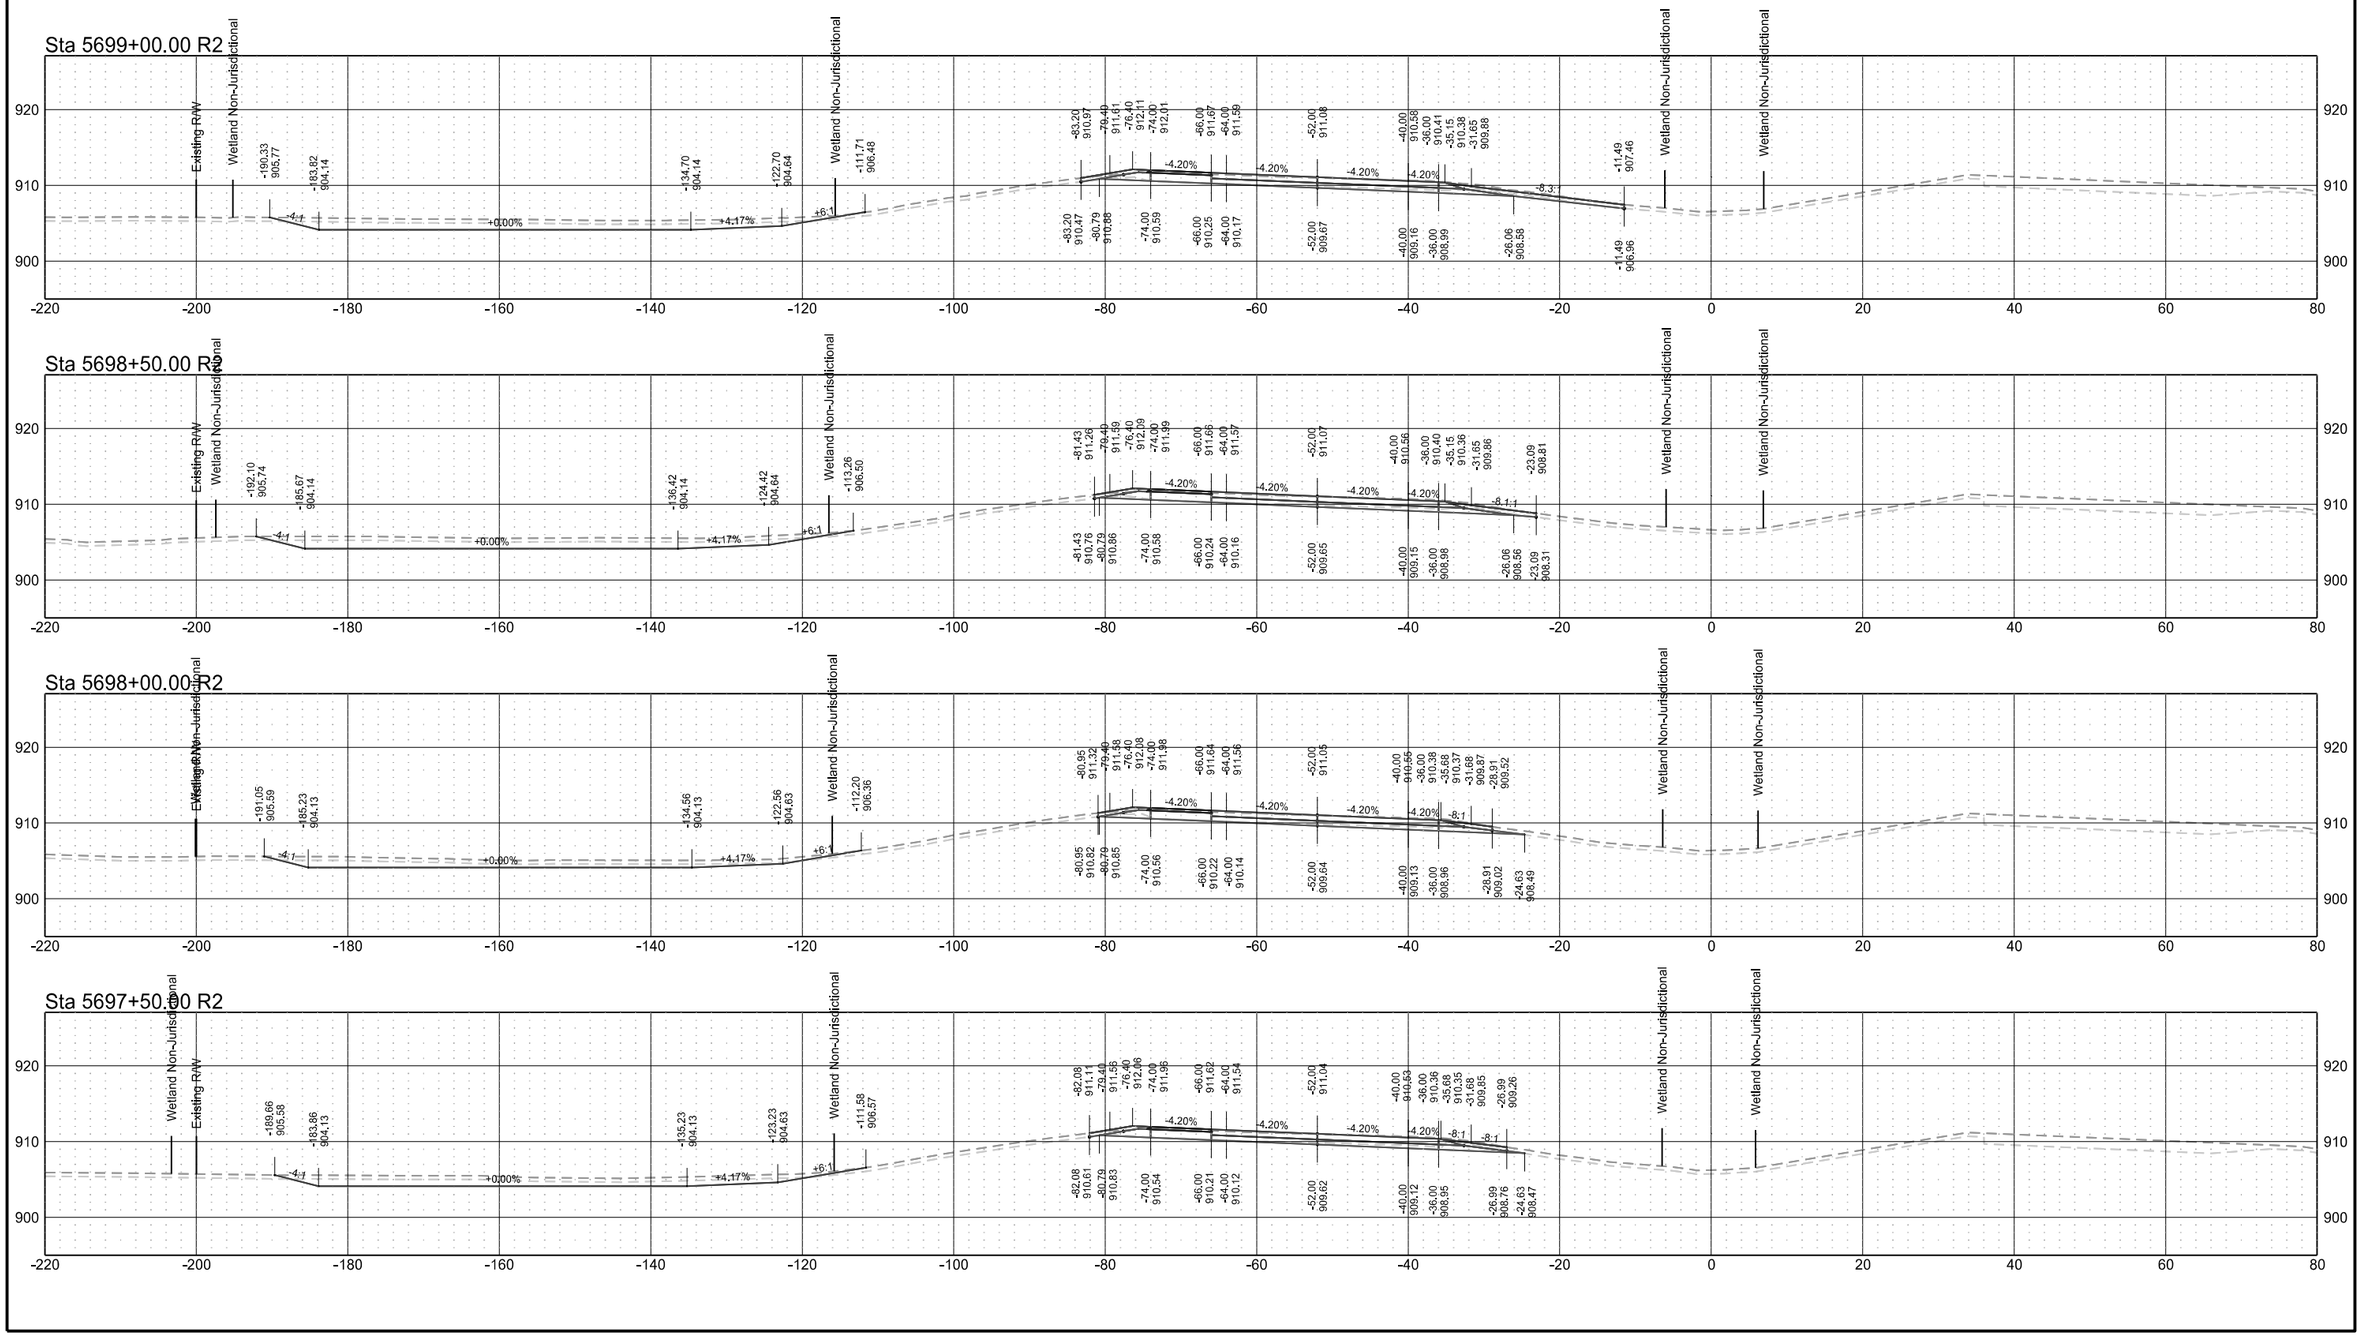


Interstate 29 - Southbound

	STATE	PROJECT NO.	SECTION NO.	SHEET NO.
	ND	IM-8-029(204)101	200	136

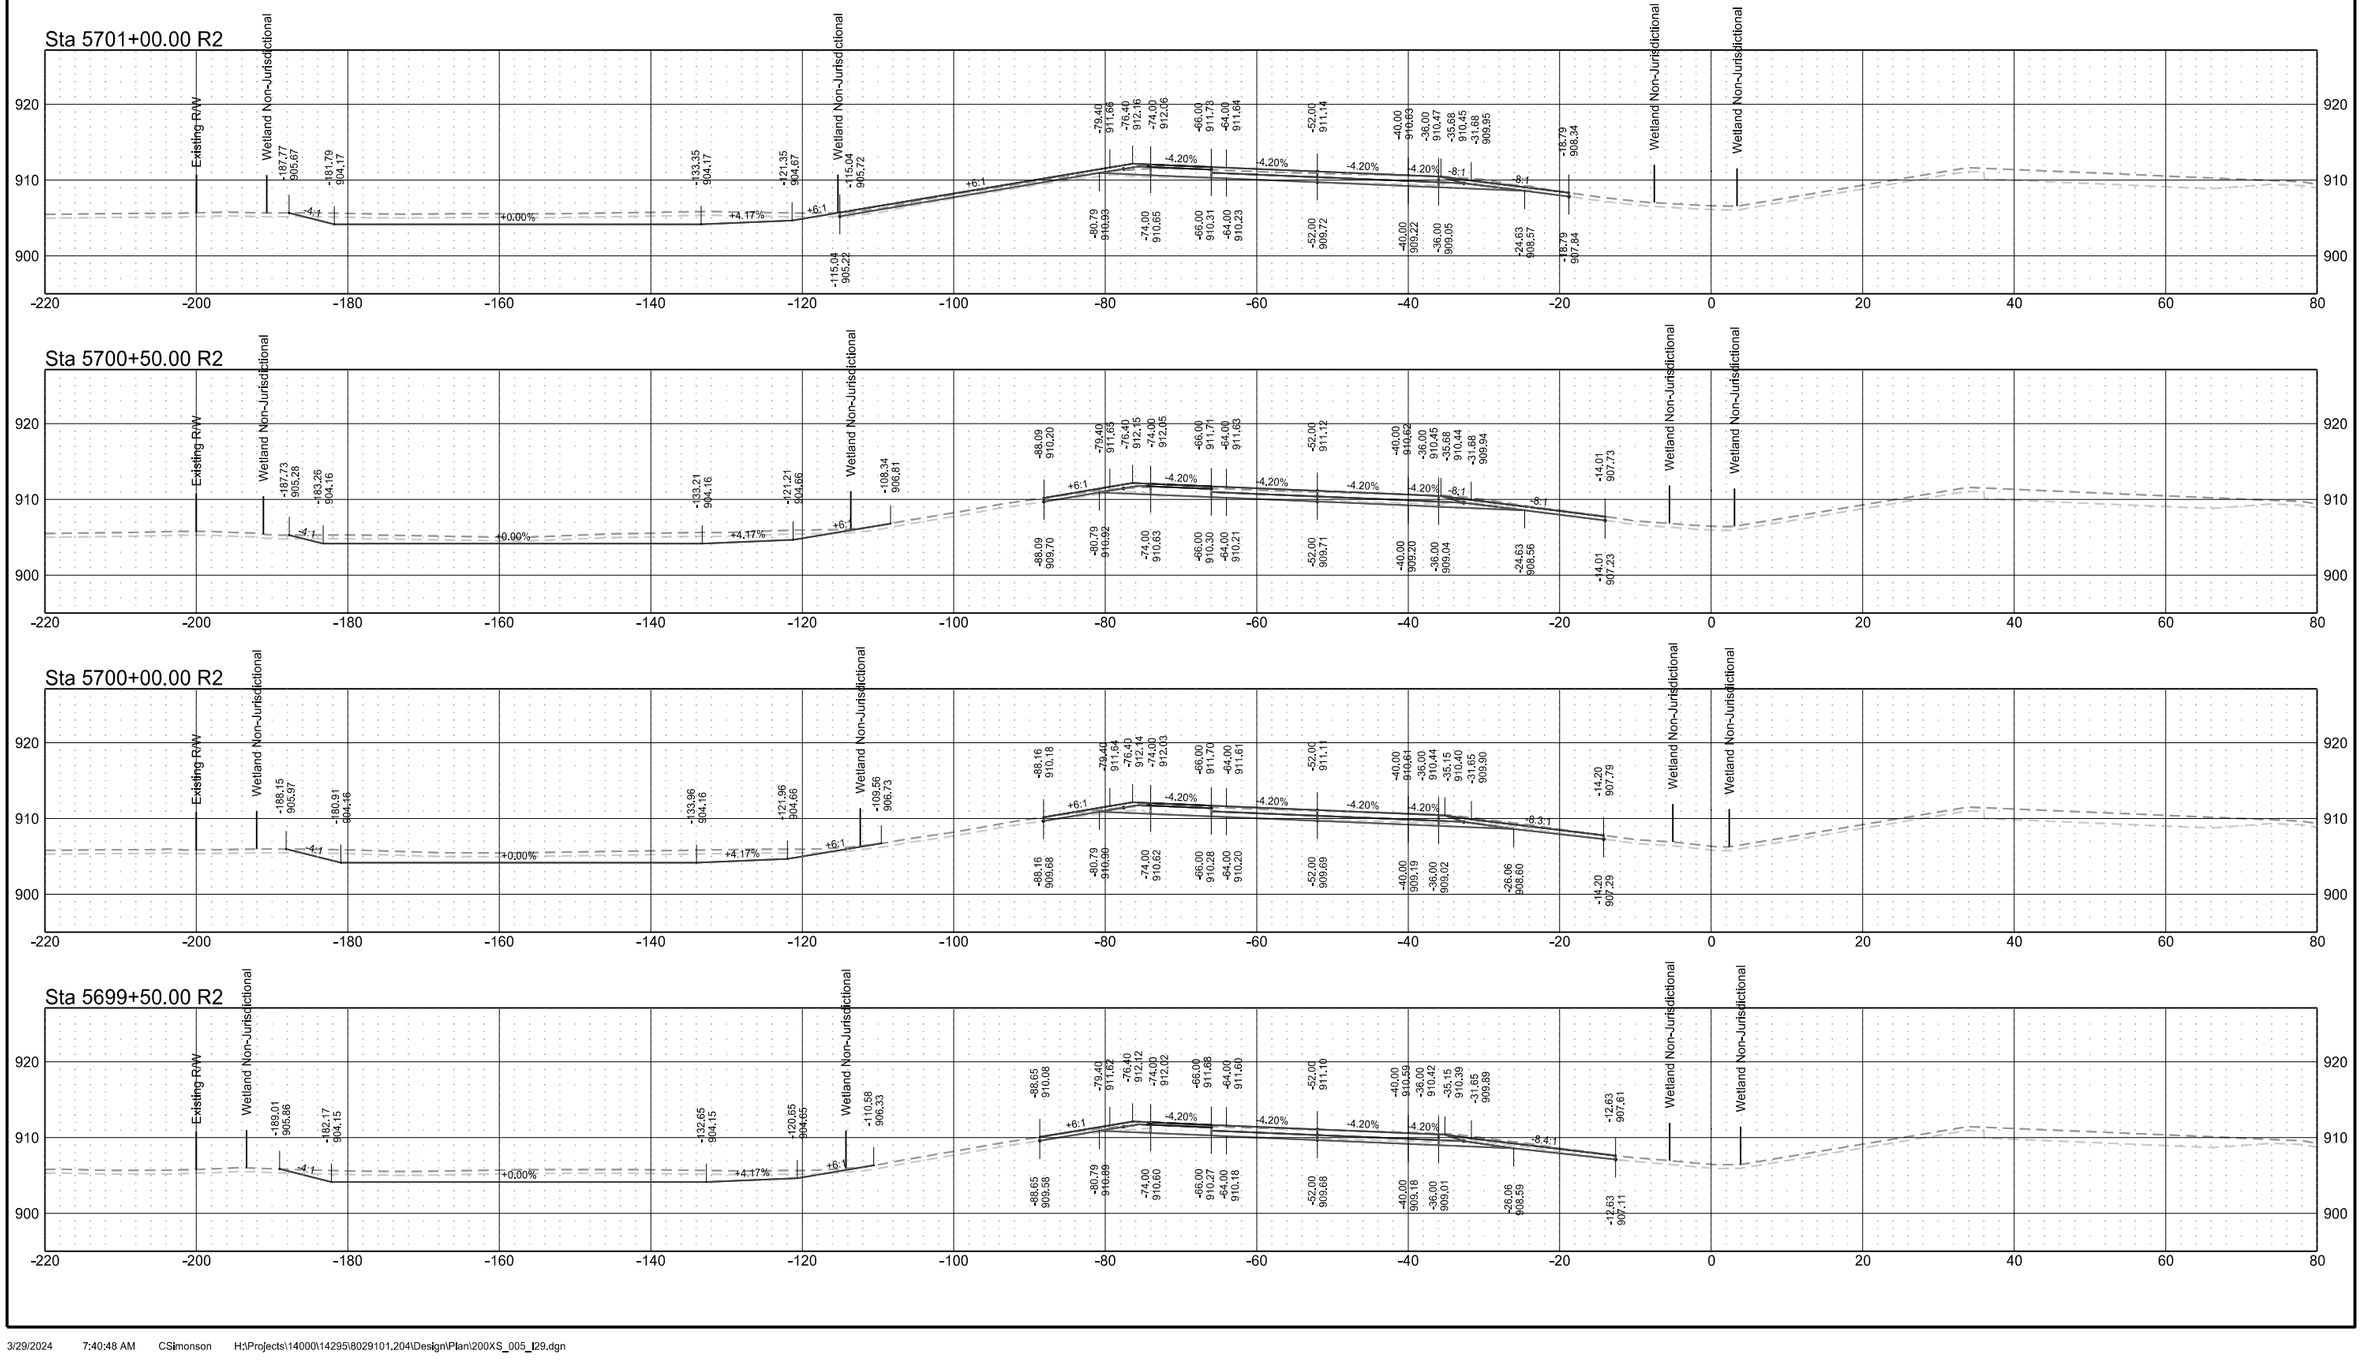


Interstate 29 - Southbound

	STATE	PROJECT NO.	SECTION NO.	SHEET NO.
	ND	IM-8-029(204)101	200	137

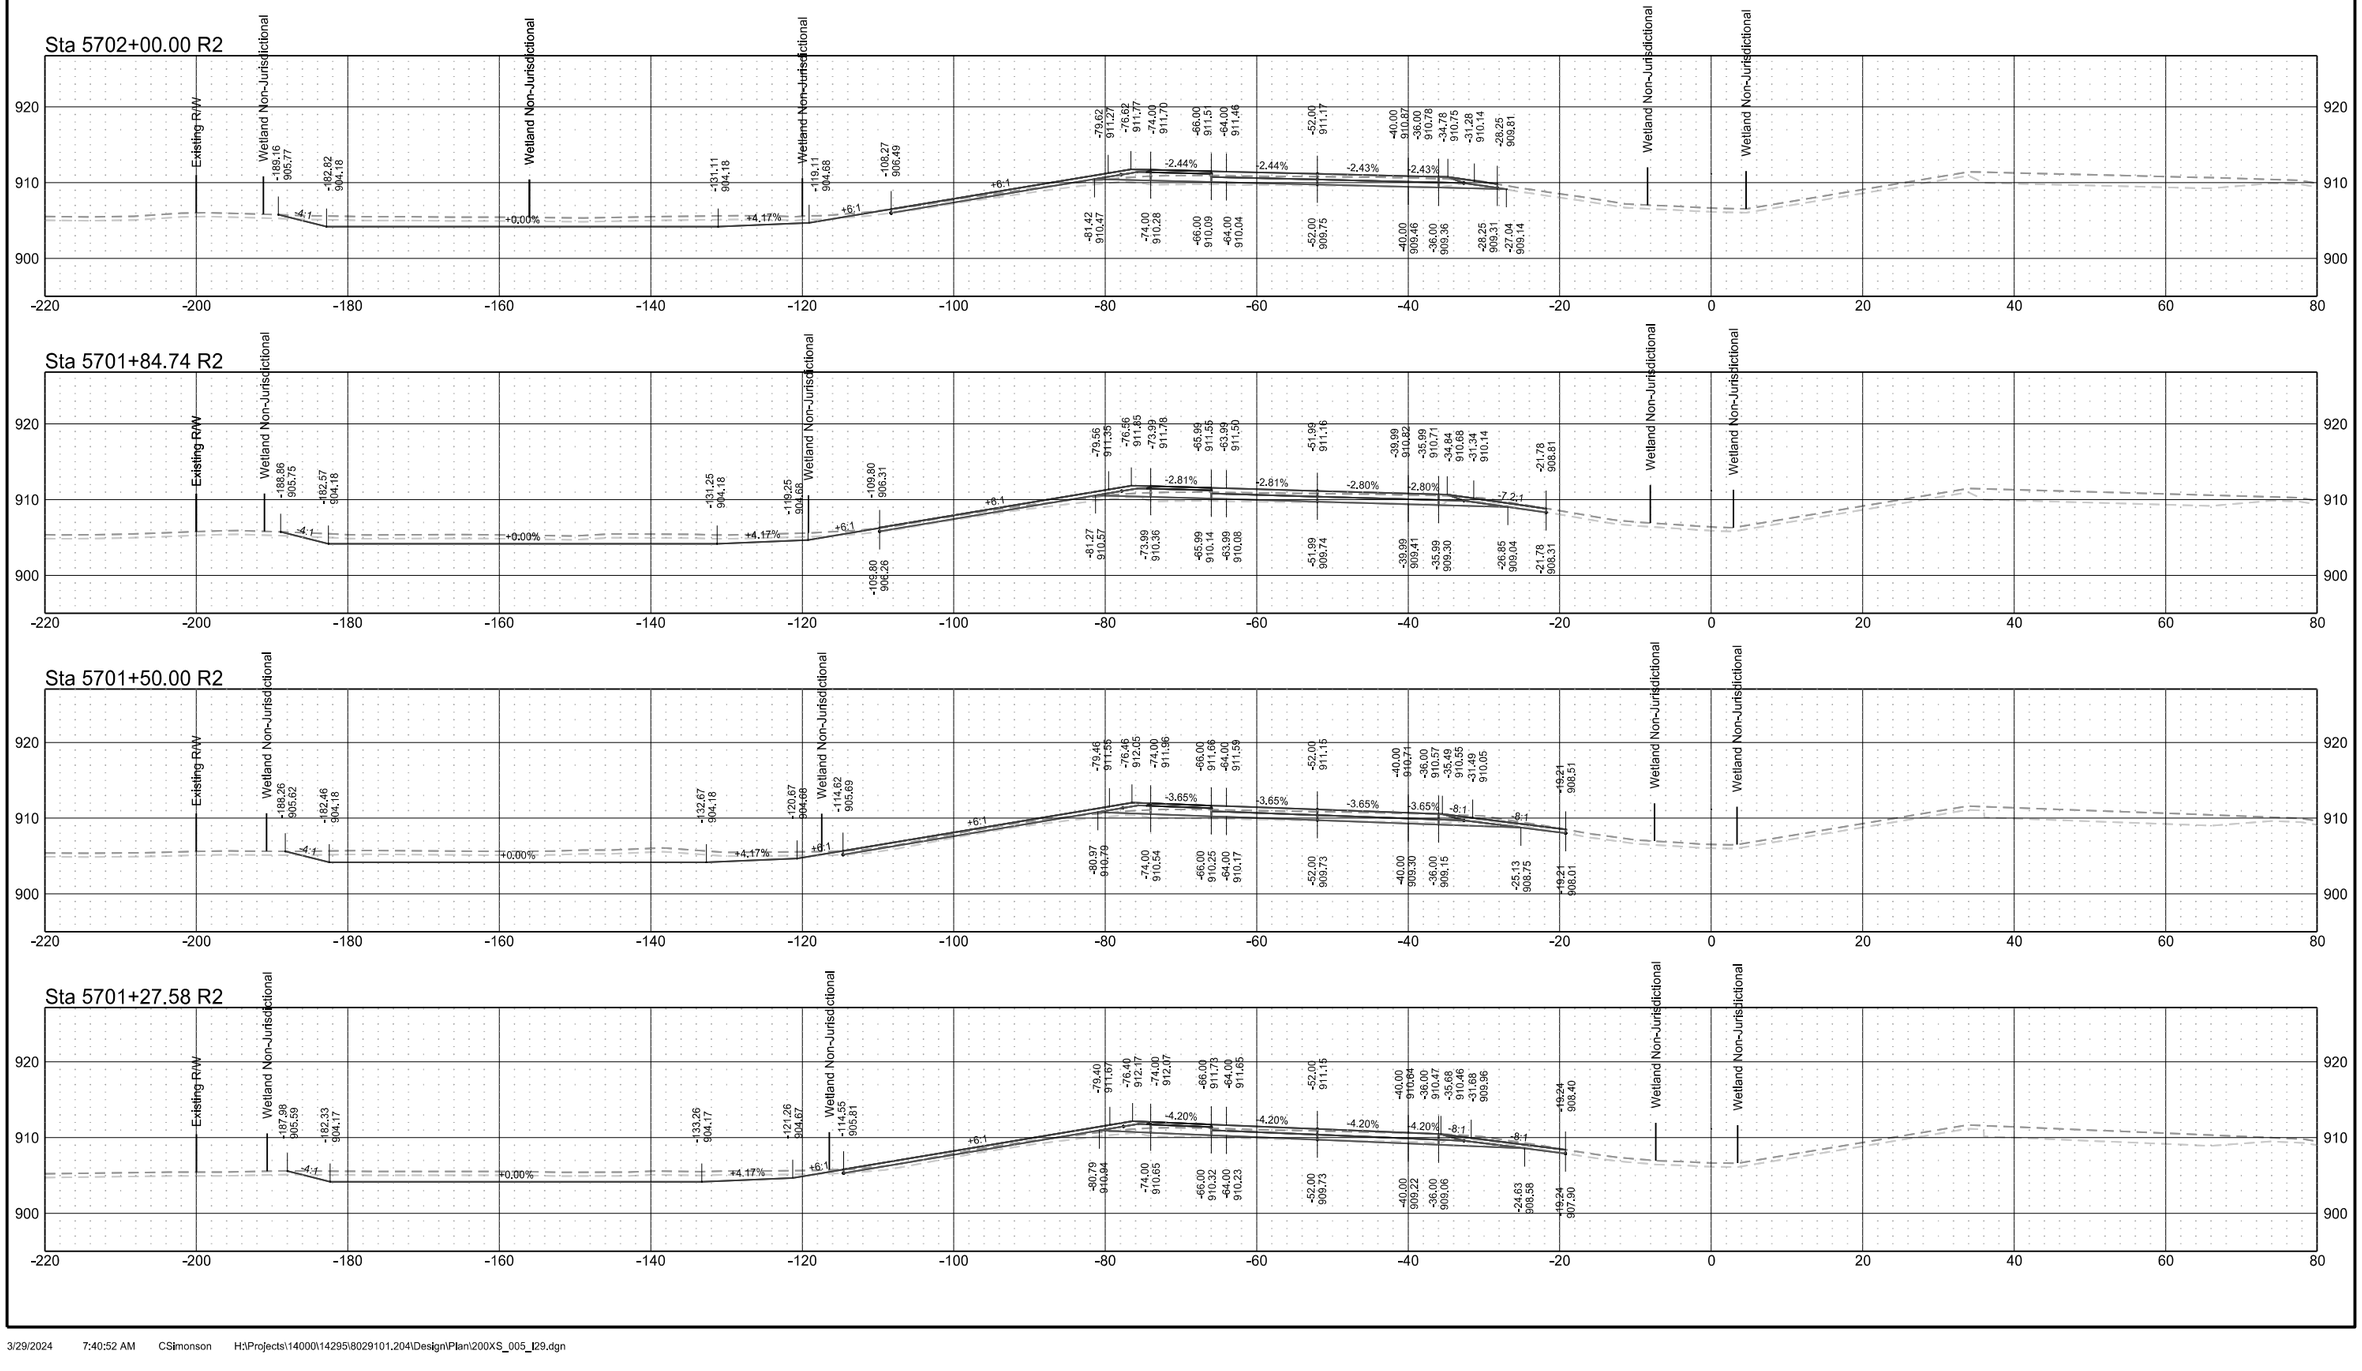


Interstate 29 - Southbound

	STATE	PROJECT NO.	SECTION NO.	SHEET NO.
	ND	IM-8-029(204)101	200	138

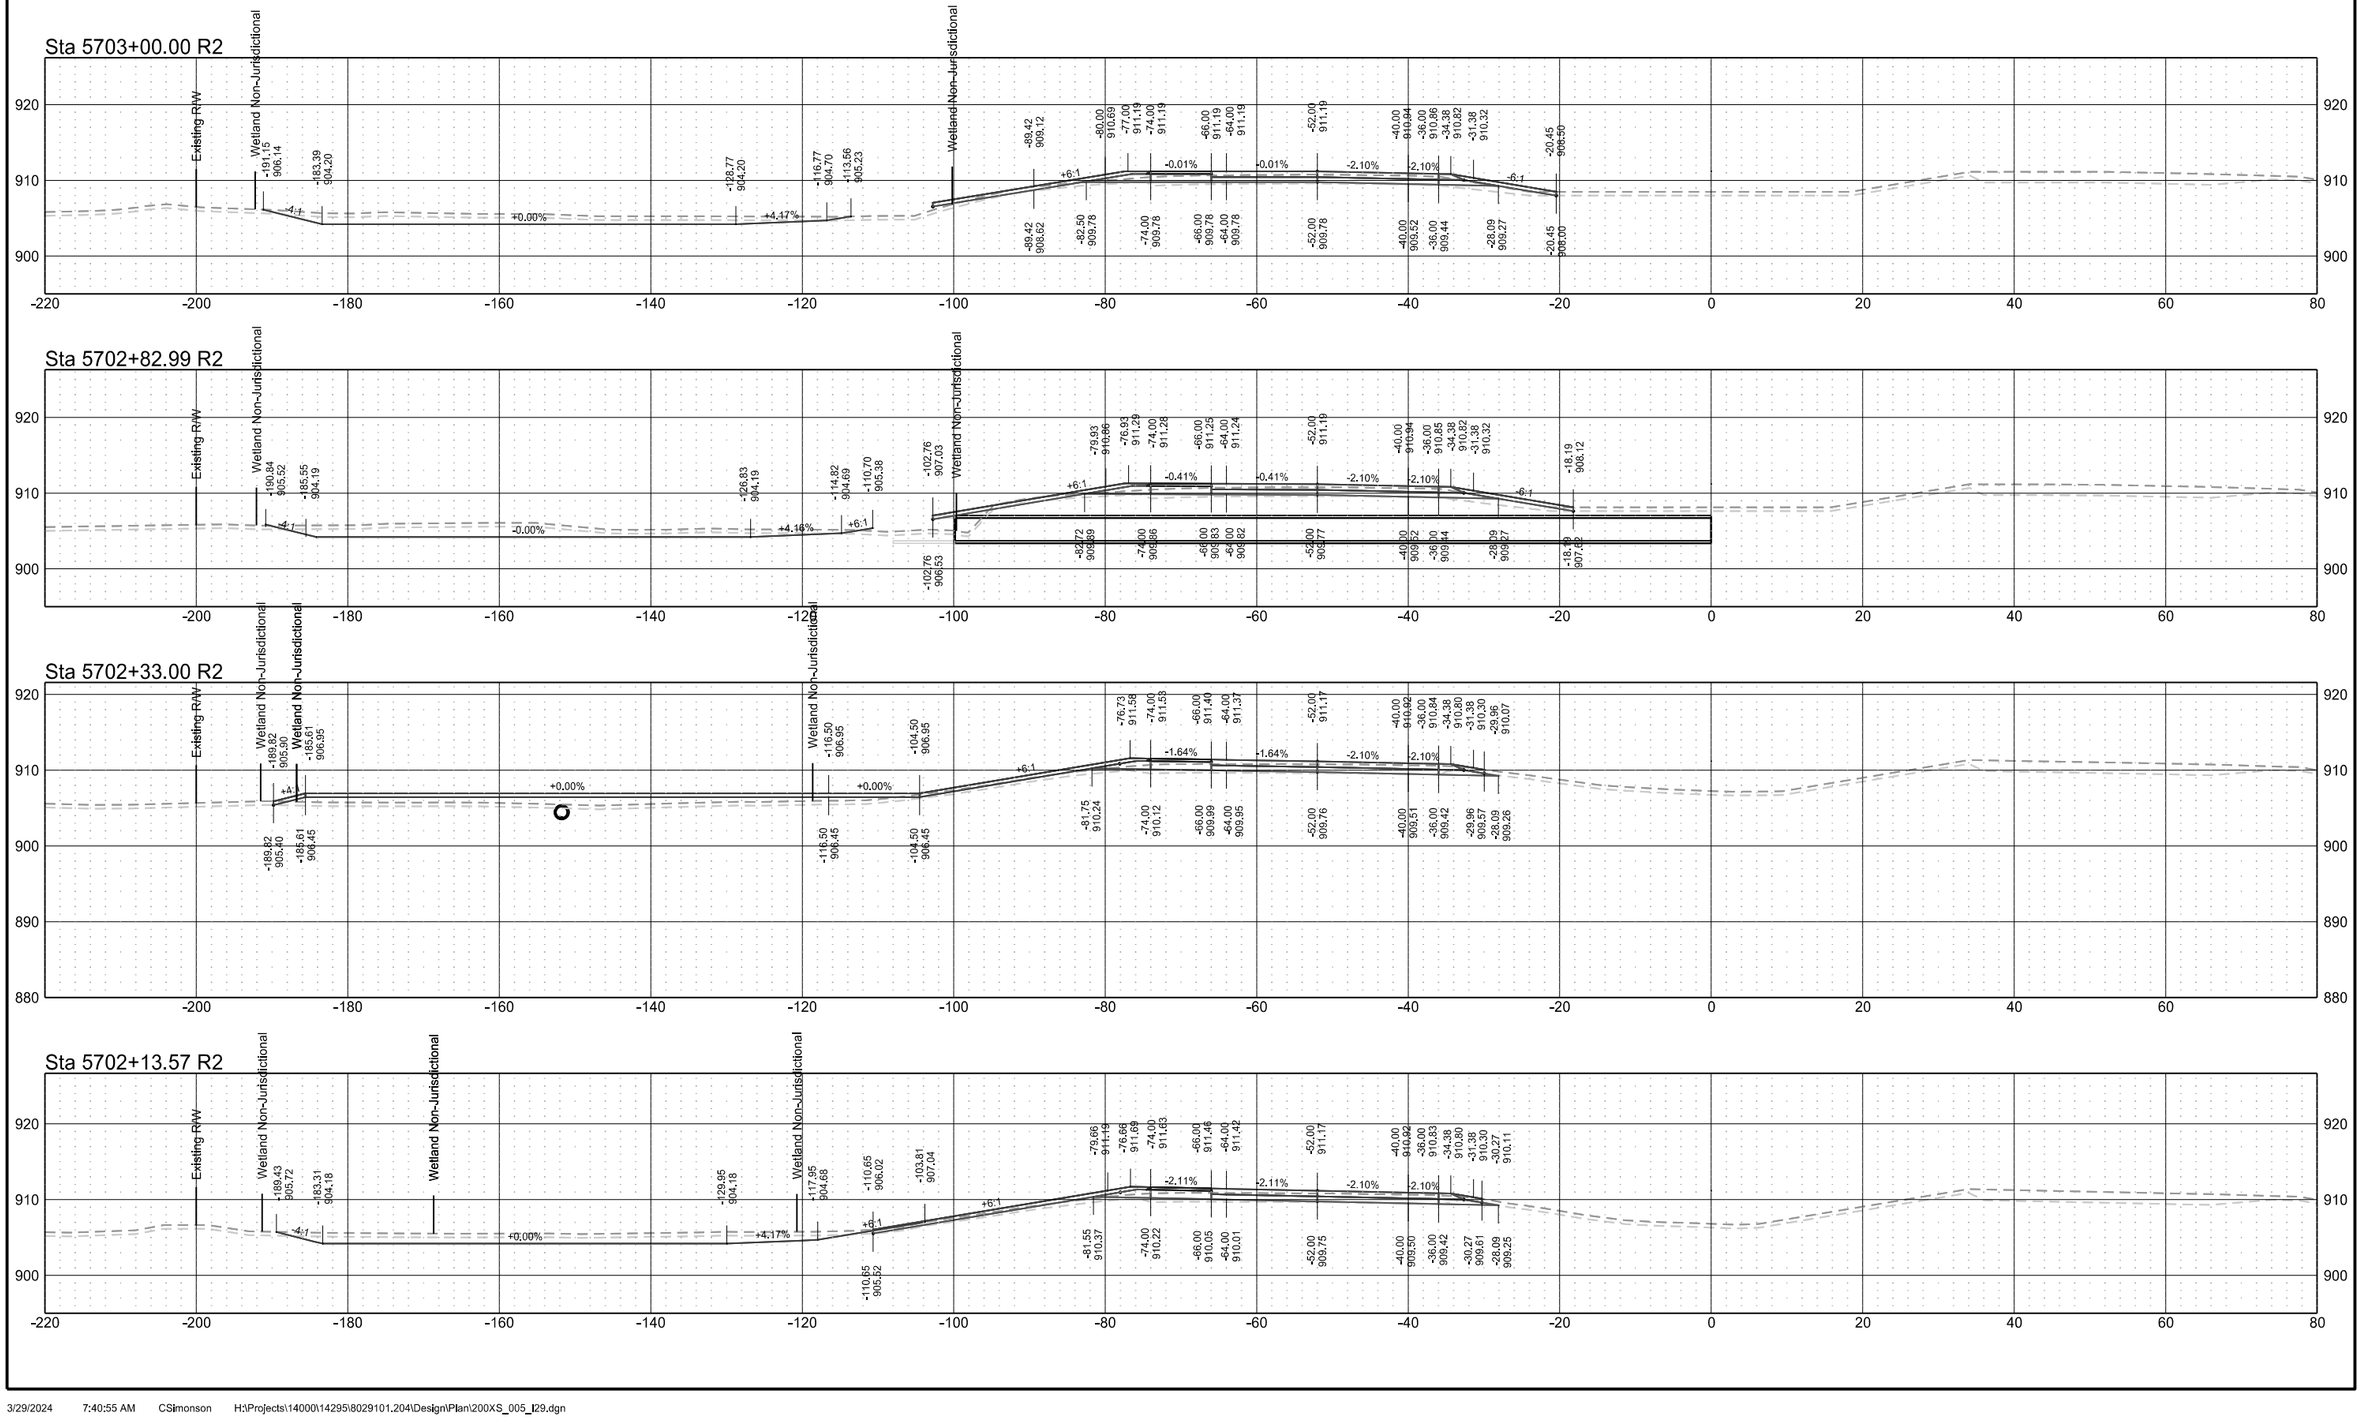


Interstate 29 - Southbound

	STATE	PROJECT NO.	SECTION NO.	SHEET NO.
	ND	IM-8-029(204)101	200	139

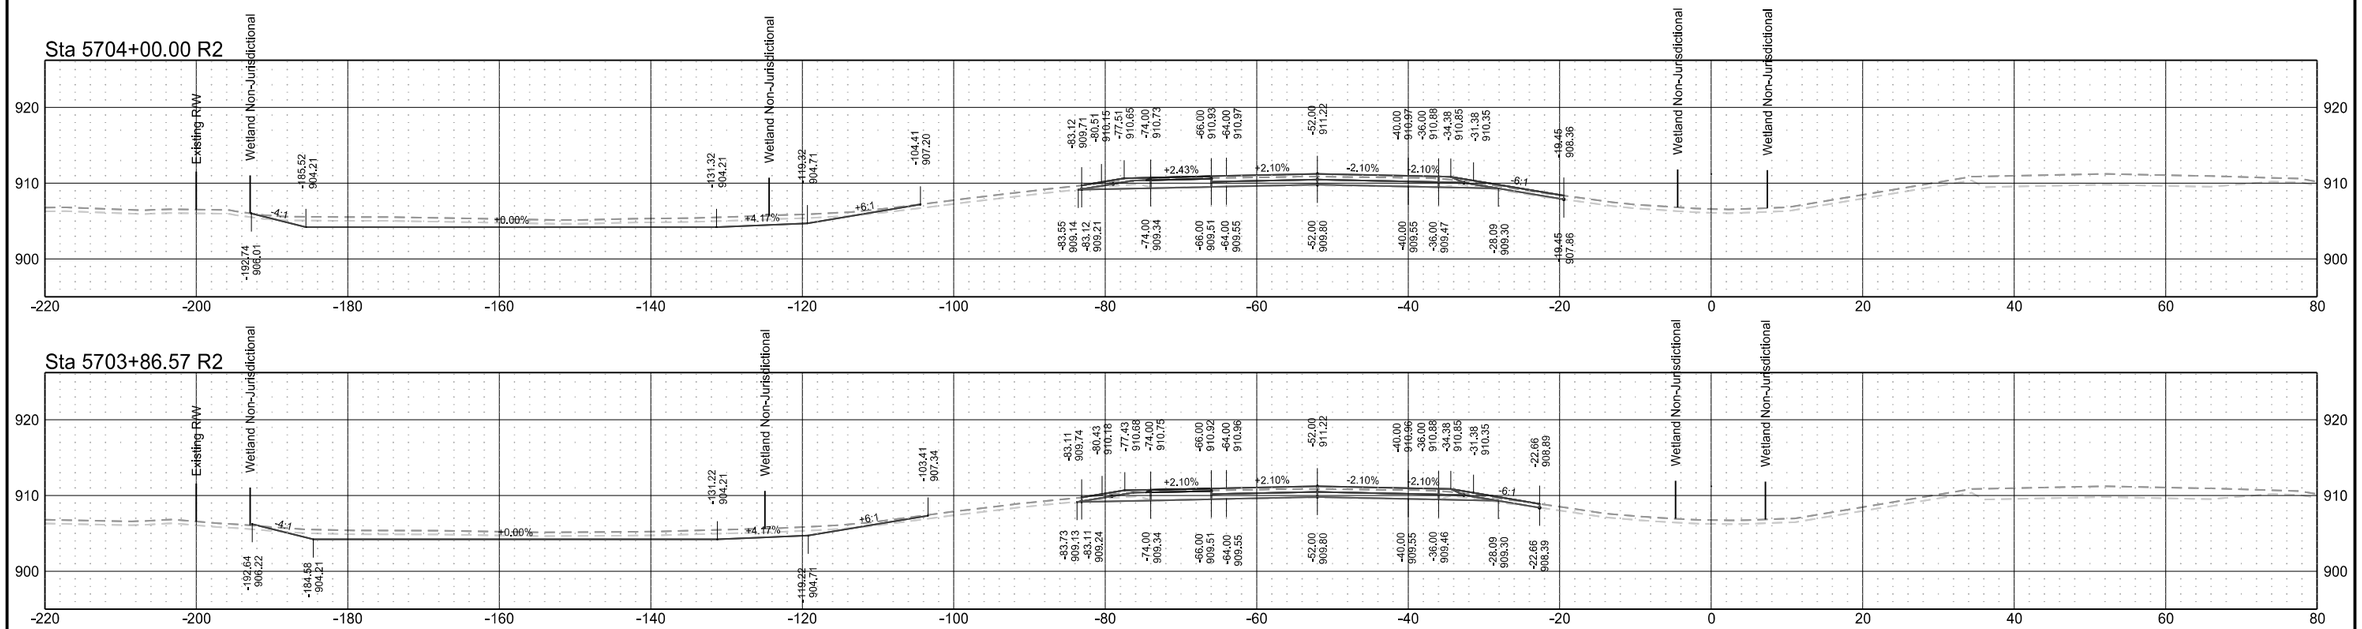


Interstate 29 - Southbound

	STATE	PROJECT NO.	SECTION NO.	SHEET NO.
	ND	IM-8-029(204)101	200	140

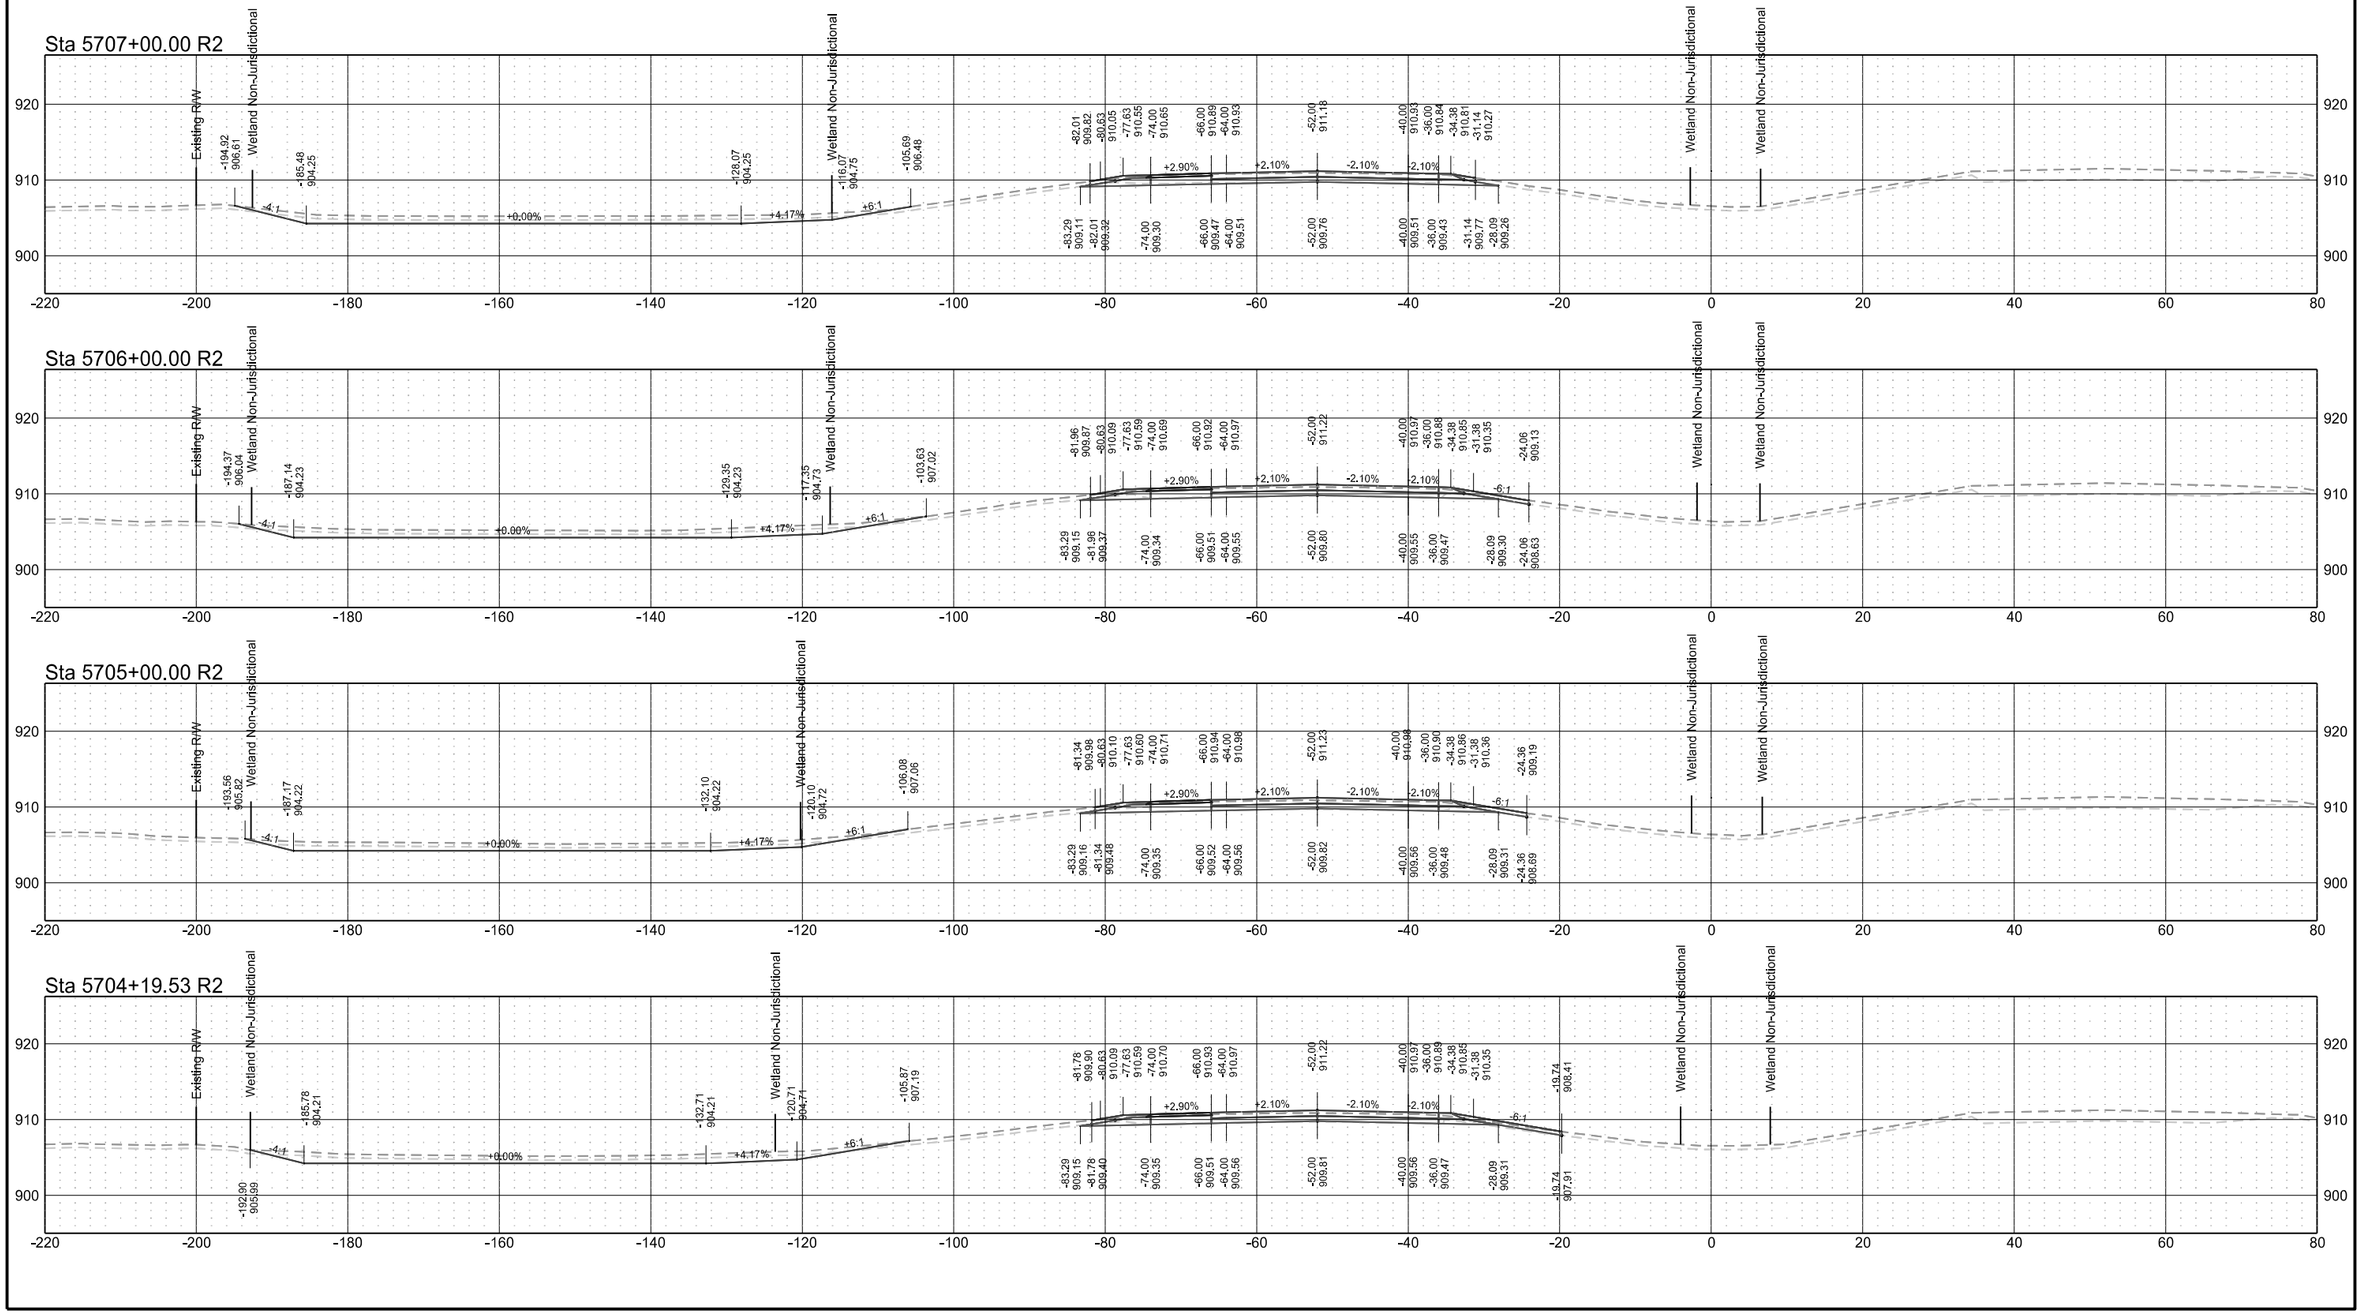


Interstate 29 - Southbound

	STATE	PROJECT NO.	SECTION NO.	SHEET NO.
	ND	IM-8-029(204)101	200	141

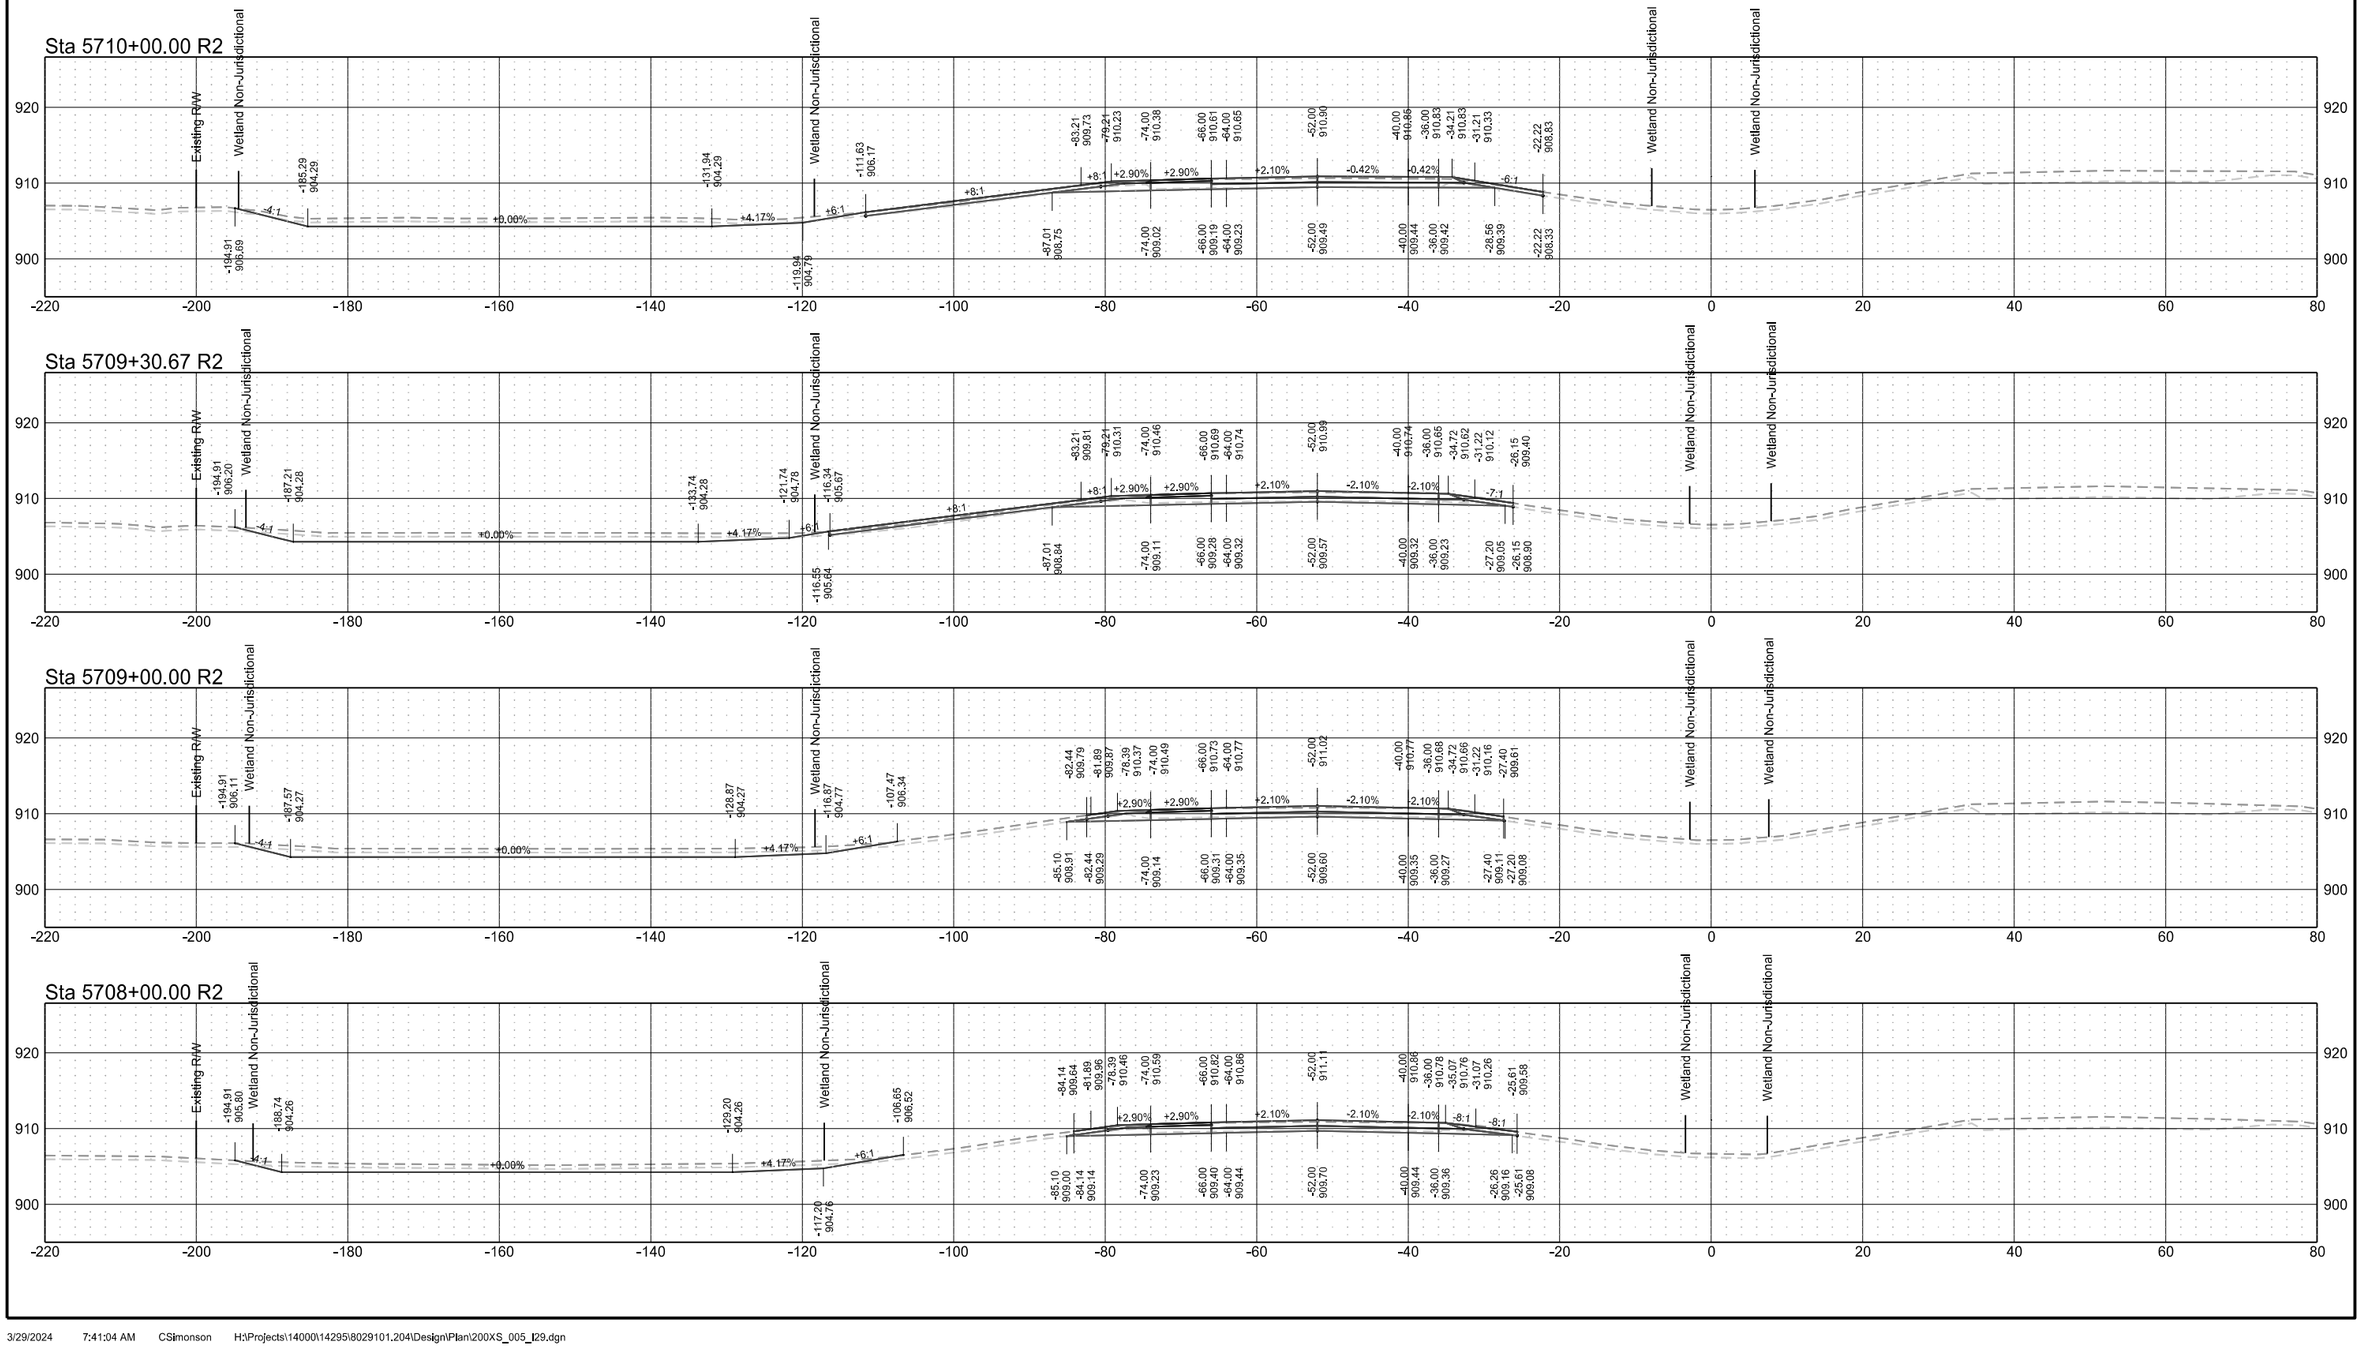


Interstate 29 - Southbound

	STATE	PROJECT NO.	SECTION NO.	SHEET NO.
	ND	IM-8-029(204)101	200	142

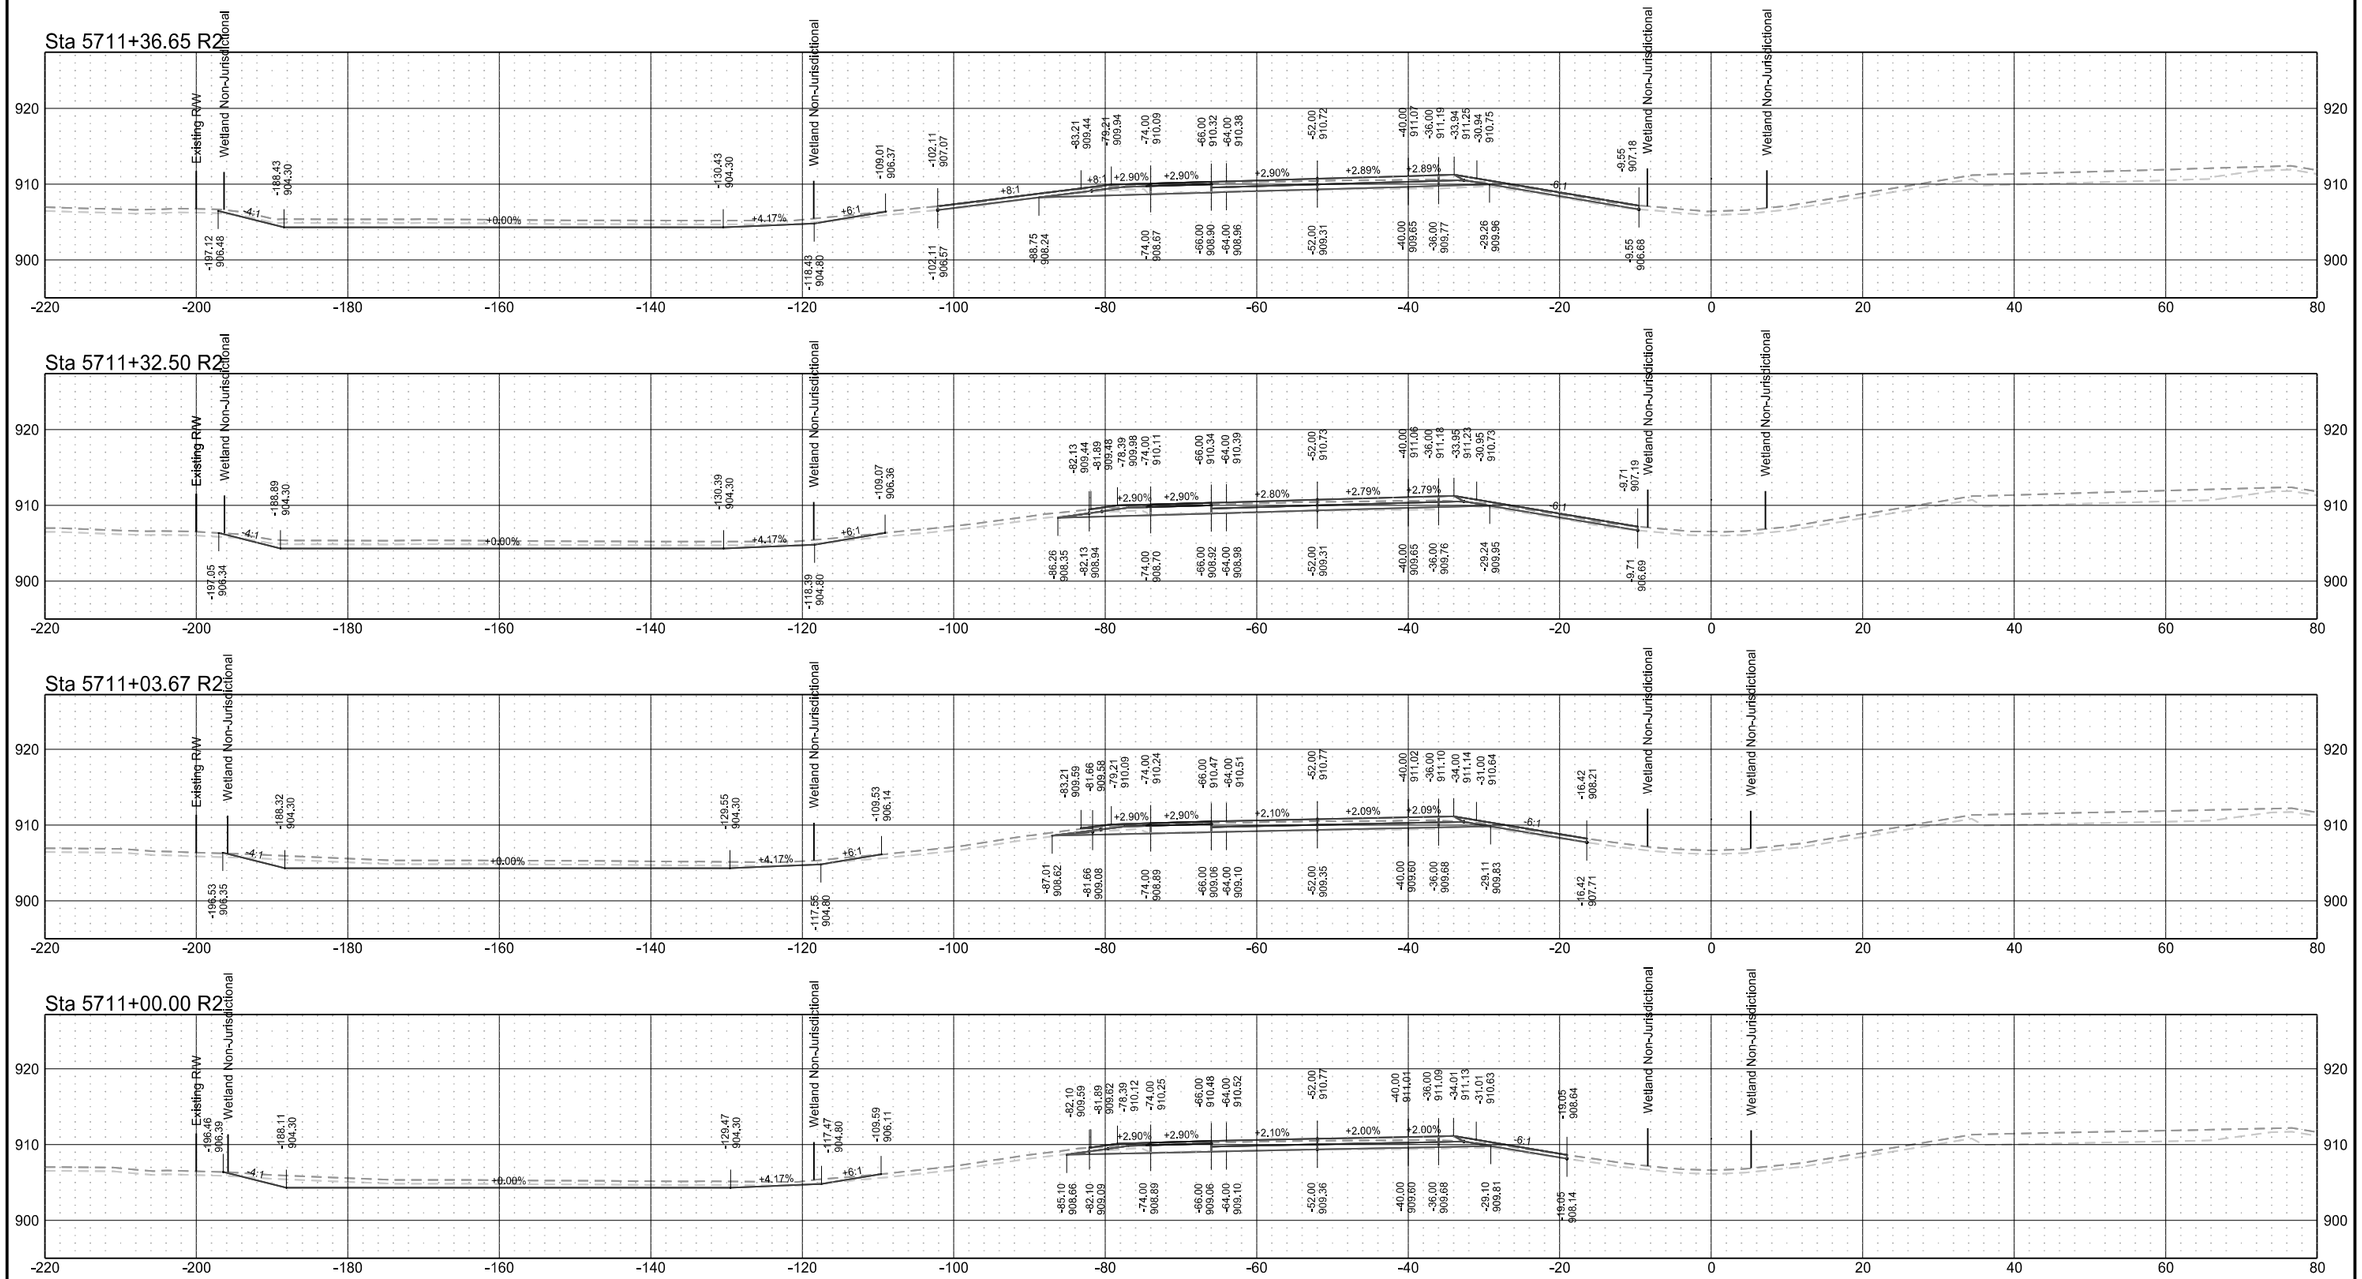


Interstate 29 - Southbound

	STATE	PROJECT NO.	SECTION NO.	SHEET NO.
	ND	IM-8-029(204)101	200	143

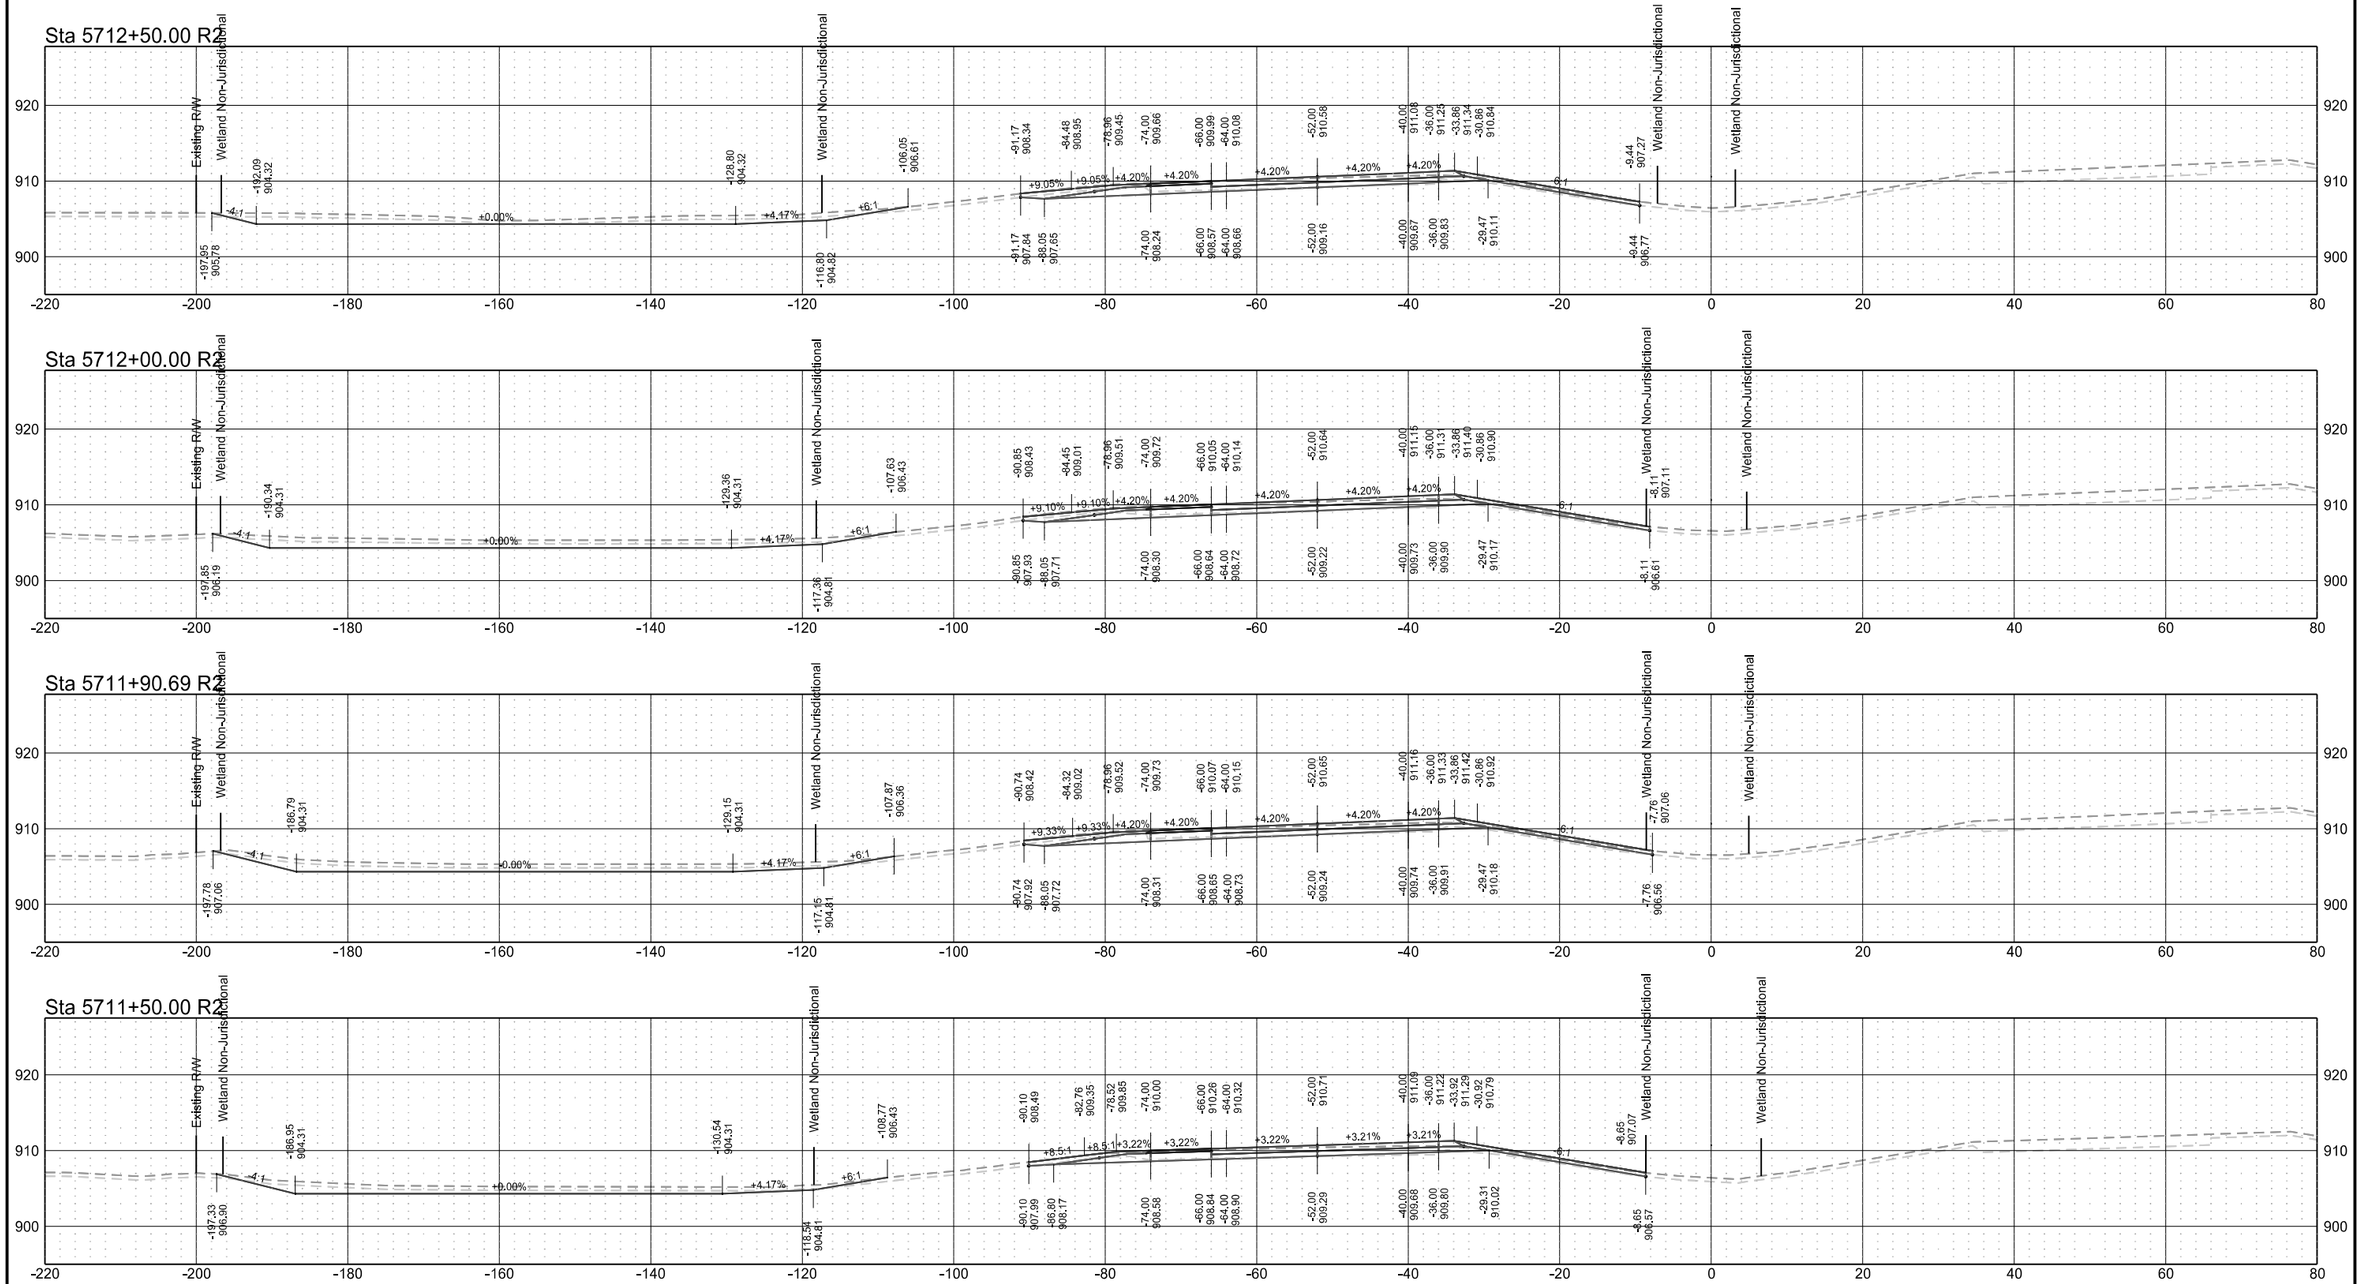


Interstate 29 - Southbound

	STATE	PROJECT NO.	SECTION NO.	SHEET NO.
	ND	IM-8-029(204)101	200	144

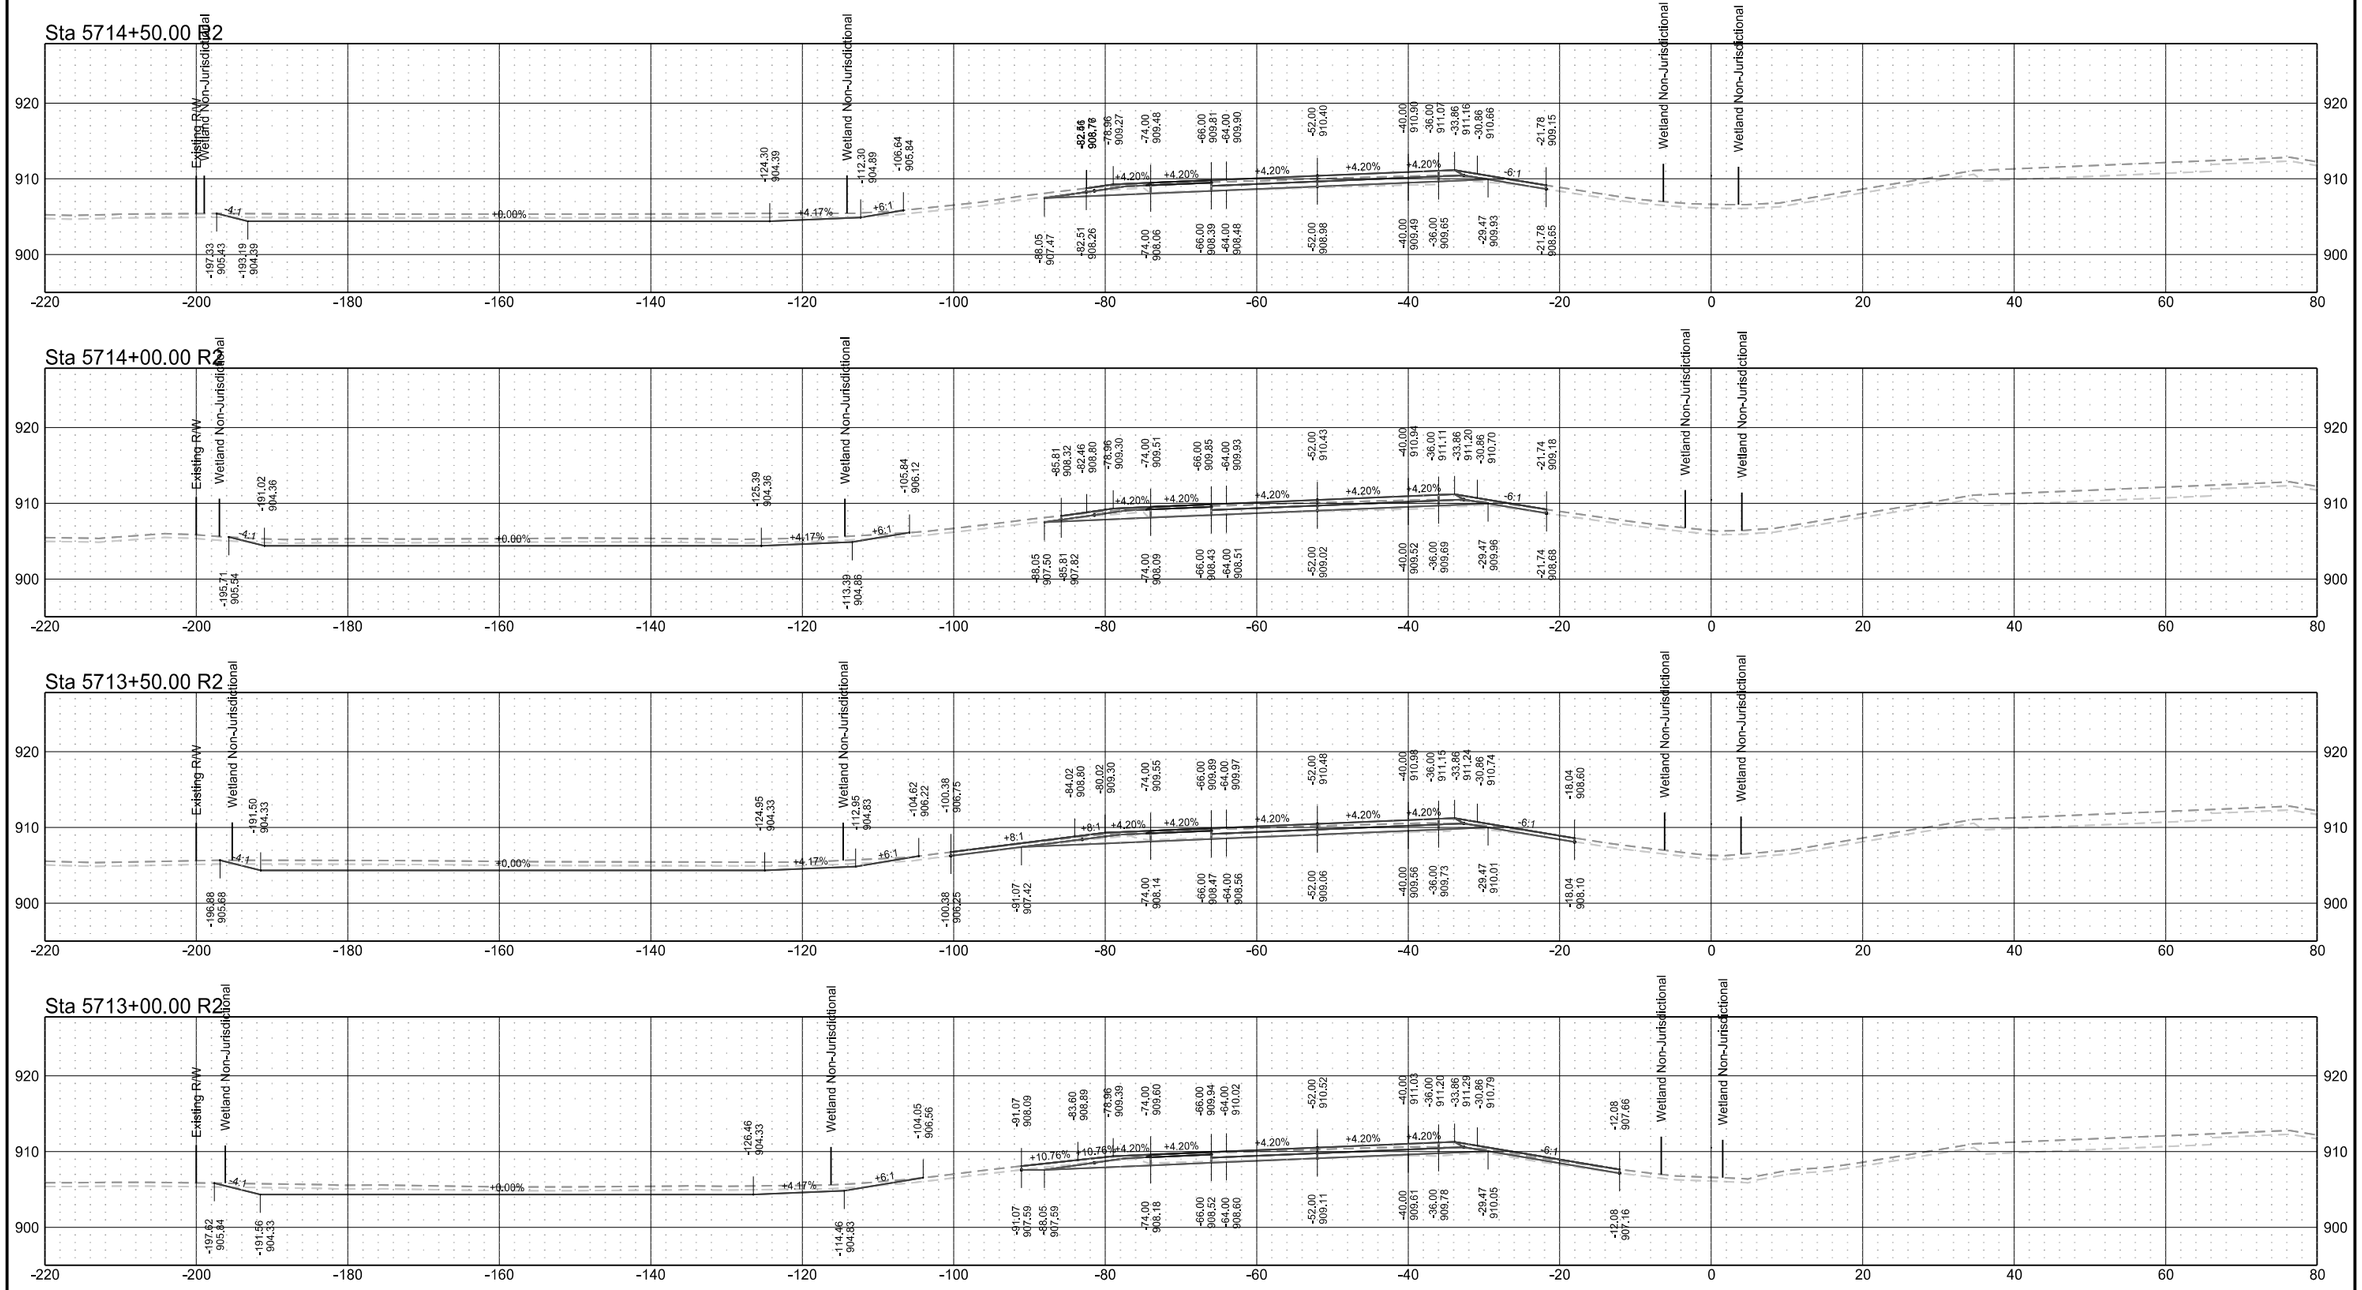


Interstate 29 - Southbound

	STATE	PROJECT NO.	SECTION NO.	SHEET NO.
	ND	IM-8-029(204)101	200	145

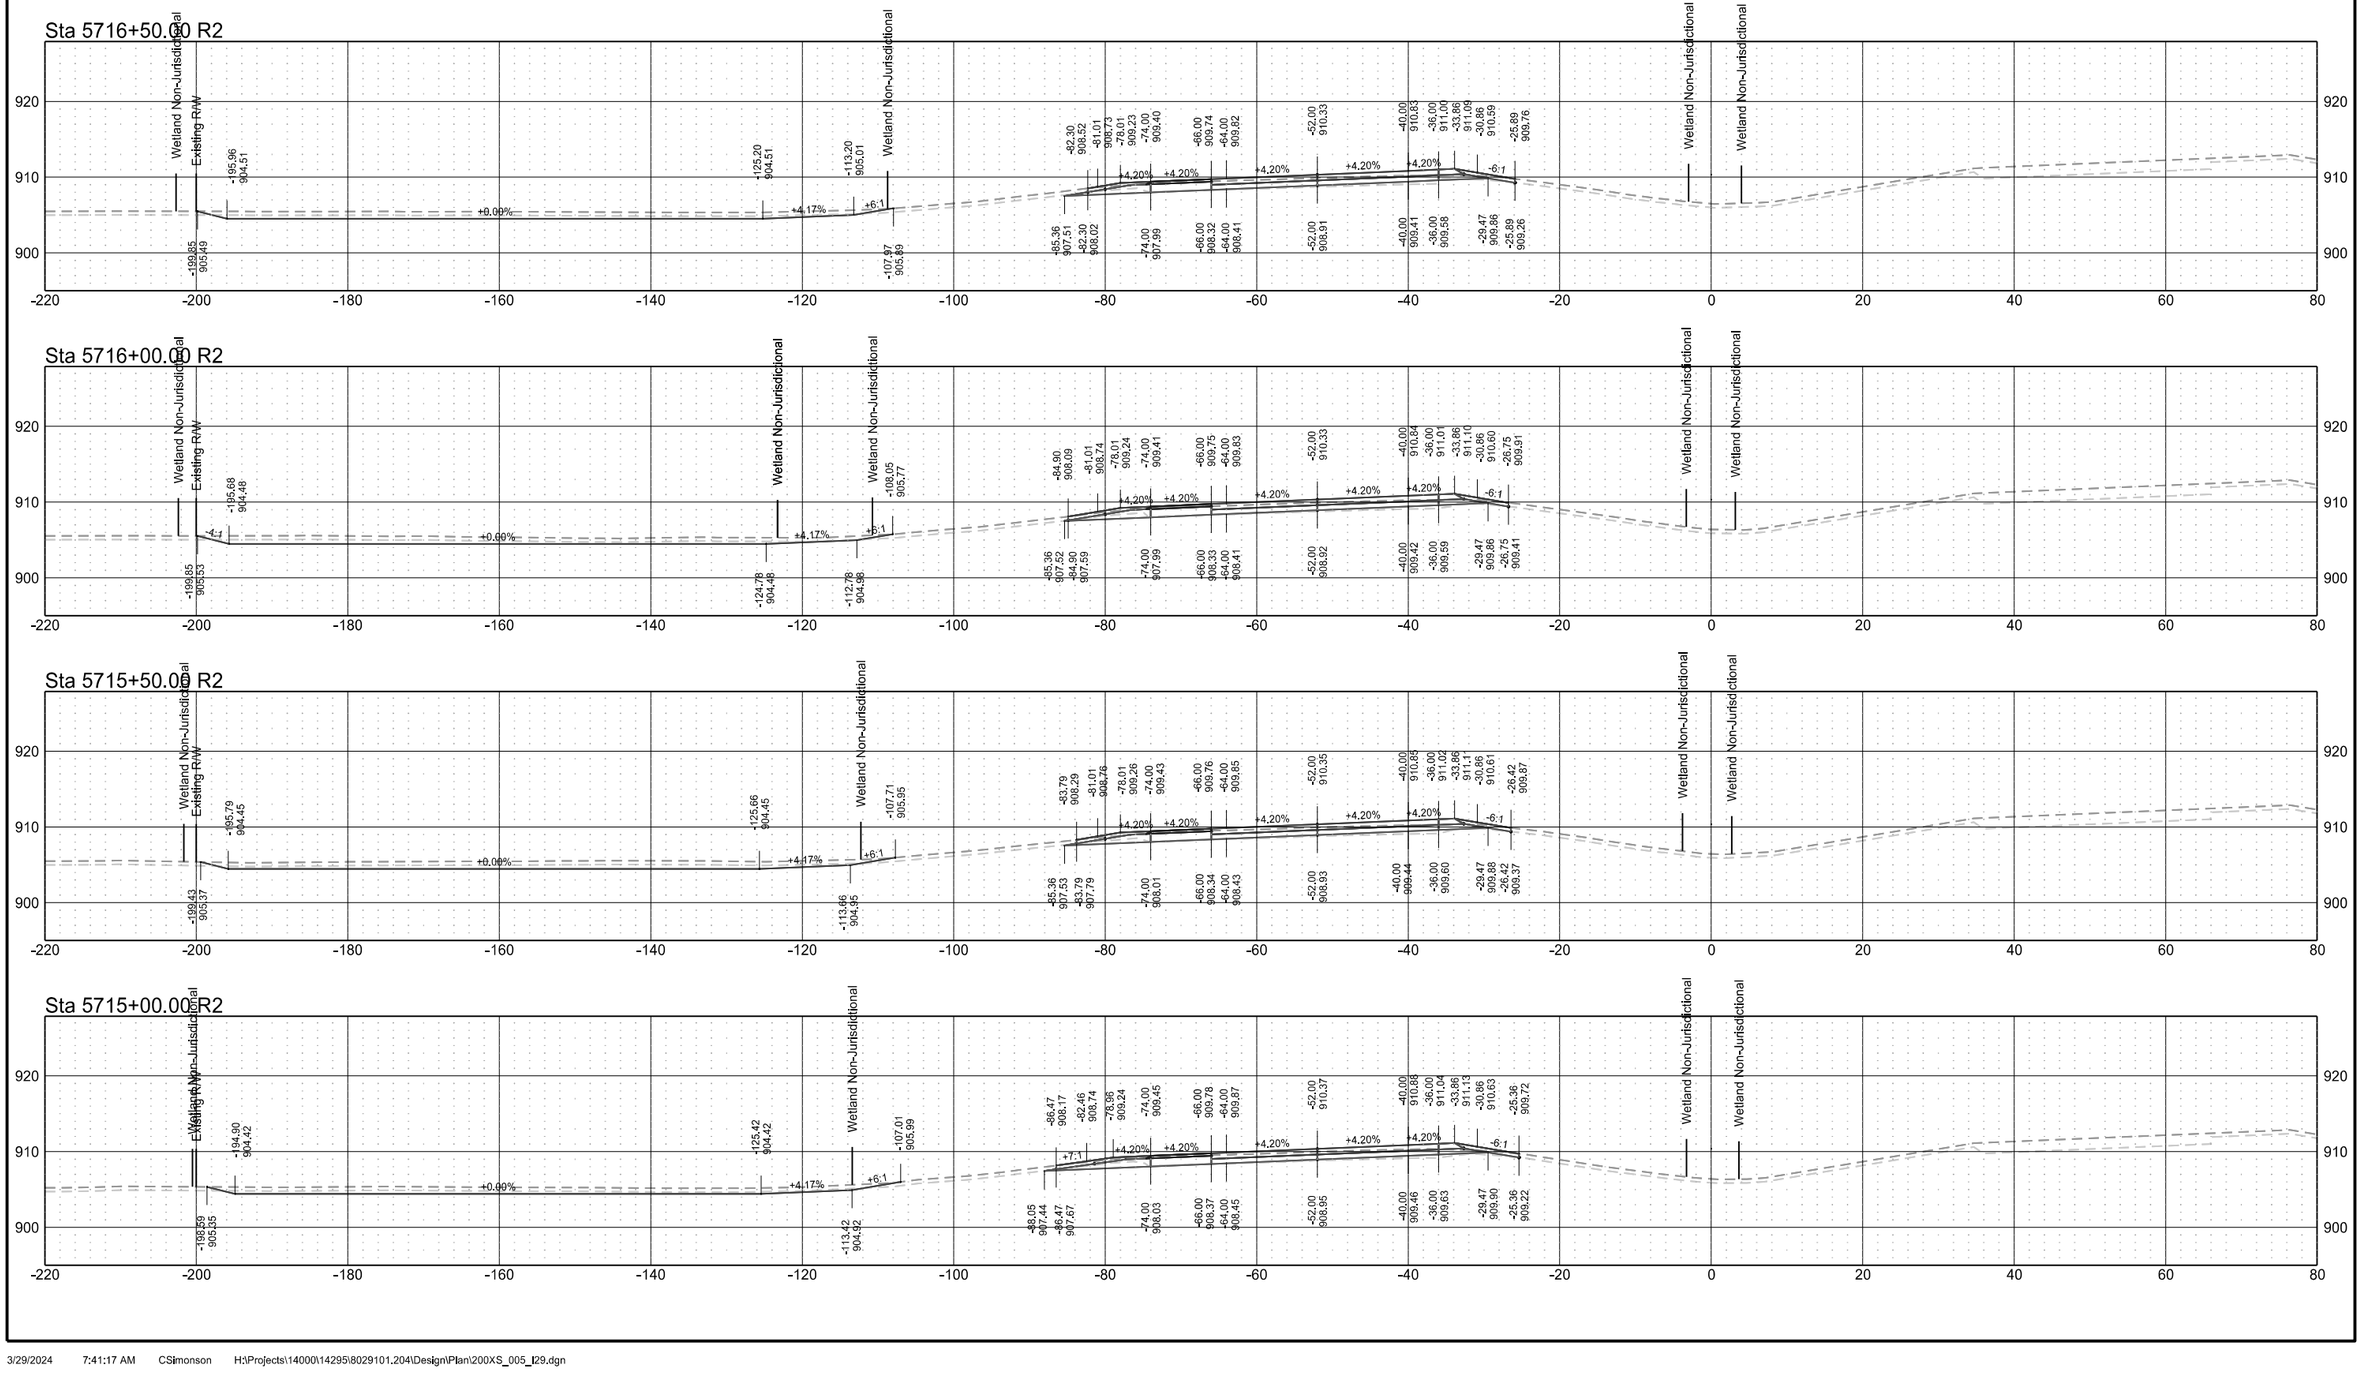


Interstate 29 - Southbound

	STATE	PROJECT NO.	SECTION NO.	SHEET NO.
	ND	IM-8-029(204)101	200	146

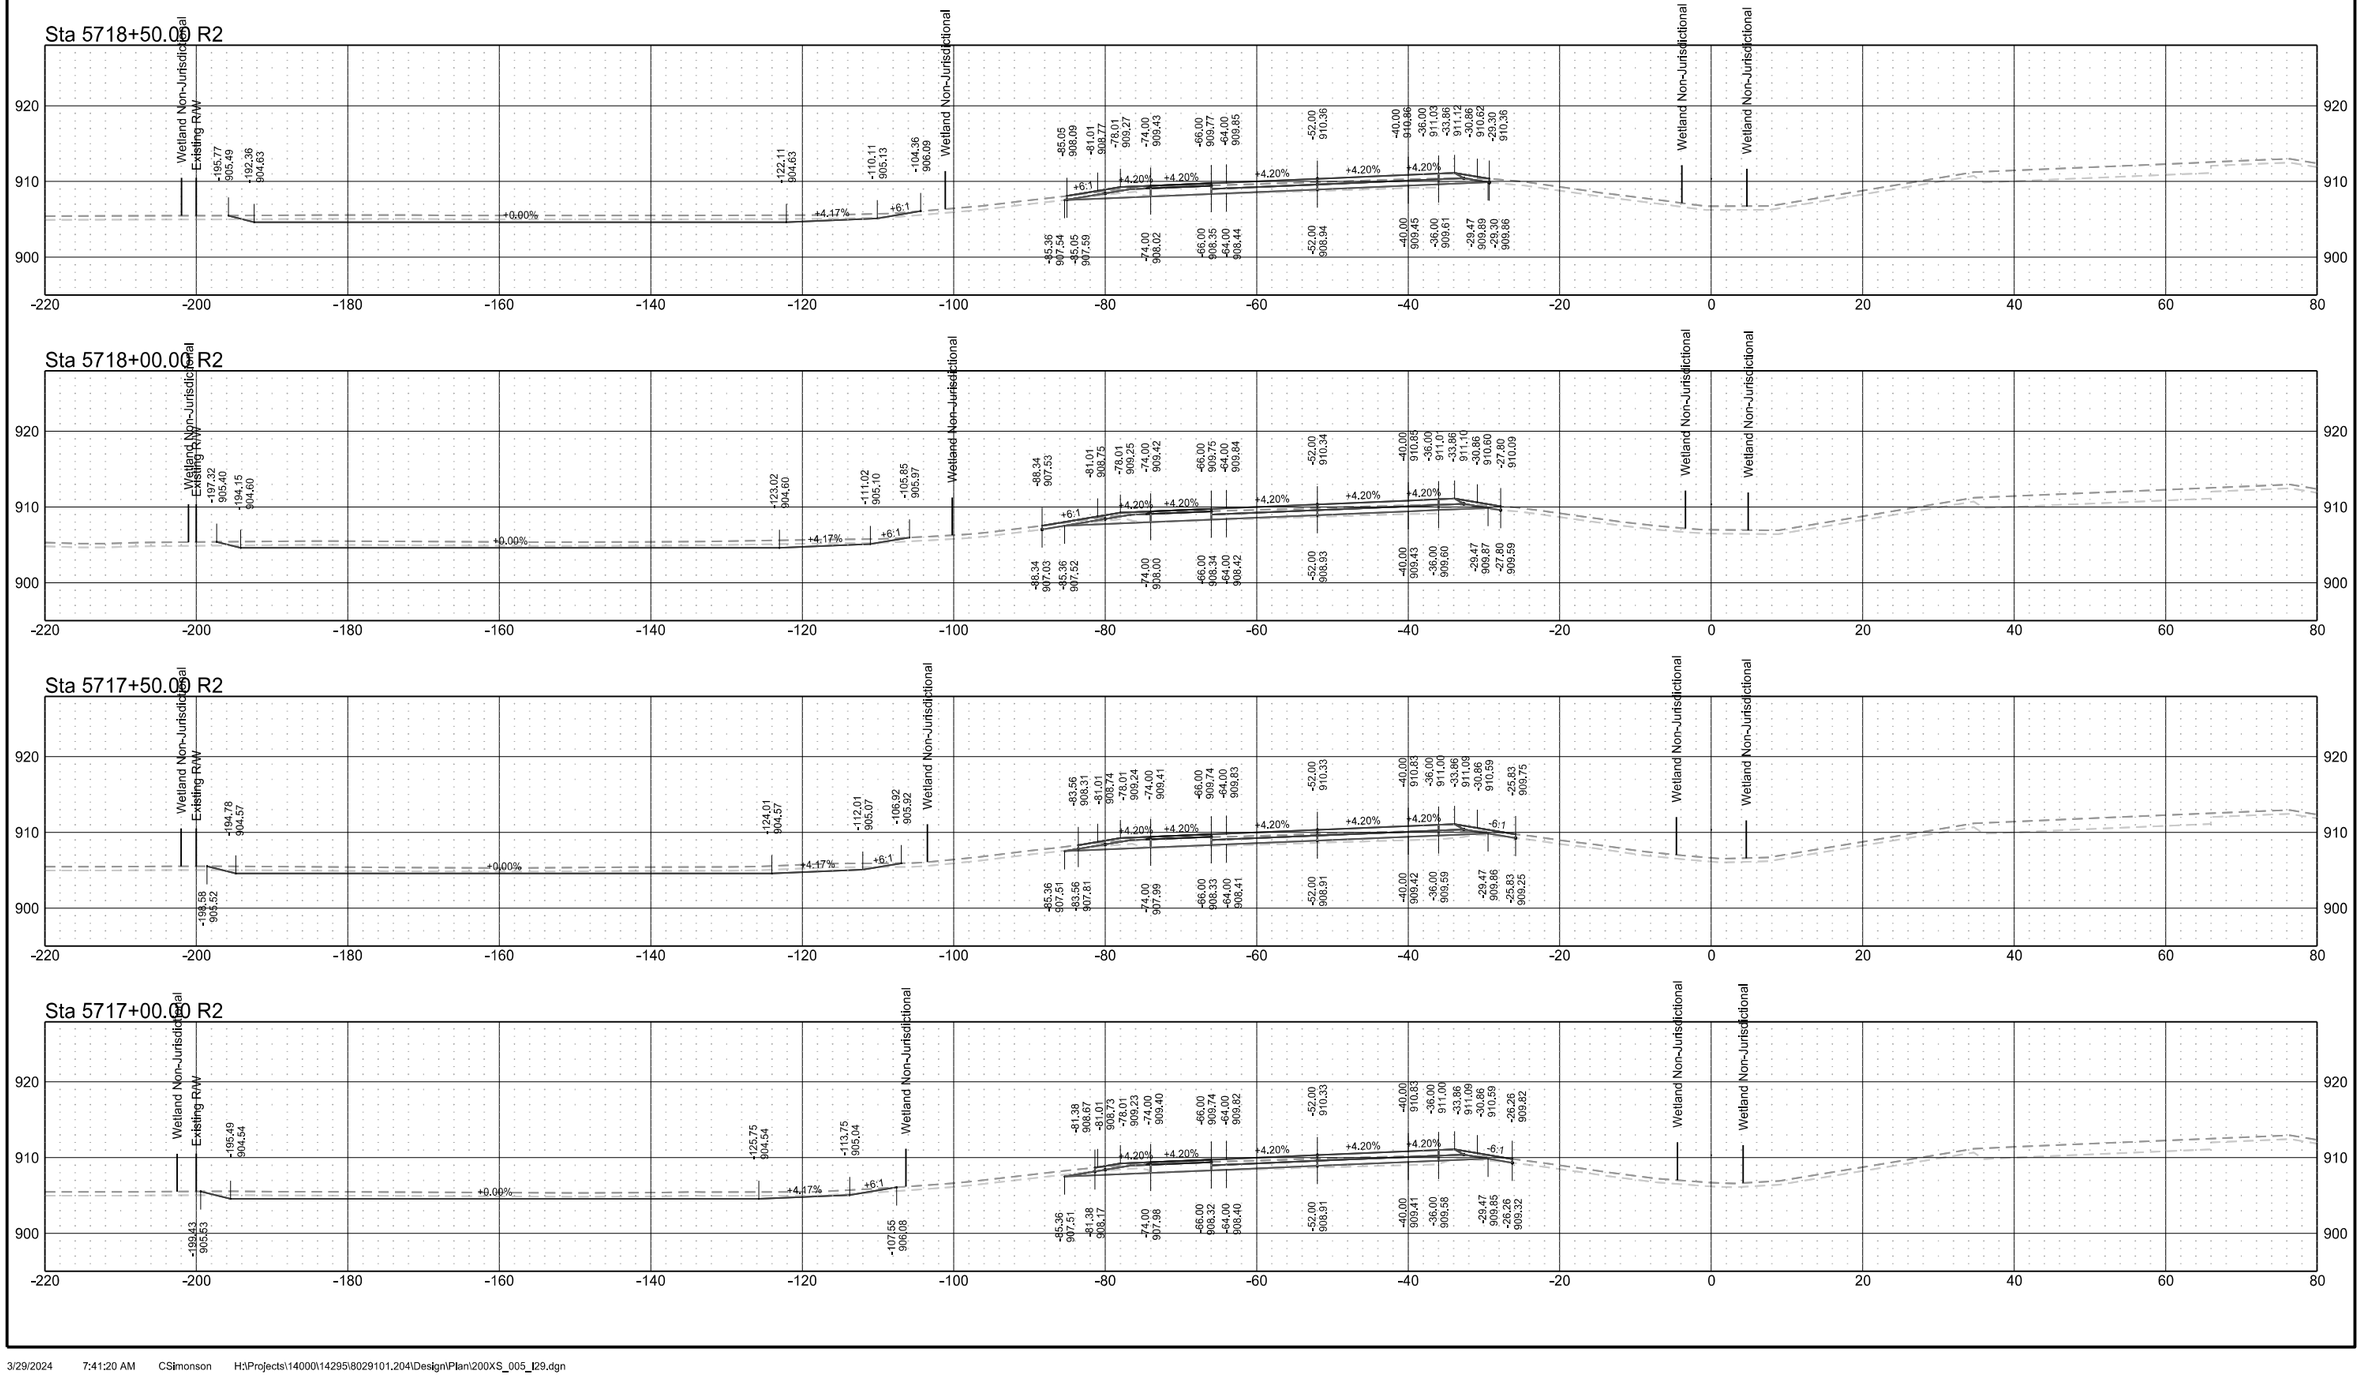

Interstate 29 - Southbound

	STATE	PROJECT NO.	SECTION NO.	SHEET NO.
	ND	IM-8-029(204)101	200	147

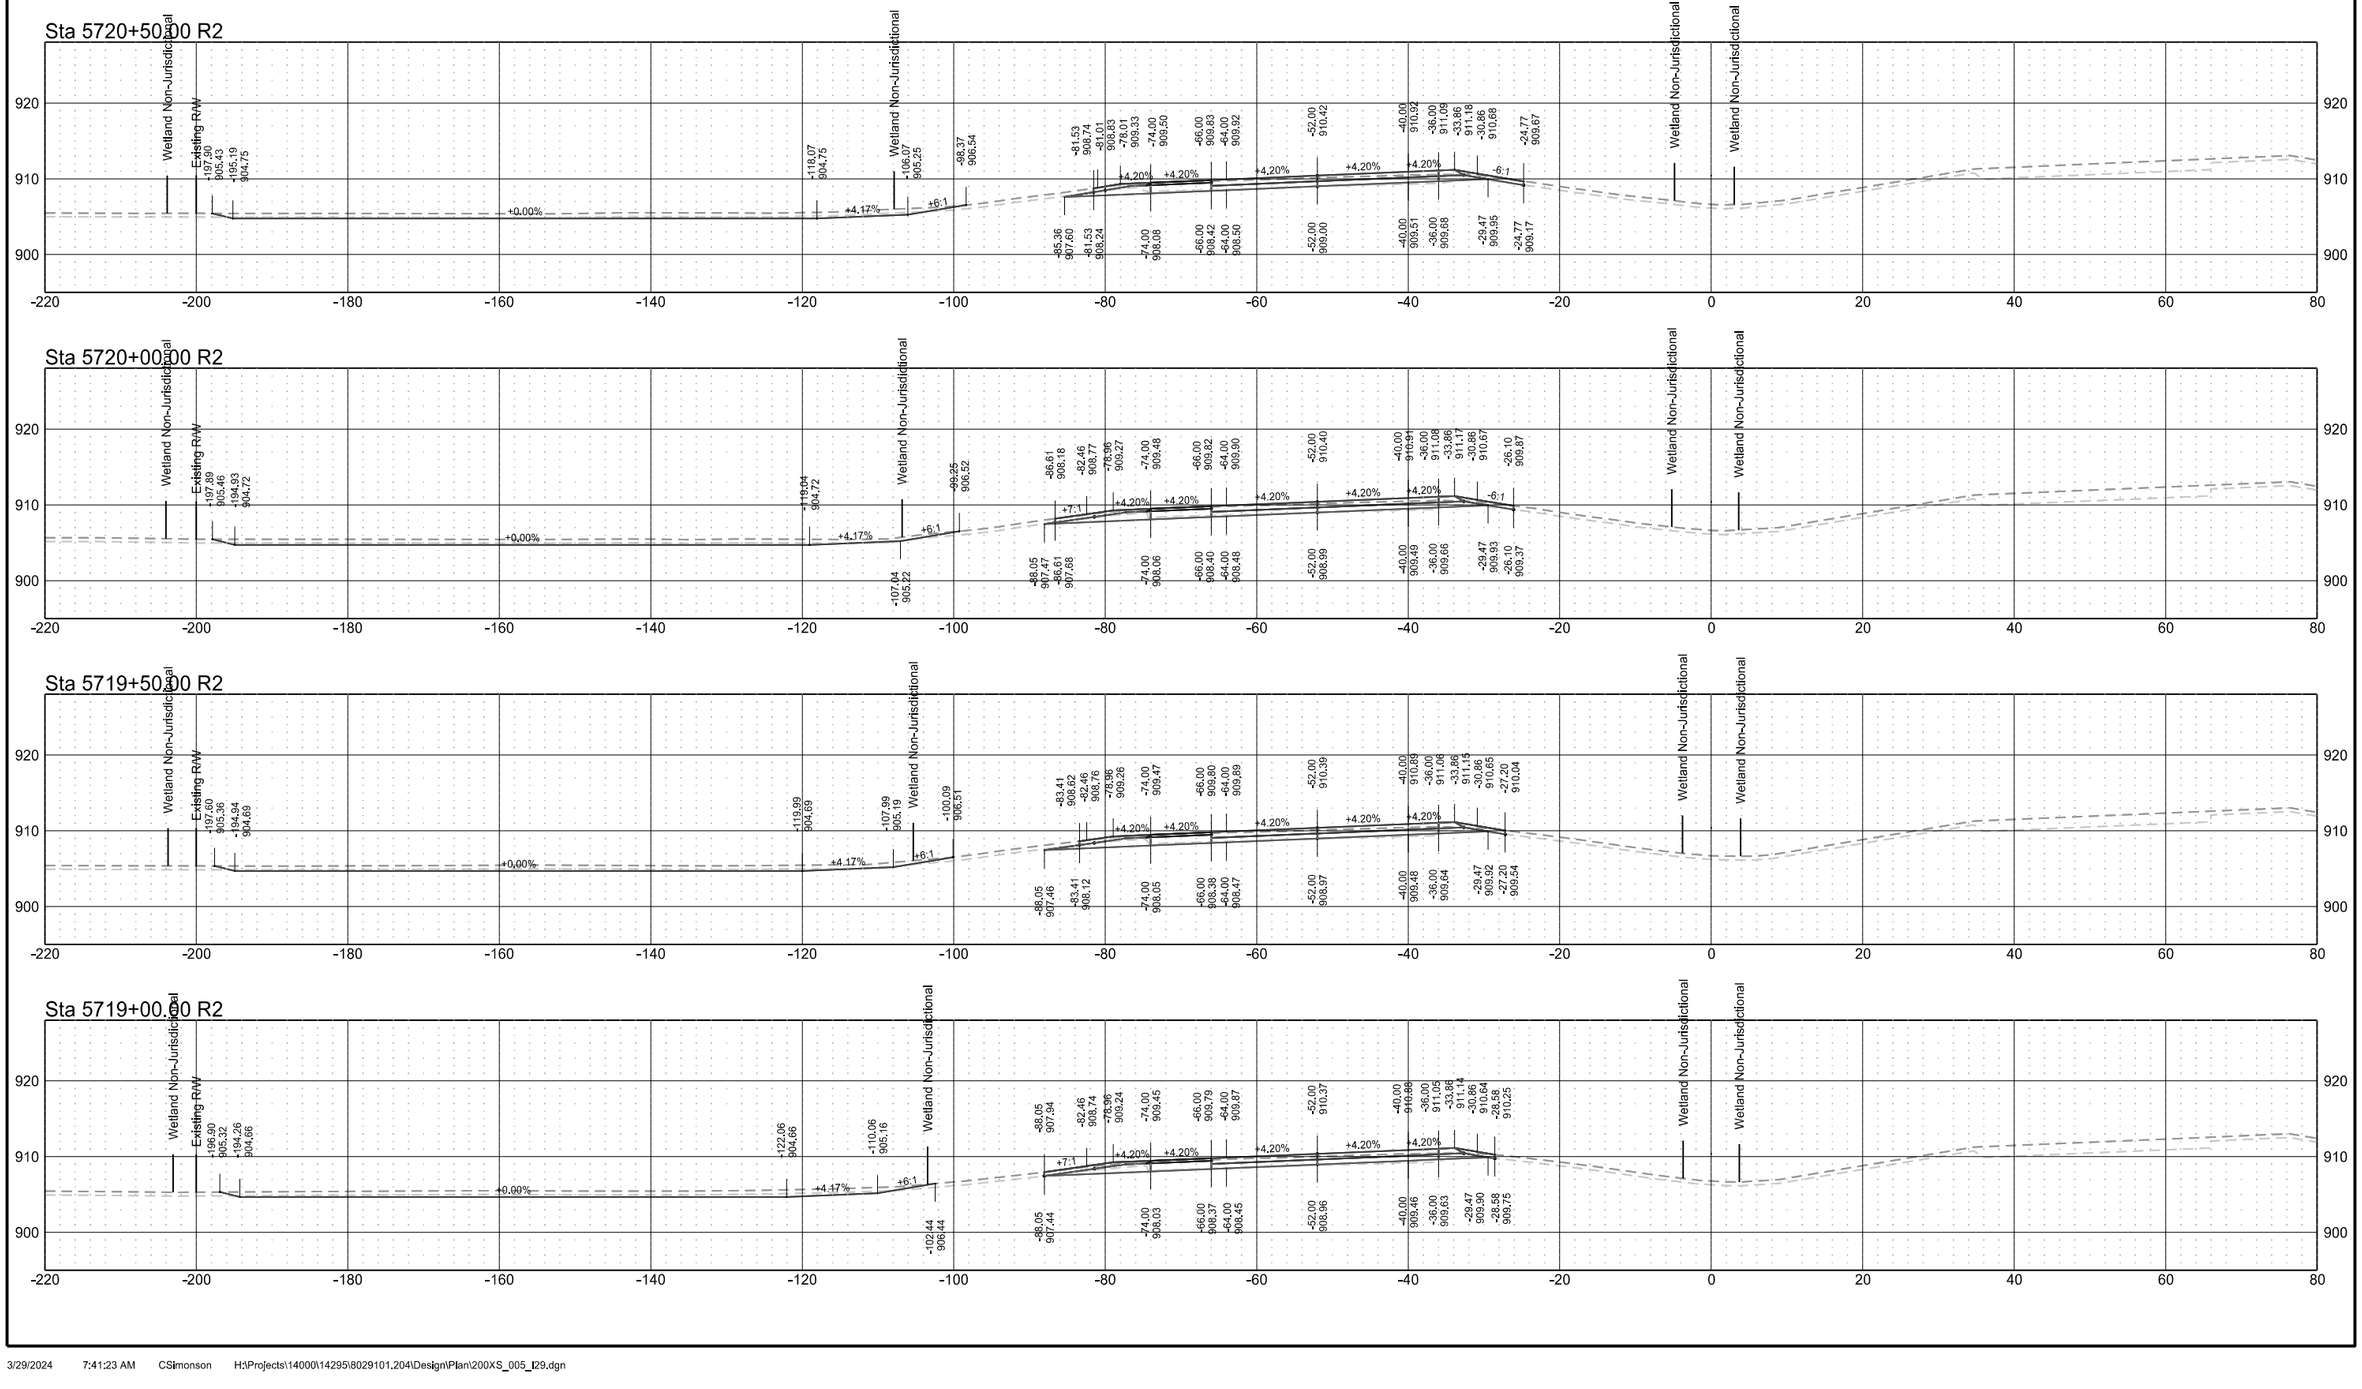



Interstate 29 - Southbound


	STATE	PROJECT NO.	SECTION NO.	SHEET NO.
	ND	IM-8-029(204)101	200	148


Interstate 29 - Southbound

	STATE	PROJECT NO.	SECTION NO.	SHEET NO.
	ND	IM-8-029(204)101	200	149

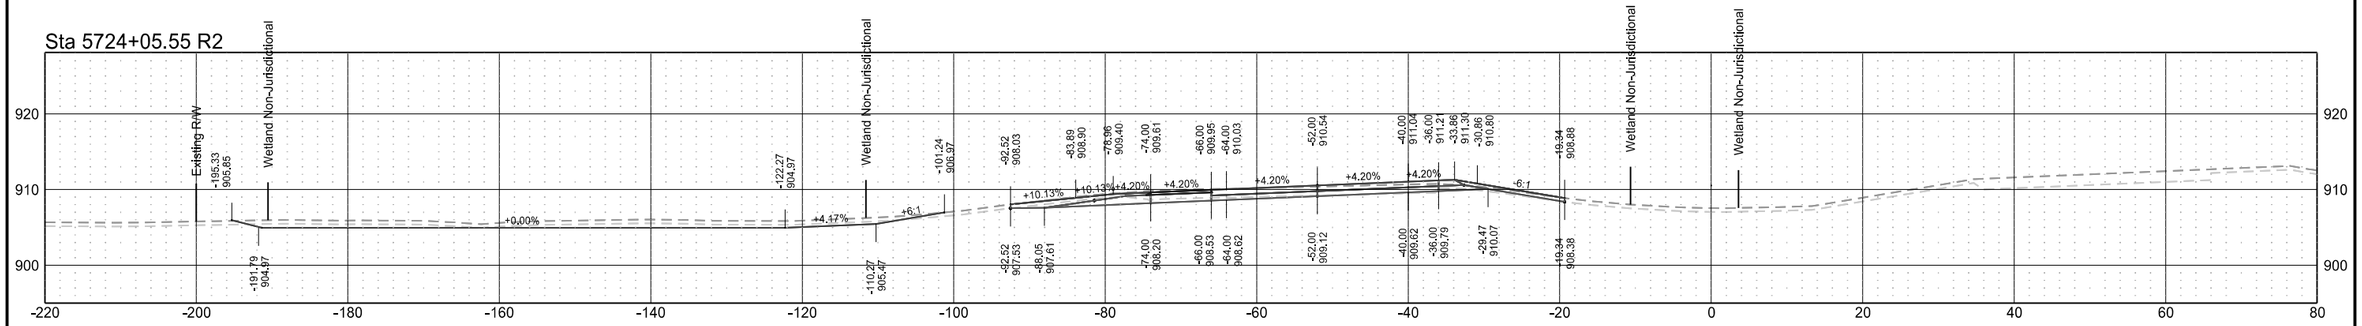

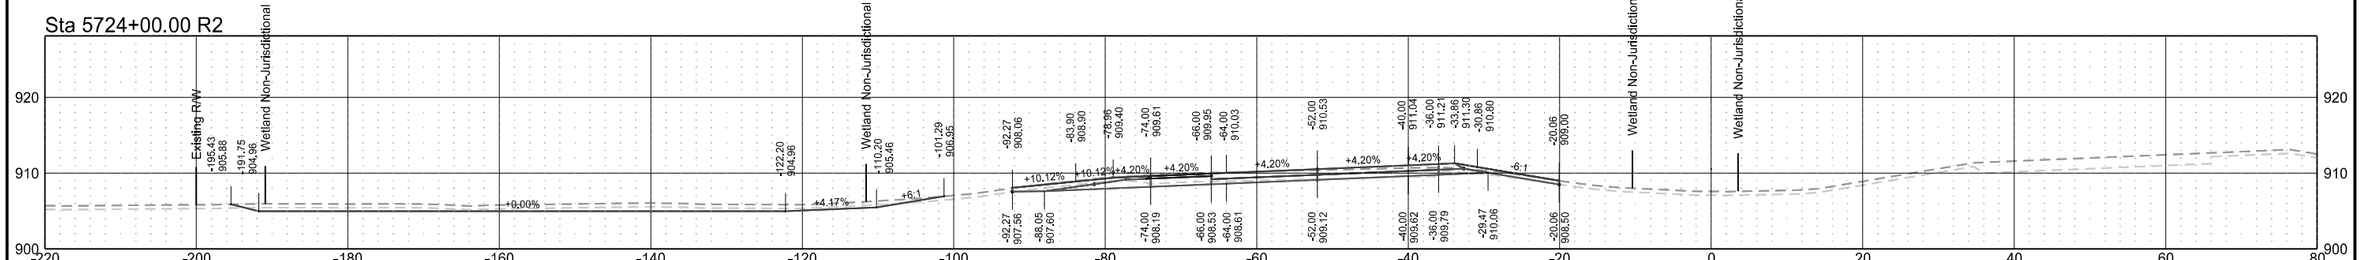


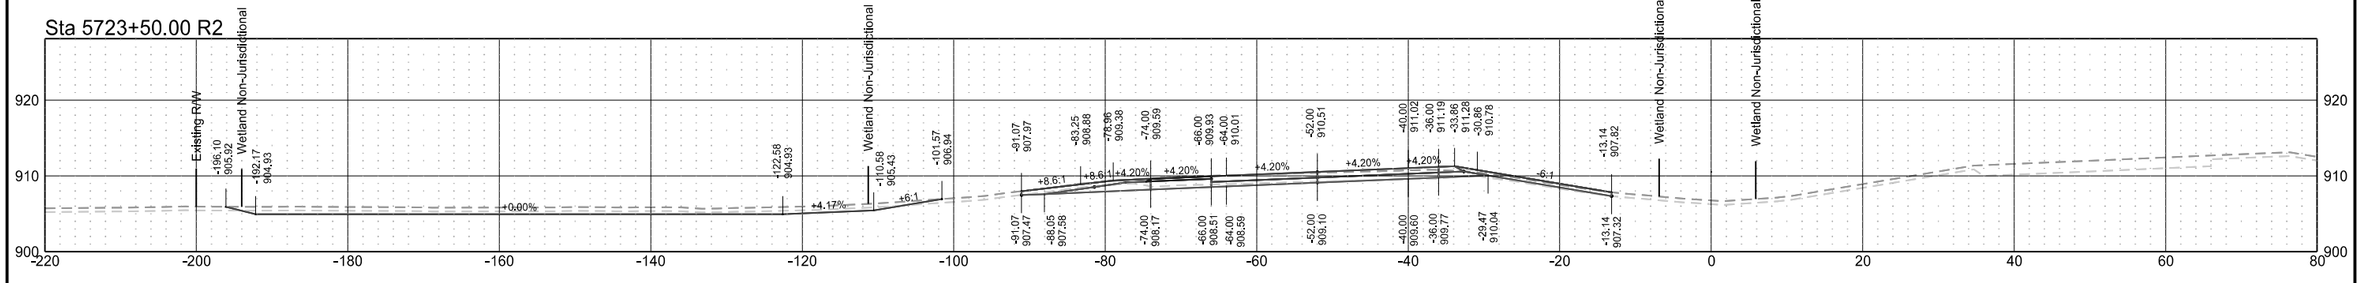

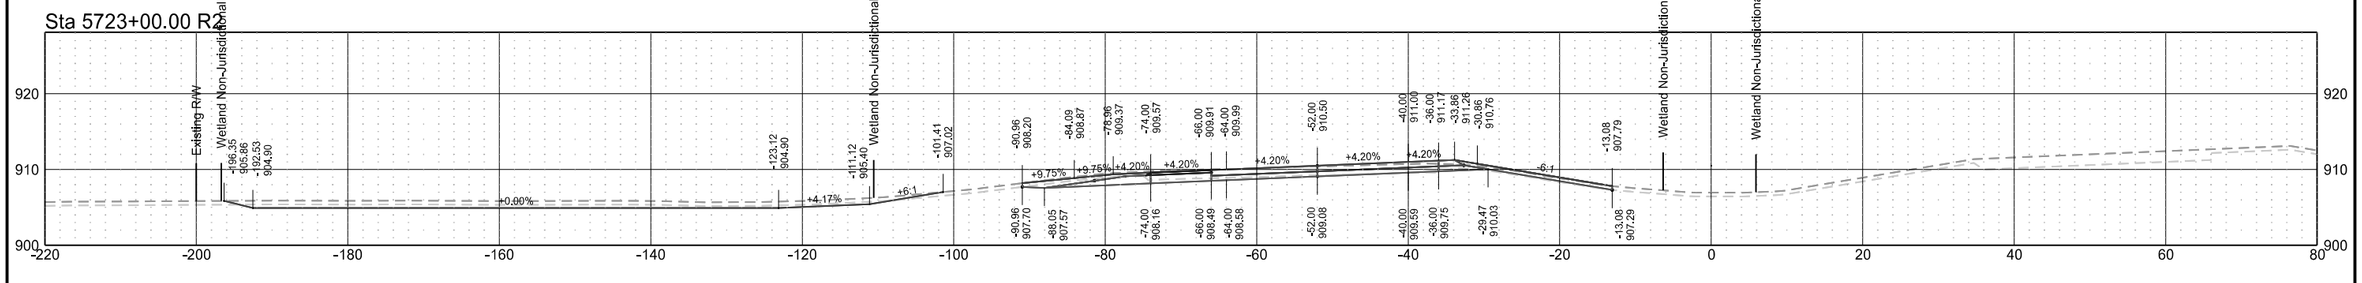


Interstate 29 - Southbound

	STATE	PROJECT NO.	SECTION NO.	SHEET NO.
	ND	IM-8-029(204)101	200	150

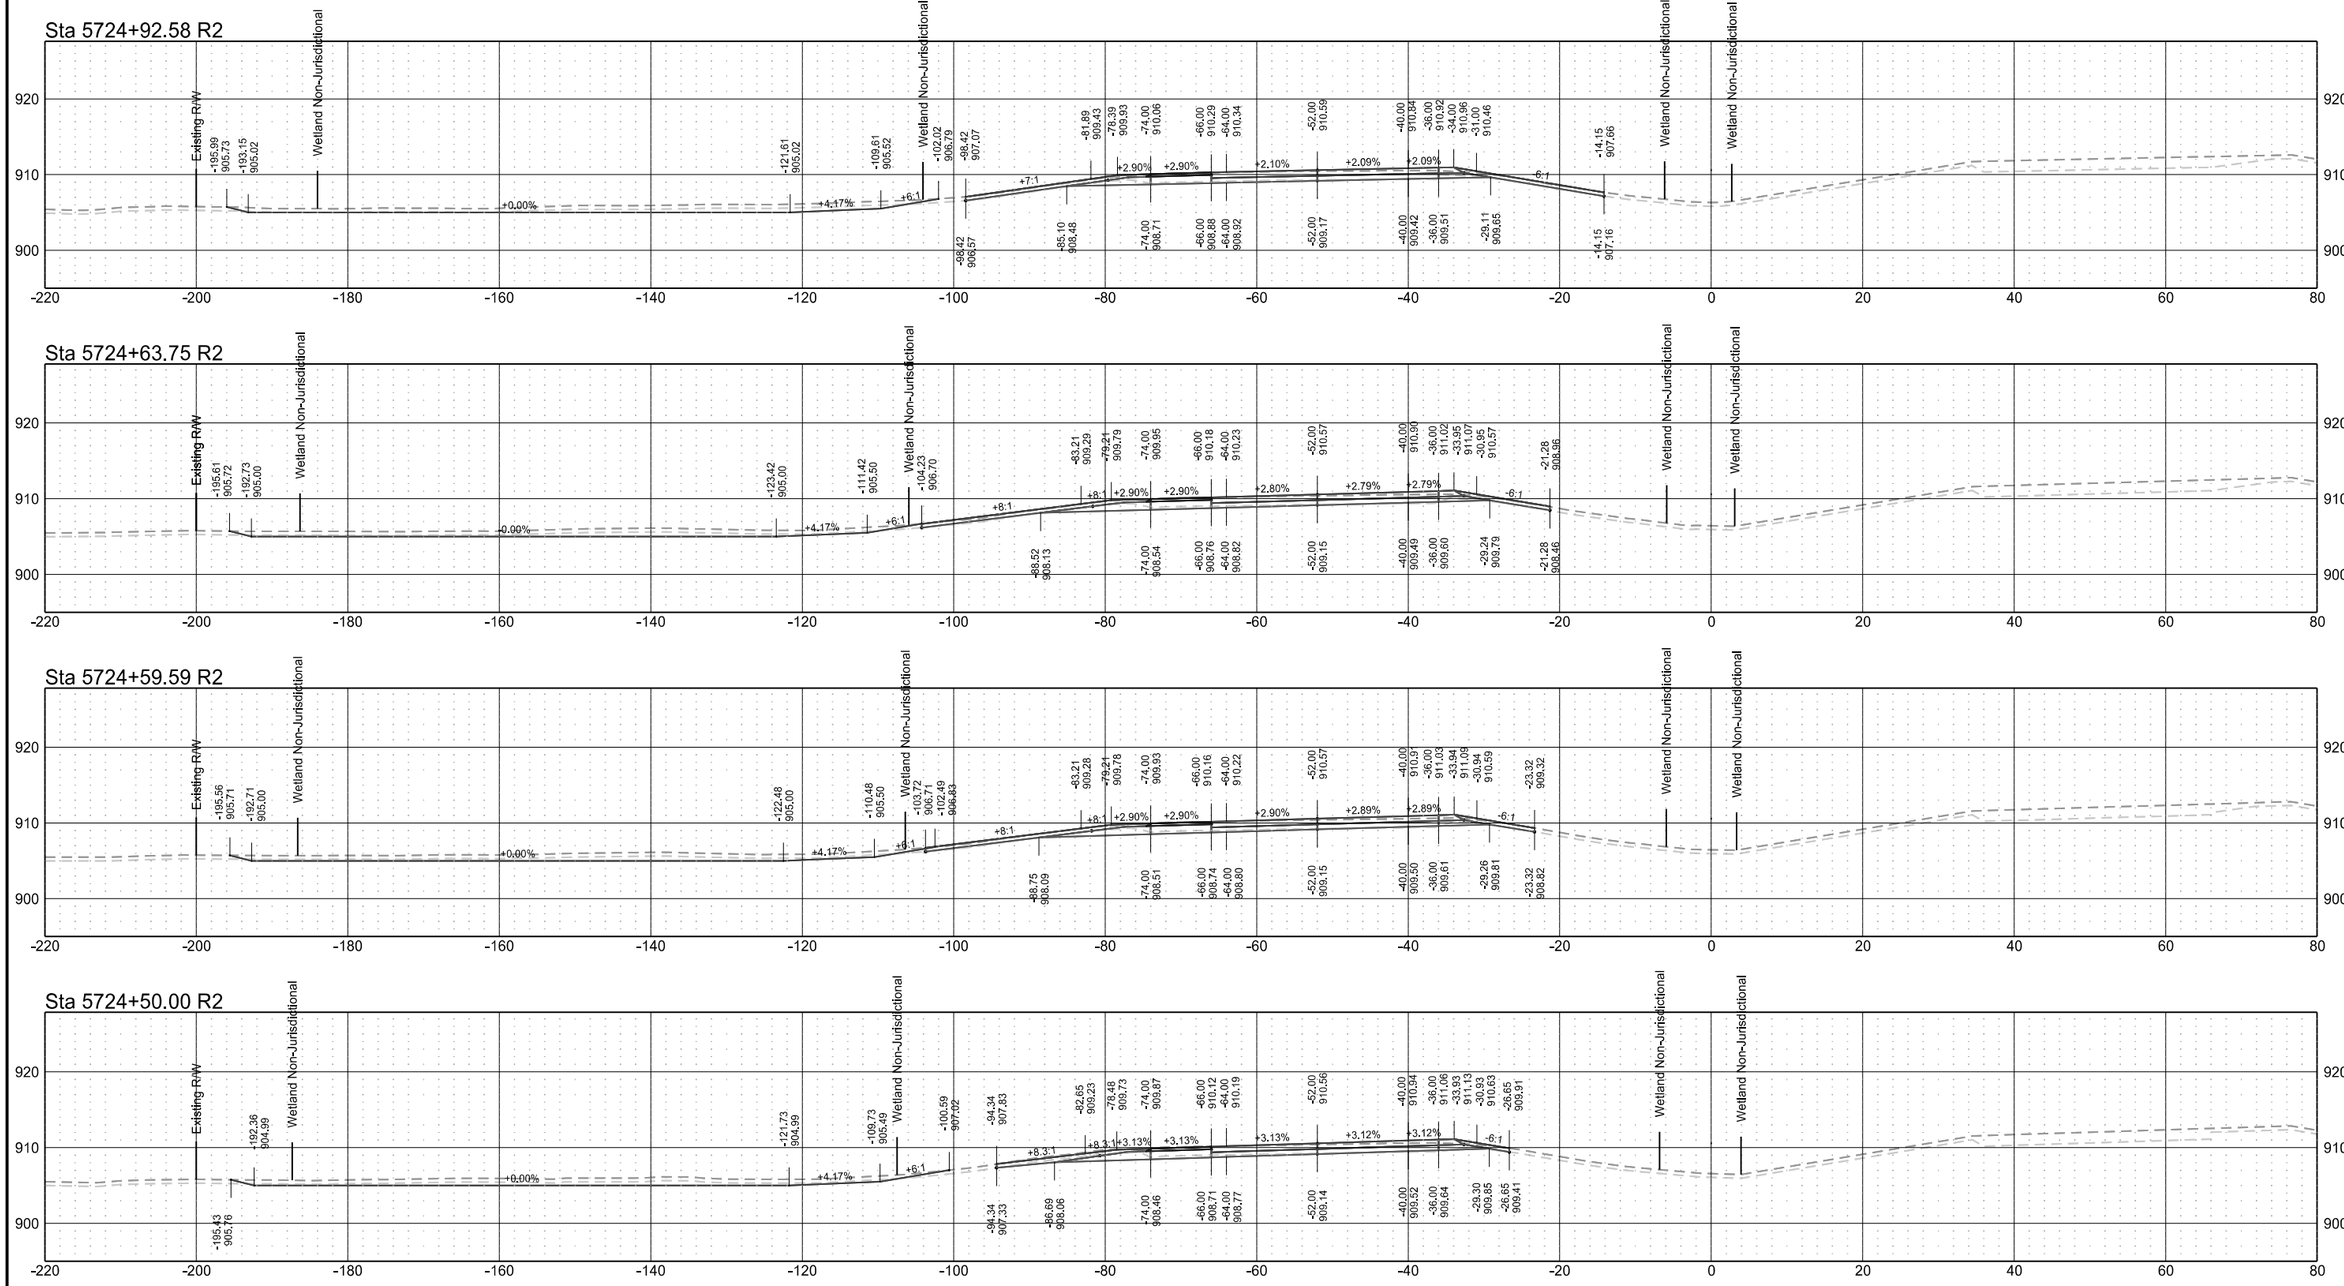


Interstate 29 - Southbound


	STATE	PROJECT NO.	SECTION NO.	SHEET NO.
	ND	IM-8-029(204)101	200	151

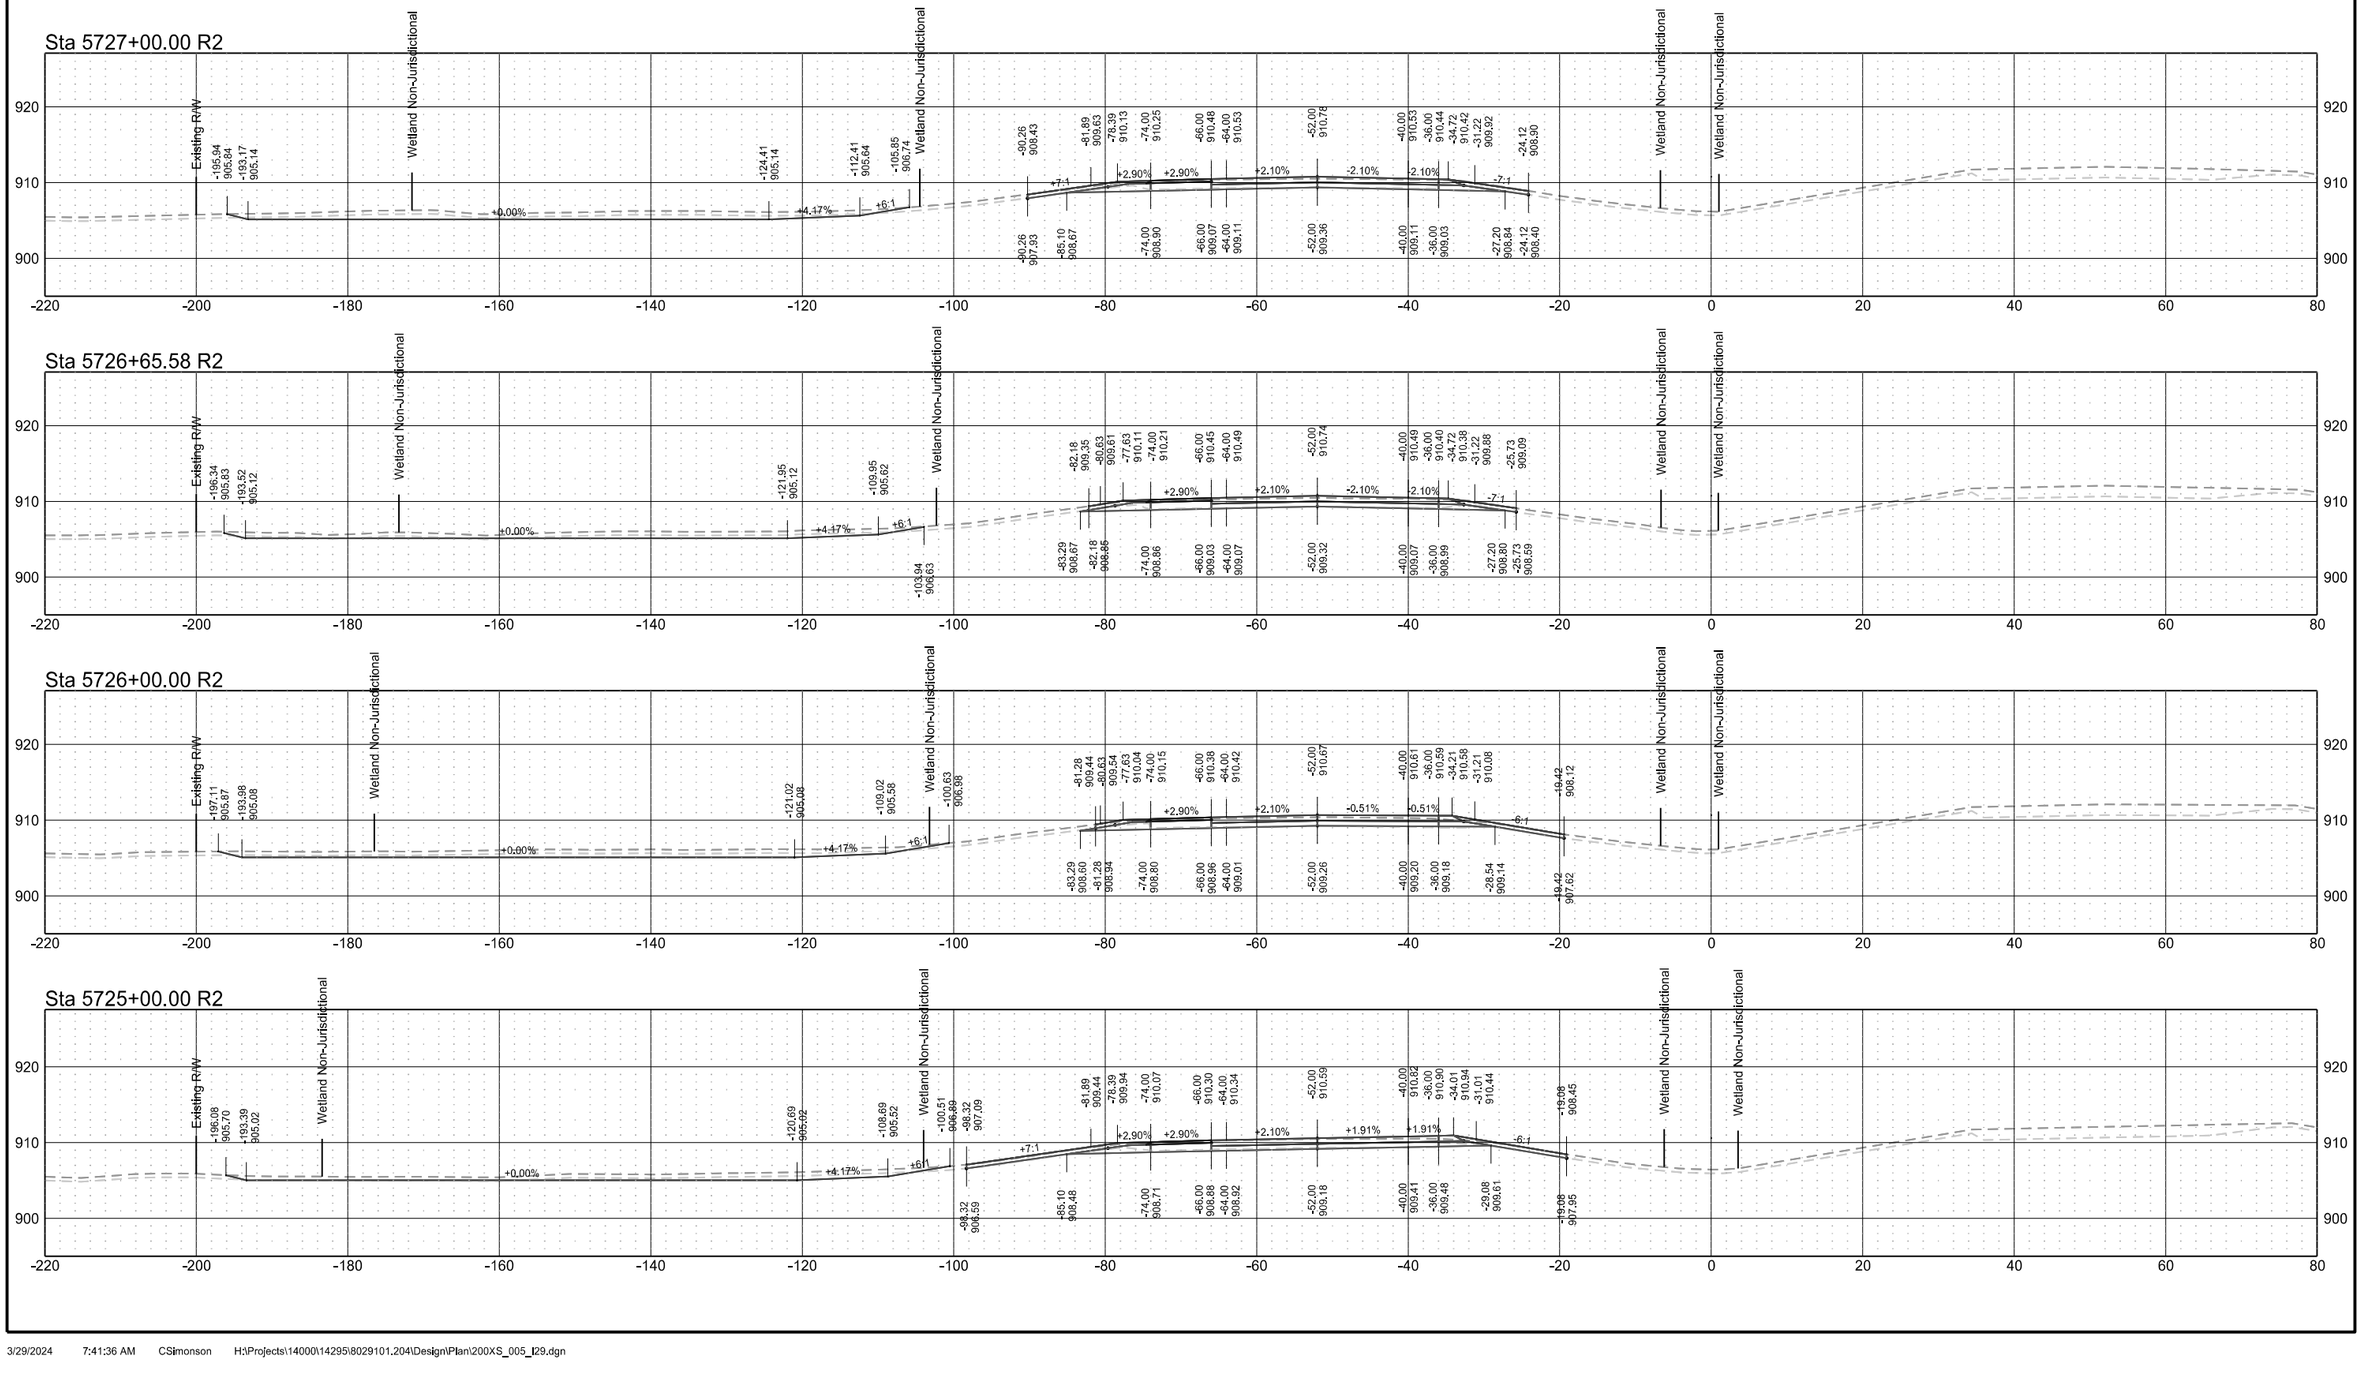



Interstate 29 - Southbound

	STATE	PROJECT NO.	SECTION NO.	SHEET NO.
	ND	IM-8-029(204)101	200	152

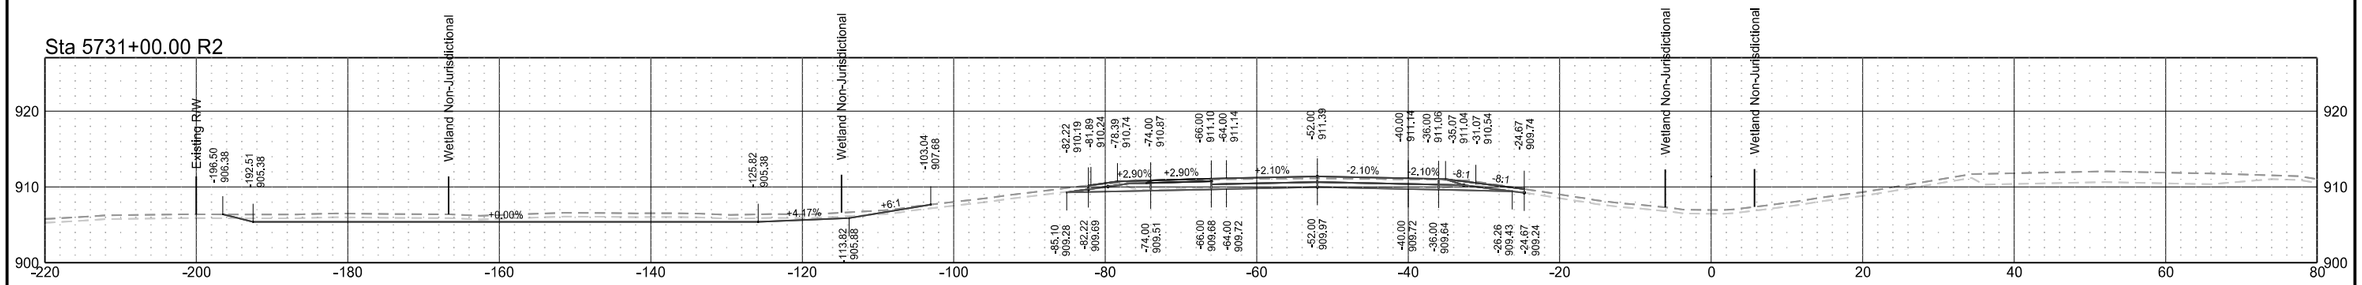

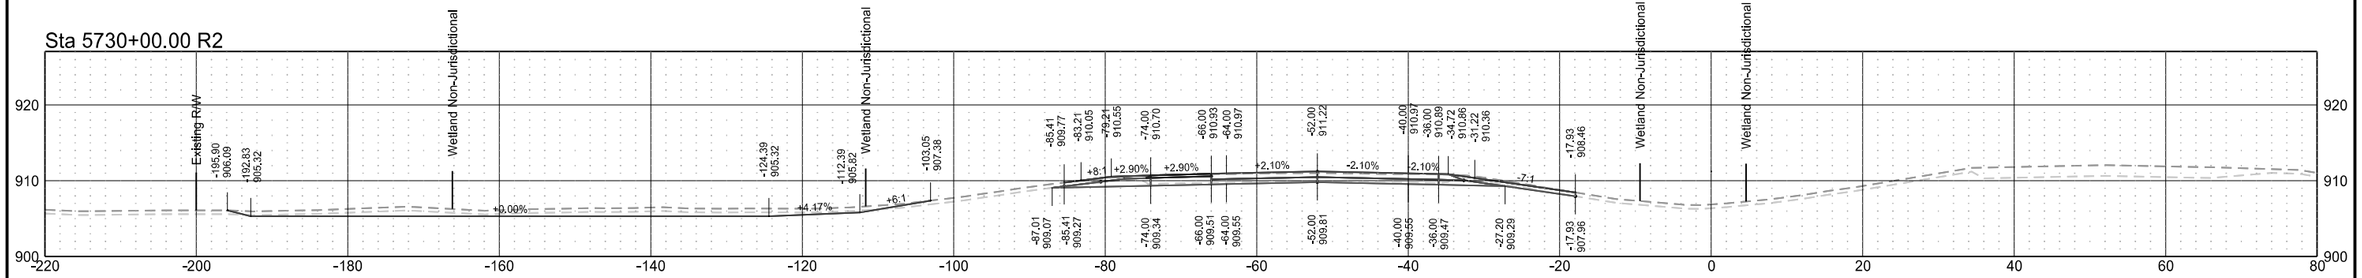

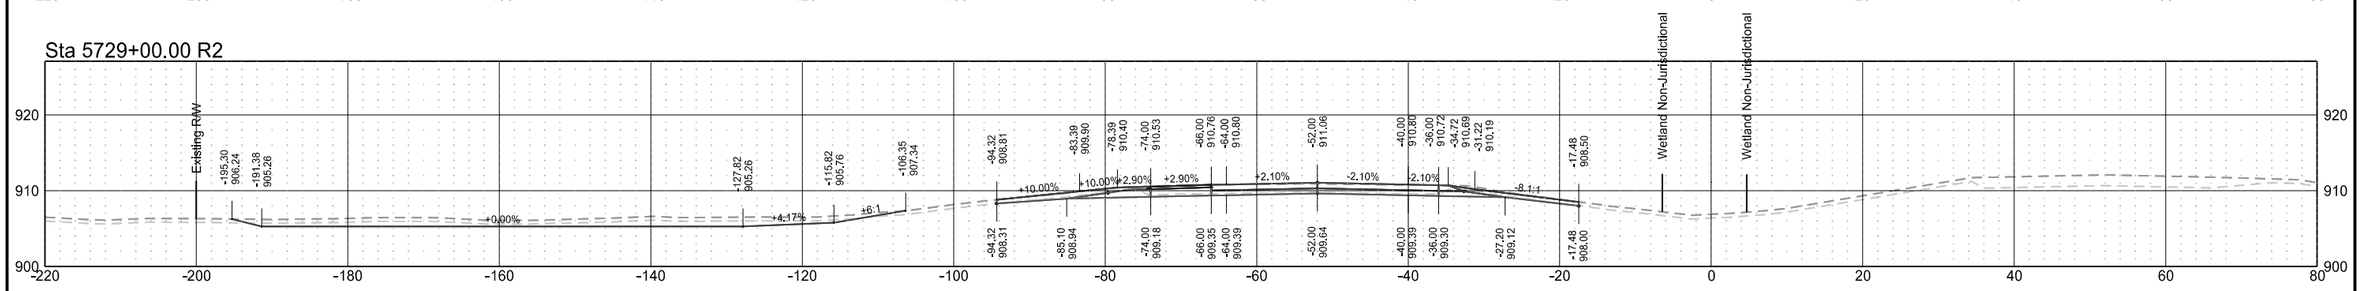


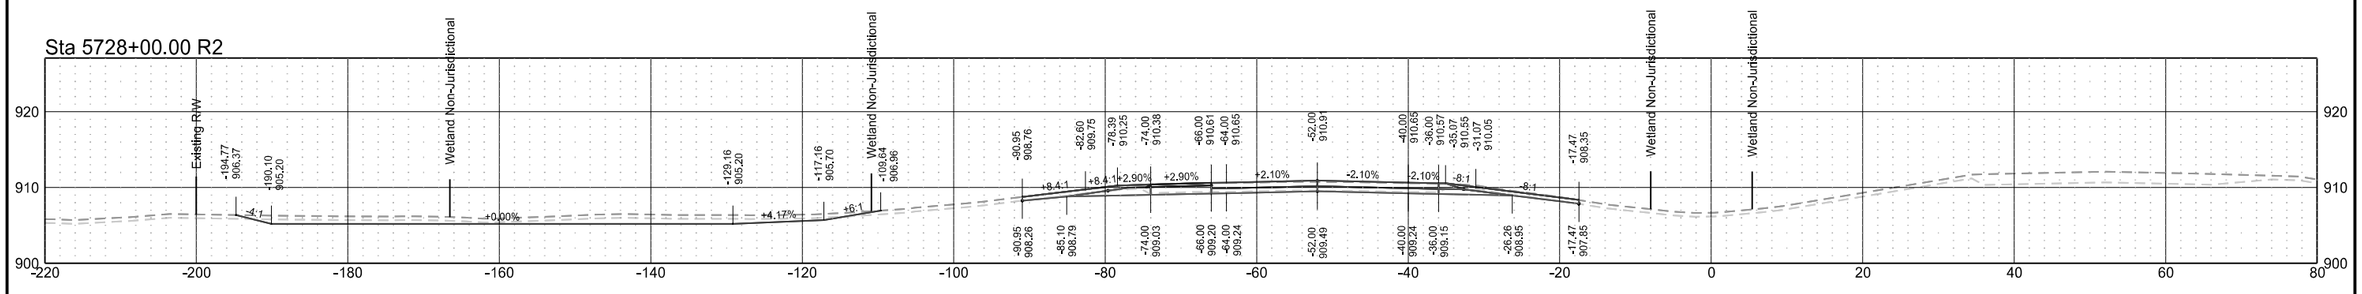


Interstate 29 - Southbound

	STATE	PROJECT NO.	SECTION NO.	SHEET NO.
	ND	IM-8-029(204)101	200	153


Sta 5735+00.00 R2

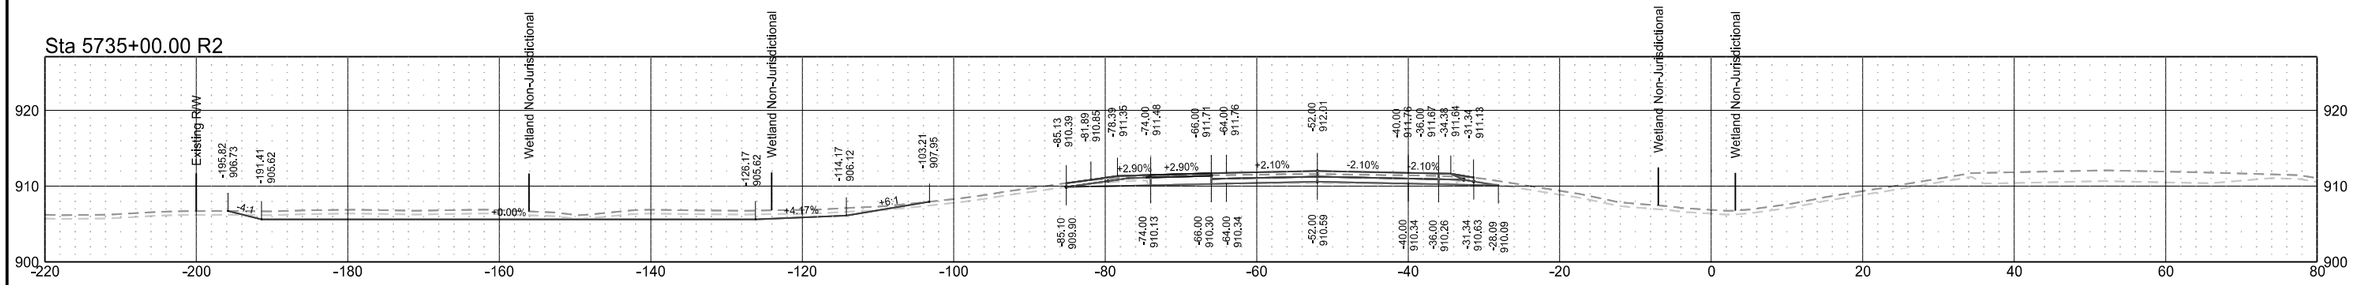


Sta 5734+00.00 R2

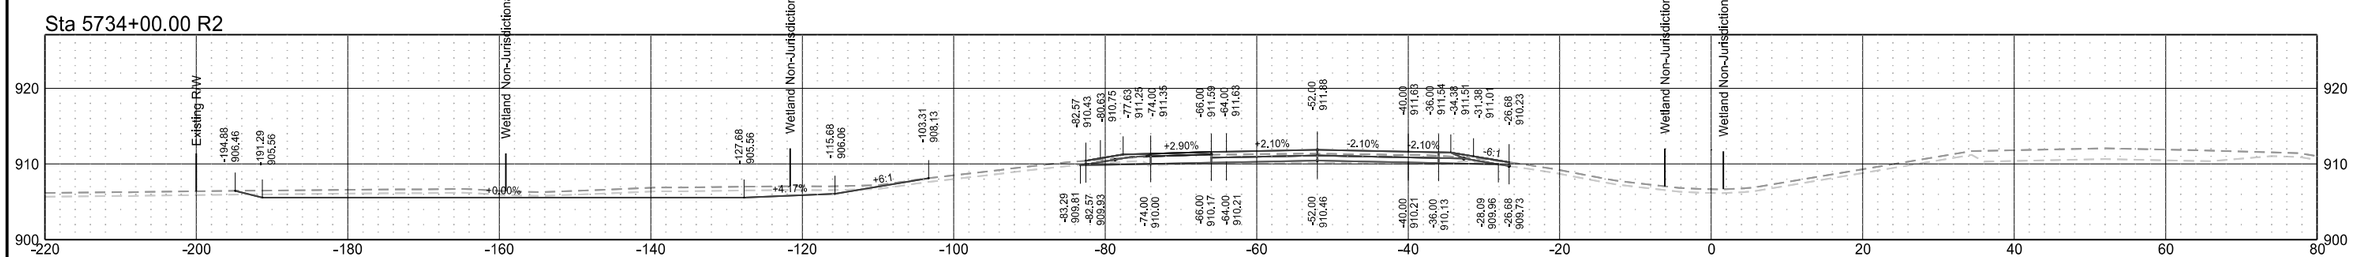

Sta 5733+00.00 R2

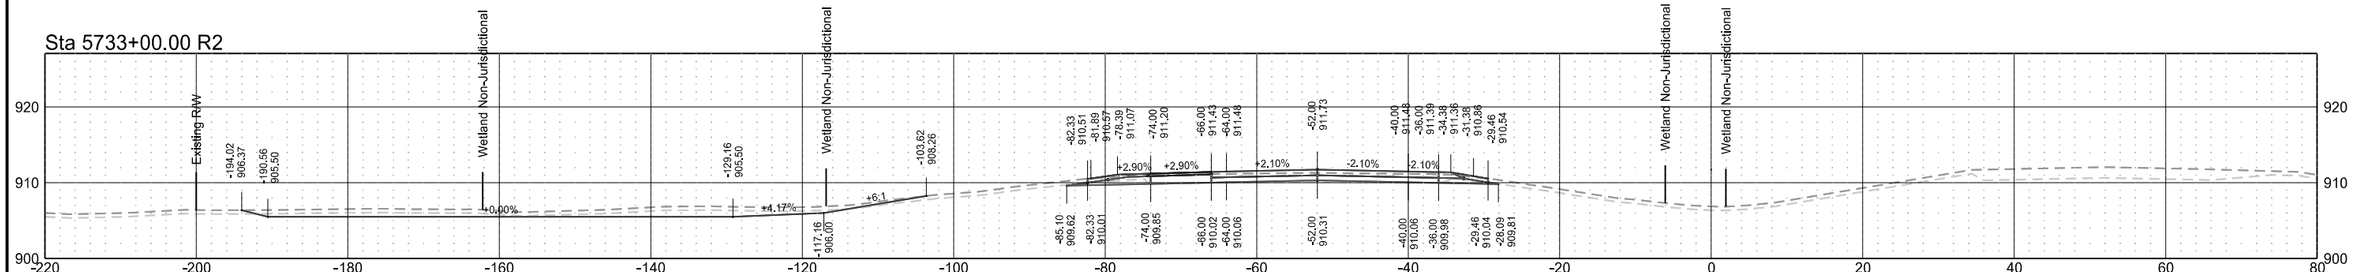


Sta 5732+00.00 R2

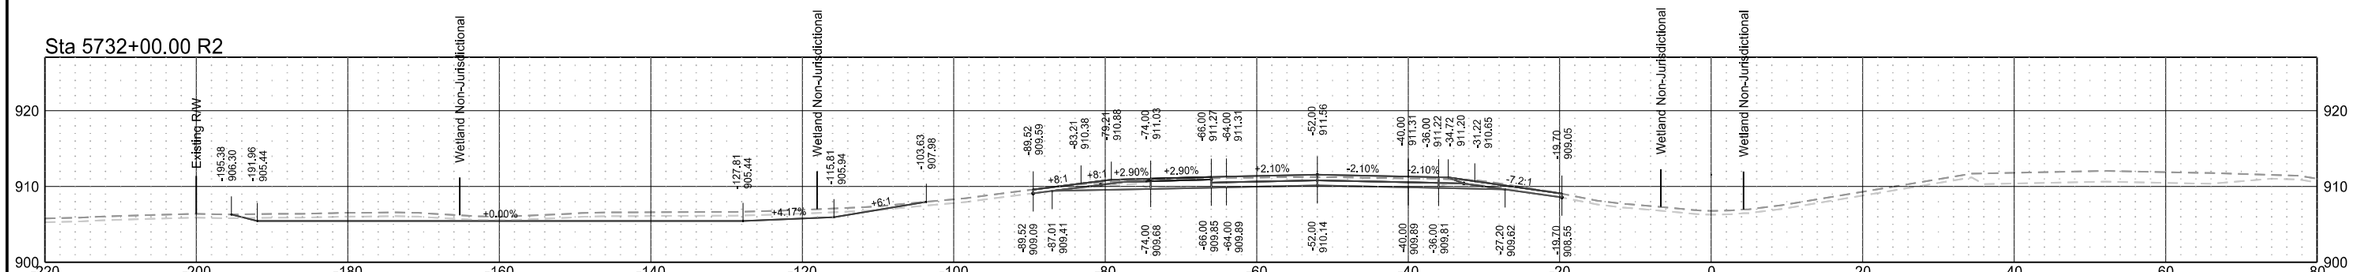


Interstate 29 - Southbound

	STATE	PROJECT NO.	SECTION NO.	SHEET NO.
	ND	IM-8-029(204)101	200	154

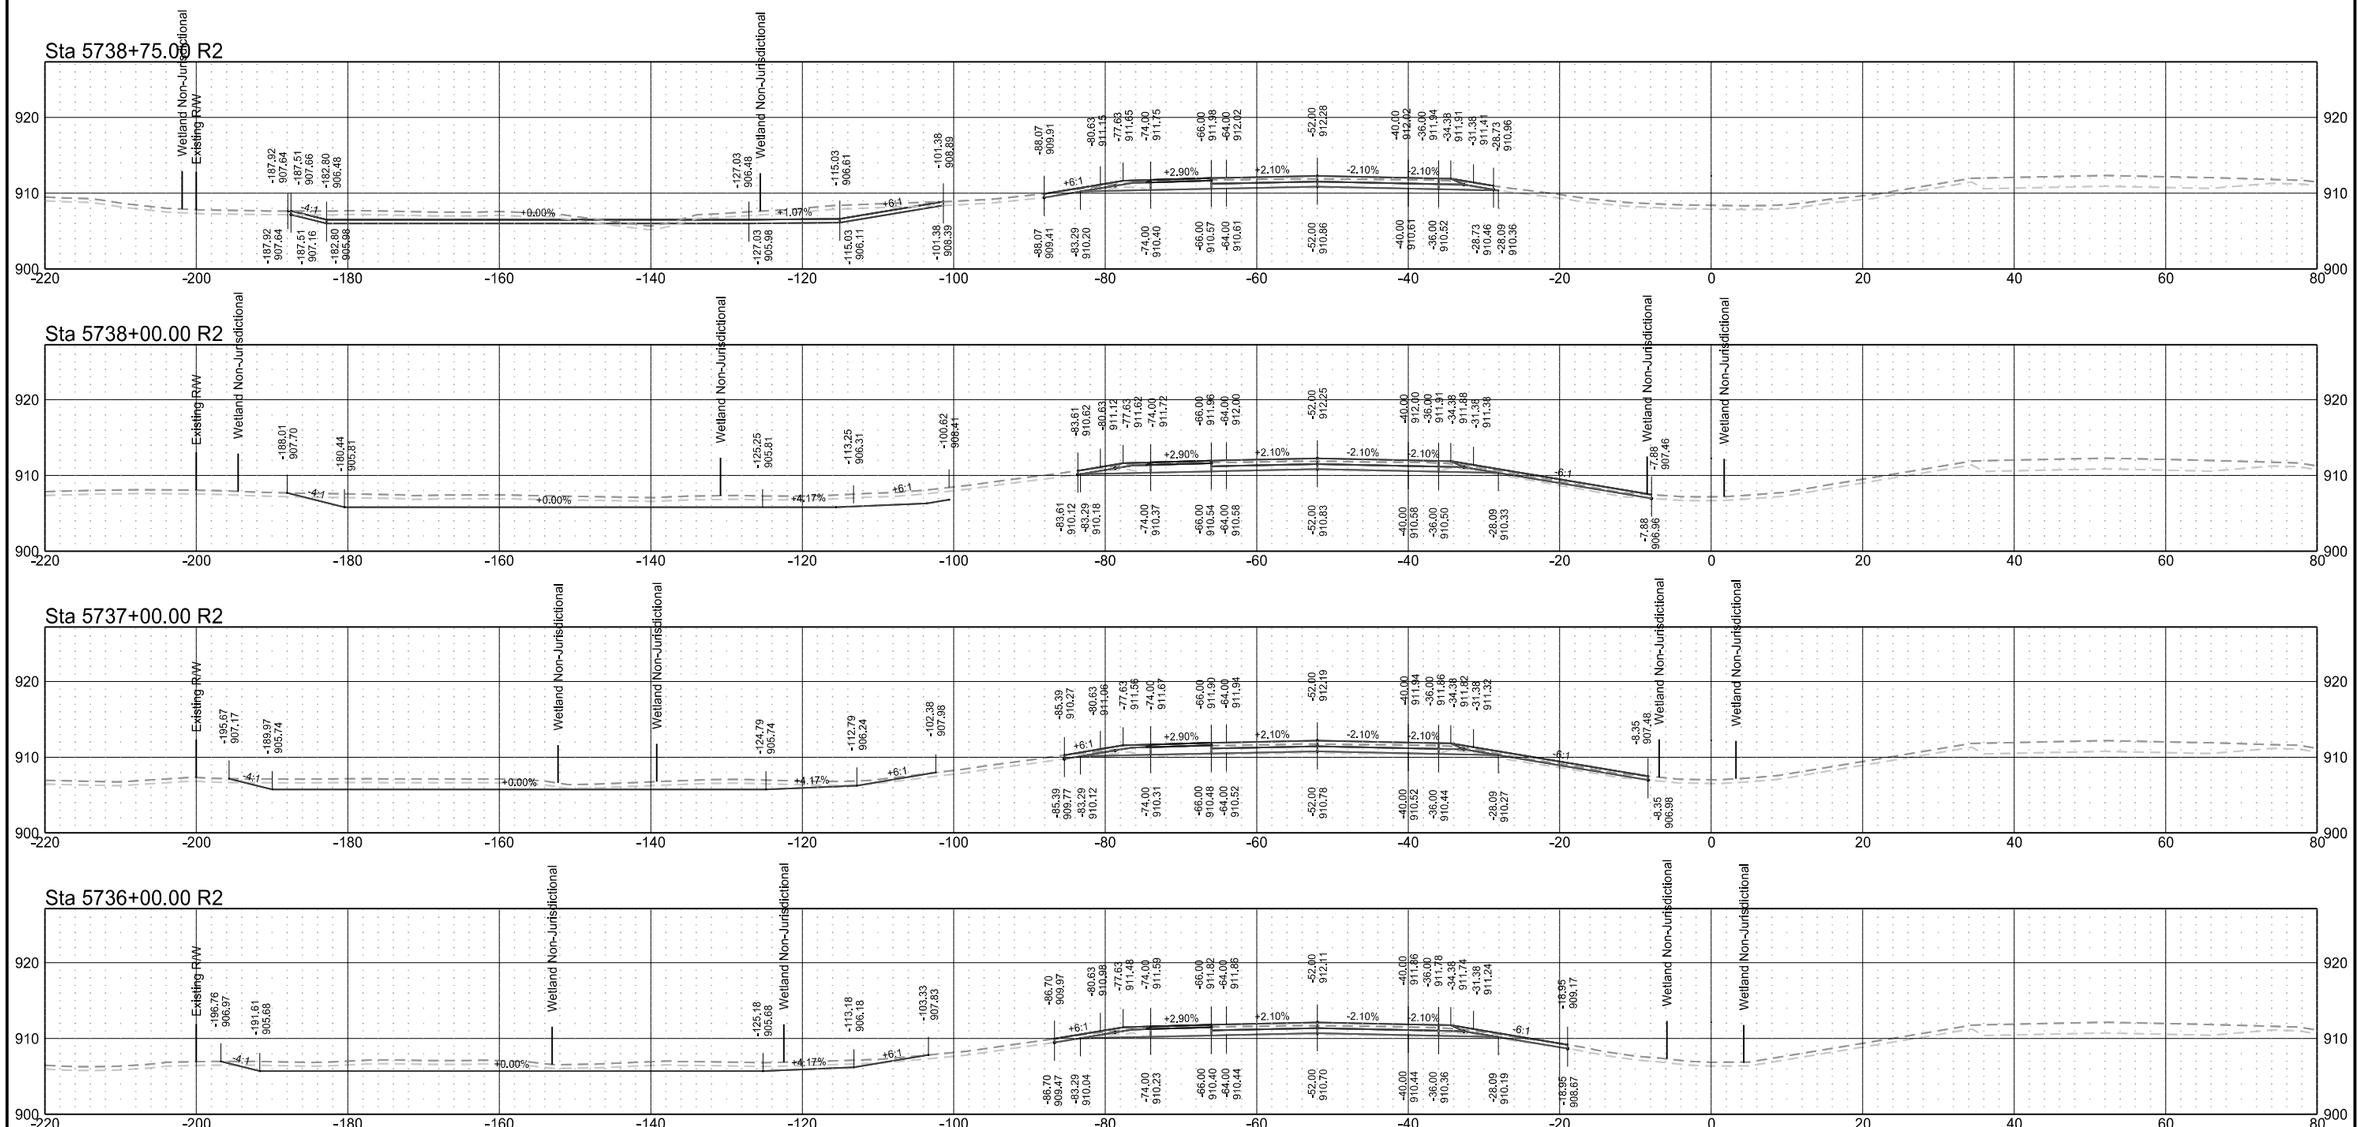


Interstate 29 - Southbound


	STATE	PROJECT NO.	SECTION NO.	SHEET NO.
	ND	IM-8-029(204)101	200	155

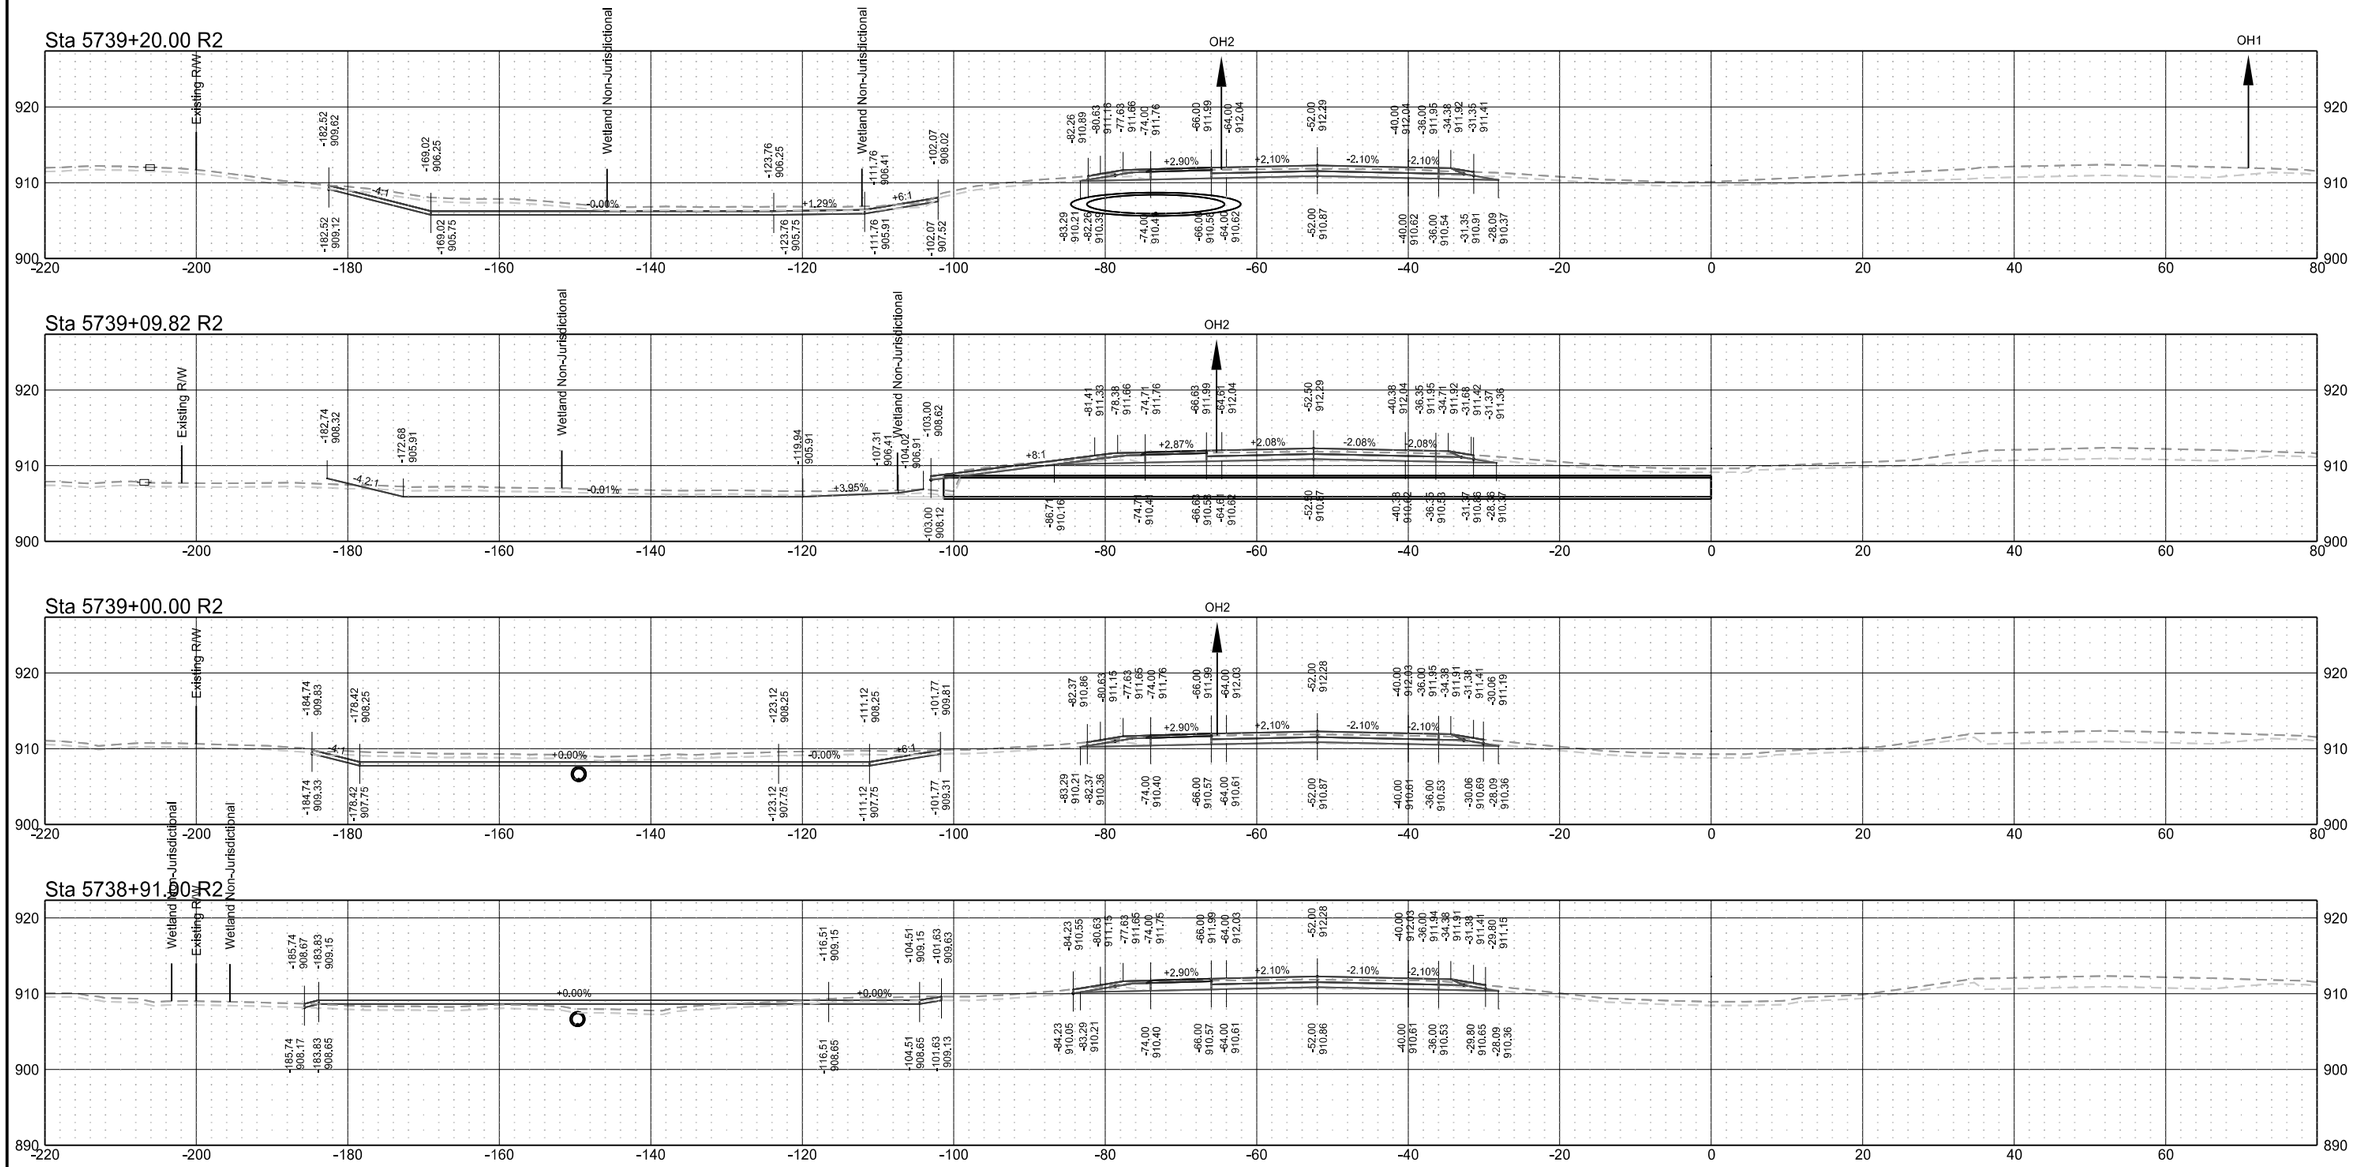



Interstate 29 - Southbound

	STATE	PROJECT NO.	SECTION NO.	SHEET NO.
	ND	IM-8-029(204)101	200	156

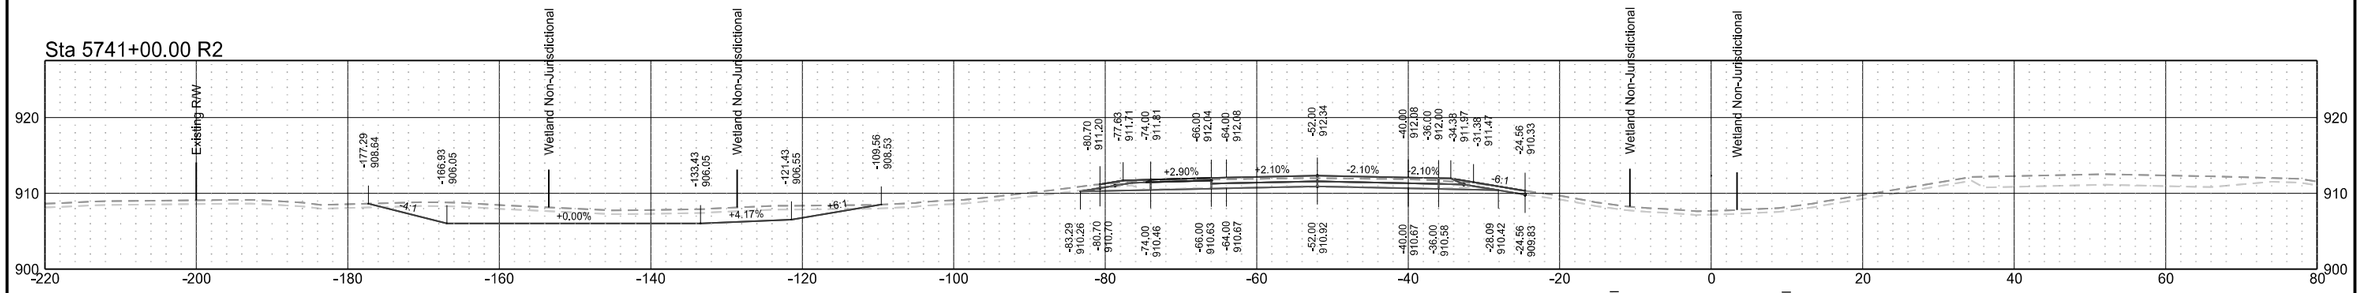

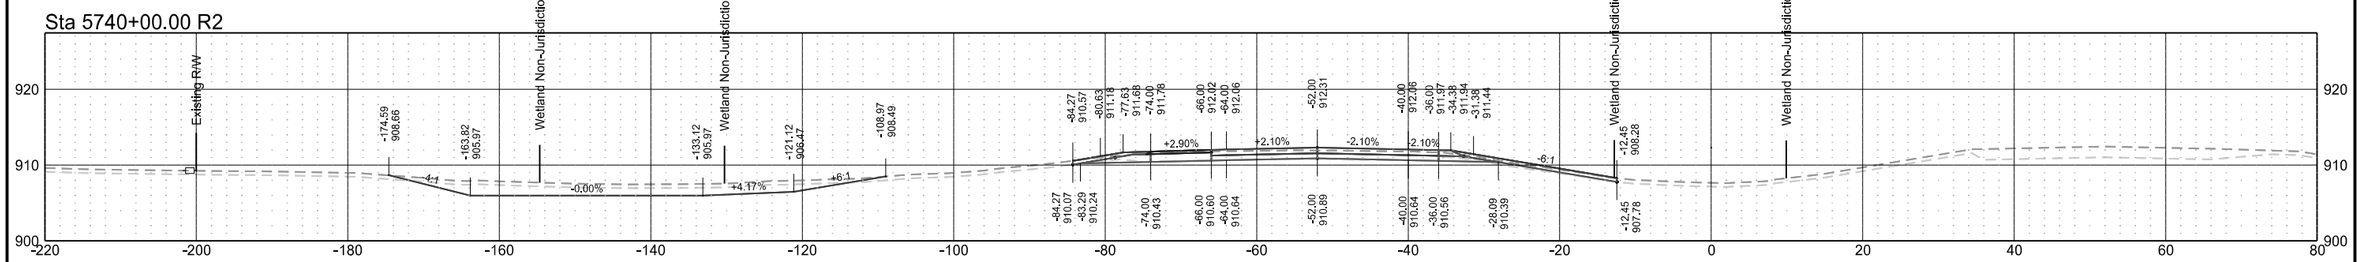

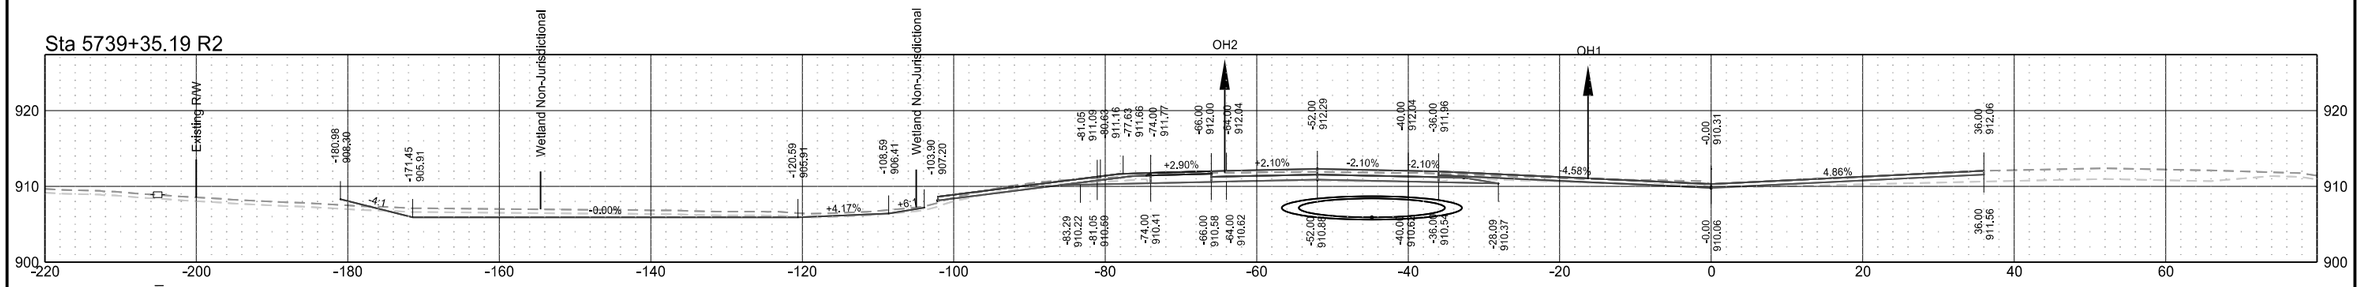

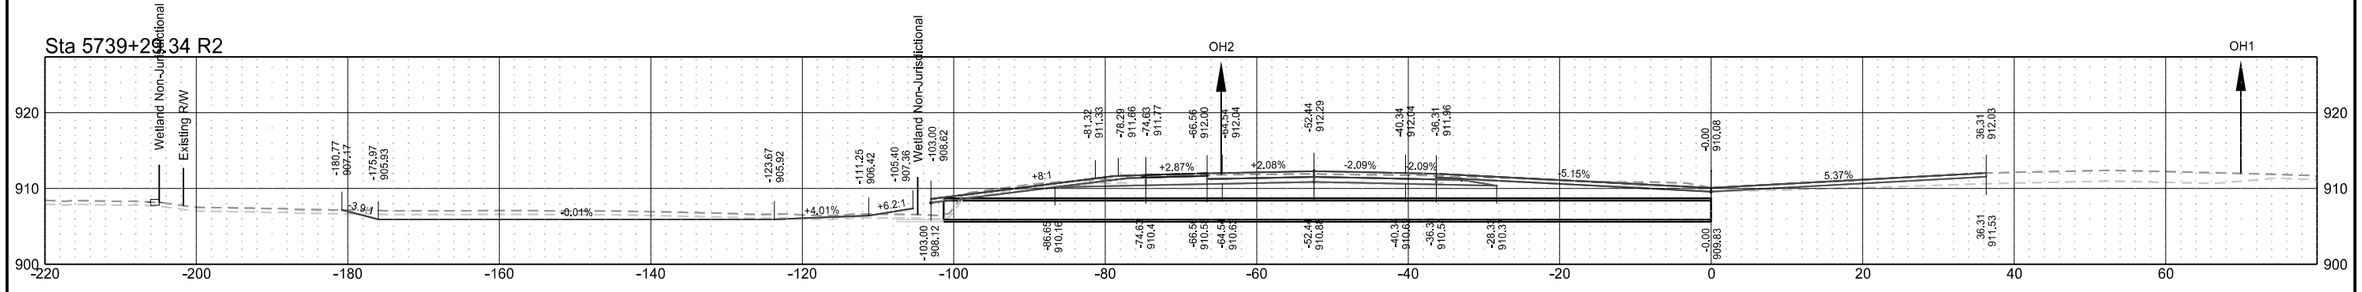


Interstate 29 - Southbound

	STATE	PROJECT NO.	SECTION NO.	SHEET NO.
	ND	IM-8-029(204)101	200	157


Interstate 29 - Southbound

	STATE	PROJECT NO.	SECTION NO.	SHEET NO.
	ND	IM-8-029(204)101	200	158


Sta 5749+00.00 R2

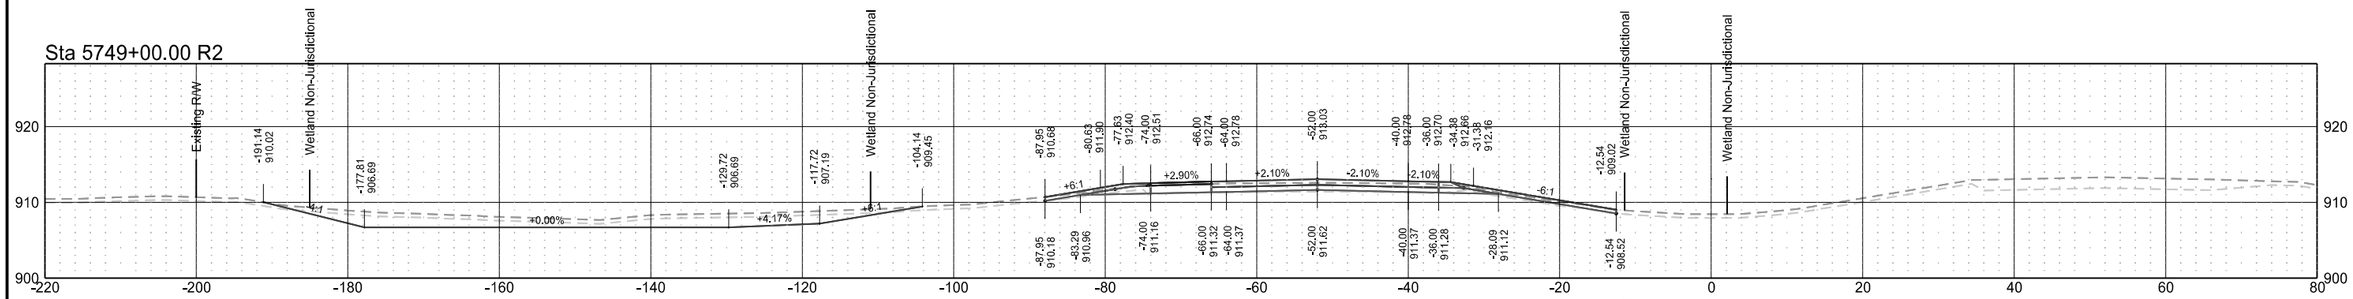


Sta 5748+00.00 R2

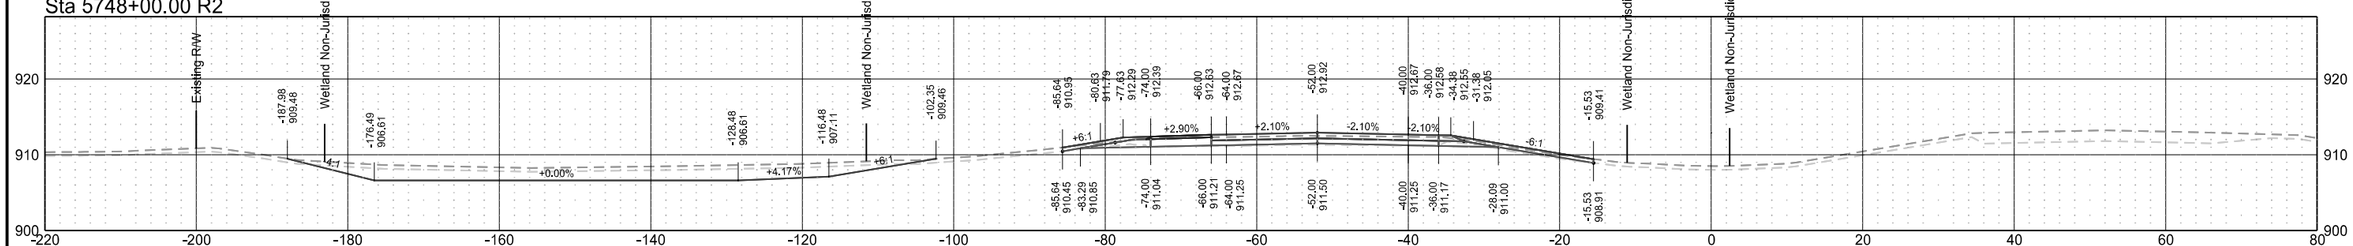

Sta 5747+00.00 R2

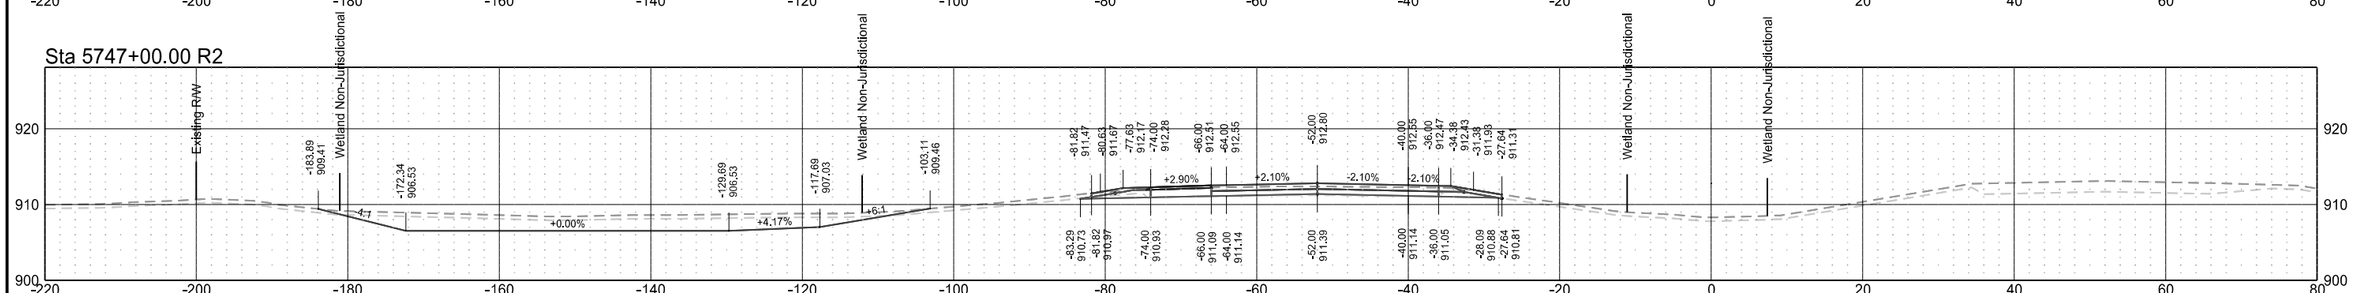


Sta 5746+00.00 R2

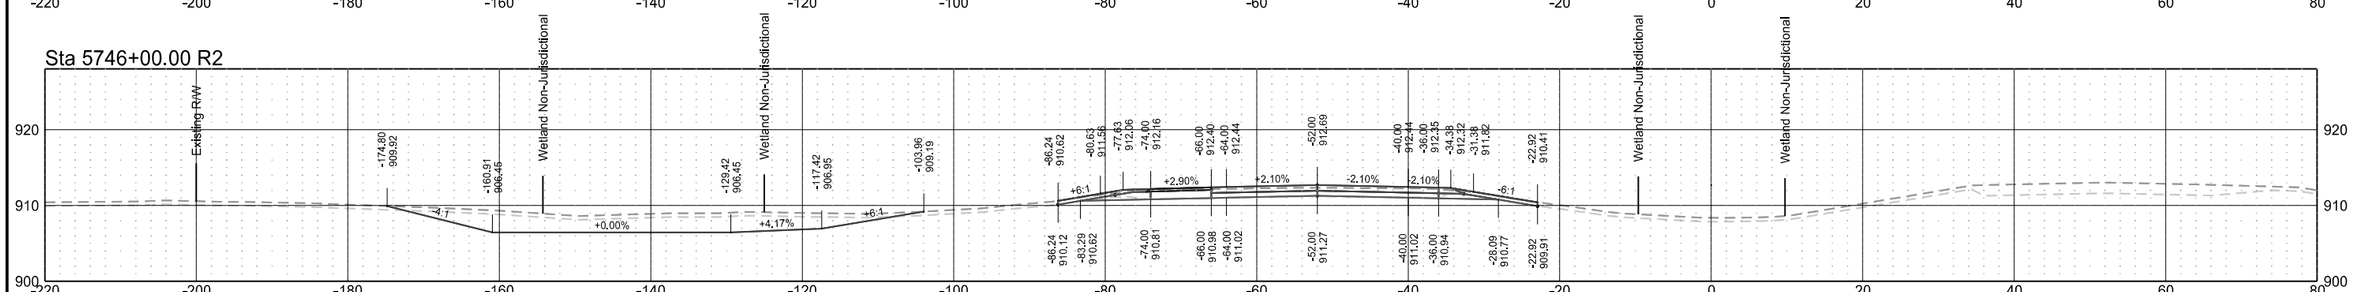

Interstate 29 - Southbound


	STATE	PROJECT NO.	SECTION NO.	SHEET NO.
	ND	IM-8-029(204)101	200	159

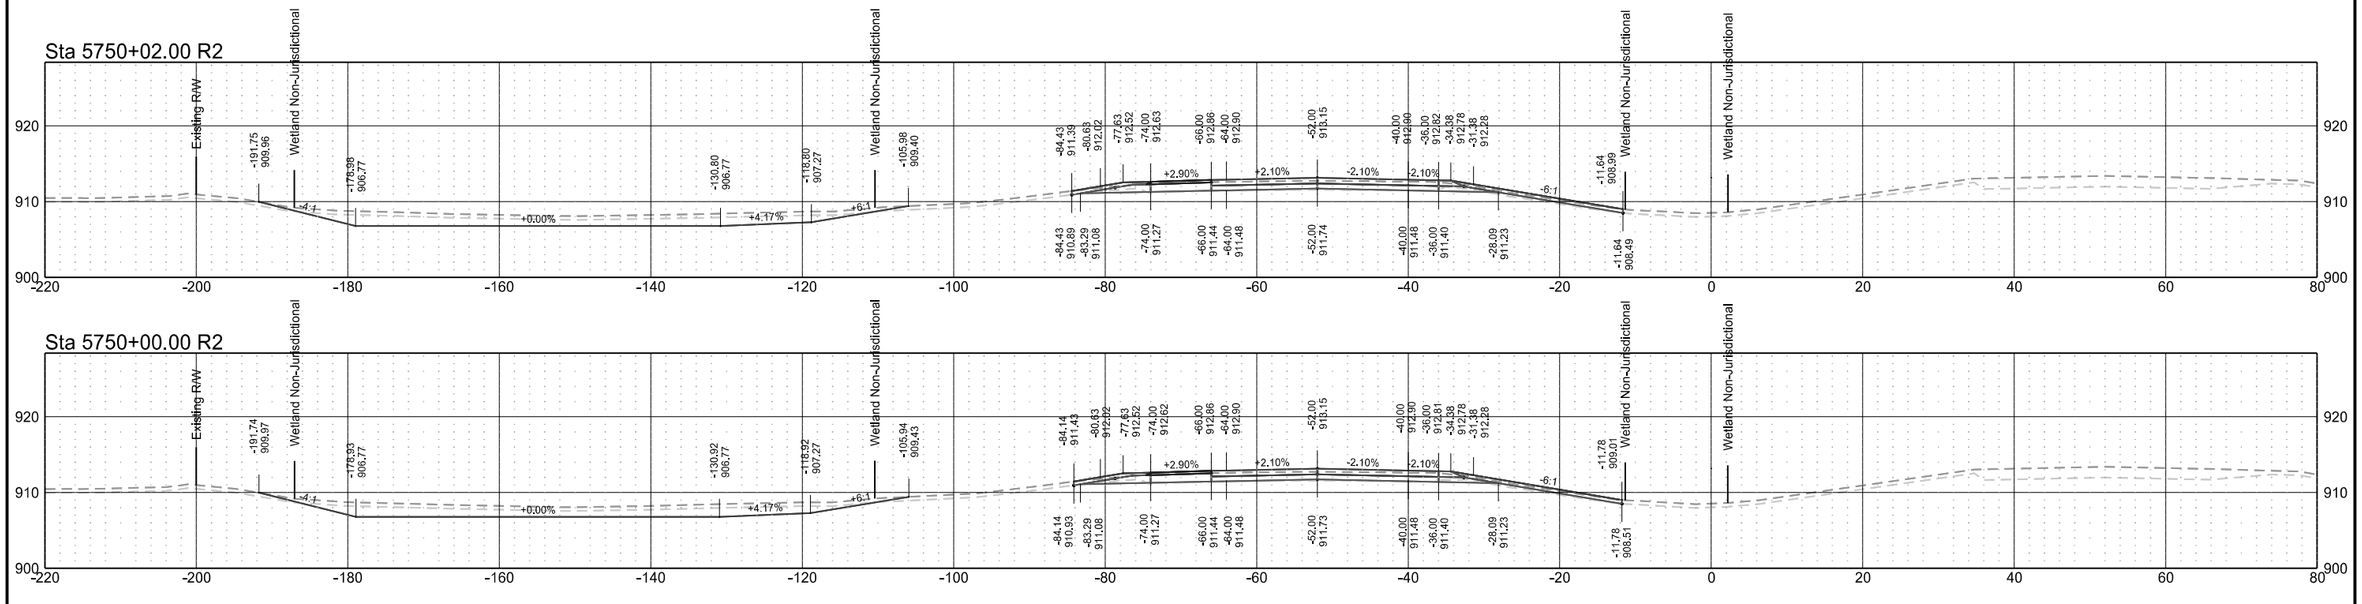


Interstate 29 - Southbound

	STATE	PROJECT NO.	SECTION NO.	SHEET NO.
	ND	IM-8-029(204)101	200	160


Sta 5753+00.00 R2

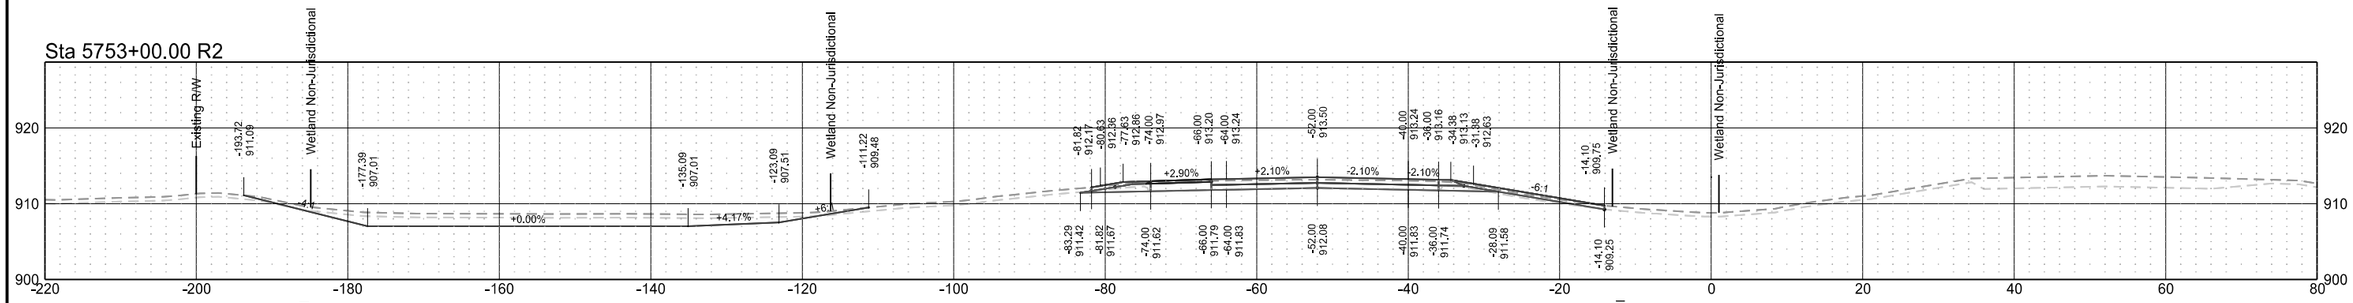


Sta 5752+00.00 R2

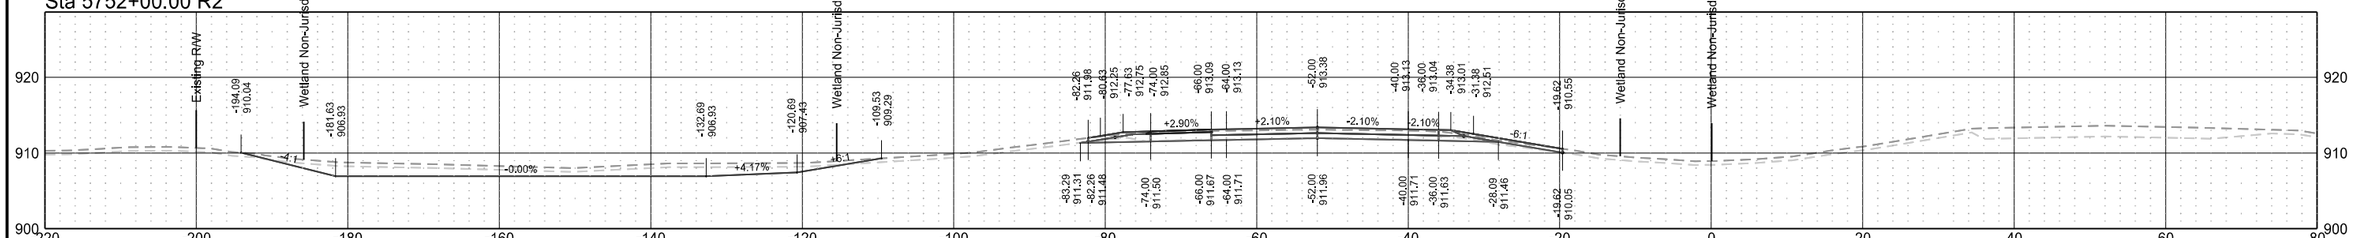

Sta 5751+00.00 R2

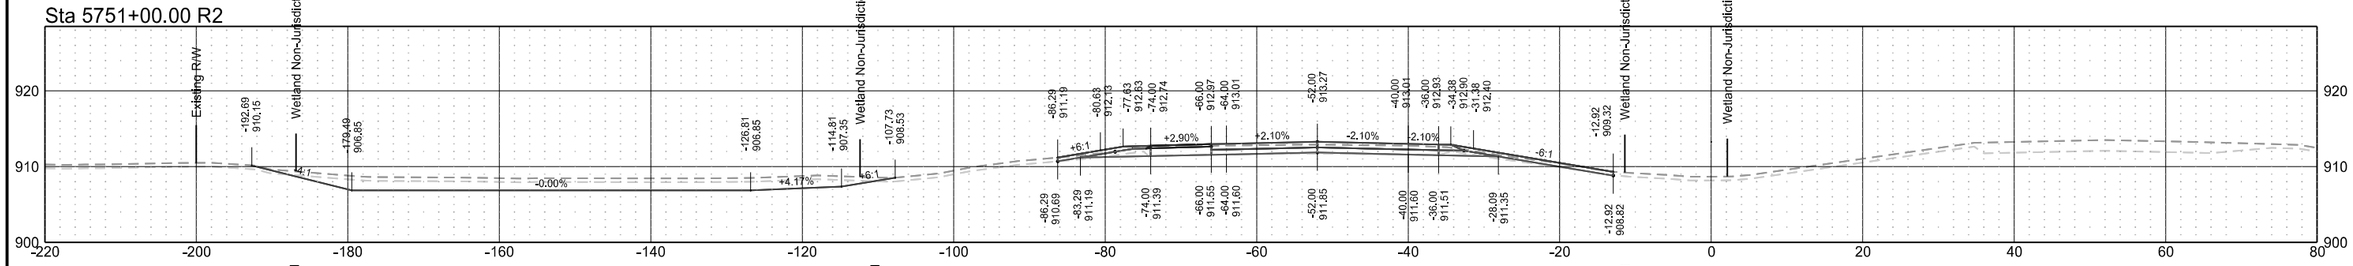

Sta 5750+02.01 R2

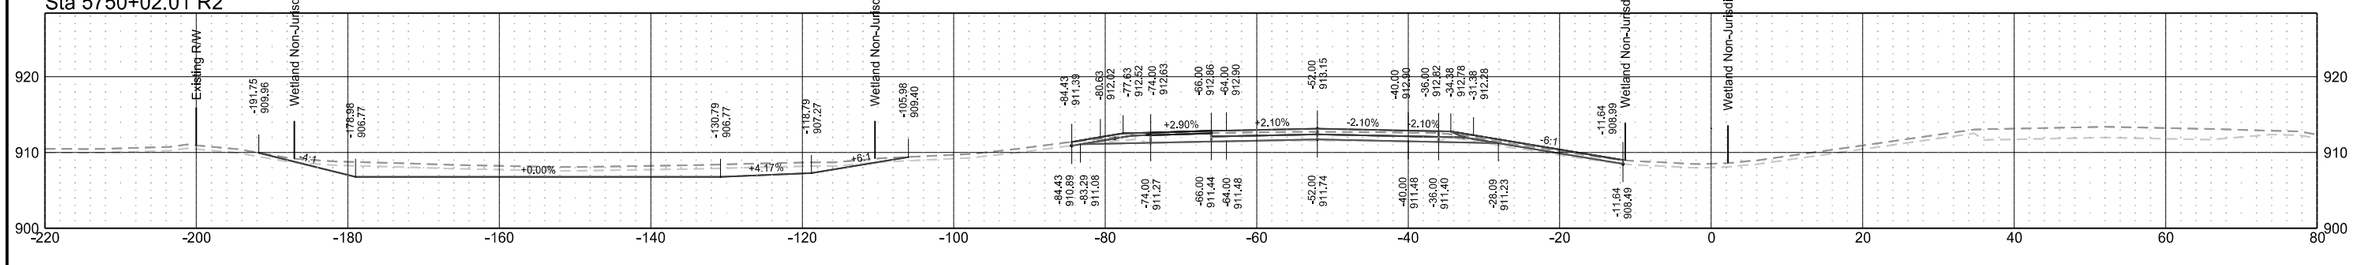


Interstate 29 - Southbound

	STATE	PROJECT NO.	SECTION NO.	SHEET NO.
	ND	IM-8-029(204)101	200	161


Interstate 29 - Southbound

	STATE	PROJECT NO.	SECTION NO.	SHEET NO.
	ND	IM-8-029(204)101	200	162

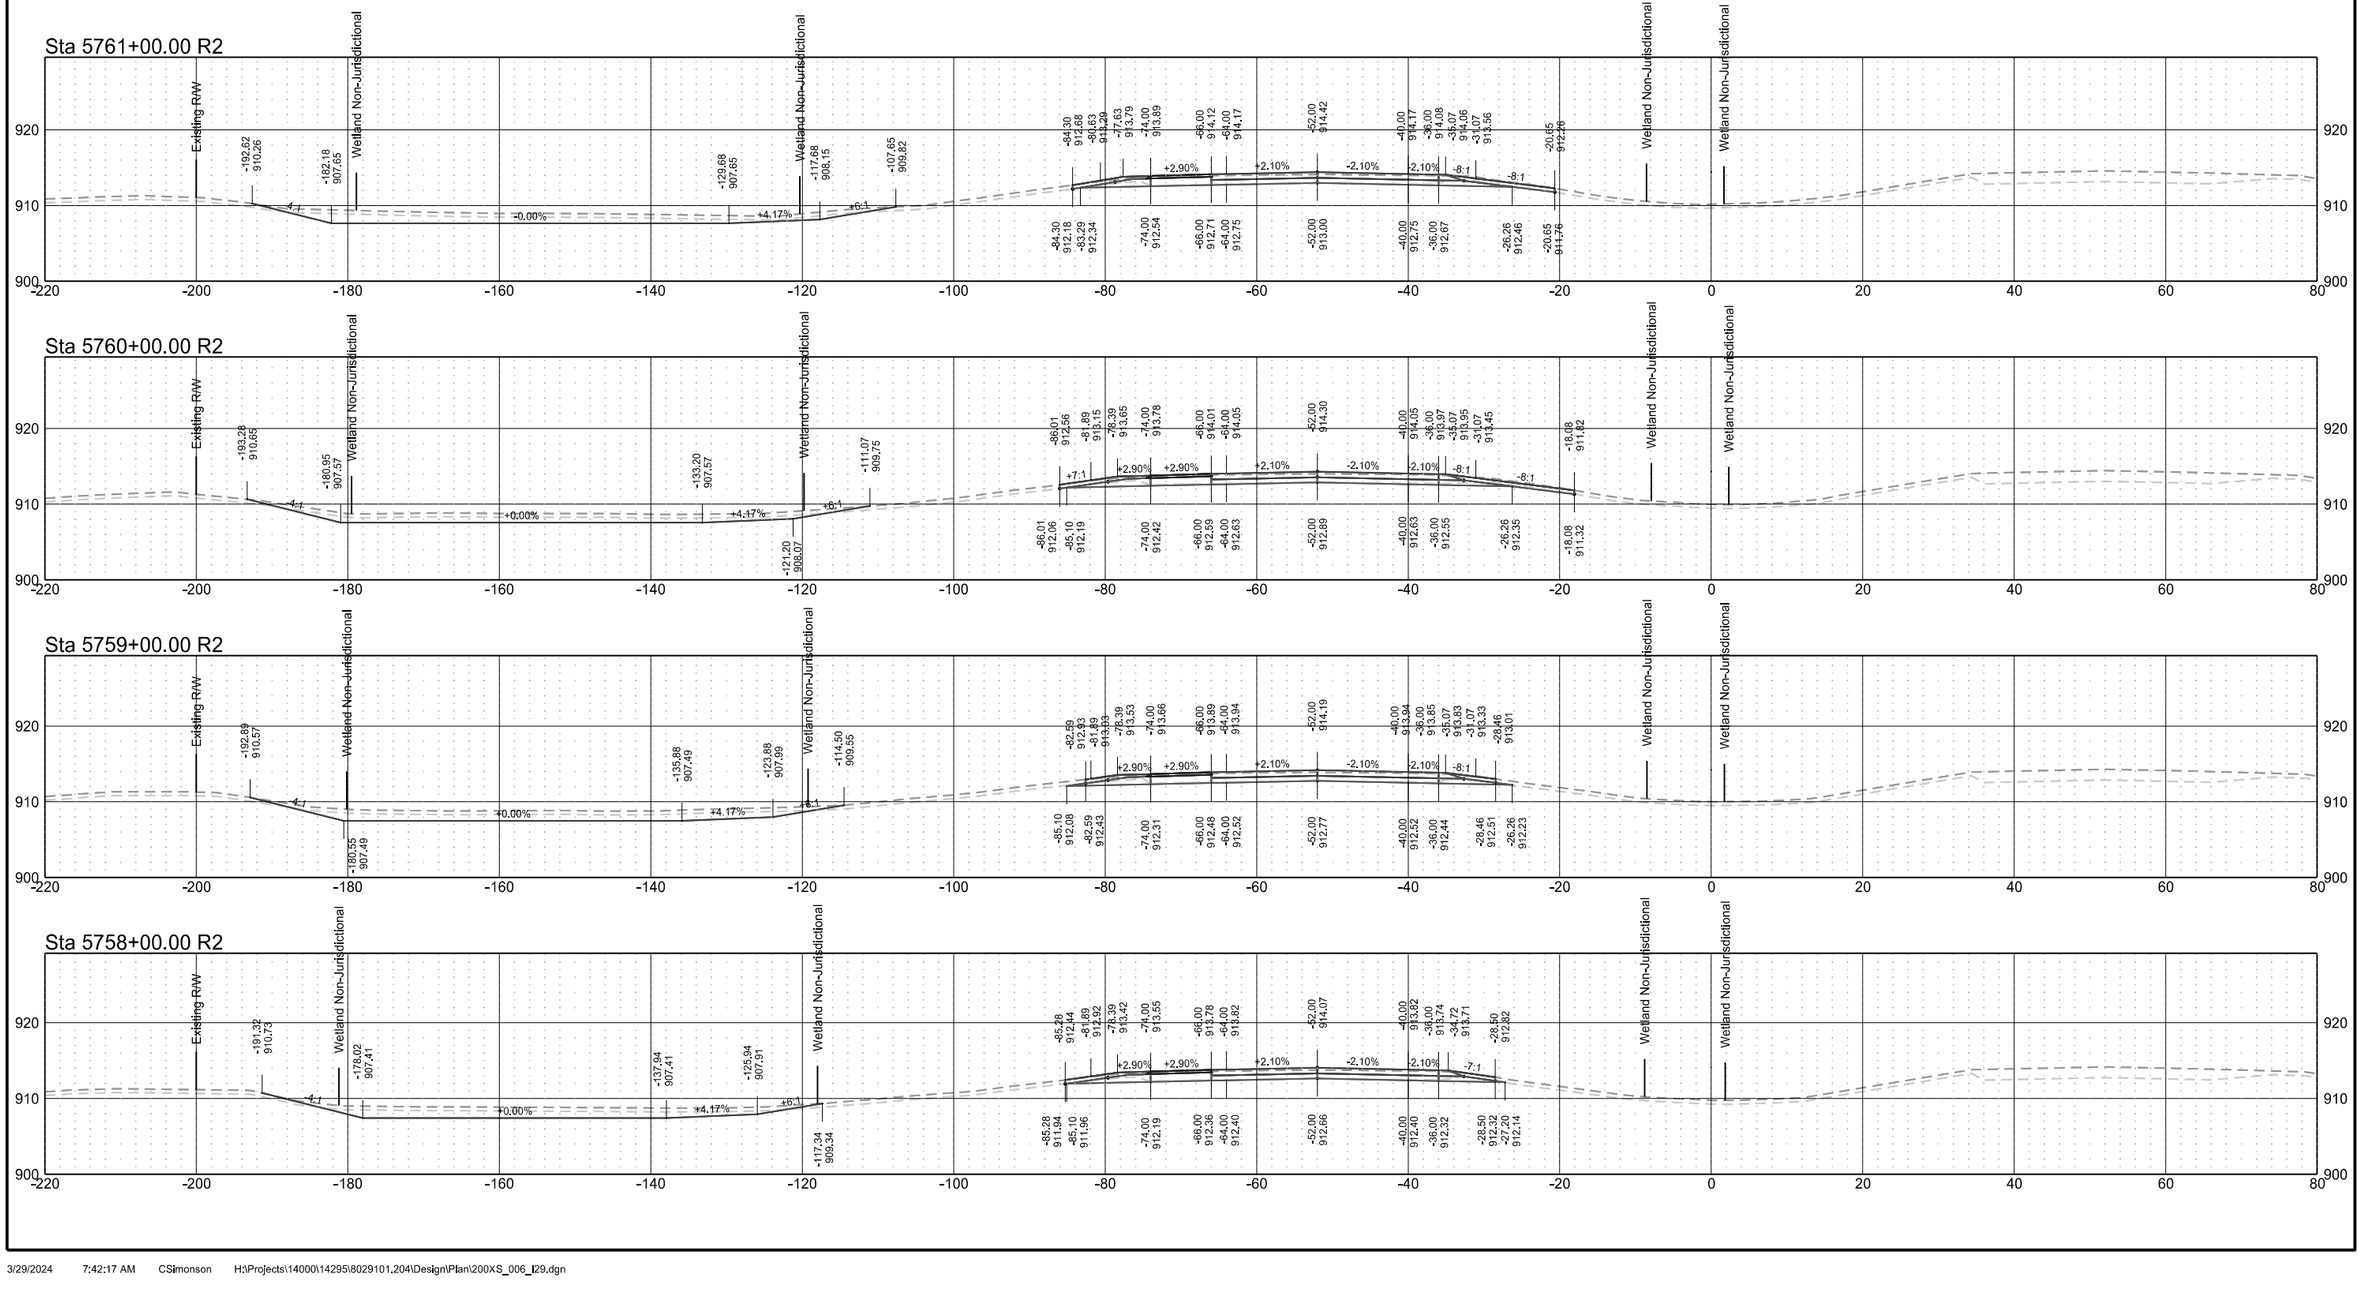


Interstate 29 - Southbound

	STATE	PROJECT NO.	SECTION NO.	SHEET NO.
	ND	IM-8-029(204)101	200	163

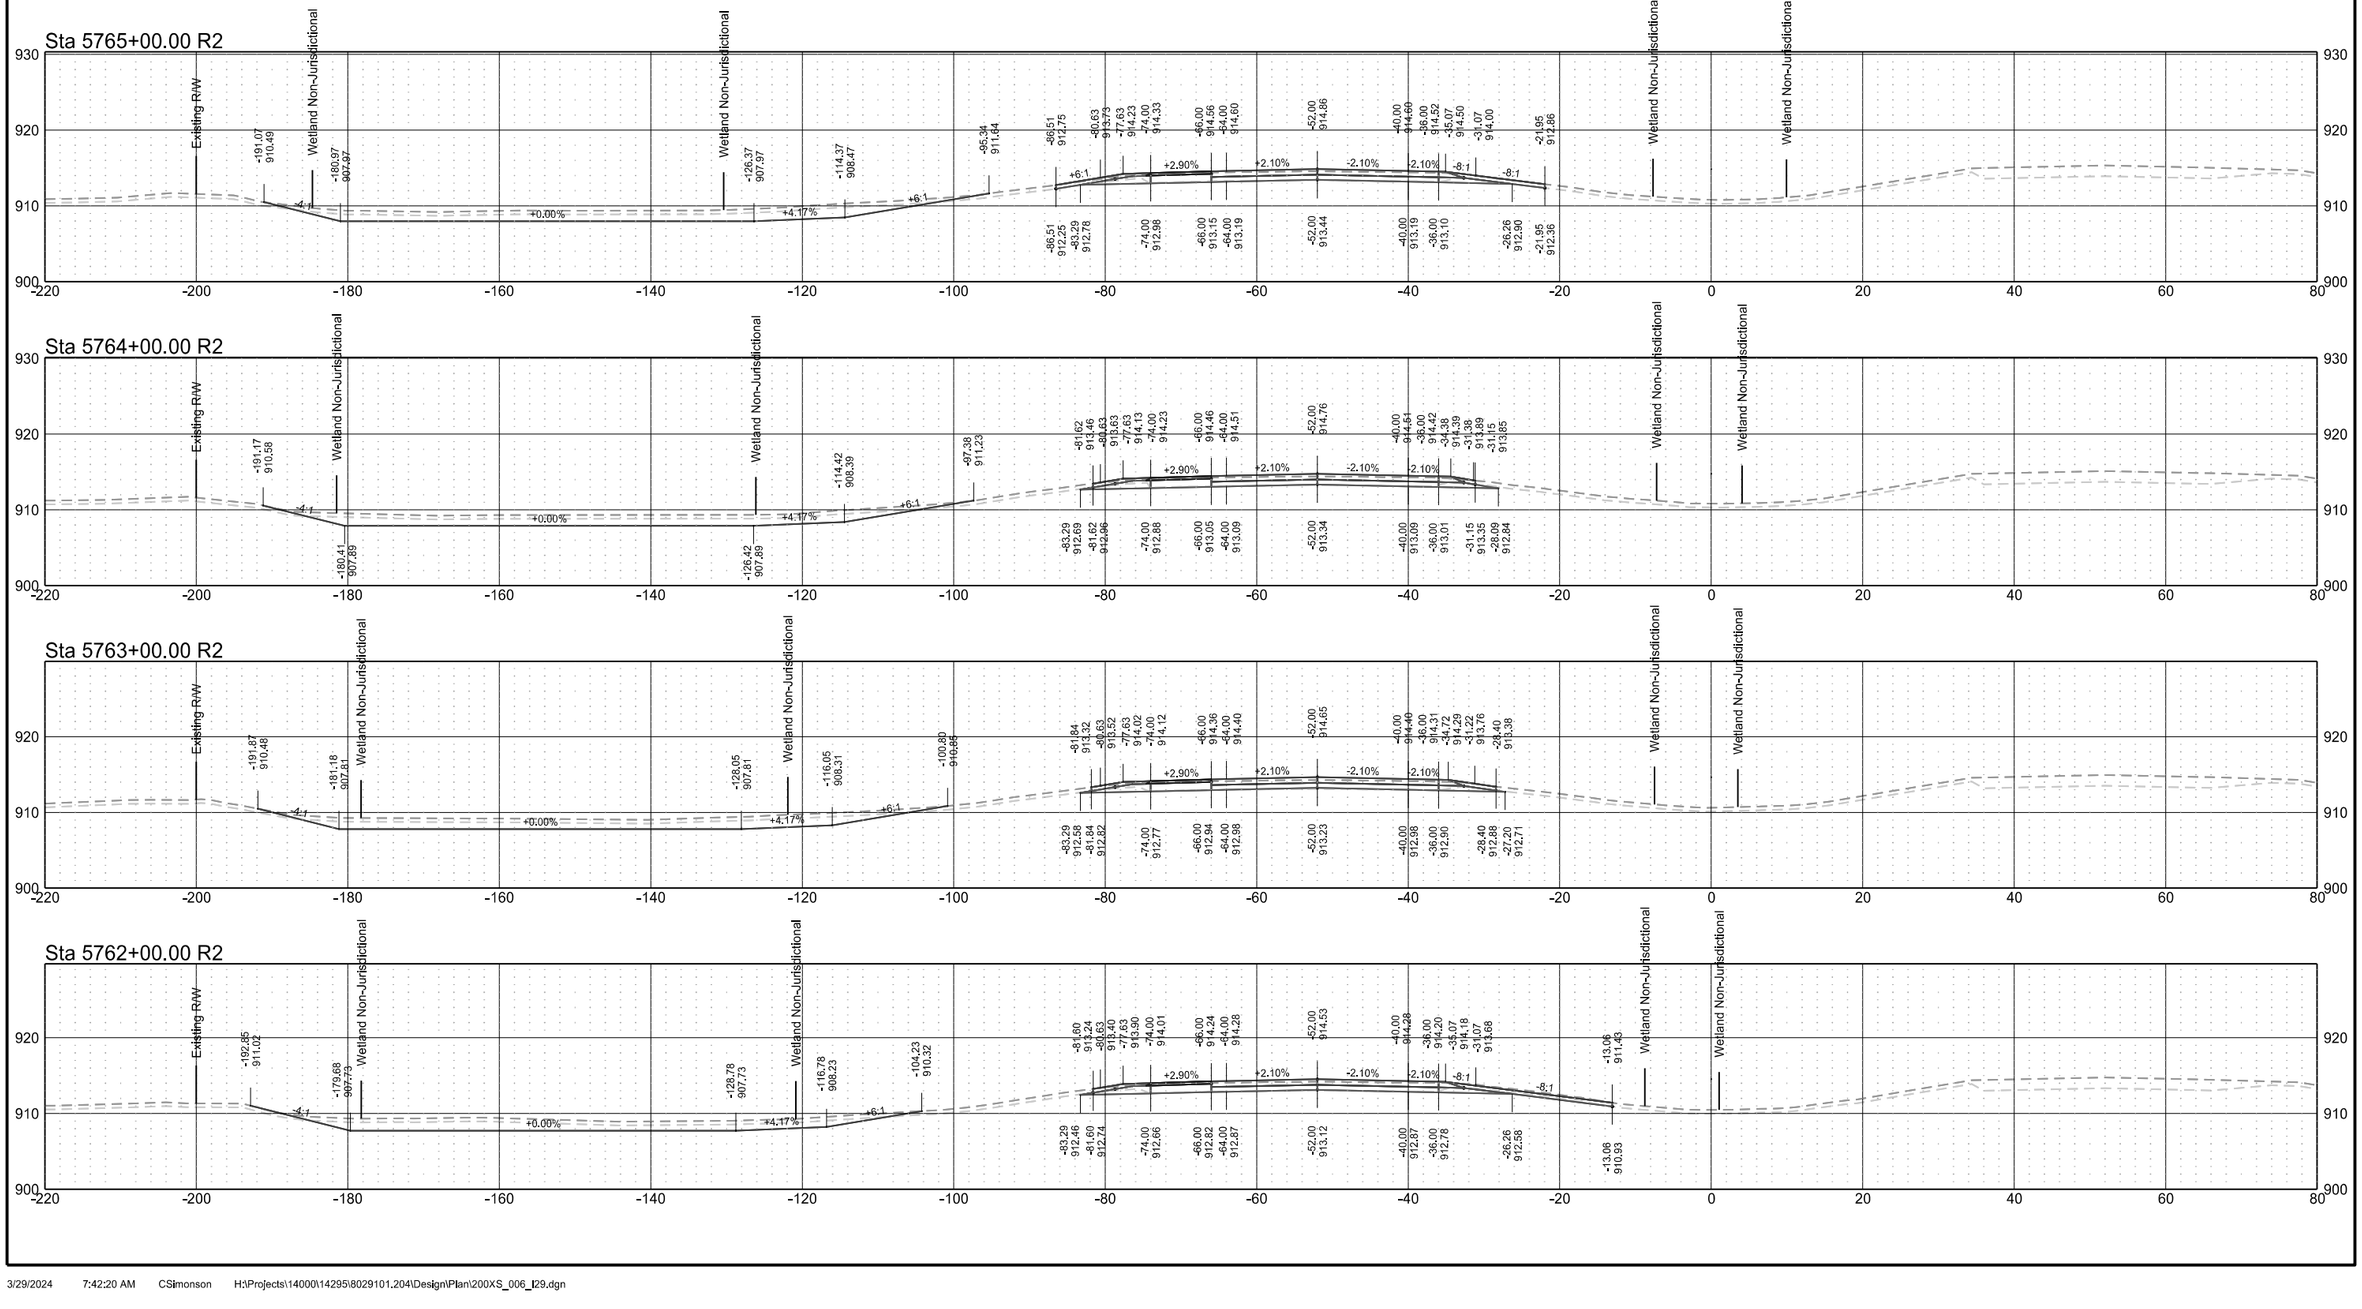


Interstate 29 - Southbound

	STATE	PROJECT NO.	SECTION NO.	SHEET NO.
	ND	IM-8-029(204)101	200	164

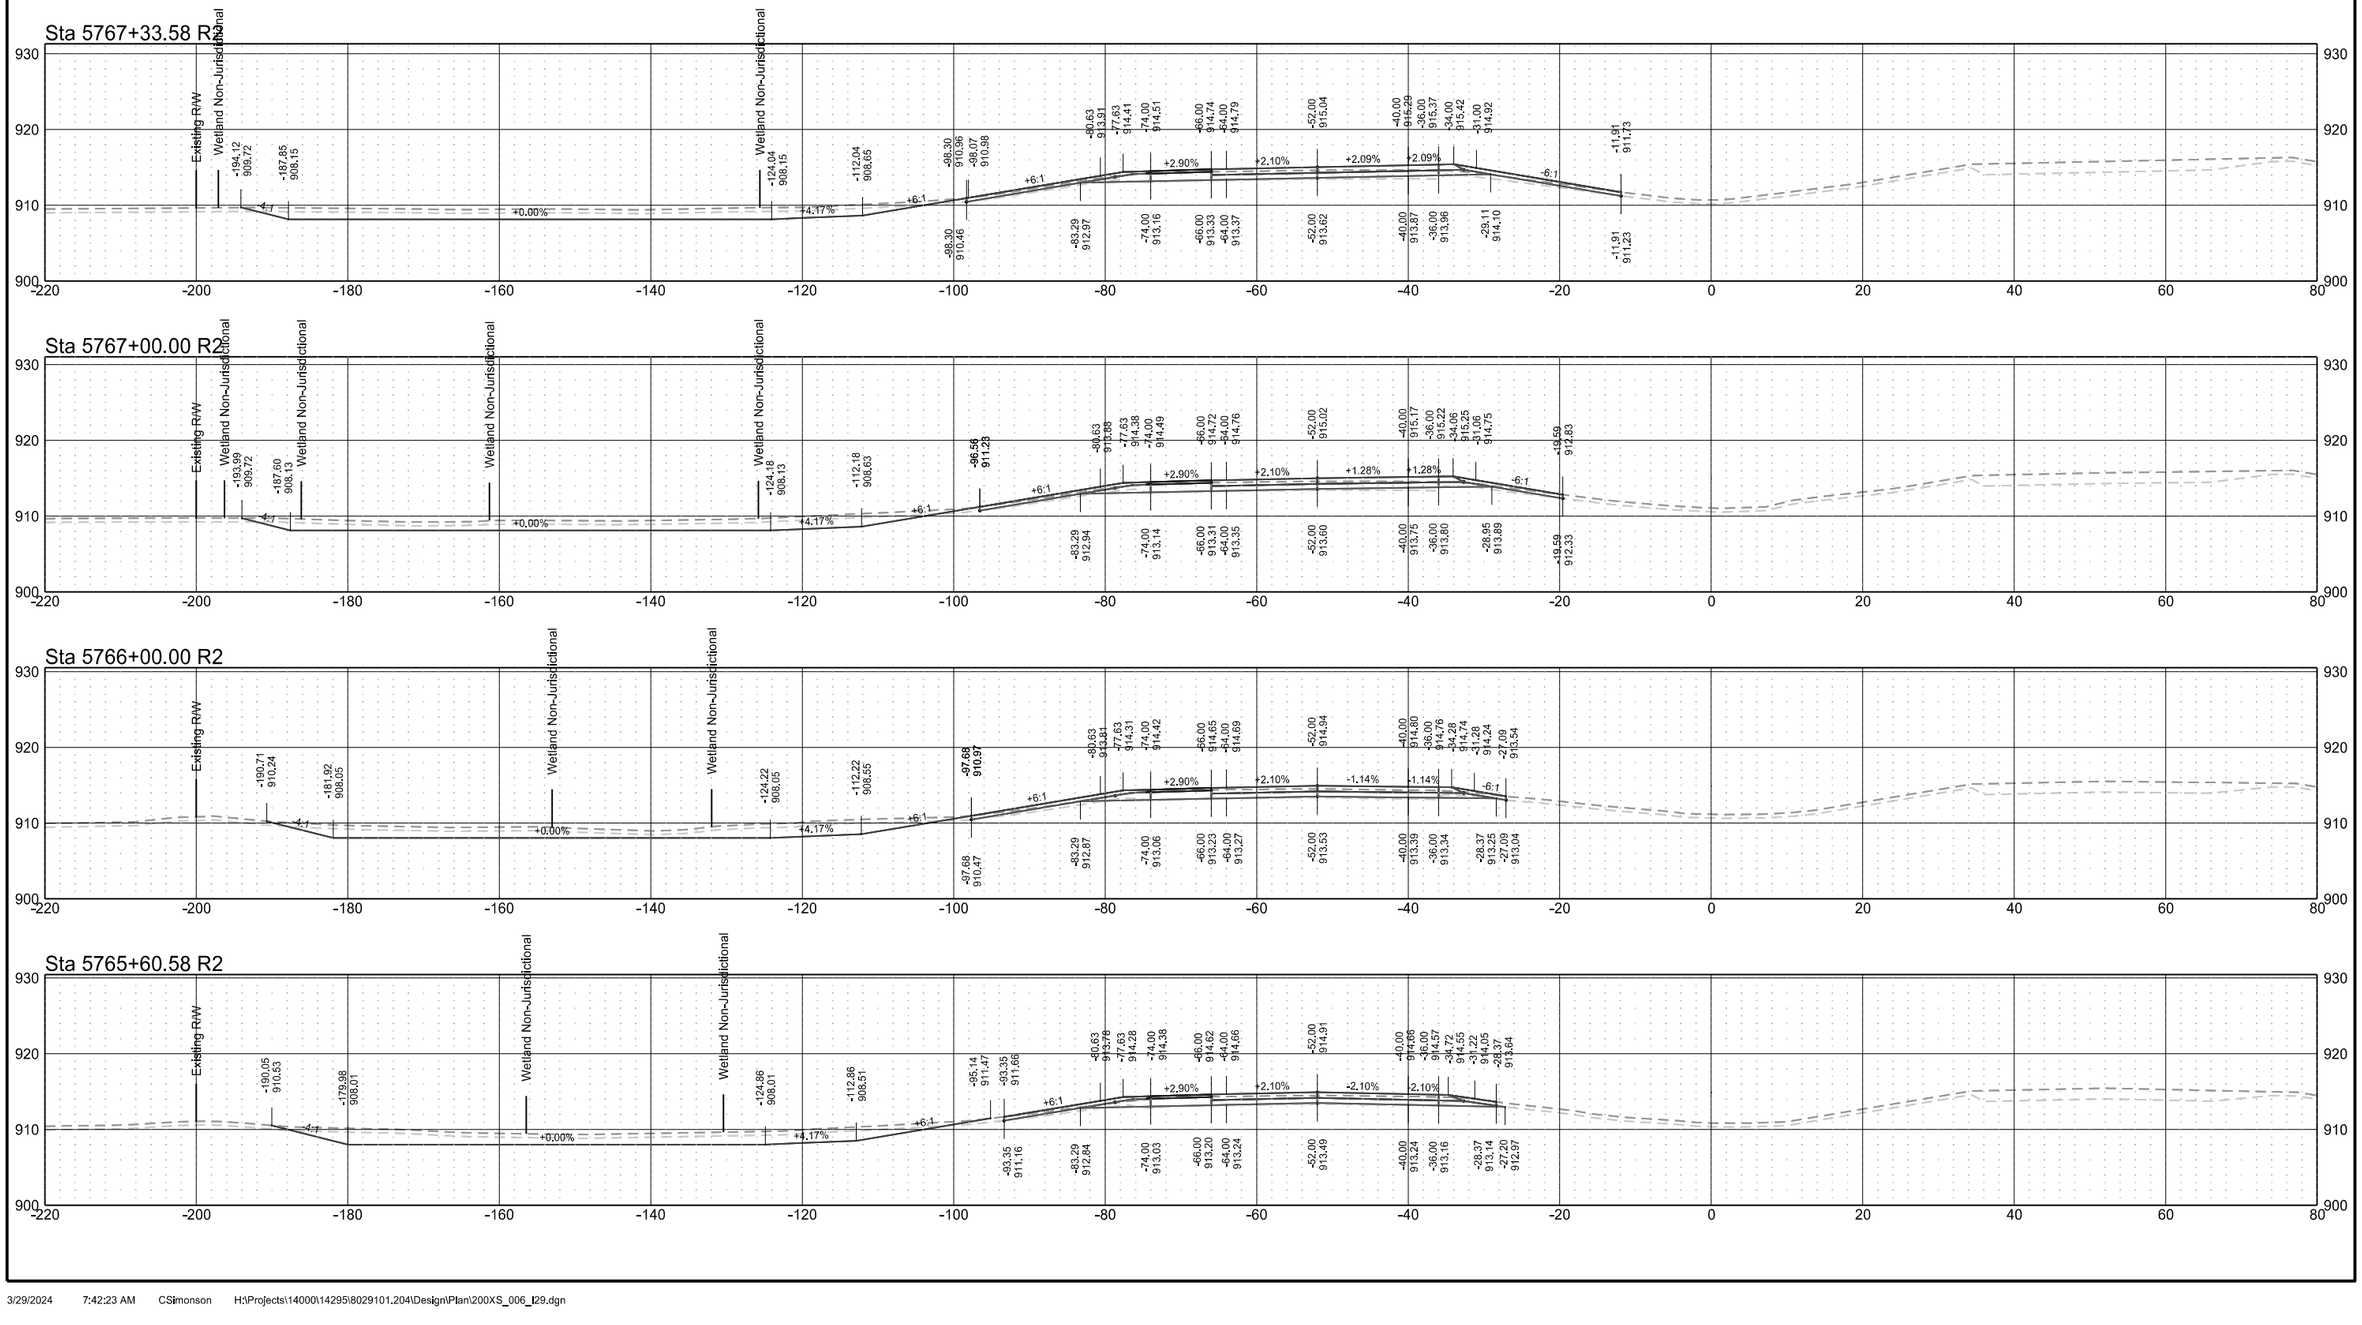


Interstate 29 - Southbound

	STATE	PROJECT NO.	SECTION NO.	SHEET NO.
	ND	IM-8-029(204)101	200	165

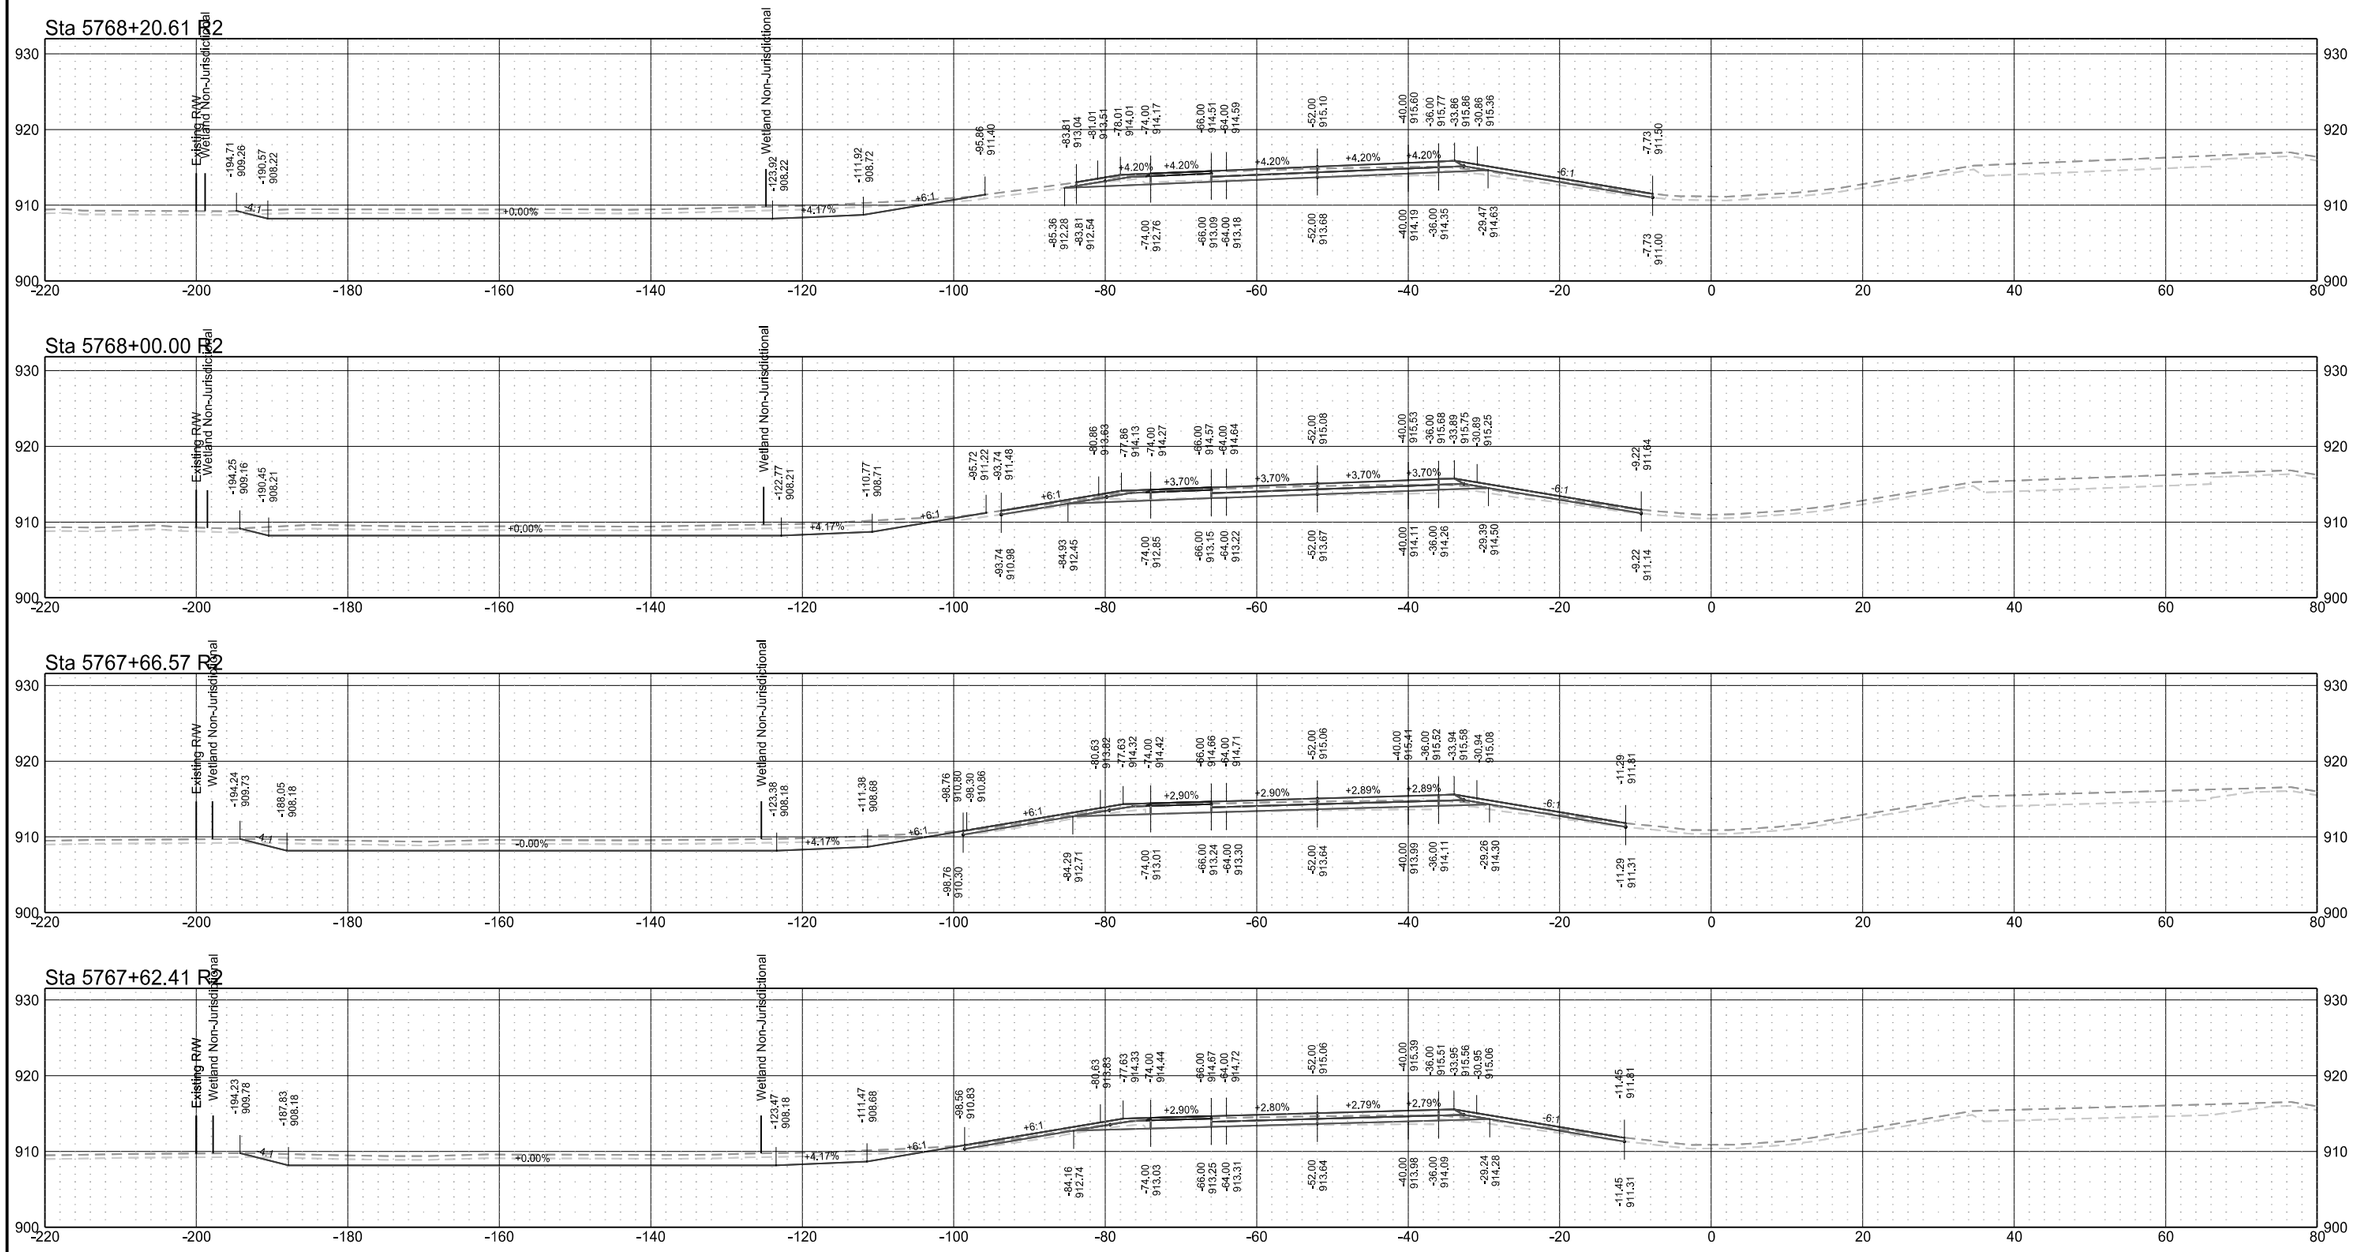


Interstate 29 - Southbound

	STATE	PROJECT NO.	SECTION NO.	SHEET NO.
	ND	IM-8-029(204)101	200	166

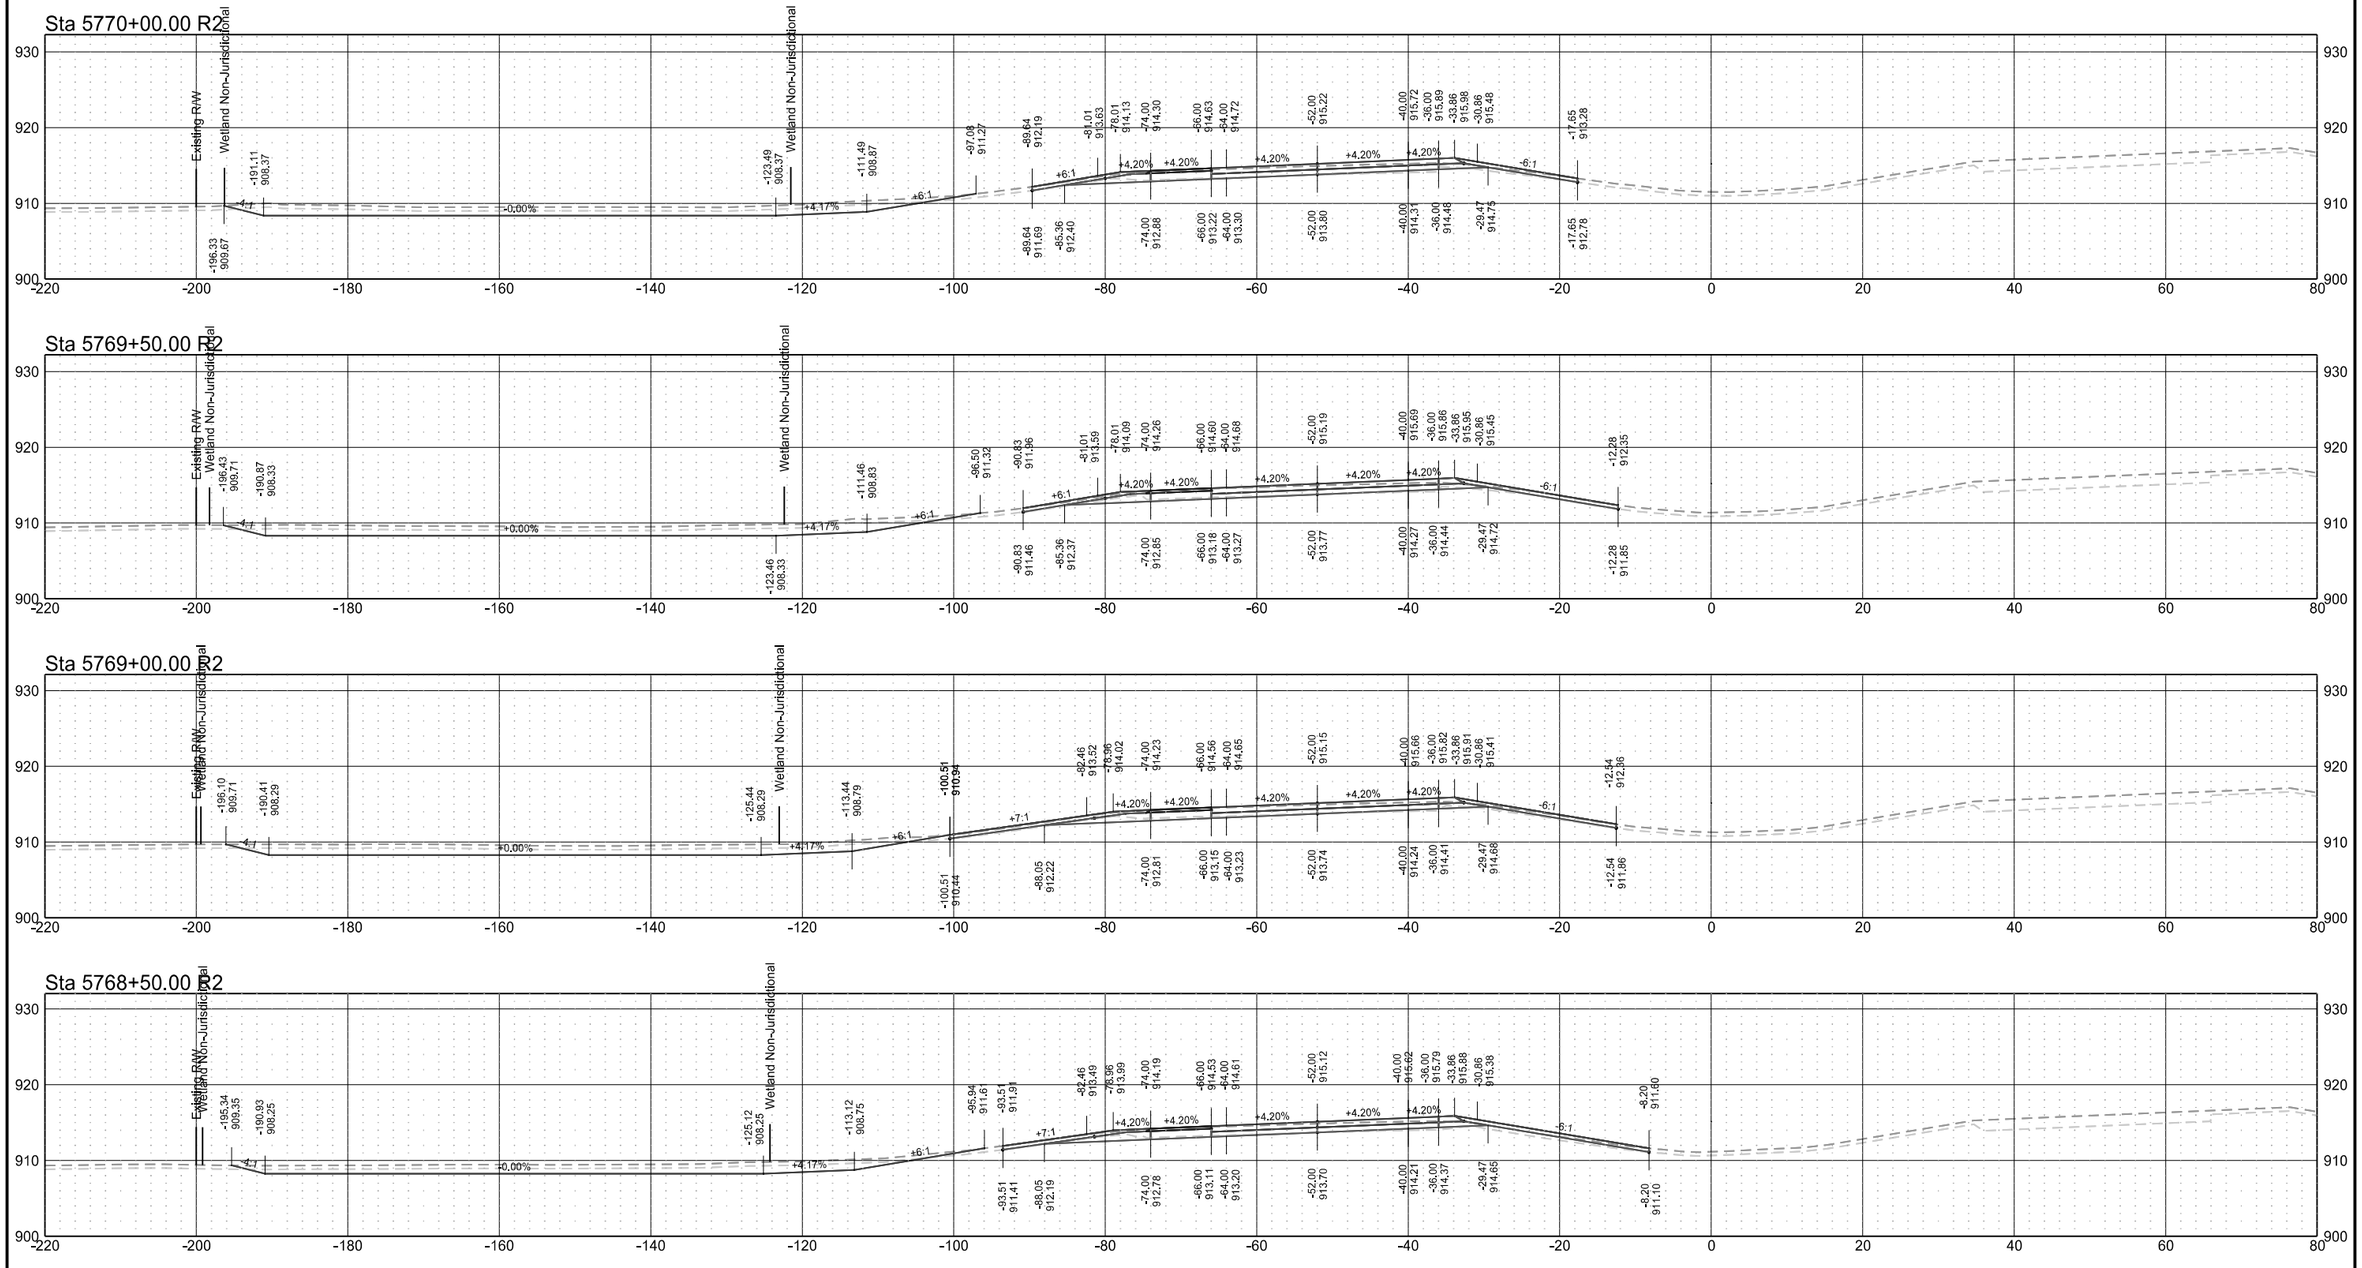


Interstate 29 - Southbound

	STATE	PROJECT NO.	SECTION NO.	SHEET NO.
	ND	IM-8-029(204)101	200	167

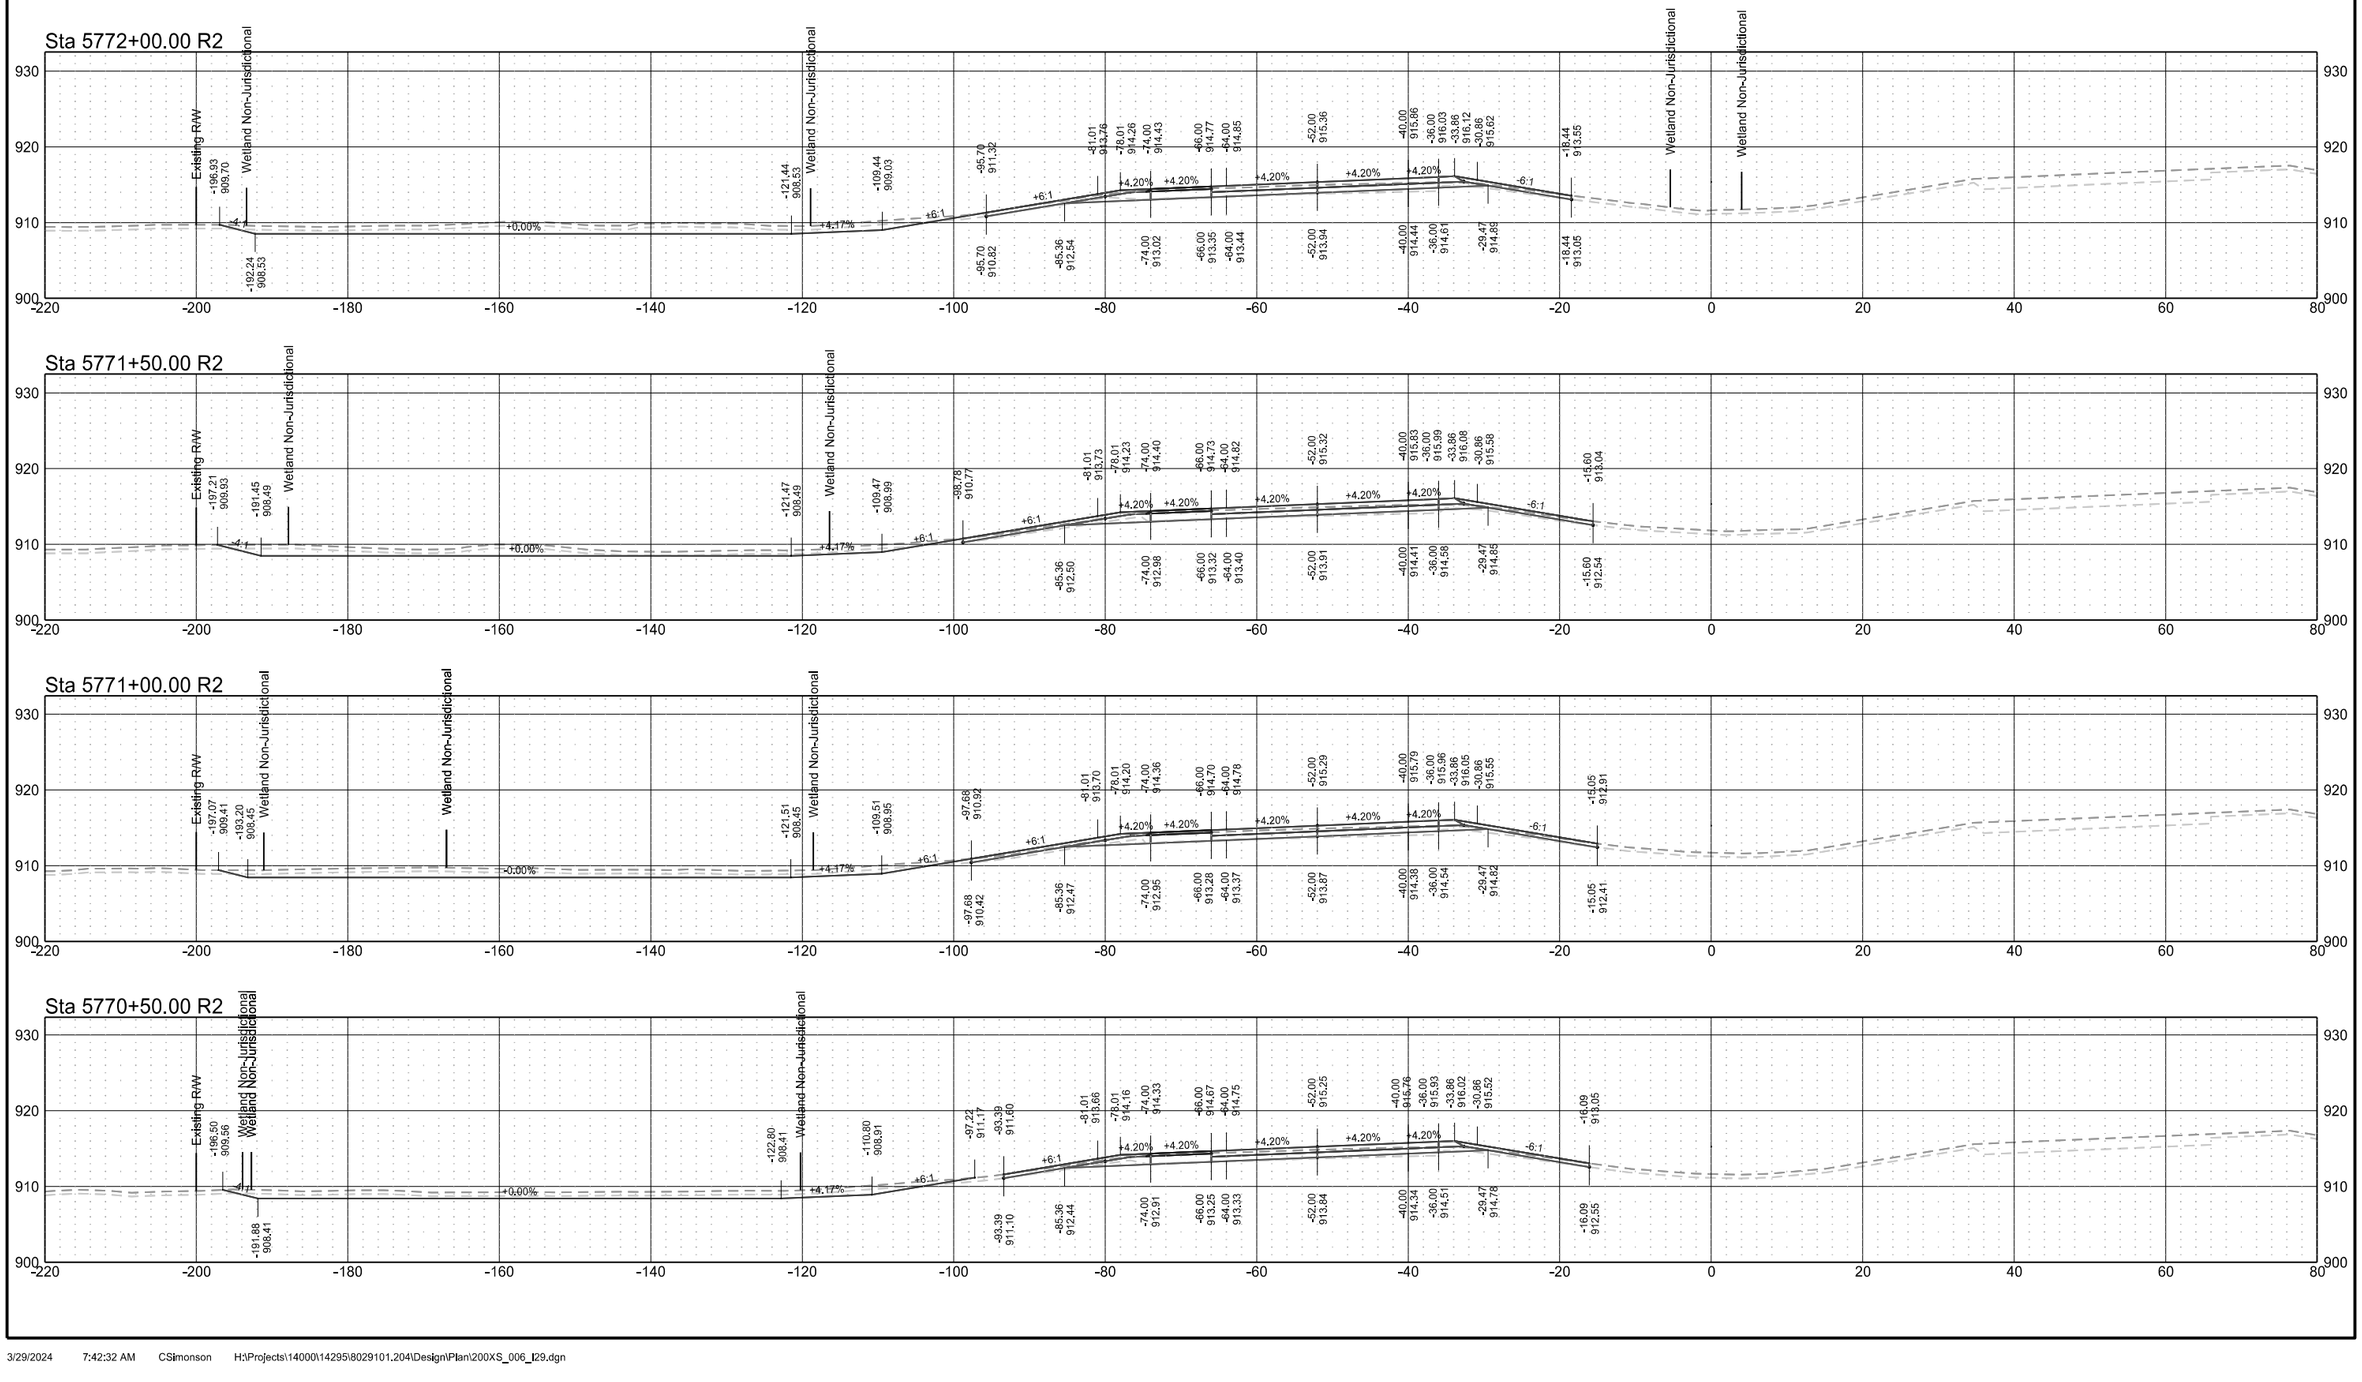


Interstate 29 - Southbound

	STATE	PROJECT NO.	SECTION NO.	SHEET NO.
	ND	IM-8-029(204)101	200	168

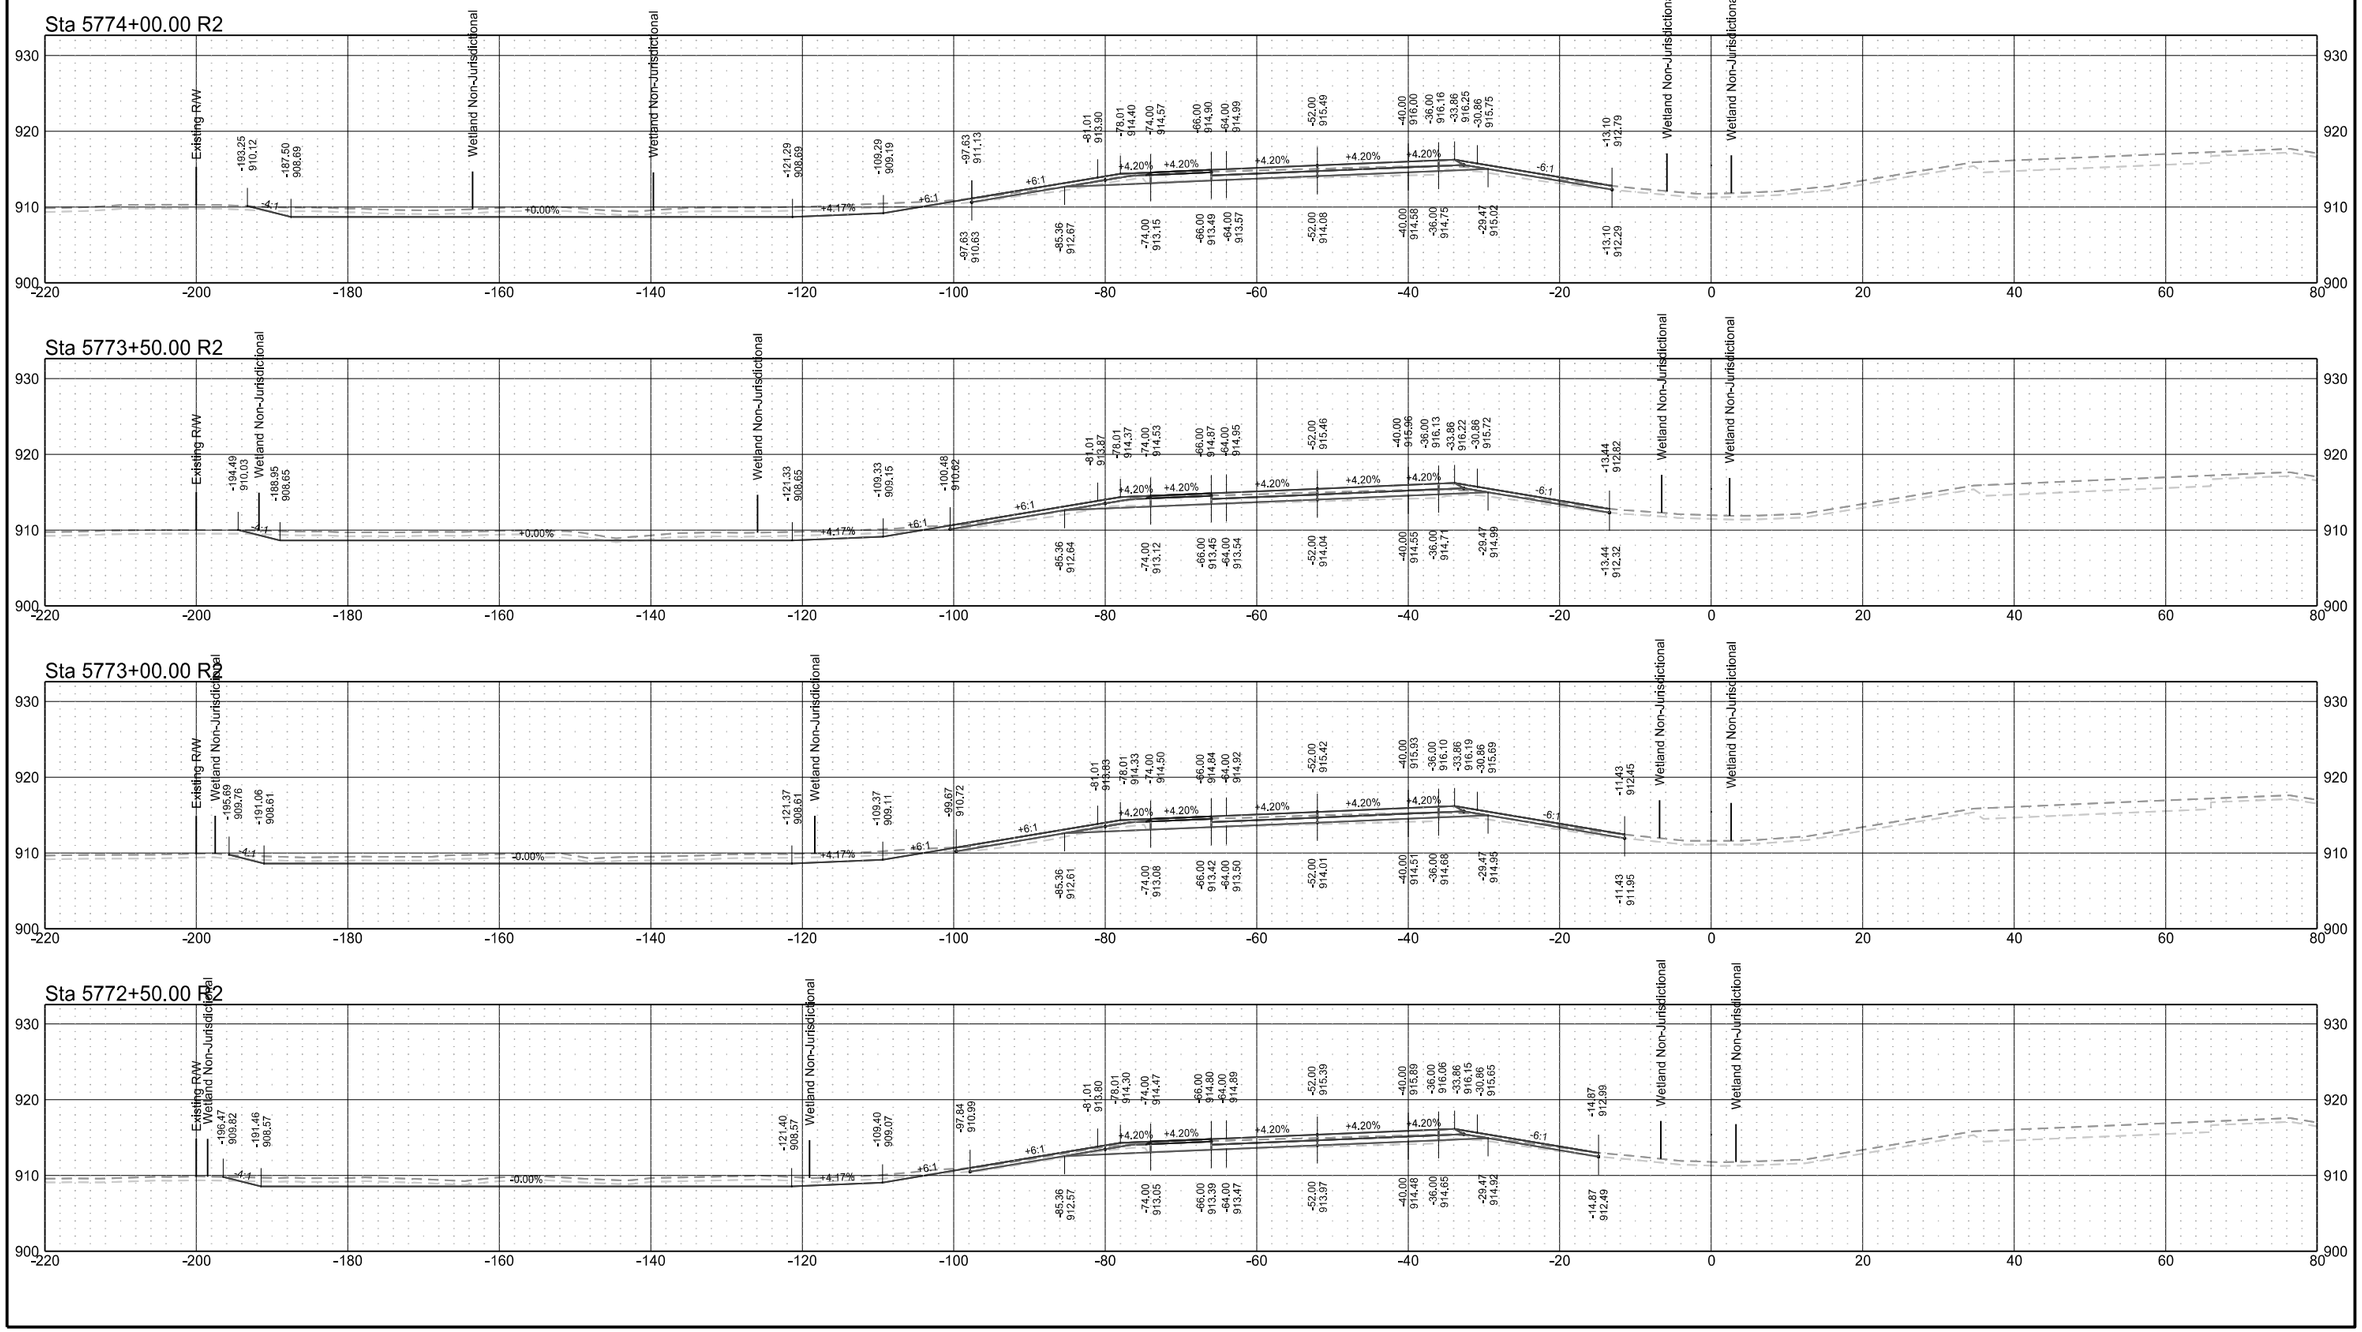


Interstate 29 - Southbound

	STATE	PROJECT NO.	SECTION NO.	SHEET NO.
	ND	IM-8-029(204)101	200	169

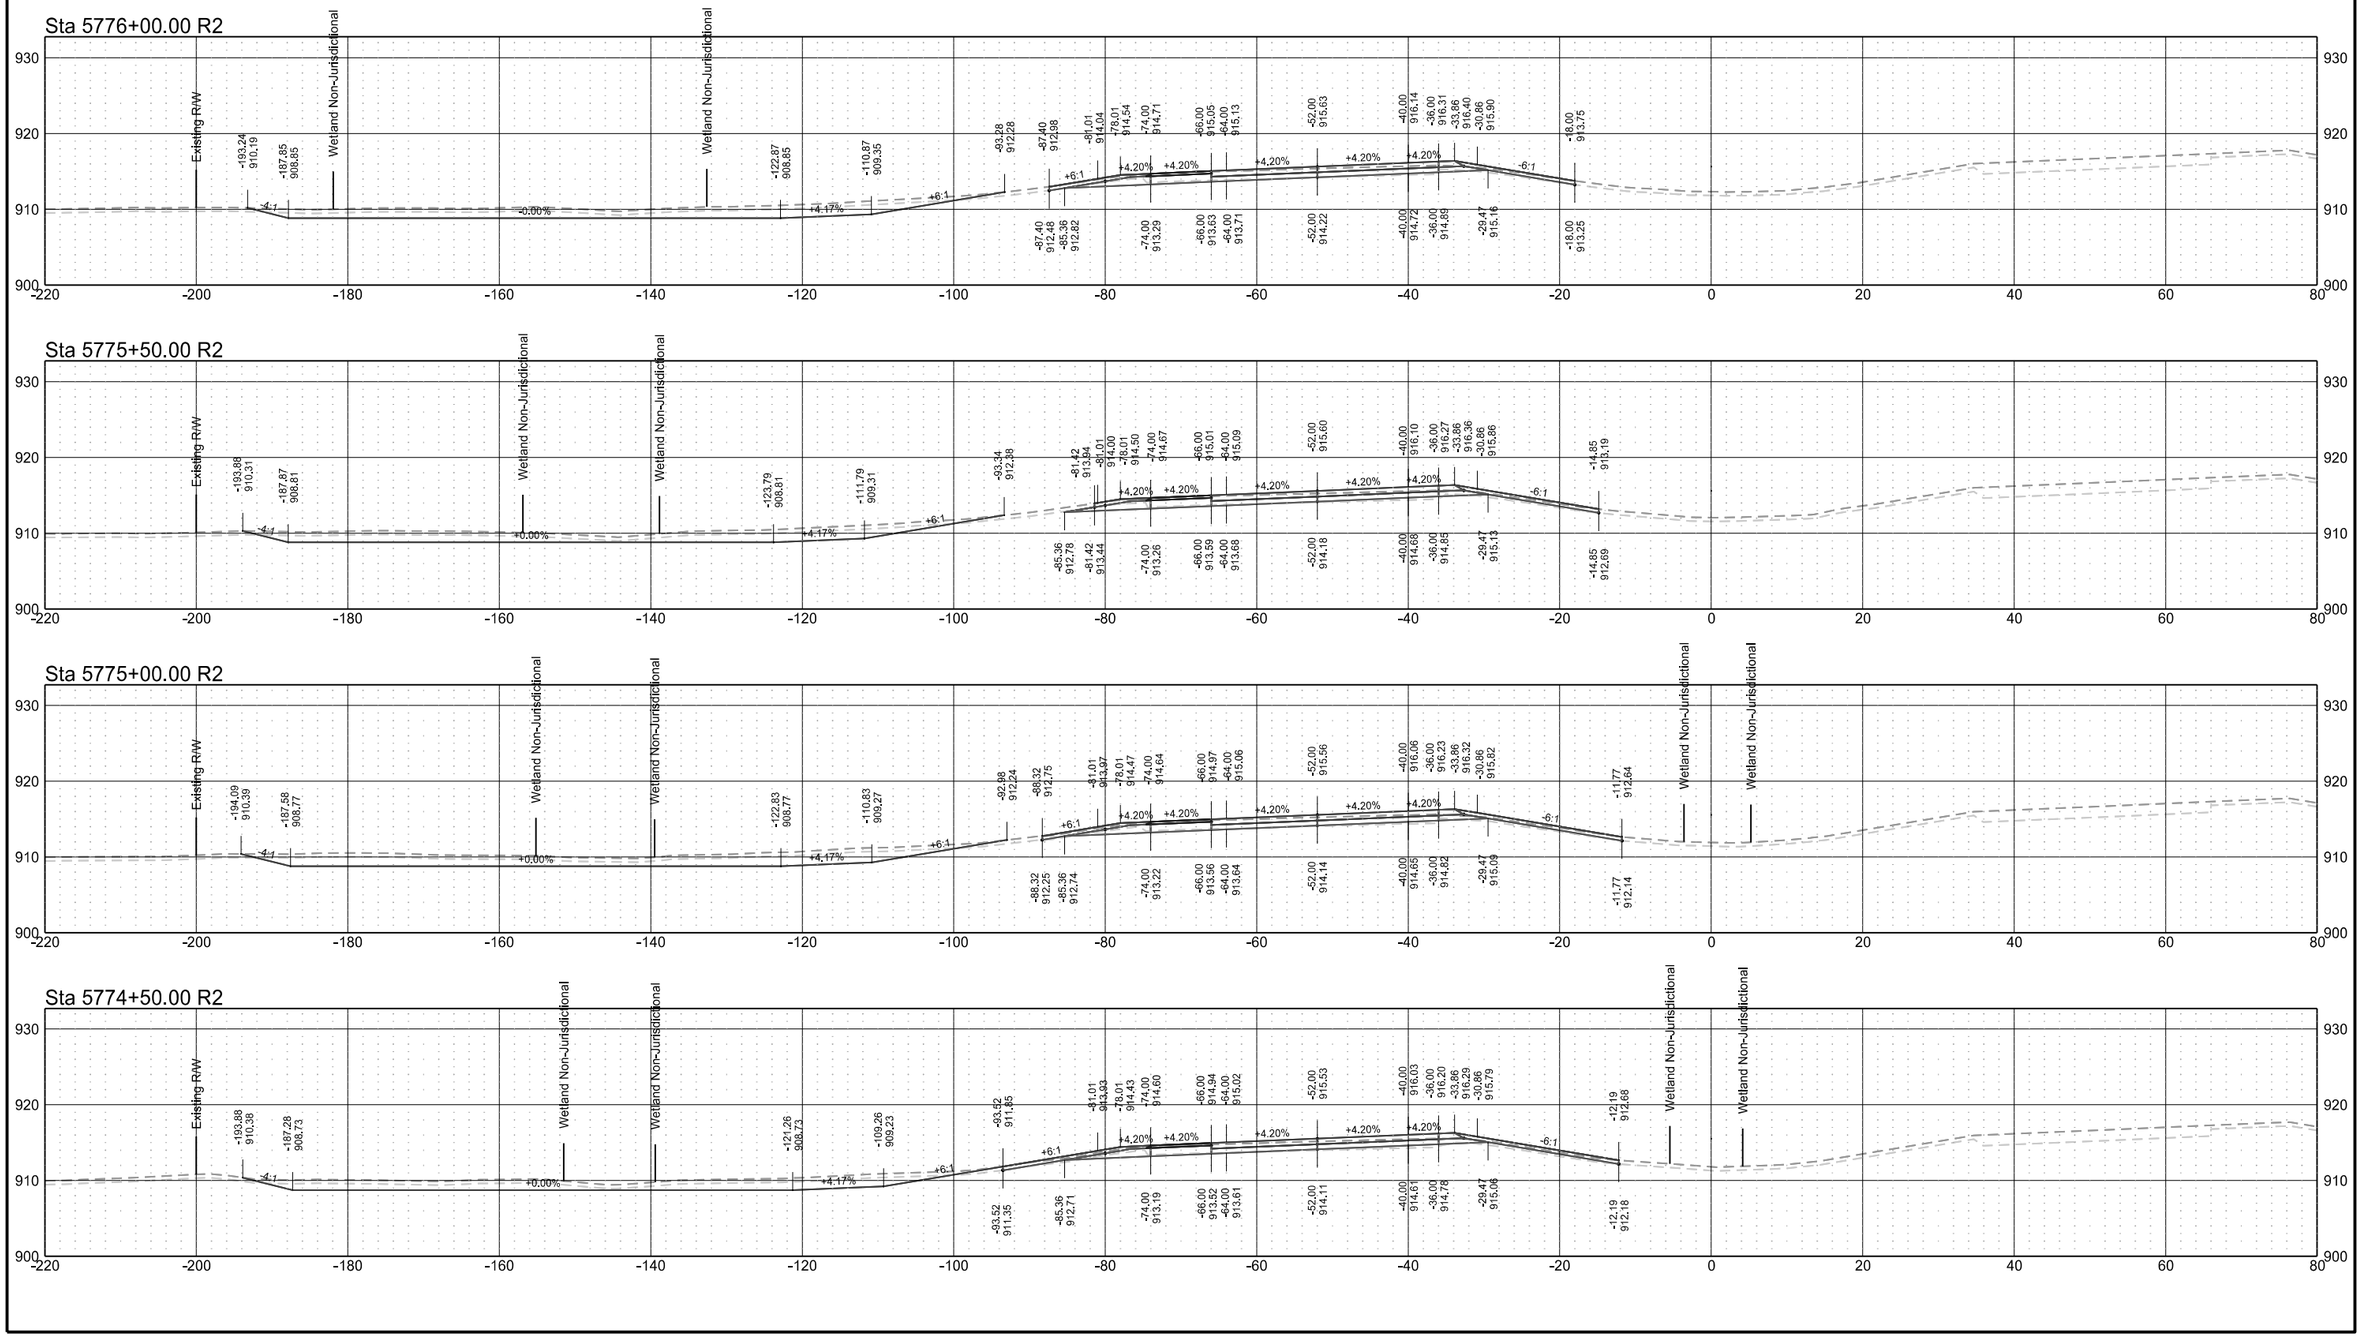


Interstate 29 - Southbound


	STATE	PROJECT NO.	SECTION NO.	SHEET NO.
	ND	IM-8-029(204)101	200	170

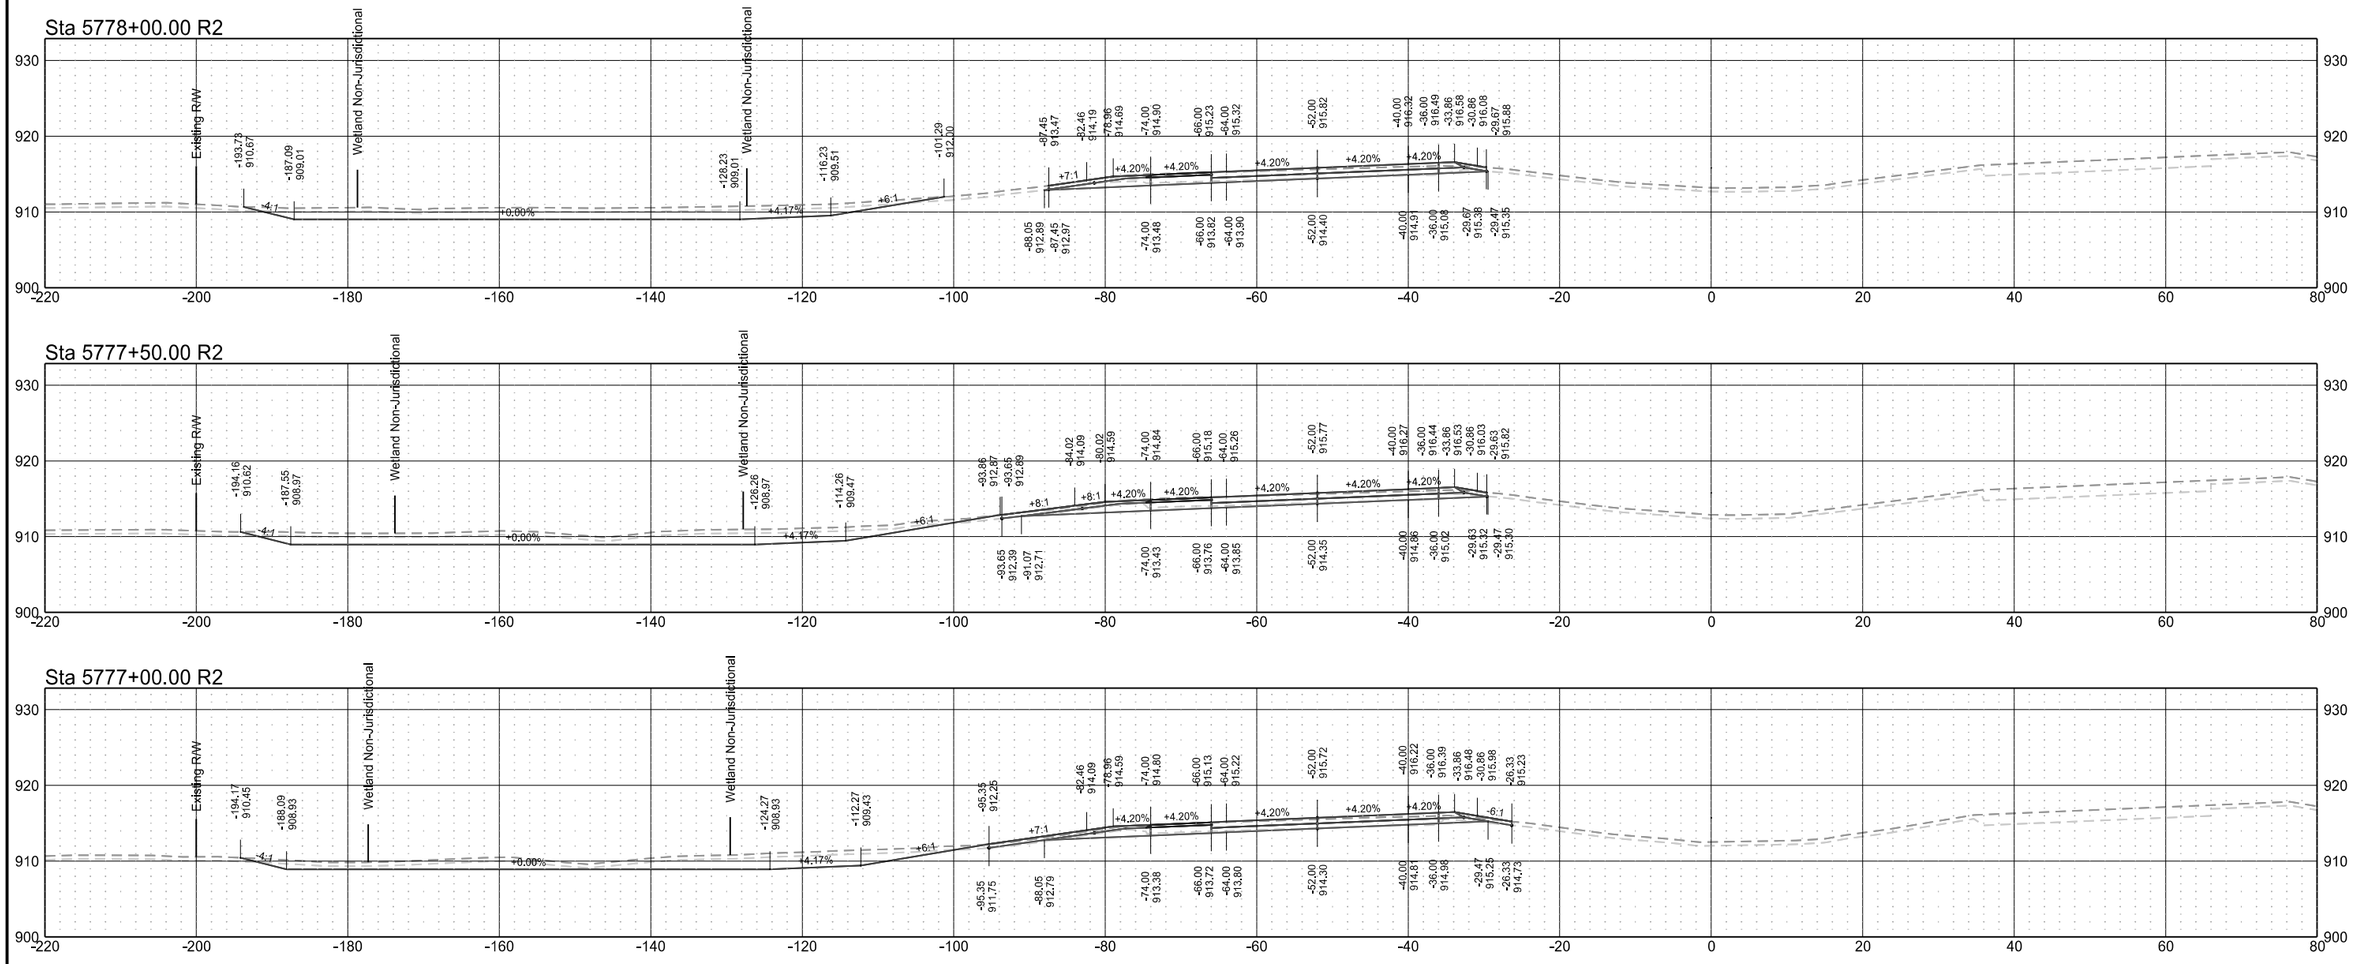



Interstate 29 - Southbound

	STATE	PROJECT NO.	SECTION NO.	SHEET NO.
	ND	IM-8-029(204)101	200	171

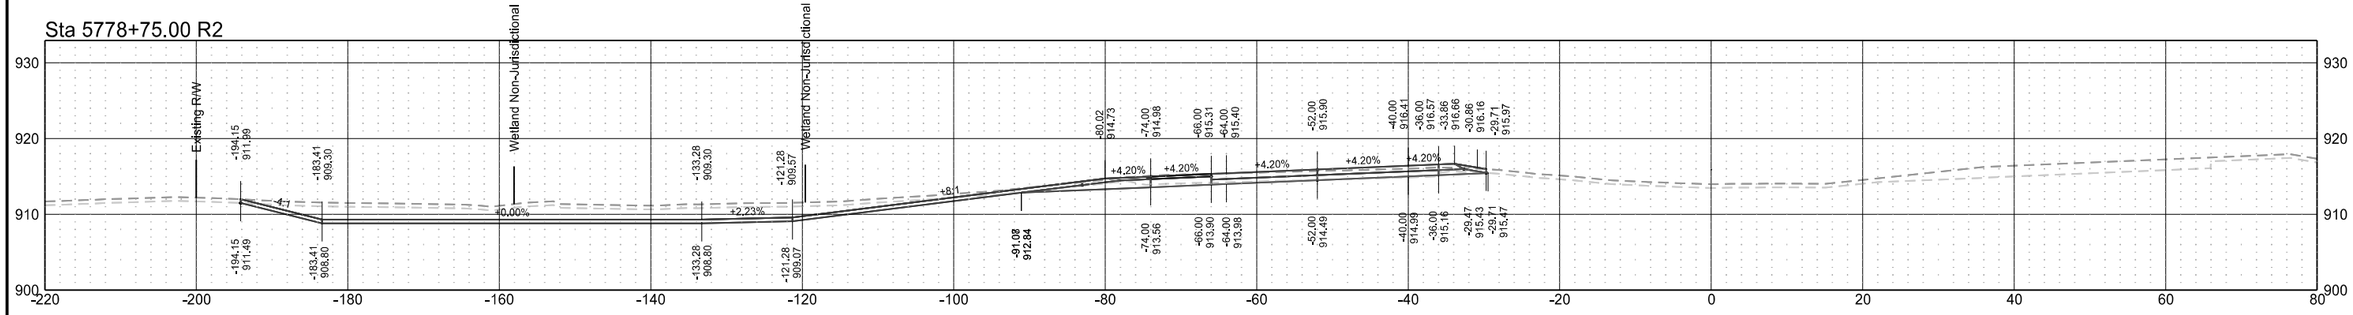

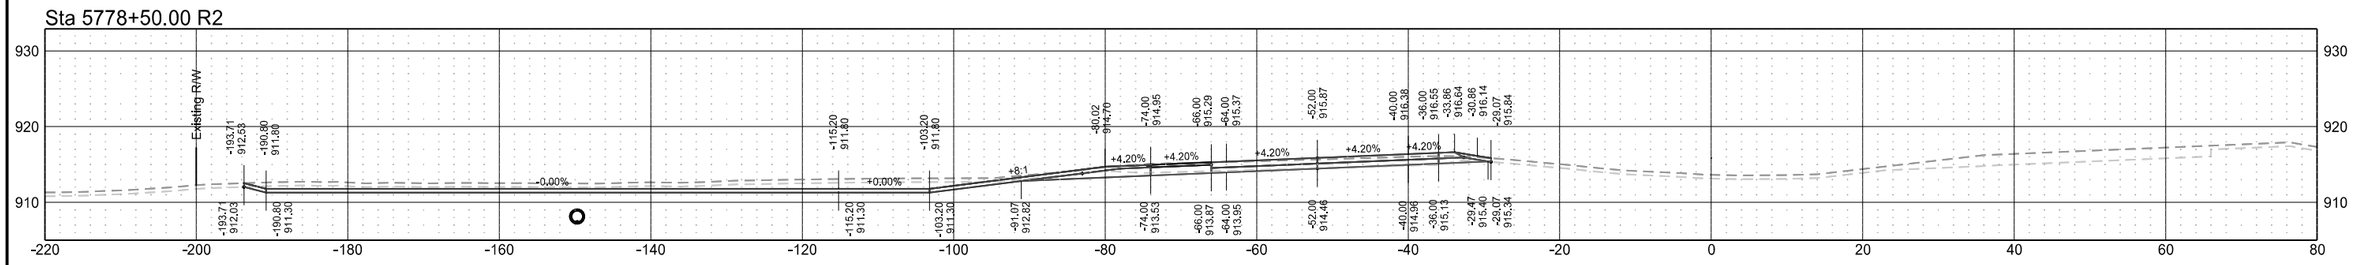


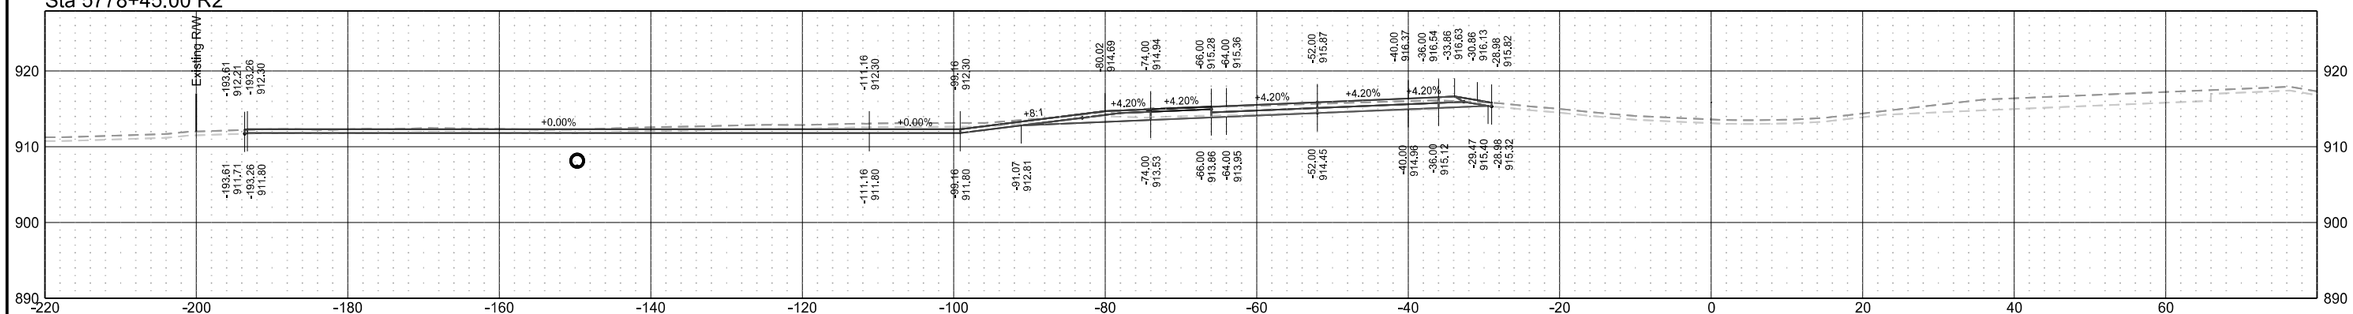

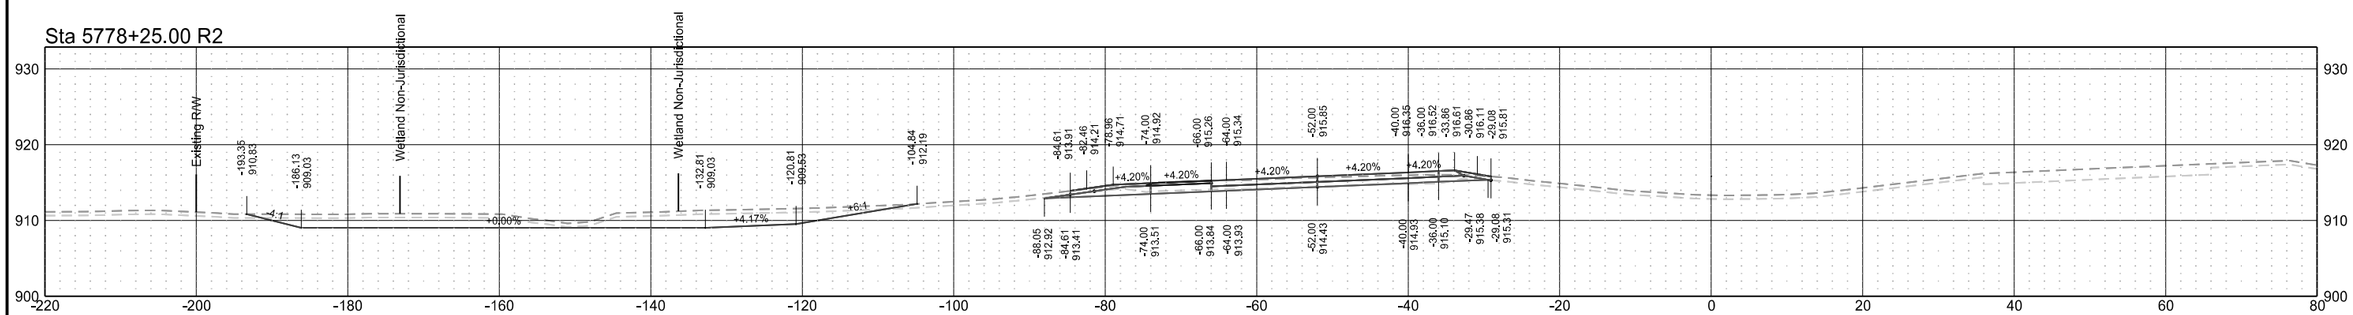


Interstate 29 - Southbound

	STATE	PROJECT NO.	SECTION NO.	SHEET NO.
	ND	IM-8-029(204)101	200	172

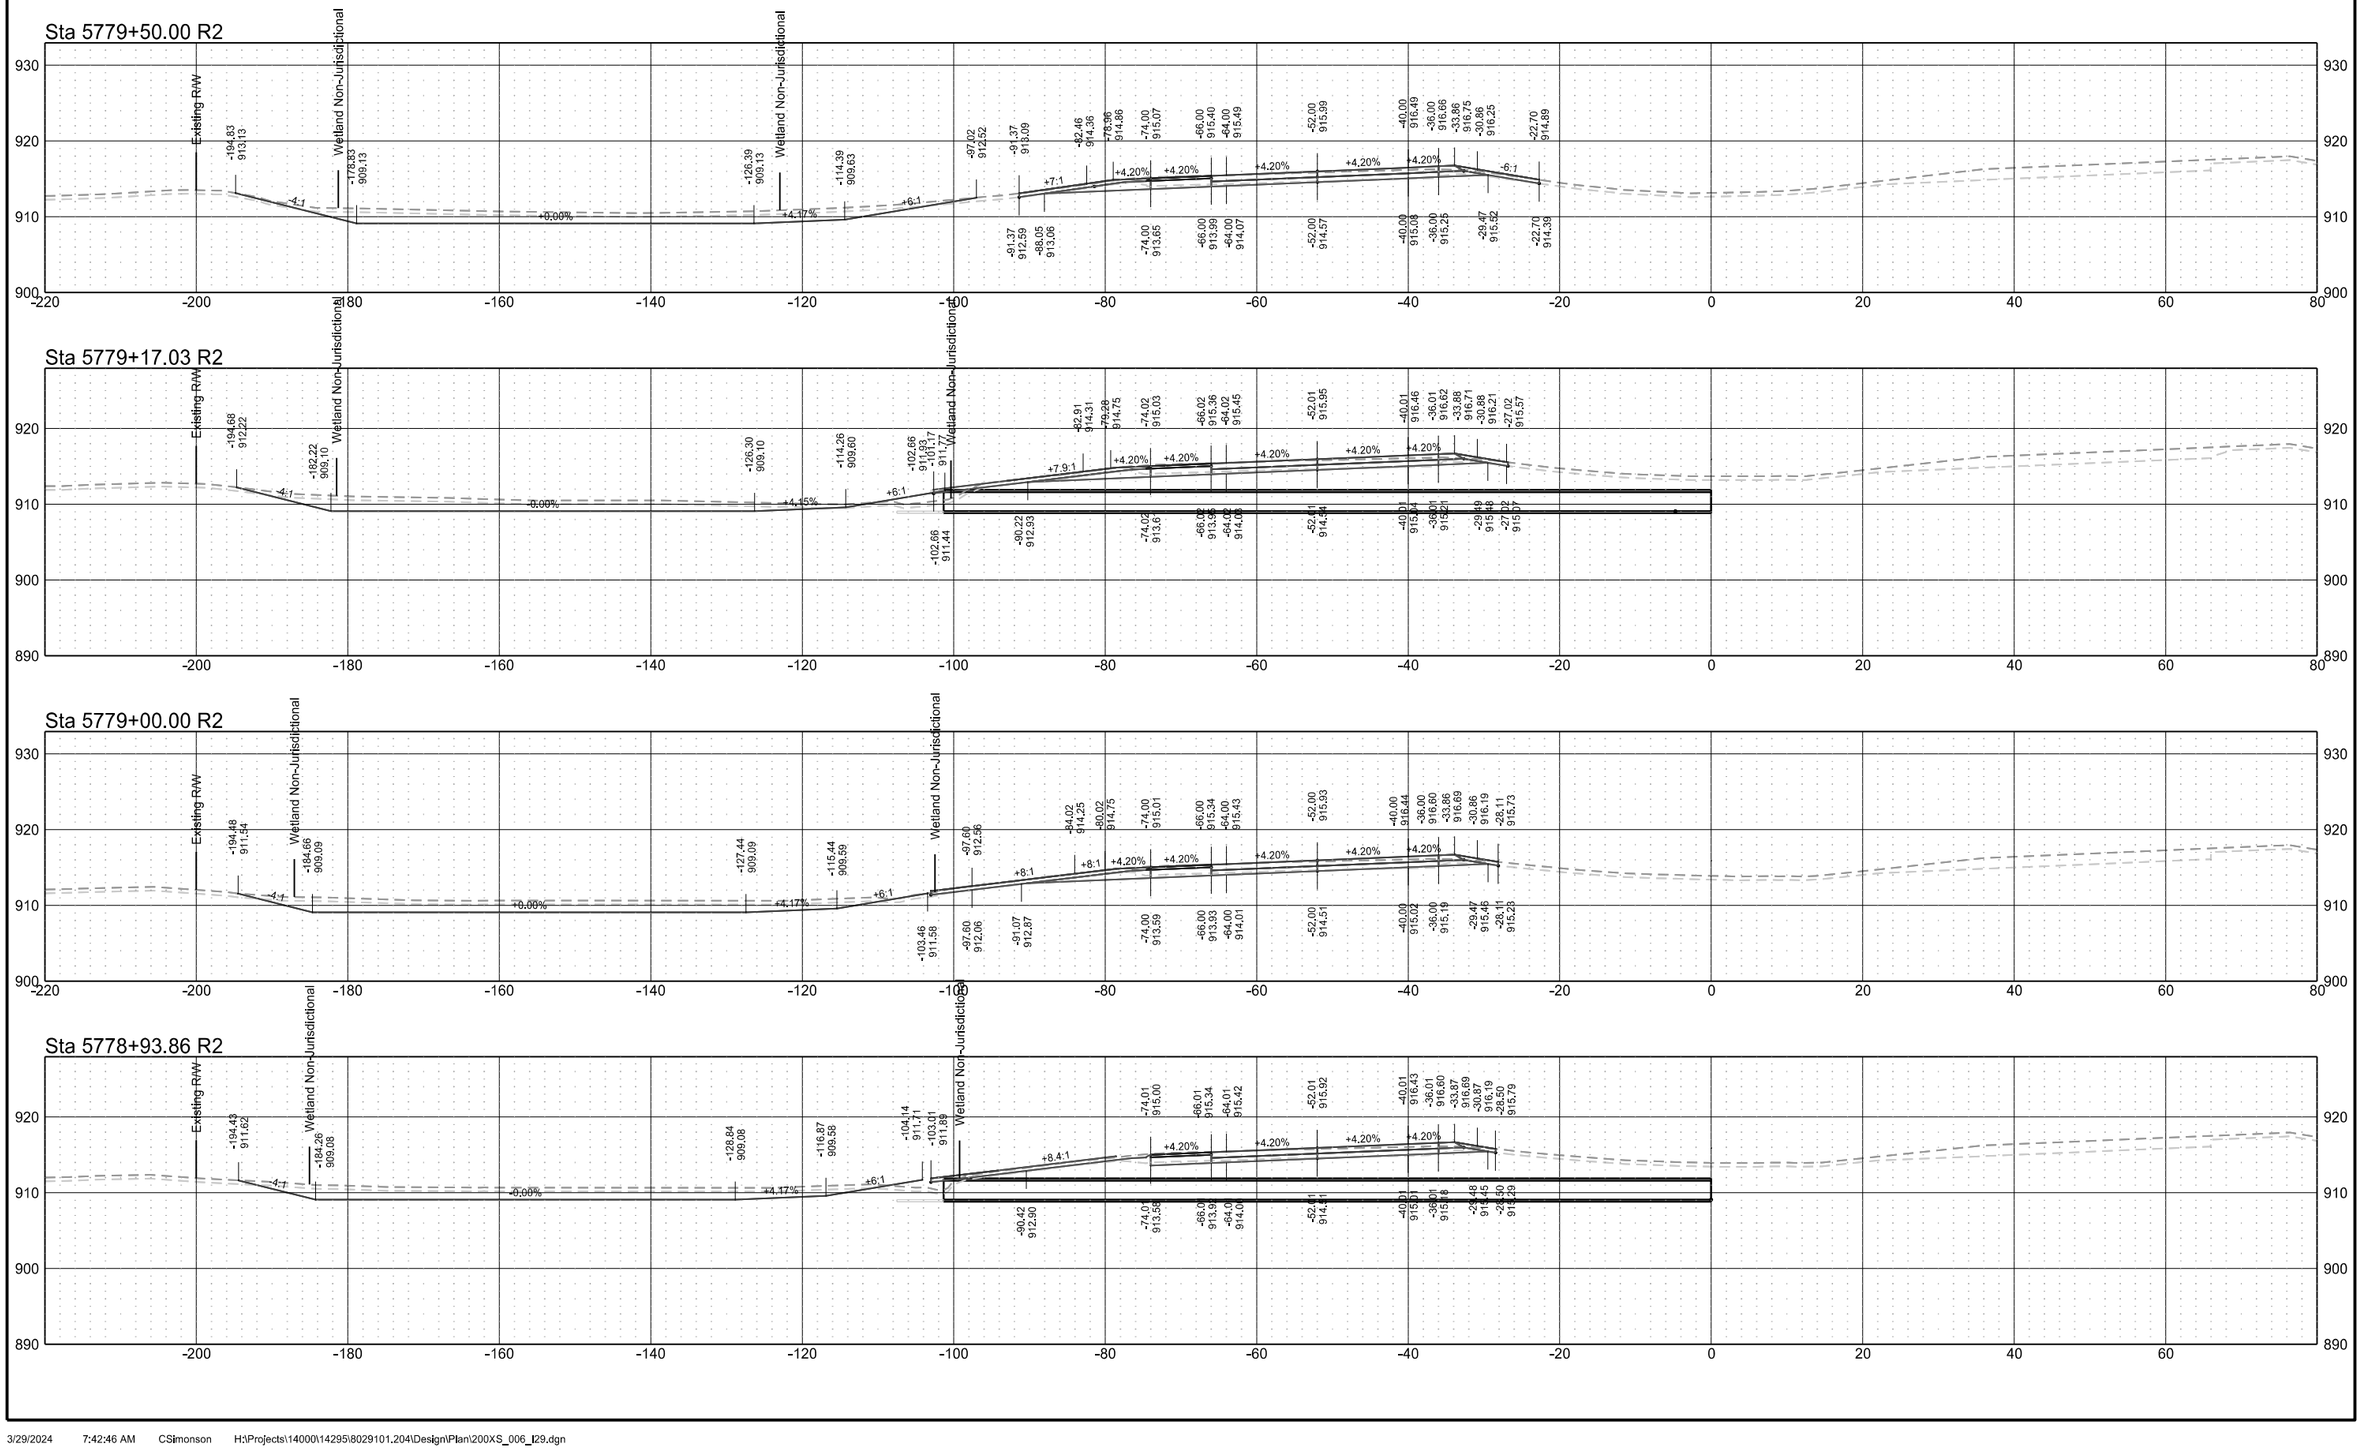


Interstate 29 - Southbound

	STATE	PROJECT NO.	SECTION NO.	SHEET NO.
	ND	IM-8-029(204)101	200	173

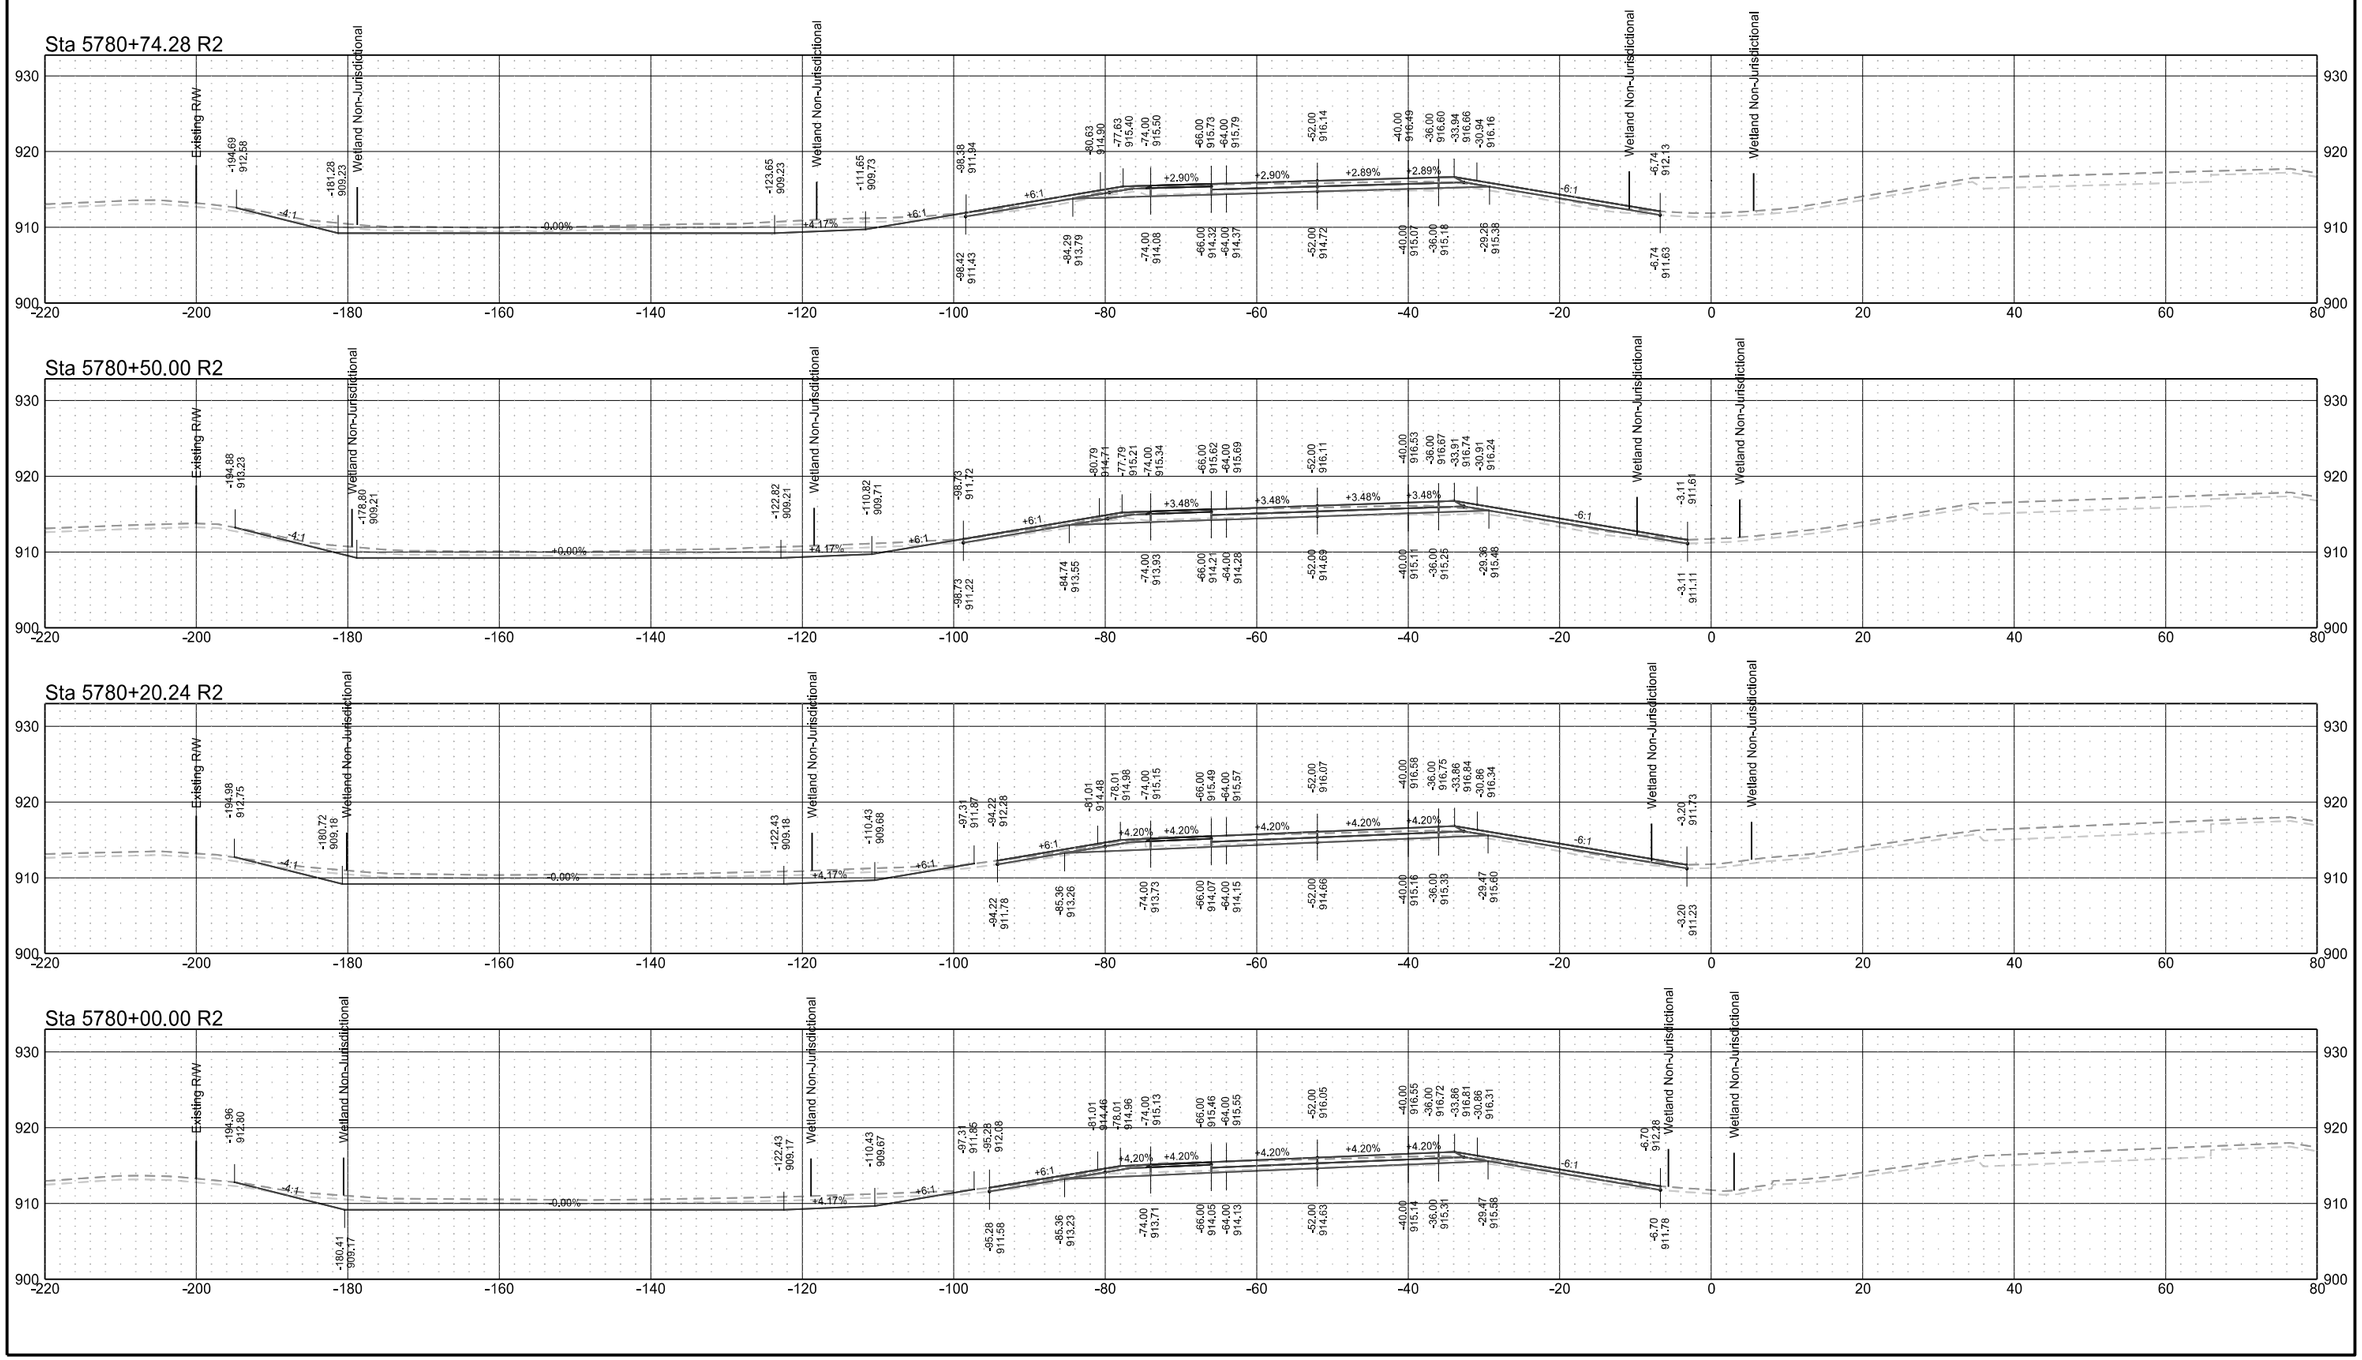


Interstate 29 - Southbound

	STATE	PROJECT NO.	SECTION NO.	SHEET NO.
	ND	IM-8-029(204)101	200	174

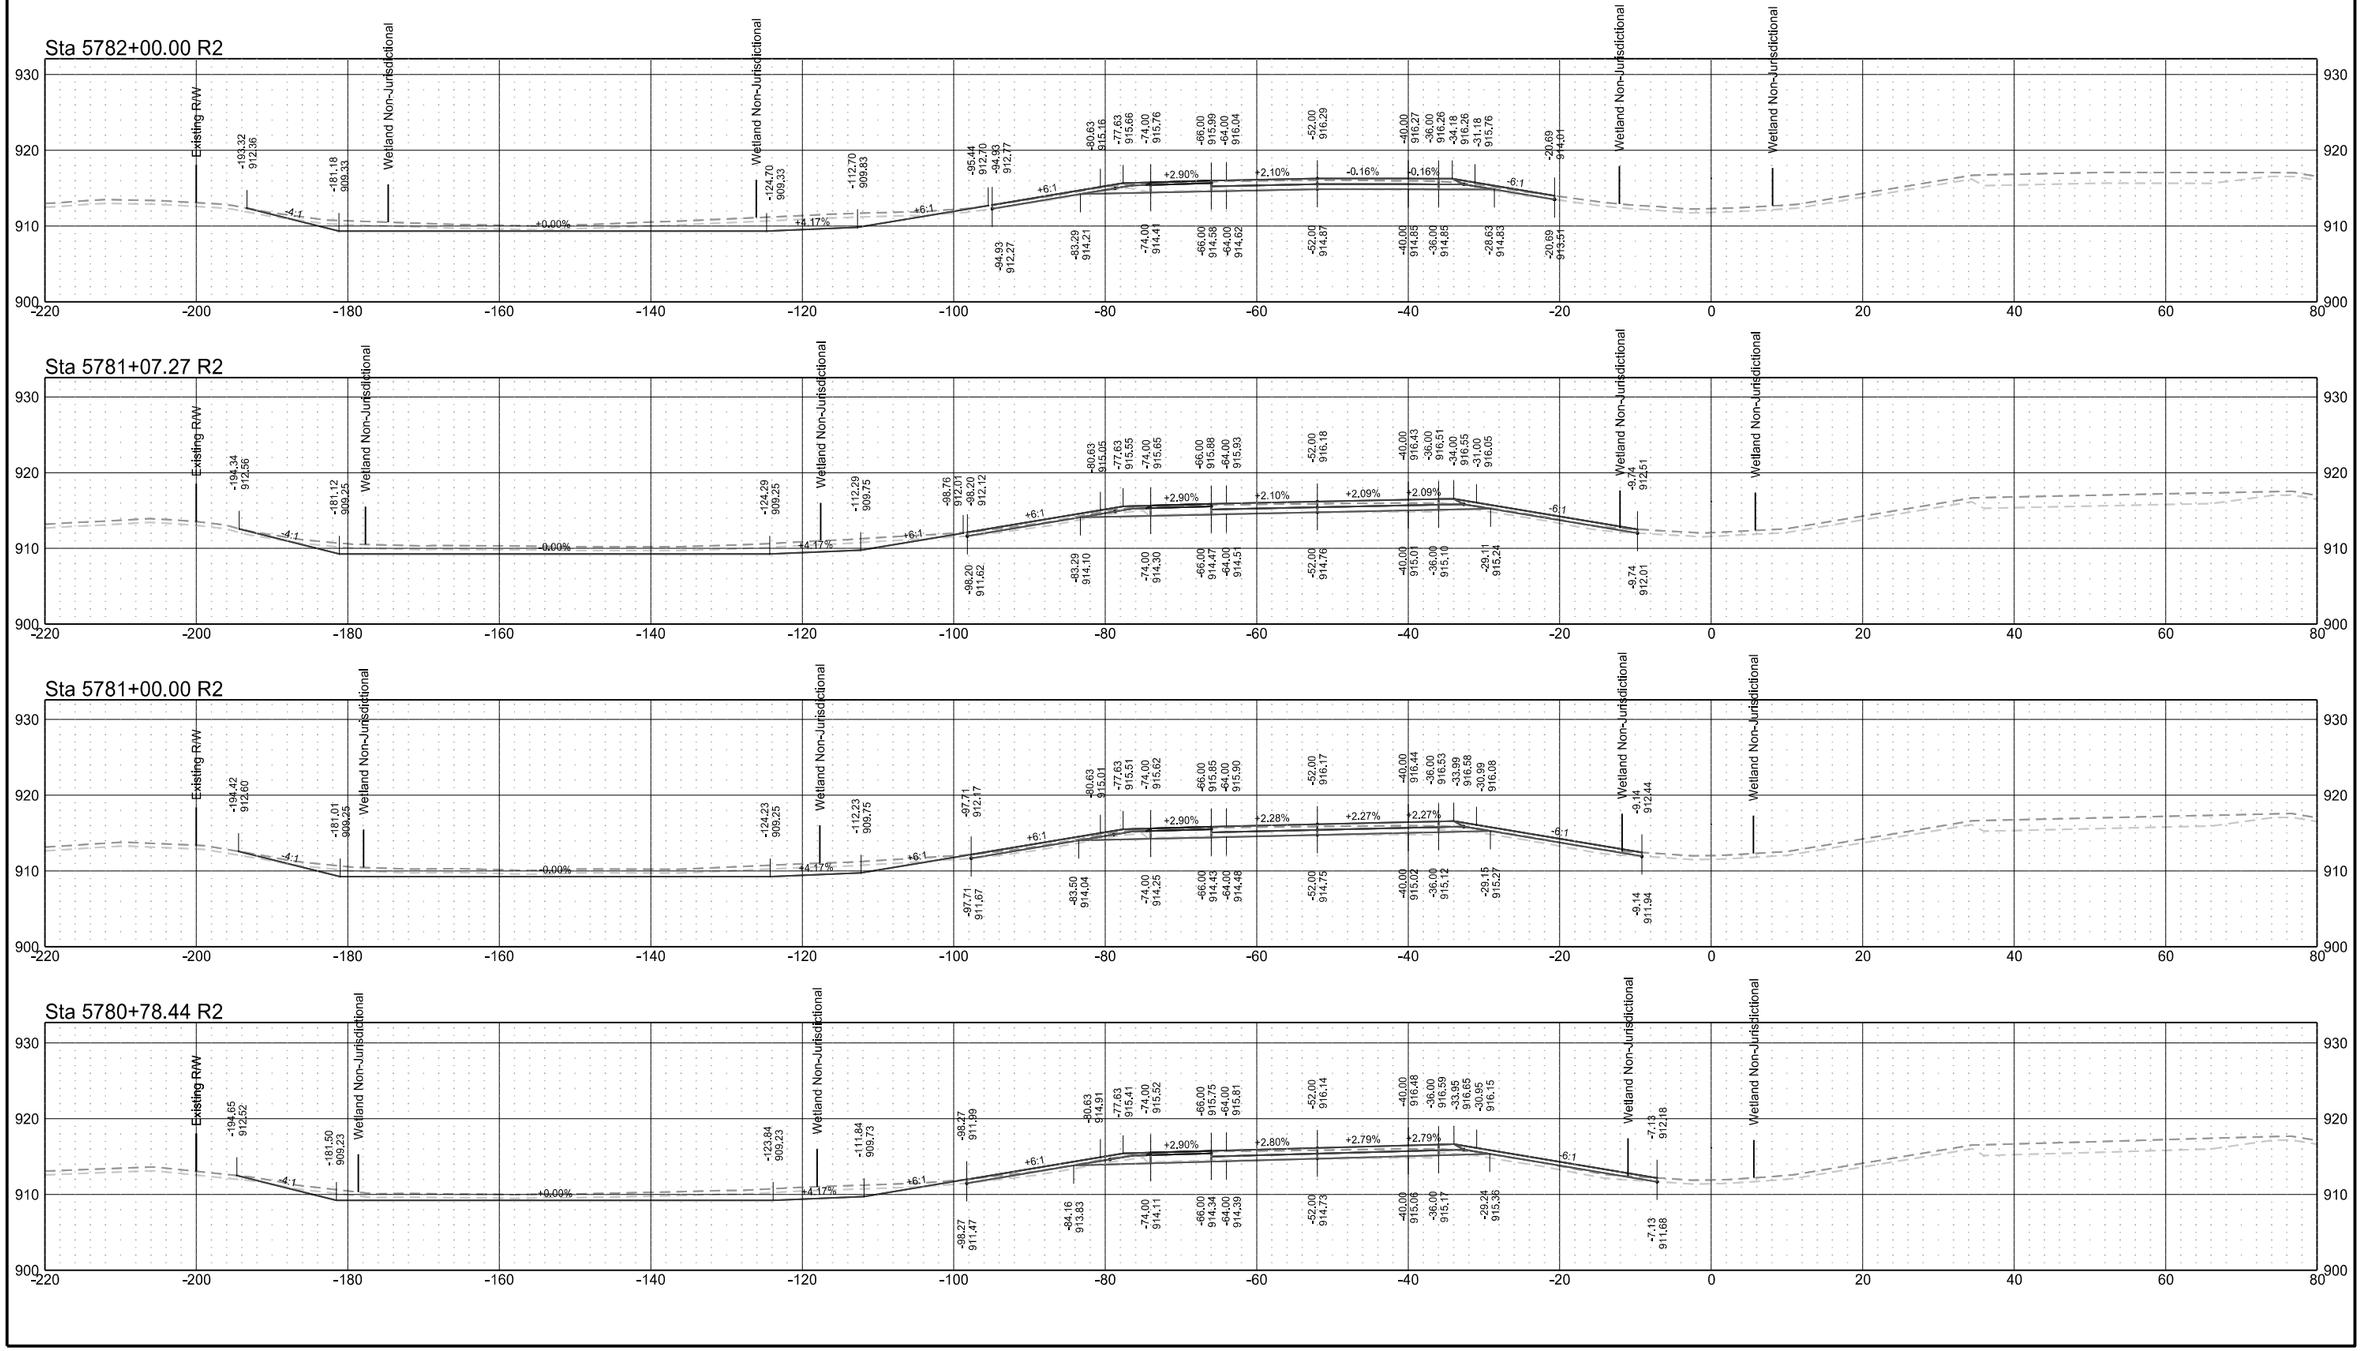

Interstate 29 - Southbound

	STATE	PROJECT NO.	SECTION NO.	SHEET NO.
	ND	IM-8-029(204)101	200	175

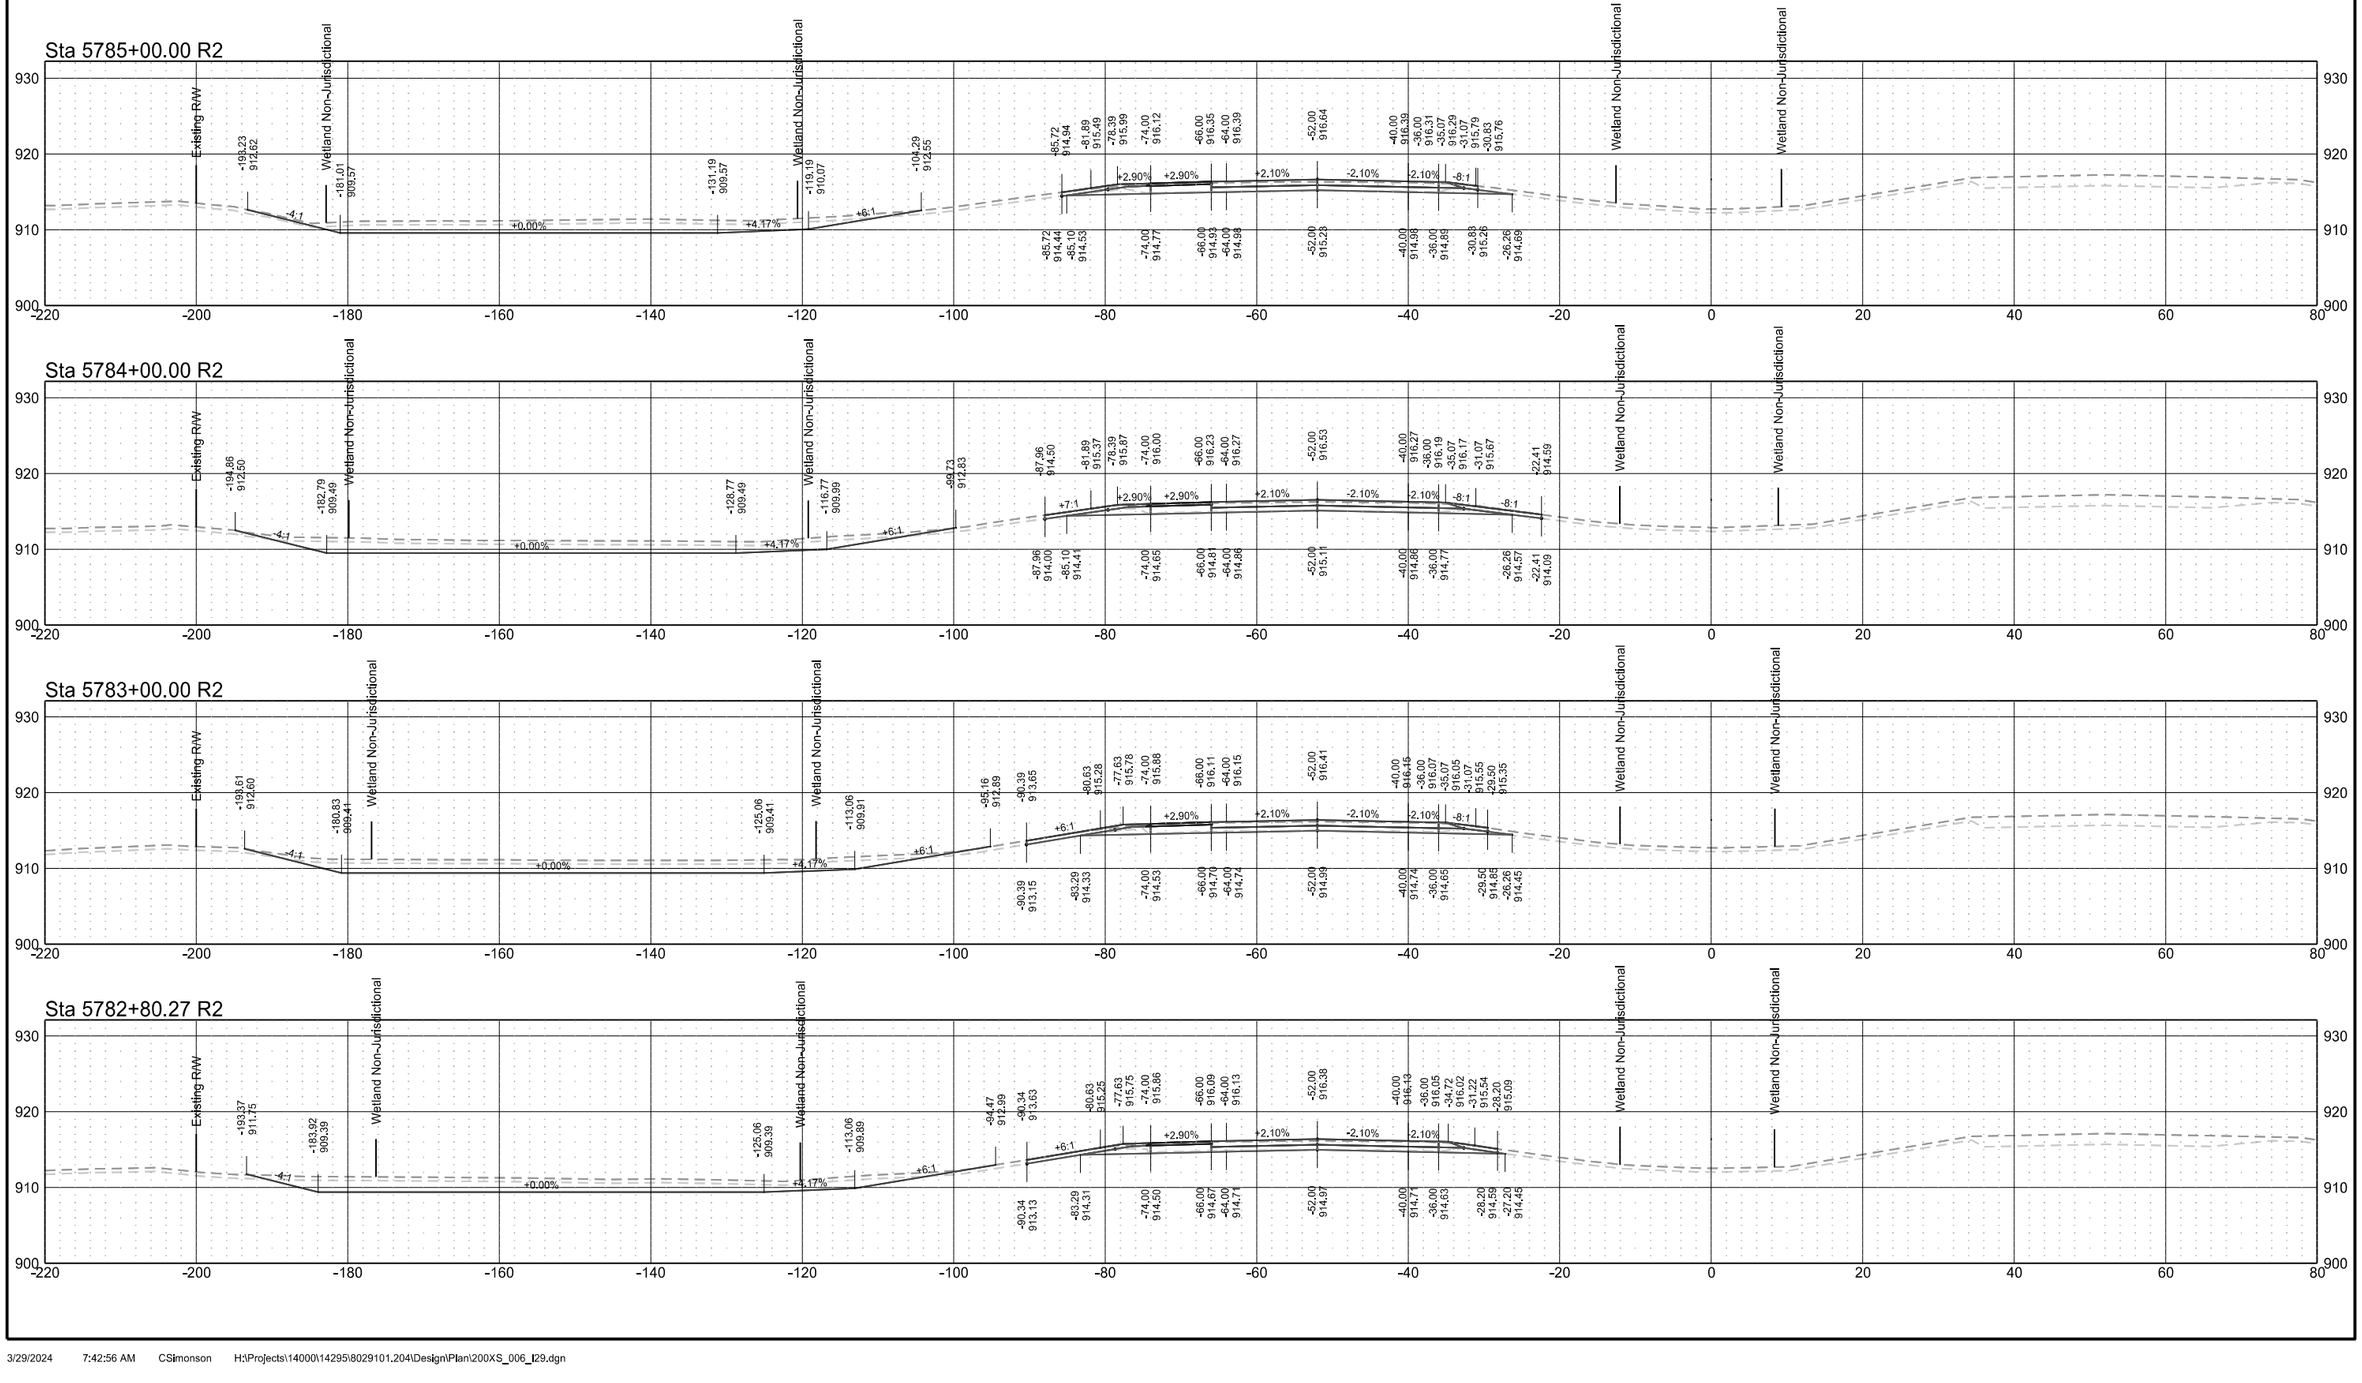


Interstate 29 - Southbound

	STATE	PROJECT NO.	SECTION NO.	SHEET NO.
	ND	IM-8-029(204)101	200	176


Interstate 29 - Southbound

	STATE	PROJECT NO.	SECTION NO.	SHEET NO.
	ND	IM-8-029(204)101	200	177


Sta 5792+75.00 R2

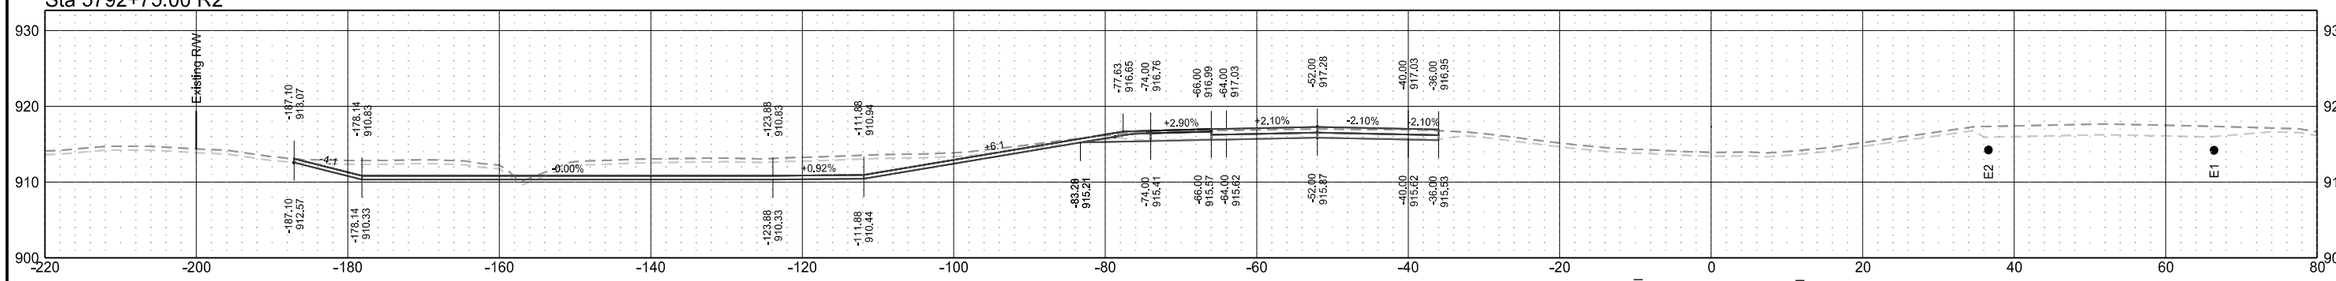


Sta 5792+00.00 R2

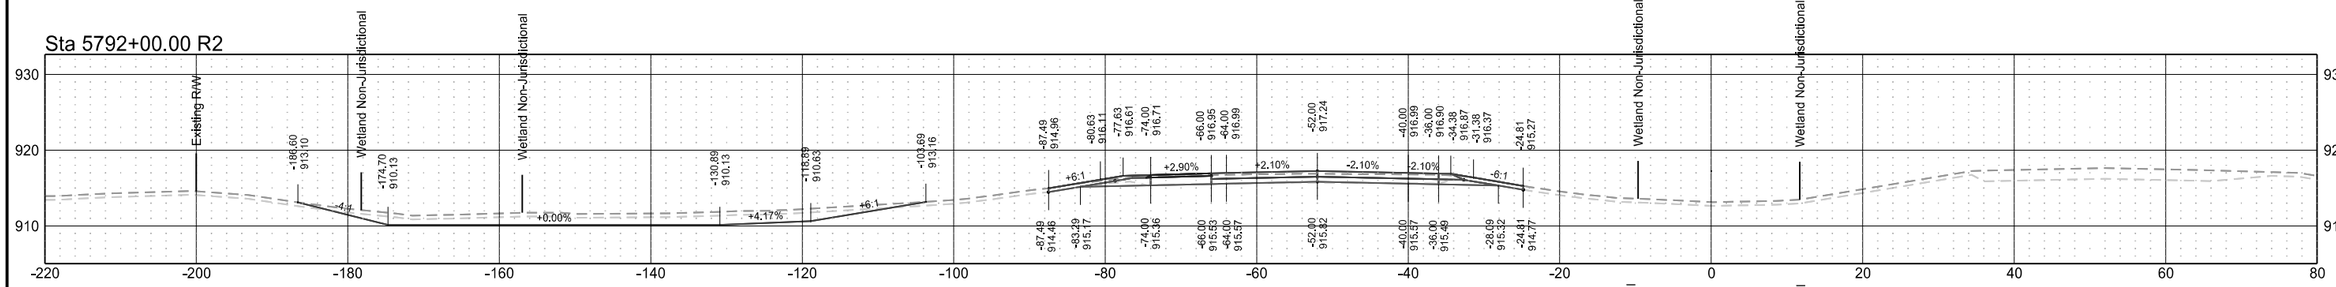

Sta 5791+00.00 R2

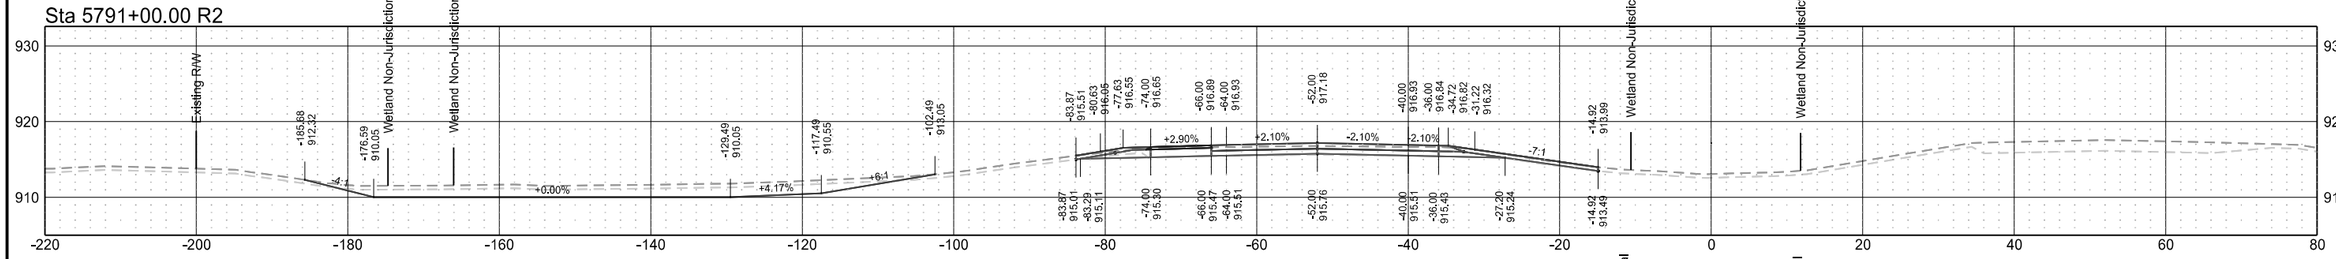


Sta 5790+00.00 R2

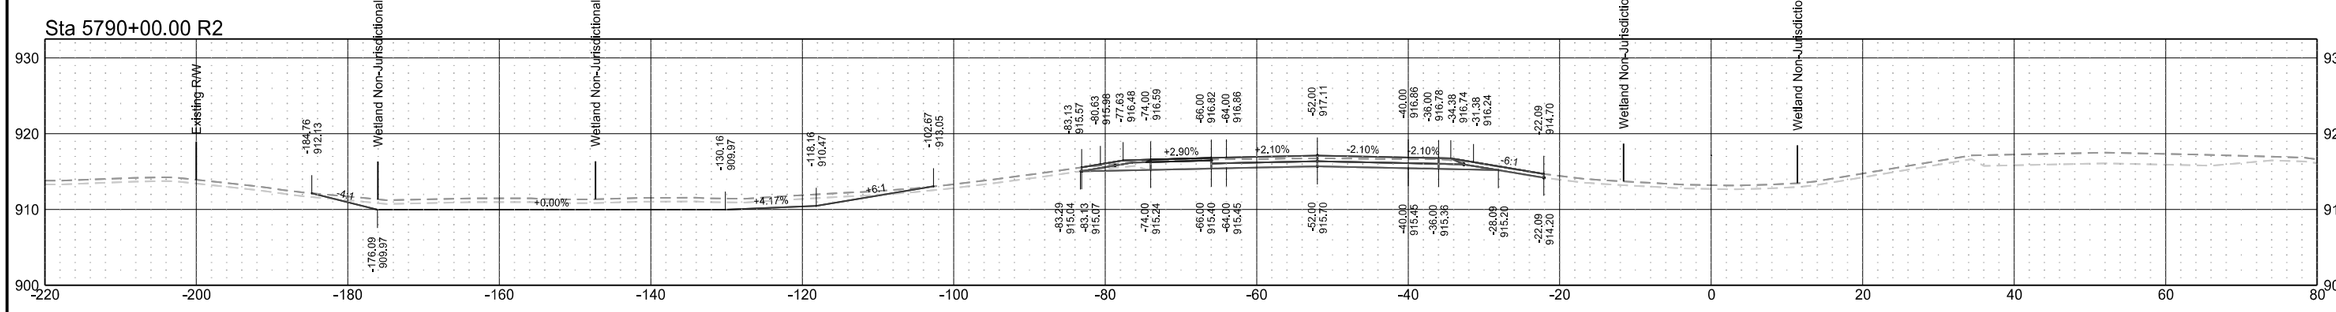


	STATE	PROJECT NO.	SECTION NO.	SHEET NO.
	ND	IM-8-029(204)101	200	178


Sta 5793+26.83 R2

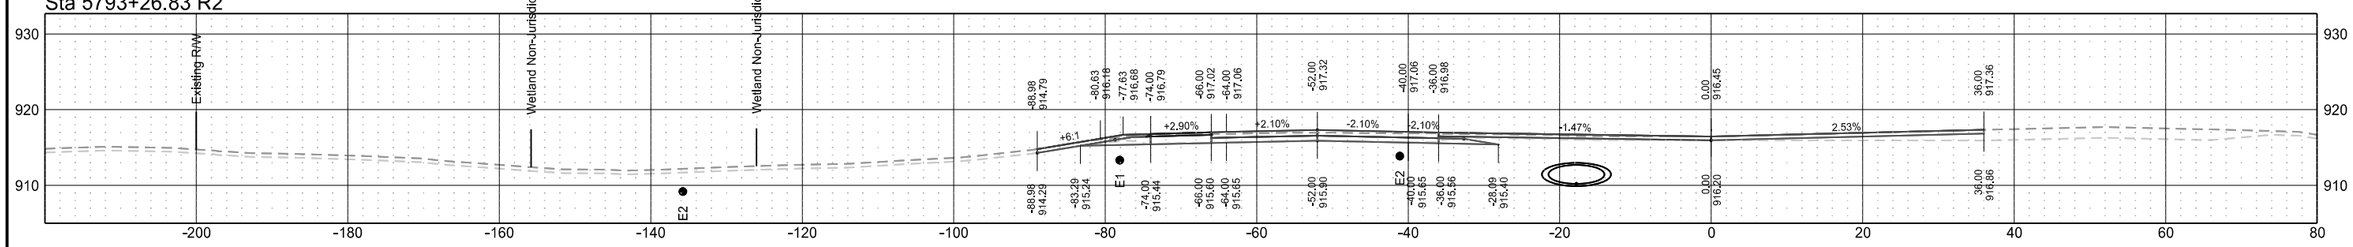


Sta 5793+20.44 R2

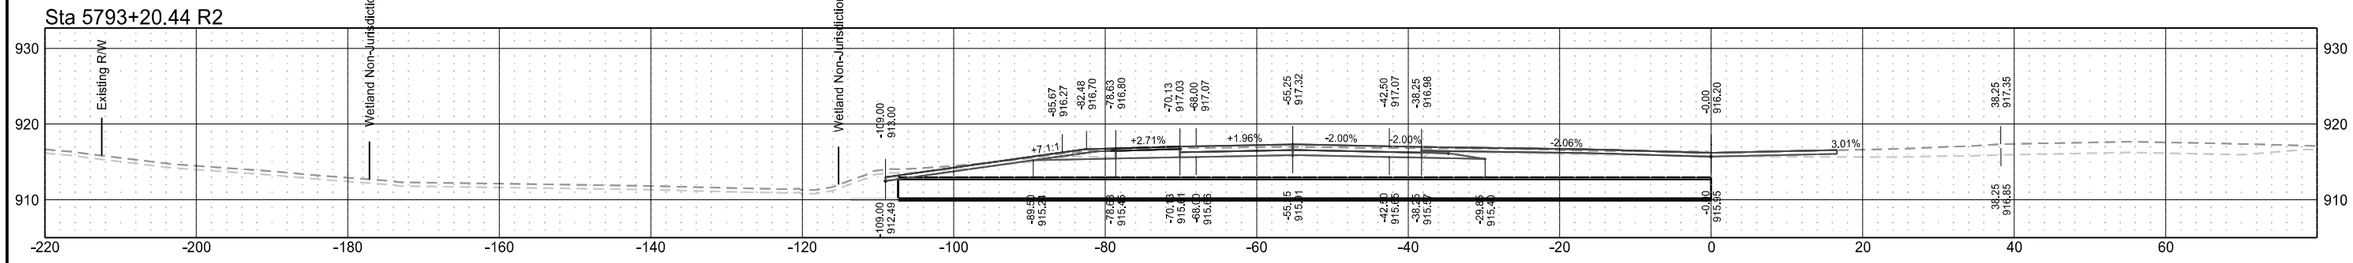

Sta 5793+00.00 R2

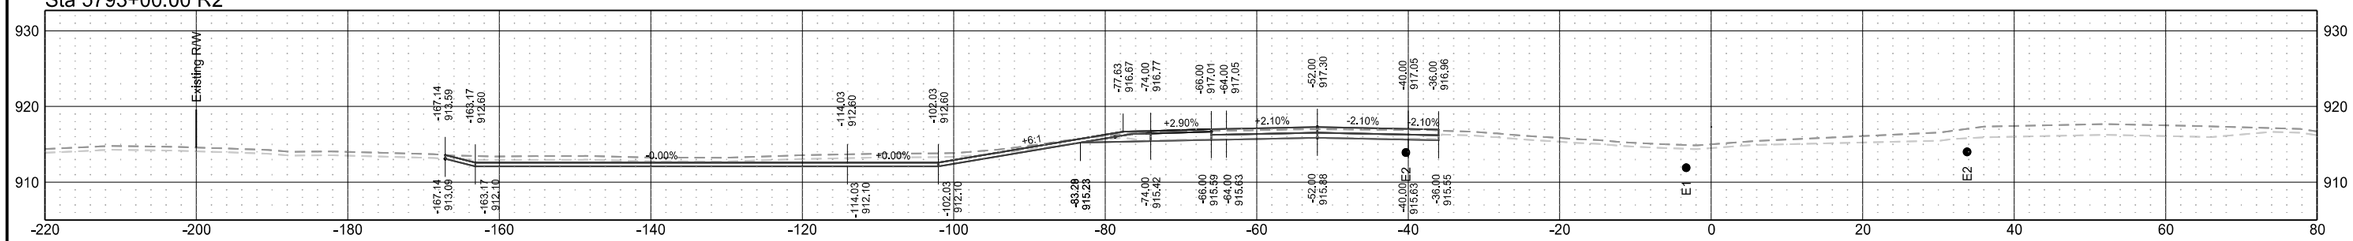


Sta 5792+91.00 R2

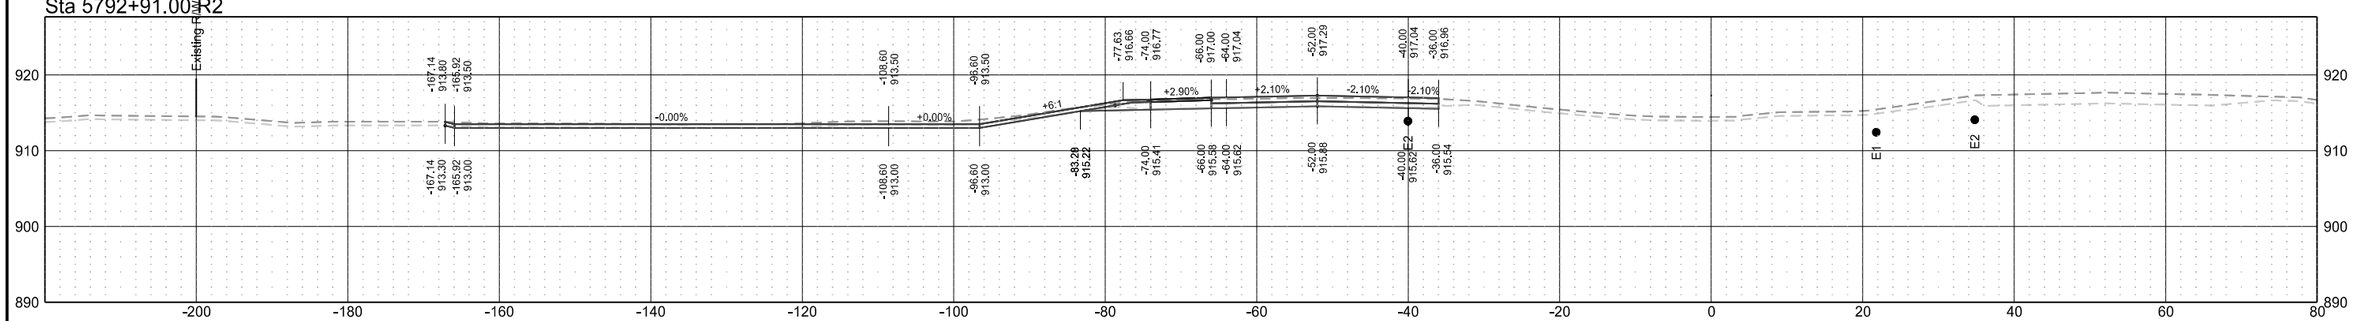


Interstate 29 - Southbound

	STATE	PROJECT NO.	SECTION NO.	SHEET NO.
	ND	IM-8-029(204)101	200	179


Sta 5795+00.00 R2

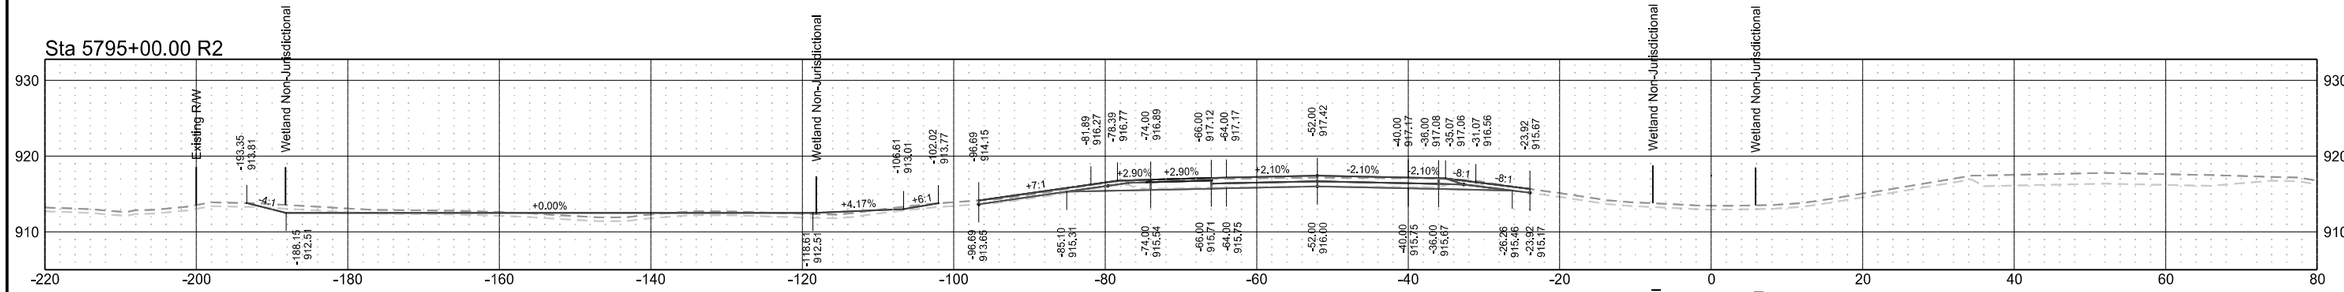


Sta 5794+50.00 R2

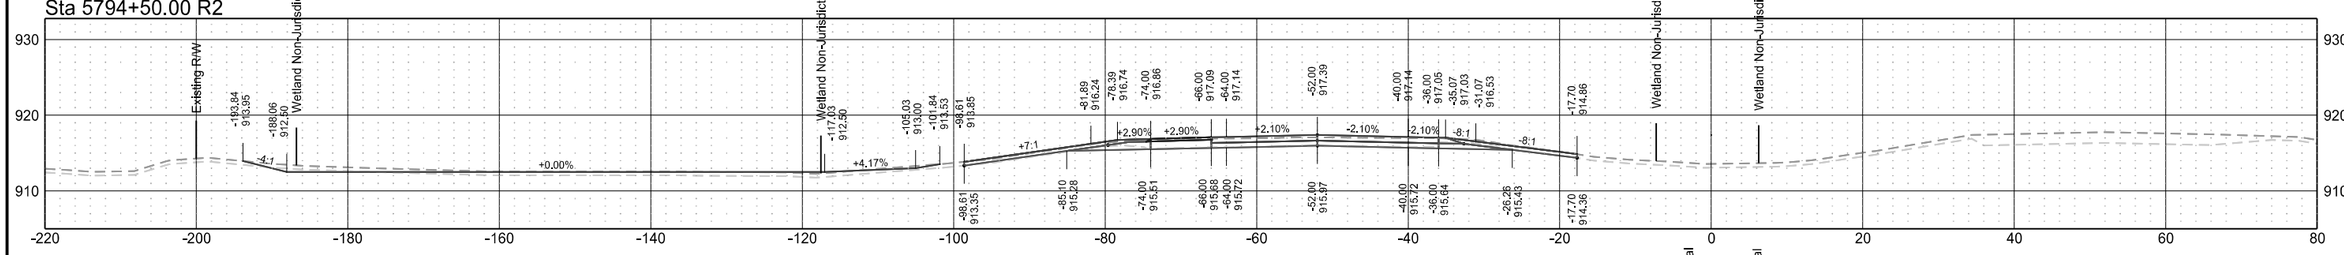

Sta 5794+00.00 R2

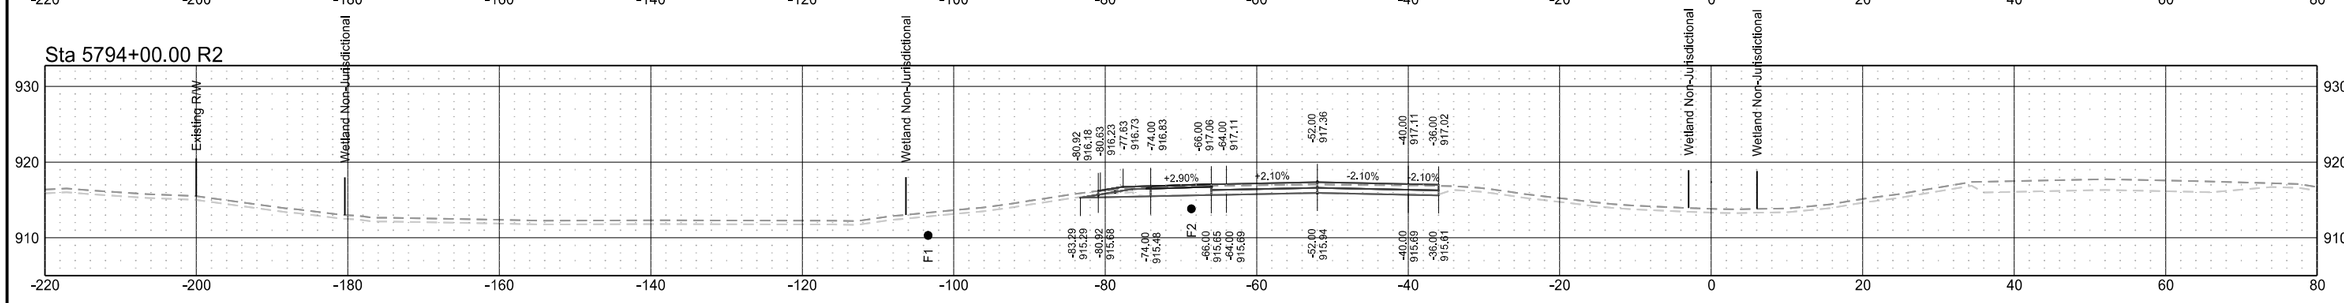



Sta 5793+46.31 R2

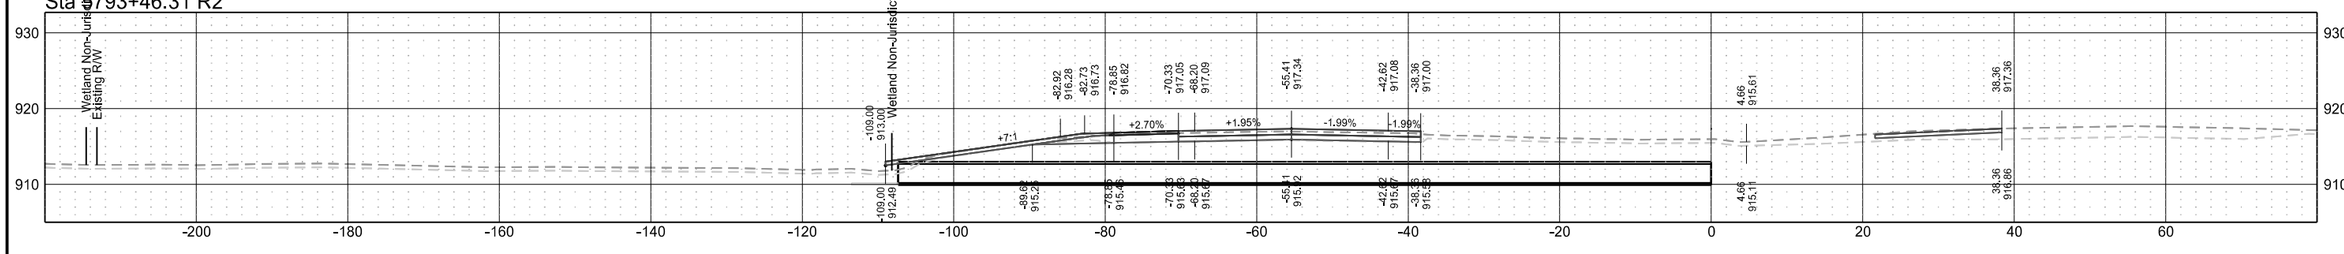



Interstate 29 - Southbound

	STATE	PROJECT NO.	SECTION NO.	SHEET NO.
	ND	IM-8-029(204)101	200	180

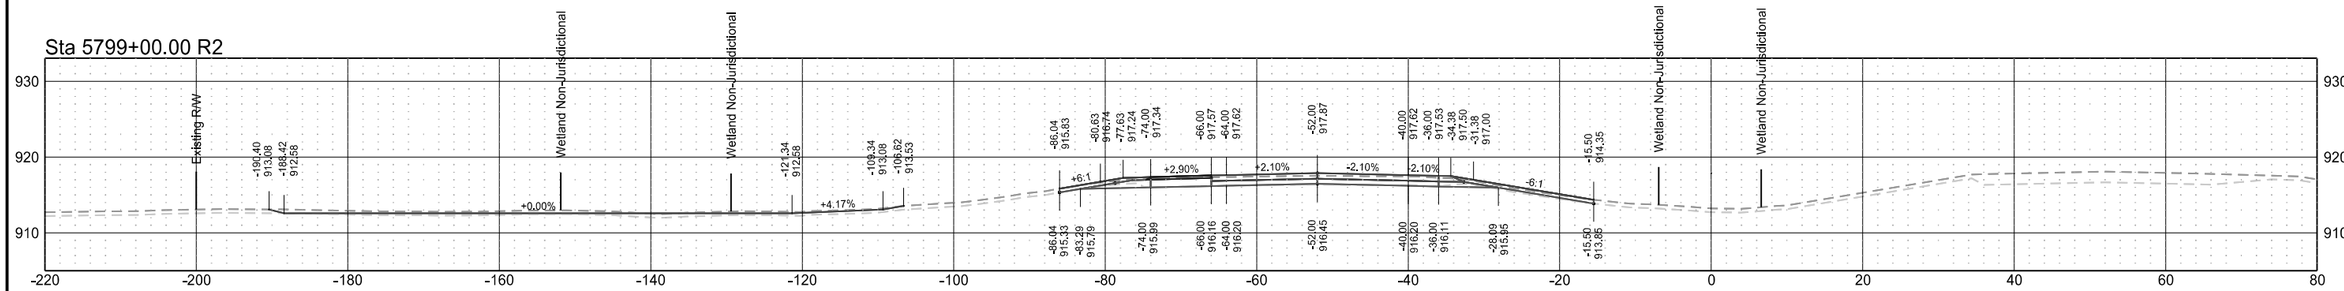

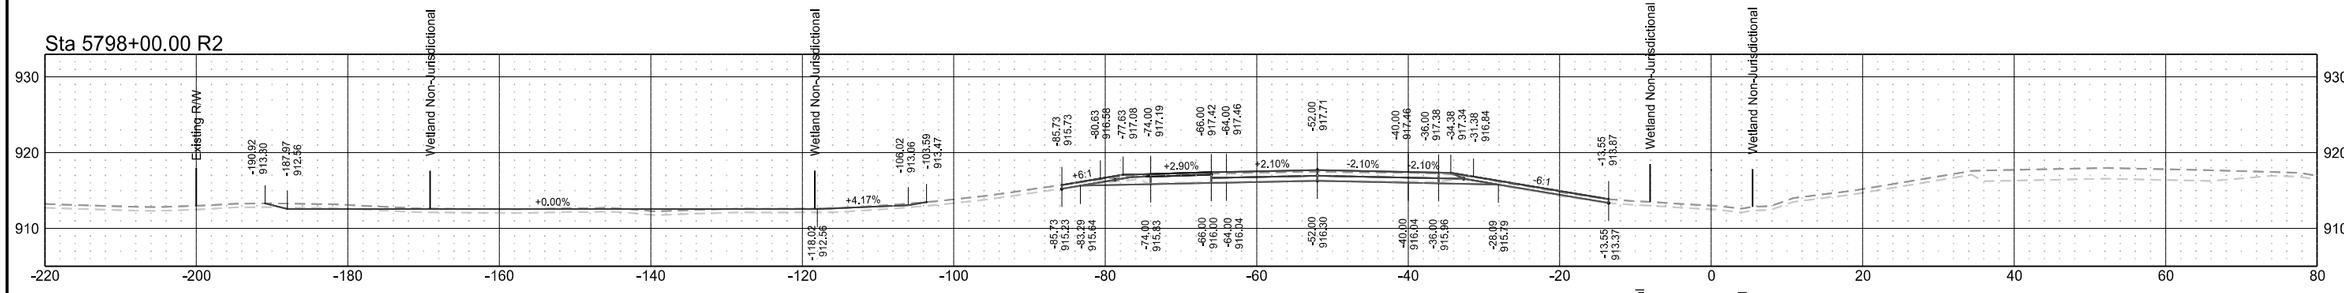

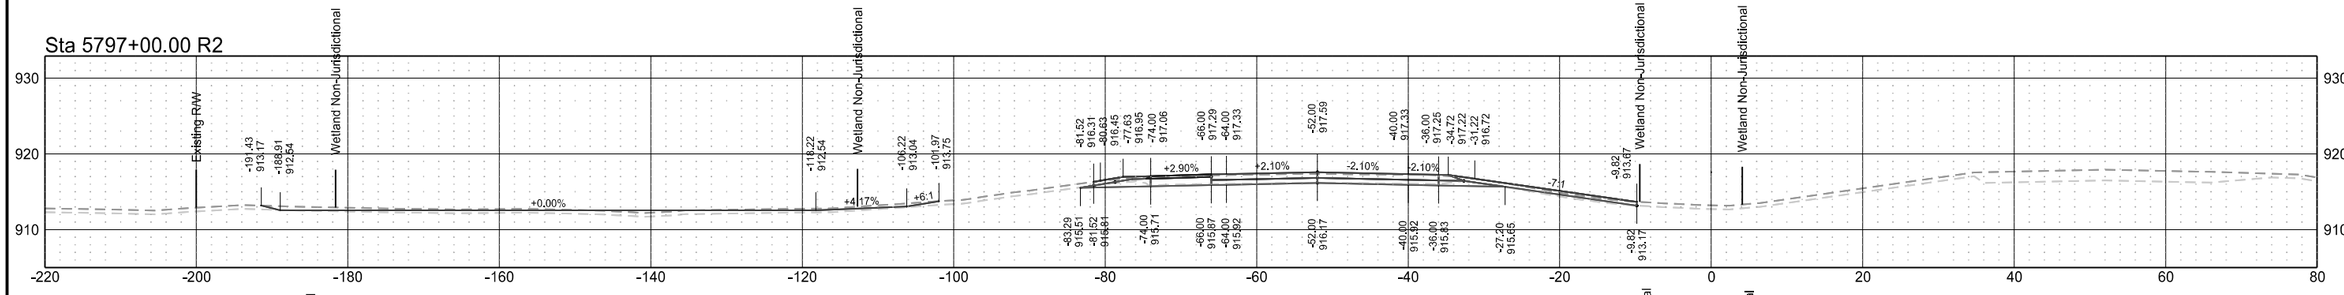


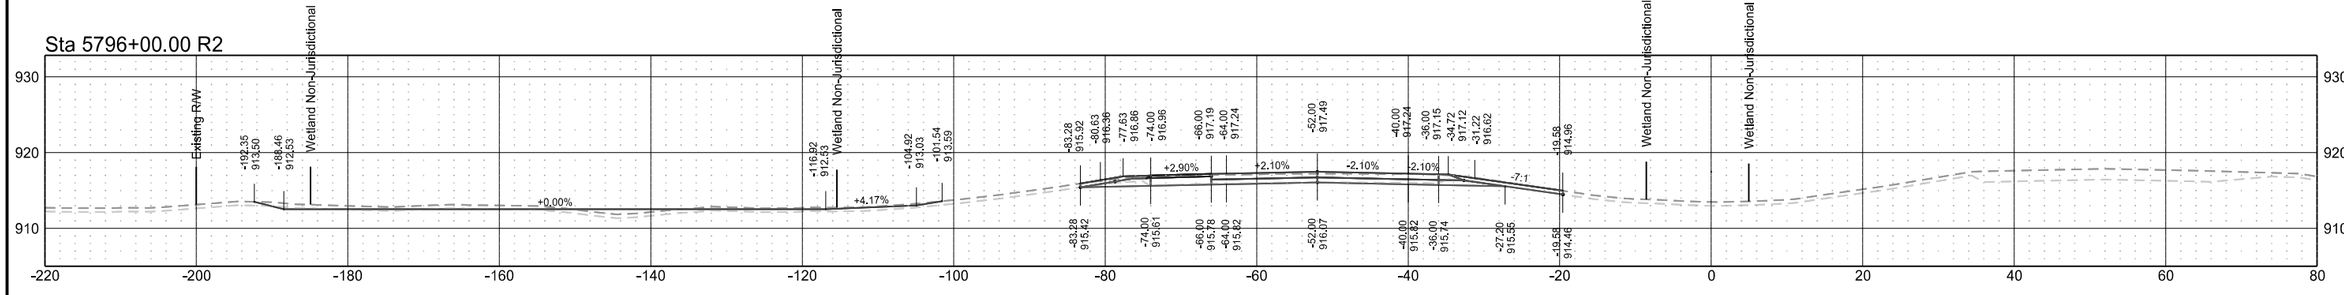


Interstate 29 - Southbound

	STATE	PROJECT NO.	SECTION NO.	SHEET NO.
	ND	IM-8-029(204)101	200	181


Sta 5803+00.00 R2

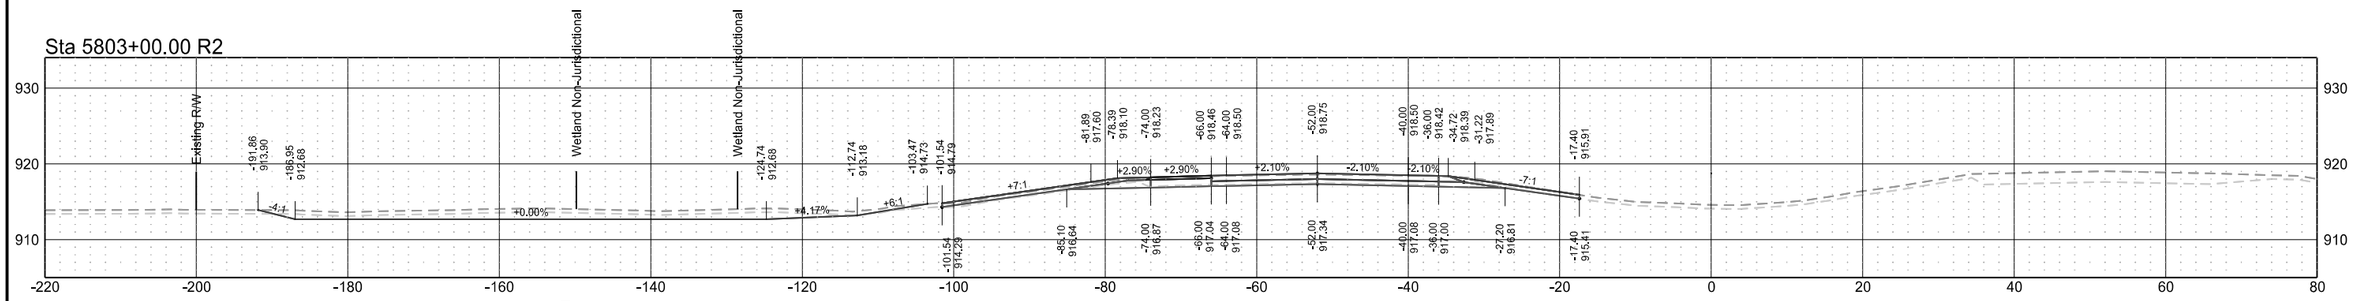


Sta 5802+00.00 R2

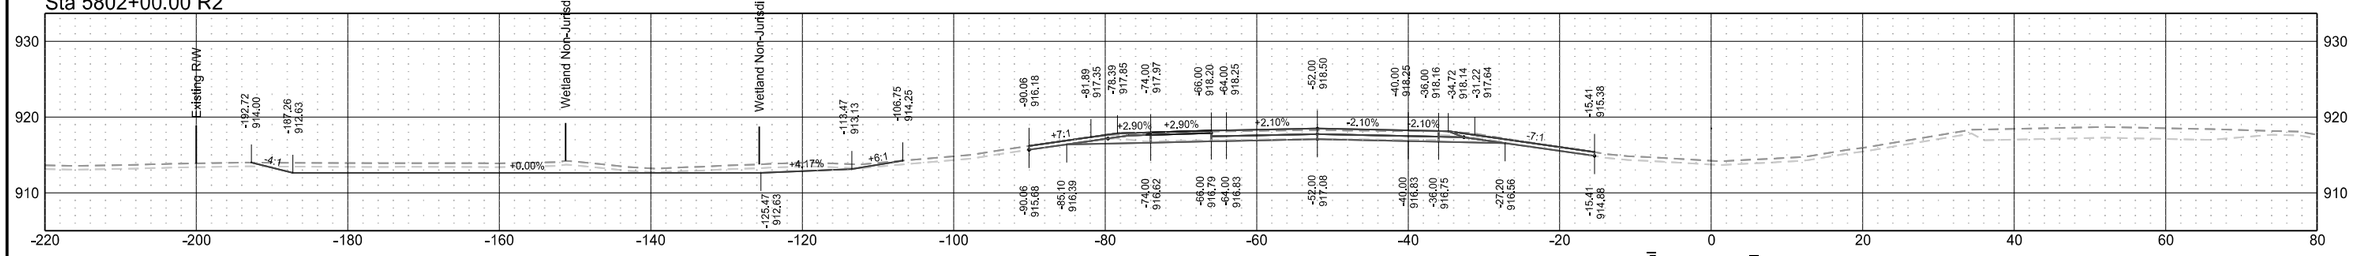

Sta 5801+00.00 R2

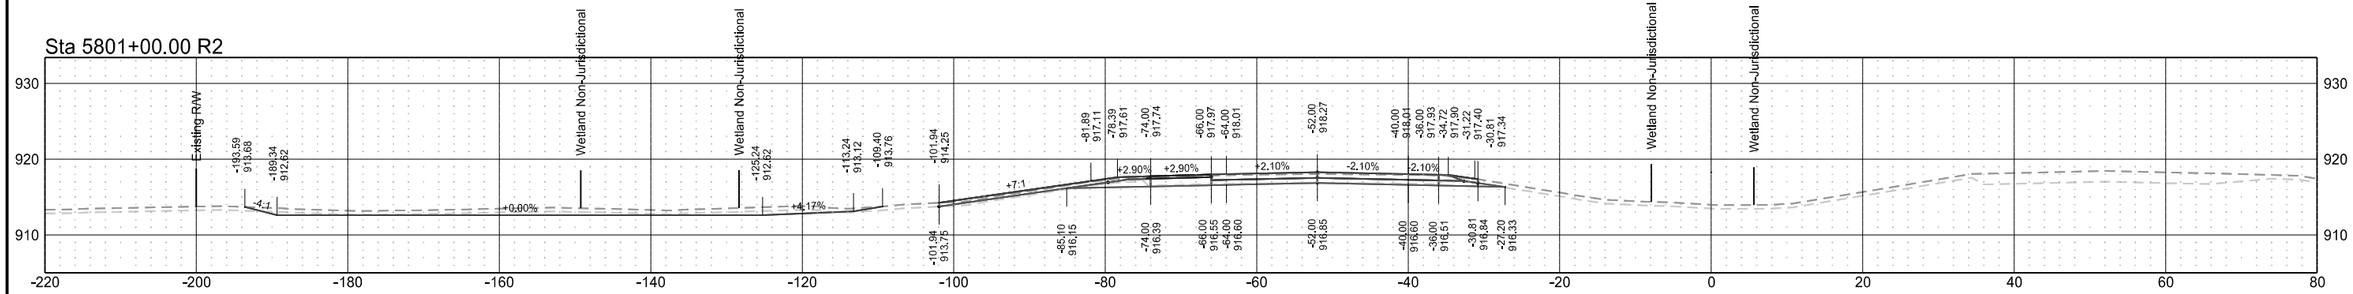


Sta 5800+00.00 R2

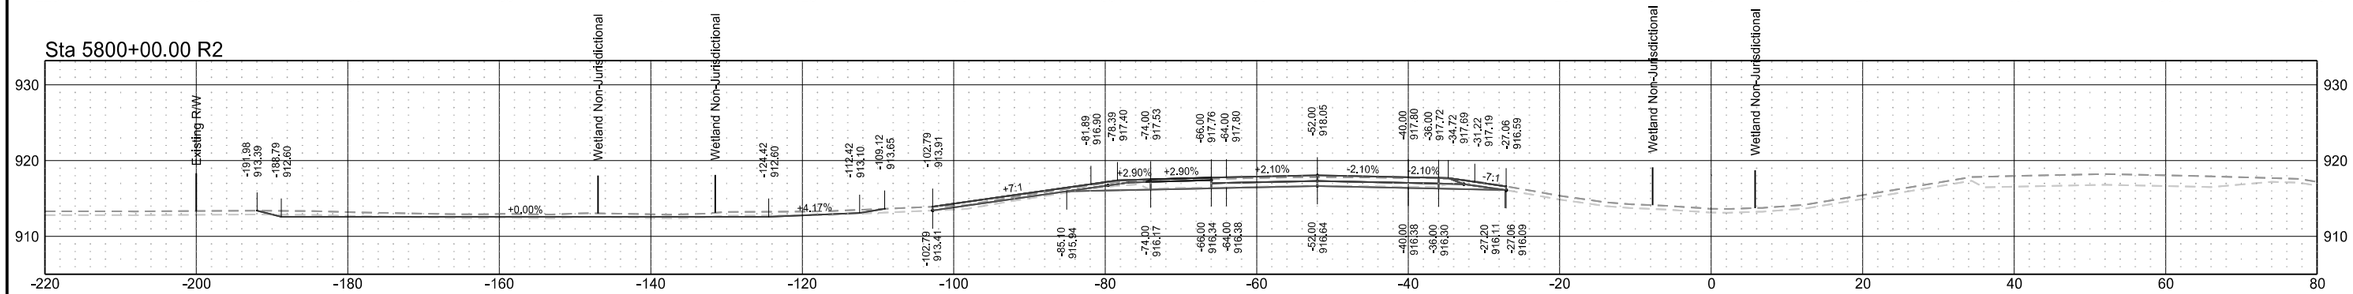


Interstate 29 - Southbound

	STATE	PROJECT NO.	SECTION NO.	SHEET NO.
	ND	IM-8-029(204)101	200	182


Sta 5807+00.00 R2

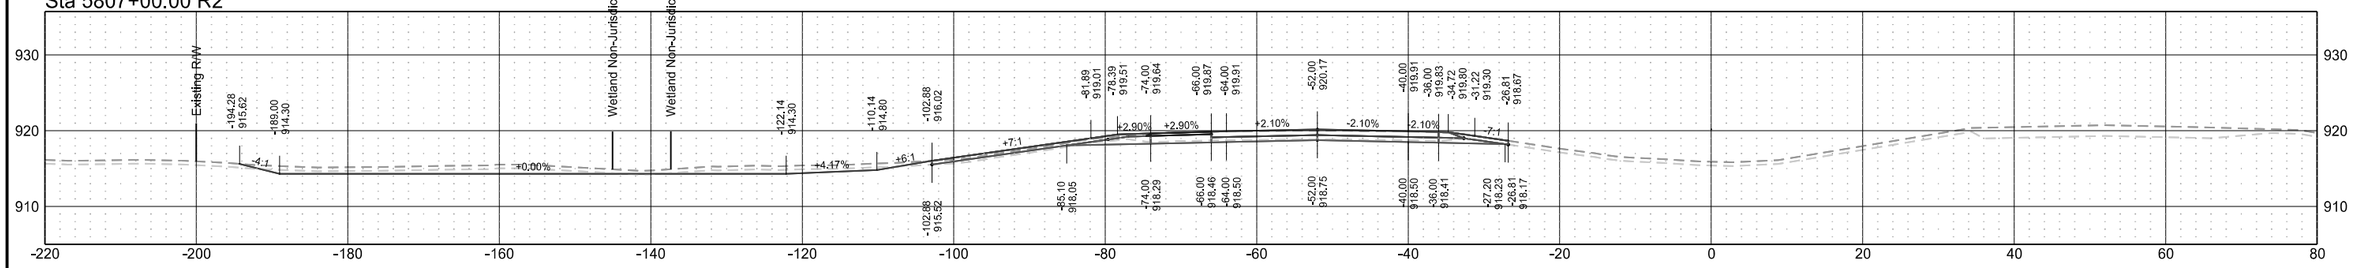


Sta 5806+00.00 R2

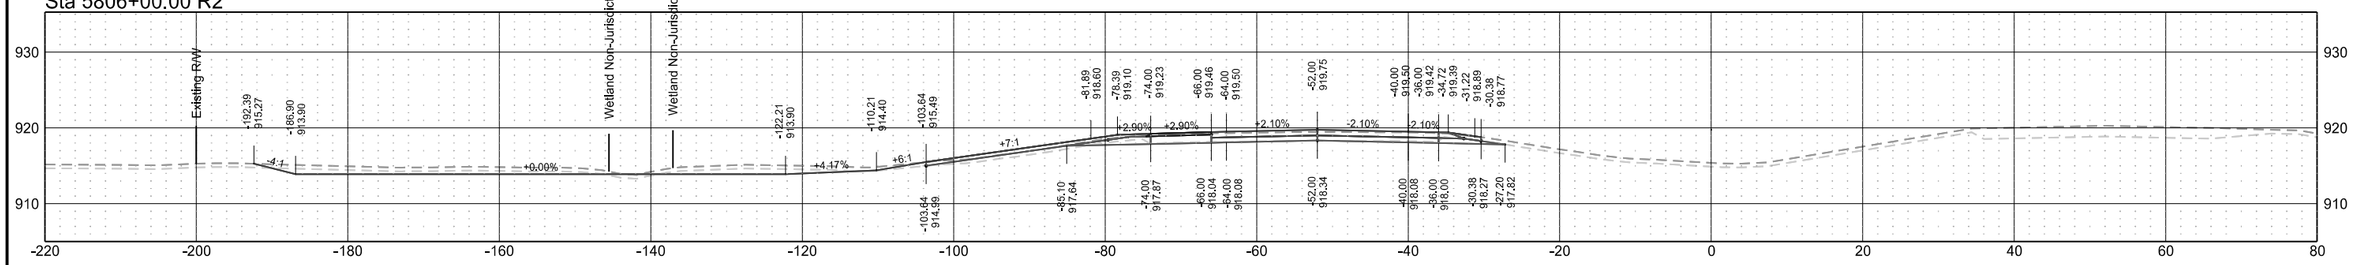

Sta 5805+00.00 R2

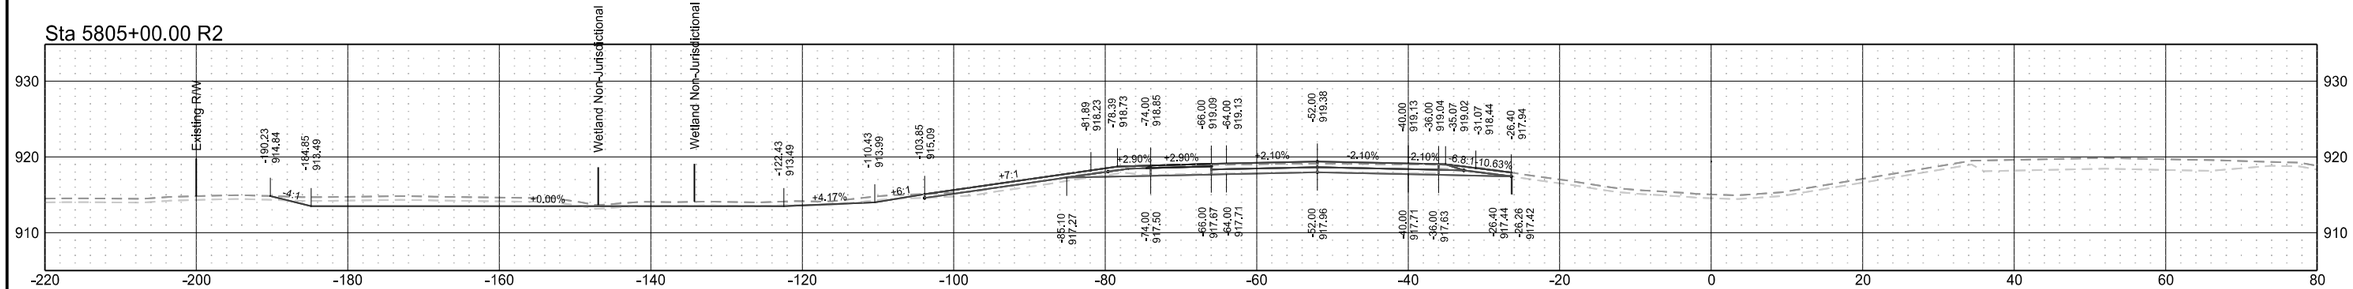


Sta 5804+00.00 R2

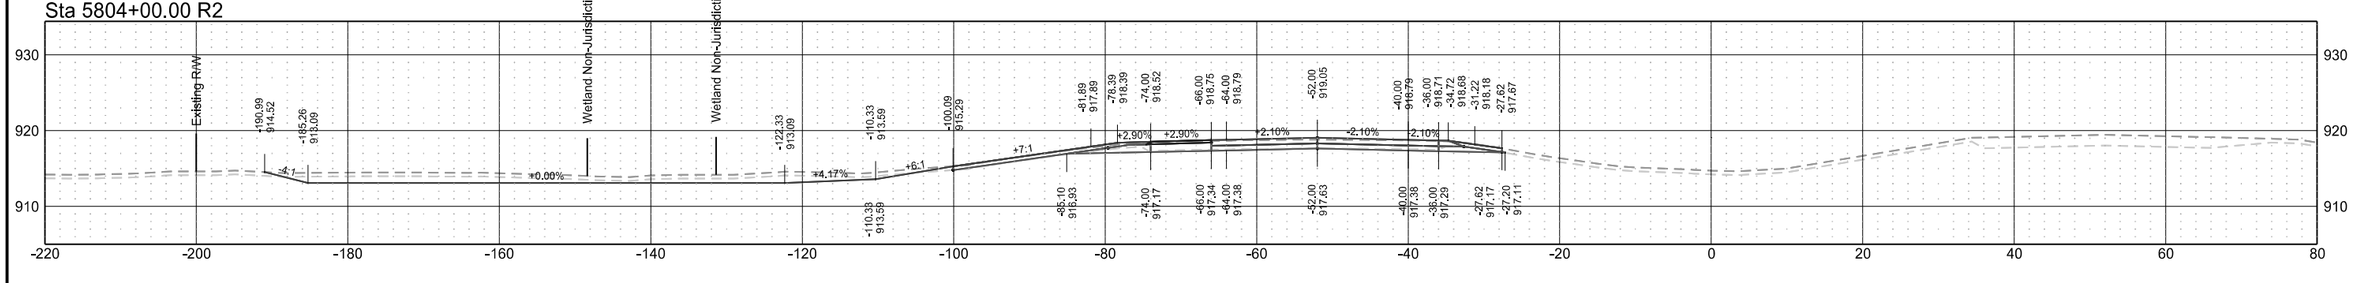


Interstate 29 - Southbound

	STATE	PROJECT NO.	SECTION NO.	SHEET NO.
	ND	IM-8-029(204)101	200	183


Sta 5811+00.00 R2

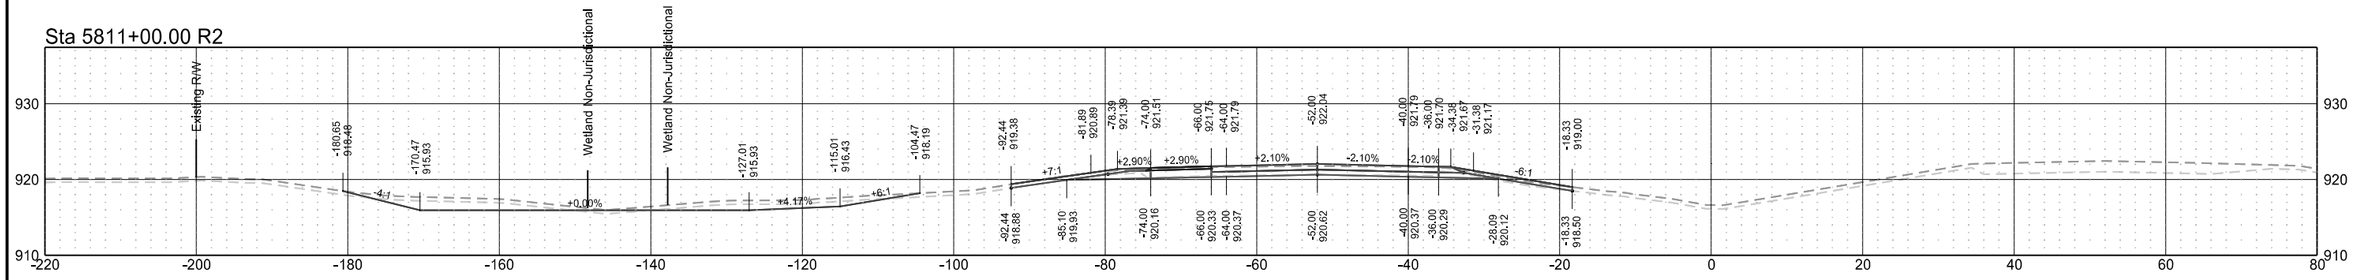


Sta 5810+00.00 R2

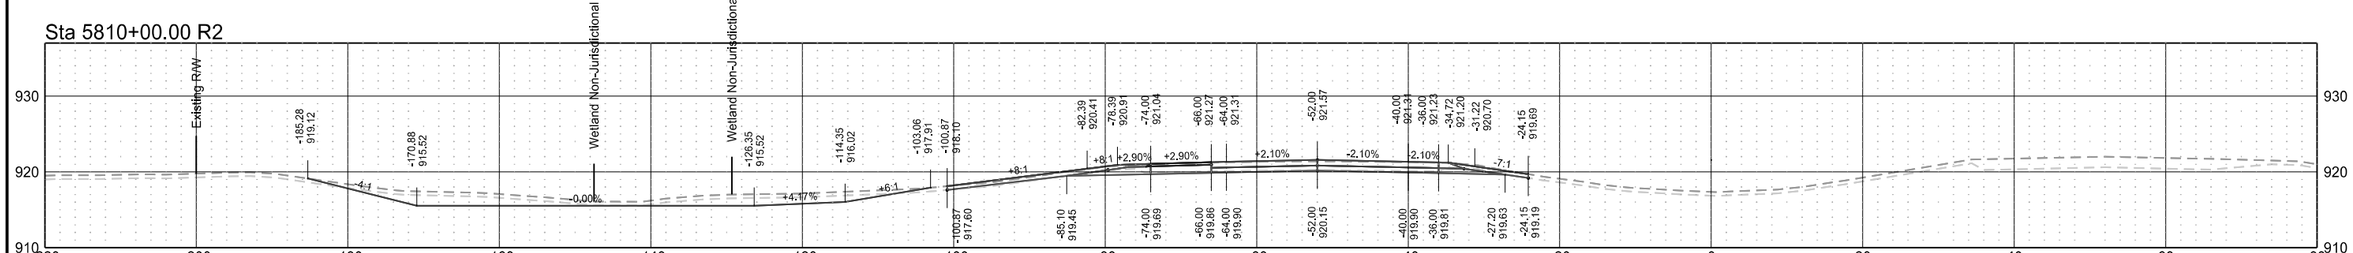

Sta 5809+00.00 R2

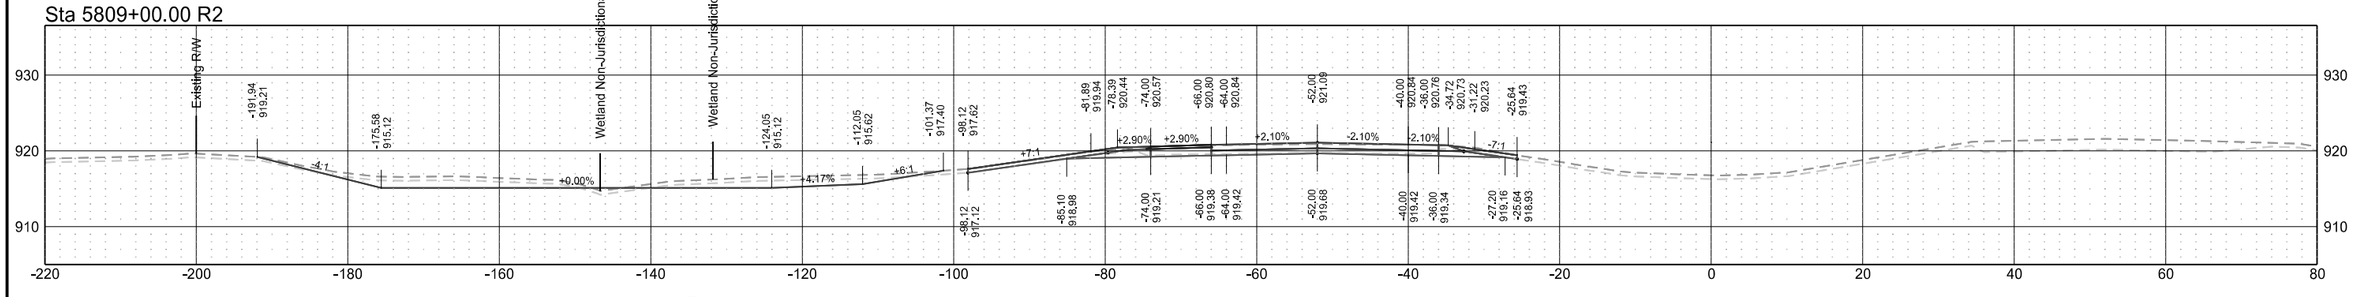


Sta 5808+00.00 R2

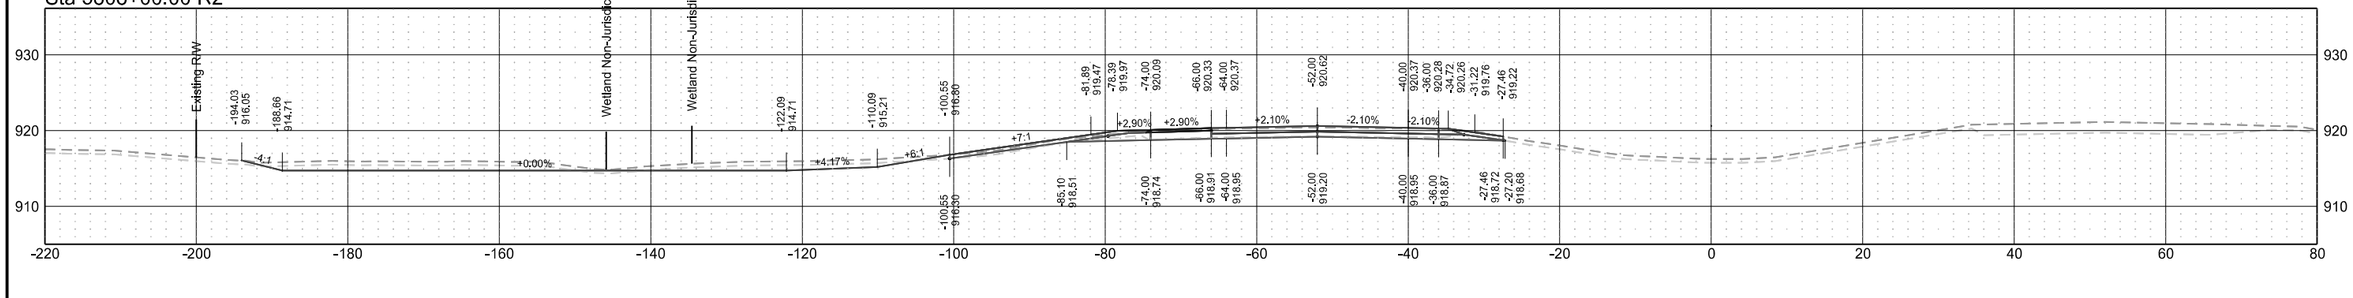


Interstate 29 - Southbound

	STATE	PROJECT NO.	SECTION NO.	SHEET NO.
	ND	IM-8-029(204)101	200	184


Sta 5815+00.00 R2

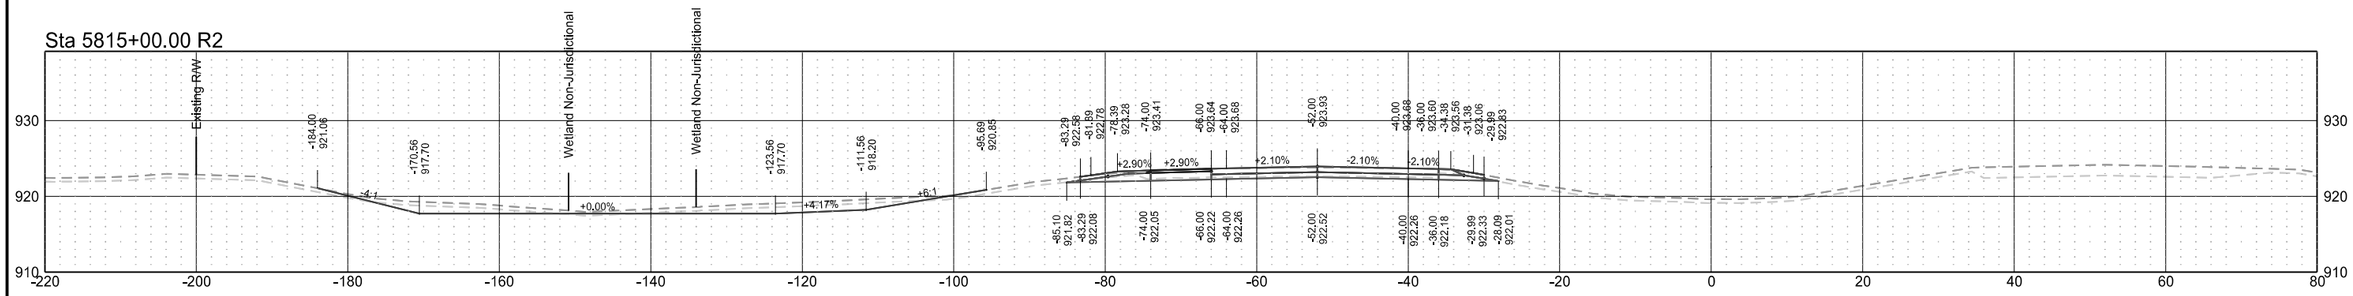


Sta 5814+00.00 R2

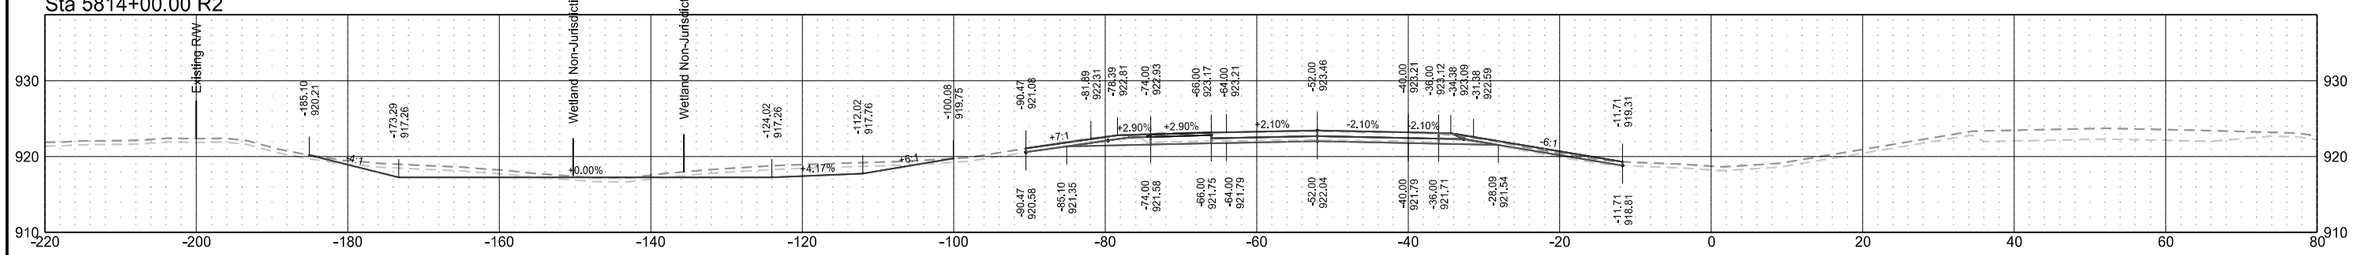

Sta 5813+00.00 R2

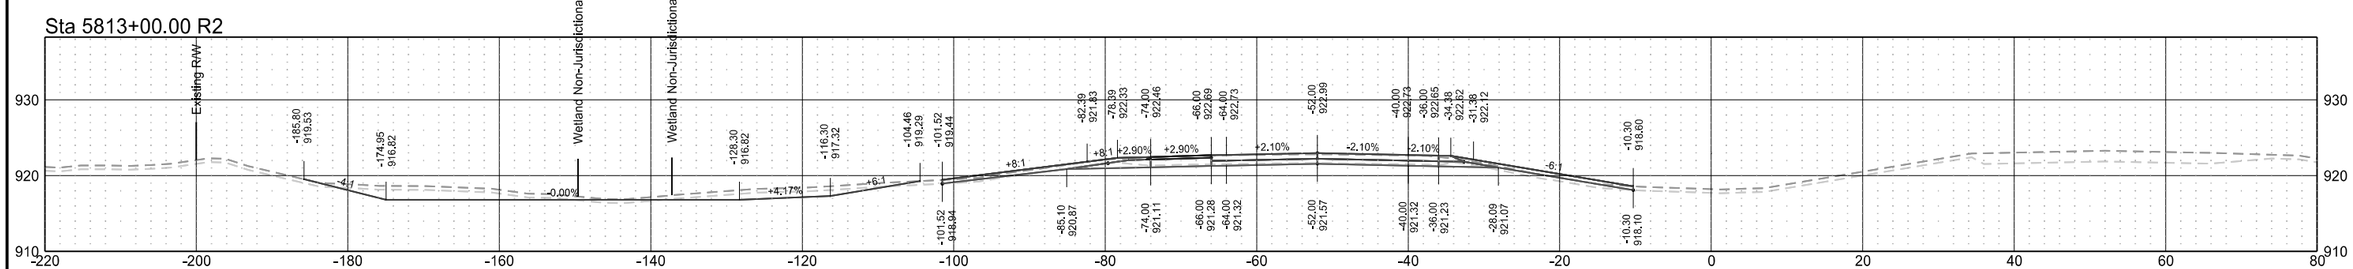


Sta 5812+00.00 R2

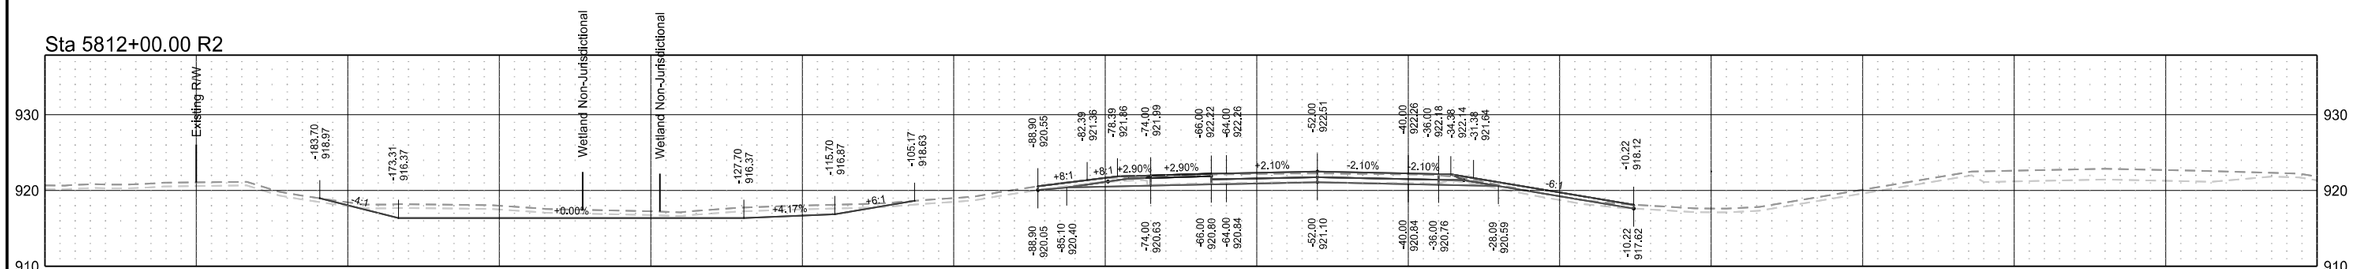


Interstate 29 - Southbound

	STATE	PROJECT NO.	SECTION NO.	SHEET NO.
	ND	IM-8-029(204)101	200	185


Sta 5819+00.00 R2

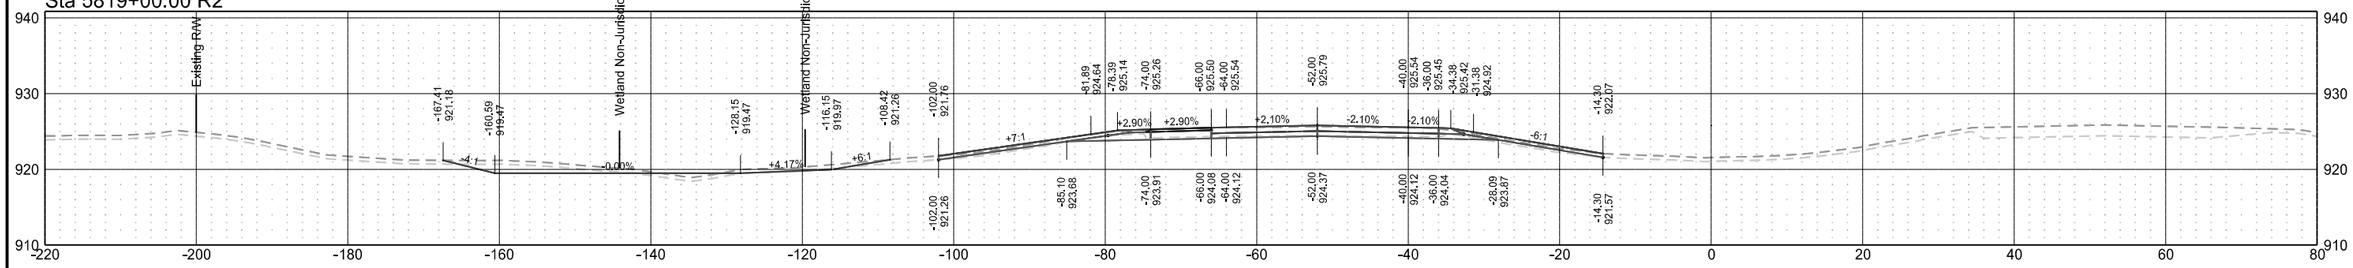


Sta 5818+00.00 R2

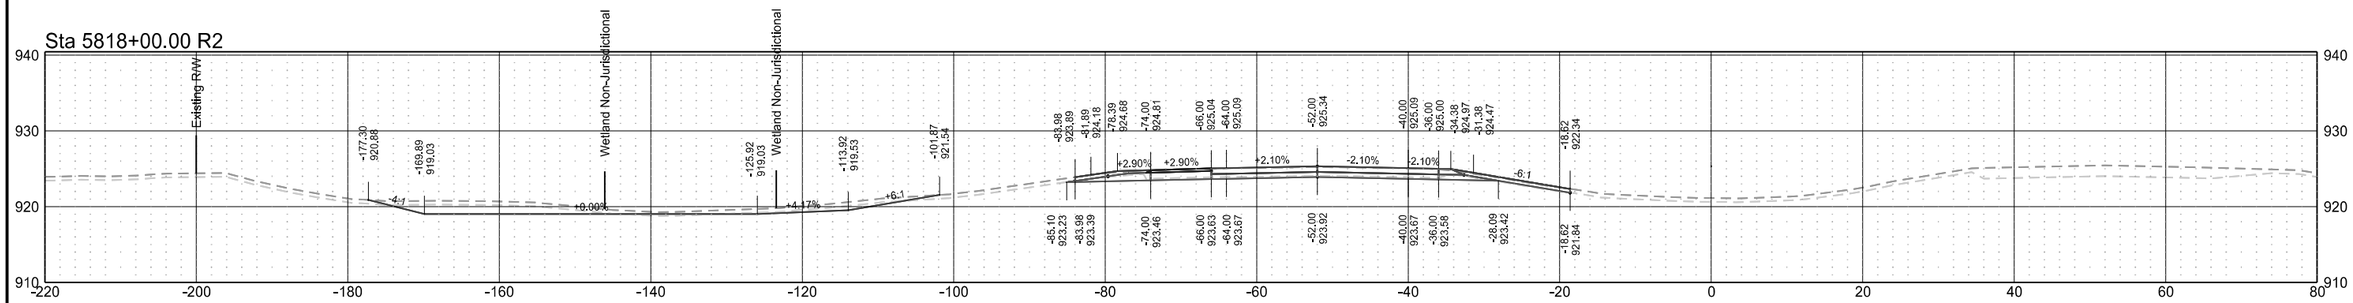

Sta 5817+00.00 R2

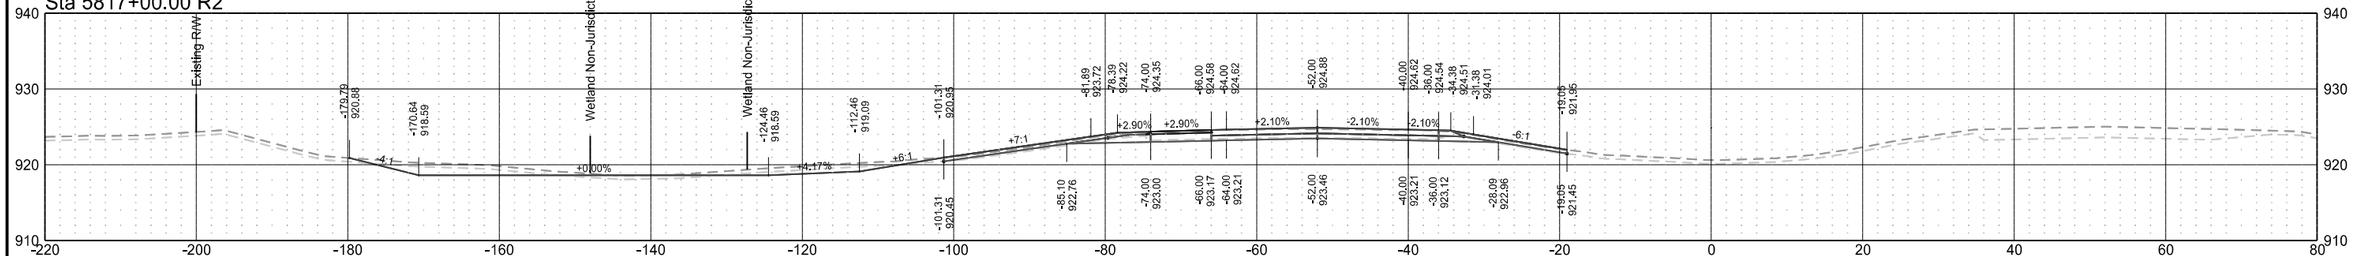


Sta 5816+00.00 R2

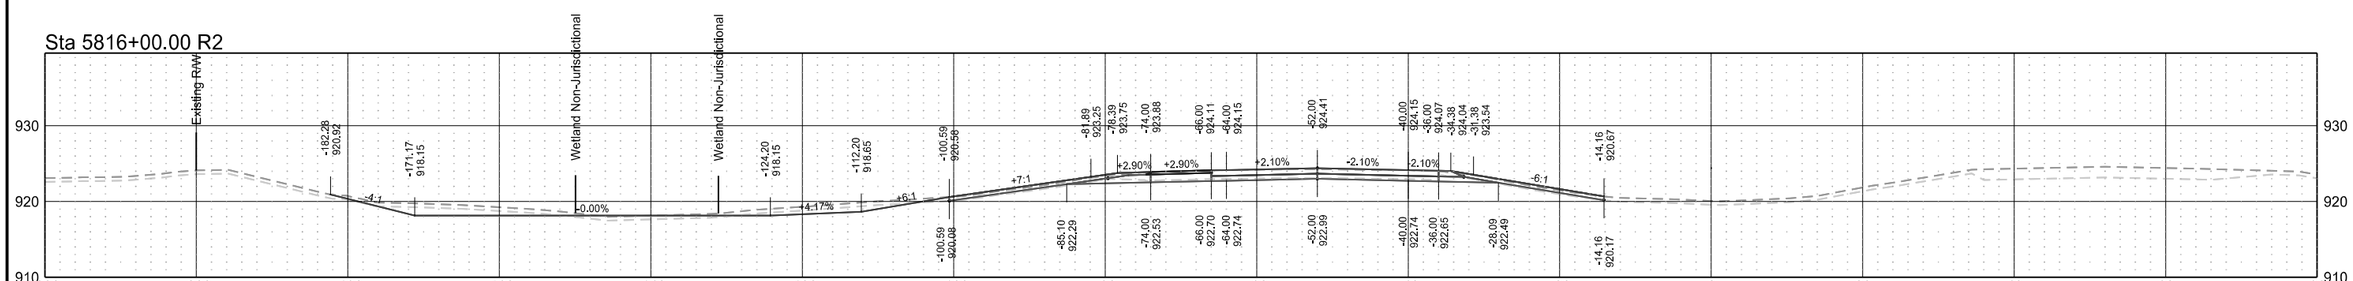


Interstate 29 - Southbound

	STATE	PROJECT NO.	SECTION NO.	SHEET NO.
	ND	IM-8-029(204)101	200	186


Sta 5823+00.00 R2

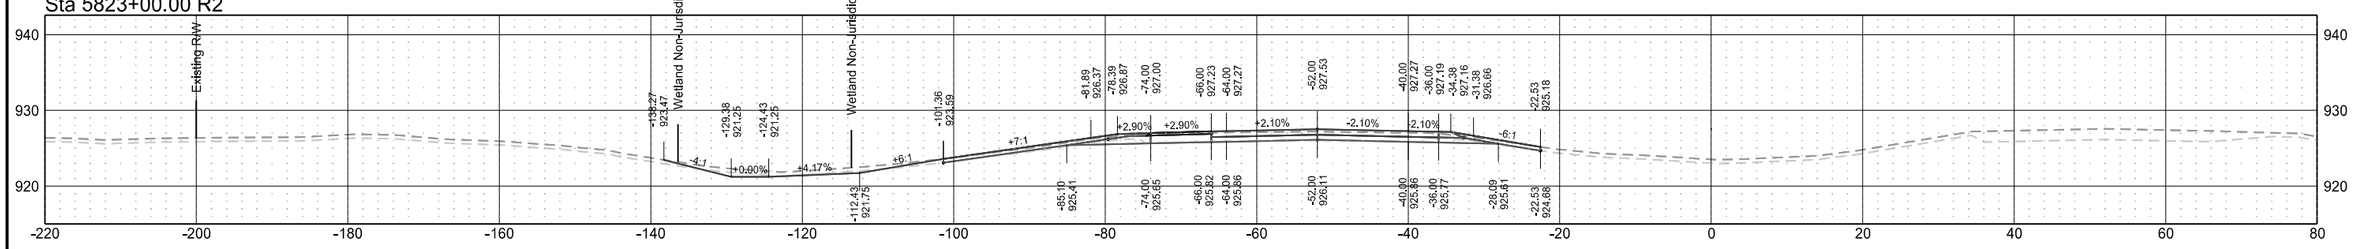


Sta 5822+00.00 R2

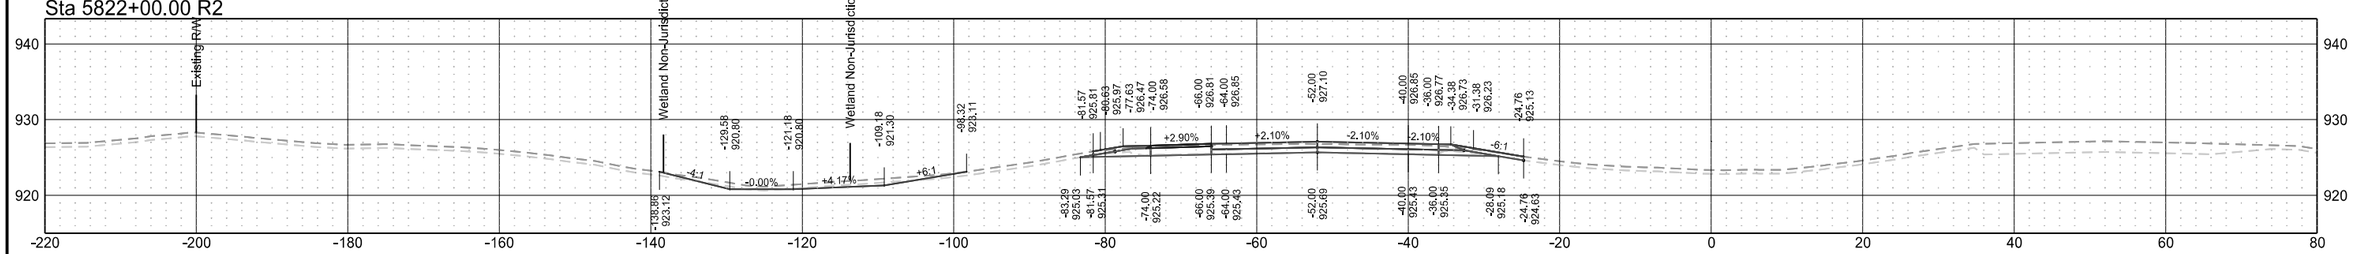

Sta 5821+00.00 R2

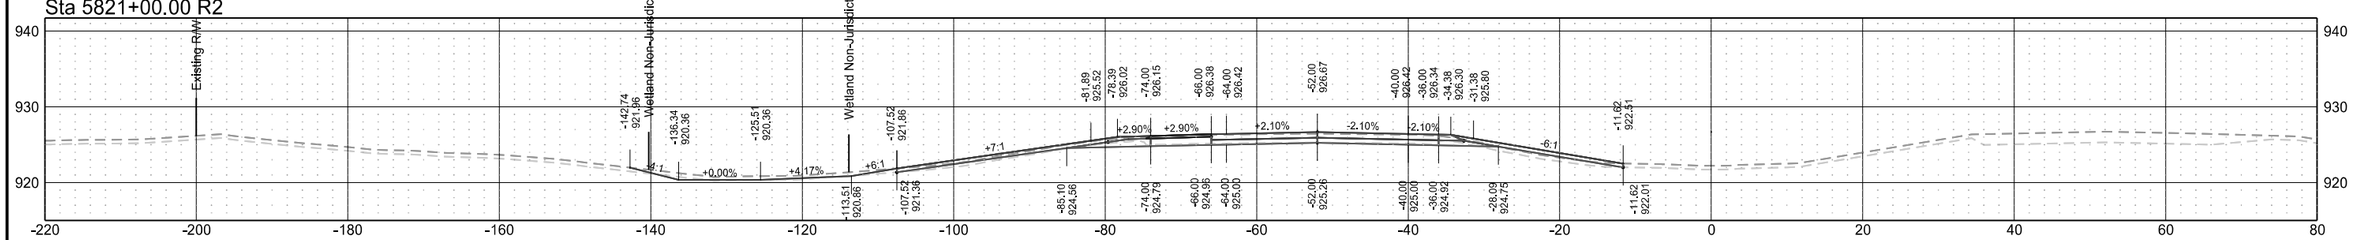


Sta 5820+00.00 R2

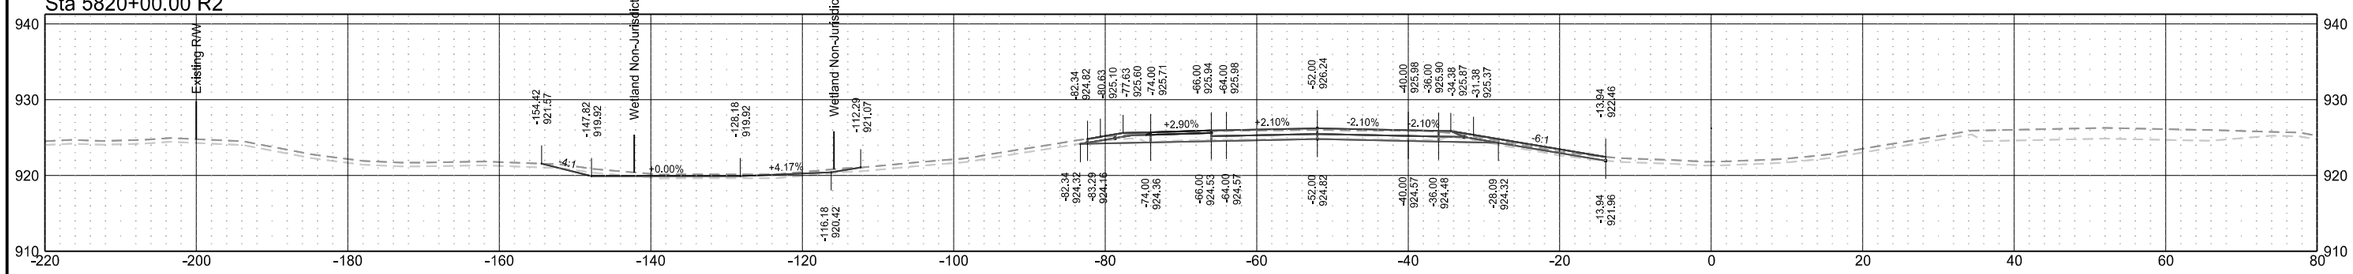

Interstate 29 - Southbound


	STATE	PROJECT NO.	SECTION NO.	SHEET NO.
	ND	IM-8-029(204)101	200	187

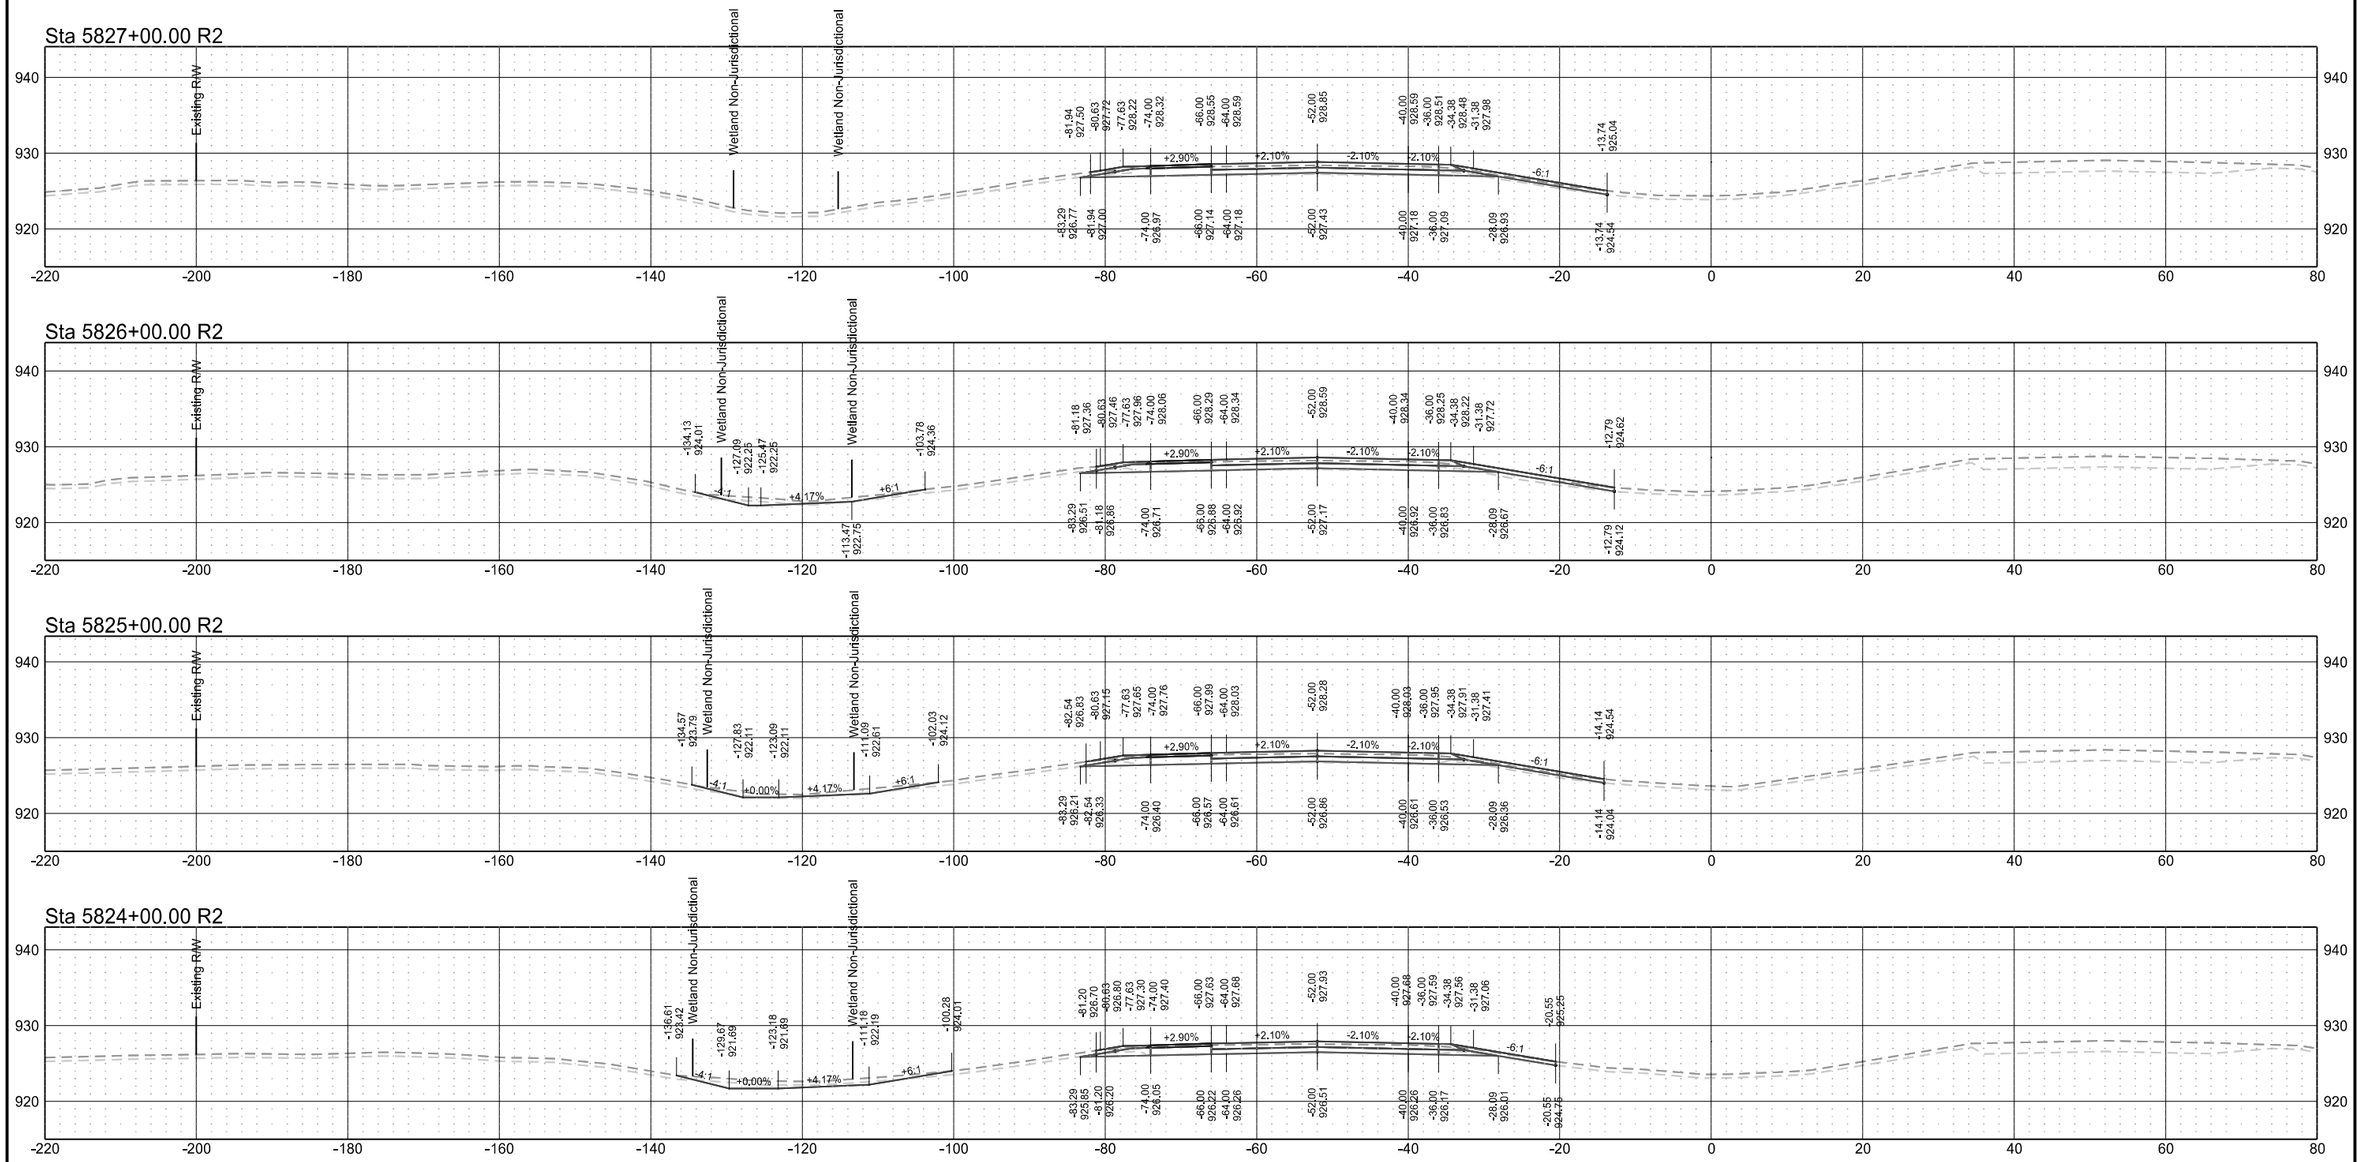


Interstate 29 - Southbound

	STATE	PROJECT NO.	SECTION NO.	SHEET NO.
	ND	IM-8-029(204)101	200	188


Sta 5830+00.87 R2

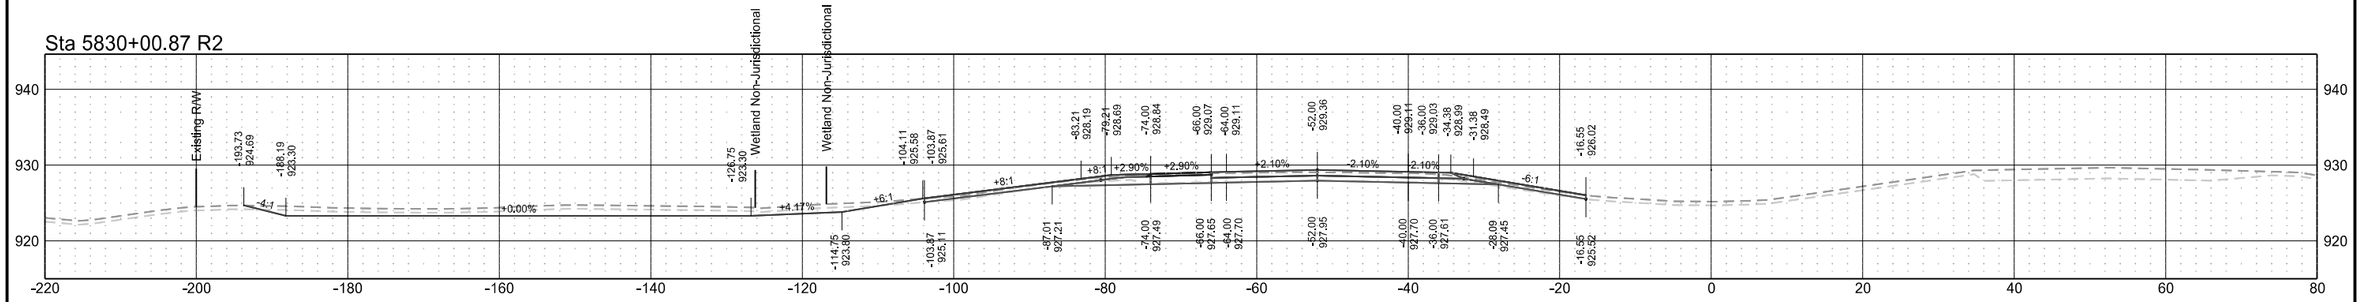


Sta 5830+00.00 R2

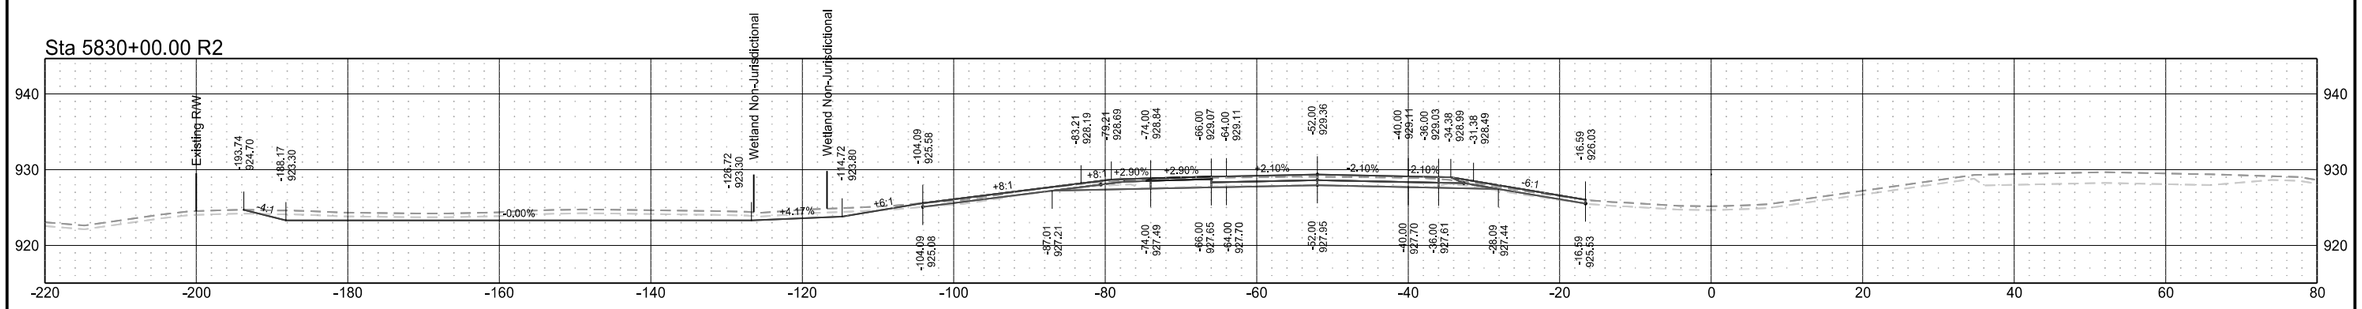

Sta 5829+00.00 R2

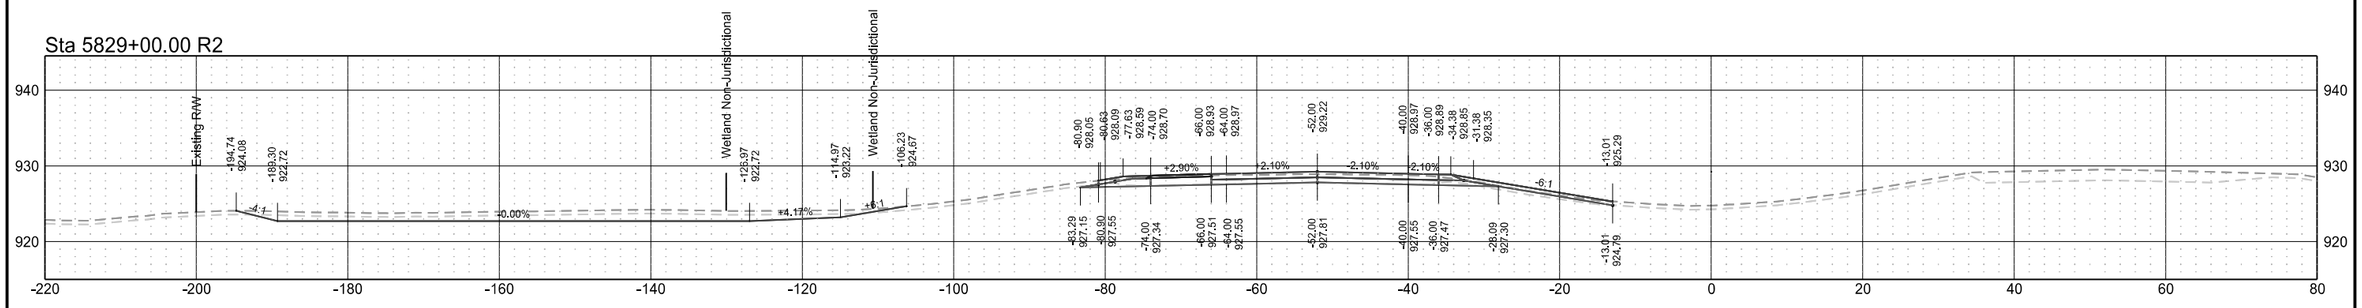


Sta 5828+00.00 R2

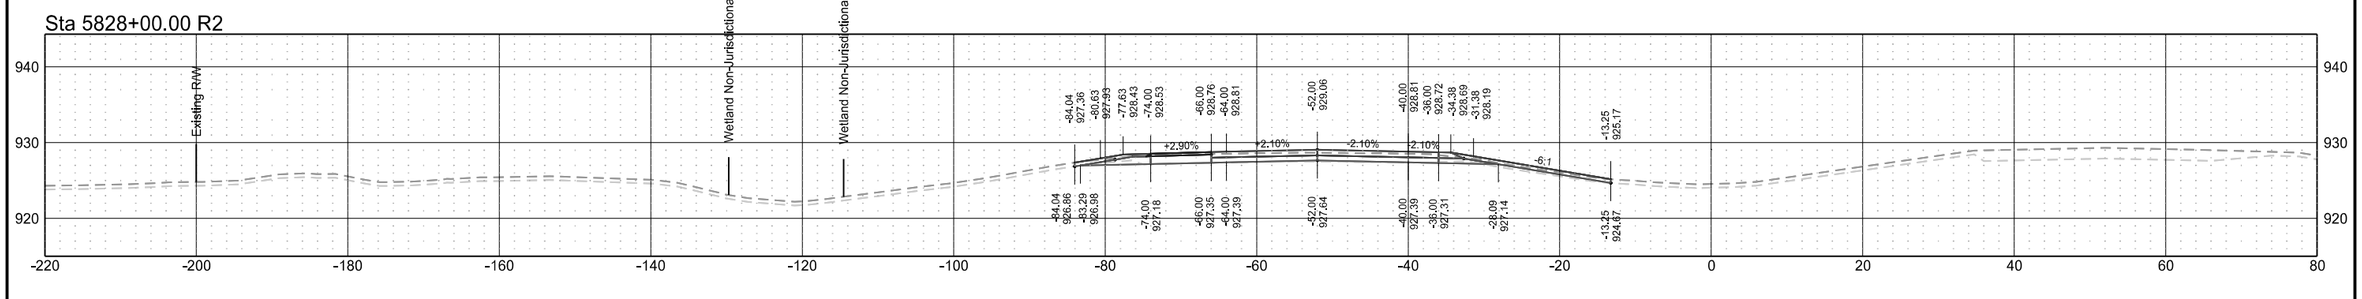


Interstate 29 - Southbound

	STATE	PROJECT NO.	SECTION NO.	SHEET NO.
	ND	IM-8-029(204)101	200	189

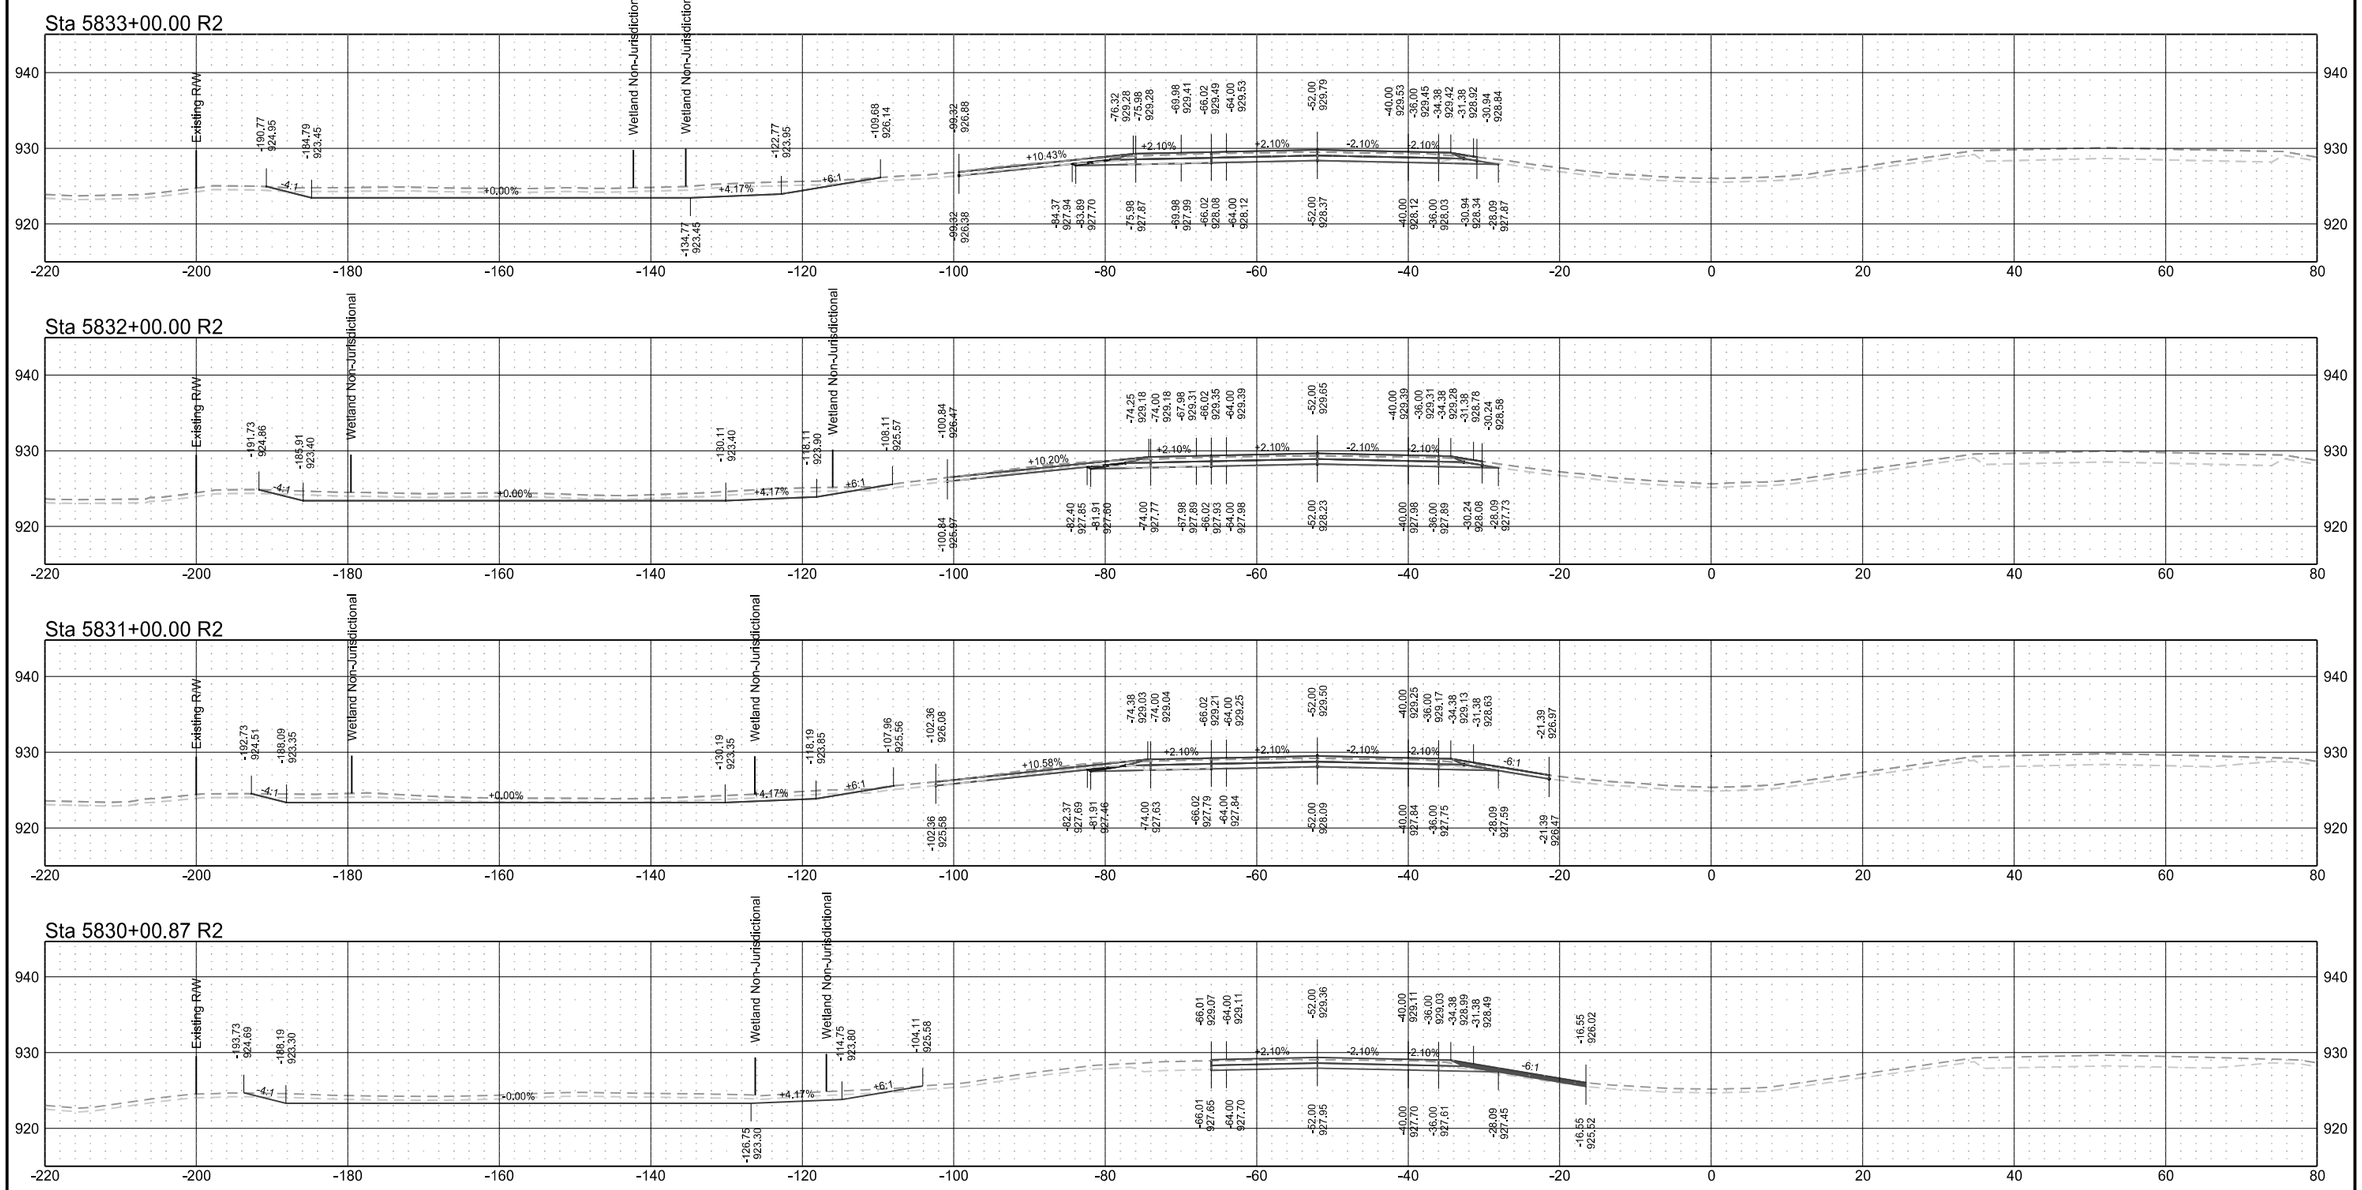


Interstate 29 - Southbound

	STATE	PROJECT NO.	SECTION NO.	SHEET NO.
	ND	IM-8-029(204)101	200	190

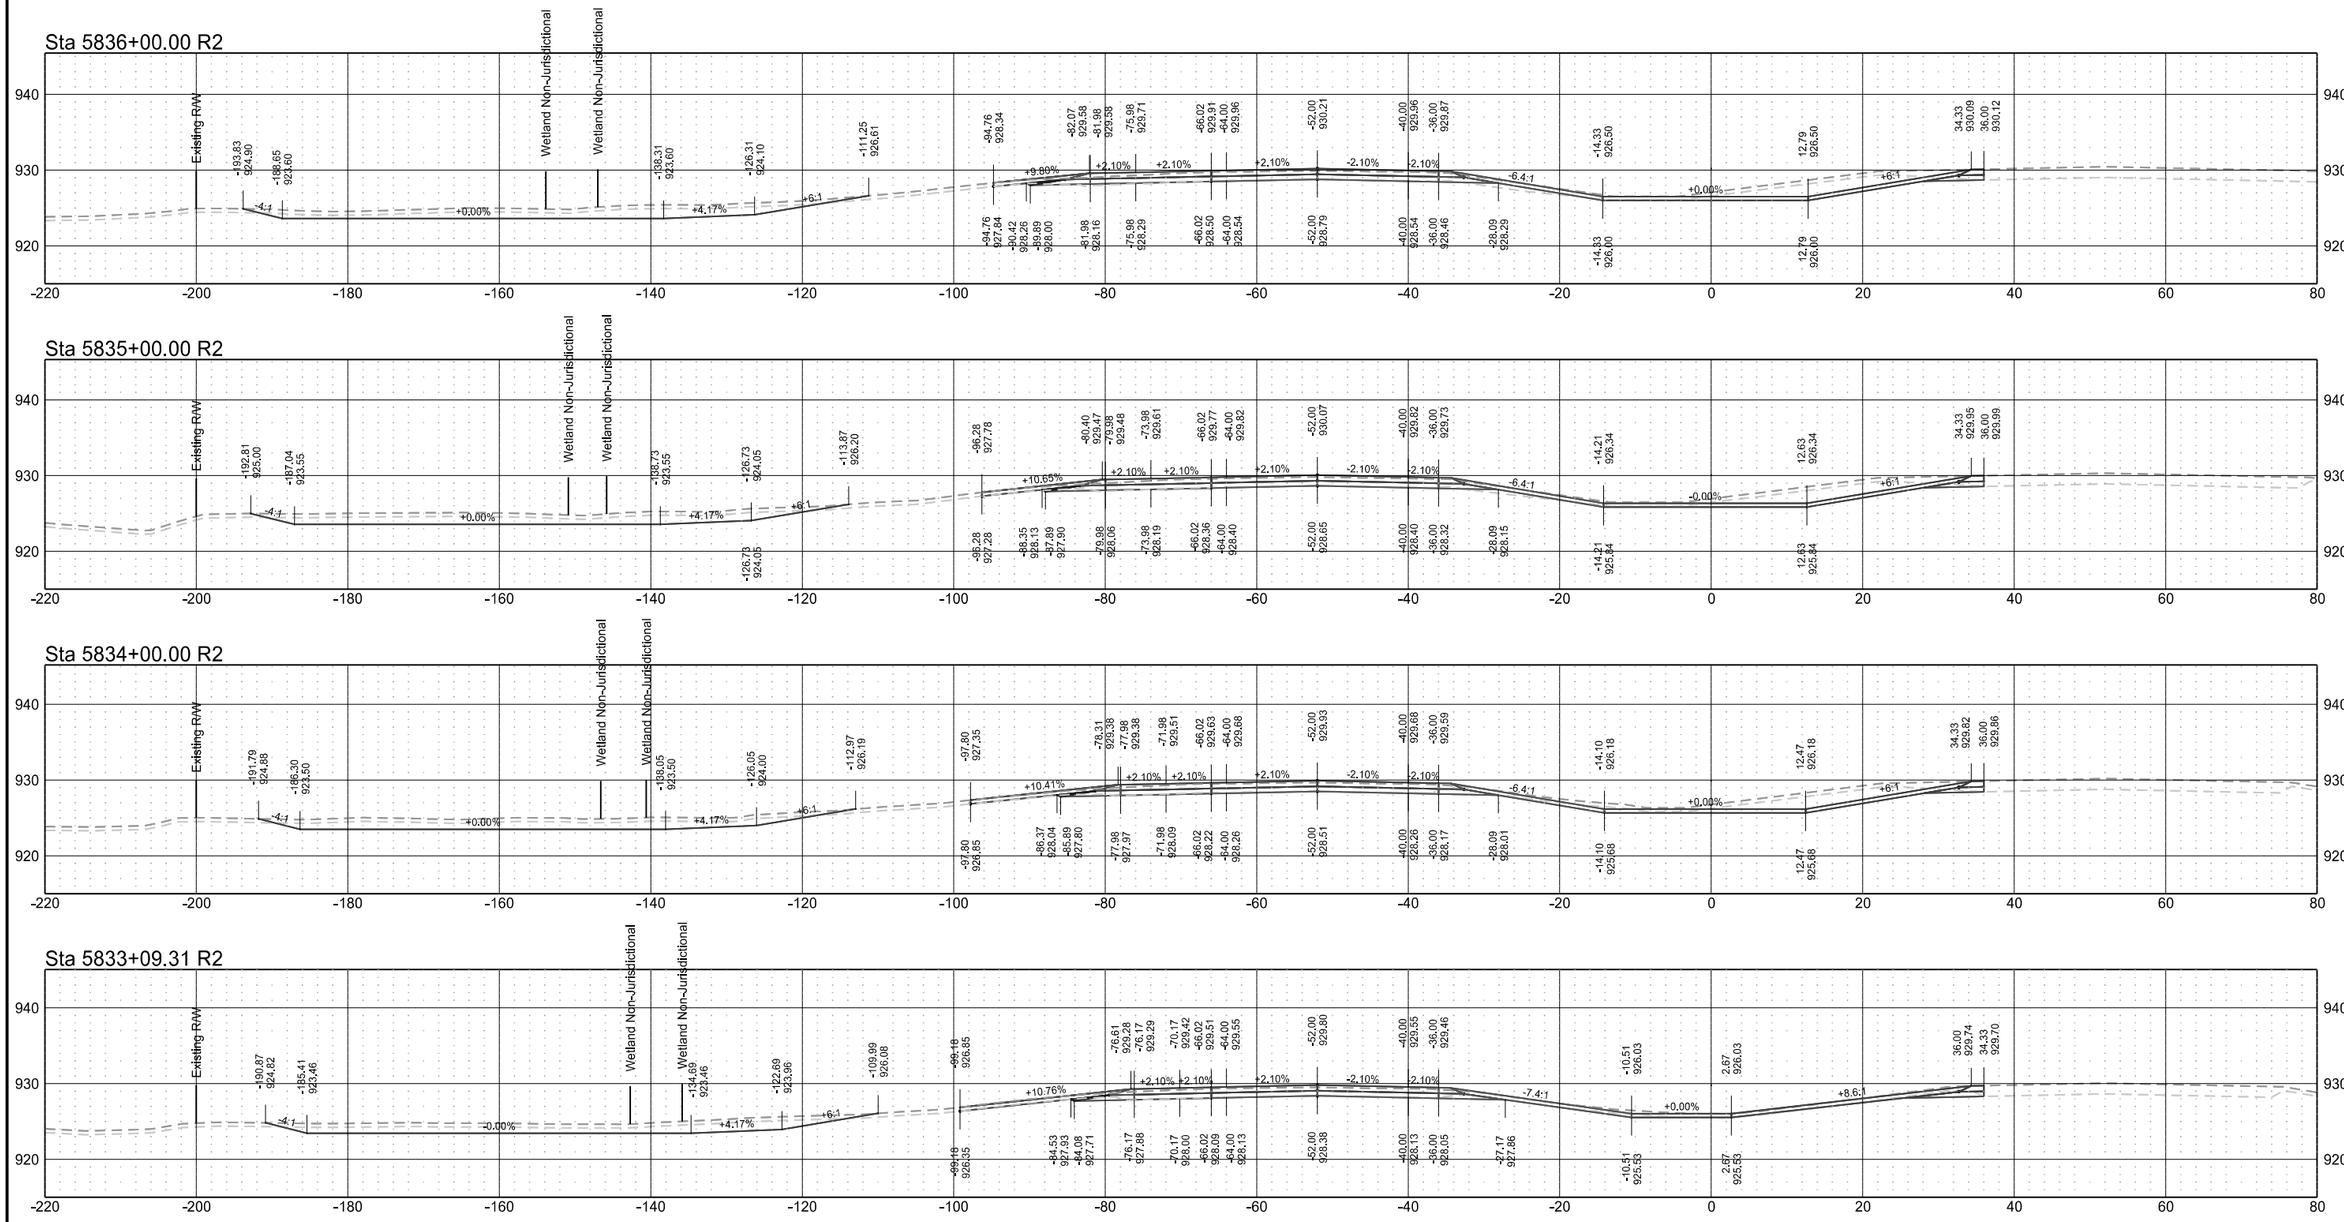

Interstate 29 - Southbound

	STATE	PROJECT NO.	SECTION NO.	SHEET NO.
	ND	IM-8-029(204)101	200	191

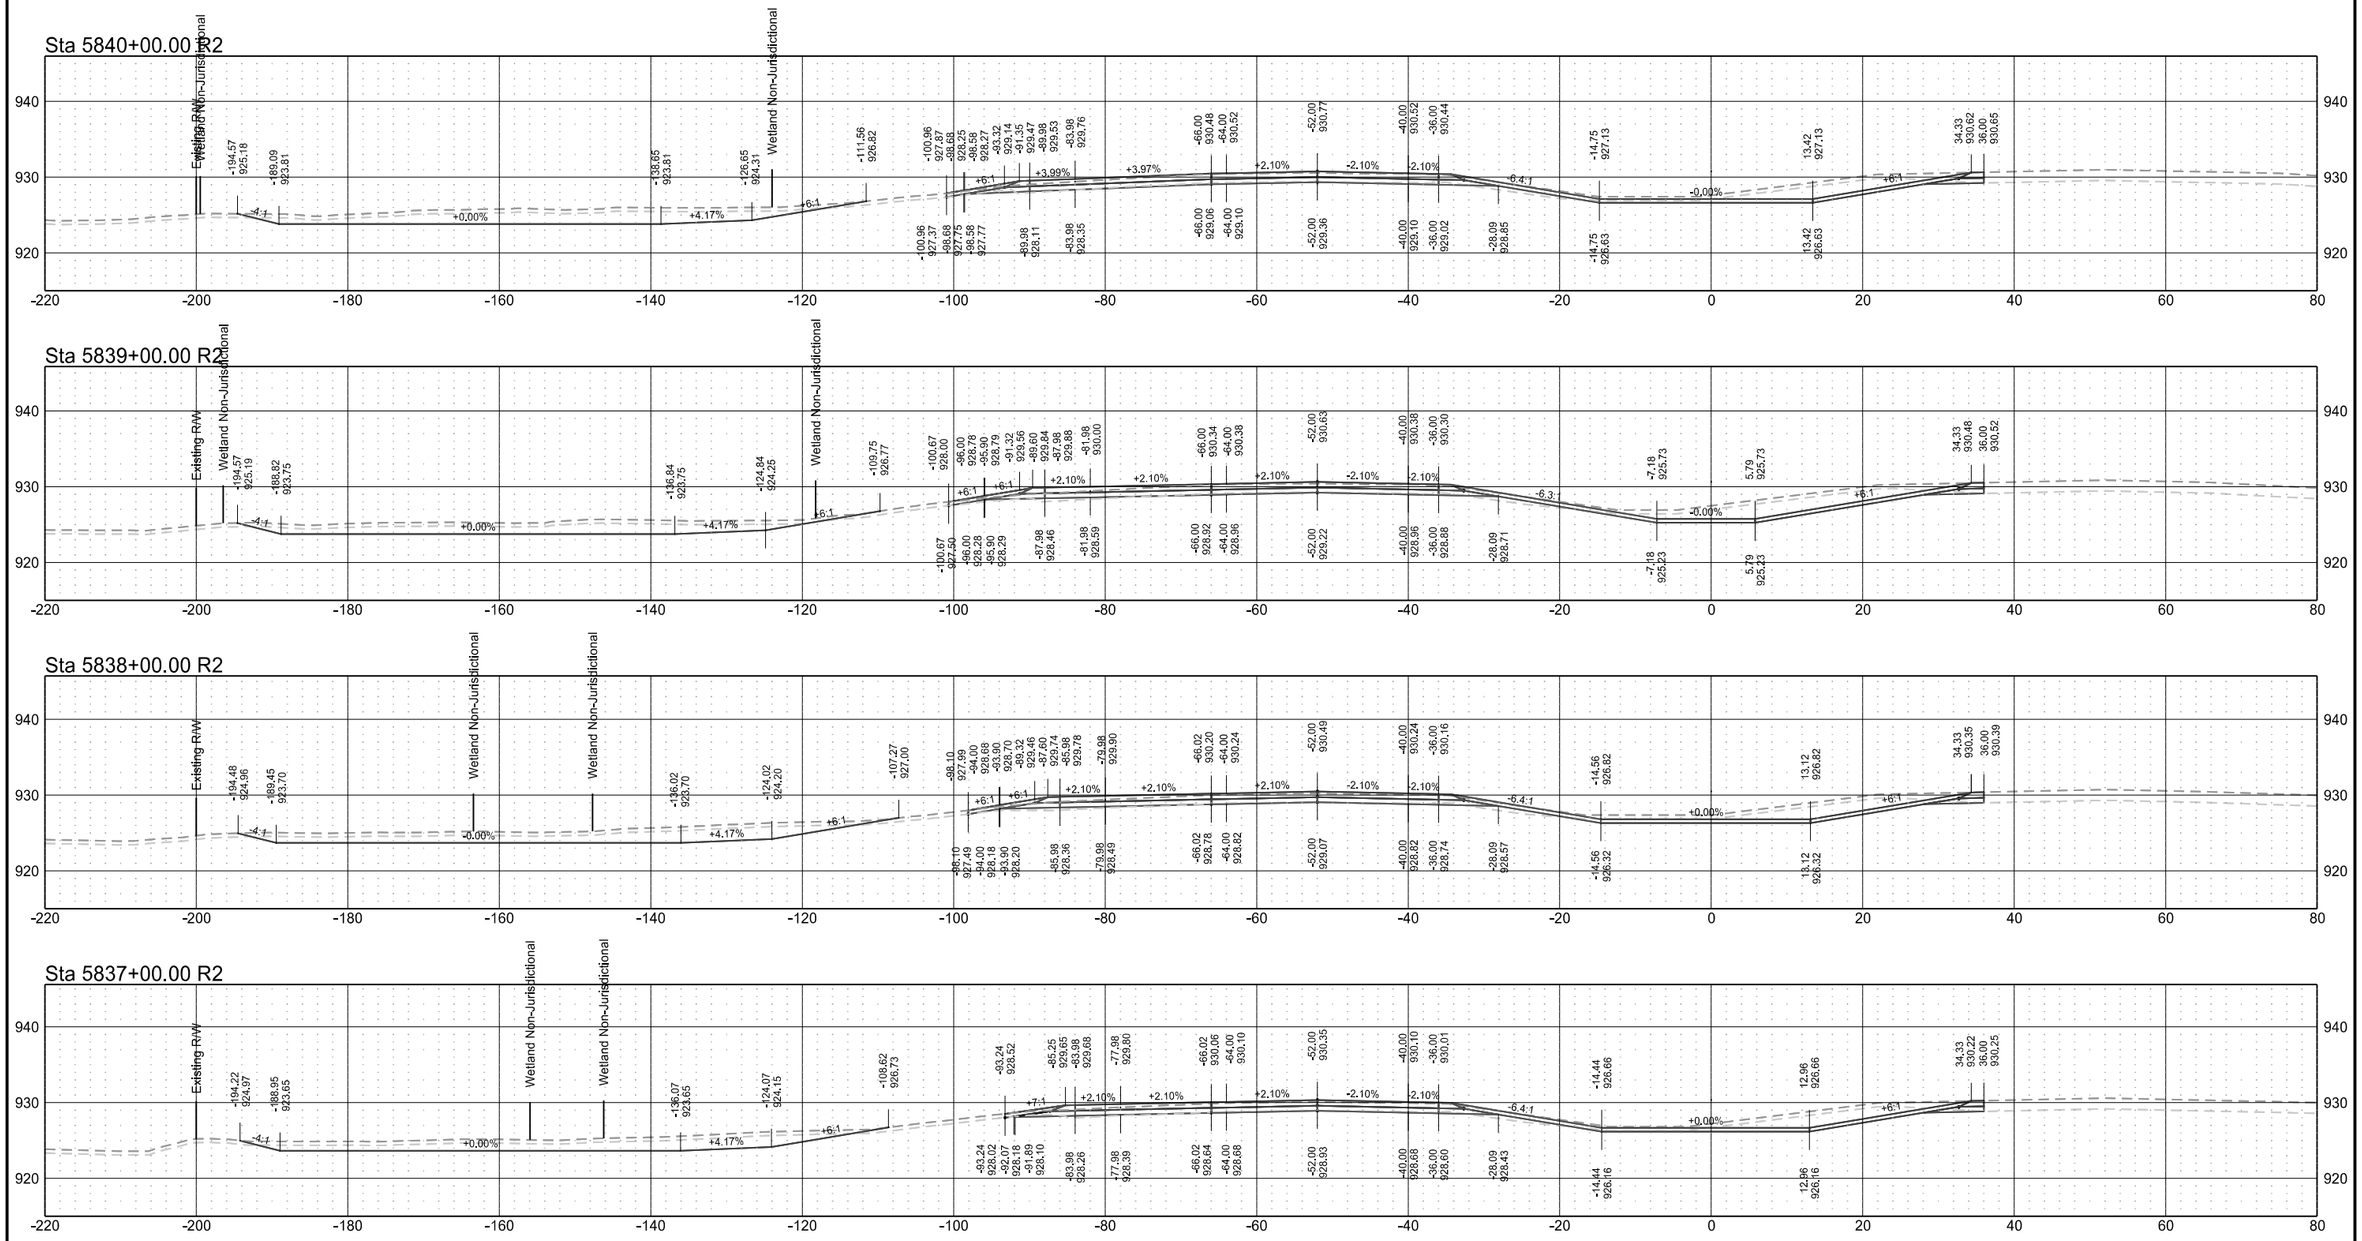


Interstate 29 - Southbound

	STATE	PROJECT NO.	SECTION NO.	SHEET NO.
	ND	IM-8-029(204)101	200	192


Interstate 29 - Southbound

	STATE	PROJECT NO.	SECTION NO.	SHEET NO.
	ND	IM-8-029(204)101	200	193


Sta 5847+00.00 R2

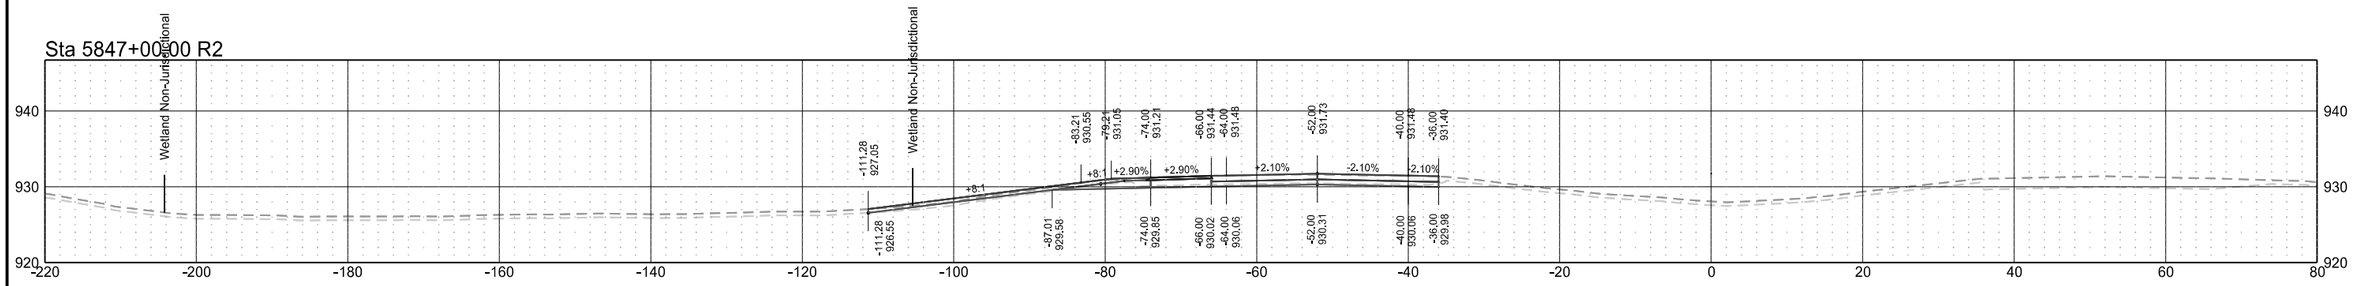


Sta 5846+00.00 R2

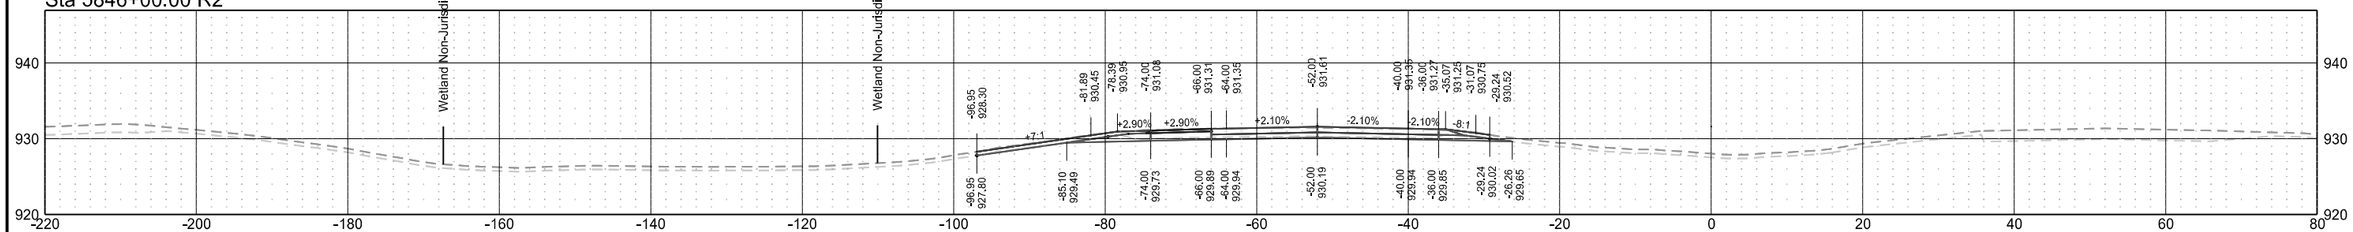

Sta 5845+00.00 R2

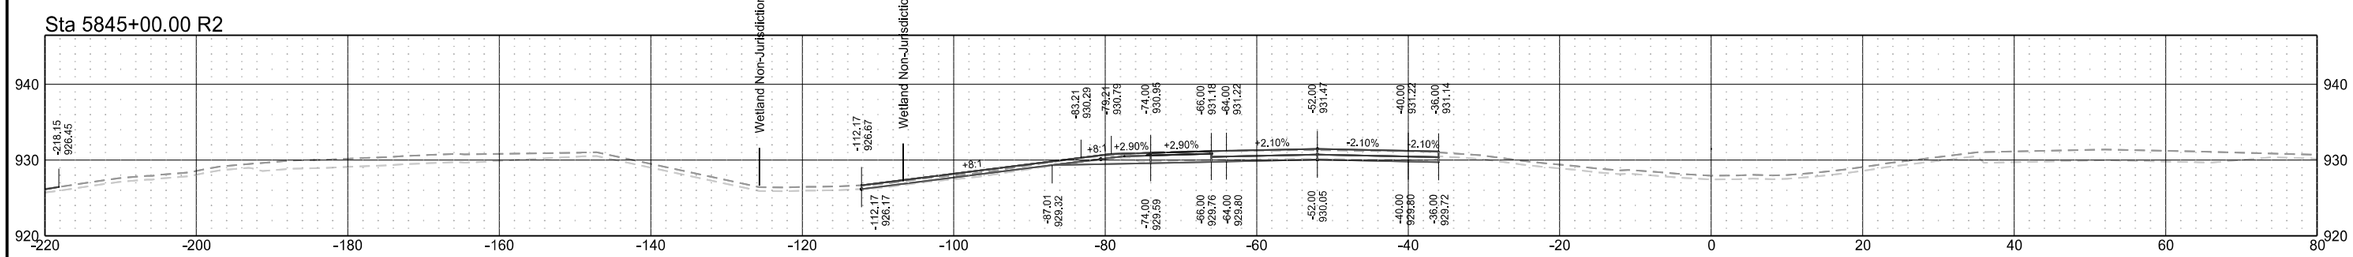


Sta 5844+00.00 R2

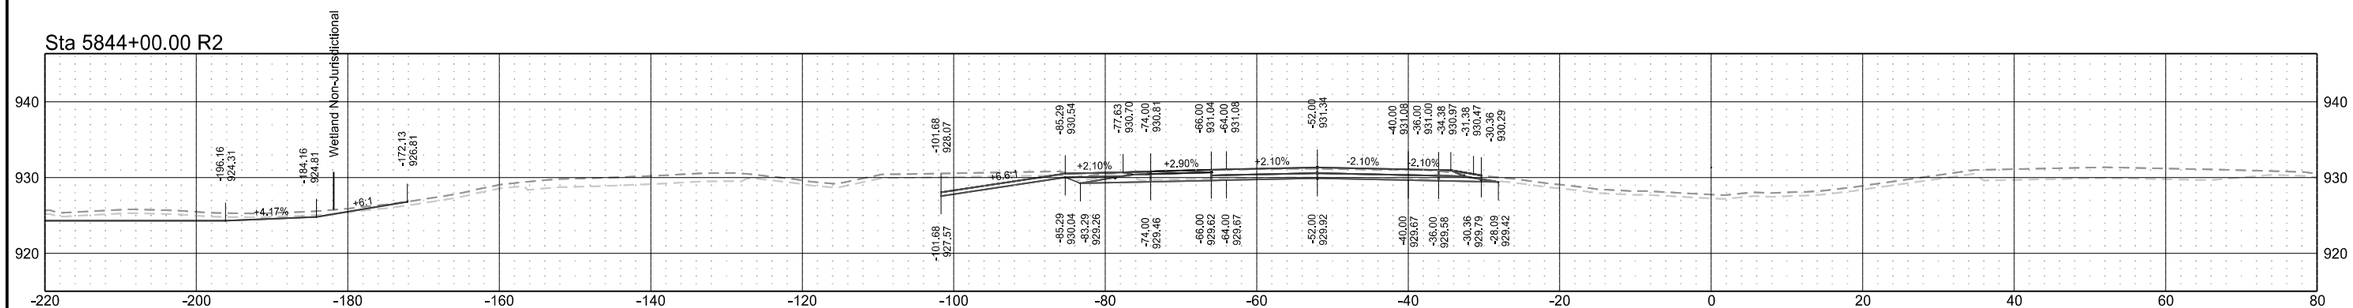


Interstate 29 - Southbound

	STATE	PROJECT NO.	SECTION NO.	SHEET NO.
	ND	IM-8-029(204)101	200	194


Sta 5850+00.00 R3

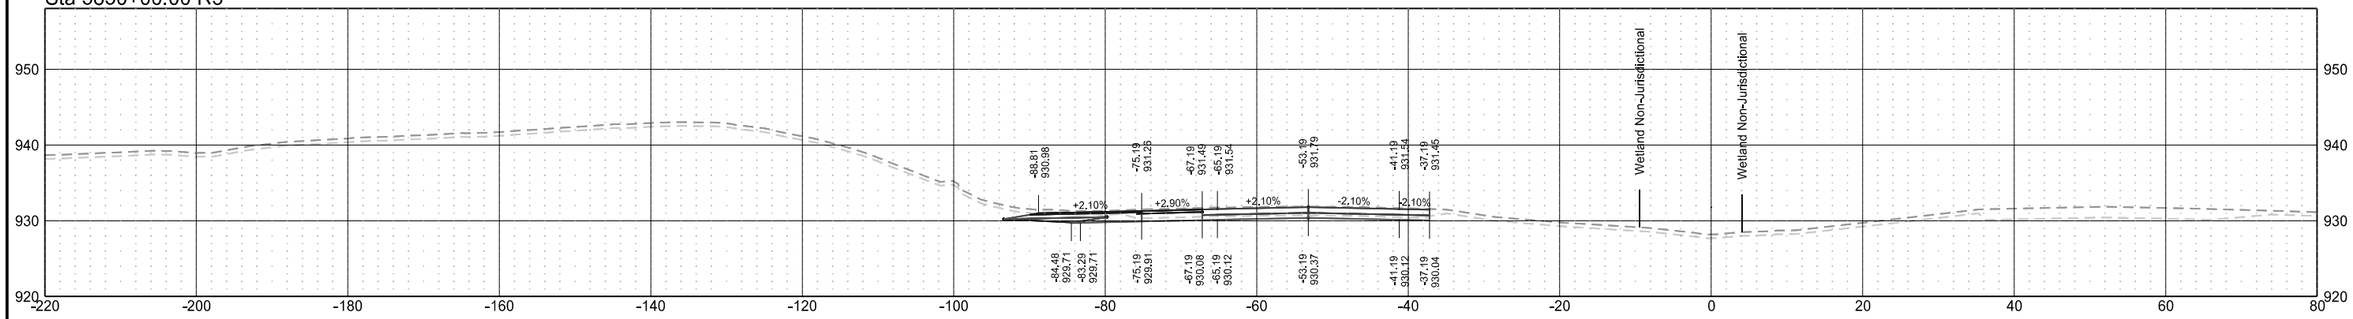


Sta 5850+00.00 R2

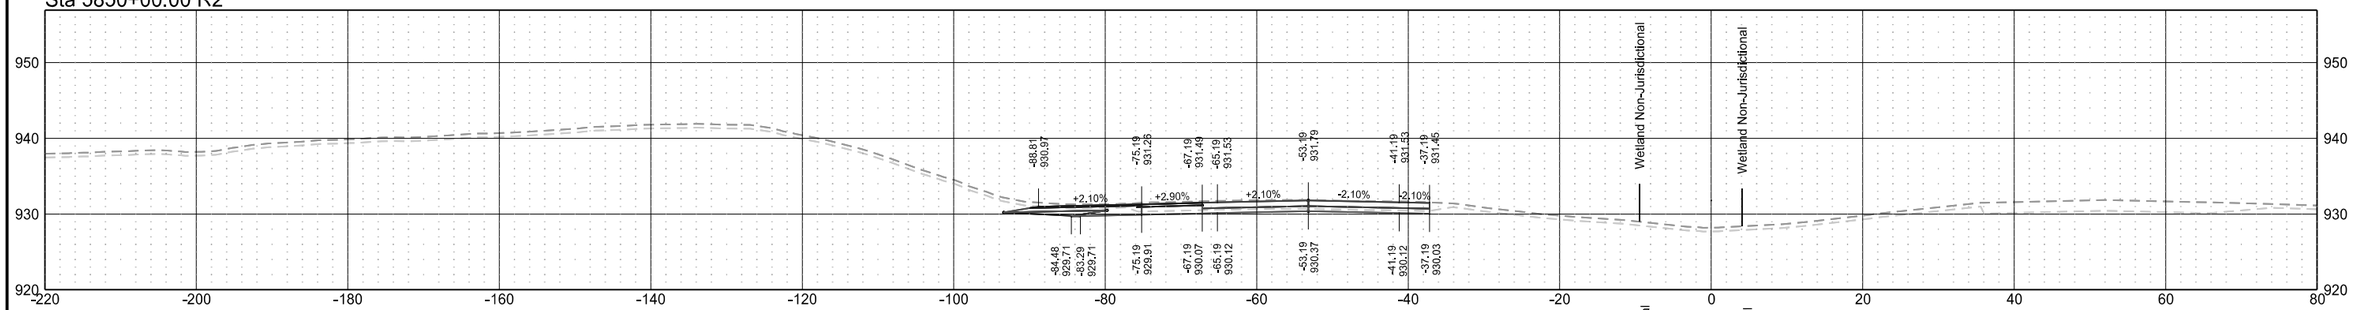

Sta 5849+00.00 R2

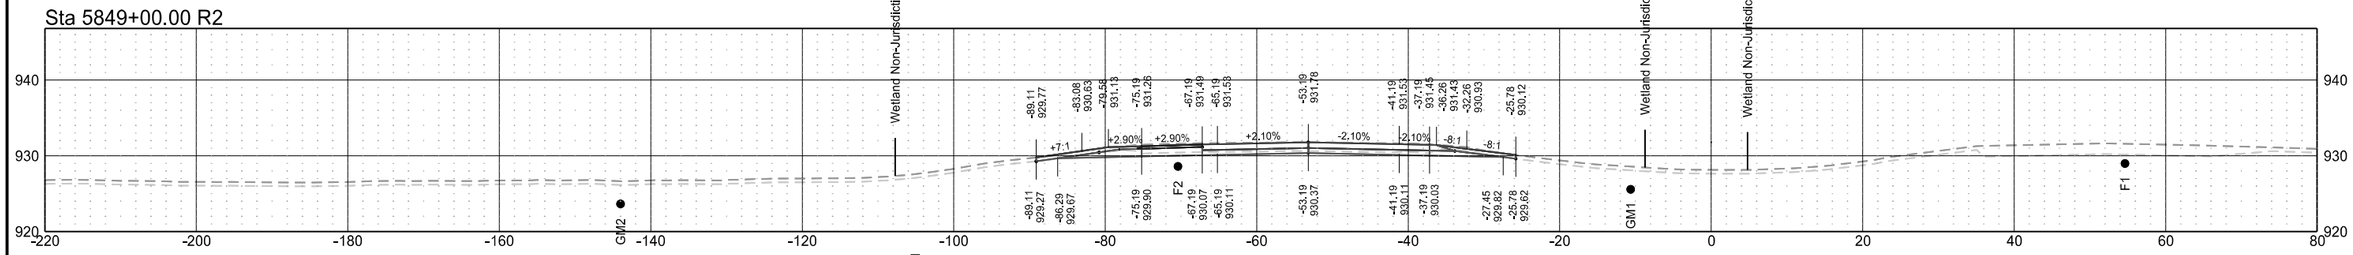


Sta 5848+00.00 R2

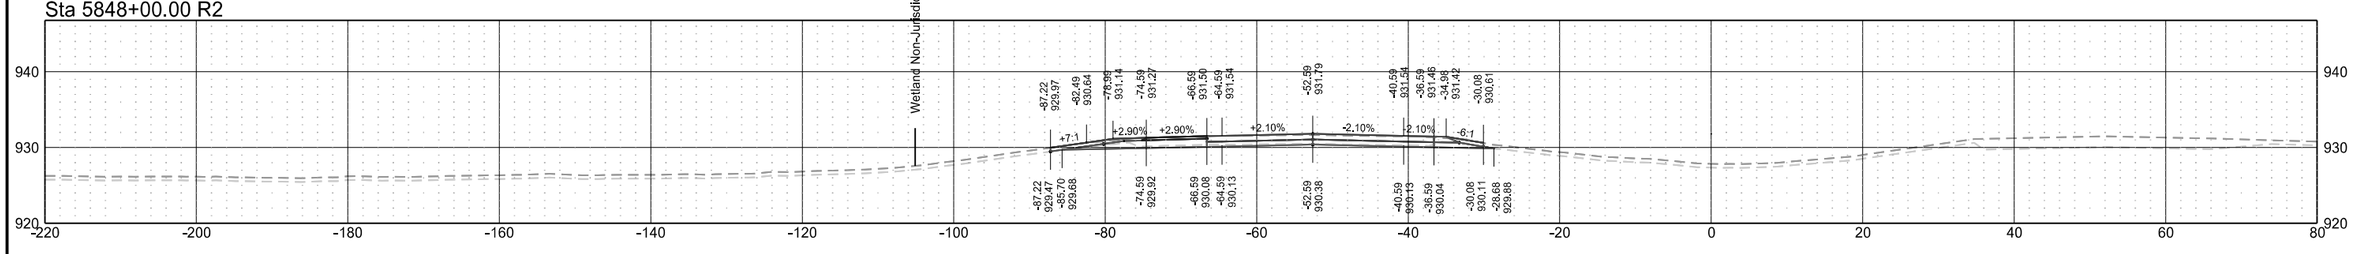

Interstate 29 - Southbound


	STATE	PROJECT NO.	SECTION NO.	SHEET NO.
	ND	IM-8-029(204)101	200	195

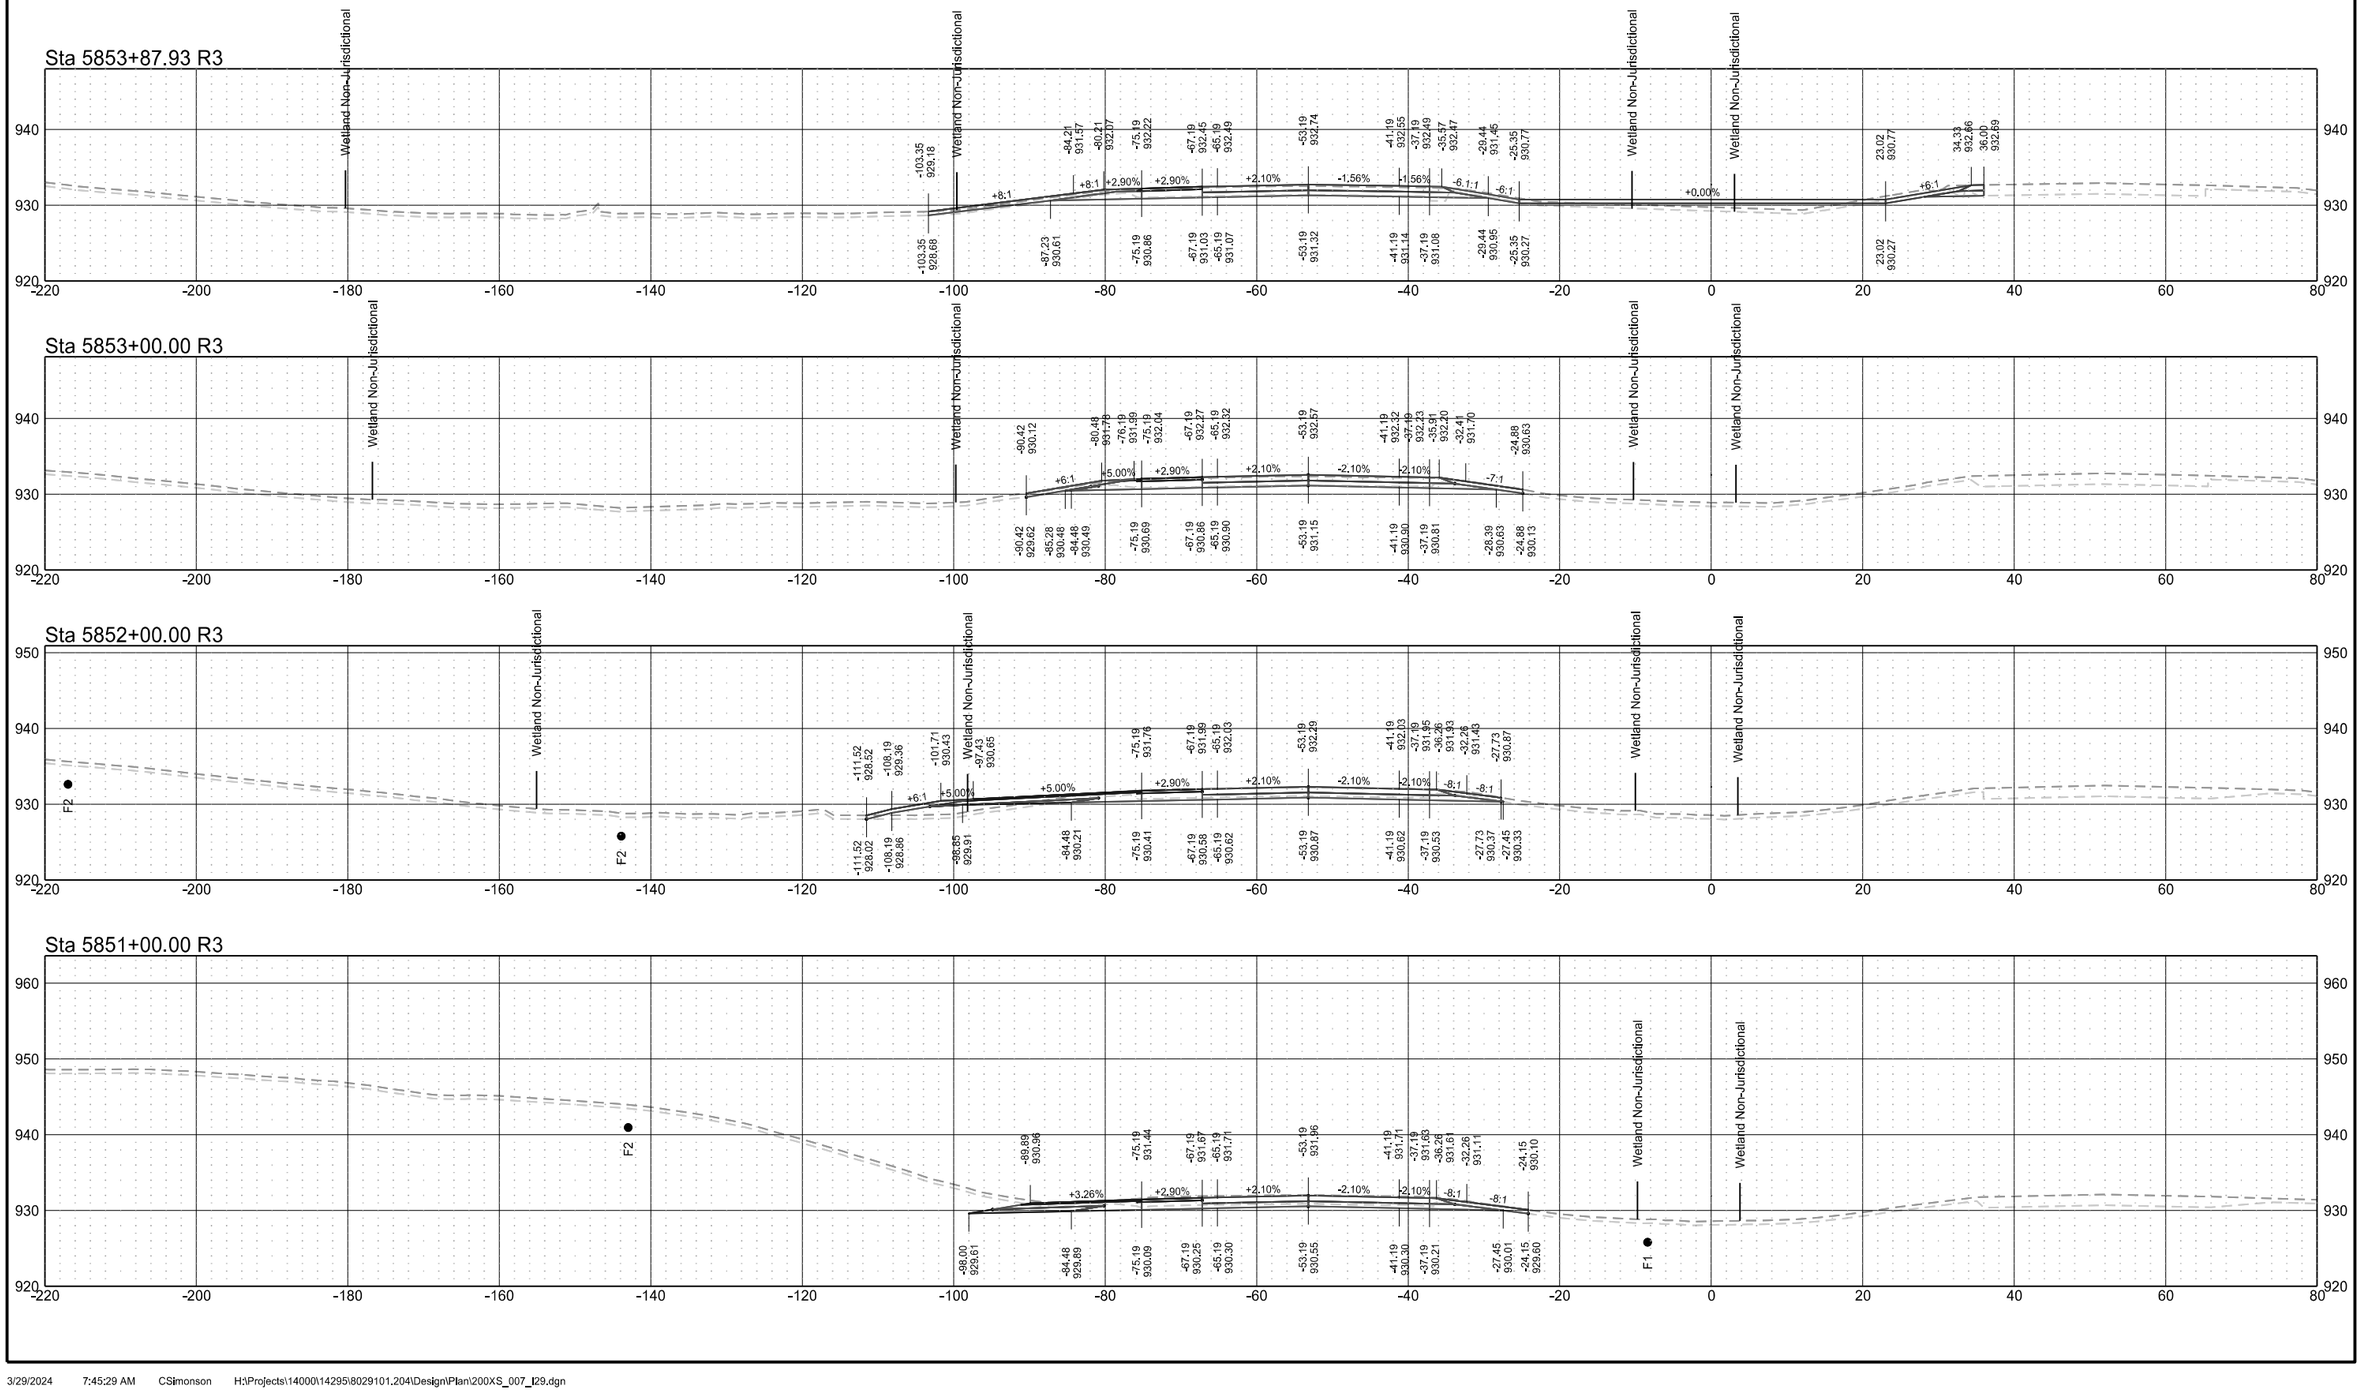

Interstate 29 - Southbound

	STATE	PROJECT NO.	SECTION NO.	SHEET NO.
	ND	IM-8-029(204)101	200	196


	STATE	PROJECT NO.	SECTION NO.	SHEET NO.
	ND	IM-8-029(204)101	200	197

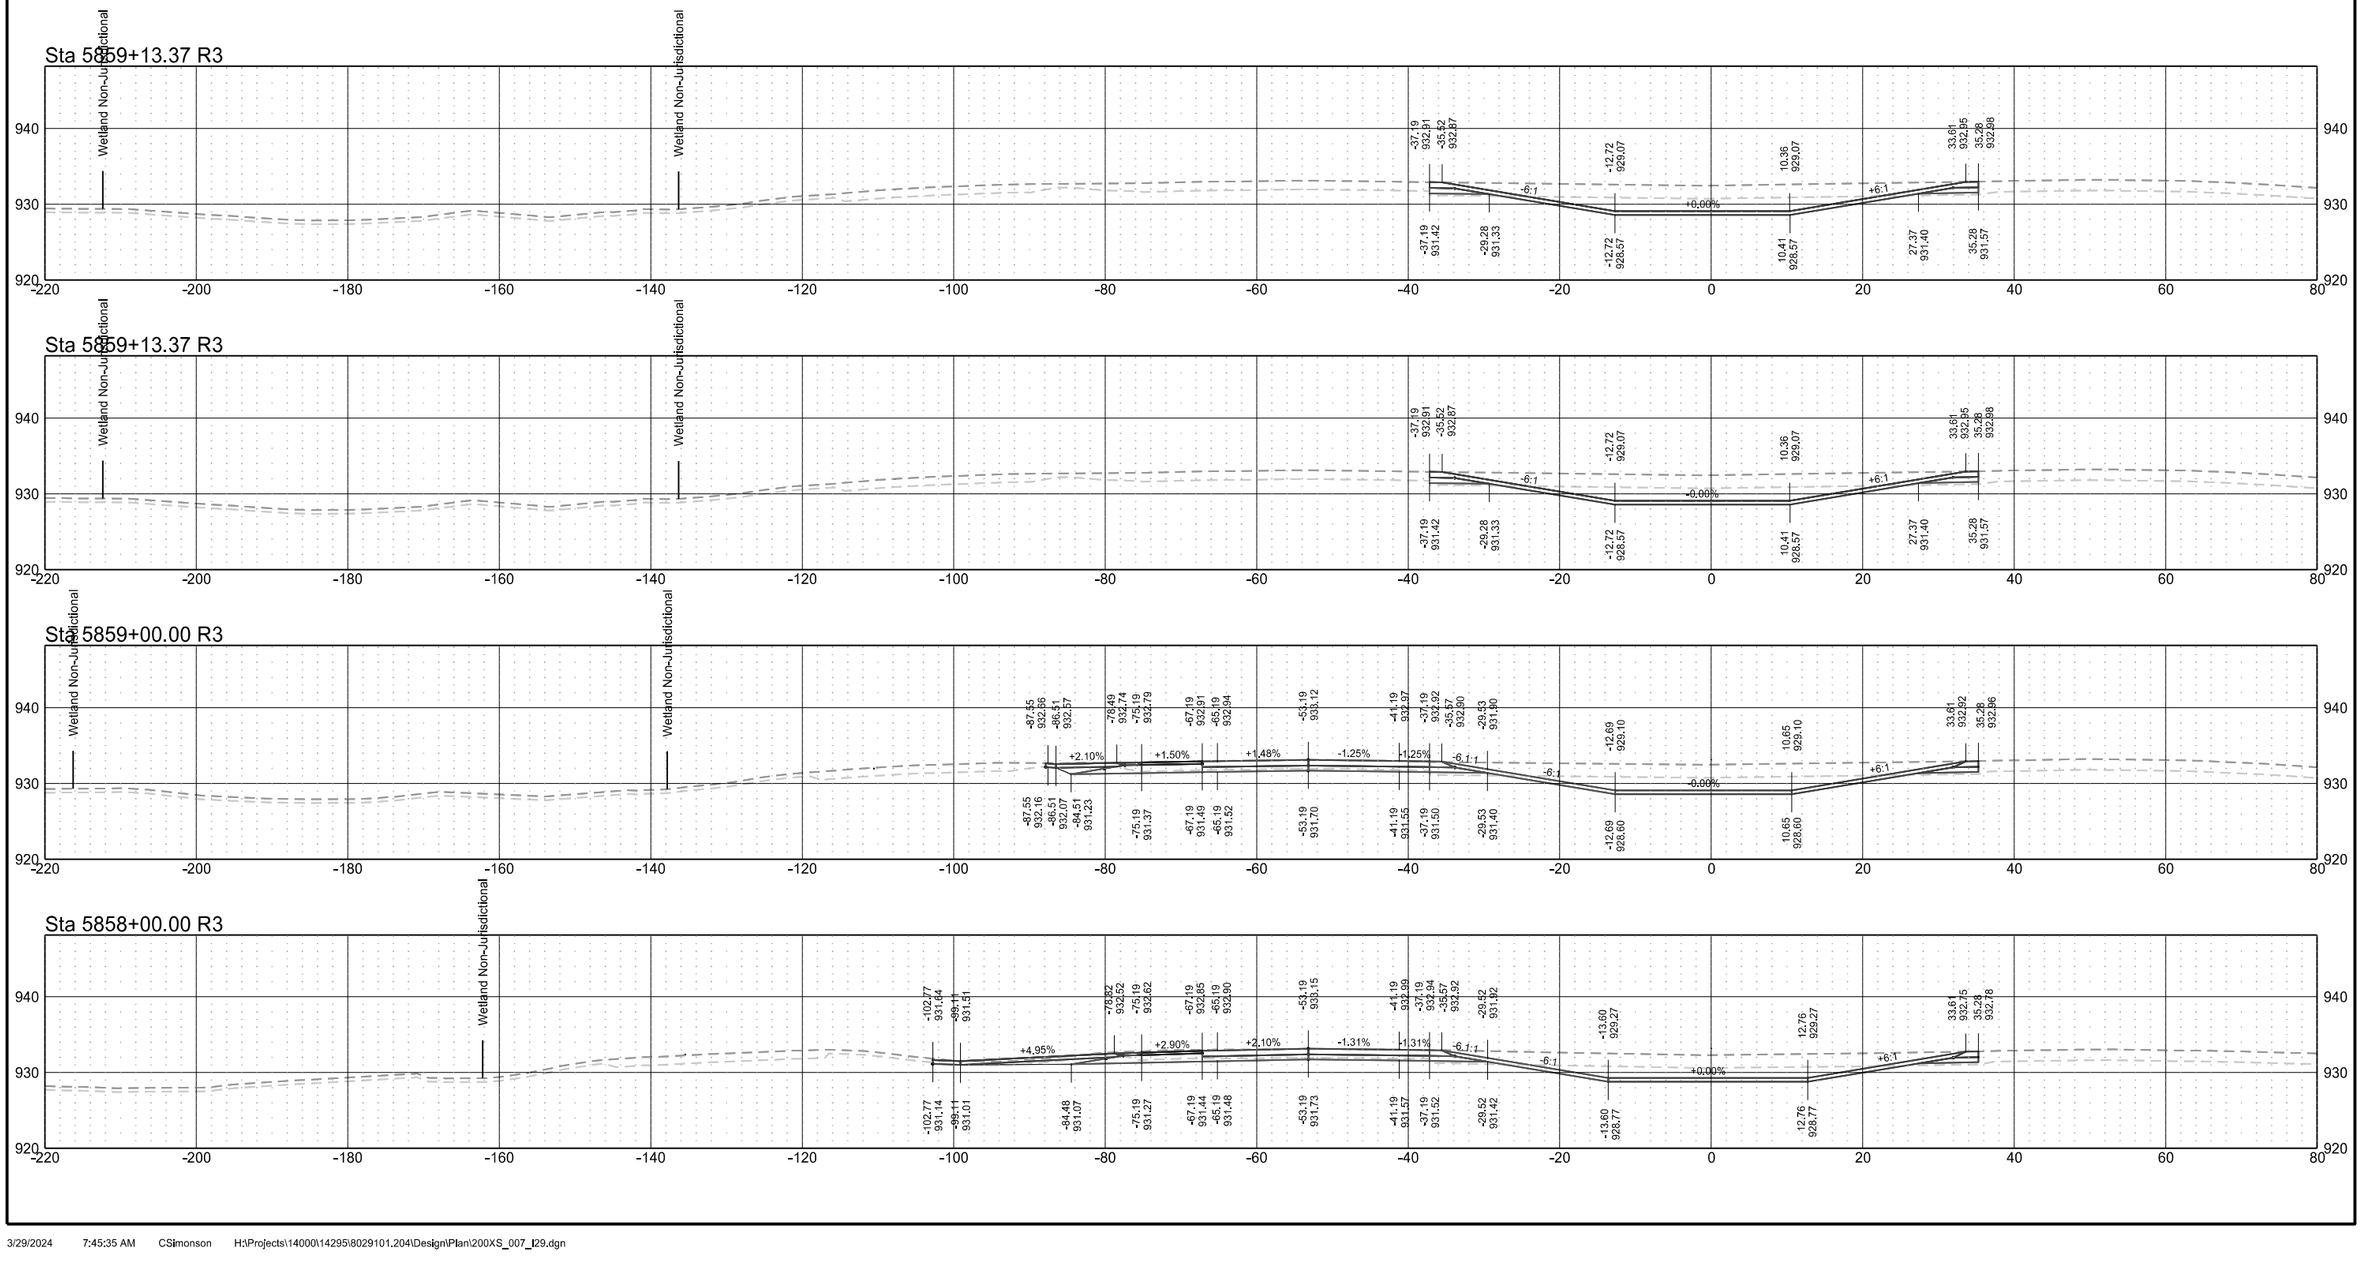


Interstate 29 - Southbound

	STATE	PROJECT NO.	SECTION NO.	SHEET NO.
	ND	IM-8-029(204)101	200	198


Sta 5861+90.53 R3

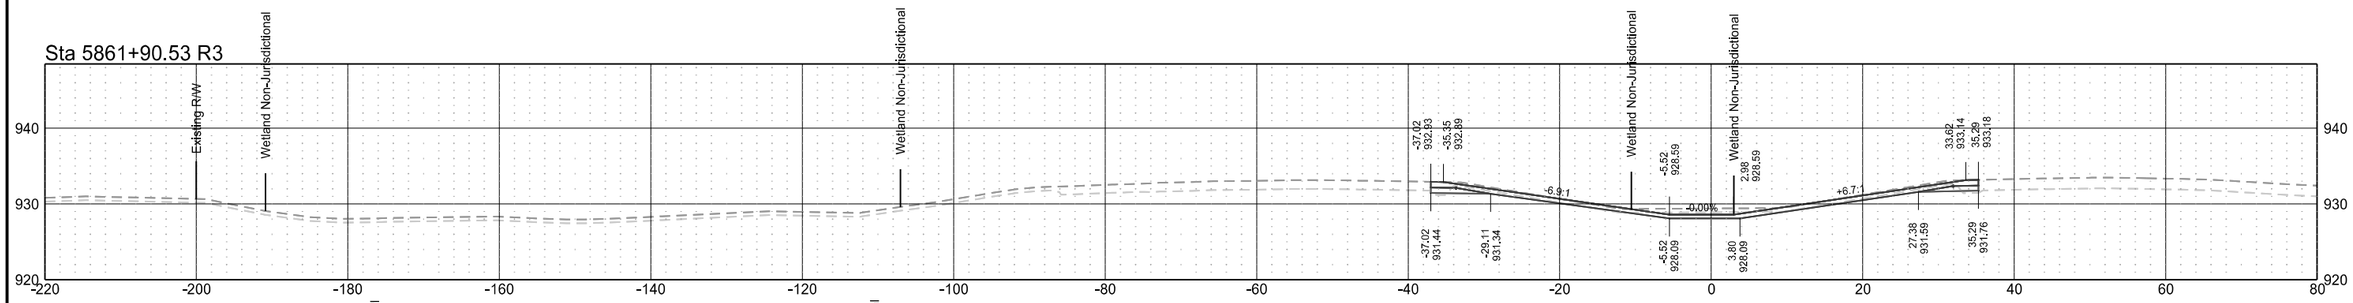

Sta 5861+00.00 R3

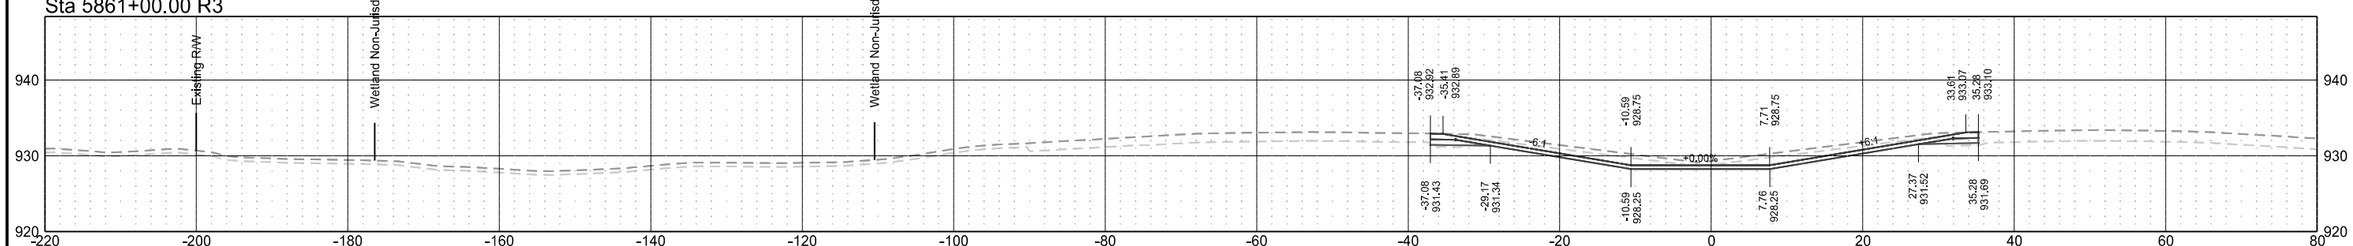


Sta 5860+00.00 R3

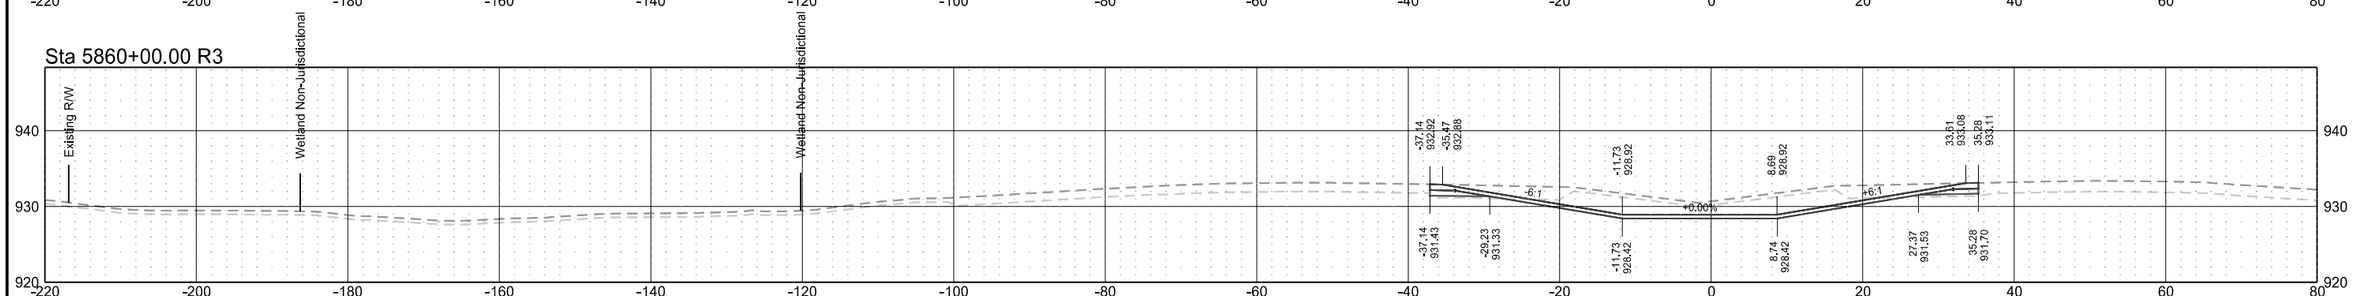


Hillsboro Shared Use Path

	STATE	PROJECT NO.	SECTION NO.	SHEET NO.
	ND	IM-8-029(204)101	200	199


Sta 23+00.00

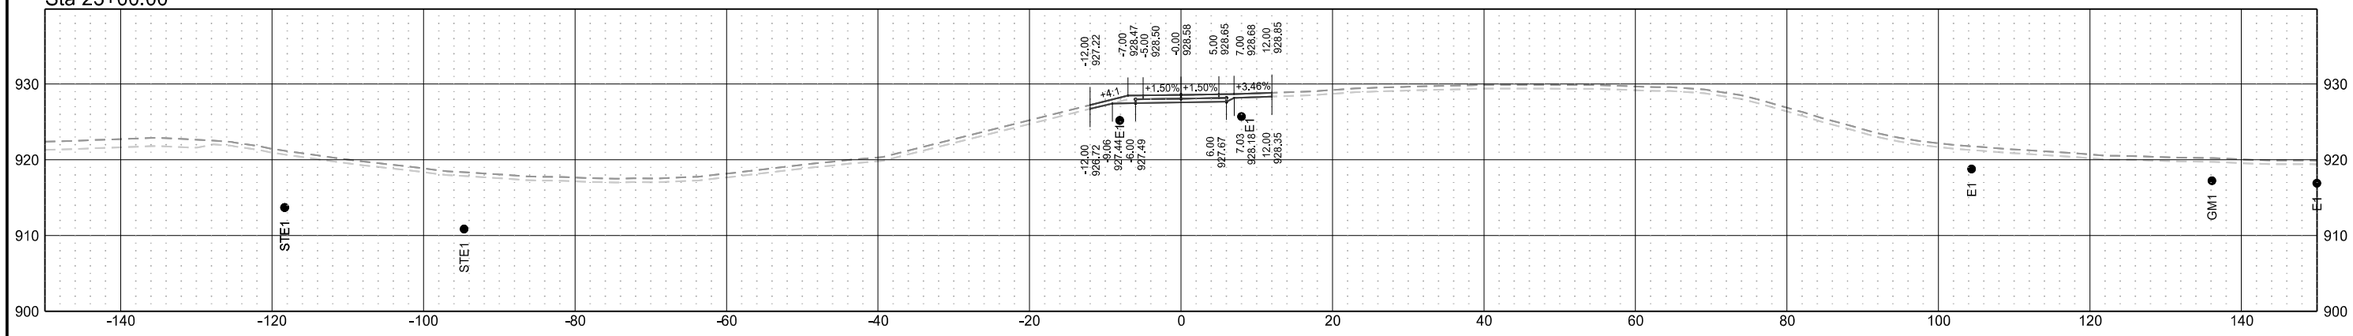

Sta 22+69.06

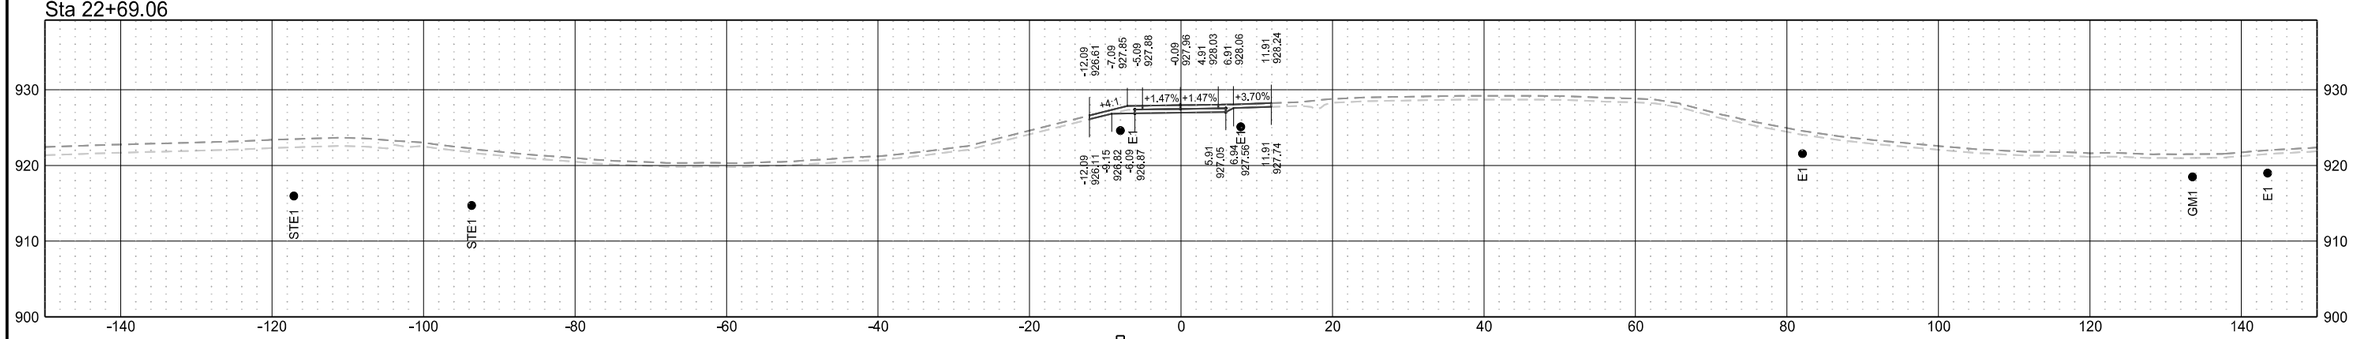


Sta 22+50.00

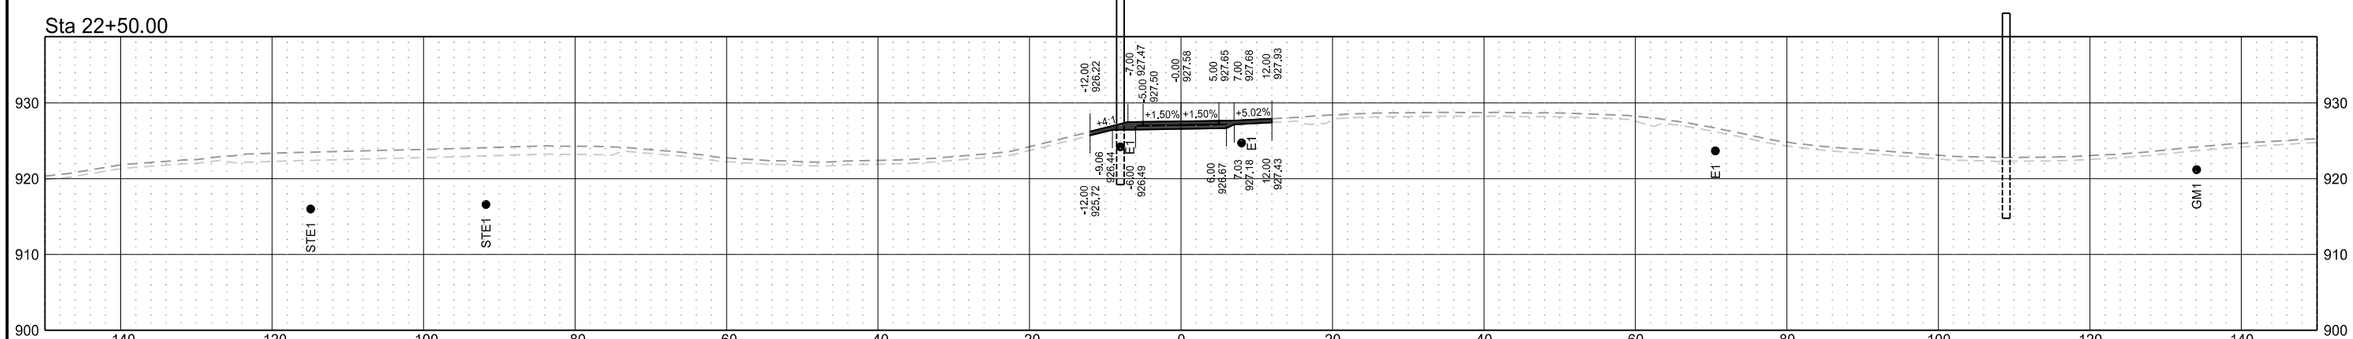


Hillsboro Shared Use Path

	STATE	PROJECT NO.	SECTION NO.	SHEET NO.
	ND	IM-8-029(204)101	200	200


Sta 23+99.26

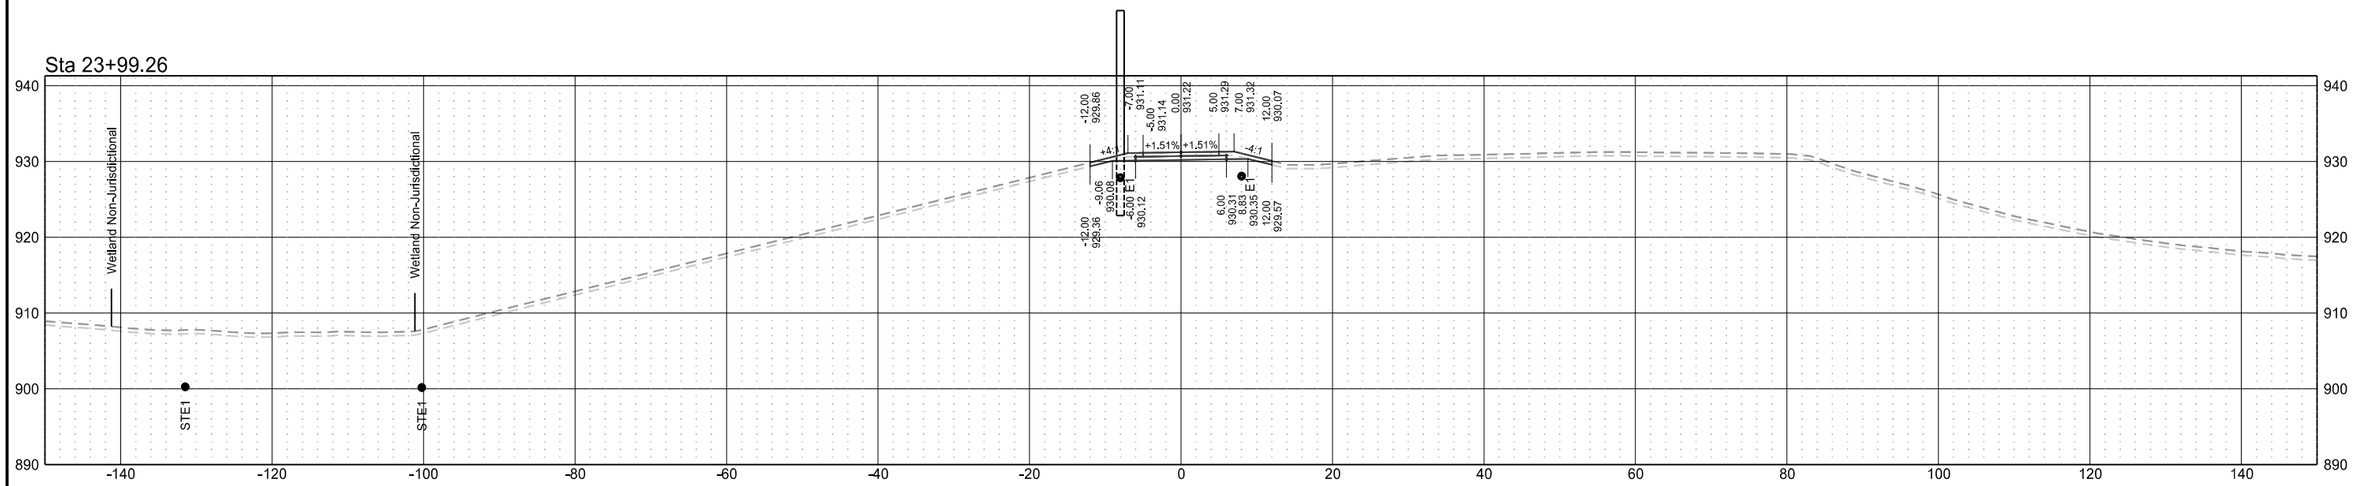

Sta 23+50.00

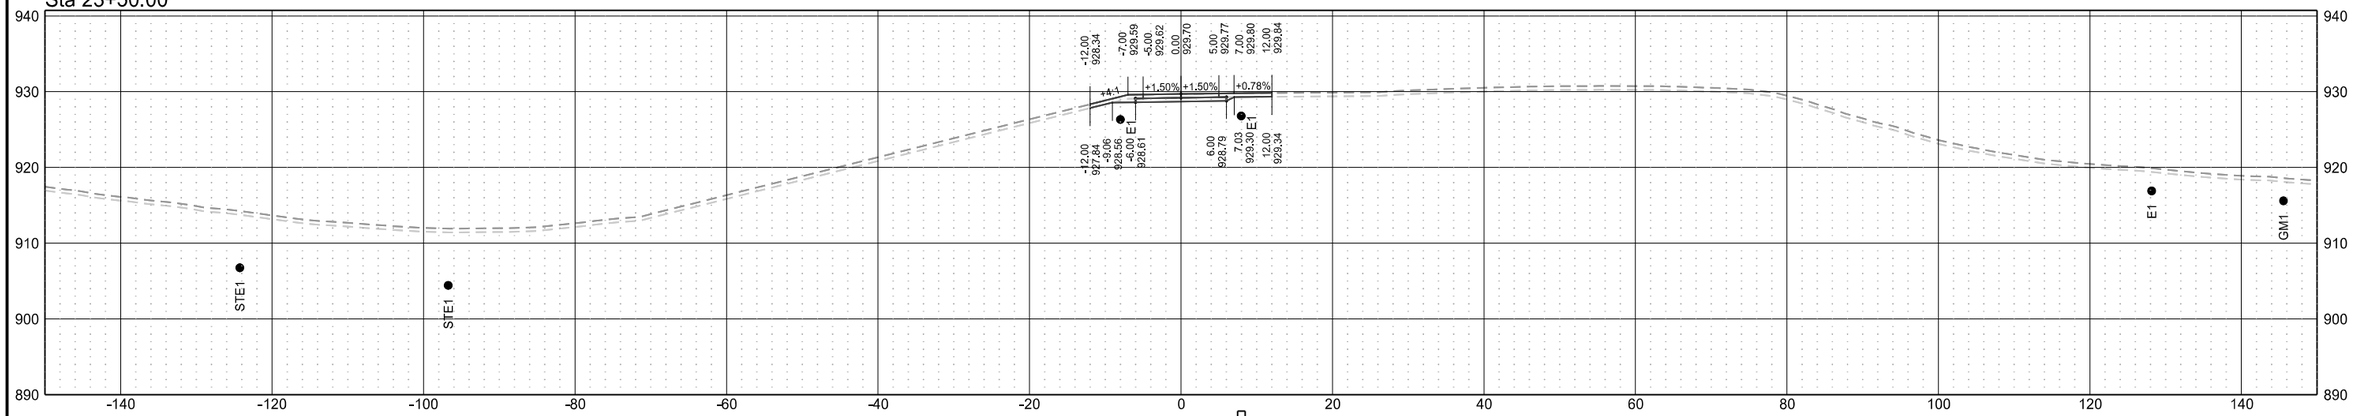


Sta 23+16.69

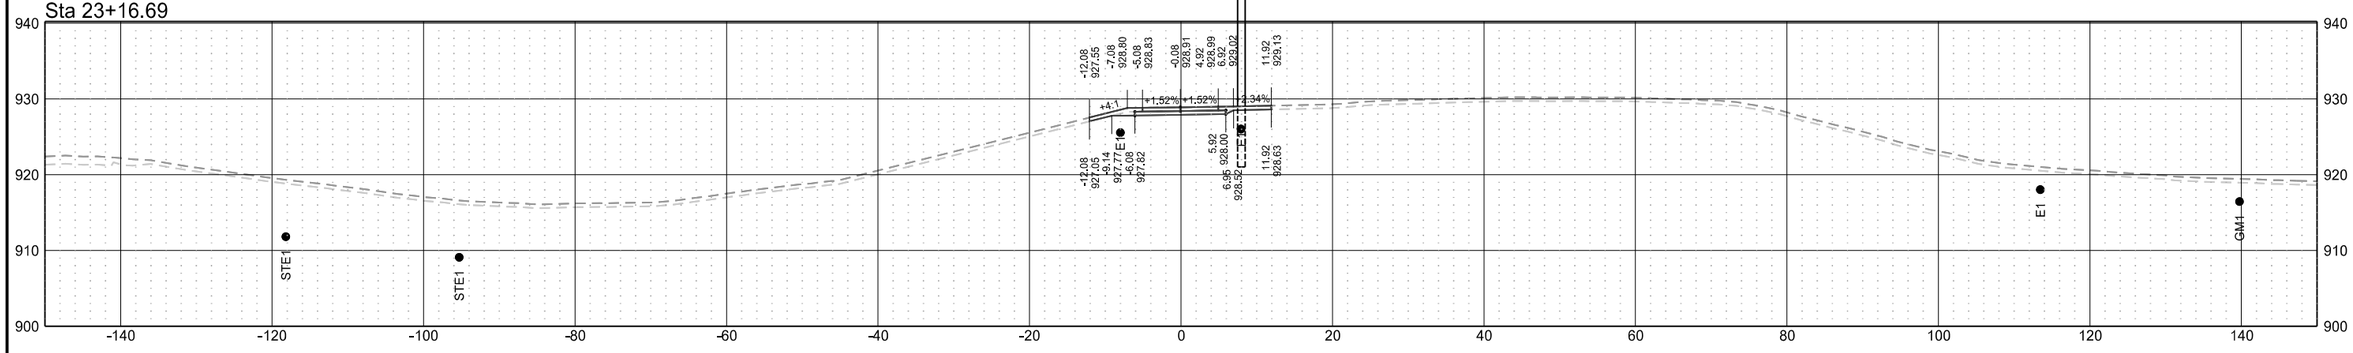


Hillsboro Shared Use Path

	STATE	PROJECT NO.	SECTION NO.	SHEET NO.
	ND	IM-8-029(204)101	200	201

Sta 24+28.22

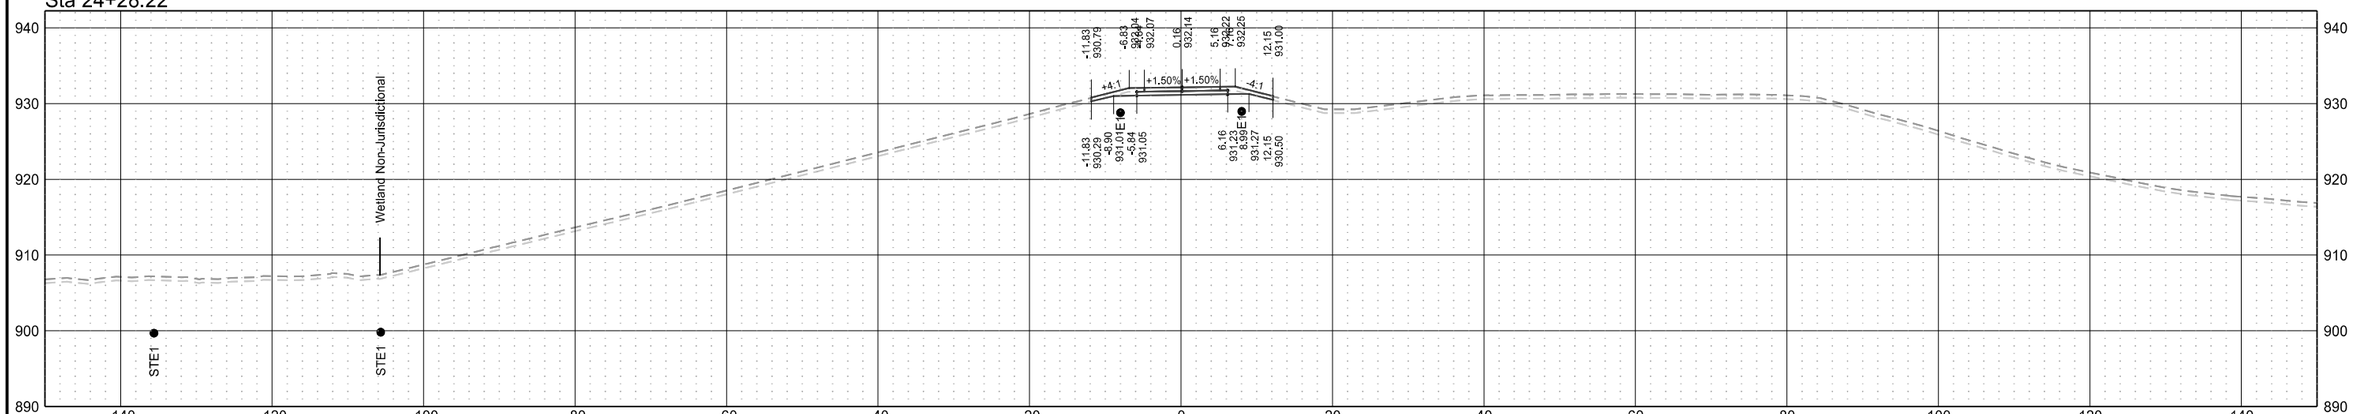


Sta 24+00.00

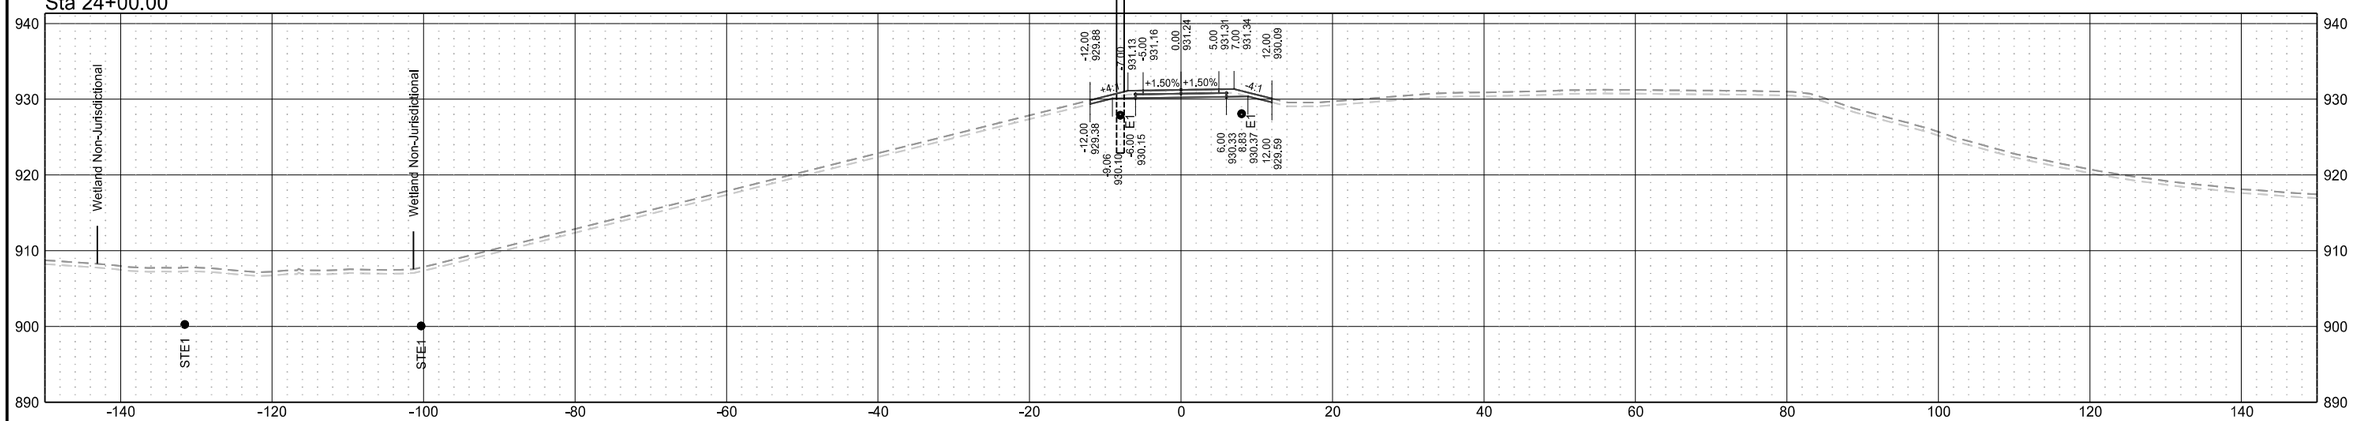


Hillsboro Shared Use Path

	STATE	PROJECT NO.	SECTION NO.	SHEET NO.
	ND	IM-8-029(204)101	200	202

Sta 28+00.00

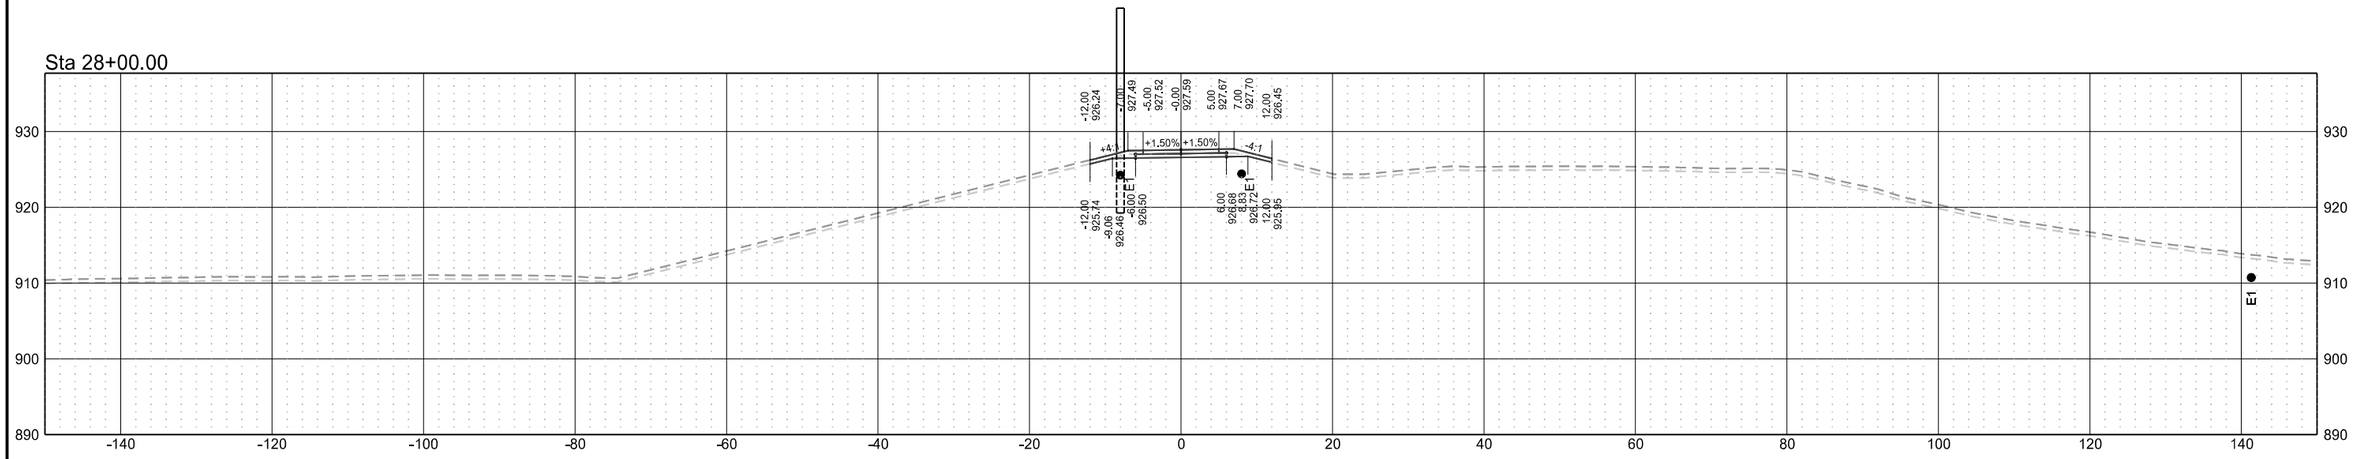


Sta 27+95.00

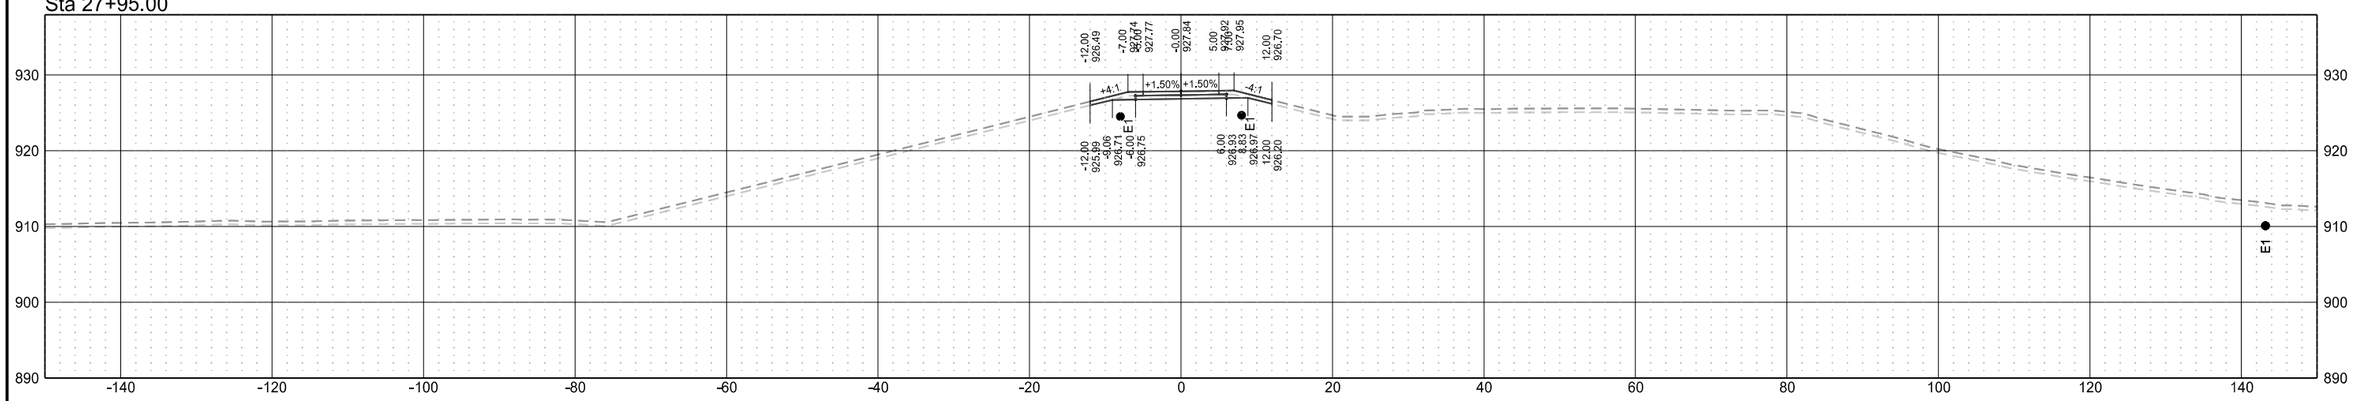


Hillsboro Shared Use Path

	STATE	PROJECT NO.	SECTION NO.	SHEET NO.
	ND	IM-8-029(204)101	200	203


Sta 29+00.00

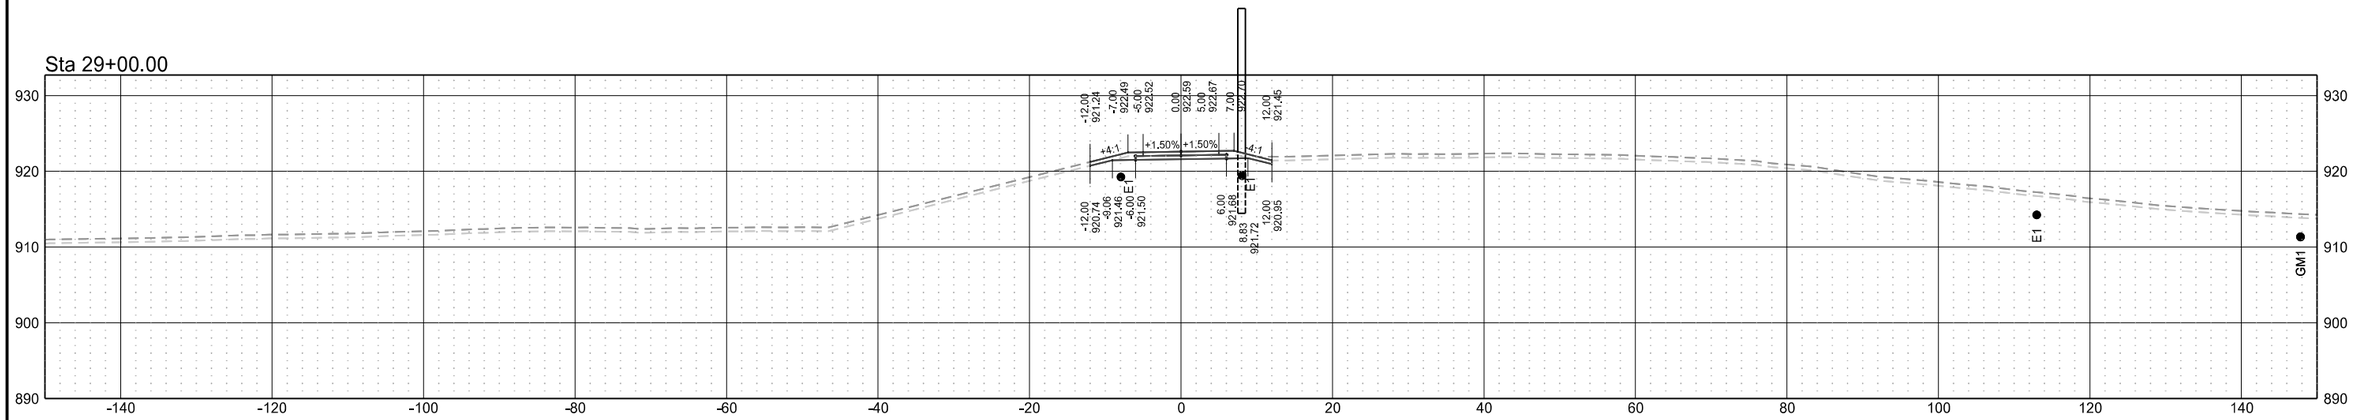

Sta 28+50.00

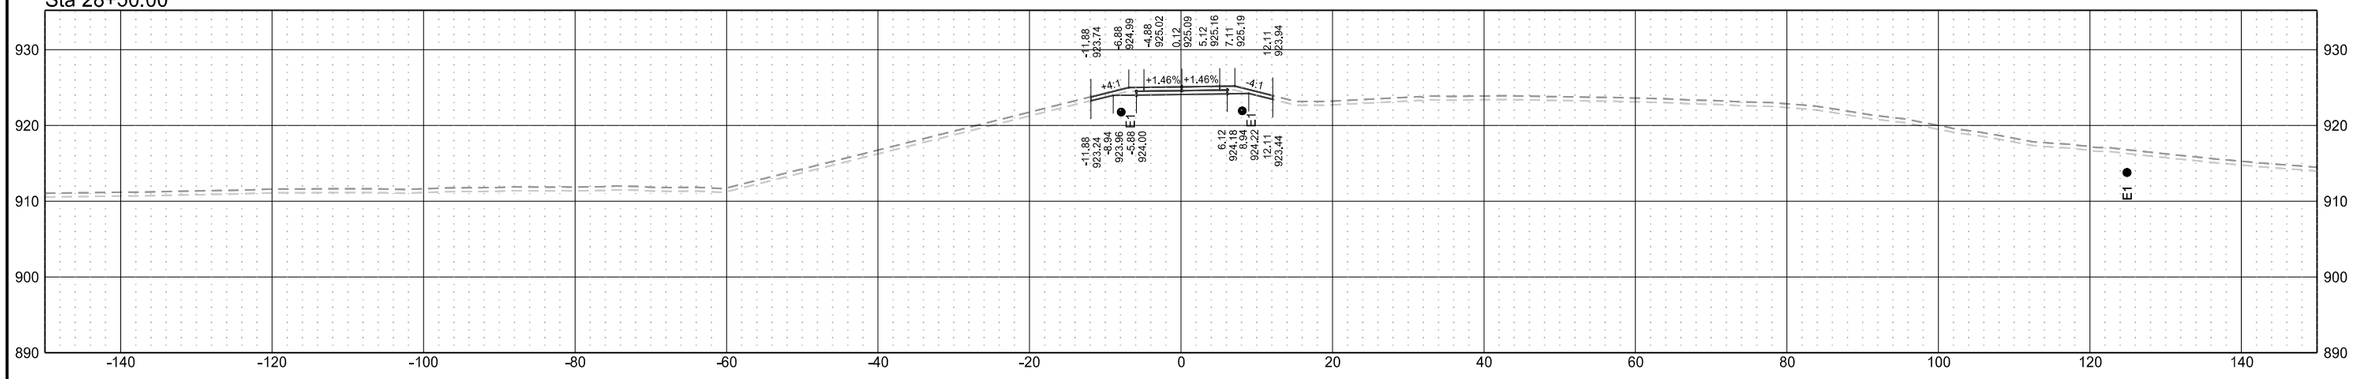


Sta 28+46.09

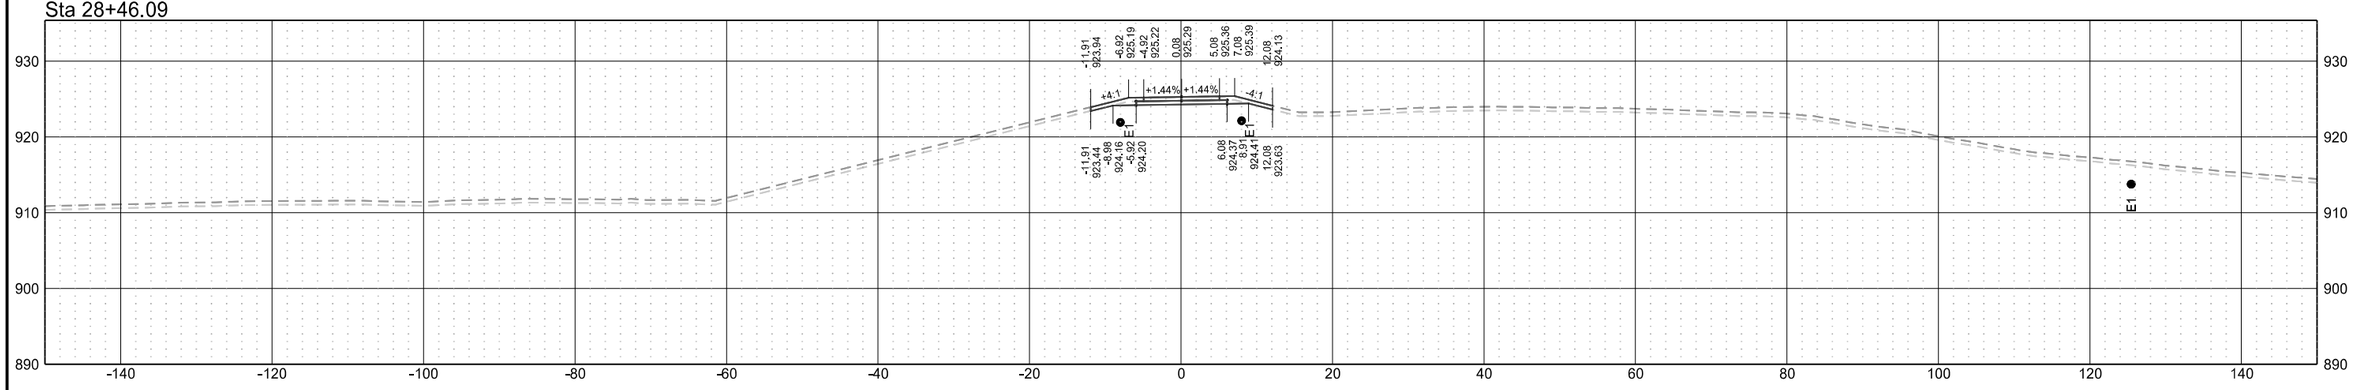

Hillsboro Shared Use Path

	STATE	PROJECT NO.	SECTION NO.	SHEET NO.
	ND	IM-8-029(204)101	200	204

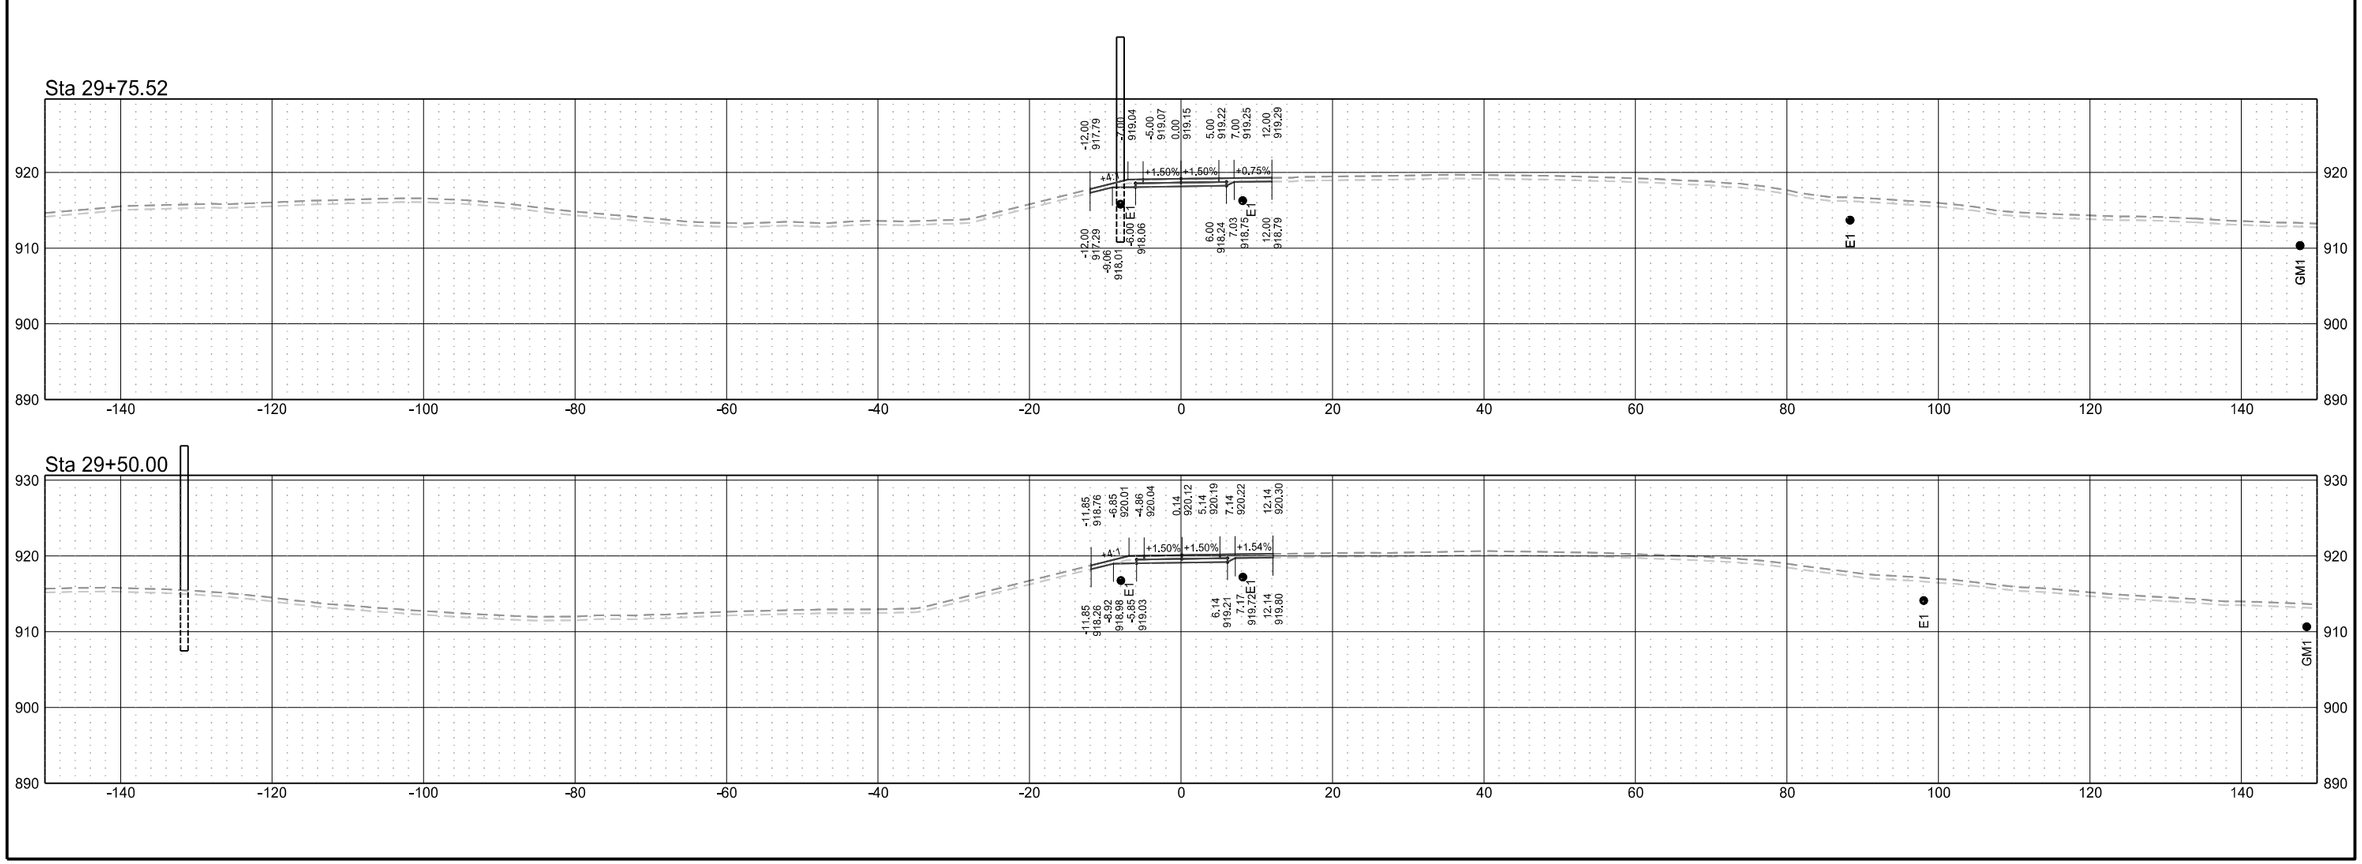


3/29/2024 7:46:12 AM CSimonson H:\Projects\14000\14295\8029101.204\Design\Plan\200XS_SharedUsePath_I29.dgn


Junior Separation Underpass Frontage Road

	STATE	PROJECT NO.	SECTION NO.	SHEET NO.
	ND	IM-8-029(204)101	200	205


Sta 7+00.00

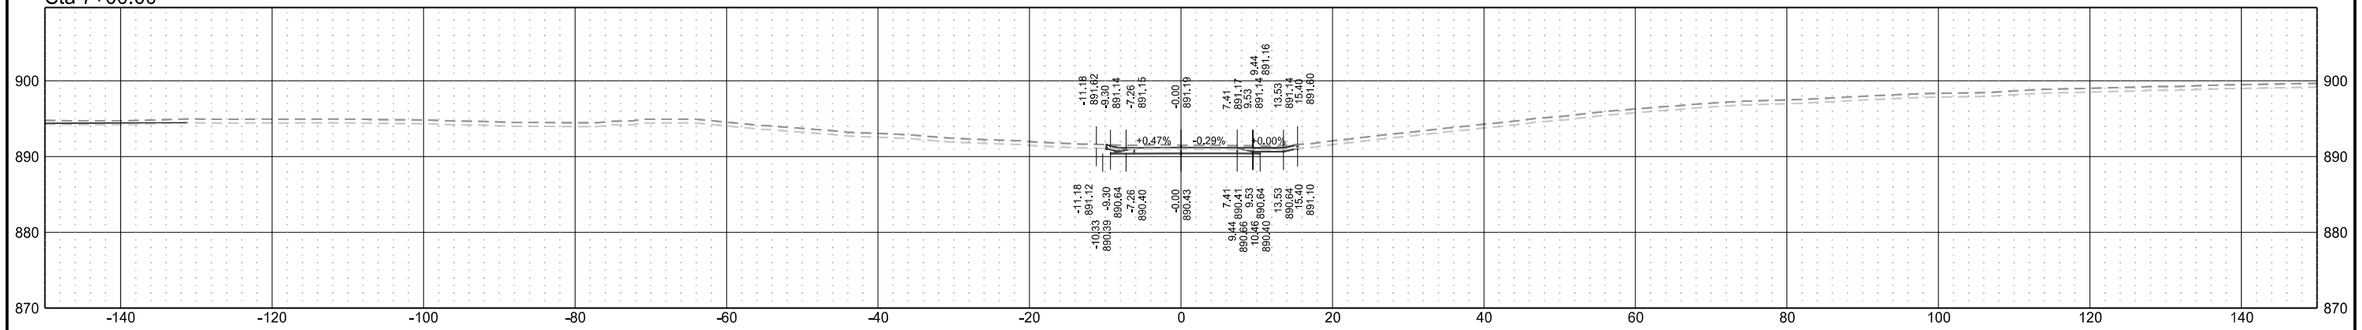

Sta 6+75.00

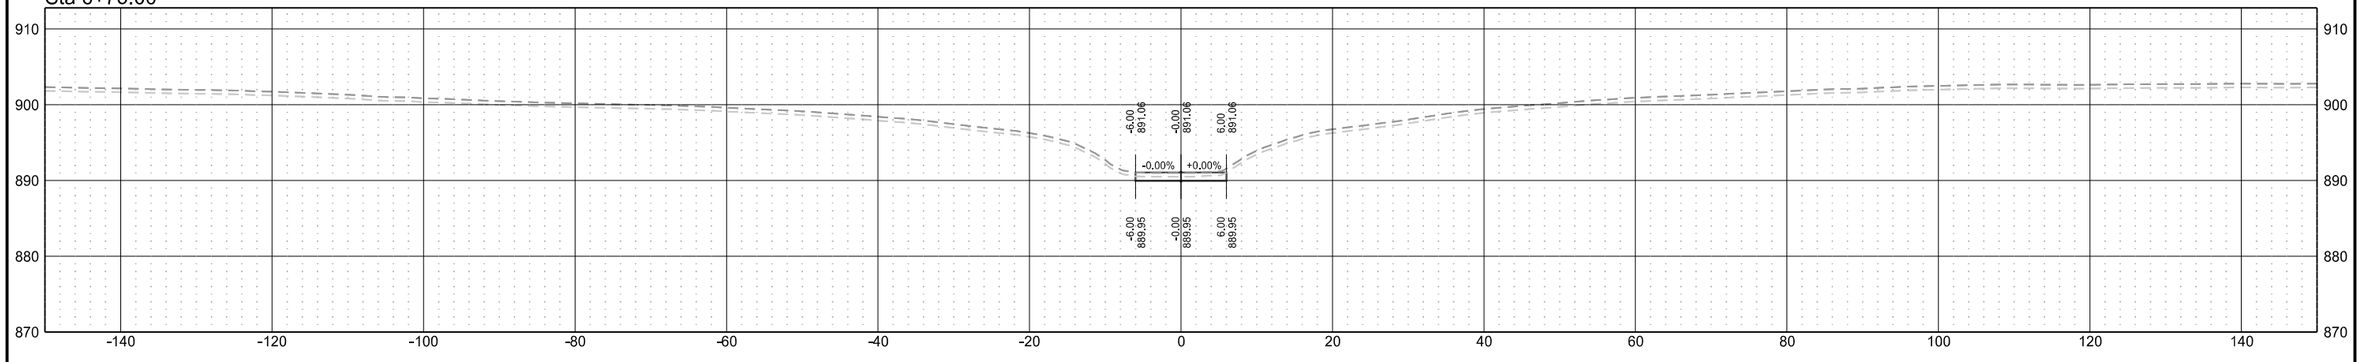


Sta 6+62.25

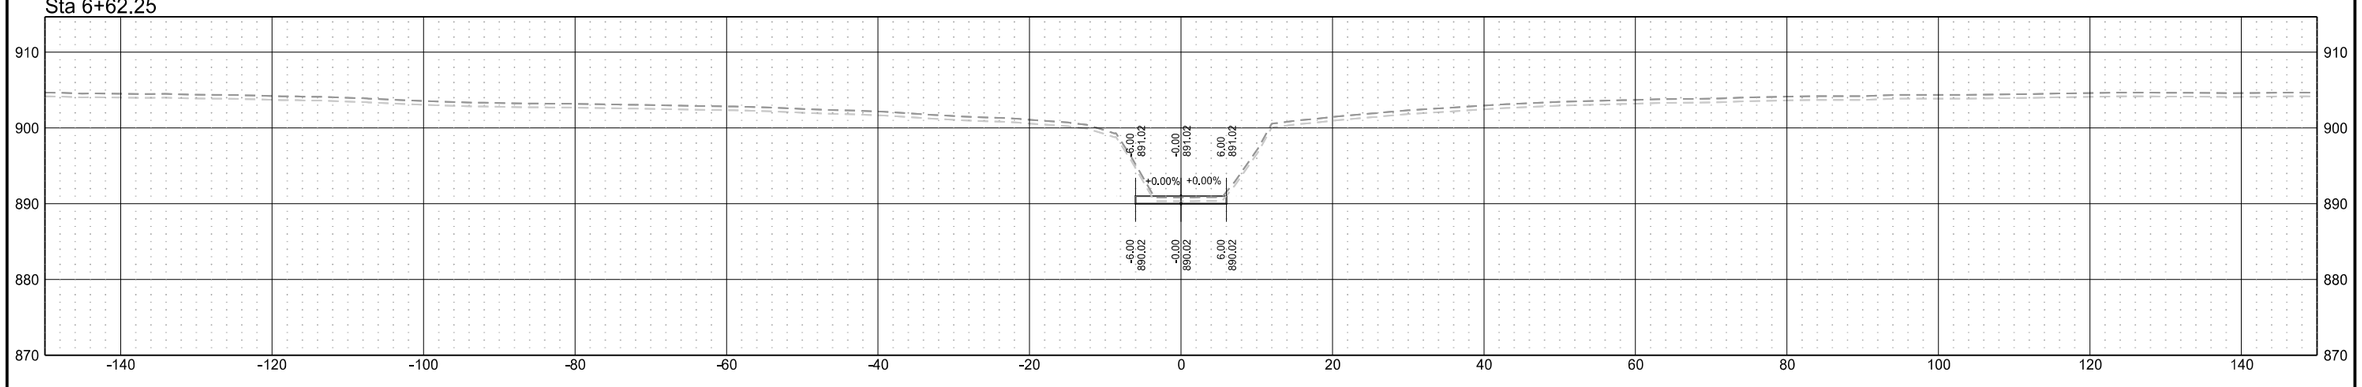


Junior Separation Underpass Frontage Road

	STATE	PROJECT NO.	SECTION NO.	SHEET NO.
	ND	IM-8-029(204)101	200	206


Sta 7+50.00

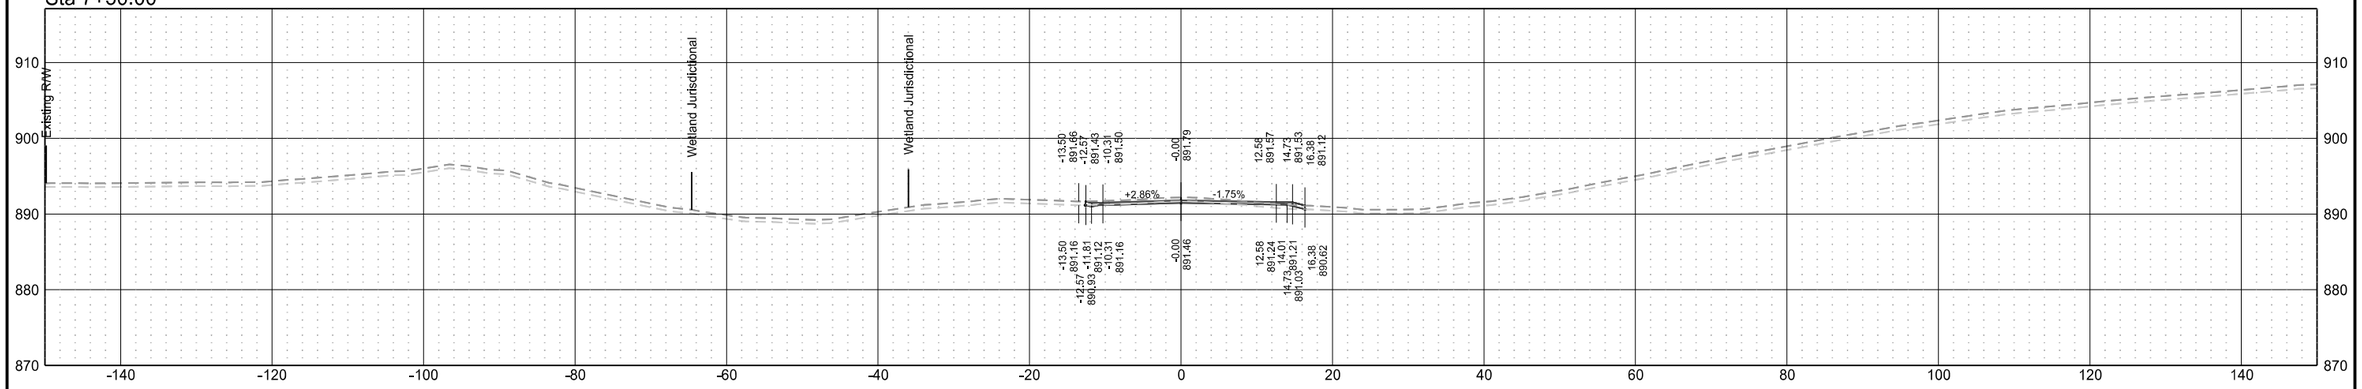

Sta 7+40.84

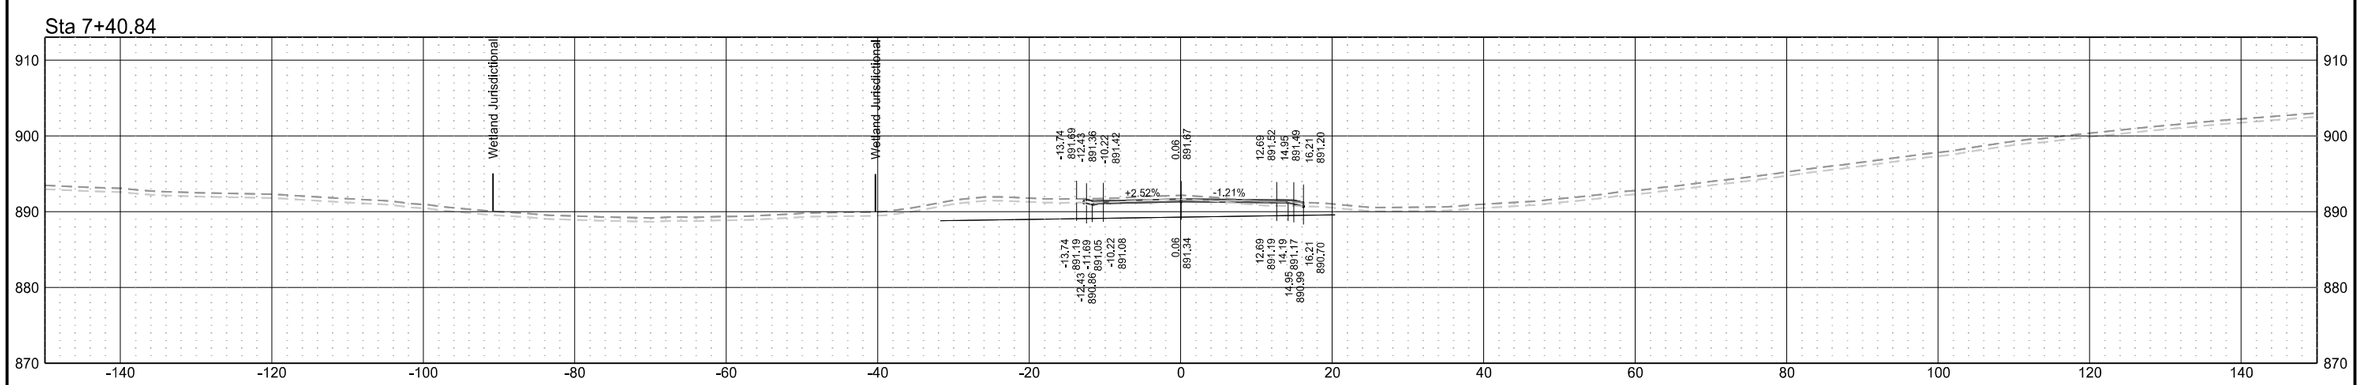


Sta 7+25.00

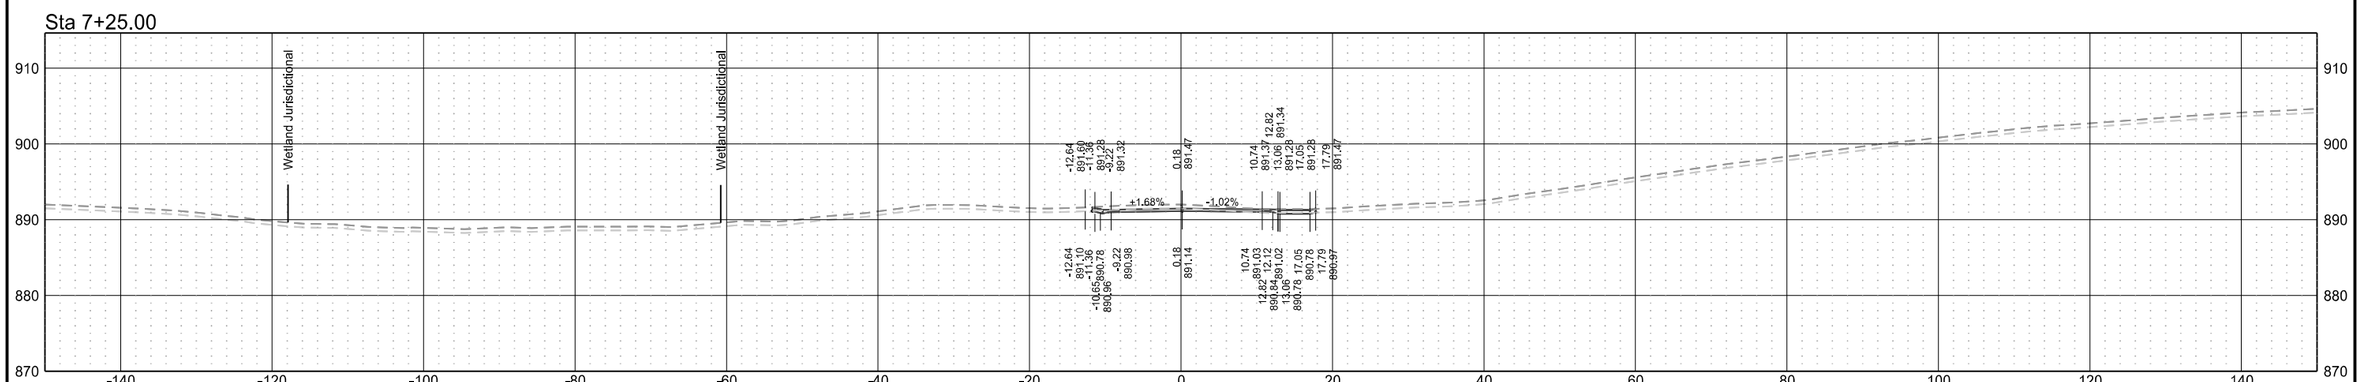


Junior Separation Underpass Frontage Road

	STATE	PROJECT NO.	SECTION NO.	SHEET NO.
	ND	IM-8-029(204)101	200	207


Sta 8+03.81

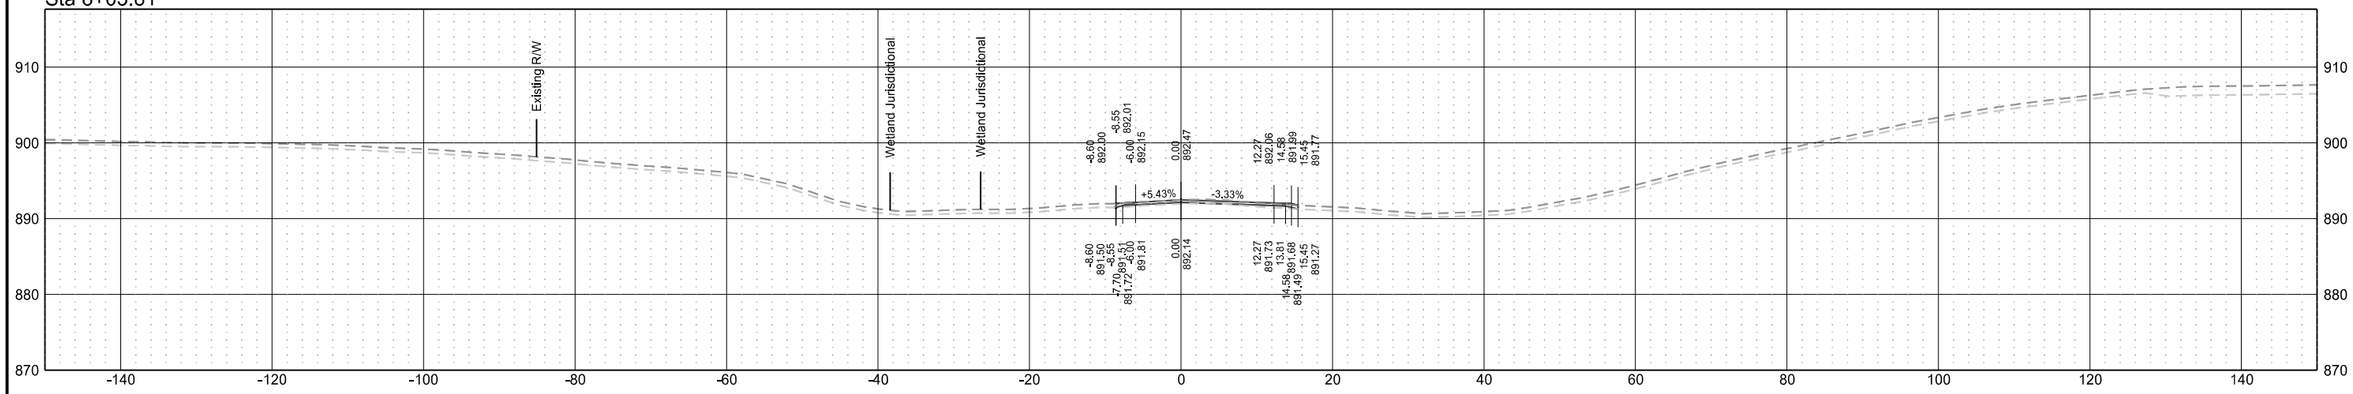

Sta 8+00.00

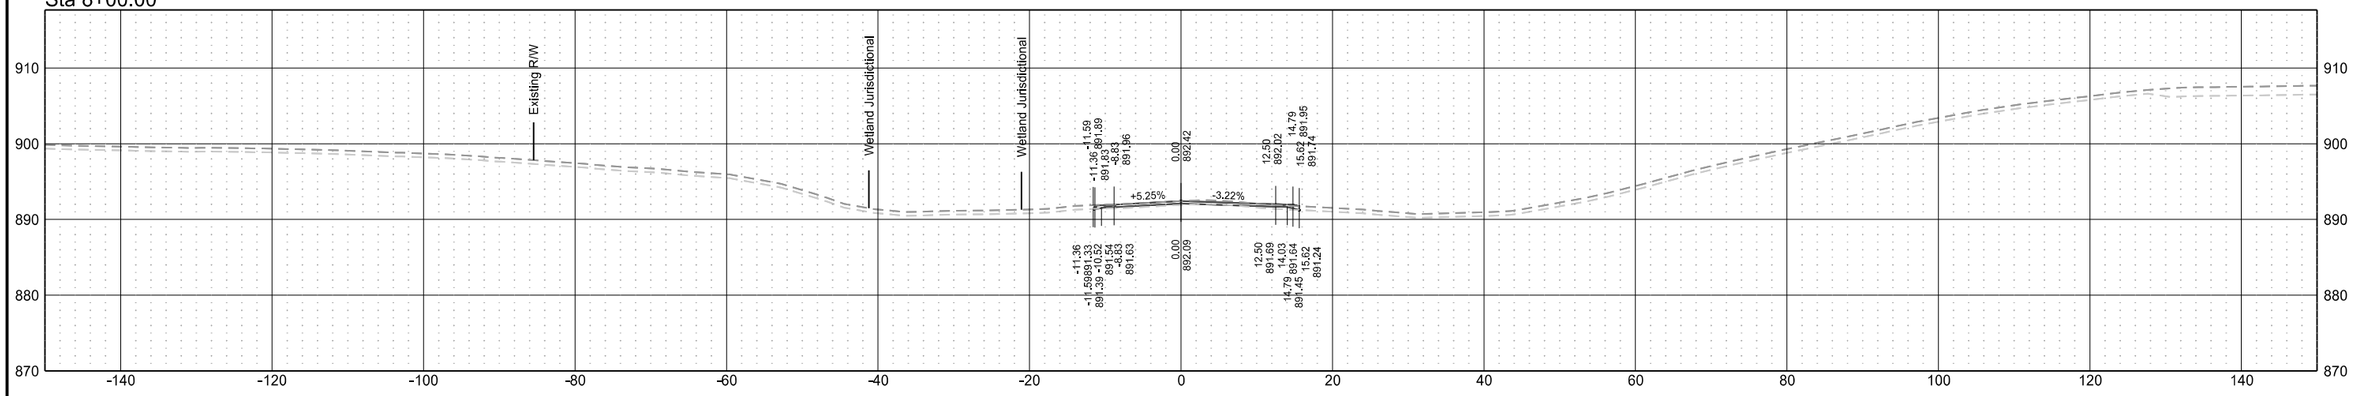


Sta 7+75.00

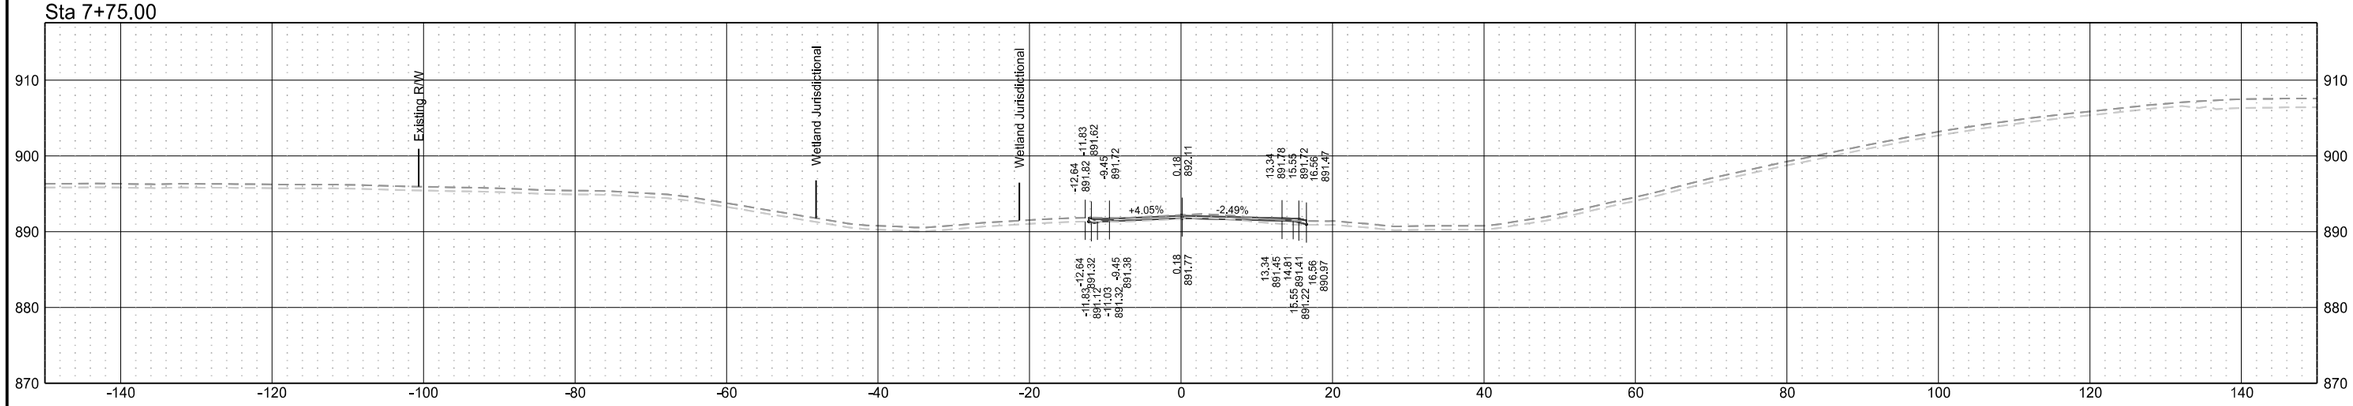


Mayville NW Ramp Subcut

	STATE	PROJECT NO.	SECTION NO.	SHEET NO.
	ND	IM-8-029(204)101	200	208


Sta 1+00.00

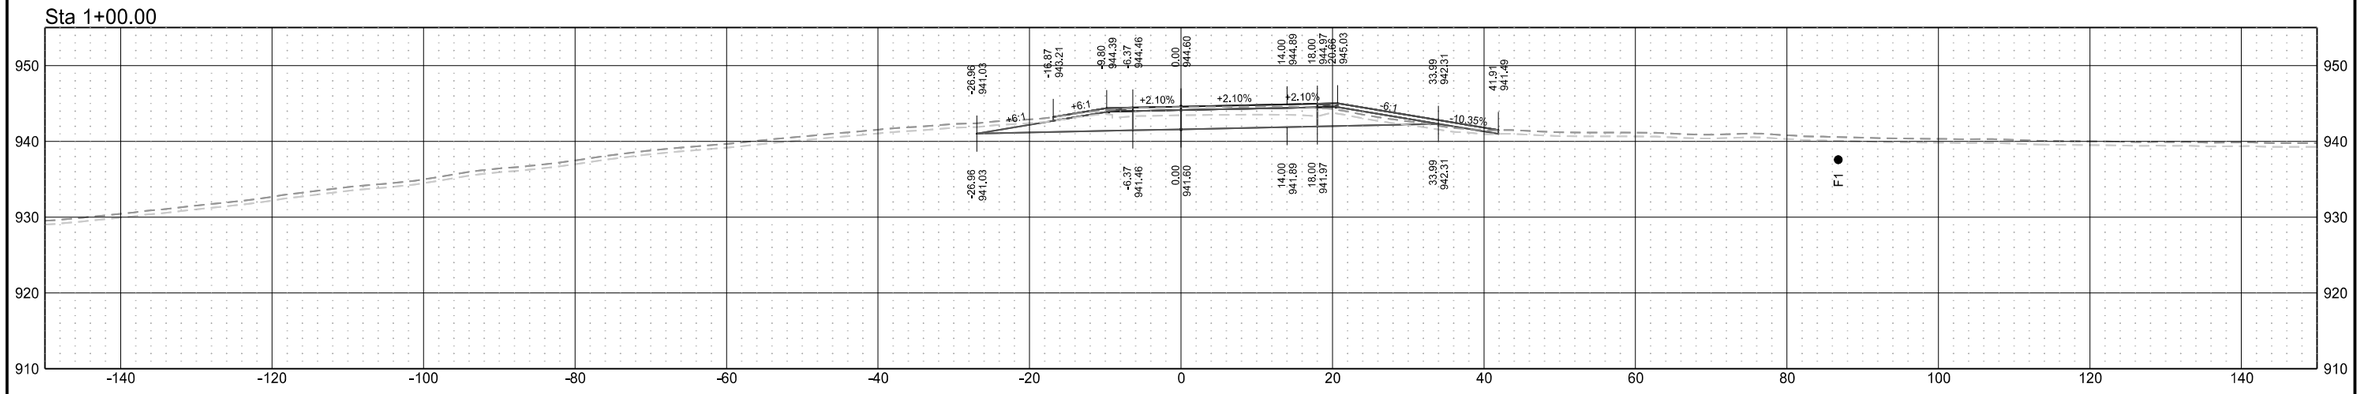

Sta 0+50.00

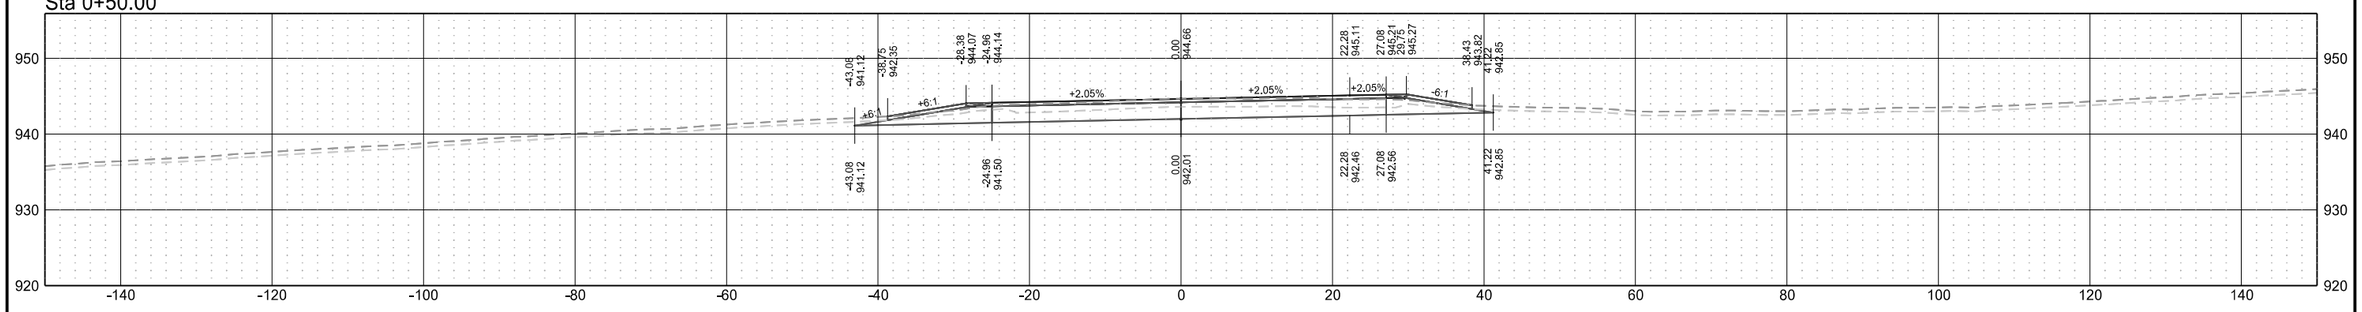



Sta 0+20.38

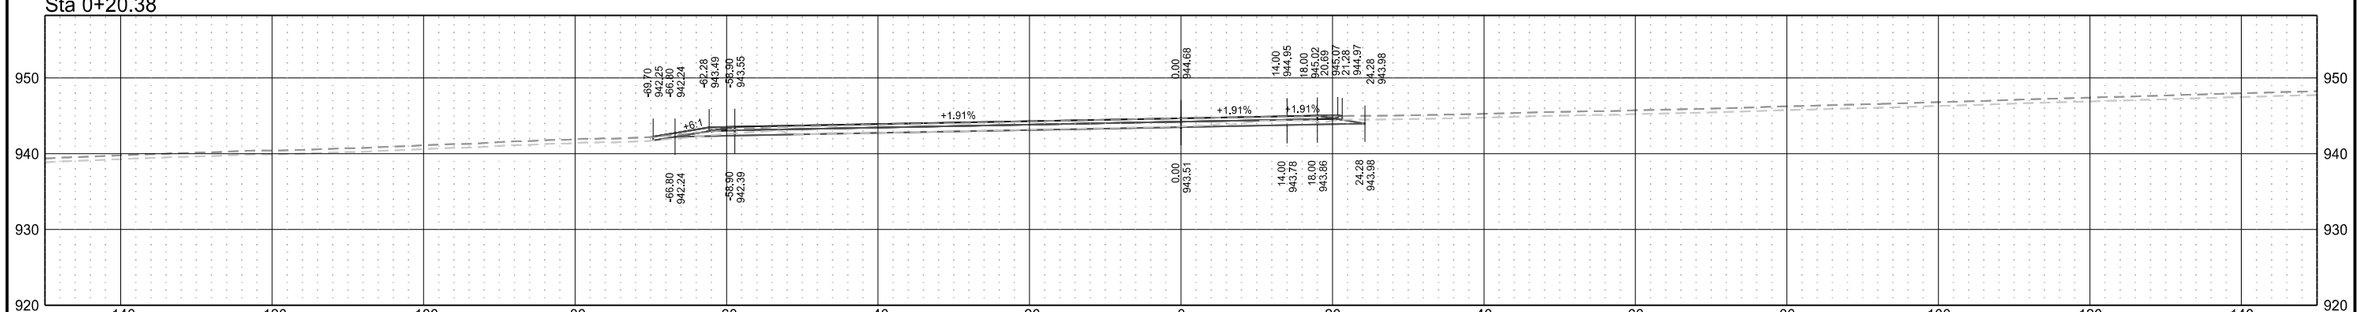


Mayville NW Ramp Subcut

	STATE	PROJECT NO.	SECTION NO.	SHEET NO.
	ND	IM-8-029(204)101	200	209

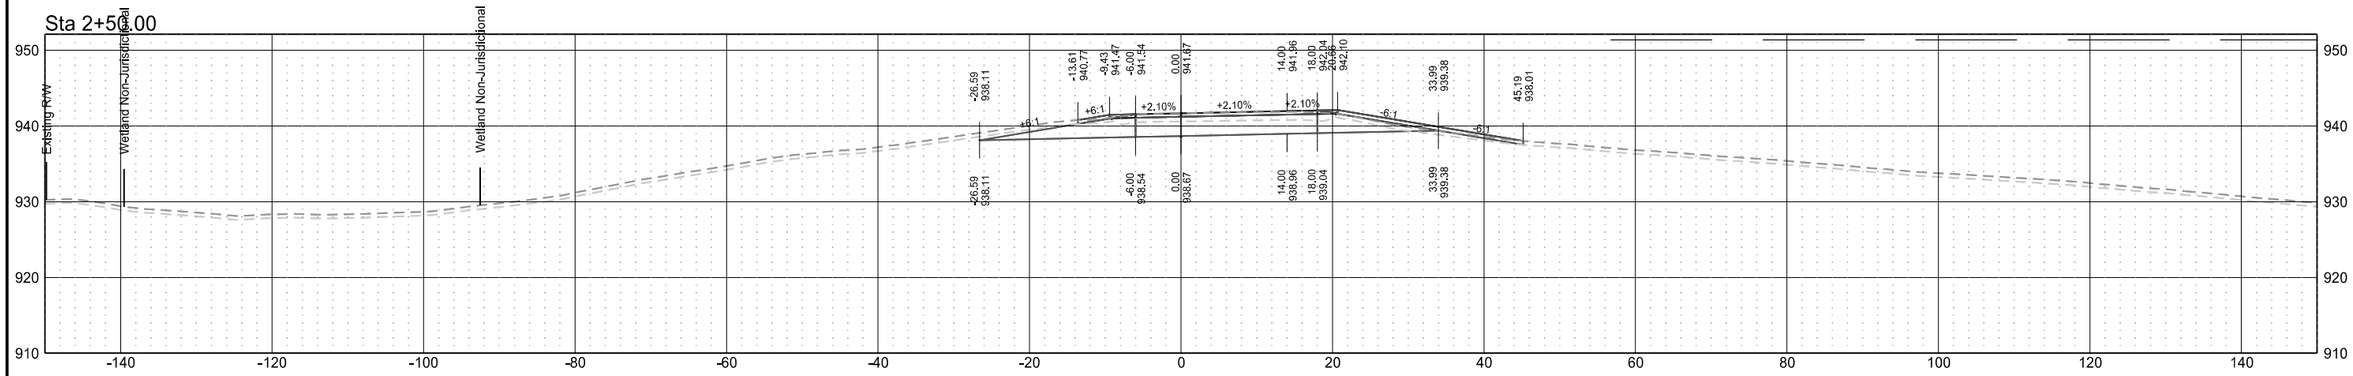


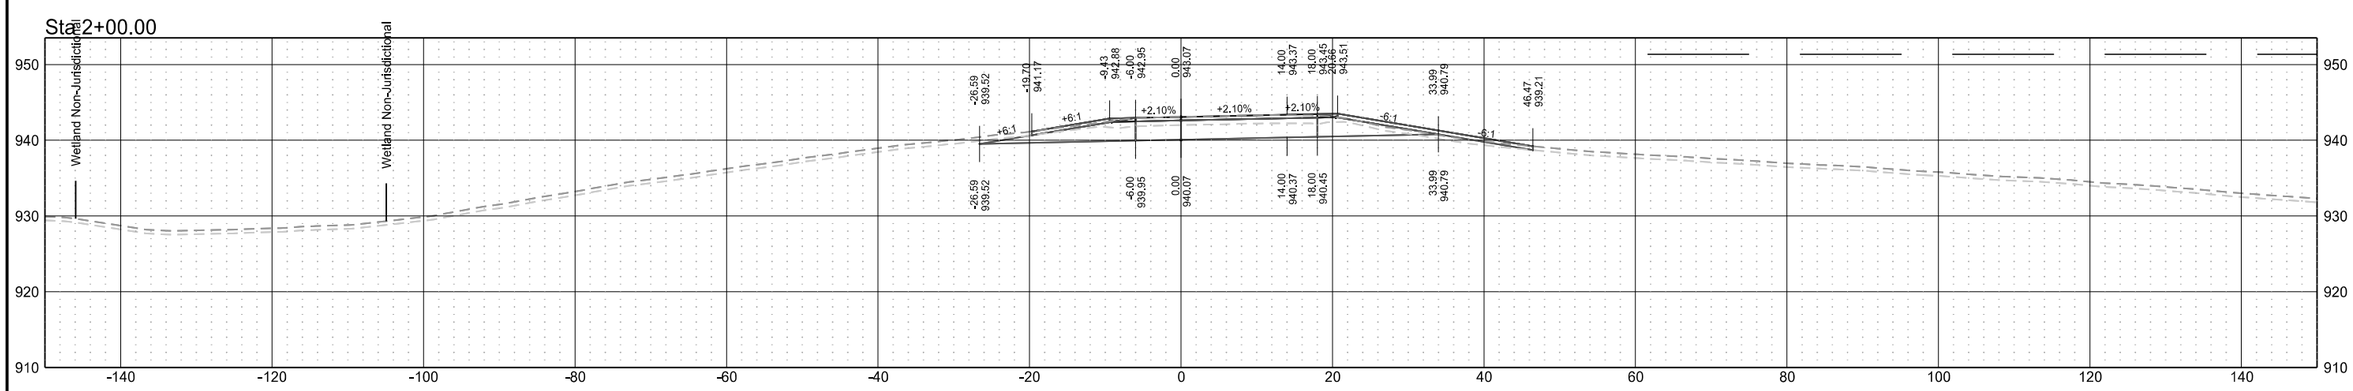

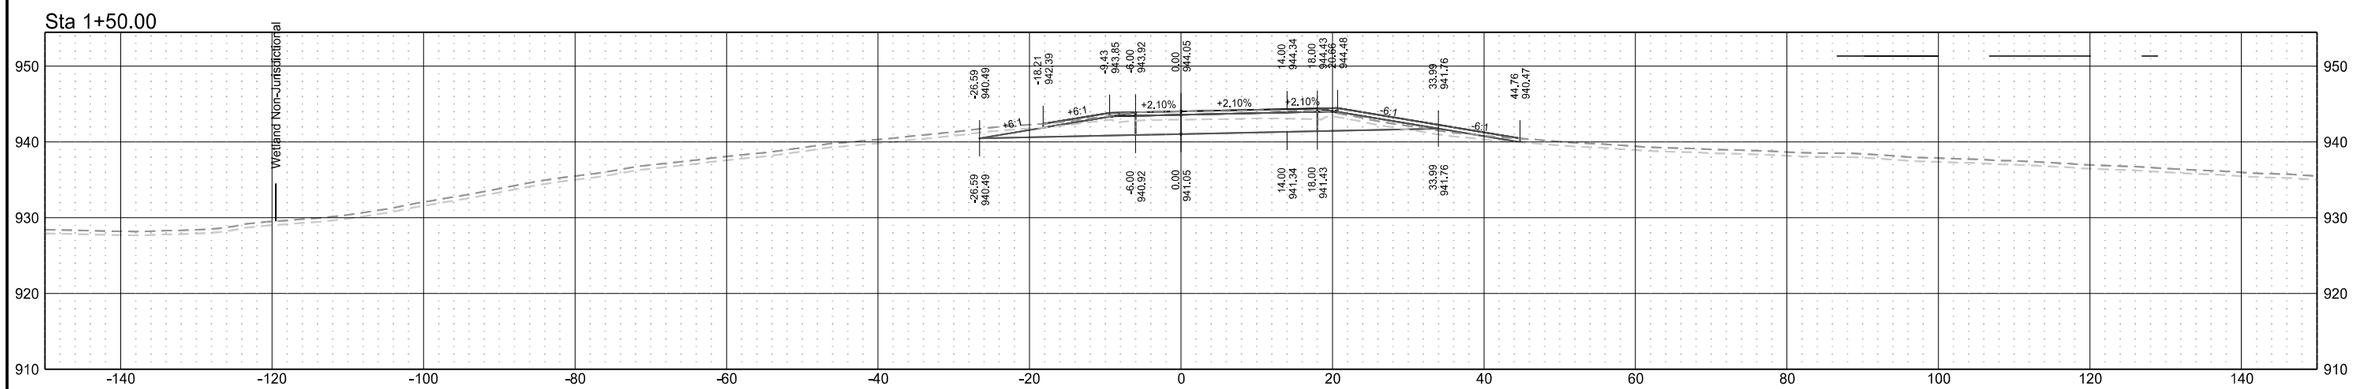


Mayville NW Ramp Subcut

	STATE	PROJECT NO.	SECTION NO.	SHEET NO.
	ND	IM-8-029(204)101	200	210

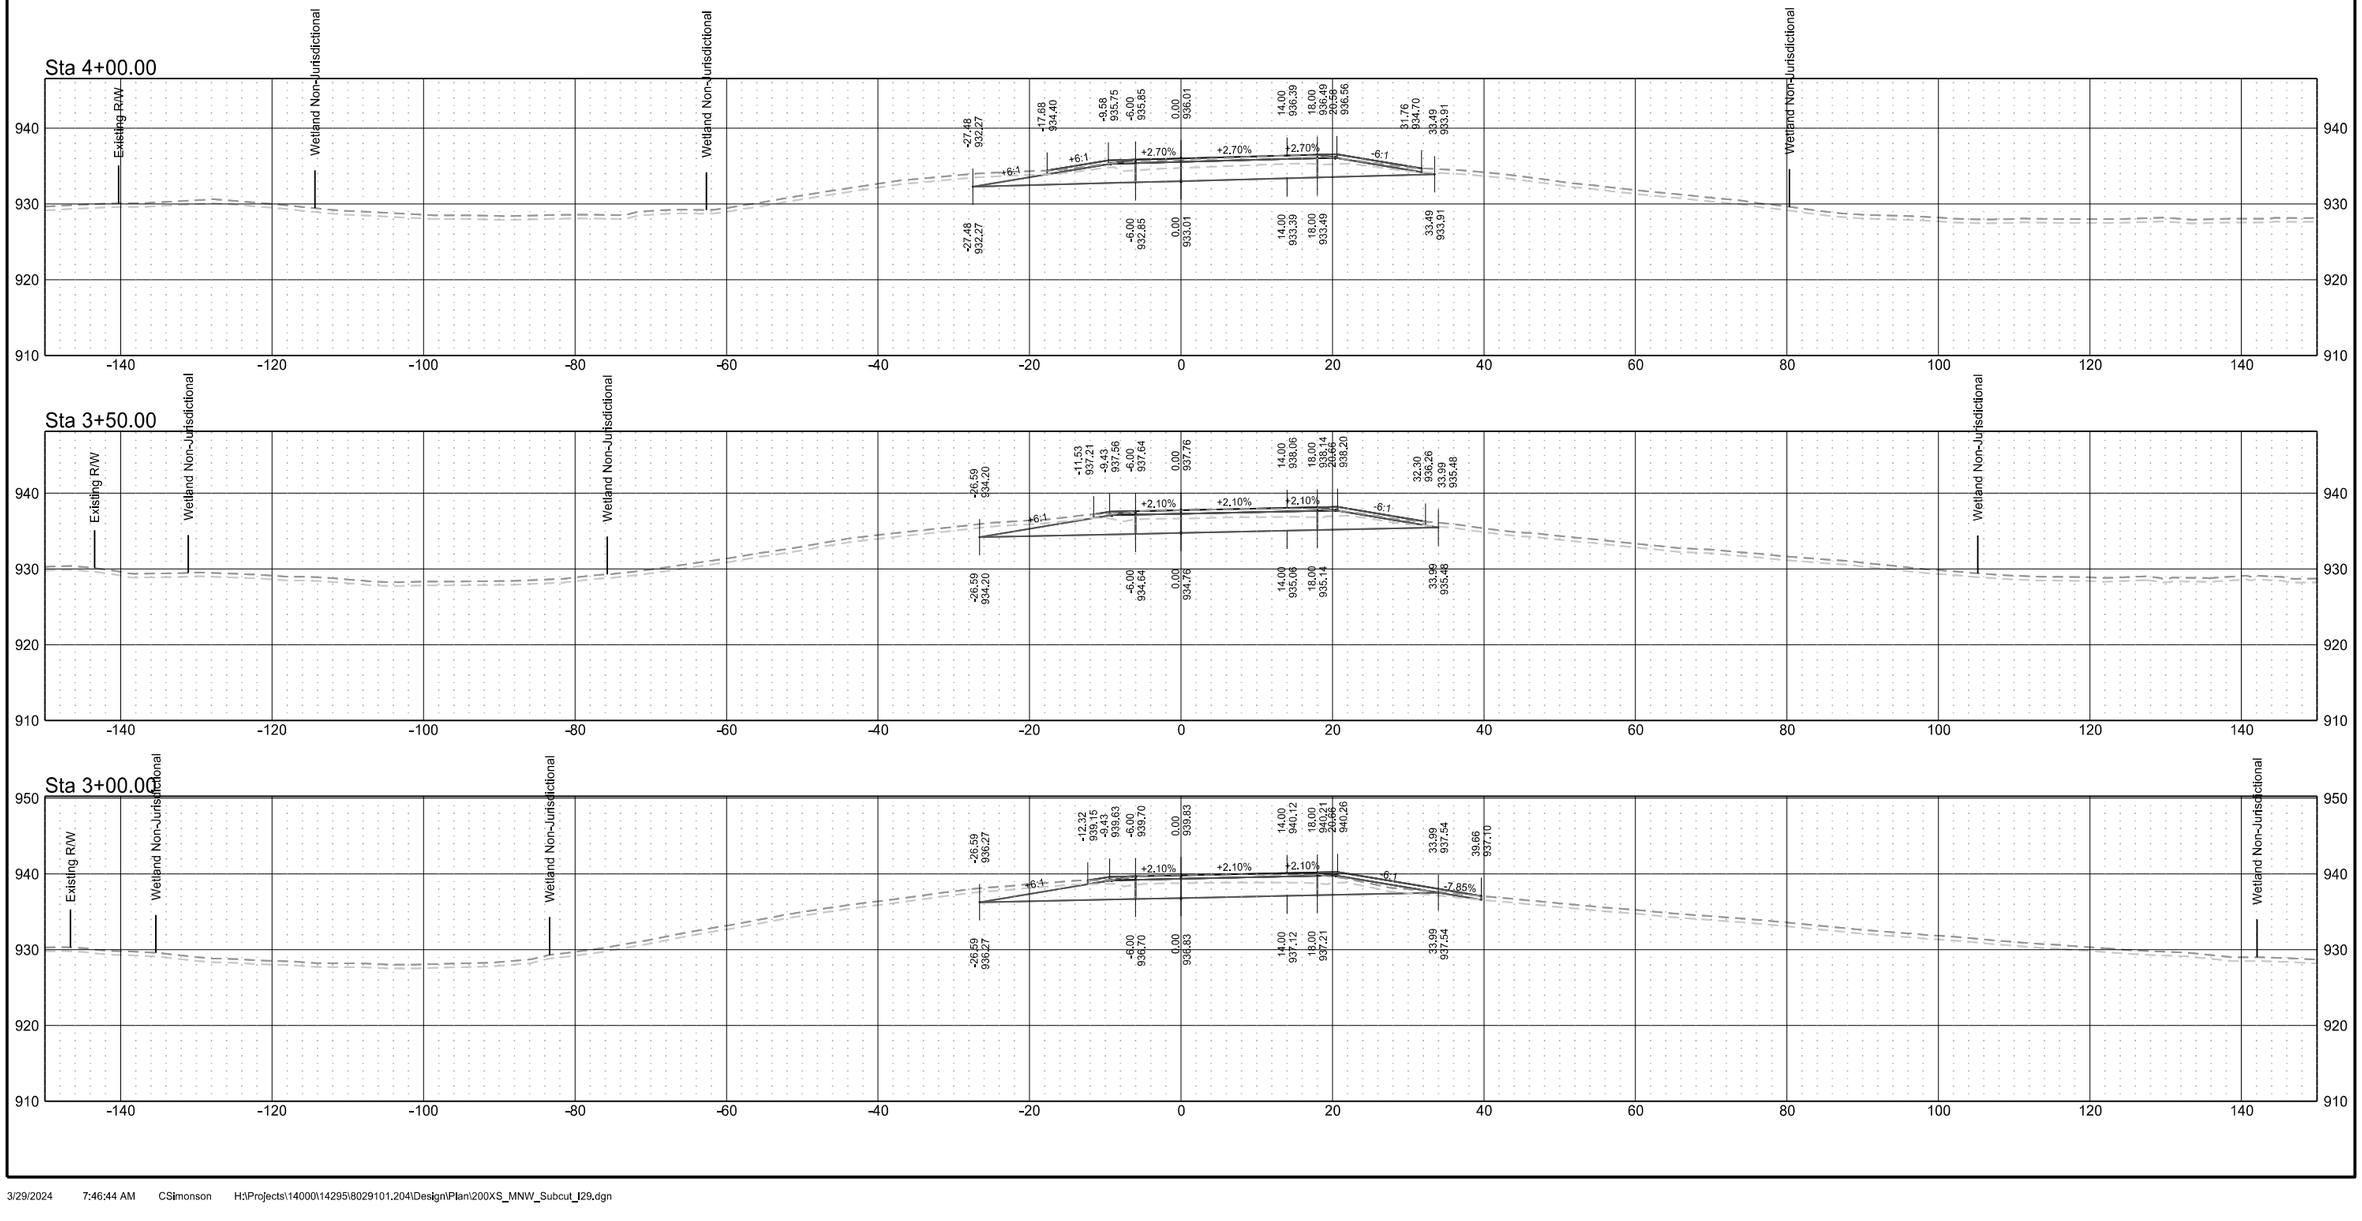


	STATE	PROJECT NO.	SECTION NO.	SHEET NO.
	ND	IM-8-029(204)101	200	211

Mayville NW Ramp Subcut

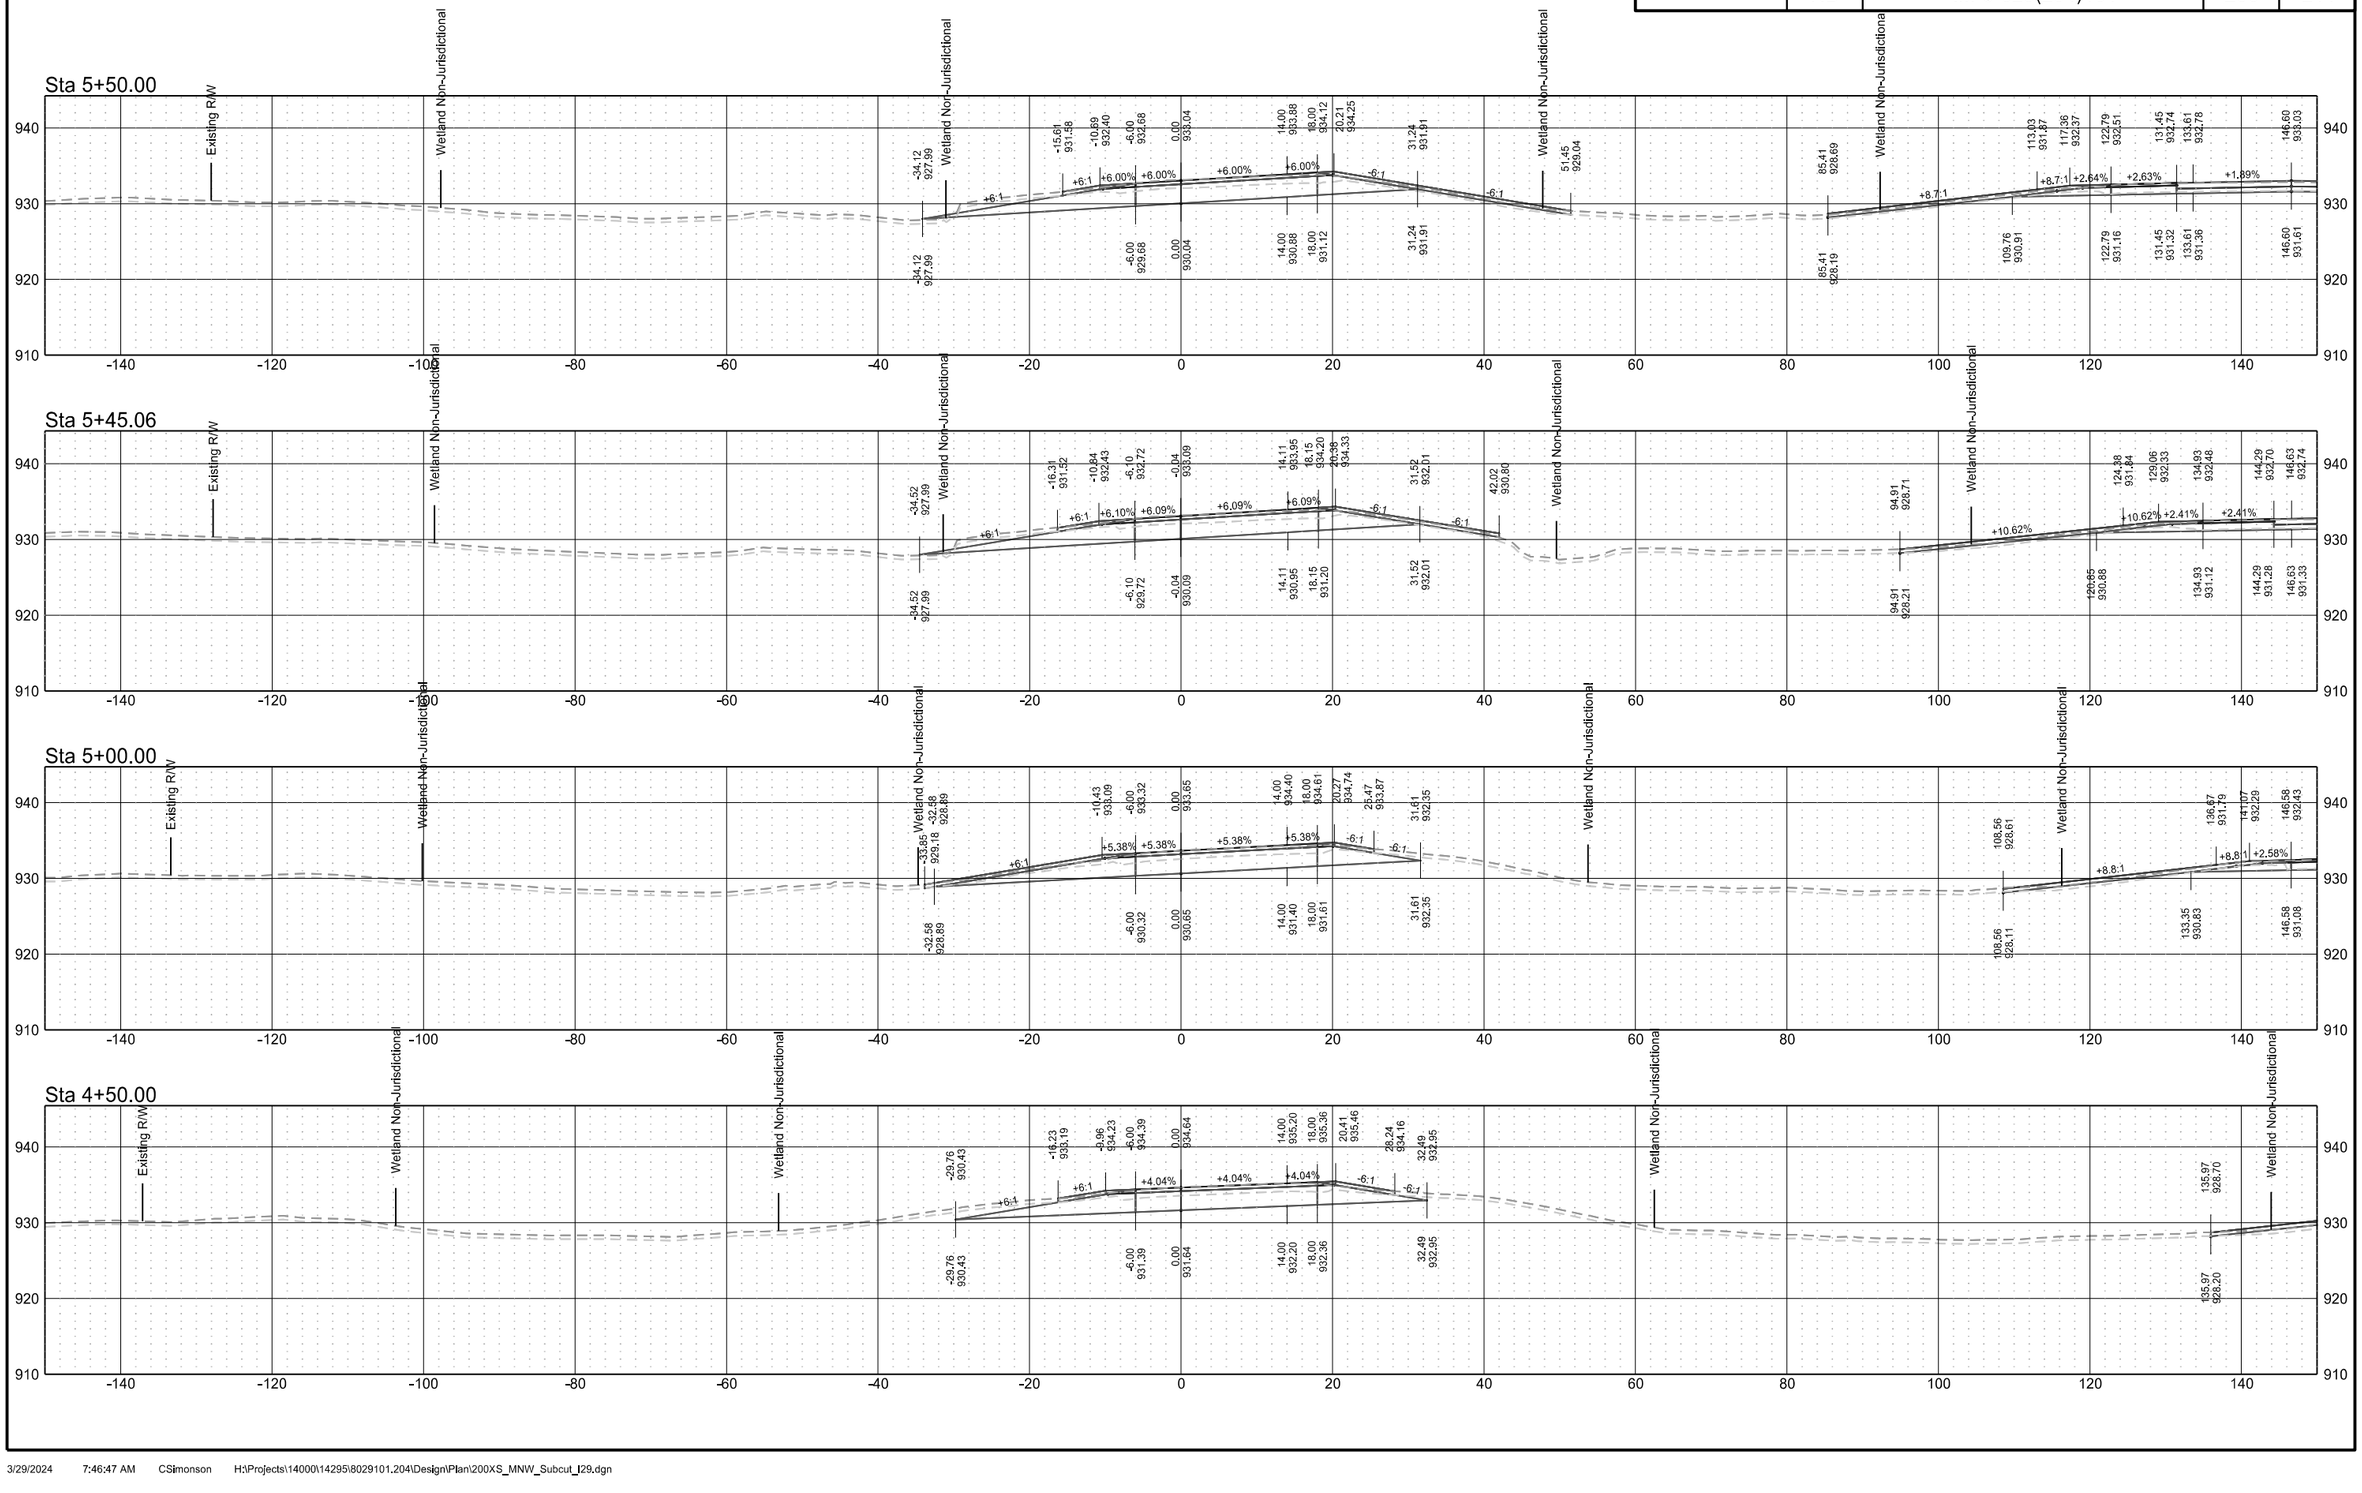

Mayville NW Ramp Subcut

	STATE	PROJECT NO.	SECTION NO.	SHEET NO.
	ND	IM-8-029(204)101	200	212

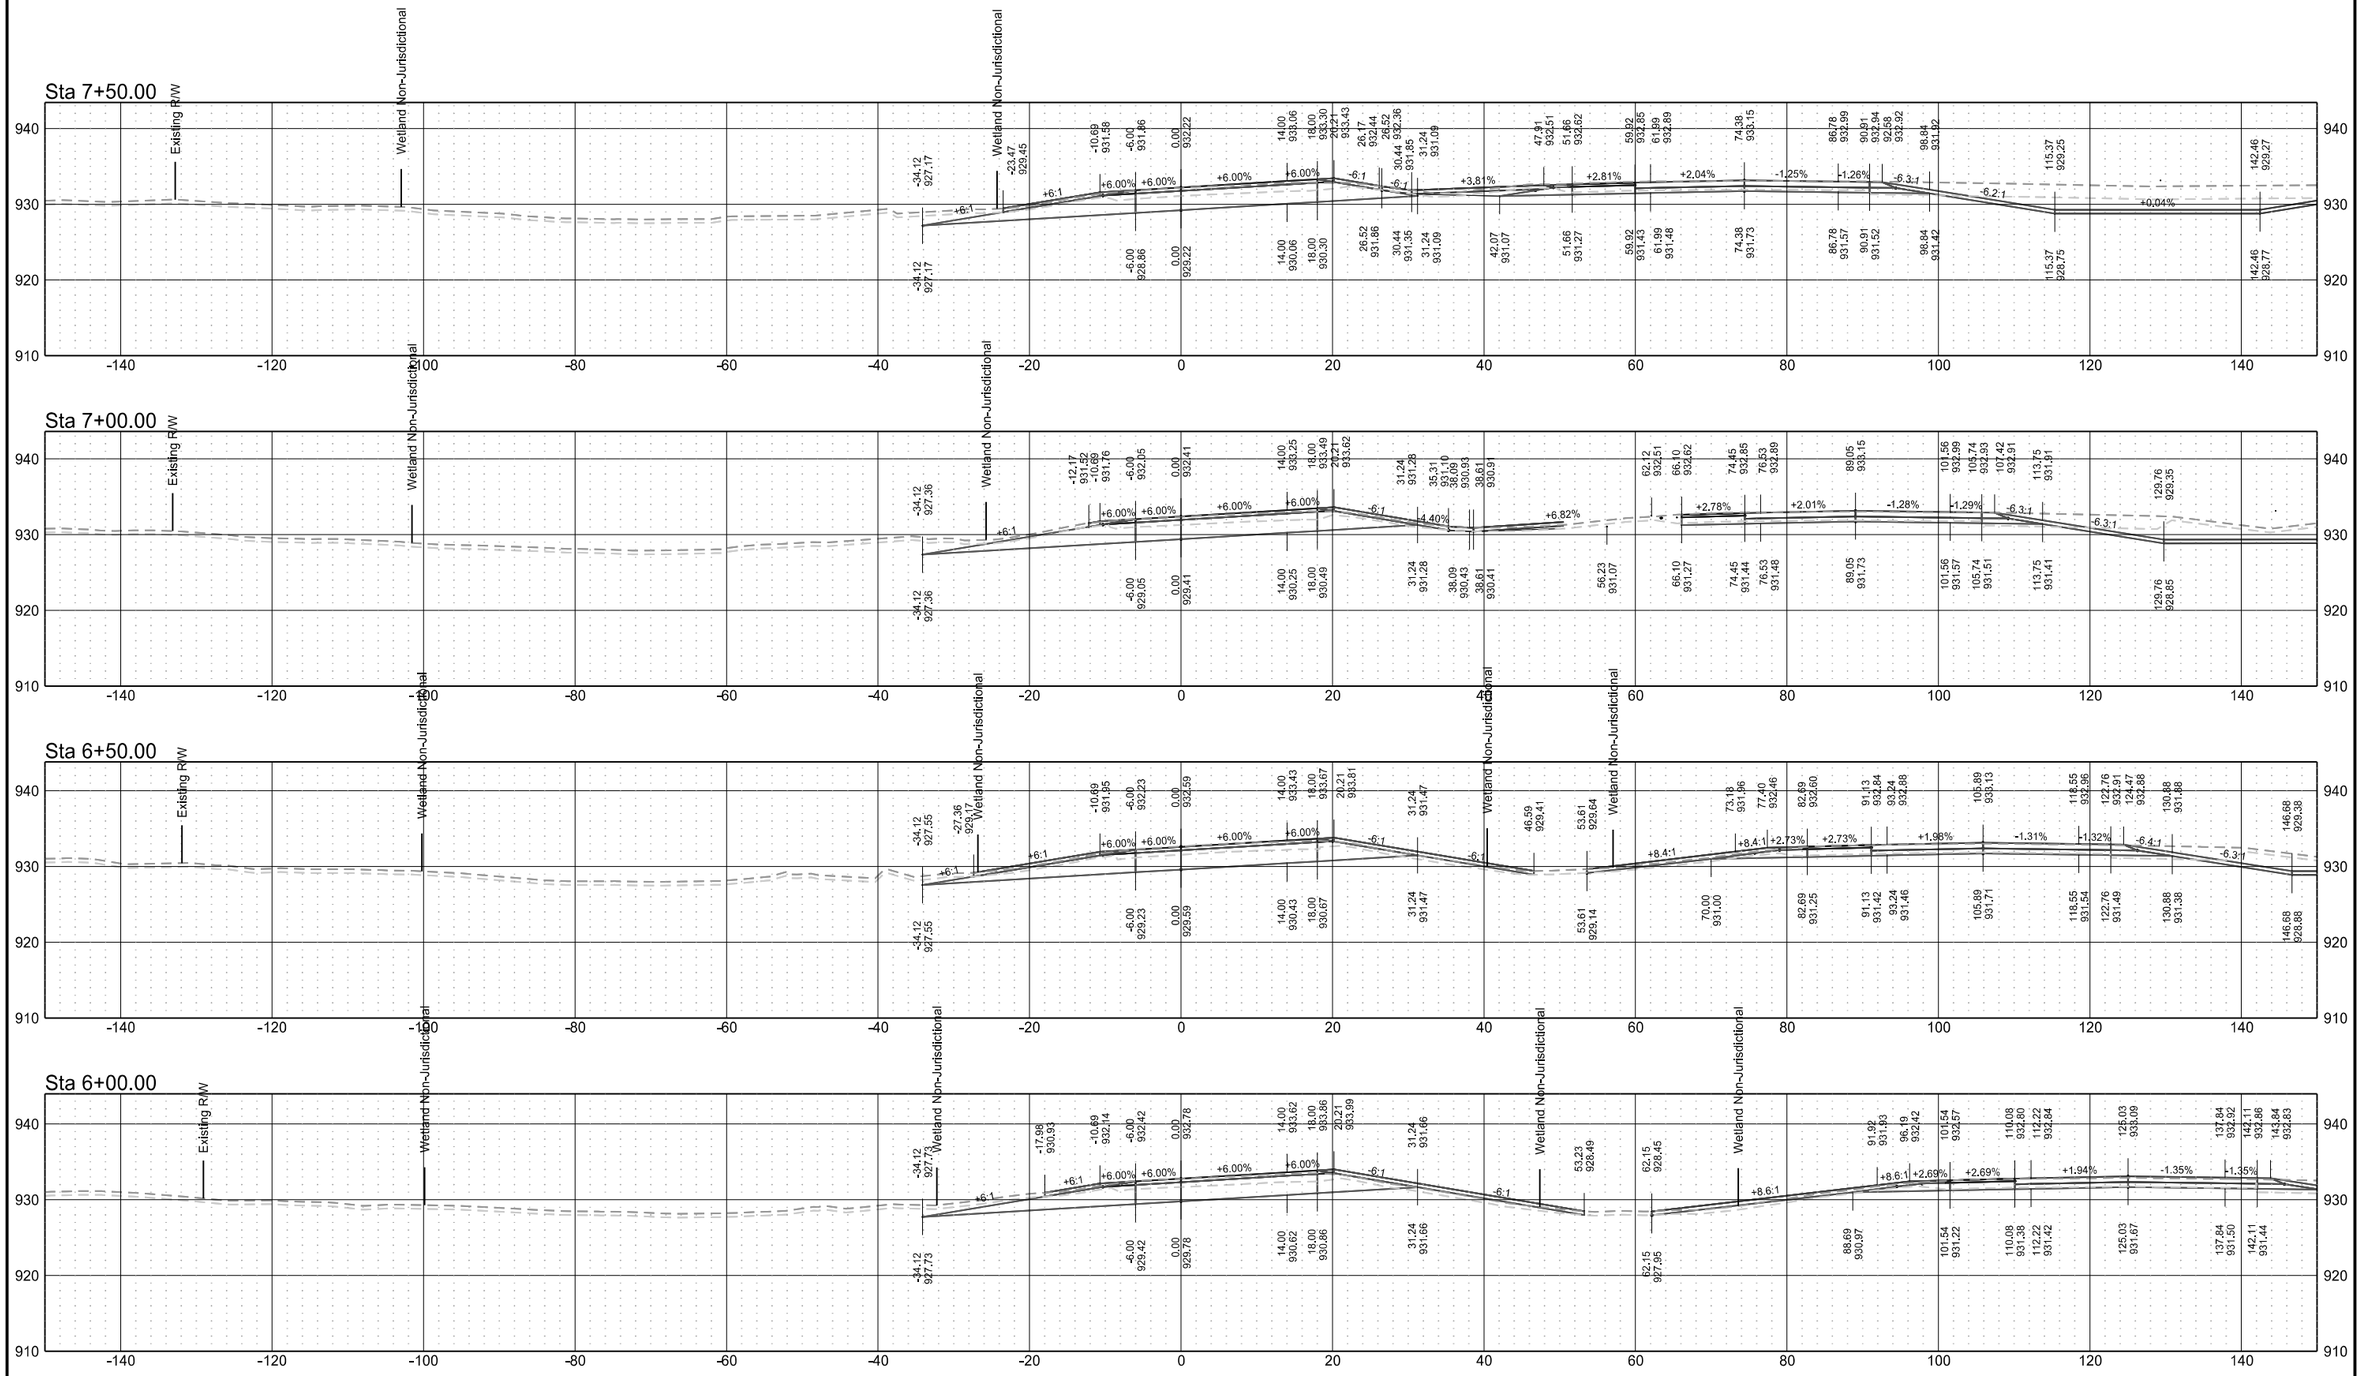

Mayville NW Ramp Subcut

	STATE	PROJECT NO.	SECTION NO.	SHEET NO.
	ND	IM-8-029(204)101	200	213

