

Dunn County Slide Repair
SCL_92nd
South Slide

	STATE	PROJECT NO.	SECTION NO.	SHEET NO.
	ND	CER-1329(066)	200	1

Sta 75+50.00

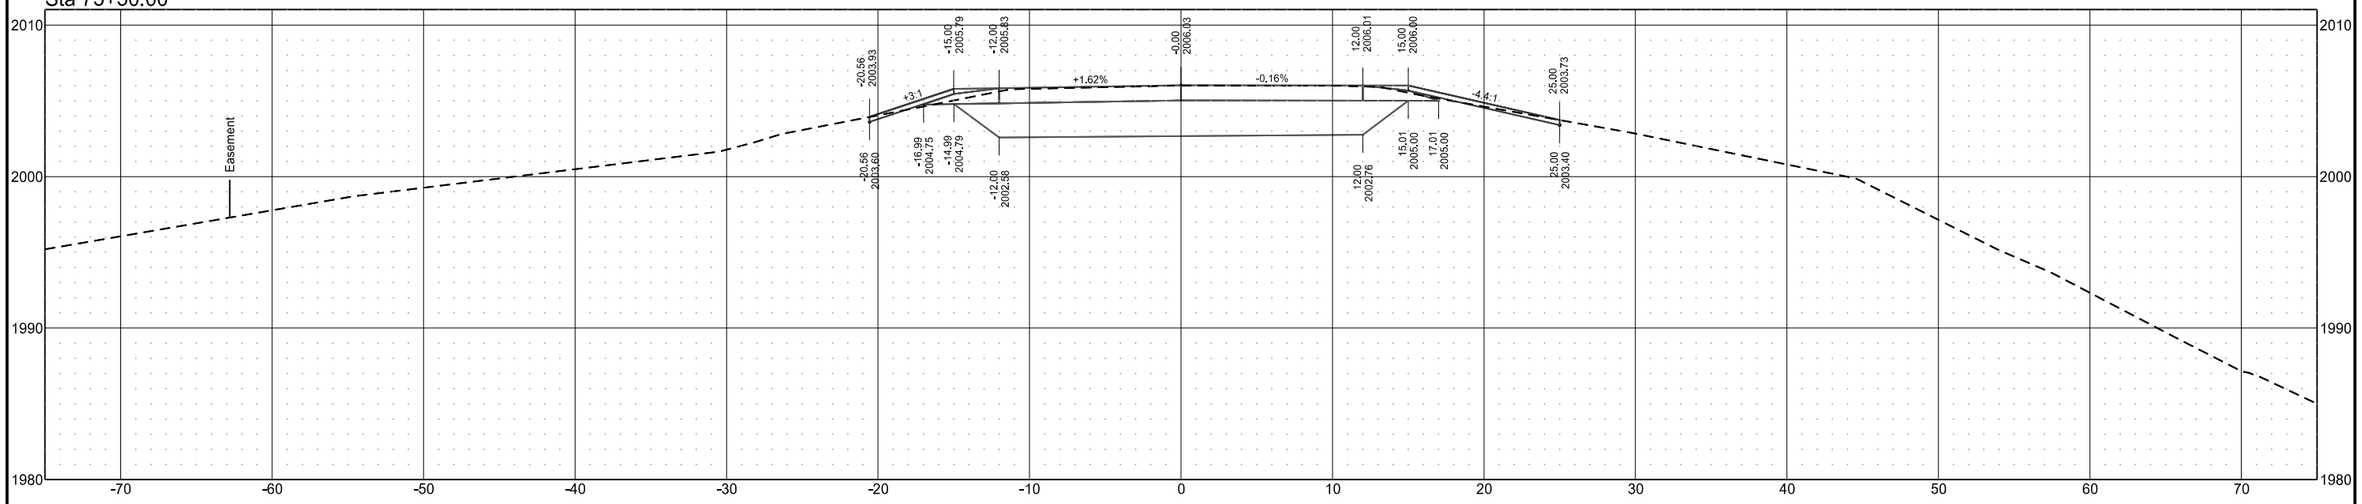

Sta 75+00.01

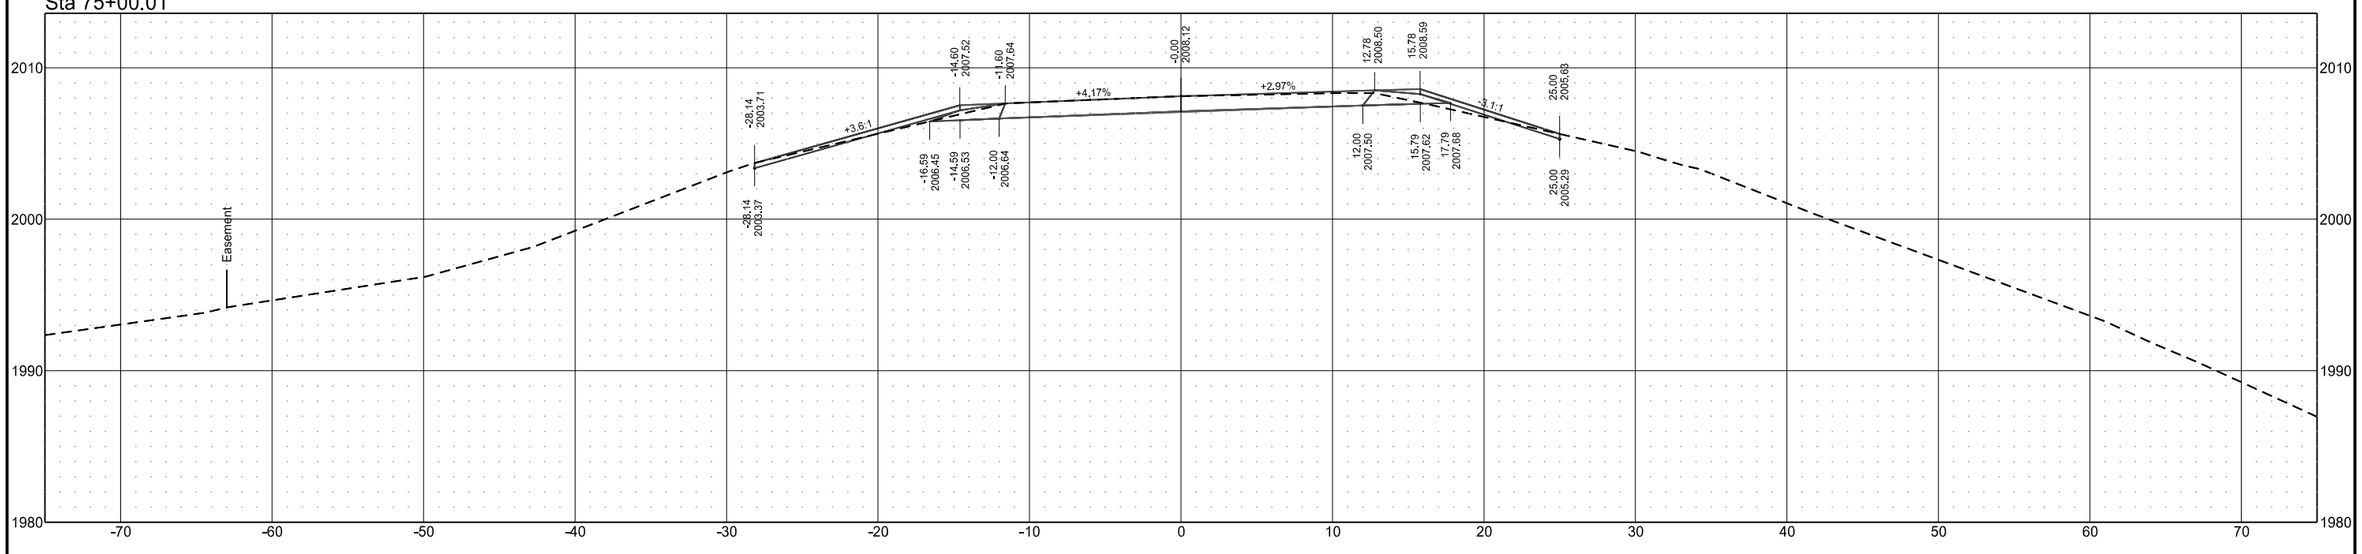


8/27/2026 9:42:44 AM amy.schaaf R:\Projects\22000\22600\22645\NDDOT\1329.066\Design\Base\200XS.dgn


Dunn County Slide Repair
SCL_92nd
South Slide

	STATE	PROJECT NO.	SECTION NO.	SHEET NO.
	ND	CER-1329(066)	200	2

Sta 76+50.00

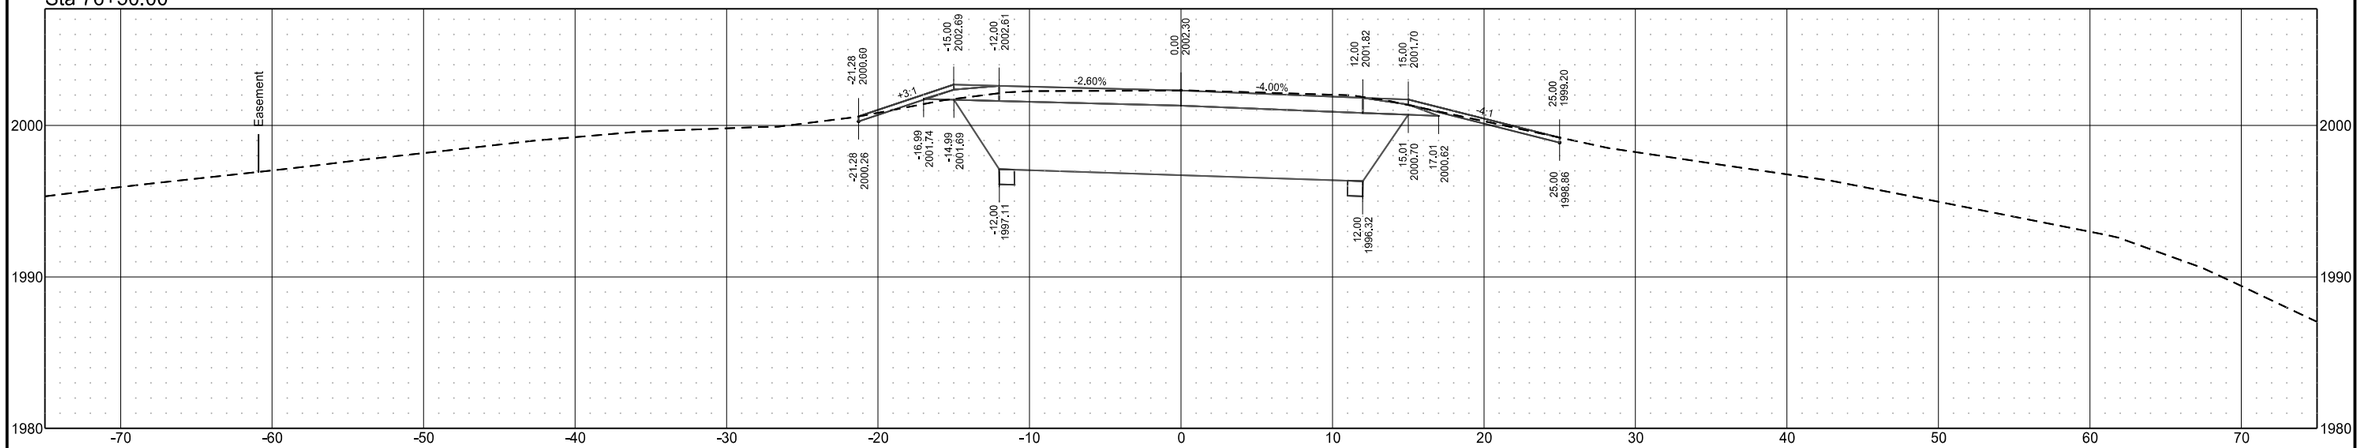

Sta 76+00.00

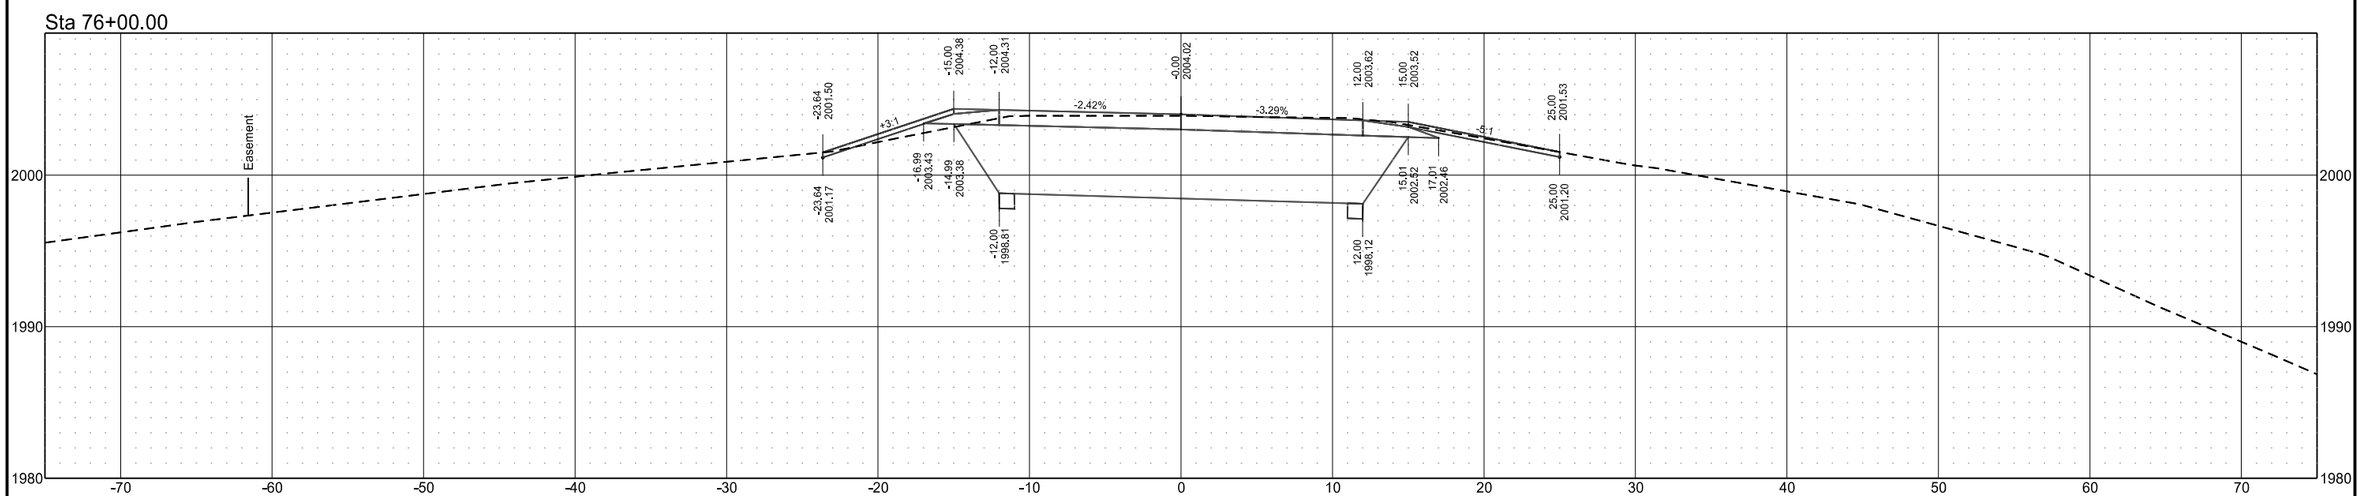


8/27/2026 9:42:46 AM amy.schaaf R:\Projects\22000\22600\22645\NDDOT\1329.066\Design\Base\200XS.dgn


Dunn County Slide Repair
SCL_92nd
South Slide

	STATE	PROJECT NO.	SECTION NO.	SHEET NO.
	ND	CER-1329(066)	200	3

Sta 77+50.00

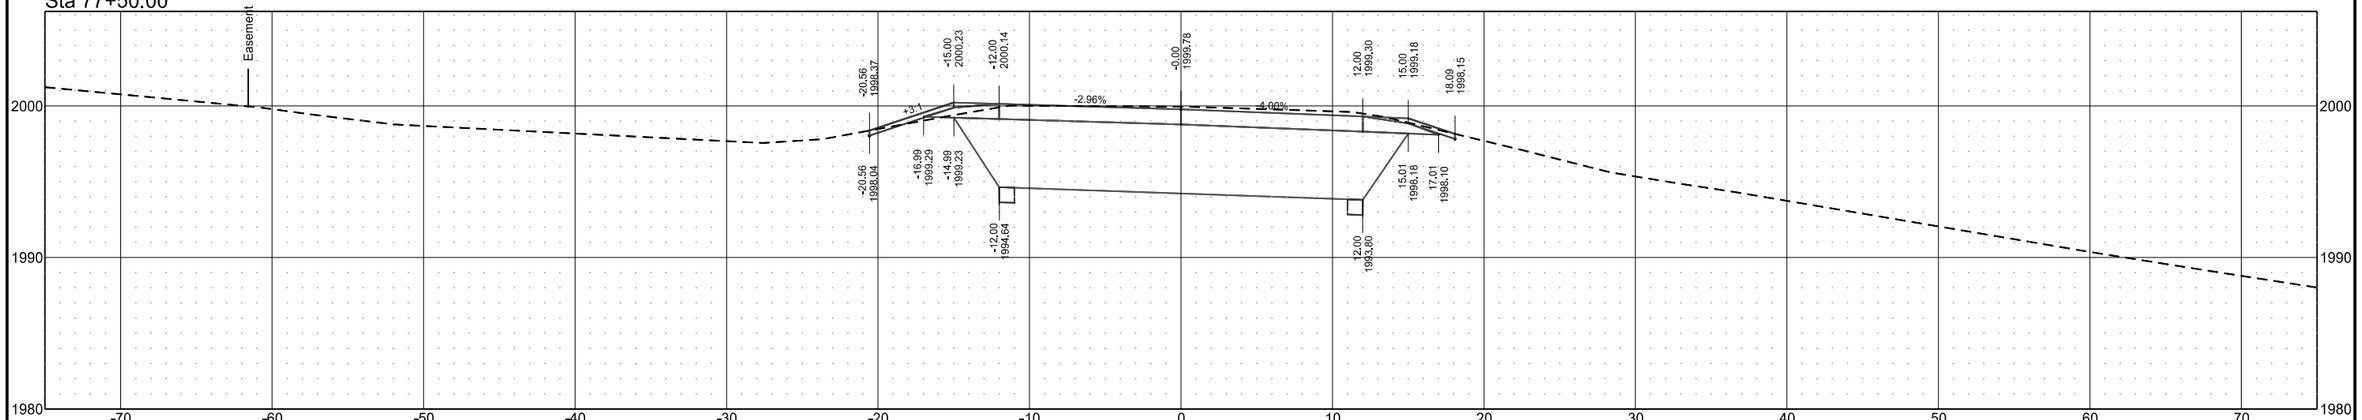


Sta 77+00.00

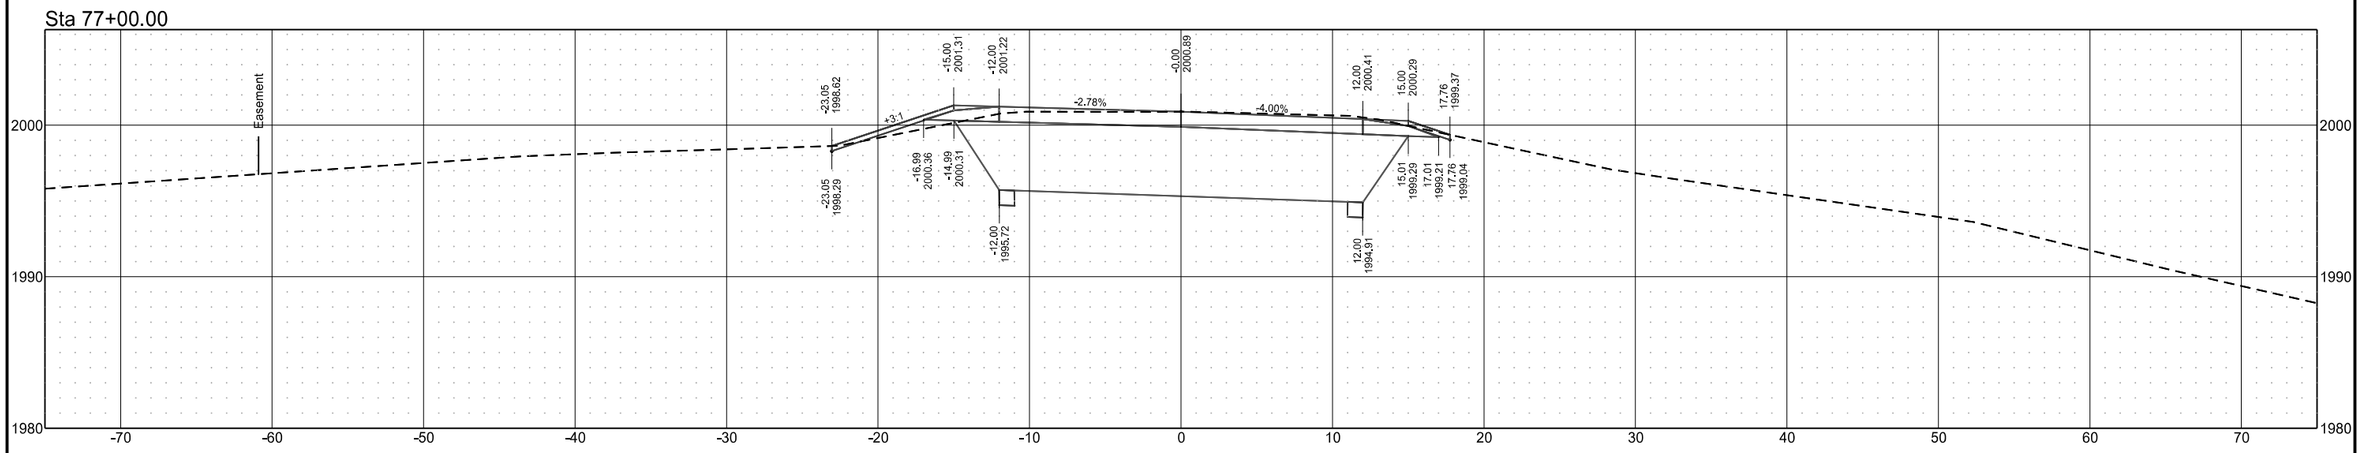


Dunn County Slide Repair
SCL_92nd
South Slide

	STATE	PROJECT NO.	SECTION NO.	SHEET NO.
	ND	CER-1329(066)	200	4

Sta 78+50.00

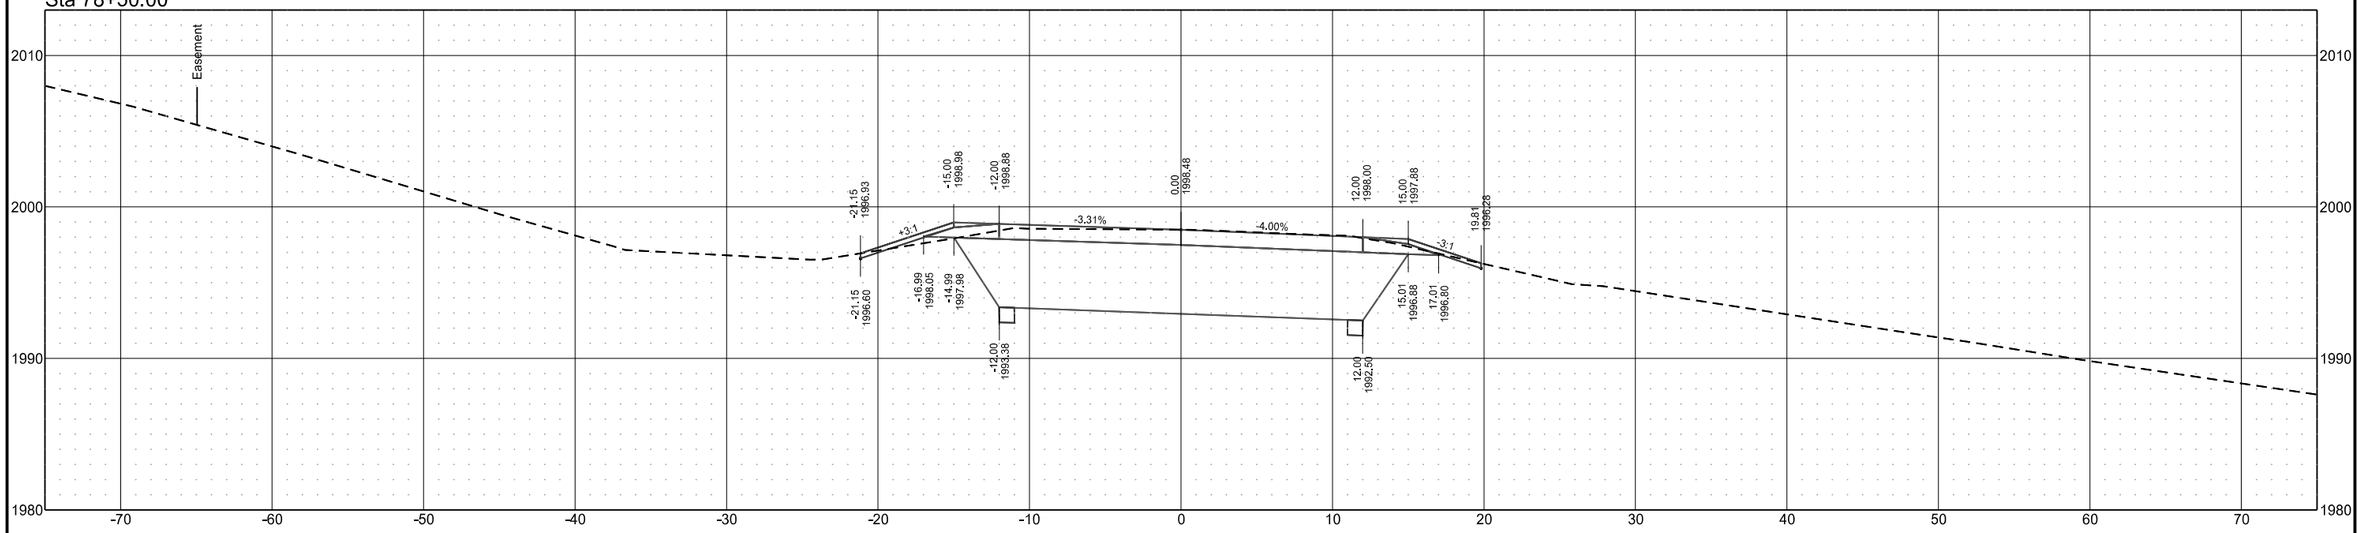

Sta 78+00.00

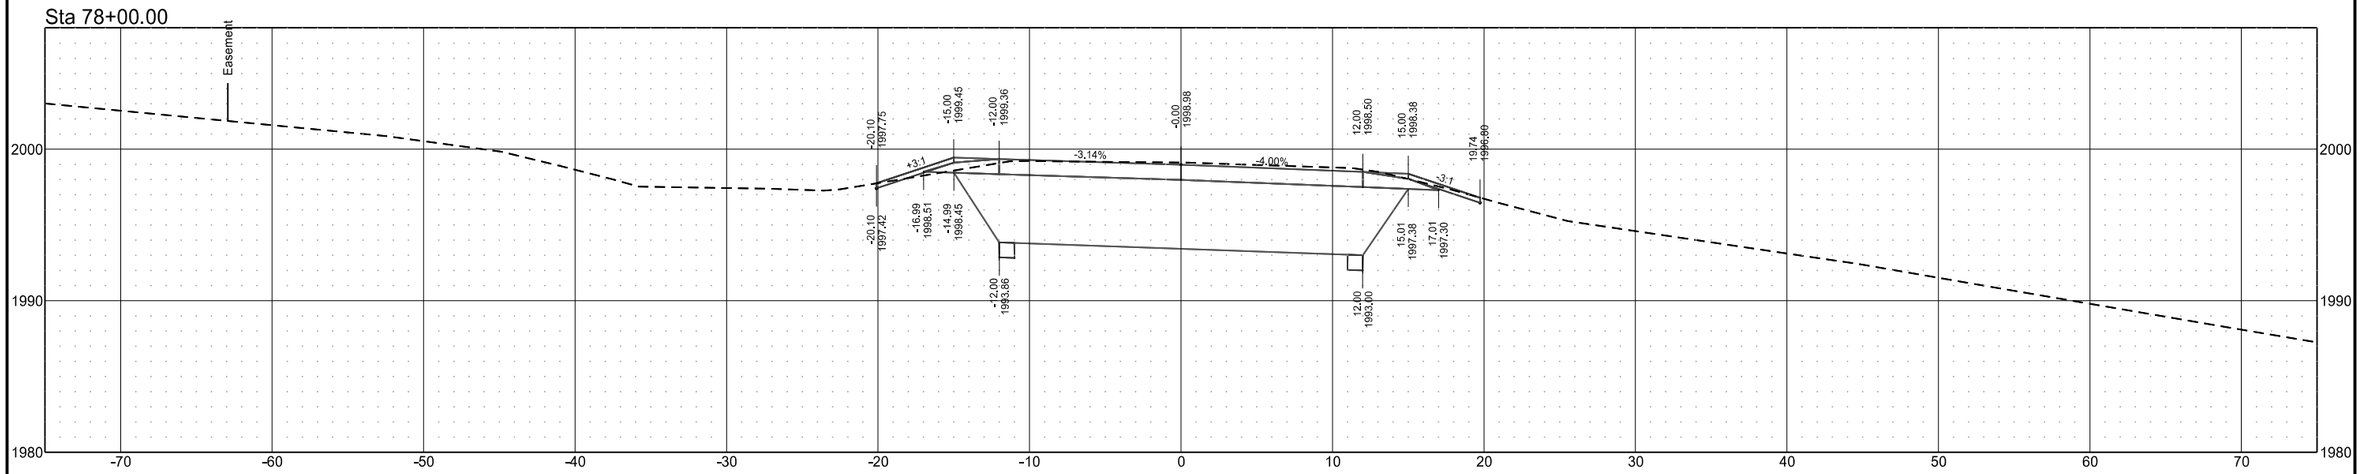


8/27/2026 9:42:48 AM amy.schaaf R:\Projects\22000\22600\22645\NDDOT\1329.066\Design\Base\200XS.dgn


Dunn County Slide Repair
SCL_92nd
South Slide

	STATE	PROJECT NO.	SECTION NO.	SHEET NO.
	ND	CER-1329(066)	200	5

Sta 79+50.00

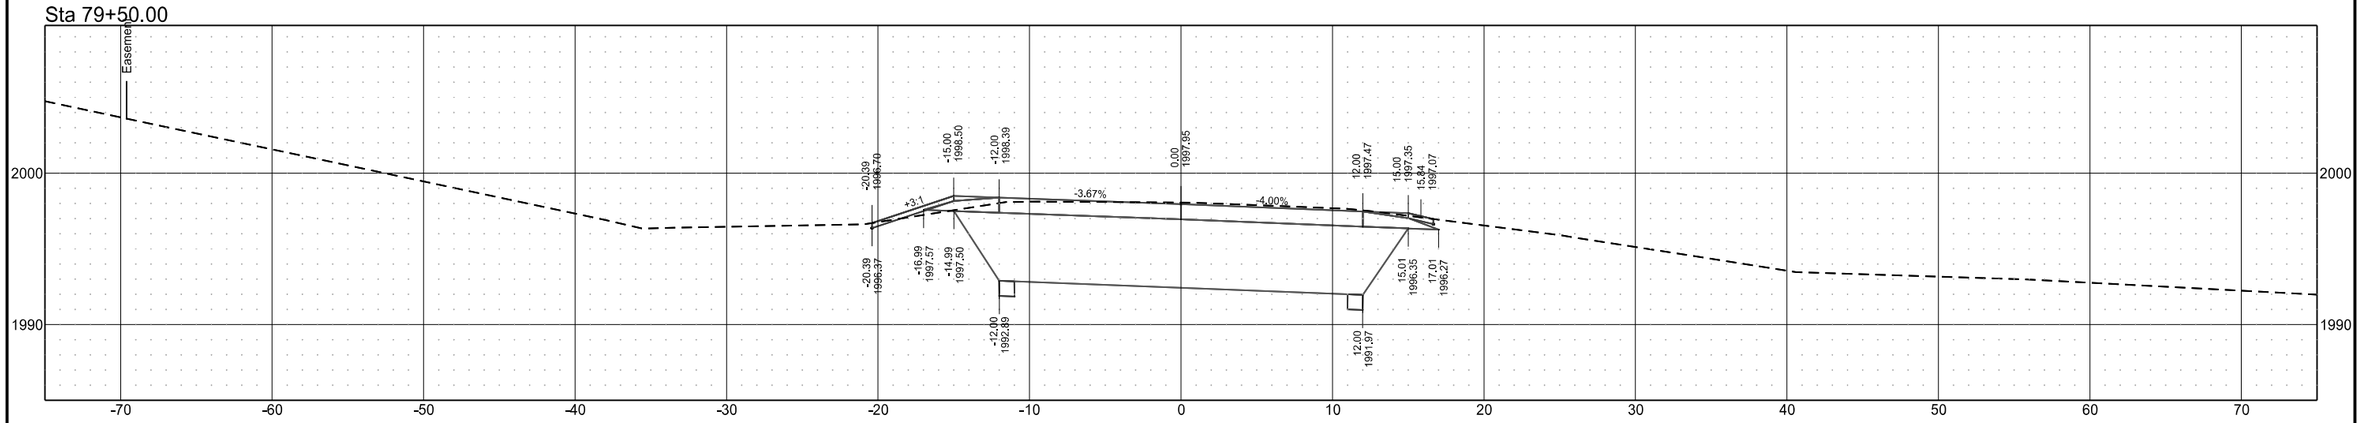


Sta 79+00.00

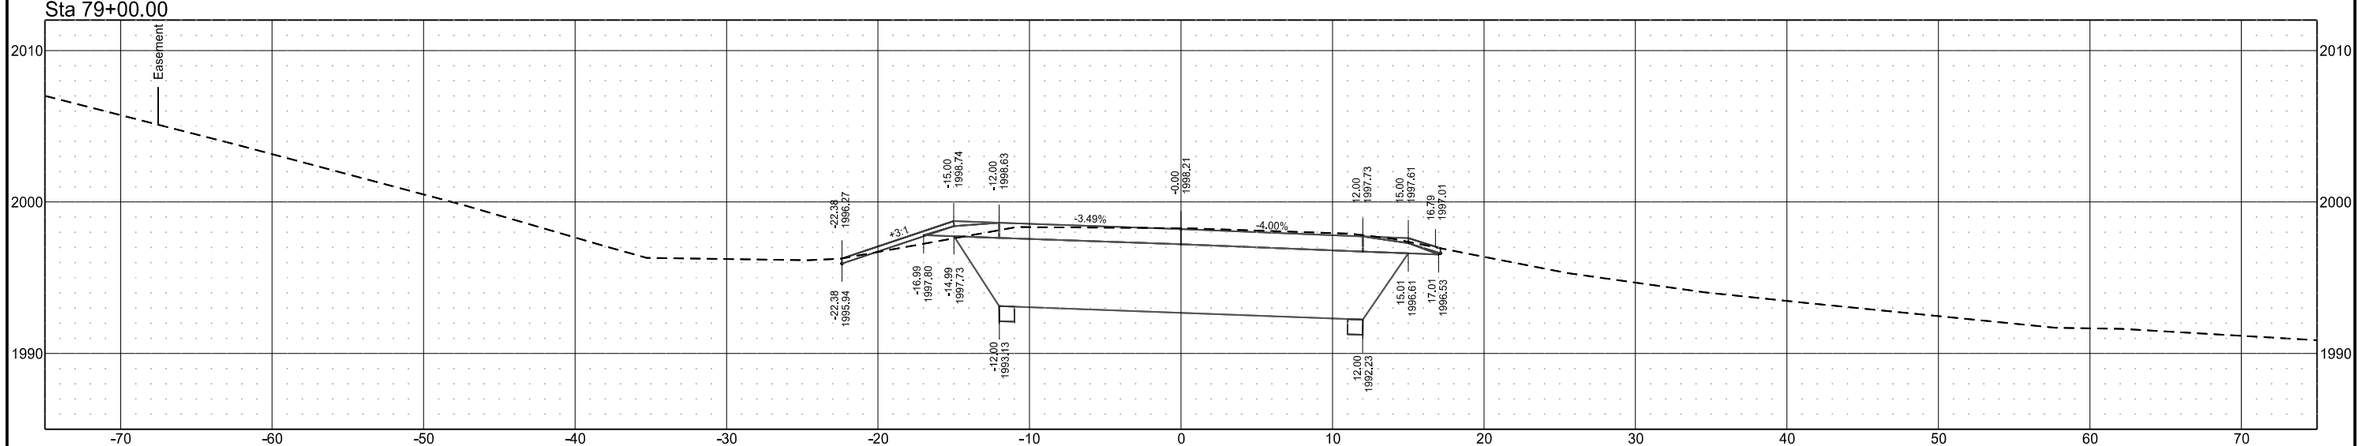


Dunn County Slide Repair
SCL_92nd
South Slide

	STATE	PROJECT NO.	SECTION NO.	SHEET NO.
	ND	CER-1329(066)	200	6

Sta 80+50.00

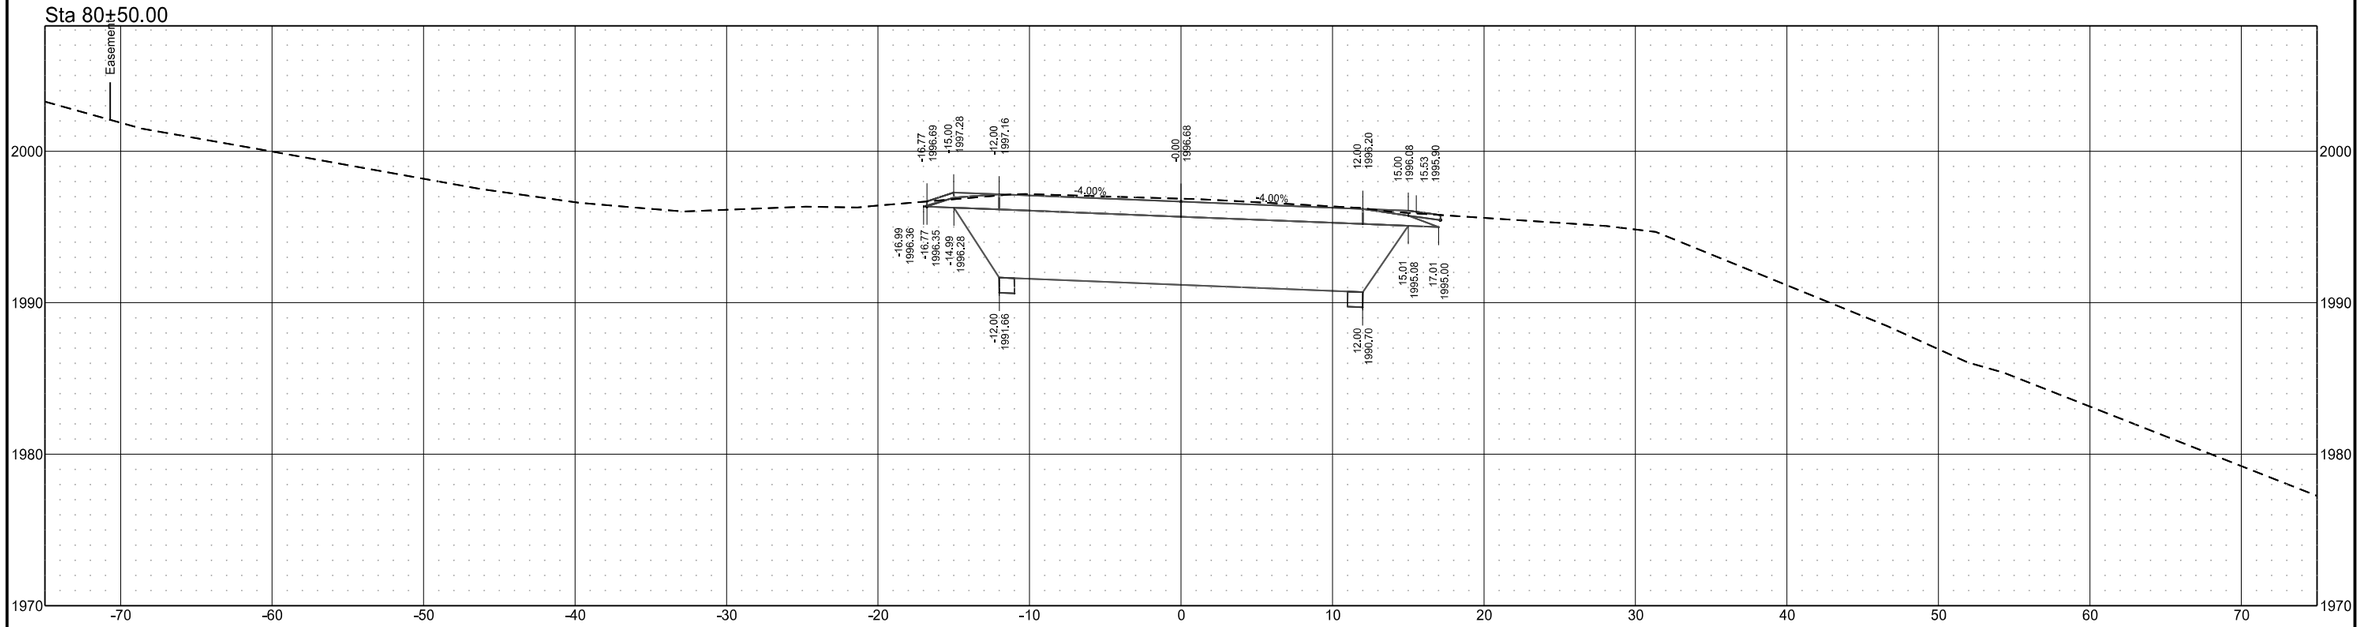


Sta 80+00.00

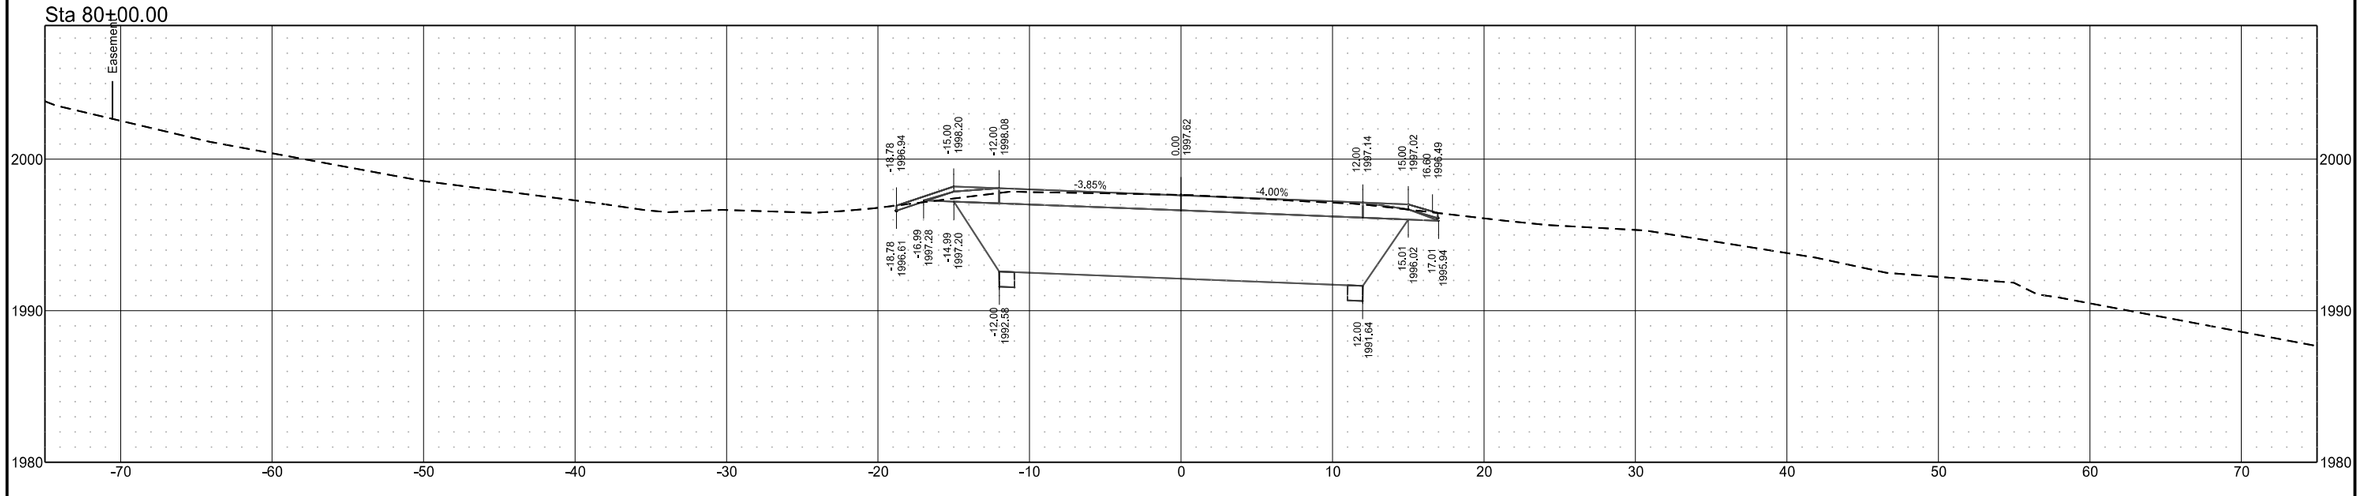


Dunn County Slide Repair
SCL_92nd
South Slide

	STATE	PROJECT NO.	SECTION NO.	SHEET NO.
	ND	CER-1329(066)	200	7

Sta 81+50.00

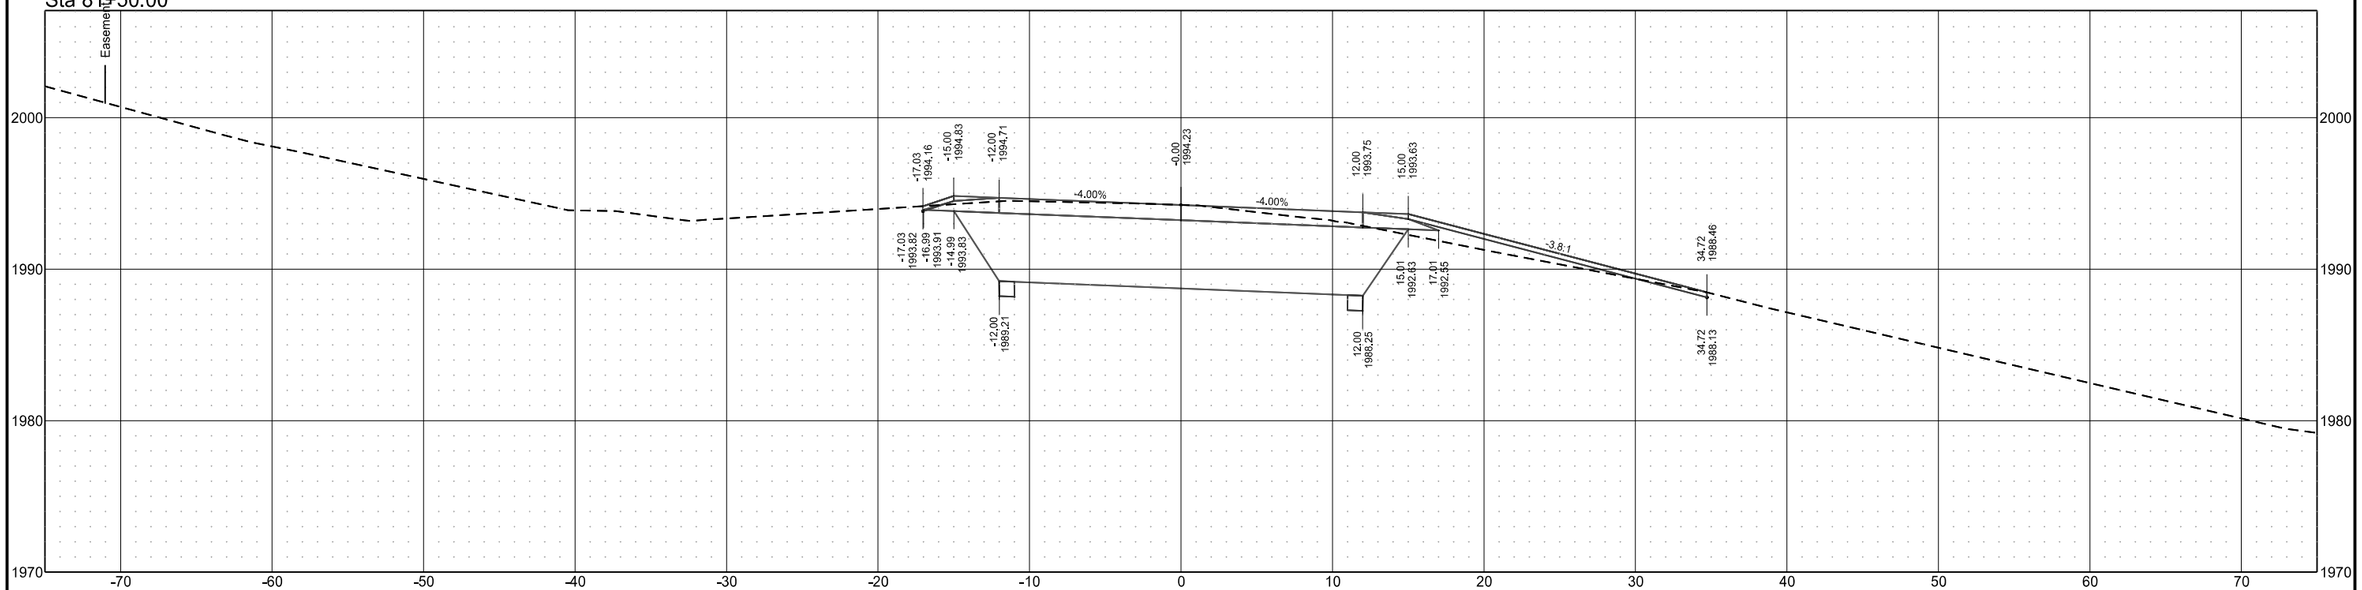

Sta 81+00.00

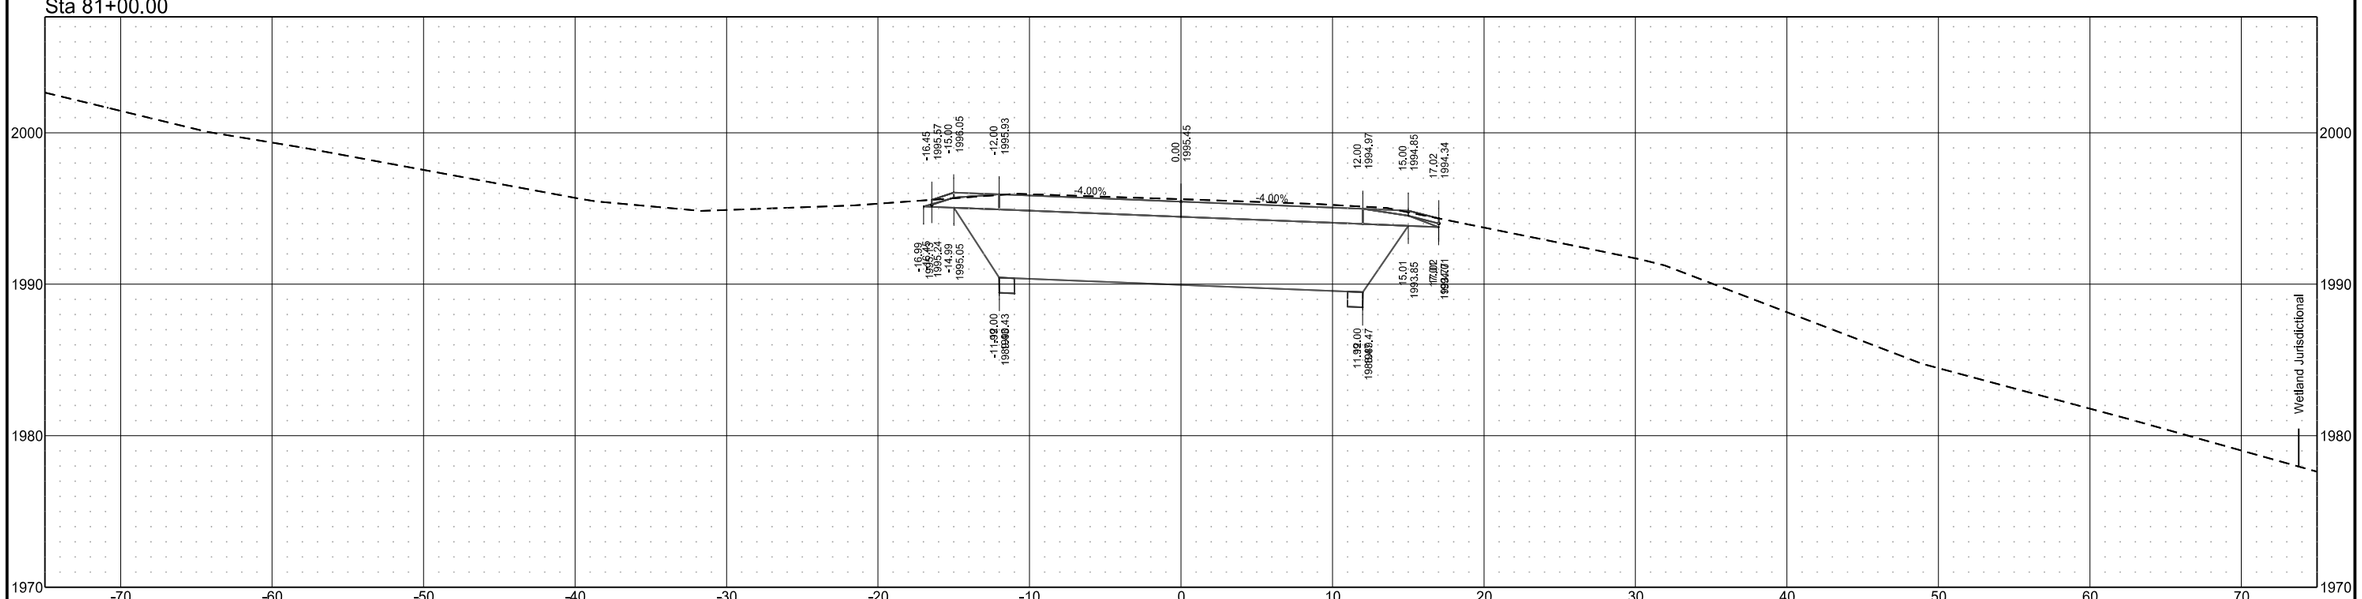


8/27/2026 9:42:51 AM amy.schaaf R:\Projects\22000\22600\22645\NDDOT\1329.066\Design\Base\200XS.dgn


Dunn County Slide Repair
SCL_92nd
South Slide

	STATE	PROJECT NO.	SECTION NO.	SHEET NO.
	ND	CER-1329(066)	200	8


Sta 83+00.00

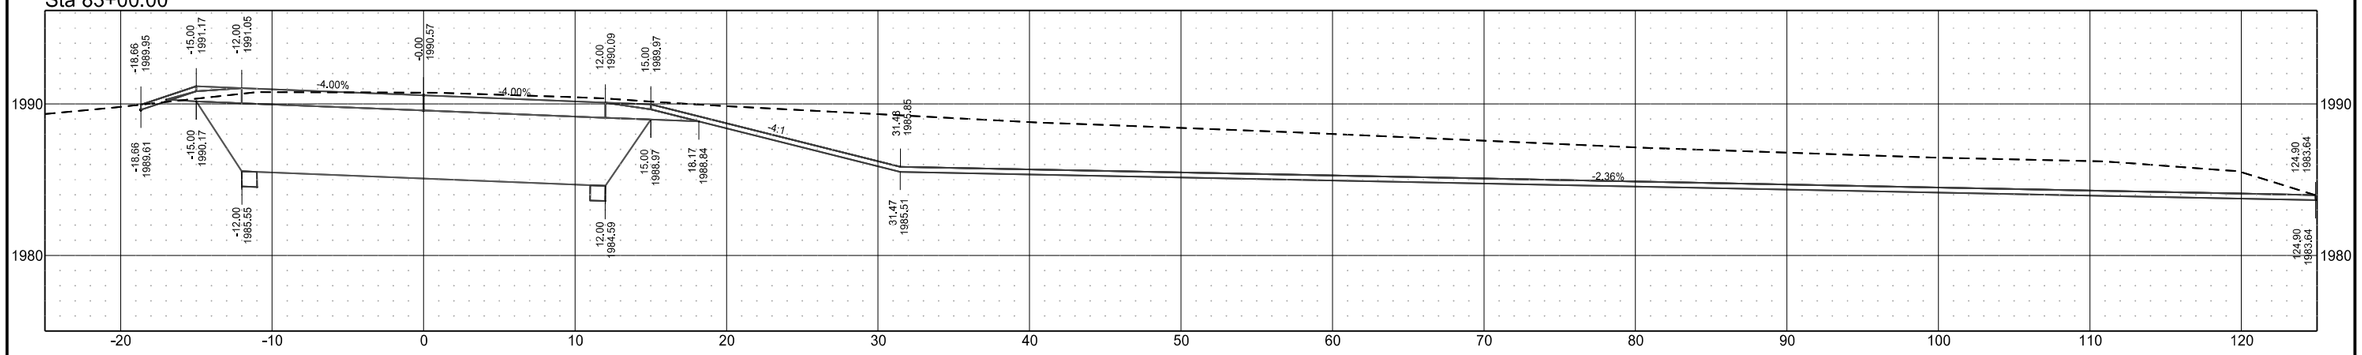

Sta 82+50.00

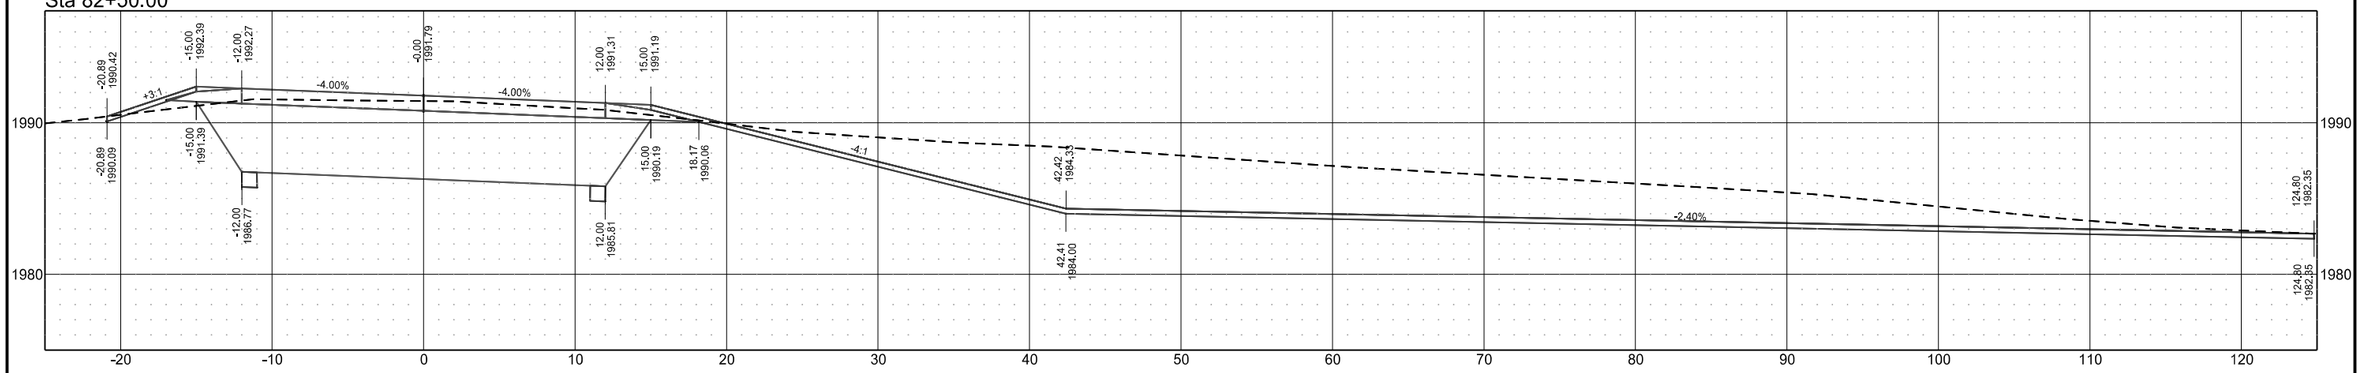


Sta 82+00.00

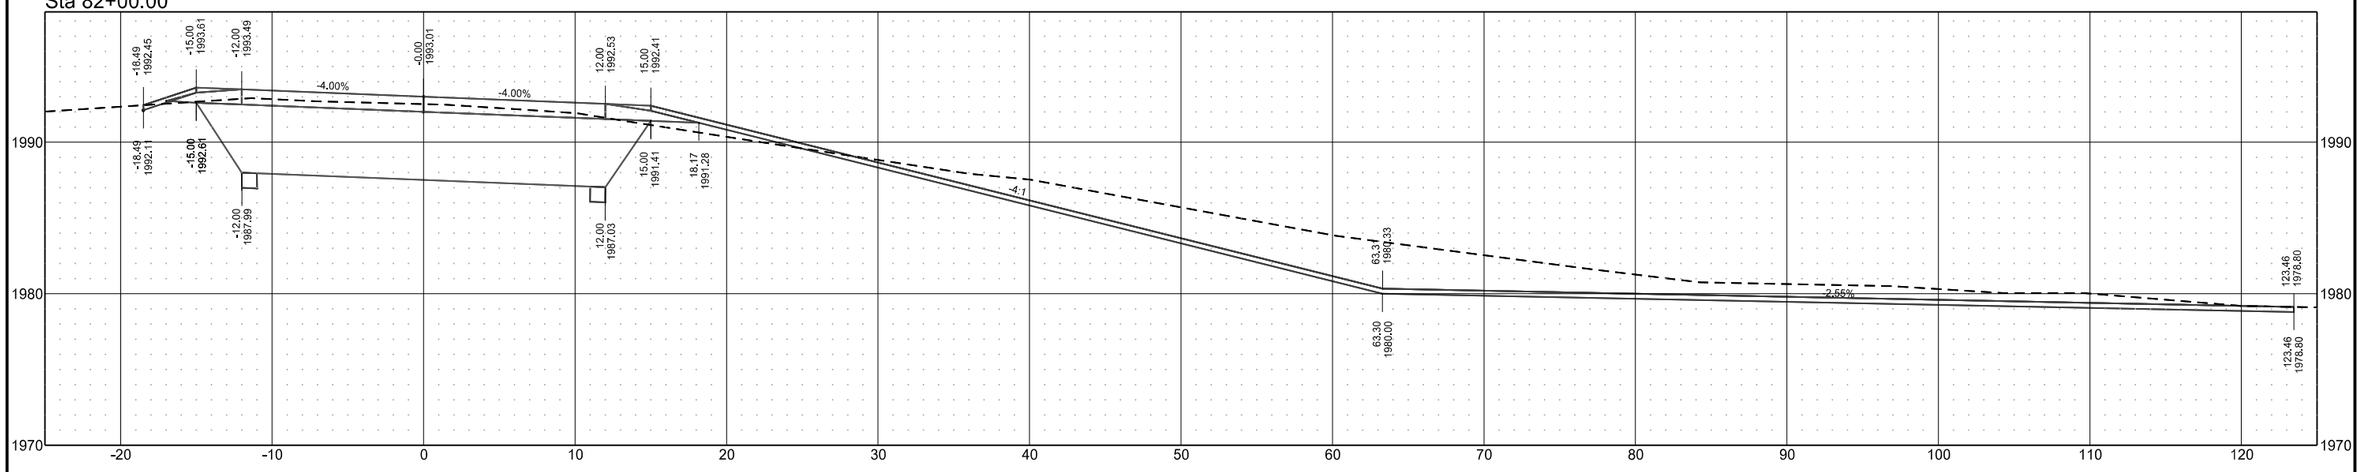


Dunn County Slide Repair
SCL_92nd
South Slide

	STATE	PROJECT NO.	SECTION NO.	SHEET NO.
	ND	CER-1329(066)	200	9


Sta 84+50.00

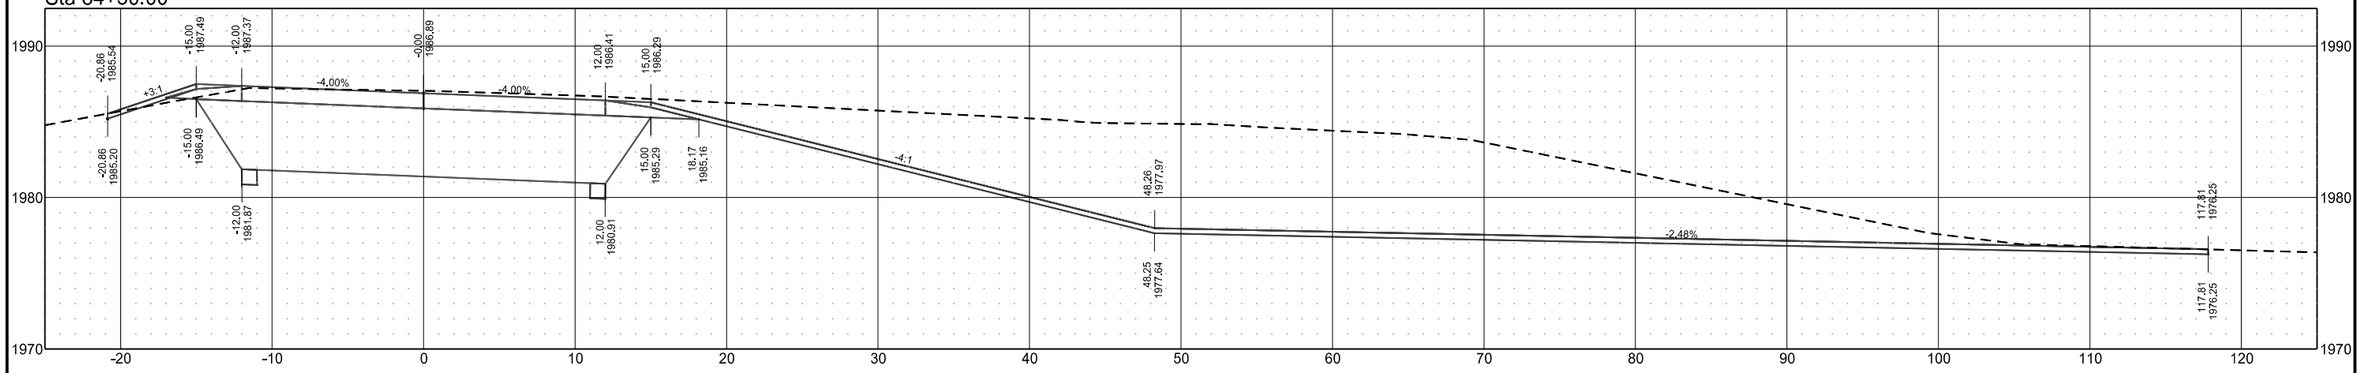

Sta 84+00.00

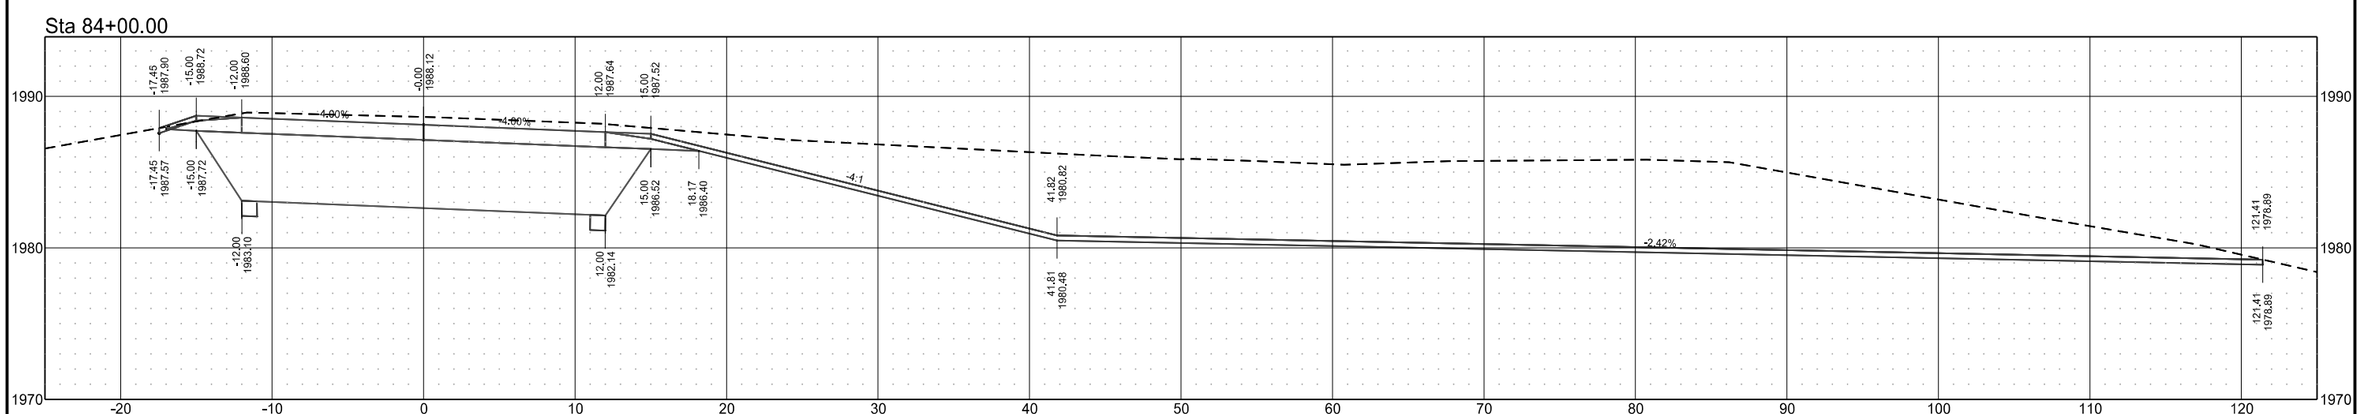


Sta 83+50.00

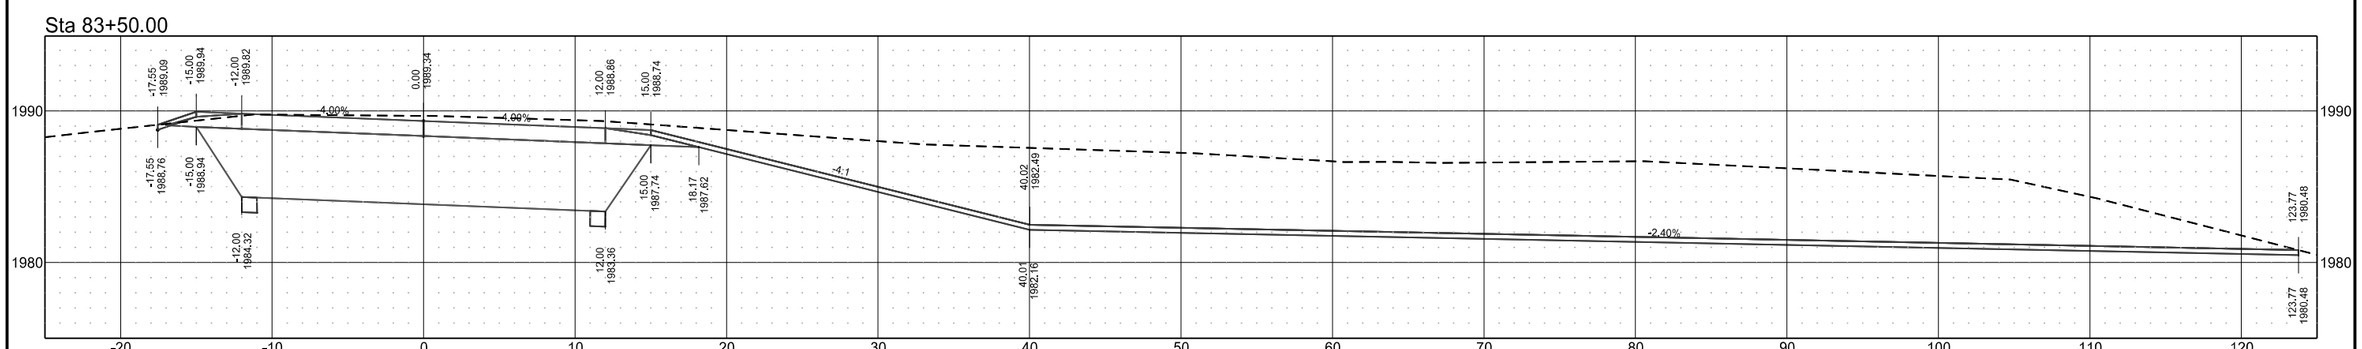


Dunn County Slide Repair
SCL_92nd
South Slide

	STATE	PROJECT NO.	SECTION NO.	SHEET NO.
	ND	CER-1329(066)	200	10


Sta 86+00.00

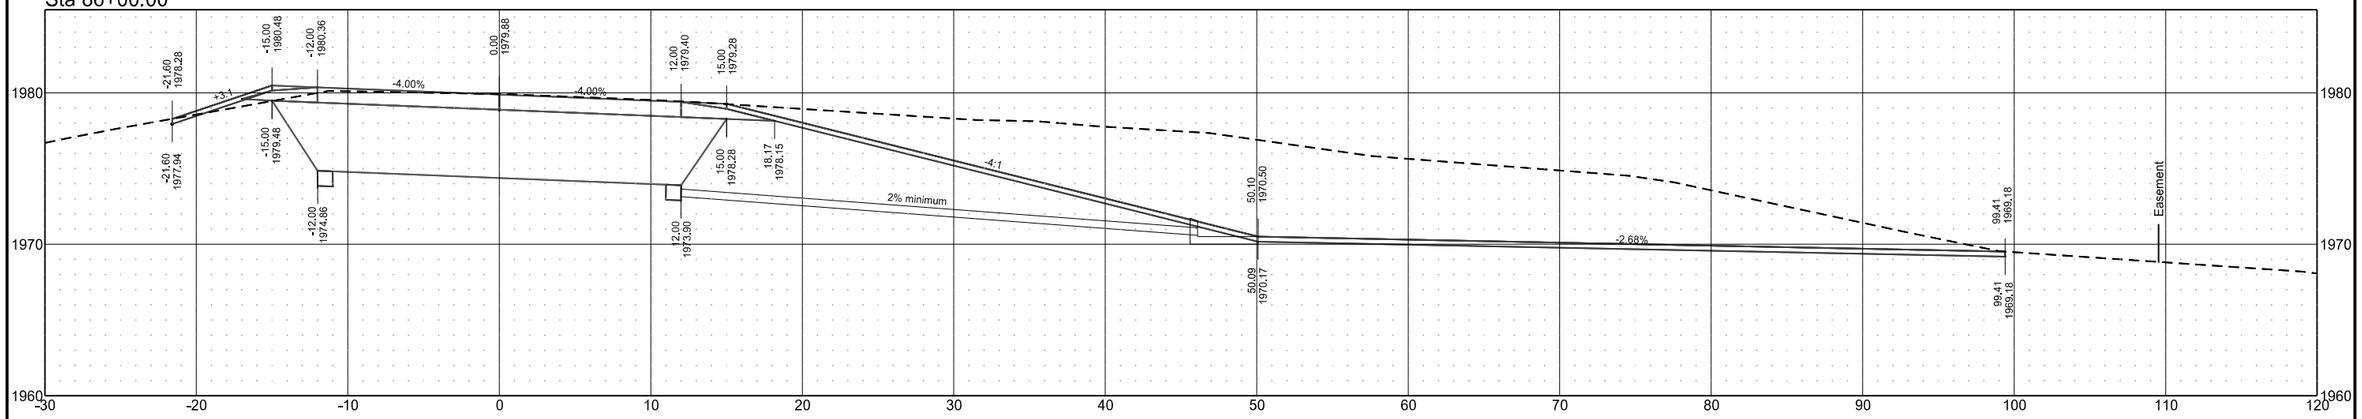

Sta 85+50.00

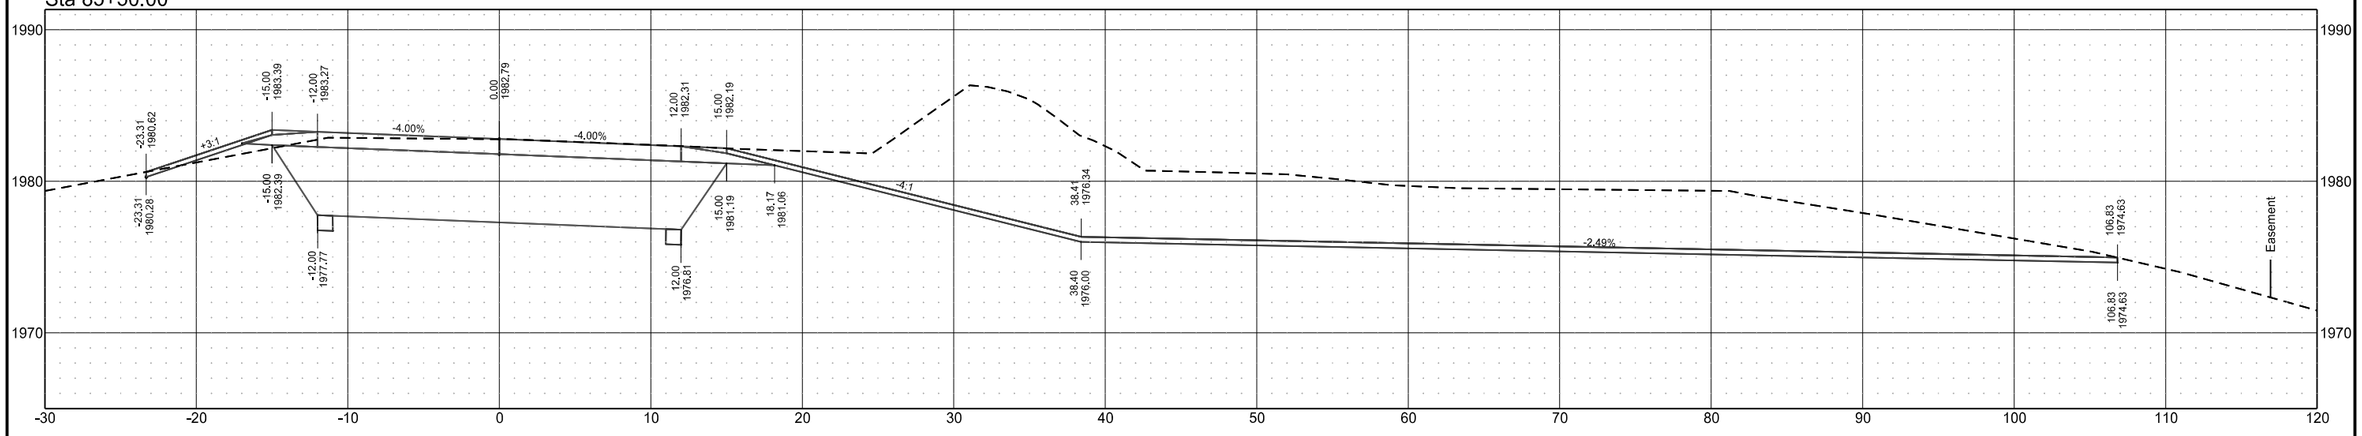


Sta 85+00.00

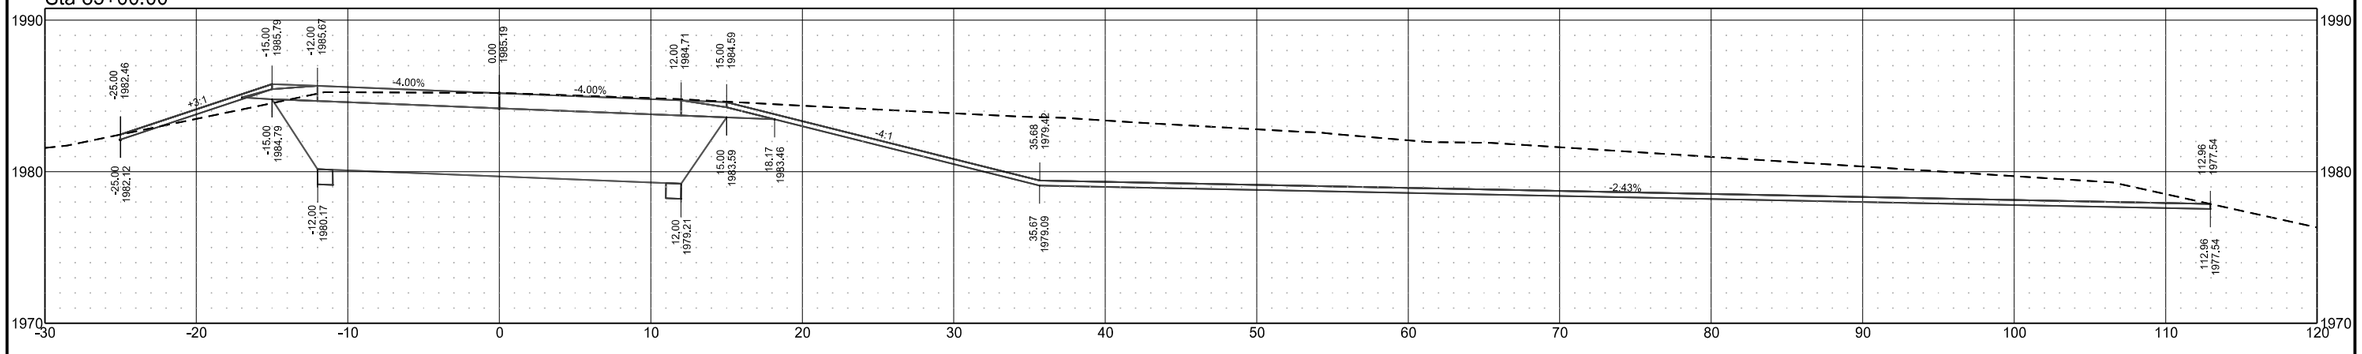


Dunn County Slide Repair
SCL_92nd
South Slide

	STATE	PROJECT NO.	SECTION NO.	SHEET NO.
	ND	CER-1329(066)	200	11

Sta 87+00.00

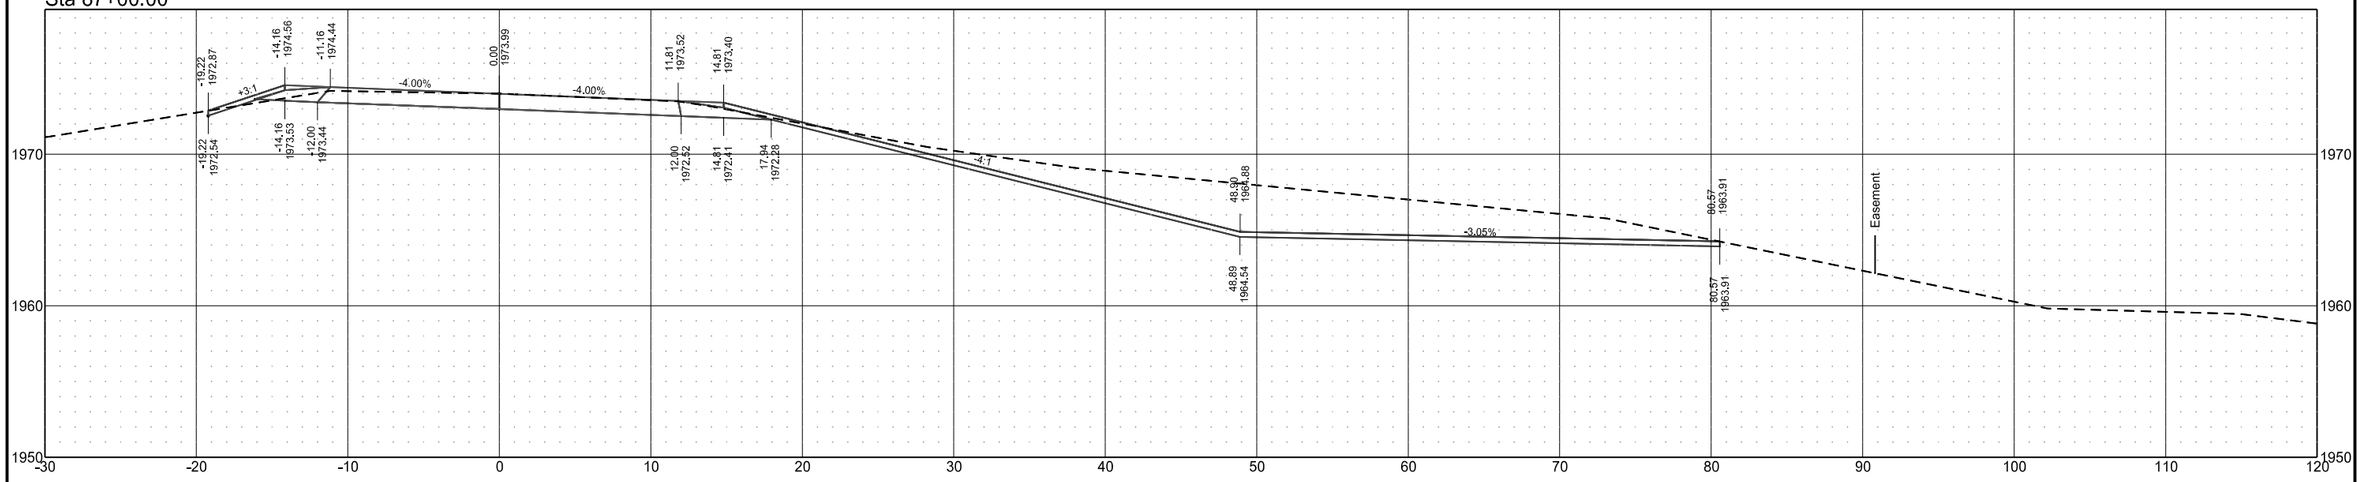

Sta 86+50.00

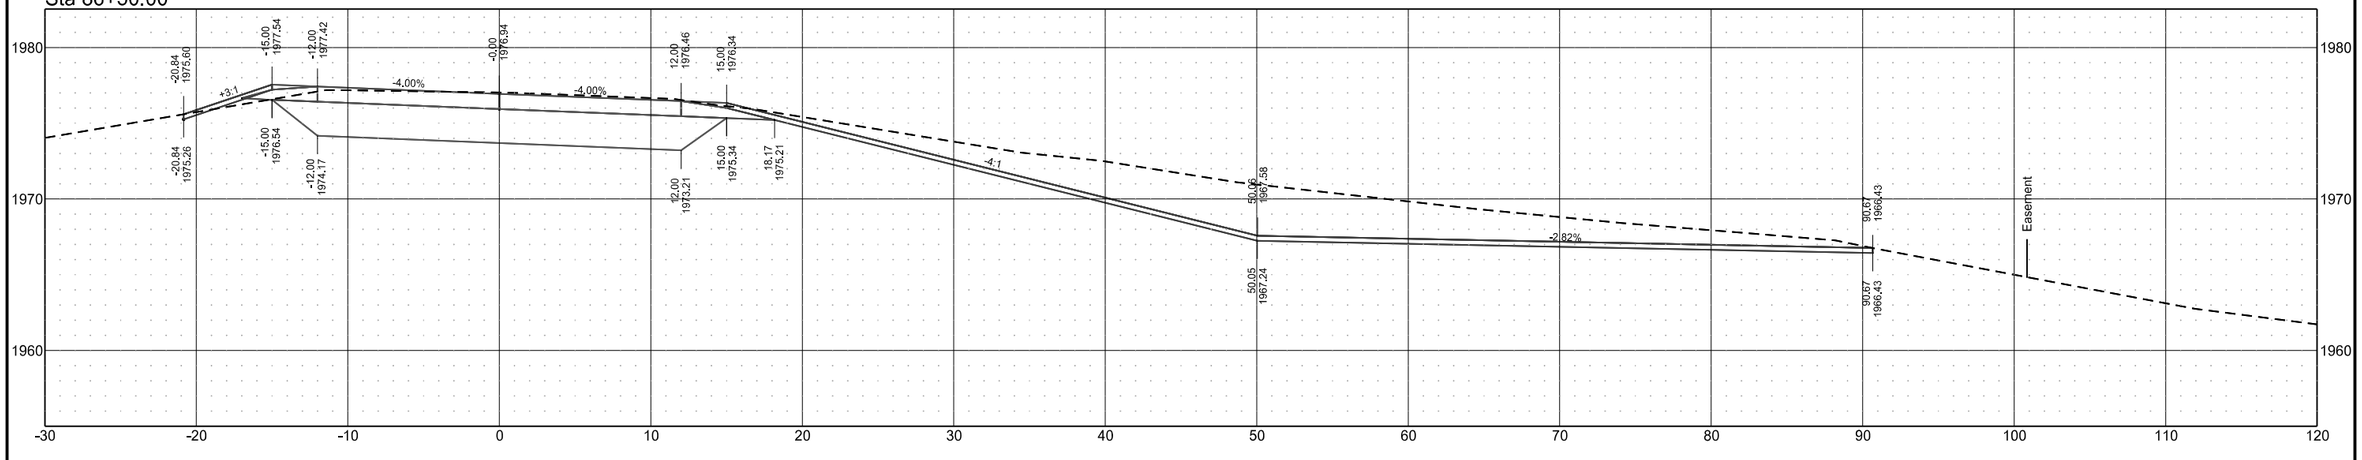


8/27/2026 9:42:57 AM amy.schaaf R:\Projects\22000\22600\22645\NDDOT\1329.066\Design\Base\200XS.dgn

Dunn County Slide Repair
SCL_92nd
South Slide

	STATE	PROJECT NO.	SECTION NO.	SHEET NO.
	ND	CER-1329(066)	200	12

Sta 85+73.45 - Skewed

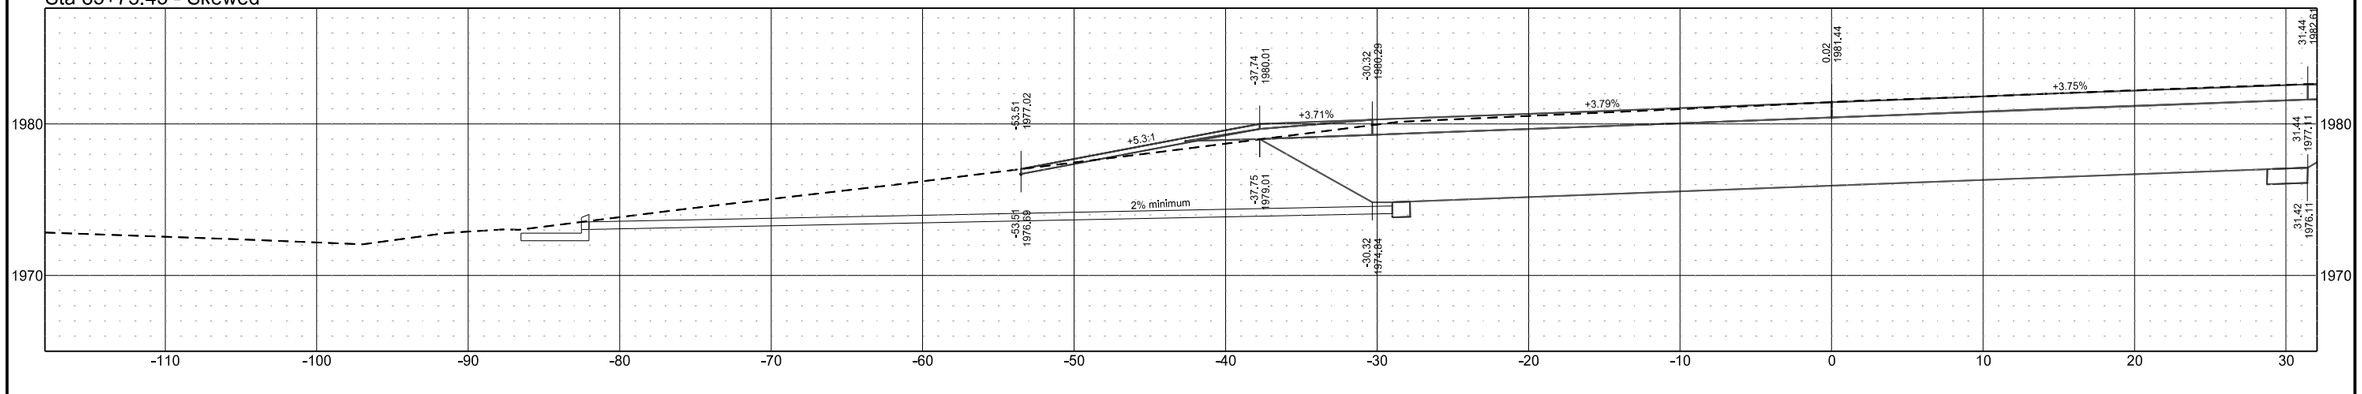


8/27/2026 9:42:58 AM amy.schaaf R:\Projects\22000\22600\22645\NDDOT\1329.066\Design\Base\200XS.dgn


Dunn County Slide Repair
SCL_92nd
North Slide

	STATE	PROJECT NO.	SECTION NO.	SHEET NO.
	ND	CER-1329(066)	200	13

Sta 100+50.00

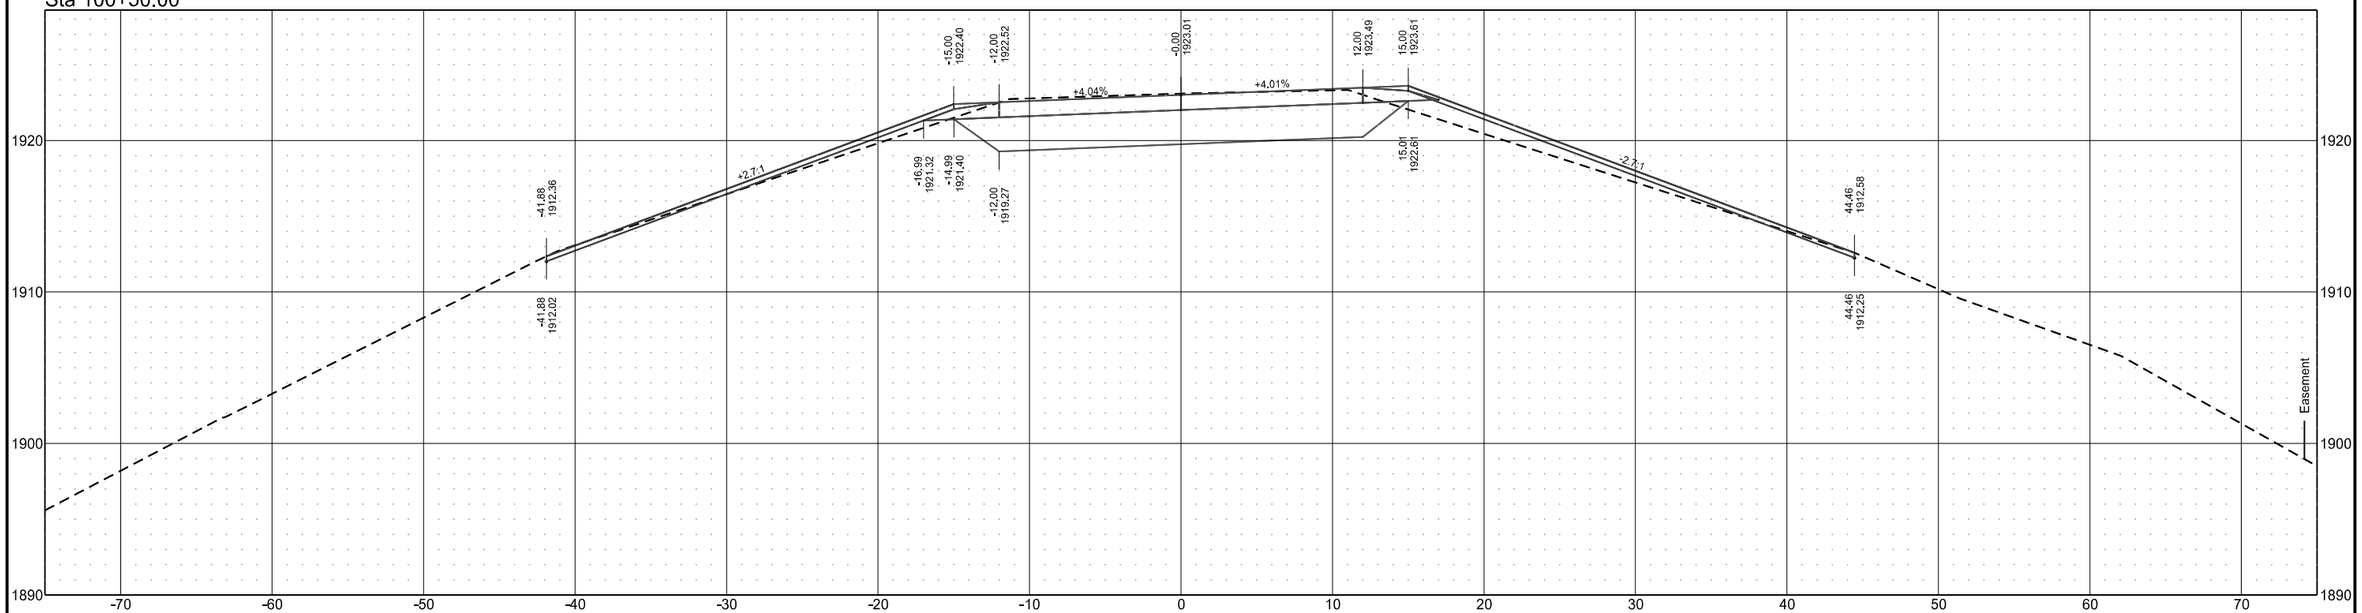

Sta 100+00.00

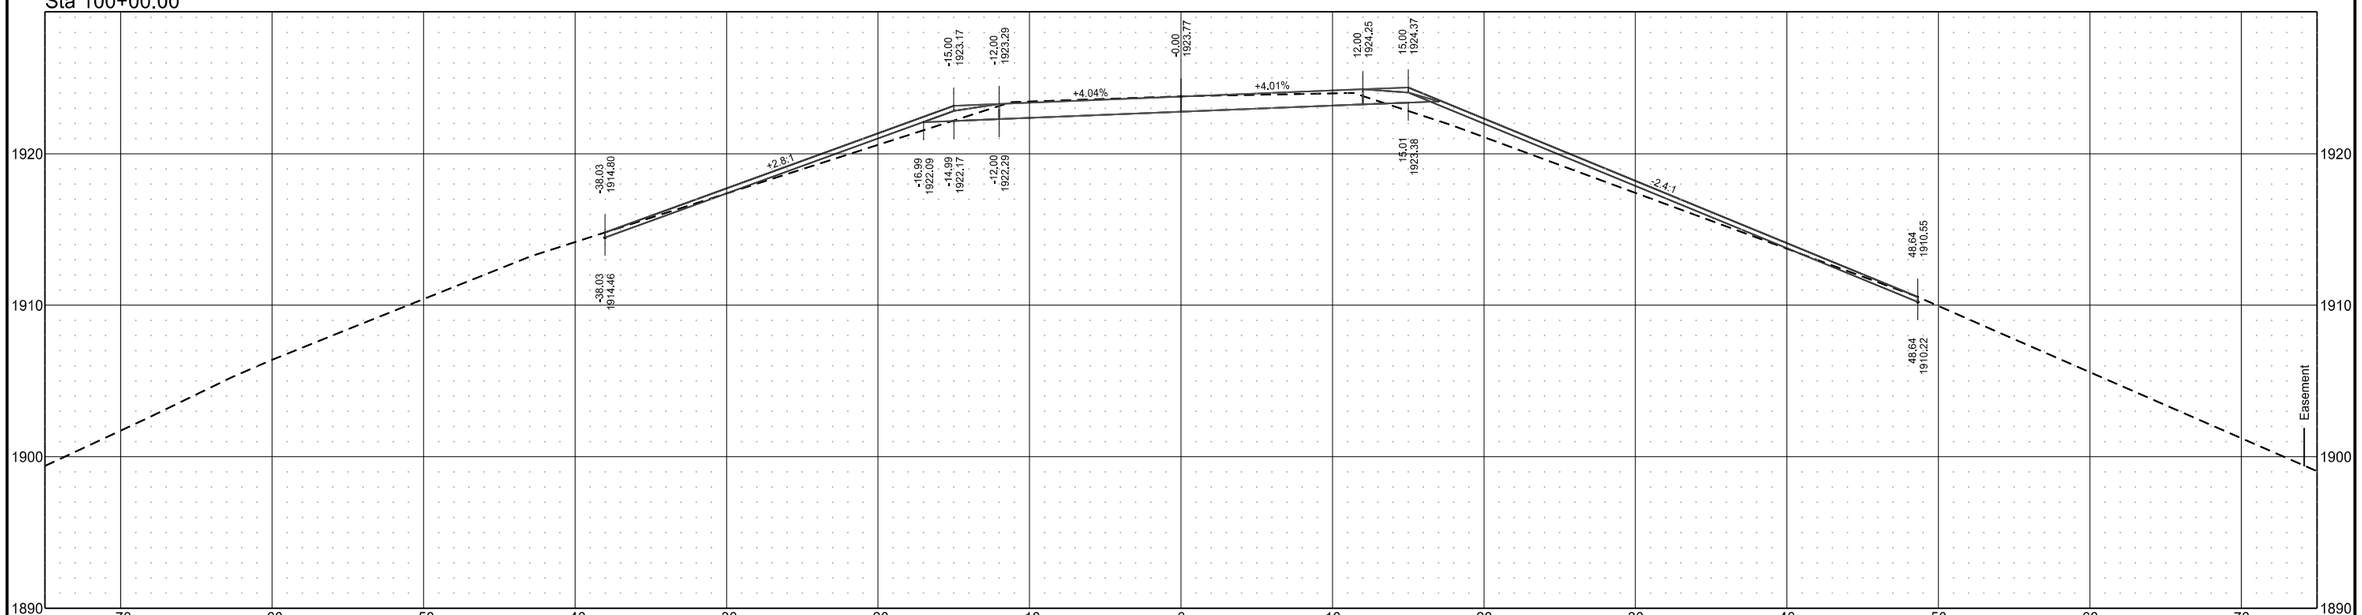


8/27/2026 9:43:02 AM amy.schaaf R:\Projects\22000\22600\22645\NDDOT\1329.066\Design\Base\200XS_North.dgn


Dunn County Slide Repair
SCL_92nd
North Slide

	STATE	PROJECT NO.	SECTION NO.	SHEET NO.
	ND	CER-1329(066)	200	14


Sta 102+00.00

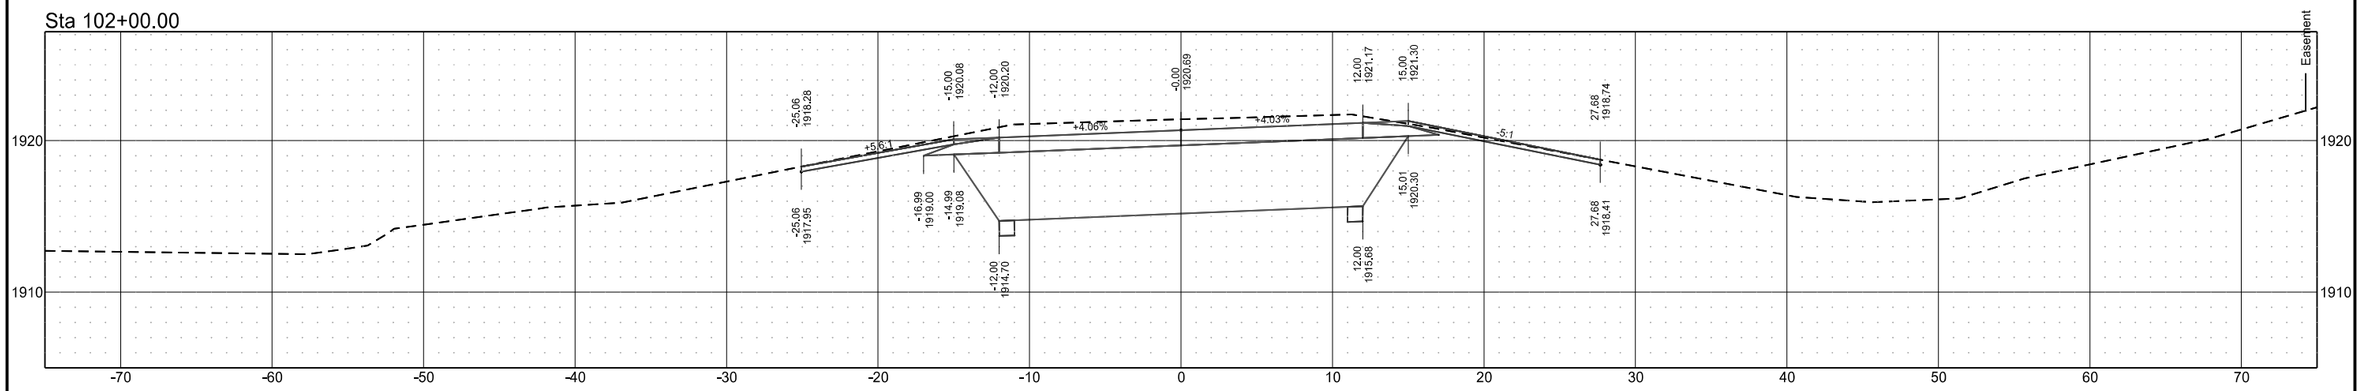

Sta 101+50.00

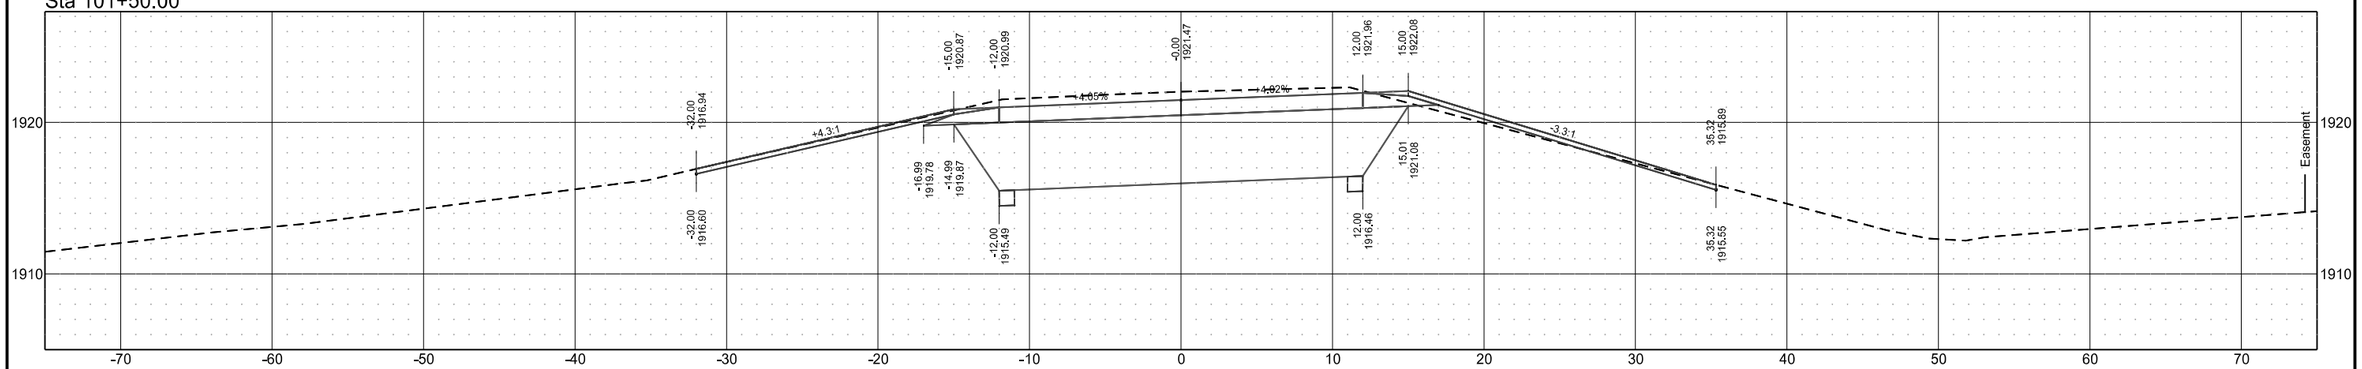


Sta 101+00.00

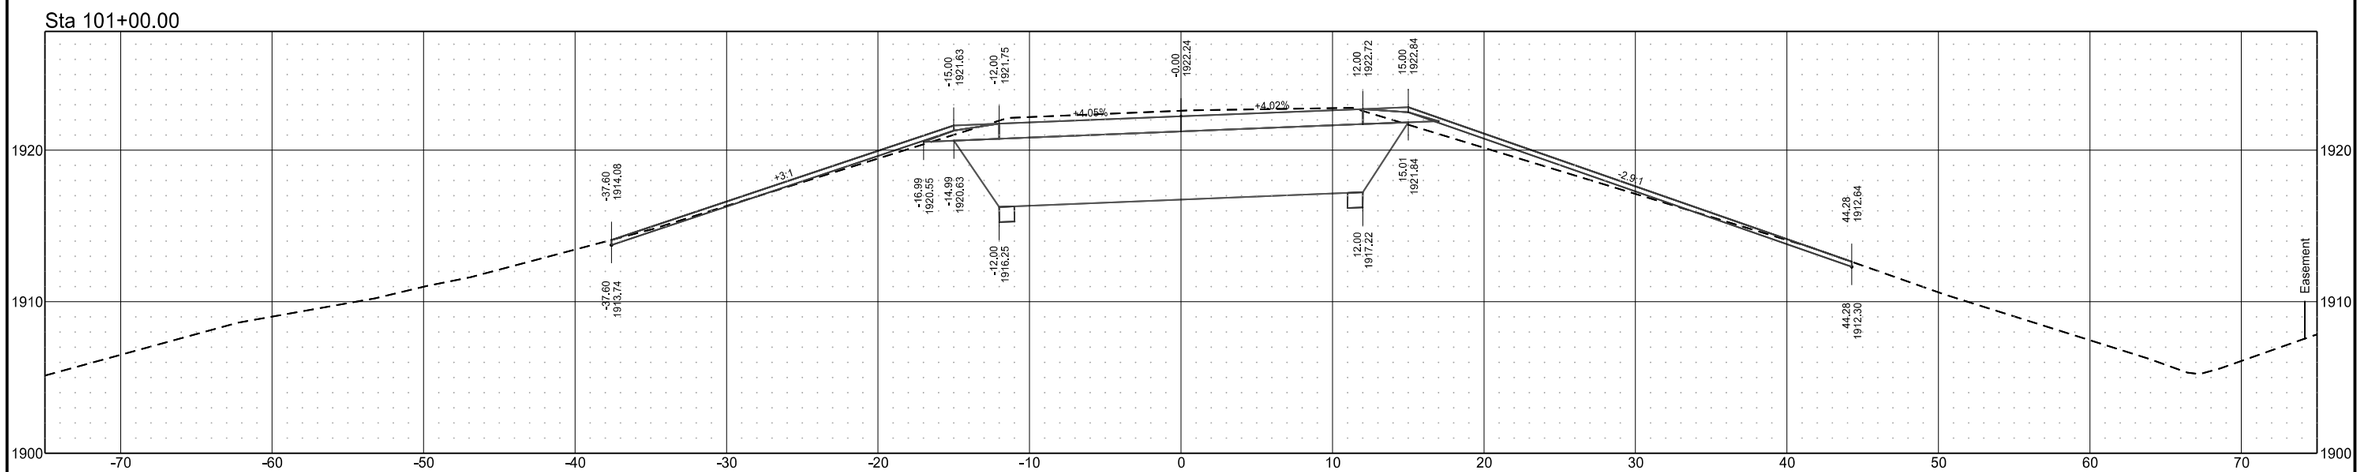


Dunn County Slide Repair
SCL_92nd
North Slide

	STATE	PROJECT NO.	SECTION NO.	SHEET NO.
	ND	CER-1329(066)	200	15

Sta 103+00.00

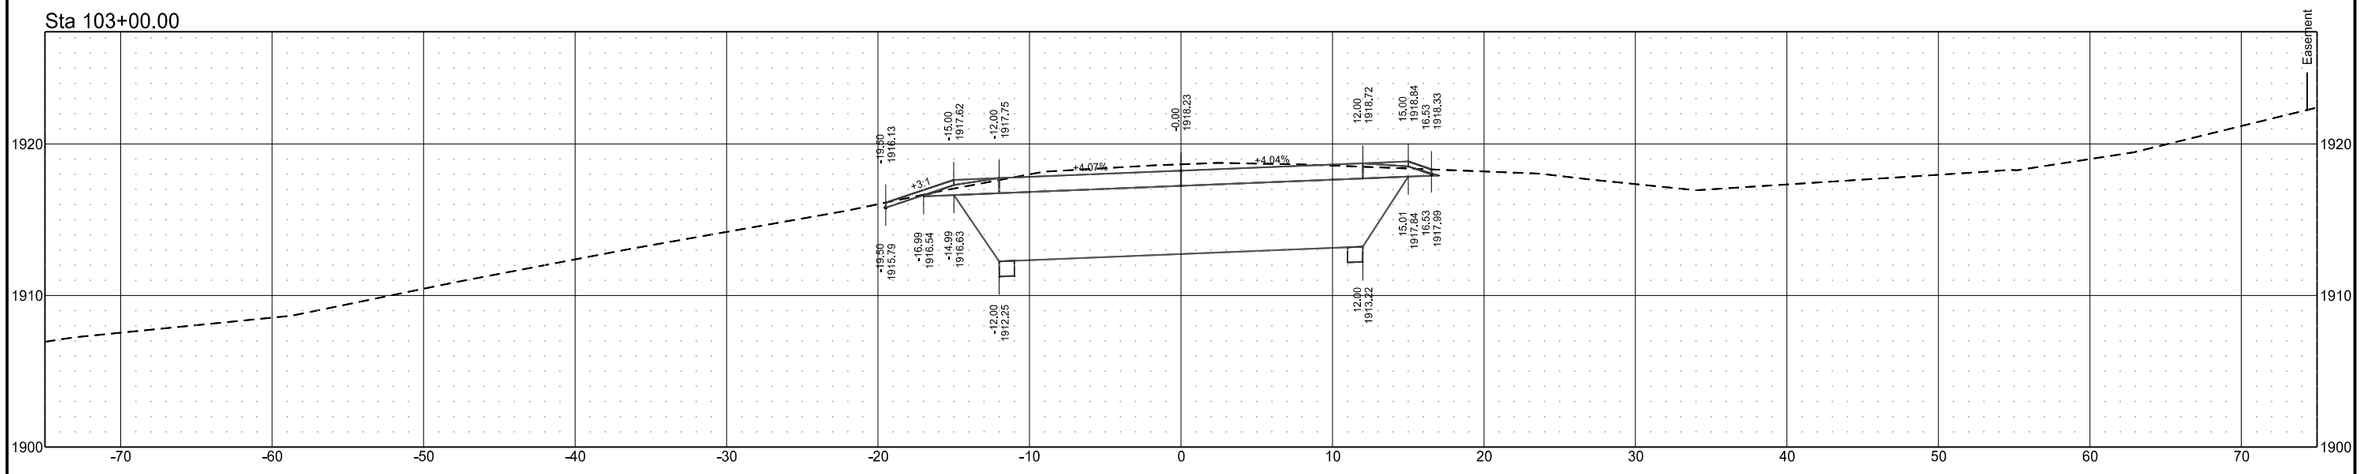

Sta 102+50.00

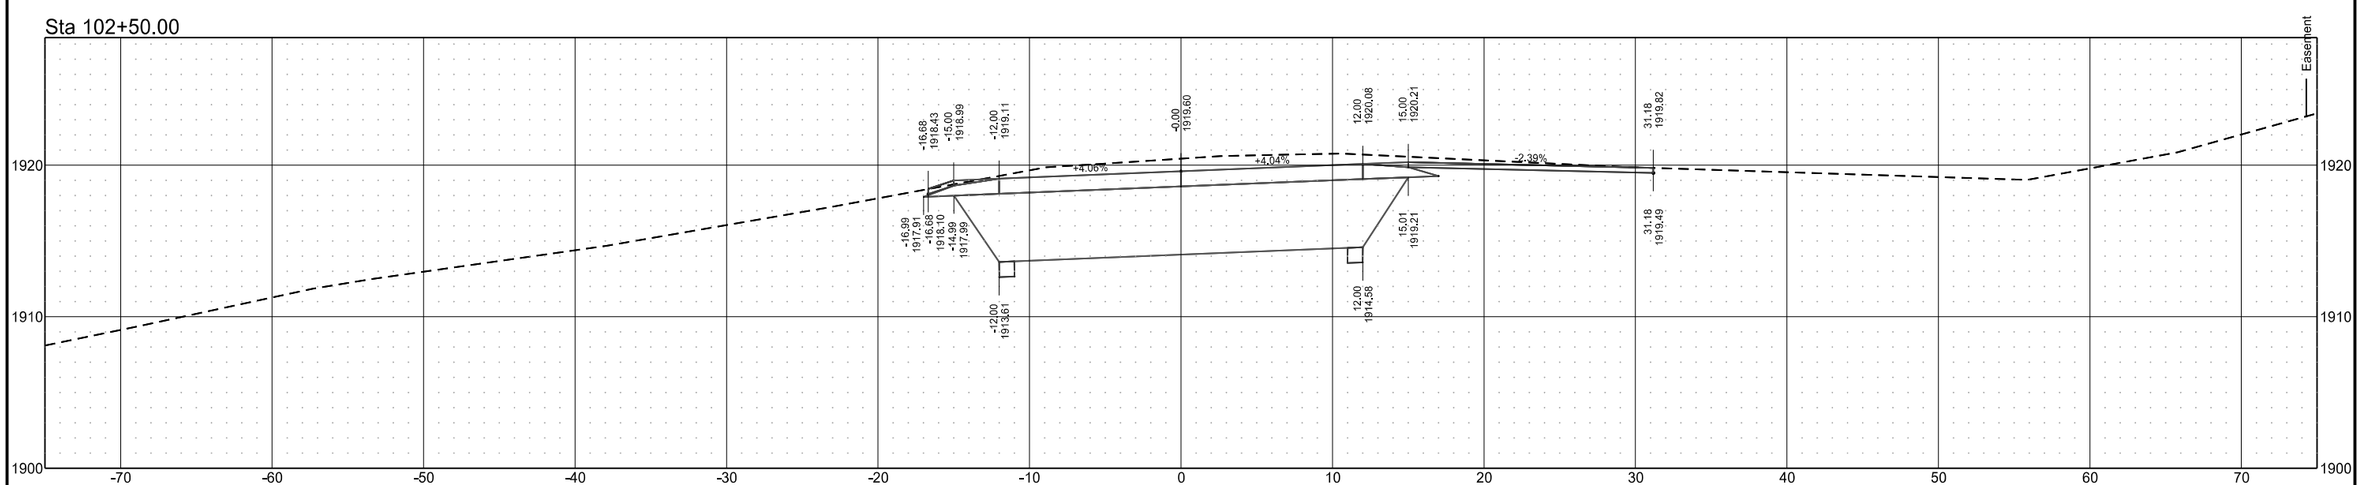


8/27/2026 9:43:05 AM amy.schaaf R:\Projects\22000\22600\22645\NDDOT\1329.066\Design\Base\200XS_North.dgn


Dunn County Slide Repair
SCL_92nd
North Slide

	STATE	PROJECT NO.	SECTION NO.	SHEET NO.
	ND	CER-1329(066)	200	16

Sta 104+00.00

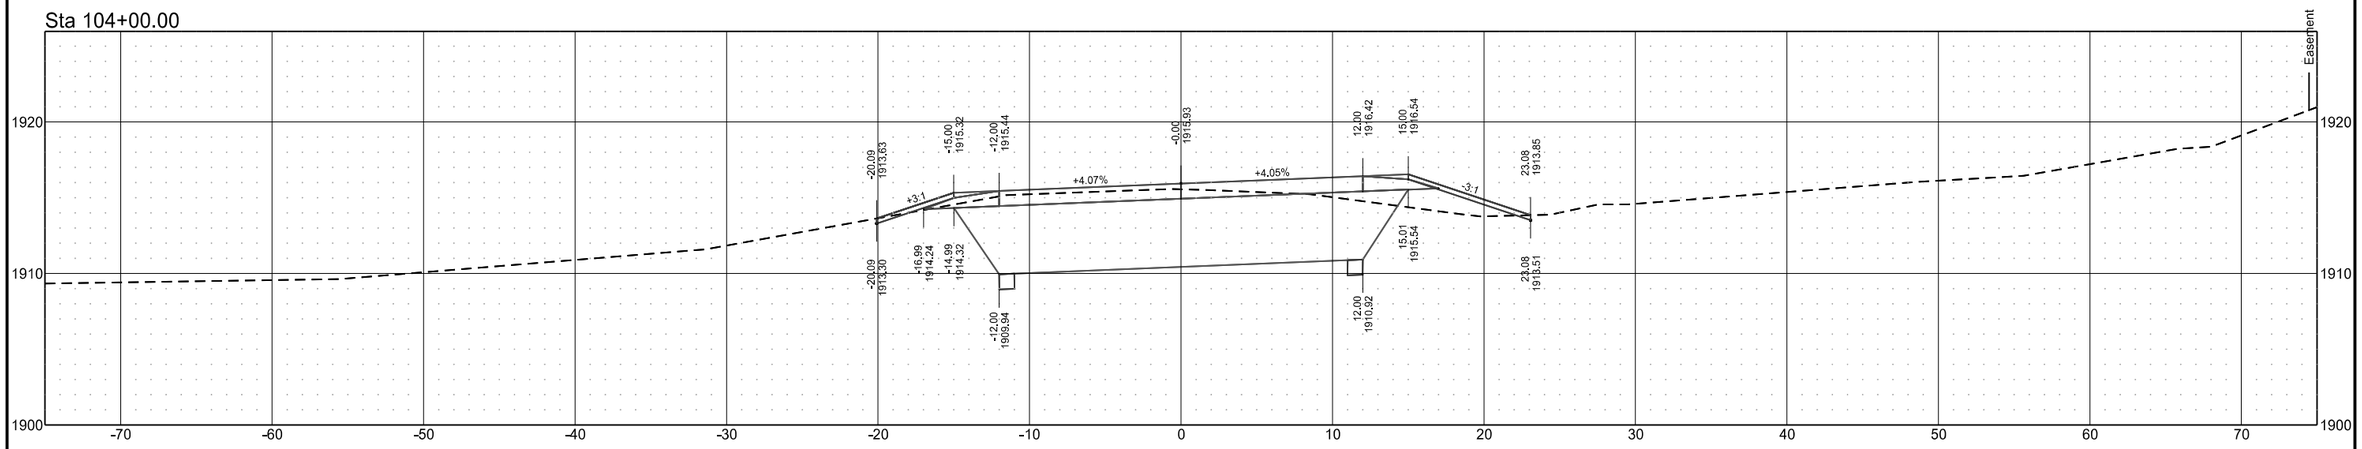

Sta 103+50.00

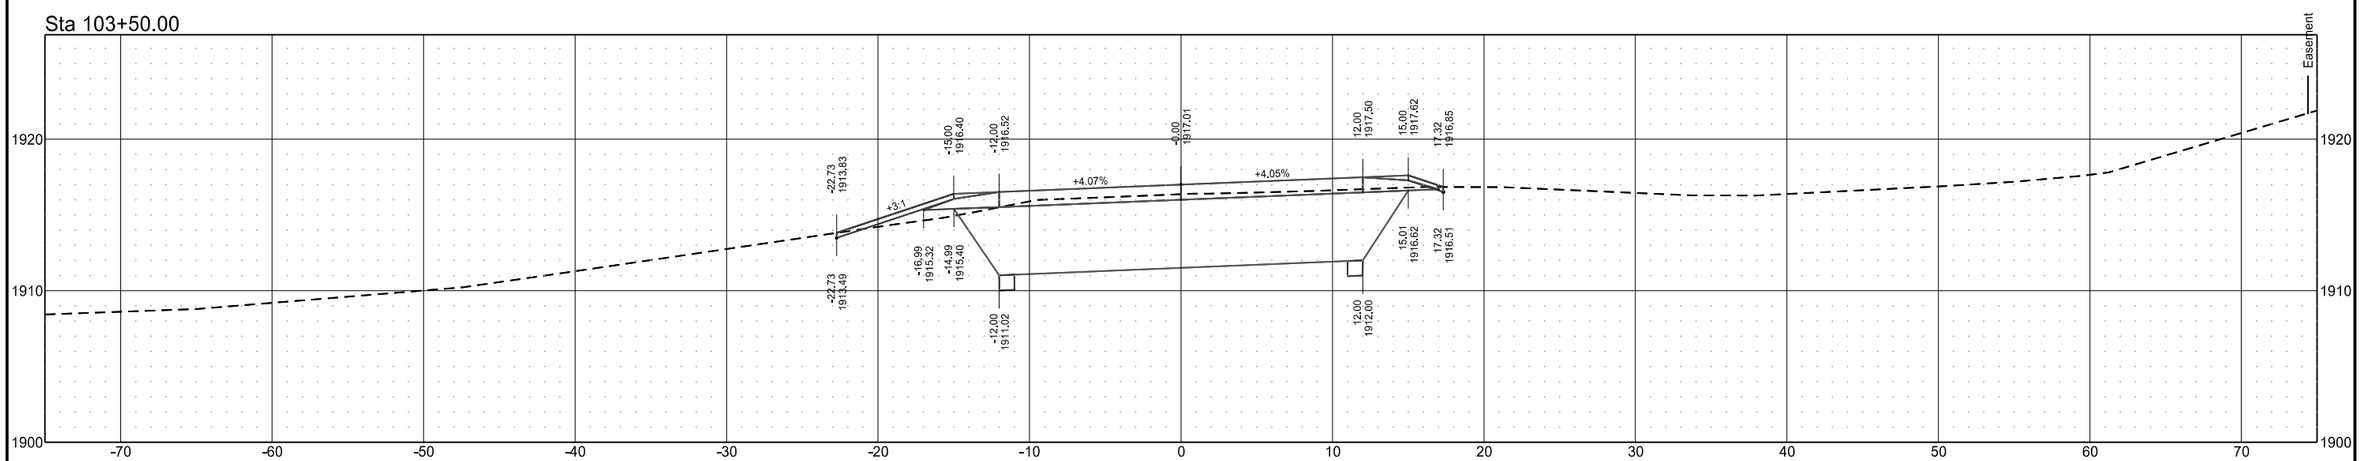


8/27/2026 9:43:06 AM amy.schaaf R:\Projects\22000\22600\22645\NDDOT\1329.066\Design\Base\200XS_North.dgn


Dunn County Slide Repair
SCL_92nd
North Slide

	STATE	PROJECT NO.	SECTION NO.	SHEET NO.
	ND	CER-1329(066)	200	17


Sta 105+50.00

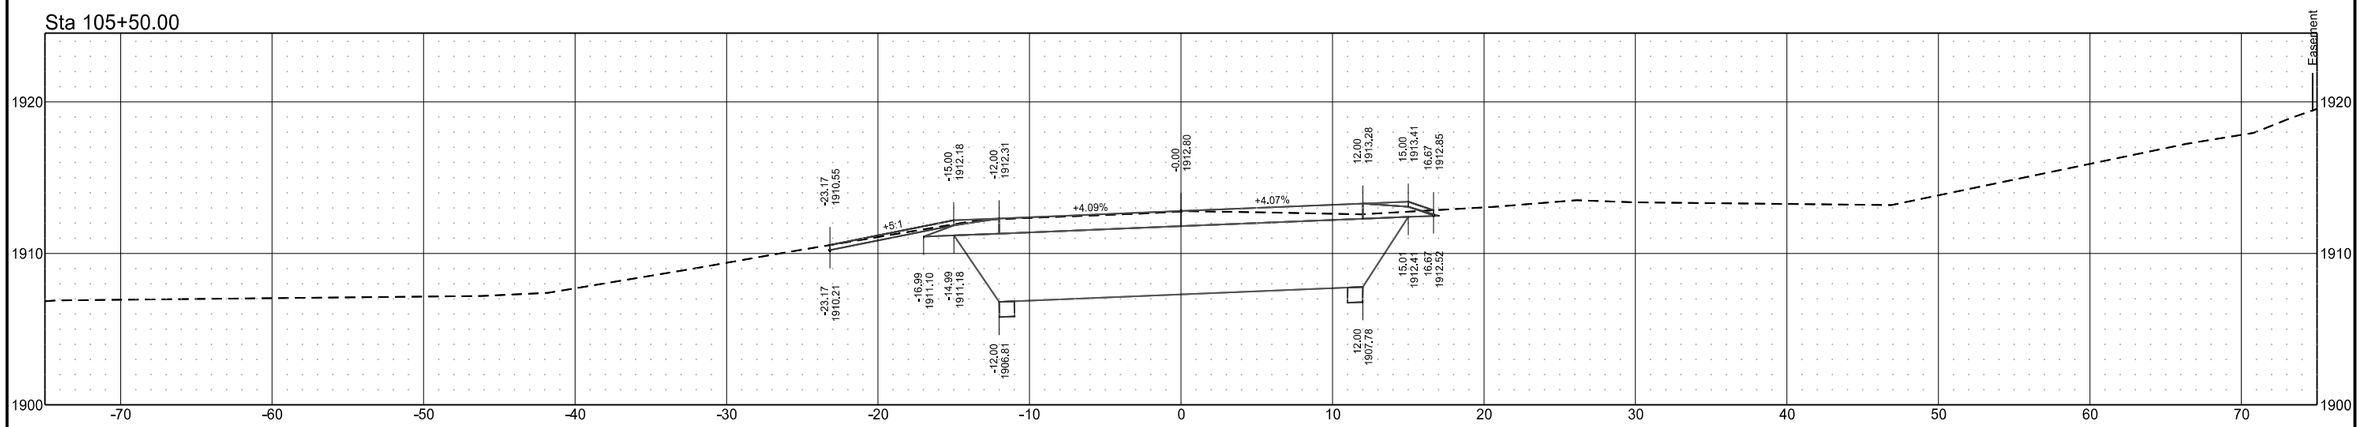

Sta 105+00.00

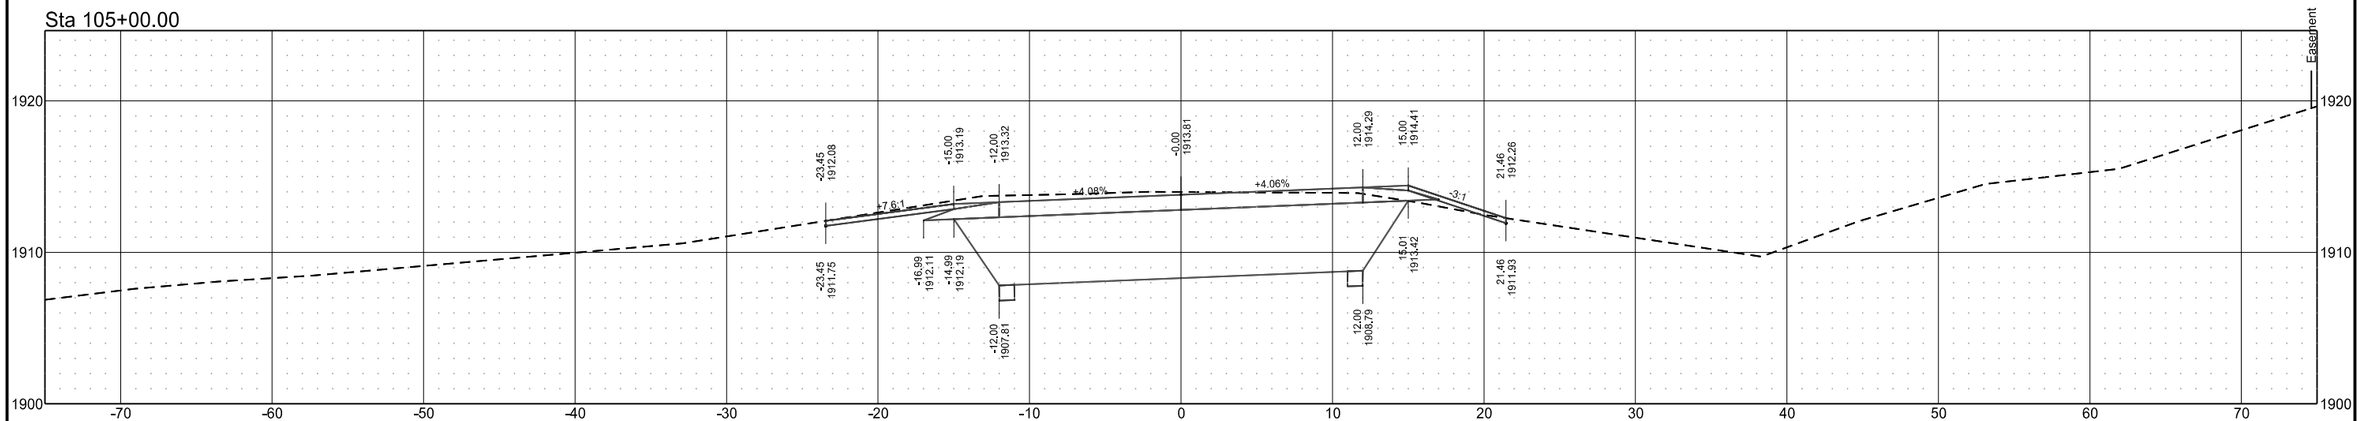


Sta 104+50.00

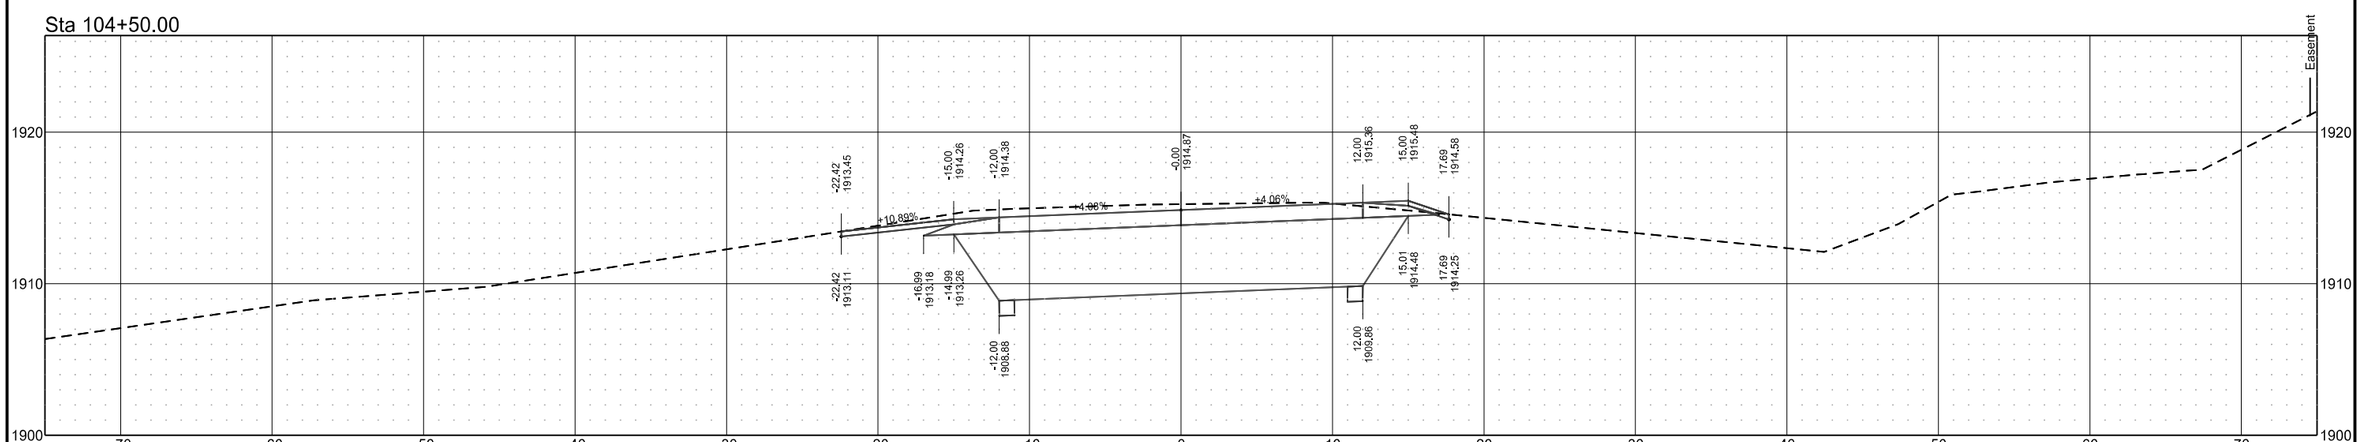


Dunn County Slide Repair
SCL_92nd
North Slide

	STATE	PROJECT NO.	SECTION NO.	SHEET NO.
	ND	CER-1329(066)	200	18

Sta 106+50.00

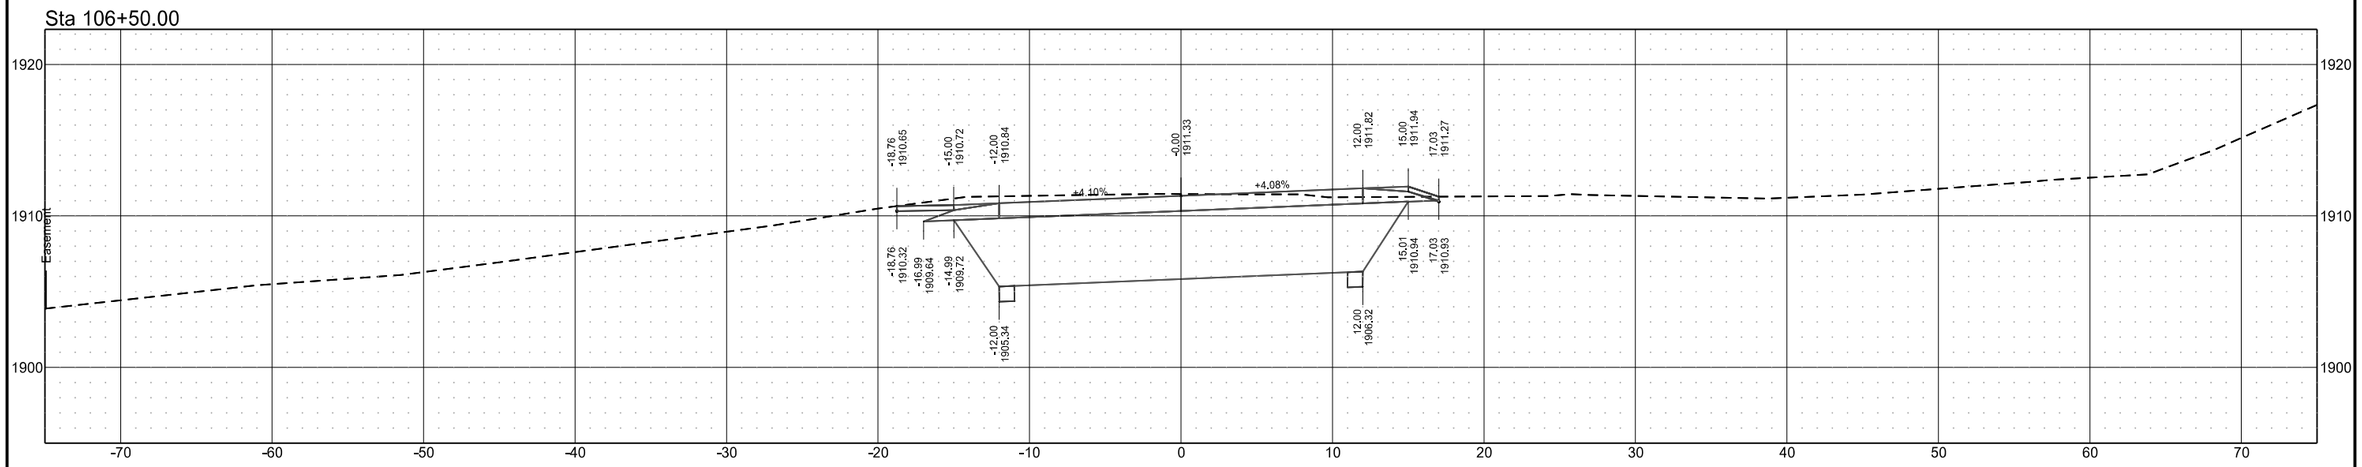


Sta 106+00.00

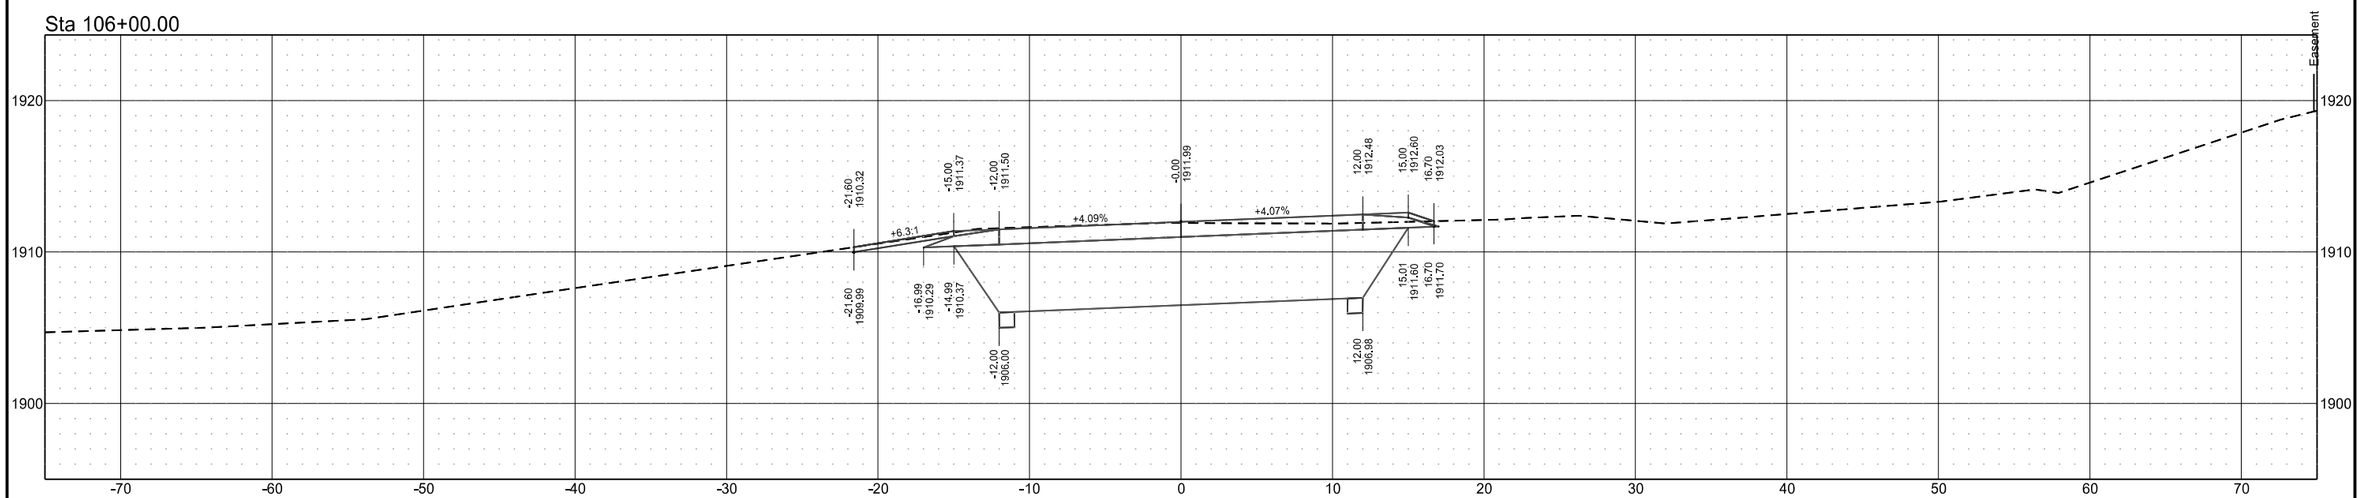


Dunn County Slide Repair
SCL_92nd
North Slide

	STATE	PROJECT NO.	SECTION NO.	SHEET NO.
	ND	CER-1329(066)	200	19


Sta 108+00.00

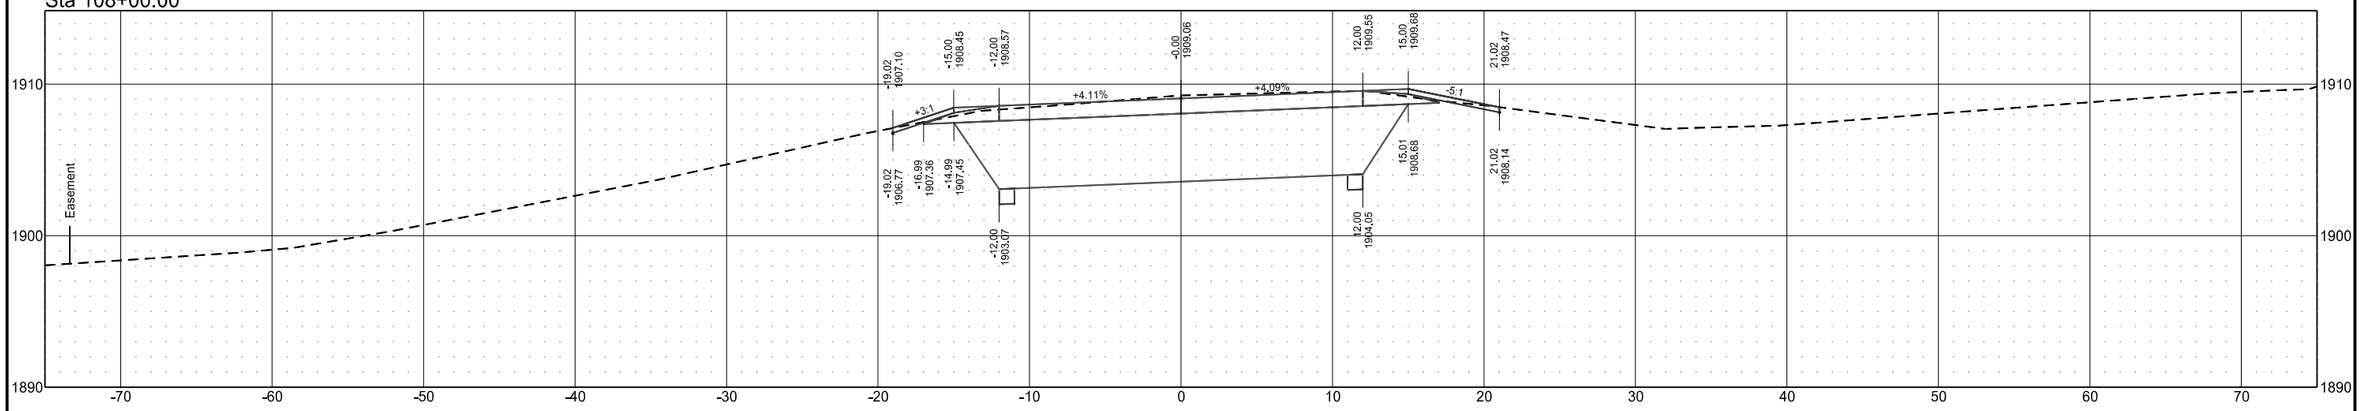

Sta 107+50.00

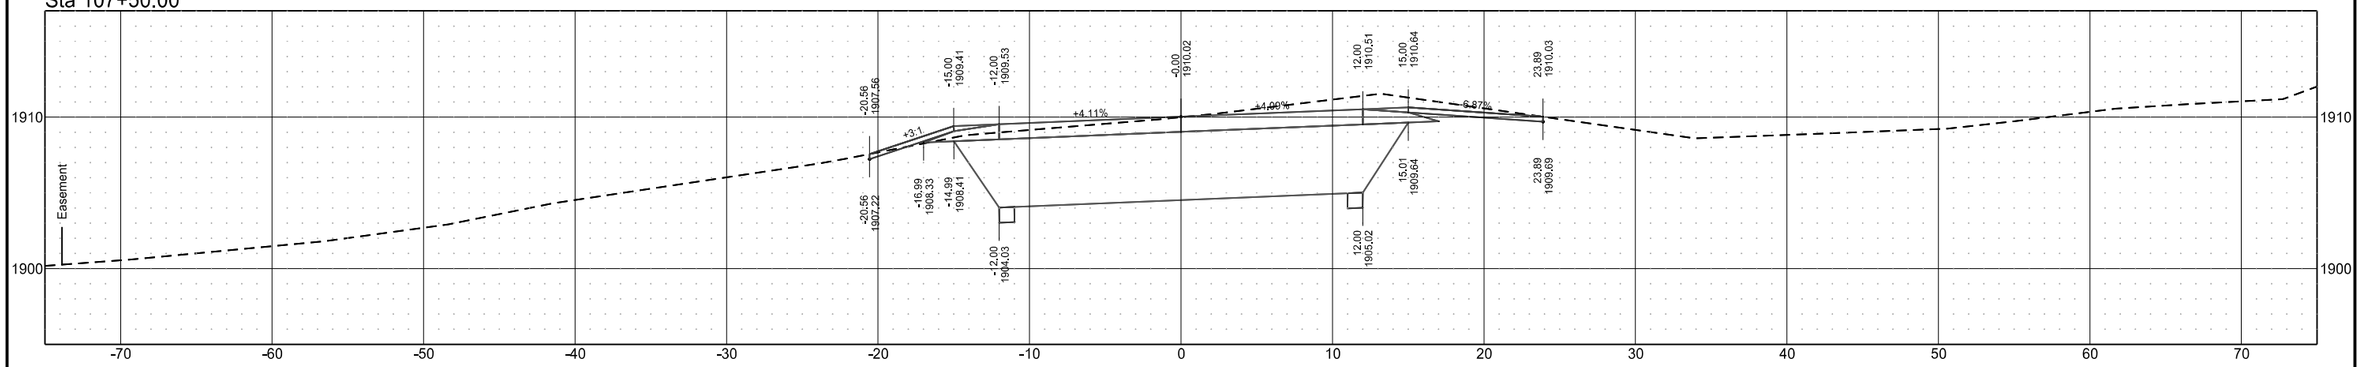


Sta 107+00.00

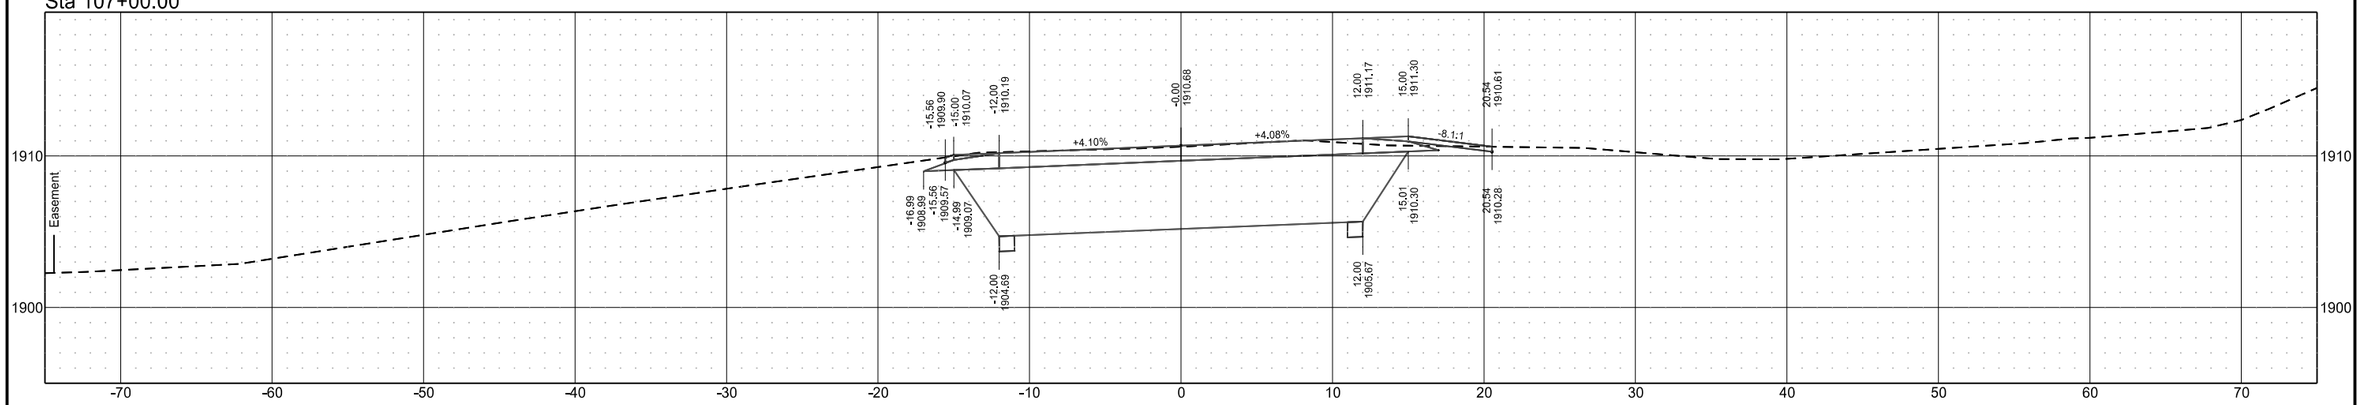


Dunn County Slide Repair
SCL_92nd
North Slide

	STATE	PROJECT NO.	SECTION NO.	SHEET NO.
	ND	CER-1329(066)	200	20


Sta 109+50.00

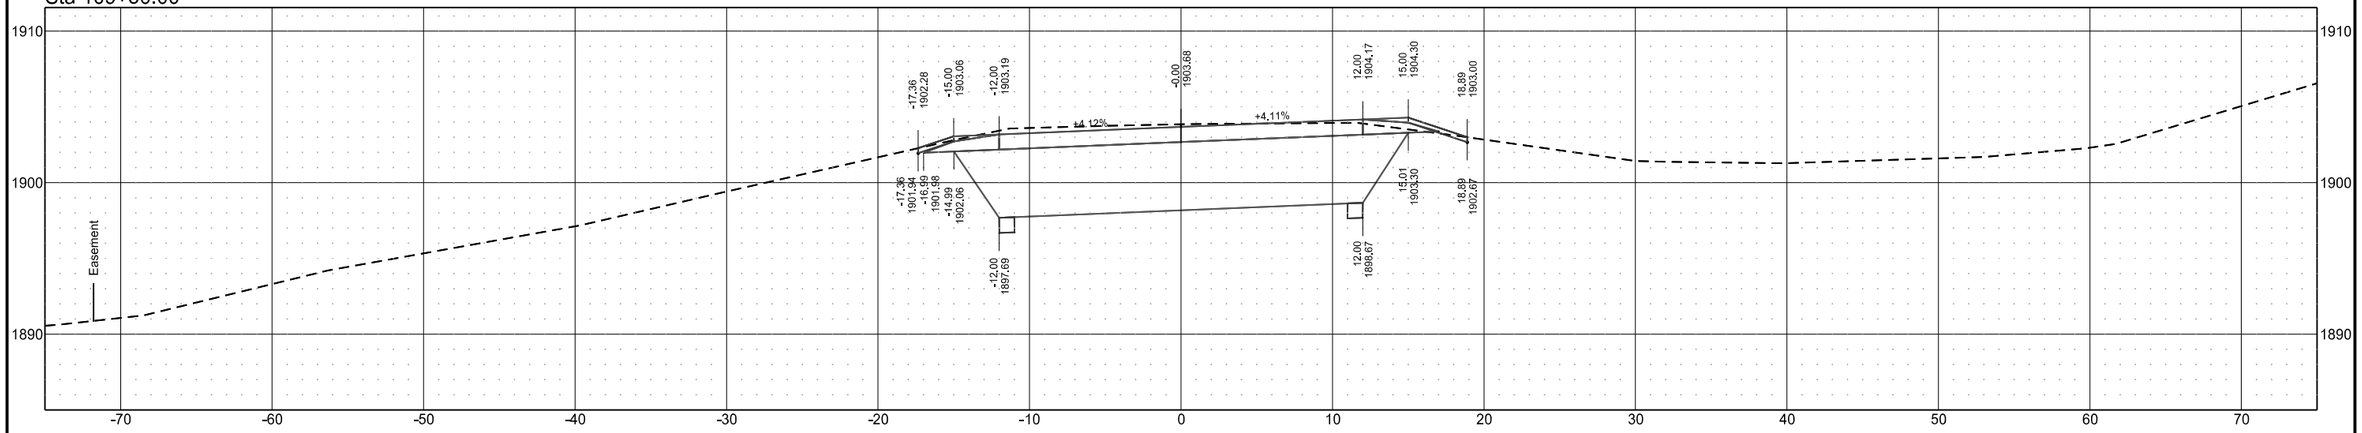

Sta 109+00.00

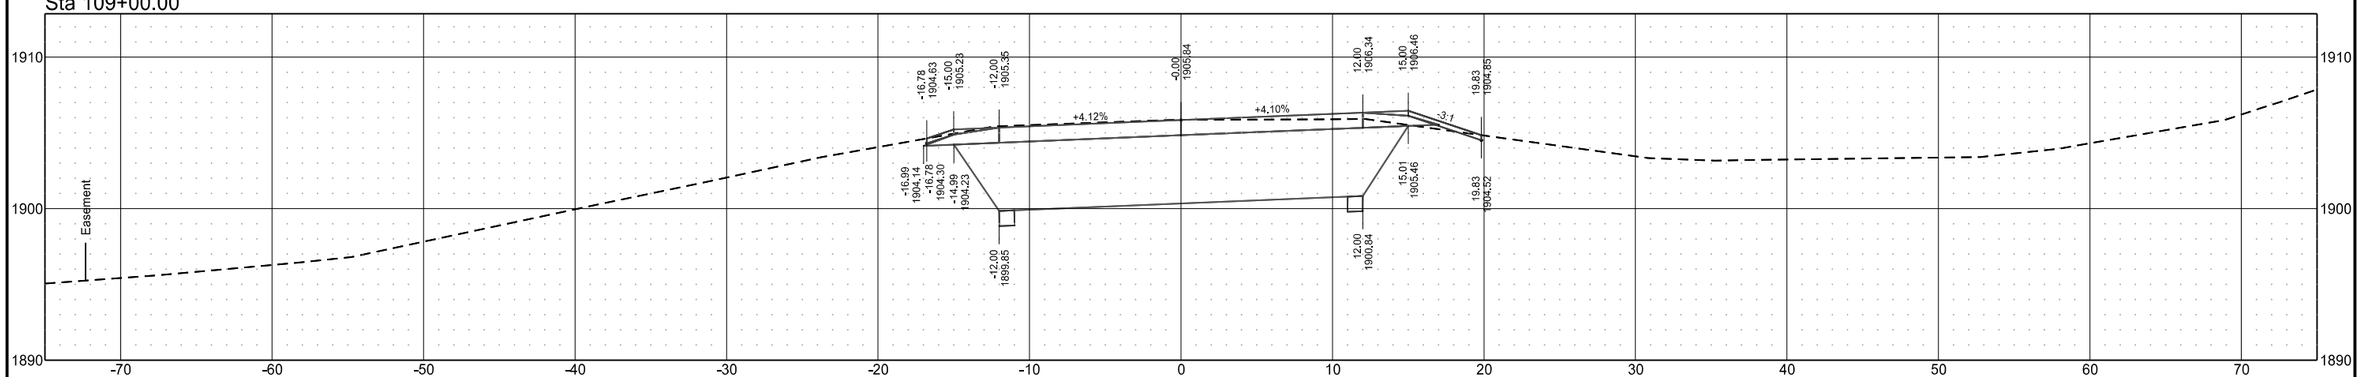


Sta 108+50.00

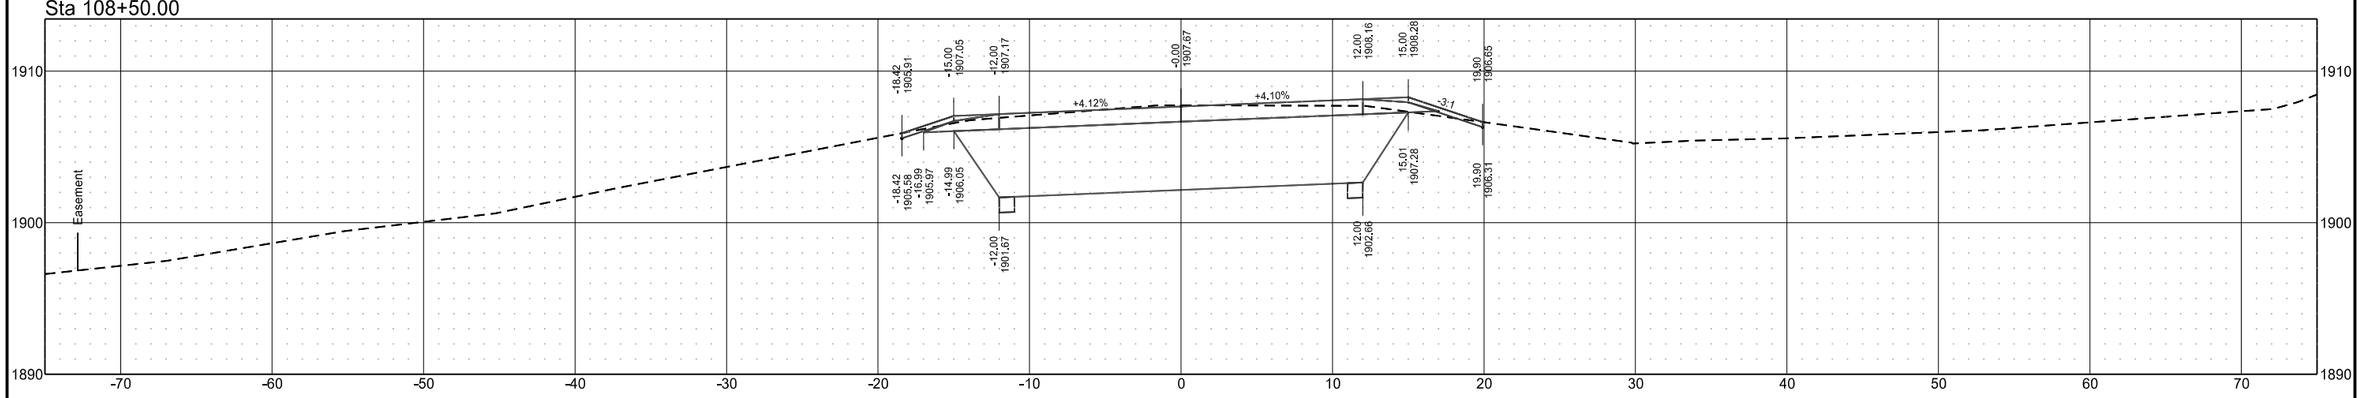


Dunn County Slide Repair
SCL_92nd
North Slide

	STATE	PROJECT NO.	SECTION NO.	SHEET NO.
	ND	CER-1329(066)	200	21

Sta 110+50.00

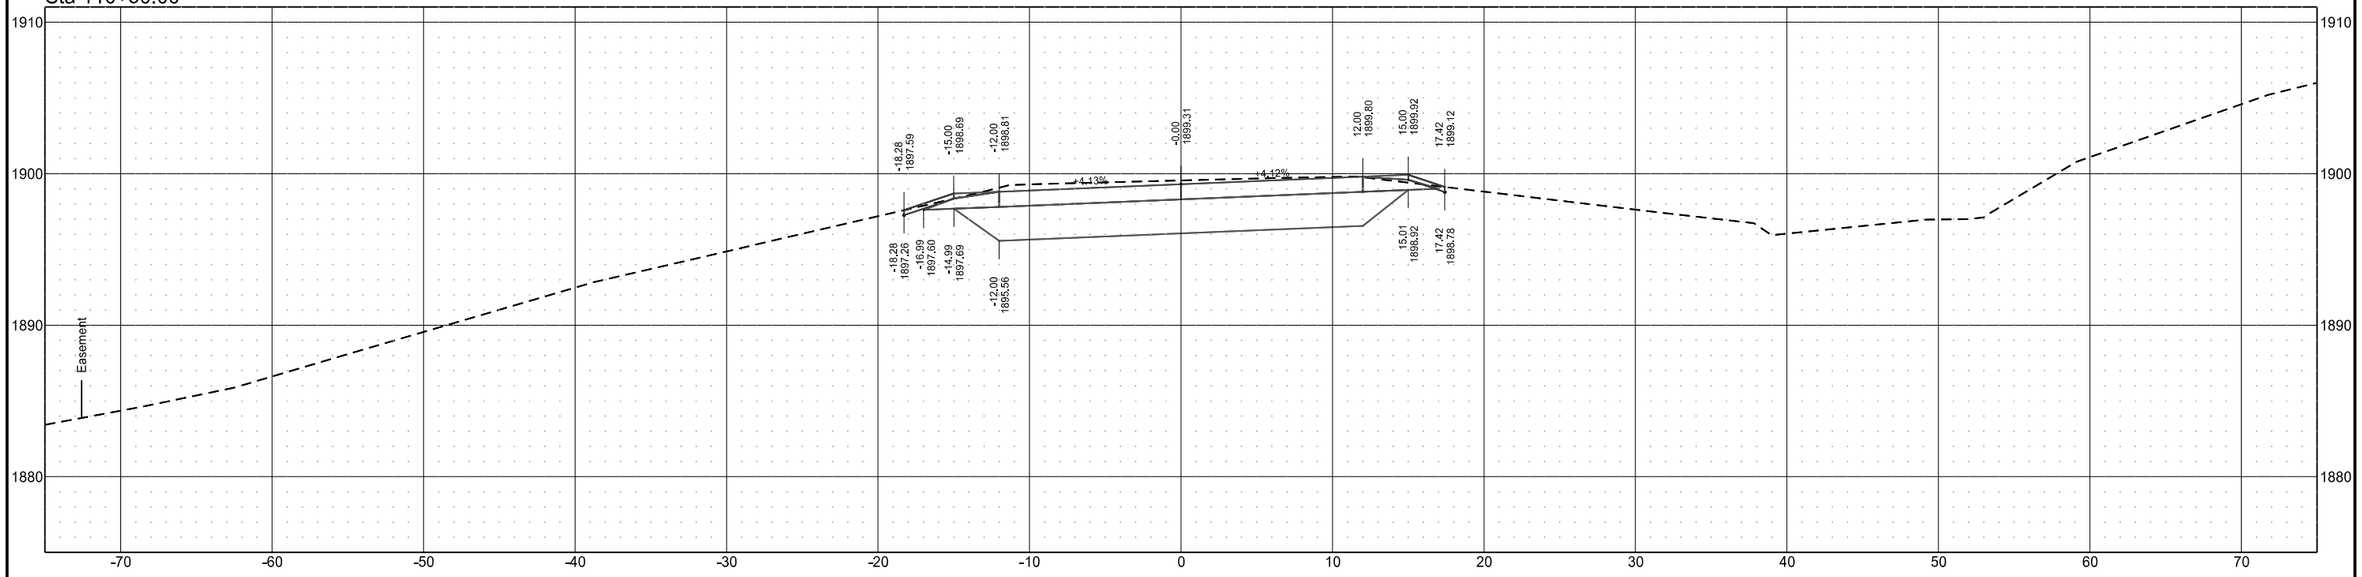


Sta 110+00.00

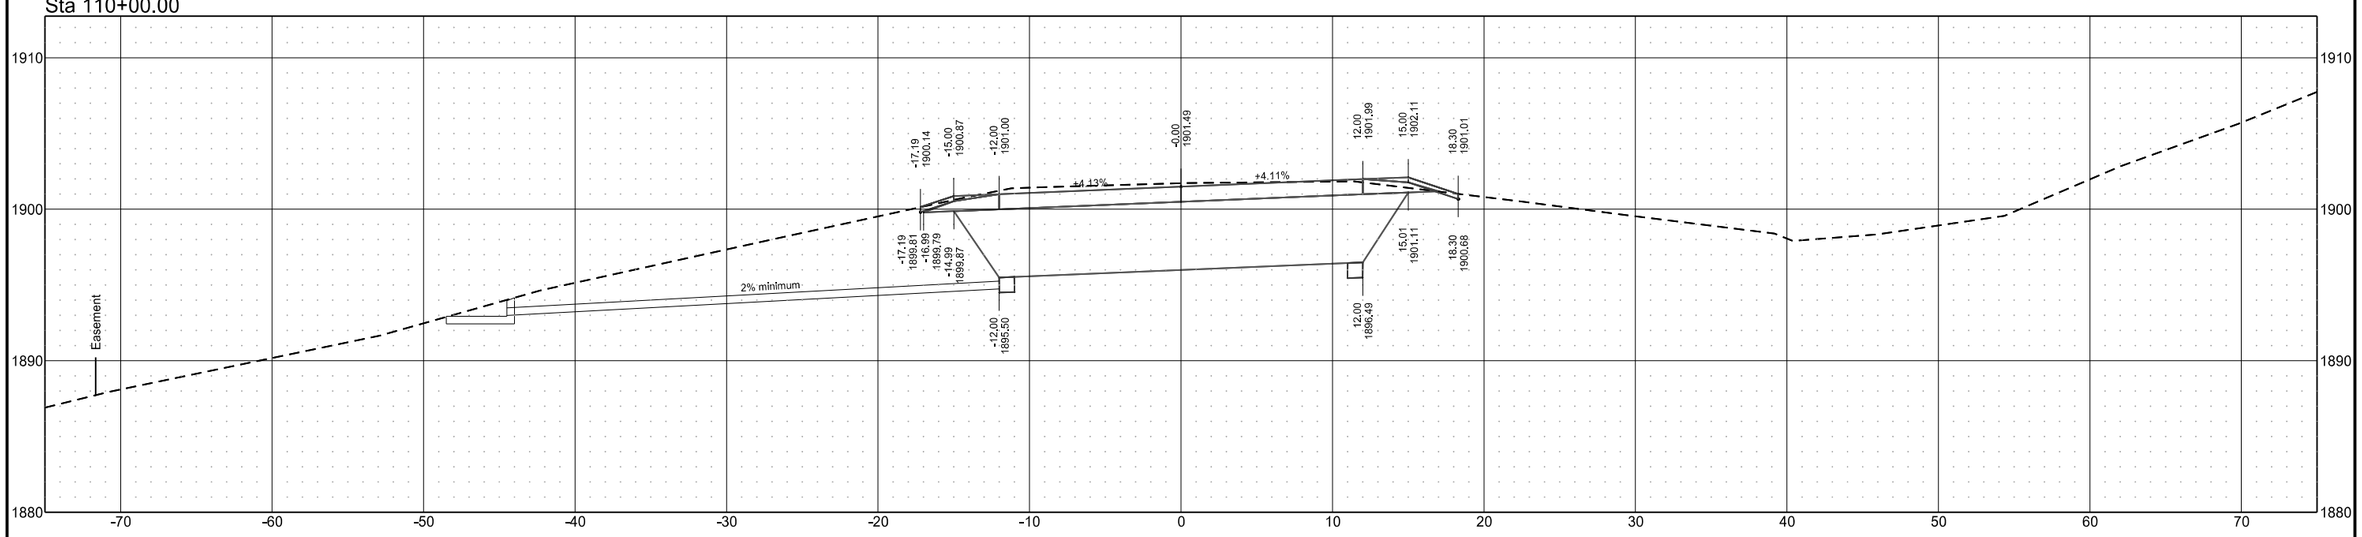

Dunn County Slide Repair
SCL_92nd
North Slide

STATE	PROJECT NO.	SECTION NO.	SHEET NO.
ND	CER-1329(066)	200	22

Sta 109+69.76 - Skewed

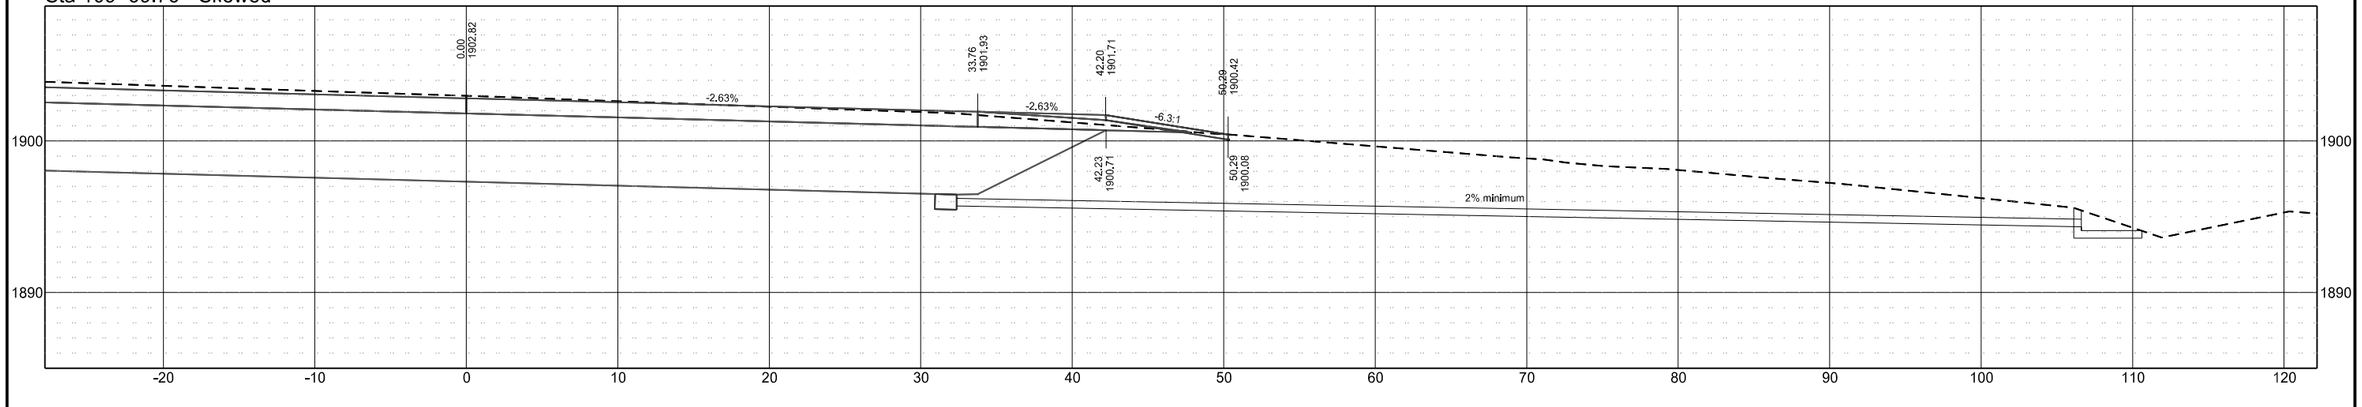

8/27/2026 9:43:13 AM amy.schaaf R:\Projects\22000\22600\22645\NDDOT\1329.066\Design\Base\200XS_North.dgn