Interstate 29 - Southbound

	STATE	PROJECT NO.	SECTION NO.	SHEET NO.
	ND	IM-8-029(204)101	200	1

Sta 5356+00.00

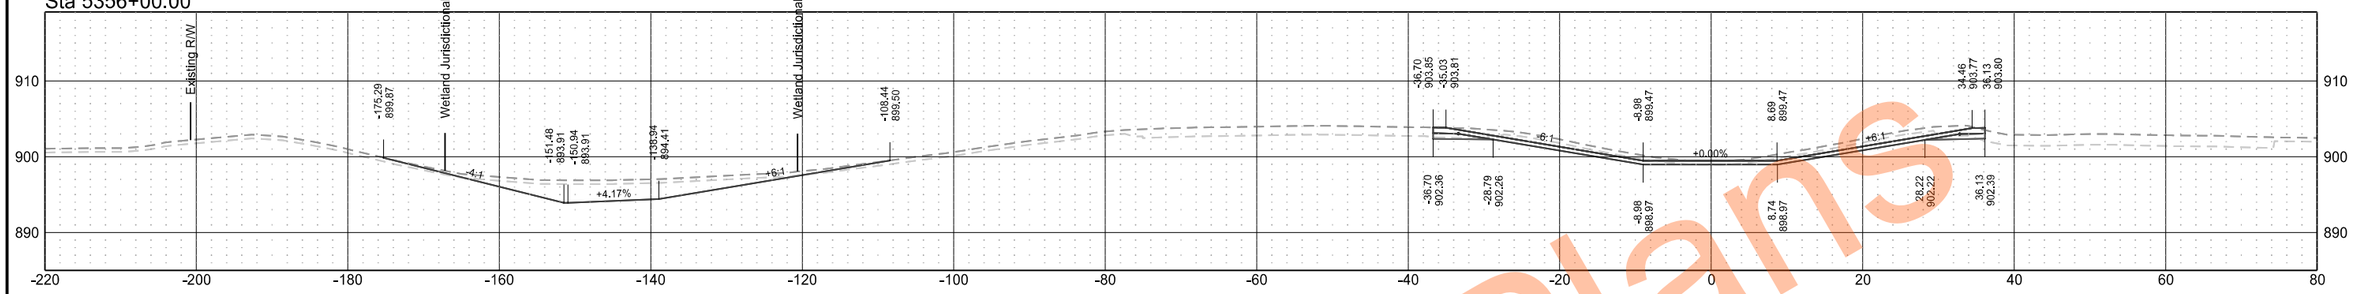

Sta 5355+25.85

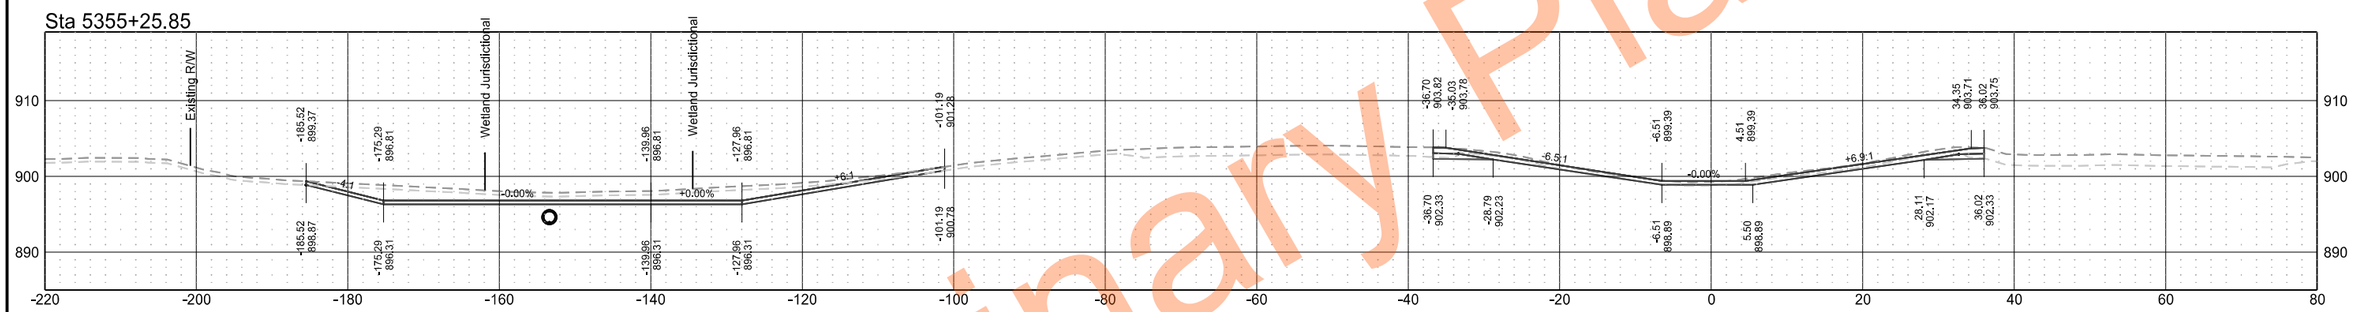

Sta 5355+12.92

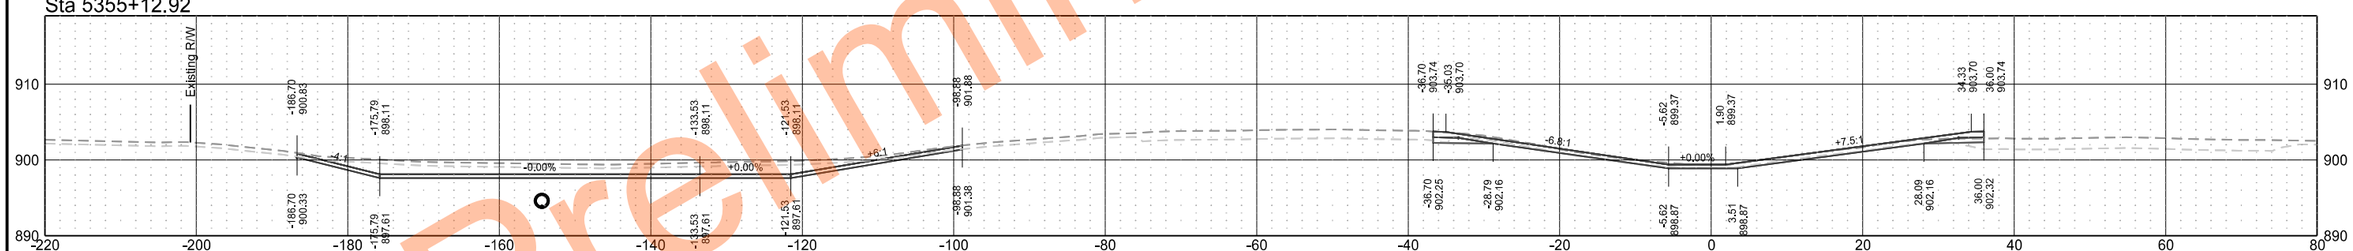

Sta 5354+77.00

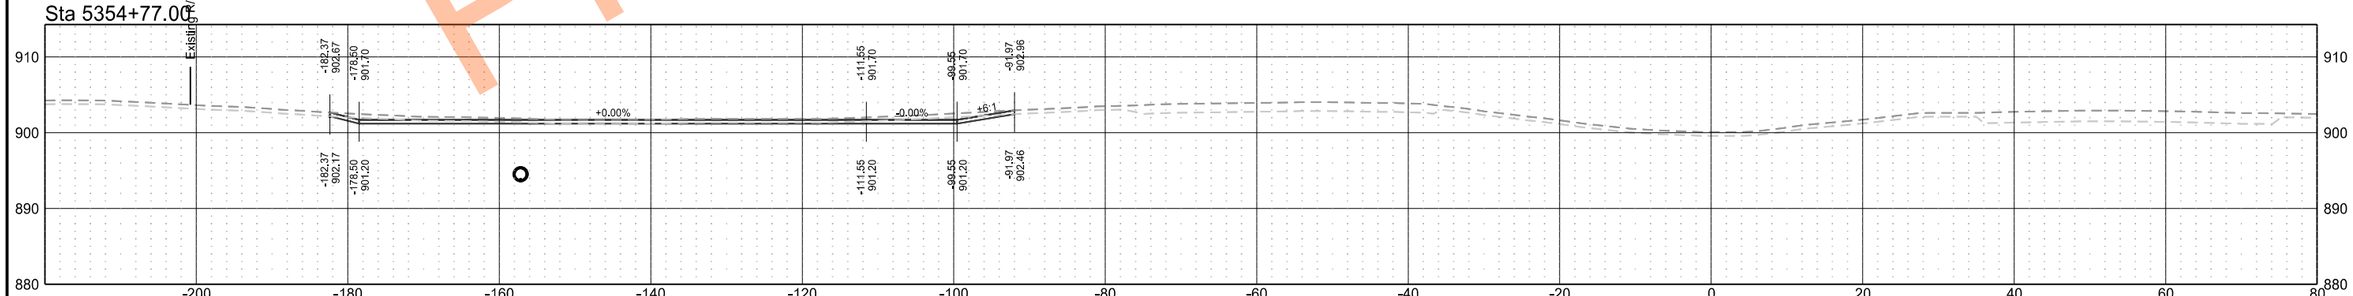

Preliminary Plans

Interstate 29 - Southbound

	STATE	PROJECT NO.	SECTION NO.	SHEET NO.
	ND	IM-8-029(204)101	200	2

Sta 5360+00.00

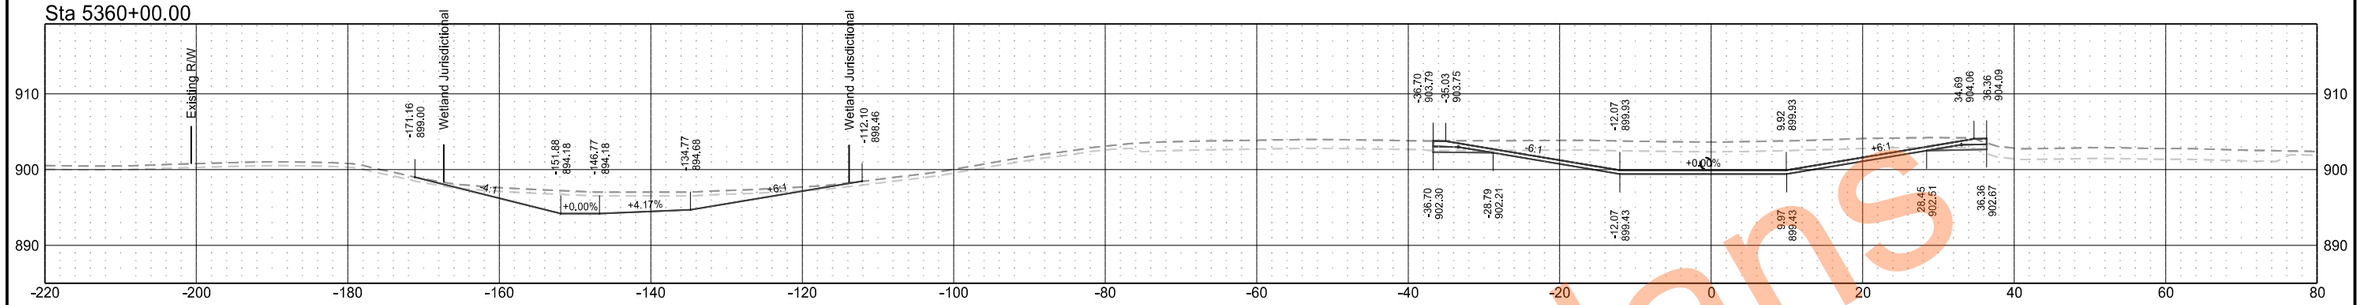

Sta 5359+00.00

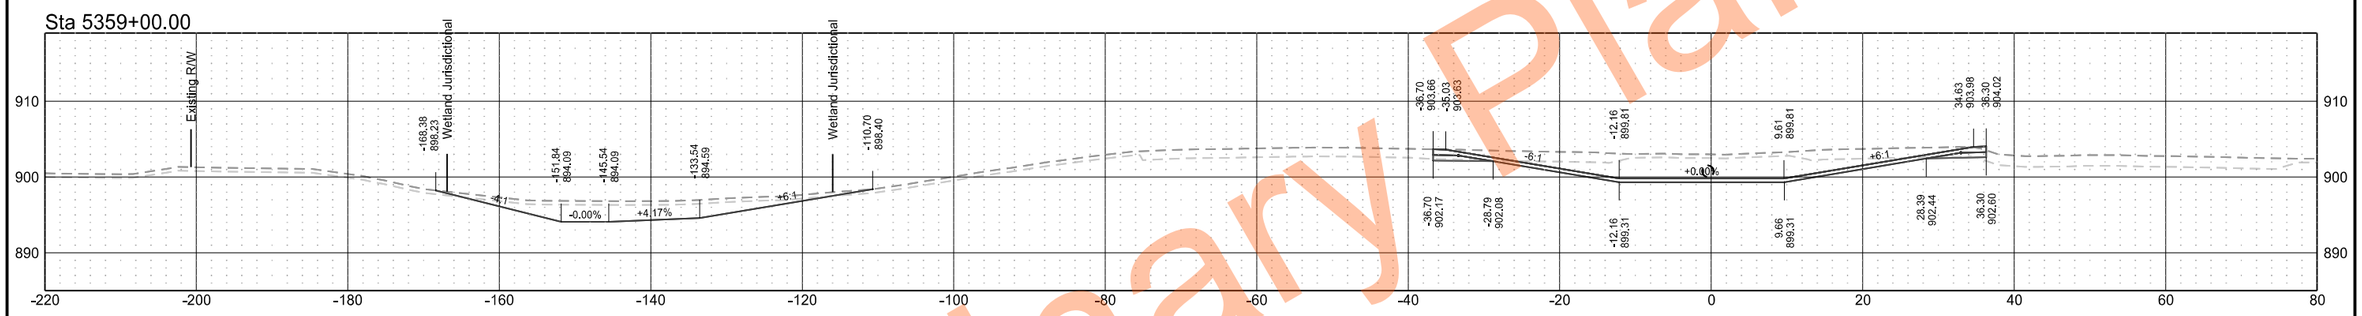

Sta 5358+00.00

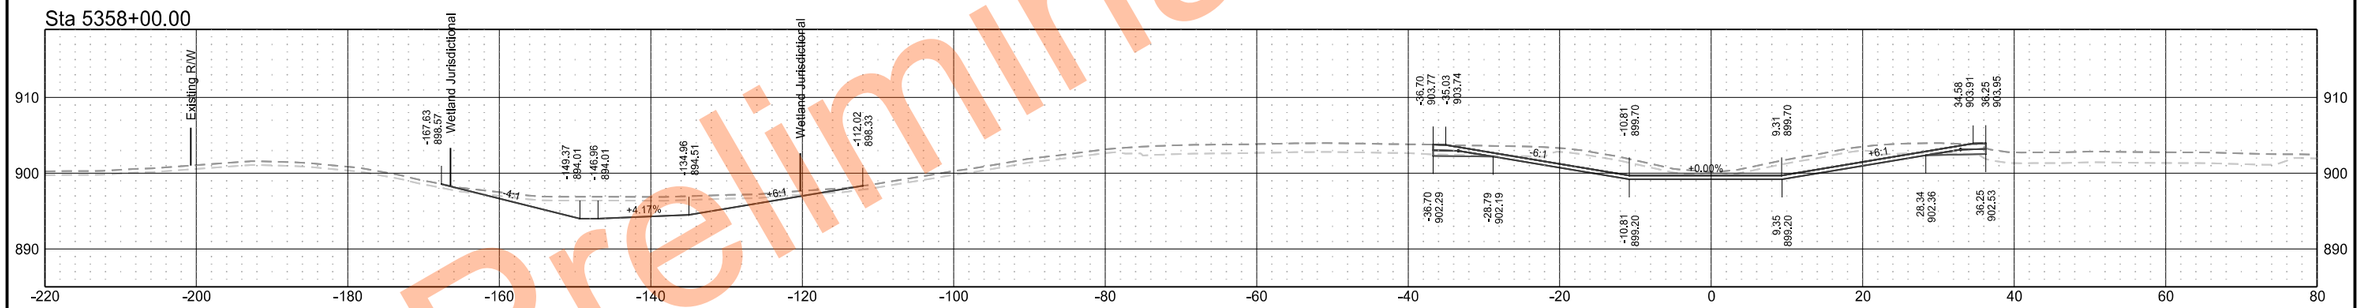

Sta 5357+00.00

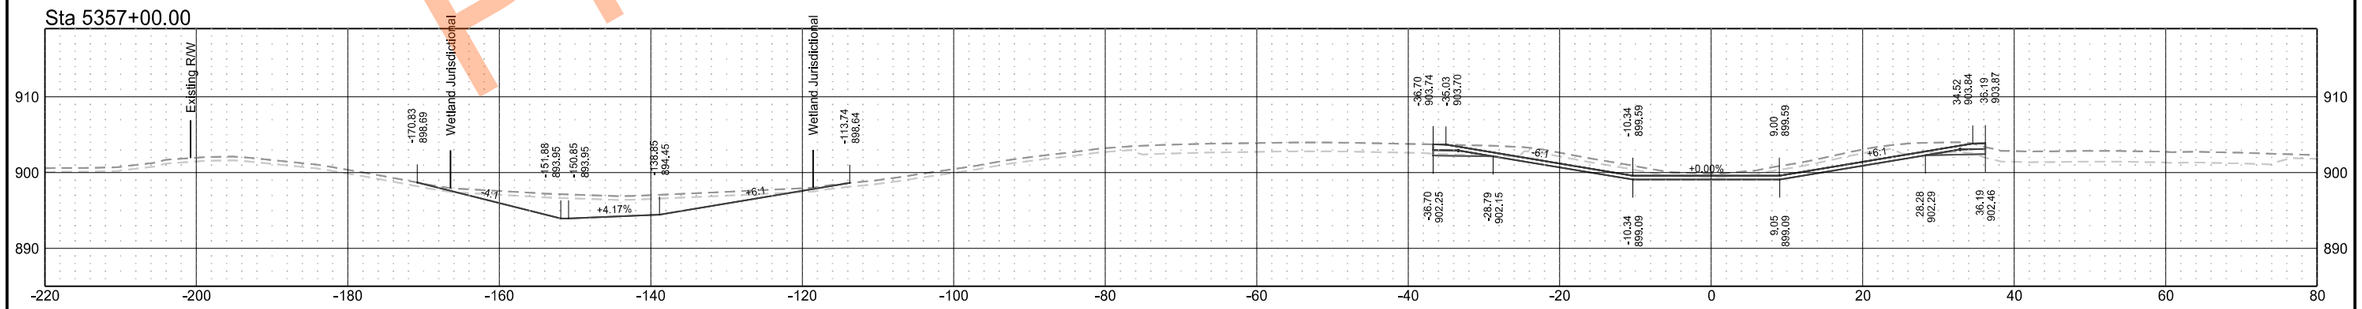

Preliminary Plans

Interstate 29 - Southbound

	STATE	PROJECT NO.	SECTION NO.	SHEET NO.
	ND	IM-8-029(204)101	200	3

Sta 5363+00.00

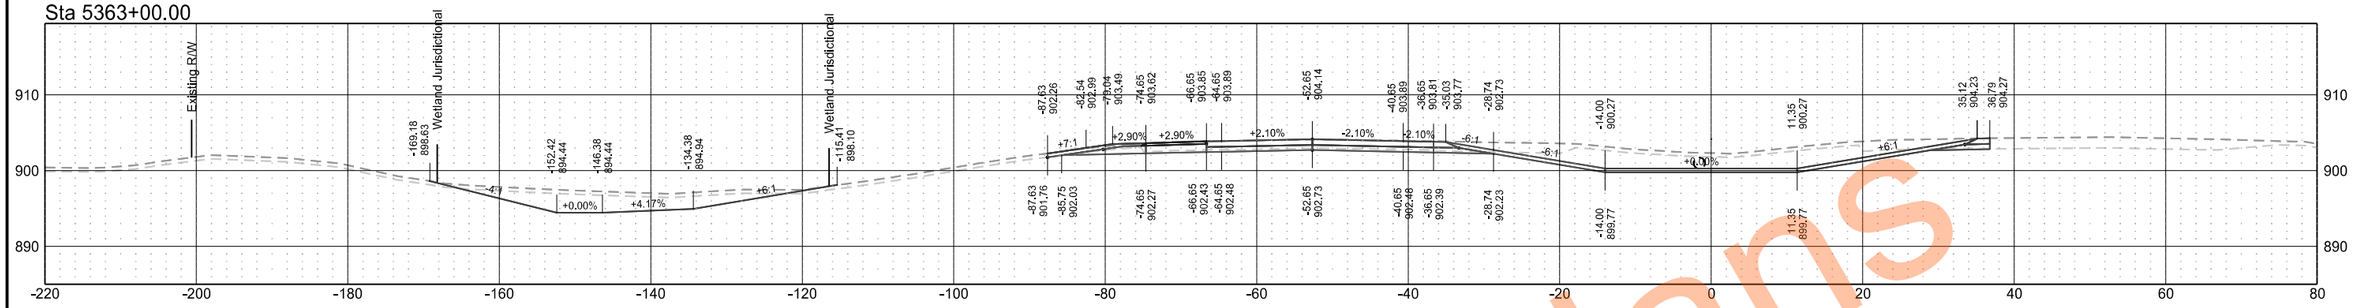

Sta 5362+00.00

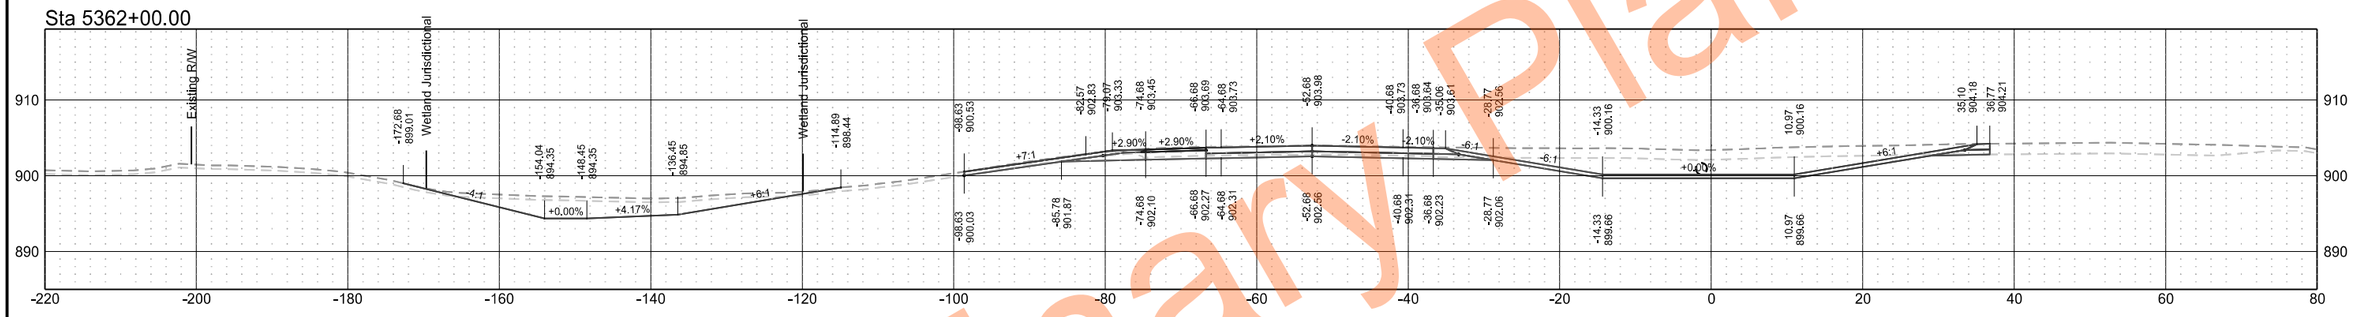

Sta 5361+00.00

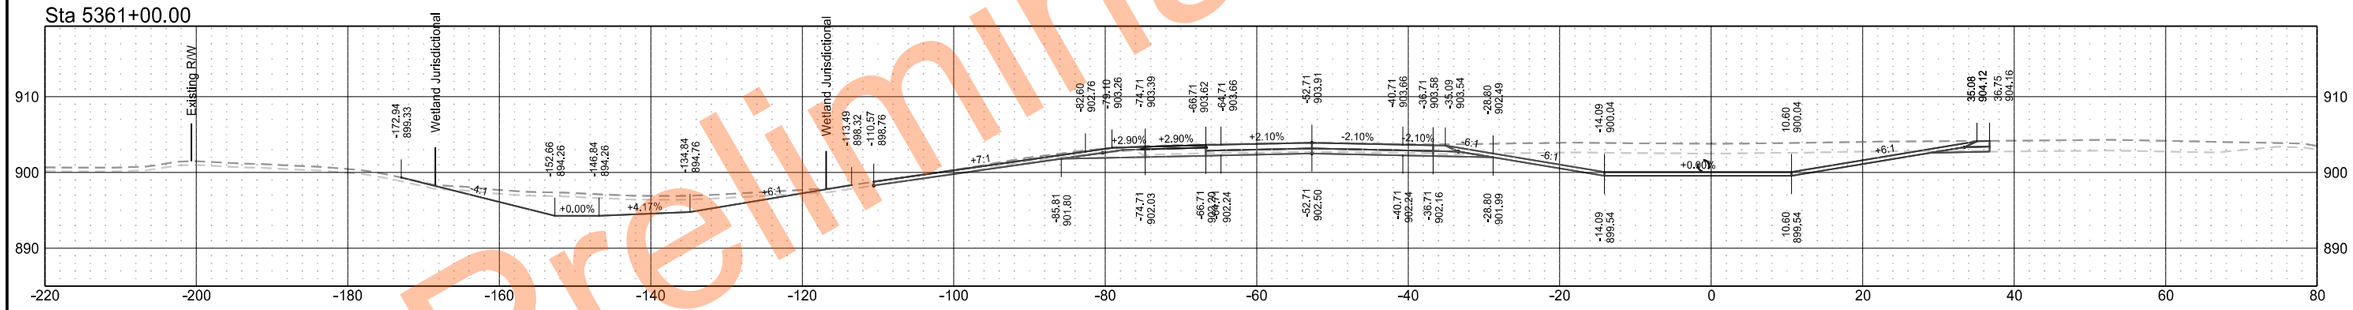

Sta 5360+50.89

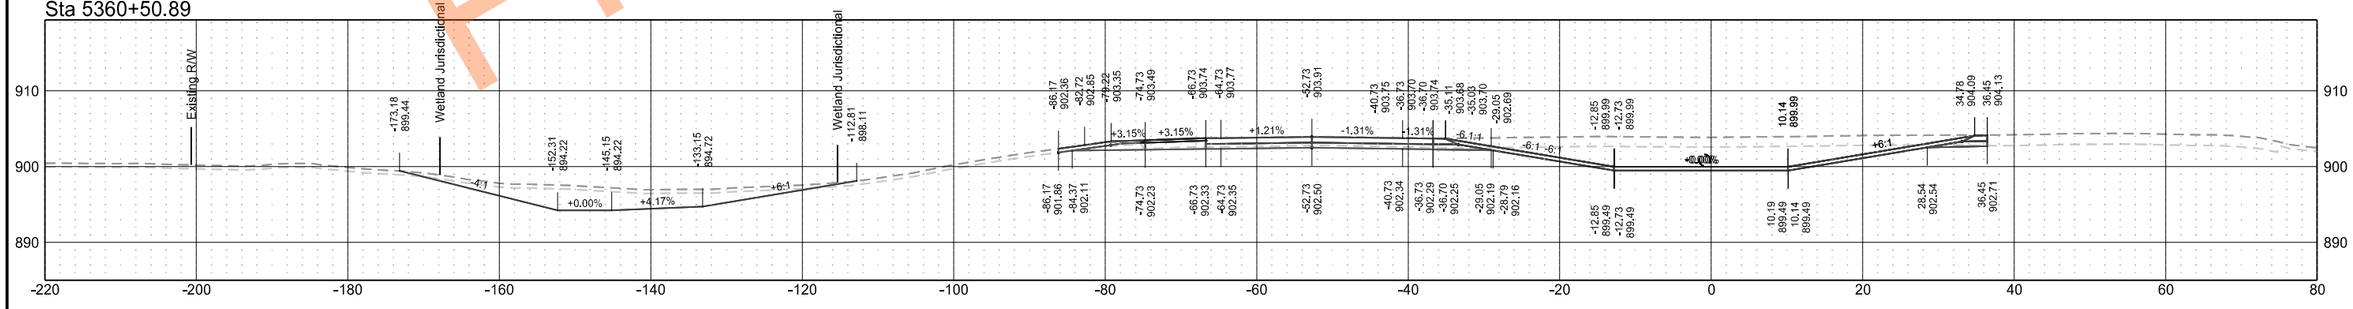

Preliminary Plans

Interstate 29 - Southbound

	STATE	PROJECT NO.	SECTION NO.	SHEET NO.
	ND	IM-8-029(204)101	200	4

Sta 5366+14.90

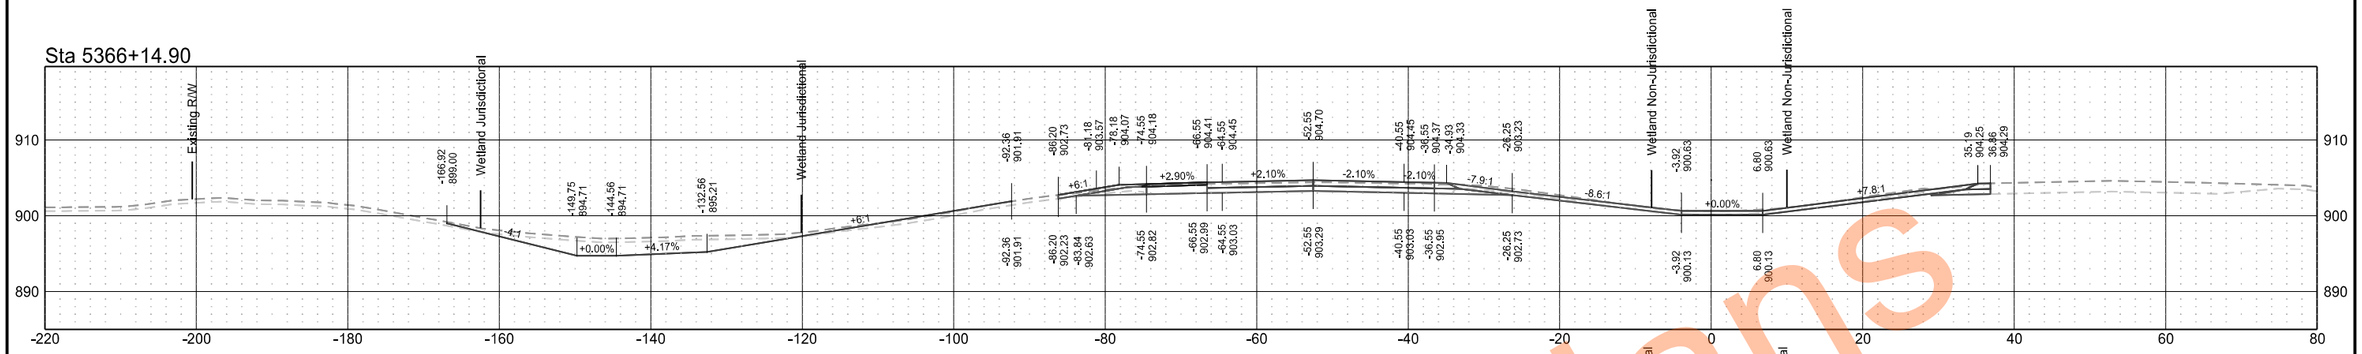

Sta 5366+00.00

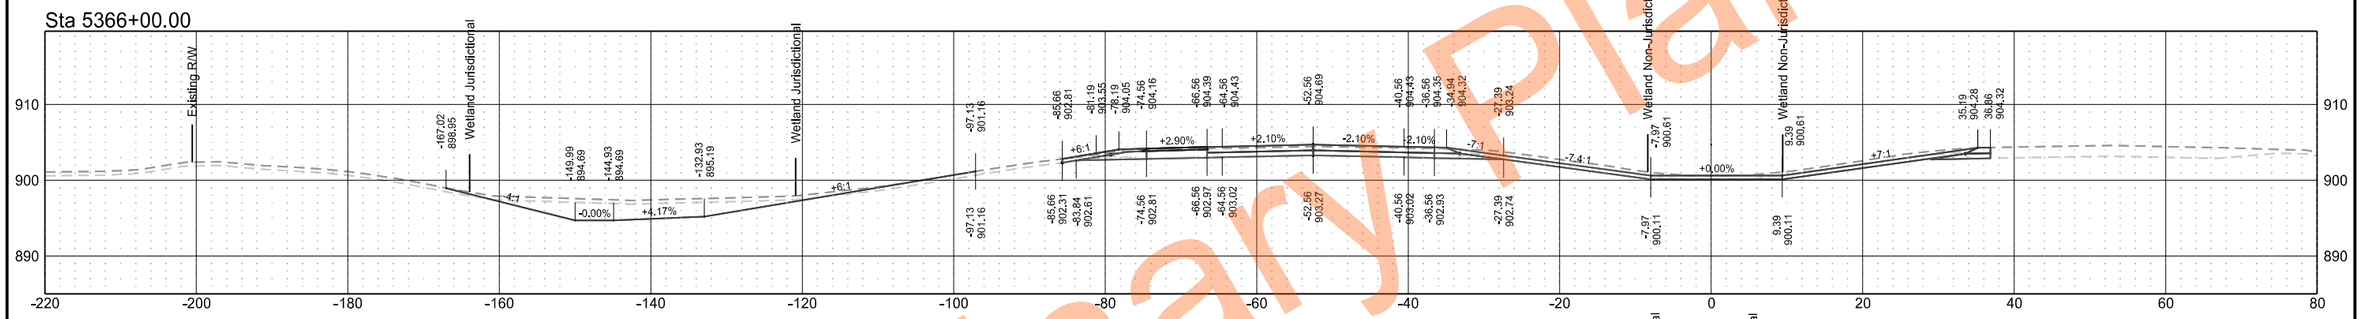

Sta 5365+00.00

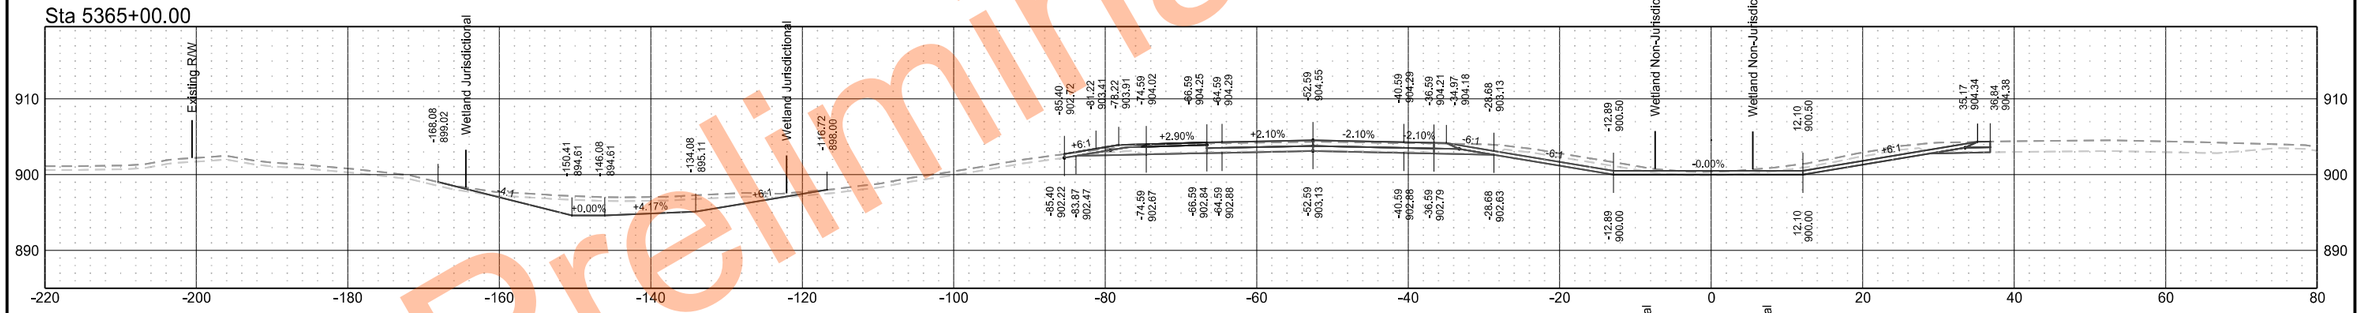

Sta 5364+00.00

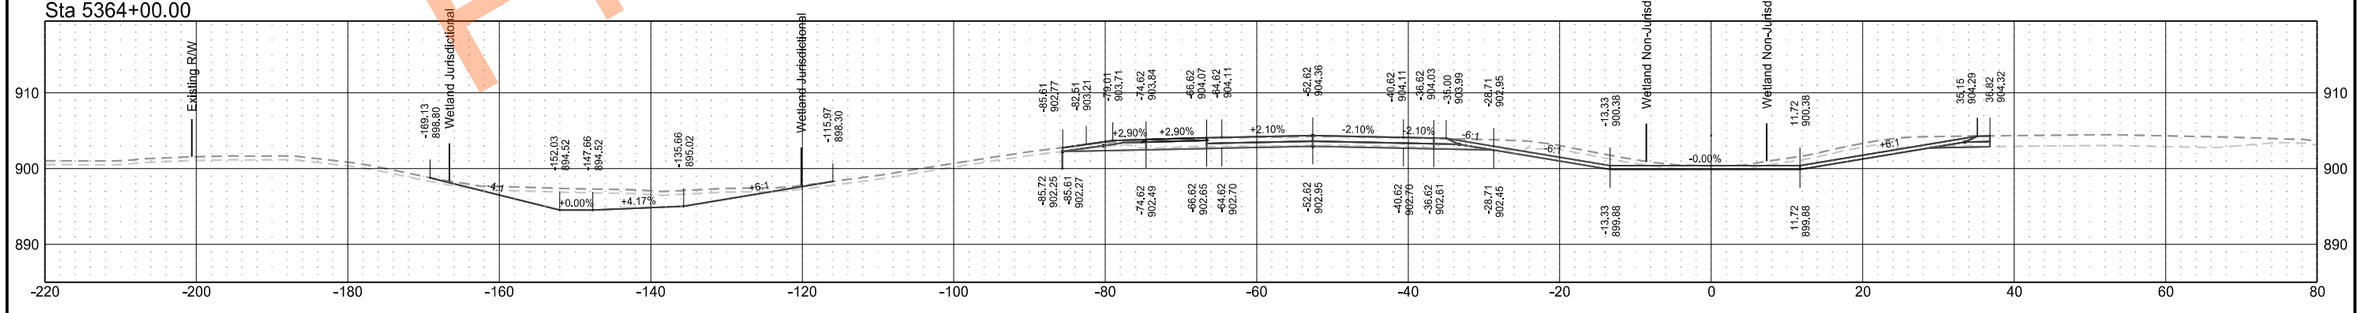

Preliminary Plans

Interstate 29 - Southbound

	STATE	PROJECT NO.	SECTION NO.	SHEET NO.
	ND	IM-8-029(204)101	200	5

Sta 5367+13.00

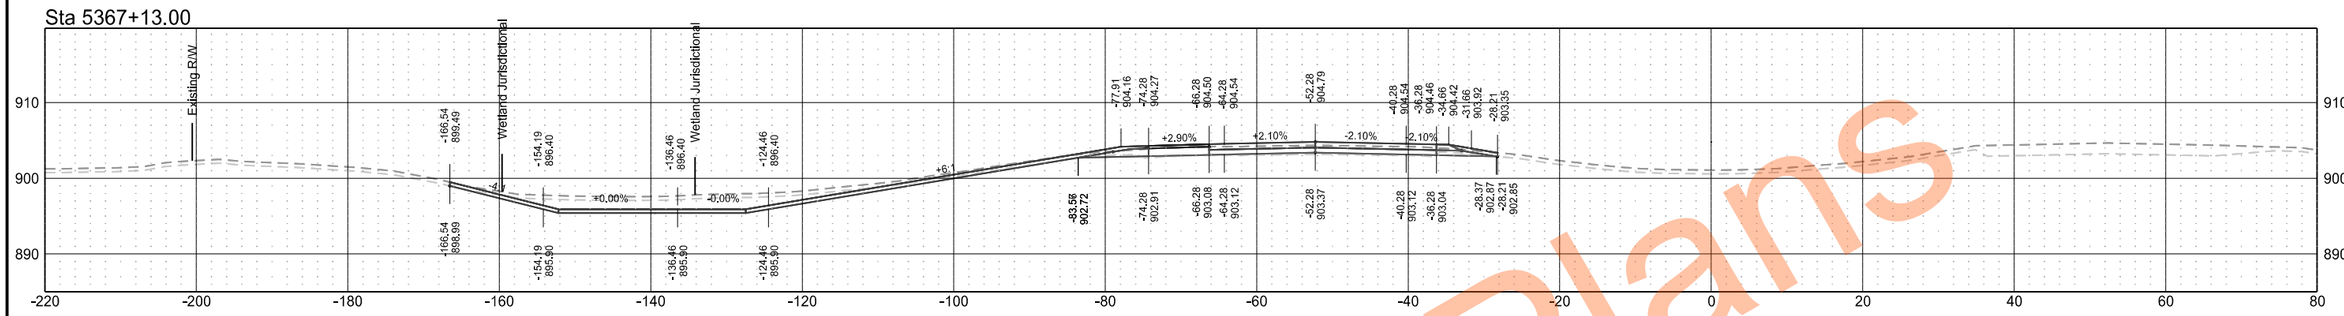

Sta 5367+00.00

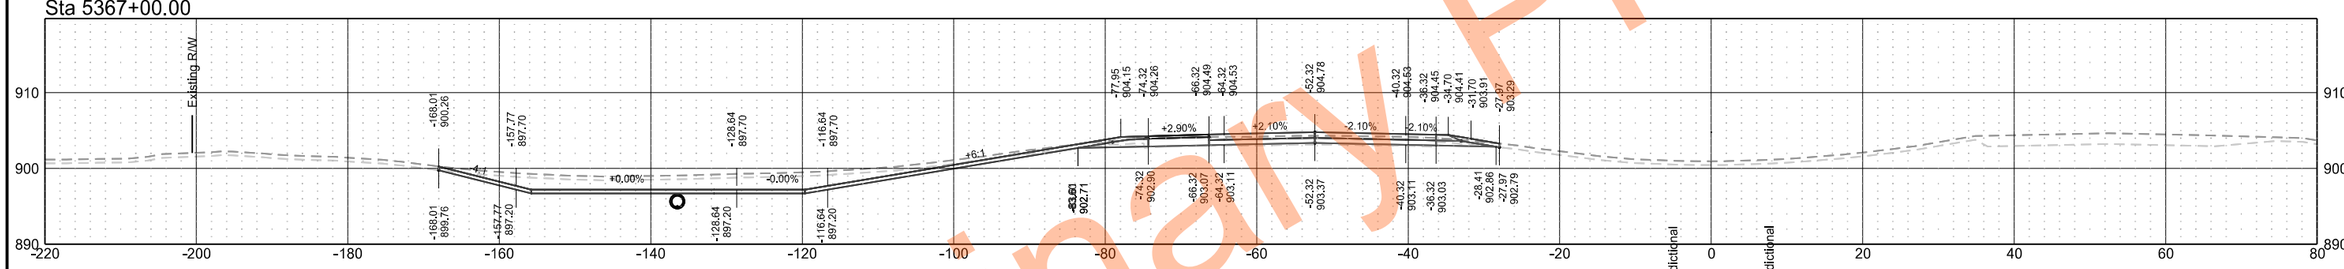

Sta 5366+78.00

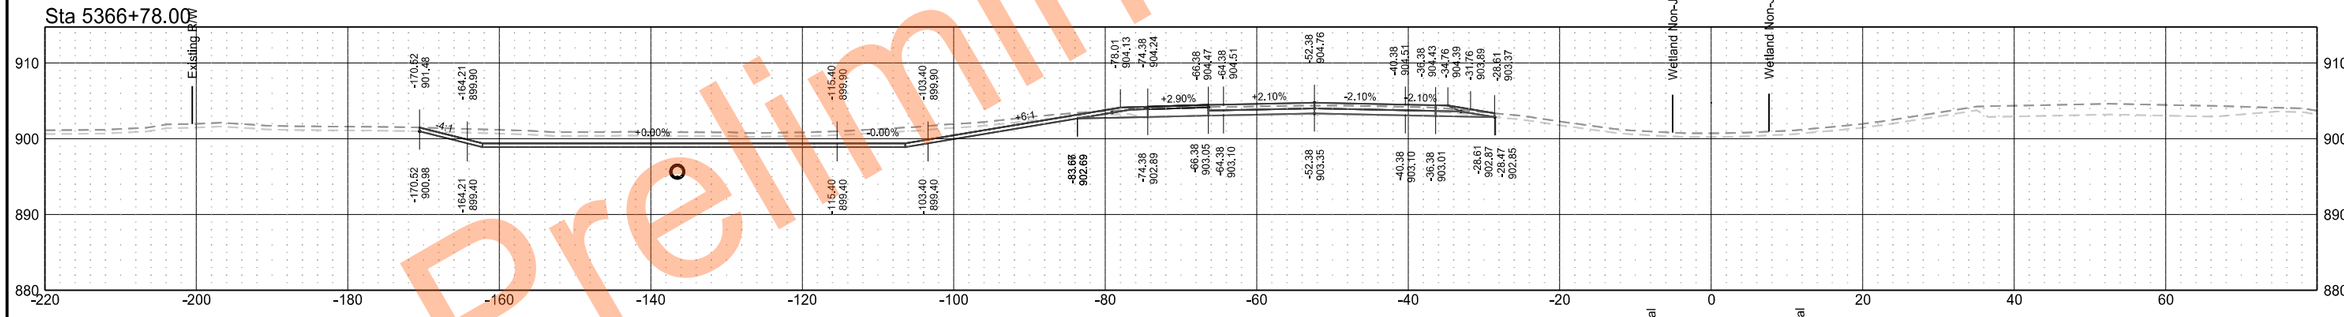

Sta 5366+40.00

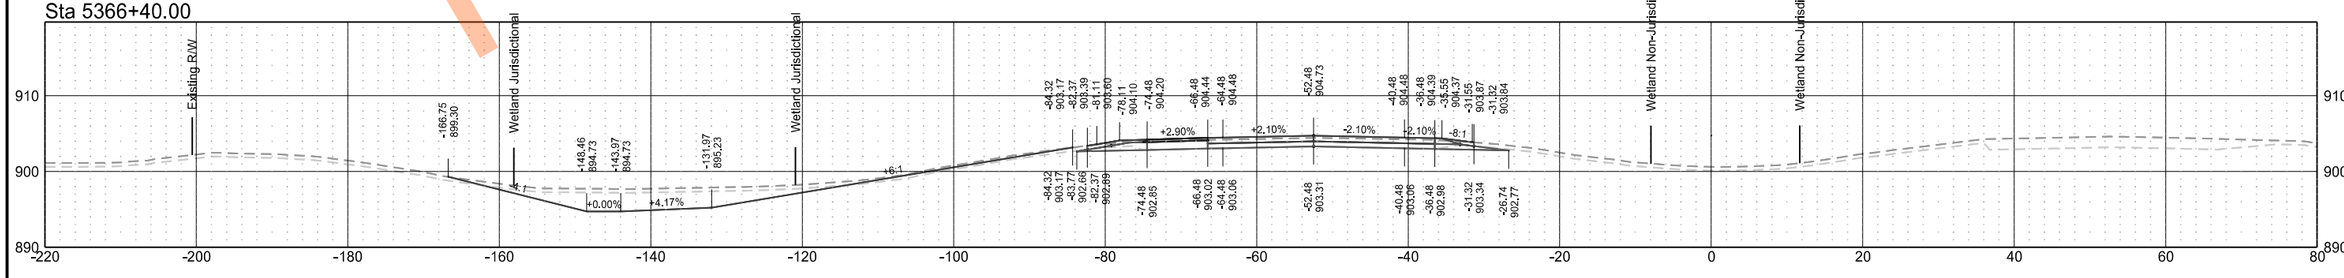

Preliminary Plans

Interstate 29 - Southbound

	STATE	PROJECT NO.	SECTION NO.	SHEET NO.
	ND	IM-8-029(204)101	200	6

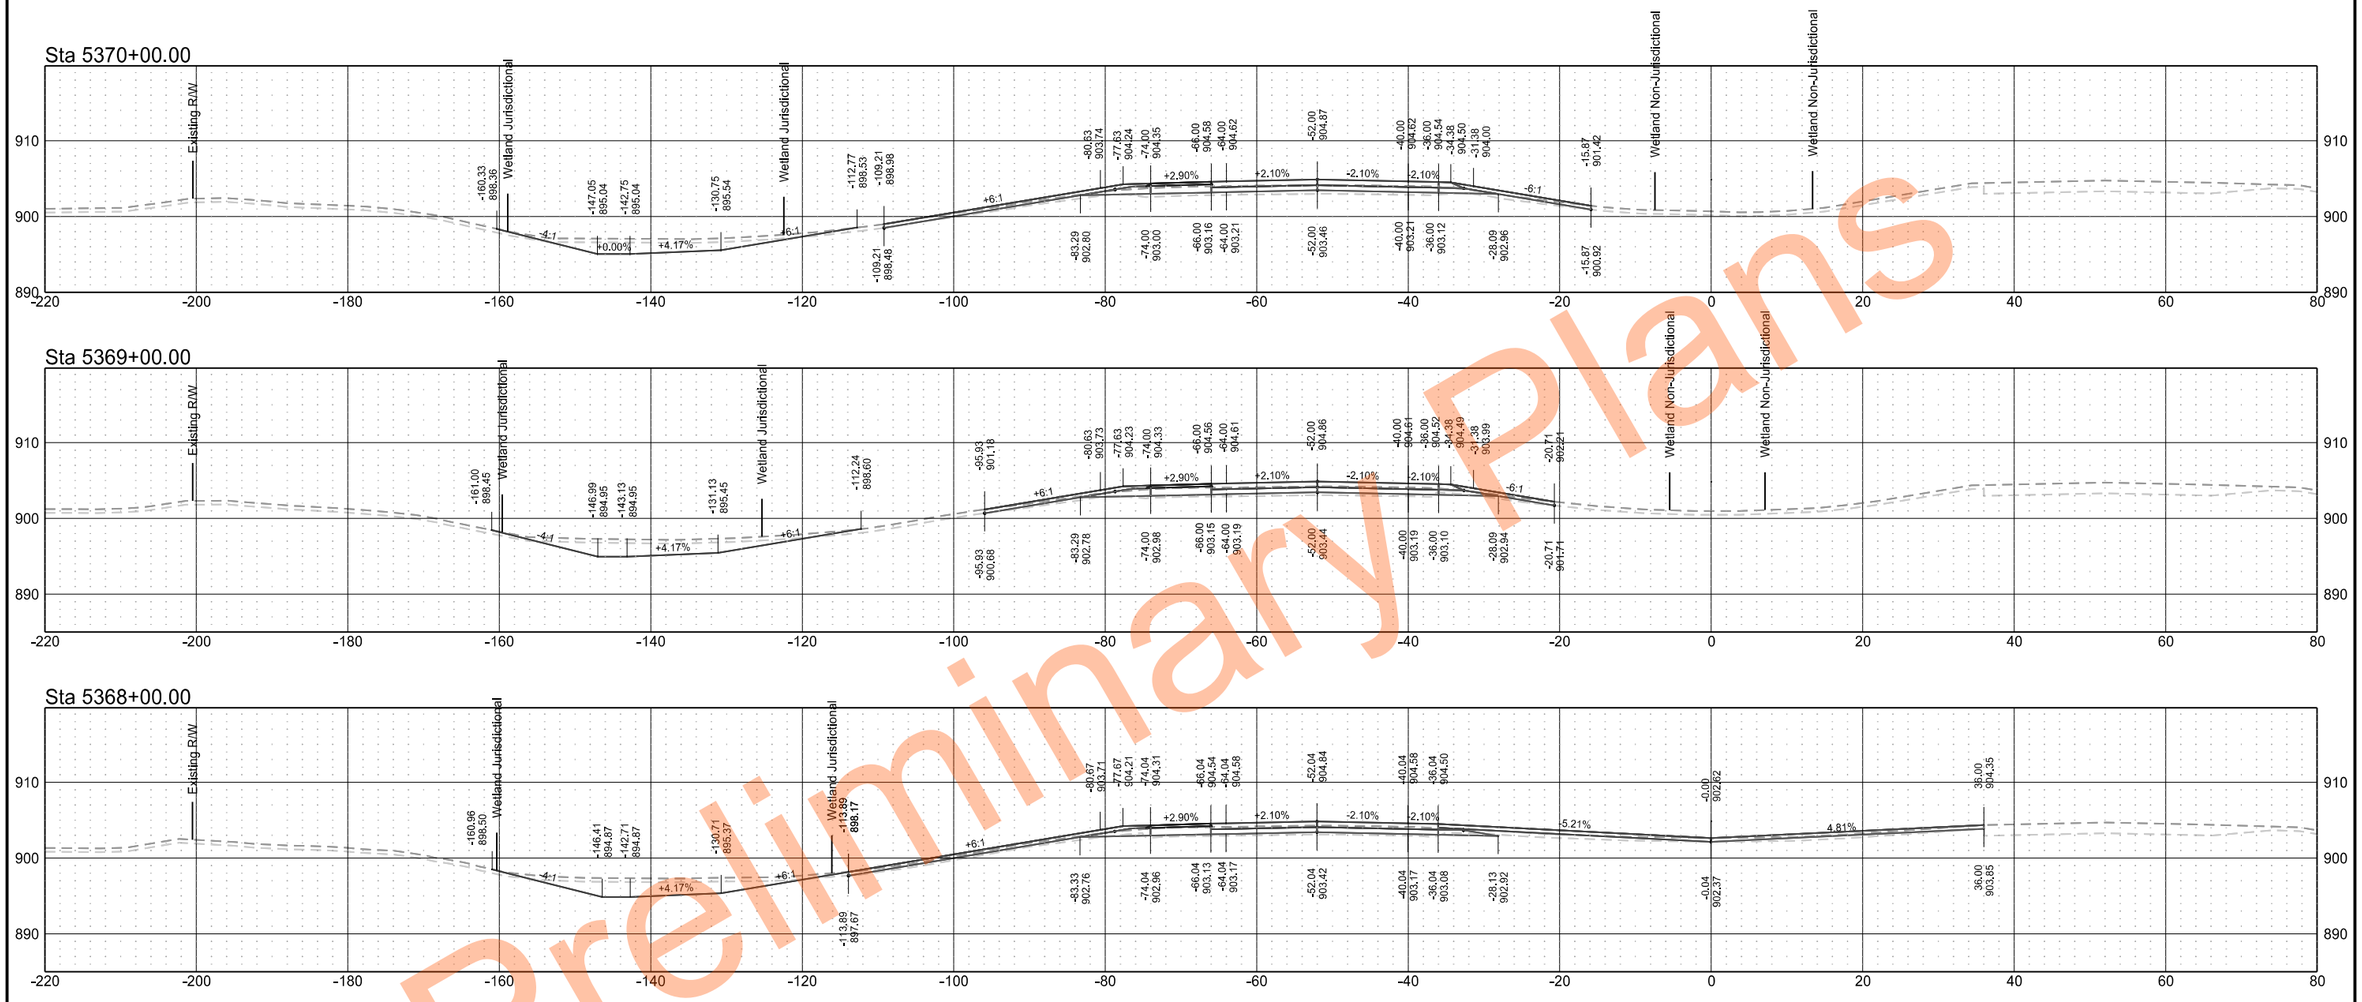

Preliminary Plans

Interstate 29 - Southbound

	STATE	PROJECT NO.	SECTION NO.	SHEET NO.
	ND	IM-8-029(204)101	200	7

Sta 5374+00.00

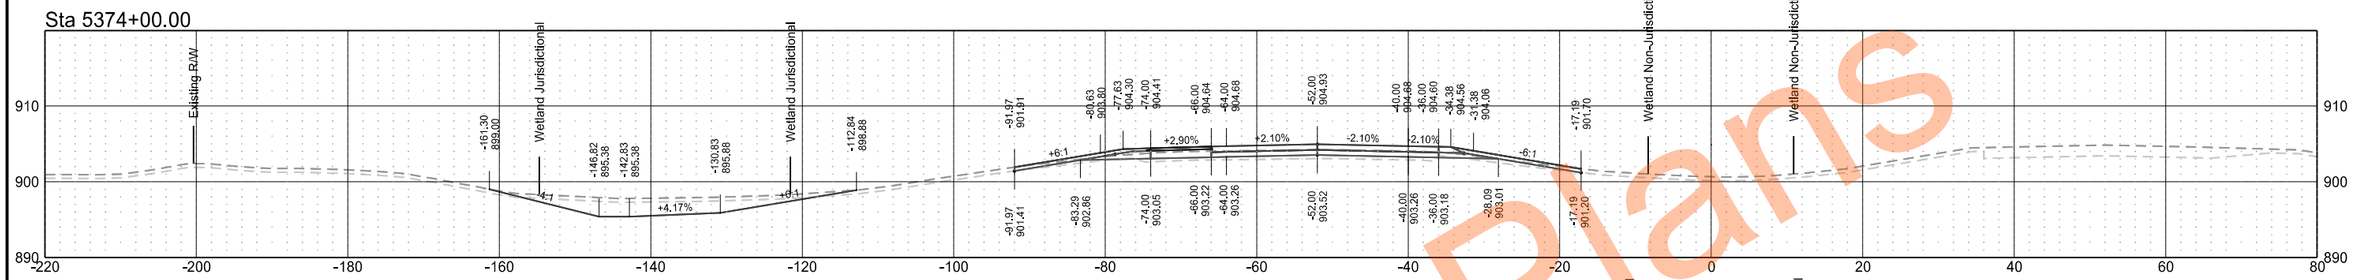

Sta 5373+00.00

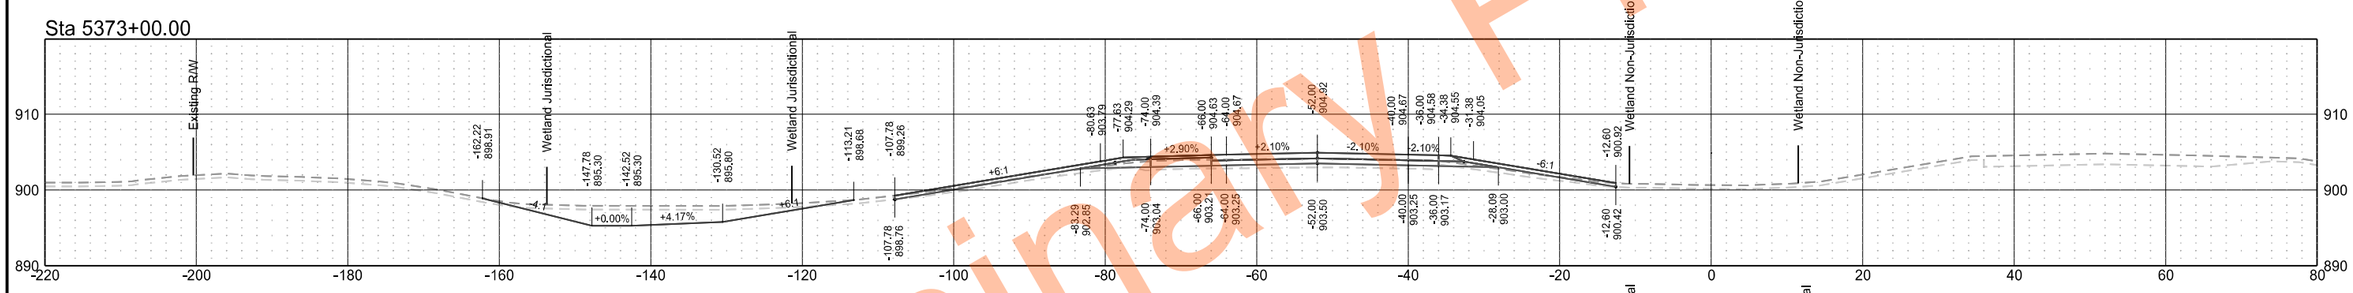

Sta 5372+00.00

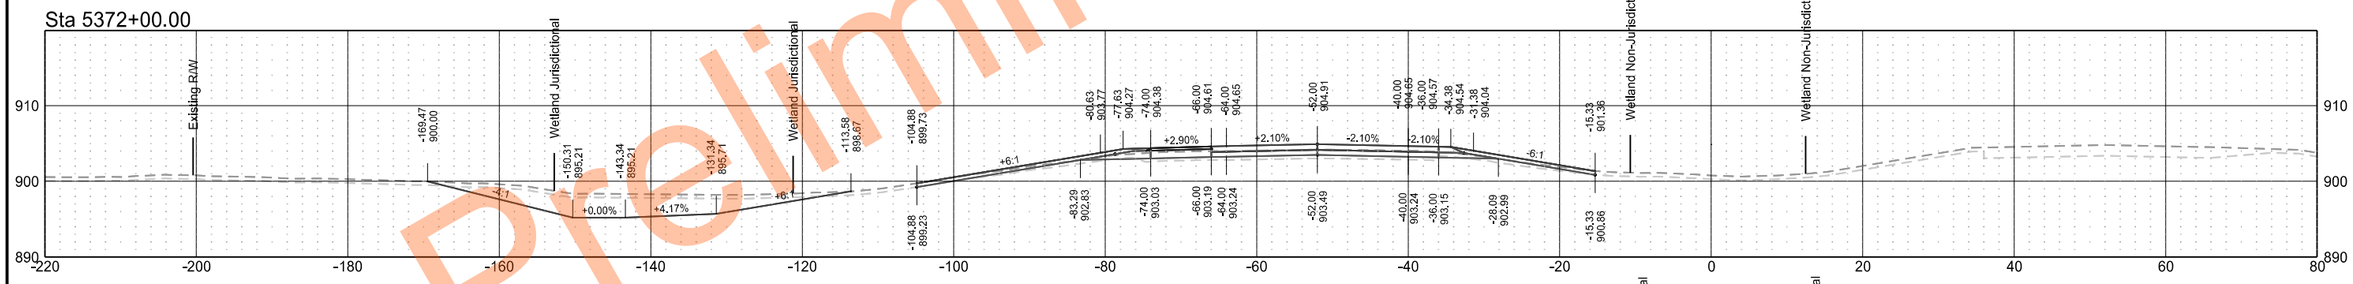

Sta 5371+00.00

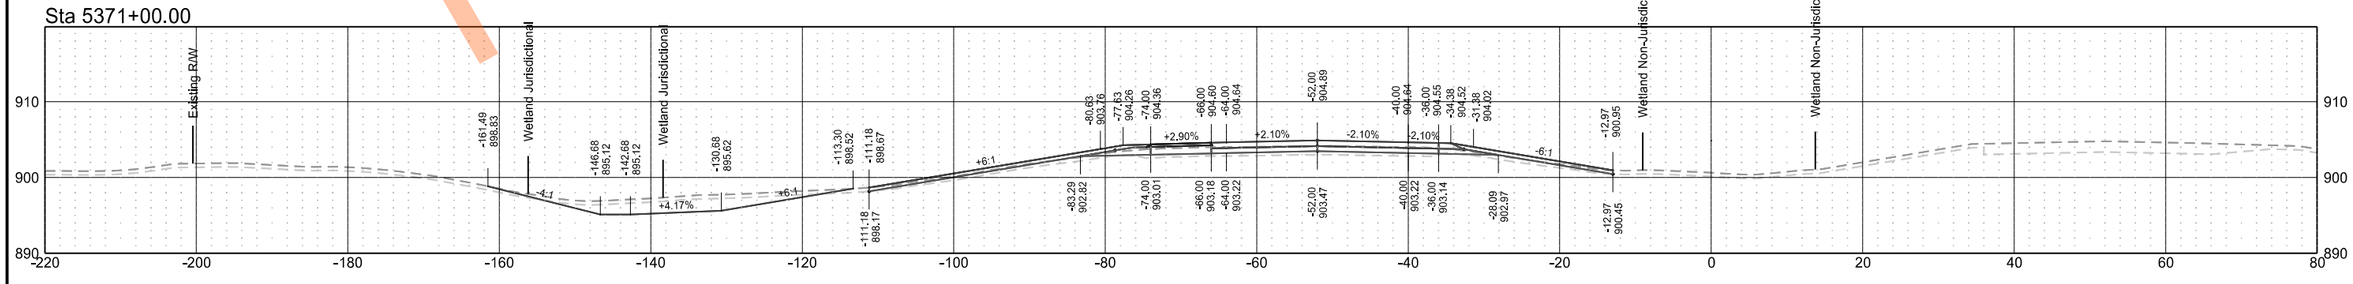

Preliminary Plans

Interstate 29 - Southbound

	STATE	PROJECT NO.	SECTION NO.	SHEET NO.
	ND	IM-8-029(204)101	200	8

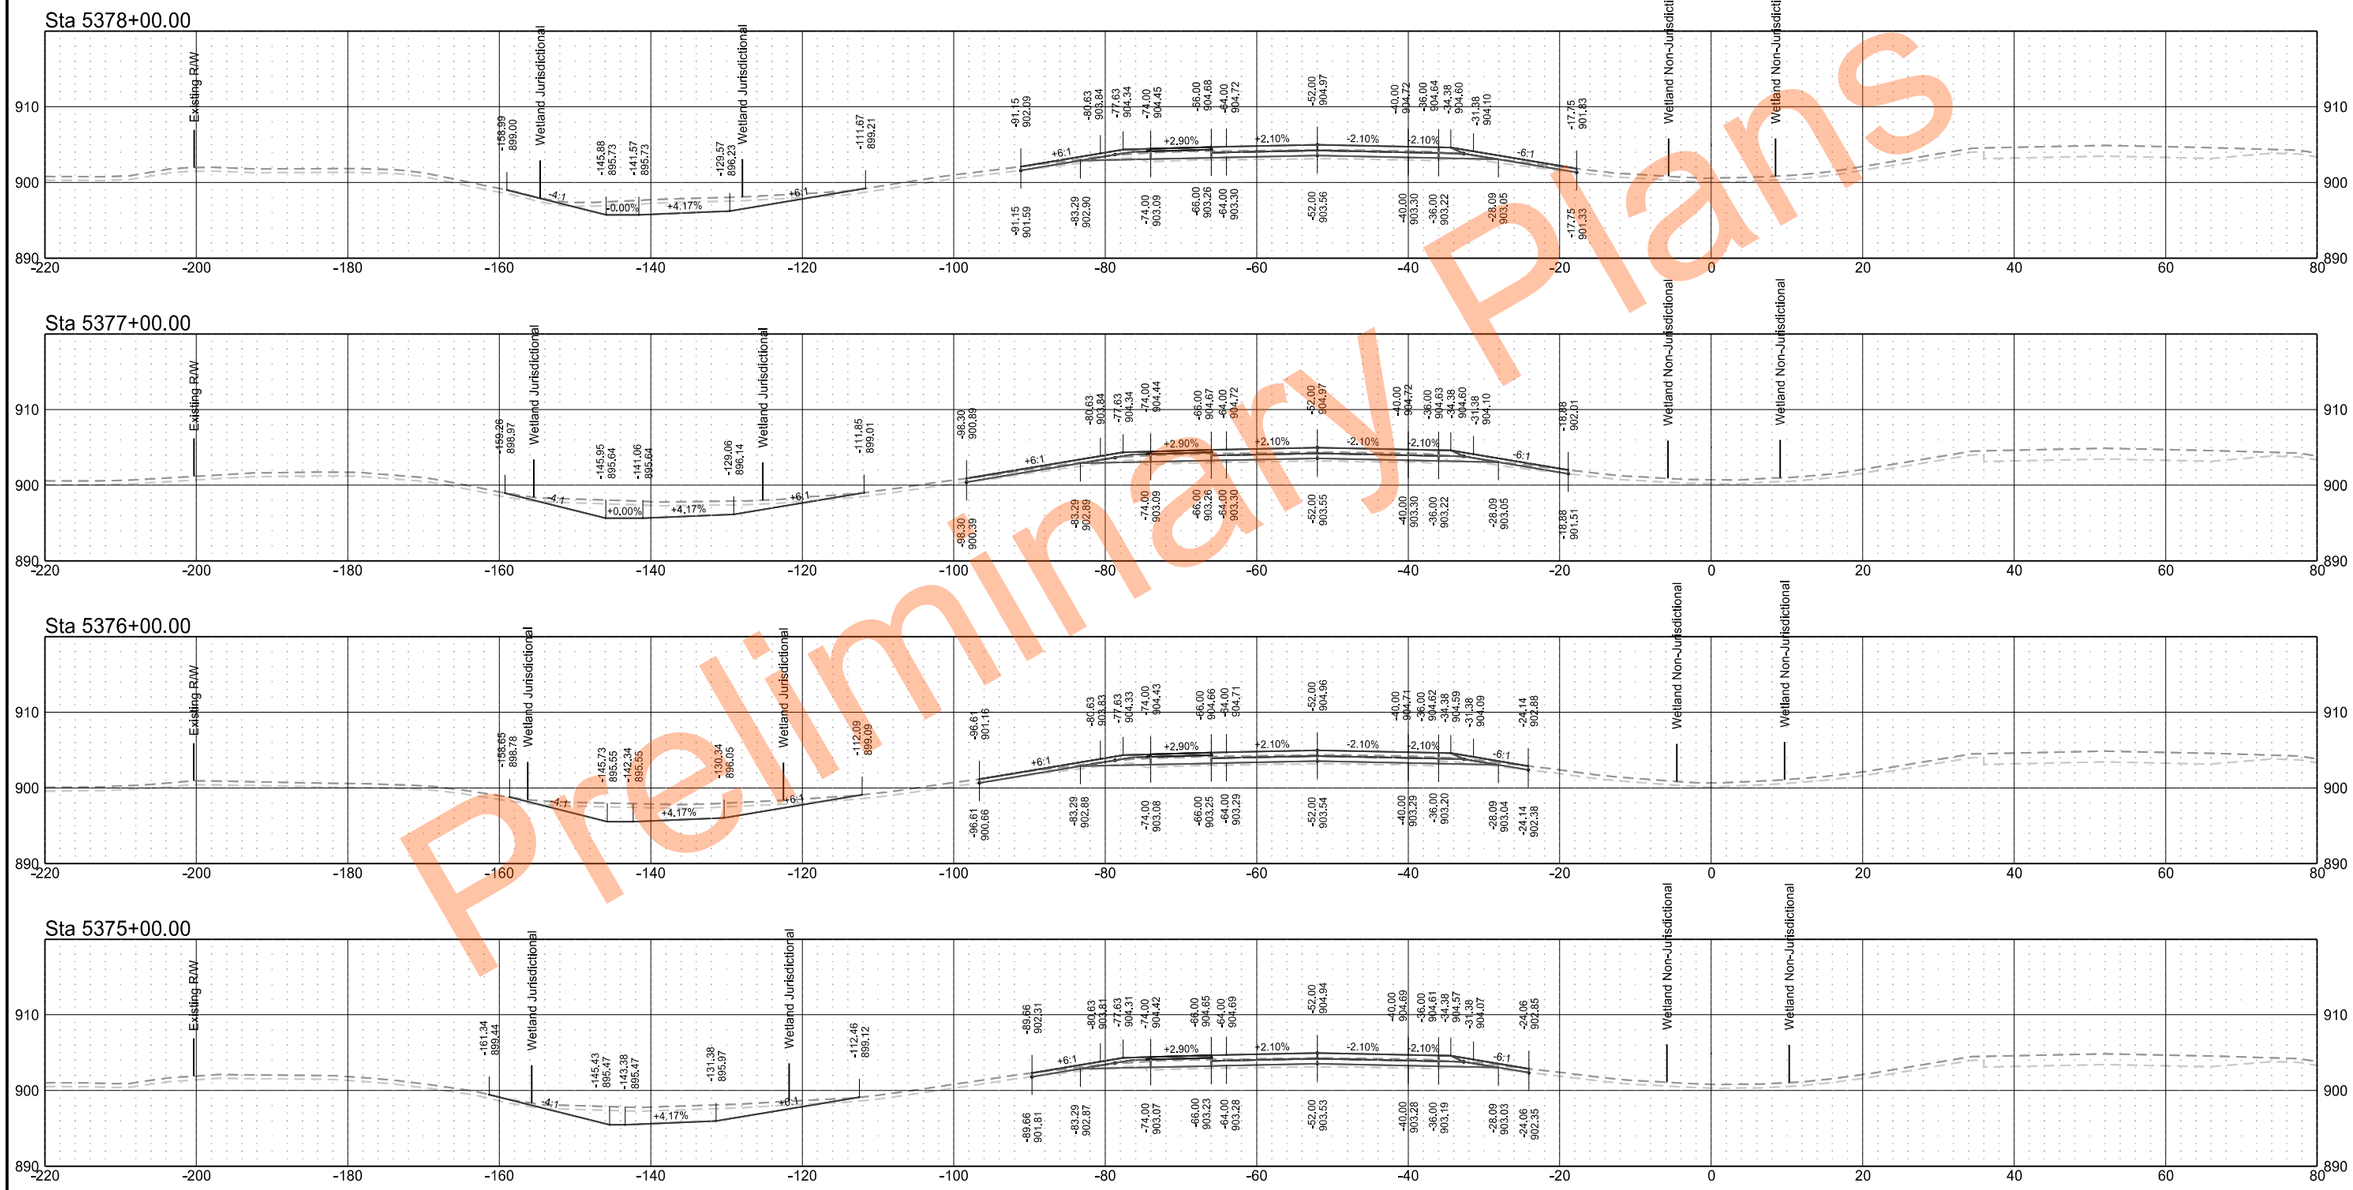

Preliminary Plans

Interstate 29 - Southbound

	STATE	PROJECT NO.	SECTION NO.	SHEET NO.
	ND	IM-8-029(204)101	200	9

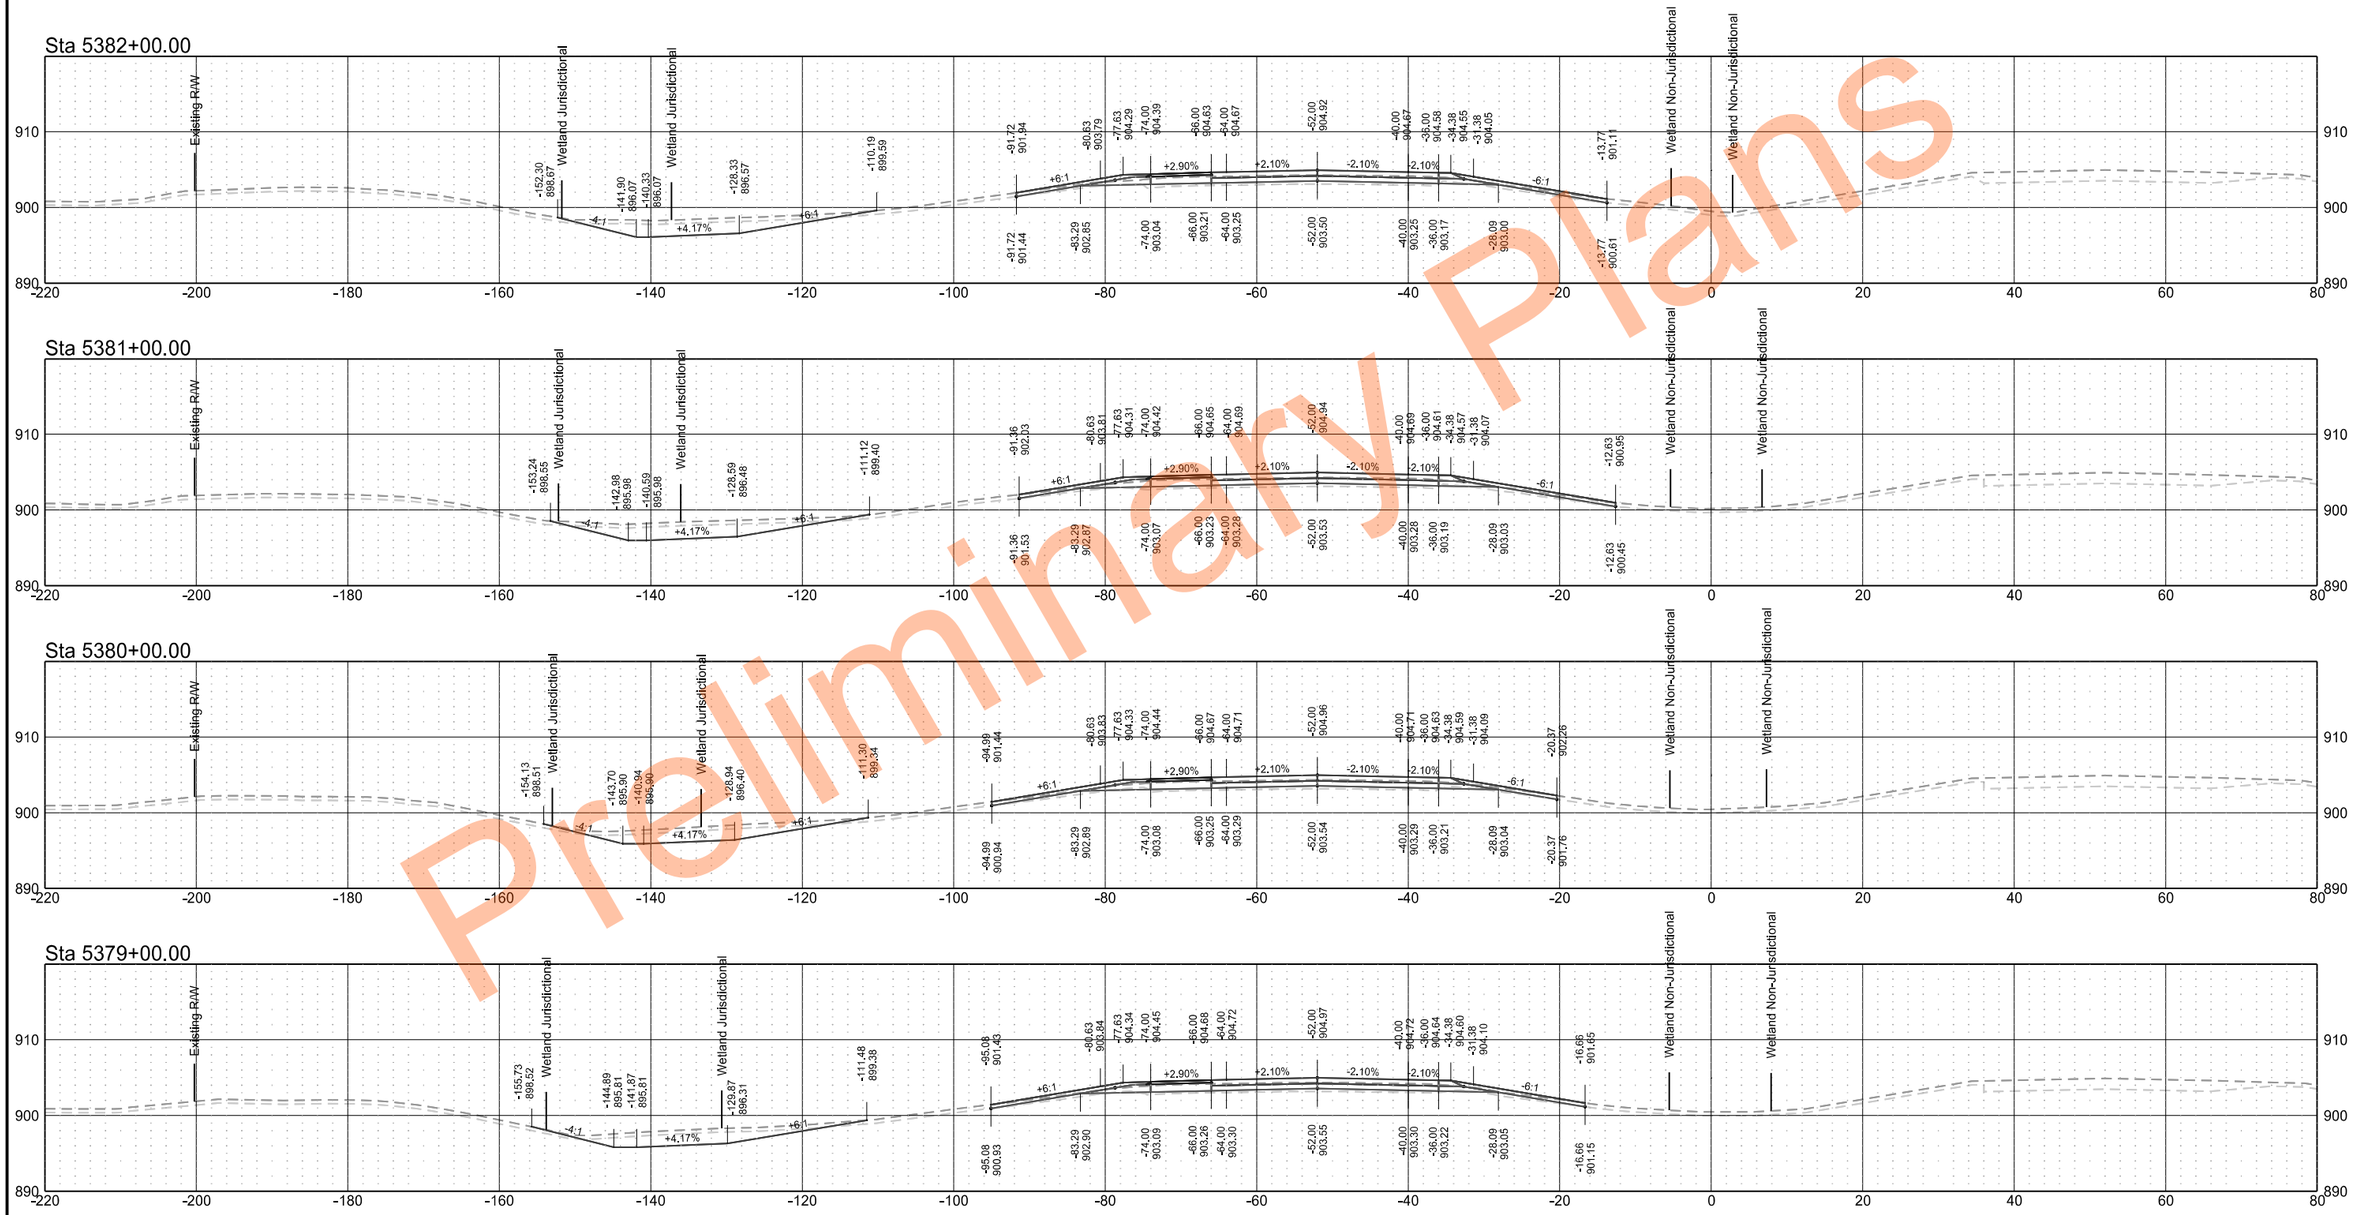

Preliminary Plans

Interstate 29 - Southbound

	STATE	PROJECT NO.	SECTION NO.	SHEET NO.
	ND	IM-8-029(204)101	200	10

Sta 5386+00.00

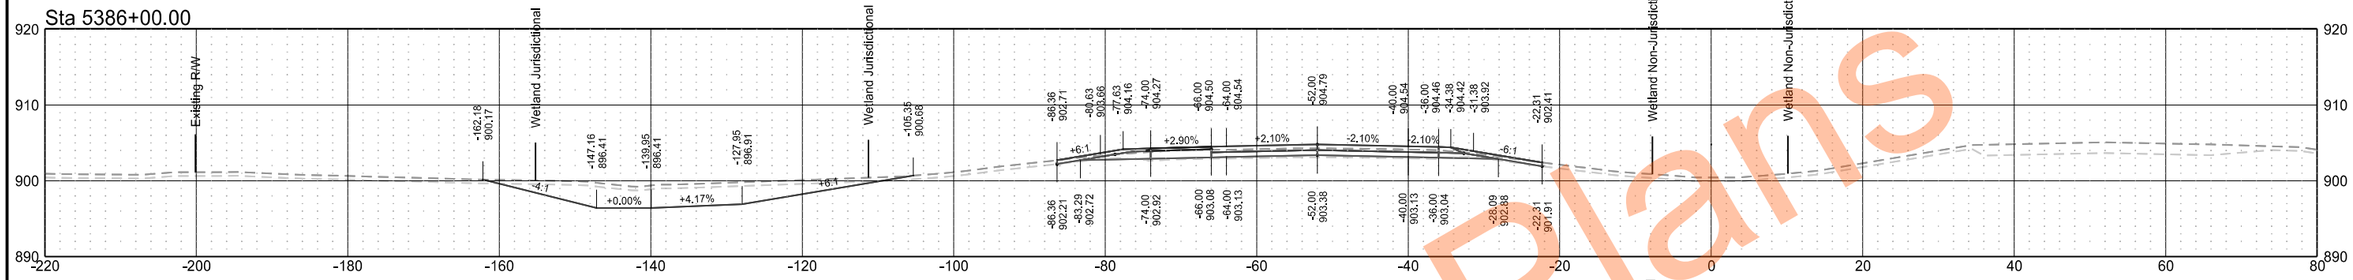

Sta 5385+00.00

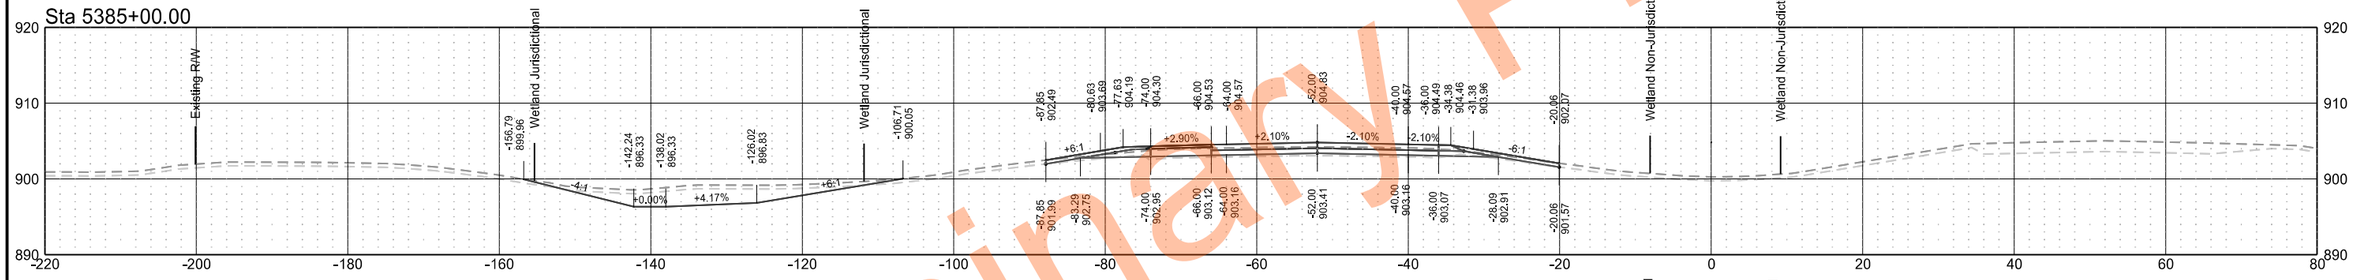

Sta 5384+00.00

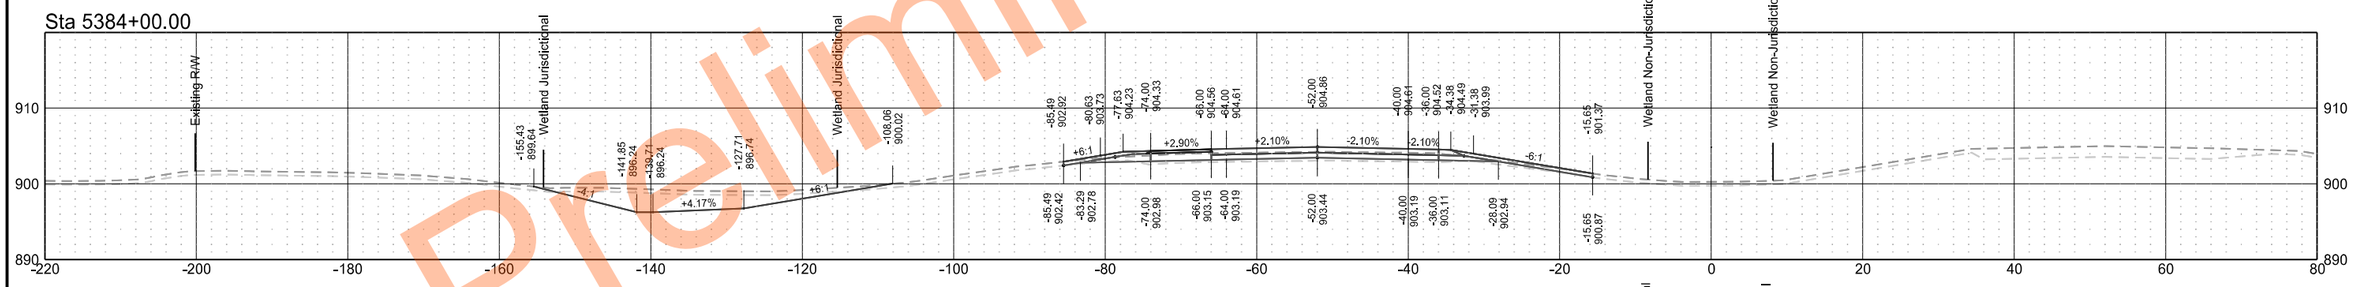

Sta 5383+00.00

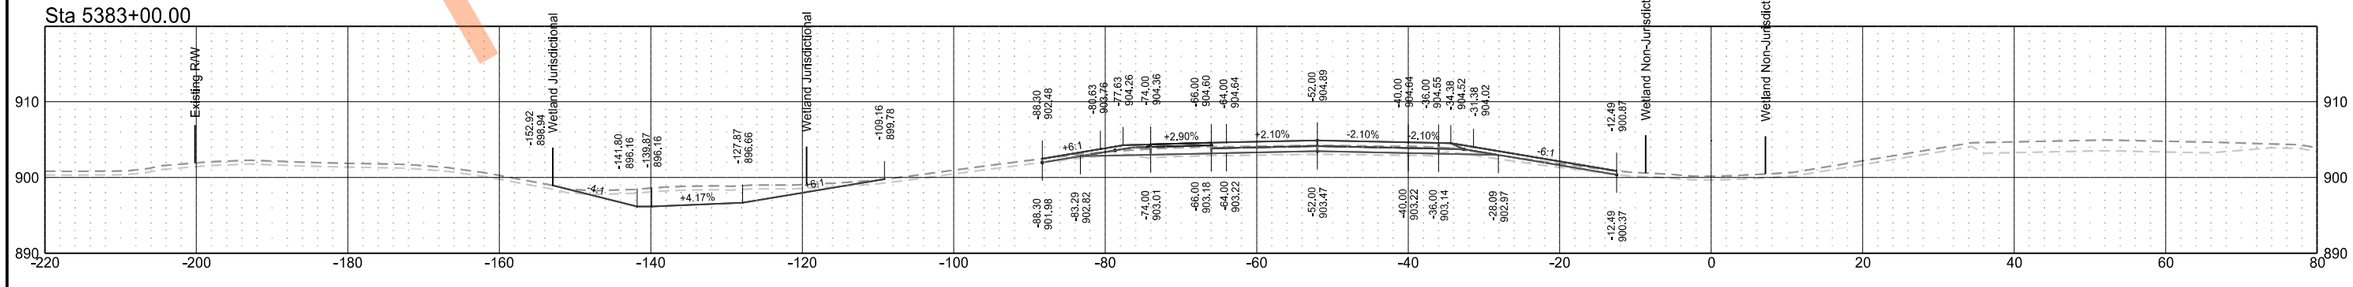

Preliminary Plans

Interstate 29 - Southbound

	STATE	PROJECT NO.	SECTION NO.	SHEET NO.
	ND	IM-8-029(204)101	200	11

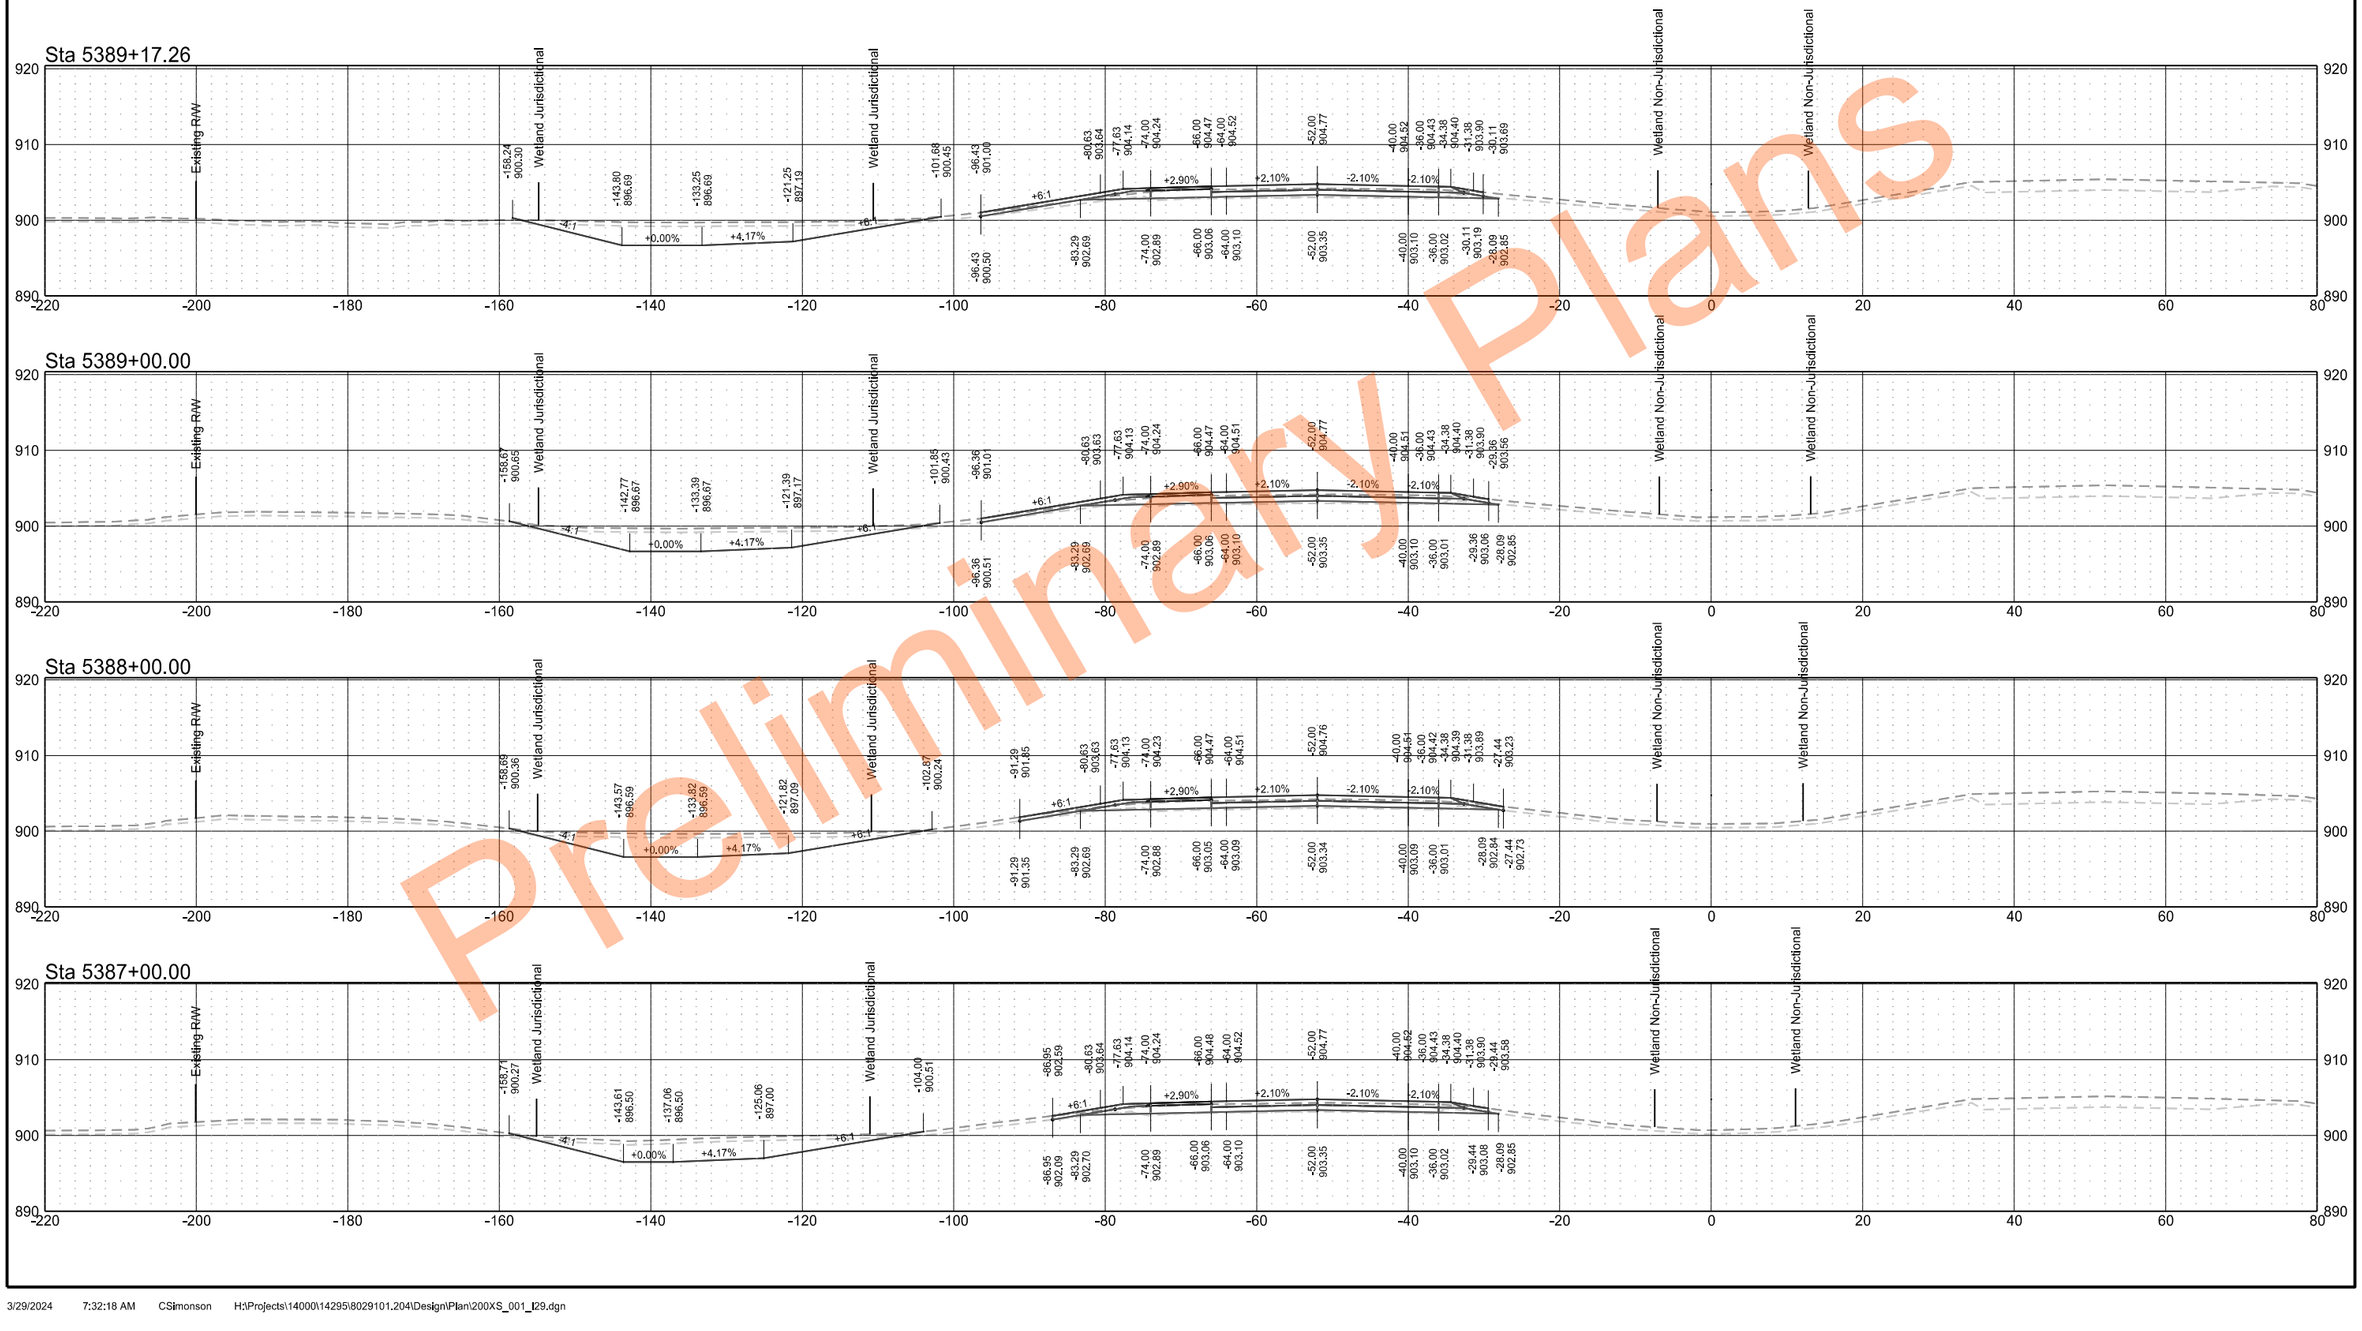

Preliminary Plans

Interstate 29 - Southbound

	STATE	PROJECT NO.	SECTION NO.	SHEET NO.
	ND	IM-8-029(204)101	200	12

Sta 5391+19.09

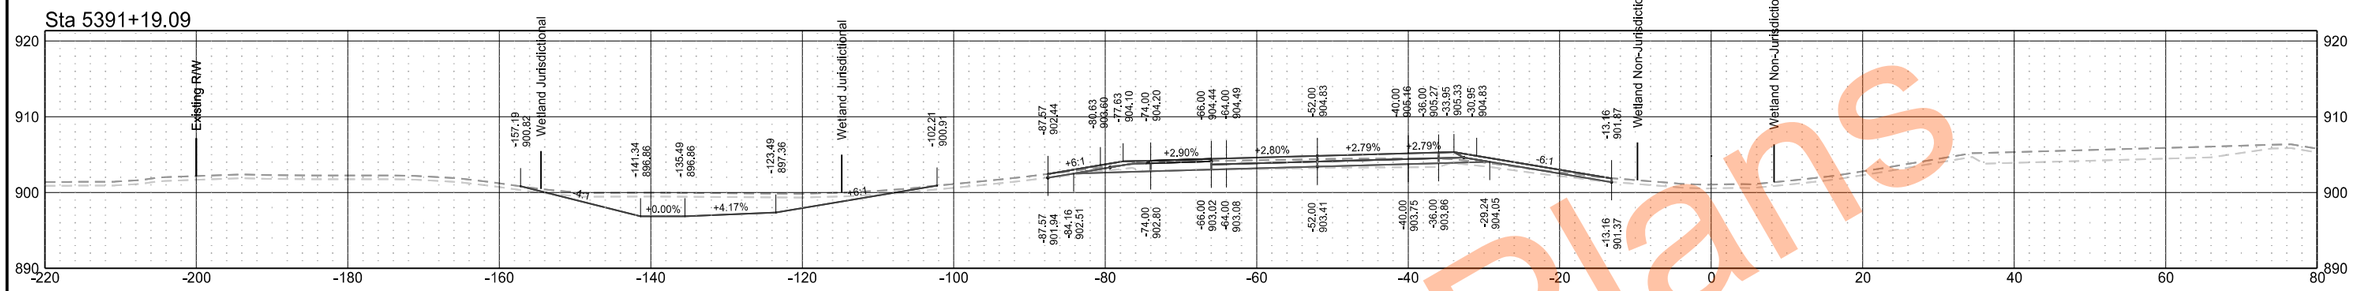

Sta 5391+00.00

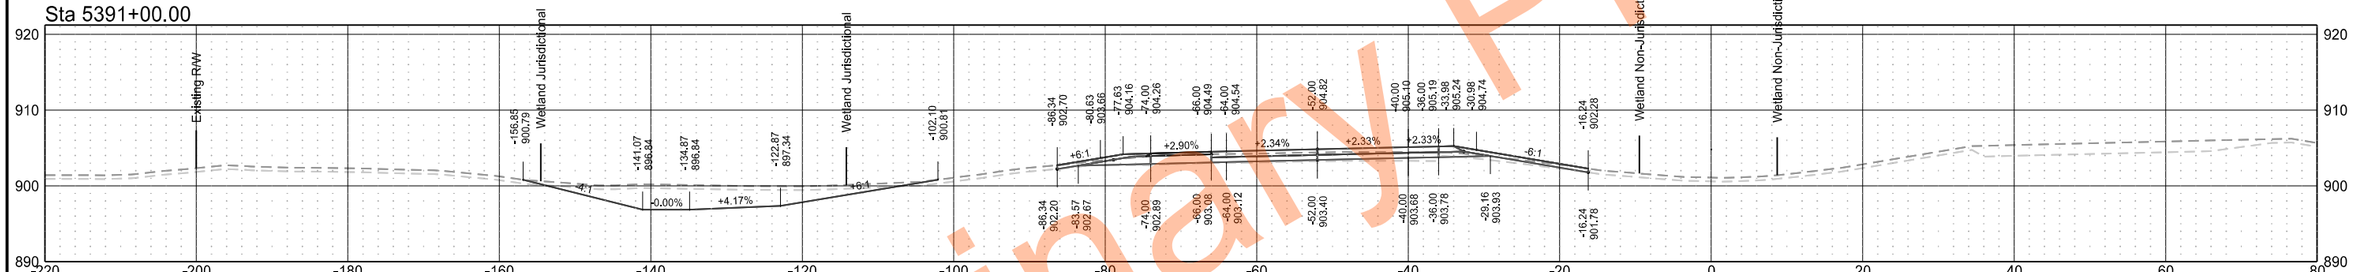

Sta 5390+90.26

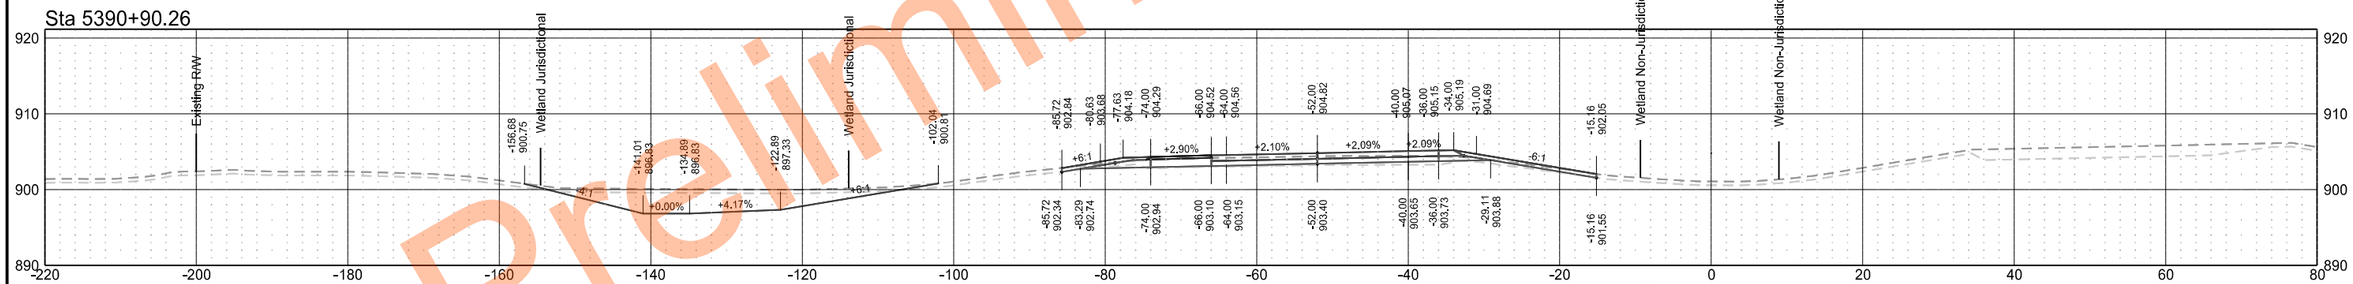

Sta 5390+00.00

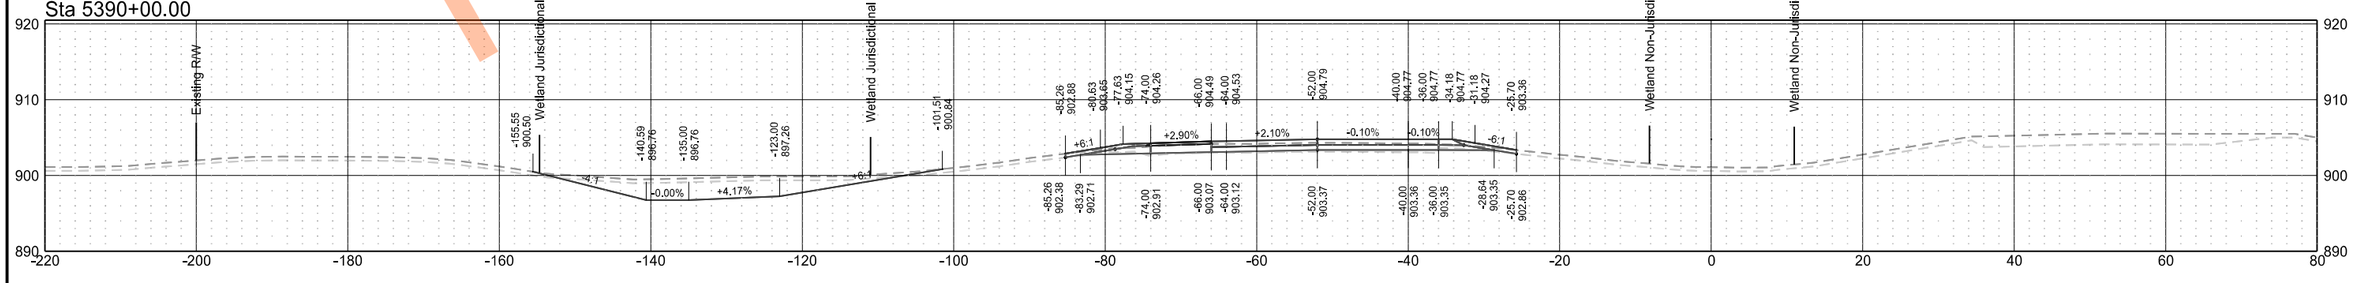

Preliminary Plans

Interstate 29 - Southbound

	STATE	PROJECT NO.	SECTION NO.	SHEET NO.
	ND	IM-8-029(204)101	200	13

Sta 5392+00.00

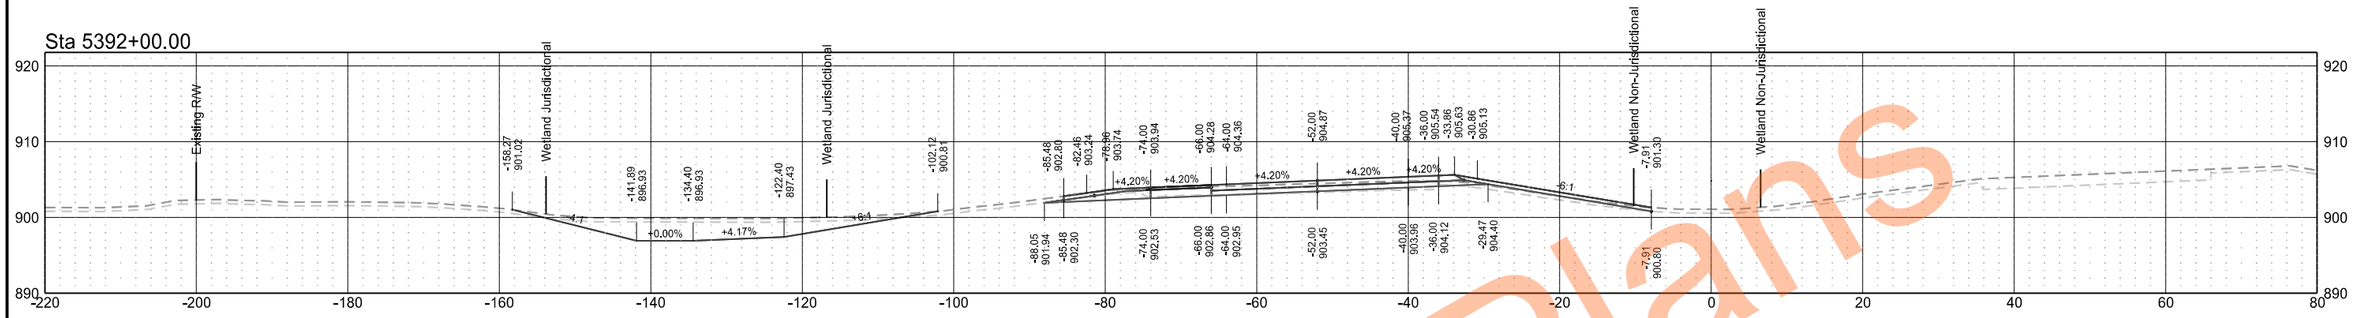

Sta 5391+77.29

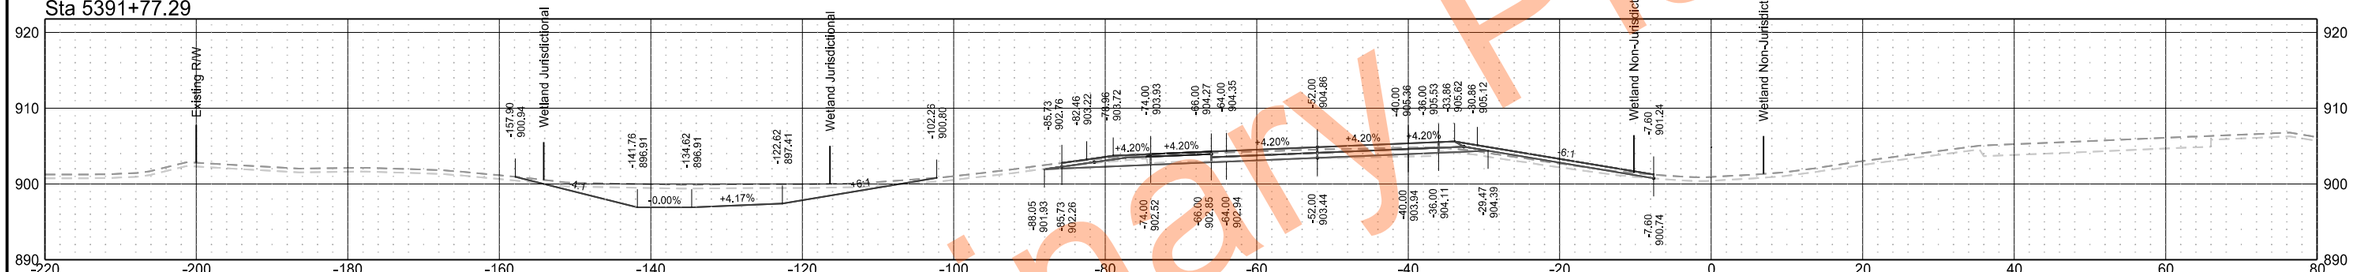

Sta 5391+50.00

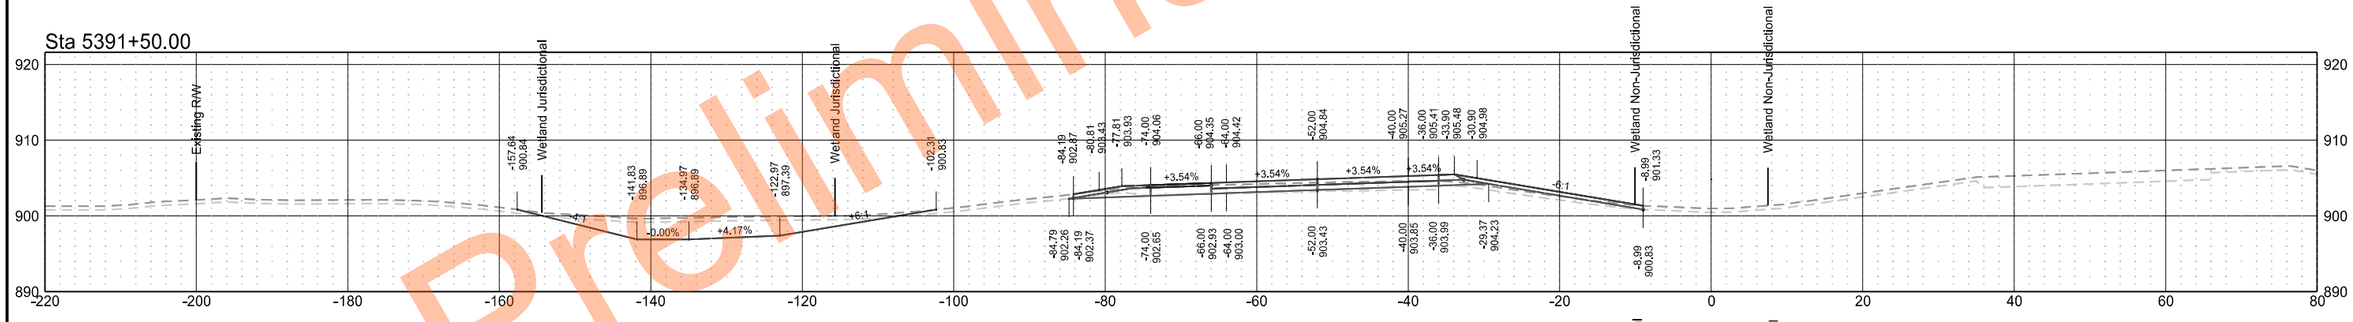

Sta 5391+23.25

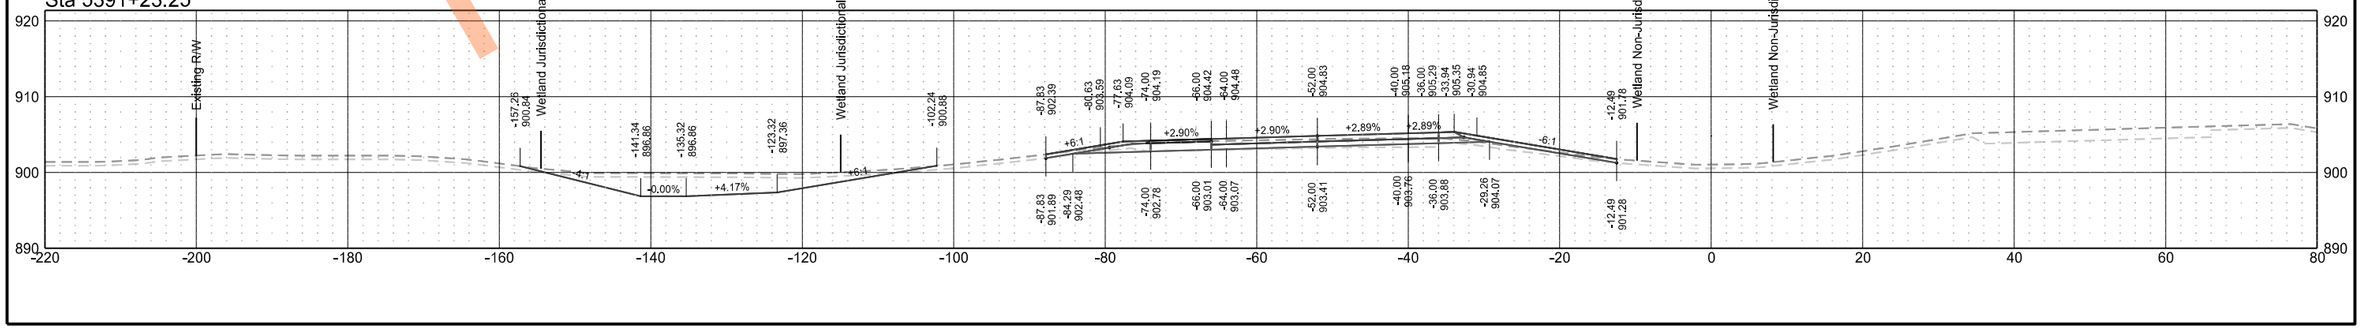

Preliminary Plans

Interstate 29 - Southbound

	STATE	PROJECT NO.	SECTION NO.	SHEET NO.
	ND	IM-8-029(204)101	200	14

Sta 5394+00.00

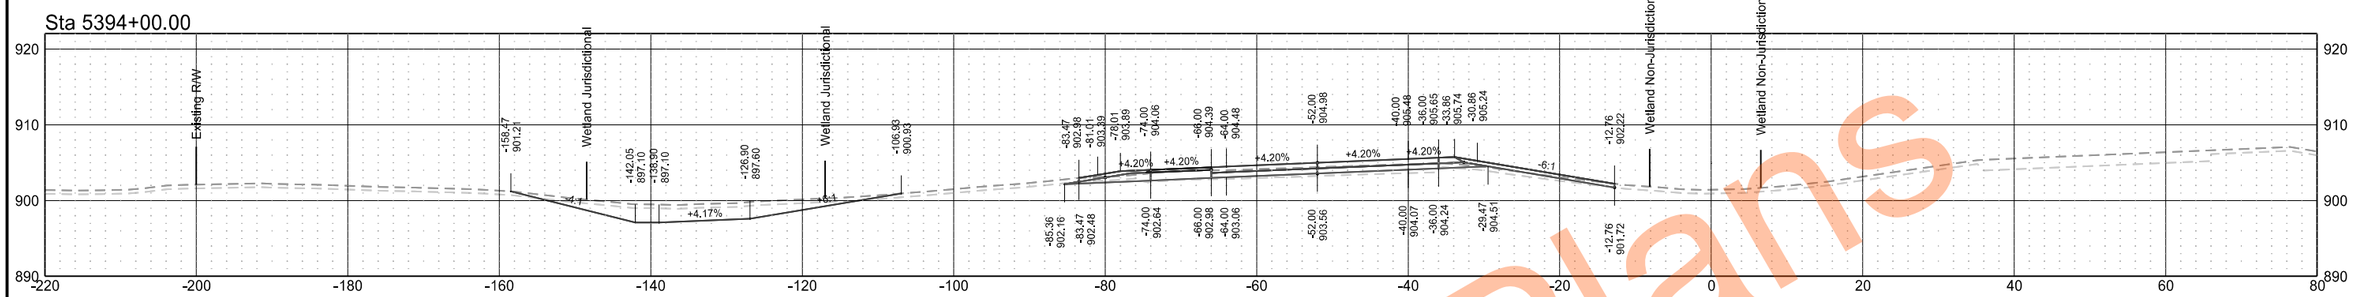

Sta 5393+50.00

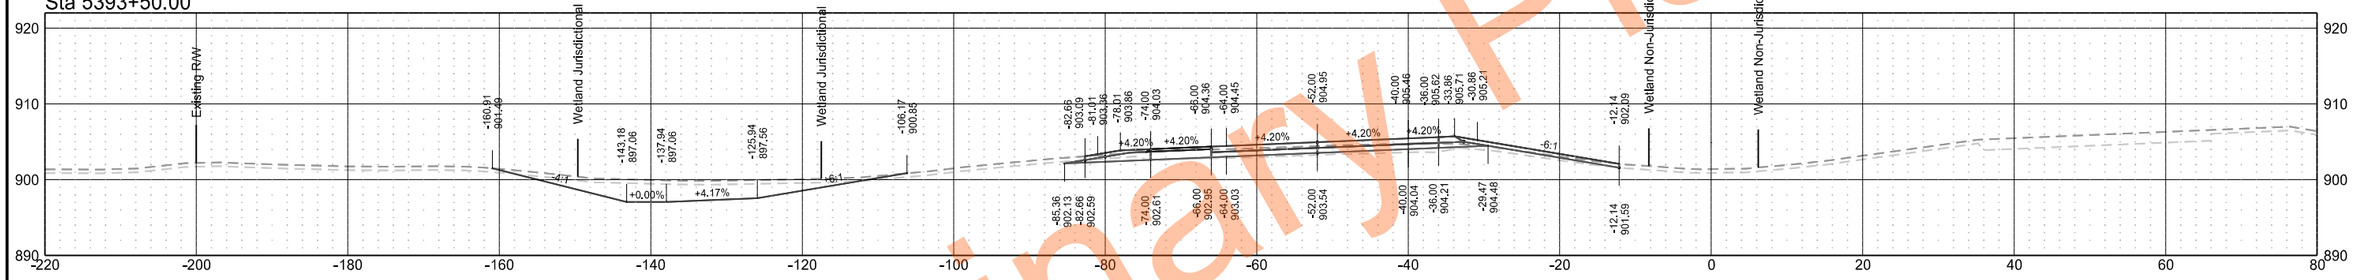

Sta 5393+00.00

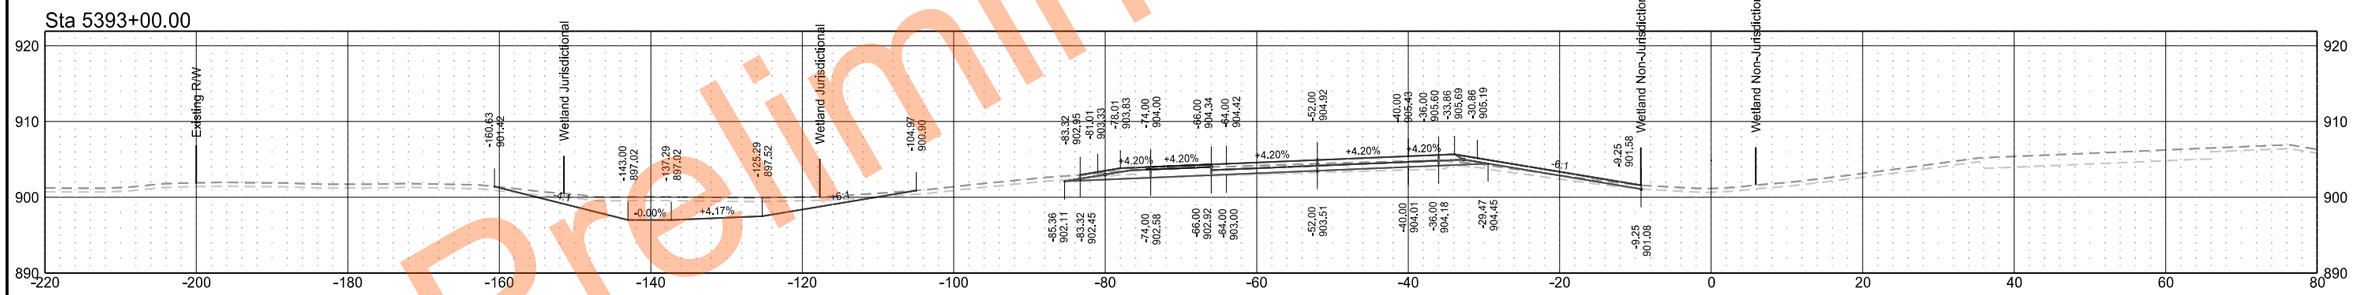

Sta 5392+50.00

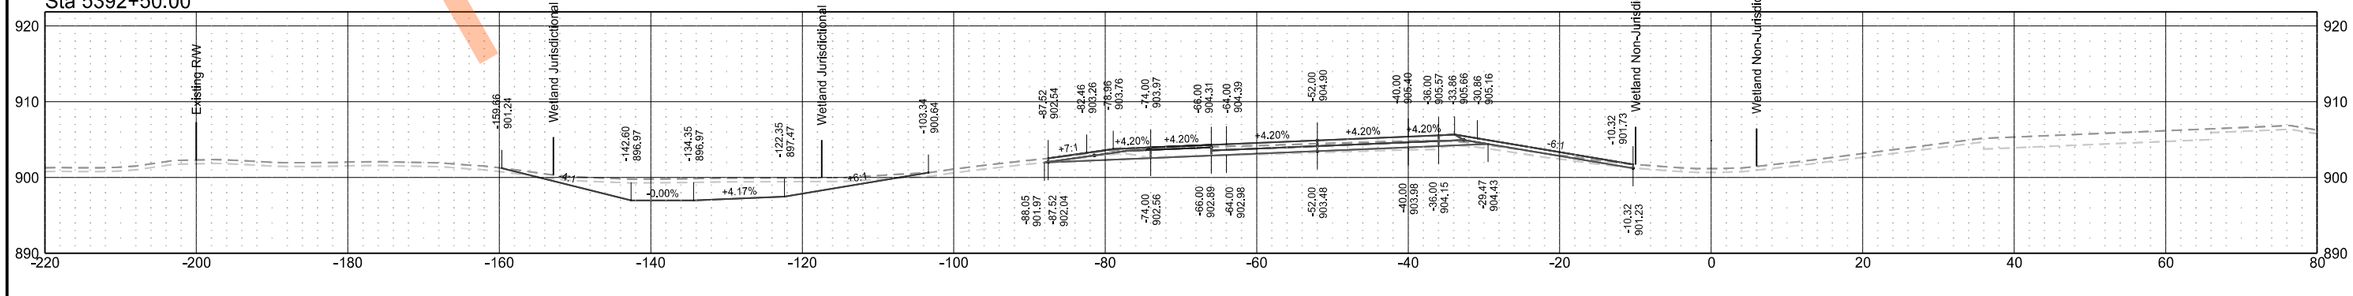

Preliminary Plans

Interstate 29 - Southbound

	STATE	PROJECT NO.	SECTION NO.	SHEET NO.
	ND	IM-8-029(204)101	200	15

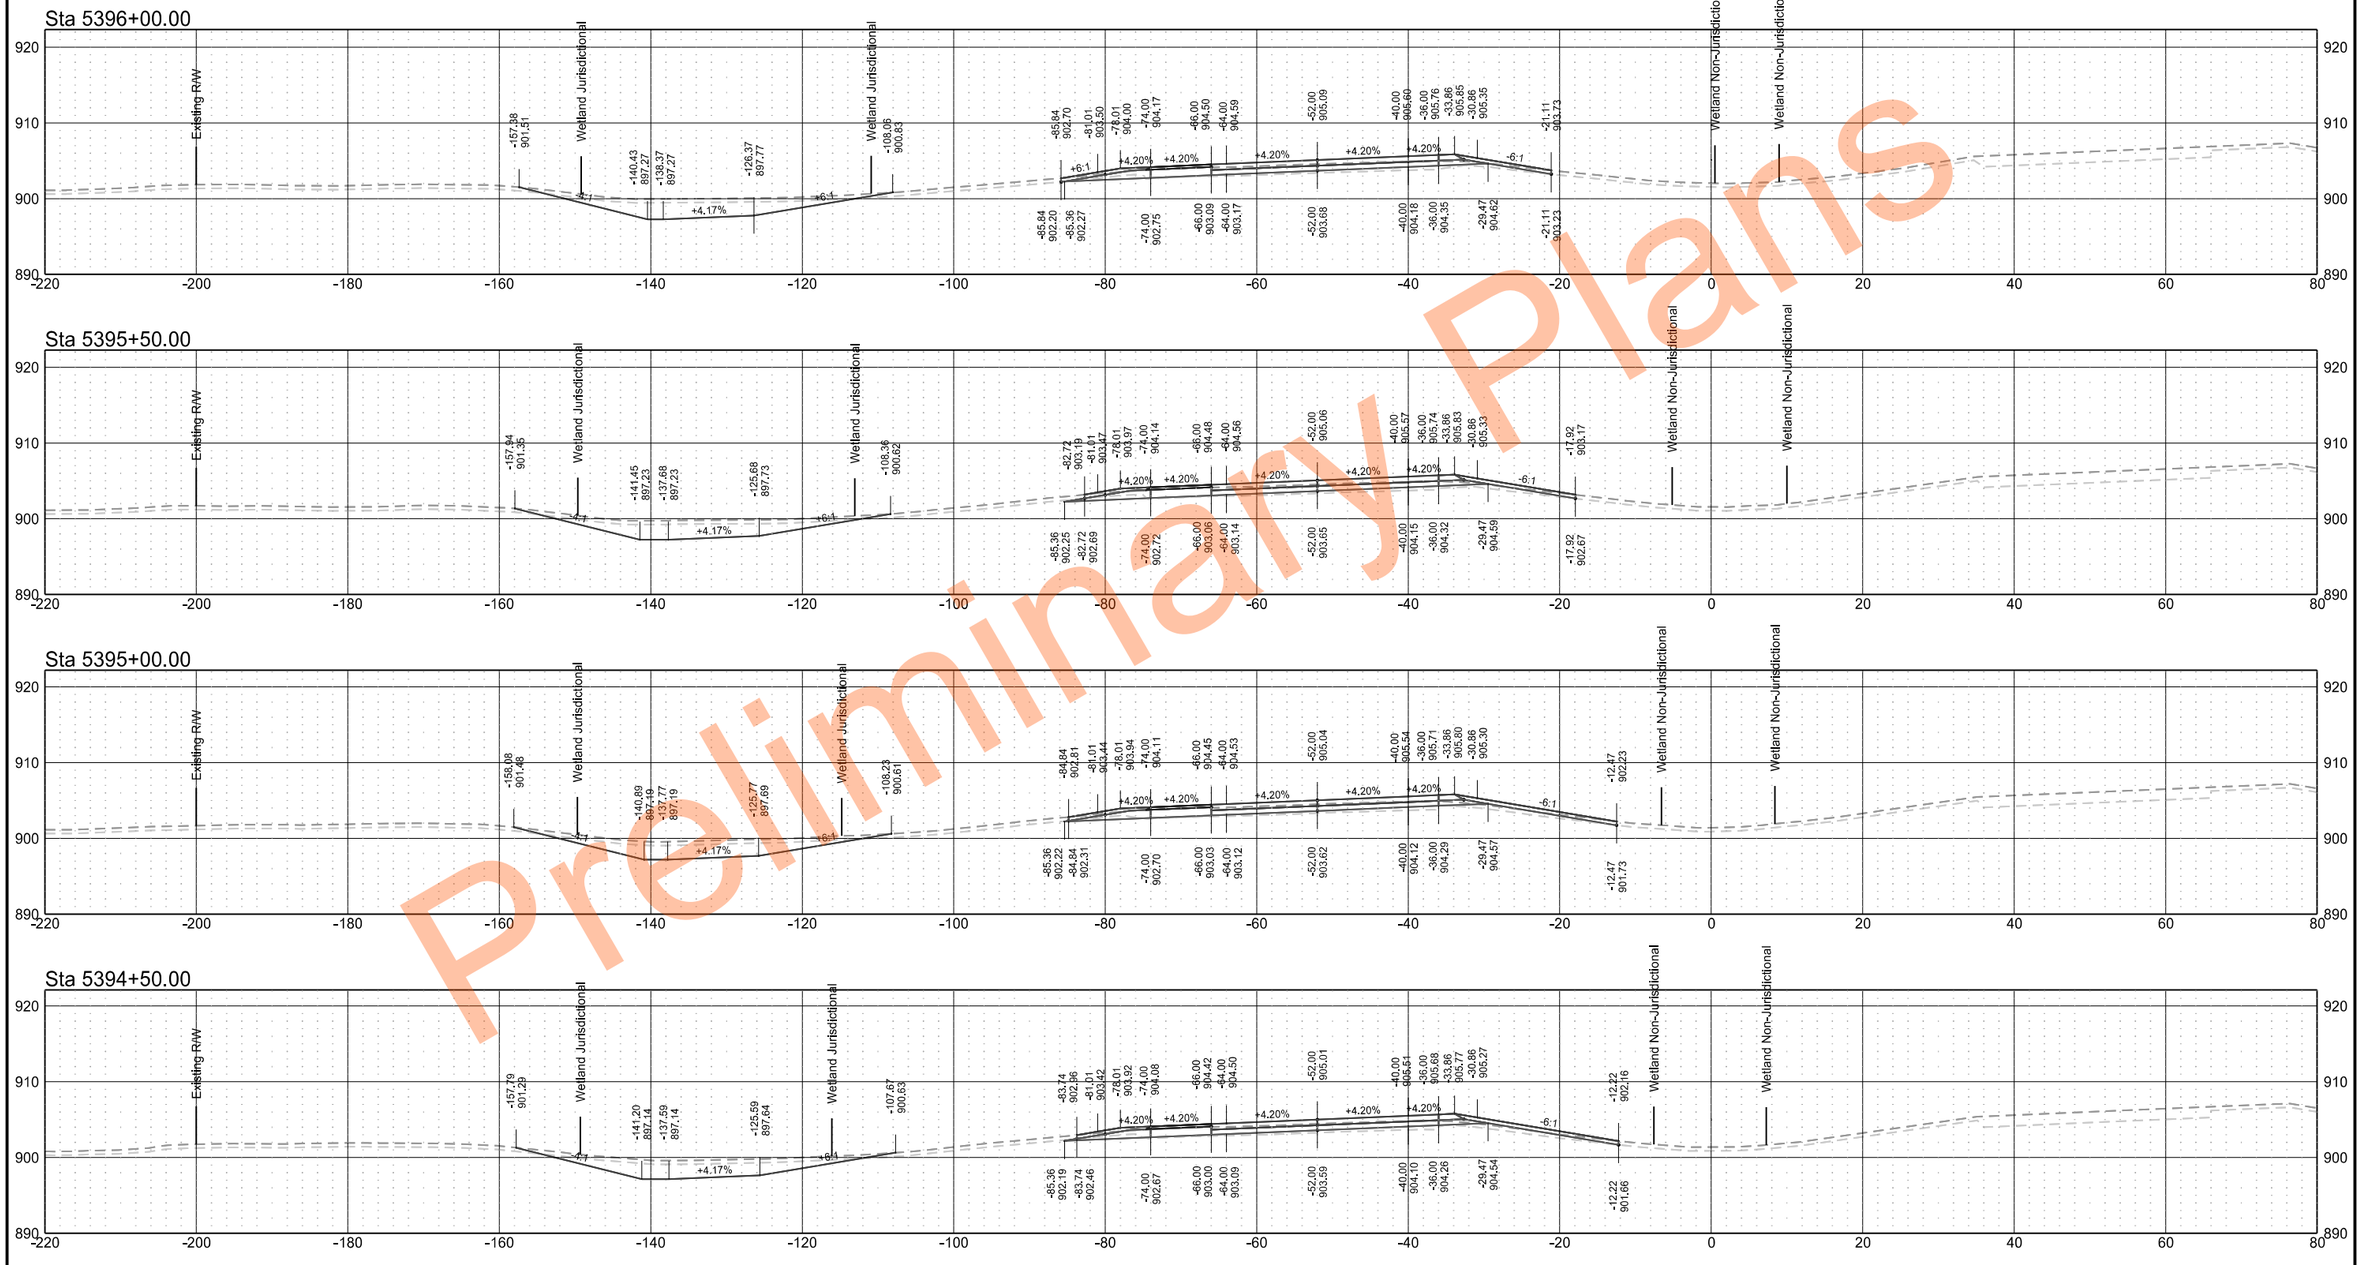

Preliminary Plans

Interstate 29 - Southbound

	STATE	PROJECT NO.	SECTION NO.	SHEET NO.
	ND	IM-8-029(204)101	200	16

Sta 5398+00.00

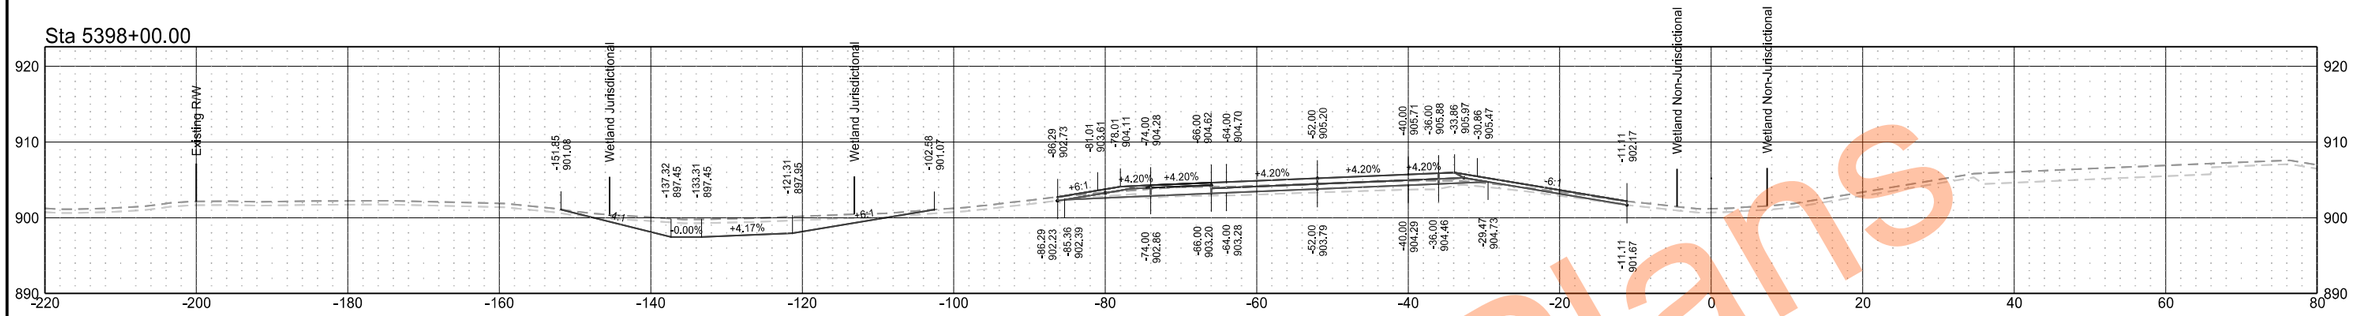

Sta 5397+50.00

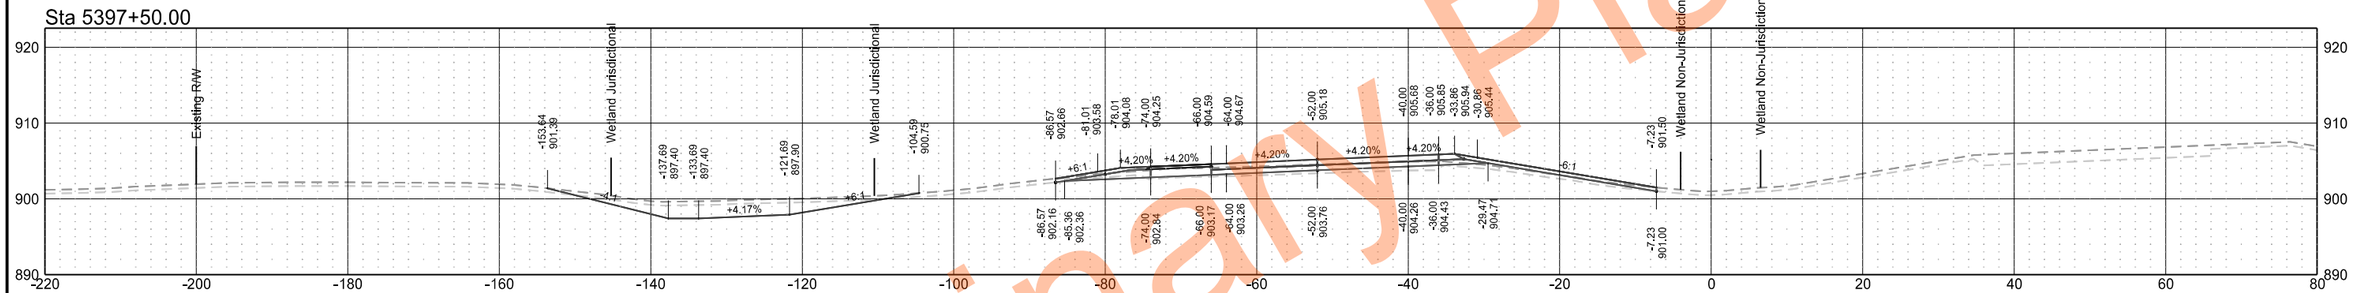

Sta 5397+00.00

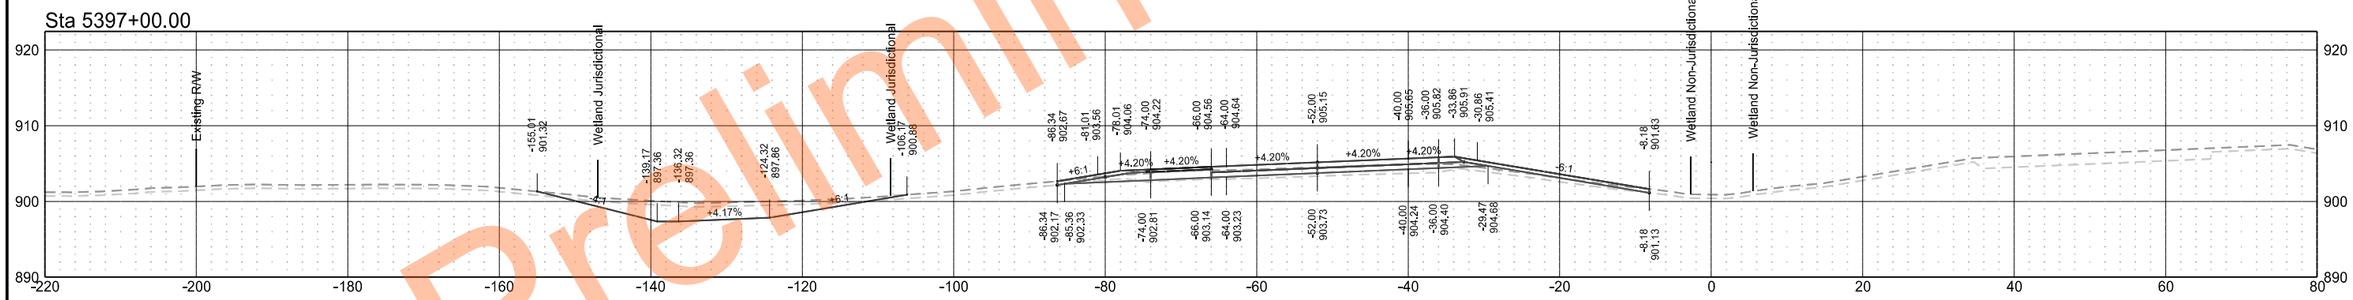

Sta 5396+50.00

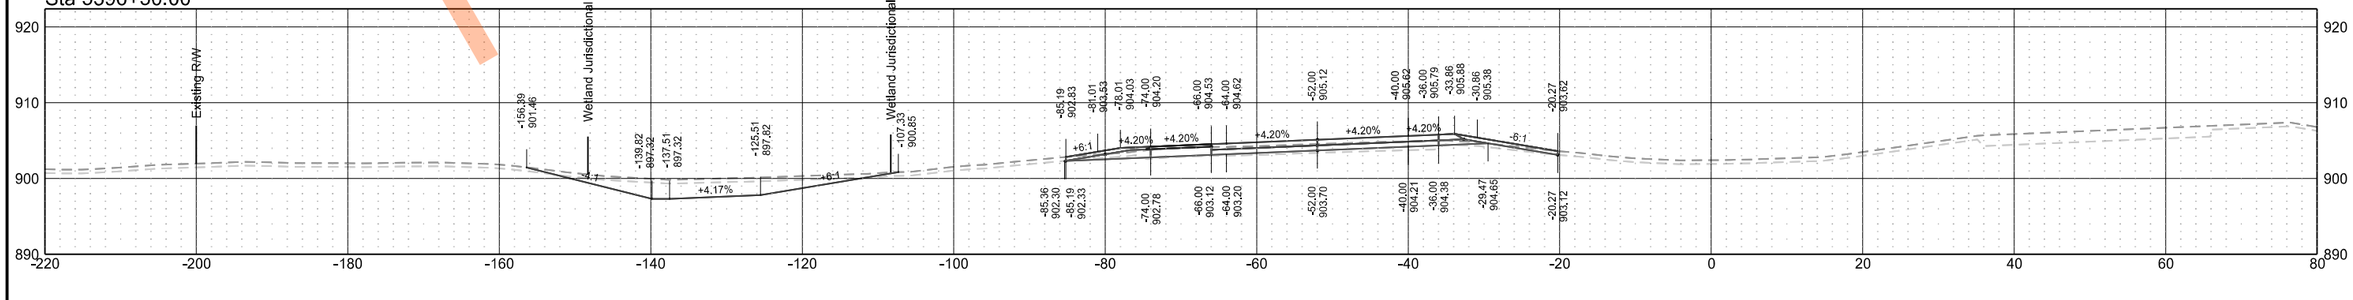

Preliminary Plans

Interstate 29 - Southbound

	STATE	PROJECT NO.	SECTION NO.	SHEET NO.
	ND	IM-8-029(204)101	200	17

Sta 5400+00.00

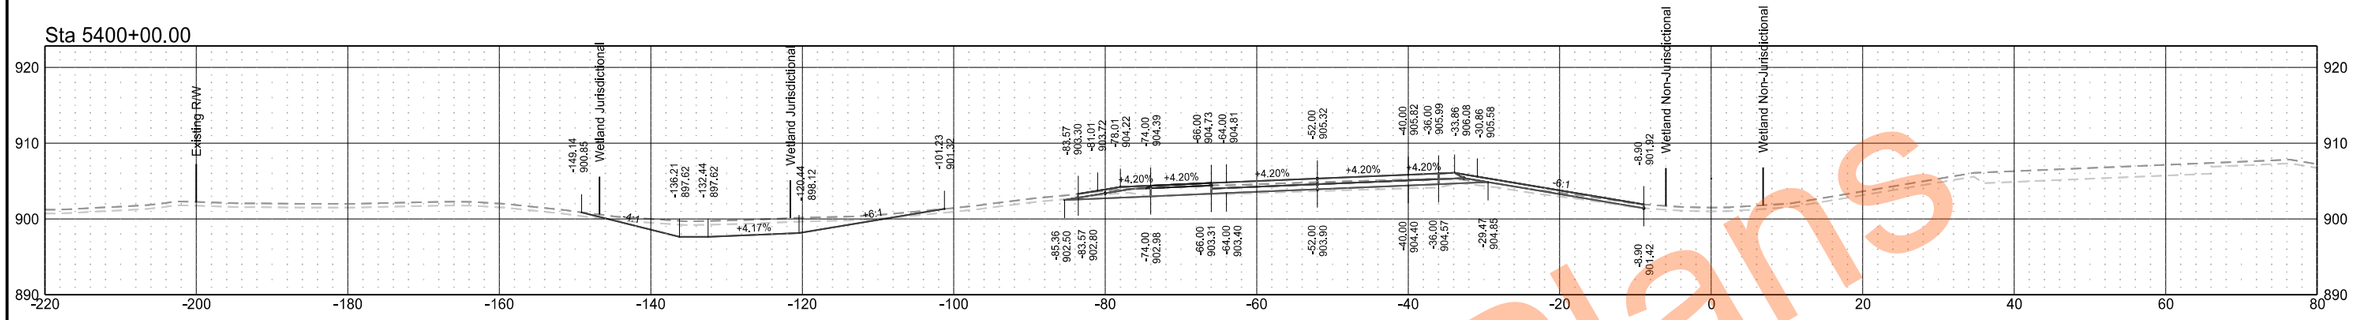

Sta 5399+50.00

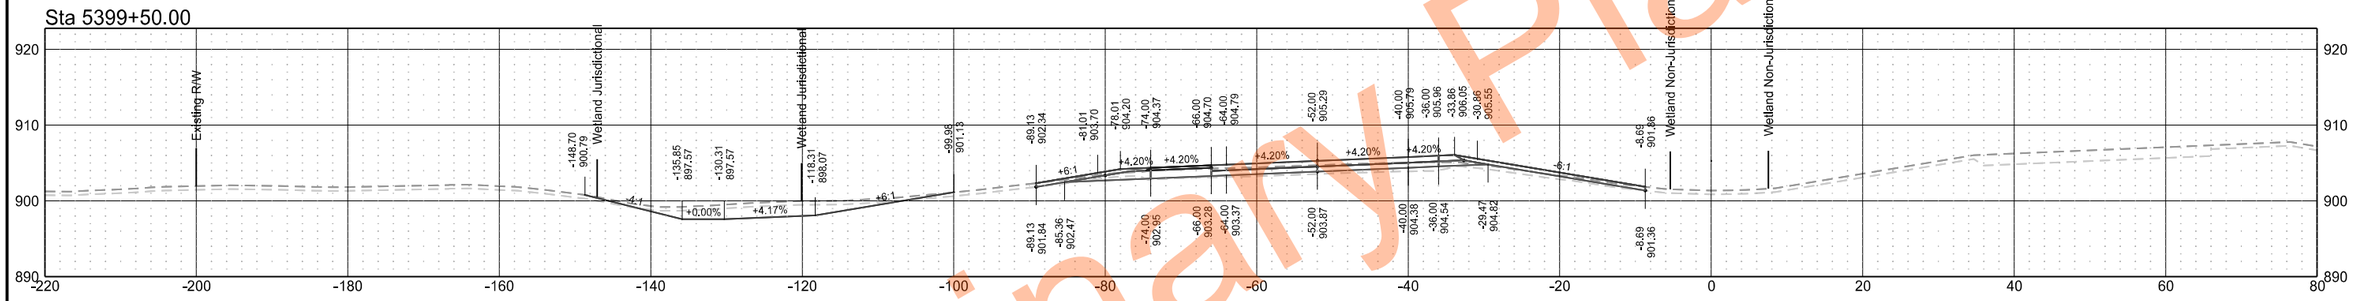

Sta 5399+00.00

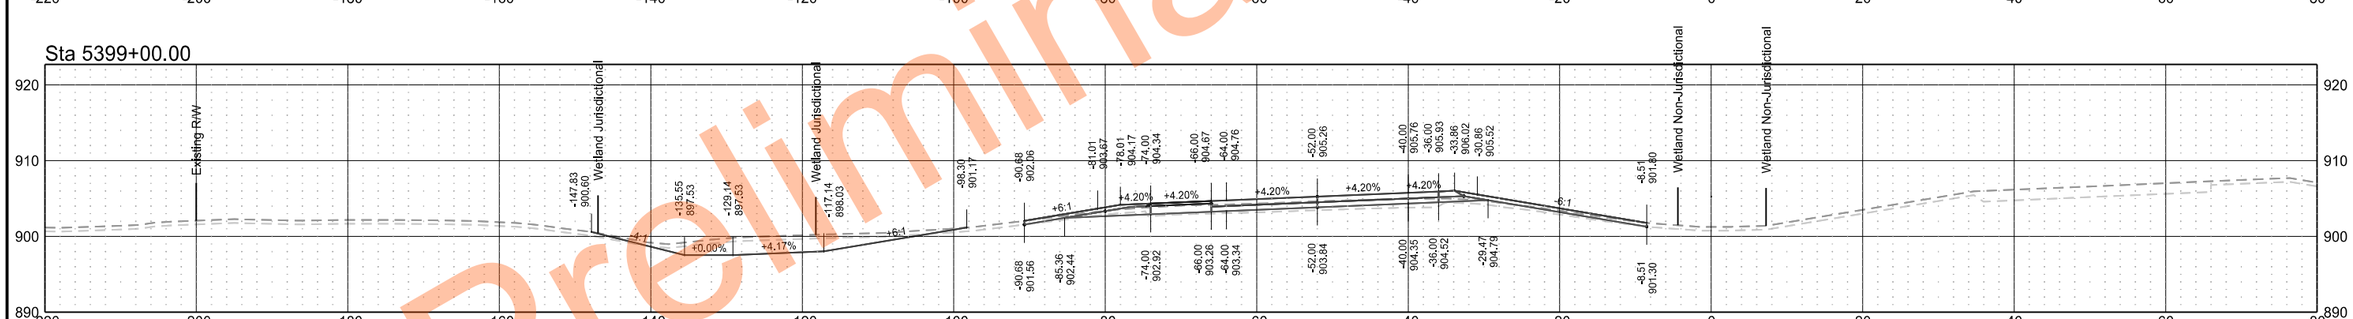

Sta 5398+50.00

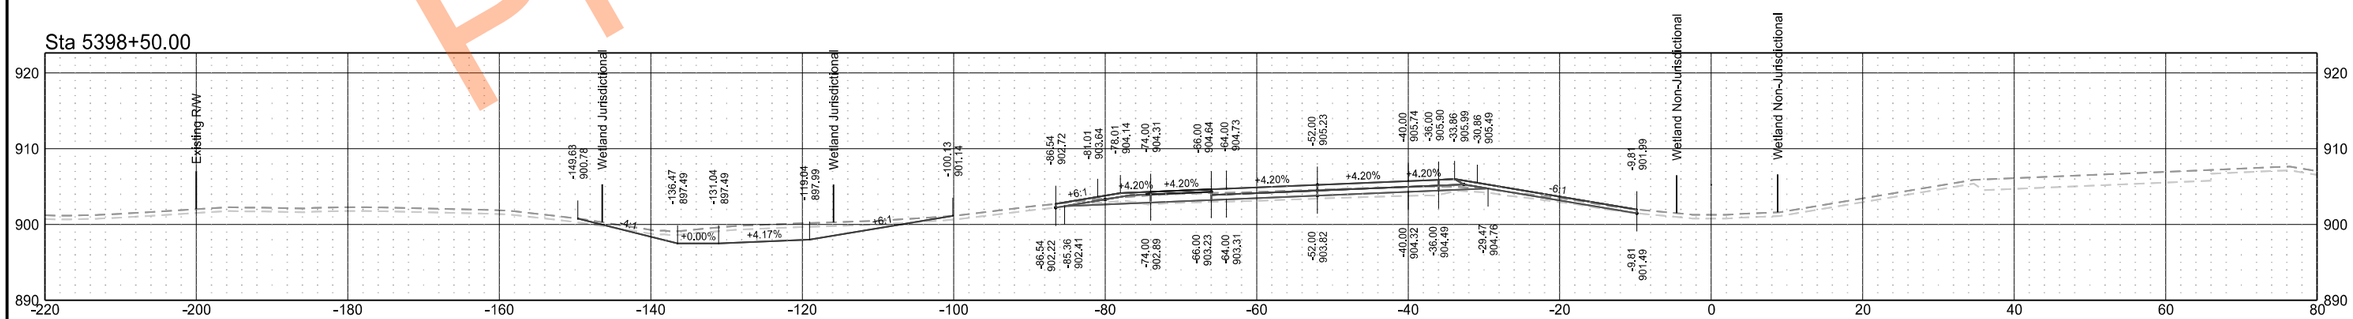

Preliminary Plans

Interstate 29 - Southbound

	STATE	PROJECT NO.	SECTION NO.	SHEET NO.
	ND	IM-8-029(204)101	200	18

Sta 5402+00.00

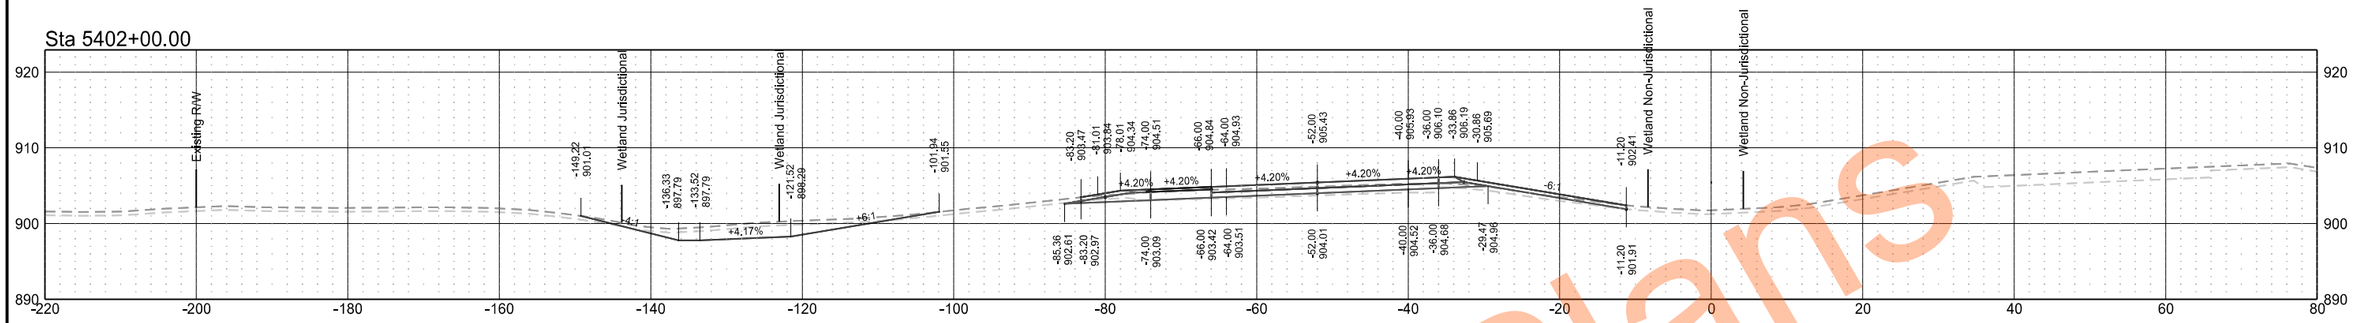

Sta 5401+50.00

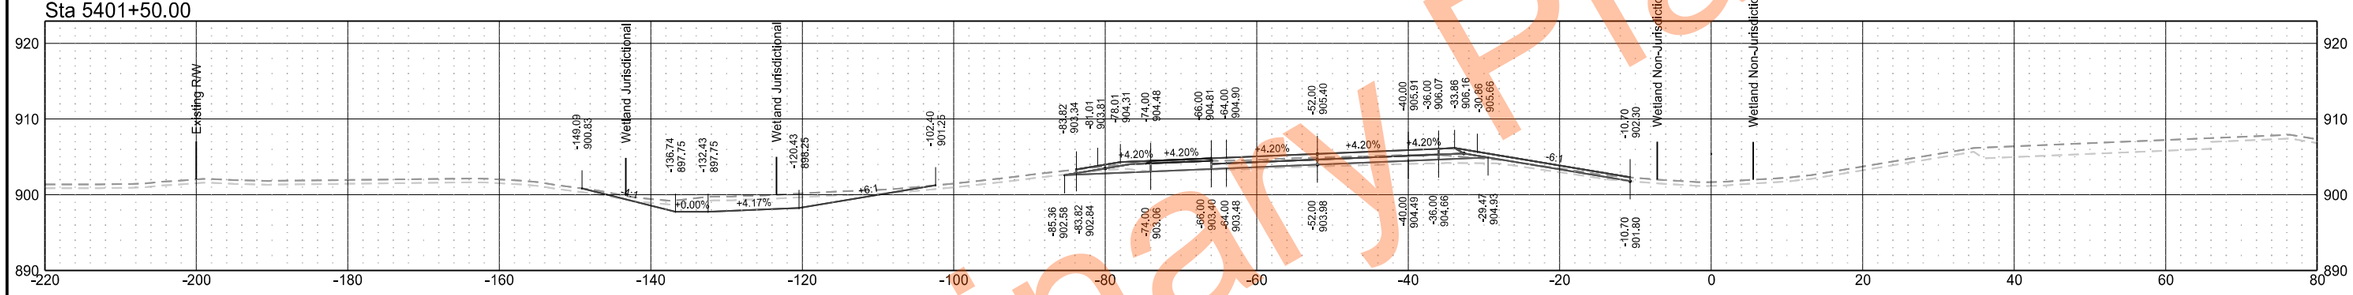

Sta 5401+00.00

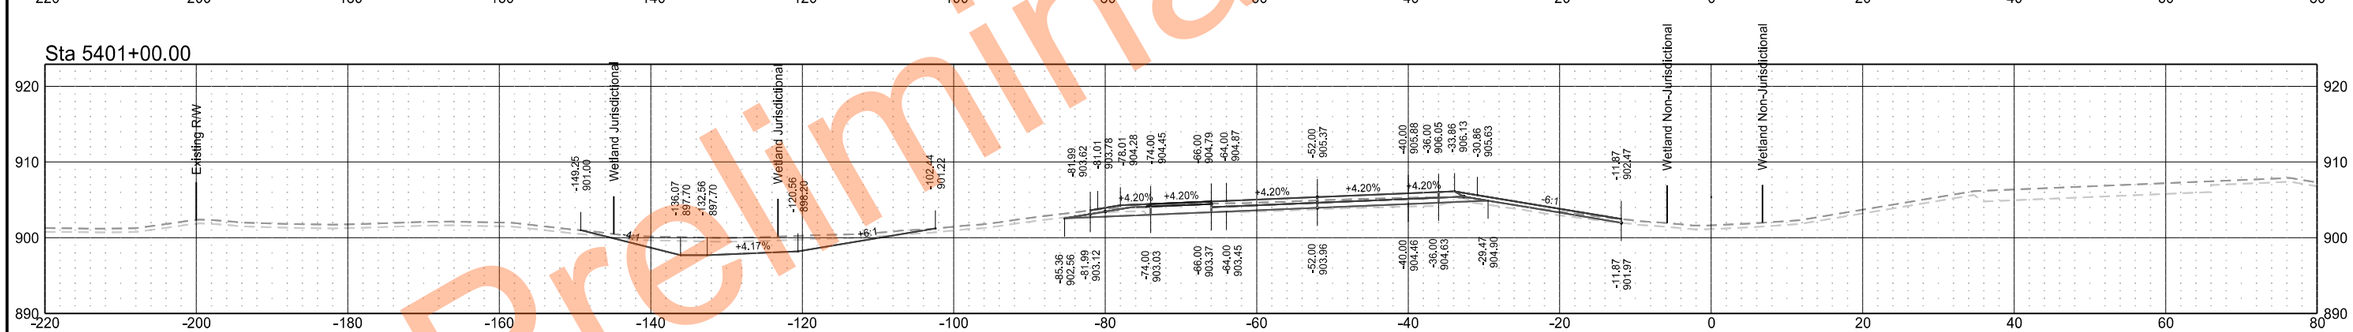

Sta 5400+50.00

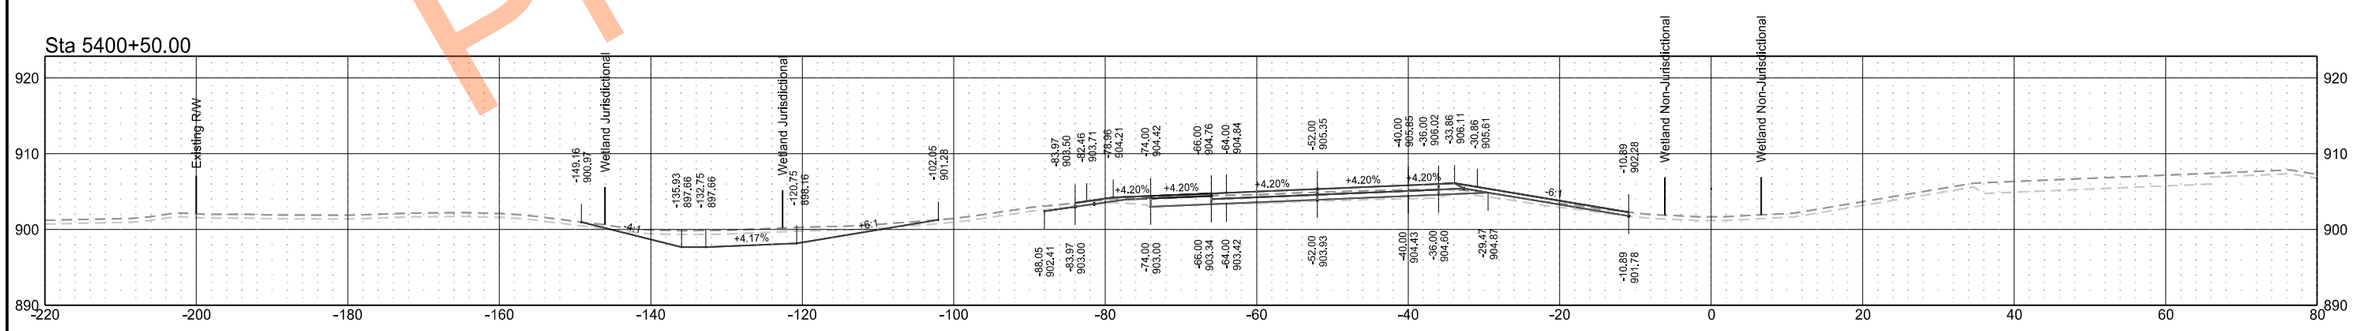

Preliminary Plans

Interstate 29 - Southbound

	STATE	PROJECT NO.	SECTION NO.	SHEET NO.
	ND	IM-8-029(204)101	200	19

Sta 5404+00.00

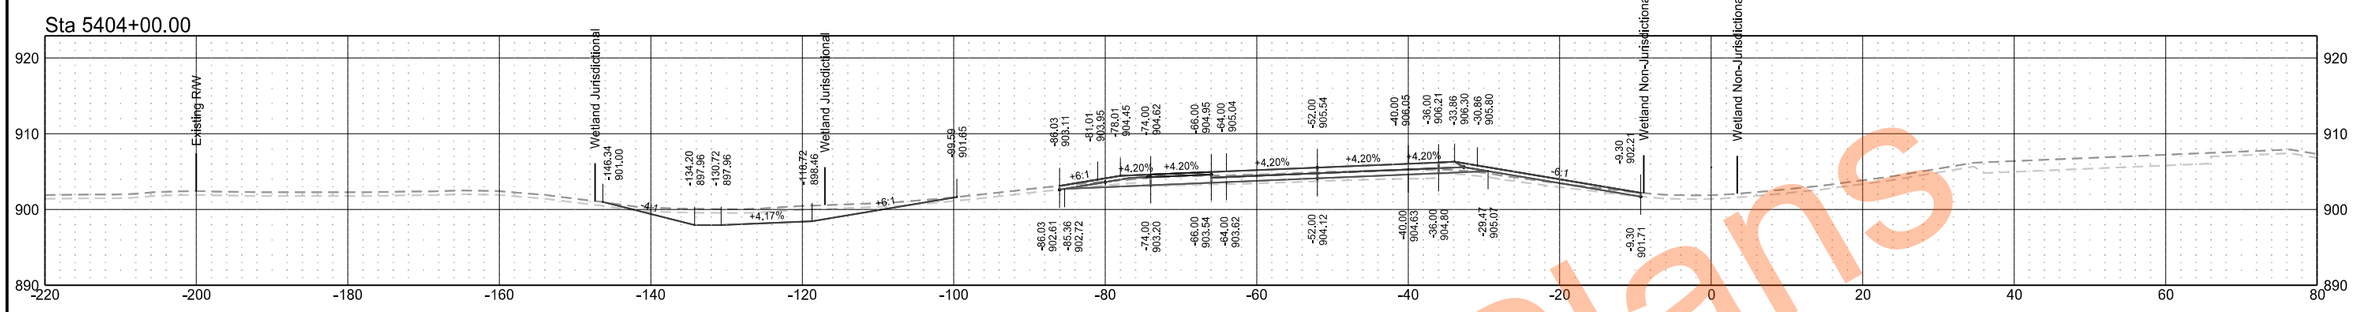

Sta 5403+50.00

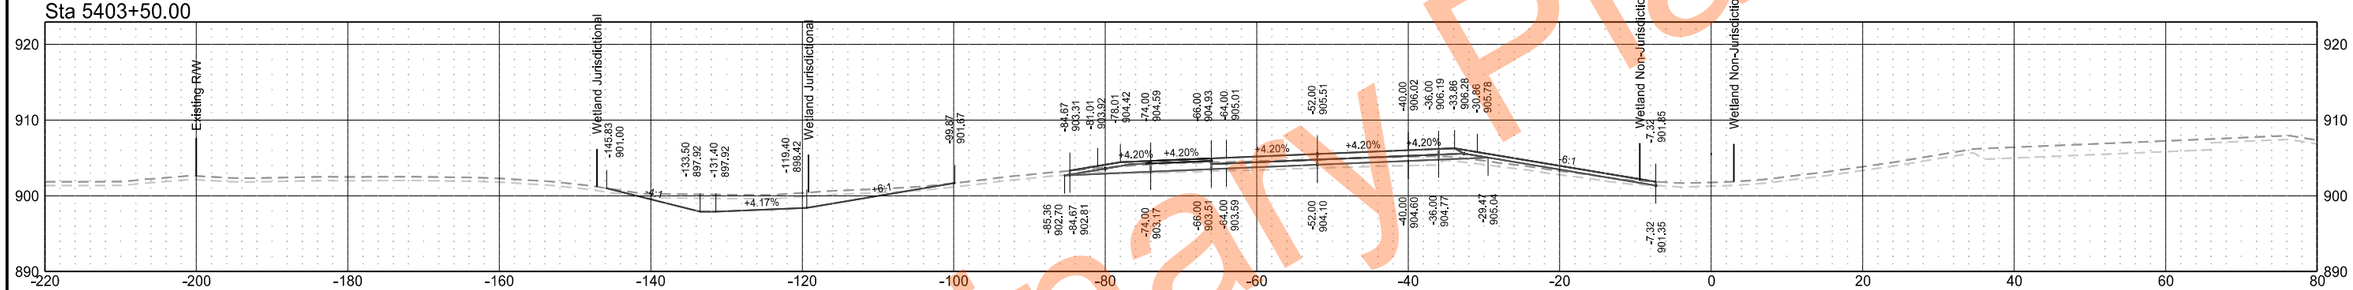

Sta 5403+00.00

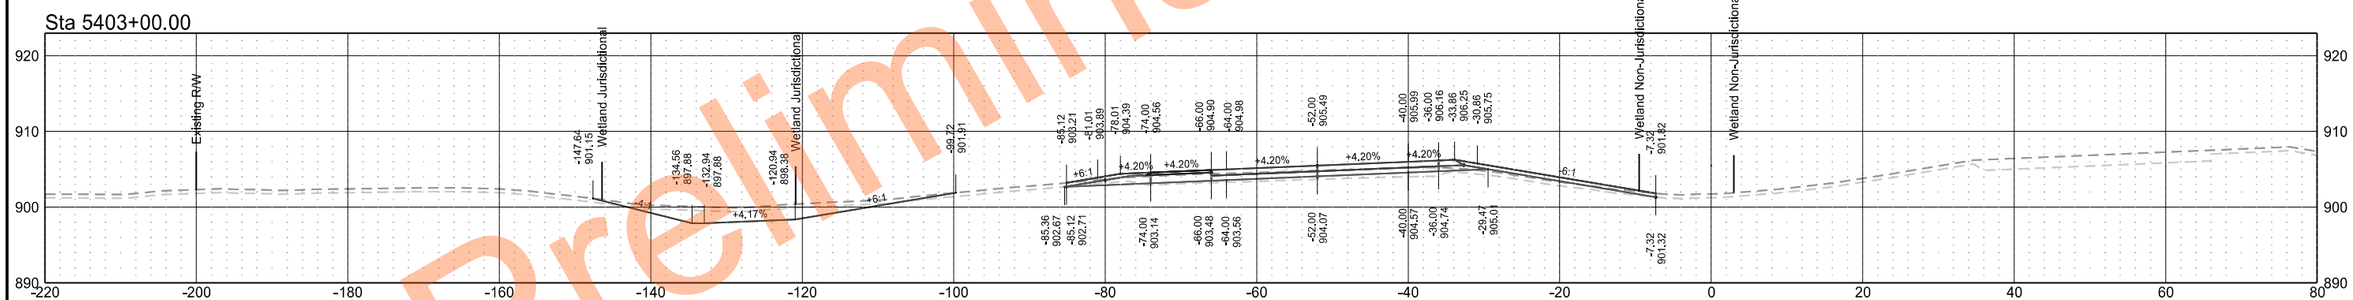

Sta 5402+50.00

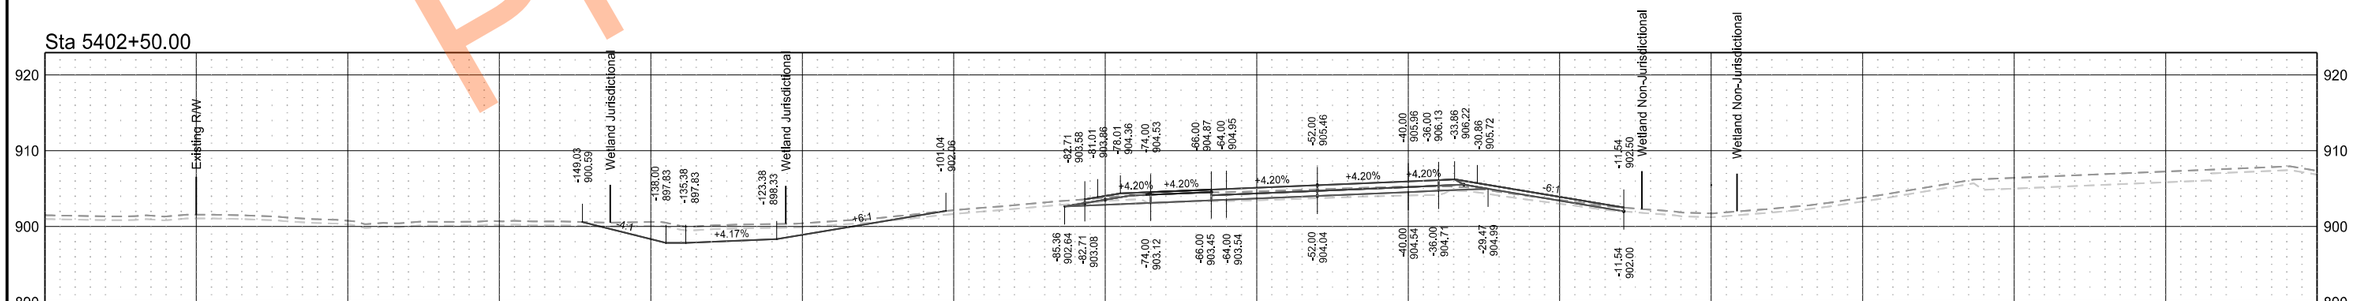

Preliminary Plans

Interstate 29 - Southbound

	STATE	PROJECT NO.	SECTION NO.	SHEET NO.
	ND	IM-8-029(204)101	200	20

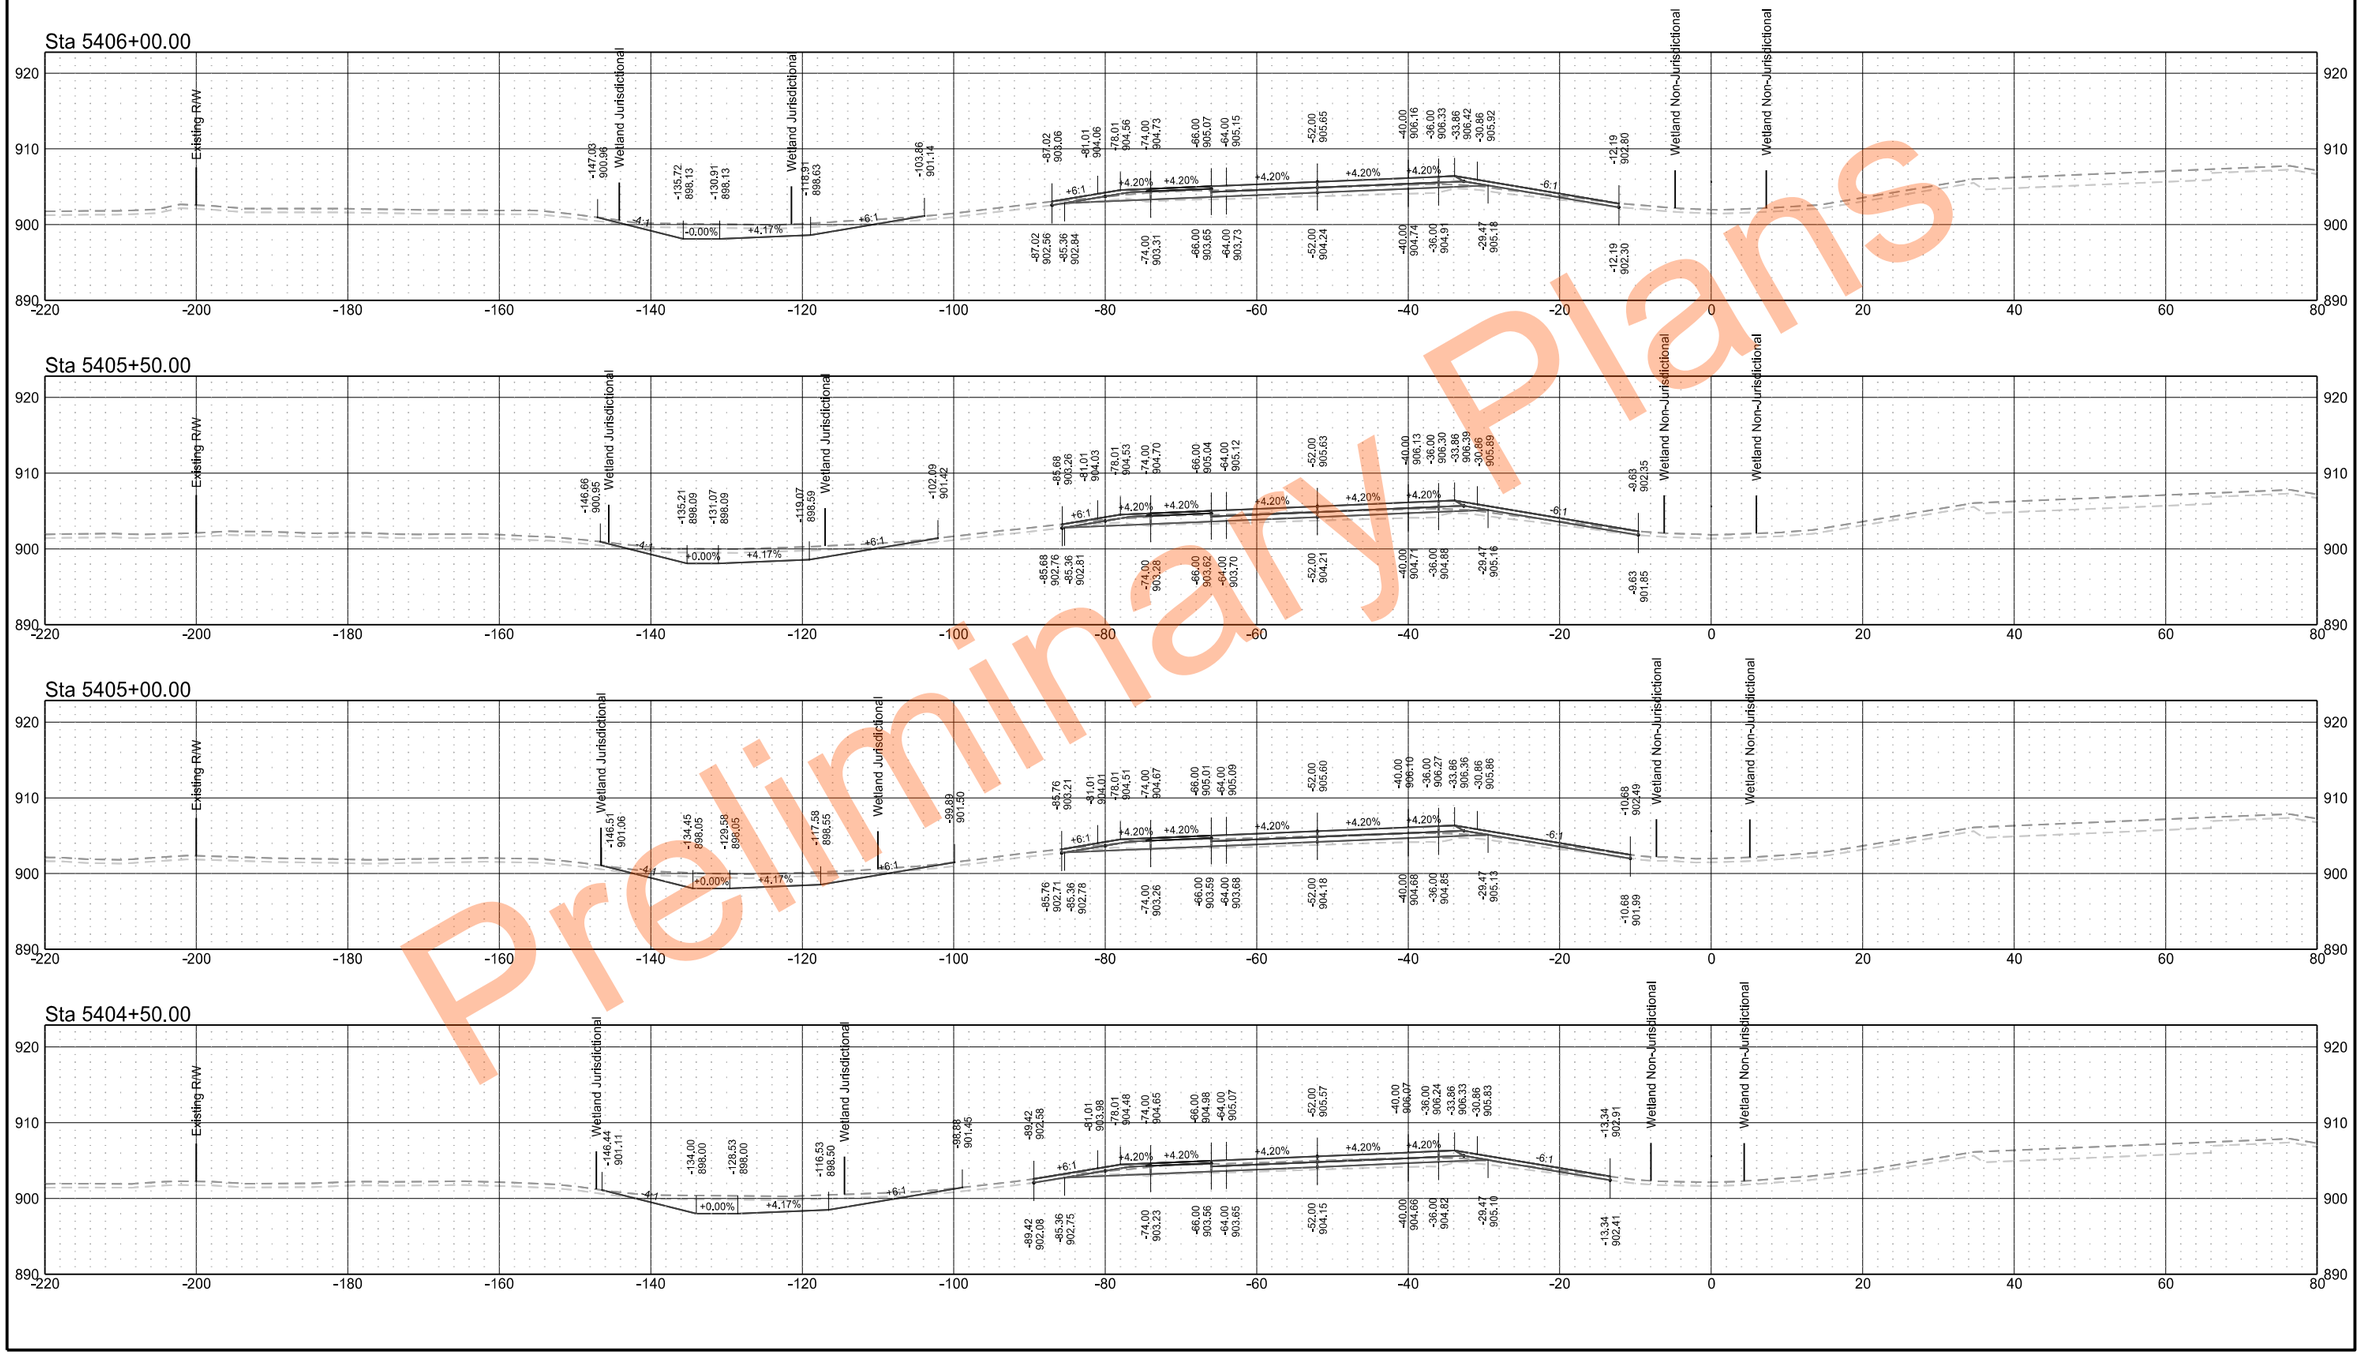

Preliminary Plans

Interstate 29 - Southbound

	STATE	PROJECT NO.	SECTION NO.	SHEET NO.
	ND	IM-8-029(204)101	200	21

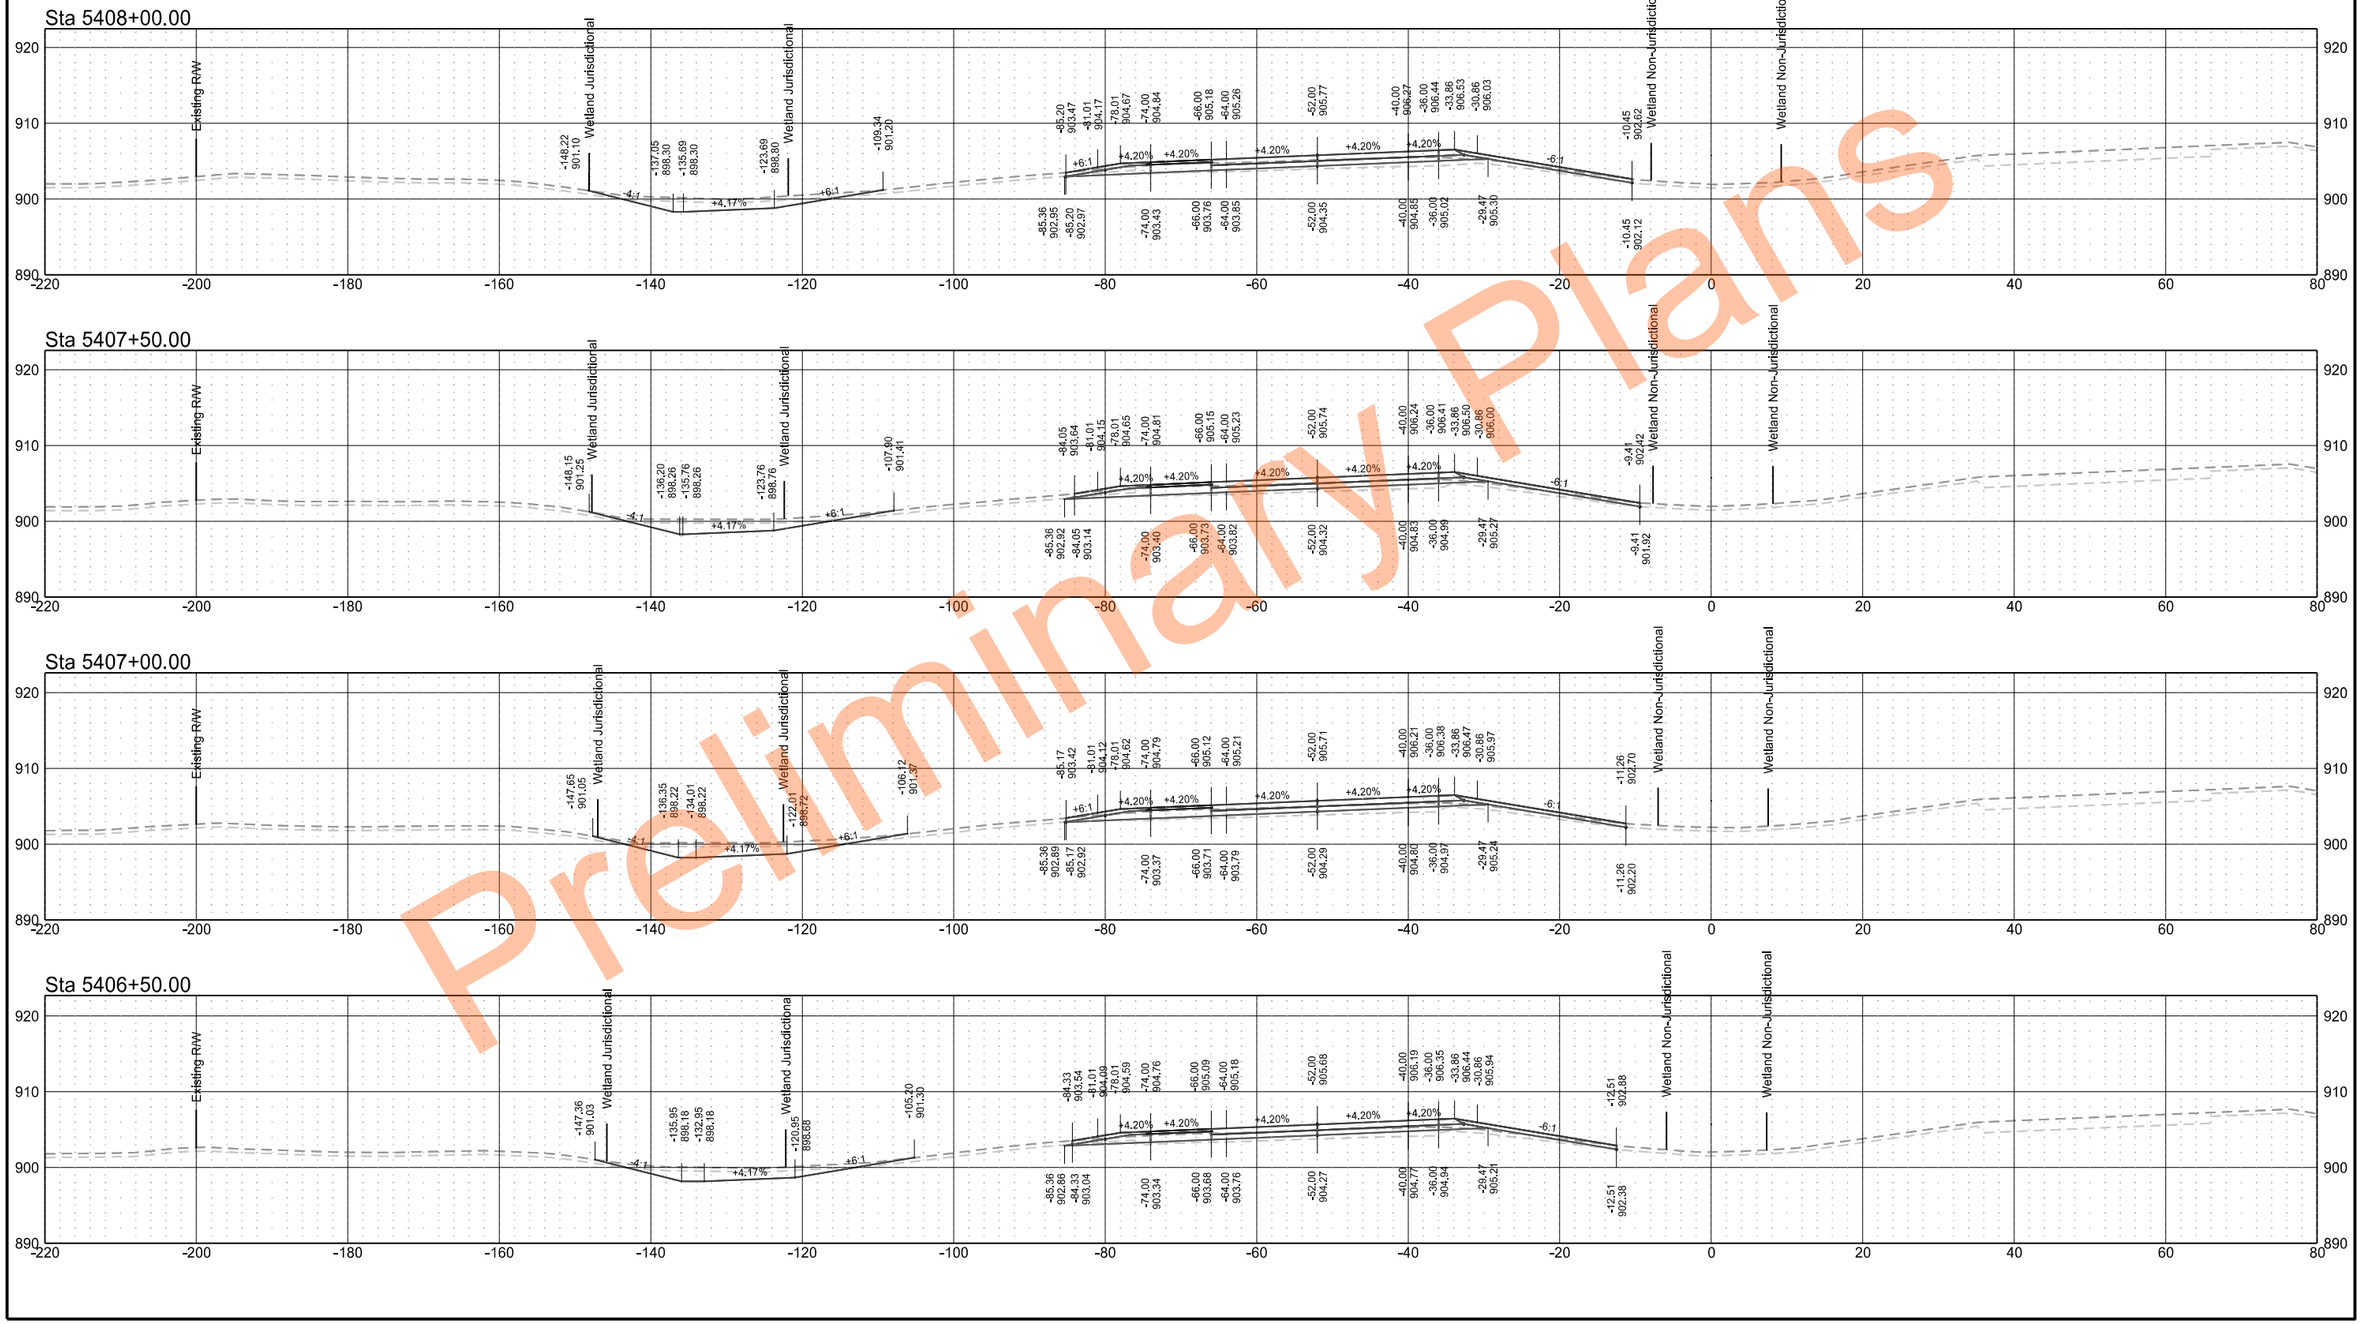

Preliminary Plans

Interstate 29 - Southbound

	STATE	PROJECT NO.	SECTION NO.	SHEET NO.
	ND	IM-8-029(204)101	200	22

Sta 5408+81.36

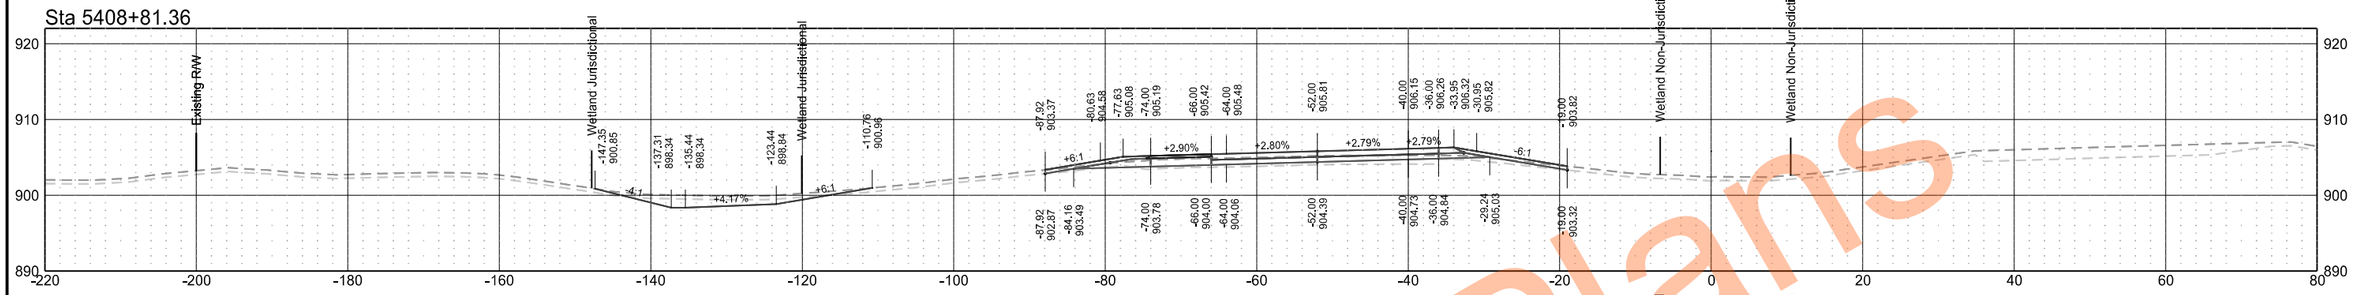

Sta 5408+77.20

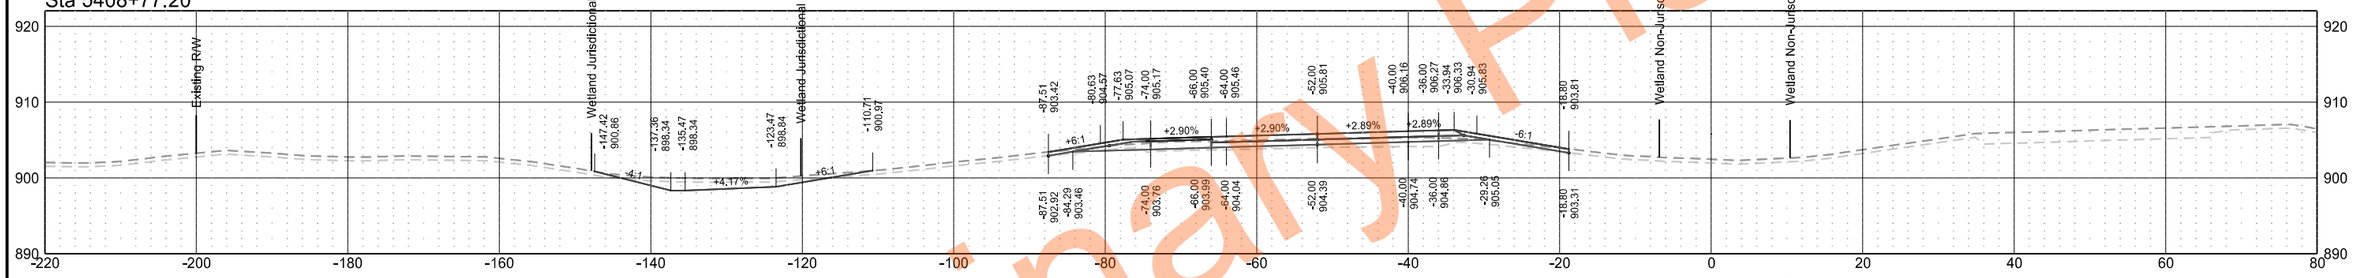

Sta 5408+50.00

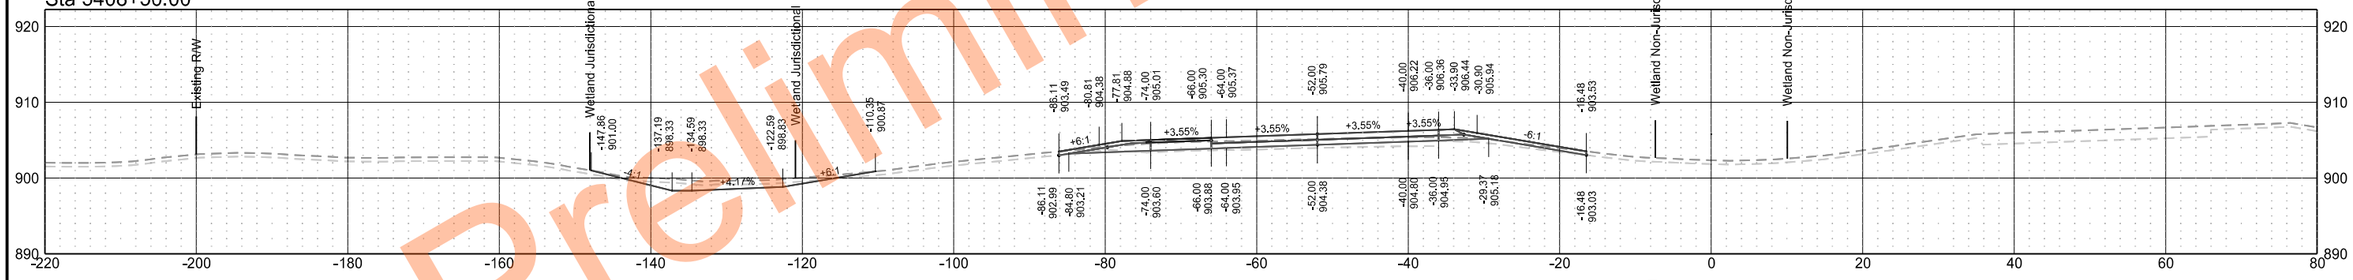

Sta 5408+23.16

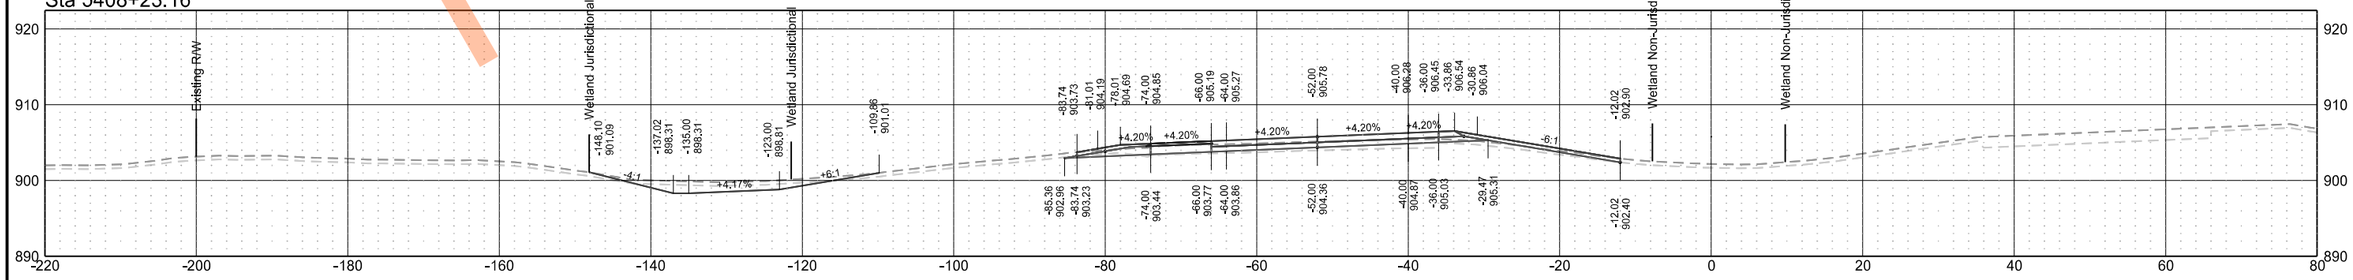

Preliminary Plans

Interstate 29 - Southbound

	STATE	PROJECT NO.	SECTION NO.	SHEET NO.
	ND	IM-8-029(204)101	200	23

Sta 5410+34.88

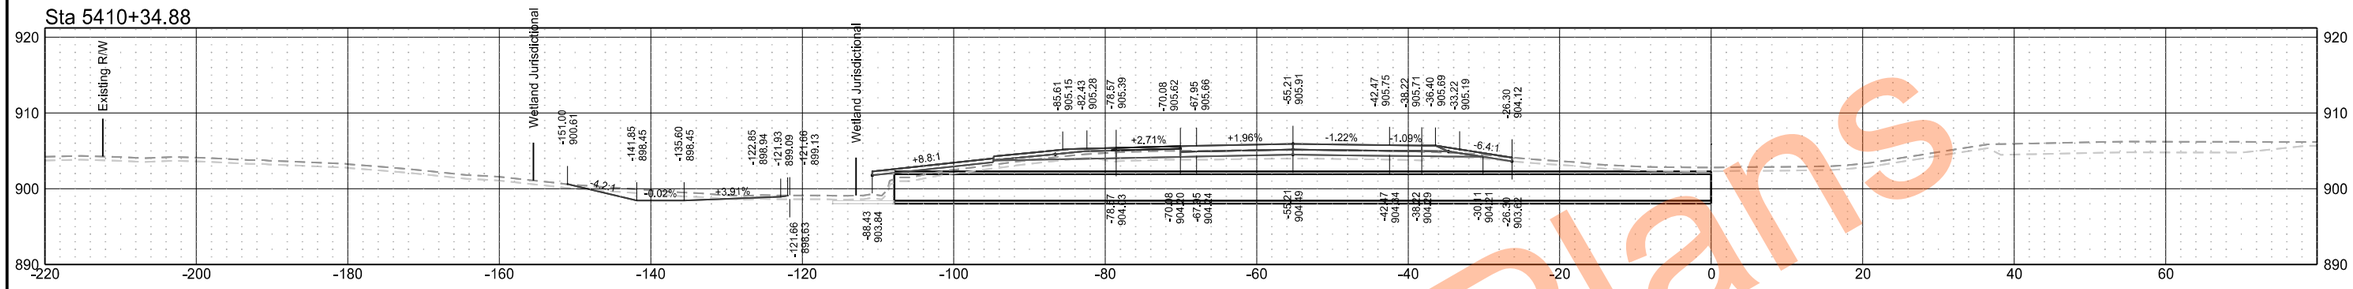

Sta 5410+00.00

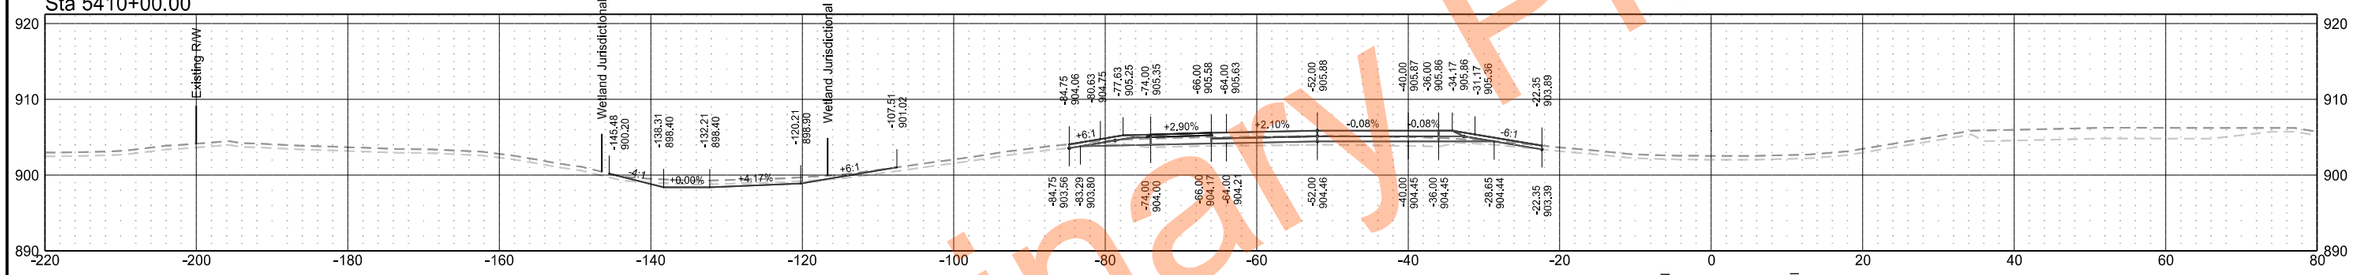

Sta 5409+10.19

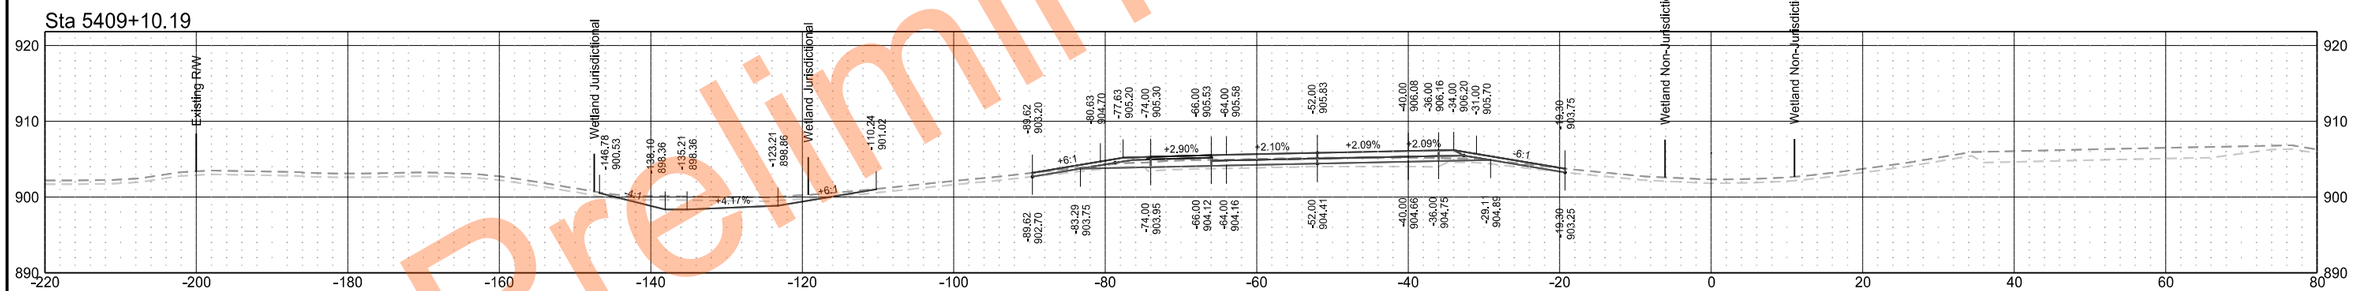

Sta 5409+00.00

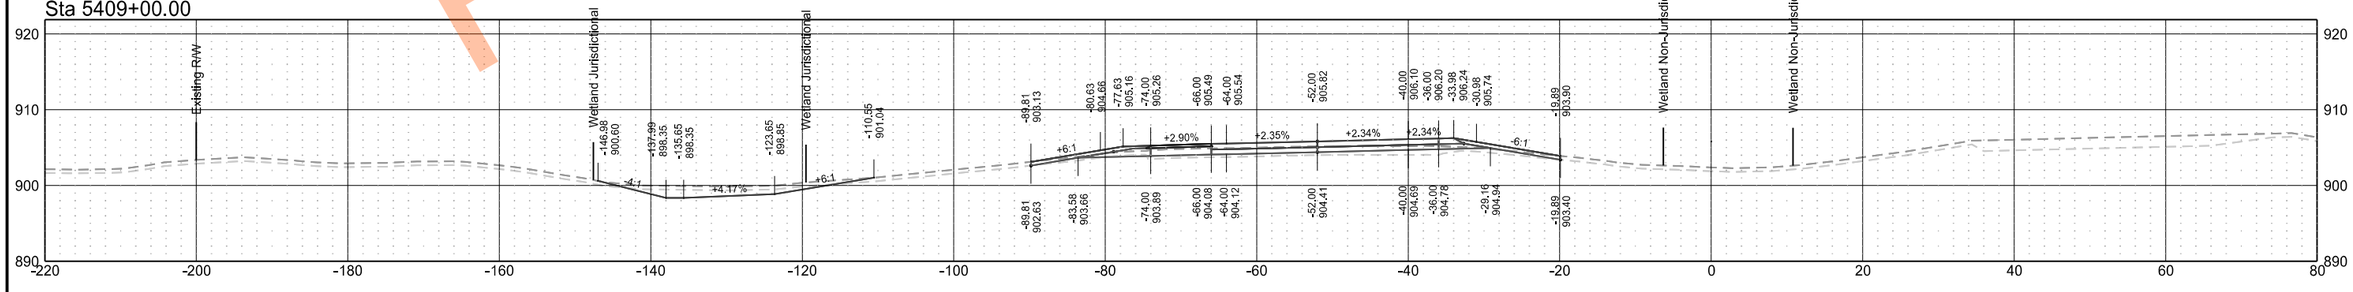

Preliminary Plans

Interstate 29 - Southbound

	STATE	PROJECT NO.	SECTION NO.	SHEET NO.
	ND	IM-8-029(204)101	200	24

Sta 5412+00.00

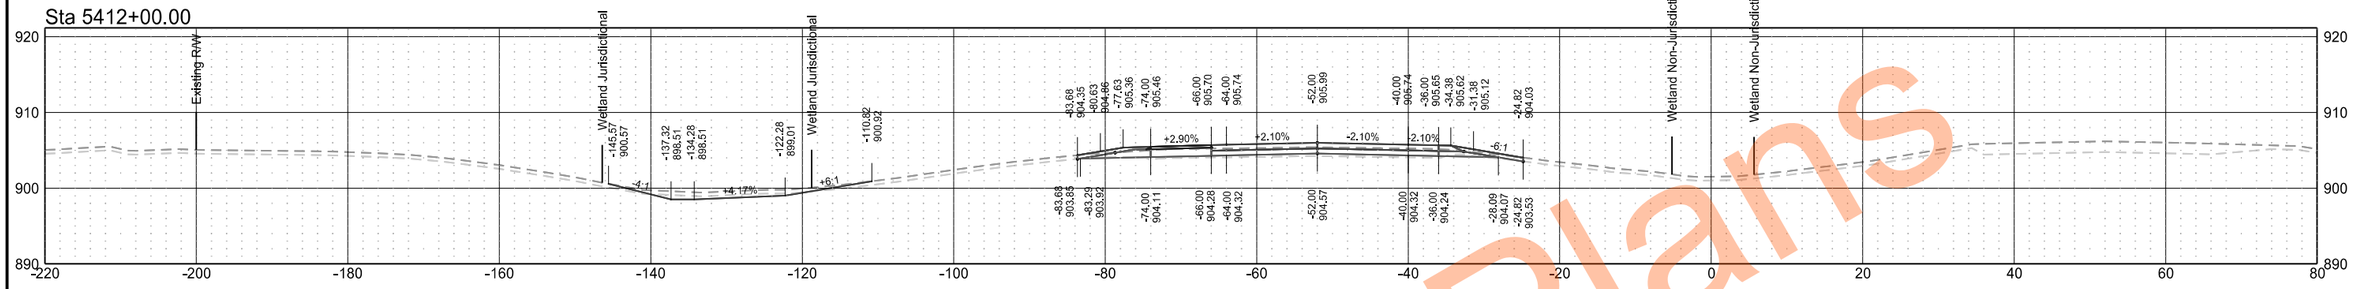

Sta 5411+00.00

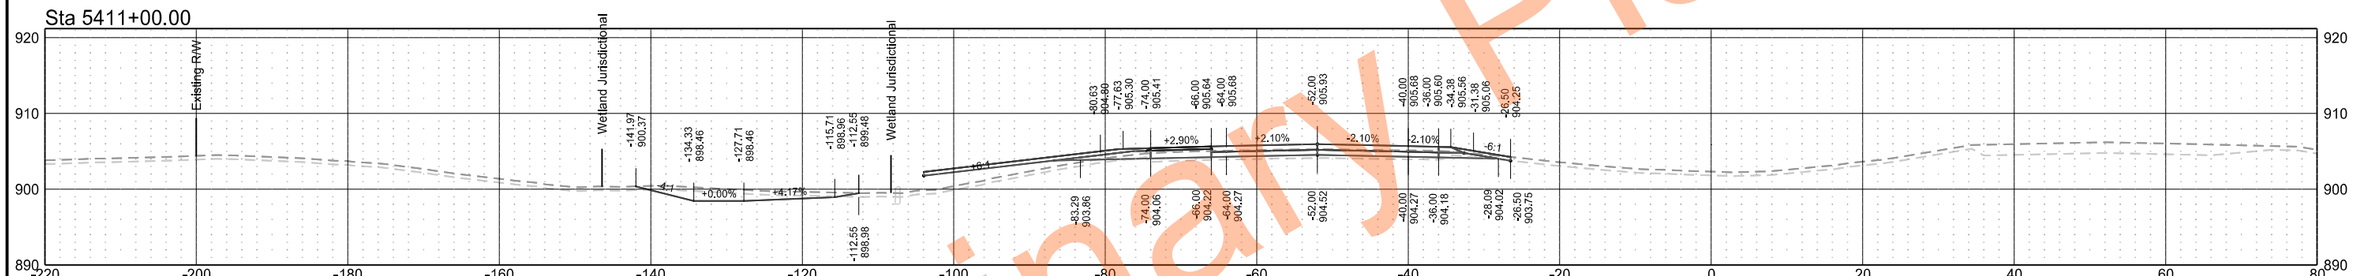

Sta 5410+83.19

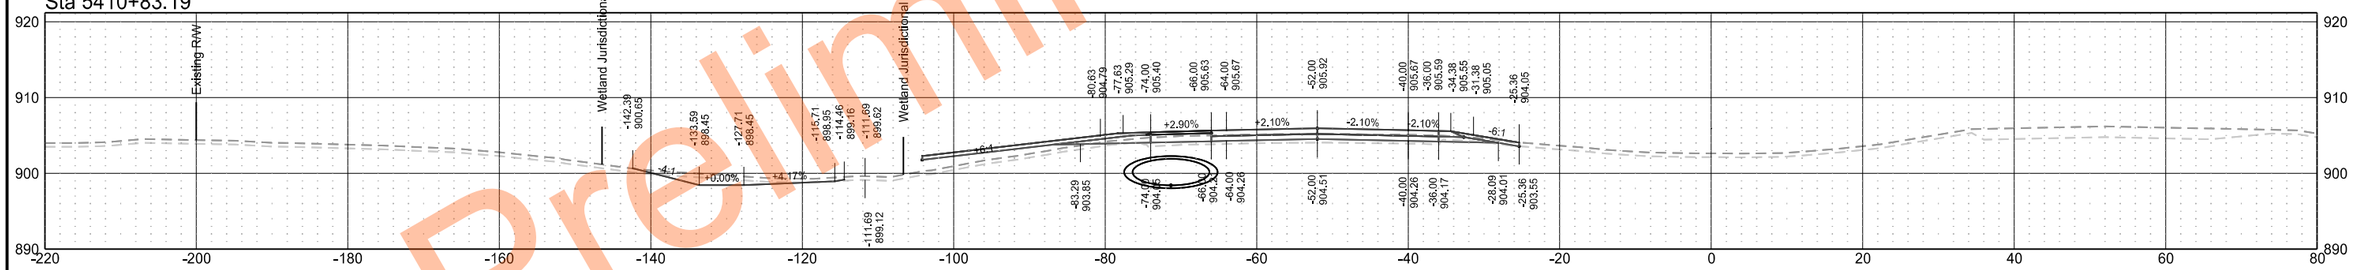

Sta 5410+56.97

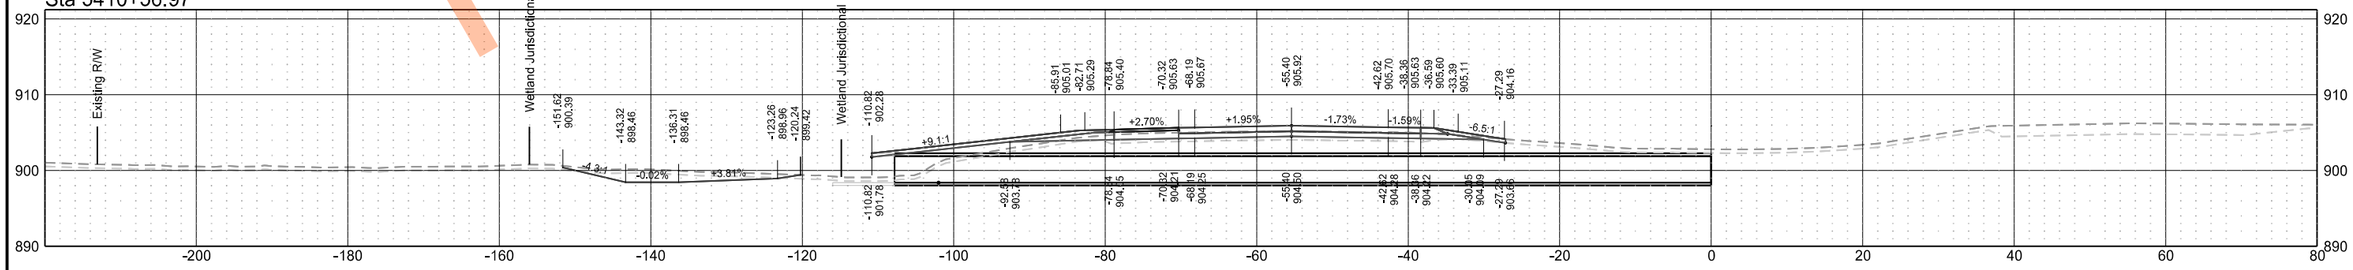

Preliminary Plans

Interstate 29 - Southbound

	STATE	PROJECT NO.	SECTION NO.	SHEET NO.
	ND	IM-8-029(204)101	200	25

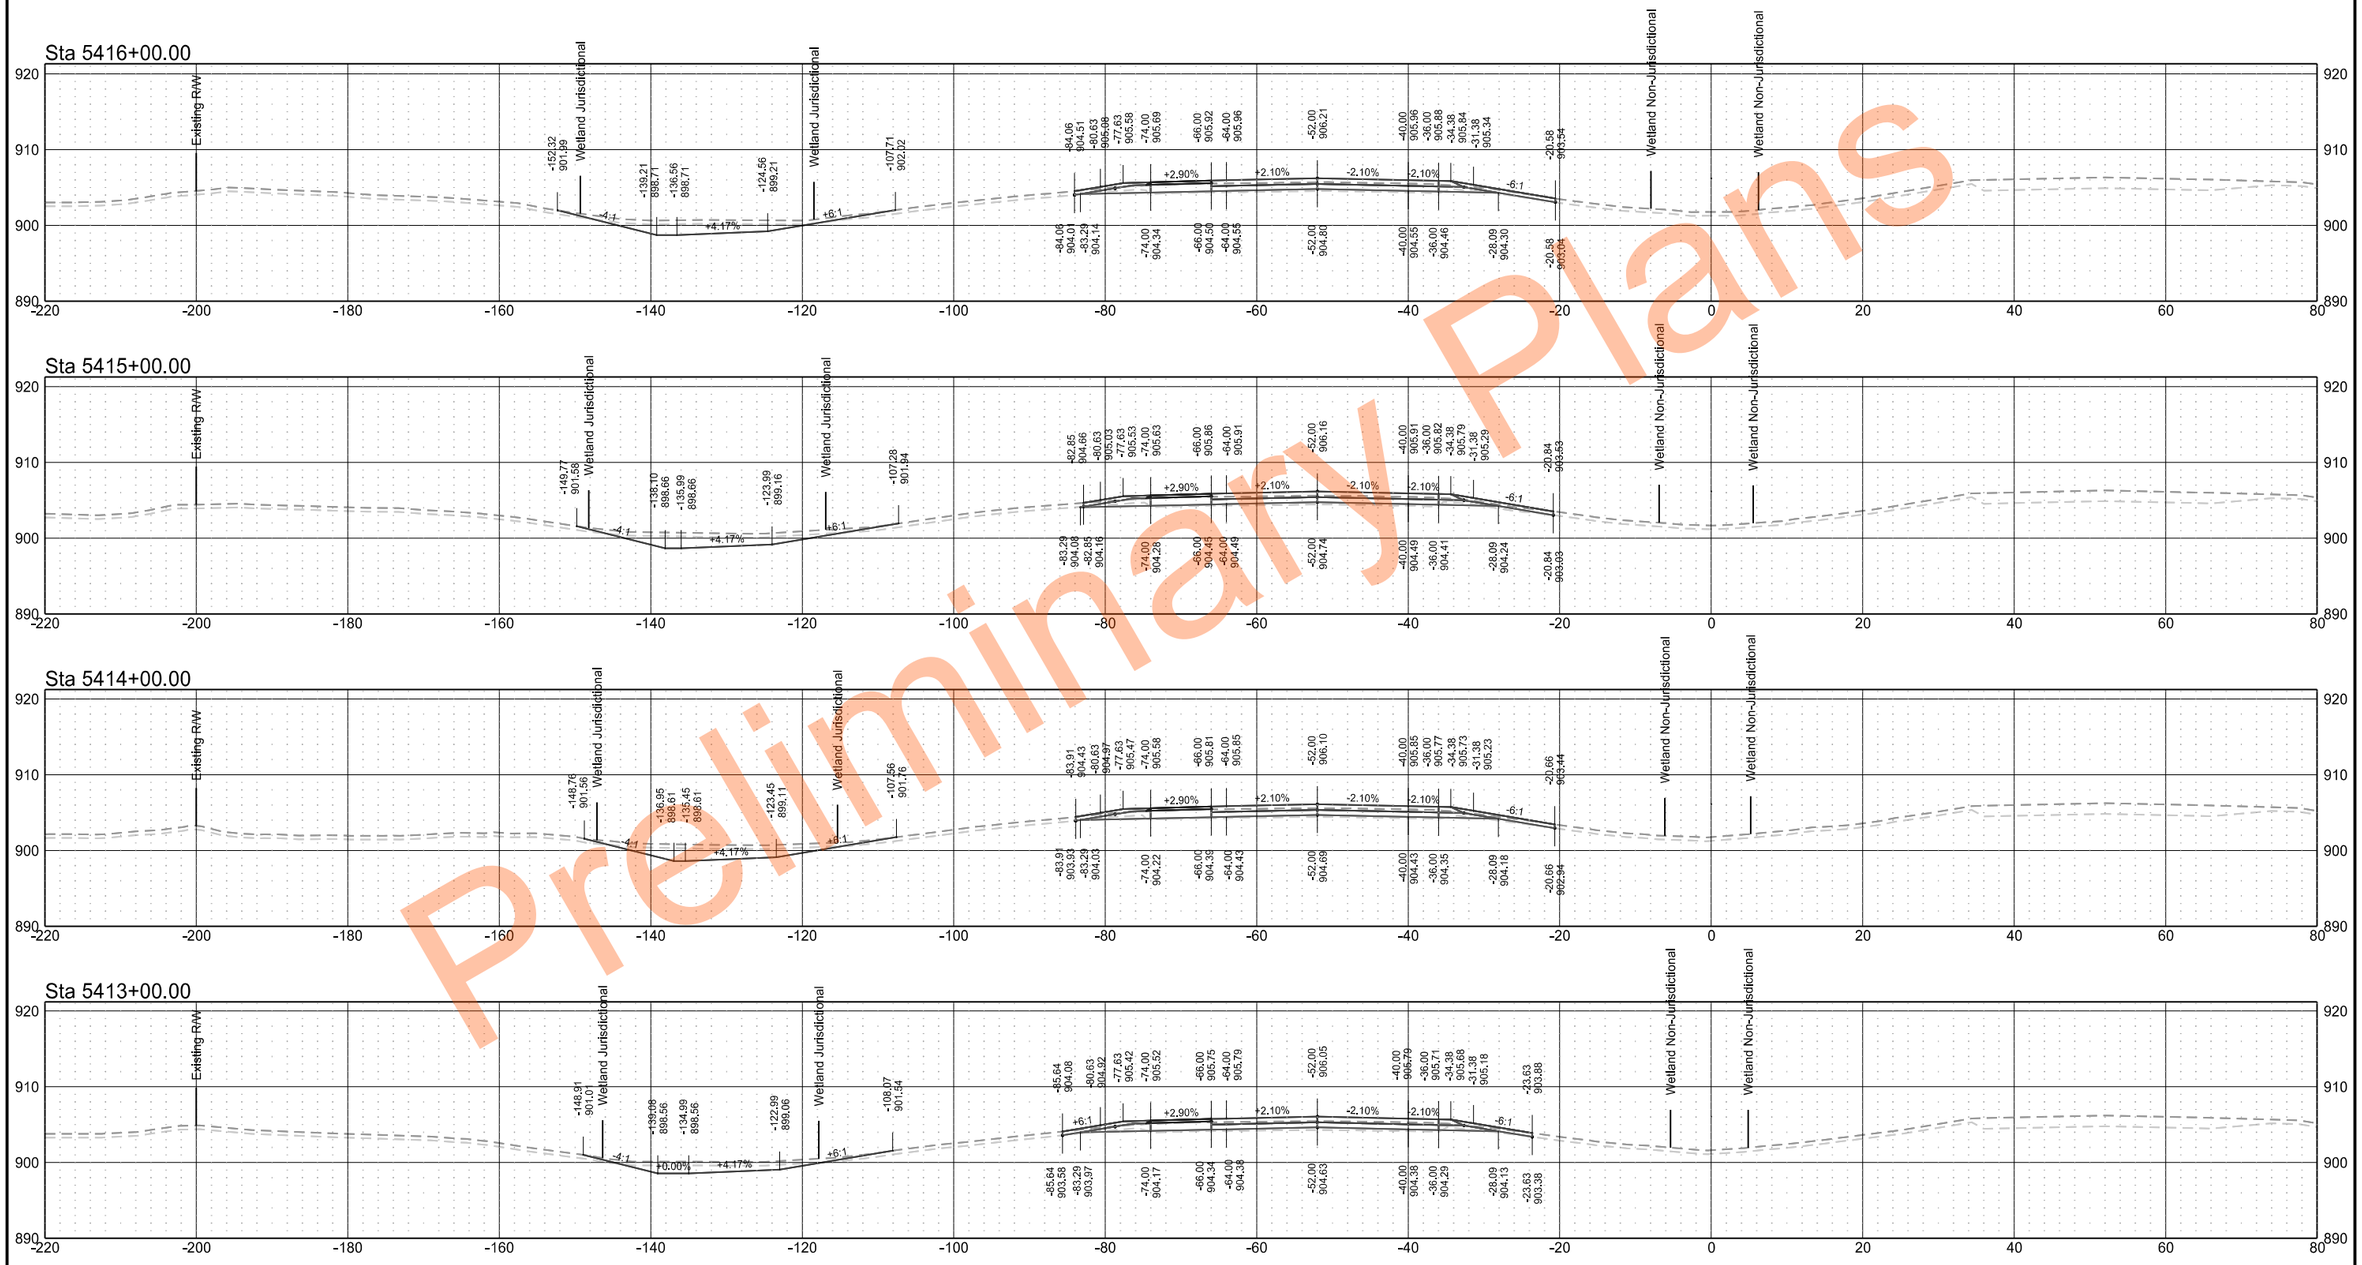

Preliminary Plans

Interstate 29 - Southbound

	STATE	PROJECT NO.	SECTION NO.	SHEET NO.
	ND	IM-8-029(204)101	200	26

Sta 5420+00.00

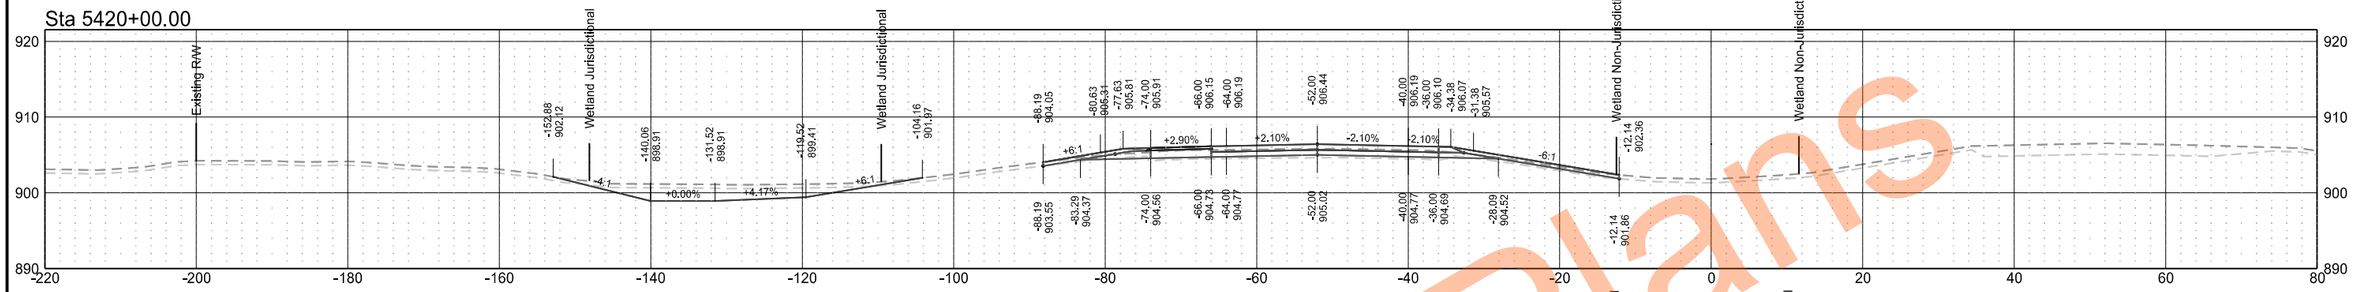

Sta 5419+00.00

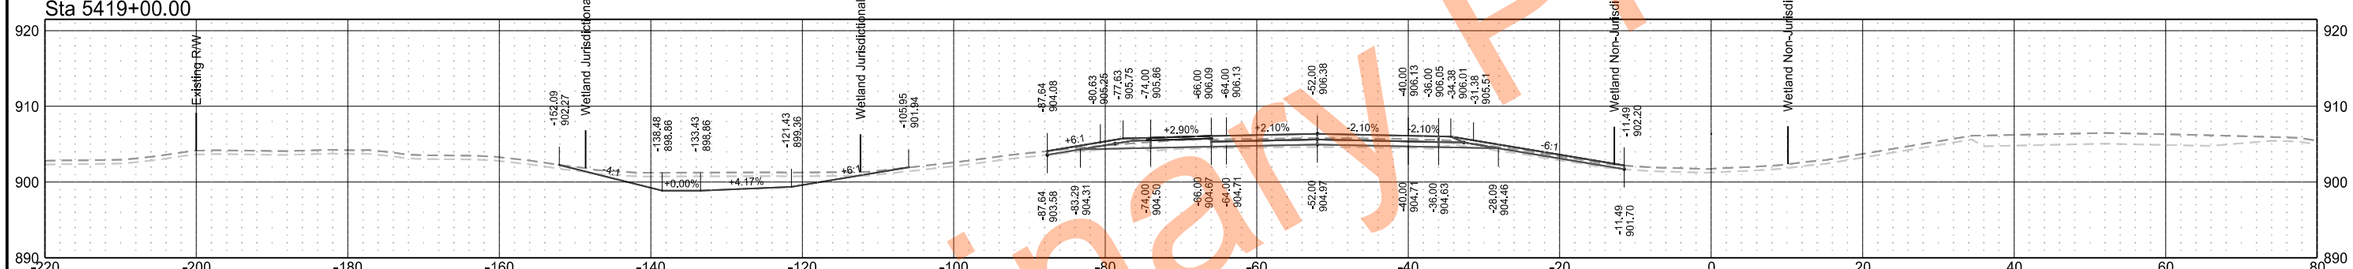

Sta 5418+00.00

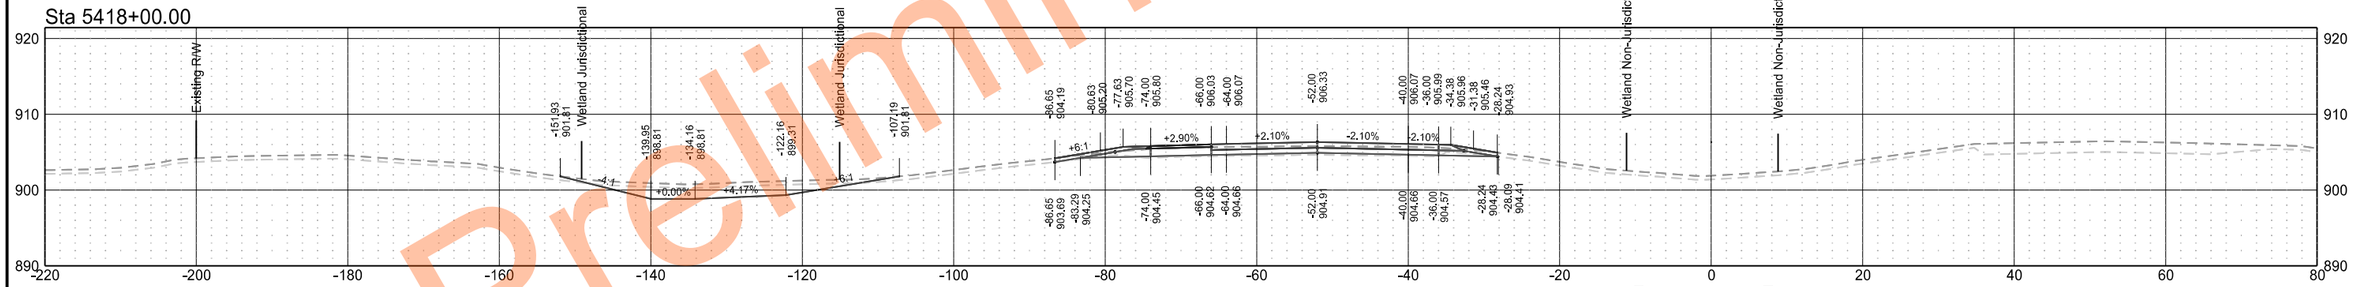

Sta 5417+00.00

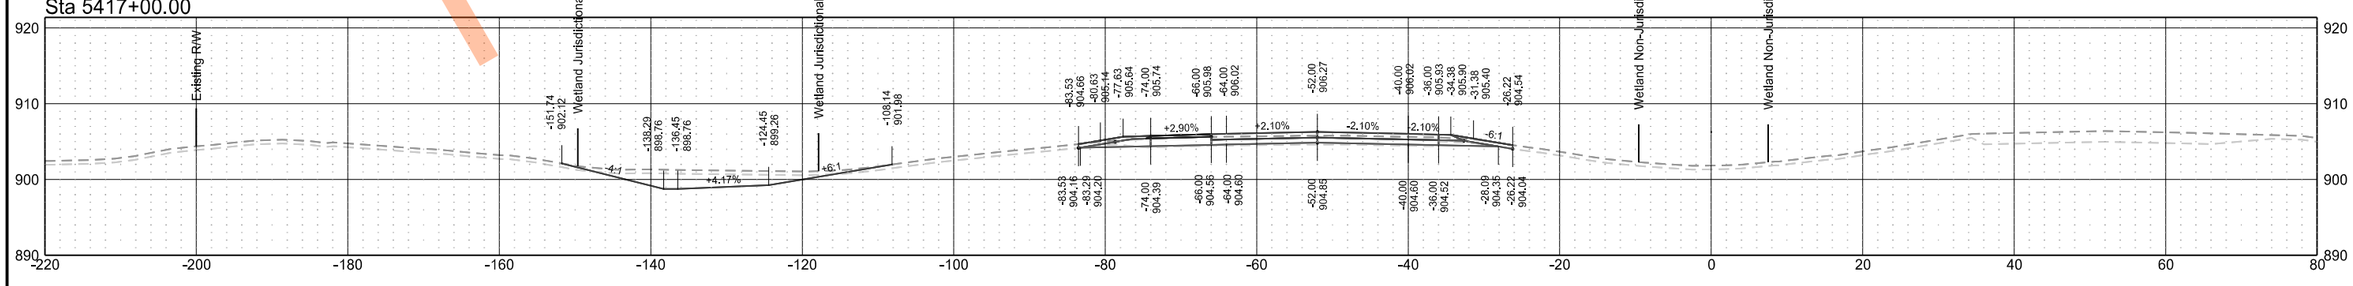

Preliminary Plans

Interstate 29 - Southbound

	STATE	PROJECT NO.	SECTION NO.	SHEET NO.
	ND	IM-8-029(204)101	200	27

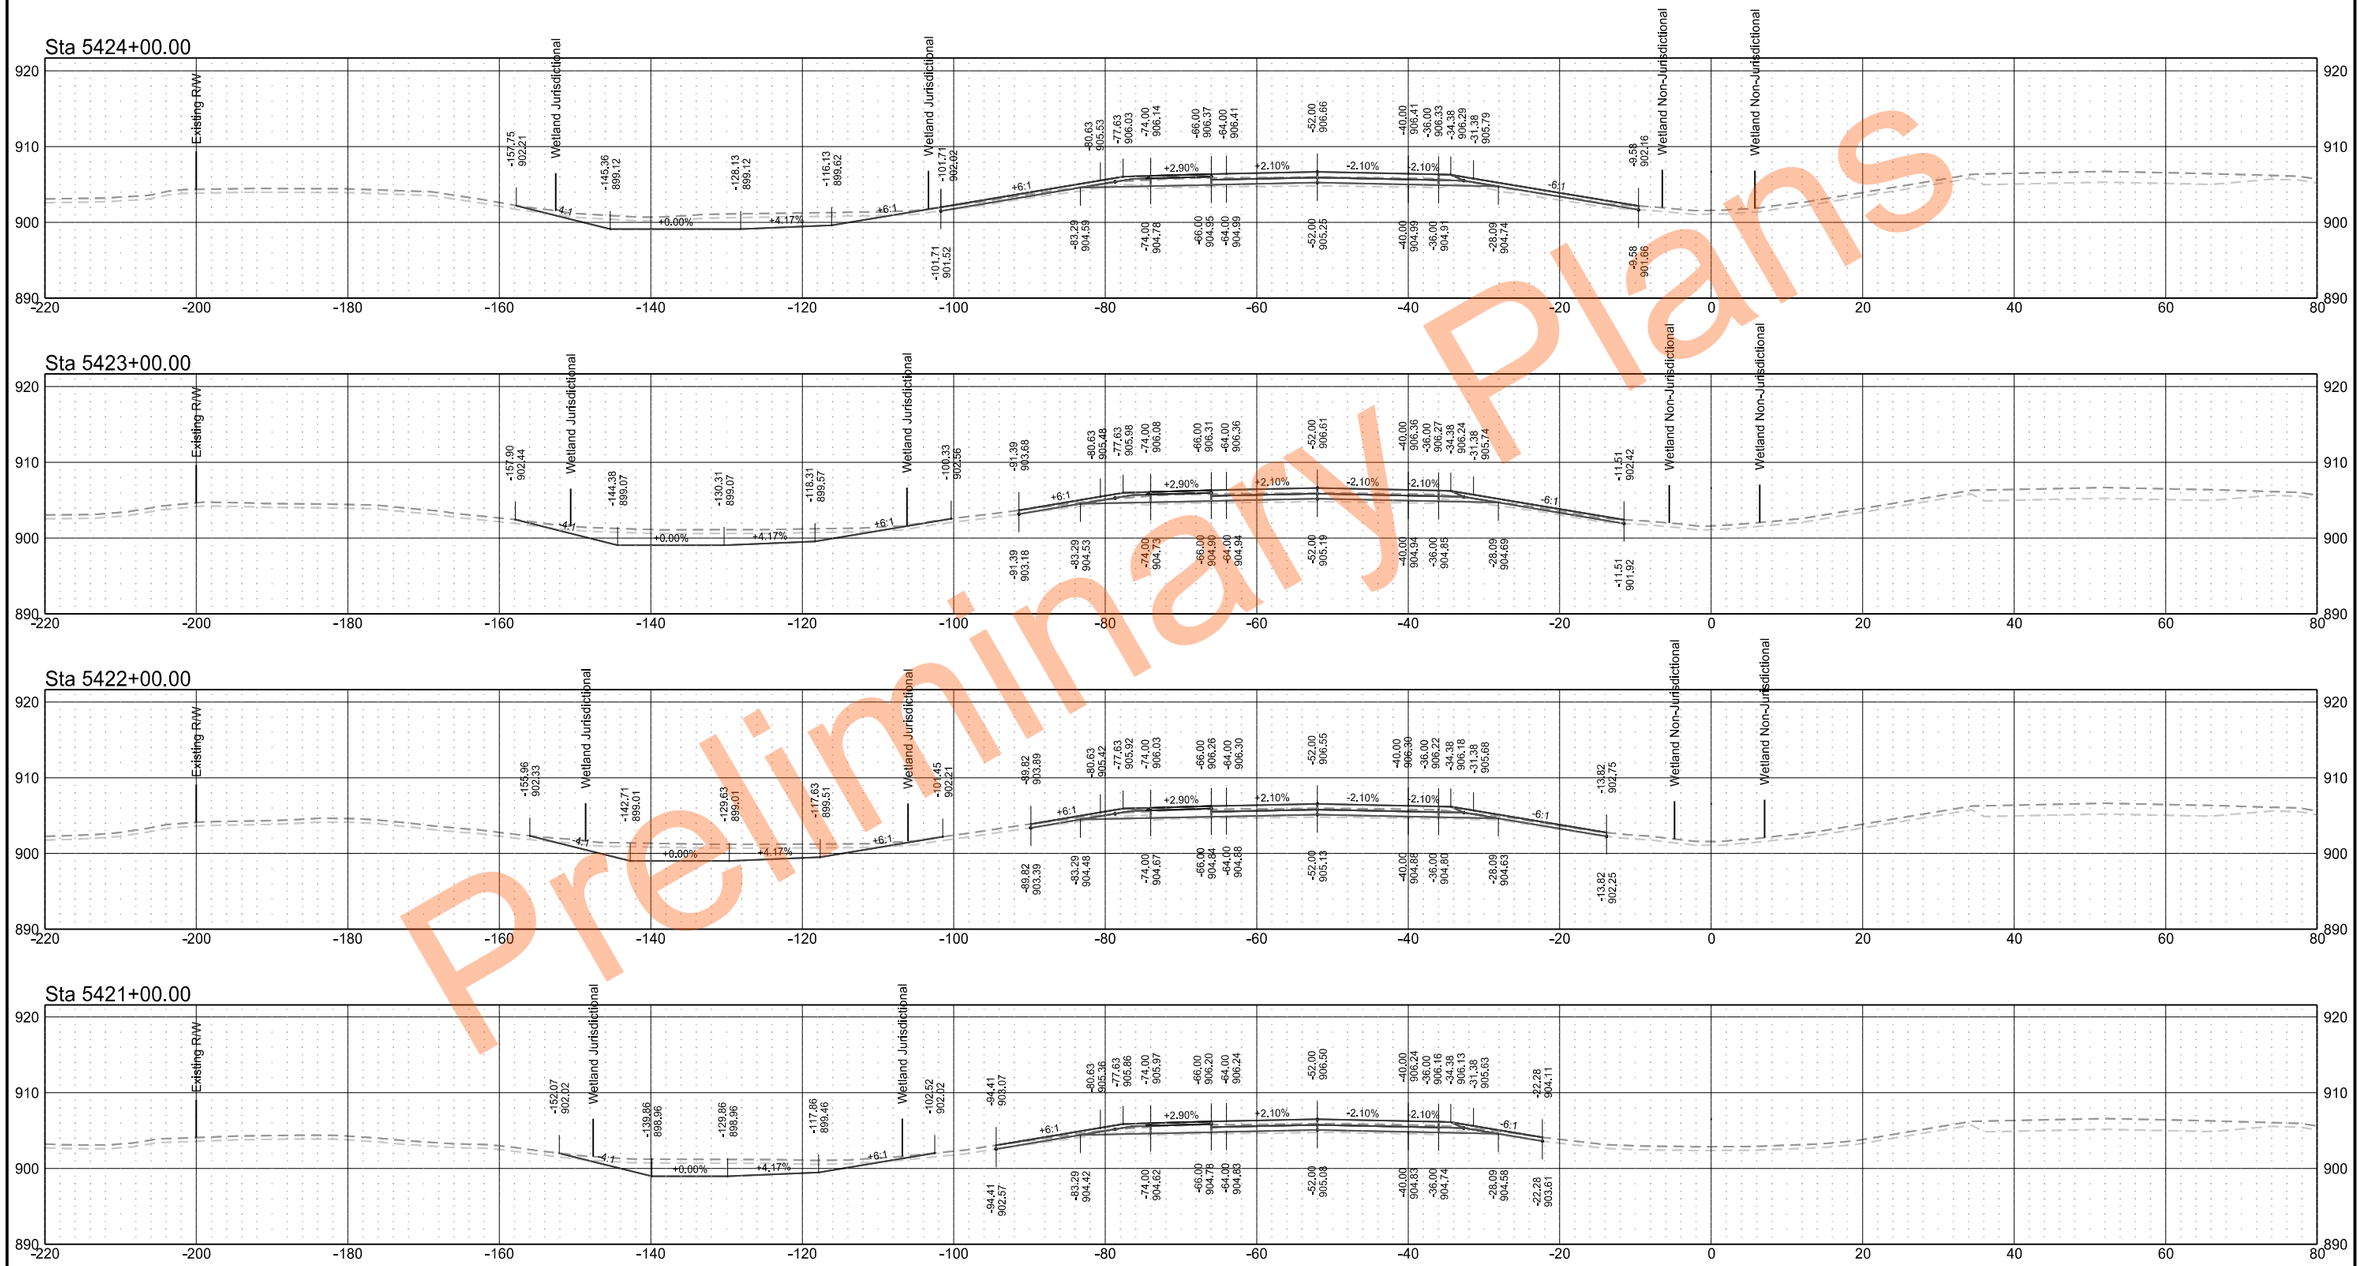

Preliminary Plans

Interstate 29 - Southbound

	STATE	PROJECT NO.	SECTION NO.	SHEET NO.
	ND	IM-8-029(204)101	200	28

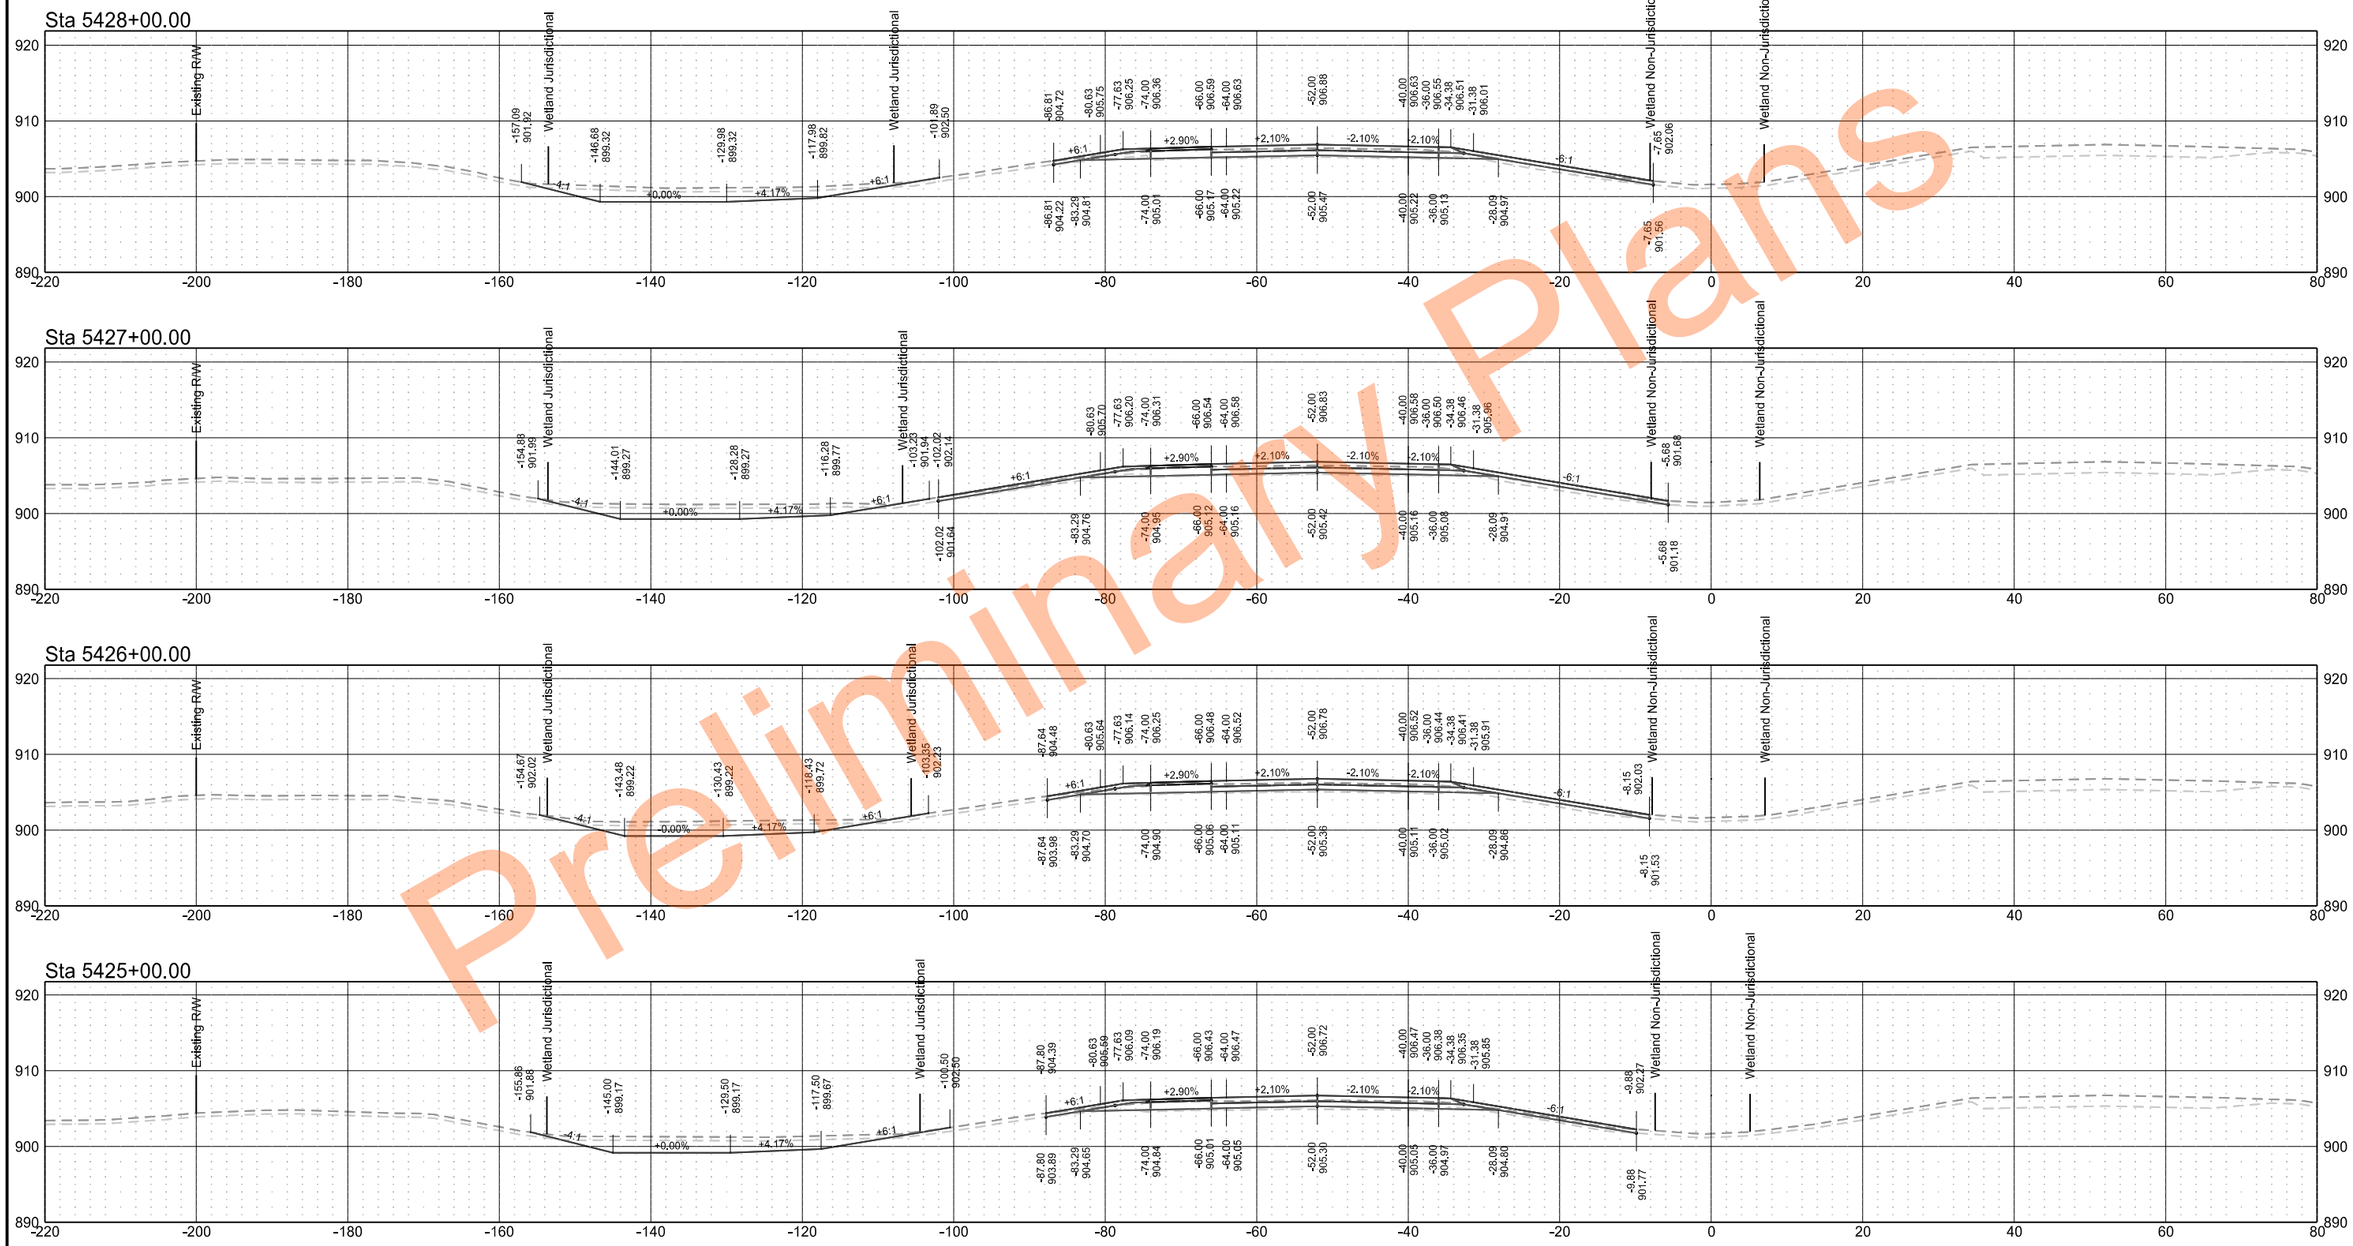

Preliminary Plans

Interstate 29 - Southbound

	STATE	PROJECT NO.	SECTION NO.	SHEET NO.
	ND	IM-8-029(204)101	200	29

Preliminary Plans

Interstate 29 - Southbound

	STATE	PROJECT NO.	SECTION NO.	SHEET NO.
	ND	IM-8-029(204)101	200	30

Preliminary Plans

Interstate 29 - Southbound

	STATE	PROJECT NO.	SECTION NO.	SHEET NO.
	ND	IM-8-029(204)101	200	31

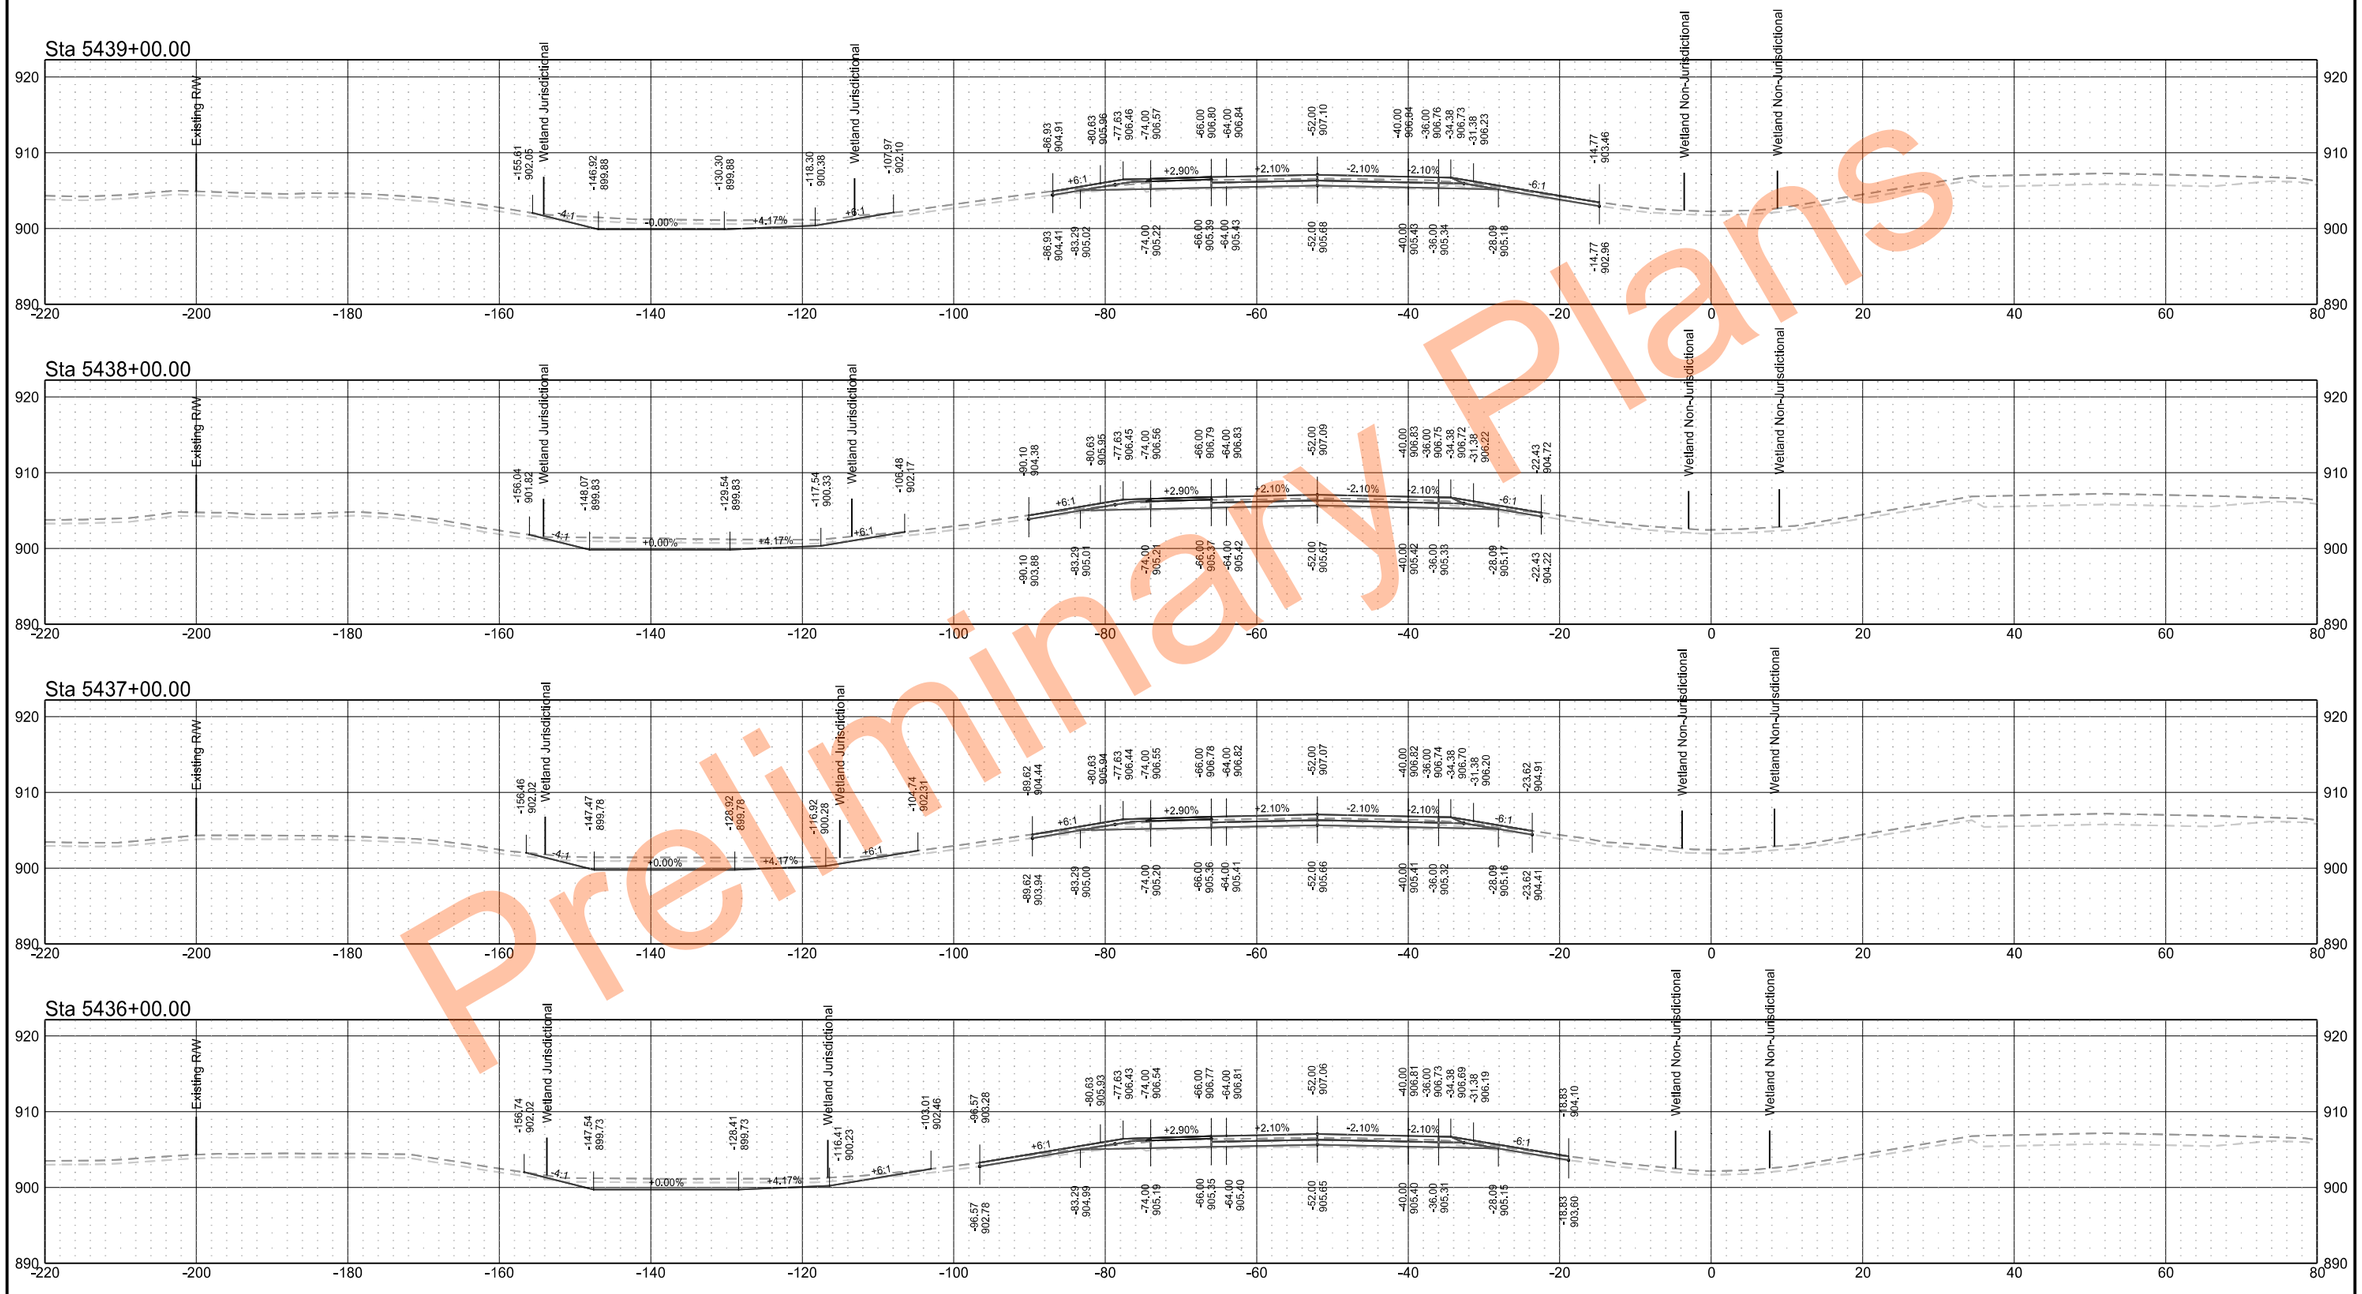

Preliminary Plans

Interstate 29 - Southbound

STATE	PROJECT NO.	SECTION NO.	SHEET NO.
ND	IM-8-029(204)101	200	32

Preliminary Plans

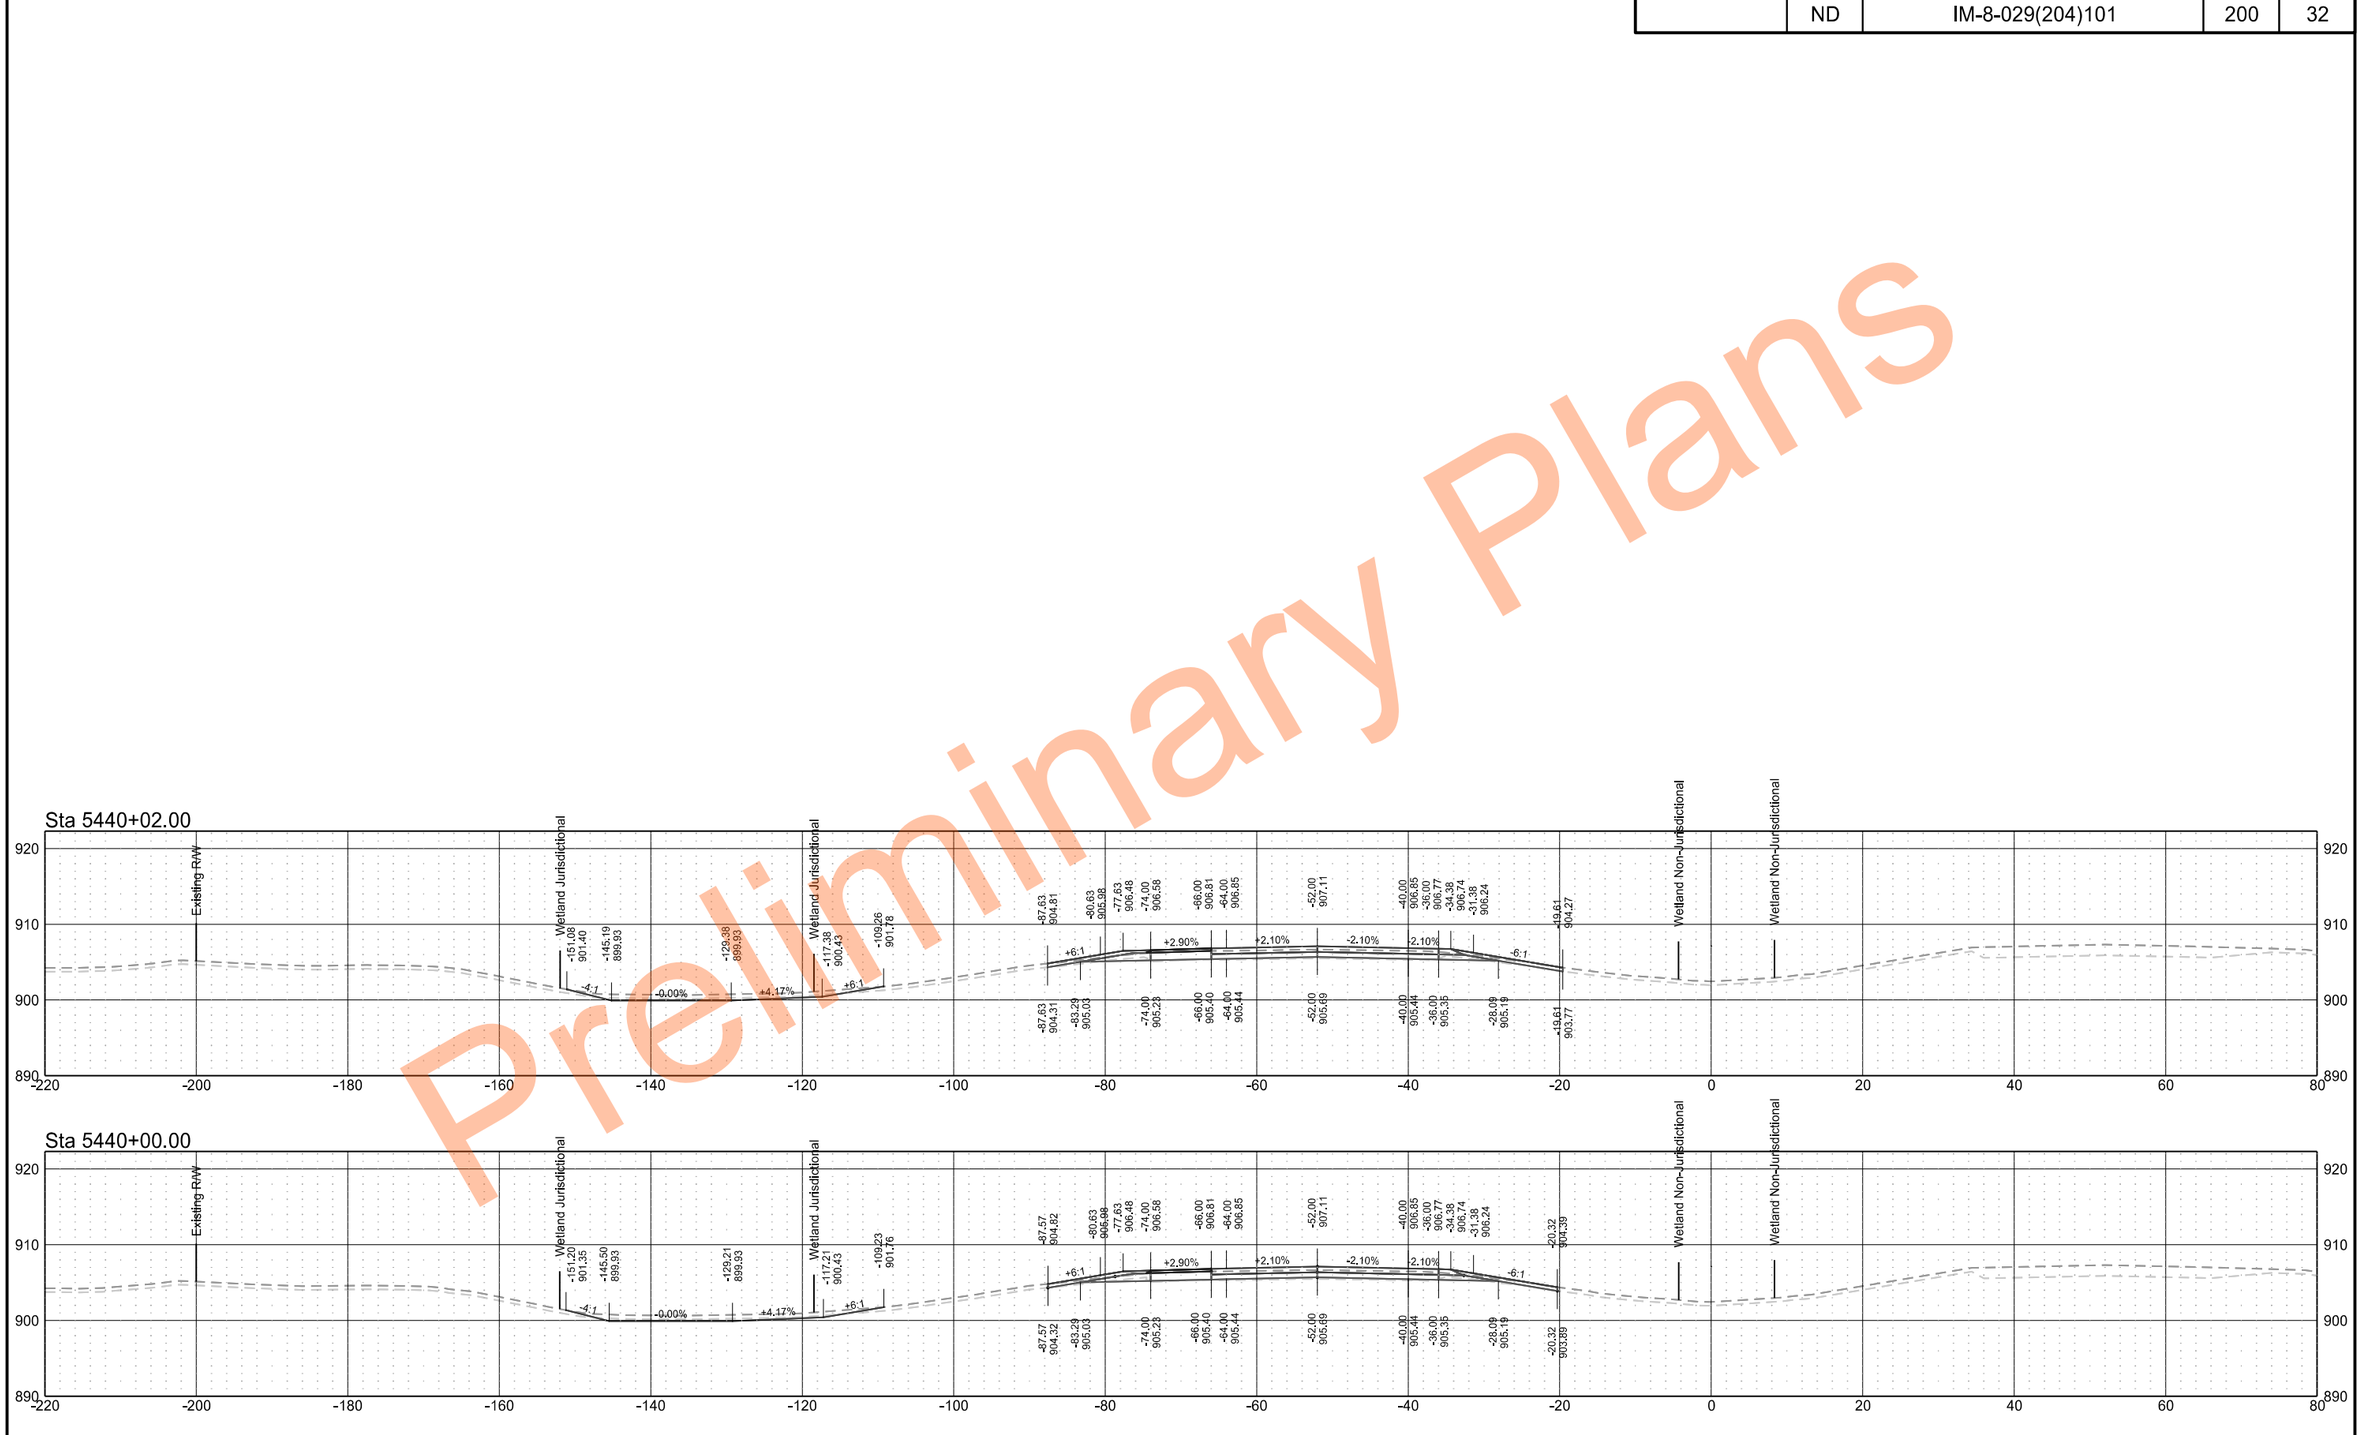

Interstate 29 - Southbound

	STATE	PROJECT NO.	SECTION NO.	SHEET NO.
	ND	IM-8-029(204)101	200	33

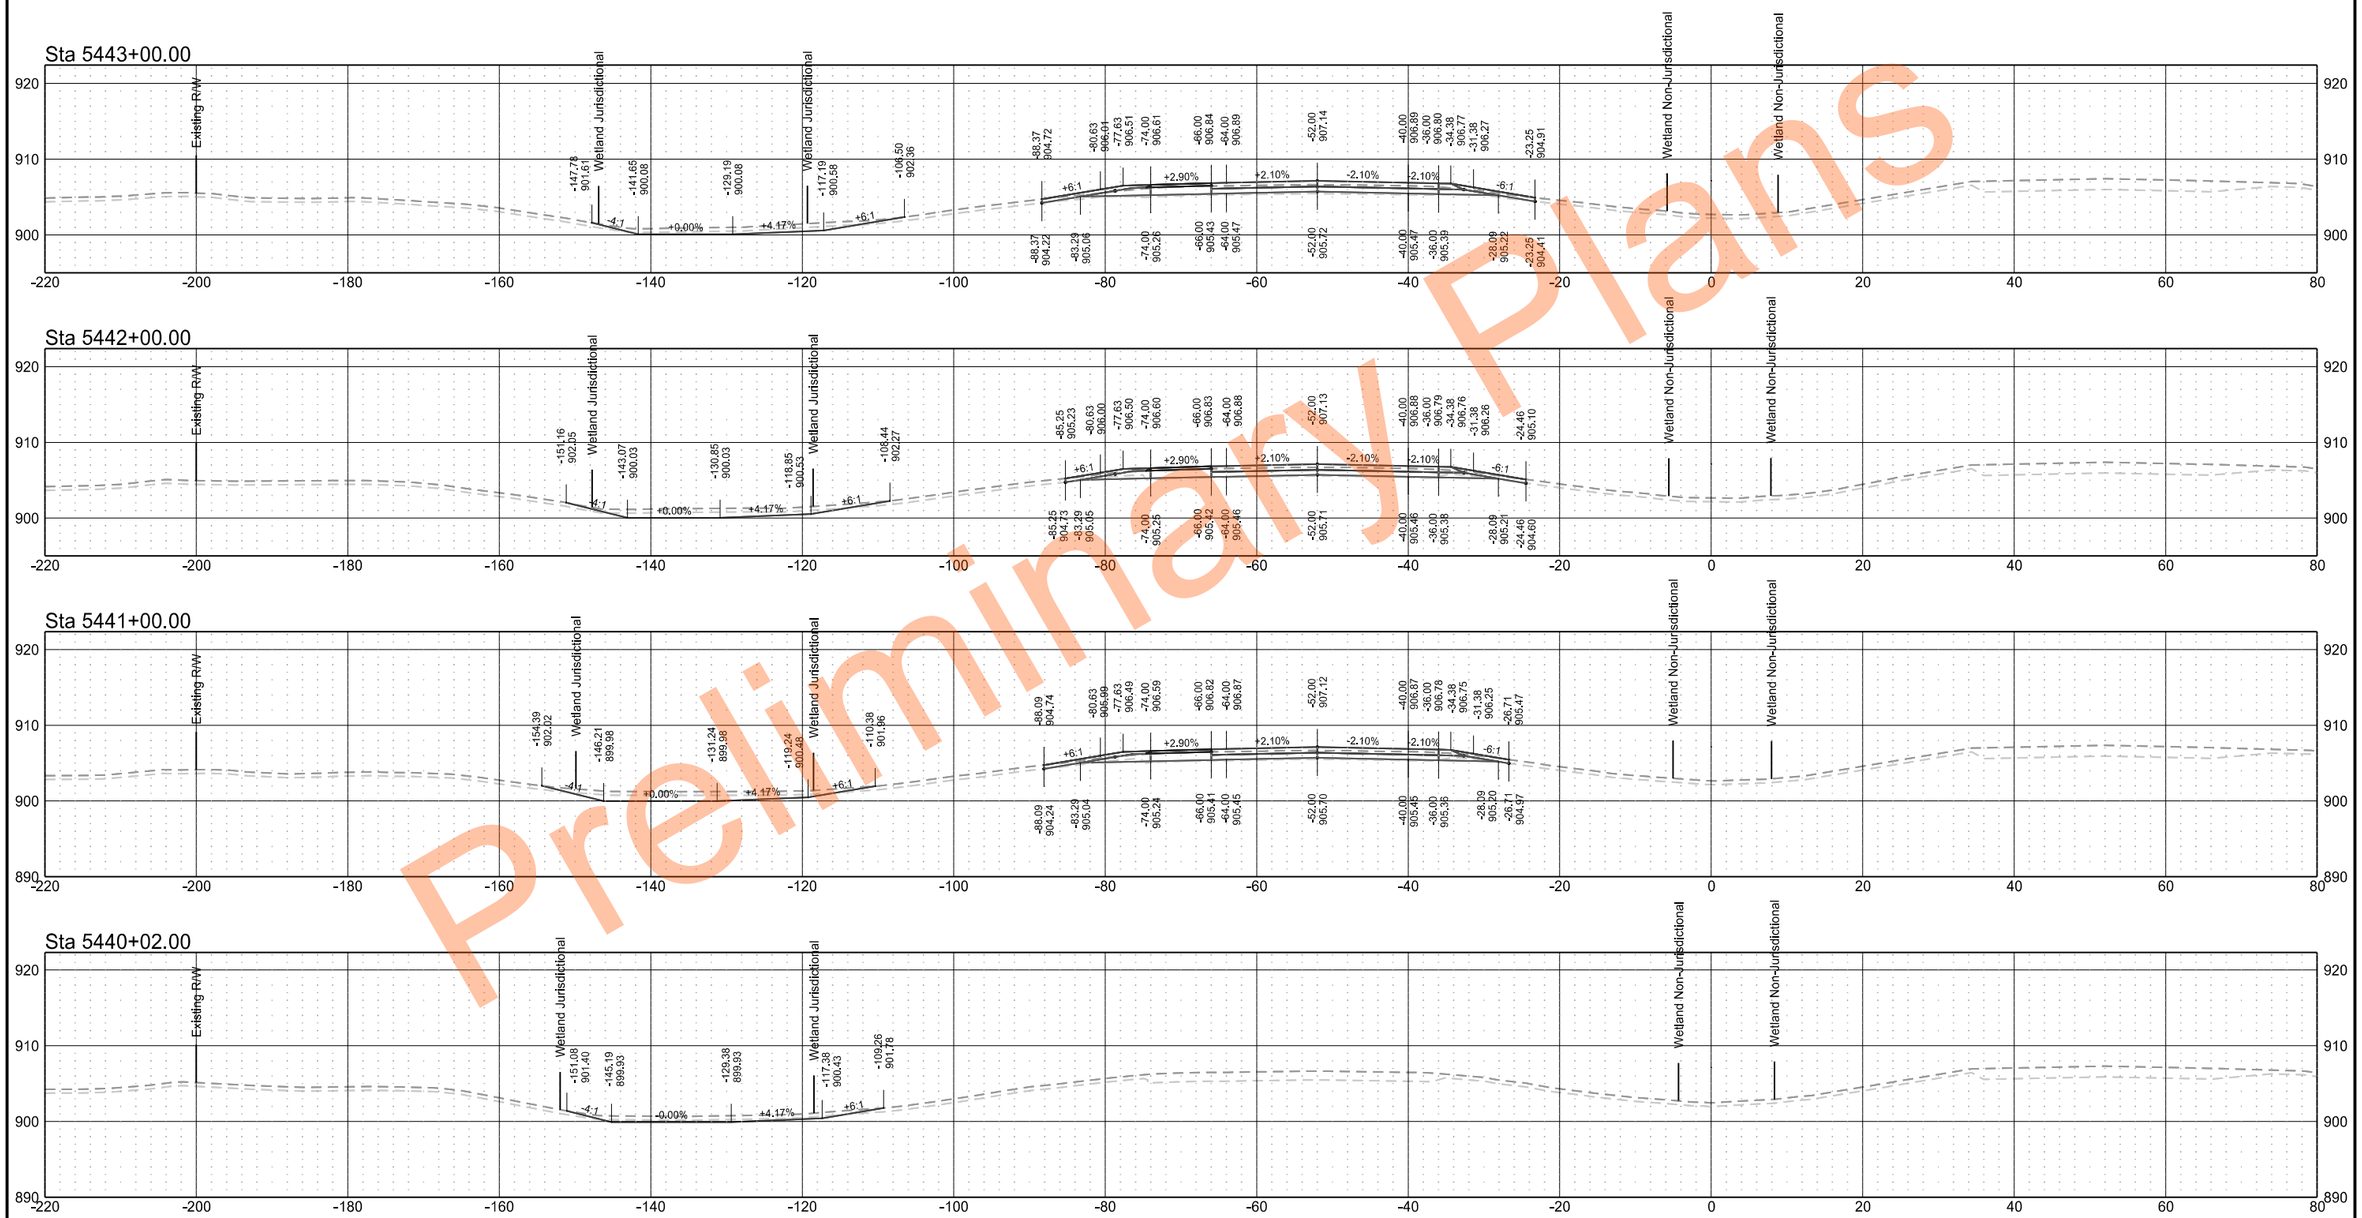

Preliminary Plans

Interstate 29 - Southbound

	STATE	PROJECT NO.	SECTION NO.	SHEET NO.
	ND	IM-8-029(204)101	200	34

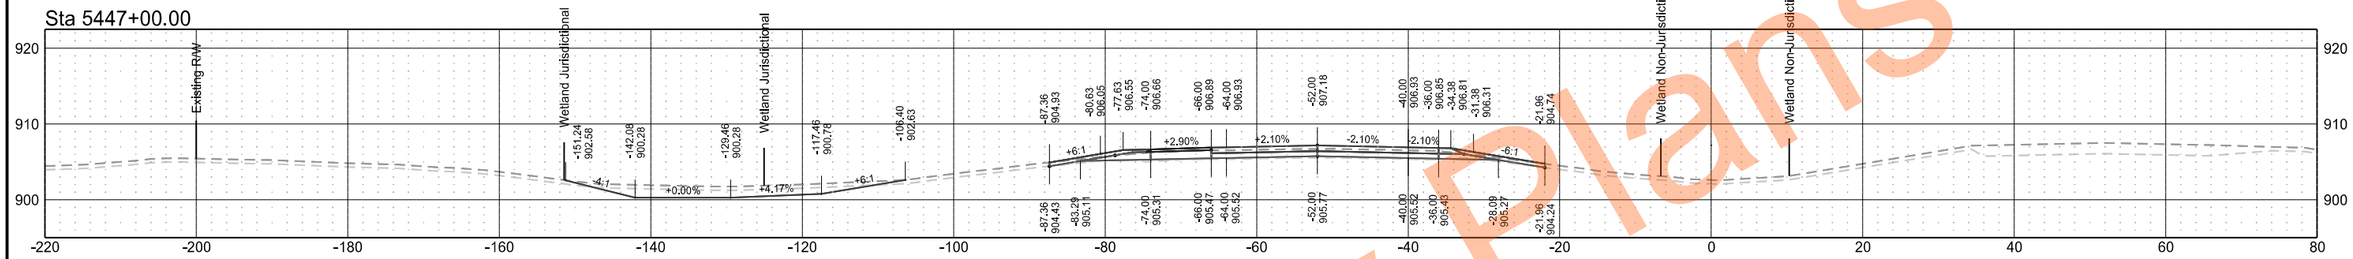

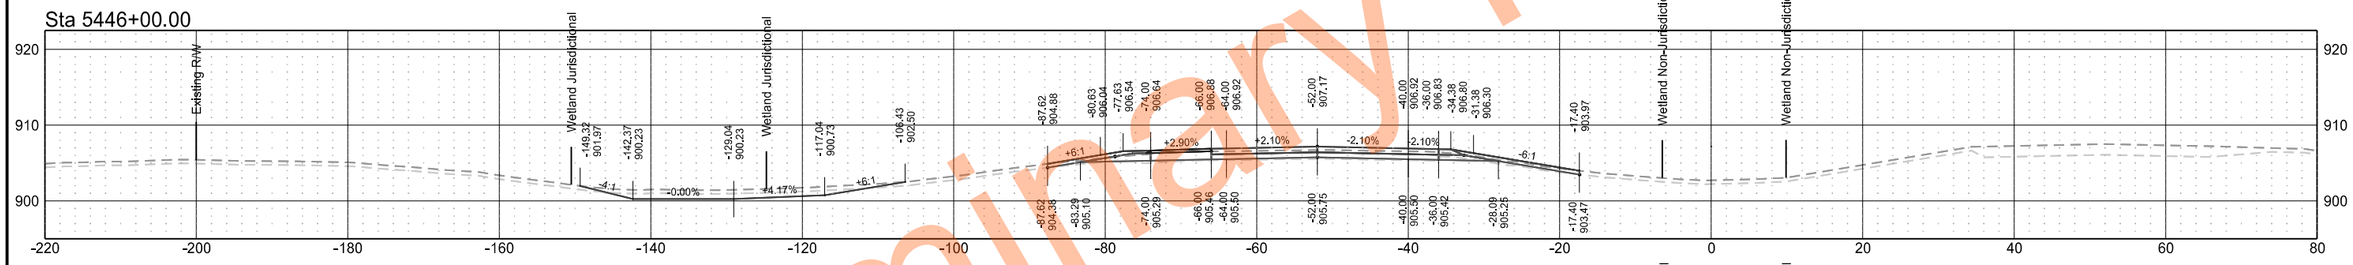

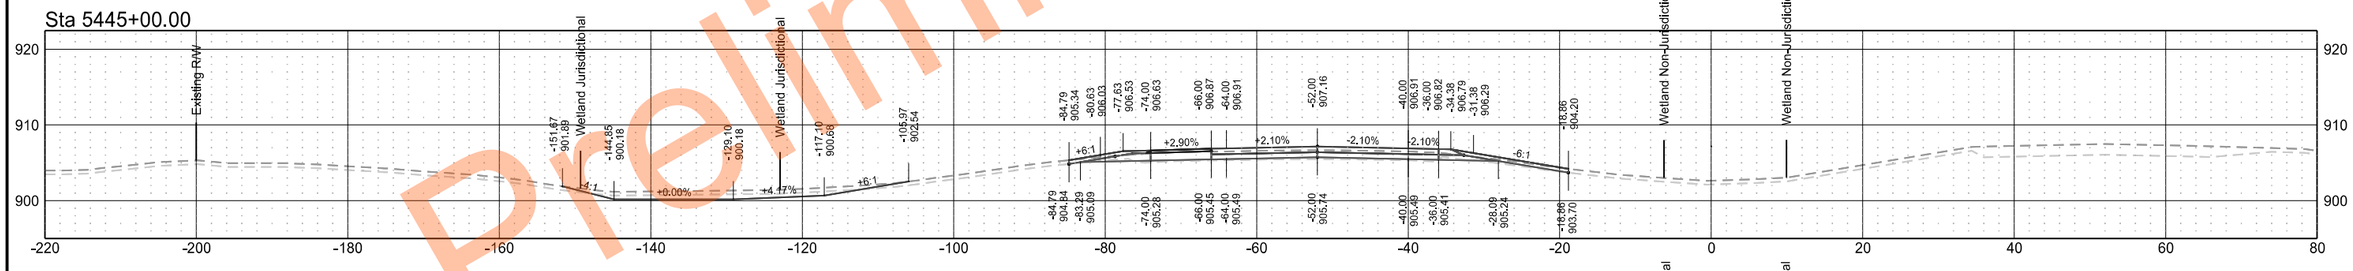

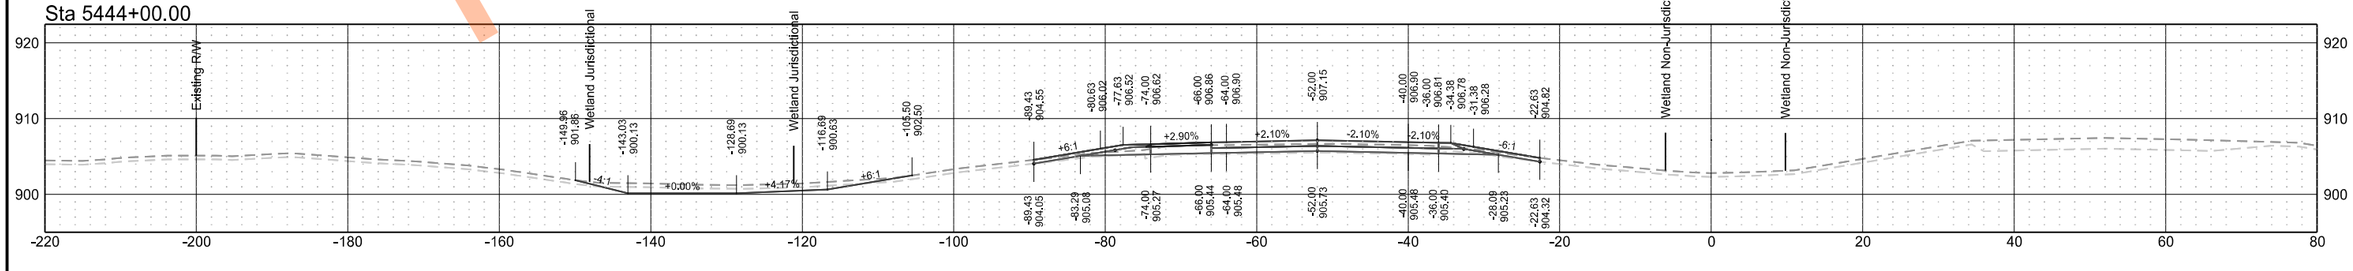

Preliminary Plans

Interstate 29 - Southbound

	STATE	PROJECT NO.	SECTION NO.	SHEET NO.
	ND	IM-8-029(204)101	200	35

Sta 5451+00.00

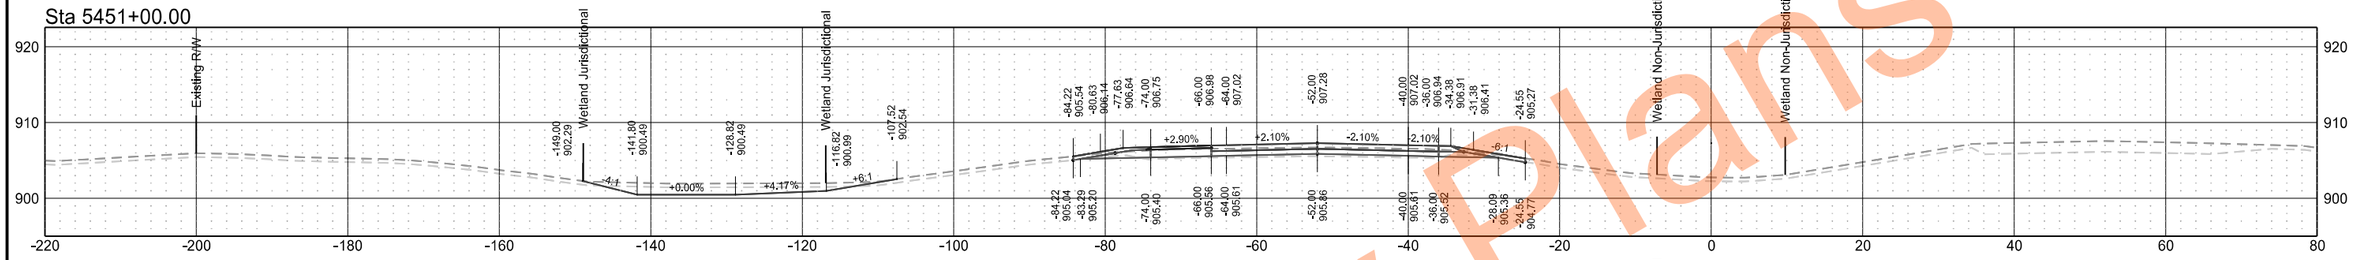

Sta 5450+00.00

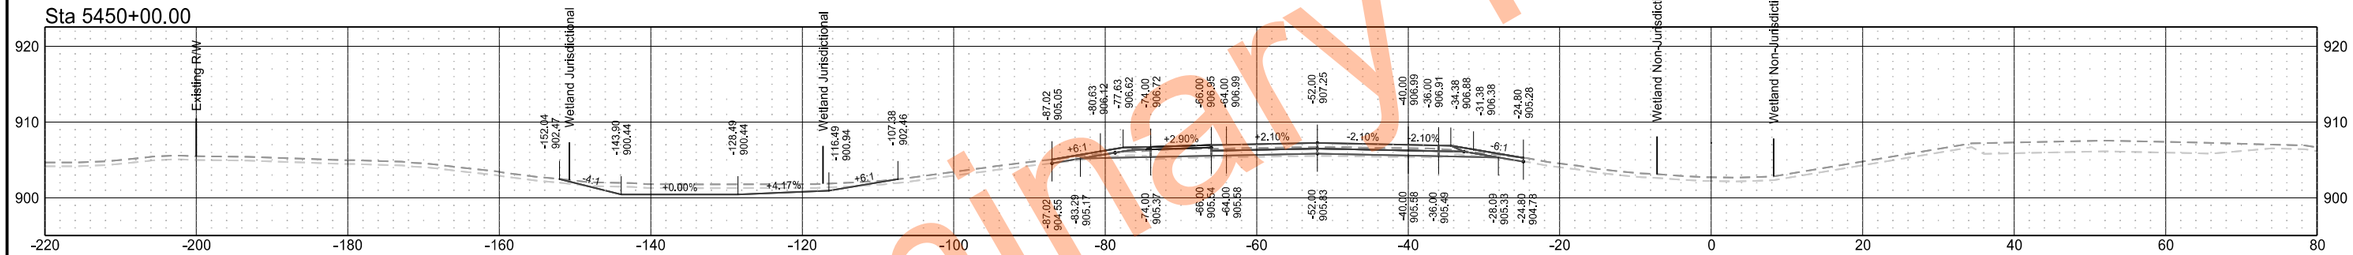

Sta 5449+00.00

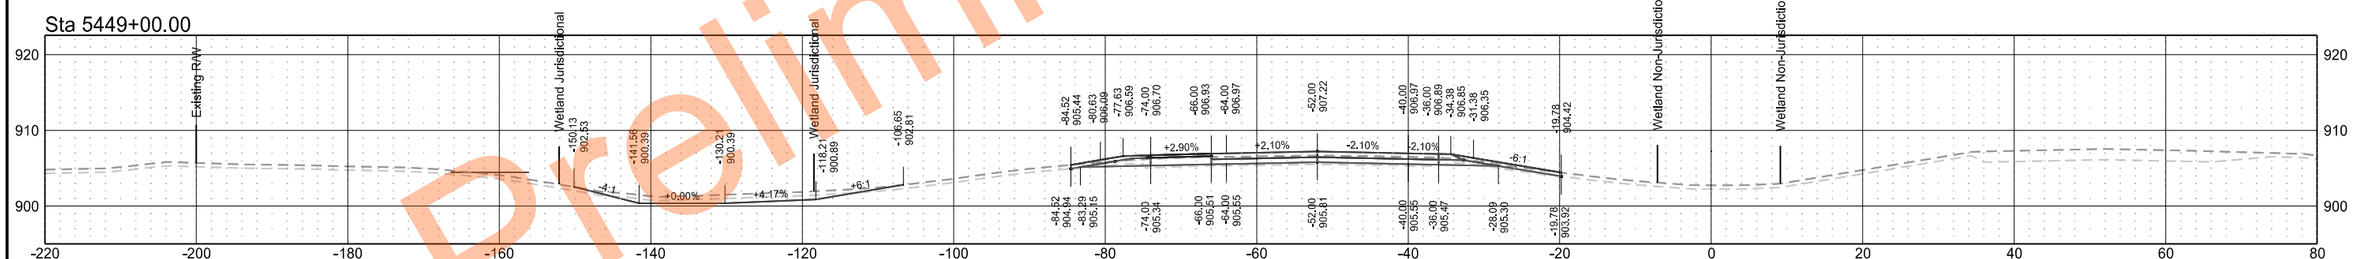

Sta 5448+00.00

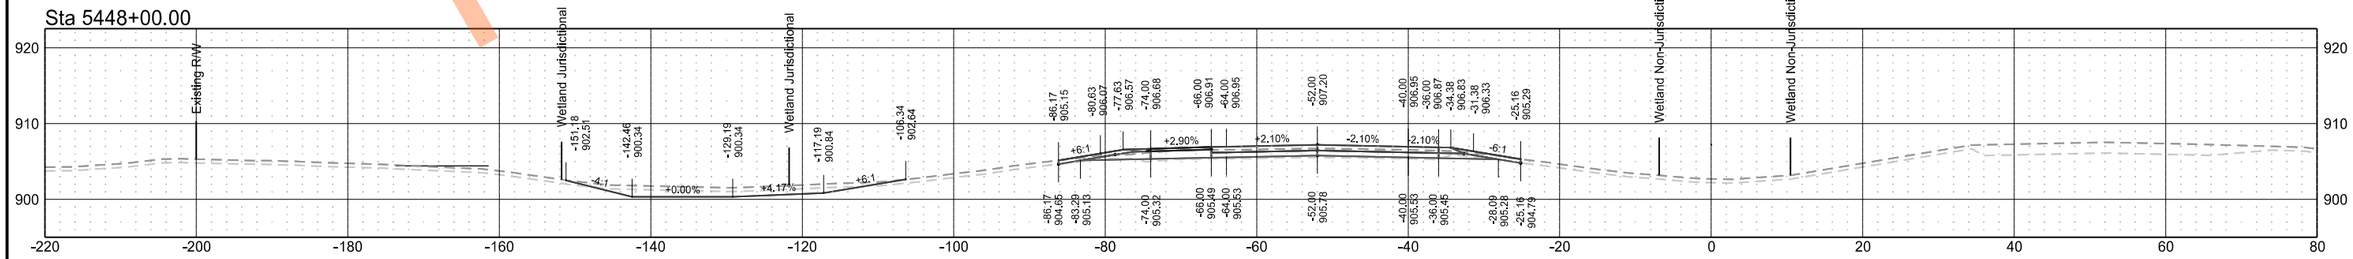

Preliminary Plans

Interstate 29 - Southbound

	STATE	PROJECT NO.	SECTION NO.	SHEET NO.
	ND	IM-8-029(204)101	200	36

Sta 5455+00.00

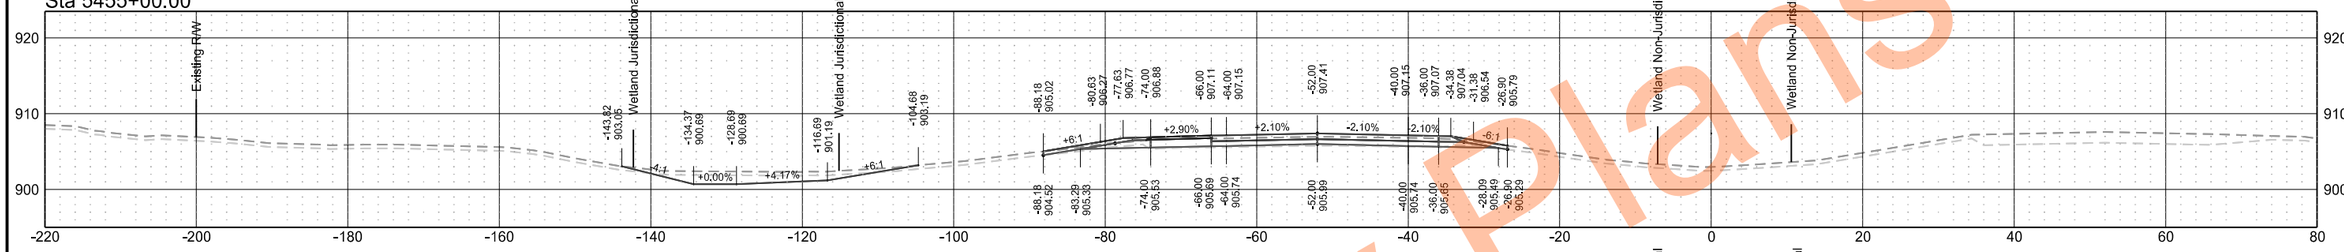

Sta 5454+00.00

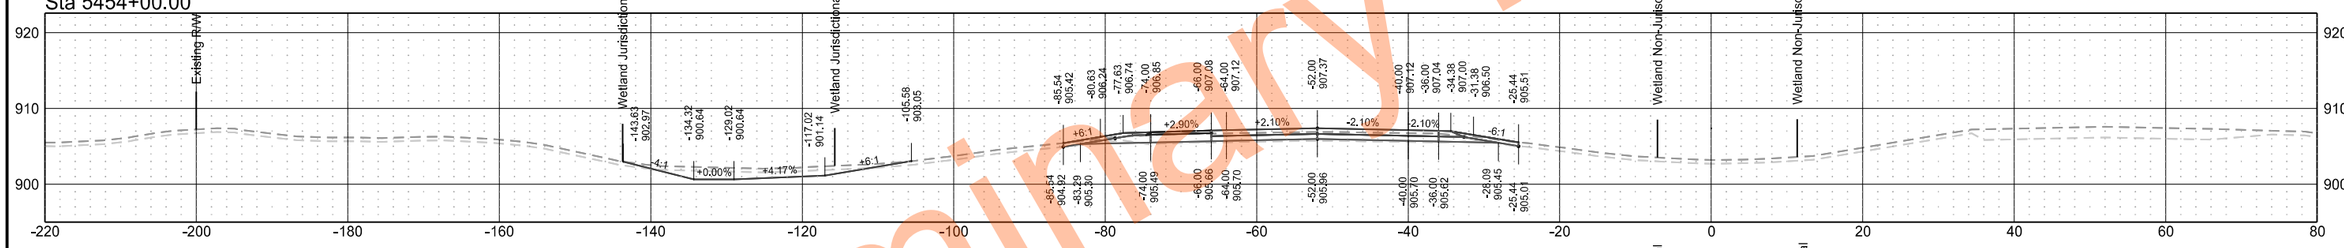

Sta 5453+00.00

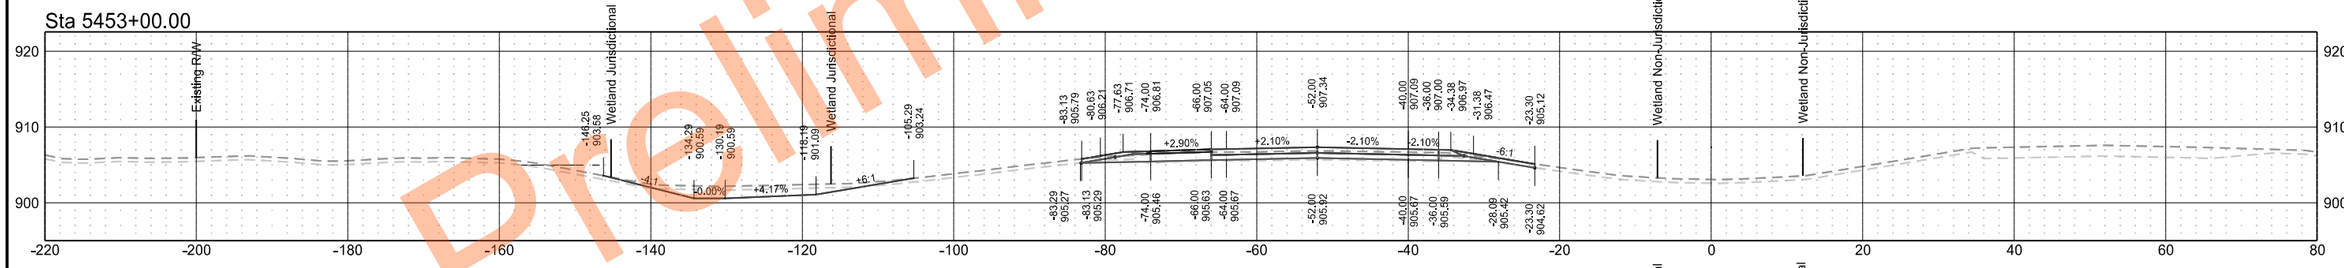

Sta 5452+00.00

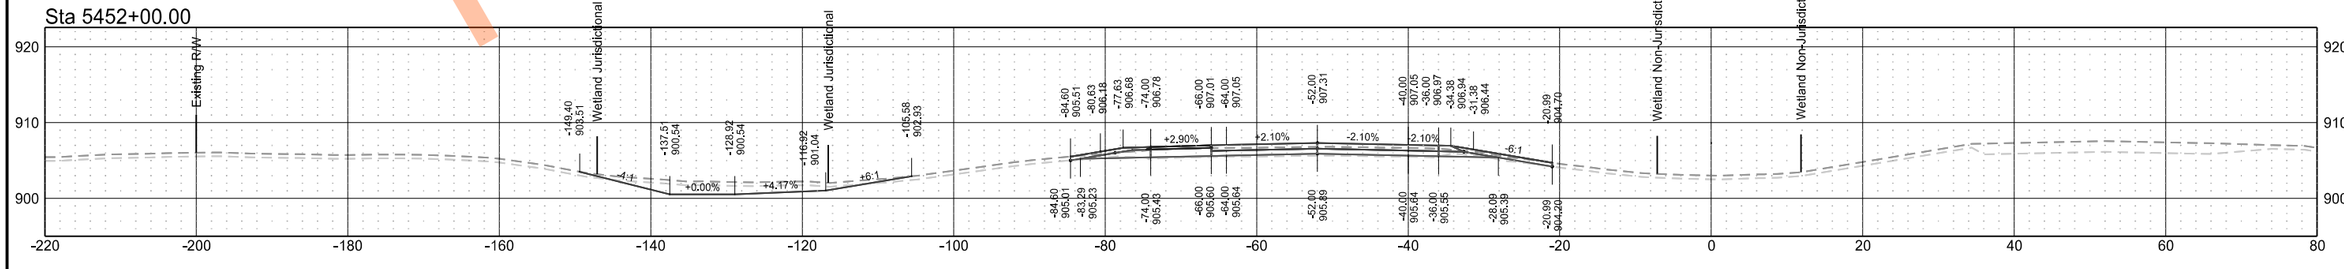

Preliminary Plans

Interstate 29 - Southbound

	STATE	PROJECT NO.	SECTION NO.	SHEET NO.
	ND	IM-8-029(204)101	200	37

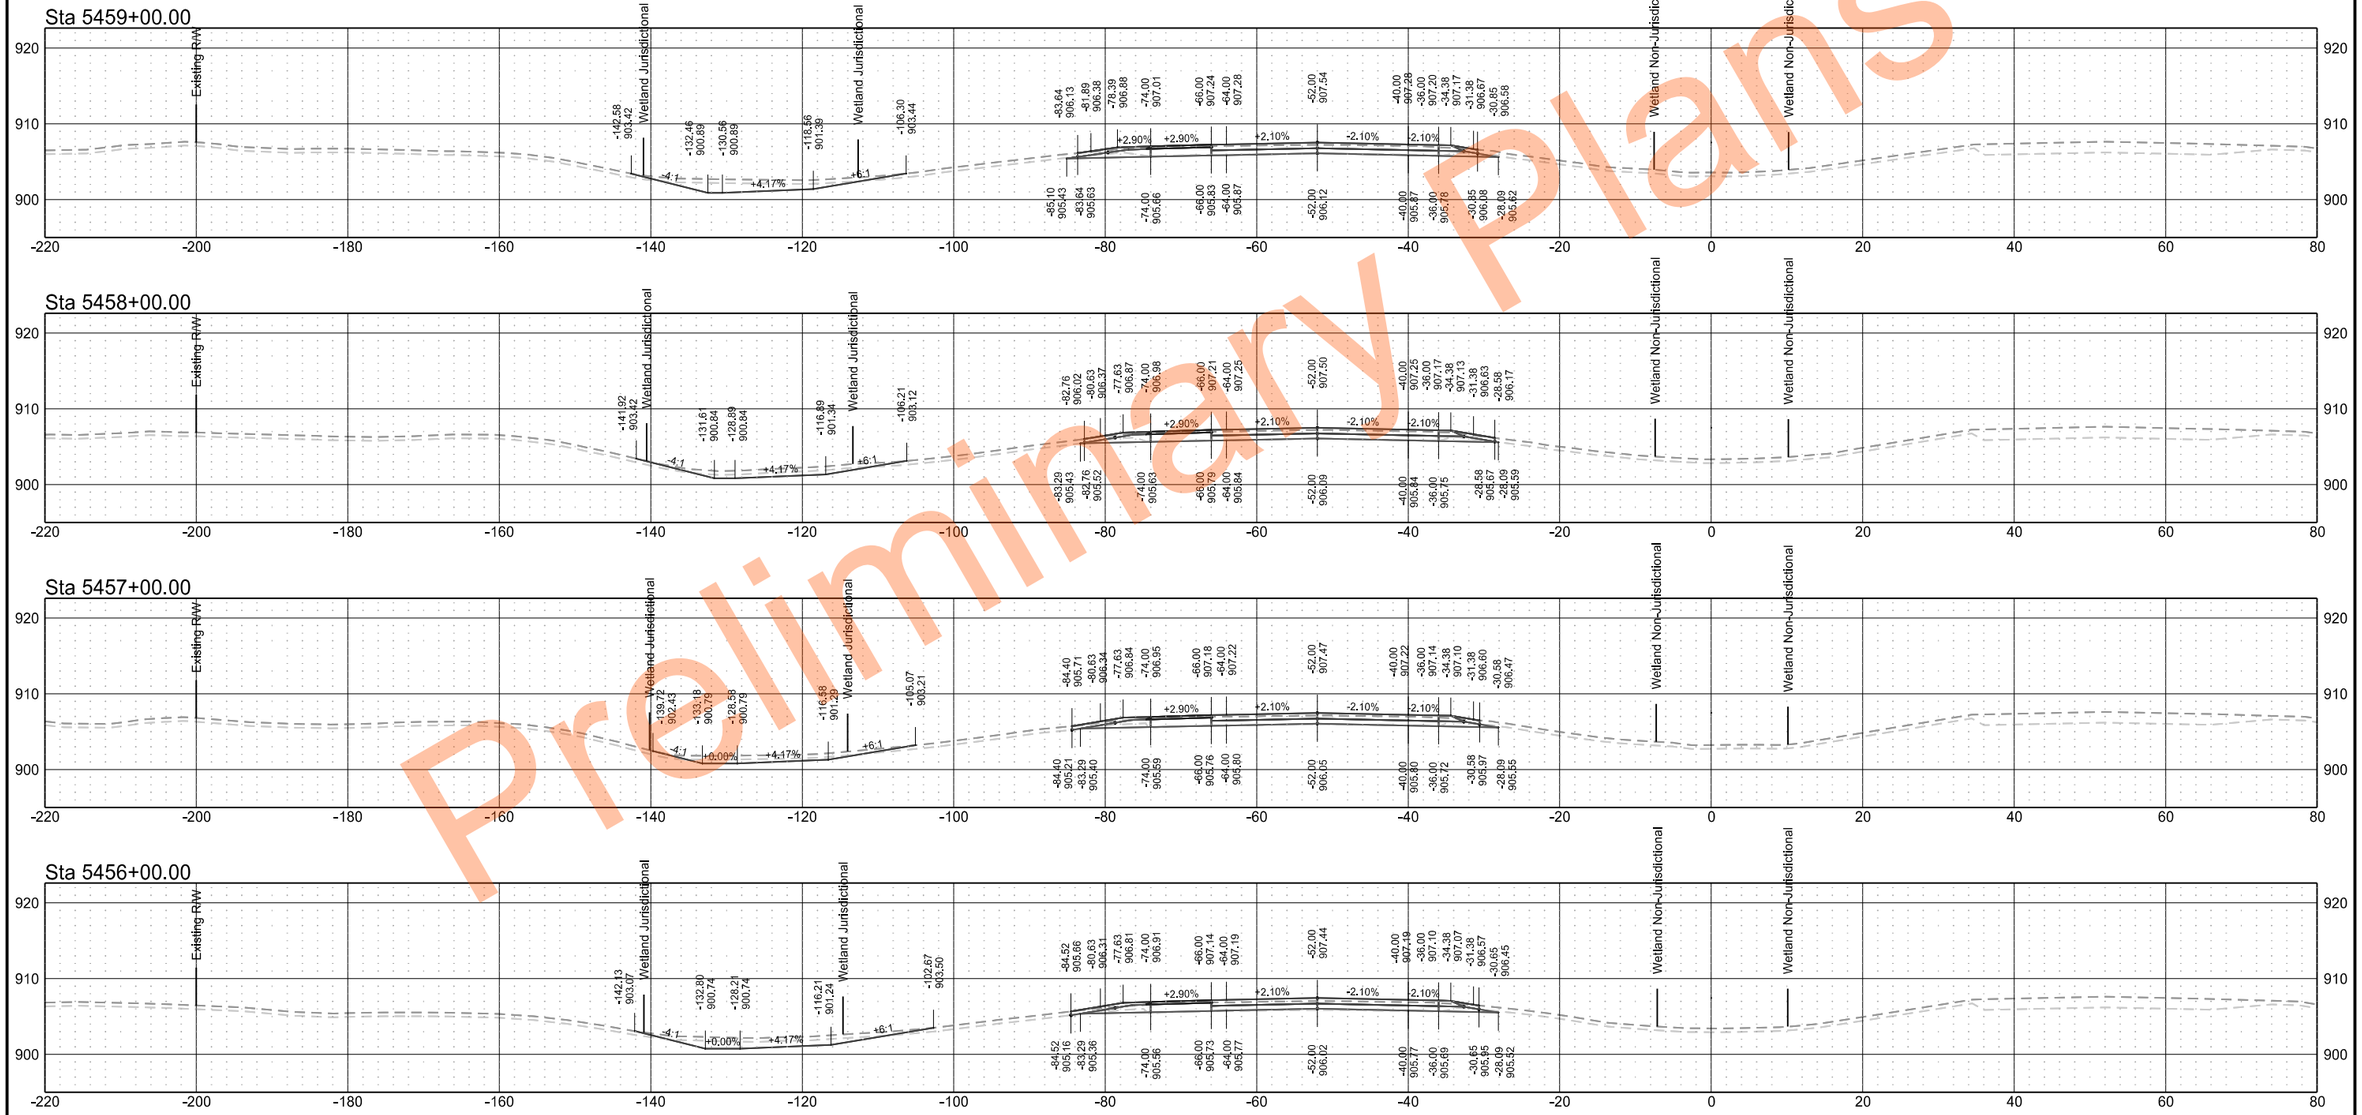

Preliminary Plans

Interstate 29 - Southbound

	STATE	PROJECT NO.	SECTION NO.	SHEET NO.
	ND	IM-8-029(204)101	200	38

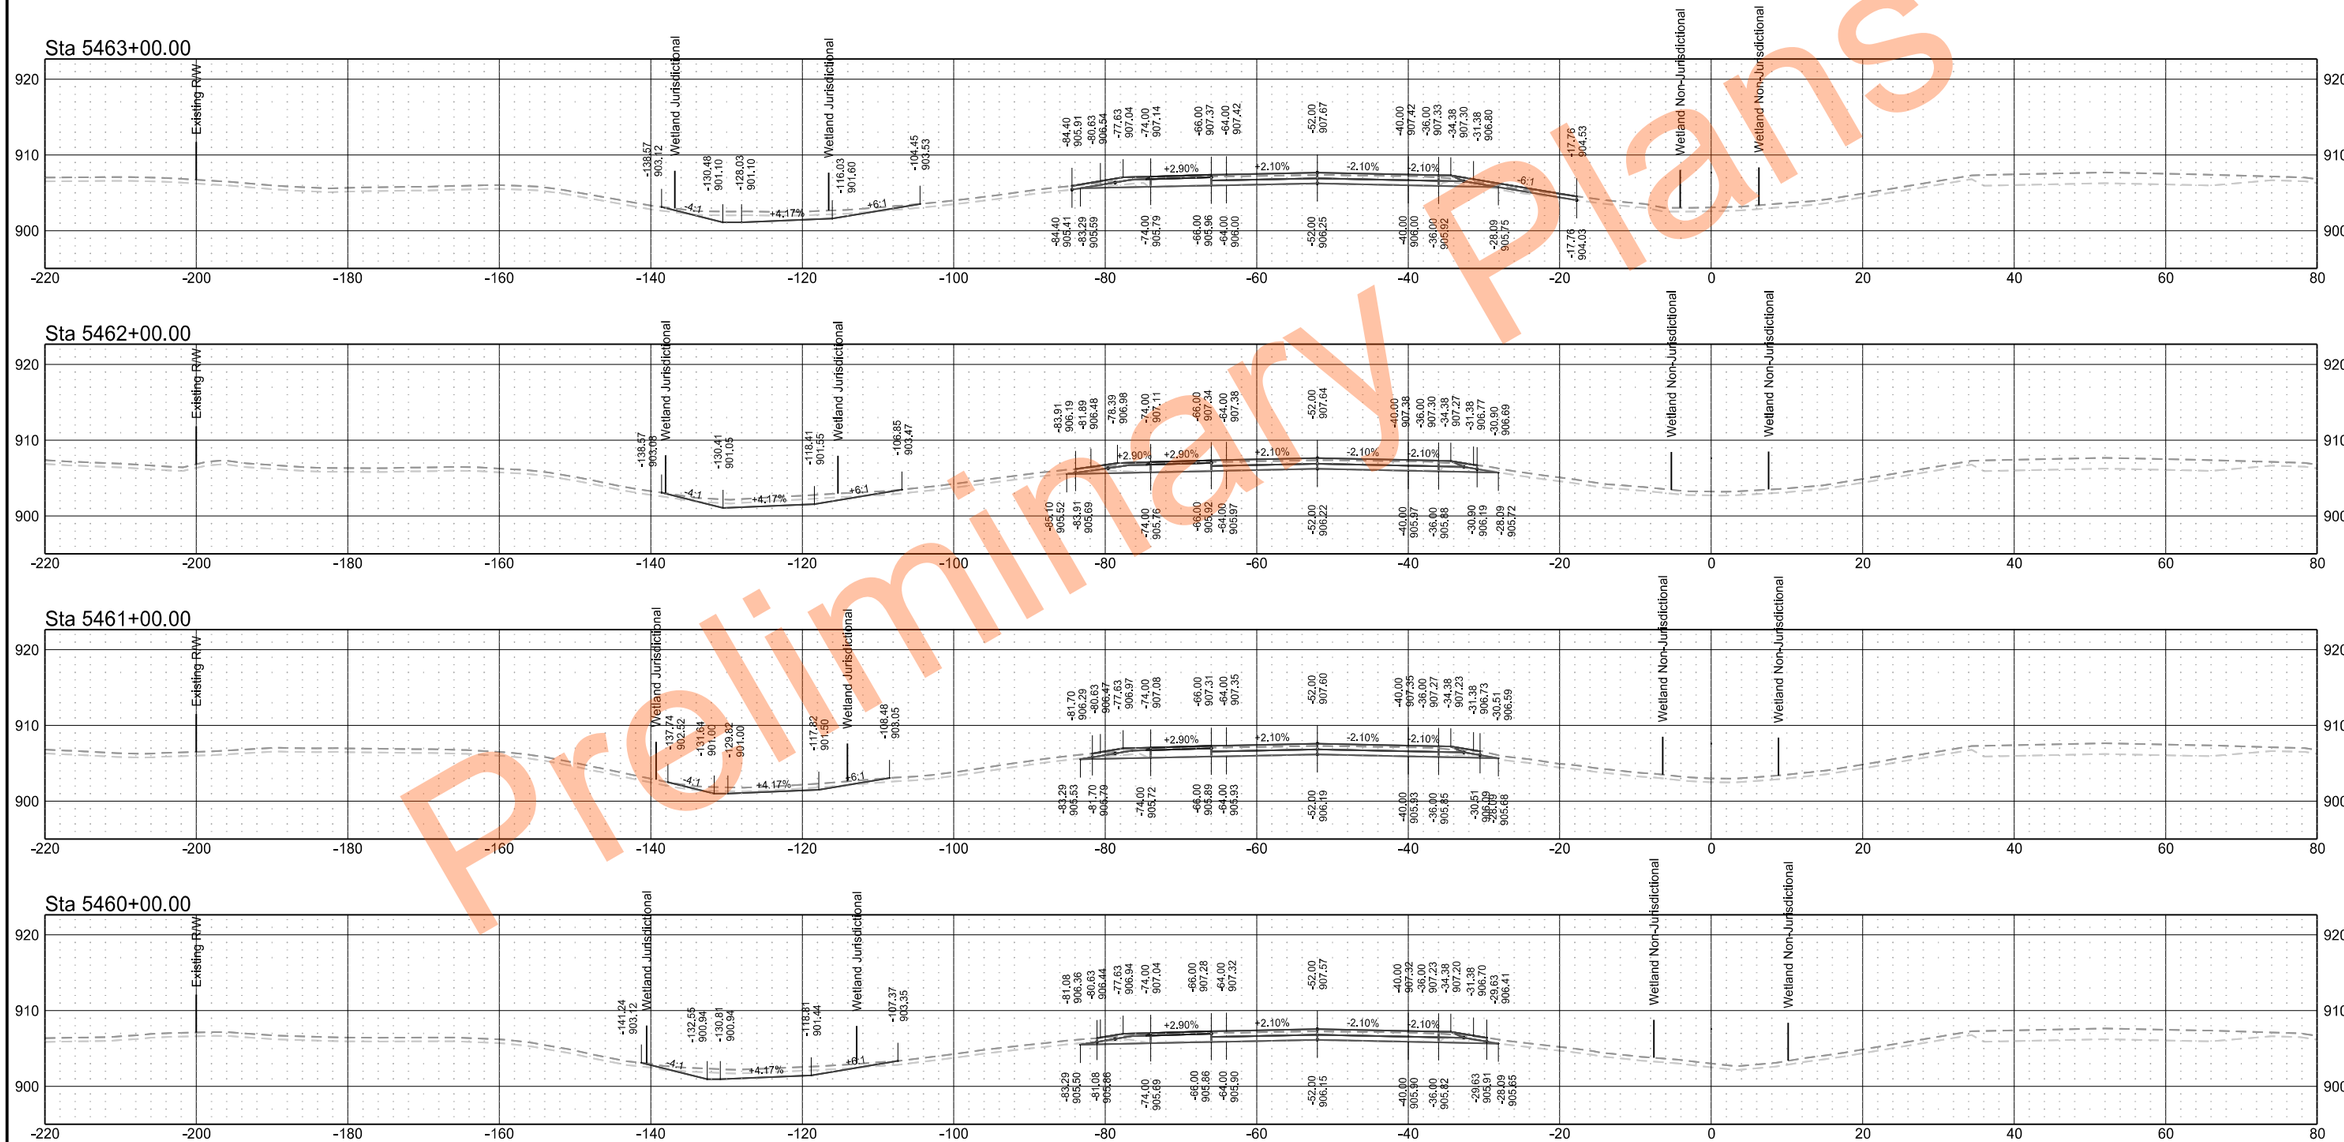

Preliminary Plans

Interstate 29 - Southbound

	STATE	PROJECT NO.	SECTION NO.	SHEET NO.
	ND	IM-8-029(204)101	200	39

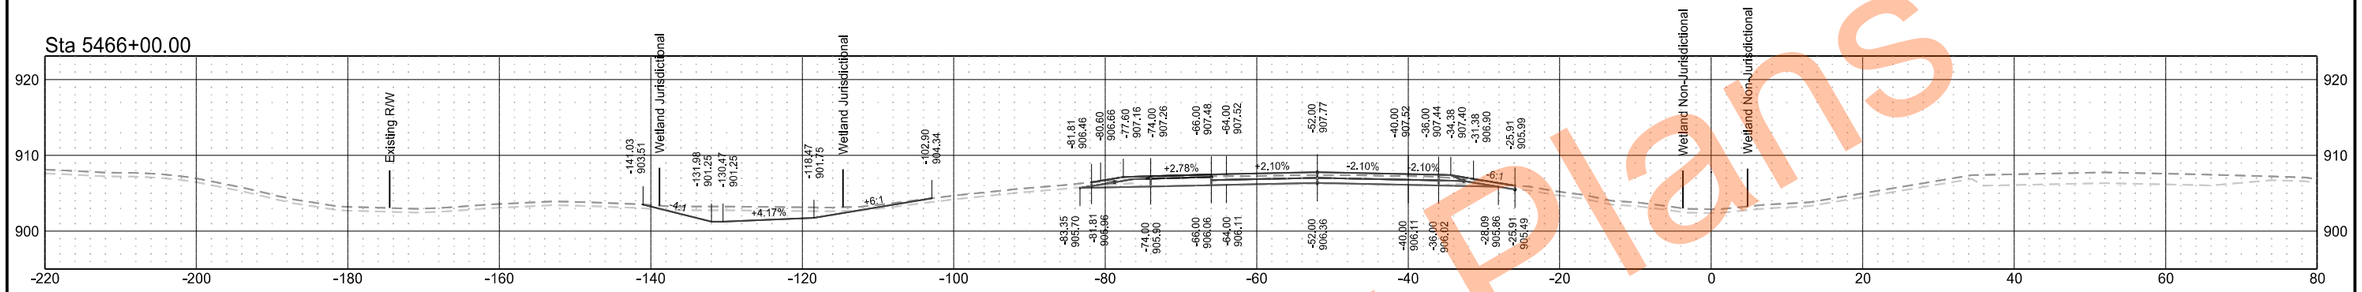

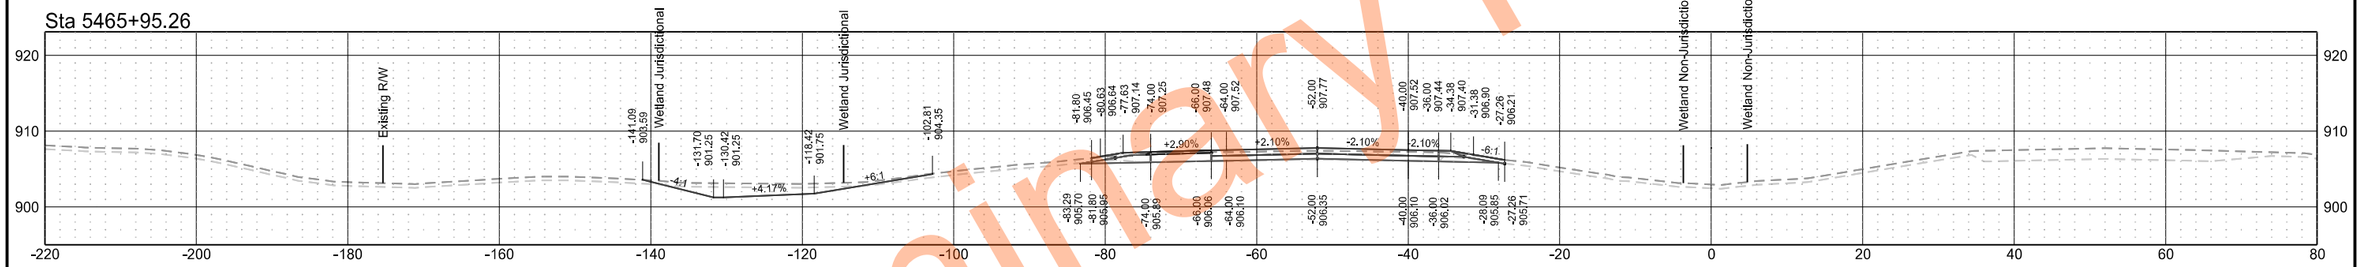

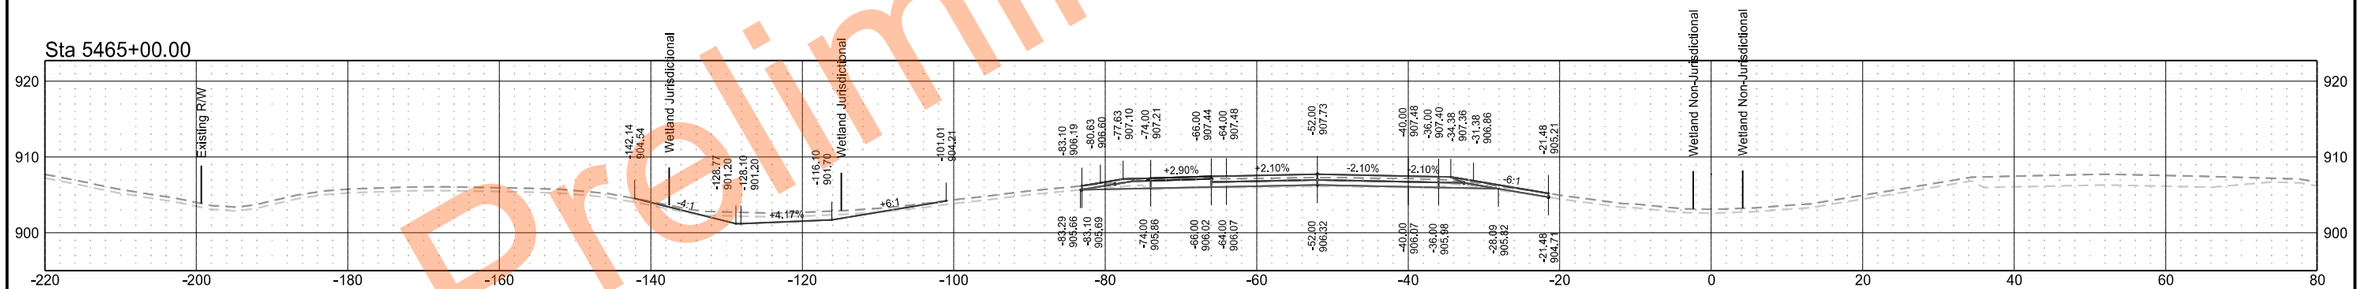

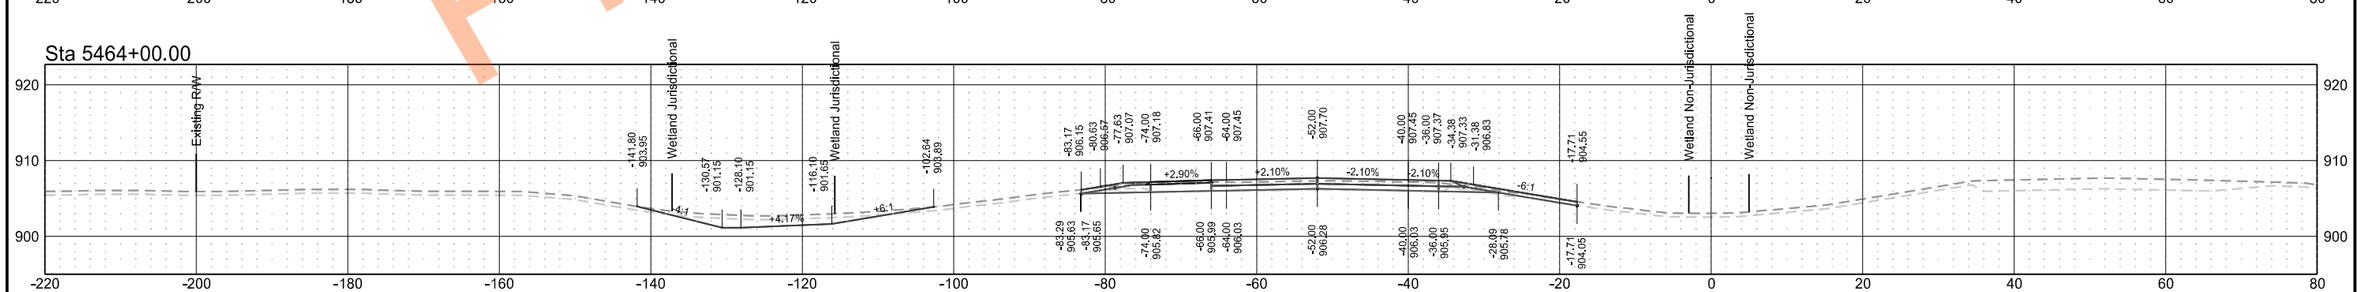

Preliminary Plans

Interstate 29 - Southbound

	STATE	PROJECT NO.	SECTION NO.	SHEET NO.
	ND	IM-8-029(204)101	200	40

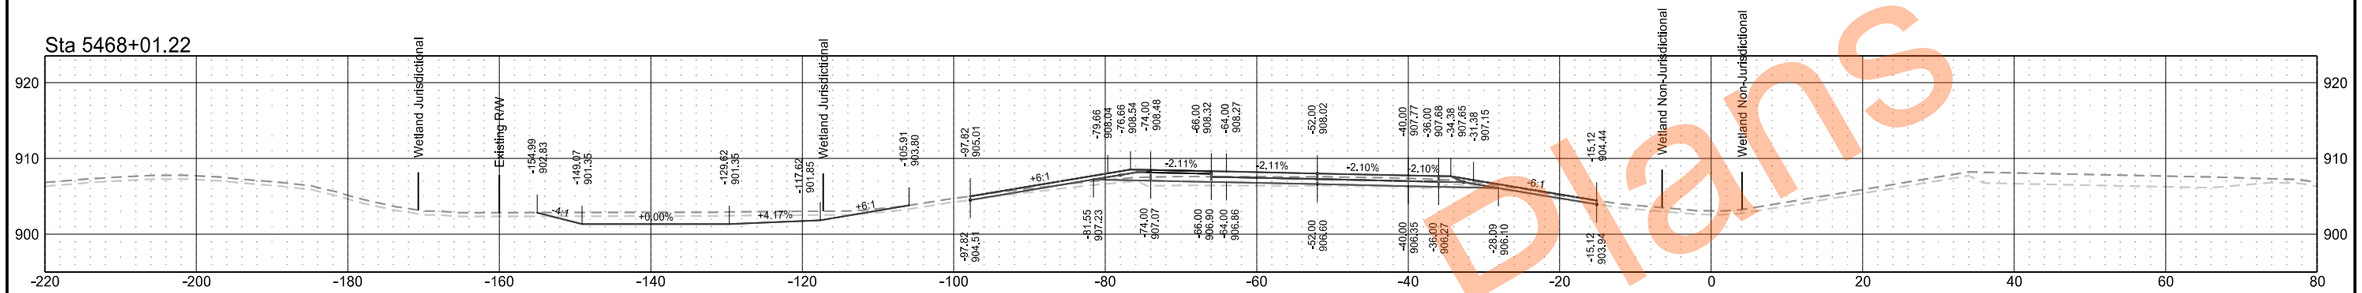

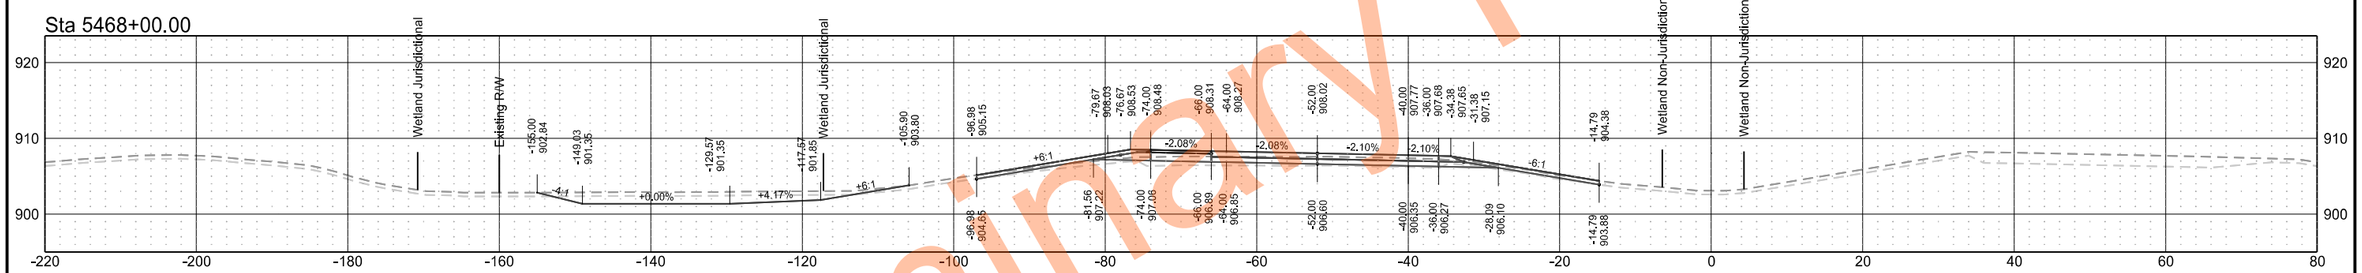

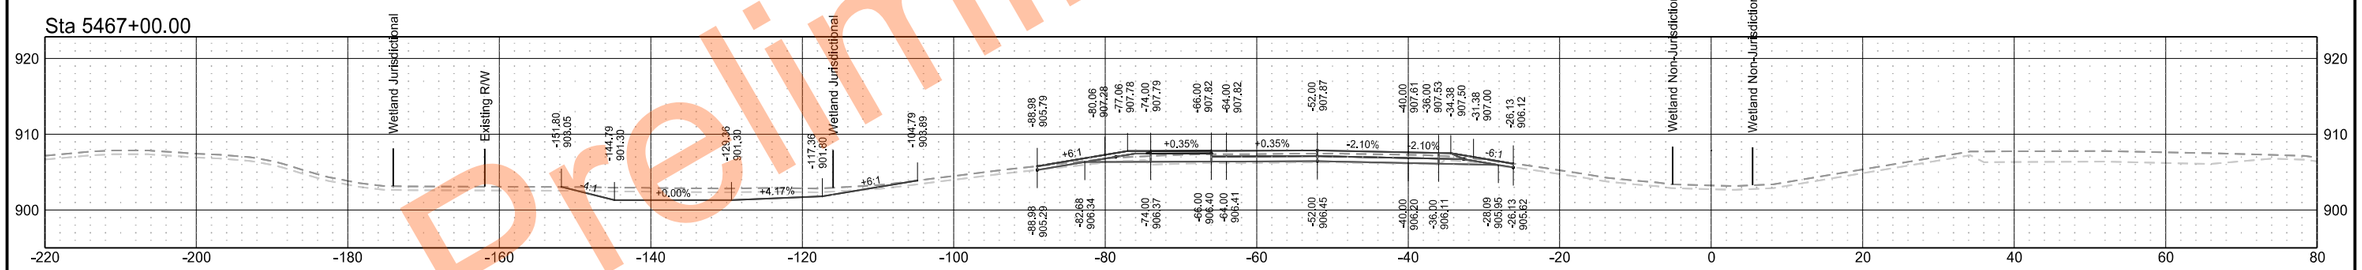

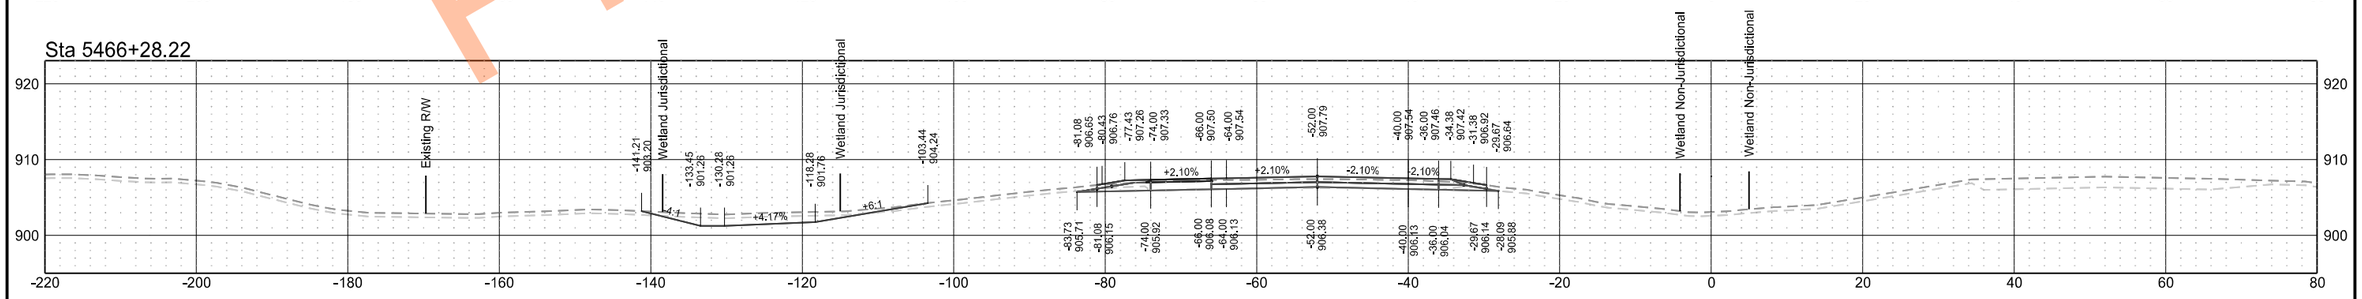

Preliminary Plans

Interstate 29 - Southbound

	STATE	PROJECT NO.	SECTION NO.	SHEET NO.
	ND	IM-8-029(204)101	200	41

Sta 5469+00.00

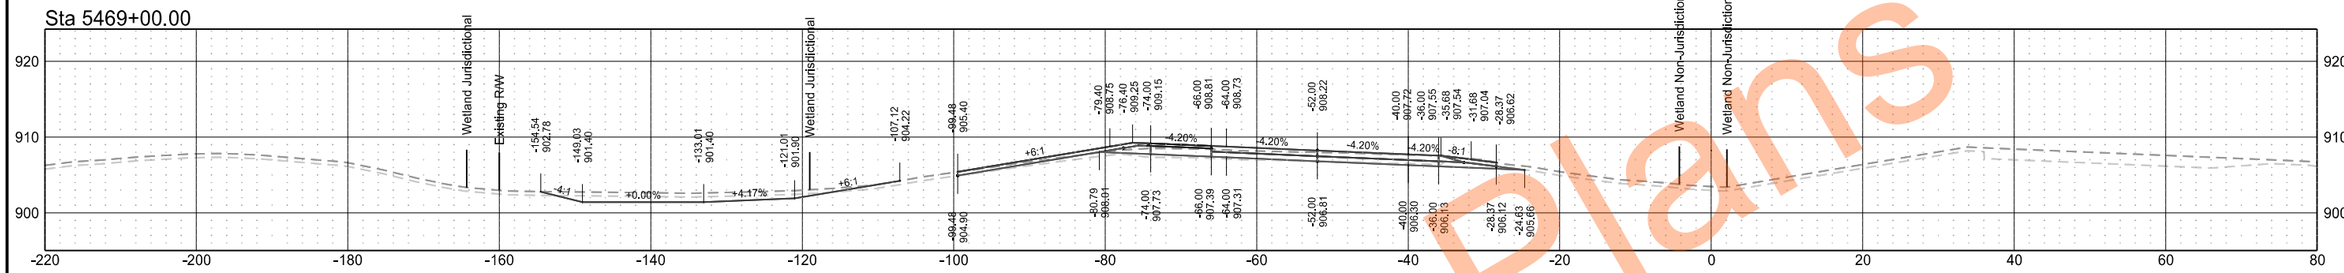

Sta 5468+87.20

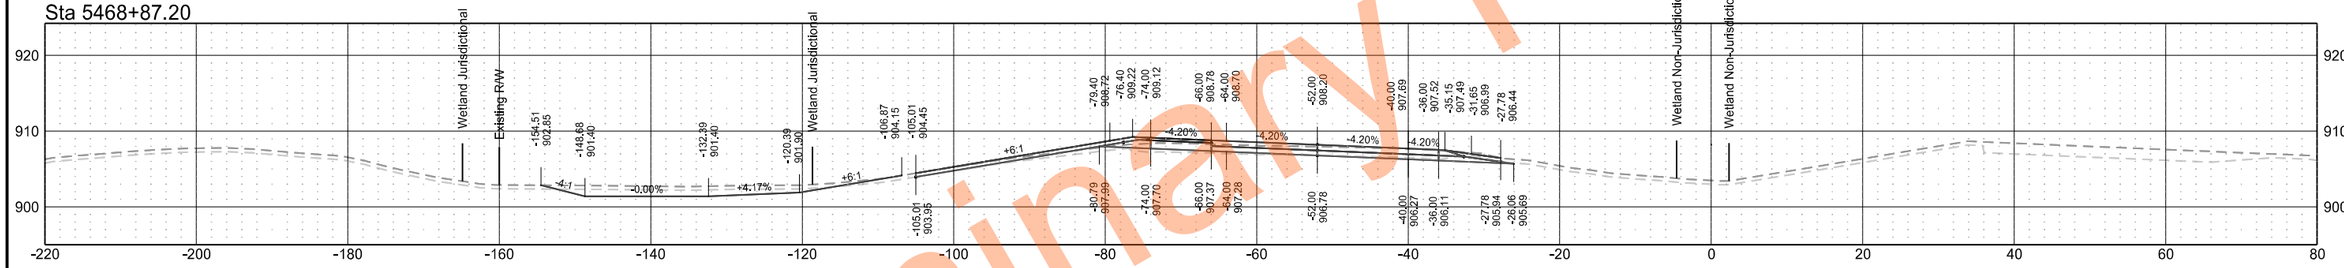

Sta 5468+50.00

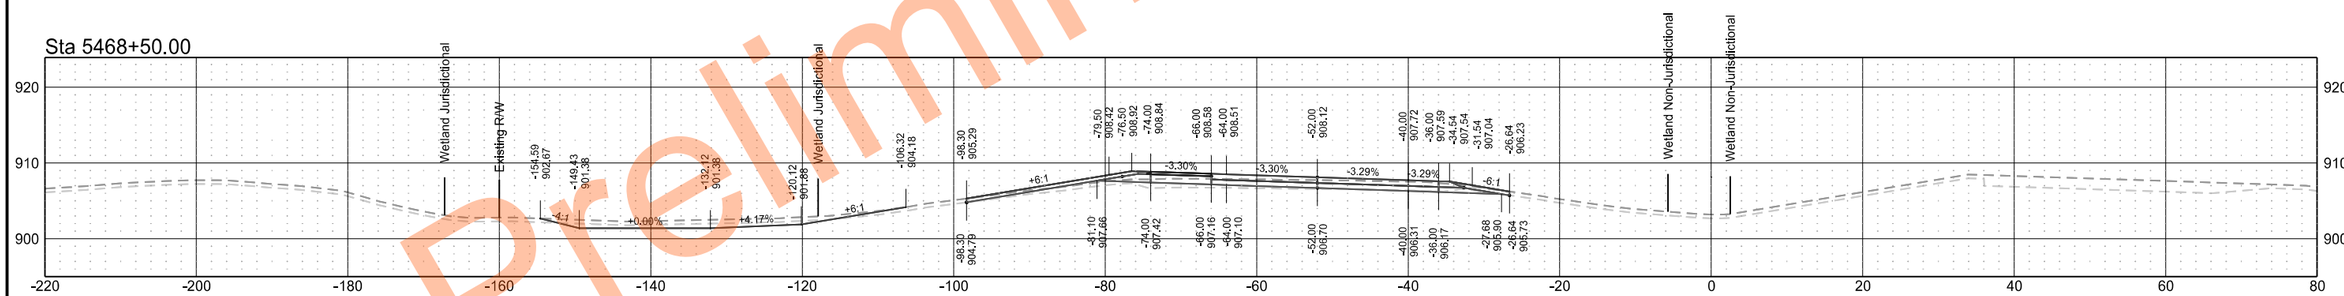

Sta 5468+30.04

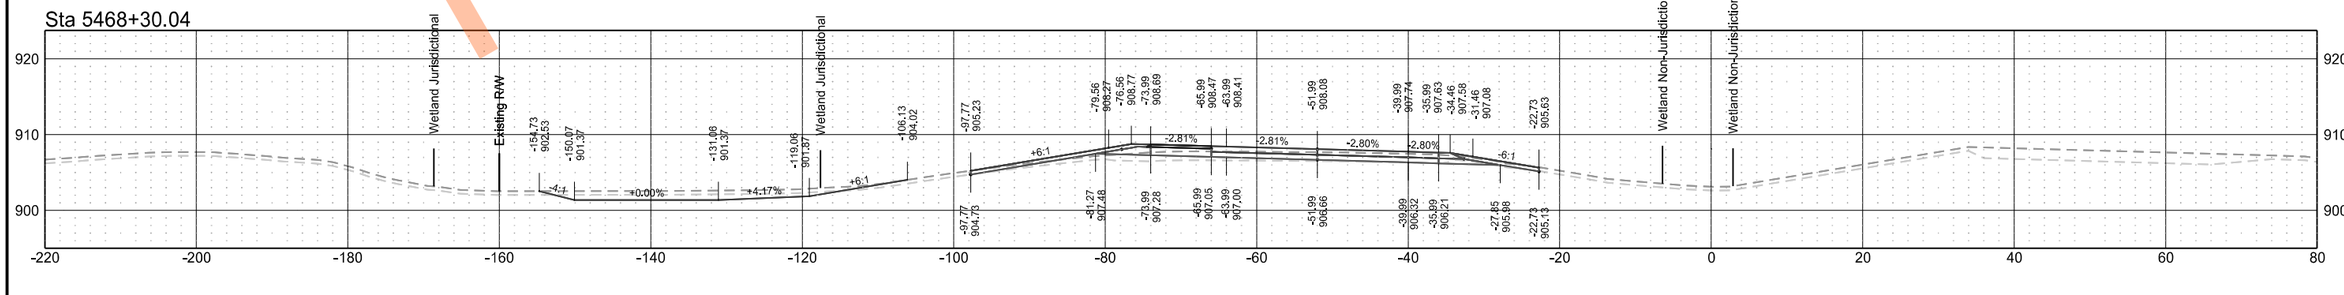

Preliminary Plans

Interstate 29 - Southbound

	STATE	PROJECT NO.	SECTION NO.	SHEET NO.
	ND	IM-8-029(204)101	200	42

Preliminary Plans

Interstate 29 - Southbound

	STATE	PROJECT NO.	SECTION NO.	SHEET NO.
	ND	IM-8-029(204)101	200	43

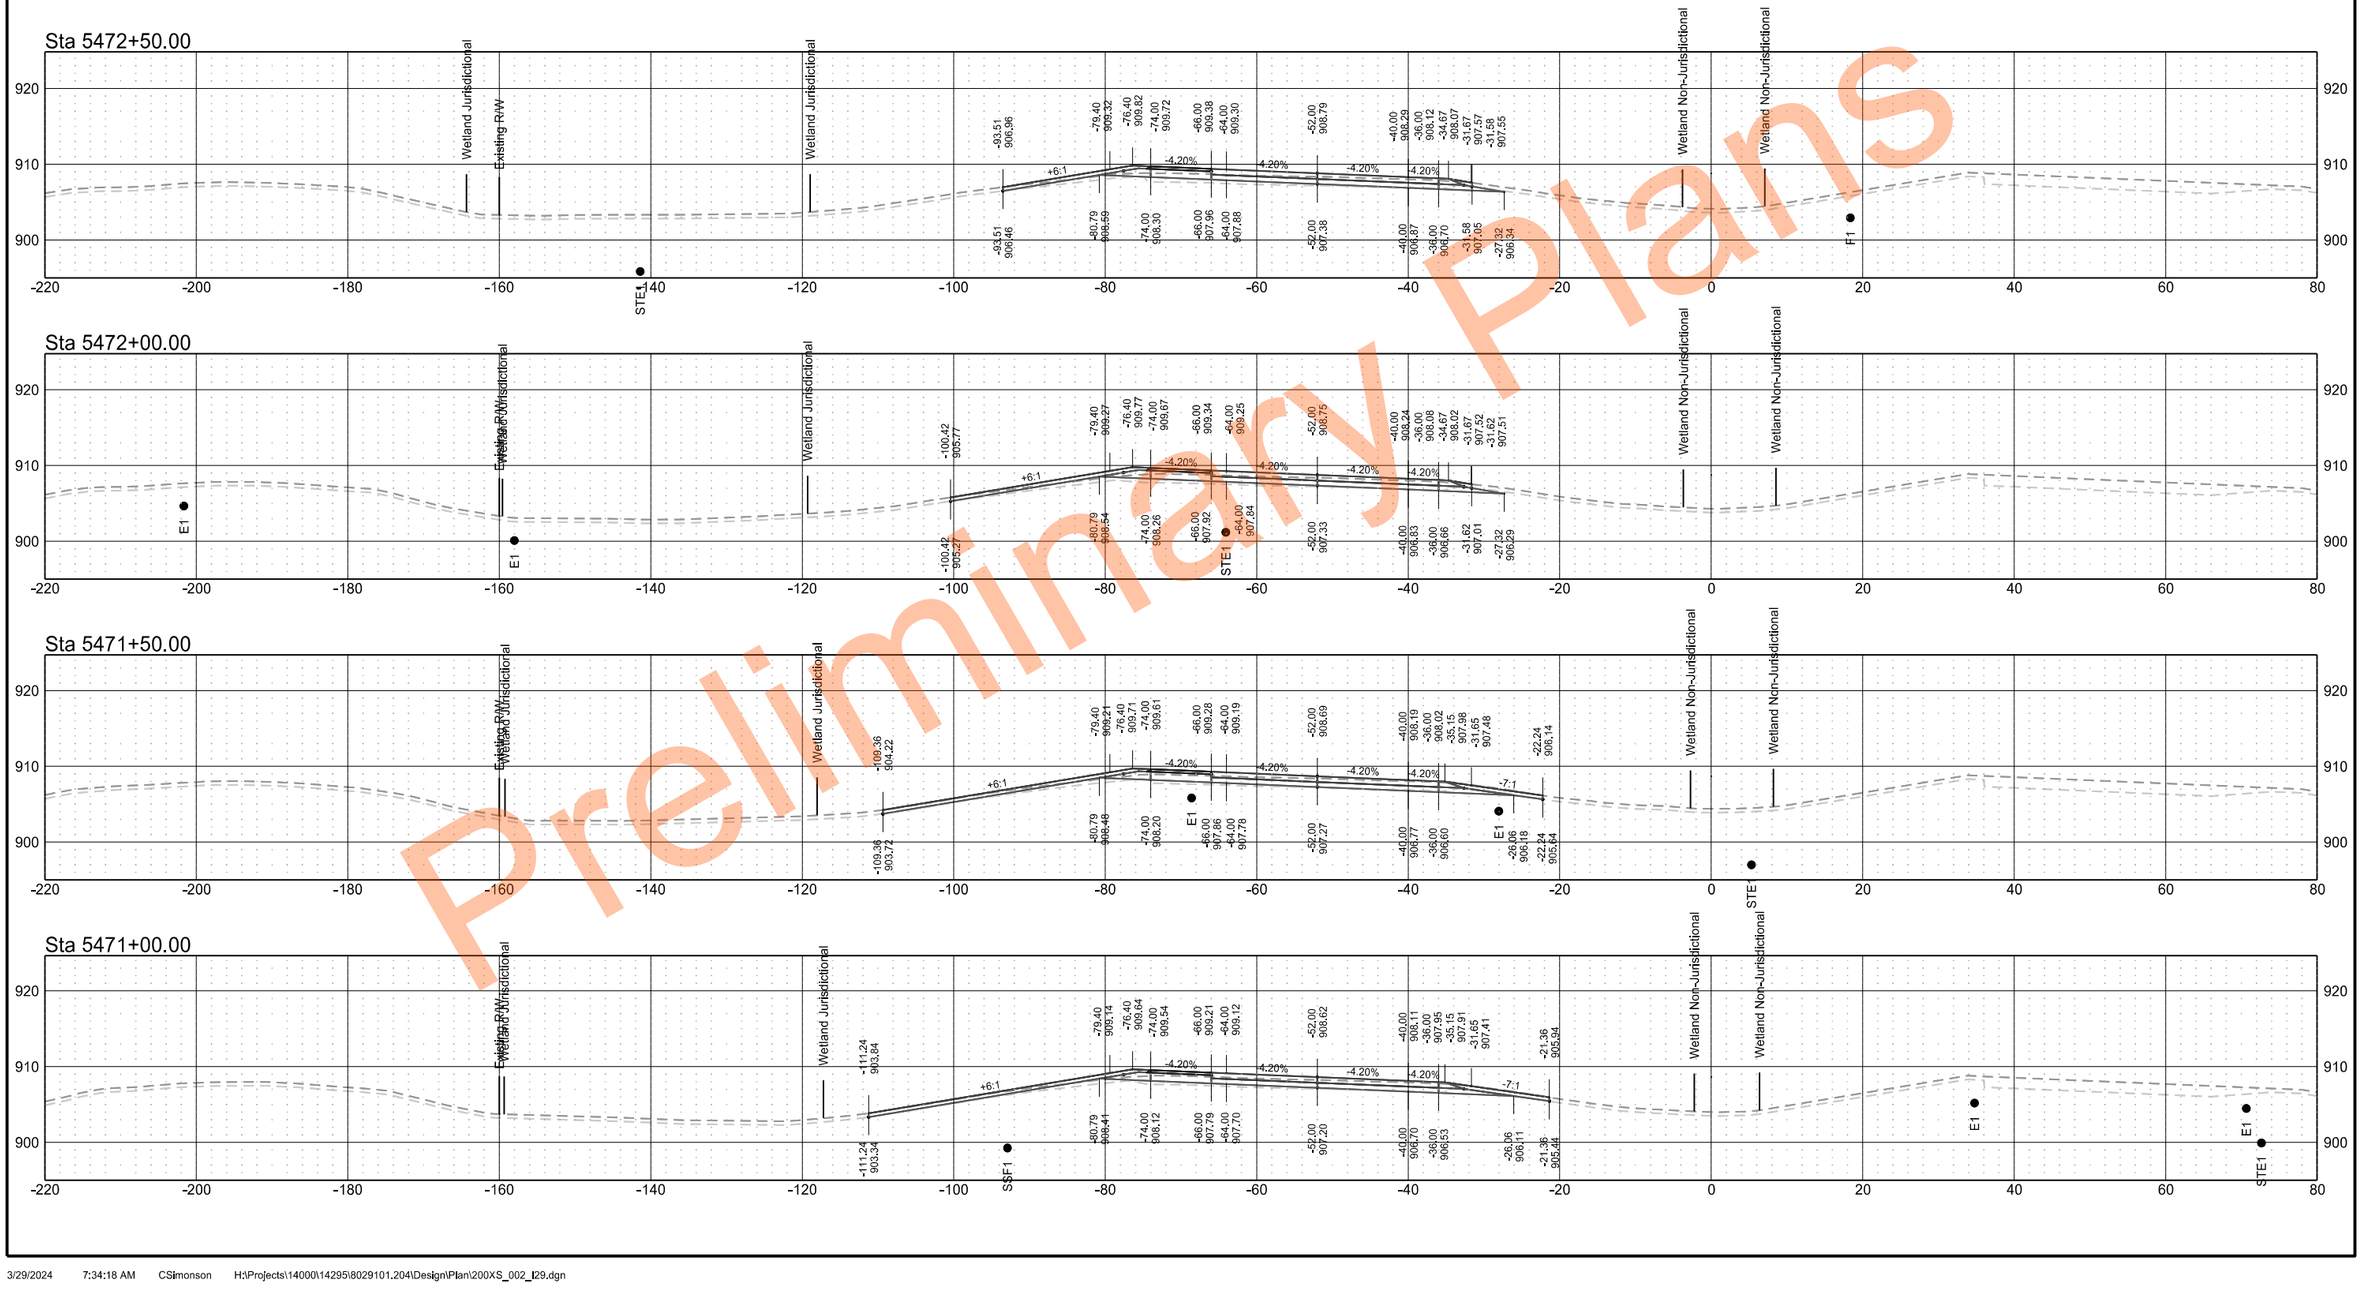

Preliminary Plans

Interstate 29 - Southbound

	STATE	PROJECT NO.	SECTION NO.	SHEET NO.
	ND	IM-8-029(204)101	200	44

Preliminary Plans

Interstate 29 - Southbound

	STATE	PROJECT NO.	SECTION NO.	SHEET NO.
	ND	IM-8-029(204)101	200	45

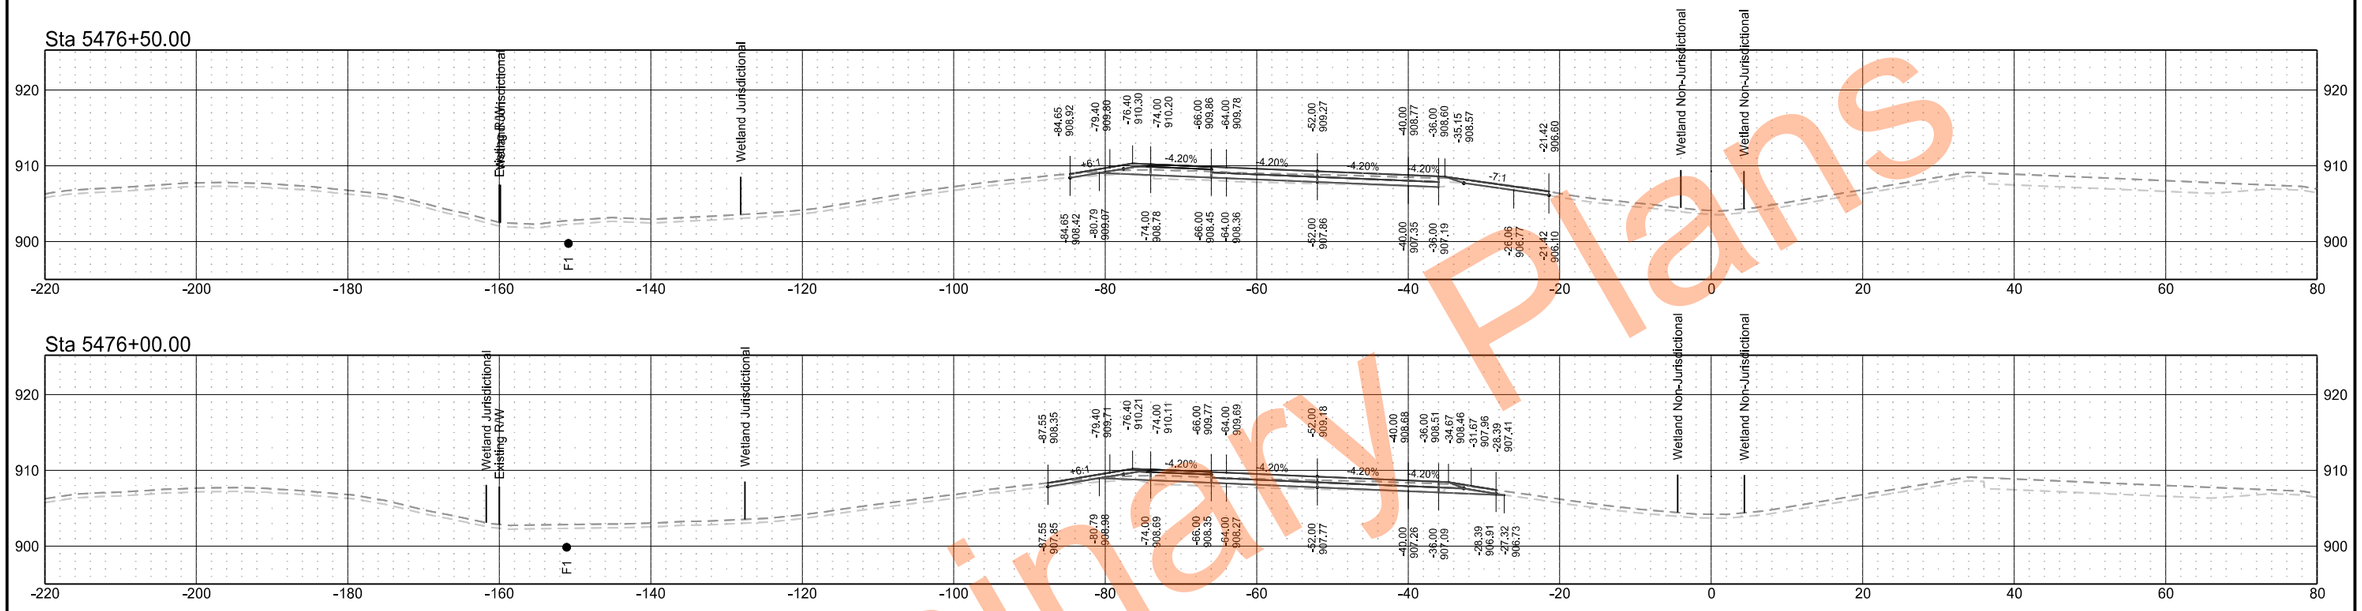

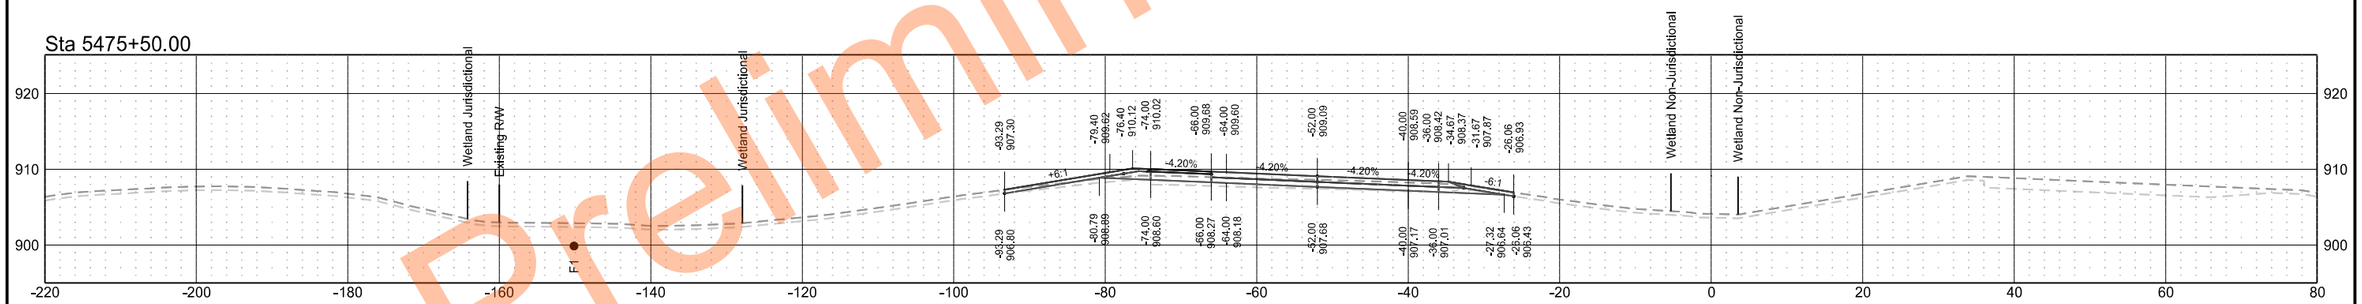

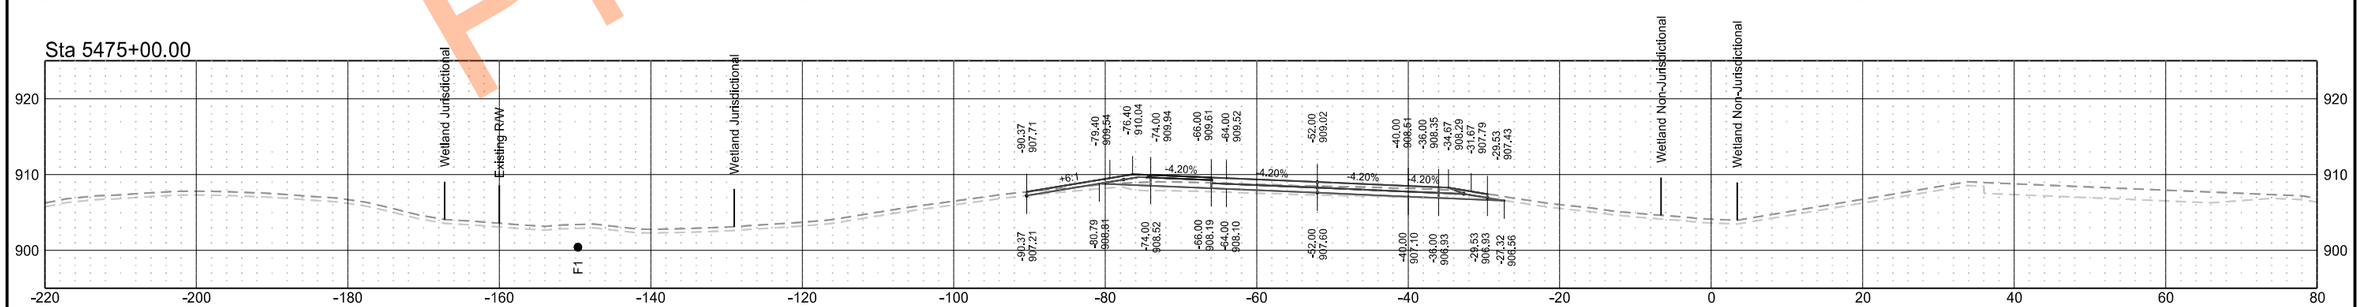

Preliminary Plans

Interstate 29 - Southbound

	STATE	PROJECT NO.	SECTION NO.	SHEET NO.
	ND	IM-8-029(204)101	200	46

Sta 5478+50.00

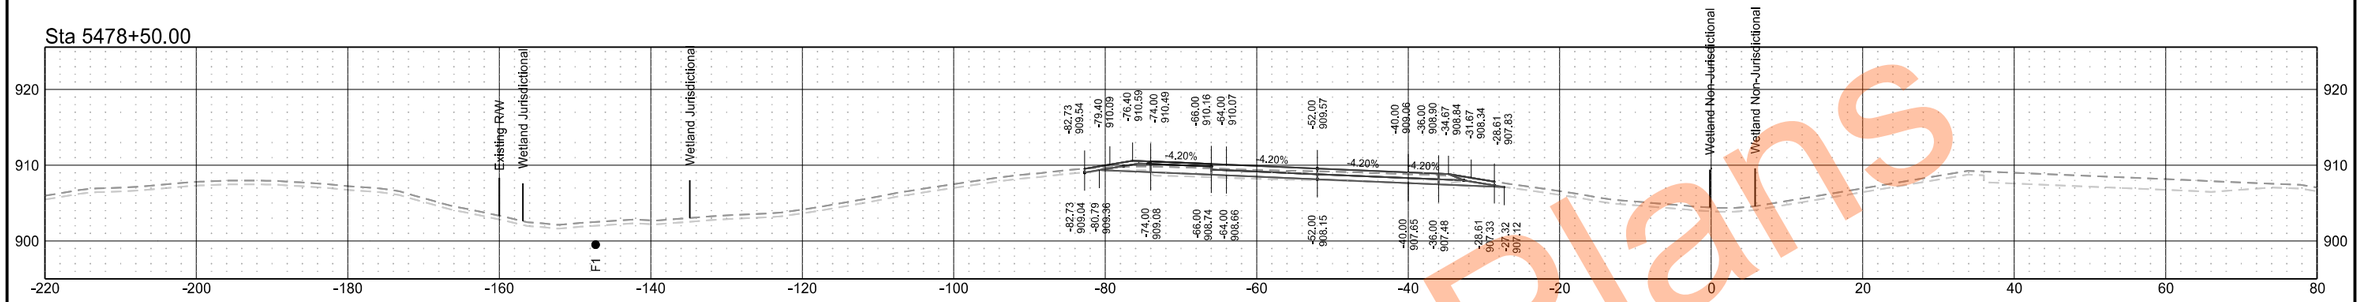

Sta 5478+00.00

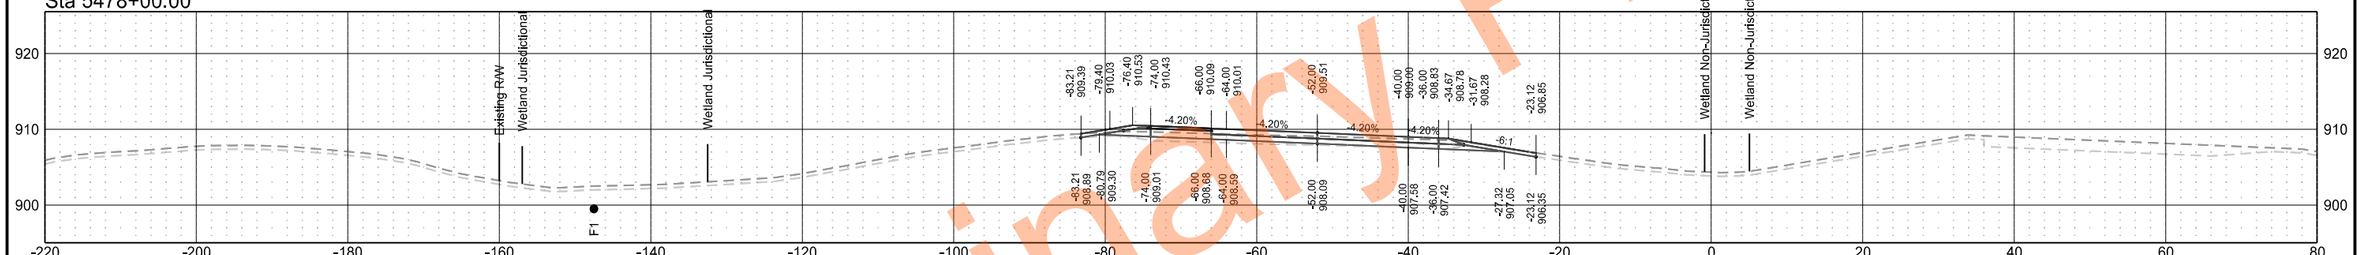

Sta 5477+50.00

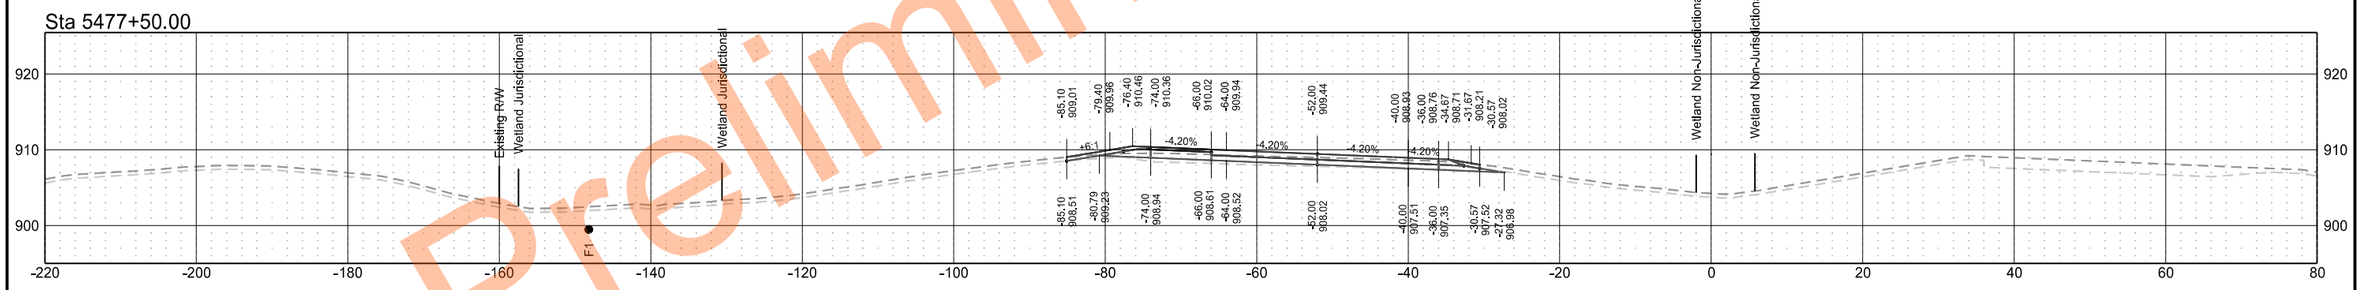

Sta 5477+00.00

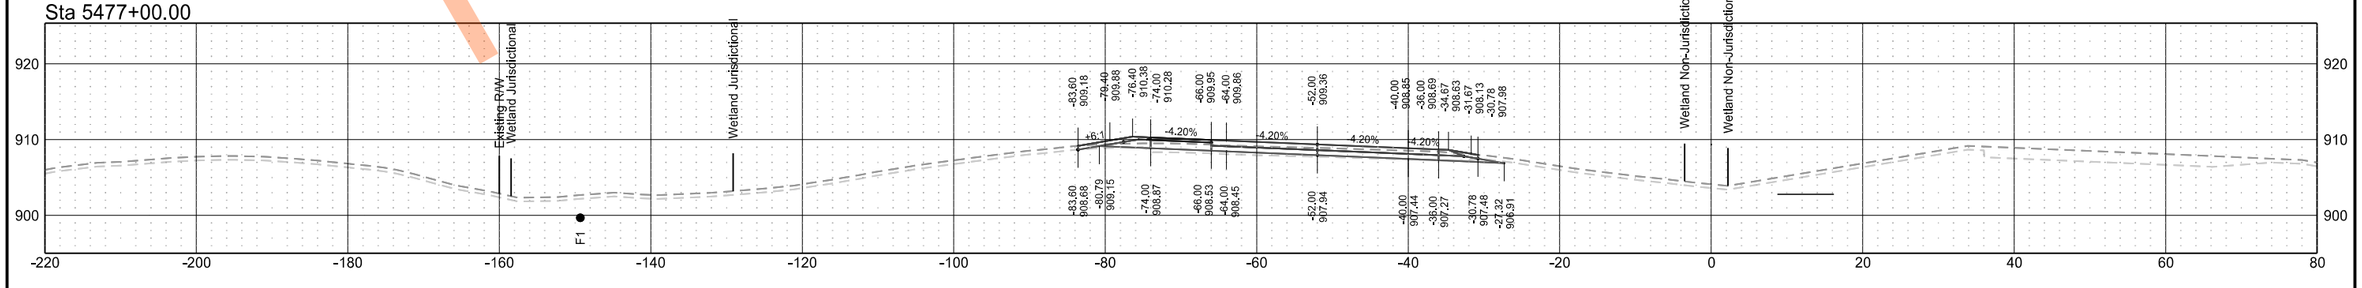

Preliminary Plans

Interstate 29 - Southbound

	STATE	PROJECT NO.	SECTION NO.	SHEET NO.
	ND	IM-8-029(204)101	200	47

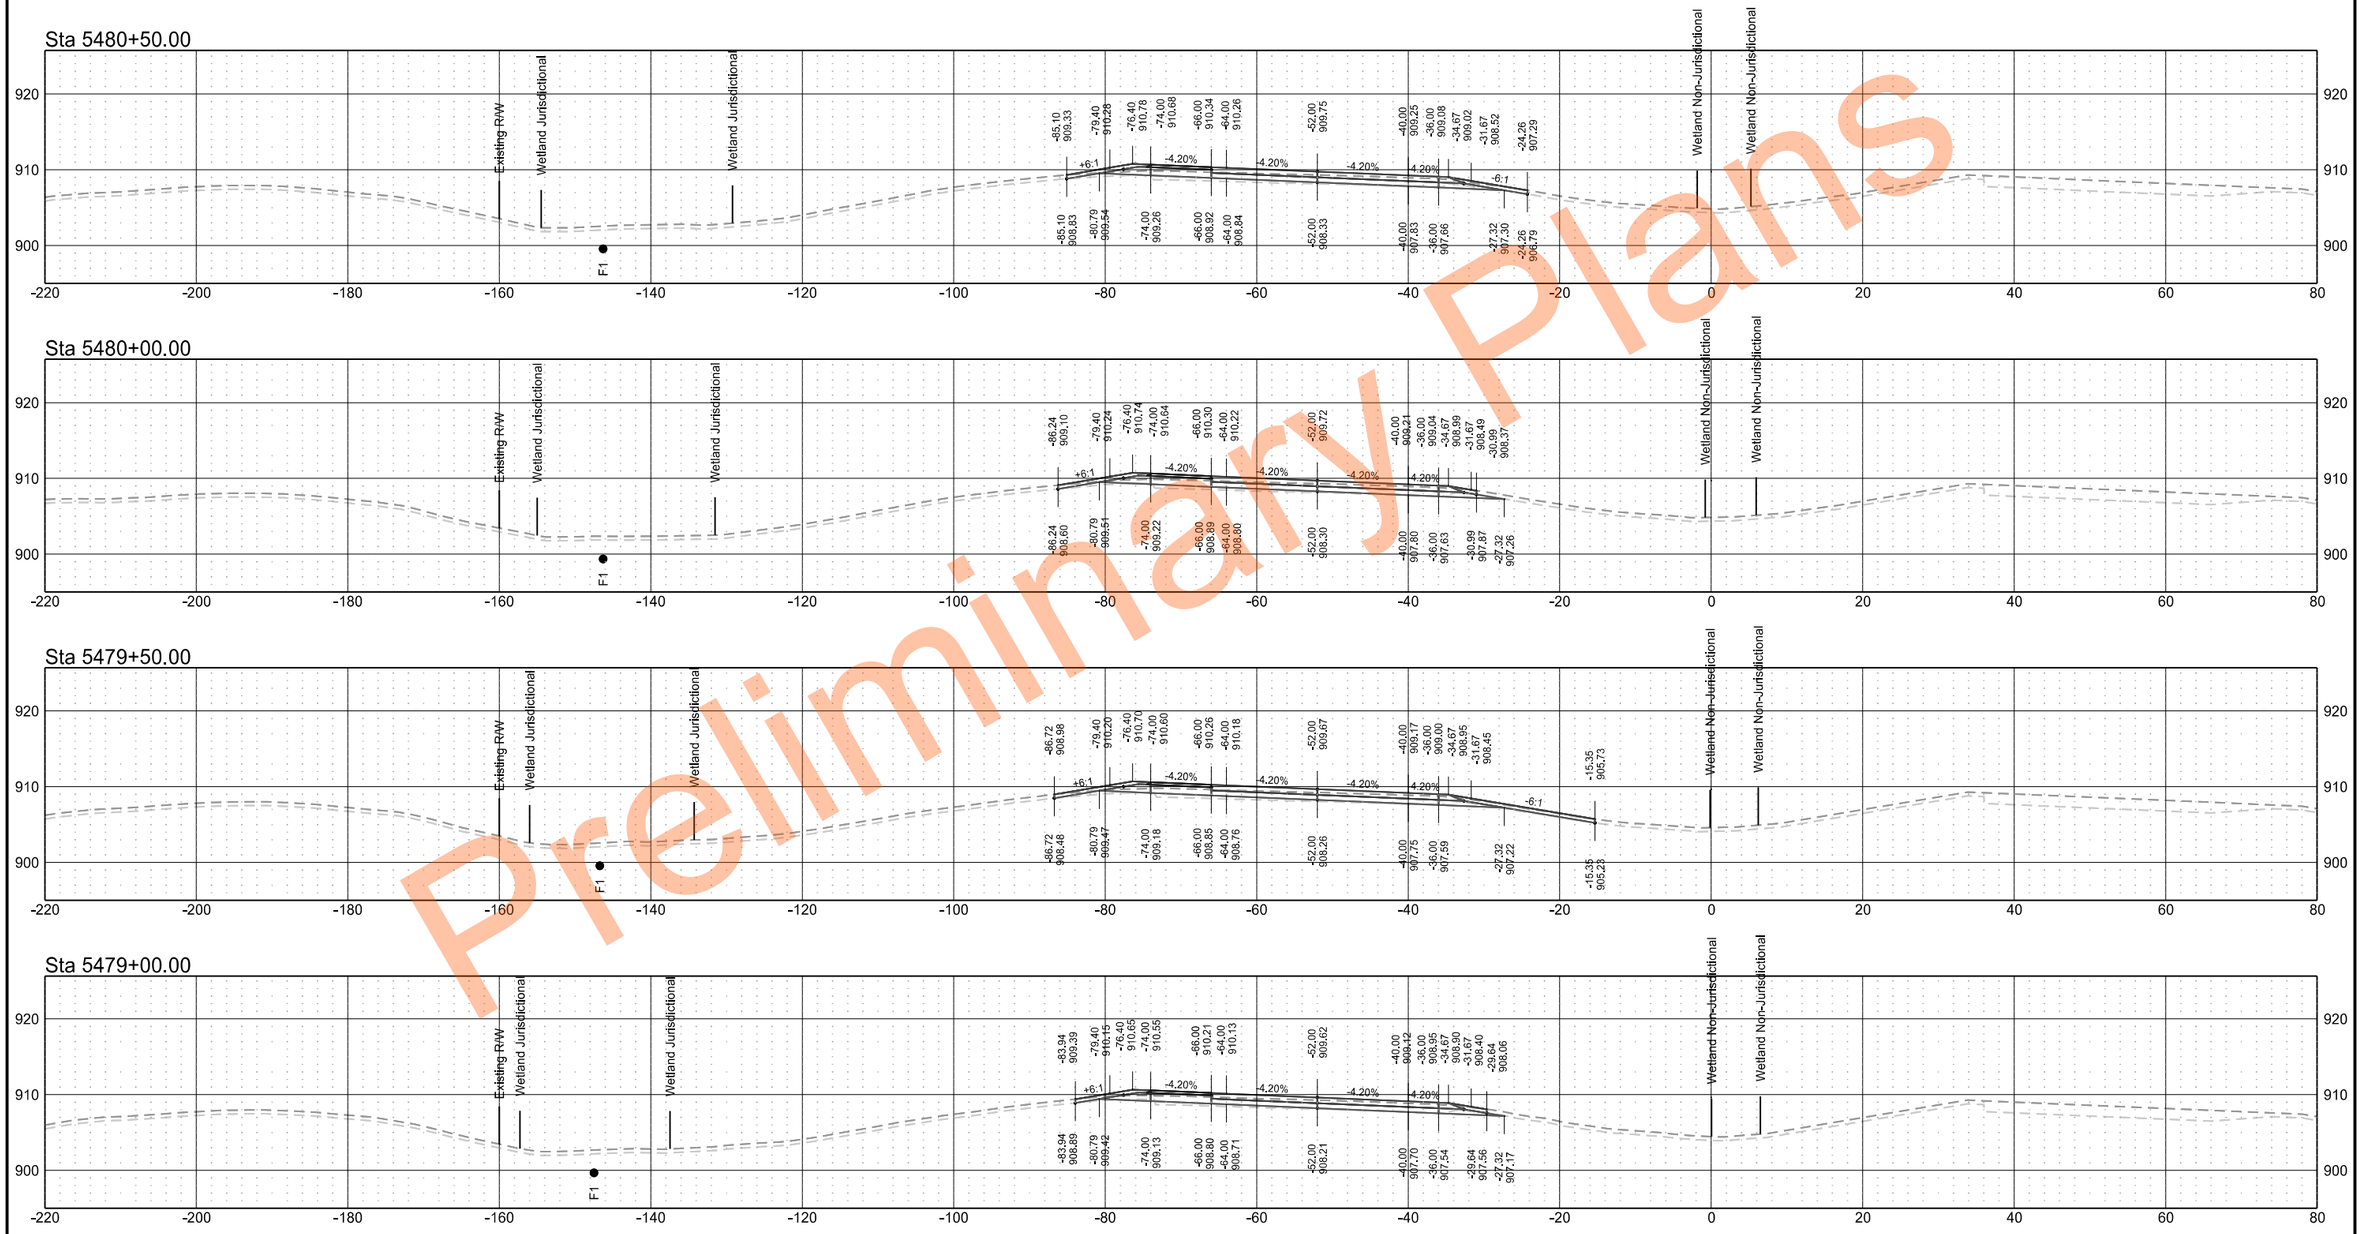

Preliminary Plans

Interstate 29 - Southbound

	STATE	PROJECT NO.	SECTION NO.	SHEET NO.
	ND	IM-8-029(204)101	200	48

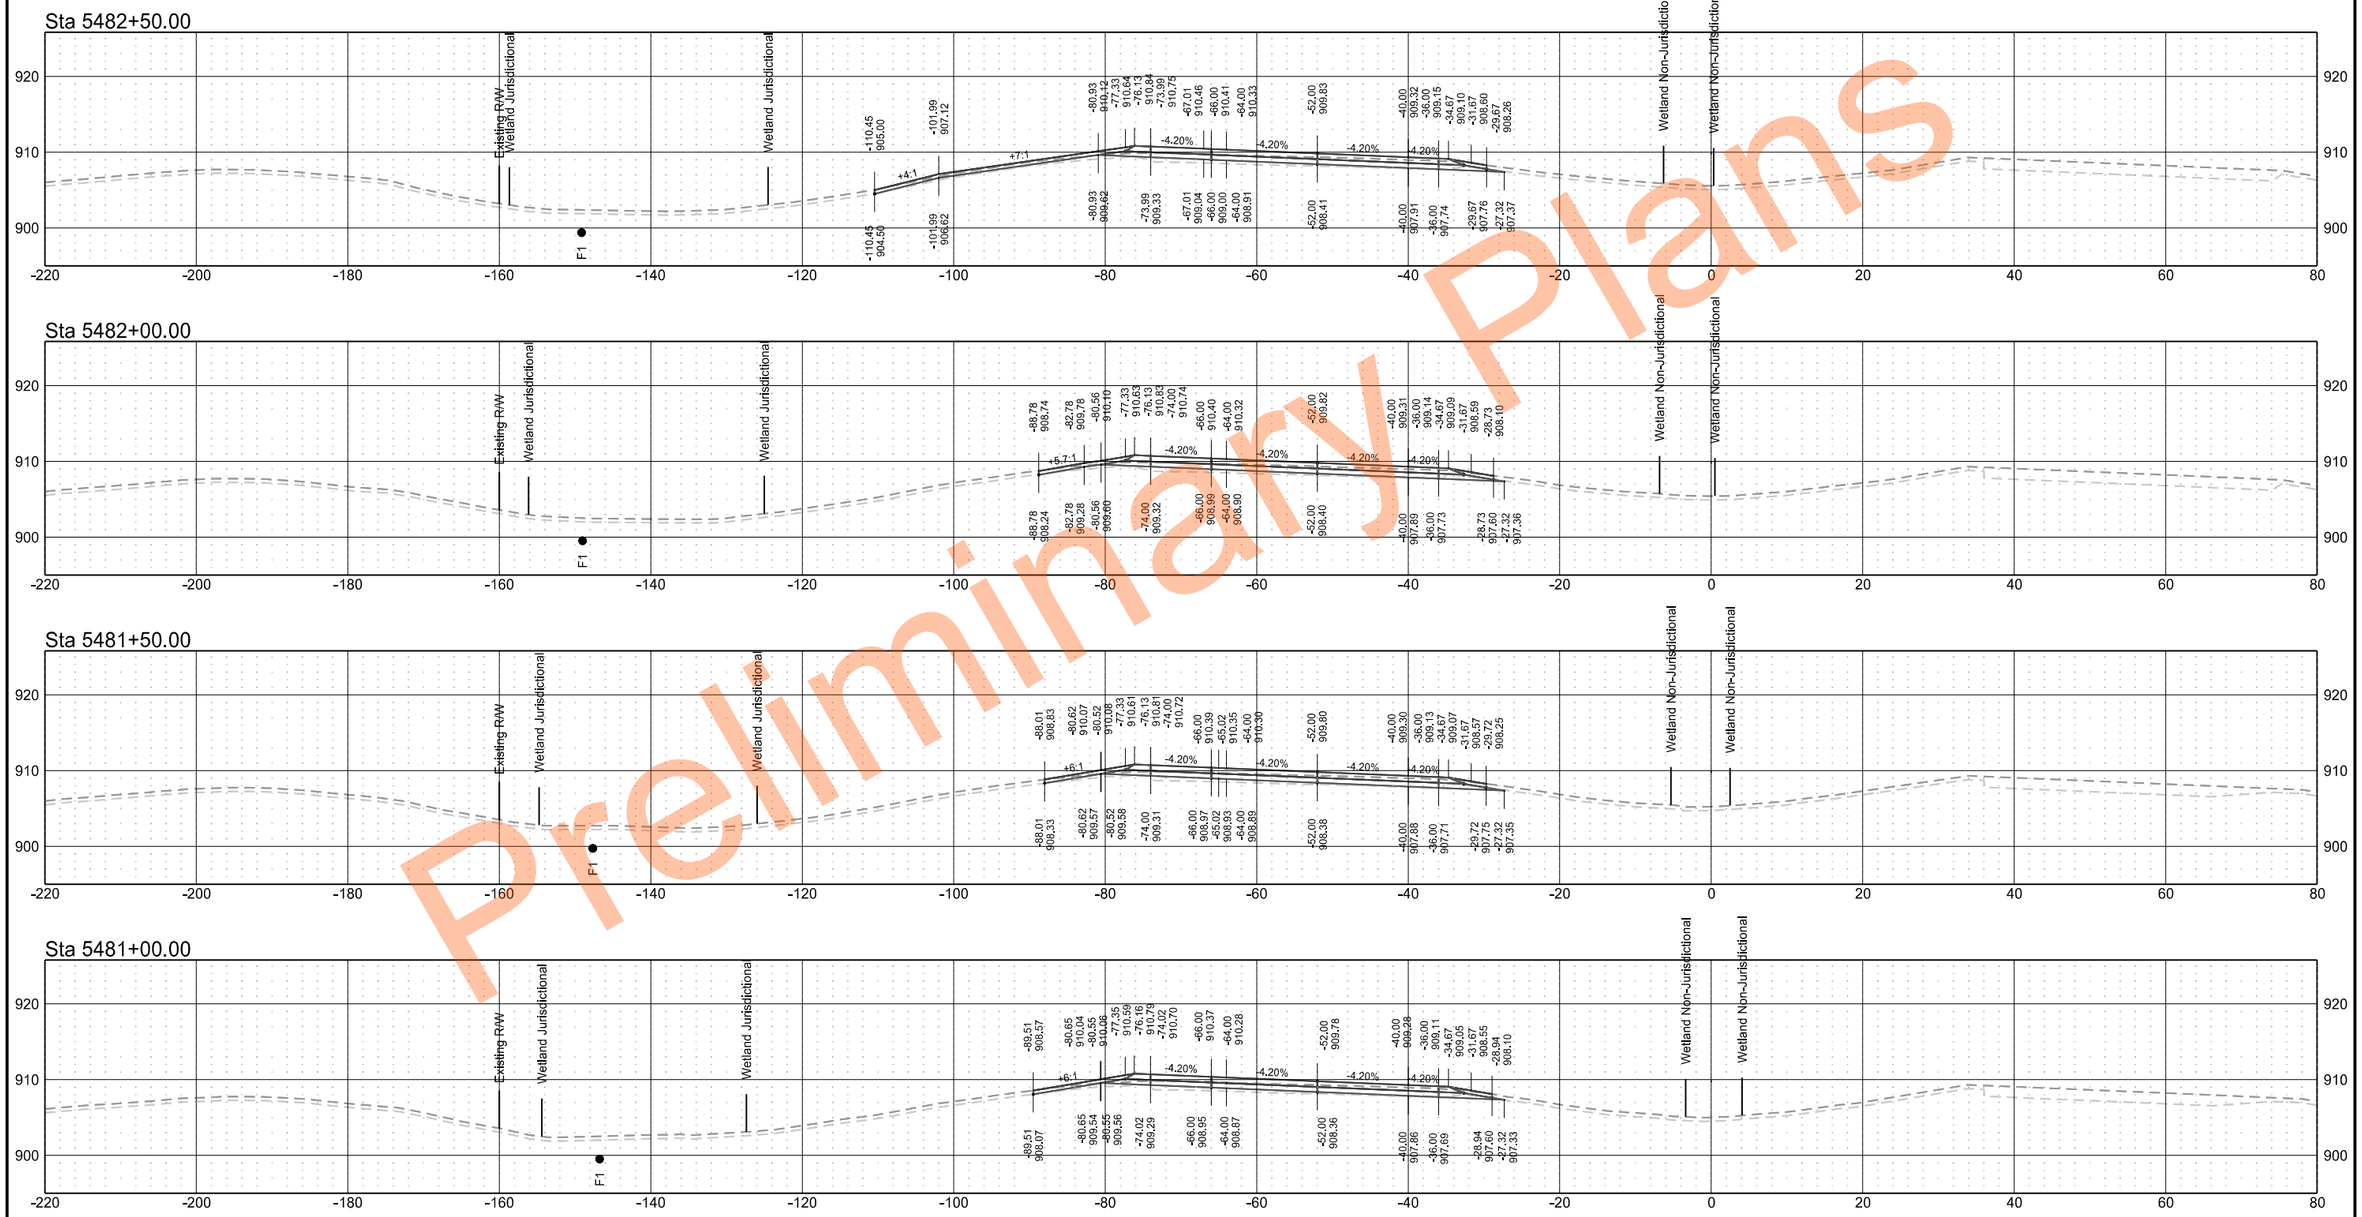

Preliminary Plans

Interstate 29 - Southbound

	STATE	PROJECT NO.	SECTION NO.	SHEET NO.
	ND	IM-8-029(204)101	200	49

Sta 5484+50.00

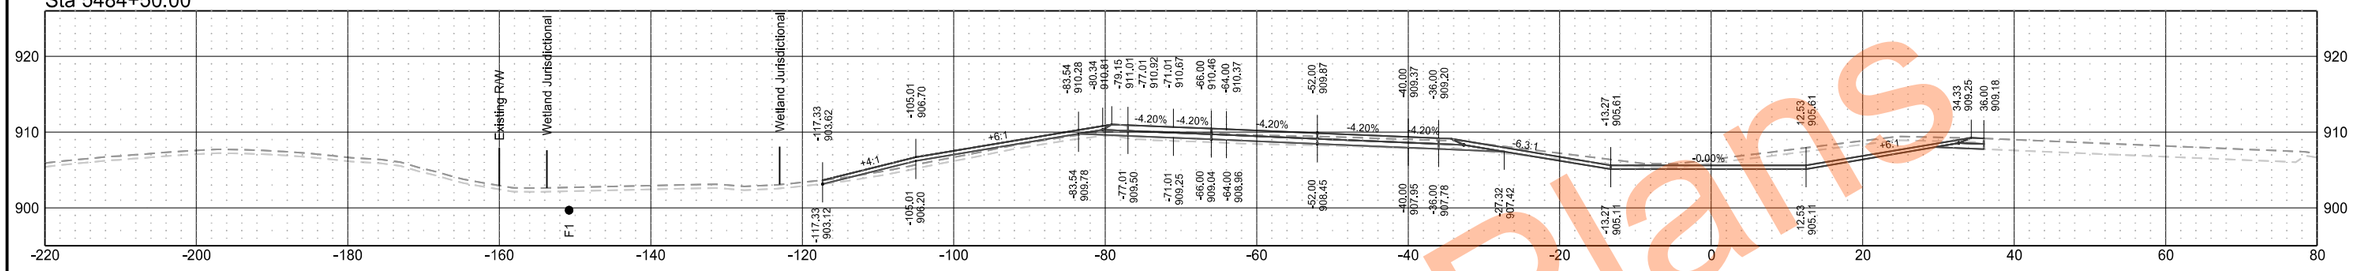

Sta 5484+00.00

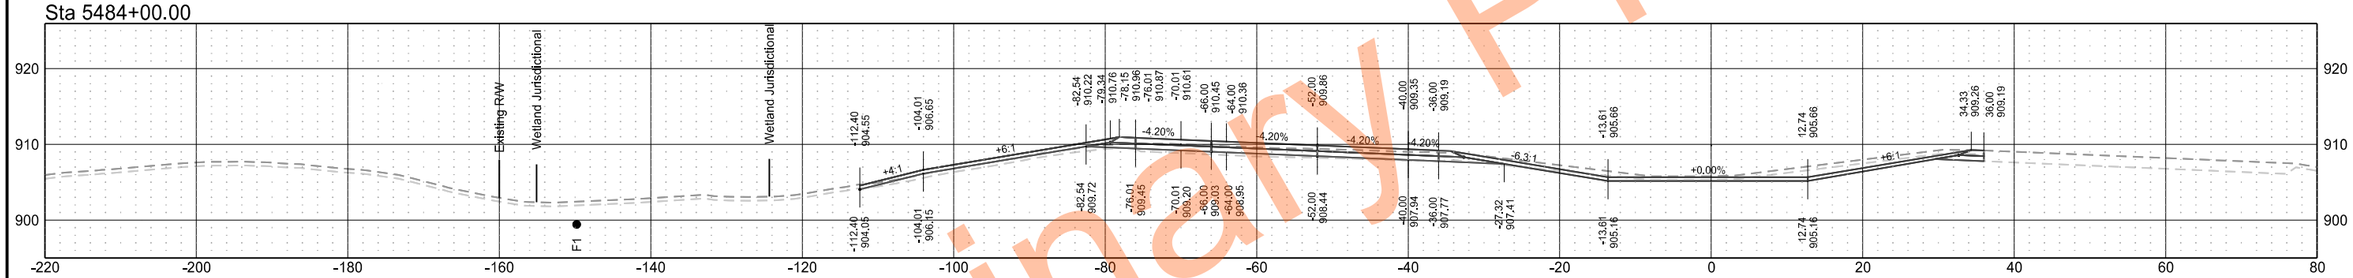

Sta 5483+50.00

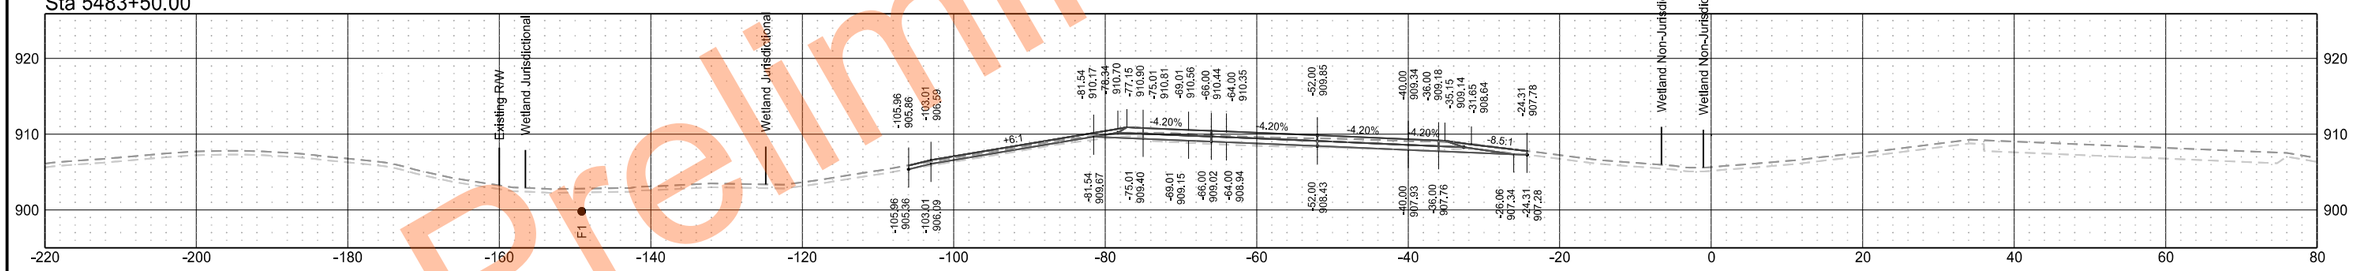

Sta 5483+00.00

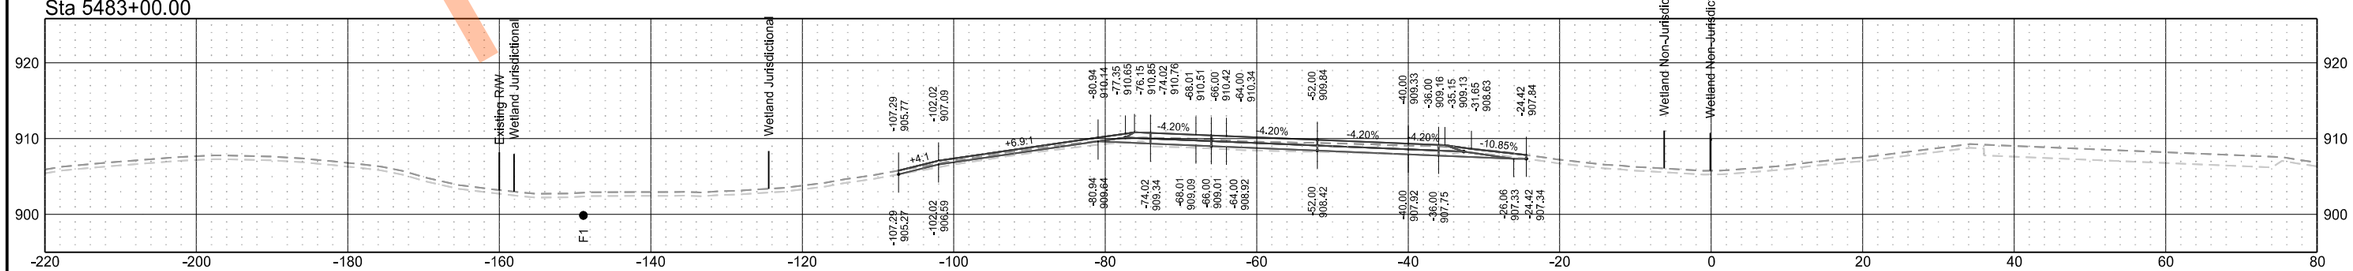

Preliminary Plans

Interstate 29 - Southbound

	STATE	PROJECT NO.	SECTION NO.	SHEET NO.
	ND	IM-8-029(204)101	200	50

Sta 5486+50.00

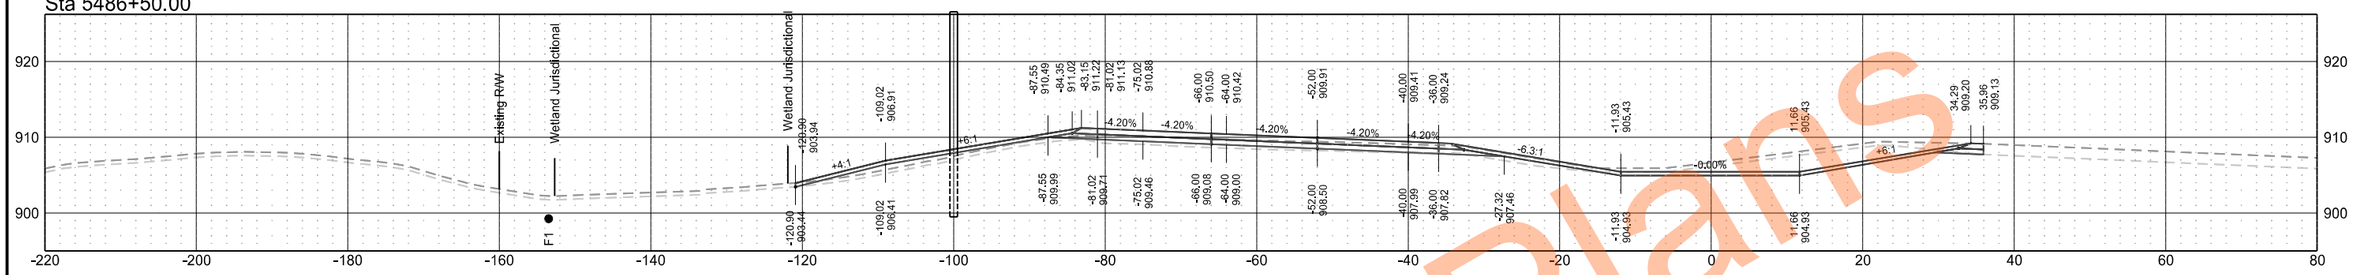

Sta 5486+00.00

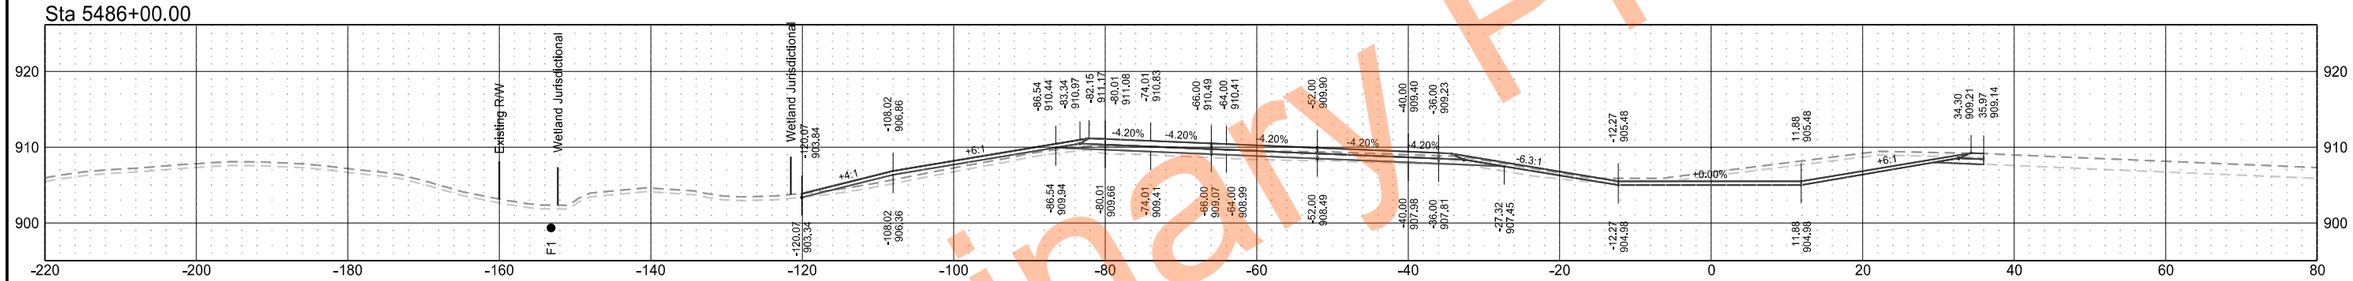

Sta 5485+50.00

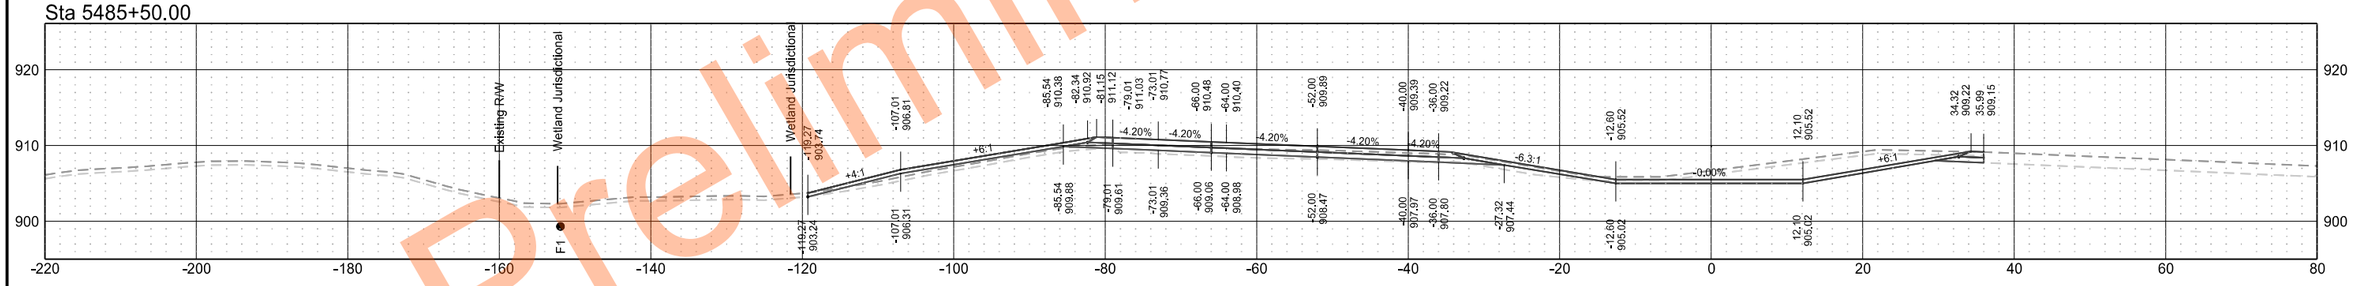

Sta 5485+00.00

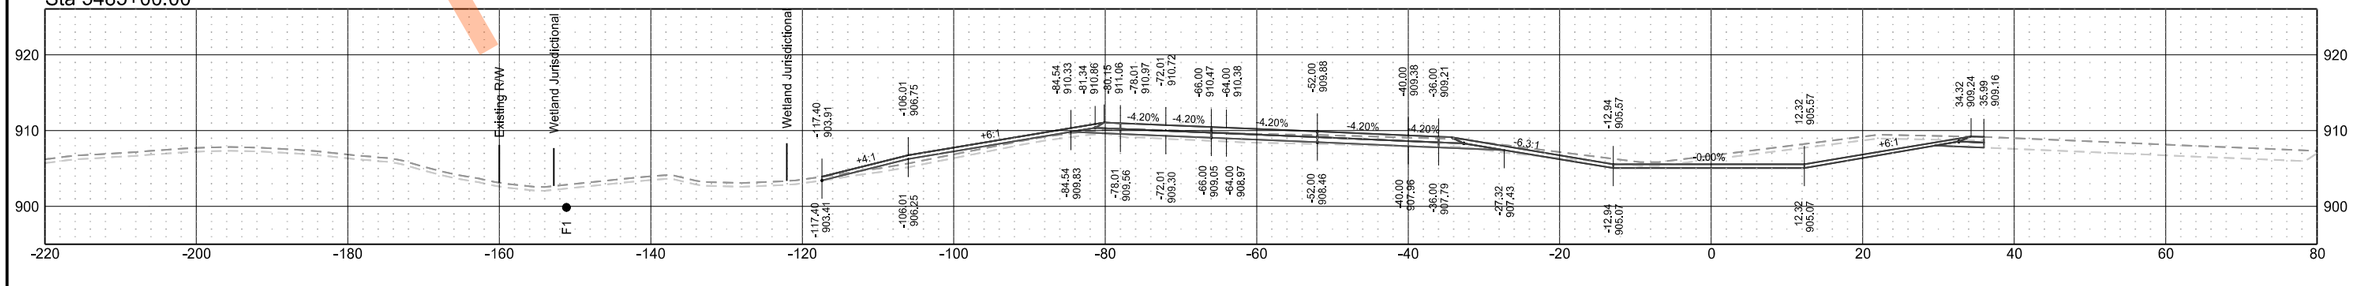

Preliminary Plans

Interstate 29 - Southbound

	STATE	PROJECT NO.	SECTION NO.	SHEET NO.
	ND	IM-8-029(204)101	200	51

Sta 5488+50.00

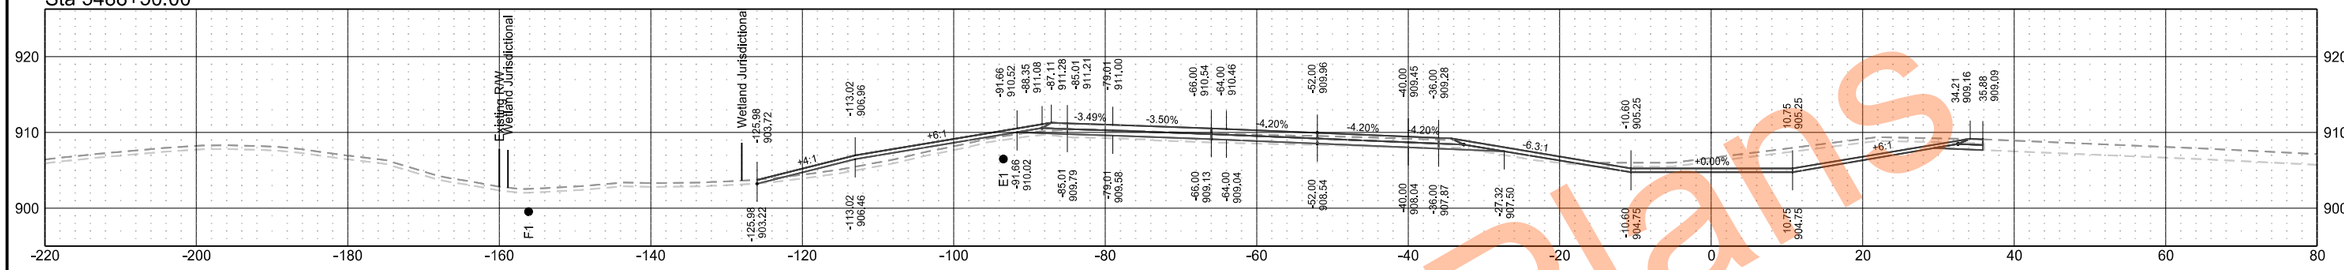

Sta 5488+00.00

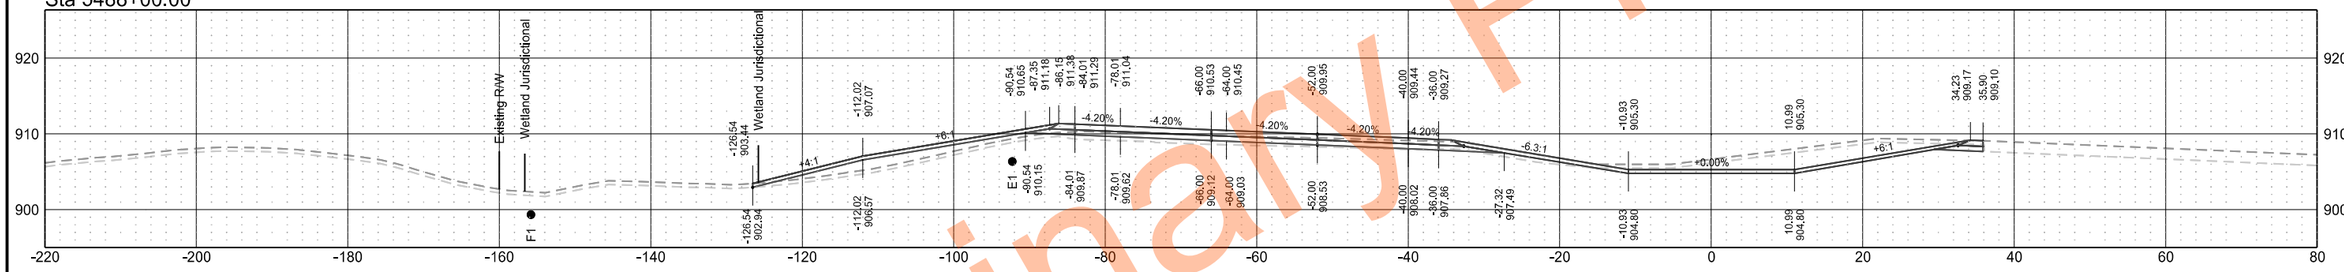

Sta 5487+50.00

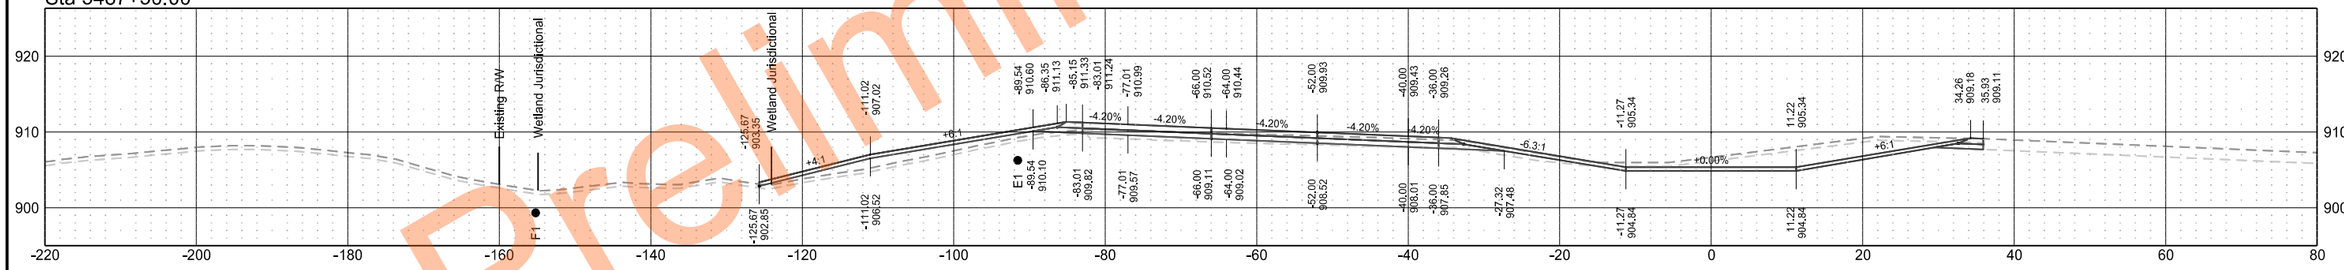

Sta 5487+00.00

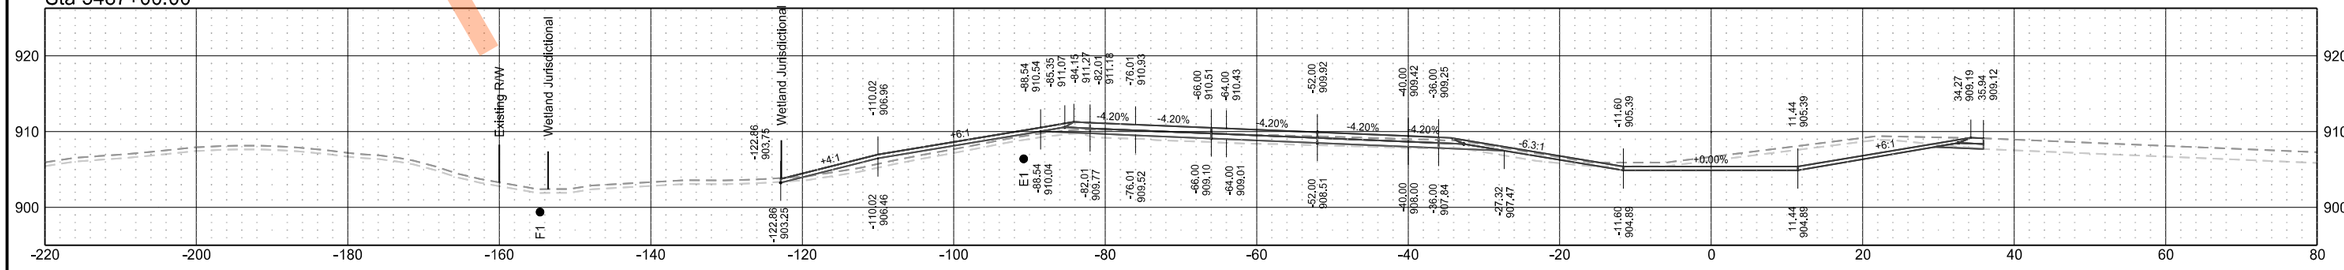

Preliminary Plans

Interstate 29 - Southbound

	STATE	PROJECT NO.	SECTION NO.	SHEET NO.
	ND	IM-8-029(204)101	200	52

Sta 5490+50.00

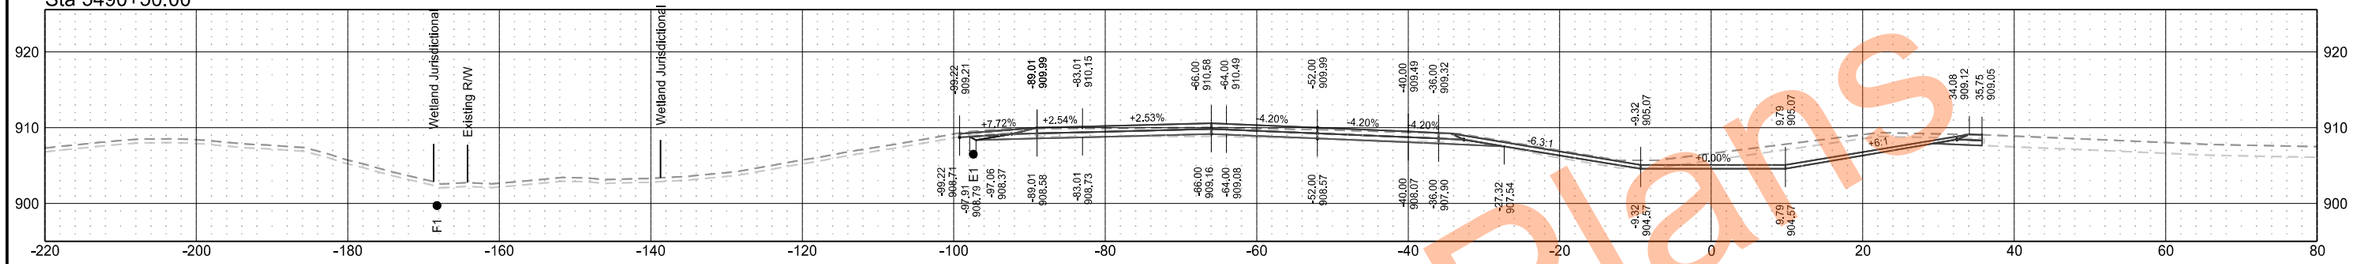

Sta 5490+00.00

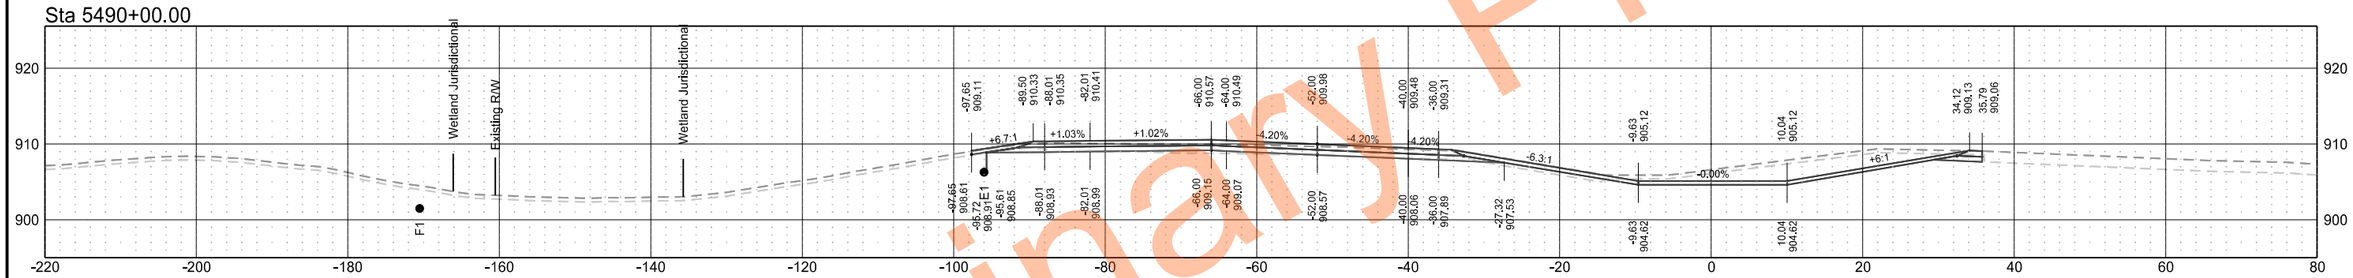

Sta 5489+50.00

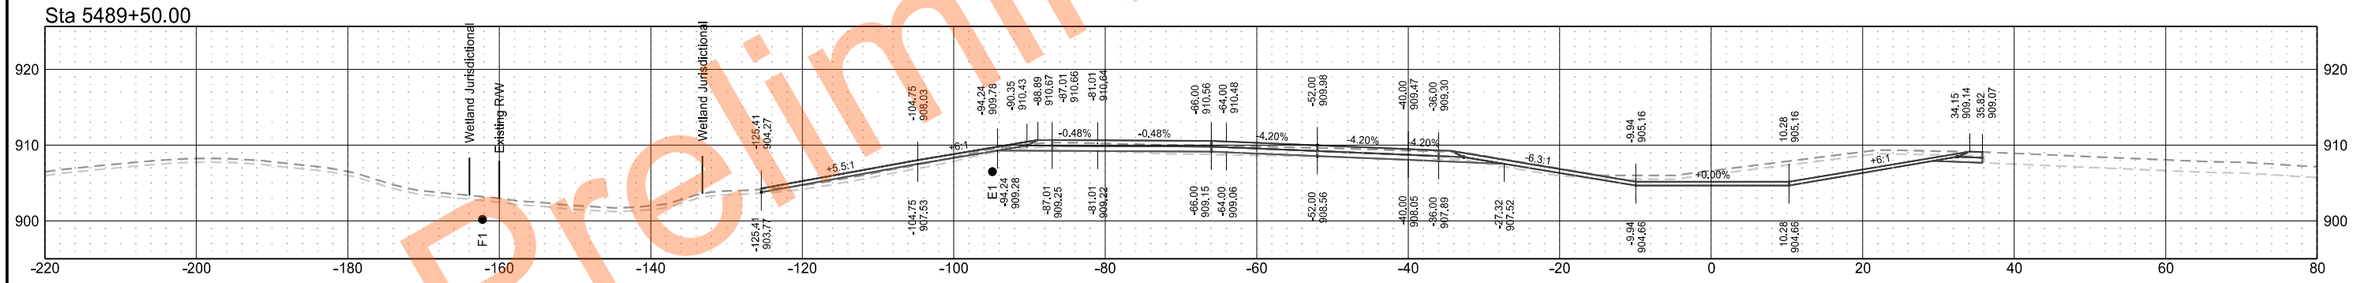

Sta 5489+00.00

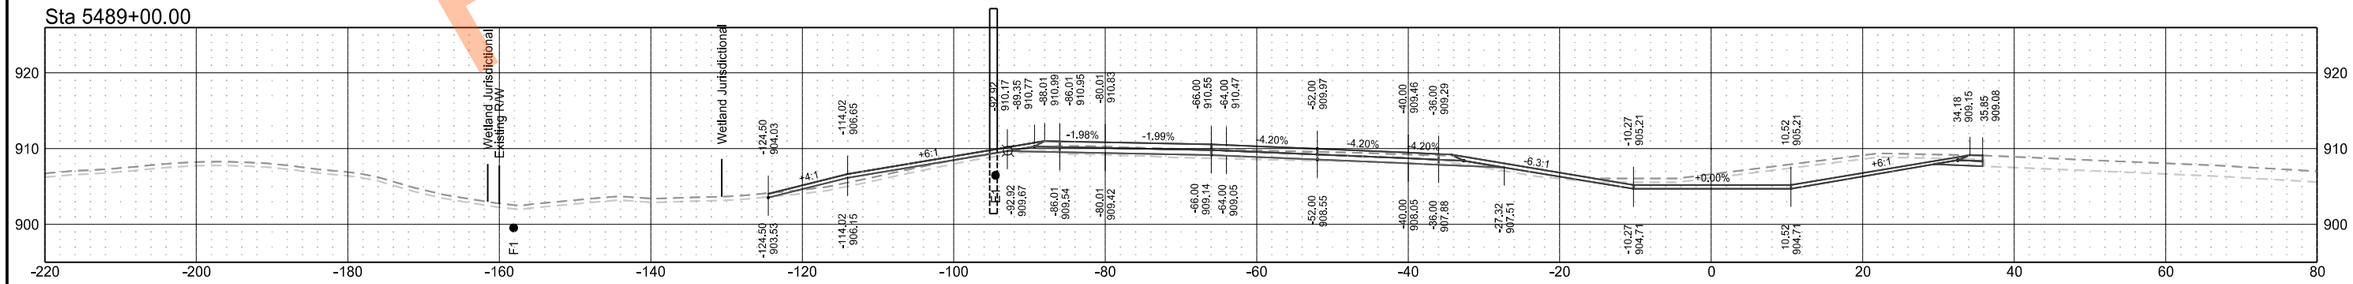

Preliminary Plans

Interstate 29 - Southbound

	STATE	PROJECT NO.	SECTION NO.	SHEET NO.
	ND	IM-8-029(204)101	200	53

Sta 5492+50.00

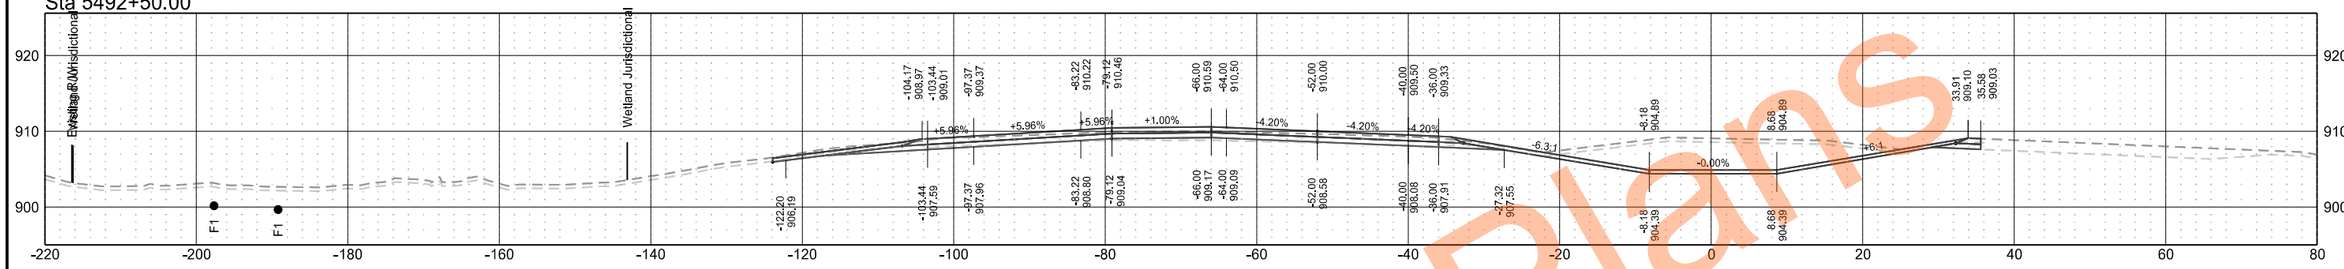

Sta 5492+00.00

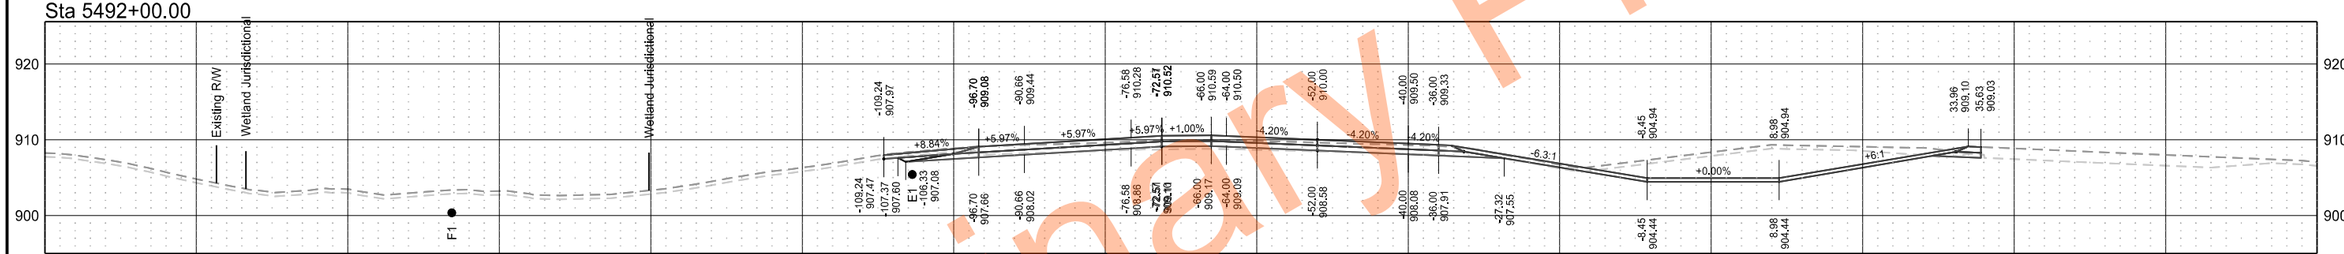

Sta 5491+50.00

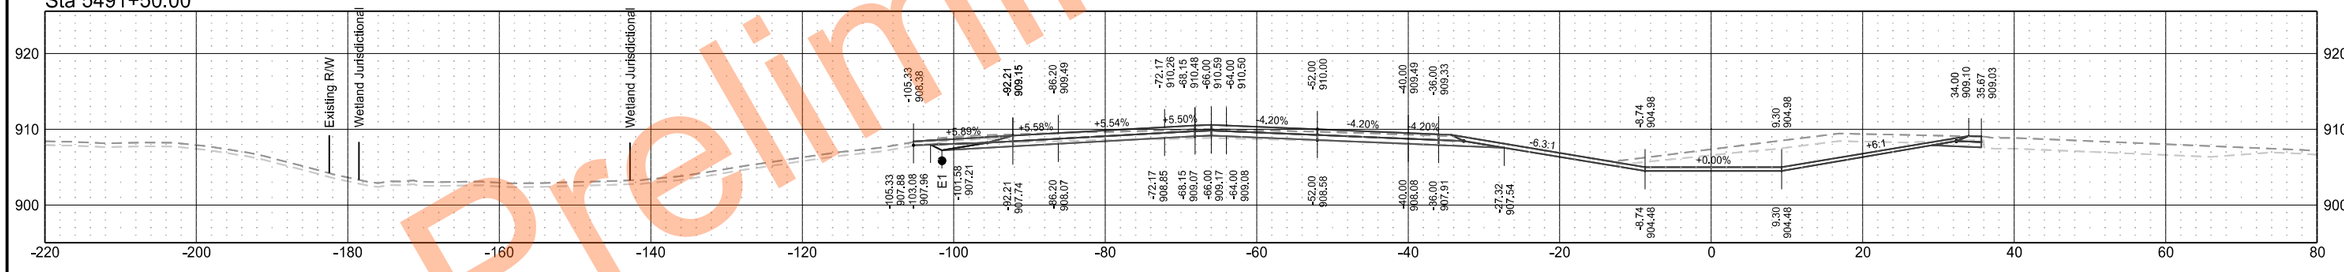

Sta 5491+00.00

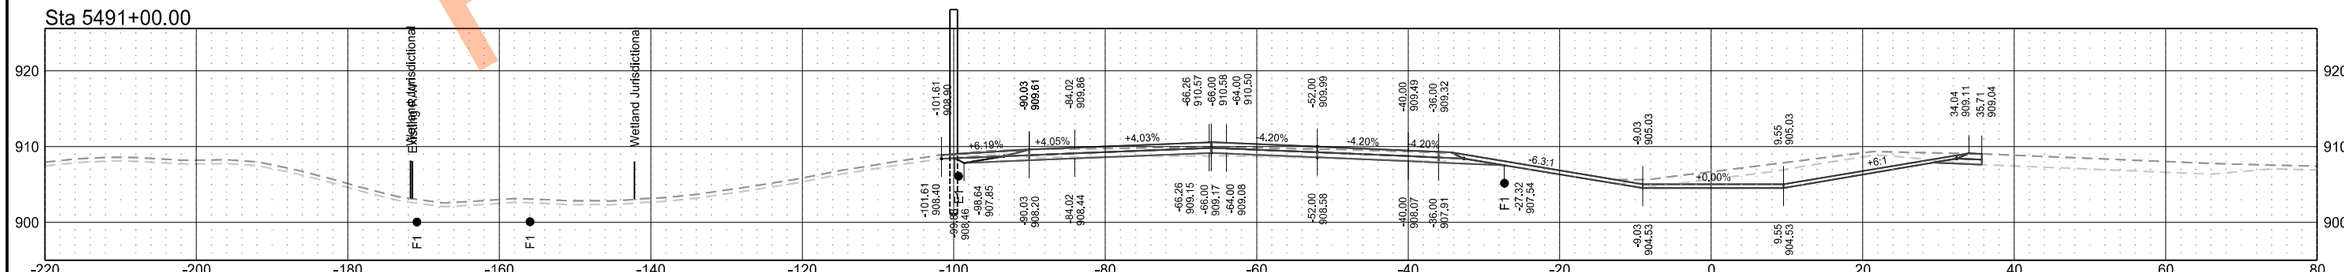

Preliminary Plans

Interstate 29 - Southbound

	STATE	PROJECT NO.	SECTION NO.	SHEET NO.
	ND	IM-8-029(204)101	200	54

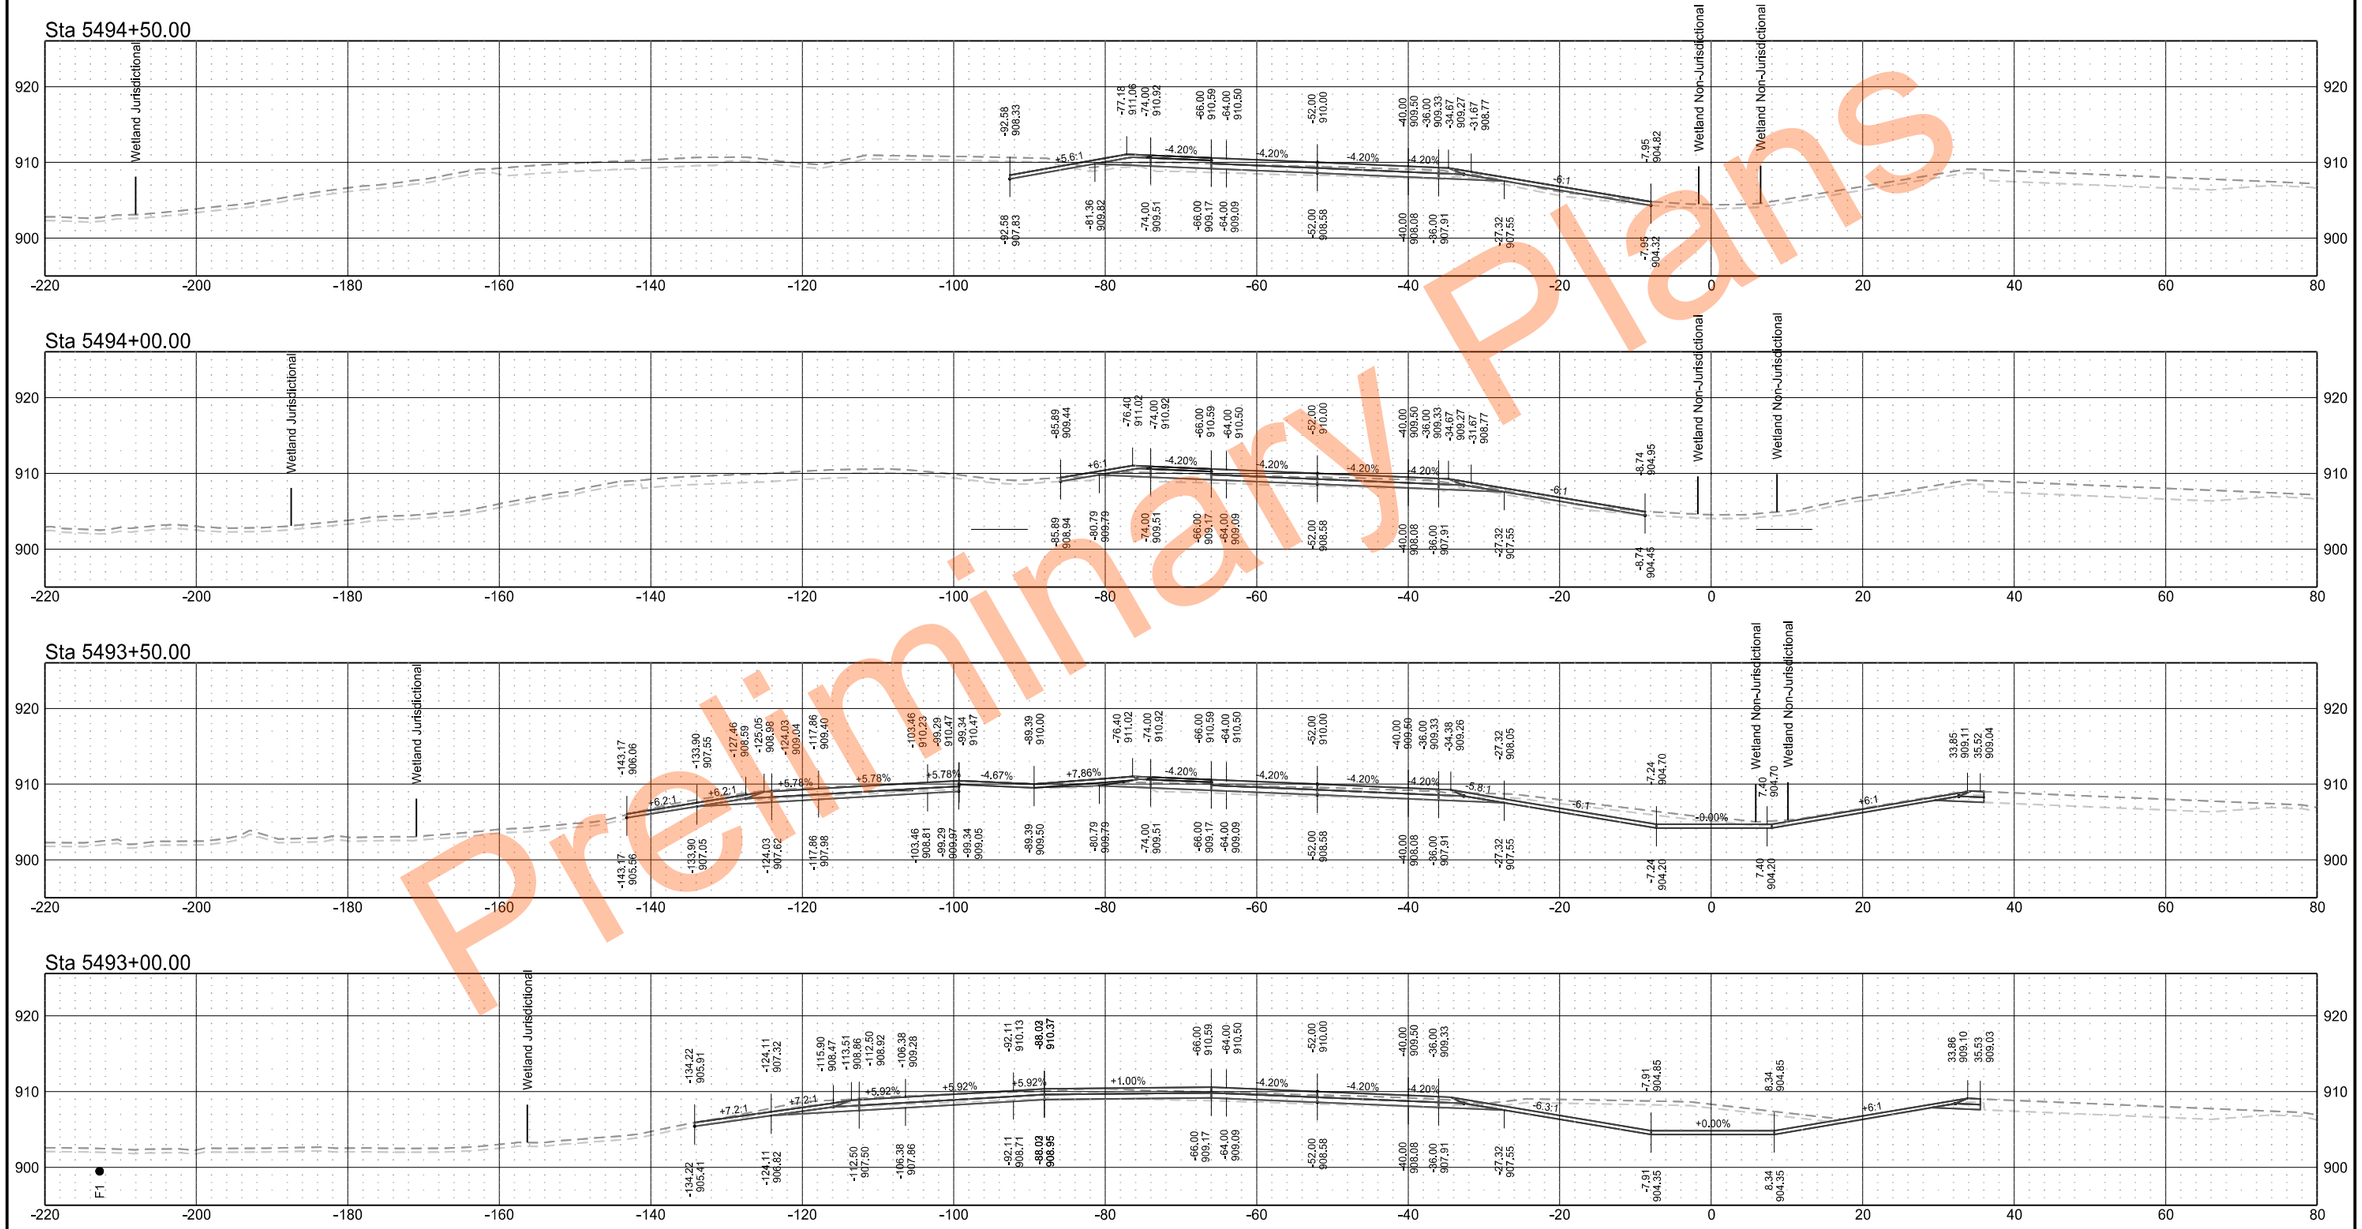

Preliminary Plans

Interstate 29 - Southbound

	STATE	PROJECT NO.	SECTION NO.	SHEET NO.
	ND	IM-8-029(204)101	200	55

Sta 5496+50.00

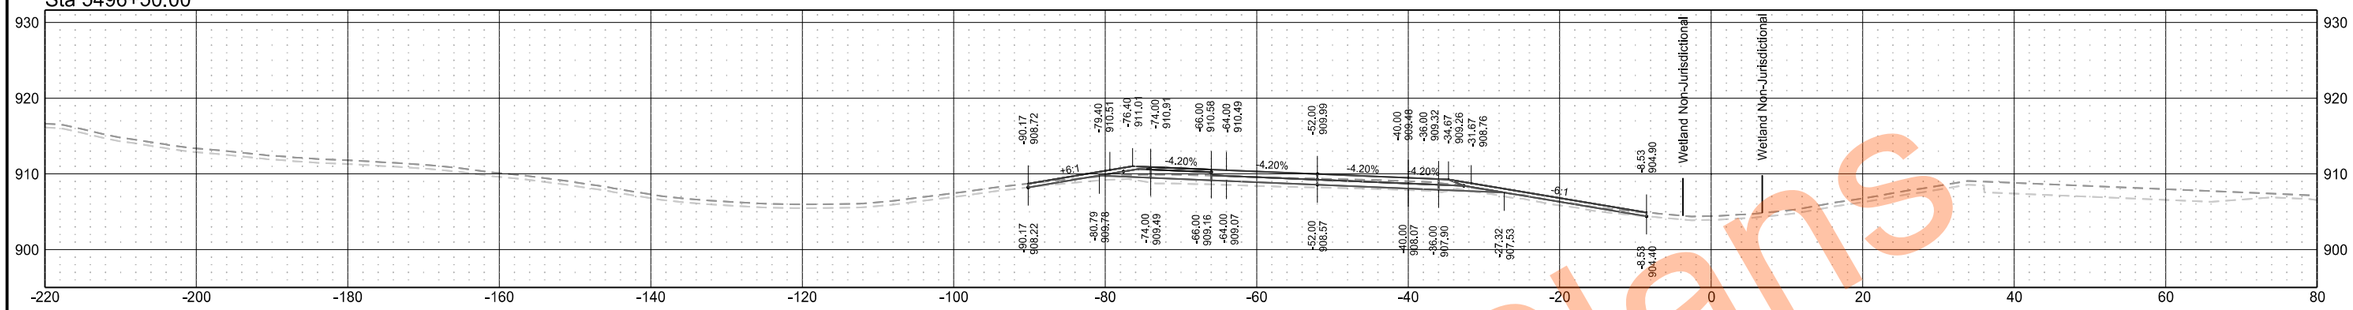

Sta 5496+00.00

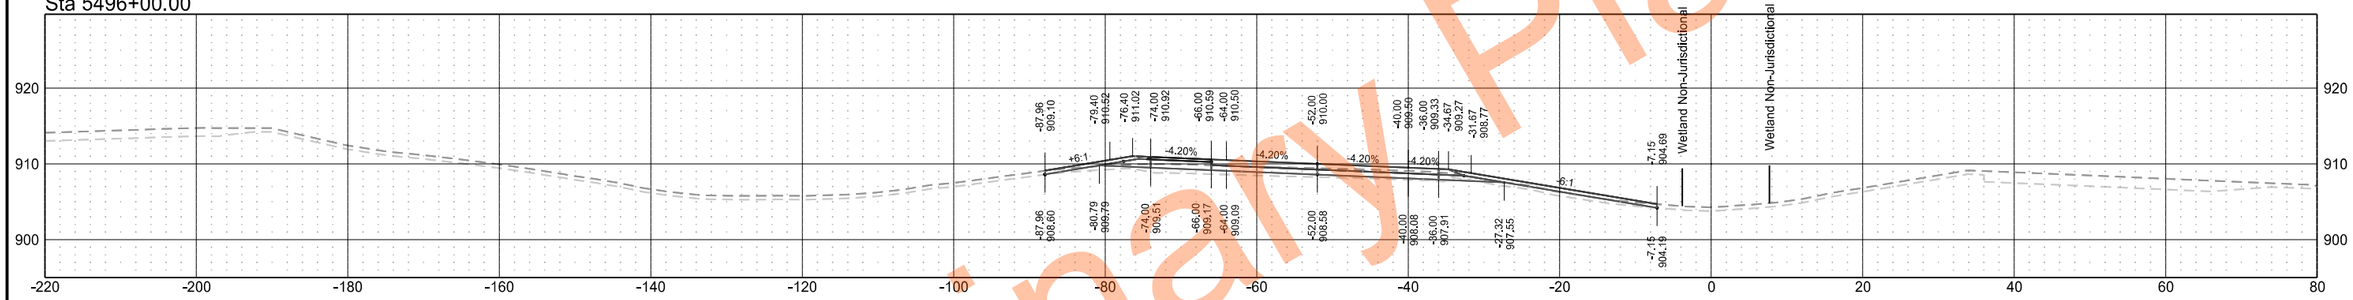

Sta 5495+50.00

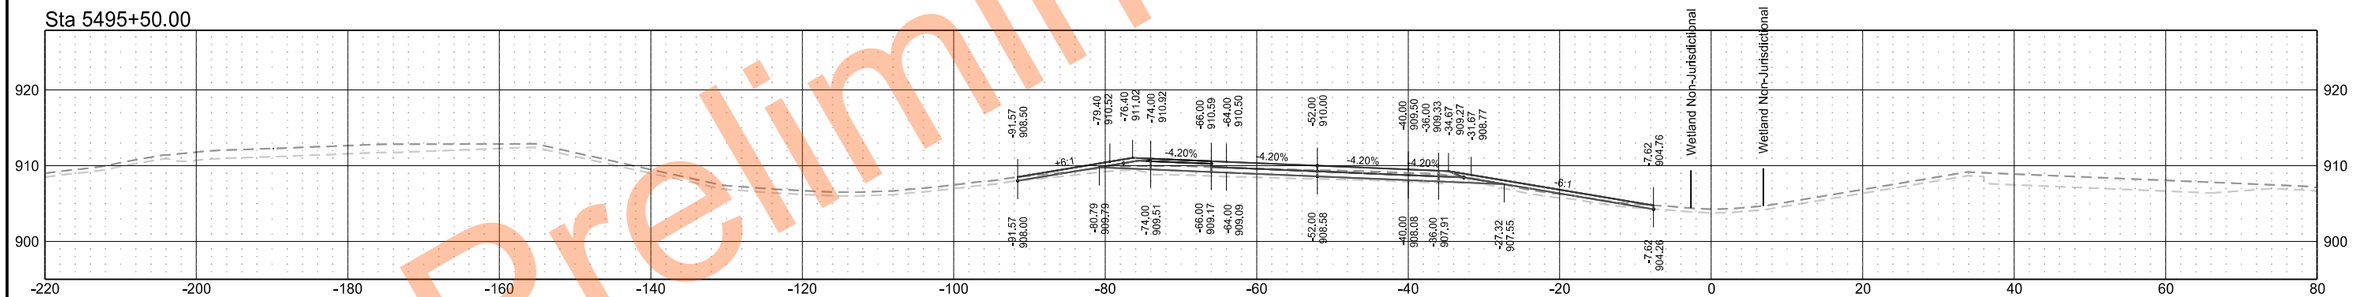

Sta 5495+00.00

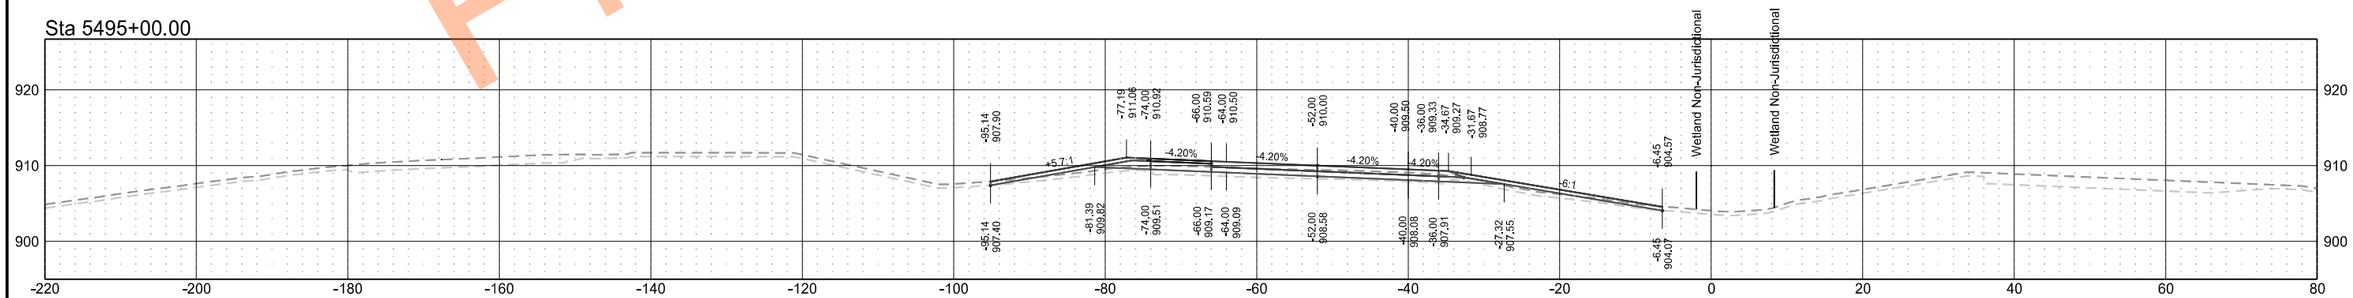

Preliminary Plans

Interstate 29 - Southbound

	STATE	PROJECT NO.	SECTION NO.	SHEET NO.
	ND	IM-8-029(204)101	200	56

Sta 5498+50.00

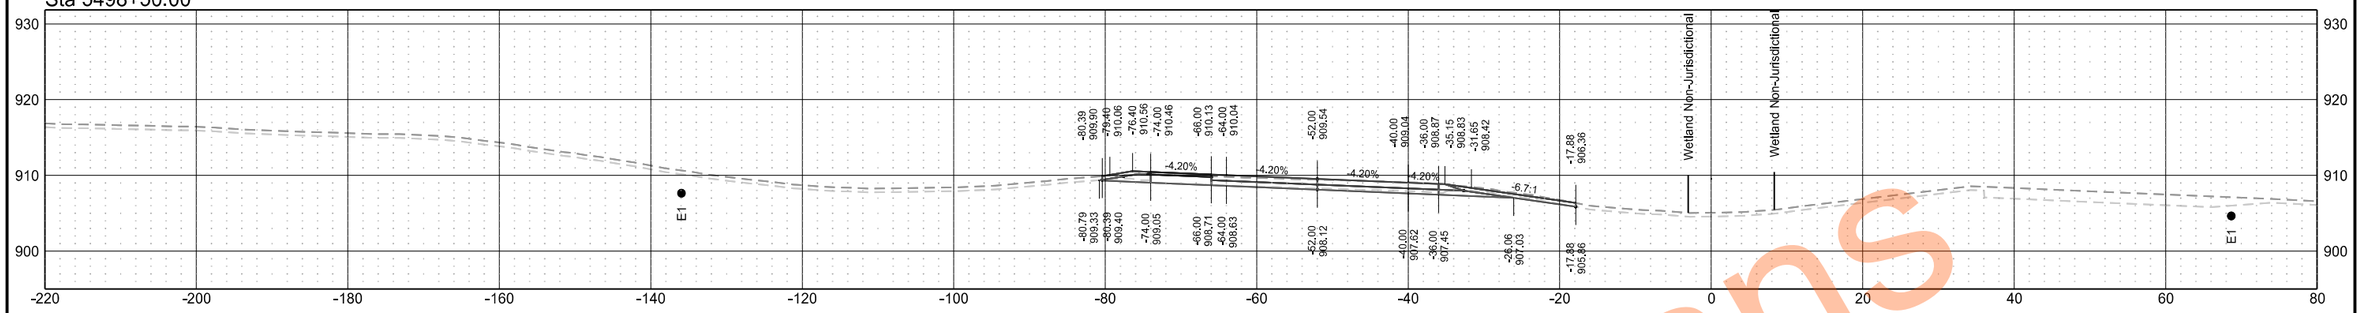

Sta 5498+00.00

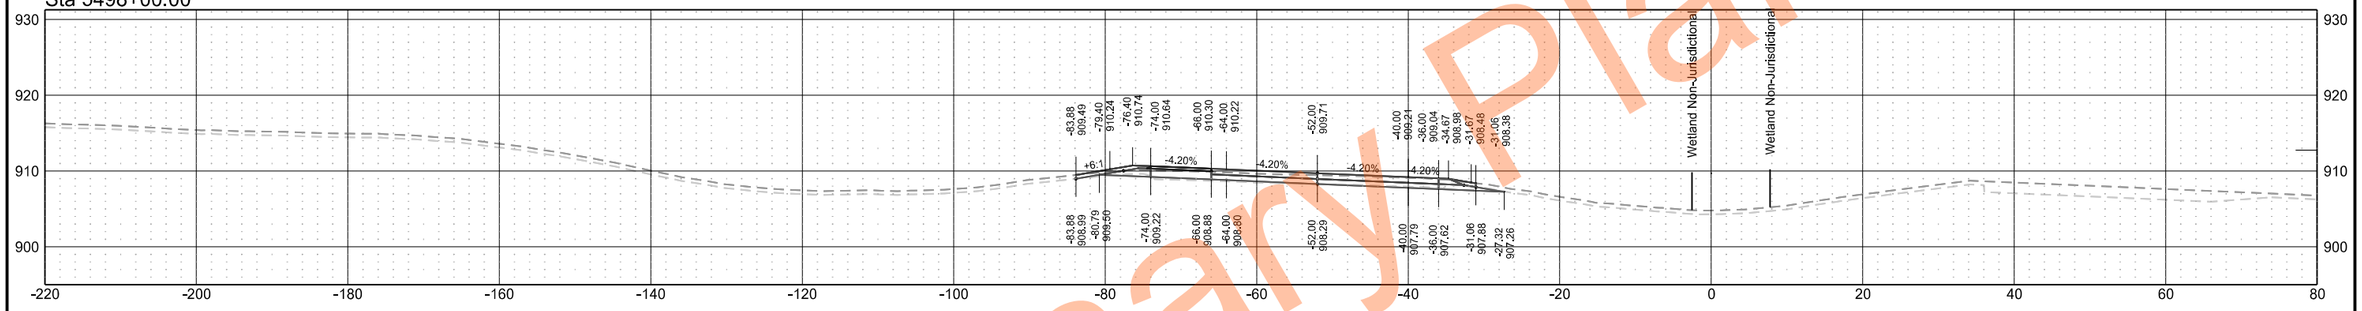

Sta 5497+50.00

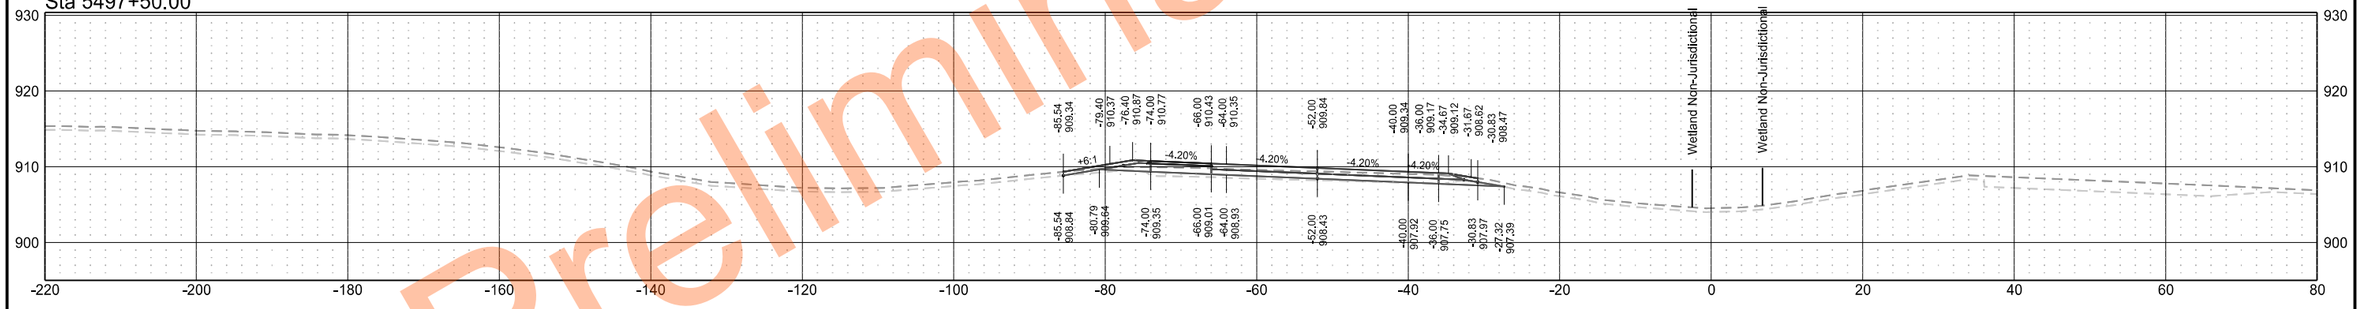

Sta 5497+00.00

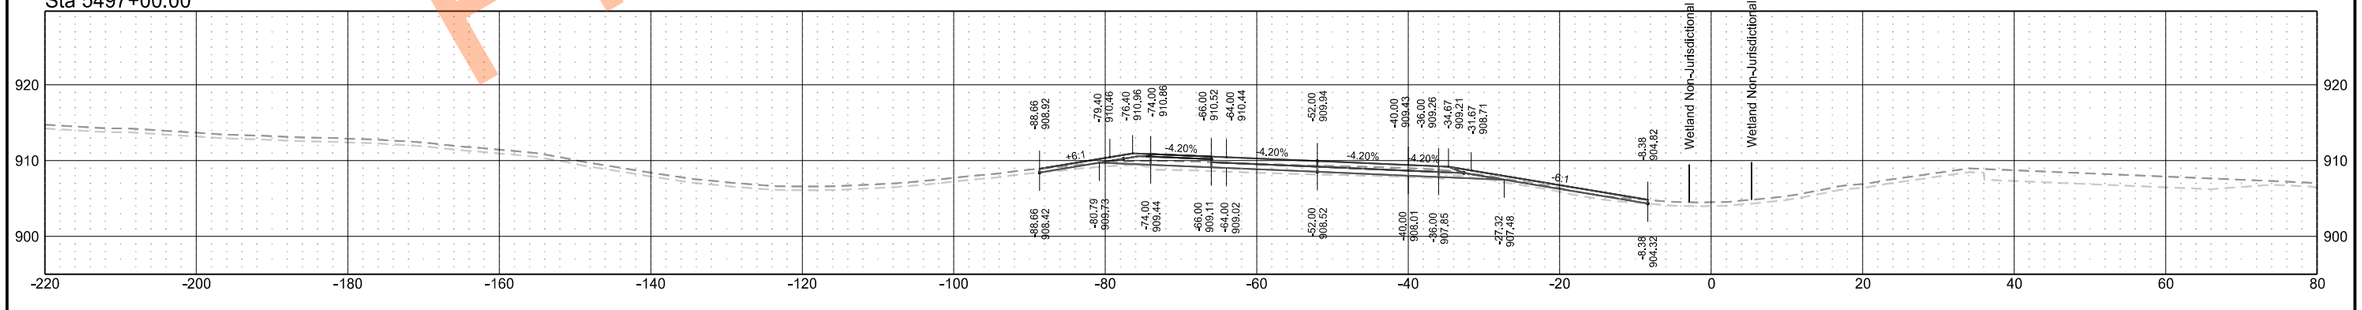

Preliminary Plans

Interstate 29 - Southbound

	STATE	PROJECT NO.	SECTION NO.	SHEET NO.
	ND	IM-8-029(204)101	200	57

Sta 5500+00.00

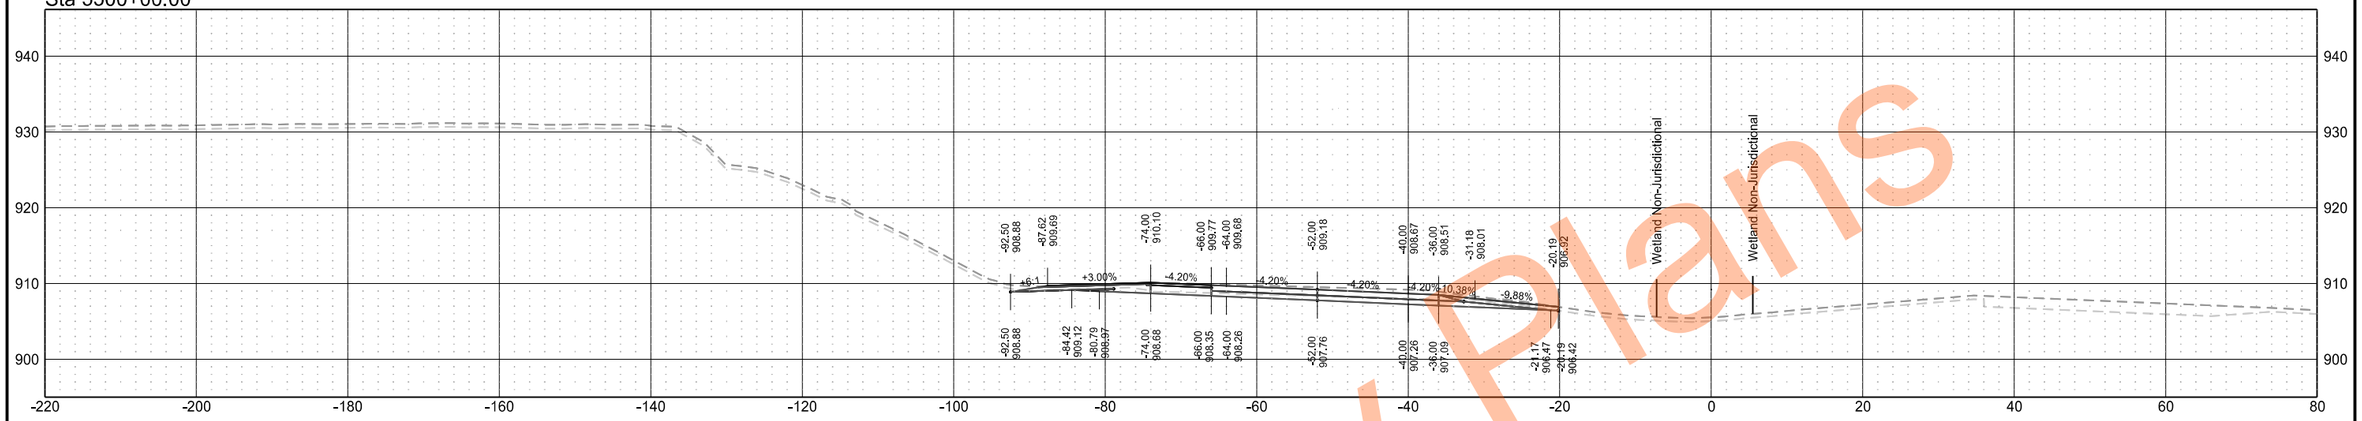

Sta 5499+50.00

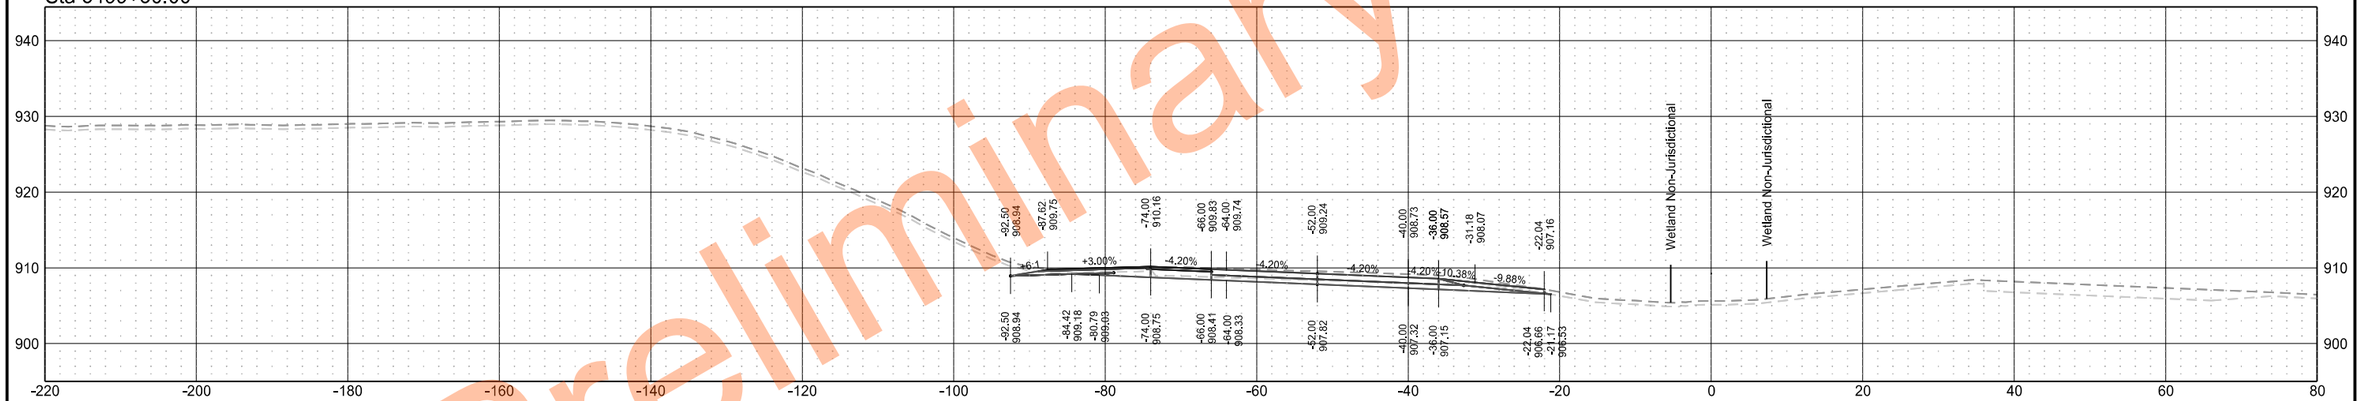

Sta 5499+00.00

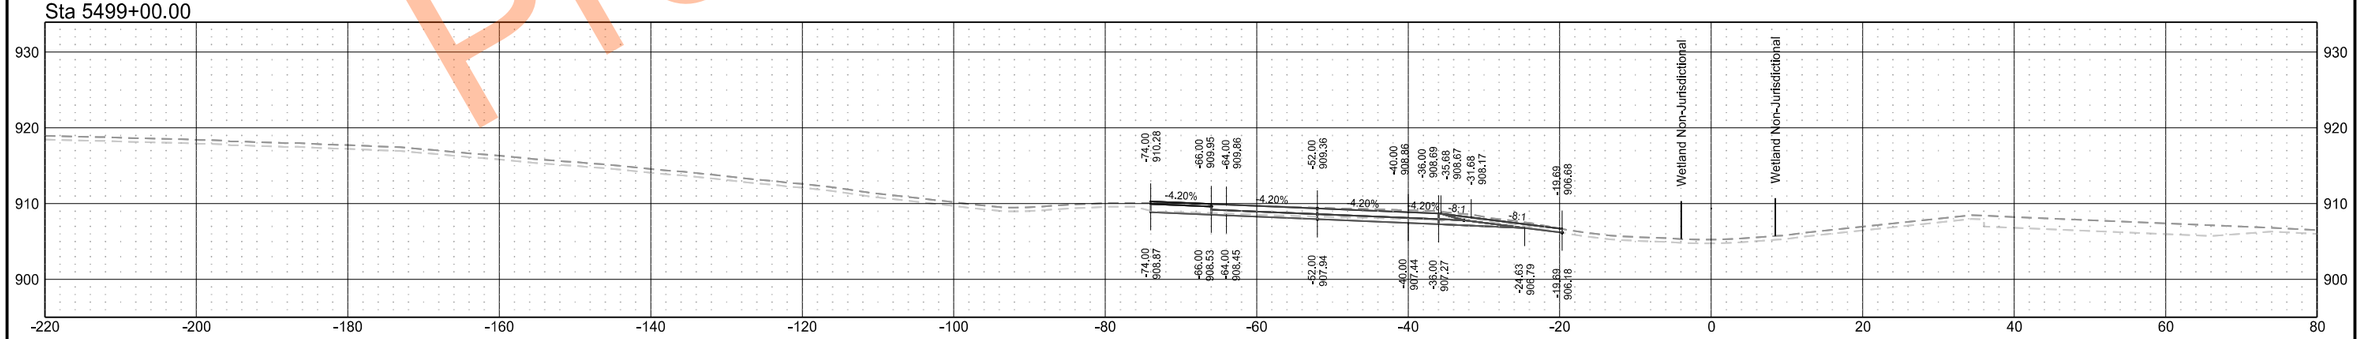

Preliminary Plans

Interstate 29 - Southbound

	STATE	PROJECT NO.	SECTION NO.	SHEET NO.
	ND	IM-8-029(204)101	200	58

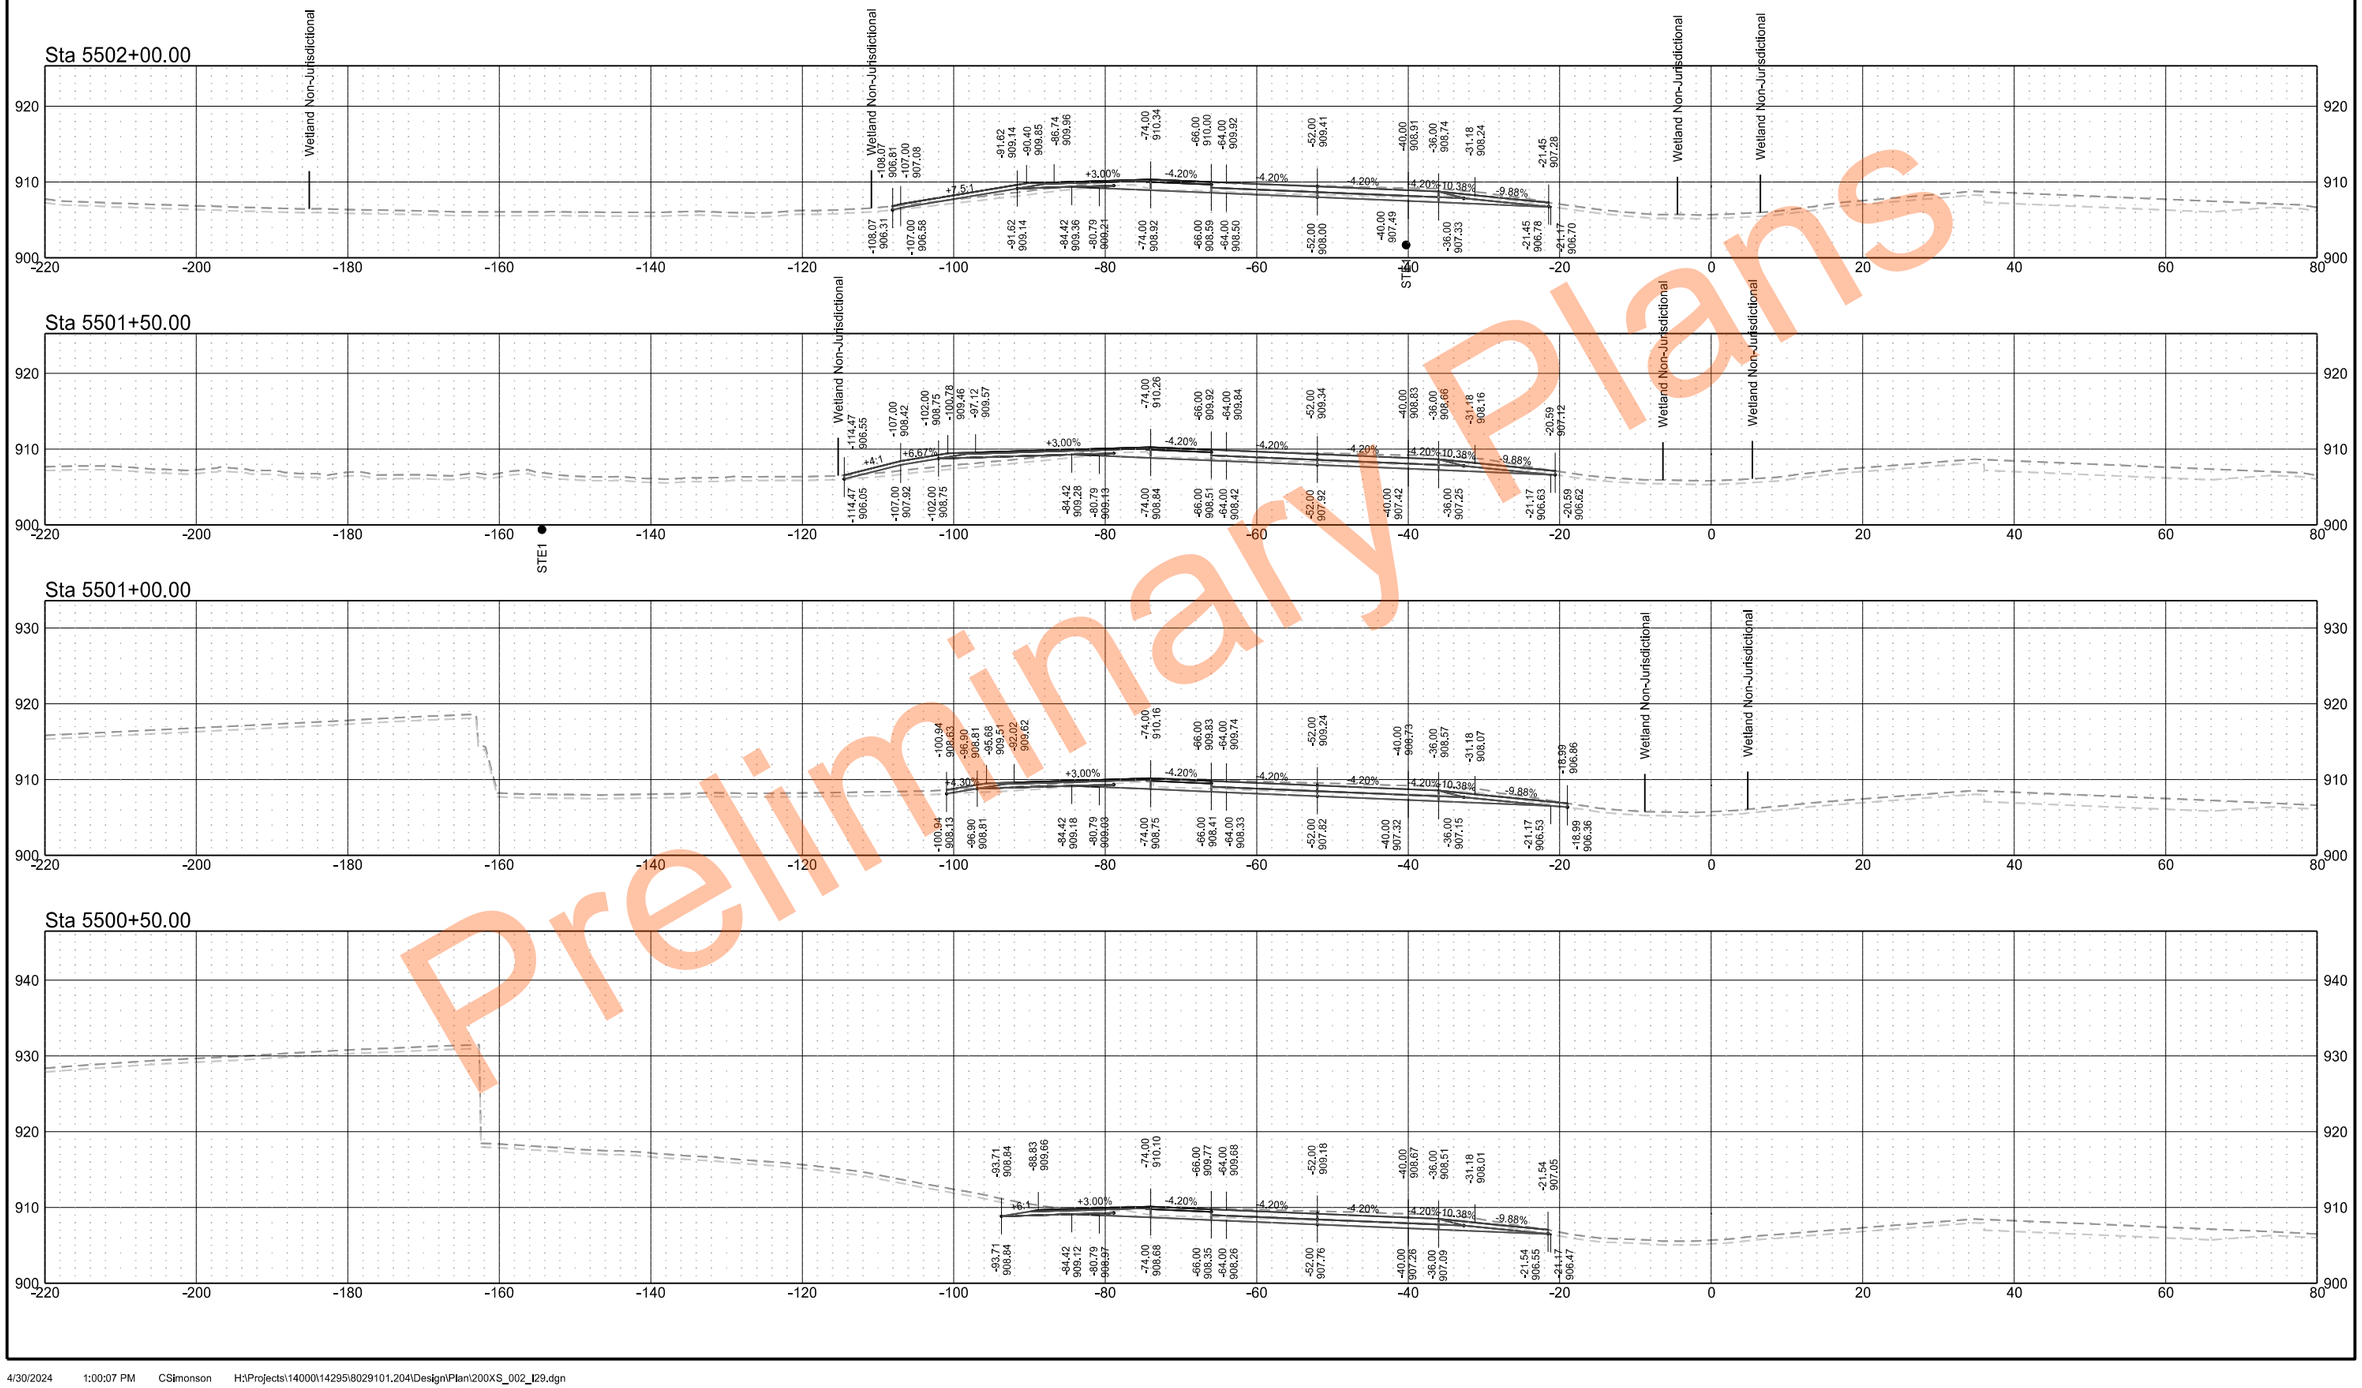

Preliminary Plans

Interstate 29 - Southbound

	STATE	PROJECT NO.	SECTION NO.	SHEET NO.
	ND	IM-8-029(204)101	200	59

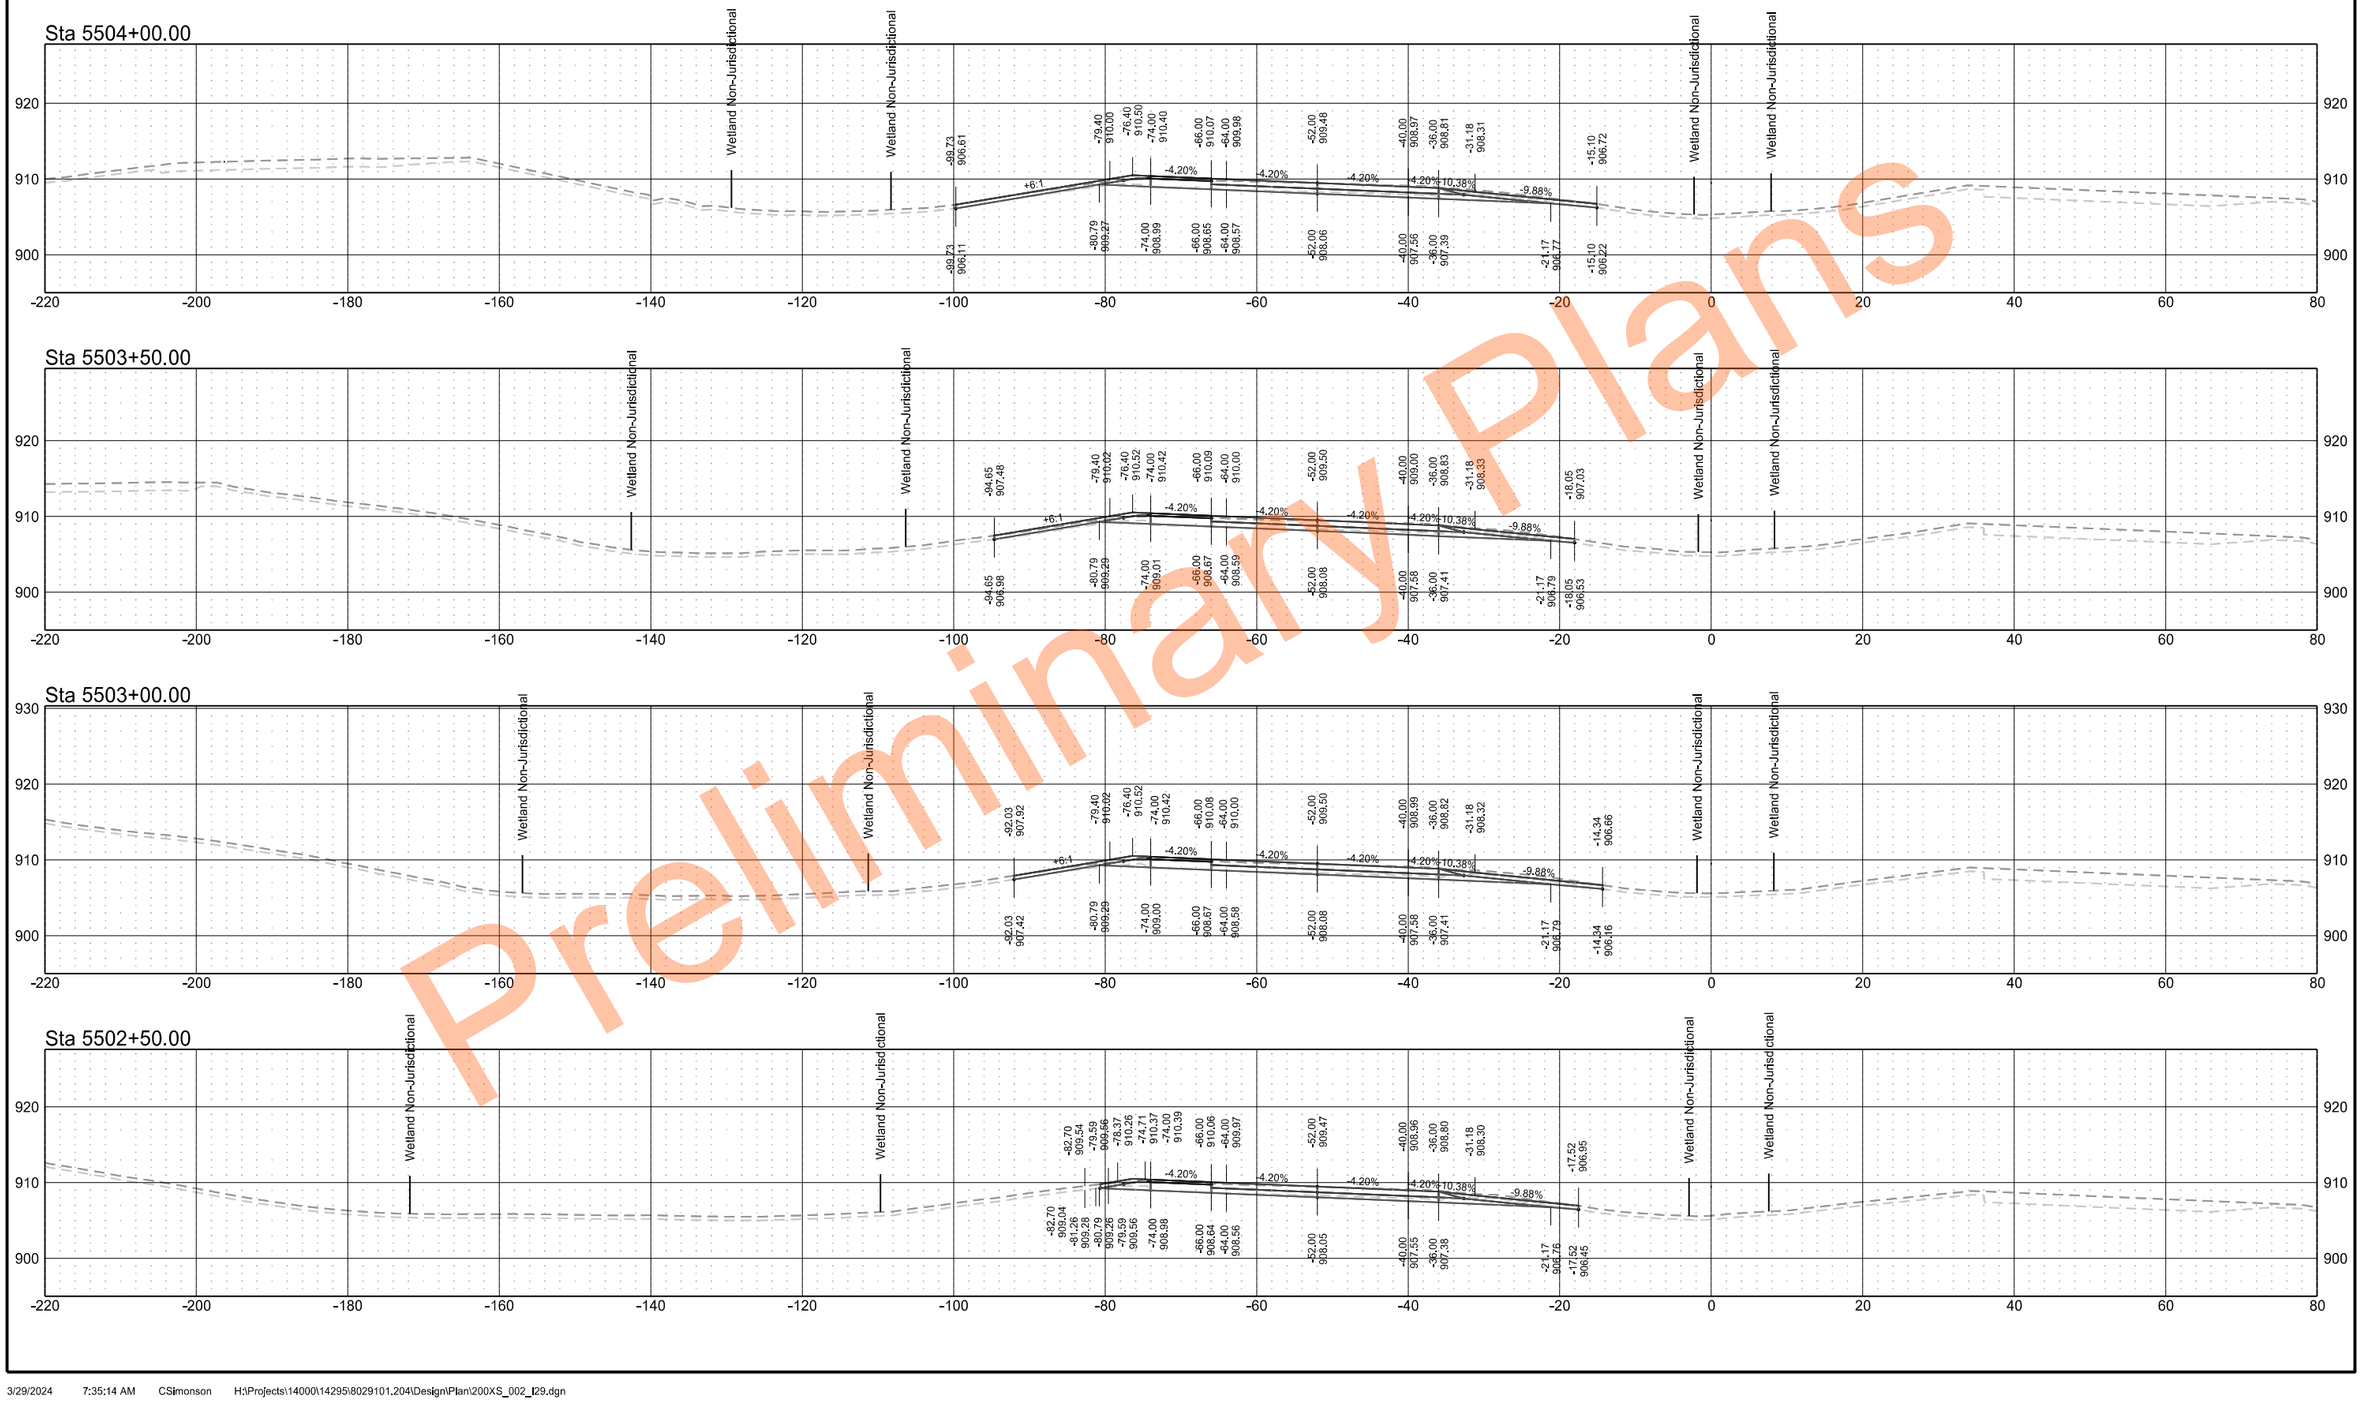

Preliminary Plans

Interstate 29 - Southbound

	STATE	PROJECT NO.	SECTION NO.	SHEET NO.
	ND	IM-8-029(204)101	200	60

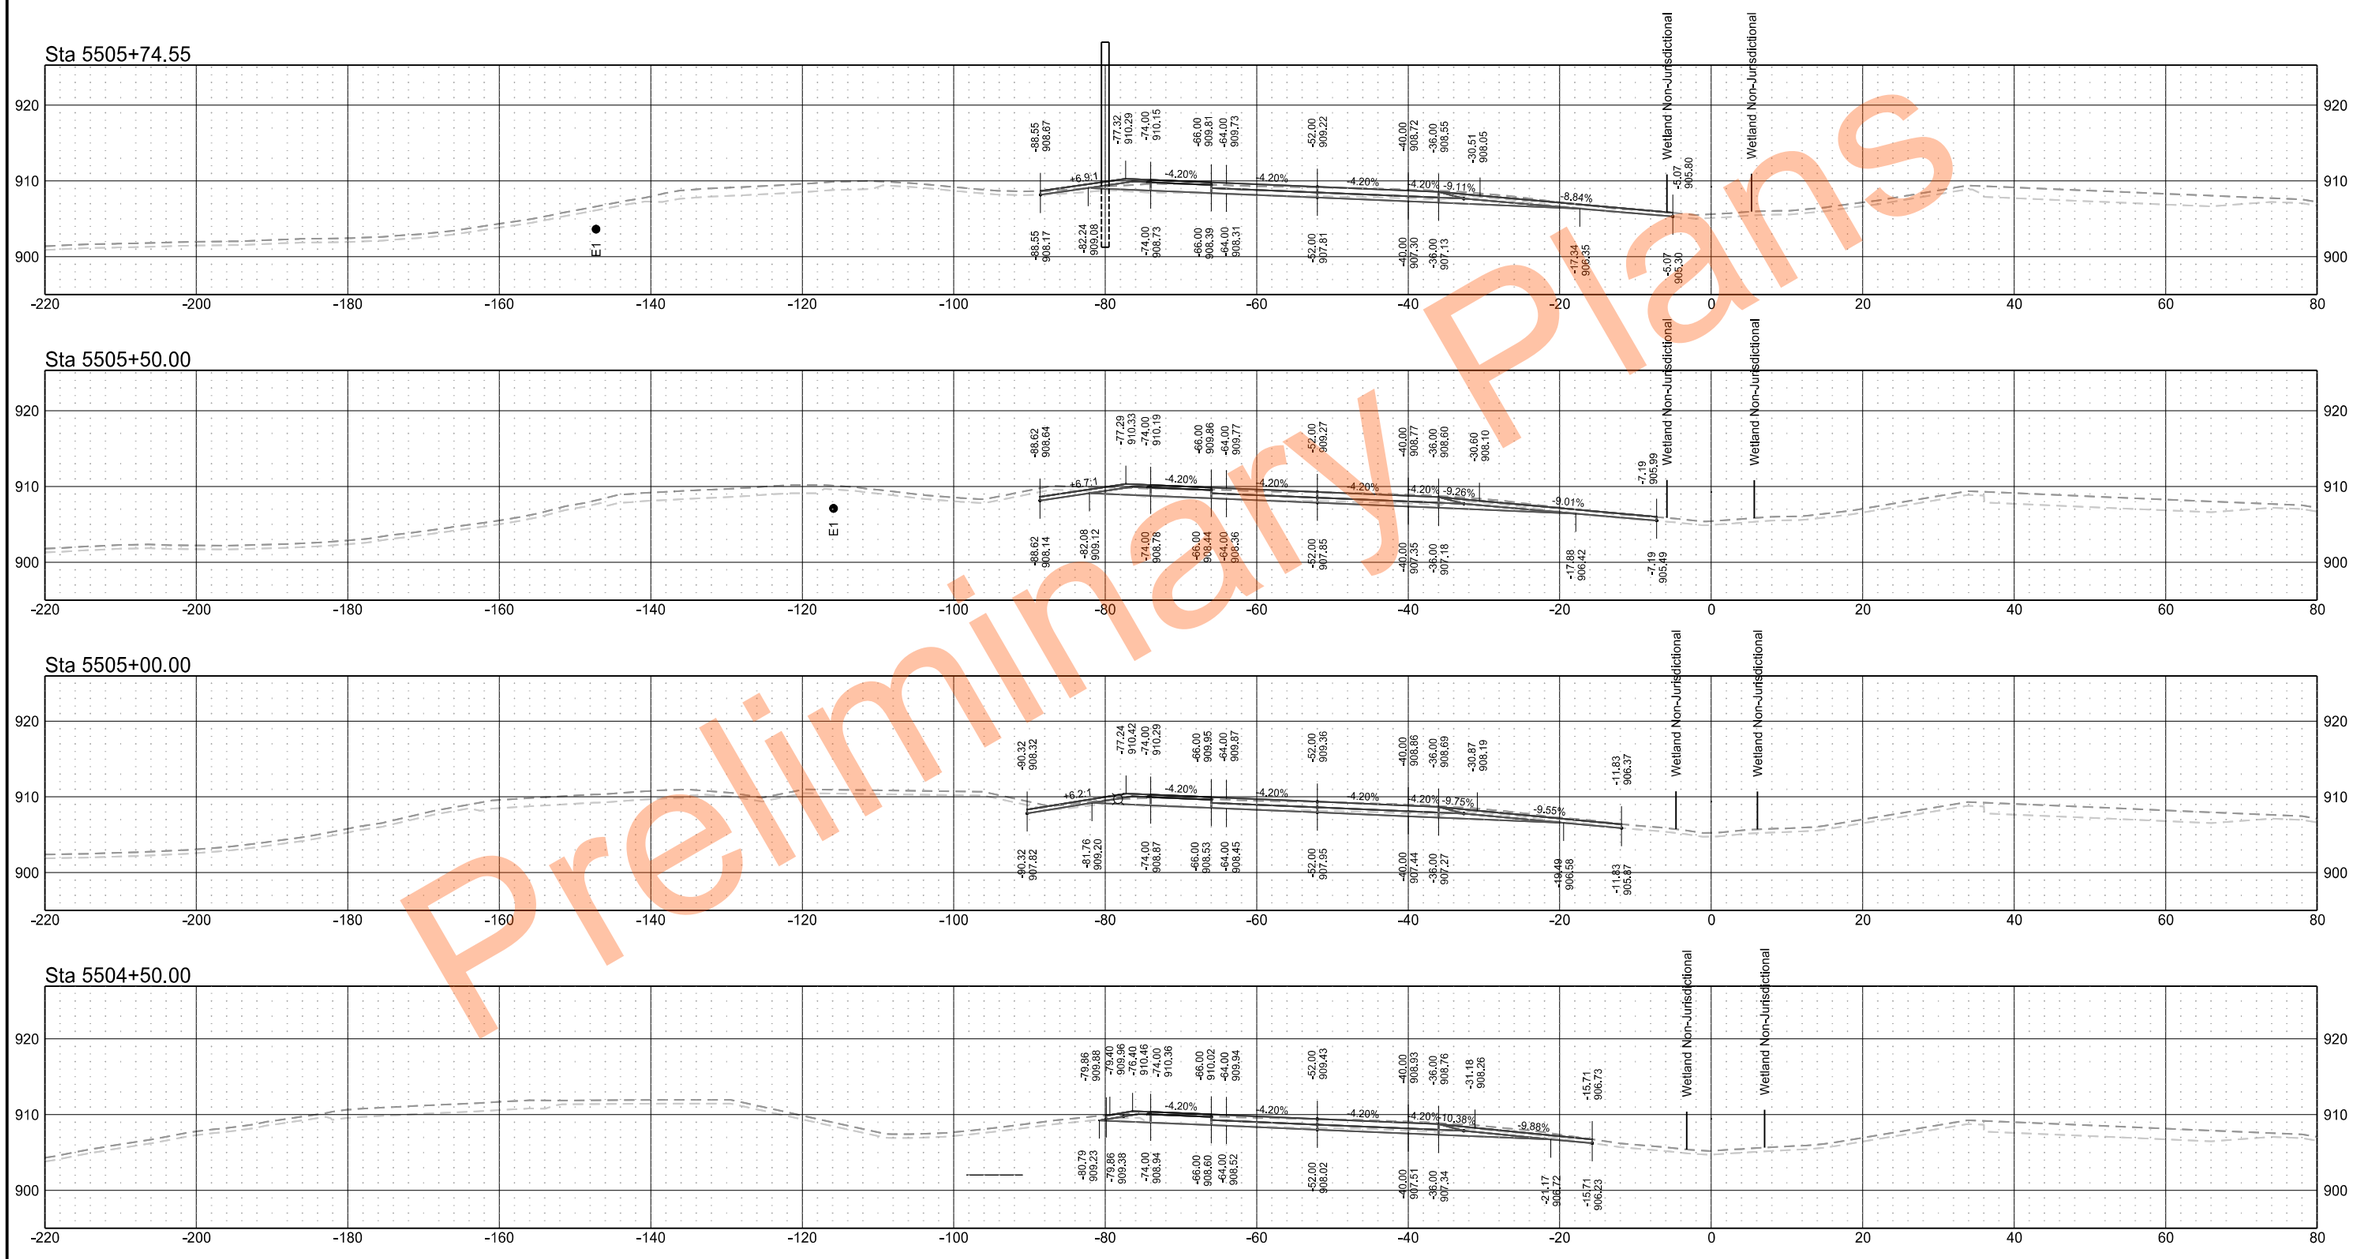

Preliminary Plans

Interstate 29 - Southbound

	STATE	PROJECT NO.	SECTION NO.	SHEET NO.
	ND	IM-8-029(204)101	200	61

Sta 5506+12.80 R2

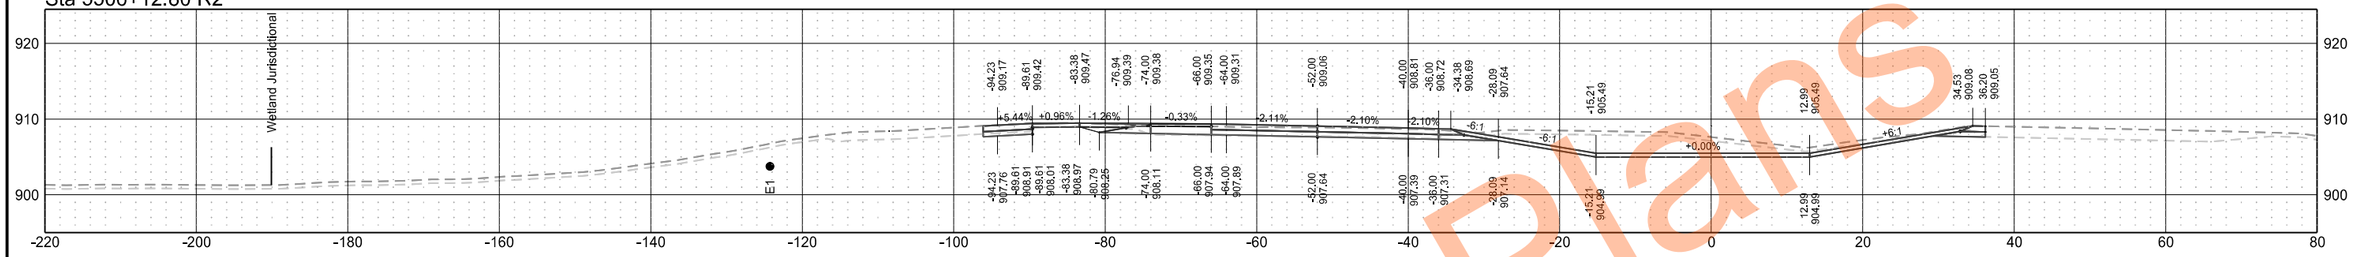

Sta 5506+00.00 R2

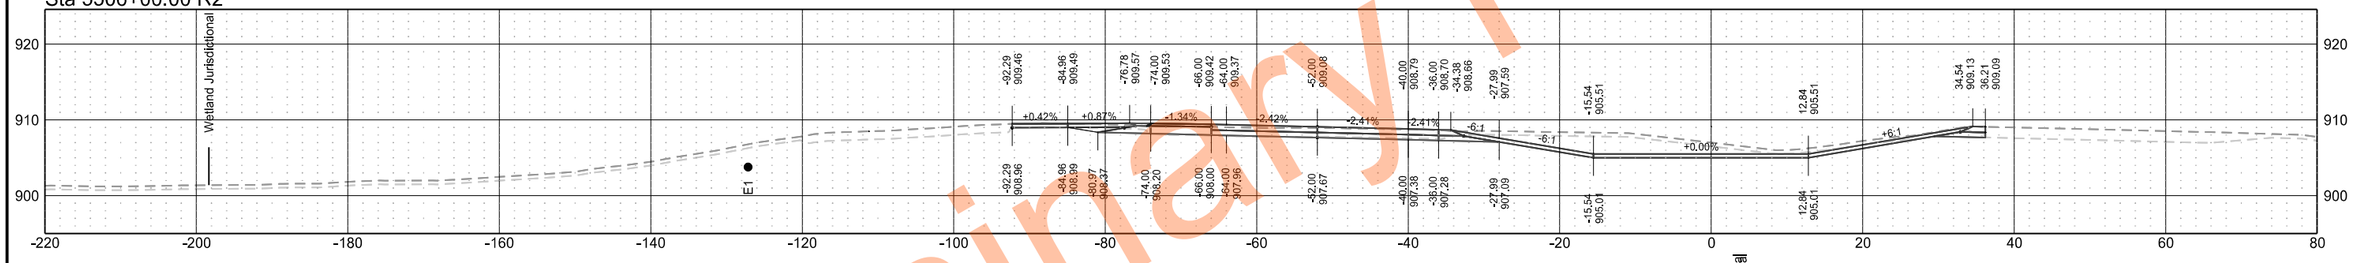

Sta 5506+31.71

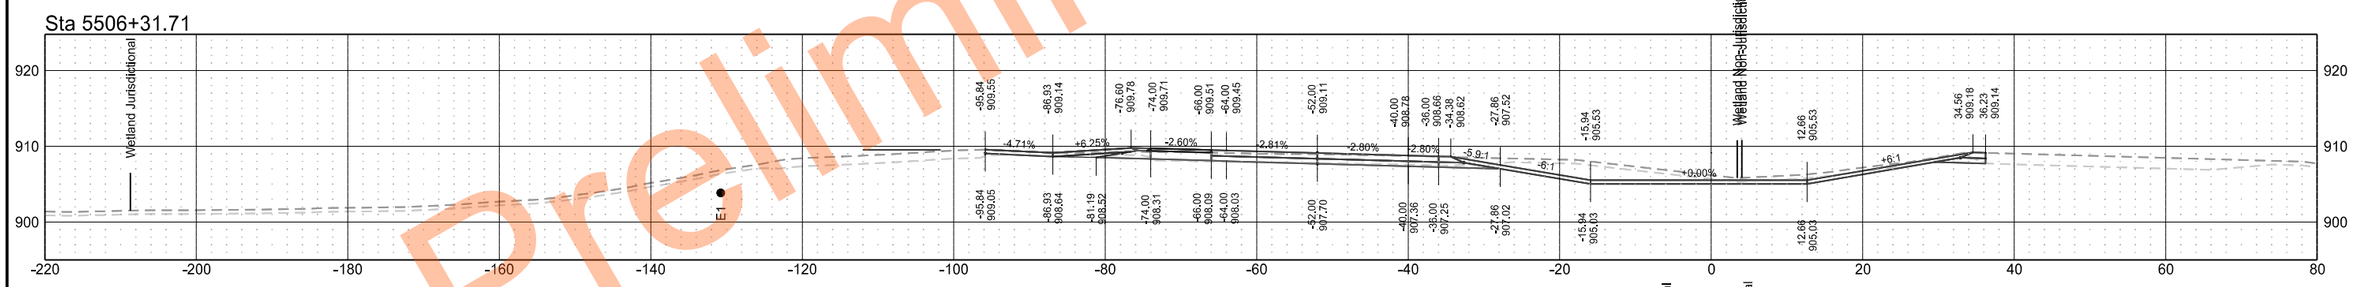

Sta 5506+00.00

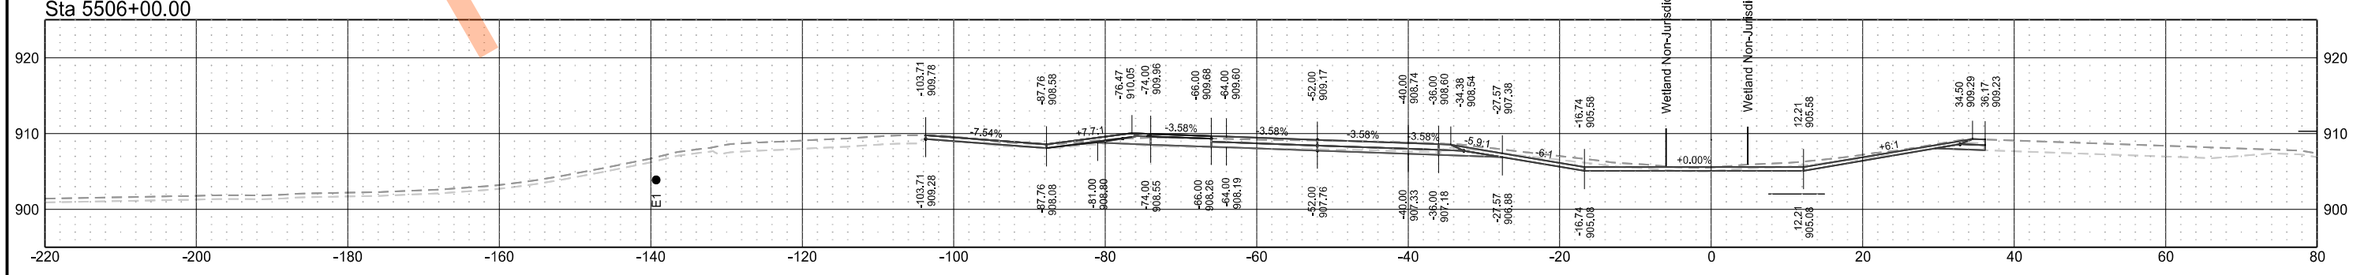

Preliminary Plans

Interstate 29 - Southbound

	STATE	PROJECT NO.	SECTION NO.	SHEET NO.
	ND	IM-8-029(204)101	200	62

Sta 5508+18.76 R2

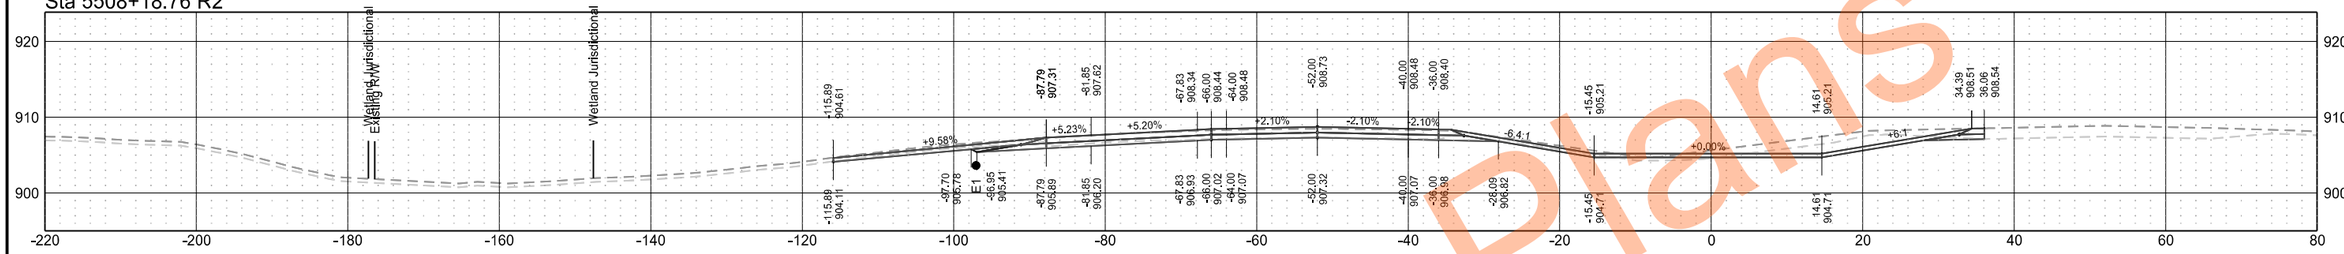

Sta 5508+00.00 R2

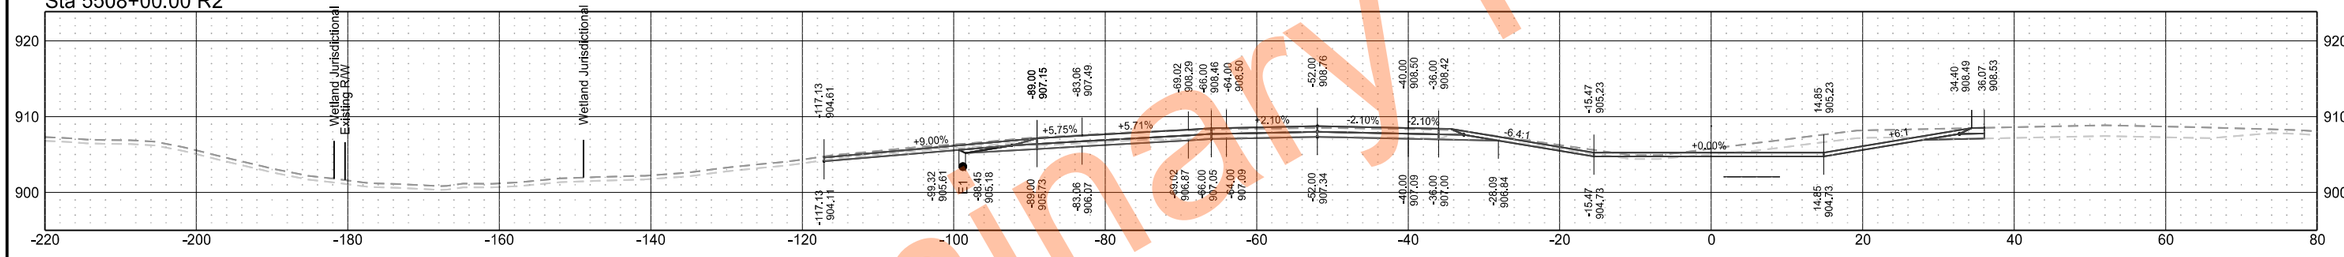

Sta 5507+85.80 R2

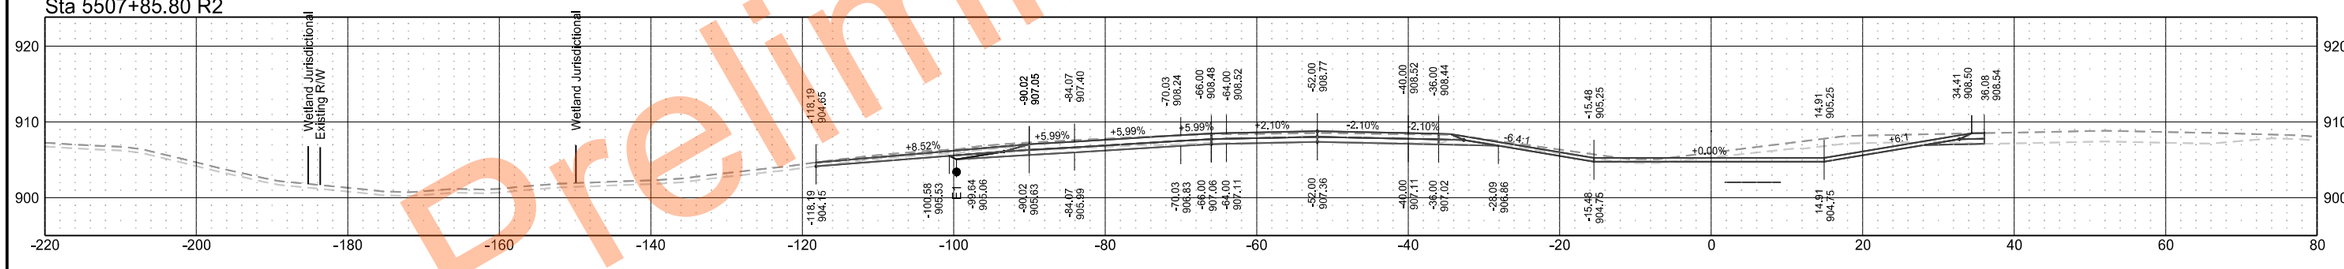

Sta 5507+00.00 R2

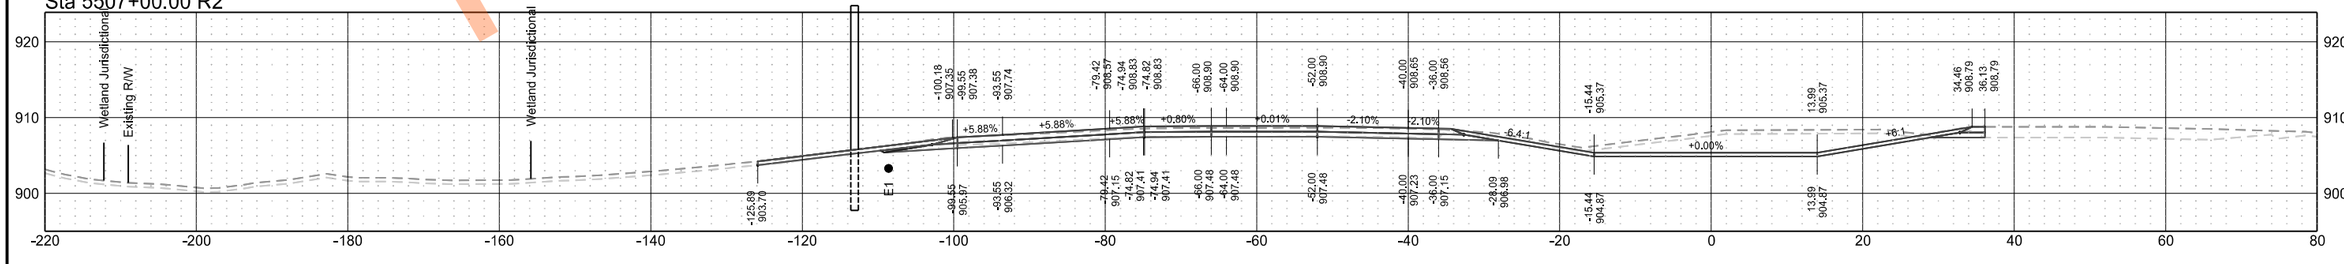

Preliminary Plans

Interstate 29 - Southbound

	STATE	PROJECT NO.	SECTION NO.	SHEET NO.
	ND	IM-8-029(204)101	200	63

Sta 5511+00.00 R2

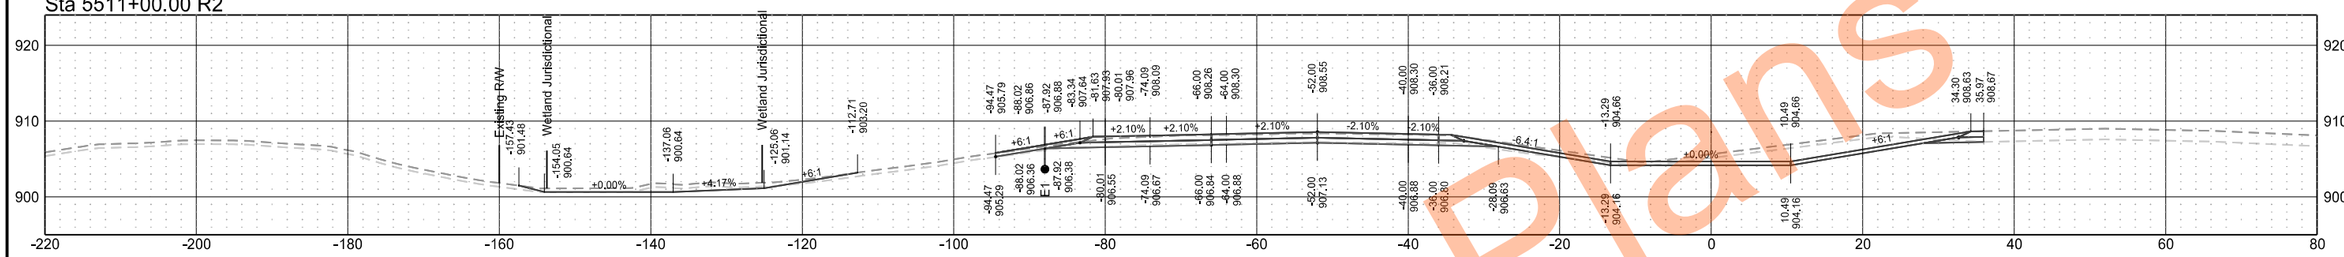

Sta 5510+00.00 R2

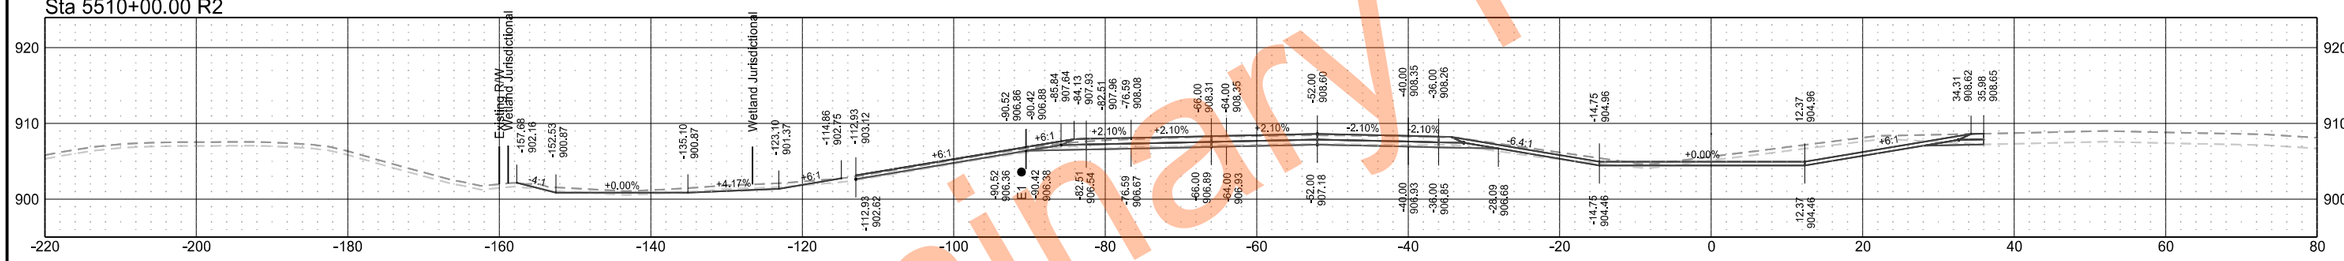

Sta 5509+84.14 R2

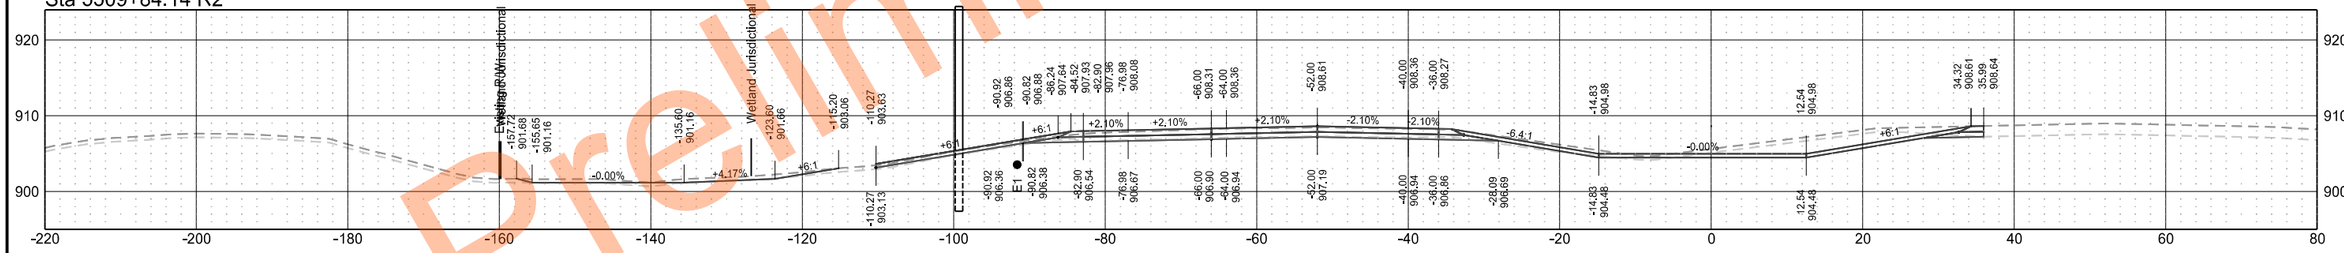

Sta 5509+00.00 R2

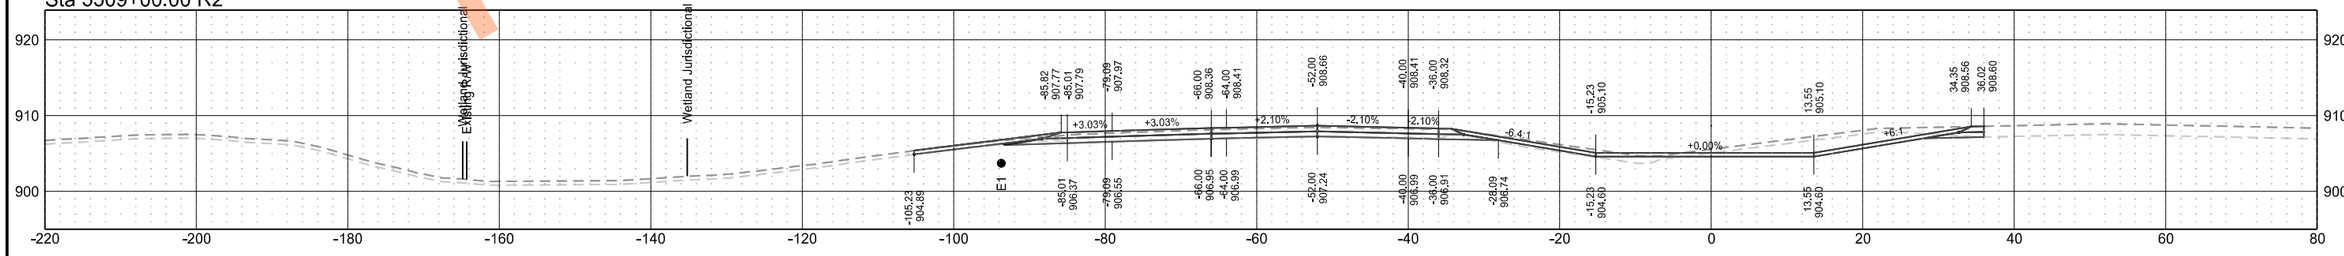

Preliminary Plans

Interstate 29 - Southbound

	STATE	PROJECT NO.	SECTION NO.	SHEET NO.
	ND	IM-8-029(204)101	200	64

Sta 5515+00.00 R2

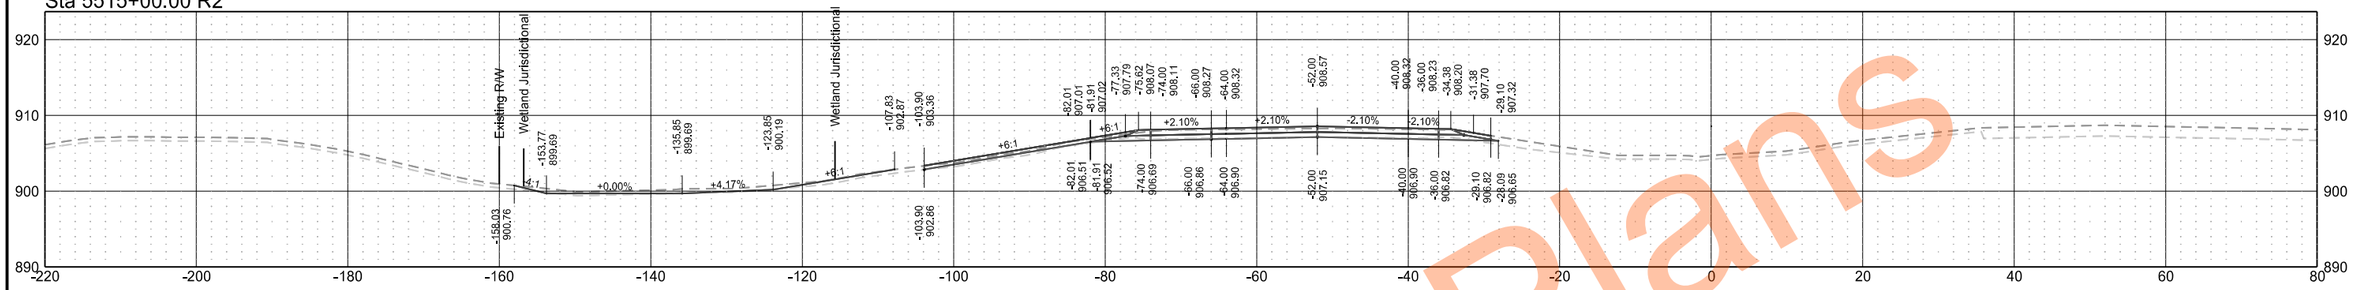

Sta 5514+00.00 R2

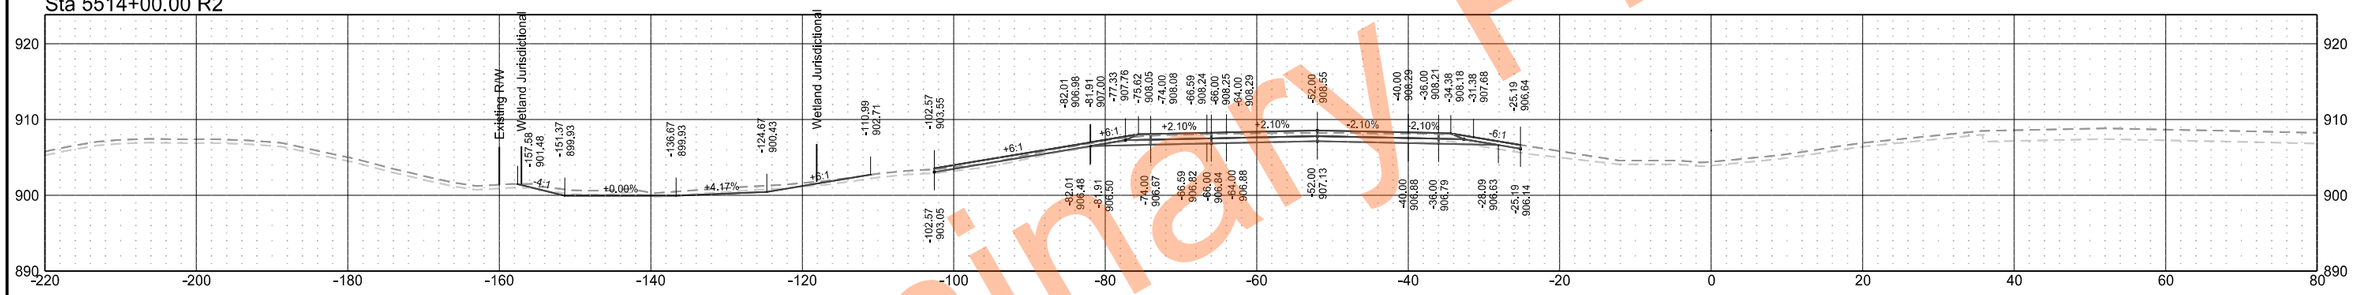

Sta 5513+00.00 R2

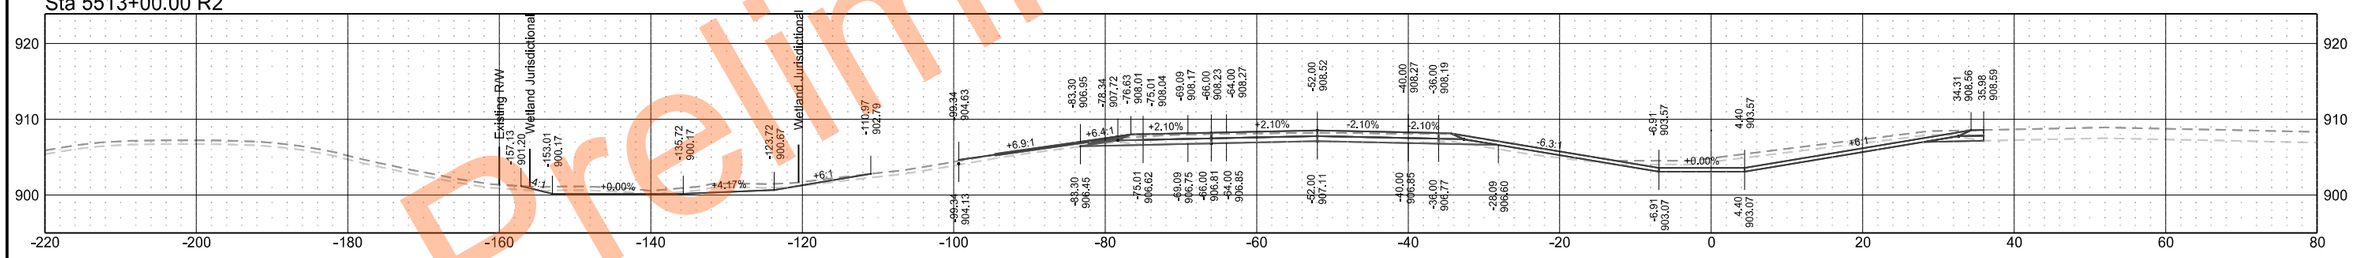

Sta 5512+00.00 R2

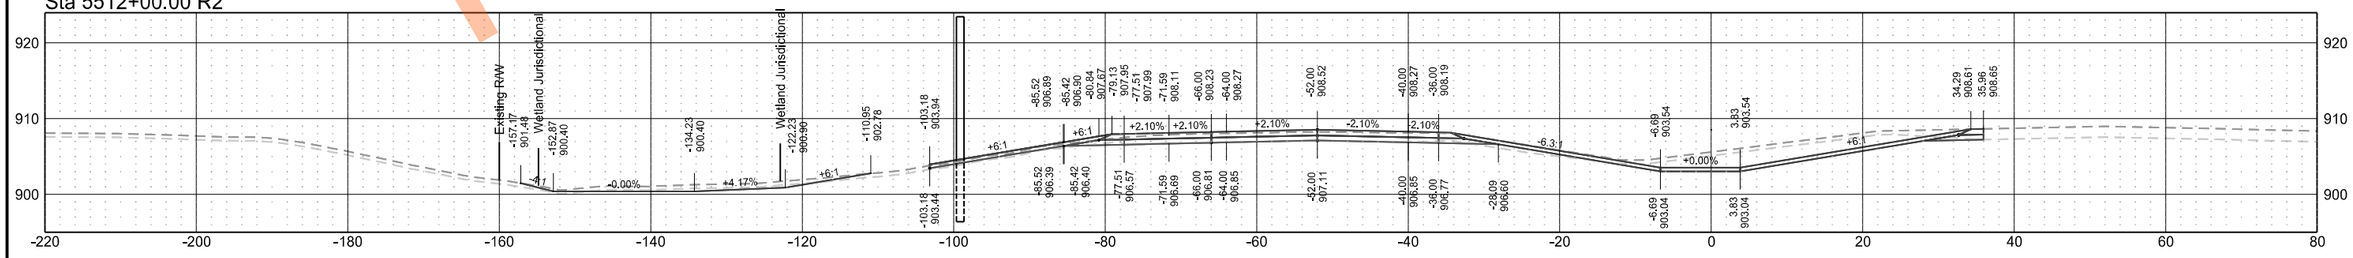

Preliminary Plans

Interstate 29 - Southbound

	STATE	PROJECT NO.	SECTION NO.	SHEET NO.
	ND	IM-8-029(204)101	200	65

Sta 5518+00.00 R2

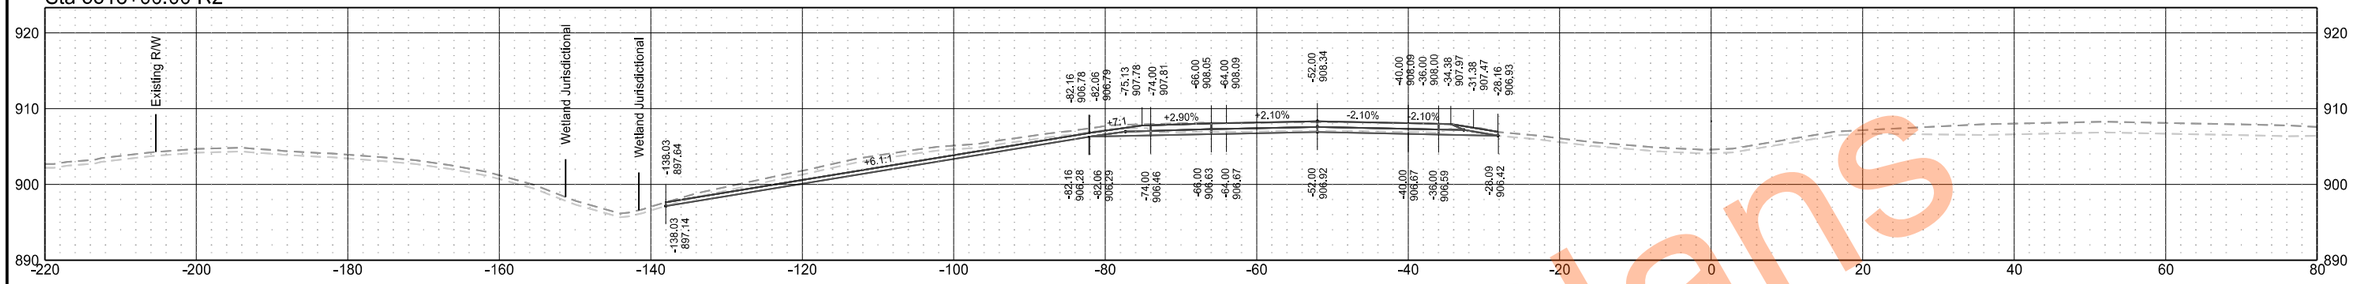

Sta 5517+00.00 R2

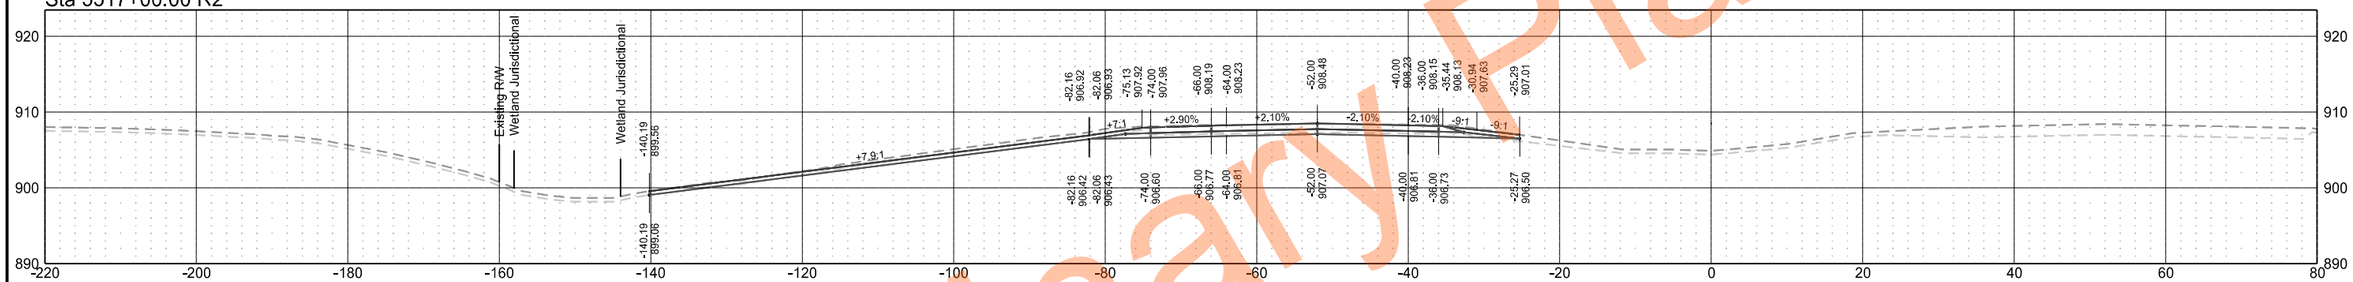

Sta 5516+55.00 R2

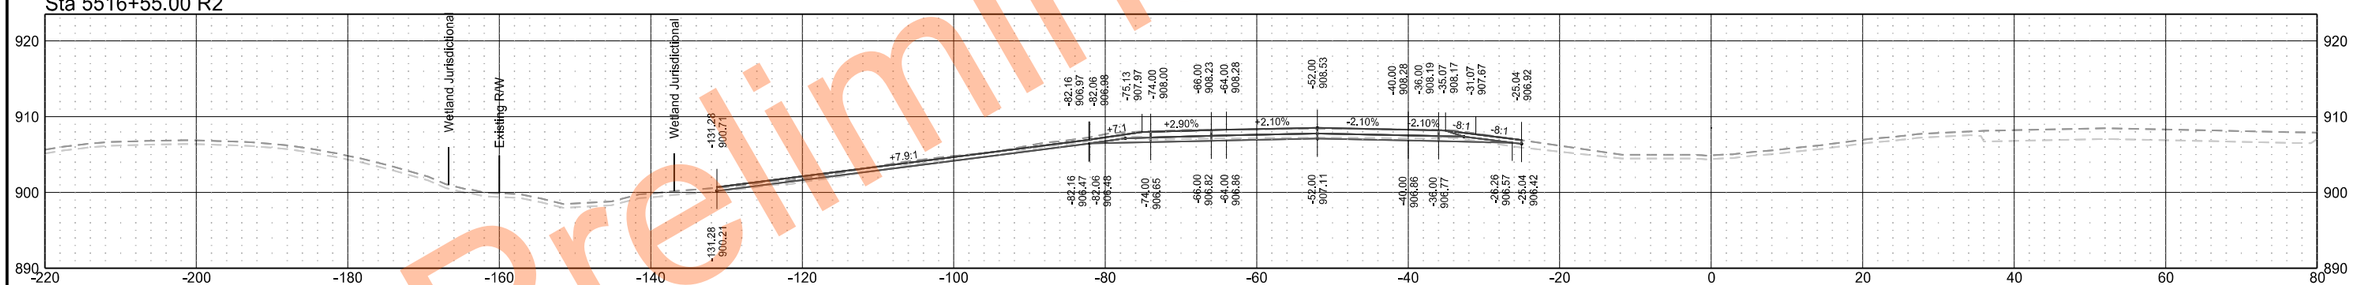

Sta 5516+00.00 R2

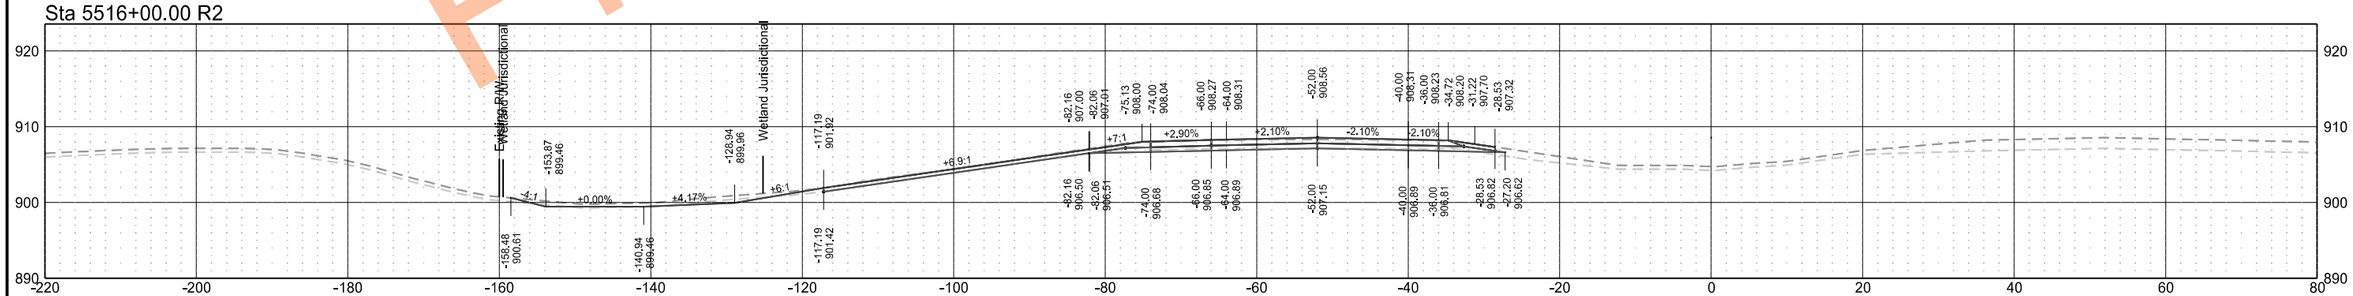

Preliminary Plans

Interstate 29 - Southbound

	STATE	PROJECT NO.	SECTION NO.	SHEET NO.
	ND	IM-8-029(204)101	200	66

Sta 5520+10.39 R2

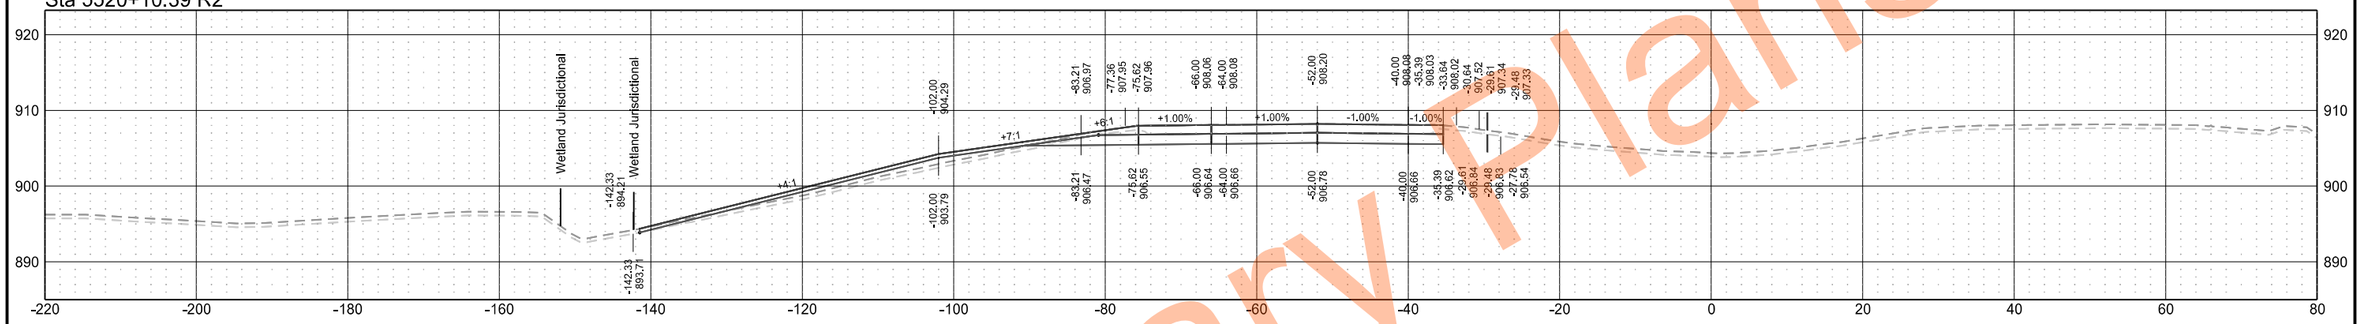

Sta 5520+00.00 R2

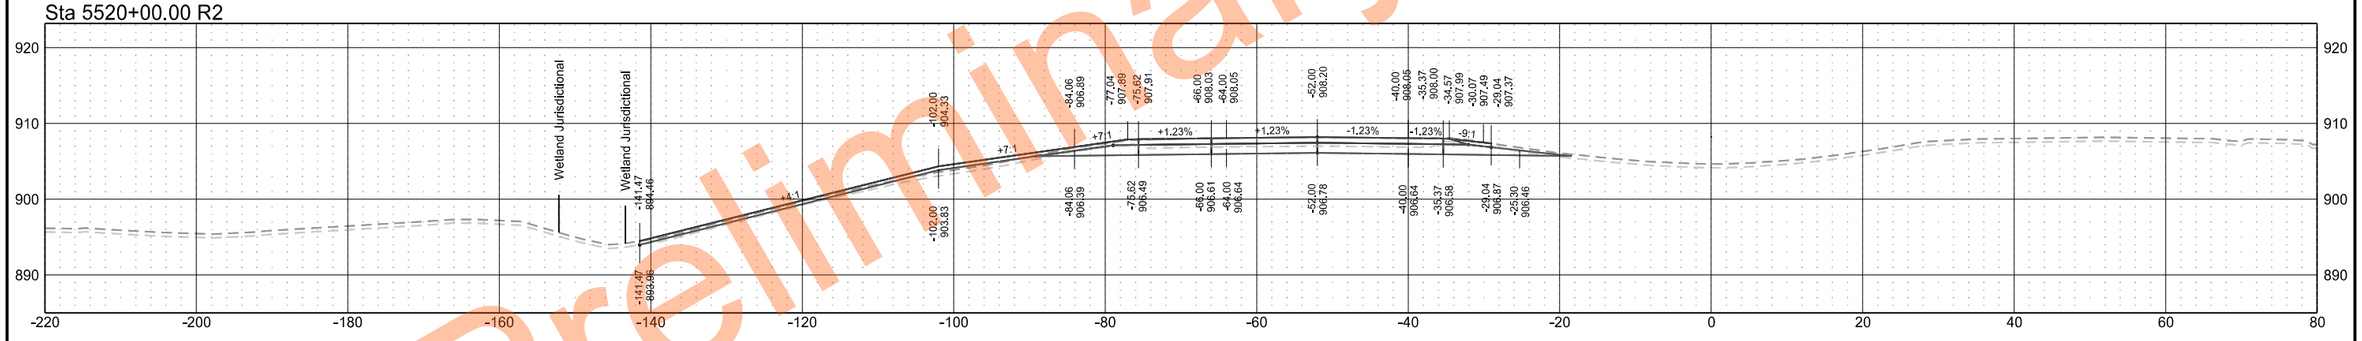

Sta 5519+00.00 R2

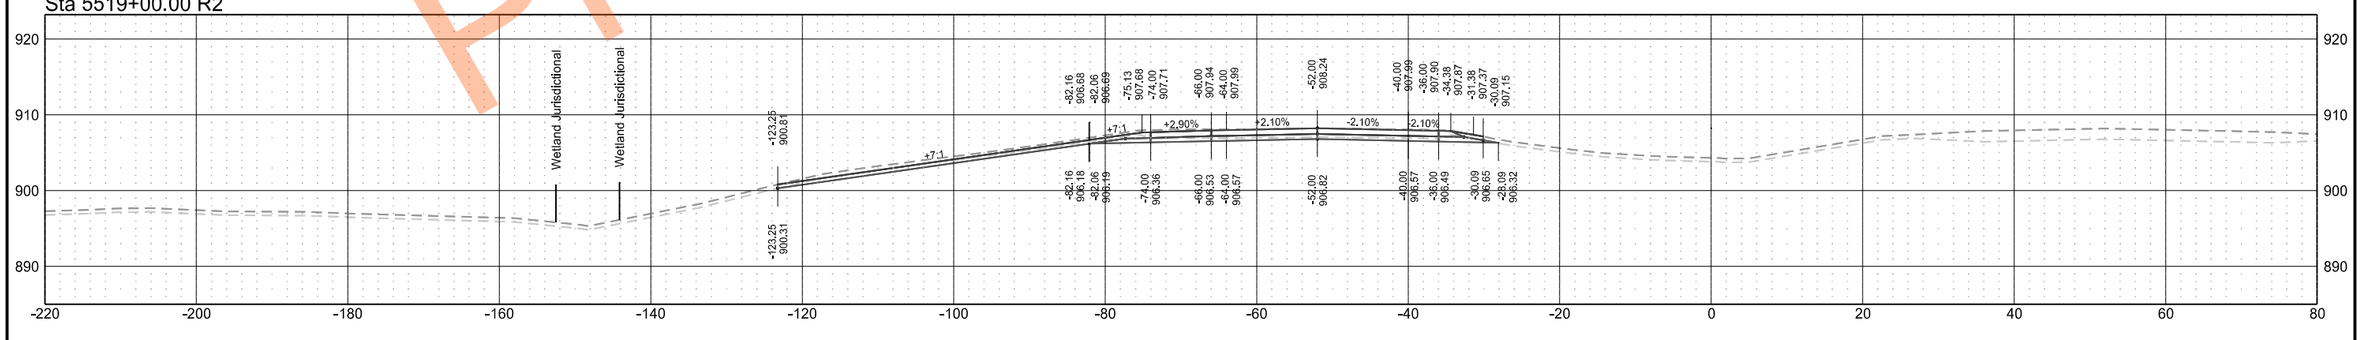

Preliminary Plans

Interstate 29 - Southbound

	STATE	PROJECT NO.	SECTION NO.	SHEET NO.
	ND	IM-8-029(204)101	200	67

Sta 5525+00.00 R2

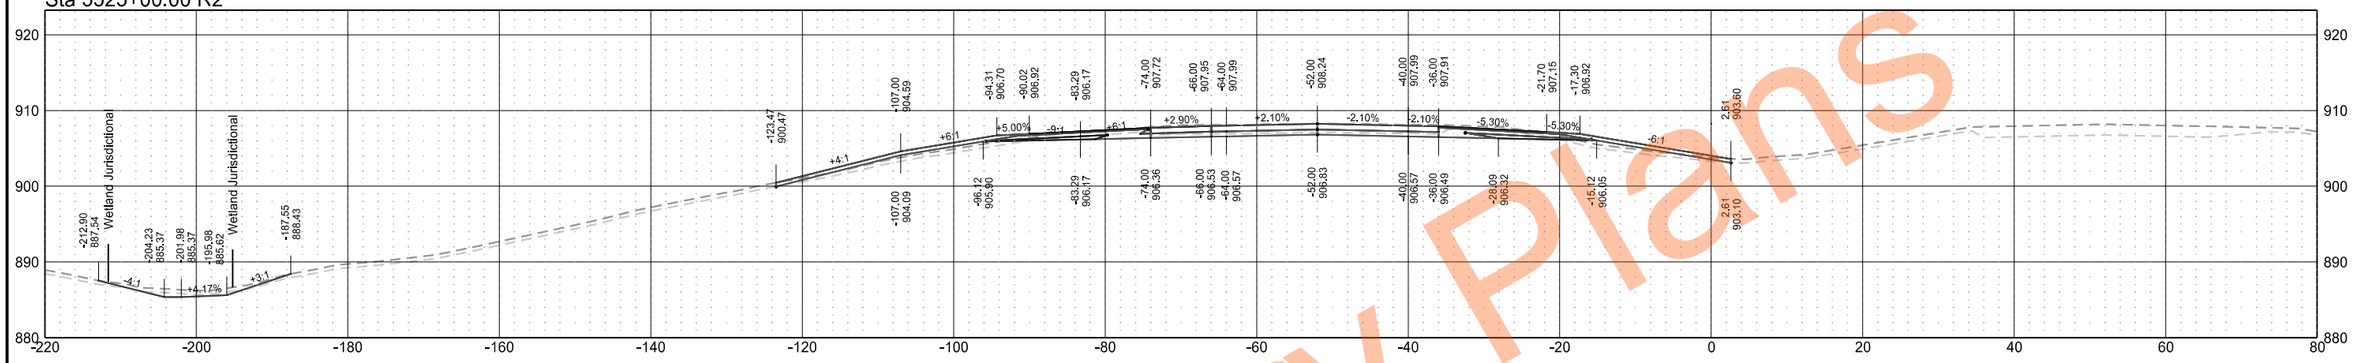

Sta 5524+00.00 R2

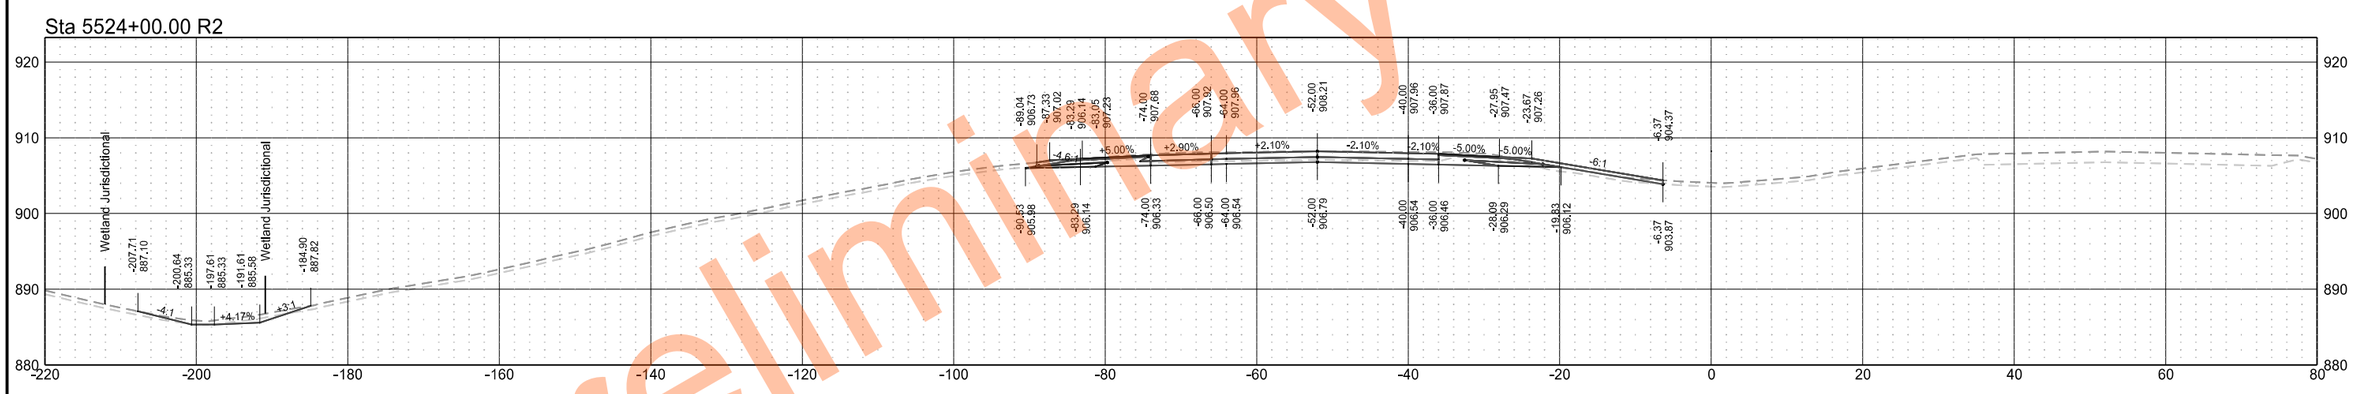

Sta 5523+06.39 R2

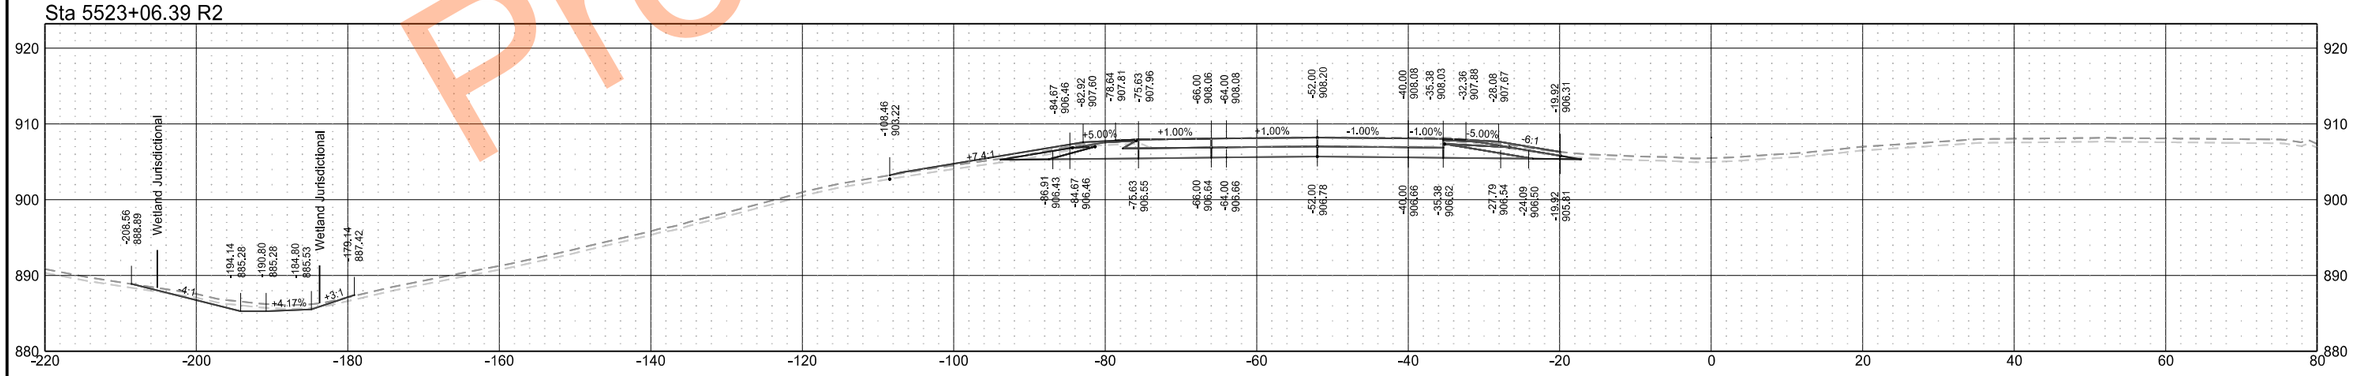

Preliminary Plans

Interstate 29 - Southbound

	STATE	PROJECT NO.	SECTION NO.	SHEET NO.
	ND	IM-8-029(204)101	200	68

Sta 5528+00.00 R2

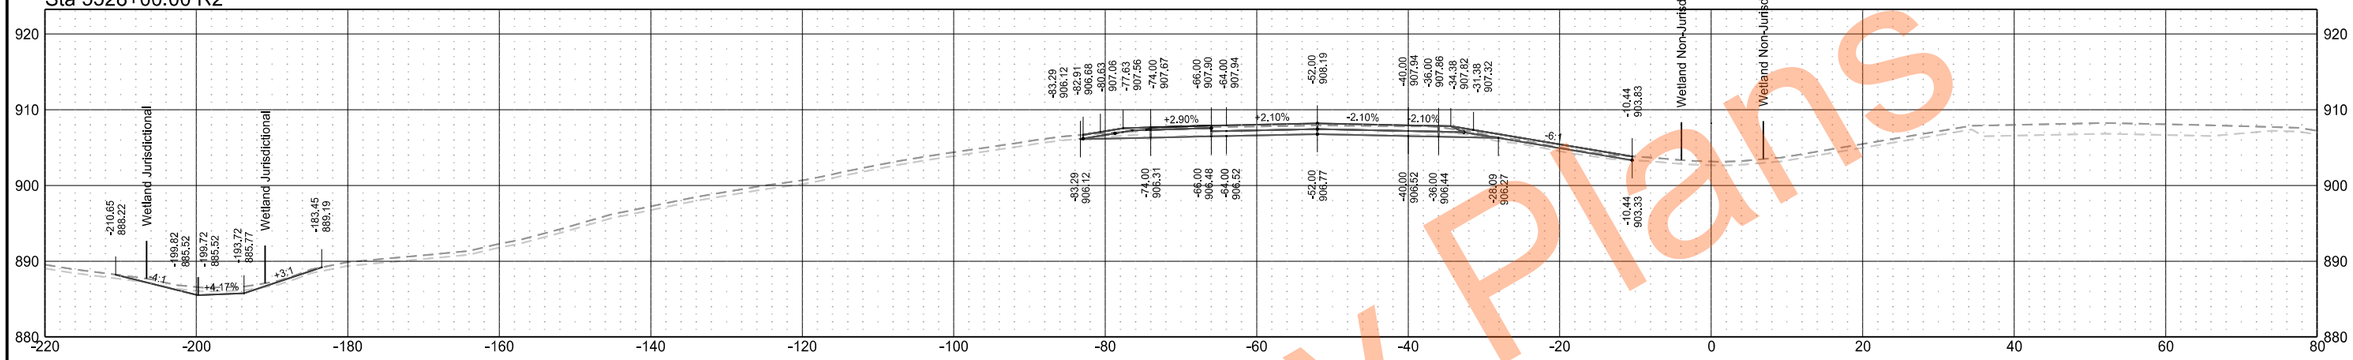

Sta 5527+00.00 R2

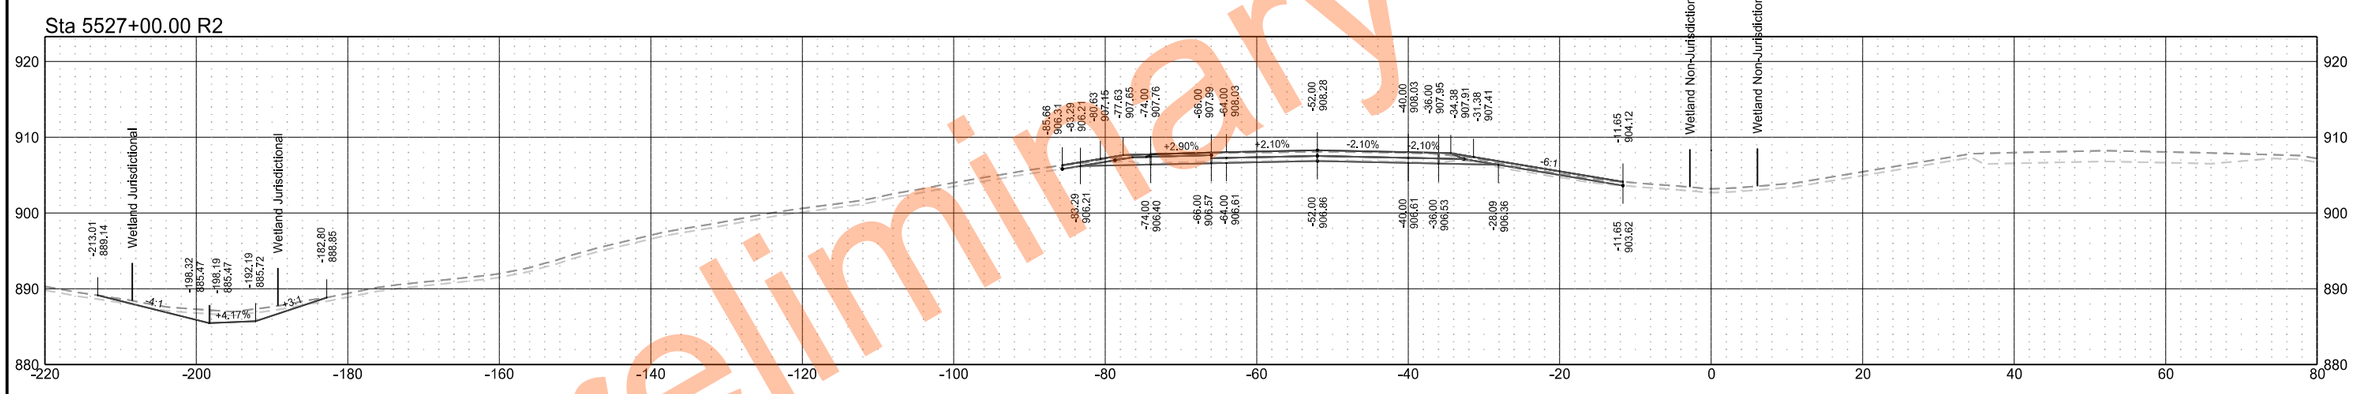

Sta 5526+00.00 R2

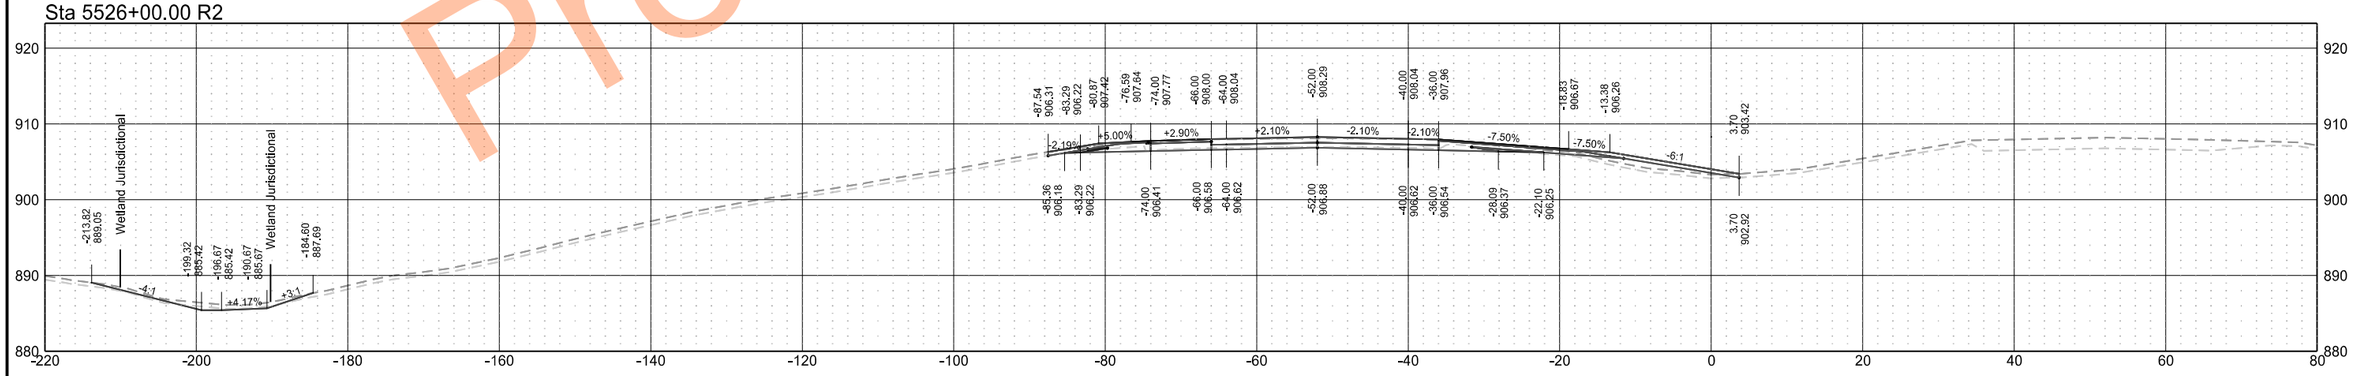

Preliminary Plans

Interstate 29 - Southbound

	STATE	PROJECT NO.	SECTION NO.	SHEET NO.
	ND	IM-8-029(204)101	200	69

Sta 5531+00.00 R2

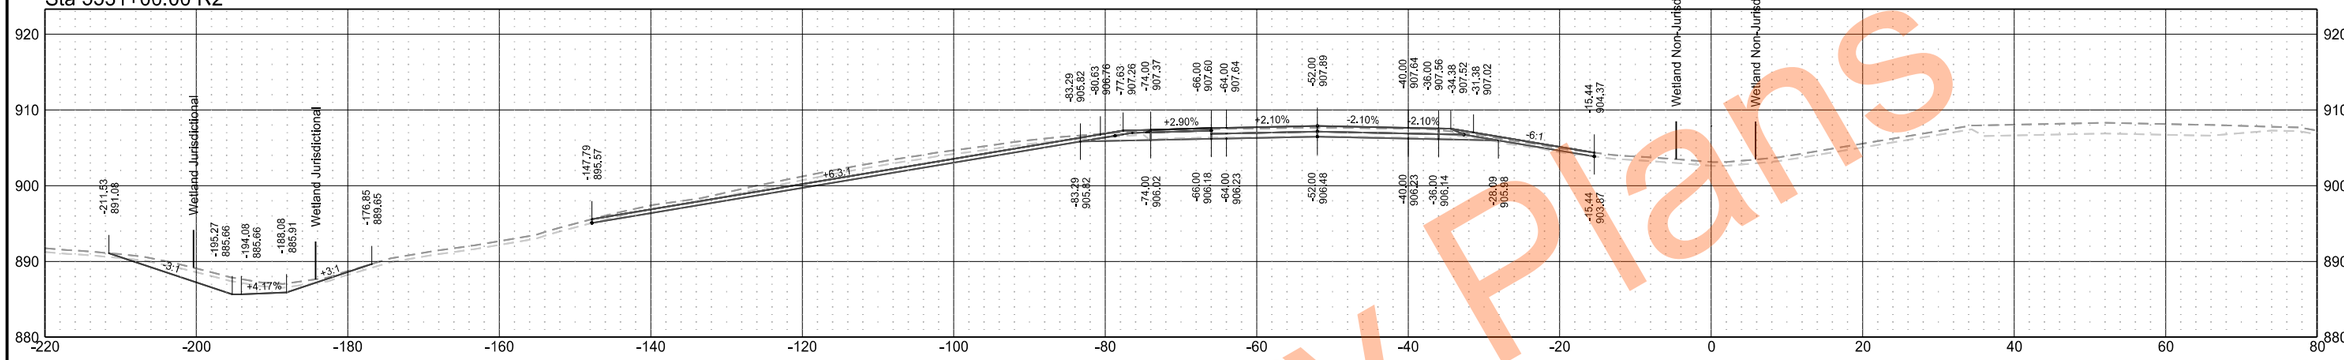

Sta 5530+00.00 R2

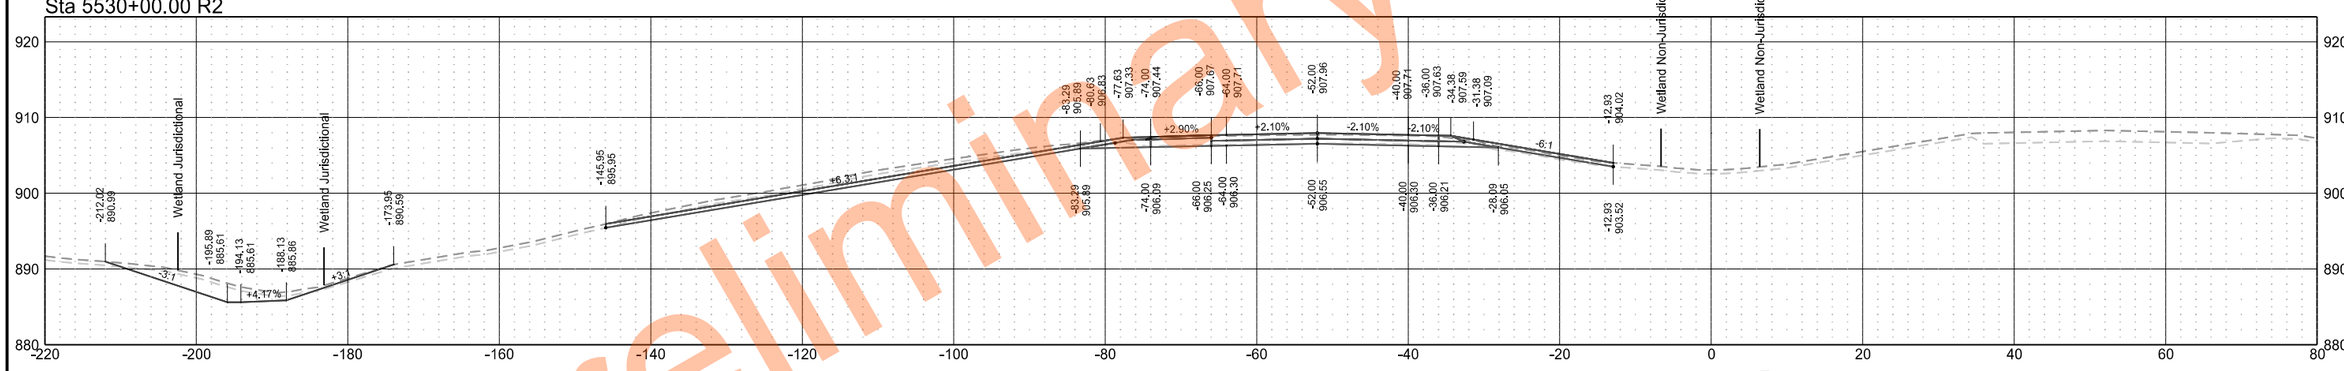

Sta 5529+00.00 R2

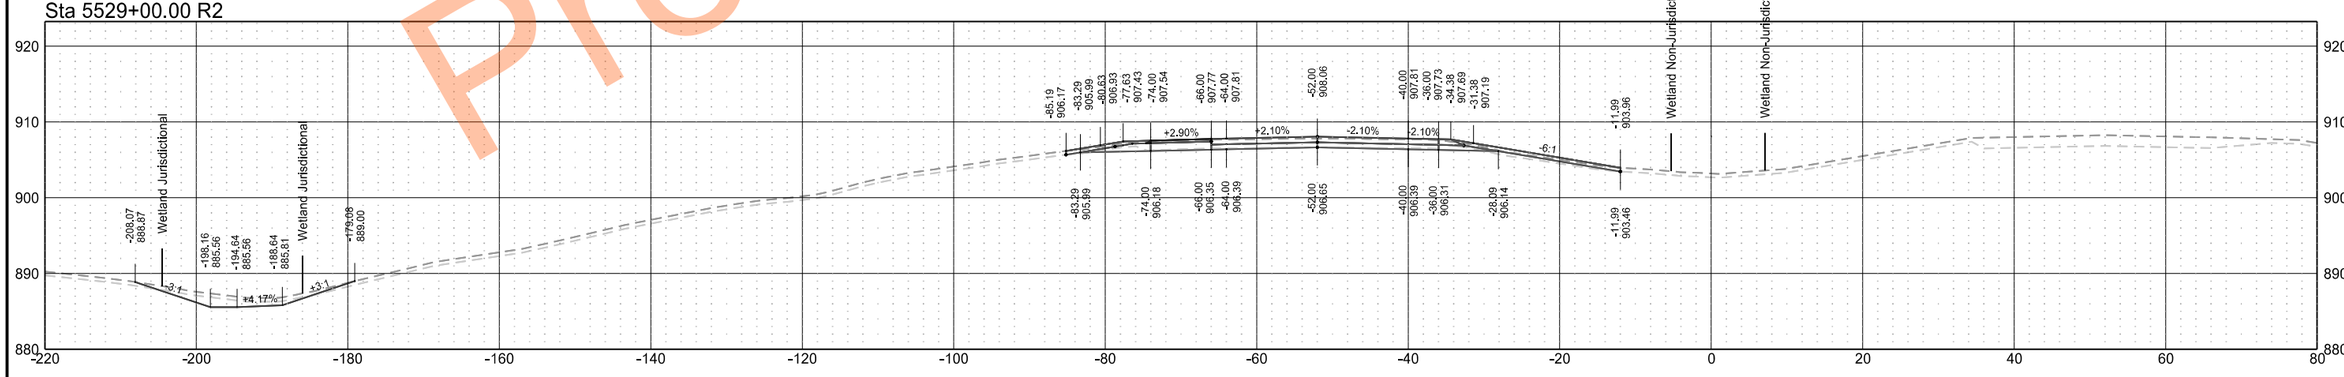

Preliminary Plans

Interstate 29 - Southbound

	STATE	PROJECT NO.	SECTION NO.	SHEET NO.
	ND	IM-8-029(204)101	200	70

Sta 5534+00.00 R2

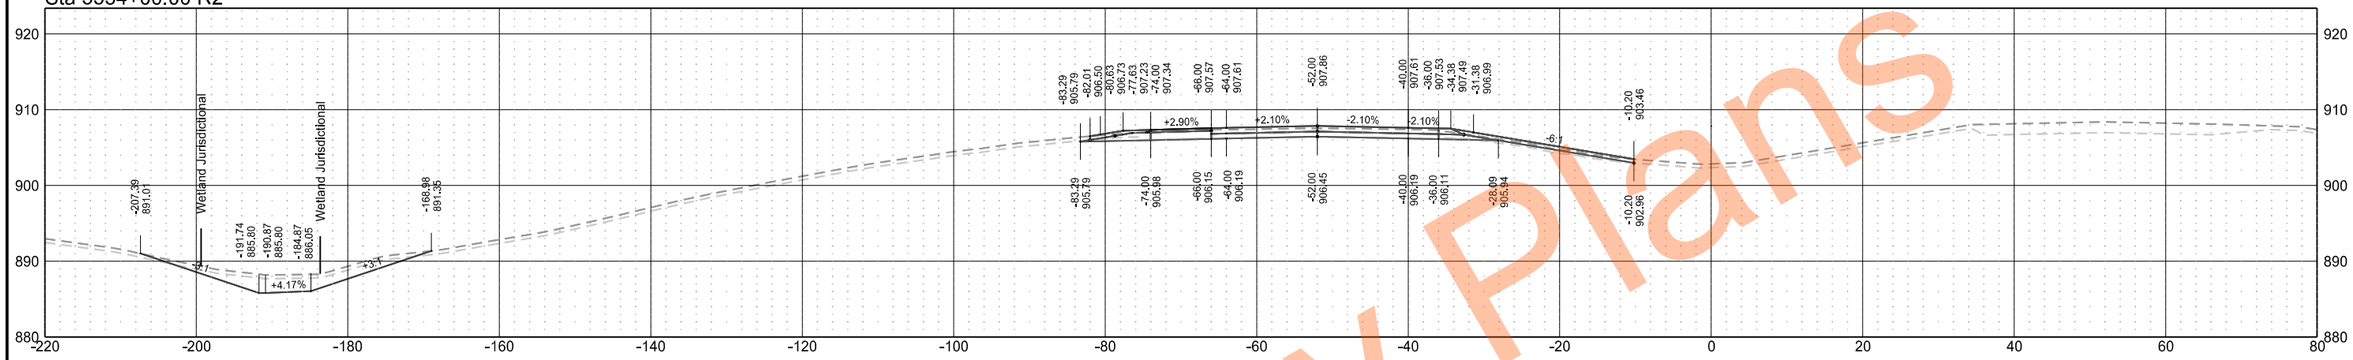

Sta 5533+00.00 R2

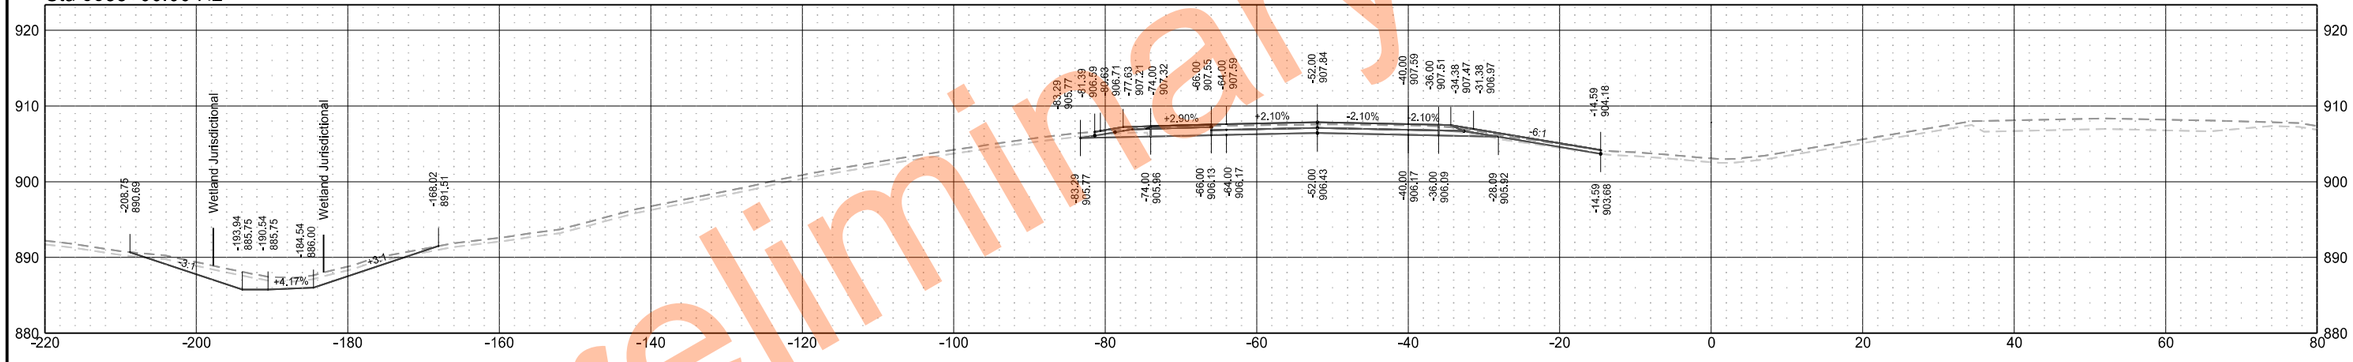

Sta 5532+00.00 R2

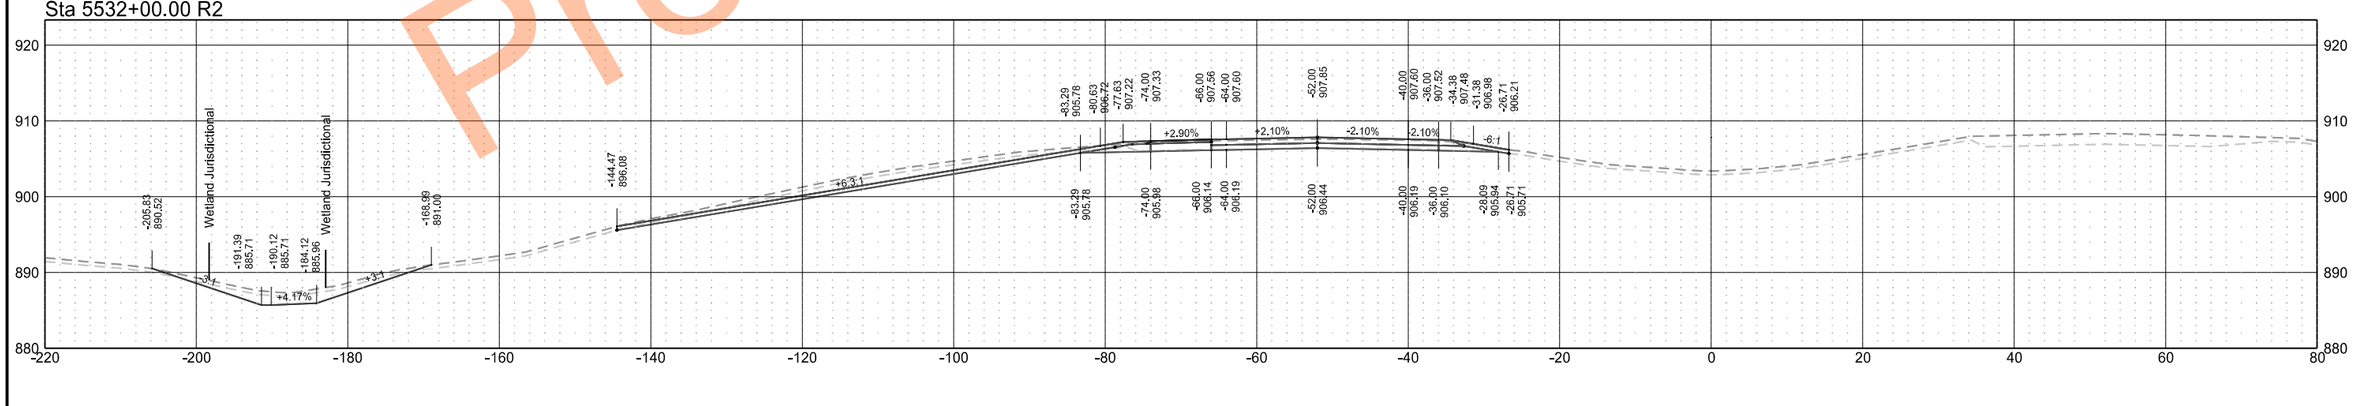

Preliminary Plans

Interstate 29 - Southbound

	STATE	PROJECT NO.	SECTION NO.	SHEET NO.
	ND	IM-8-029(204)101	200	71

Sta 5537+00.00 R2

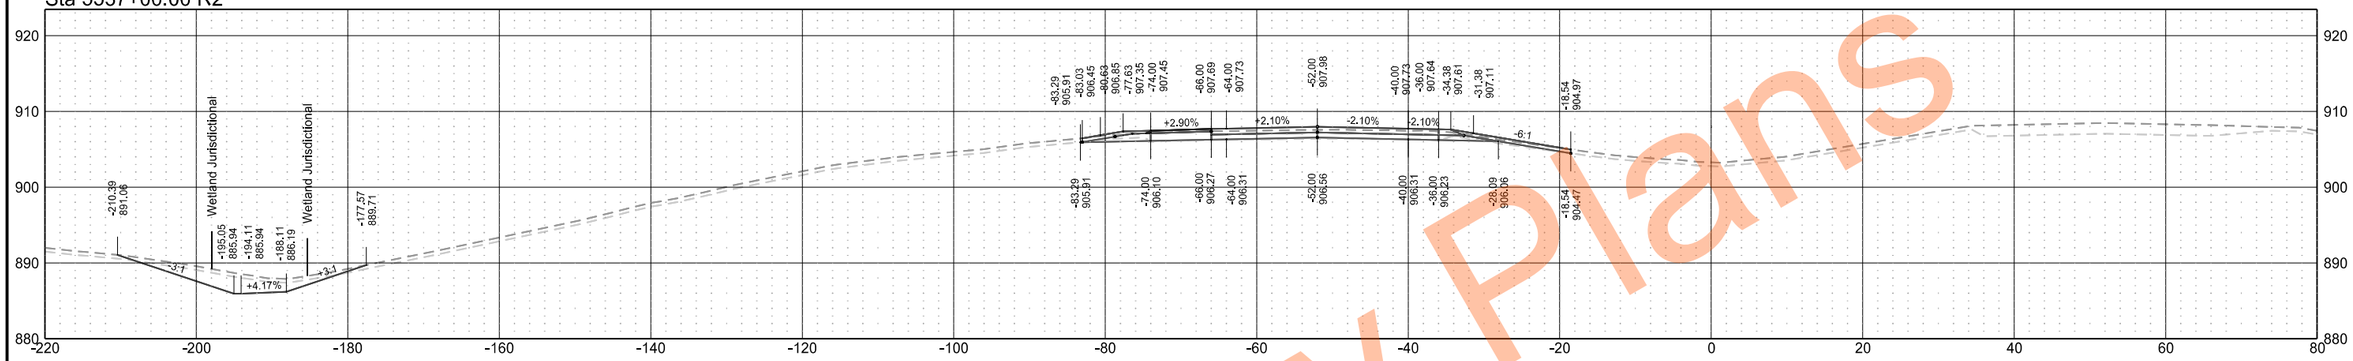

Sta 5536+00.00 R2

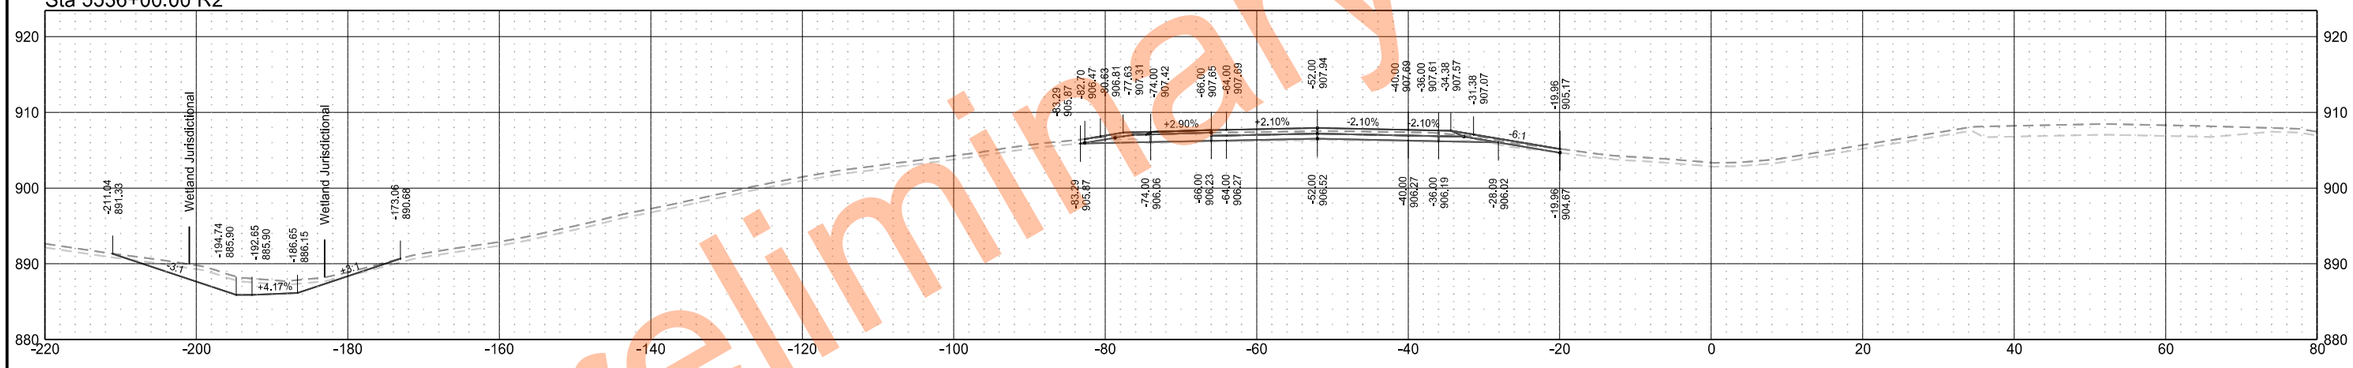

Sta 5535+00.00 R2

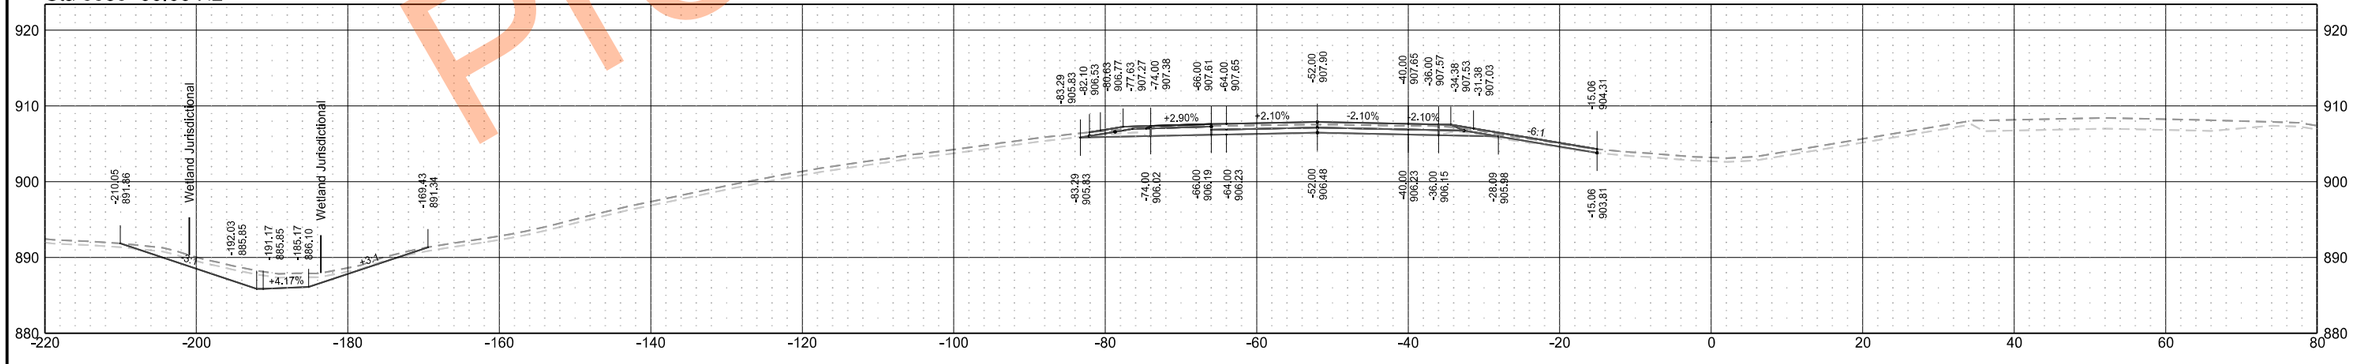

Preliminary Plans

Interstate 29 - Southbound

	STATE	PROJECT NO.	SECTION NO.	SHEET NO.
	ND	IM-8-029(204)101	200	72

Sta 5539+50.00 R2

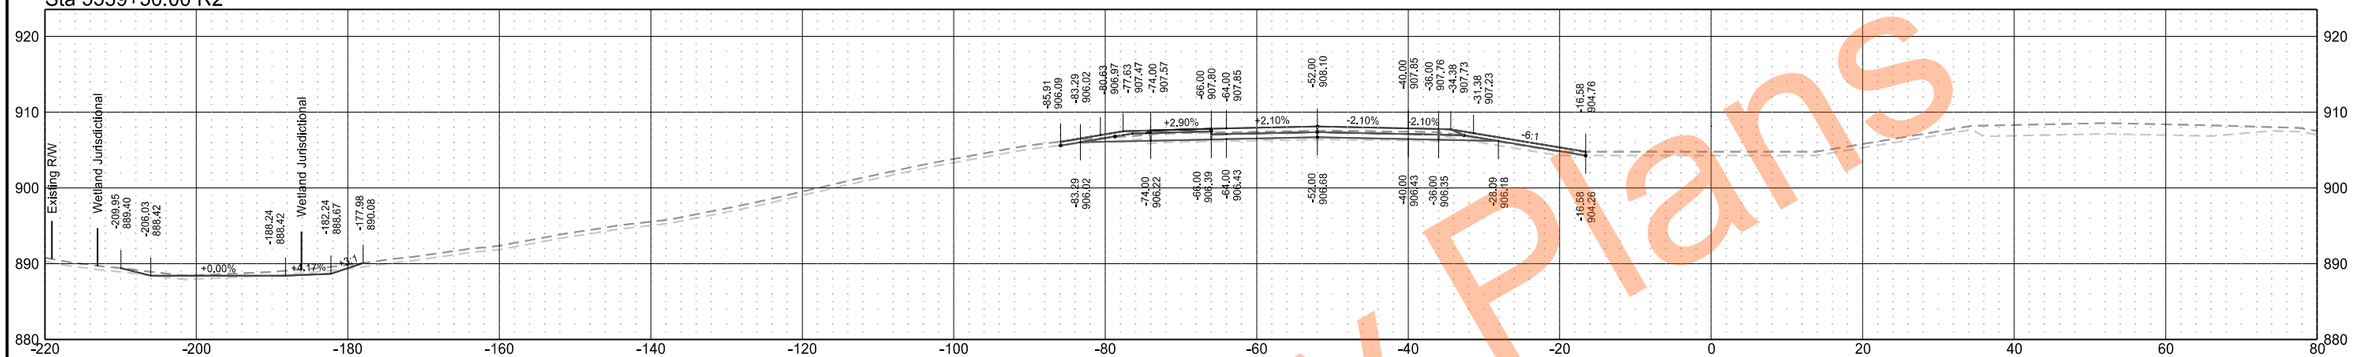

Sta 5539+00.00 R2

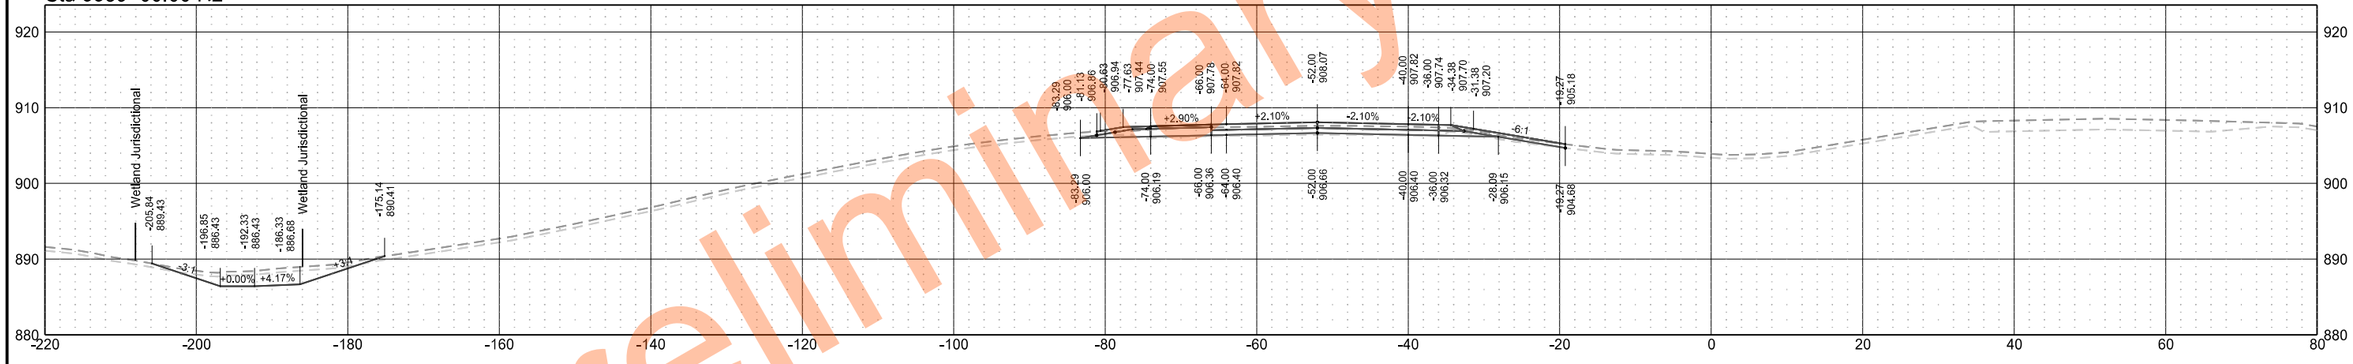

Sta 5538+00.00 R2

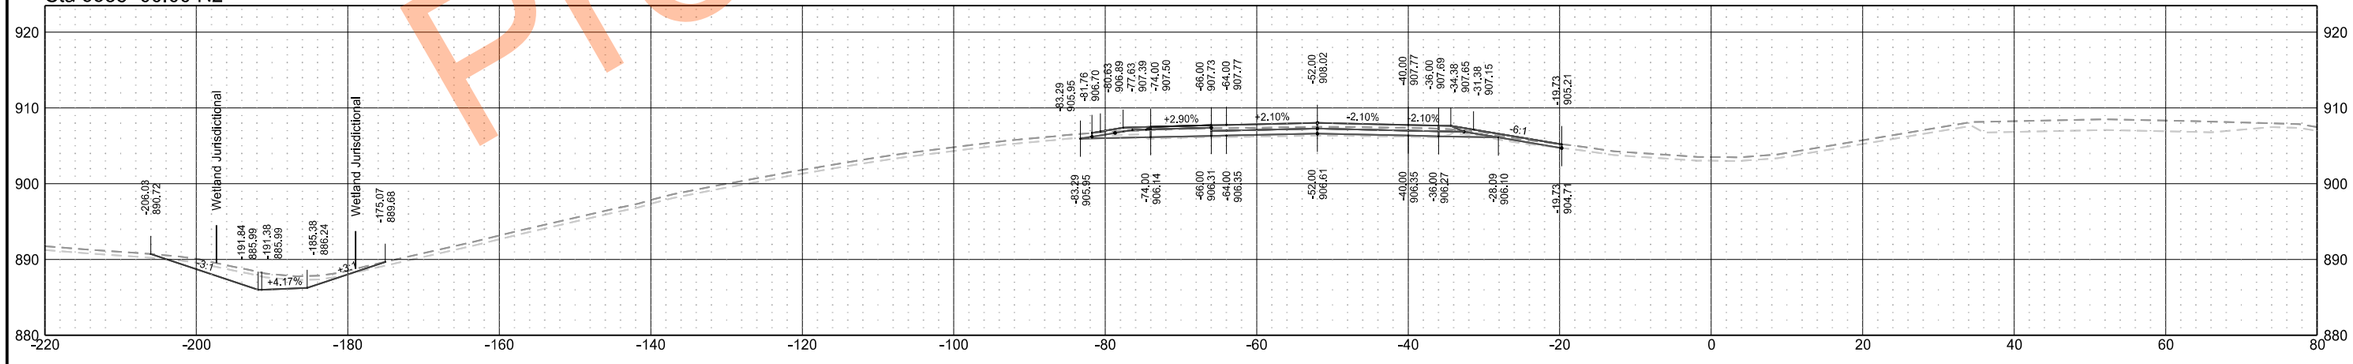

Preliminary Plans

Interstate 29 - Southbound

	STATE	PROJECT NO.	SECTION NO.	SHEET NO.
	ND	IM-8-029(204)101	200	73

Sta 5541+00.00 R2

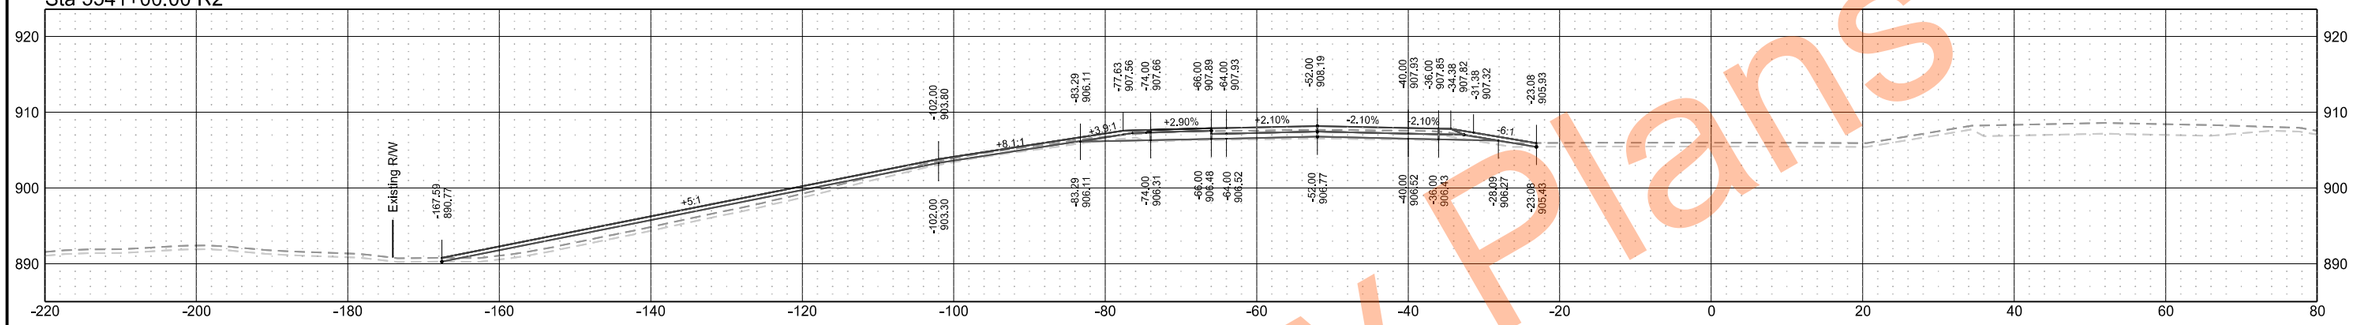

Sta 5540+46.06 R2

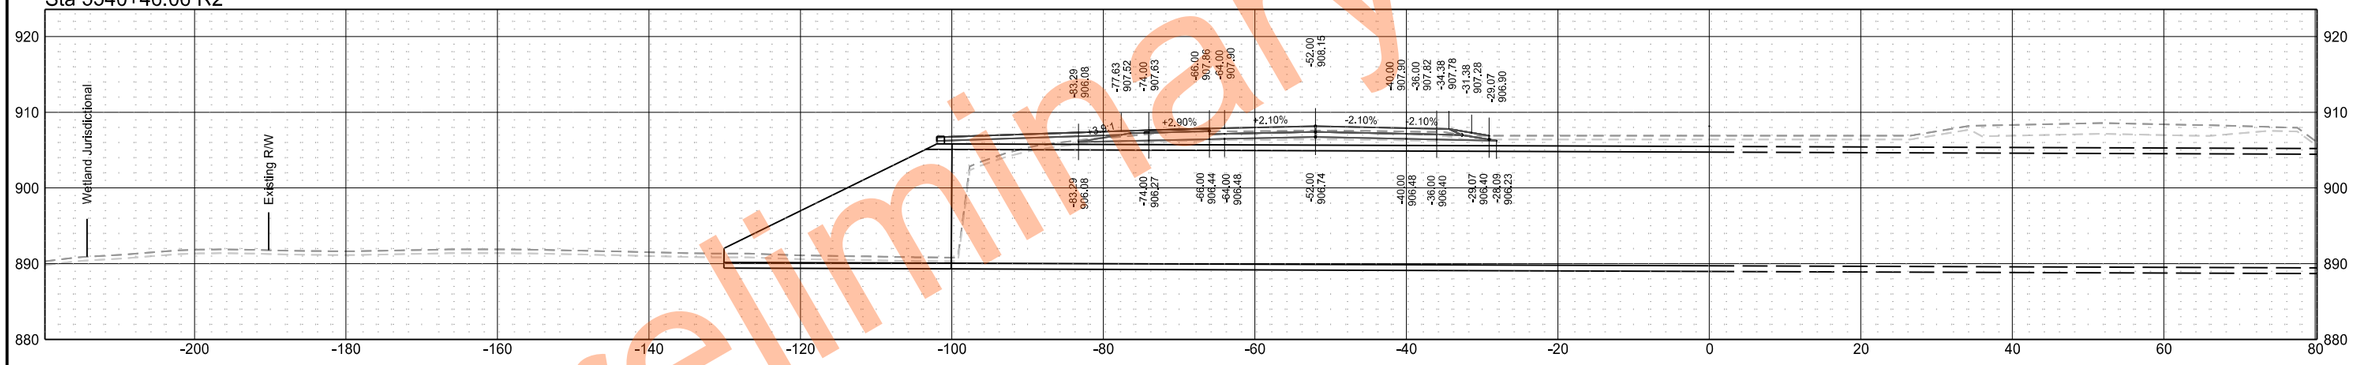

Sta 5540+00.00 R2

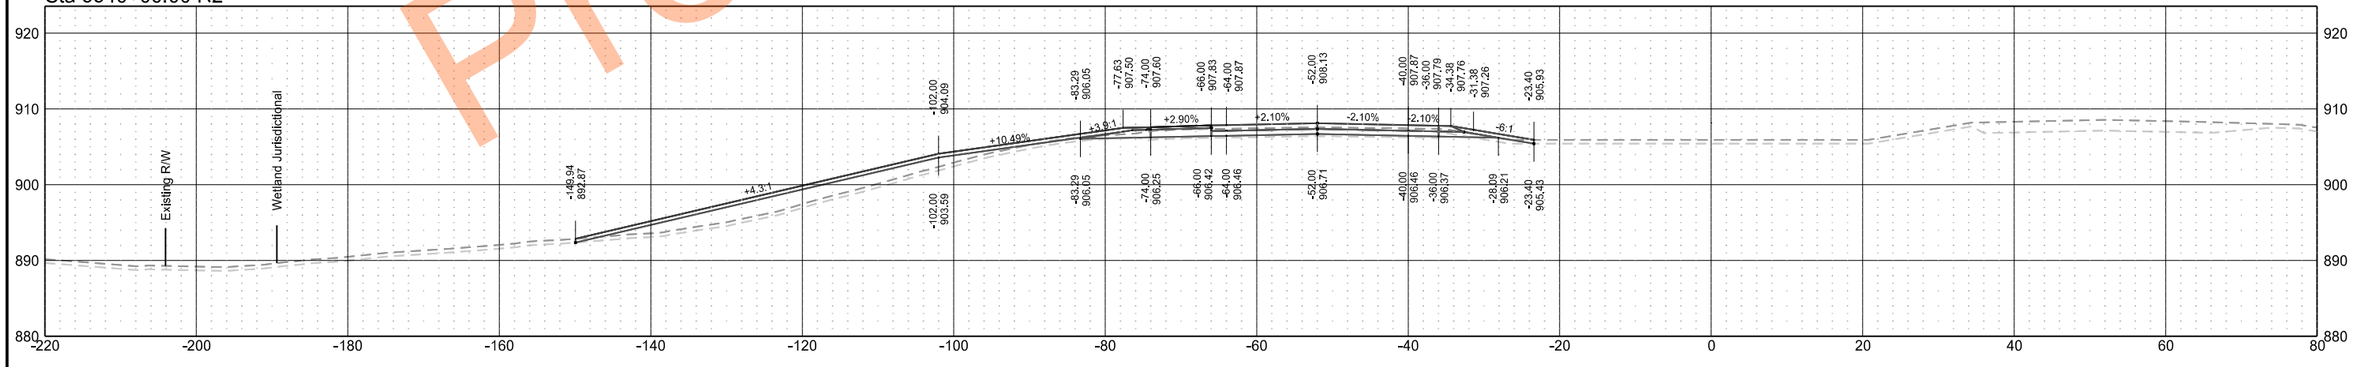

Preliminary Plans

Interstate 29 - Southbound

	STATE	PROJECT NO.	SECTION NO.	SHEET NO.
	ND	IM-8-029(204)101	200	74

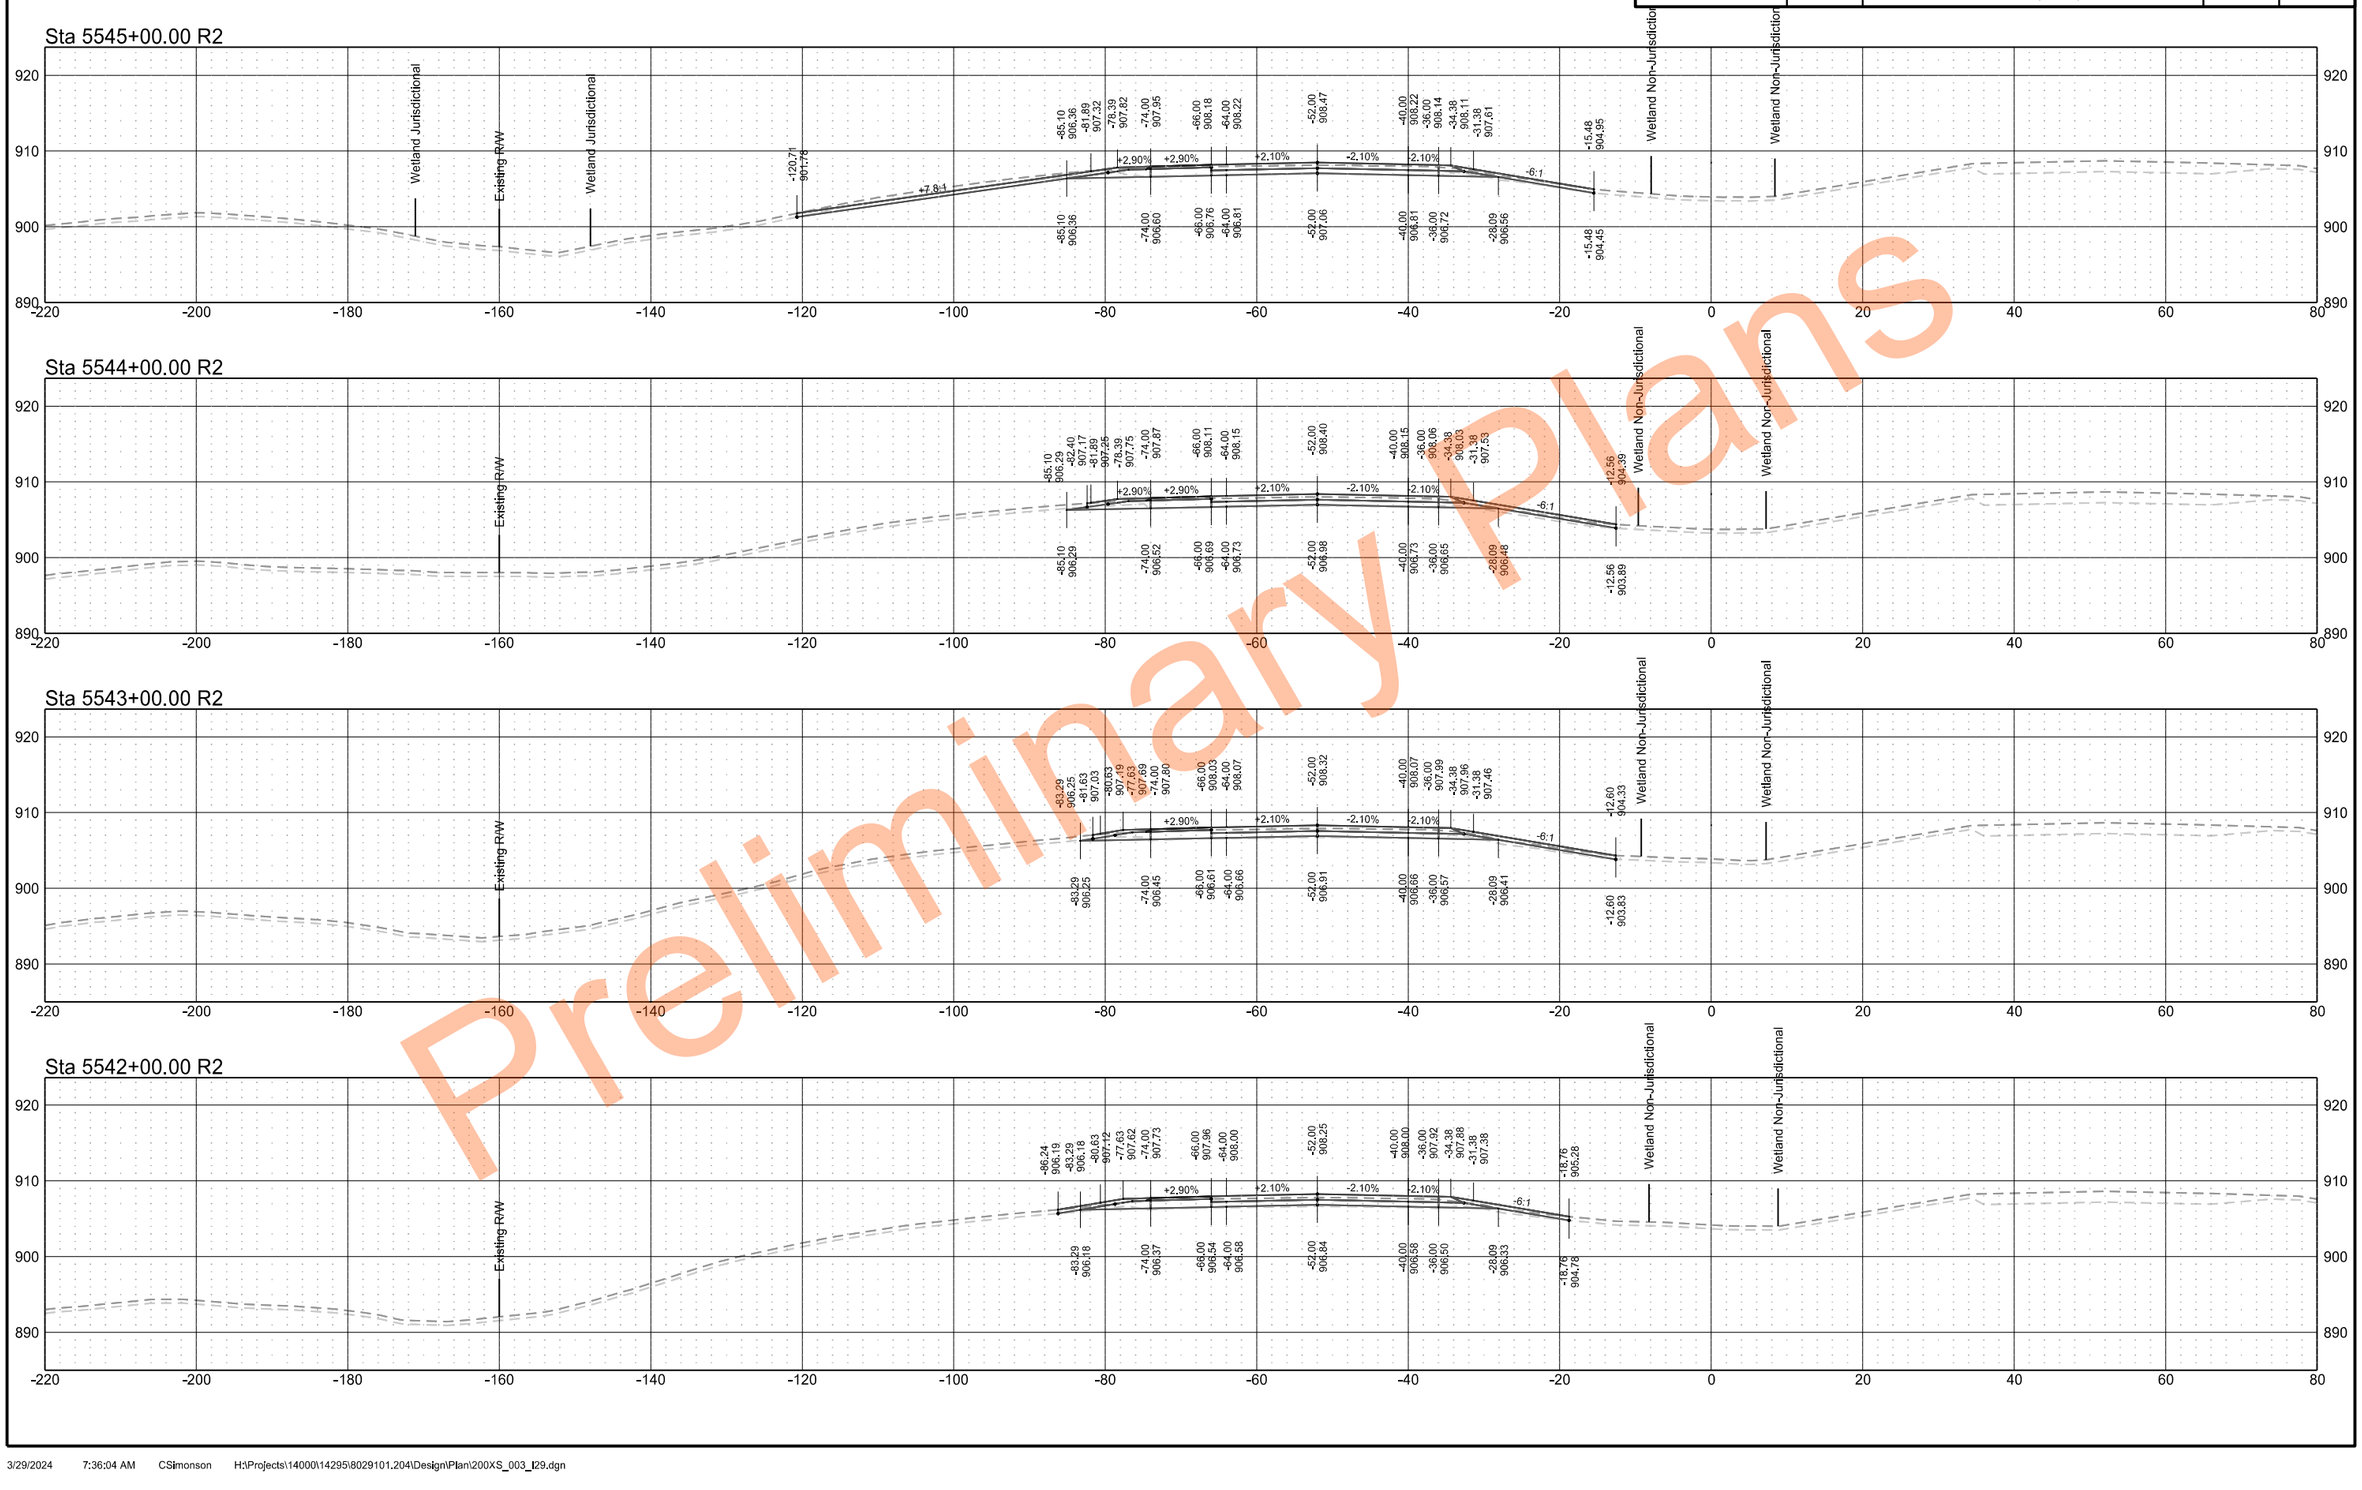

Preliminary Plans

Interstate 29 - Southbound

	STATE	PROJECT NO.	SECTION NO.	SHEET NO.
	ND	IM-8-029(204)101	200	75

Sta 5549+00.00 R2

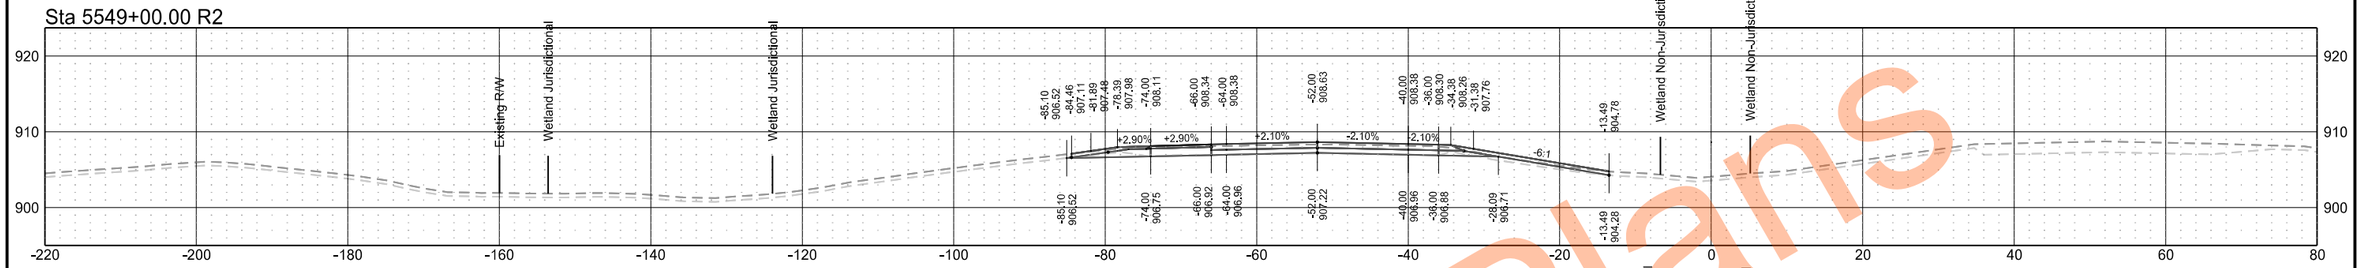

Sta 5548+00.00 R2

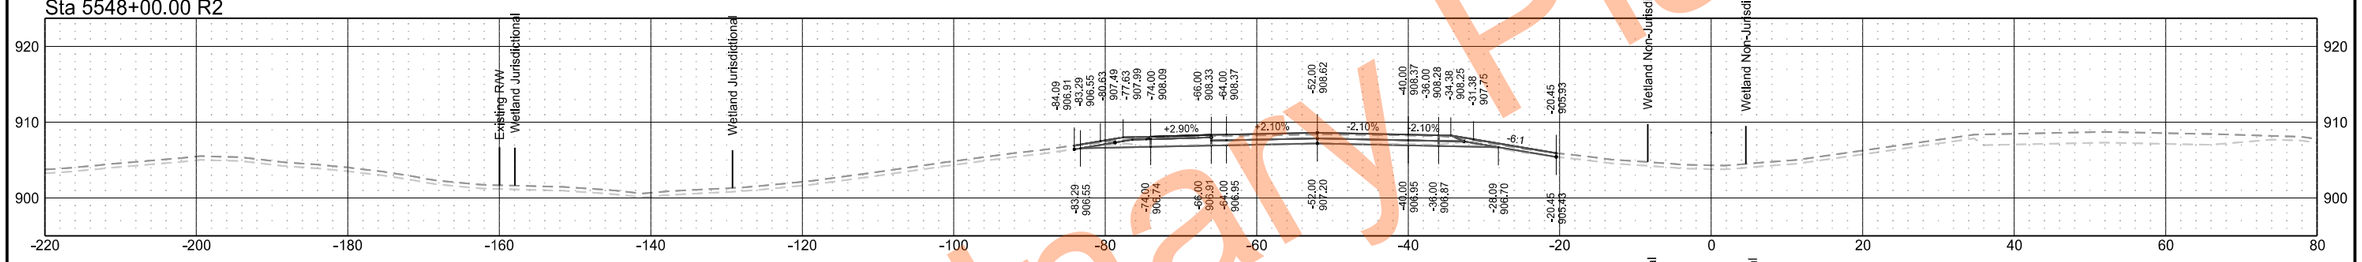

Sta 5547+00.00 R2

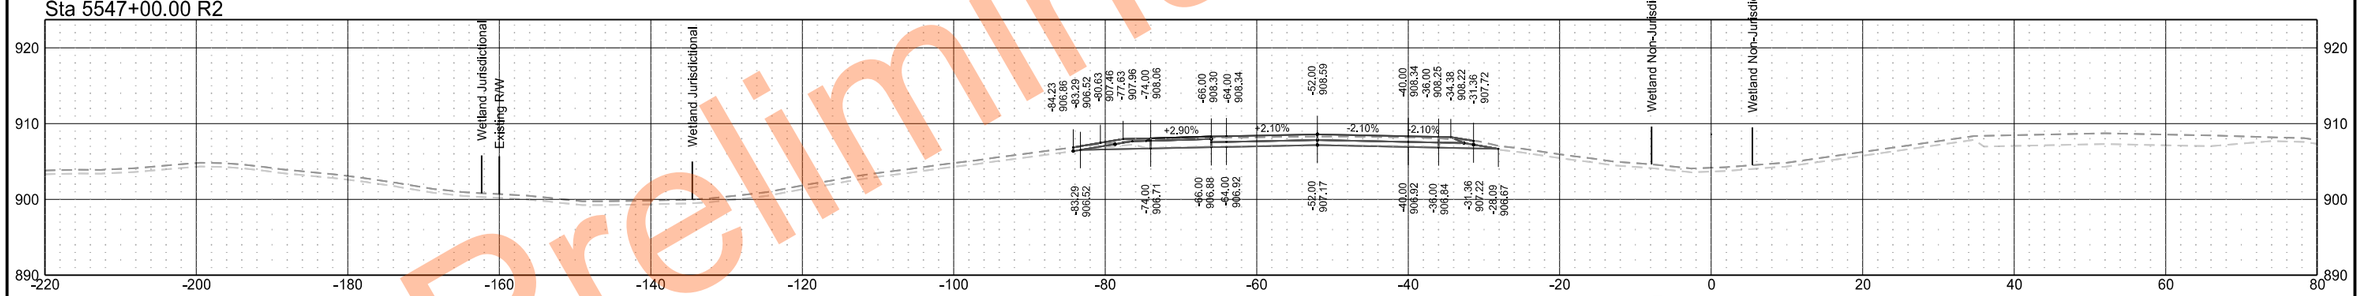

Sta 5546+00.00 R2

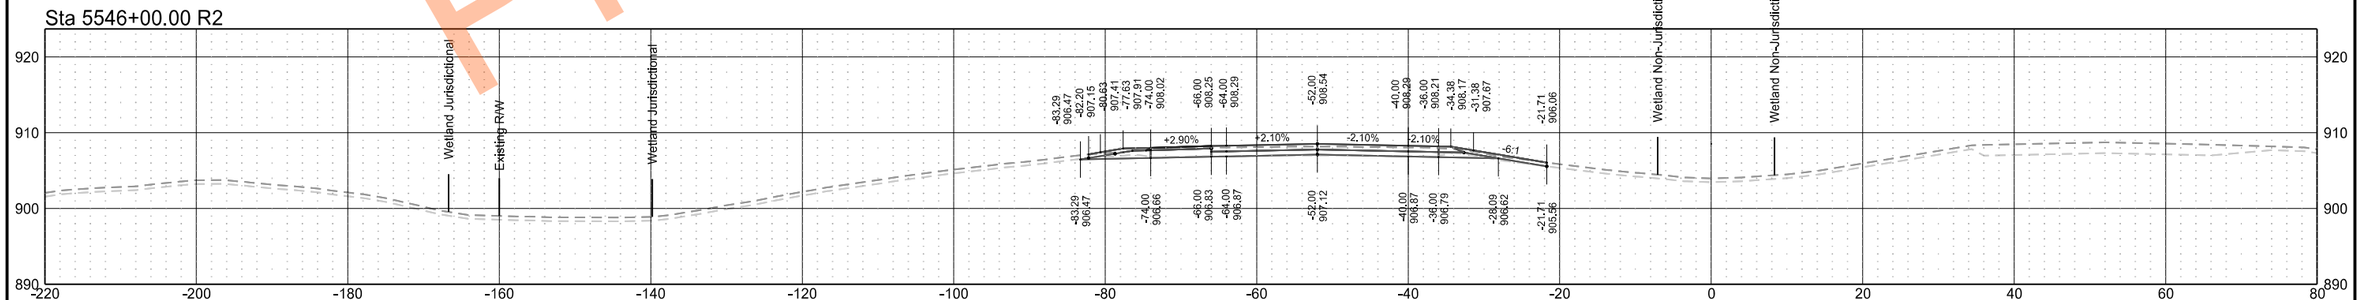

Preliminary Plans

Interstate 29 - Southbound

	STATE	PROJECT NO.	SECTION NO.	SHEET NO.
	ND	IM-8-029(204)101	200	76

Sta 5553+00.00 R2

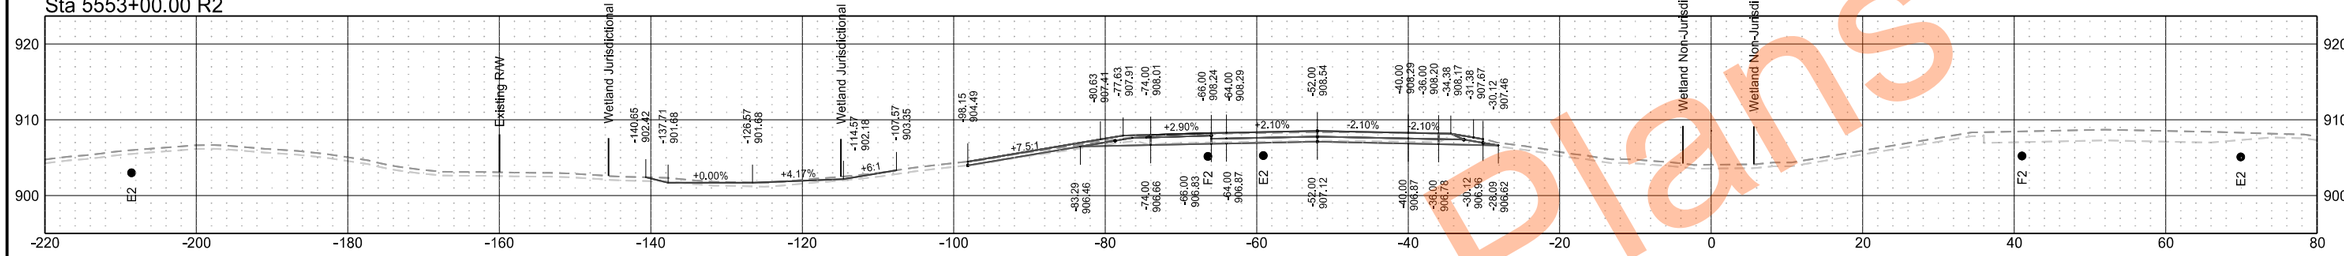

Sta 5552+00.00 R2

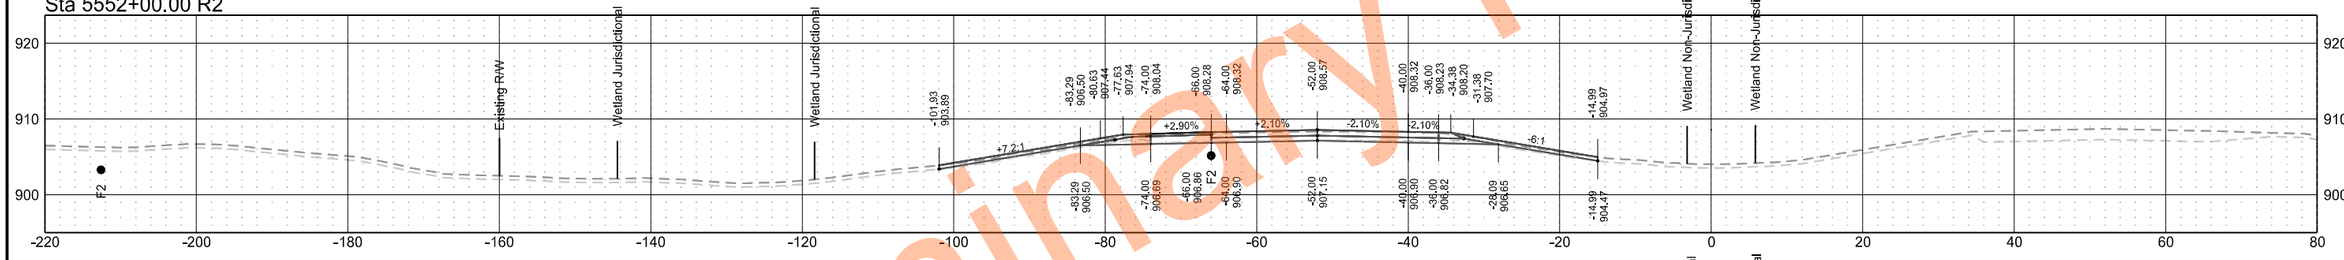

Sta 5551+00.00 R2

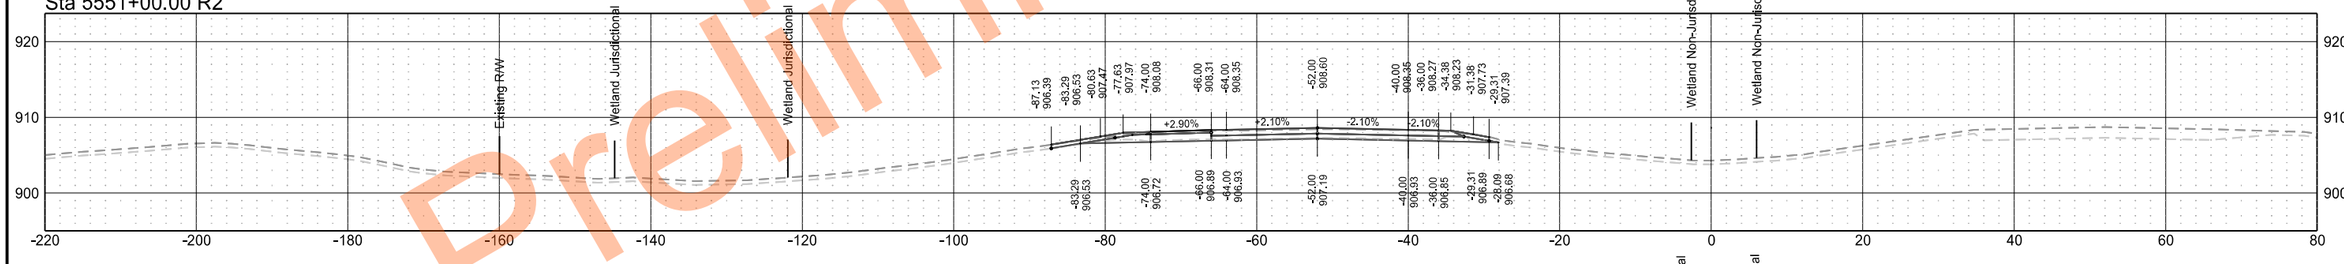

Sta 5550+00.00 R2

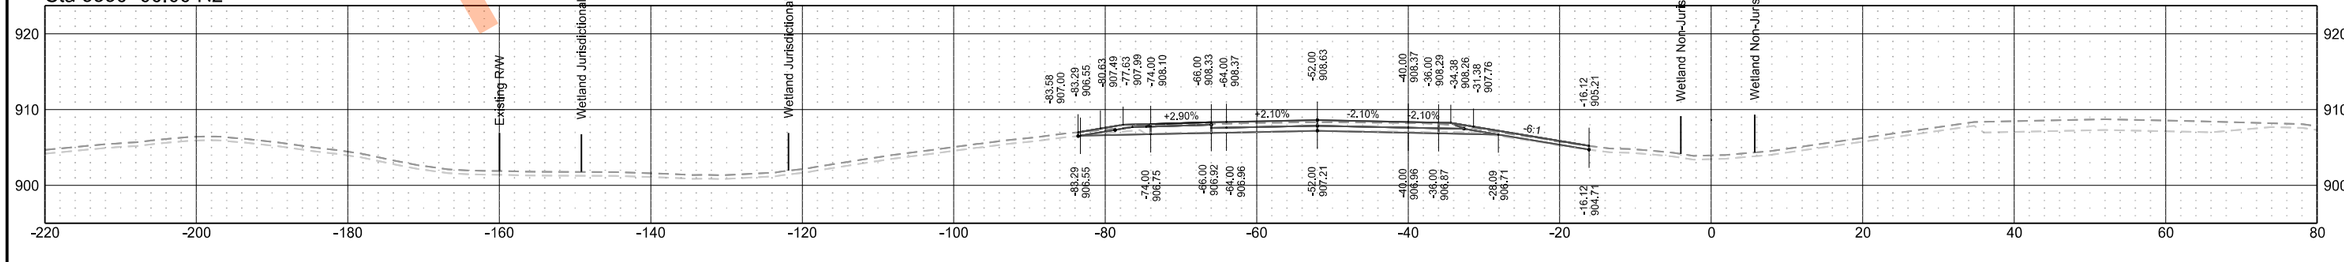

Preliminary Plans

Interstate 29 - Southbound

	STATE	PROJECT NO.	SECTION NO.	SHEET NO.
	ND	IM-8-029(204)101	200	77

Sta 5557+00.00 R2

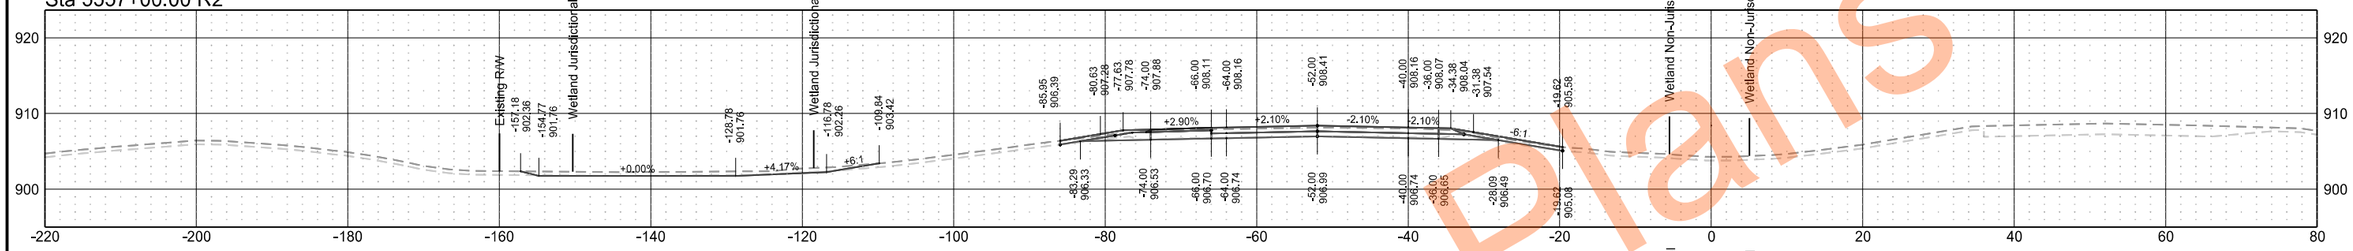

Sta 5556+00.00 R2

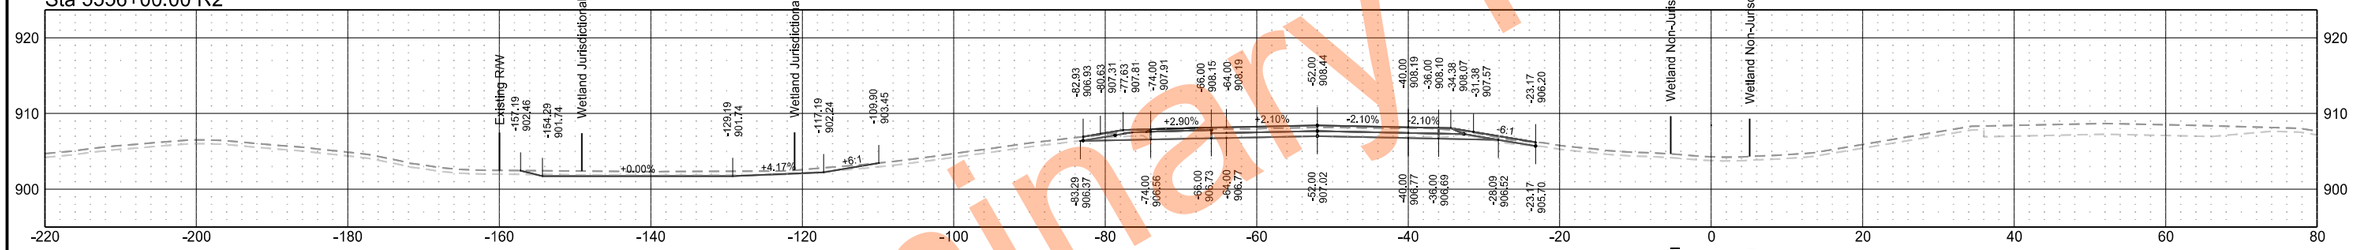

Sta 5555+00.00 R2

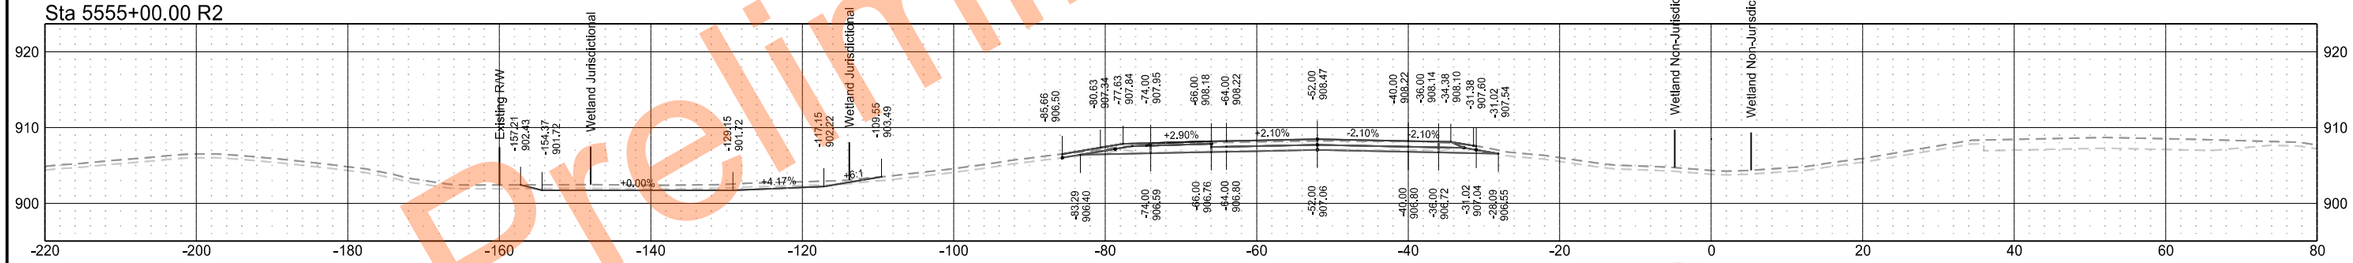

Sta 5554+00.00 R2

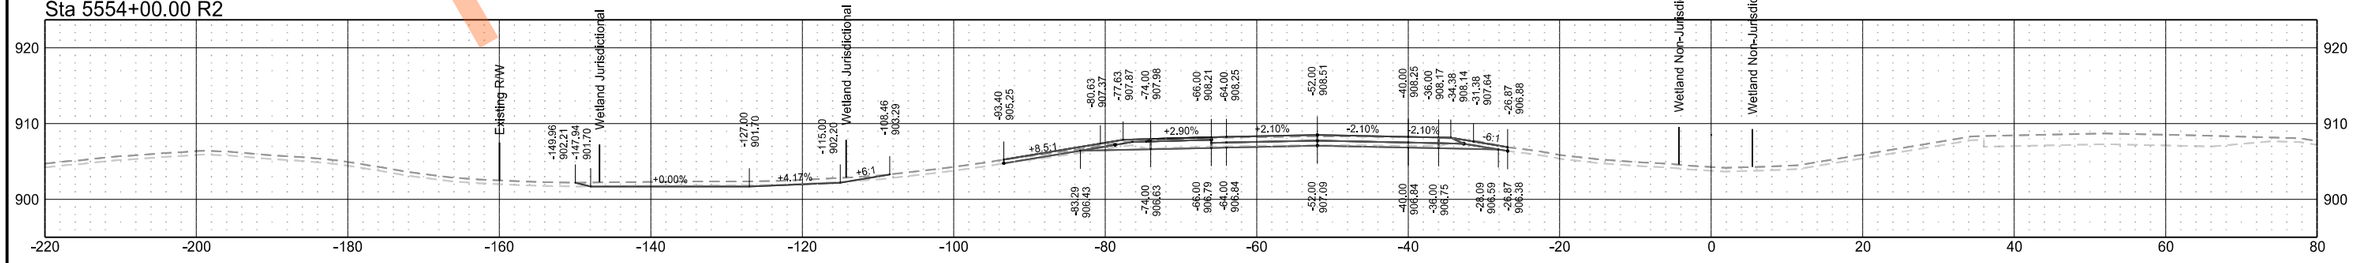

Preliminary Plans

Interstate 29 - Southbound

	STATE	PROJECT NO.	SECTION NO.	SHEET NO.
	ND	IM-8-029(204)101	200	78

Sta 5561+00.00 R2

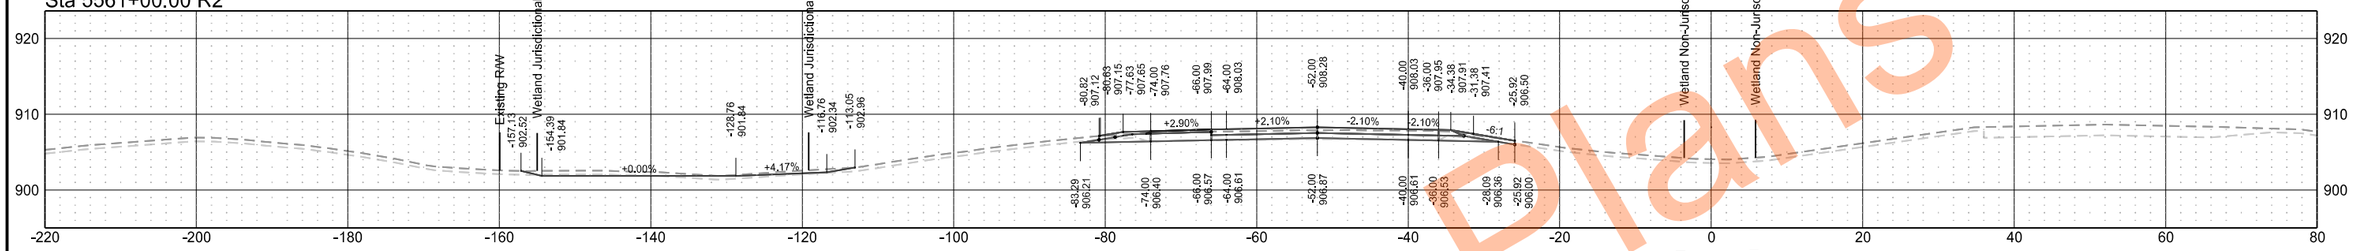

Sta 5560+00.00 R2

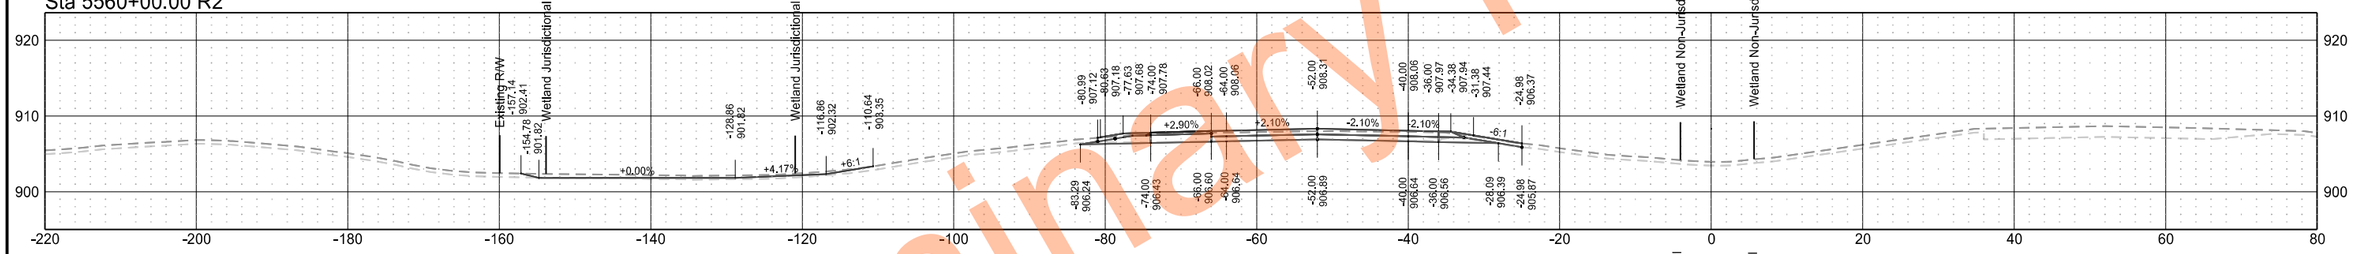

Sta 5559+00.00 R2

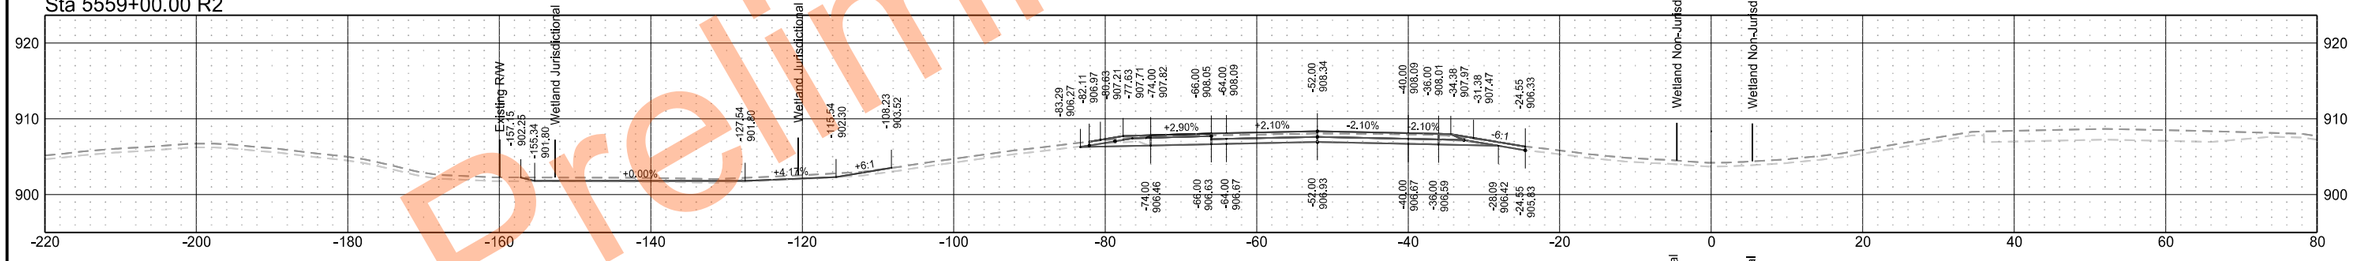

Sta 5558+00.00 R2

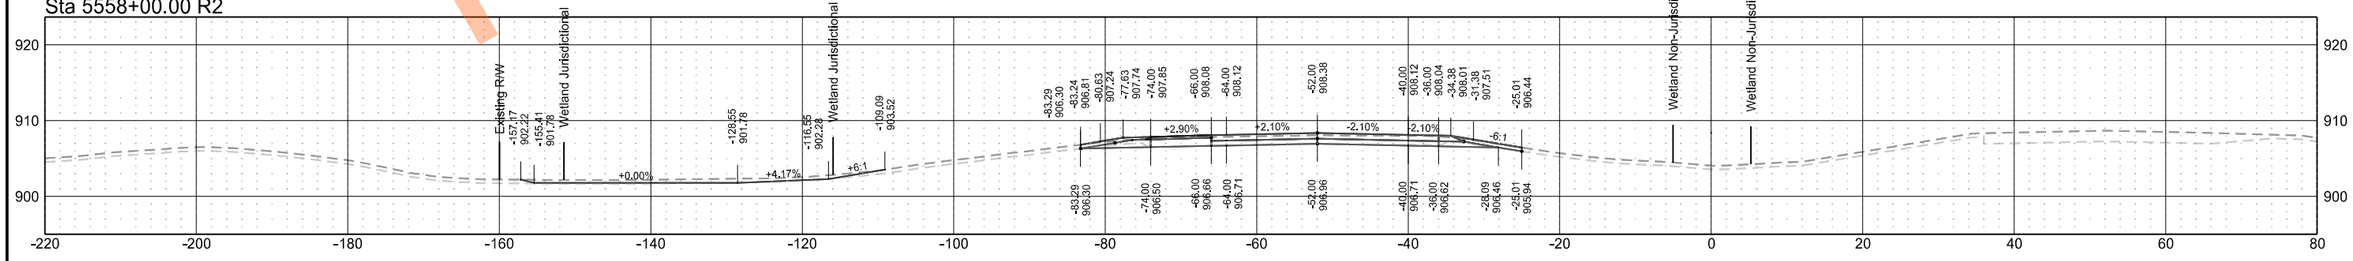

Preliminary Plans

Interstate 29 - Southbound

	STATE	PROJECT NO.	SECTION NO.	SHEET NO.
	ND	IM-8-029(204)101	200	79

Sta 5565+00.00 R2

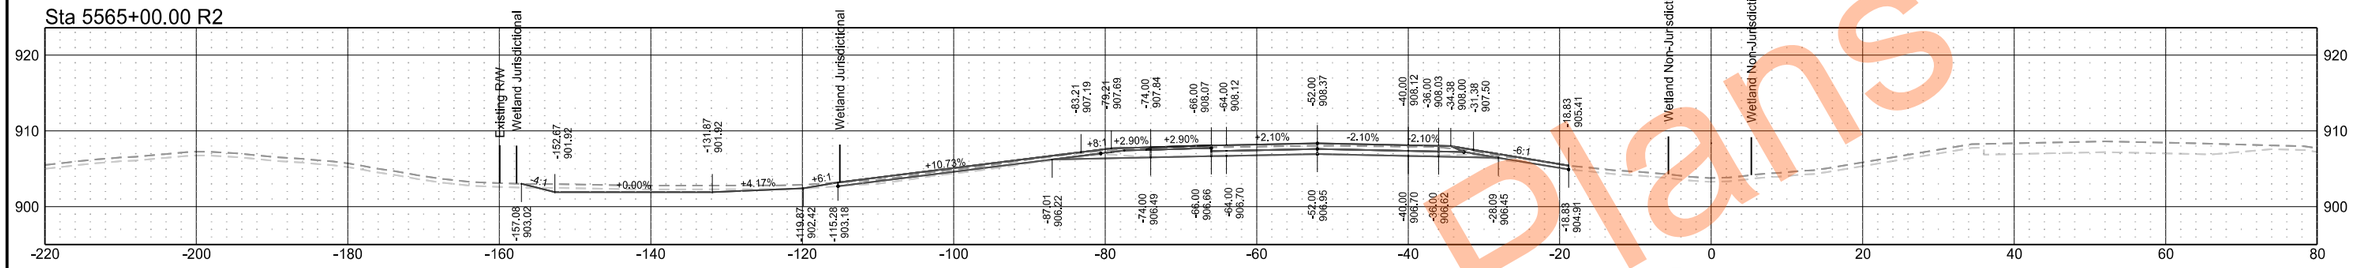

Sta 5564+00.00 R2

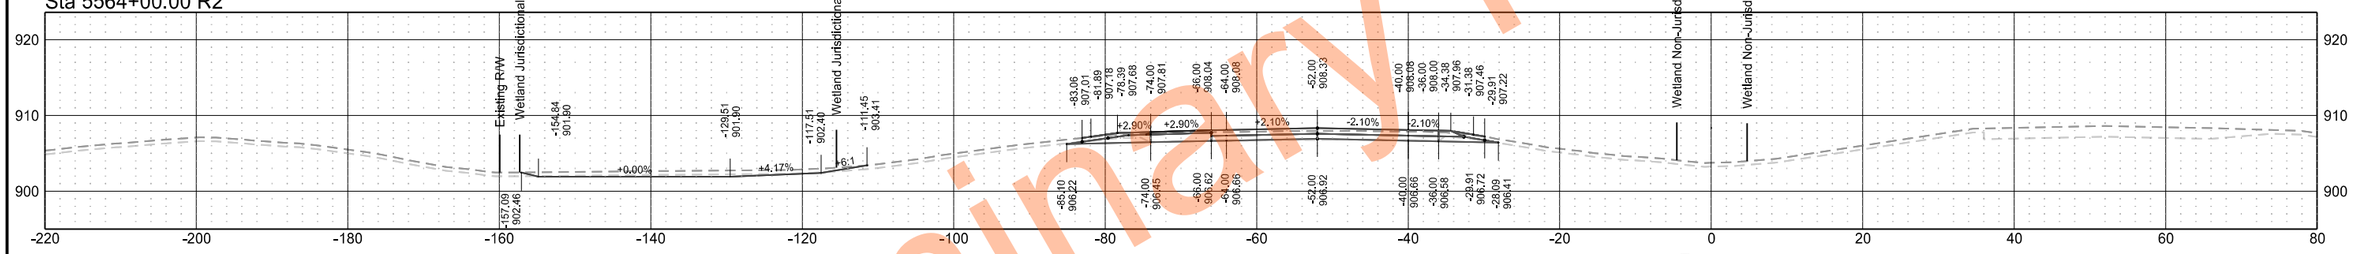

Sta 5563+00.00 R2

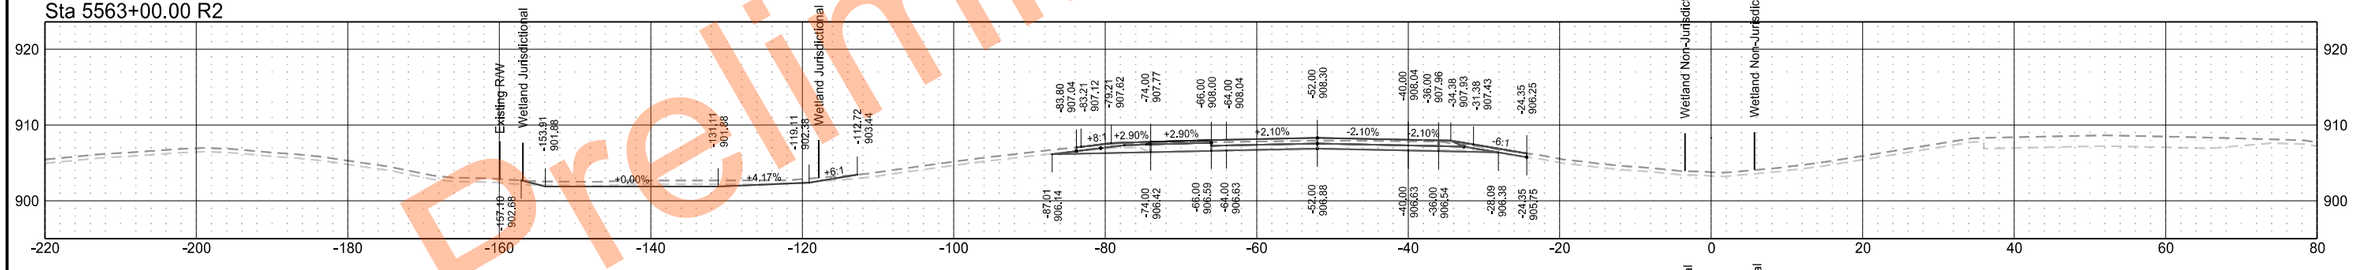

Sta 5562+00.00 R2

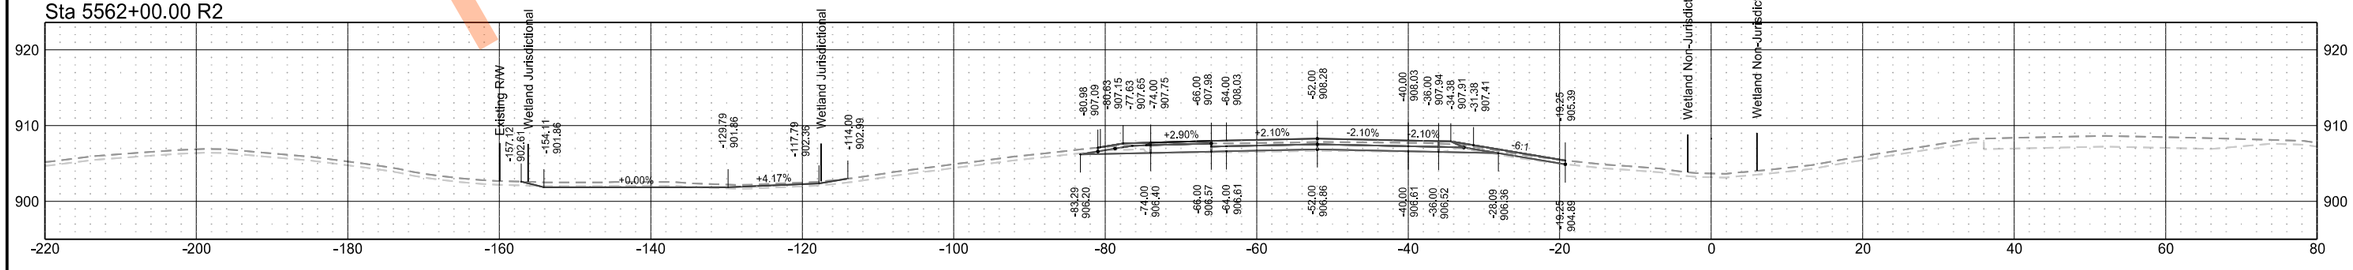

Preliminary Plans

Interstate 29 - Southbound

	STATE	PROJECT NO.	SECTION NO.	SHEET NO.
	ND	IM-8-029(204)101	200	80

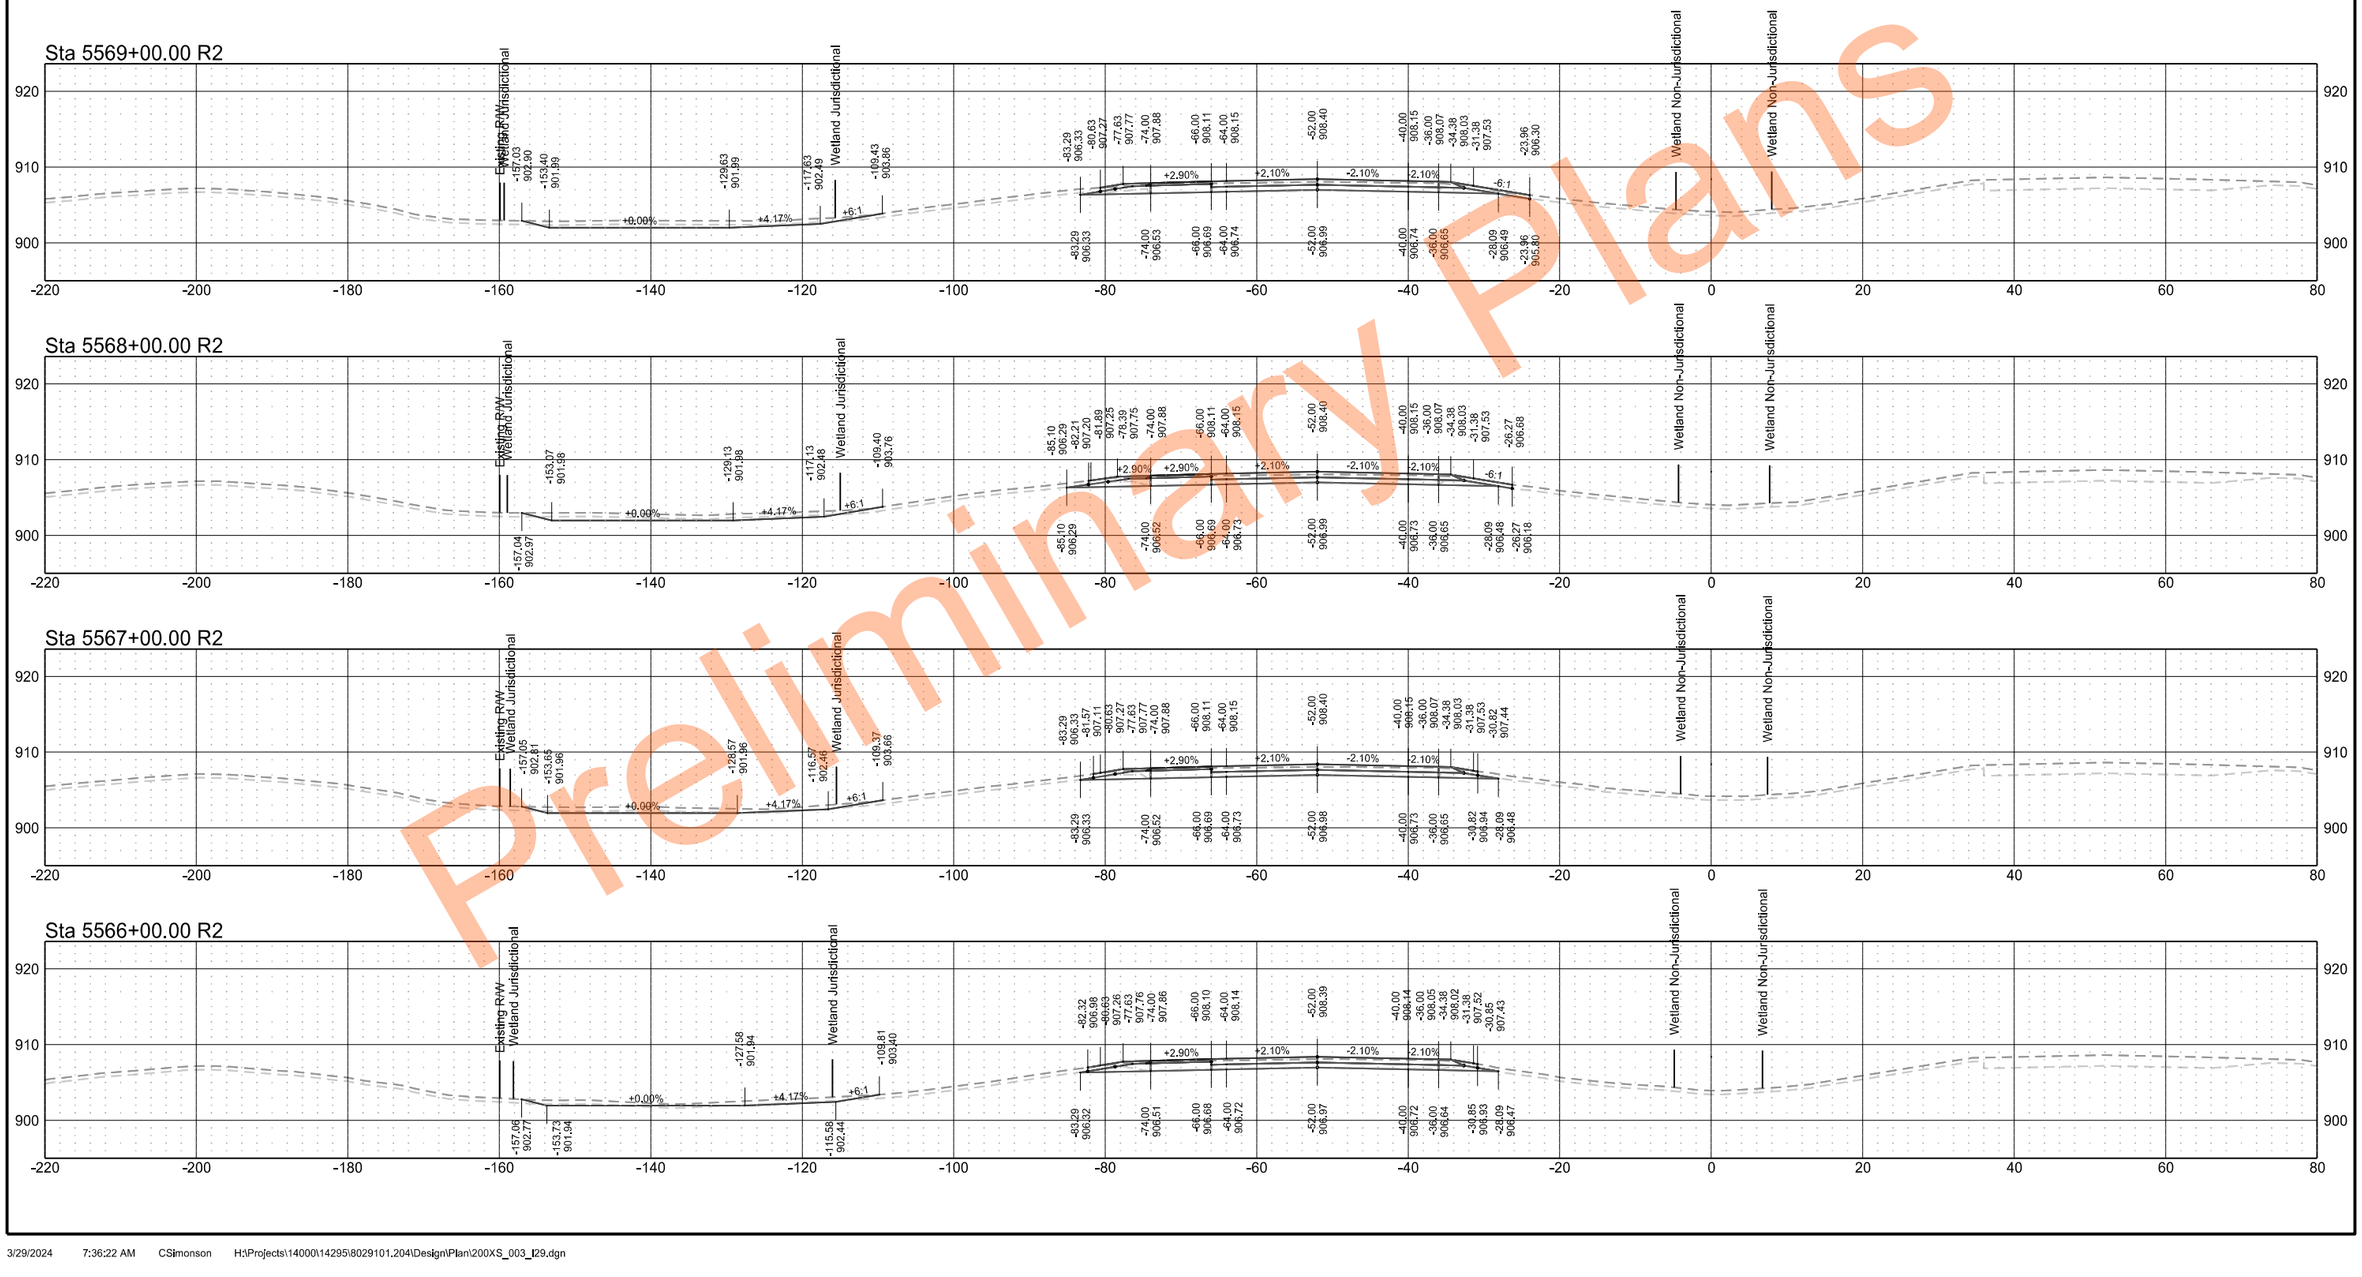

Preliminary Plans

Interstate 29 - Southbound

	STATE	PROJECT NO.	SECTION NO.	SHEET NO.
	ND	IM-8-029(204)101	200	81

Sta 5573+00.00 R2

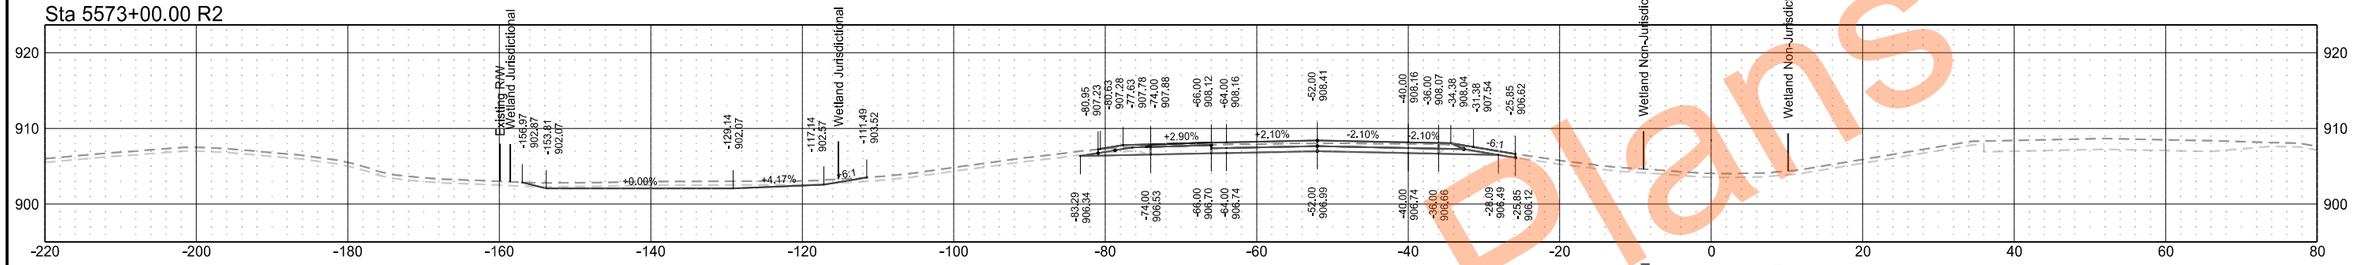

Sta 5572+00.00 R2

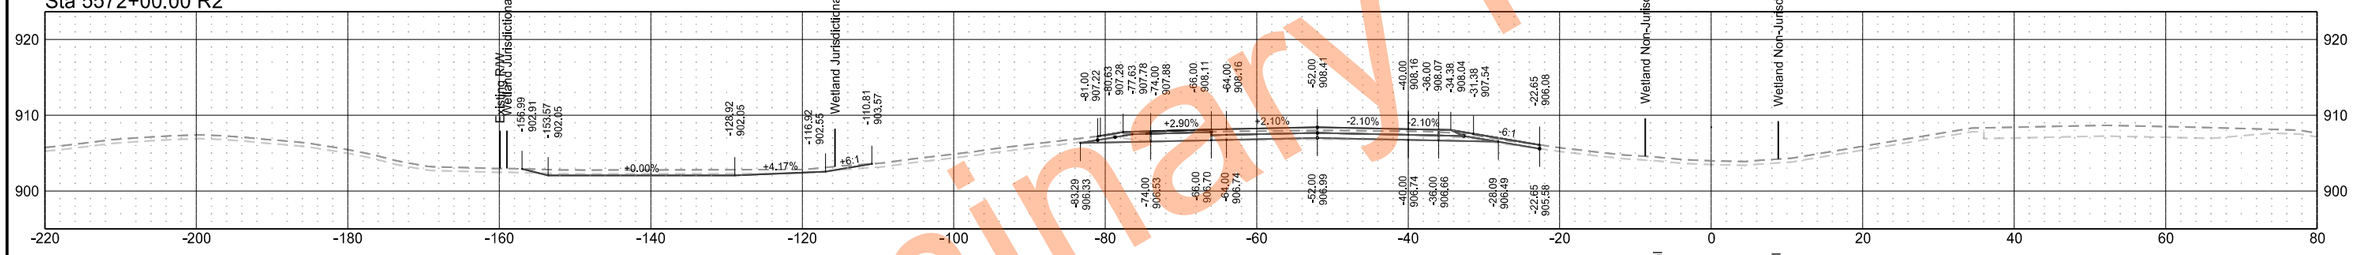

Sta 5571+00.00 R2

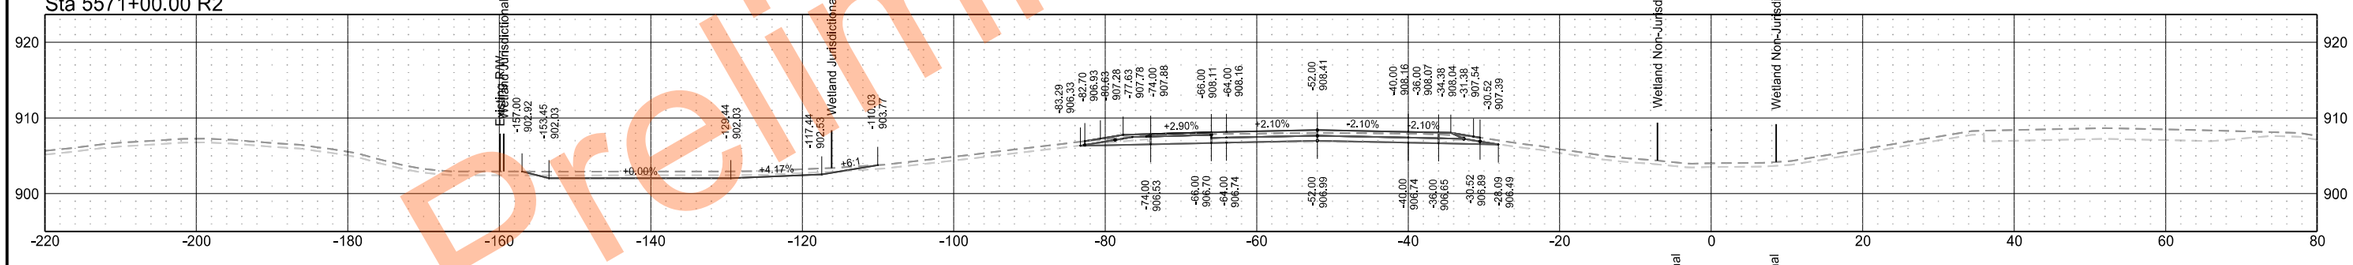

Sta 5570+00.00 R2

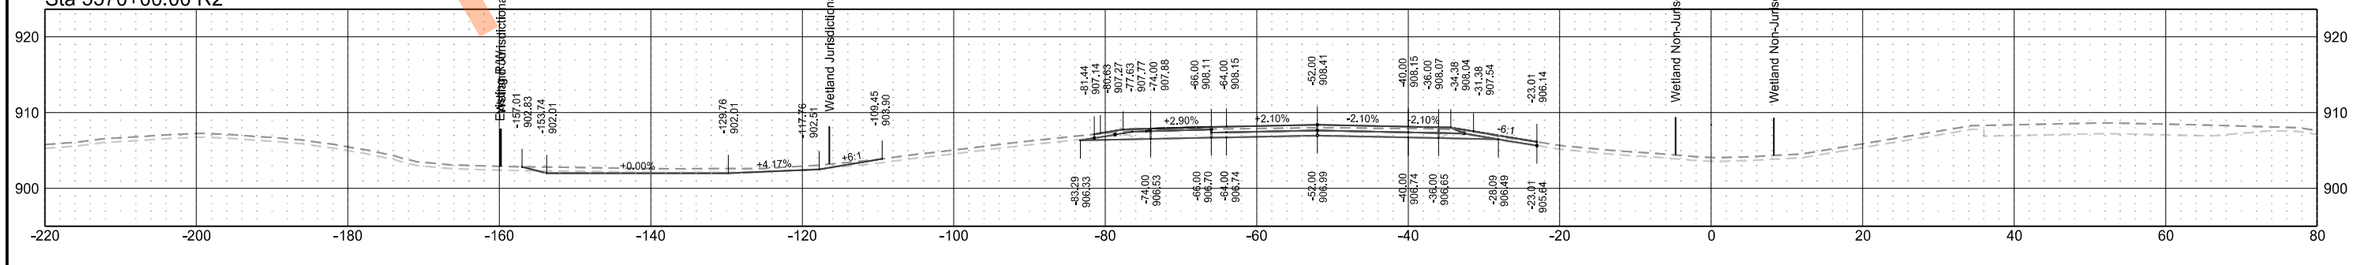

Preliminary Plans

Interstate 29 - Southbound

	STATE	PROJECT NO.	SECTION NO.	SHEET NO.
	ND	IM-8-029(204)101	200	82

Sta 5577+00.00 R2

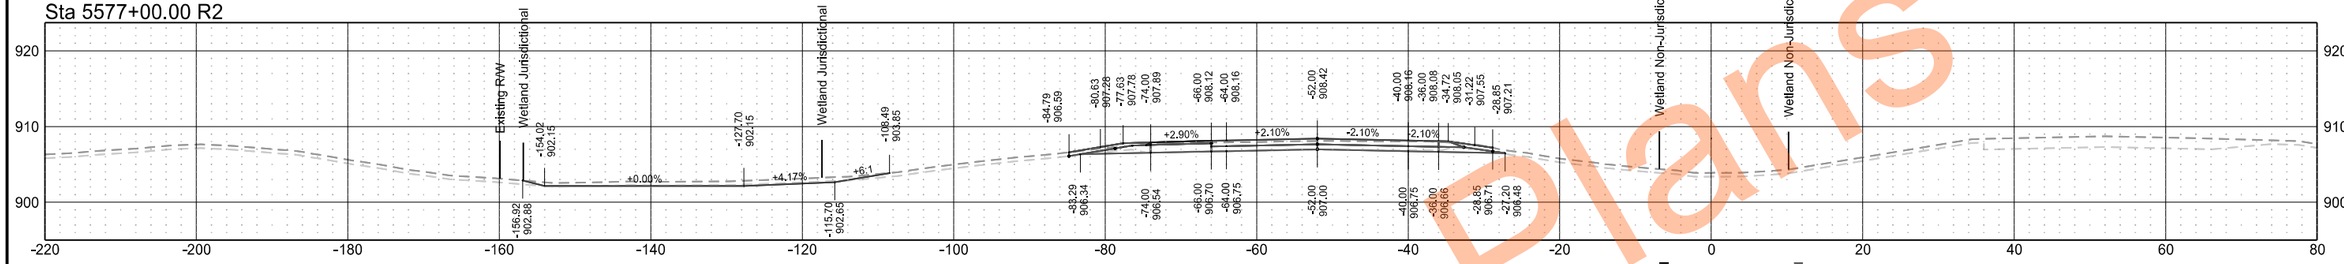

Sta 5576+00.00 R2

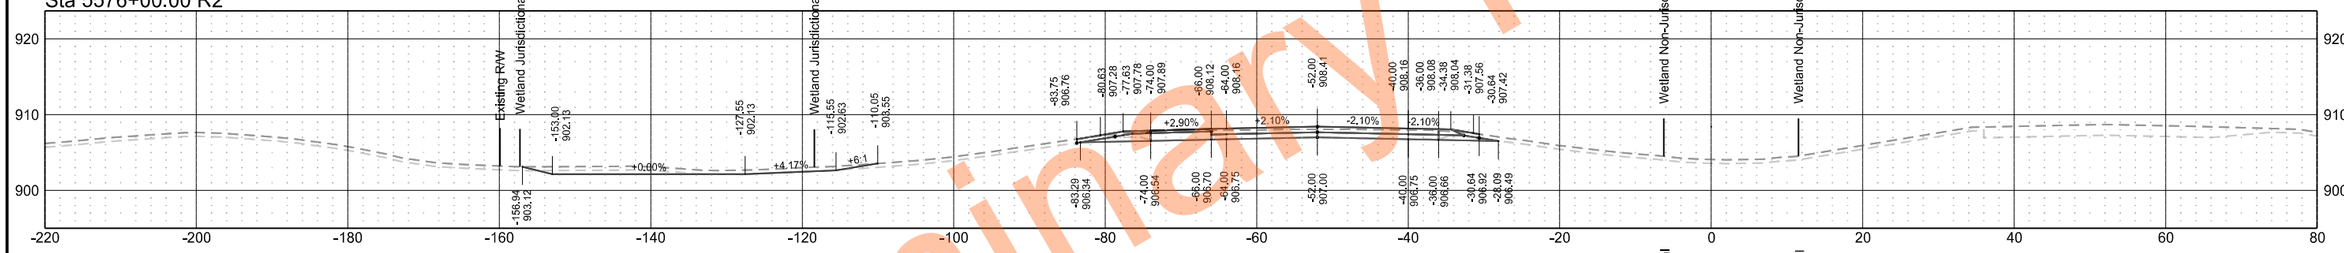

Sta 5575+00.00 R2

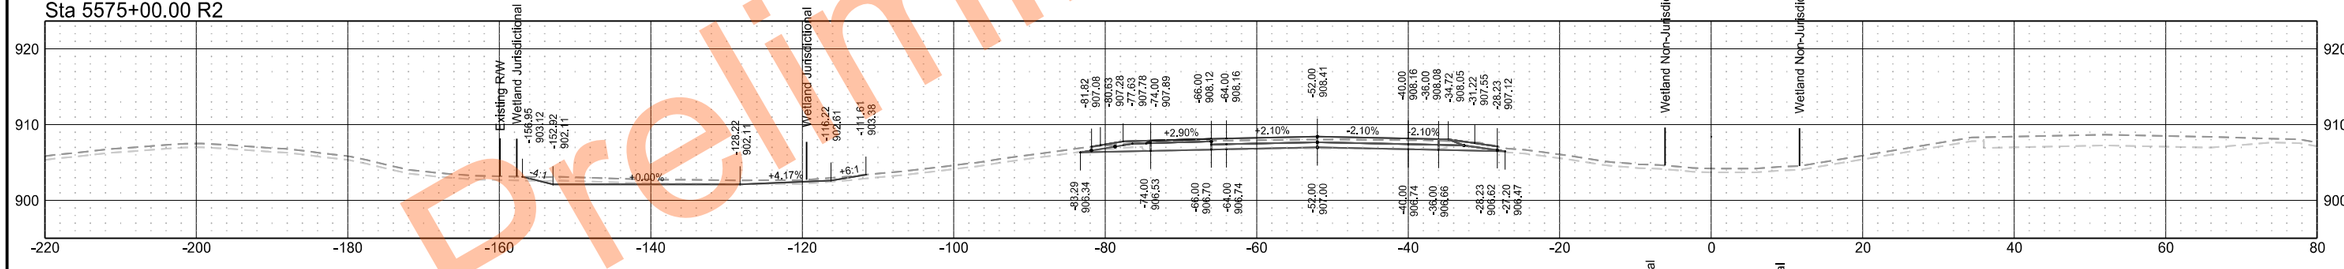

Sta 5574+00.00 R2

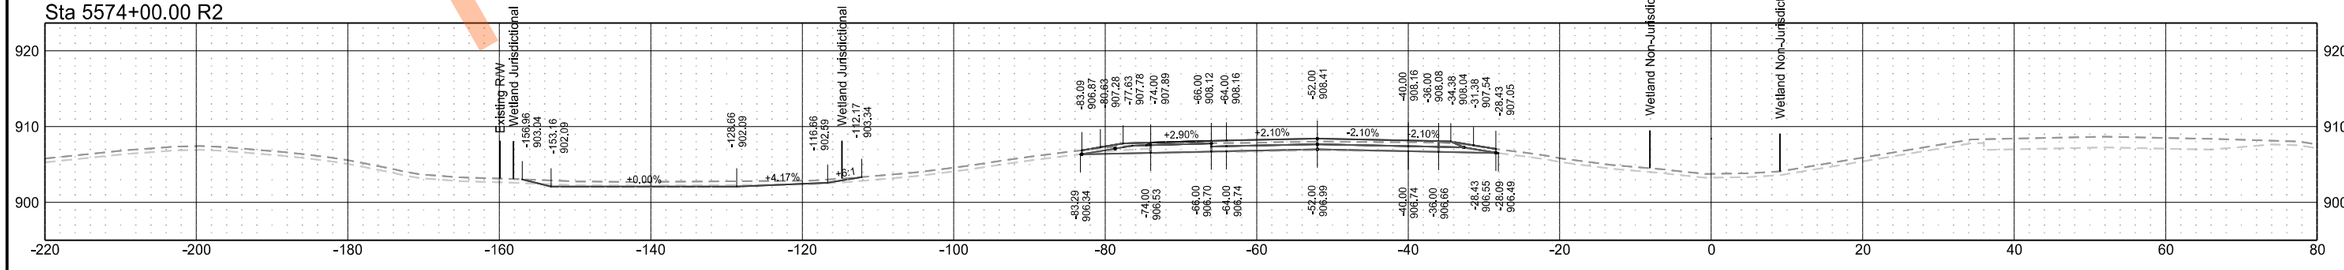

Preliminary Plans

Interstate 29 - Southbound

	STATE	PROJECT NO.	SECTION NO.	SHEET NO.
	ND	IM-8-029(204)101	200	83

Sta 5581+00.00 R2

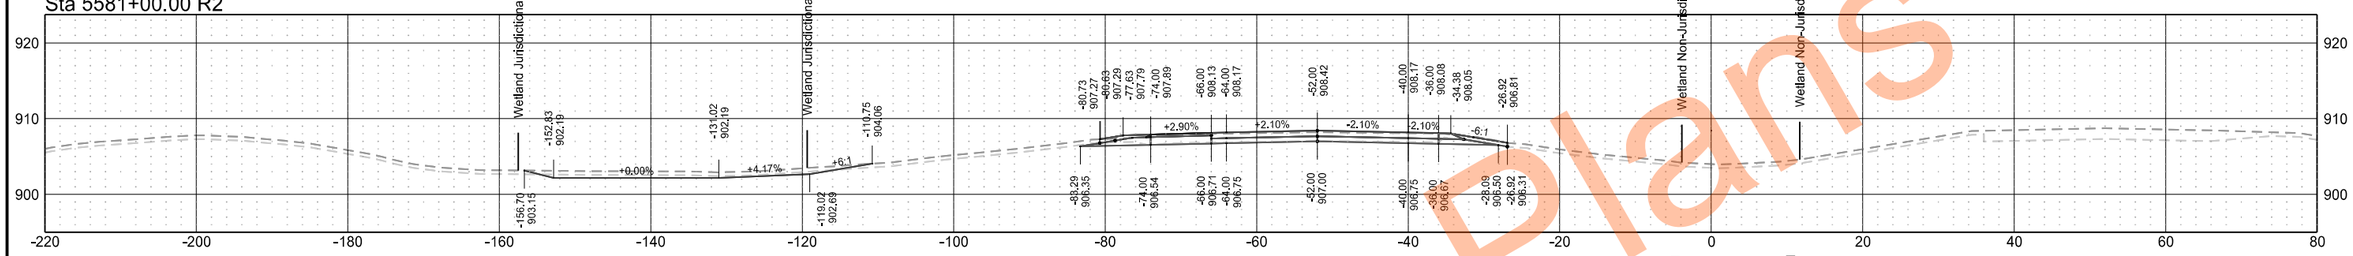

Sta 5580+00.00 R2

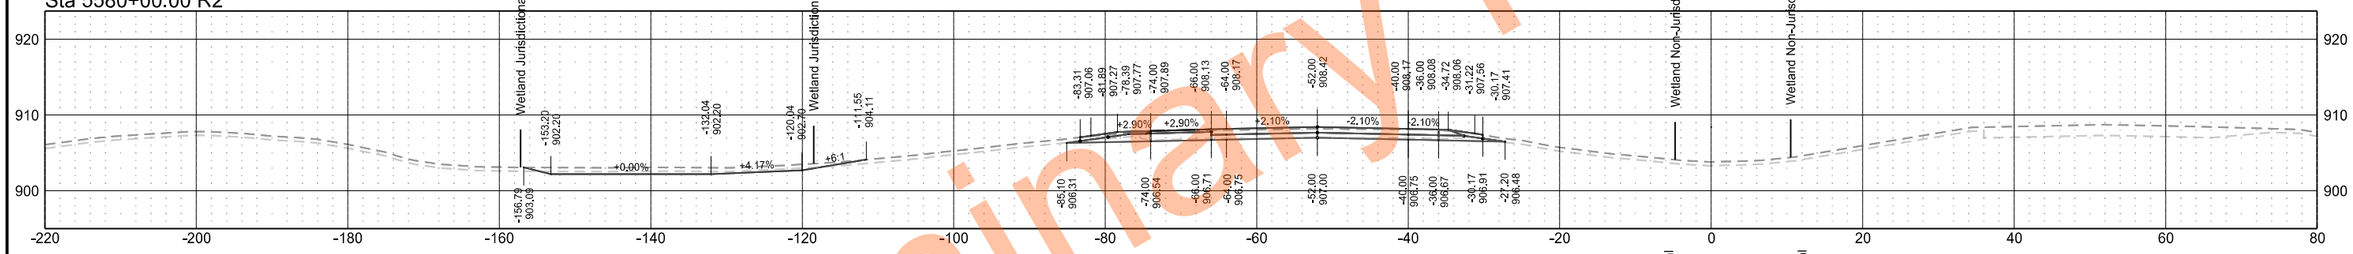

Sta 5579+00.00 R2

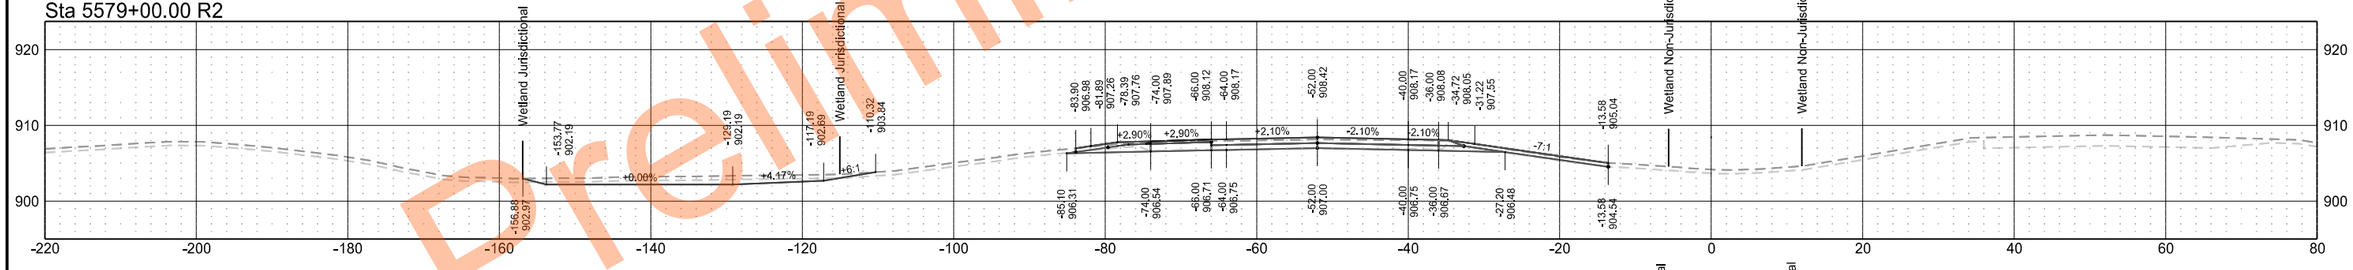

Sta 5578+00.00 R2

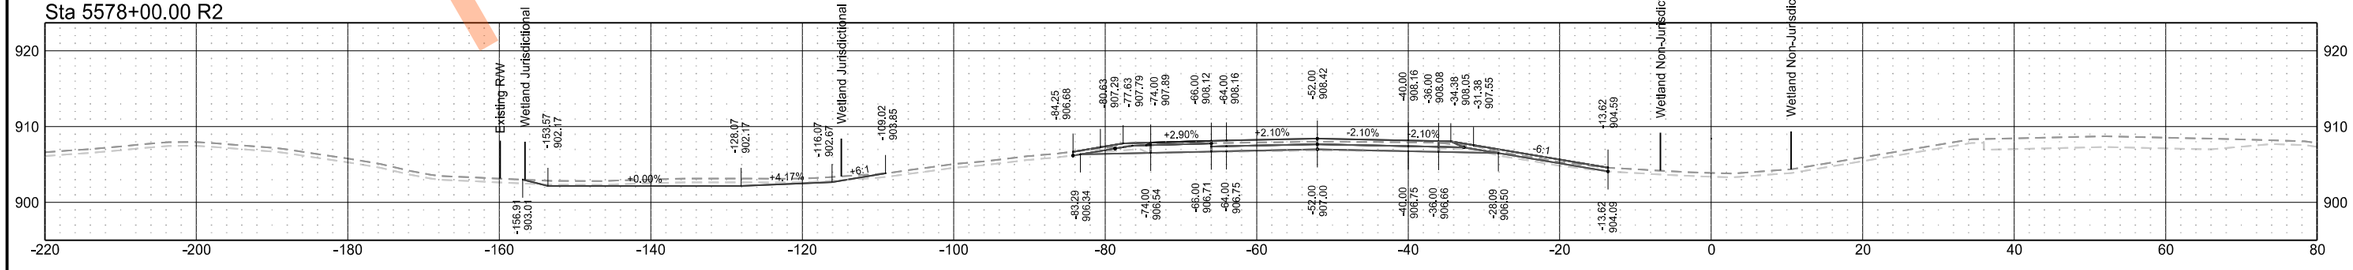

Preliminary Plans

Interstate 29 - Southbound

	STATE	PROJECT NO.	SECTION NO.	SHEET NO.
	ND	IM-8-029(204)101	200	84

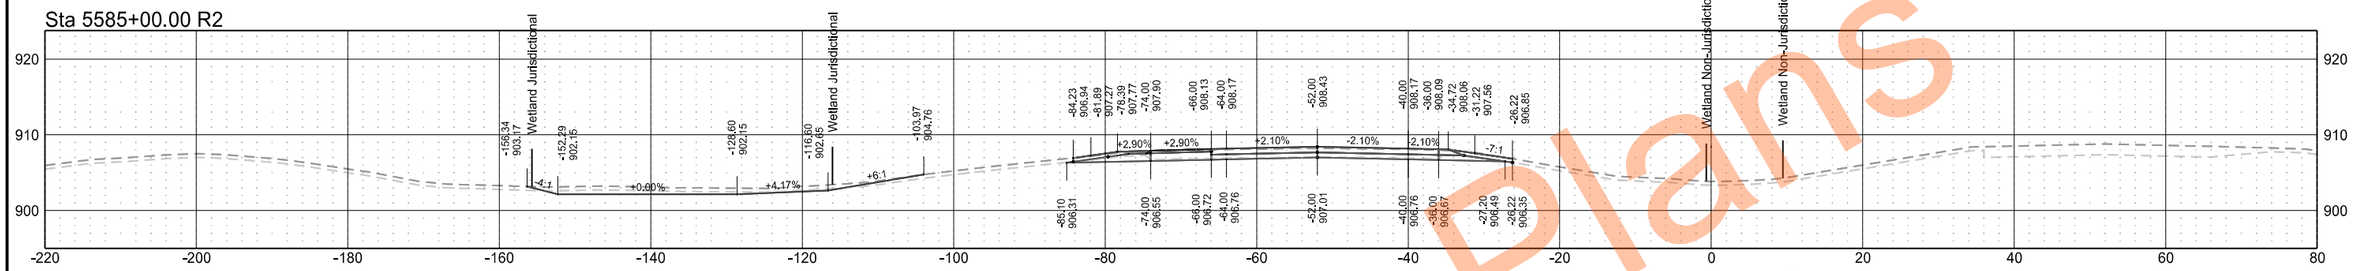

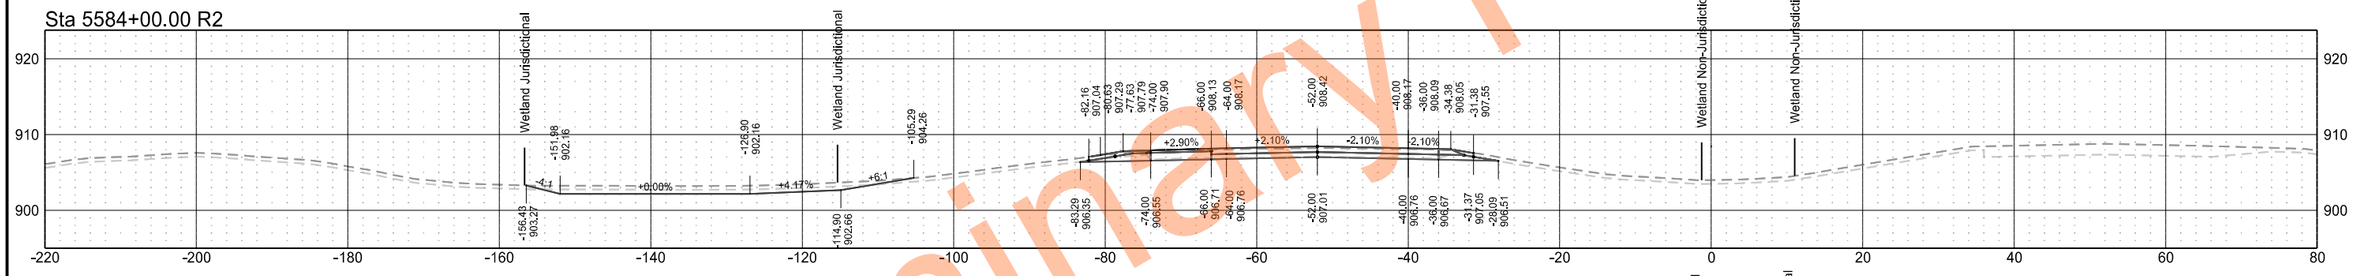

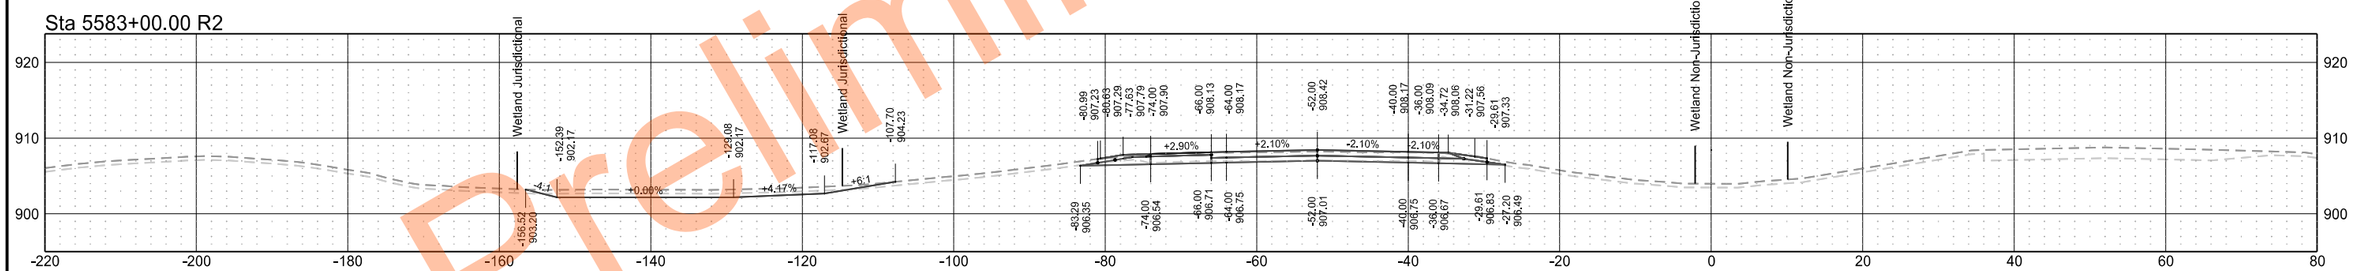

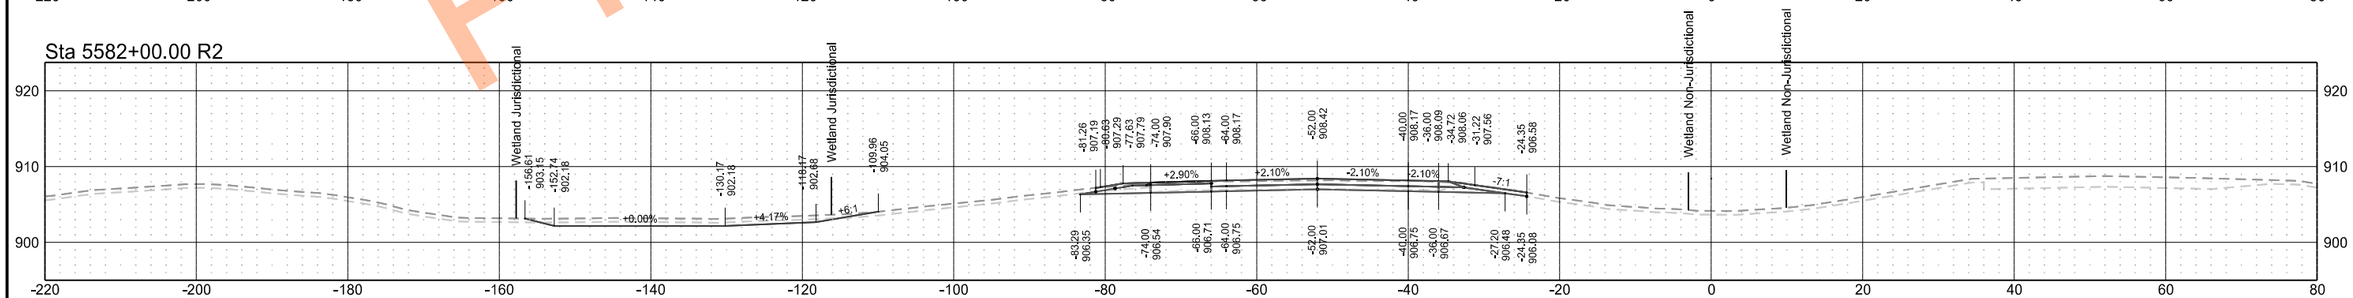

Preliminary Plans

Interstate 29 - Southbound

	STATE	PROJECT NO.	SECTION NO.	SHEET NO.
	ND	IM-8-029(204)101	200	85

Sta 5589+00.00 R2

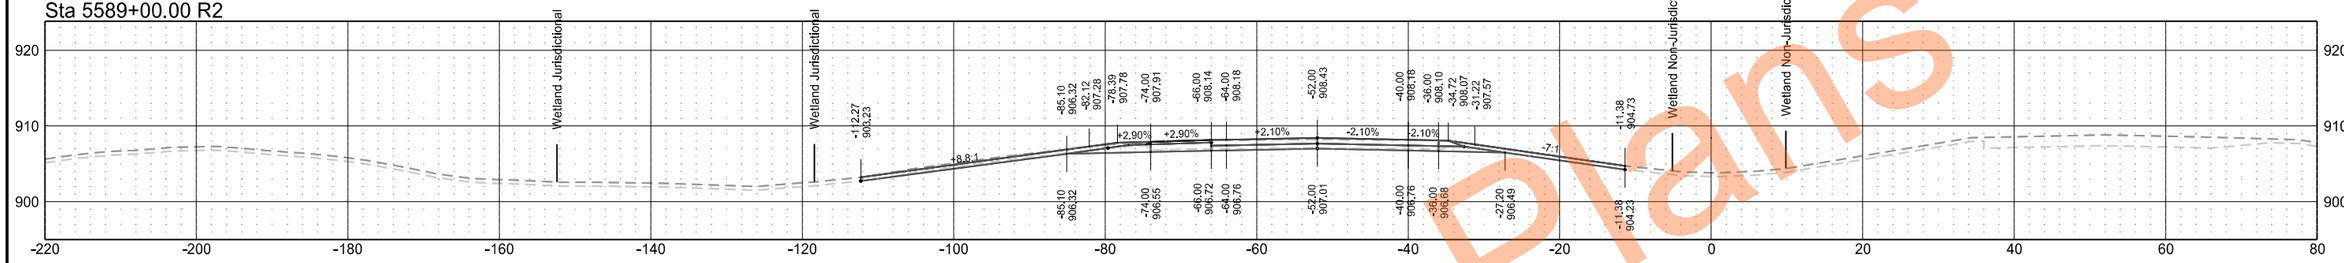

Sta 5588+00.00 R2

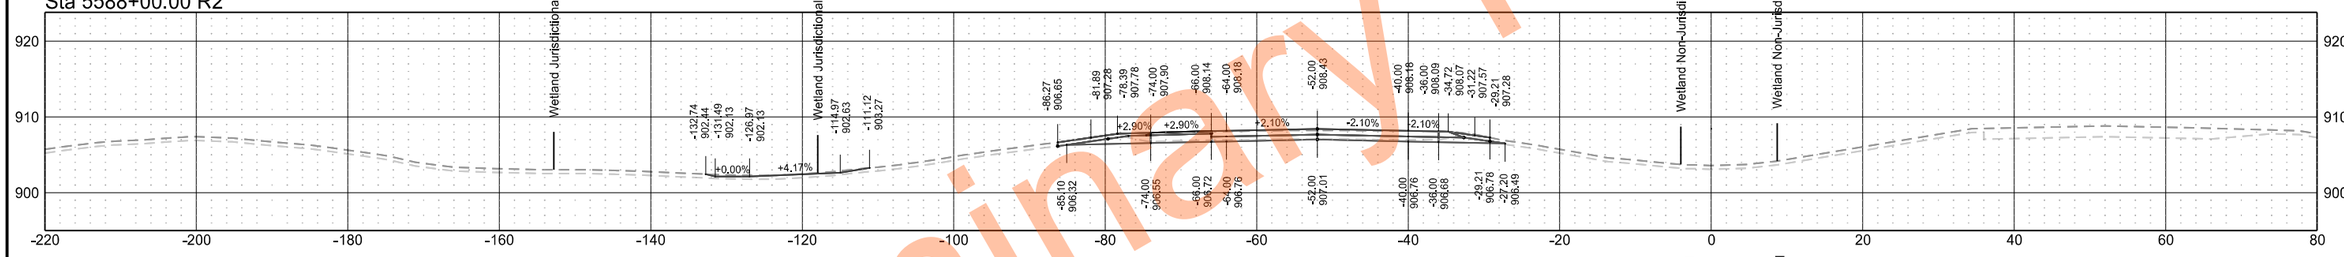

Sta 5587+00.00 R2

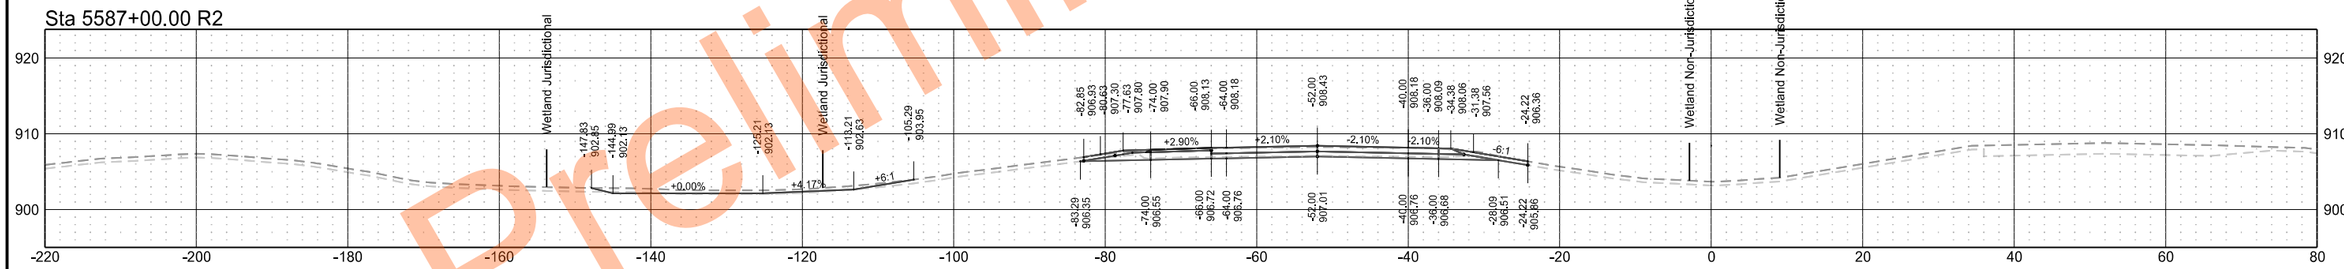

Sta 5586+00.00 R2

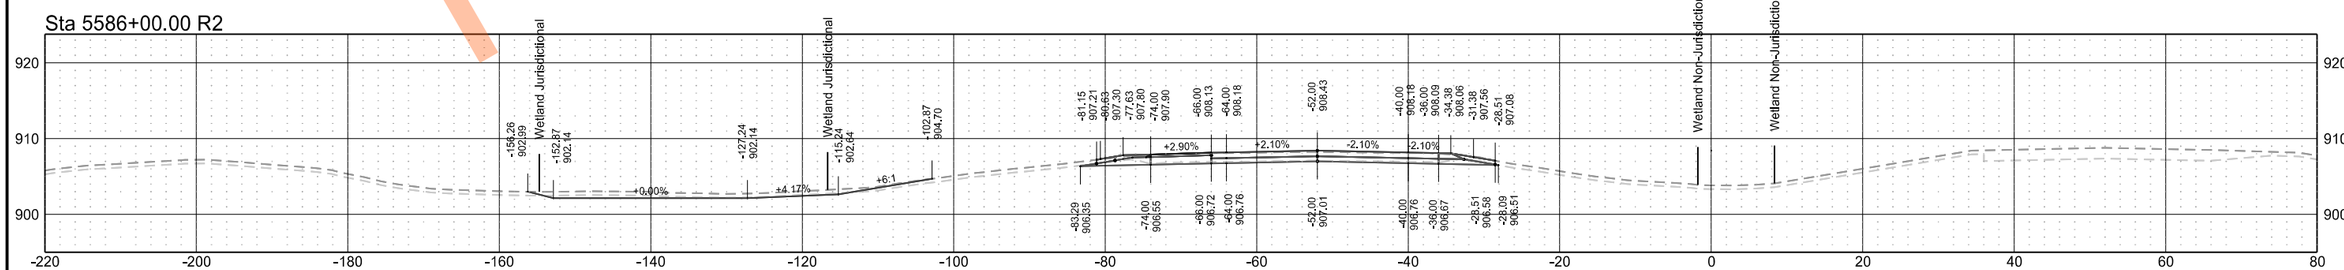

Preliminary Plans

Interstate 29 - Southbound

	STATE	PROJECT NO.	SECTION NO.	SHEET NO.
	ND	IM-8-029(204)101	200	86

Sta 5593+00.00 R2

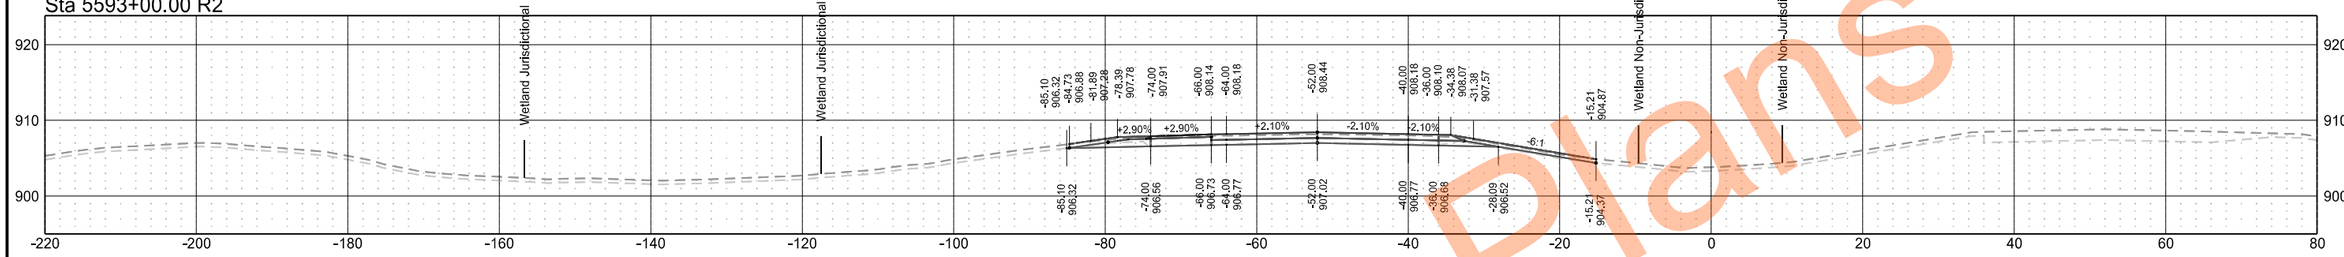

Sta 5592+00.00 R2

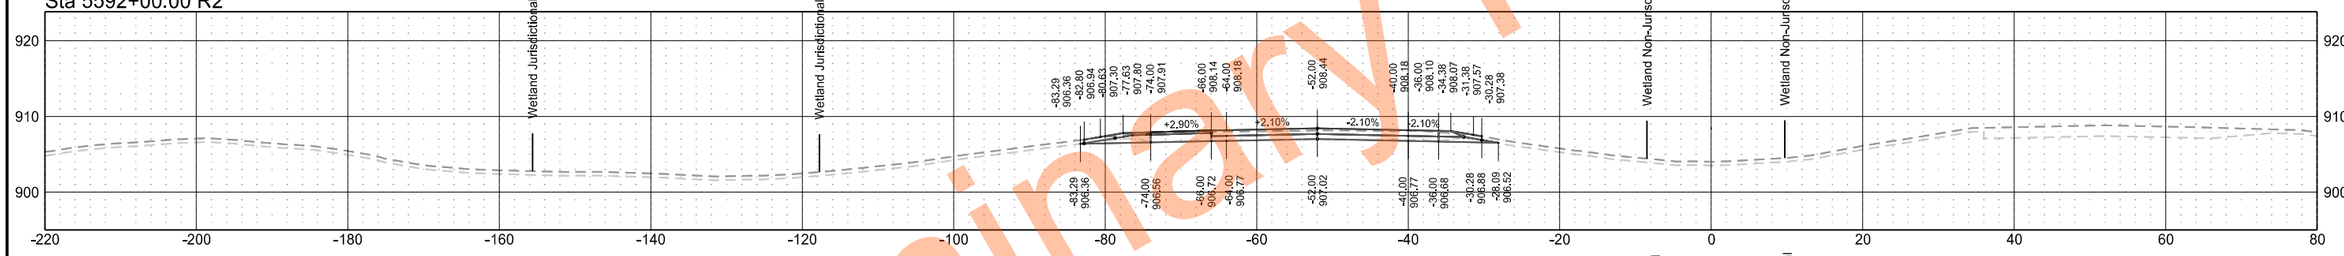

Sta 5591+00.00 R2

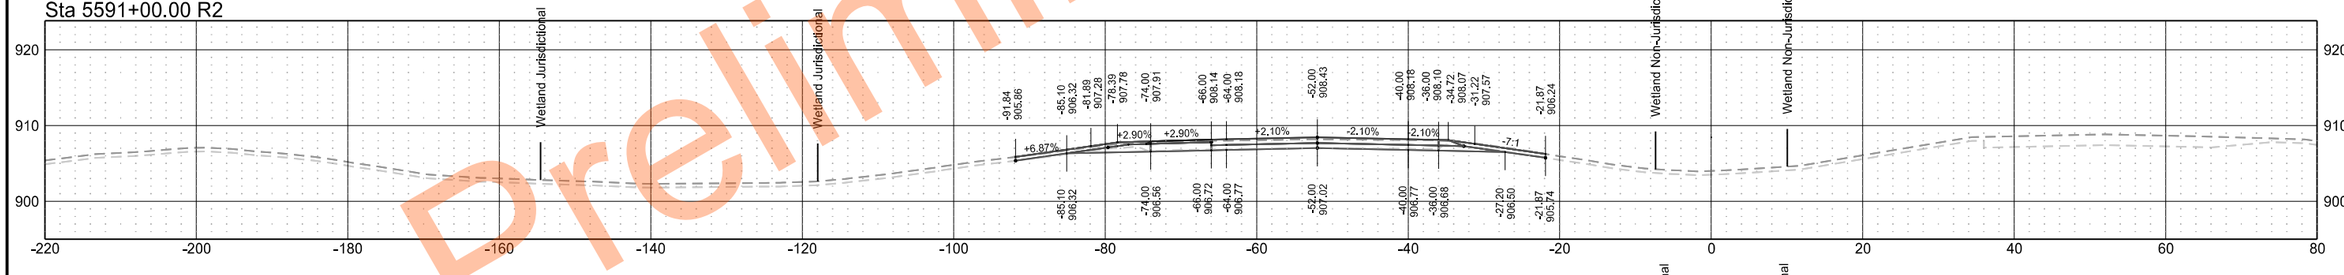

Sta 5590+00.00 R2

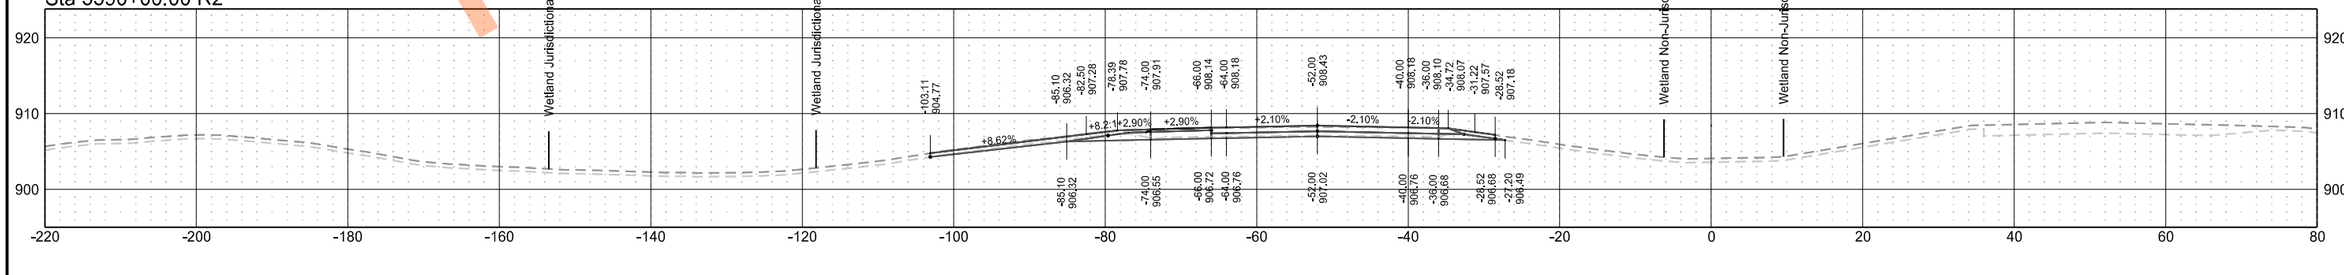

Preliminary Plans

Interstate 29 - Southbound

	STATE	PROJECT NO.	SECTION NO.	SHEET NO.
	ND	IM-8-029(204)101	200	87

Sta 5597+00.00 R2

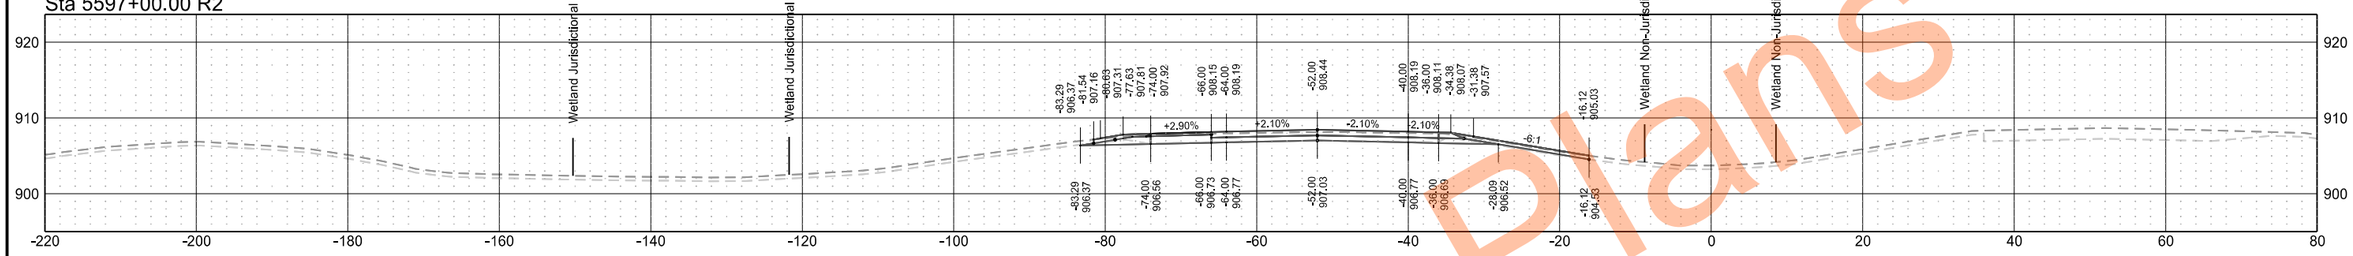

Sta 5596+00.00 R2

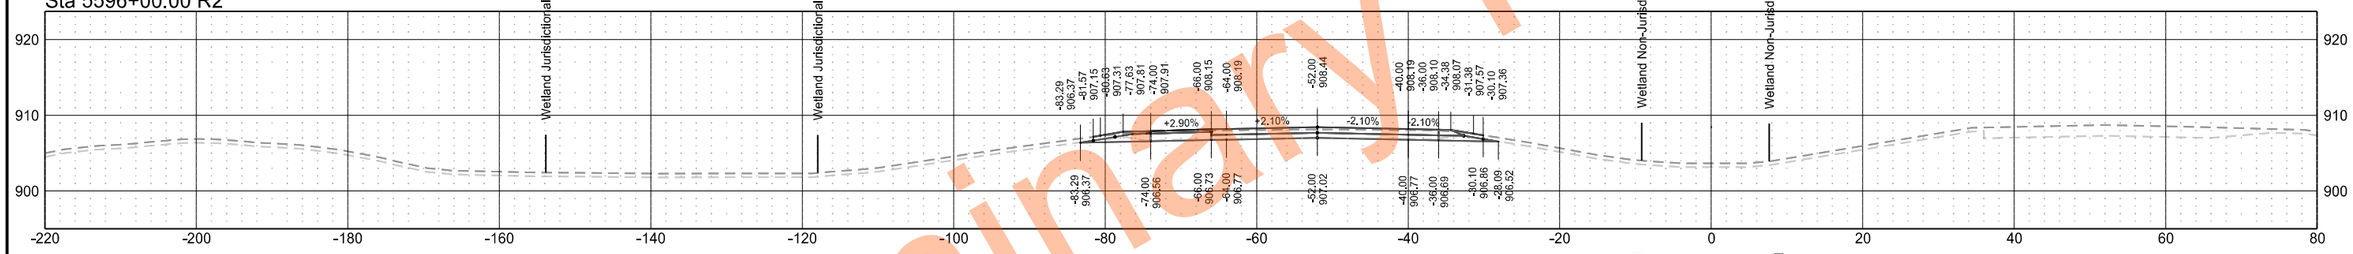

Sta 5595+00.00 R2

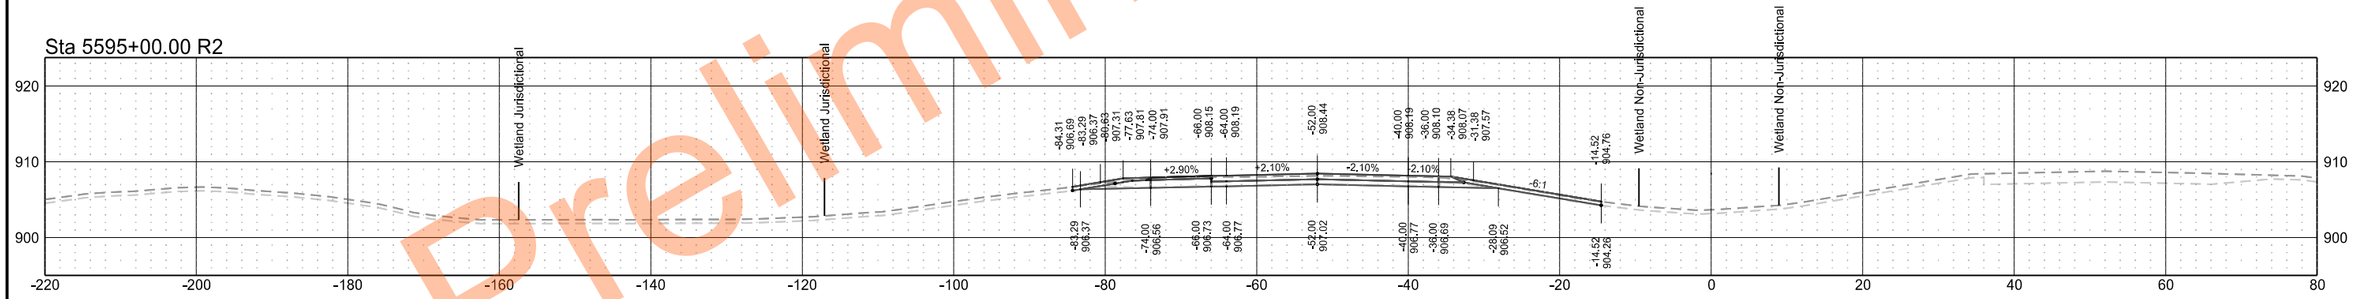

Sta 5594+00.00 R2

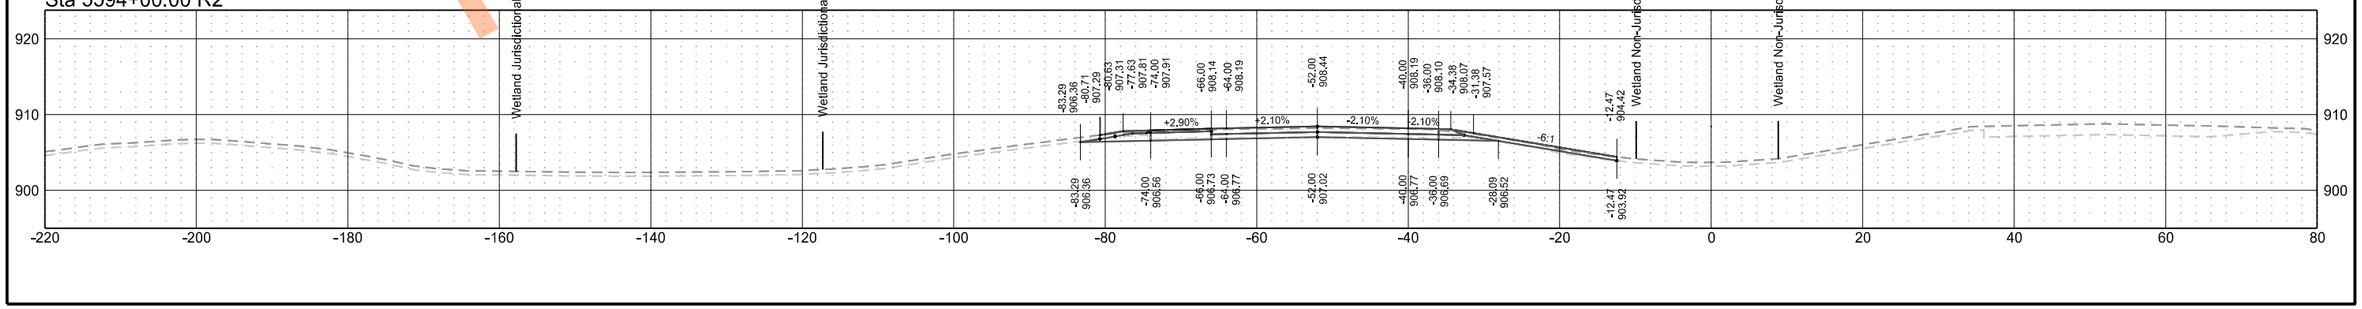

Preliminary Plans

Interstate 29 - Southbound

STATE	PROJECT NO.	SECTION NO.	SHEET NO.
ND	IM-8-029(204)101	200	88

Preliminary Plans

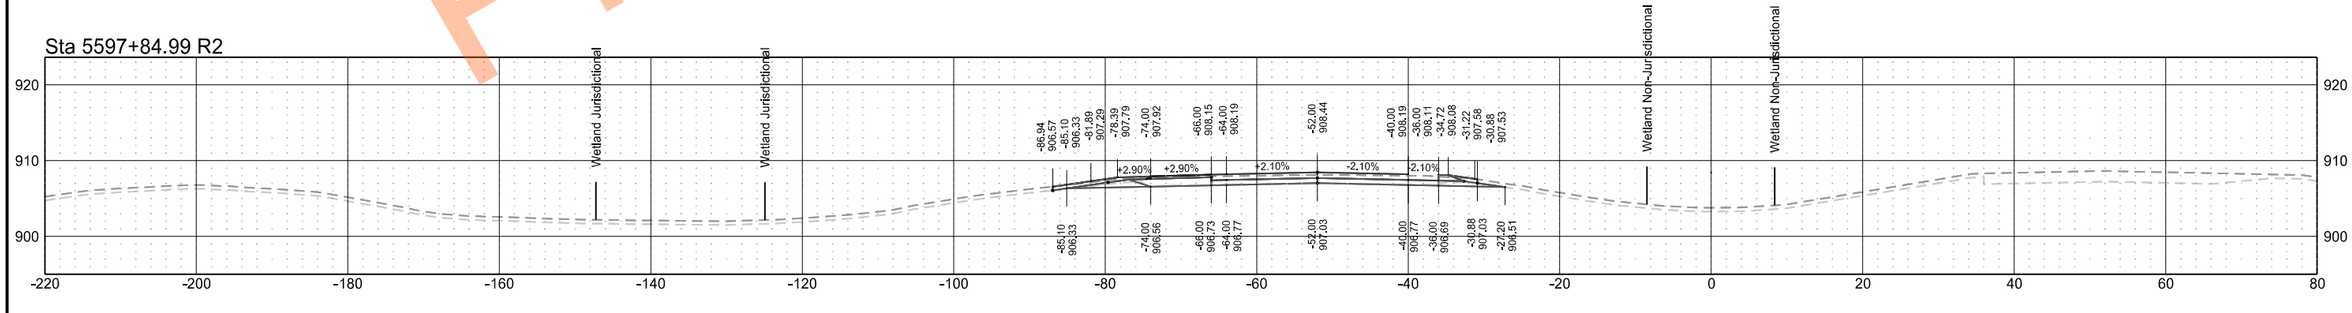

Interstate 29 - Southbound

	STATE	PROJECT NO.	SECTION NO.	SHEET NO.
	ND	IM-8-029(204)101	200	89

Sta 5599+00.00 R2

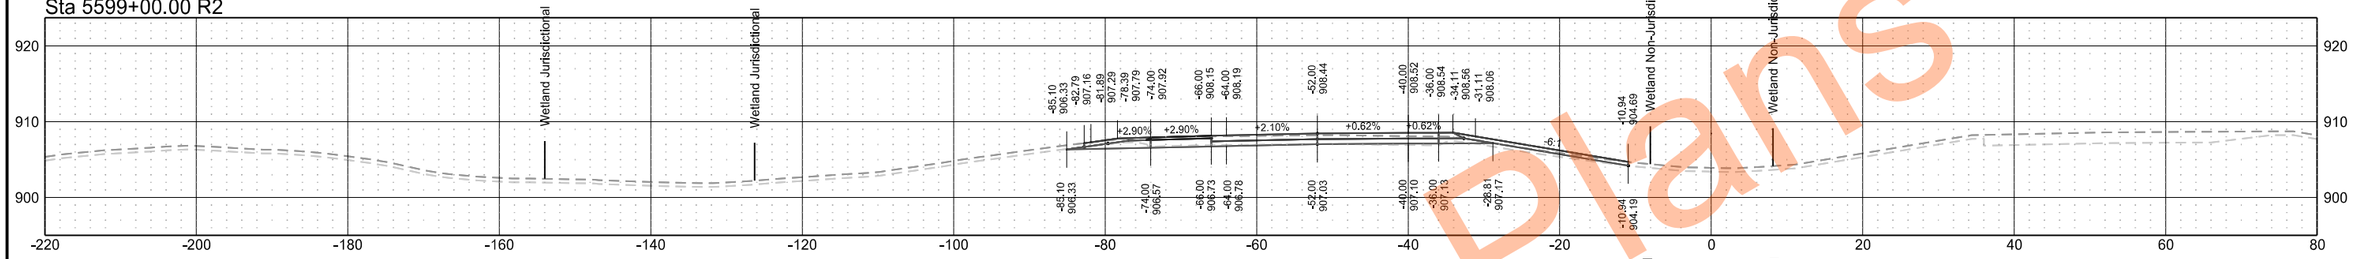

Sta 5598+00.00 R2

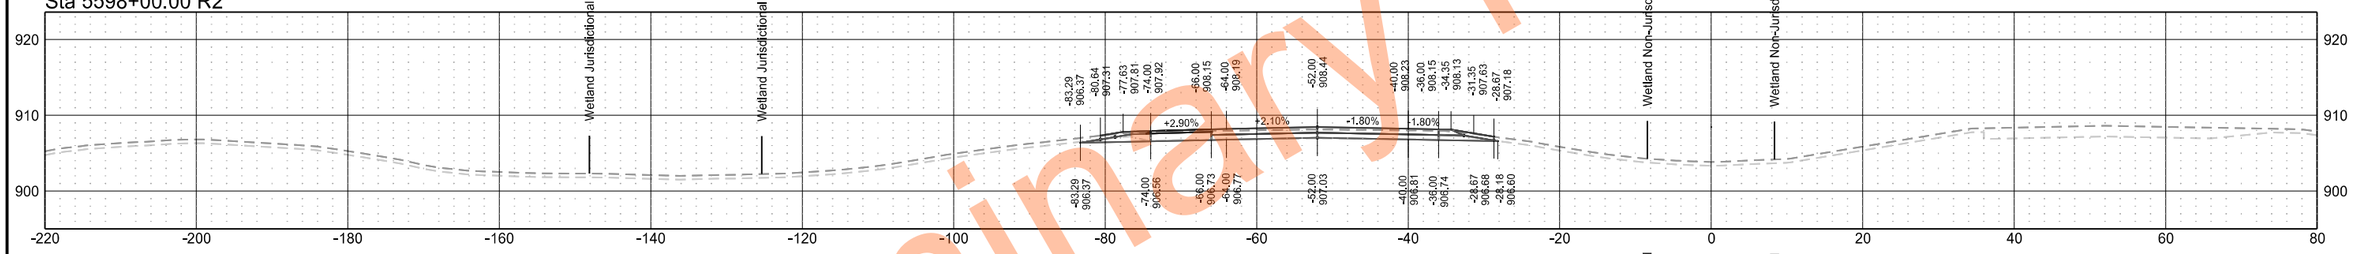

Sta 5597+87.73 R2

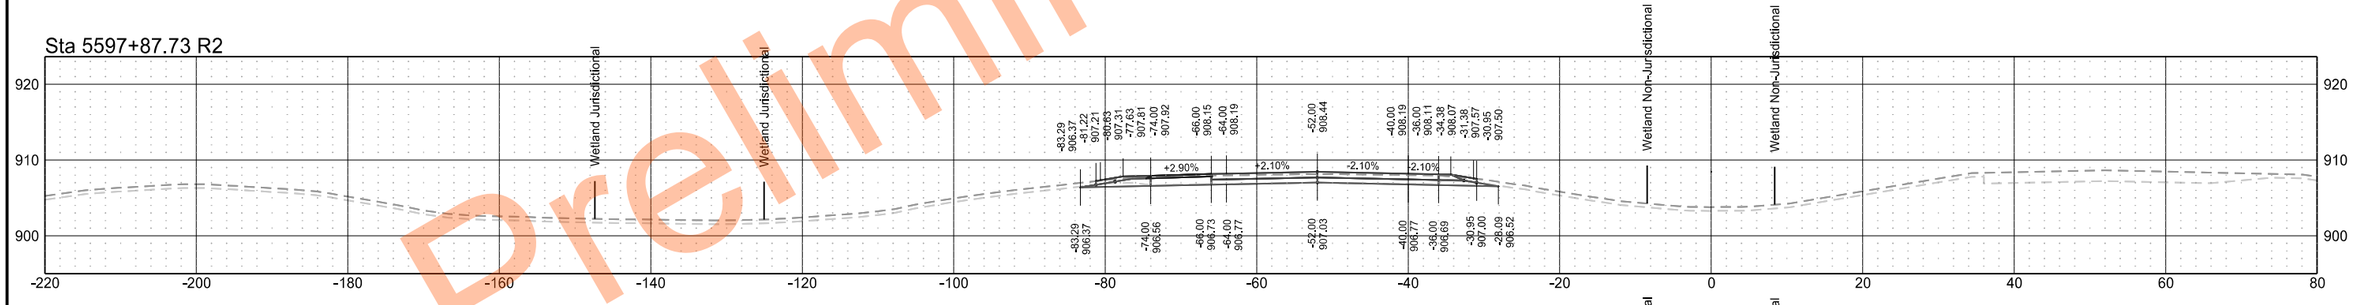

Sta 5597+85.00 R2

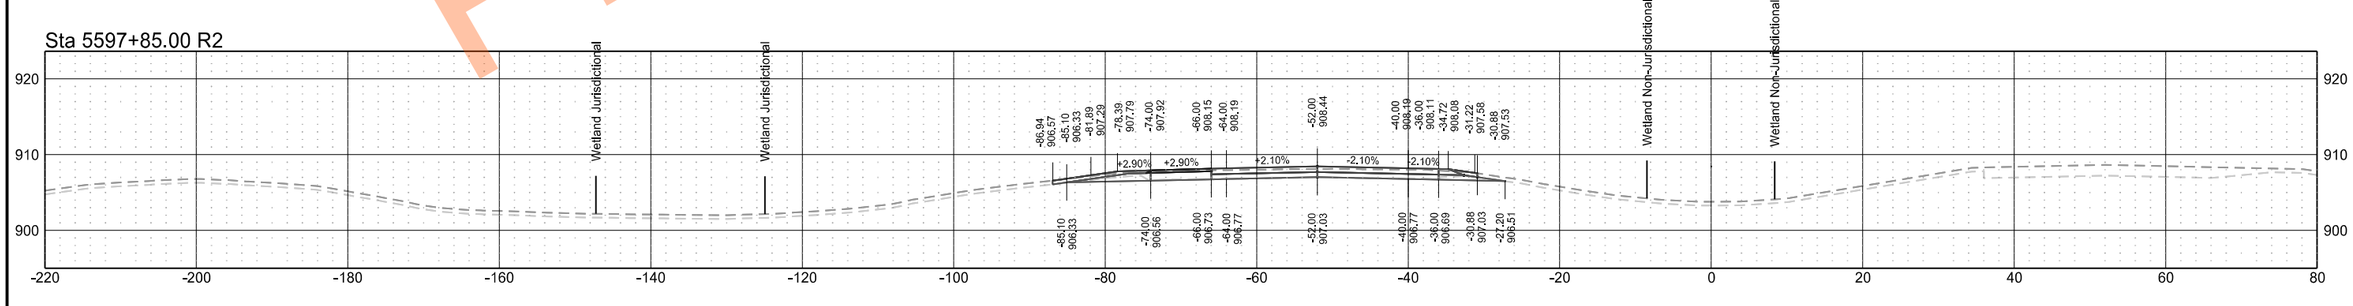

Preliminary Plans

Interstate 29 - Southbound

	STATE	PROJECT NO.	SECTION NO.	SHEET NO.
	ND	IM-8-029(204)101	200	90

Sta 5599+73.50 R2

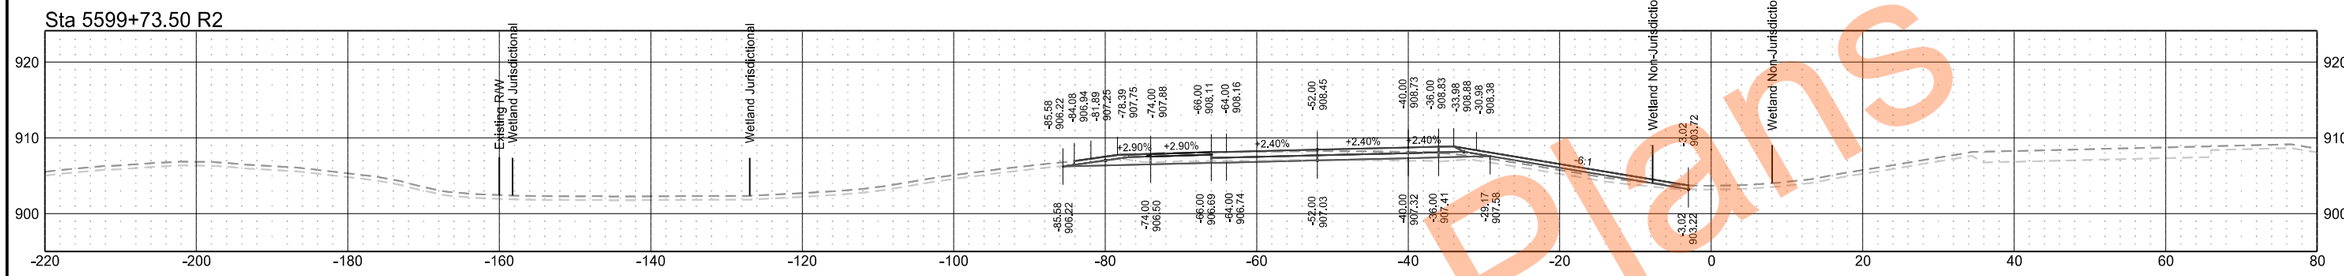

Sta 5599+61.07 R2

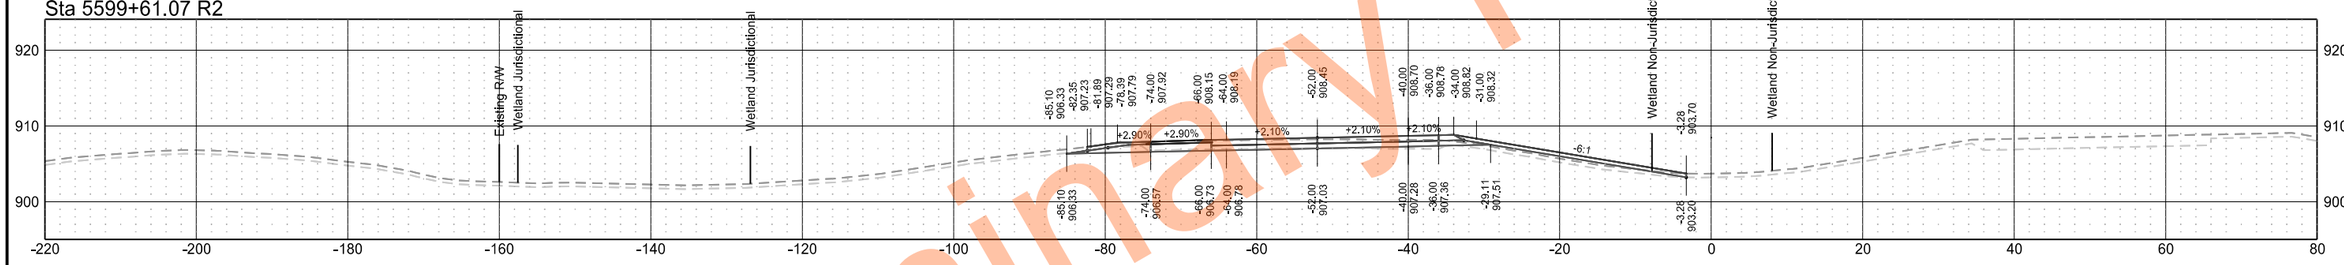

Sta 5599+50.00 R2

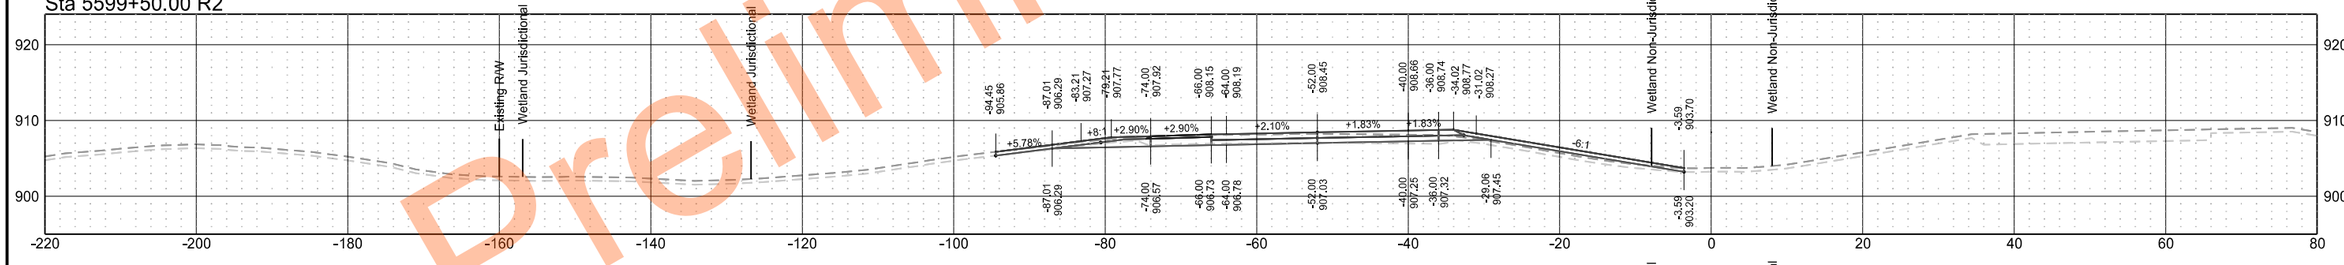

Sta 5599+40.34 R2

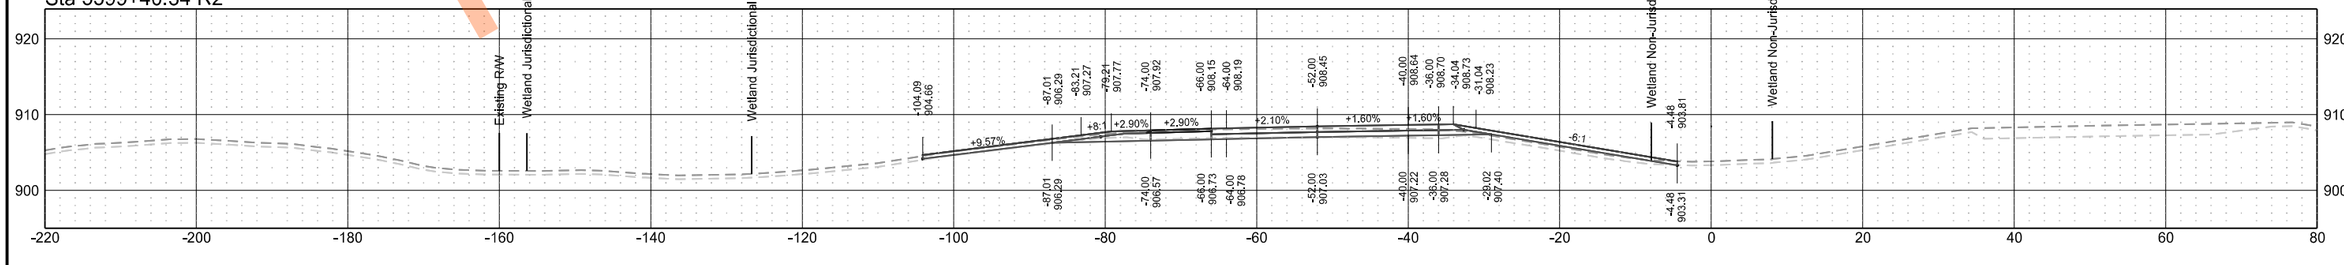

Preliminary Plans

Interstate 29 - Southbound

	STATE	PROJECT NO.	SECTION NO.	SHEET NO.
	ND	IM-8-029(204)101	200	91

Preliminary Plans

Interstate 29 - Southbound

	STATE	PROJECT NO.	SECTION NO.	SHEET NO.
	ND	IM-8-029(204)101	200	92

Sta 5603+50.00 R2

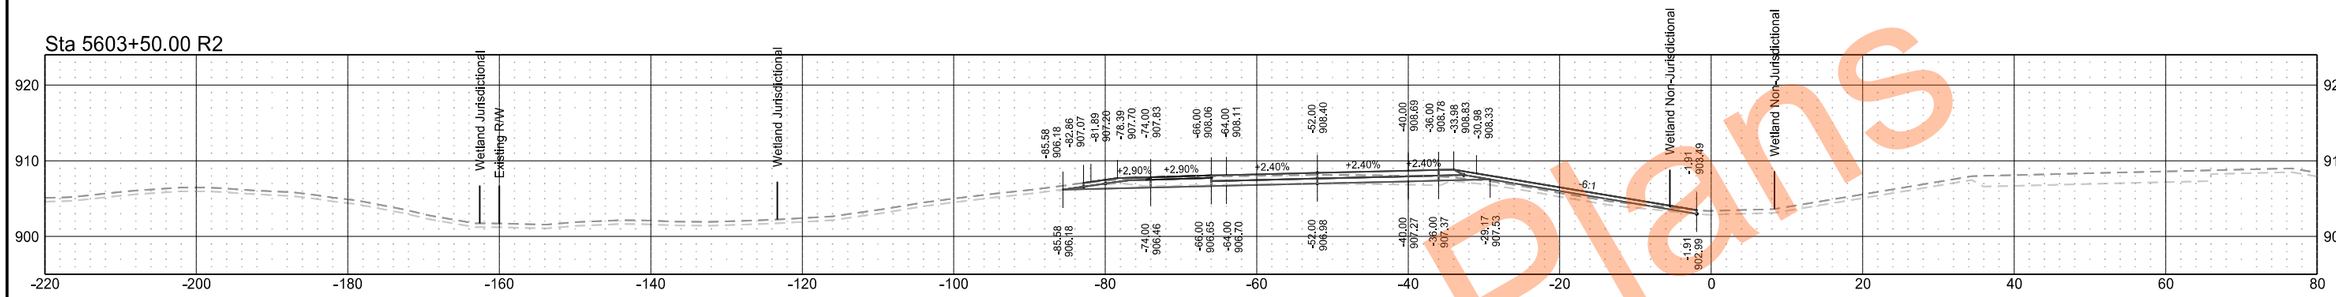

Sta 5603+00.00 R2

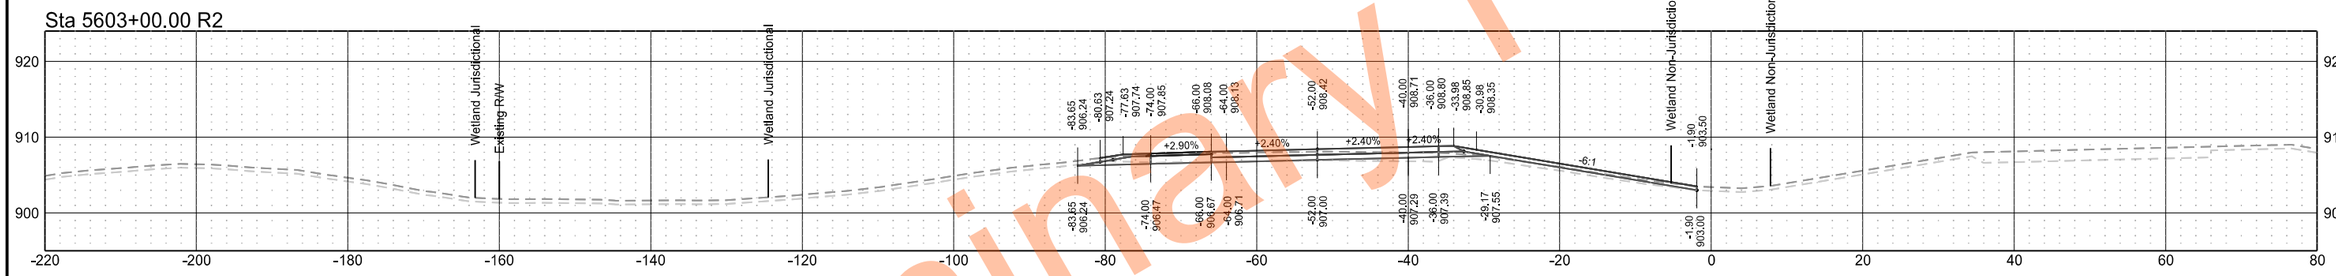

Sta 5602+50.00 R2

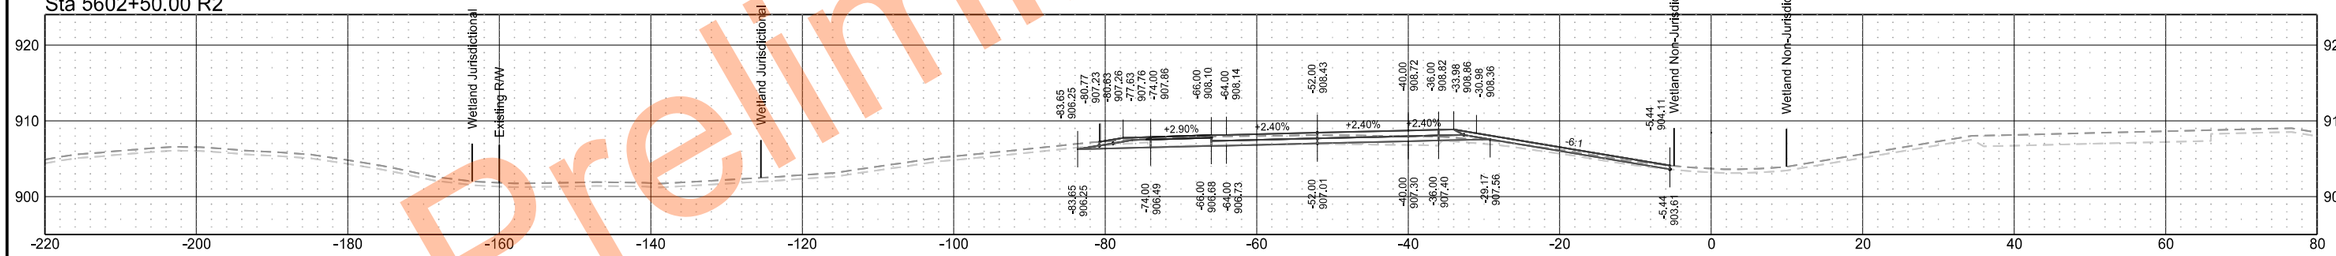

Sta 5602+00.00 R2

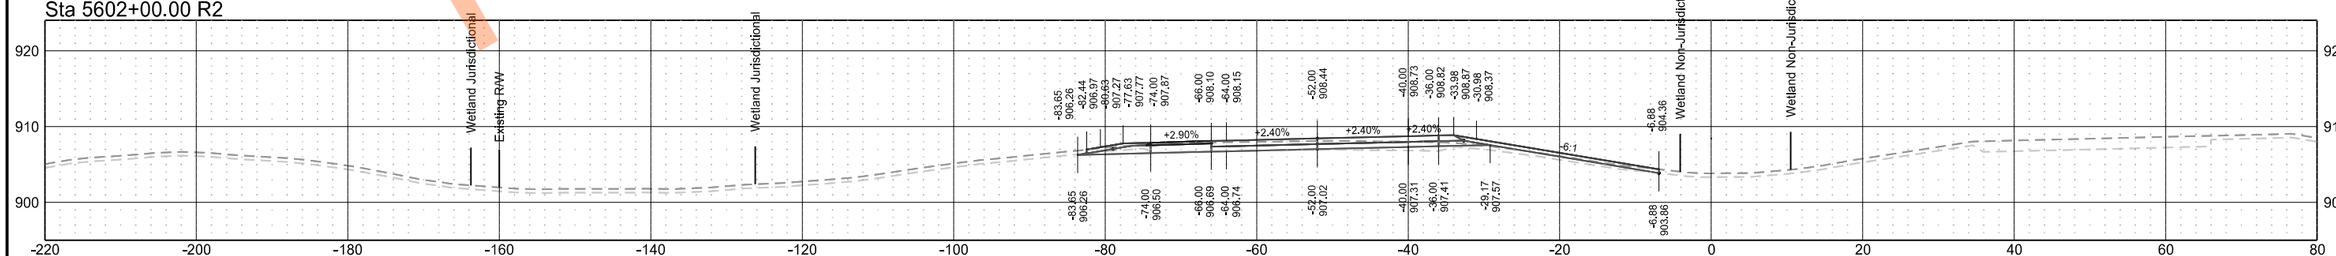

Preliminary Plans

Interstate 29 - Southbound

	STATE	PROJECT NO.	SECTION NO.	SHEET NO.
	ND	IM-8-029(204)101	200	93

Sta 5605+50.00 R2

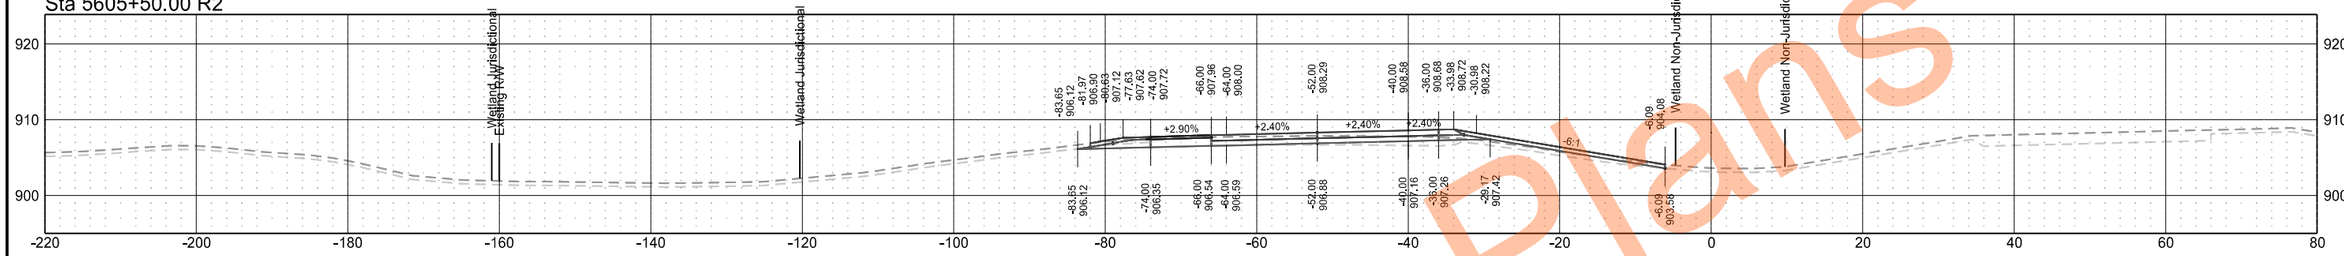

Sta 5605+00.00 R2

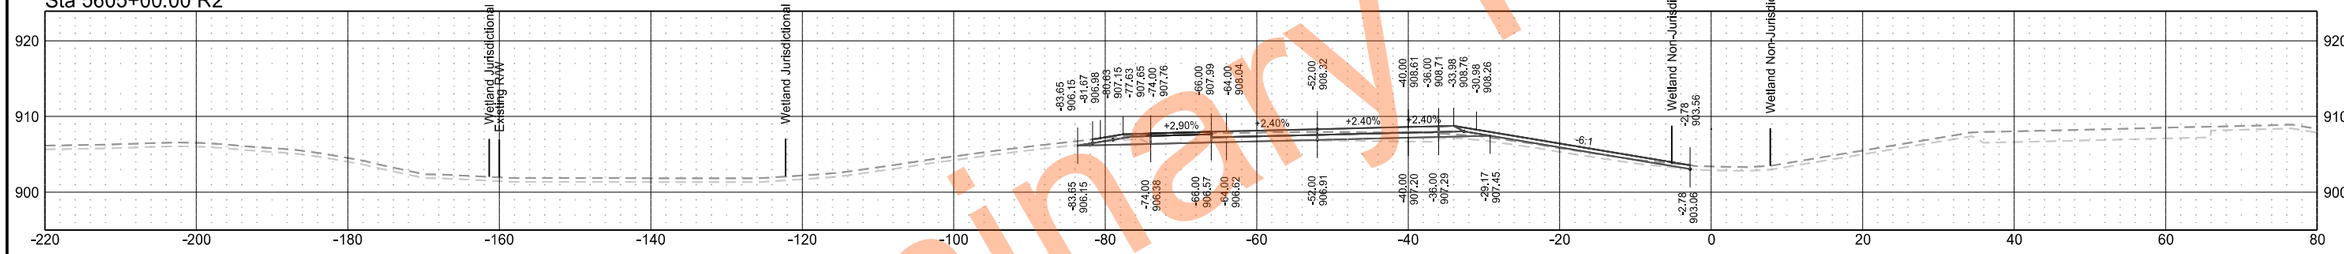

Sta 5604+50.00 R2

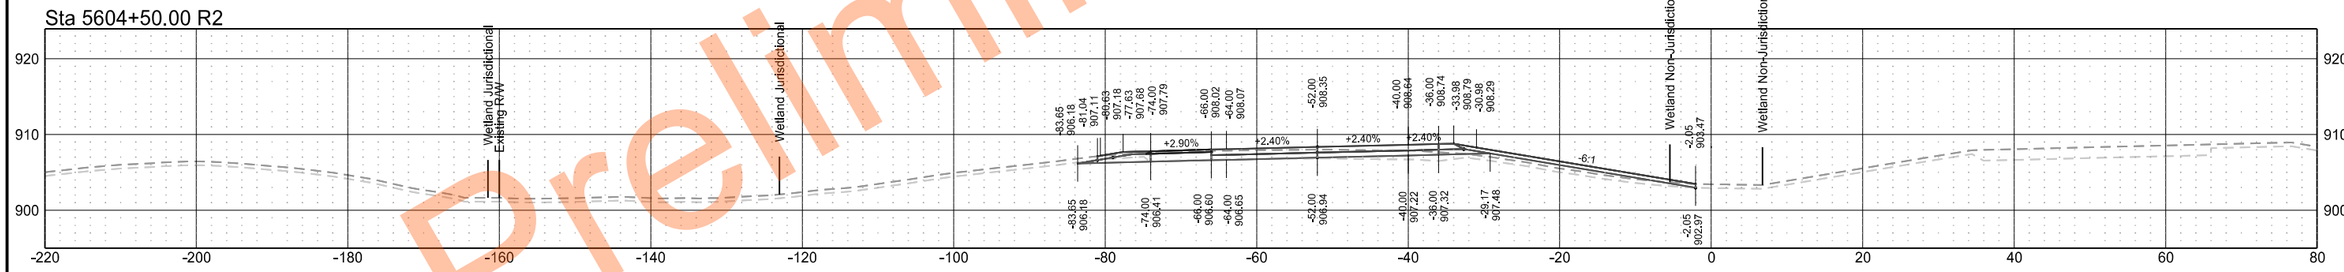

Sta 5604+00.00 R2

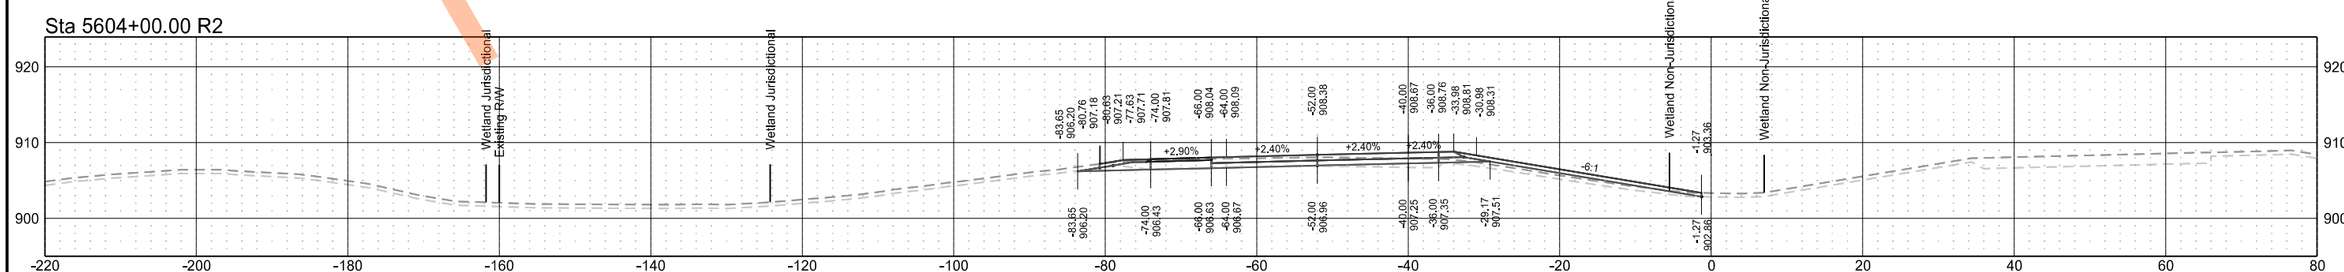

Preliminary Plans

Interstate 29 - Southbound

	STATE	PROJECT NO.	SECTION NO.	SHEET NO.
	ND	IM-8-029(204)101	200	94

Sta 5607+50.00 R2

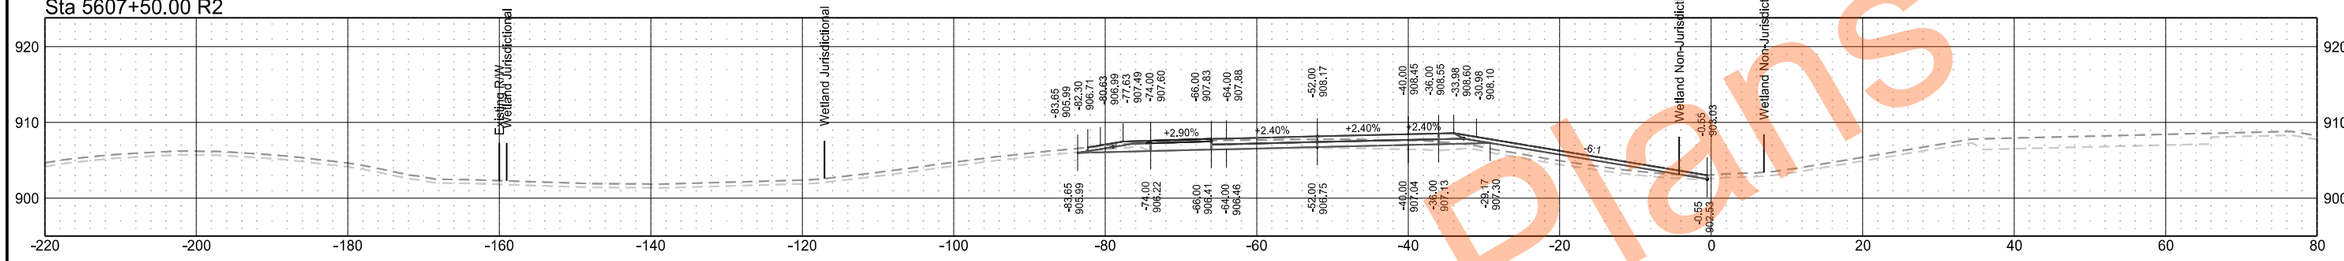

Sta 5607+00.00 R2

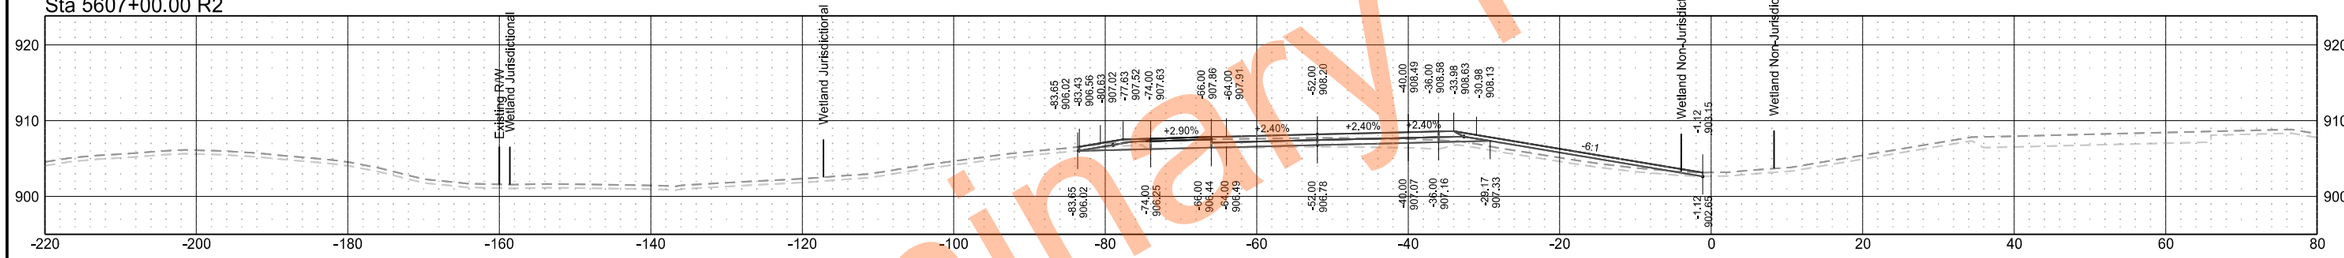

Sta 5606+50.00 R2

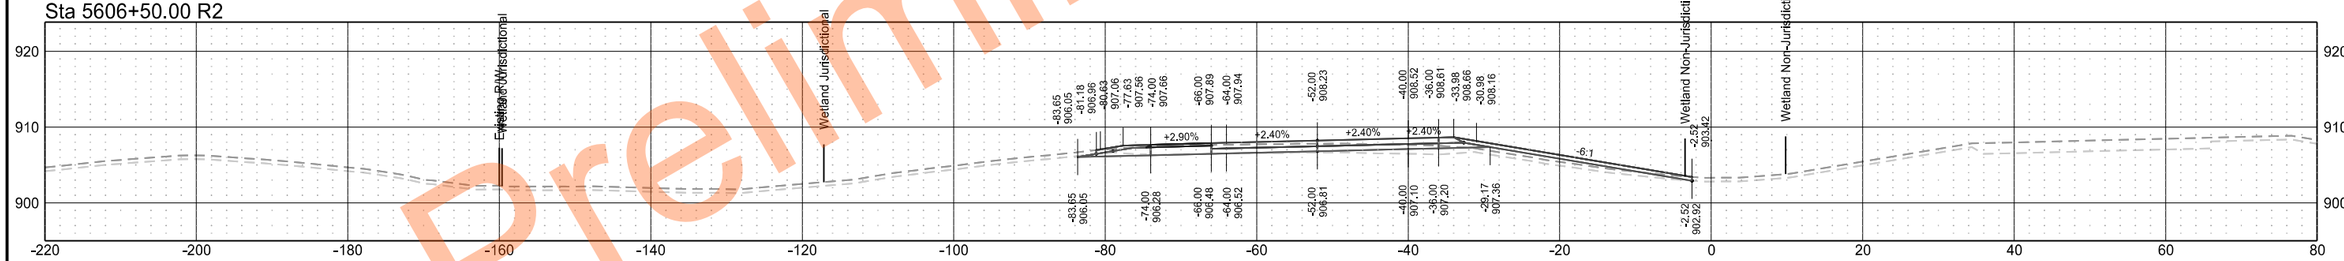

Sta 5606+00.00 R2

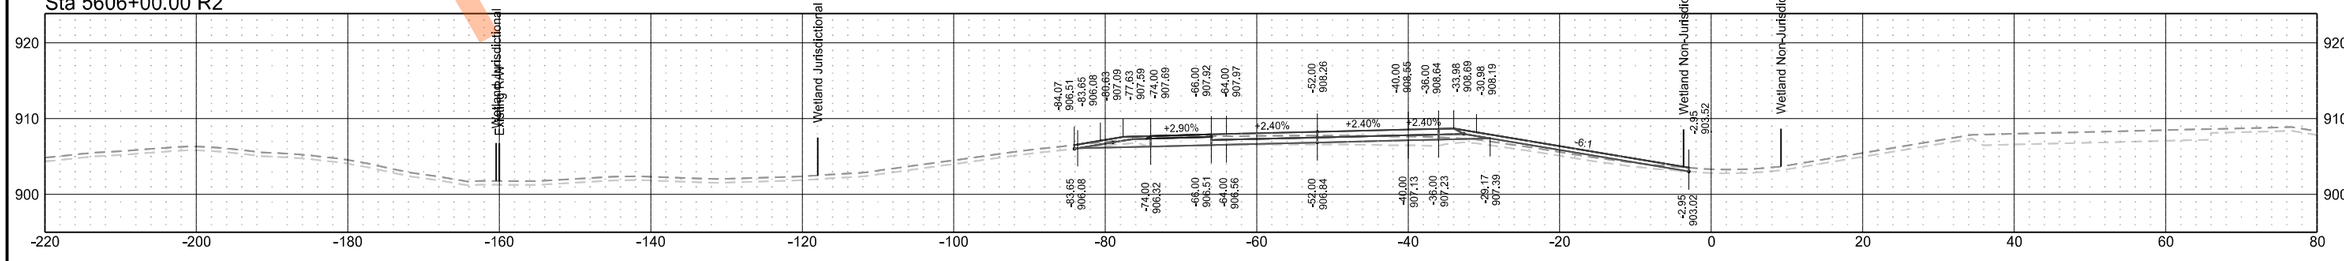

Preliminary Plans

Interstate 29 - Southbound

	STATE	PROJECT NO.	SECTION NO.	SHEET NO.
	ND	IM-8-029(204)101	200	95

Sta 5609+50.00 R2

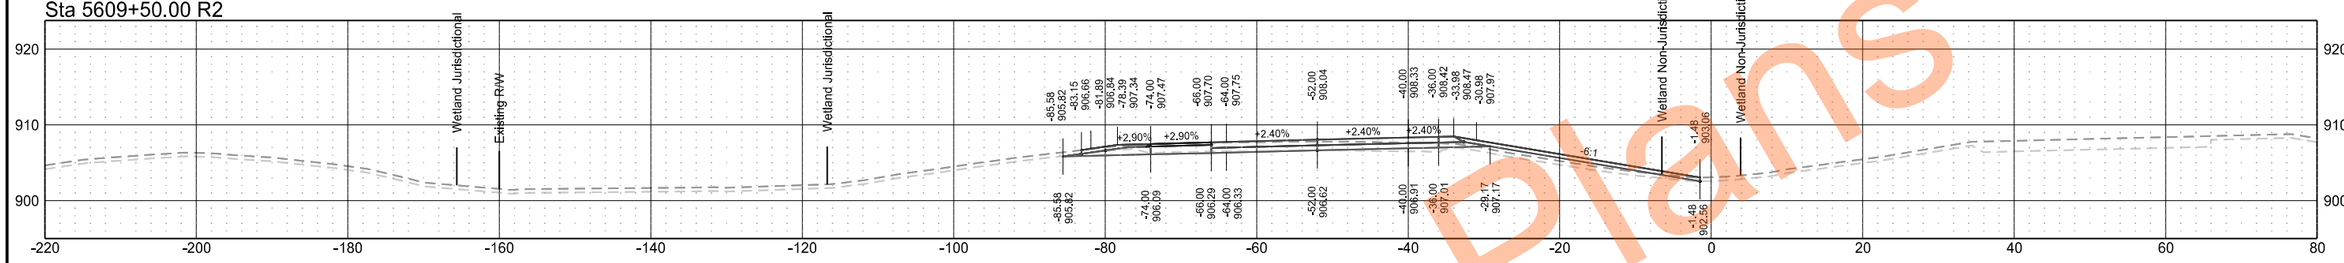

Sta 5609+00.00 R2

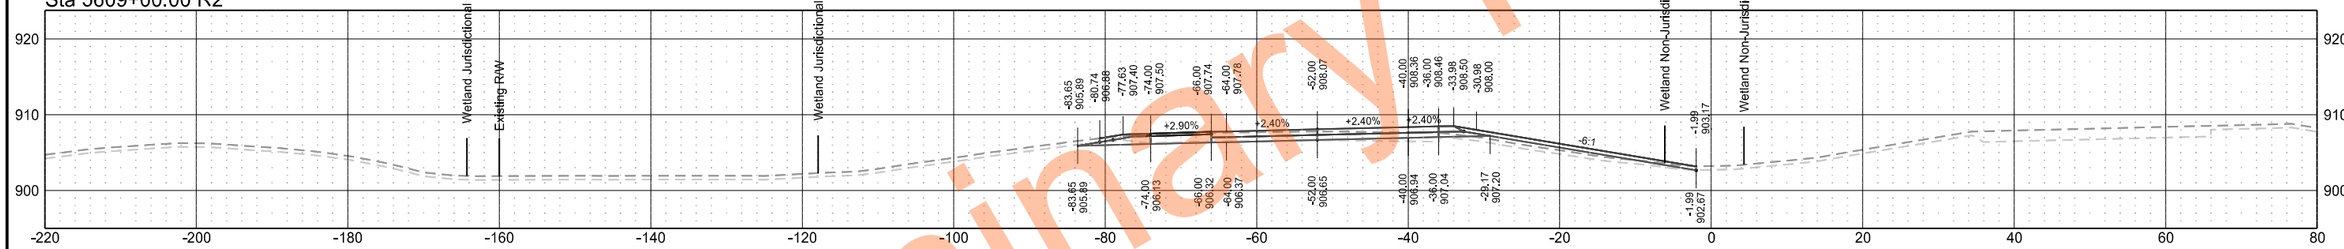

Sta 5608+50.00 R2

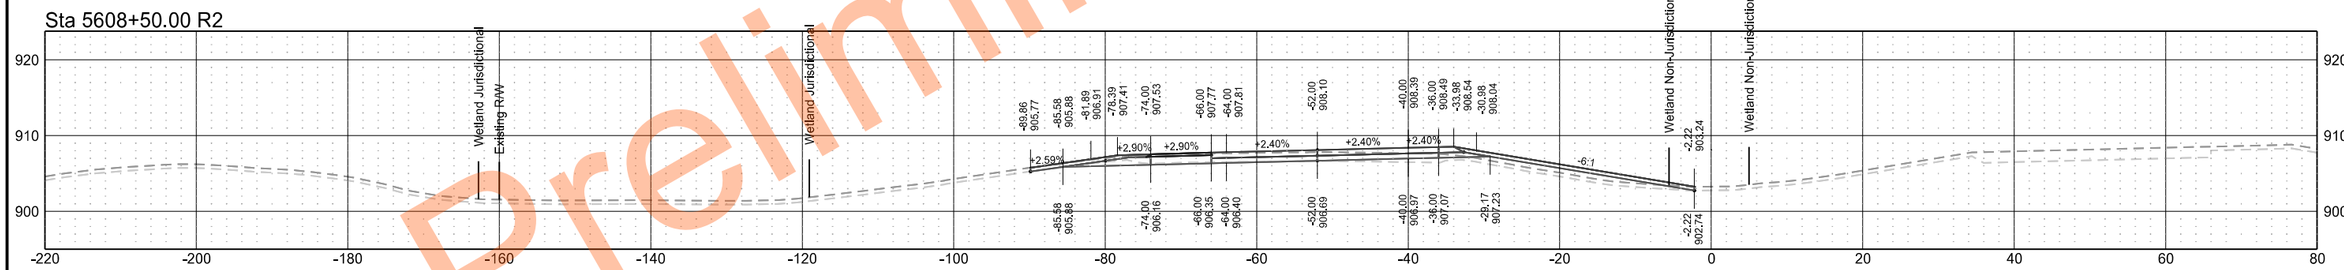

Sta 5608+00.00 R2

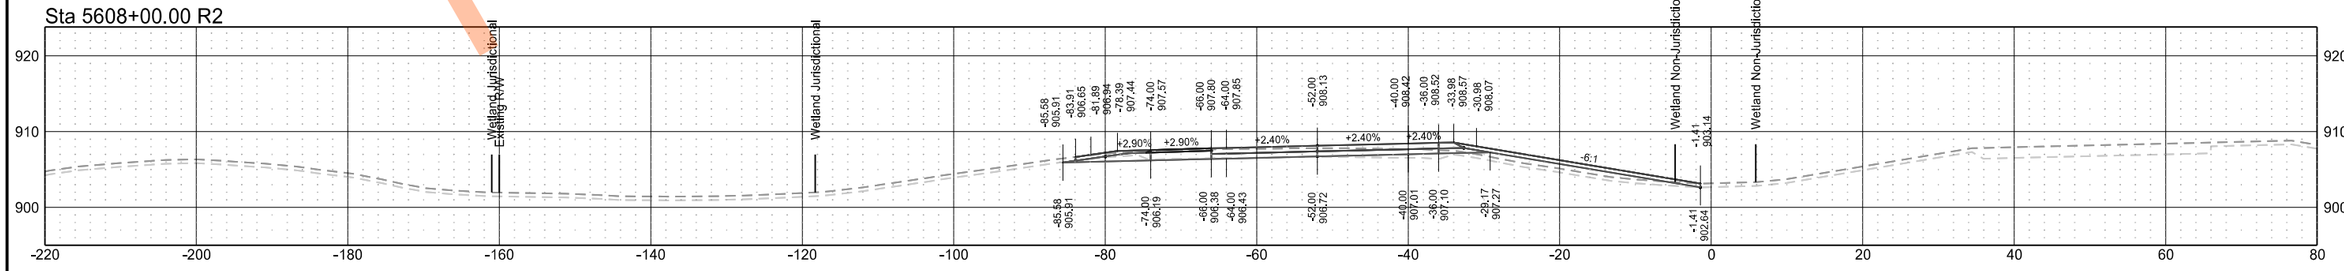

Preliminary Plans

Interstate 29 - Southbound

	STATE	PROJECT NO.	SECTION NO.	SHEET NO.
	ND	IM-8-029(204)101	200	96

Sta 5611+15.79 R2

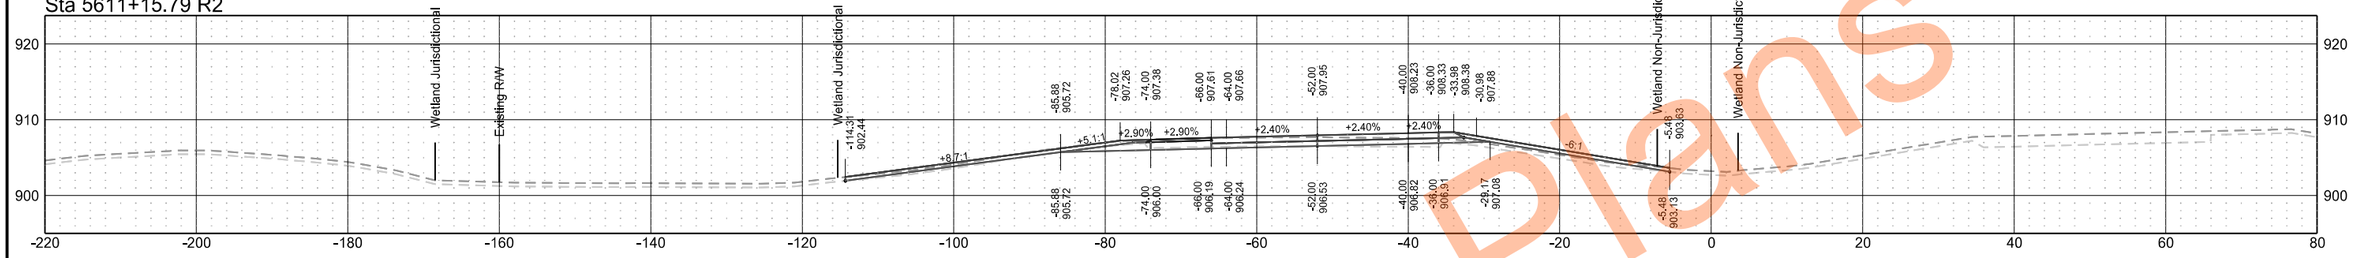

Sta 5611+00.00 R2

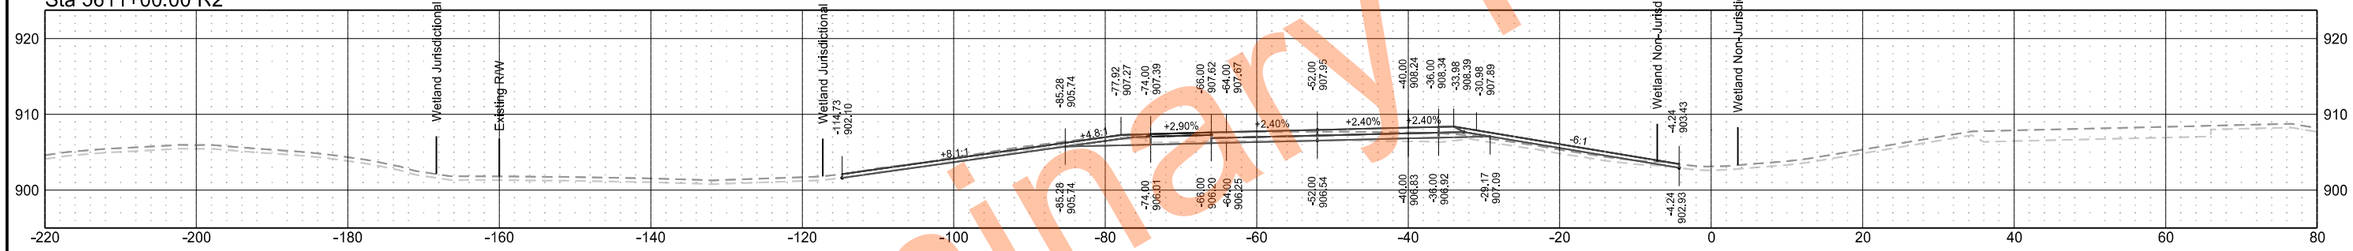

Sta 5610+50.00 R2

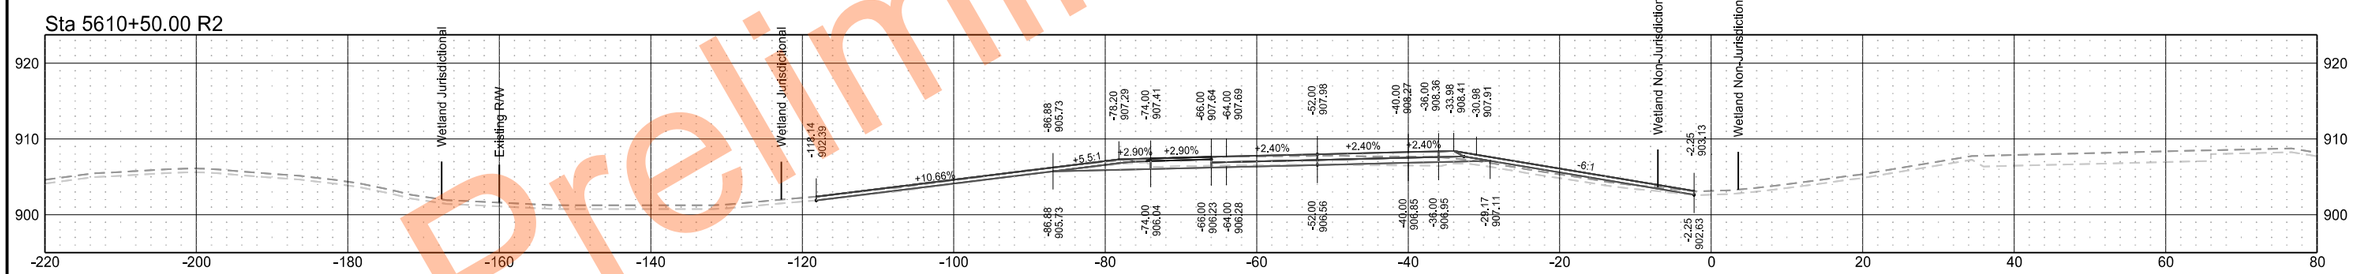

Sta 5610+00.00 R2

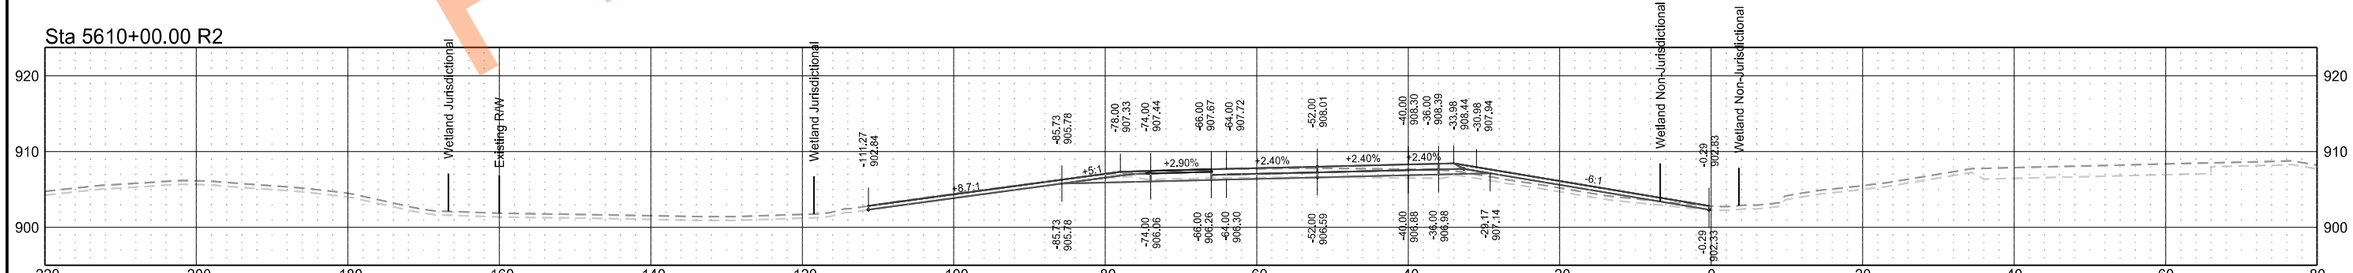

Preliminary Plans

Interstate 29 - Southbound

	STATE	PROJECT NO.	SECTION NO.	SHEET NO.
	ND	IM-8-029(204)101	200	97

Sta 5613+00.00 R2

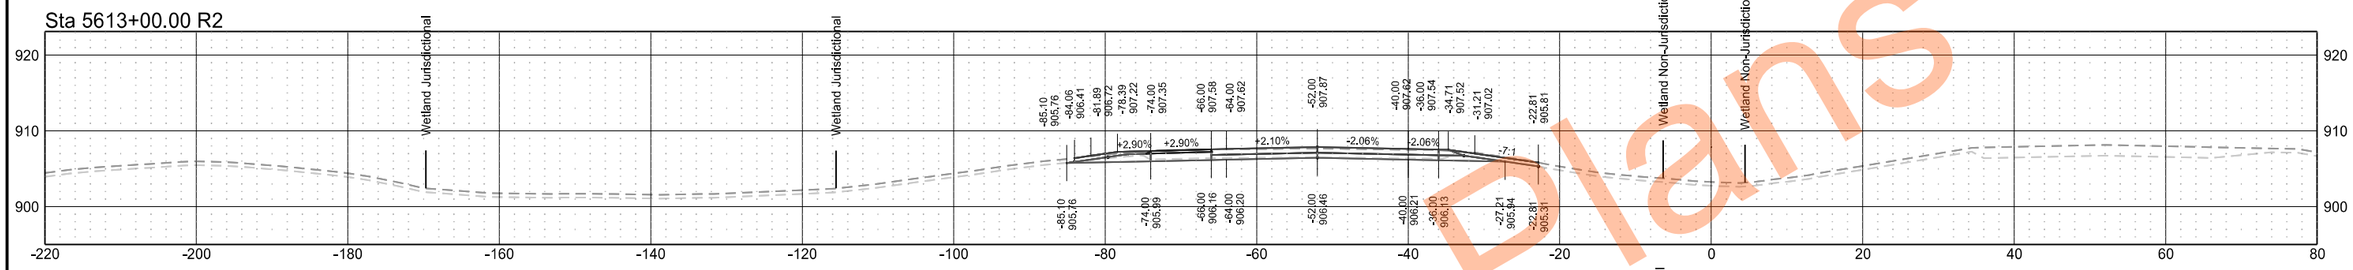

Sta 5612+00.00 R2

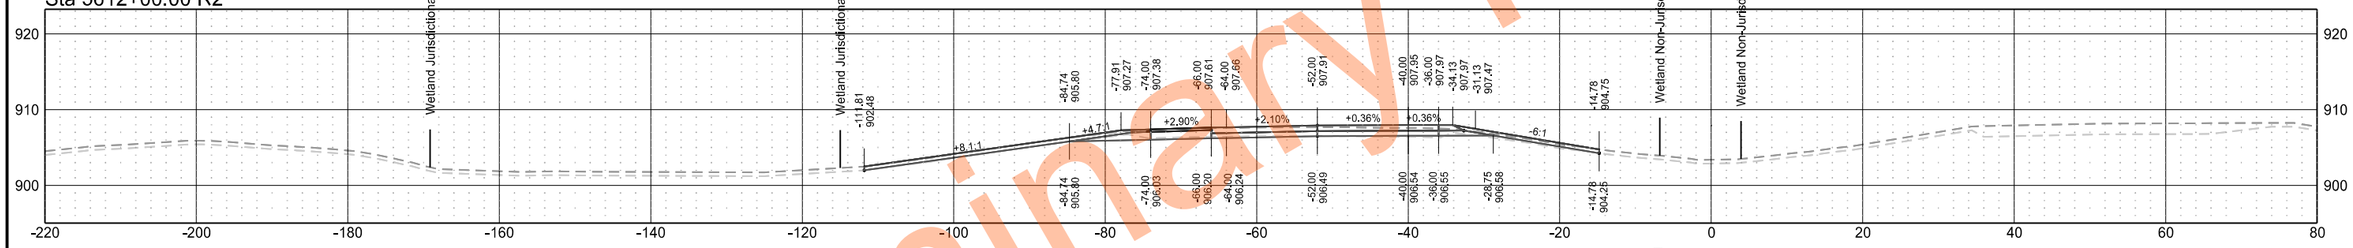

Sta 5611+48.94 R2

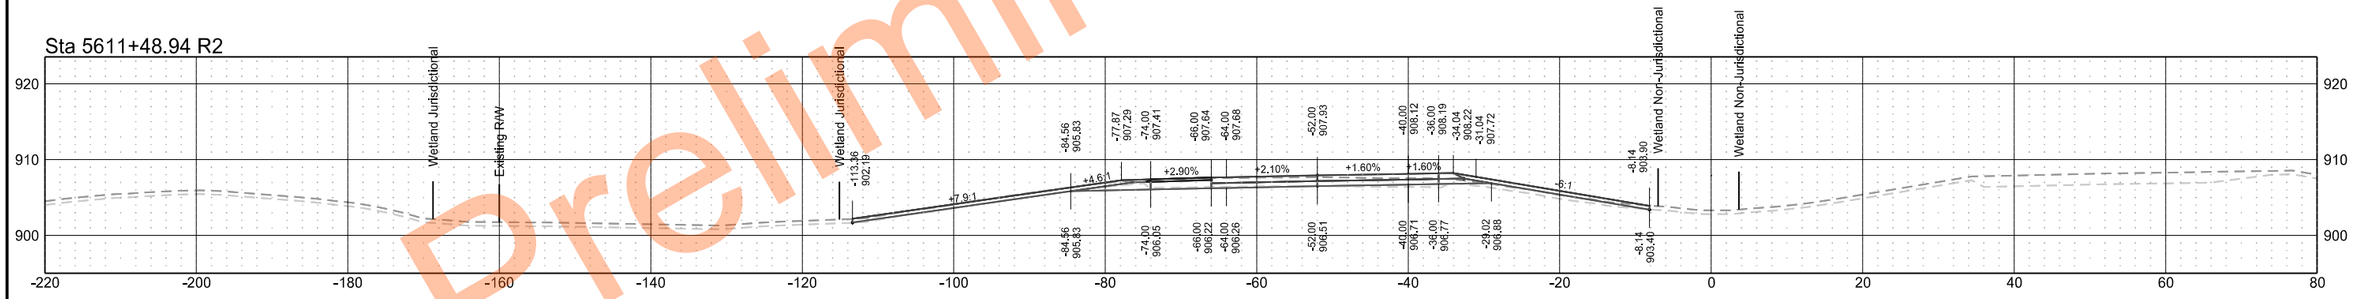

Sta 5611+28.23 R2

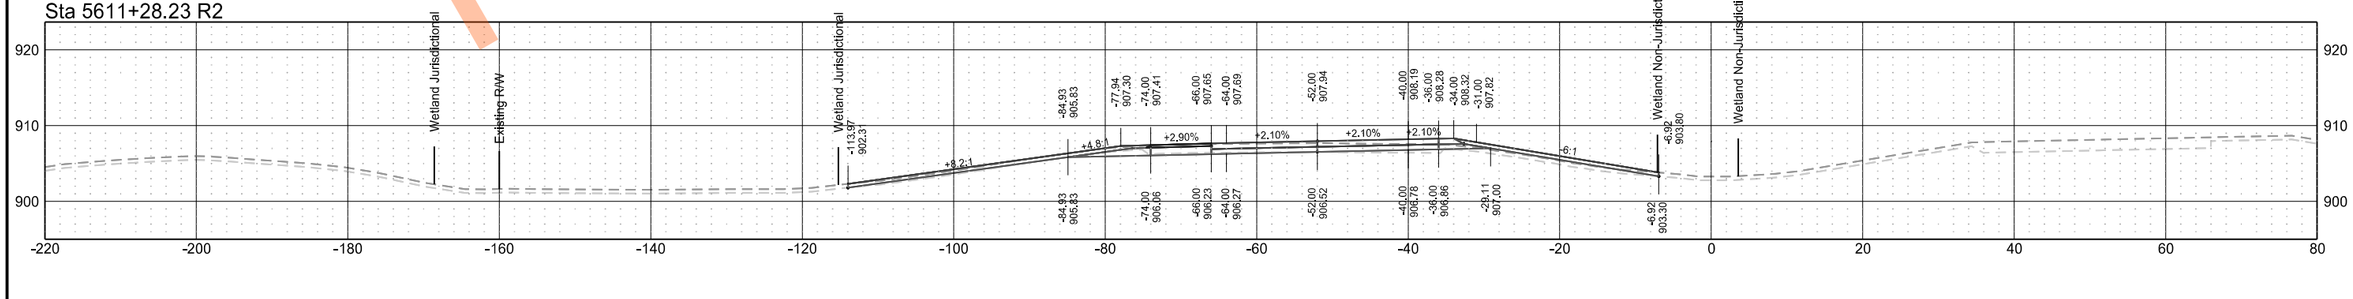

Preliminary Plans

Interstate 29 - Southbound

	STATE	PROJECT NO.	SECTION NO.	SHEET NO.
	ND	IM-8-029(204)101	200	98

Sta 5616+00.00 R2

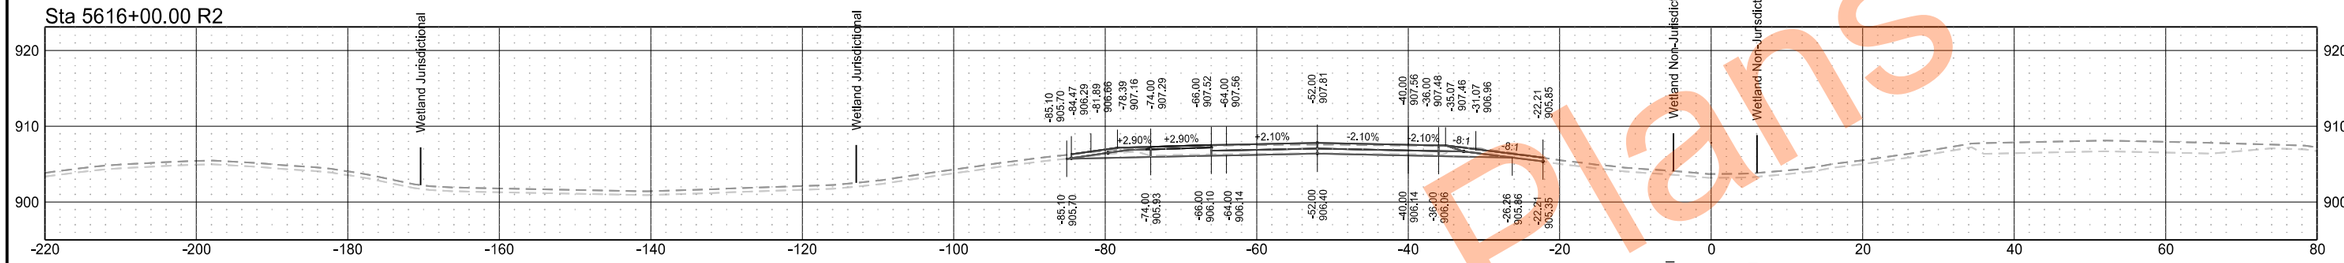

Sta 5615+00.00 R2

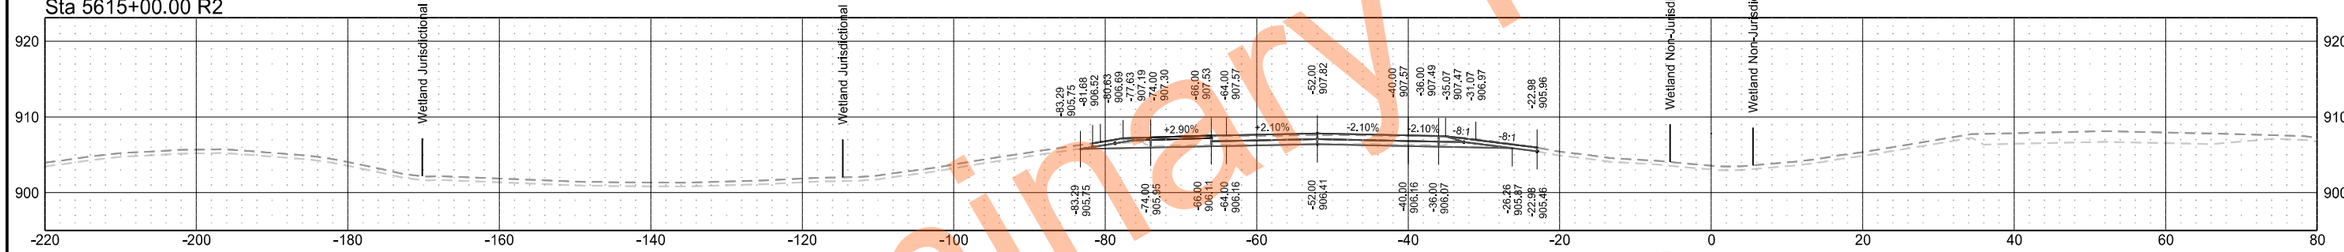

Sta 5614+00.00 R2

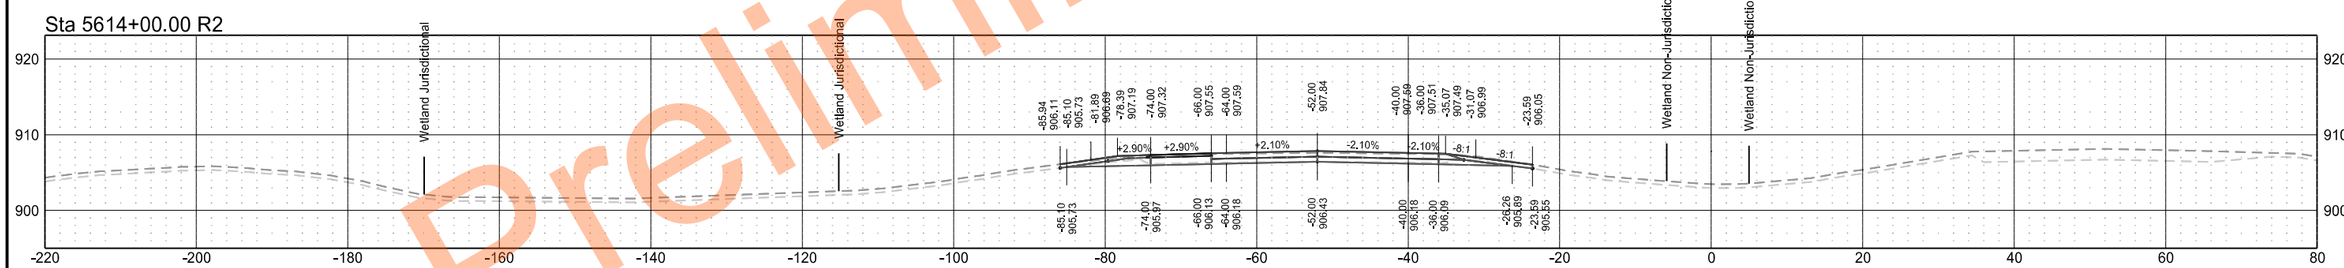

Sta 5613+01.57 R2

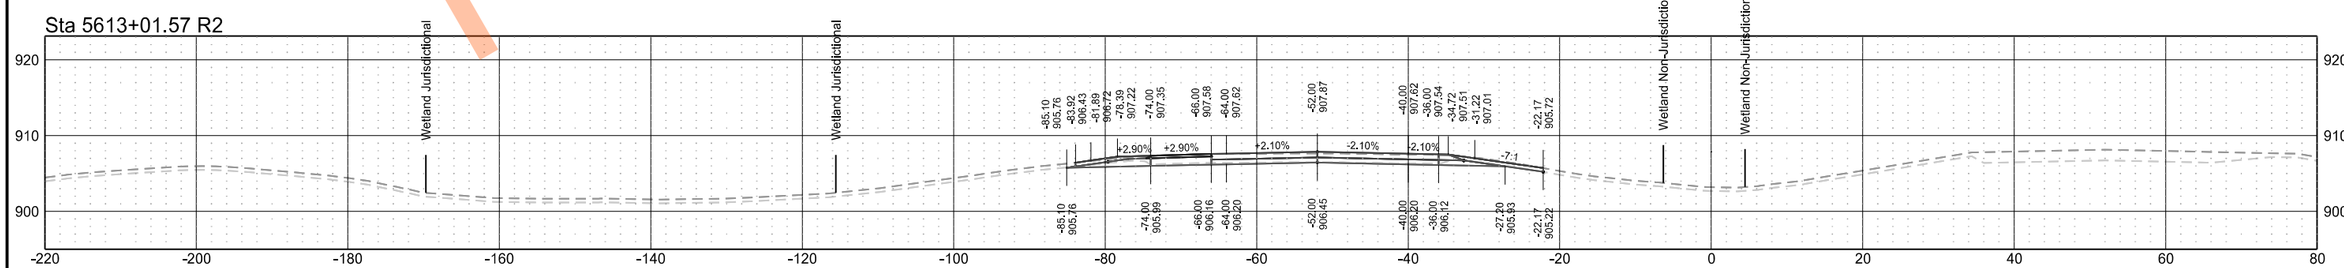

Preliminary Plans

Interstate 29 - Southbound

	STATE	PROJECT NO.	SECTION NO.	SHEET NO.
	ND	IM-8-029(204)101	200	99

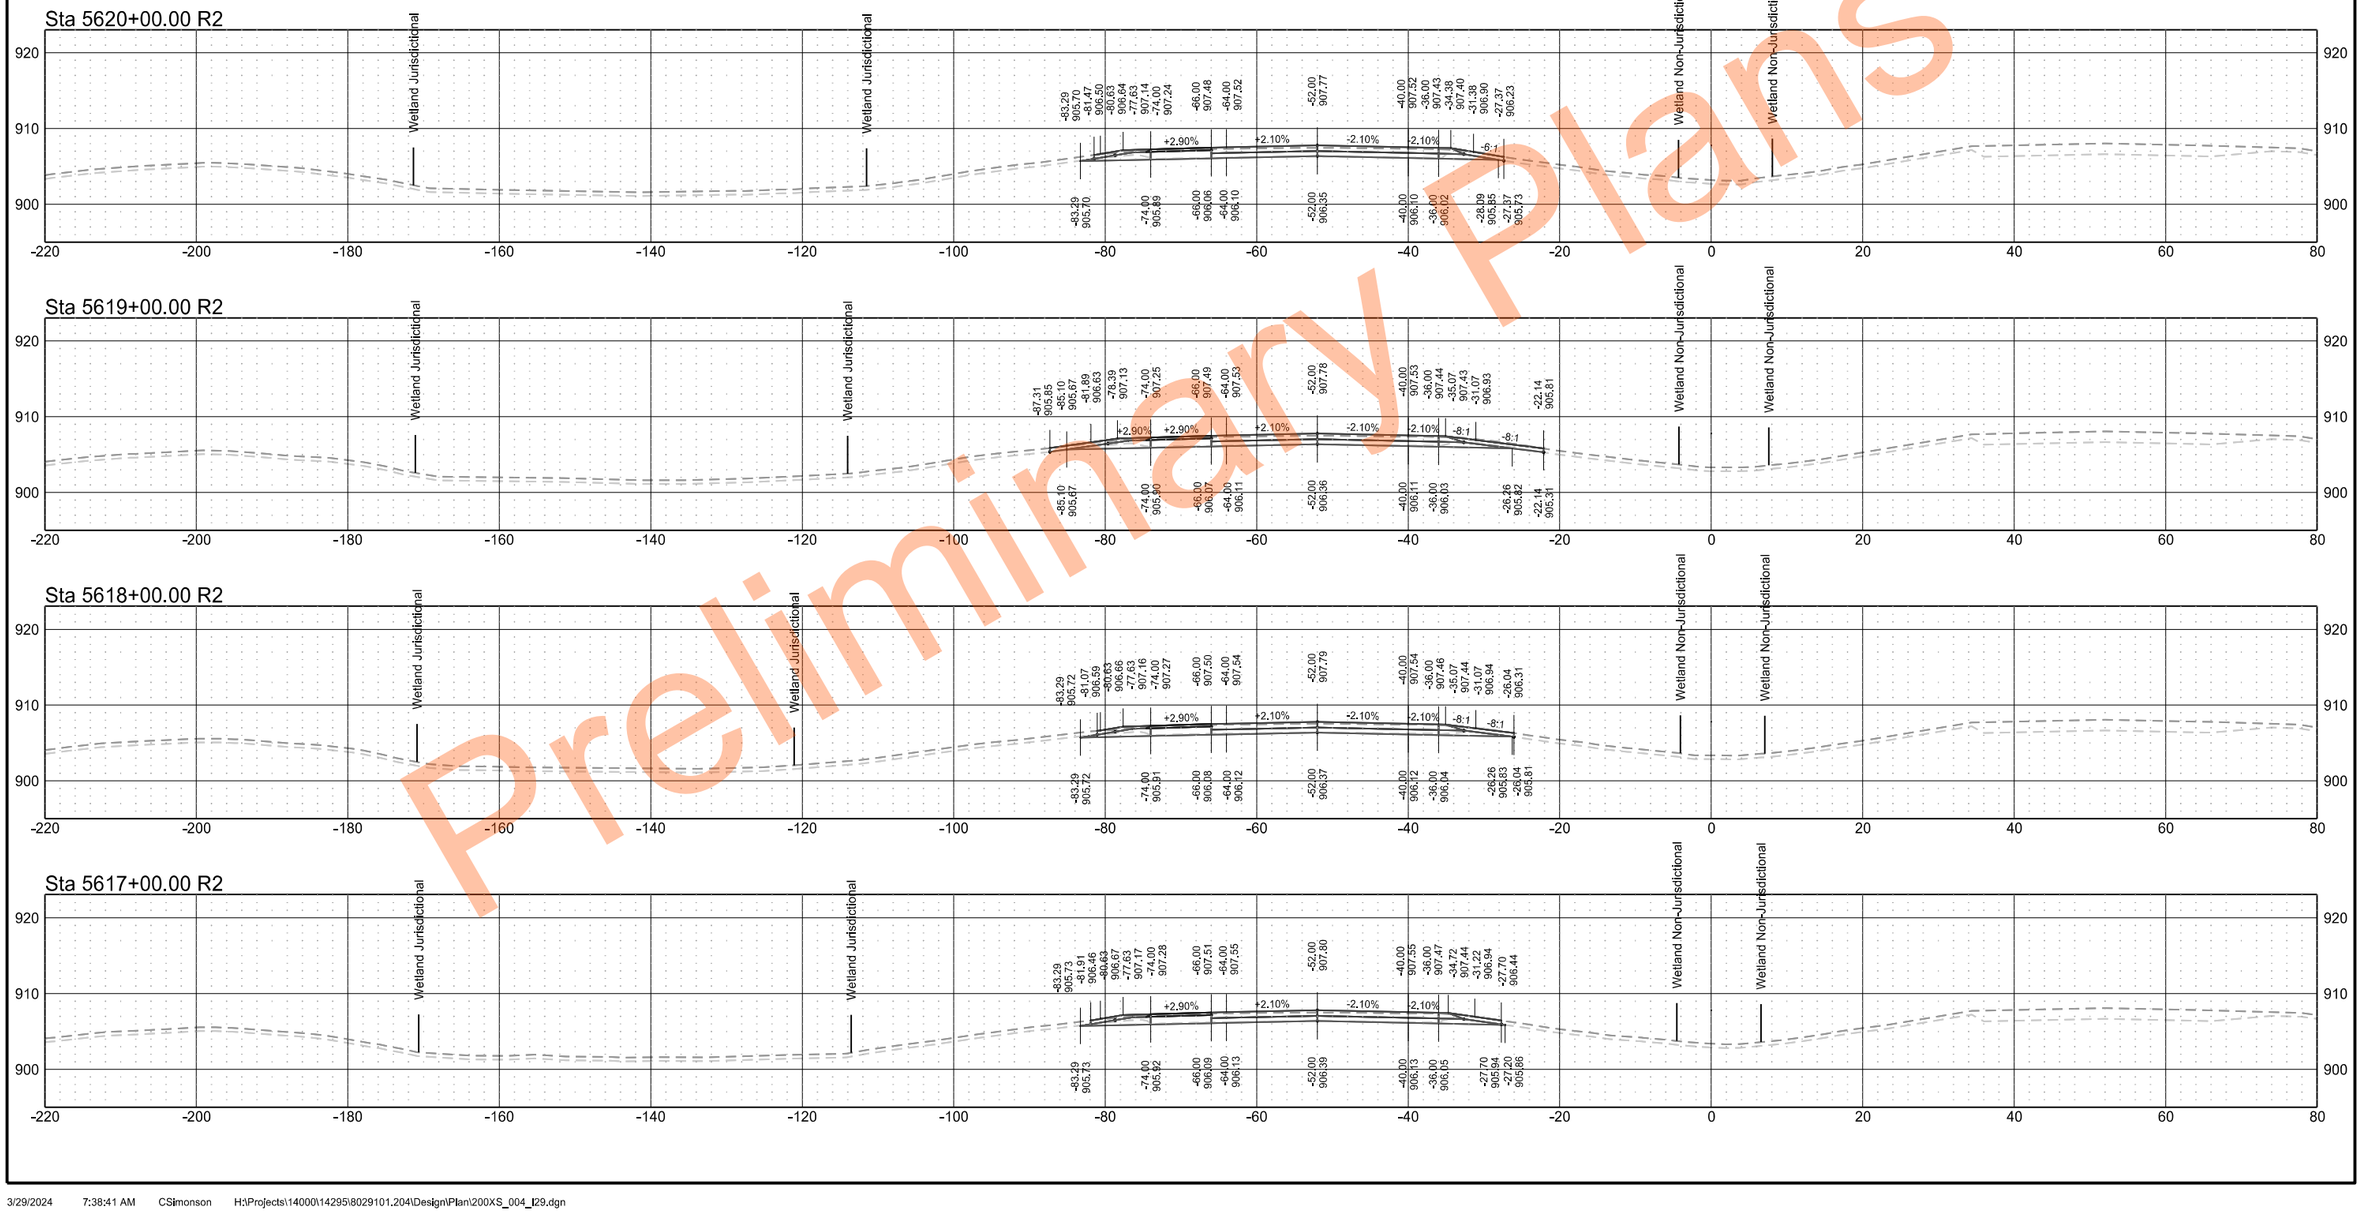

Preliminary Plans

Interstate 29 - Southbound

	STATE	PROJECT NO.	SECTION NO.	SHEET NO.
	ND	IM-8-029(204)101	200	100

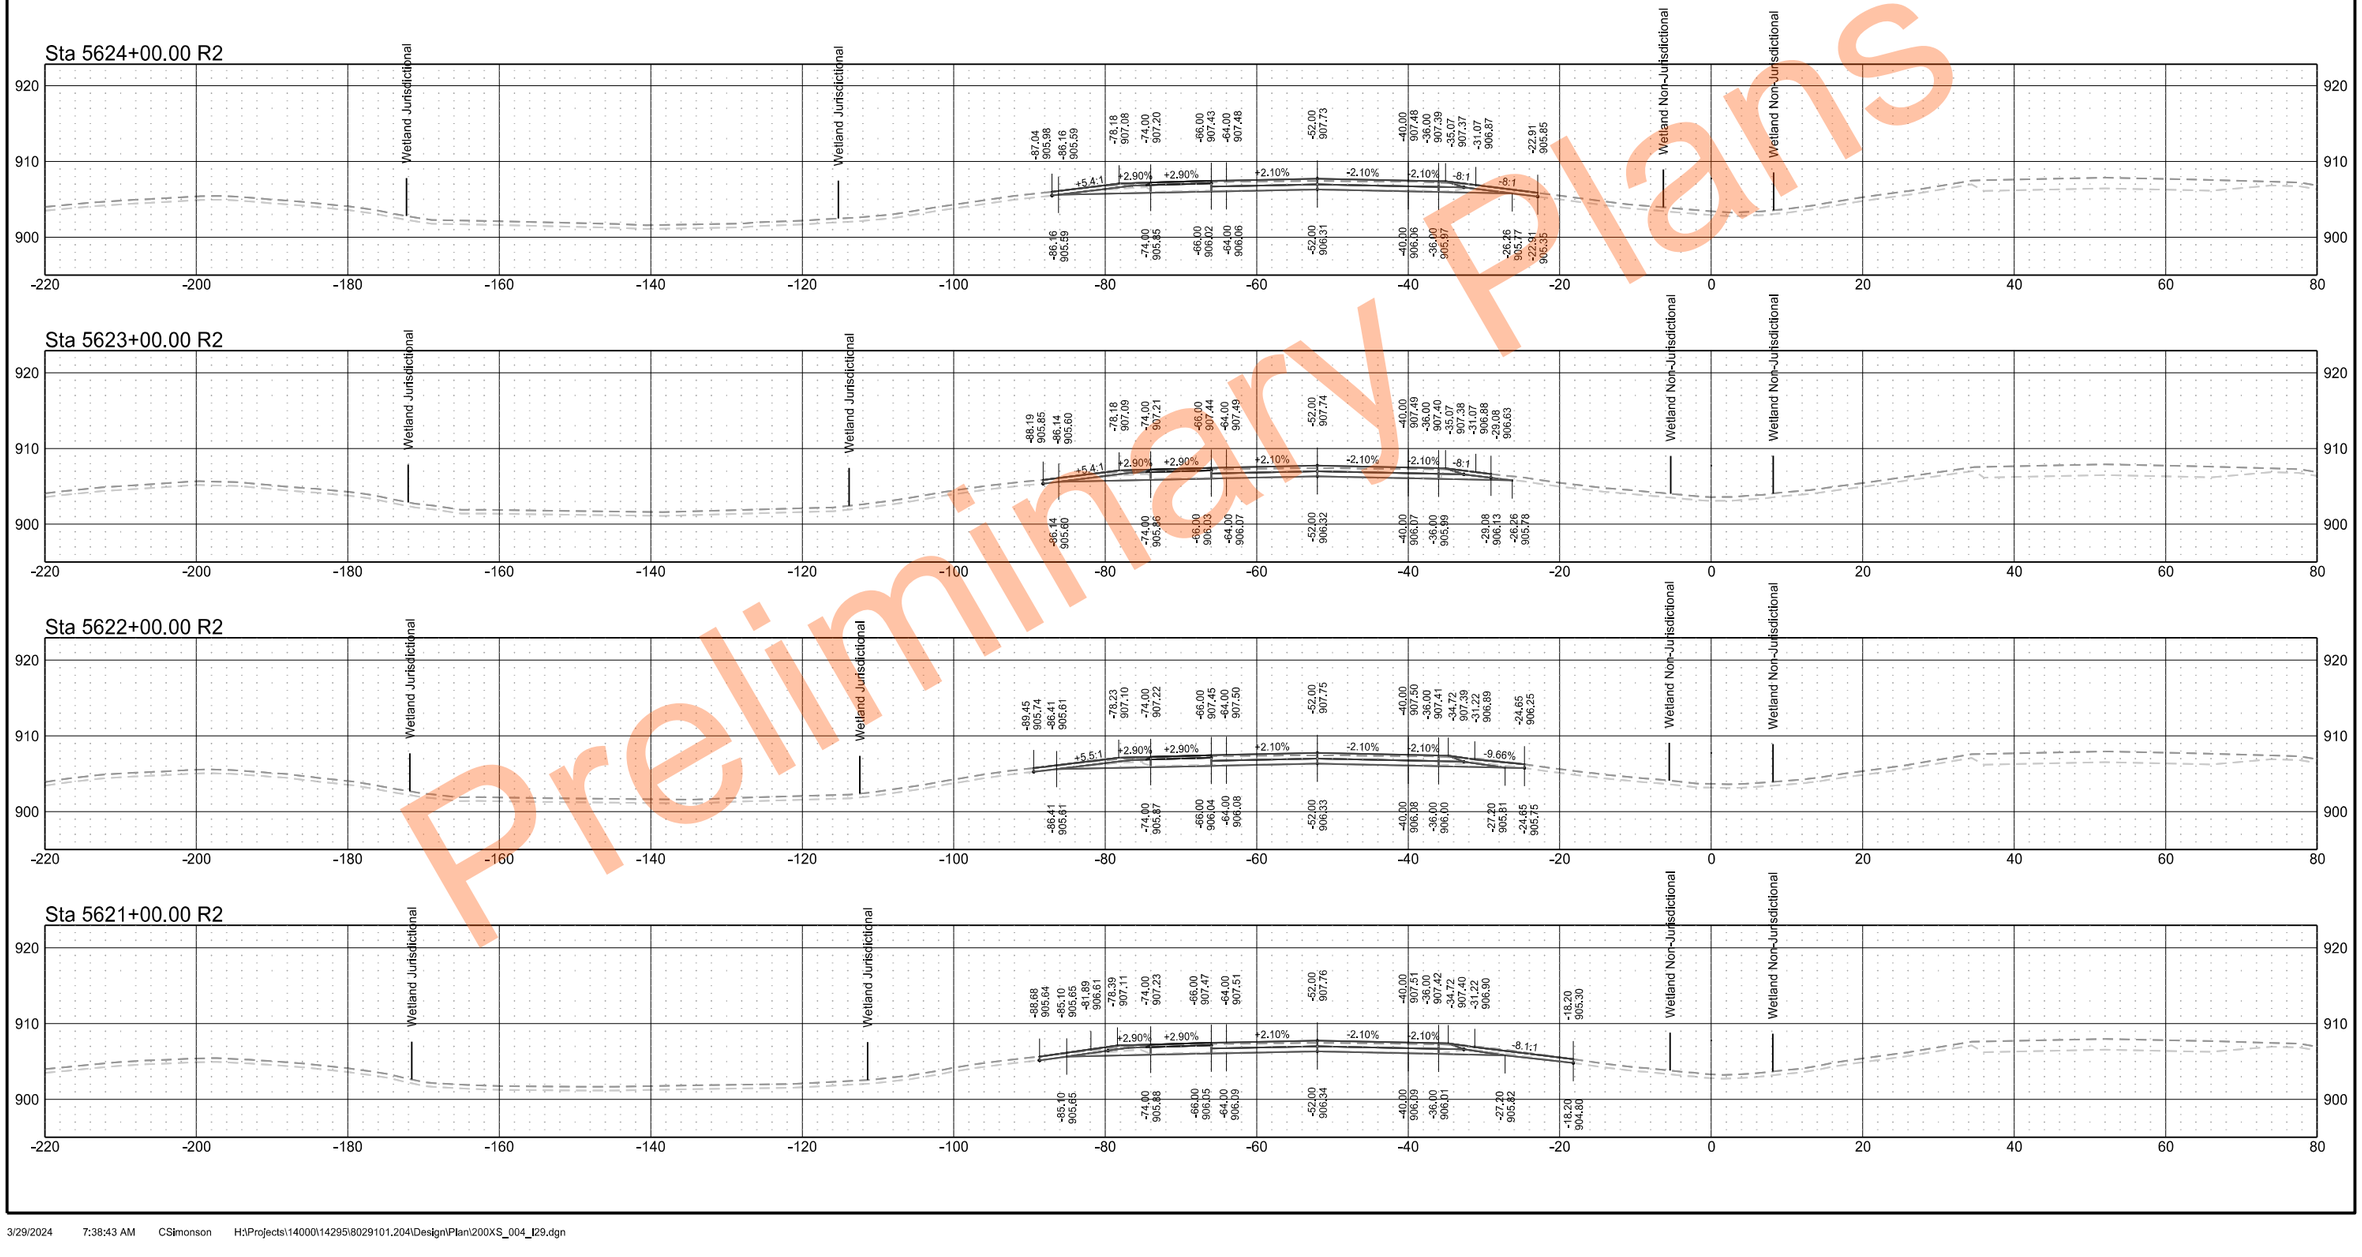

Preliminary Plans

Interstate 29 - Southbound

	STATE	PROJECT NO.	SECTION NO.	SHEET NO.
	ND	IM-8-029(204)101	200	101

Sta 5628+00.00 R2

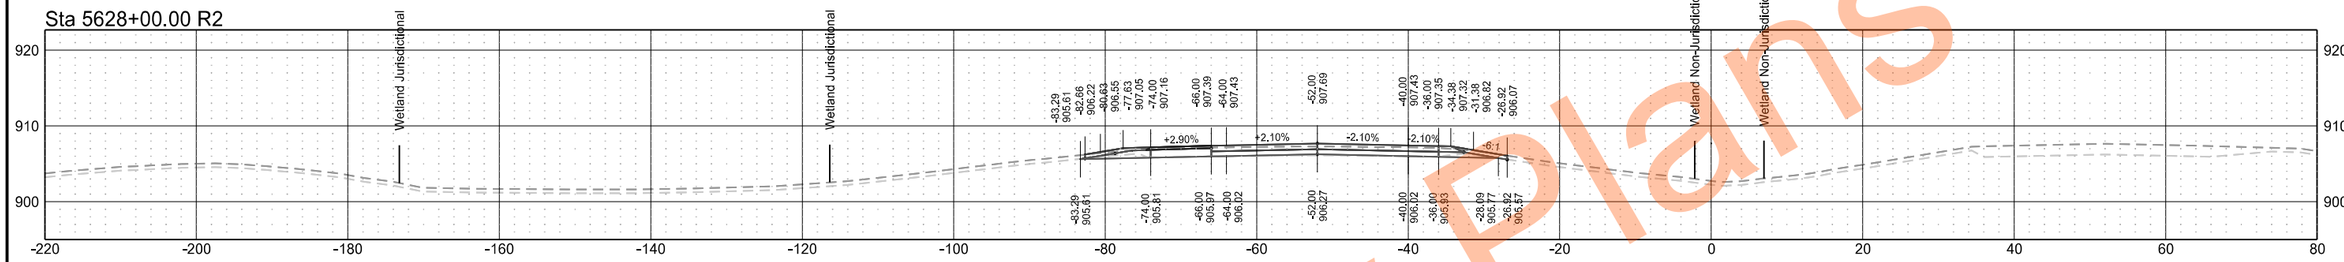

Sta 5627+00.00 R2

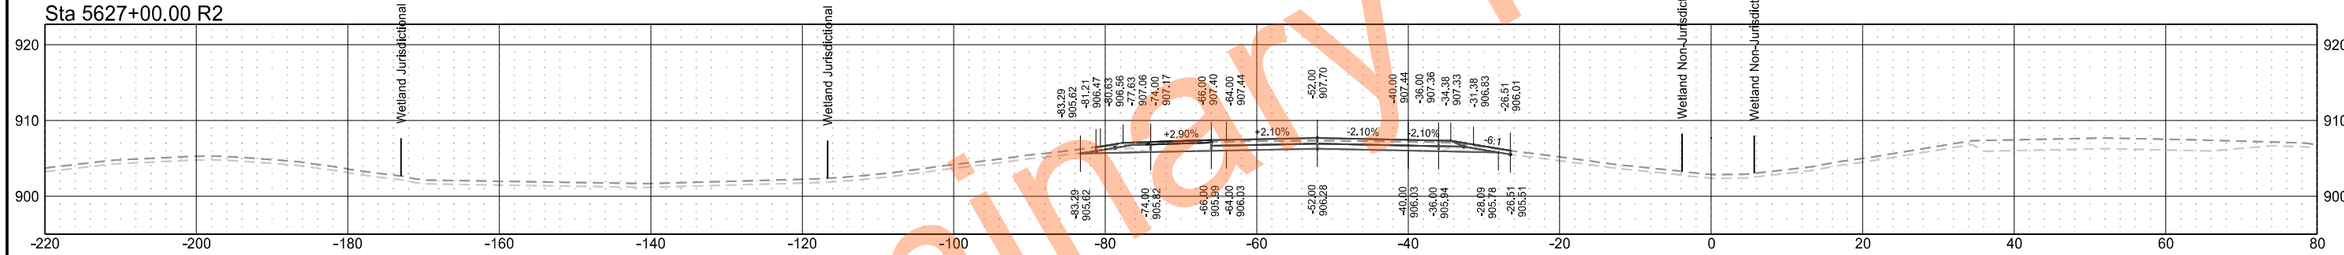

Sta 5626+00.00 R2

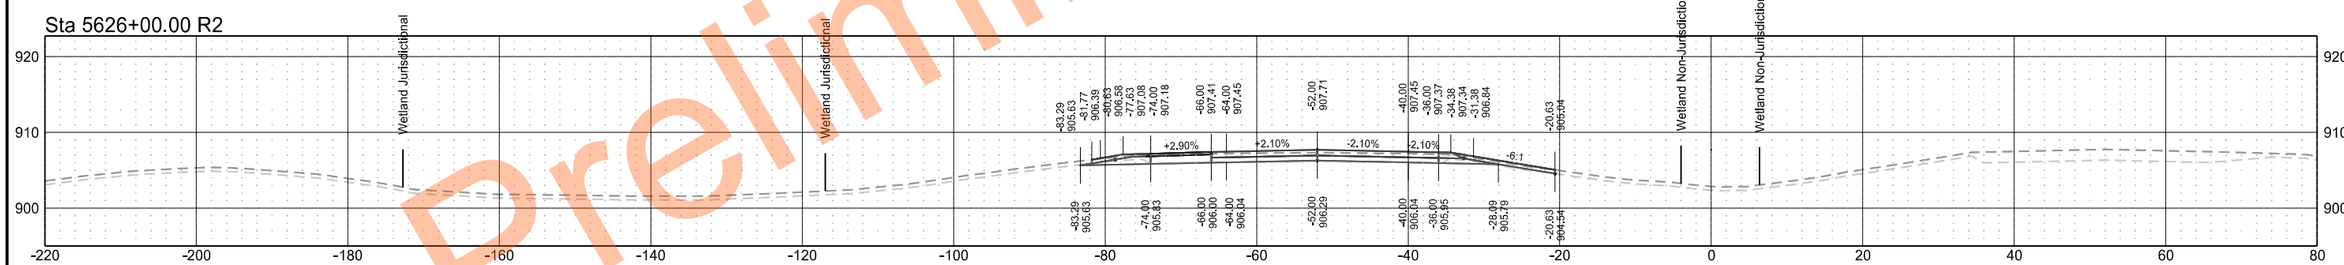

Sta 5625+00.00 R2

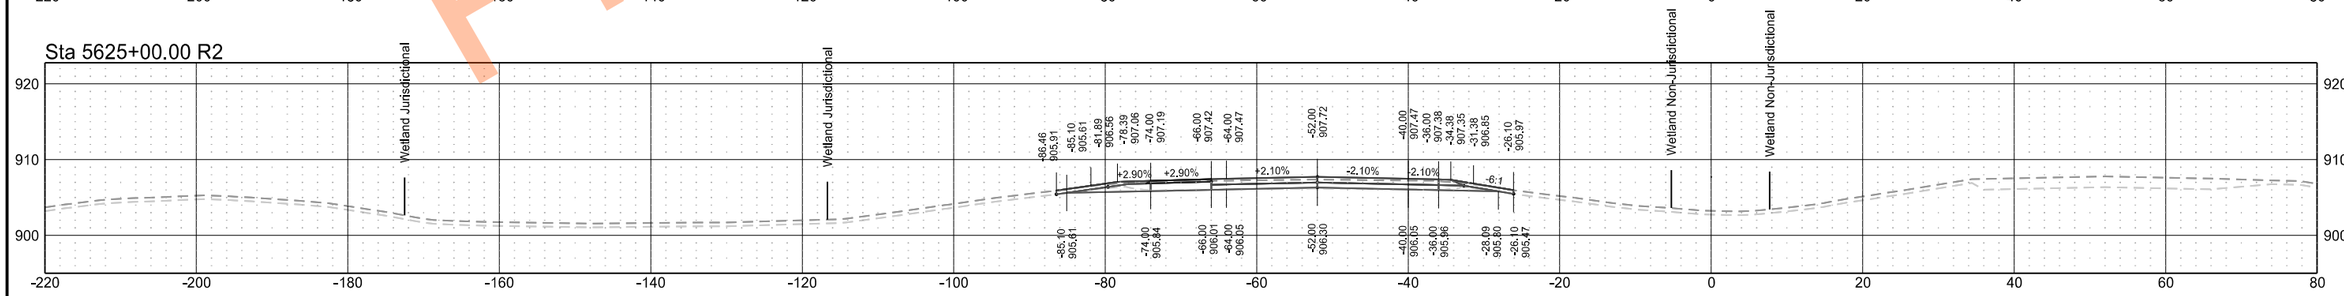

Preliminary Plans

Interstate 29 - Southbound

	STATE	PROJECT NO.	SECTION NO.	SHEET NO.
	ND	IM-8-029(204)101	200	102

Sta 5631+28.67 R2

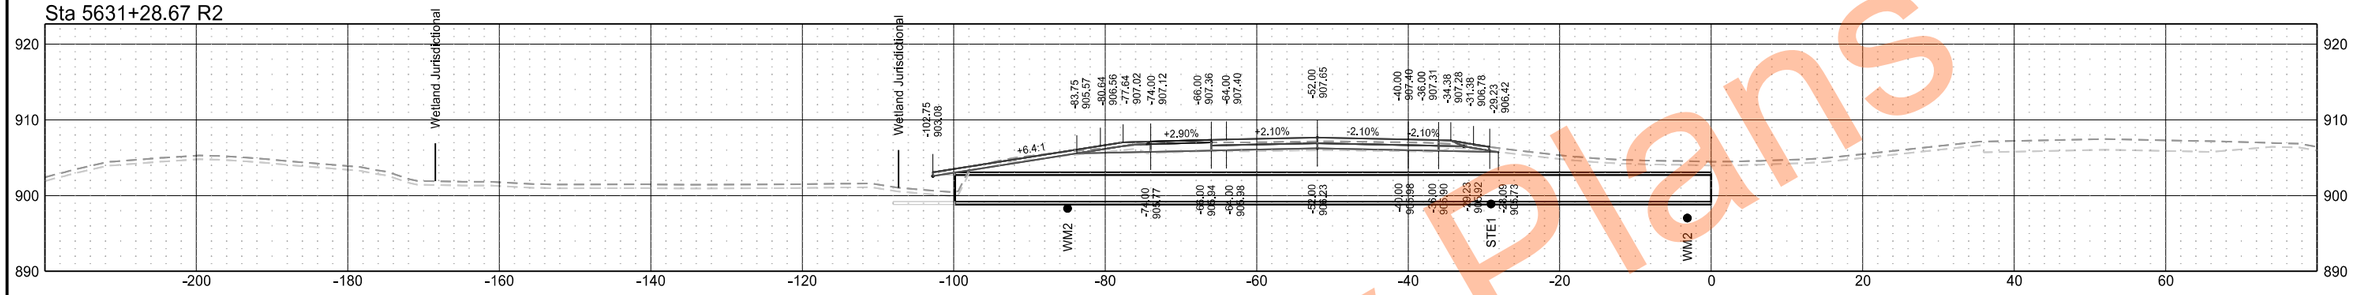

Sta 5631+00.00 R2

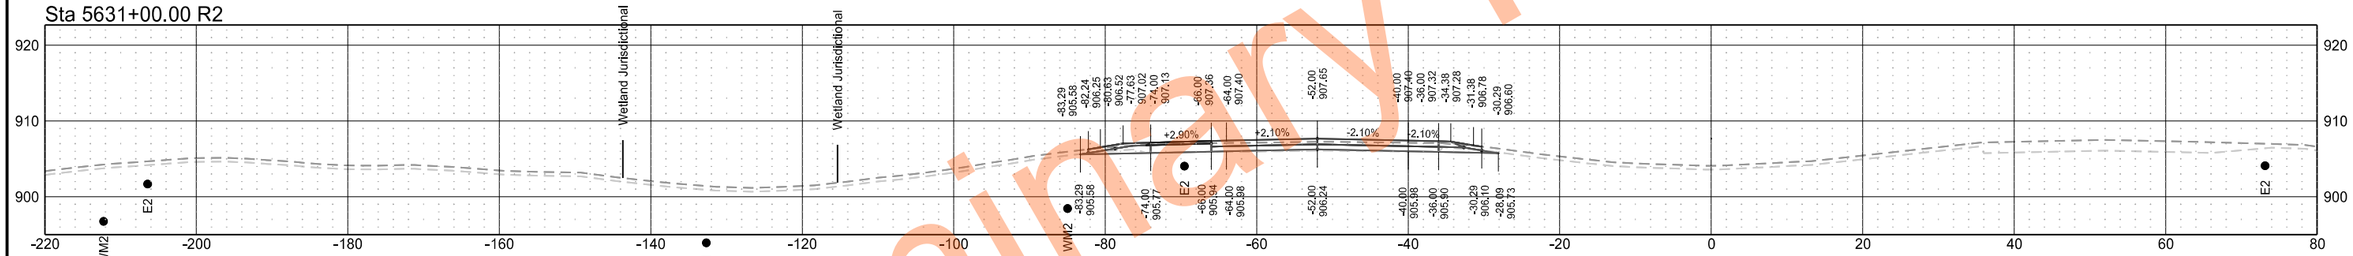

Sta 5630+00.00 R2

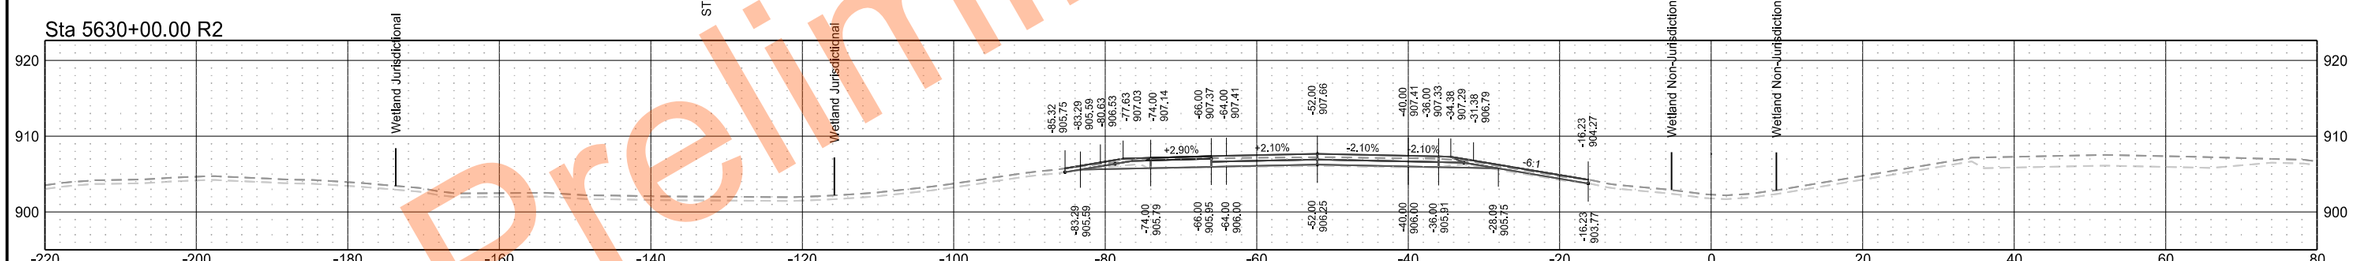

Sta 5629+00.00 R2

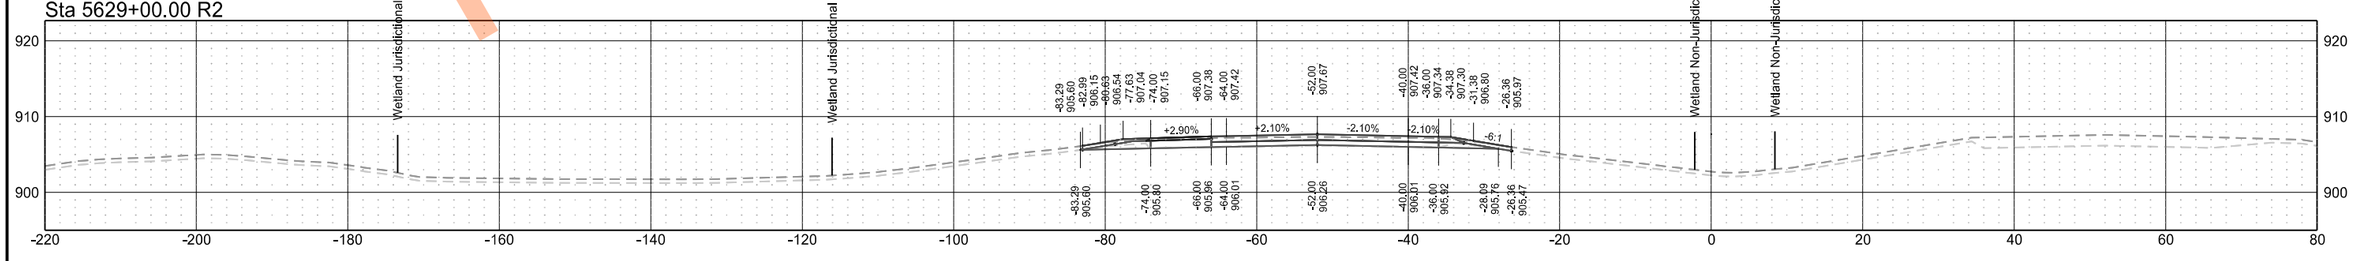

Preliminary Plans

Interstate 29 - Southbound

	STATE	PROJECT NO.	SECTION NO.	SHEET NO.
	ND	IM-8-029(204)101	200	103

Preliminary Plans

Interstate 29 - Southbound

	STATE	PROJECT NO.	SECTION NO.	SHEET NO.
	ND	IM-8-029(204)101	200	104

Sta 5638+00.00 R2

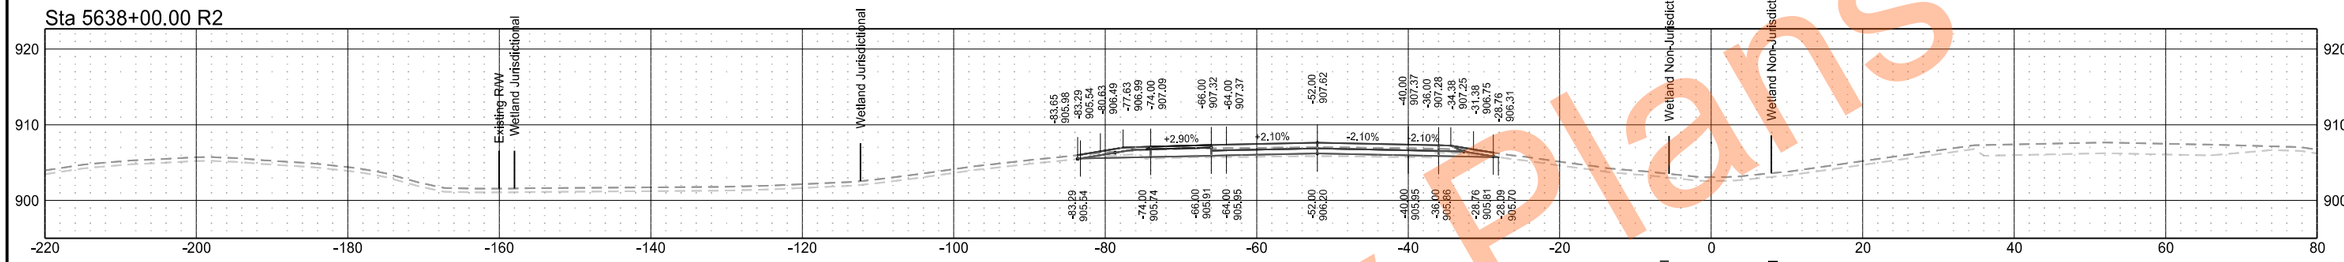

Sta 5637+00.00 R2

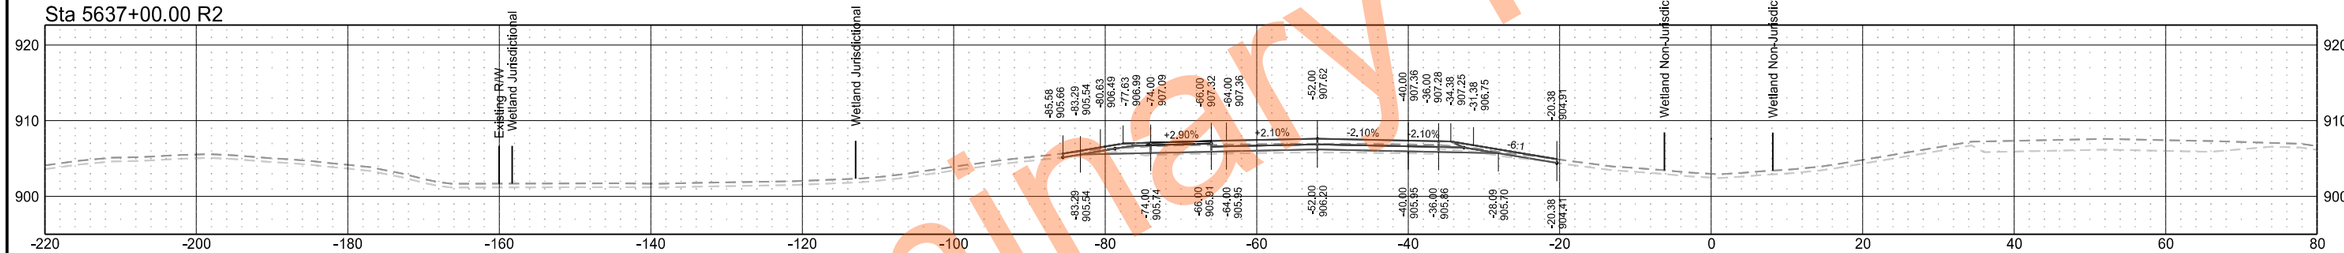

Sta 5636+00.00 R2

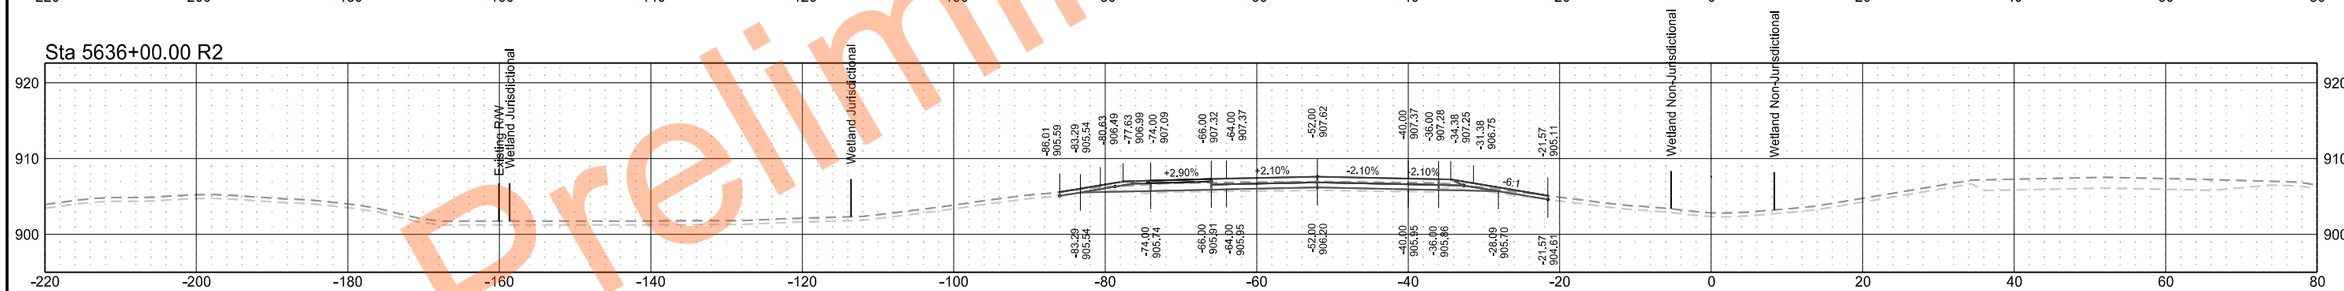

Sta 5635+00.00 R2

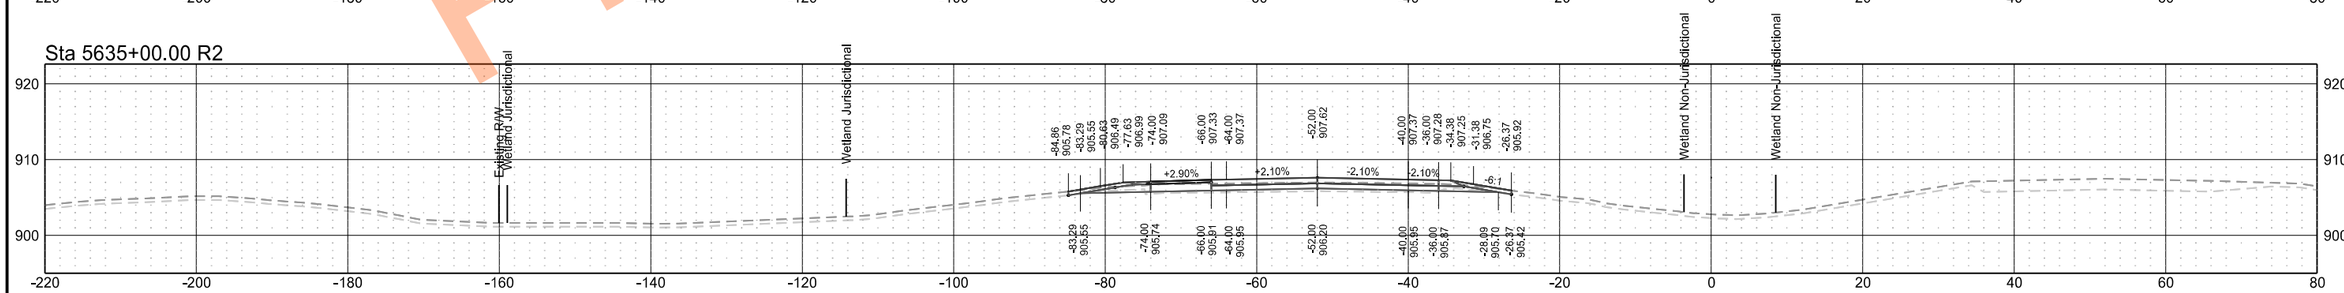

Preliminary Plans

Interstate 29 - Southbound

	STATE	PROJECT NO.	SECTION NO.	SHEET NO.
	ND	IM-8-029(204)101	200	105

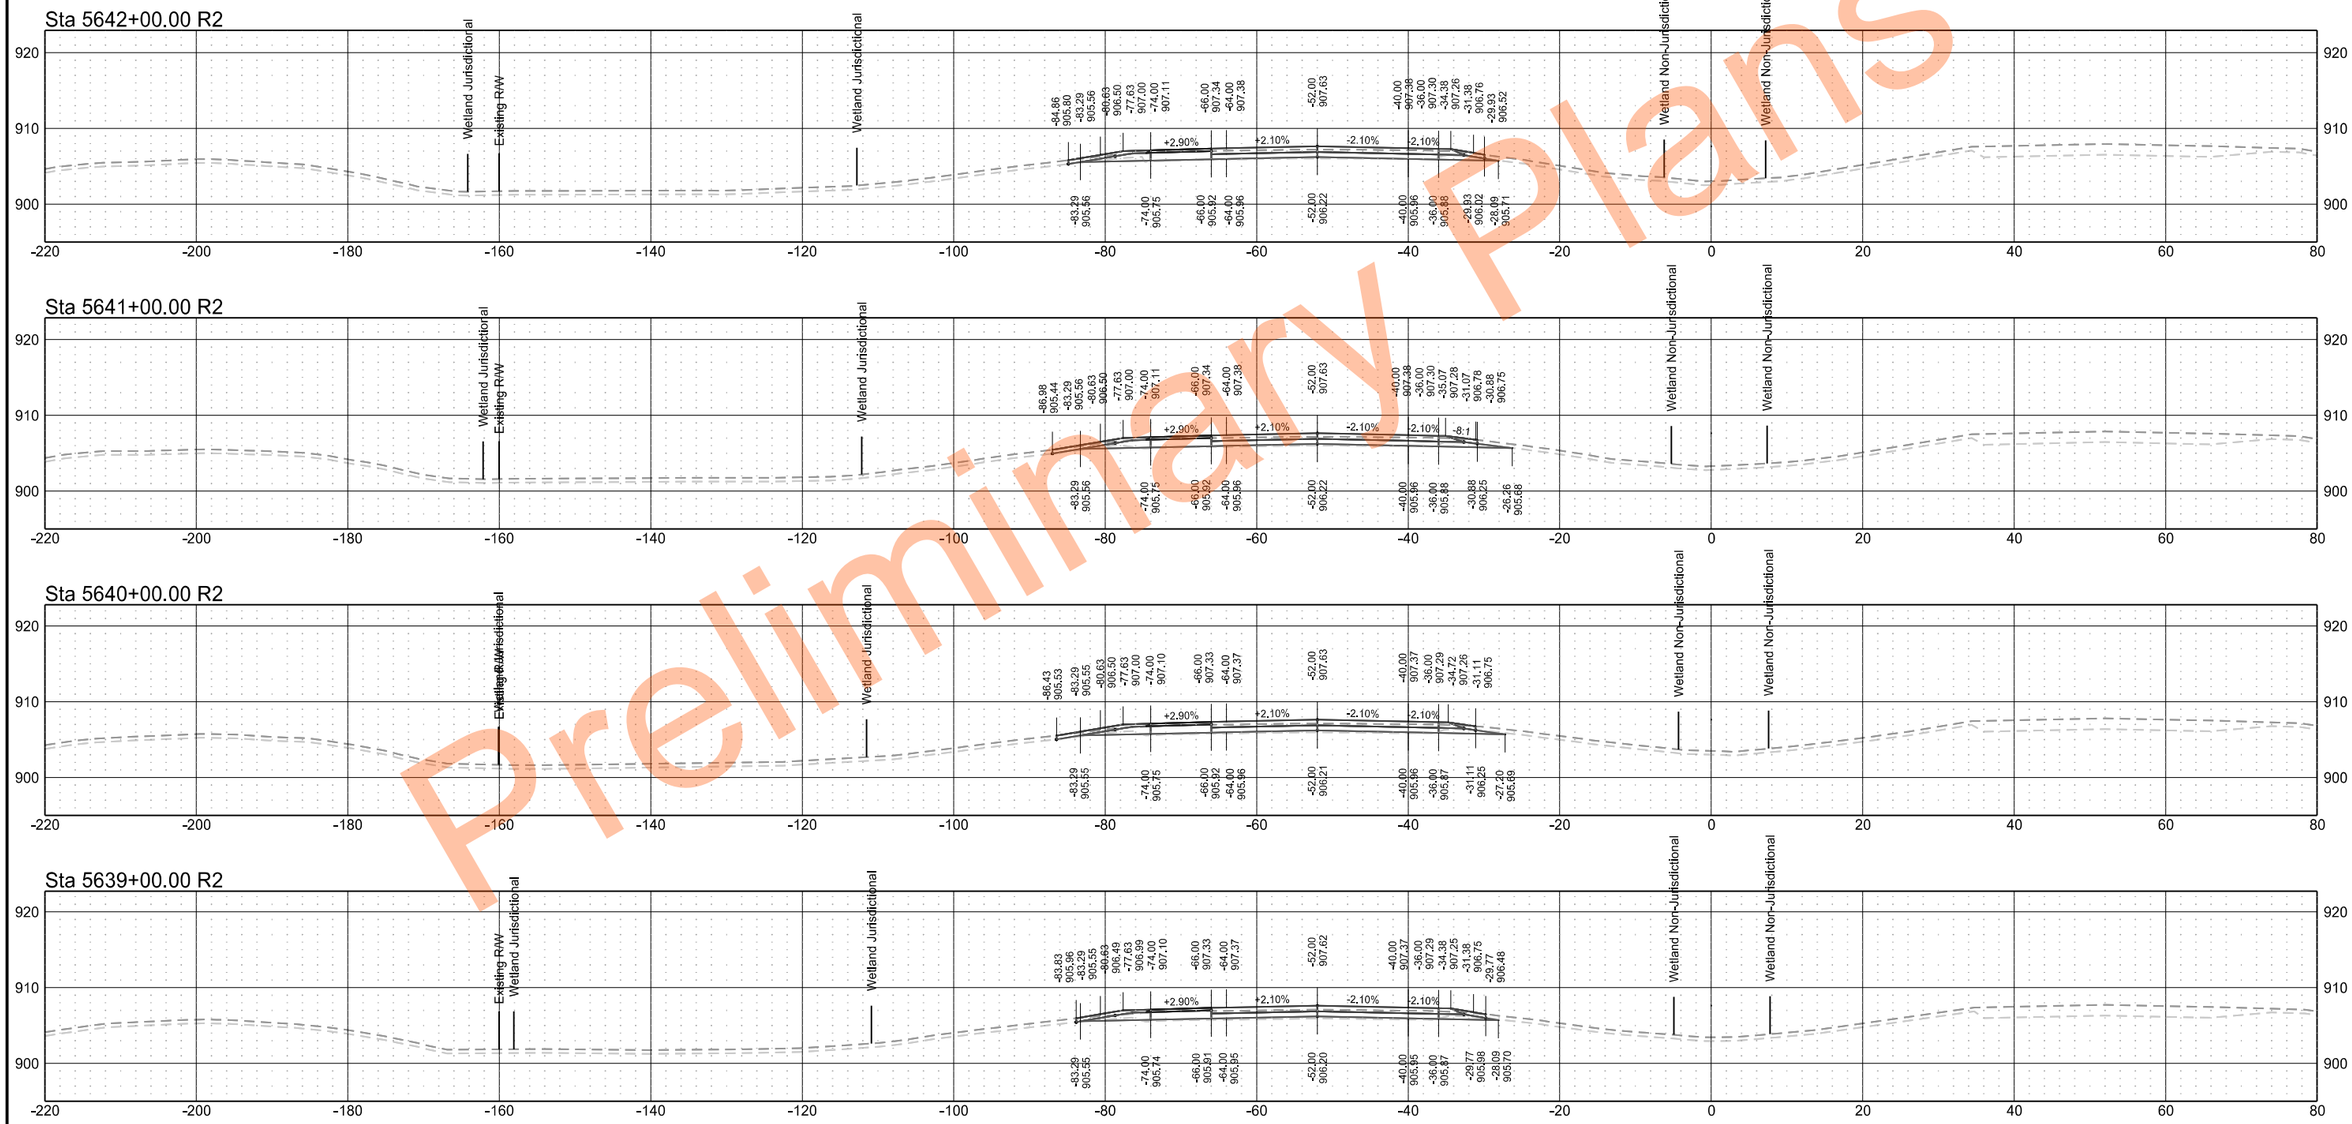

Preliminary Plans

Interstate 29 - Southbound

	STATE	PROJECT NO.	SECTION NO.	SHEET NO.
	ND	IM-8-029(204)101	200	106

Sta 5644+50.00 R2

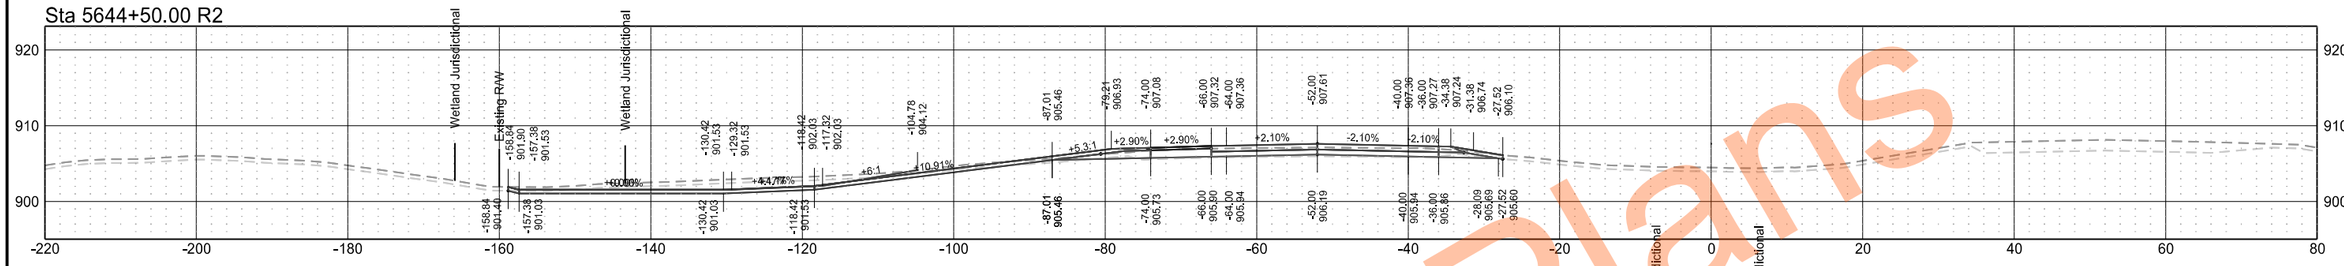

Sta 5644+18.00 R2

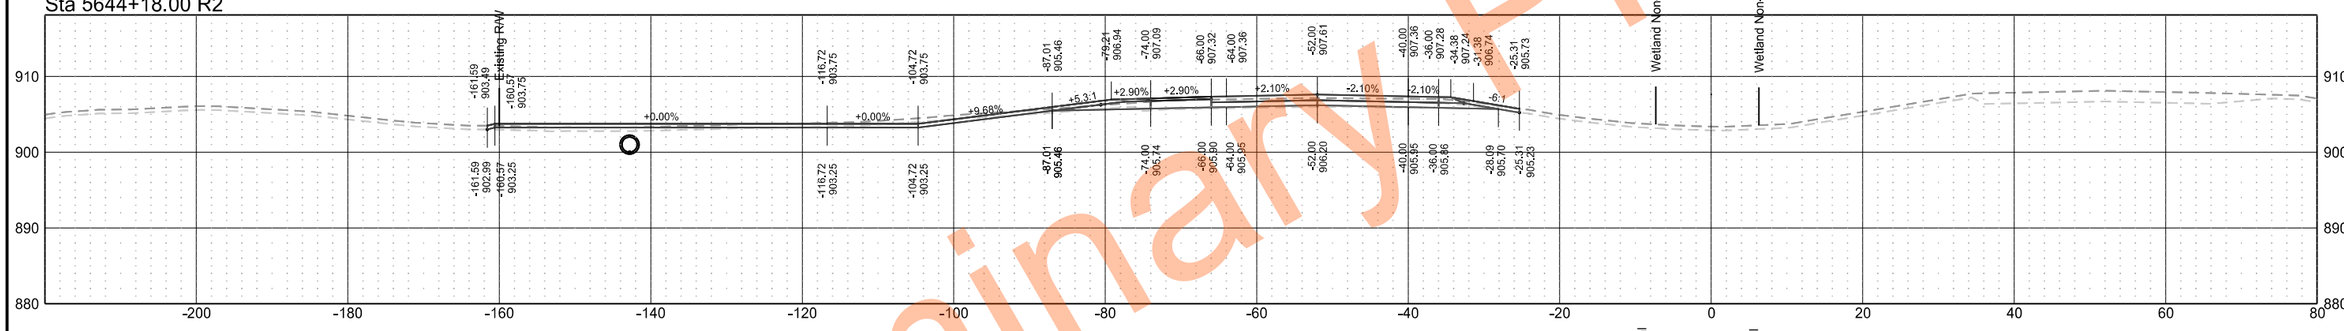

Sta 5644+00.00 R2

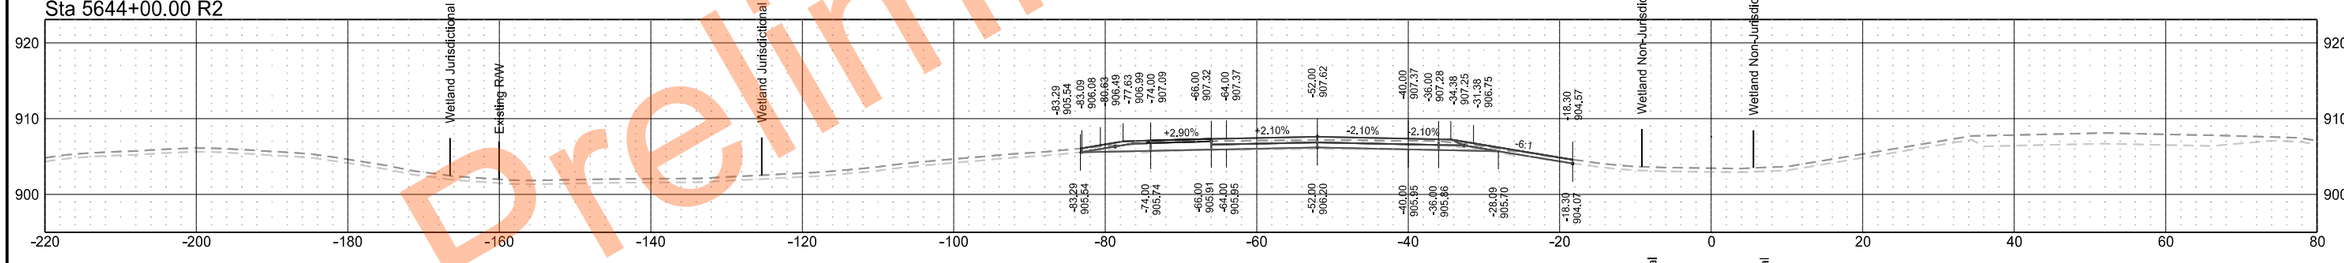

Sta 5643+00.00 R2

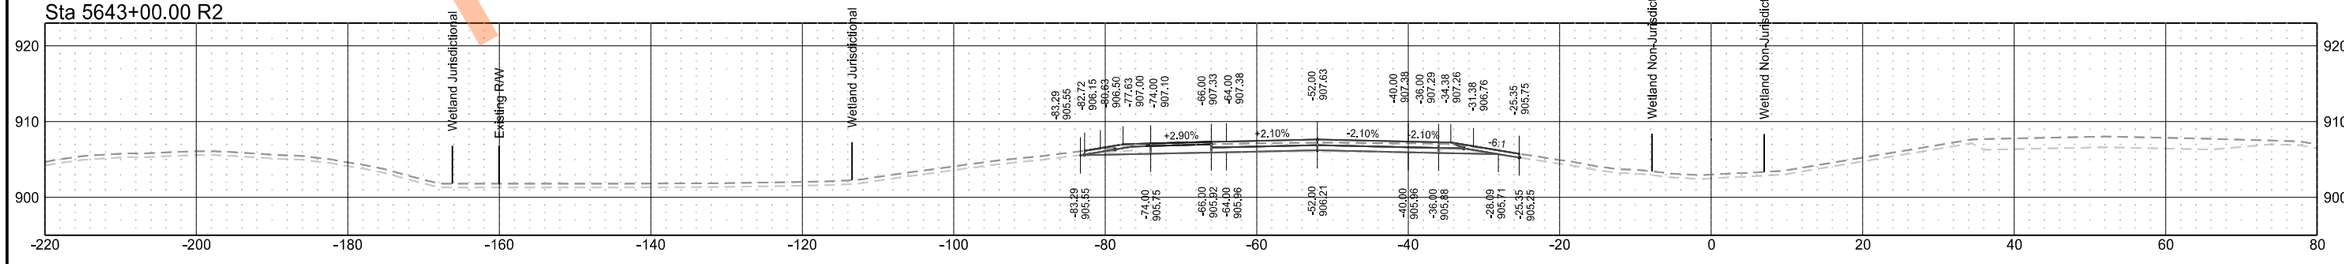

Preliminary Plans

Interstate 29 - Southbound

	STATE	PROJECT NO.	SECTION NO.	SHEET NO.
	ND	IM-8-029(204)101	200	107

Sta 5646+00.00 R2

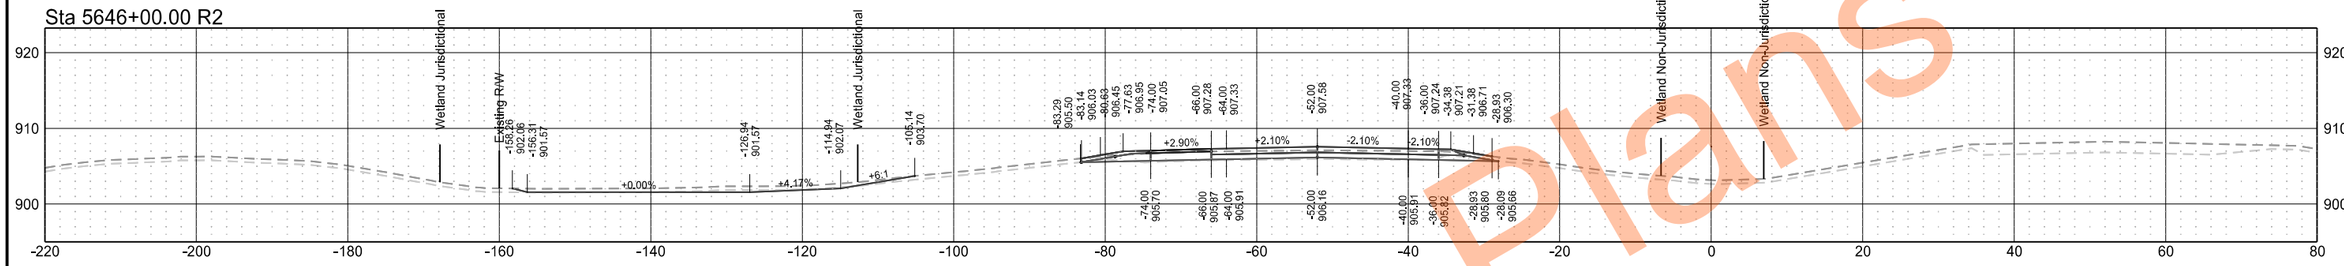

Sta 5645+14.19 R2

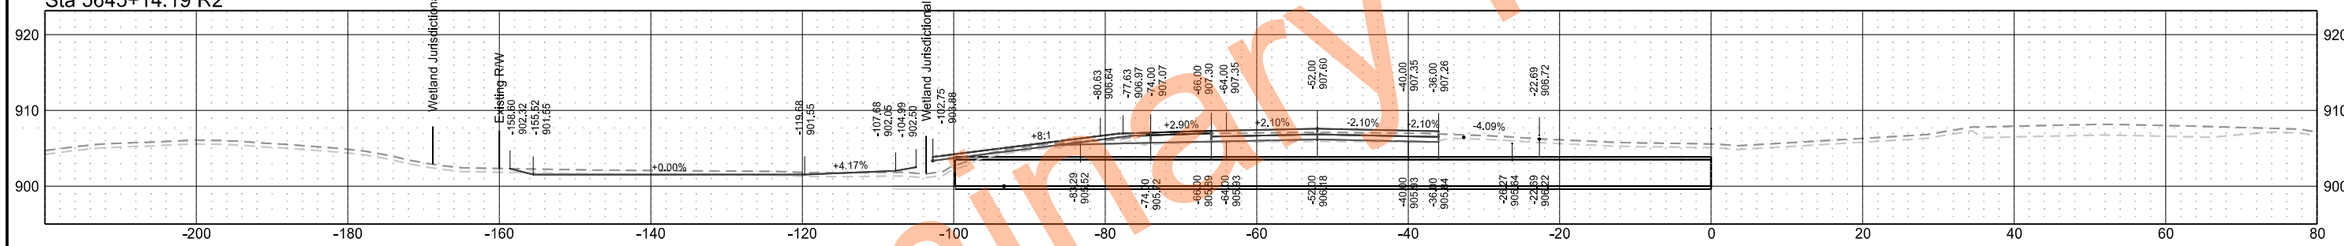

Sta 5645+00.00 R2

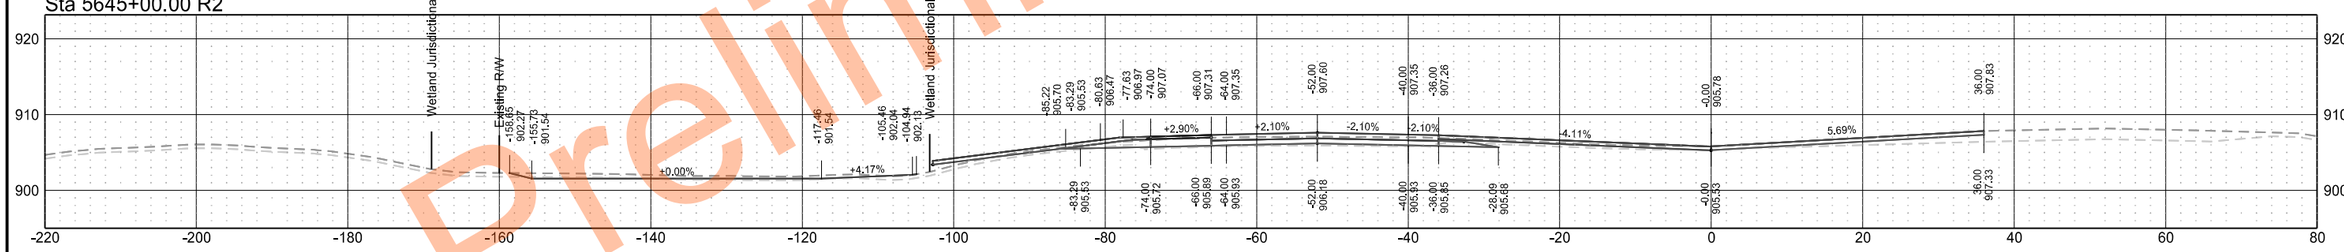

Sta 5644+94.45 R2

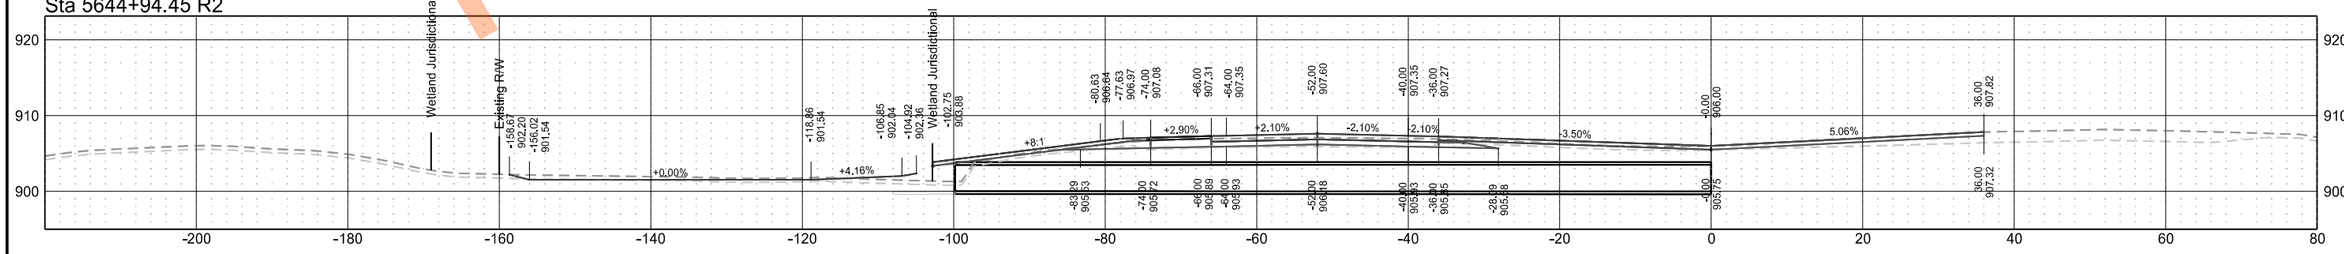

Preliminary Plans

Interstate 29 - Southbound

	STATE	PROJECT NO.	SECTION NO.	SHEET NO.
	ND	IM-8-029(204)101	200	108

Sta 5648+00.00 R2

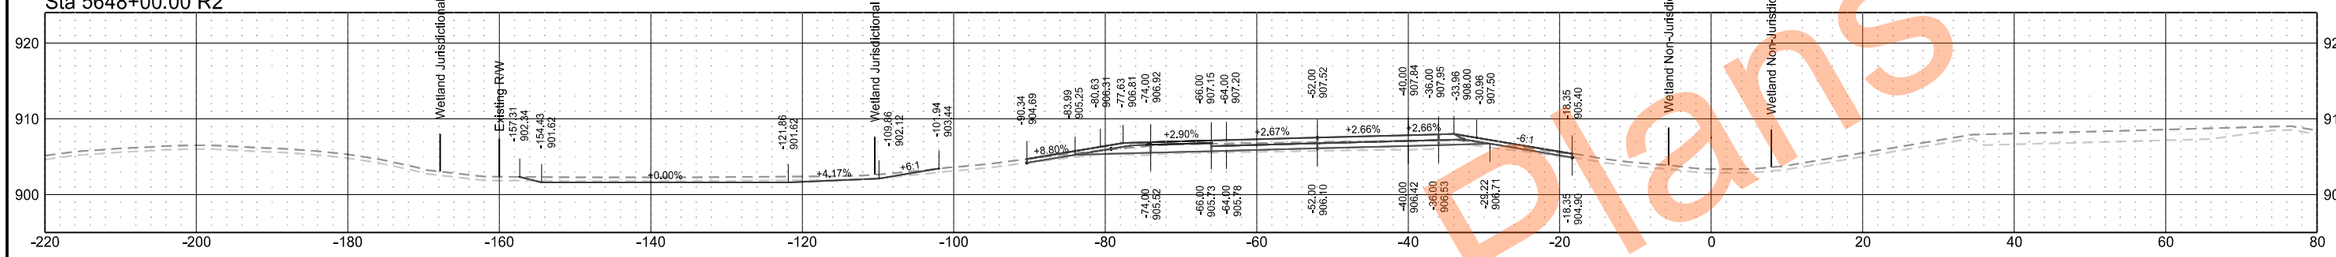

Sta 5647+76.47 R2

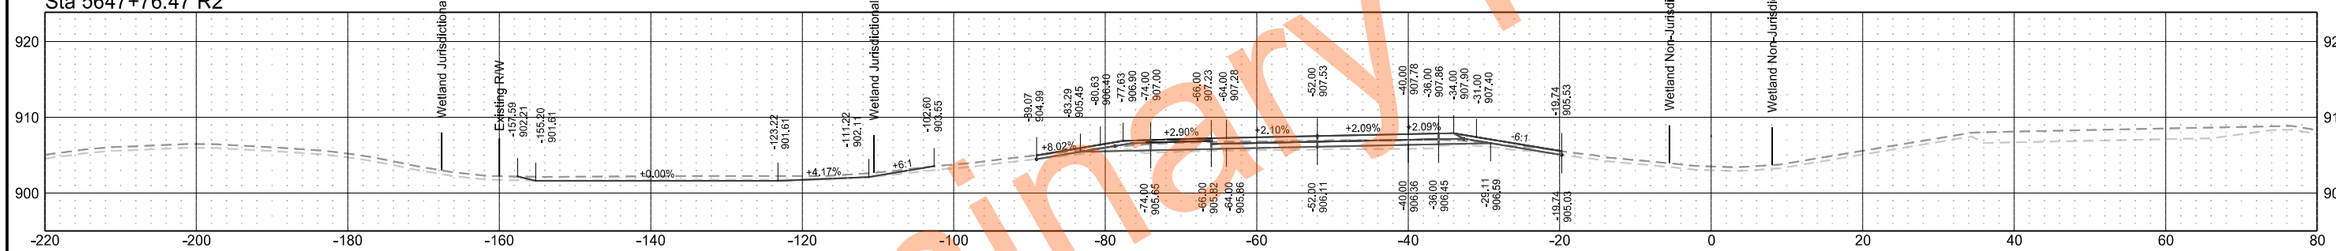

Sta 5647+00.00 R2

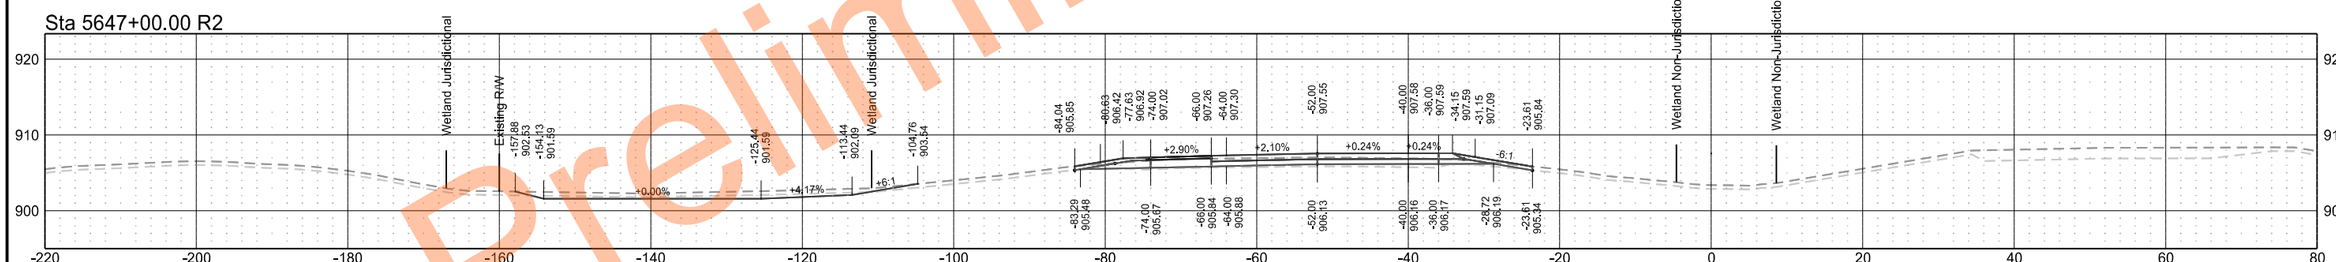

Sta 5646+03.47 R2

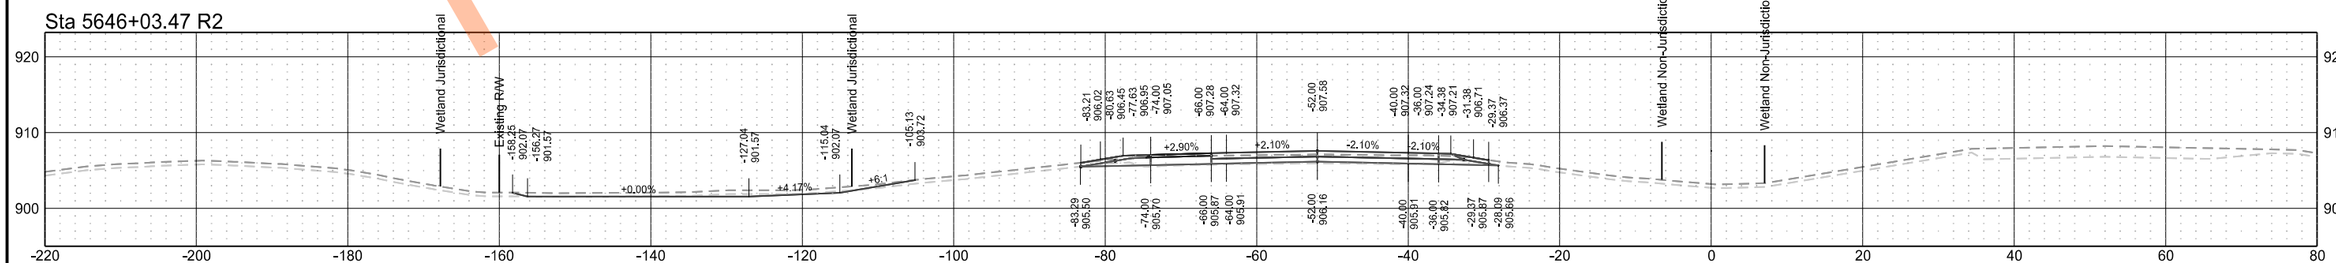

Preliminary Plans

Interstate 29 - Southbound

	STATE	PROJECT NO.	SECTION NO.	SHEET NO.
	ND	IM-8-029(204)101	200	109

Sta 5648+63.50 R2

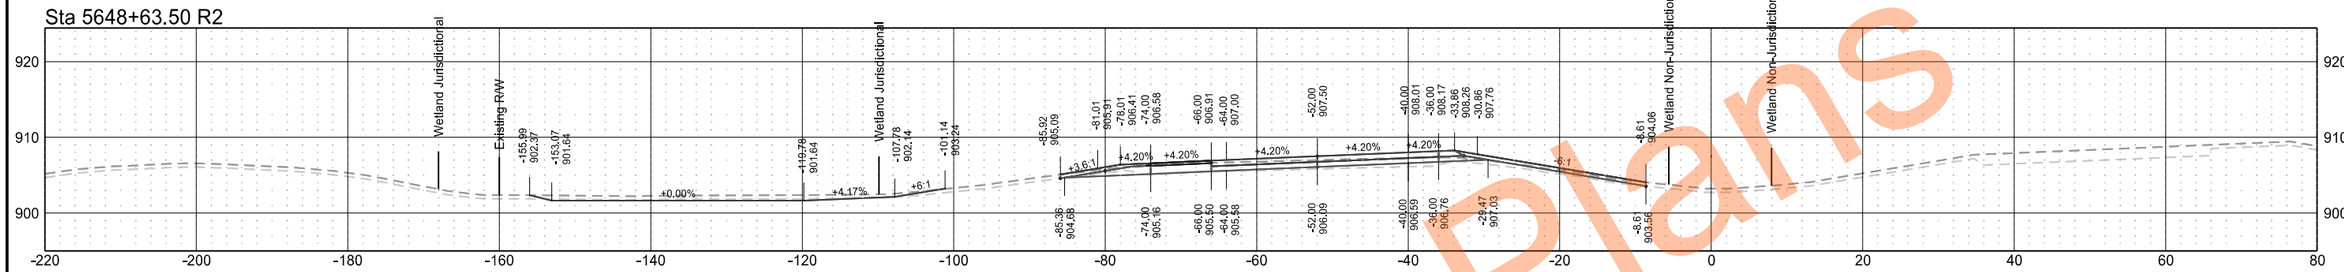

Sta 5648+50.00 R2

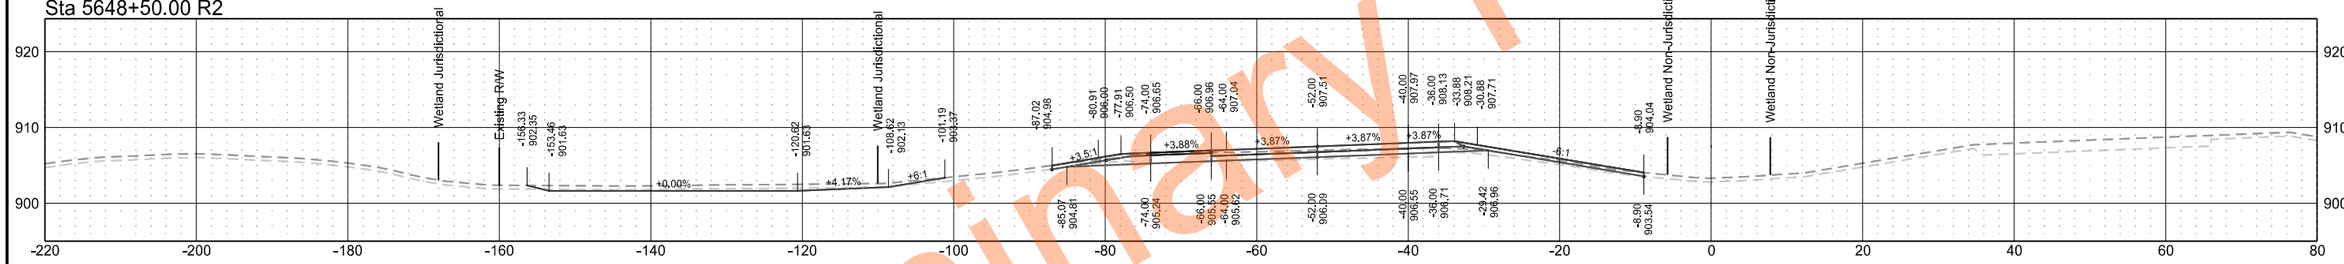

Sta 5648+09.46 R2

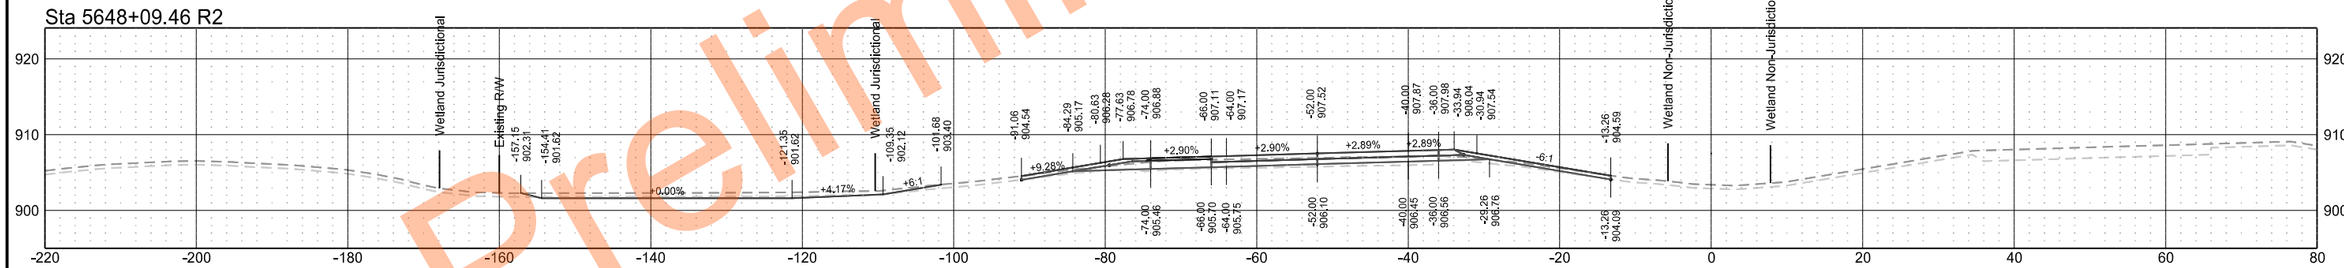

Sta 5648+05.30 R2

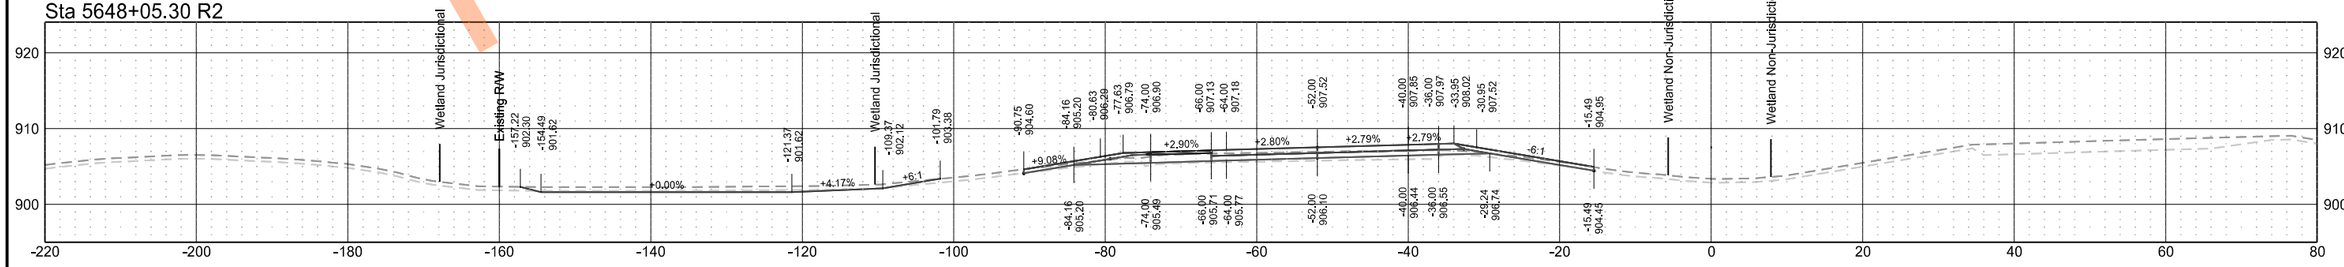

Preliminary Plans

Interstate 29 - Southbound

	STATE	PROJECT NO.	SECTION NO.	SHEET NO.
	ND	IM-8-029(204)101	200	110

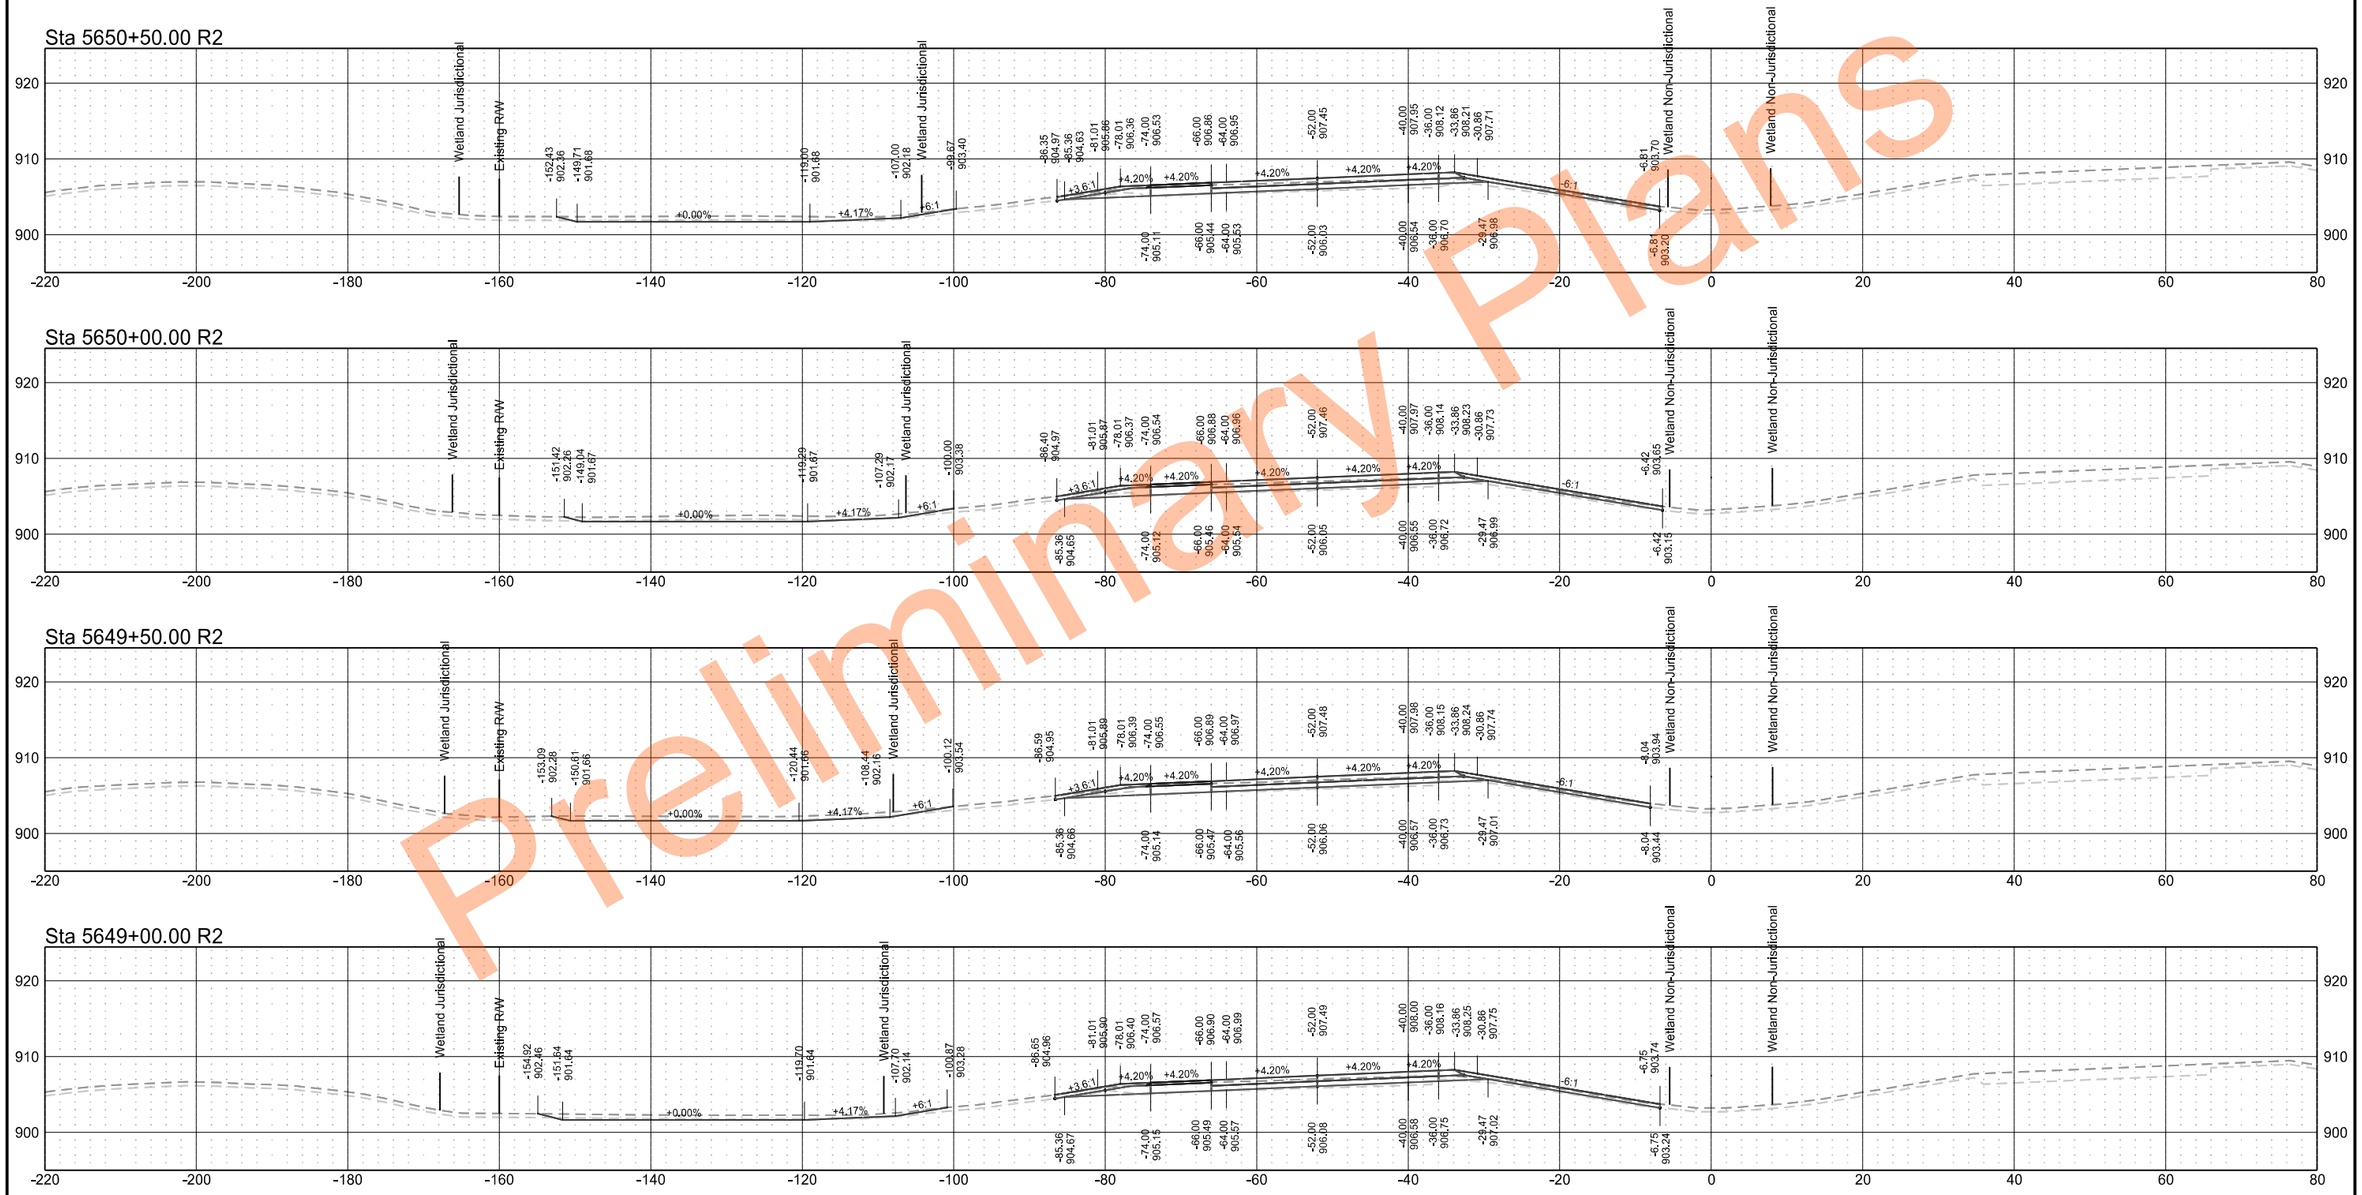

Preliminary Plans

Interstate 29 - Southbound

	STATE	PROJECT NO.	SECTION NO.	SHEET NO.
	ND	IM-8-029(204)101	200	111

Sta 5652+50.00 R2

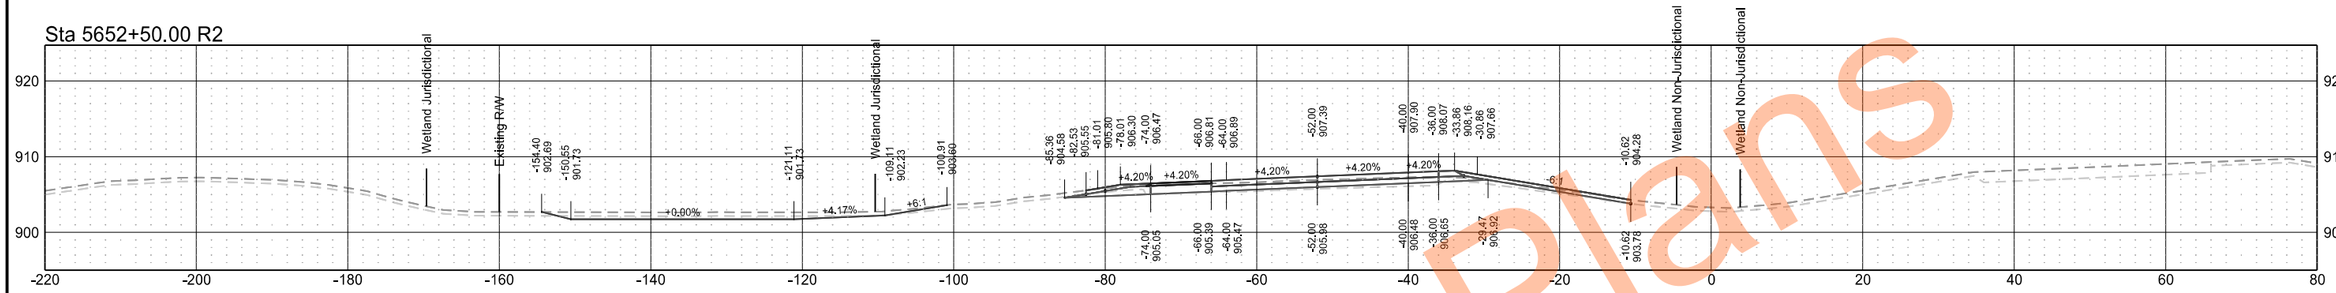

Sta 5652+00.00 R2

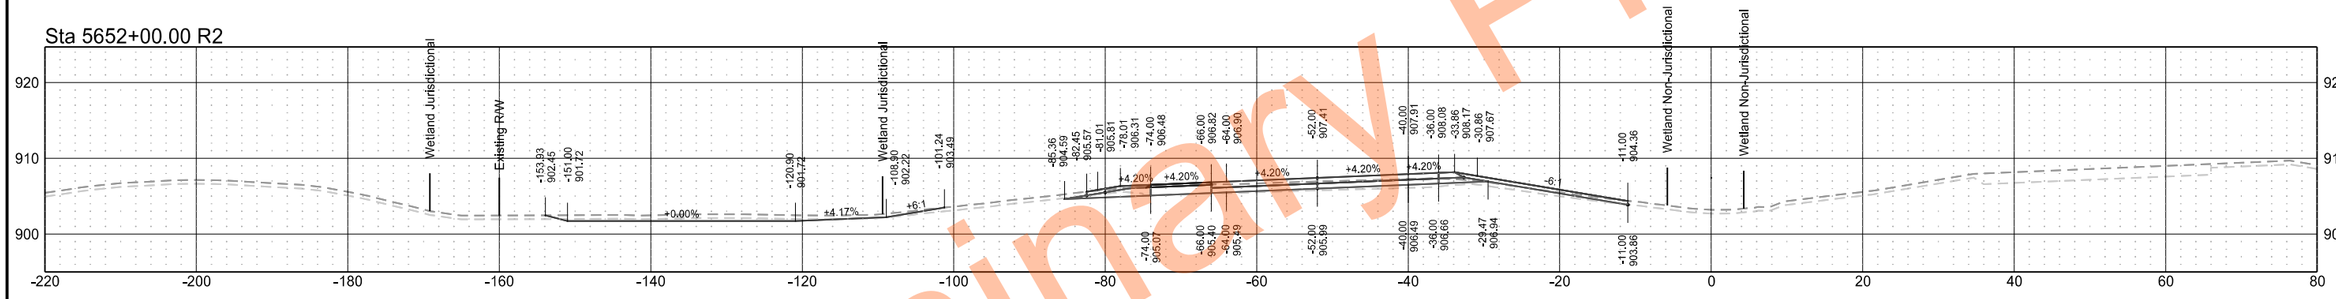

Sta 5651+50.00 R2

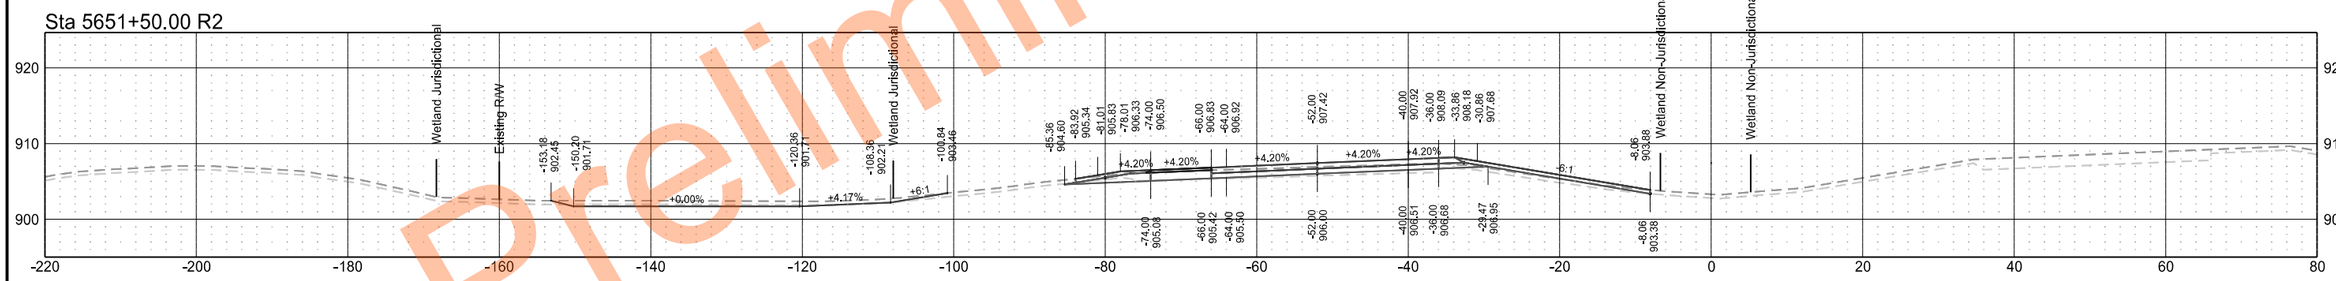

Sta 5651+00.00 R2

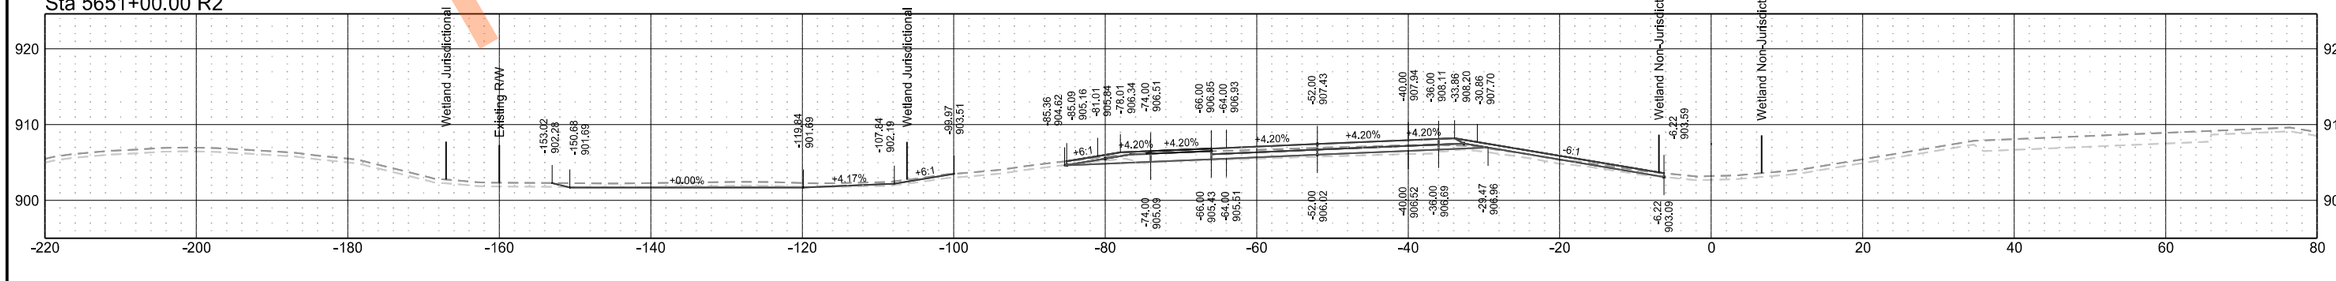

Preliminary Plans

Interstate 29 - Southbound

	STATE	PROJECT NO.	SECTION NO.	SHEET NO.
	ND	IM-8-029(204)101	200	112

Sta 5654+50.00 R2

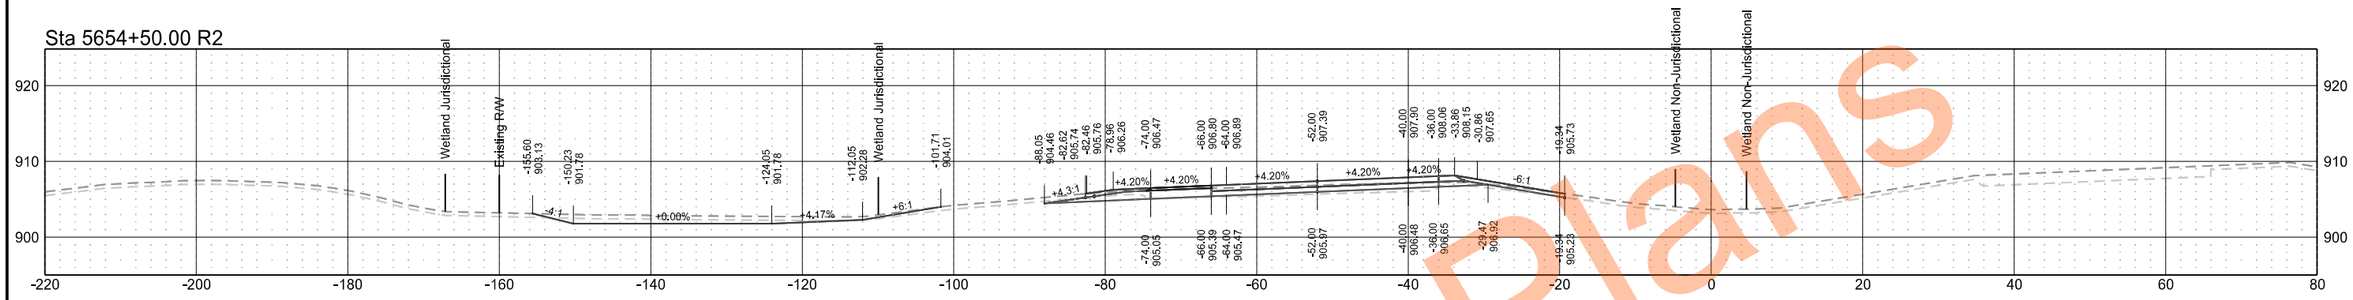

Sta 5654+00.00 R2

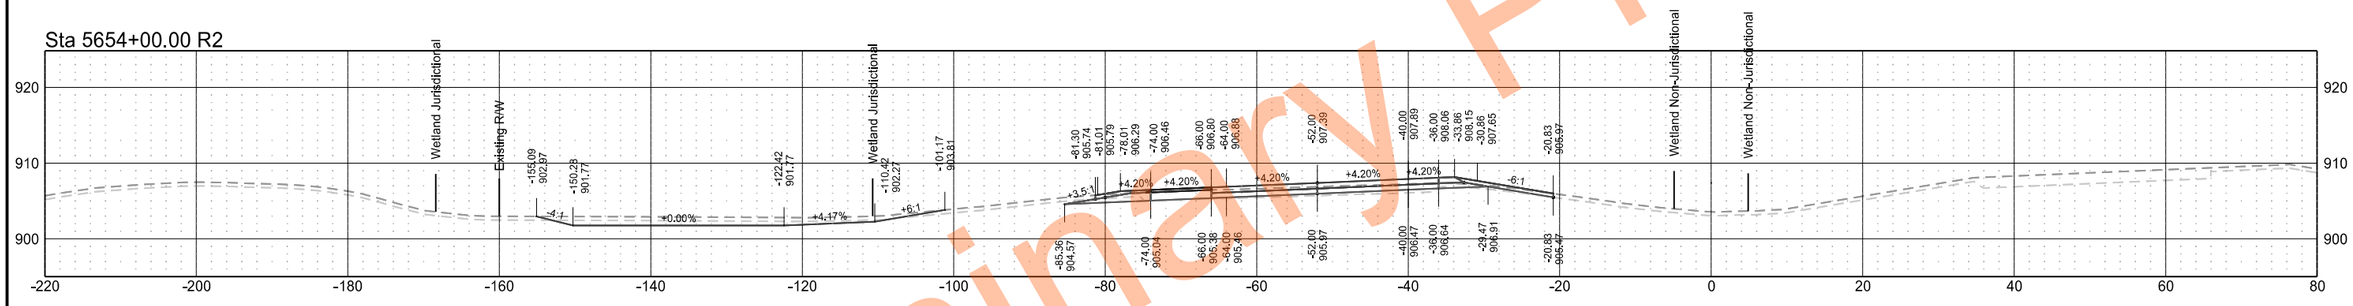

Sta 5653+50.00 R2

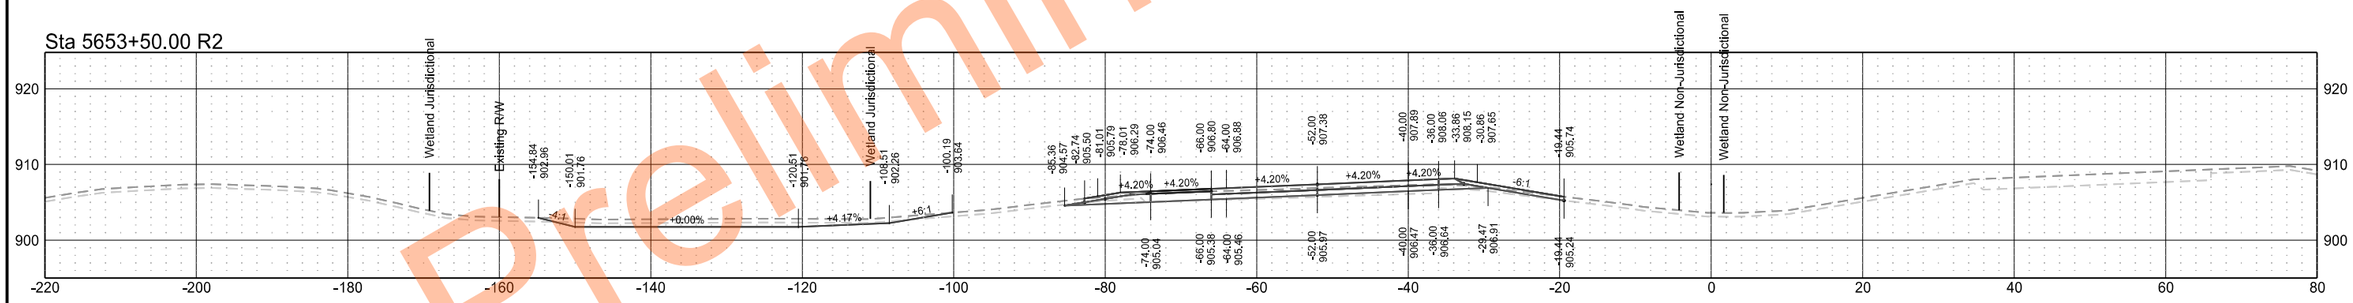

Sta 5653+00.00 R2

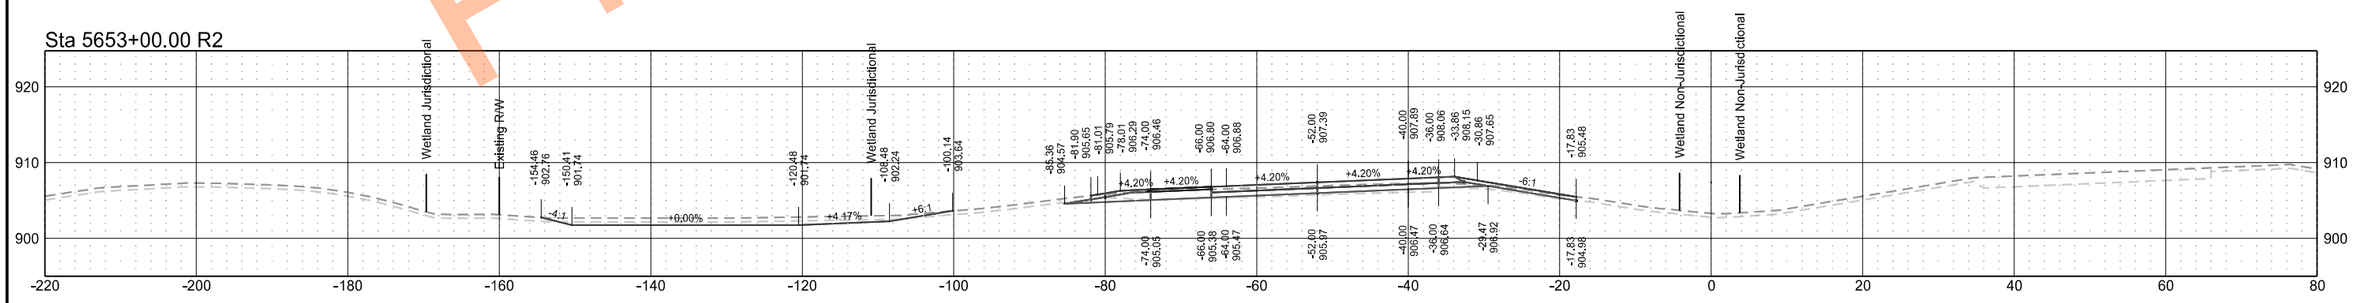

Preliminary Plans

Interstate 29 - Southbound

	STATE	PROJECT NO.	SECTION NO.	SHEET NO.
	ND	IM-8-029(204)101	200	113

Sta 5656+50.00 R2

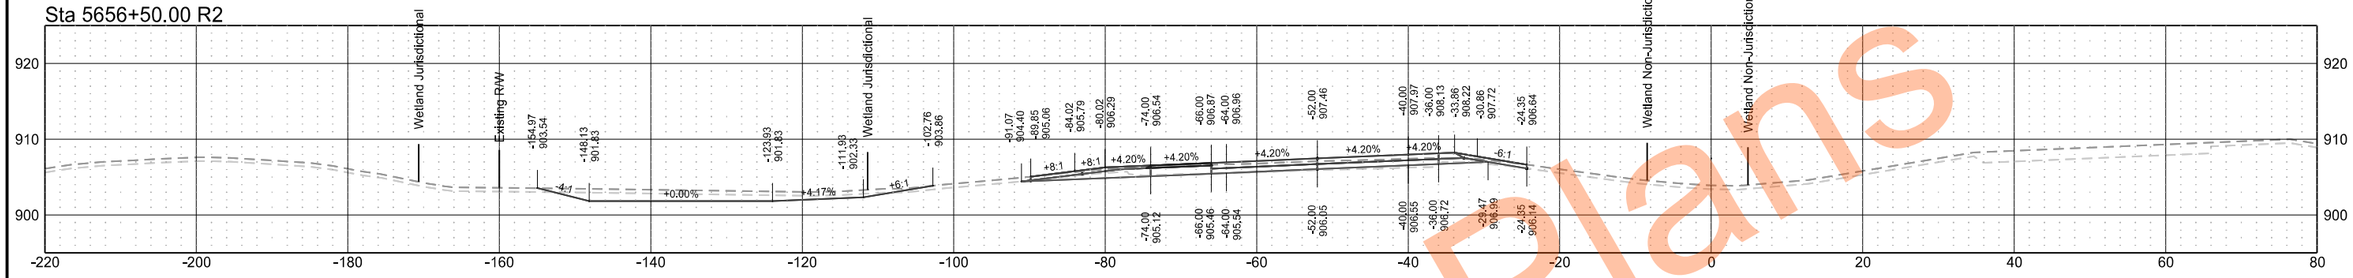

Sta 5656+00.00 R2

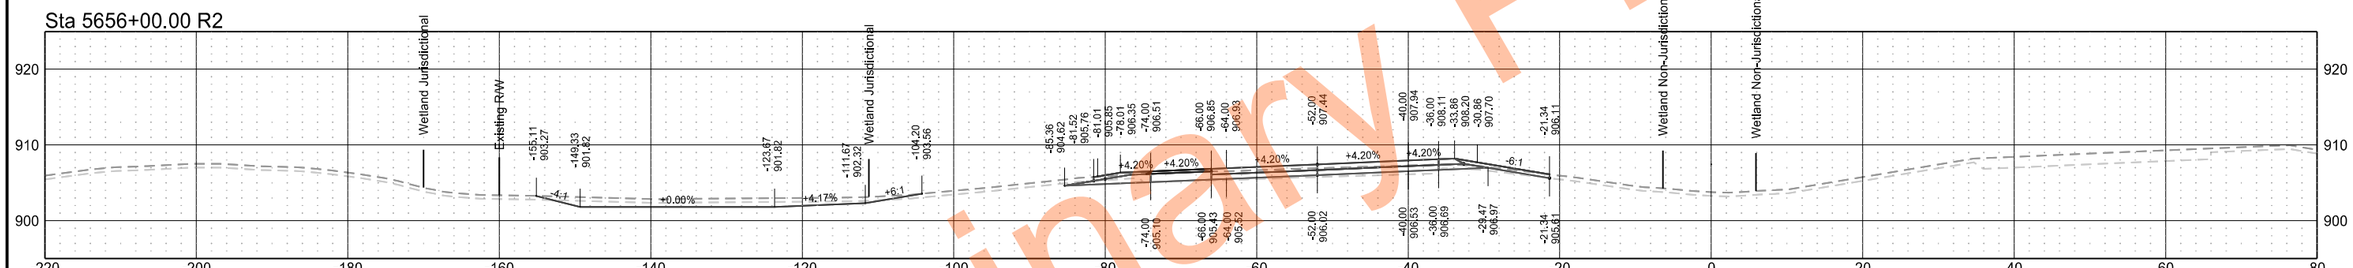

Sta 5655+50.00 R2

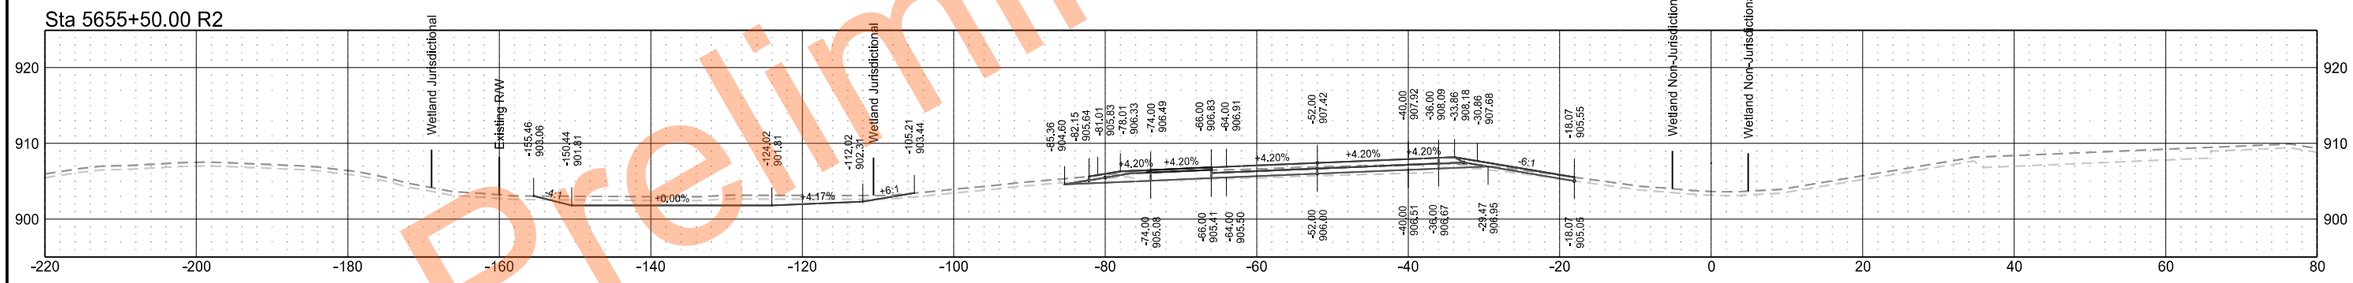

Sta 5655+00.00 R2

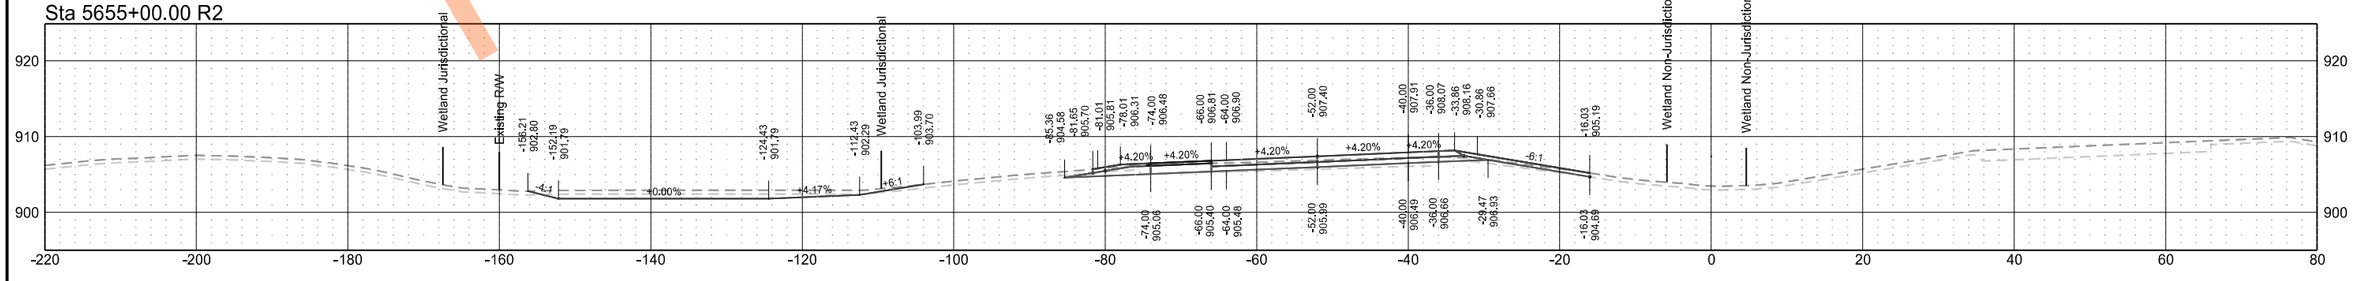

Preliminary Plans

Interstate 29 - Southbound

	STATE	PROJECT NO.	SECTION NO.	SHEET NO.
	ND	IM-8-029(204)101	200	114

Sta 5658+50.00 R2

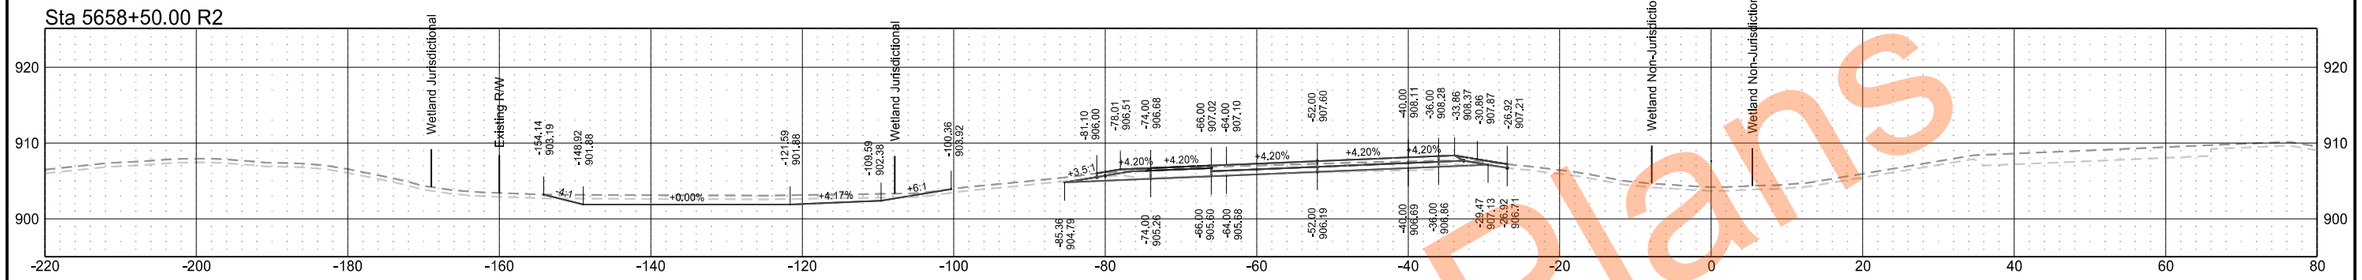

Sta 5658+00.00 R2

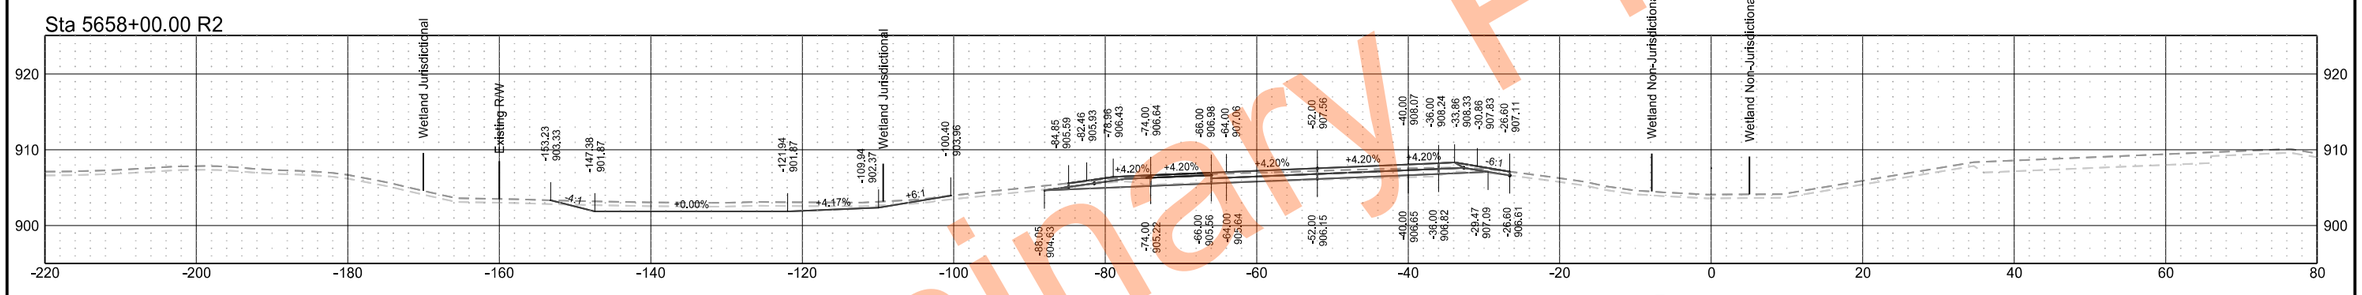

Sta 5657+50.00 R2

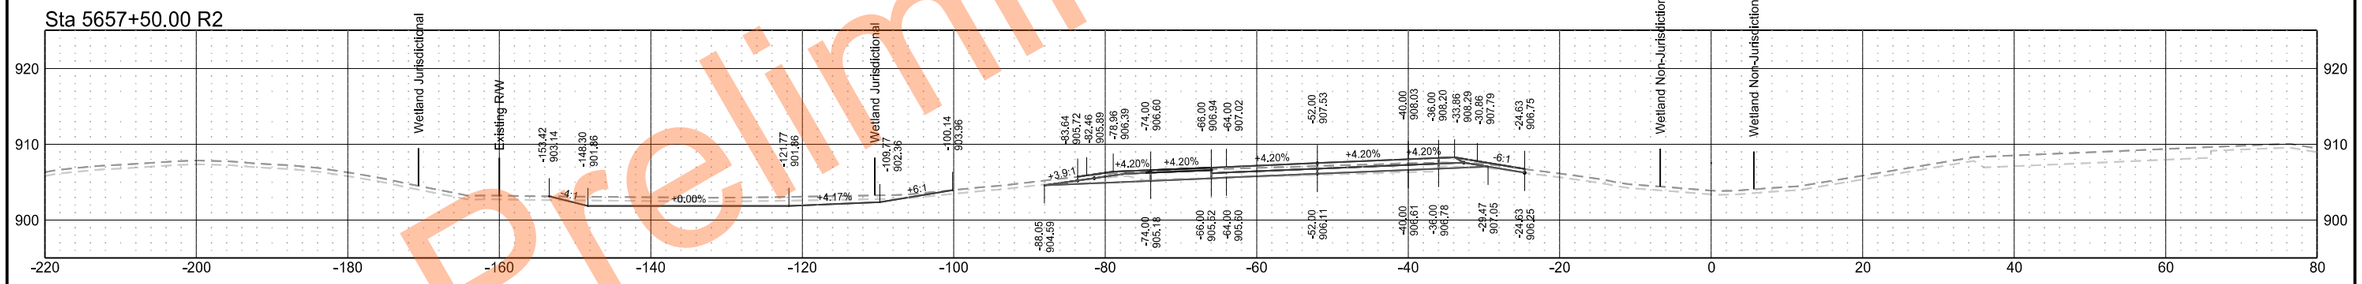

Sta 5657+00.00 R2

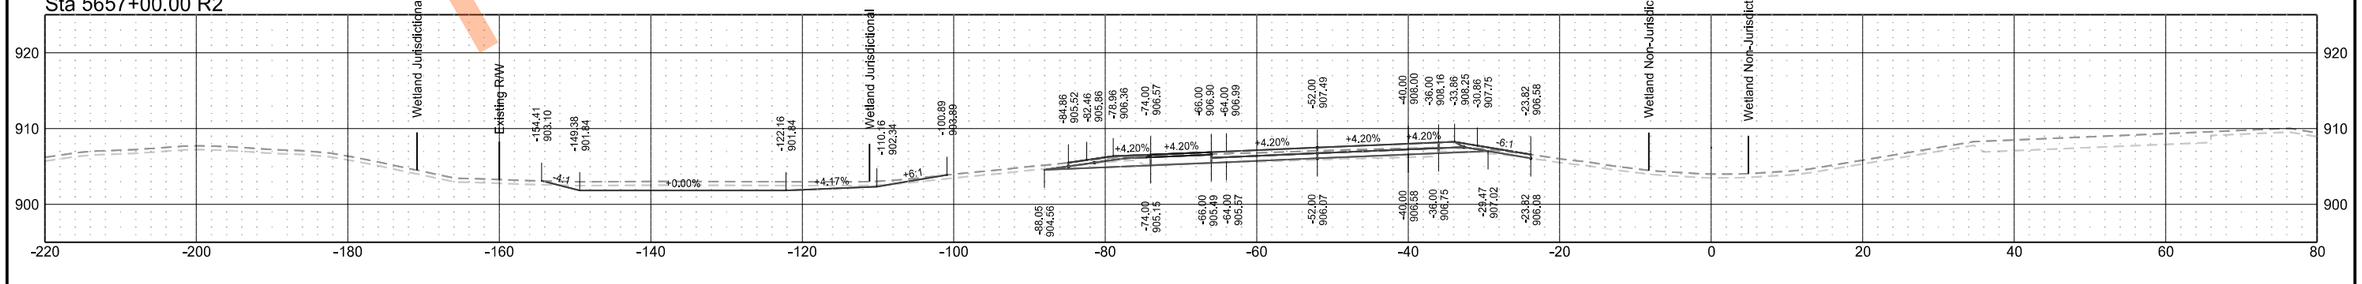

Preliminary Plans

Interstate 29 - Southbound

	STATE	PROJECT NO.	SECTION NO.	SHEET NO.
	ND	IM-8-029(204)101	200	115

Sta 5660+50.00 R2

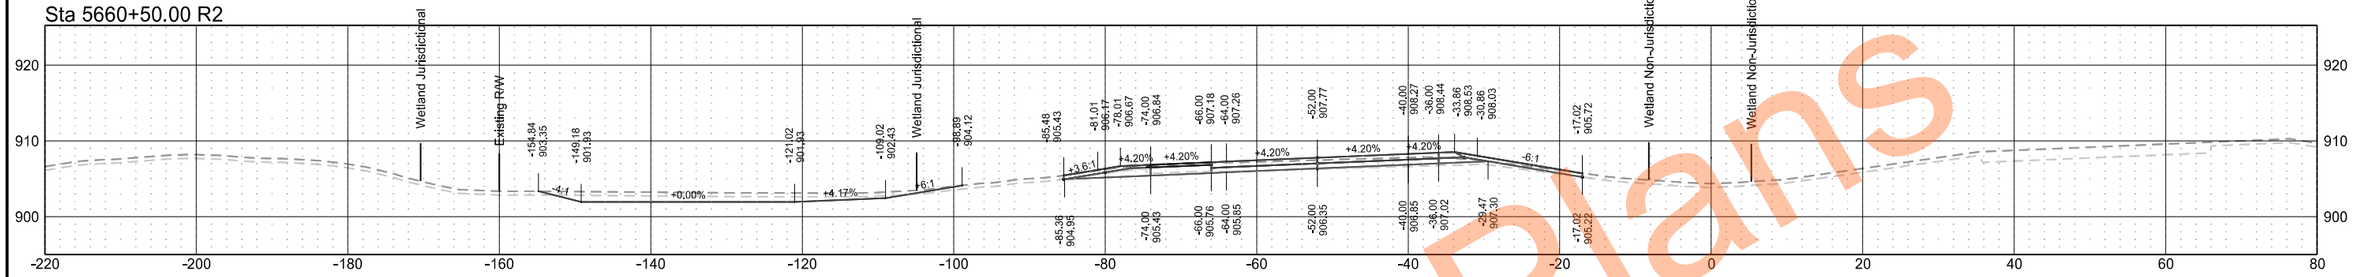

Sta 5660+00.00 R2

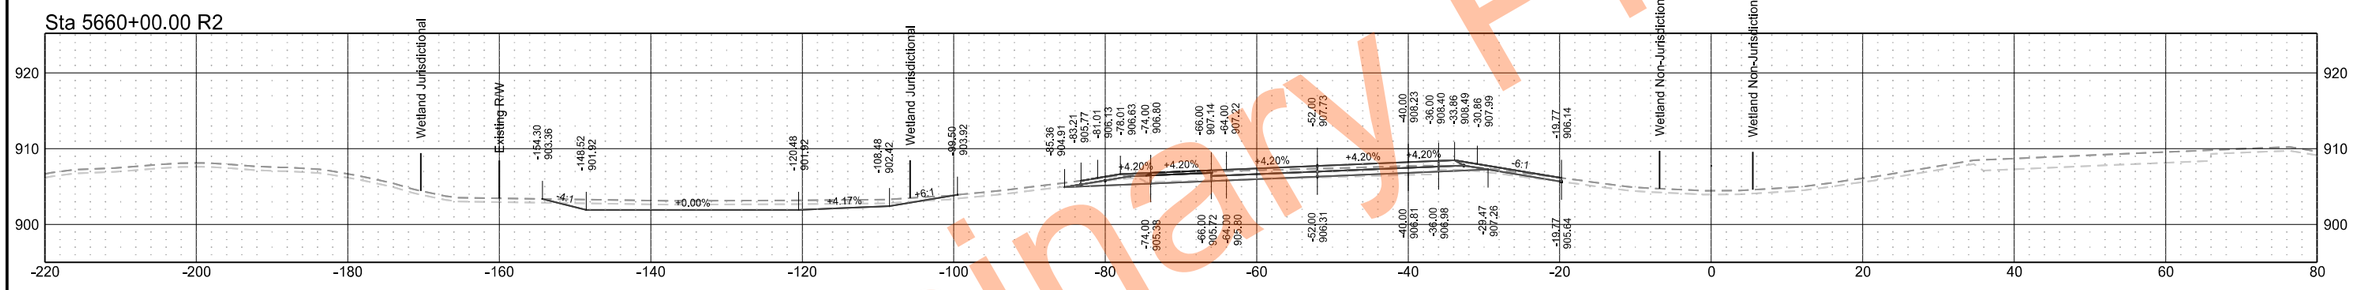

Sta 5659+50.00 R2

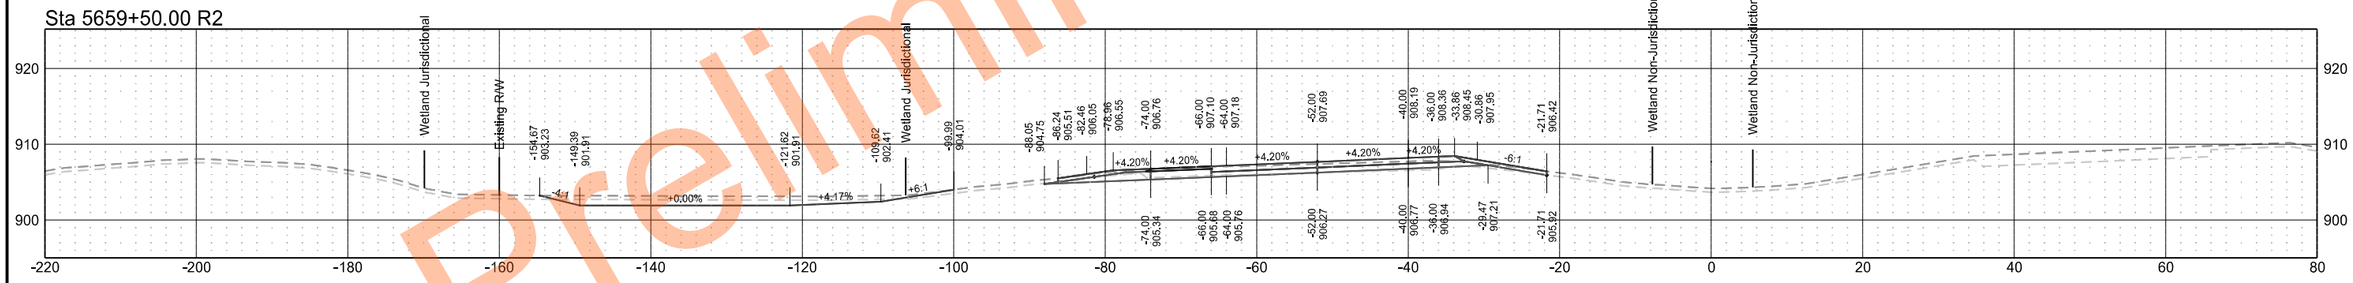

Sta 5659+00.00 R2

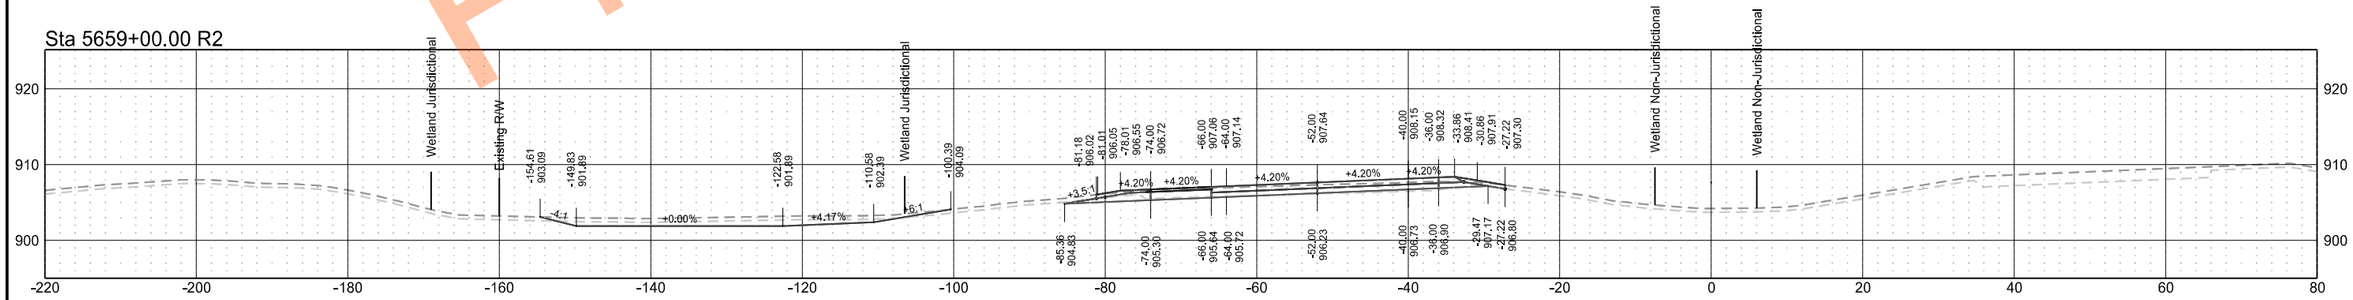

Preliminary Plans

Interstate 29 - Southbound

	STATE	PROJECT NO.	SECTION NO.	SHEET NO.
	ND	IM-8-029(204)101	200	116

Preliminary Plans

Interstate 29 - Southbound

	STATE	PROJECT NO.	SECTION NO.	SHEET NO.
	ND	IM-8-029(204)101	200	117

Sta 5664+50.00 R2

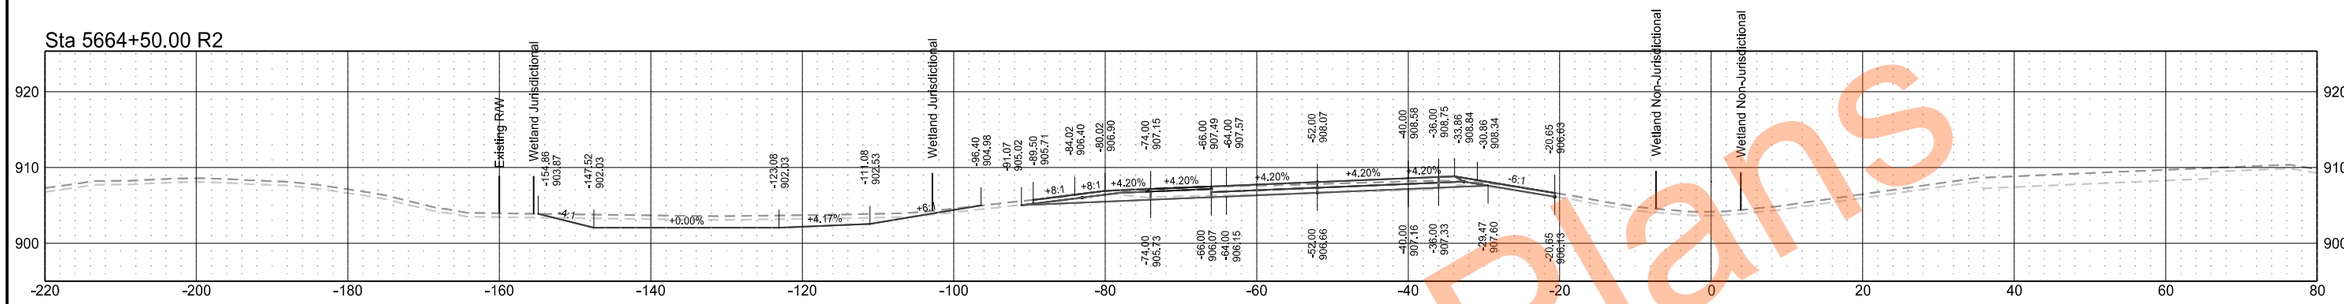

Sta 5664+00.00 R2

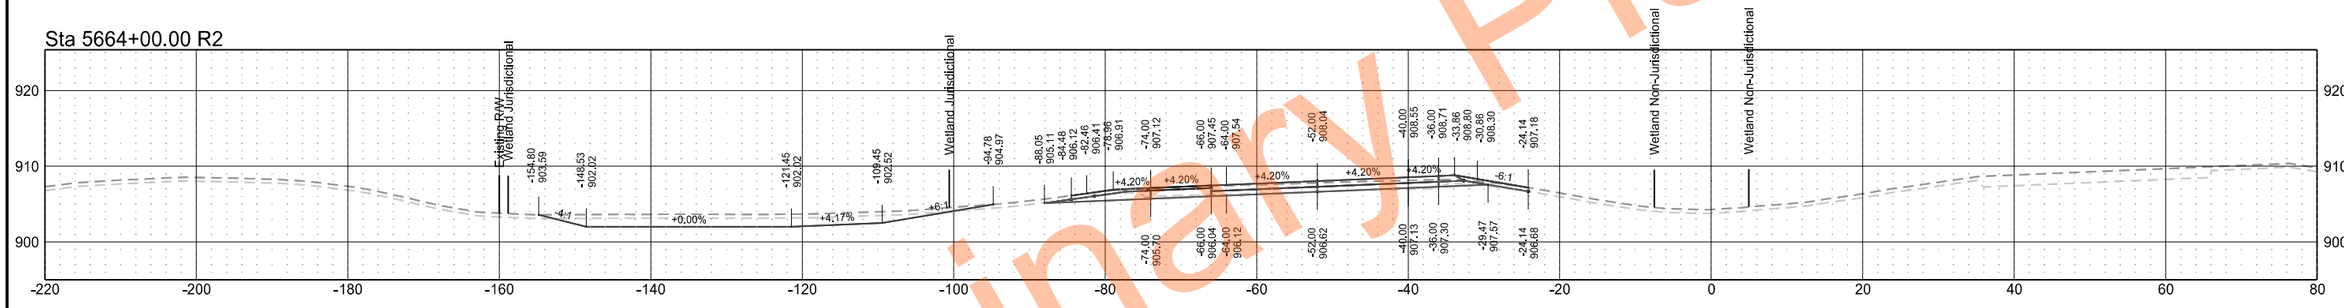

Sta 5663+50.00 R2

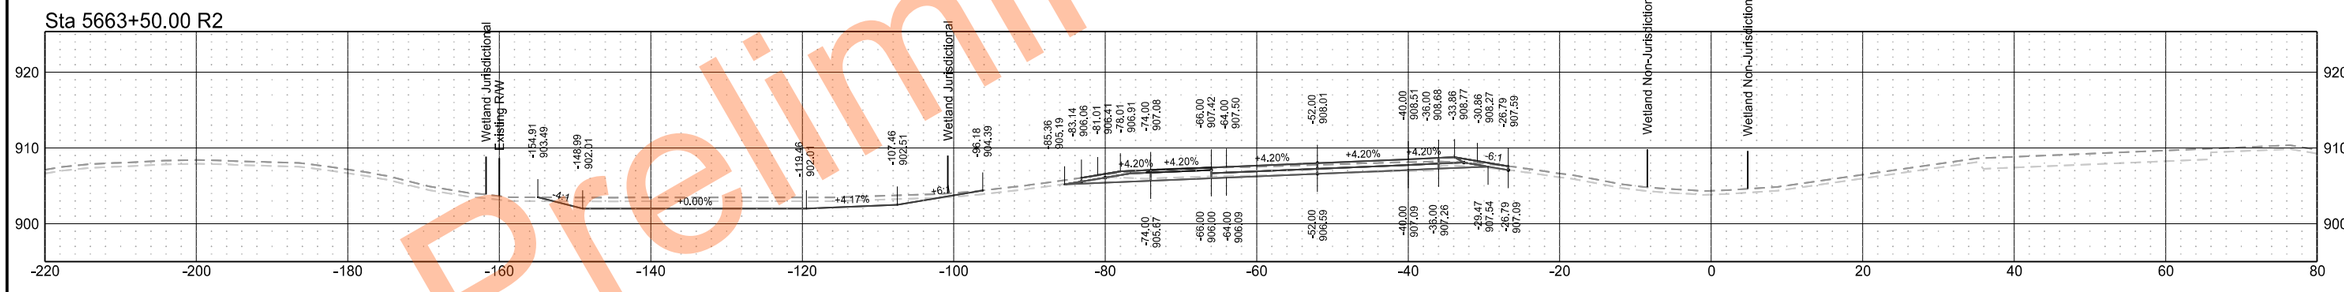

Sta 5663+00.00 R2

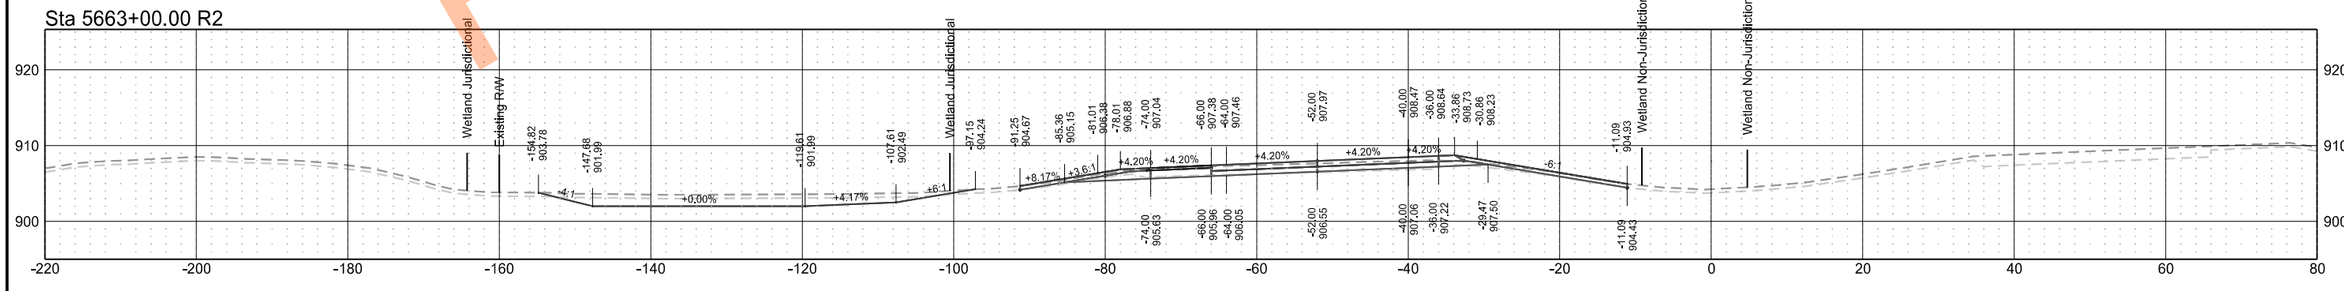

Preliminary Plans

Interstate 29 - Southbound

	STATE	PROJECT NO.	SECTION NO.	SHEET NO.
	ND	IM-8-029(204)101	200	118

Sta 5665+81.70 R2

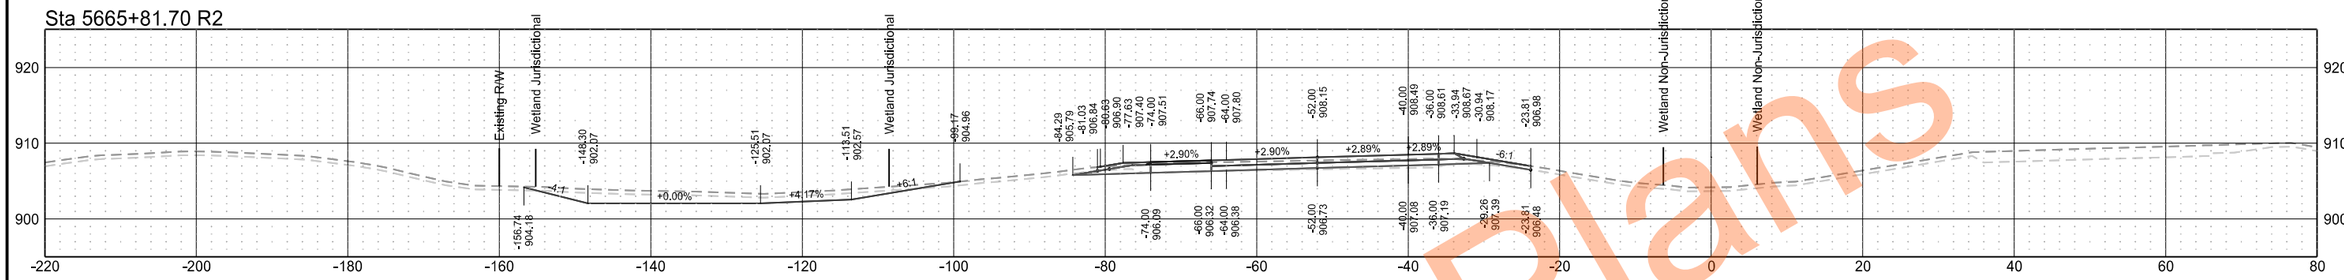

Sta 5665+50.00 R2

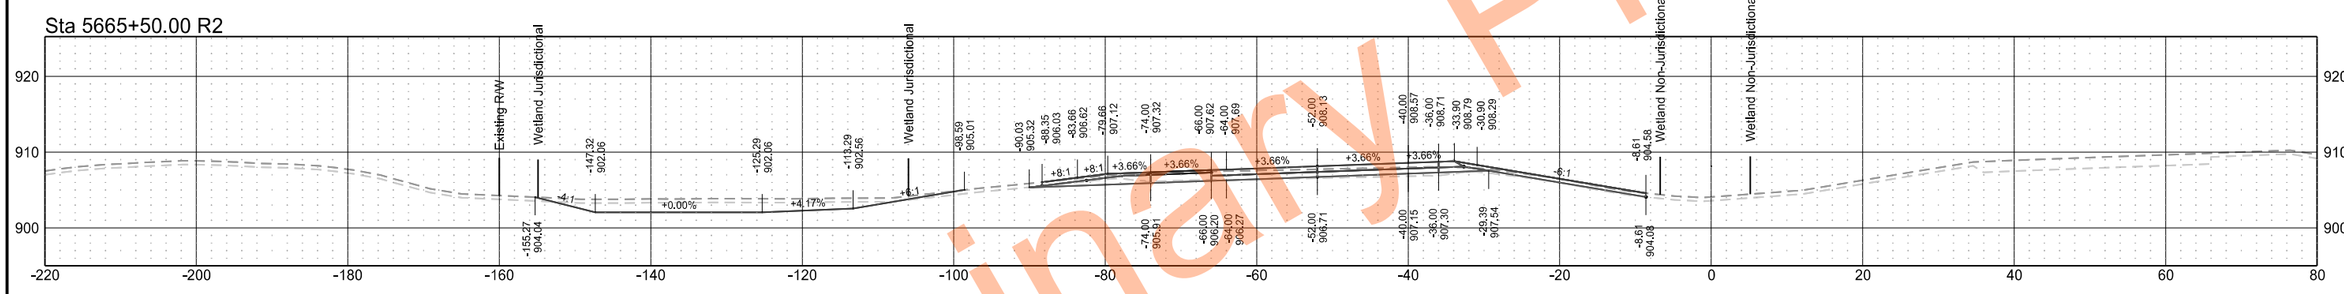

Sta 5665+27.66 R2

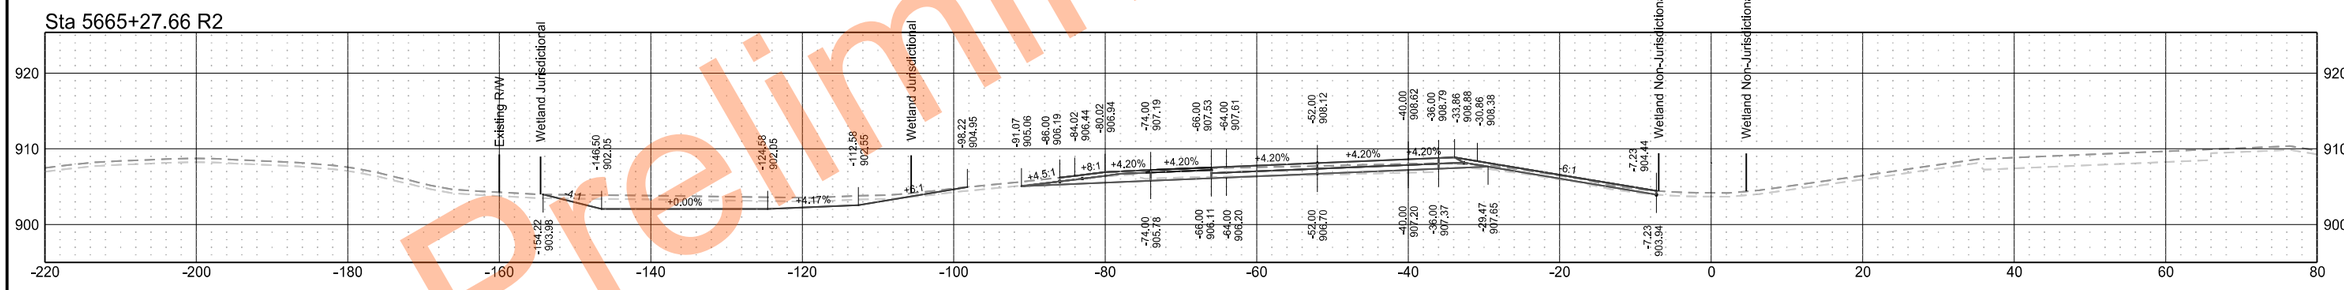

Sta 5665+00.00 R2

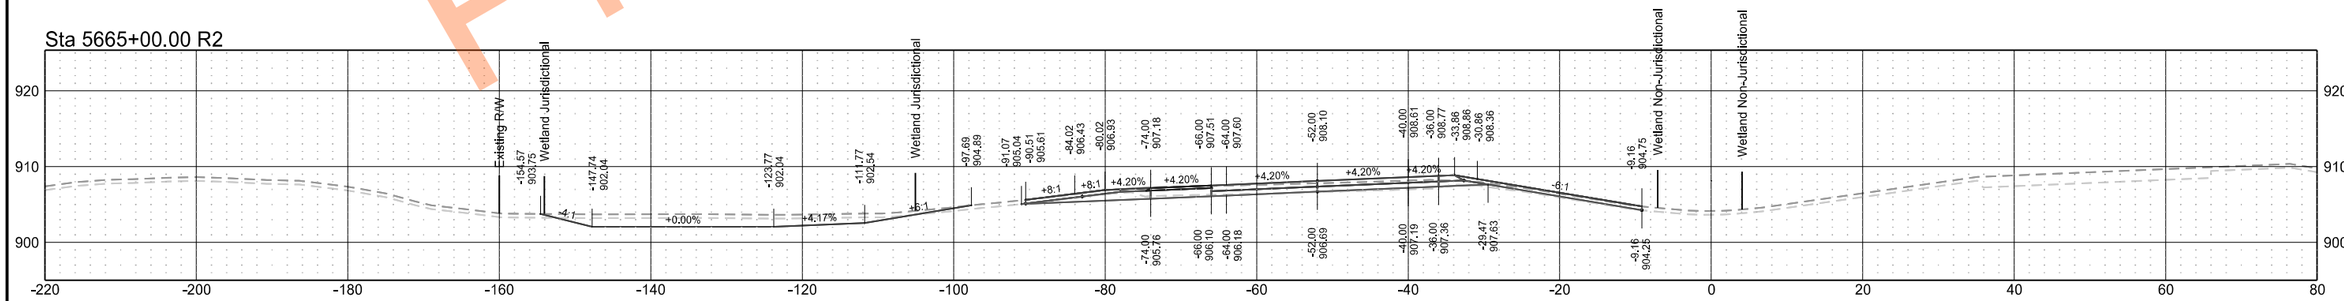

Preliminary Plans

Interstate 29 - Southbound

	STATE	PROJECT NO.	SECTION NO.	SHEET NO.
	ND	IM-8-029(204)101	200	119

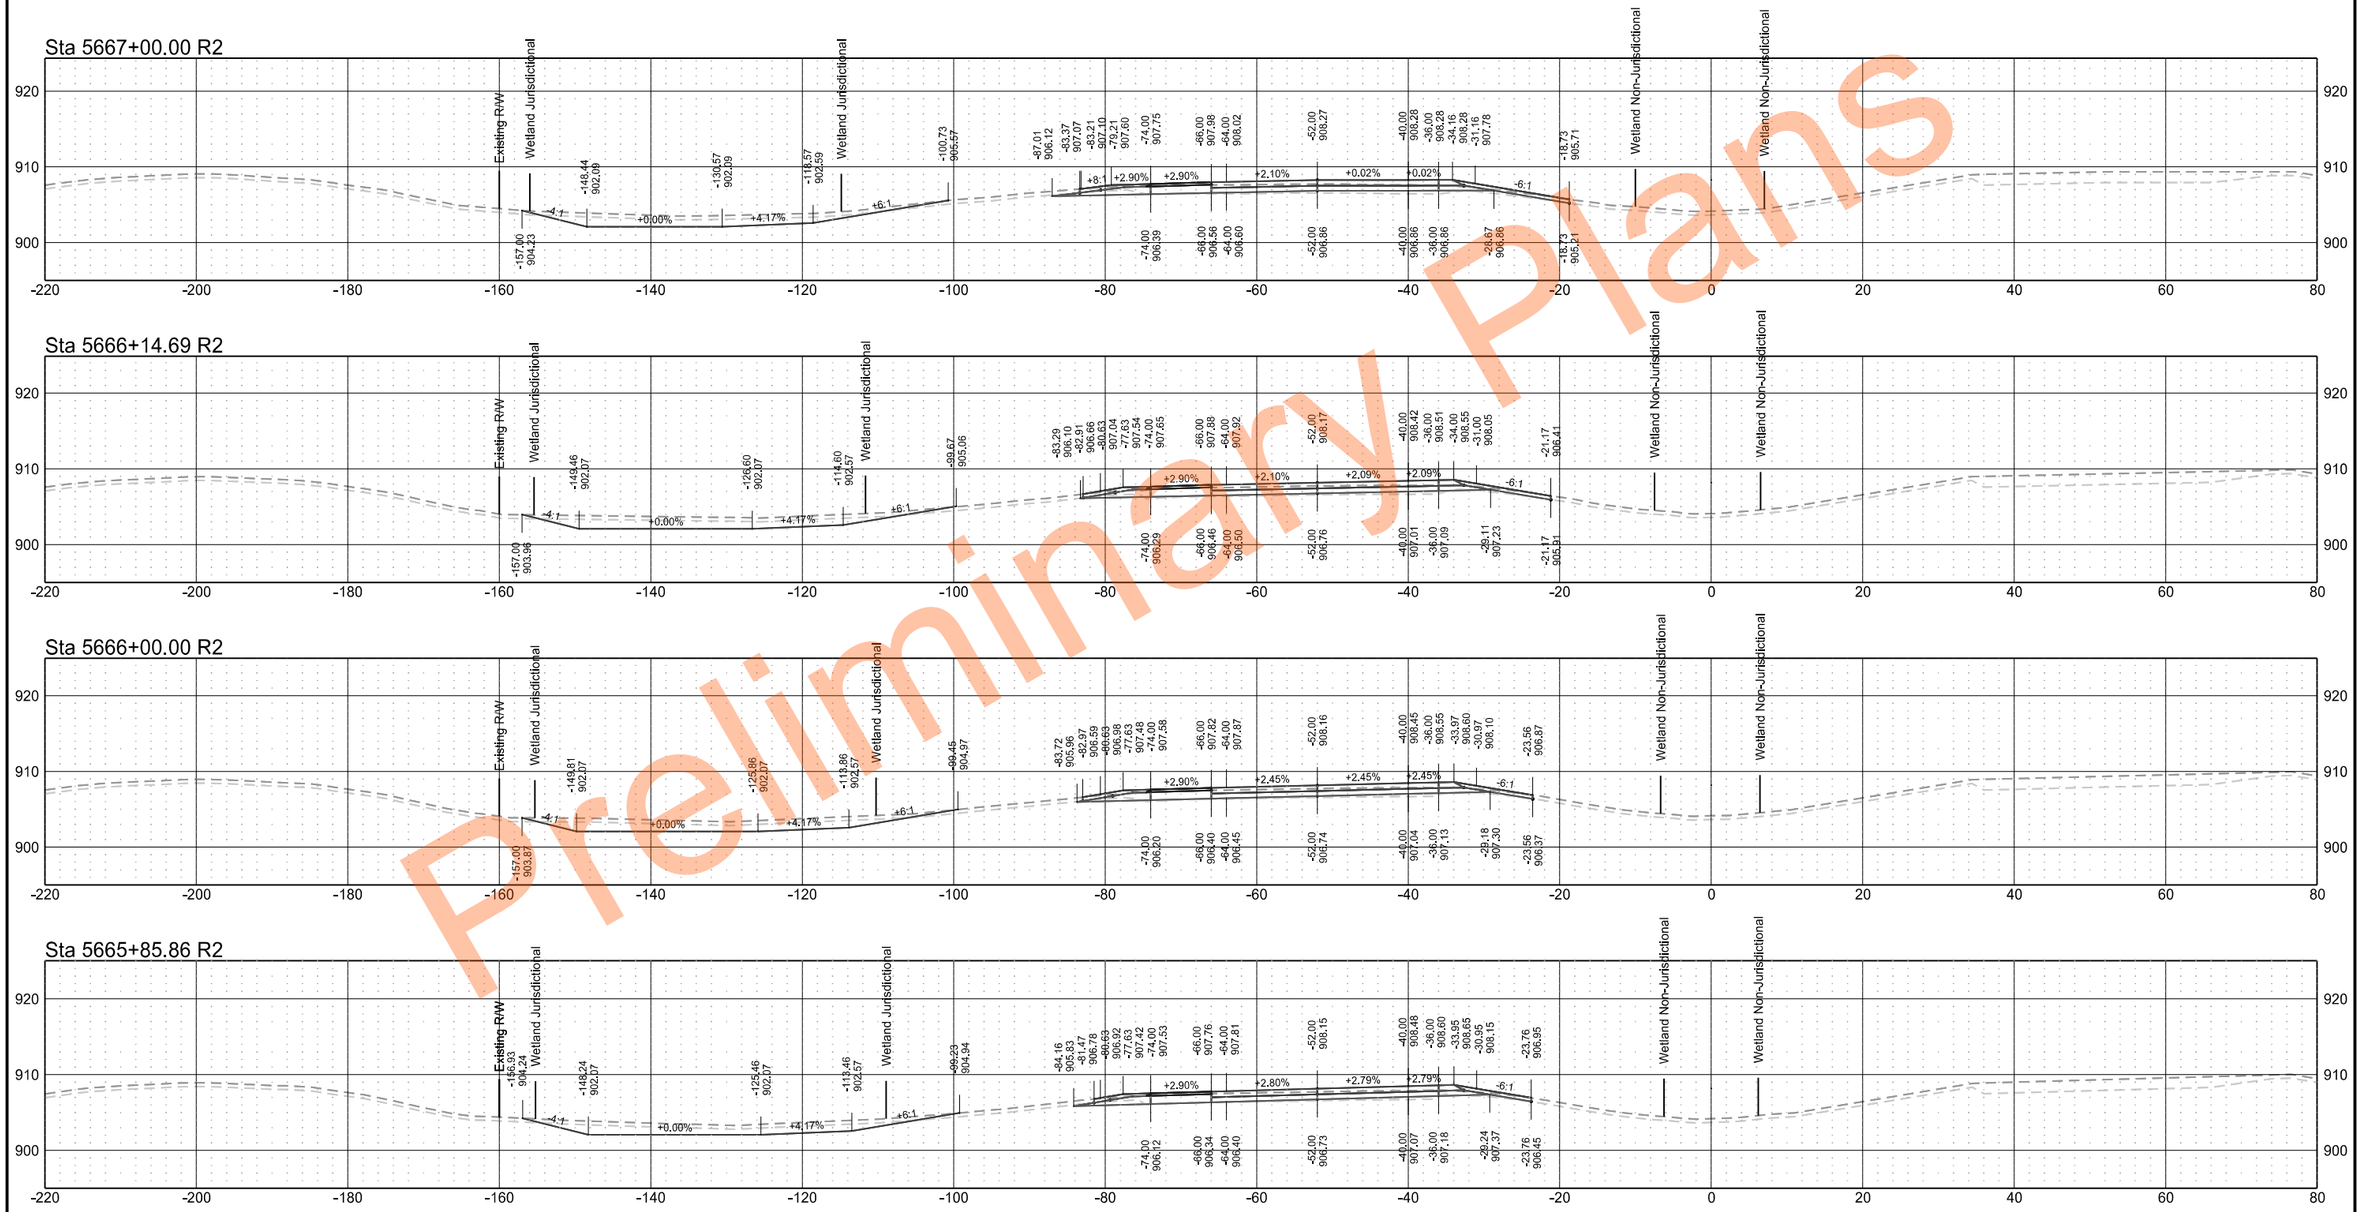

Preliminary Plans

Interstate 29 - Southbound

	STATE	PROJECT NO.	SECTION NO.	SHEET NO.
	ND	IM-8-029(204)101	200	120

Preliminary Plans

Interstate 29 - Southbound

STATE	PROJECT NO.	SECTION NO.	SHEET NO.
ND	IM-8-029(204)101	200	121

Preliminary Plans

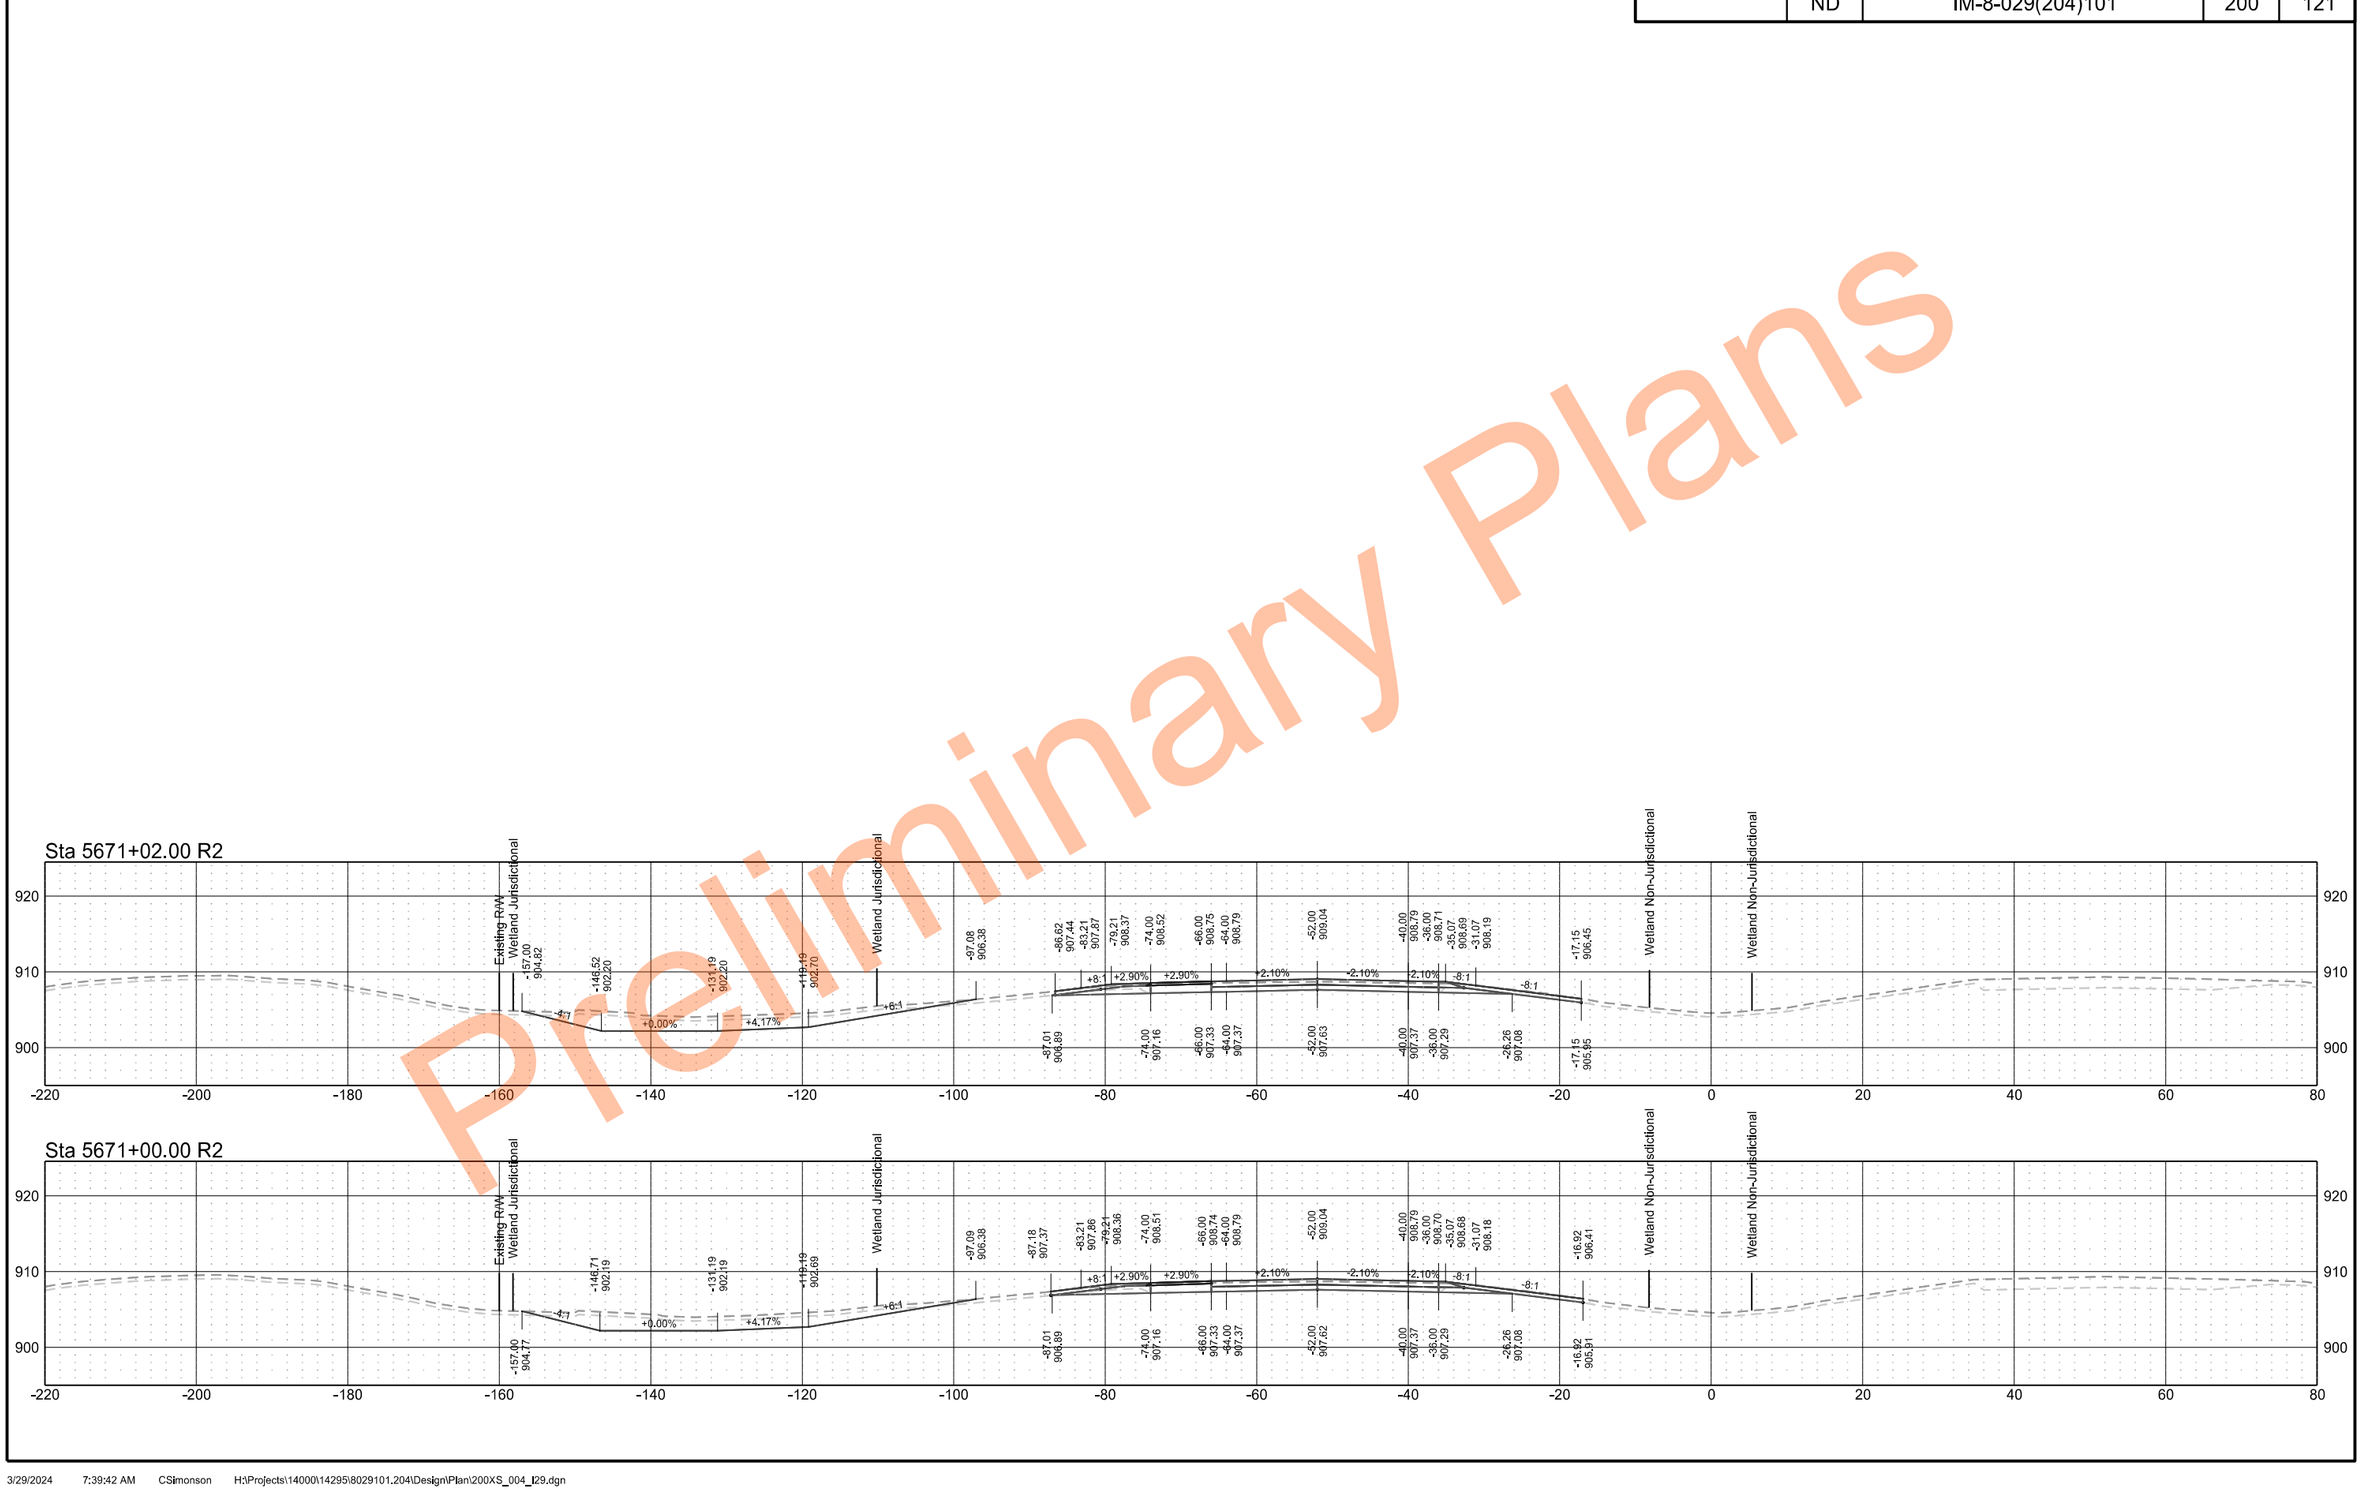

Interstate 29 - Southbound

	STATE	PROJECT NO.	SECTION NO.	SHEET NO.
	ND	IM-8-029(204)101	200	122

Sta 5674+00.00 R2

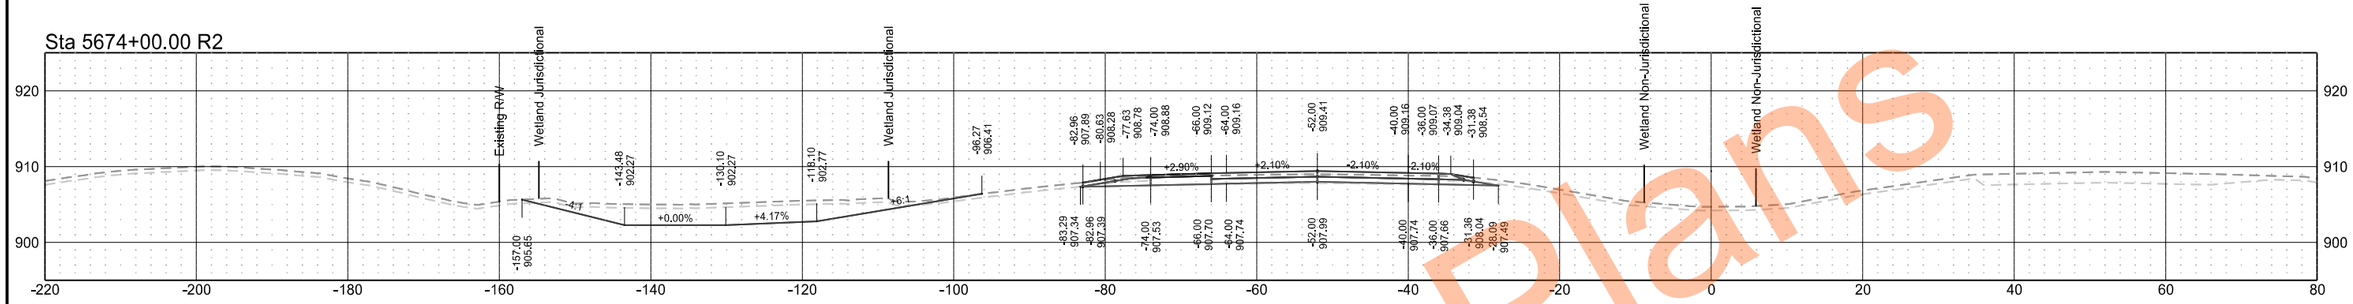

Sta 5673+00.00 R2

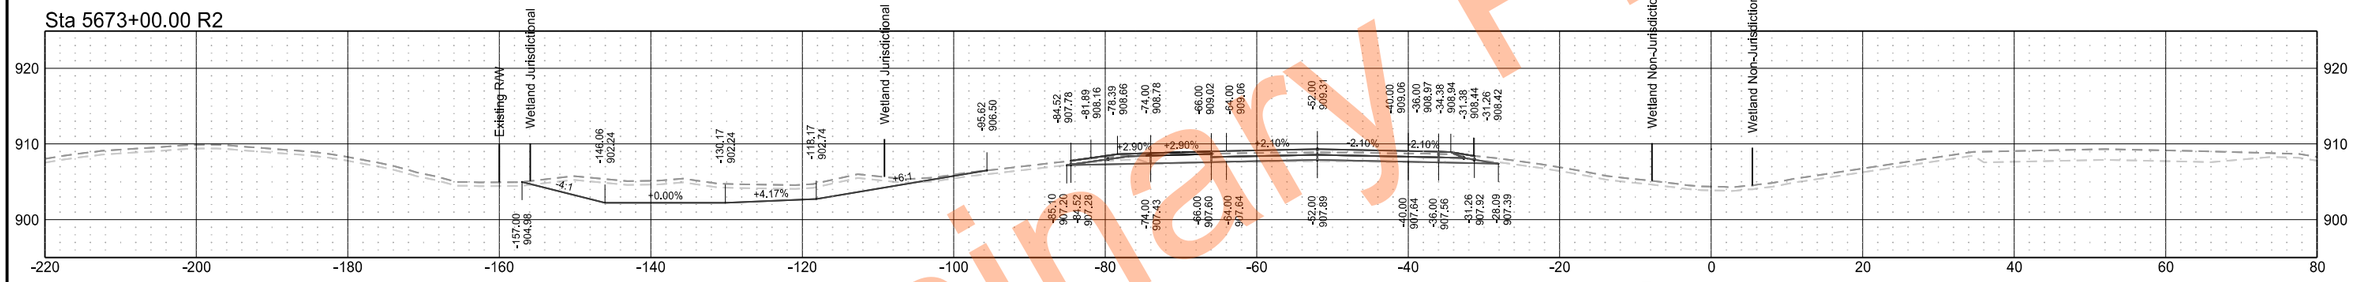

Sta 5672+00.00 R2

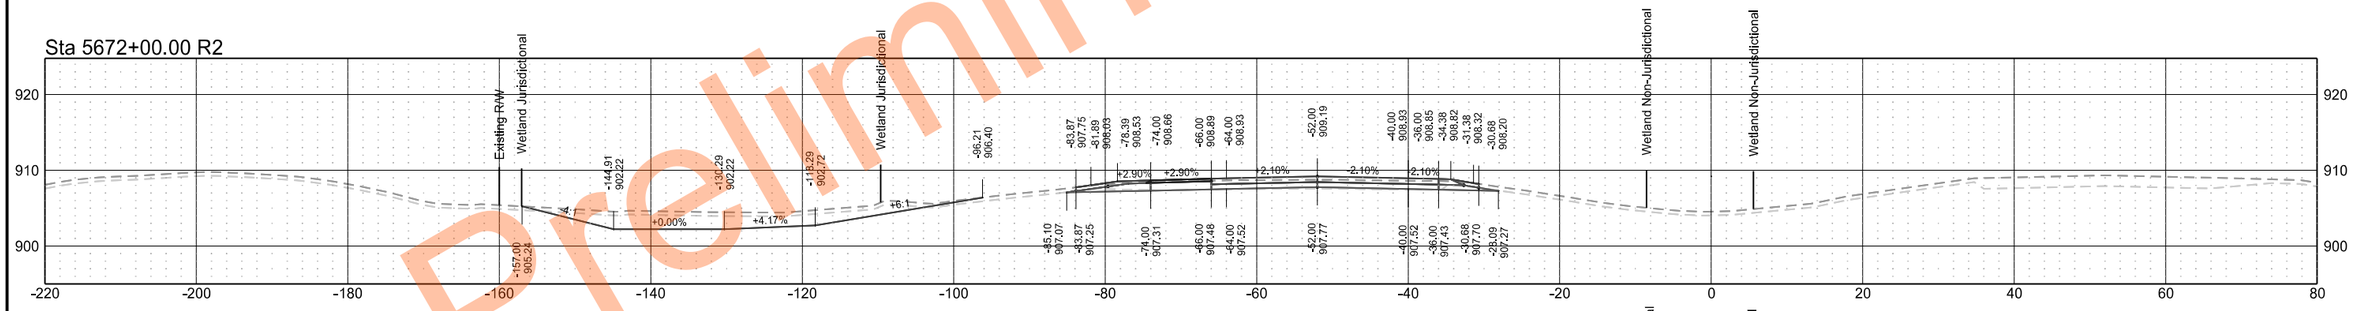

Sta 5671+02.01 R2

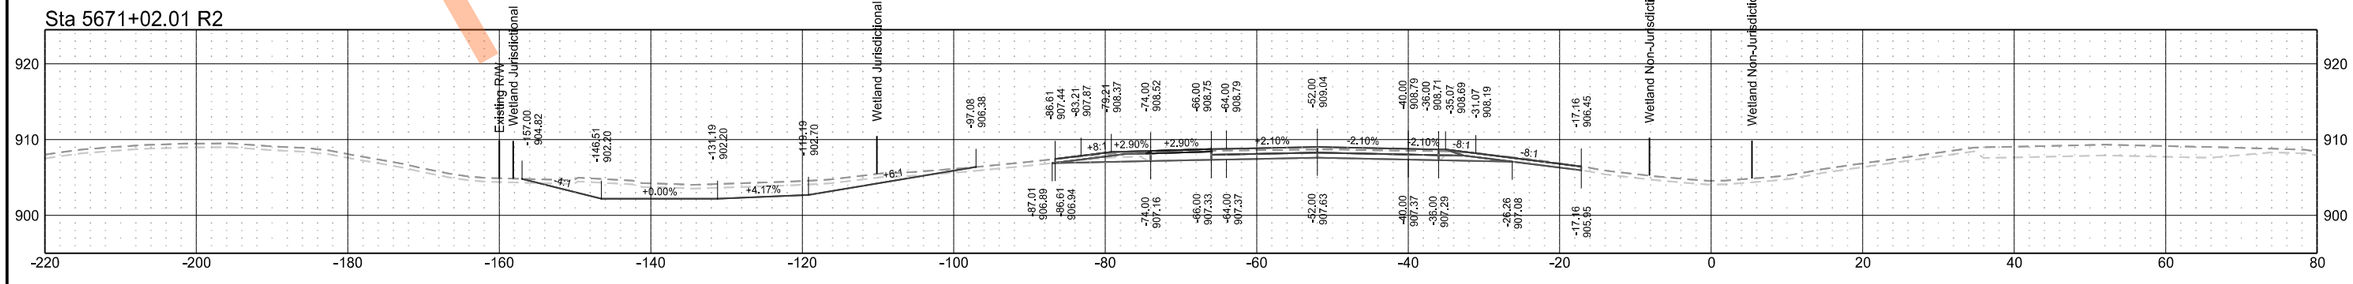

Preliminary Plans

Interstate 29 - Southbound

	STATE	PROJECT NO.	SECTION NO.	SHEET NO.
	ND	IM-8-029(204)101	200	123

Sta 5676+00.00 R2

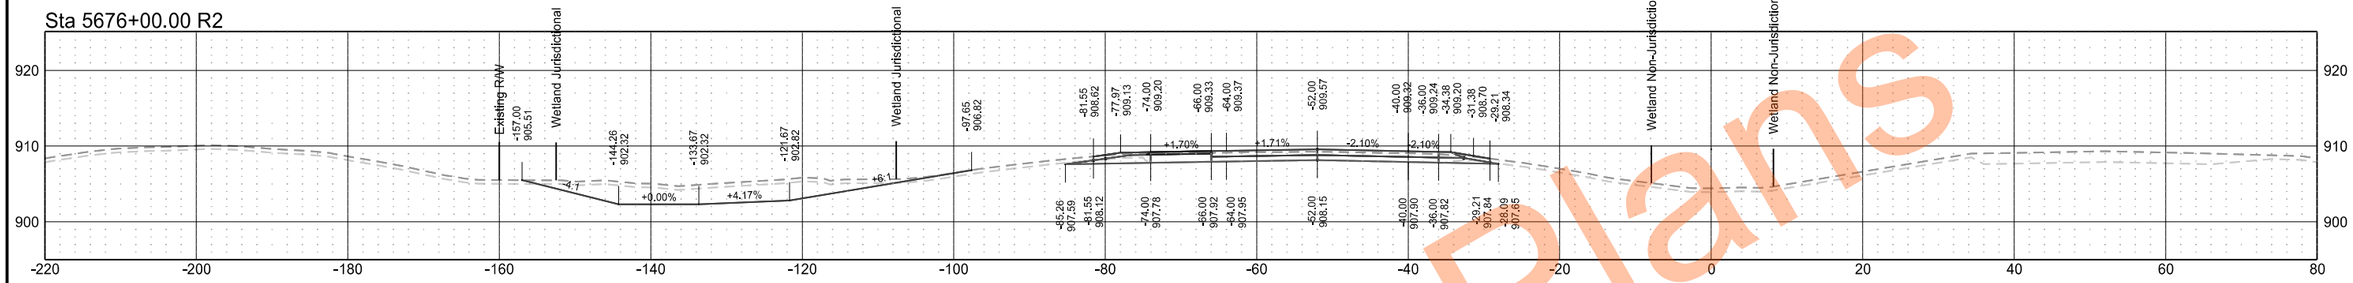

Sta 5675+83.82 R2

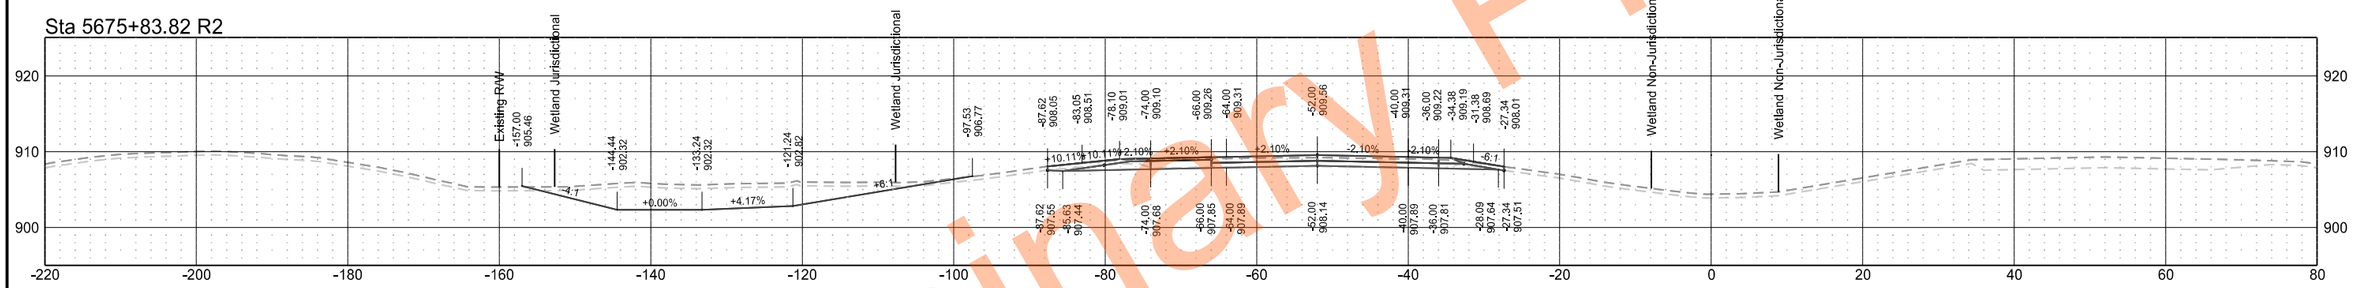

Sta 5675+50.86 R2

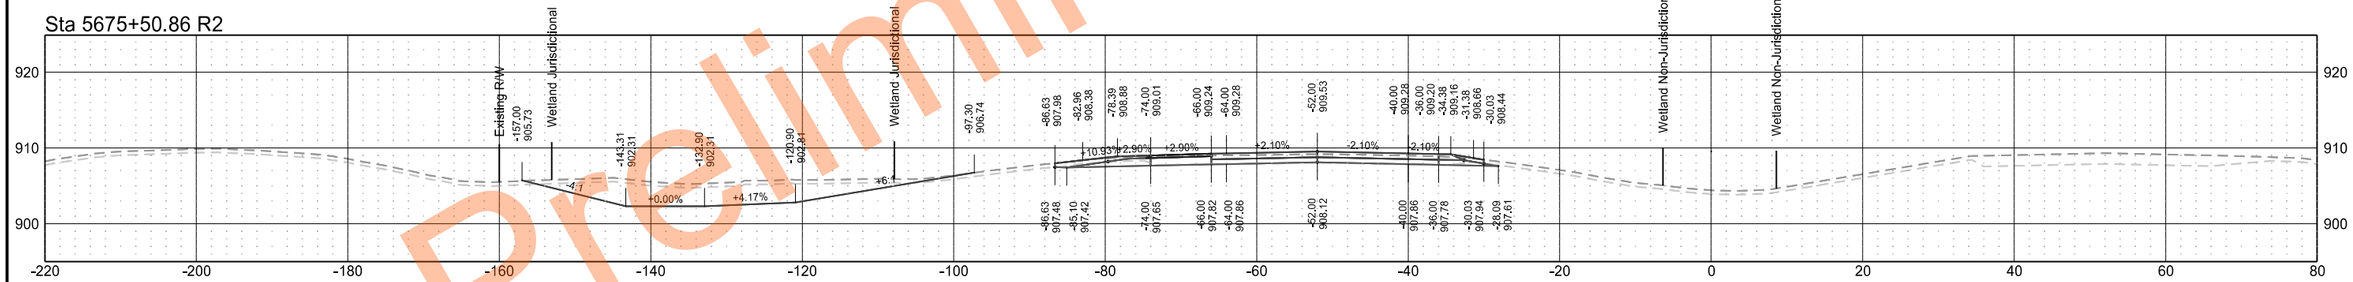

Sta 5675+00.00 R2

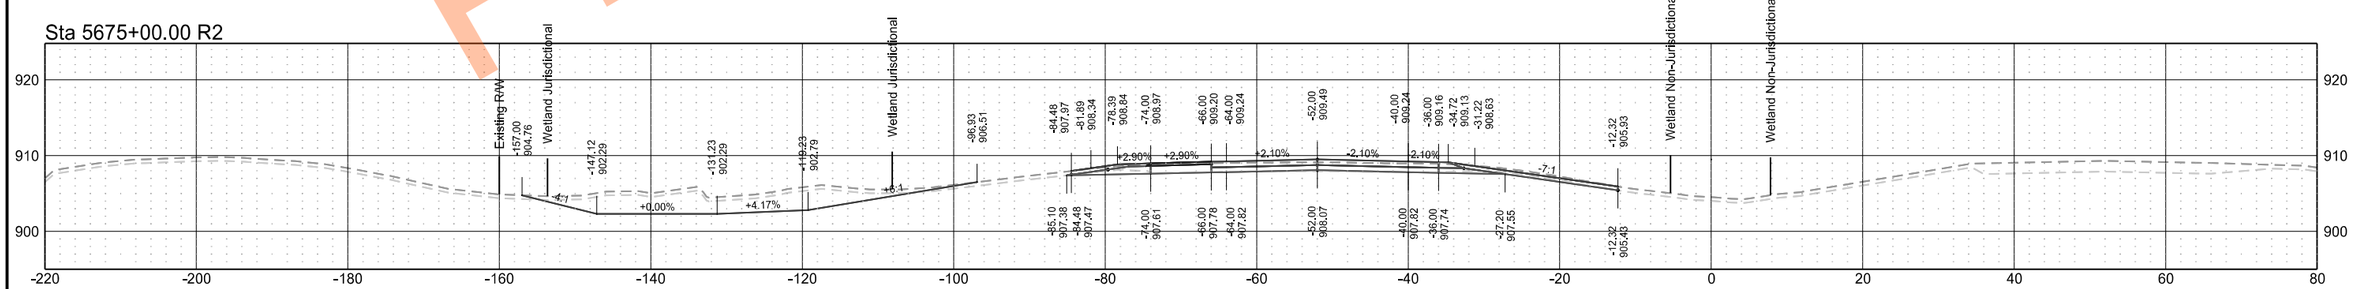

Preliminary Plans

Interstate 29 - Southbound

	STATE	PROJECT NO.	SECTION NO.	SHEET NO.
	ND	IM-8-029(204)101	200	124

Preliminary Plans

Interstate 29 - Southbound

	STATE	PROJECT NO.	SECTION NO.	SHEET NO.
	ND	IM-8-029(204)101	200	125

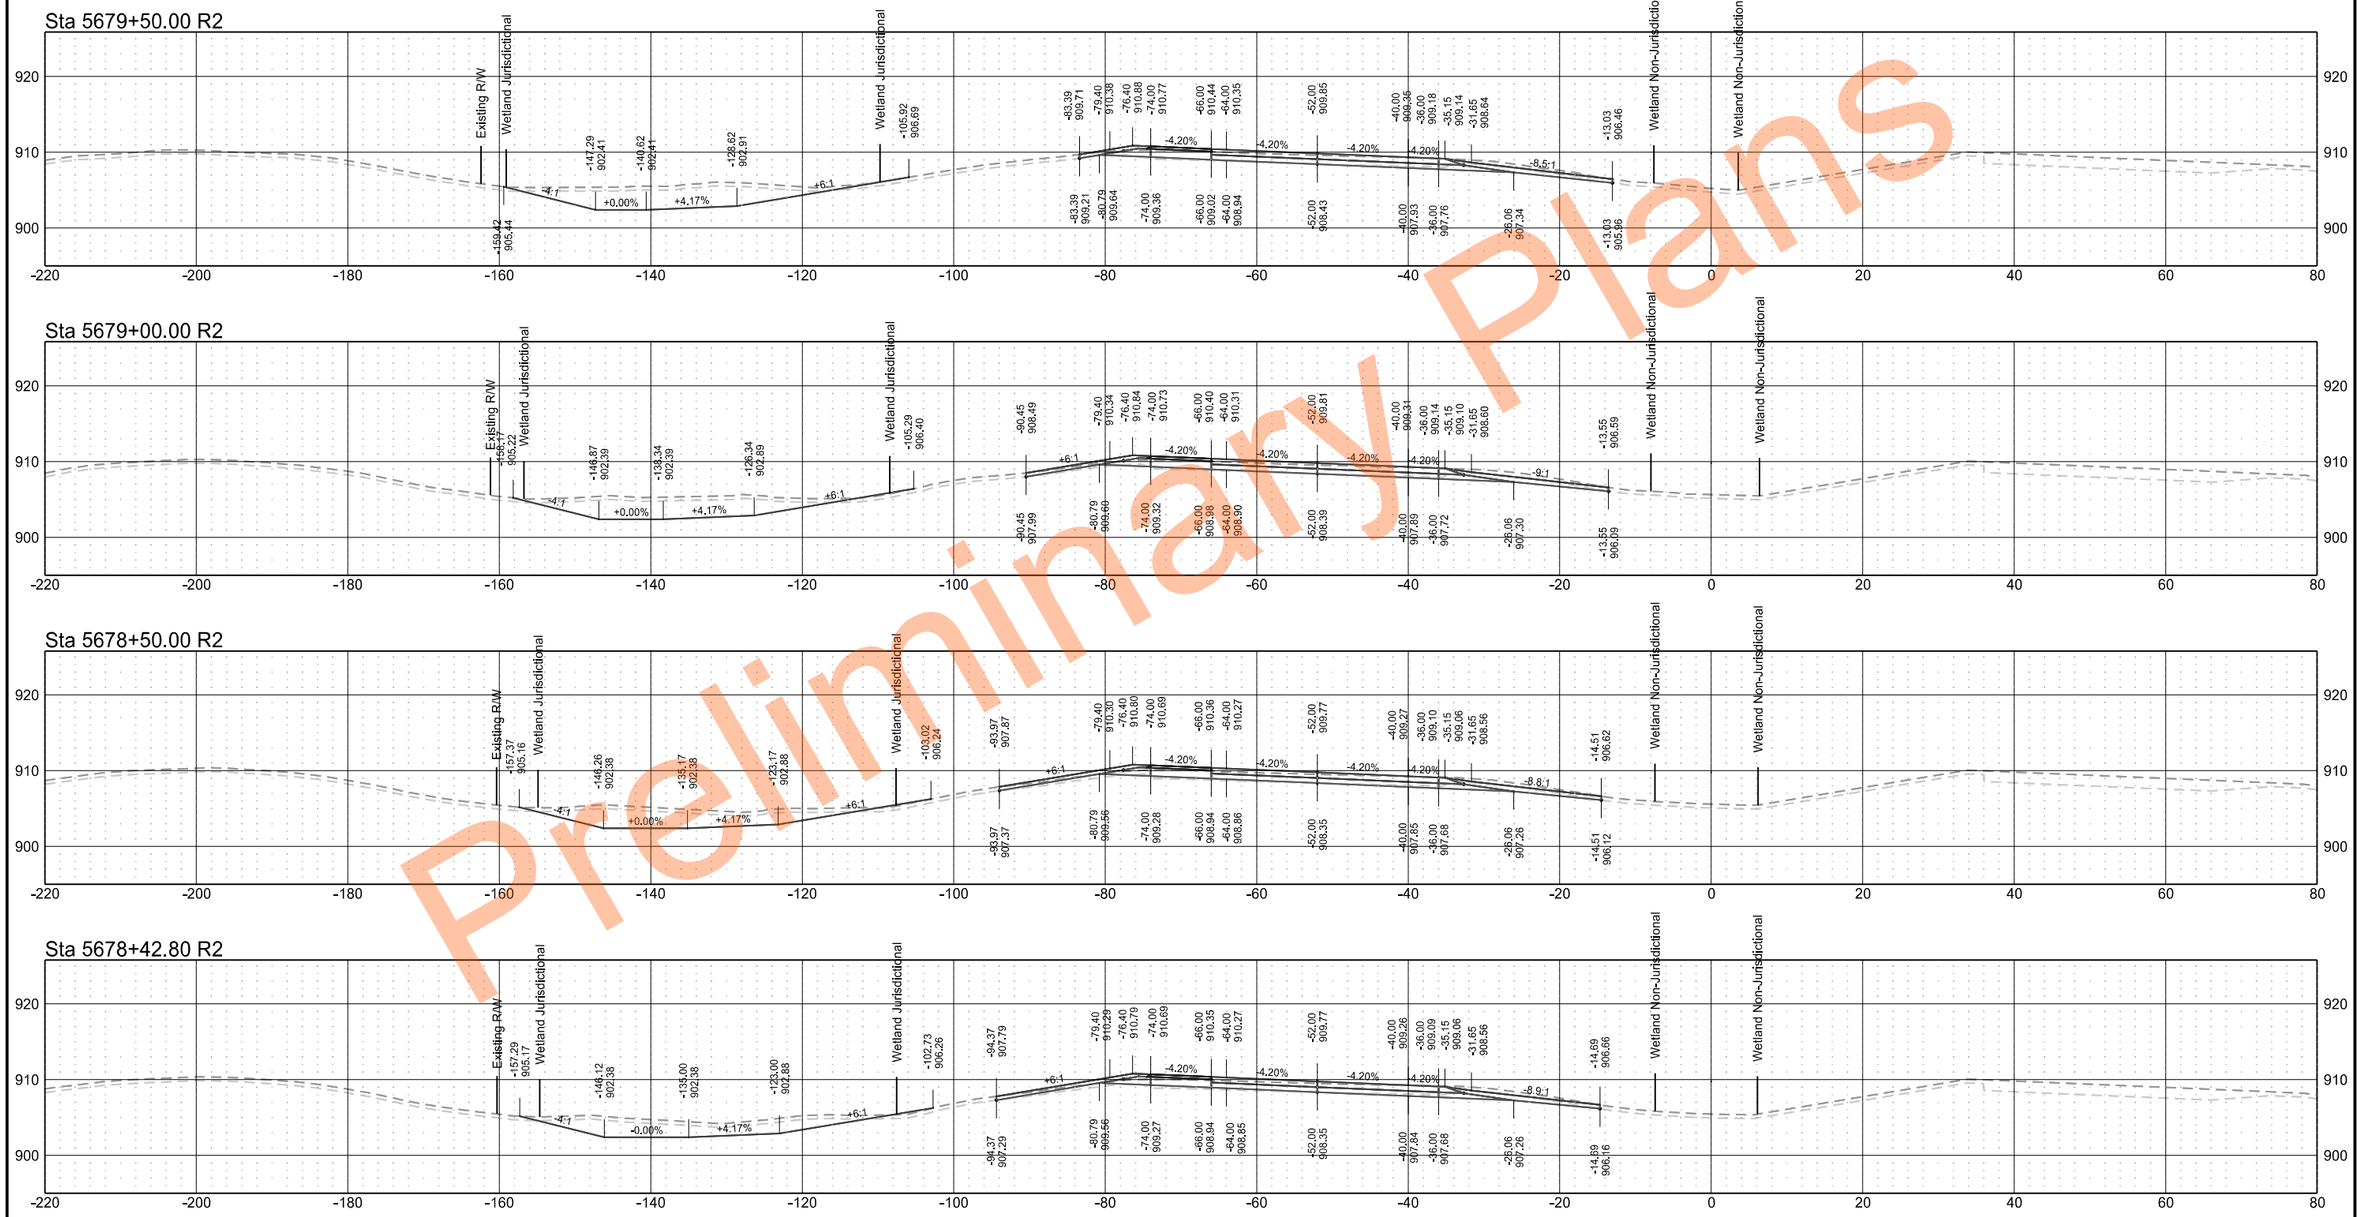

Preliminary Plans

Interstate 29 - Southbound

	STATE	PROJECT NO.	SECTION NO.	SHEET NO.
	ND	IM-8-029(204)101	200	126

Sta 5681+50.00 R2

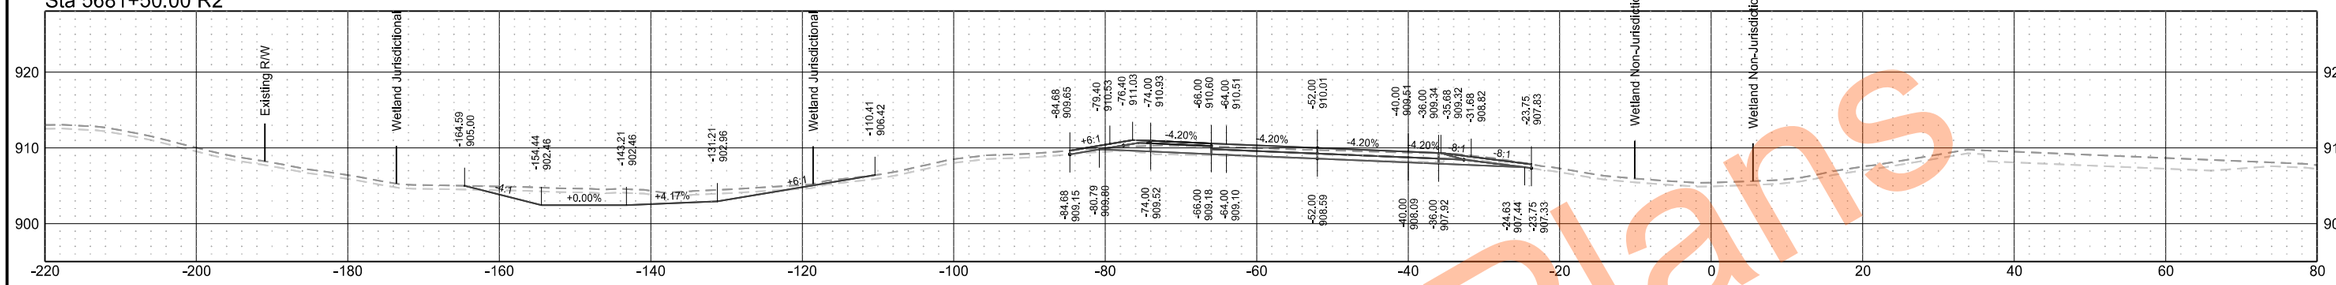

Sta 5681+00.00 R2

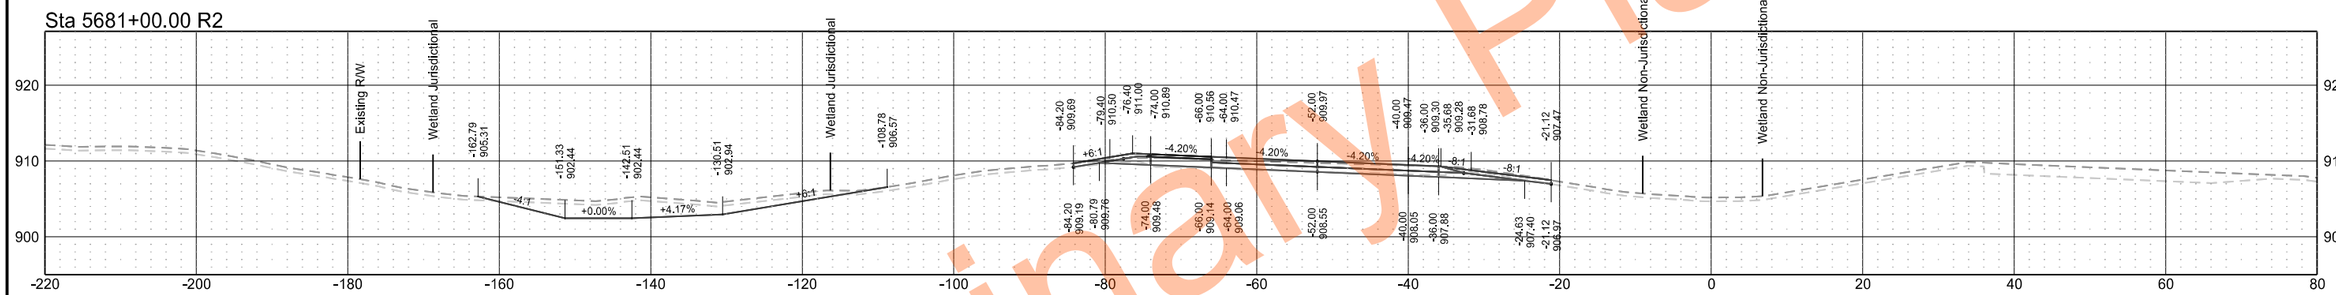

Sta 5680+50.00 R2

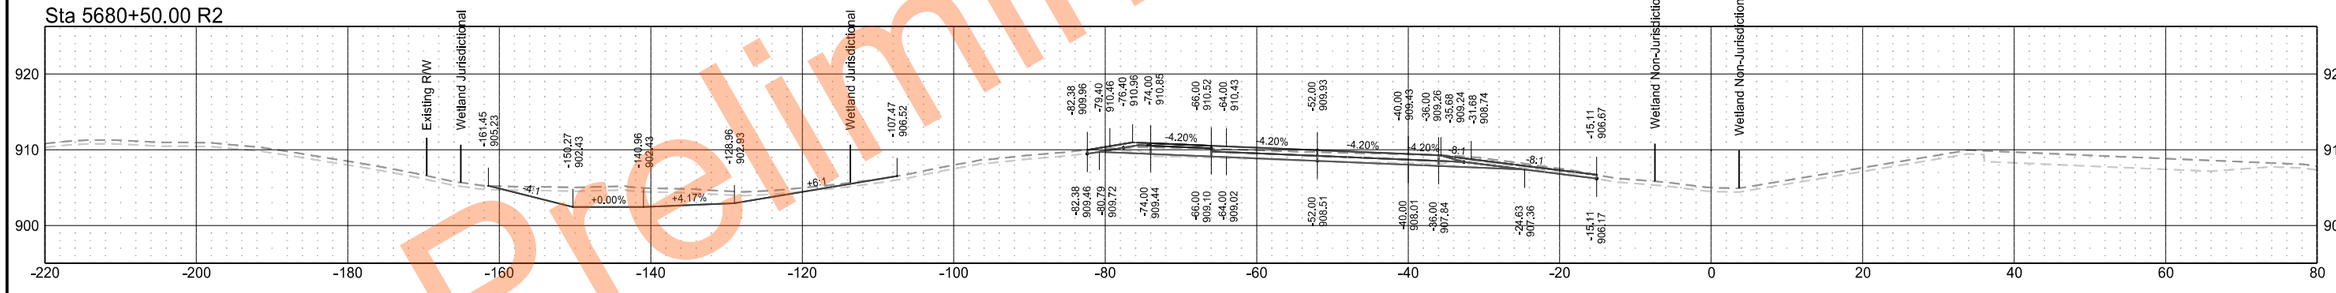

Sta 5680+00.00 R2

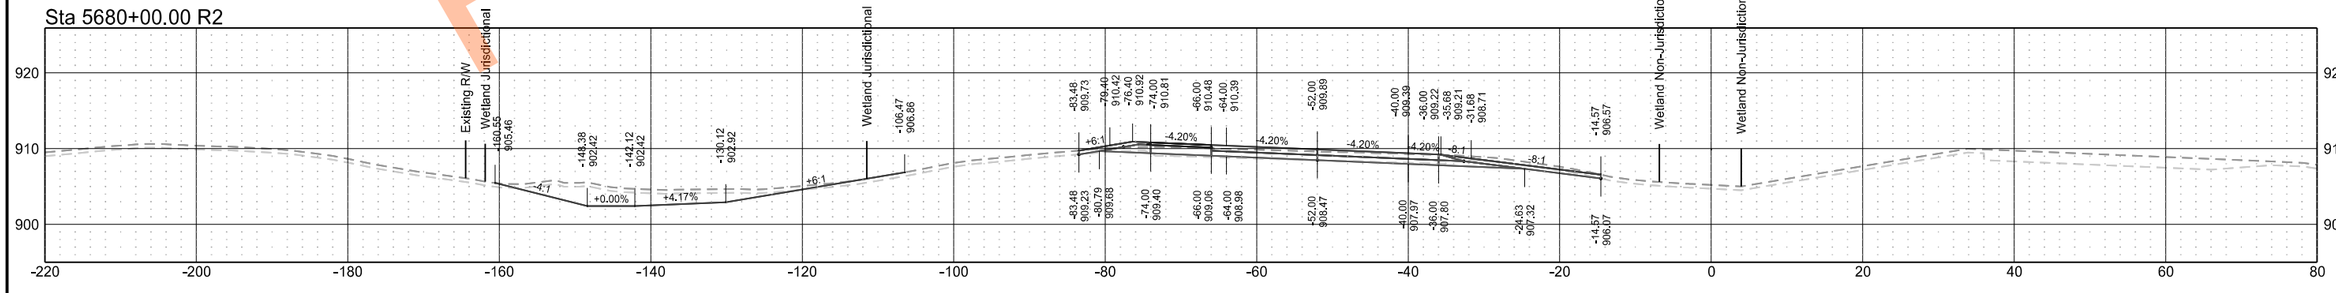

Preliminary Plans

Interstate 29 - Southbound

	STATE	PROJECT NO.	SECTION NO.	SHEET NO.
	ND	IM-8-029(204)101	200	127

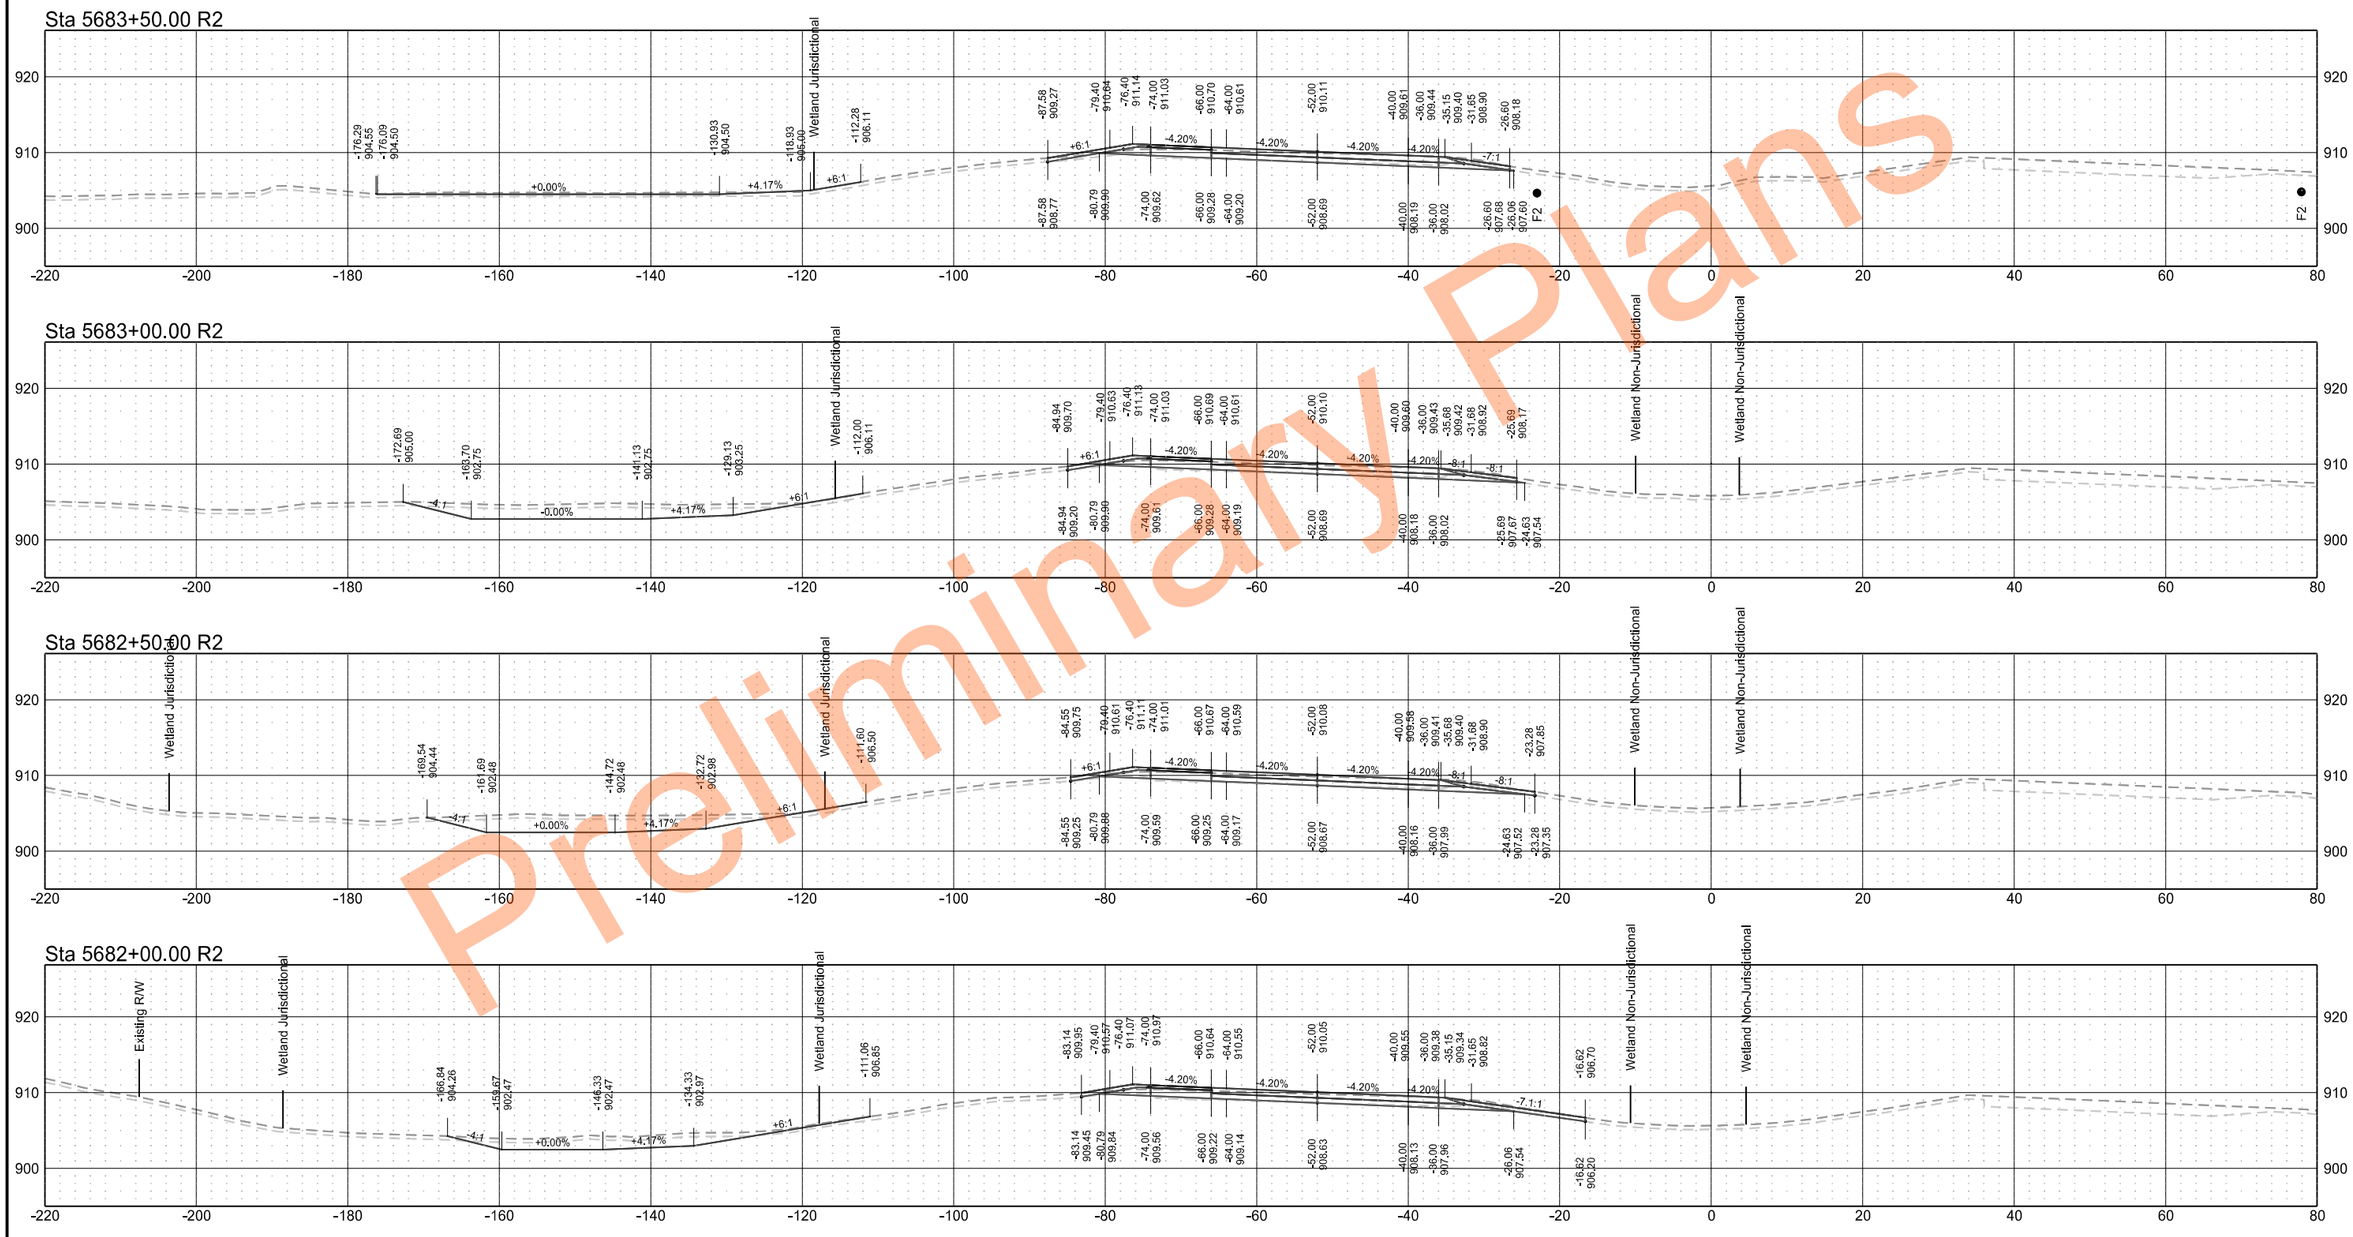

Preliminary Plans

Interstate 29 - Southbound

	STATE	PROJECT NO.	SECTION NO.	SHEET NO.
	ND	IM-8-029(204)101	200	128

Sta 5685+50.00 R2

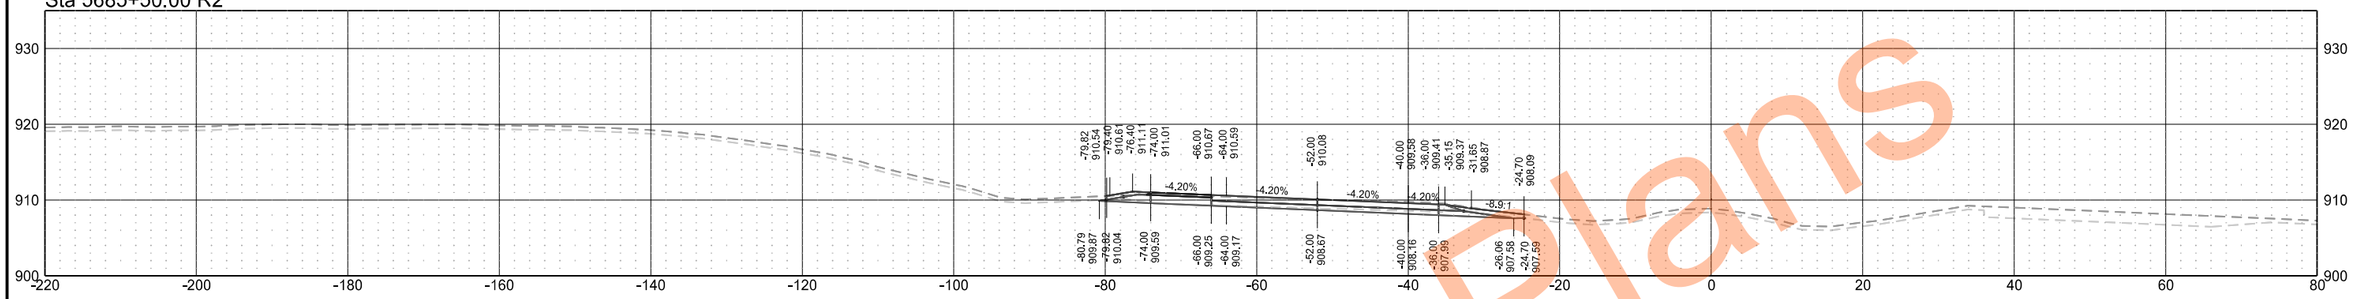

Sta 5685+00.00 R2

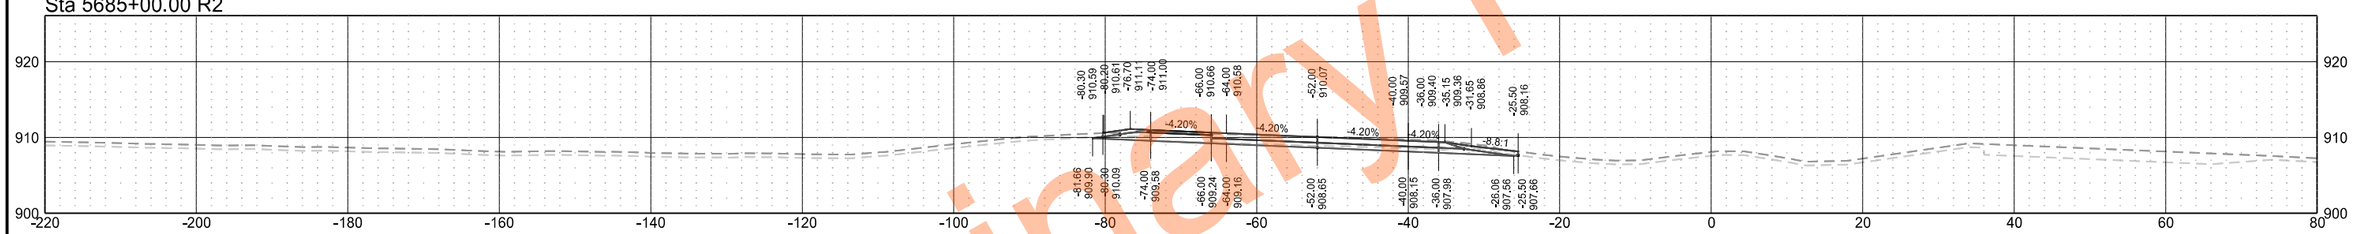

Sta 5684+50.00 R2

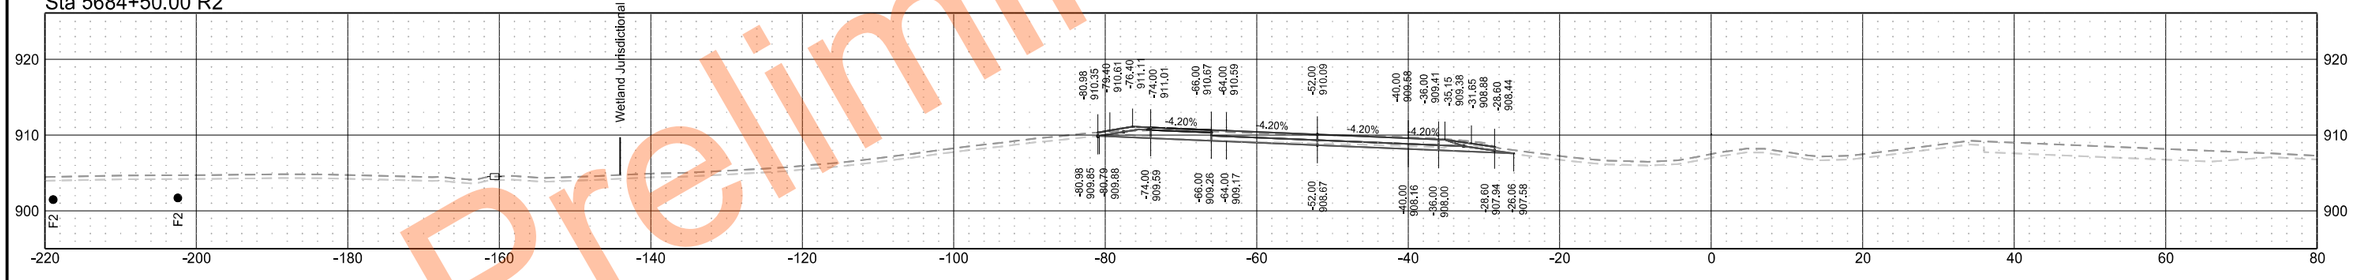

Sta 5684+00.00 R2

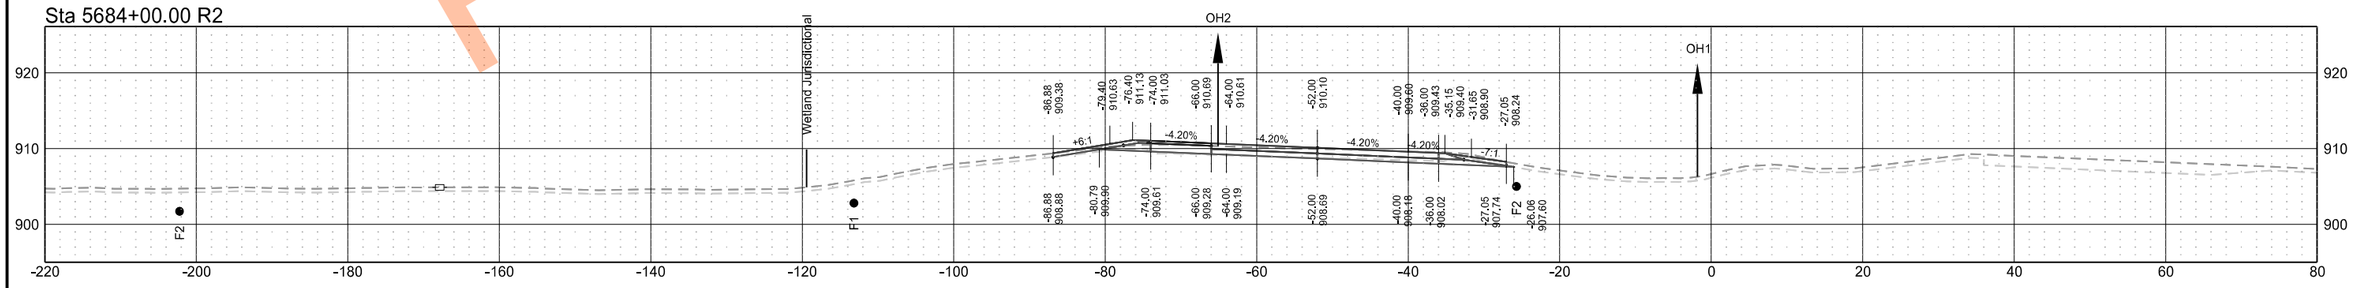

Preliminary Plans

	STATE	PROJECT NO.	SECTION NO.	SHEET NO.
	ND	IM-8-029(204)101	200	129

Sta 5687+00.00 R2

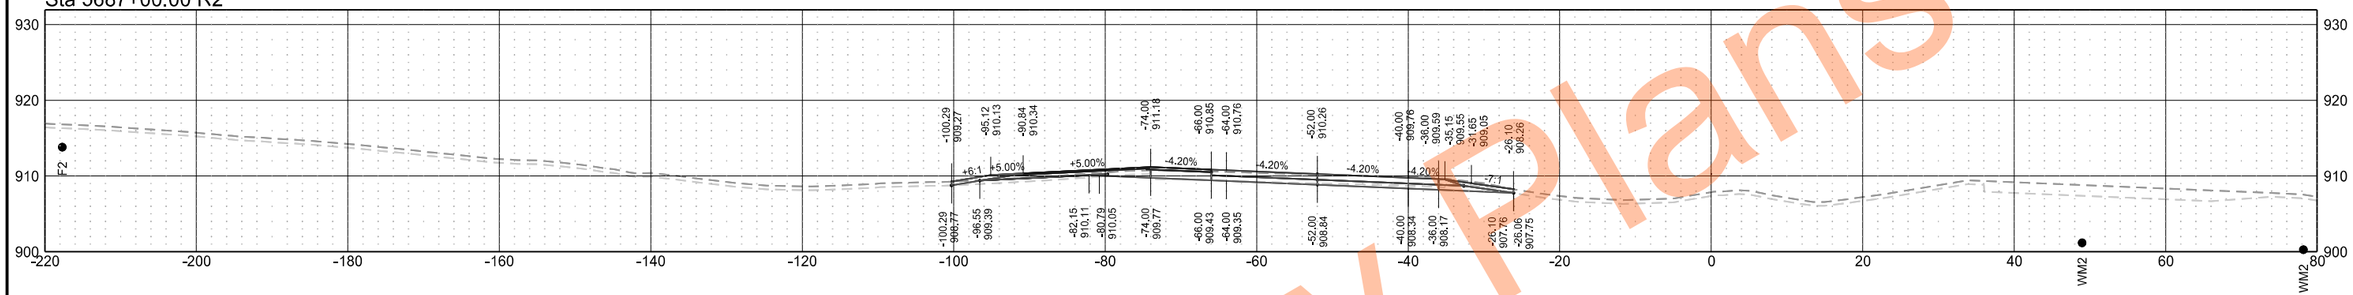

Sta 5686+50.00 R2

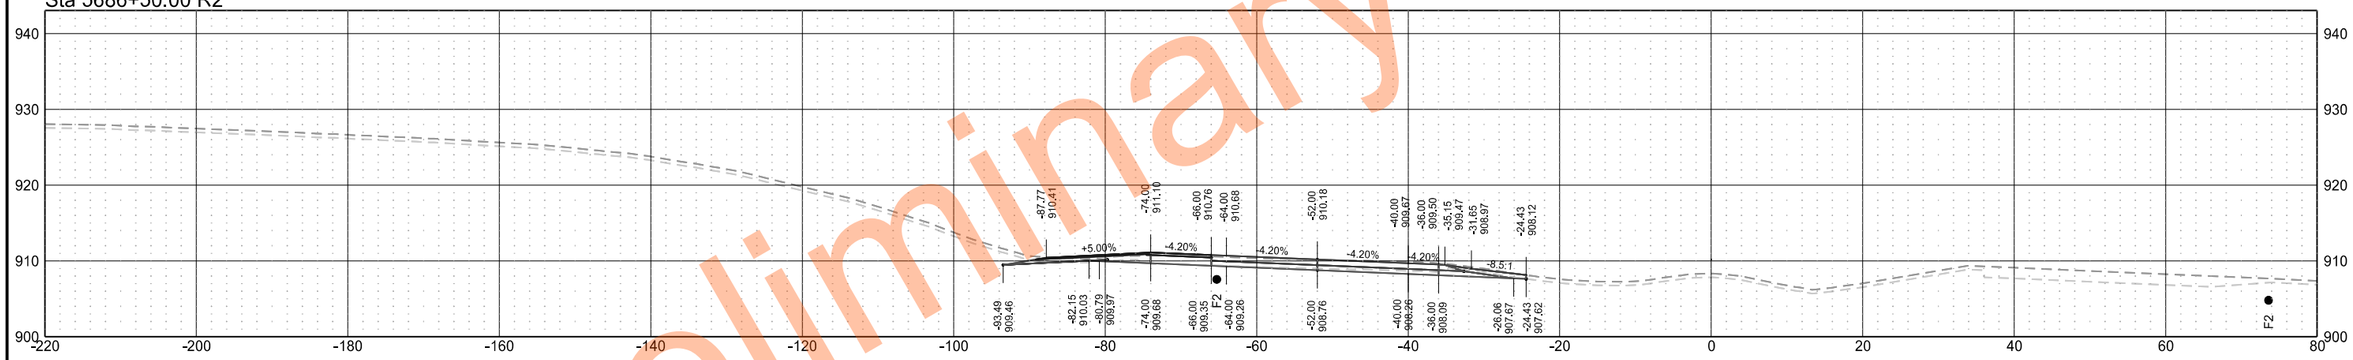

Sta 5686+00.00 R2

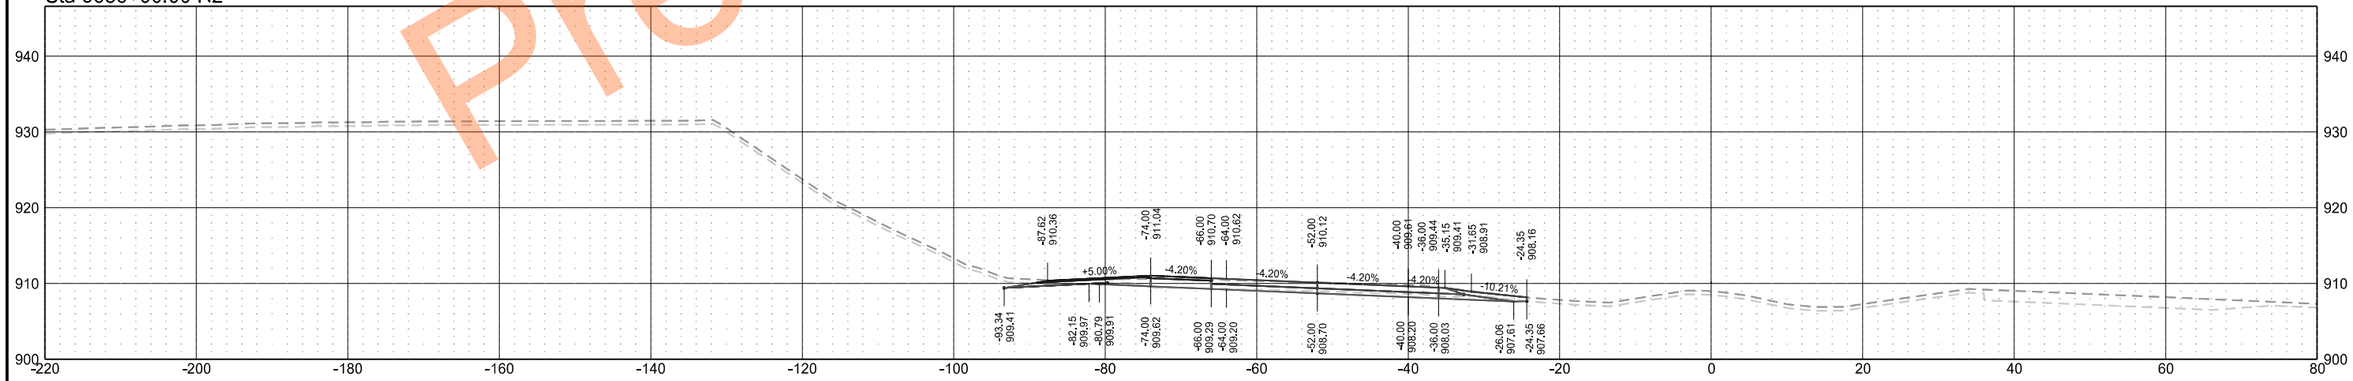

Preliminary Plans

Interstate 29 - Southbound

	STATE	PROJECT NO.	SECTION NO.	SHEET NO.
	ND	IM-8-029(204)101	200	130

Sta 5689+00.00 R2

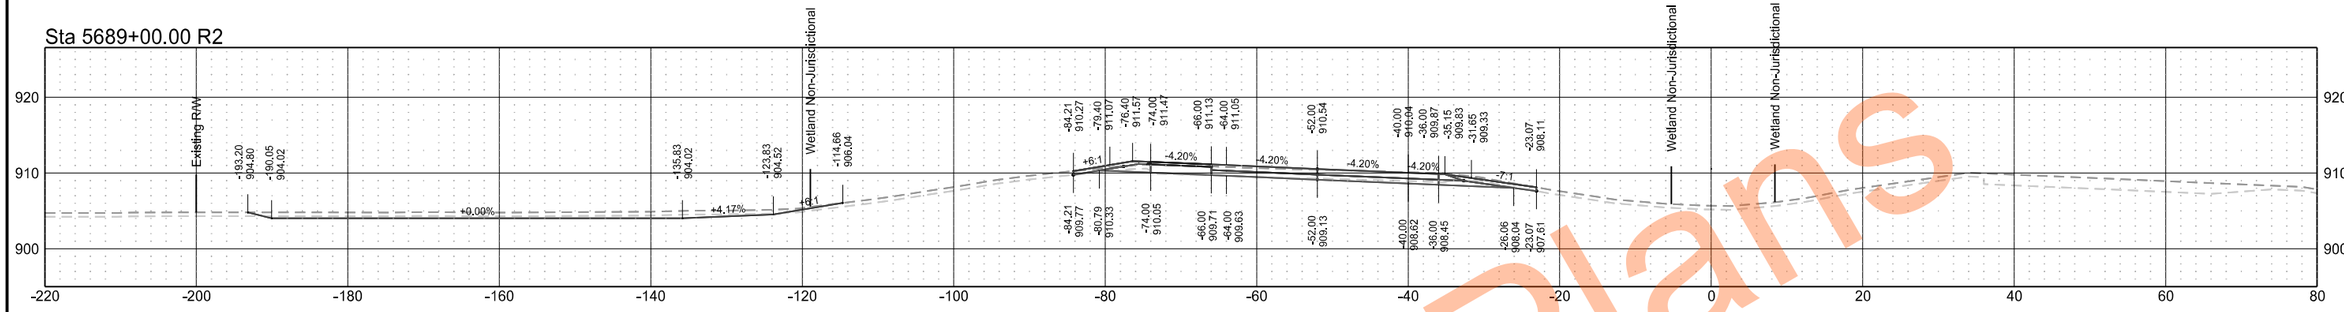

Sta 5688+50.00 R2

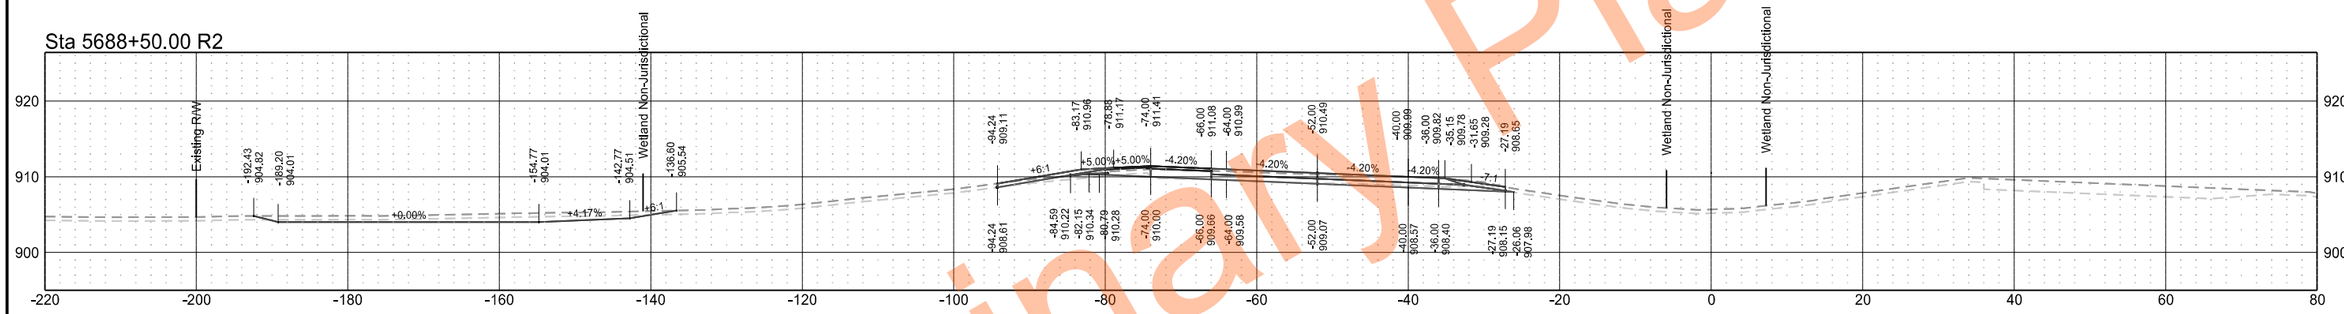

Sta 5688+00.00 R2

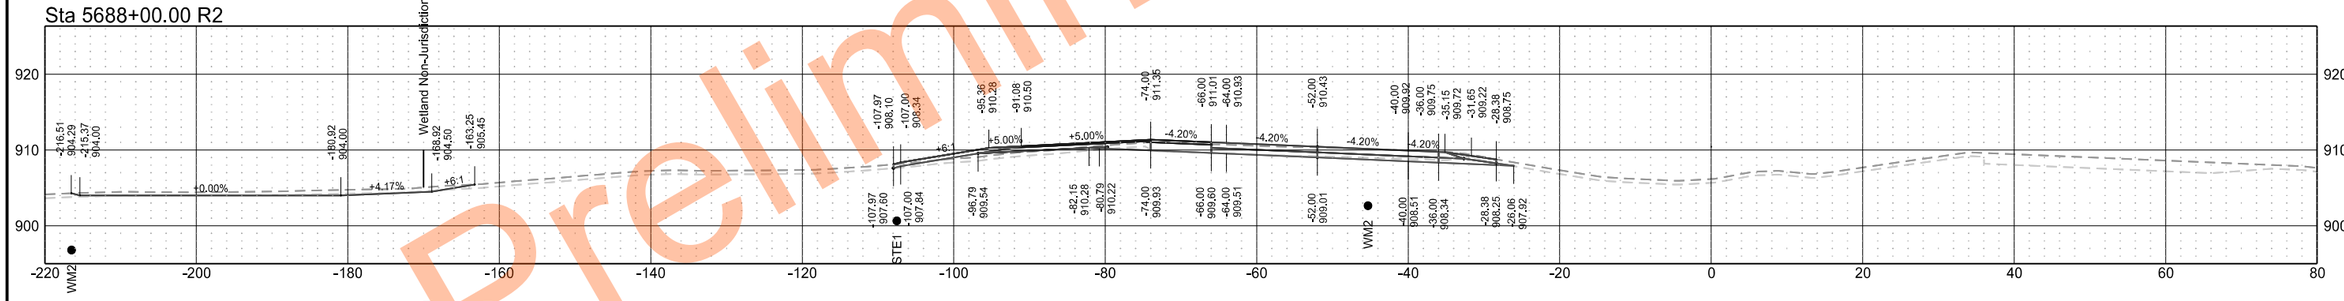

Sta 5687+50.00 R2

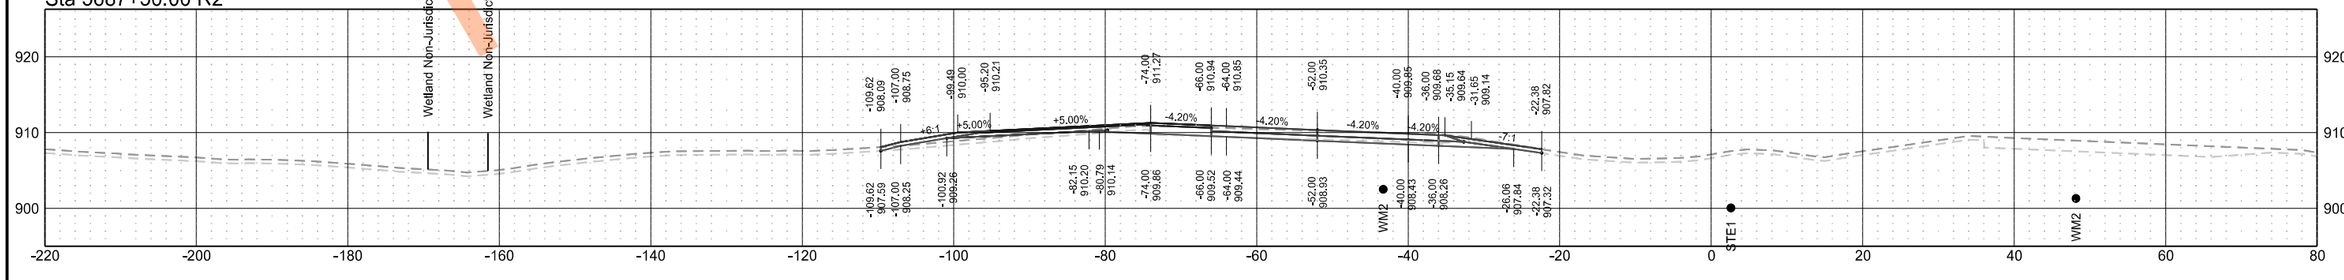

Preliminary Plans

Interstate 29 - Southbound

	STATE	PROJECT NO.	SECTION NO.	SHEET NO.
	ND	IM-8-029(204)101	200	131

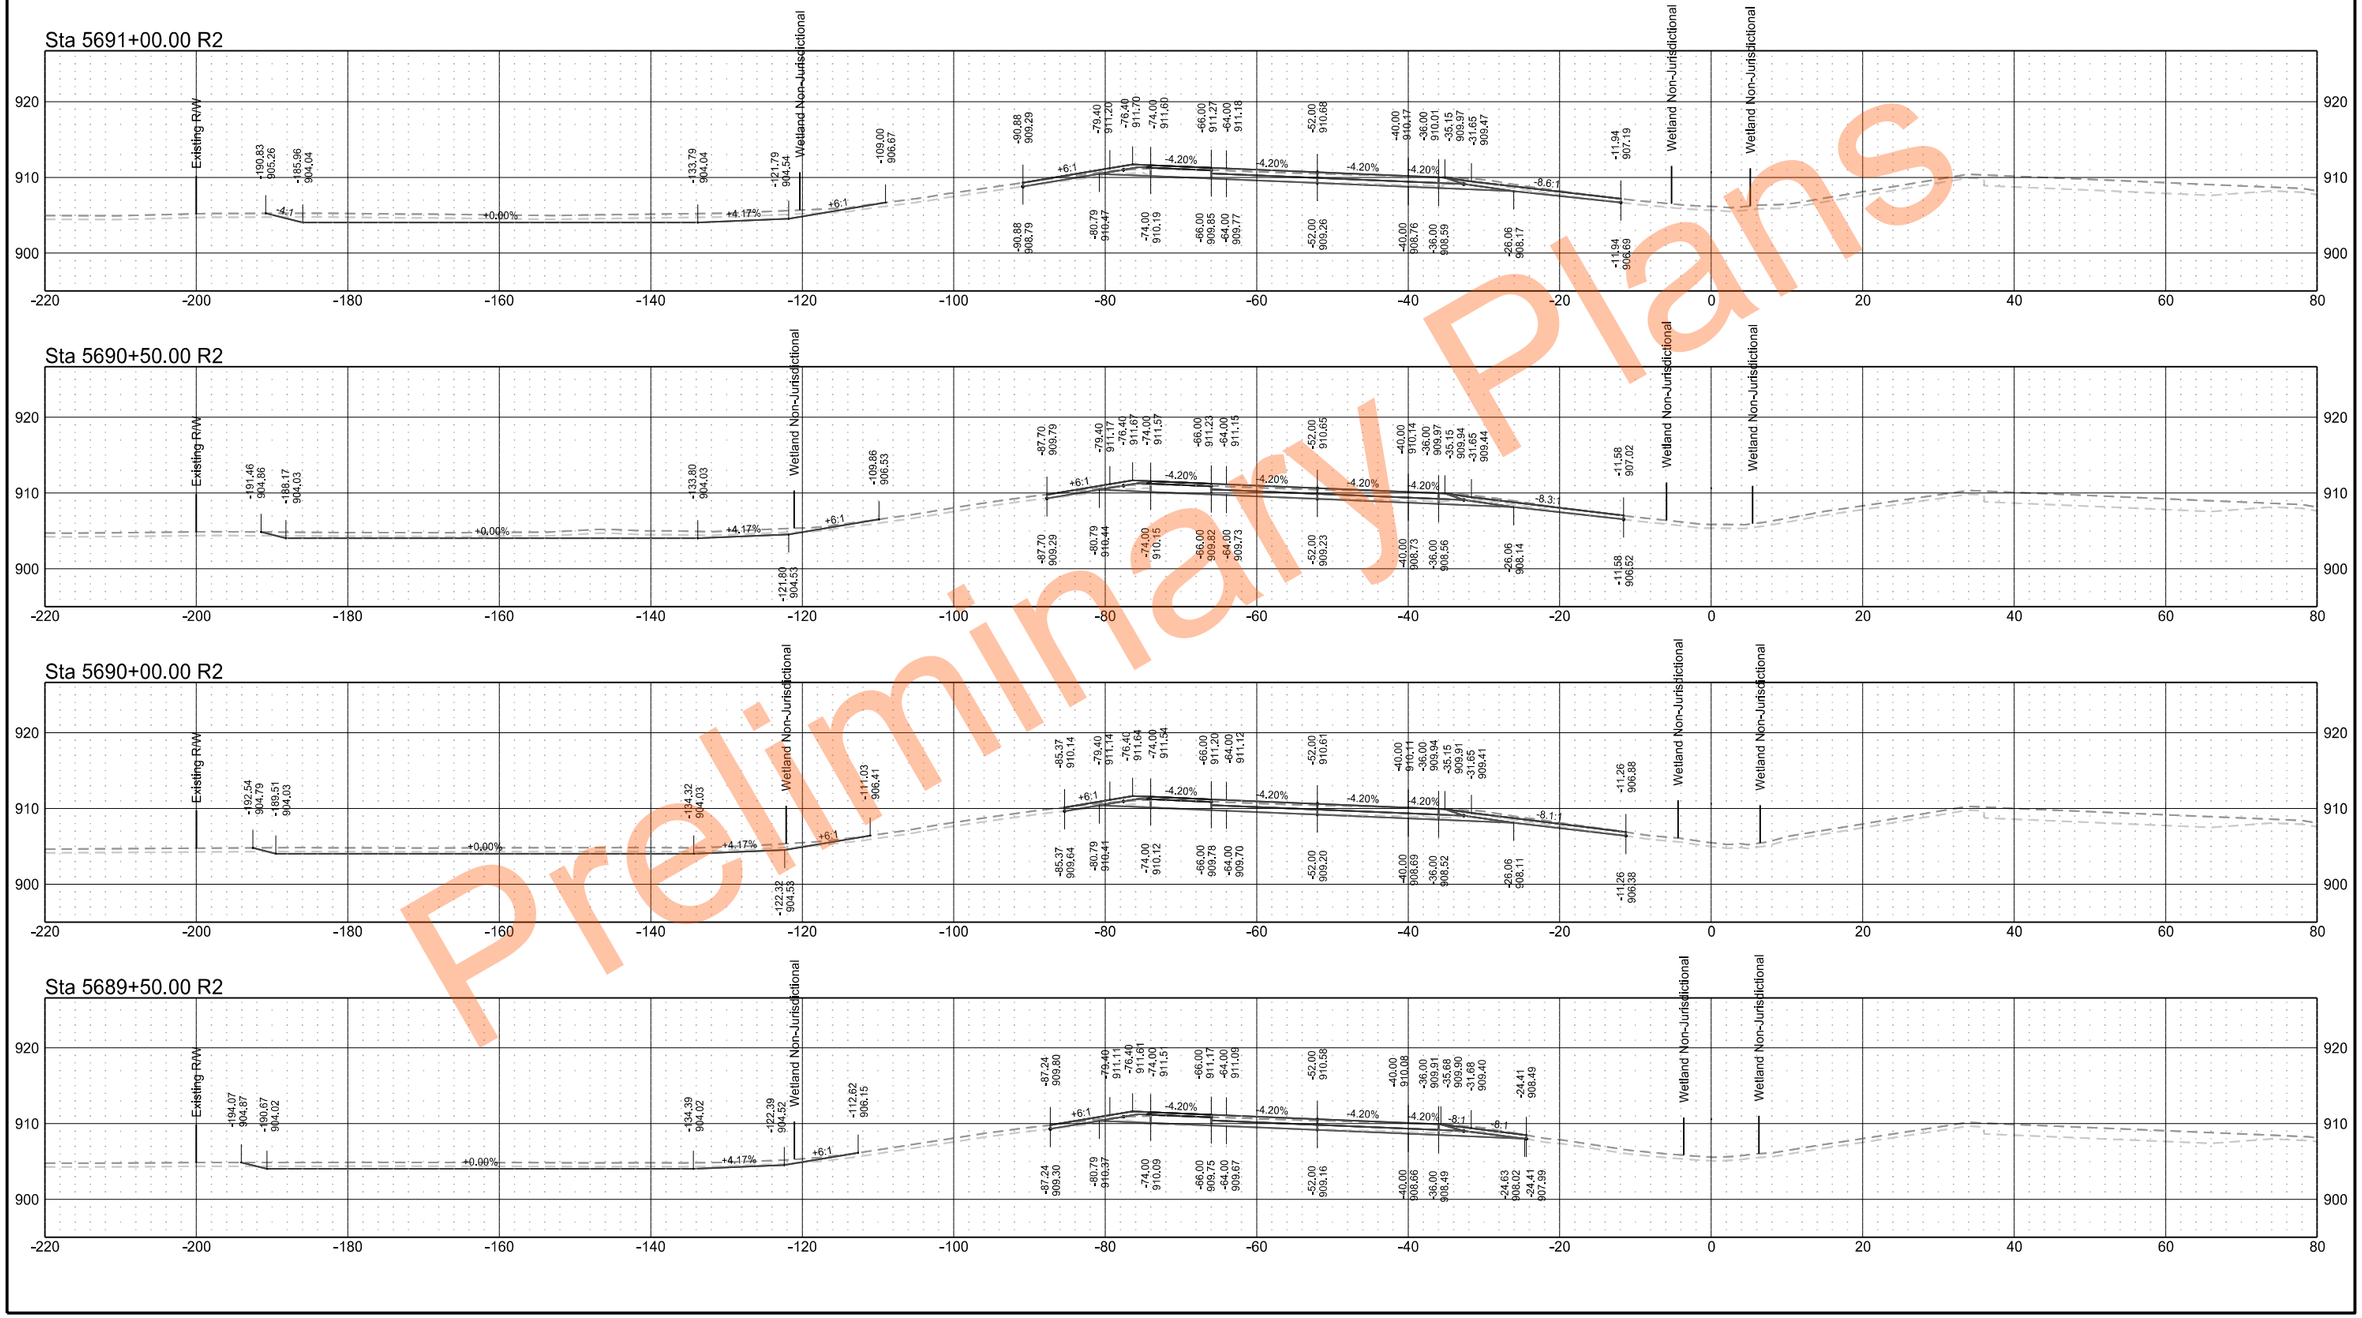

Preliminary Plans

Interstate 29 - Southbound

	STATE	PROJECT NO.	SECTION NO.	SHEET NO.
	ND	IM-8-029(204)101	200	132

Sta 5693+00.00 R2

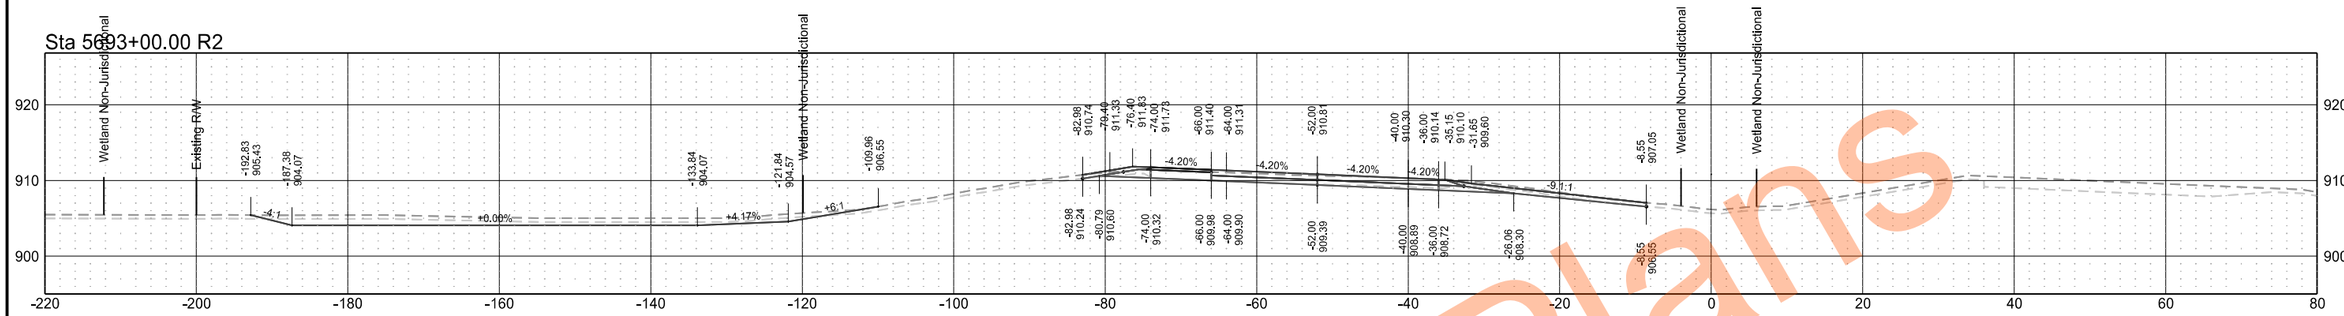

Sta 5692+50.00 R2

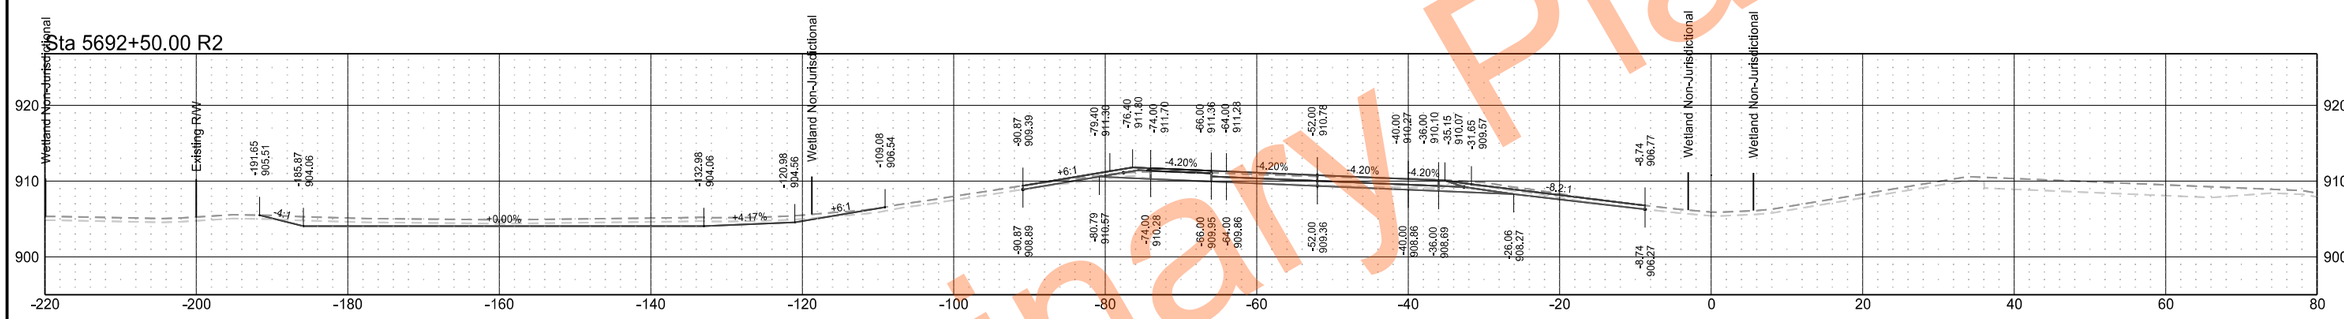

Sta 5692+00.00 R2

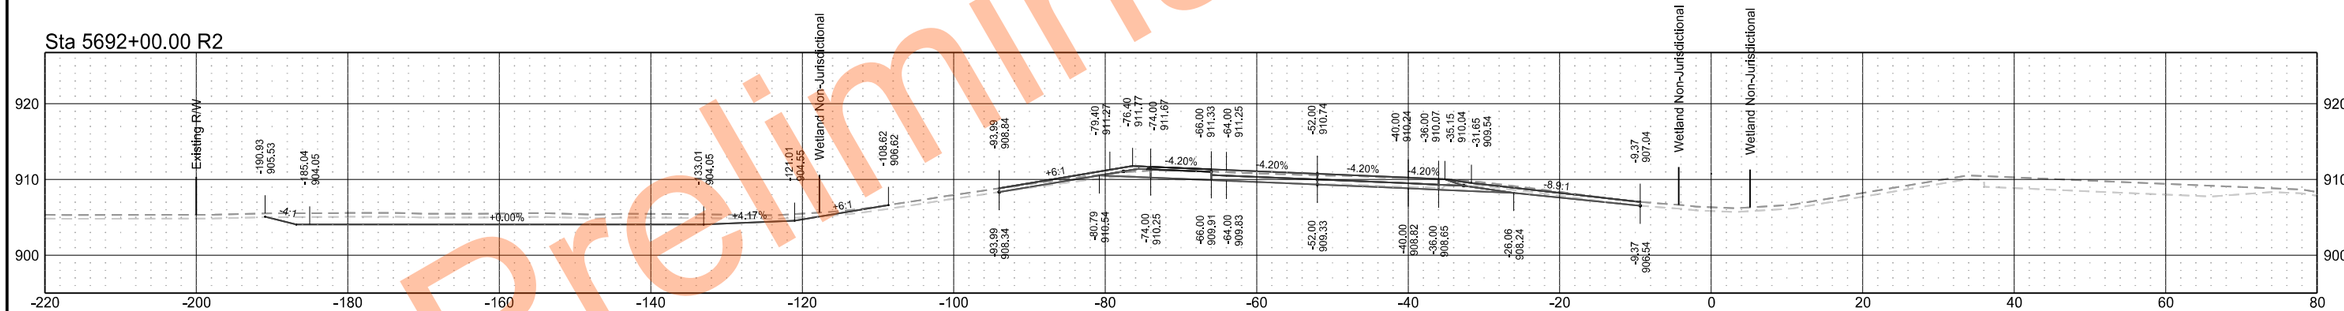

Sta 5691+50.00 R2

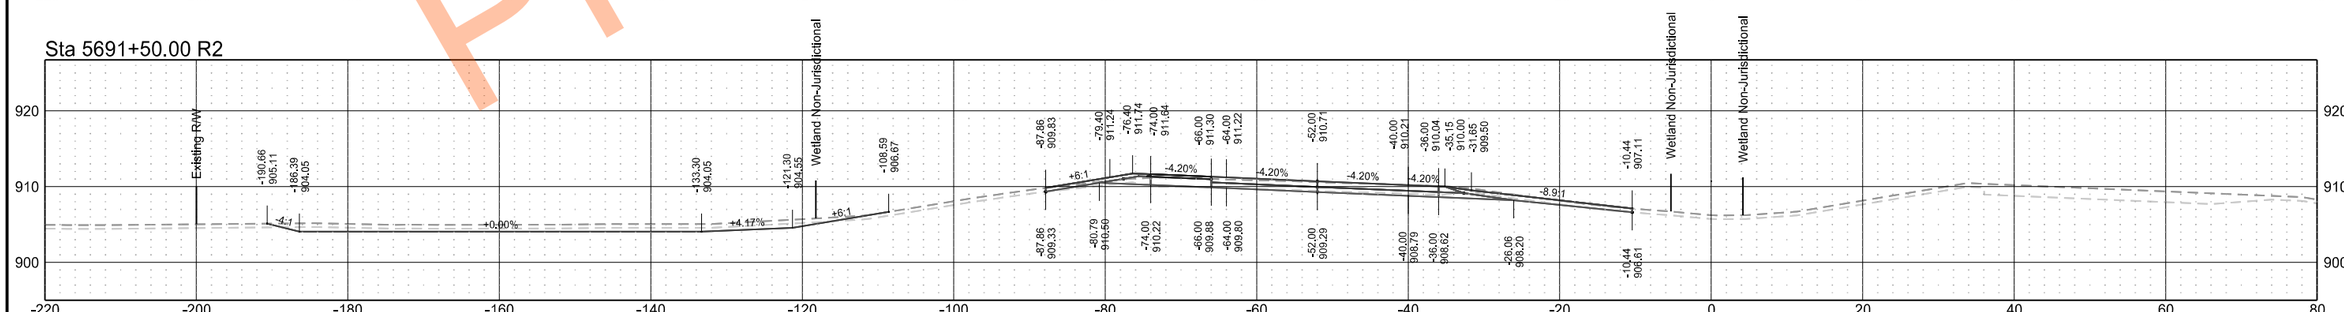

Preliminary Plans

Interstate 29 - Southbound

	STATE	PROJECT NO.	SECTION NO.	SHEET NO.
	ND	IM-8-029(204)101	200	133

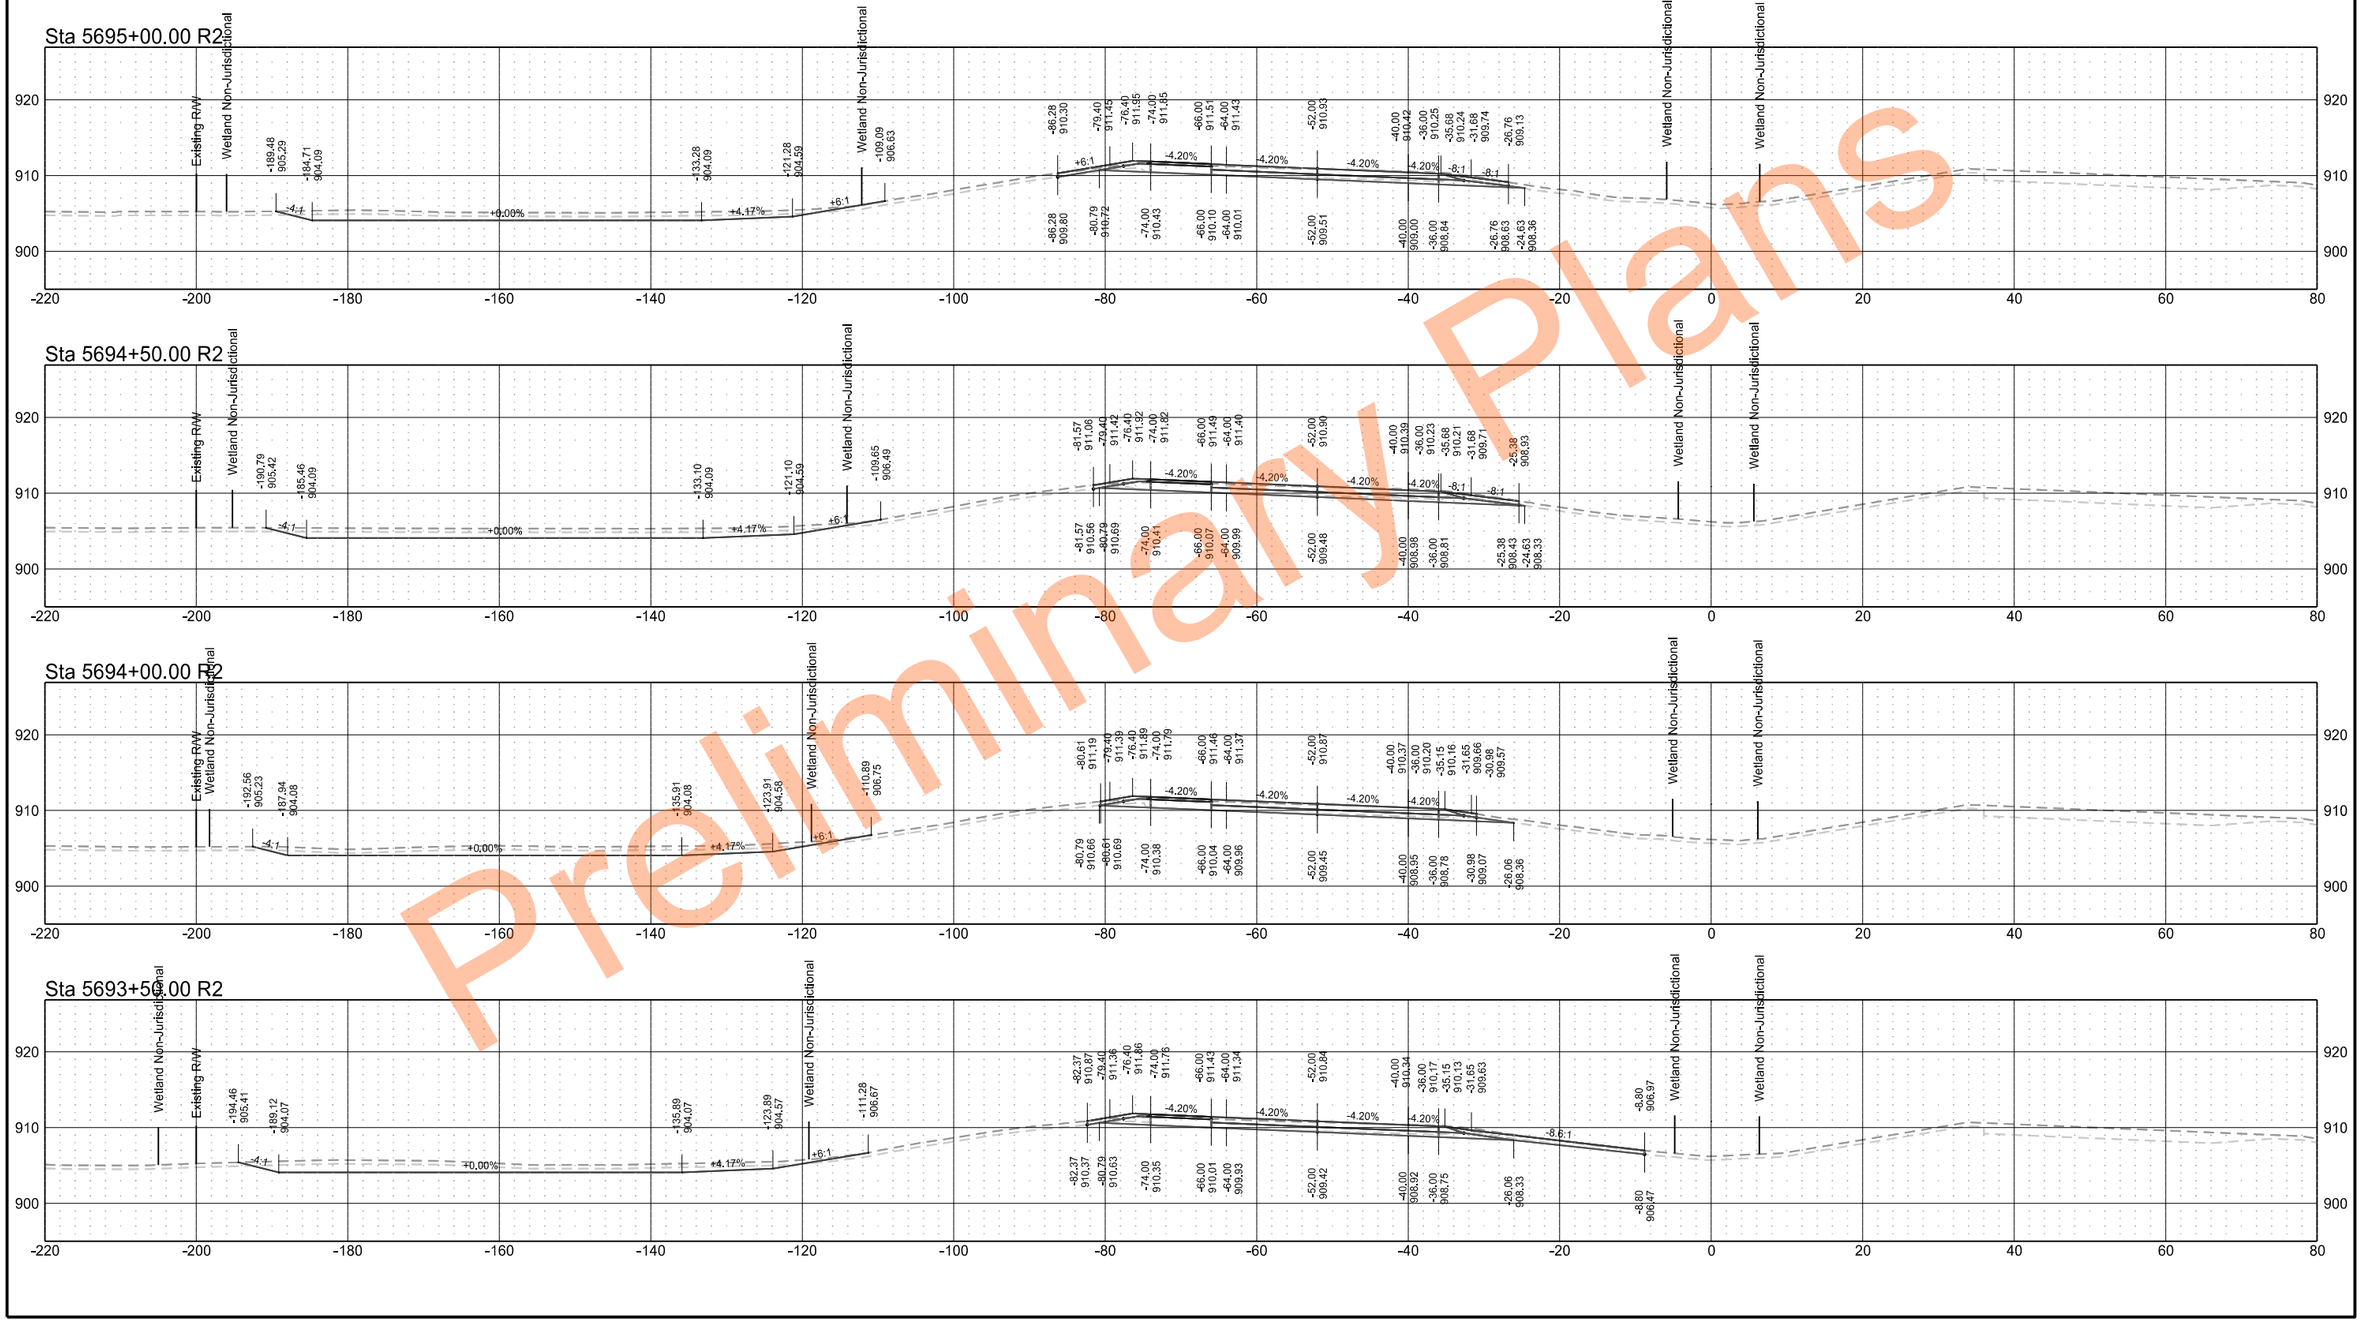

Preliminary Plans

Interstate 29 - Southbound

	STATE	PROJECT NO.	SECTION NO.	SHEET NO.
	ND	IM-8-029(204)101	200	134

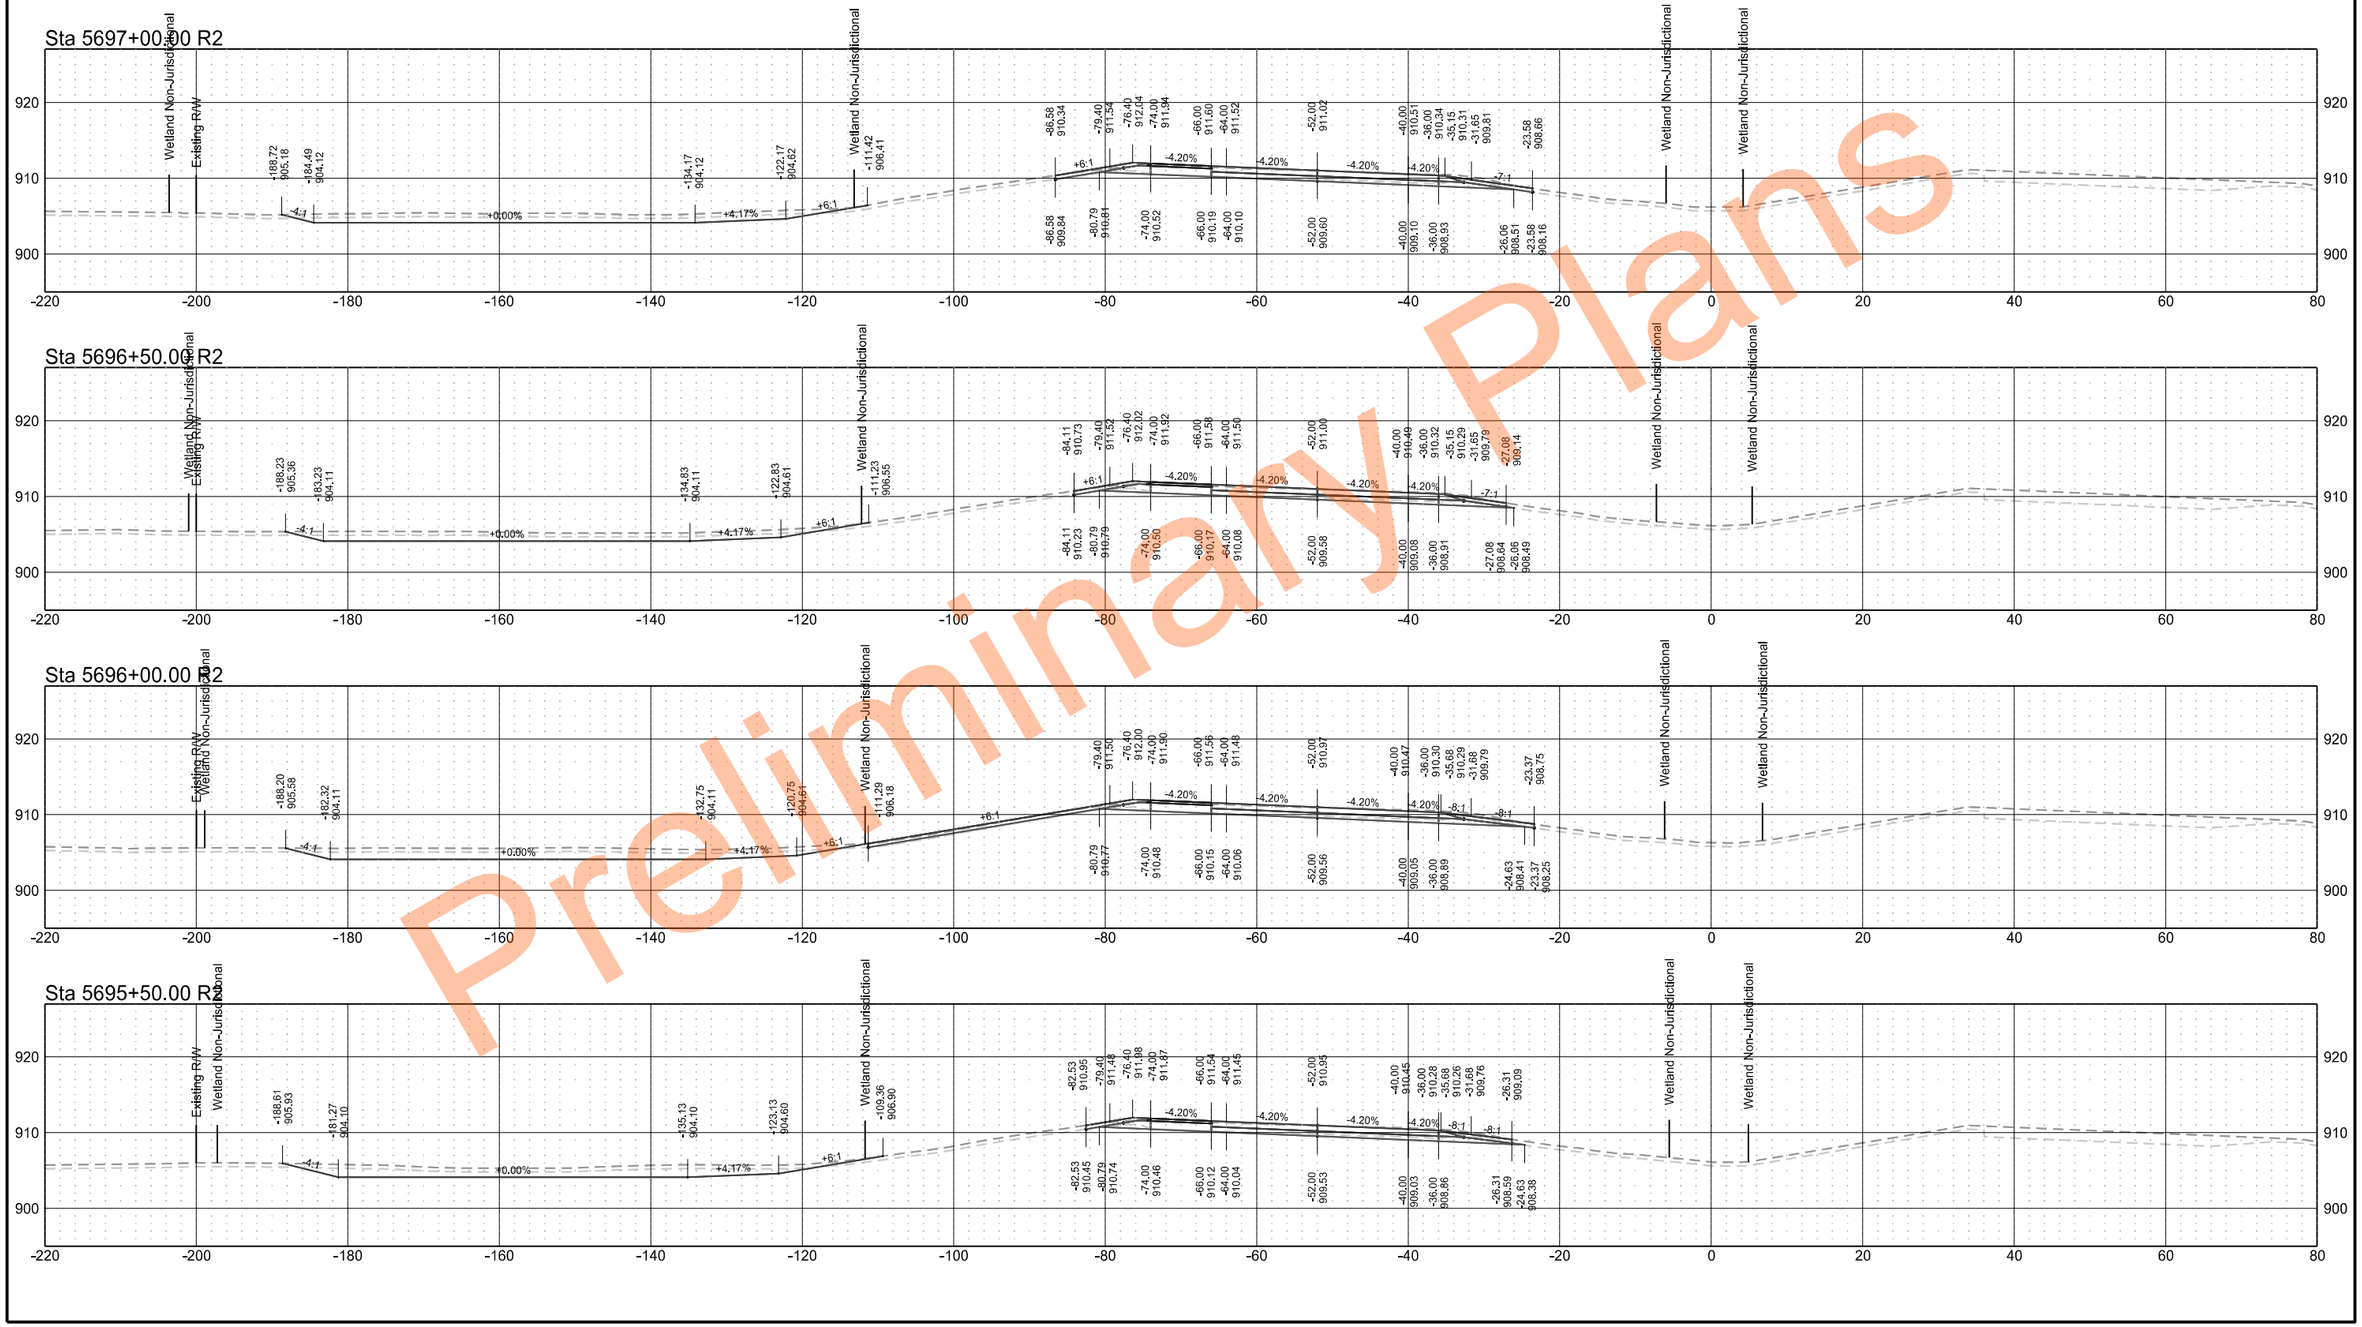

Preliminary Plans

Interstate 29 - Southbound

	STATE	PROJECT NO.	SECTION NO.	SHEET NO.
	ND	IM-8-029(204)101	200	135

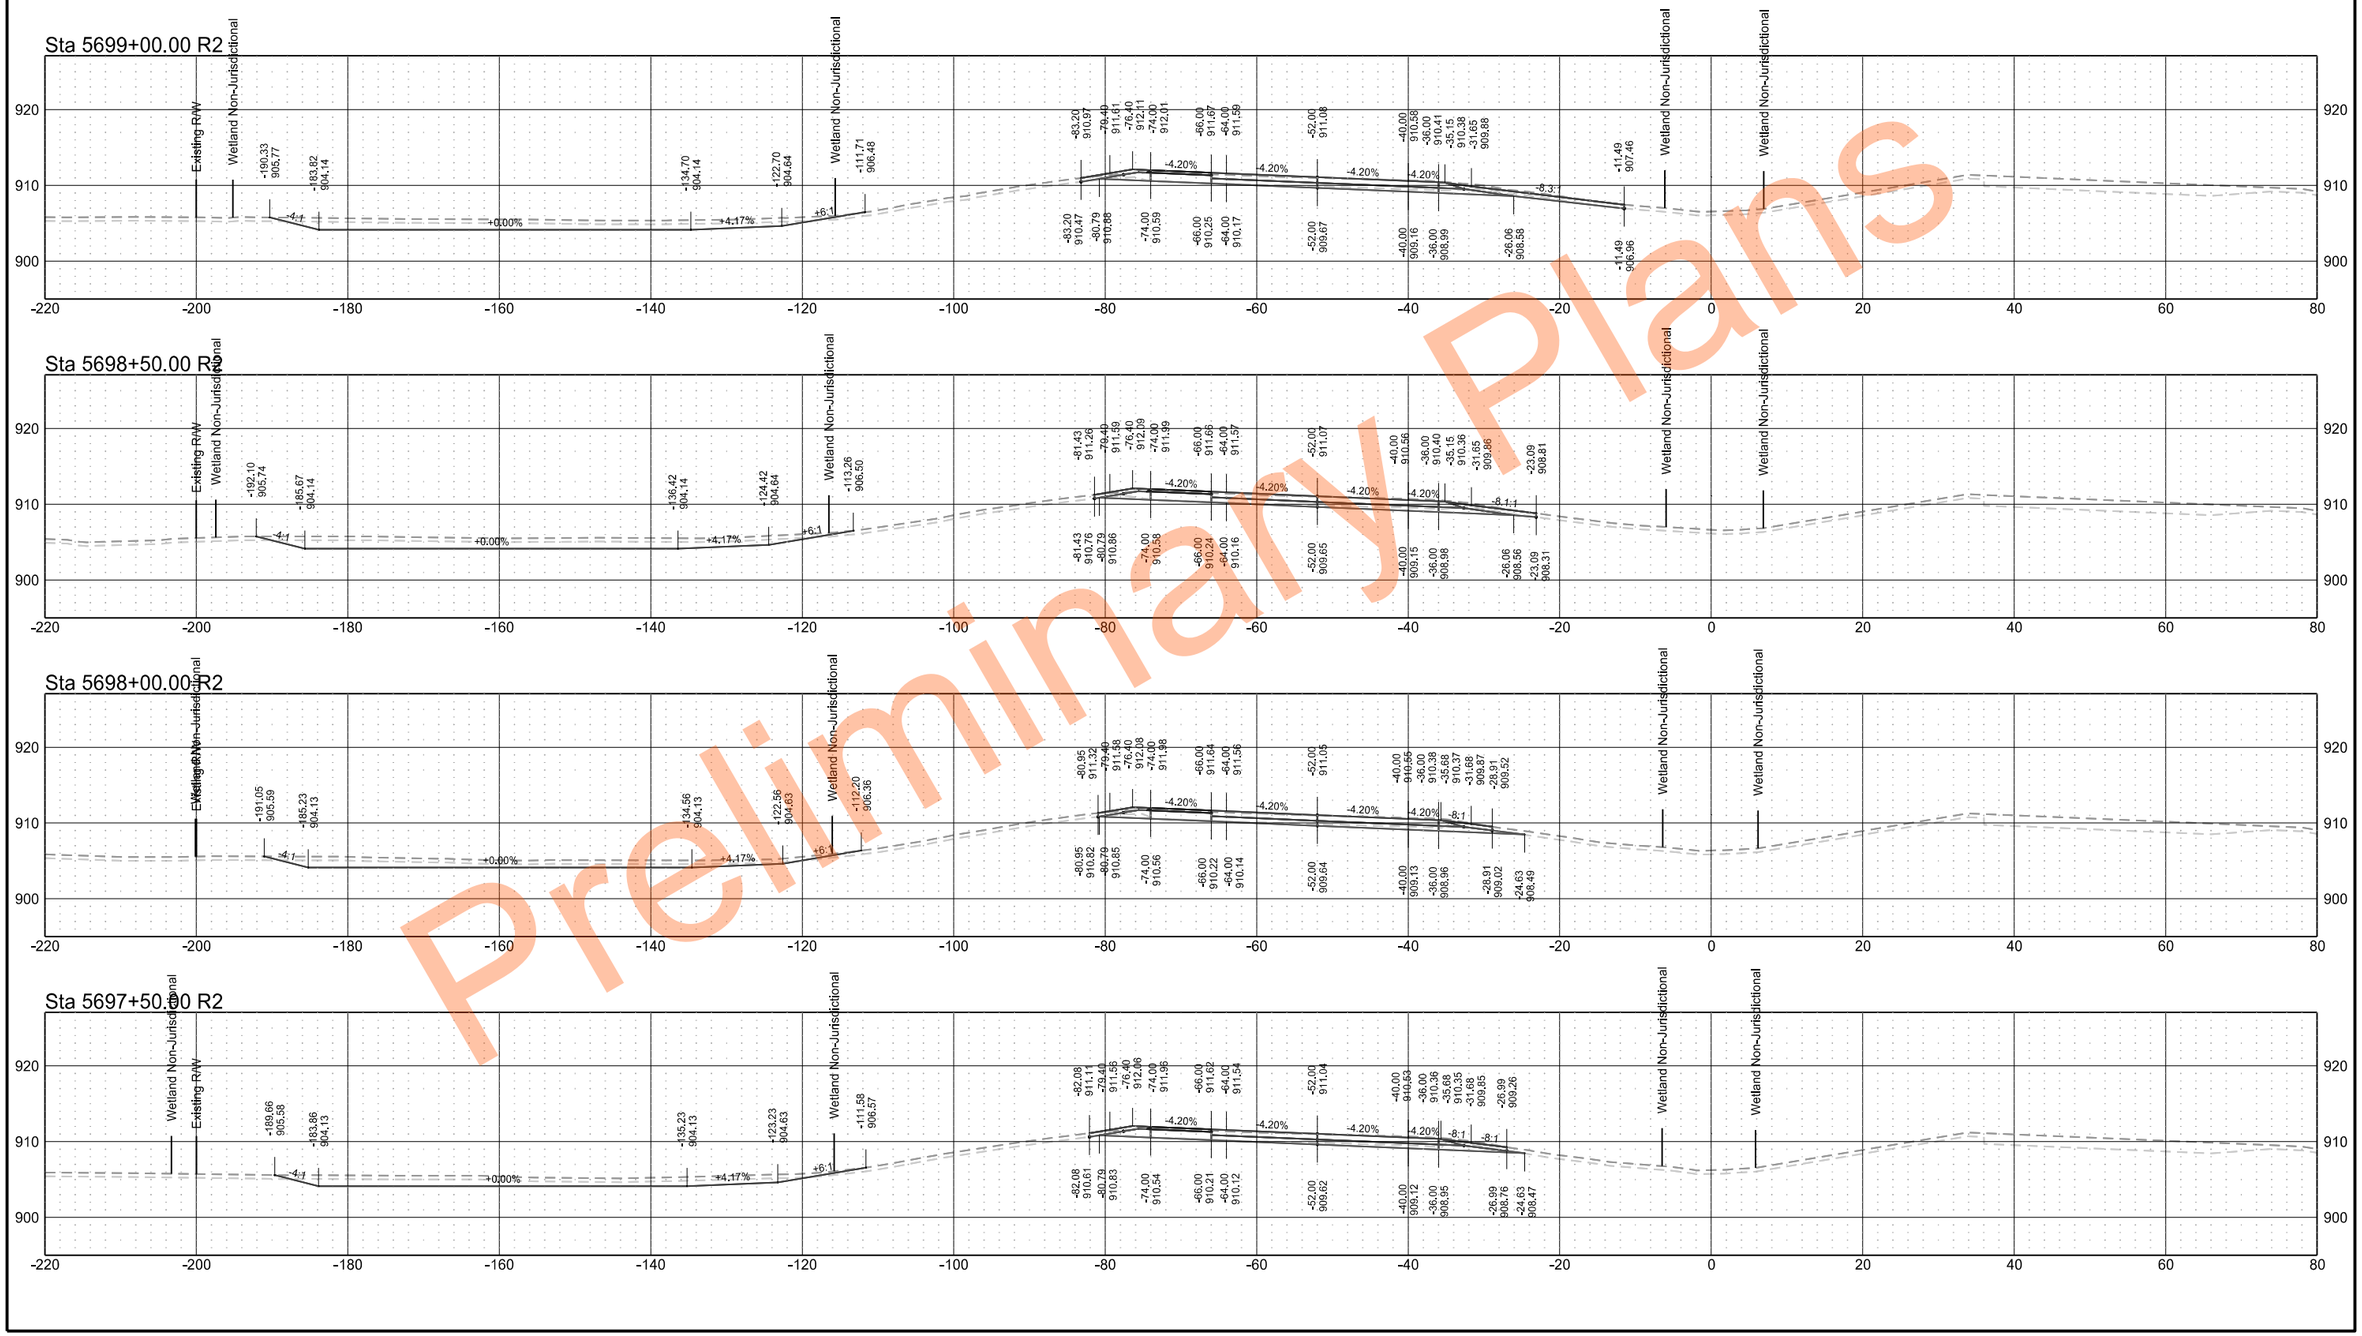

Preliminary Plans

Interstate 29 - Southbound

	STATE	PROJECT NO.	SECTION NO.	SHEET NO.
	ND	IM-8-029(204)101	200	136

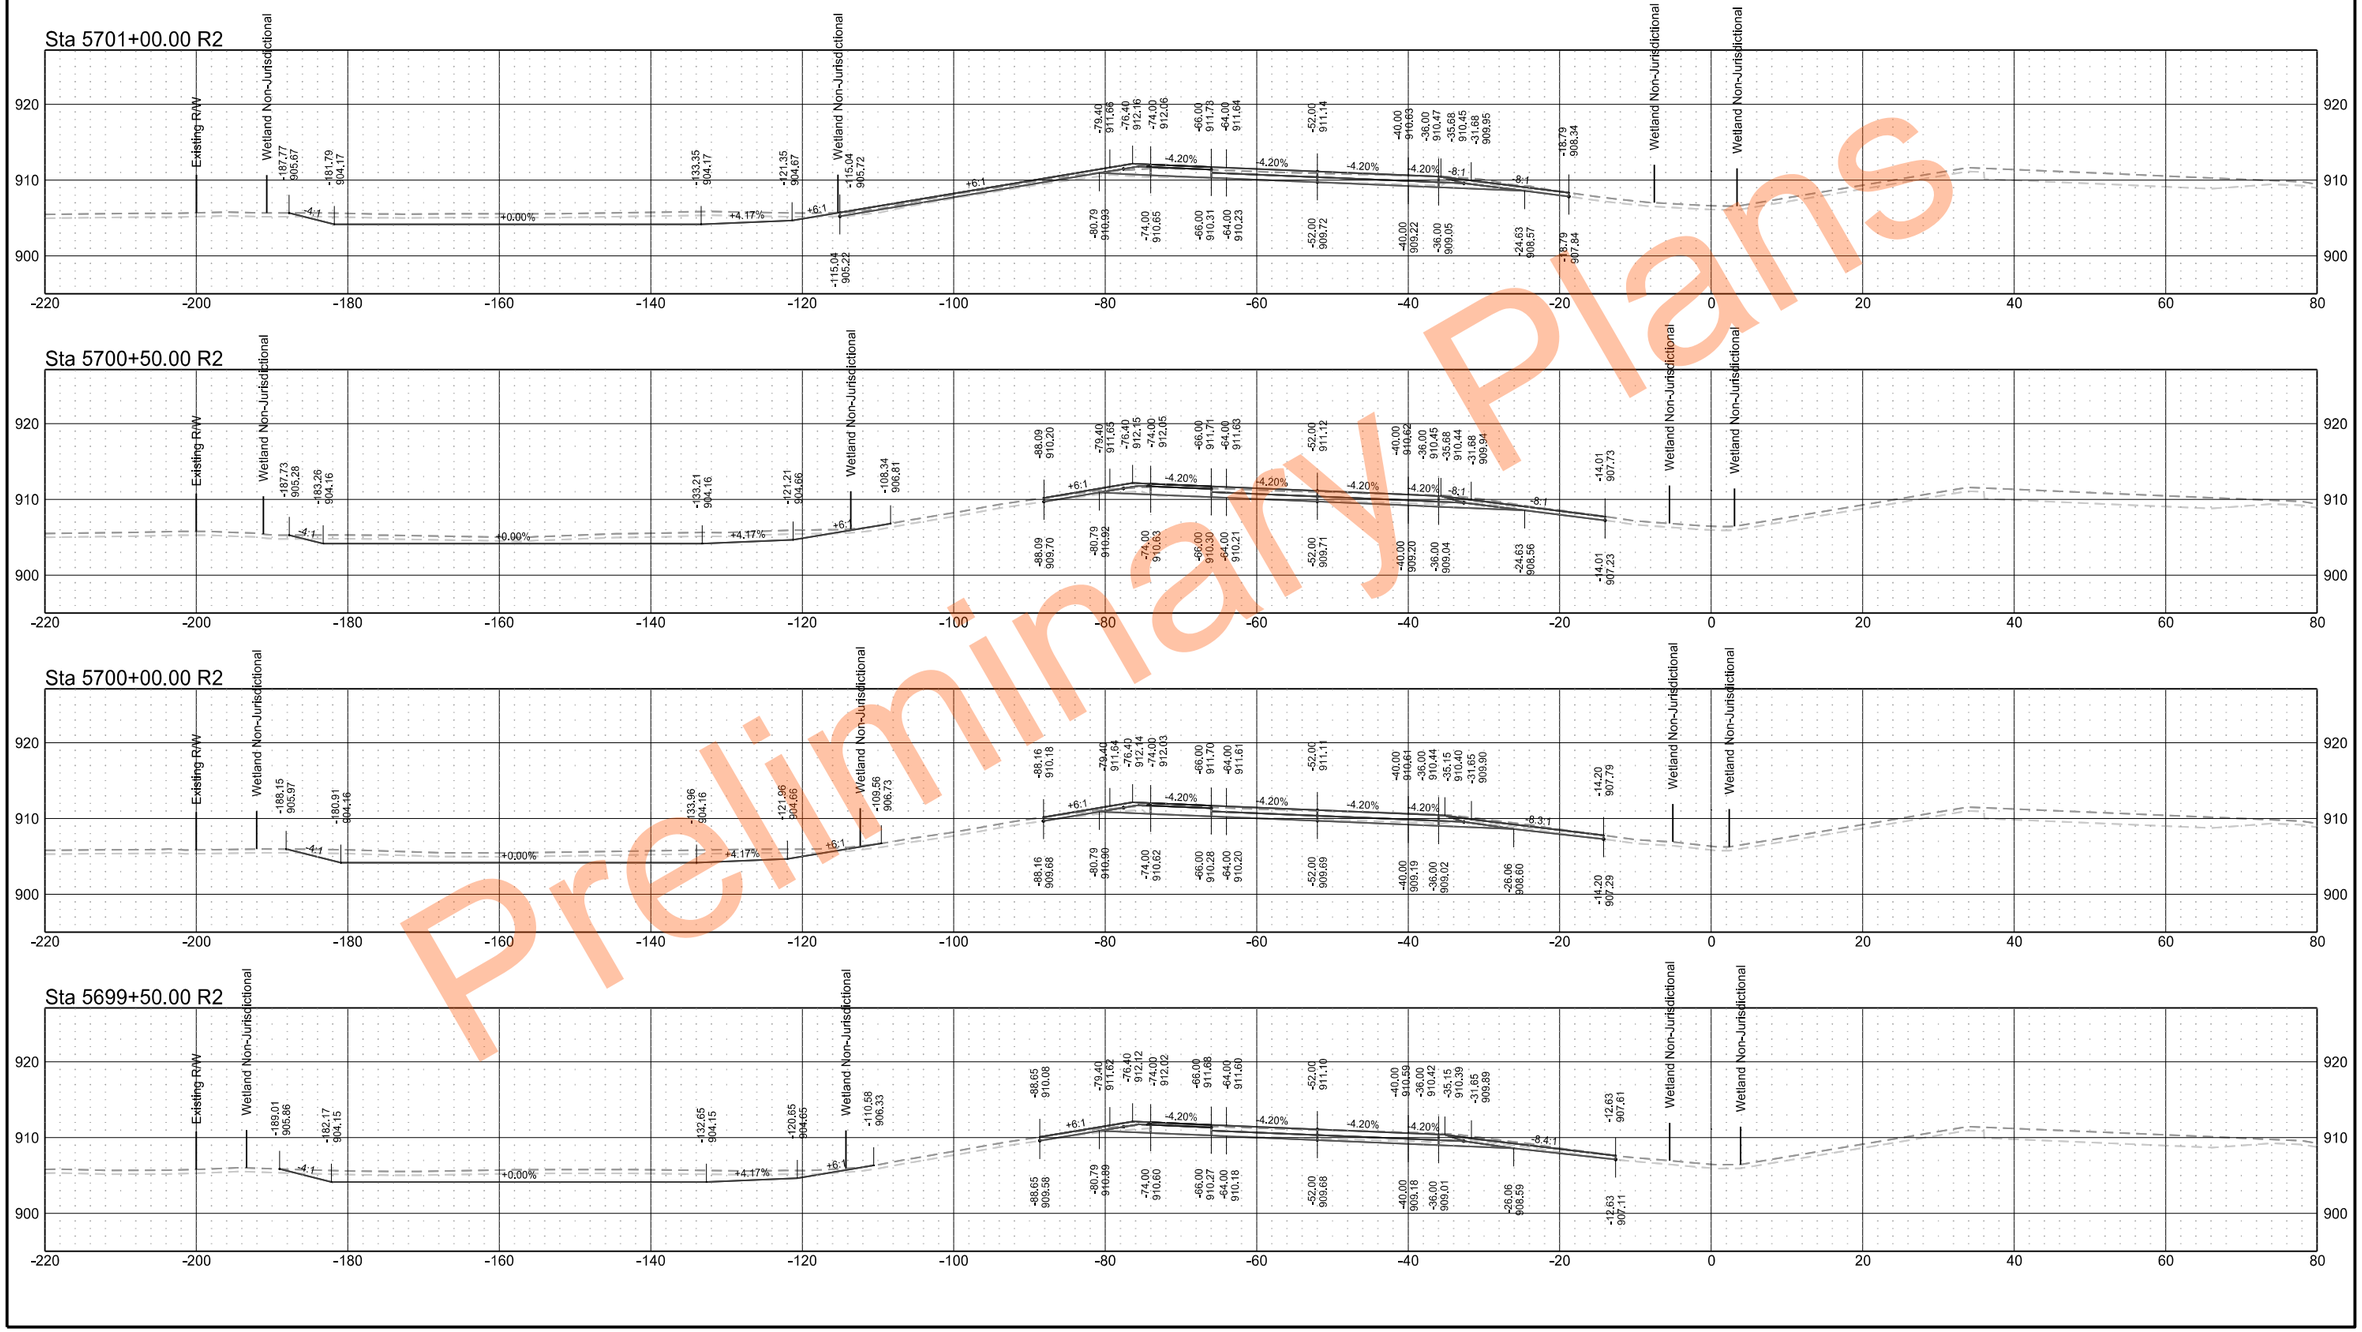

Preliminary Plans

Interstate 29 - Southbound

	STATE	PROJECT NO.	SECTION NO.	SHEET NO.
	ND	IM-8-029(204)101	200	137

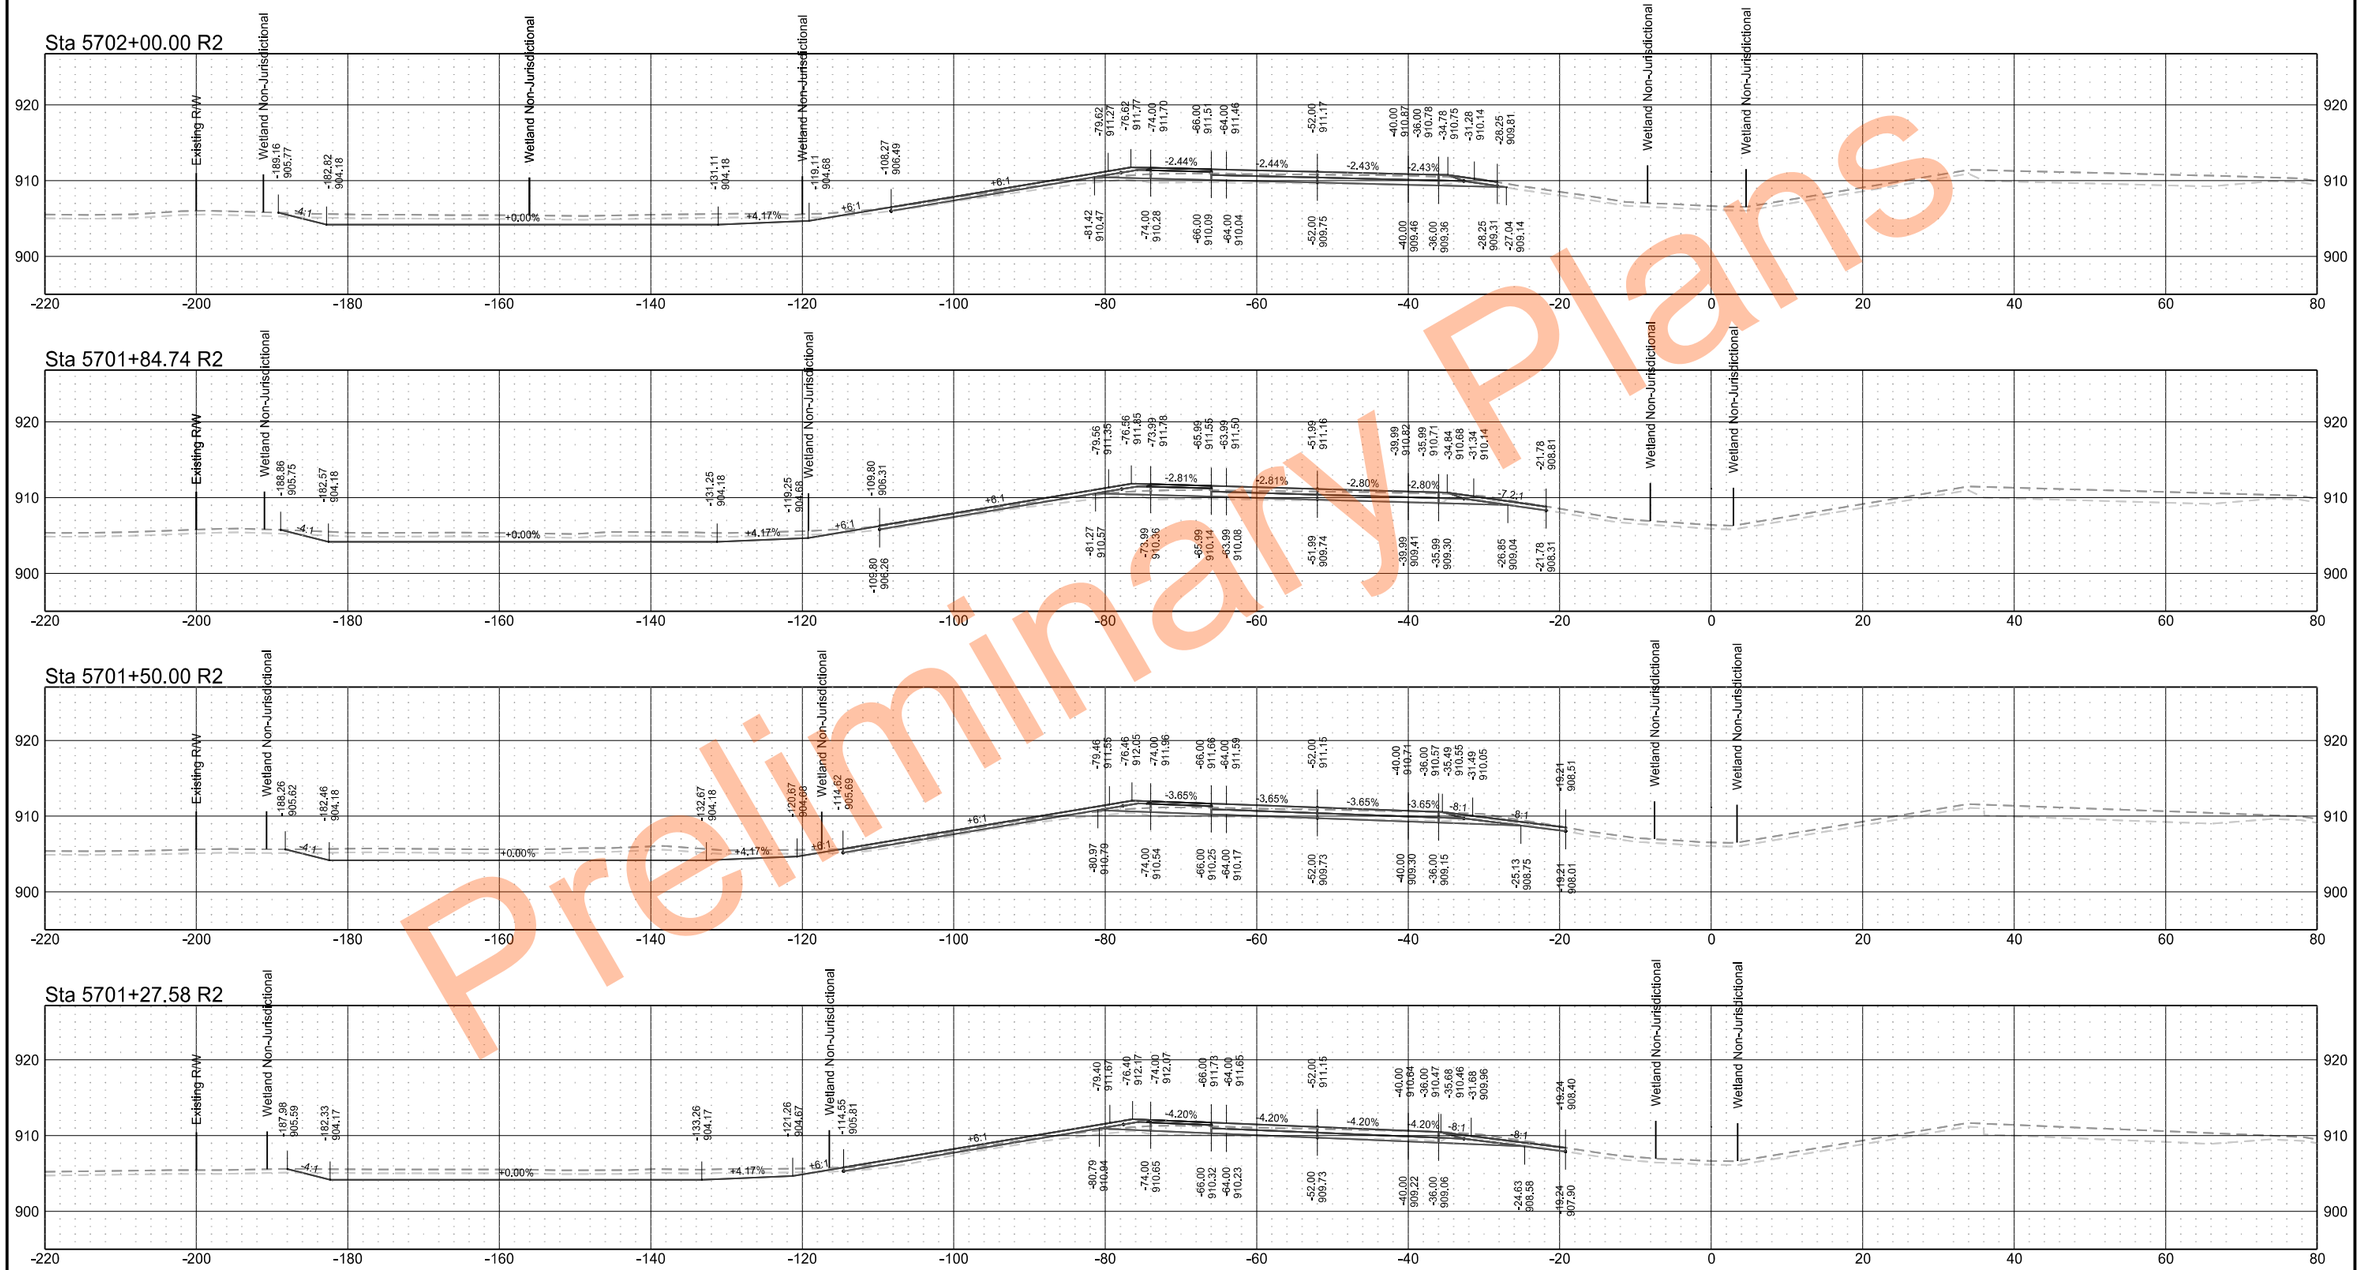

Preliminary Plans

Interstate 29 - Southbound

	STATE	PROJECT NO.	SECTION NO.	SHEET NO.
	ND	IM-8-029(204)101	200	138

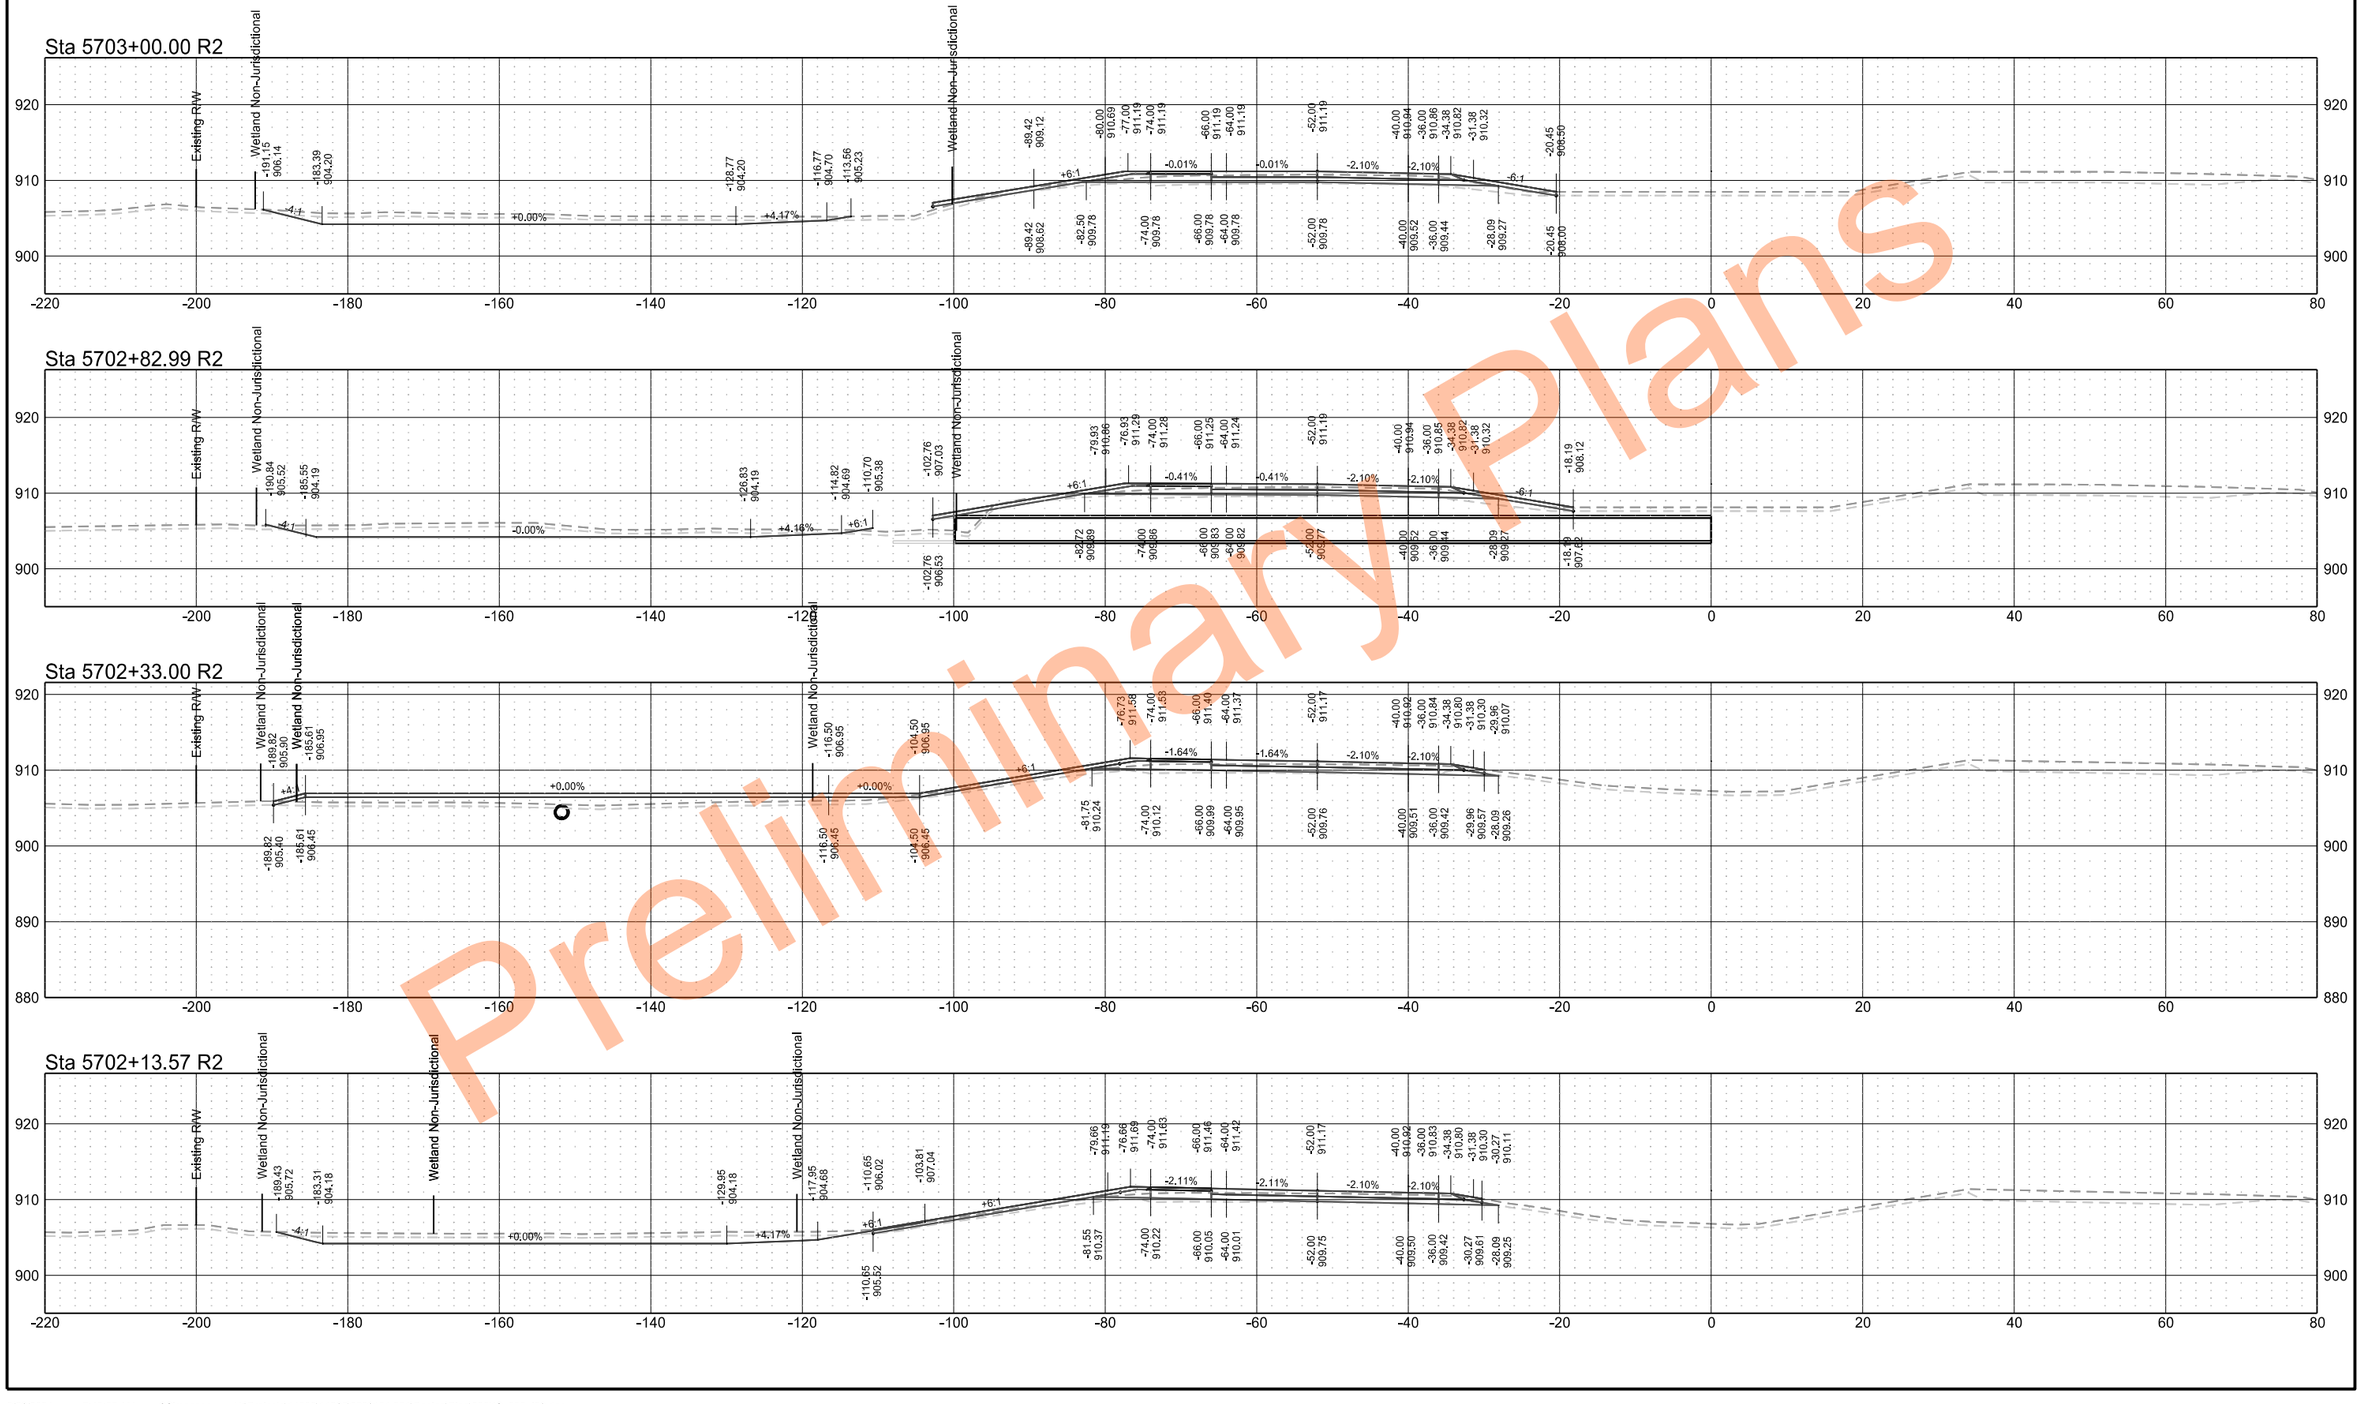

Preliminary Plans

Interstate 29 - Southbound

	STATE	PROJECT NO.	SECTION NO.	SHEET NO.
	ND	IM-8-029(204)101	200	139

Sta 5704+00.00 R2

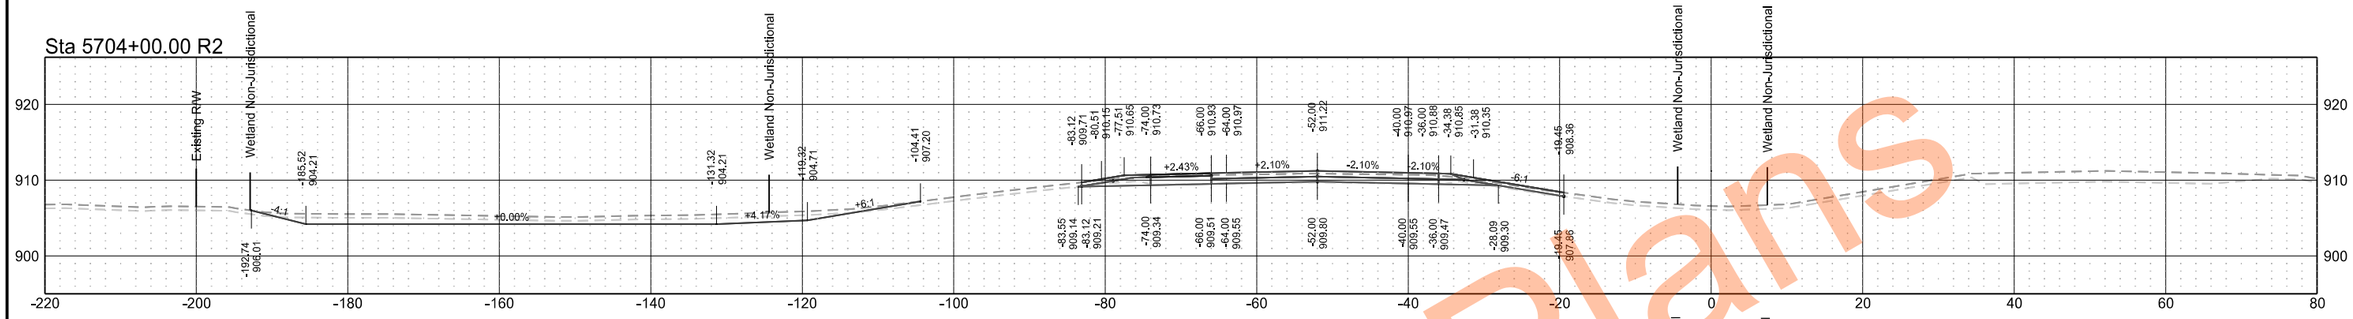

Sta 5703+86.57 R2

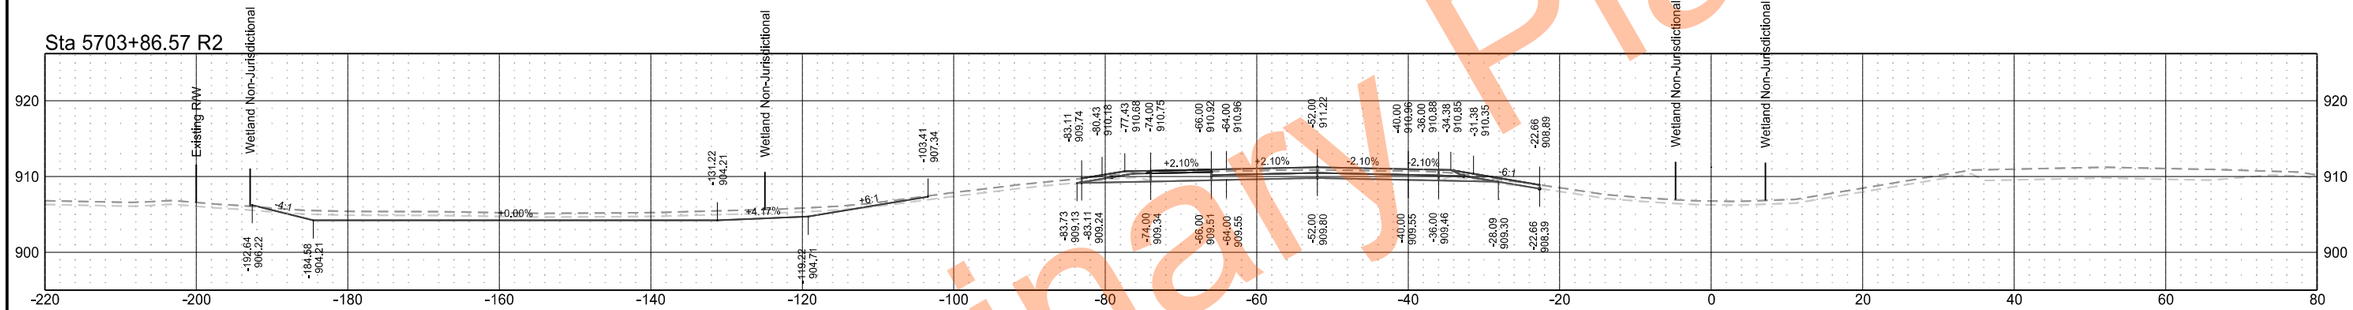

Sta 5703+26.78 R2

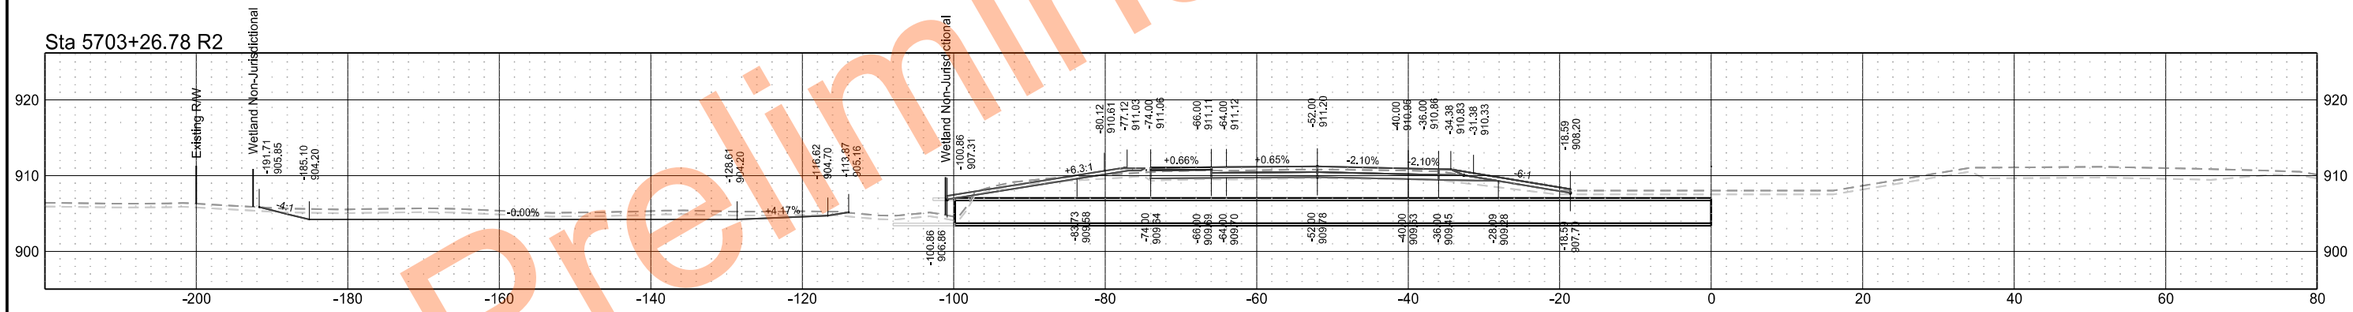

Sta 5703+04.86 R2

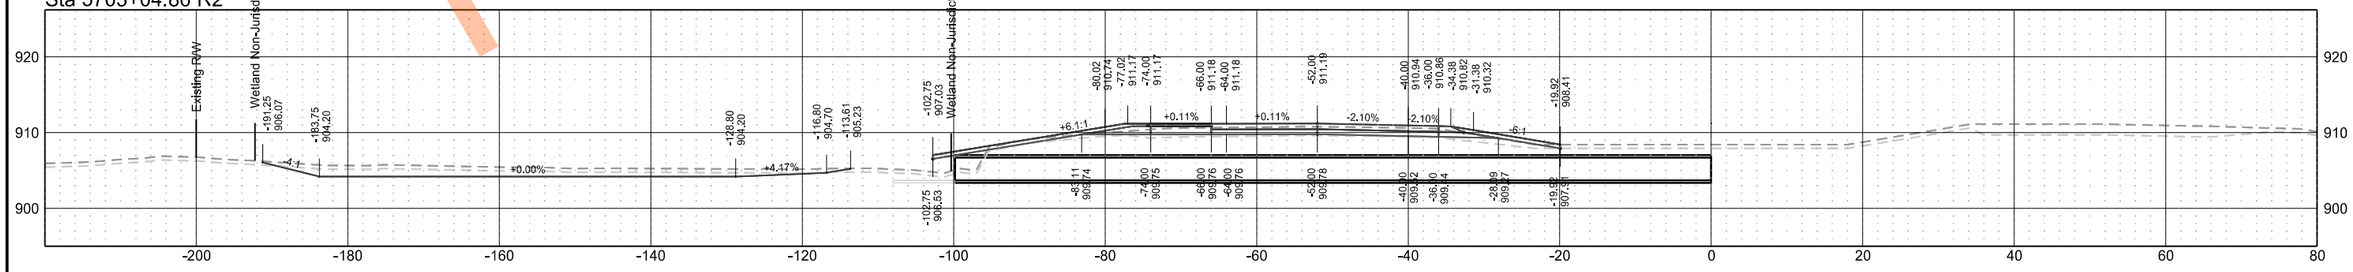

Preliminary Plans

Interstate 29 - Southbound

	STATE	PROJECT NO.	SECTION NO.	SHEET NO.
	ND	IM-8-029(204)101	200	140

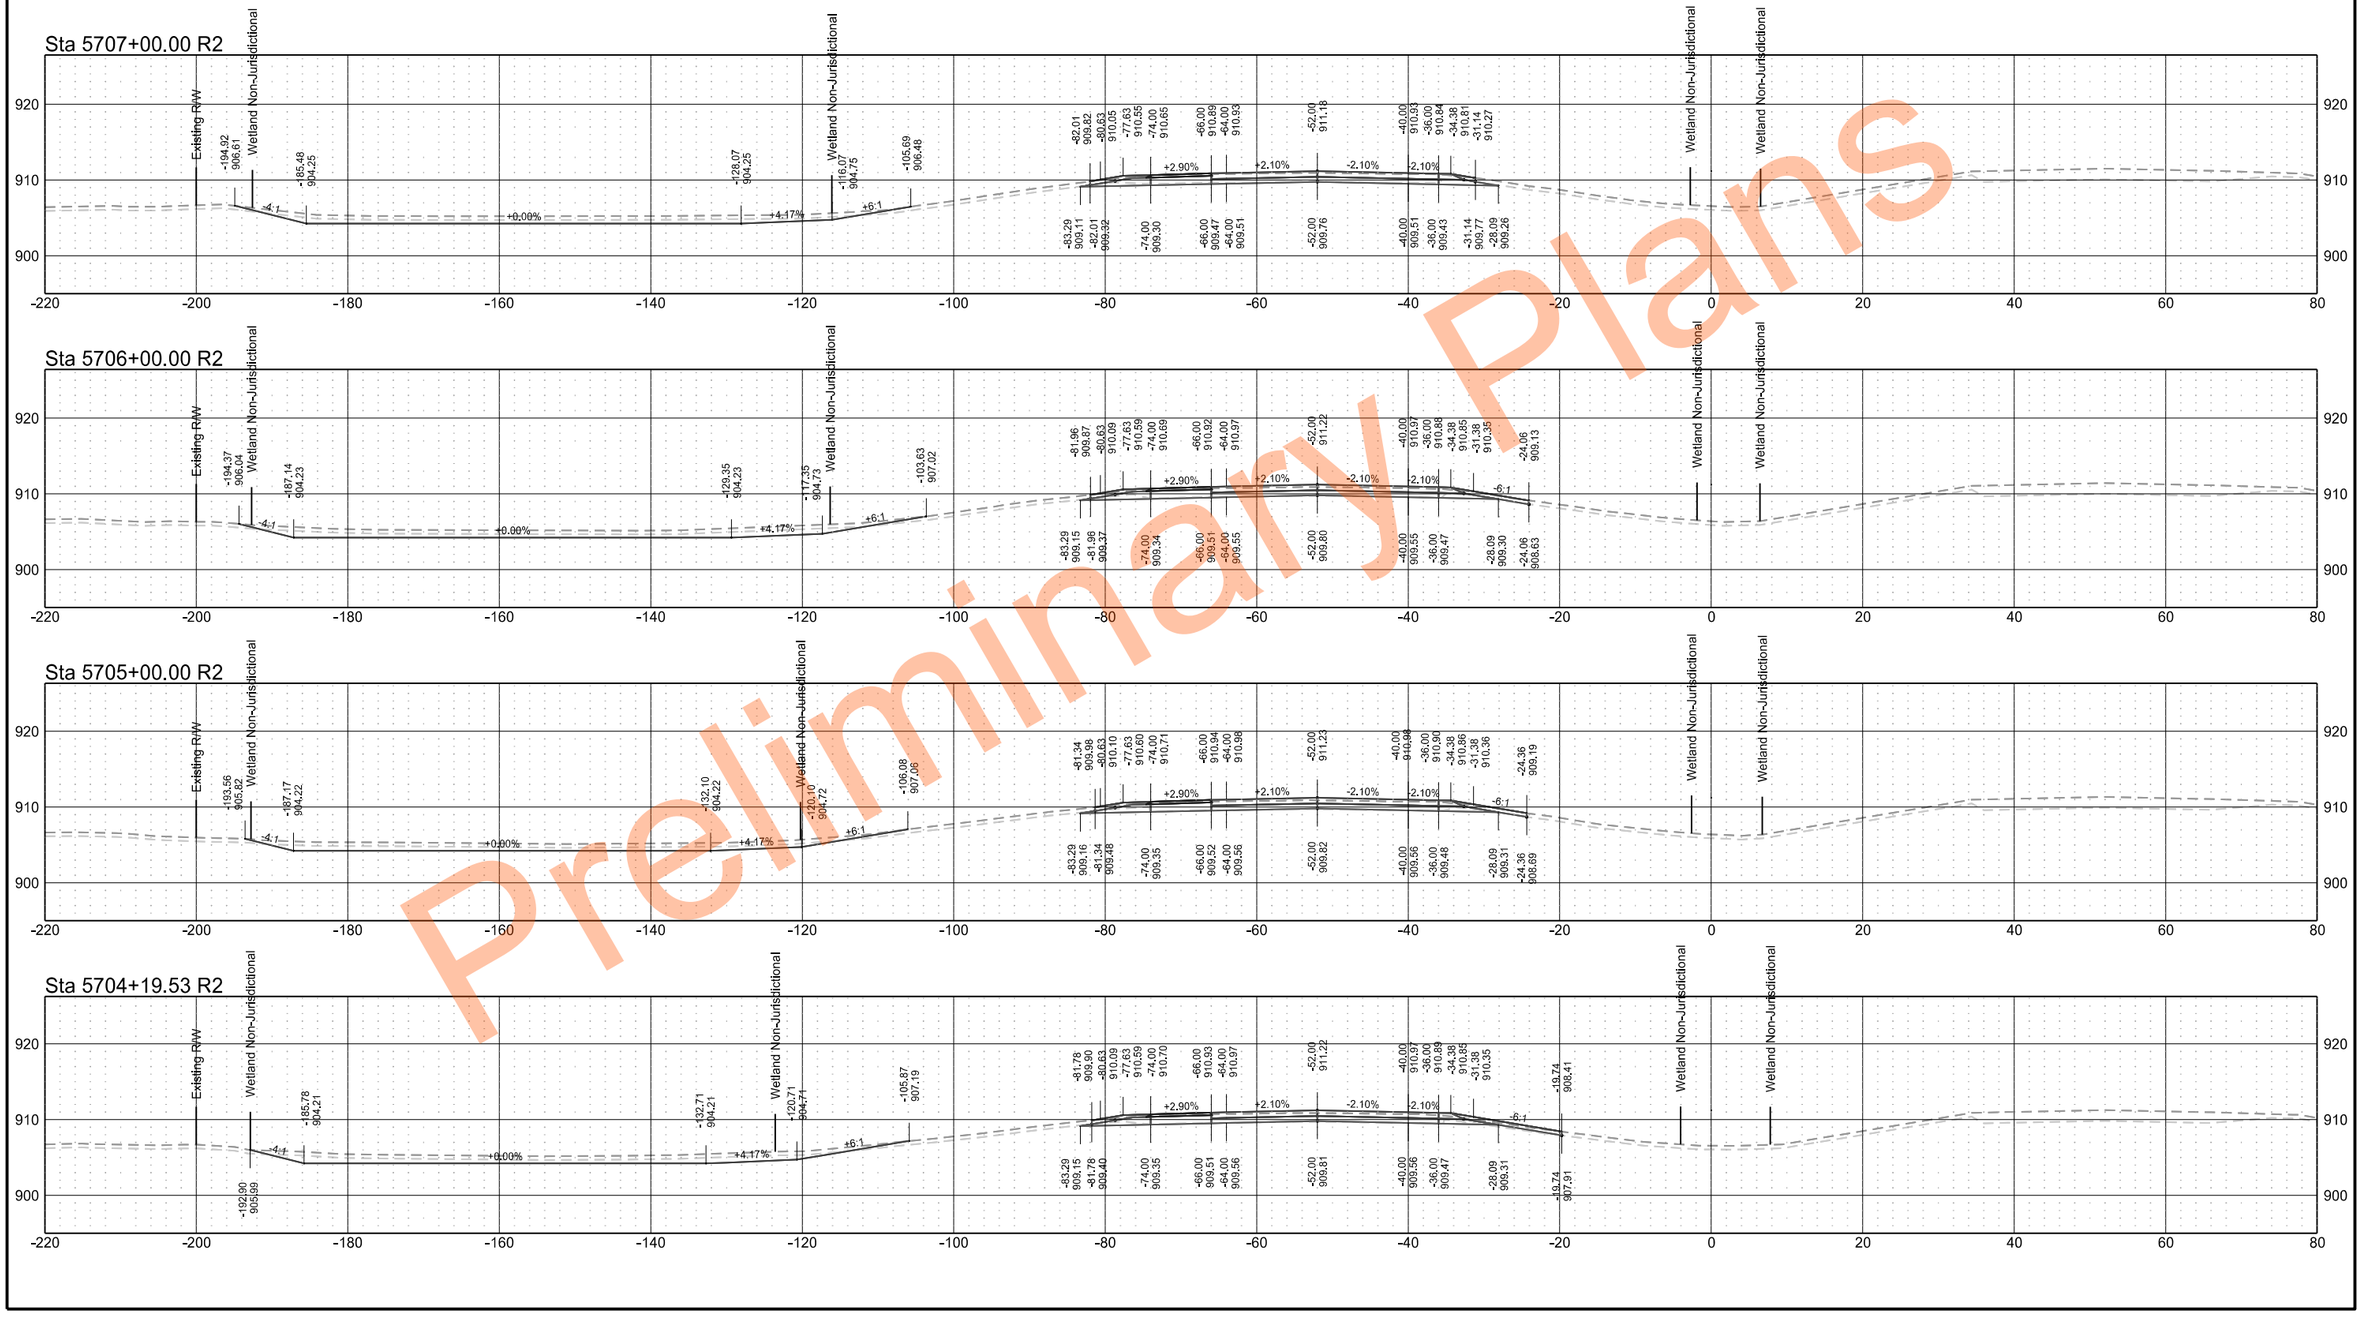

Preliminary Plans

Interstate 29 - Southbound

	STATE	PROJECT NO.	SECTION NO.	SHEET NO.
	ND	IM-8-029(204)101	200	141

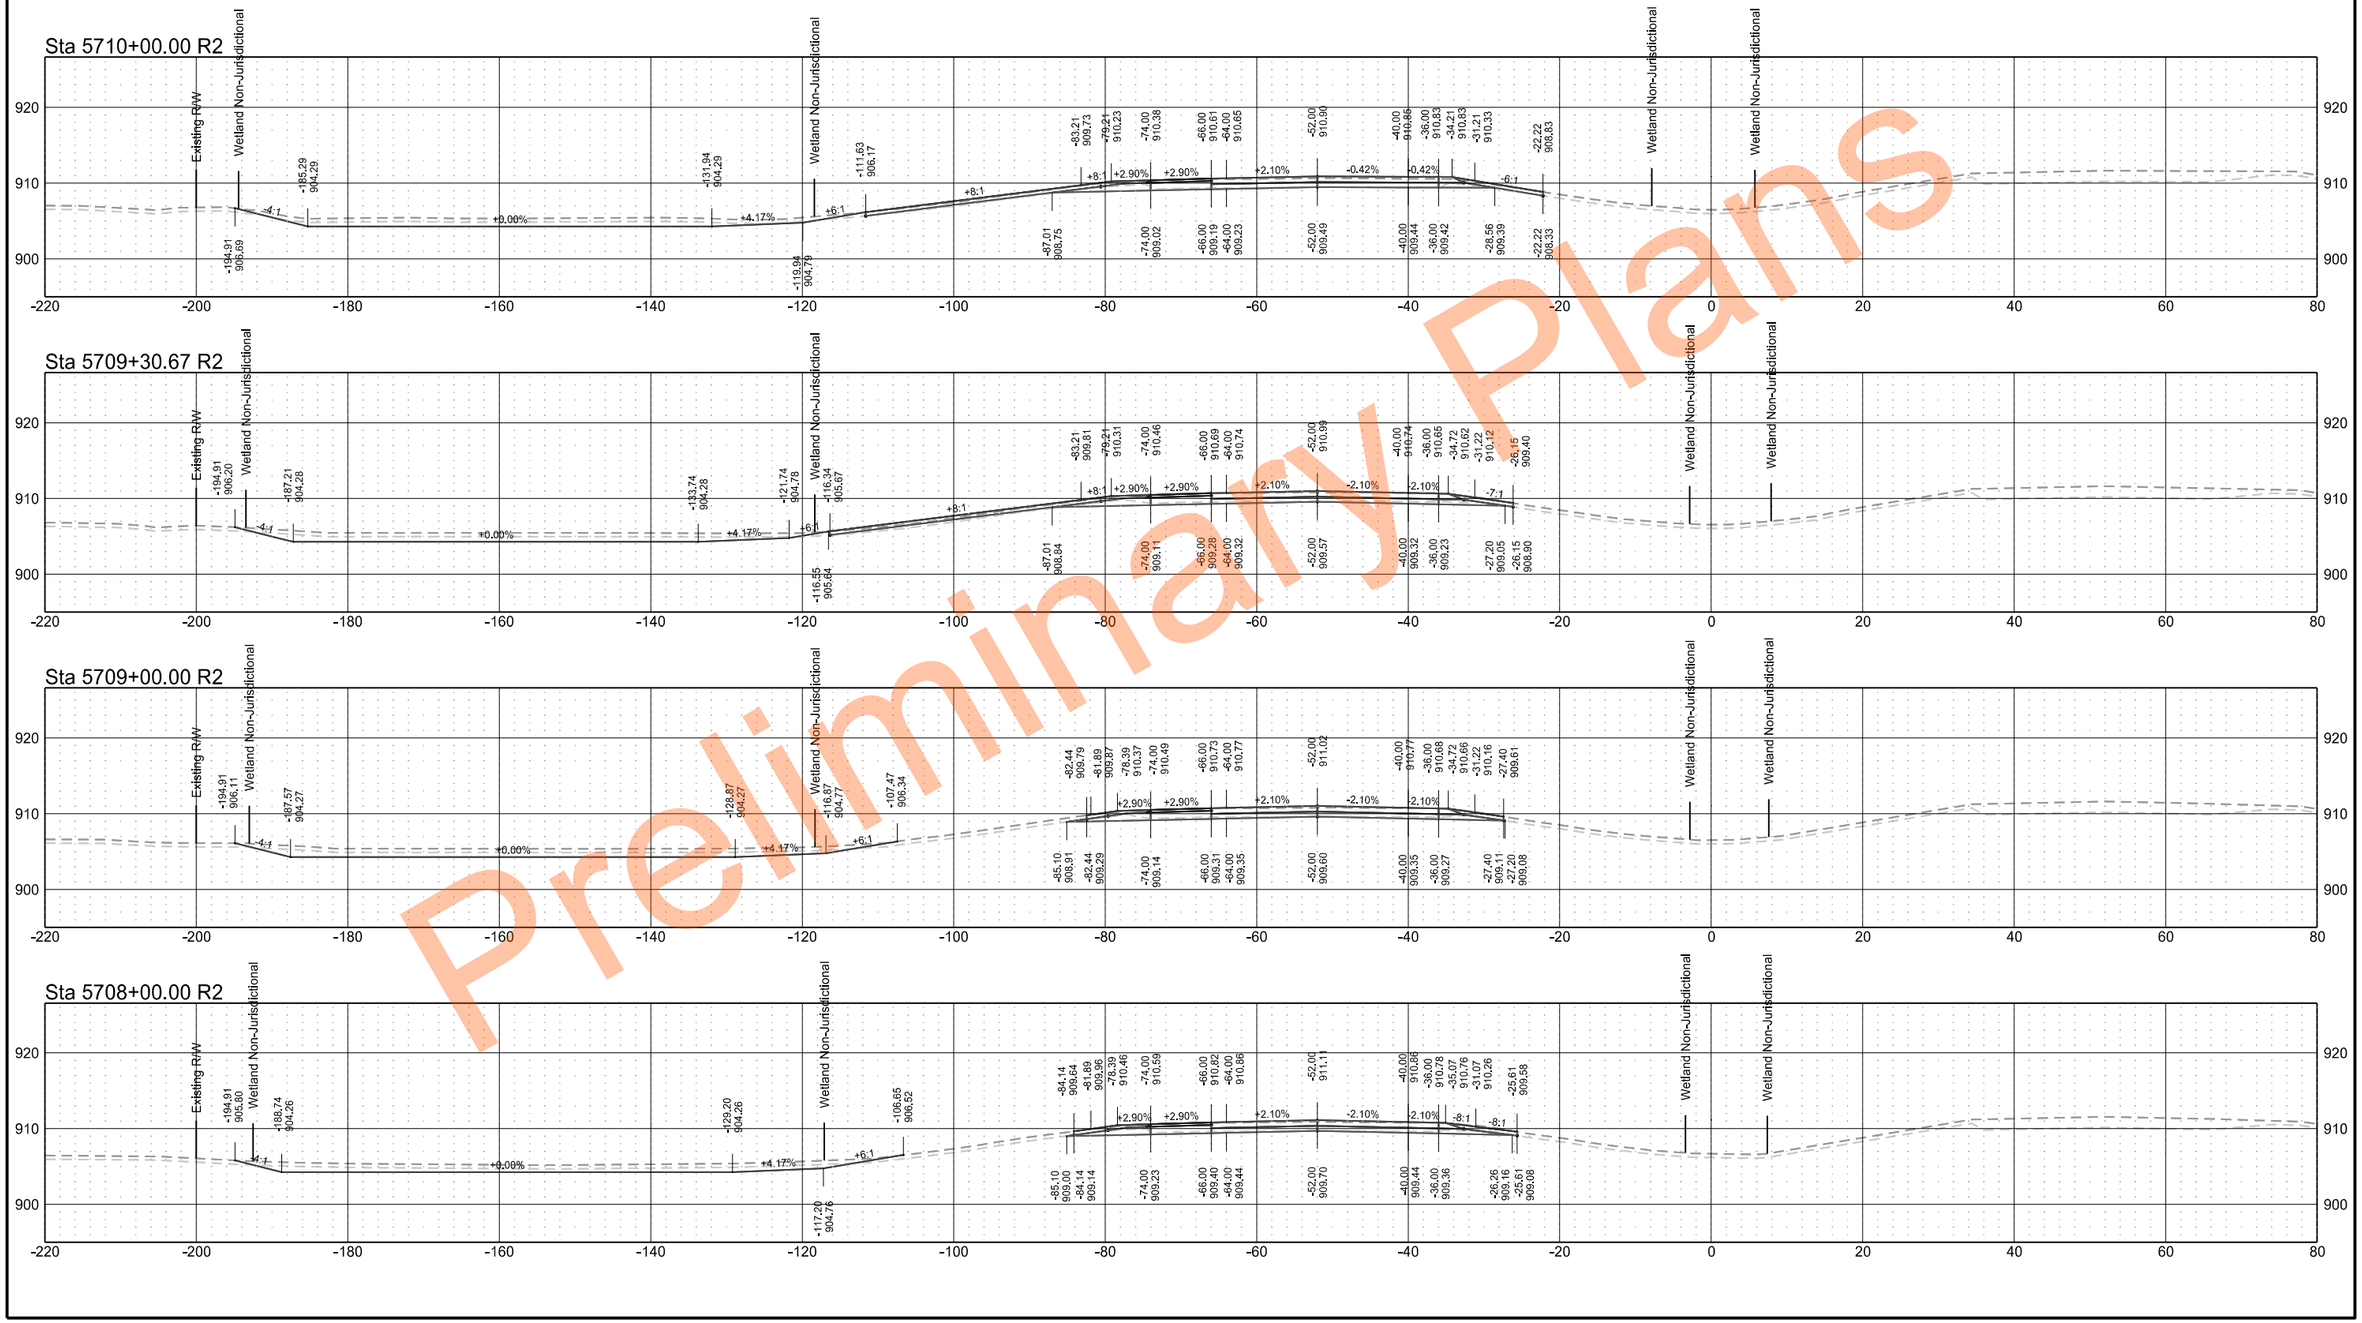

Interstate 29 - Southbound

	STATE	PROJECT NO.	SECTION NO.	SHEET NO.
	ND	IM-8-029(204)101	200	142

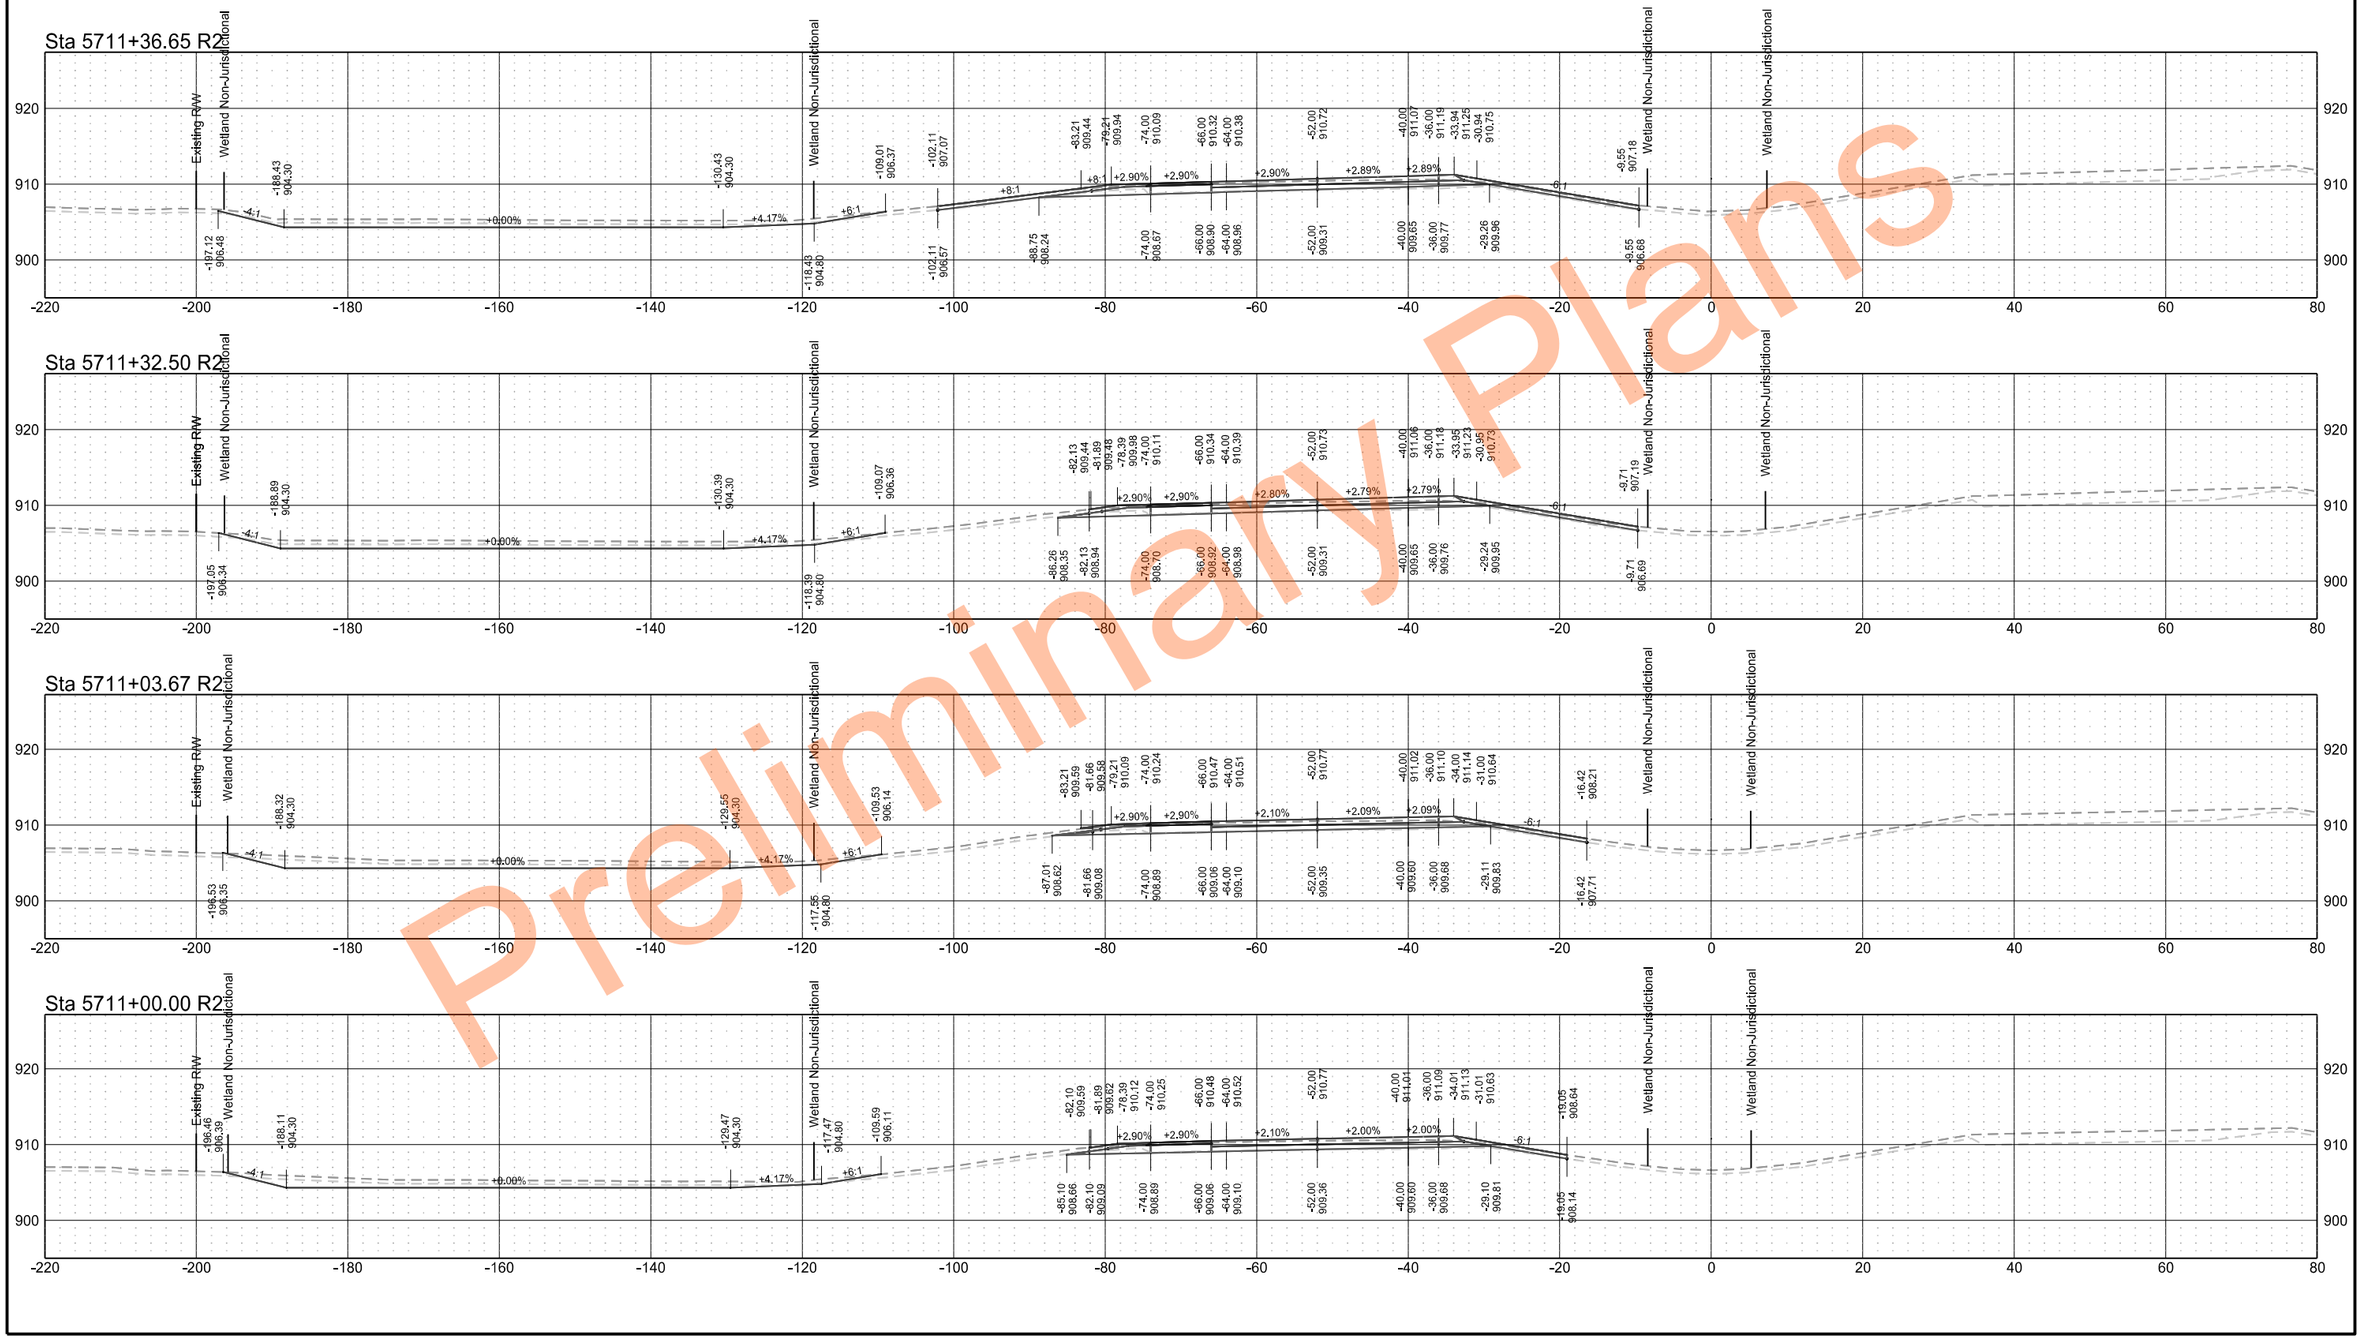

Preliminary Plans

Interstate 29 - Southbound

	STATE	PROJECT NO.	SECTION NO.	SHEET NO.
	ND	IM-8-029(204)101	200	143

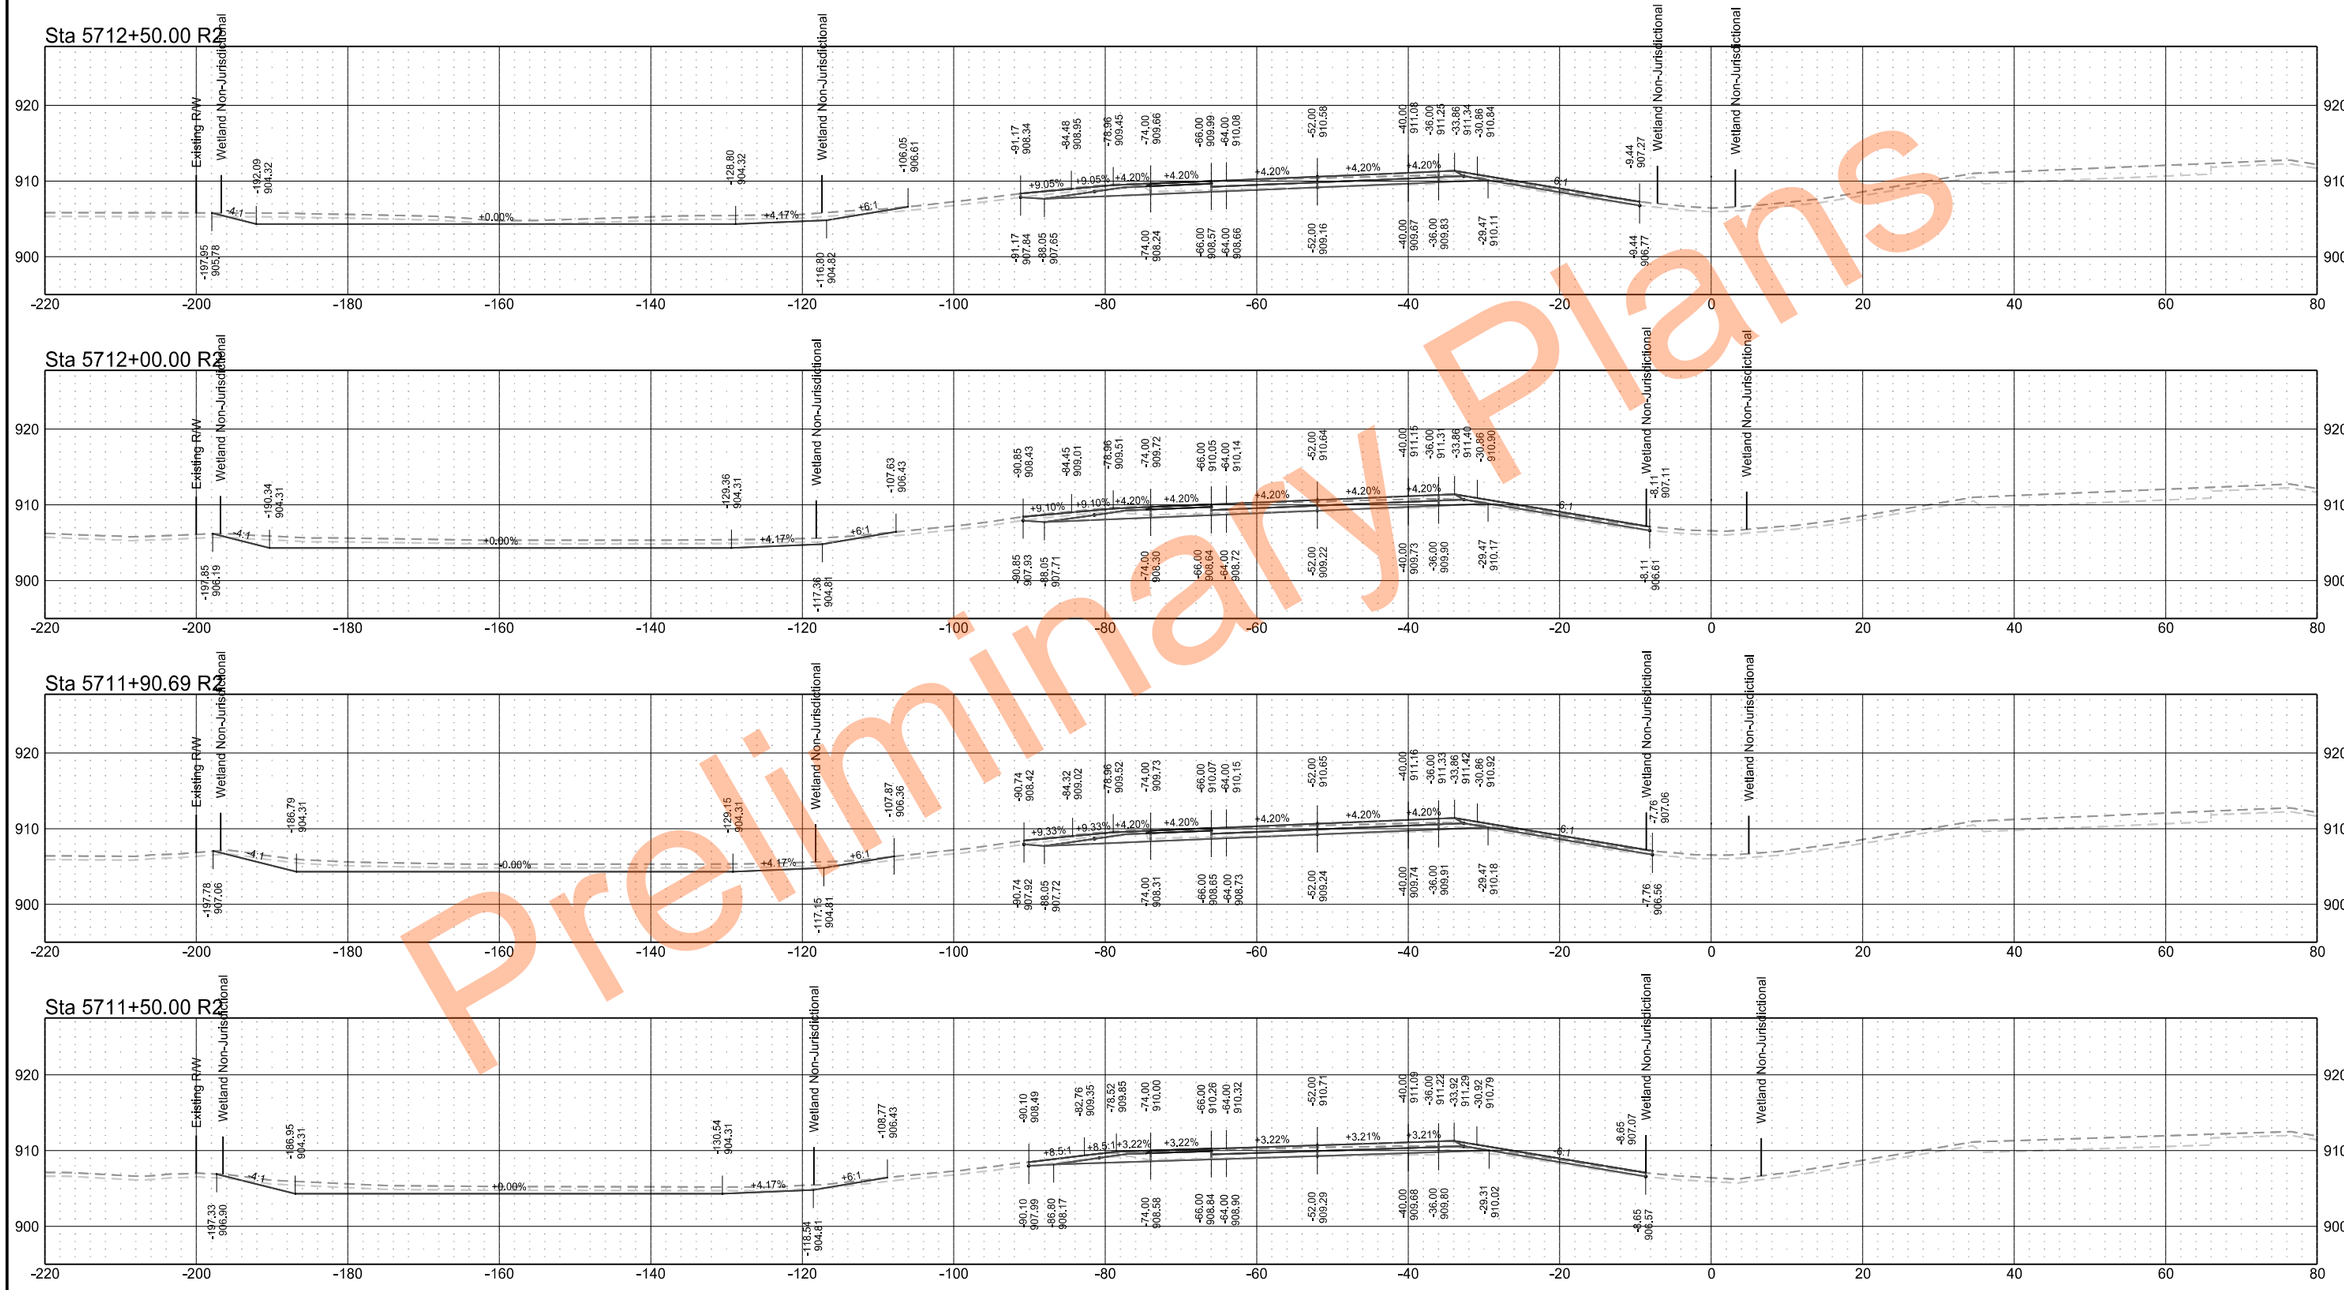

Interstate 29 - Southbound

	STATE	PROJECT NO.	SECTION NO.	SHEET NO.
	ND	IM-8-029(204)101	200	144

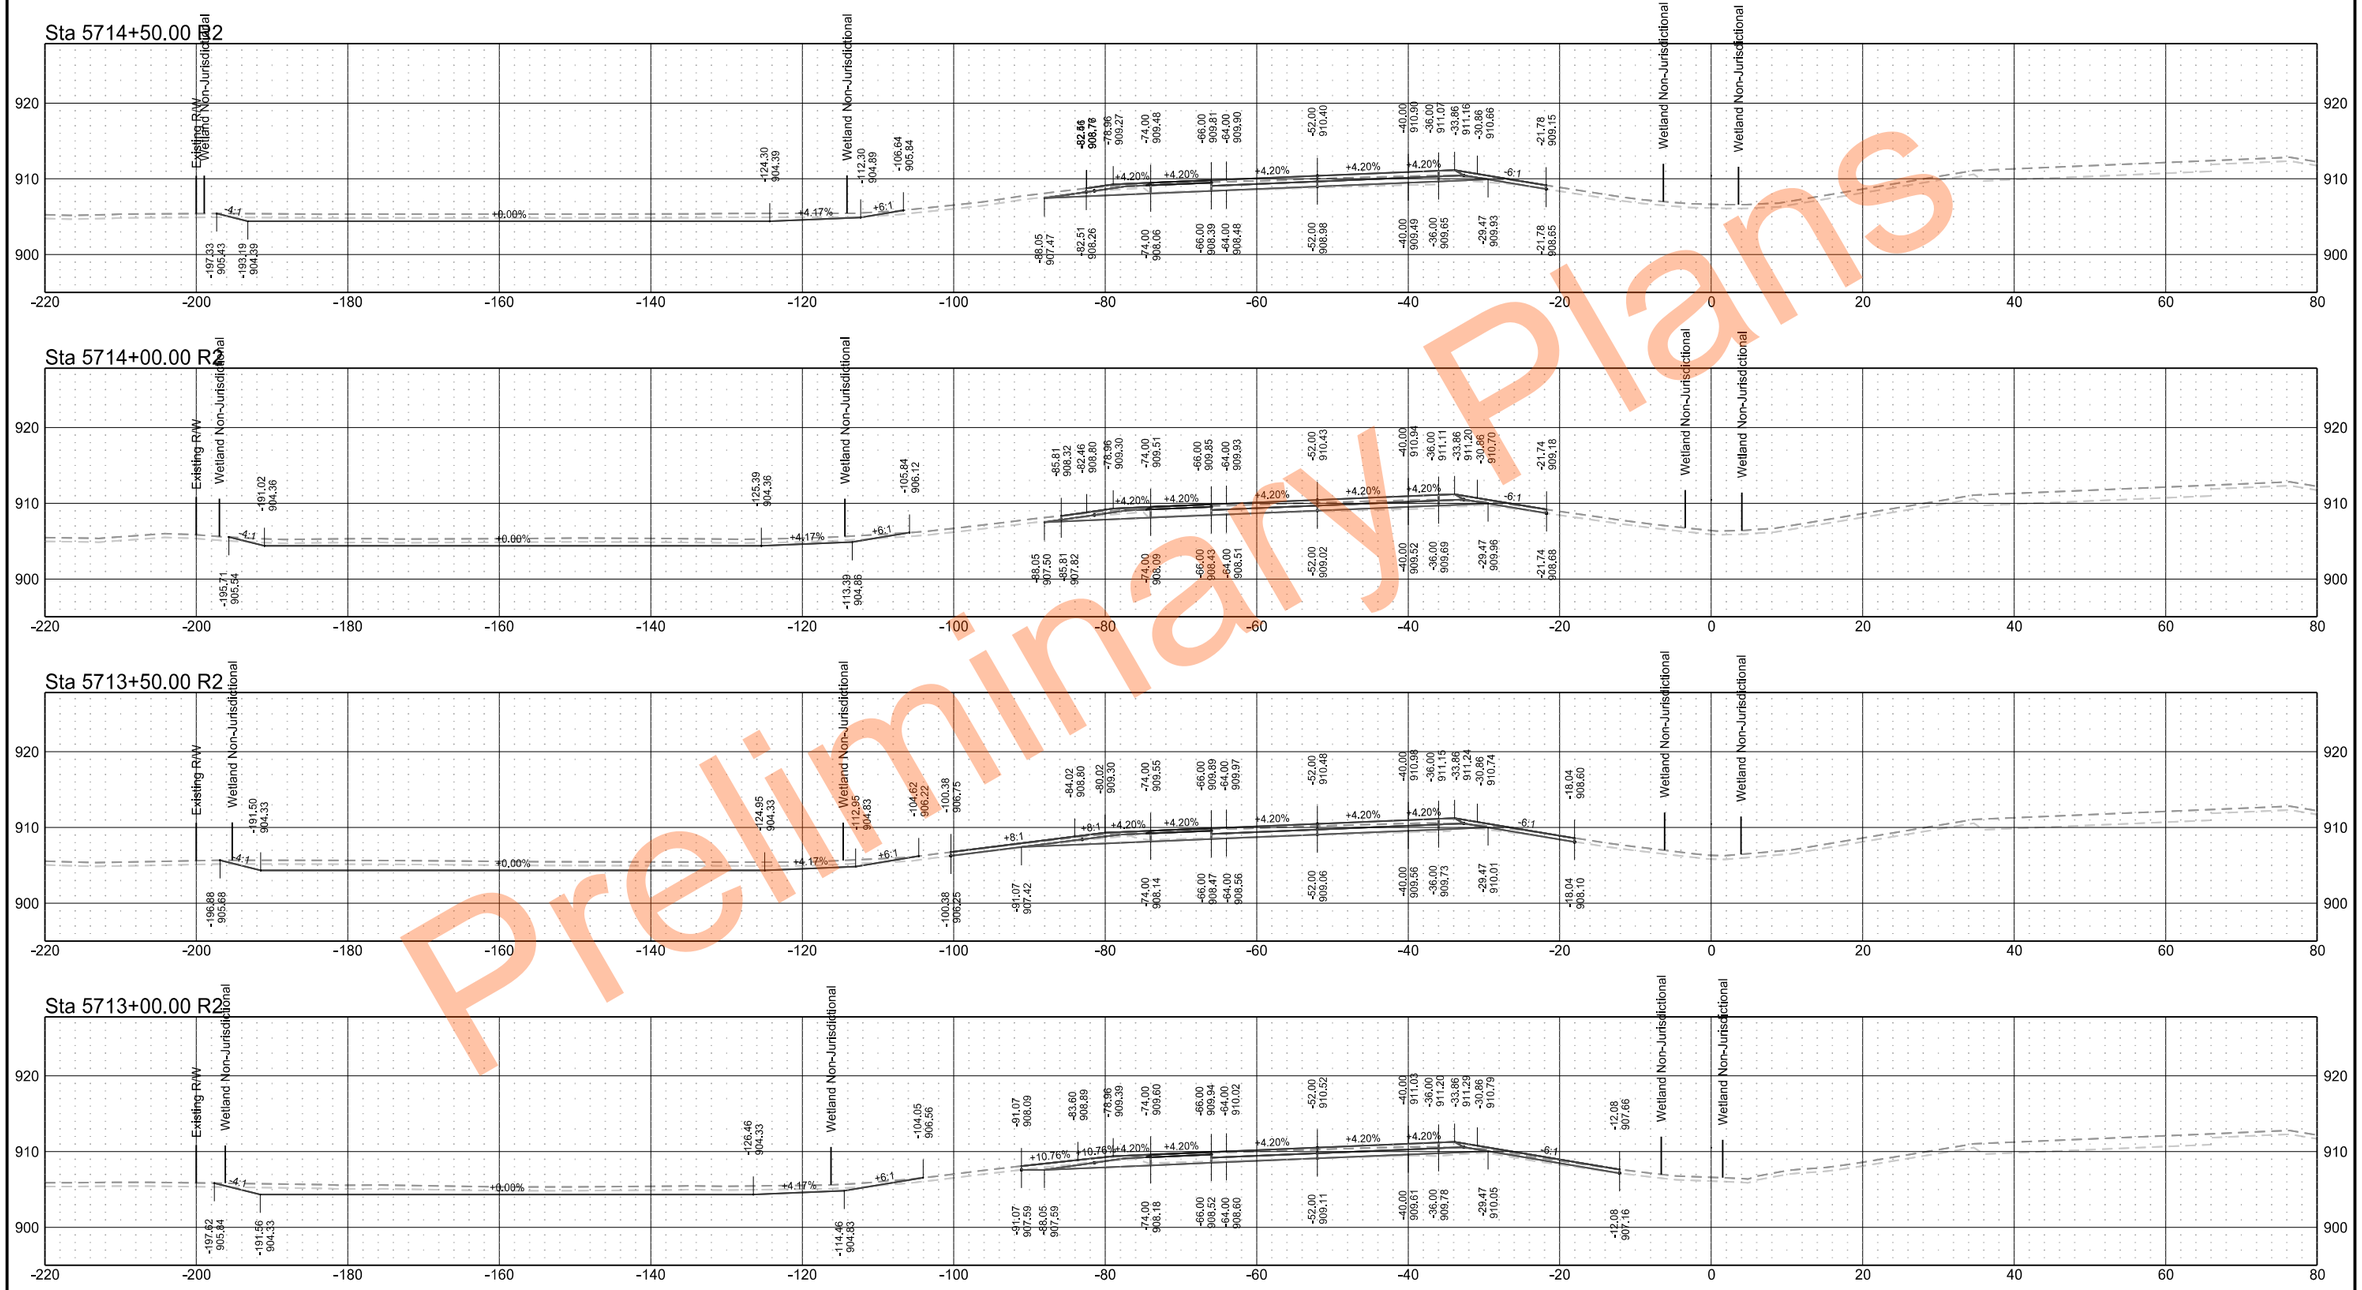

Preliminary Plans

Interstate 29 - Southbound

	STATE	PROJECT NO.	SECTION NO.	SHEET NO.
	ND	IM-8-029(204)101	200	145

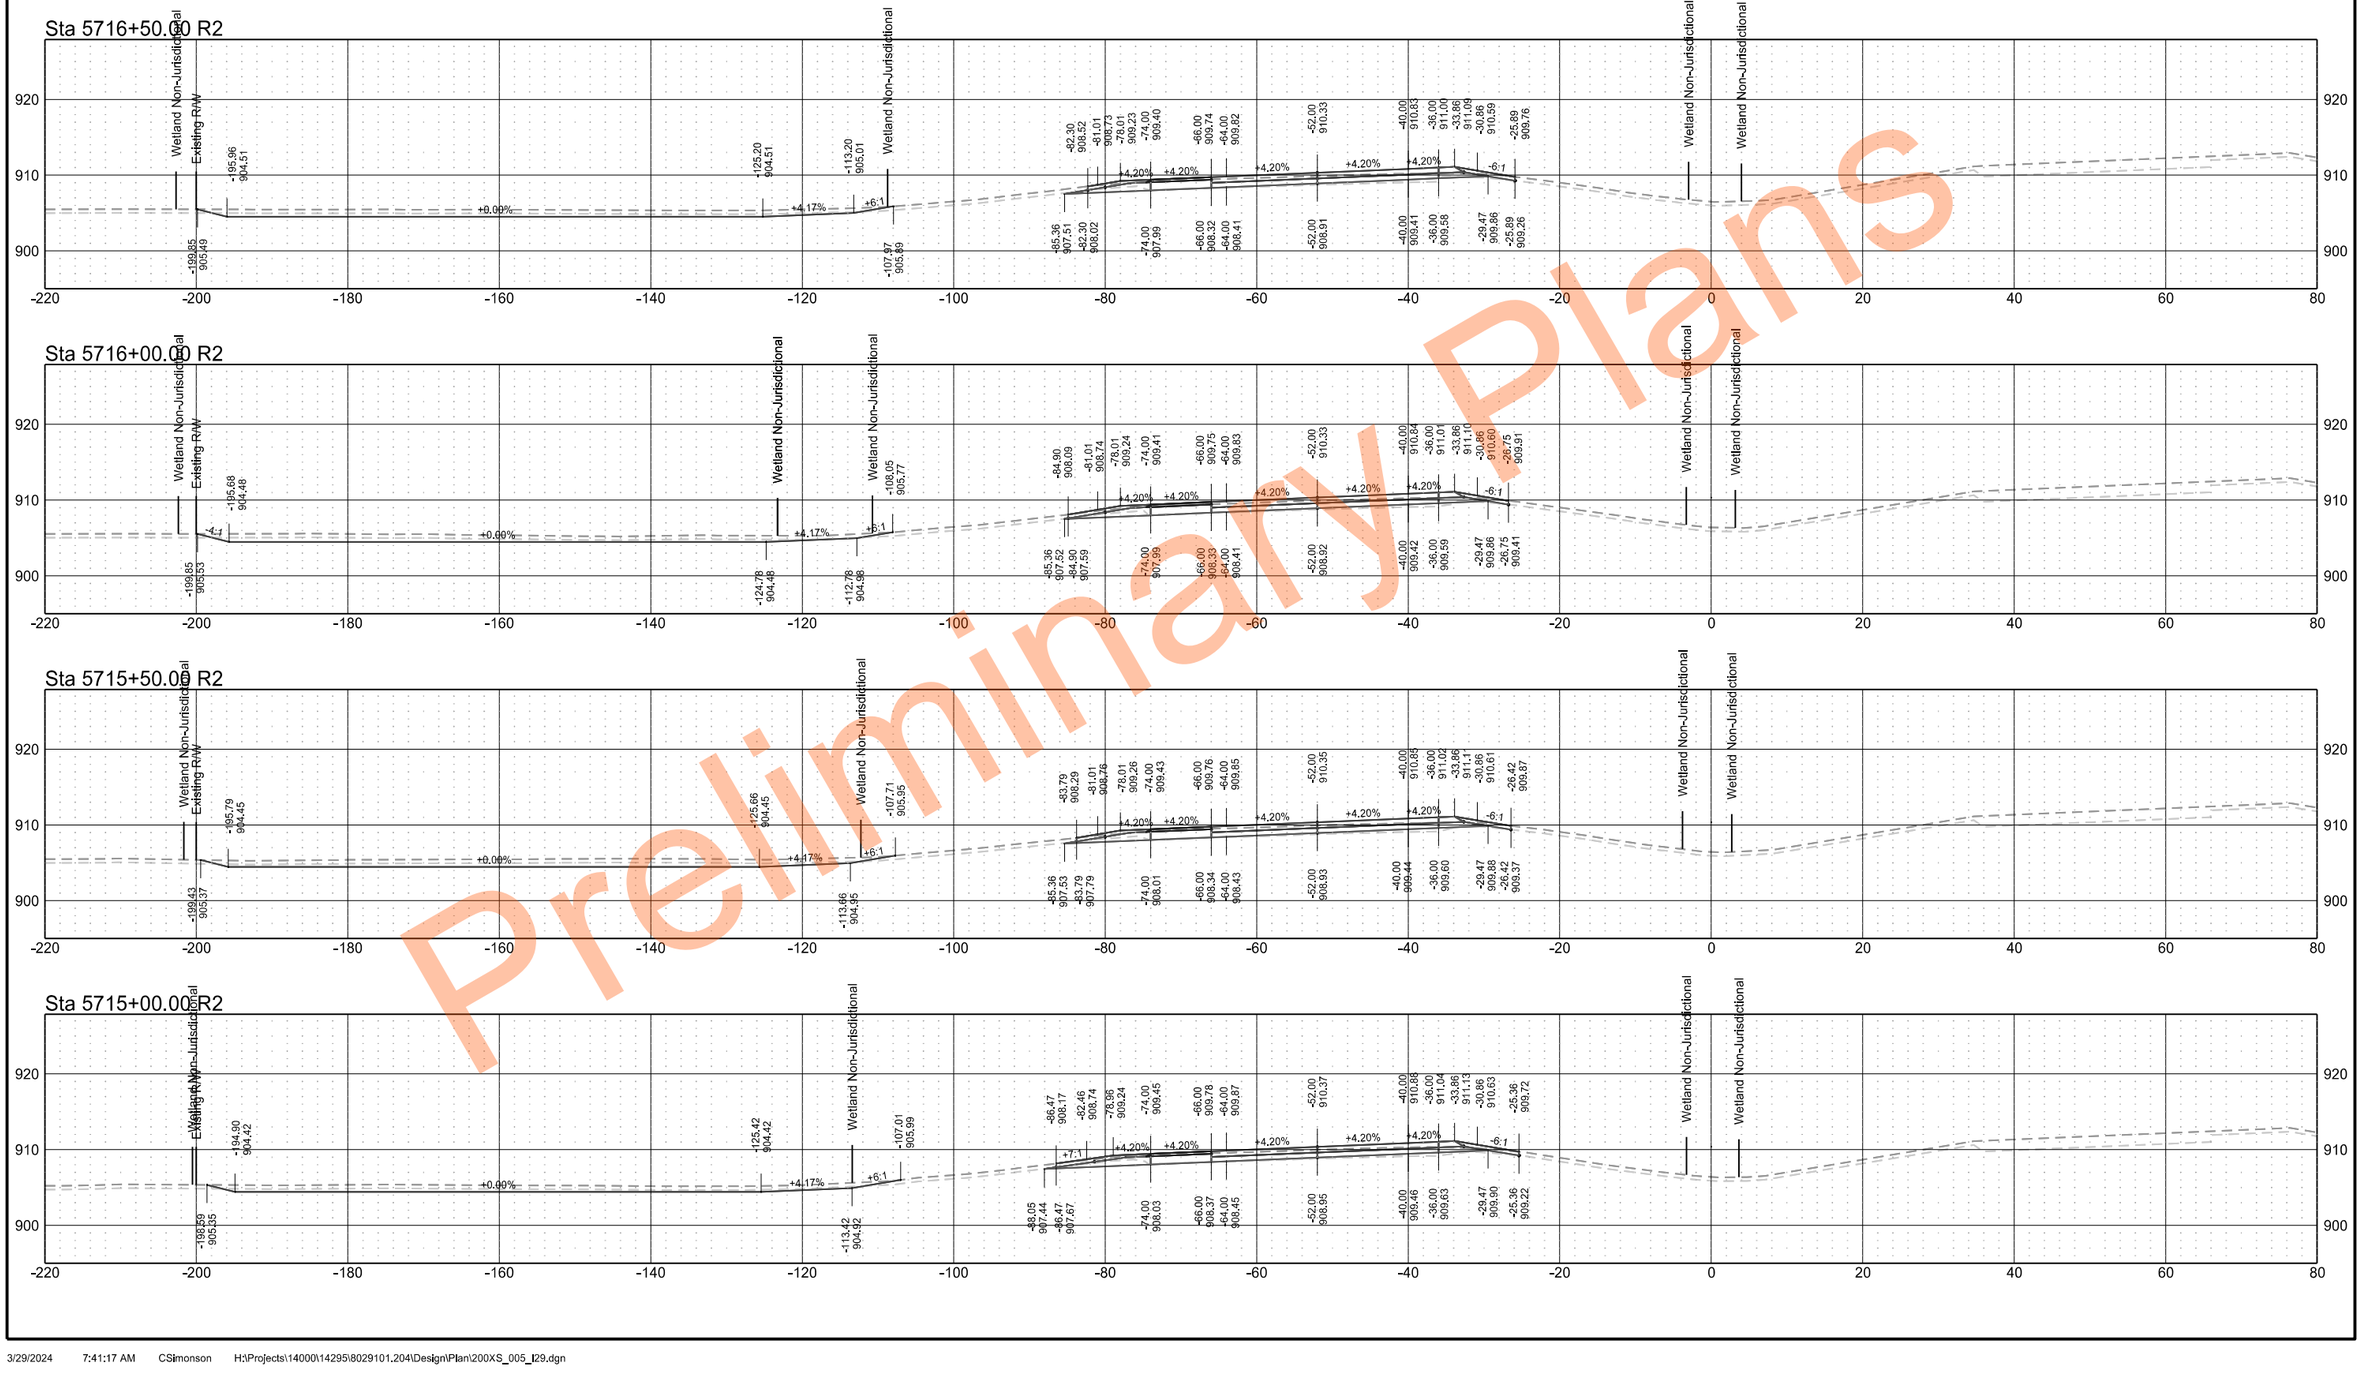

Preliminary Plans

Interstate 29 - Southbound

	STATE	PROJECT NO.	SECTION NO.	SHEET NO.
	ND	IM-8-029(204)101	200	146

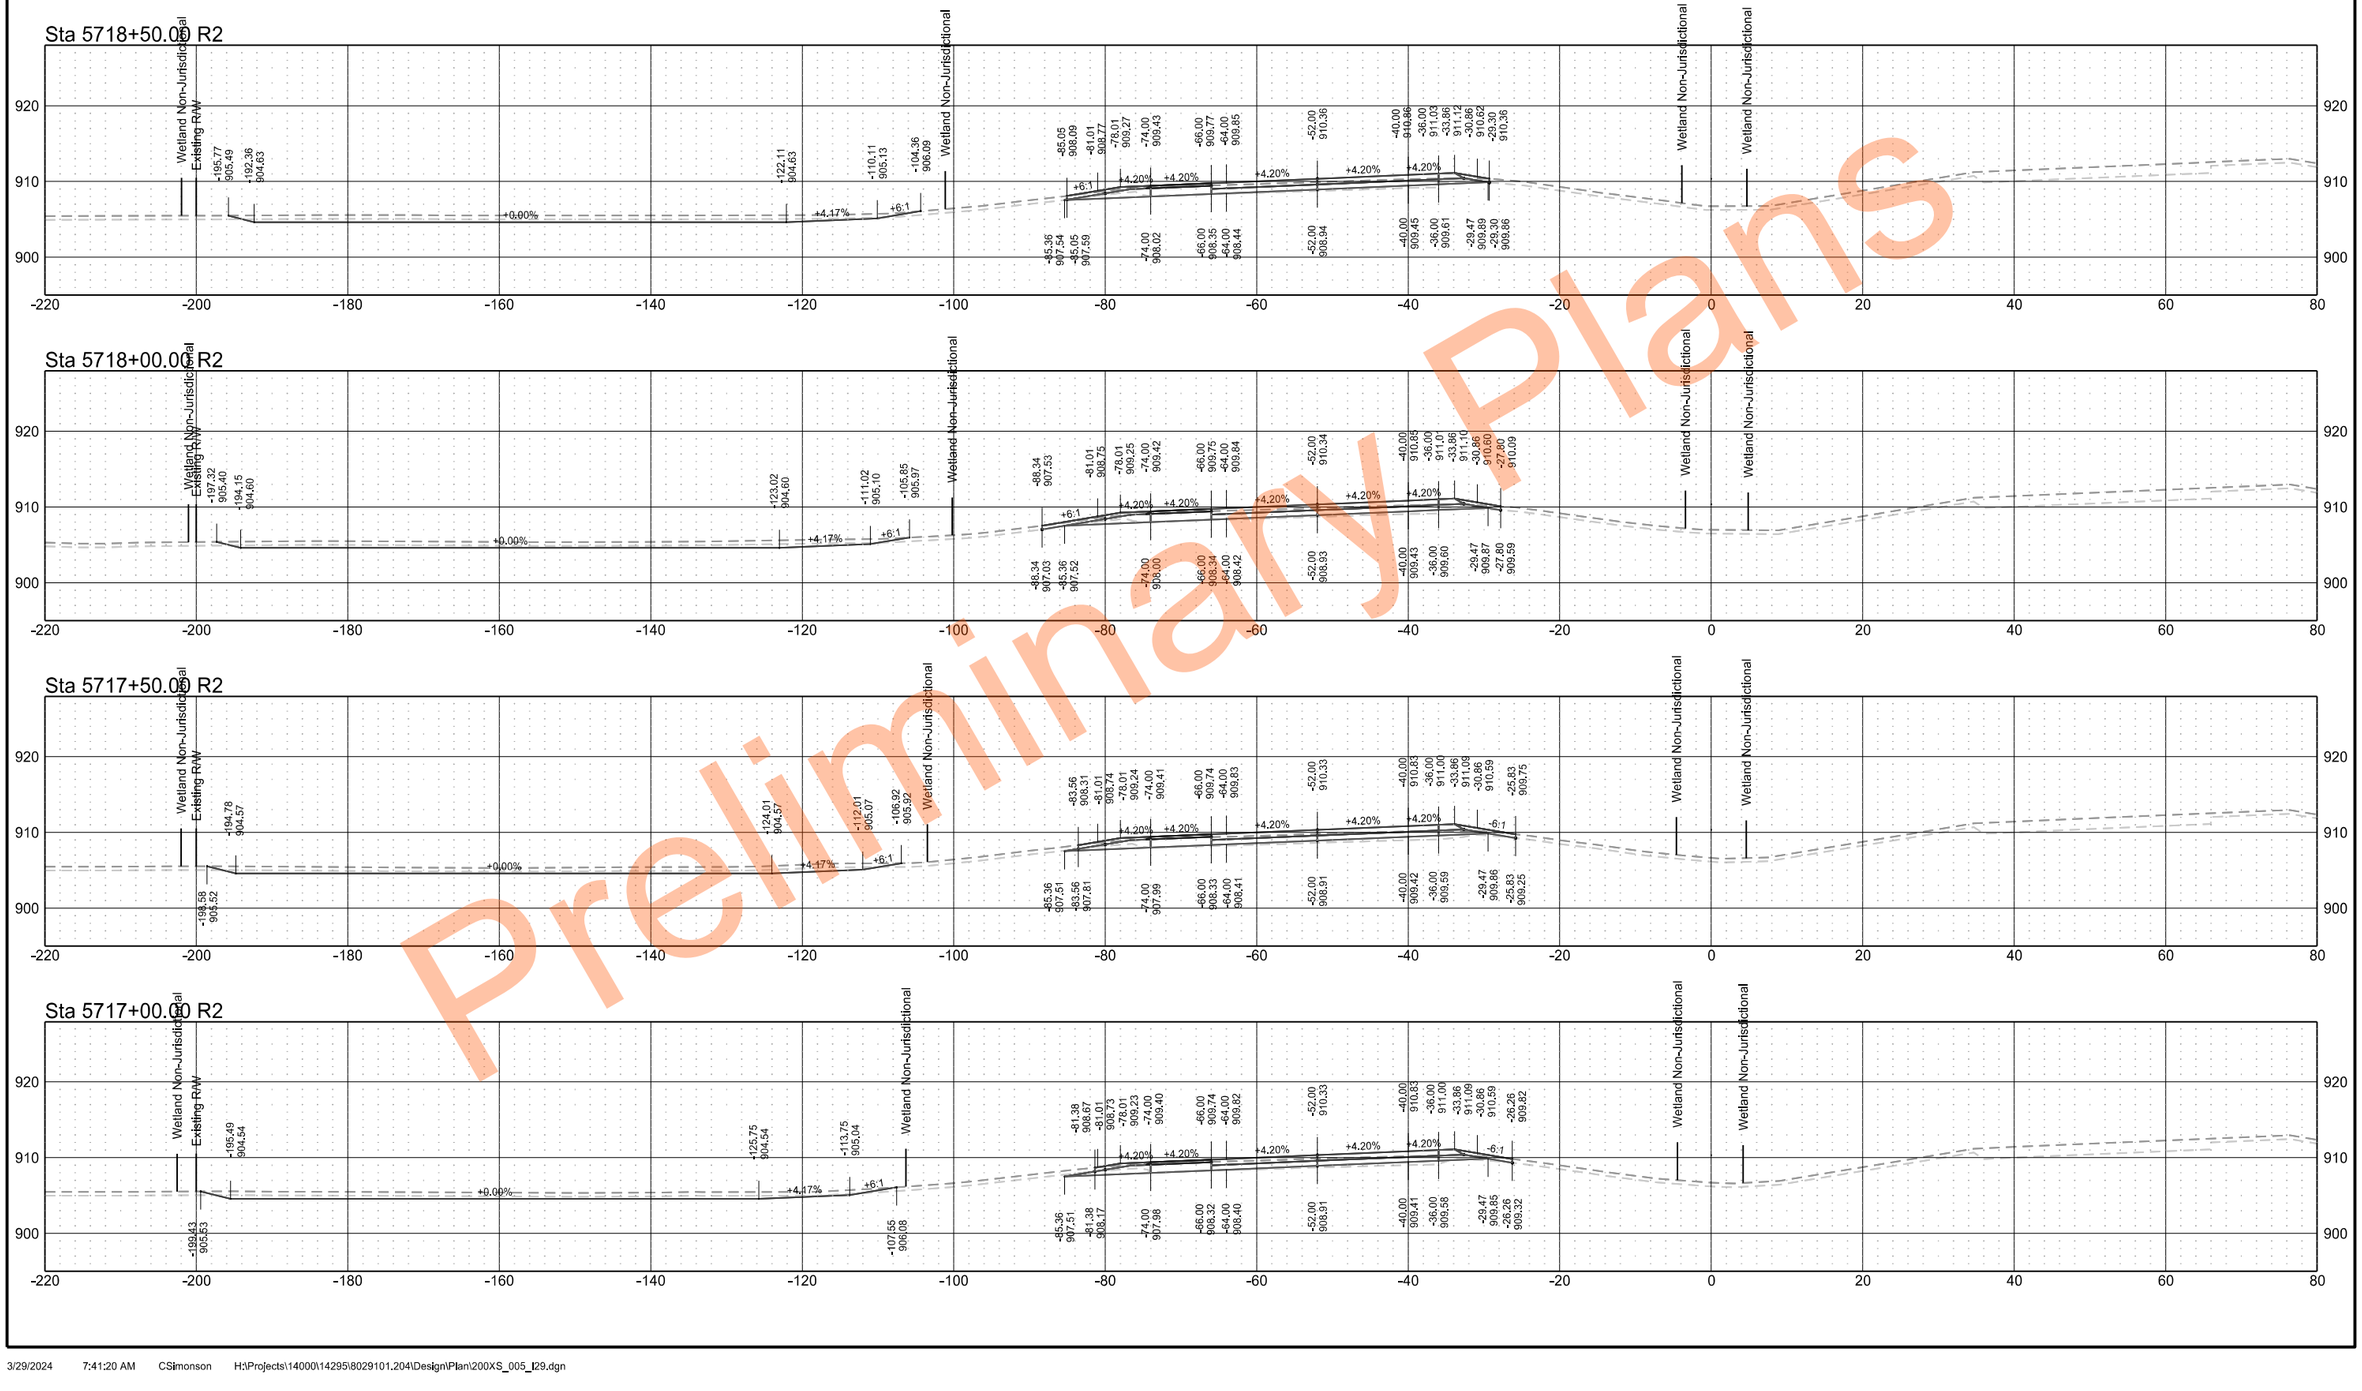

Preliminary Plans

Interstate 29 - Southbound

	STATE	PROJECT NO.	SECTION NO.	SHEET NO.
	ND	IM-8-029(204)101	200	147

Sta 5720+50.00 R2

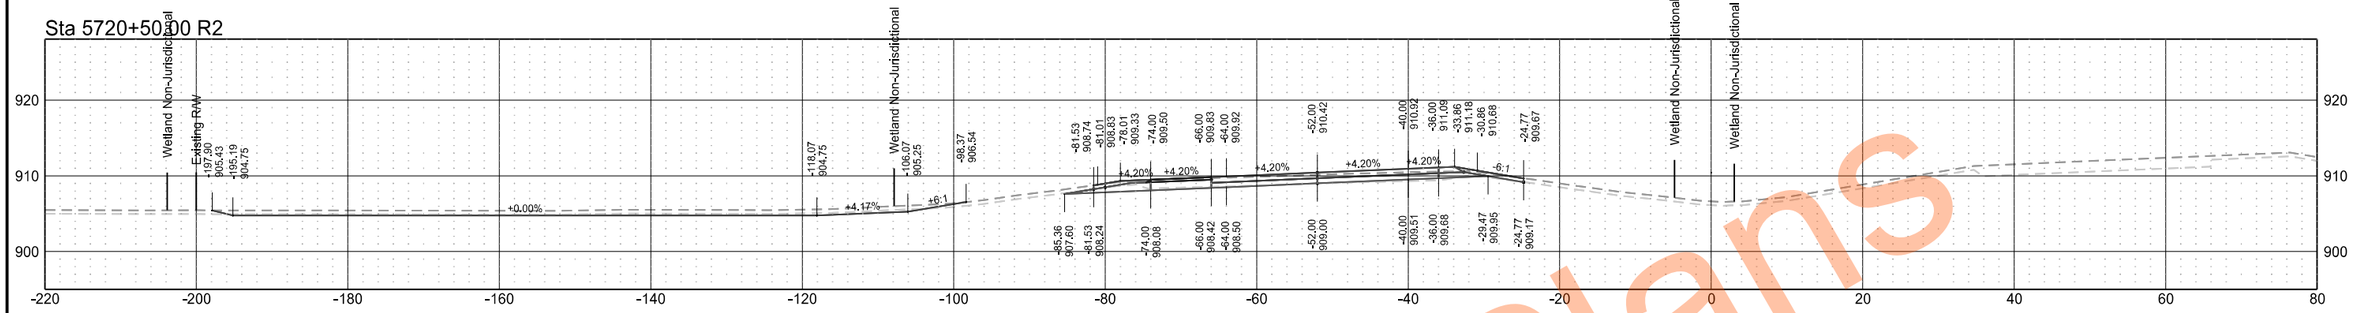

Sta 5720+00.00 R2

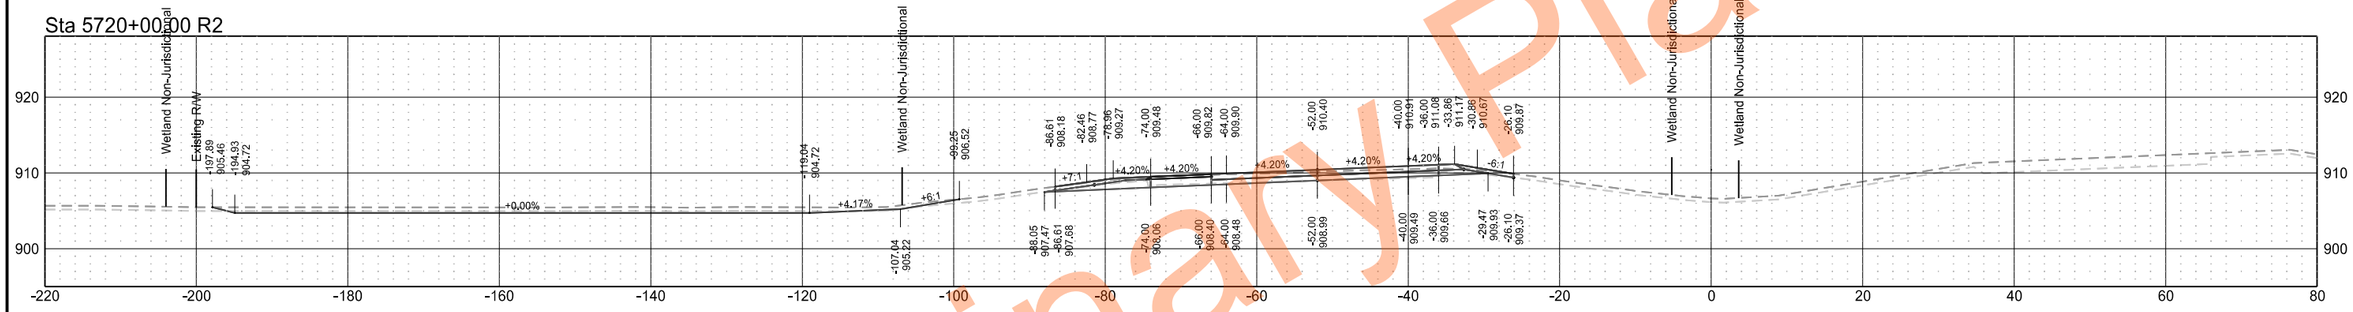

Sta 5719+50.00 R2

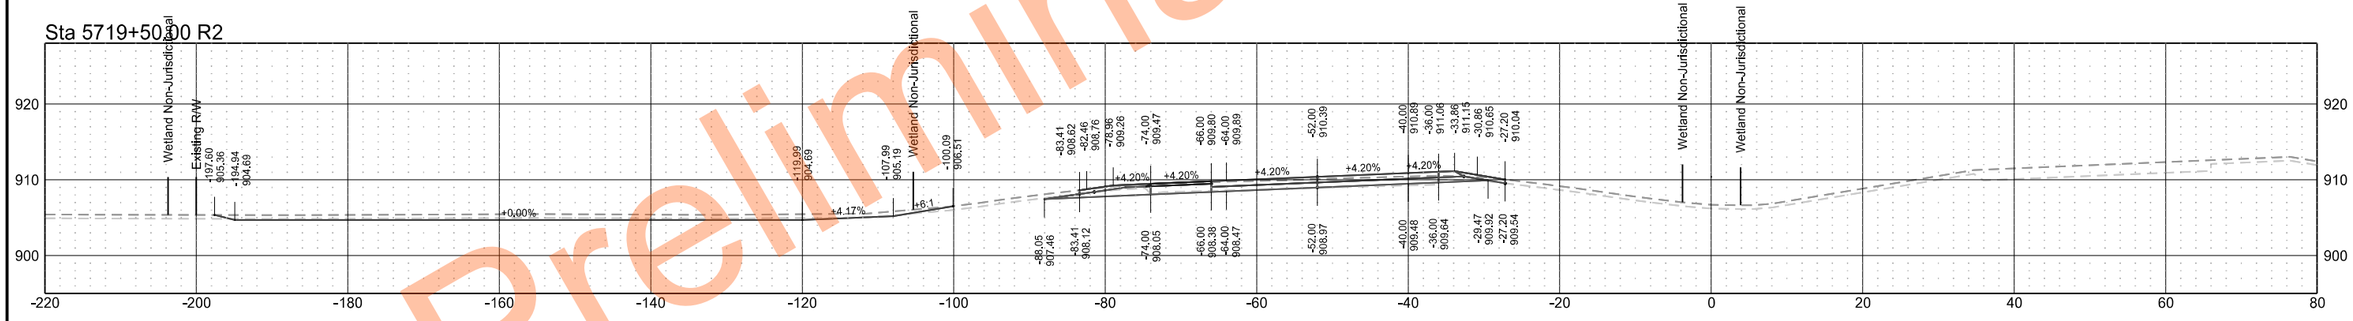

Sta 5719+00.00 R2

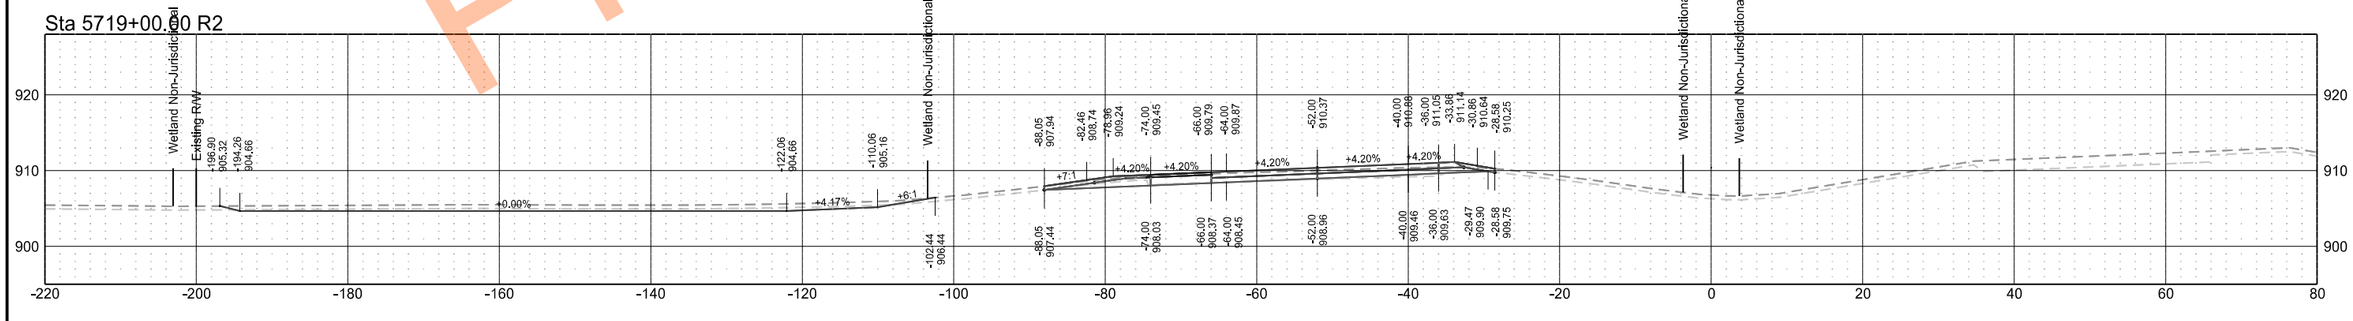

Preliminary Plans

Interstate 29 - Southbound

	STATE	PROJECT NO.	SECTION NO.	SHEET NO.
	ND	IM-8-029(204)101	200	148

Sta 5722+50.00 R2

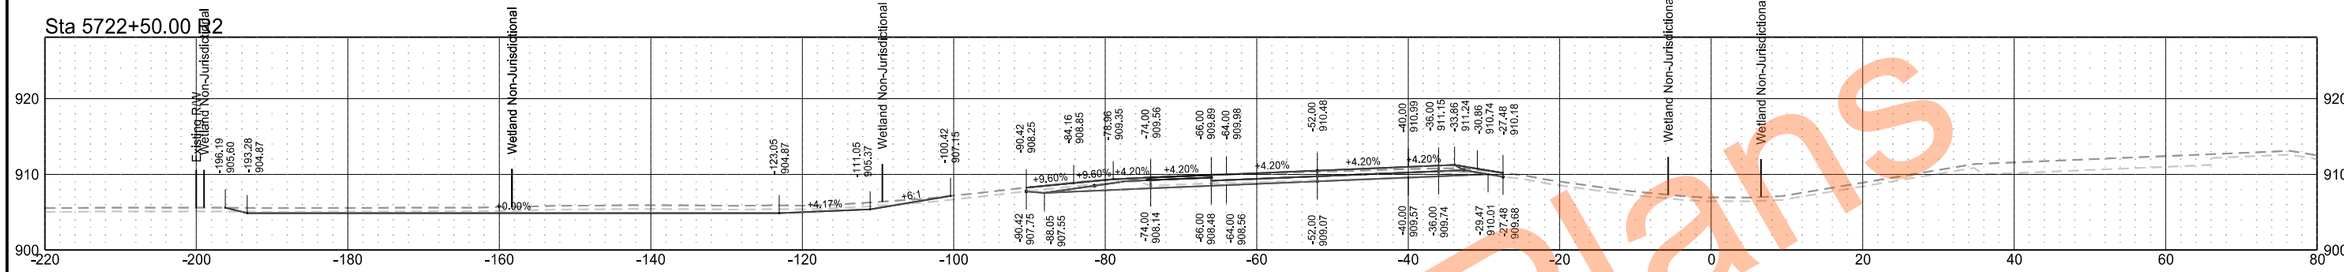

Sta 5722+00.00 R2

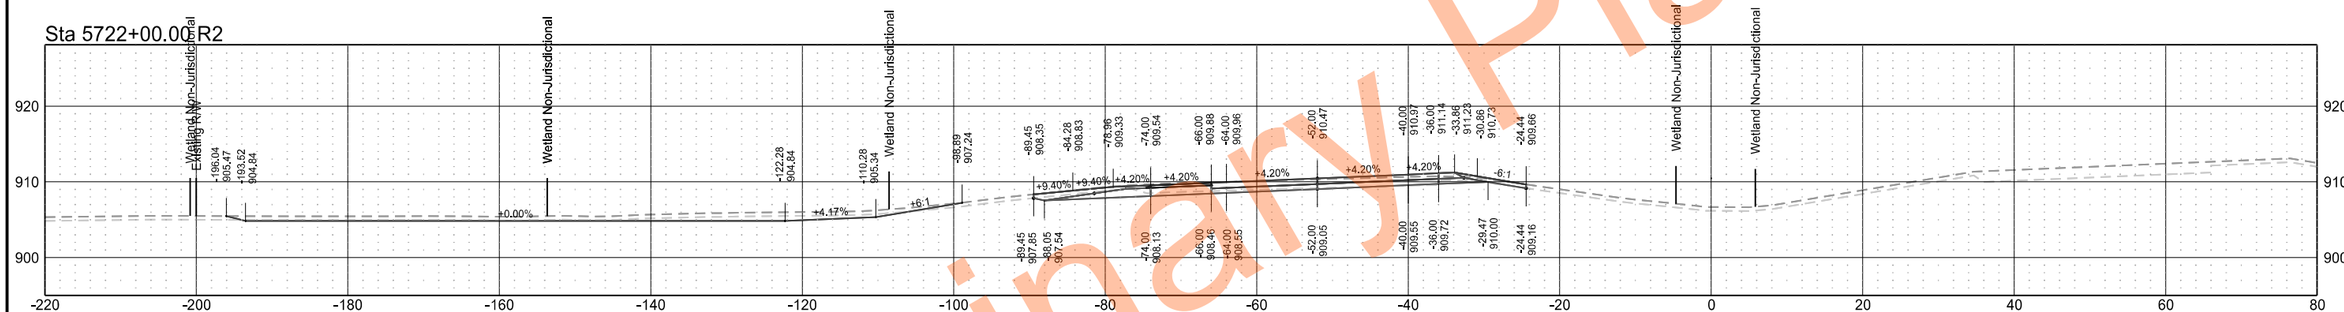

Sta 5721+50.00 R2

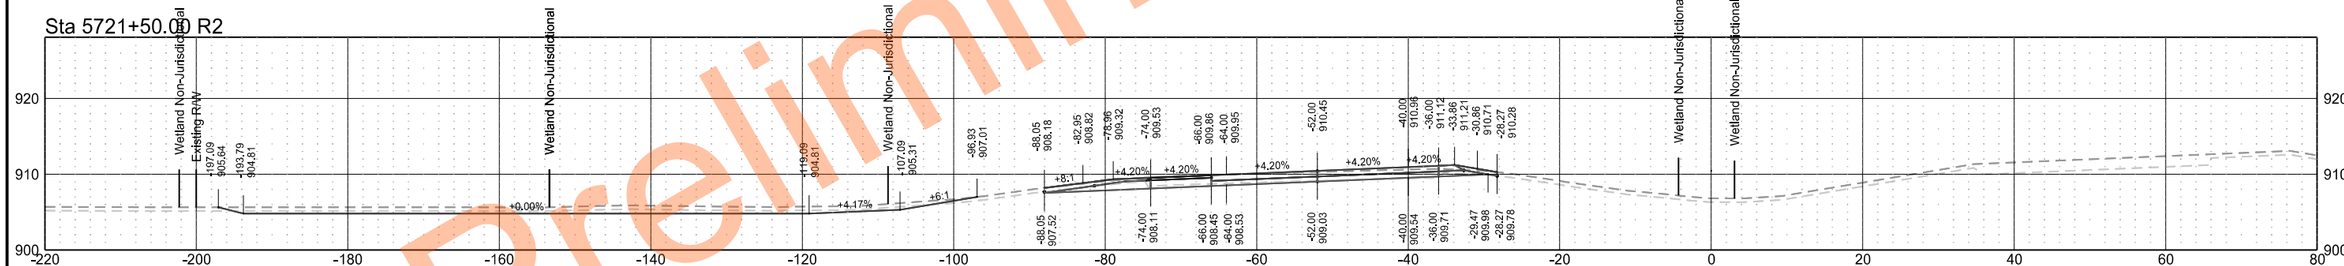

Sta 5721+00.00 R2

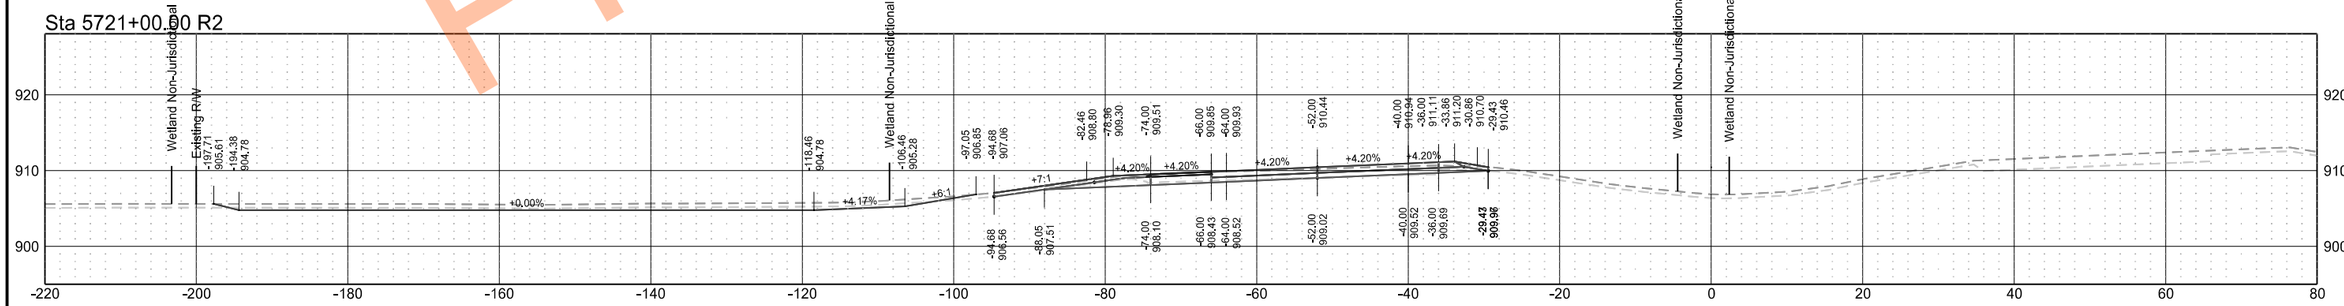

Preliminary Plans

Interstate 29 - Southbound

	STATE	PROJECT NO.	SECTION NO.	SHEET NO.
	ND	IM-8-029(204)101	200	149

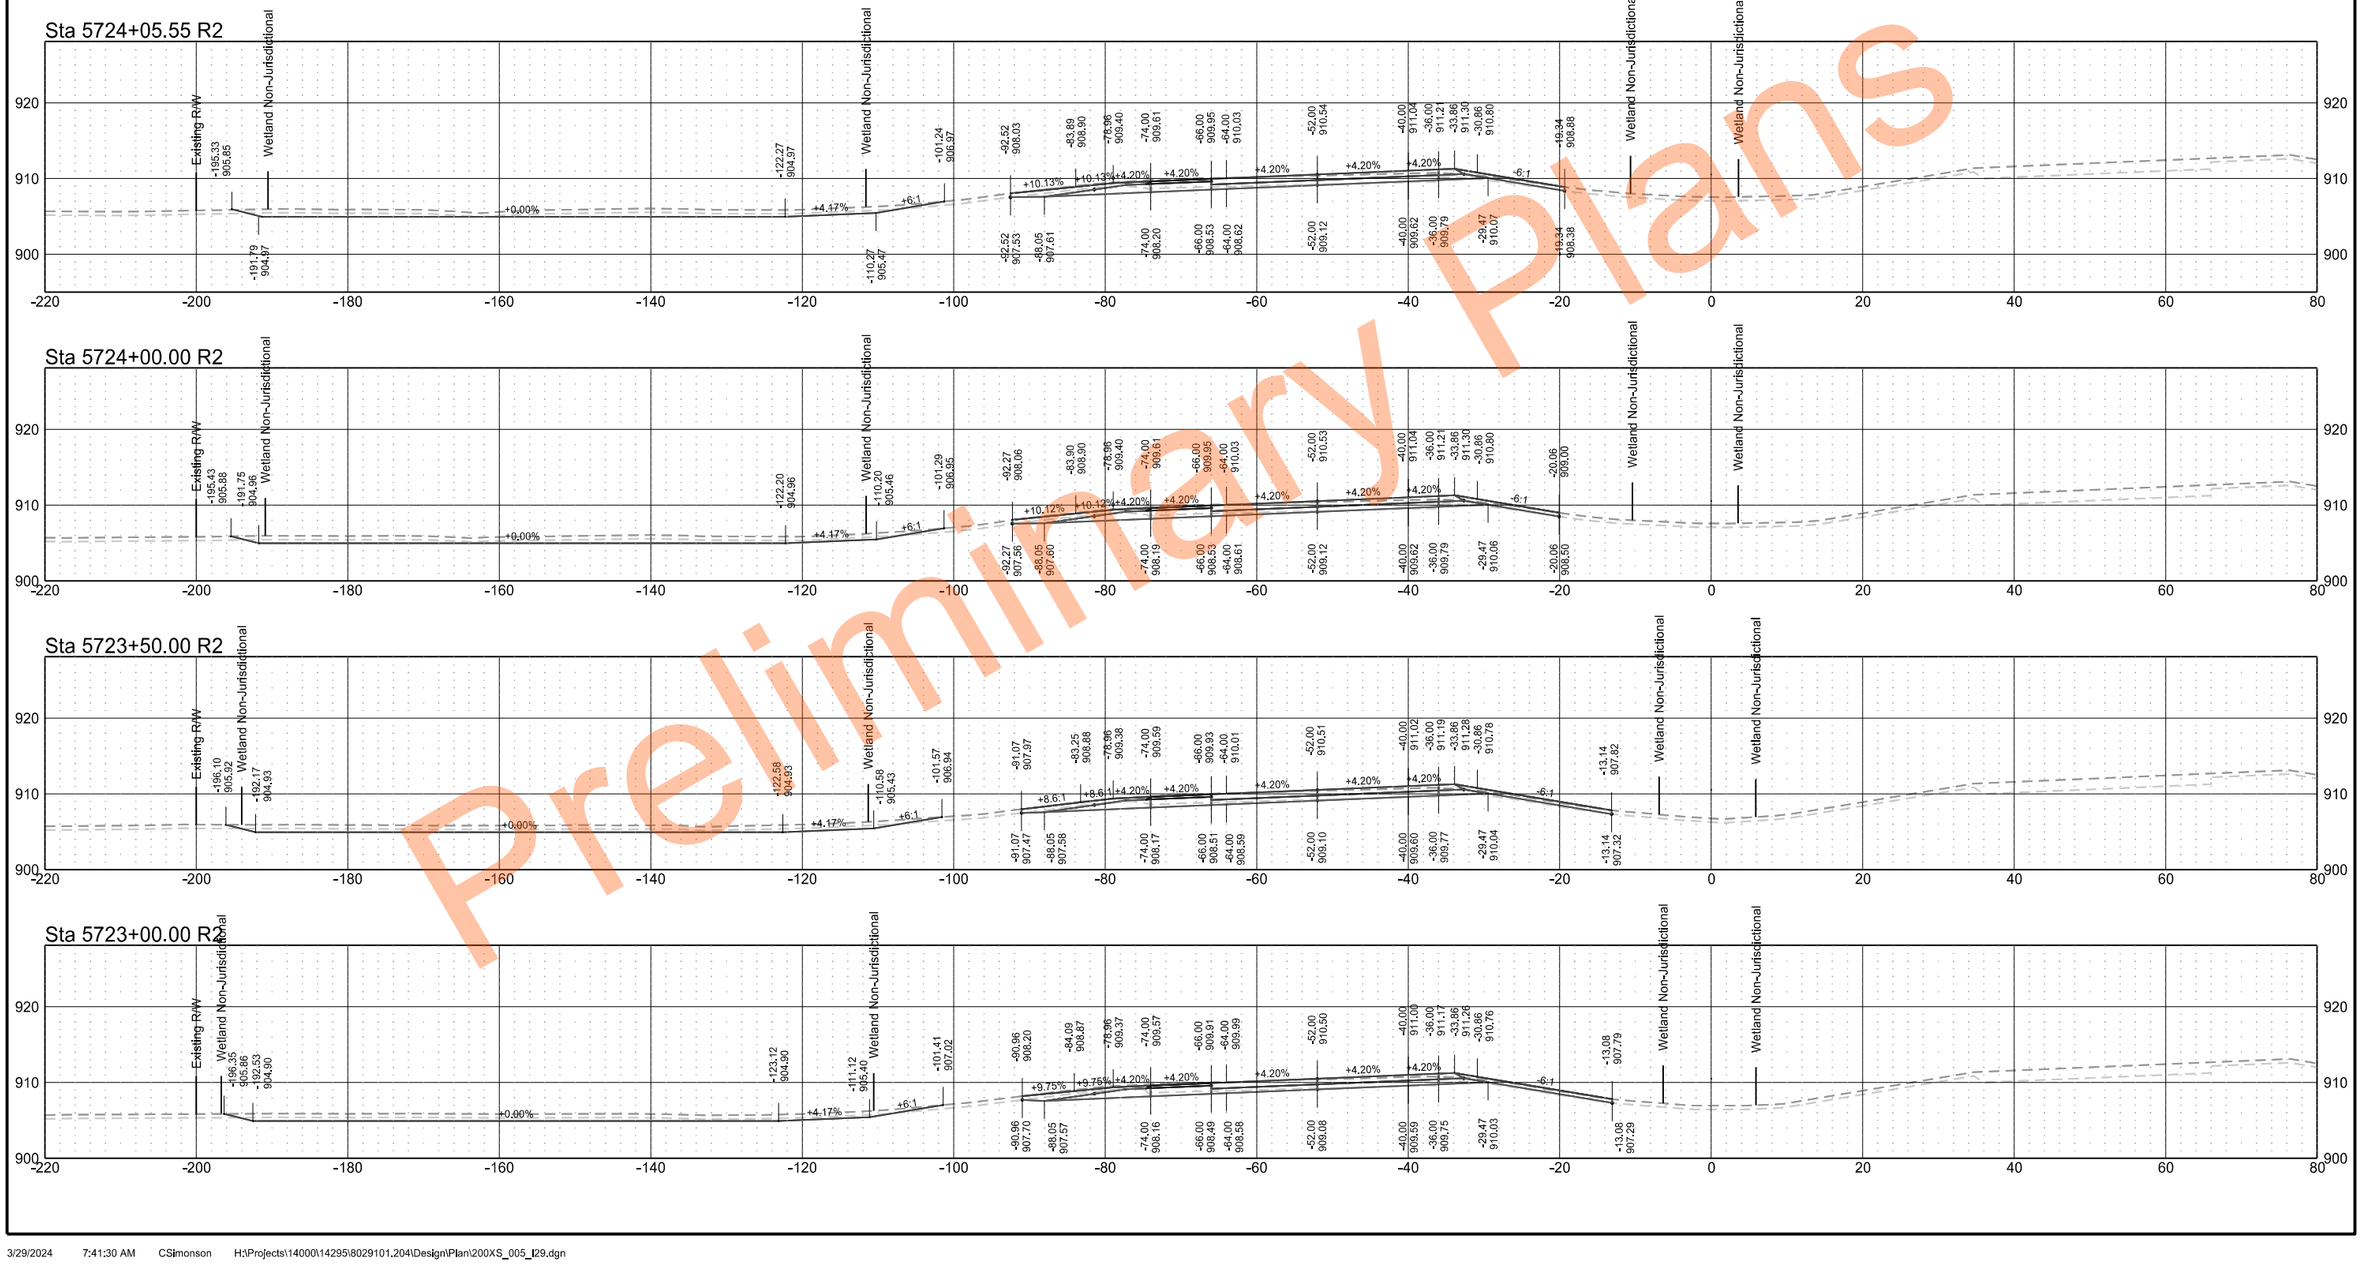

Preliminary Plans

Interstate 29 - Southbound

	STATE	PROJECT NO.	SECTION NO.	SHEET NO.
	ND	IM-8-029(204)101	200	150

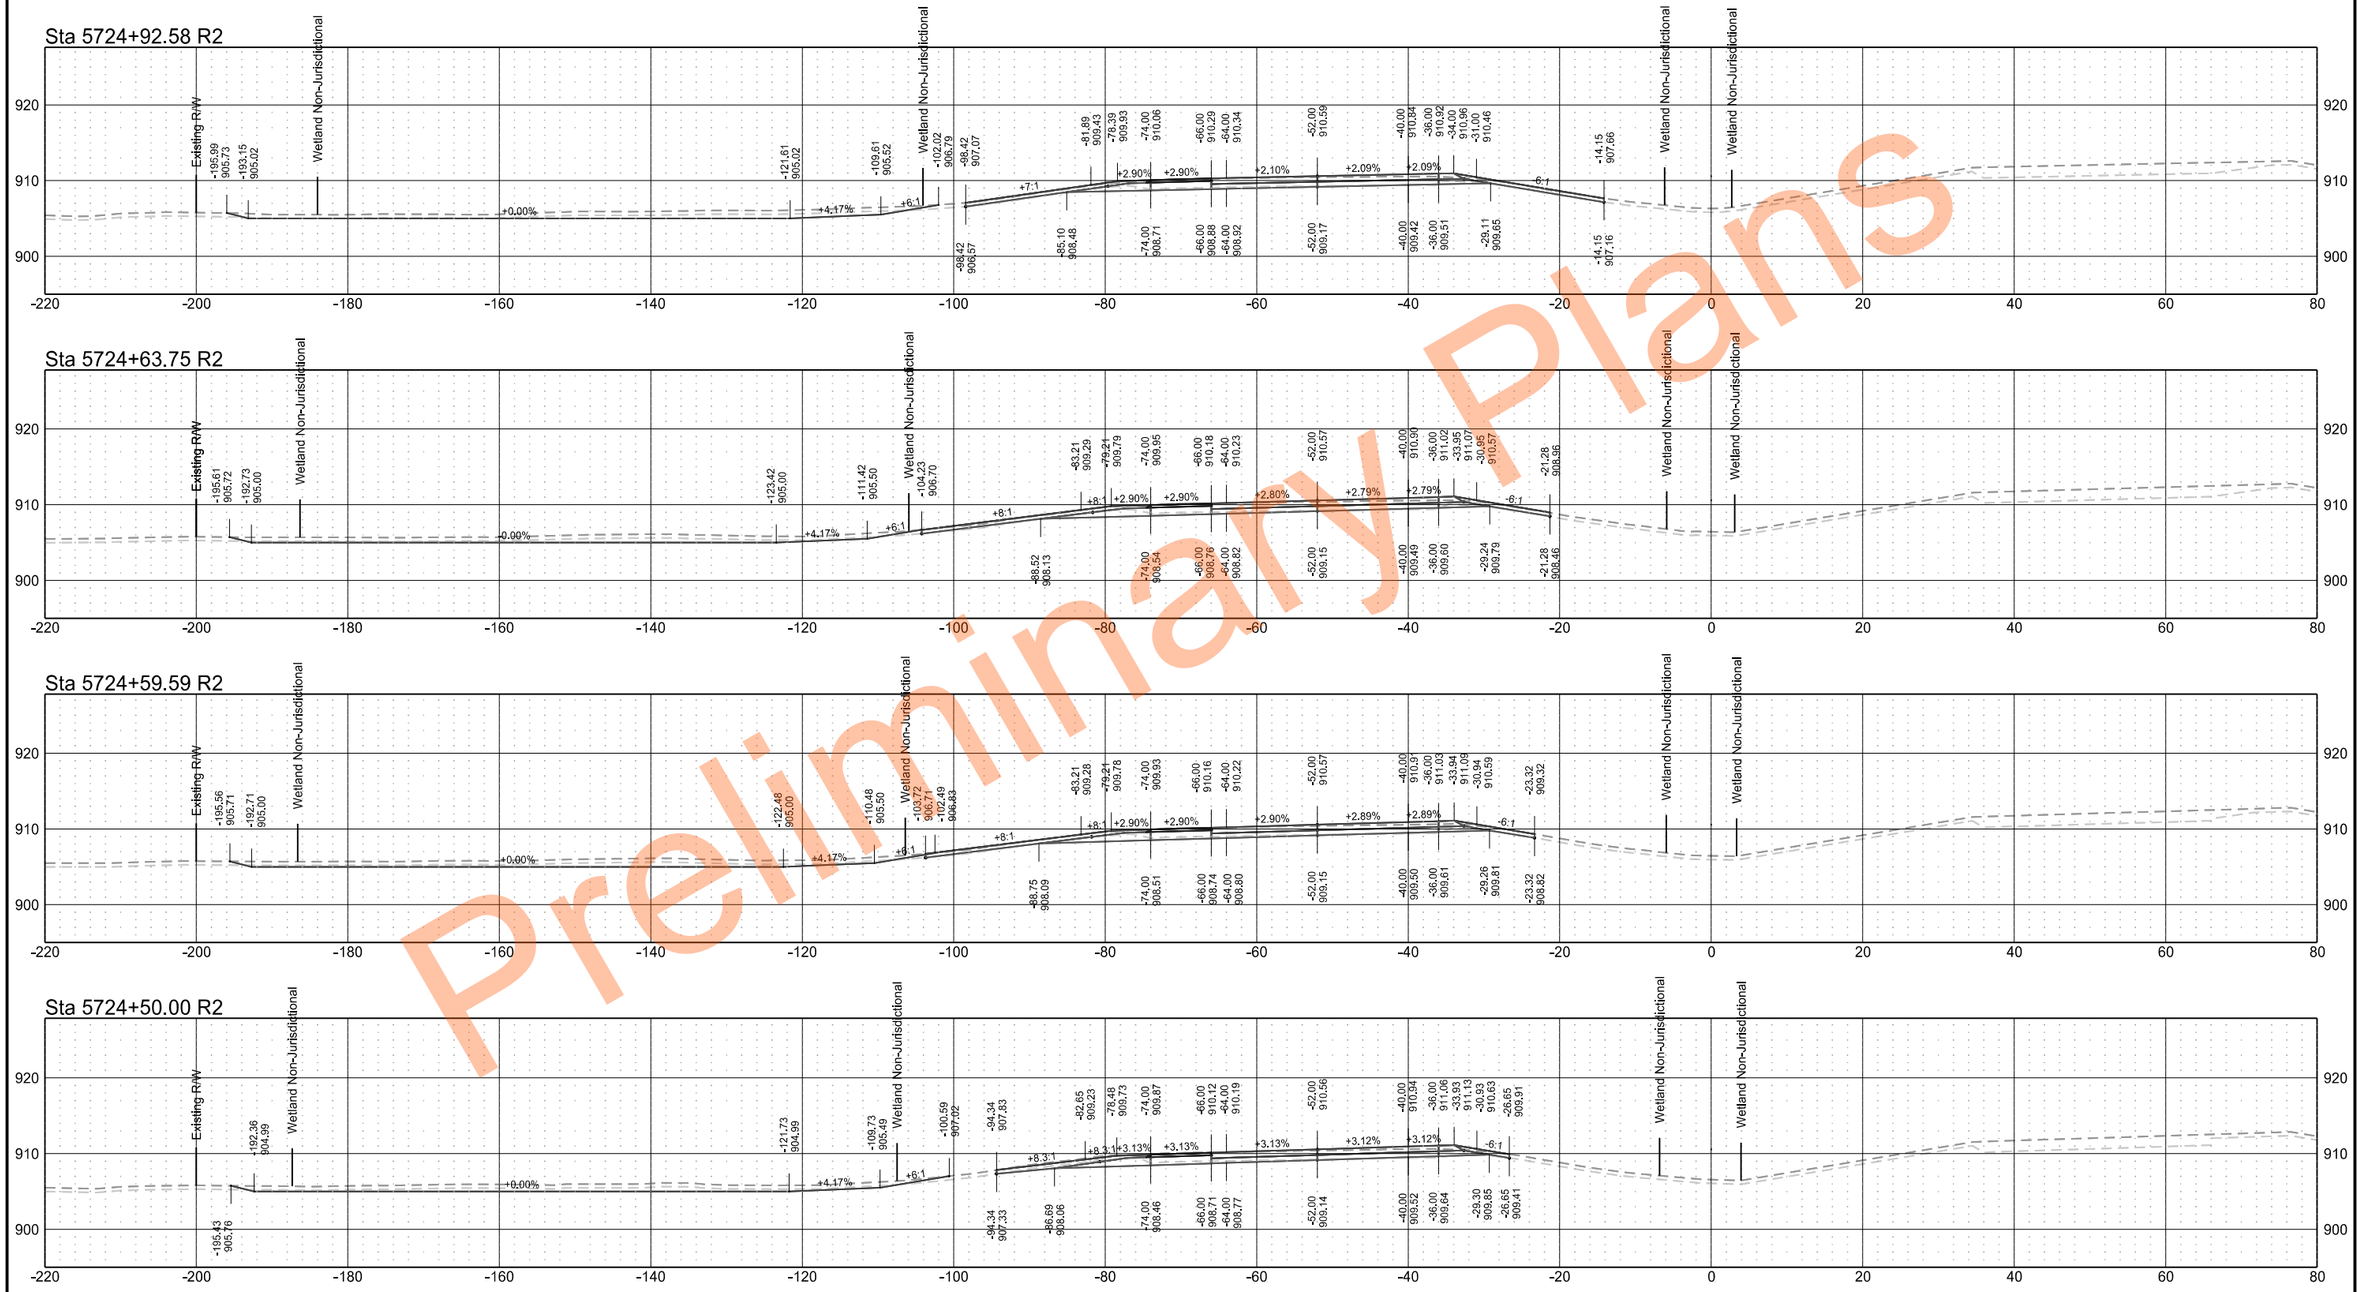

Preliminary Plans

Interstate 29 - Southbound

	STATE	PROJECT NO.	SECTION NO.	SHEET NO.
	ND	IM-8-029(204)101	200	151

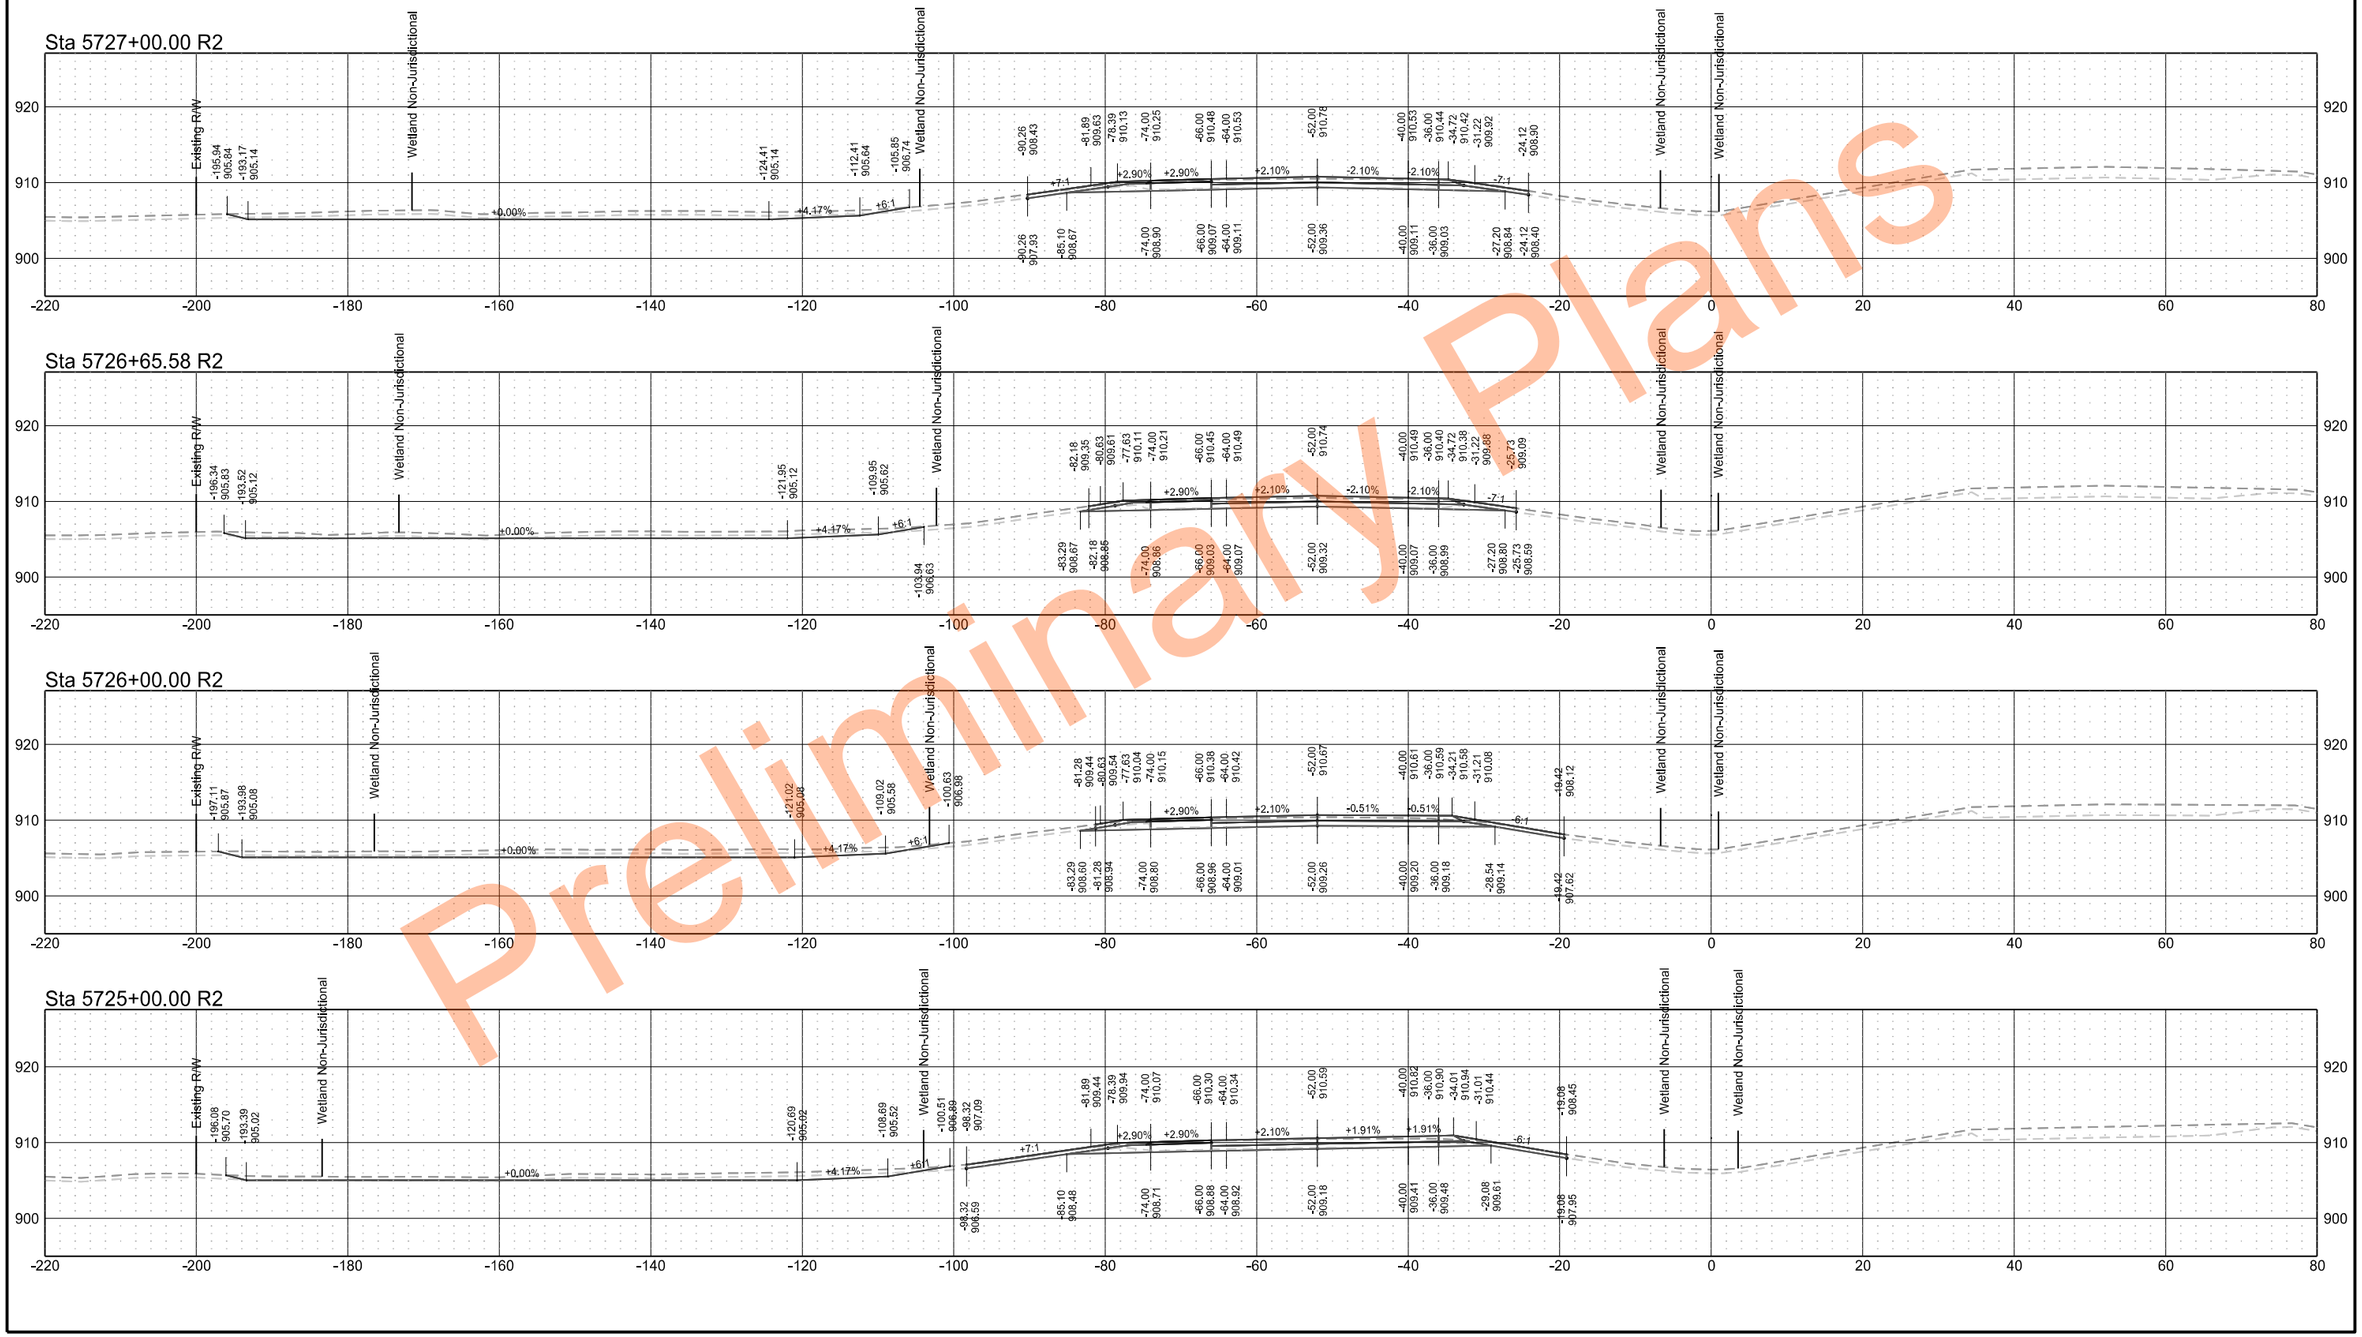

Preliminary Plans

Interstate 29 - Southbound

	STATE	PROJECT NO.	SECTION NO.	SHEET NO.
	ND	IM-8-029(204)101	200	152

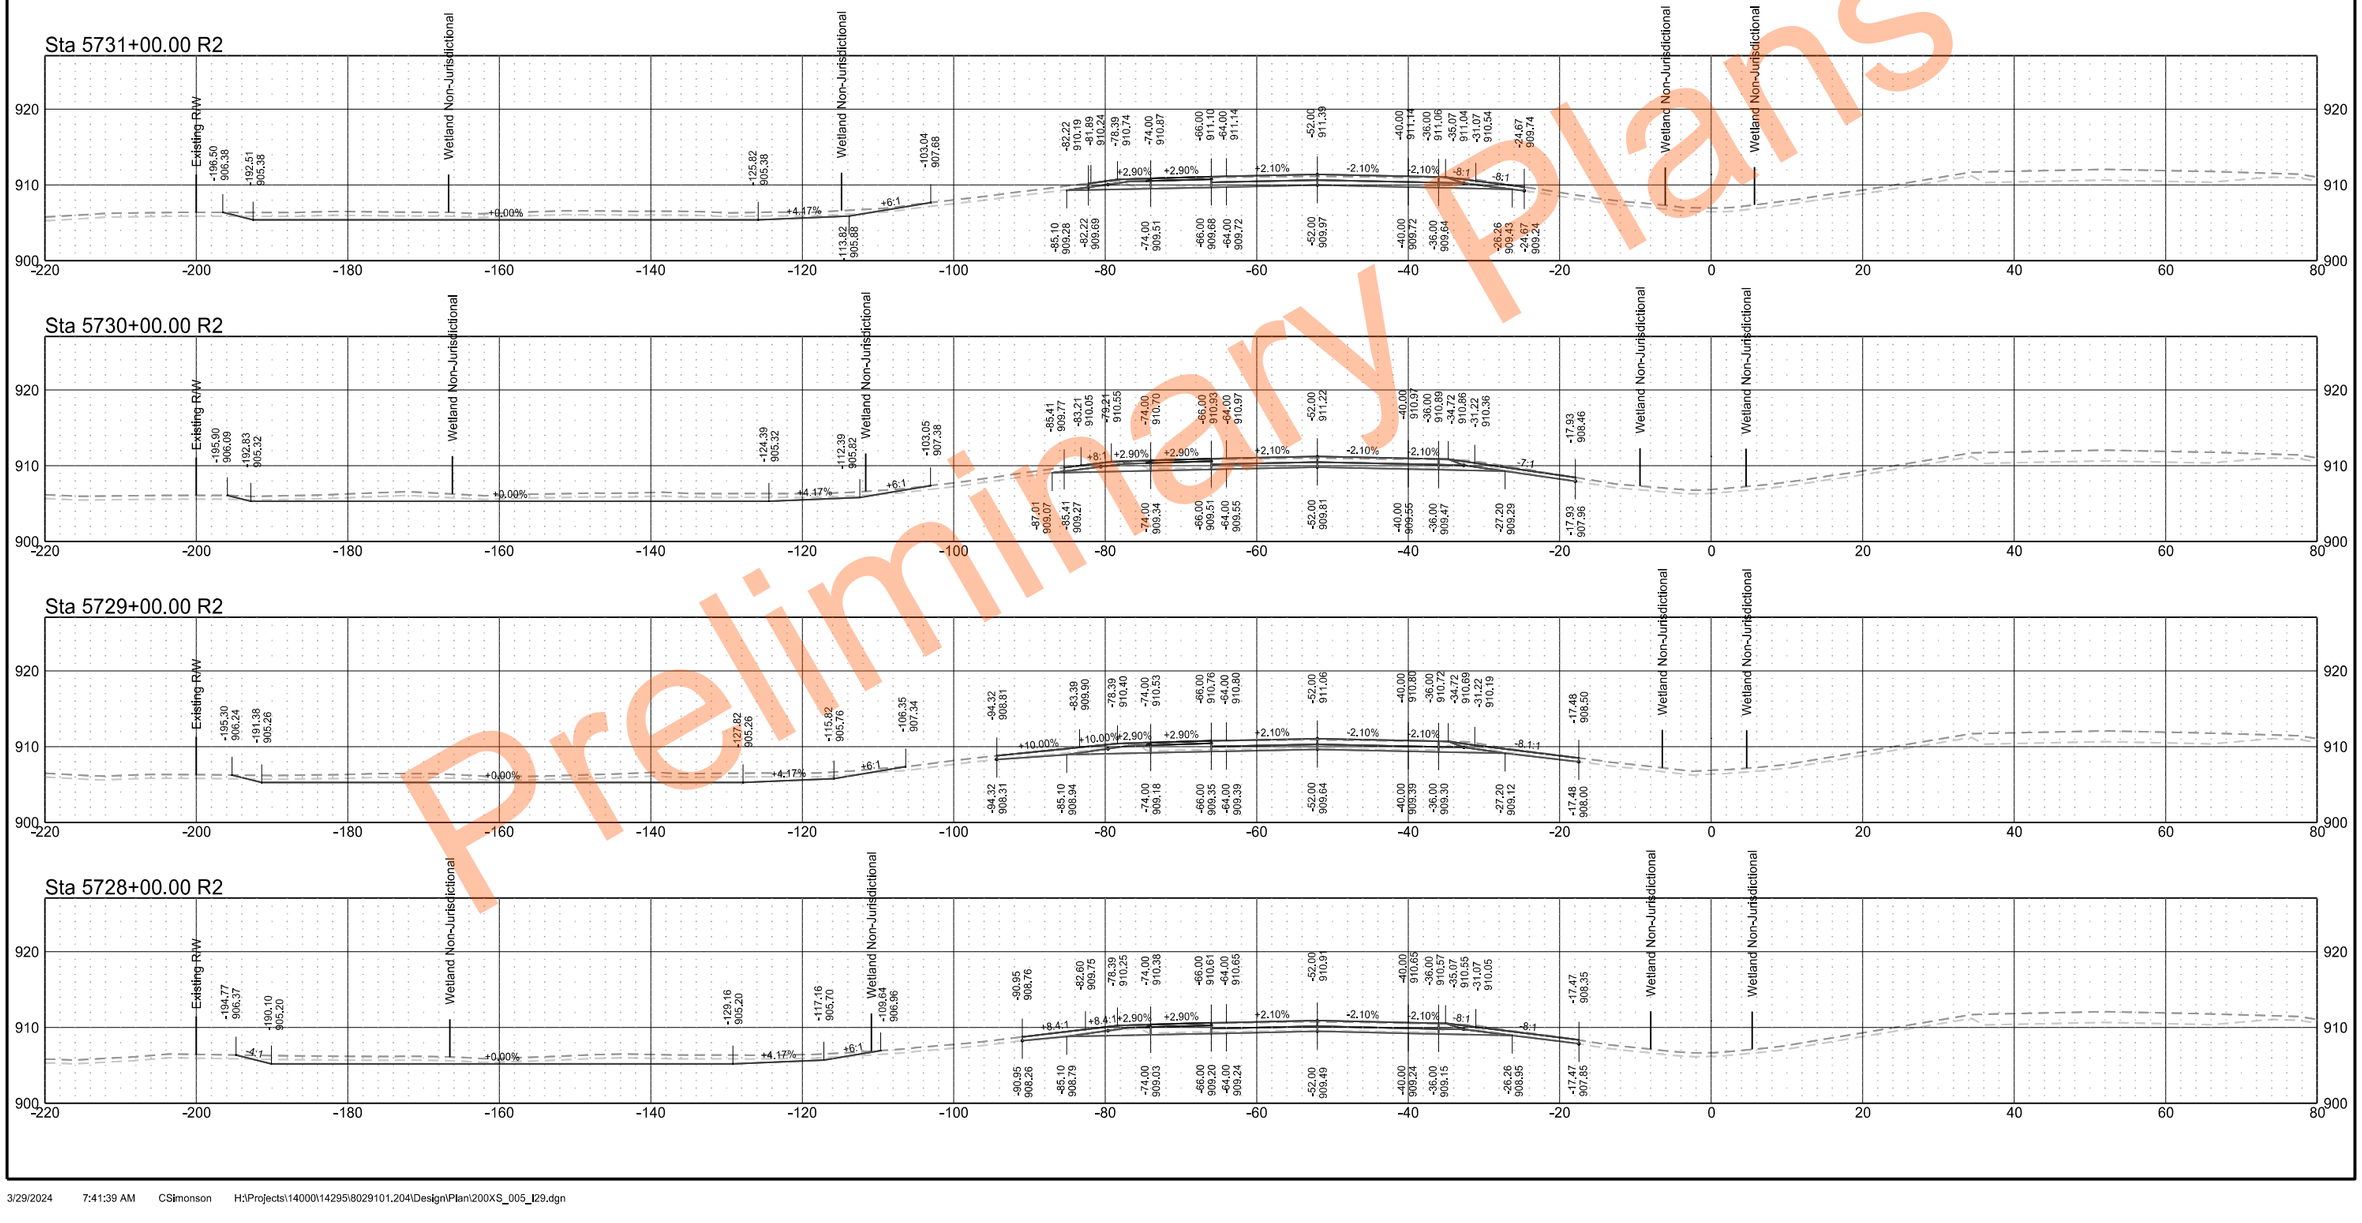

Preliminary Plans

Interstate 29 - Southbound

	STATE	PROJECT NO.	SECTION NO.	SHEET NO.
	ND	IM-8-029(204)101	200	153

Preliminary Plans

Interstate 29 - Southbound

	STATE	PROJECT NO.	SECTION NO.	SHEET NO.
	ND	IM-8-029(204)101	200	154

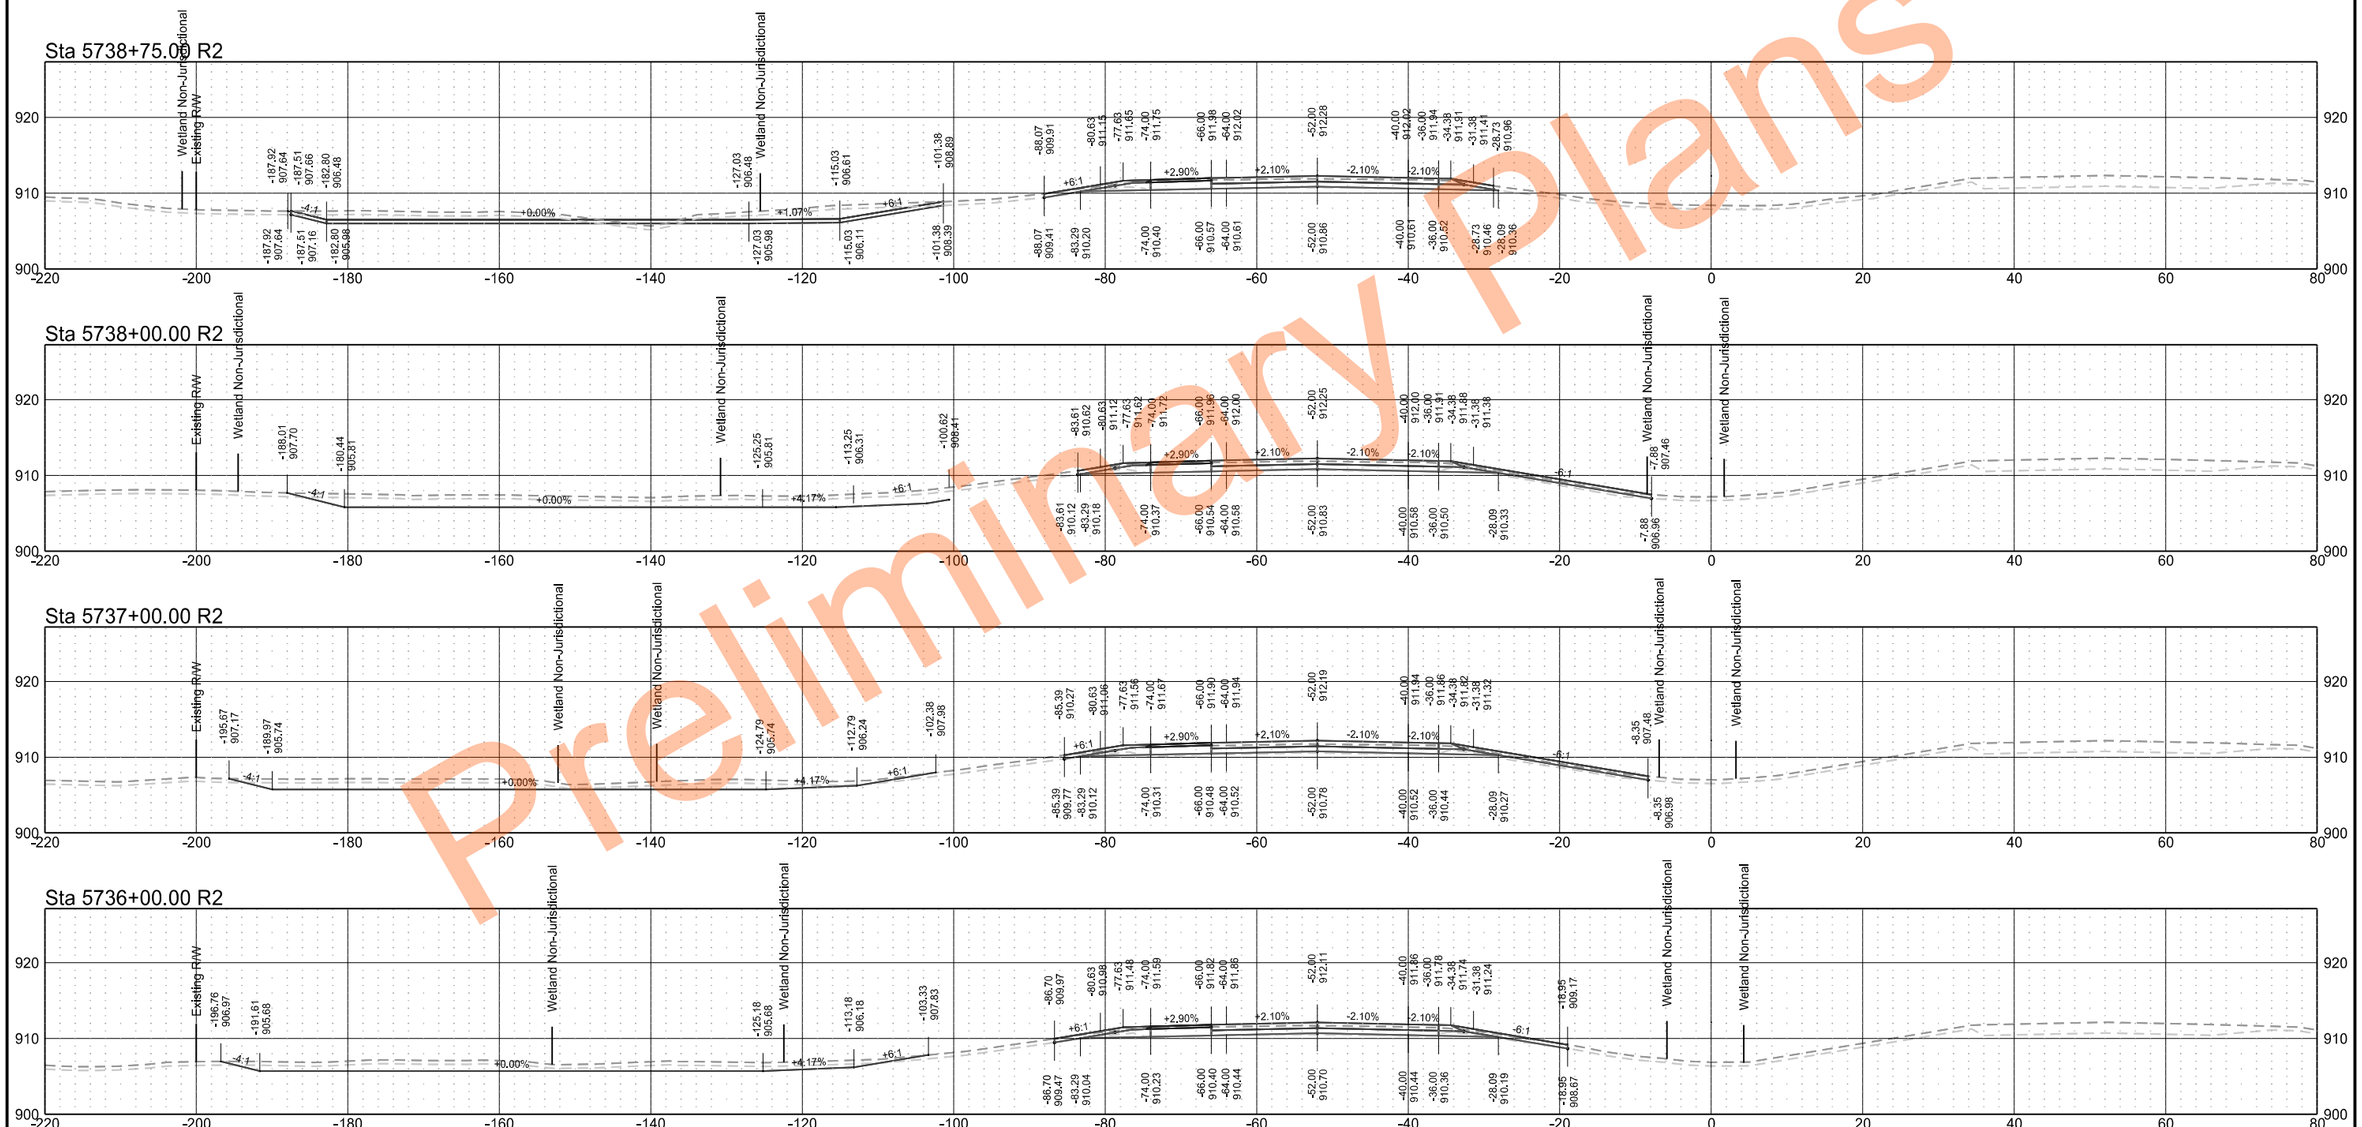

Preliminary plans

Interstate 29 - Southbound

	STATE	PROJECT NO.	SECTION NO.	SHEET NO.
	ND	IM-8-029(204)101	200	155

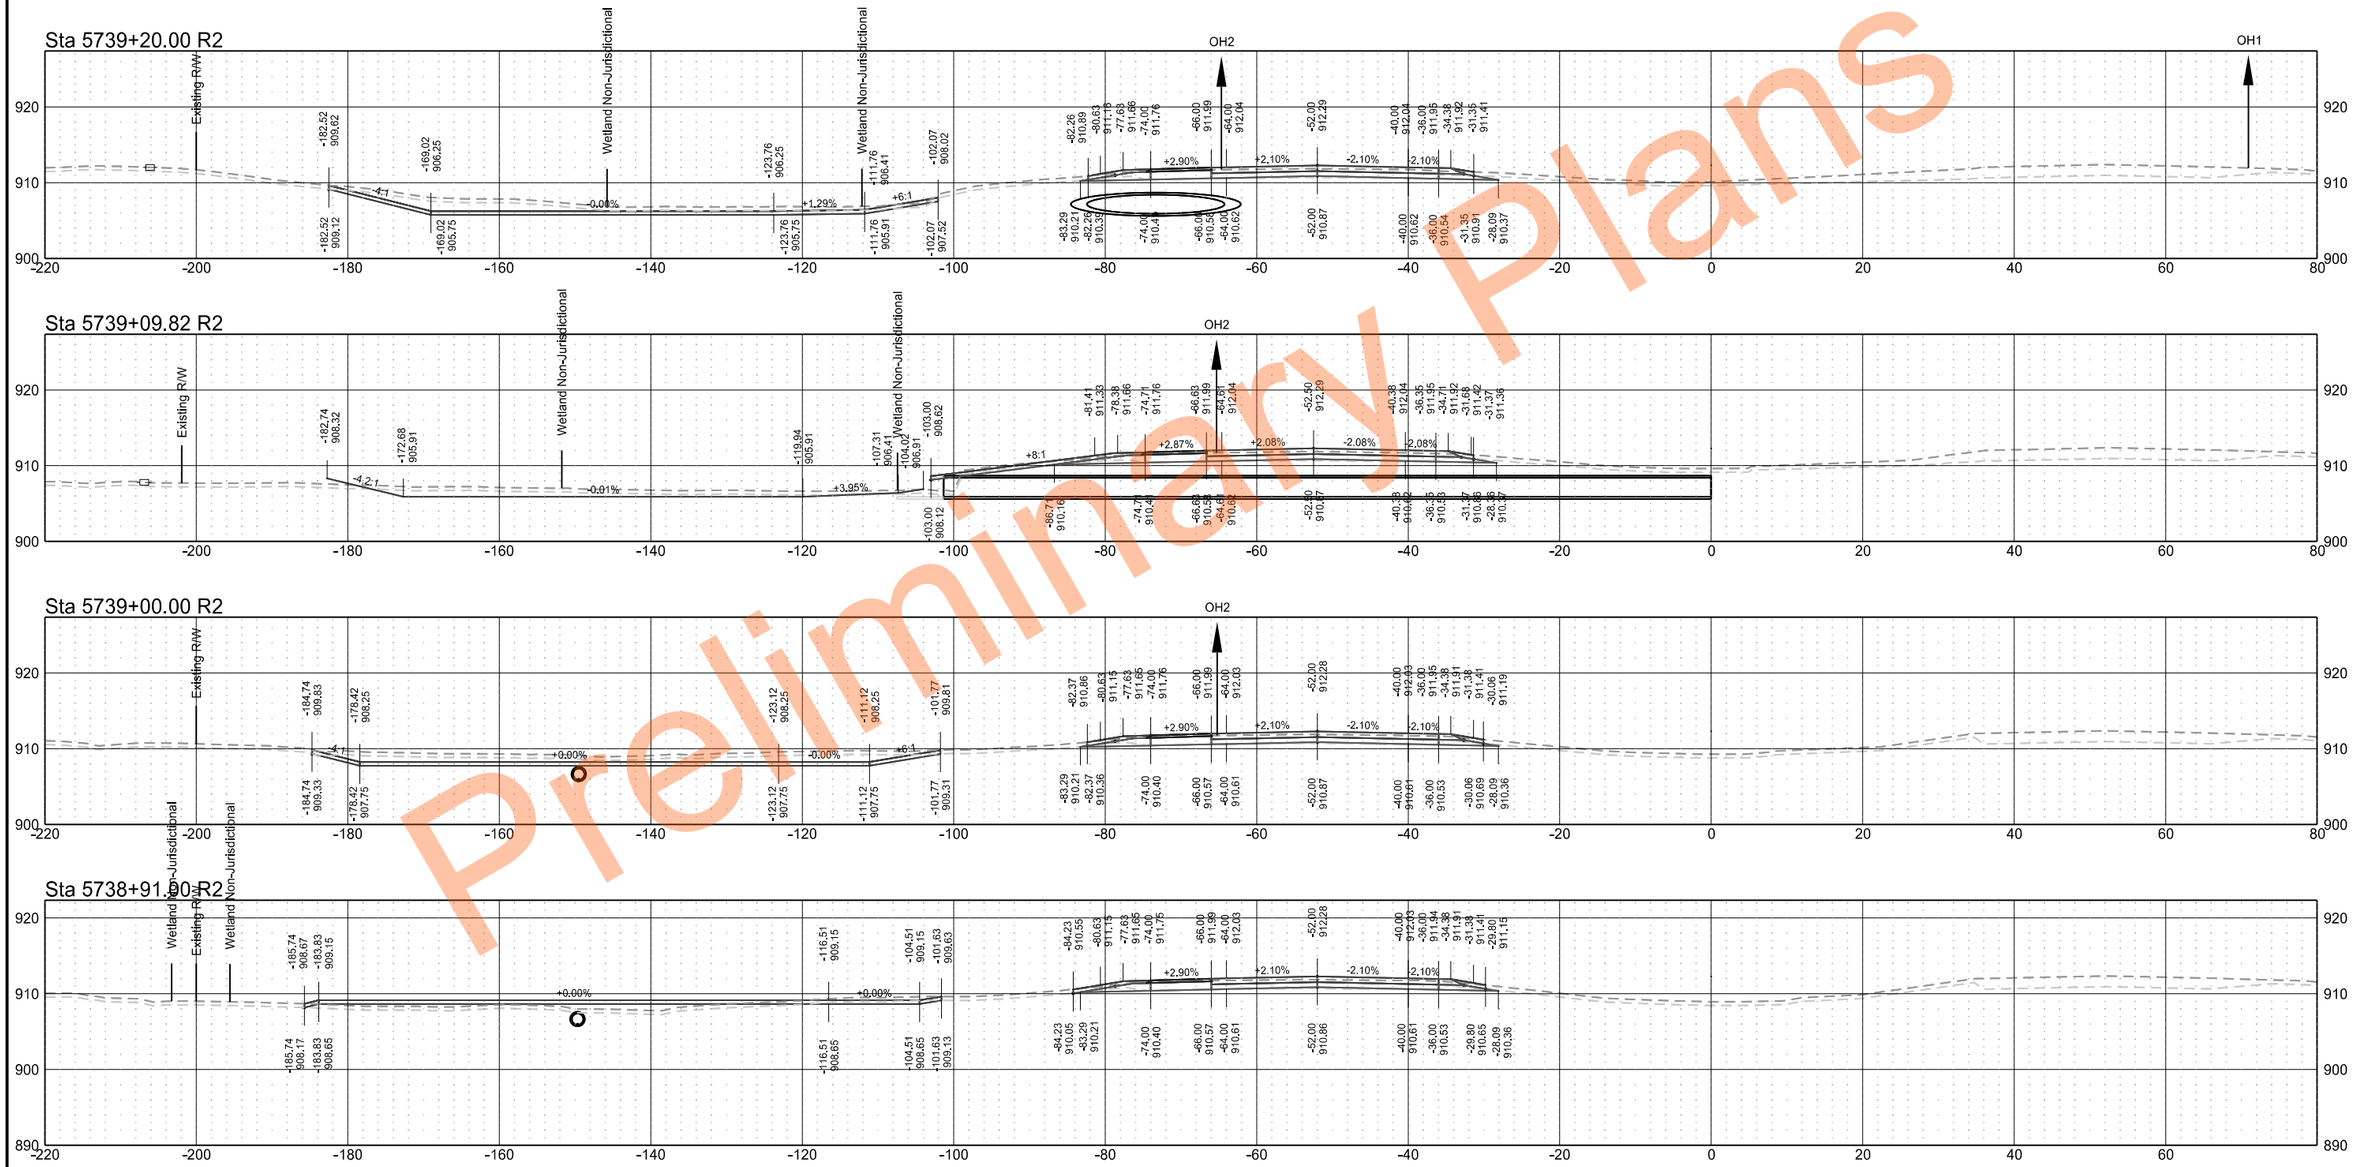

Preliminary Plans

Interstate 29 - Southbound

	STATE	PROJECT NO.	SECTION NO.	SHEET NO.
	ND	IM-8-029(204)101	200	156

Preliminary Plans

Interstate 29 - Southbound

	STATE	PROJECT NO.	SECTION NO.	SHEET NO.
	ND	IM-8-029(204)101	200	157

Sta 5745+00.00 R2

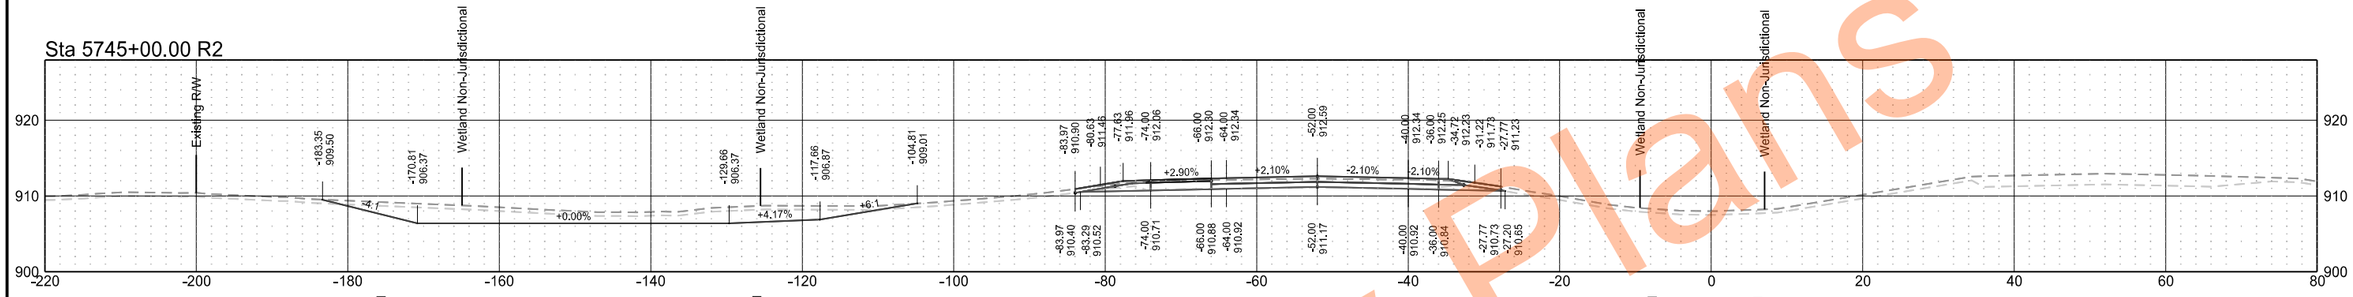

Sta 5744+00.00 R2

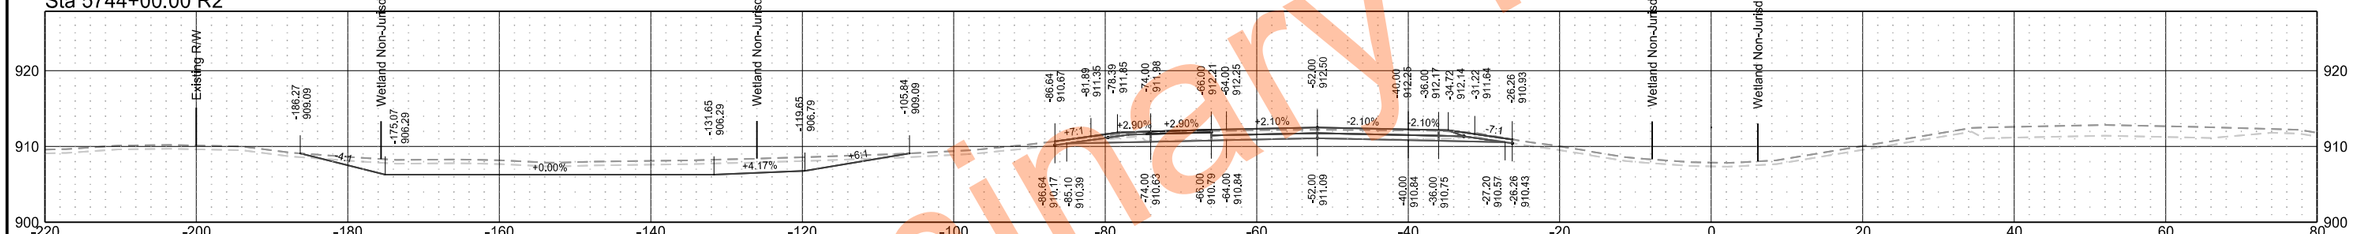

Sta 5743+00.00 R2

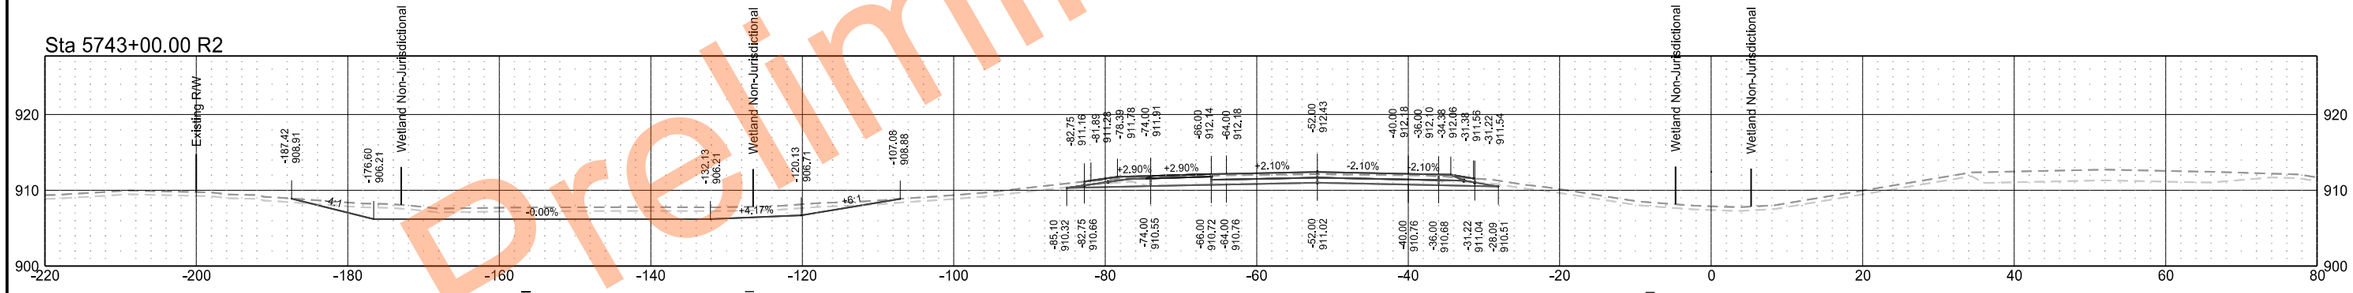

Sta 5742+00.00 R2

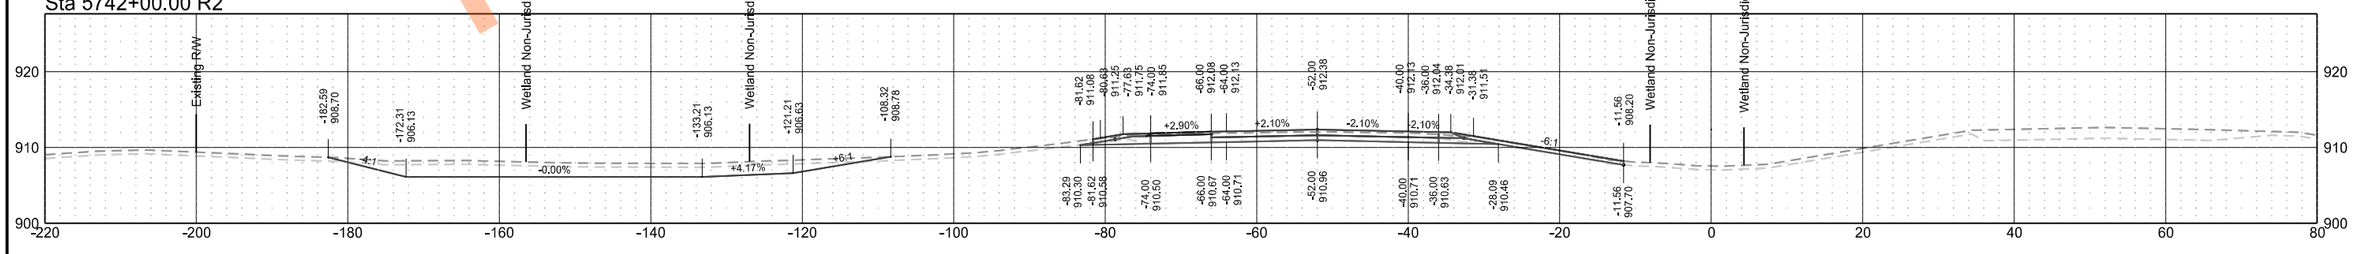

Preliminary Plans

Interstate 29 - Southbound

	STATE	PROJECT NO.	SECTION NO.	SHEET NO.
	ND	IM-8-029(204)101	200	158

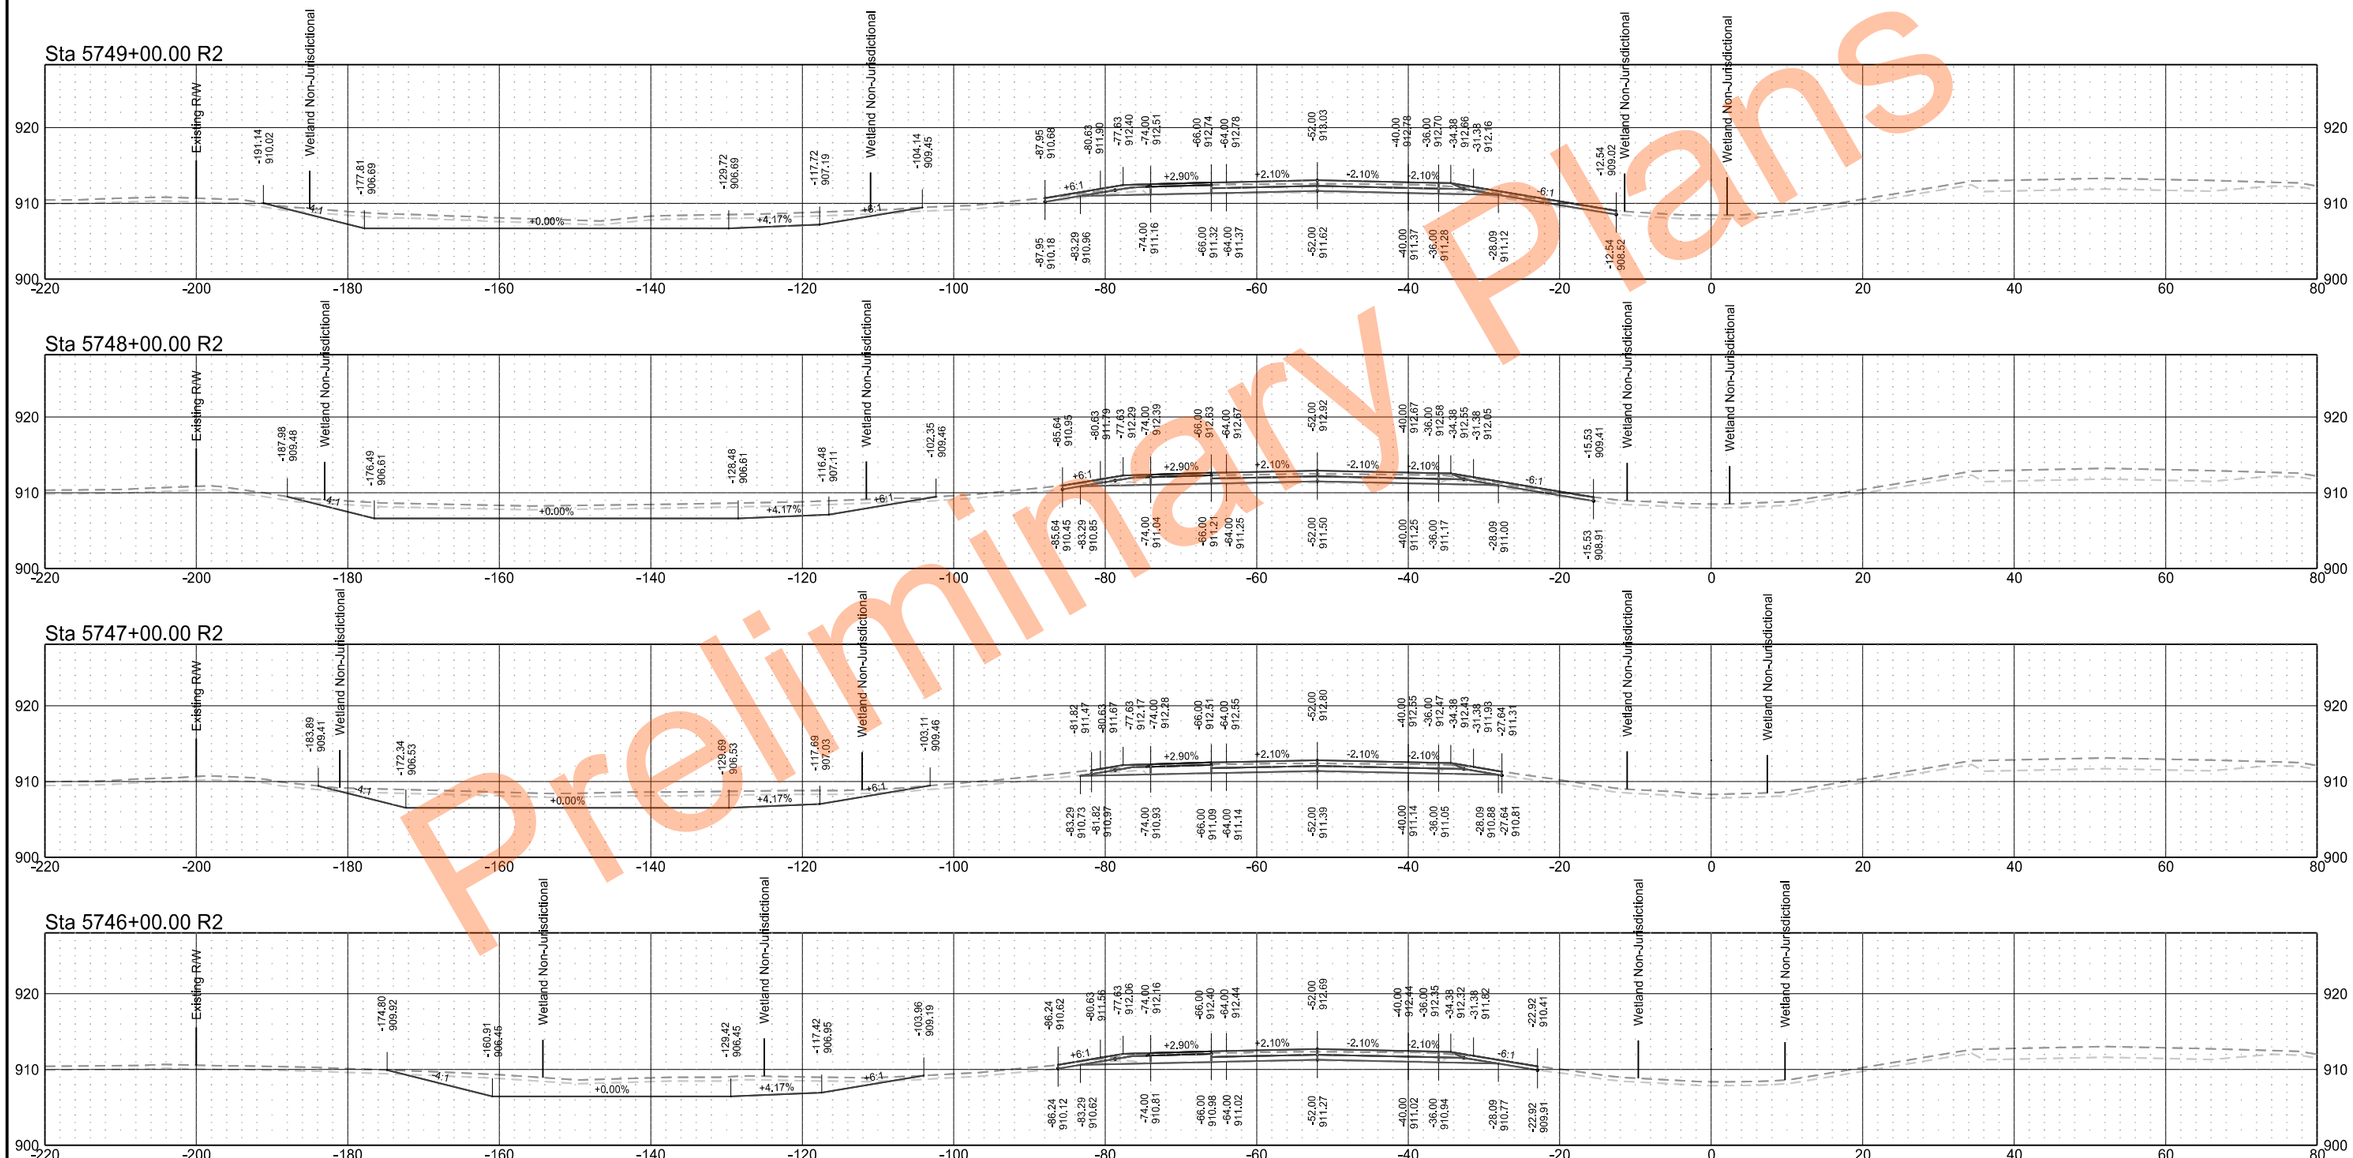

Preliminary Plans

Interstate 29 - Southbound

STATE	PROJECT NO.	SECTION NO.	SHEET NO.
ND	IM-8-029(204)101	200	159

Preliminary Plans

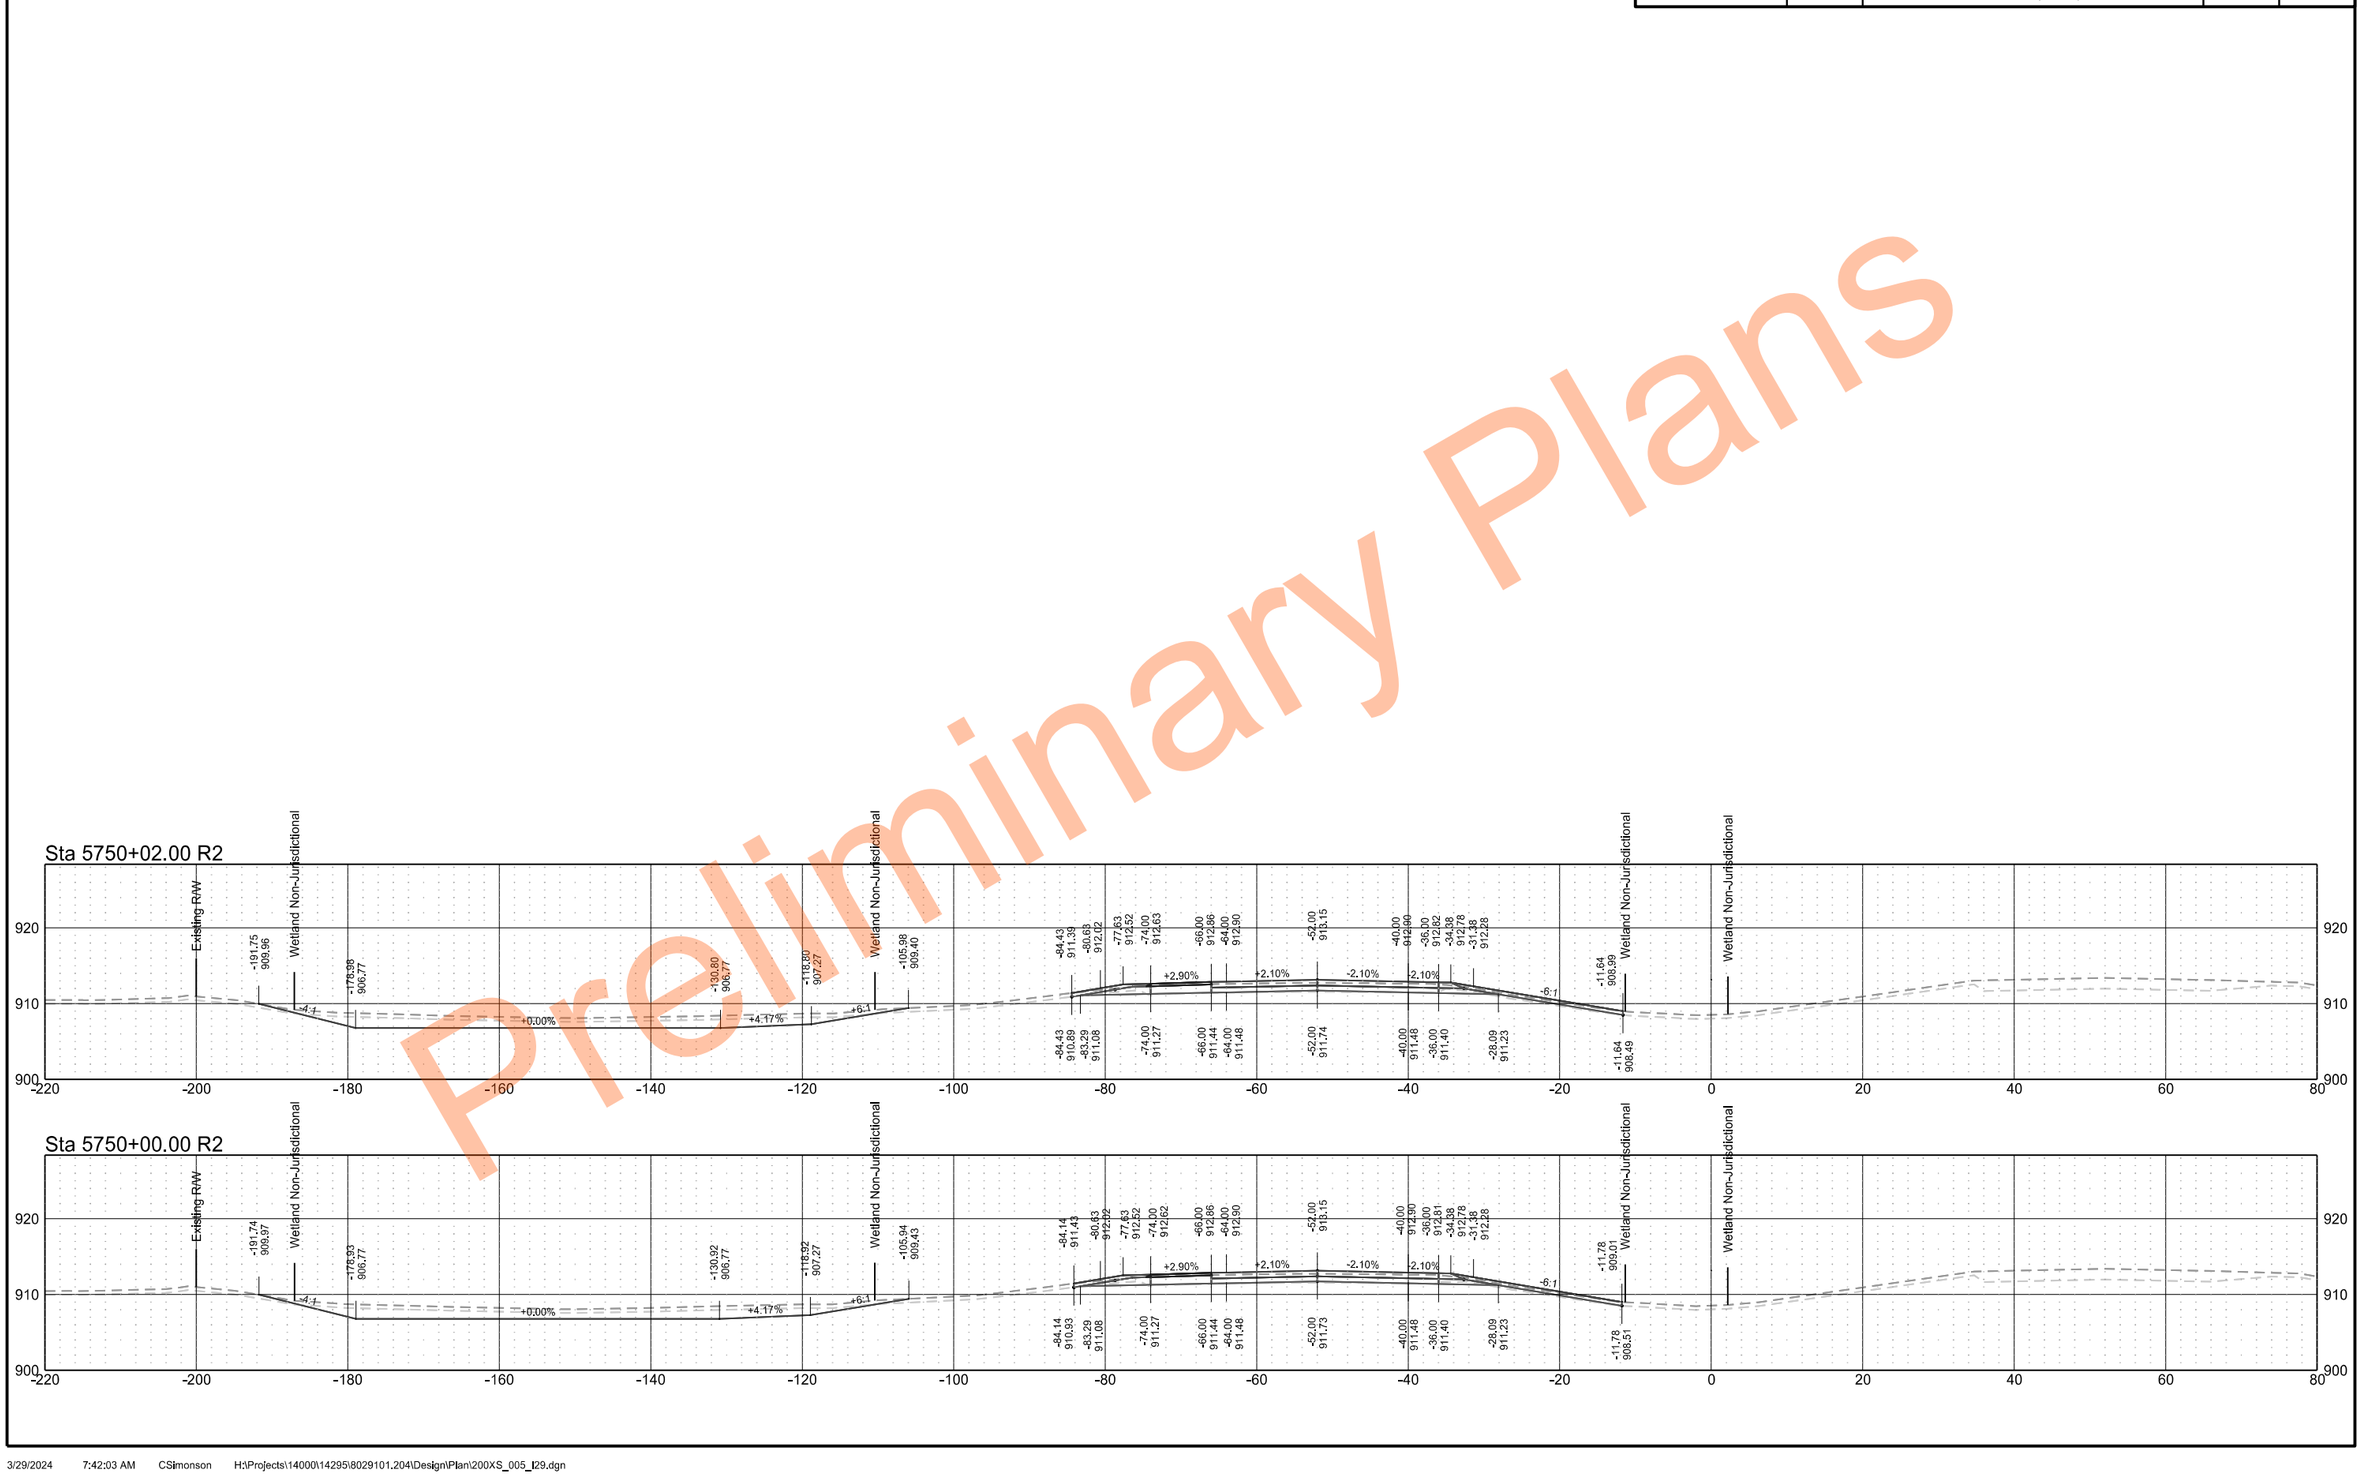

Interstate 29 - Southbound

	STATE	PROJECT NO.	SECTION NO.	SHEET NO.
	ND	IM-8-029(204)101	200	160

Sta 5753+00.00 R2

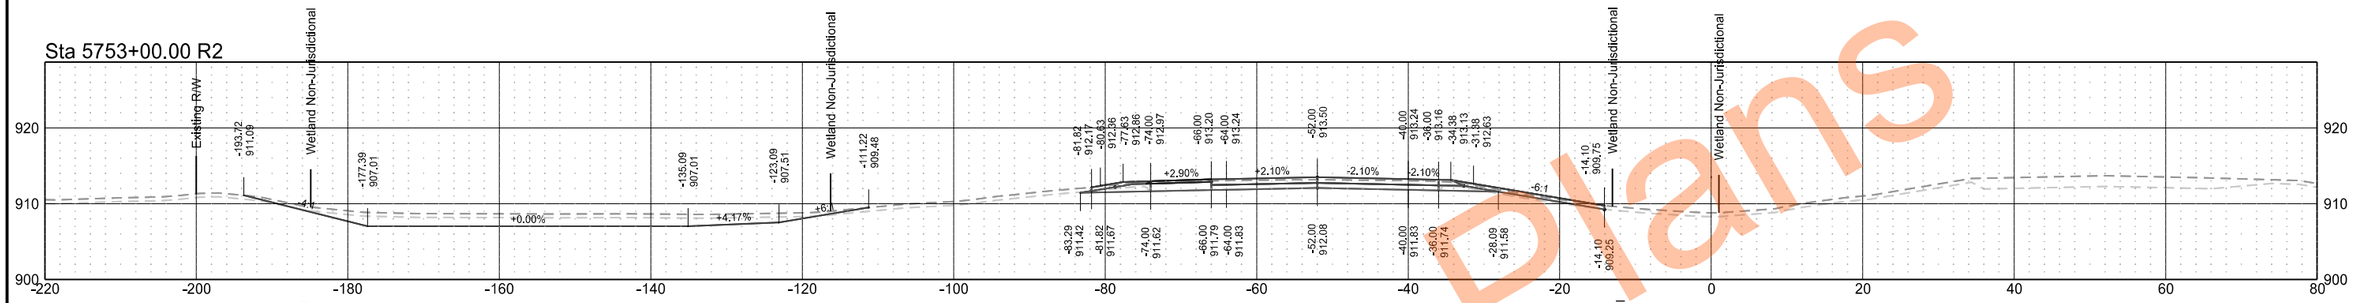

Sta 5752+00.00 R2

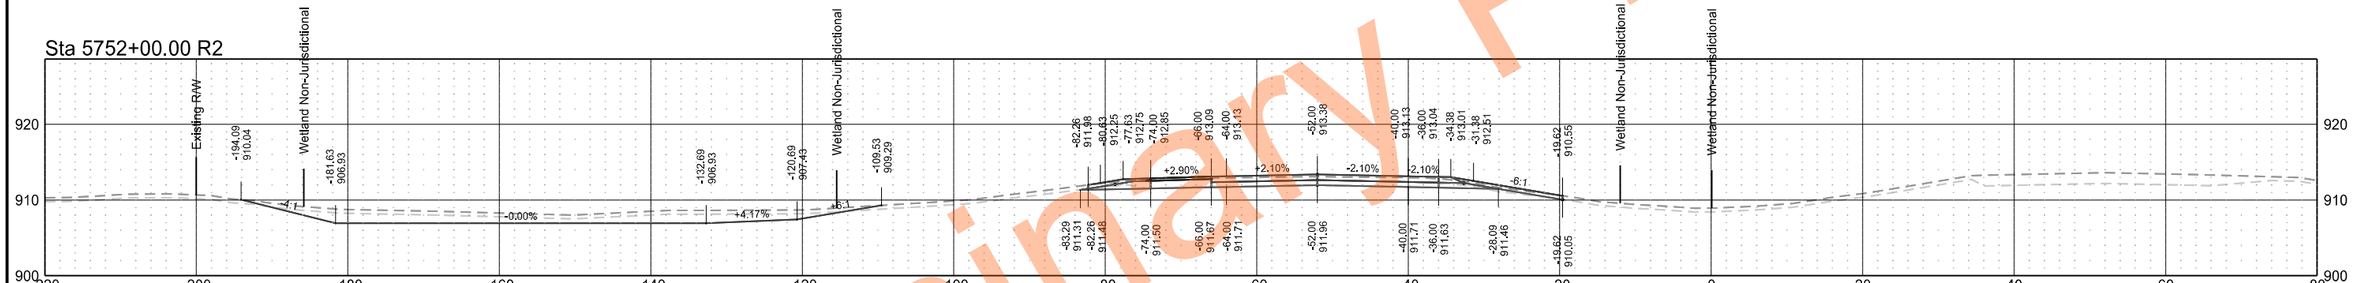

Sta 5751+00.00 R2

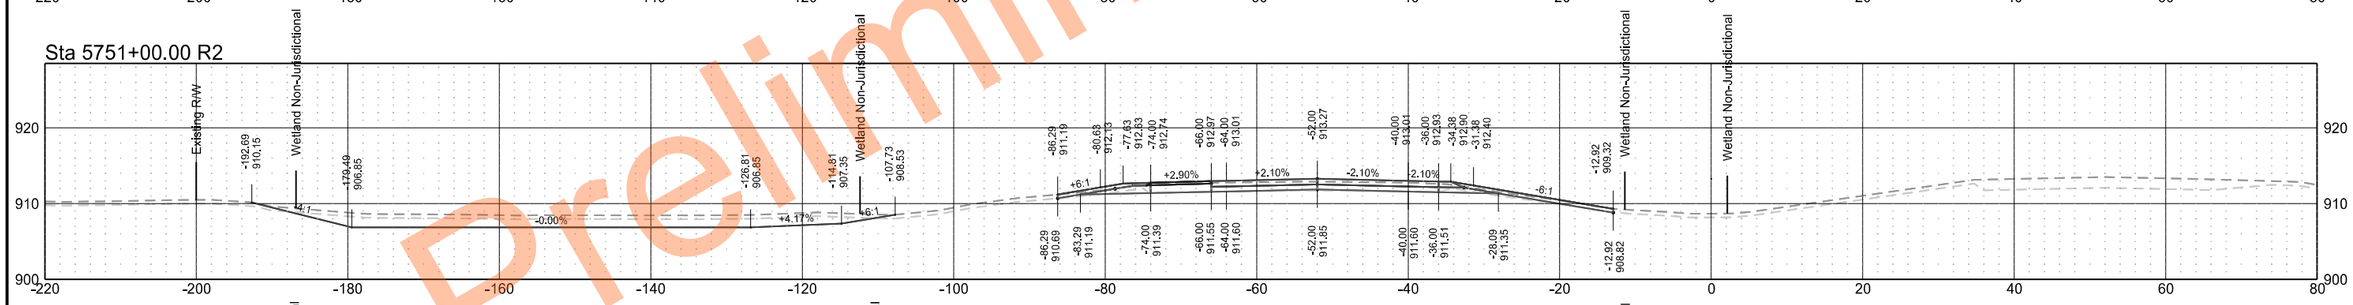

Sta 5750+02.01 R2

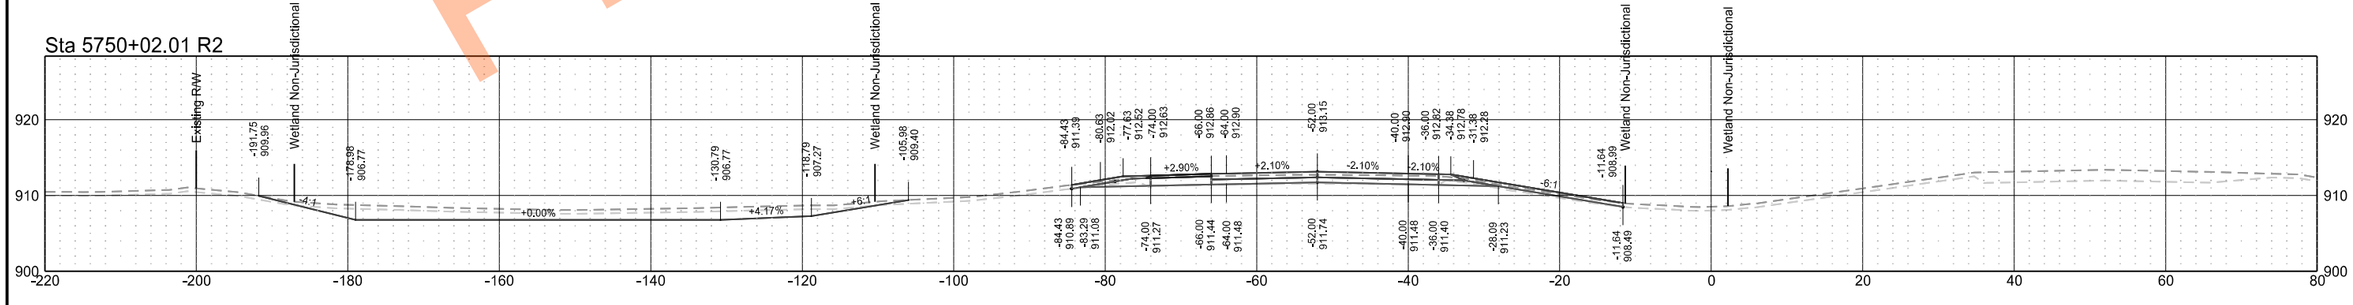

Preliminary Plans

Interstate 29 - Southbound

	STATE	PROJECT NO.	SECTION NO.	SHEET NO.
	ND	IM-8-029(204)101	200	161

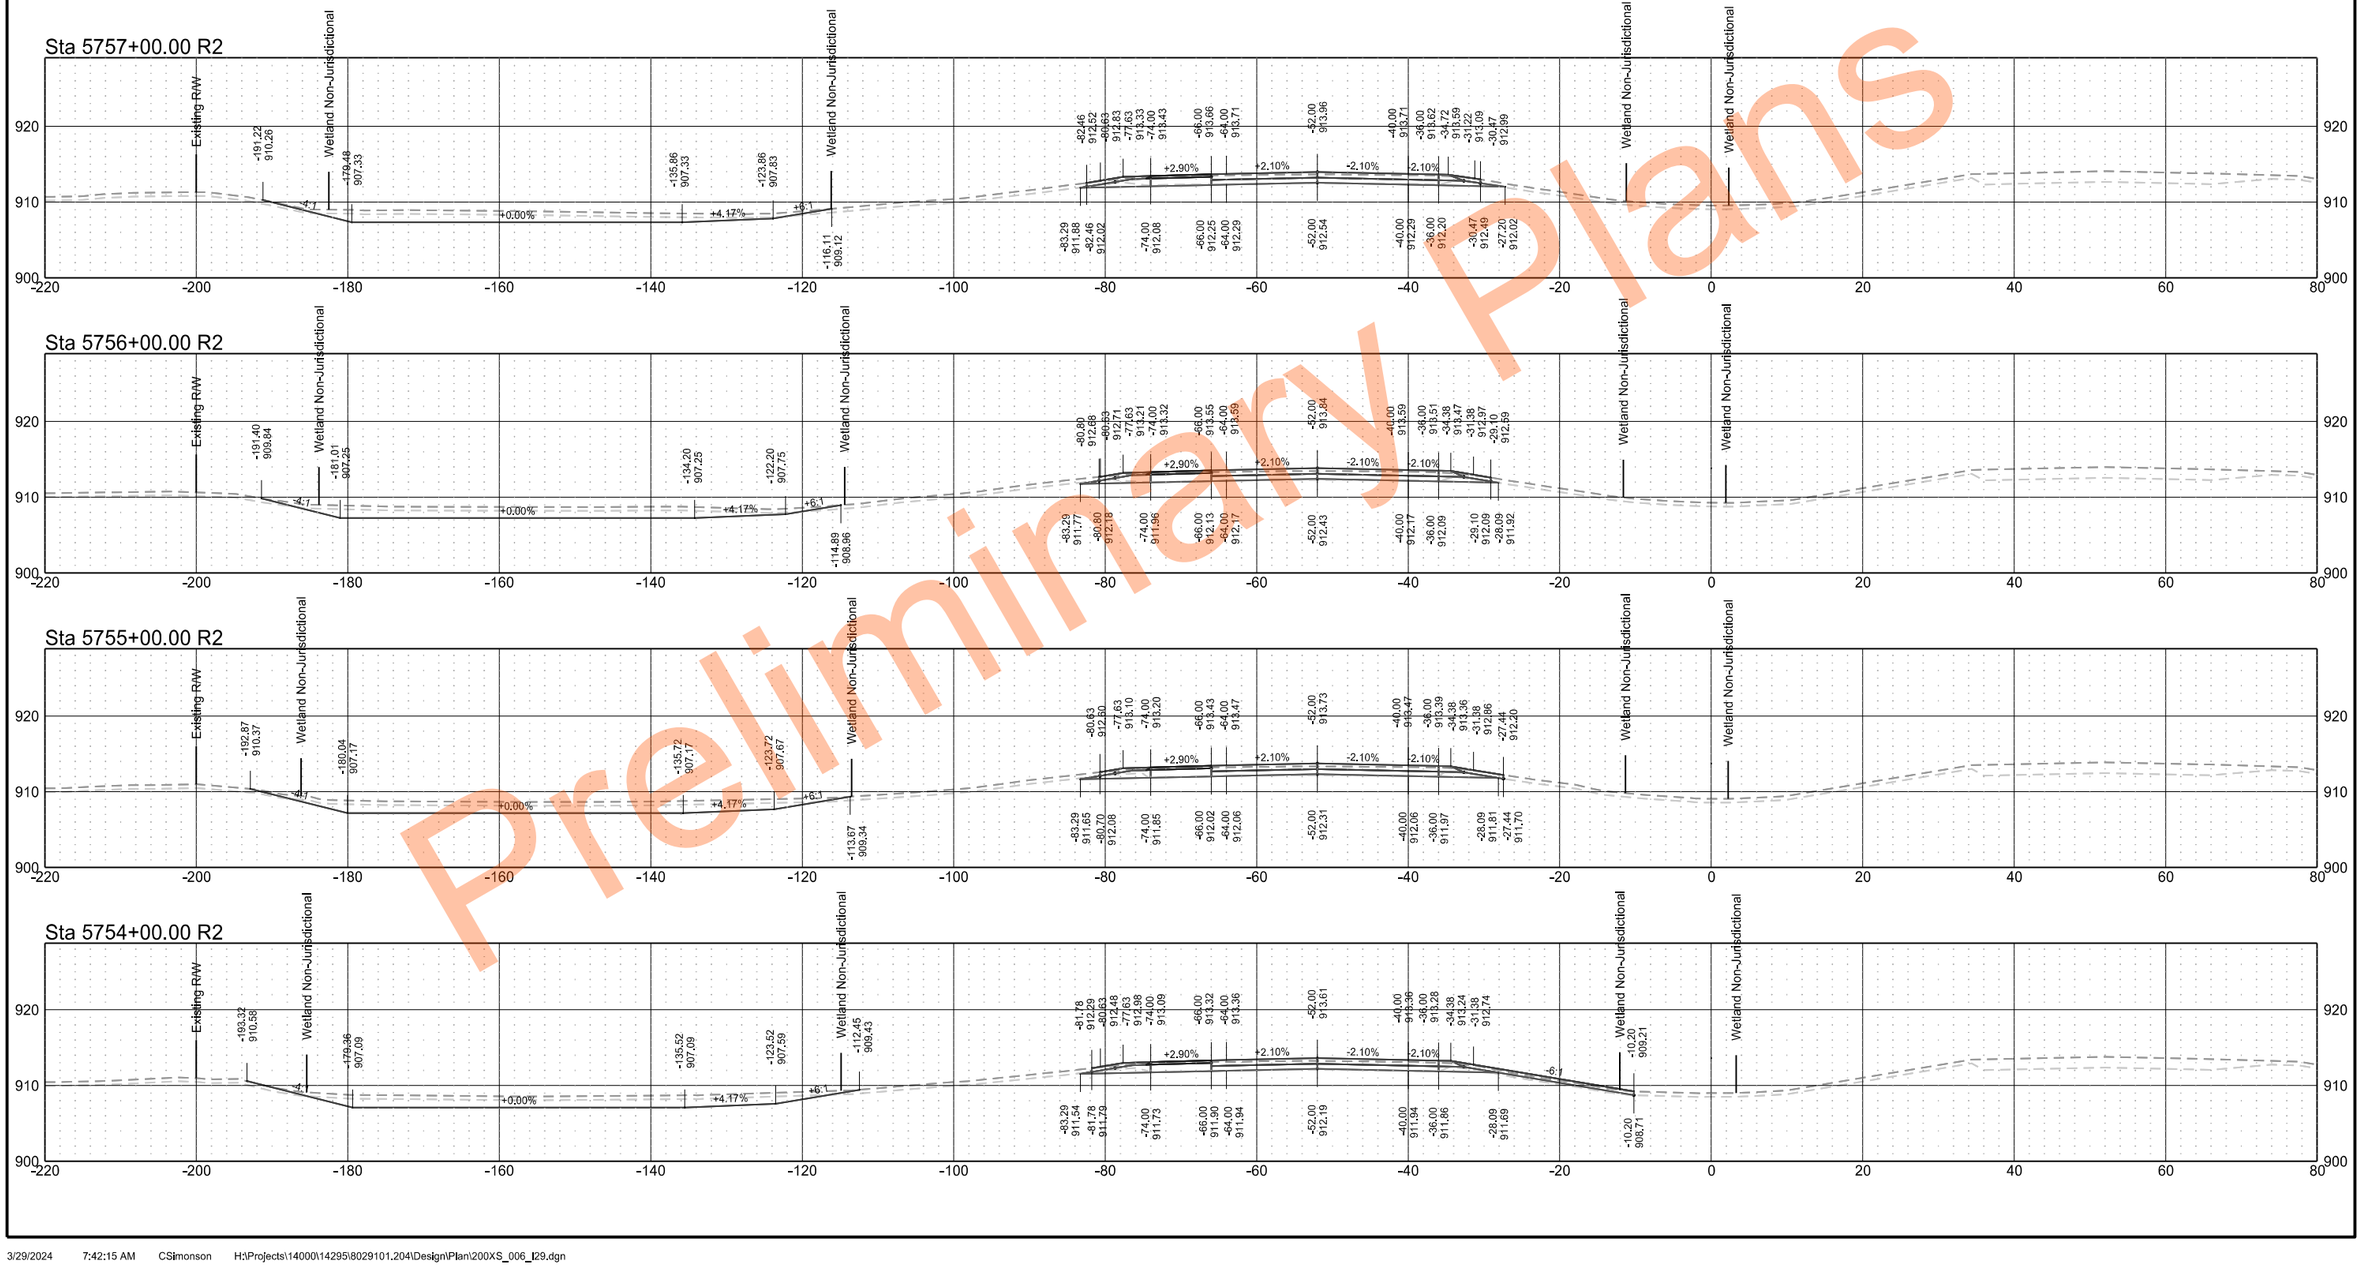

Preliminary Plans

Interstate 29 - Southbound

	STATE	PROJECT NO.	SECTION NO.	SHEET NO.
	ND	IM-8-029(204)101	200	162

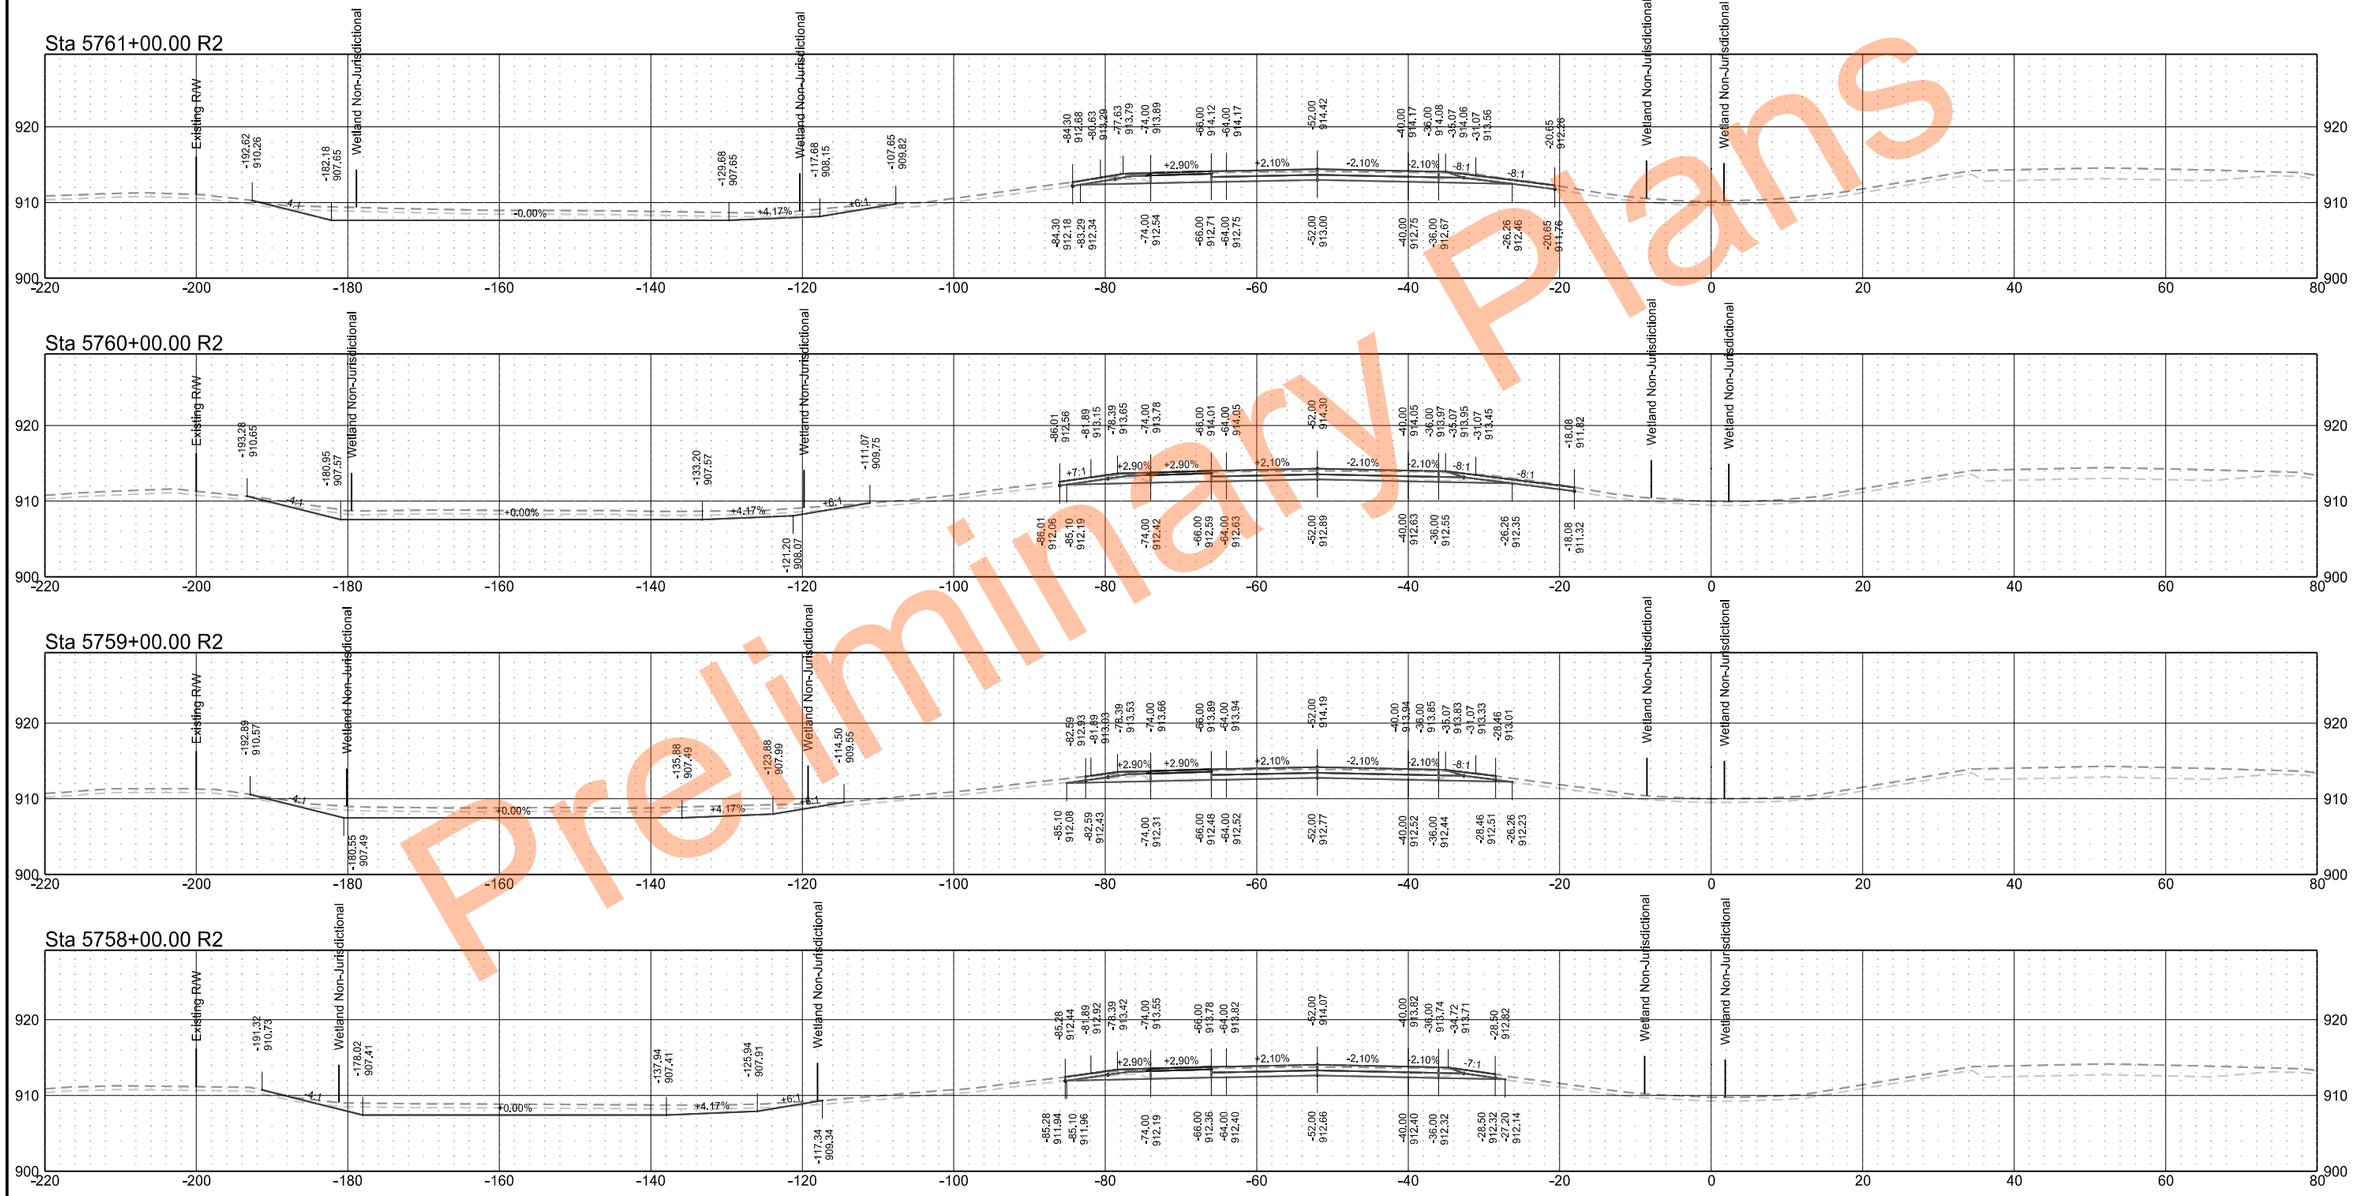

Preliminary Plans

Interstate 29 - Southbound

	STATE	PROJECT NO.	SECTION NO.	SHEET NO.
	ND	IM-8-029(204)101	200	163

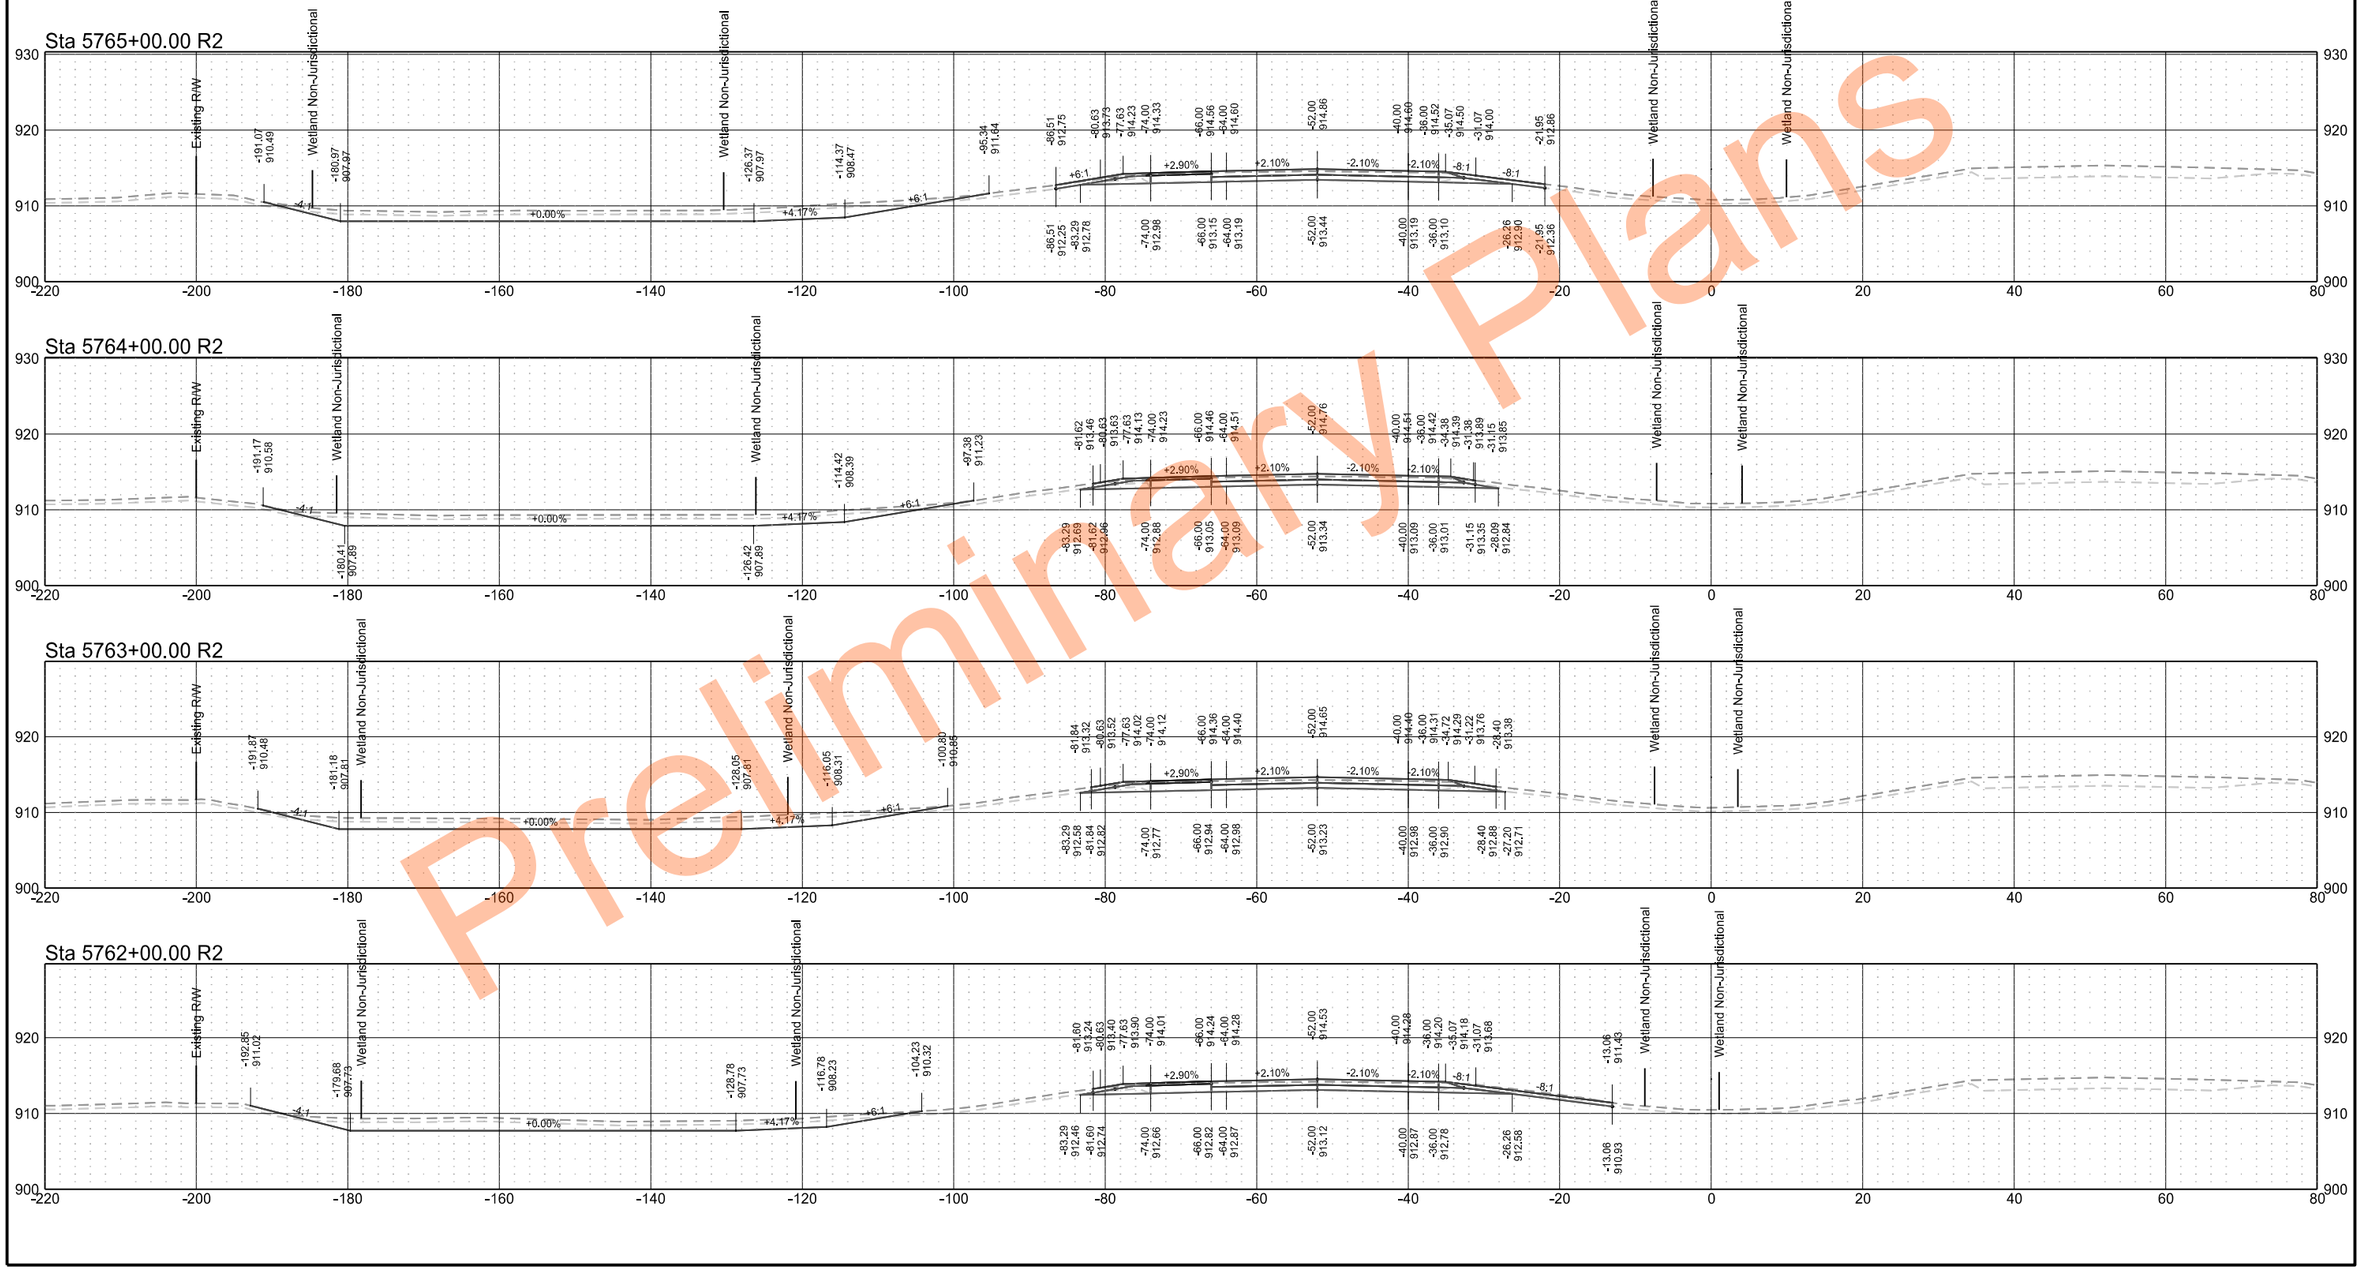

Preliminary Plans

Interstate 29 - Southbound

	STATE	PROJECT NO.	SECTION NO.	SHEET NO.
	ND	IM-8-029(204)101	200	164

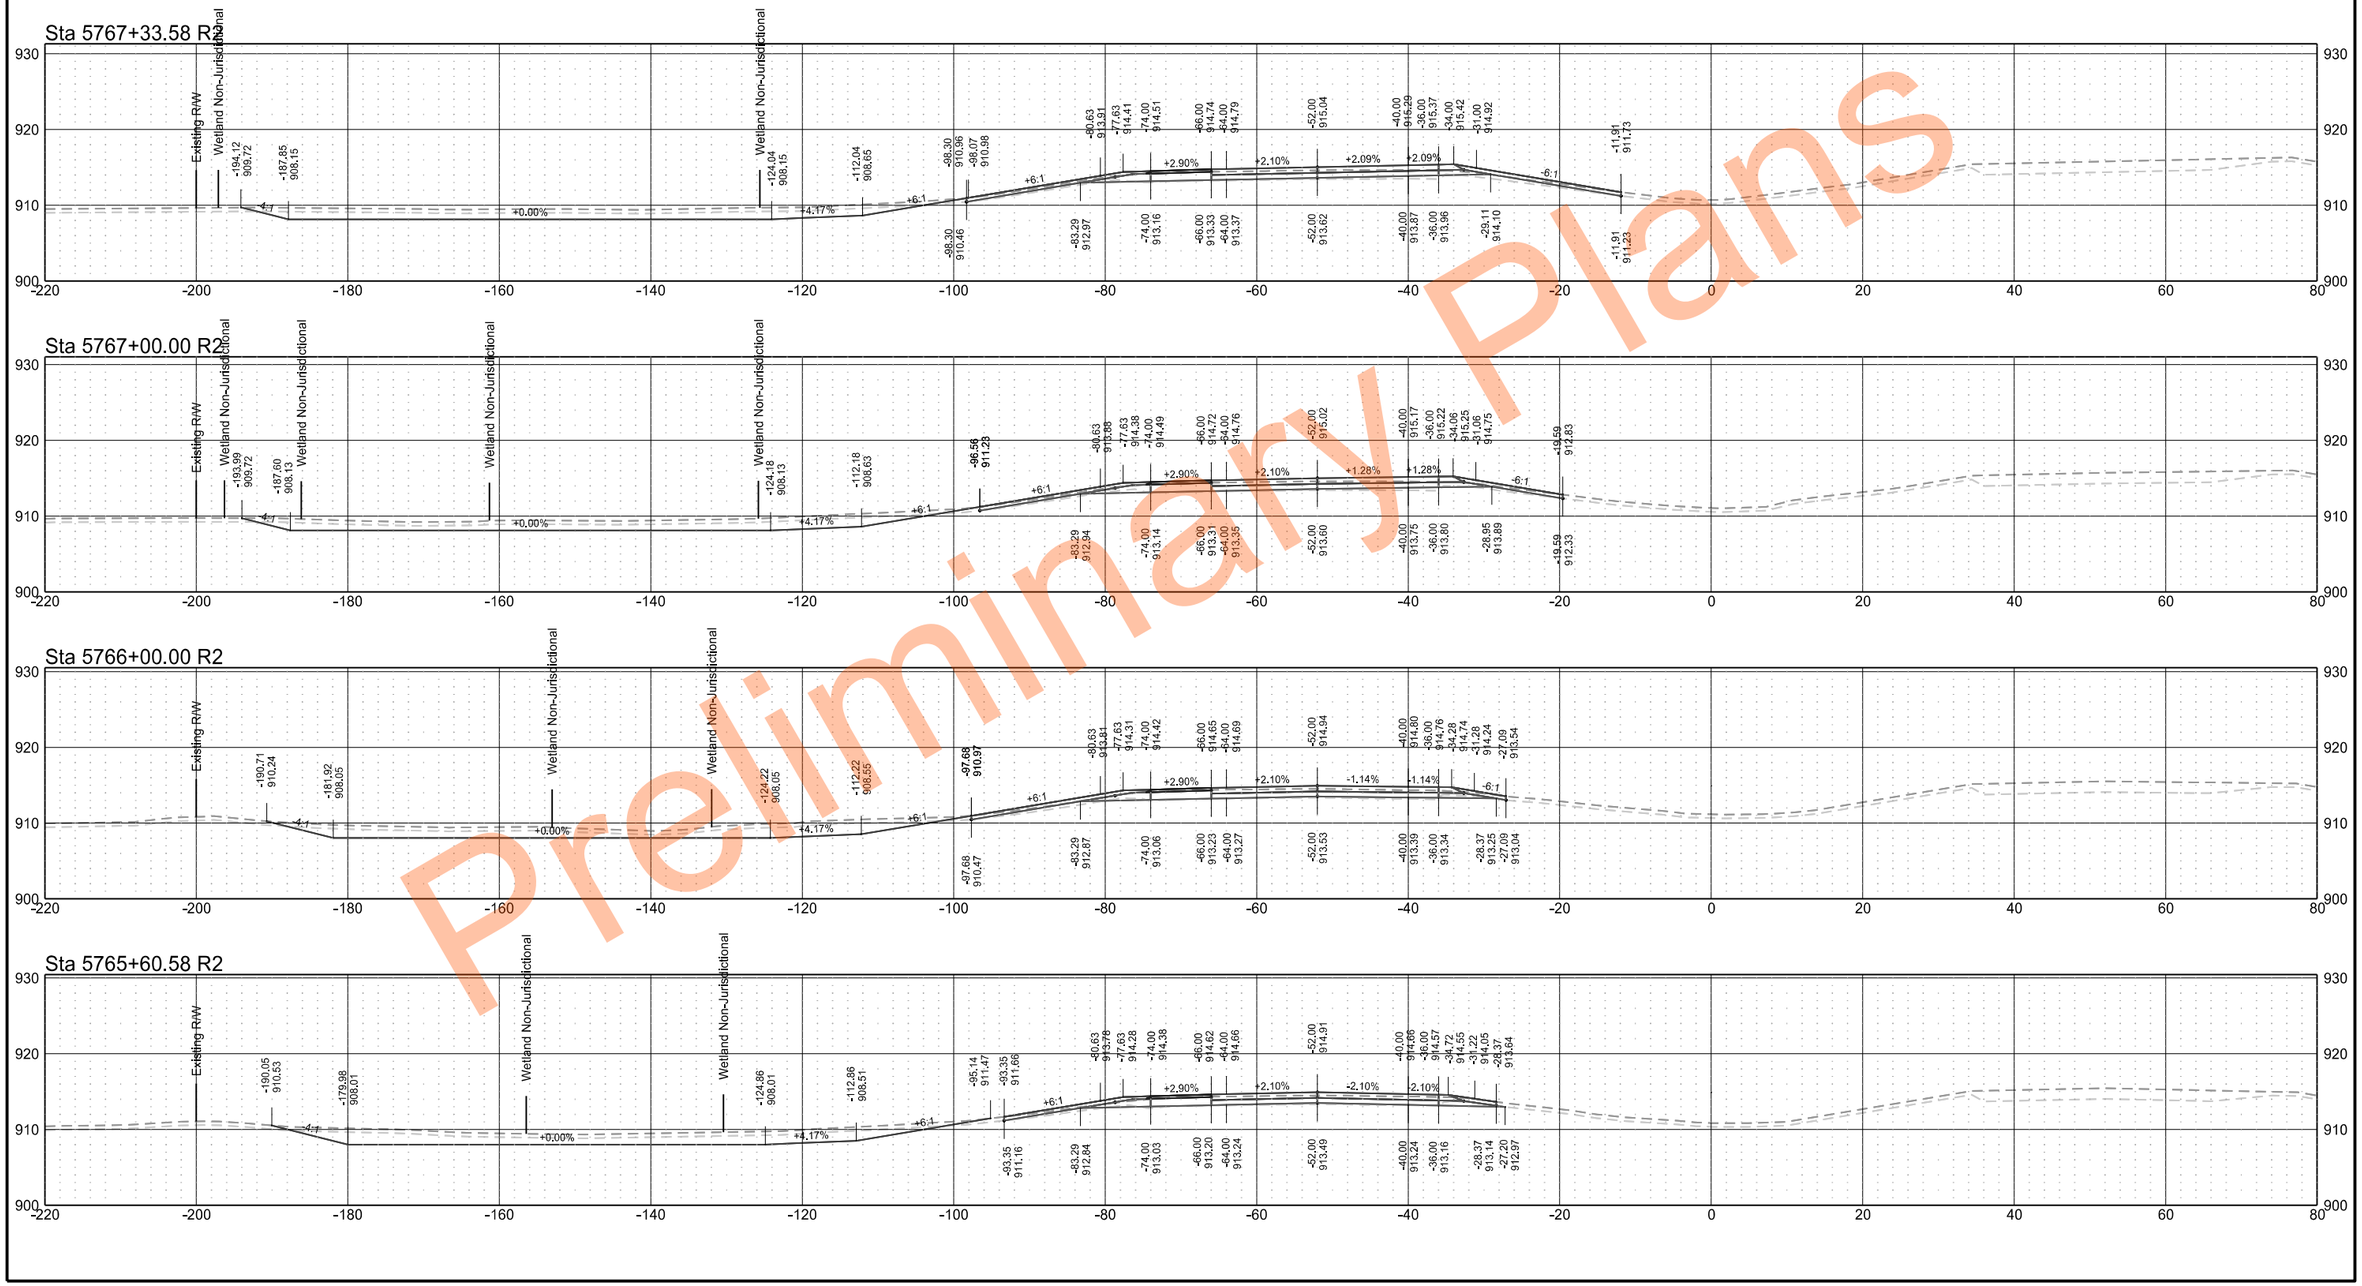

Preliminary Plans

Interstate 29 - Southbound

	STATE	PROJECT NO.	SECTION NO.	SHEET NO.
	ND	IM-8-029(204)101	200	165

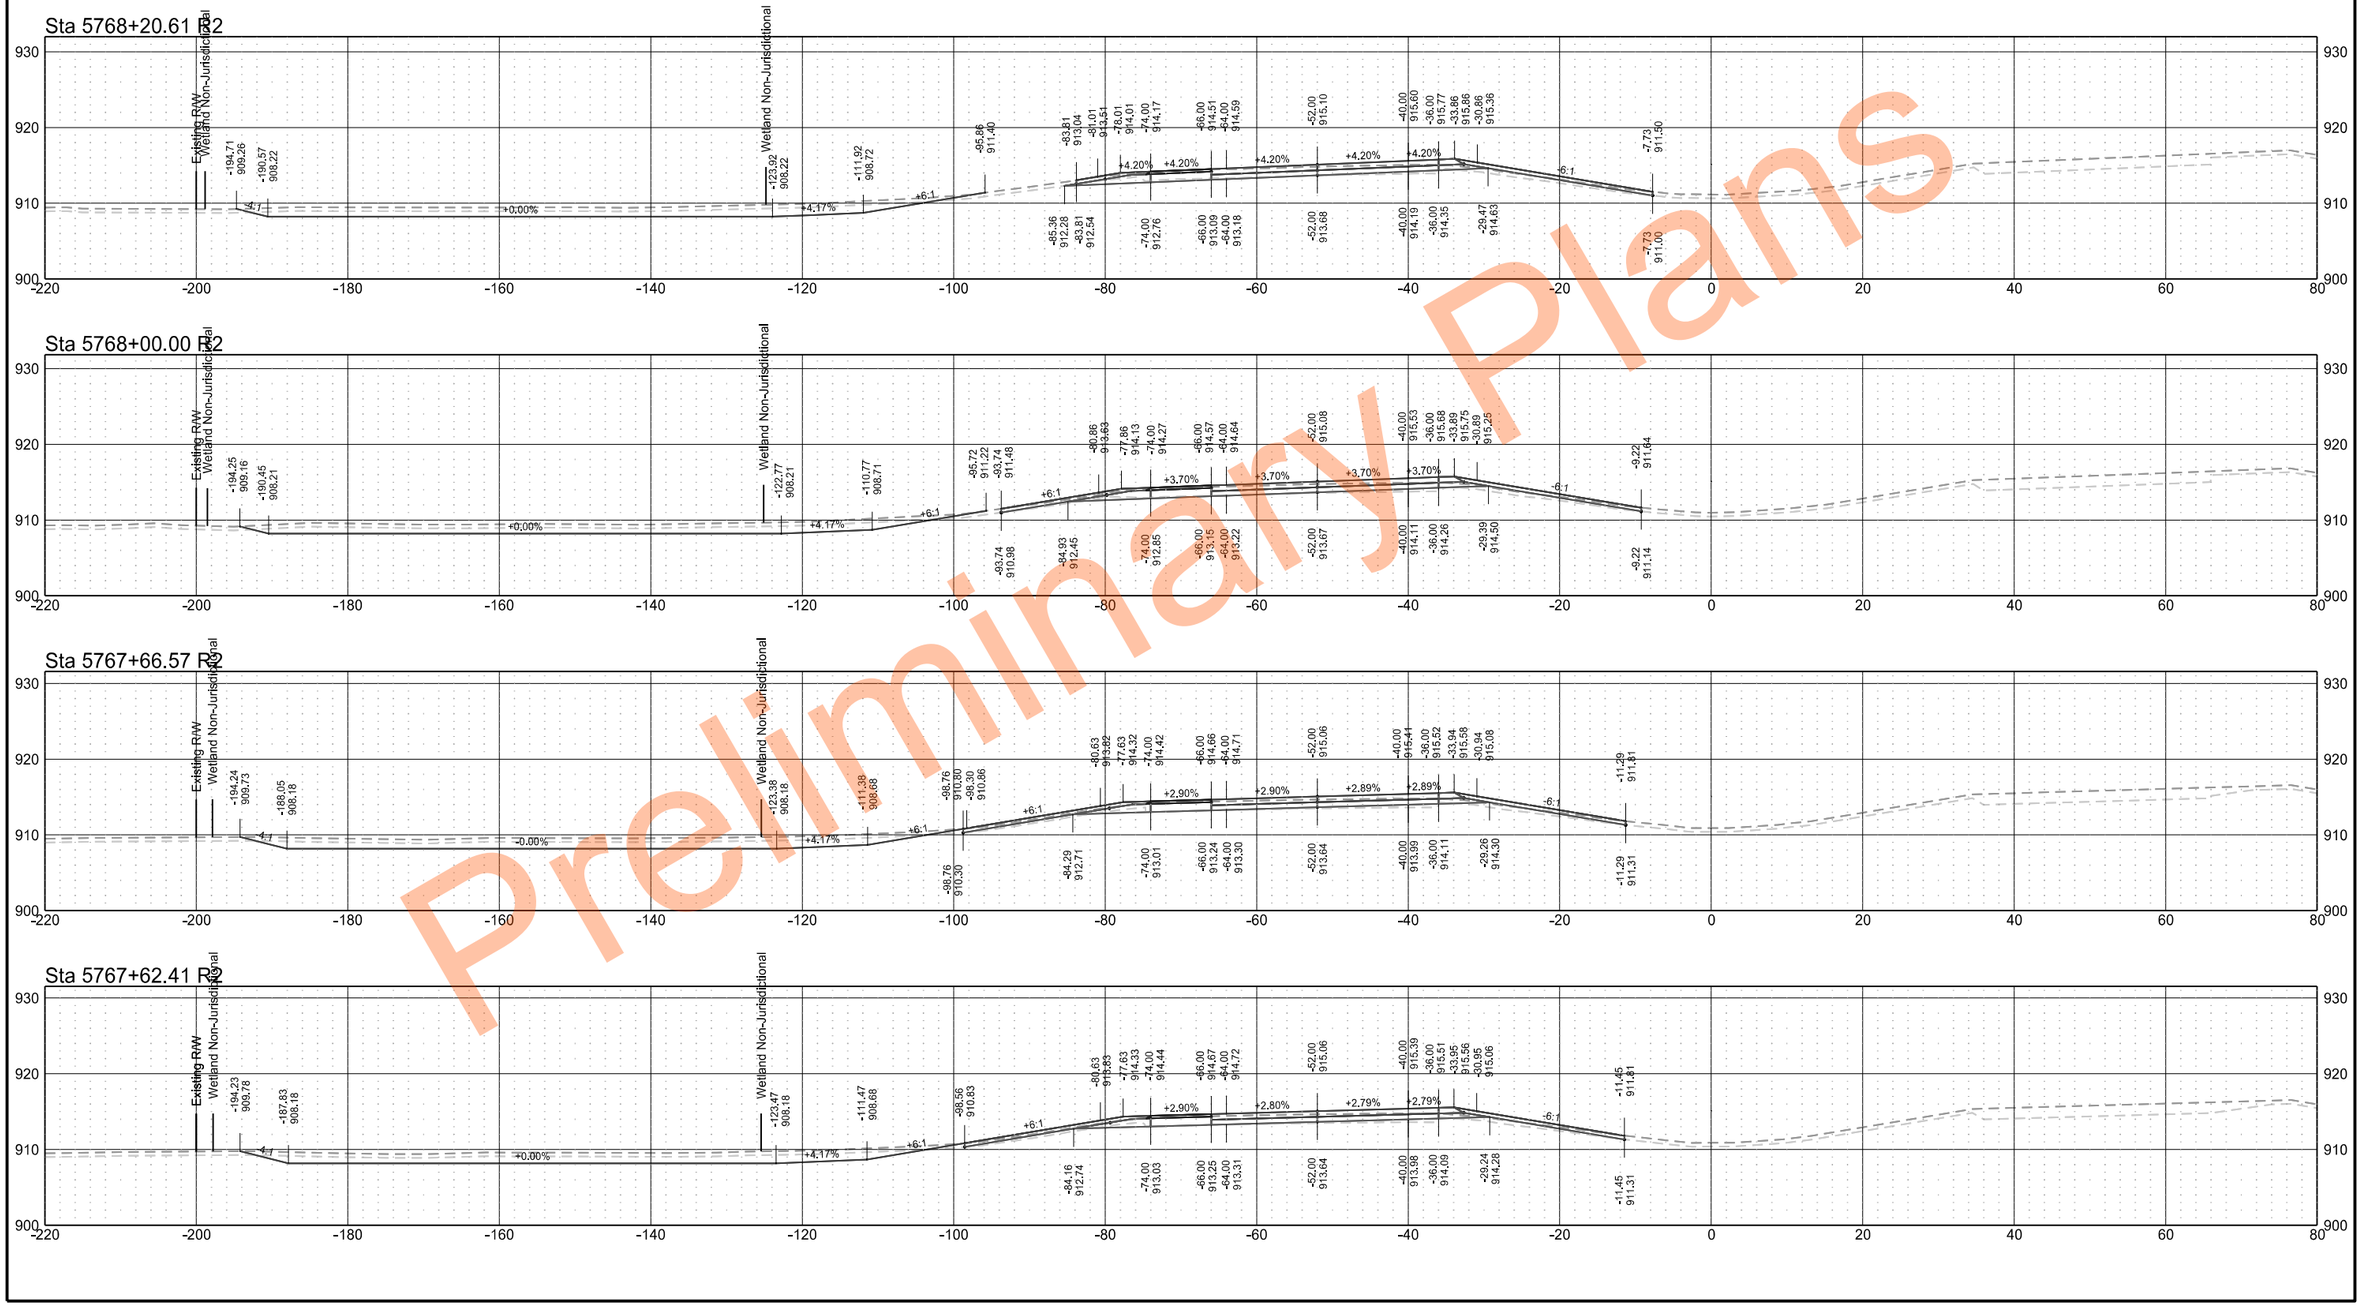

Preliminary Plans

Interstate 29 - Southbound

	STATE	PROJECT NO.	SECTION NO.	SHEET NO.
	ND	IM-8-029(204)101	200	166

Sta 5770+00.00 R2

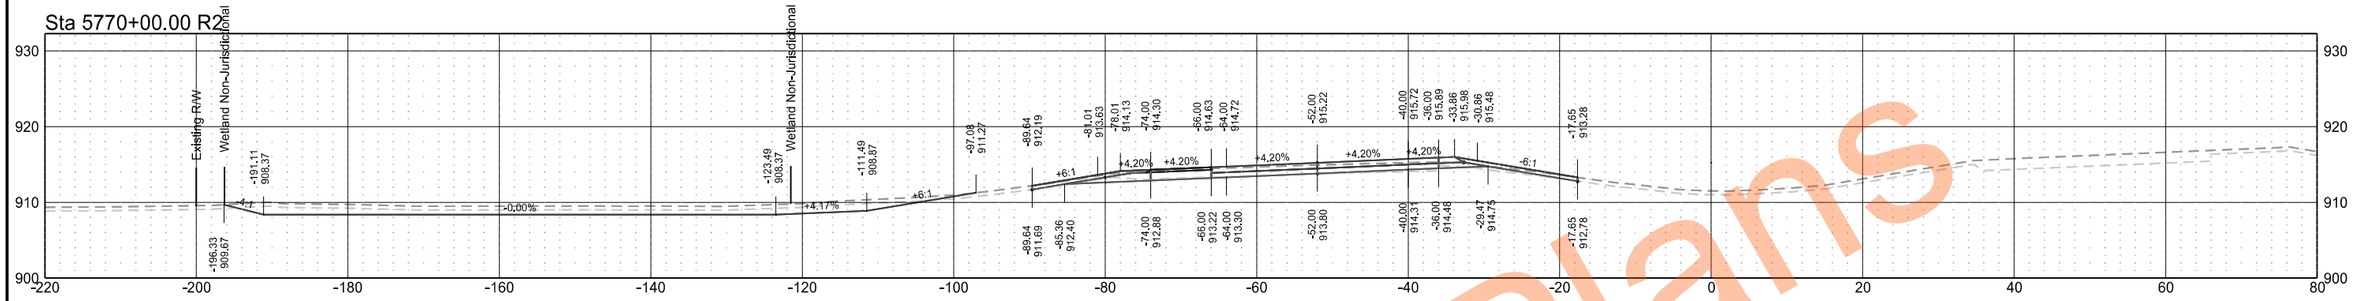

Sta 5769+50.00 R2

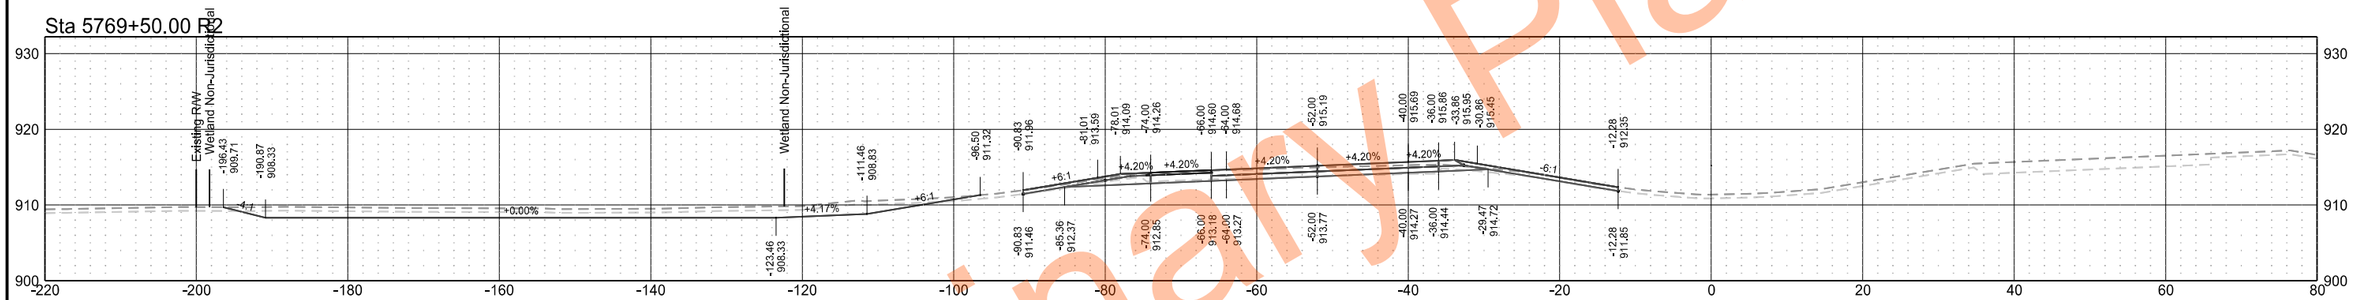

Sta 5769+00.00 R2

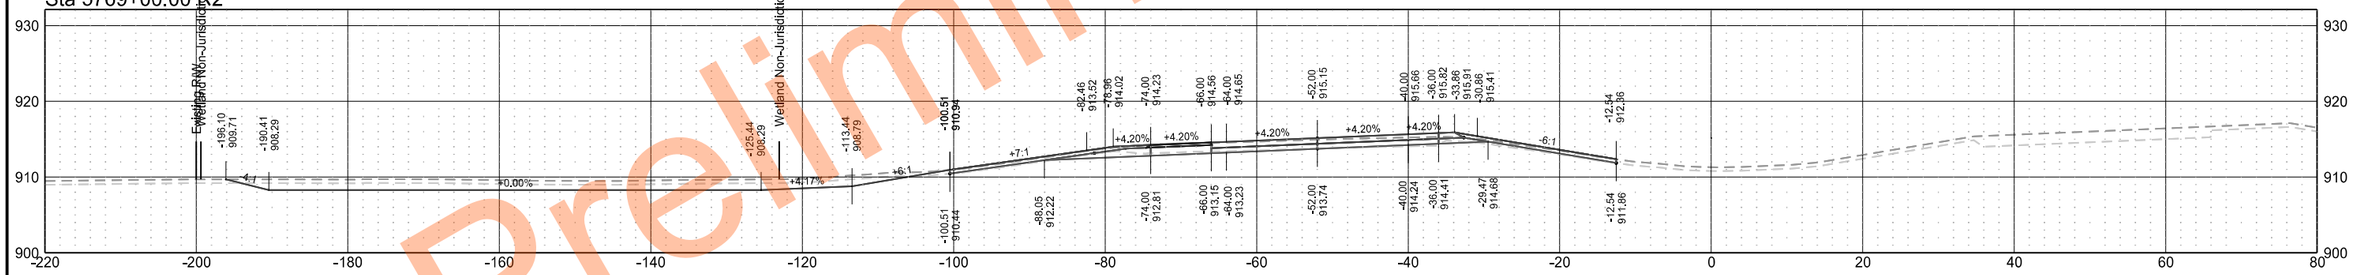

Sta 5768+50.00 R2

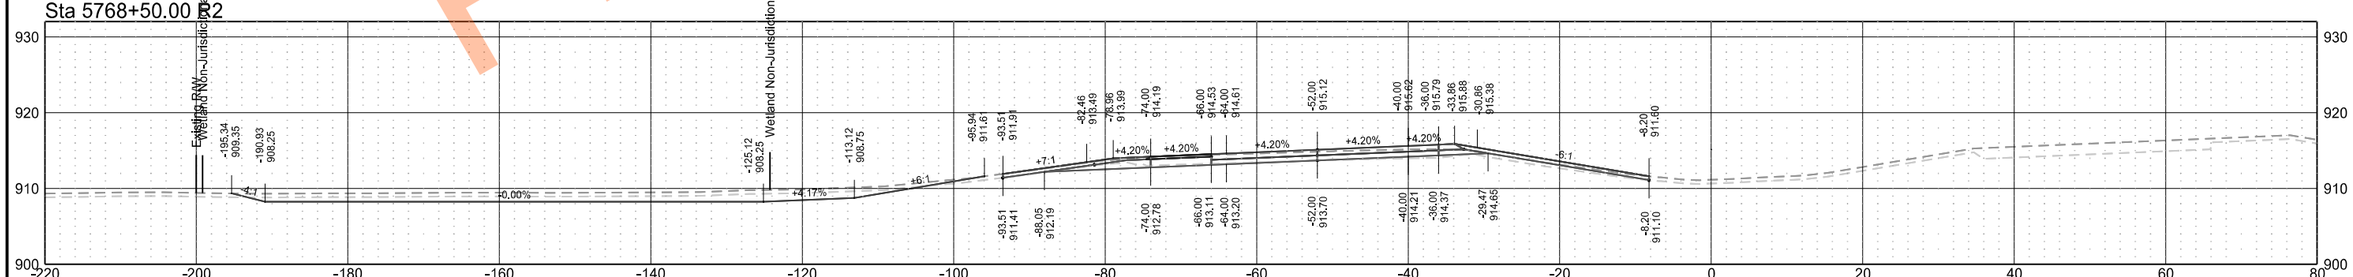

Preliminary Plans

Interstate 29 - Southbound

	STATE	PROJECT NO.	SECTION NO.	SHEET NO.
	ND	IM-8-029(204)101	200	167

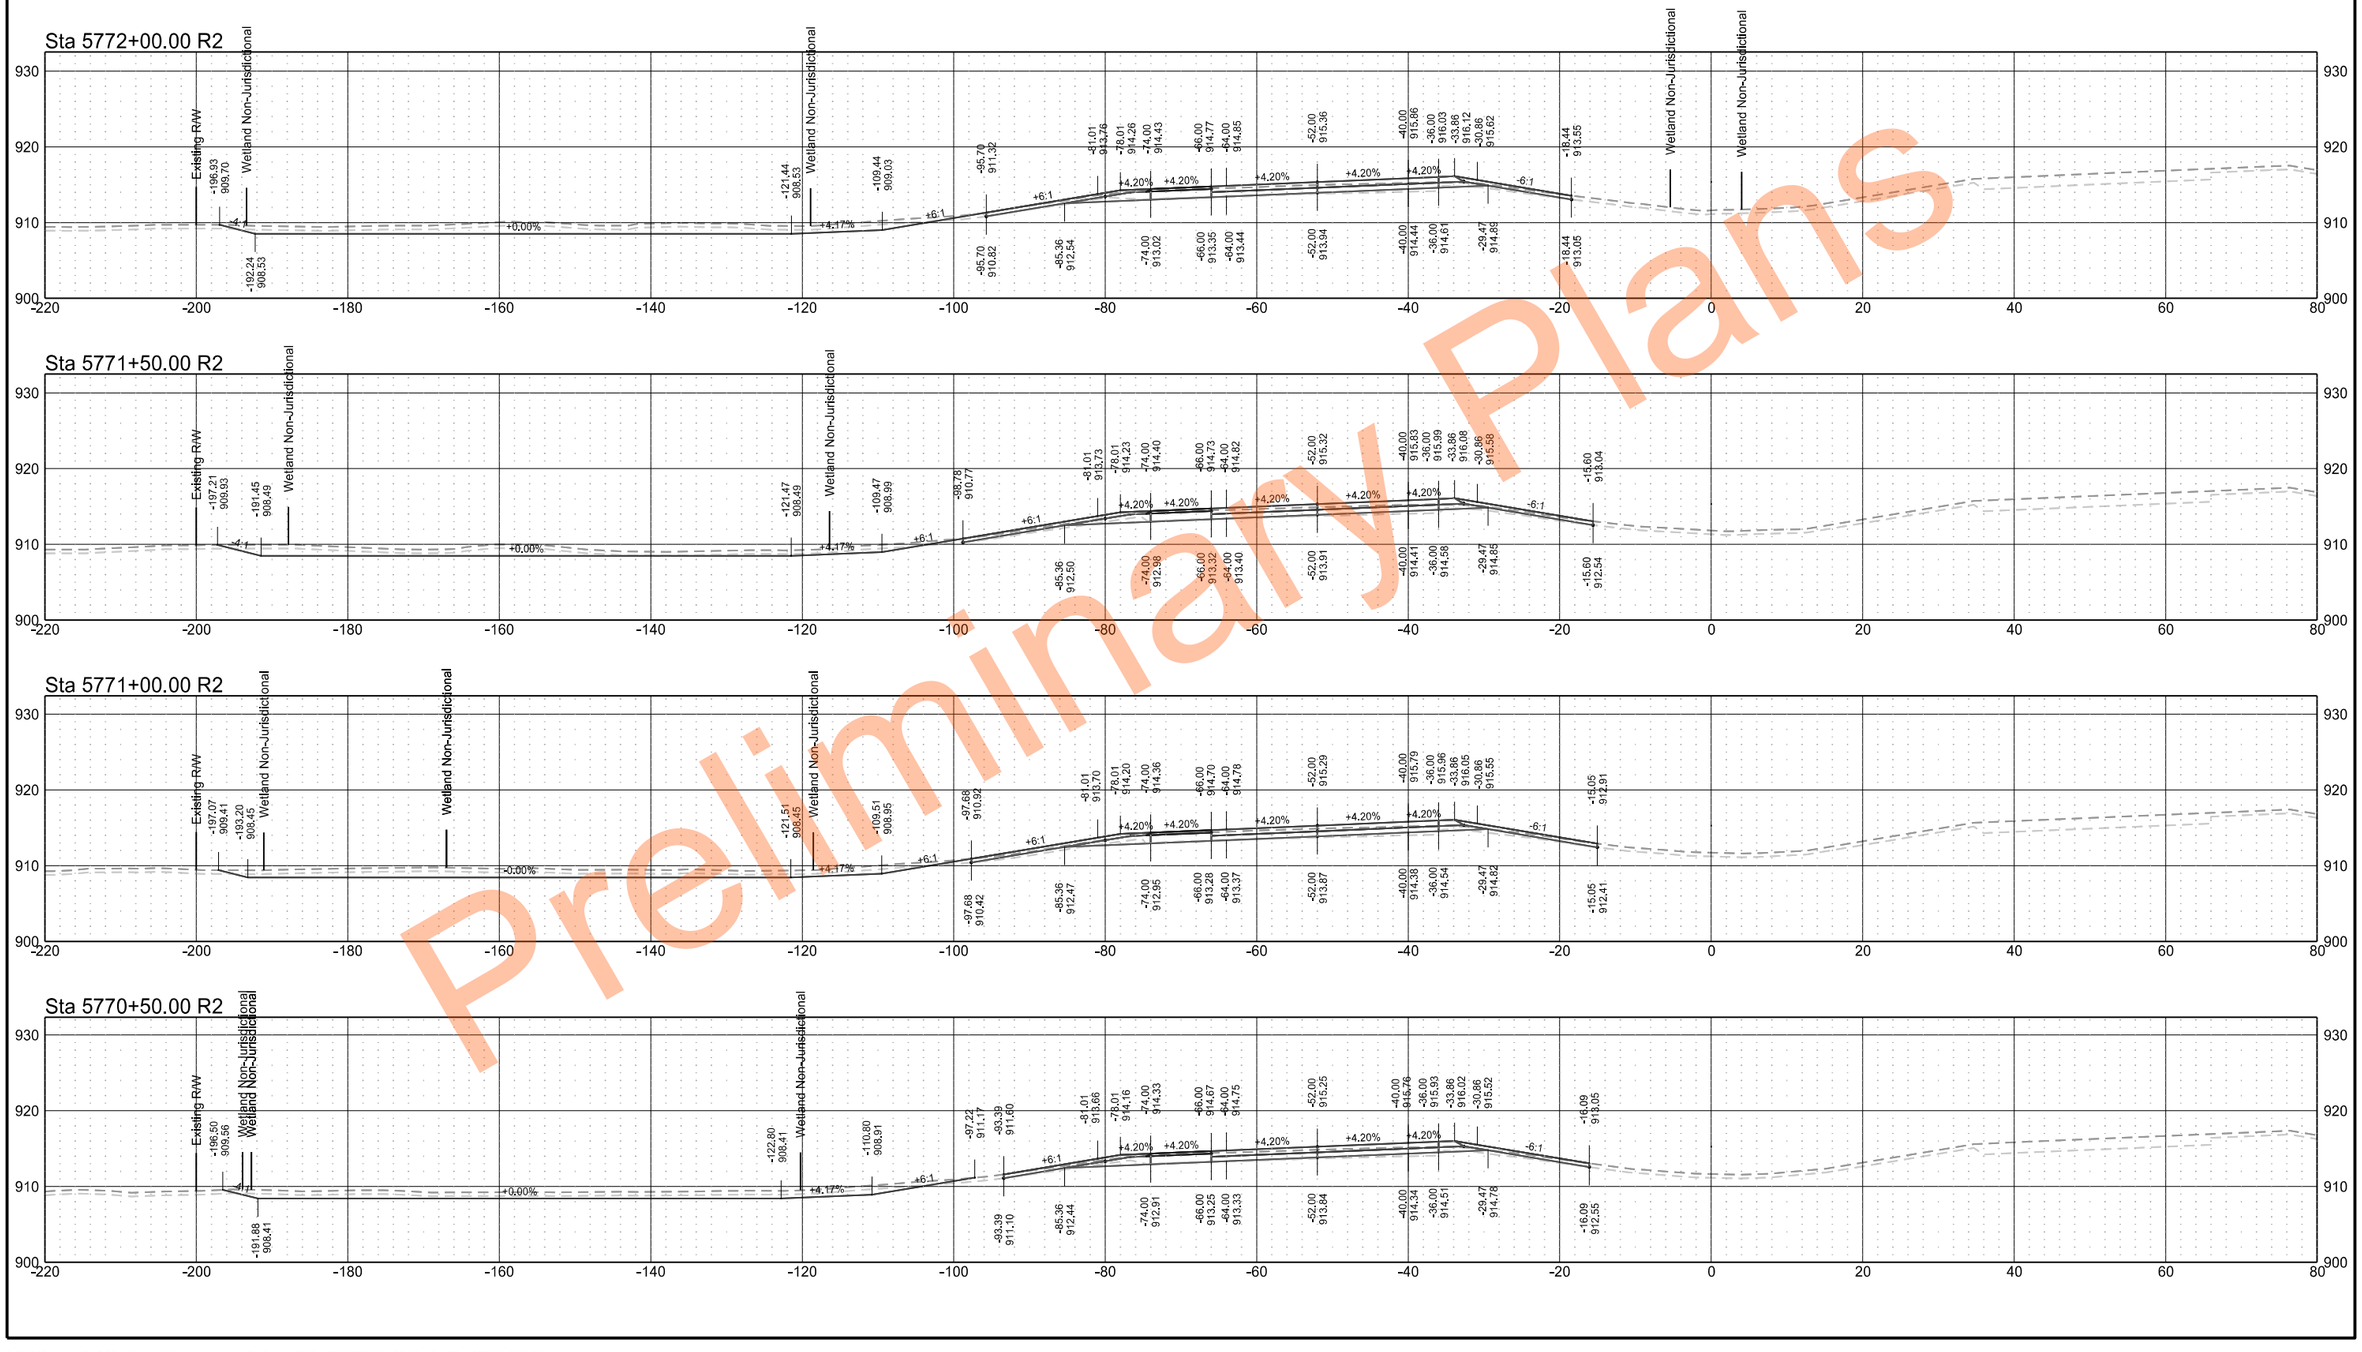

Preliminary Plans

Interstate 29 - Southbound

	STATE	PROJECT NO.	SECTION NO.	SHEET NO.
	ND	IM-8-029(204)101	200	168

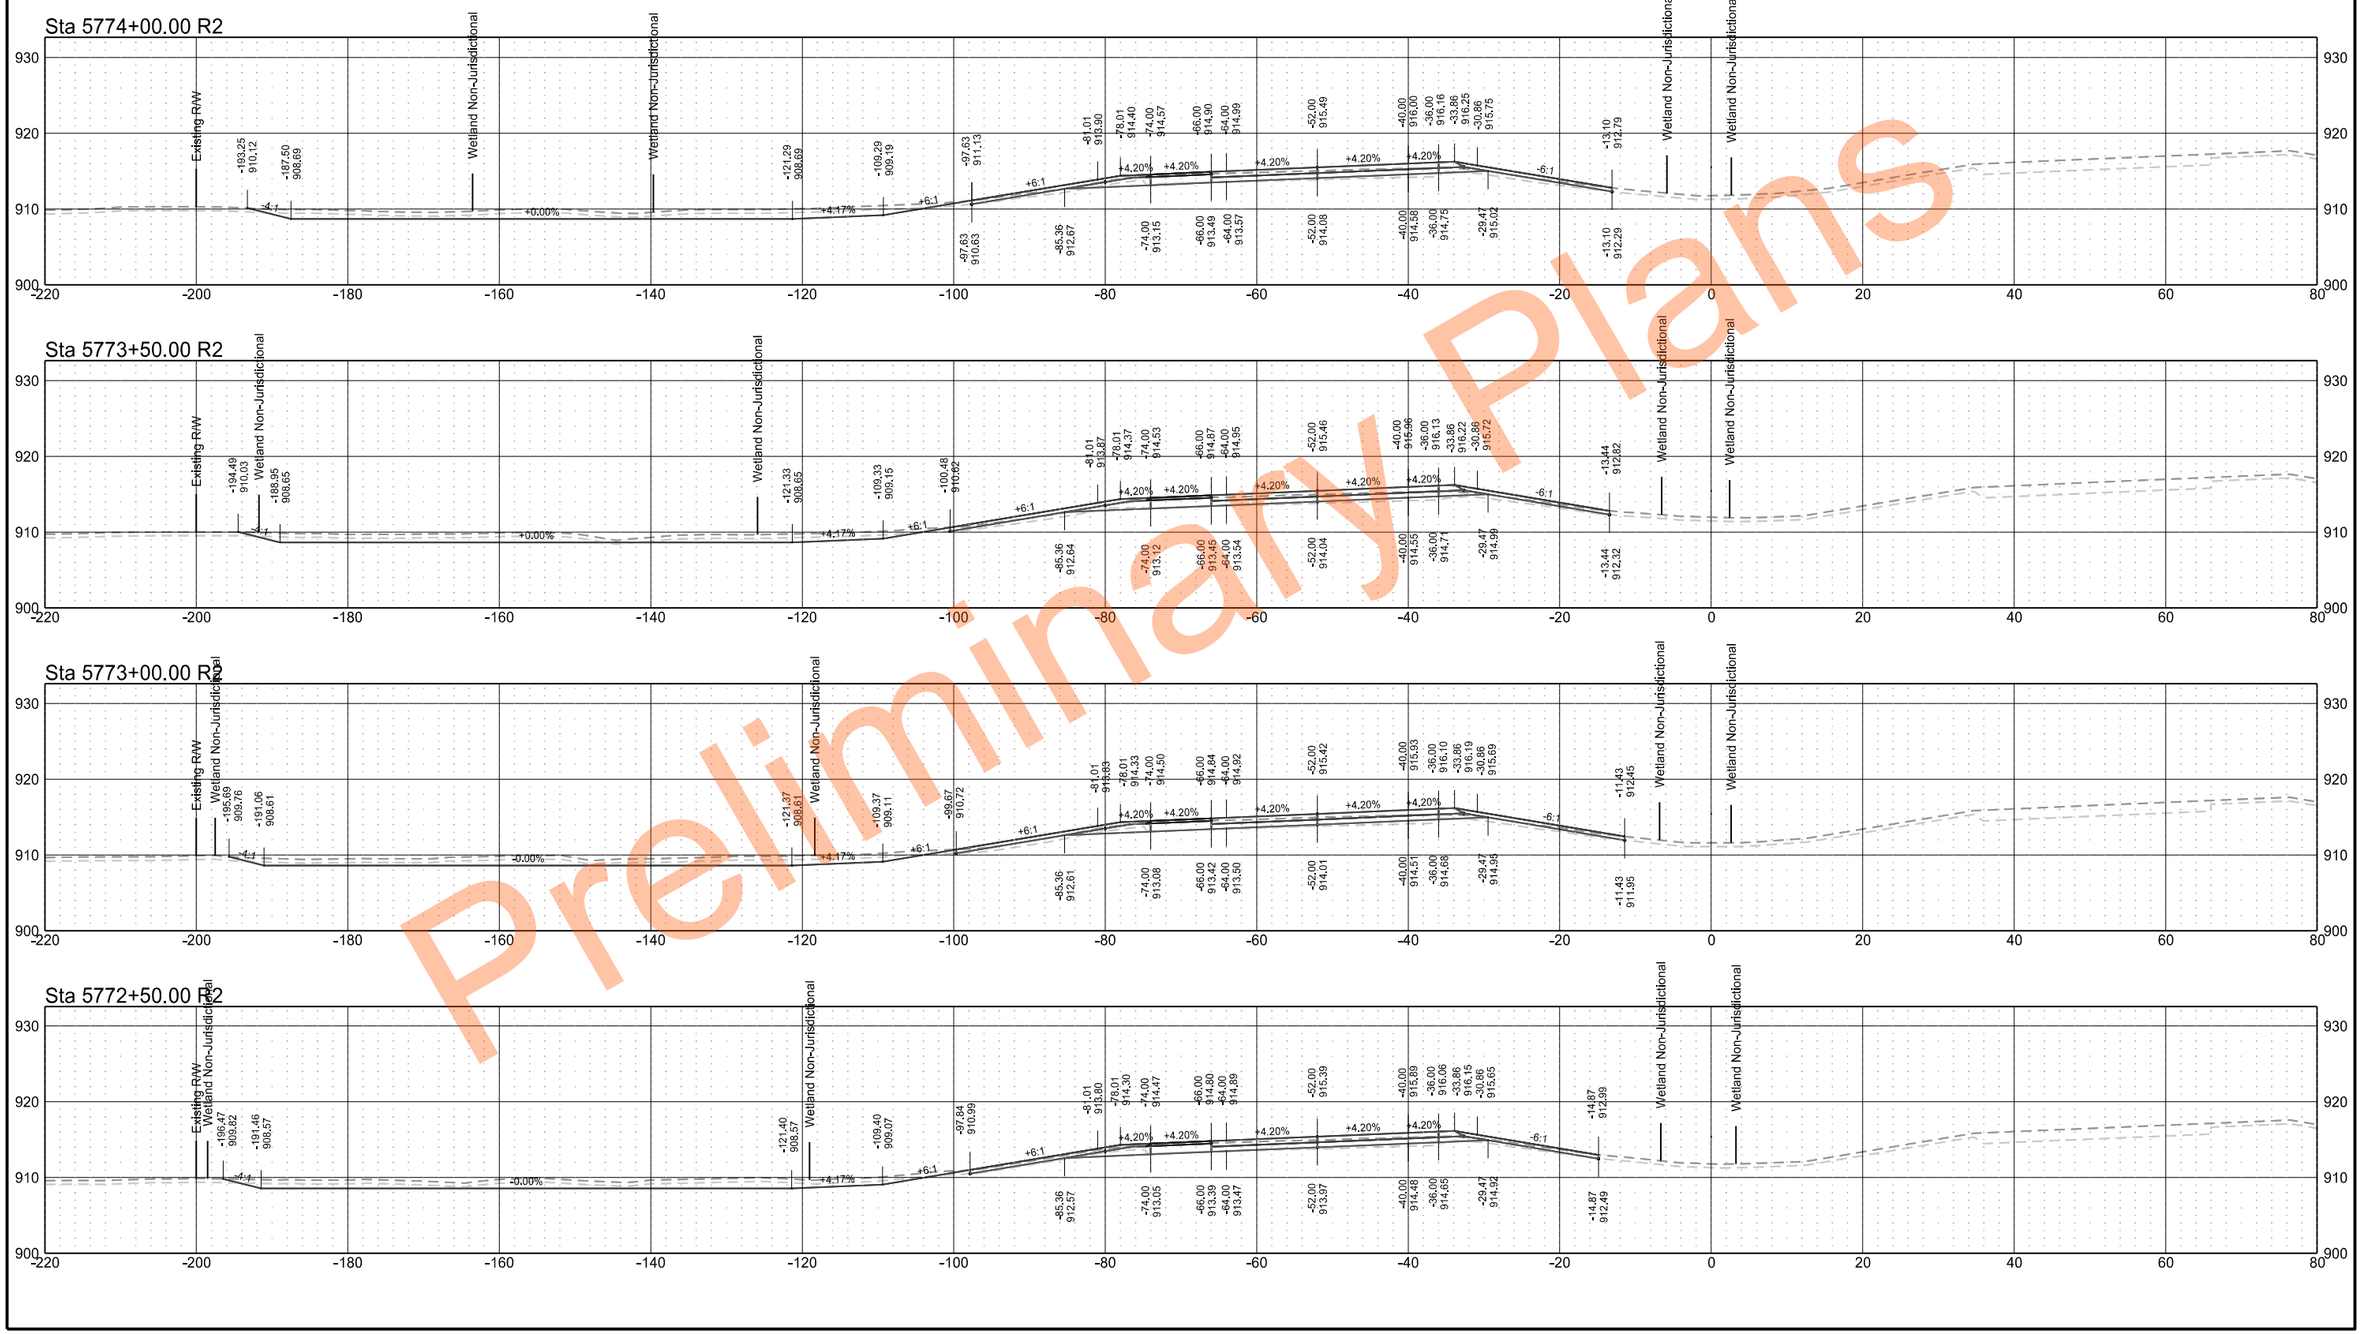

Preliminary Plans

Interstate 29 - Southbound

	STATE	PROJECT NO.	SECTION NO.	SHEET NO.
	ND	IM-8-029(204)101	200	169

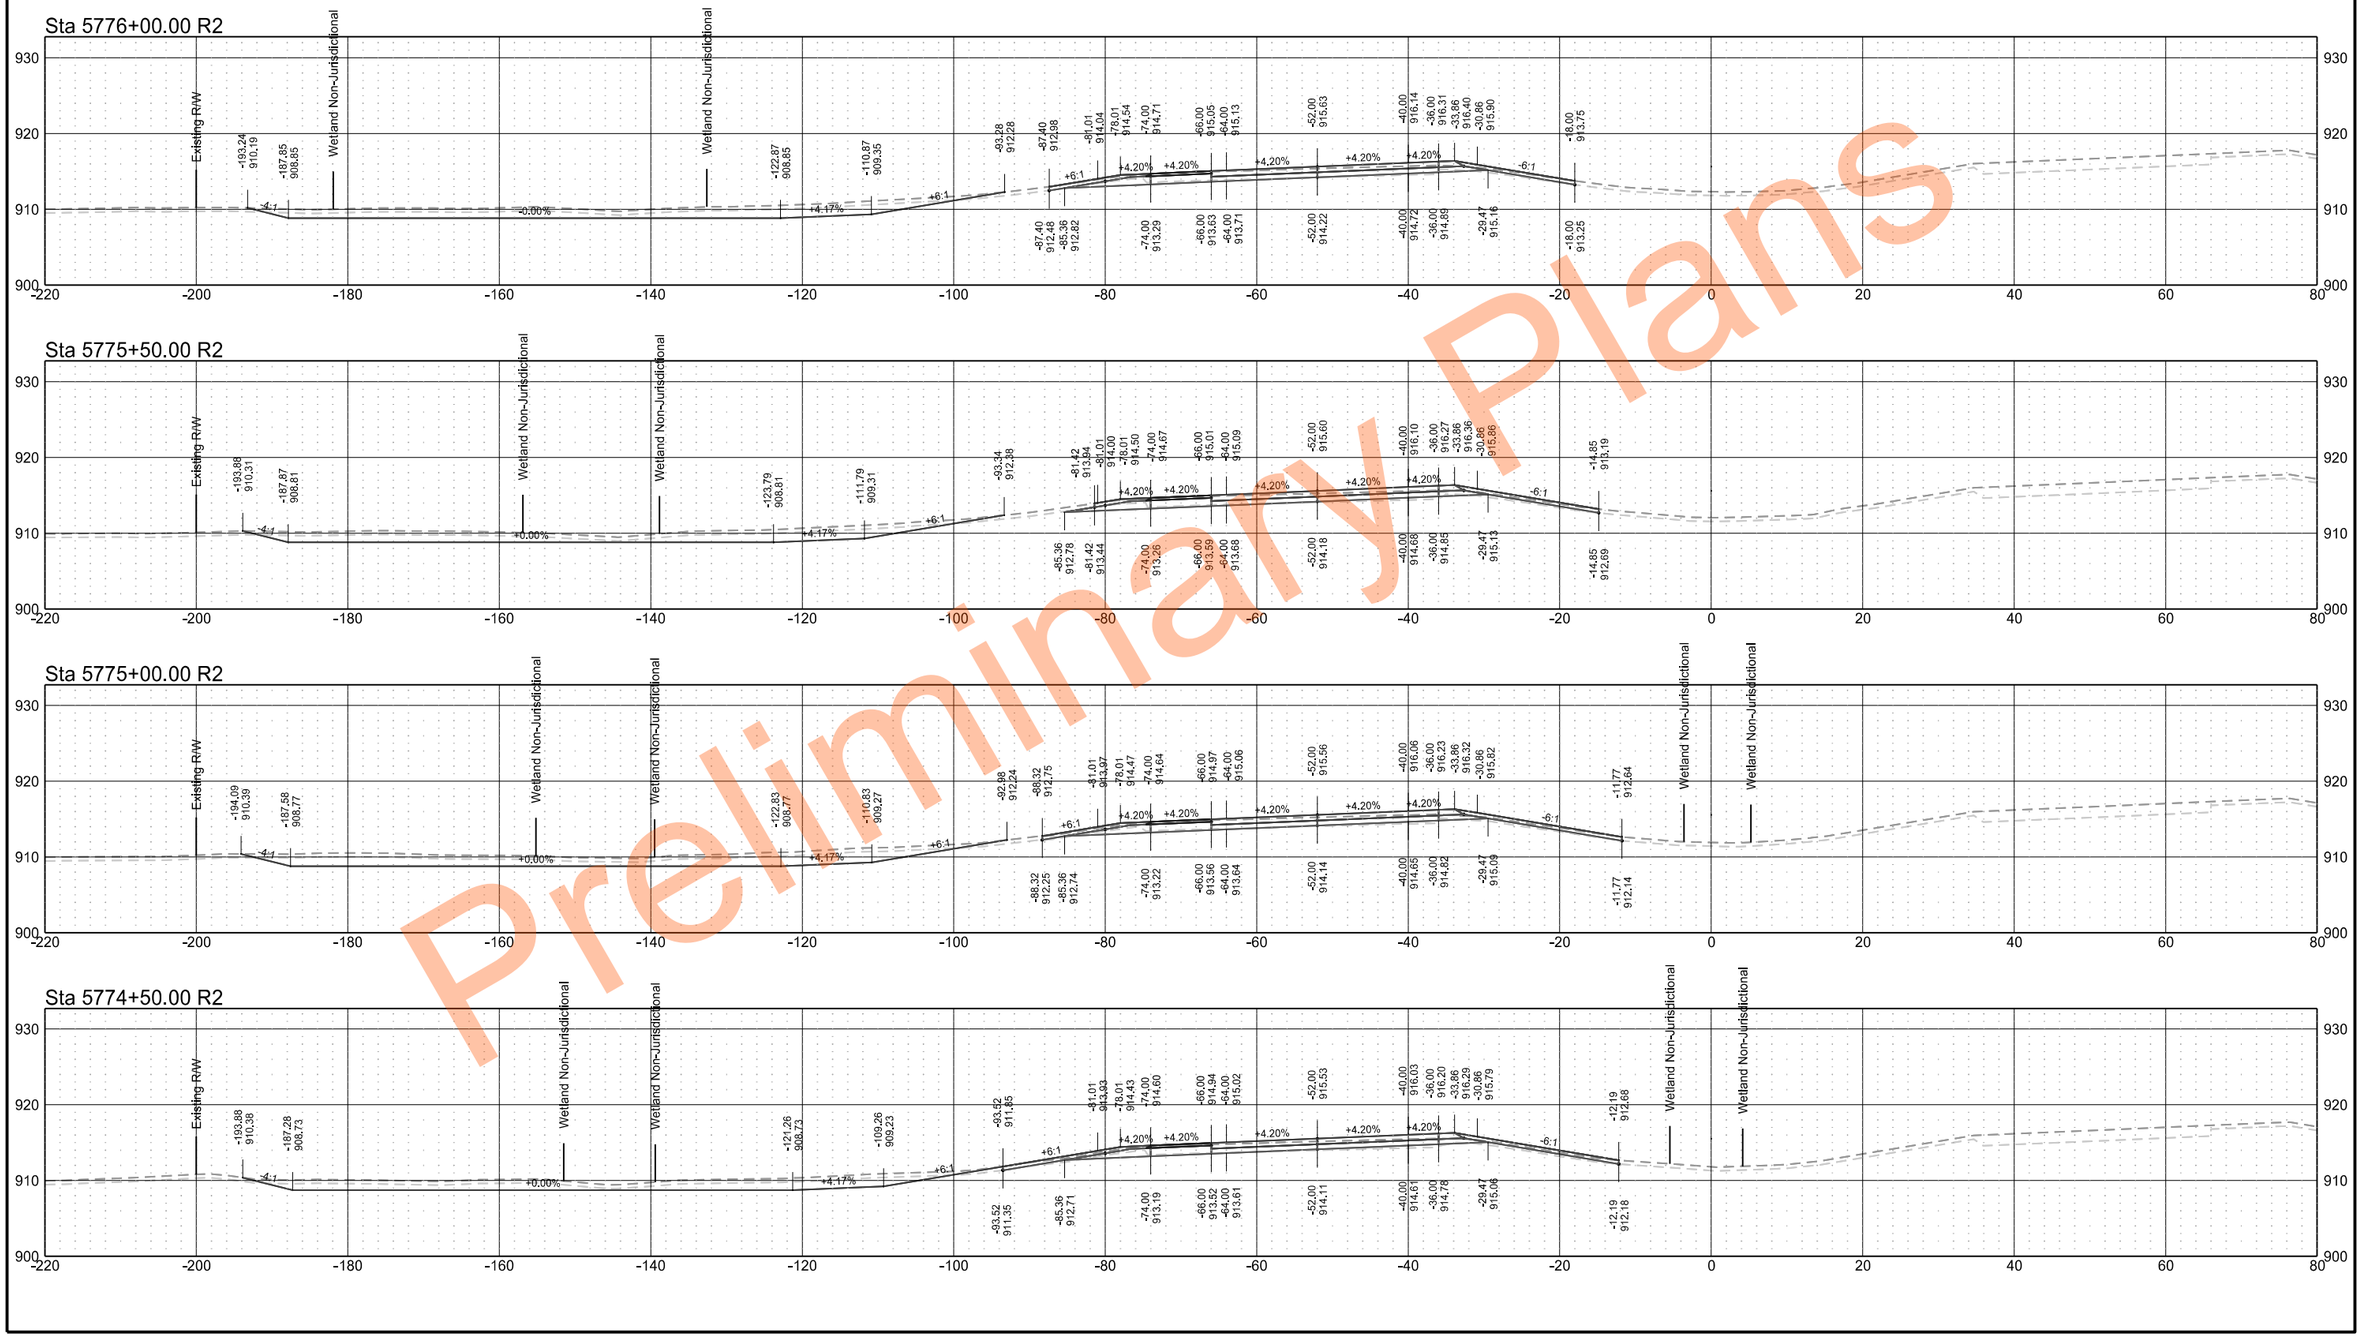

Preliminary Plans

Interstate 29 - Southbound

	STATE	PROJECT NO.	SECTION NO.	SHEET NO.
	ND	IM-8-029(204)101	200	170

Sta 5778+00.00 R2

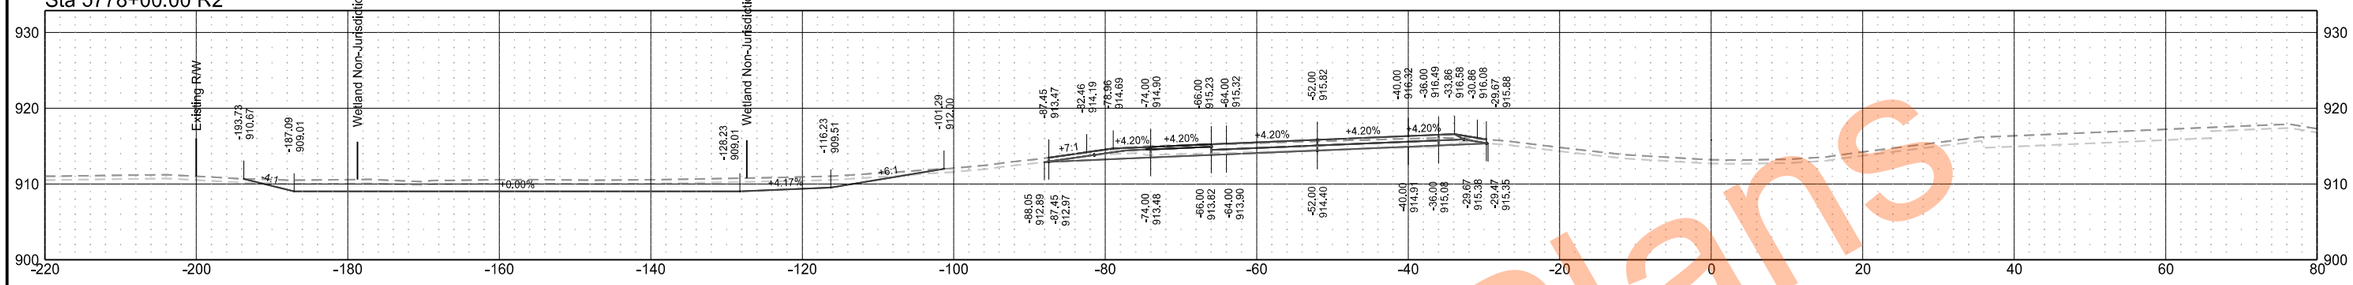

Sta 5777+50.00 R2

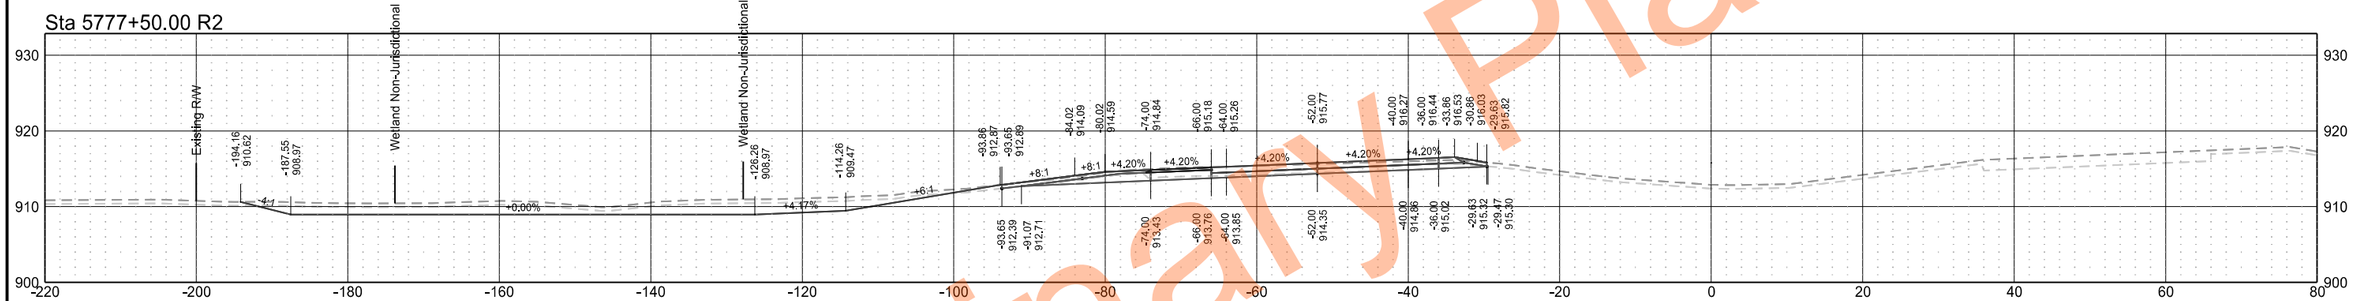

Sta 5777+00.00 R2

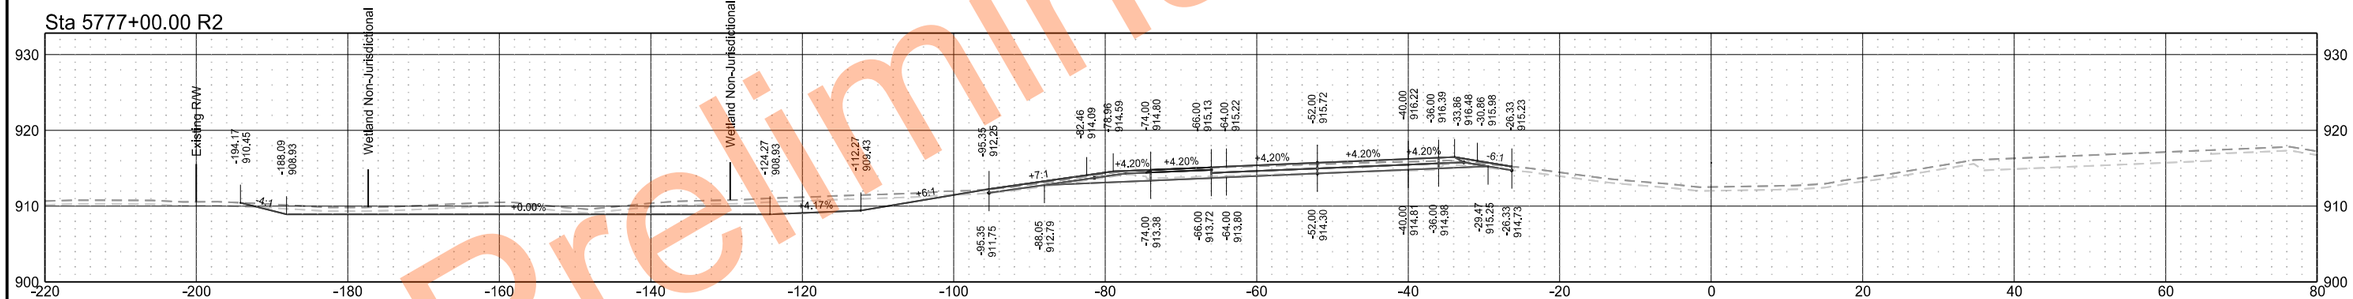

Sta 5776+50.00 R2

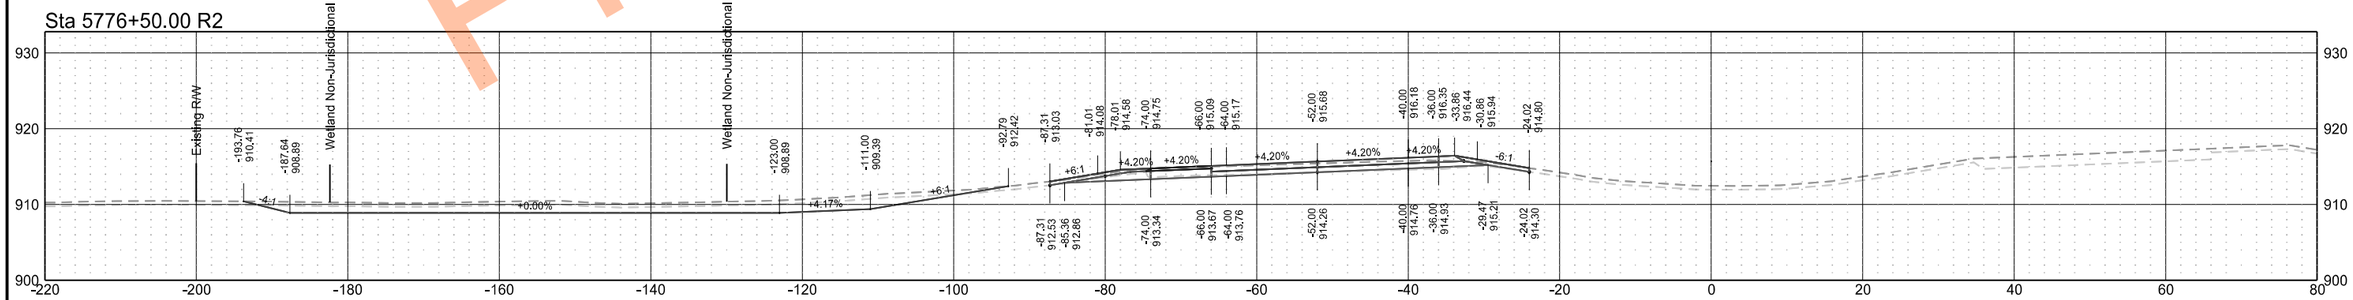

Preliminary Plans

Interstate 29 - Southbound

	STATE	PROJECT NO.	SECTION NO.	SHEET NO.
	ND	IM-8-029(204)101	200	171

Sta 5778+75.00 R2

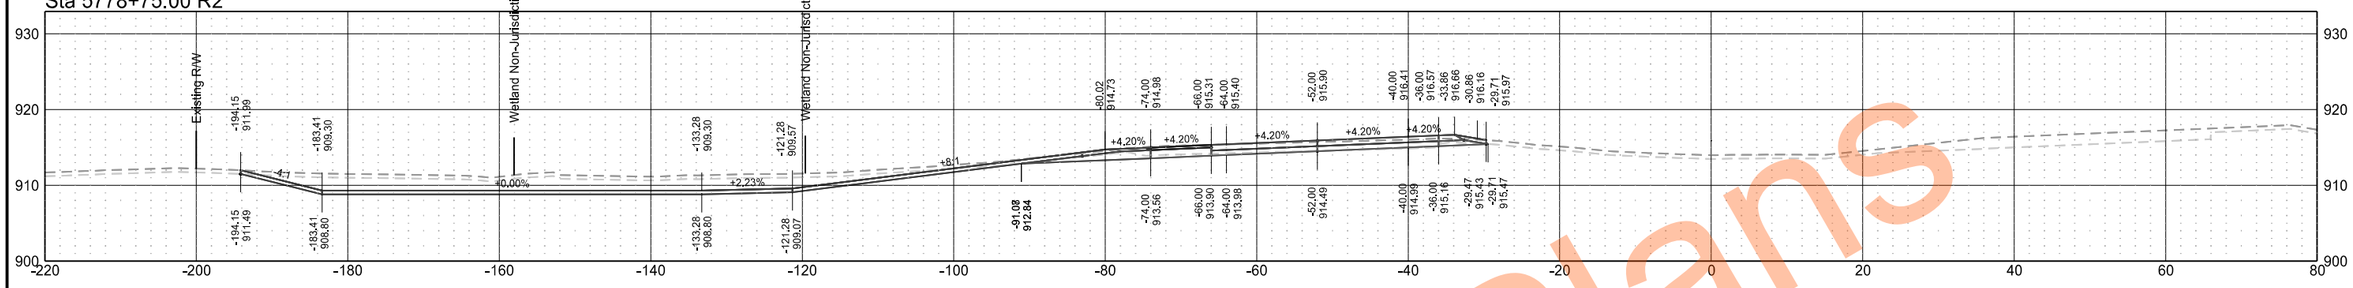

Sta 5778+50.00 R2

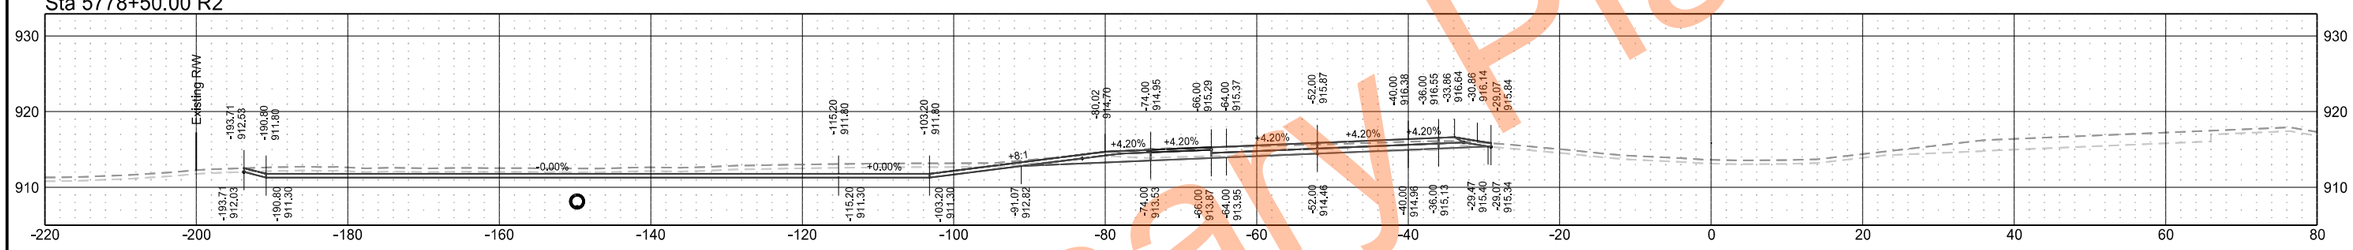

Sta 5778+45.00 R2

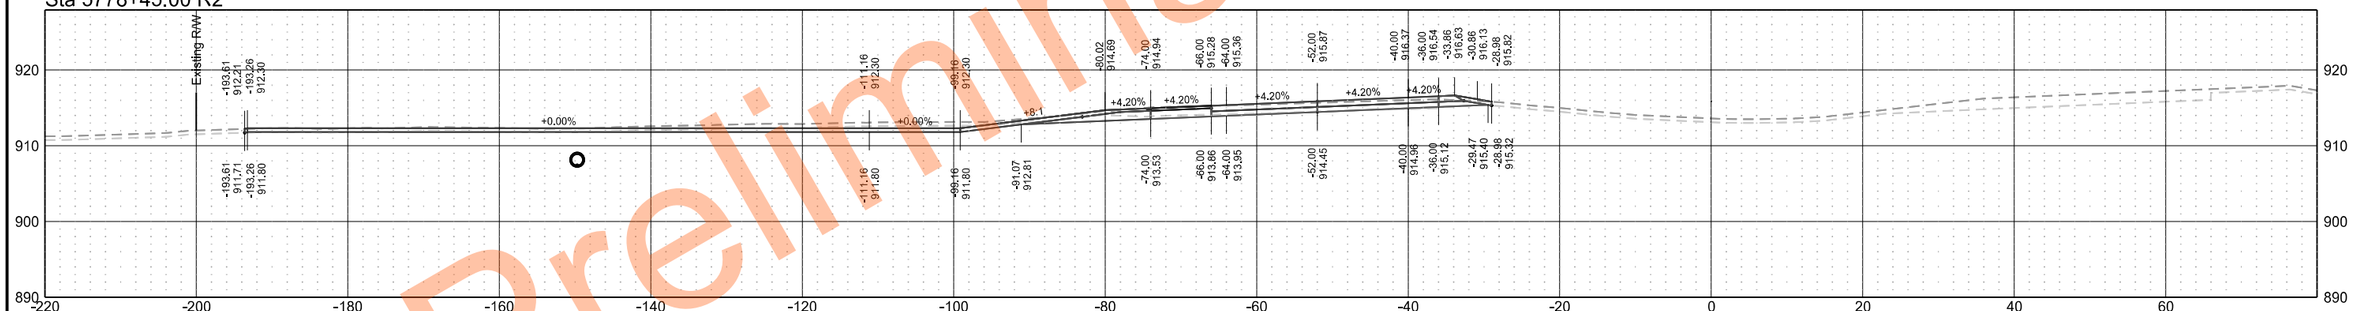

Sta 5778+25.00 R2

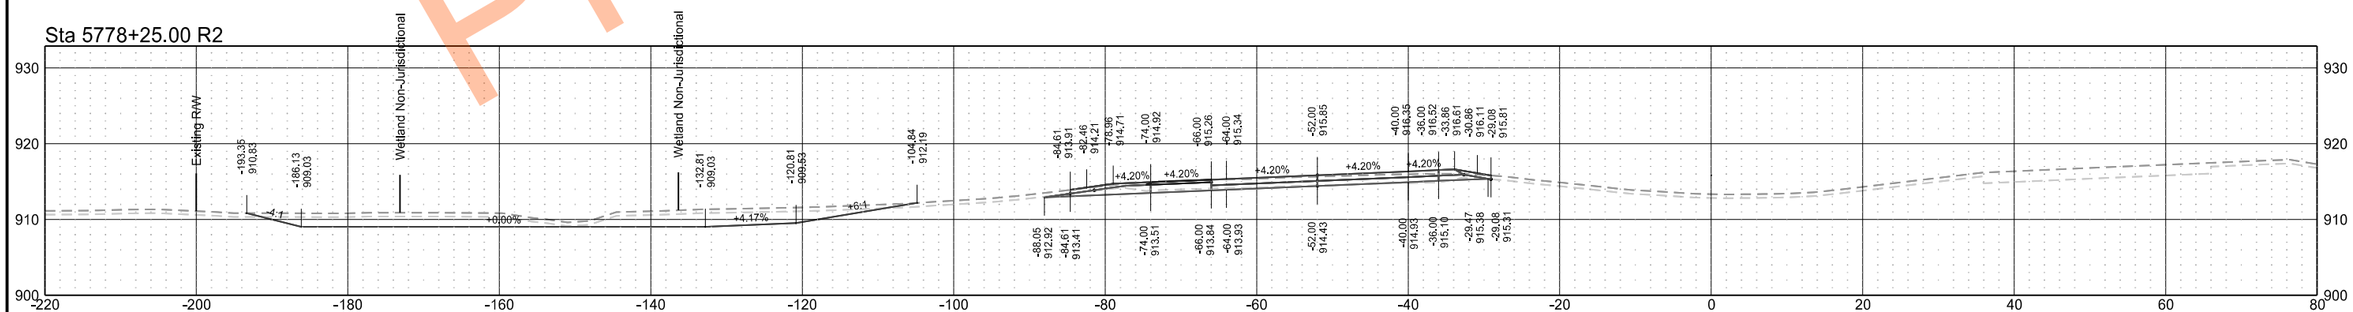

Preliminary Plans

Interstate 29 - Southbound

	STATE	PROJECT NO.	SECTION NO.	SHEET NO.
	ND	IM-8-029(204)101	200	172

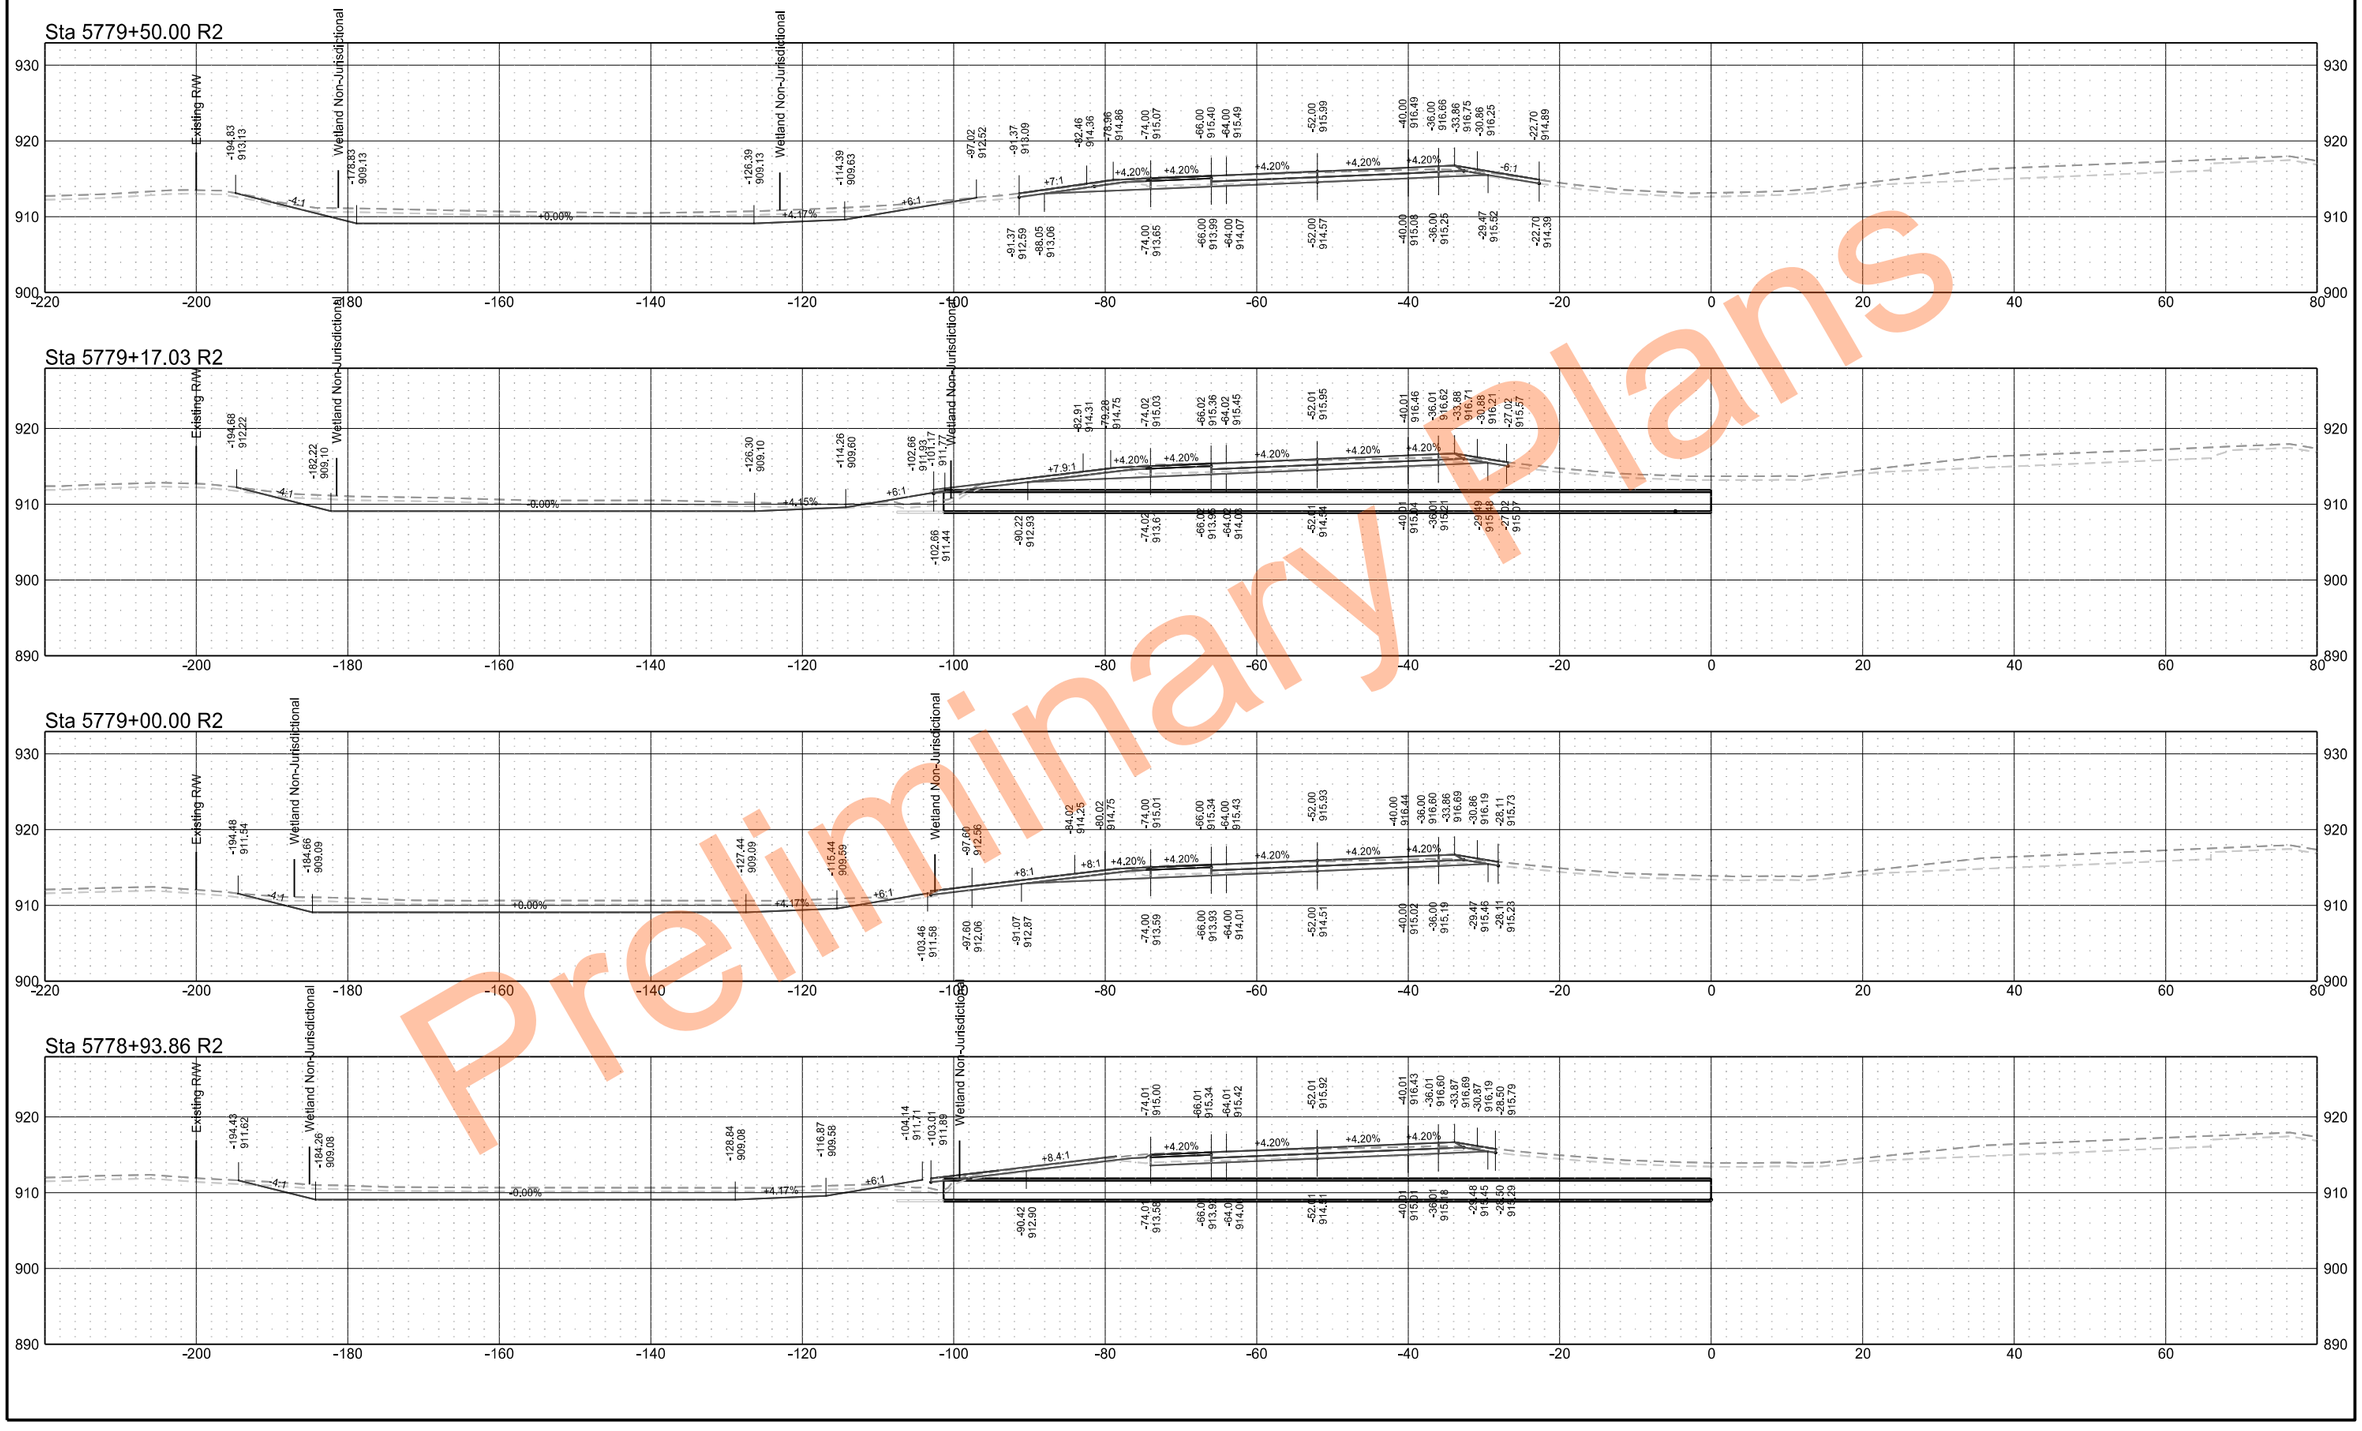

Preliminary Plans

Interstate 29 - Southbound

	STATE	PROJECT NO.	SECTION NO.	SHEET NO.
	ND	IM-8-029(204)101	200	173

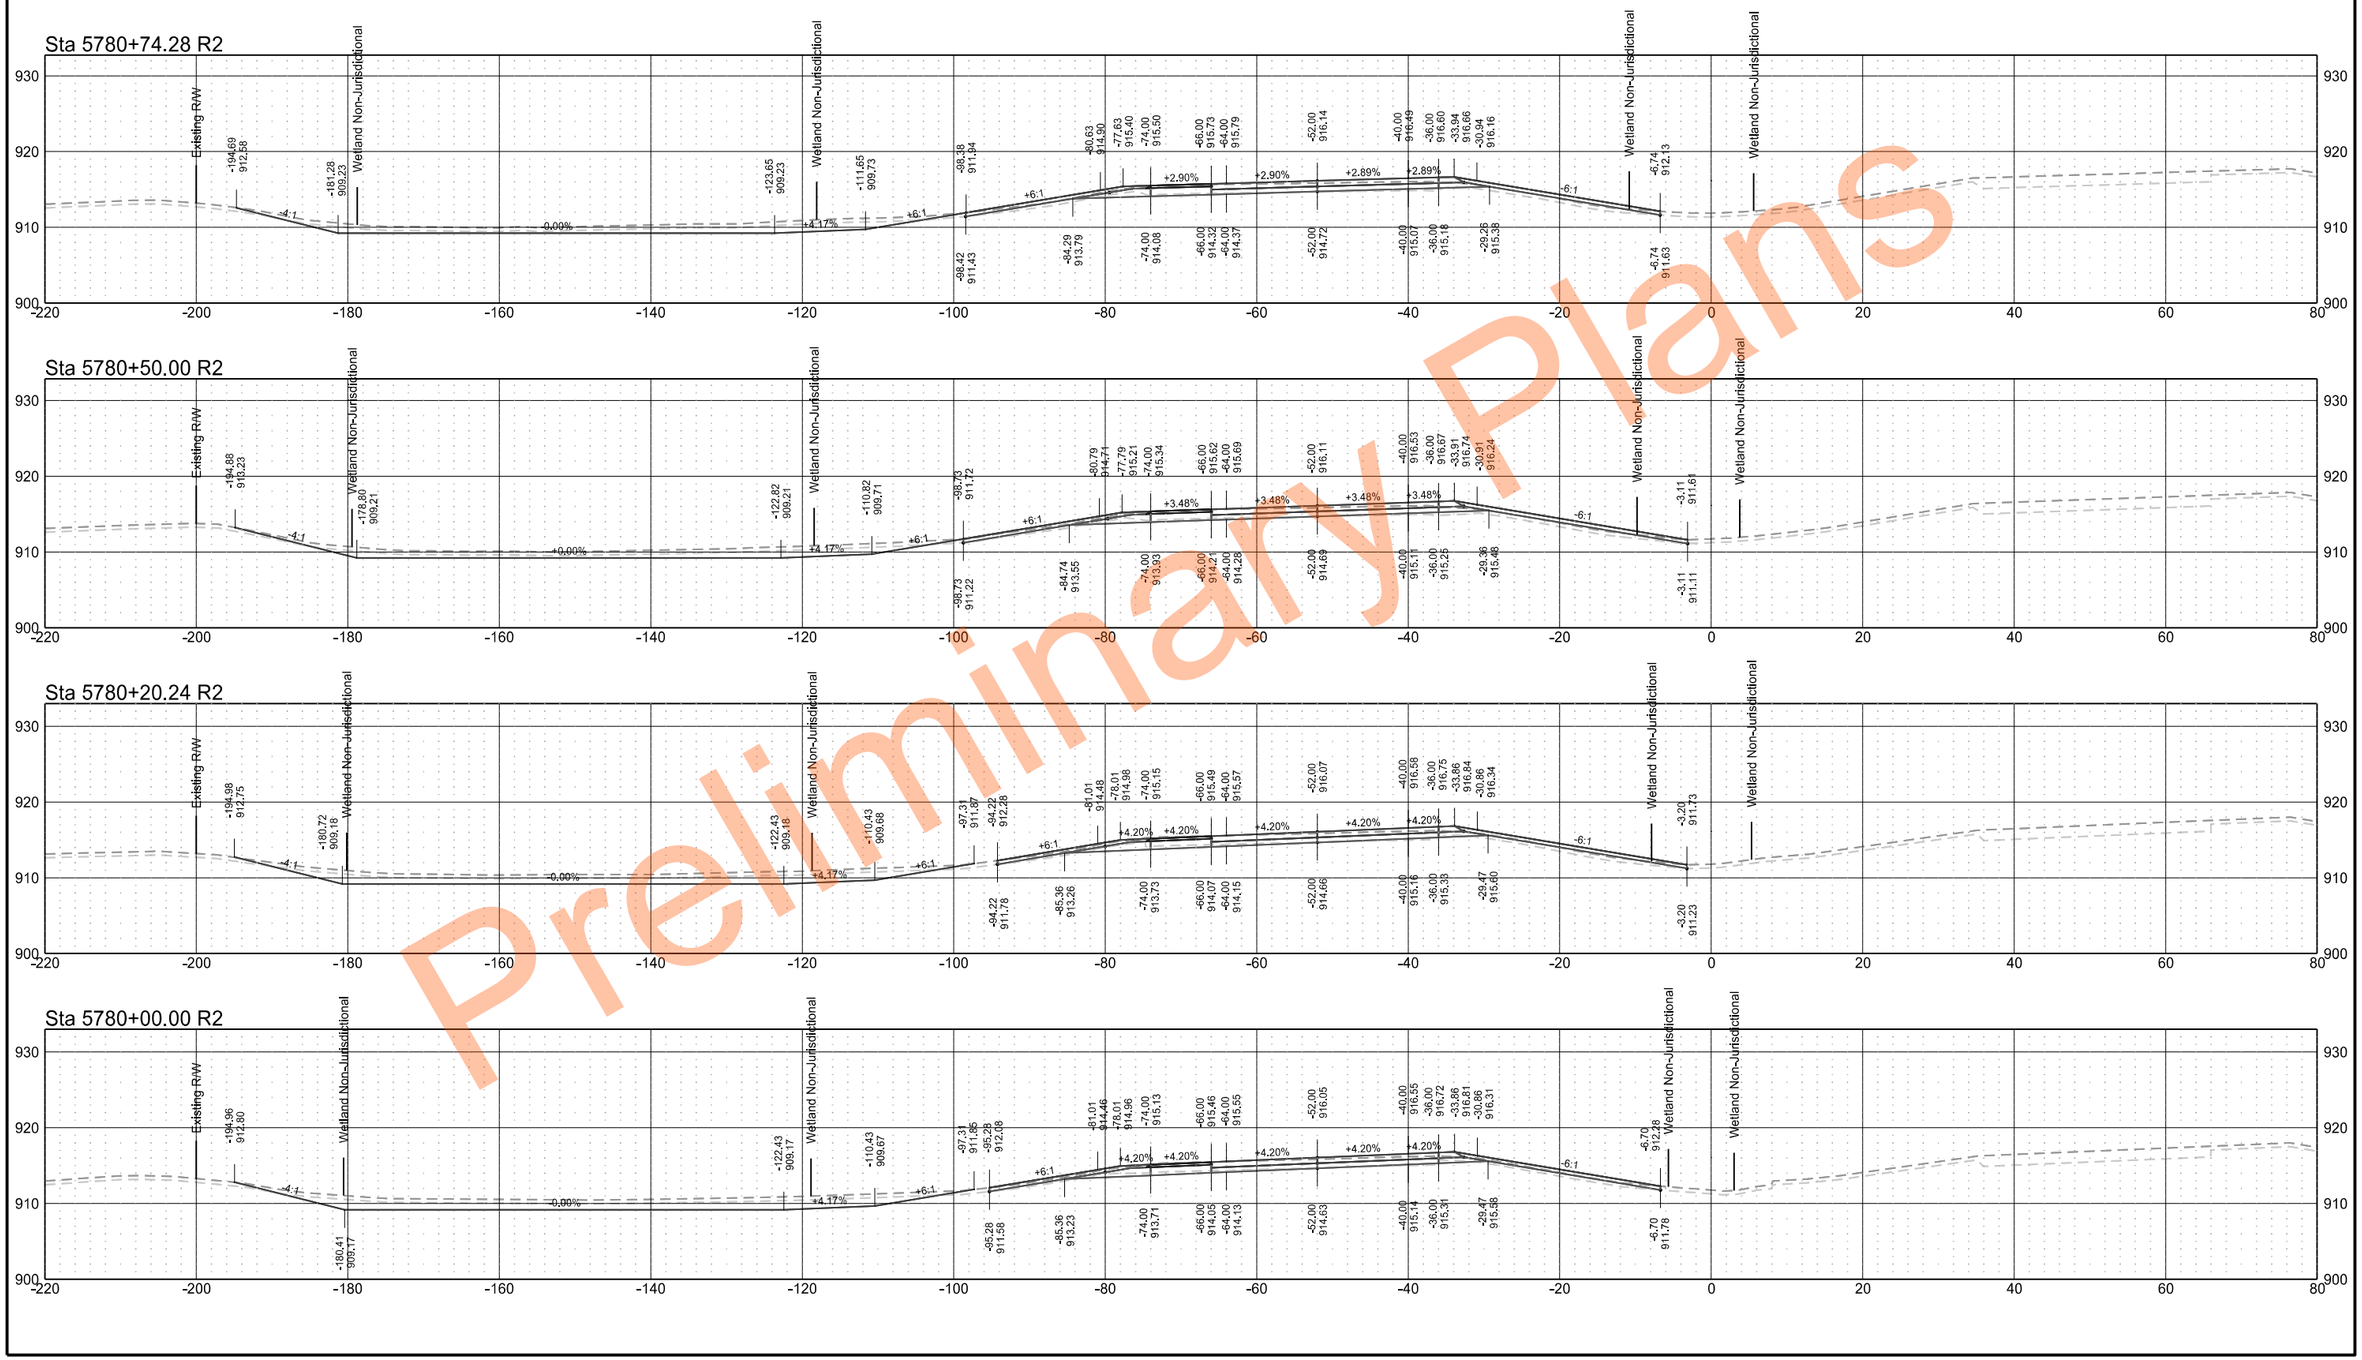

Preliminary Plans

Interstate 29 - Southbound

	STATE	PROJECT NO.	SECTION NO.	SHEET NO.
	ND	IM-8-029(204)101	200	174

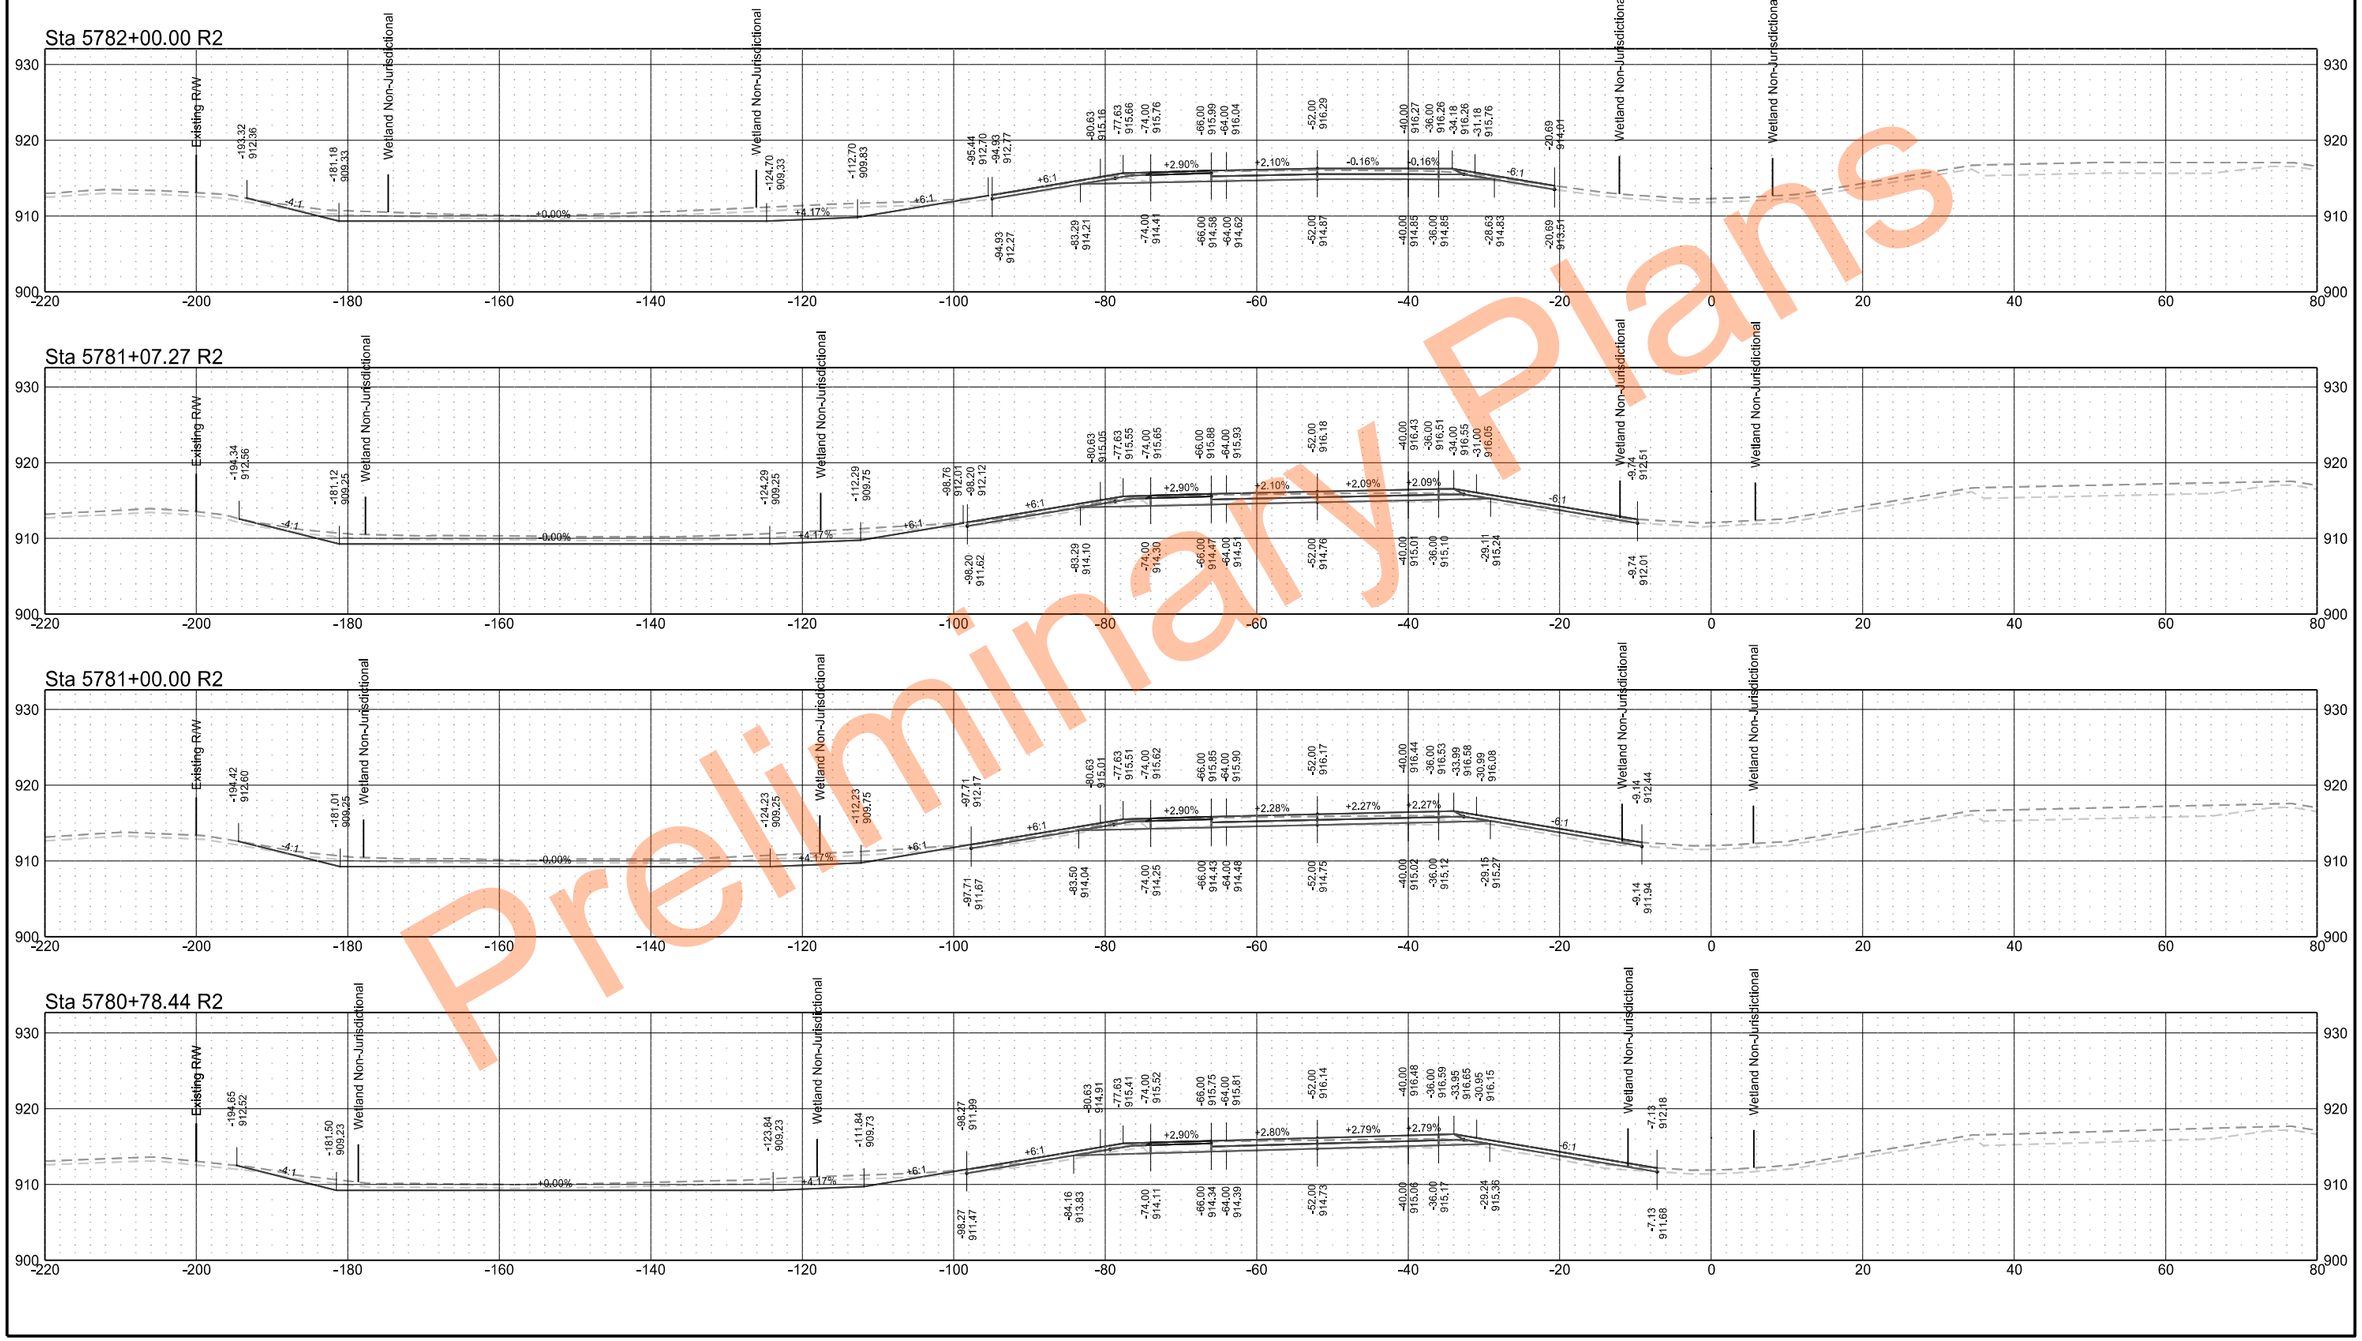

Preliminary Plans

Interstate 29 - Southbound

	STATE	PROJECT NO.	SECTION NO.	SHEET NO.
	ND	IM-8-029(204)101	200	175

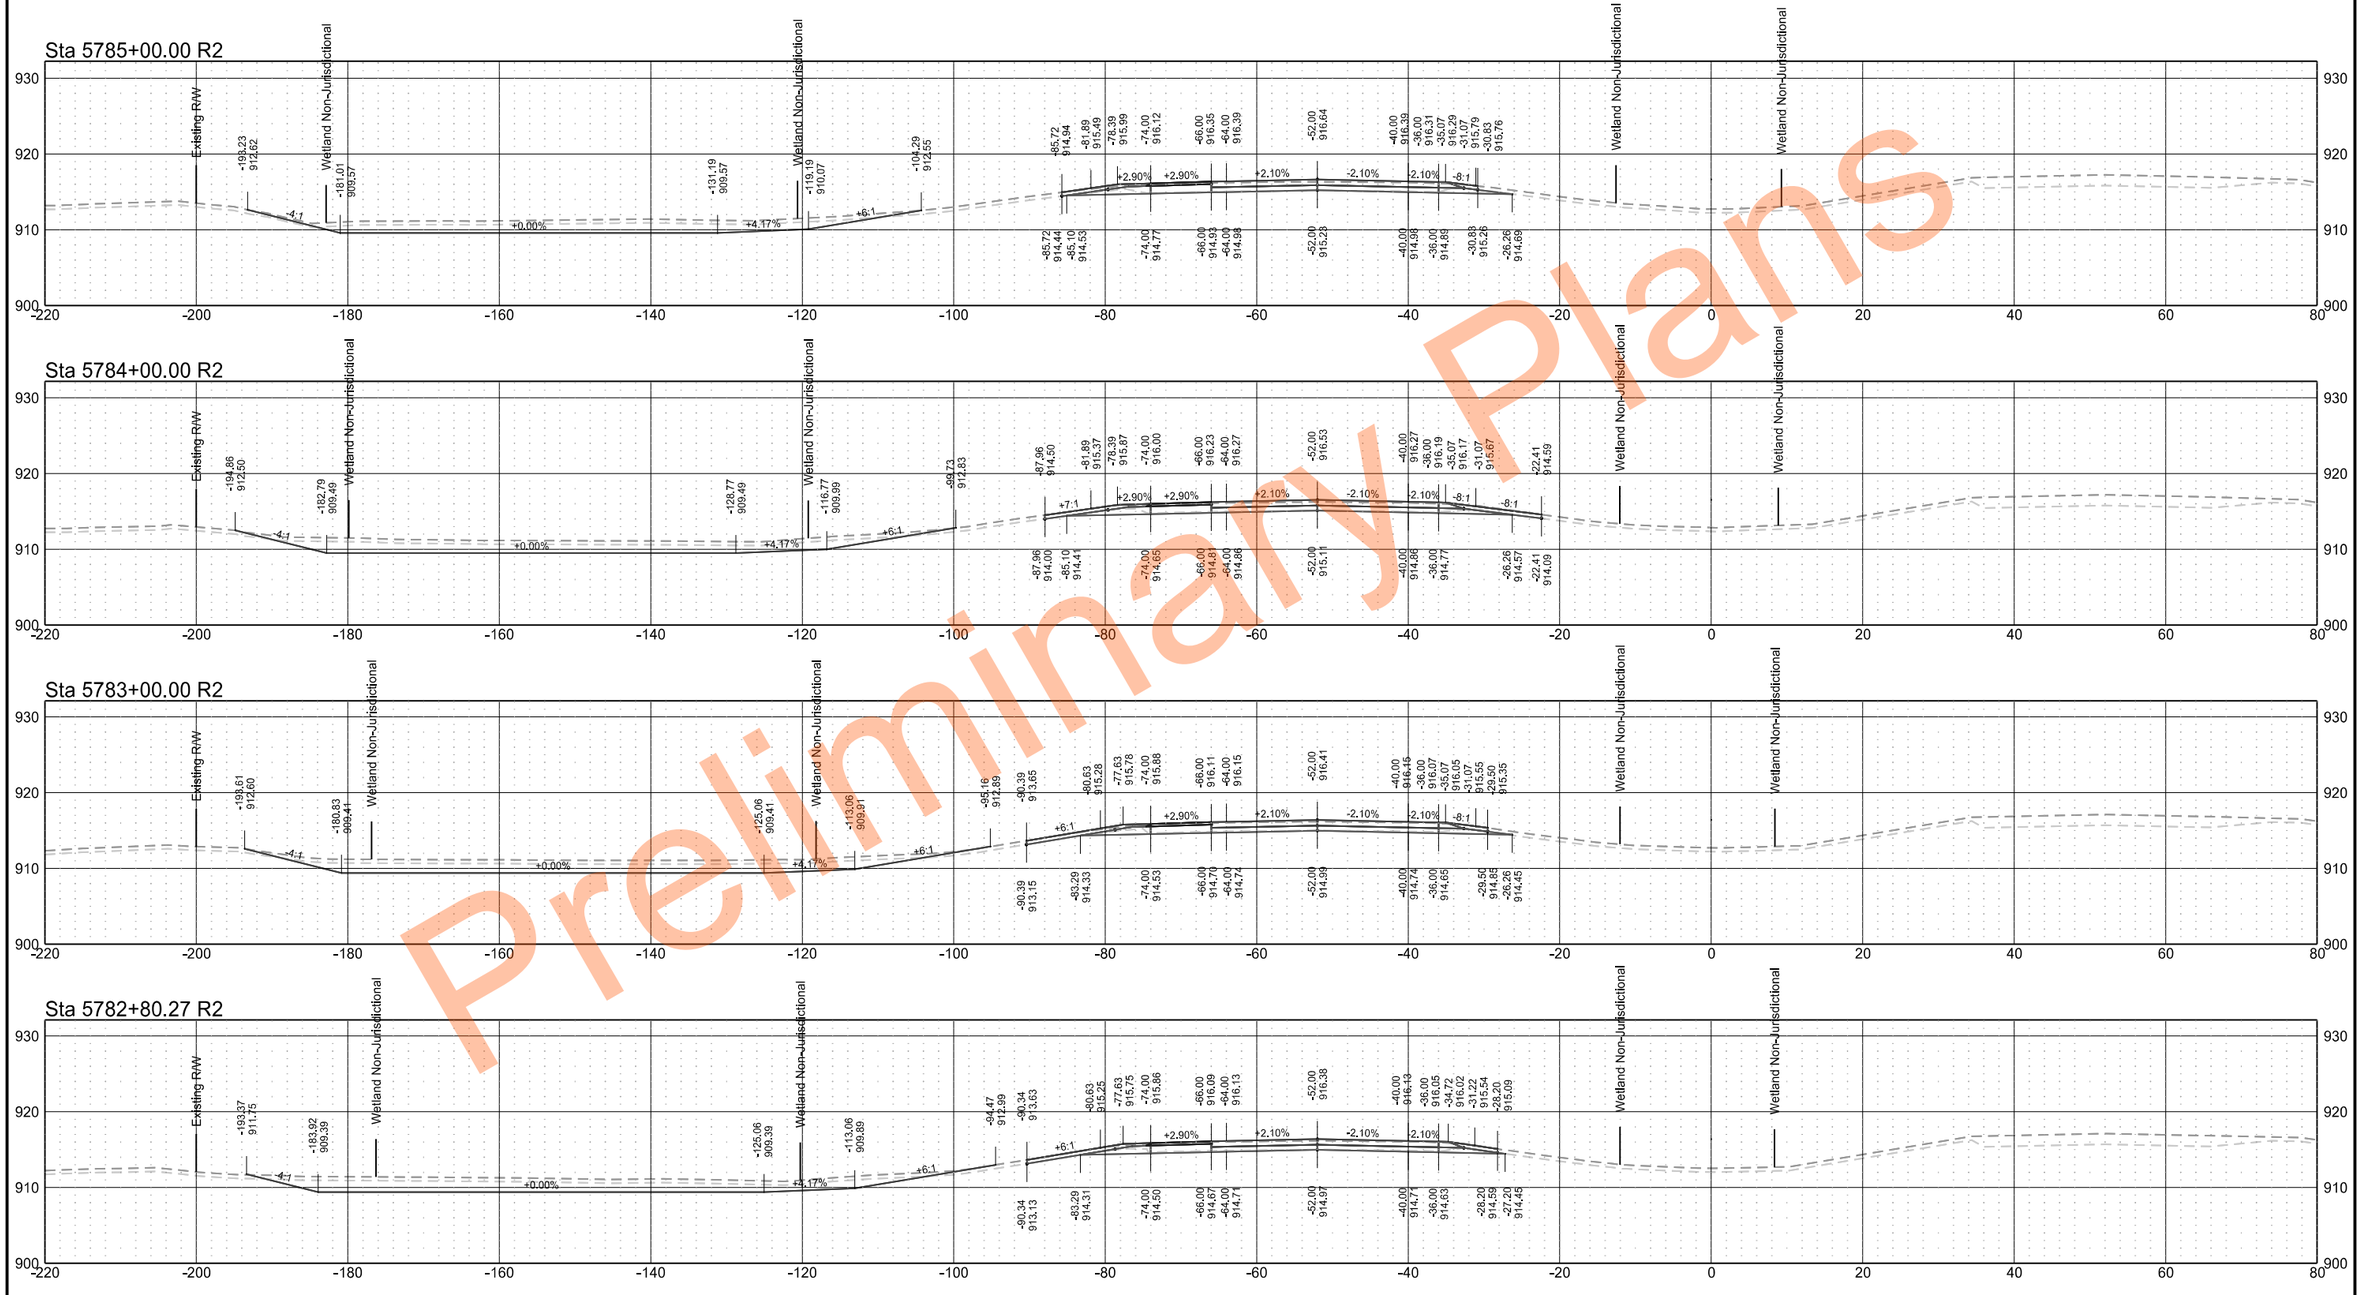

Preliminary Plans

Interstate 29 - Southbound

	STATE	PROJECT NO.	SECTION NO.	SHEET NO.
	ND	IM-8-029(204)101	200	176

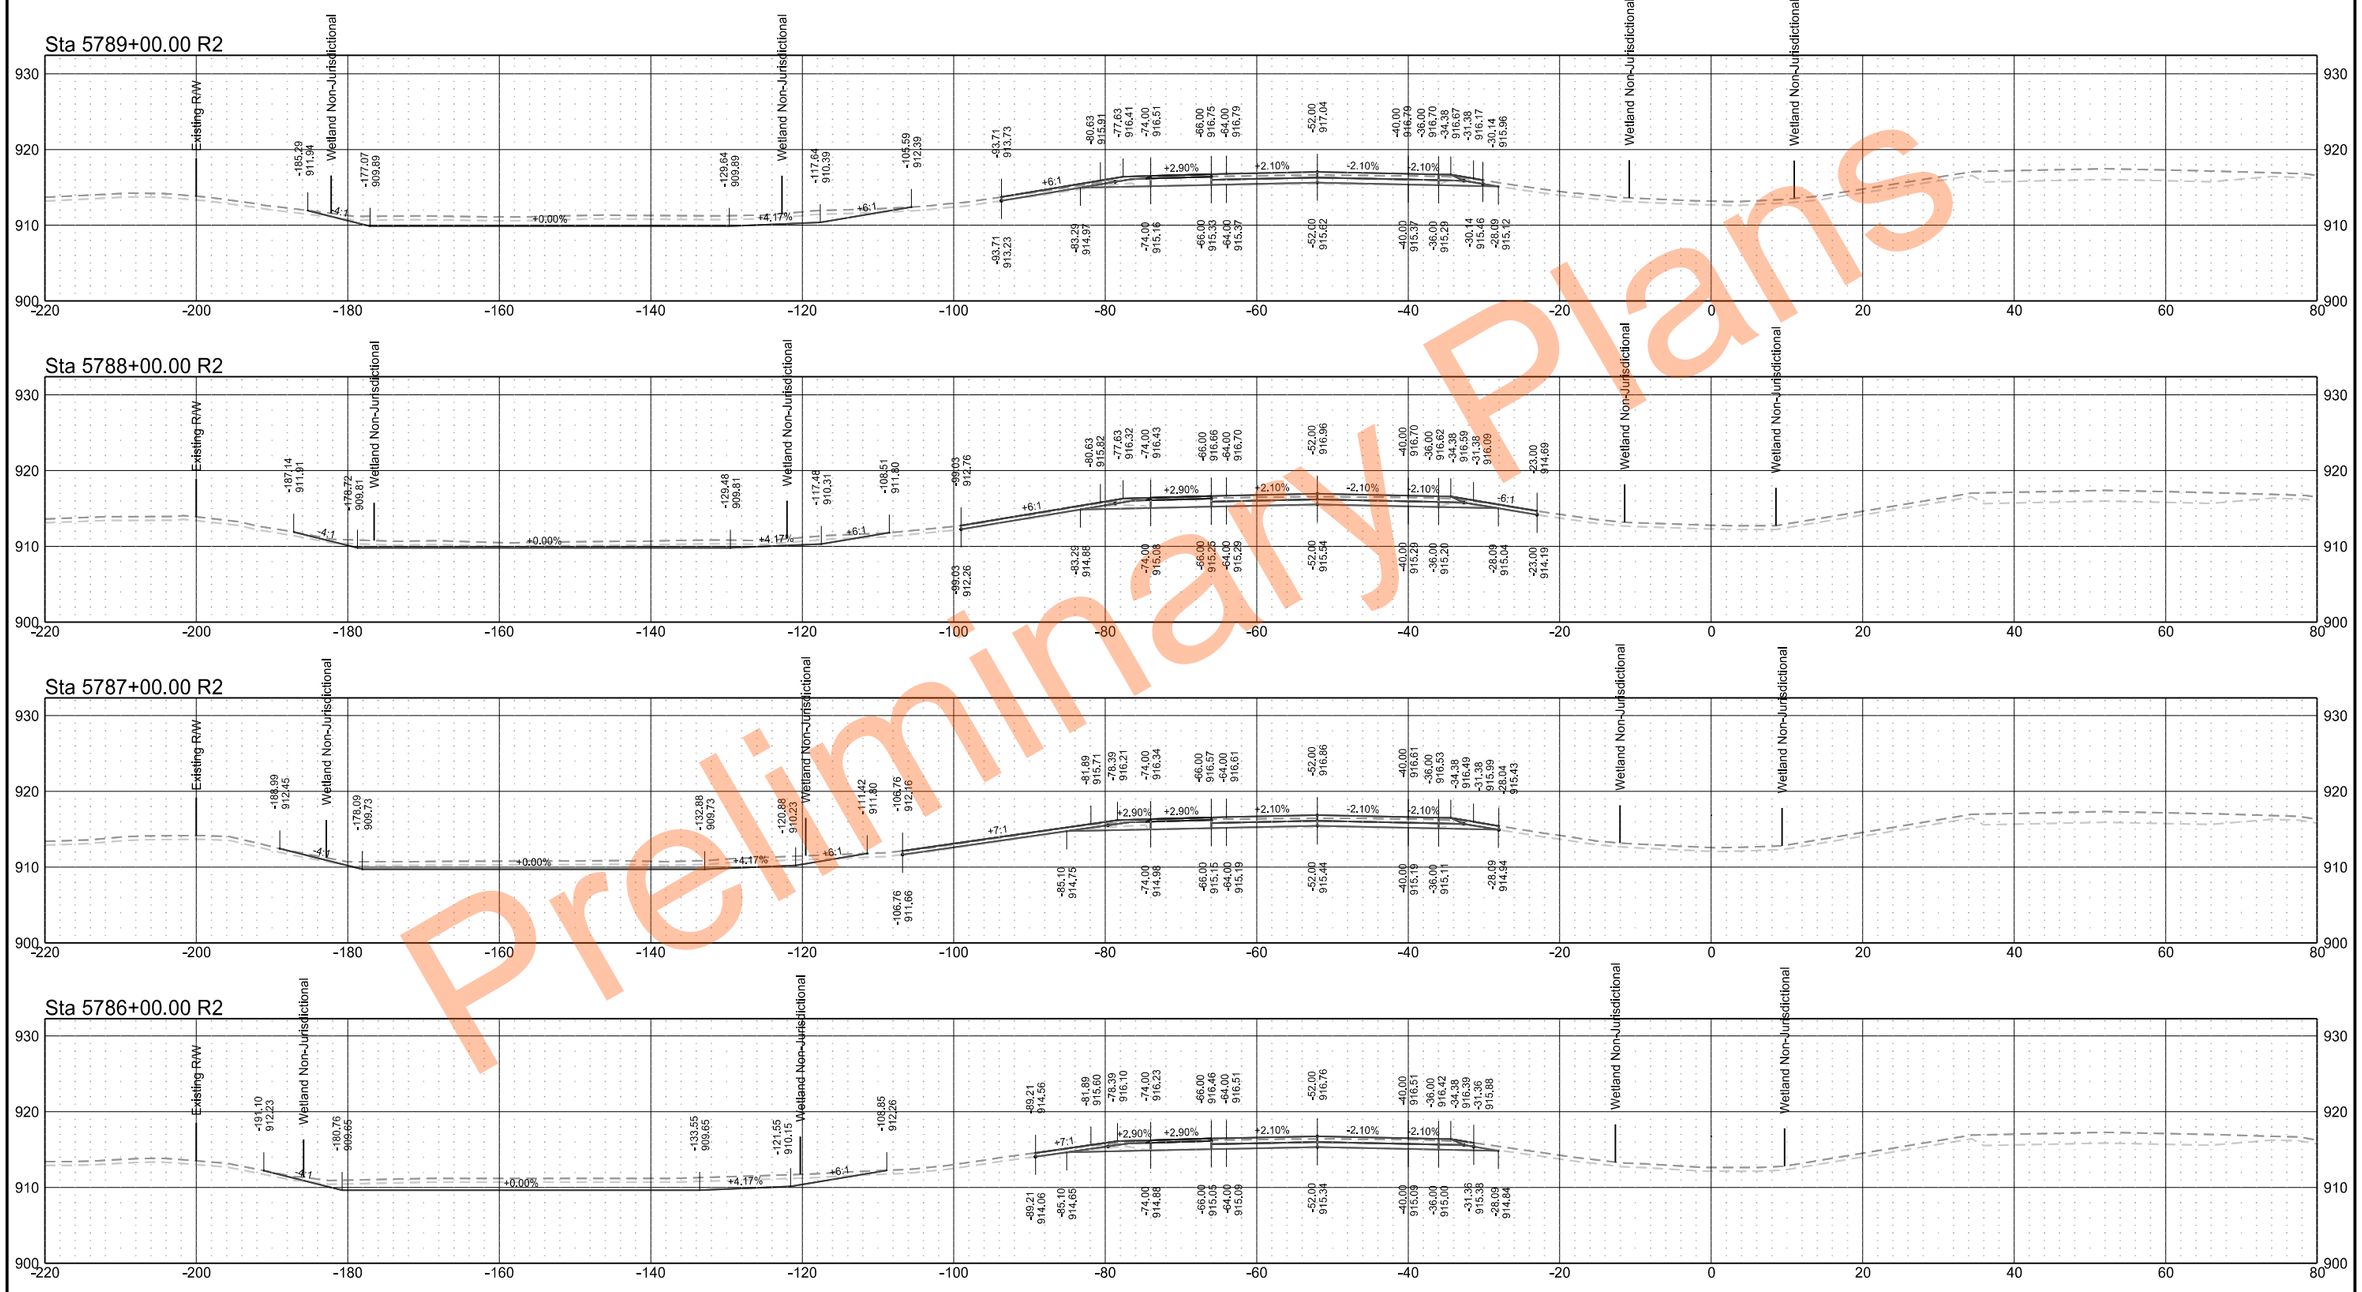

Preliminary Plans

Interstate 29 - Southbound

	STATE	PROJECT NO.	SECTION NO.	SHEET NO.
	ND	IM-8-029(204)101	200	177

Sta 5792+75.00 R2

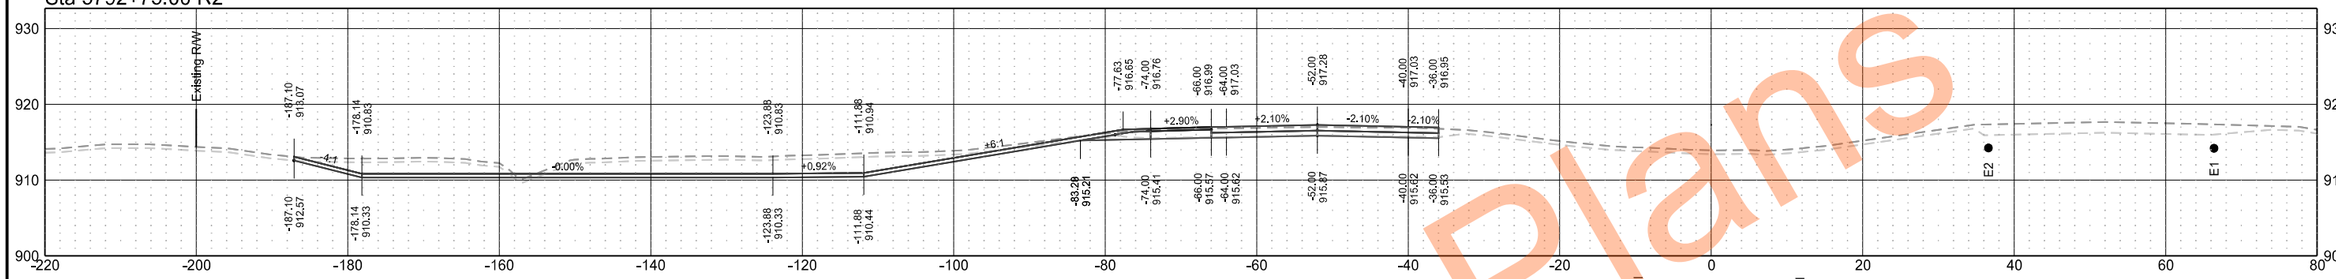

Sta 5792+00.00 R2

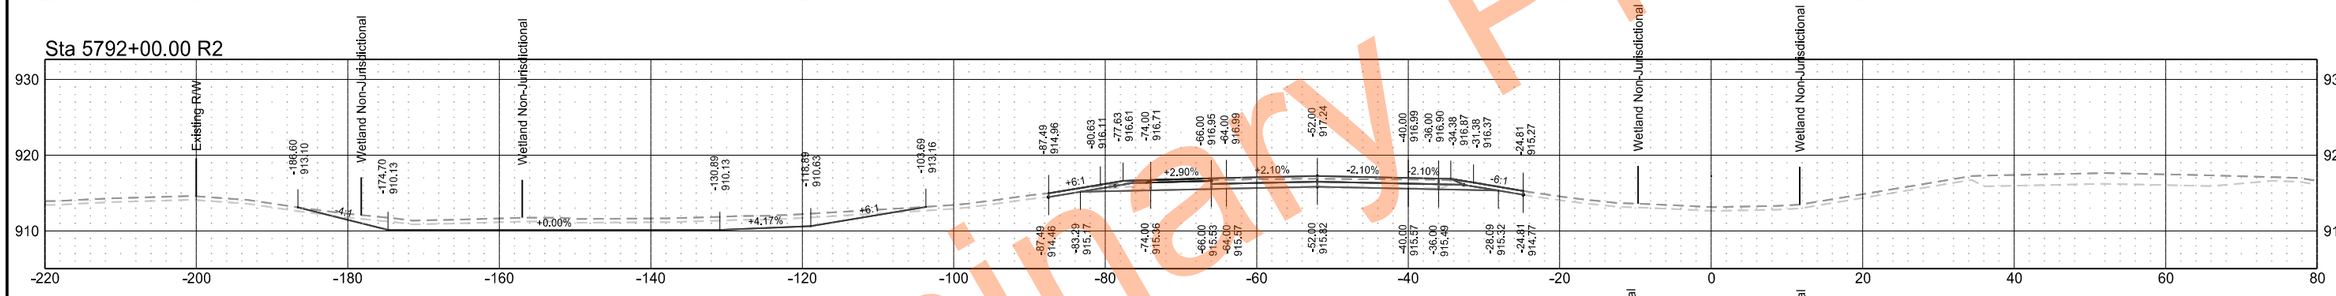

Sta 5791+00.00 R2

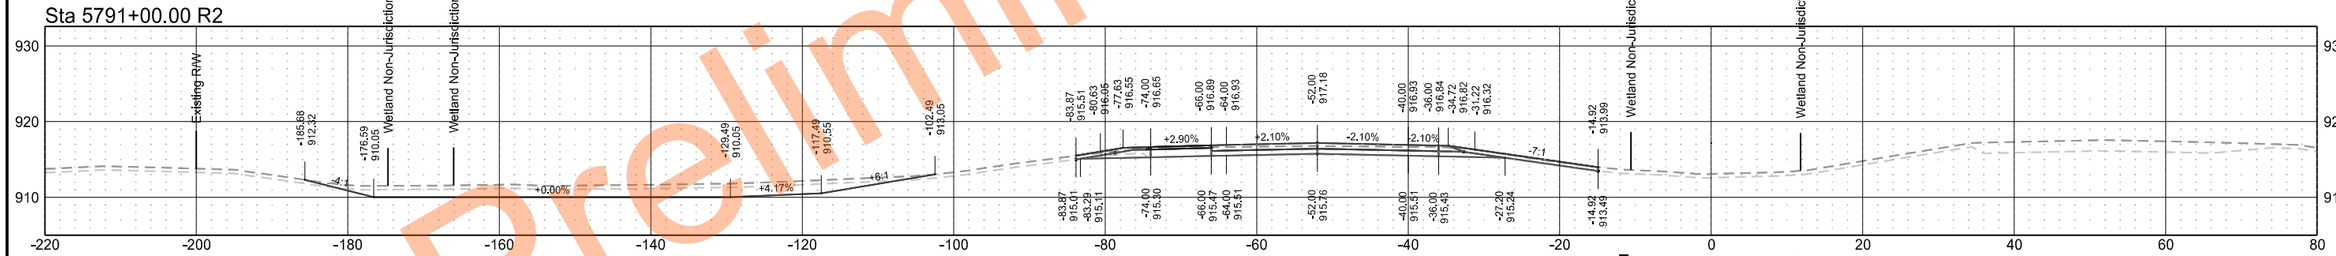

Sta 5790+00.00 R2

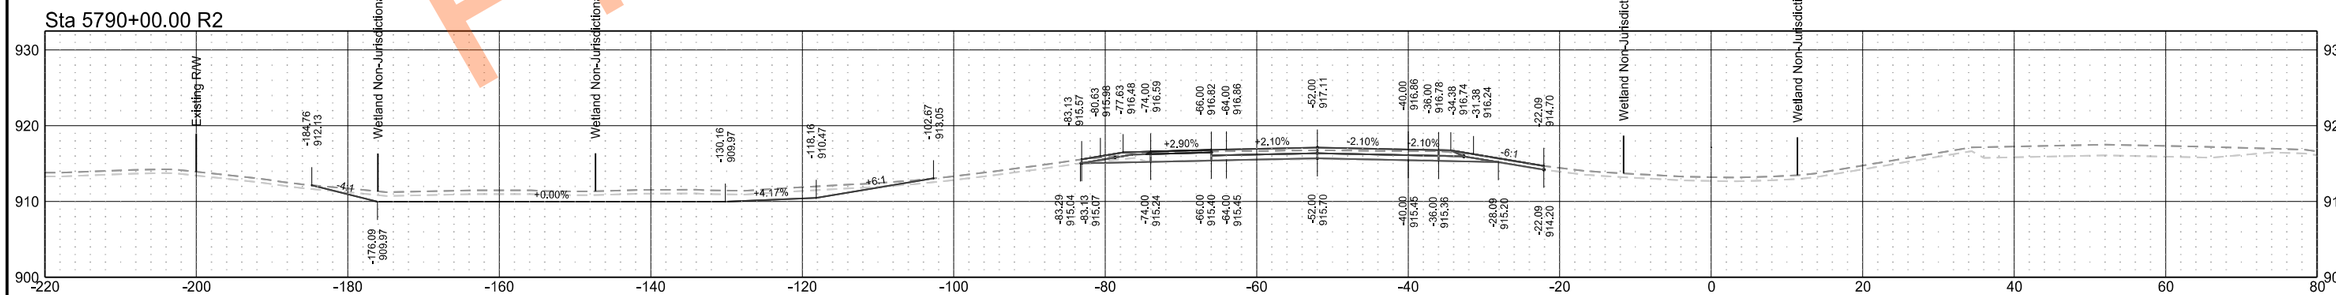

Preliminary Plans

Interstate 29 - Southbound

	STATE	PROJECT NO.	SECTION NO.	SHEET NO.
	ND	IM-8-029(204)101	200	178

Sta 5793+26.83 R2

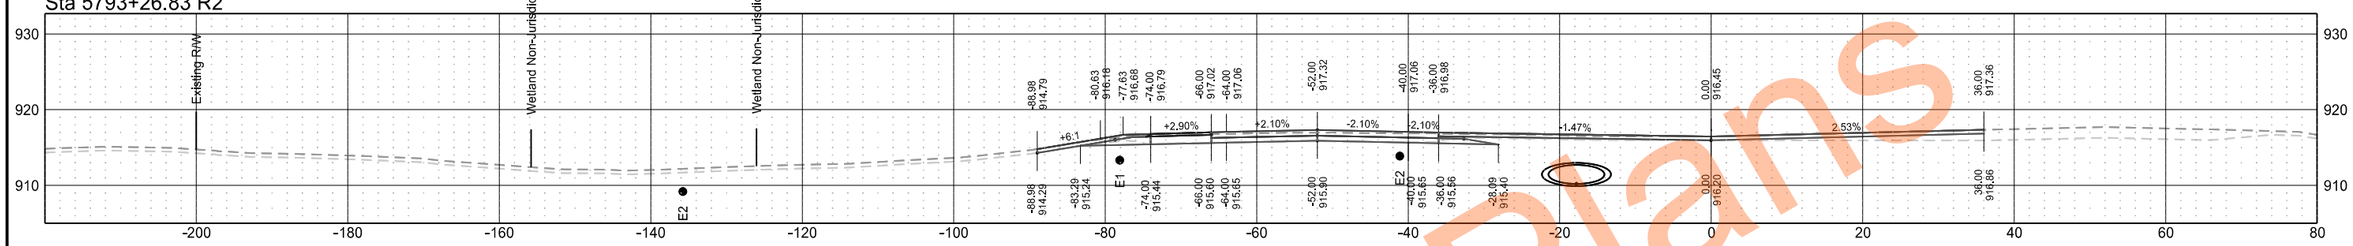

Sta 5793+20.44 R2

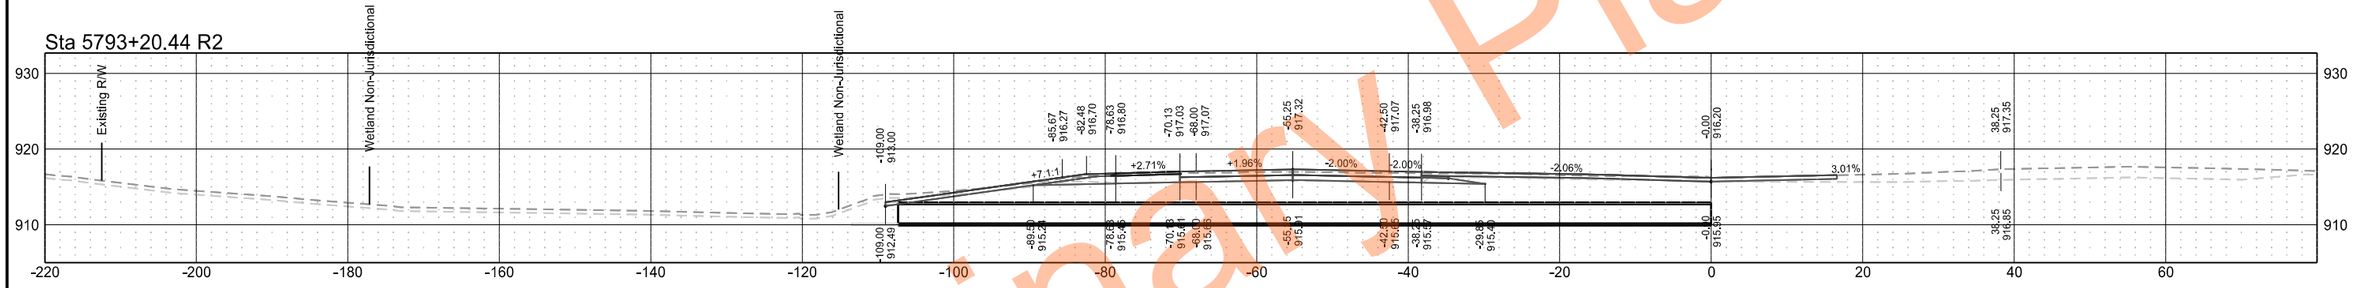

Sta 5793+00.00 R2

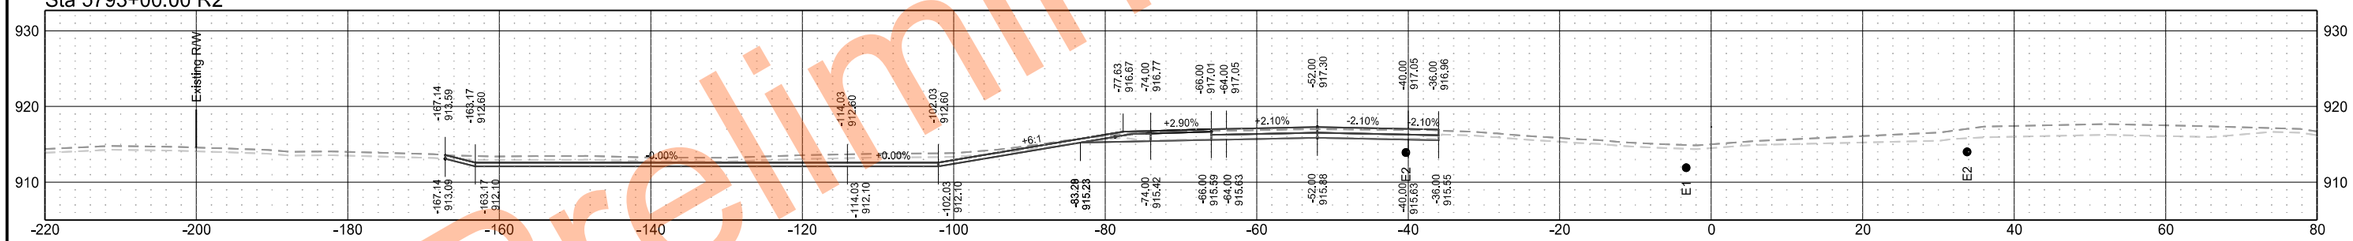

Sta 5792+91.00 R2

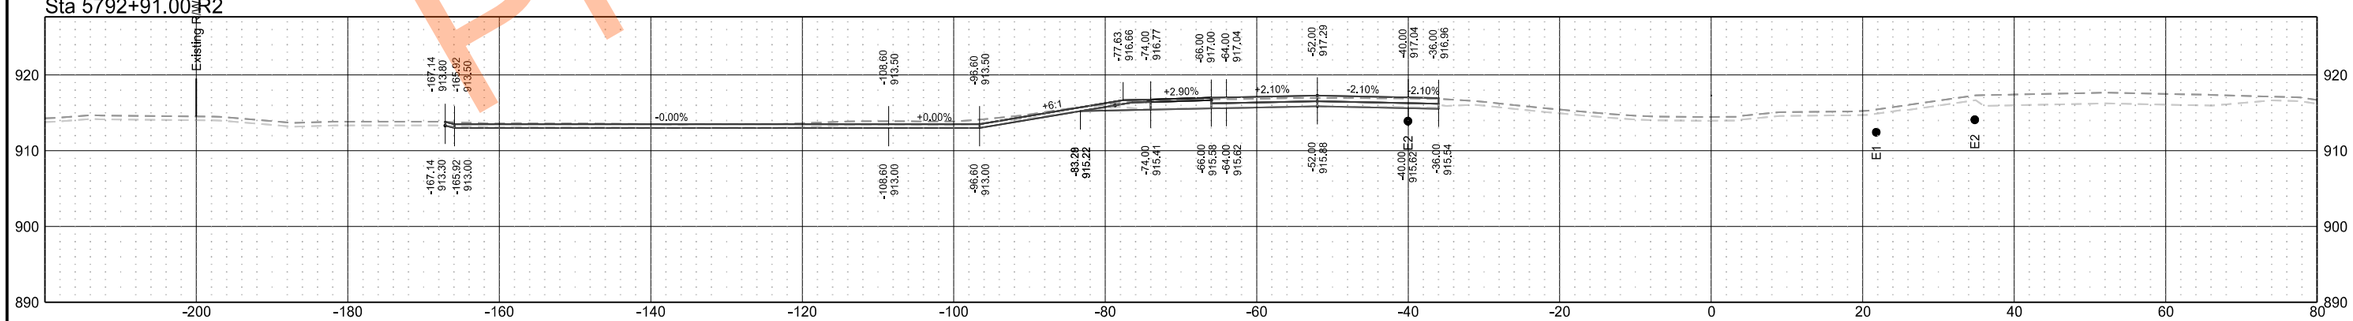

Preliminary Plans

Interstate 29 - Southbound

	STATE	PROJECT NO.	SECTION NO.	SHEET NO.
	ND	IM-8-029(204)101	200	179

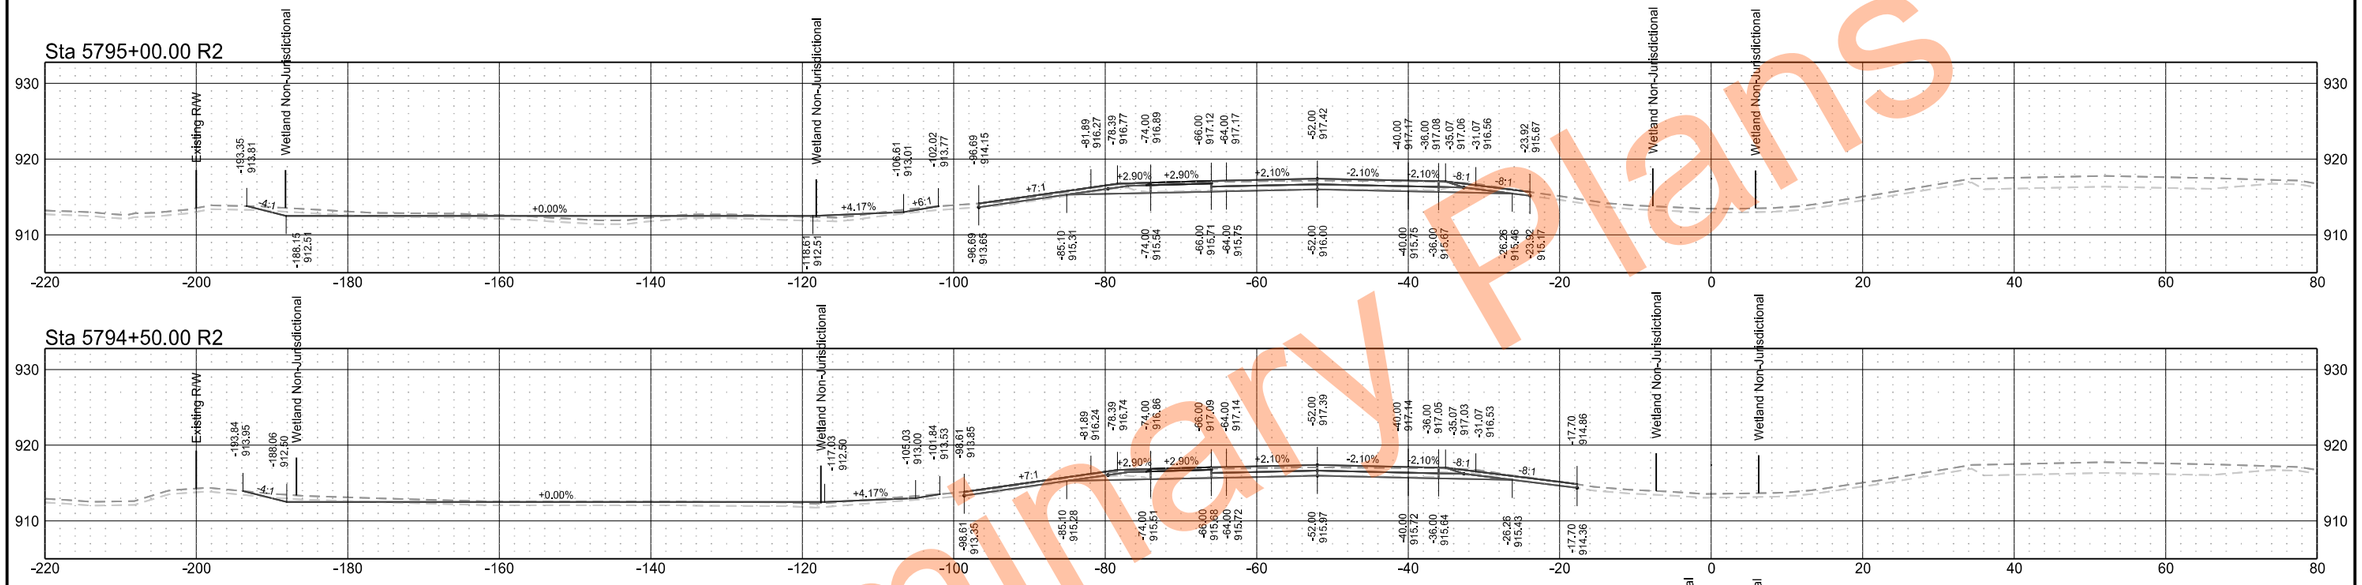

Preliminary Plans

Interstate 29 - Southbound

	STATE	PROJECT NO.	SECTION NO.	SHEET NO.
	ND	IM-8-029(204)101	200	180

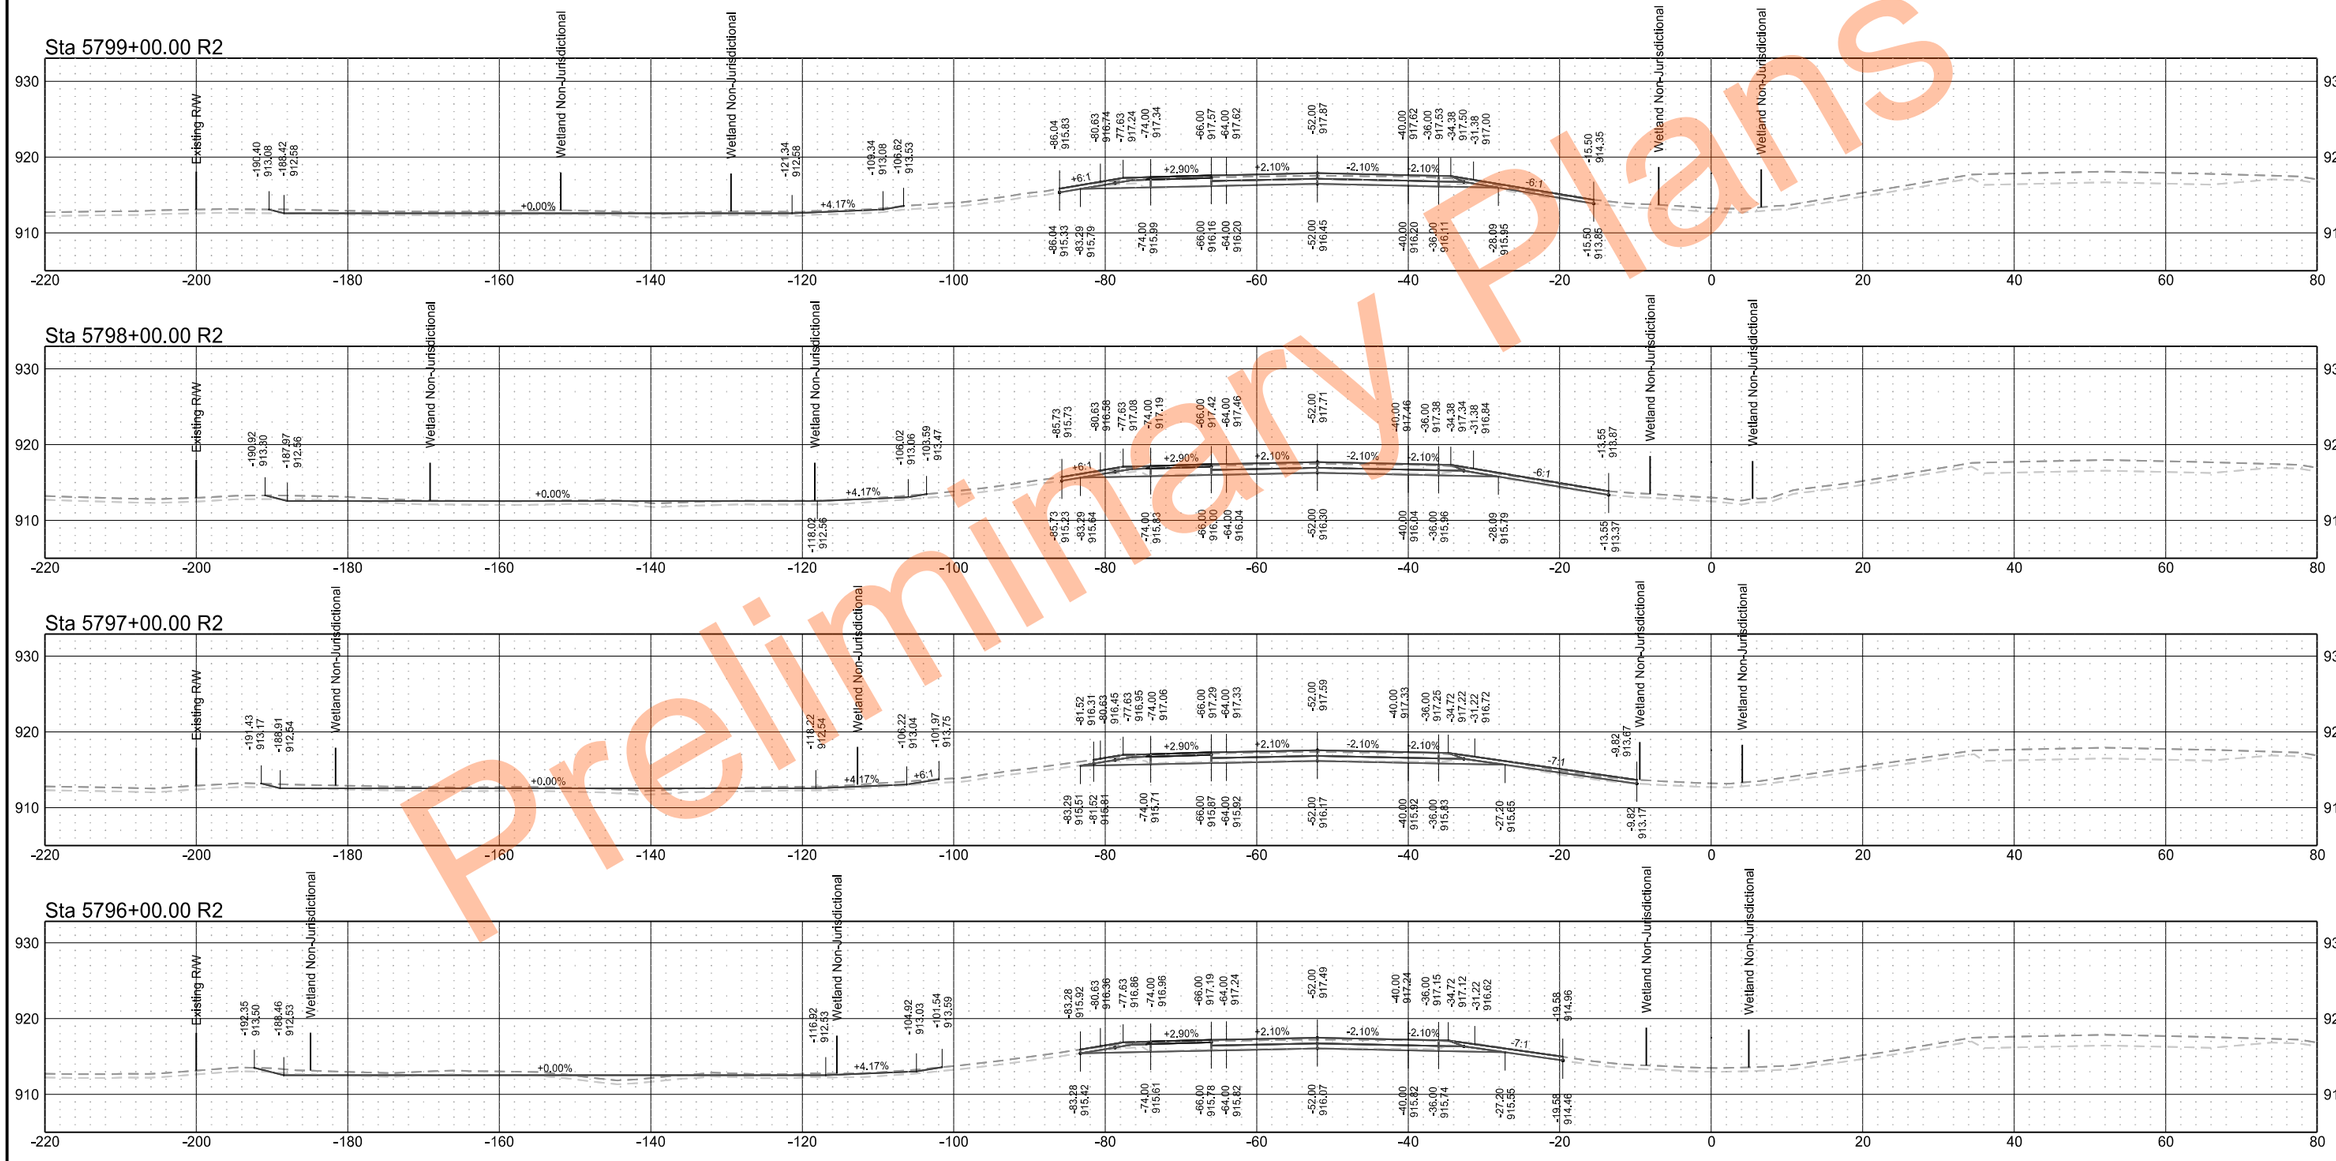

Preliminary Plans

Interstate 29 - Southbound

	STATE	PROJECT NO.	SECTION NO.	SHEET NO.
	ND	IM-8-029(204)101	200	181

Sta 5803+00.00 R2

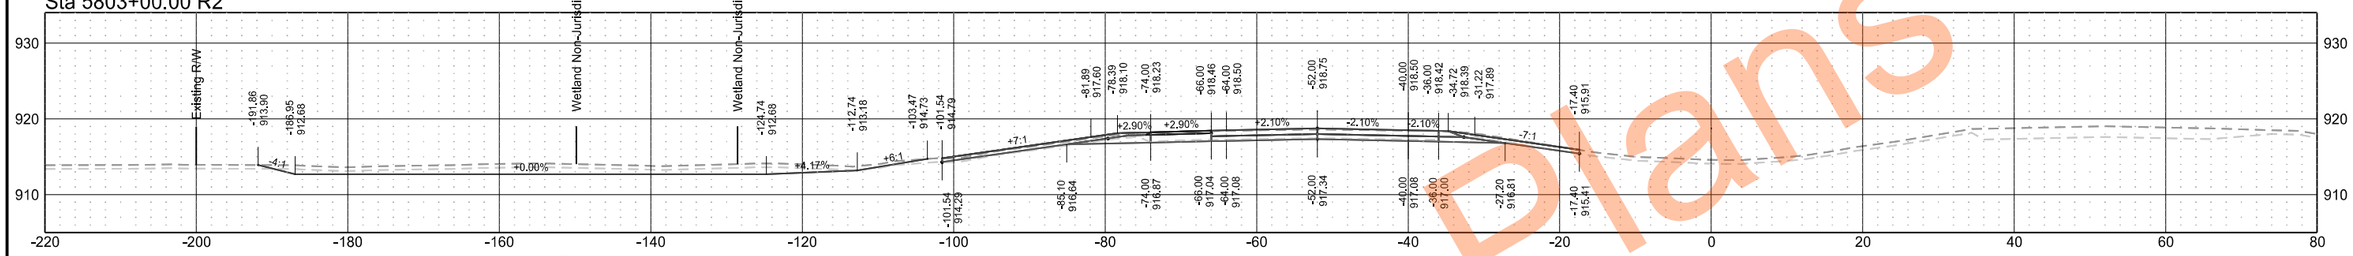

Sta 5802+00.00 R2

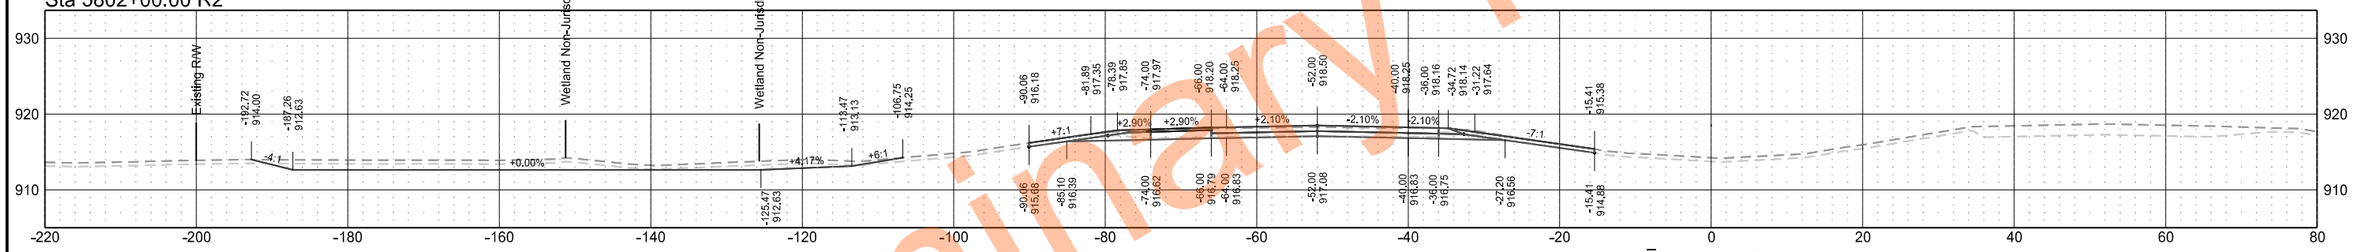

Sta 5801+00.00 R2

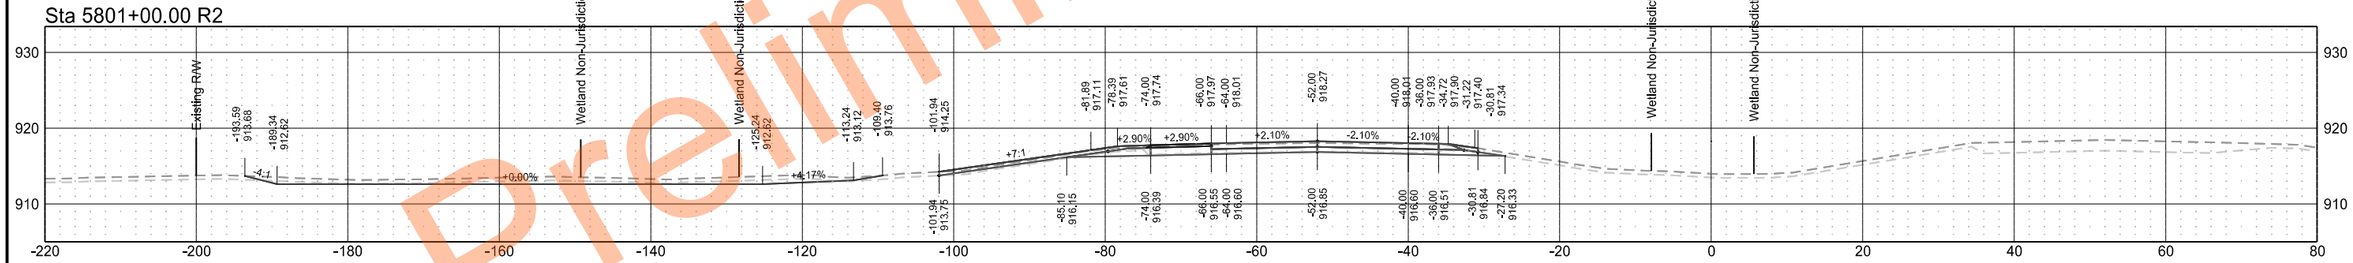

Sta 5800+00.00 R2

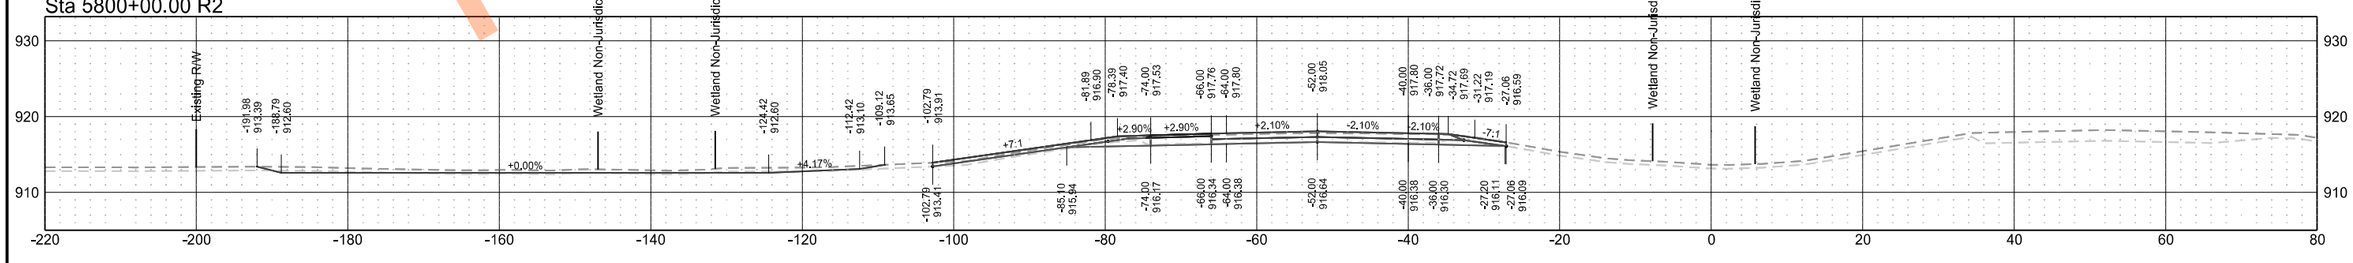

Preliminary Plans

Interstate 29 - Southbound

	STATE	PROJECT NO.	SECTION NO.	SHEET NO.
	ND	IM-8-029(204)101	200	182

Sta 5807+00.00 R2

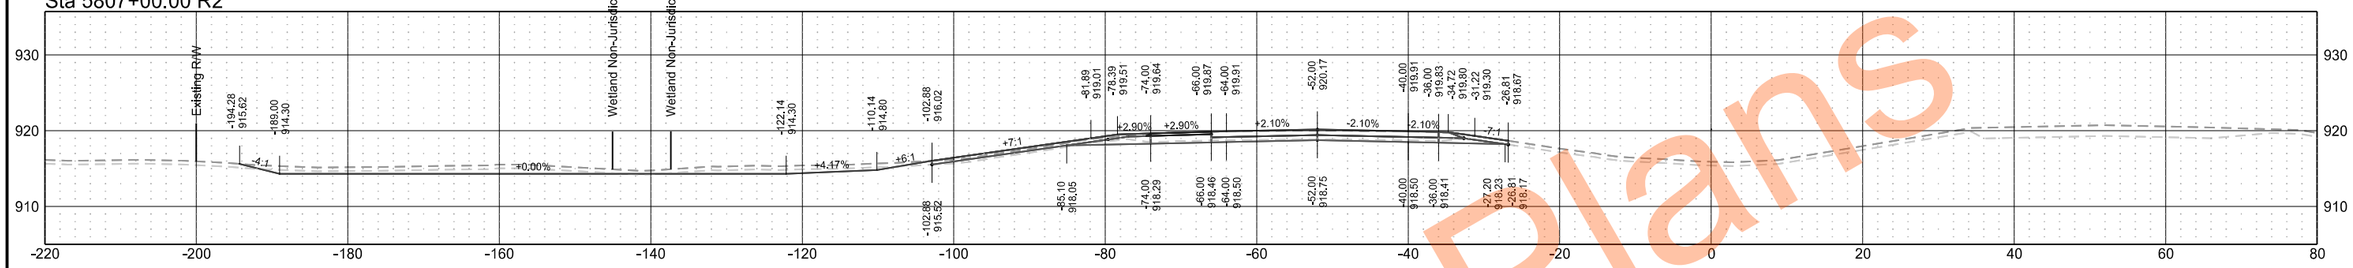

Sta 5806+00.00 R2

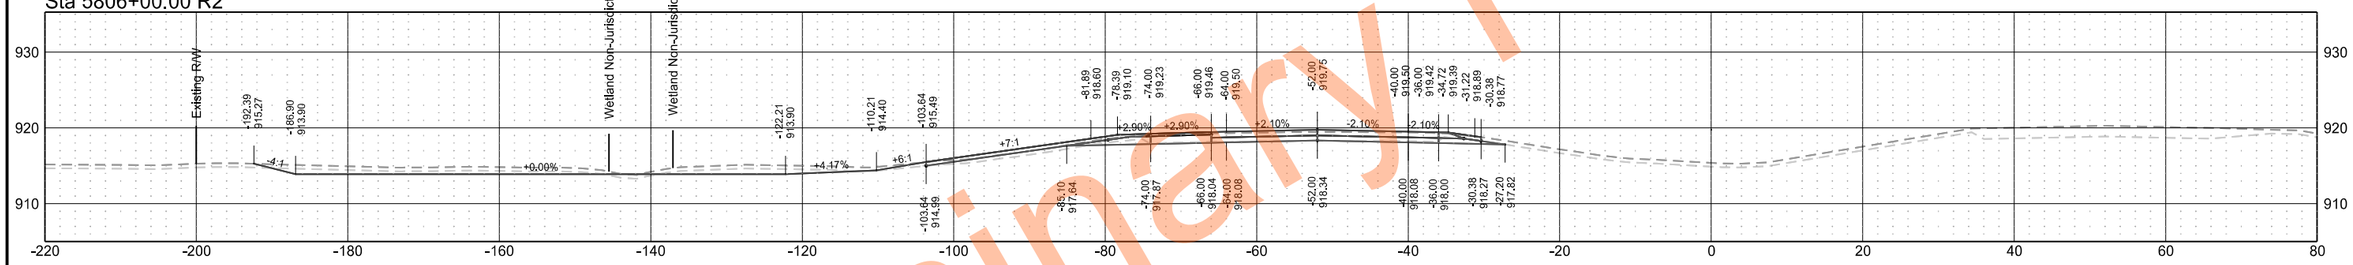

Sta 5805+00.00 R2

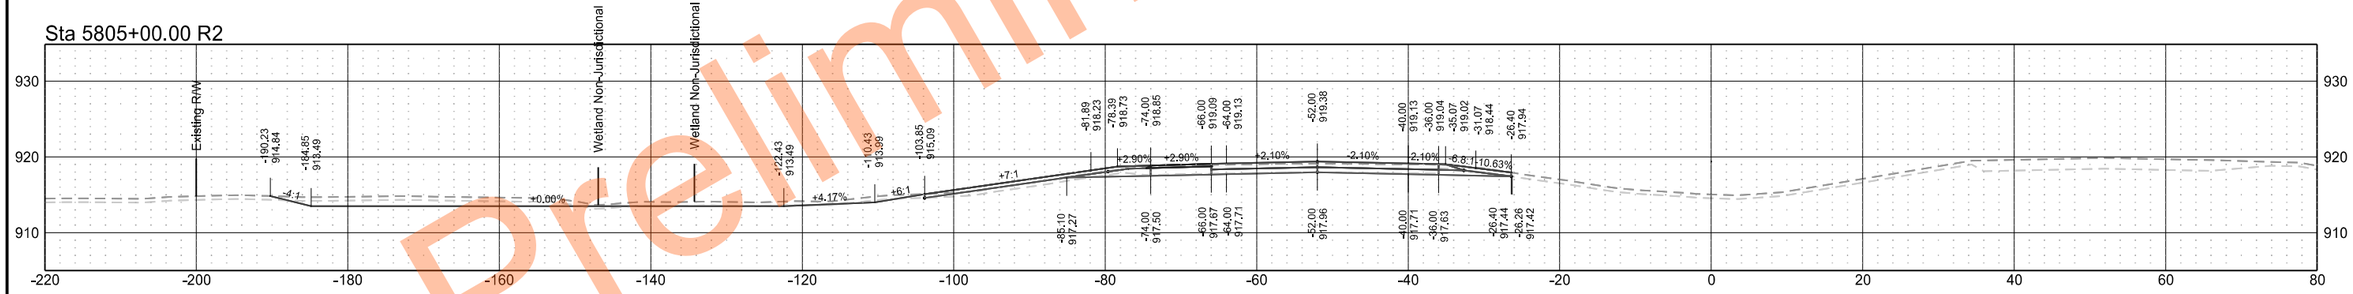

Sta 5804+00.00 R2

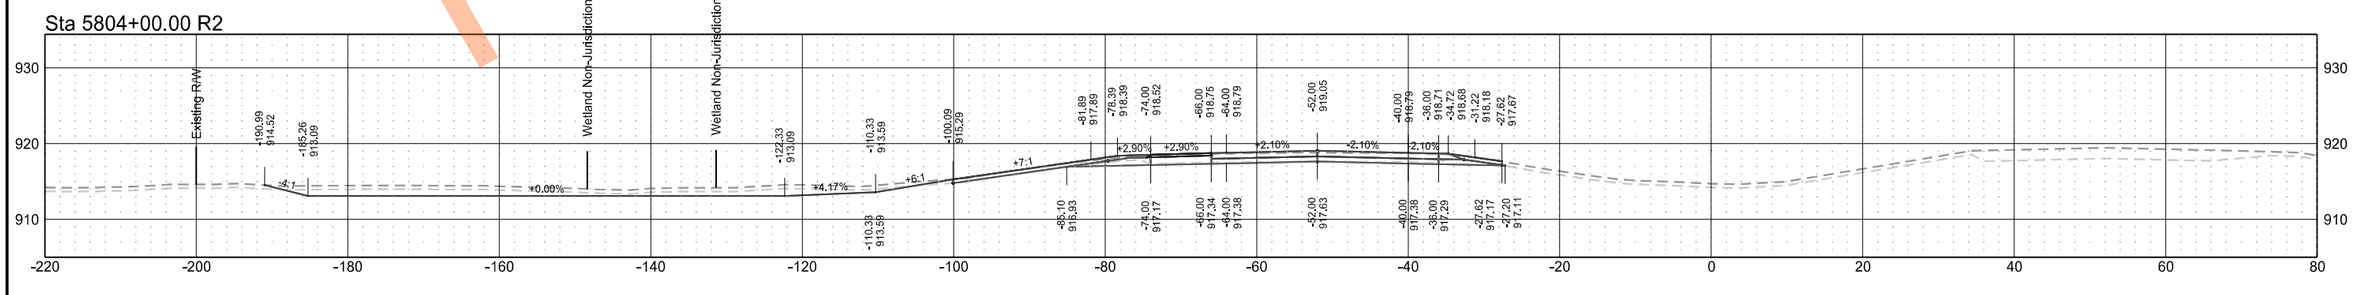

Preliminary Plans

Interstate 29 - Southbound

	STATE	PROJECT NO.	SECTION NO.	SHEET NO.
	ND	IM-8-029(204)101	200	183

Sta 5811+00.00 R2

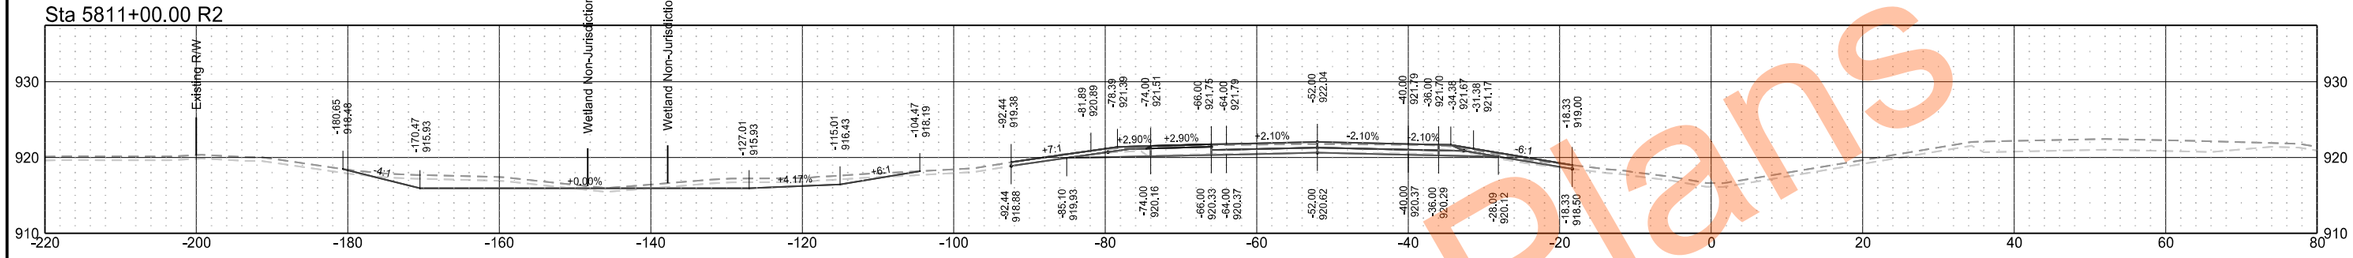

Sta 5810+00.00 R2

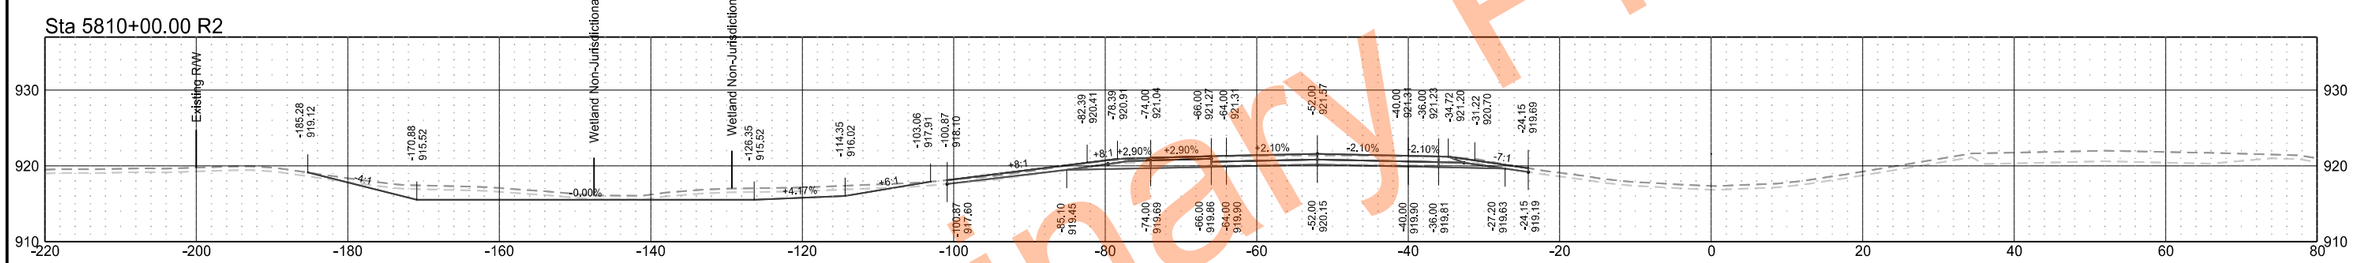

Sta 5809+00.00 R2

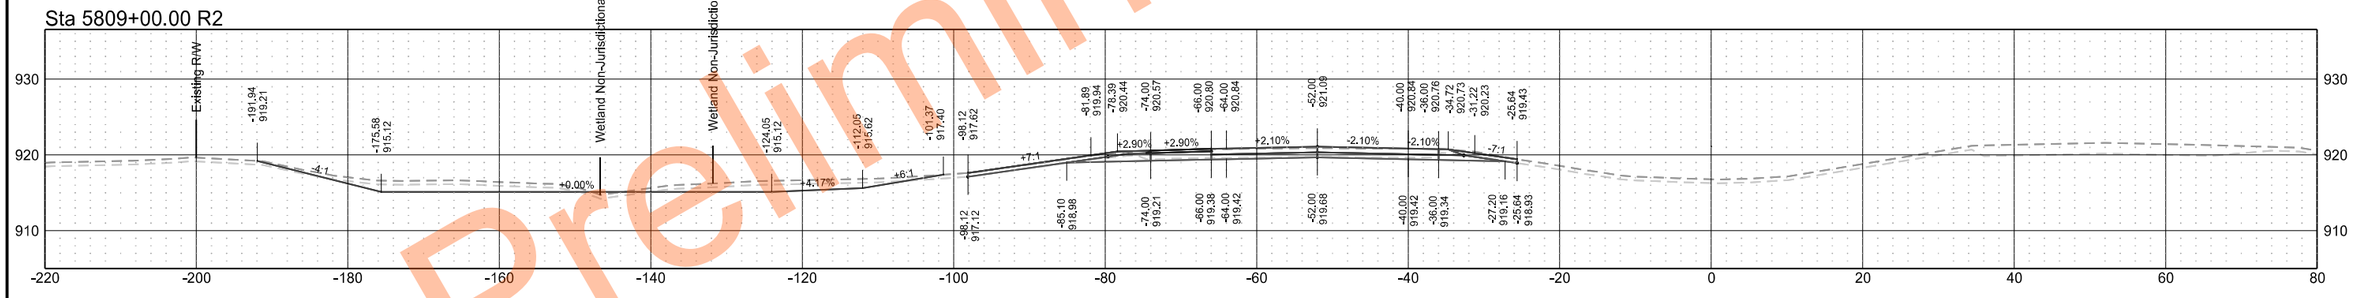

Sta 5808+00.00 R2

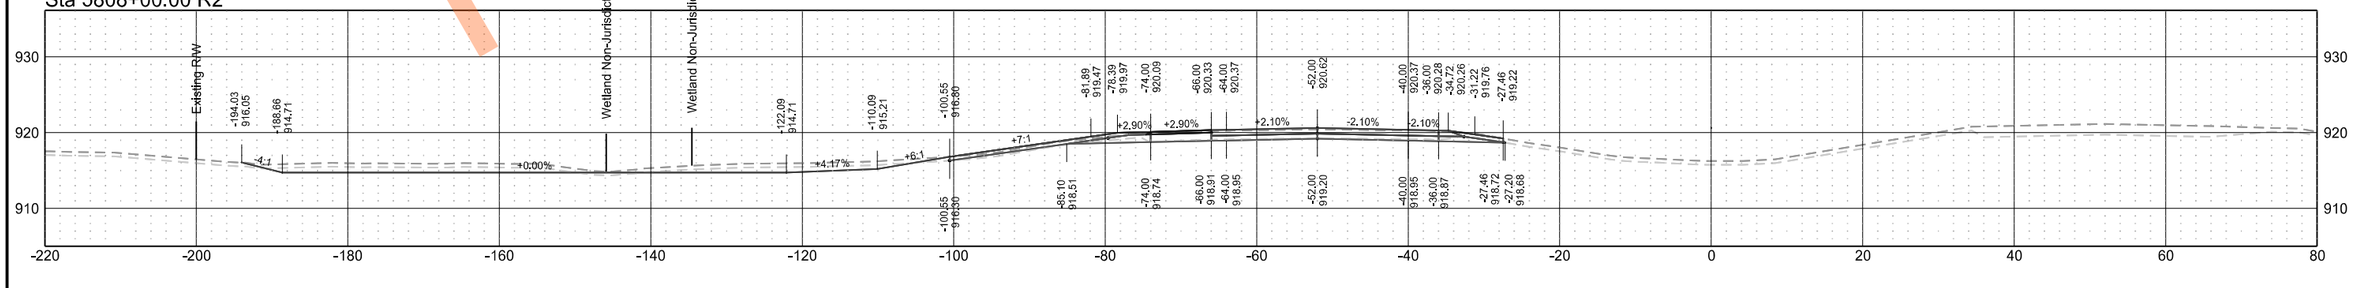

Preliminary Plans

Interstate 29 - Southbound

	STATE	PROJECT NO.	SECTION NO.	SHEET NO.
	ND	IM-8-029(204)101	200	184

Sta 5815+00.00 R2

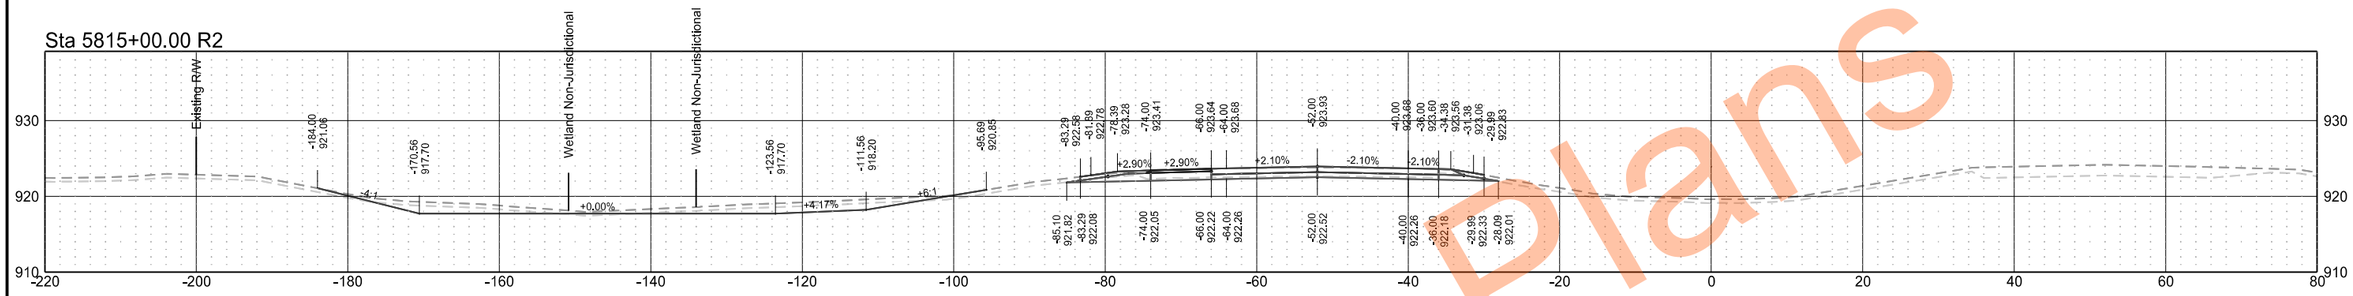

Sta 5814+00.00 R2

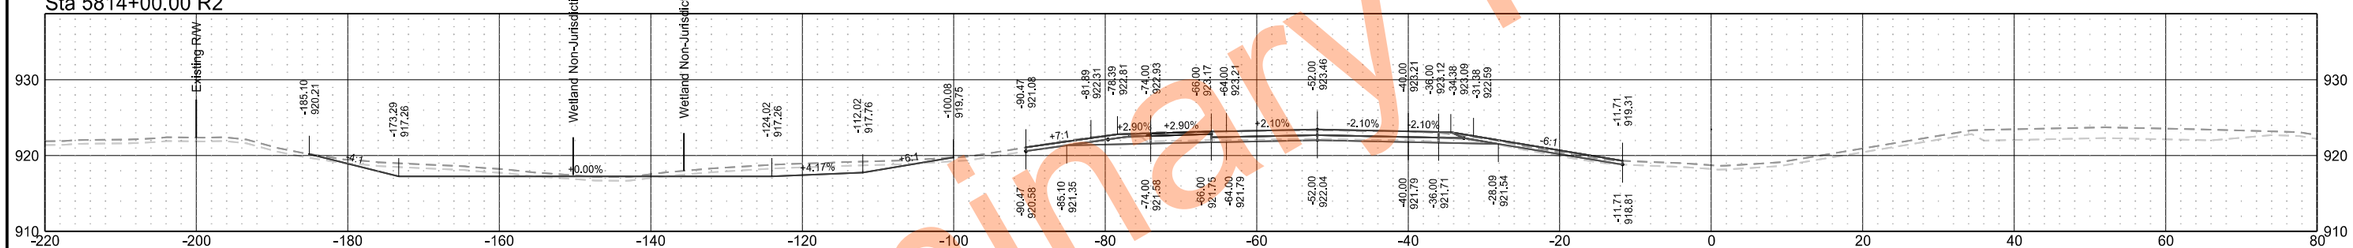

Sta 5813+00.00 R2

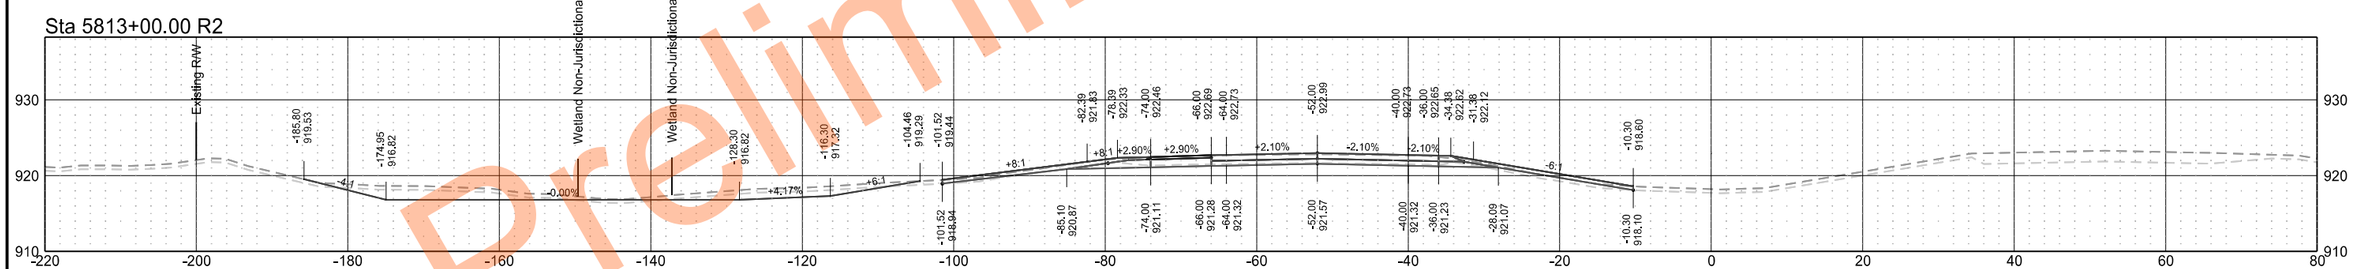

Sta 5812+00.00 R2

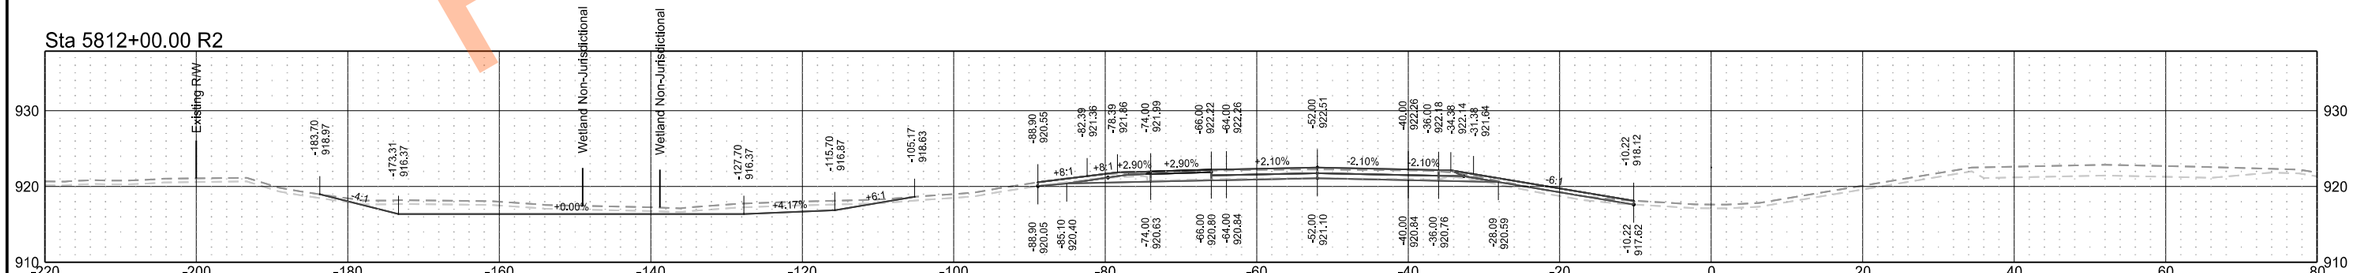

Preliminary Plans

Interstate 29 - Southbound

	STATE	PROJECT NO.	SECTION NO.	SHEET NO.
	ND	IM-8-029(204)101	200	185

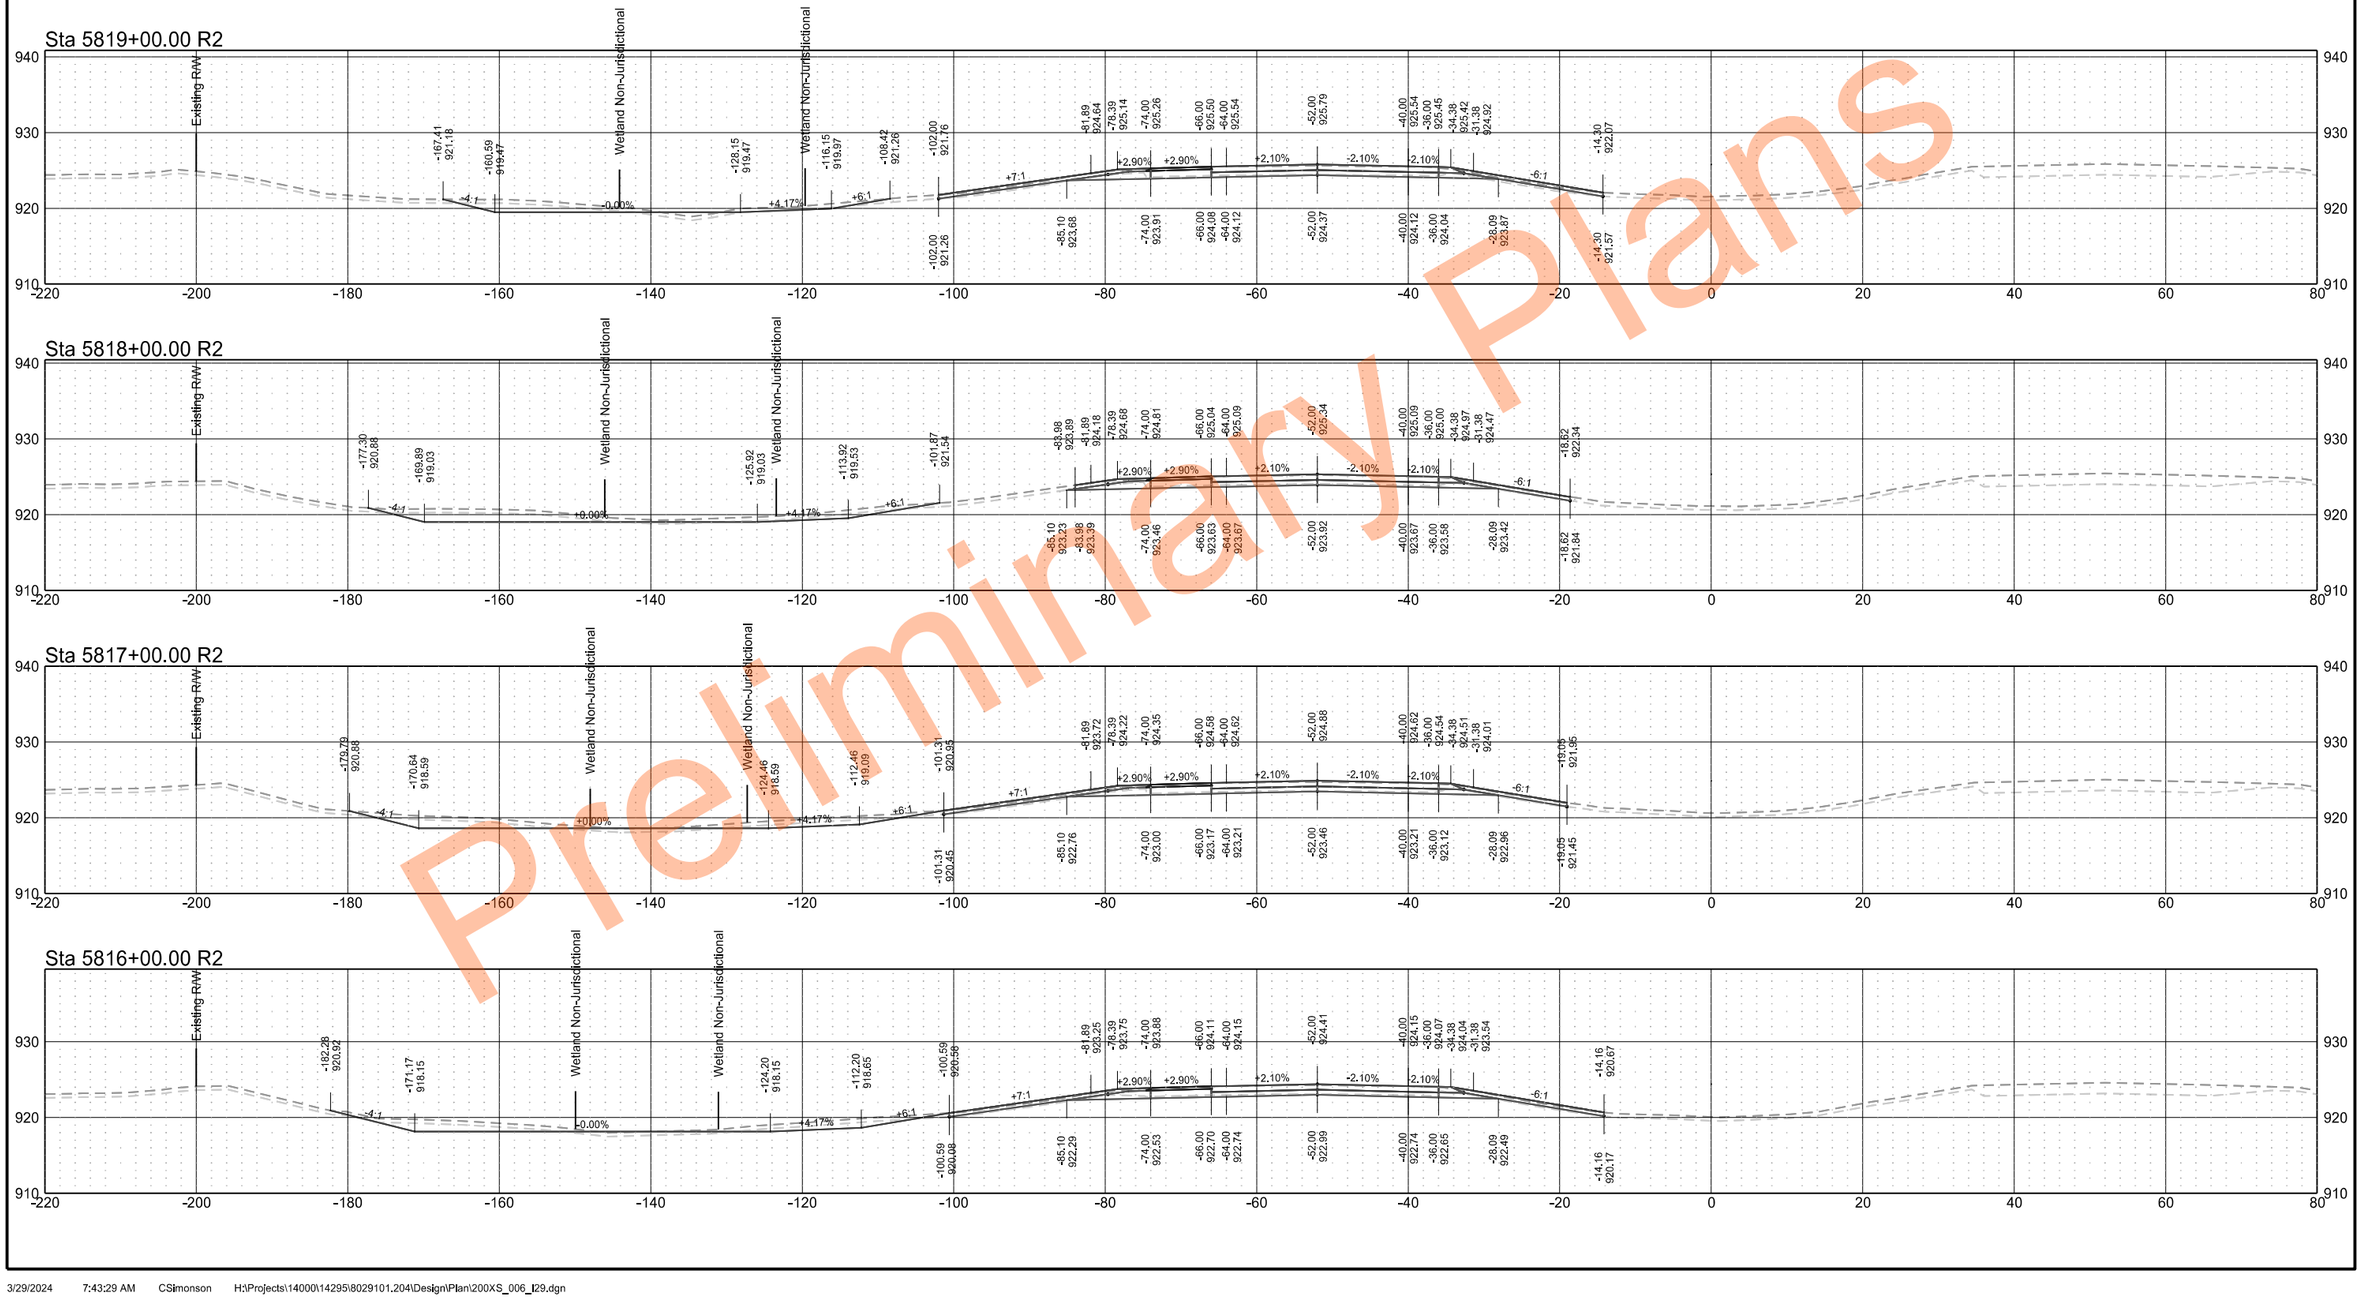

Preliminary Plans

Interstate 29 - Southbound

	STATE	PROJECT NO.	SECTION NO.	SHEET NO.
	ND	IM-8-029(204)101	200	186

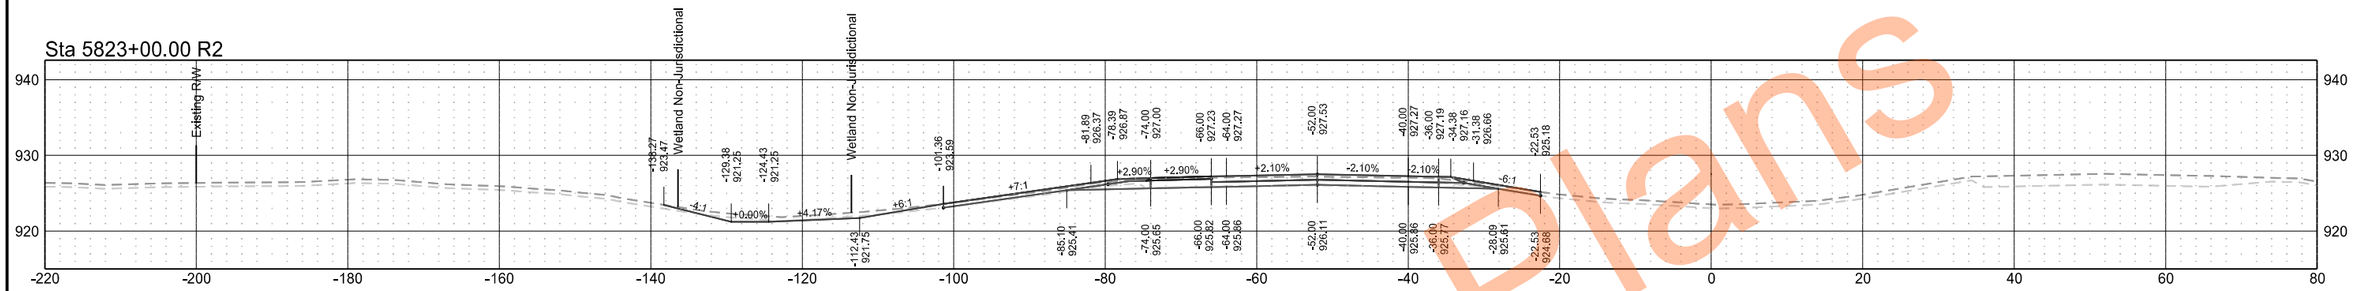

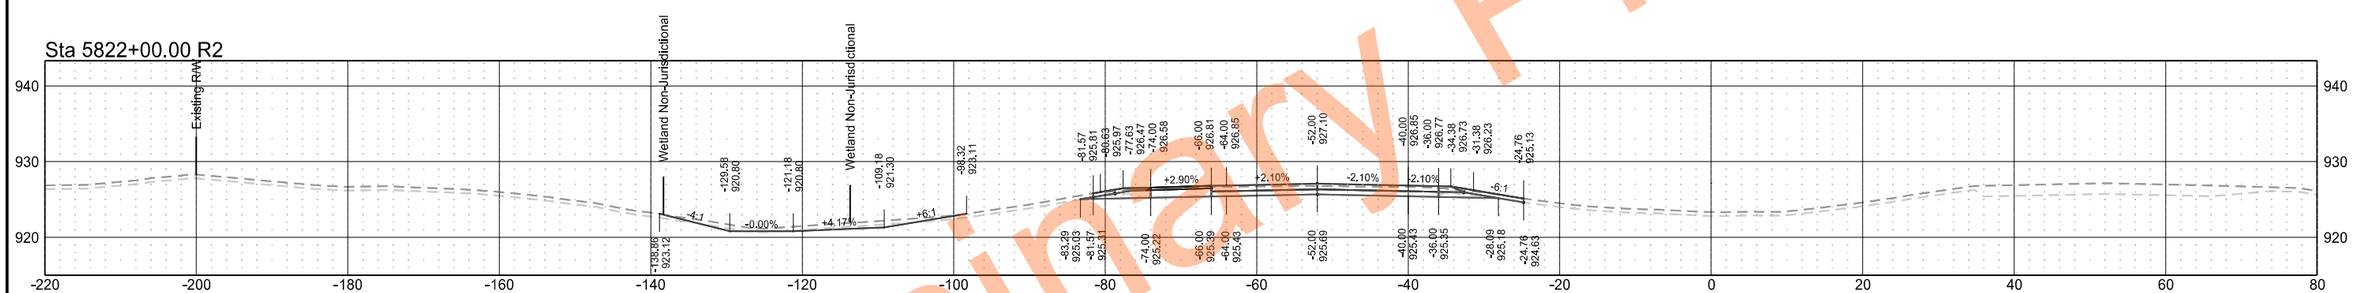

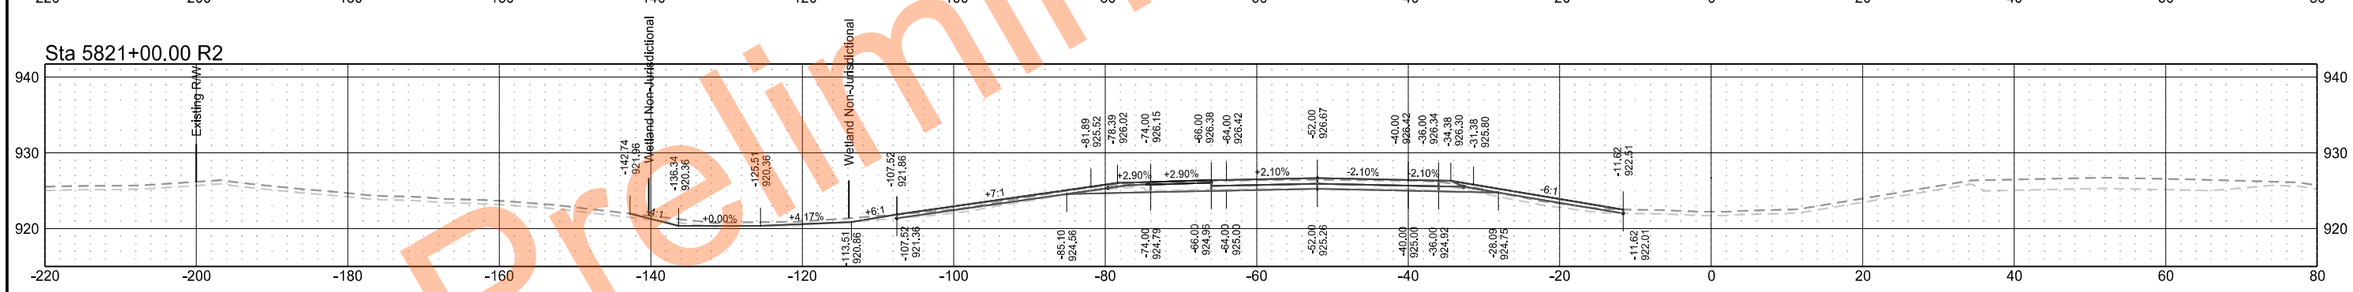

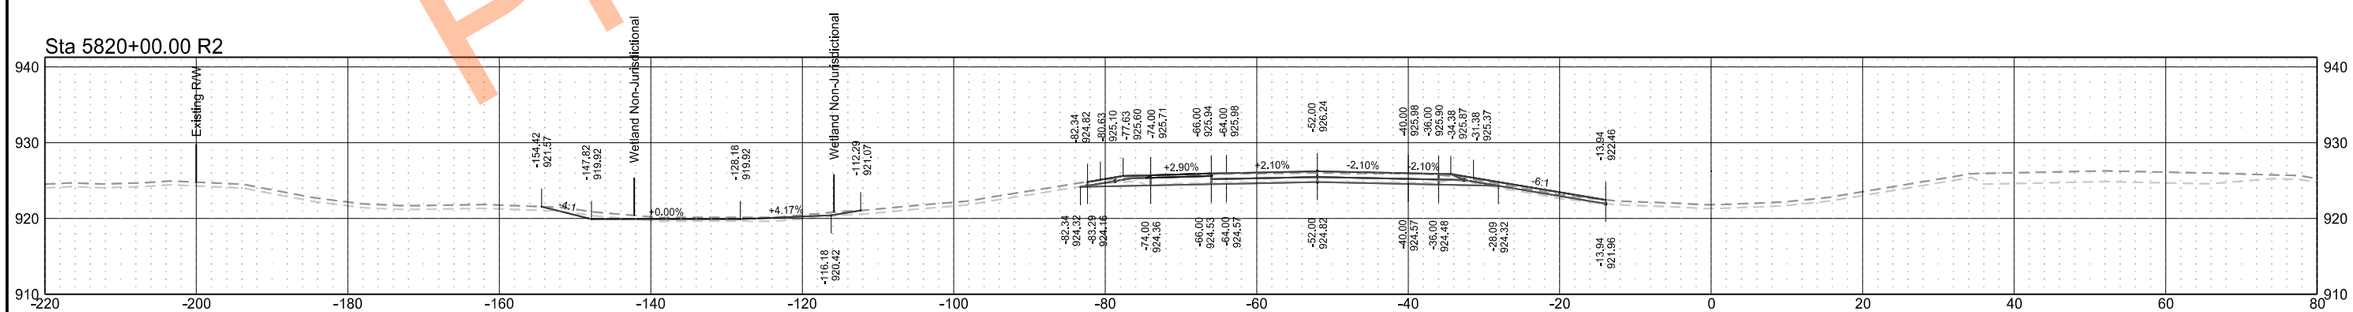

Preliminary Plans

Interstate 29 - Southbound

	STATE	PROJECT NO.	SECTION NO.	SHEET NO.
	ND	IM-8-029(204)101	200	187

Sta 5827+00.00 R2

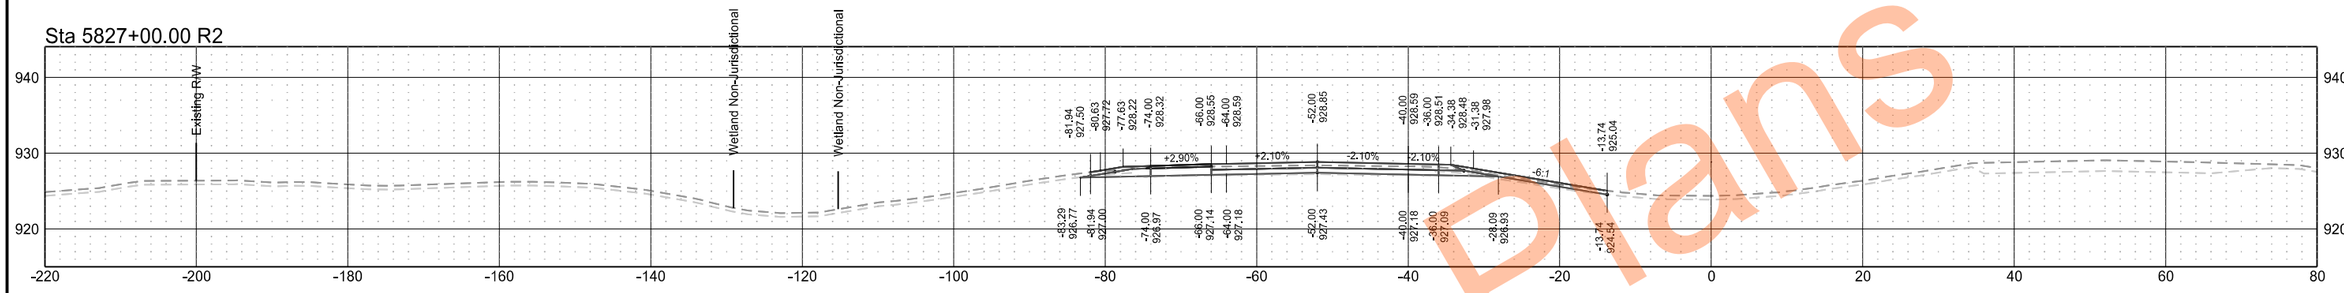

Sta 5826+00.00 R2

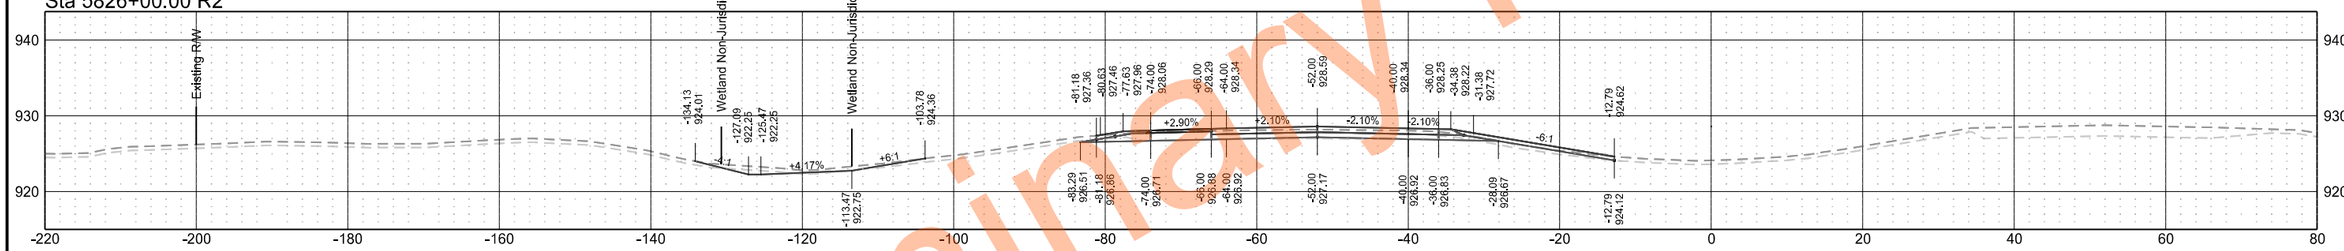

Sta 5825+00.00 R2

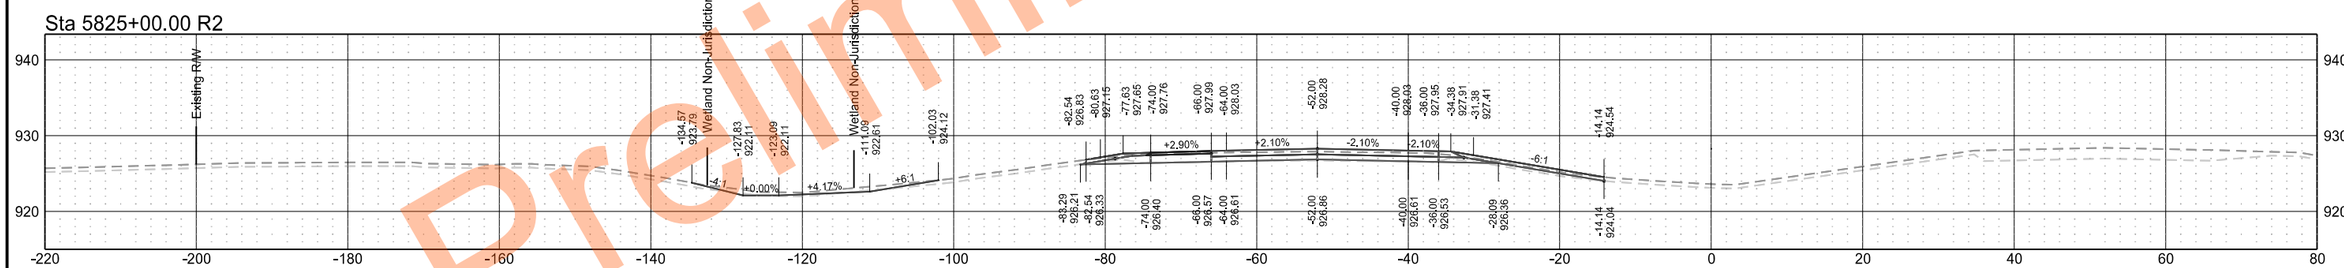

Sta 5824+00.00 R2

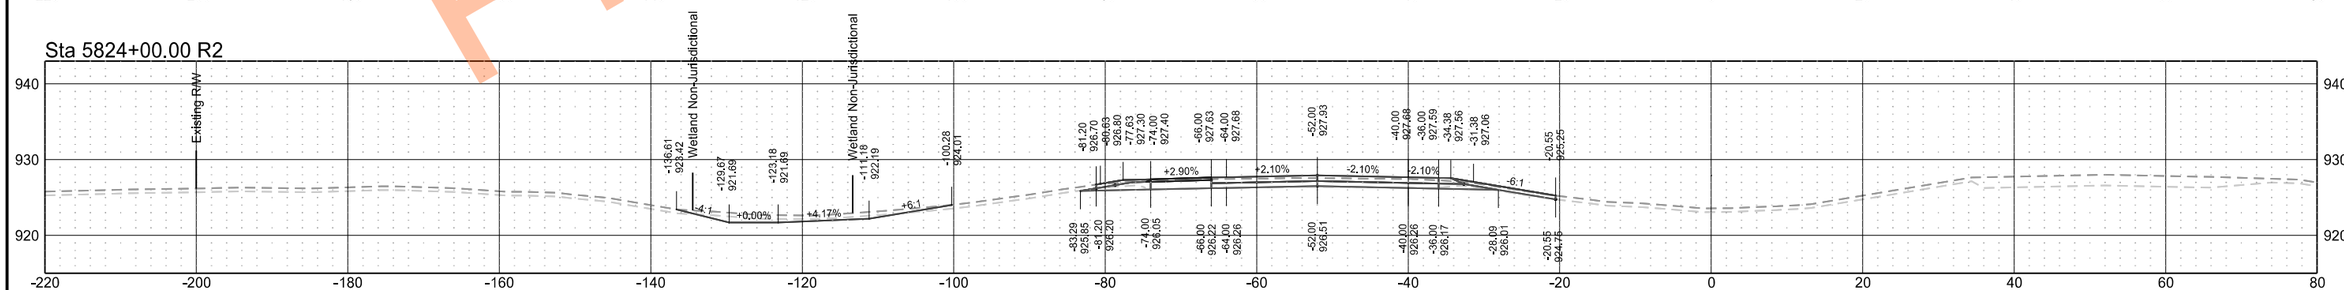

Preliminary Plans

Interstate 29 - Southbound

	STATE	PROJECT NO.	SECTION NO.	SHEET NO.
	ND	IM-8-029(204)101	200	188

Sta 5830+00.87 R2

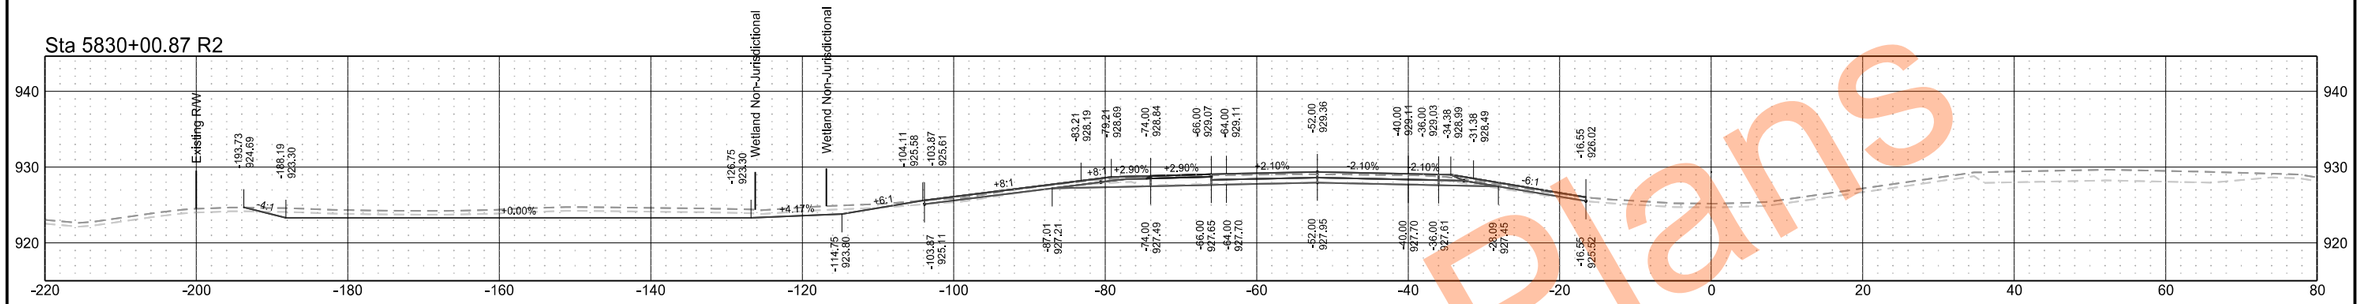

Sta 5830+00.00 R2

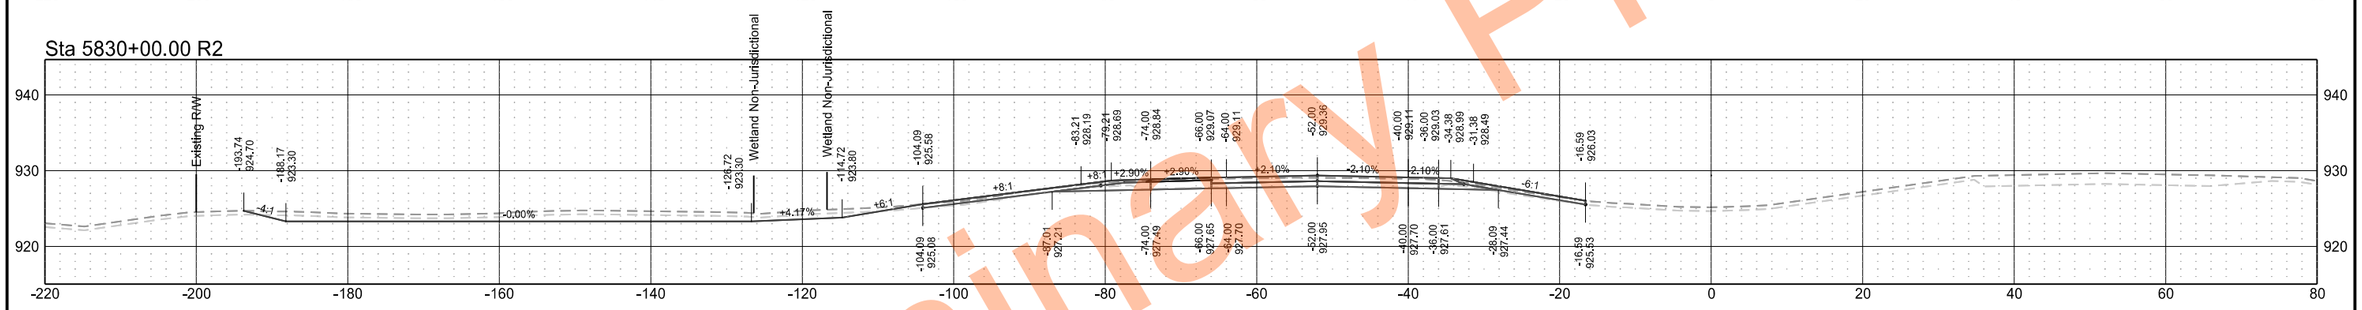

Sta 5829+00.00 R2

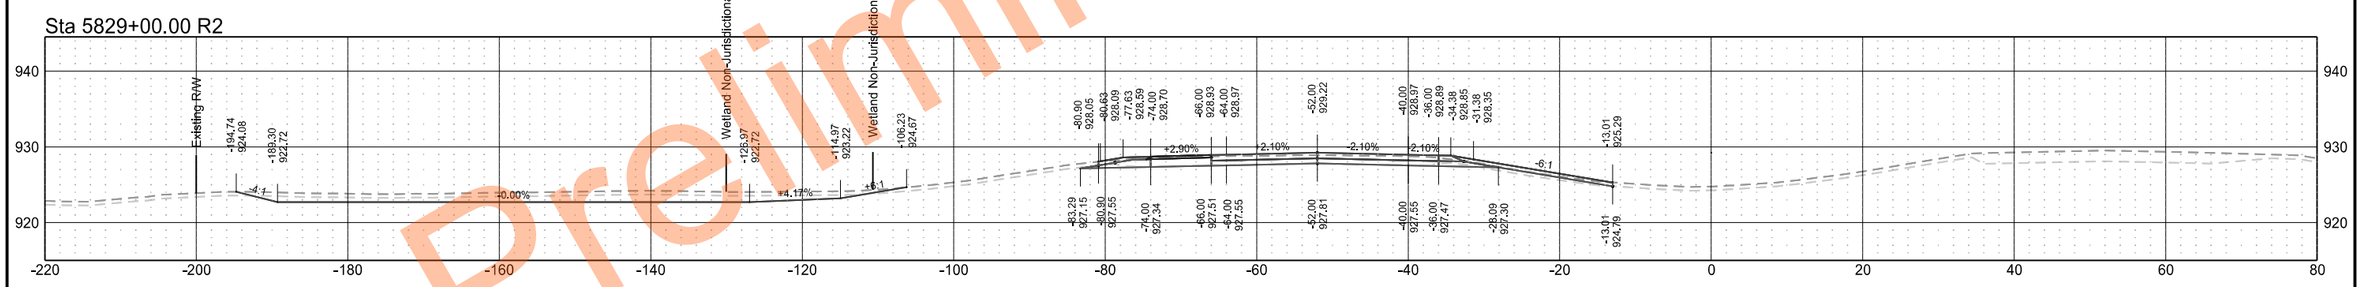

Sta 5828+00.00 R2

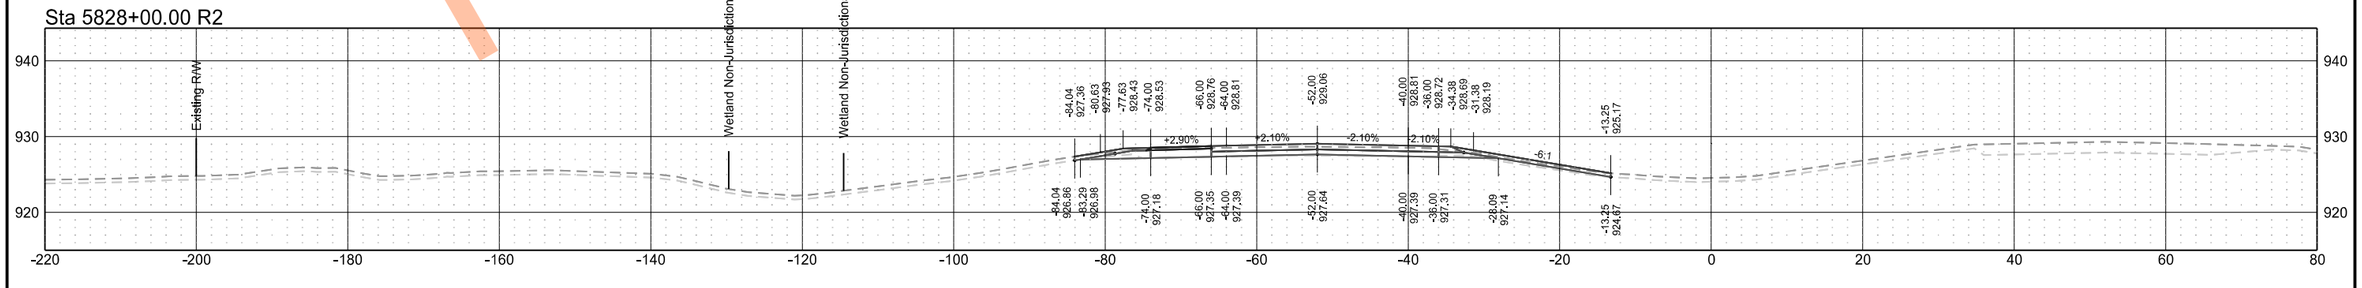

Preliminary Plans

Interstate 29 - Southbound

	STATE	PROJECT NO.	SECTION NO.	SHEET NO.
	ND	IM-8-029(204)101	200	189

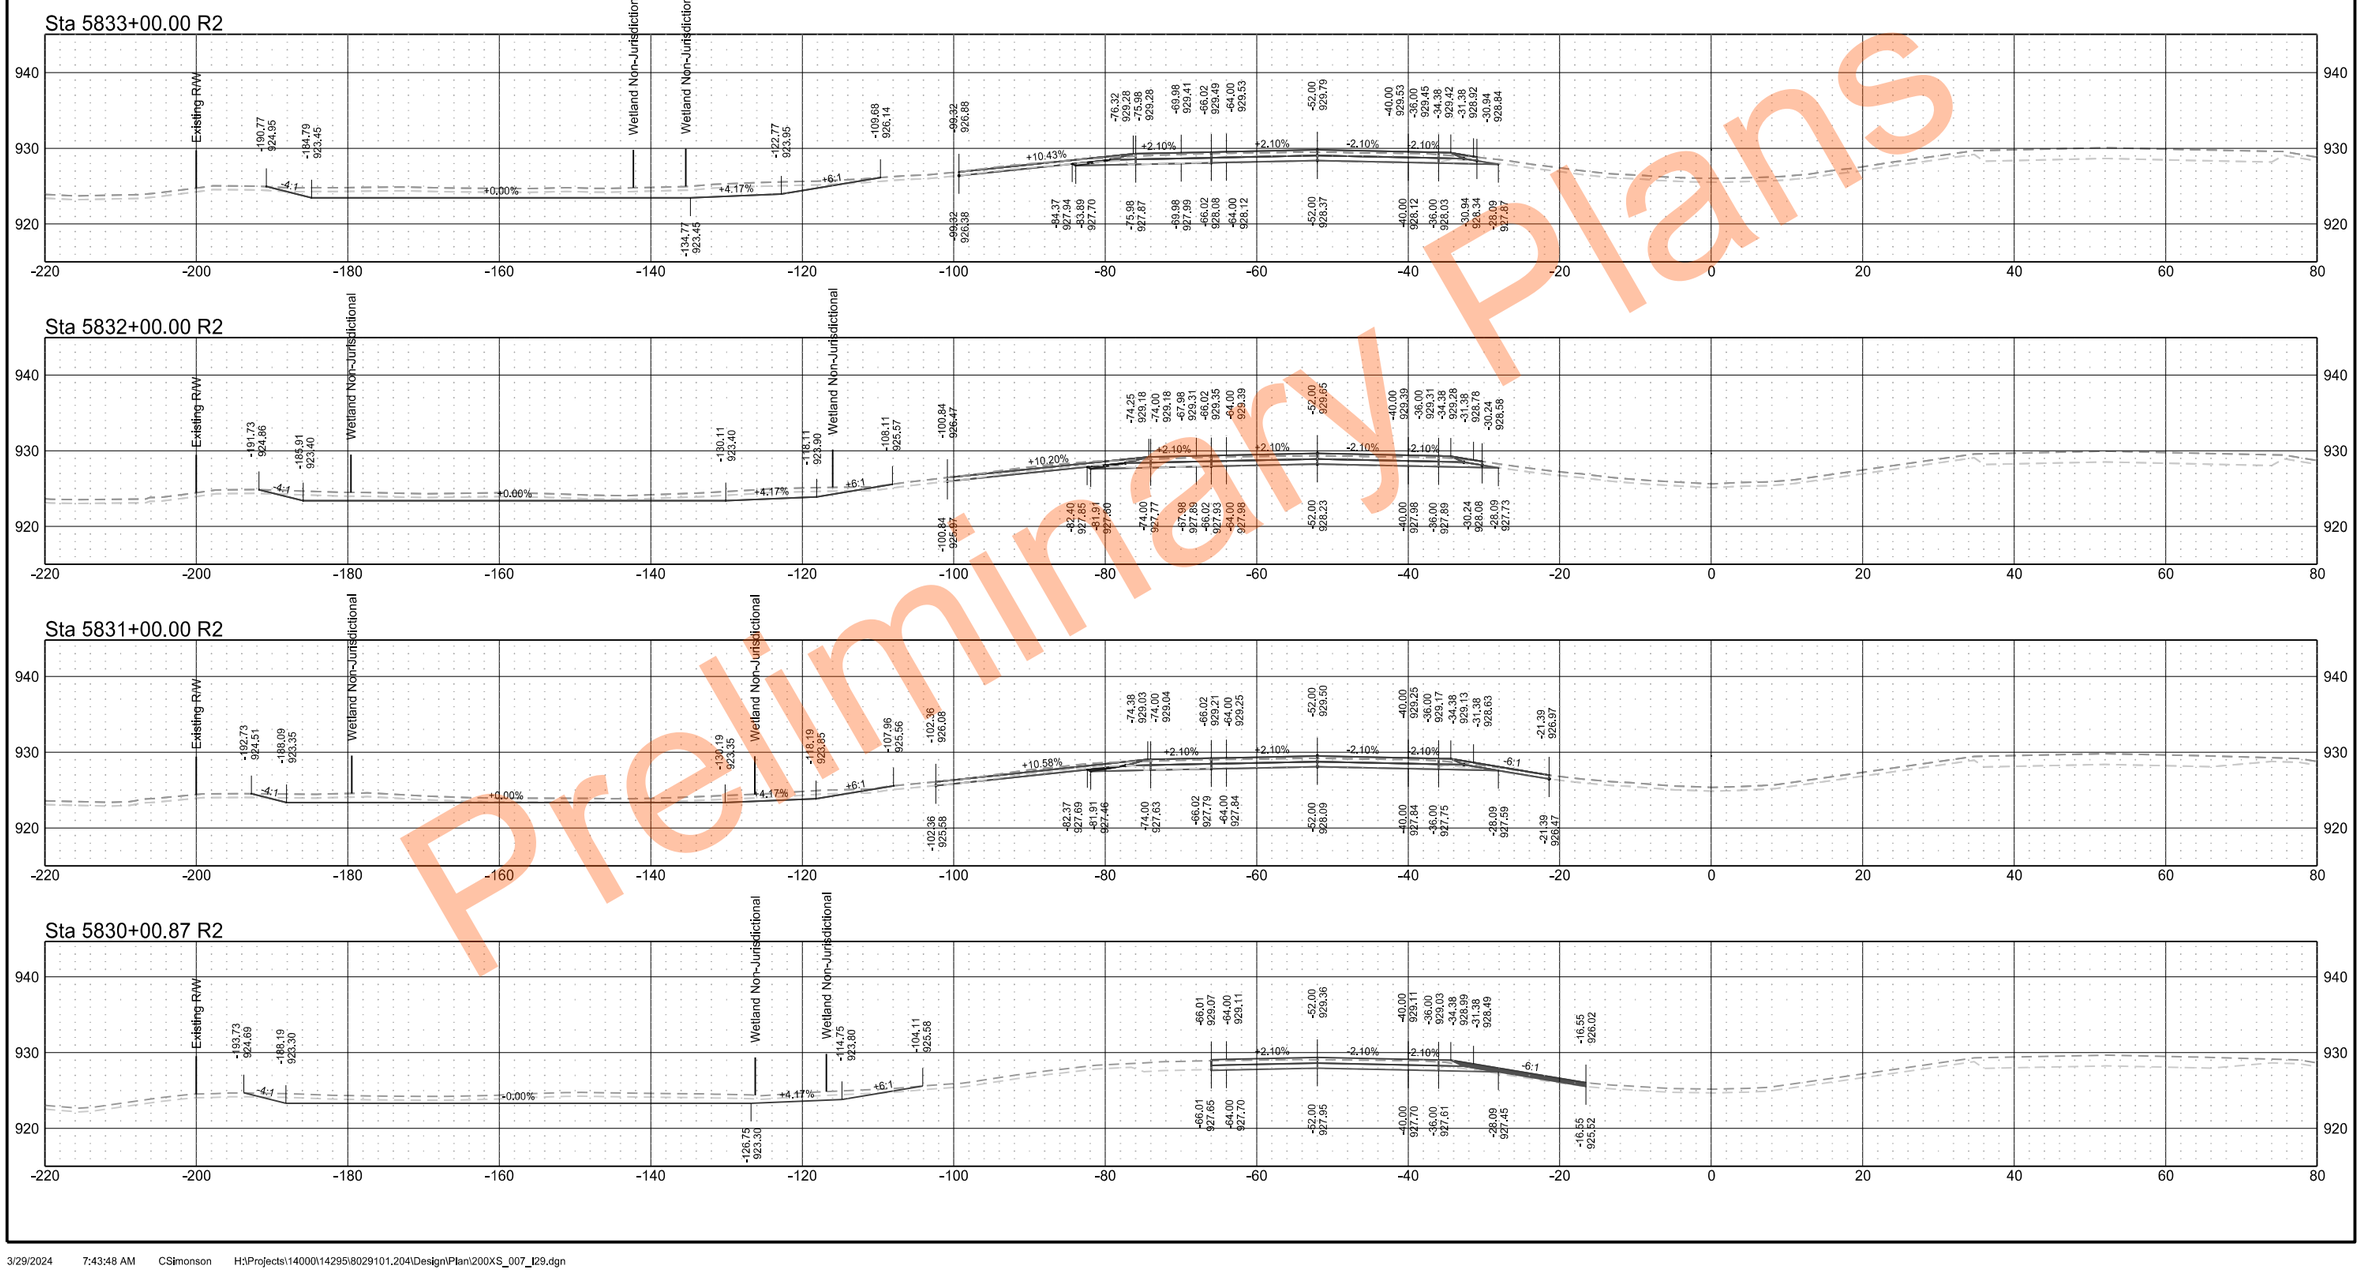

Preliminary Plans

Interstate 29 - Southbound

	STATE	PROJECT NO.	SECTION NO.	SHEET NO.
	ND	IM-8-029(204)101	200	190

Sta 5836+00.00 R2

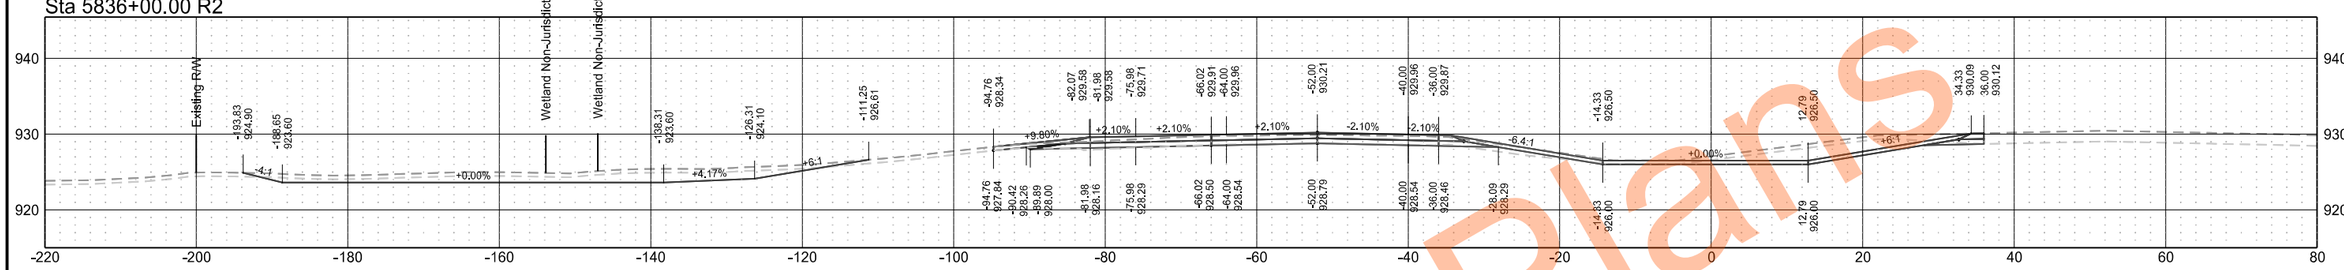

Sta 5835+00.00 R2

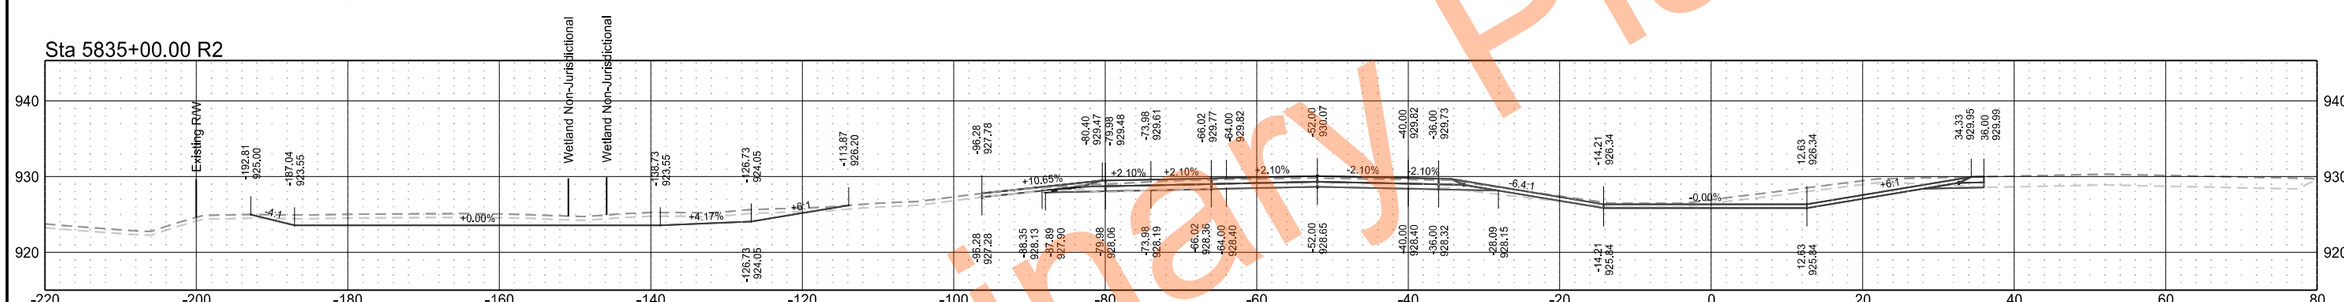

Sta 5834+00.00 R2

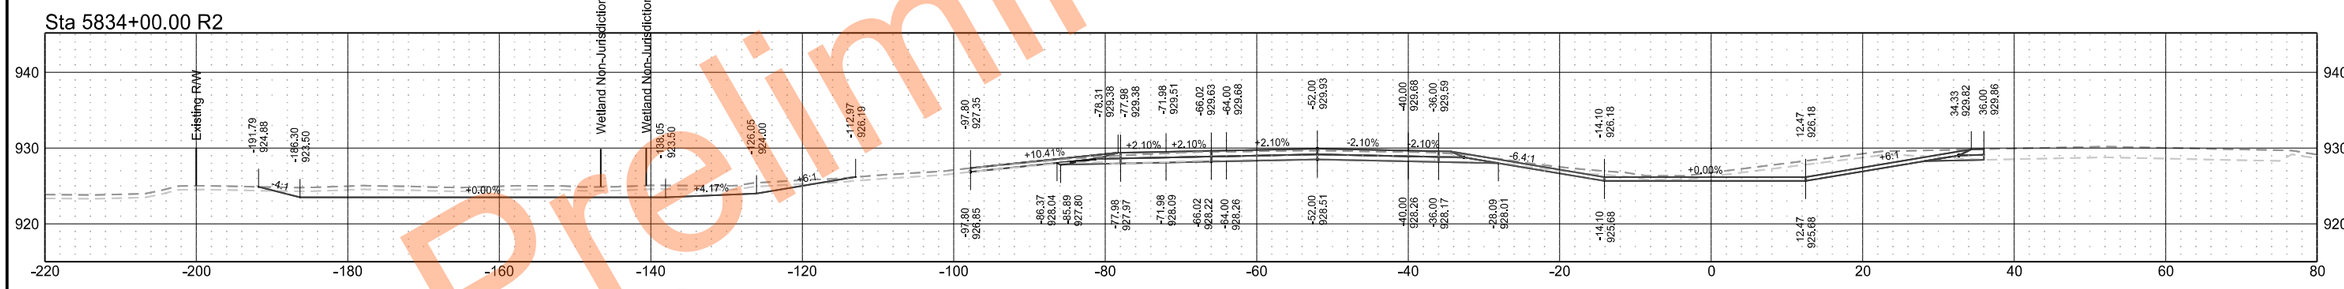

Sta 5833+09.31 R2

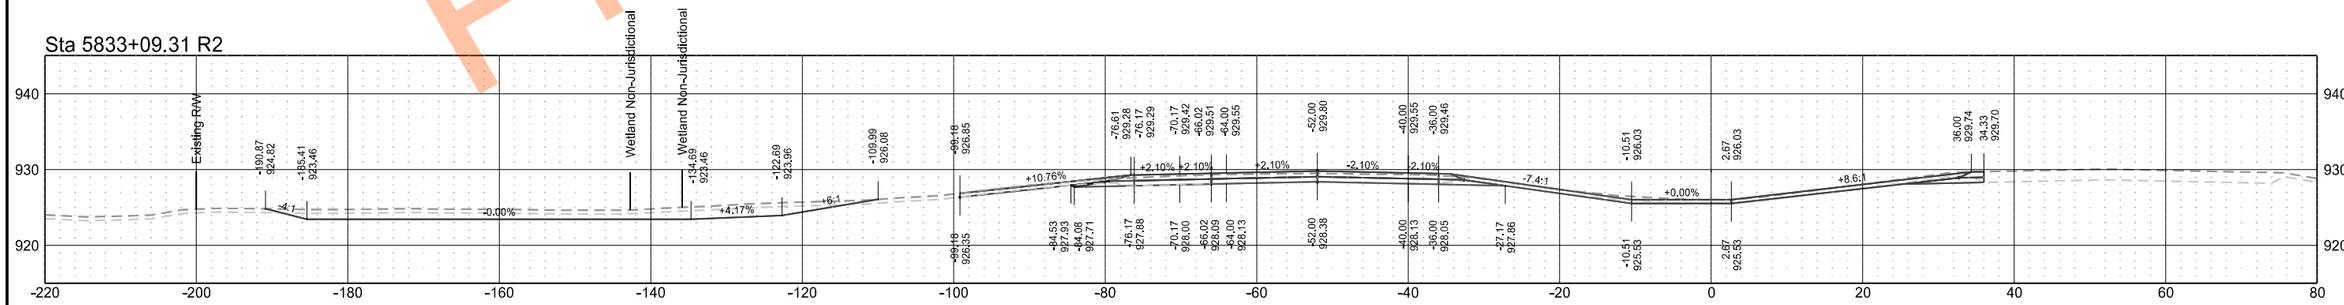

Preliminary Plans

Interstate 29 - Southbound

	STATE	PROJECT NO.	SECTION NO.	SHEET NO.
	ND	IM-8-029(204)101	200	191

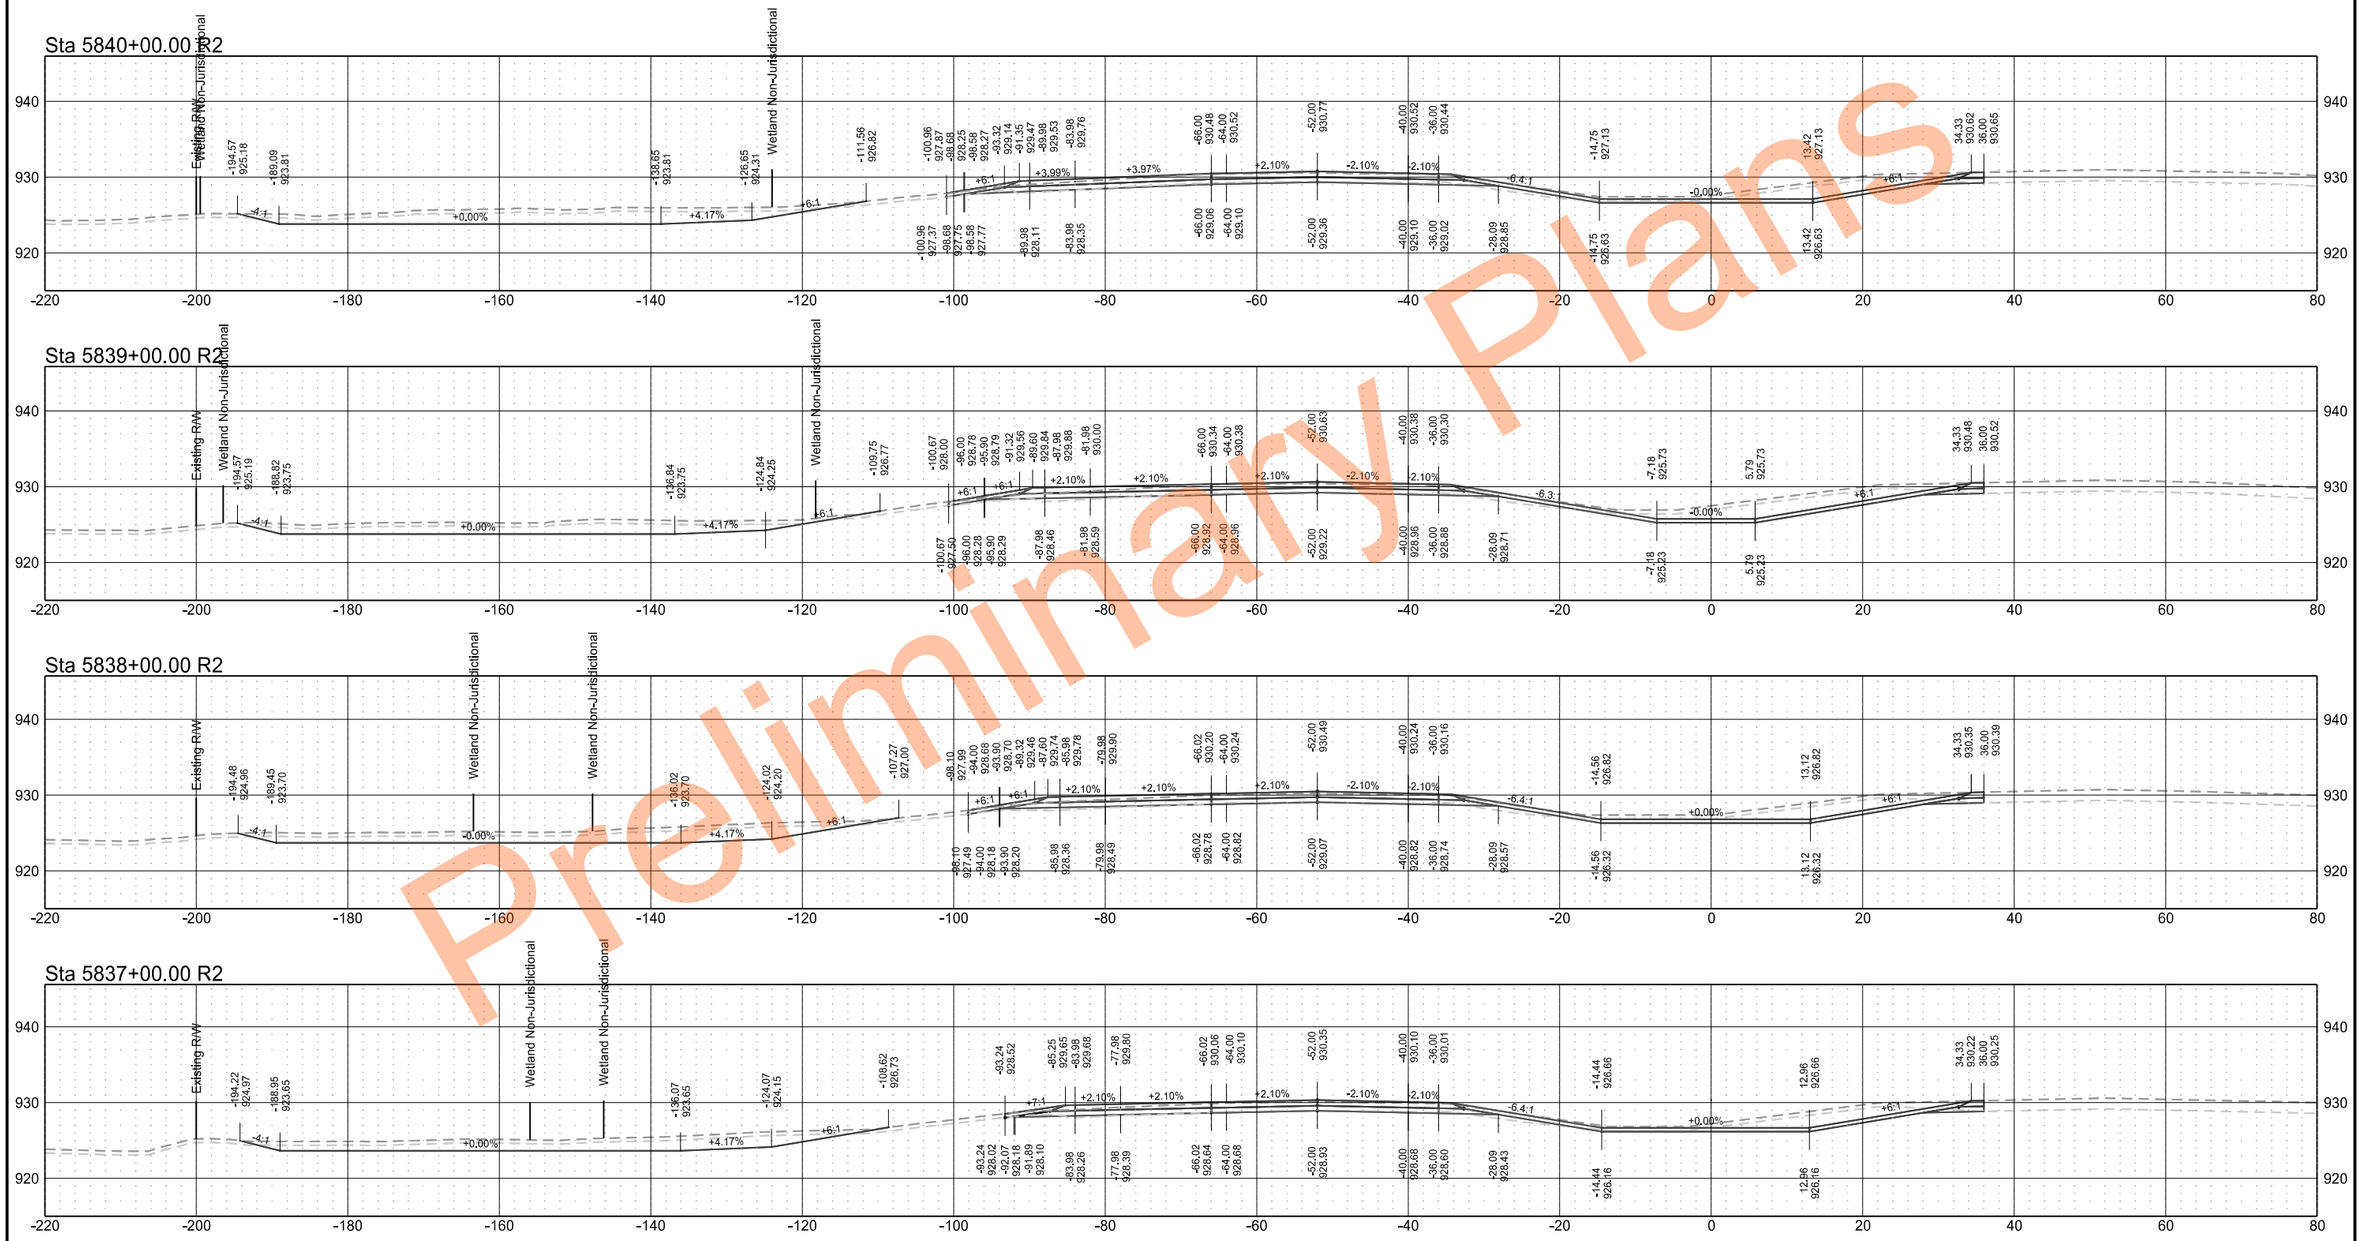

Preliminary Plans

Interstate 29 - Southbound

	STATE	PROJECT NO.	SECTION NO.	SHEET NO.
	ND	IM-8-029(204)101	200	192

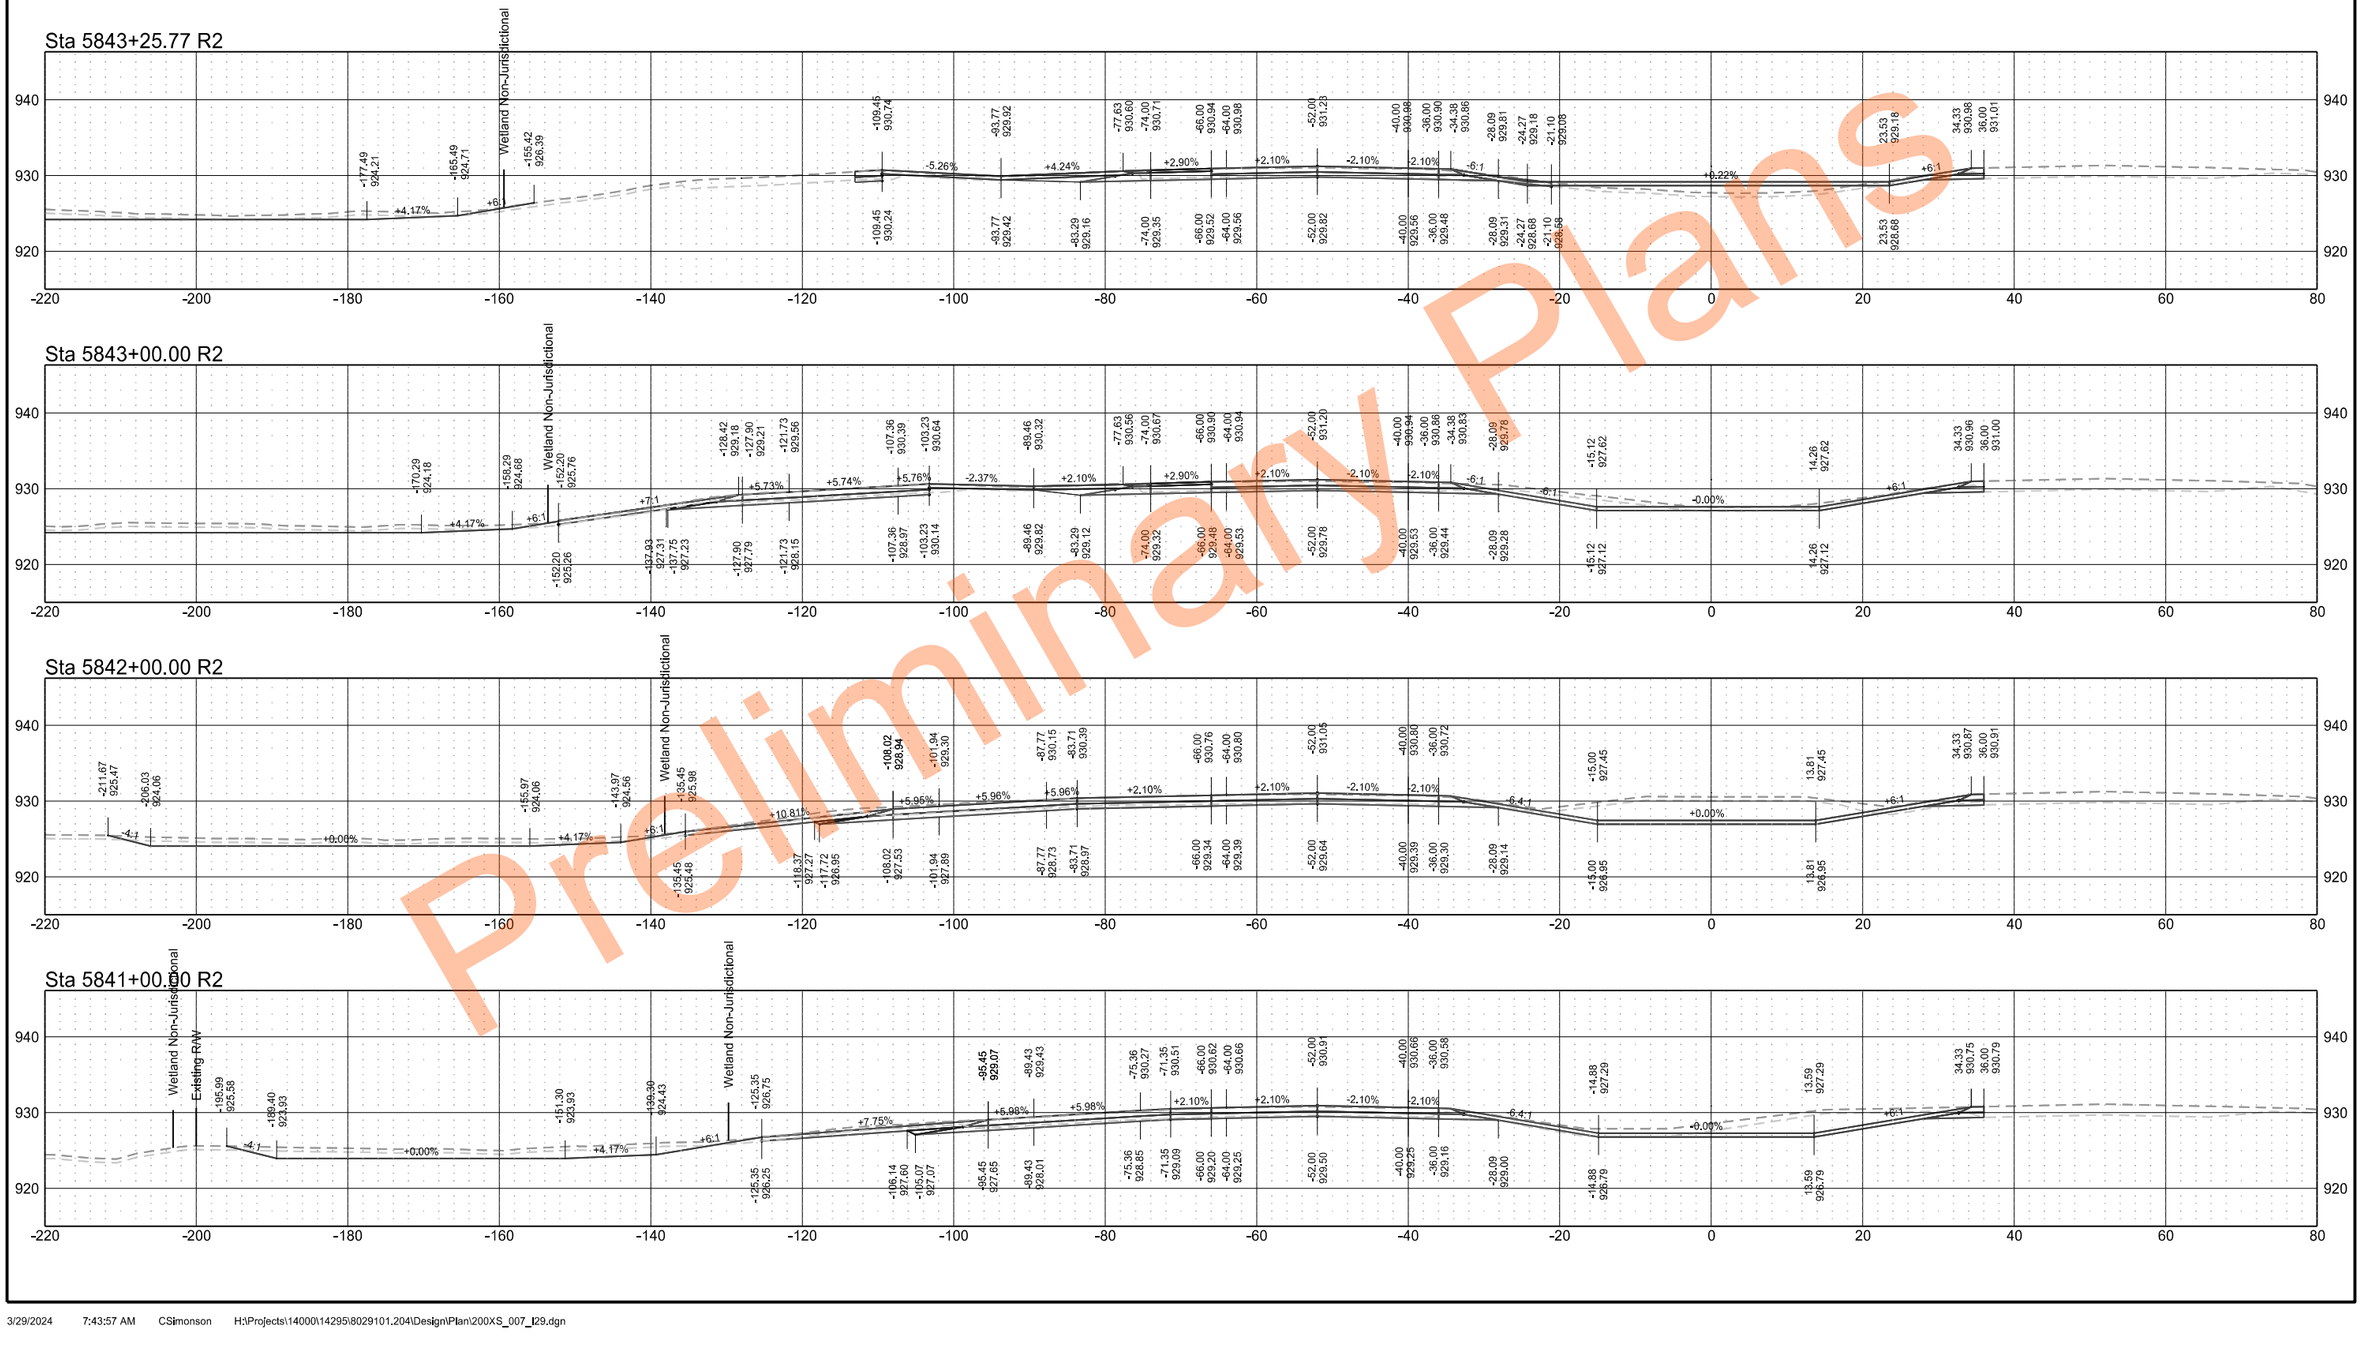

Preliminary Plans

Interstate 29 - Southbound

	STATE	PROJECT NO.	SECTION NO.	SHEET NO.
	ND	IM-8-029(204)101	200	193

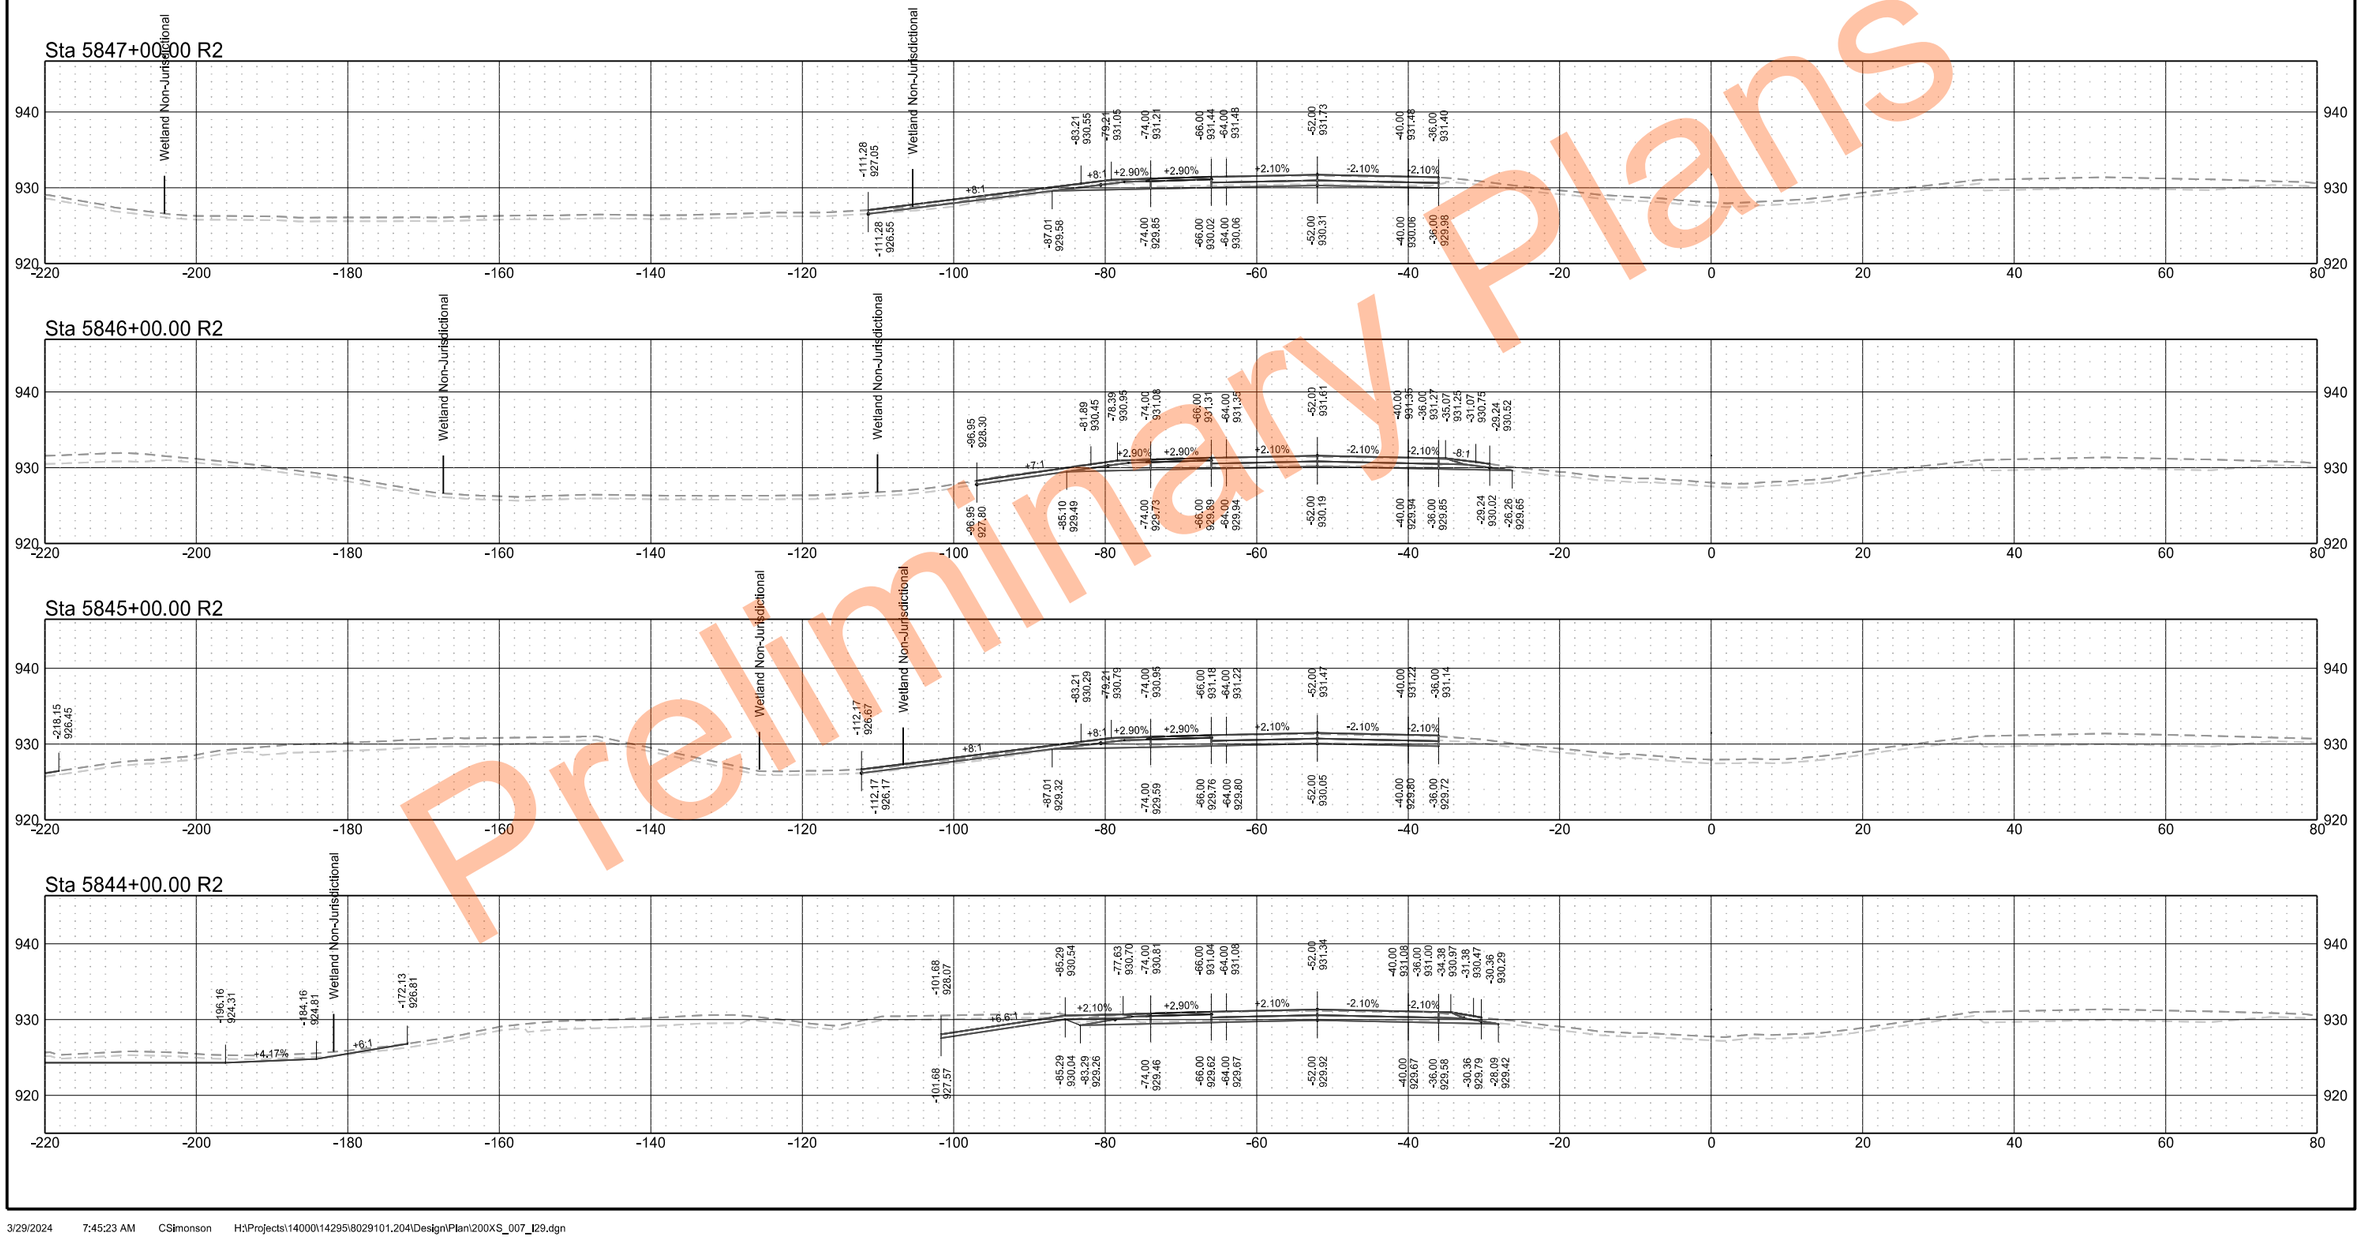

Preliminary Plans

Interstate 29 - Southbound

	STATE	PROJECT NO.	SECTION NO.	SHEET NO.
	ND	IM-8-029(204)101	200	194

Sta 5850+00.00 R3

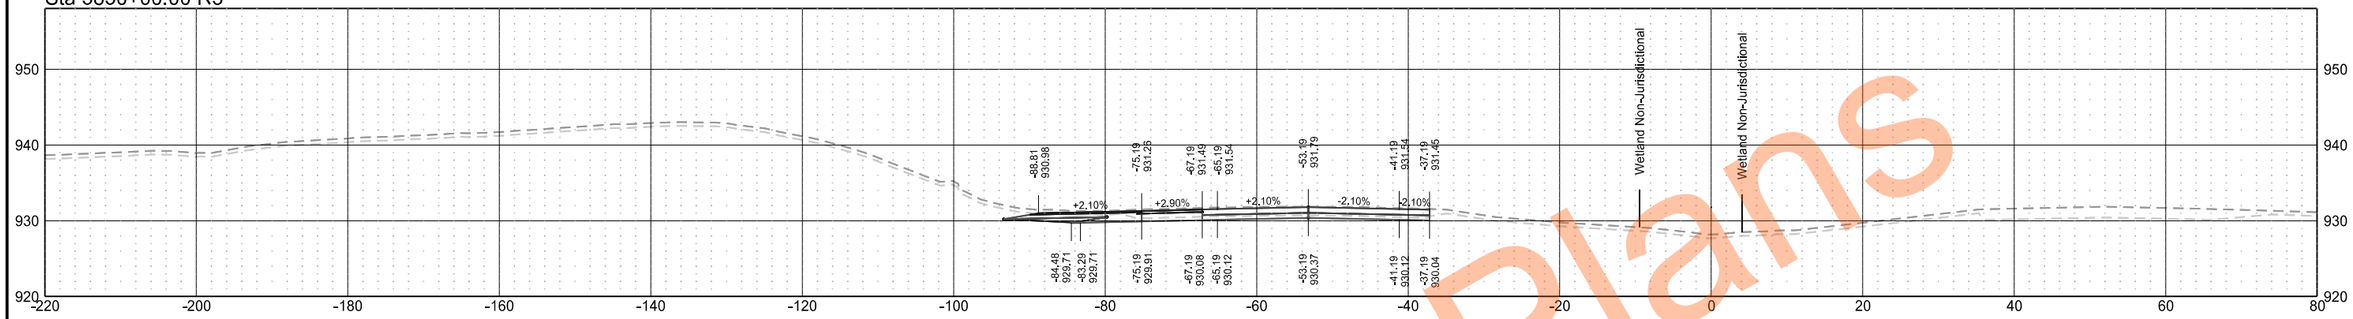

Sta 5850+00.00 R2

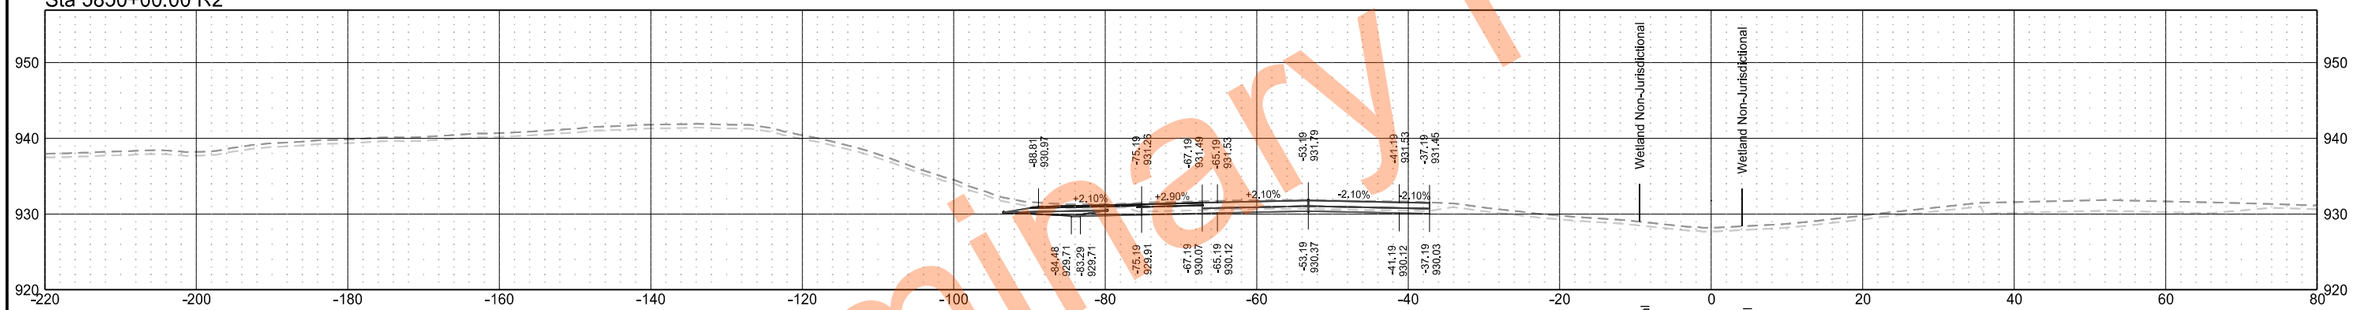

Sta 5849+00.00 R2

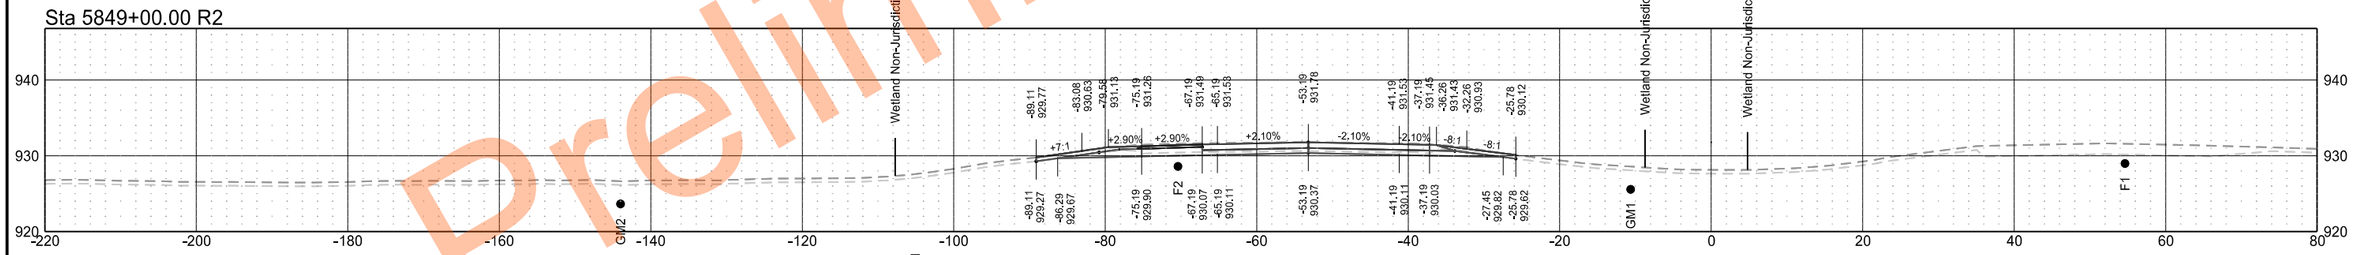

Sta 5848+00.00 R2

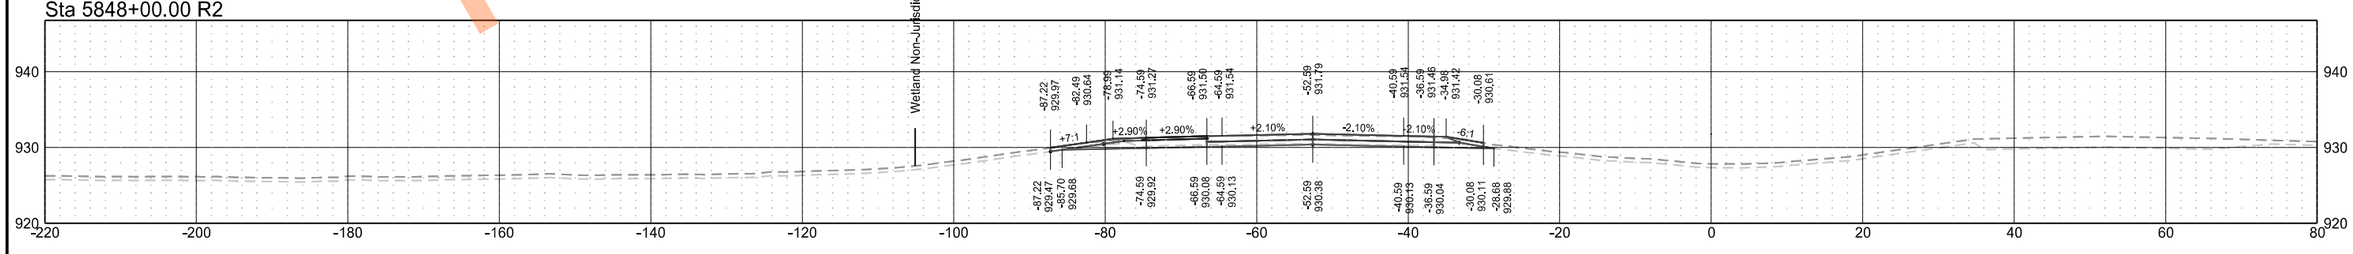

Preliminary Plans

Interstate 29 - Southbound

	STATE	PROJECT NO.	SECTION NO.	SHEET NO.
	ND	IM-8-029(204)101	200	195

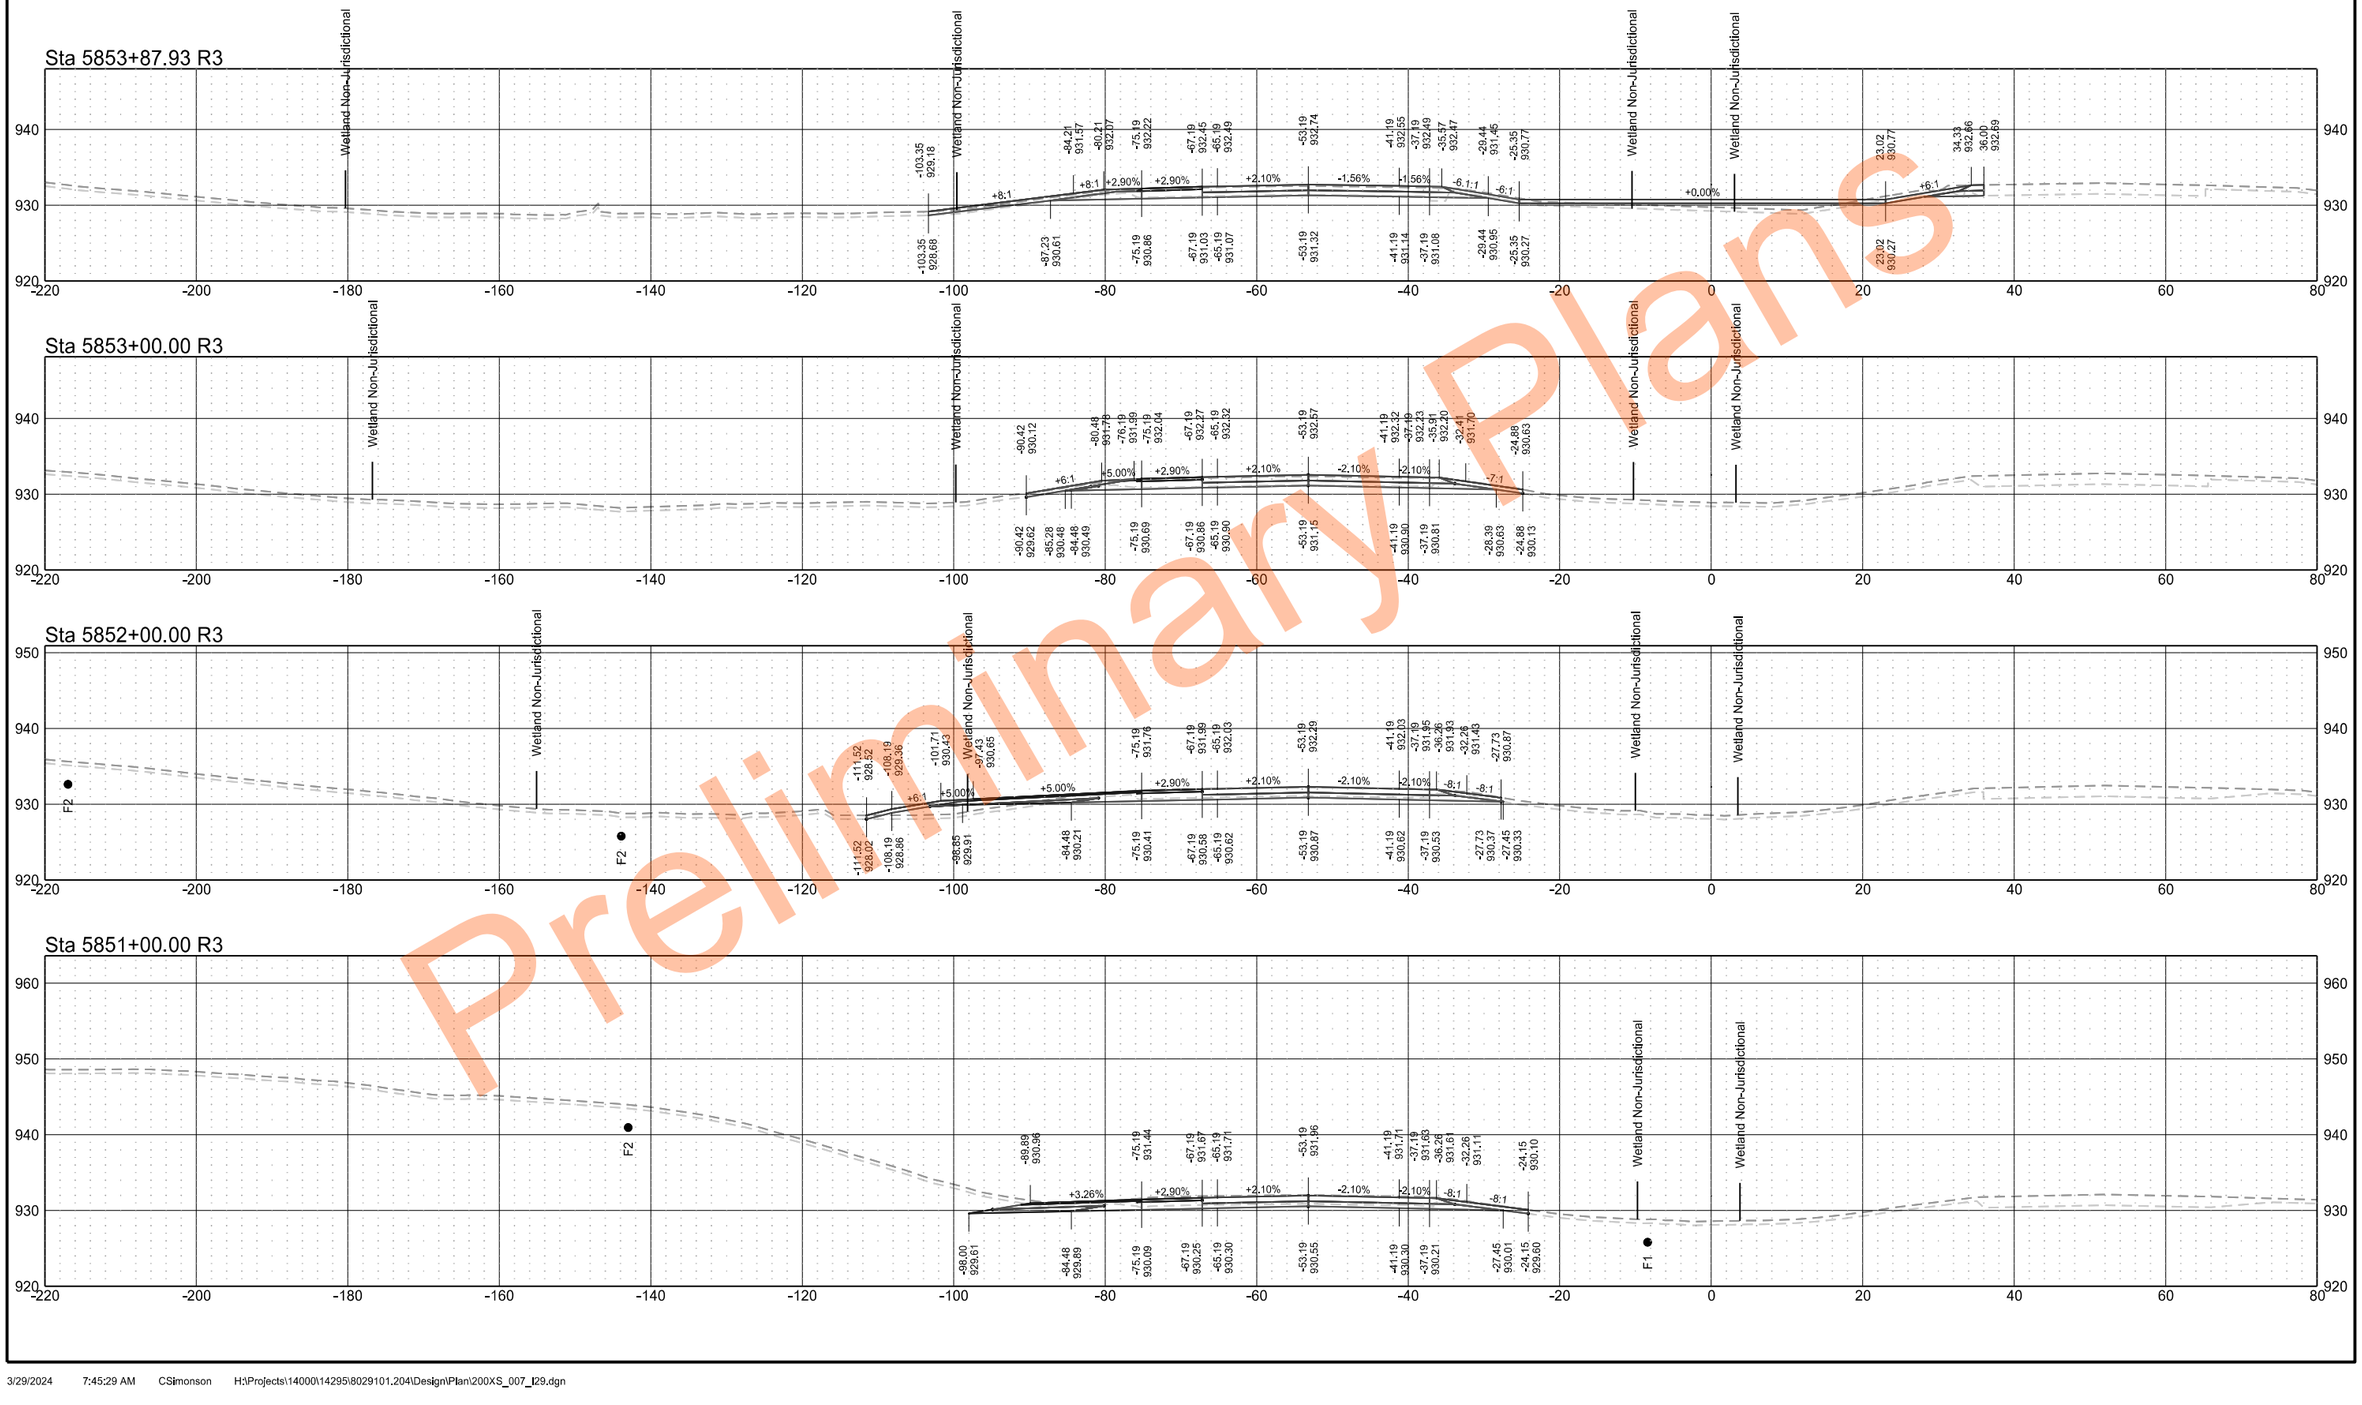

Preliminary Plans

Interstate 29 - Southbound

	STATE	PROJECT NO.	SECTION NO.	SHEET NO.
	ND	IM-8-029(204)101	200	196

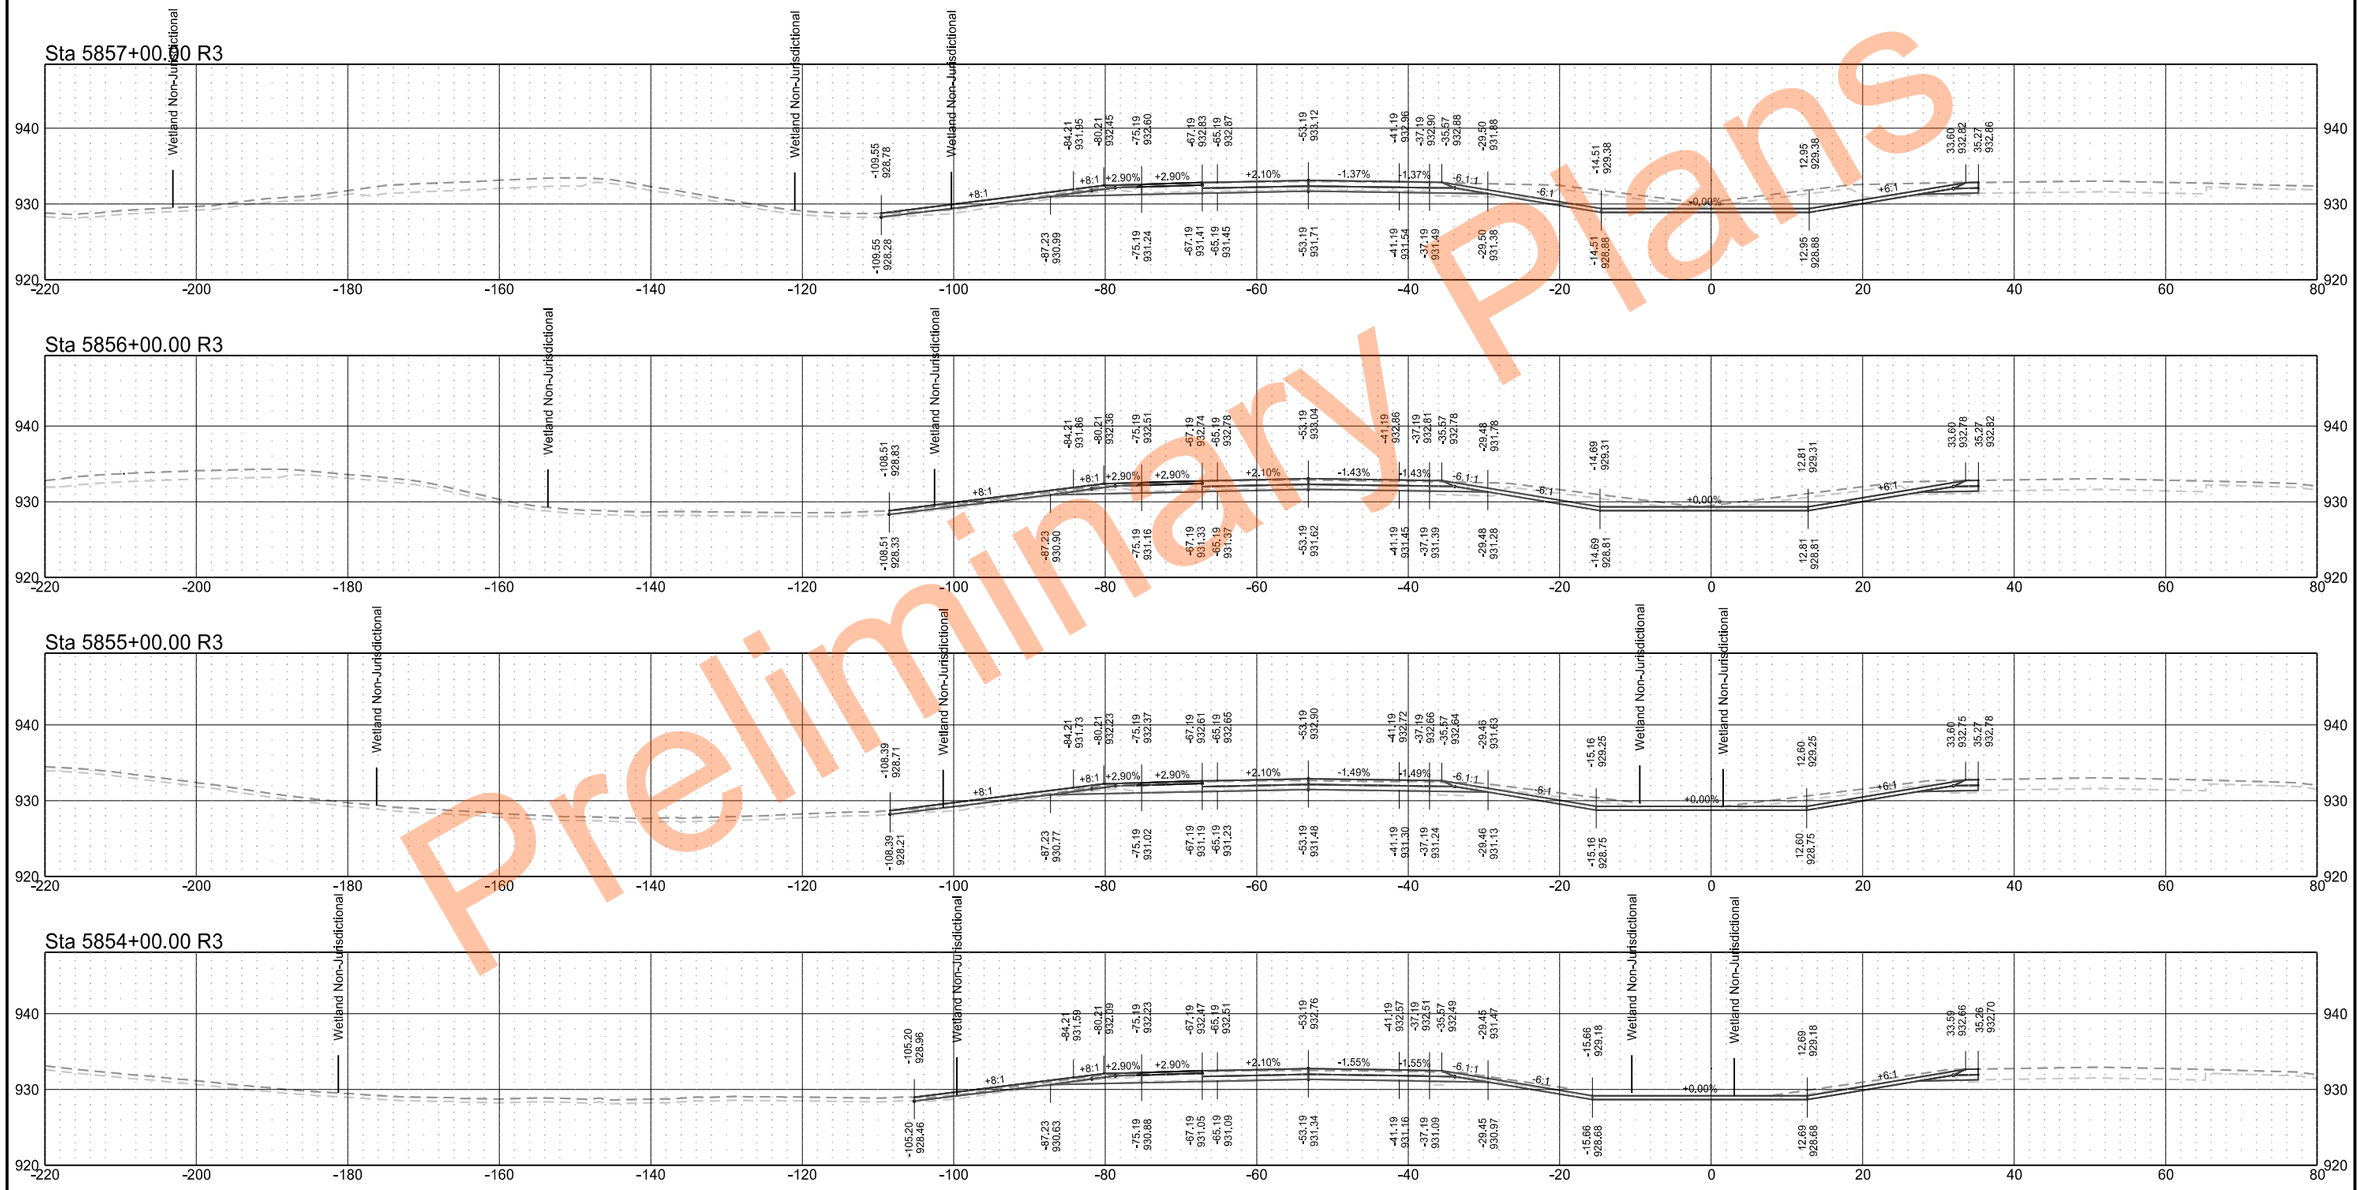

Preliminary Plans

Interstate 29 - Southbound

	STATE	PROJECT NO.	SECTION NO.	SHEET NO.
	ND	IM-8-029(204)101	200	197

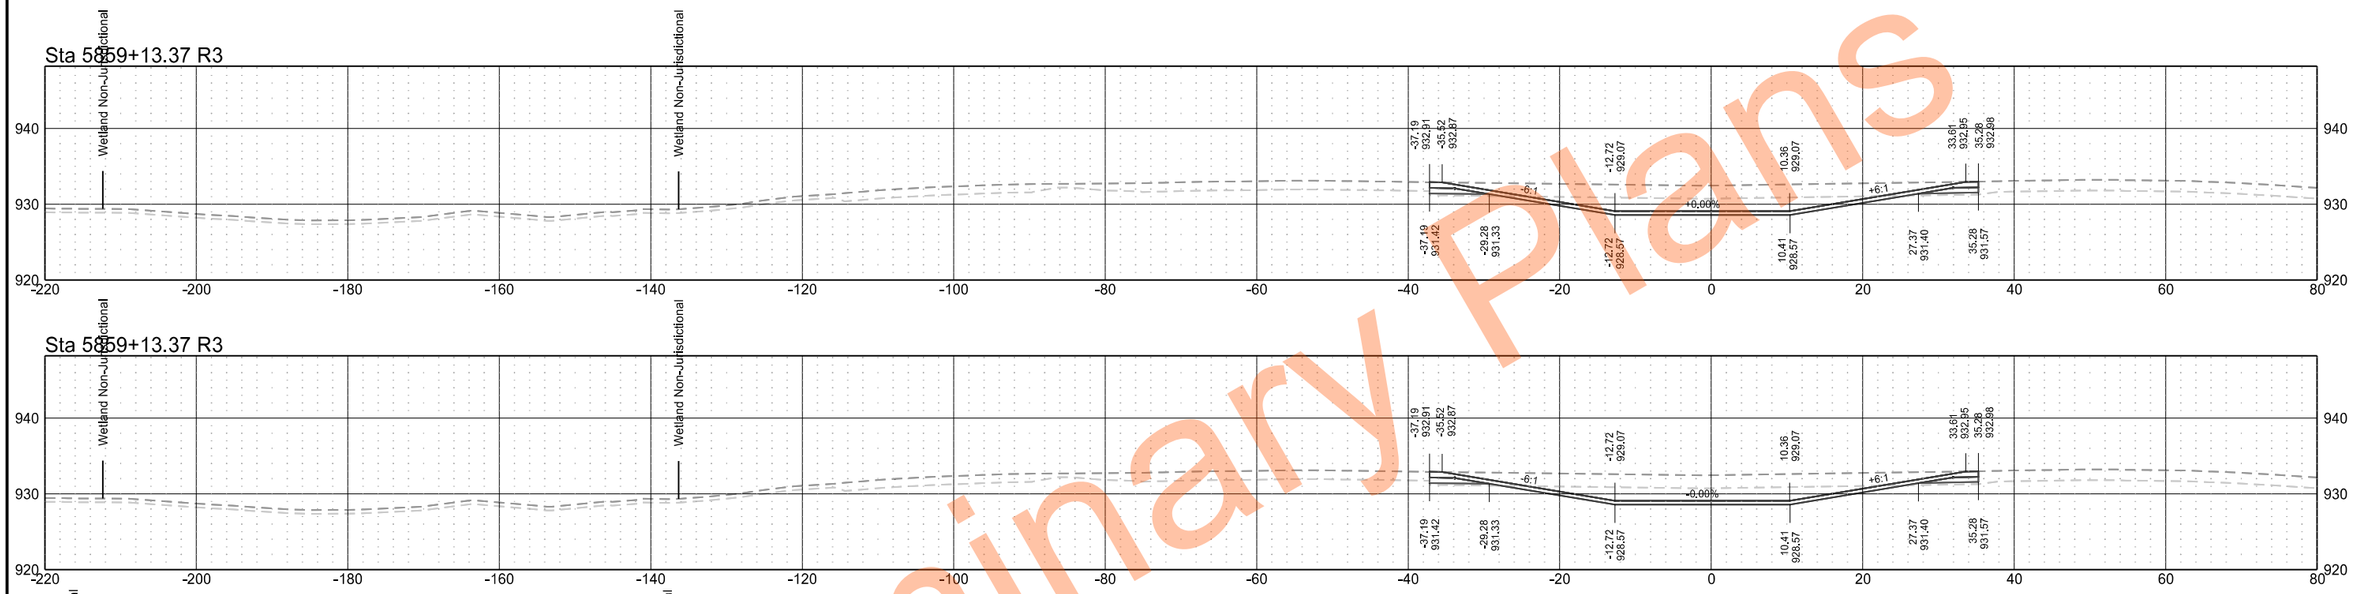

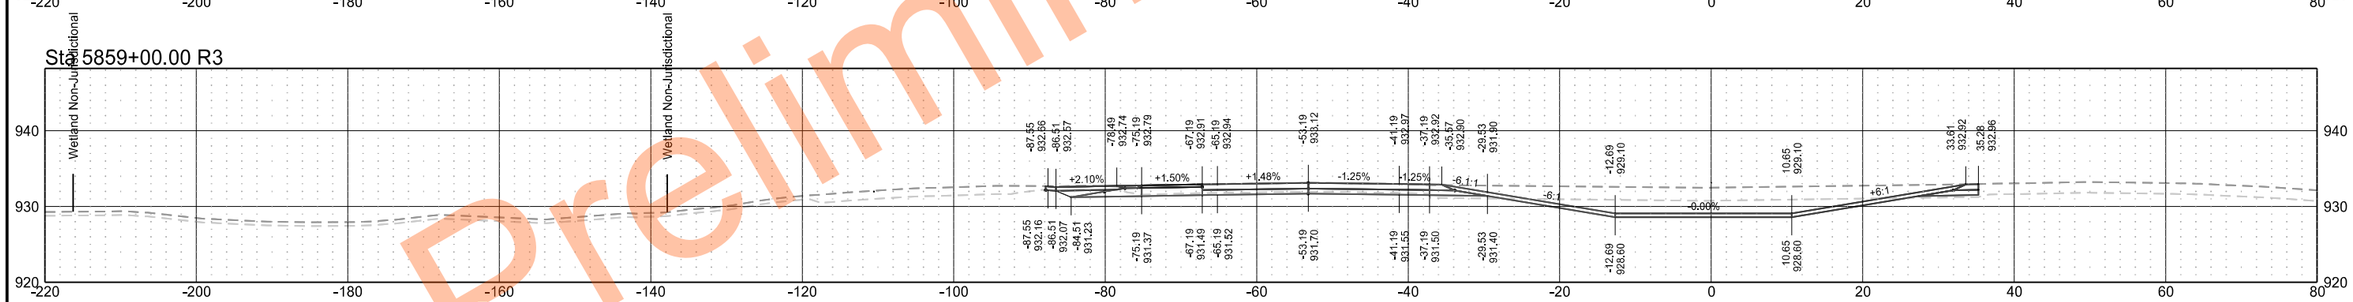

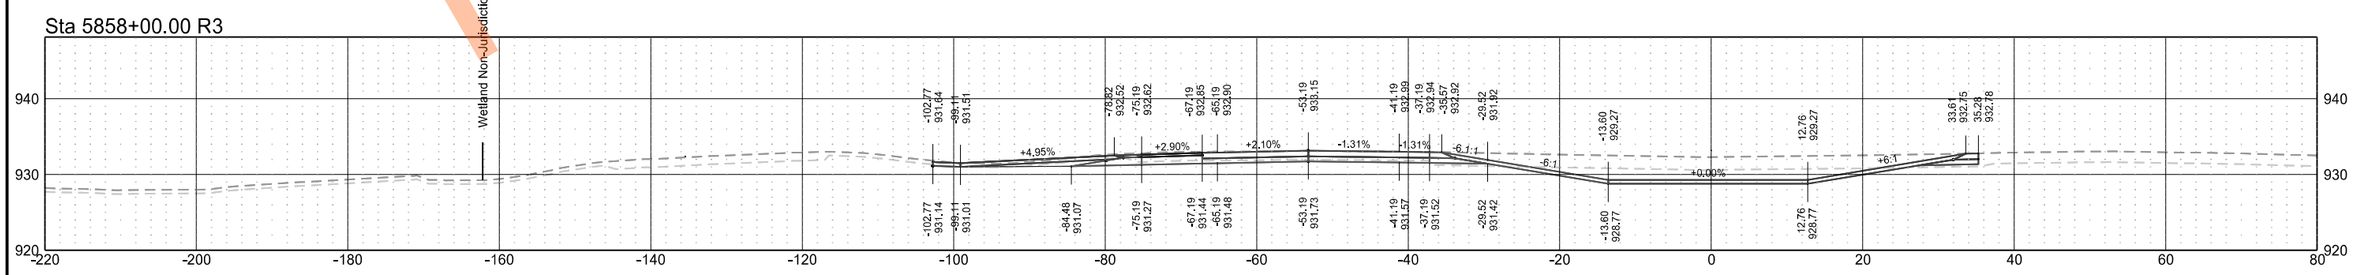

Preliminary Plans

Interstate 29 - Southbound

	STATE	PROJECT NO.	SECTION NO.	SHEET NO.
	ND	IM-8-029(204)101	200	198

Preliminary Plans

Sta 5861+90.53 R3

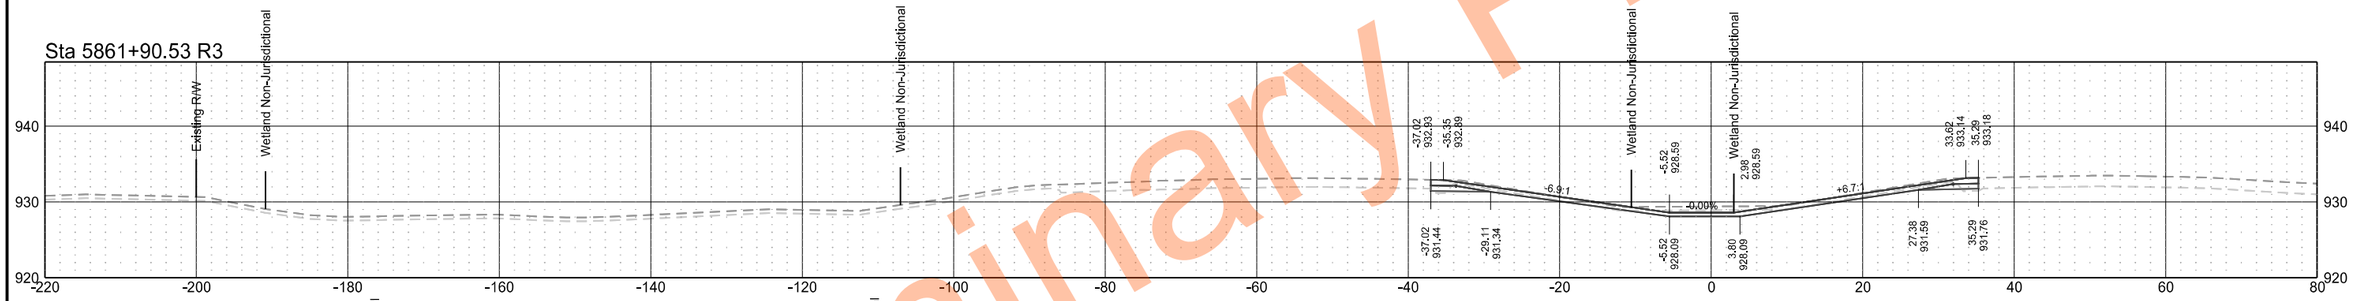

Sta 5861+00.00 R3

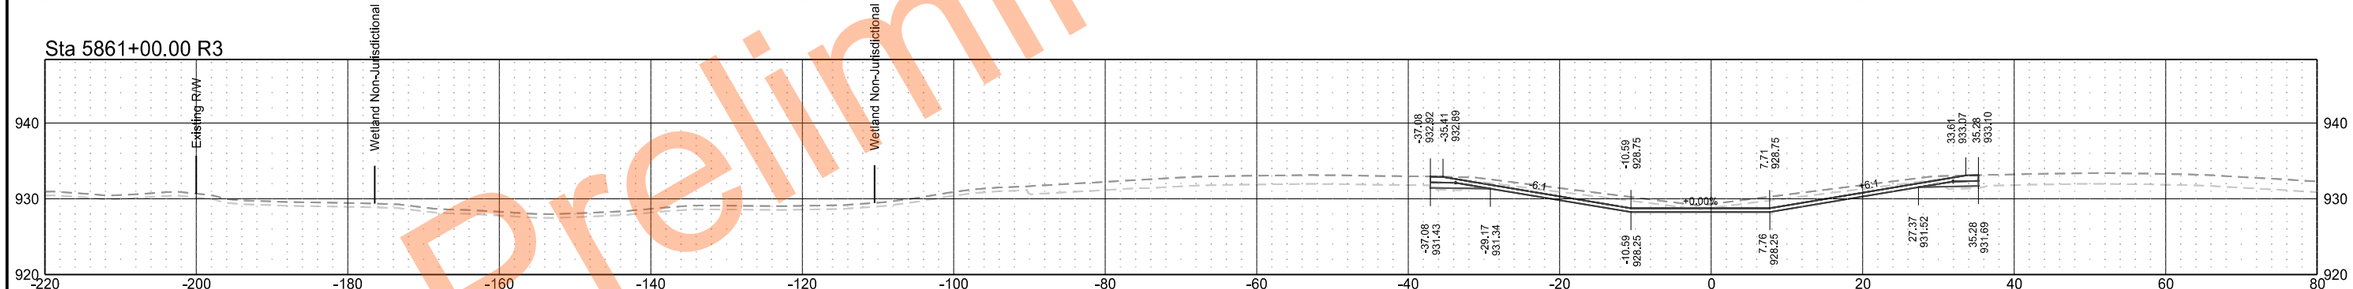

Sta 5860+00.00 R3

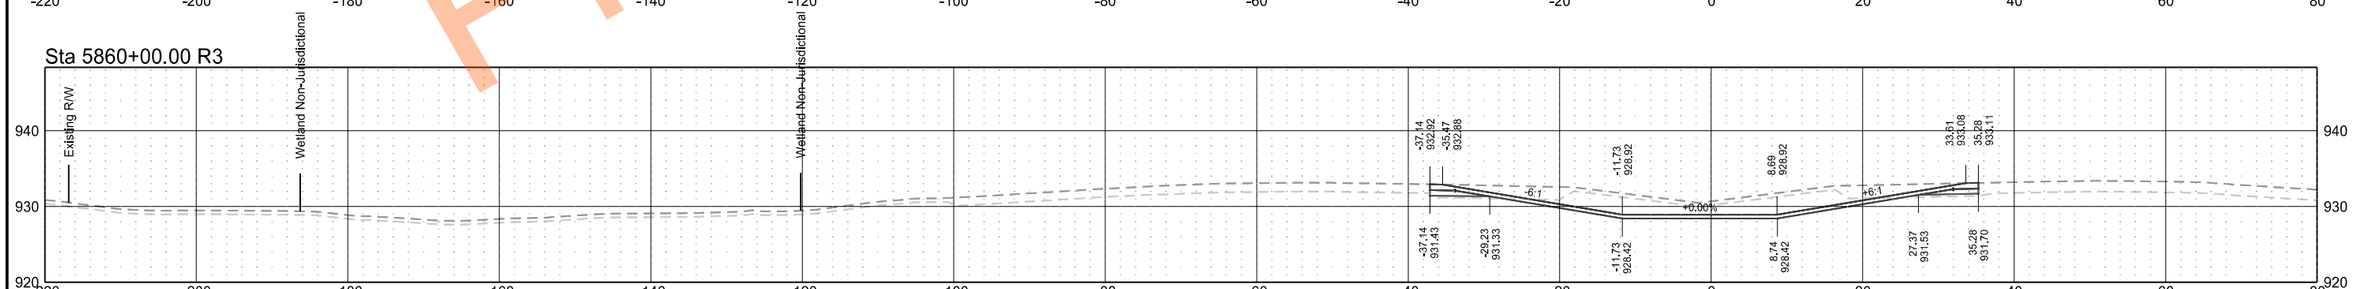

Hillsboro Shared Use Path

	STATE	PROJECT NO.	SECTION NO.	SHEET NO.
	ND	IM-8-029(204)101	200	199

Sta 23+00.00

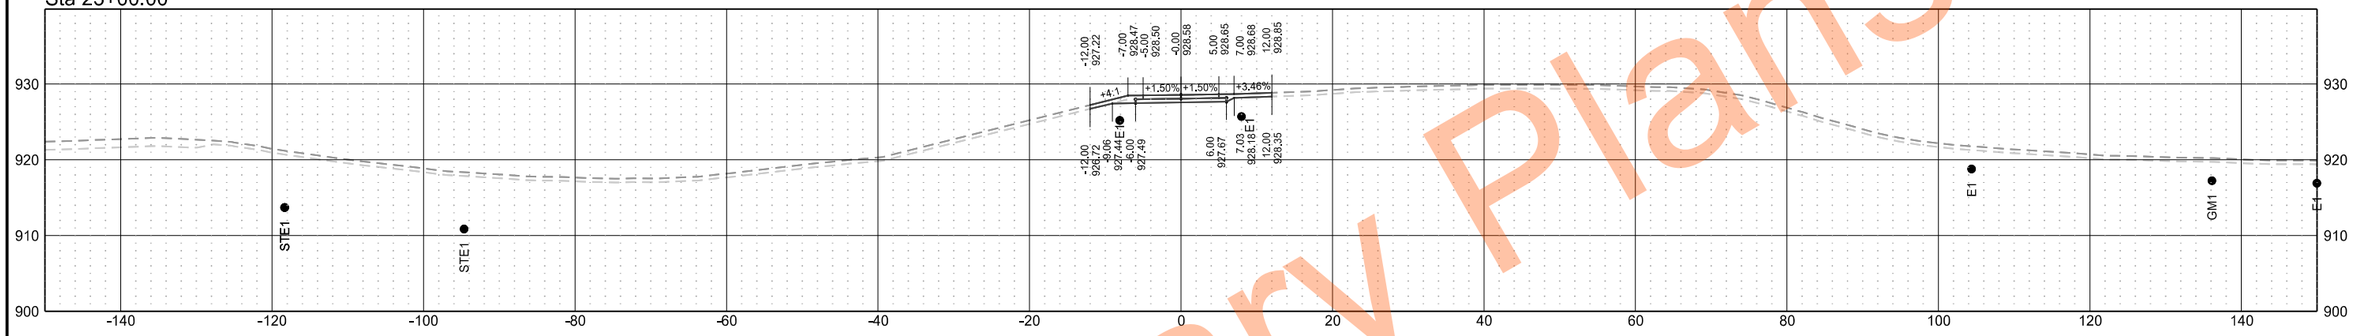

Sta 22+69.06

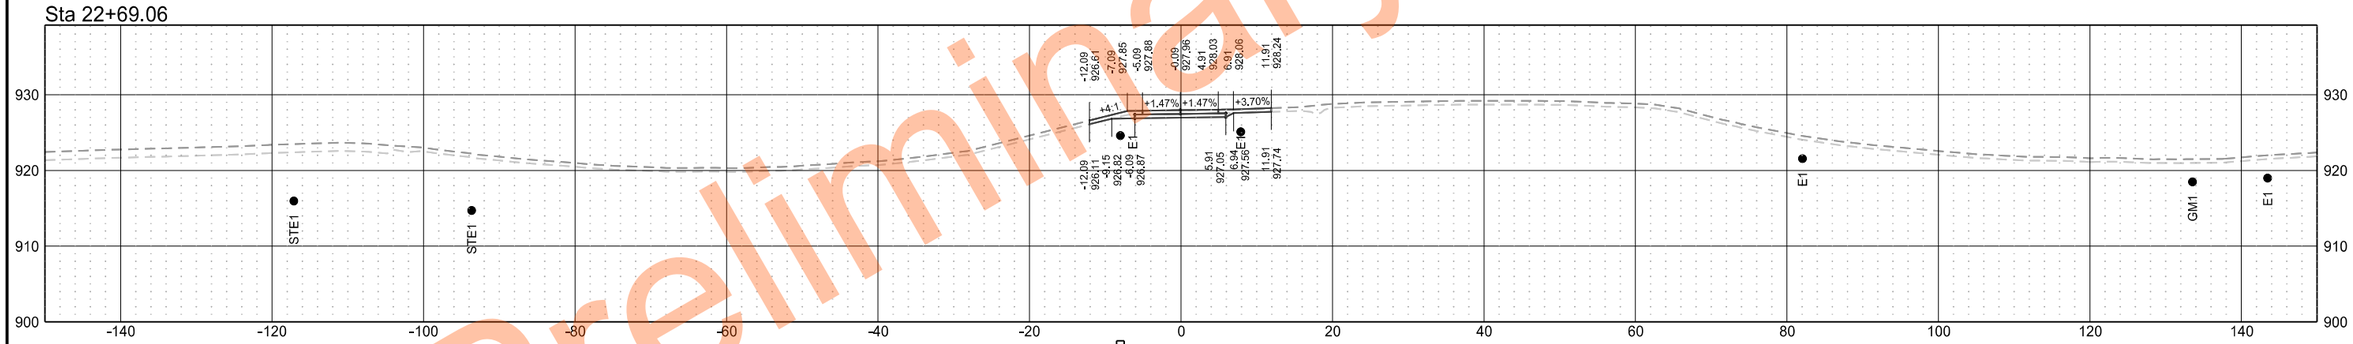

Sta 22+50.00

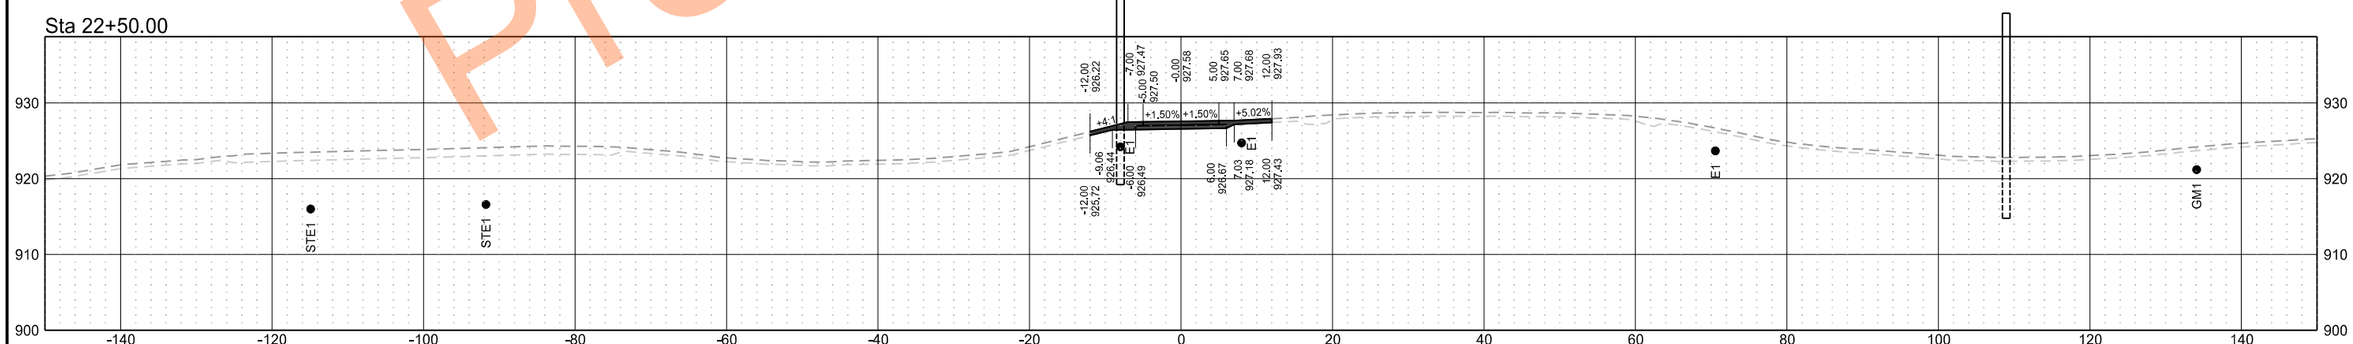

Preliminary Plans

Hillsboro Shared Use Path

	STATE	PROJECT NO.	SECTION NO.	SHEET NO.
	ND	IM-8-029(204)101	200	200

Sta 23+99.26

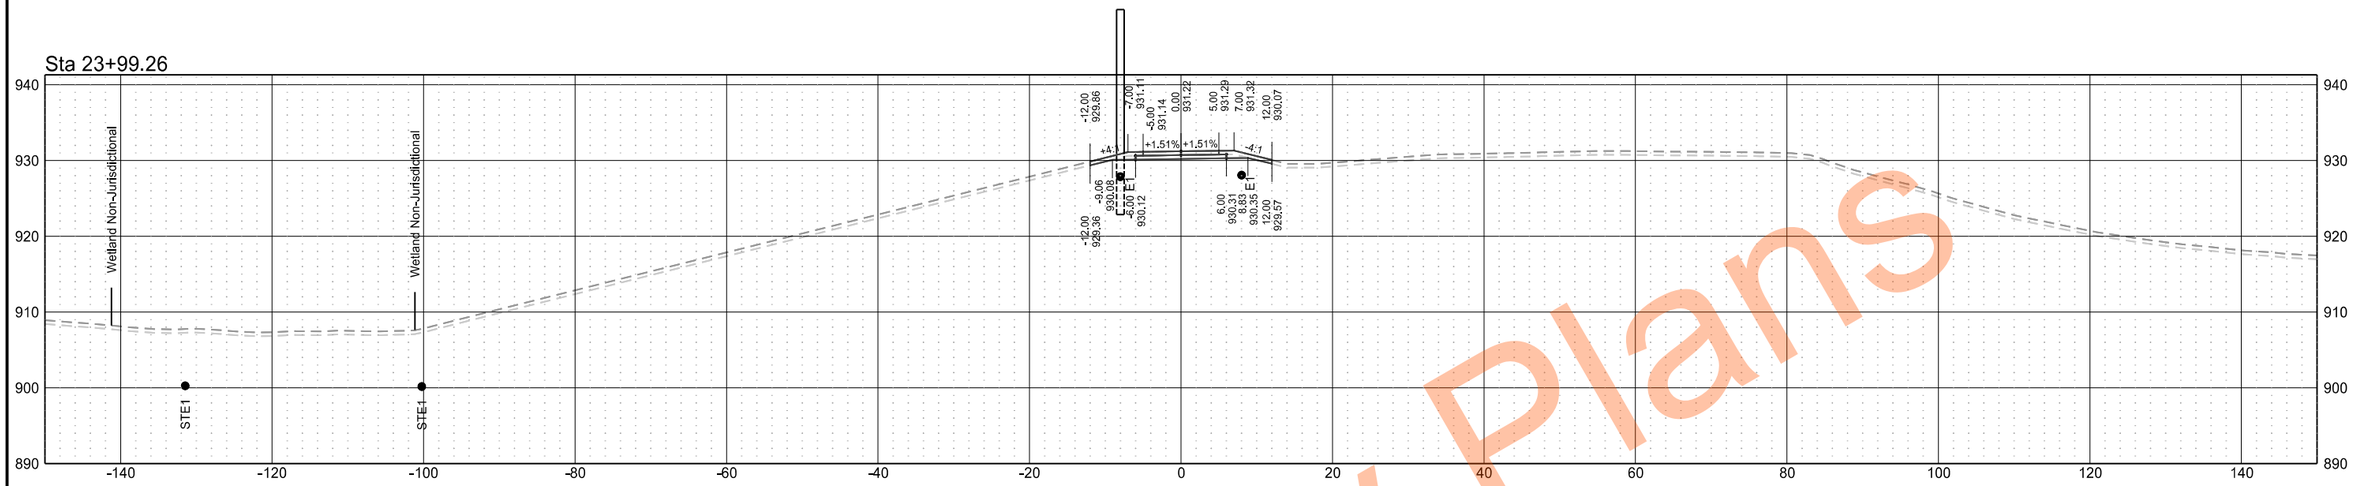

Sta 23+50.00

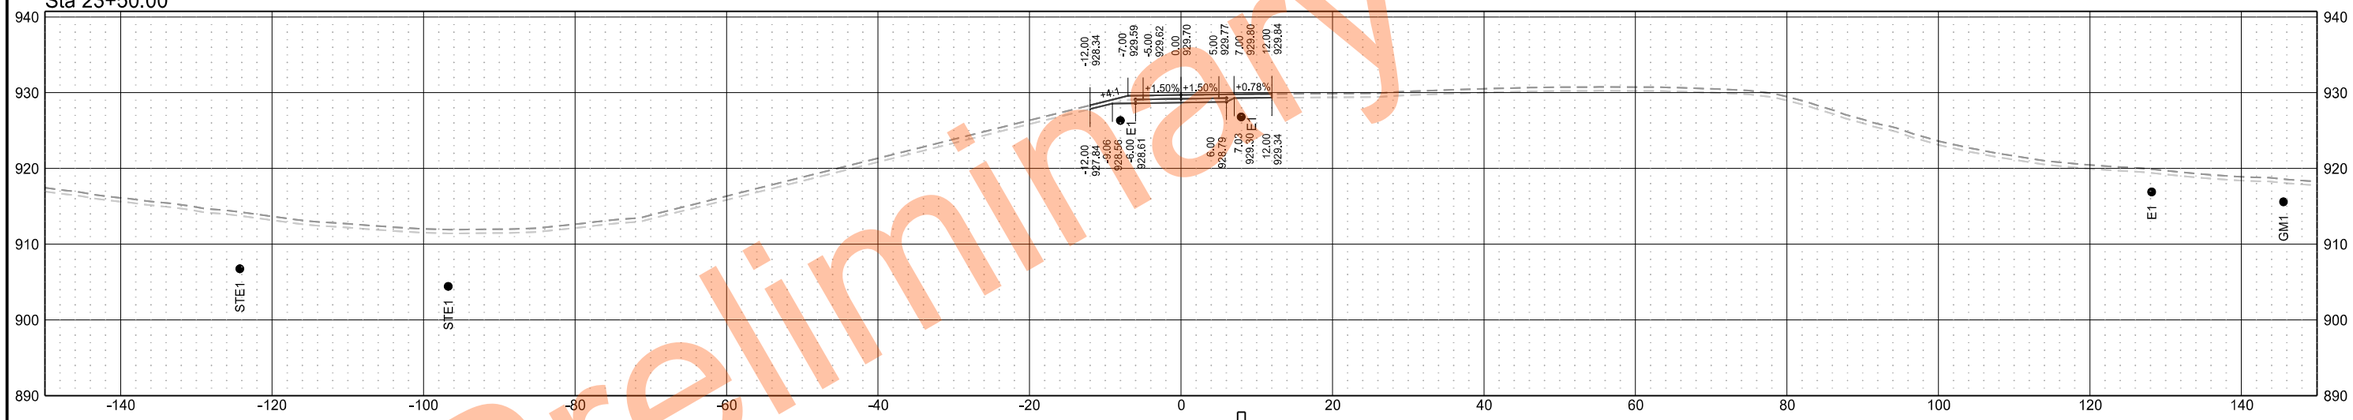

Sta 23+16.69

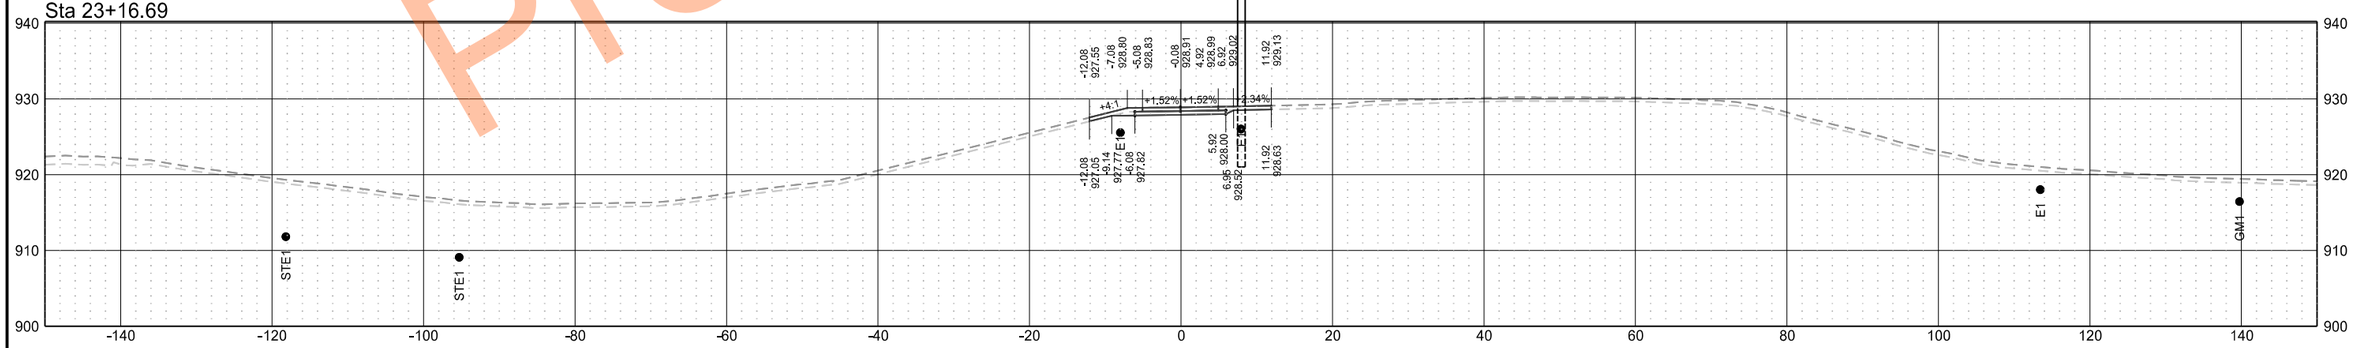

Preliminary Plans

Hillsboro Shared Use Path

	STATE	PROJECT NO.	SECTION NO.	SHEET NO.
	ND	IM-8-029(204)101	200	201

Sta 24+28.22

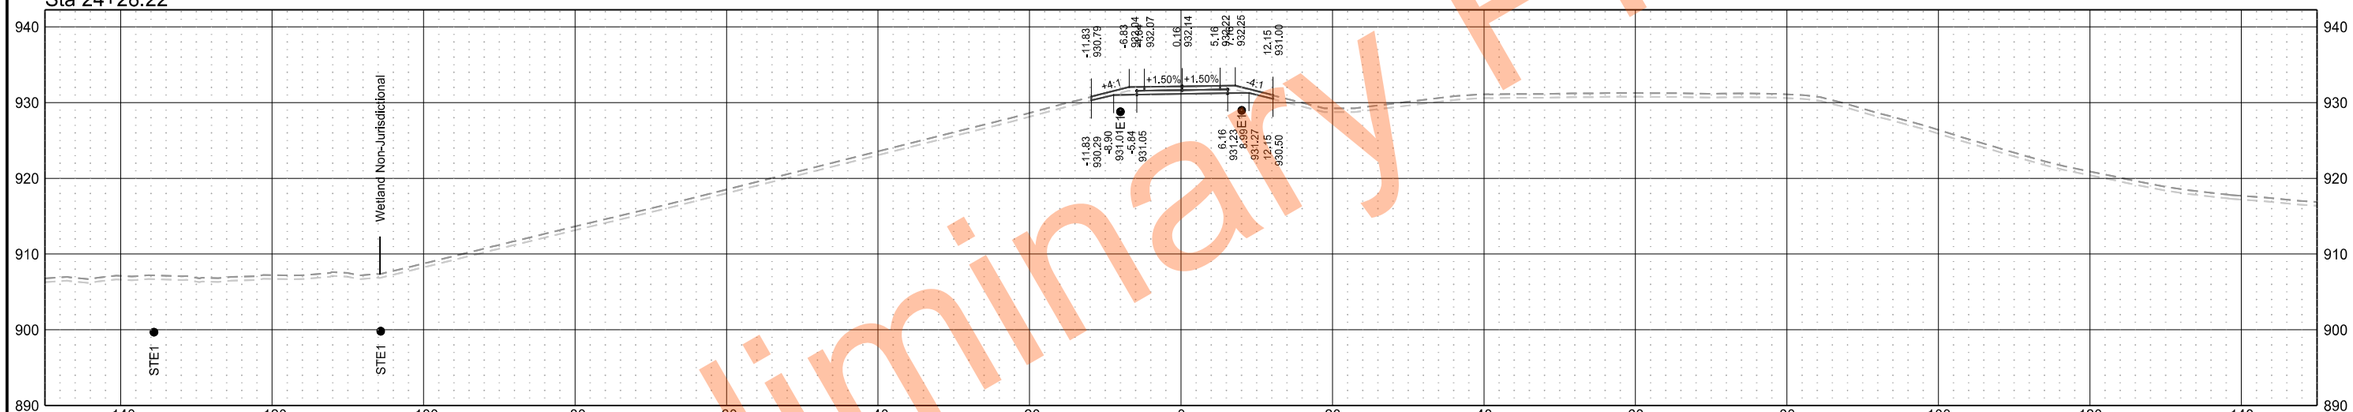

Sta 24+00.00

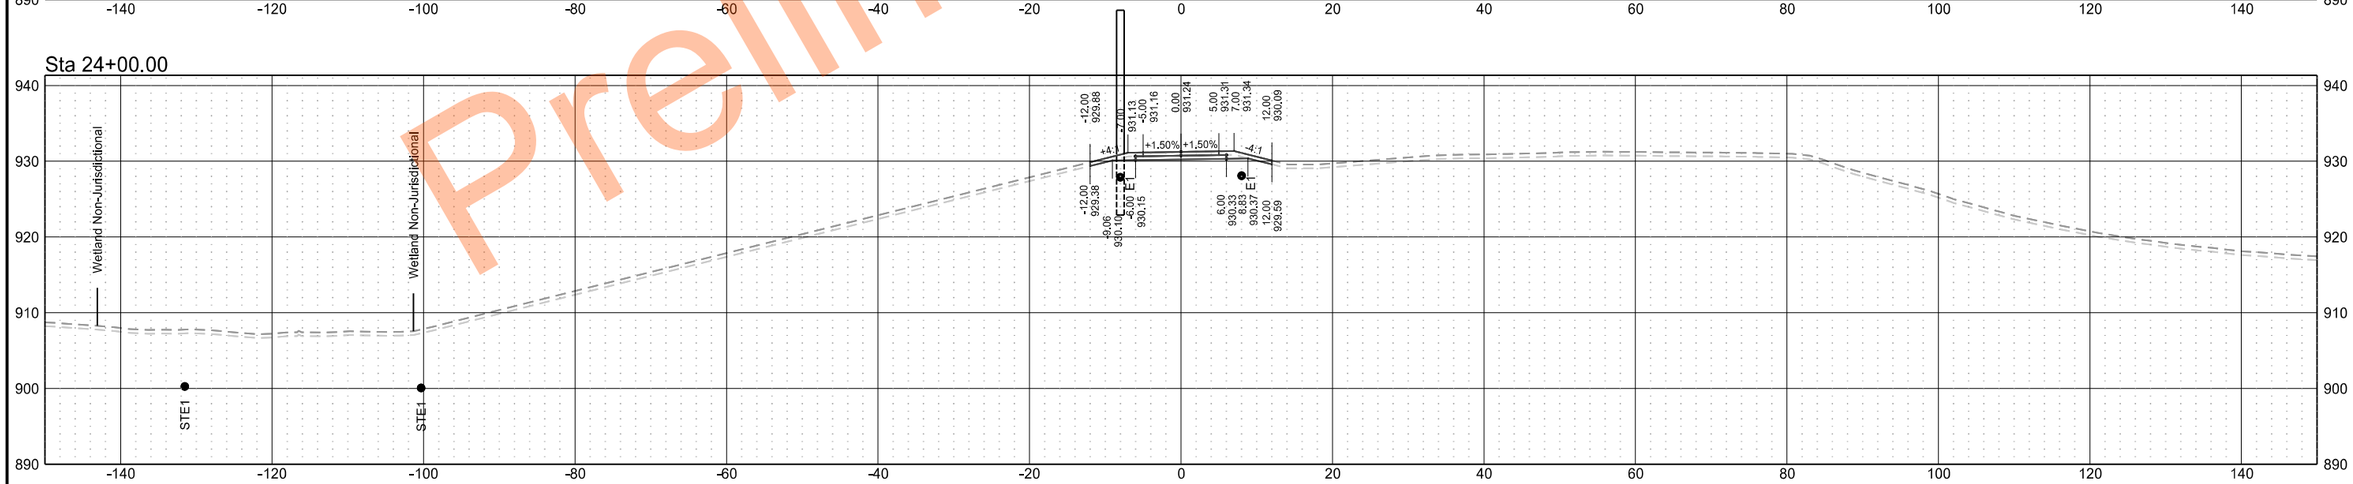

Preliminary Plans

Hillsboro Shared Use Path

	STATE	PROJECT NO.	SECTION NO.	SHEET NO.
	ND	IM-8-029(204)101	200	202

Sta 28+00.00

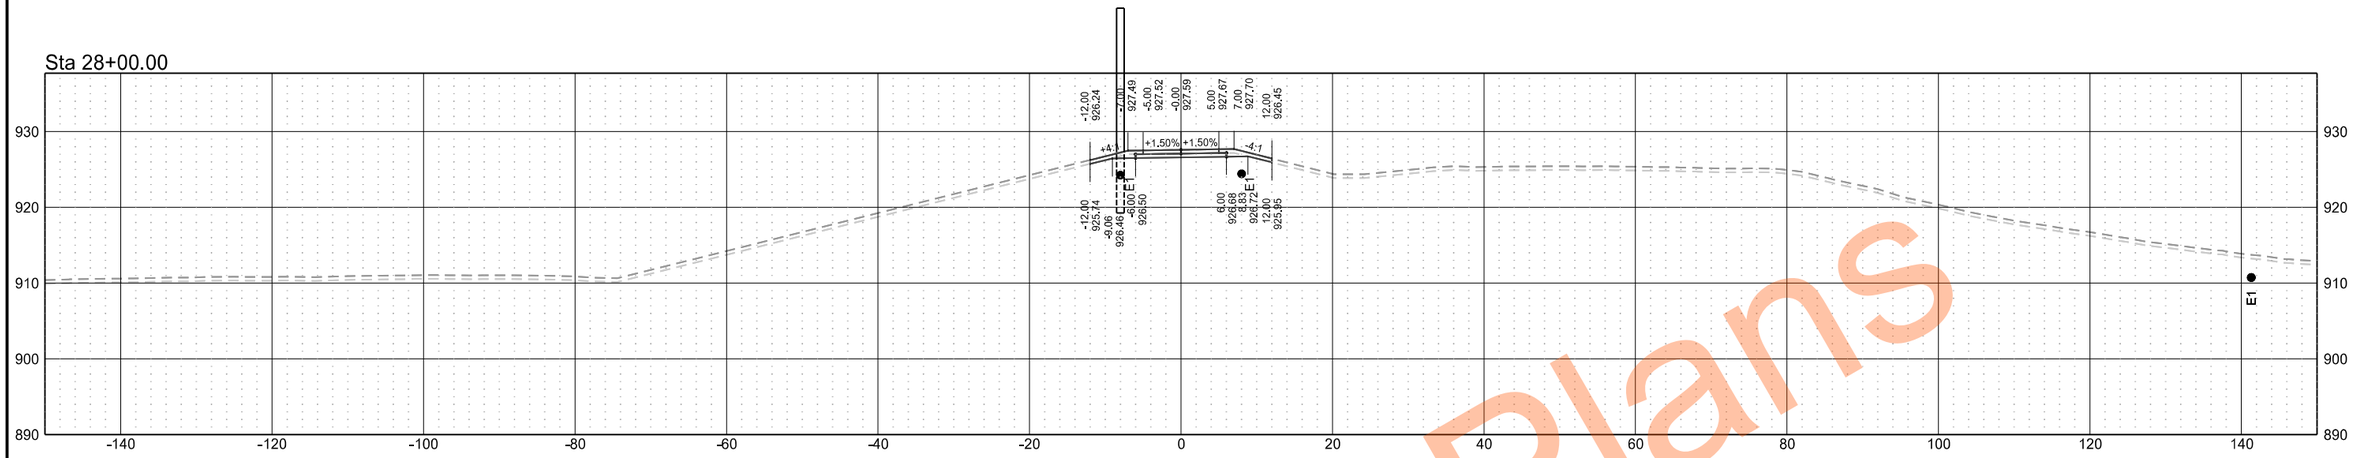

Sta 27+95.00

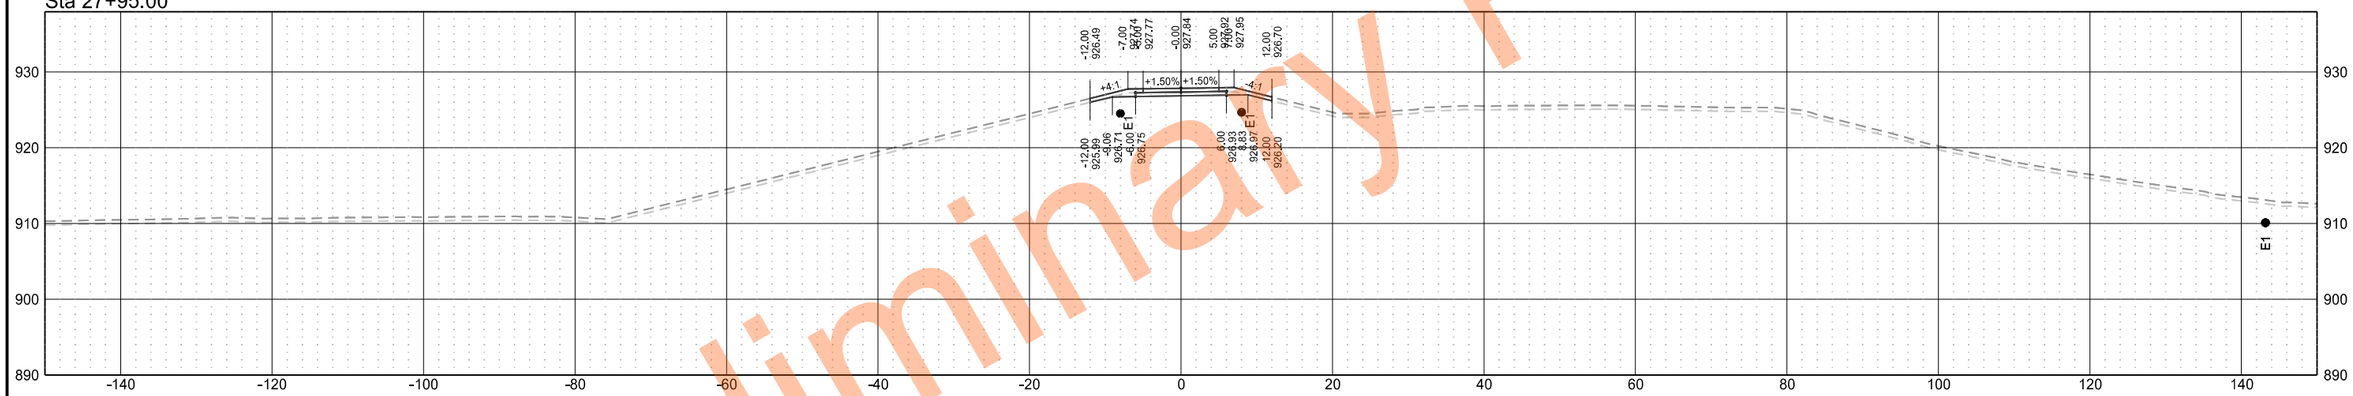

Preliminary Plans

Hillsboro Shared Use Path

	STATE	PROJECT NO.	SECTION NO.	SHEET NO.
	ND	IM-8-029(204)101	200	203

Sta 29+00.00

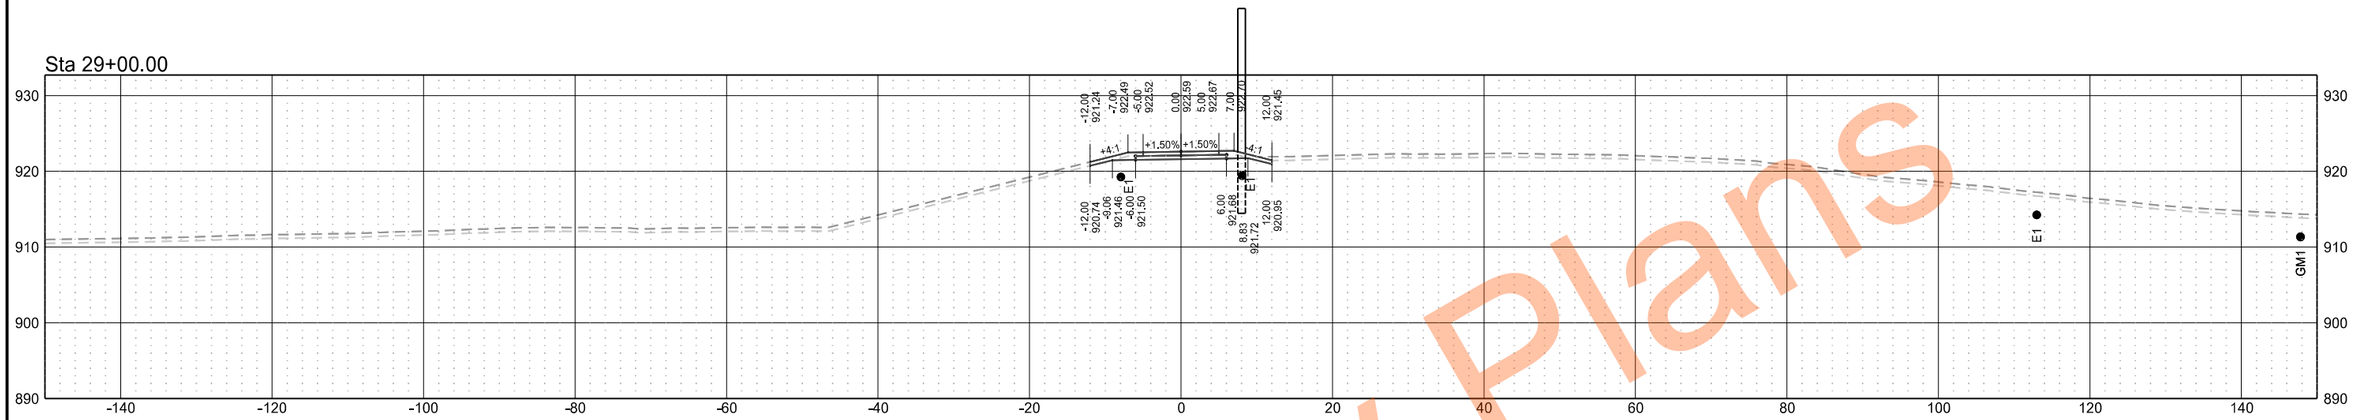

Sta 28+50.00

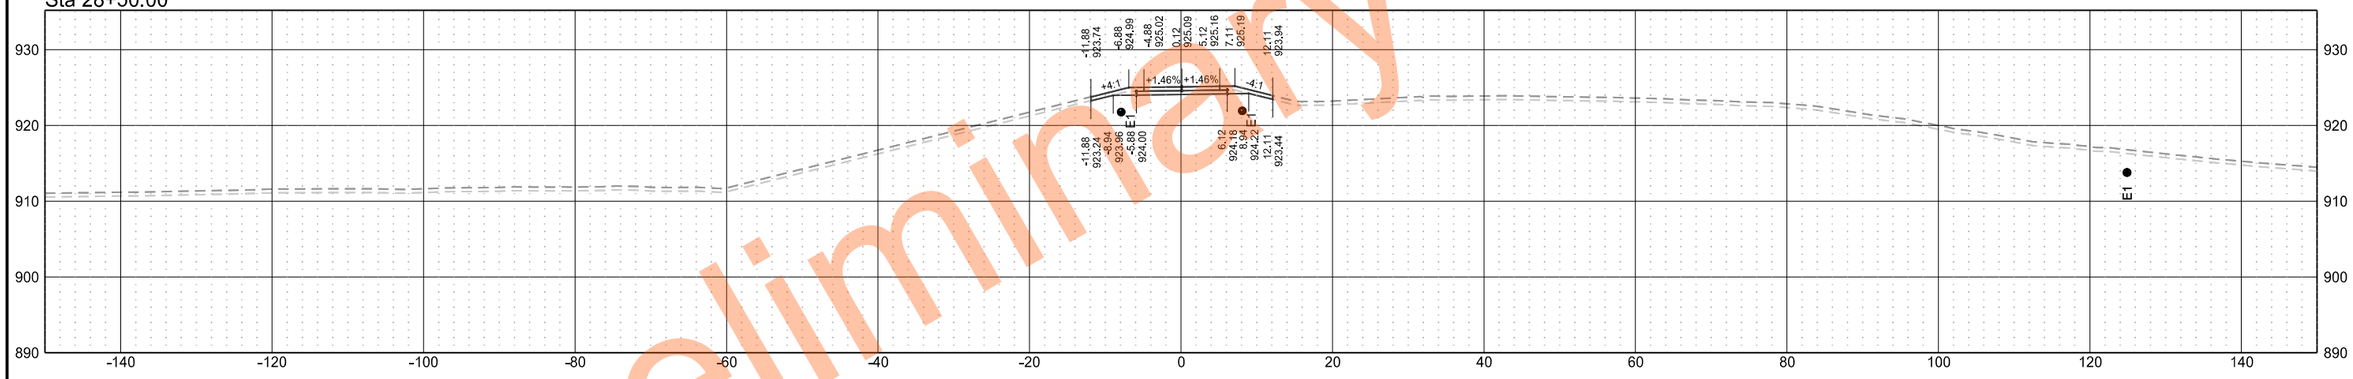

Sta 28+46.09

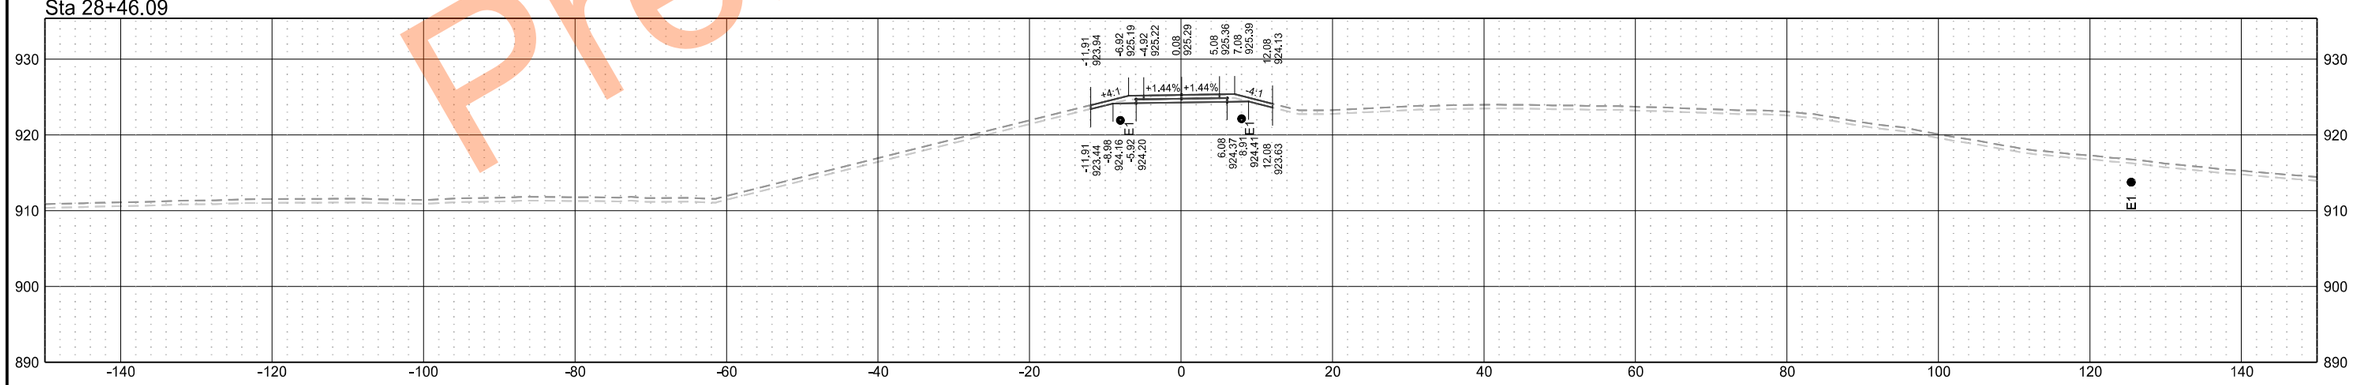

Preliminary Plans

Hillsboro Shared Use Path

	STATE	PROJECT NO.	SECTION NO.	SHEET NO.
	ND	IM-8-029(204)101	200	204

Preliminary Plans

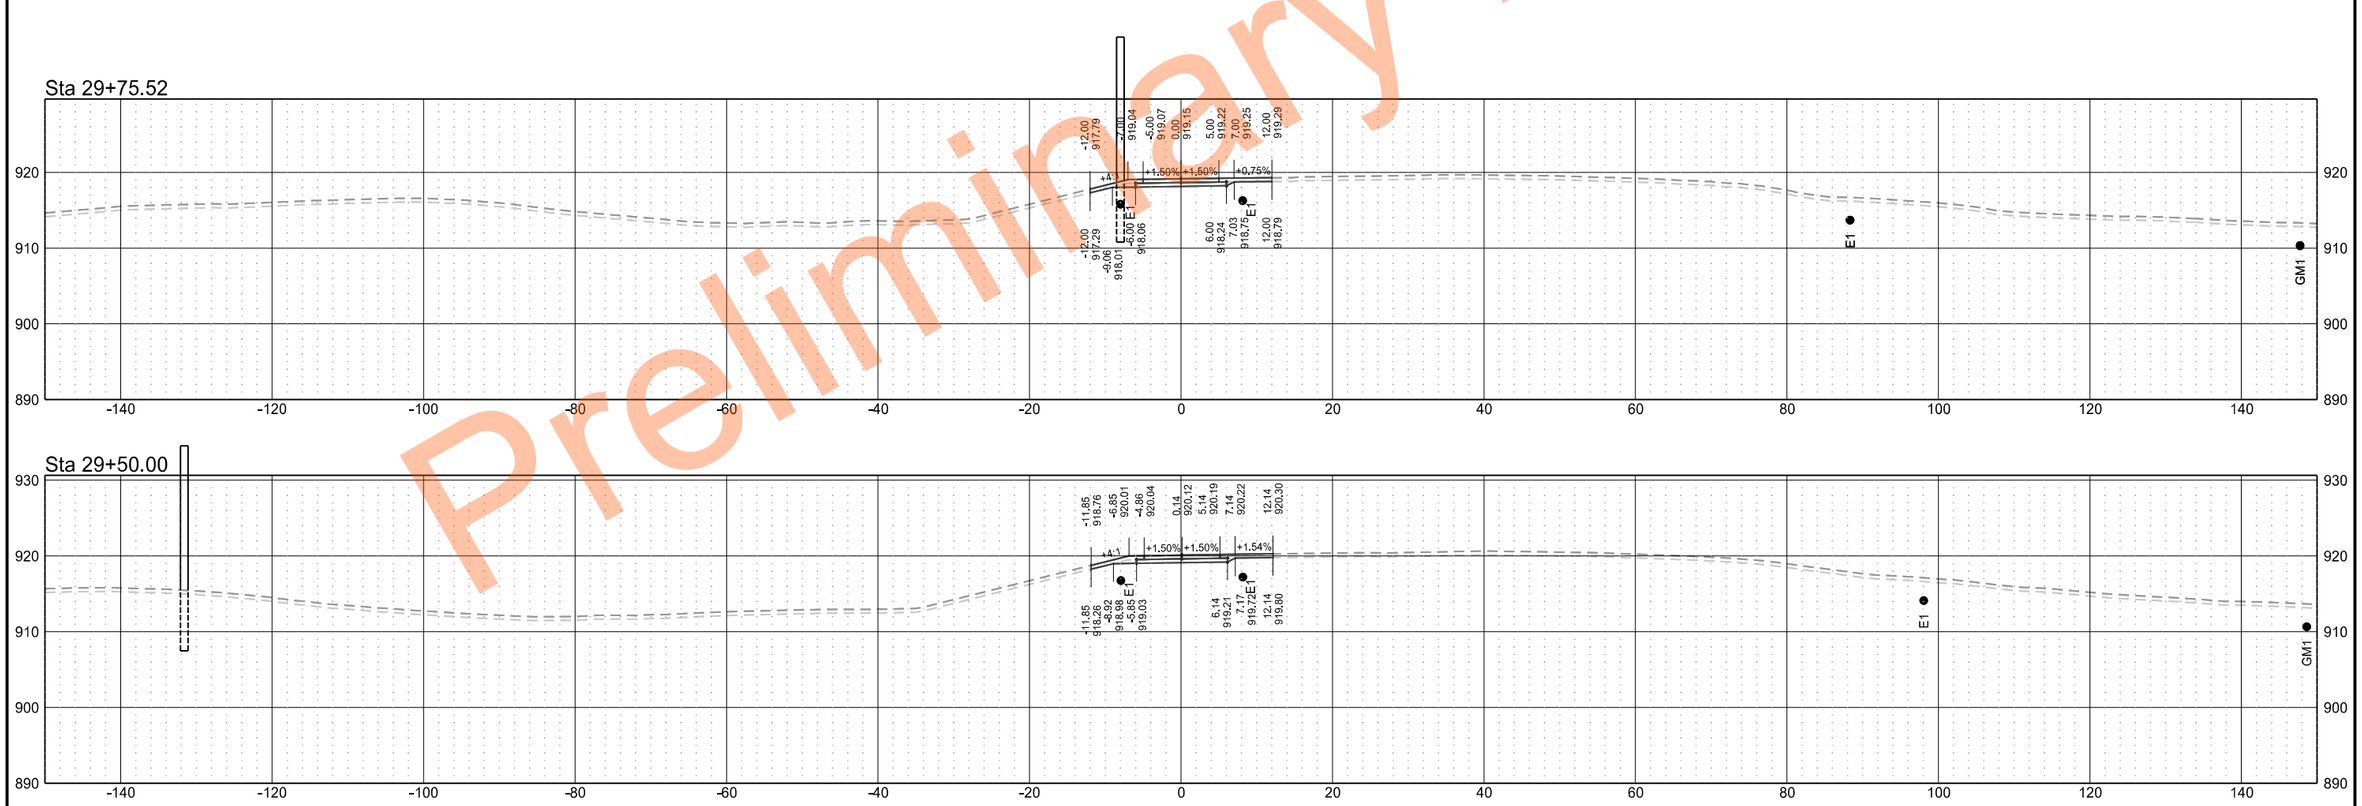

Junior Separation Underpass Frontage Road

	STATE	PROJECT NO.	SECTION NO.	SHEET NO.
	ND	IM-8-029(204)101	200	205

Sta 7+00.00

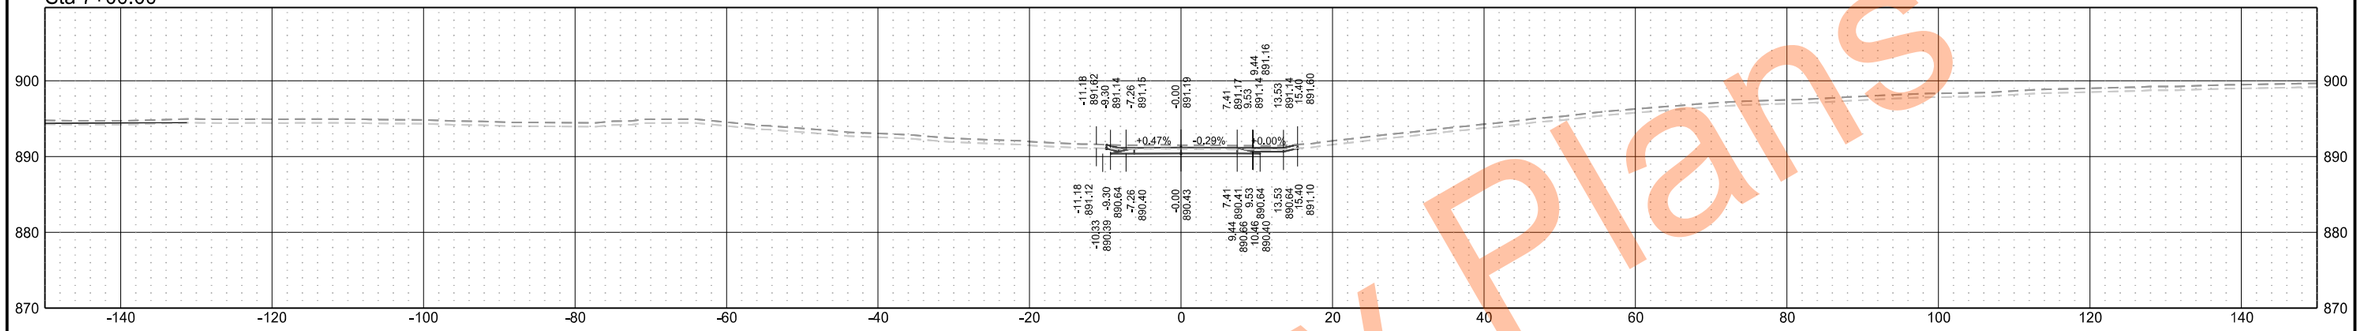

Sta 6+75.00

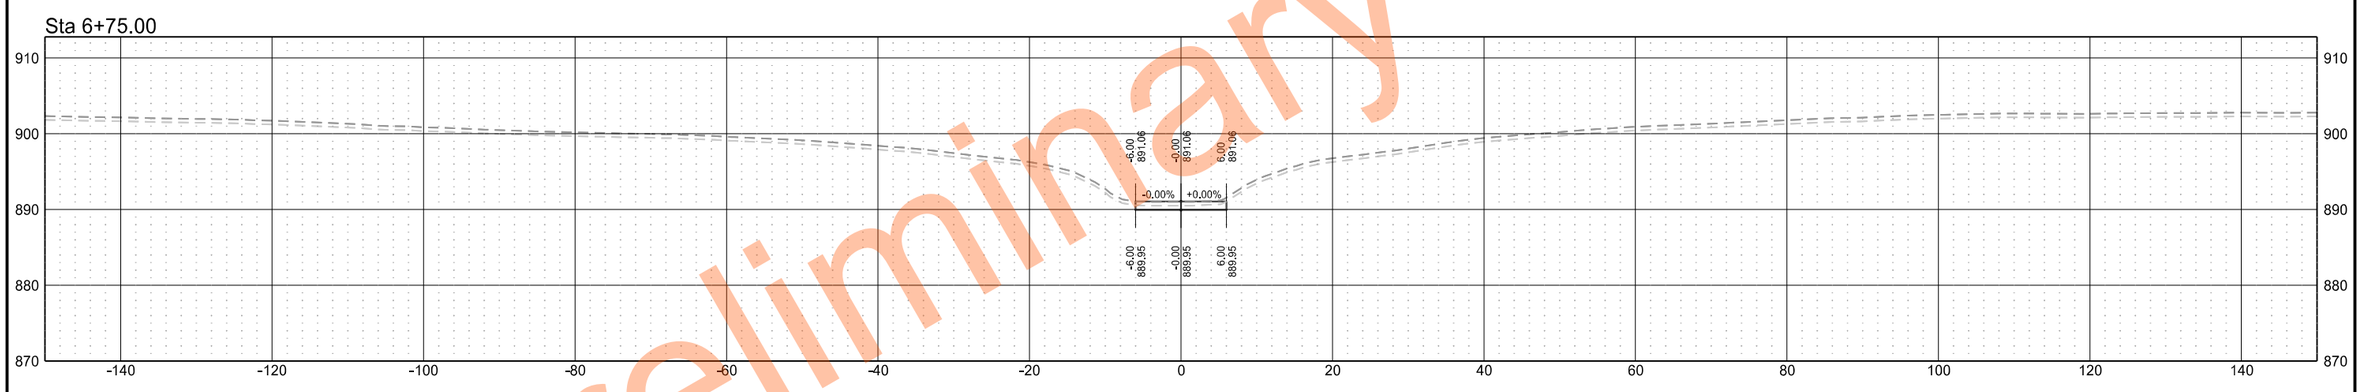

Sta 6+62.25

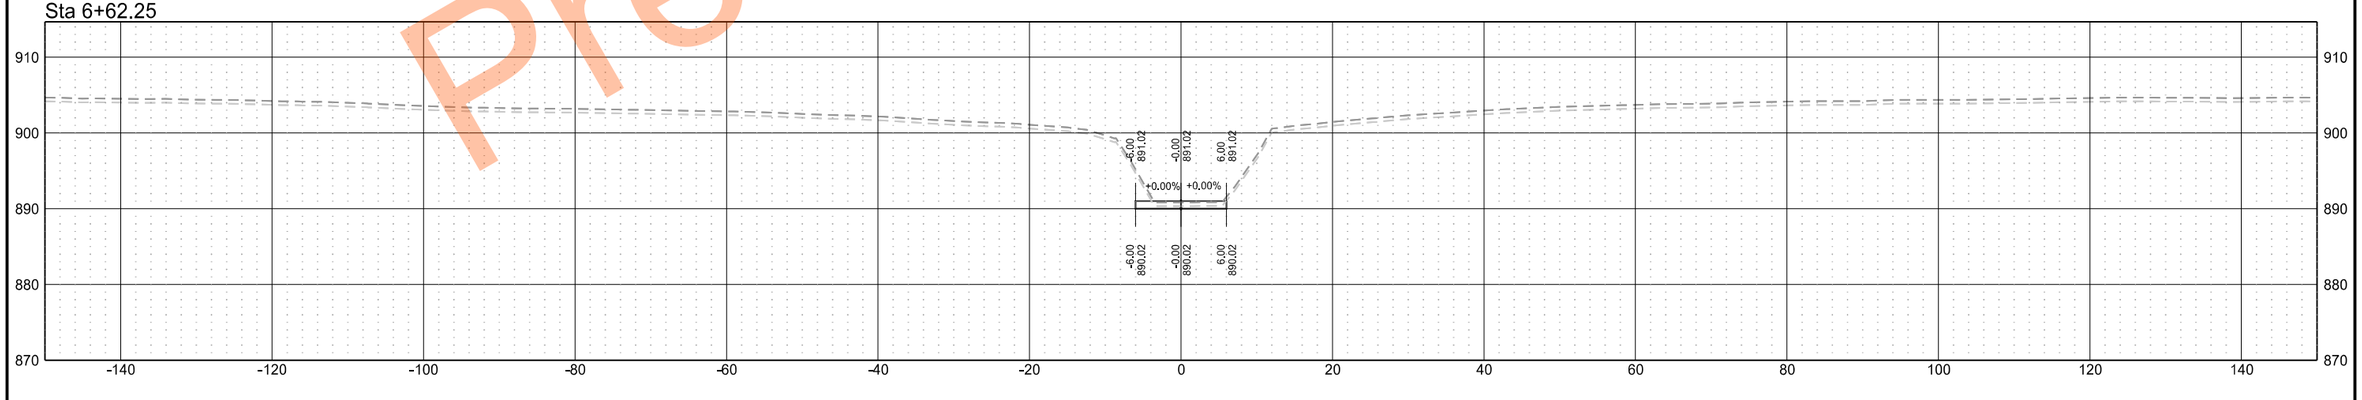

Preliminary Plans

Junior Separation Underpass Frontage Road

	STATE	PROJECT NO.	SECTION NO.	SHEET NO.
	ND	IM-8-029(204)101	200	206

Sta 7+50.00

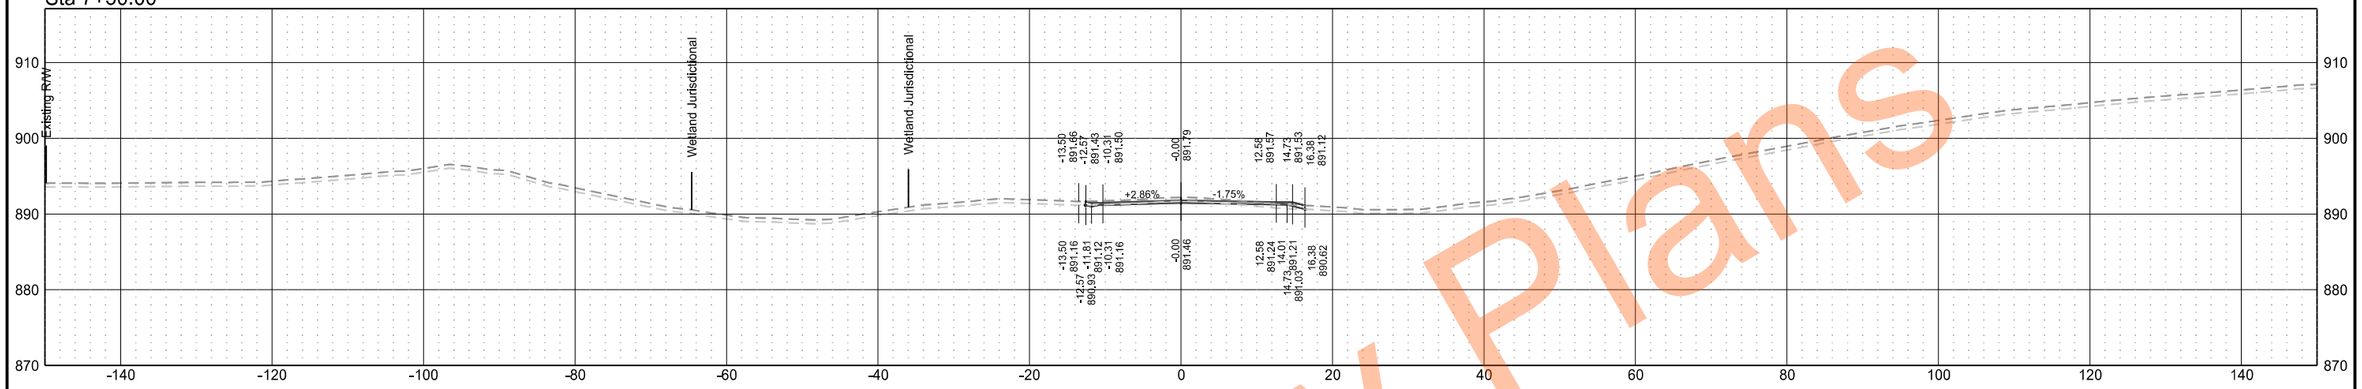

Sta 7+40.84

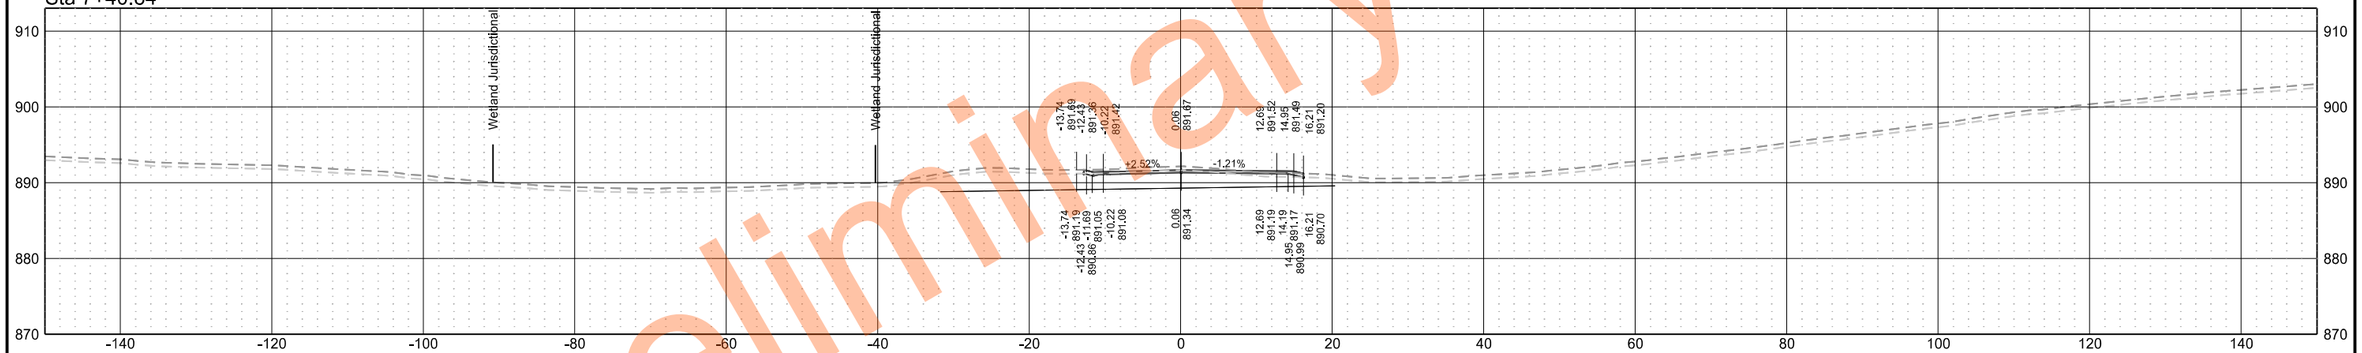

Sta 7+25.00

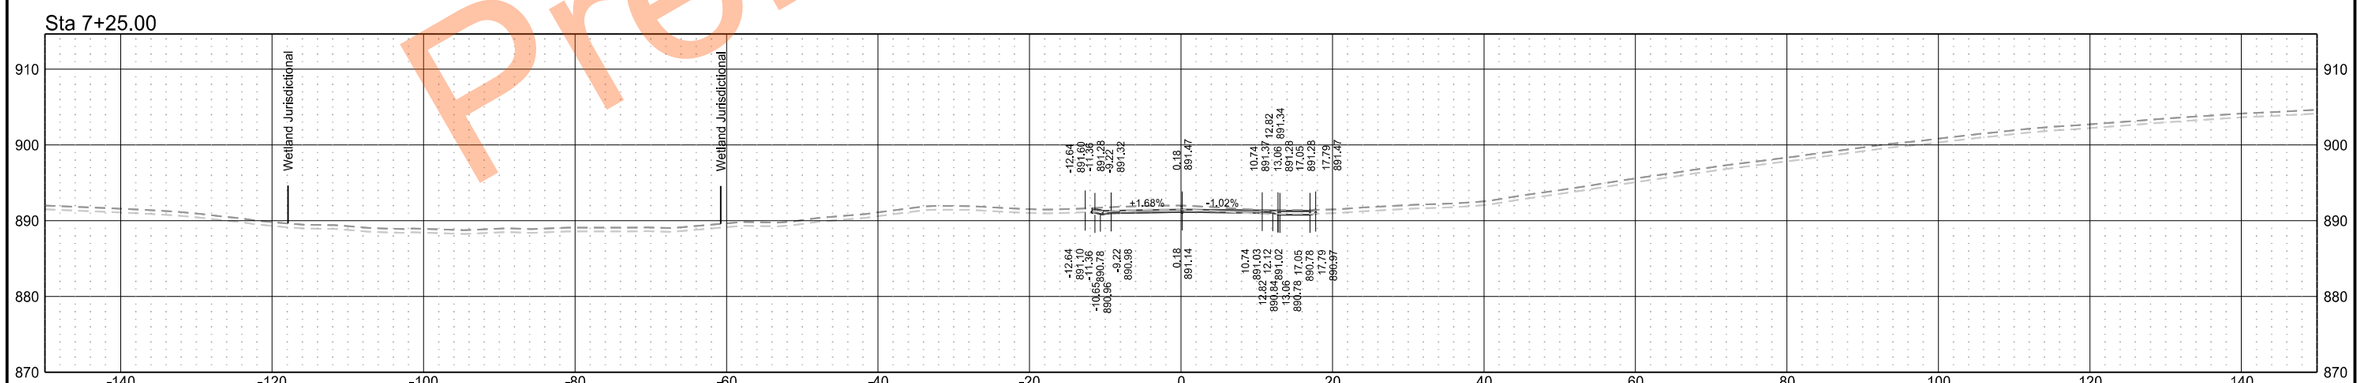

Preliminary Plans

Junior Separation Underpass Frontage Road

	STATE	PROJECT NO.	SECTION NO.	SHEET NO.
	ND	IM-8-029(204)101	200	207

Sta 8+03.81

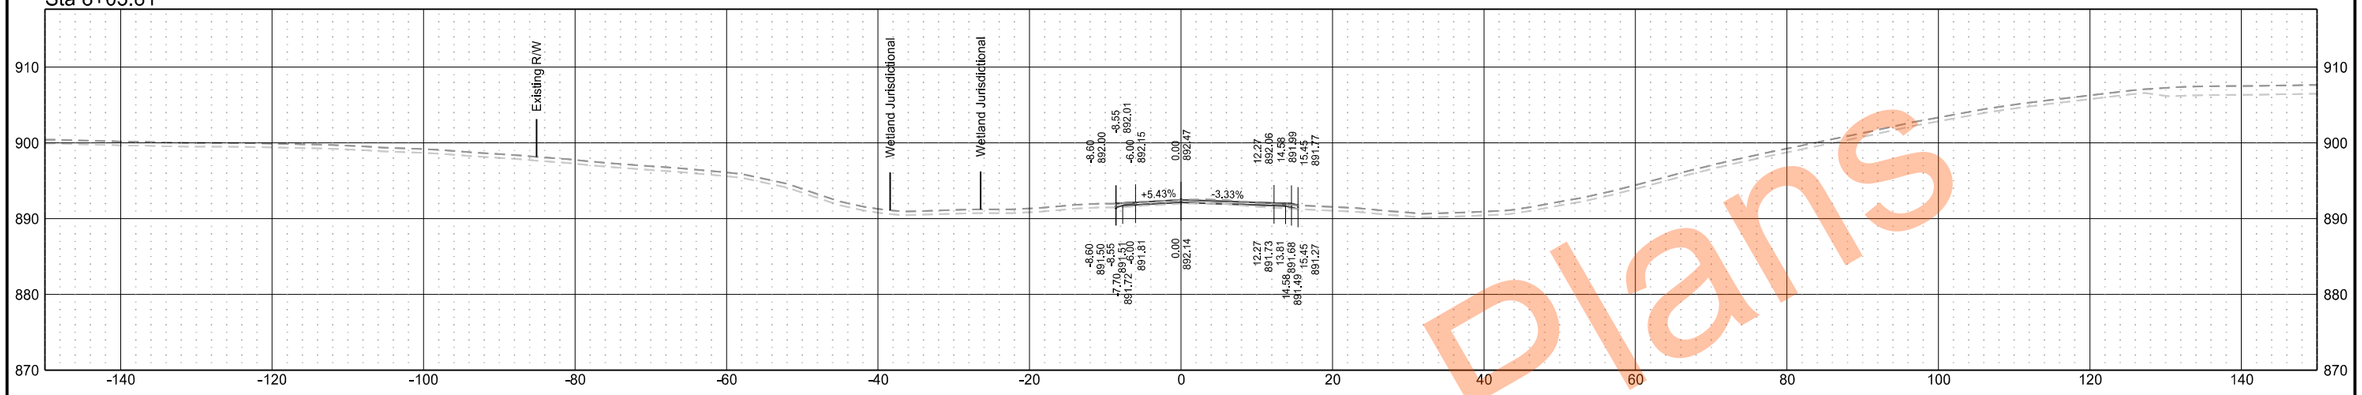

Sta 8+00.00

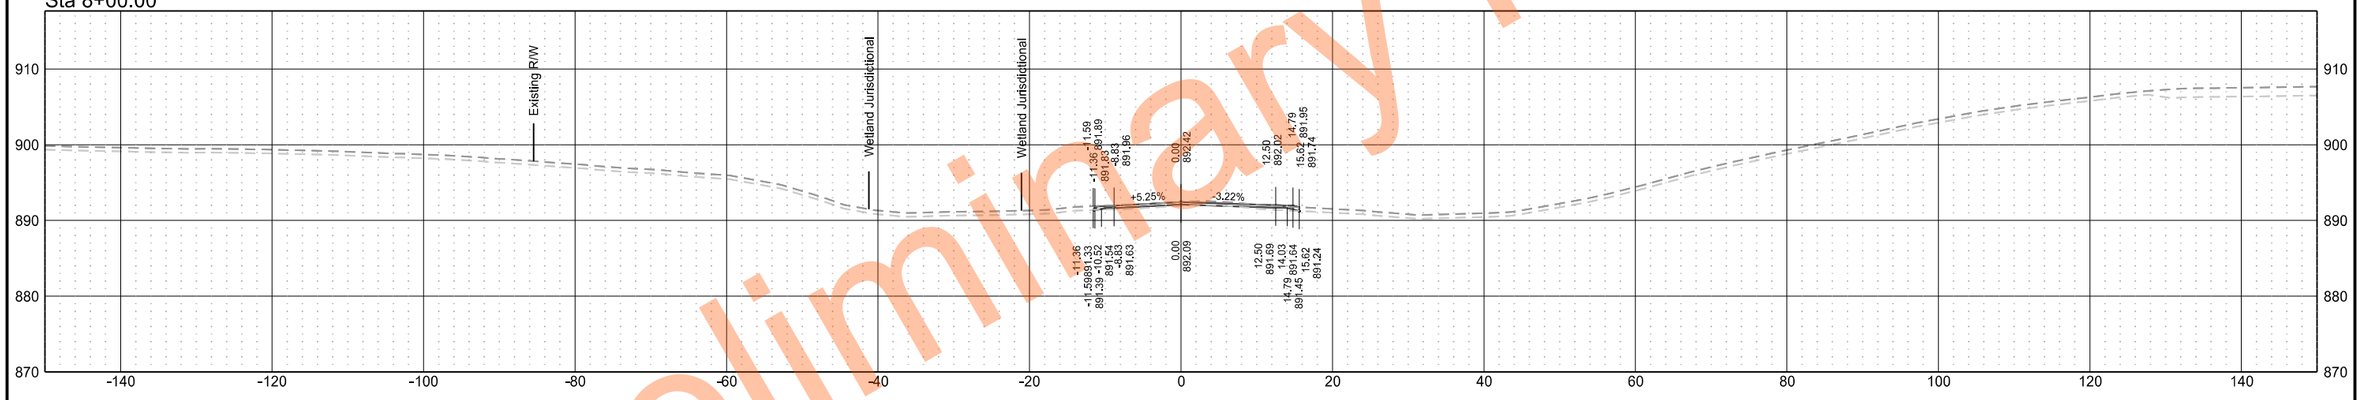

Sta 7+75.00

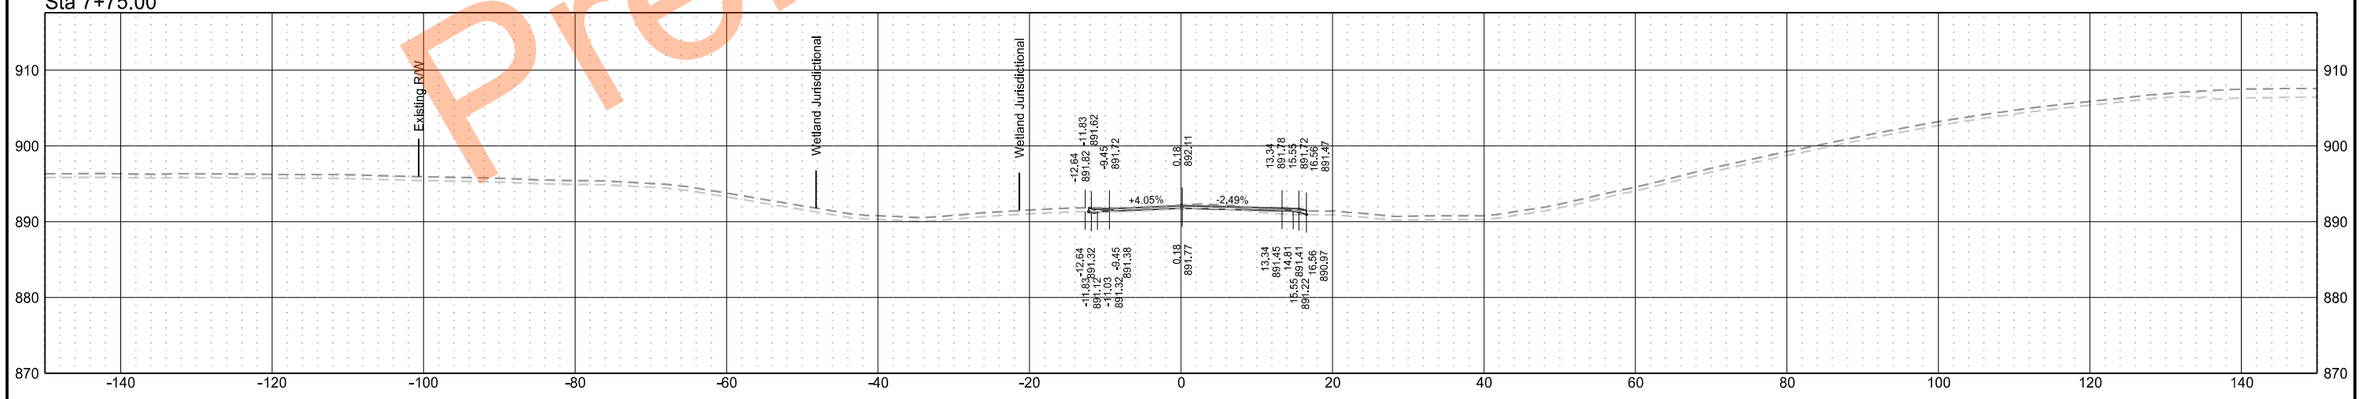

Preliminary Plans

Mayville NW Ramp Subcut

	STATE	PROJECT NO.	SECTION NO.	SHEET NO.
	ND	IM-8-029(204)101	200	208

Sta 1+00.00

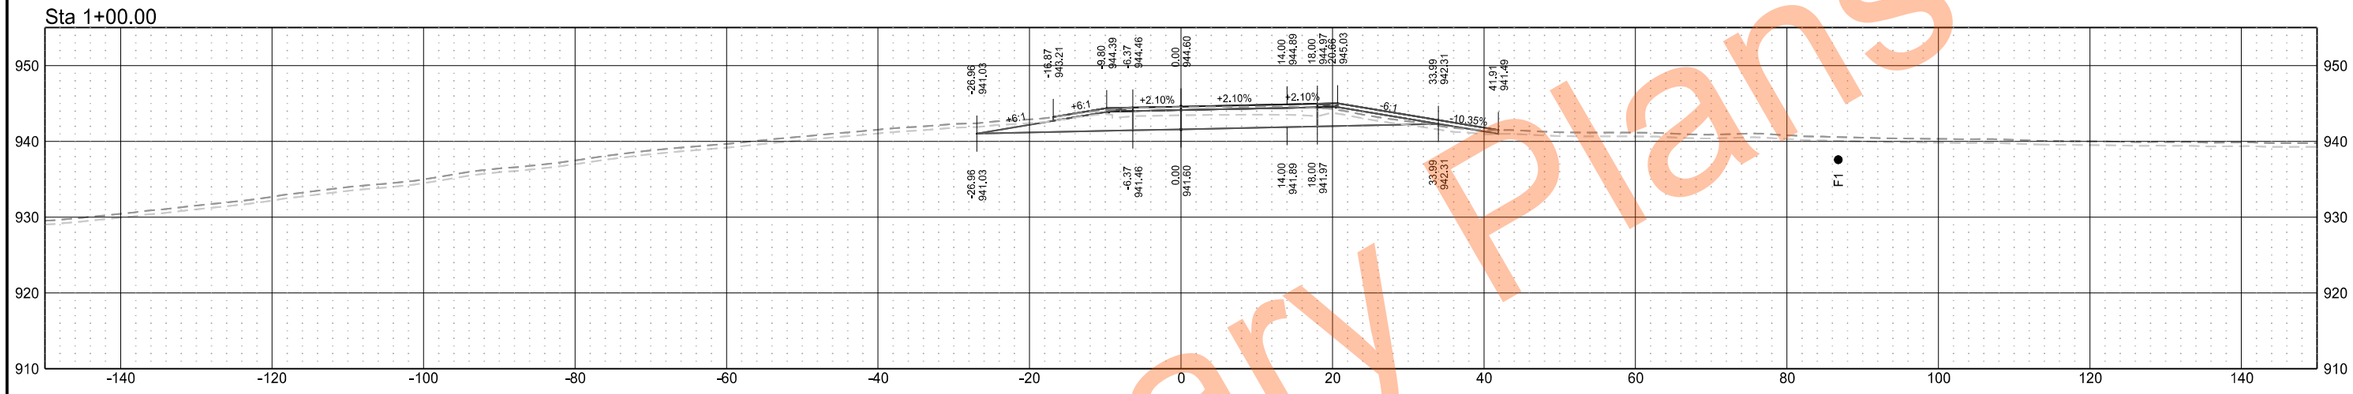

Sta 0+50.00

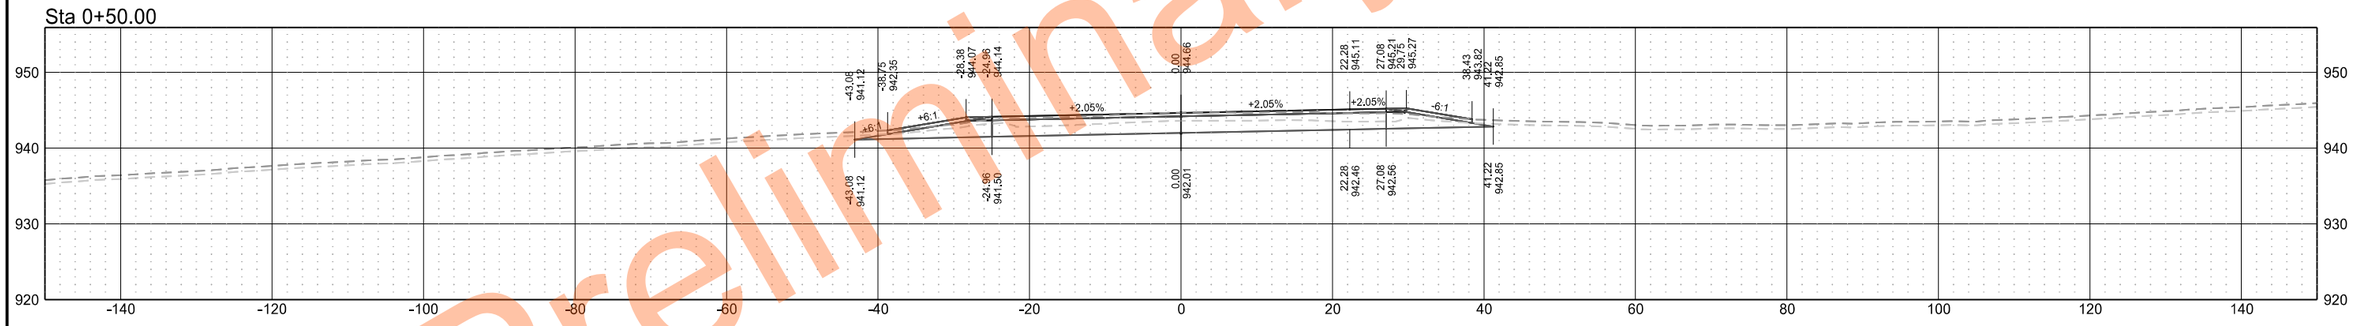

Sta 0+20.38

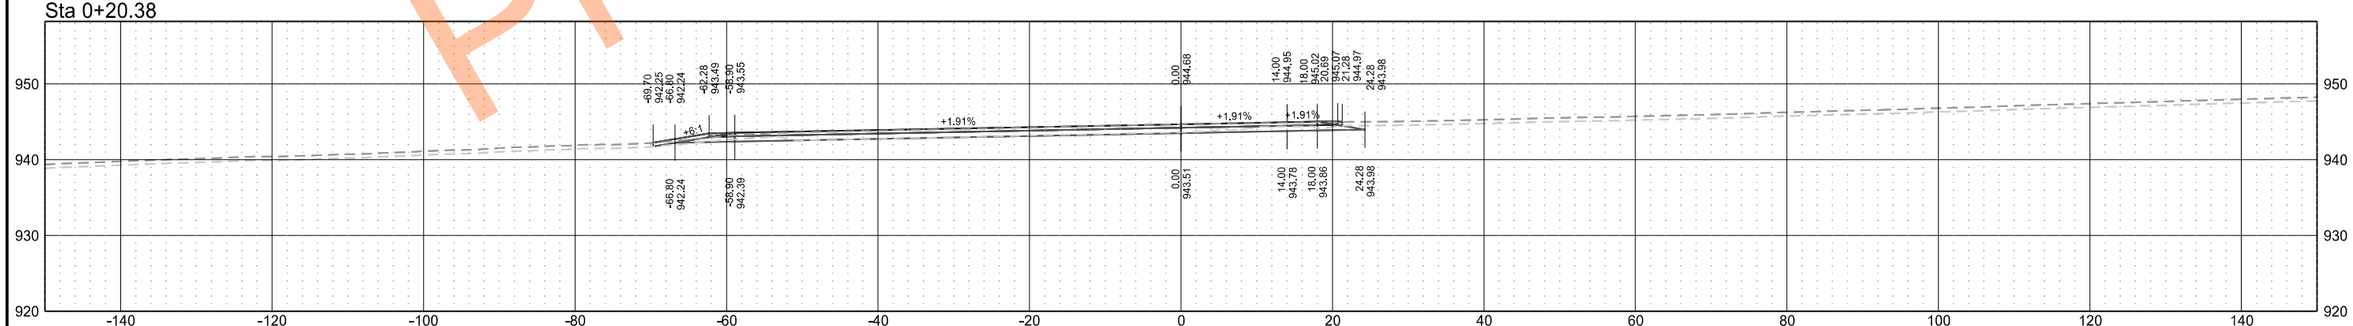

Preliminary Plans

Mayville NW Ramp Subcut

	STATE	PROJECT NO.	SECTION NO.	SHEET NO.
	ND	IM-8-029(204)101	200	209

Sta 2+50.00

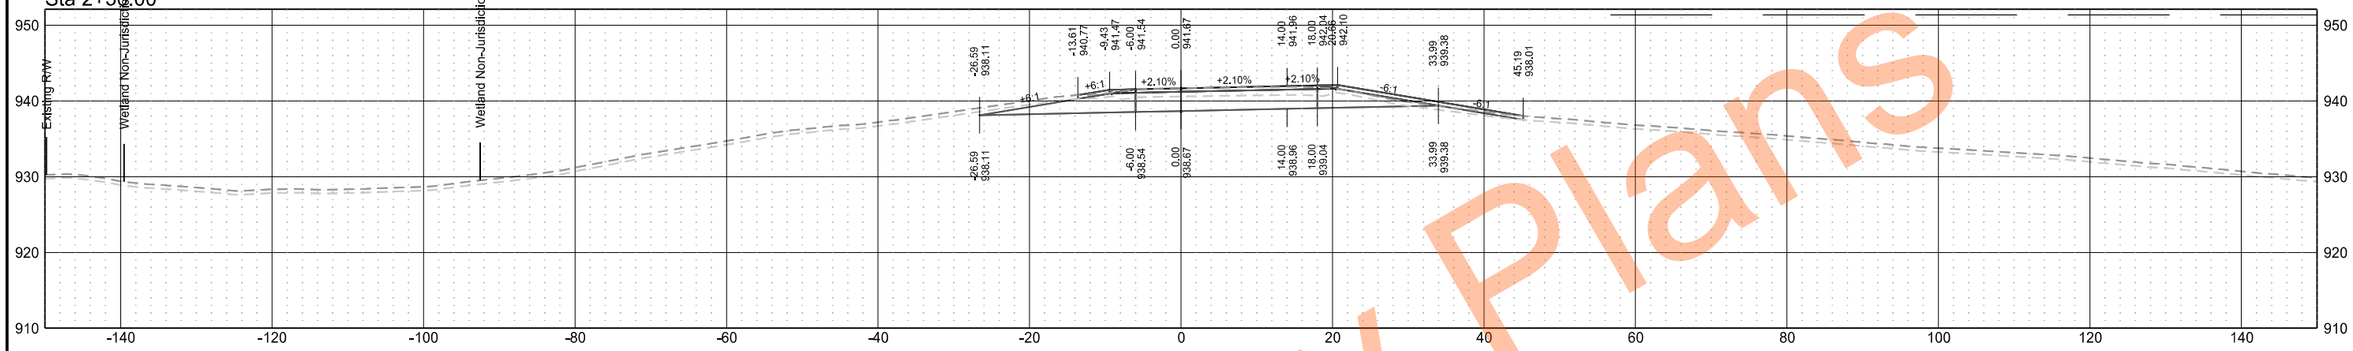

Sta 2+00.00

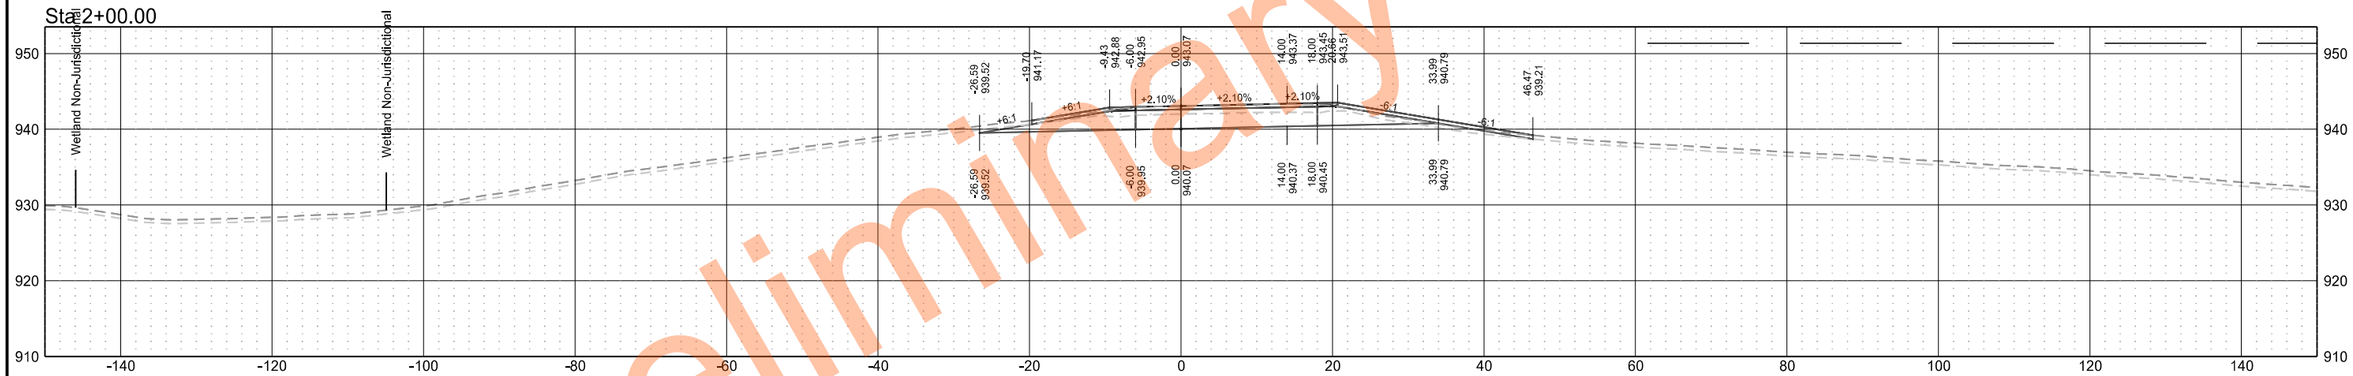

Sta 1+50.00

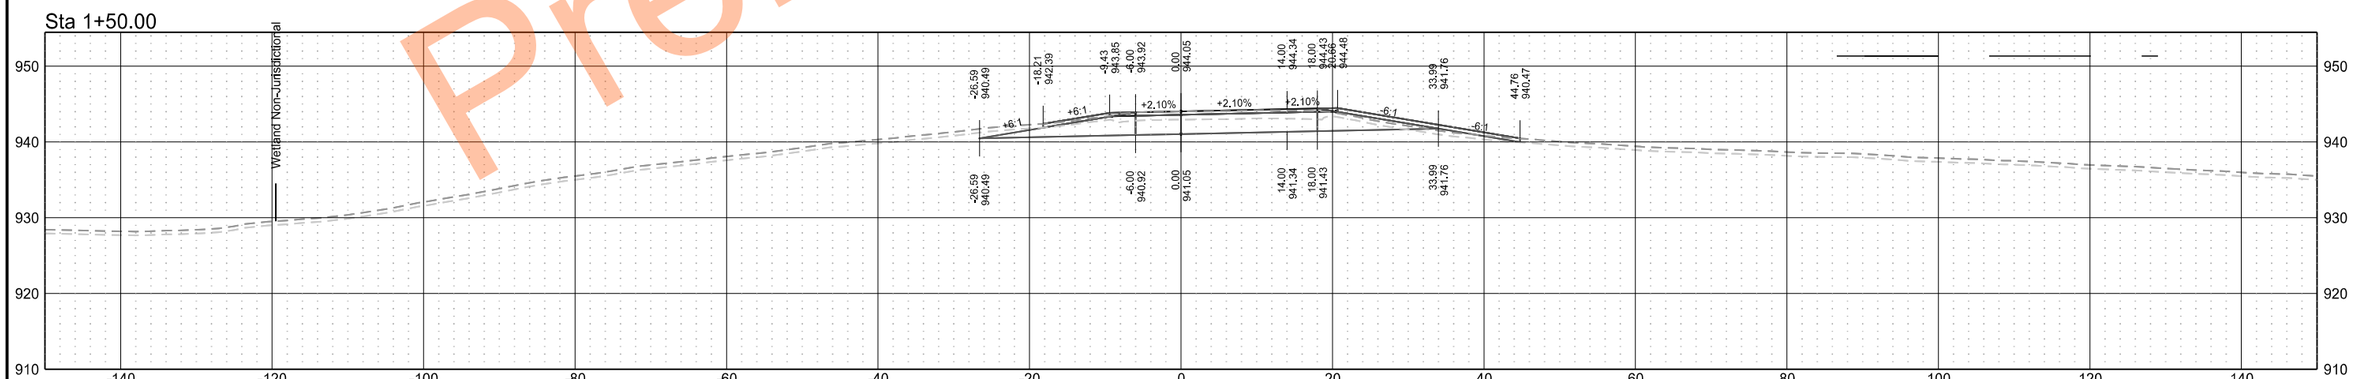

Preliminary Plans

	STATE	PROJECT NO.	SECTION NO.	SHEET NO.
	ND	IM-8-029(204)101	200	210

Mayville NW Ramp Subcut

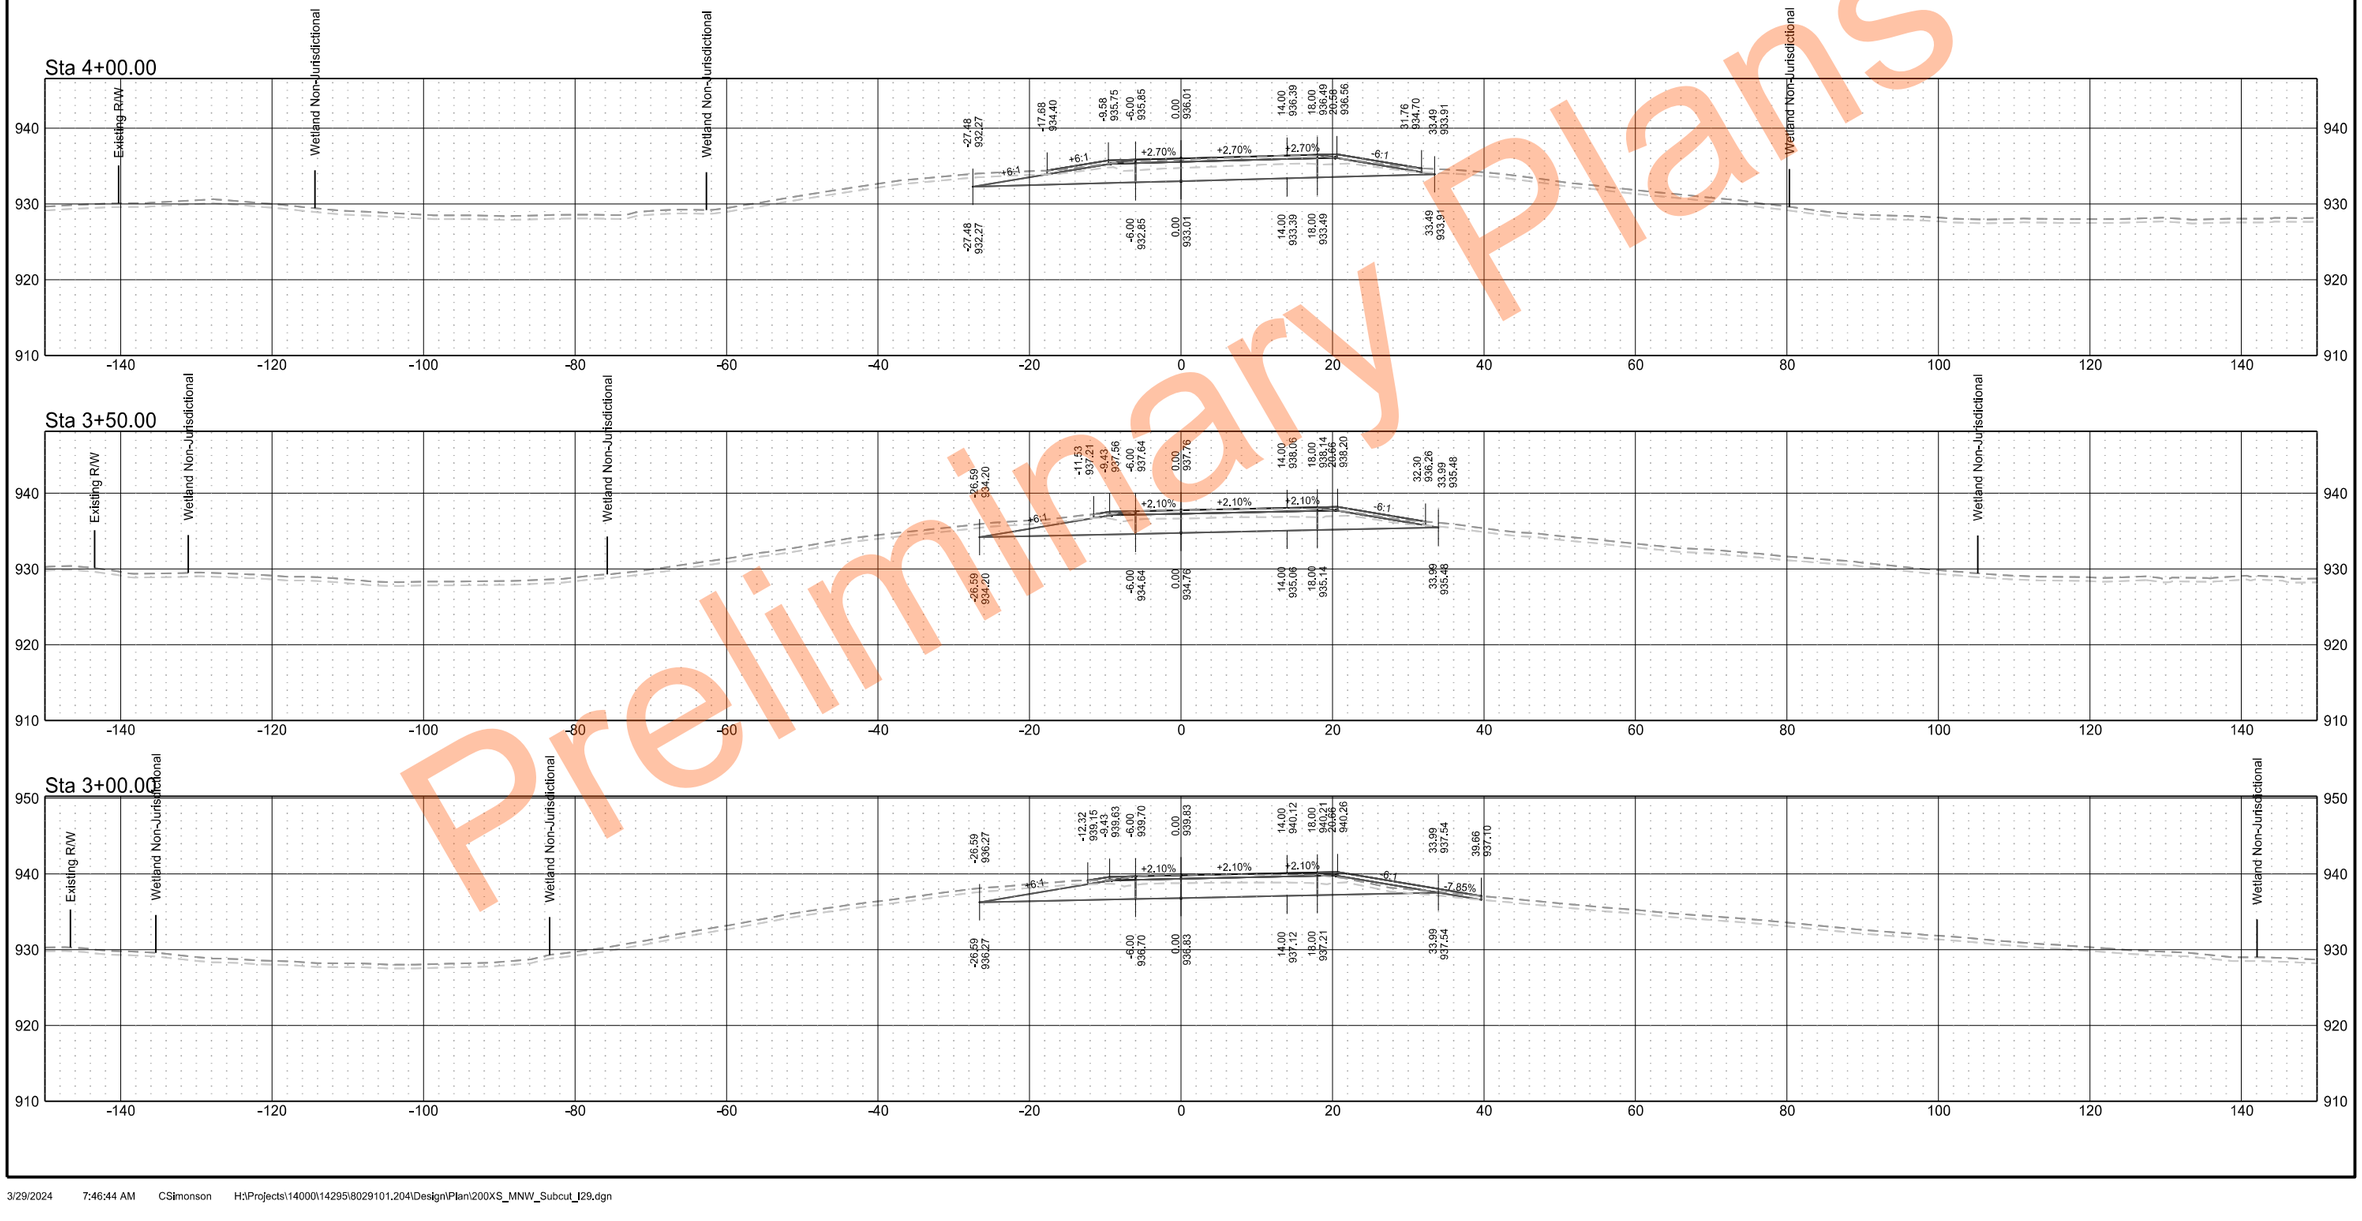

Preliminary Plans

	STATE	PROJECT NO.	SECTION NO.	SHEET NO.
	ND	IM-8-029(204)101	200	211

Mayville NW Ramp Subcut

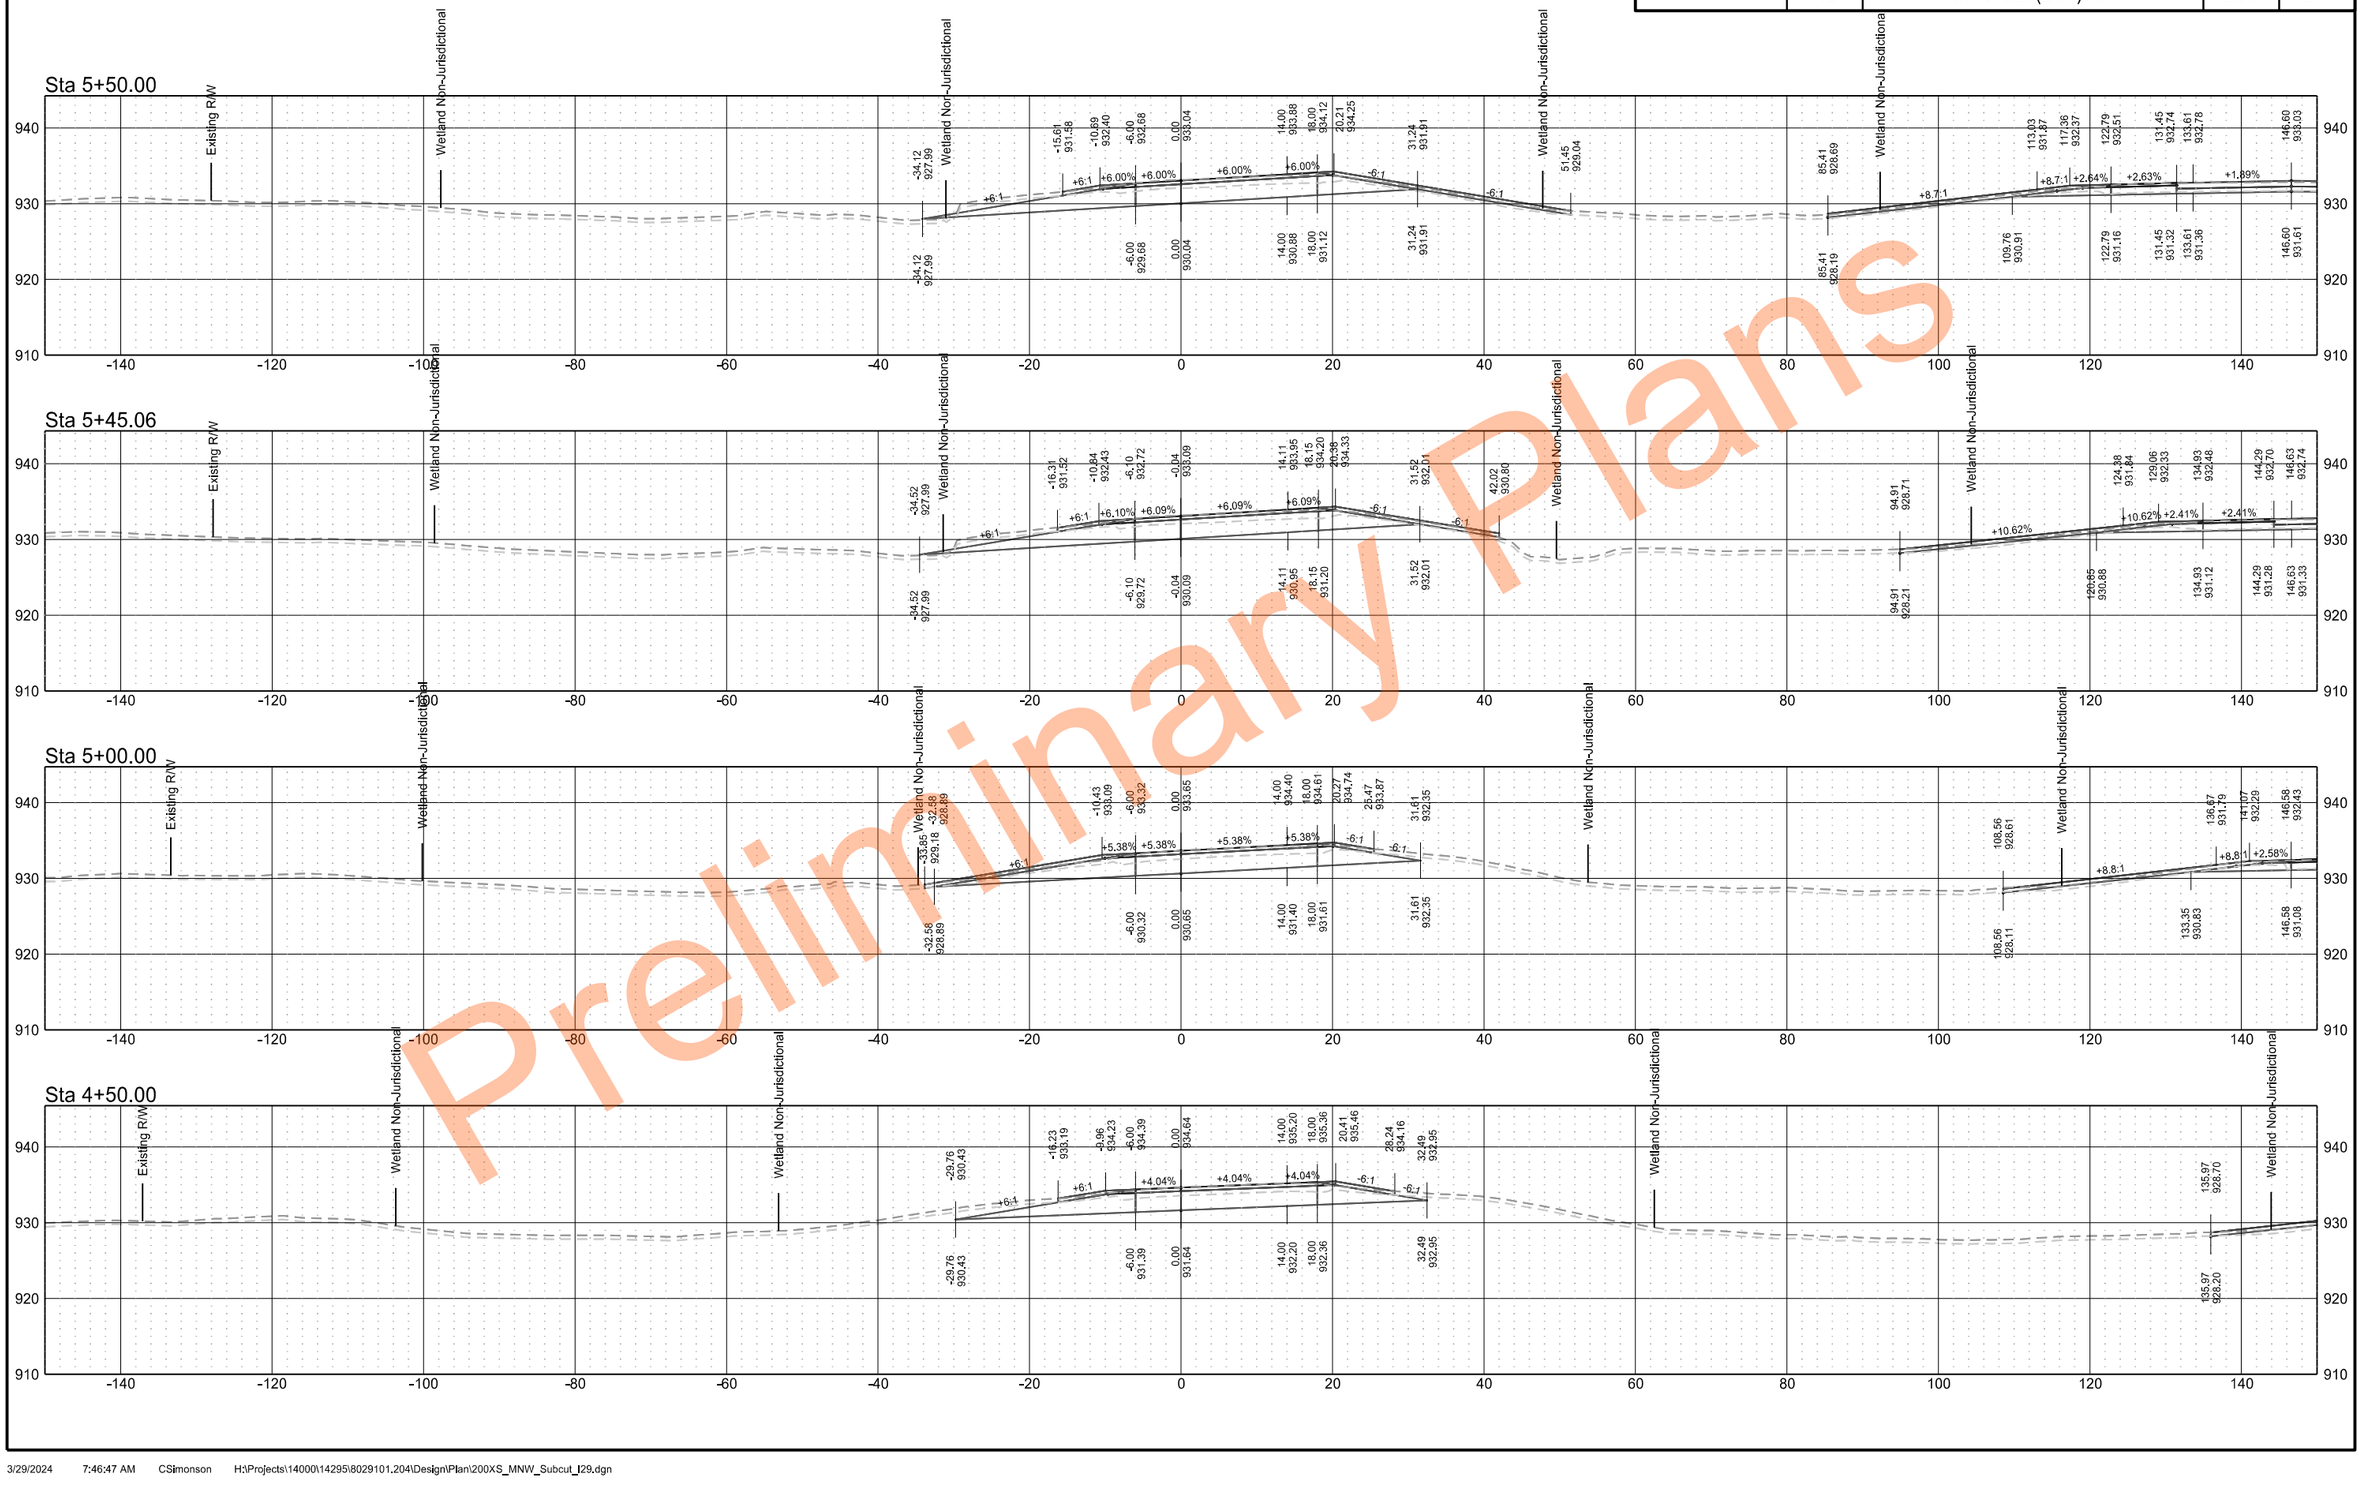

Preliminary Plans

Mayville NW Ramp Subcut

	STATE	PROJECT NO.	SECTION NO.	SHEET NO.
	ND	IM-8-029(204)101	200	212

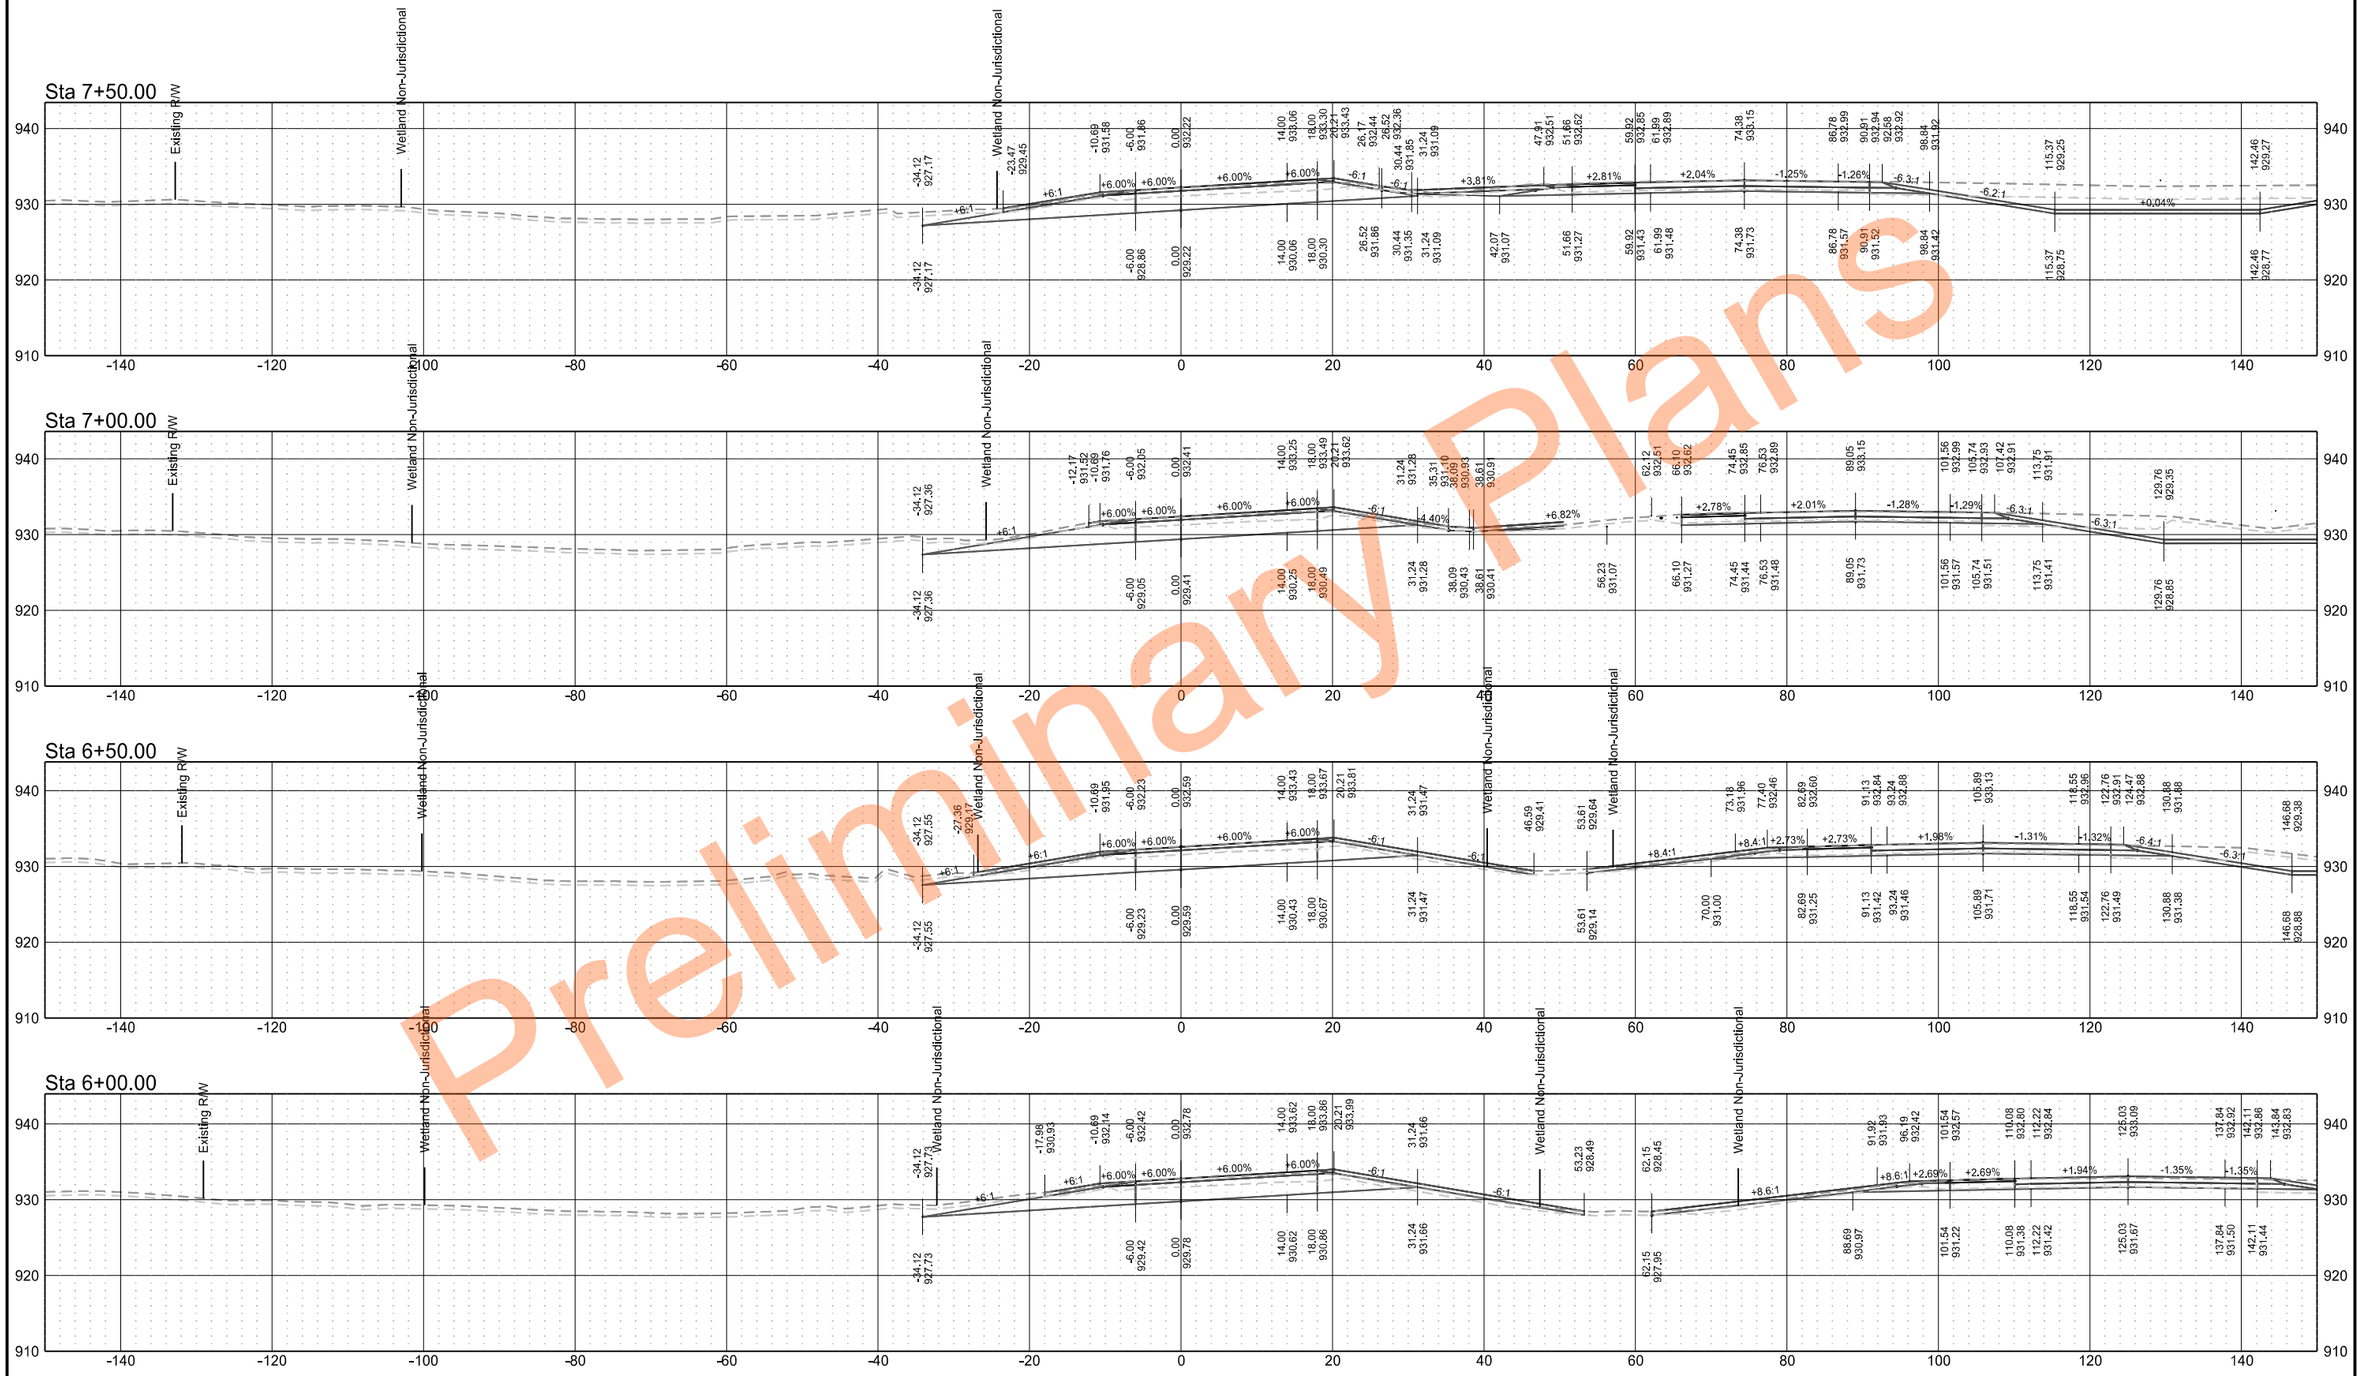

Preliminary Plans

Mayville NW Ramp Subcut

	STATE	PROJECT NO.	SECTION NO.	SHEET NO.
	ND	IM-8-029(204)101	200	213

Preliminary Plans