ND 49 - Grant County

STATE	PROJECT NO.	SECTION NO.	SHEET NO.
ND	X-1-049(031)036	200	1

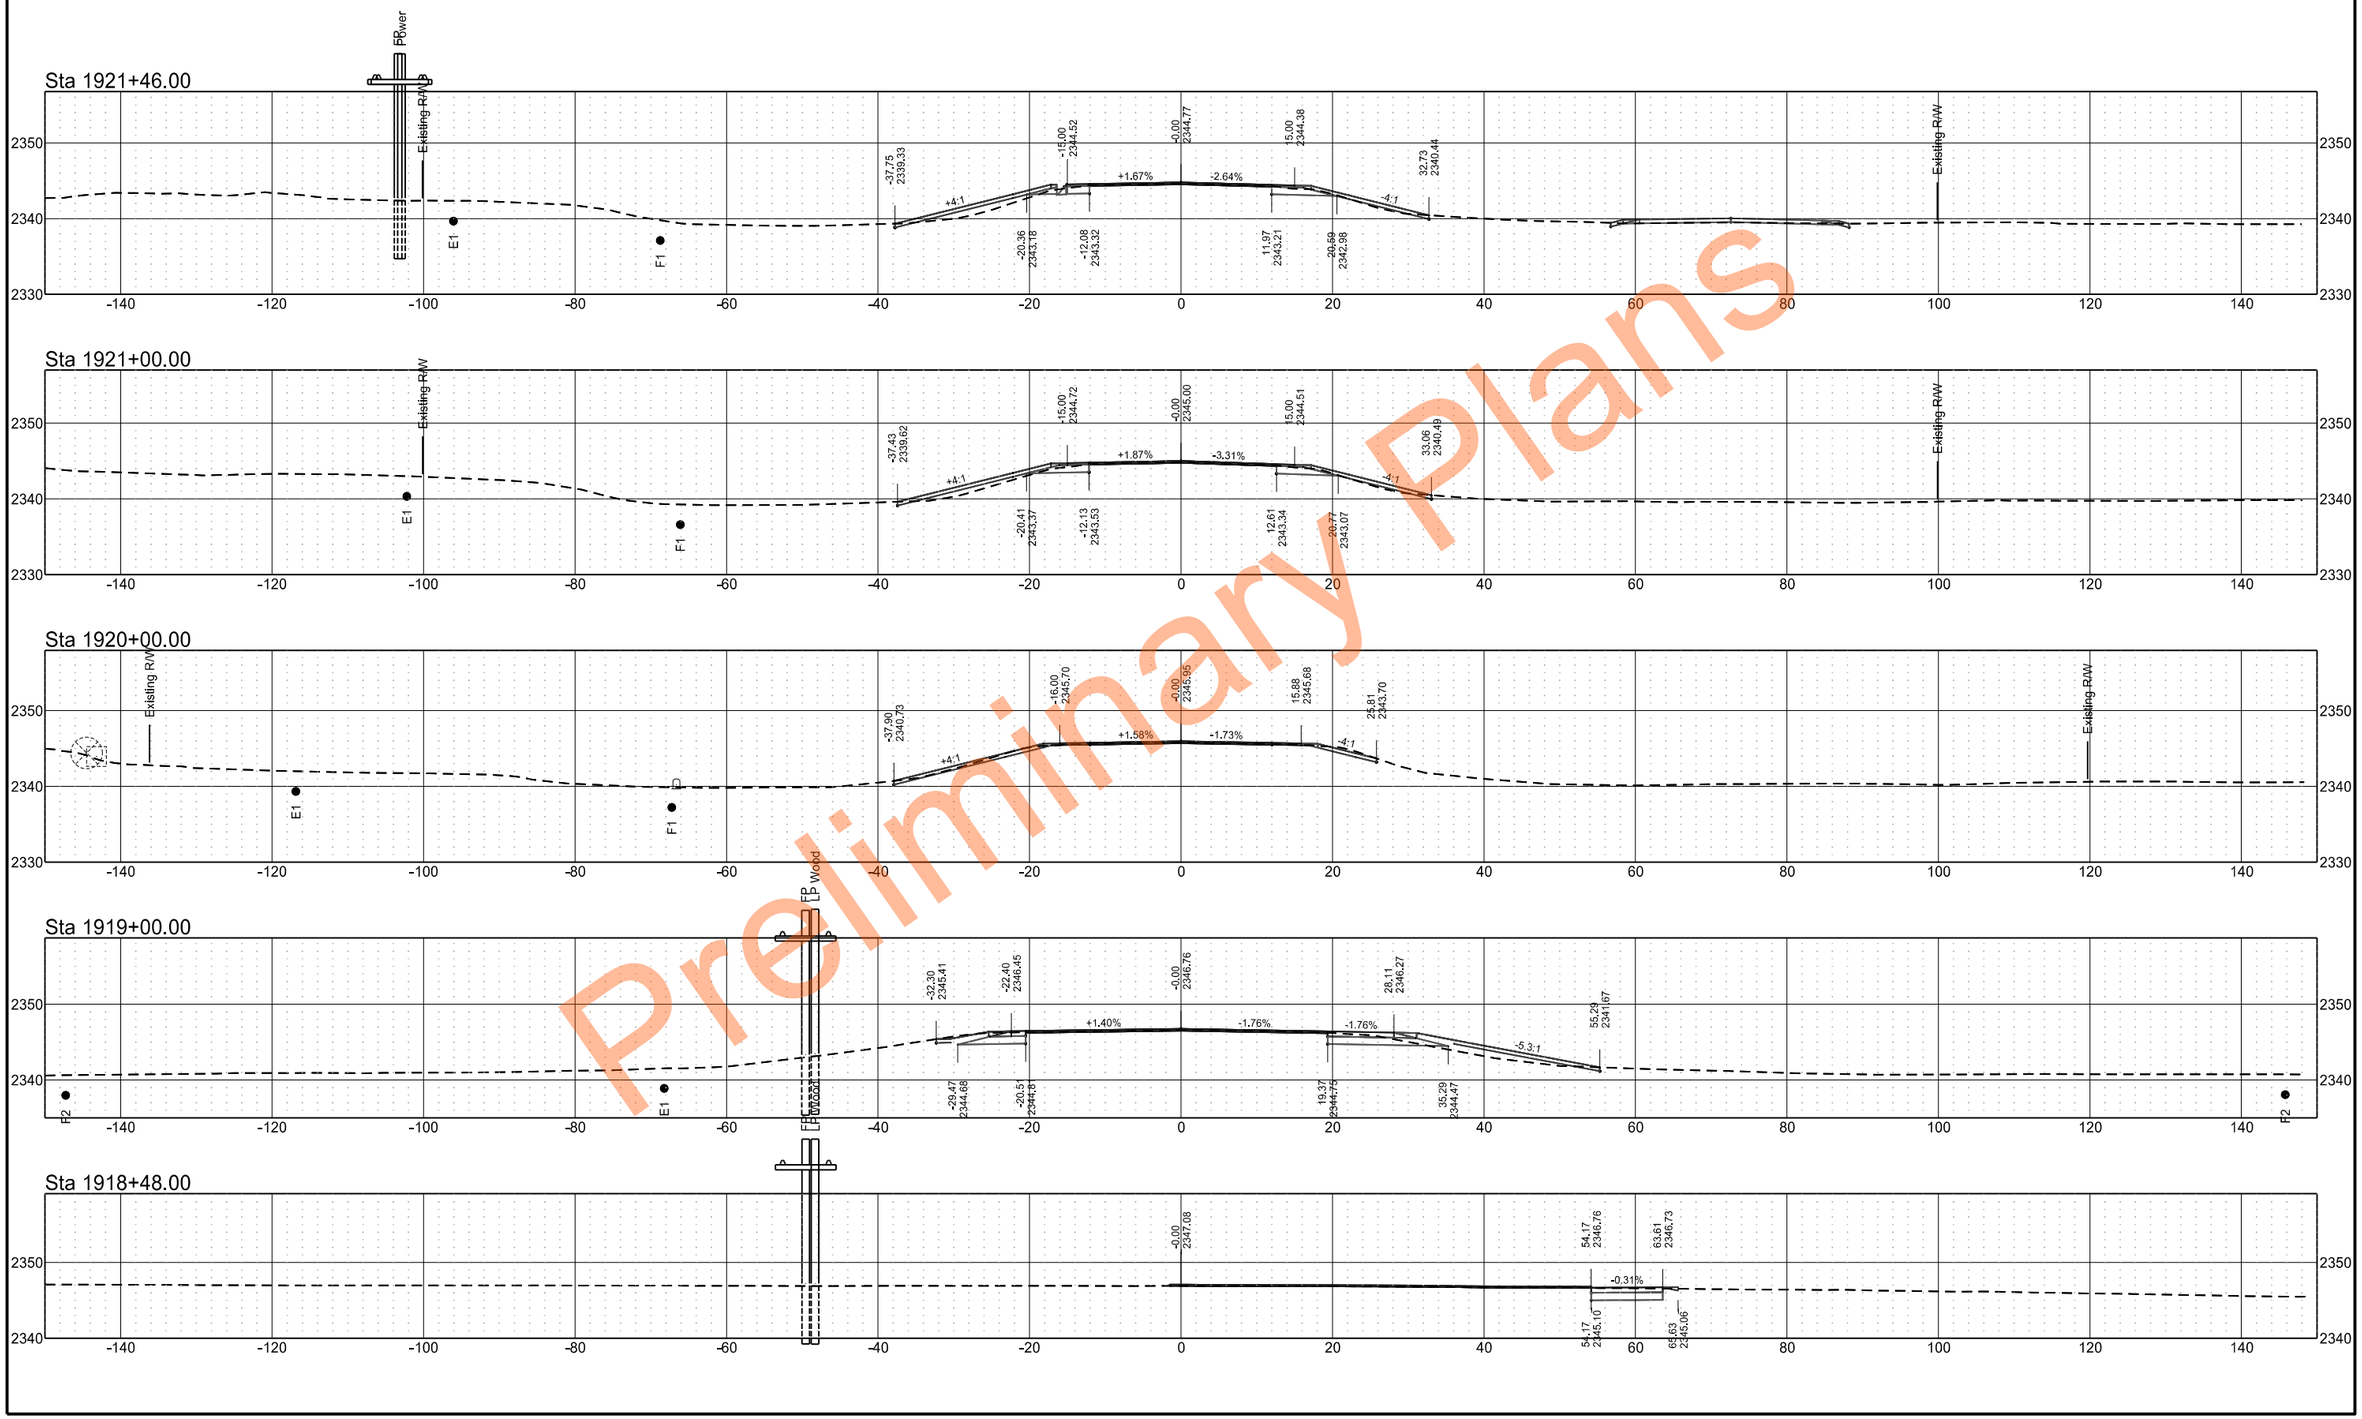

Preliminary Plans

ND 49 - Grant County

STATE	PROJECT NO.	SECTION NO.	SHEET NO.
ND	X-1-049(031)036	200	2

Sta 1925+00.00

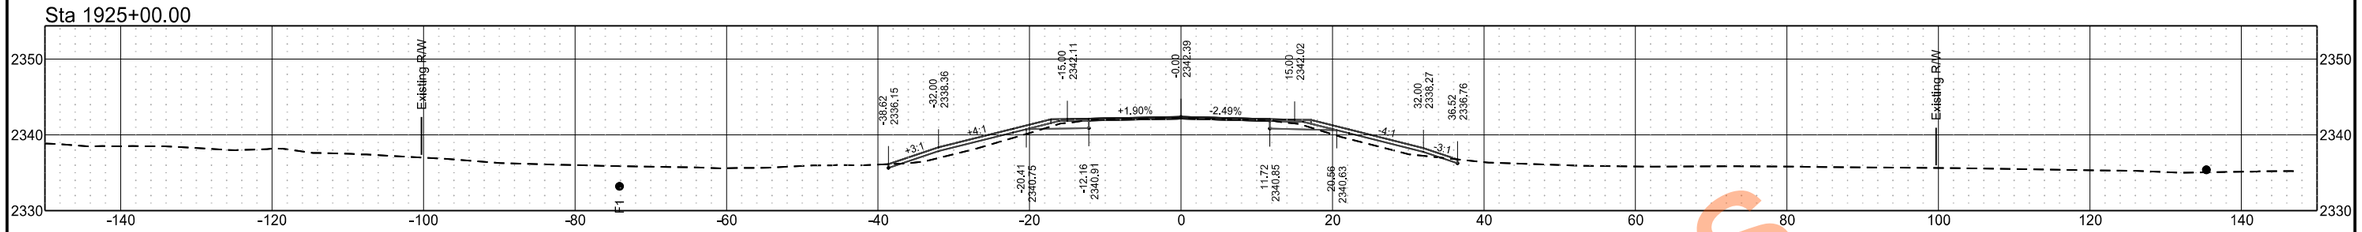

Sta 1924+00.00

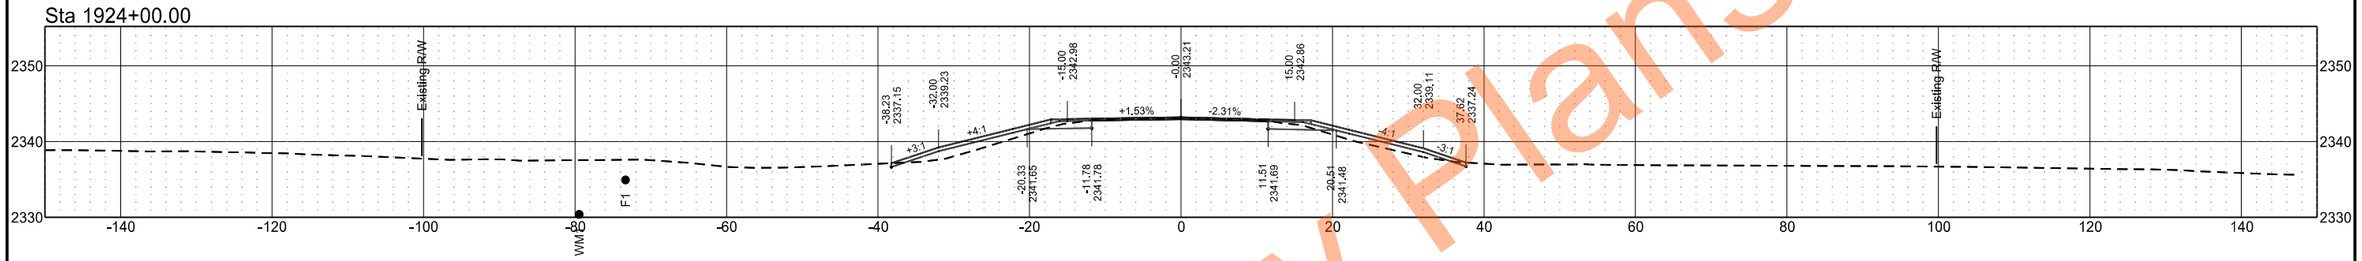

Sta 1923+00.00

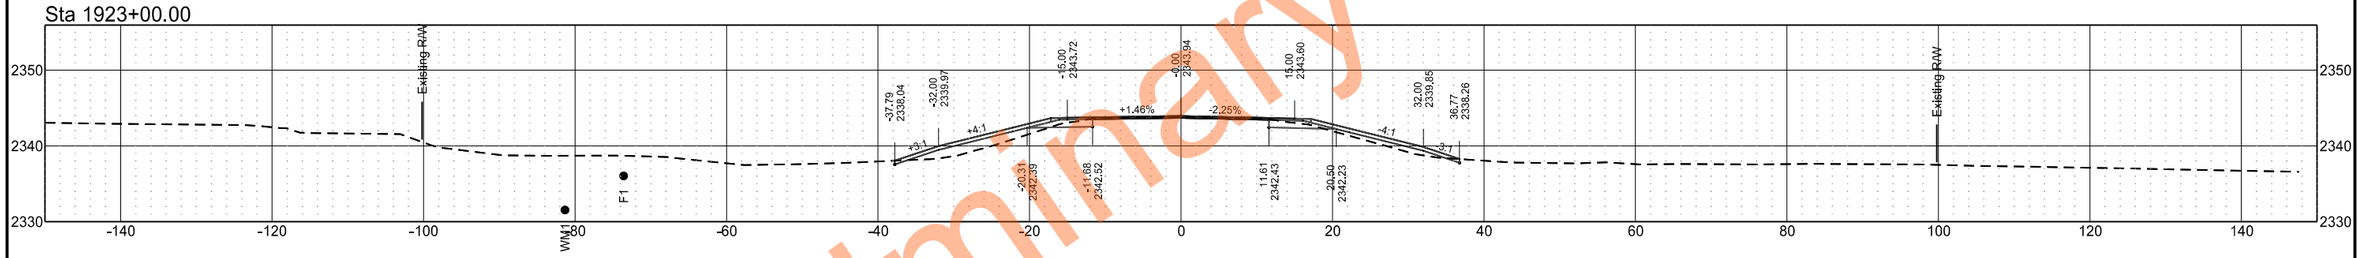

Sta 1922+86.00

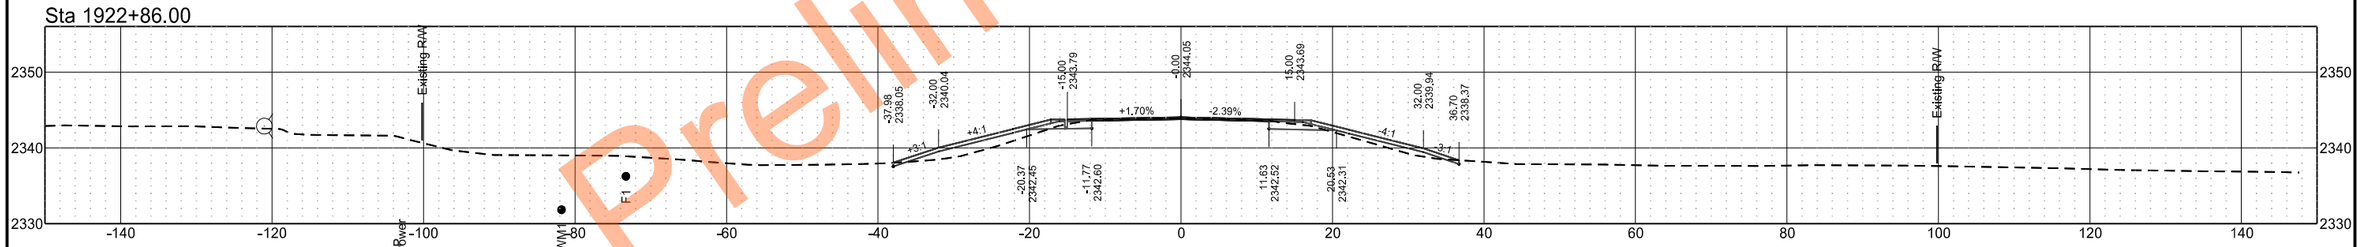

Sta 1922+08.00

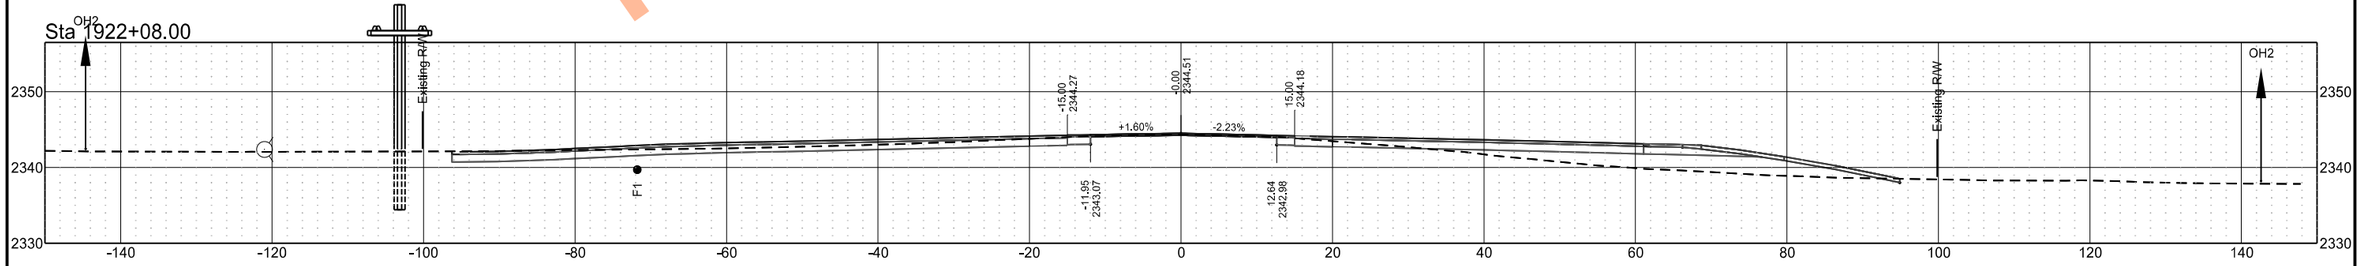

Preliminary Plans

ND 49 - Grant County

STATE	PROJECT NO.	SECTION NO.	SHEET NO.
ND	X-1-049(031)036	200	3

Sta 1927+00.00

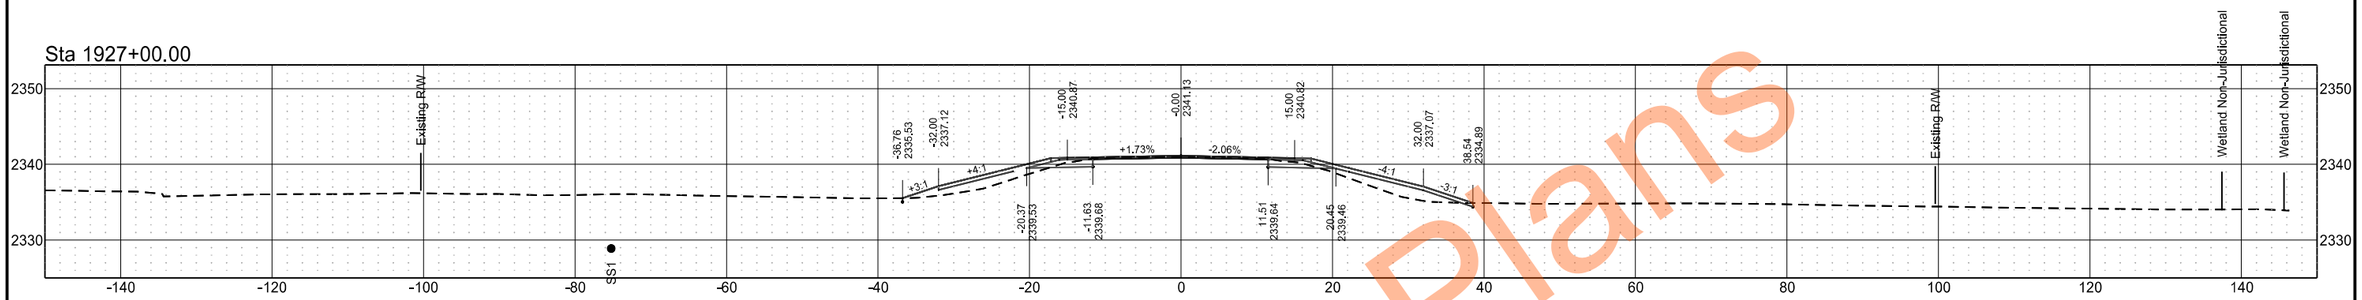

Sta 1926+55.00

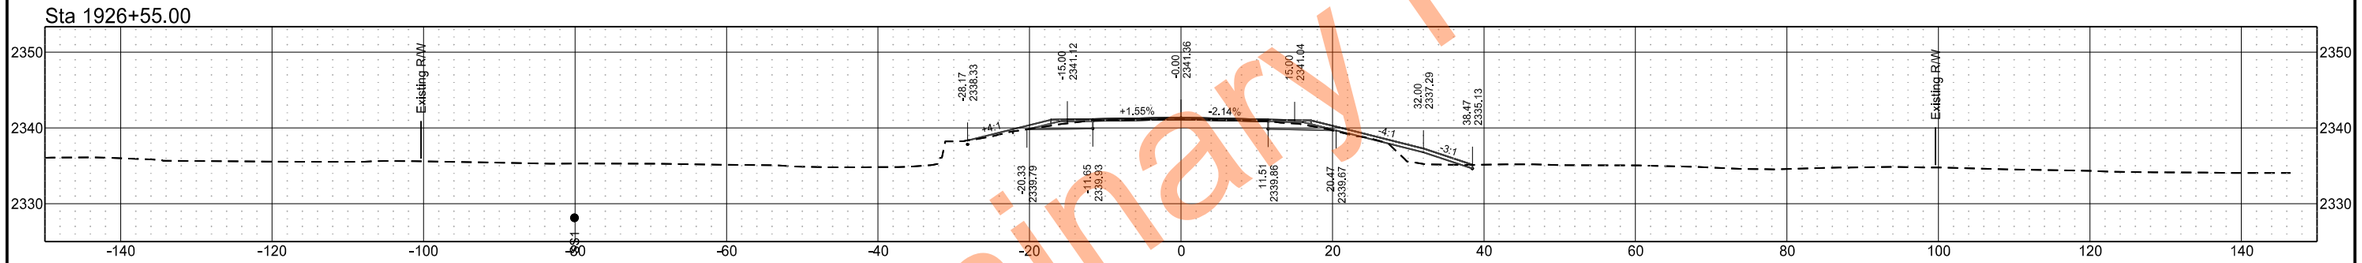

Sta 1925+78.00

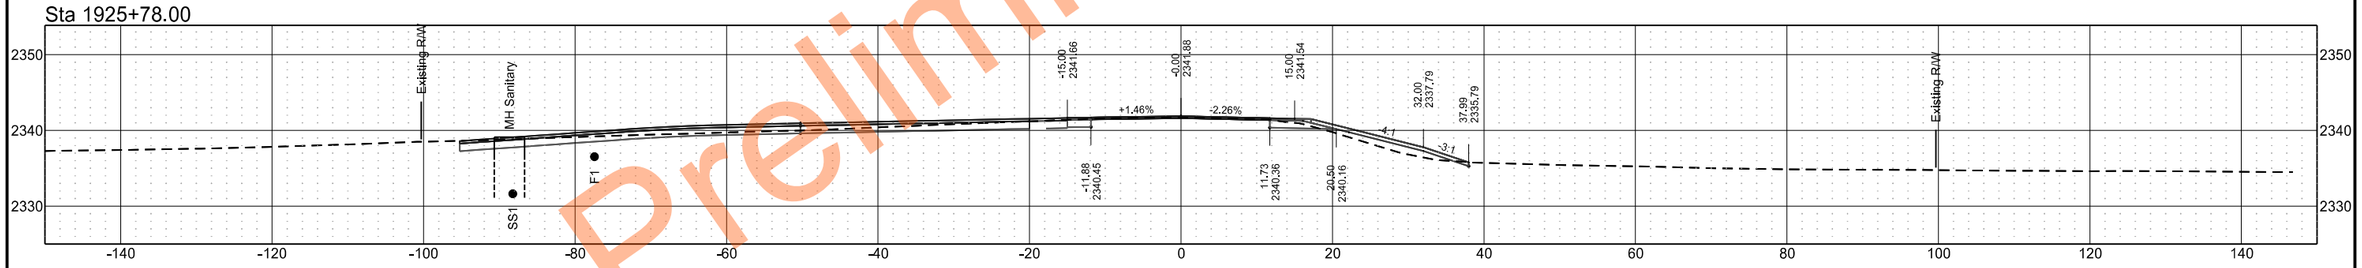

Sta 1925+17.00

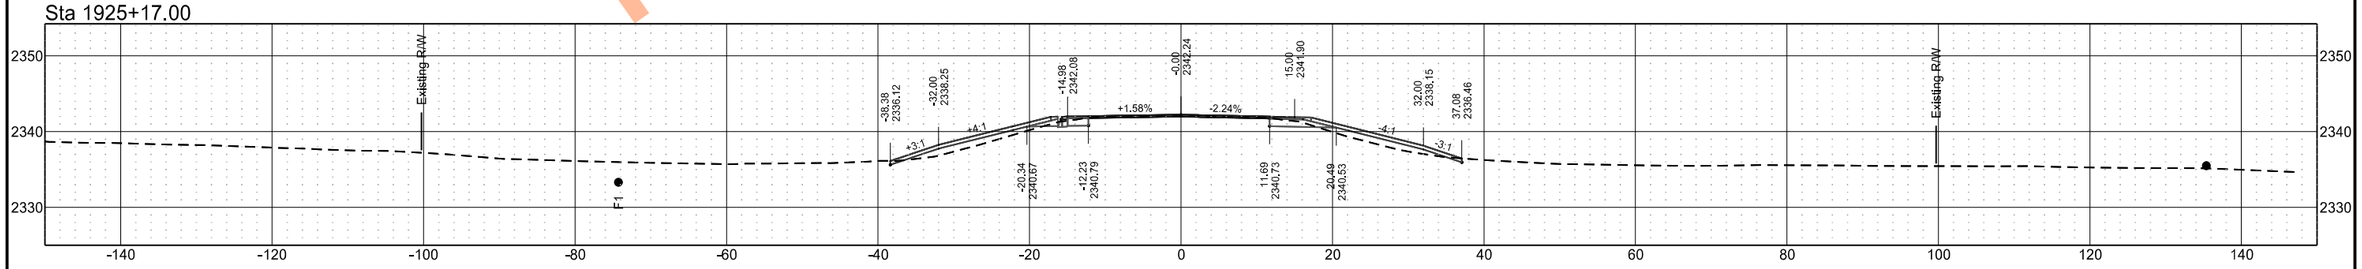

Preliminary Plans

ND 49 - Grant County

STATE	PROJECT NO.	SECTION NO.	SHEET NO.
ND	X-1-049(031)036	200	4

Sta 1931+00.00

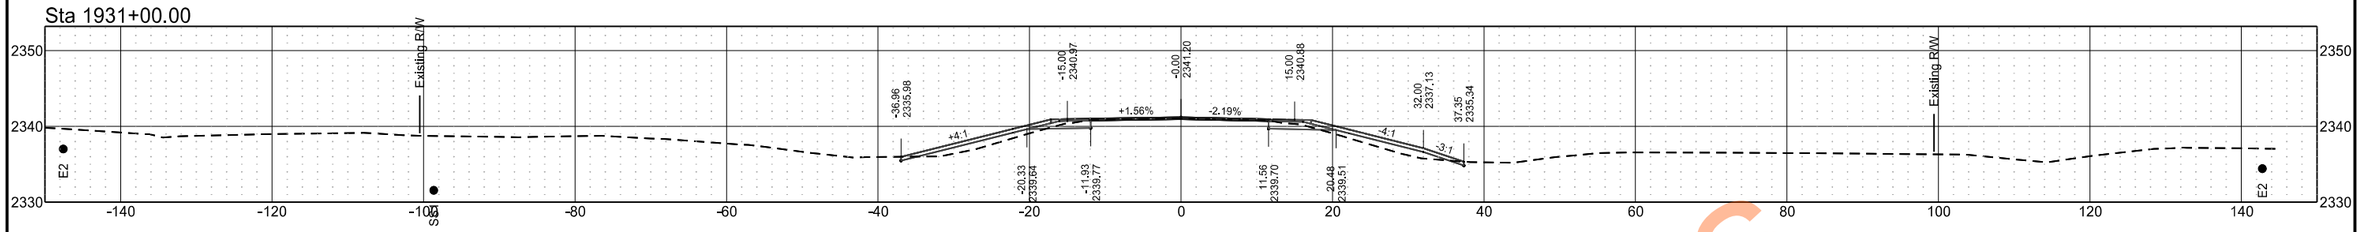

Sta 1930+00.00

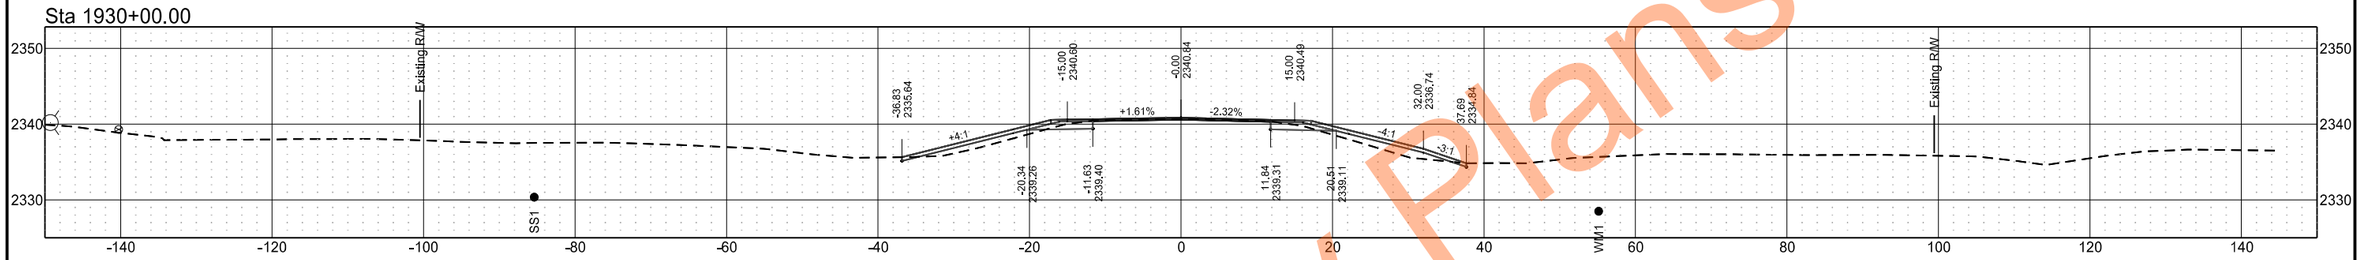

Sta 1929+00.00

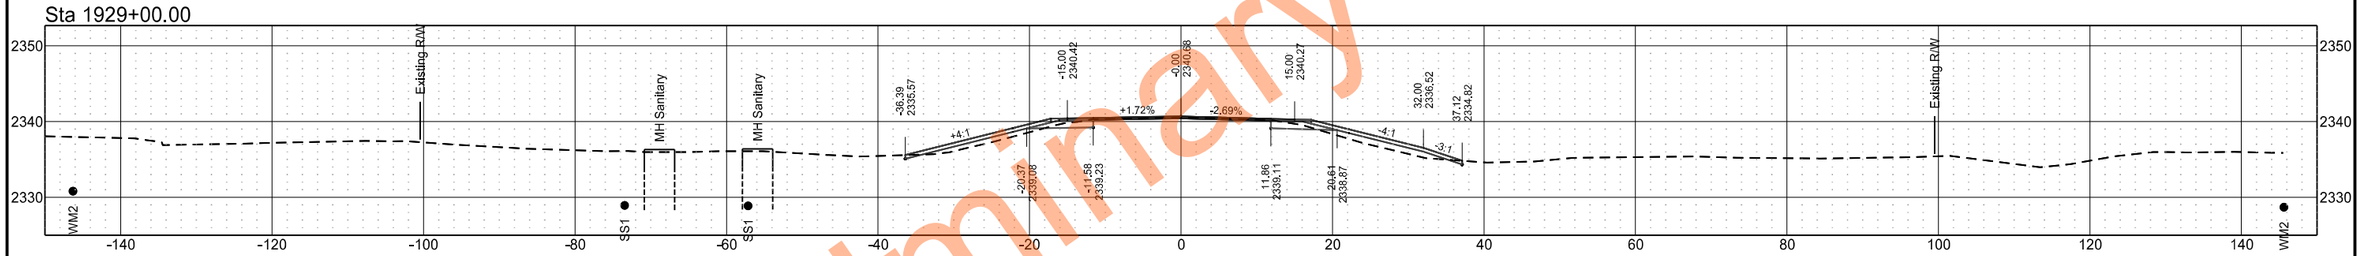

Sta 1928+28.00

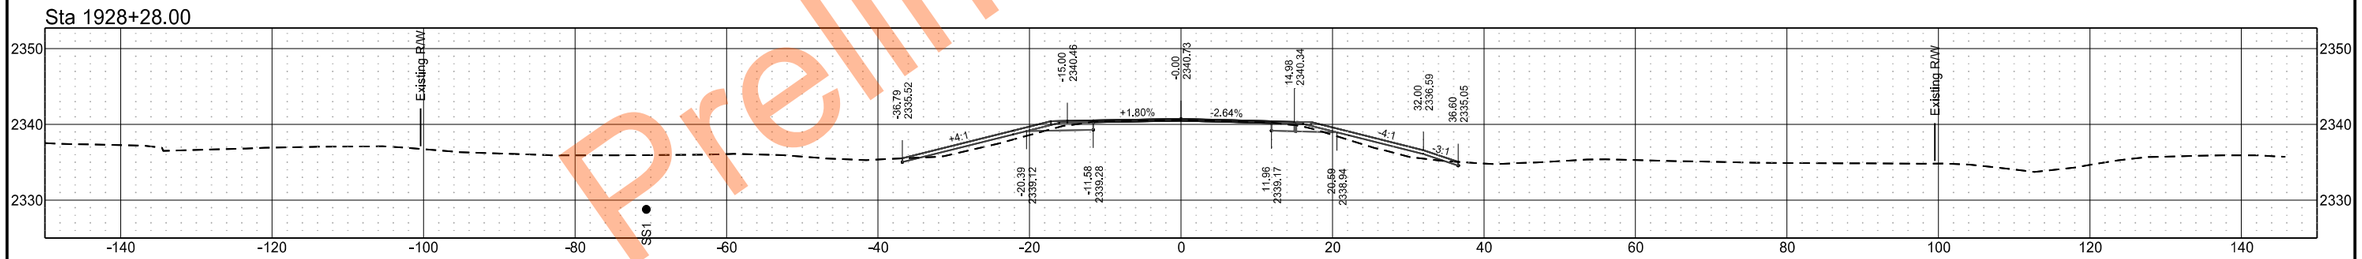

Sta 1927+67.00

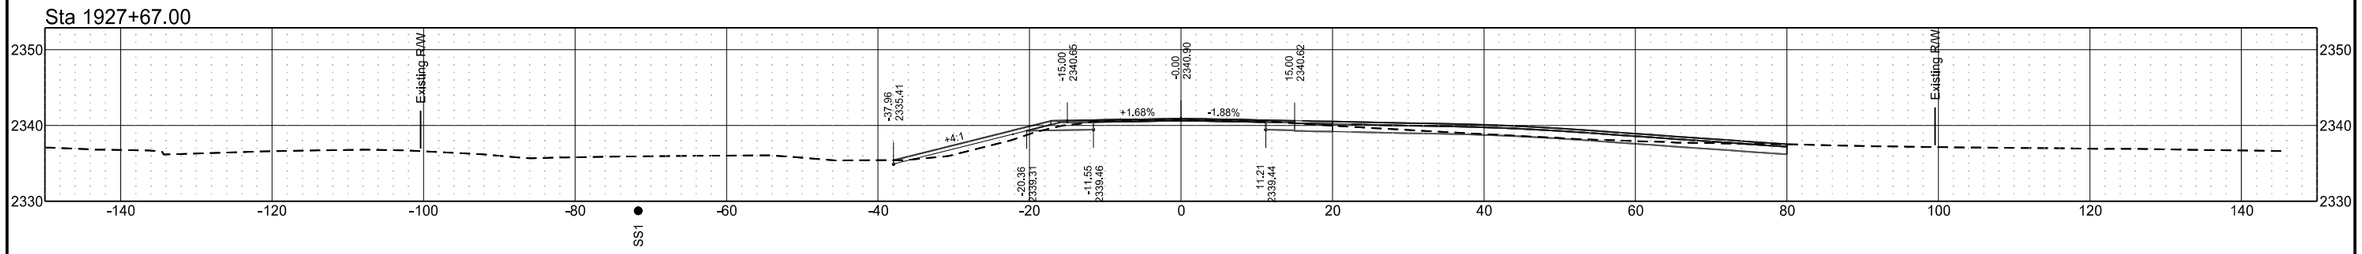

Preliminary Plans

ND 49 - Grant County

STATE	PROJECT NO.	SECTION NO.	SHEET NO.
ND	X-1-049(031)036	200	5

Sta 1935+00.00

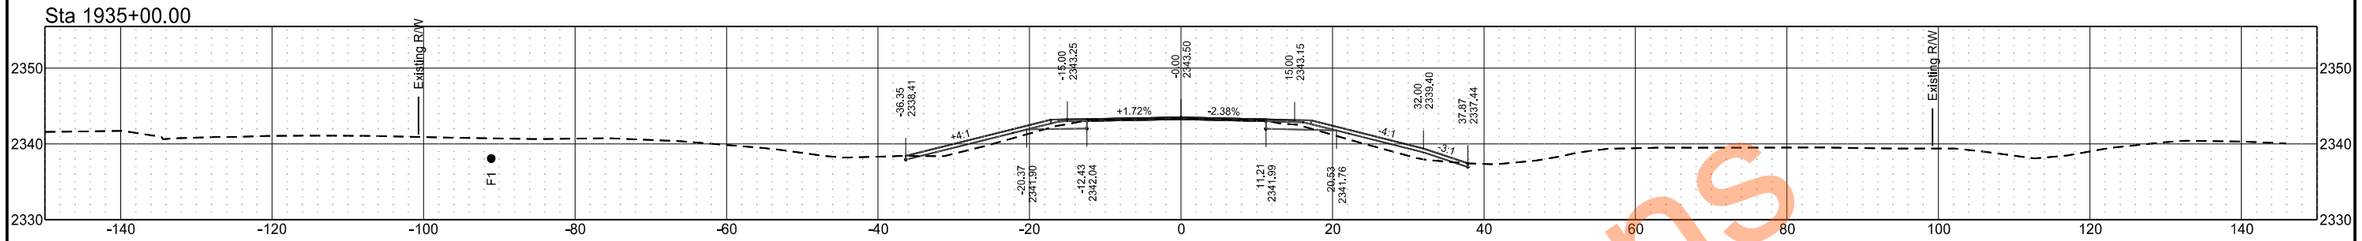

Sta 1934+00.00

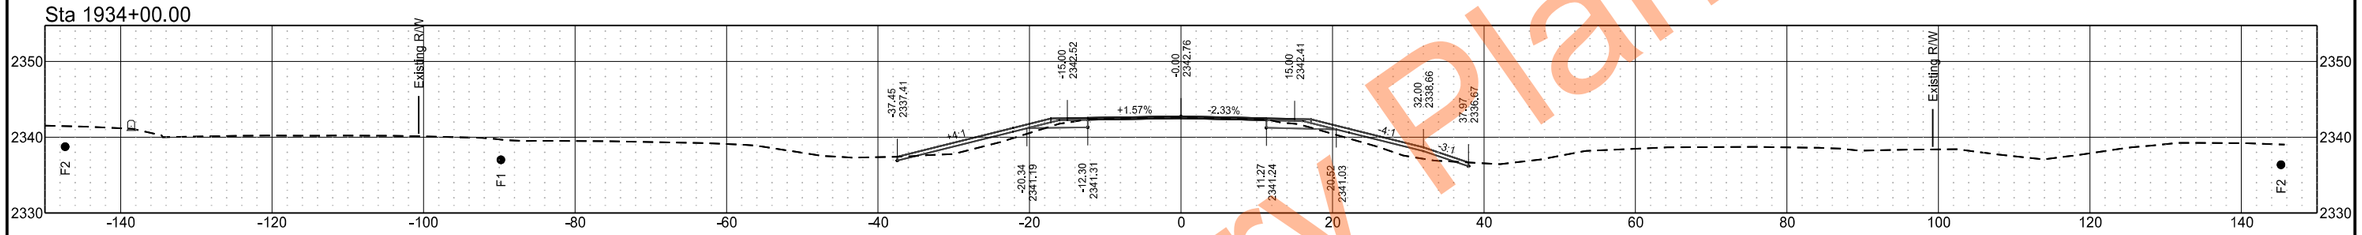

Sta 1933+00.00

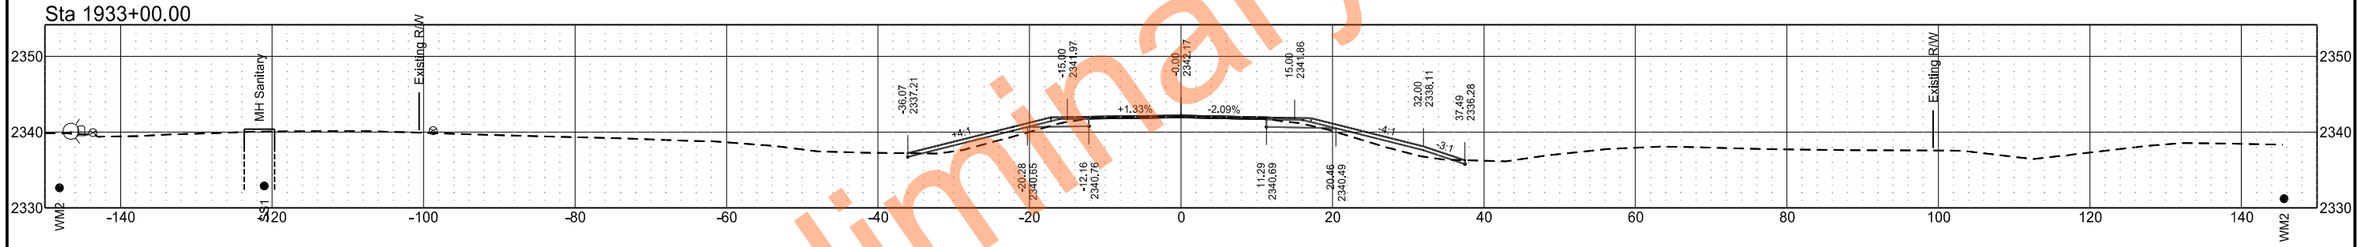

Sta 1932+00.00

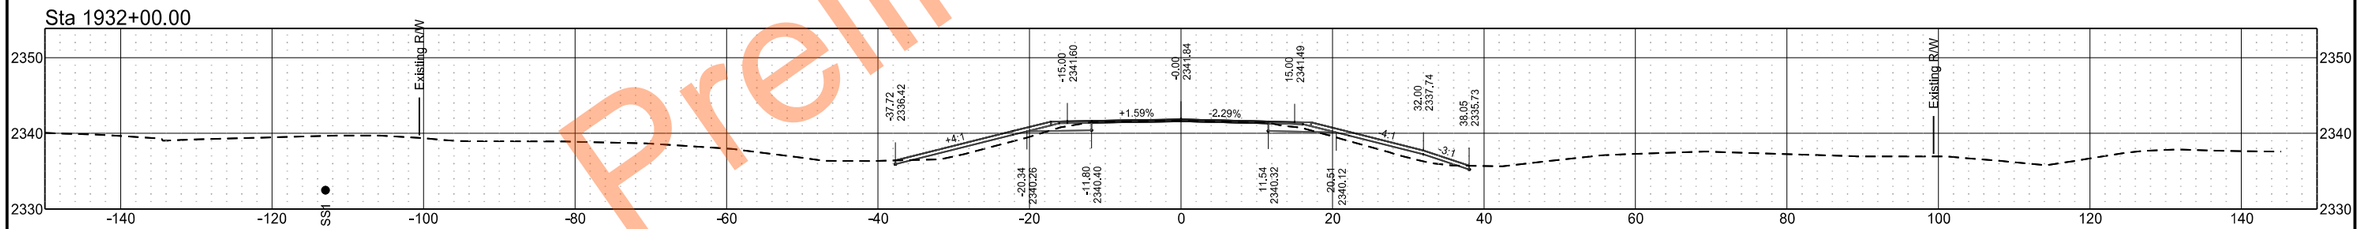

Sta 1931+35.00

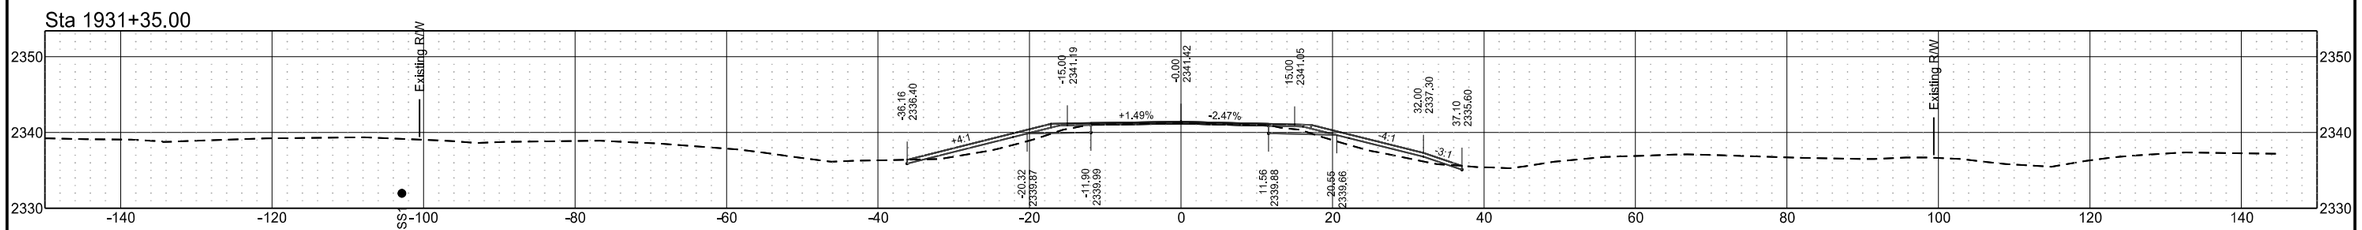

Preliminary Plans

ND 49 - Grant County

STATE	PROJECT NO.	SECTION NO.	SHEET NO.
ND	X-1-049(031)036	200	6

Sta 1938+00.00

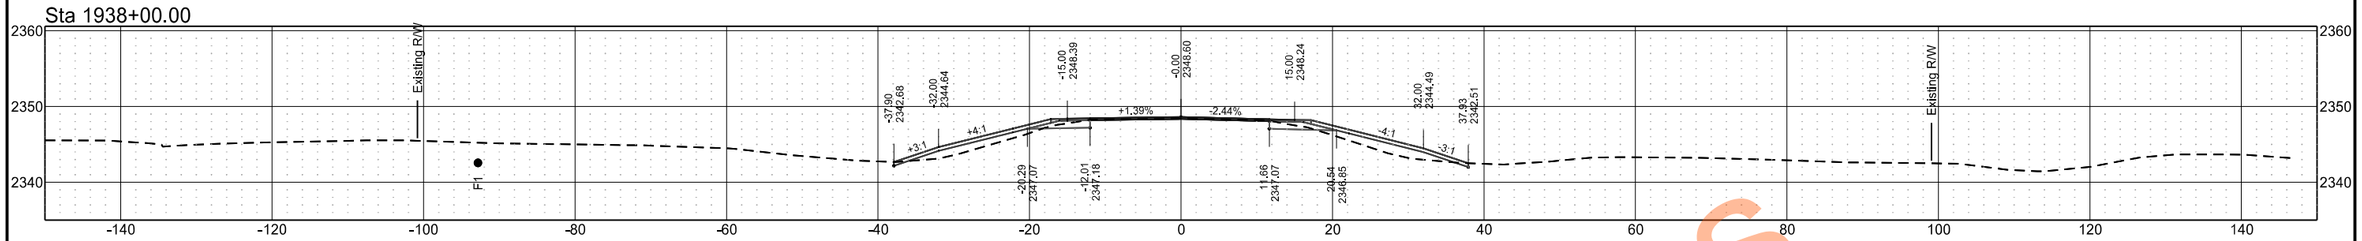

Sta 1937+00.00

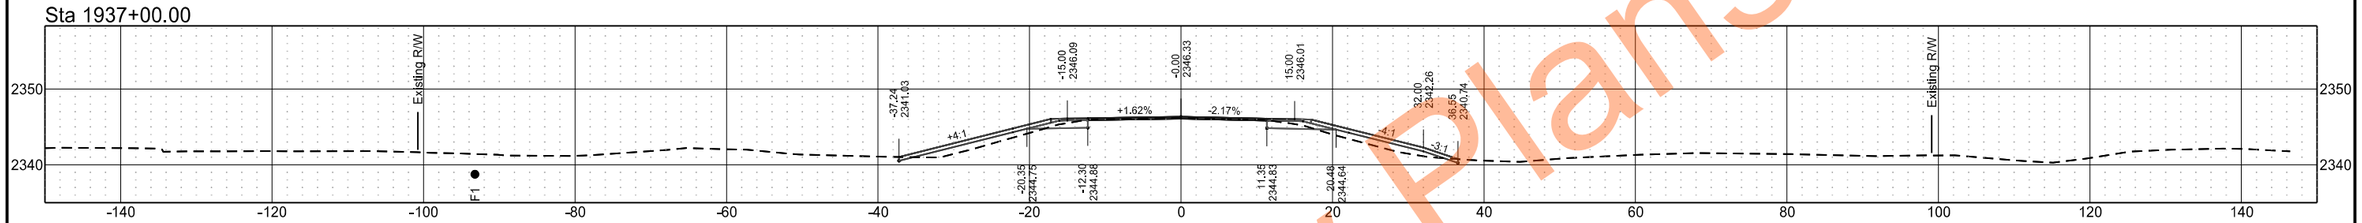

Sta 1936+46.00

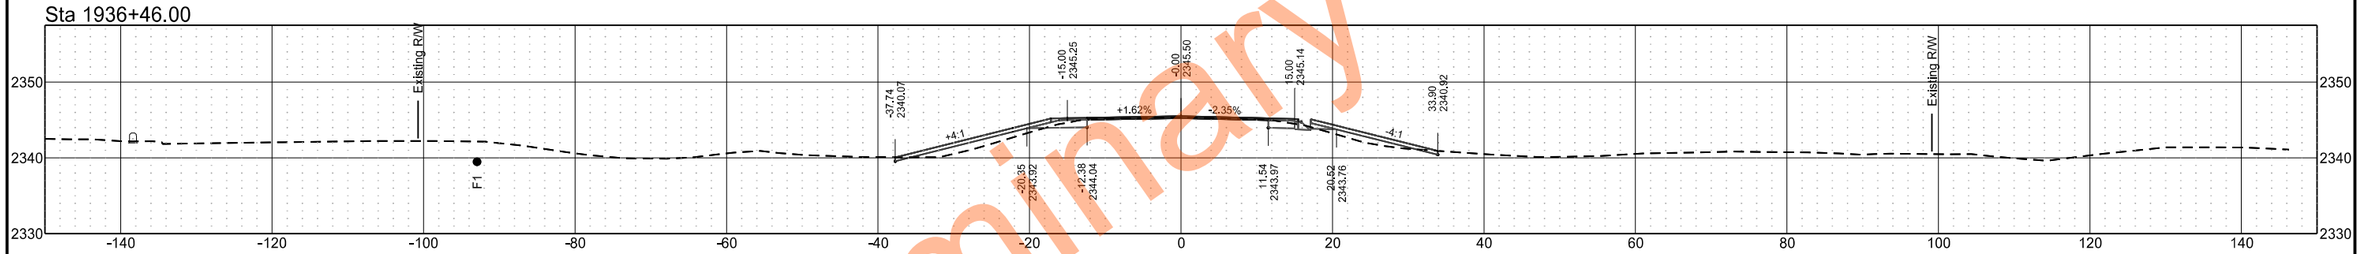

Sta 1935+97.00

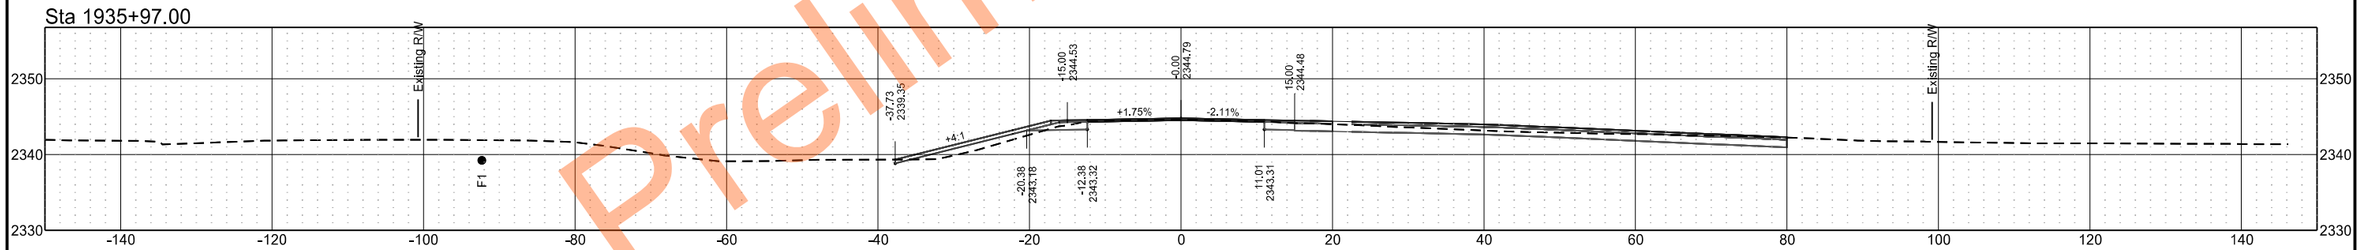

Sta 1935+29.00

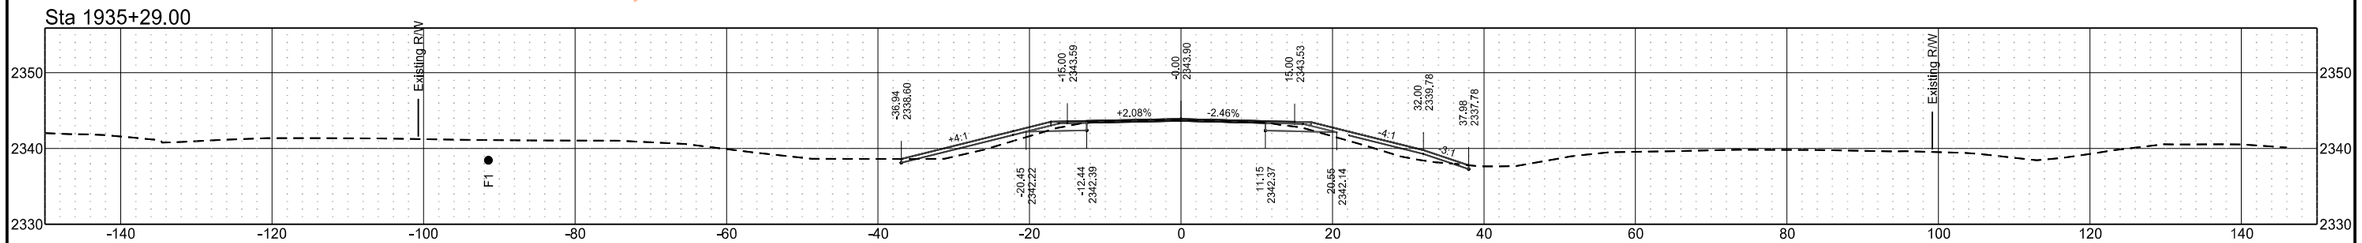

Preliminary Plans

ND 49 - Grant County

STATE	PROJECT NO.	SECTION NO.	SHEET NO.
ND	X-1-049(031)036	200	7

Sta 1941+01.31

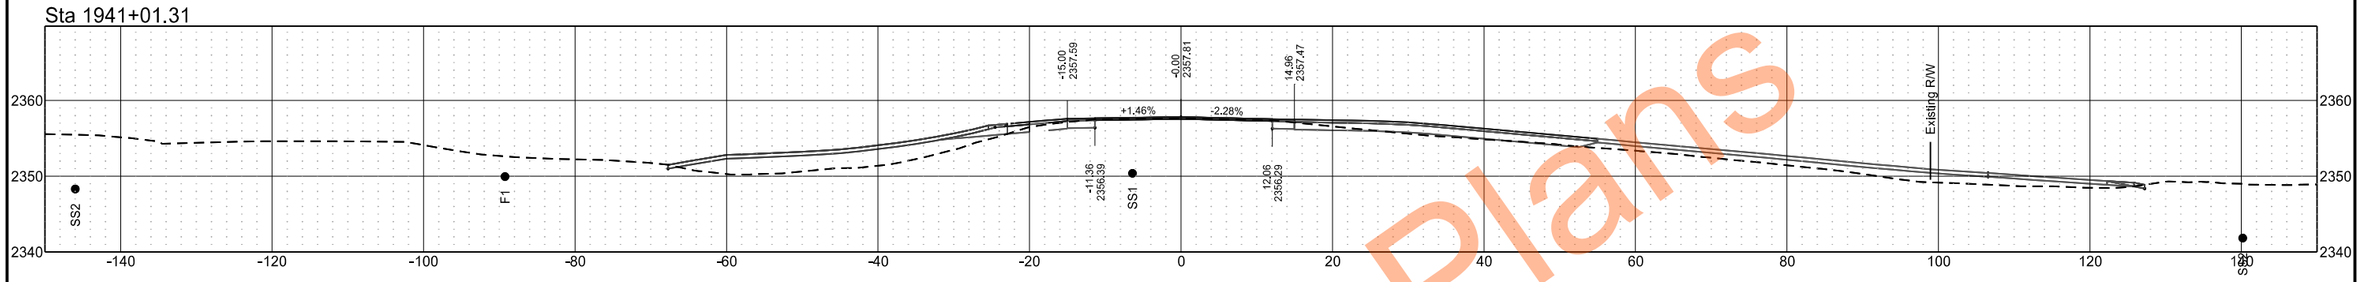

Sta 1940+64.00

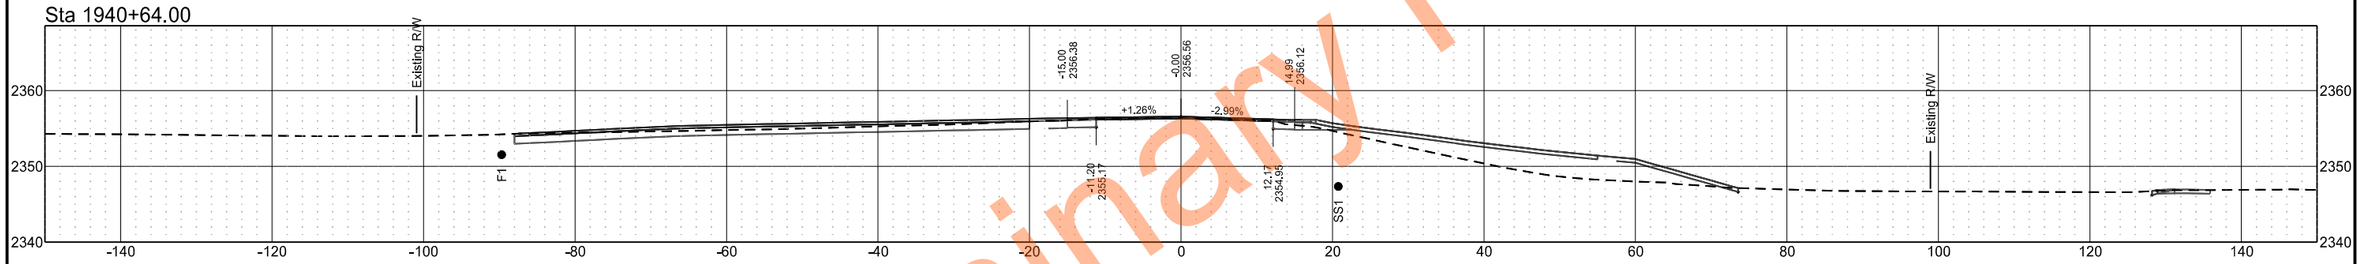

Sta 1939+74.00

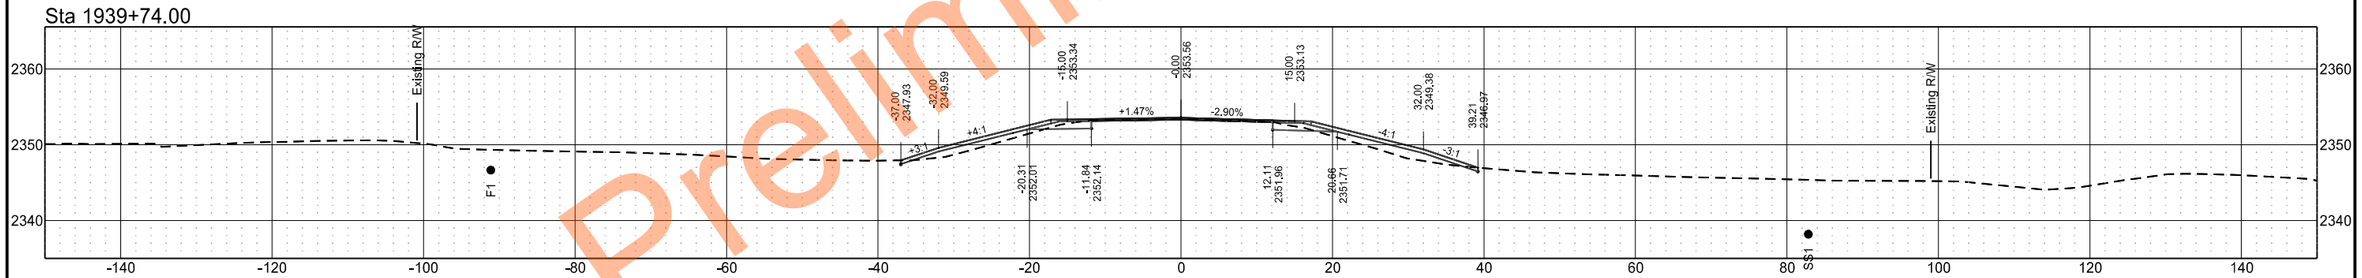

Sta 1939+00.00

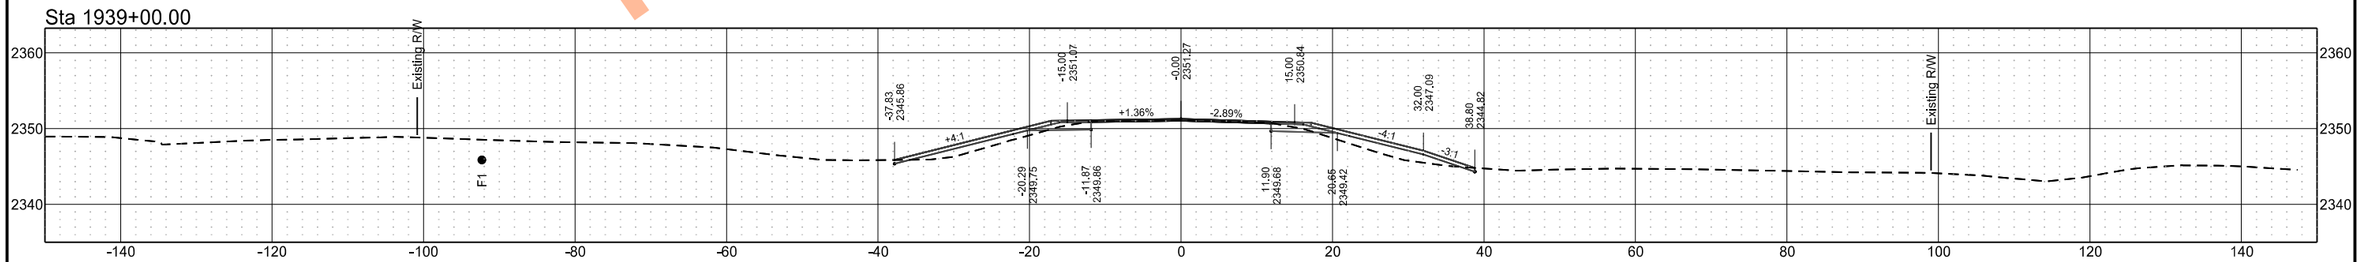

Preliminary Plans

ND 49 - Grant County

STATE	PROJECT NO.	SECTION NO.	SHEET NO.
ND	X-1-049(031)036	200	8

Sta 1943+00.00

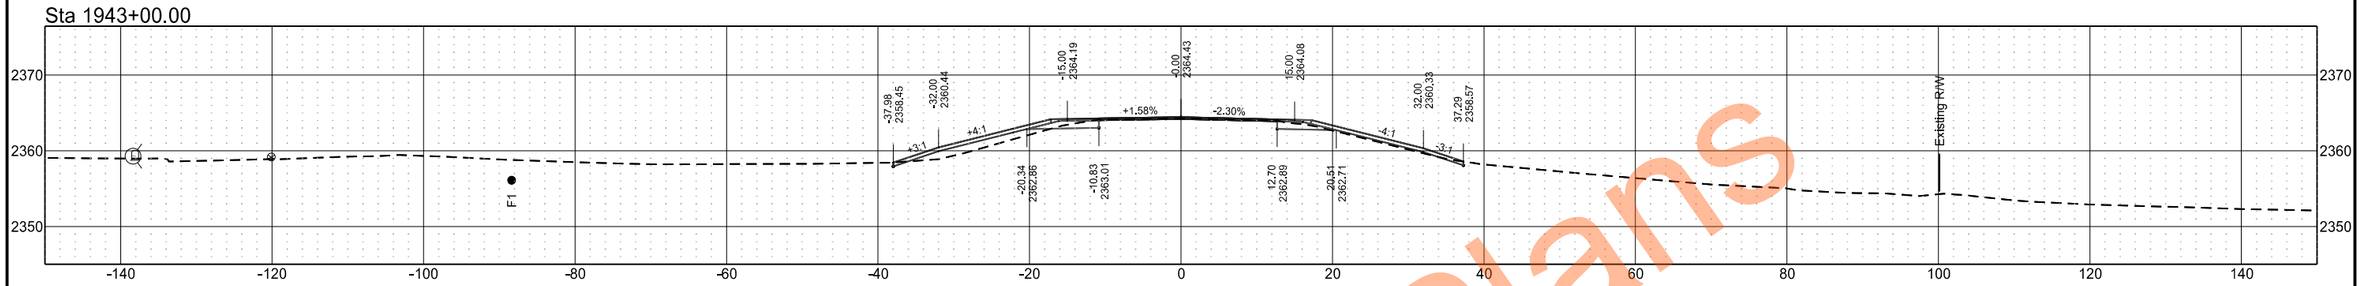

Sta 1942+00.00

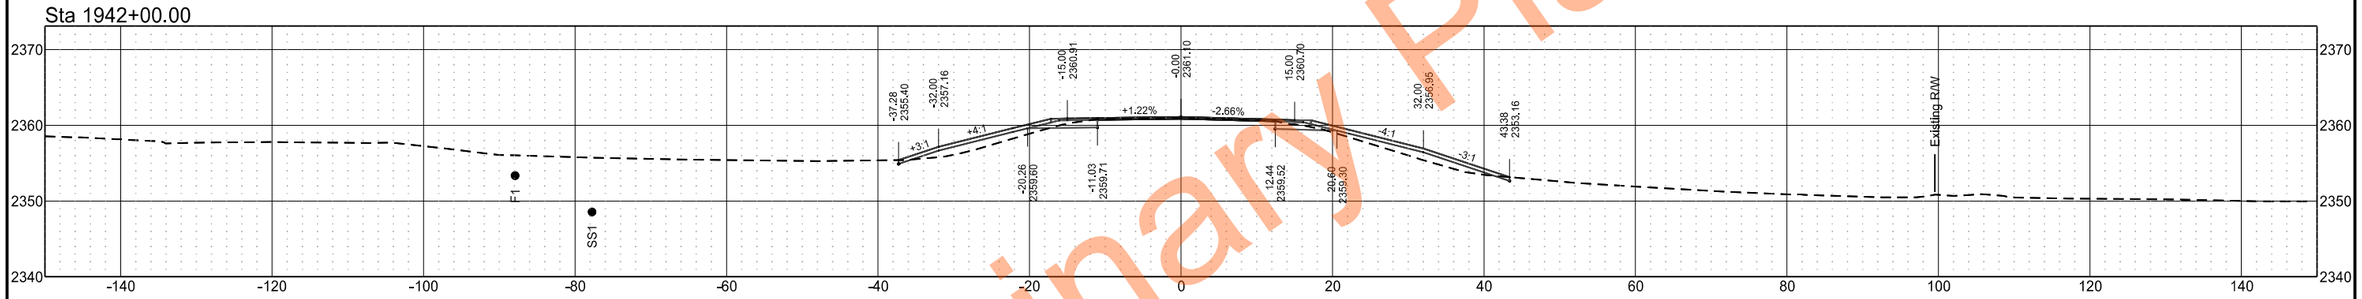

Sta 1941+68.00

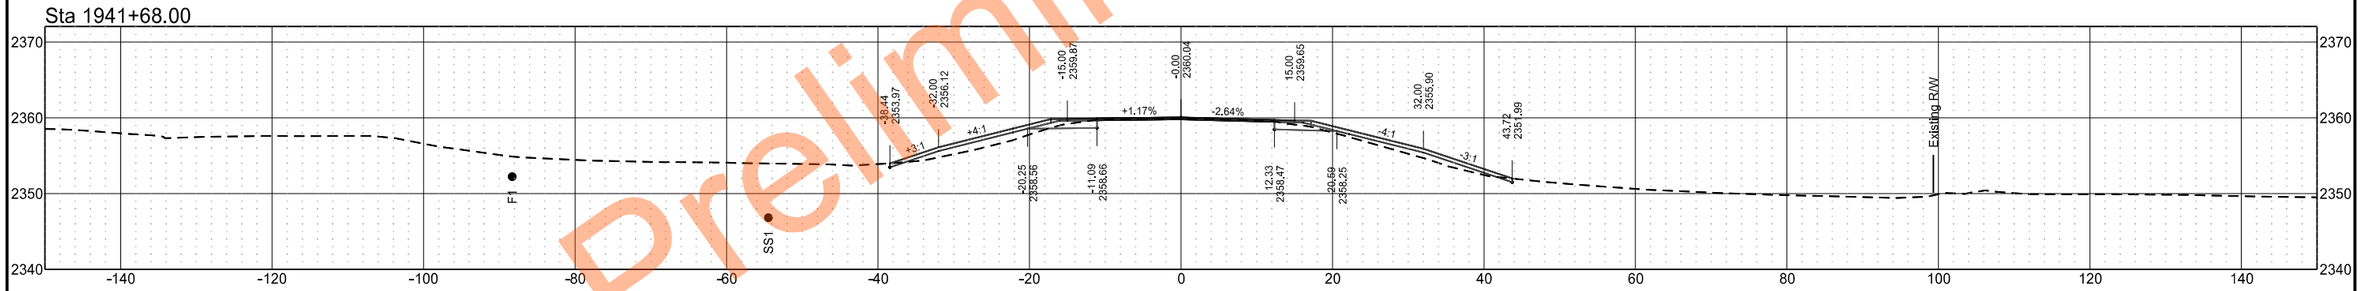

Sta 1941+07.00

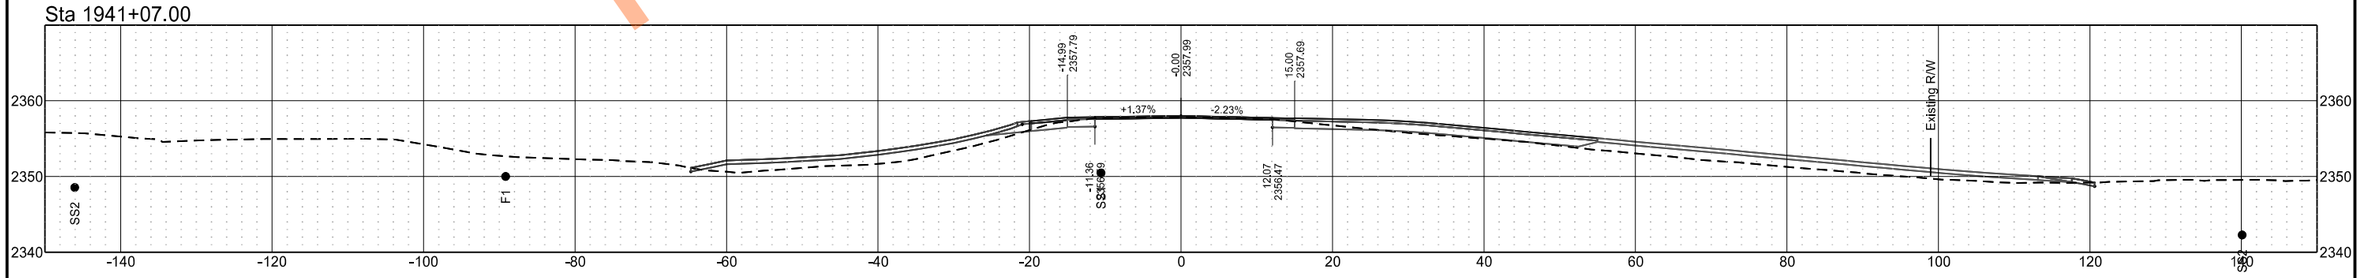

Preliminary Plans

ND 49 - Grant County

STATE	PROJECT NO.	SECTION NO.	SHEET NO.
ND	X-1-049(031)036	200	9

Sta 1947+00.00

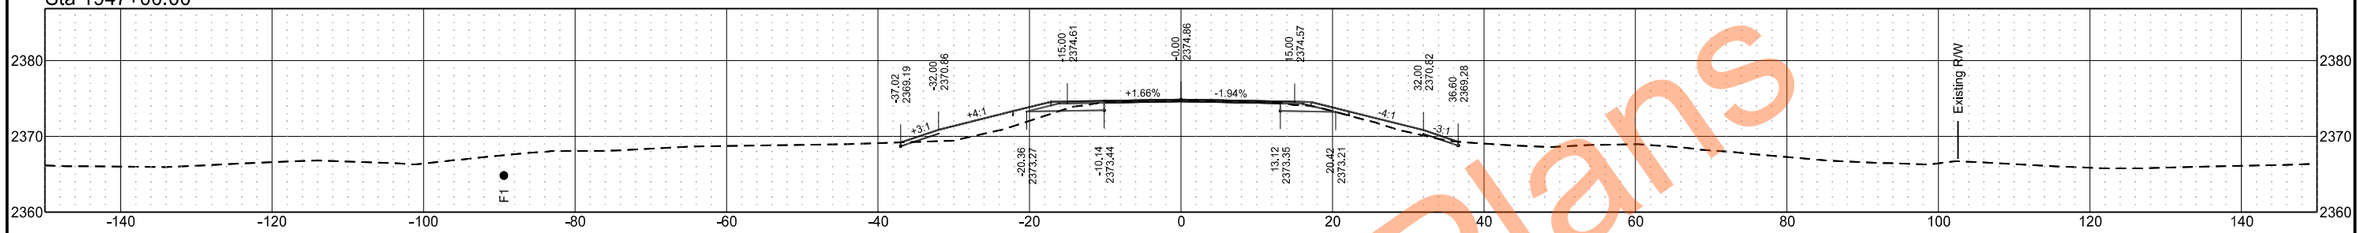

Sta 1946+00.00

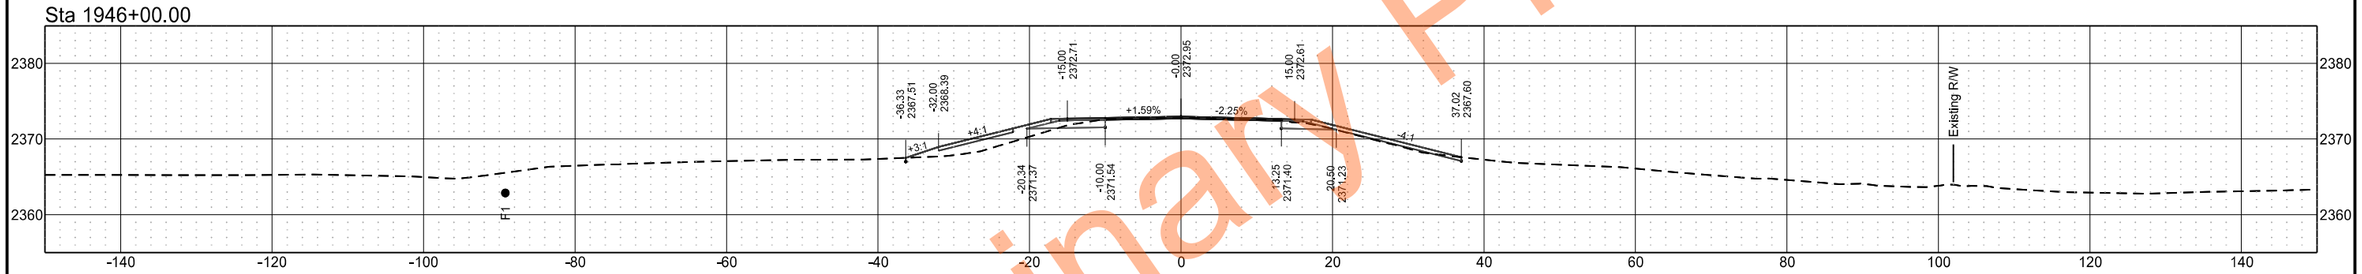

Sta 1945+00.00

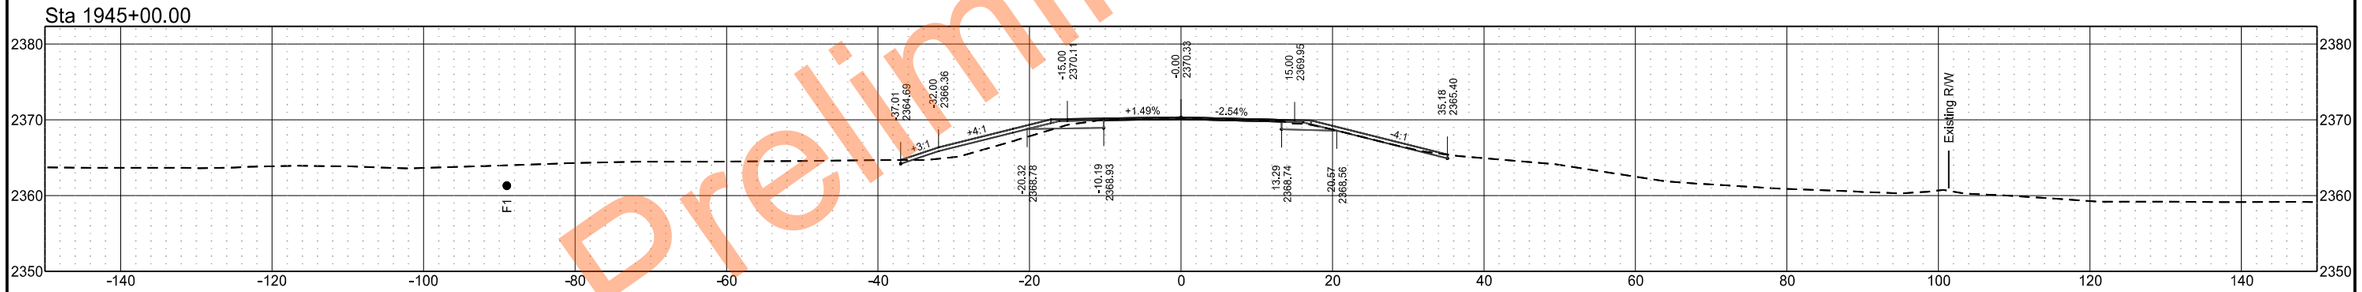

Sta 1944+00.00

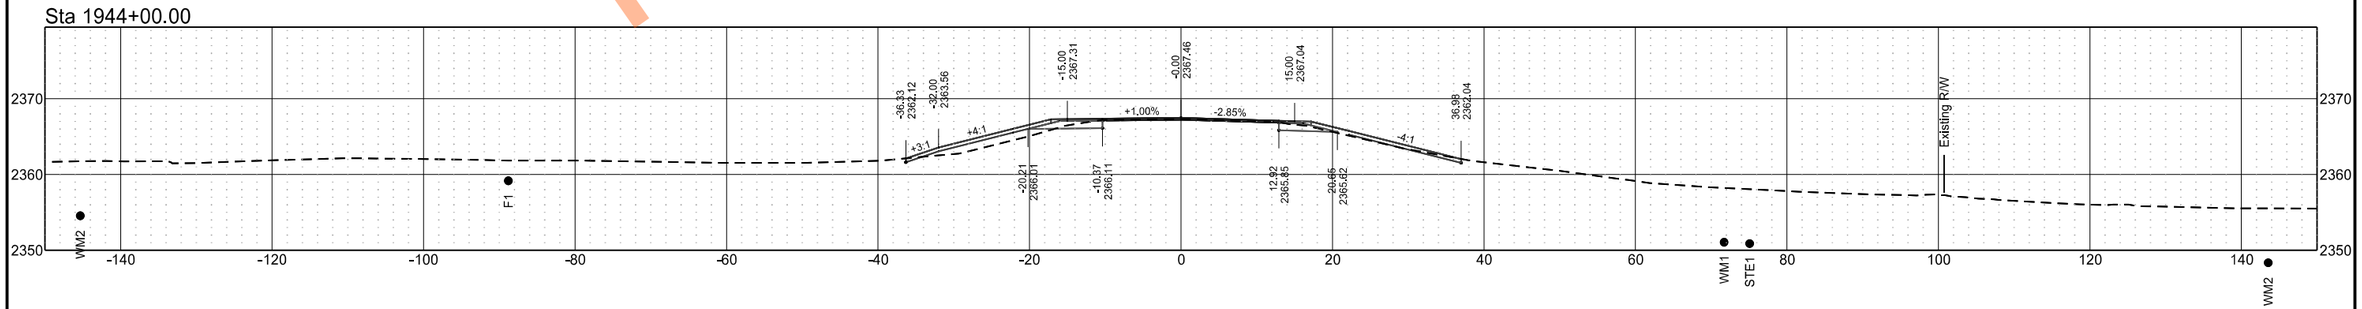

Preliminary Plans

ND 49 - Grant County

STATE	PROJECT NO.	SECTION NO.	SHEET NO.
ND	X-1-049(031)036	200	10

Sta 1950+75.00

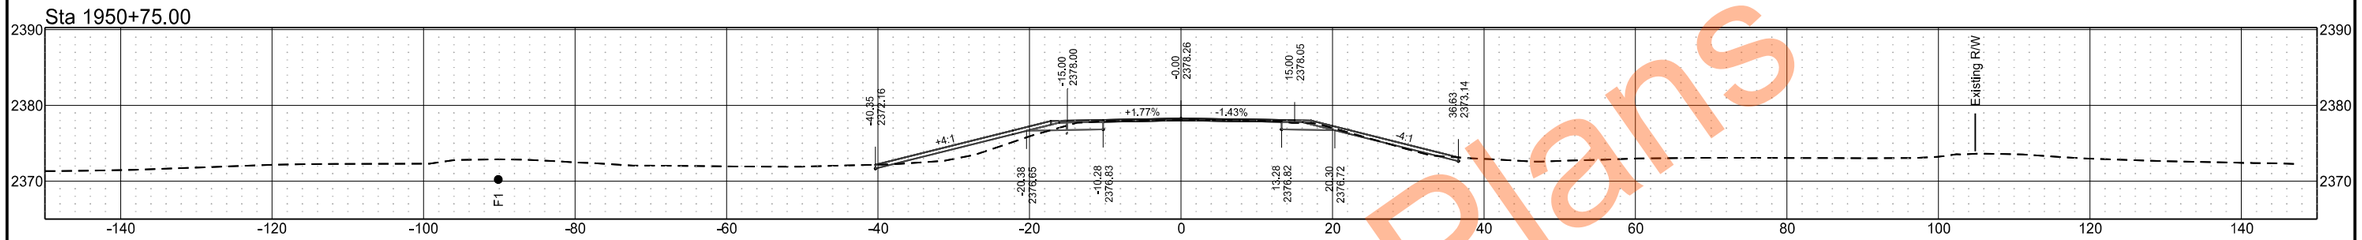

Sta 1950+00.00

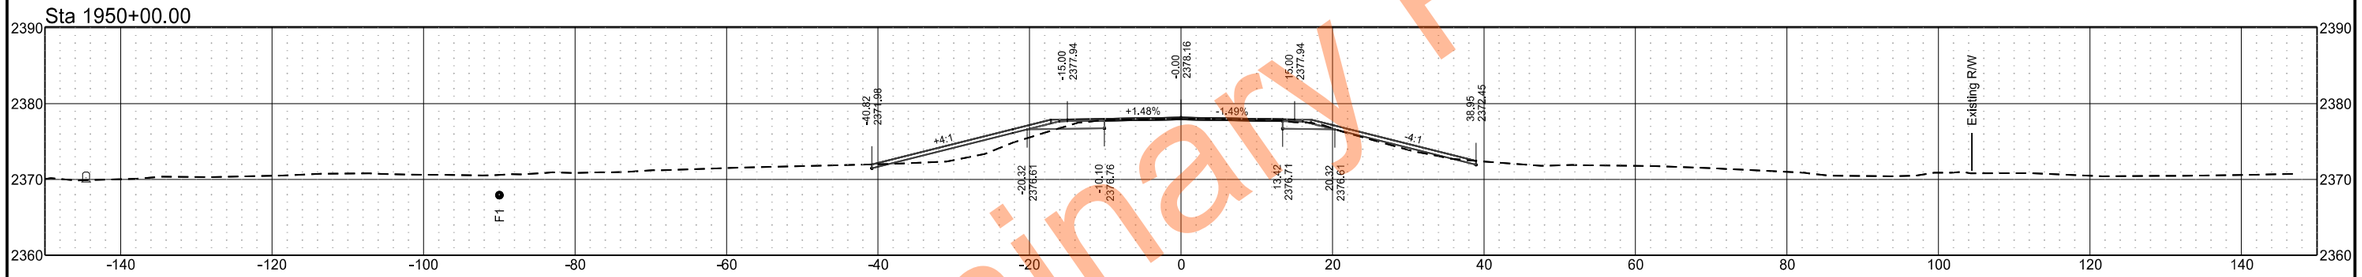

Sta 1949+00.00

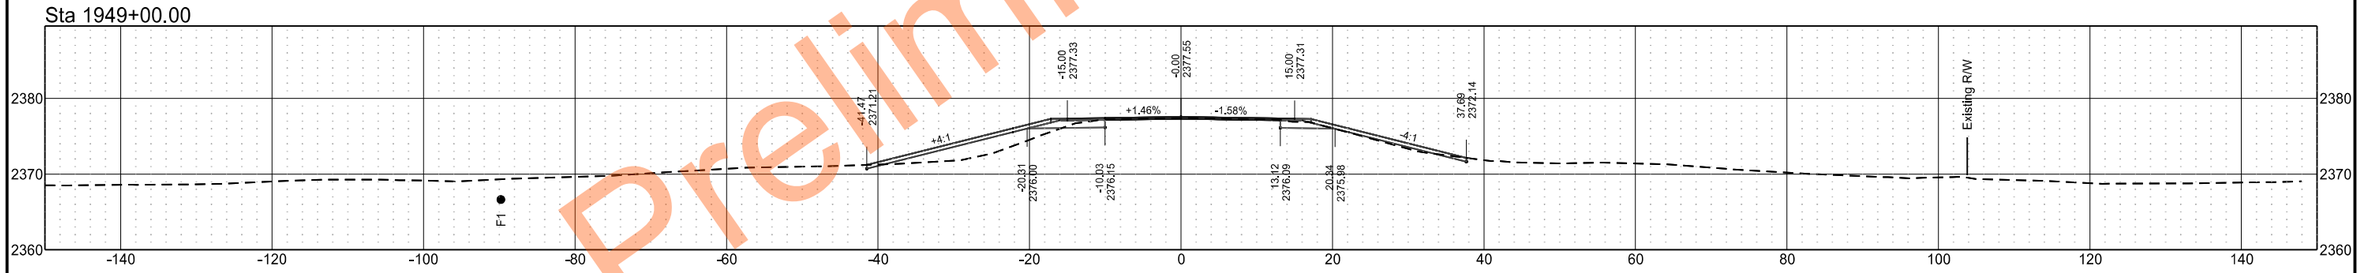

Sta 1948+00.00

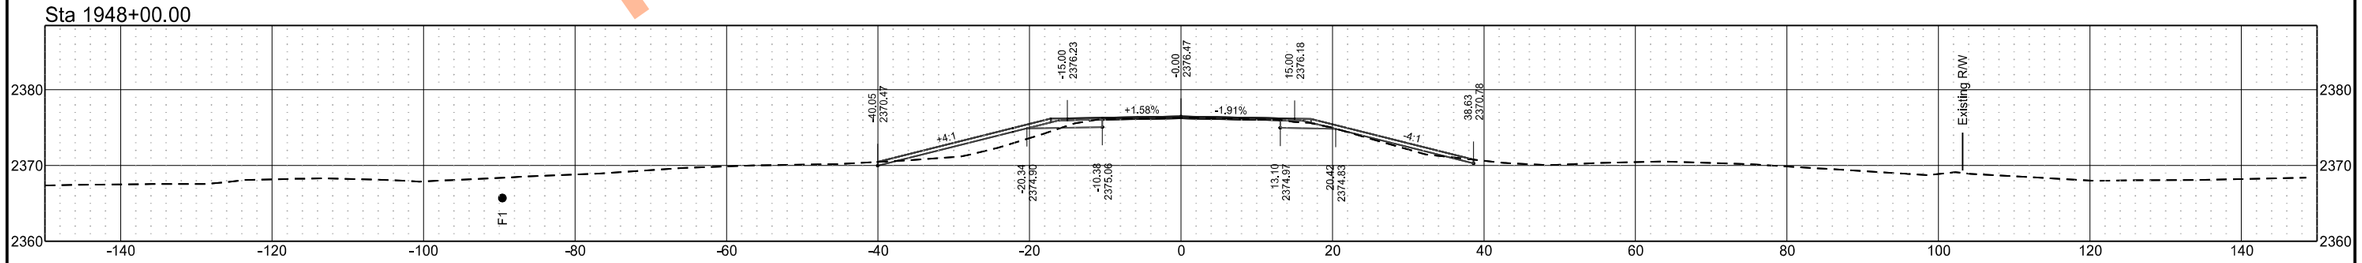

Preliminary Plans

ND 49 - Grant County

STATE	PROJECT NO.	SECTION NO.	SHEET NO.
ND	X-1-049(031)036	200	11

Sta 1954+00.00

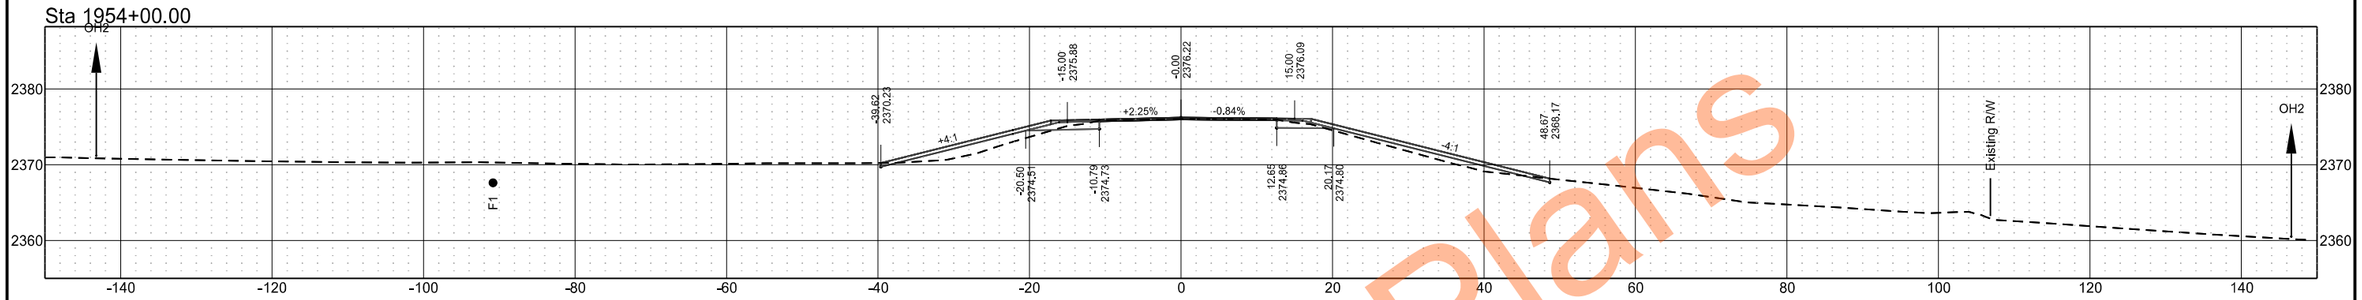

Sta 1953+00.00

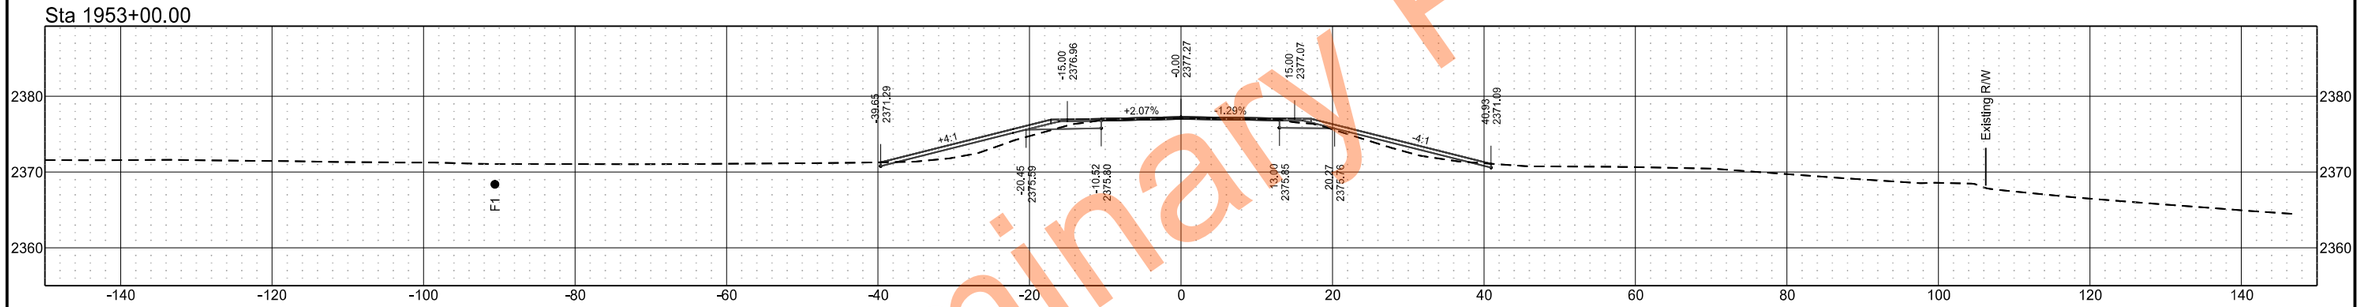

Sta 1952+00.00

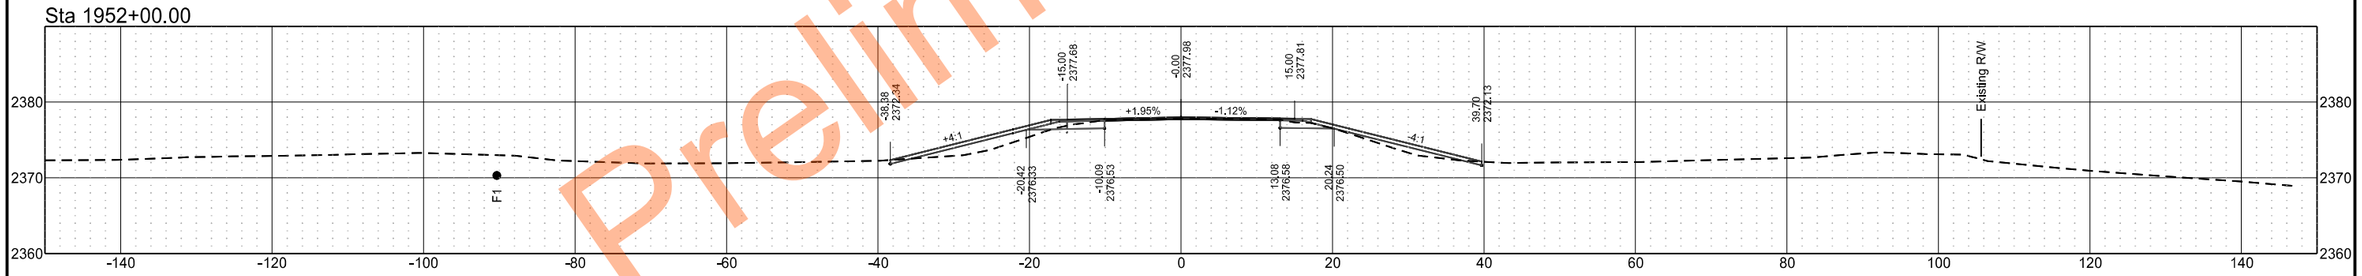

Sta 1951+37.00

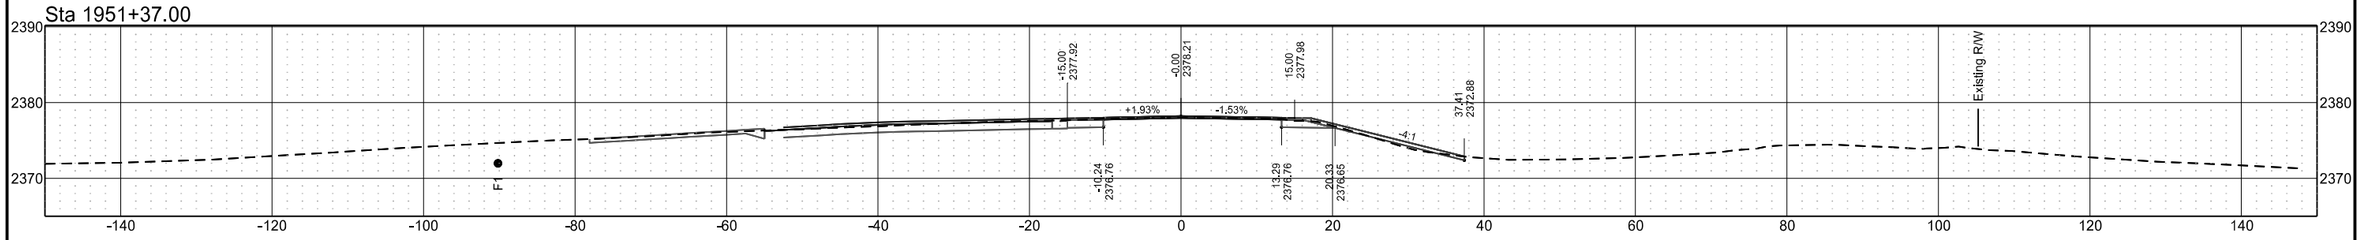

Preliminary Plans

ND 49 - Grant County

STATE	PROJECT NO.	SECTION NO.	SHEET NO.
ND	X-1-049(031)036	200	12

Sta 1958+00.00

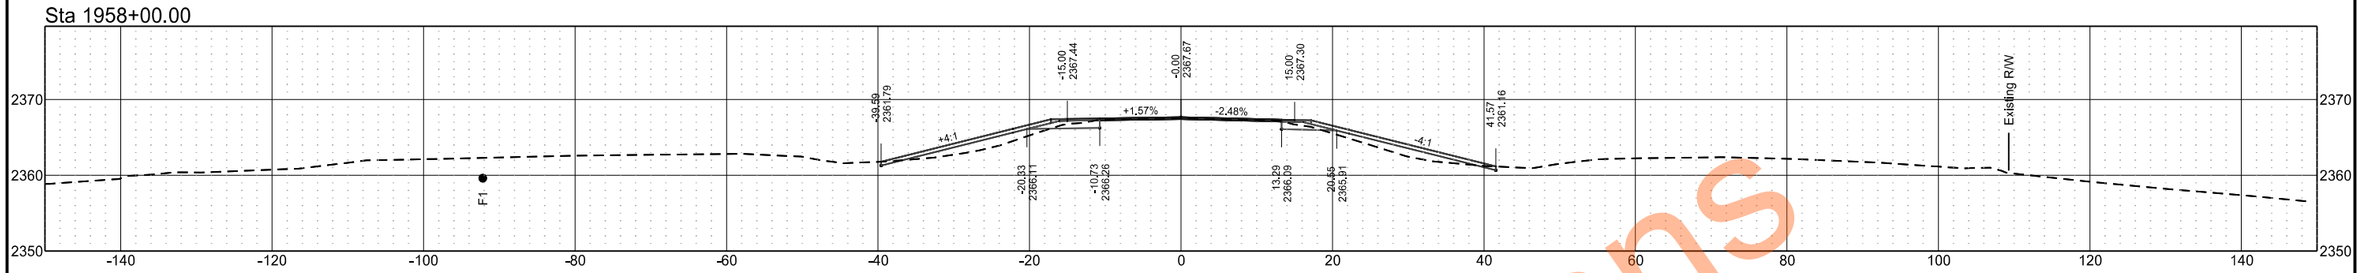

Sta 1957+00.00

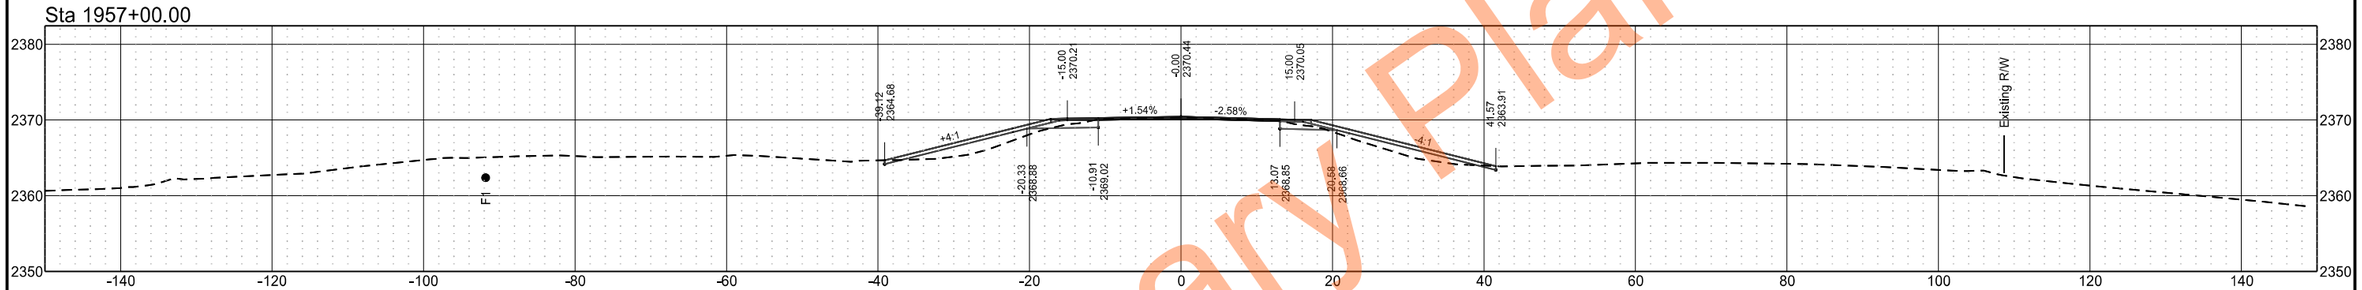

Sta 1956+00.00

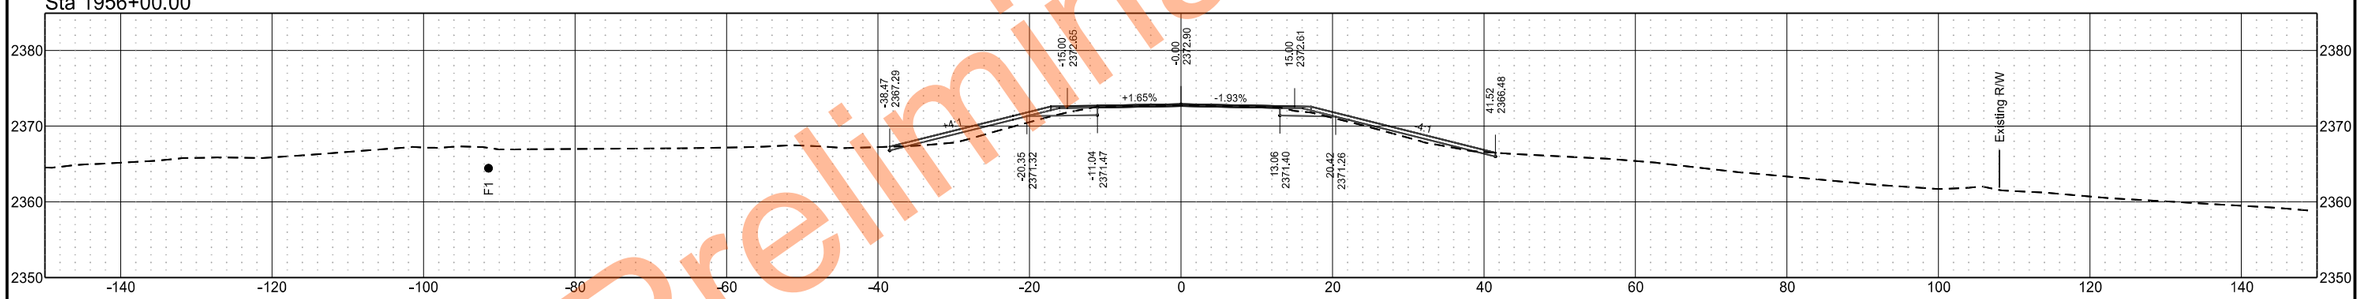

Sta 1955+00.00

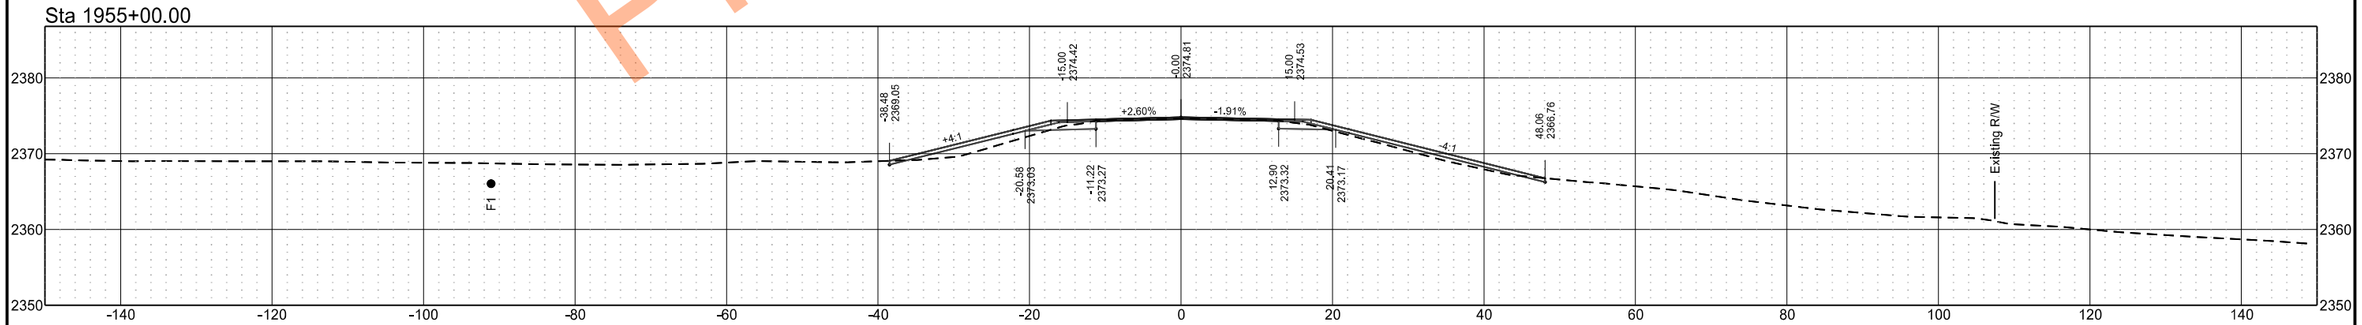

Preliminary Plans

ND 49 - Grant County

STATE	PROJECT NO.	SECTION NO.	SHEET NO.
ND	X-1-049(031)036	200	13

Sta 1962+00.00

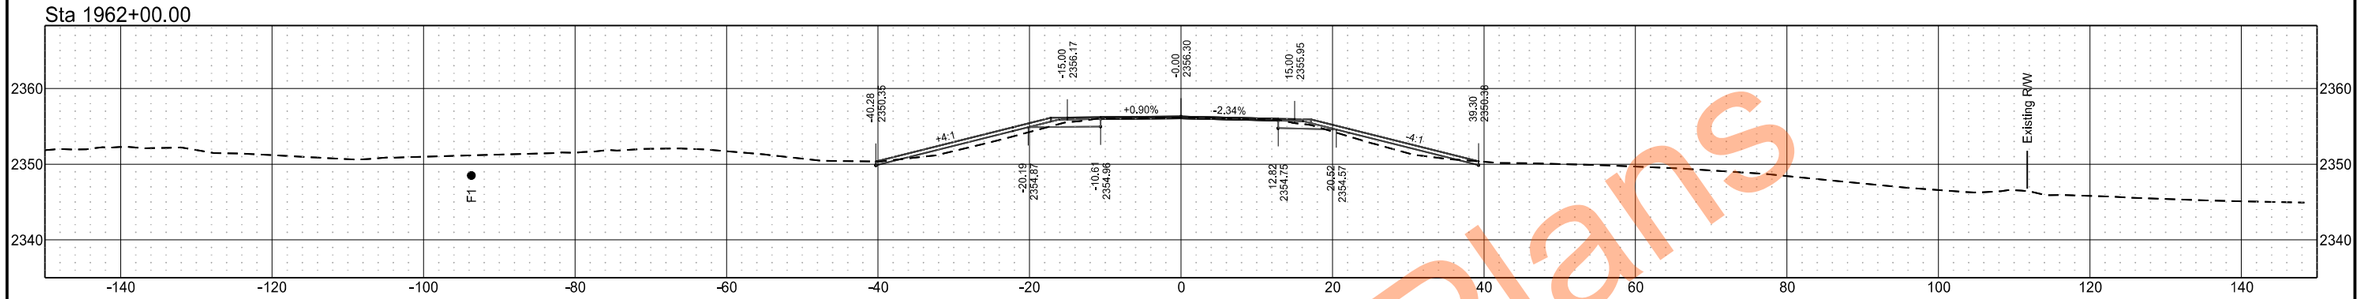

Sta 1961+00.00

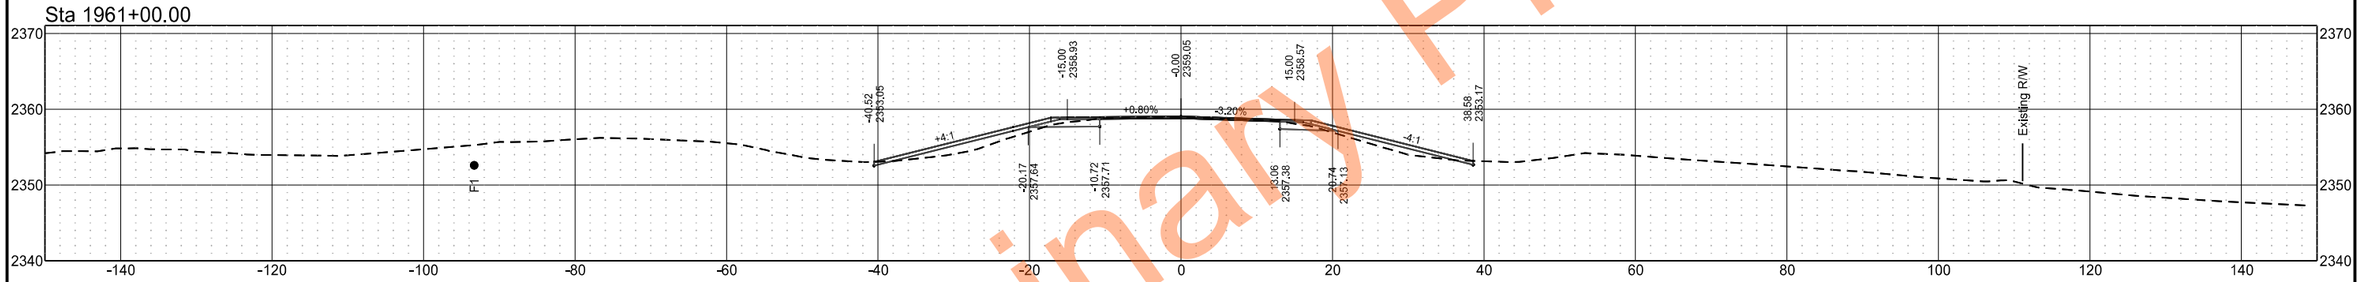

Sta 1960+00.00

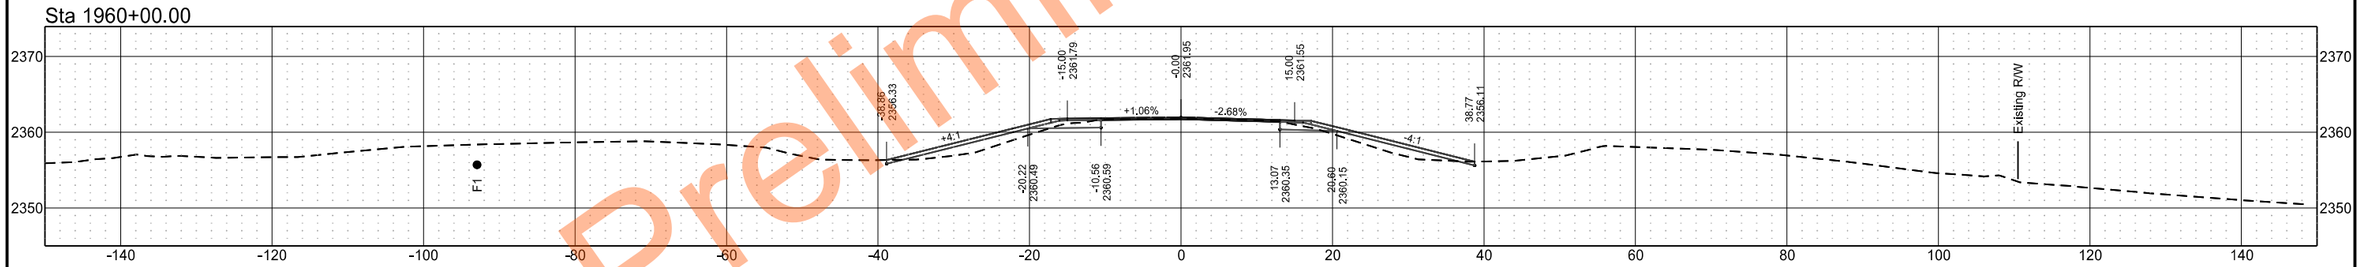

Sta 1959+00.00

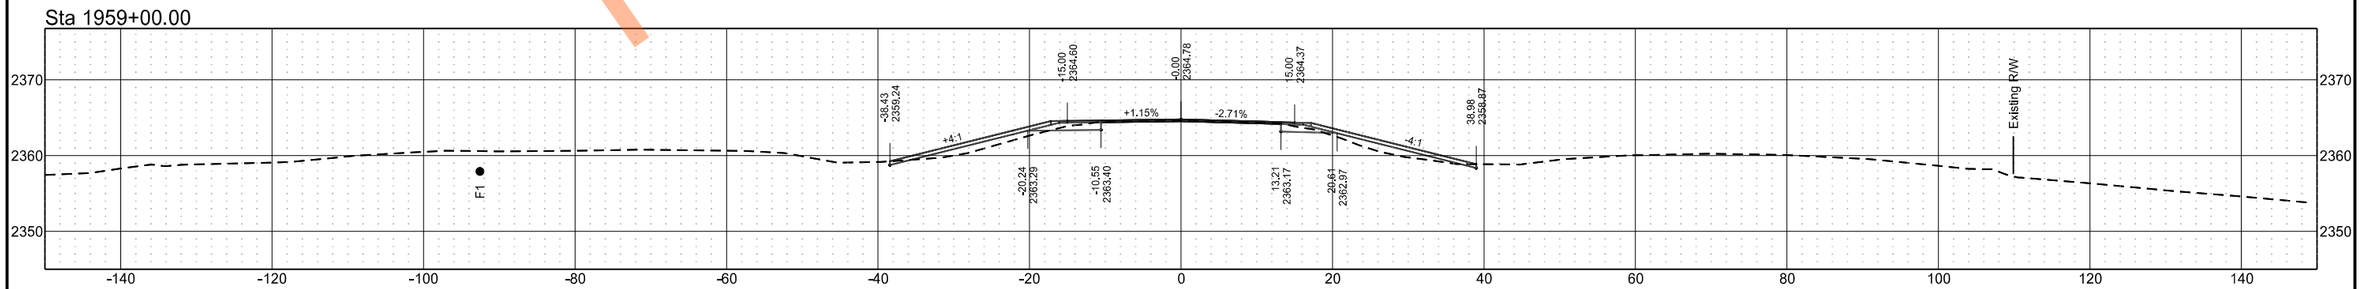

Preliminary Plans

ND 49 - Grant County

STATE	PROJECT NO.	SECTION NO.	SHEET NO.
ND	X-1-049(031)036	200	14

Sta 1964+50.00

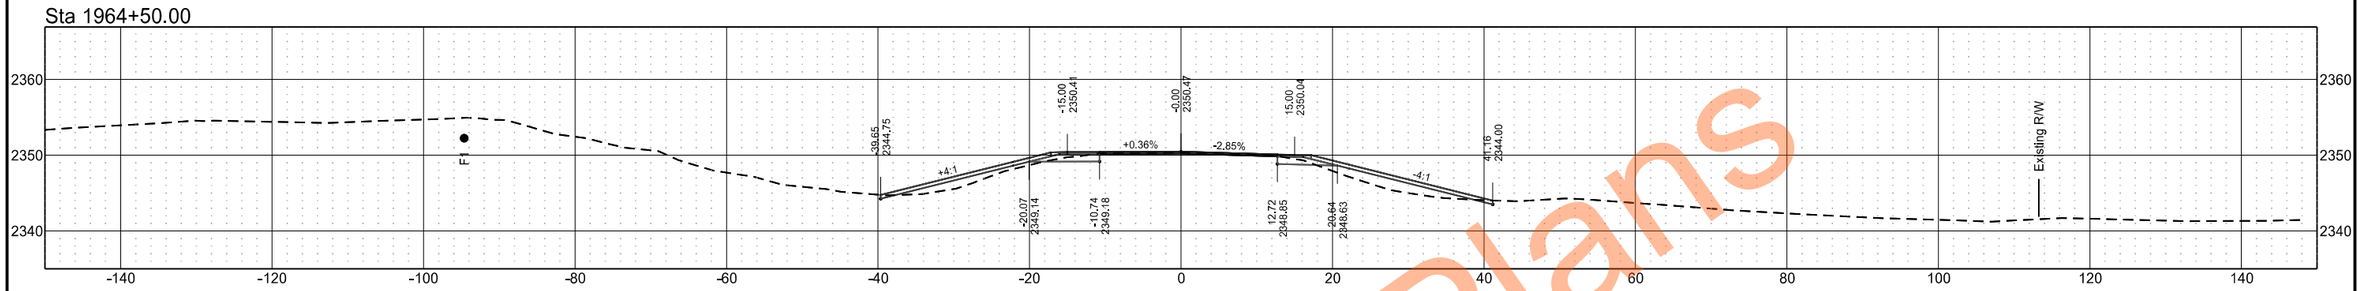

Sta 1963+68.00

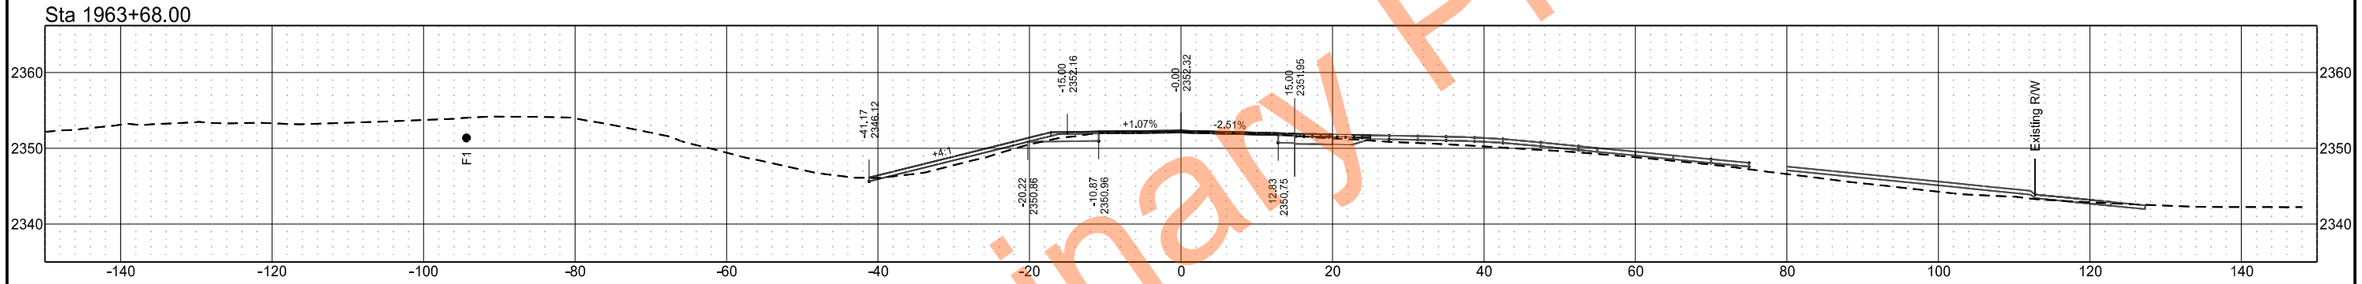

Sta 1963+14.00

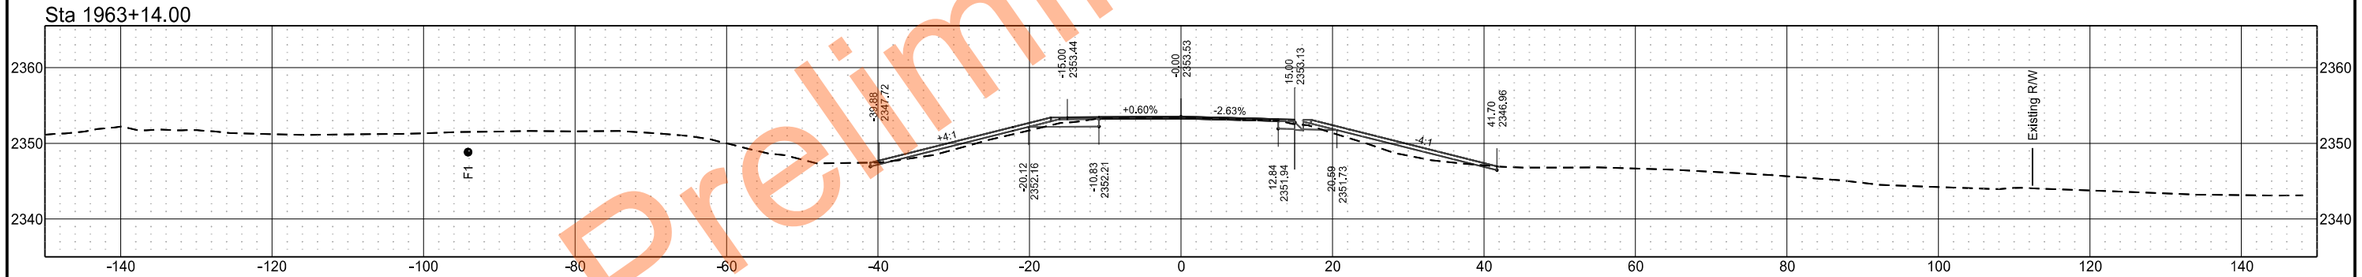

Sta 1963+00.00

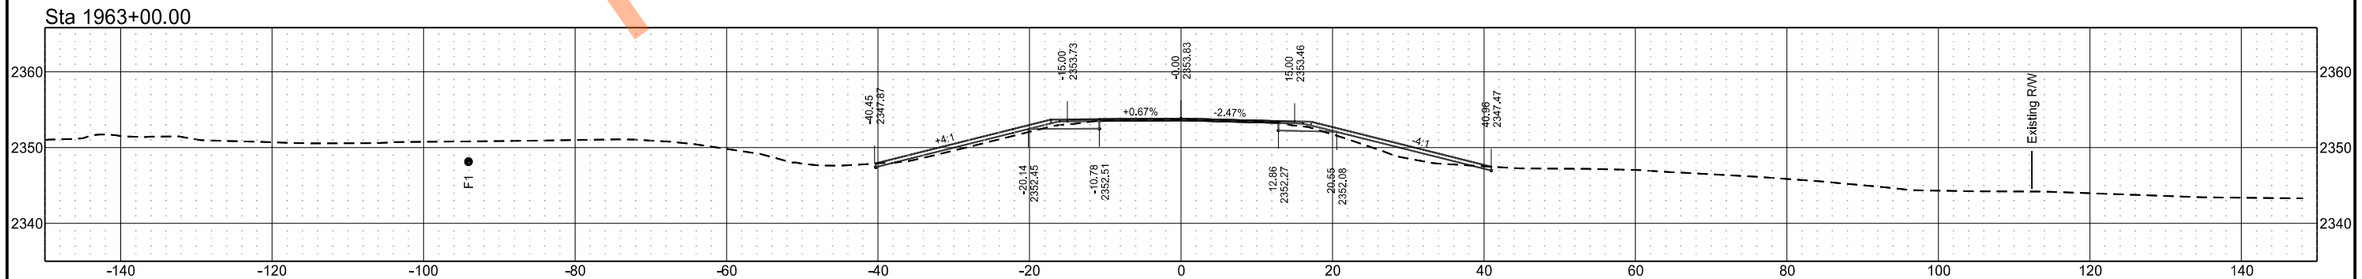

Preliminary Plans

ND 49 - Grant County

STATE	PROJECT NO.	SECTION NO.	SHEET NO.
ND	X-1-049(031)036	200	15

Sta 1967+34.48

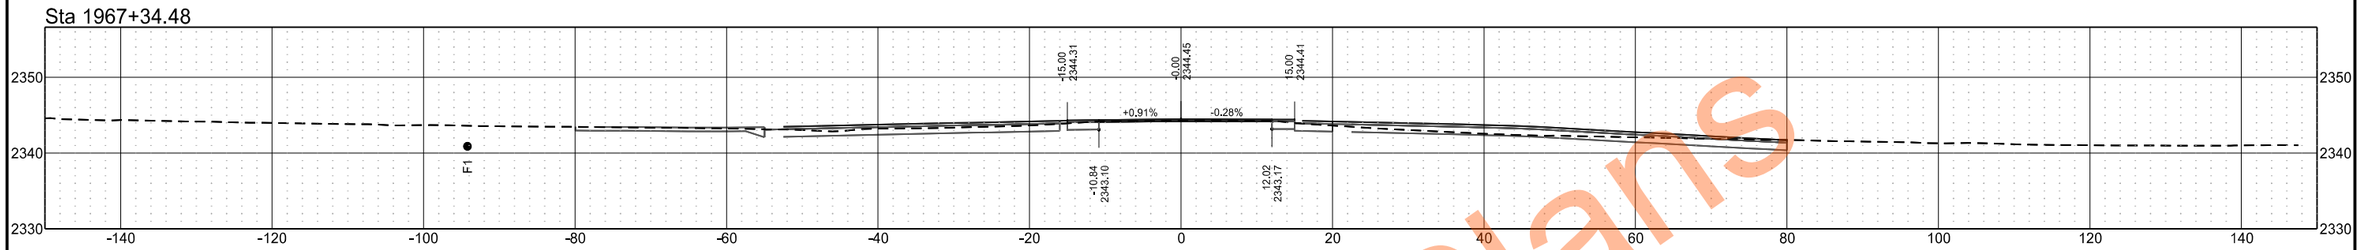

Sta 1966+83.00

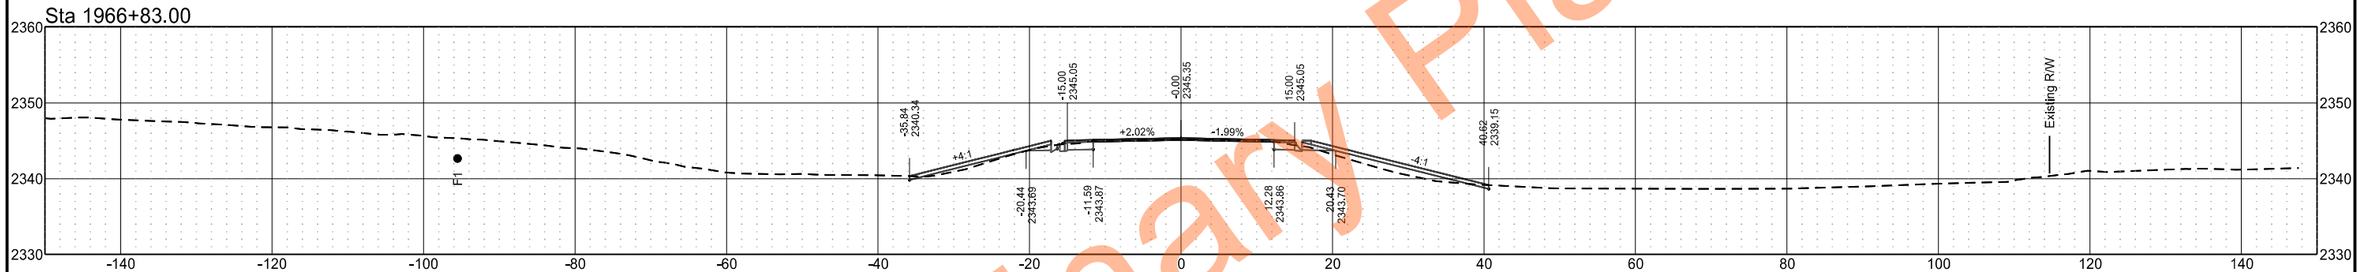

Sta 1966+00.00

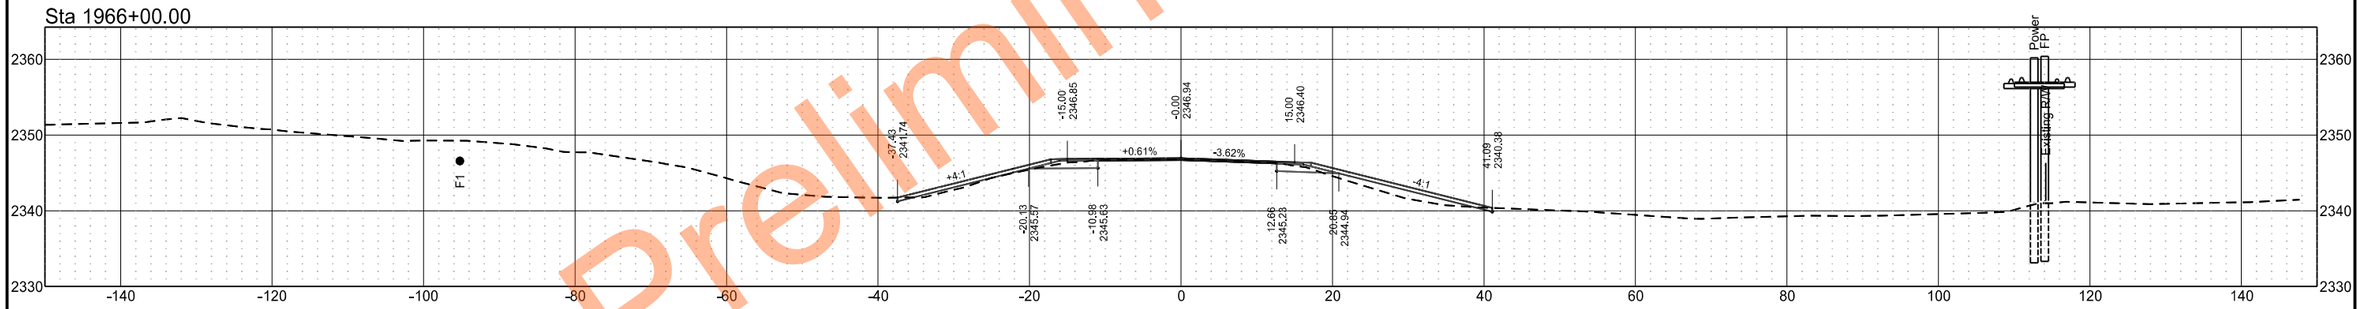

Sta 1965+00.00

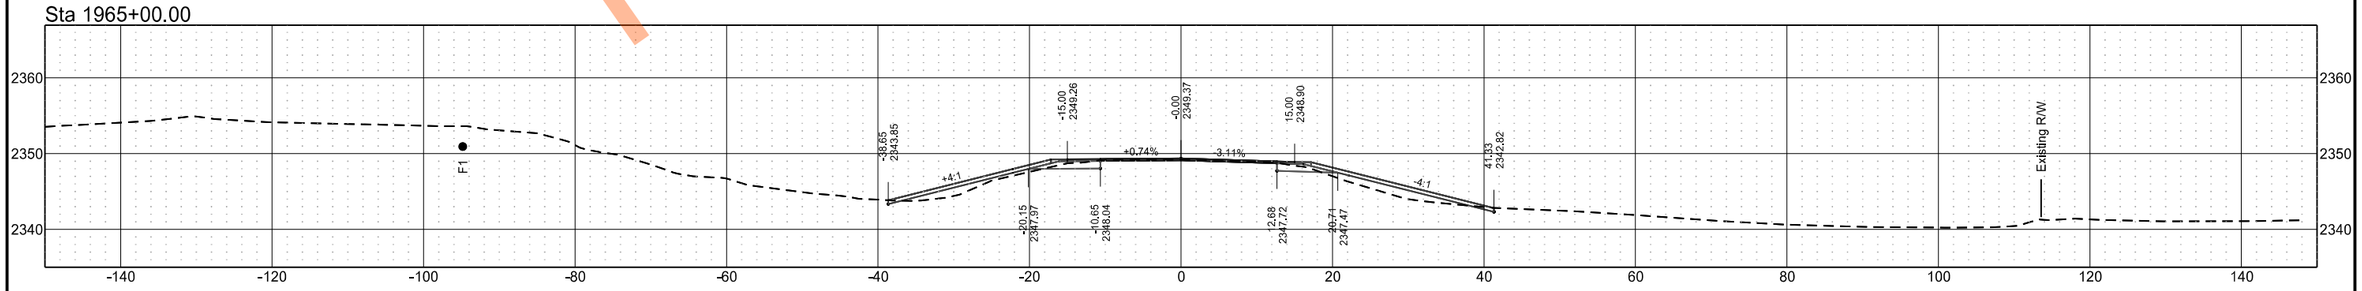

Preliminary Plans

ND 49 - Grant County

STATE	PROJECT NO.	SECTION NO.	SHEET NO.
ND	X-1-049(031)036	200	16

Sta 1970+70.00

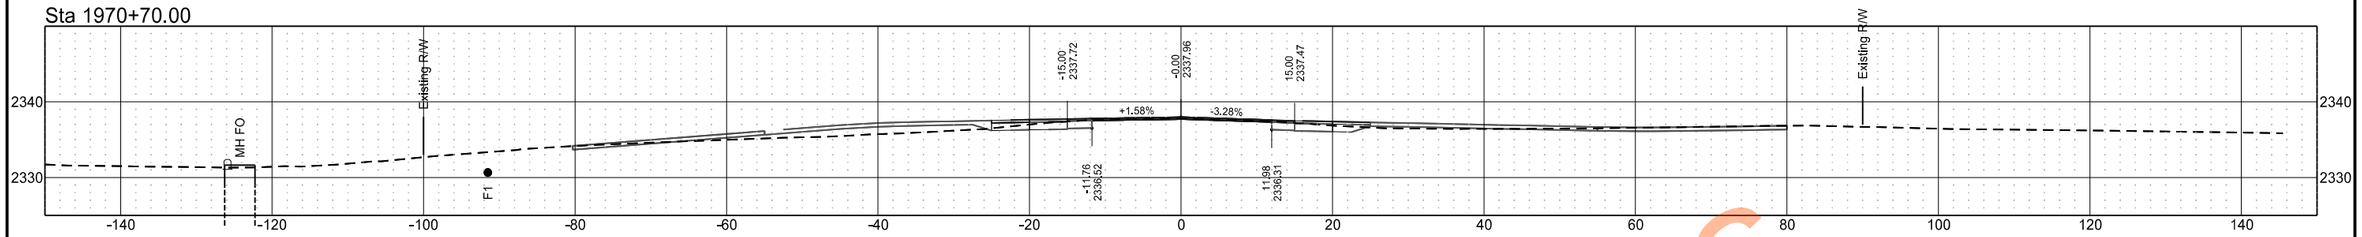

Sta 1970+20.00

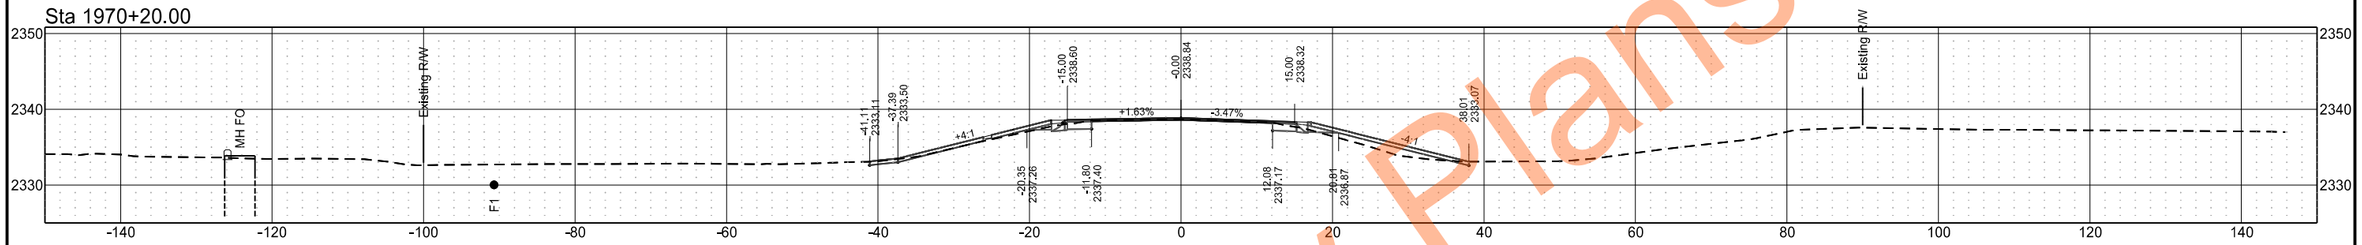

Sta 1970+00.00

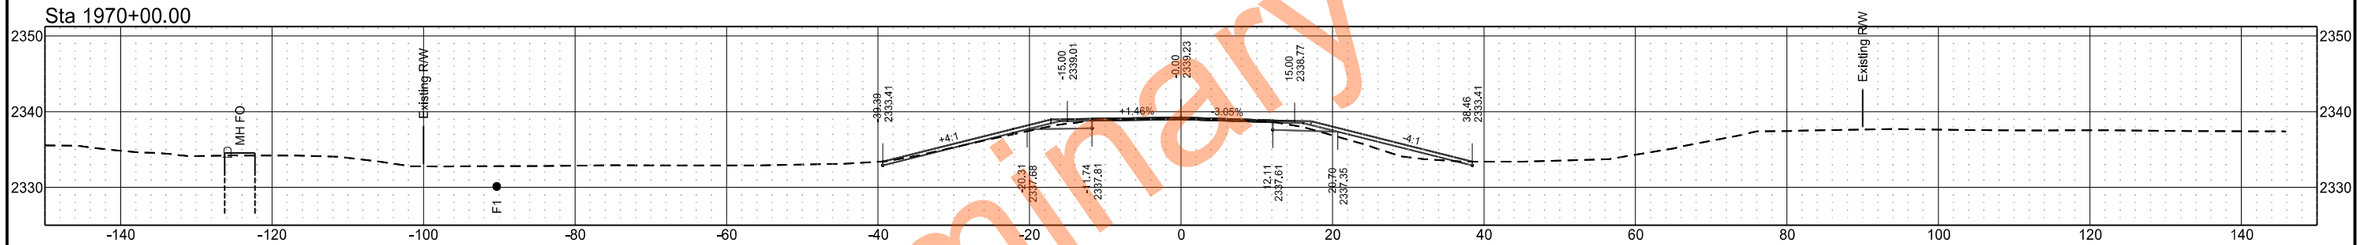

Sta 1969+00.00

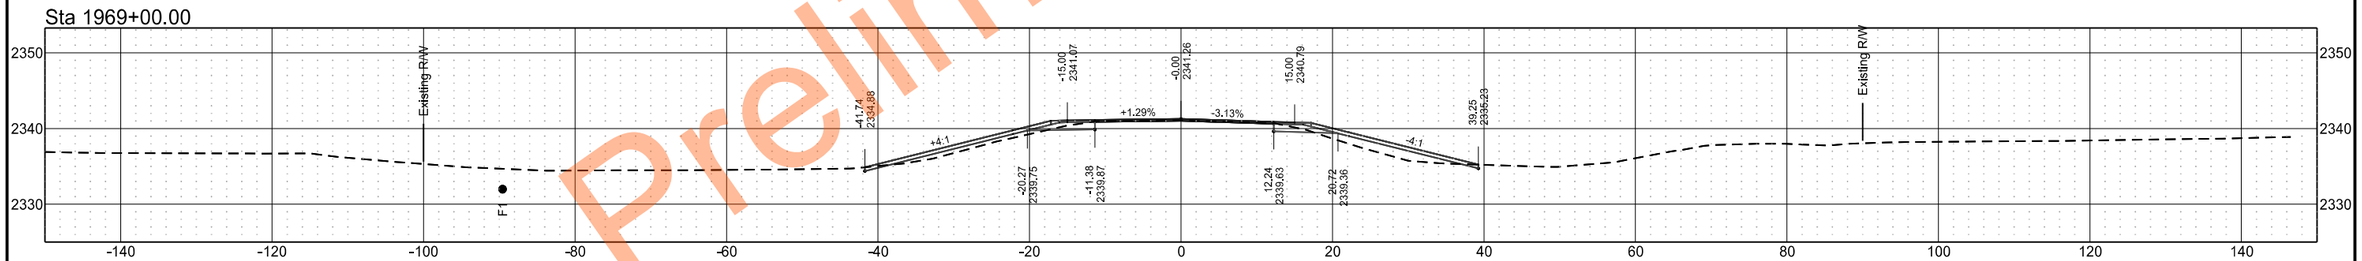

Sta 1968+07.00

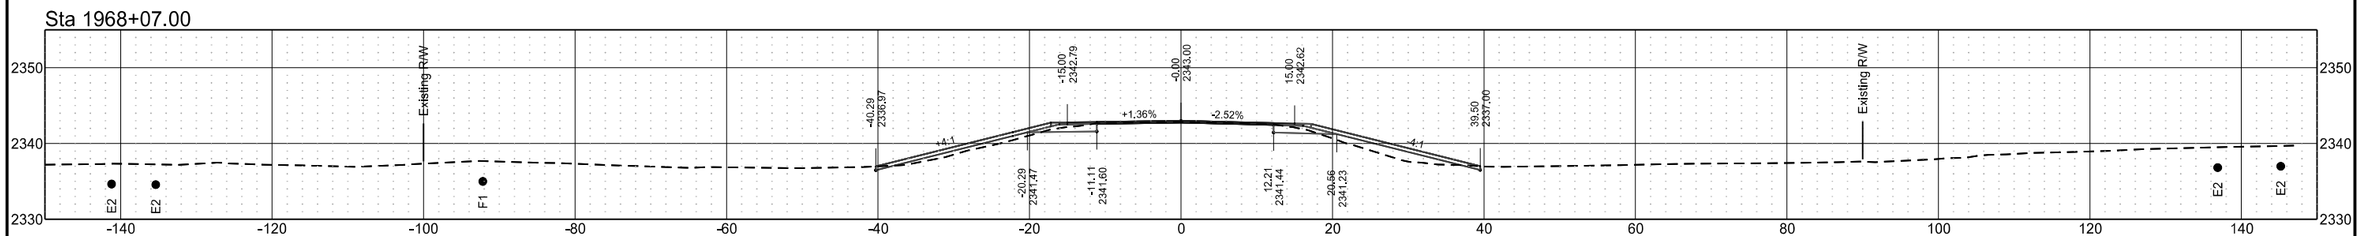

Preliminary Plans

ND 49 - Grant County

STATE	PROJECT NO.	SECTION NO.	SHEET NO.
ND	X-1-049(031)036	200	17

Sta 1974+00.00

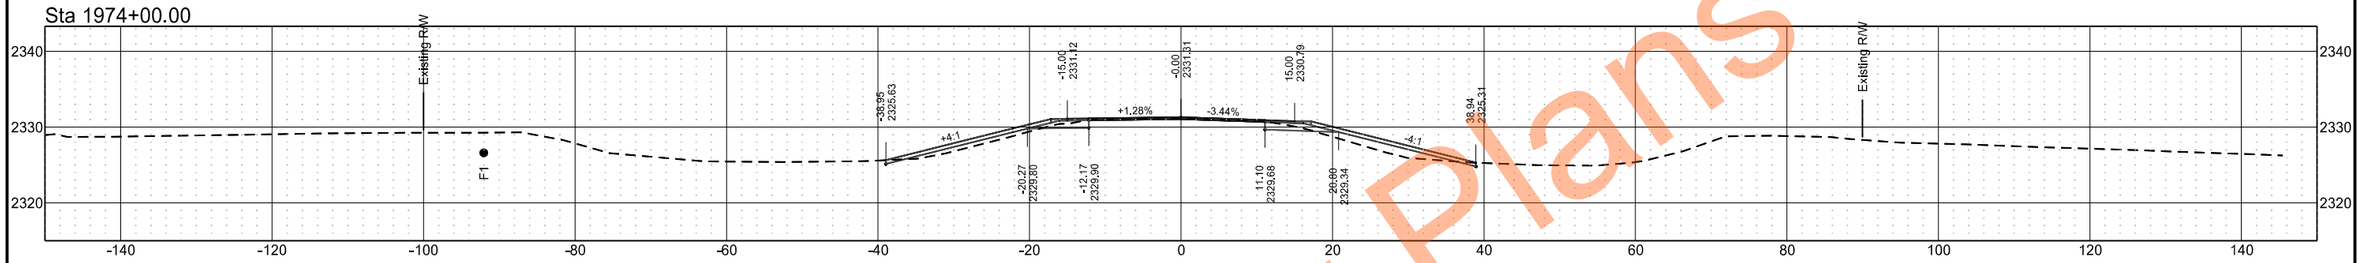

Sta 1973+00.00

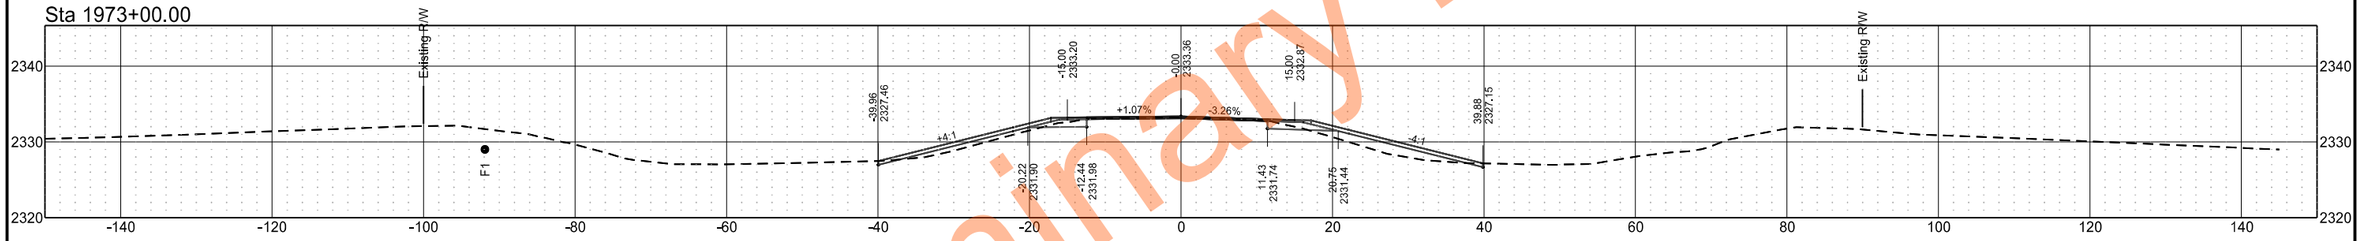

Sta 1972+00.00

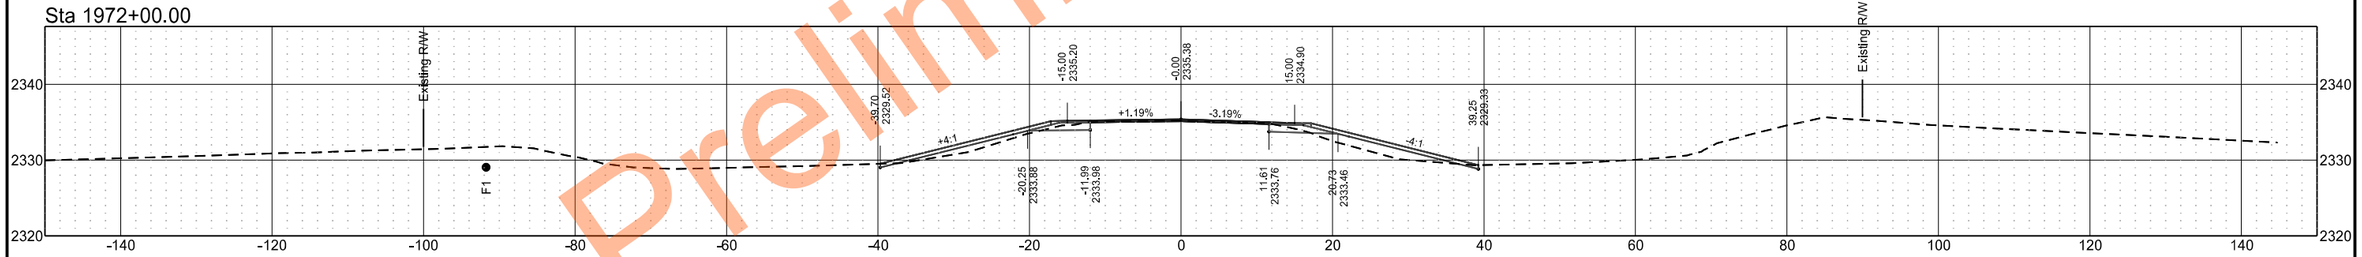

Sta 1971+40.00

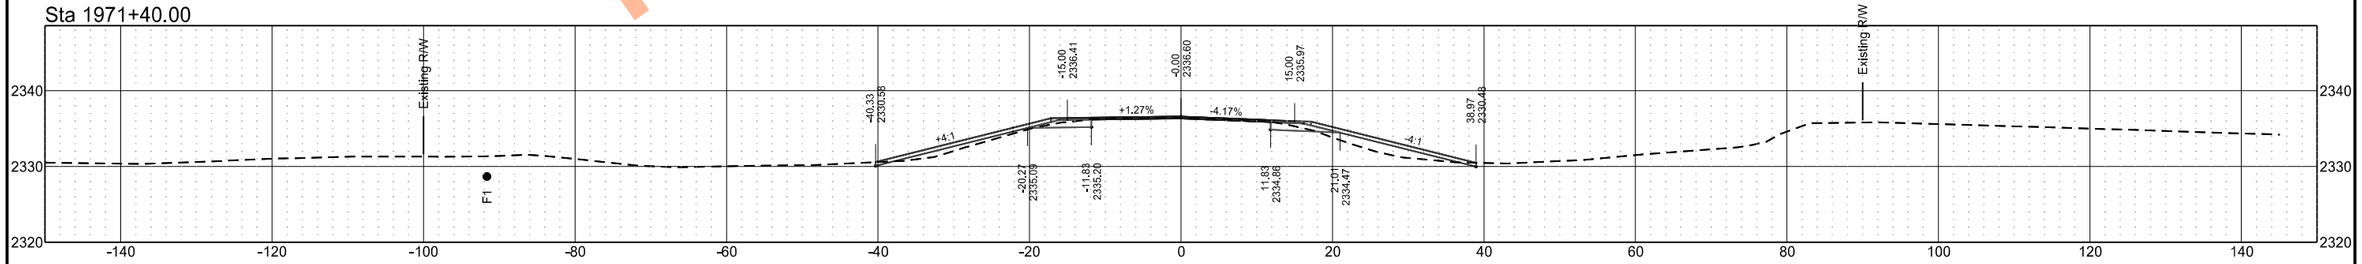

Preliminary Plans

ND 49 - Grant County

STATE	PROJECT NO.	SECTION NO.	SHEET NO.
ND	X-1-049(031)036	200	18

Sta 1979+00.00

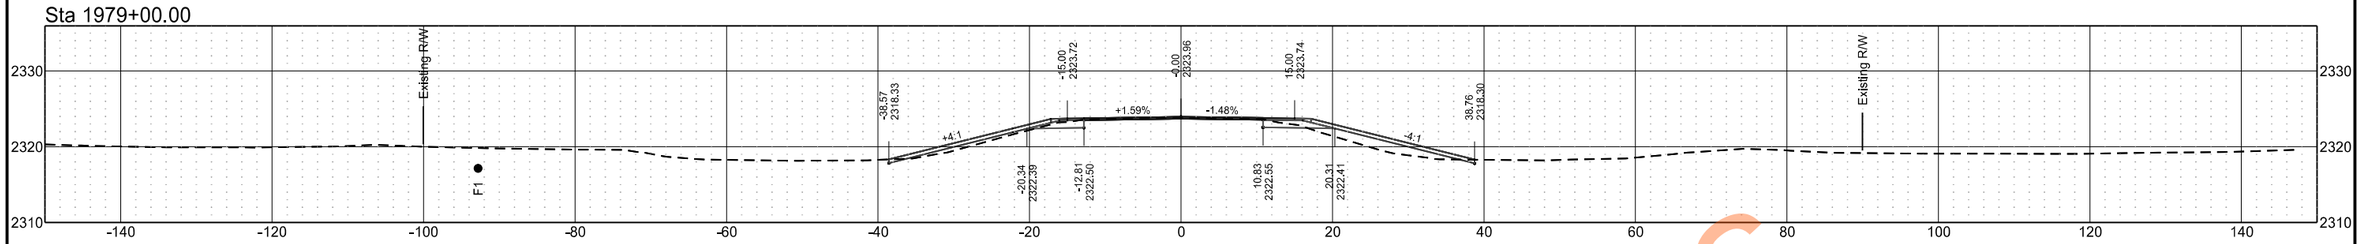

Sta 1978+00.00

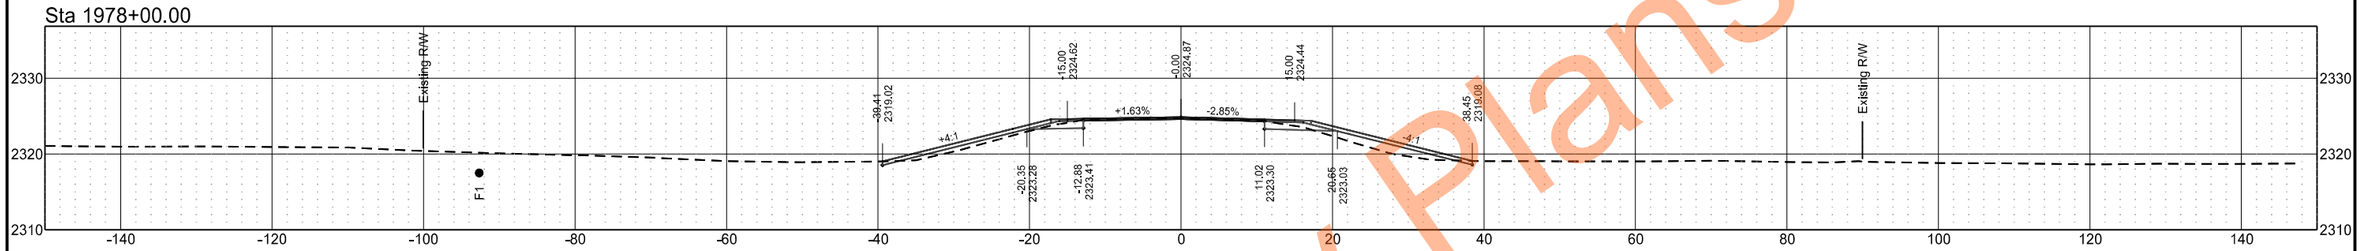

Sta 1977+00.00

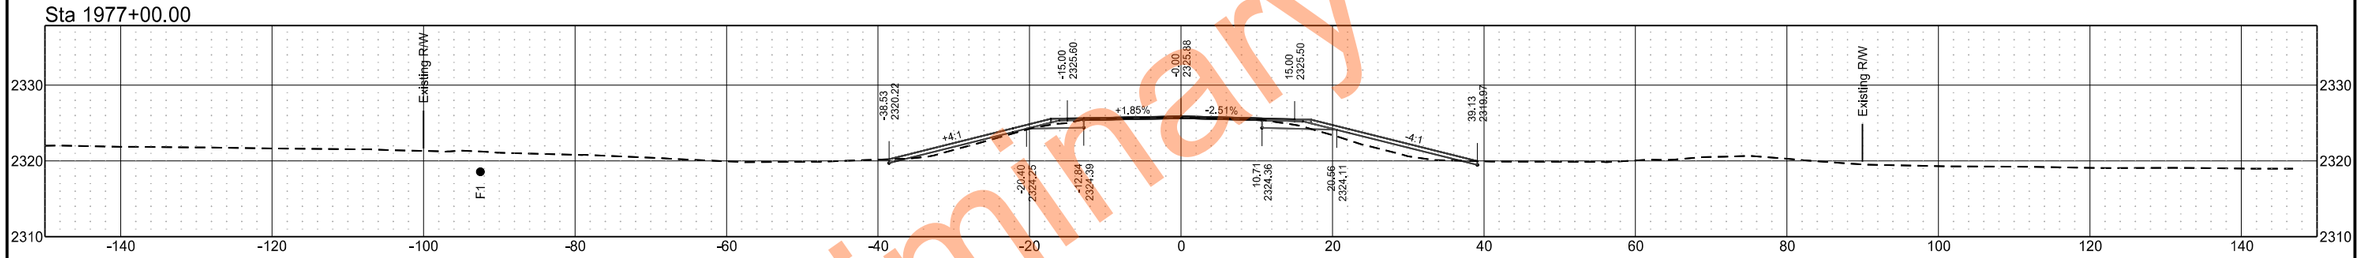

Sta 1976+00.00

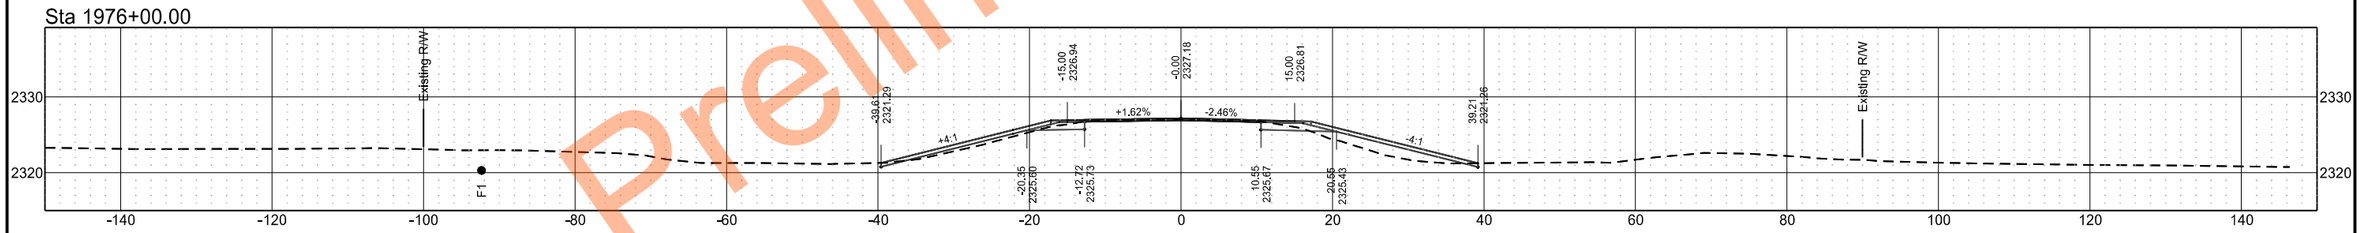

Sta 1975+00.00

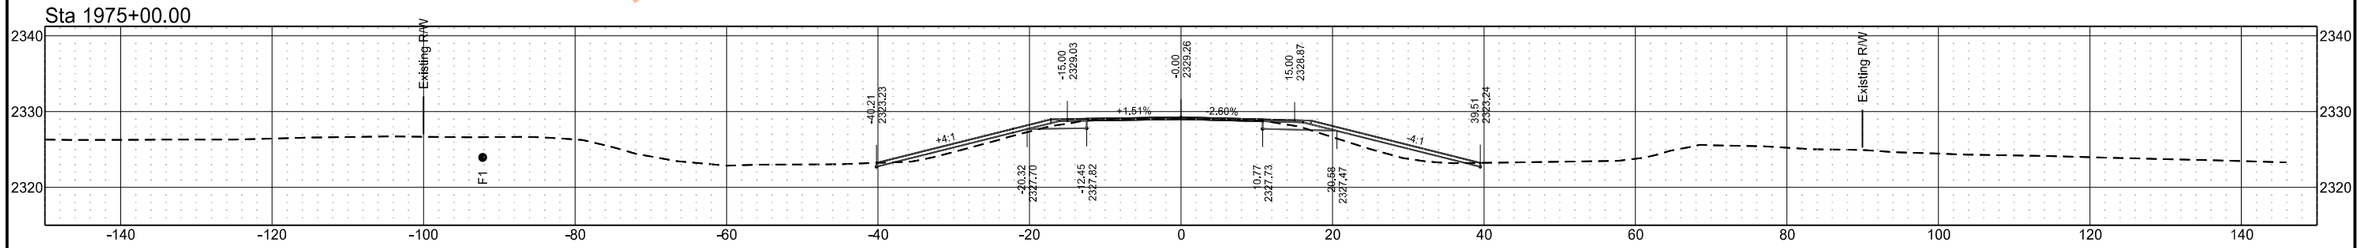

Preliminary Plans

ND 49 - Grant County

STATE	PROJECT NO.	SECTION NO.	SHEET NO.
ND	X-1-049(031)036	200	19

Sta 1984+00.00

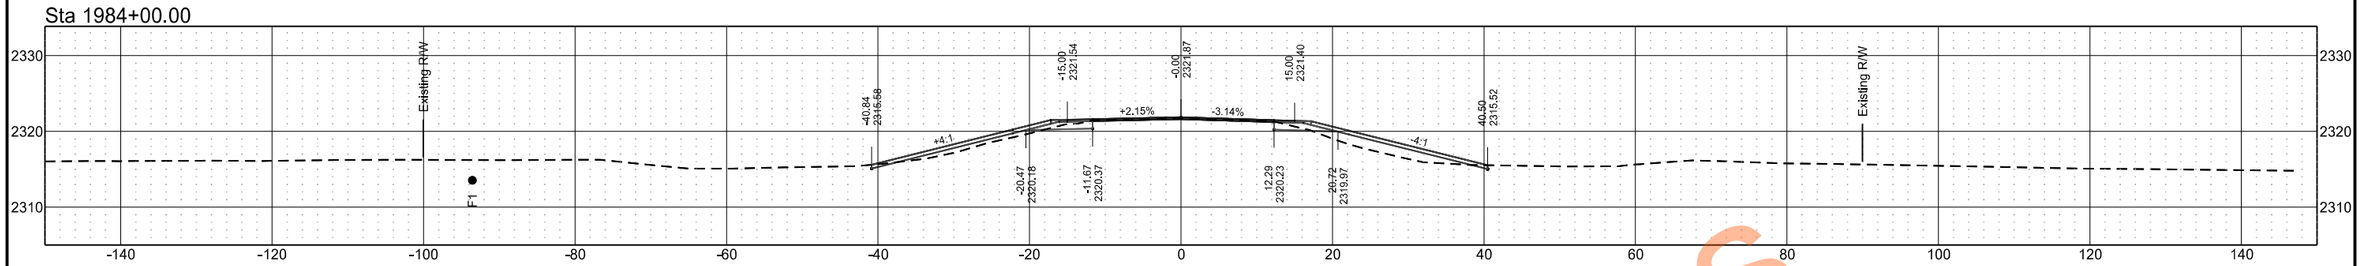

Sta 1983+00.00

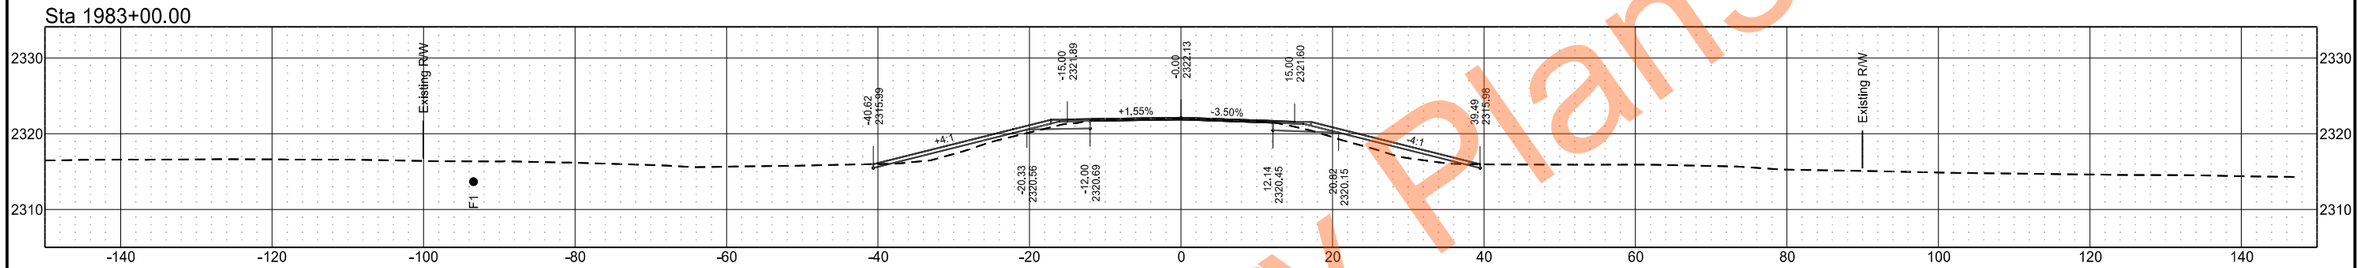

Sta 1982+00.00

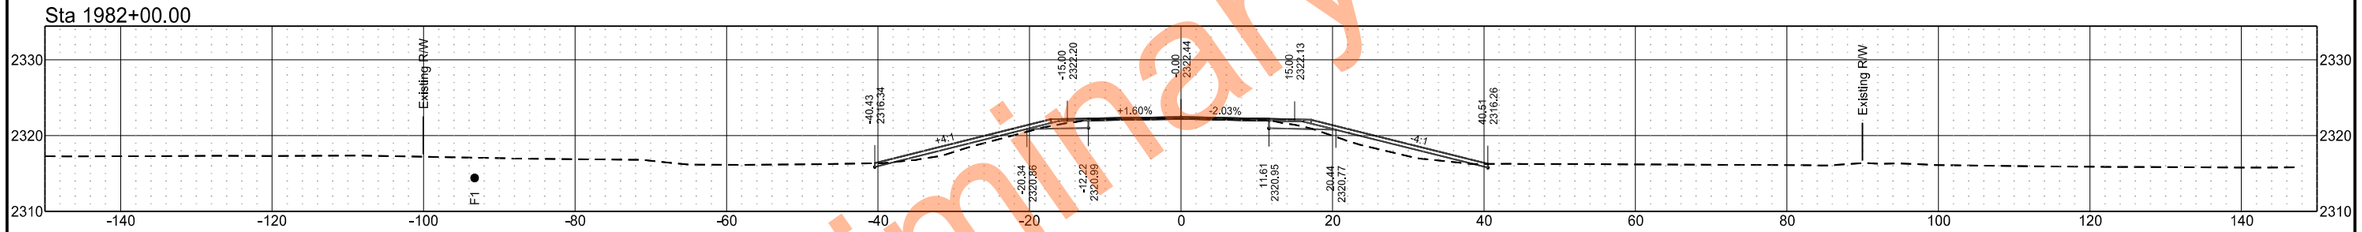

Sta 1981+00.00

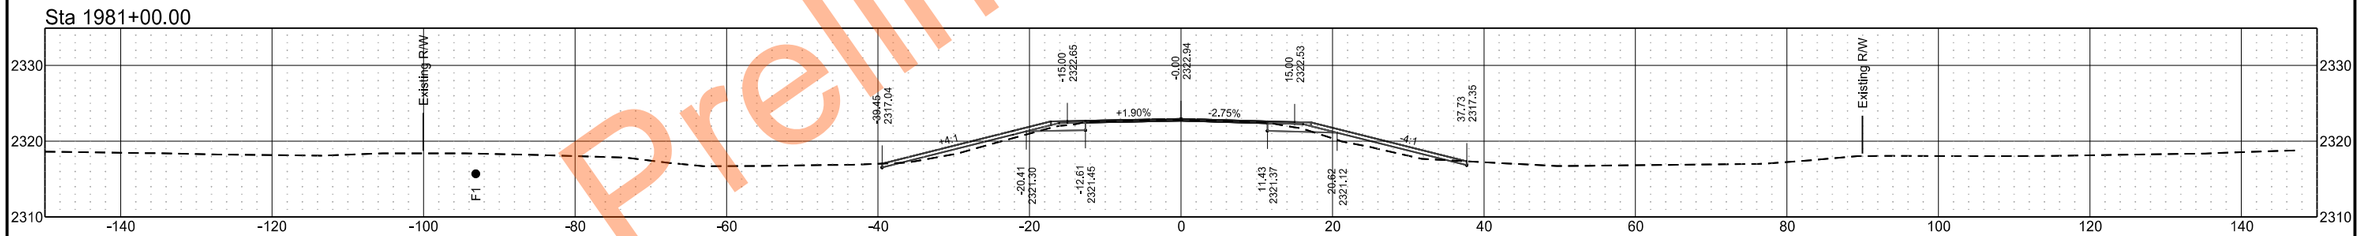

Sta 1980+00.00

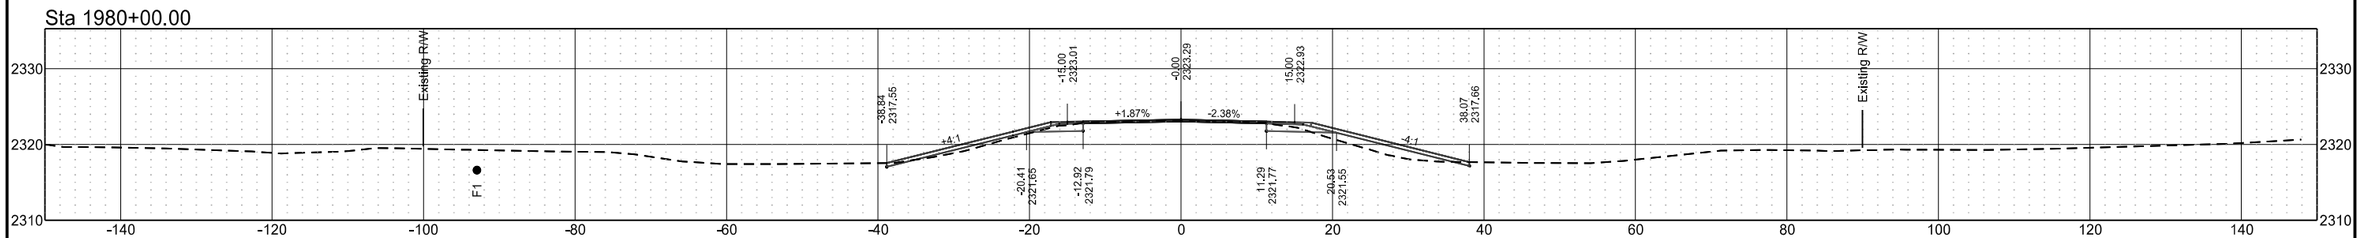

Preliminary Plans

ND 49 - Grant County

STATE	PROJECT NO.	SECTION NO.	SHEET NO.
ND	X-1-049(031)036	200	20

Sta 1988+00.00

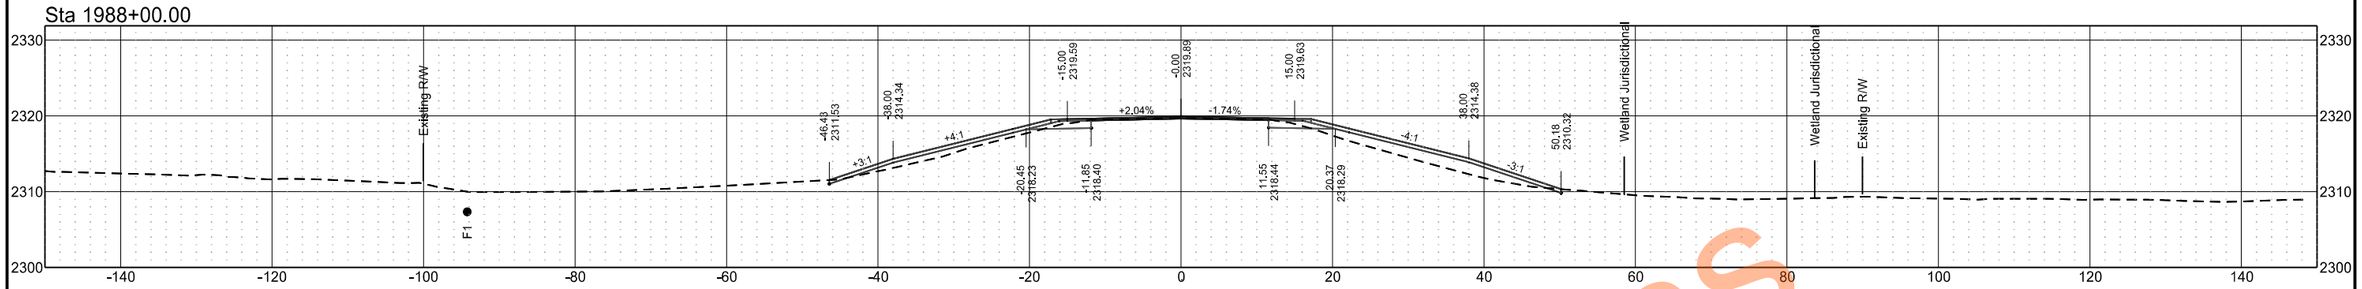

Sta 1987+00.00

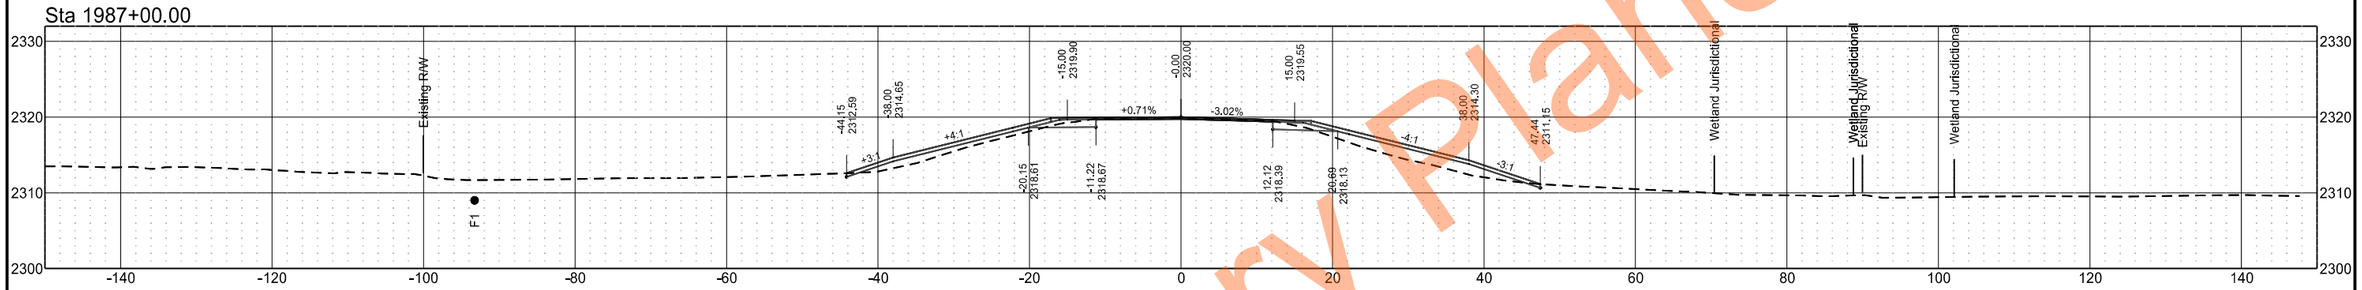

Sta 1986+00.00

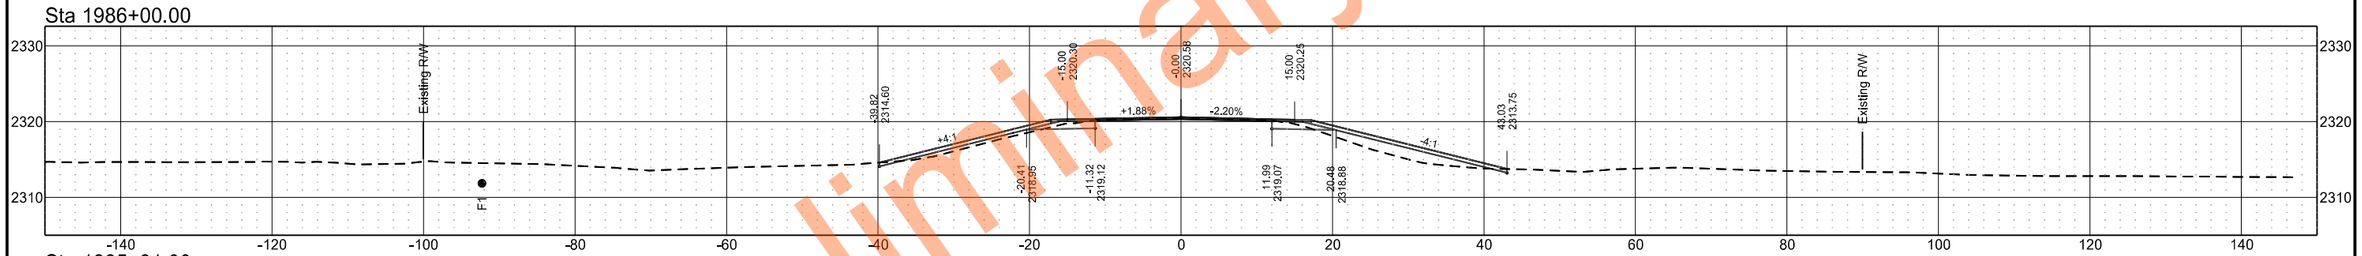

Sta 1985+31.00

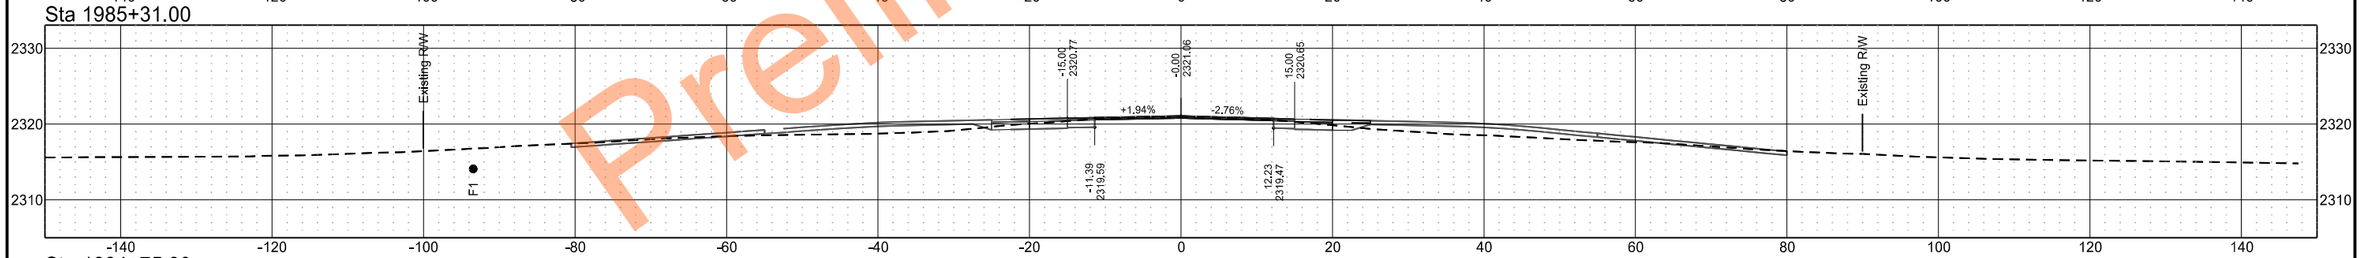

Sta 1984+75.00

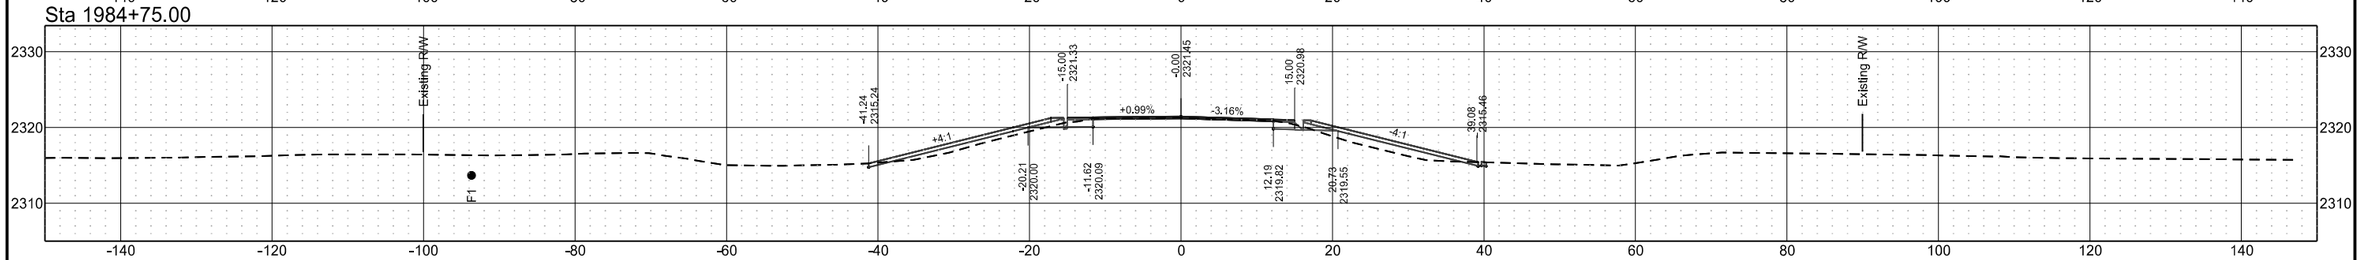

Preliminary Plans

ND 49 - Grant County

STATE	PROJECT NO.	SECTION NO.	SHEET NO.
ND	X-1-049(031)036	200	21

Sta 1990+00.00

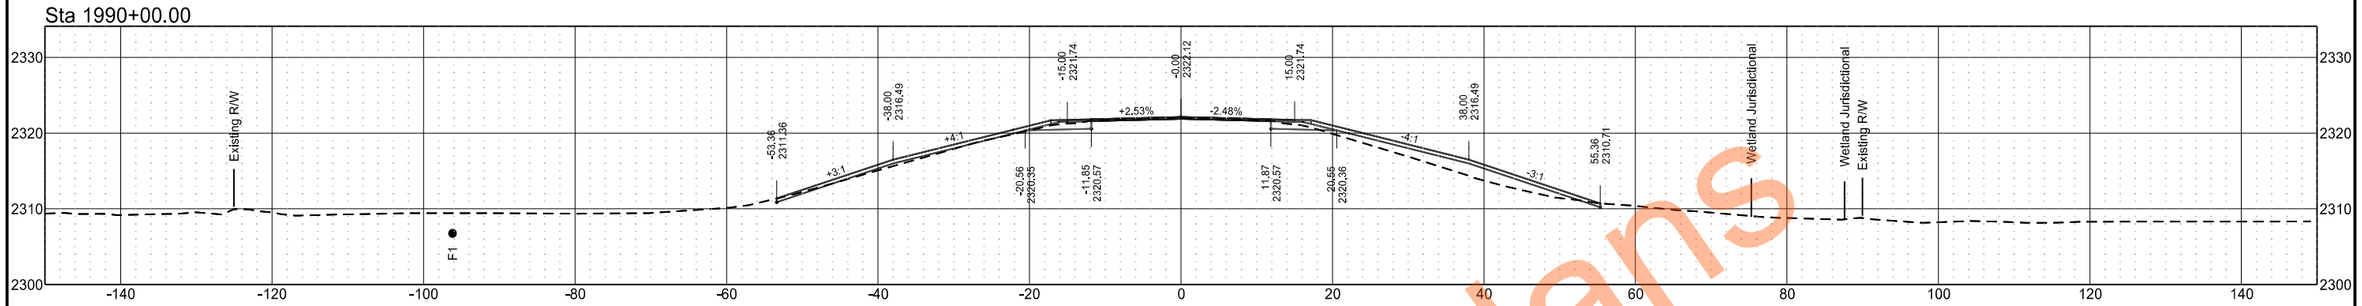

Sta 1989+75.00

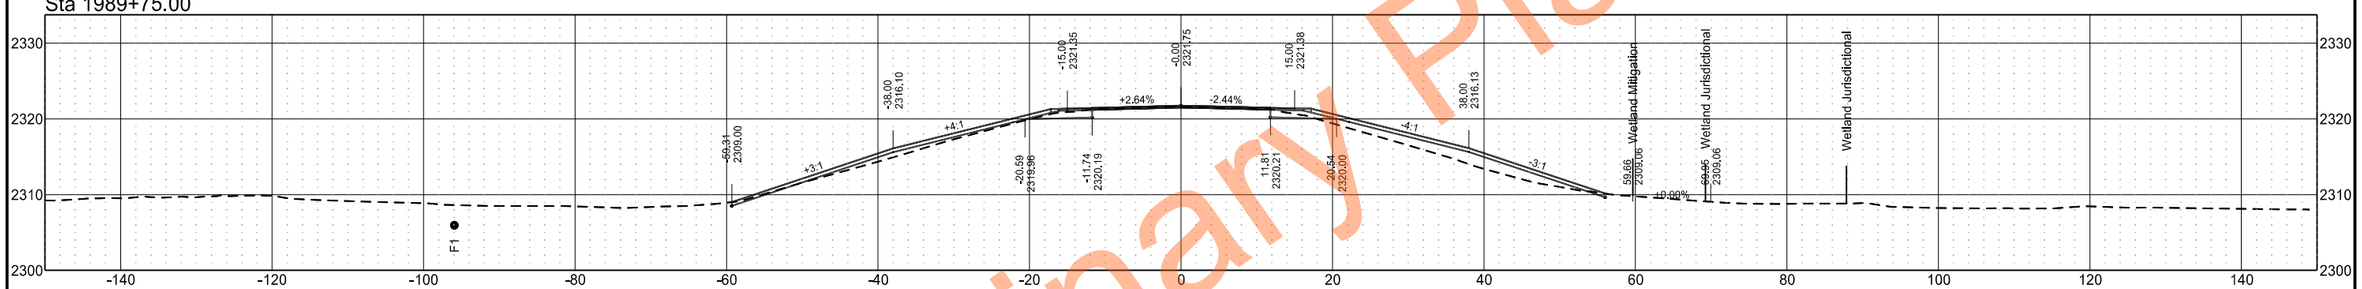

Sta 1989+50.00

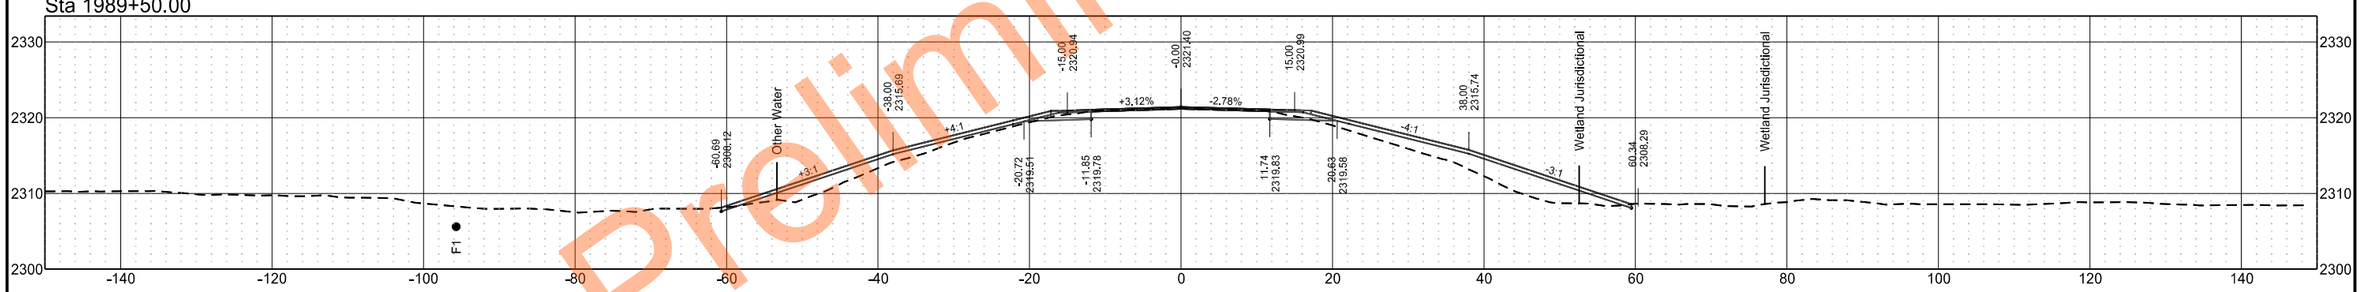

Sta 1989+00.00

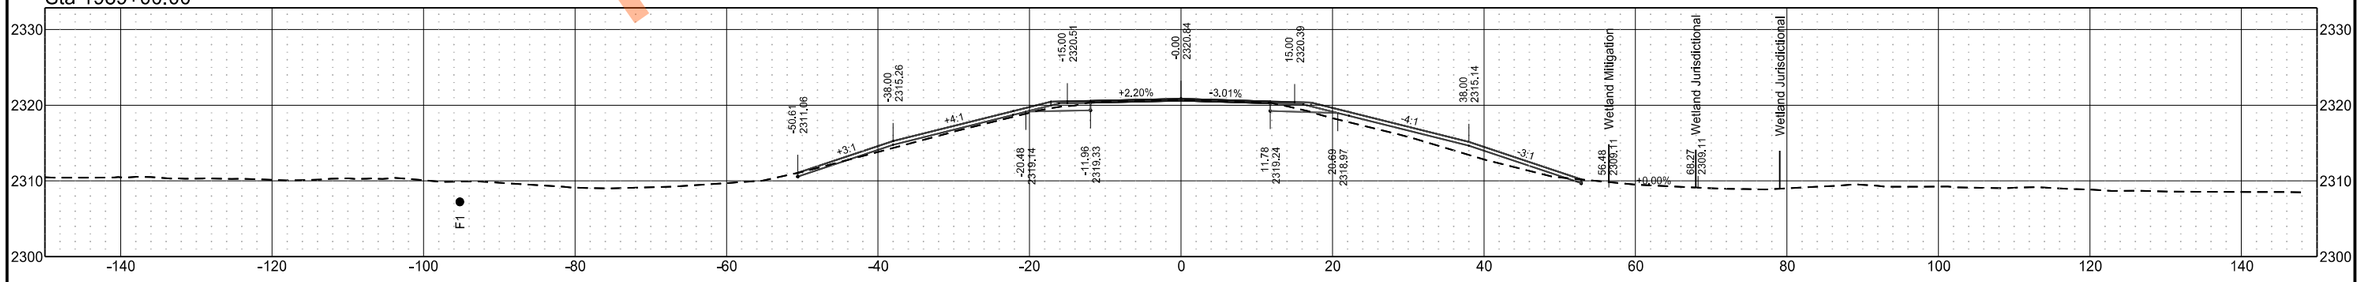

Preliminary Plans

ND 49 - Grant County

STATE	PROJECT NO.	SECTION NO.	SHEET NO.
ND	X-1-049(031)036	200	22

Sta 1993+00.00

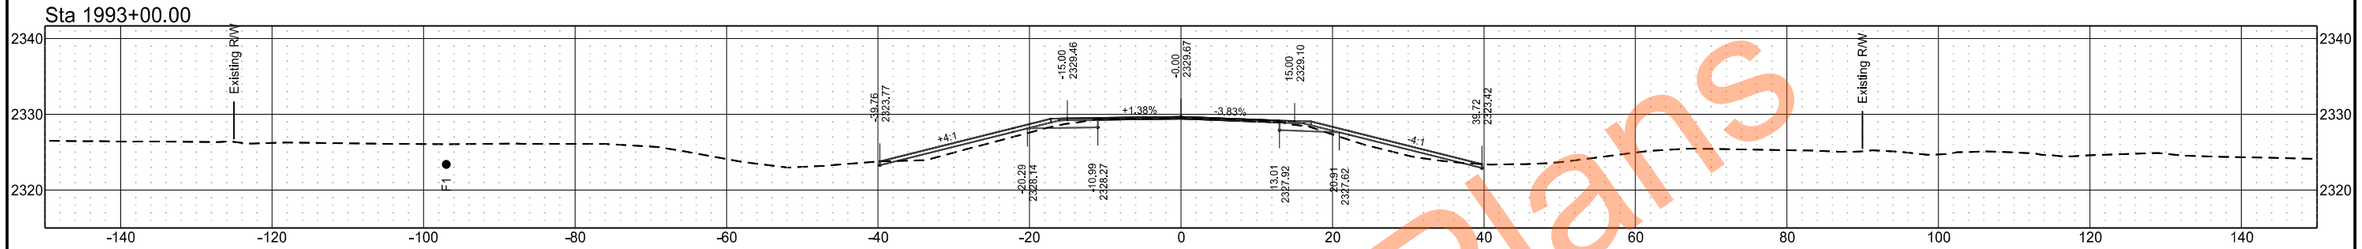

Sta 1992+10.00

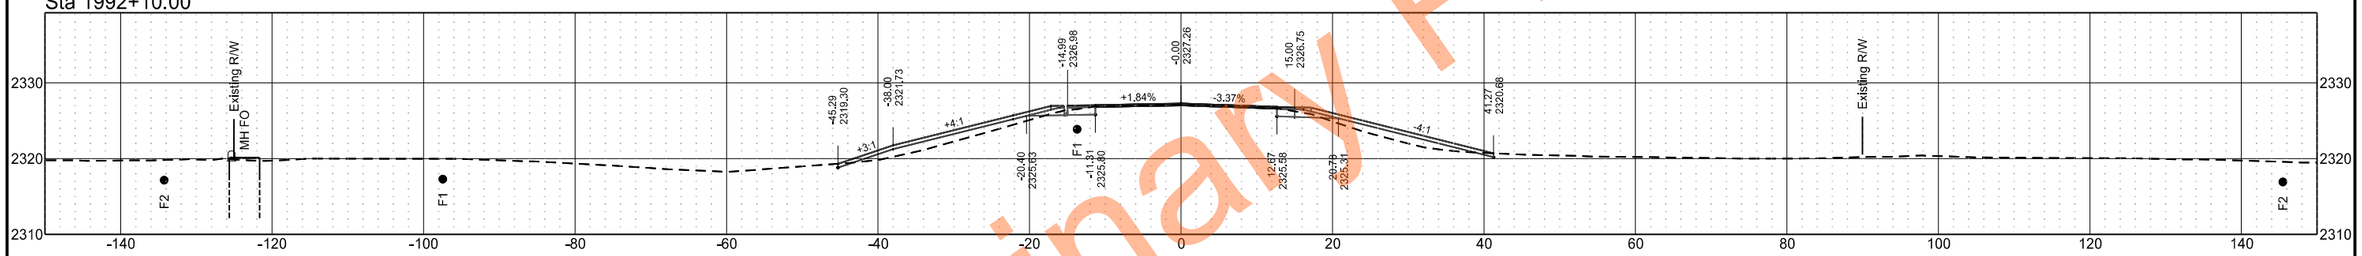

Sta 1991+52.00

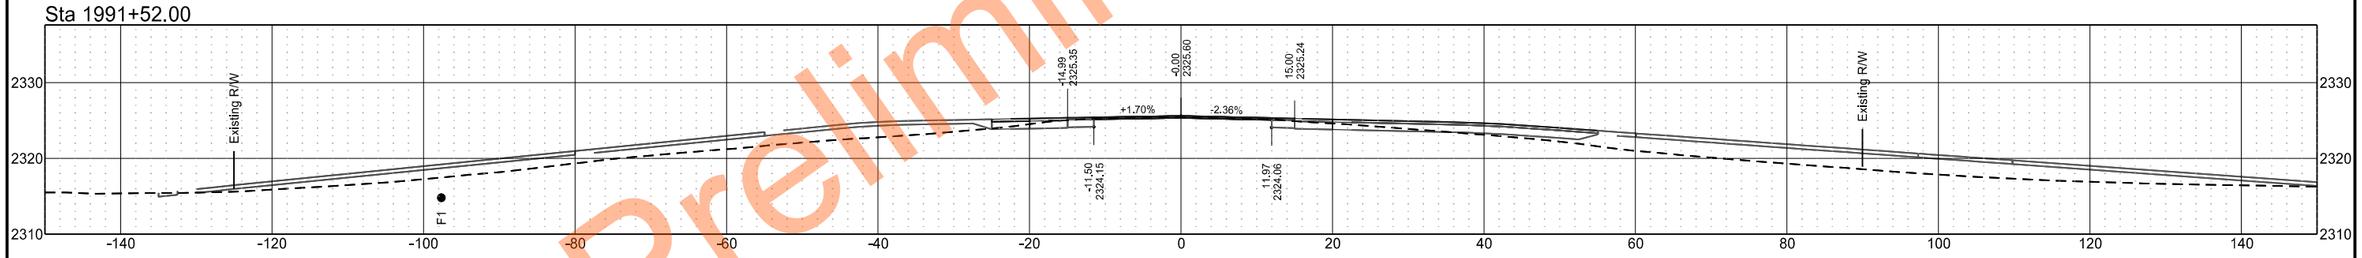

Sta 1990+40.00

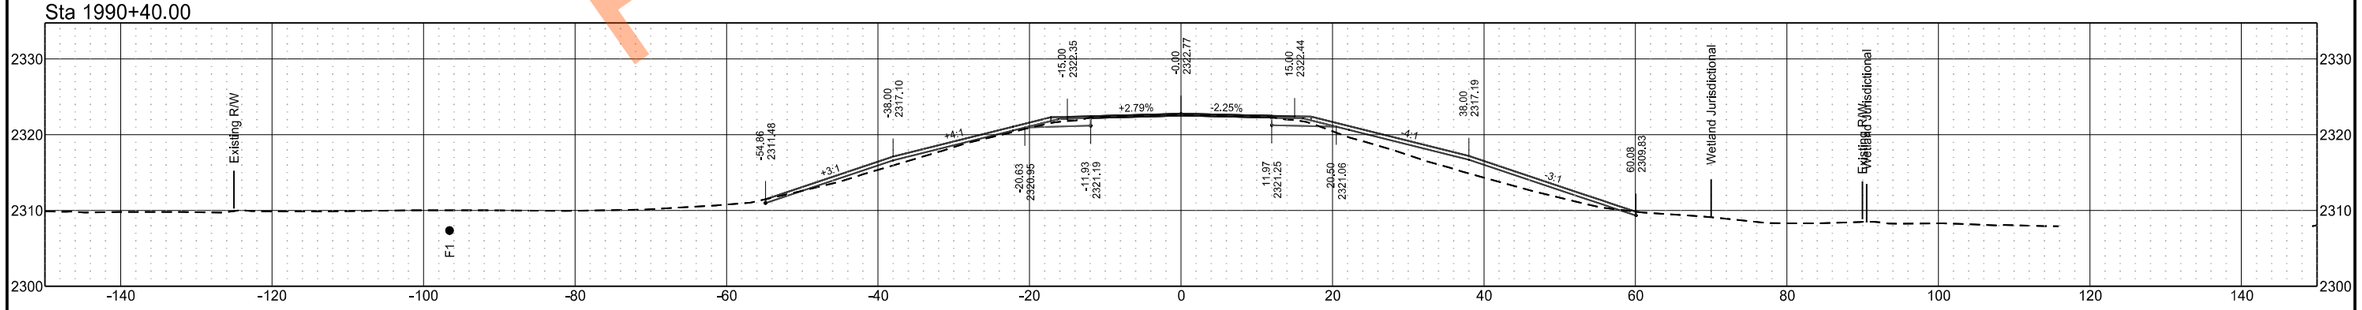

Preliminary Plans

ND 49 - Grant County

STATE	PROJECT NO.	SECTION NO.	SHEET NO.
ND	X-1-049(031)036	200	23

Sta 1996+00.00

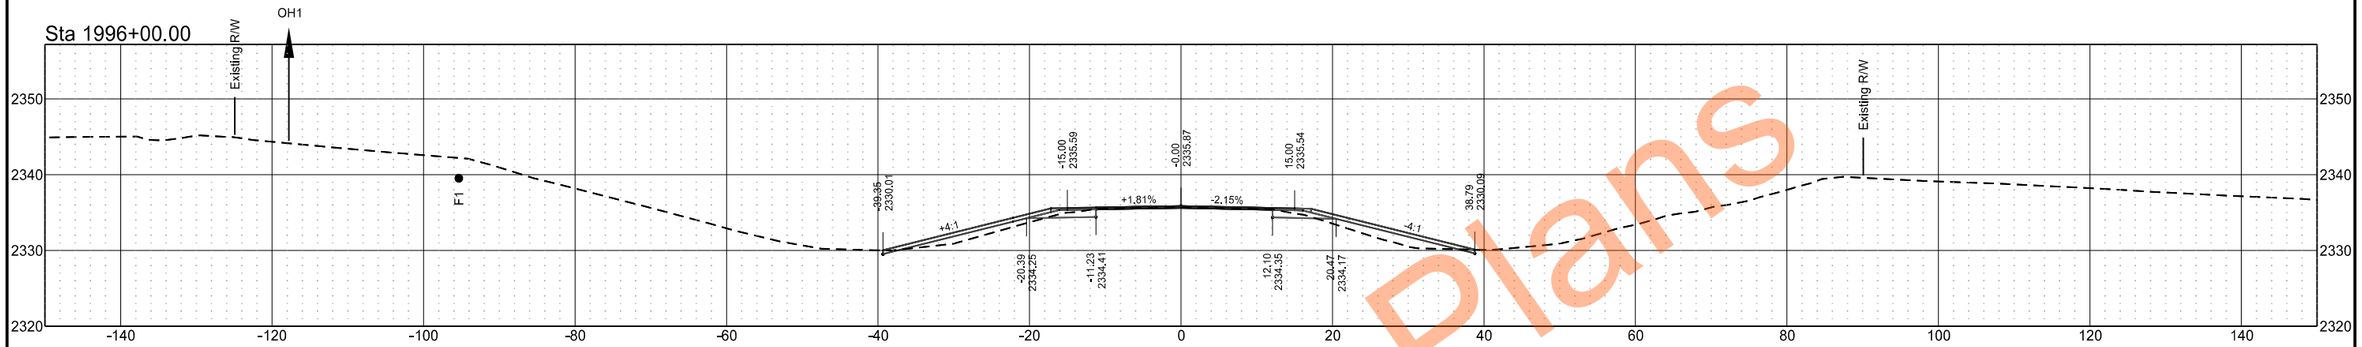

Sta 1995+00.00

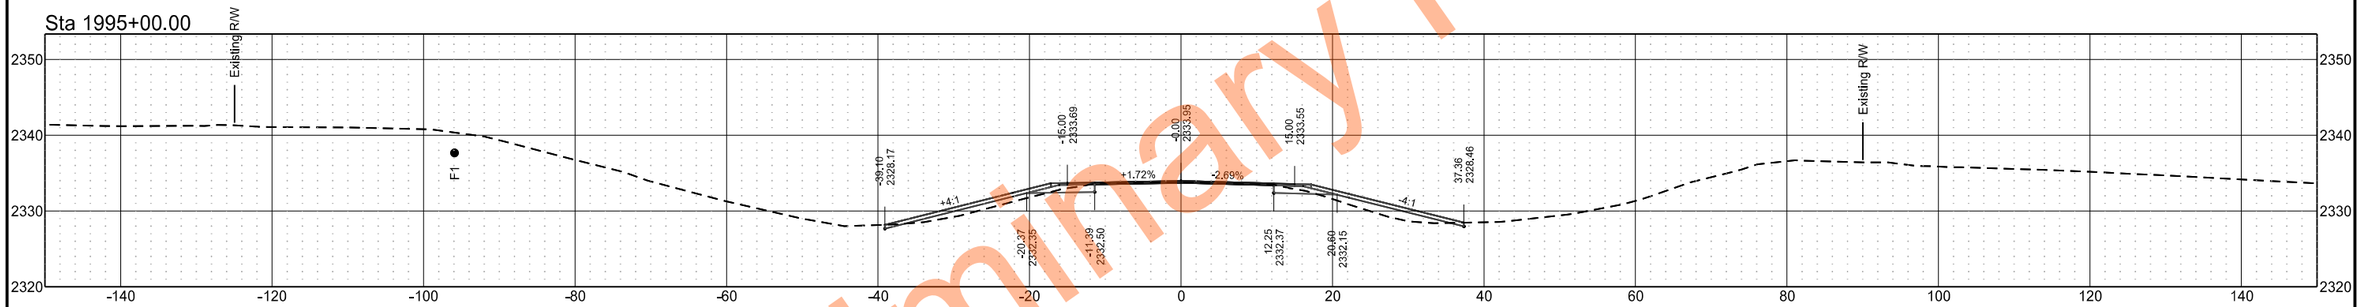

Sta 1994+00.00

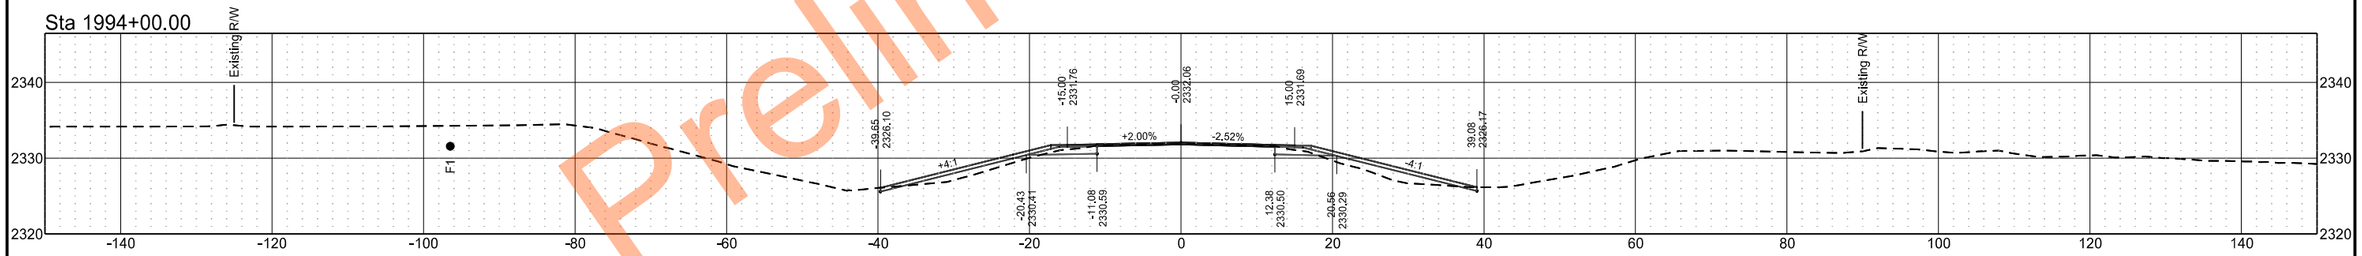

Sta 1993+73.13

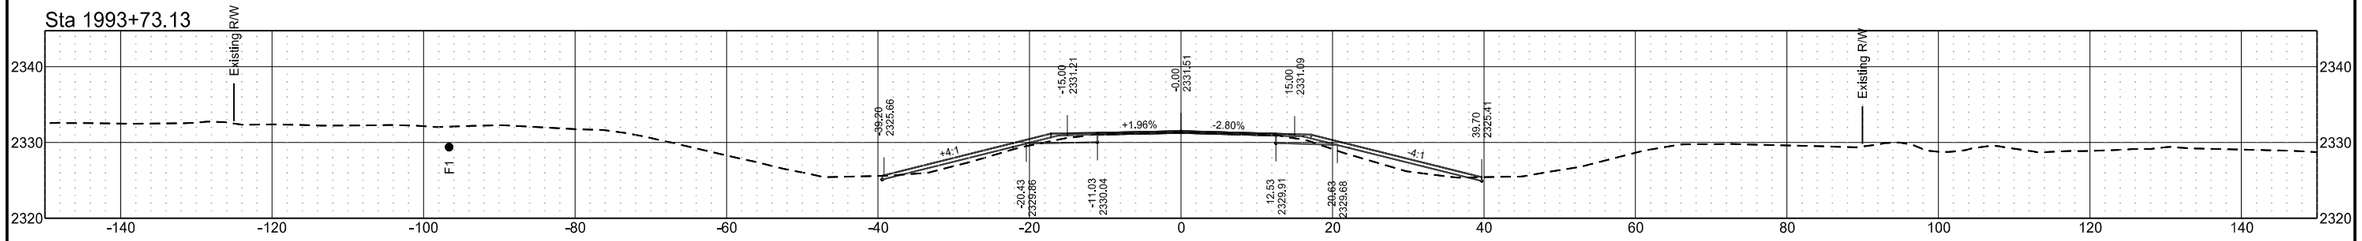

Preliminary Plans

ND 49 - Grant County

STATE	PROJECT NO.	SECTION NO.	SHEET NO.
ND	X-1-049(031)036	200	24

Sta 1998+08.00

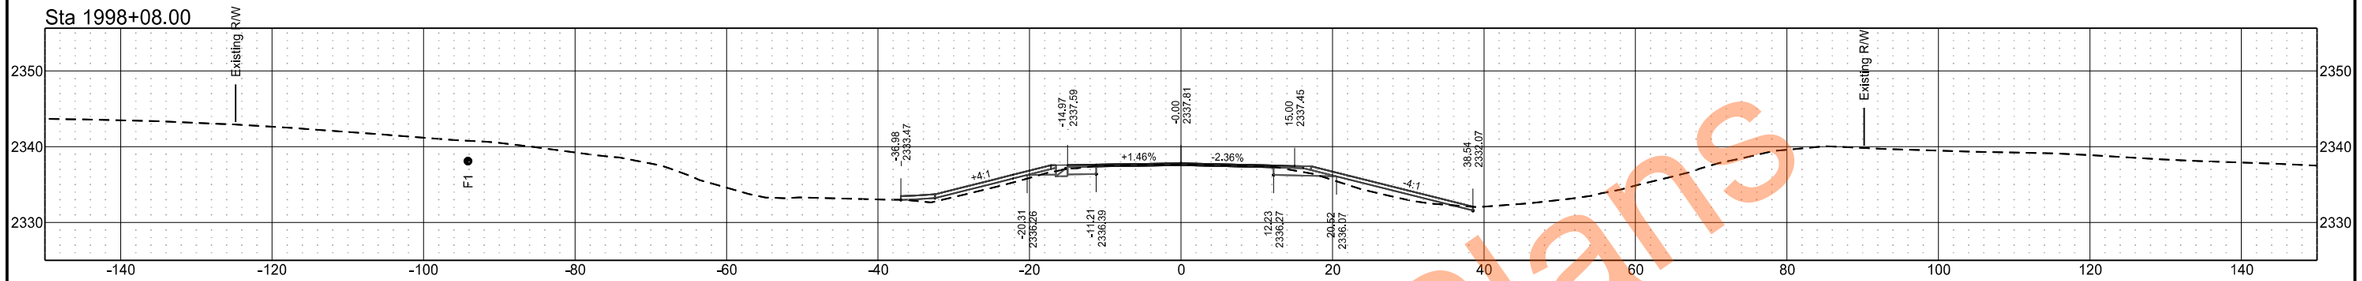

Sta 1997+55.00

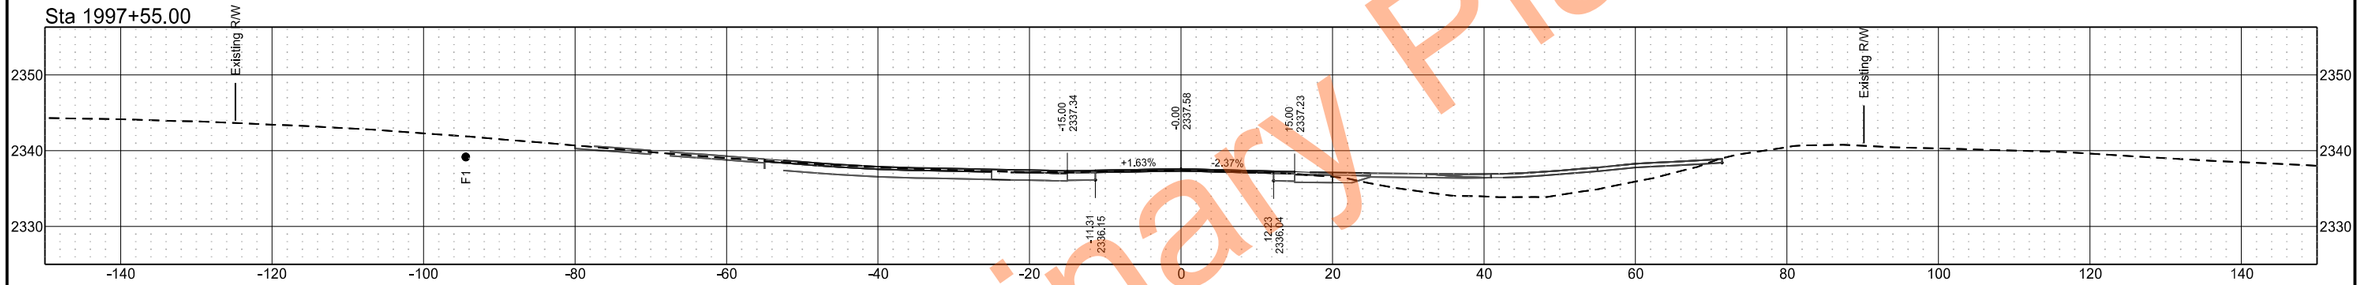

Sta 1997+36.00

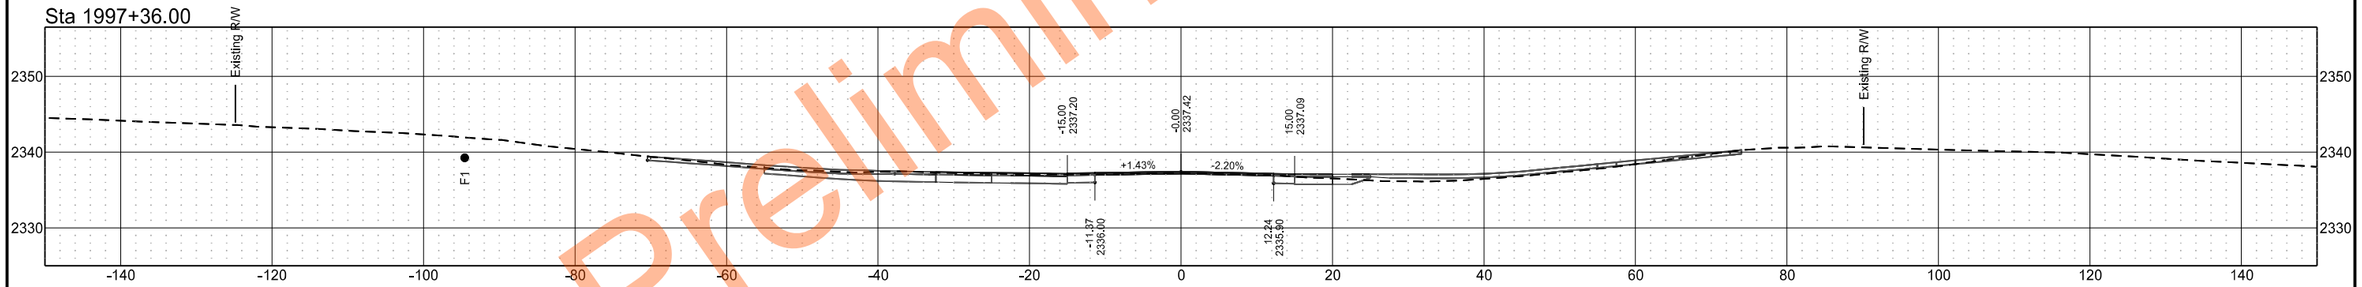

Sta 1996+70.00

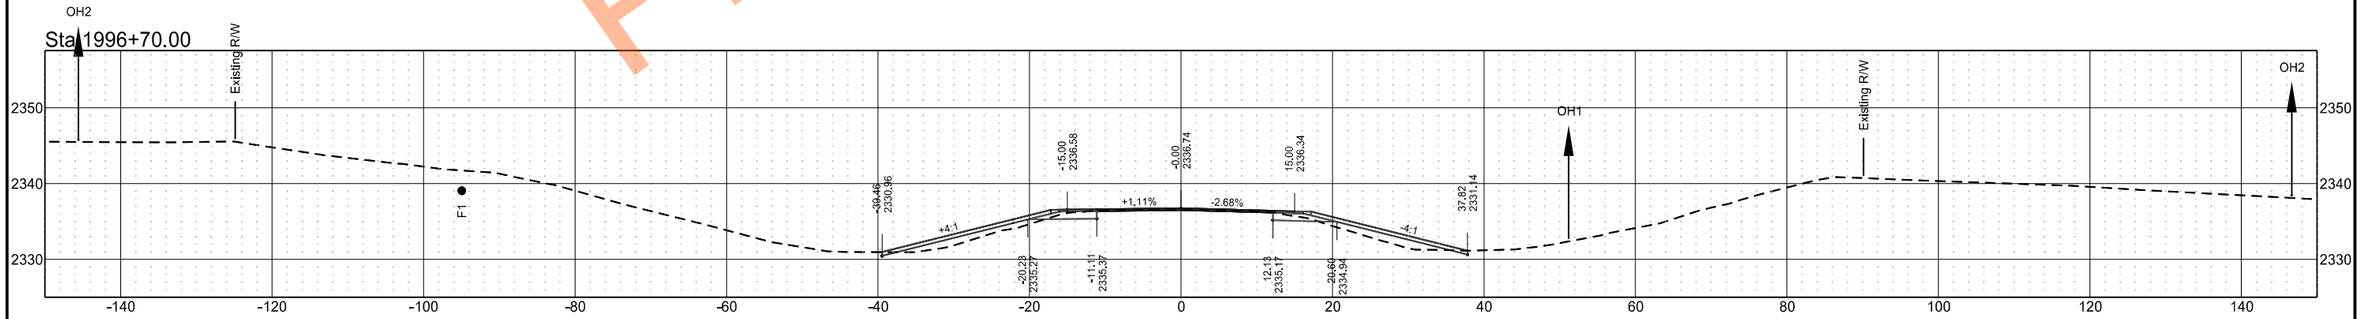

Preliminary Plans

ND 49 - Grant County

STATE	PROJECT NO.	SECTION NO.	SHEET NO.
ND	X-1-049(031)036	200	25

Sta 2001+00.00

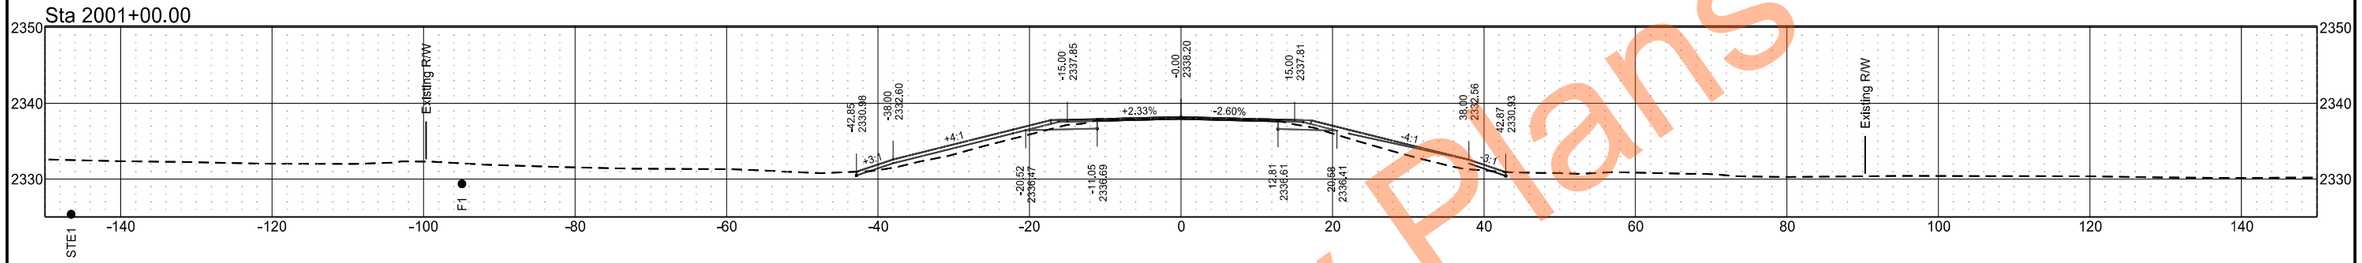

Sta 2000+00.00

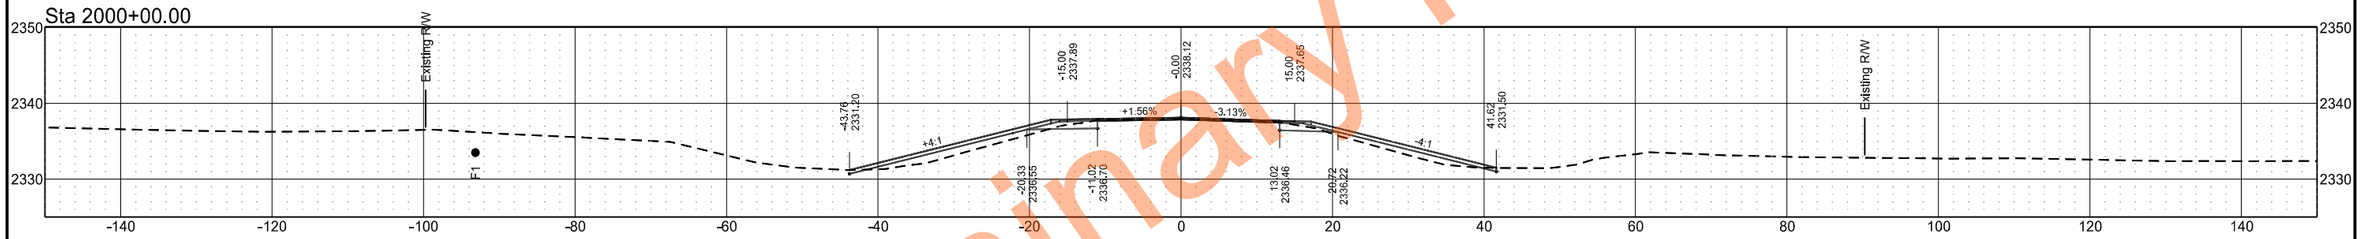

Sta 1999+00.00

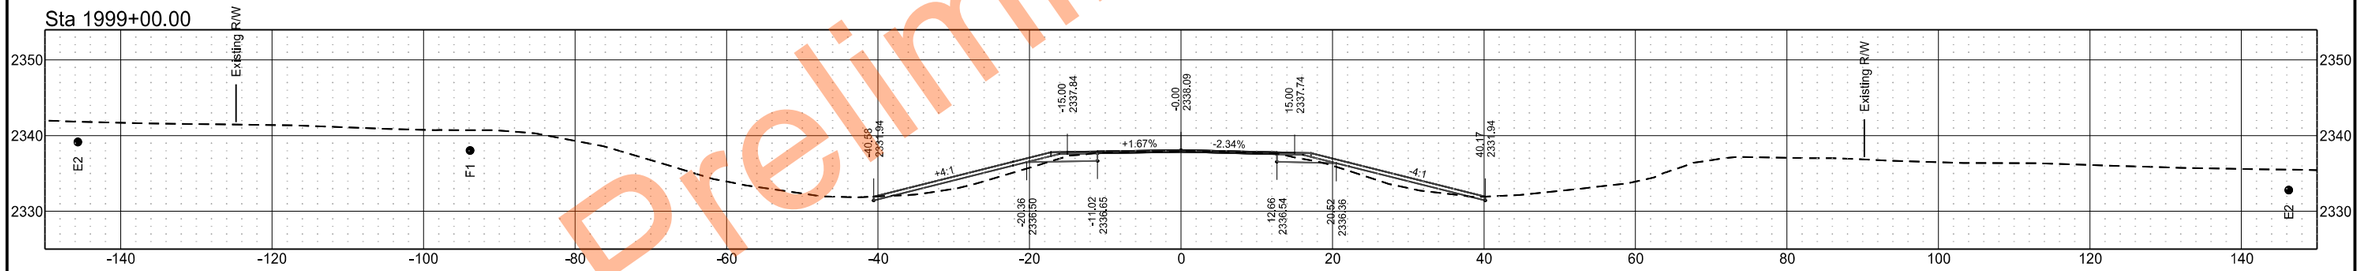

Sta 1998+65.00

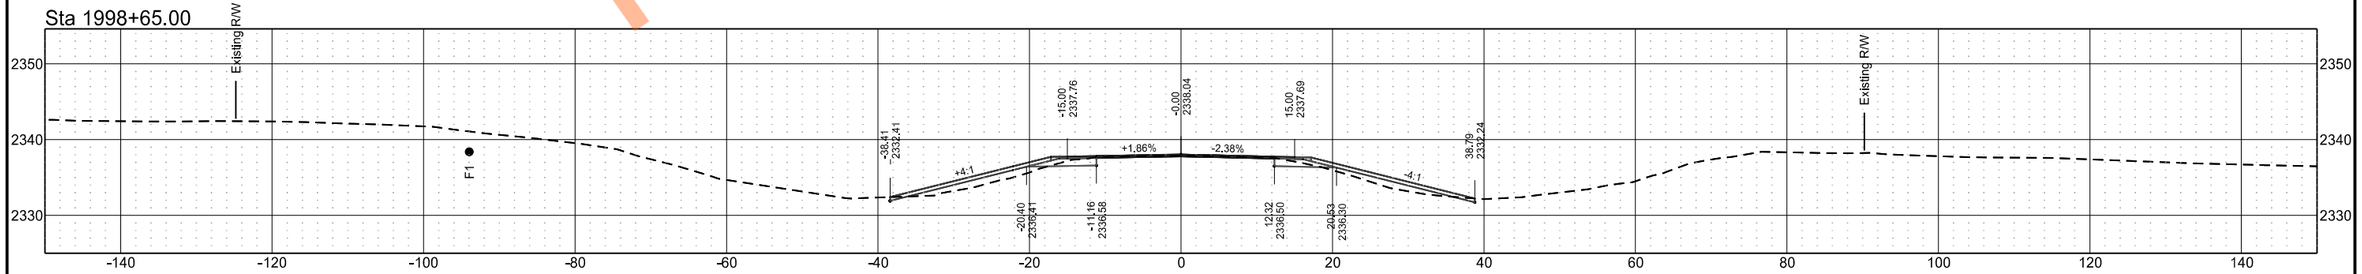

Preliminary Plans

ND 49 - Grant County

STATE	PROJECT NO.	SECTION NO.	SHEET NO.
ND	X-1-049(031)036	200	26

Sta 2005+00.00

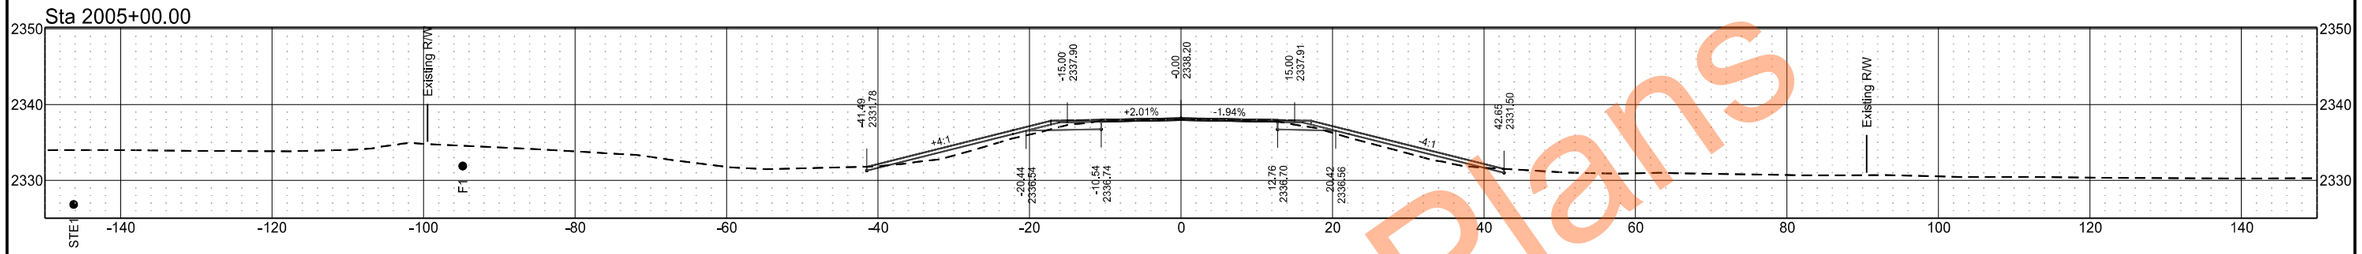

Sta 2004+00.00

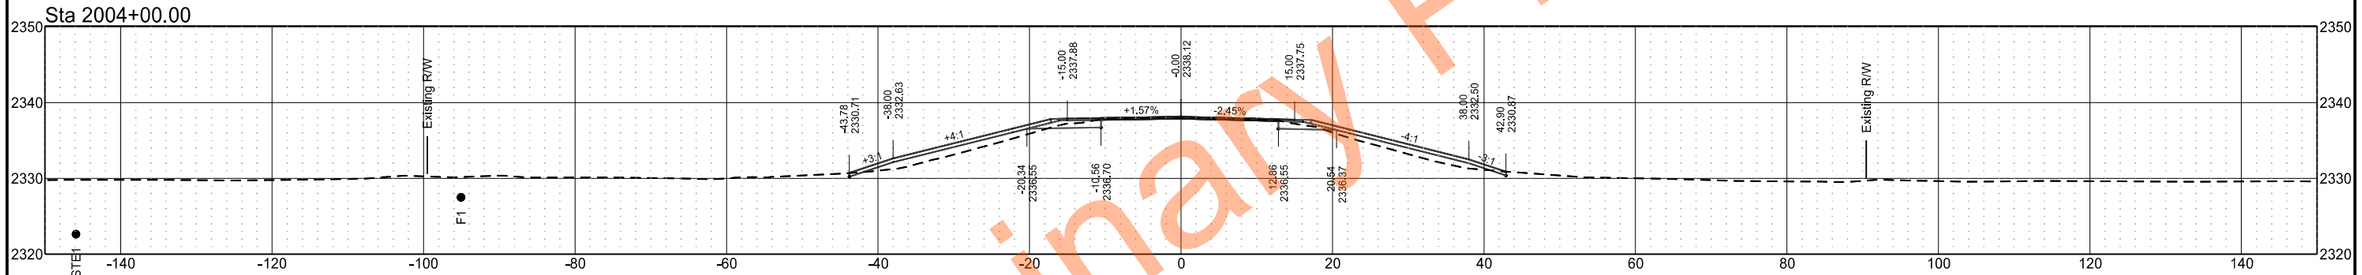

Sta 2003+00.00

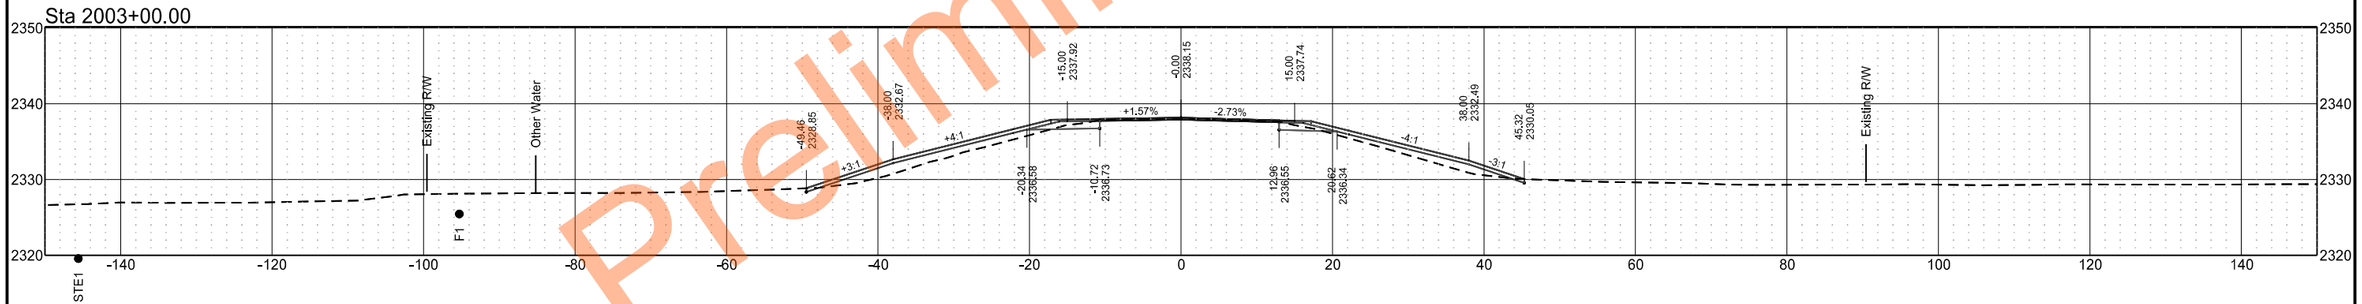

Sta 2002+00.00

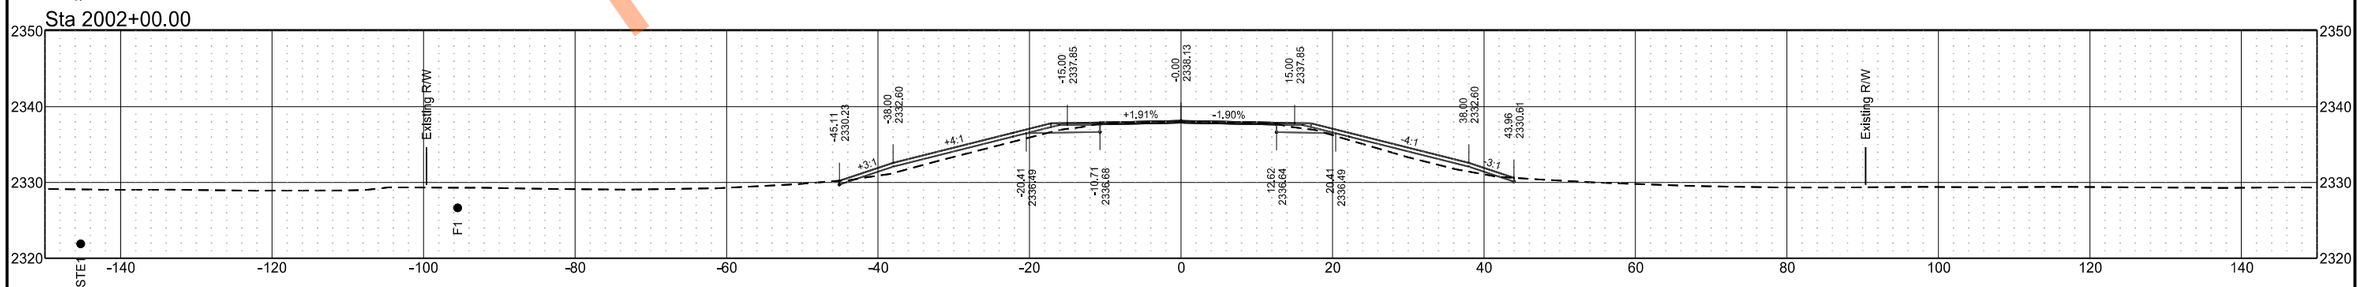

Preliminary Plans

ND 49 - Grant County

STATE	PROJECT NO.	SECTION NO.	SHEET NO.
ND	X-1-049(031)036	200	27

Sta 2010+00.00

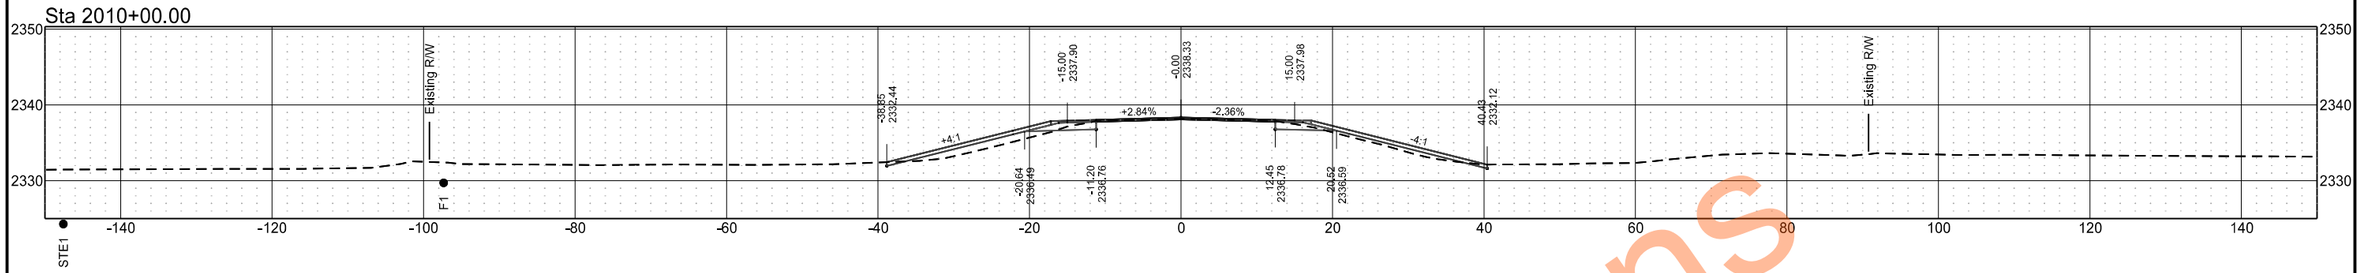

Sta 2009+00.00

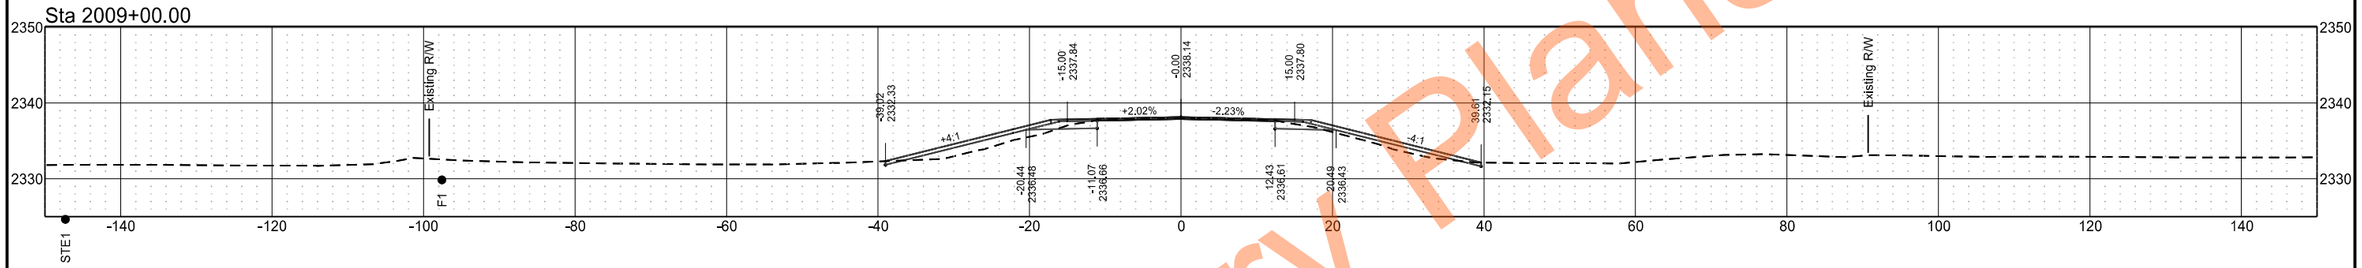

Sta 2008+00.00

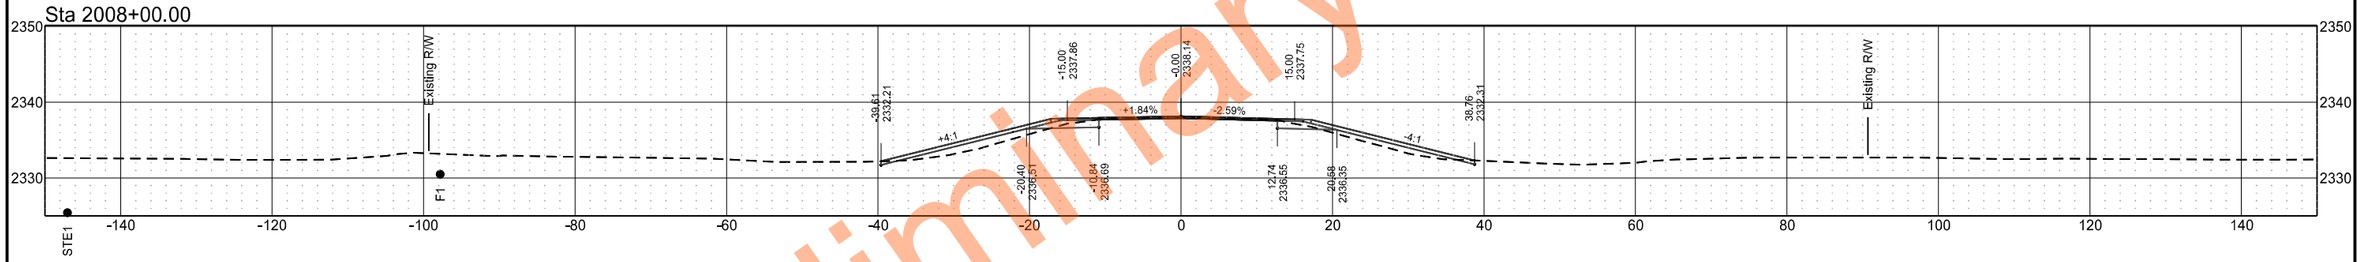

Sta 2007+00.00

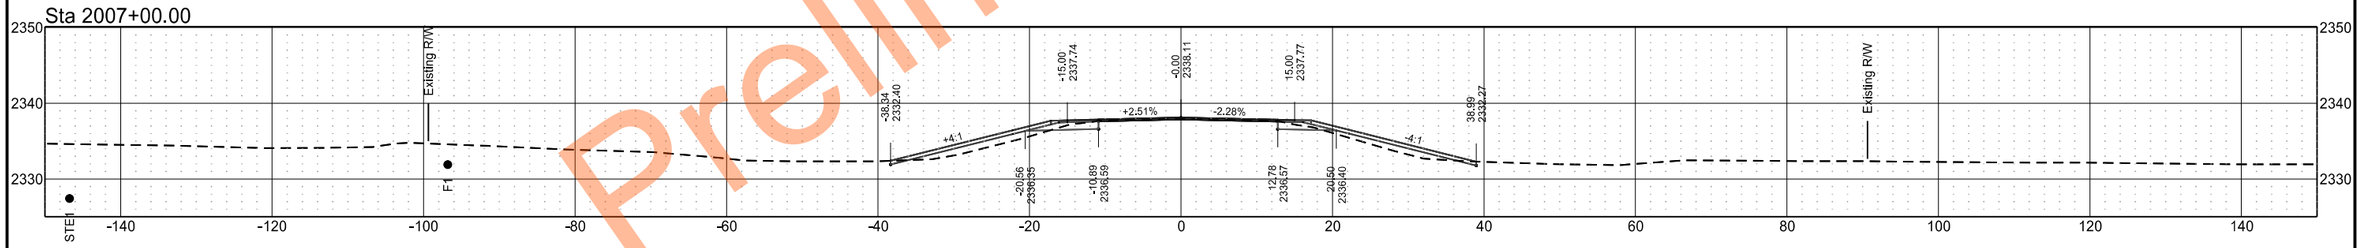

Sta 2006+00.00

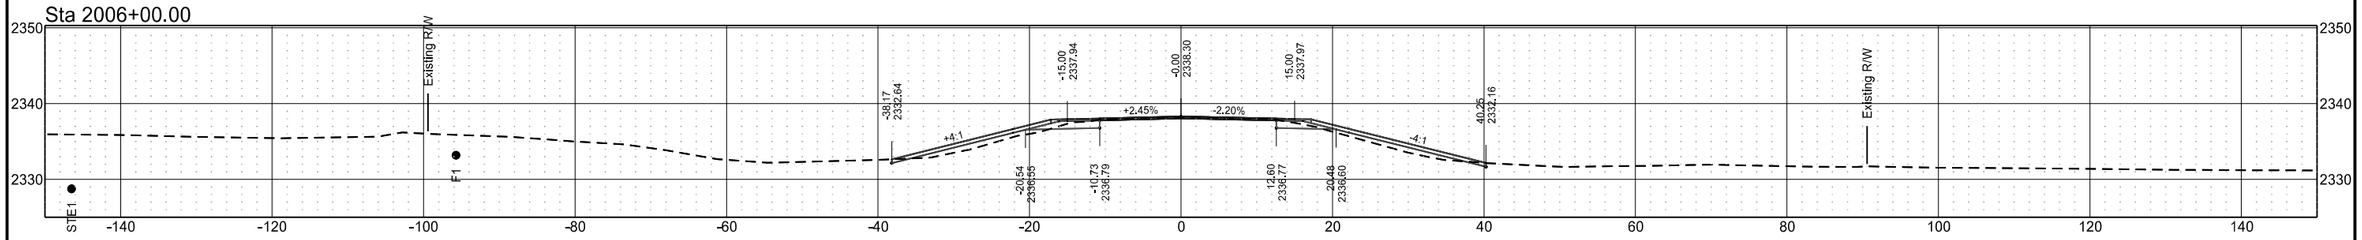

Preliminary Plans

ND 49 - Grant County

STATE	PROJECT NO.	SECTION NO.	SHEET NO.
ND	X-1-049(031)036	200	28

Sta 2015+00.00

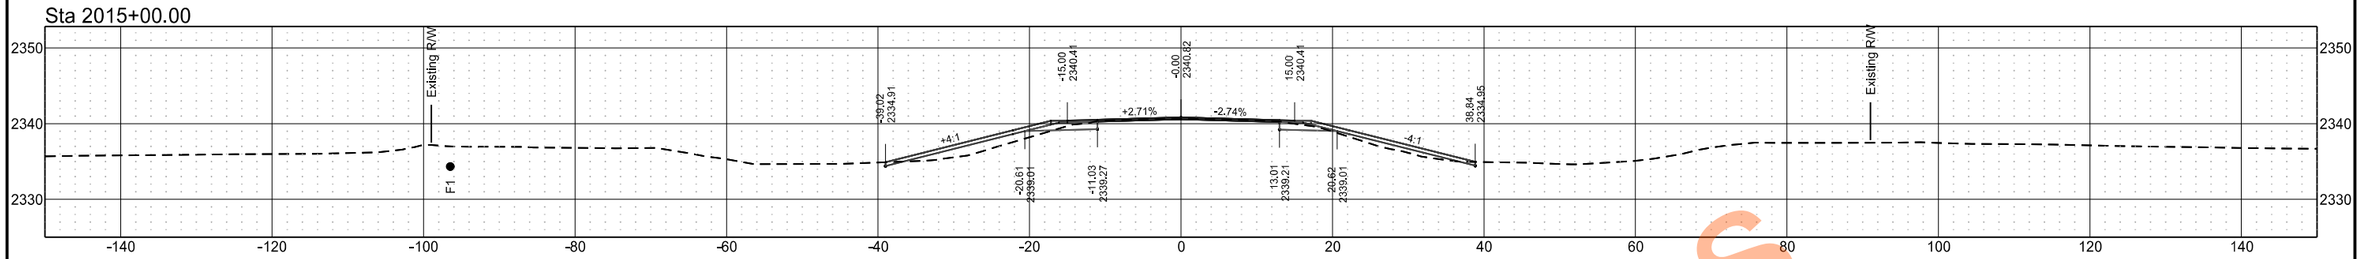

Sta 2014+00.00

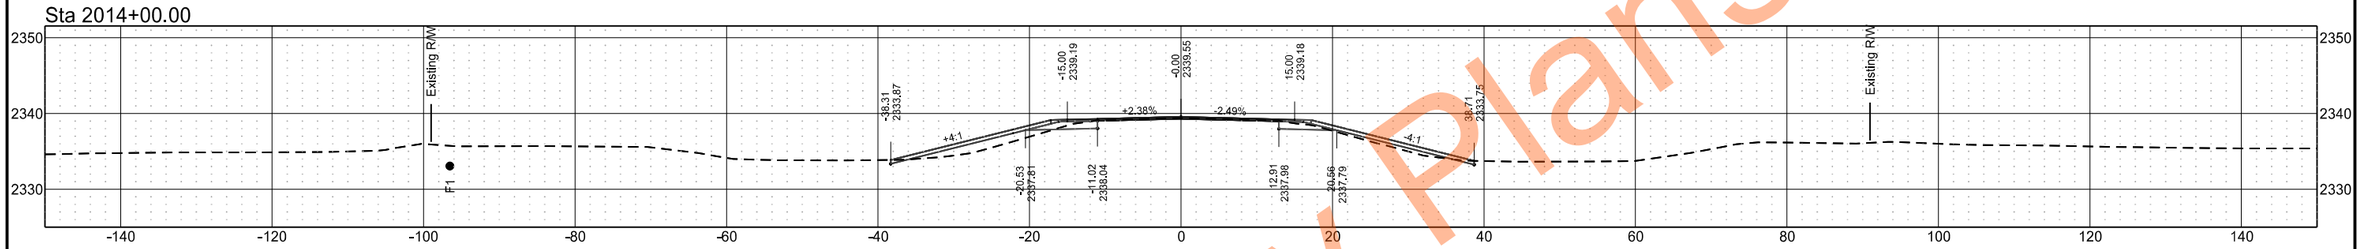

Sta 2013+00.00

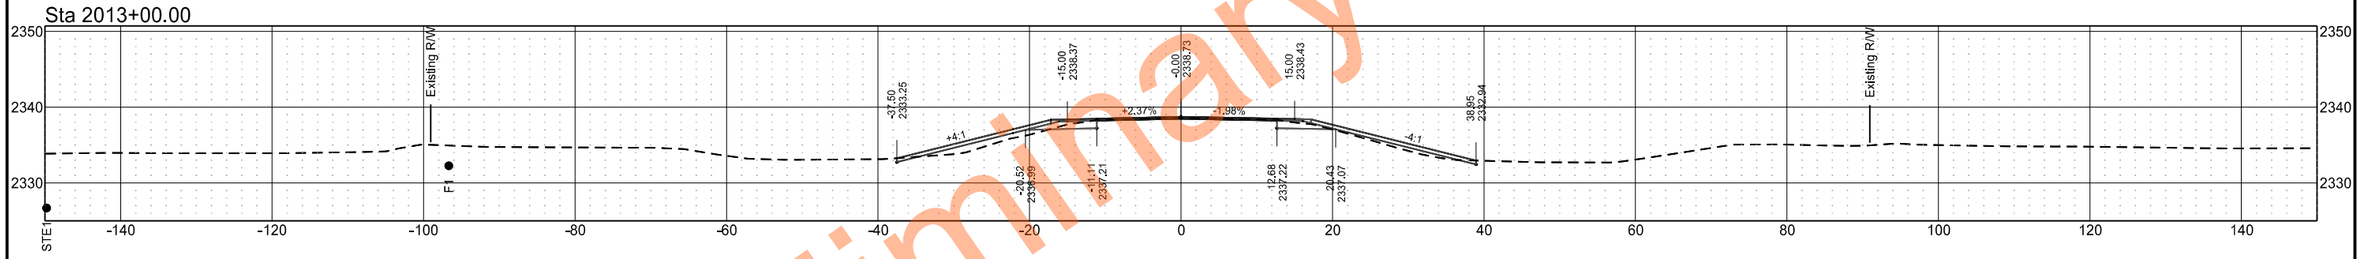

Sta 2012+00.00

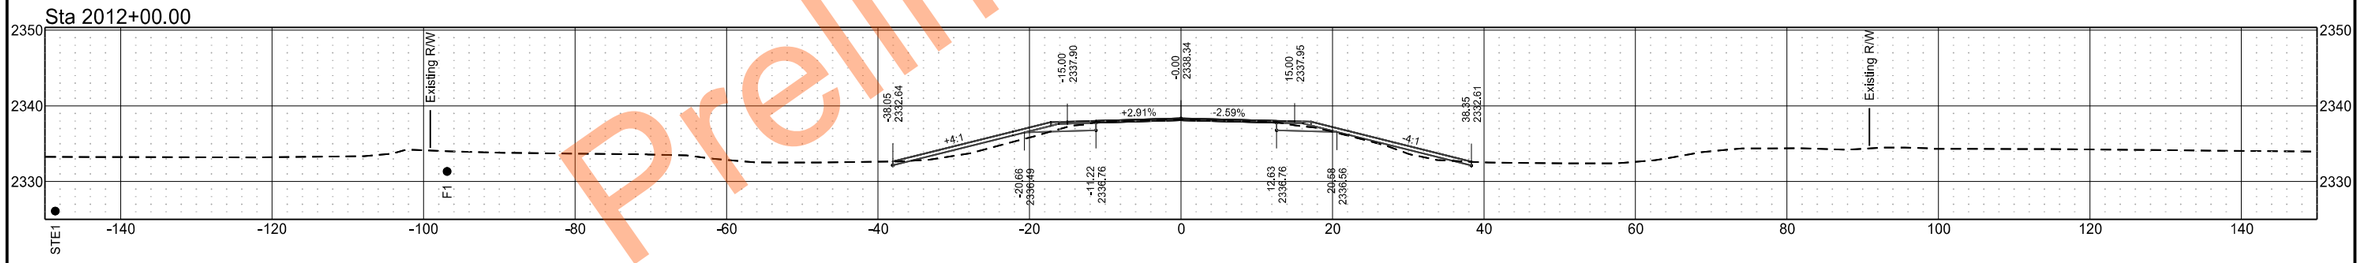

Sta 2011+00.00

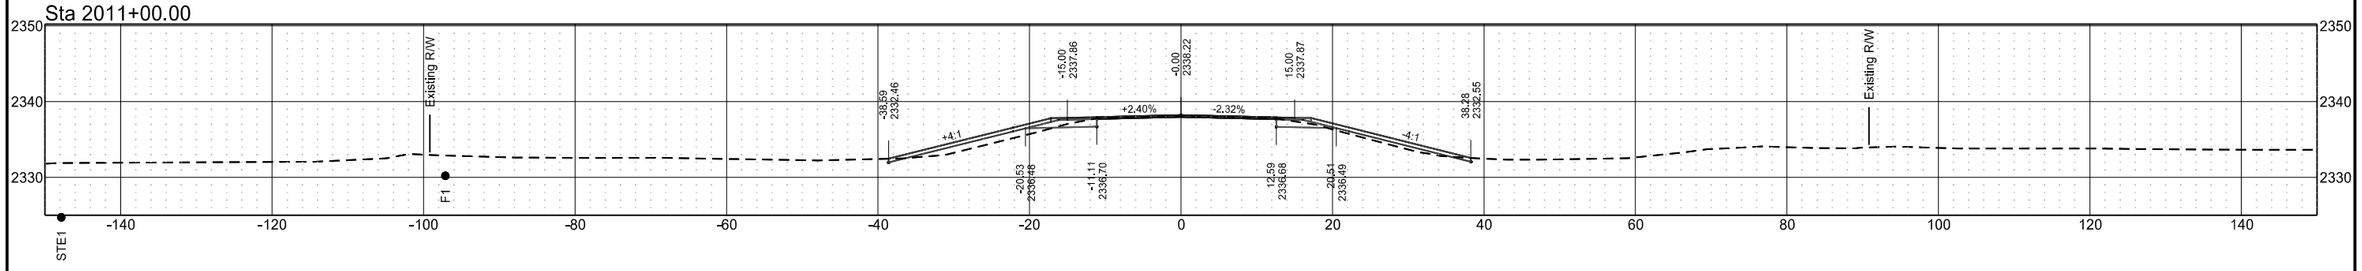

Preliminary Plans

ND 49 - Grant County

STATE	PROJECT NO.	SECTION NO.	SHEET NO.
ND	X-1-049(031)036	200	29

Sta 2019+48.00

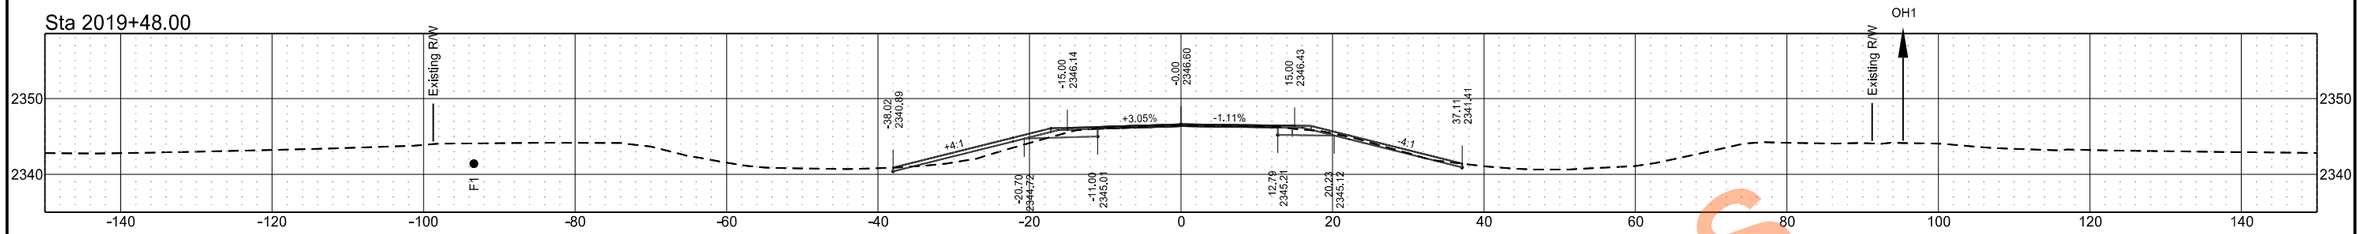

Sta 2019+00.00

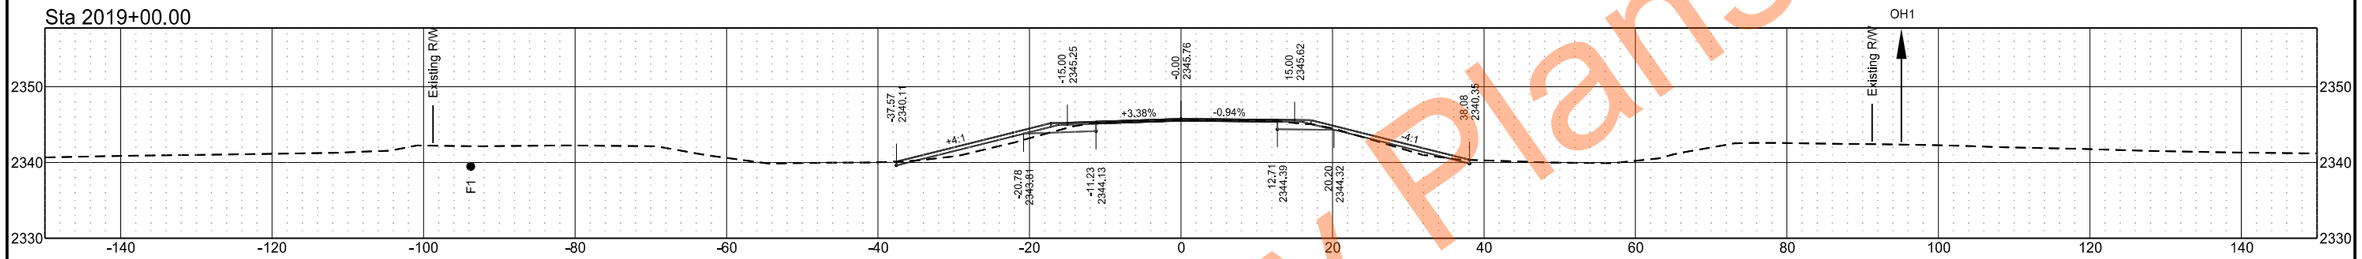

Sta 2018+00.00

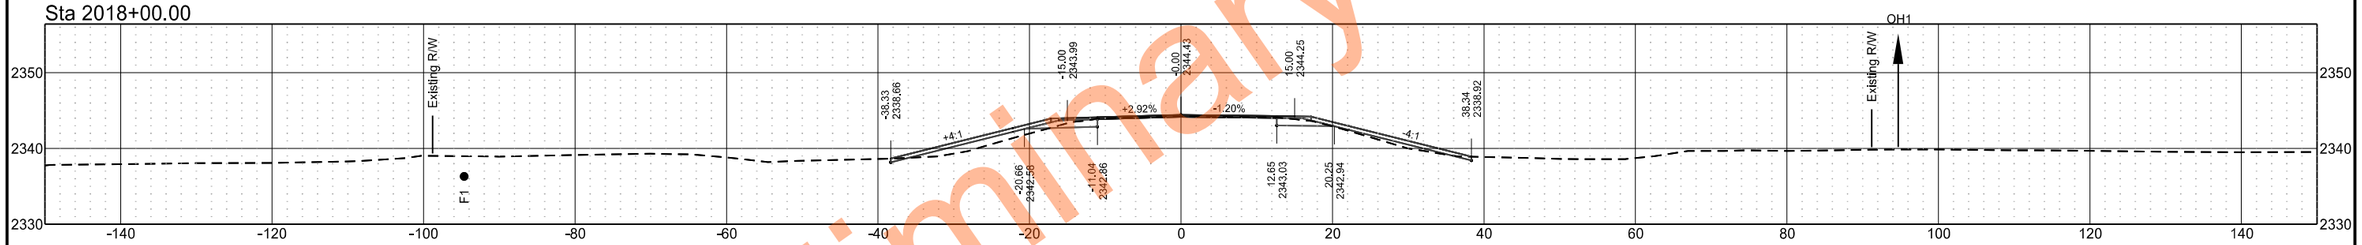

Sta 2017+00.00

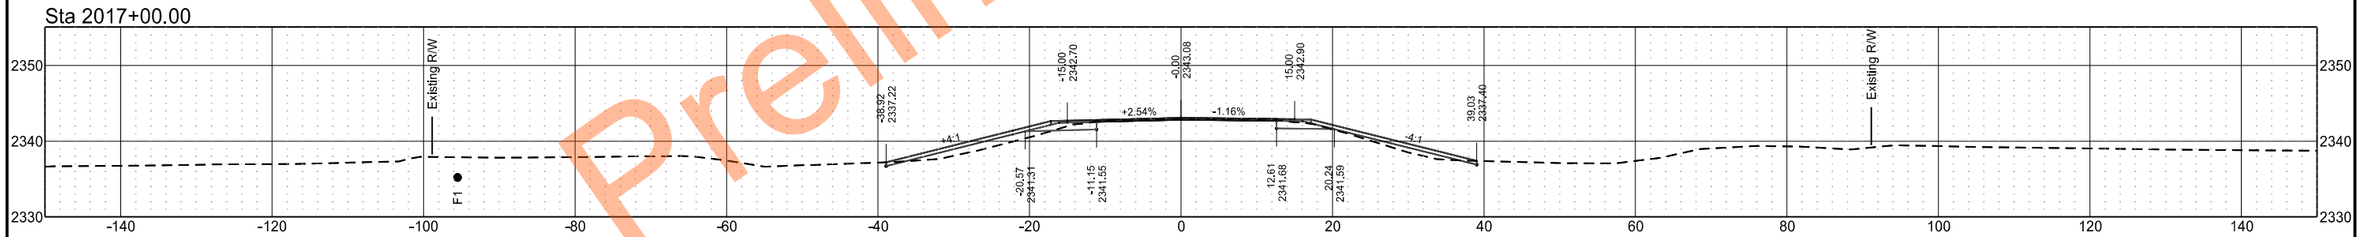

Sta 2016+00.00

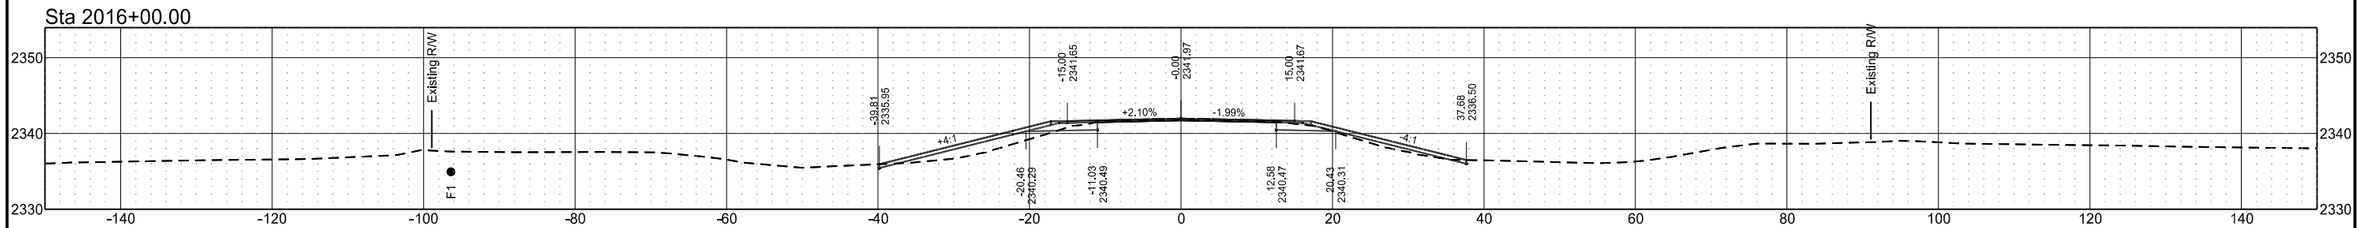

Preliminary Plans

ND 49 - Grant County

STATE	PROJECT NO.	SECTION NO.	SHEET NO.
ND	X-1-049(031)036	200	30

Sta 2023+00.00

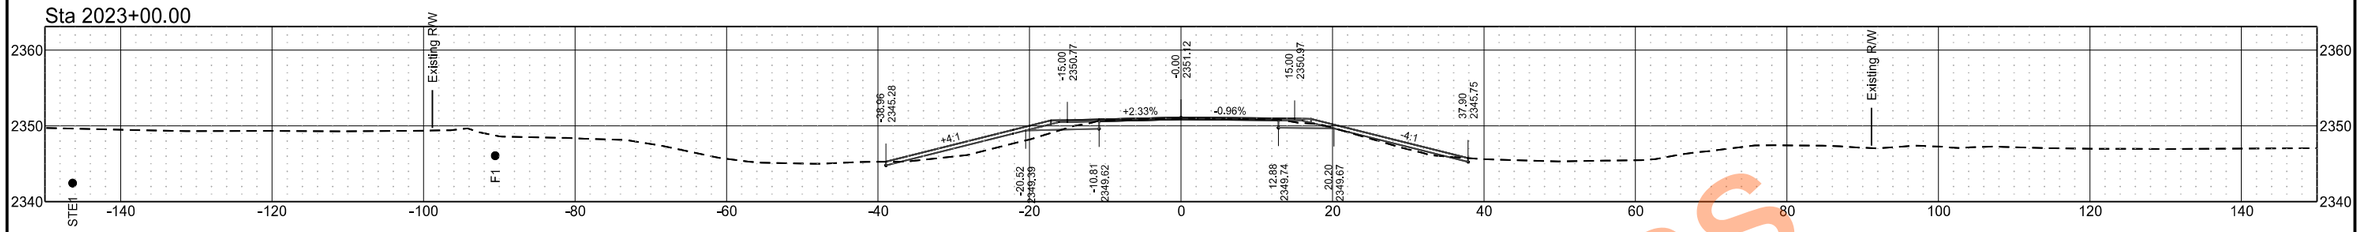

Sta 2022+00.00

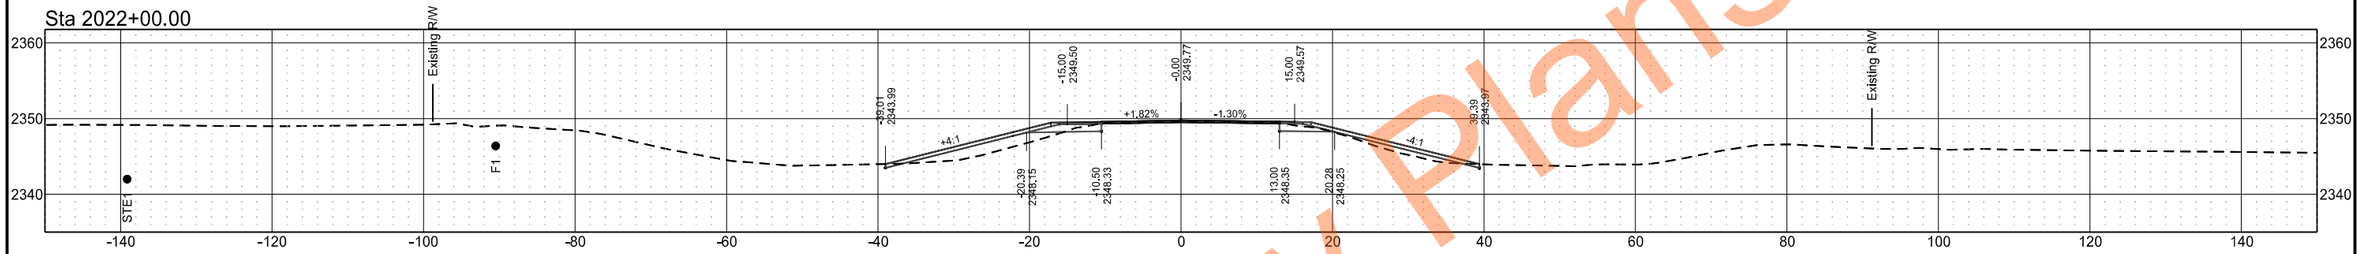

Sta 2021+00.00

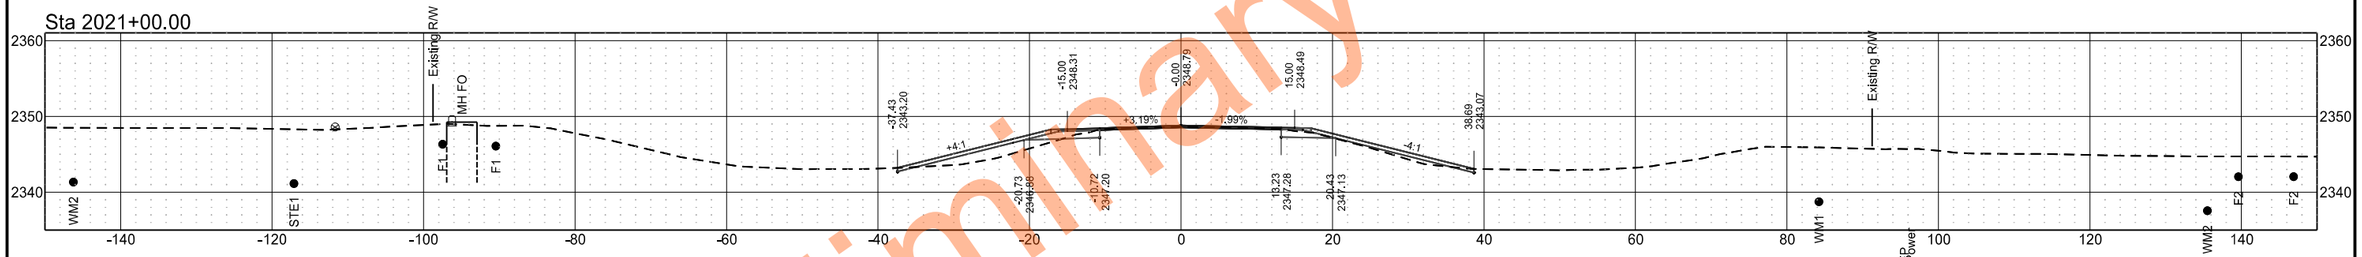

Sta 2020+65.00

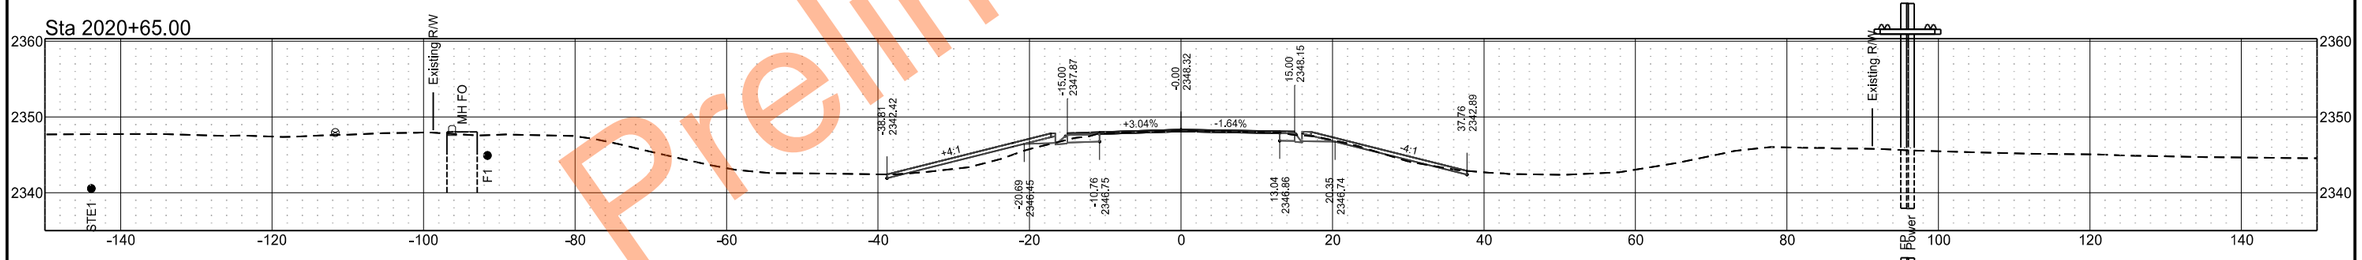

Sta 2020+11.30

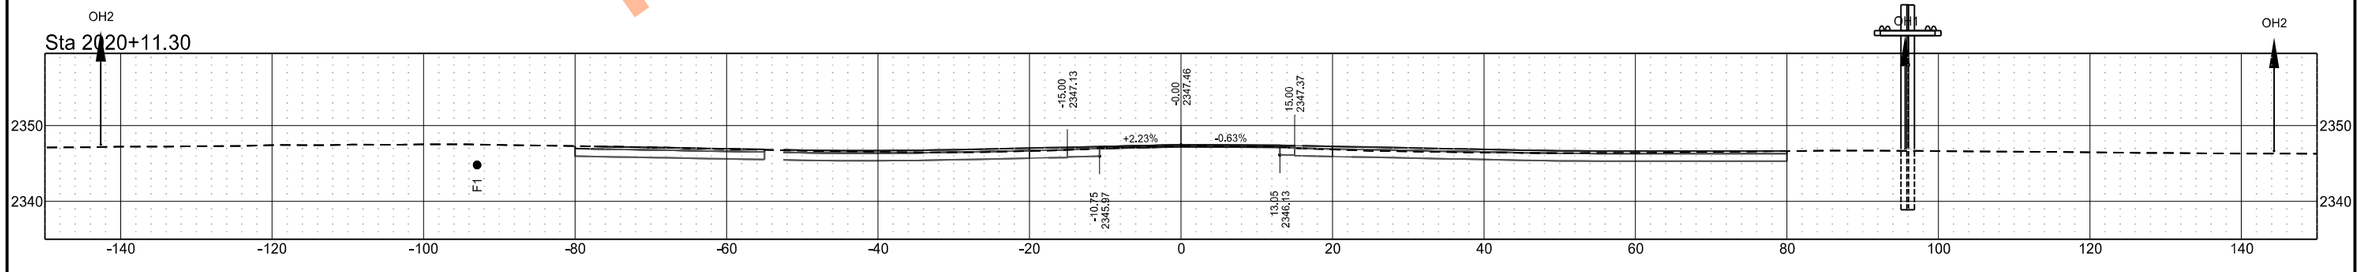

Preliminary Plans

ND 49 - Grant County

STATE	PROJECT NO.	SECTION NO.	SHEET NO.
ND	X-1-049(031)036	200	31

Sta 2026+90.00

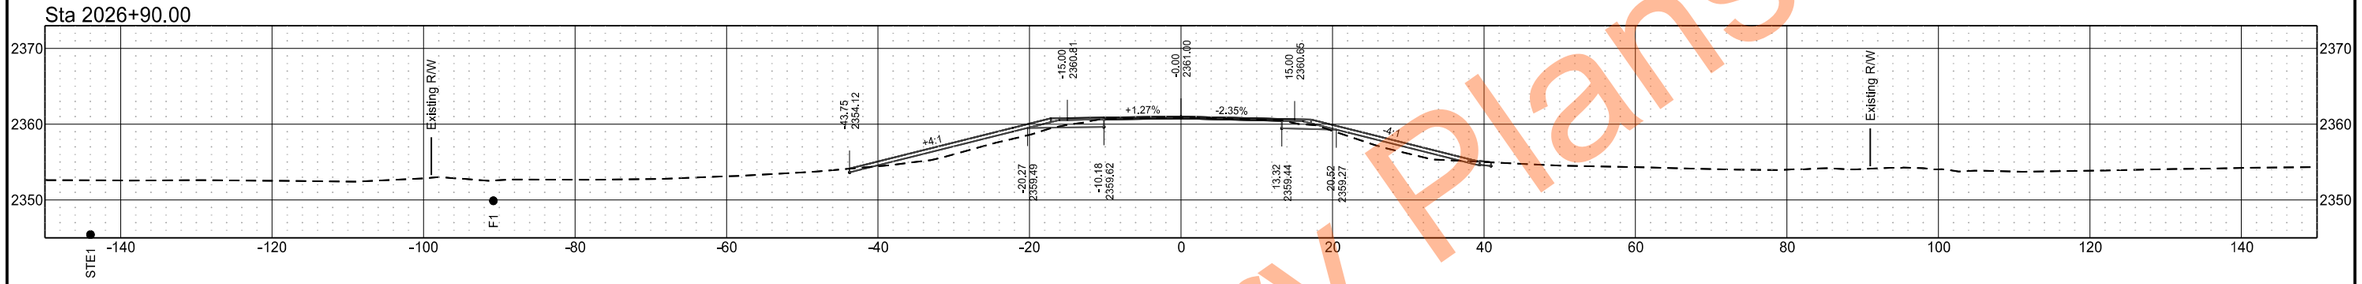

Sta 2026+00.00

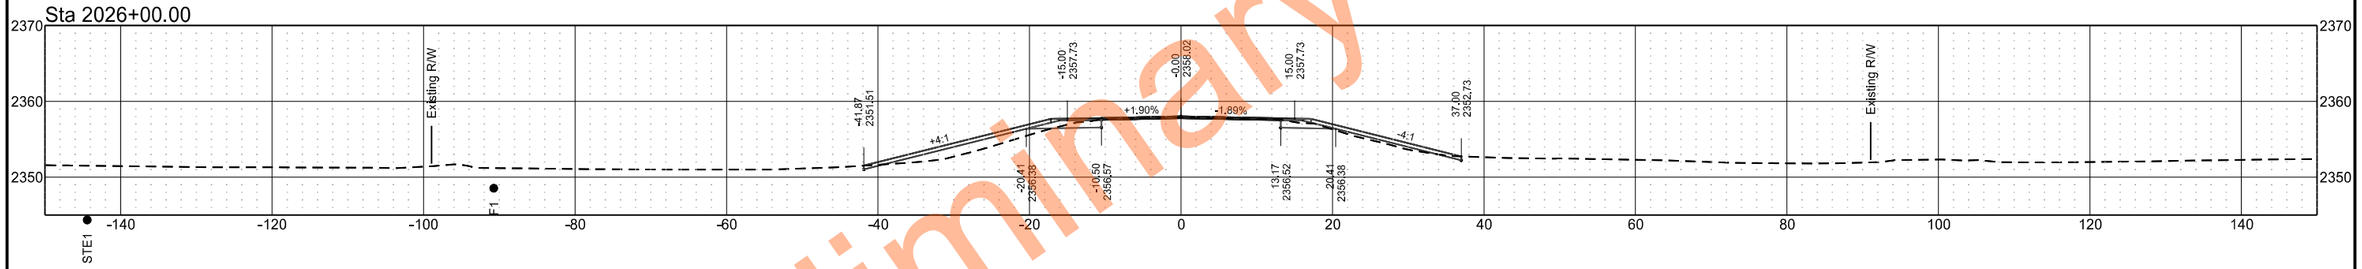

Sta 2025+00.00

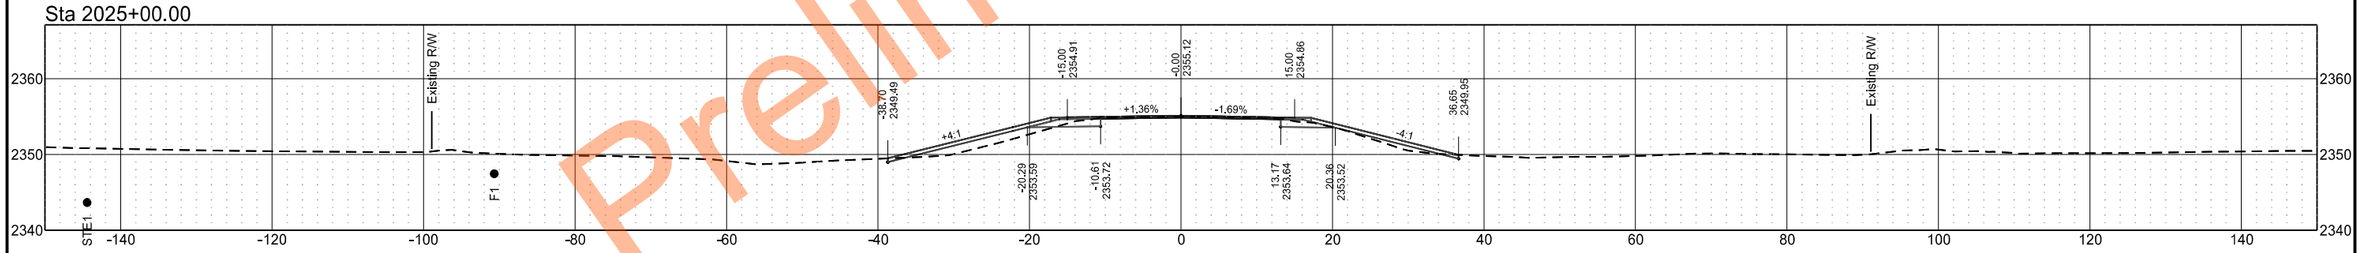

Sta 2024+00.00

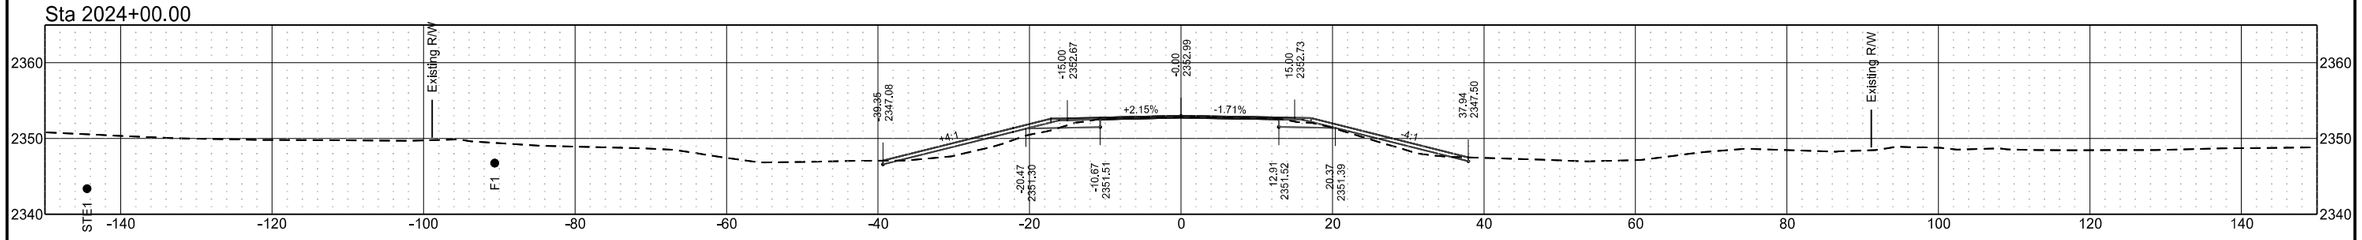

Preliminary Plans

ND 49 - Grant County

STATE	PROJECT NO.	SECTION NO.	SHEET NO.
ND	X-1-049(031)036	200	32

Sta 2030+00.00

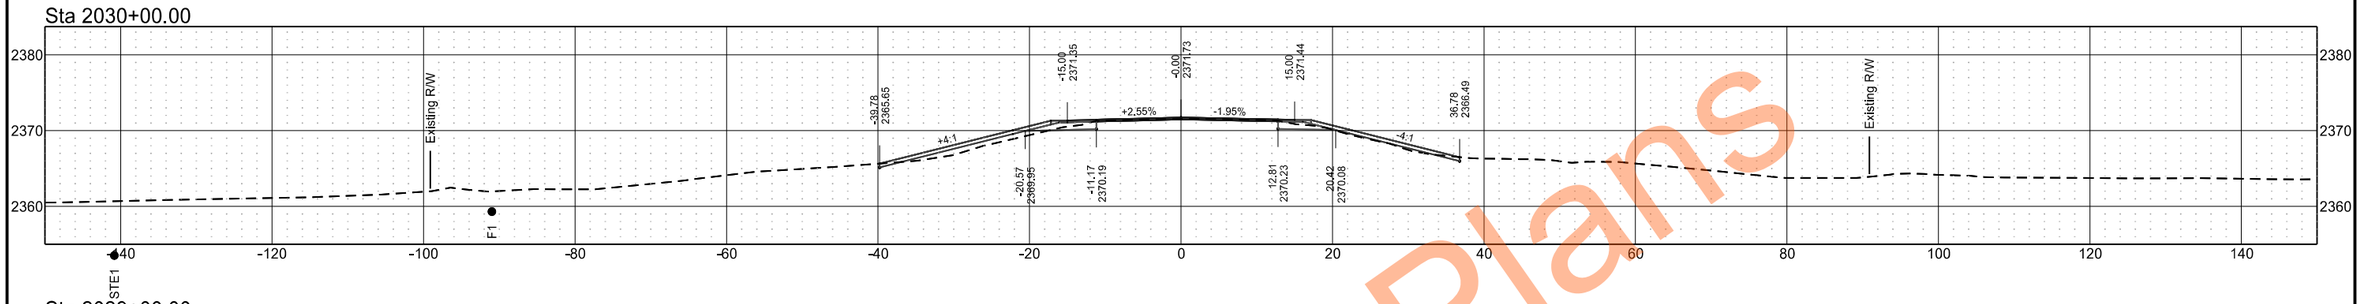

Sta 2029+00.00

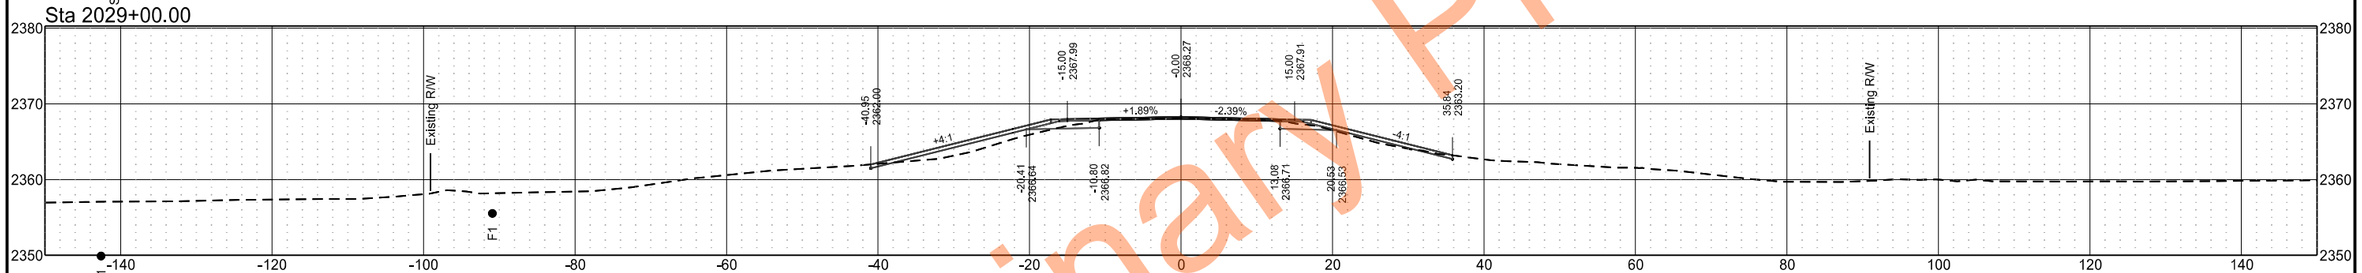

Sta 2028+15.00

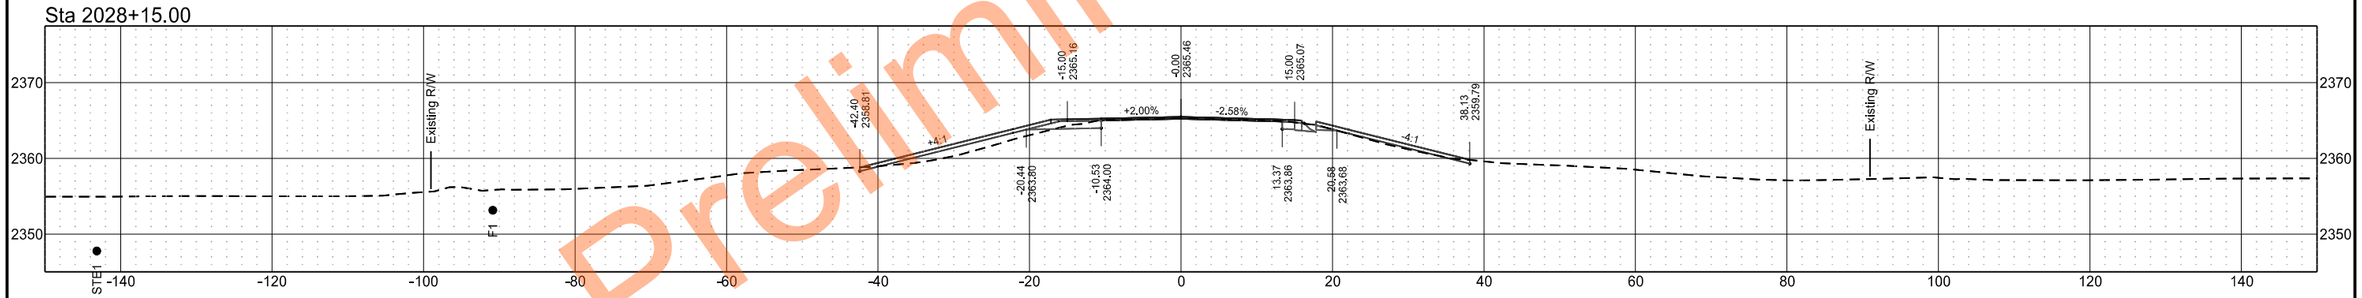

Sta 2027+69.00

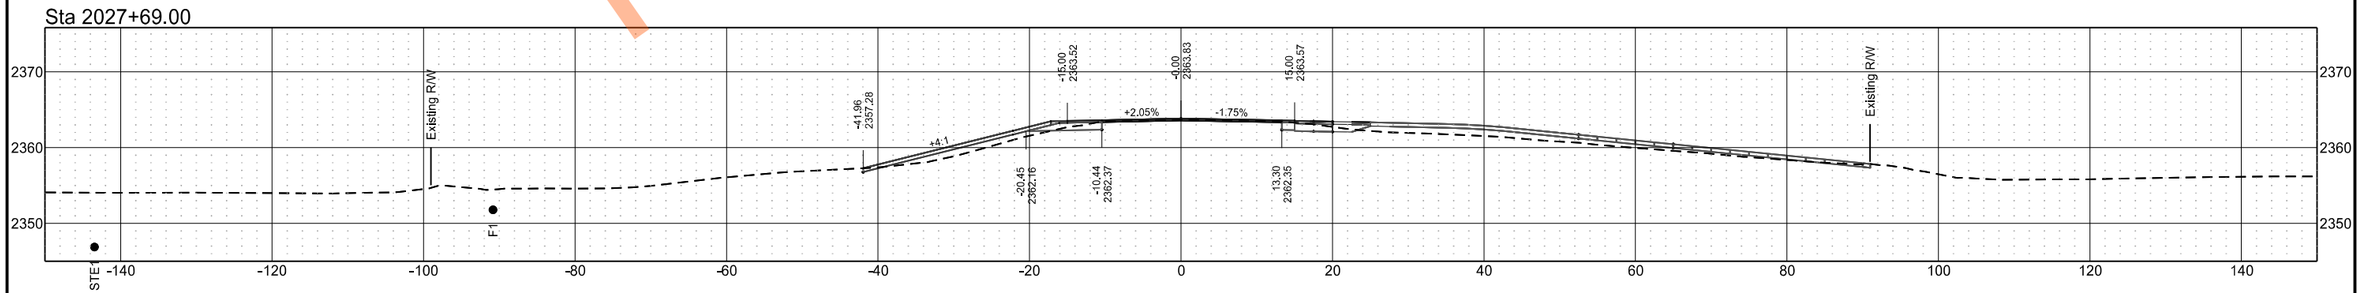

Preliminary Plans

ND 49 - Grant County

STATE	PROJECT NO.	SECTION NO.	SHEET NO.
ND	X-1-049(031)036	200	33

Sta 2035+00.00

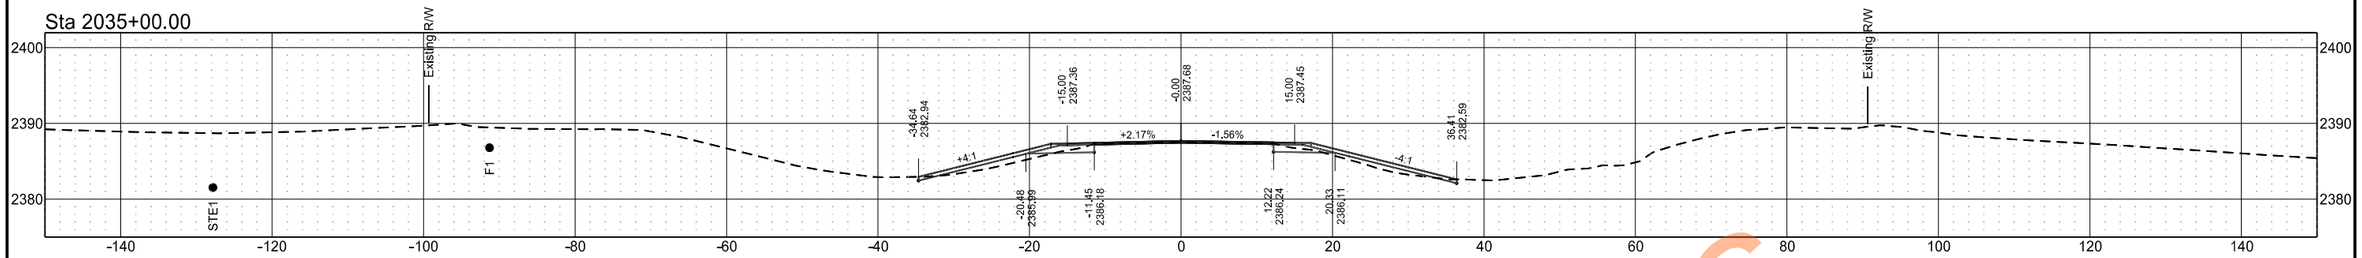

Sta 2034+00.00

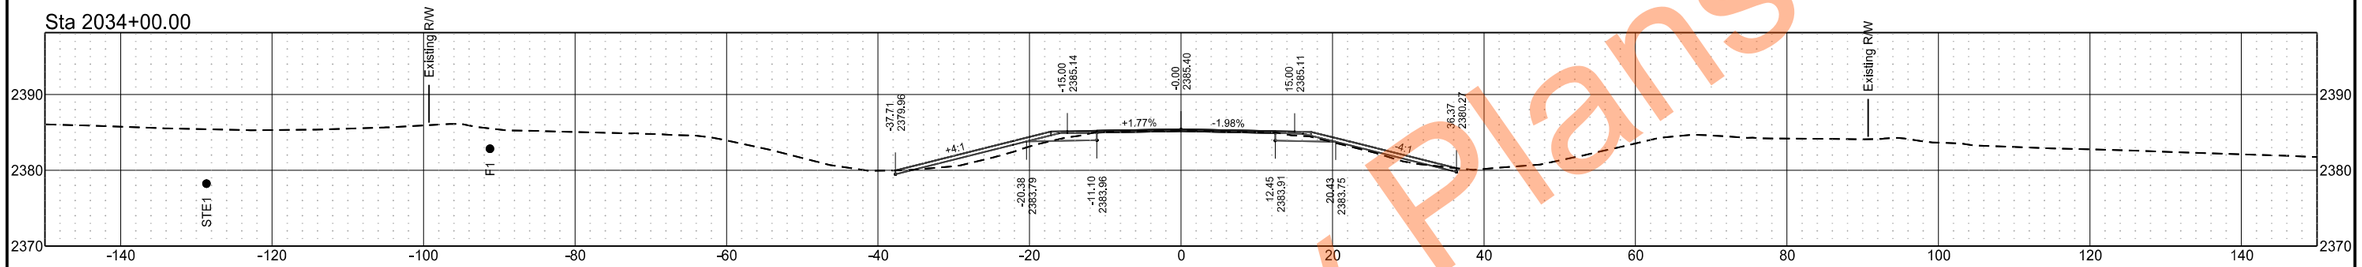

Sta 2033+00.00

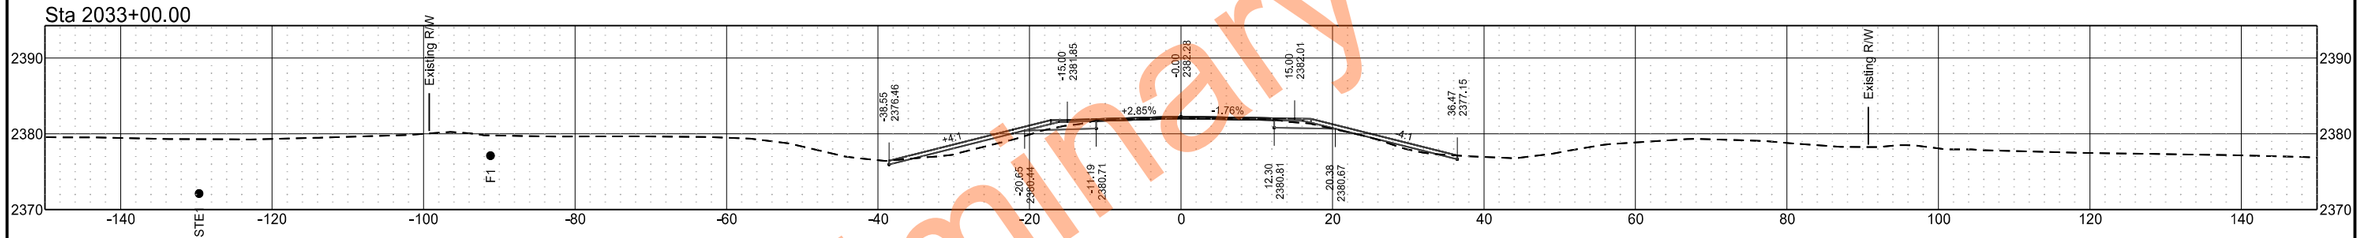

Sta 2032+00.00

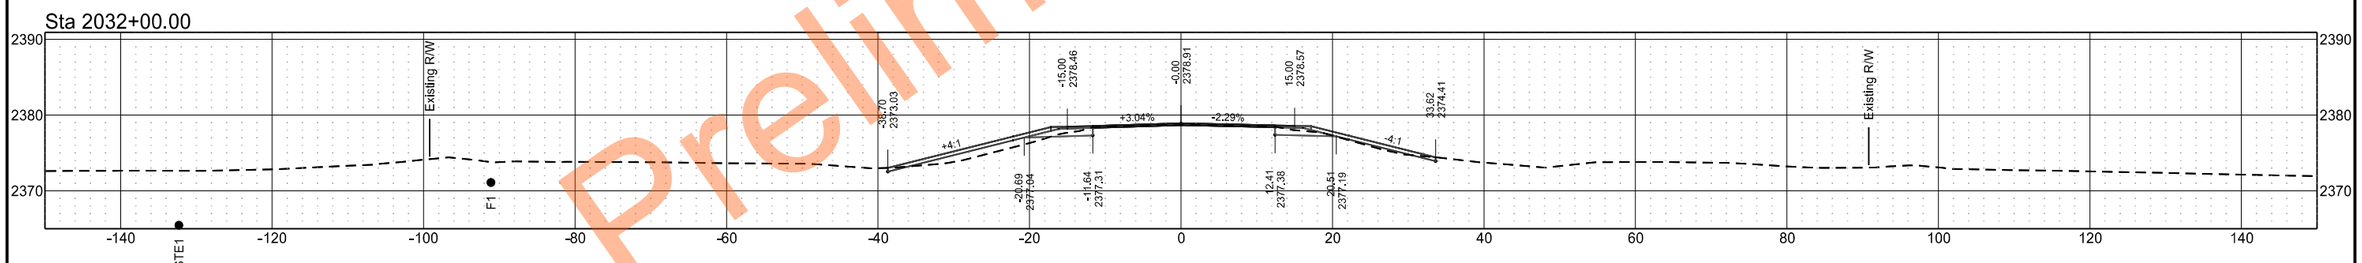

Sta 2031+00.00

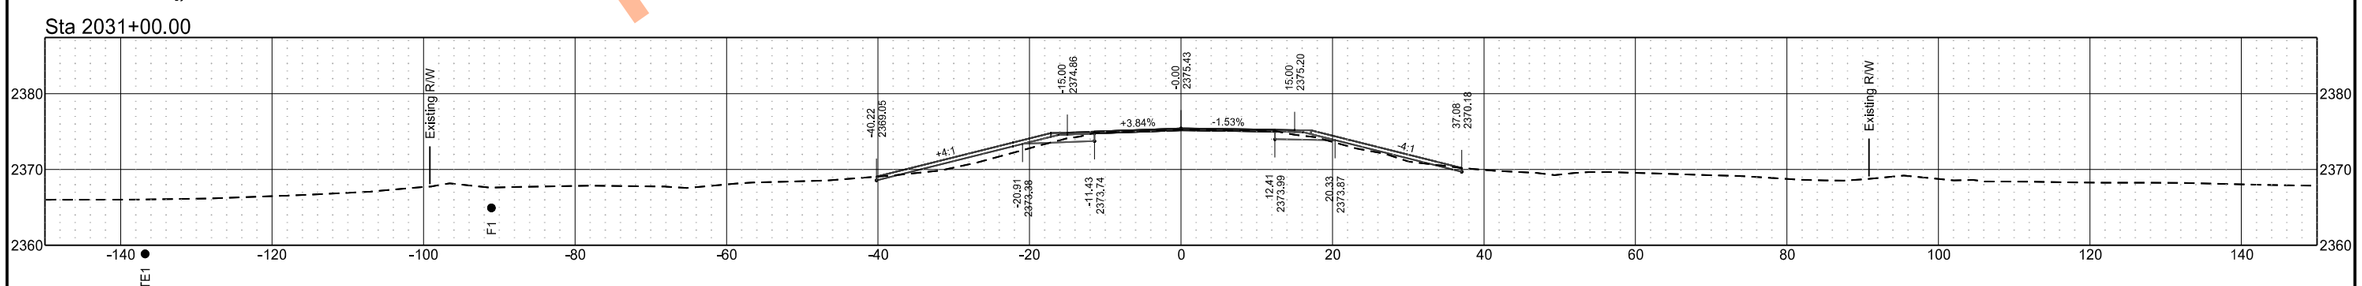

Preliminary Plans

ND 49 - Grant County

STATE	PROJECT NO.	SECTION NO.	SHEET NO.
ND	X-1-049(031)036	200	34

Sta 2039+00.00

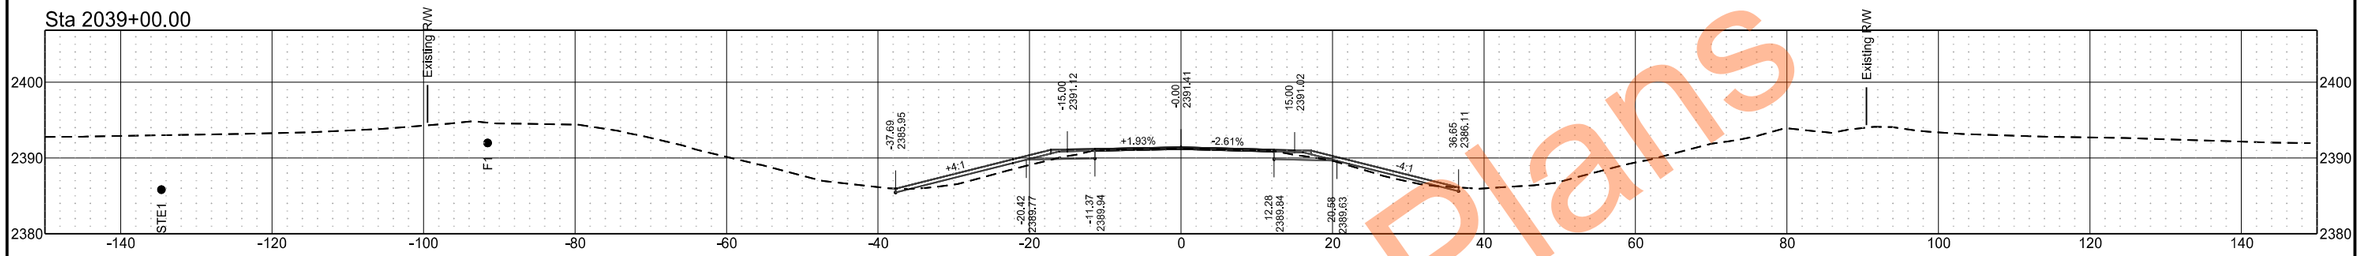

Sta 2038+00.00

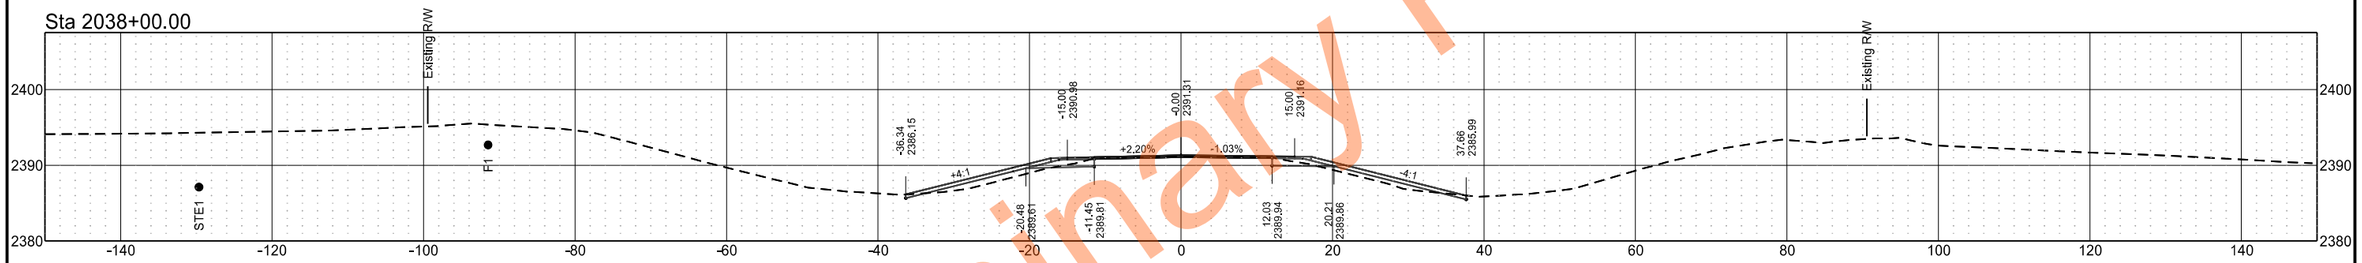

Sta 2037+00.00

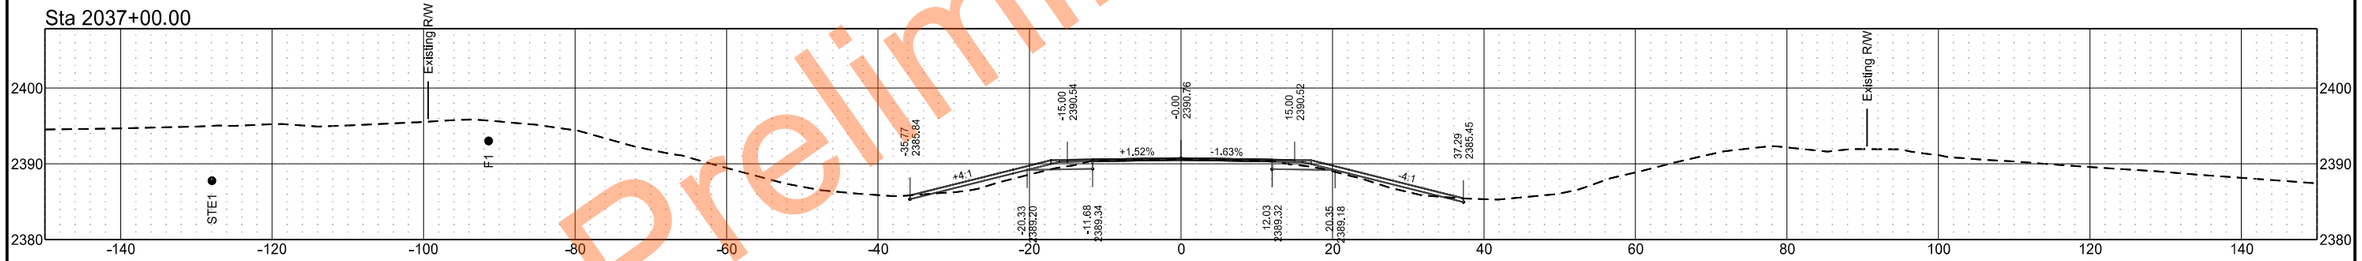

Sta 2036+00.00

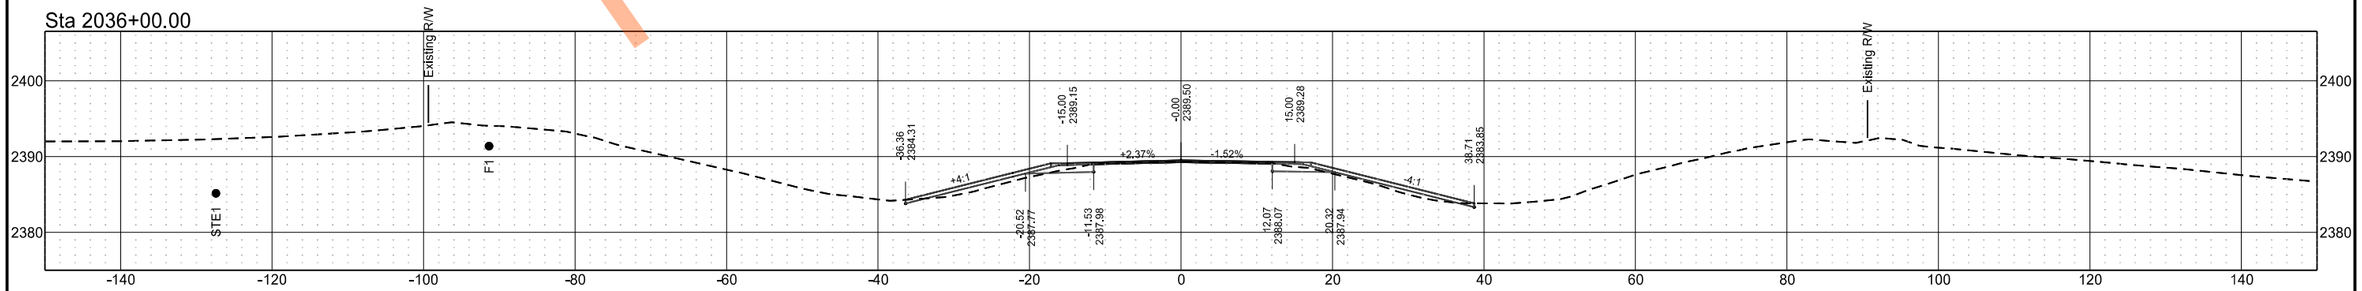

Preliminary Plans

ND 49 - Grant County

STATE	PROJECT NO.	SECTION NO.	SHEET NO.
ND	X-1-049(031)036	200	35

Sta 2043+00.00

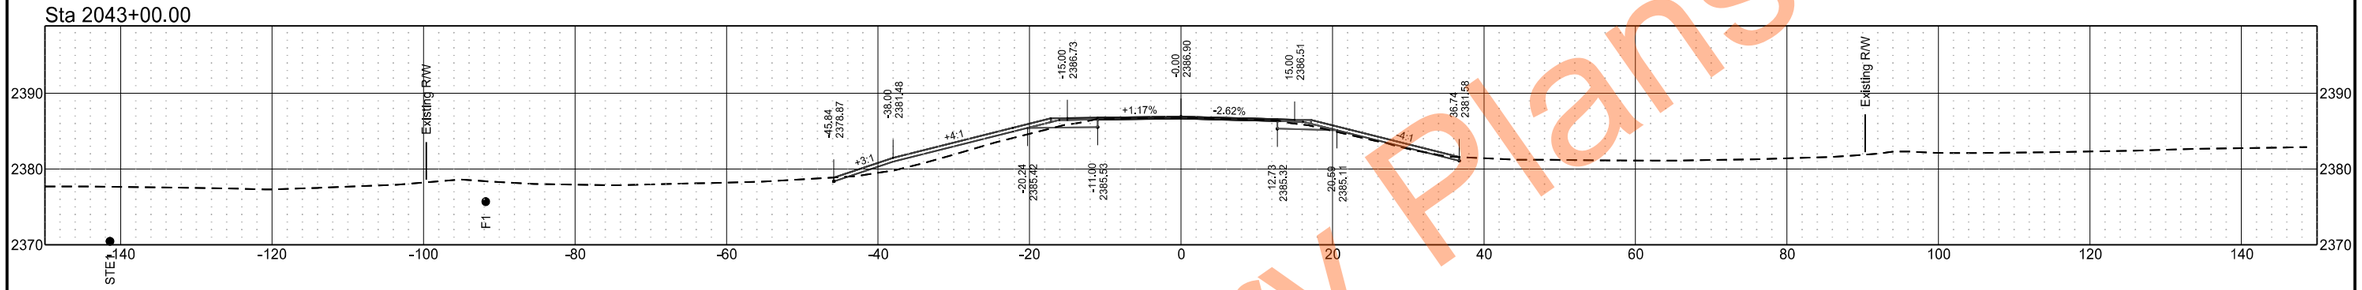

Sta 2042+00.00

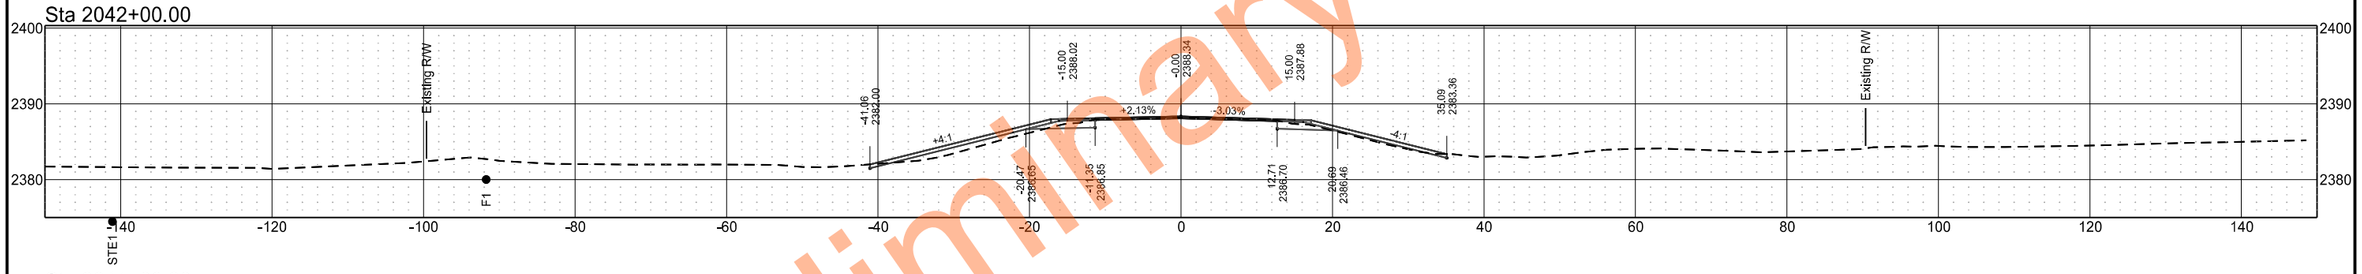

Sta 2041+00.00

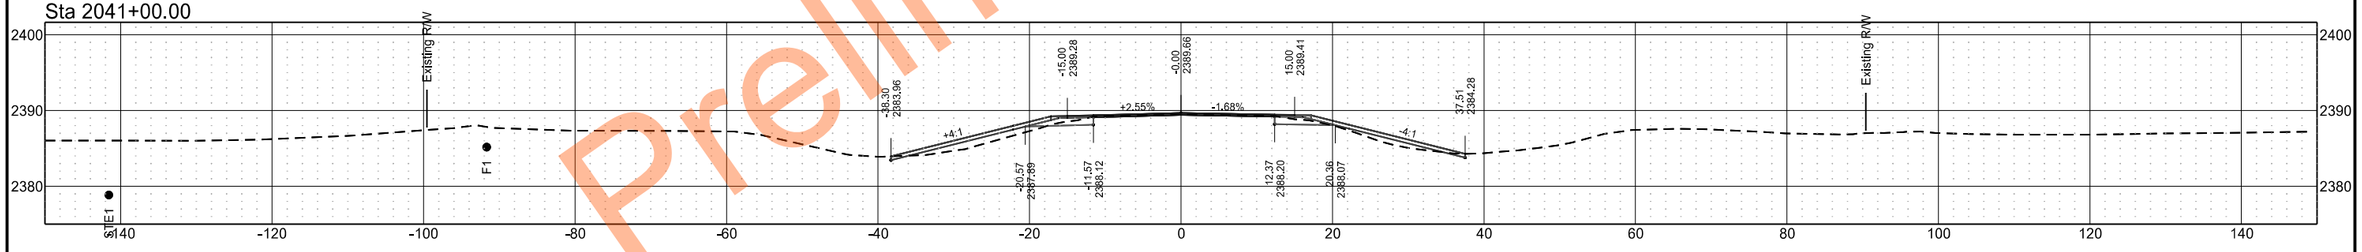

Sta 2040+00.00

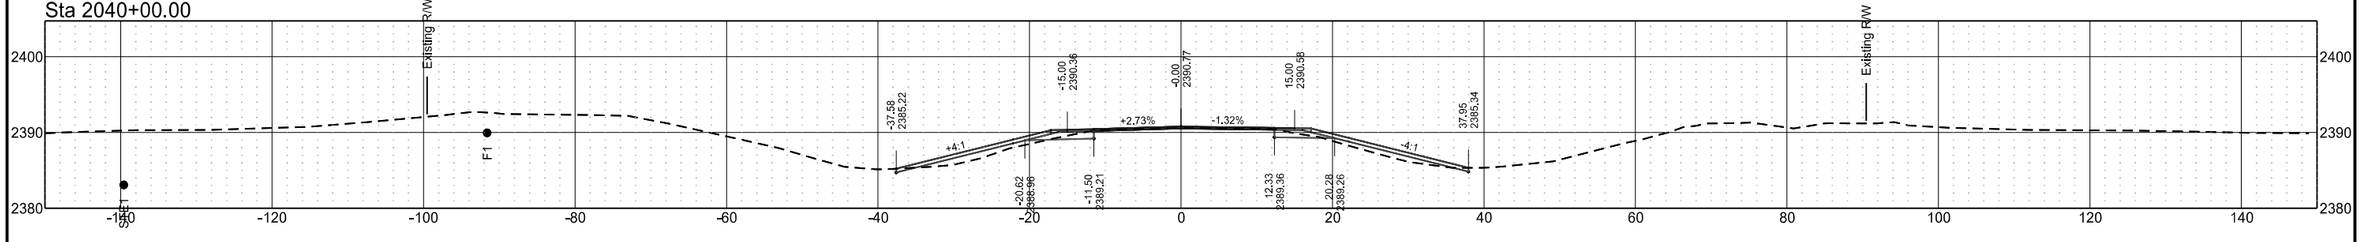

Preliminary Plans

ND 49 - Grant County

STATE	PROJECT NO.	SECTION NO.	SHEET NO.
ND	X-1-049(031)036	200	36

Sta 2046+68.75

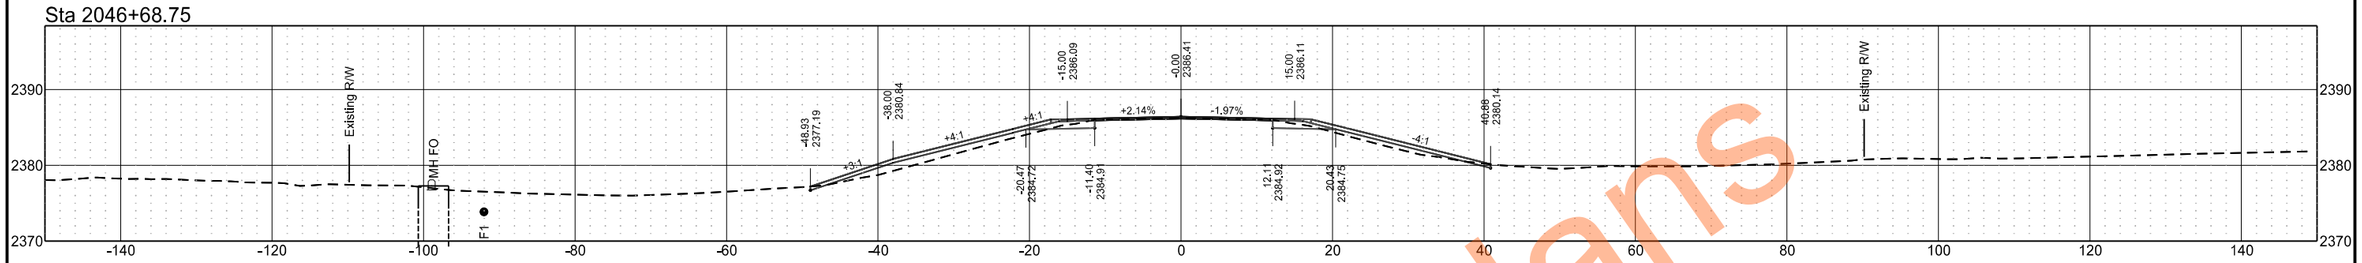

Sta 2046+00.00

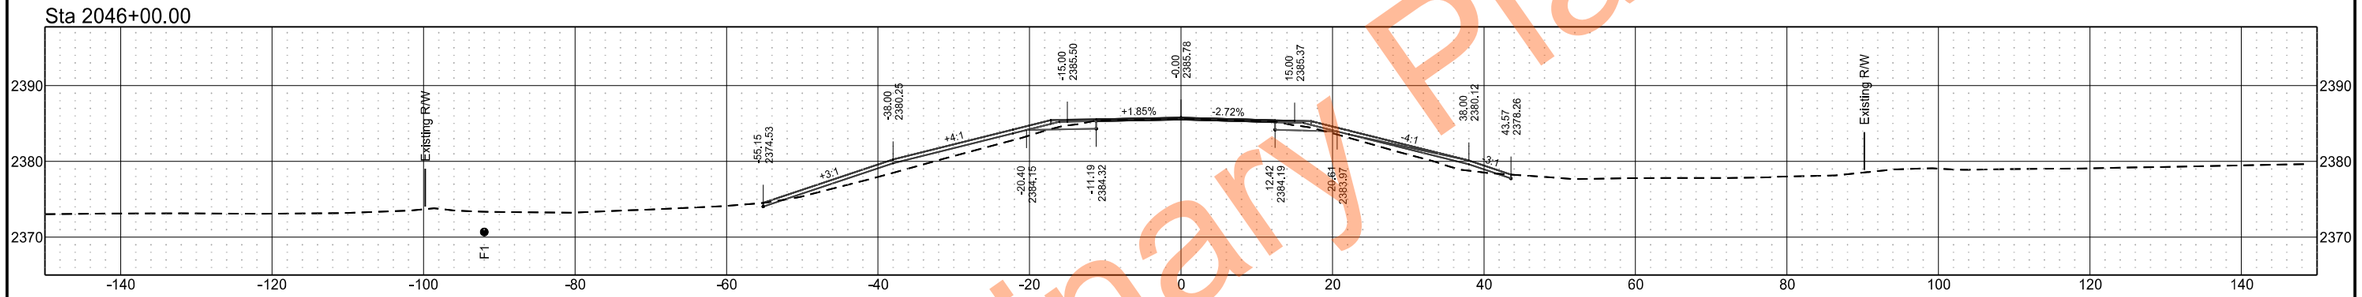

Sta 2045+00.00

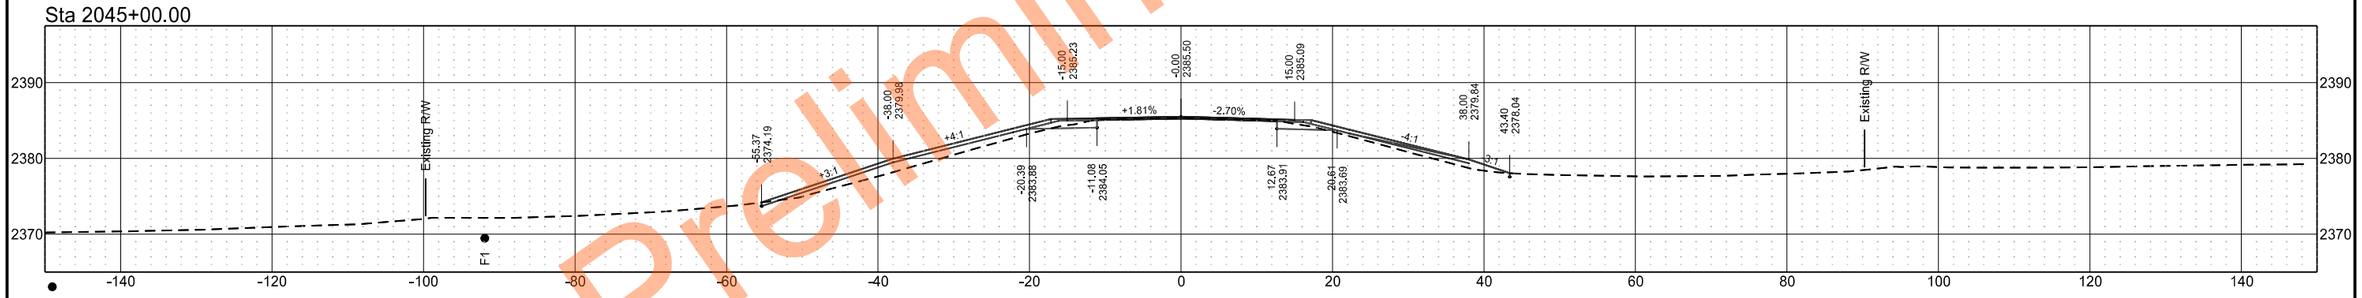

Sta 2044+00.00

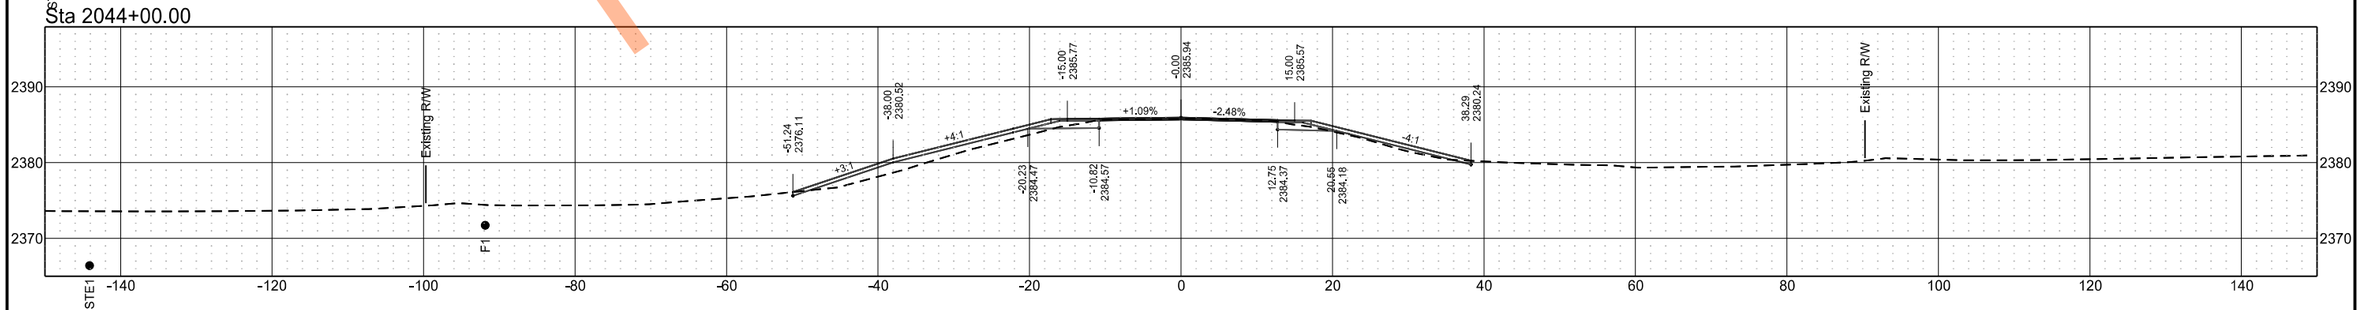

Preliminary Plans

ND 49 - Grant County

STATE	PROJECT NO.	SECTION NO.	SHEET NO.
ND	X-1-049(031)036	200	37

Sta 2048+56.00

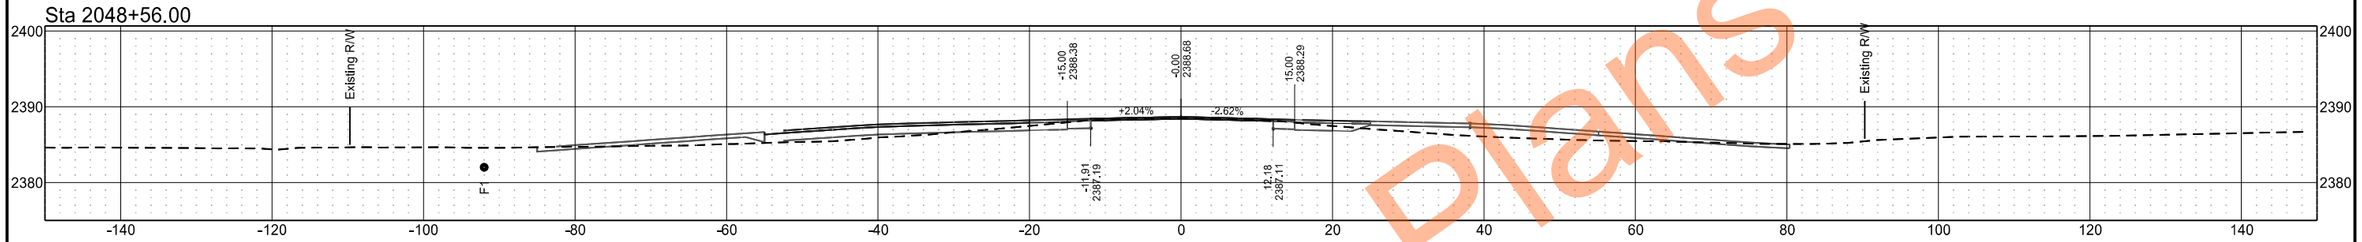

Sta 2048+50.00

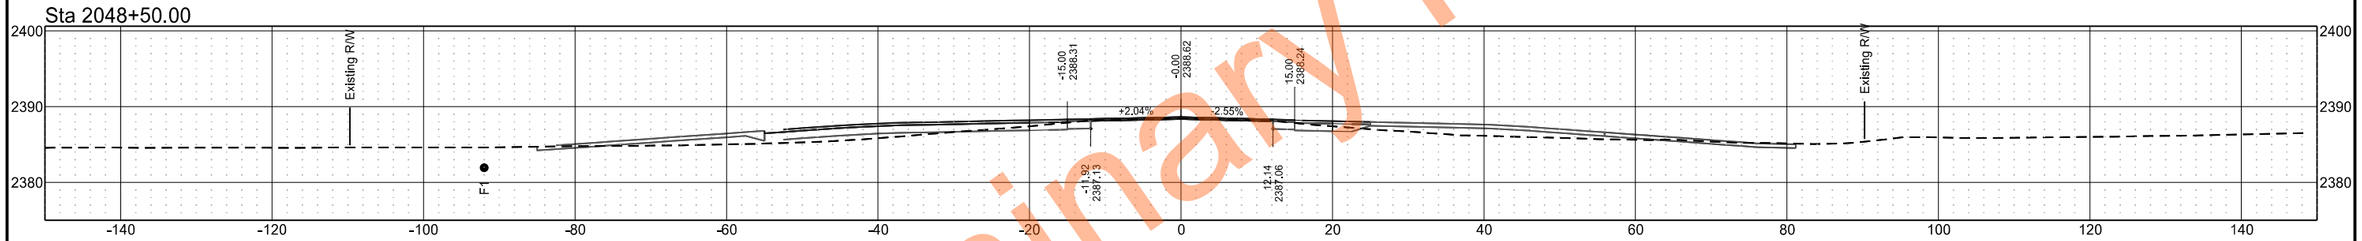

Sta 2047+72.00

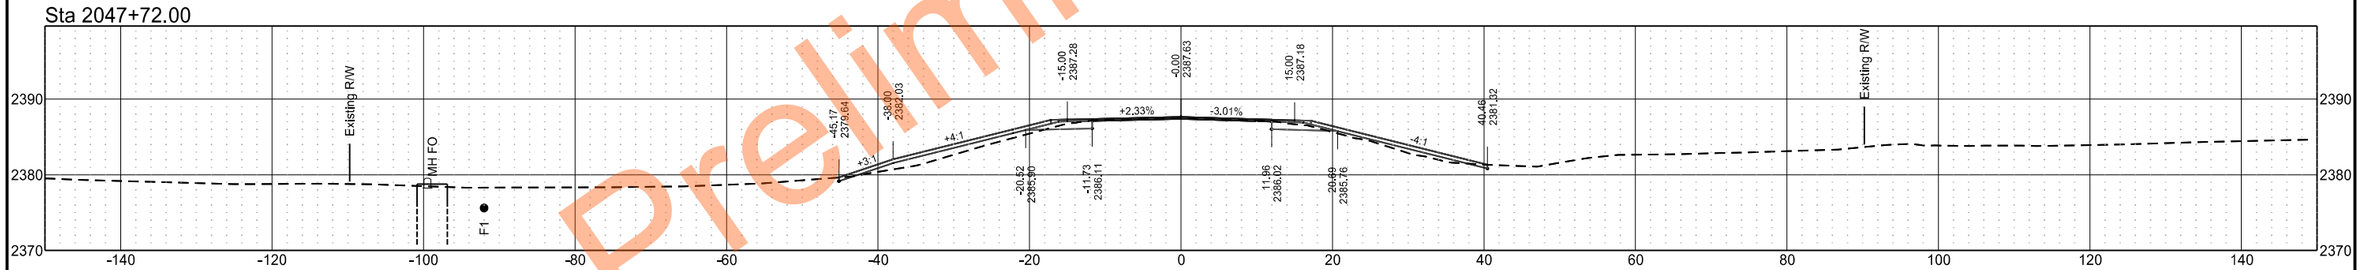

Sta 2047+00.00

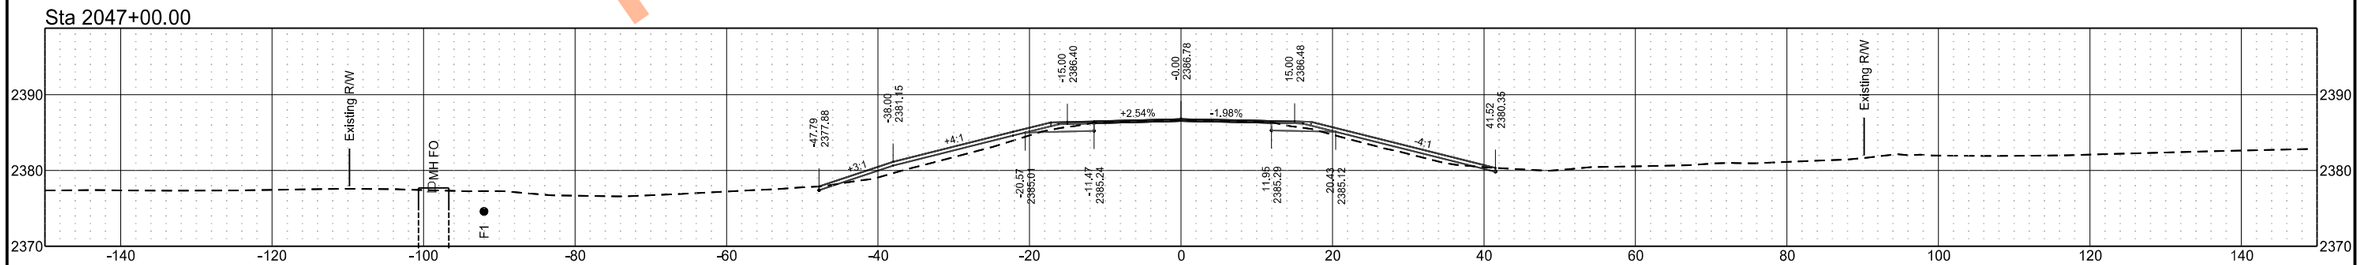

Preliminary Plans

ND 49 - Grant County

STATE	PROJECT NO.	SECTION NO.	SHEET NO.
ND	X-1-049(031)036	200	38

Sta 2052+00.00

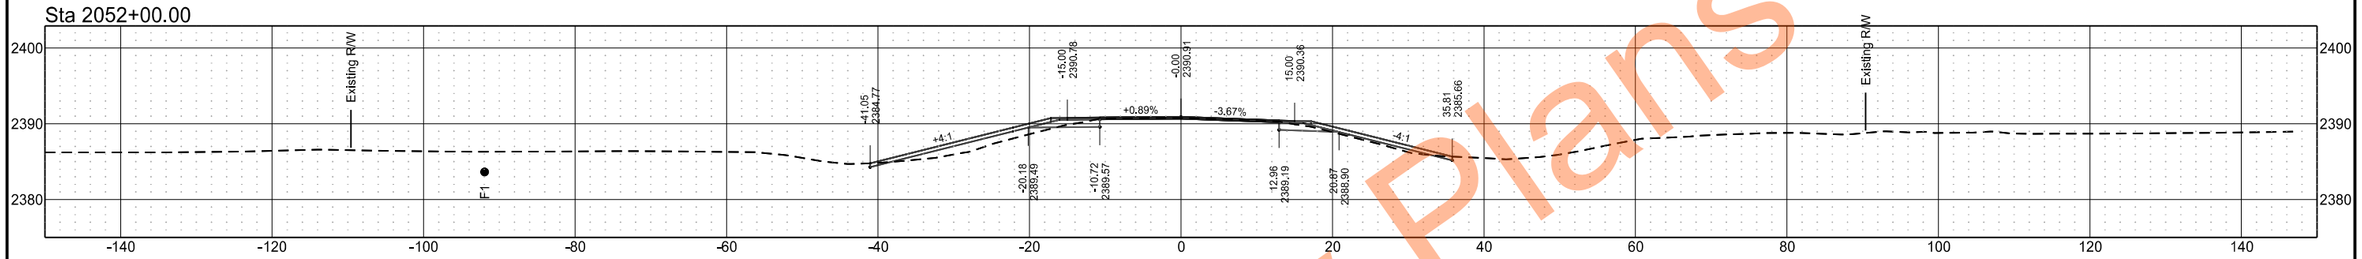

Sta 2051+00.00

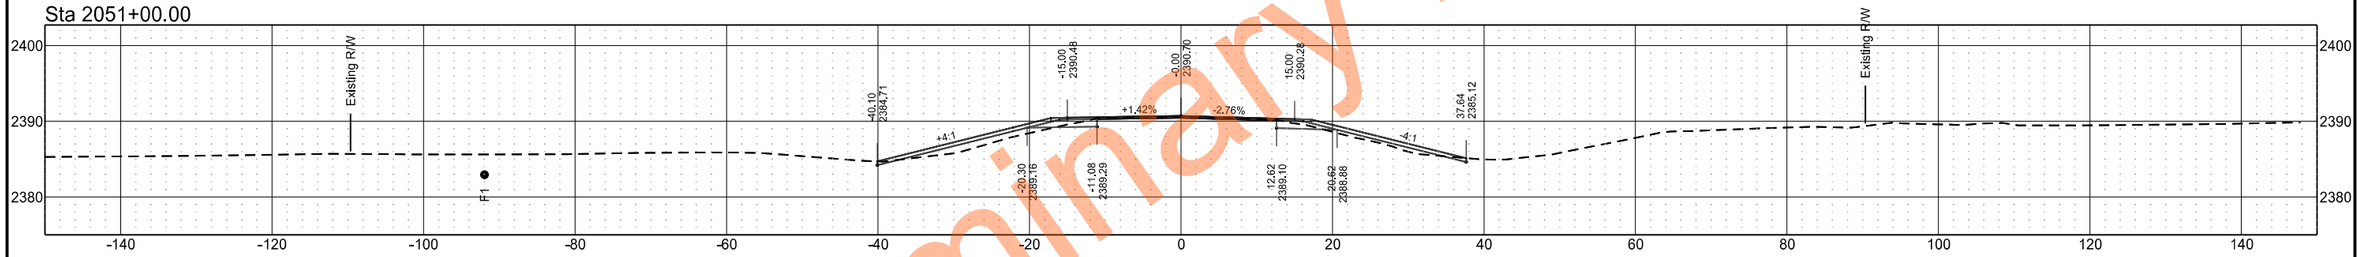

Sta 2050+00.00

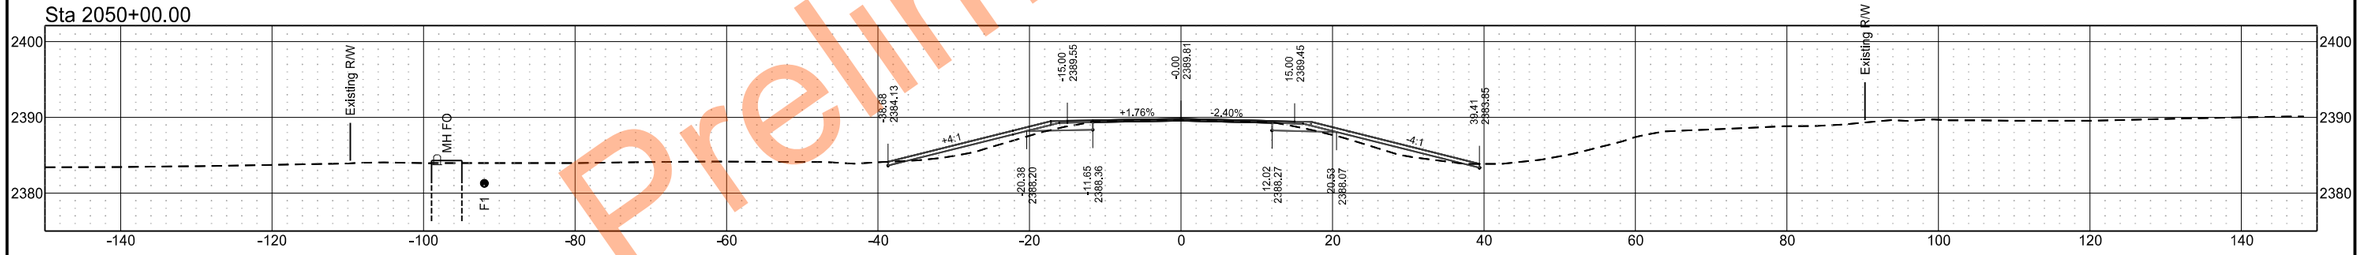

Sta 2049+08.00

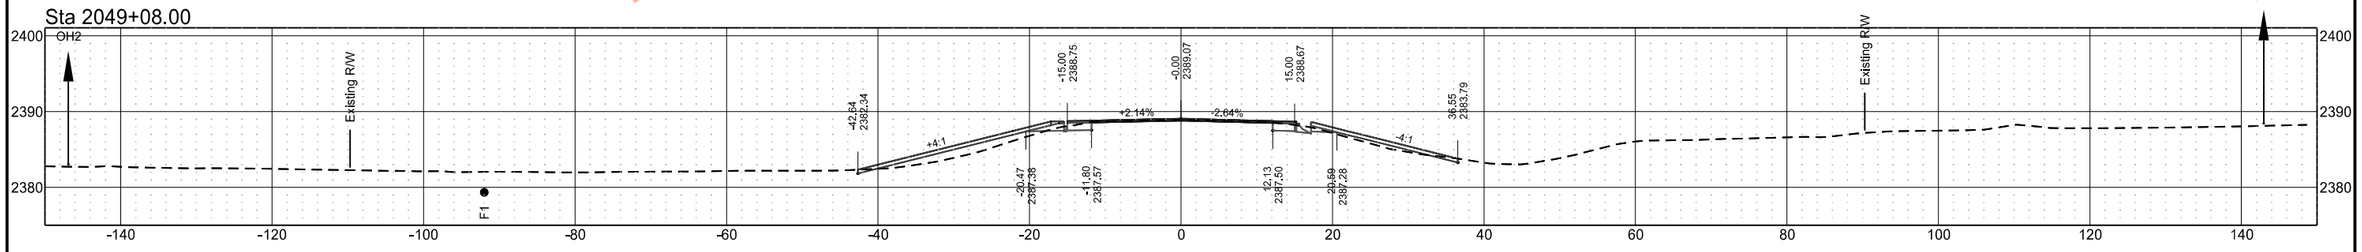

Preliminary Plans

ND 49 - Grant County

STATE	PROJECT NO.	SECTION NO.	SHEET NO.
ND	X-1-049(031)036	200	39

Sta 2056+00.00

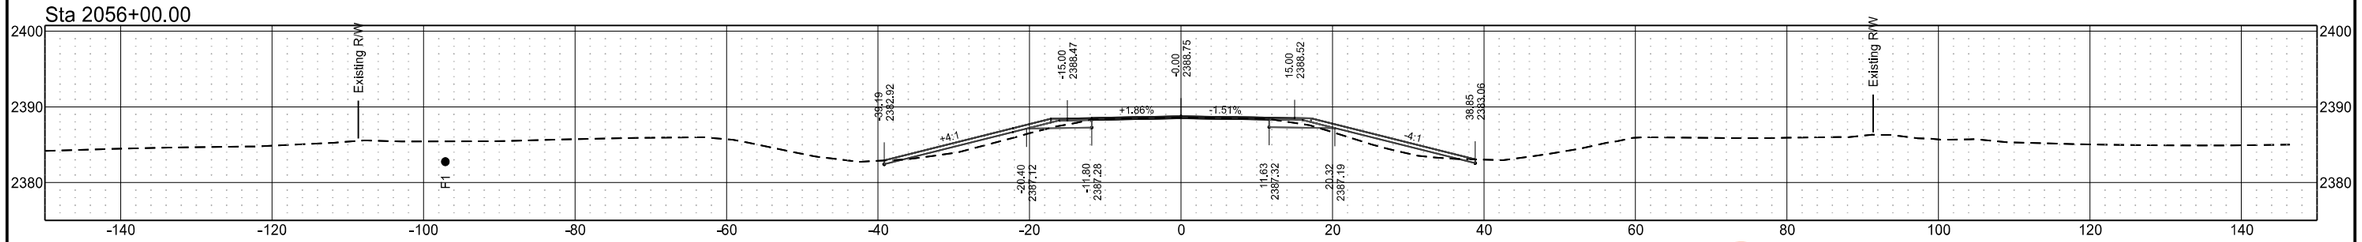

Sta 2055+00.00

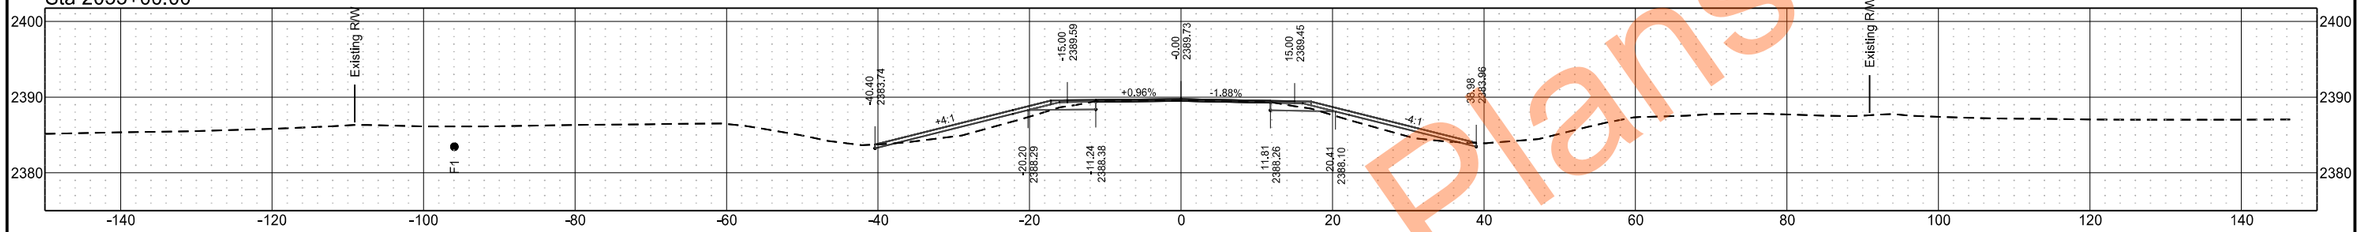

Sta 2054+04.58

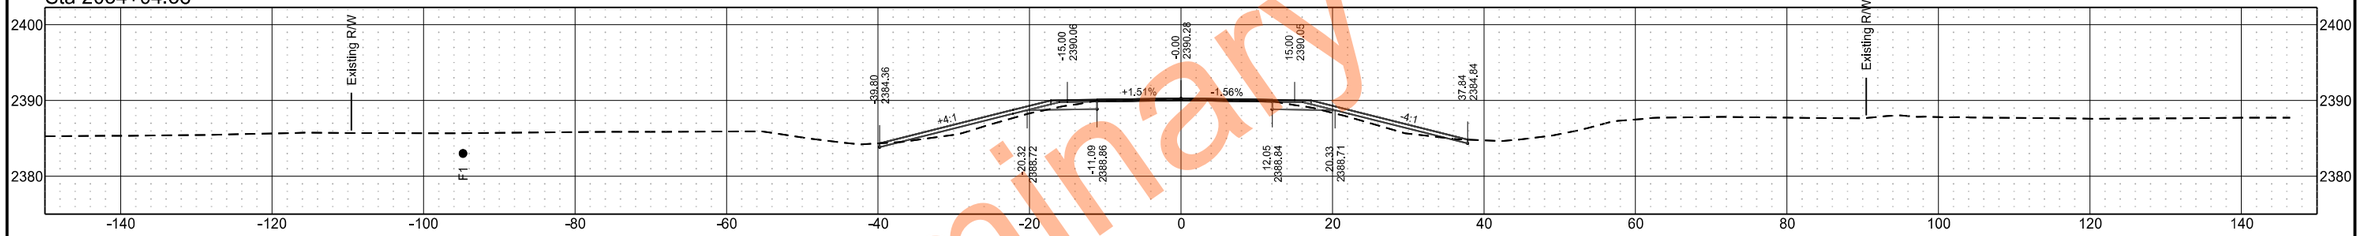

Sta 2054+00.00

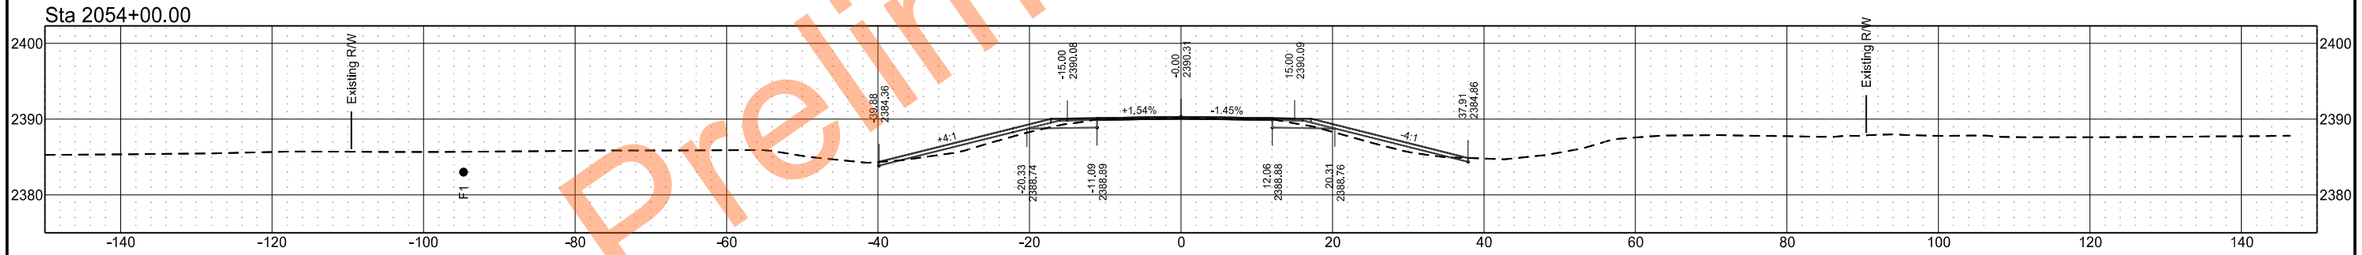

Sta 2053+00.00

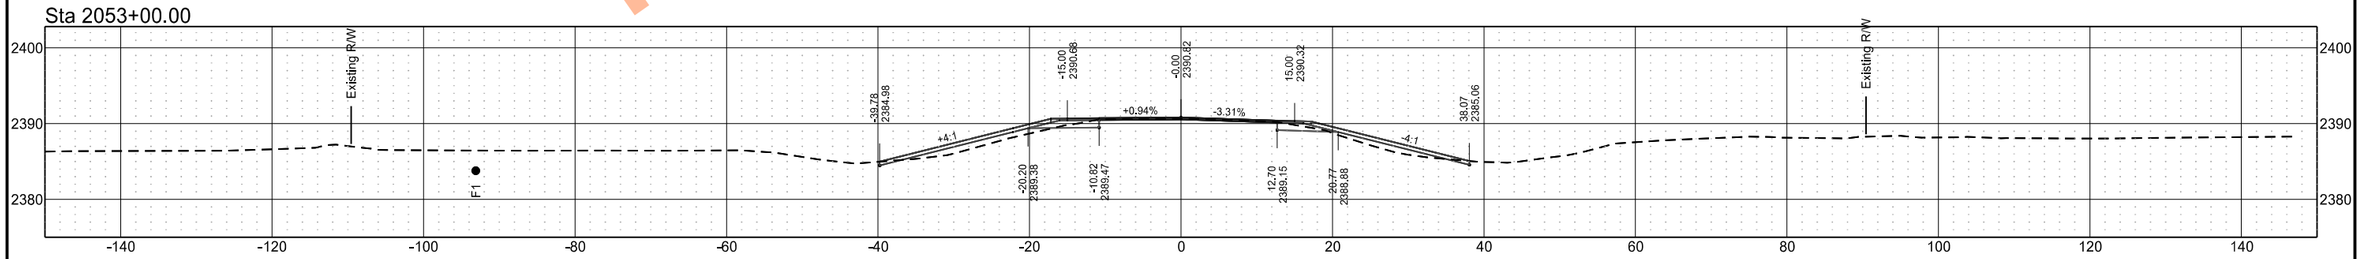

Preliminary Plans

ND 49 - Grant County

STATE	PROJECT NO.	SECTION NO.	SHEET NO.
ND	X-1-049(031)036	200	40

Sta 2060+37.00

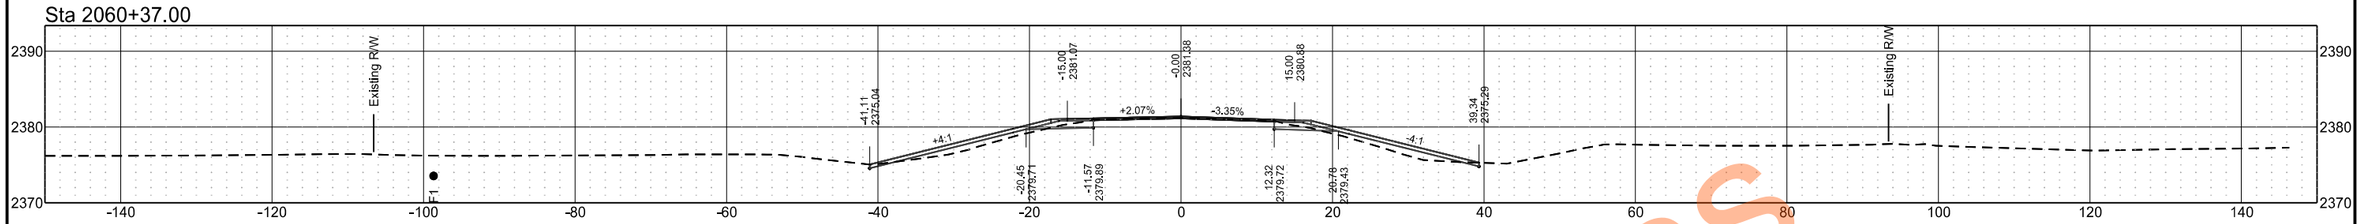

Sta 2059+70.00

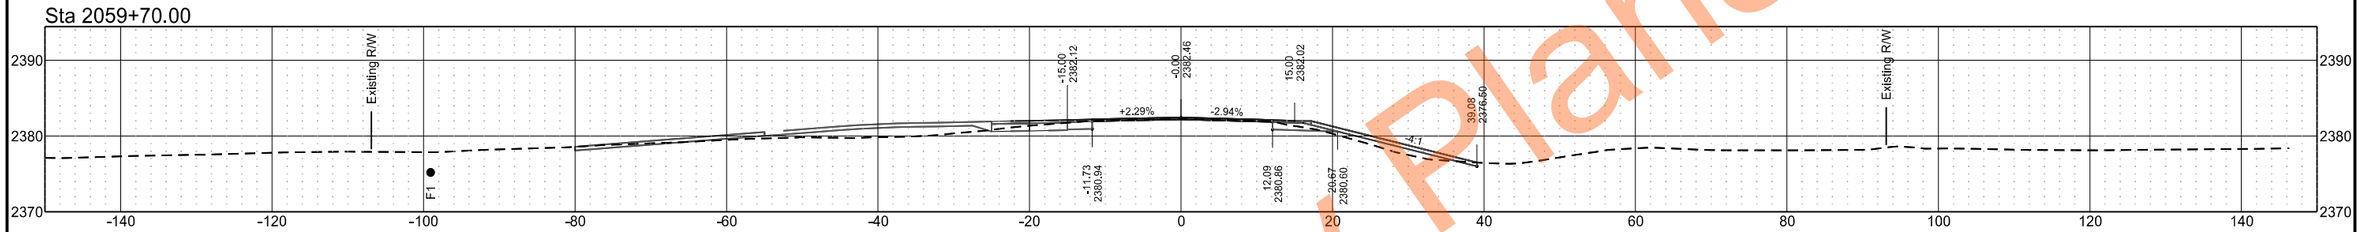

Sta 2059+00.00

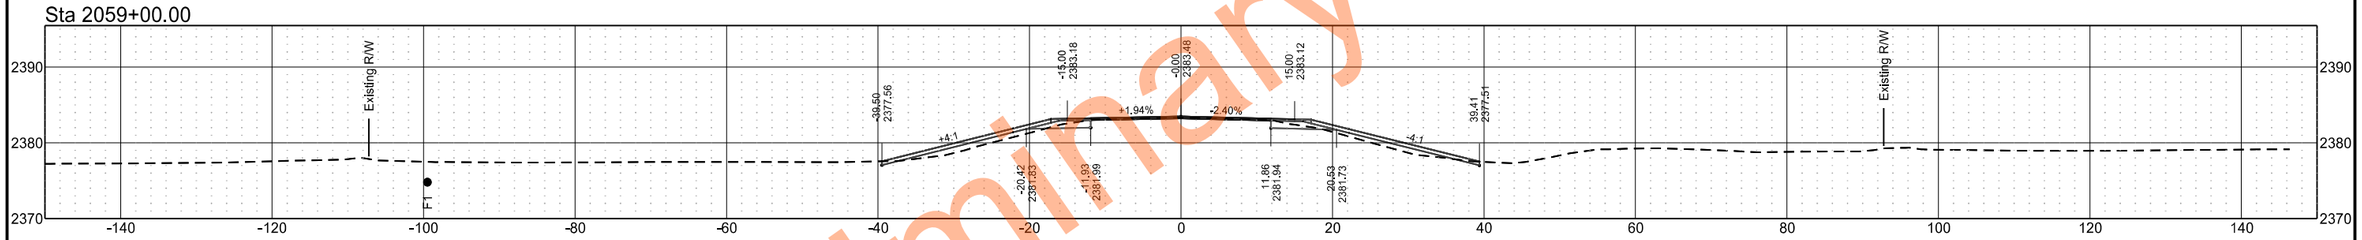

Sta 2058+00.00

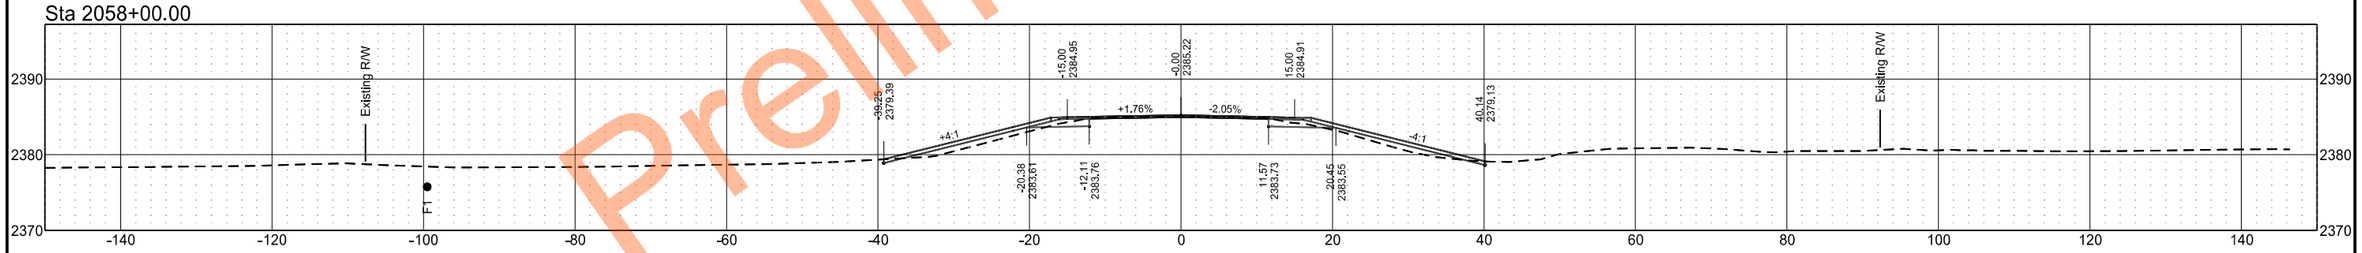

Sta 2057+00.00

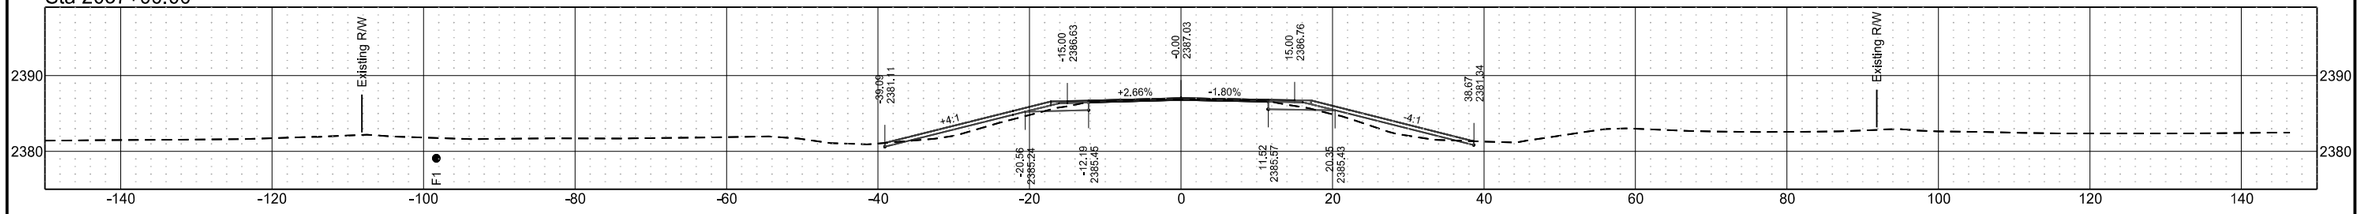

Preliminary Plans

ND 49 - Grant County

STATE	PROJECT NO.	SECTION NO.	SHEET NO.
ND	X-1-049(031)036	200	41

Sta 2065+00.00

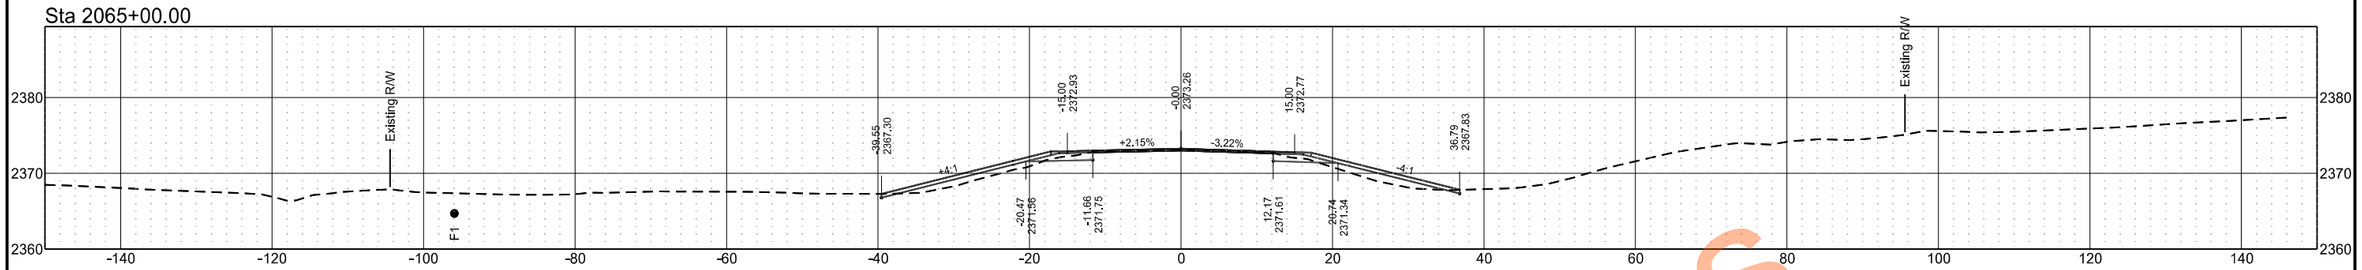

Sta 2064+00.00

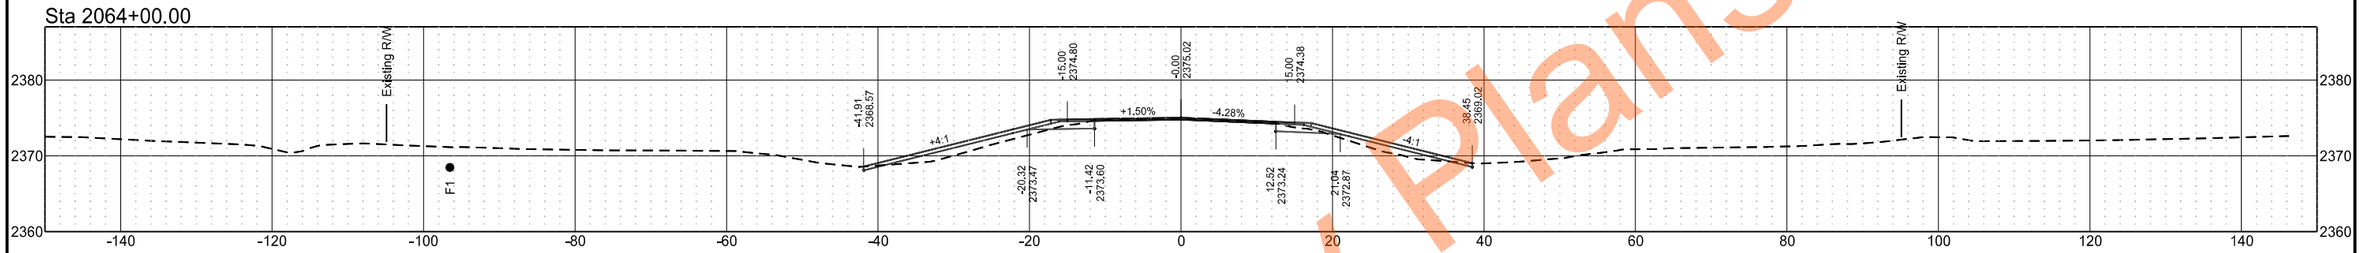

Sta 2063+00.00

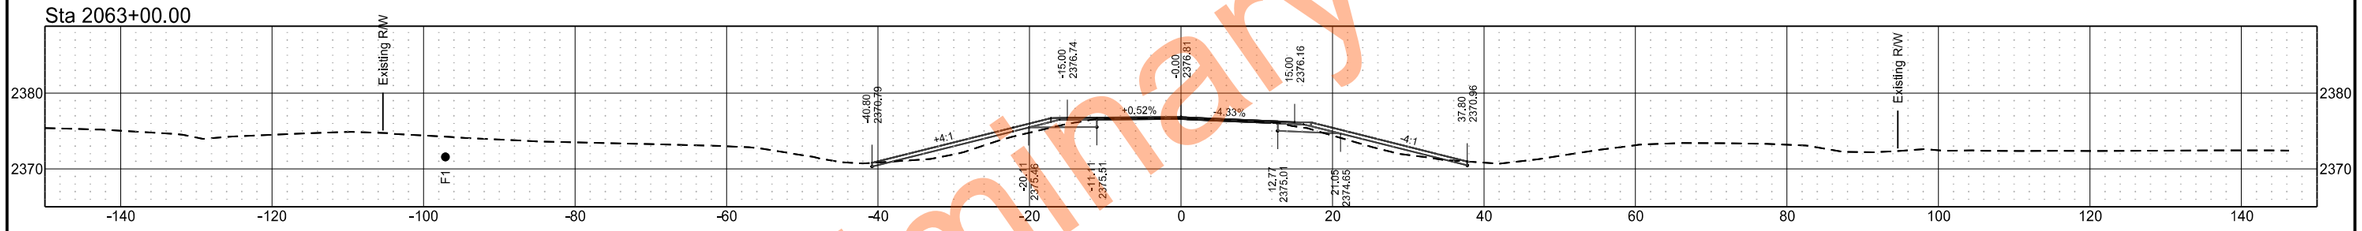

Sta 2062+00.00

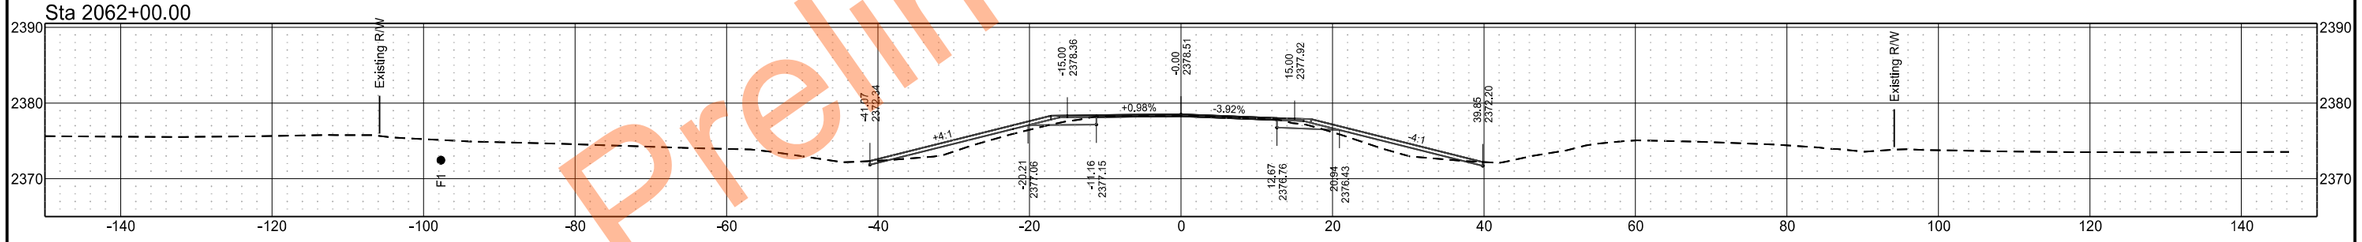

Sta 2061+00.00

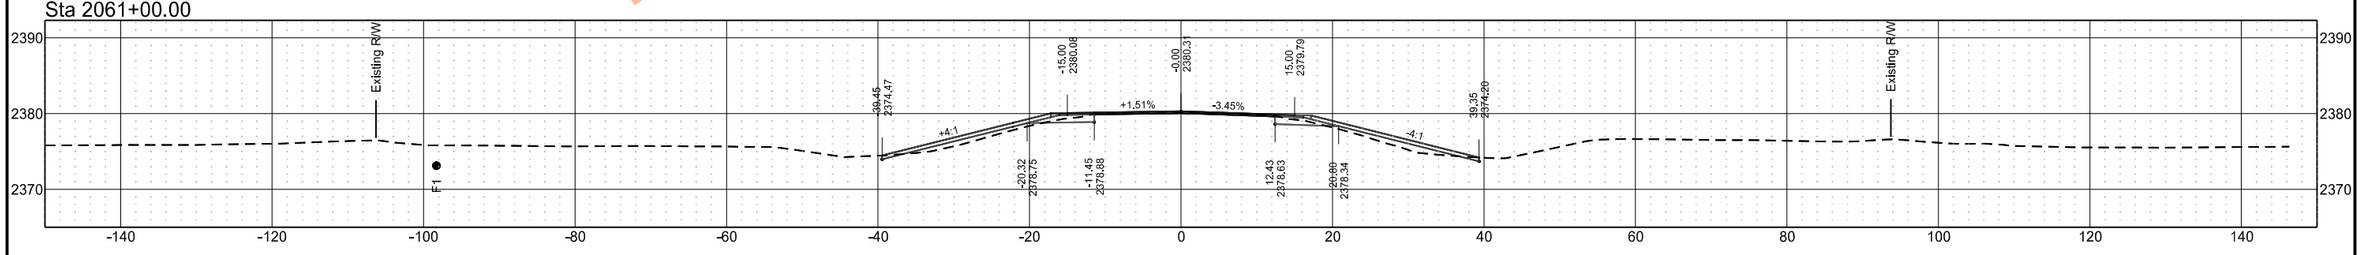

Preliminary Plans

ND 49 - Grant County

STATE	PROJECT NO.	SECTION NO.	SHEET NO.
ND	X-1-049(031)036	200	42

Sta 2069+00.00

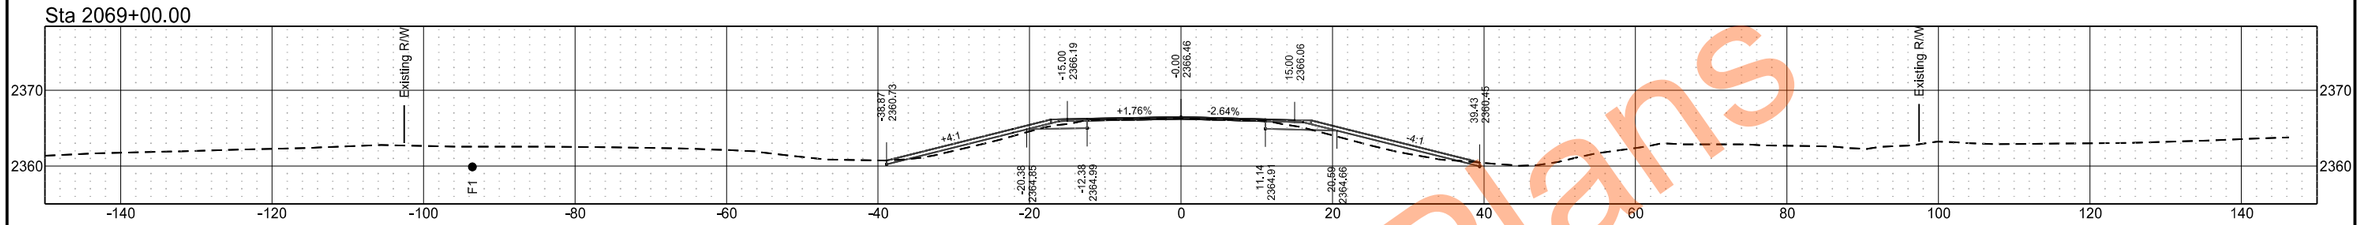

Sta 2068+00.00

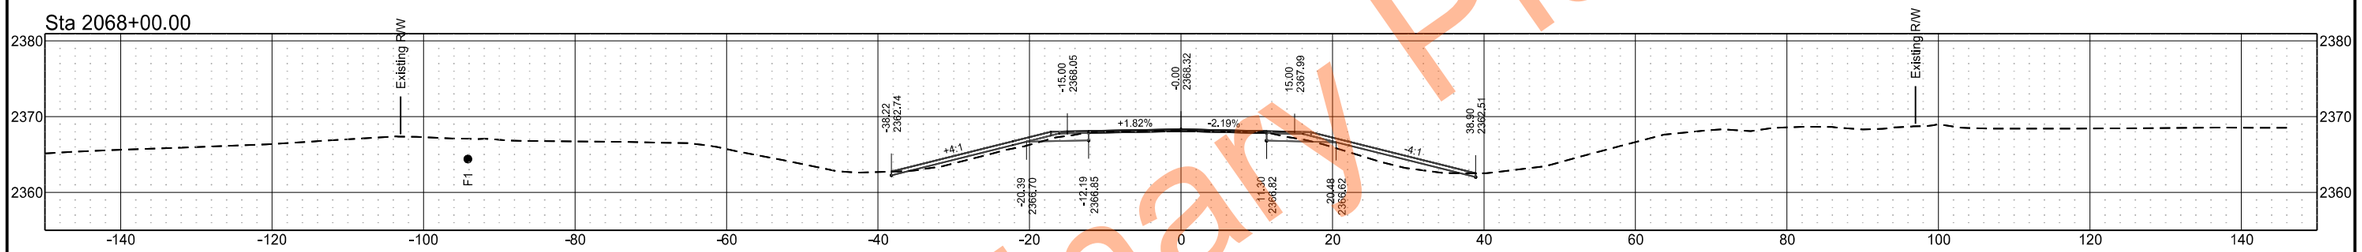

Sta 2067+00.00

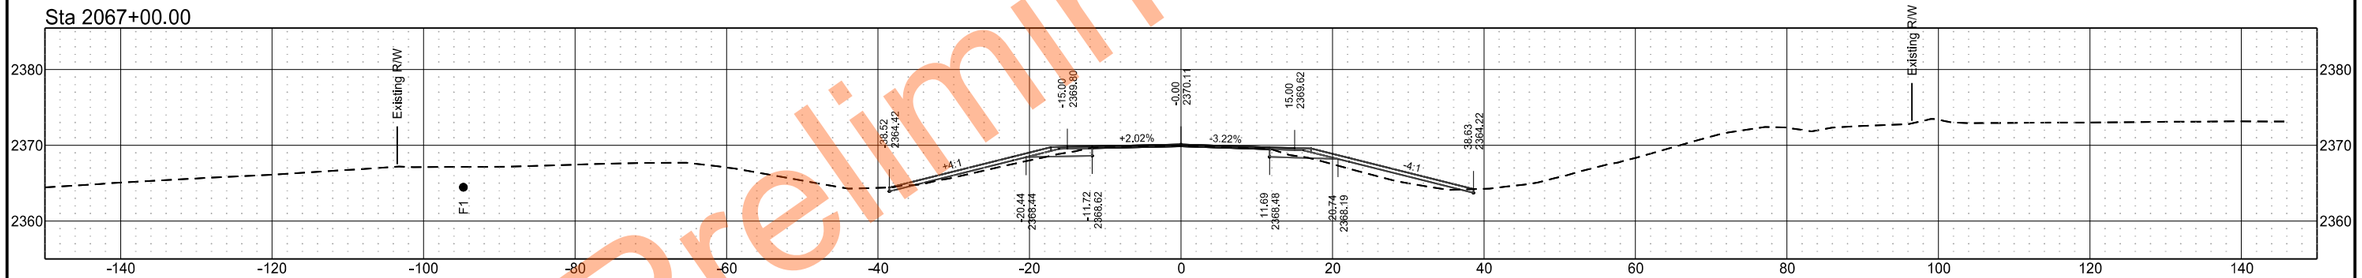

Sta 2066+00.00

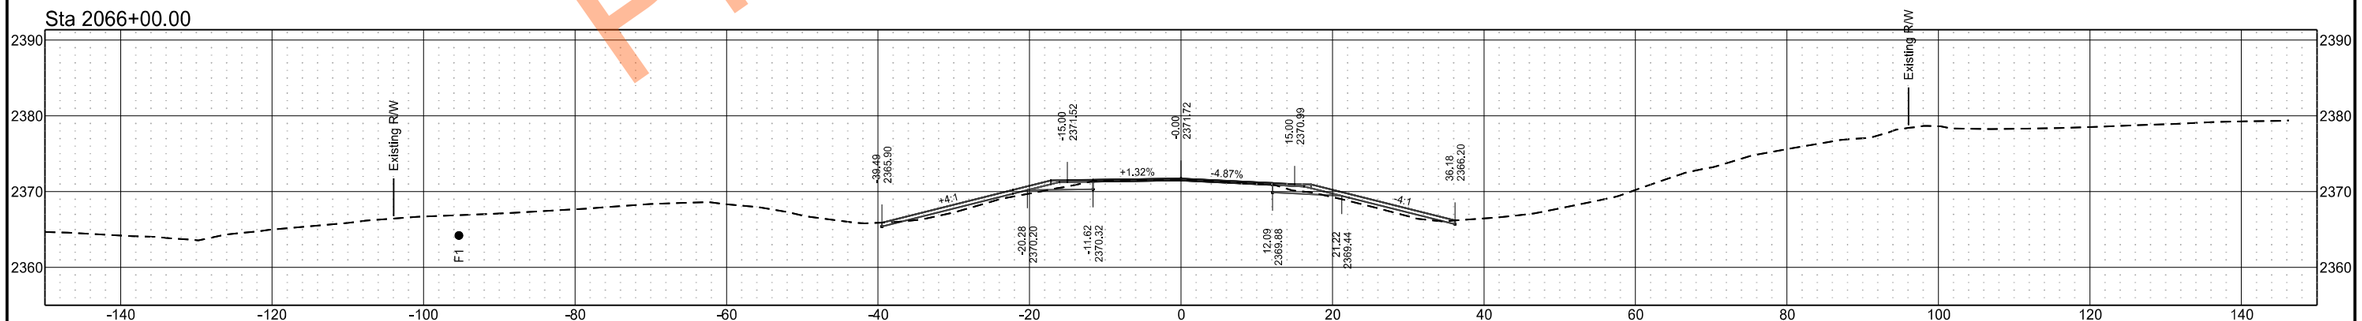

Preliminary Plans

ND 49 - Grant County

STATE	PROJECT NO.	SECTION NO.	SHEET NO.
ND	X-1-049(031)036	200	43

Sta 2072+00.00

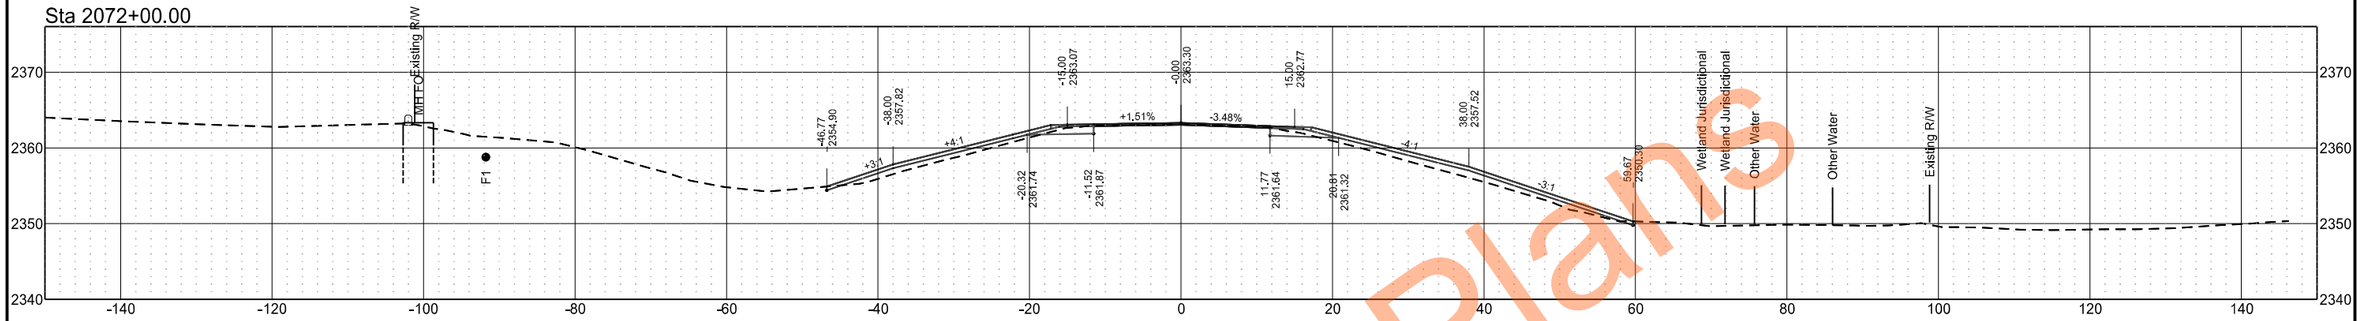

Sta 2071+50.00

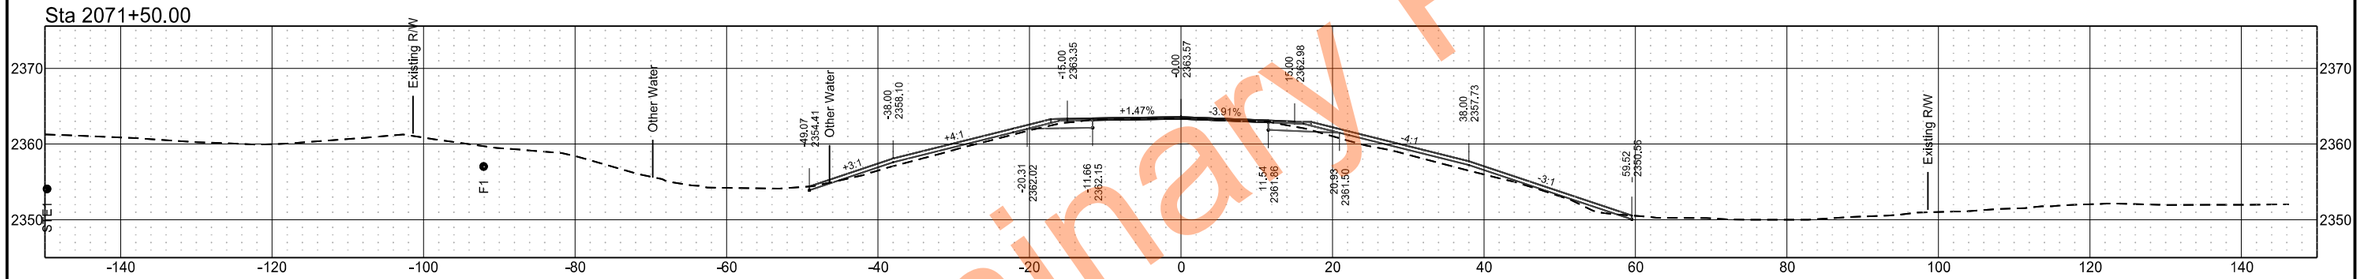

Sta 2071+00.00

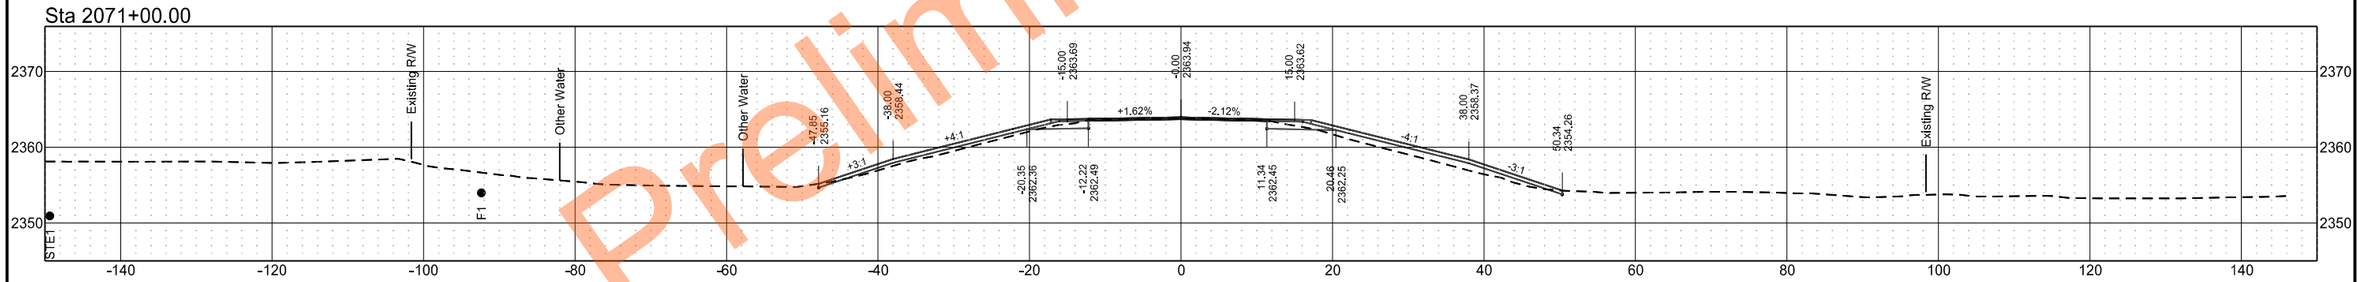

Sta 2070+00.00

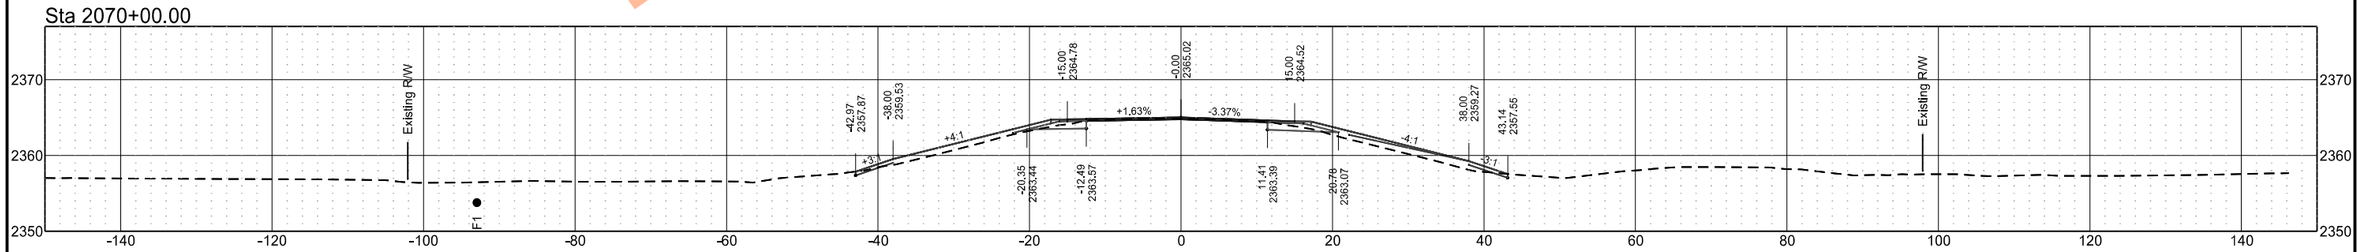

Preliminary Plans

ND 49 - Grant County

STATE	PROJECT NO.	SECTION NO.	SHEET NO.
ND	X-1-049(031)036	200	44

Sta 2075+00.00

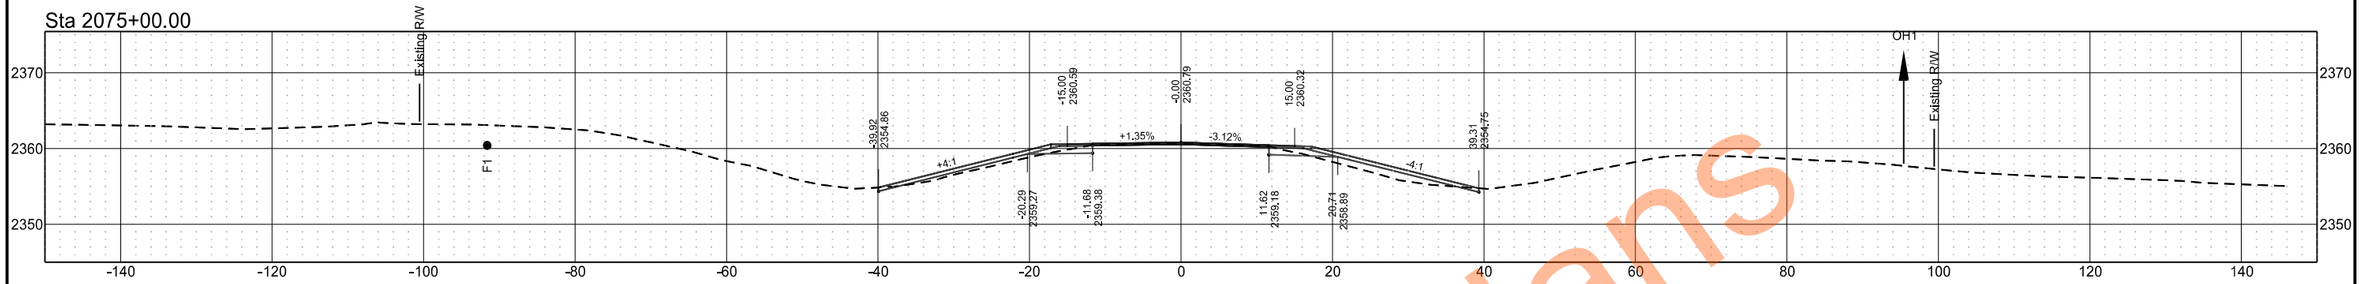

Sta 2074+00.00

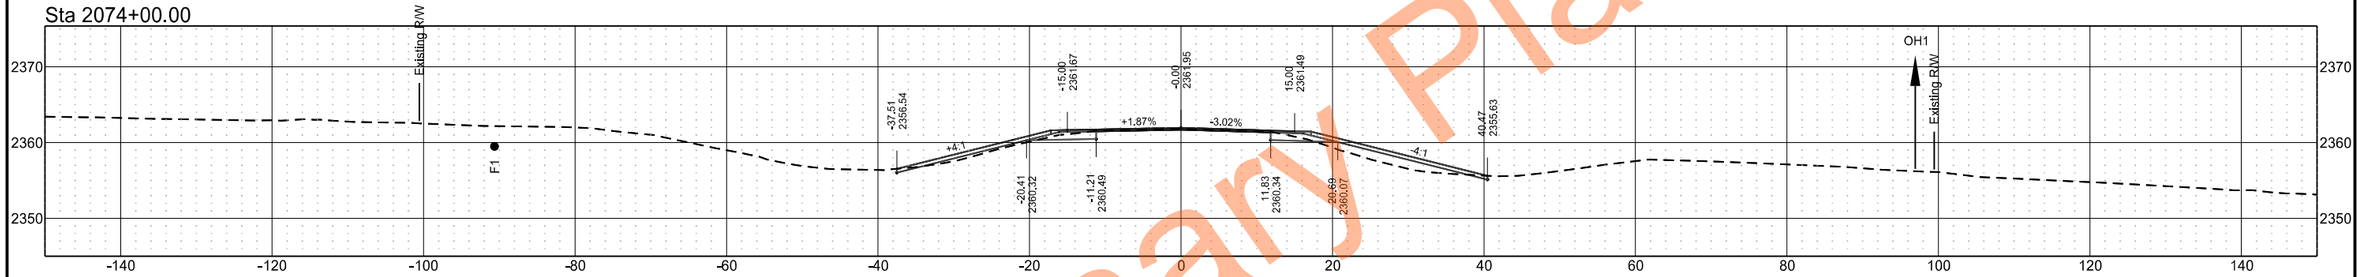

Sta 2073+25.91

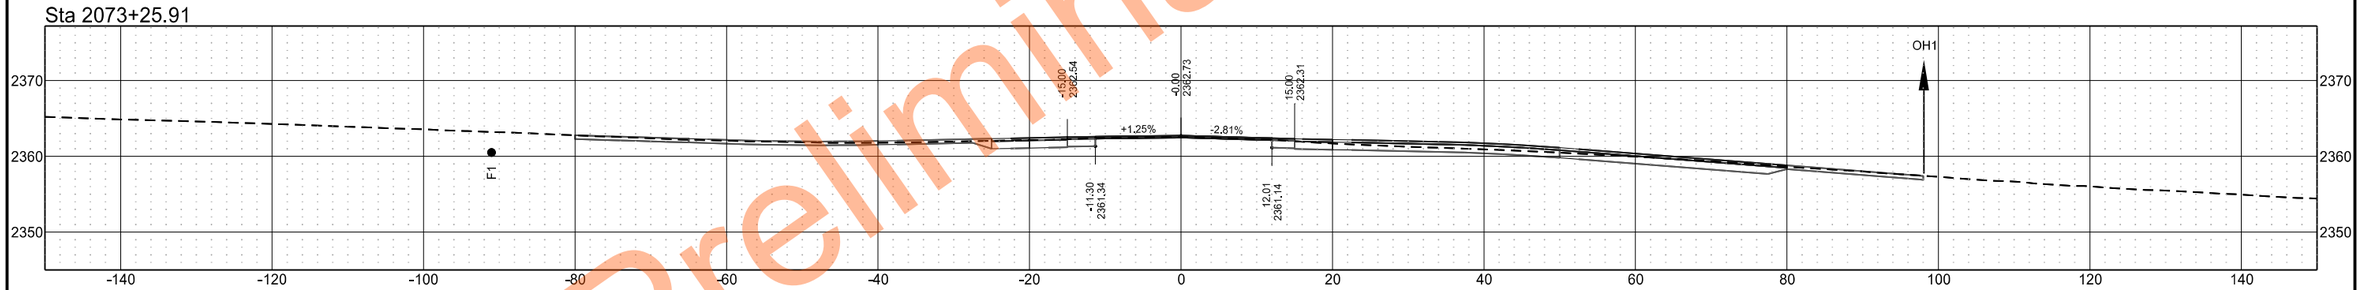

Sta 2072+34.00

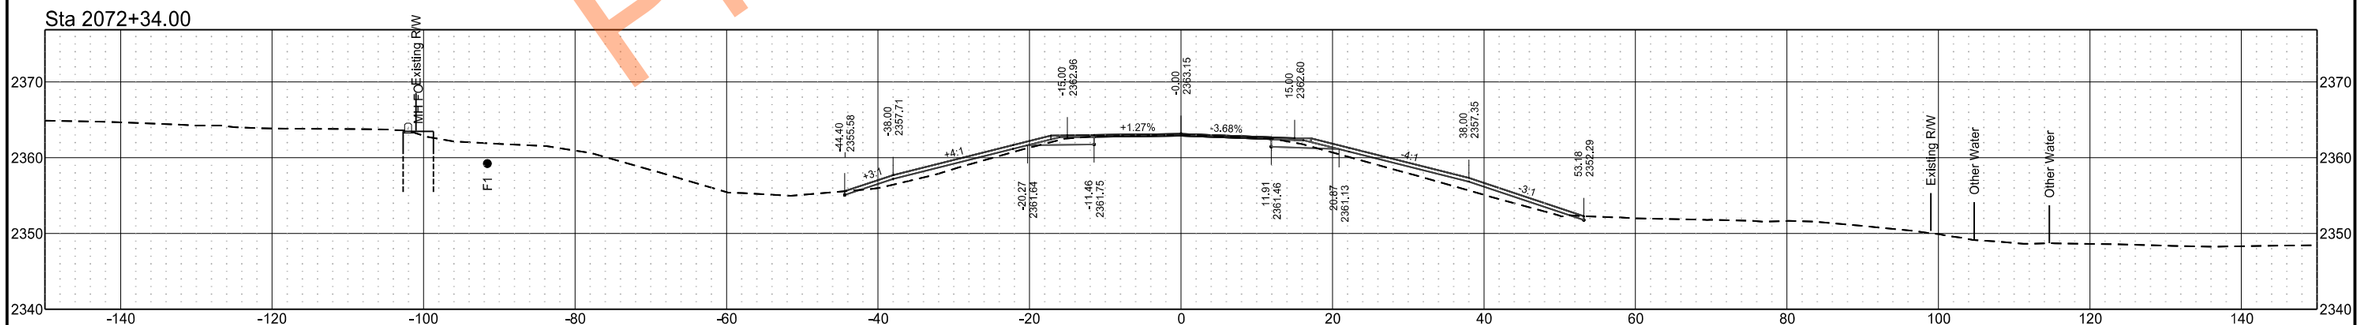

Preliminary Plans

ND 49 - Grant County

STATE	PROJECT NO.	SECTION NO.	SHEET NO.
ND	X-1-049(031)036	200	45

Sta 2079+00.00

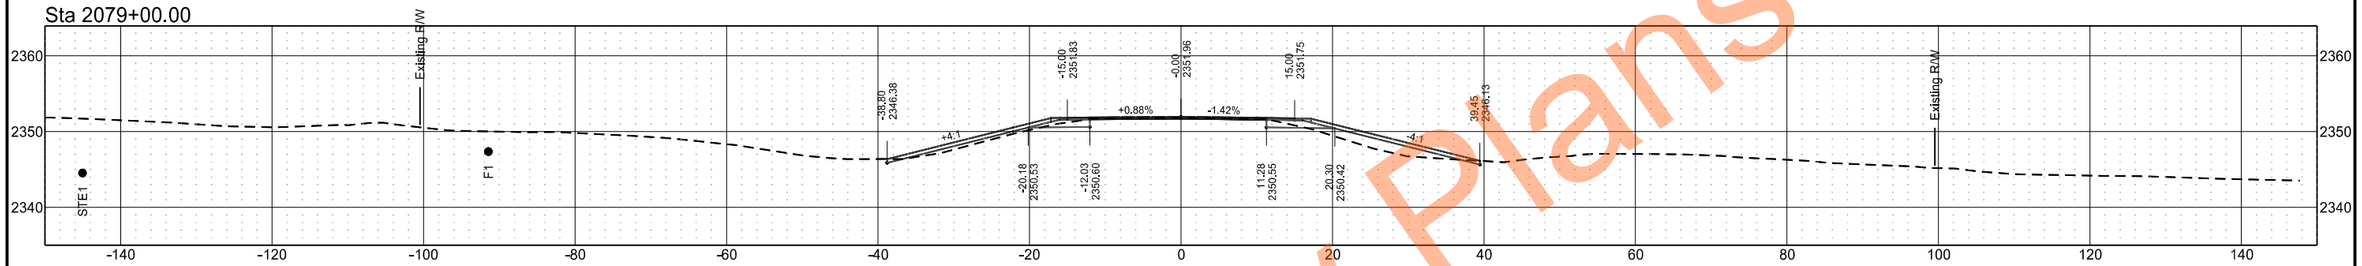

Sta 2078+00.00

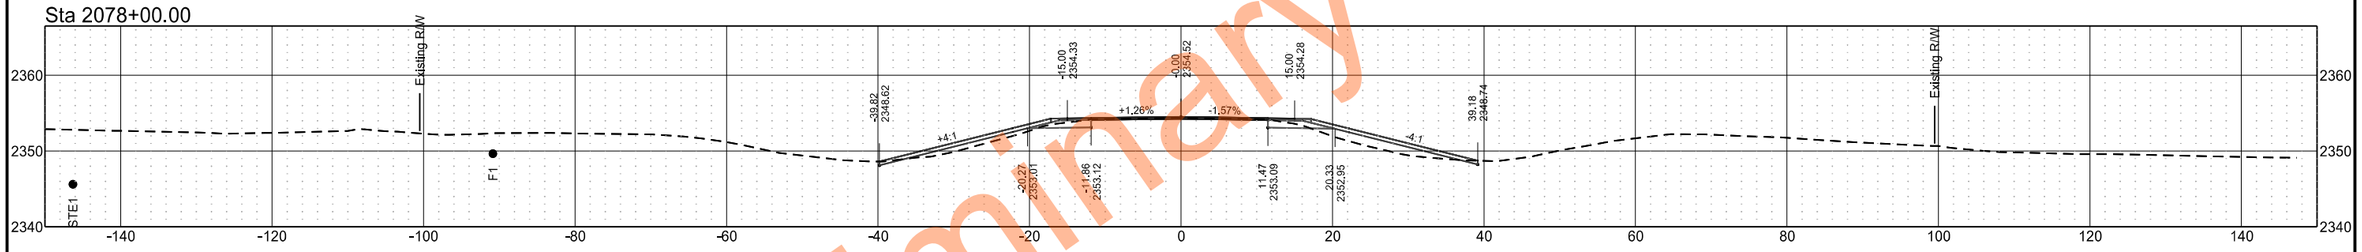

Sta 2077+00.00

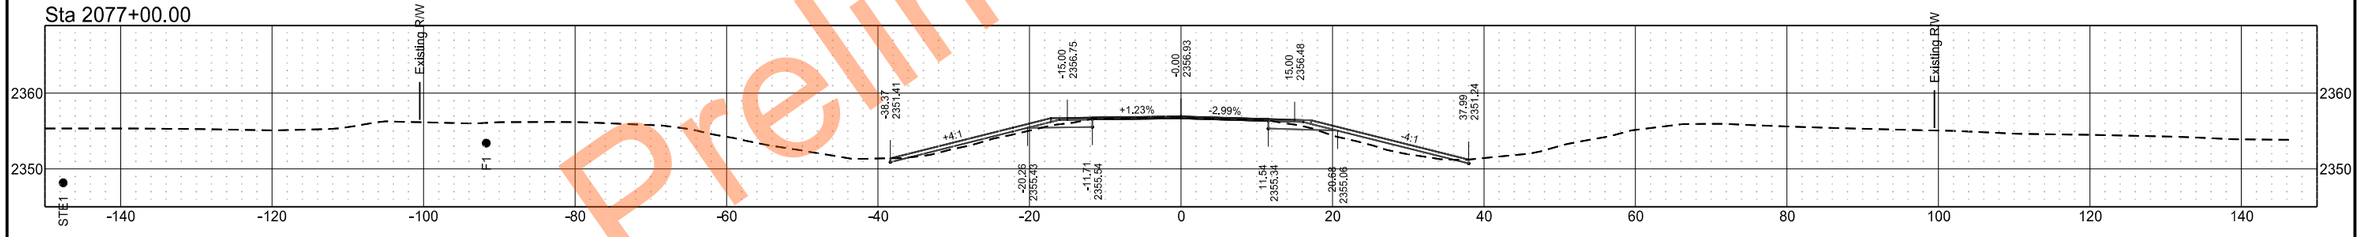

Sta 2076+00.00

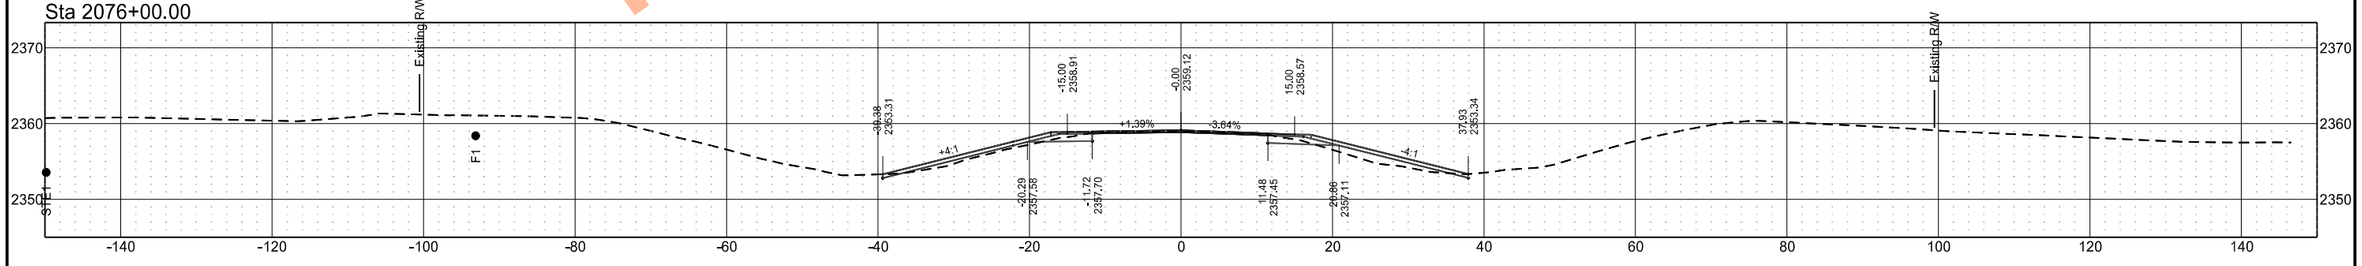

Preliminary Plans

ND 49 - Grant County

STATE	PROJECT NO.	SECTION NO.	SHEET NO.
ND	X-1-049(031)036	200	46

Sta 2083+00.00

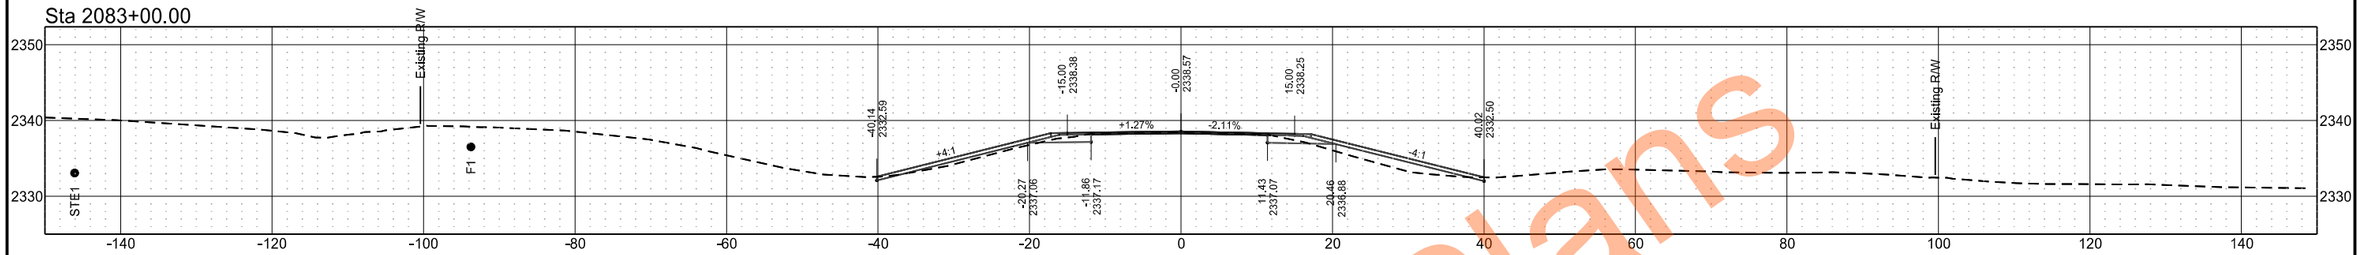

Sta 2082+00.00

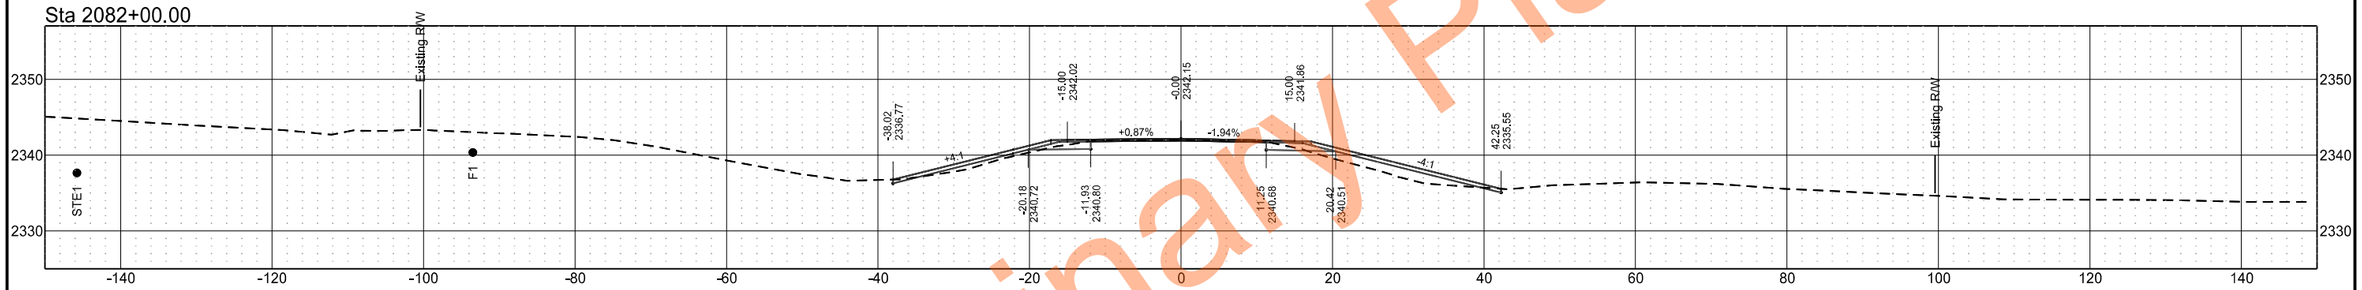

Sta 2081+00.00

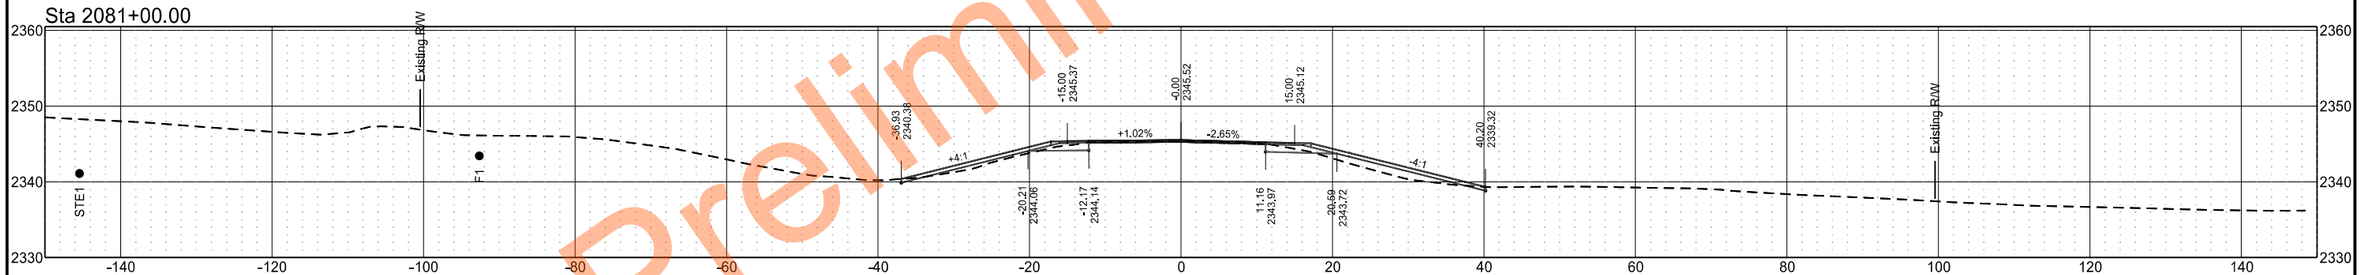

Sta 2080+00.00

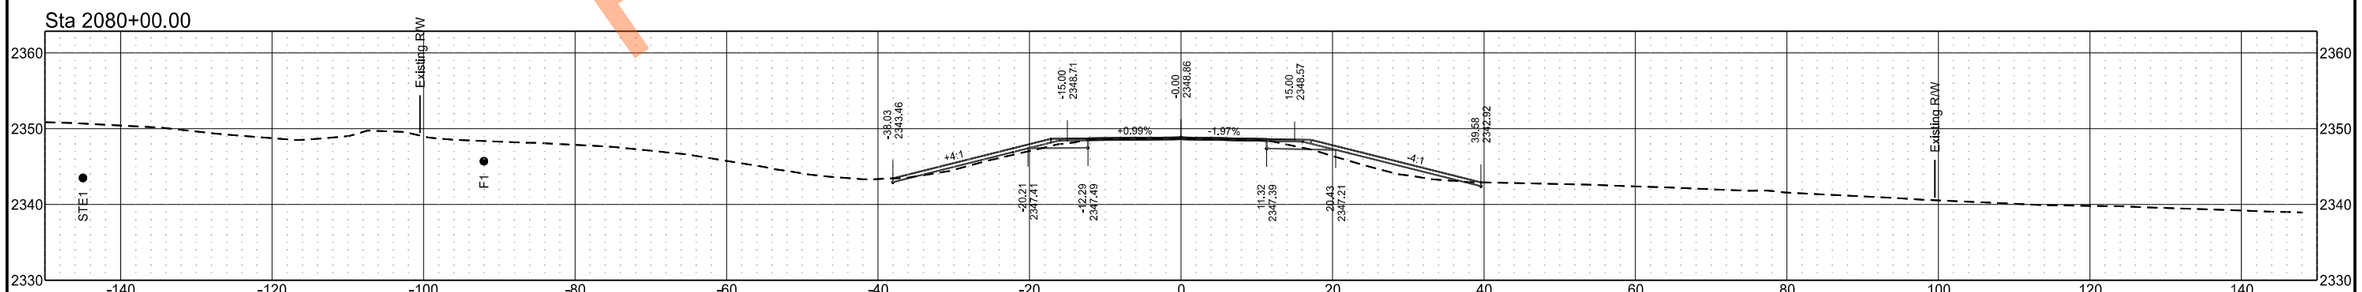

Preliminary Plans

ND 49 - Grant County

STATE	PROJECT NO.	SECTION NO.	SHEET NO.
ND	X-1-049(031)036	200	47

Sta 2087+00.00

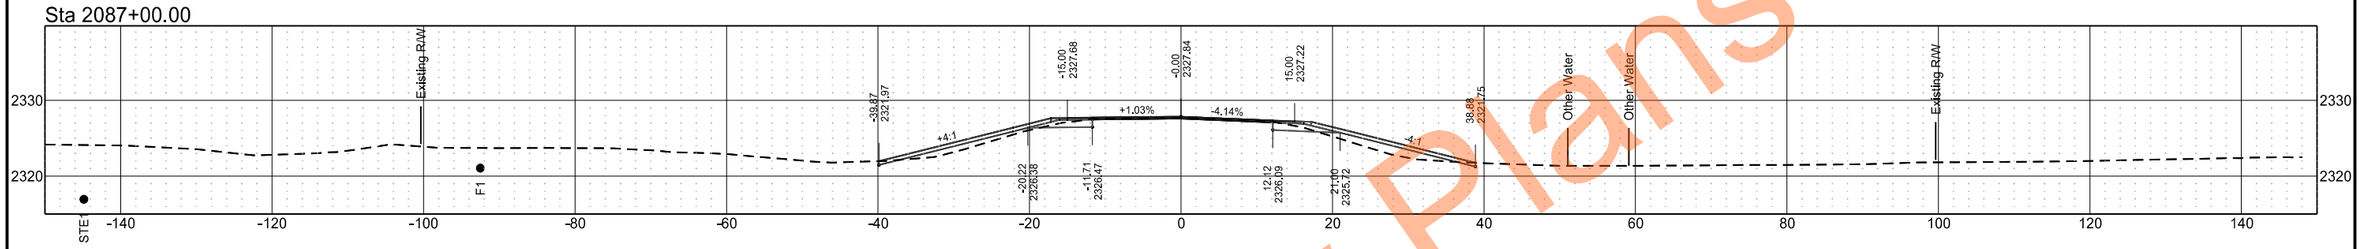

Sta 2086+00.00

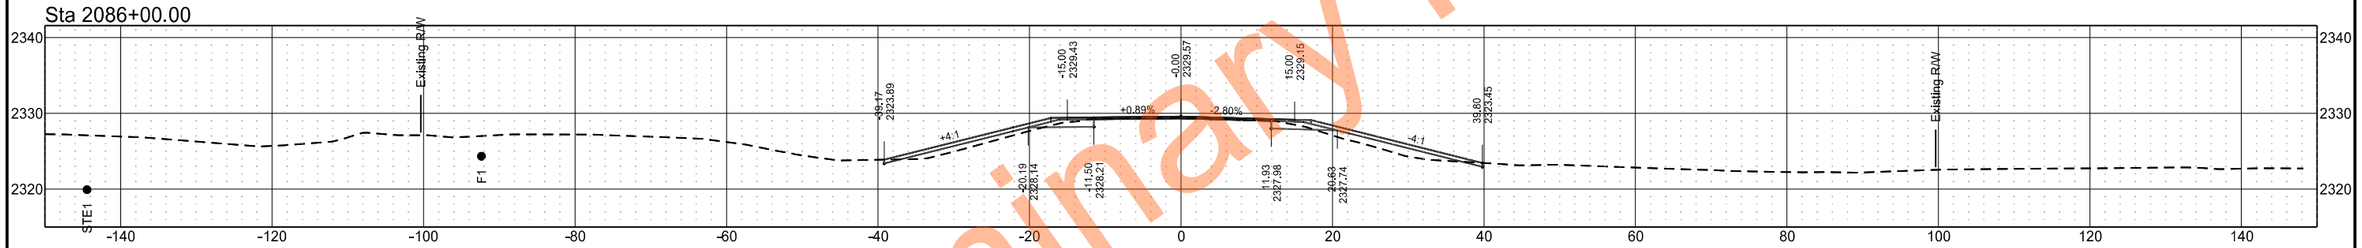

Sta 2085+00.00

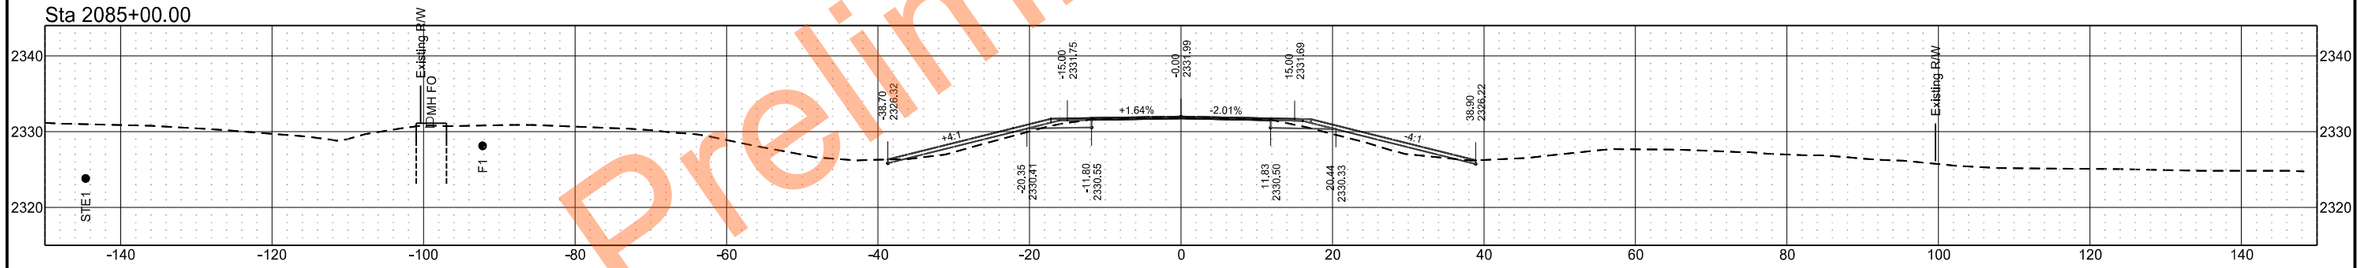

Sta 2084+00.00

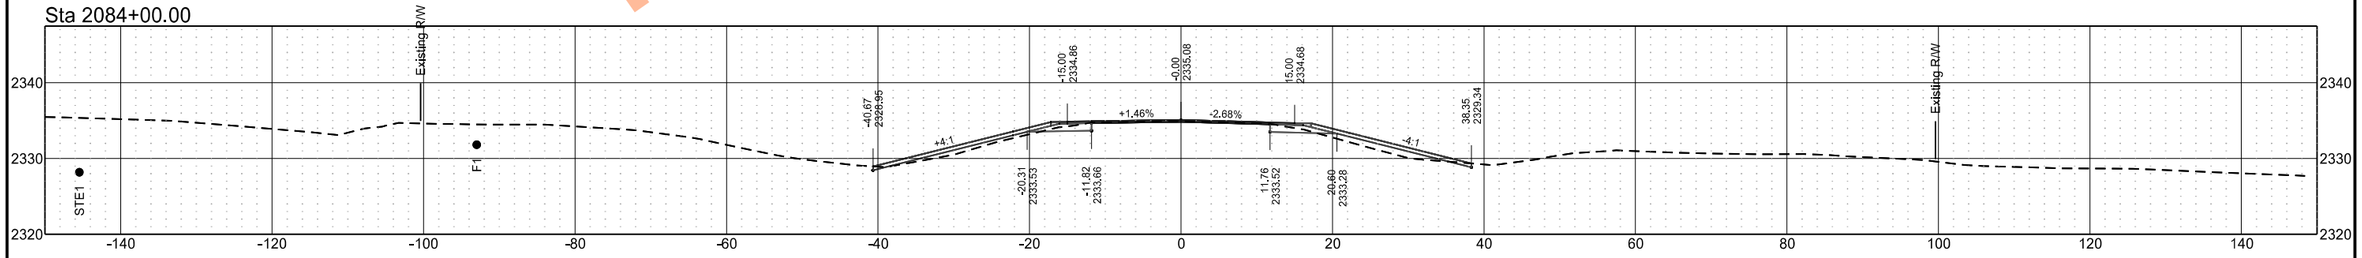

Preliminary Plans

ND 49 - Grant County

STATE	PROJECT NO.	SECTION NO.	SHEET NO.
ND	X-1-049(031)036	200	48

Sta 2089+45.00

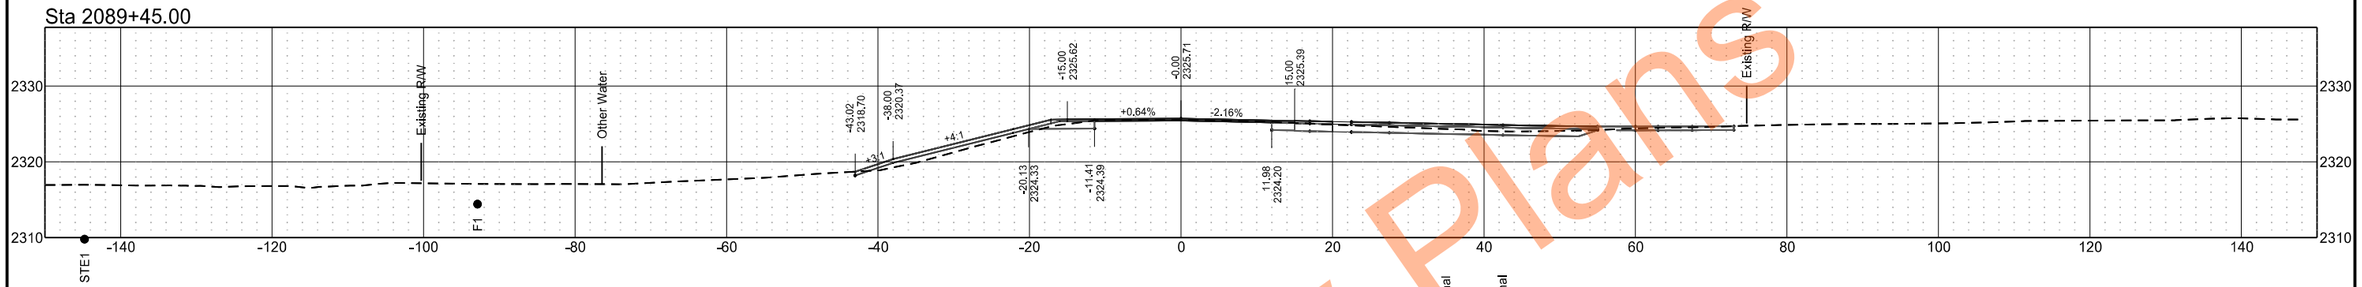

Sta 2088+88.00

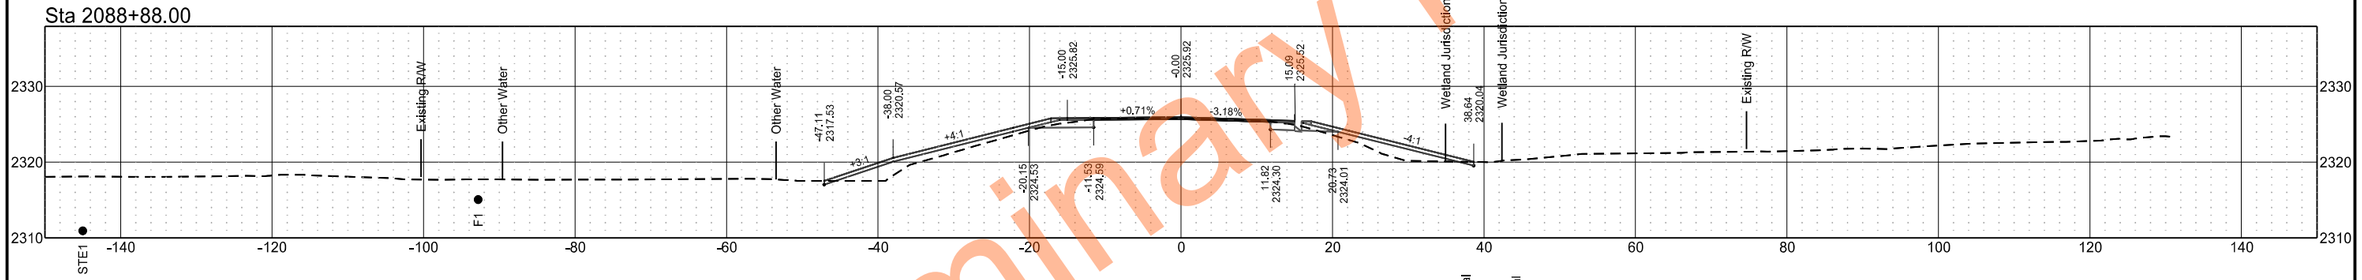

Sta 2088+50.00

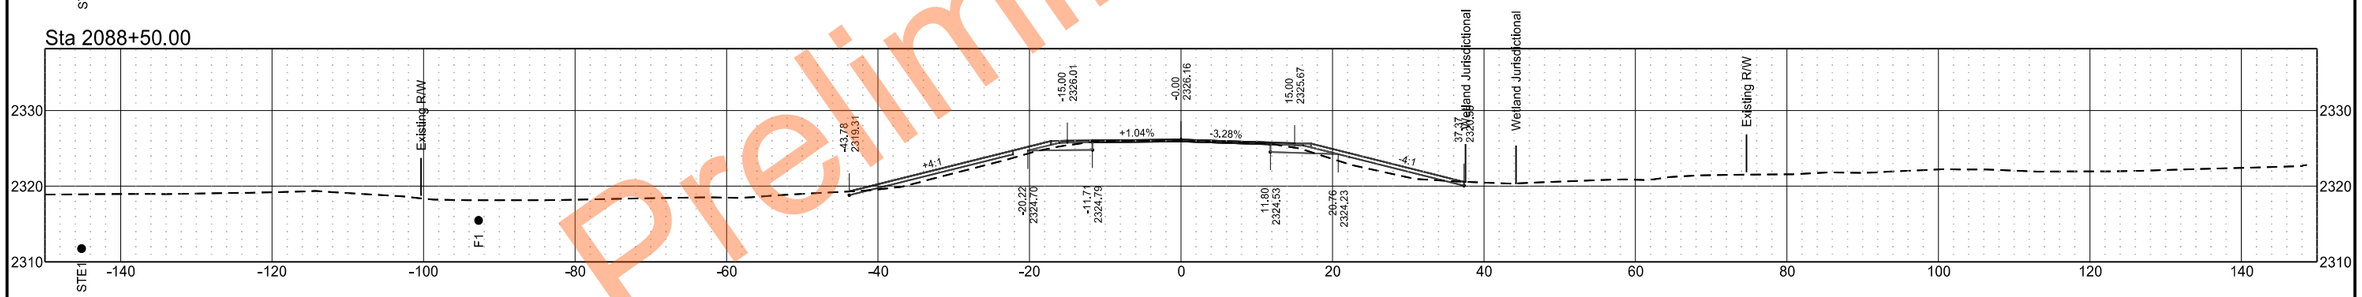

Sta 2088+00.00

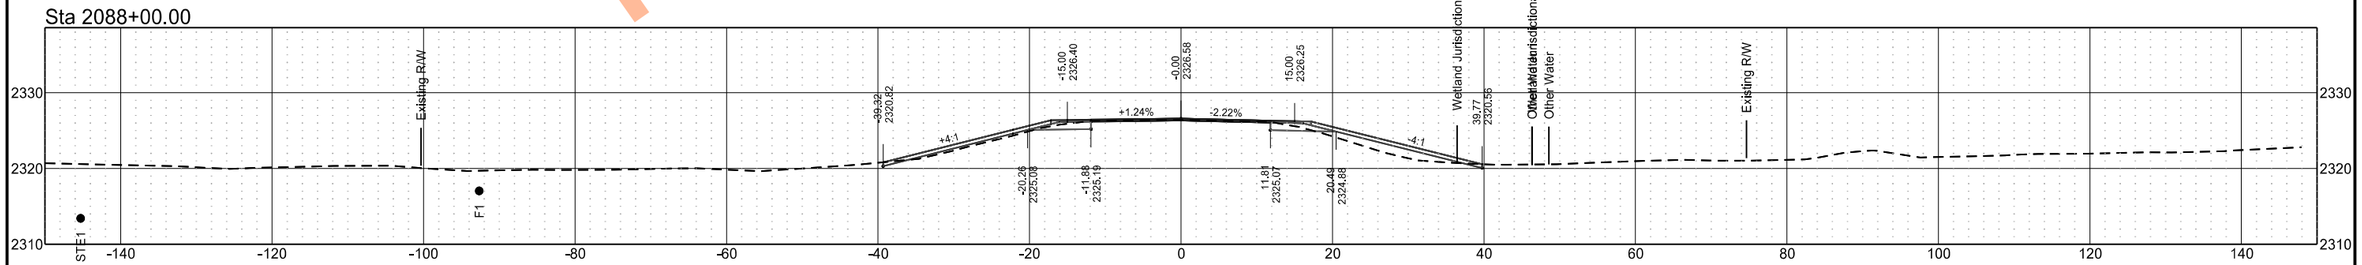

Preliminary Plans

ND 49 - Grant County

STATE	PROJECT NO.	SECTION NO.	SHEET NO.
ND	X-1-049(031)036	200	49

Sta 2092+00.00

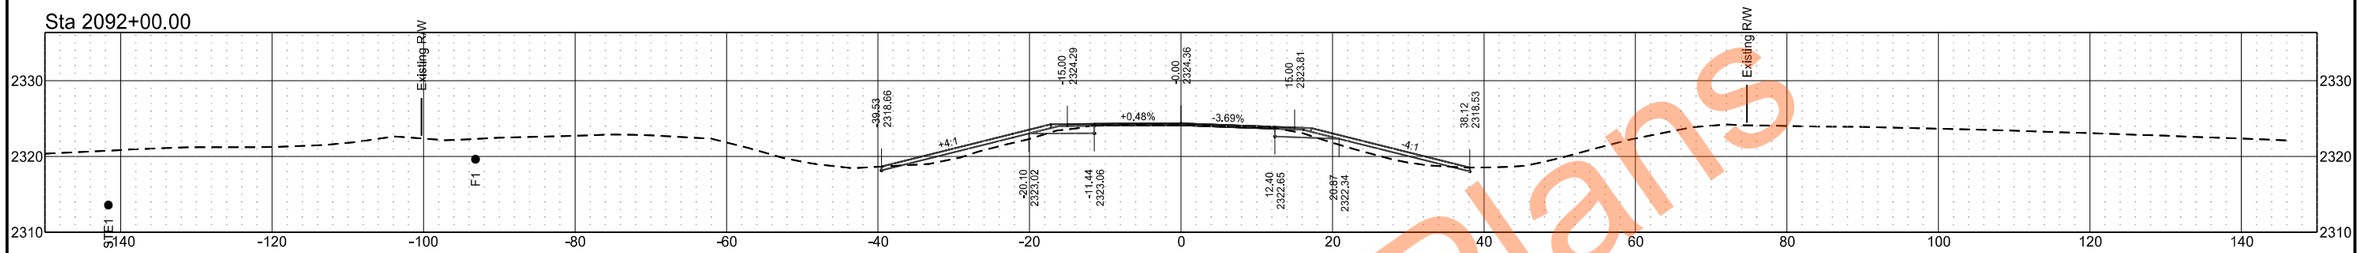

Sta 2091+00.00

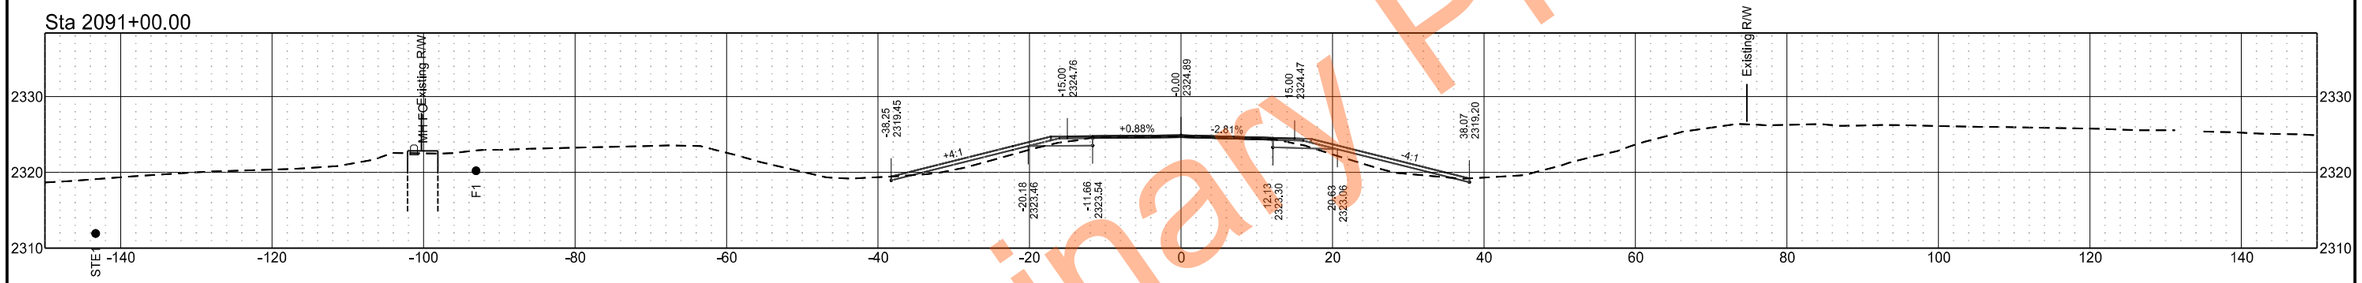

Sta 2090+42.00

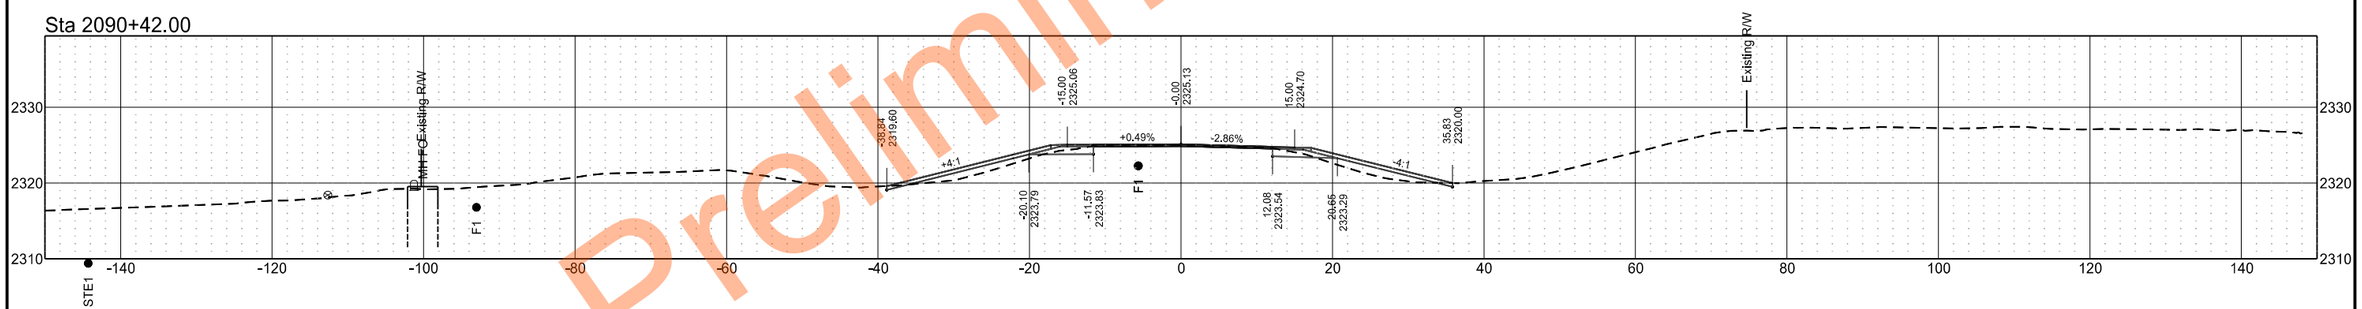

Sta 2090+03.00

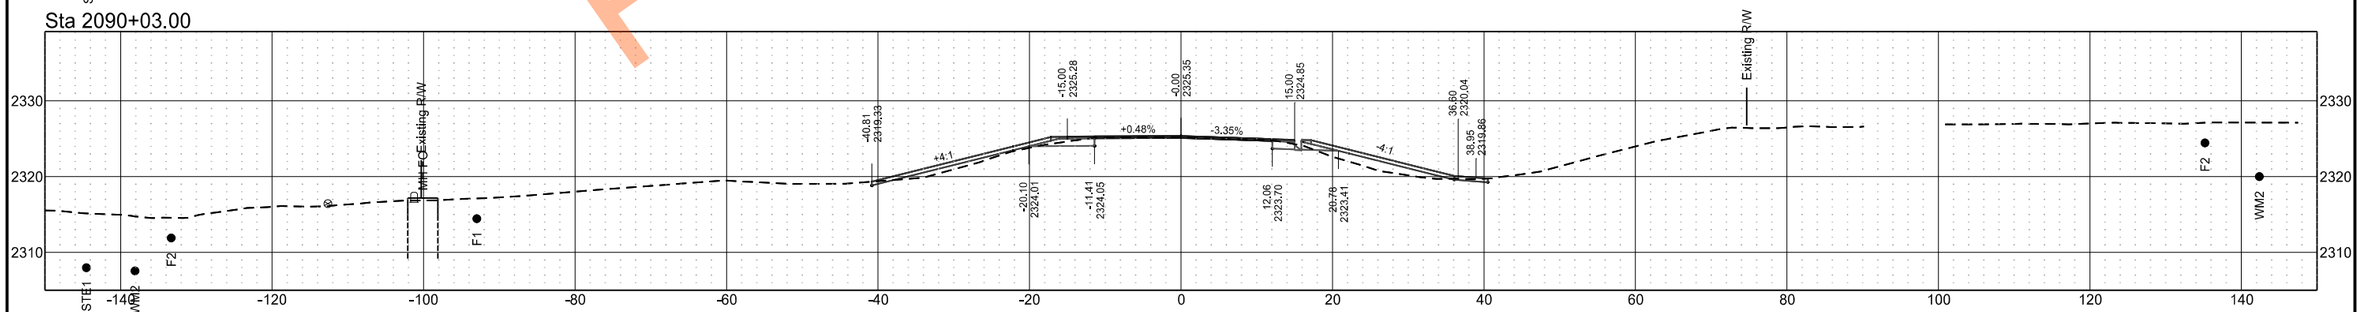

Preliminary Plans

ND 49 - Grant County

STATE	PROJECT NO.	SECTION NO.	SHEET NO.
ND	X-1-049(031)036	200	50

Sta 2097+00.00

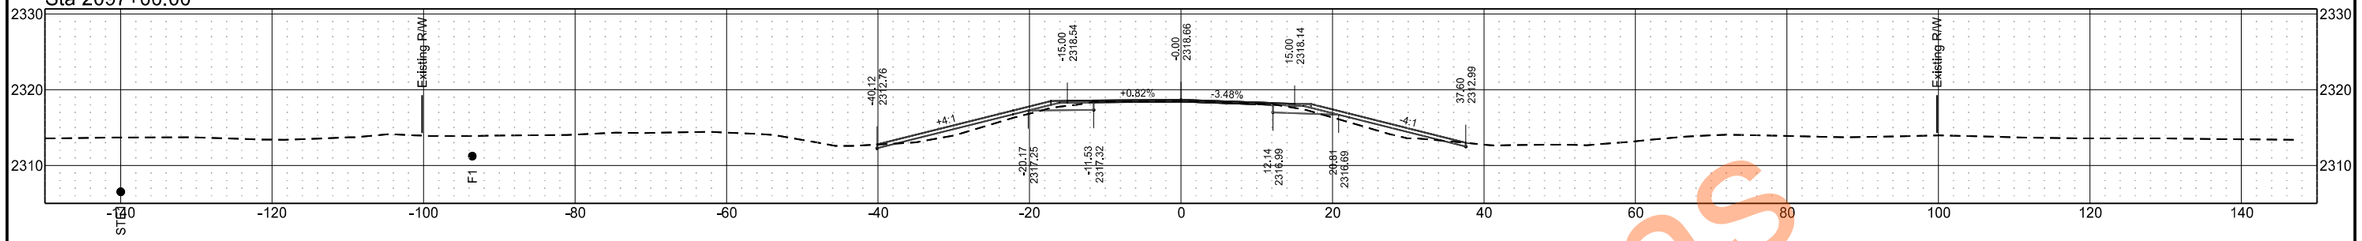

Sta 2096+00.00

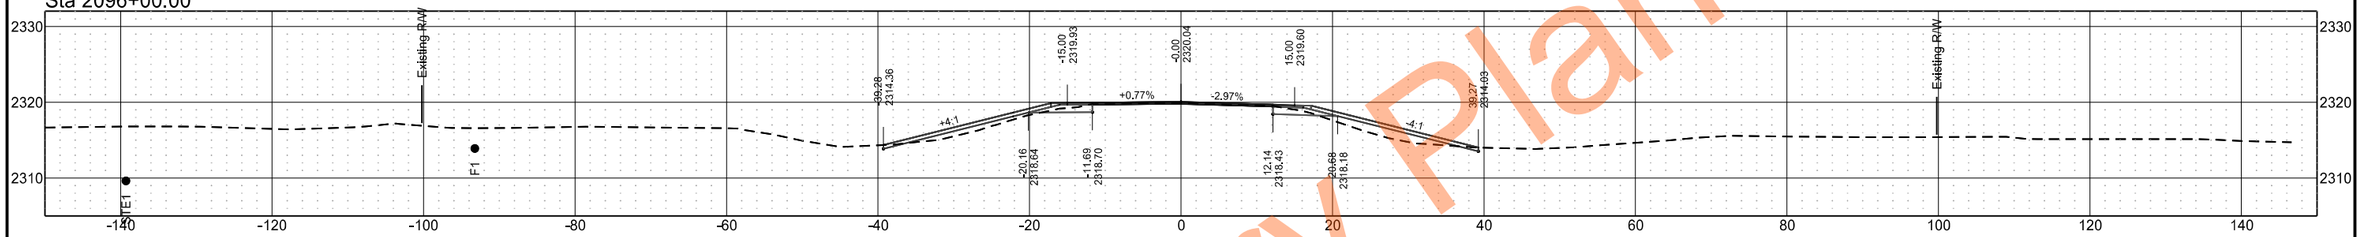

Sta 2095+00.00

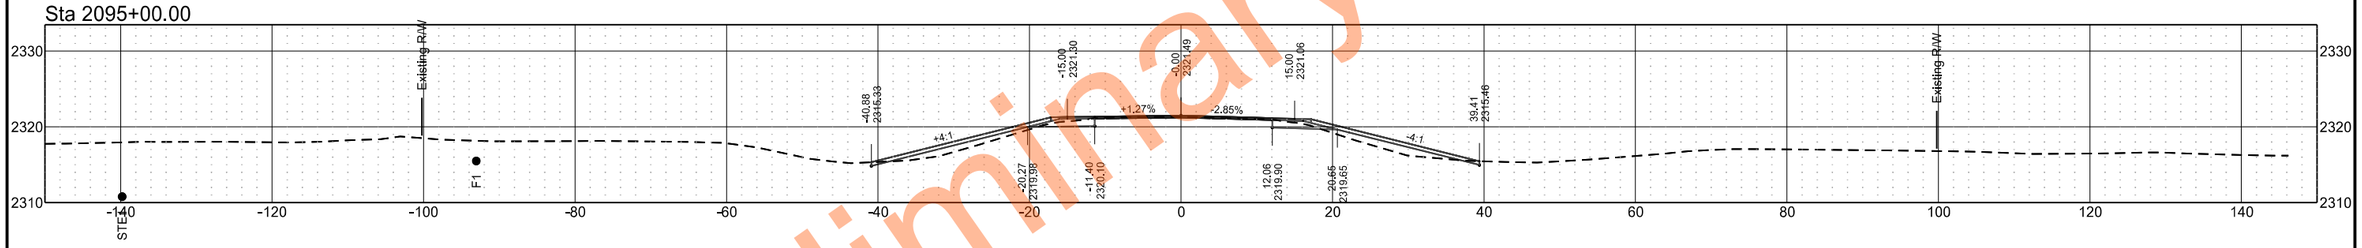

Sta 2094+00.00

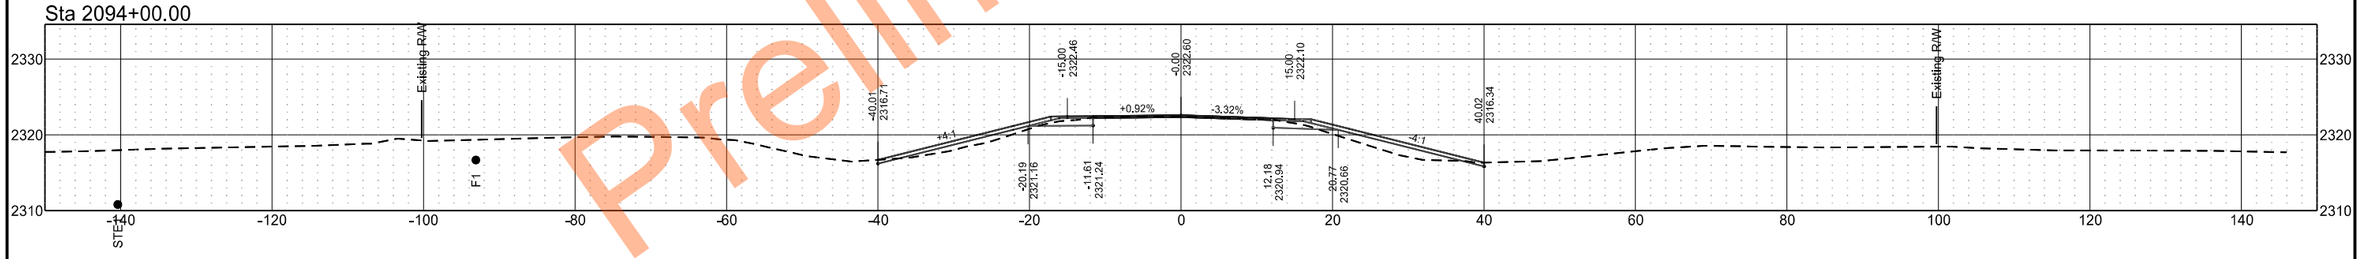

Sta 2093+00.00

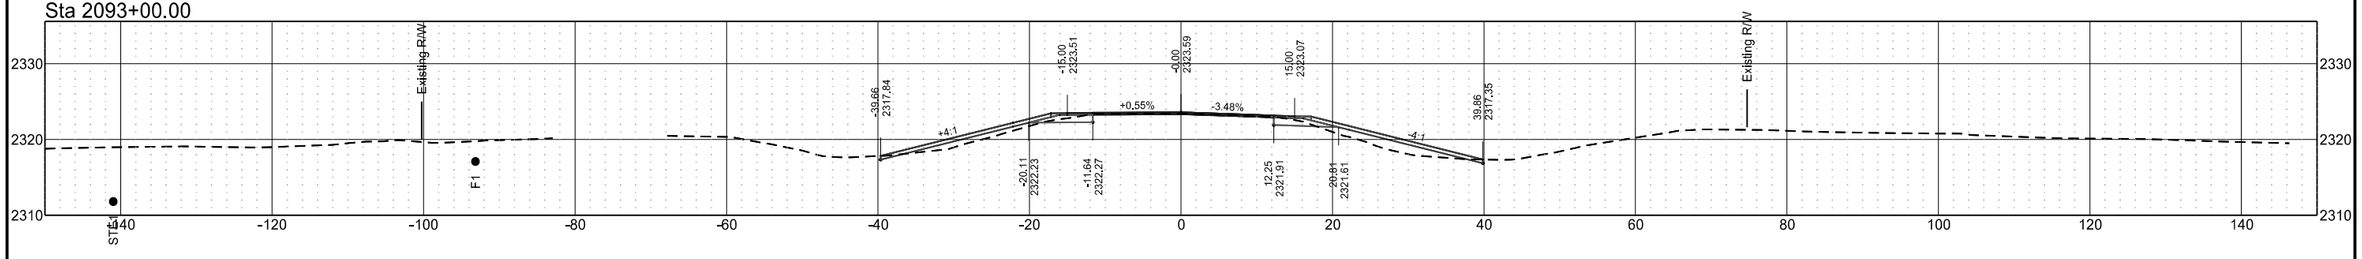

Preliminary Plans

ND 49 - Grant County

STATE	PROJECT NO.	SECTION NO.	SHEET NO.
ND	X-1-049(031)036	200	51

Sta 2099+71.00

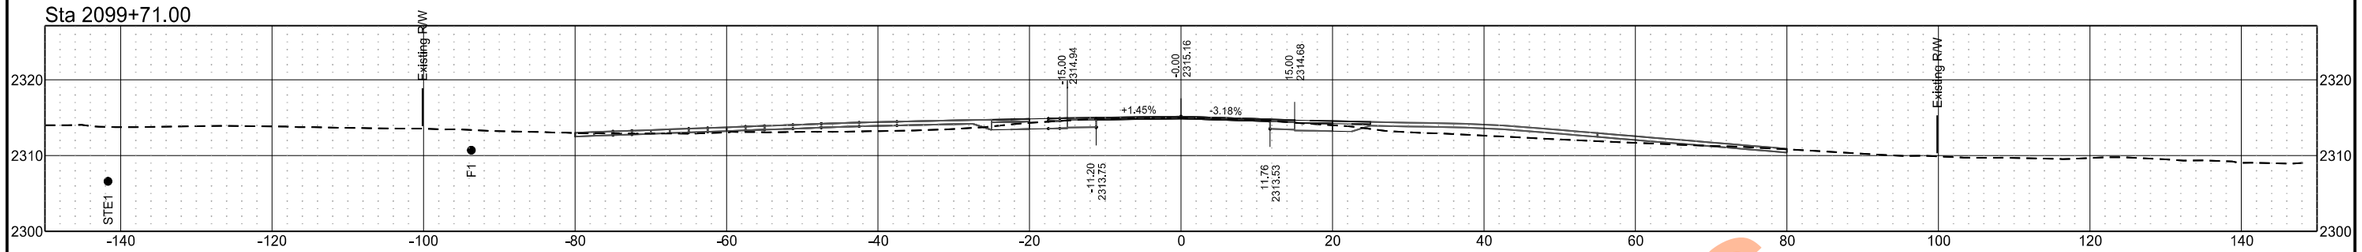

Sta 2099+62.83

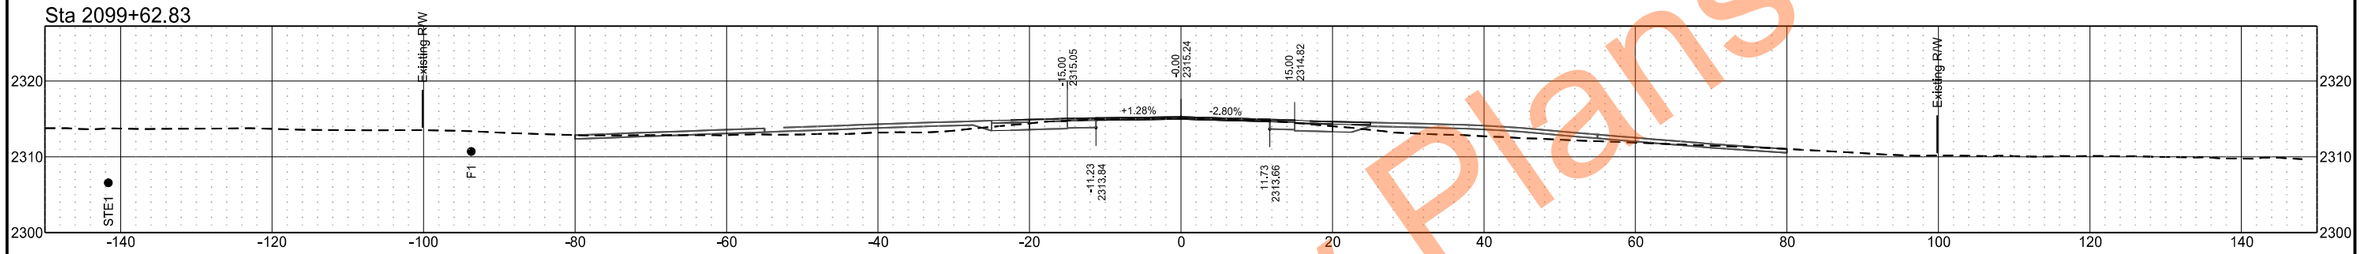

Sta 2099+16.00

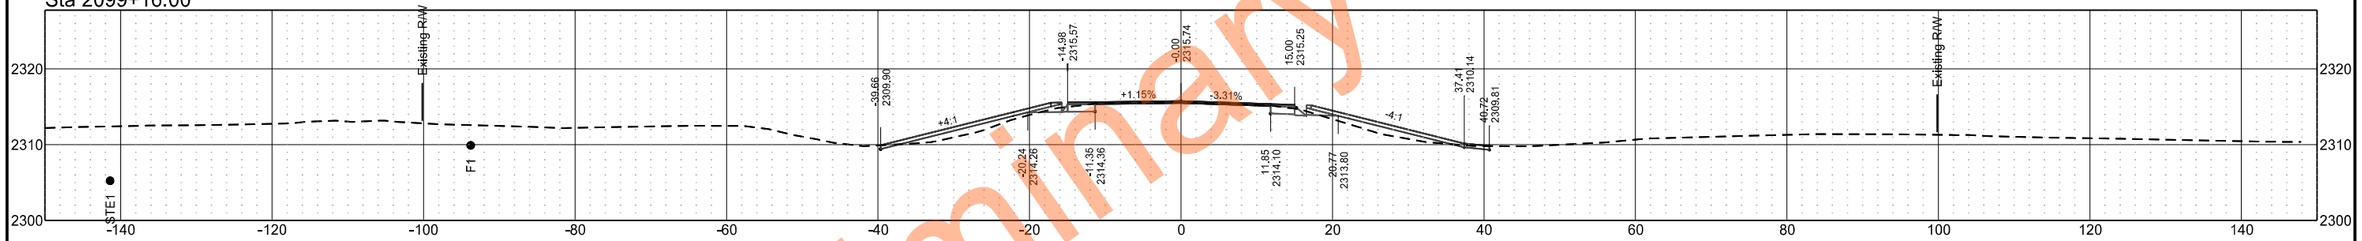

Sta 2099+00.00

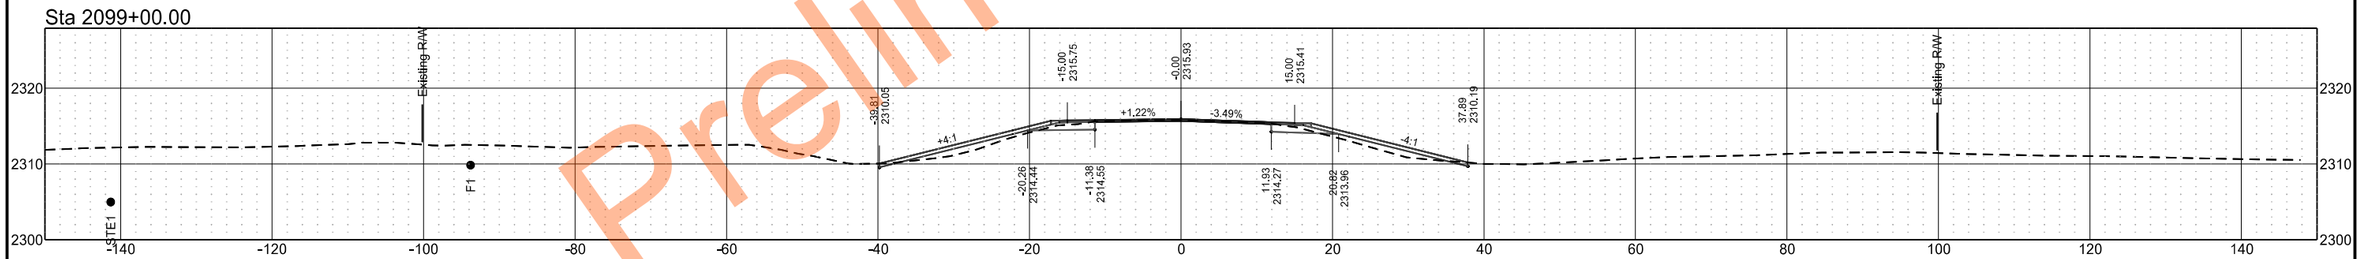

Sta 2098+00.00

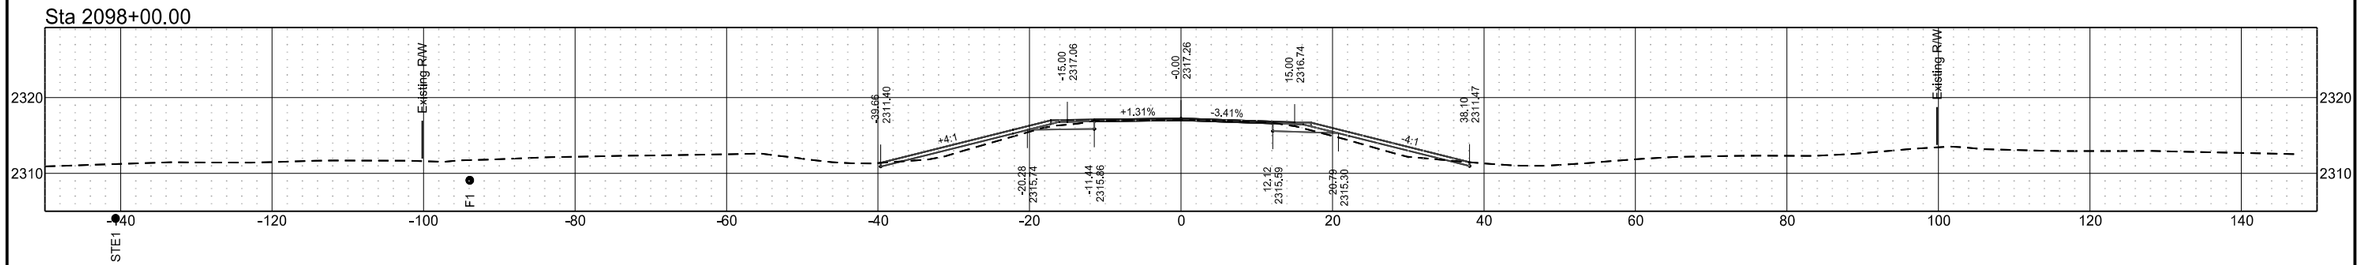

Preliminary Plans

ND 49 - Grant County

STATE	PROJECT NO.	SECTION NO.	SHEET NO.
ND	X-1-049(031)036	200	52

Sta 2104+00.00

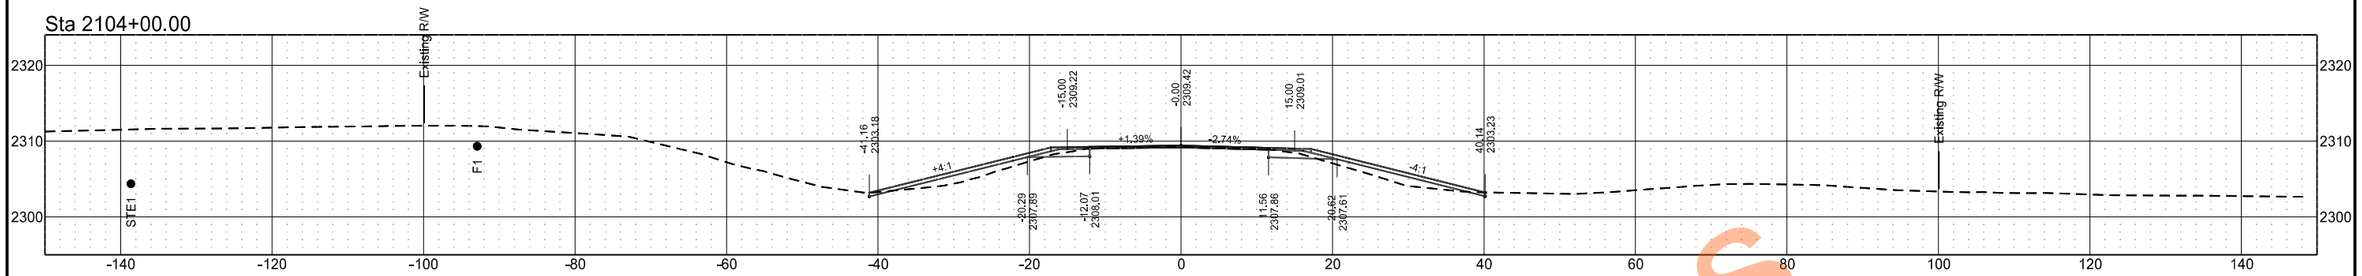

Sta 2103+00.00

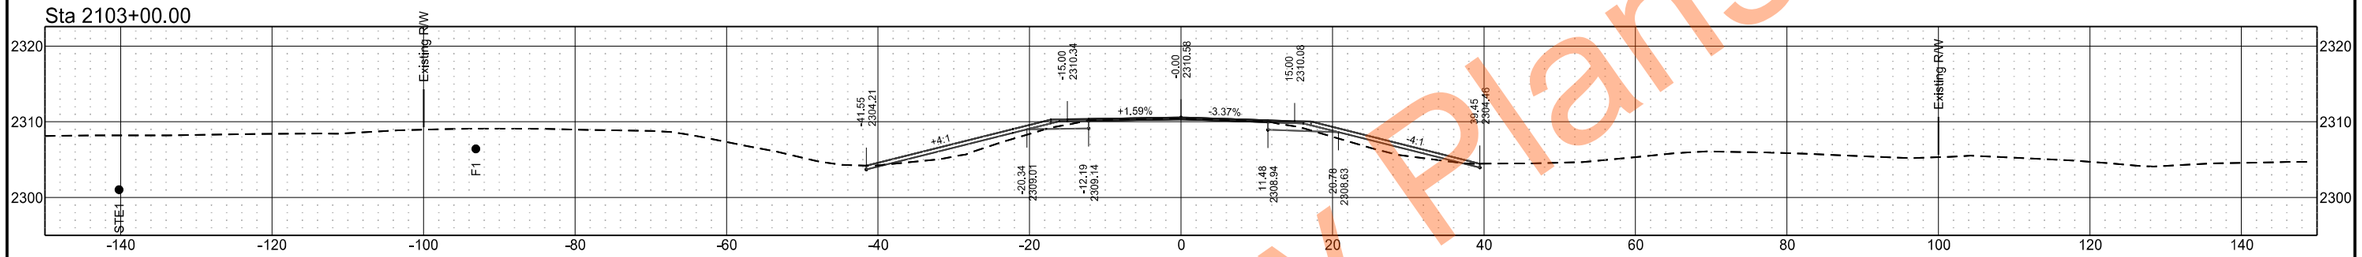

Sta 2102+00.00

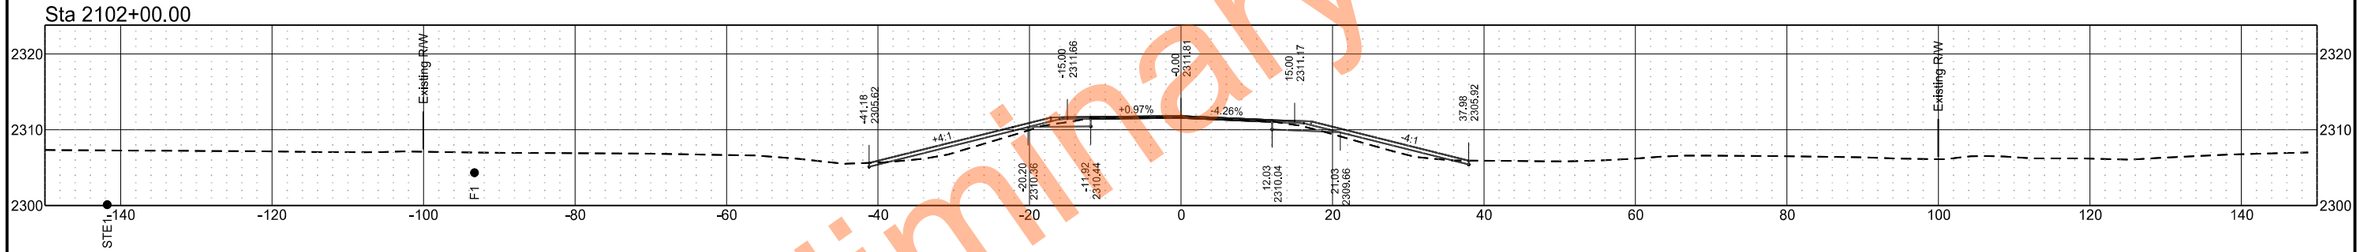

Sta 2101+00.00

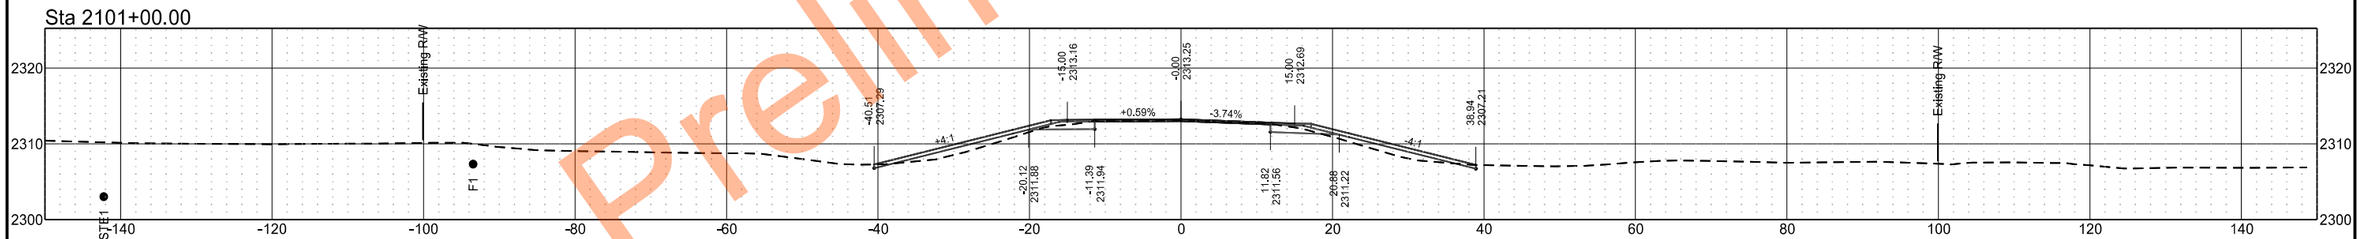

Sta 2100+44.00

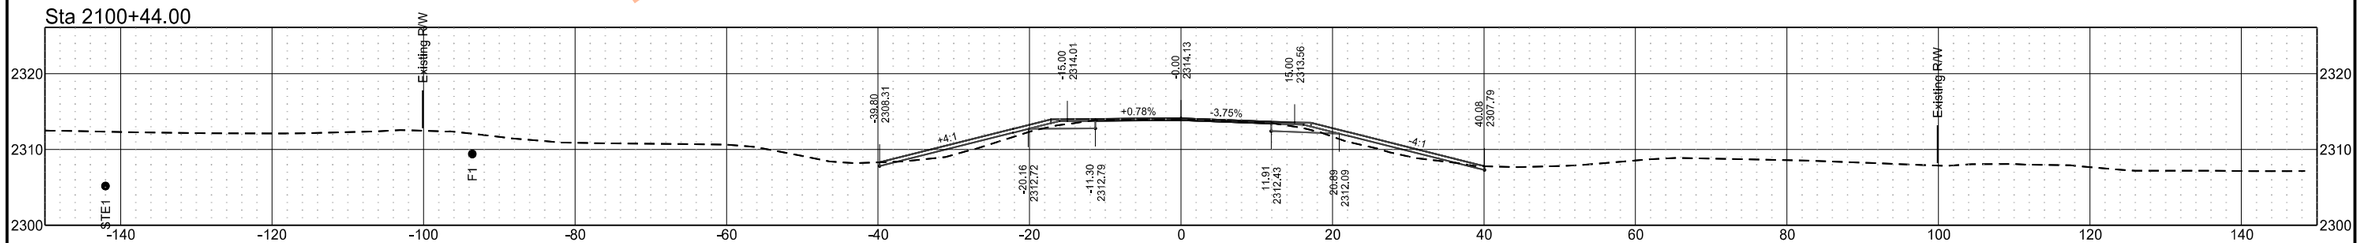

Preliminary Plans

ND 49 - Grant County

STATE	PROJECT NO.	SECTION NO.	SHEET NO.
ND	X-1-049(031)036	200	53

Sta 2107+25.00

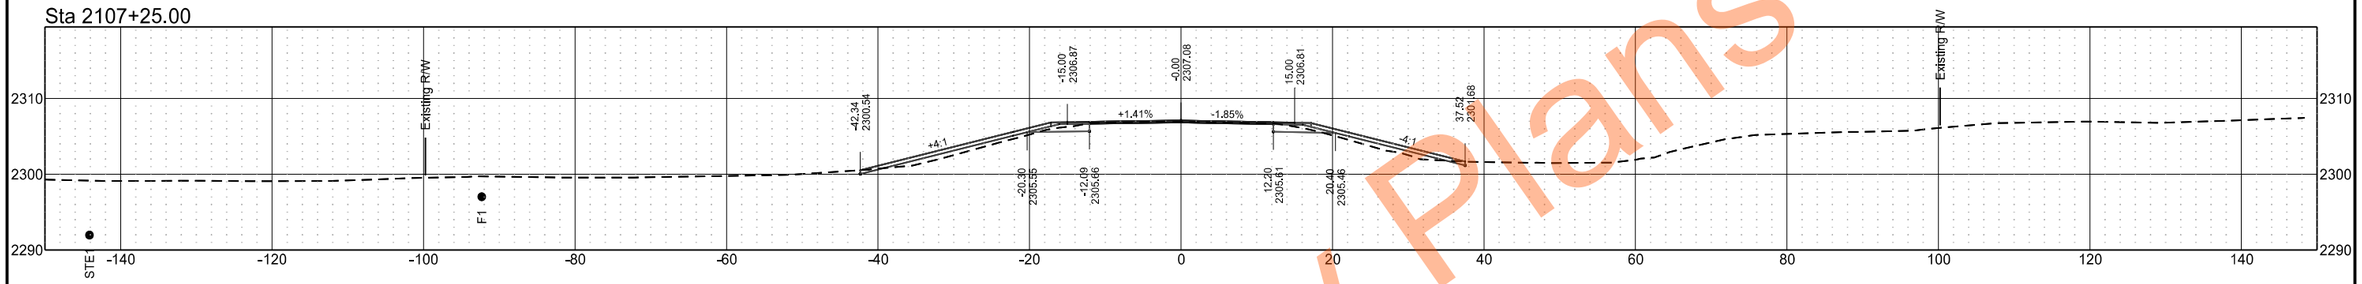

Sta 2106+68.00

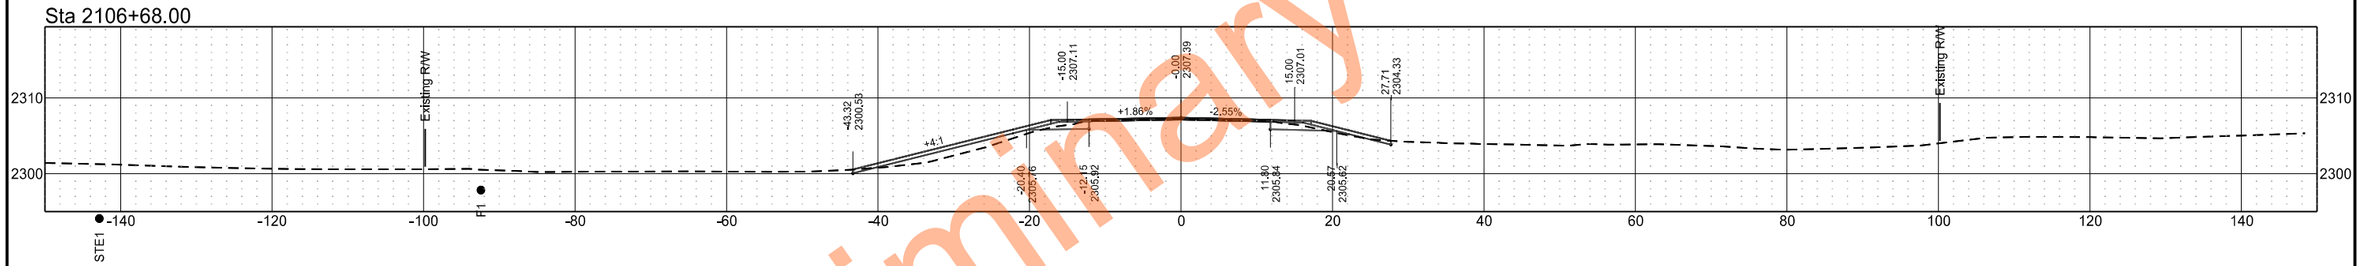

Sta 2106+00.00

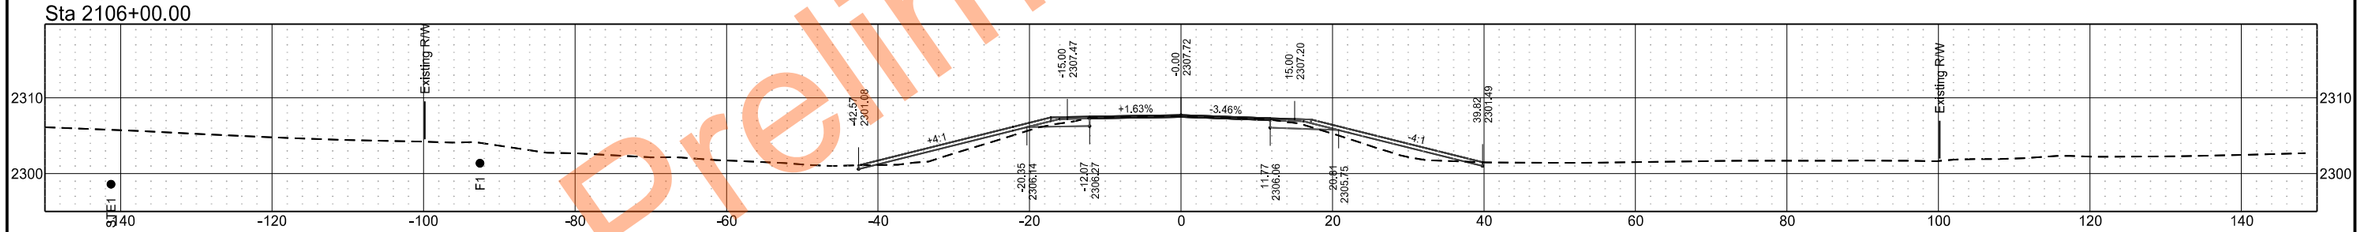

Sta 2105+00.00

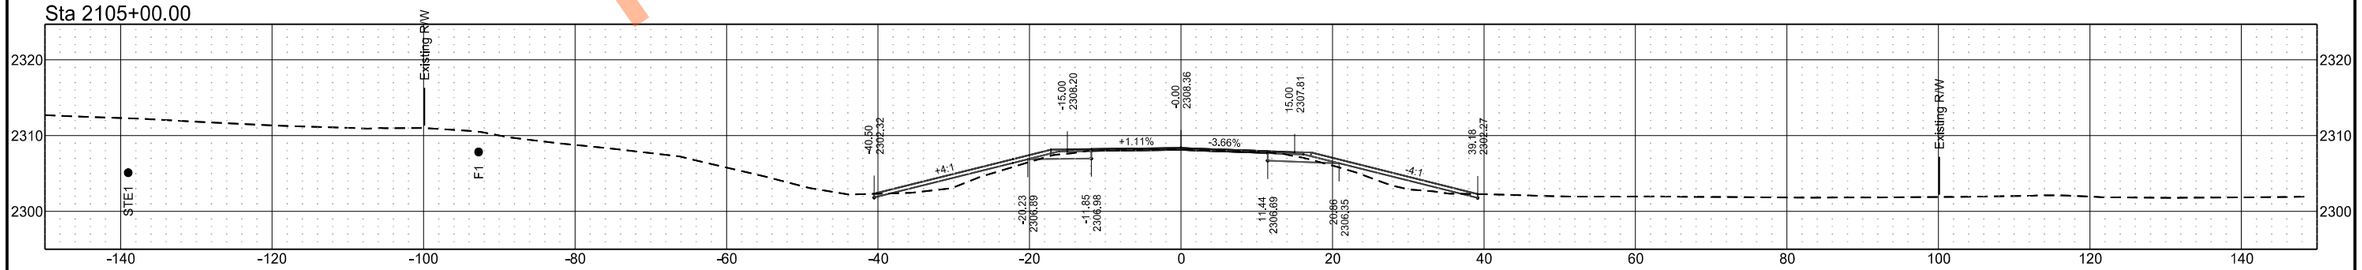

Preliminary Plans

ND 49 - Grant County

STATE	PROJECT NO.	SECTION NO.	SHEET NO.
ND	X-1-049(031)036	200	54

Sta 2110+00.00

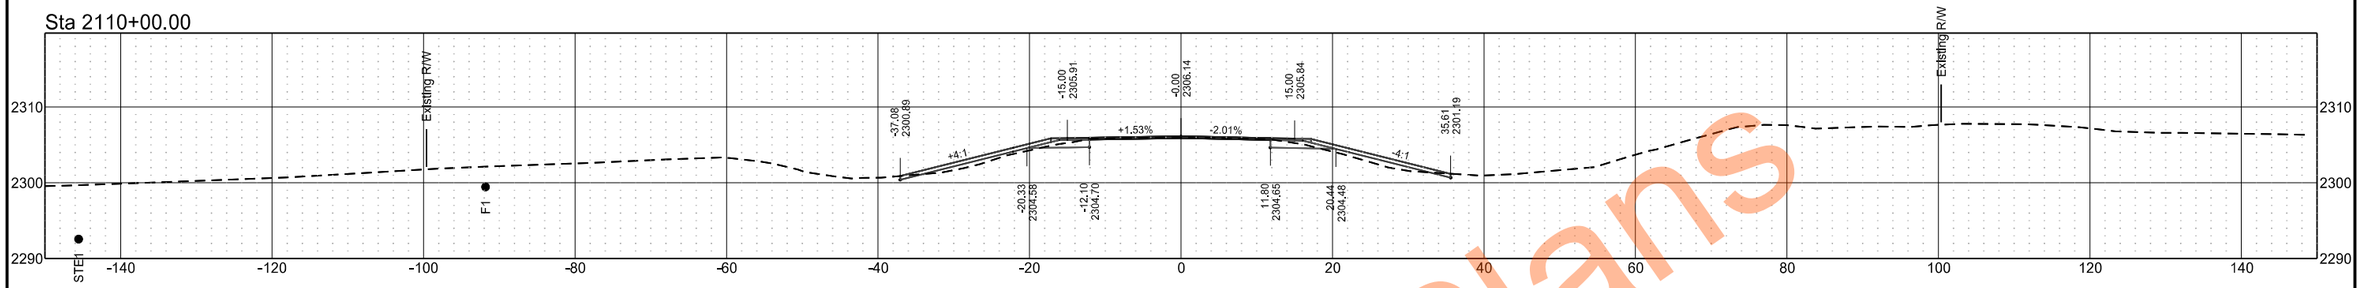

Sta 2109+32.00

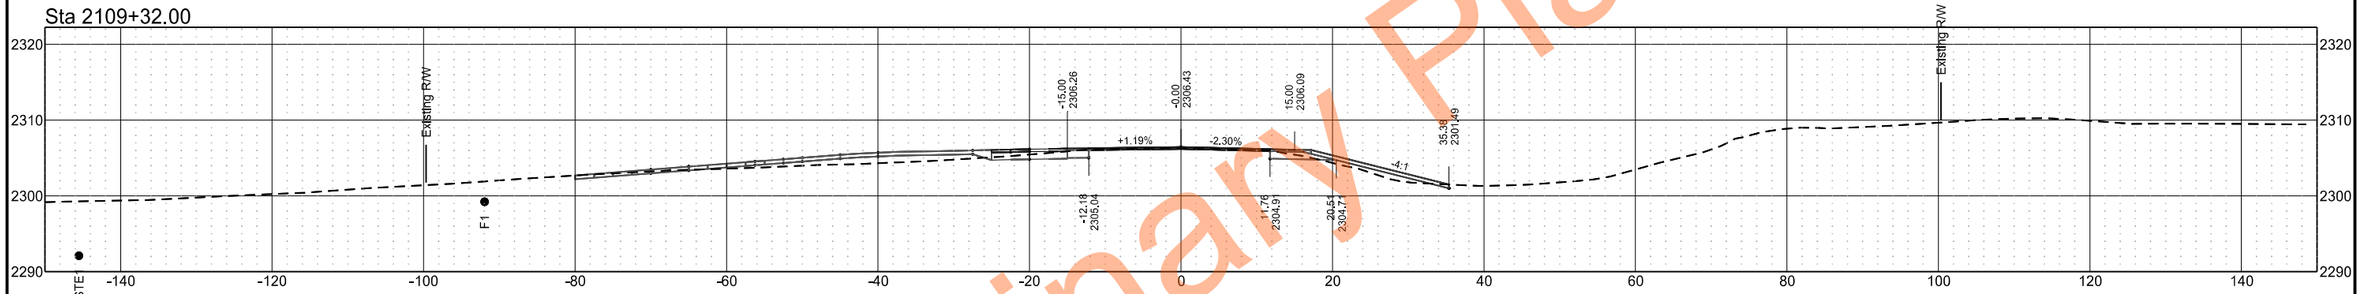

Sta 2108+75.00

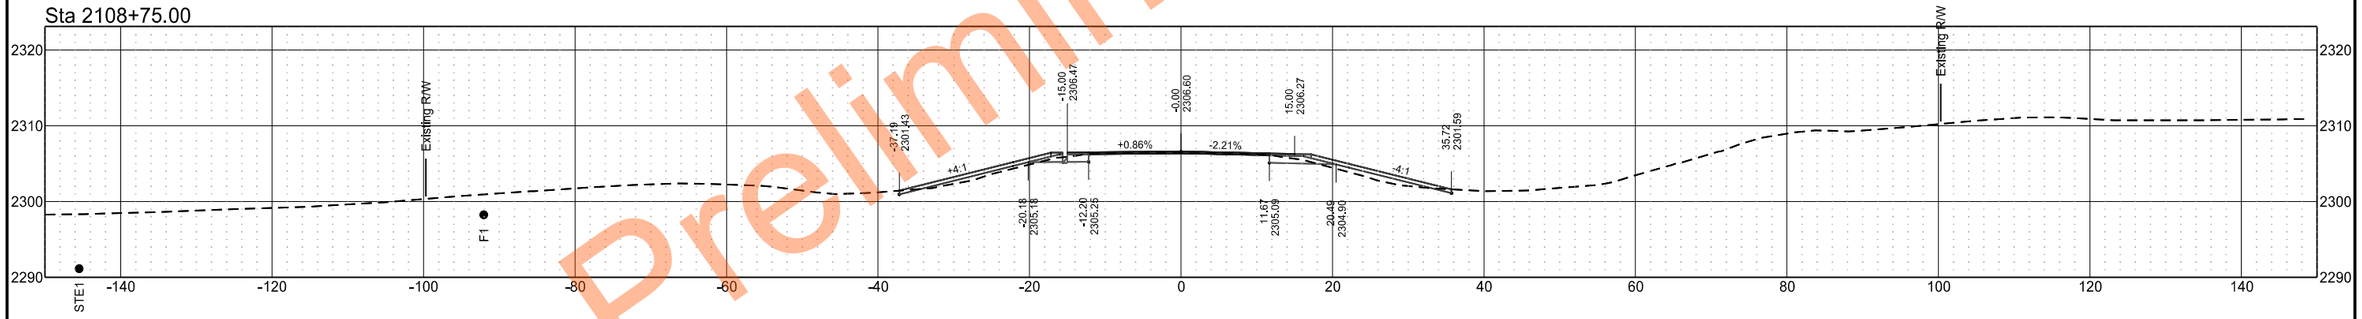

Sta 2108+00.00

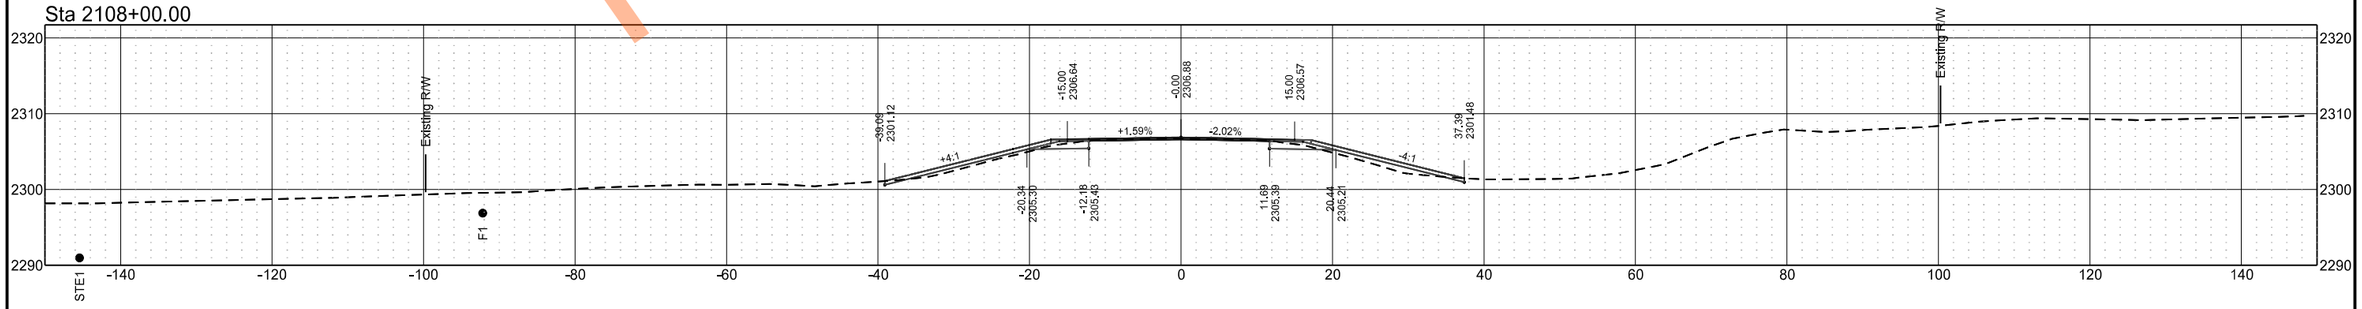

Preliminary Plans

ND 49 - Grant County

STATE	PROJECT NO.	SECTION NO.	SHEET NO.
ND	X-1-049(031)036	200	55

Sta 2115+00.00

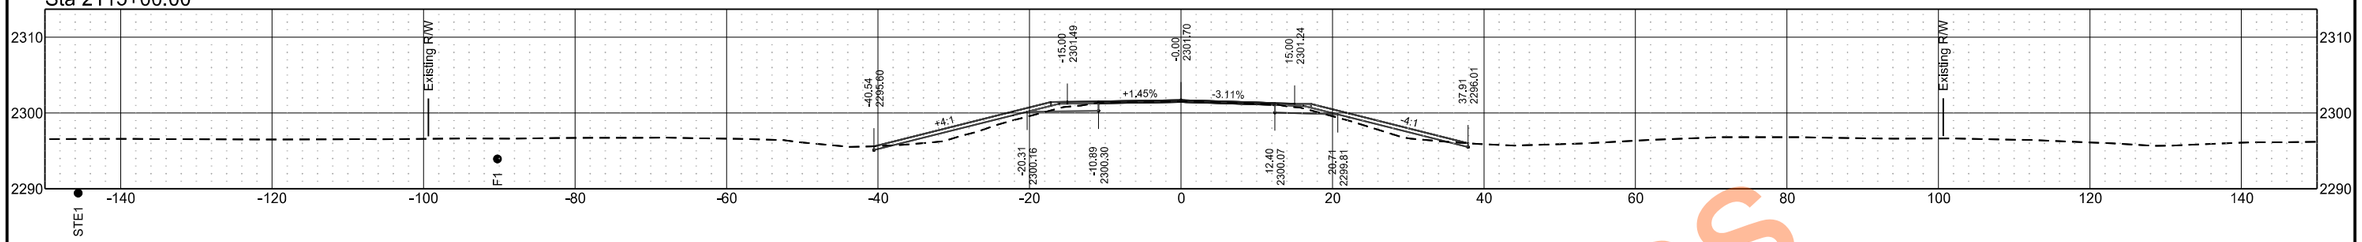

Sta 2114+00.00

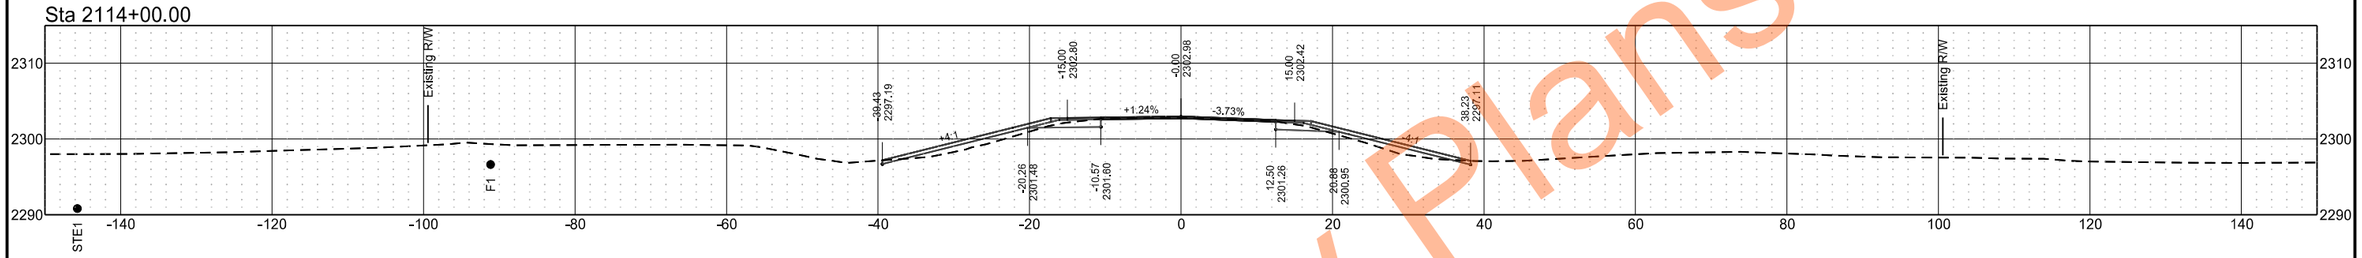

Sta 2113+00.00

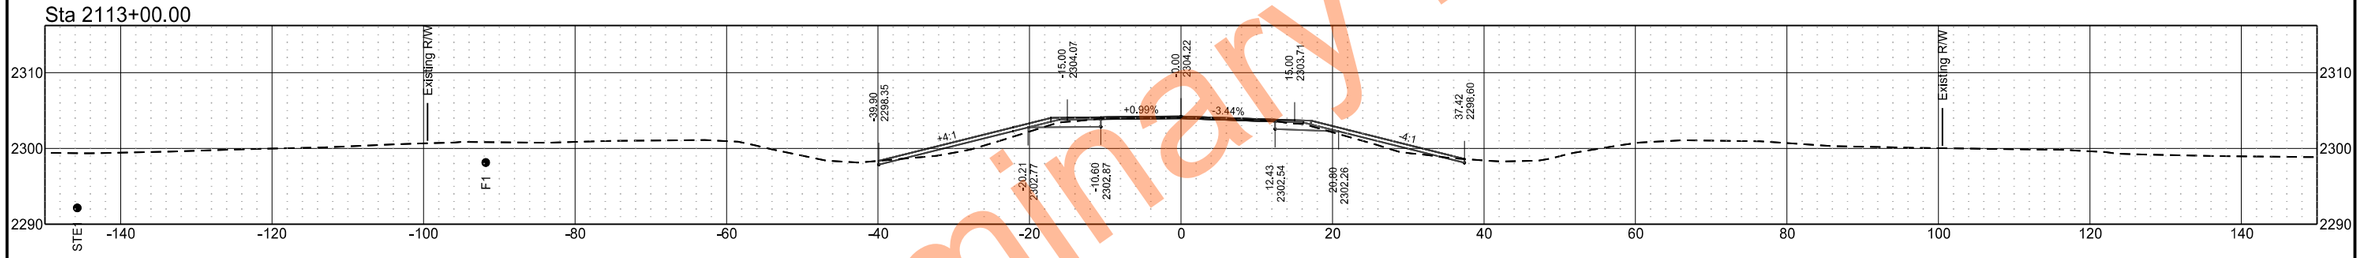

Sta 2112+00.00

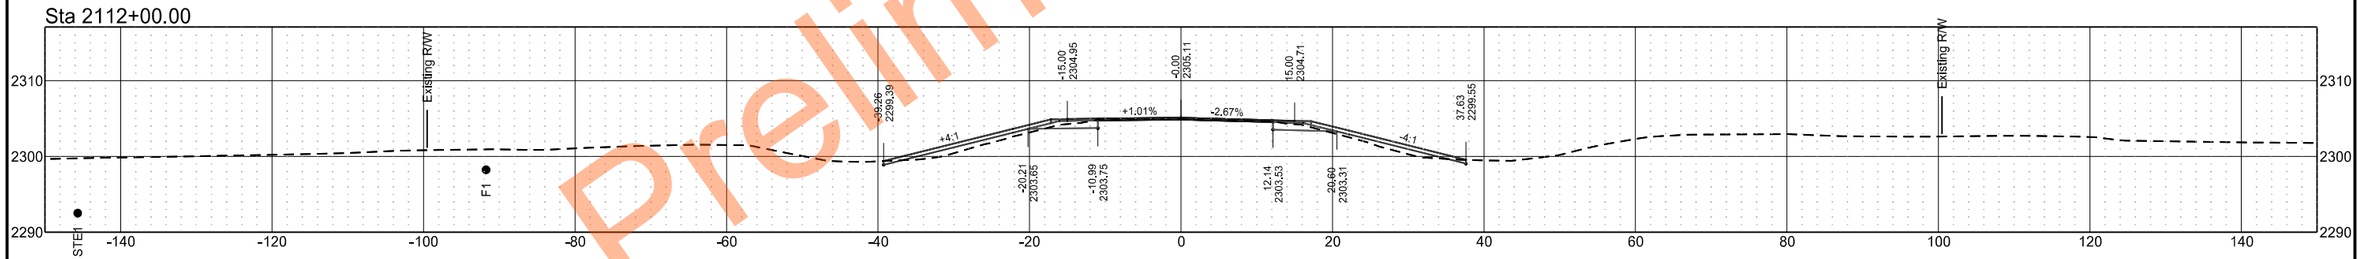

Sta 2111+00.00

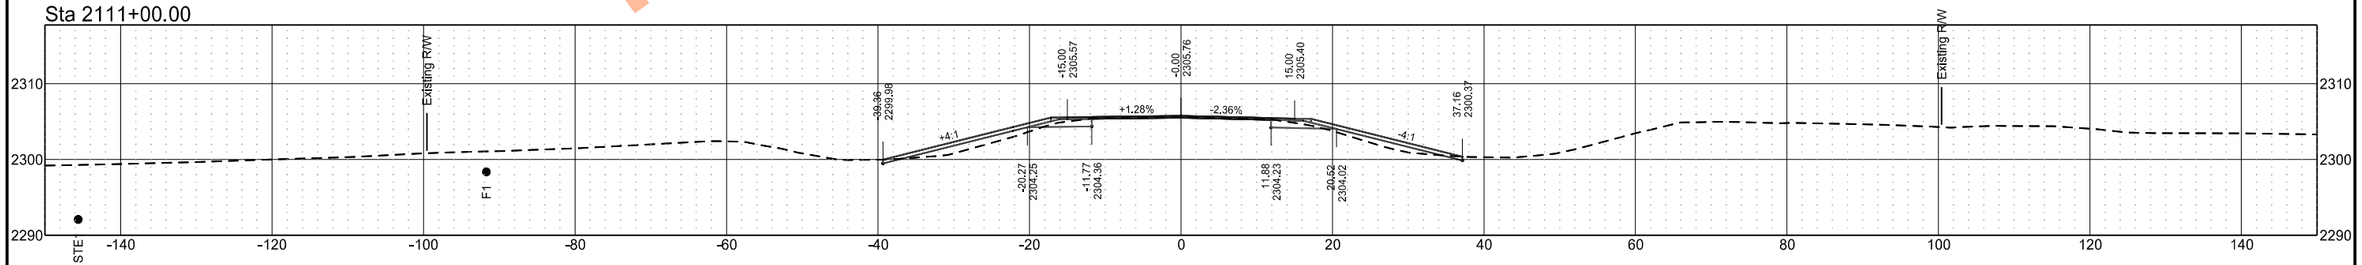

Preliminary Plans

ND 49 - Grant County

STATE	PROJECT NO.	SECTION NO.	SHEET NO.
ND	X-1-049(031)036	200	56

Sta 2120+00.00

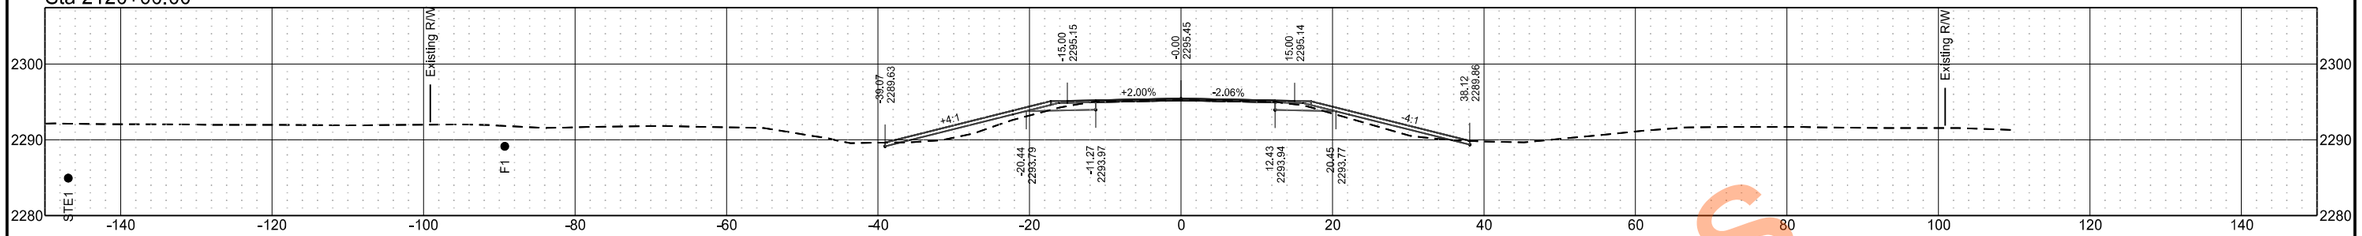

Sta 2119+00.00

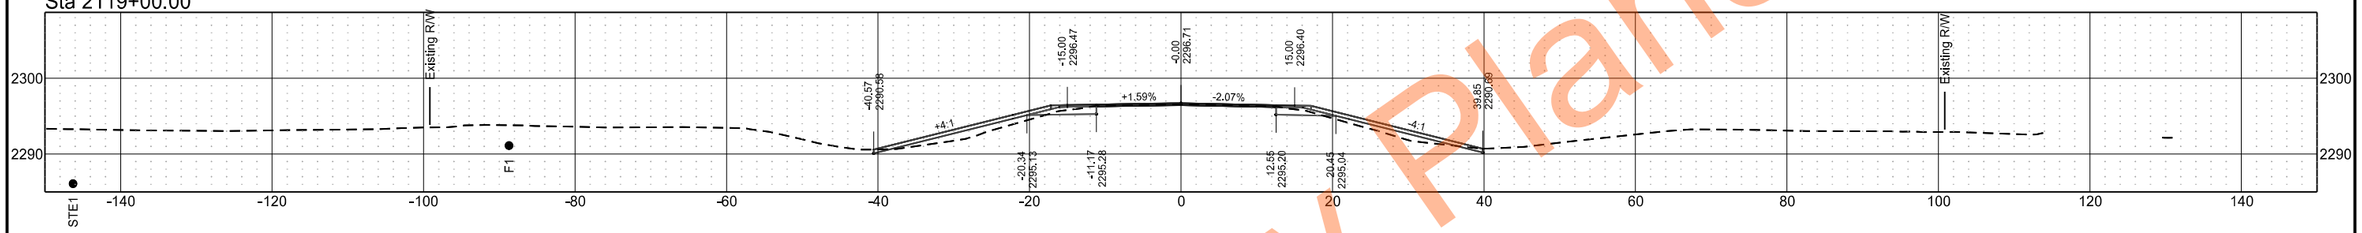

Sta 2118+00.00

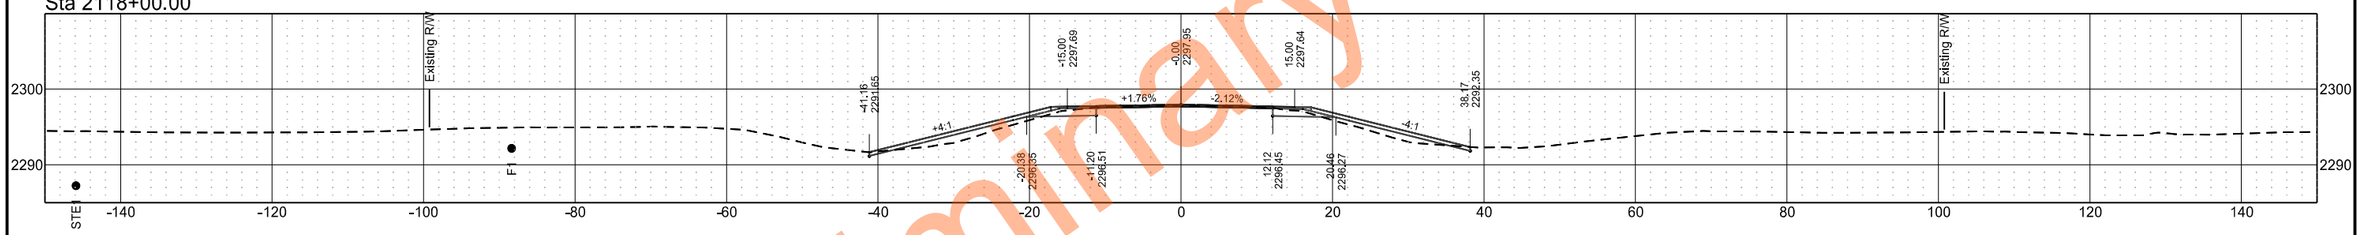

Sta 2117+00.00

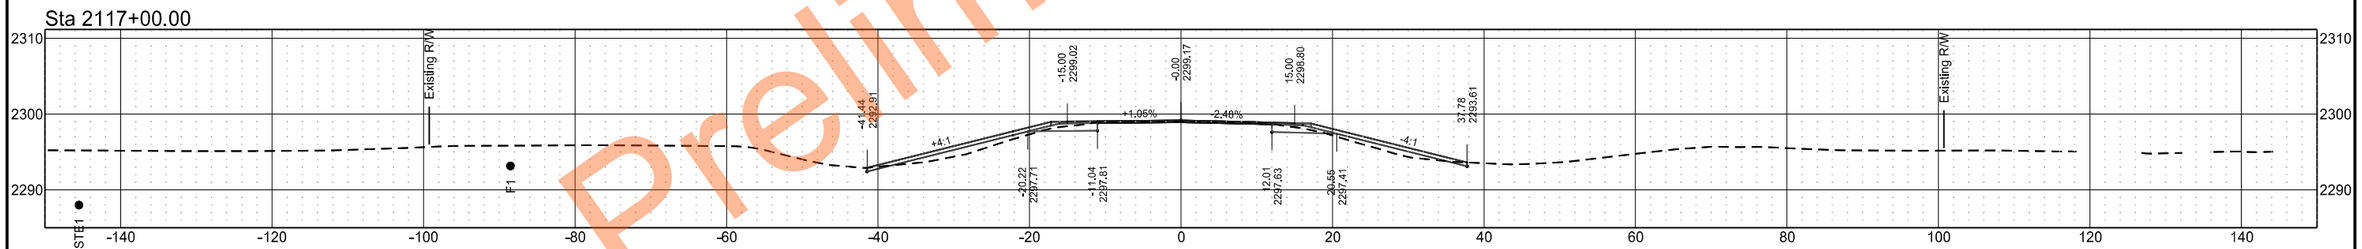

Sta 2116+00.00

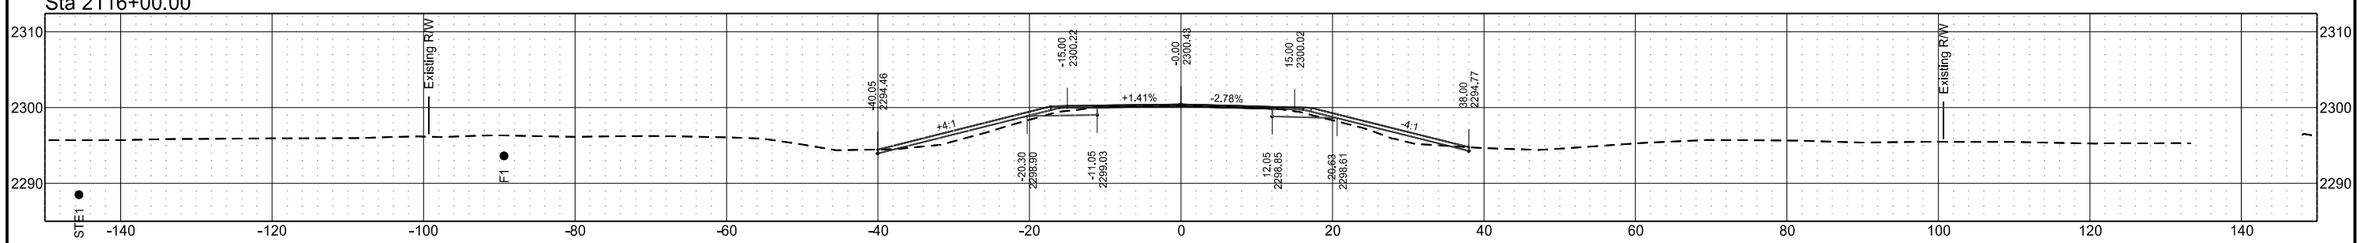

Preliminary Plans

ND 49 - Grant County

STATE	PROJECT NO.	SECTION NO.	SHEET NO.
ND	X-1-049(031)036	200	57

Sta 2123+55.35

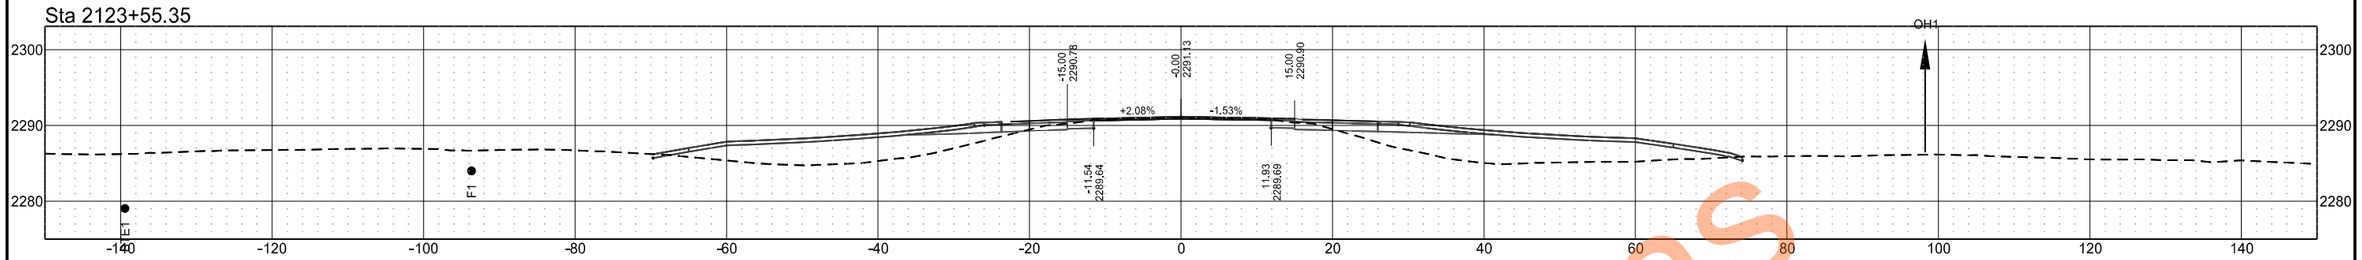

Sta 2123+23.00

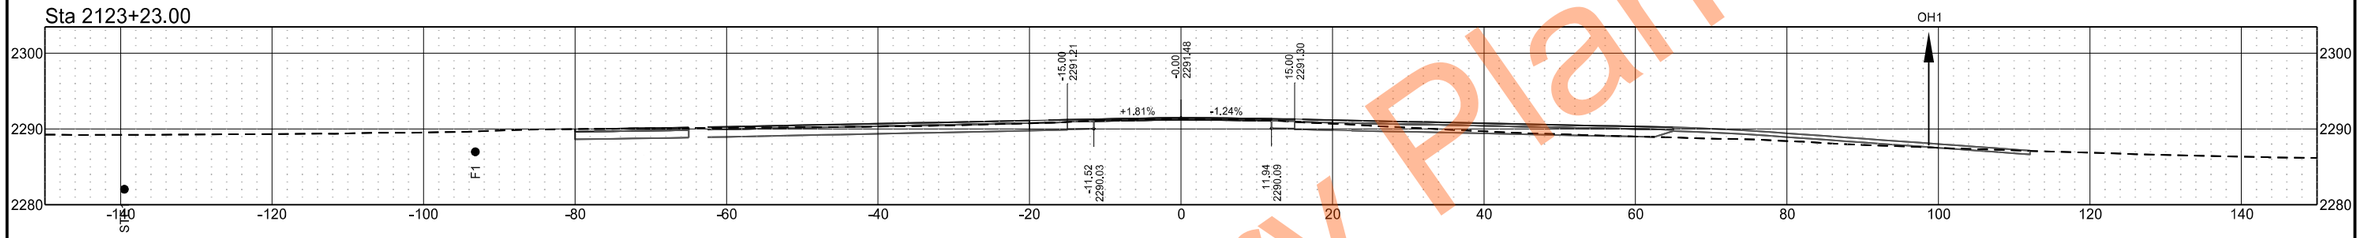

Sta 2122+64.00

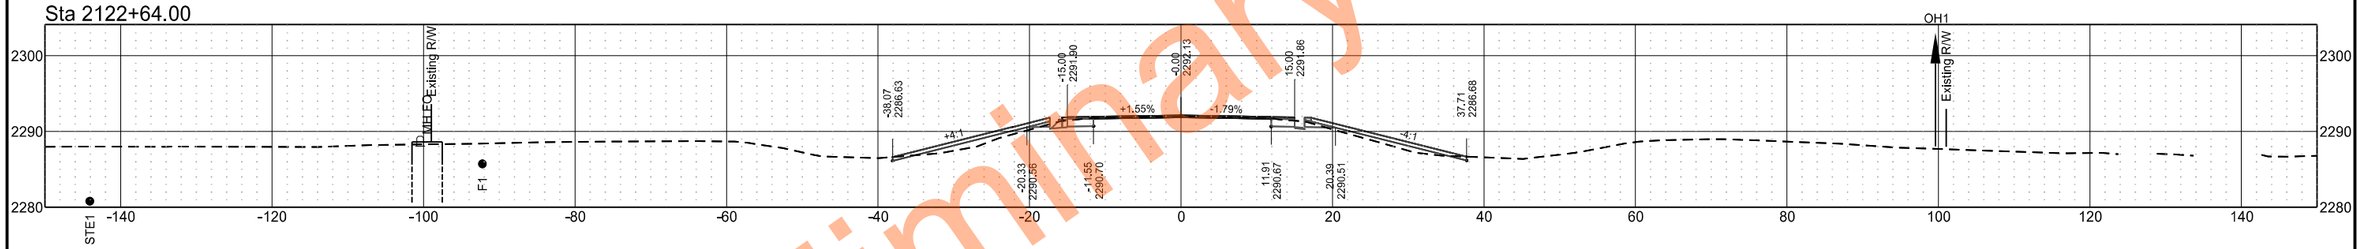

Sta 2122+00.00

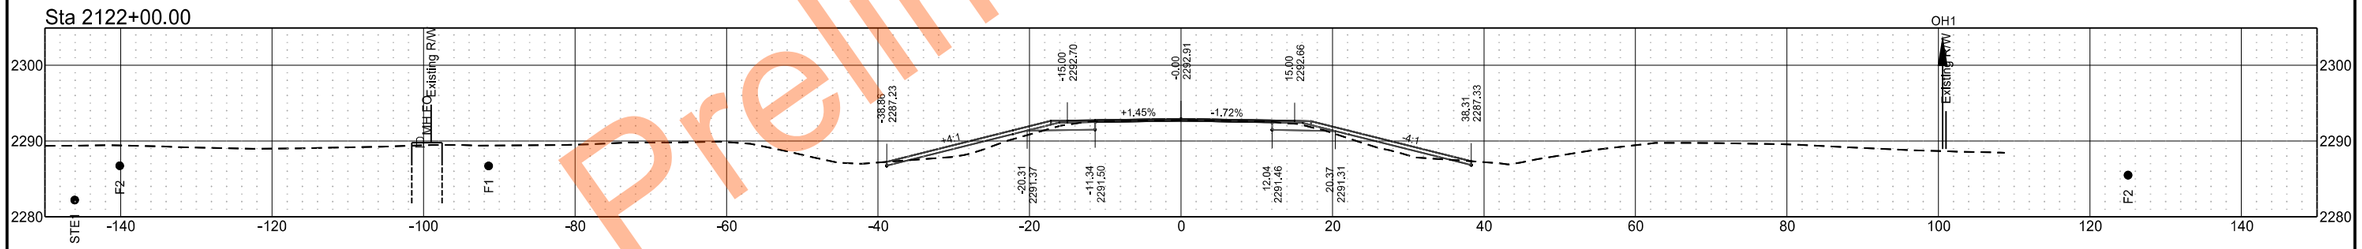

Sta 2121+00.00

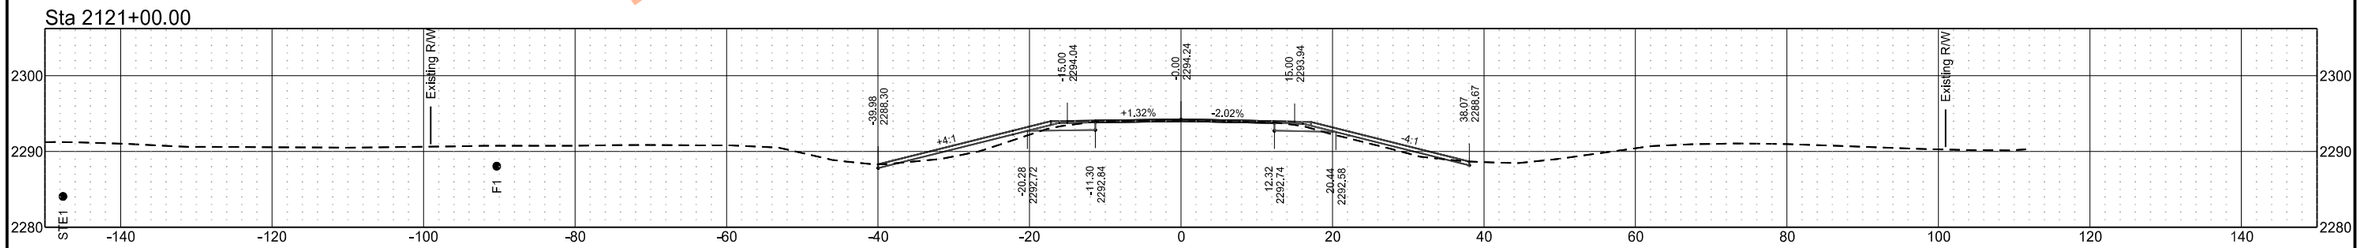

Preliminary Plans

ND 49 - Grant County

STATE	PROJECT NO.	SECTION NO.	SHEET NO.
ND	X-1-049(031)036	200	58

Sta 2128+00.00

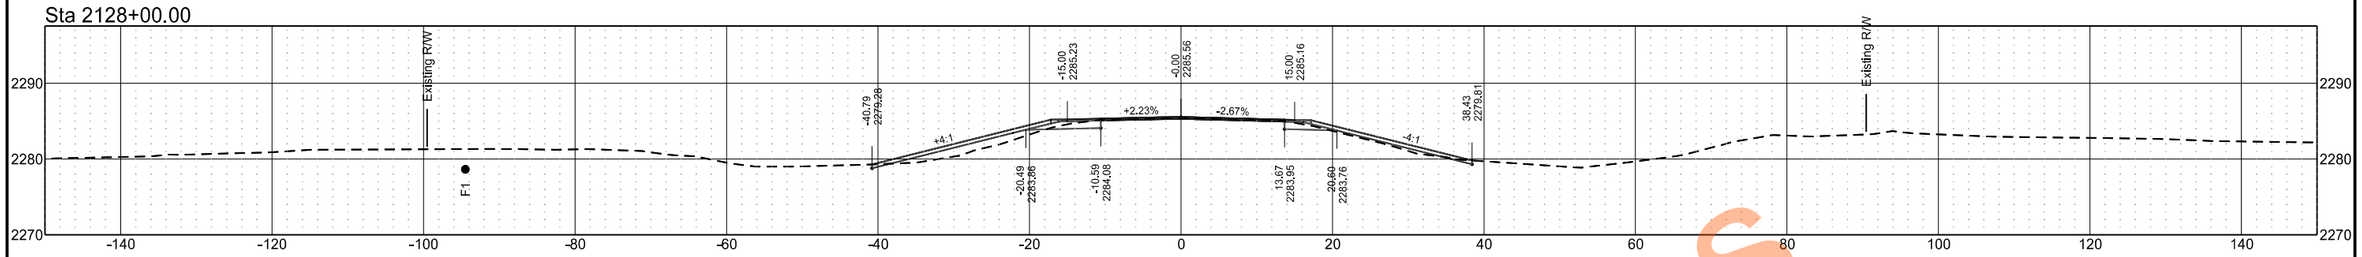

Sta 2127+00.00

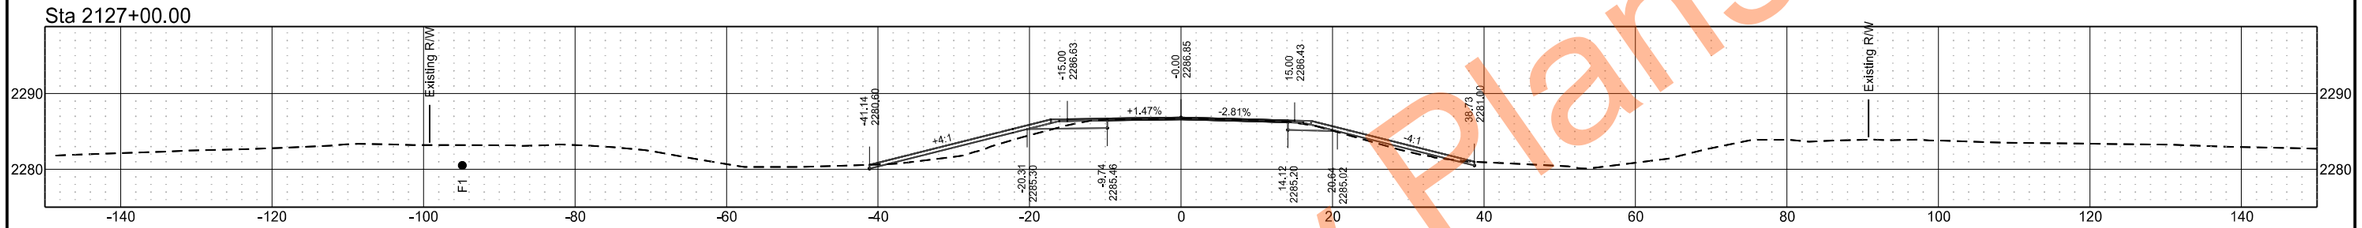

Sta 2126+00.00

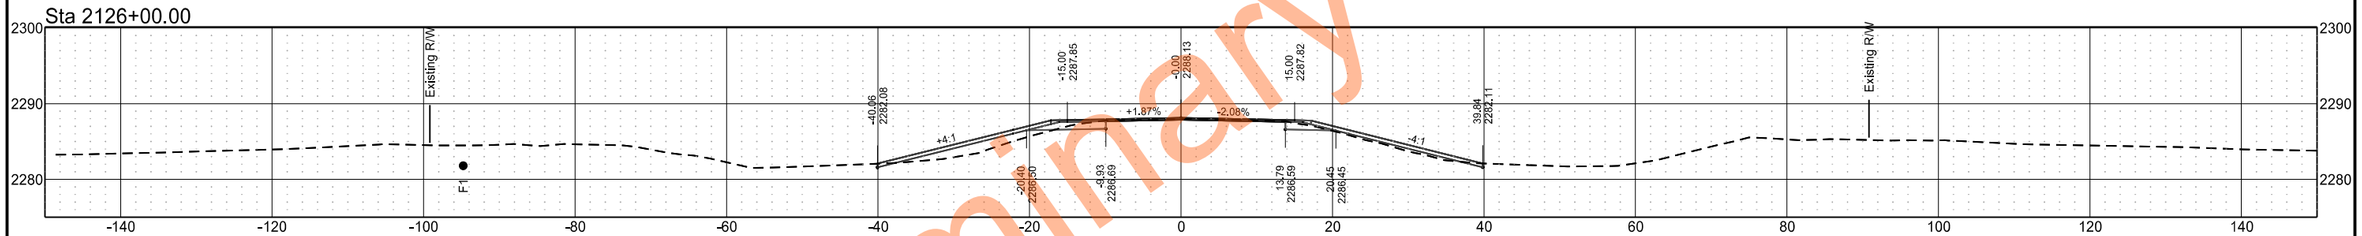

Sta 2125+00.00

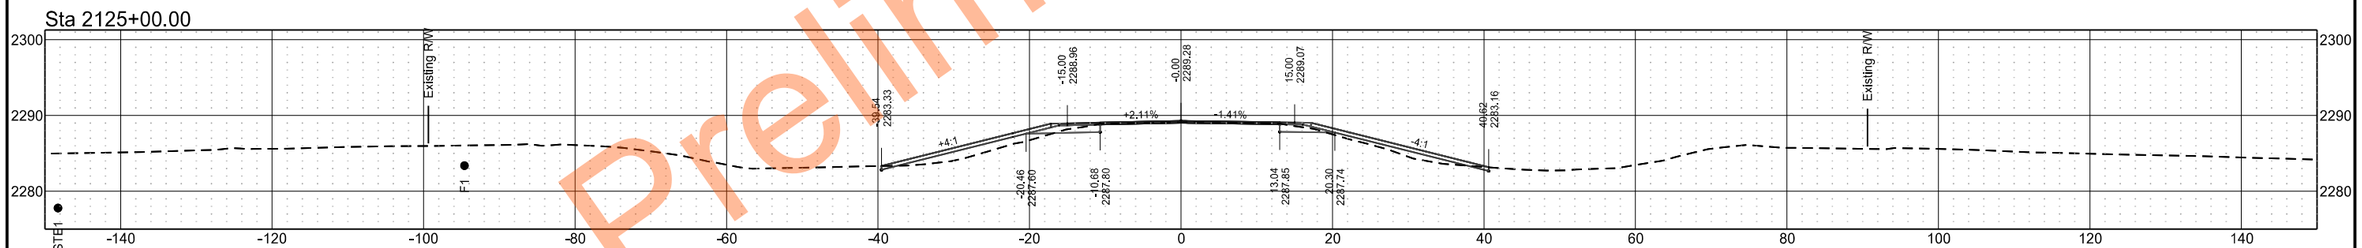

Sta 2124+00.00

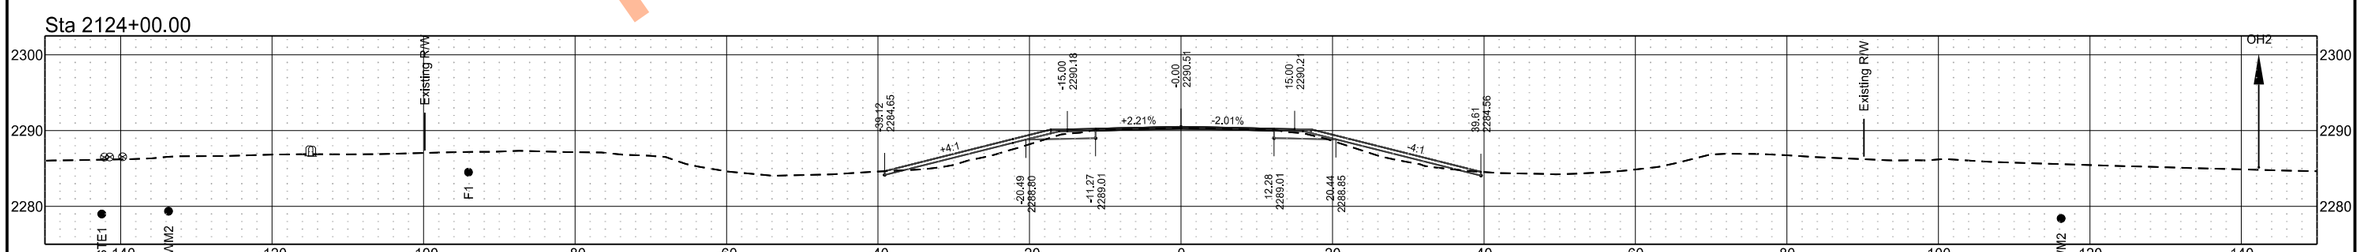

Preliminary Plans

ND 49 - Grant County

STATE	PROJECT NO.	SECTION NO.	SHEET NO.
ND	X-1-049(031)036	200	59

Sta 2131+00.00

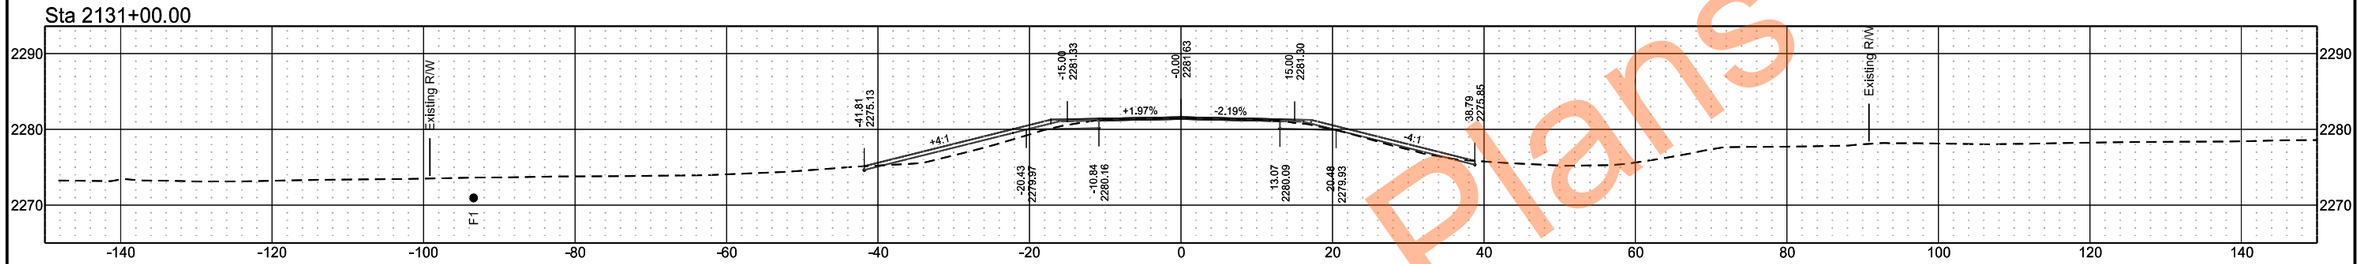

Sta 2130+00.00

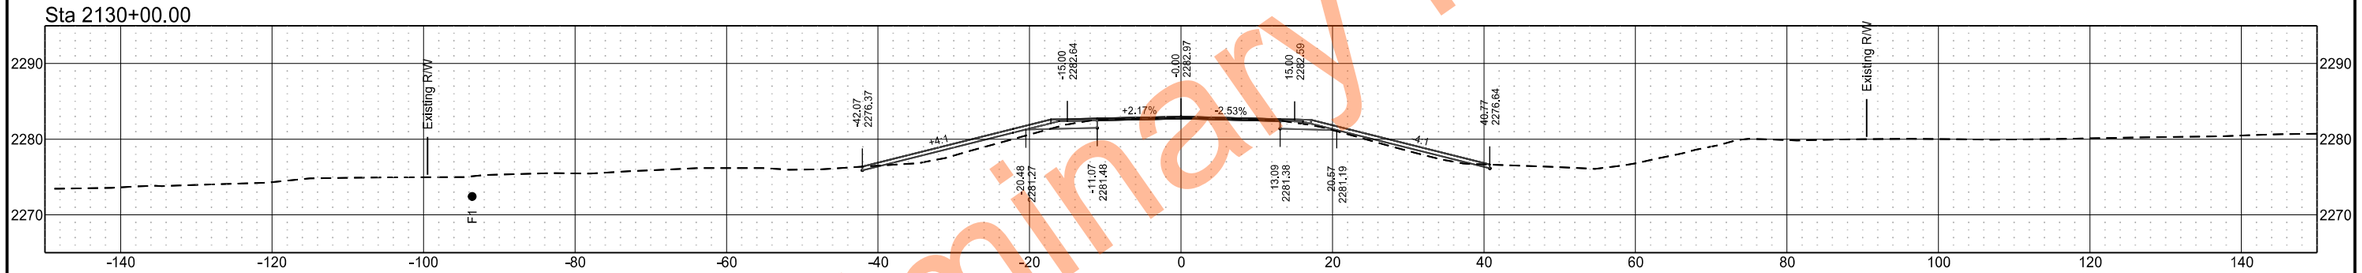

Sta 2129+00.00

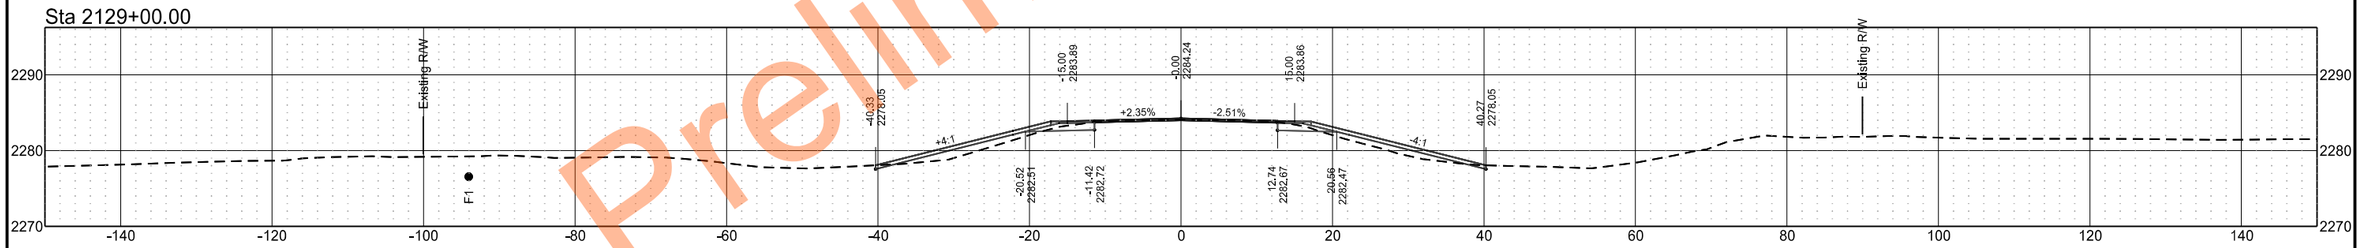

Sta 2128+95.66

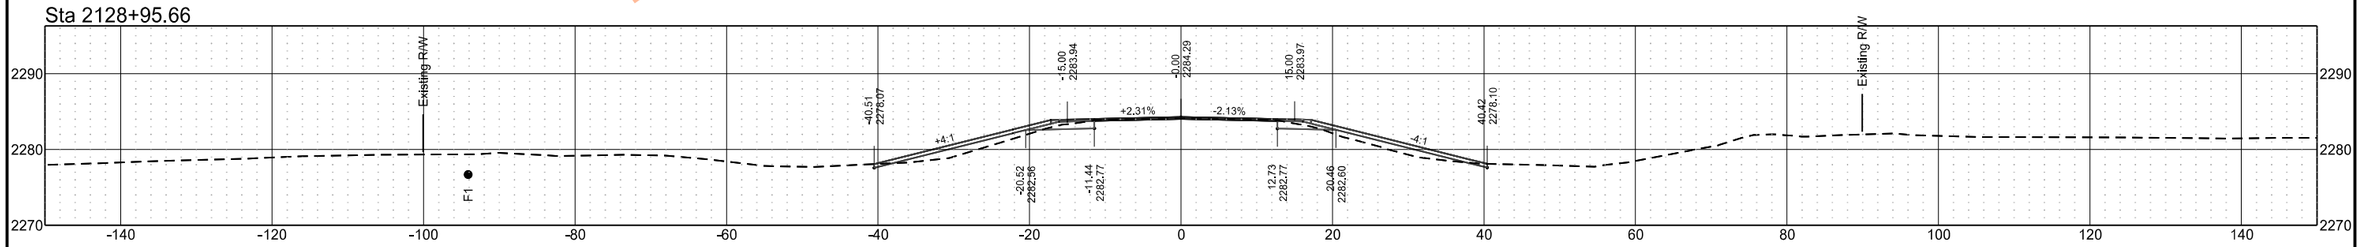

Preliminary Plans

ND 49 - Grant County

STATE	PROJECT NO.	SECTION NO.	SHEET NO.
ND	X-1-049(031)036	200	60

Sta 2134+62.00

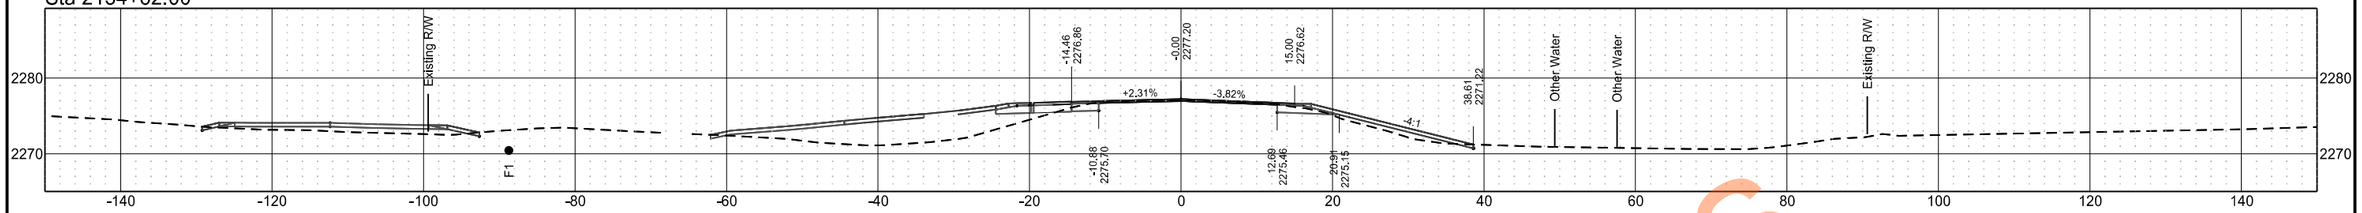

Sta 2133+94.00

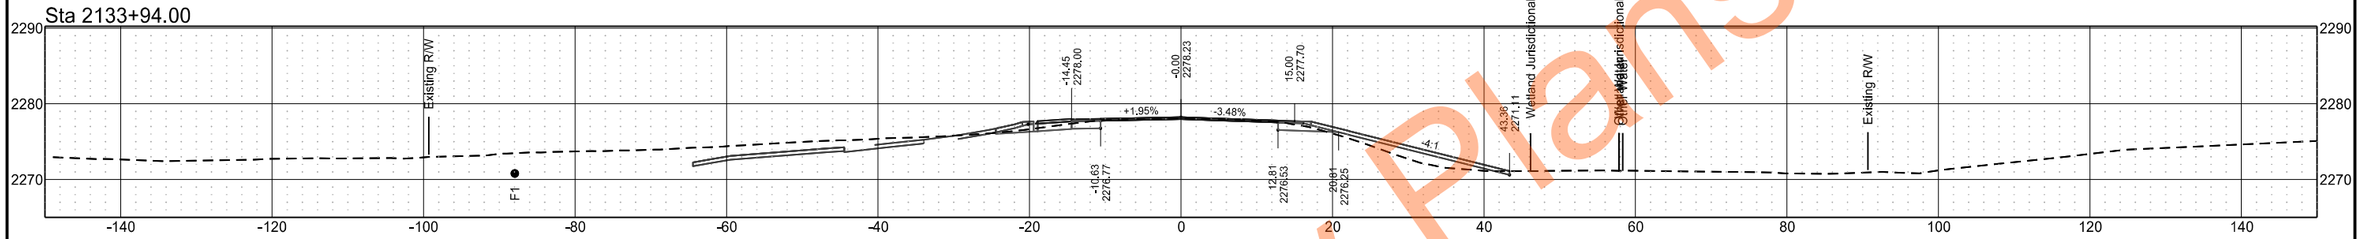

Sta 2133+35.00

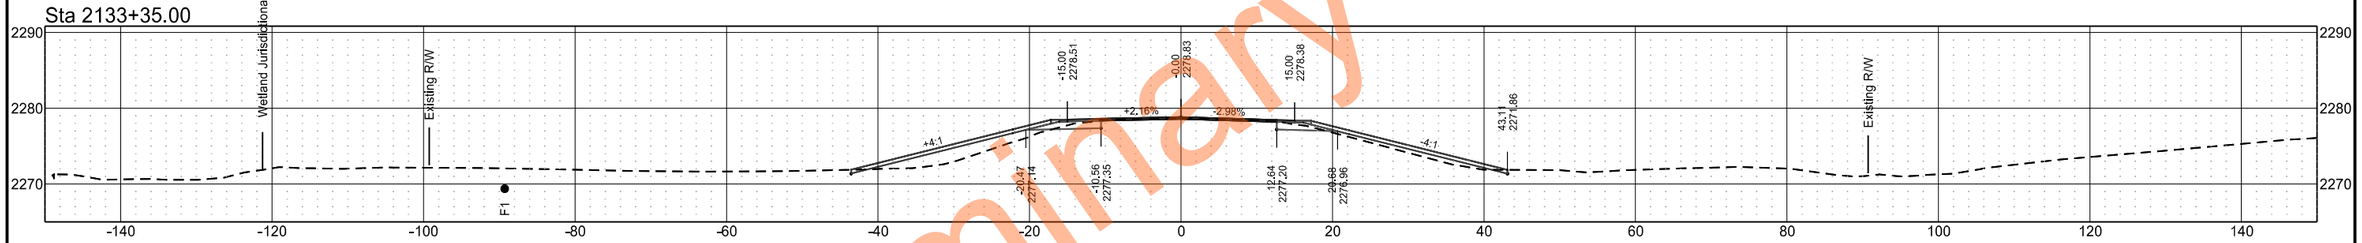

Sta 2133+00.00

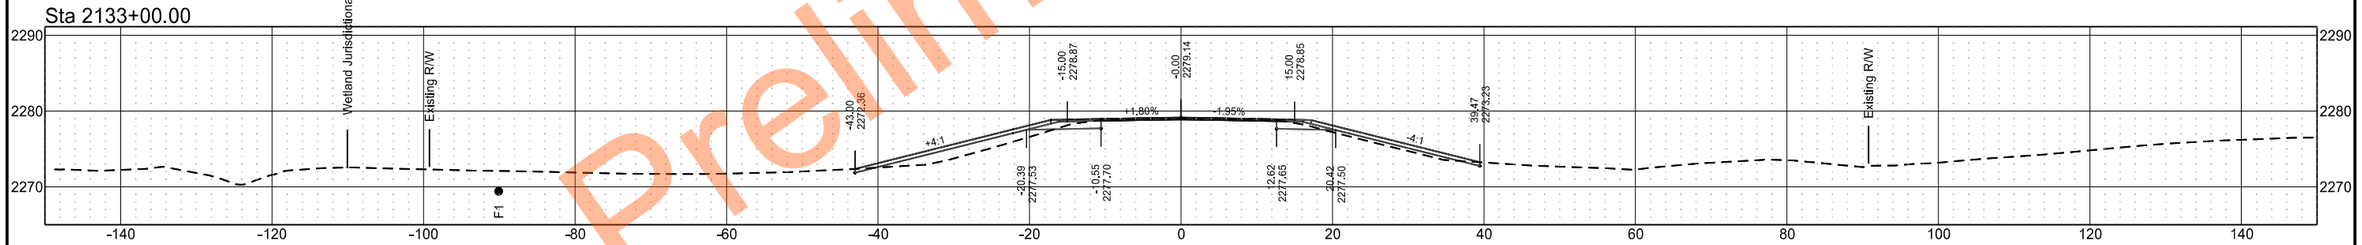

Sta 2132+00.00

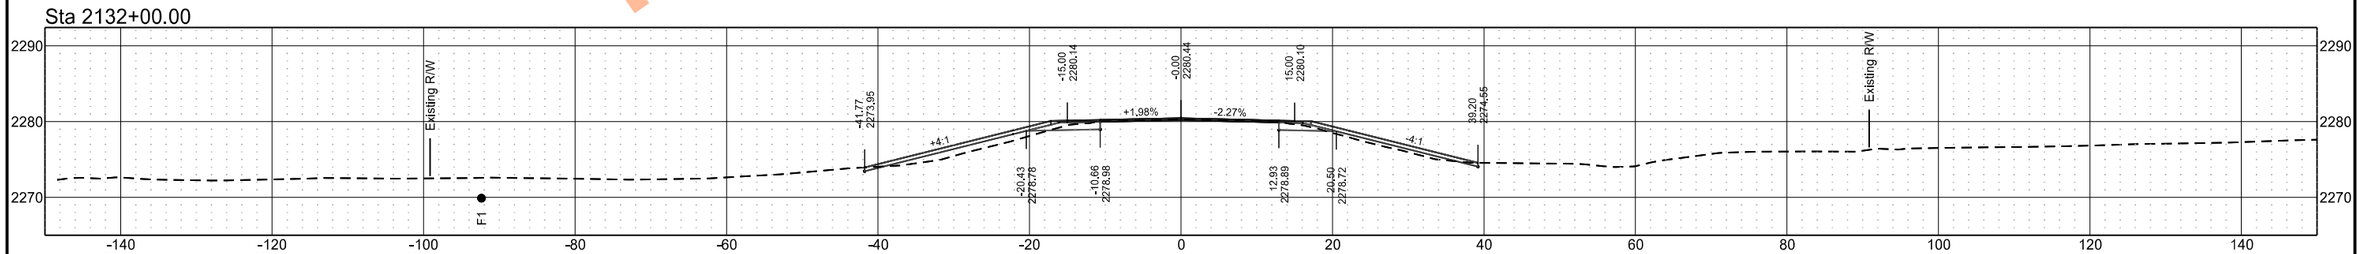

Preliminary Plans

ND 49 - Grant County

STATE	PROJECT NO.	SECTION NO.	SHEET NO.
ND	X-1-049(031)036	200	61

Sta 2136+79.00

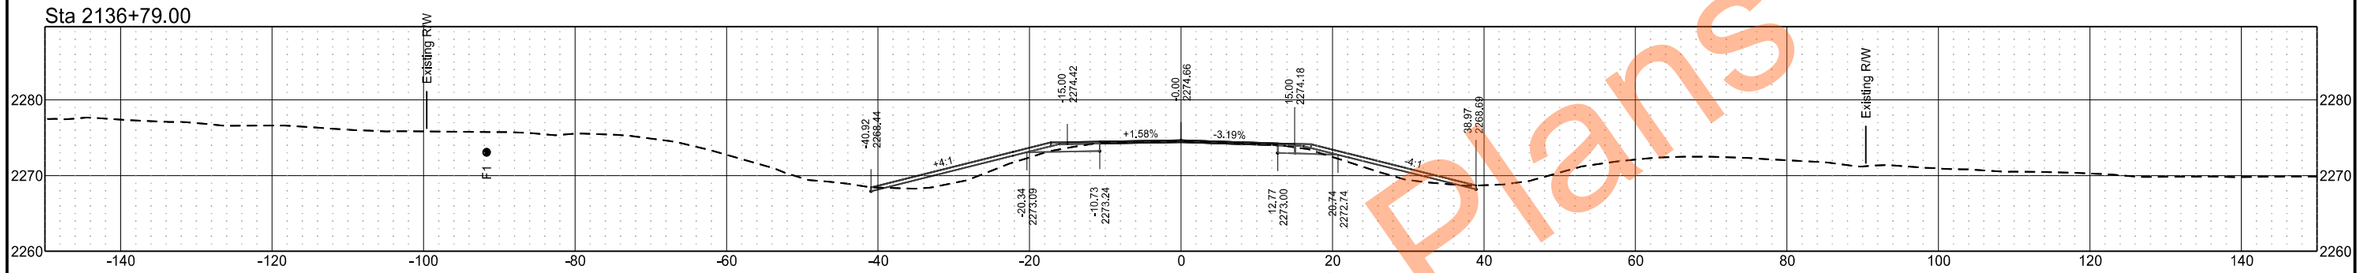

Sta 2136+16.00

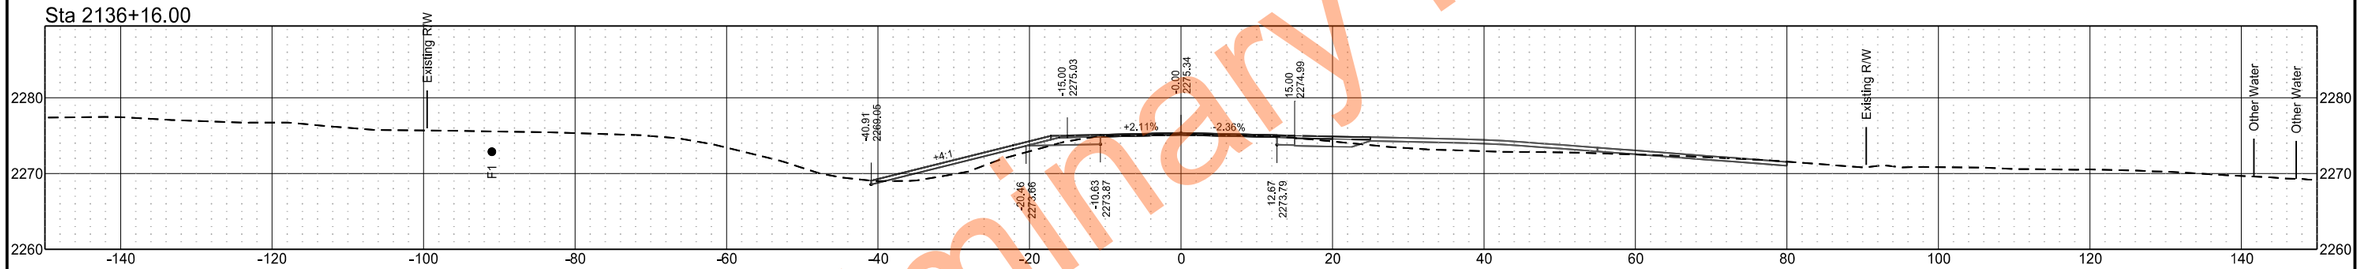

Sta 2135+64.00

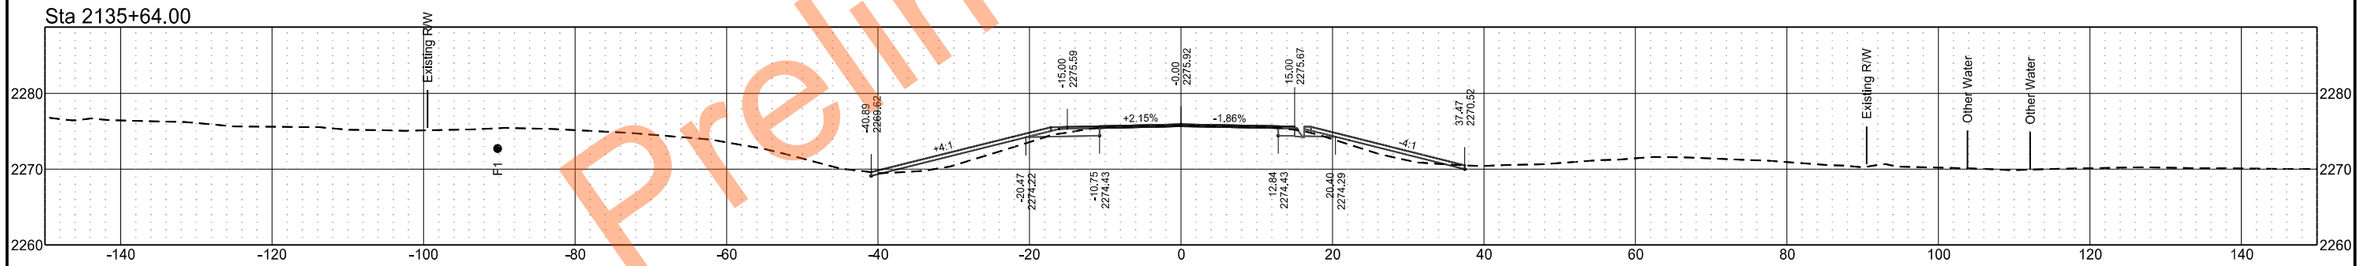

Sta 2135+00.00

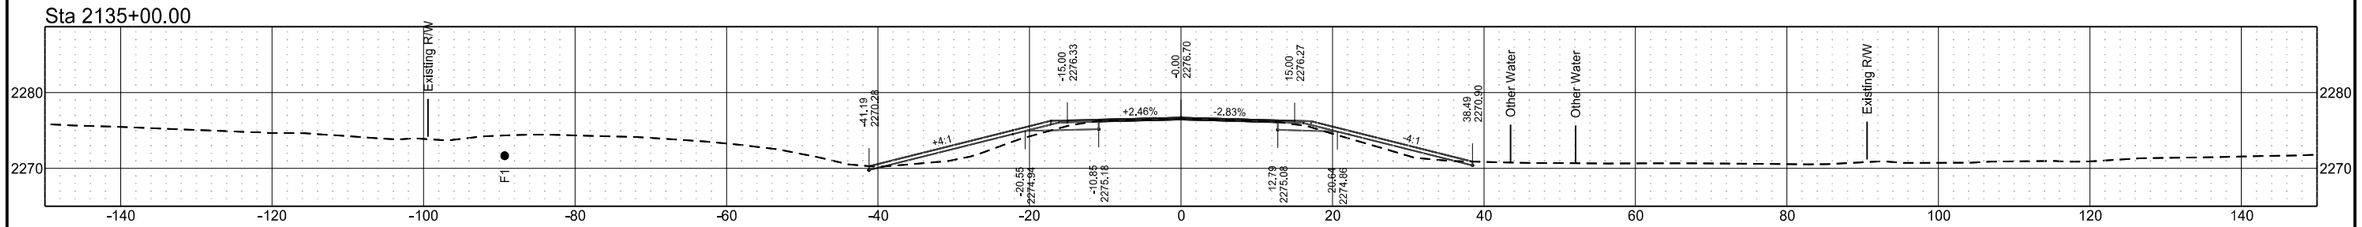

Preliminary Plans

ND 49 - Grant County

STATE	PROJECT NO.	SECTION NO.	SHEET NO.
ND	X-1-049(031)036	200	62

Sta 2138+50.00

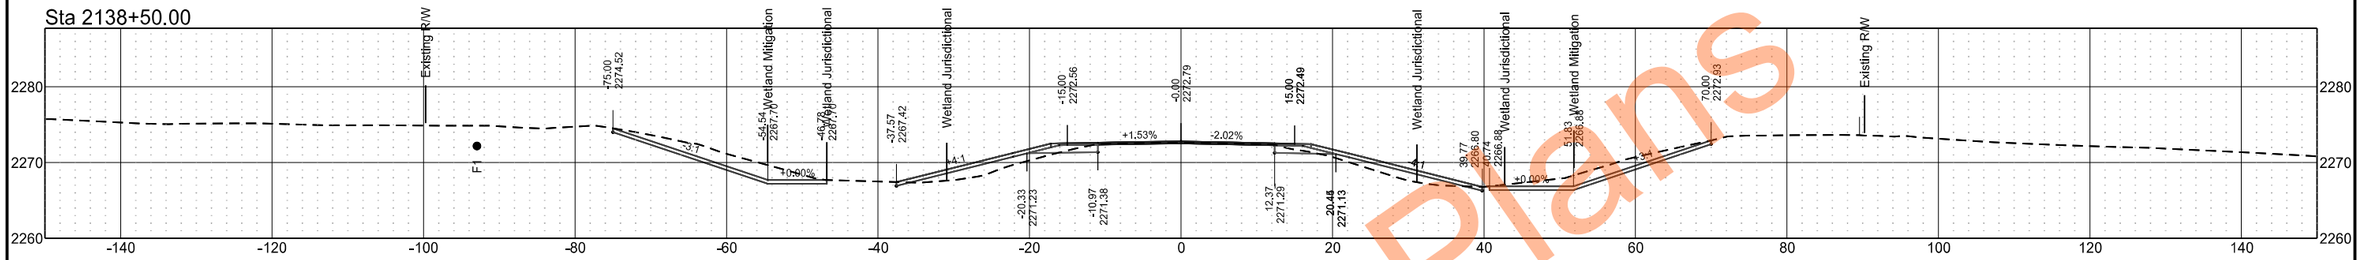

Sta 2138+00.00

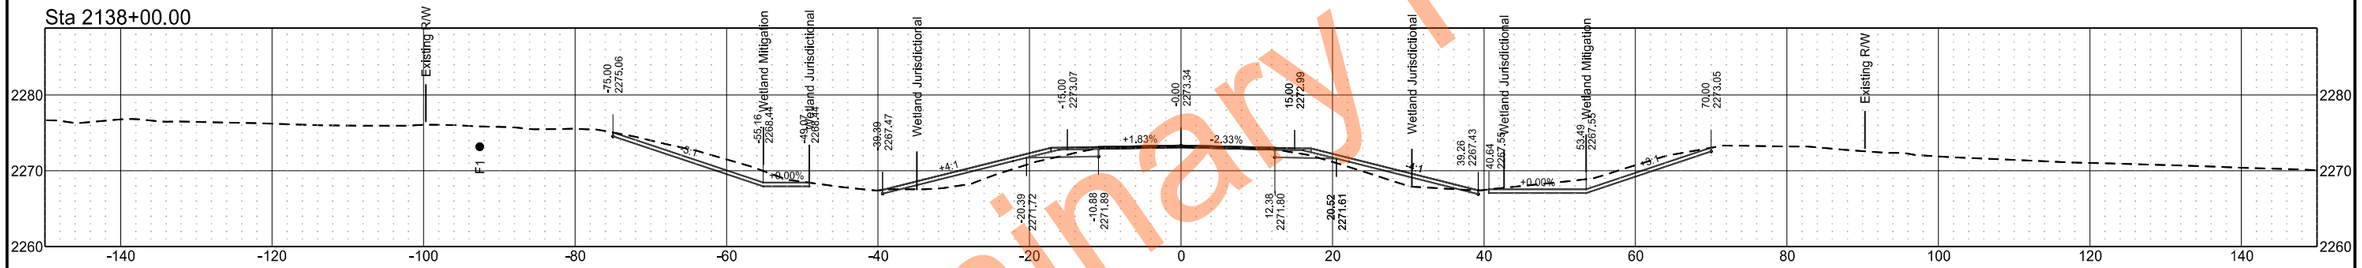

Sta 2137+50.00

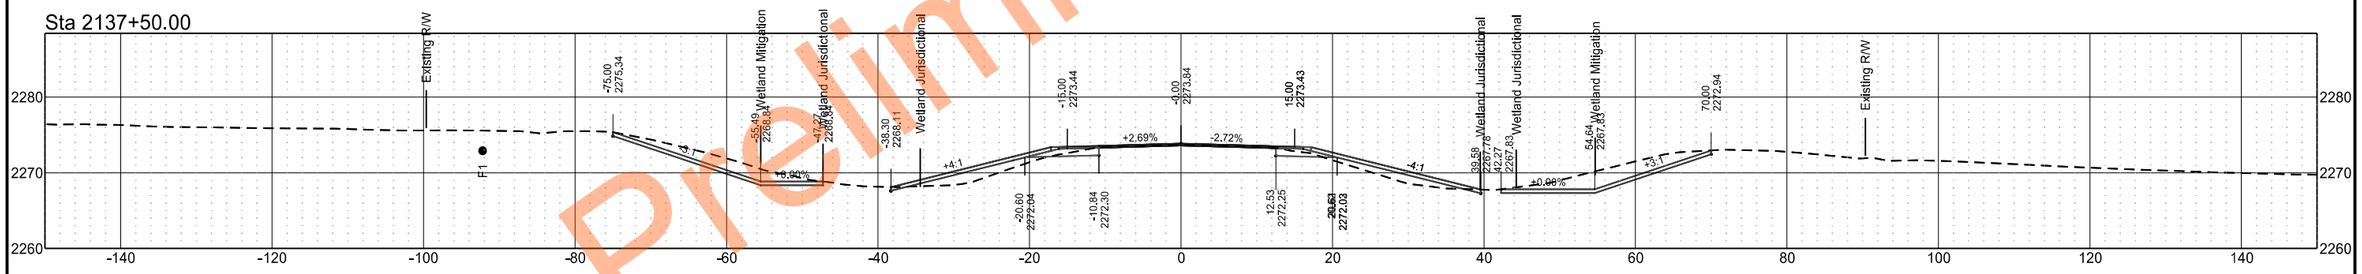

Sta 2137+00.00

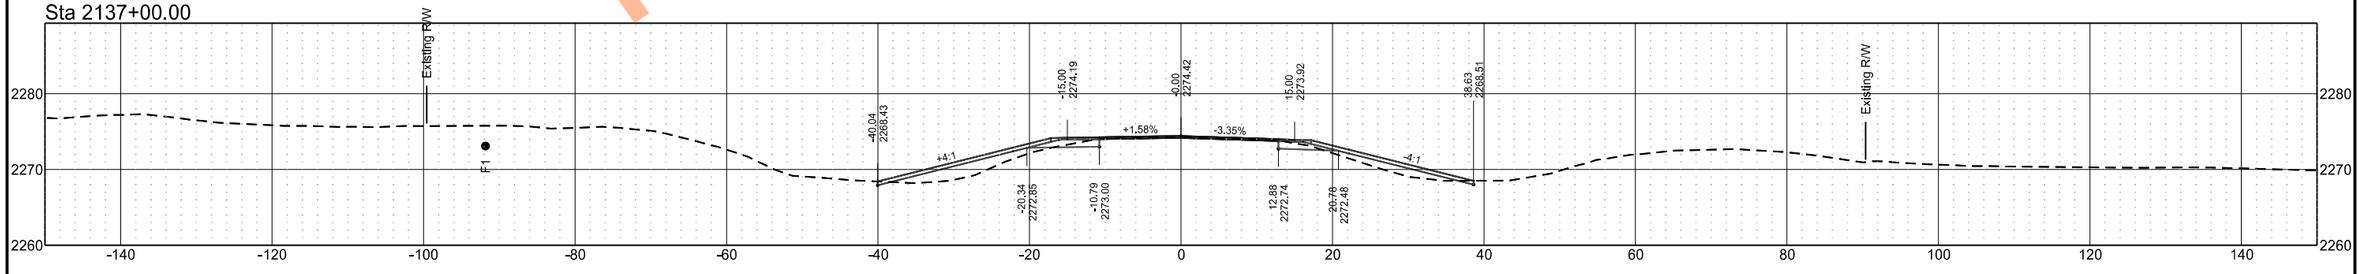

Preliminary Plans

ND 49 - Grant County

STATE	PROJECT NO.	SECTION NO.	SHEET NO.
ND	X-1-049(031)036	200	63

Sta 2141+00.00

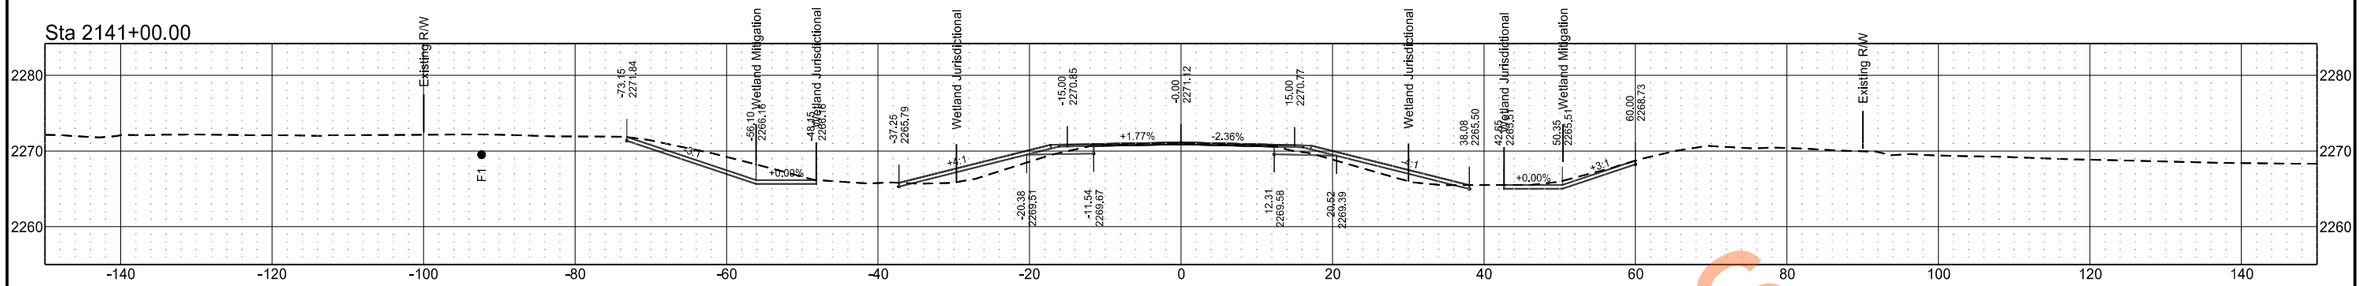

Sta 2140+50.00

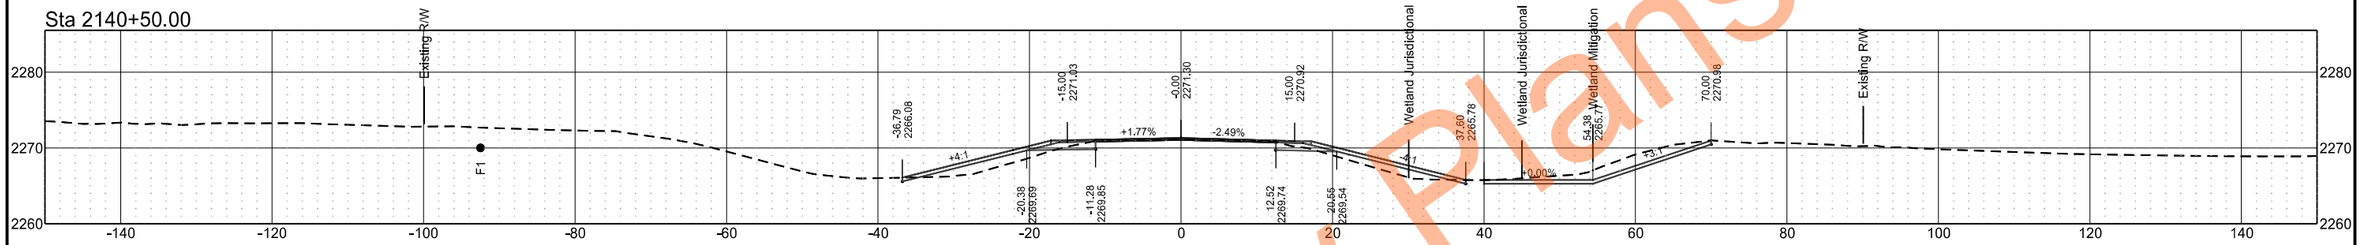

Sta 2140+00.00

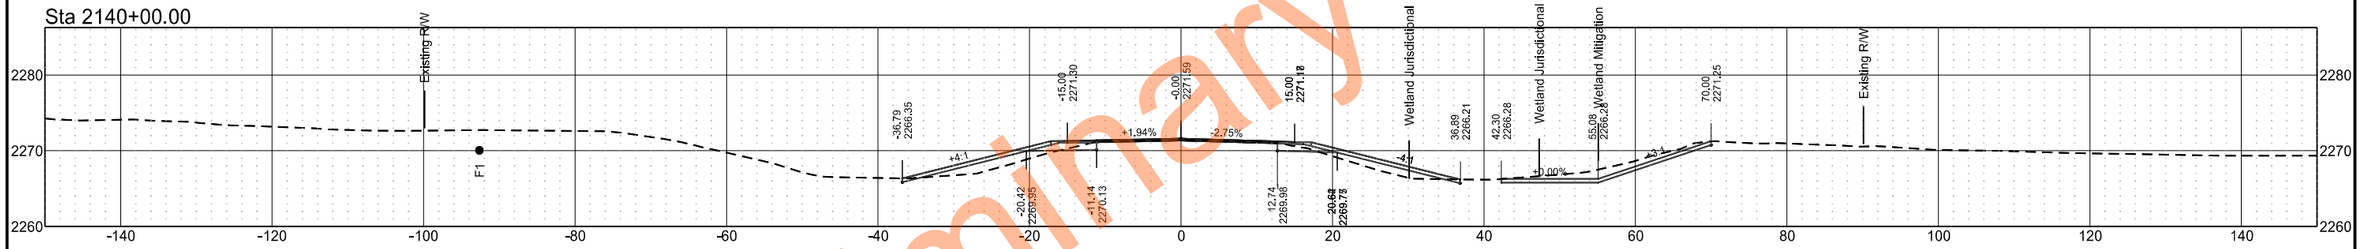

Sta 2139+50.00

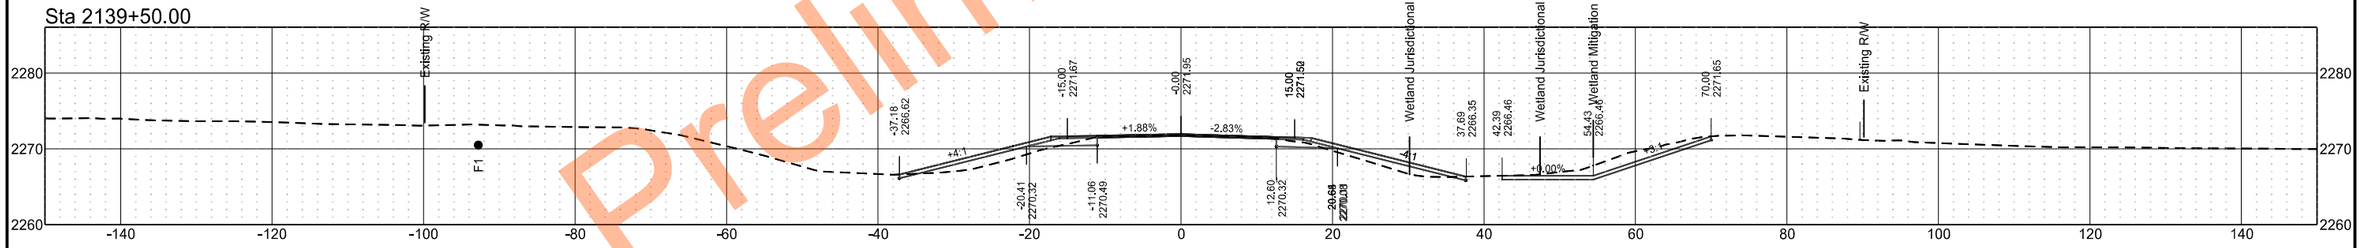

Sta 2139+00.00

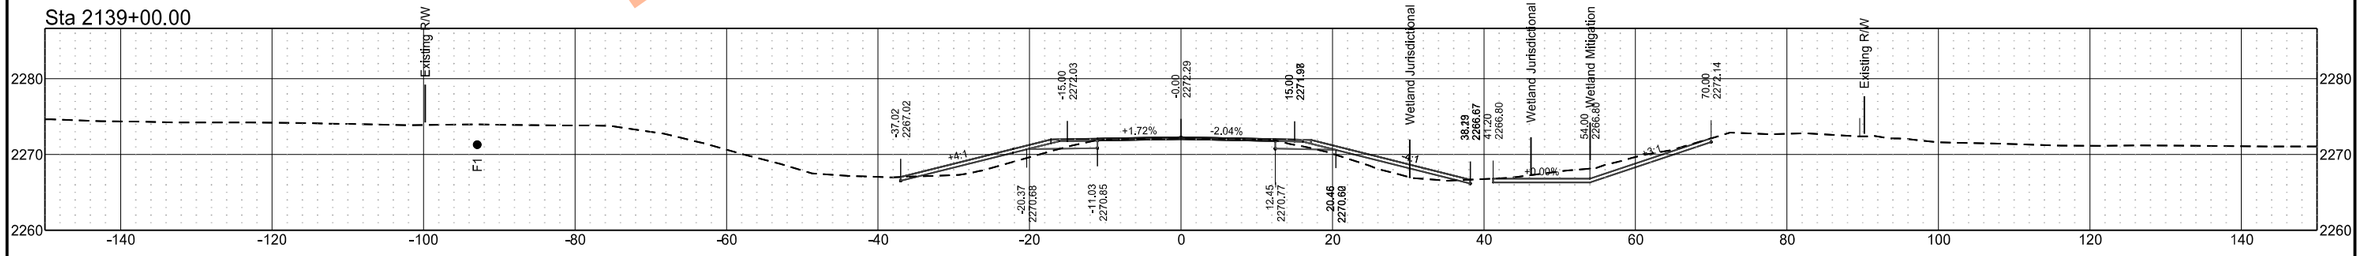

Preliminary Plans

ND 49 - Grant County

STATE	PROJECT NO.	SECTION NO.	SHEET NO.
ND	X-1-049(031)036	200	64

Sta 2143+00.00

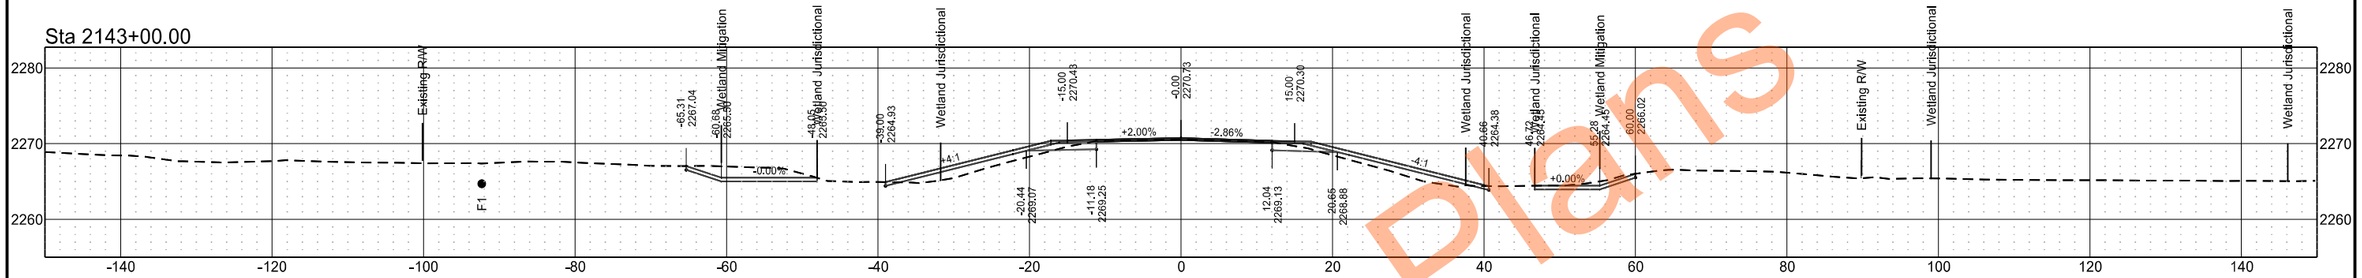

Sta 2142+50.00

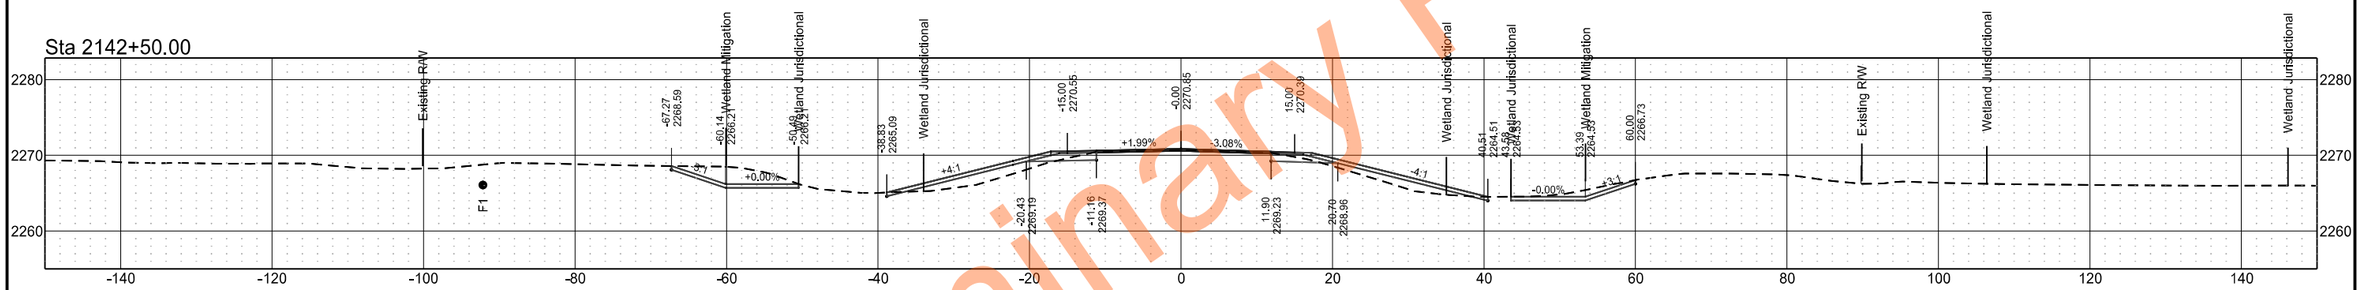

Sta 2142+00.00

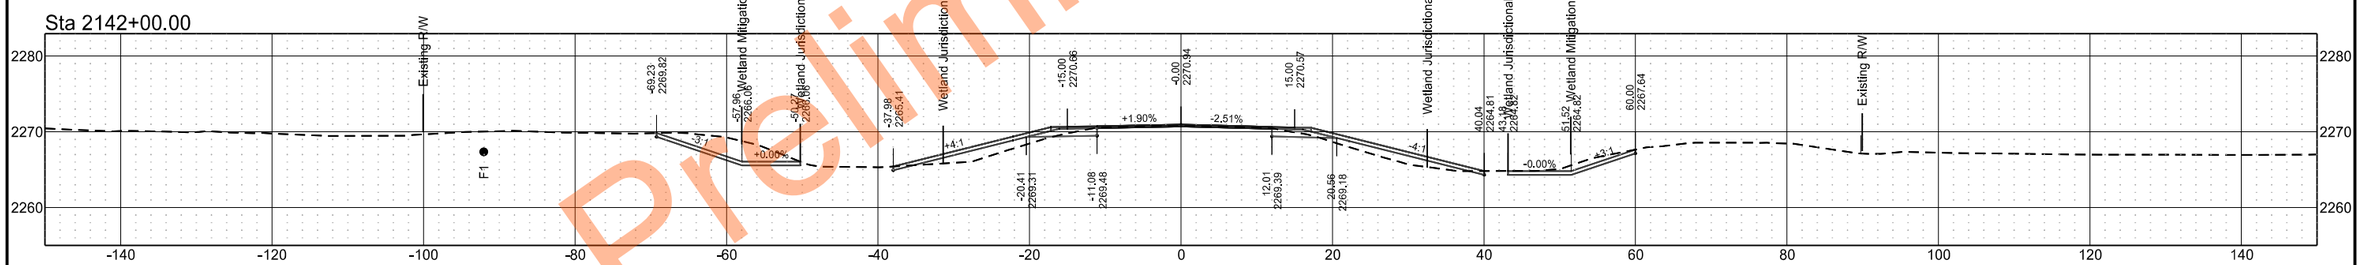

Sta 2141+50.00

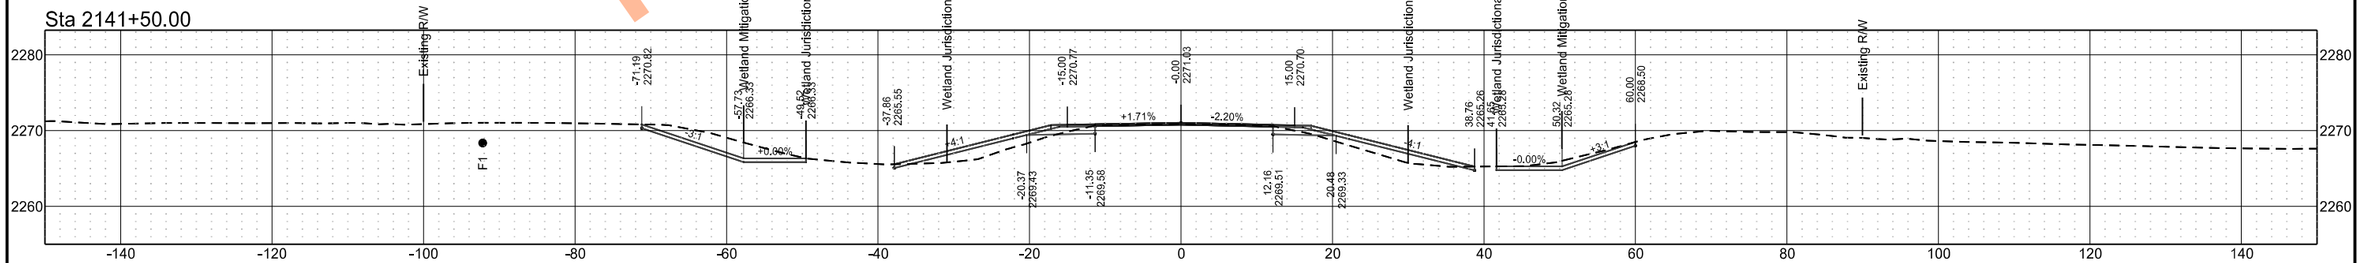

Preliminary Plans

ND 49 - Grant County

STATE	PROJECT NO.	SECTION NO.	SHEET NO.
ND	X-1-049(031)036	200	65

Sta 2145+00.00

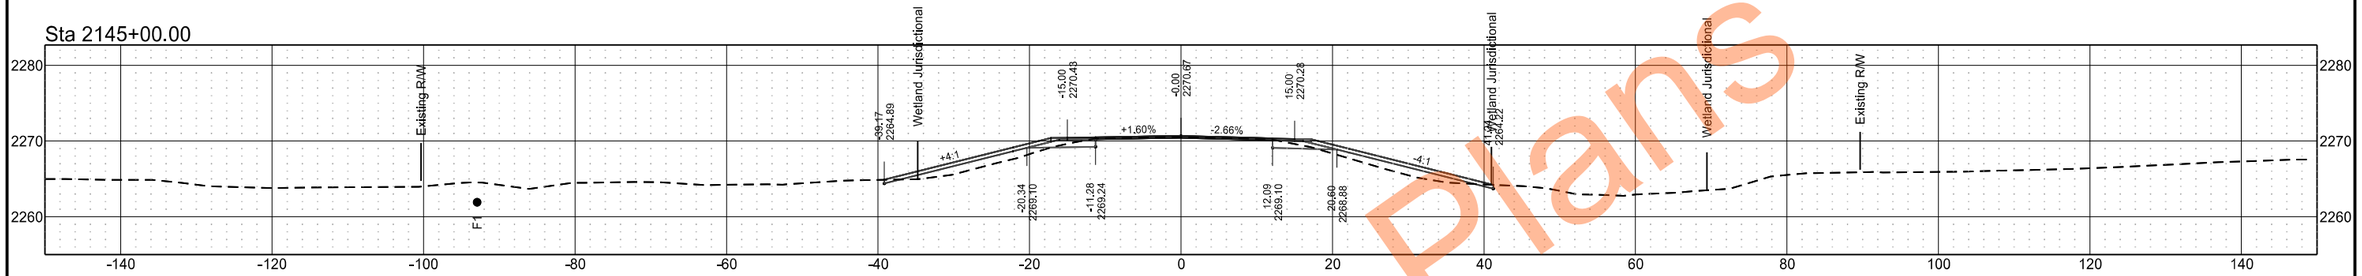

Sta 2144+50.00

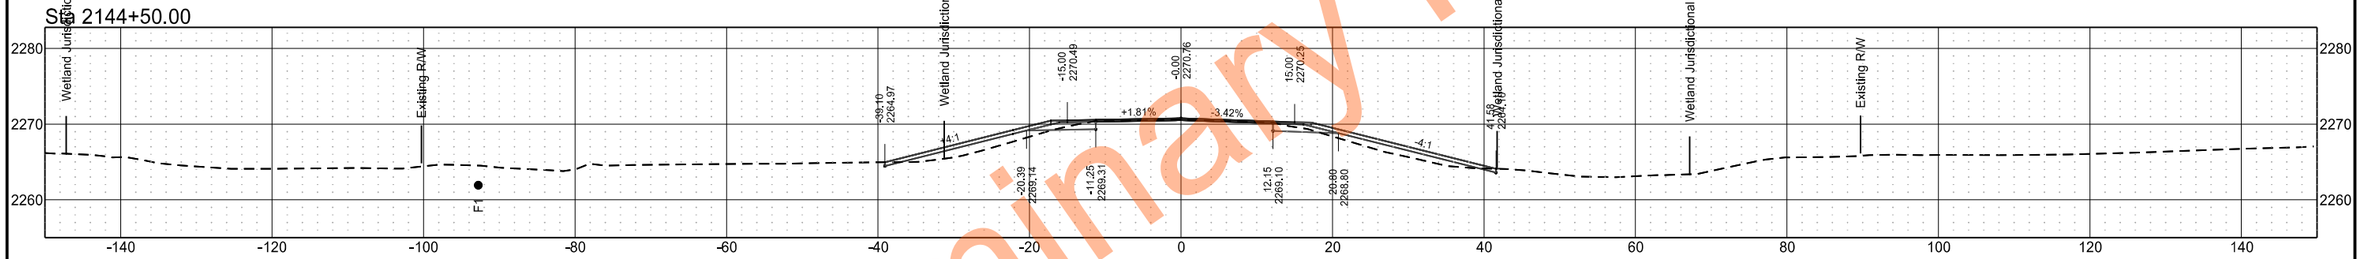

Sta 2144+00.00

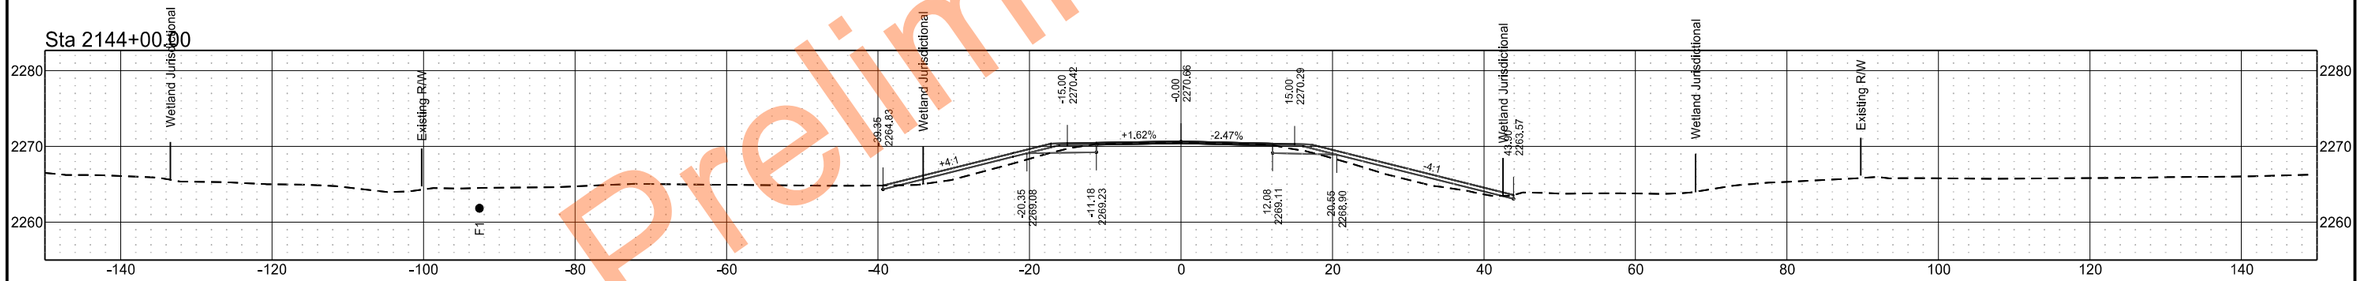

Sta 2143+50.00

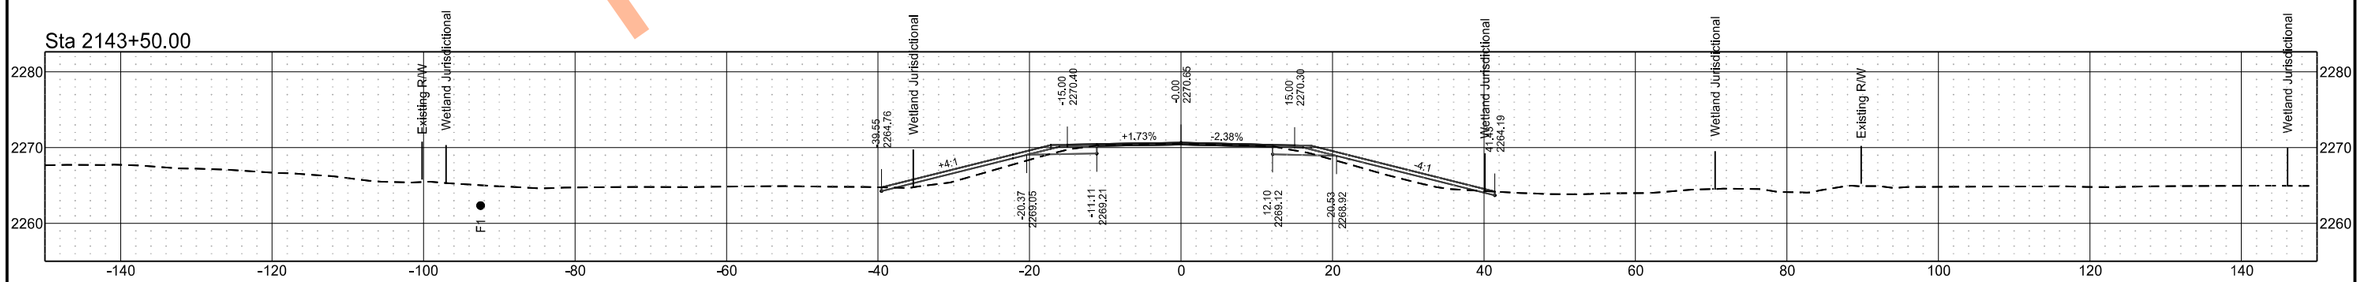

Preliminary Plans

ND 49 - Grant County

STATE	PROJECT NO.	SECTION NO.	SHEET NO.
ND	X-1-049(031)036	200	66

Sta 2147+00.00

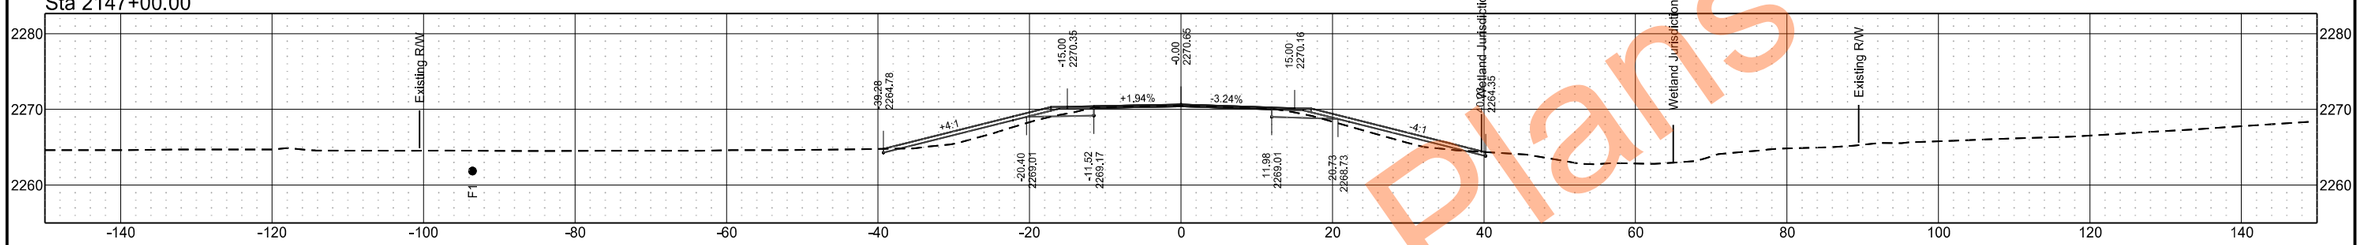

Sta 2146+50.00

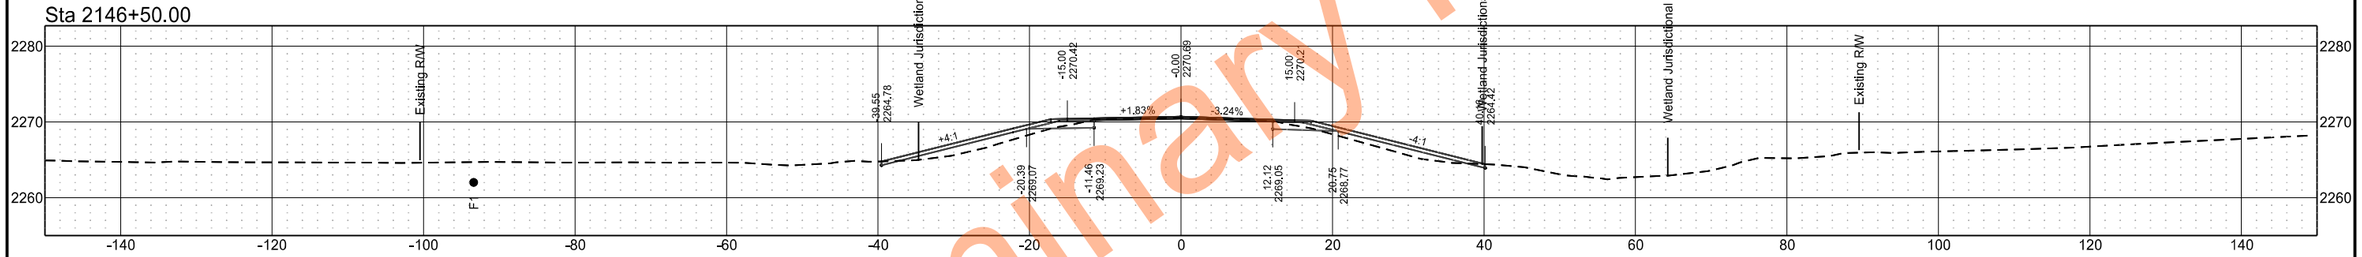

Sta 2146+00.00

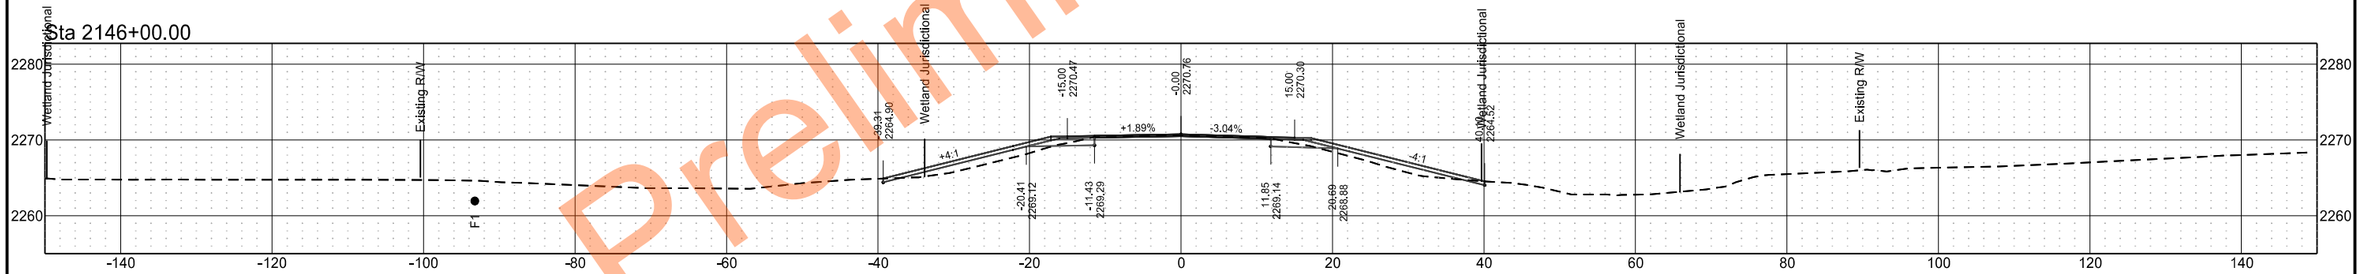

Sta 2145+50.00

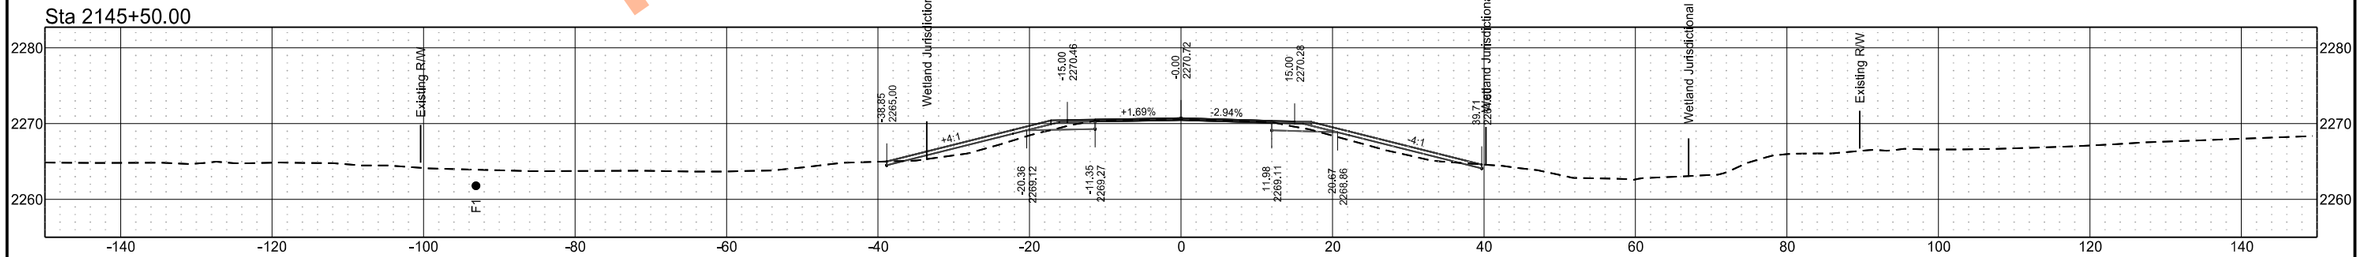

Preliminary Plans

ND 49 - Grant County

STATE	PROJECT NO.	SECTION NO.	SHEET NO.
ND	X-1-049(031)036	200	67

Sta 2149+00.00

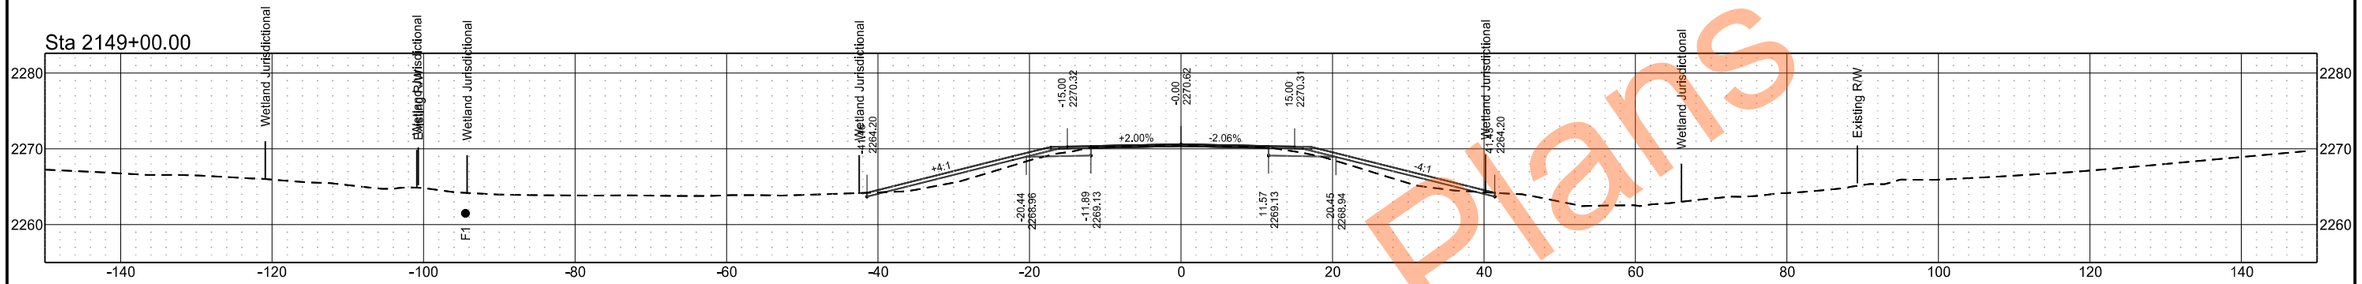

Sta 2148+50.00

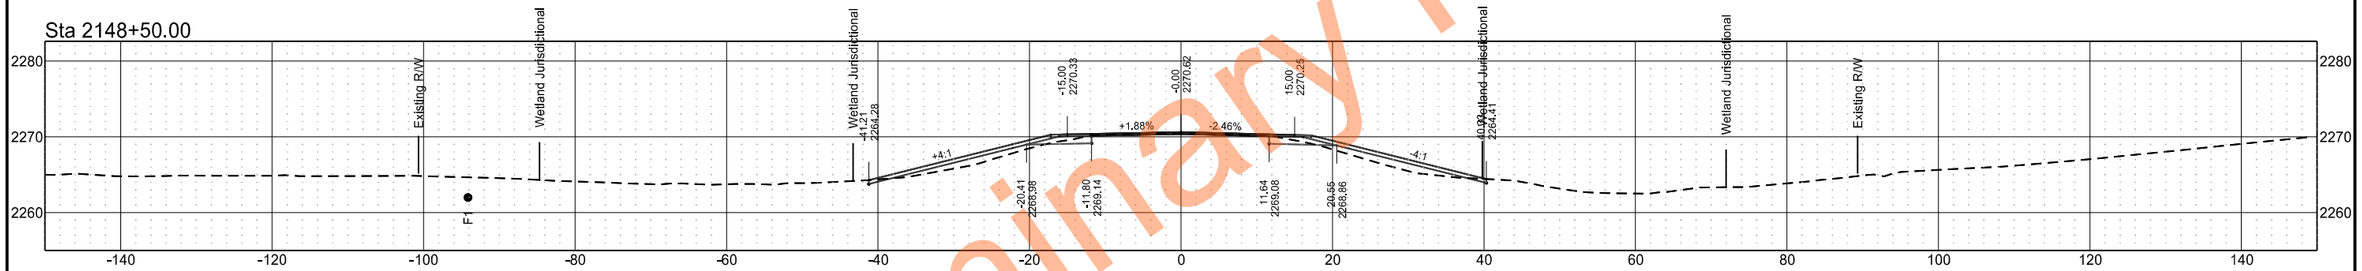

Sta 2148+00.00

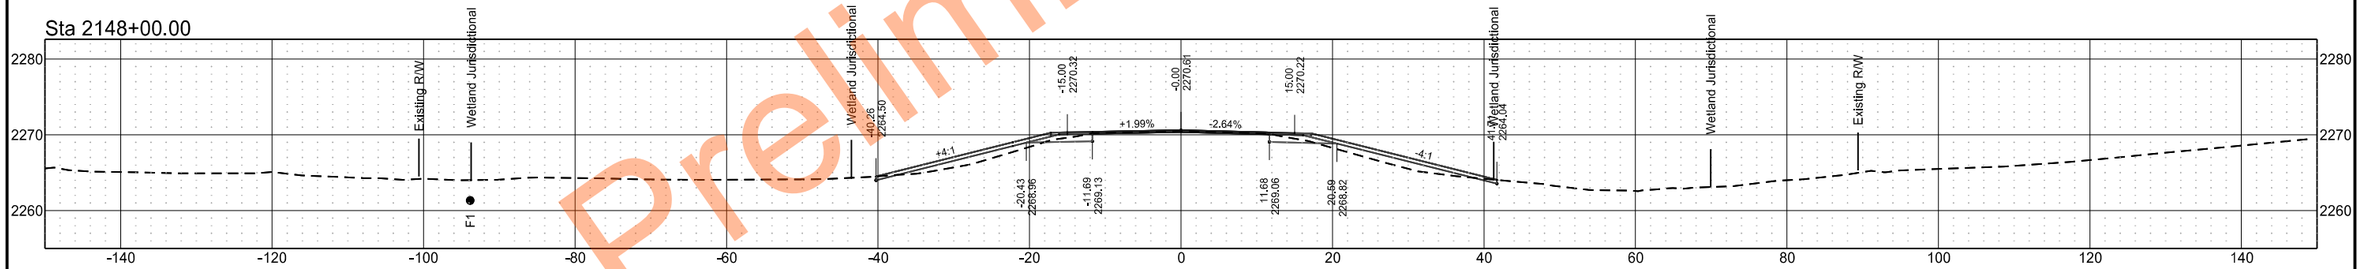

Sta 2147+50.00

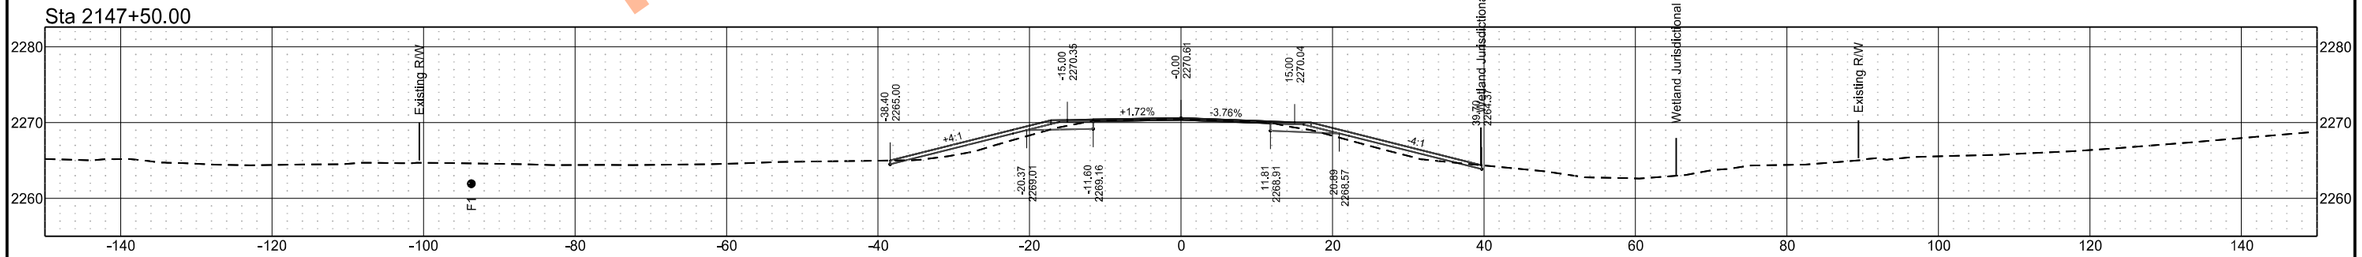

Preliminary Plans

ND 49 - Grant County

STATE	PROJECT NO.	SECTION NO.	SHEET NO.
ND	X-1-049(031)036	200	68

Sta 2151+00.00

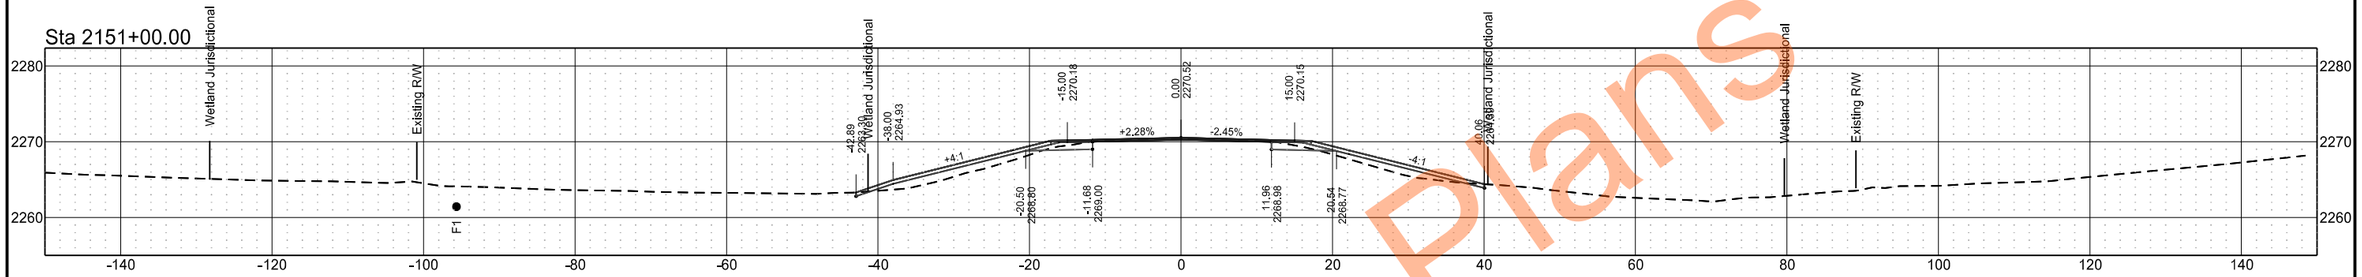

Sta 2150+50.00

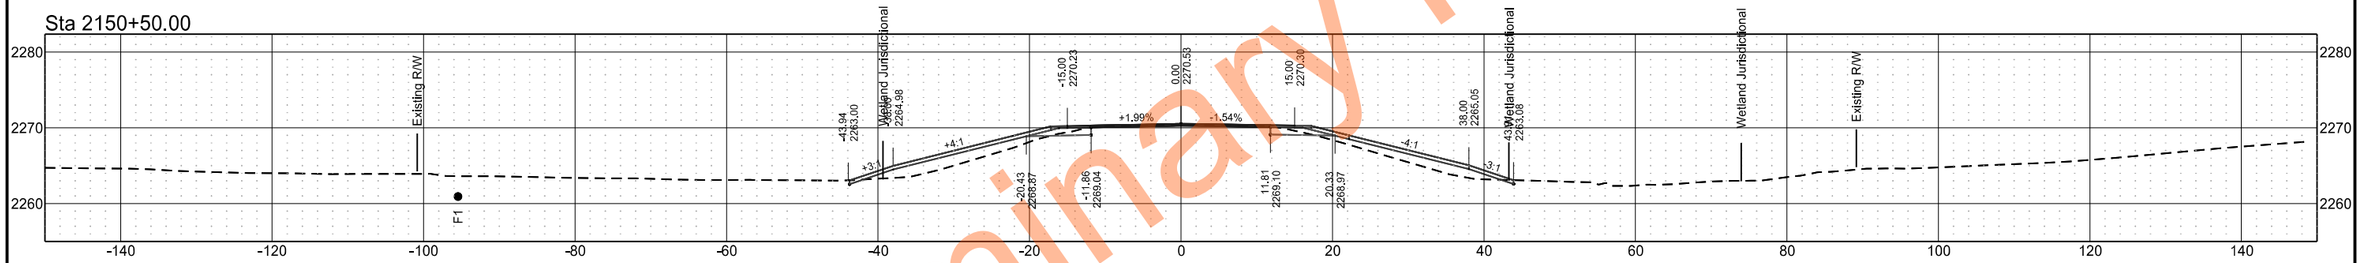

Sta 2150+00.00

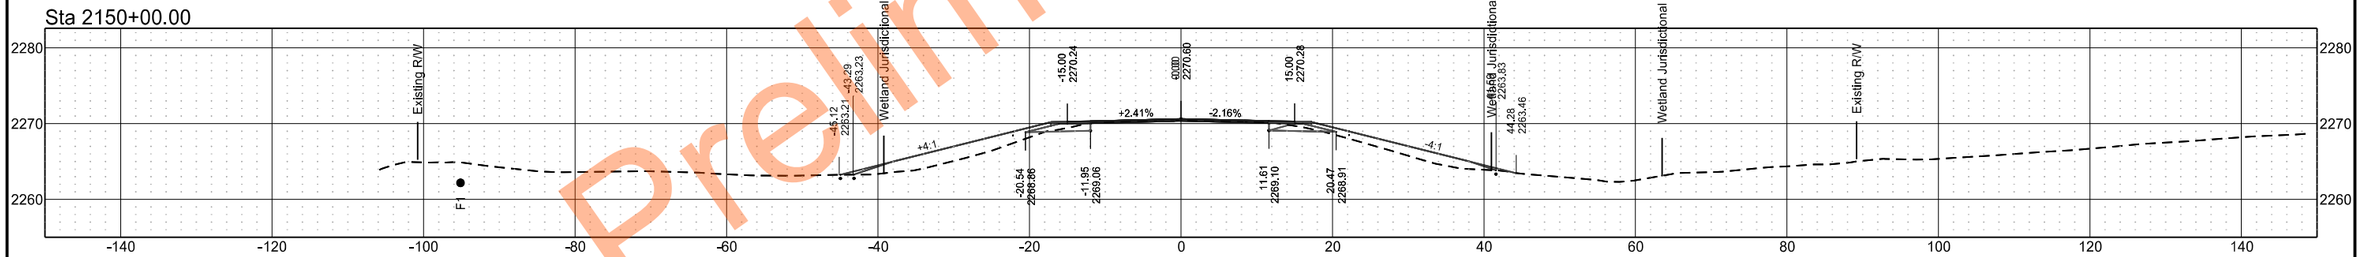

Sta 2149+50.00

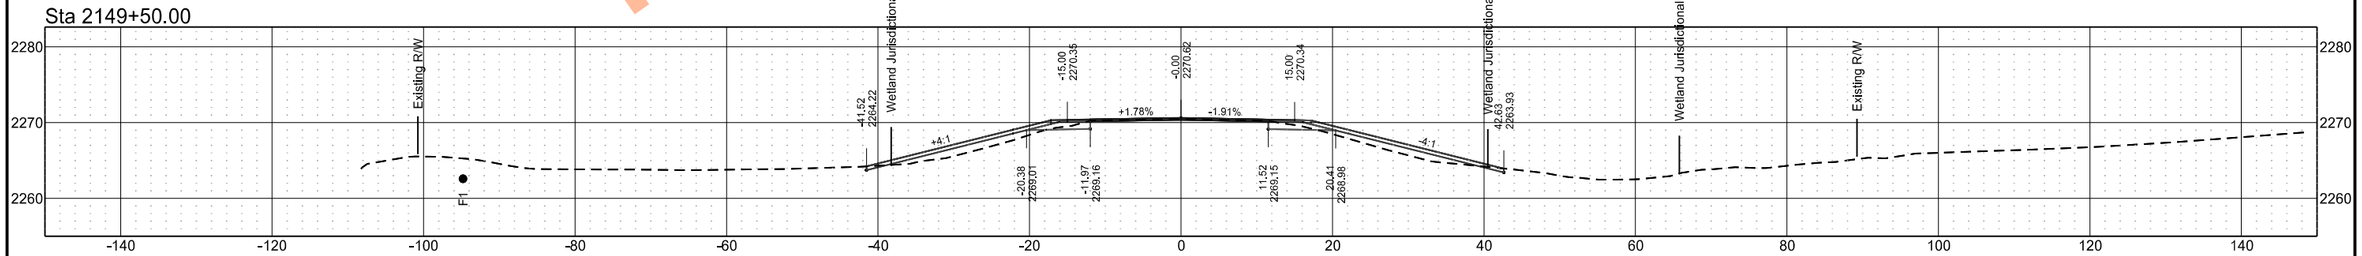

Preliminary Plans

ND 49 - Grant County

STATE	PROJECT NO.	SECTION NO.	SHEET NO.
ND	X-1-049(031)036	200	69

Sta 2153+50.00

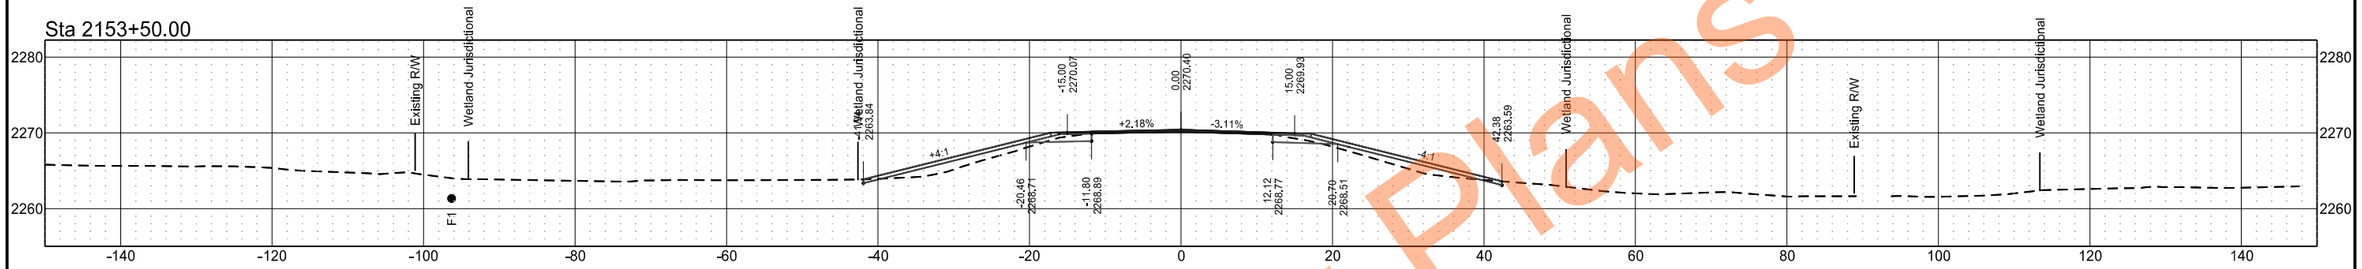

Sta 2153+00.00

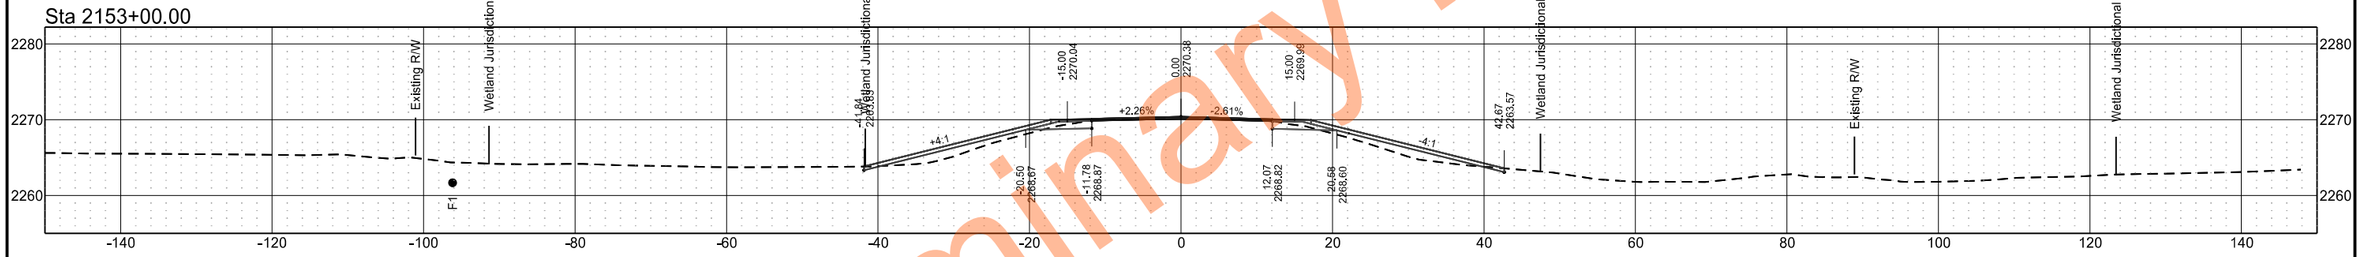

Sta 2152+50.00

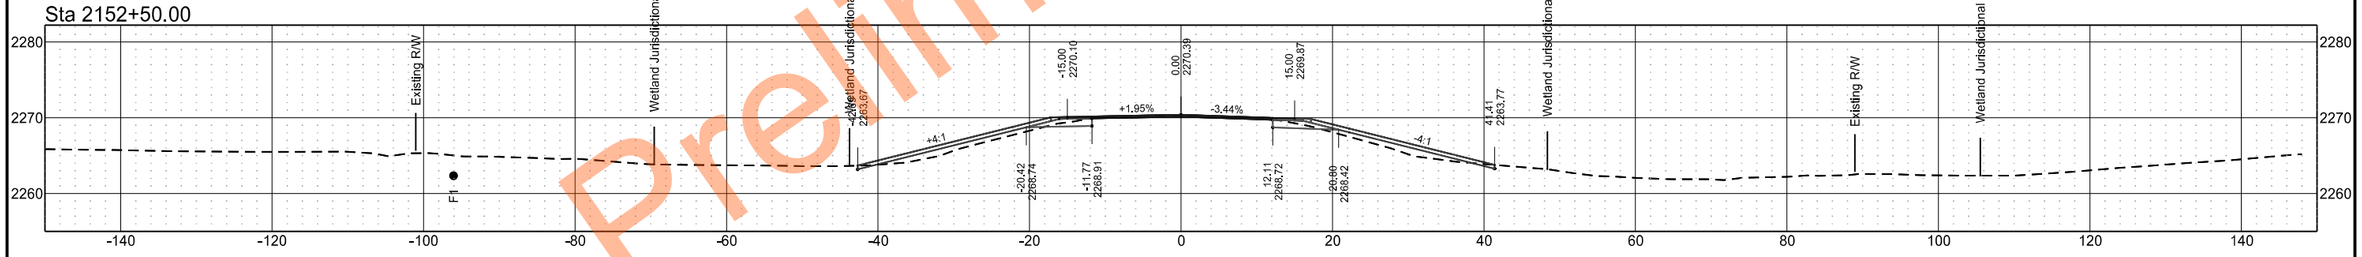

Sta 2152+00.00

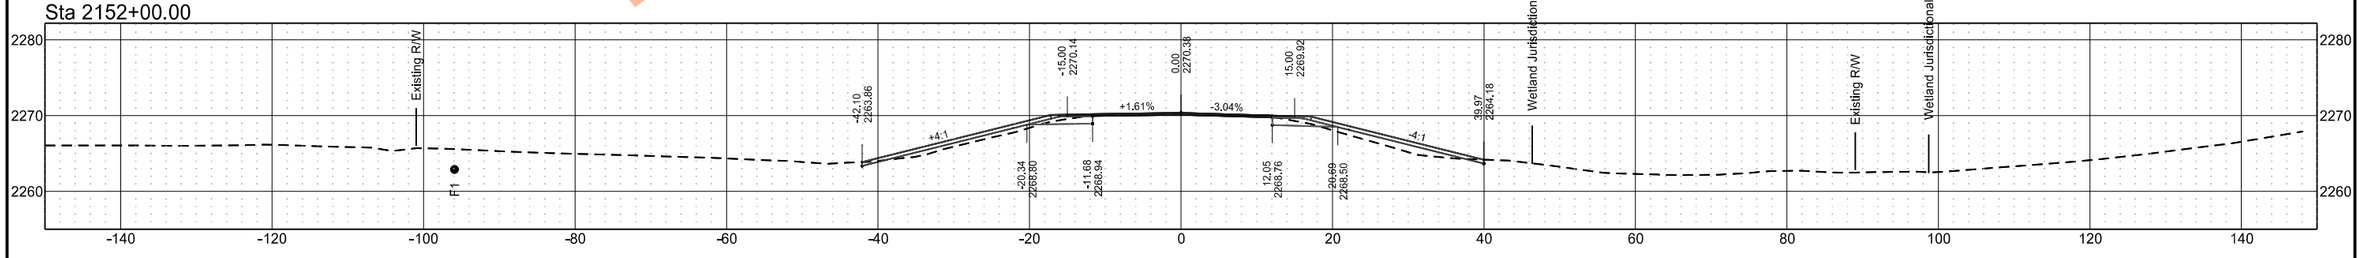

Preliminary Plans

ND 49 - Grant County

STATE	PROJECT NO.	SECTION NO.	SHEET NO.
ND	X-1-049(031)036	200	70

Sta 2156+00.00

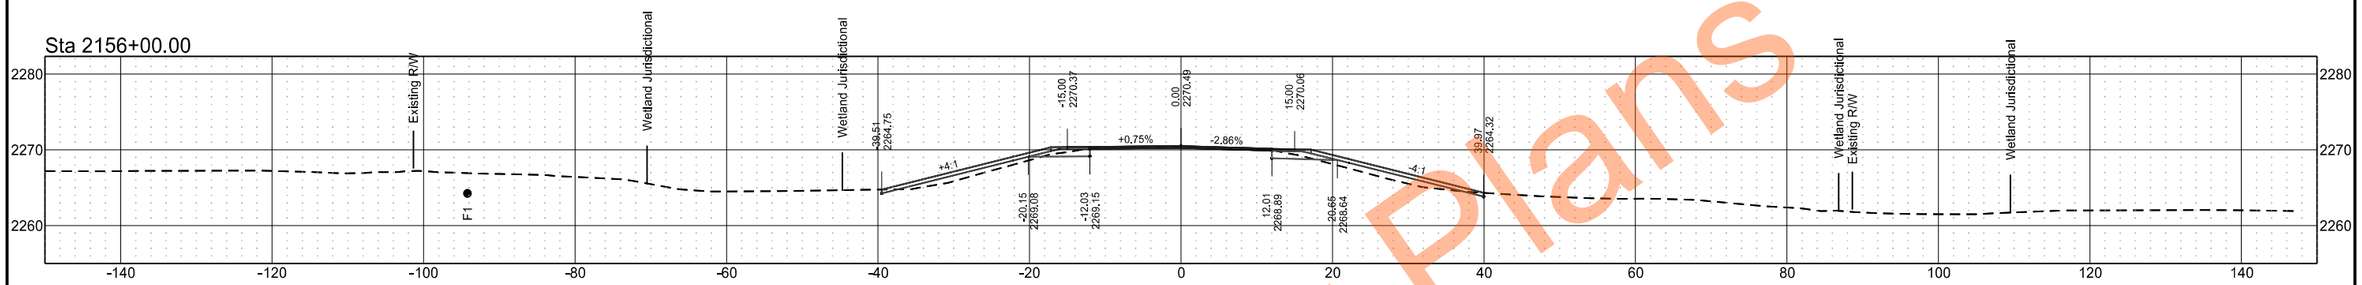

Sta 2155+00.00

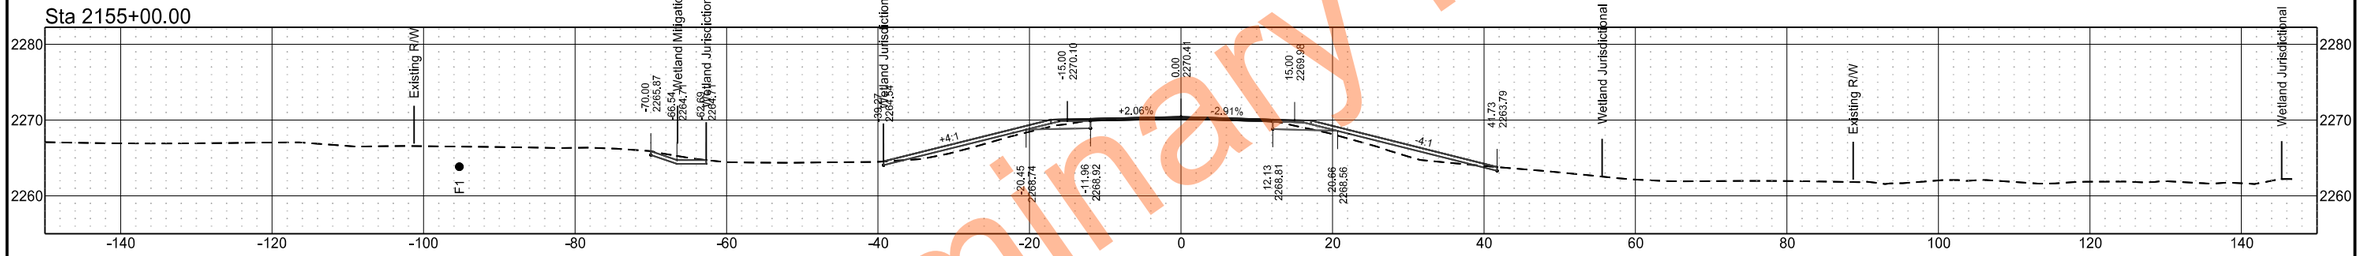

Sta 2154+50.00

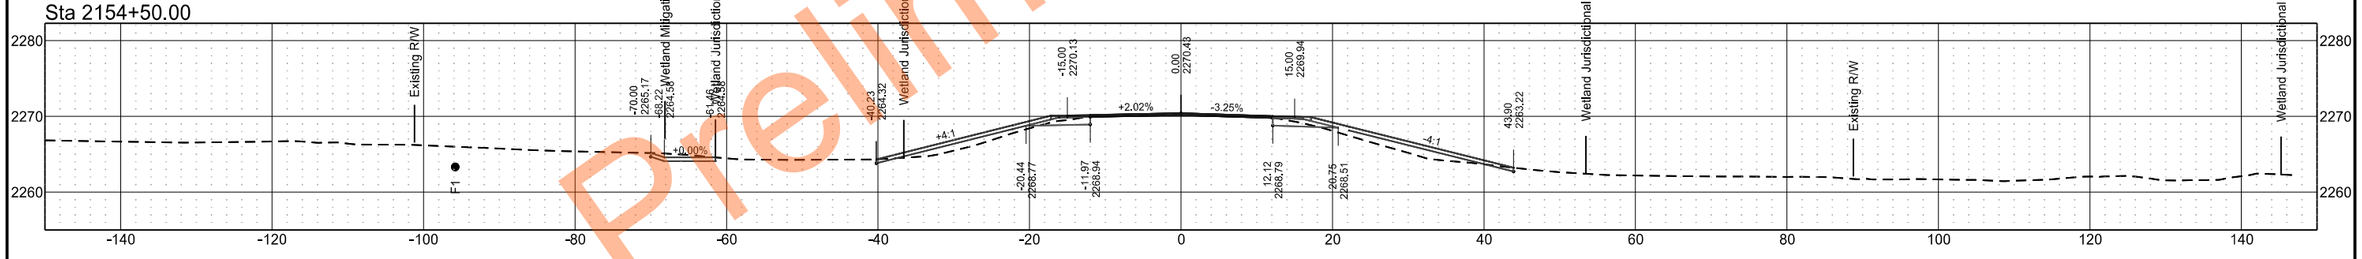

Sta 2154+00.00

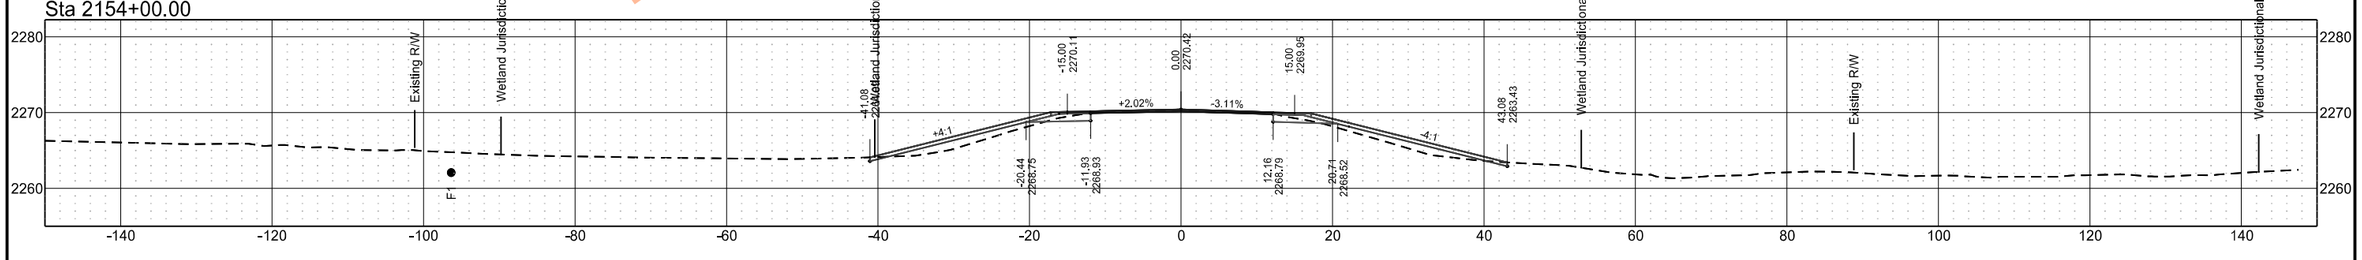

Preliminary Plans

ND 49 - Grant County

STATE	PROJECT NO.	SECTION NO.	SHEET NO.
ND	X-1-049(031)036	200	71

Sta 2159+53.00

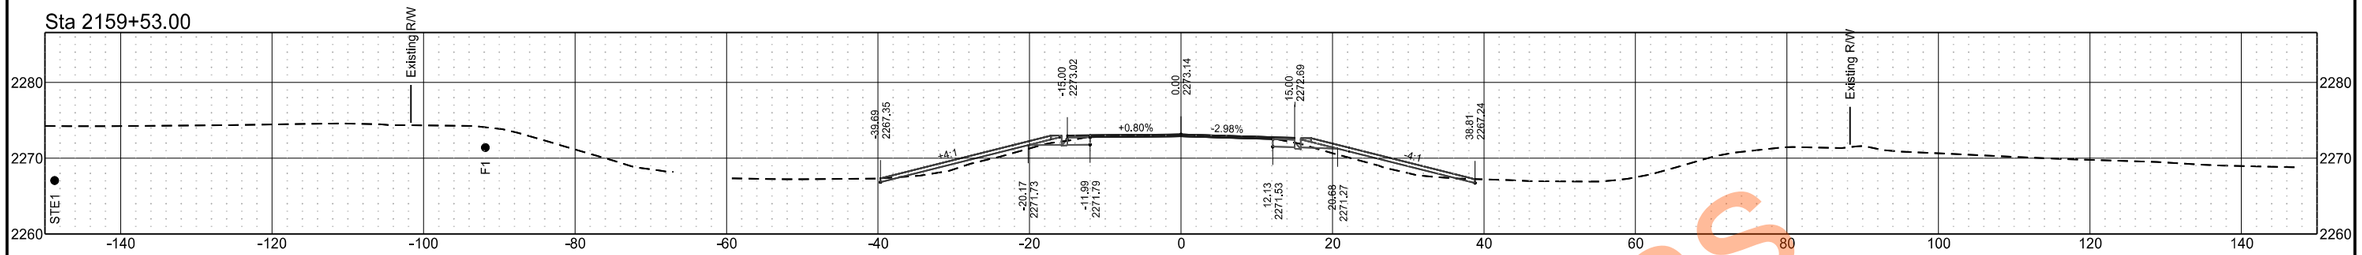

Sta 2158+98.00

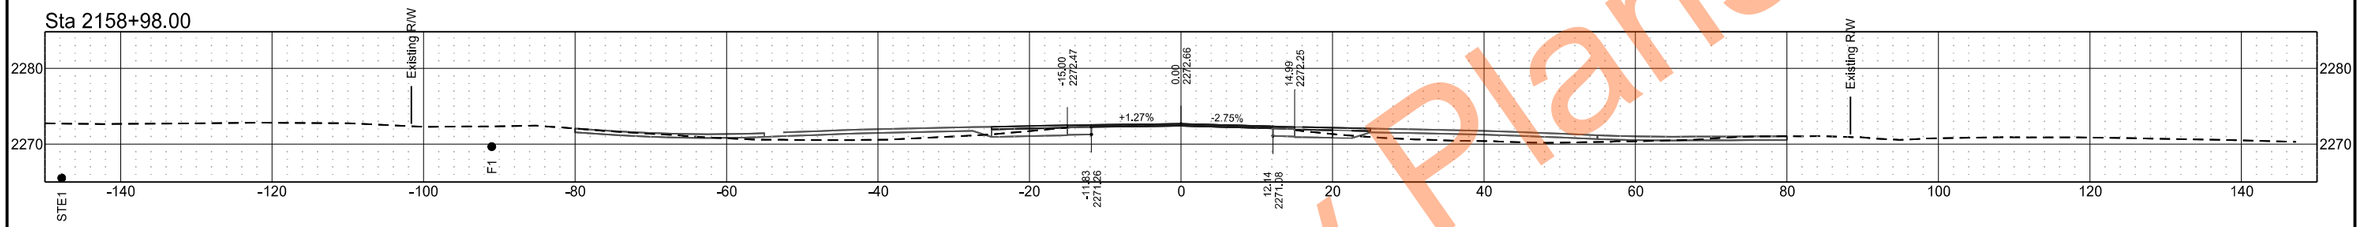

Sta 2158+33.00

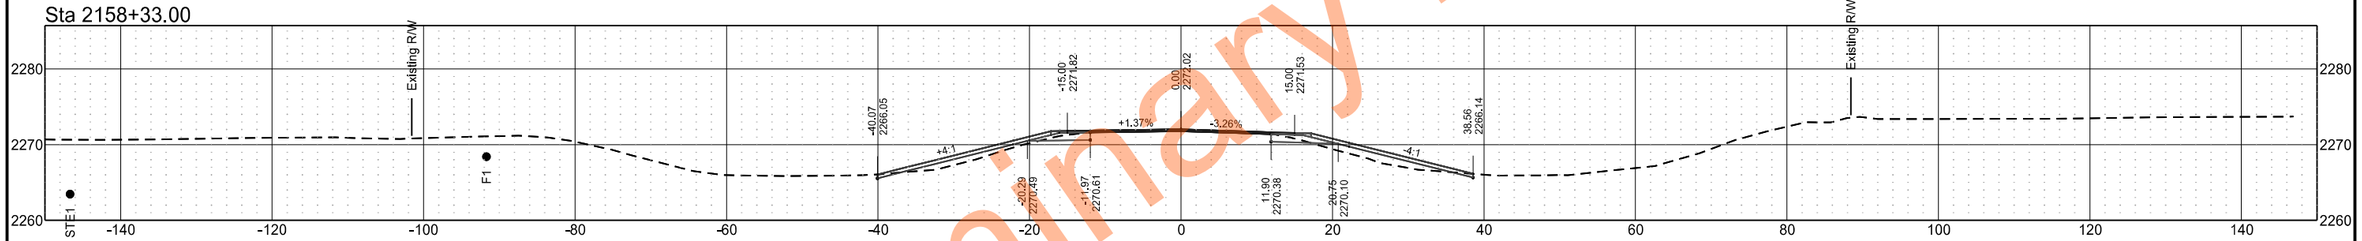

Sta 2158+00.00

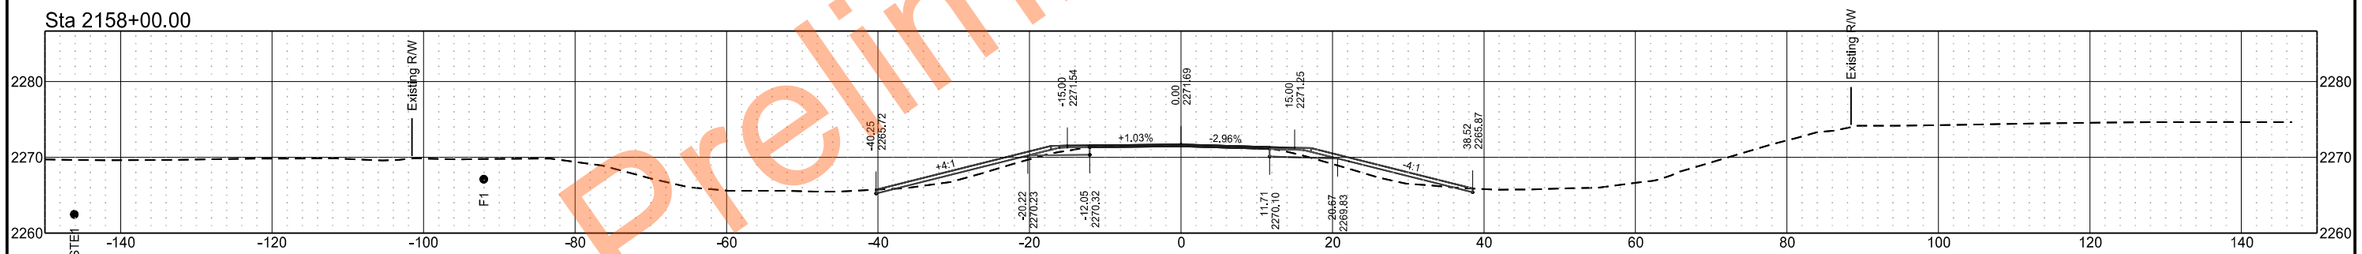

Sta 2157+00.00

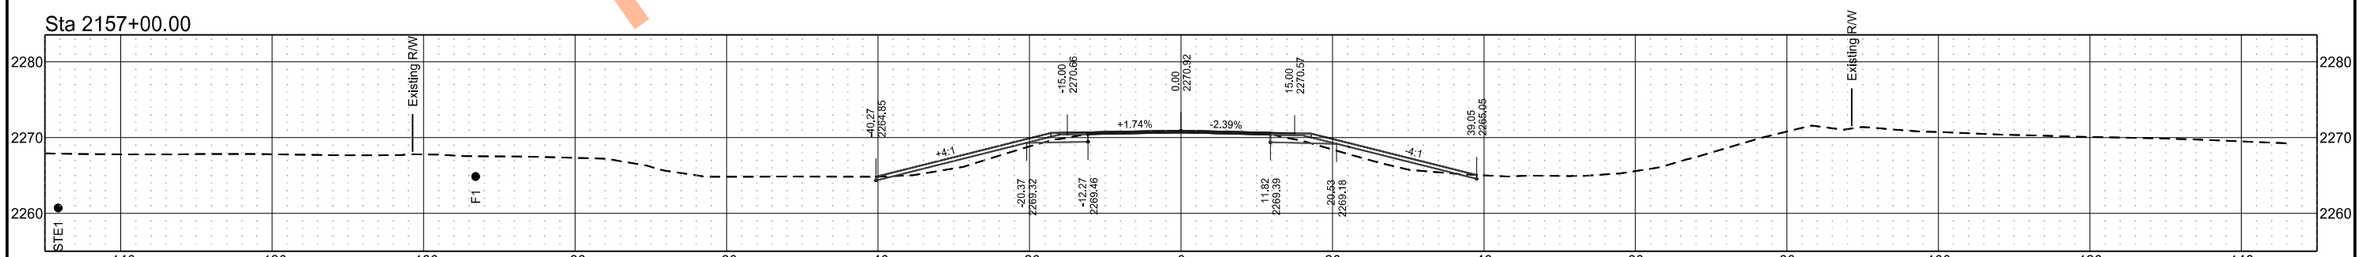

Preliminary Plans

ND 49 - Grant County

STATE	PROJECT NO.	SECTION NO.	SHEET NO.
ND	X-1-049(031)036	200	72

Sta 2162+38.00

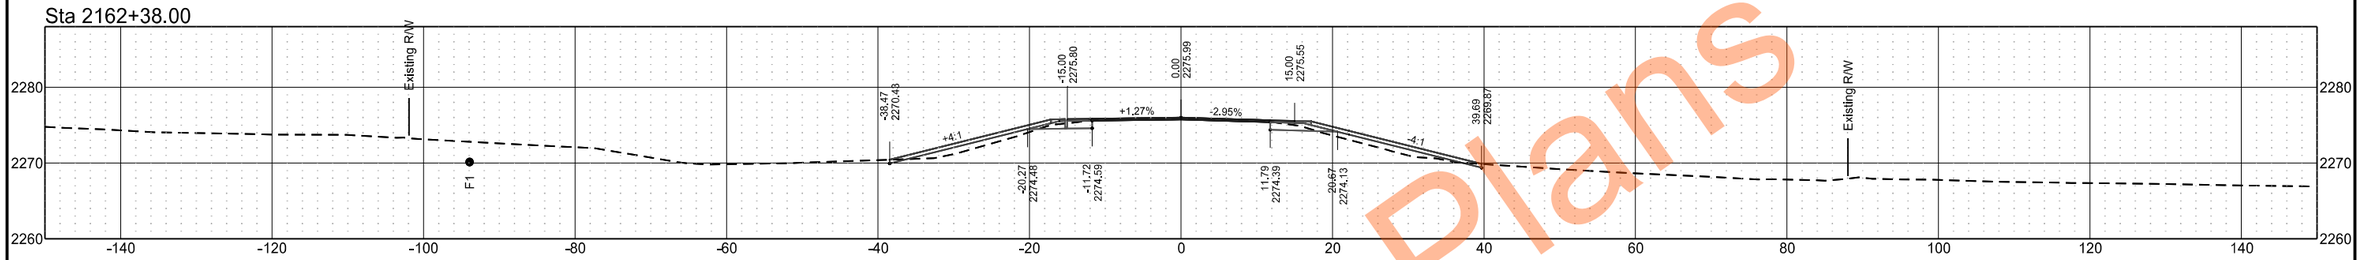

Sta 2162+00.00

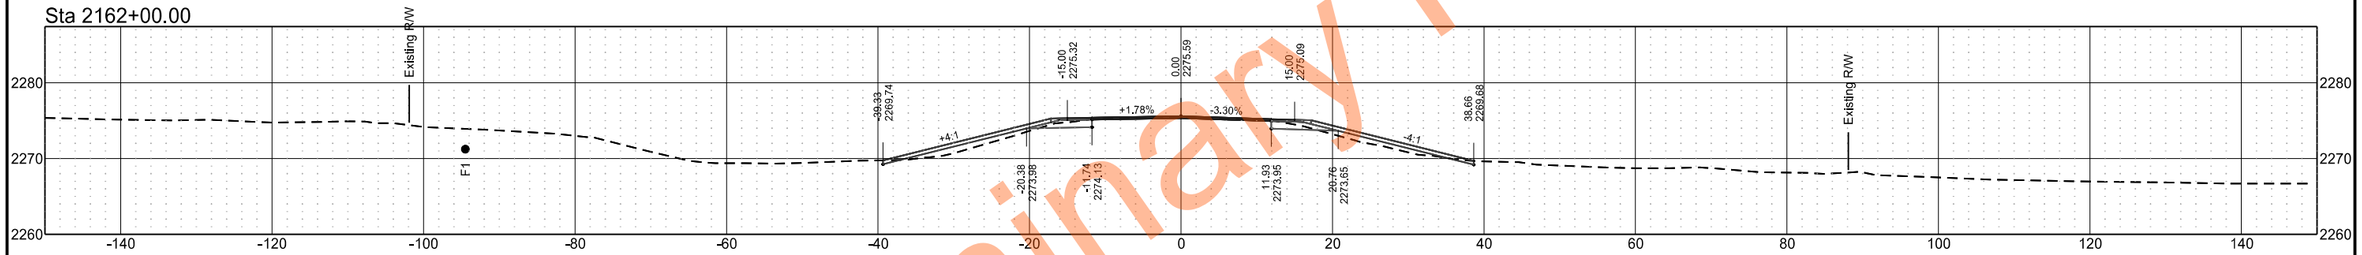

Sta 2161+00.00

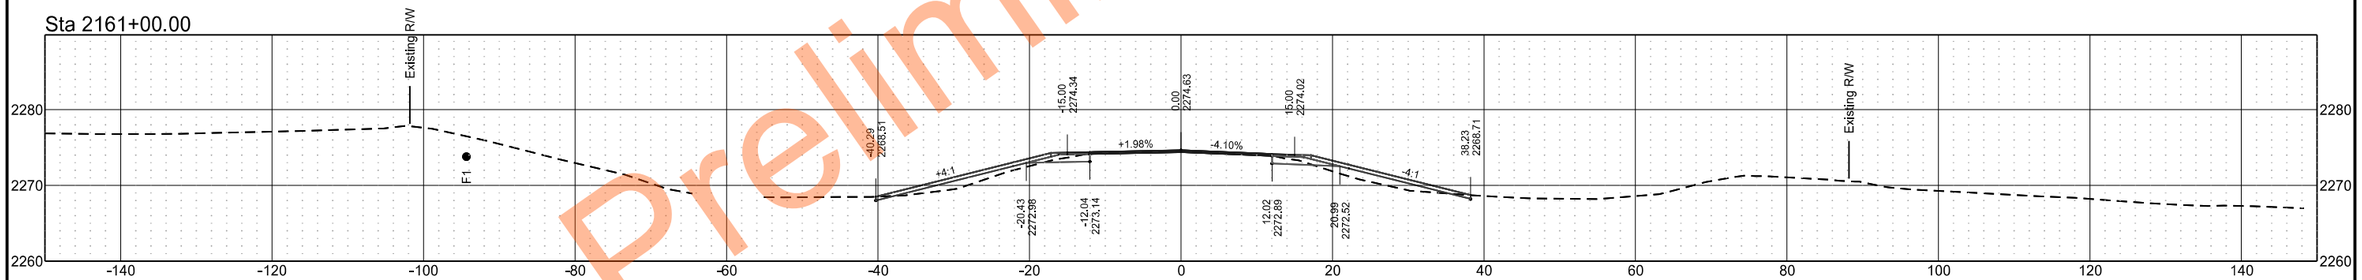

Sta 2160+00.00

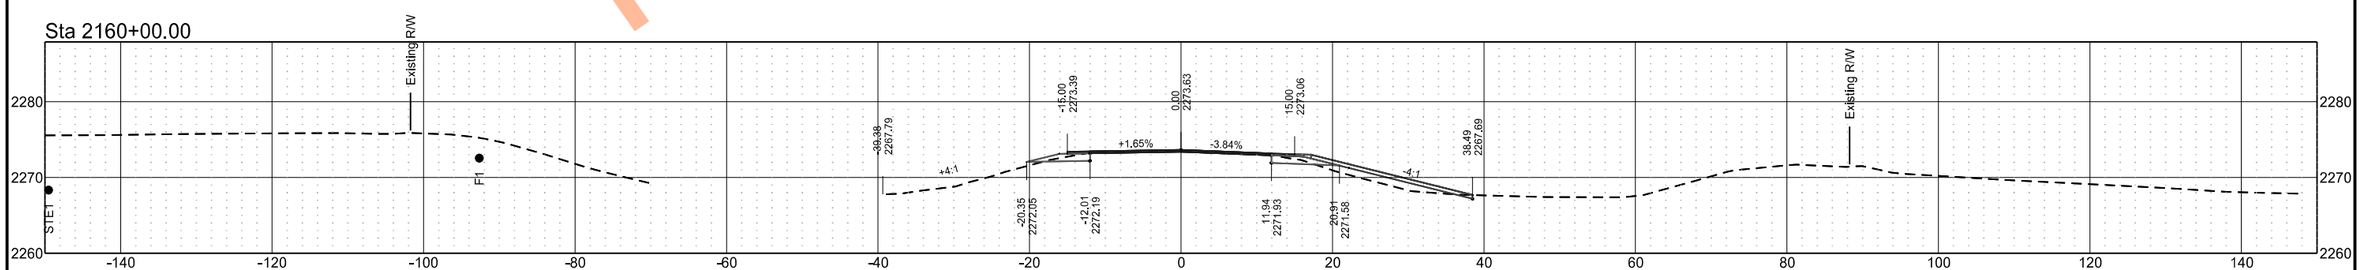

Preliminary Plans

ND 49 - Grant County

STATE	PROJECT NO.	SECTION NO.	SHEET NO.
ND	X-1-049(031)036	200	73

Sta 2165+00.00

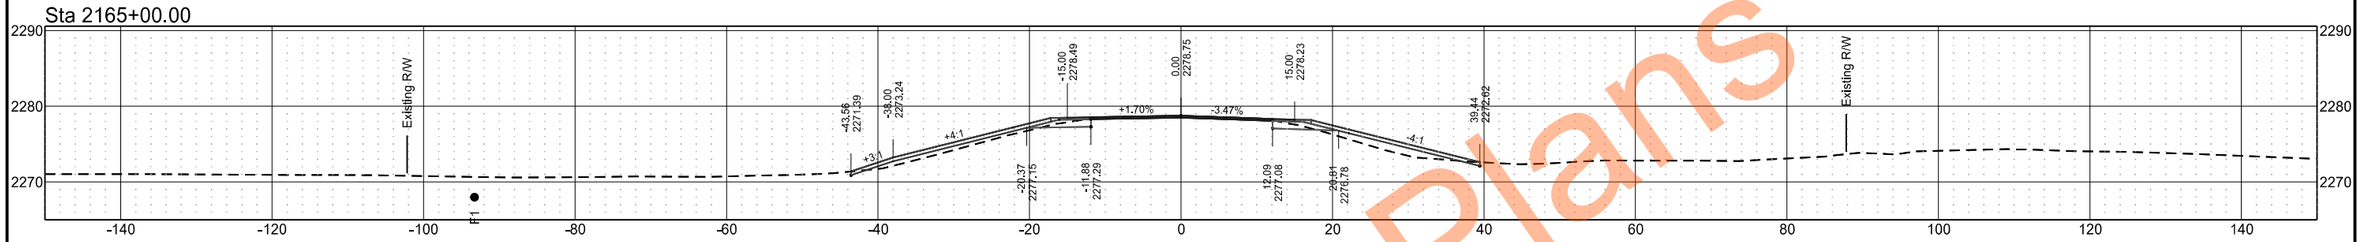

Sta 2164+00.00

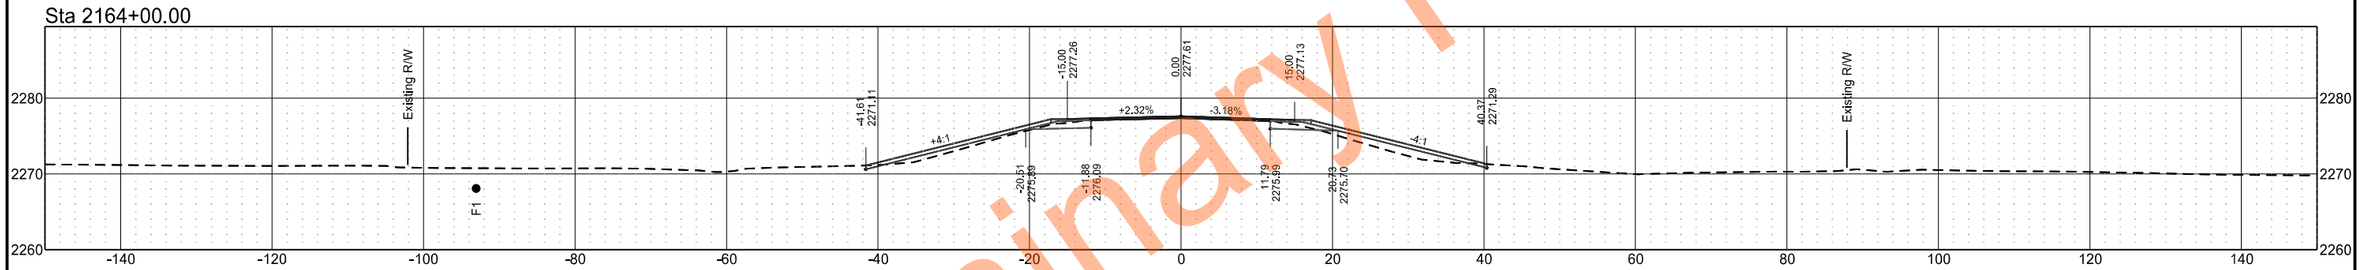

Sta 2163+55.00

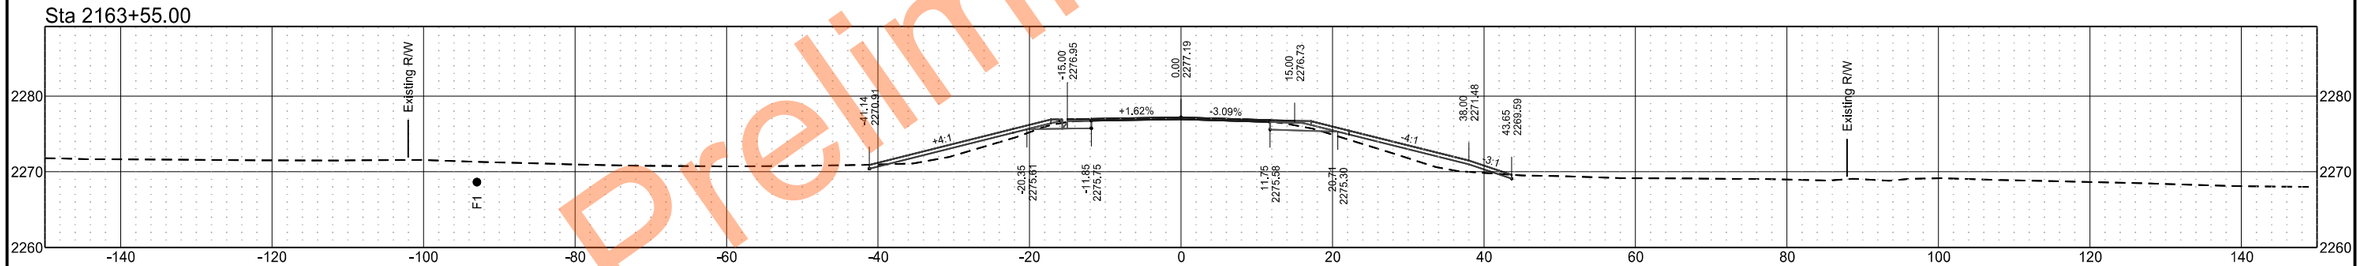

Sta 2162+99.00

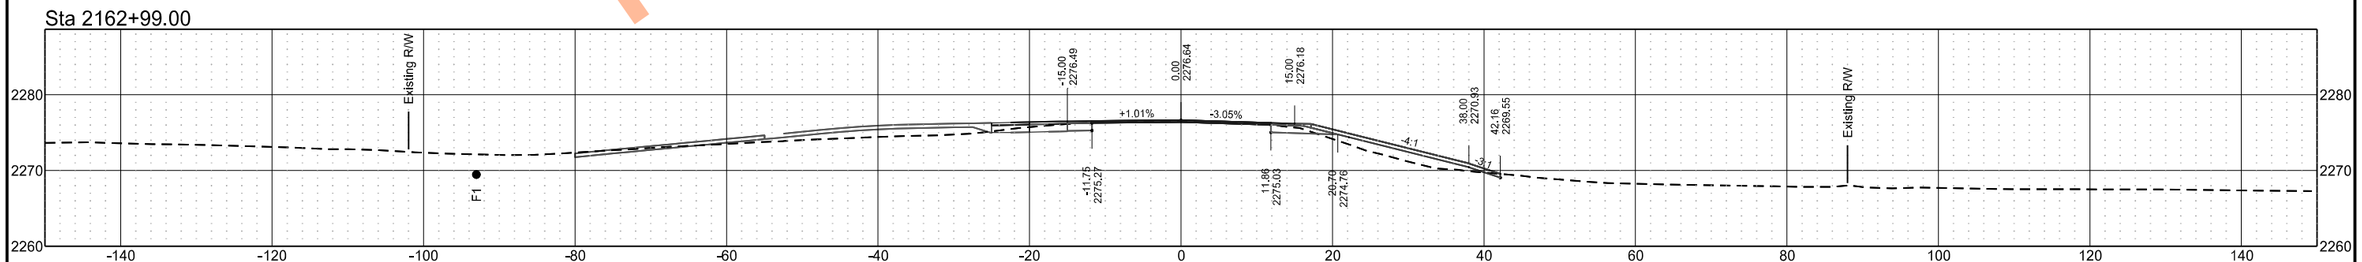

Preliminary Plans

ND 49 - Grant County

STATE	PROJECT NO.	SECTION NO.	SHEET NO.
ND	X-1-049(031)036	200	74

Sta 2168+12.29

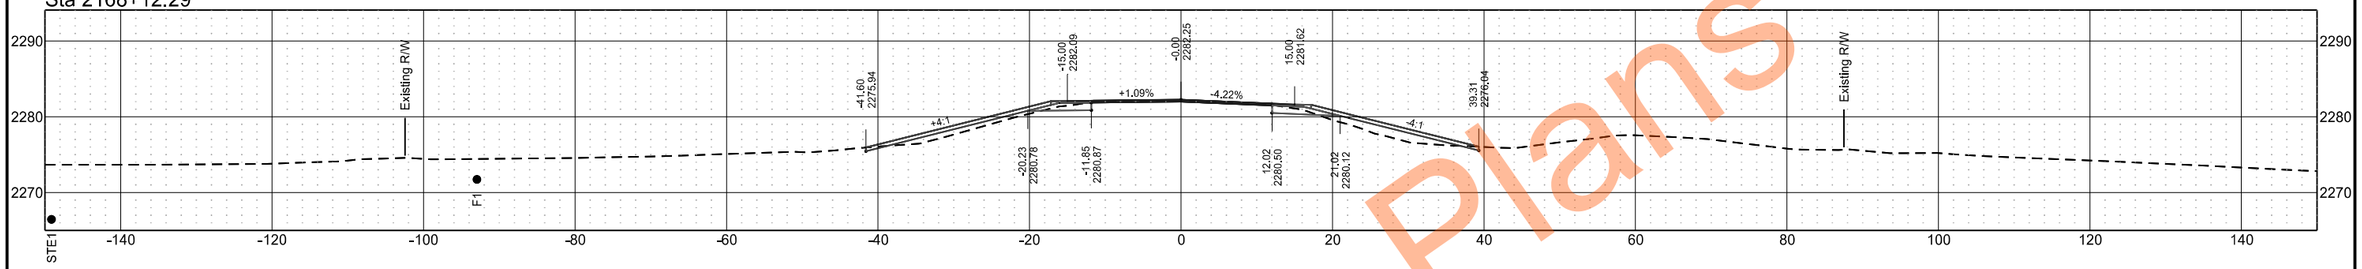

Sta 2168+00.00

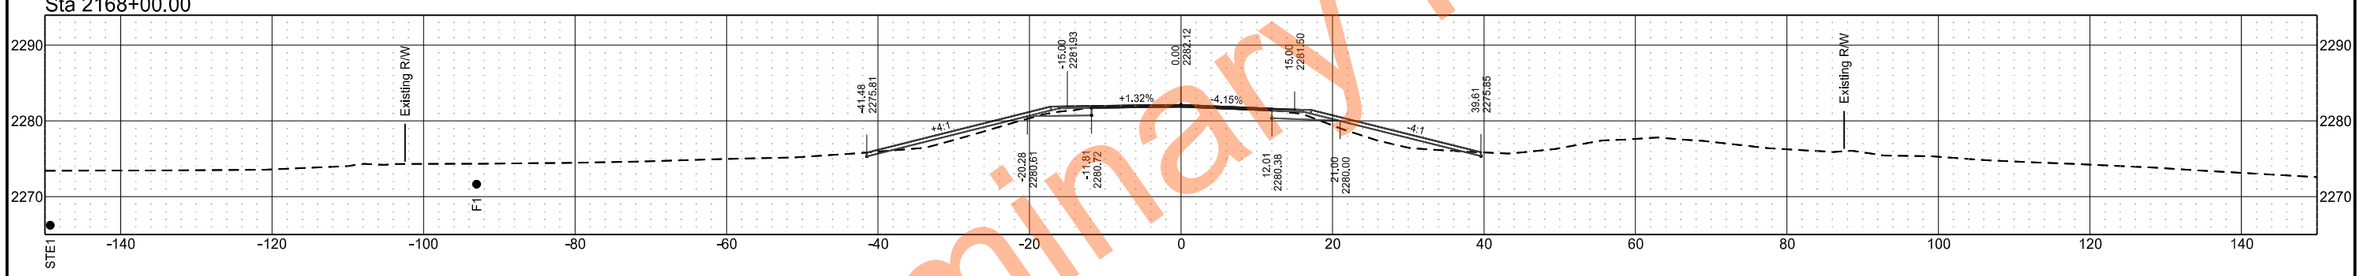

Sta 2167+00.00

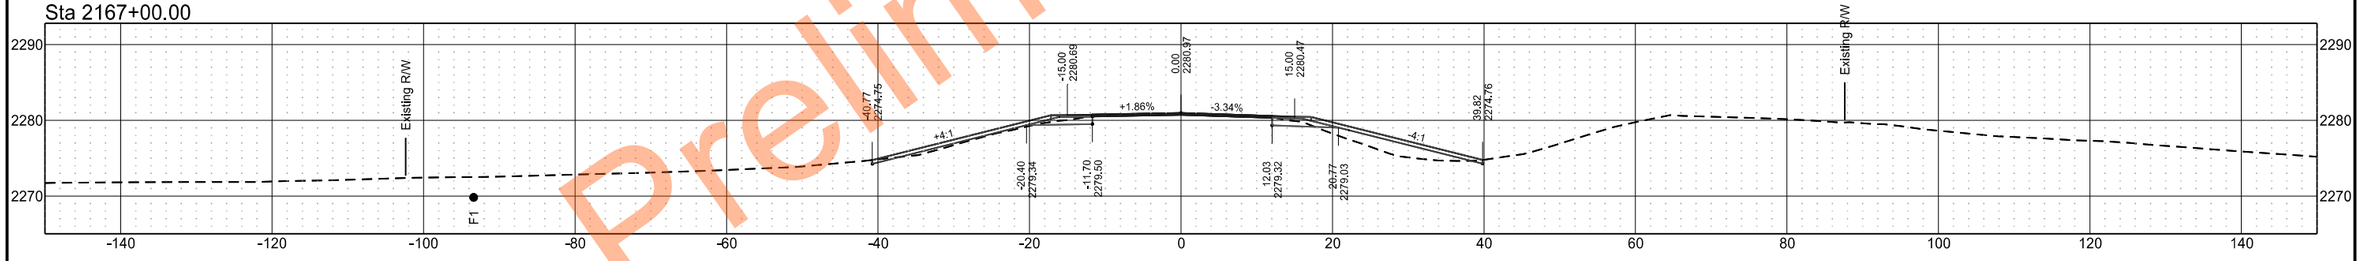

Sta 2166+00.00

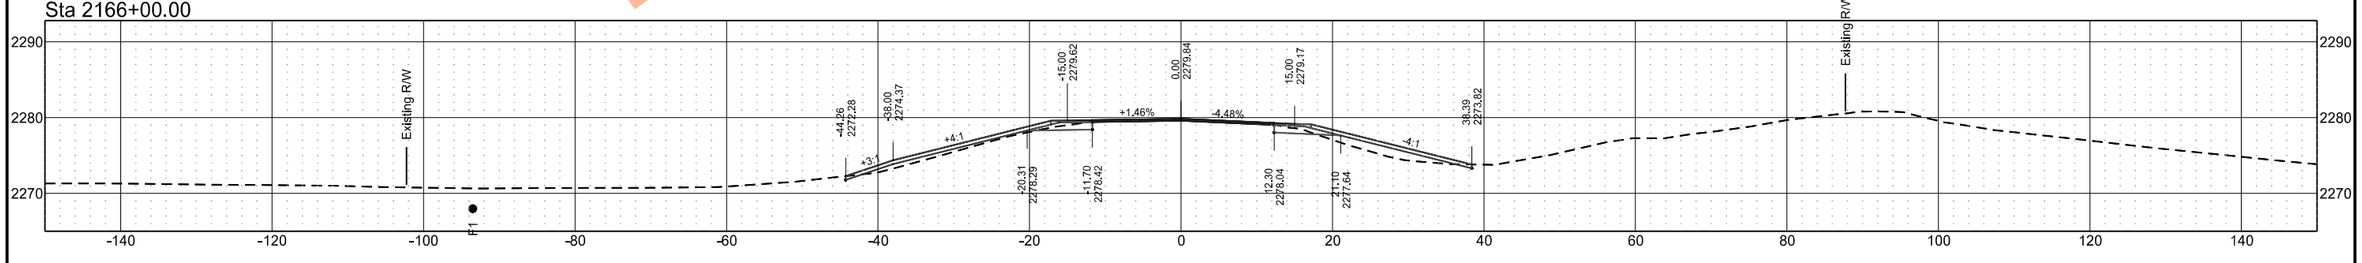

Preliminary Plans

ND 49 - Grant County

STATE	PROJECT NO.	SECTION NO.	SHEET NO.
ND	X-1-049(031)036	200	75

Sta 2172+00.00

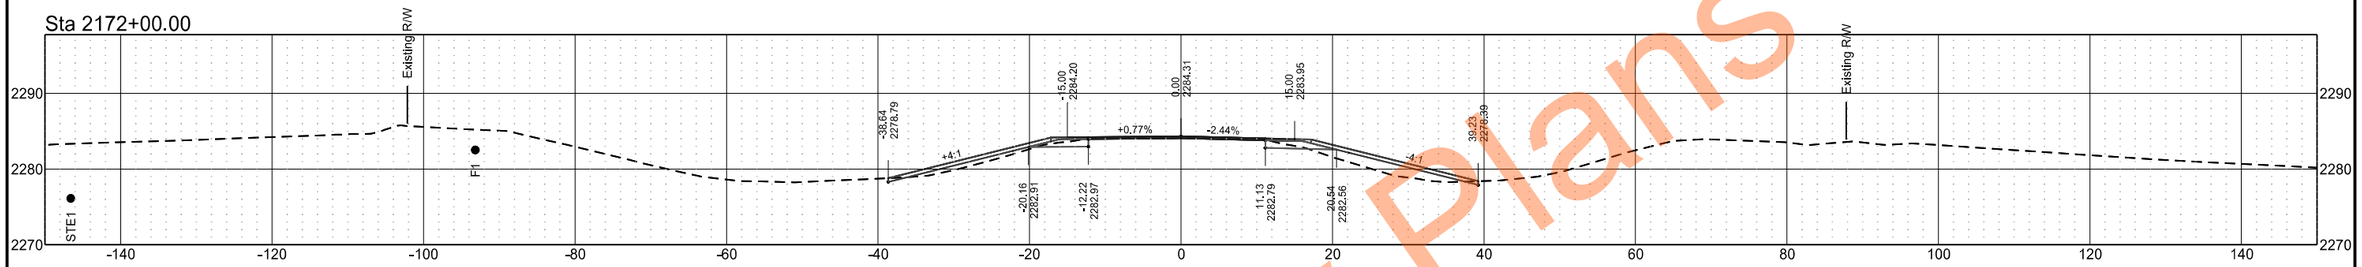

Sta 2171+00.00

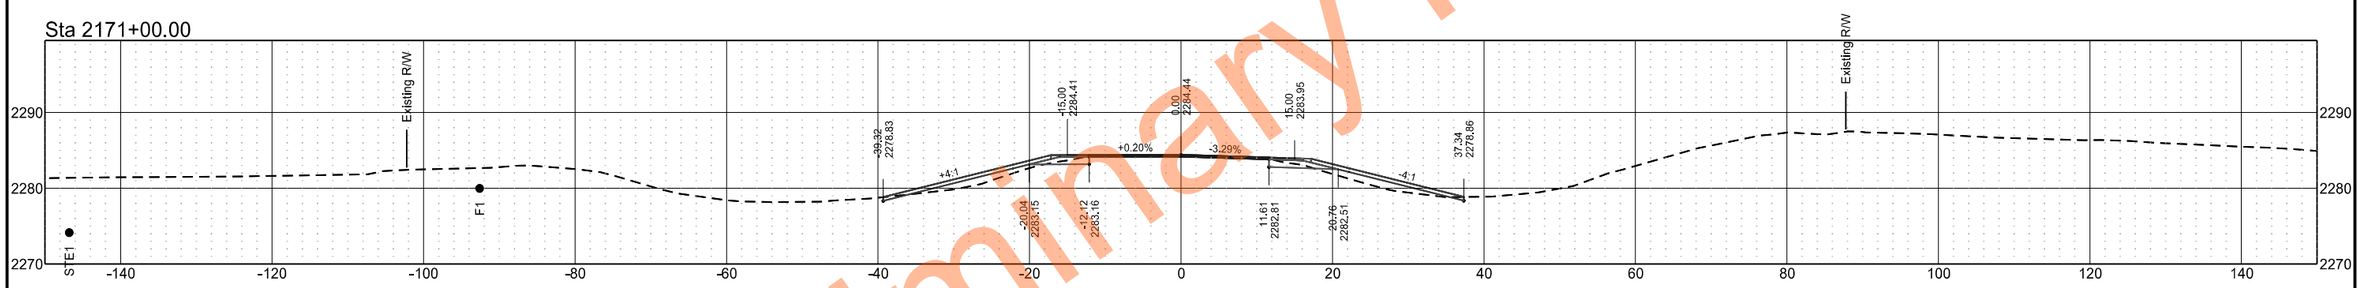

Sta 2170+00.00

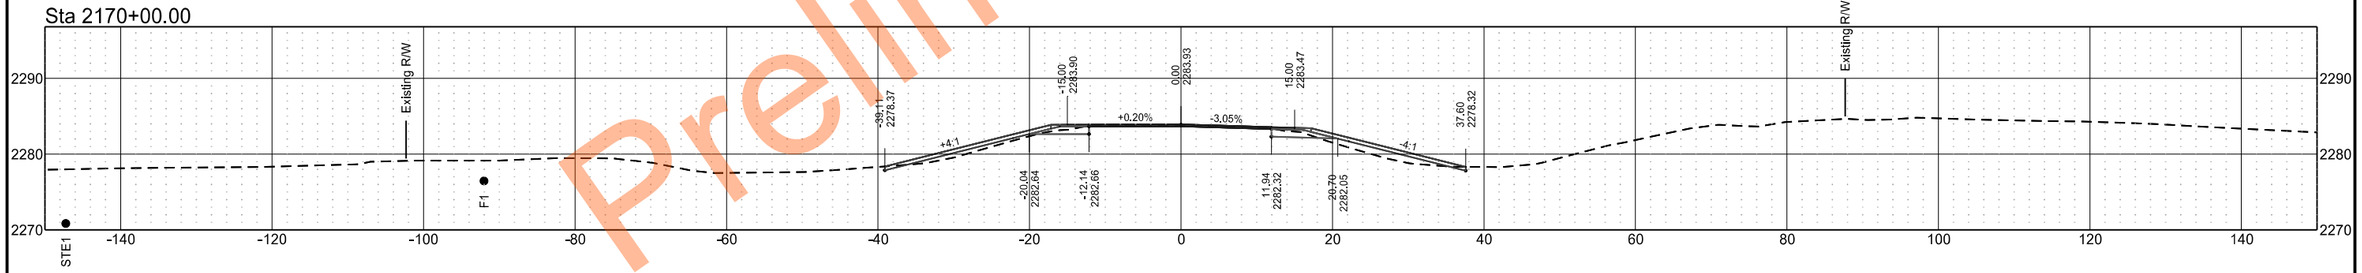

Sta 2169+00.00

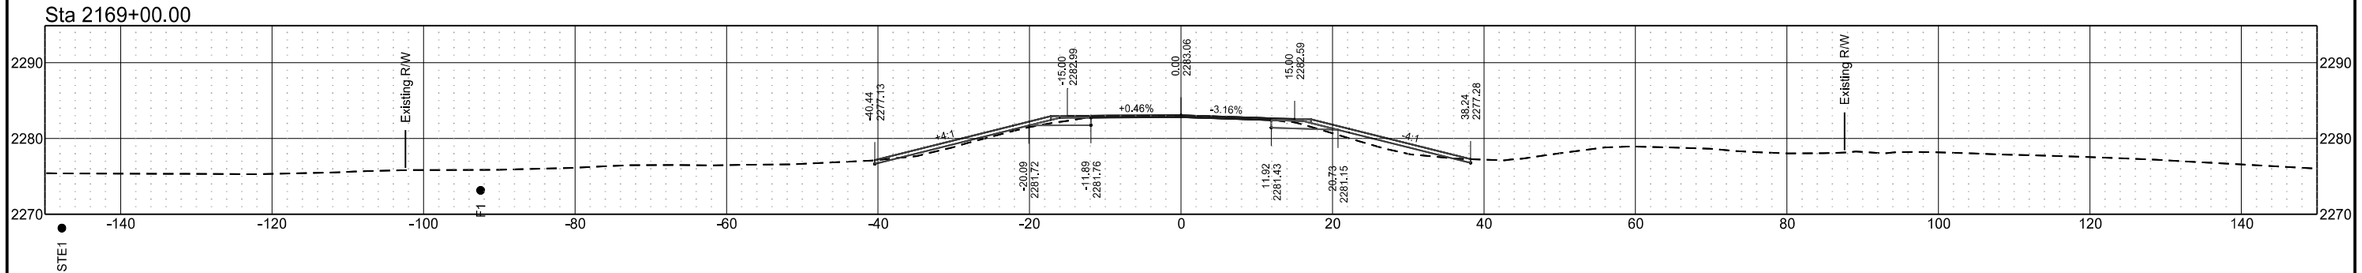

Preliminary Plans

ND 49 - Grant County

STATE	PROJECT NO.	SECTION NO.	SHEET NO.
ND	X-1-049(031)036	200	76

Sta 2175+45.00

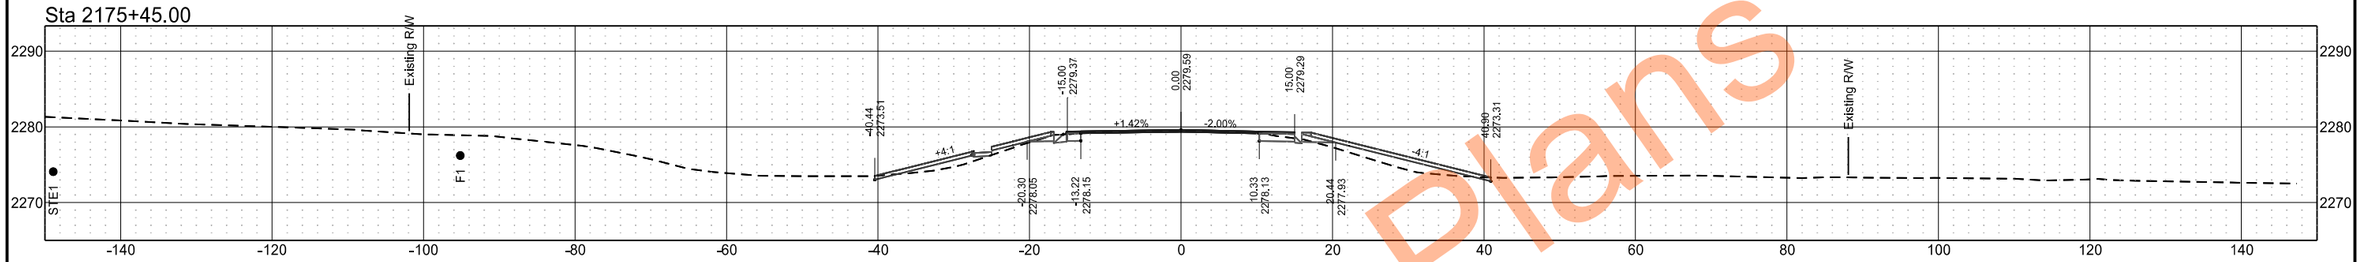

Sta 2175+00.00

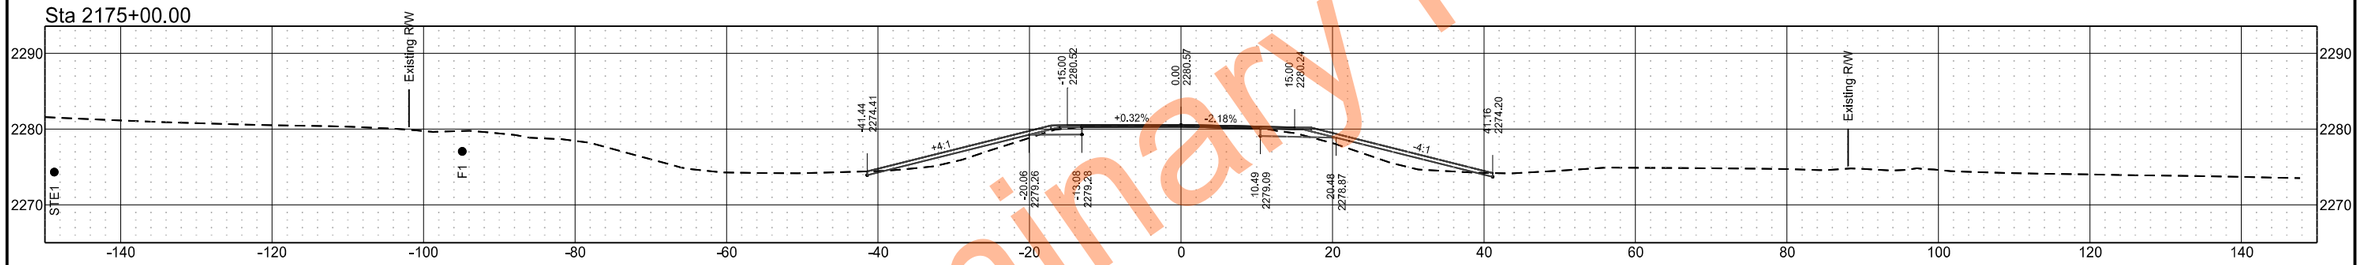

Sta 2174+00.00

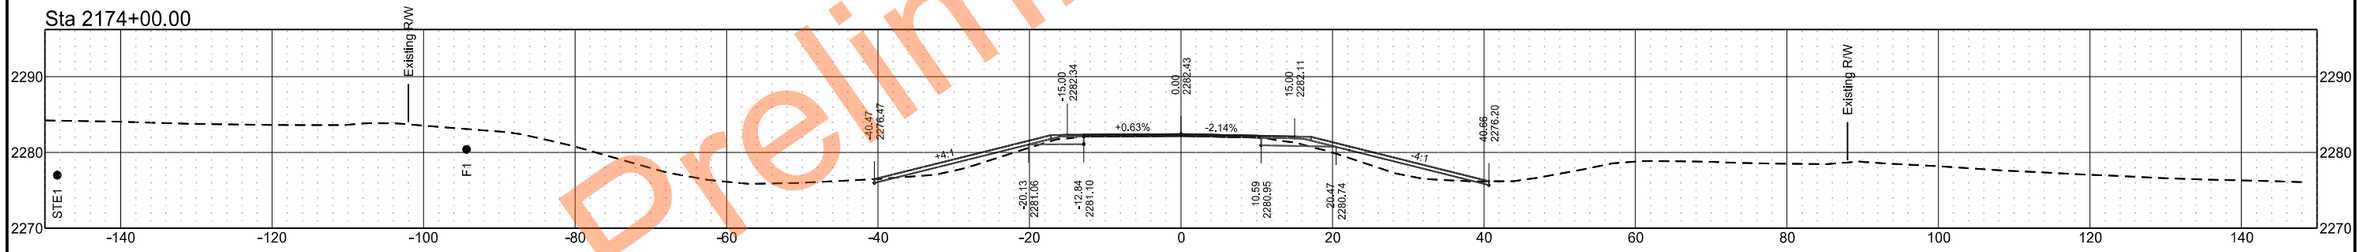

Sta 2173+00.00

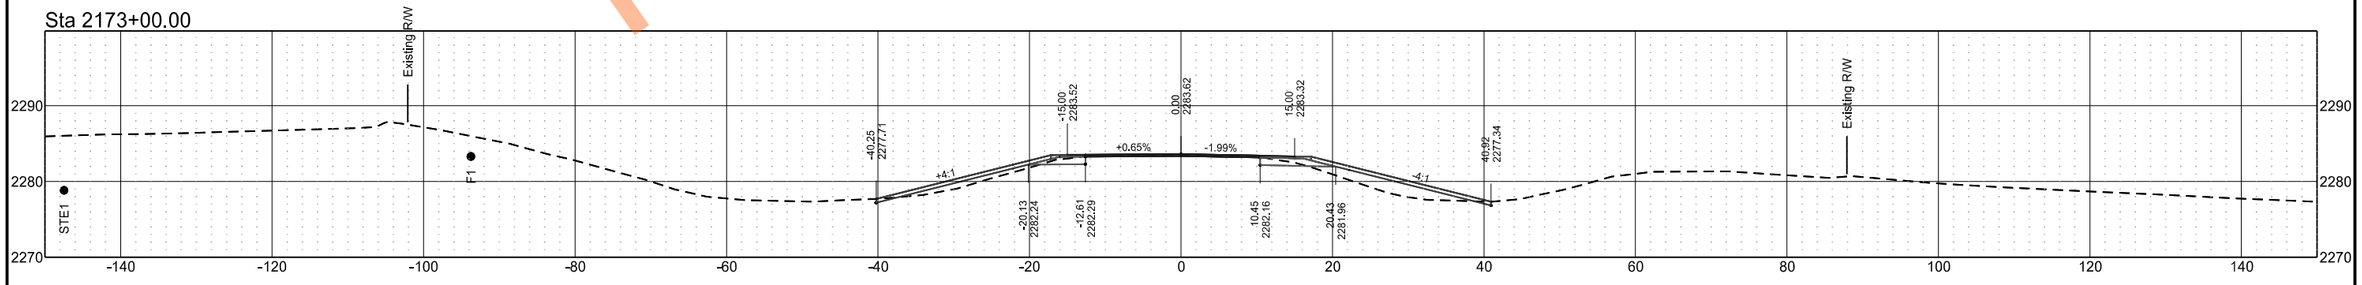

Preliminary Plans

ND 49 - Grant County

STATE	PROJECT NO.	SECTION NO.	SHEET NO.
ND	X-1-049(031)036	200	77

Sta 2178+00.00

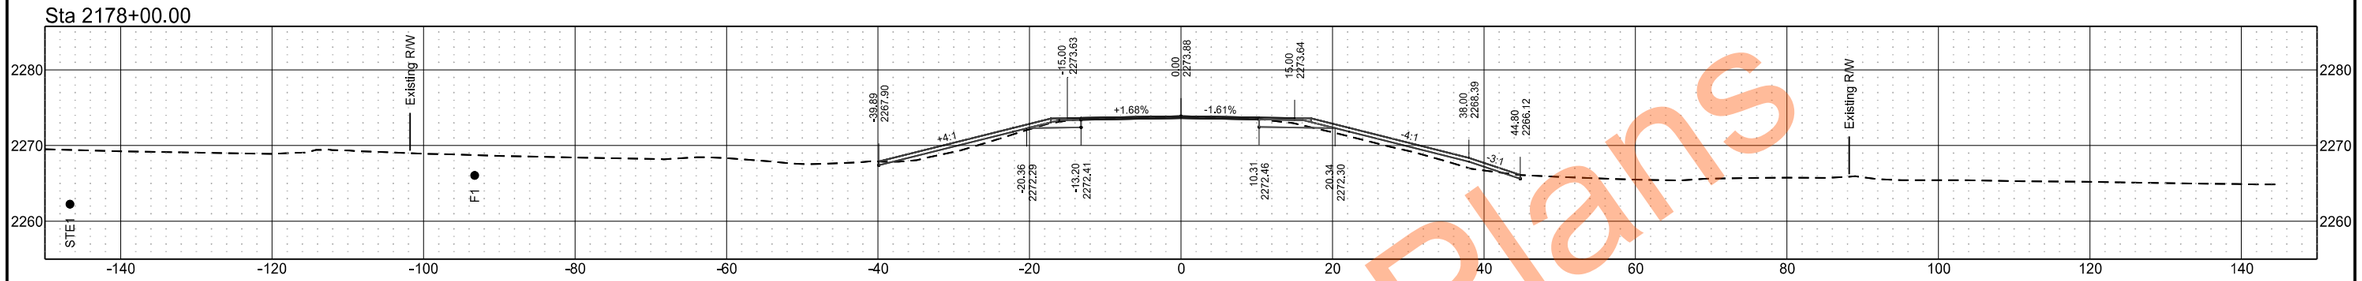

Sta 2177+00.00

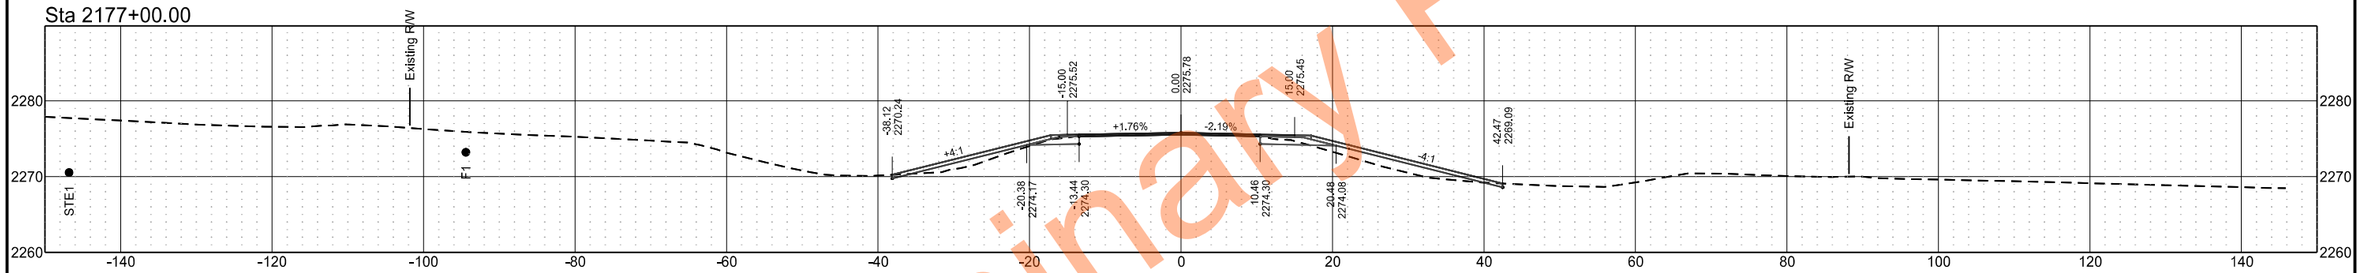

Sta 2176+79.00

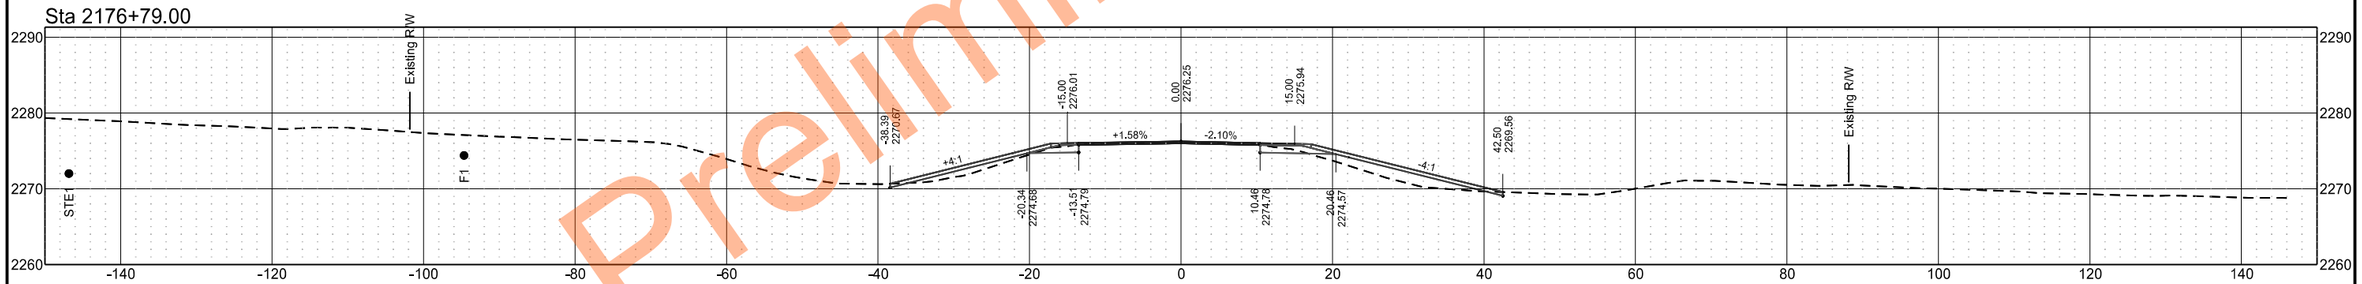

Sta 2175+98.00

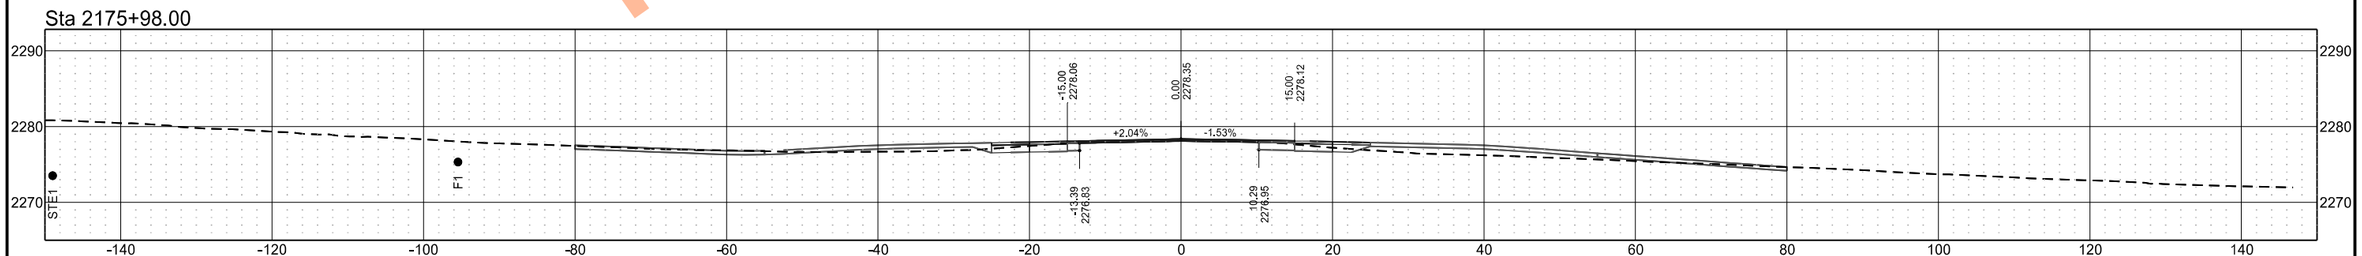

Preliminary Plans

ND 49 - Grant County

STATE	PROJECT NO.	SECTION NO.	SHEET NO.
ND	X-1-049(031)036	200	78

Sta 2182+00.00

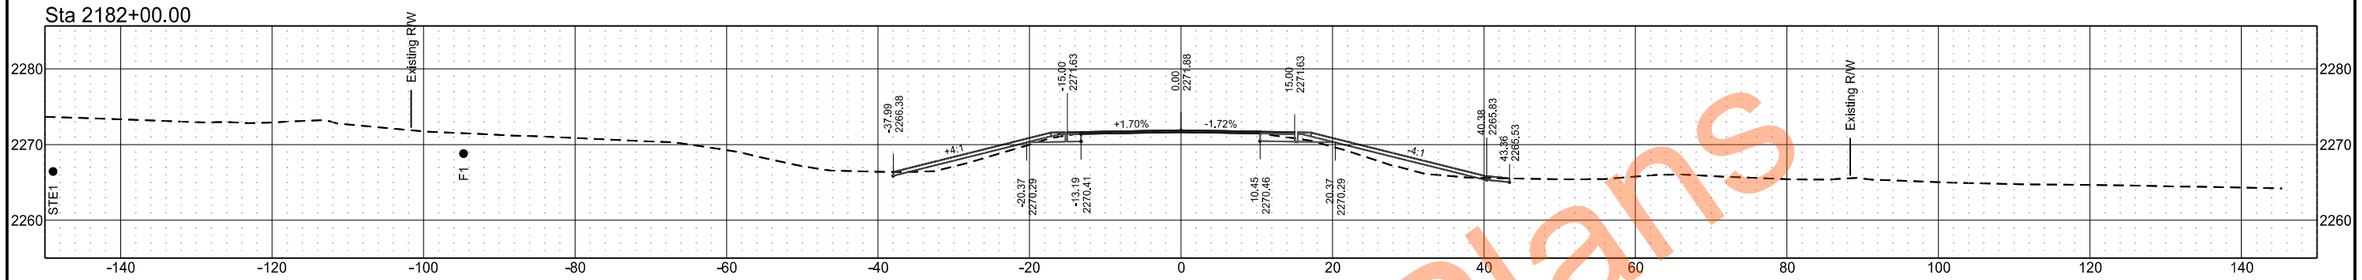

Sta 2181+00.00

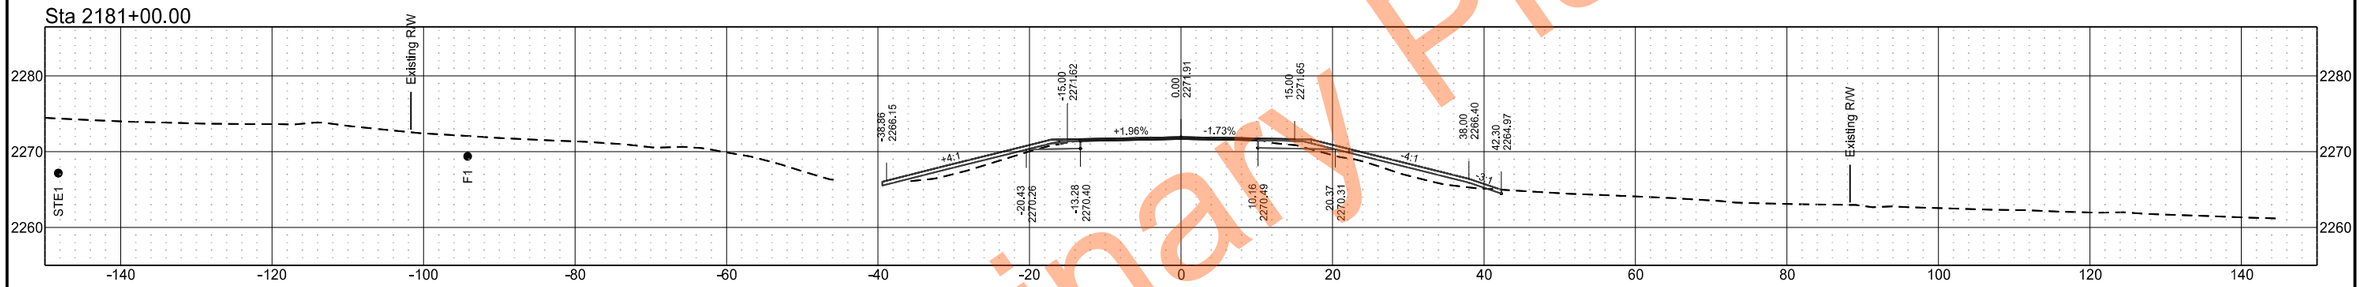

Sta 2180+00.00

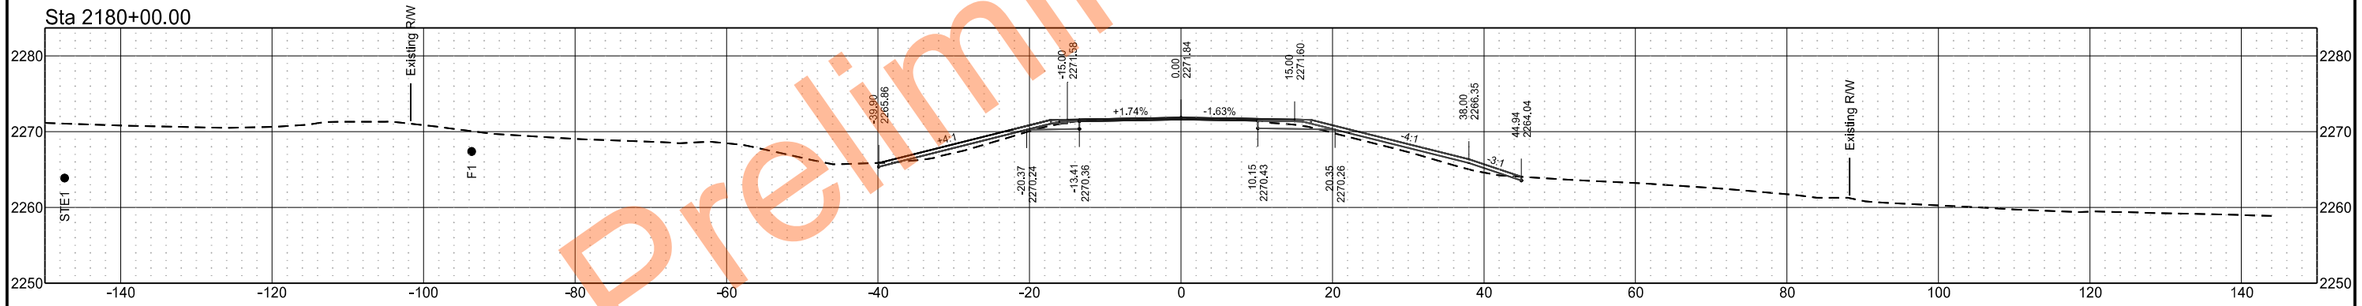

Sta 2179+00.00

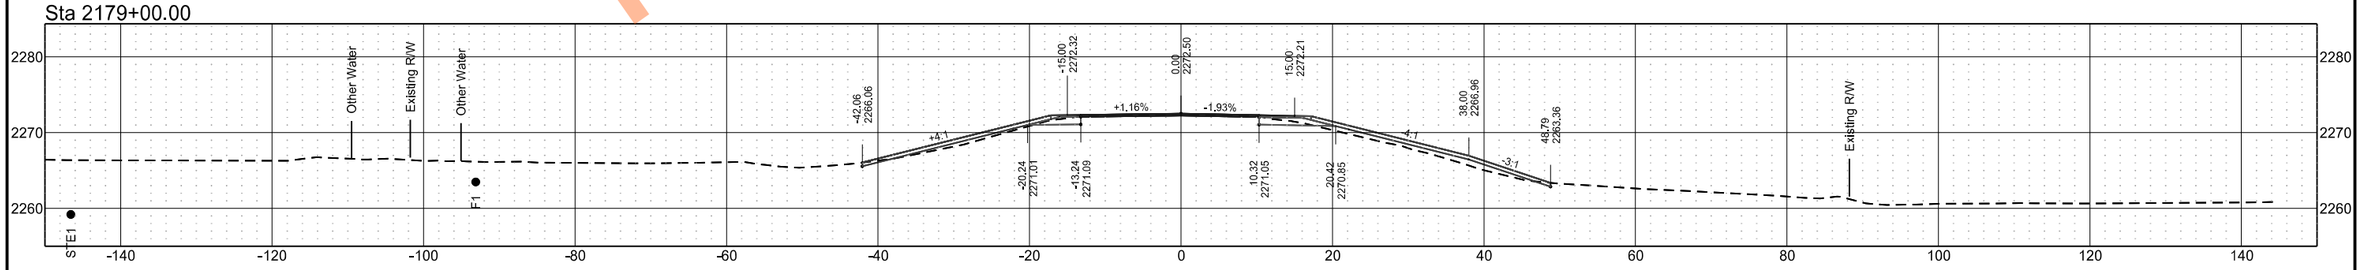

Preliminary Plans

ND 49 - Grant County

STATE	PROJECT NO.	SECTION NO.	SHEET NO.
ND	X-1-049(031)036	200	79

Sta 2185+00.00

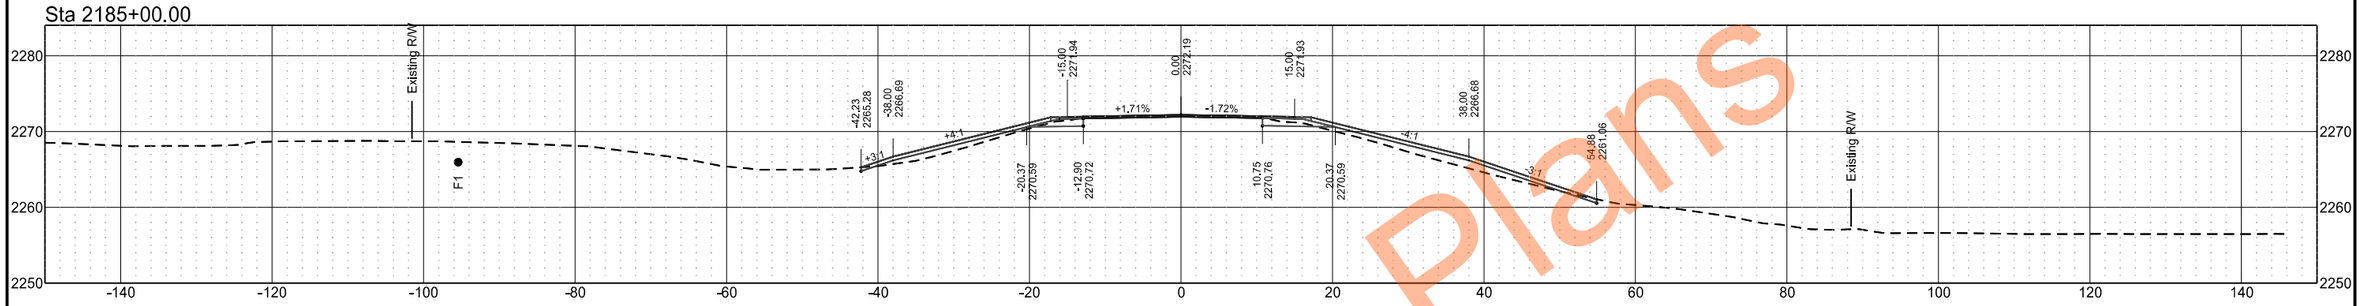

Sta 2184+00.00

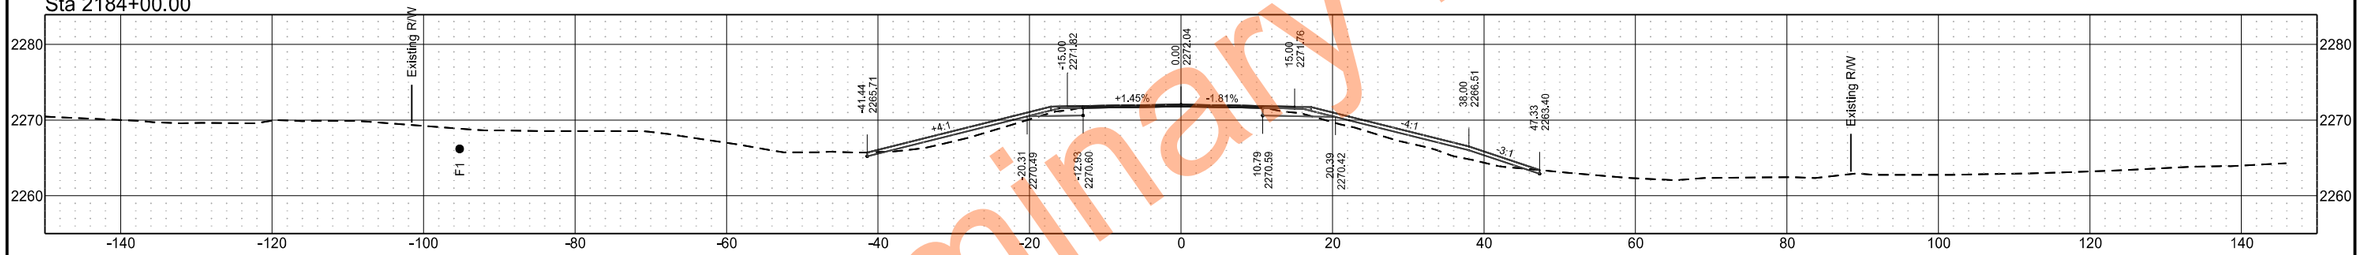

Sta 2183+23.00

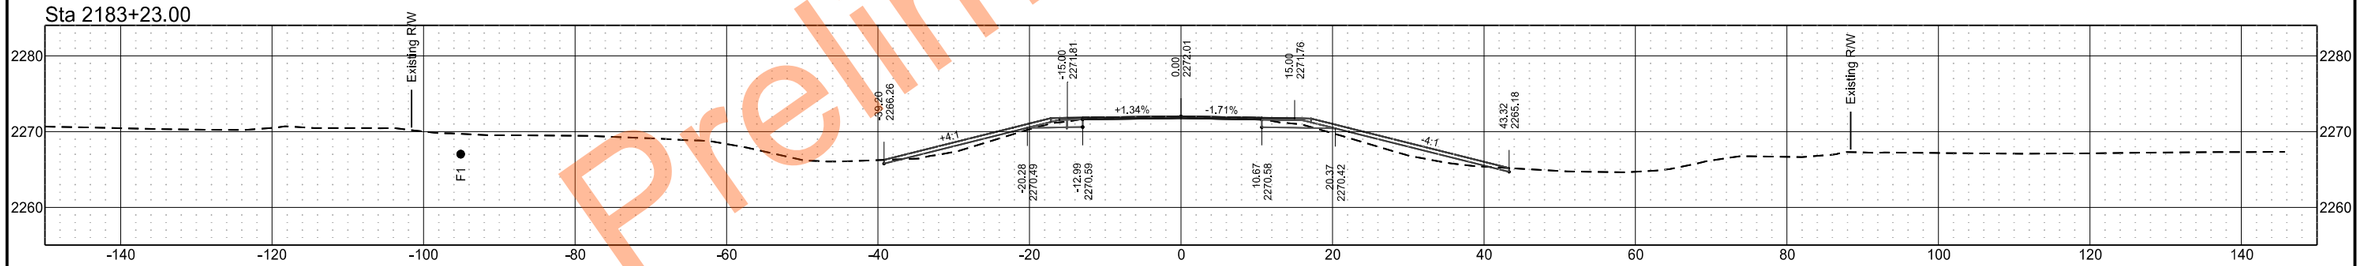

Sta 2182+60.00

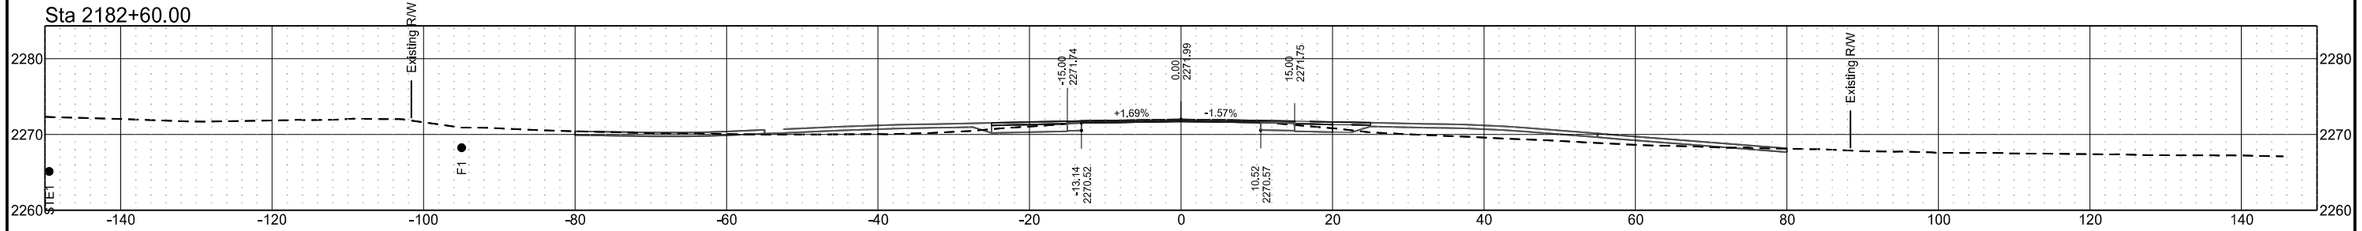

Preliminary Plans

ND 49 - Grant County

STATE	PROJECT NO.	SECTION NO.	SHEET NO.
ND	X-1-049(031)036	200	80

Sta 2189+00.00

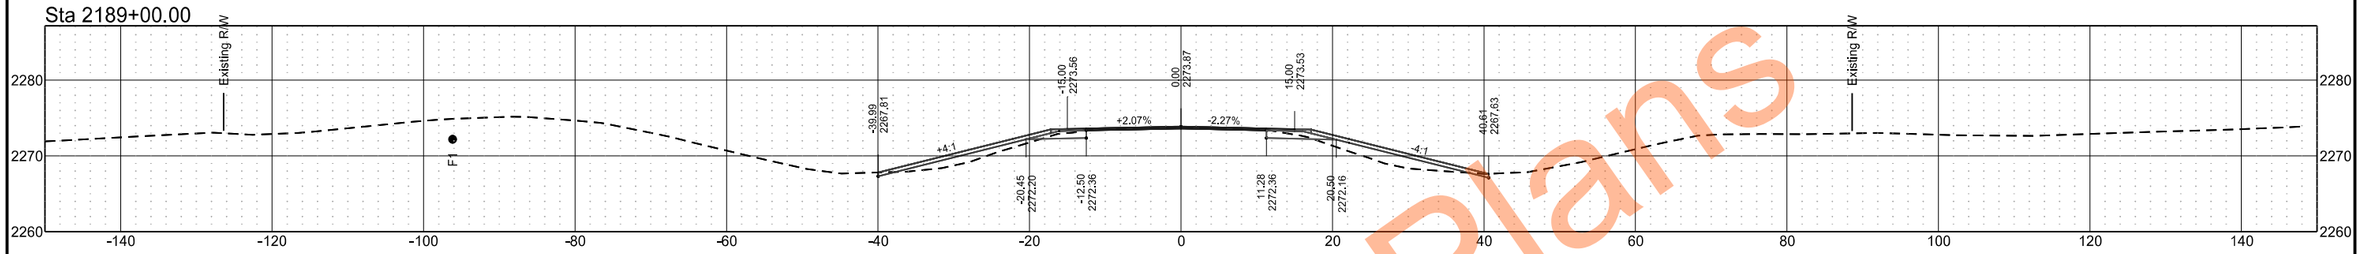

Sta 2188+00.00

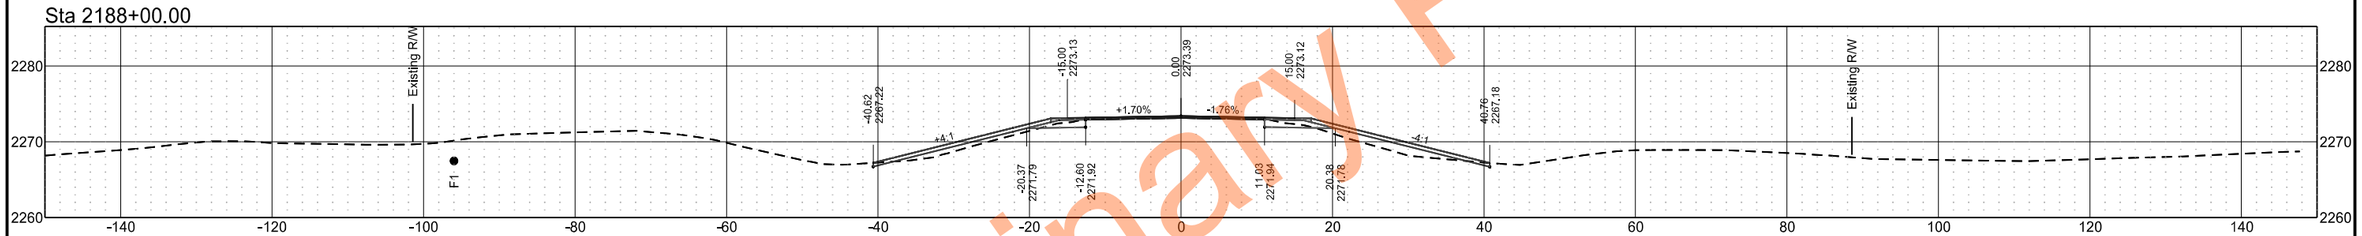

Sta 2187+00.00

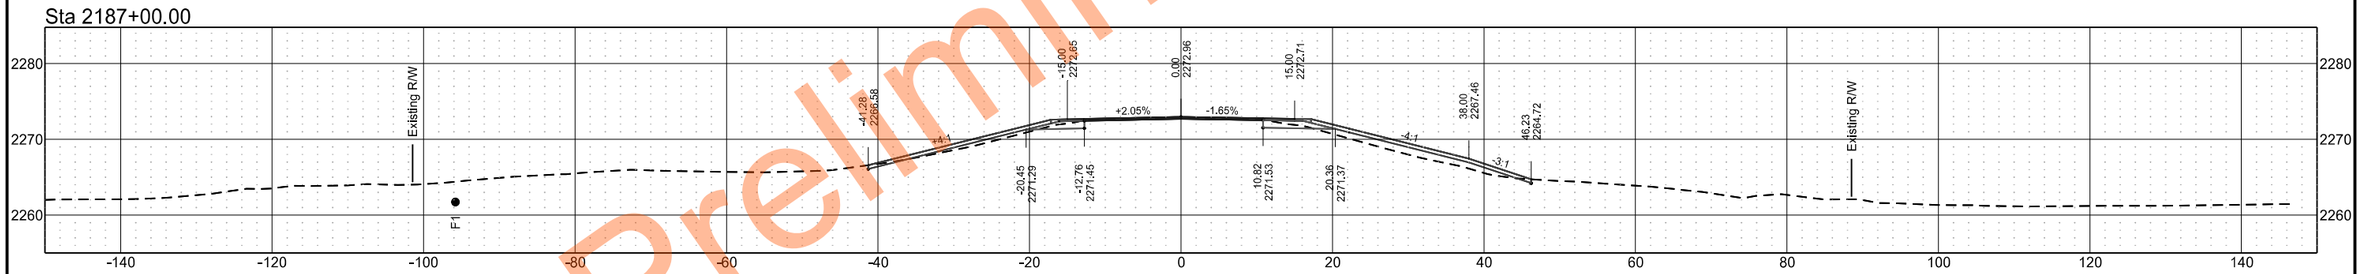

Sta 2186+00.00

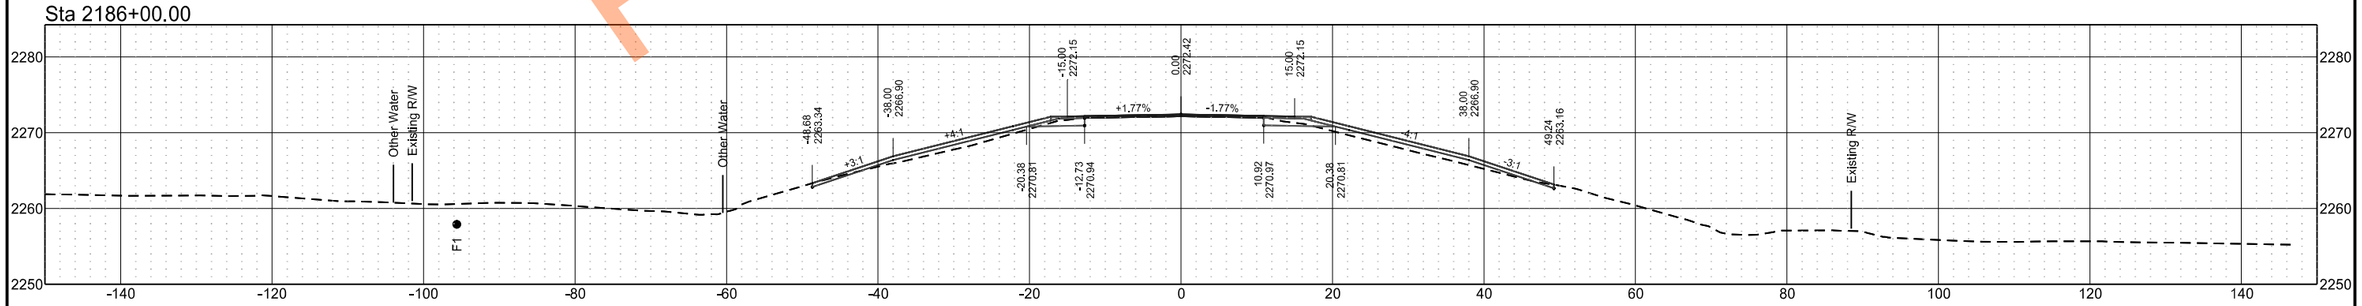

Preliminary Plans

ND 49 - Grant County

STATE	PROJECT NO.	SECTION NO.	SHEET NO.
ND	X-1-049(031)036	200	81

Sta 2193+00.00

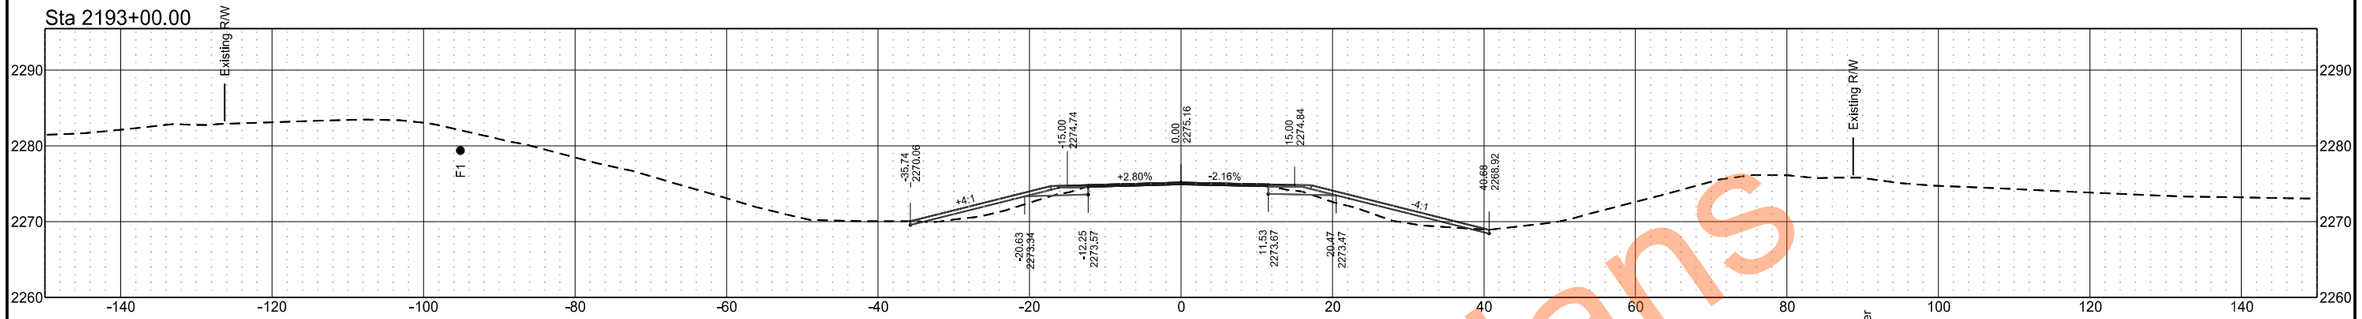

Sta 2192+00.00

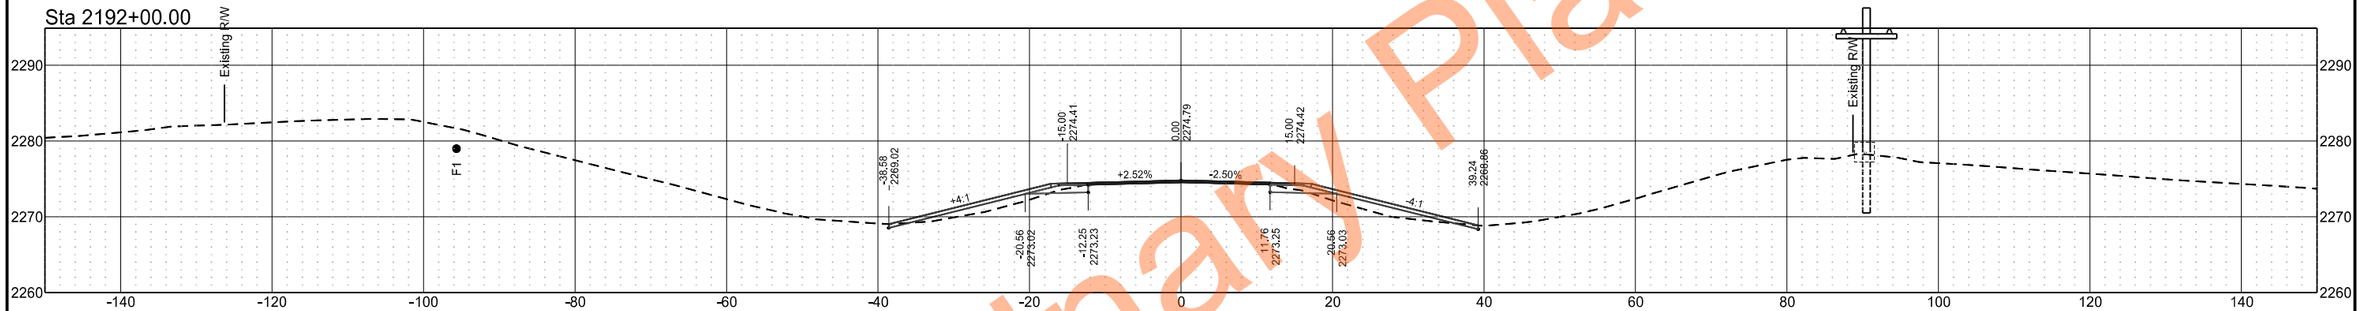

Sta 2191+00.00

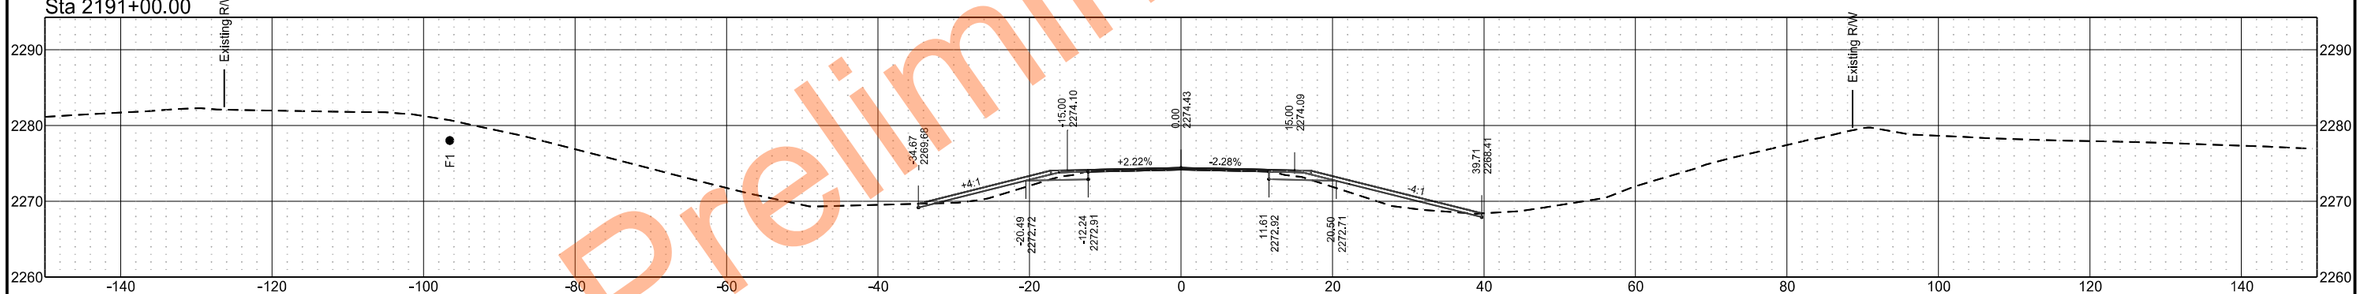

Sta 2190+00.00

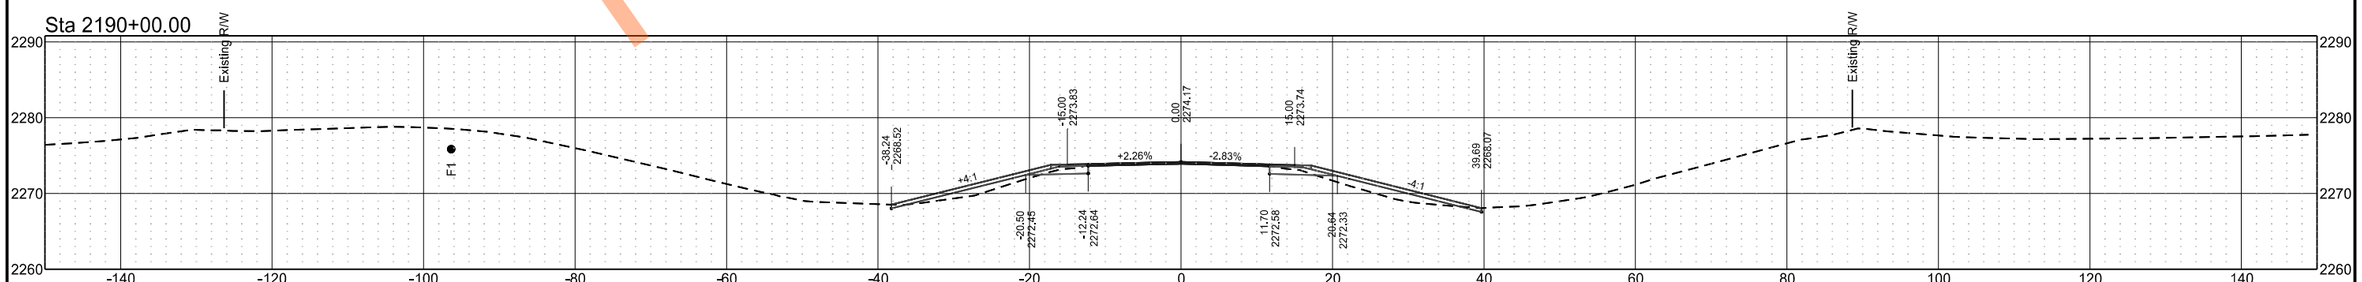

Preliminary Plans

ND 49 - Grant County

STATE	PROJECT NO.	SECTION NO.	SHEET NO.
ND	X-1-049(031)036	200	82

Sta 2196+00.00

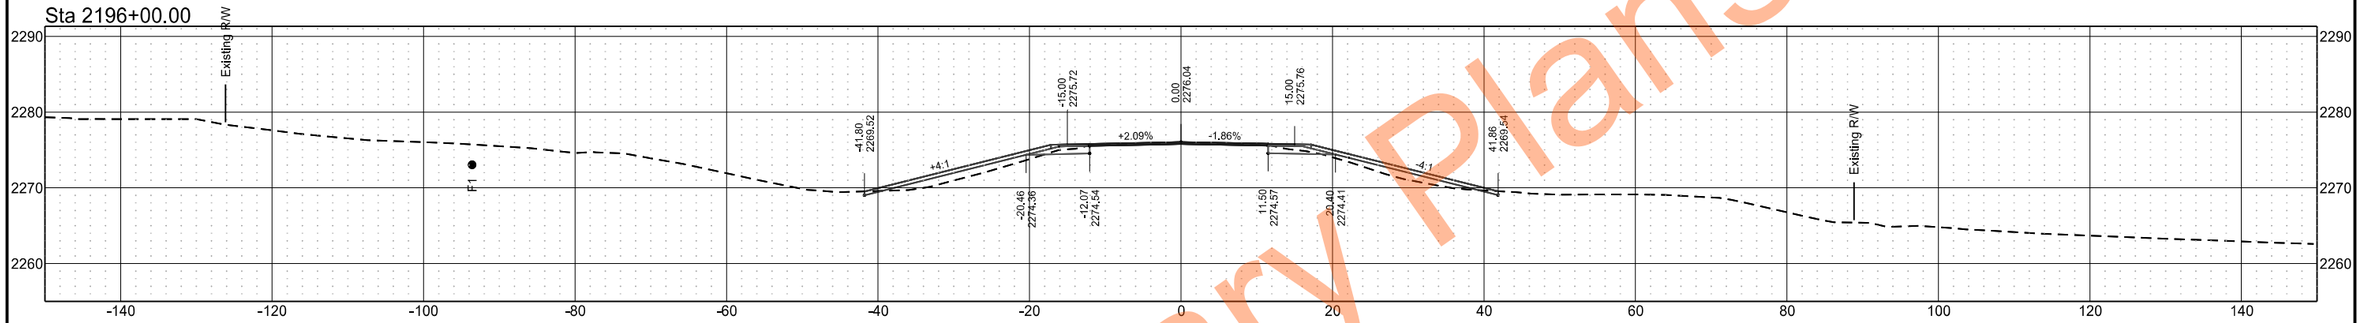

Sta 2195+00.00

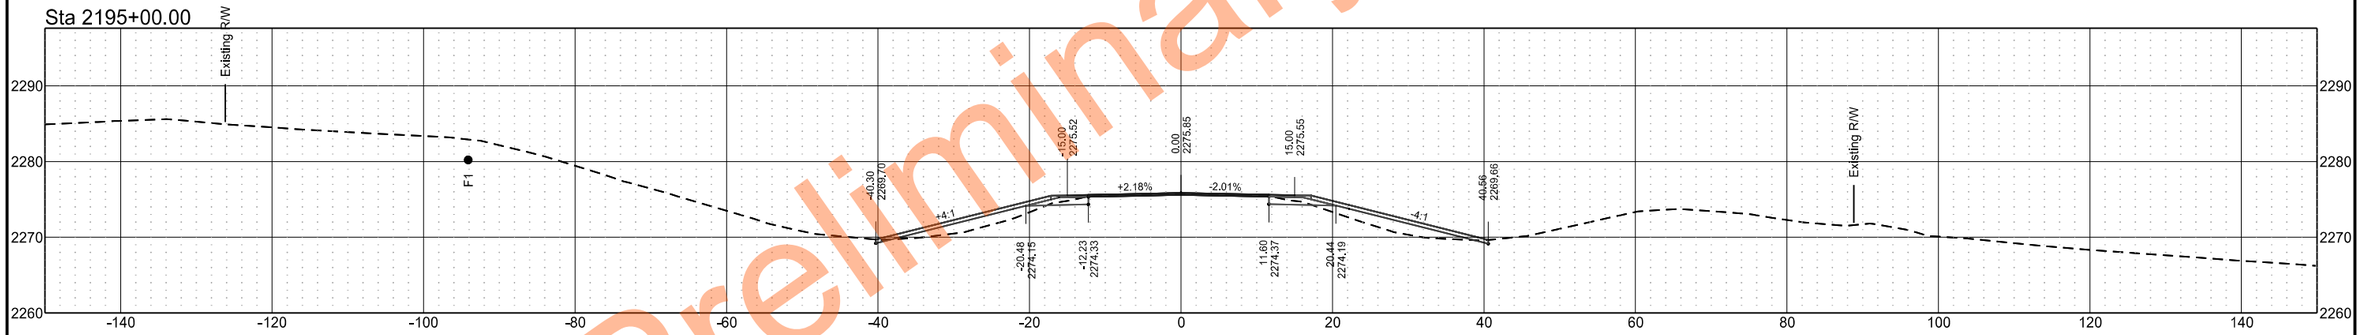

Sta 2194+00.00

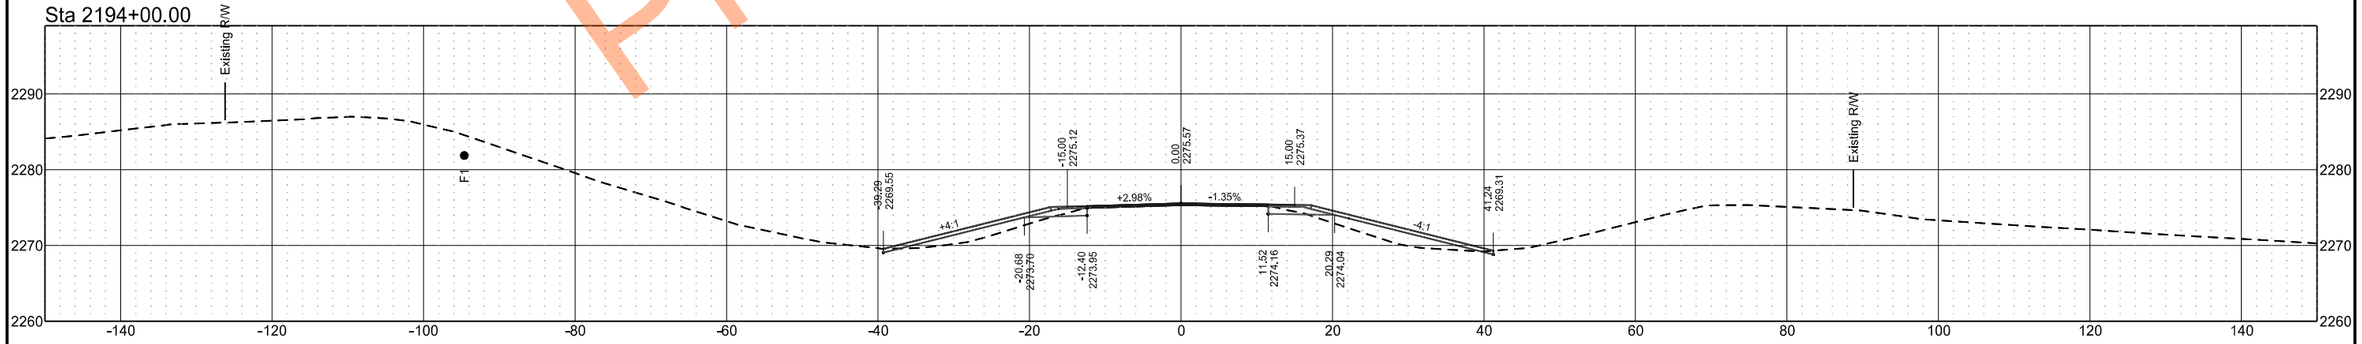

Preliminary Plans

ND 49 - Grant County

STATE	PROJECT NO.	SECTION NO.	SHEET NO.
ND	X-1-049(031)036	200	83

Sta 2200+00.00

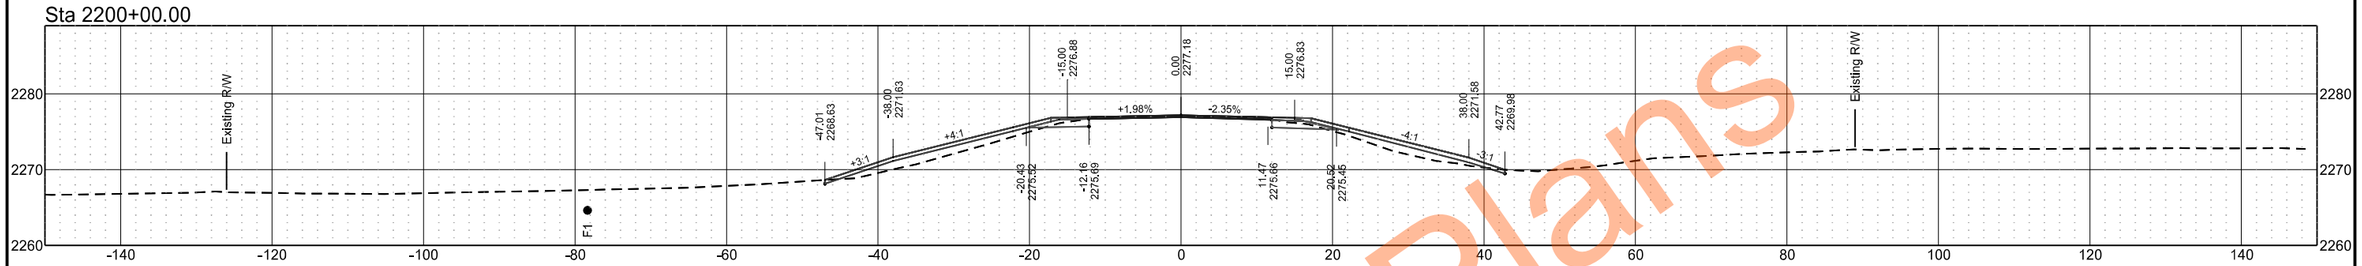

Sta 2199+00.00

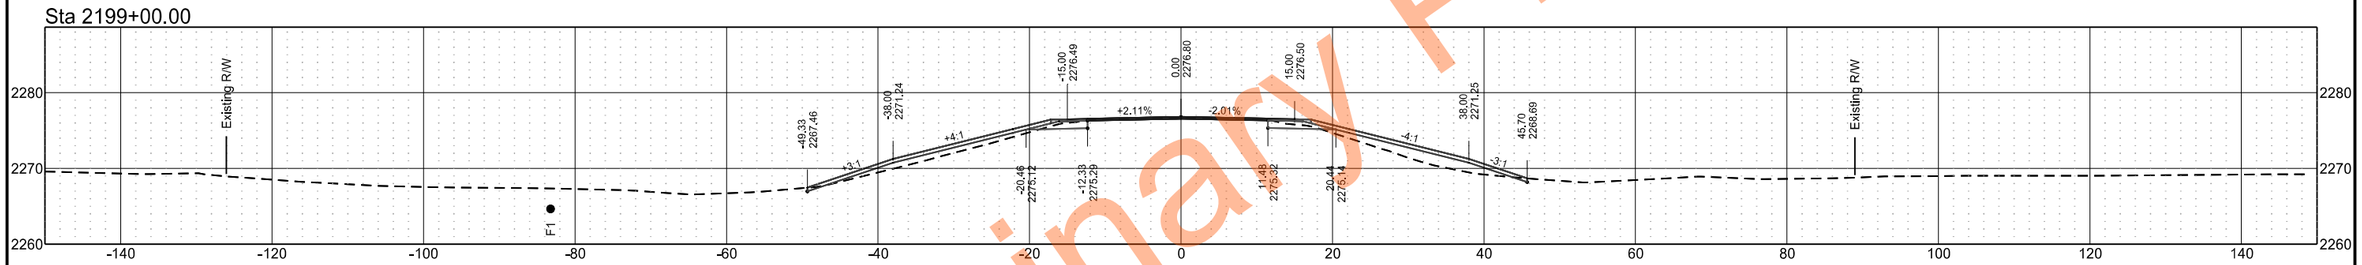

Sta 2198+00.00

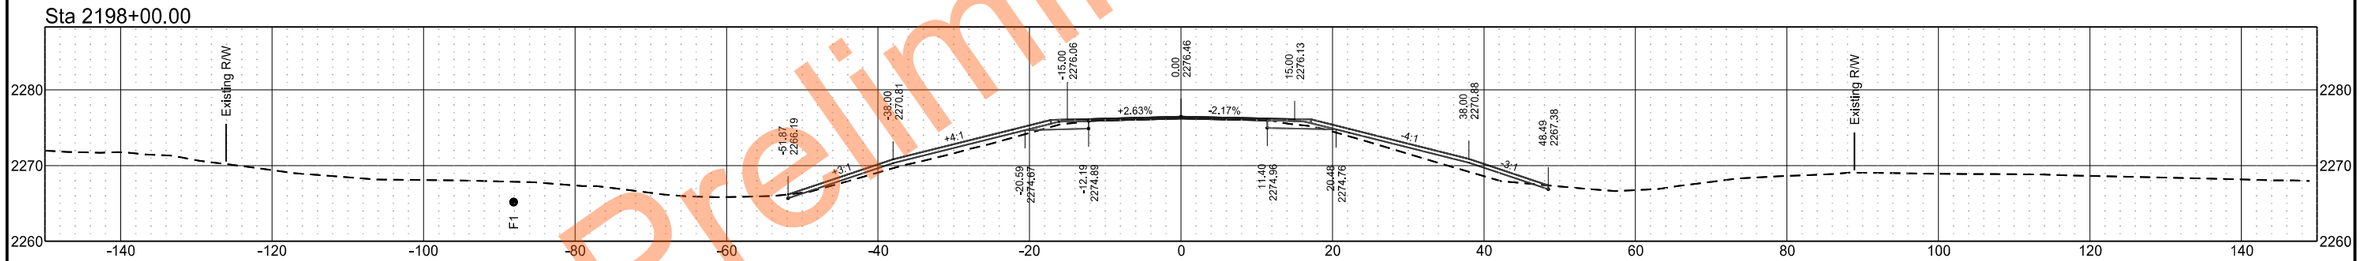

Sta 2197+00.00

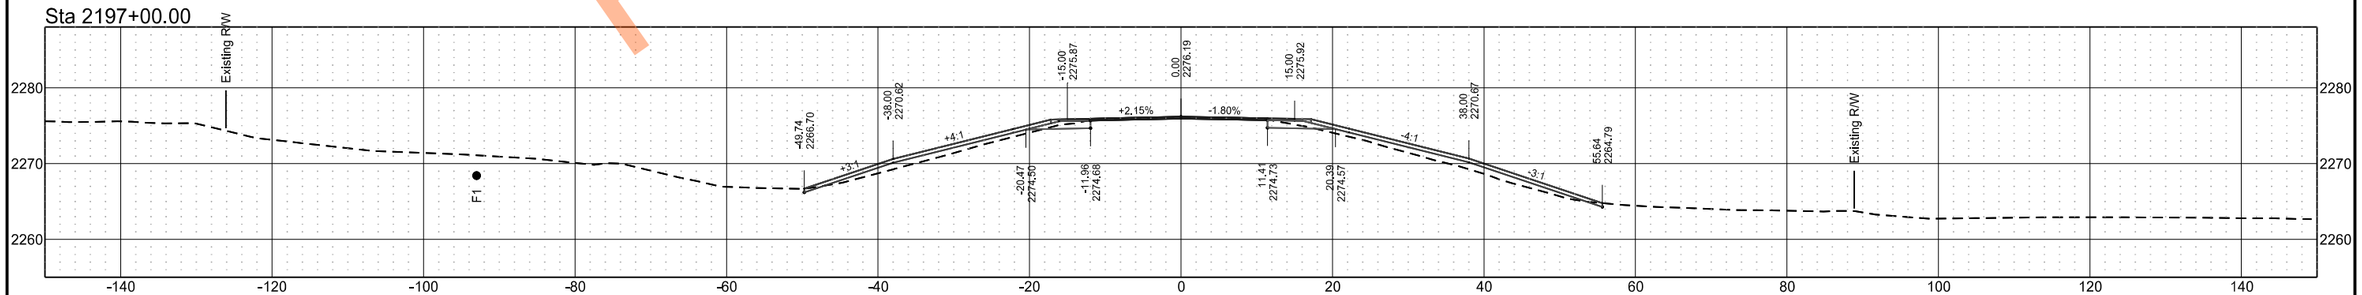

Preliminary Plans

ND 49 - Grant County

STATE	PROJECT NO.	SECTION NO.	SHEET NO.
ND	X-1-049(031)036	200	84

Sta 2203+00.00

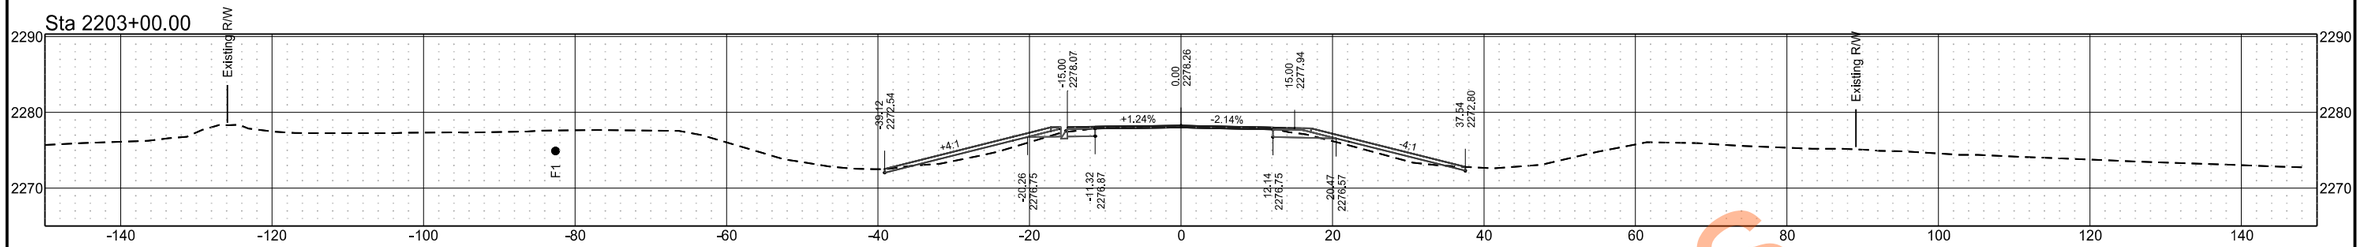

Sta 2202+48.00

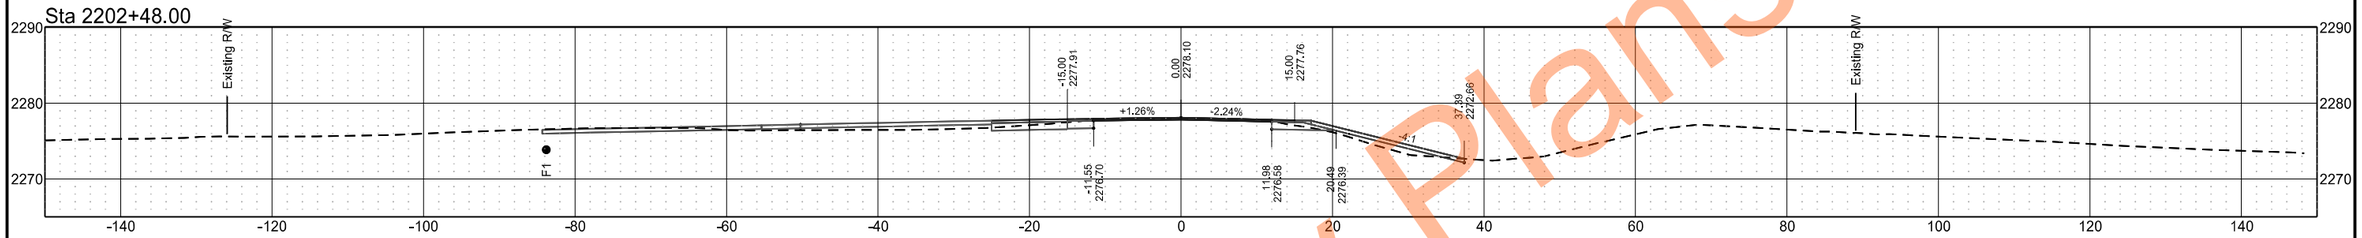

Sta 2202+34.25

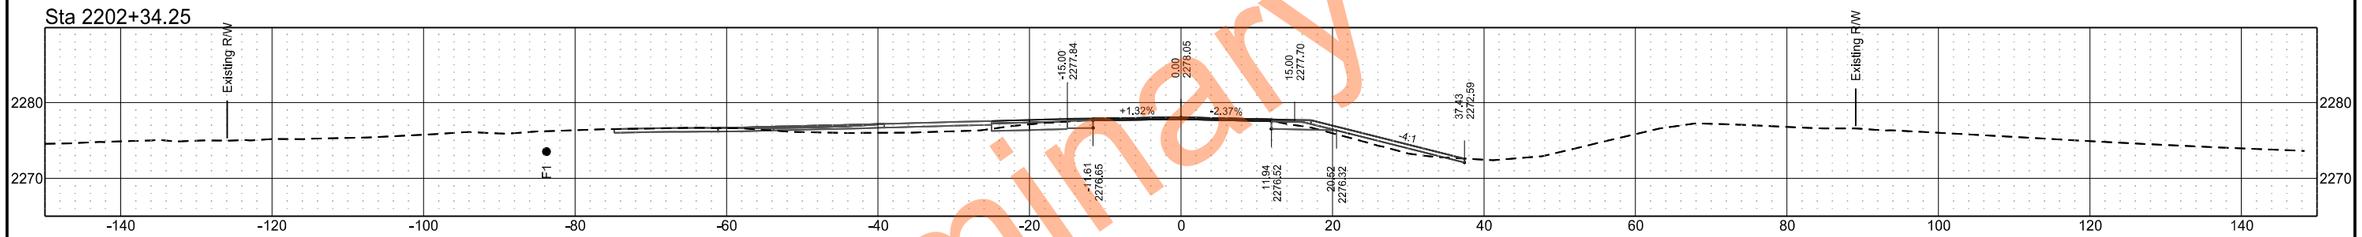

Sta 2202+00.00

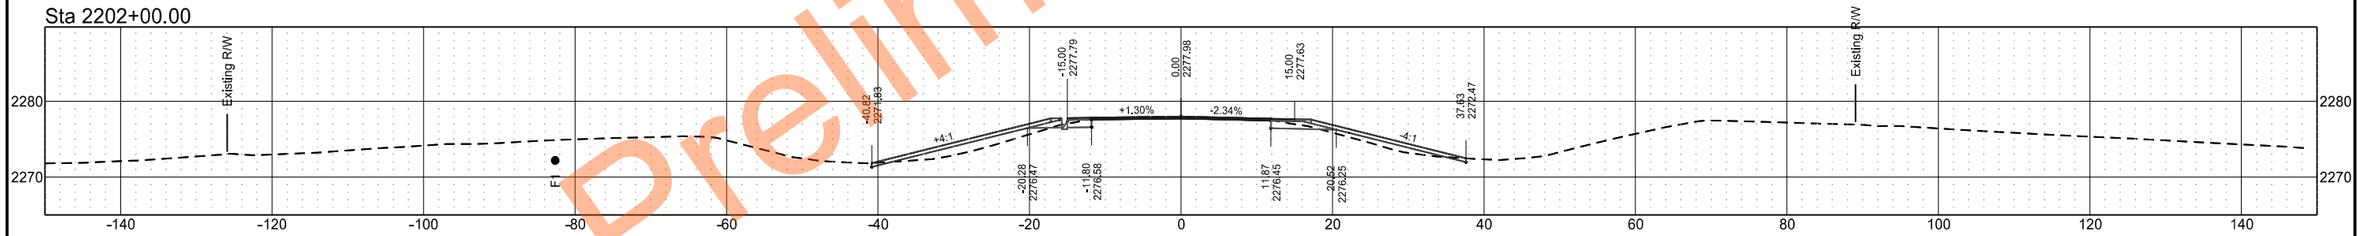

Sta 2201+00.00

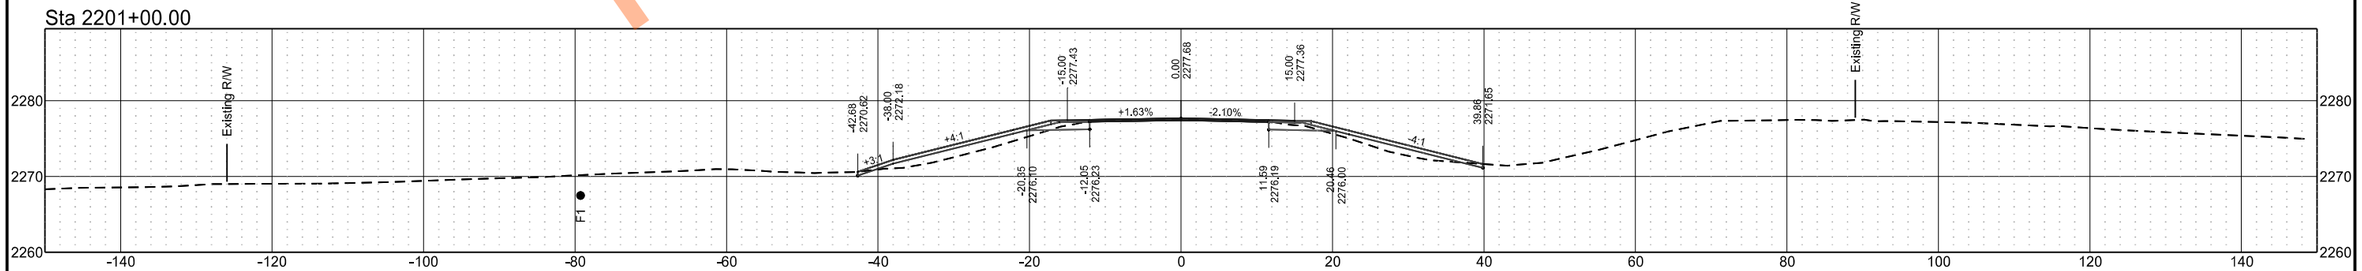

Preliminary Plans

ND 49 - Grant County

STATE	PROJECT NO.	SECTION NO.	SHEET NO.
ND	X-1-049(031)036	200	85

Sta 2207+25.00

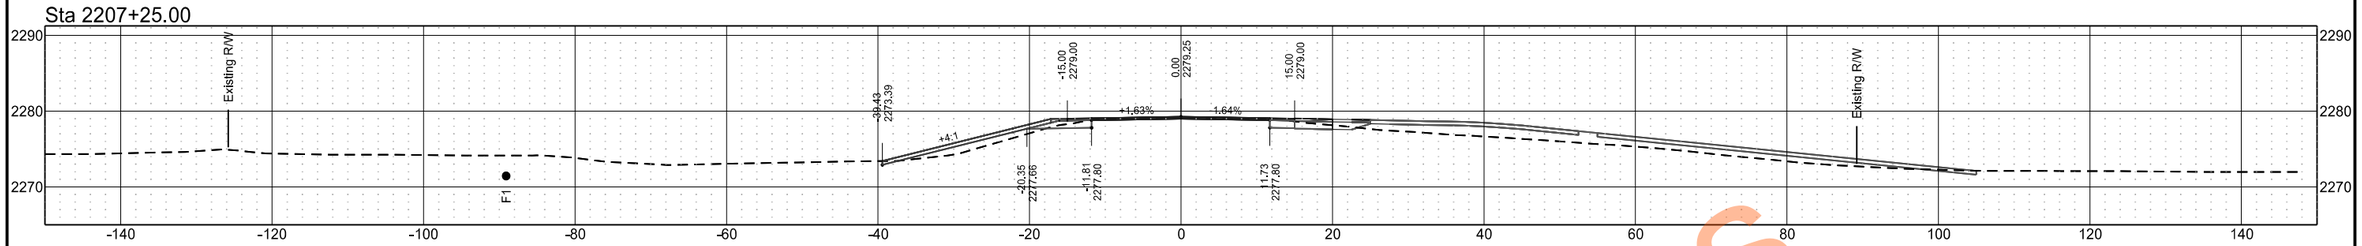

Sta 2206+68.00

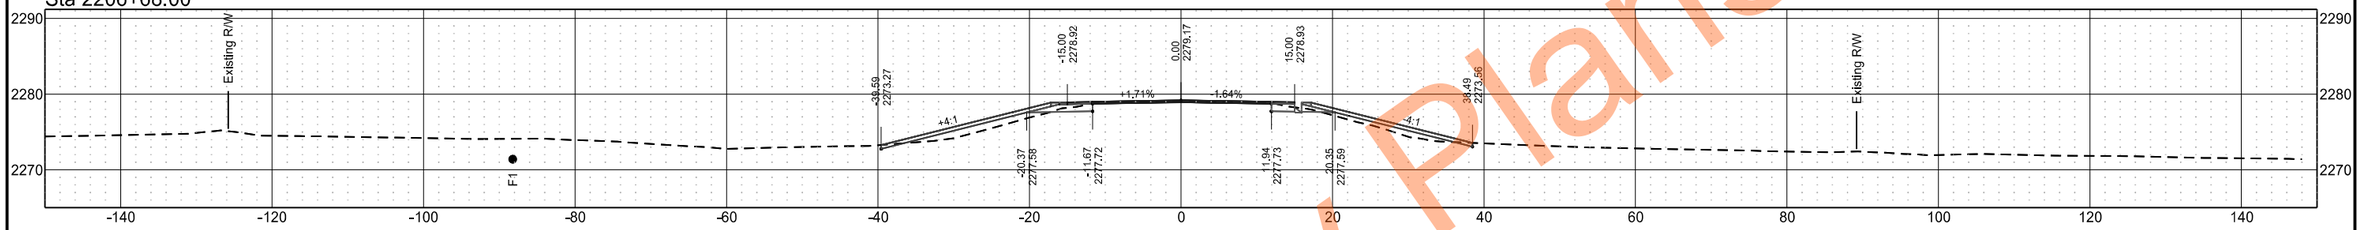

Sta 2206+00.00

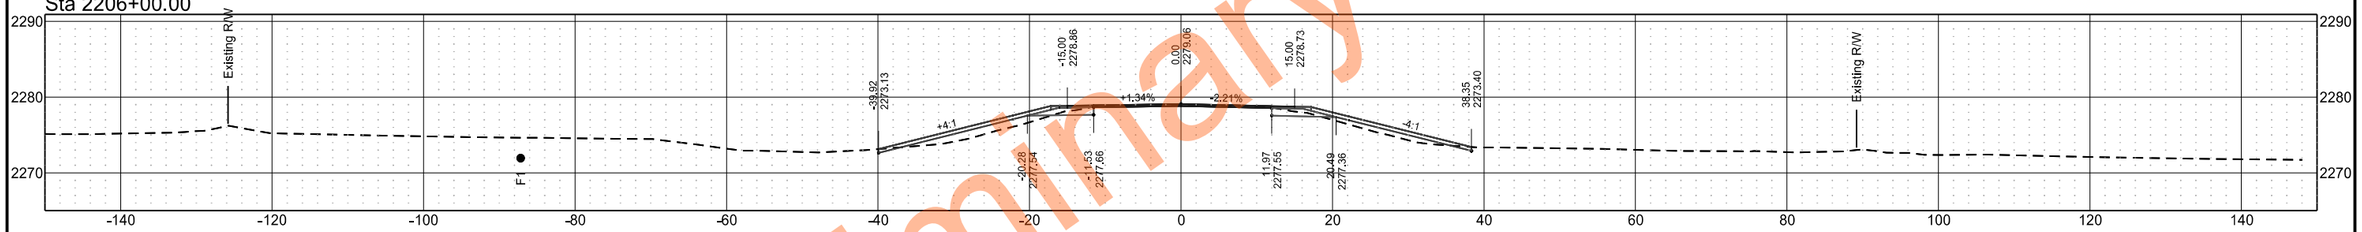

Sta 2205+00.00

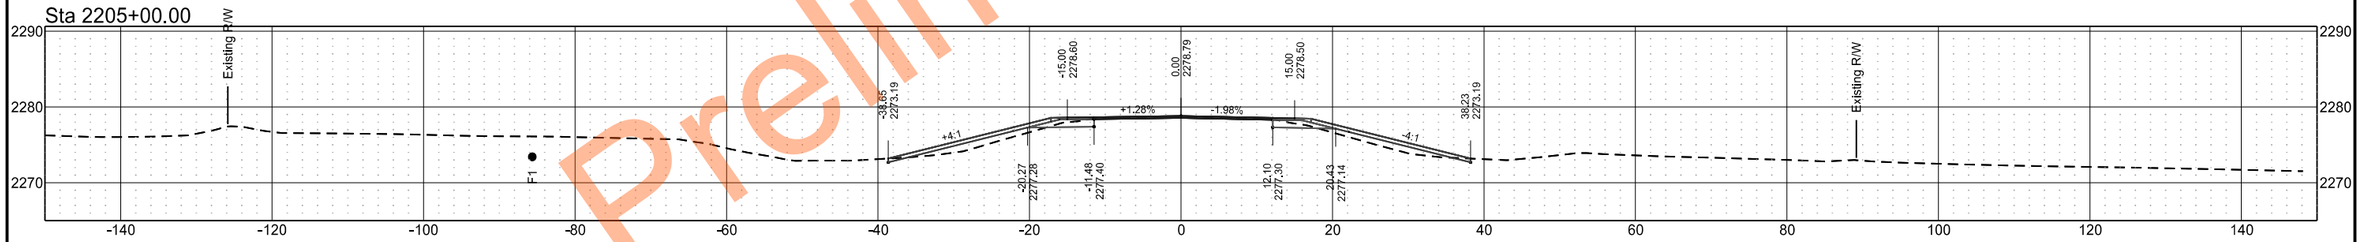

Sta 2204+00.00

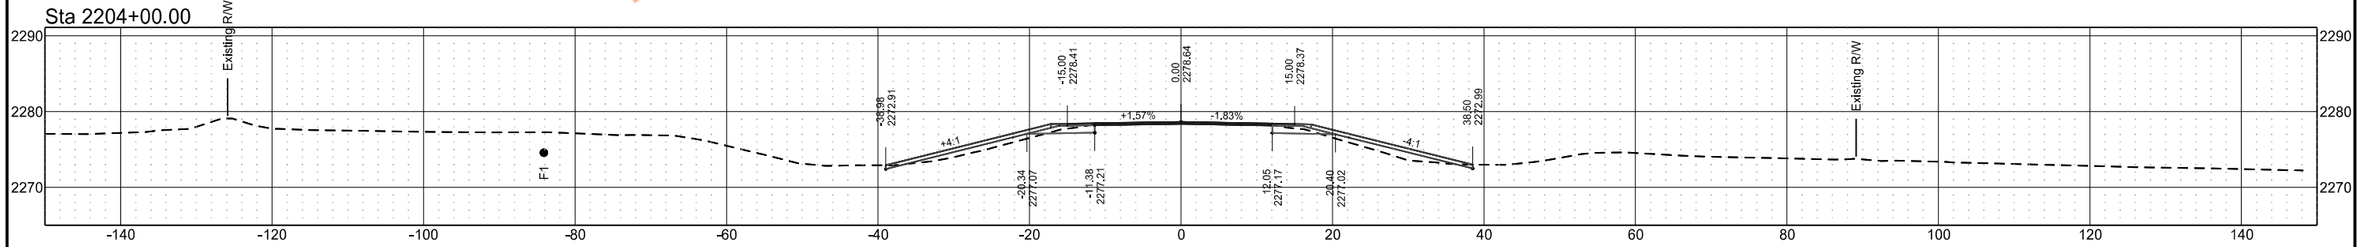

Preliminary Plans

ND 49 - Grant County

STATE	PROJECT NO.	SECTION NO.	SHEET NO.
ND	X-1-049(031)036	200	86

Sta 2210+00.00

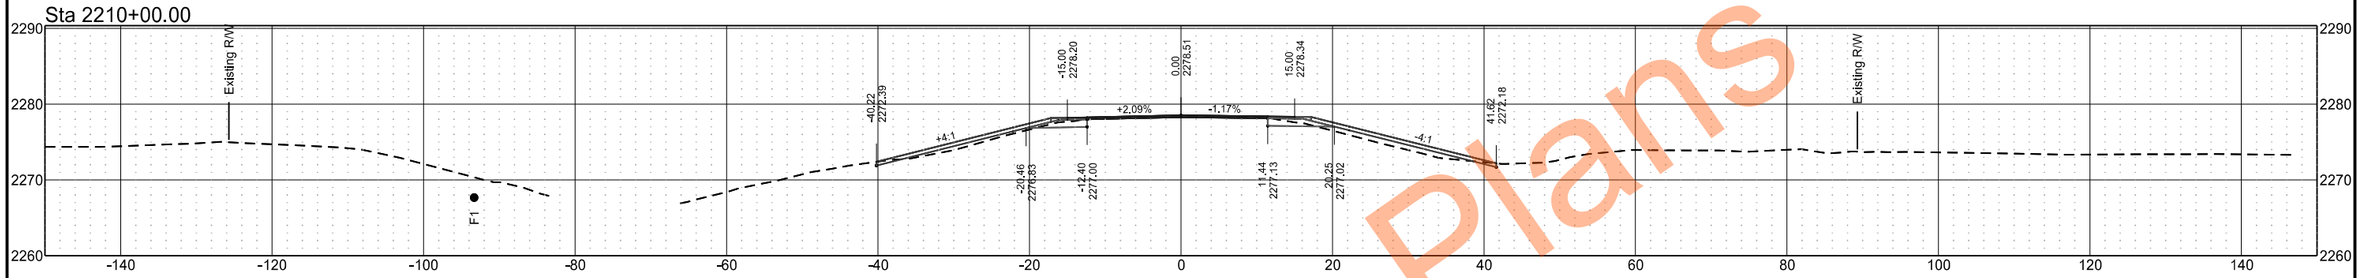

Sta 2209+00.00

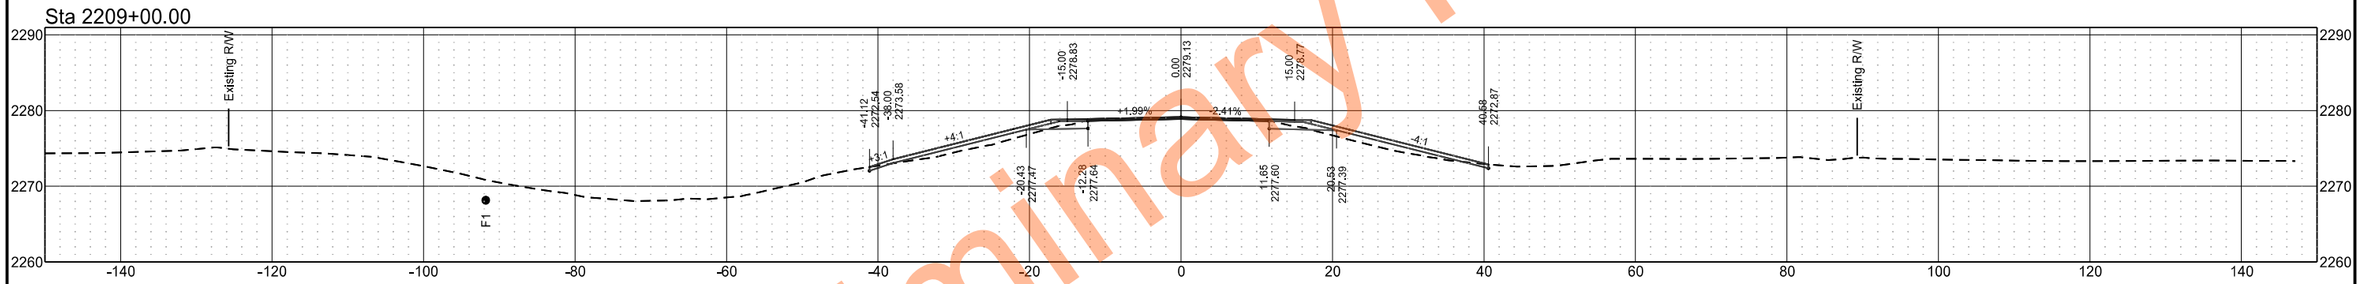

Sta 2208+00.00

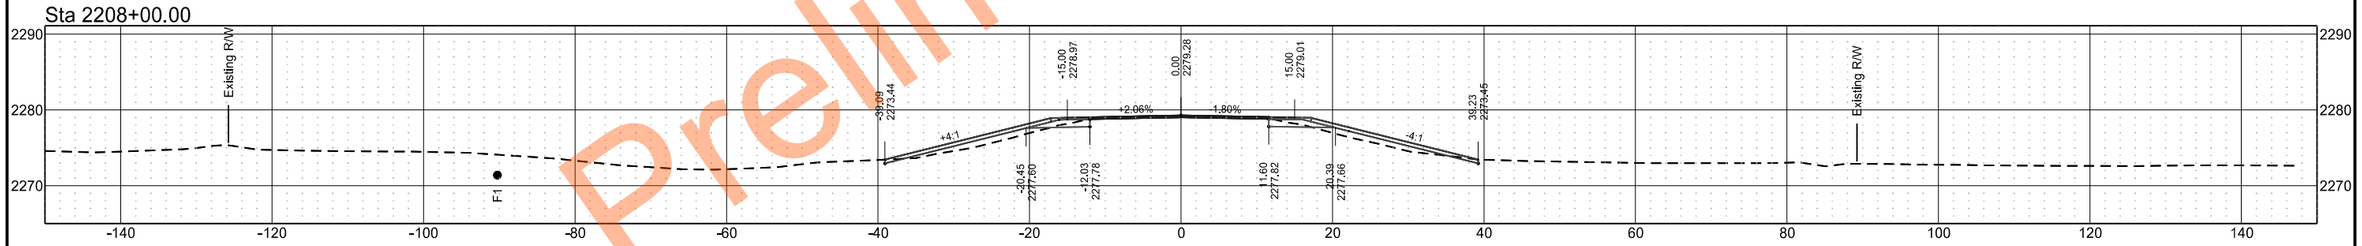

Sta 2207+83.00

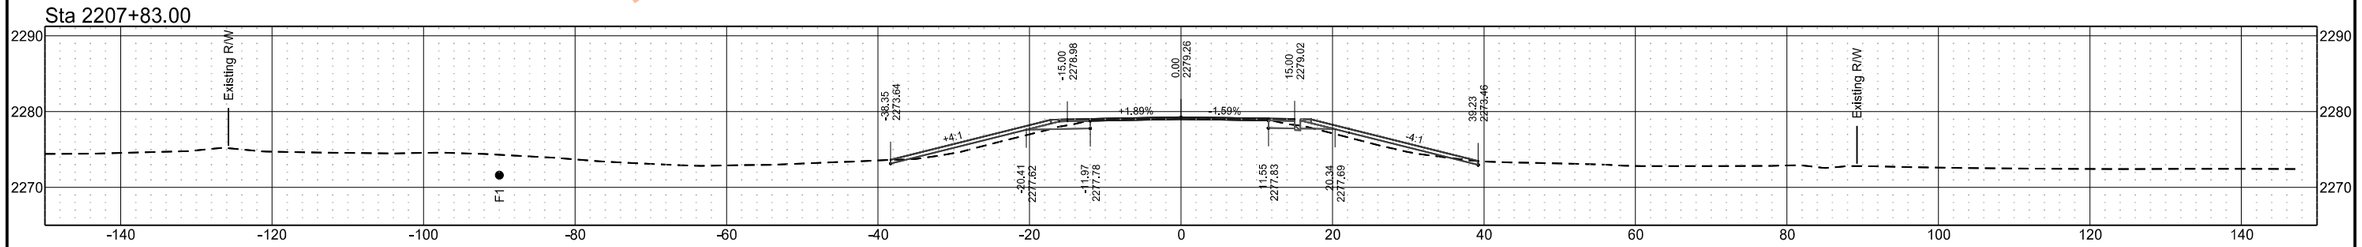

Preliminary Plans

ND 49 - Grant County

STATE	PROJECT NO.	SECTION NO.	SHEET NO.
ND	X-1-049(031)036	200	87

Sta 2214+00.00

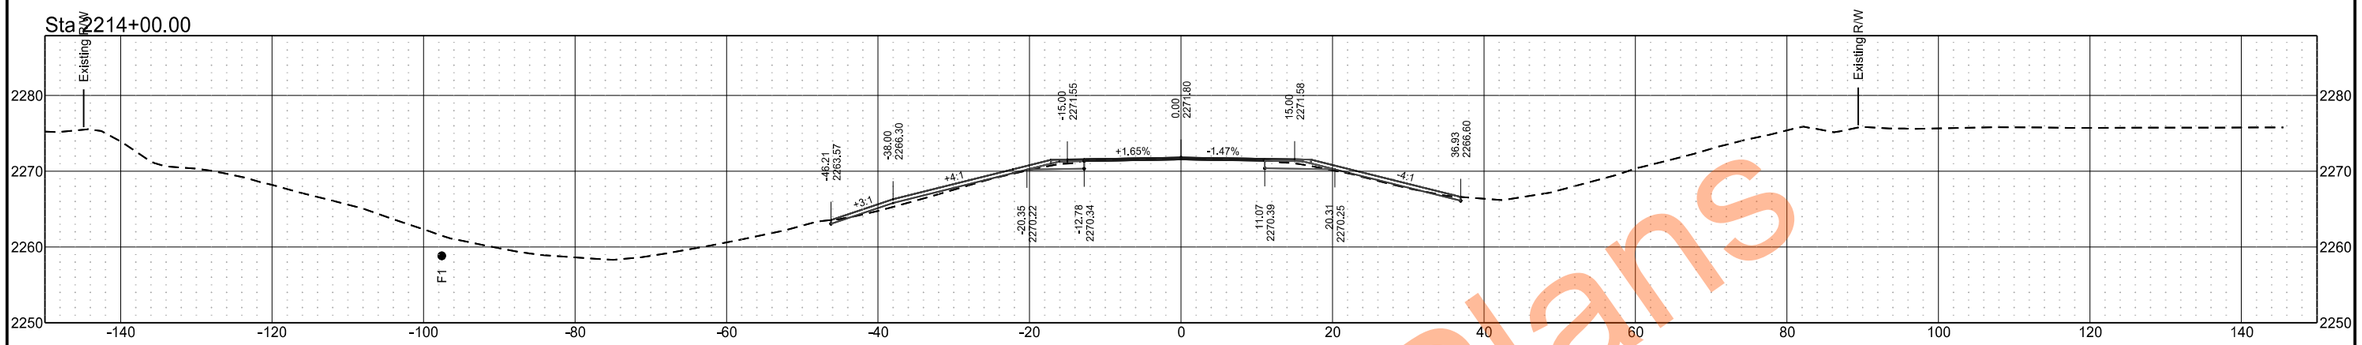

Sta 2213+00.00

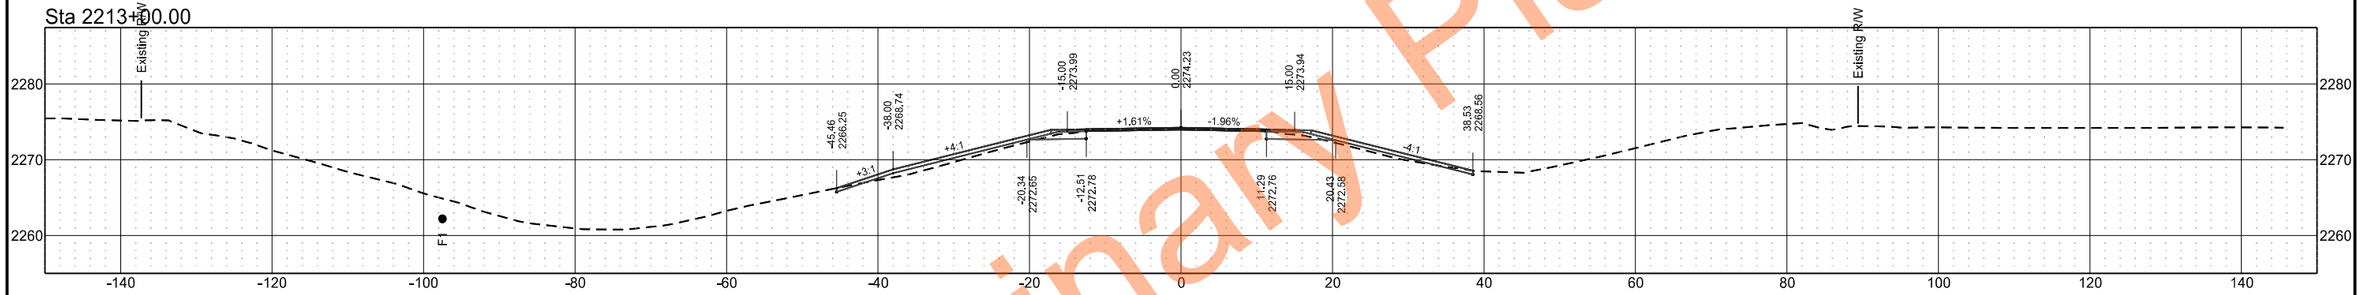

Sta 2212+00.00

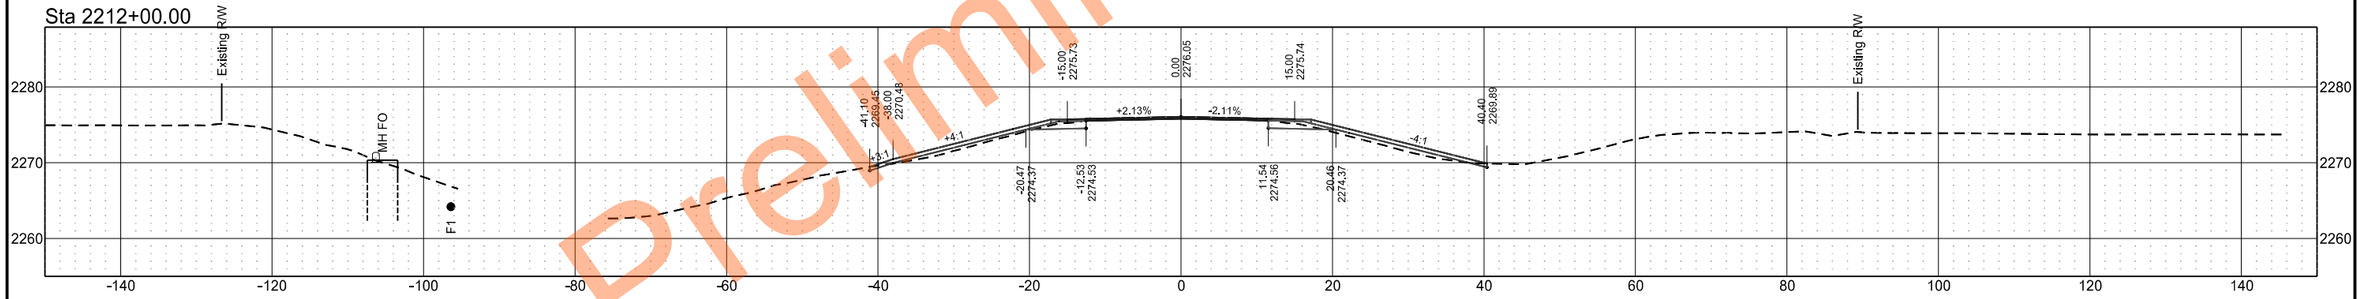

Sta 2211+00.00

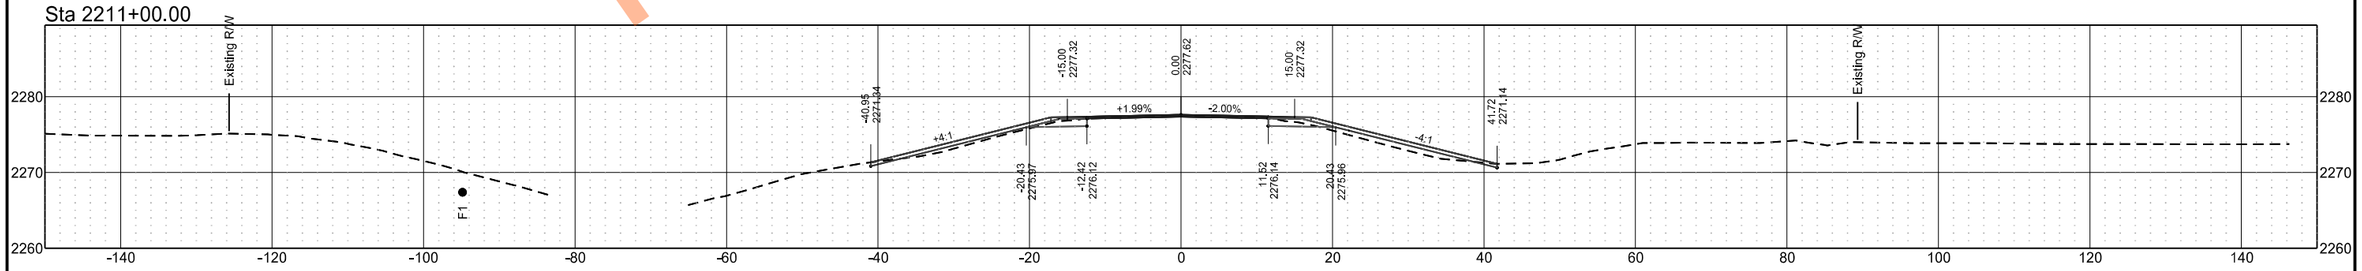

Preliminary Plans

ND 49 - Grant County

STATE	PROJECT NO.	SECTION NO.	SHEET NO.
ND	X-1-049(031)036	200	88

Sta 2216+48.00

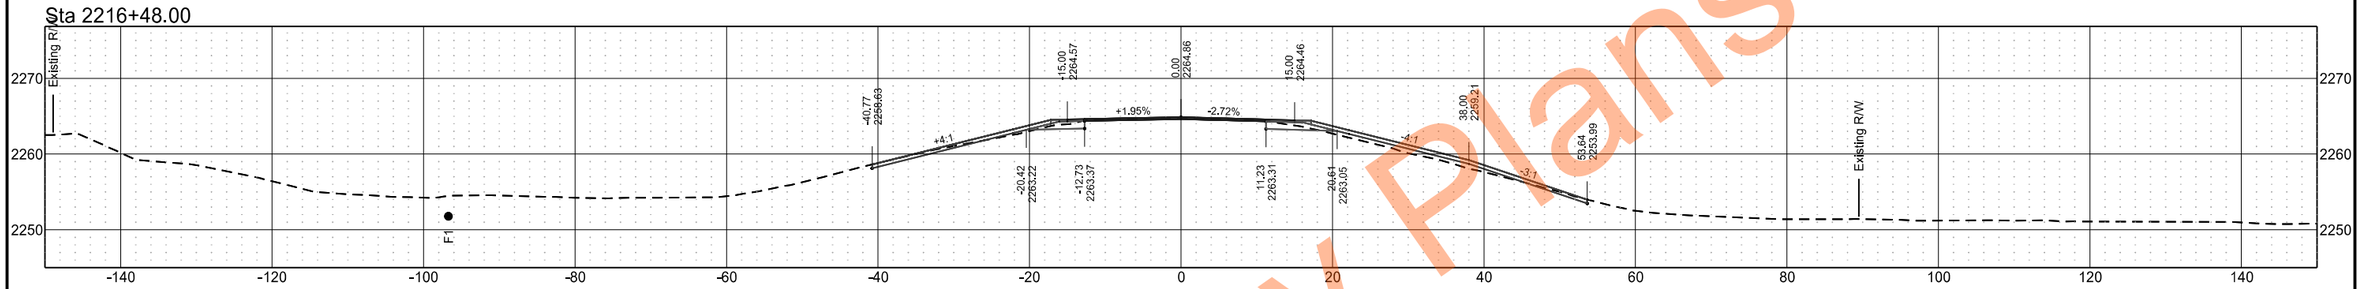

Sta 2216+00.00

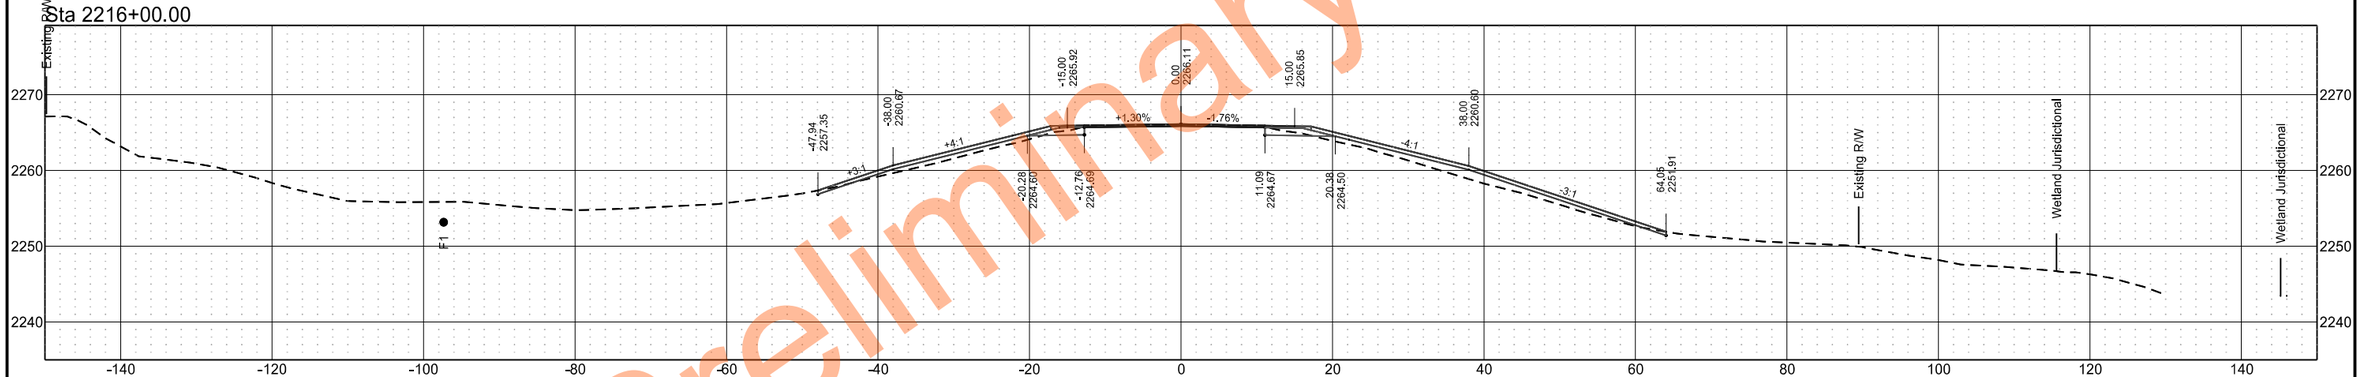

Sta 2215+00.00

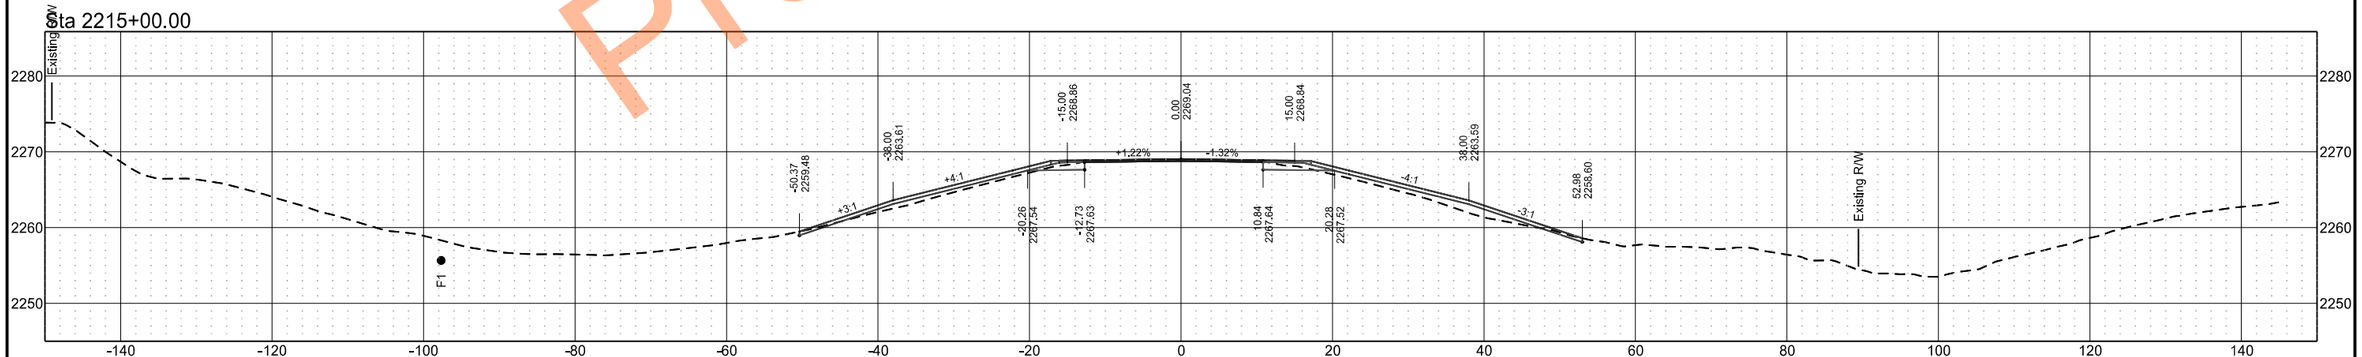

Preliminary Plans

ND 49 - Grant County

STATE	PROJECT NO.	SECTION NO.	SHEET NO.
ND	X-1-049(031)036	200	89

Sta 2221+50.00

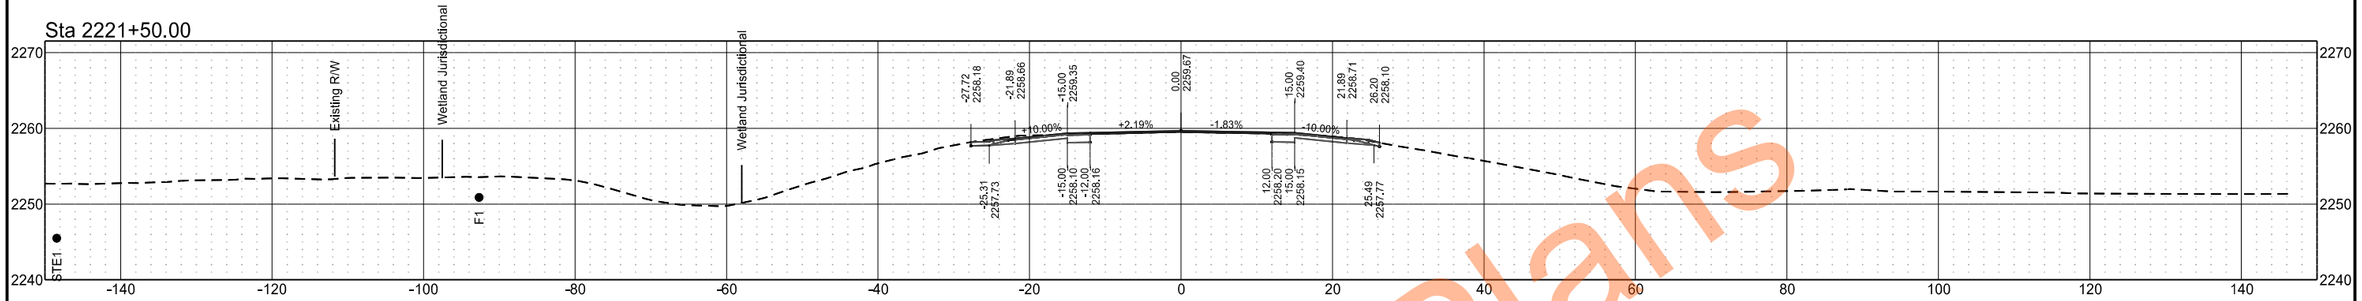

Sta 2220+00.00

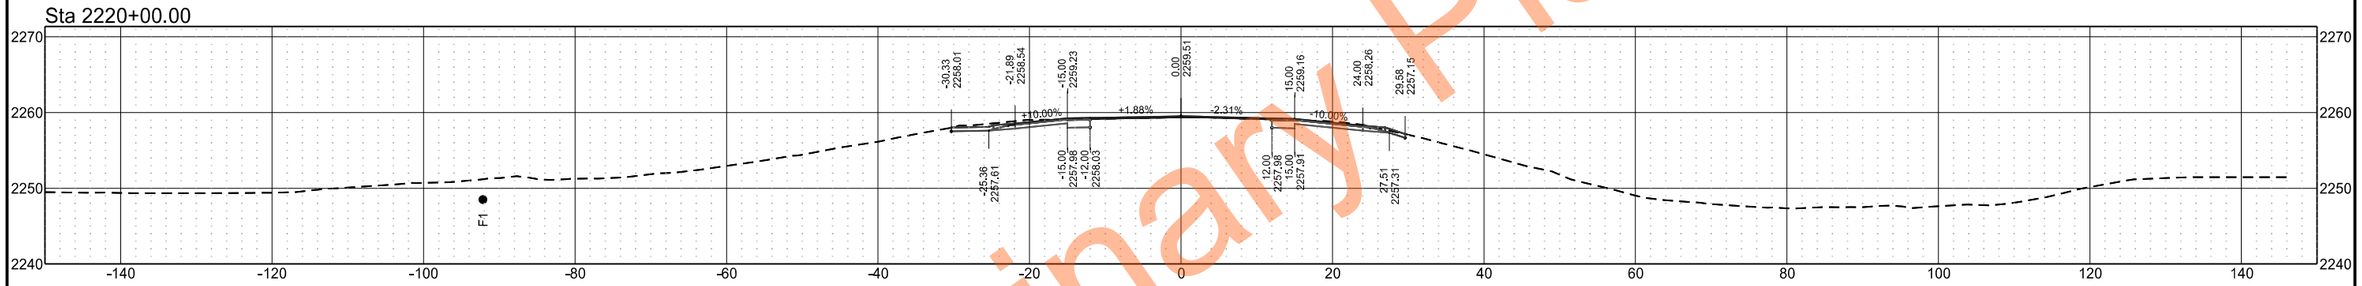

Sta 2219+00.00

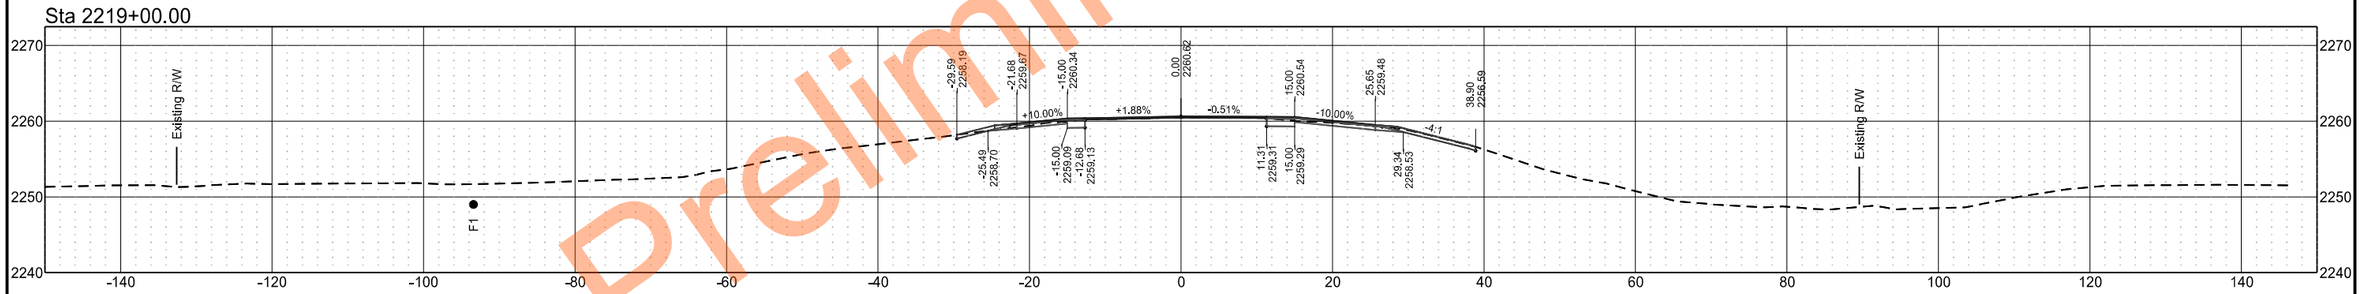

Sta 2217+26.00

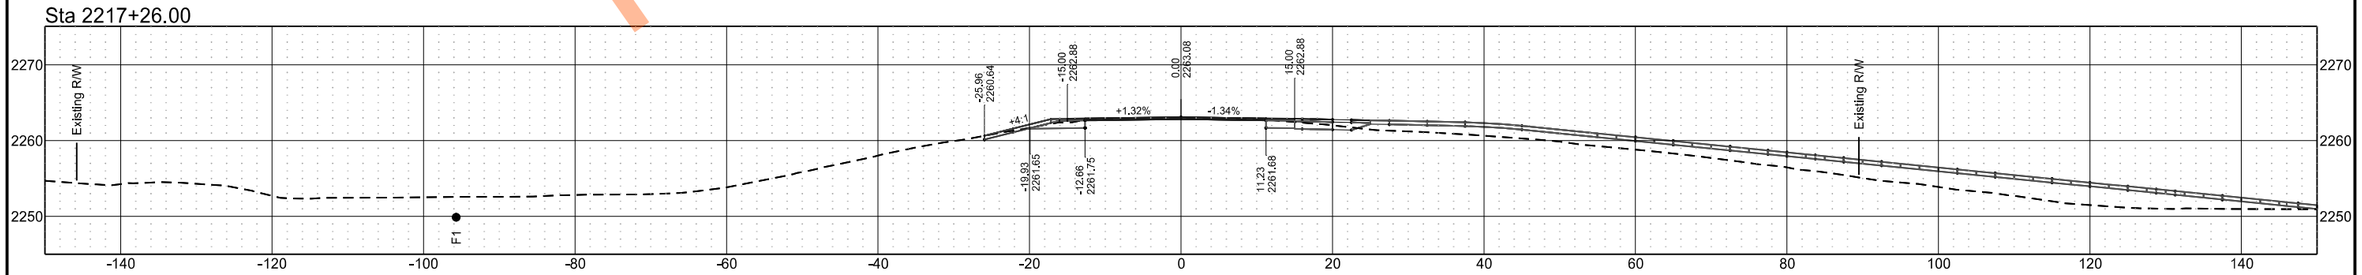

Preliminary Plans

ND 49 - Grant County

STATE	PROJECT NO.	SECTION NO.	SHEET NO.
ND	X-1-049(031)036	200	90

Sta 2223+55.00

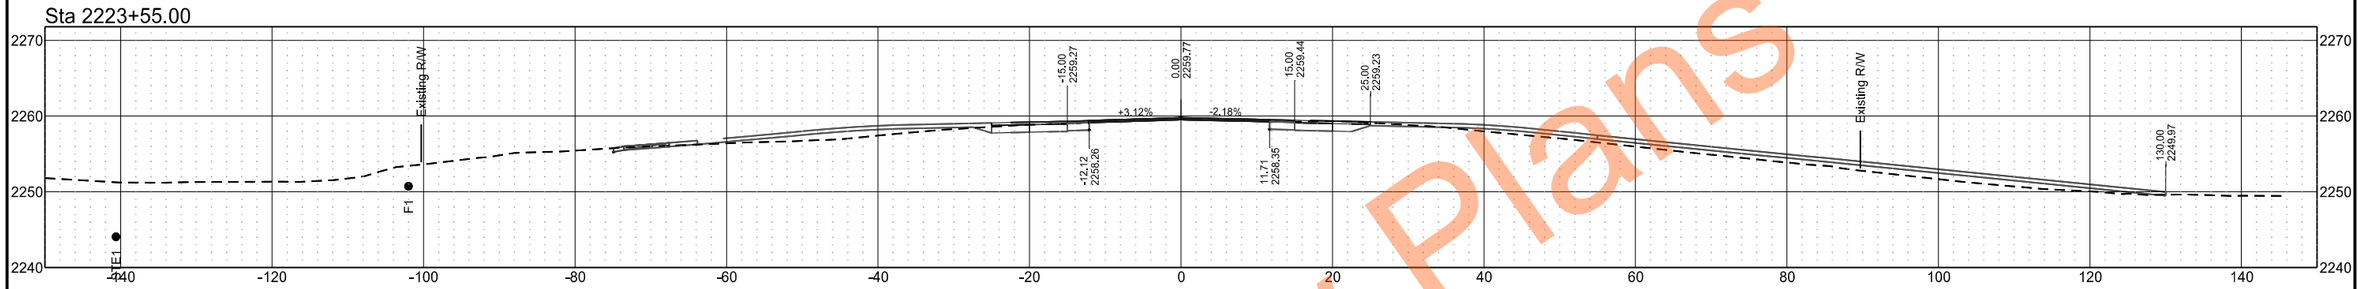

Sta 2222+75.00

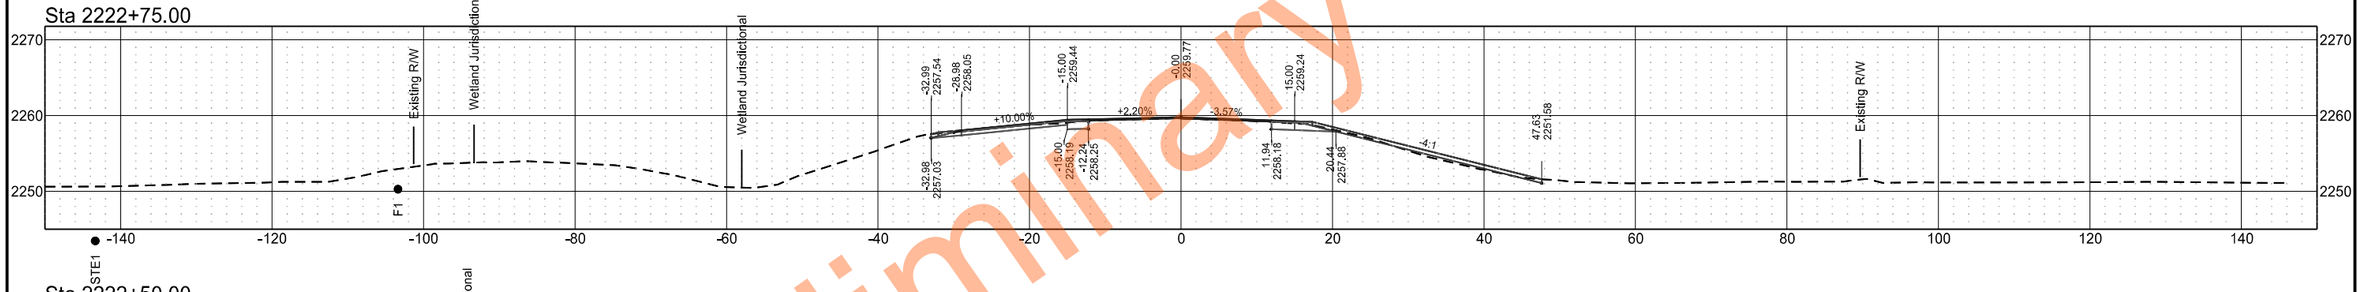

Sta 2222+50.00

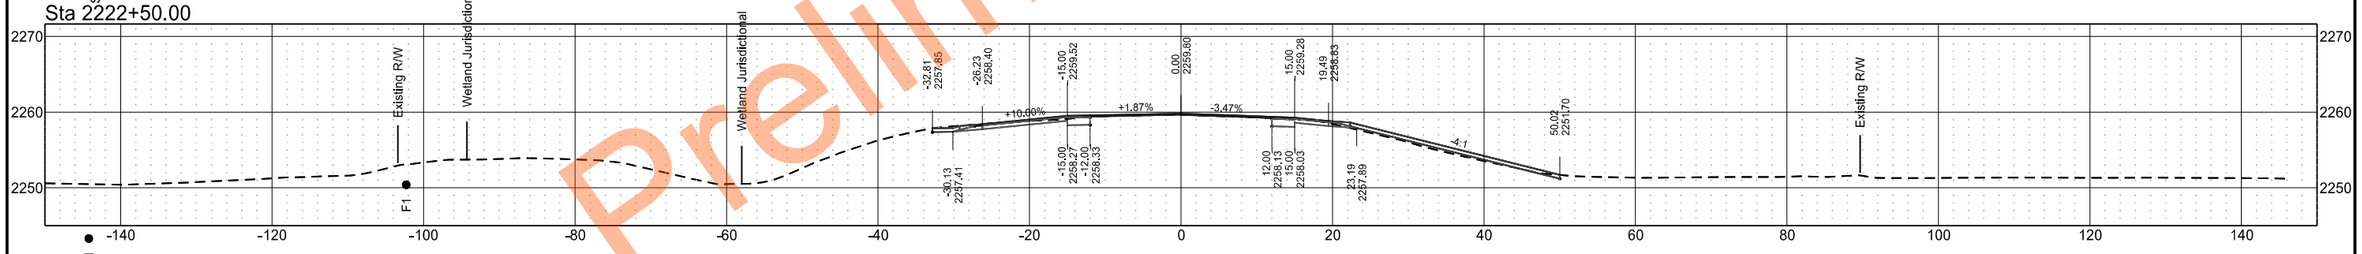

Sta 2222+00.00

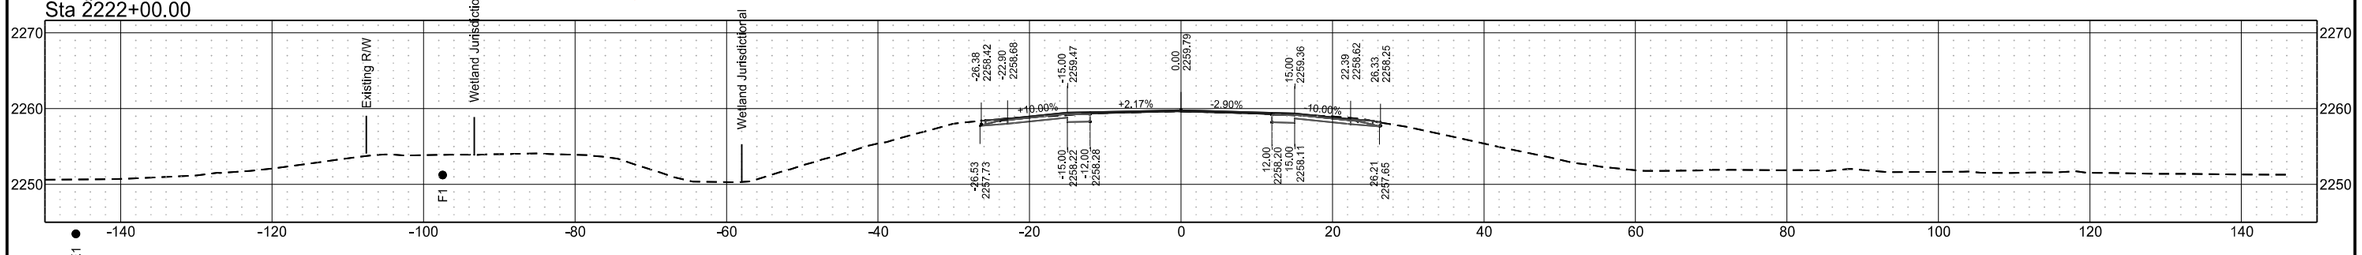

Preliminary Plans

ND 49 - Grant County

STATE	PROJECT NO.	SECTION NO.	SHEET NO.
ND	X-1-049(031)036	200	91

Sta 2227+00.00

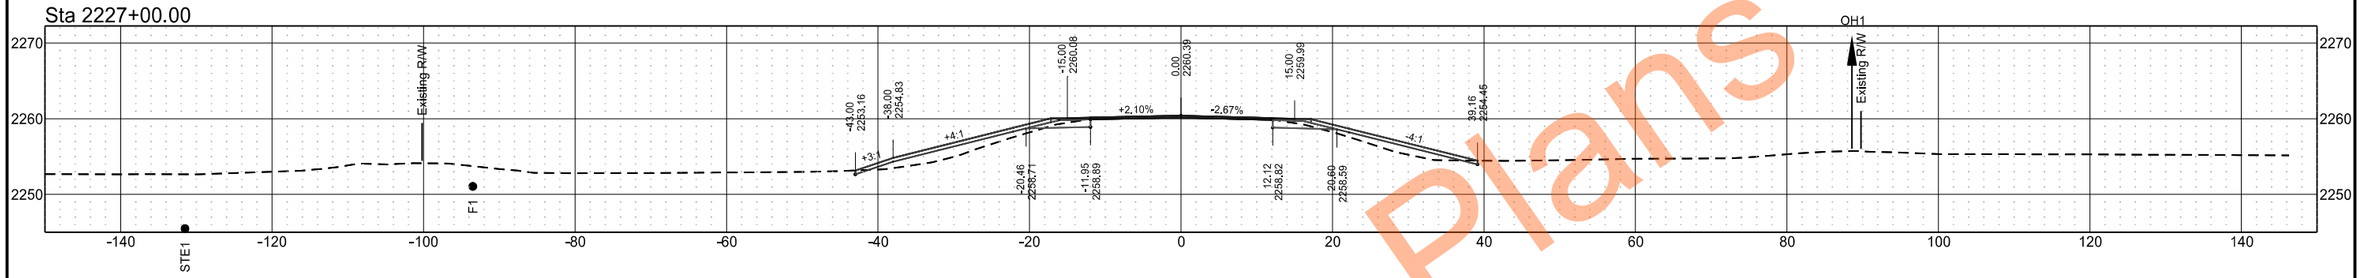

Sta 2226+00.00

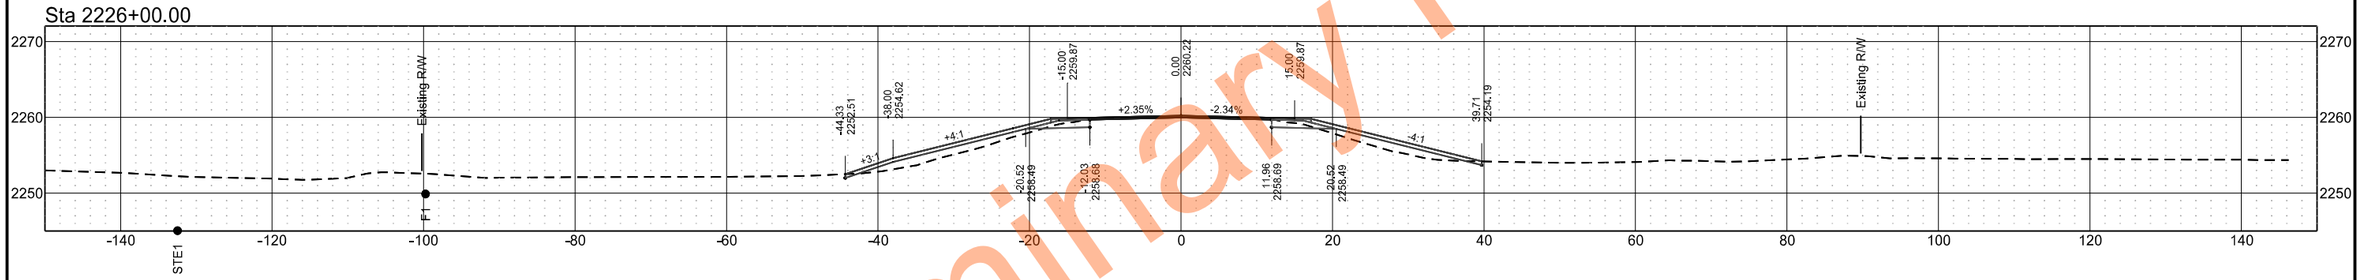

Sta 2225+00.00

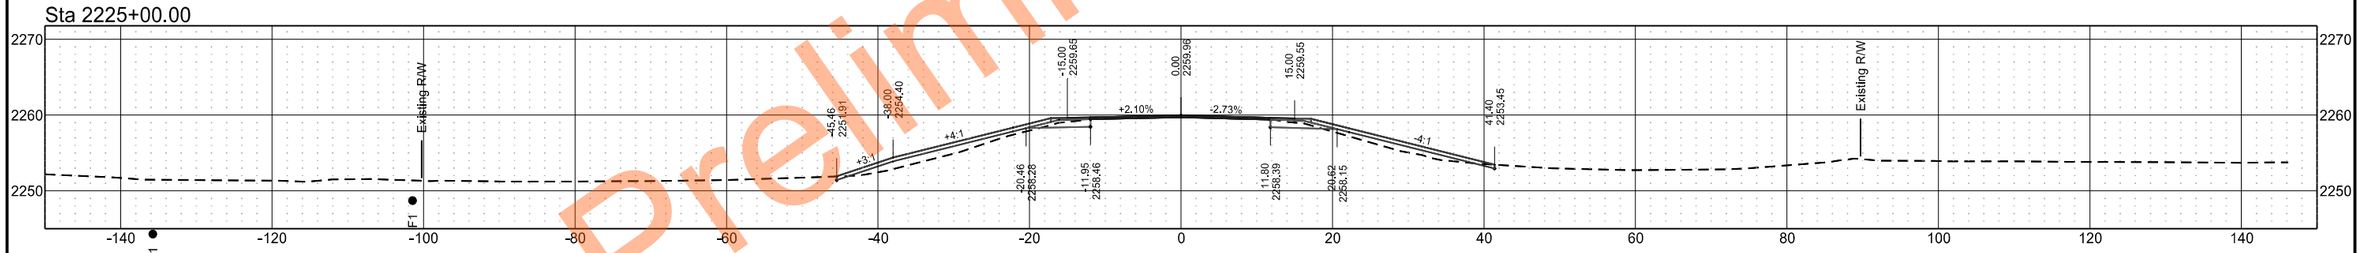

Sta 2224+25.00

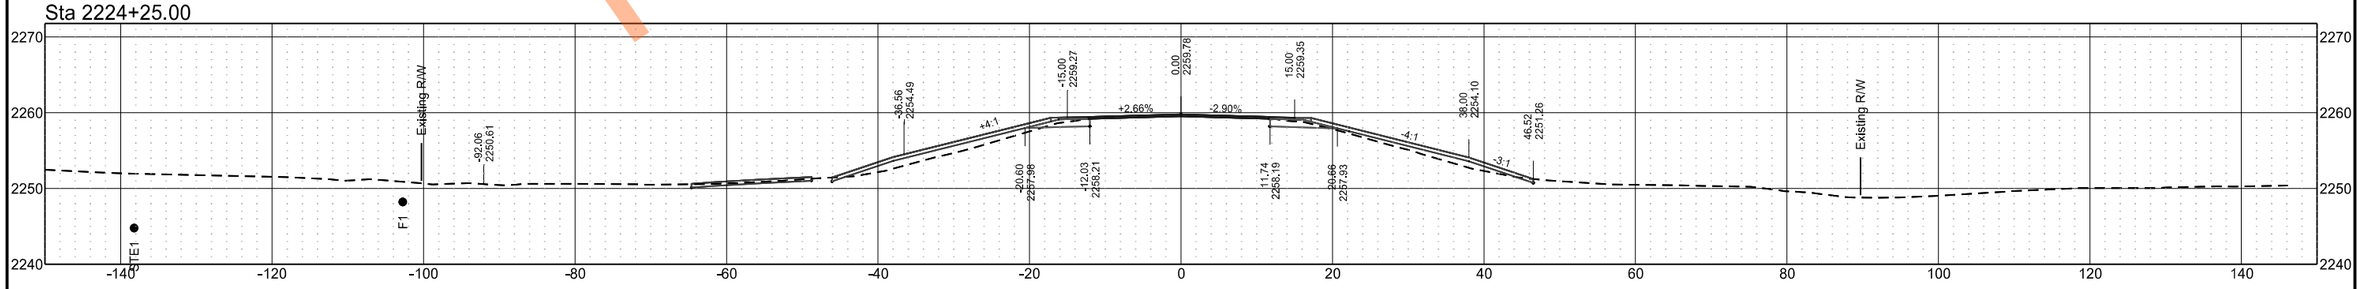

Preliminary Plans

ND 49 - Grant County

STATE	PROJECT NO.	SECTION NO.	SHEET NO.
ND	X-1-049(031)036	200	92

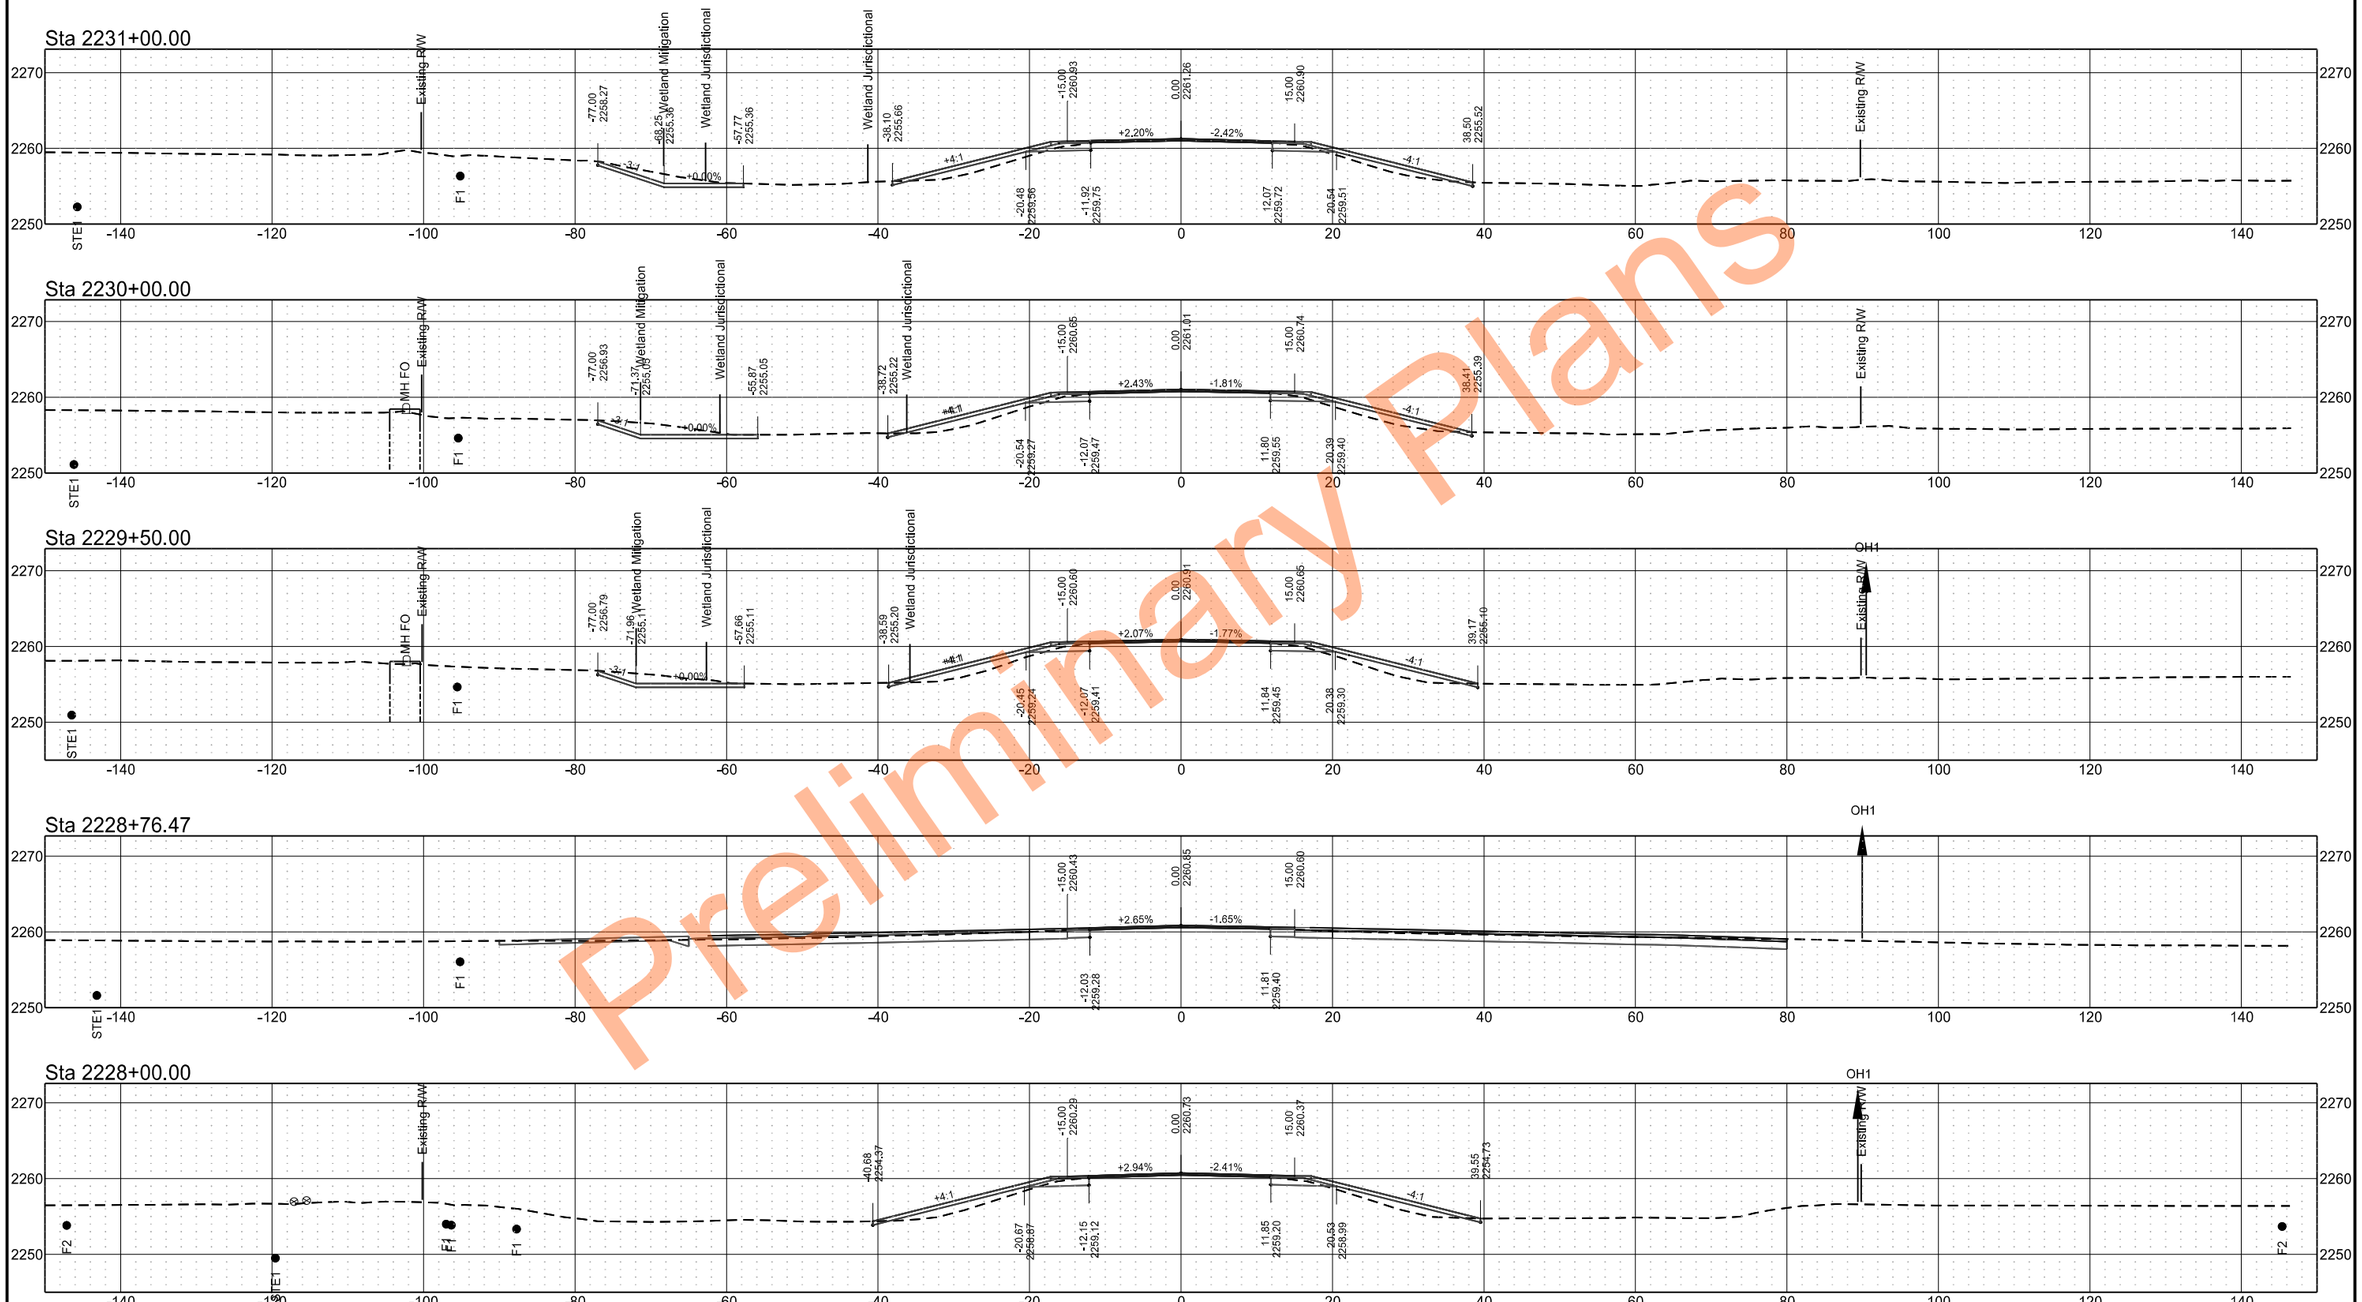

11/11/2024 8:36:54 AM Kasey.Ward K:\Projects\2021\21.101.0202 ND 49 - Elgin to Glen Ullin\10049036.031\Design\dgn\200XS\200XS_1918-2350.dgn

ND 49 - Grant County

STATE	PROJECT NO.	SECTION NO.	SHEET NO.
ND	X-1-049(031)036	200	93

Sta 2233+00.00

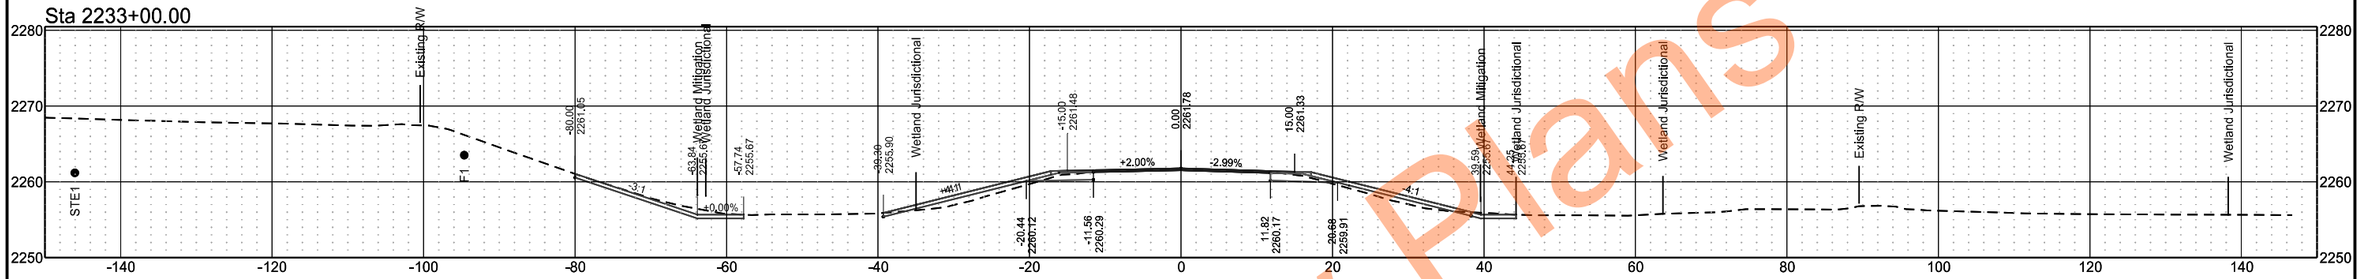

Sta 2232+50.00

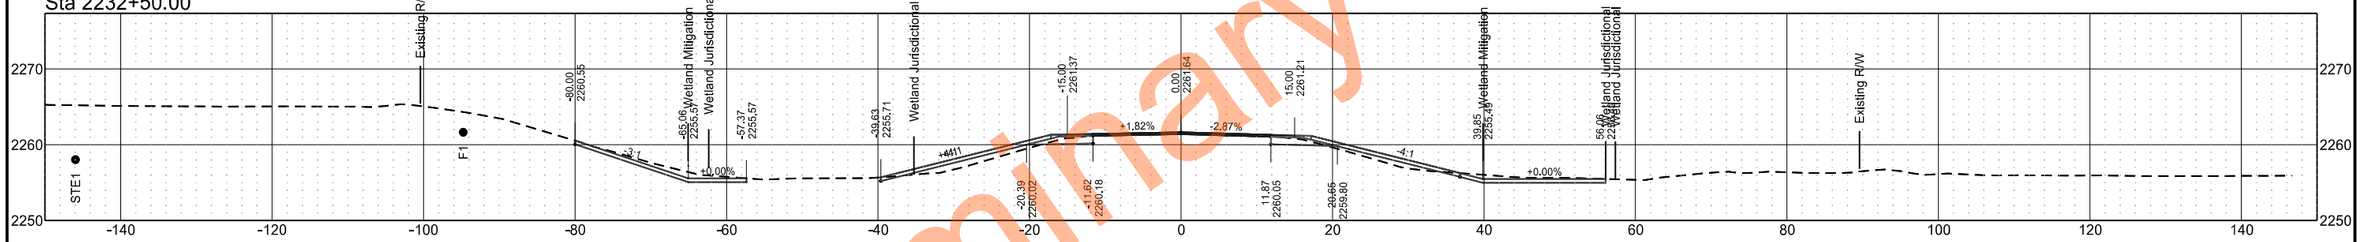

Sta 2232+00.00

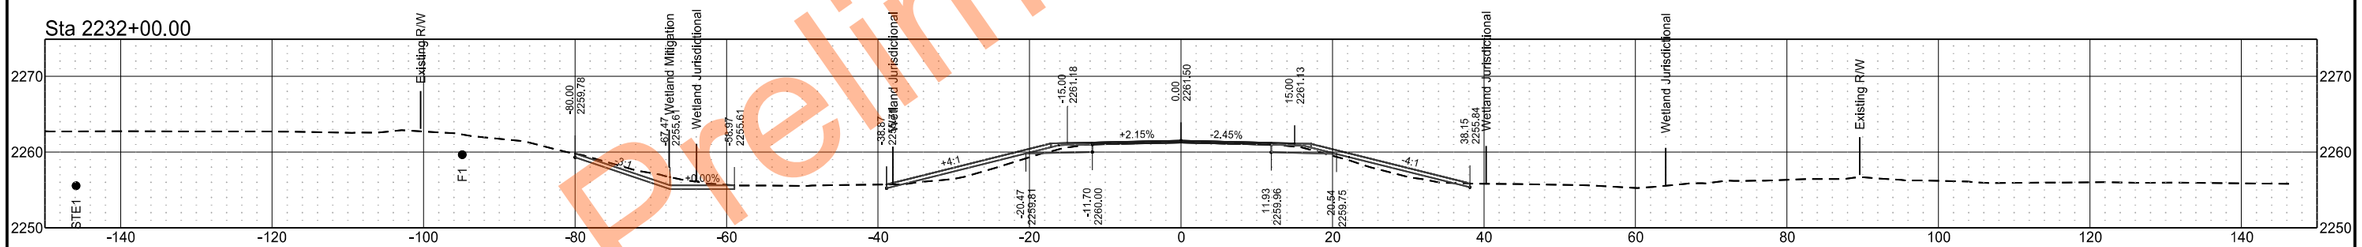

Sta 2231+50.00

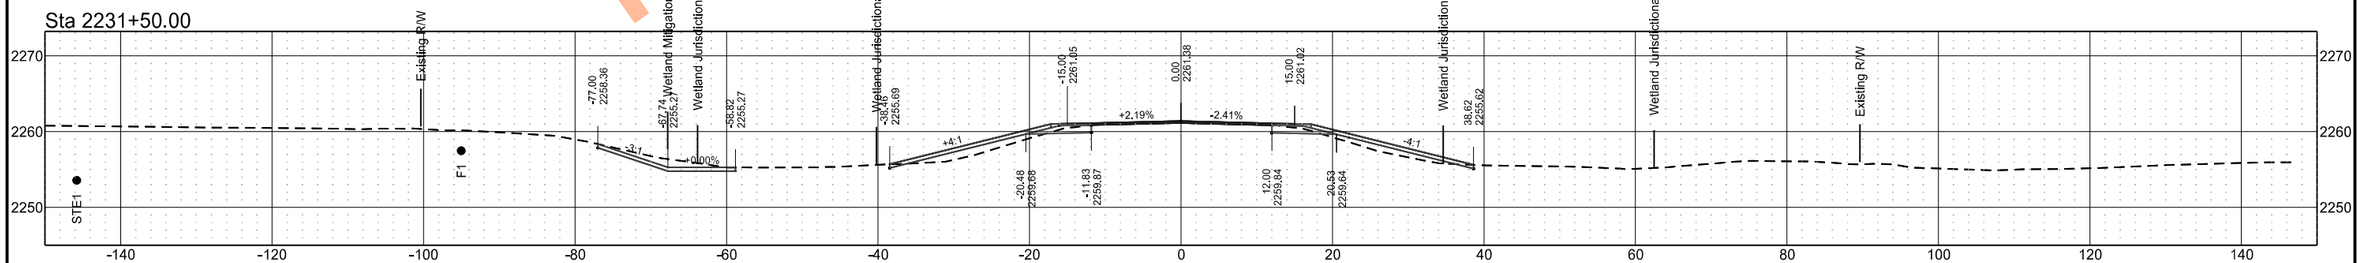

Preliminary Plans

ND 49 - Grant County

STATE	PROJECT NO.	SECTION NO.	SHEET NO.
ND	X-1-049(031)036	200	94

Sta 2235+12.00

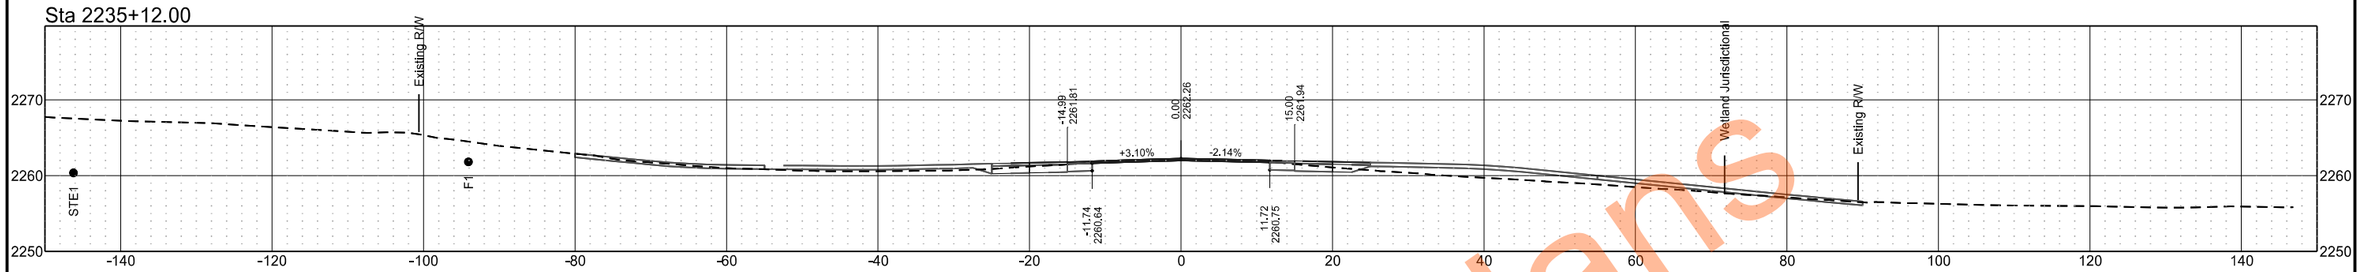

Sta 2234+50.00

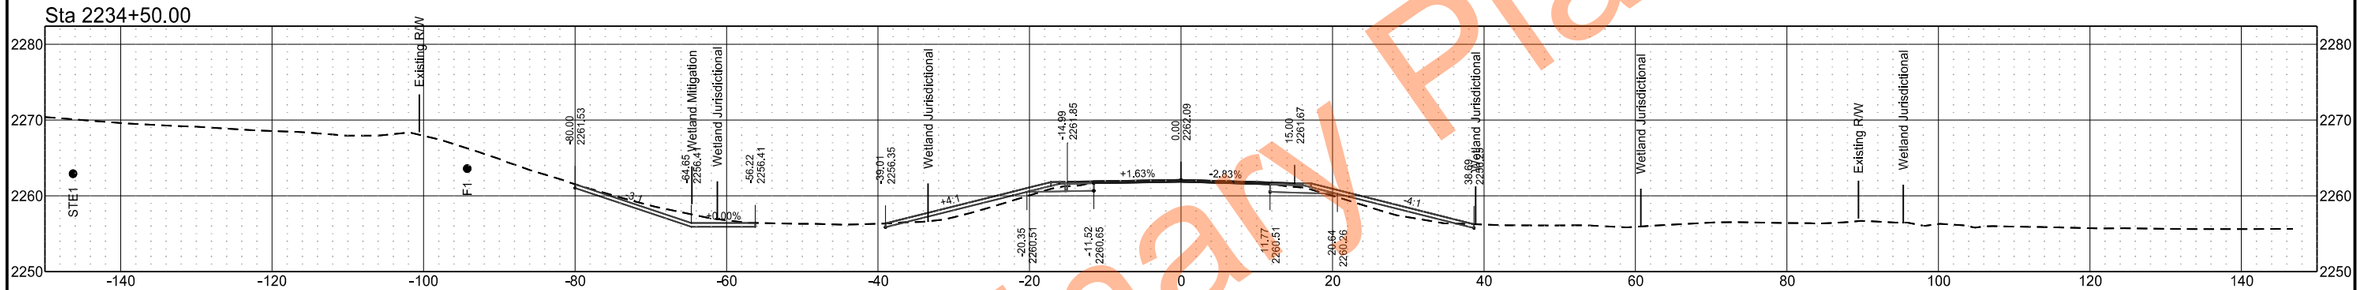

Sta 2234+00.00

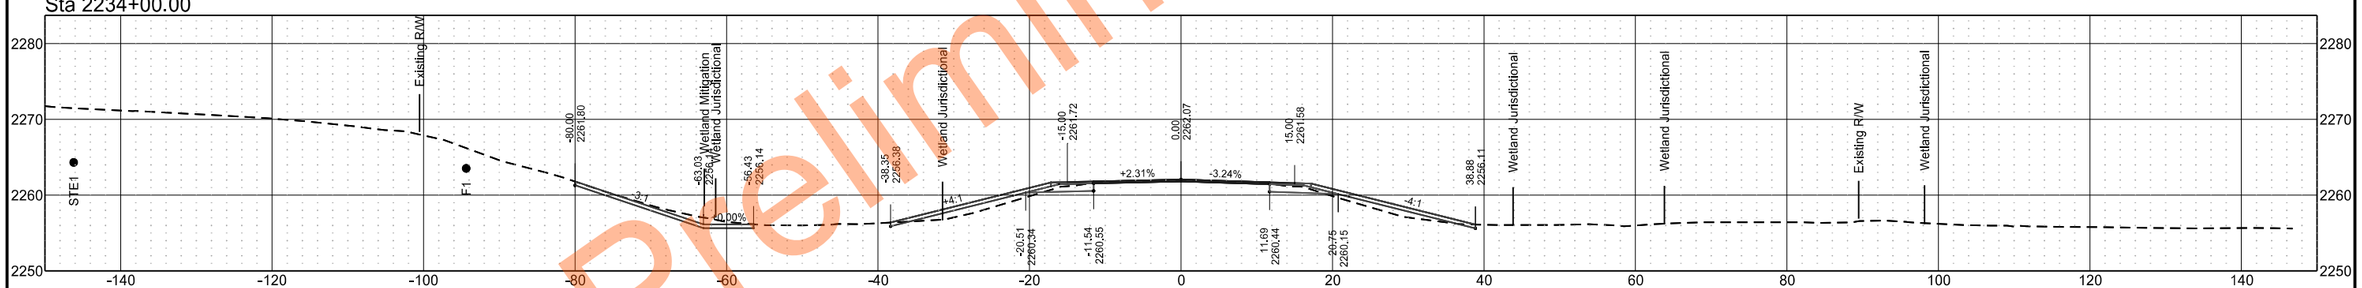

Sta 2233+50.00

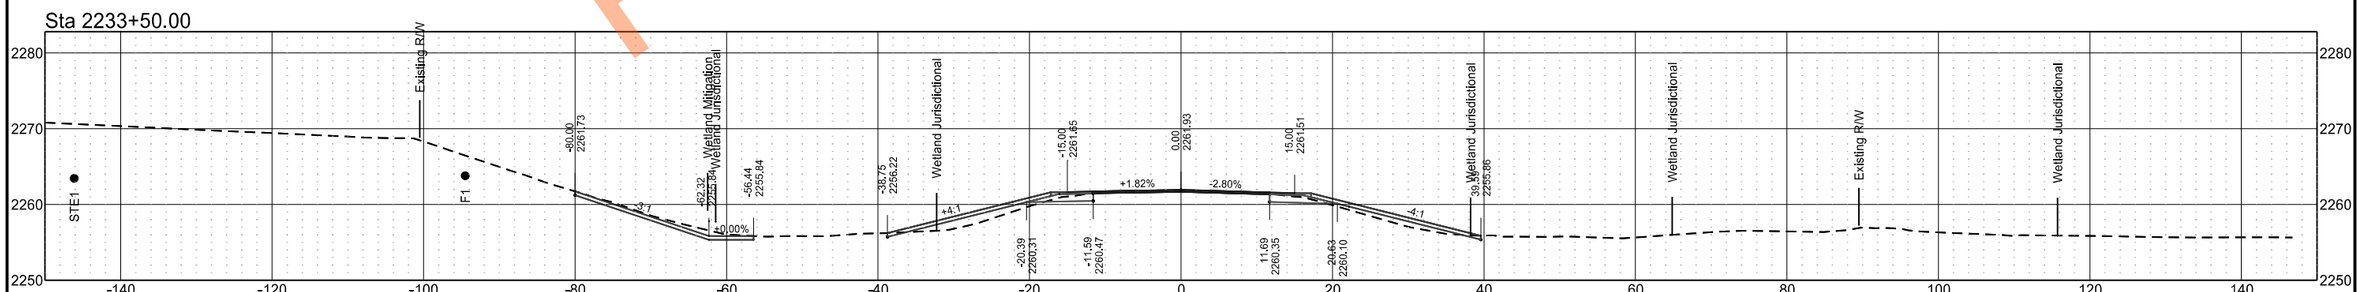

Preliminary Plans

ND 49 - Grant County

STATE	PROJECT NO.	SECTION NO.	SHEET NO.
ND	X-1-049(031)036	200	95

Sta 2237+50.00

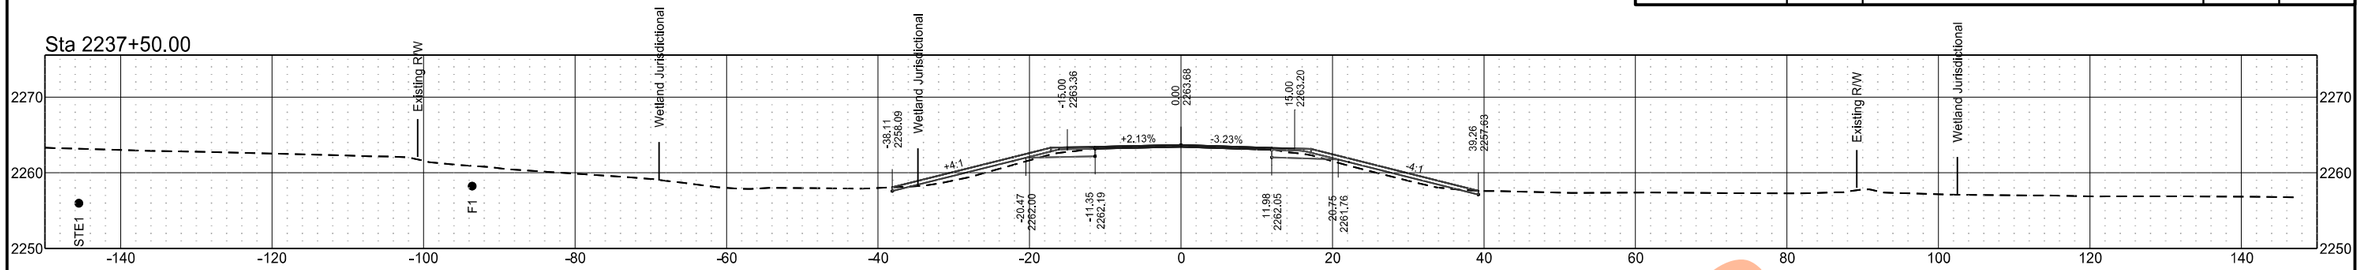

Sta 2237+00.00

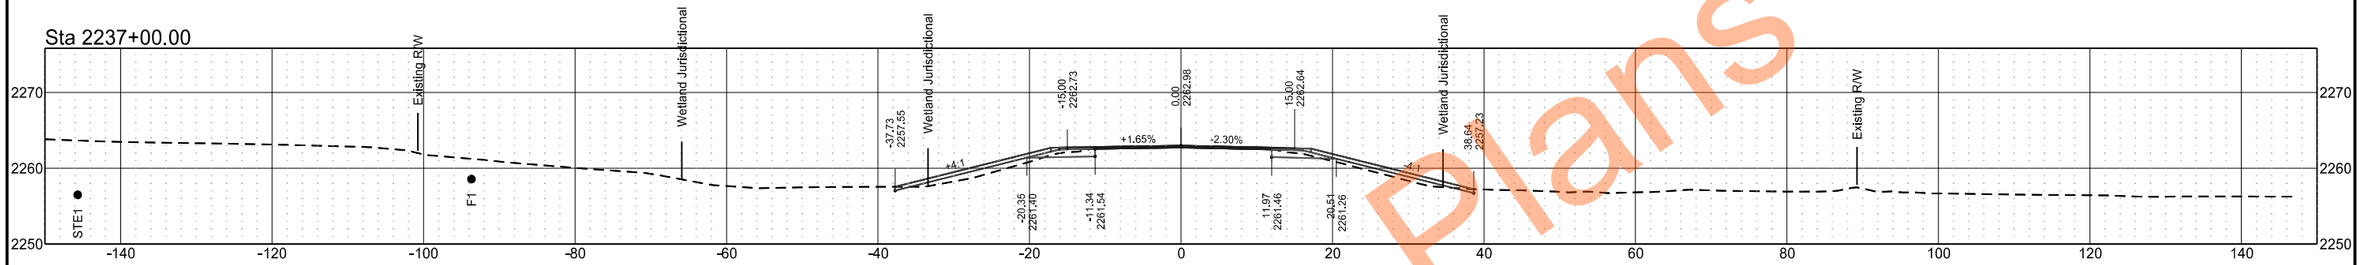

Sta 2236+50.00

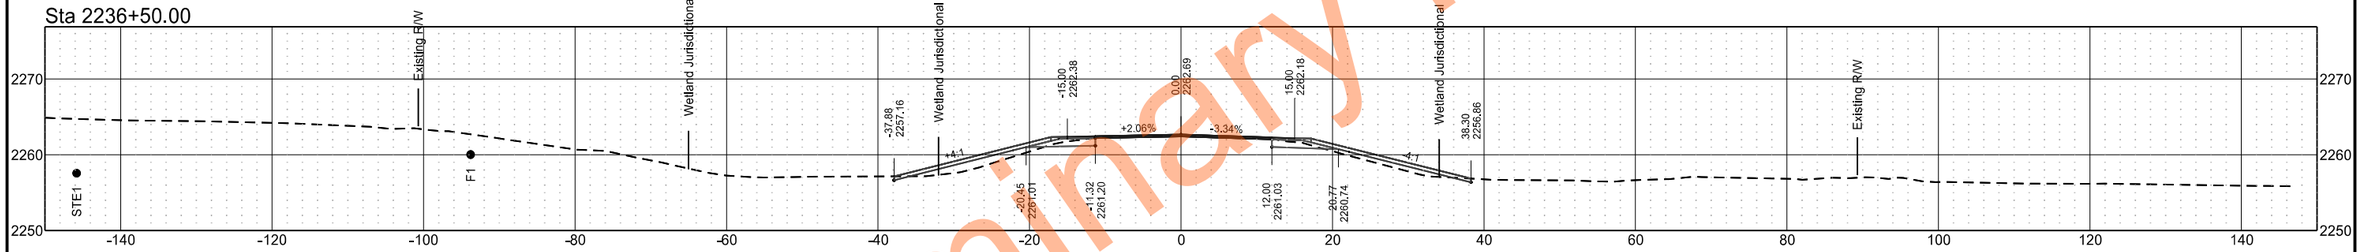

Sta 2236+00.00

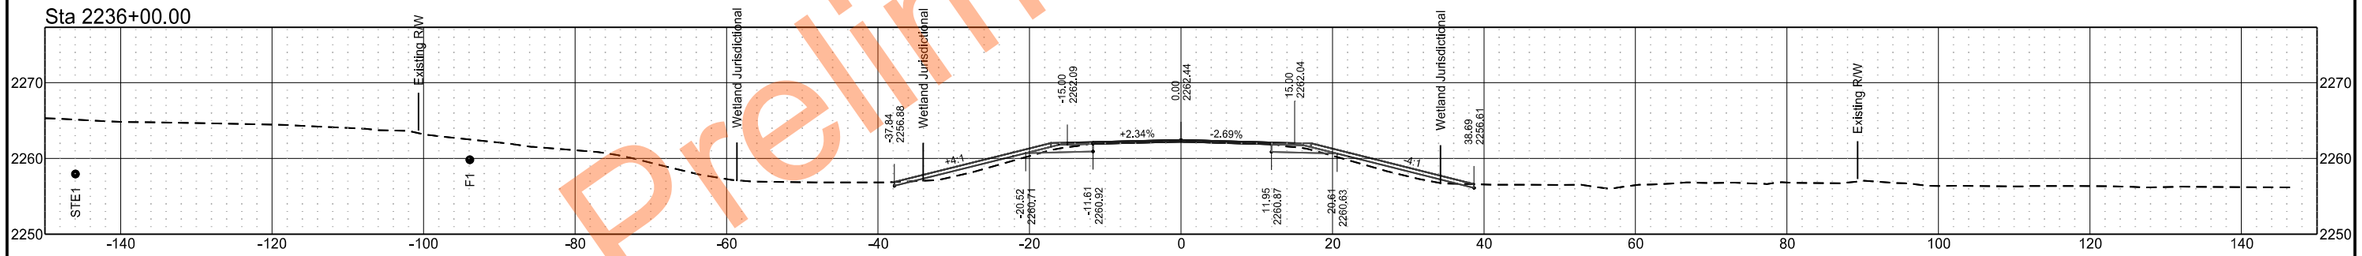

Sta 2235+73.00

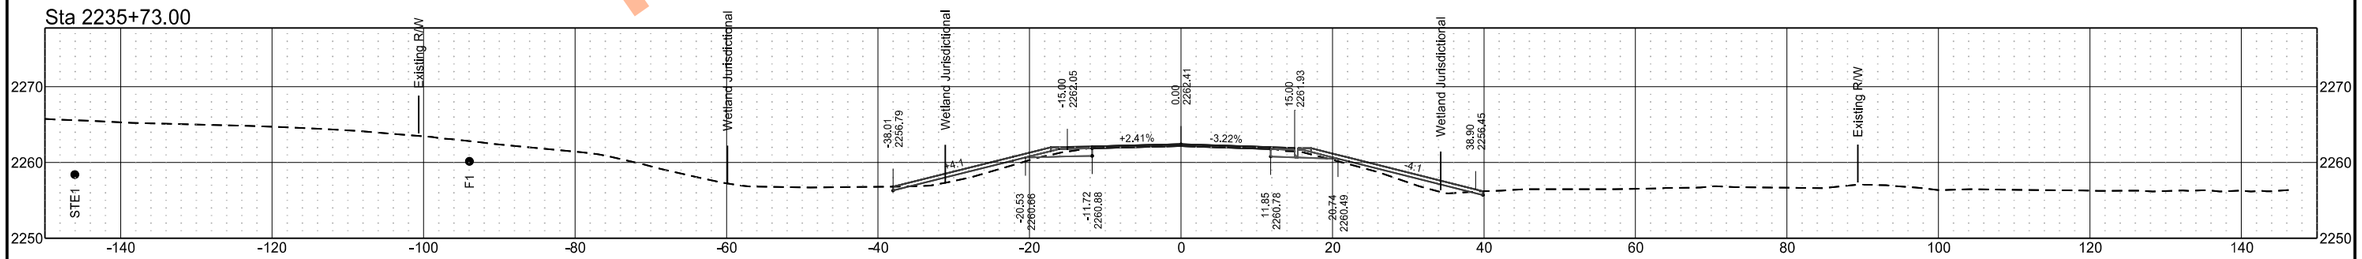

Preliminary Plans

ND 49 - Grant County

STATE	PROJECT NO.	SECTION NO.	SHEET NO.
ND	X-1-049(031)036	200	96

Sta 2240+00.00

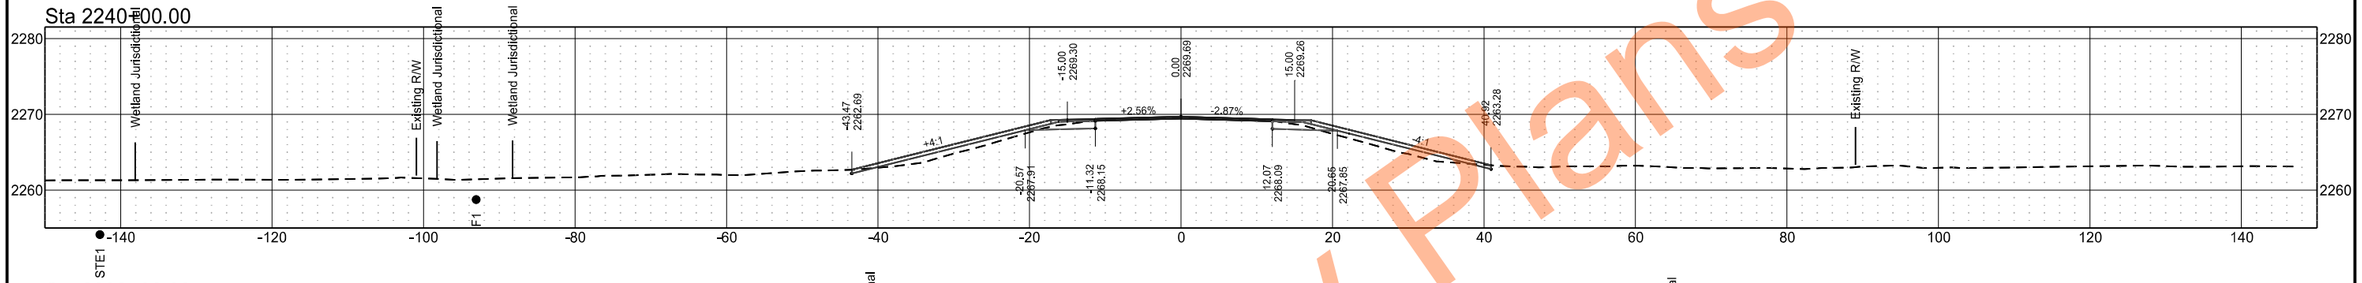

Sta 2239+00.00

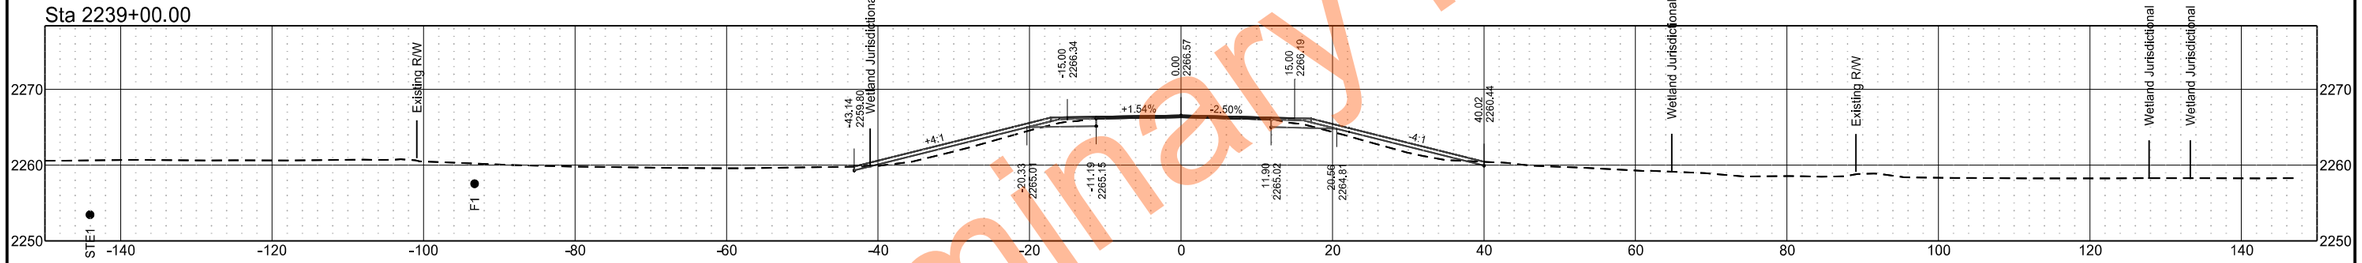

Sta 2238+50.00

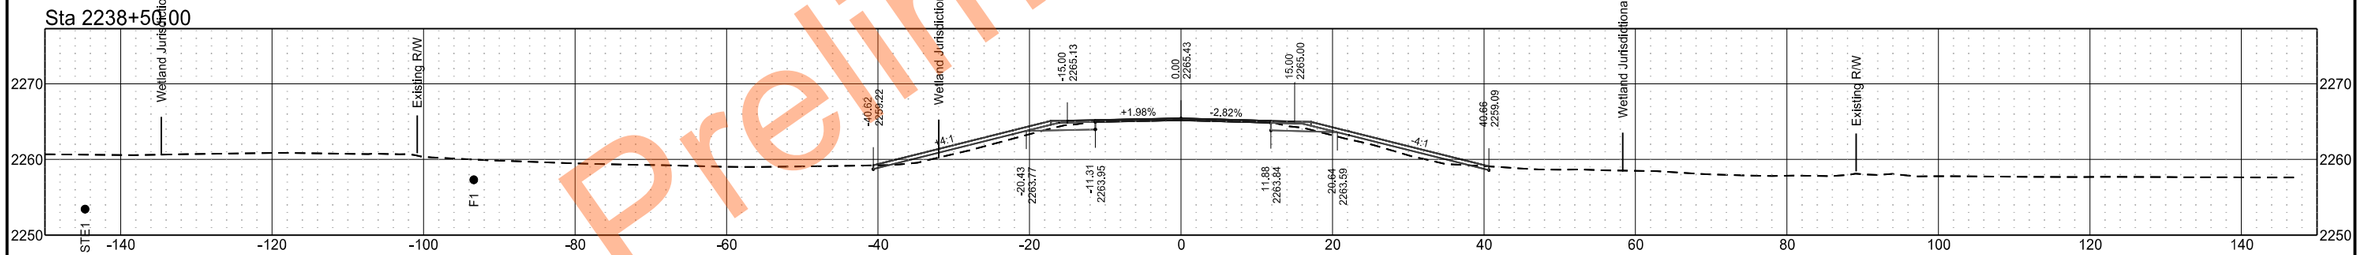

Sta 2238+00.00

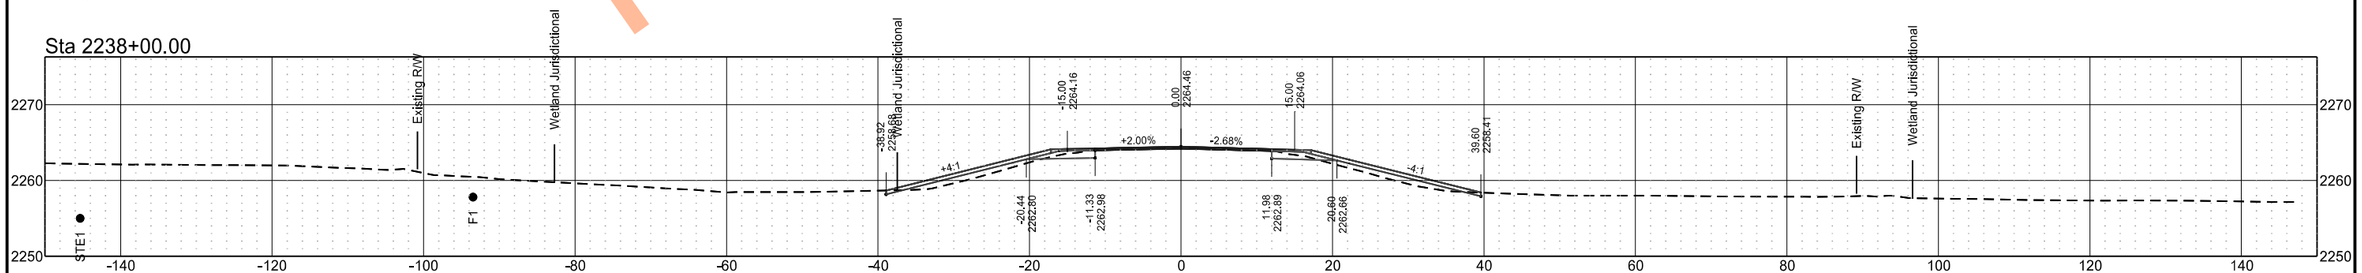

Preliminary Plans

ND 49 - Grant County

STATE	PROJECT NO.	SECTION NO.	SHEET NO.
ND	X-1-049(031)036	200	97

Sta 2244+00.00

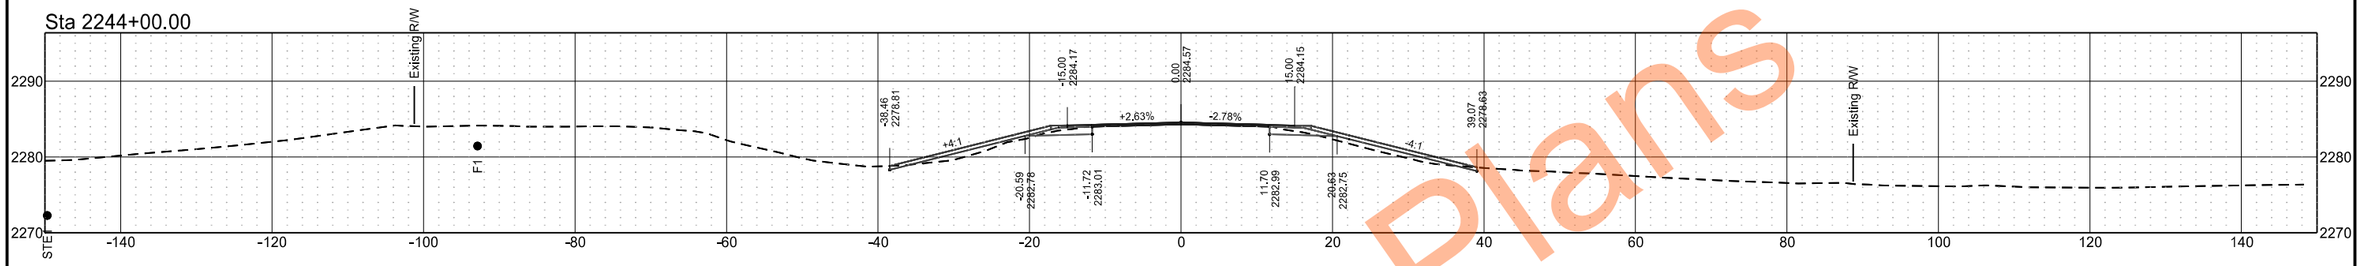

Sta 2243+00.00

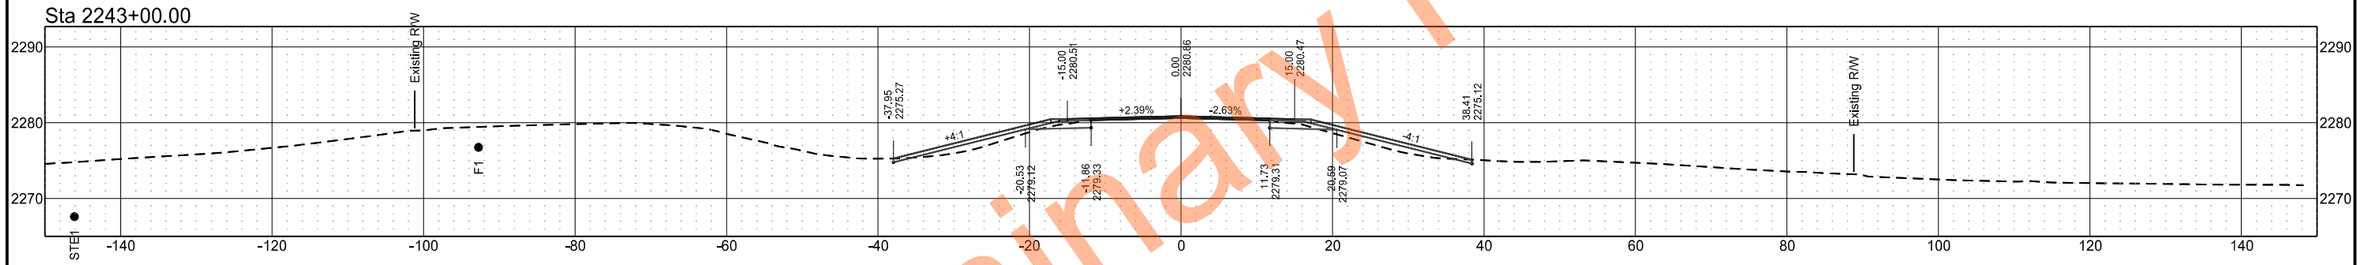

Sta 2242+00.00

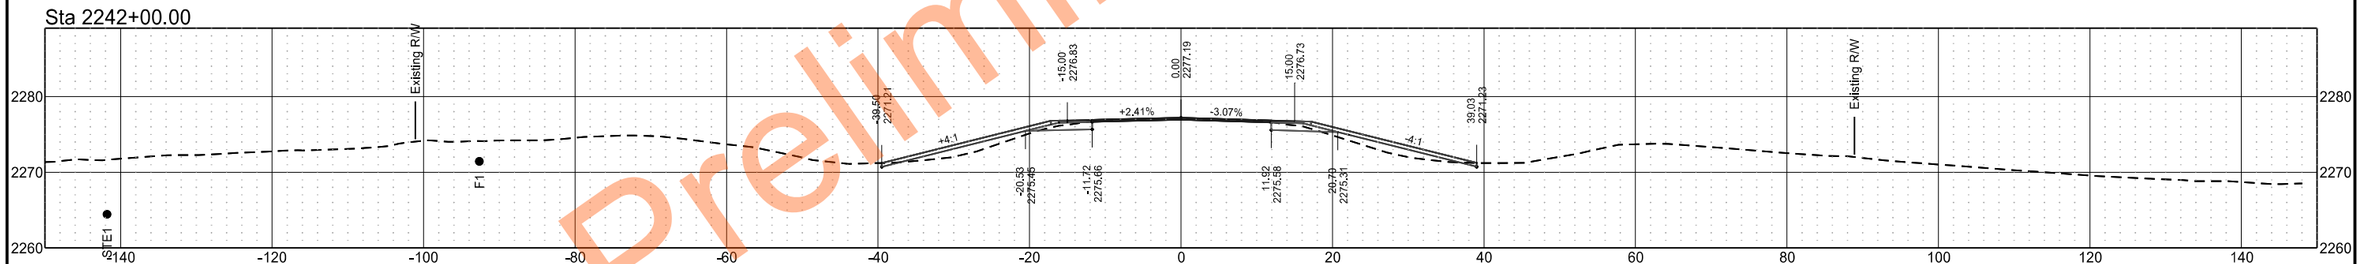

Sta 2241+00.00

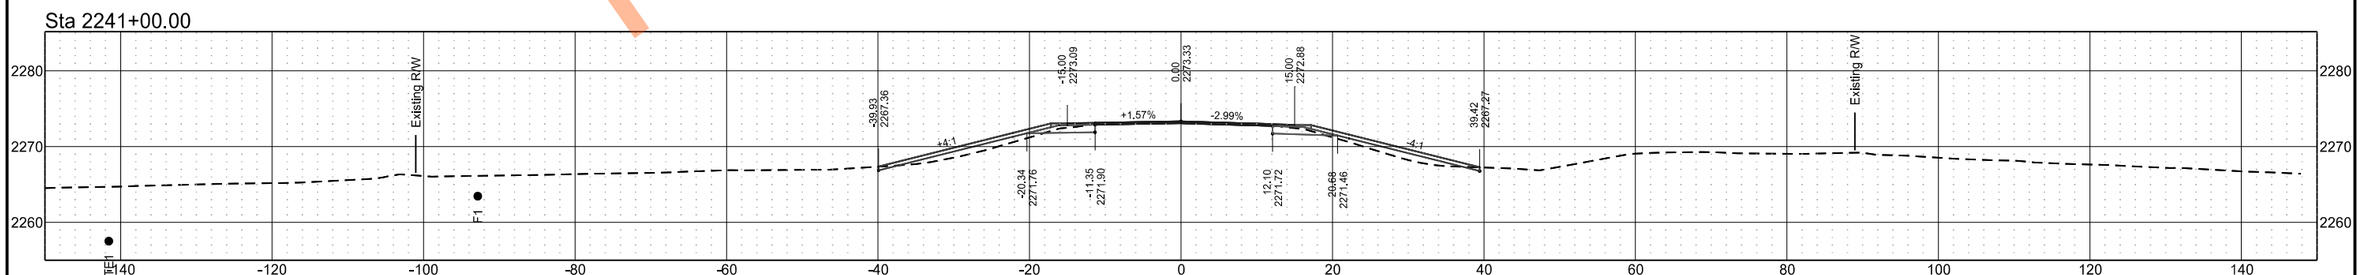

Preliminary Plans

ND 49 - Grant County

STATE	PROJECT NO.	SECTION NO.	SHEET NO.
ND	X-1-049(031)036	200	98

Sta 2248+00.00

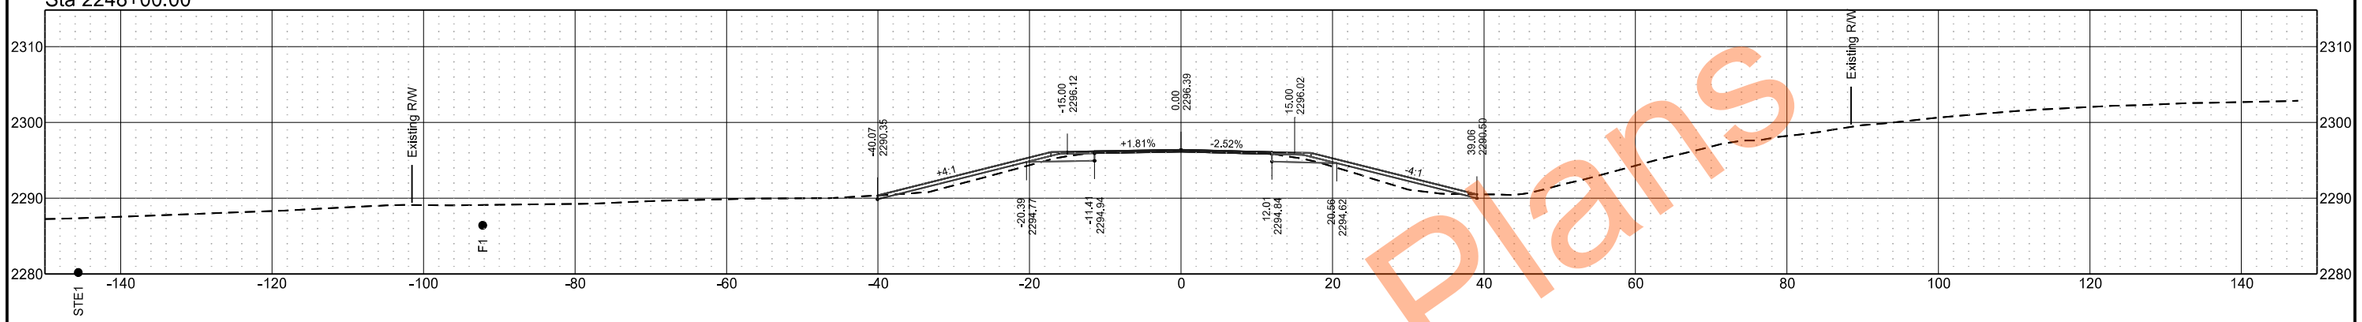

Sta 2247+00.00

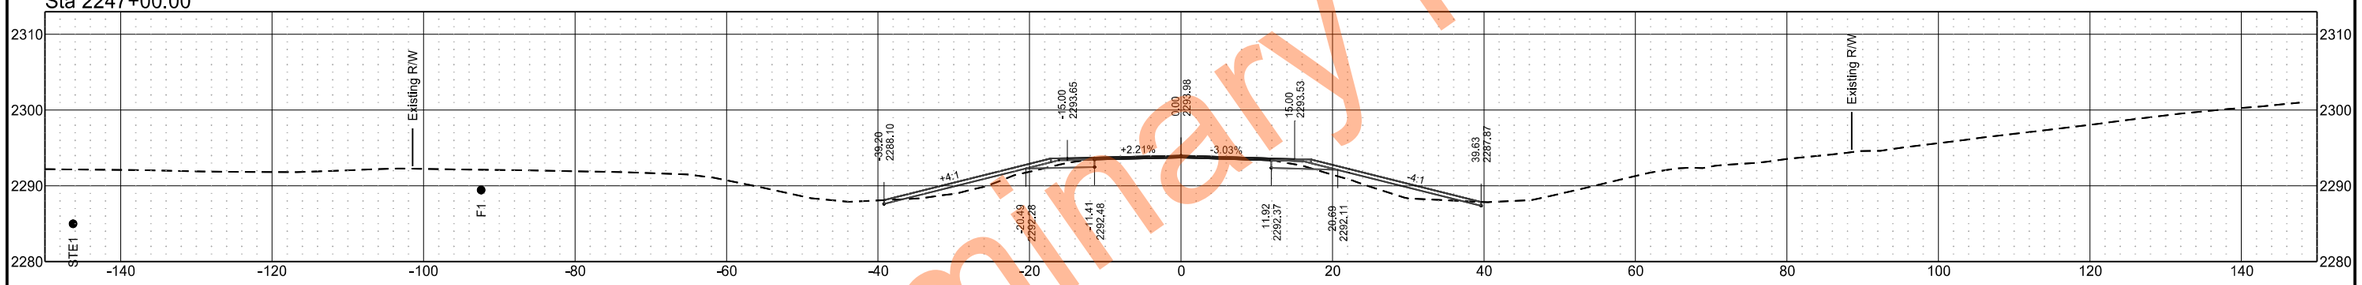

Sta 2246+00.00

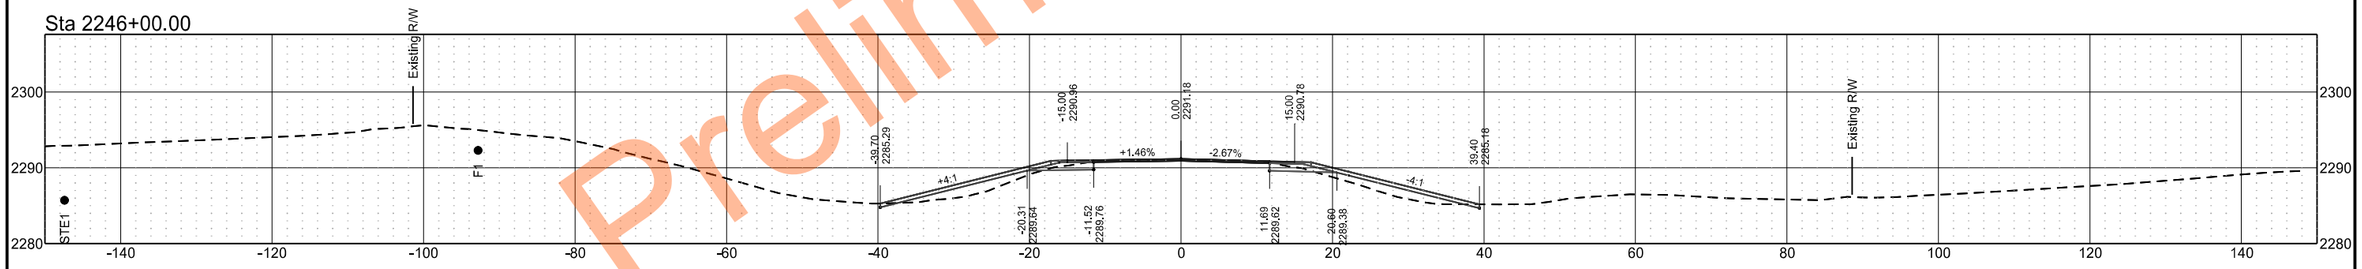

Sta 2245+00.00

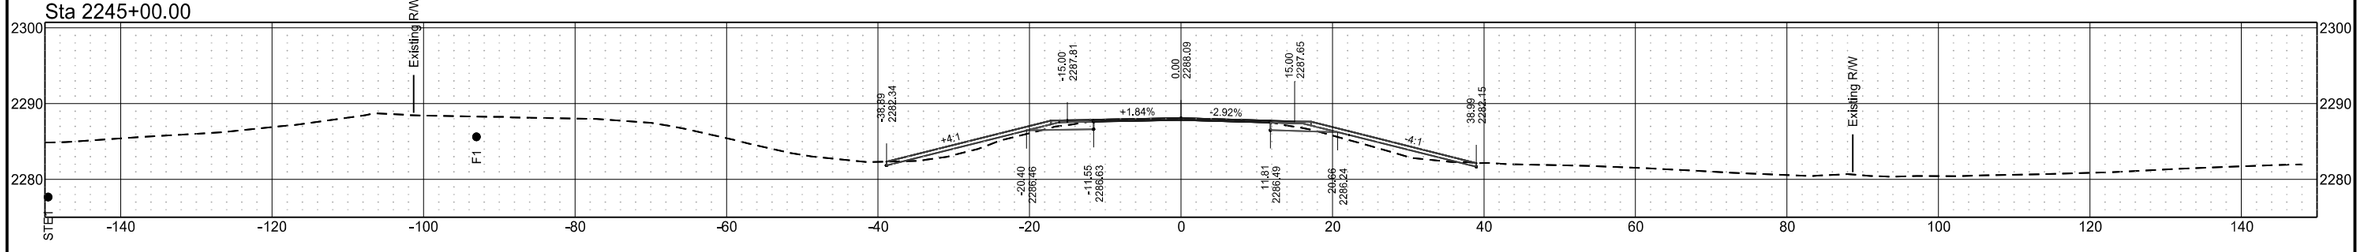

Preliminary Plans

ND 49 - Grant County

STATE	PROJECT NO.	SECTION NO.	SHEET NO.
ND	X-1-049(031)036	200	99

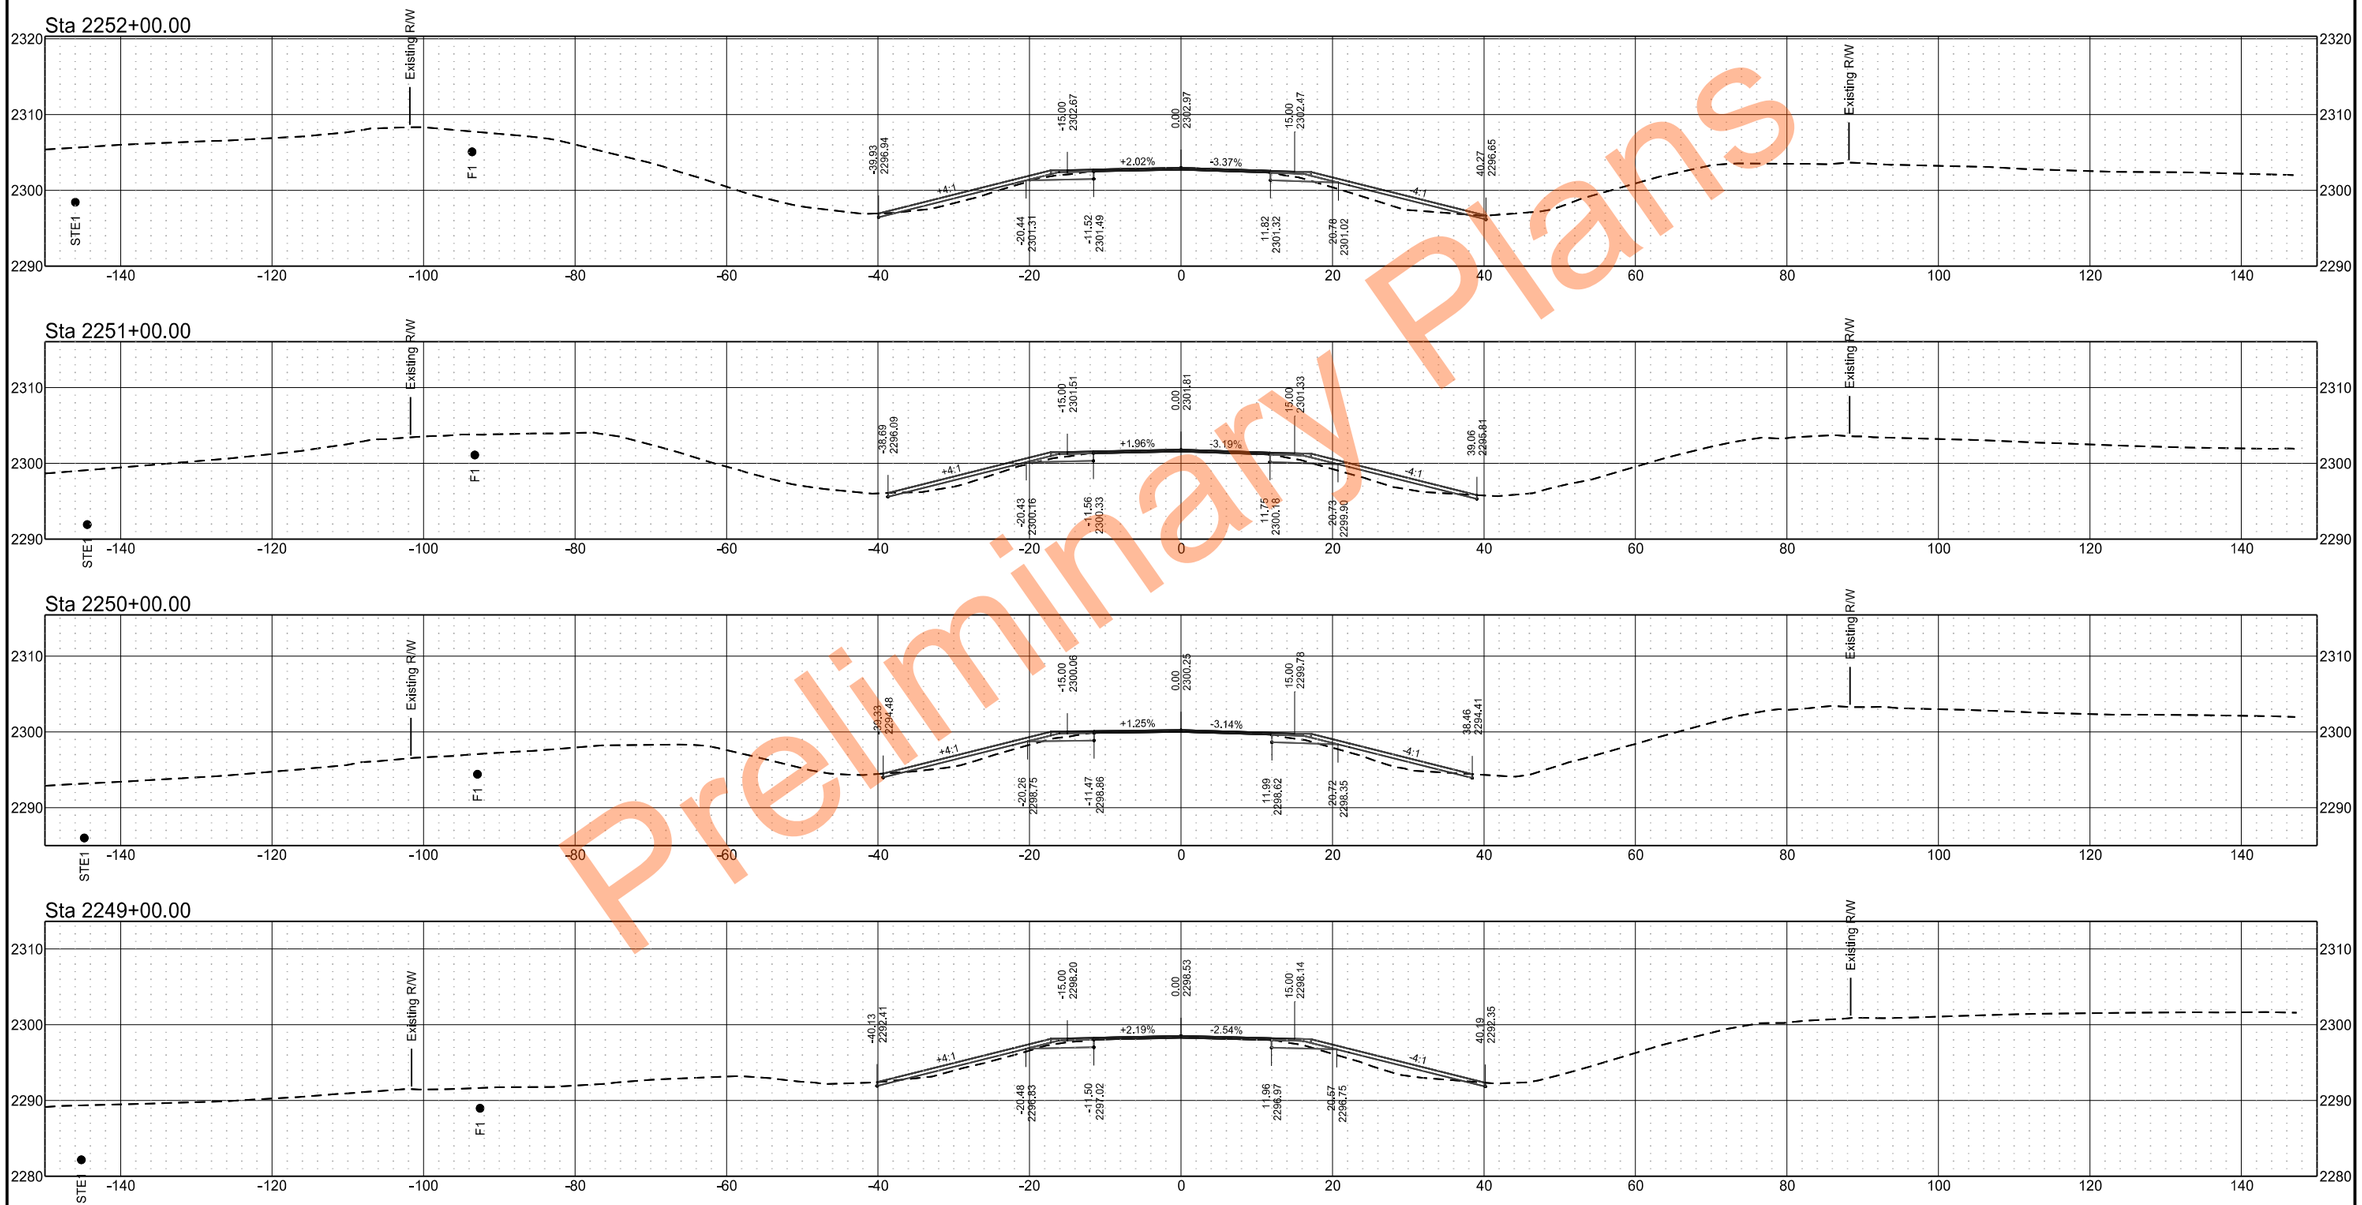

Preliminary Plans

ND 49 - Grant County

STATE	PROJECT NO.	SECTION NO.	SHEET NO.
ND	X-1-049(031)036	200	100

Sta 2256+00.00

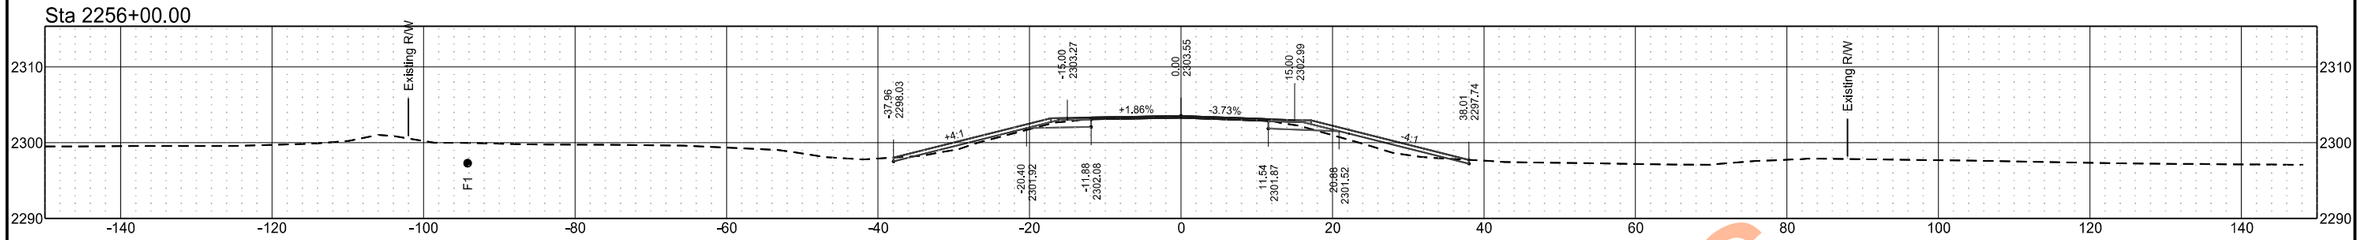

Sta 2255+19.74

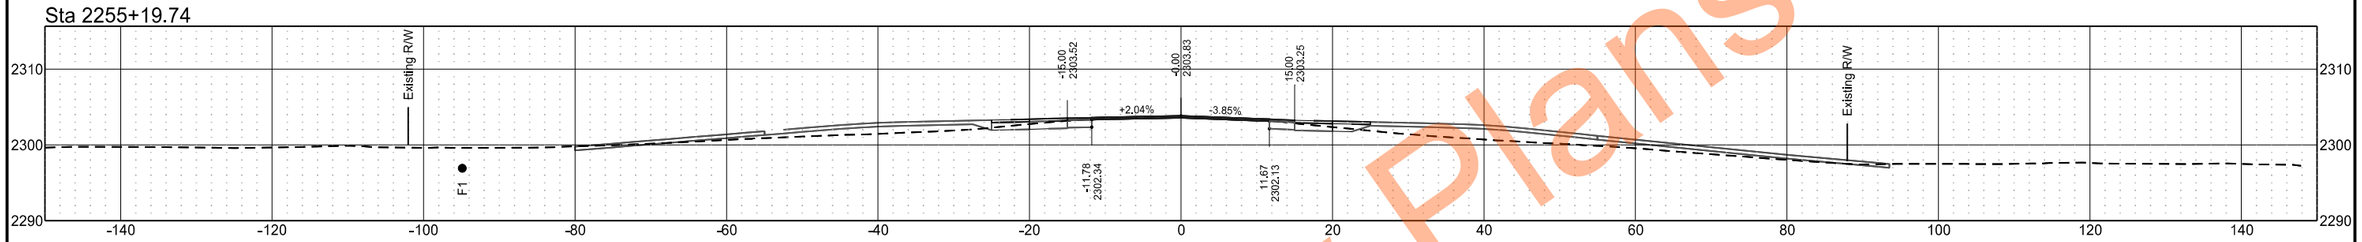

Sta 2254+58.00

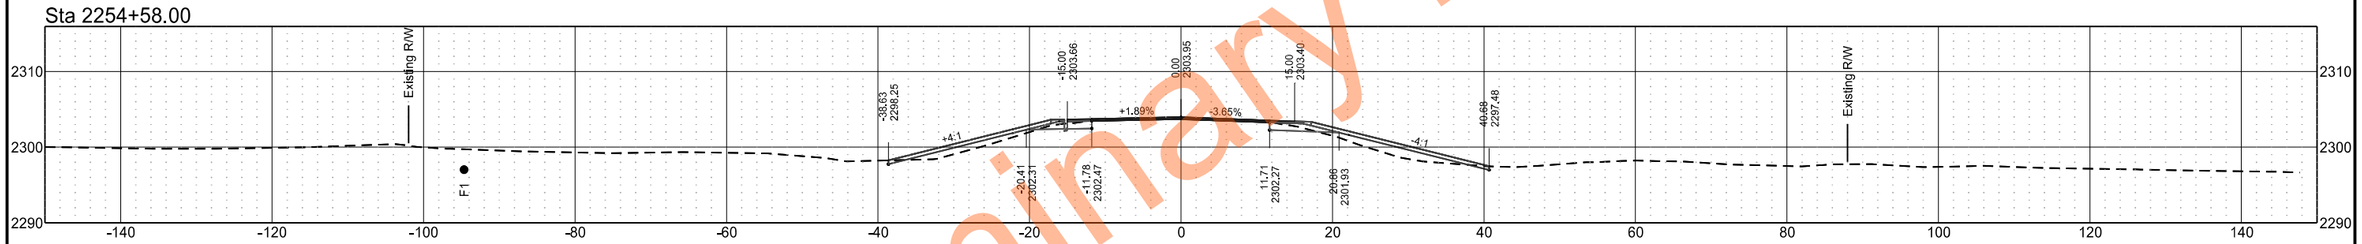

Sta 2254+00.00

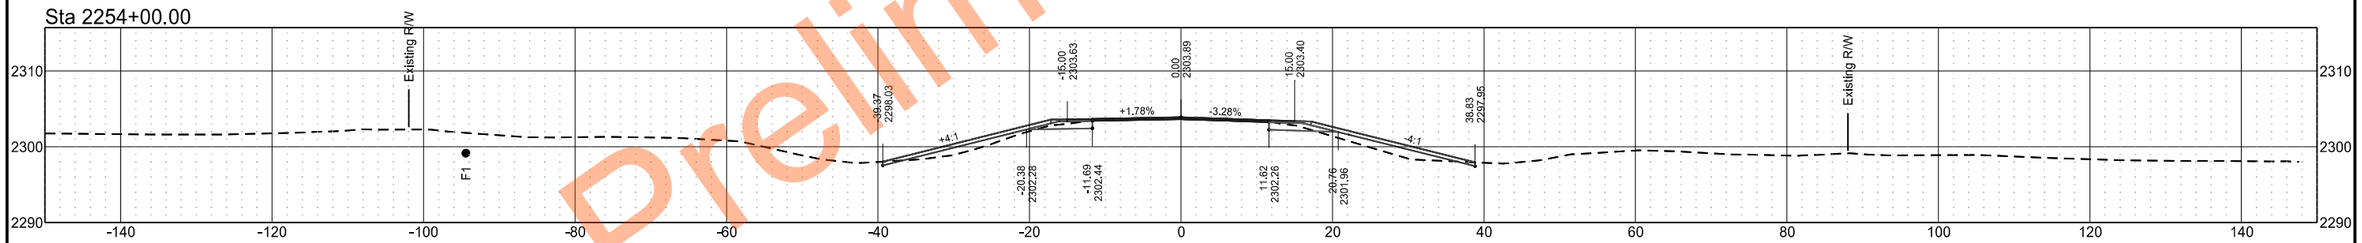

Sta 2253+00.00

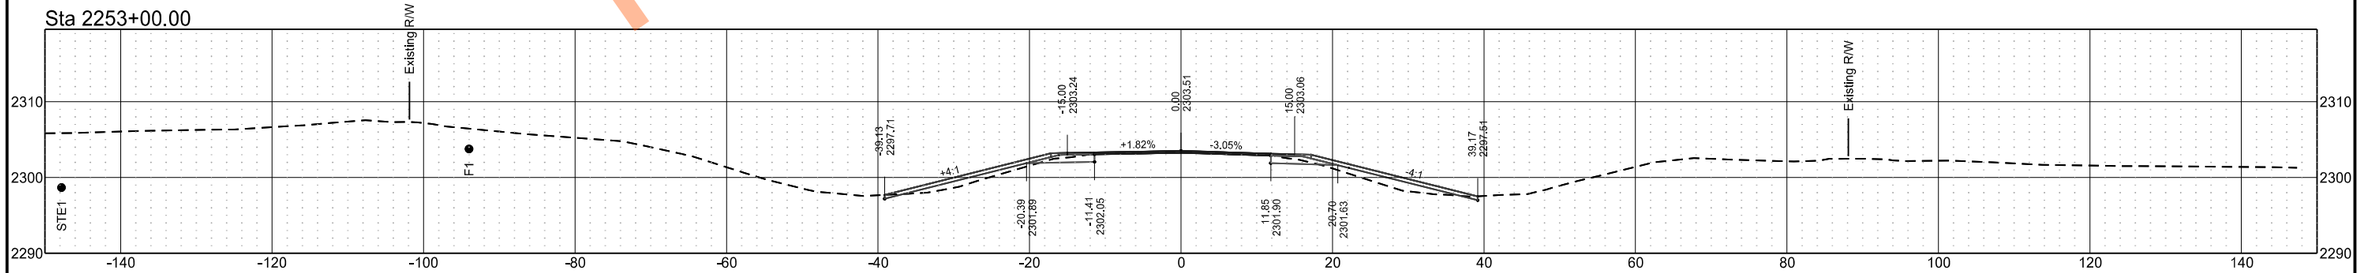

Preliminary Plans

ND 49 - Grant County

STATE	PROJECT NO.	SECTION NO.	SHEET NO.
ND	X-1-049(031)036	200	101

Sta 2259+00.00

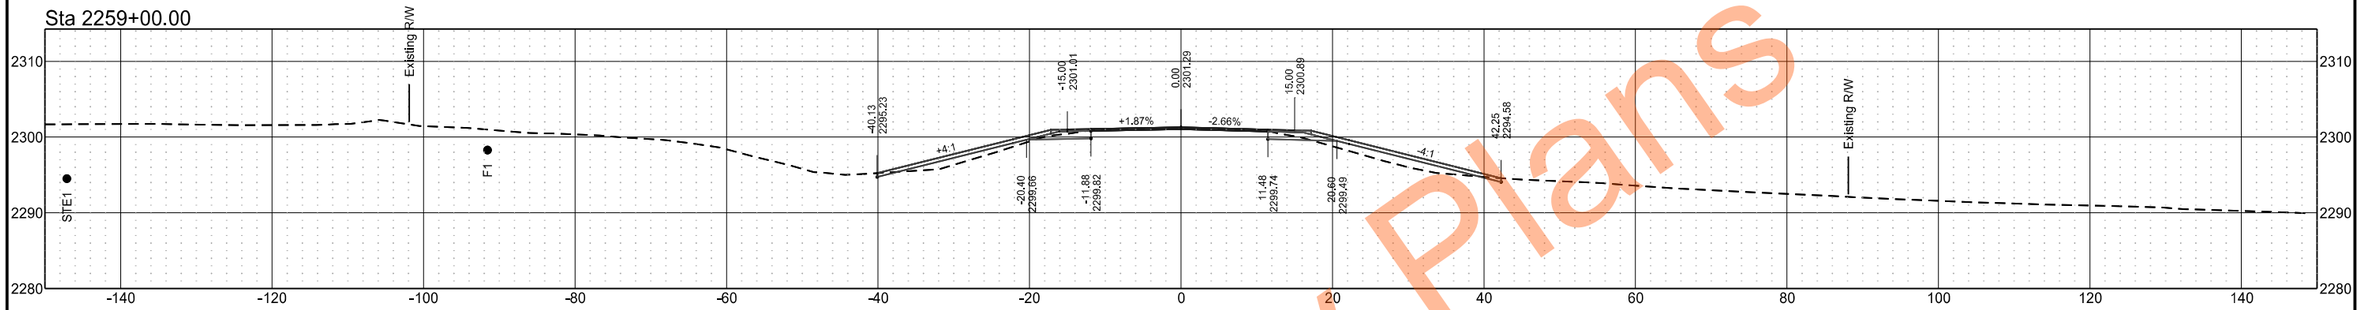

Sta 2258+19.00

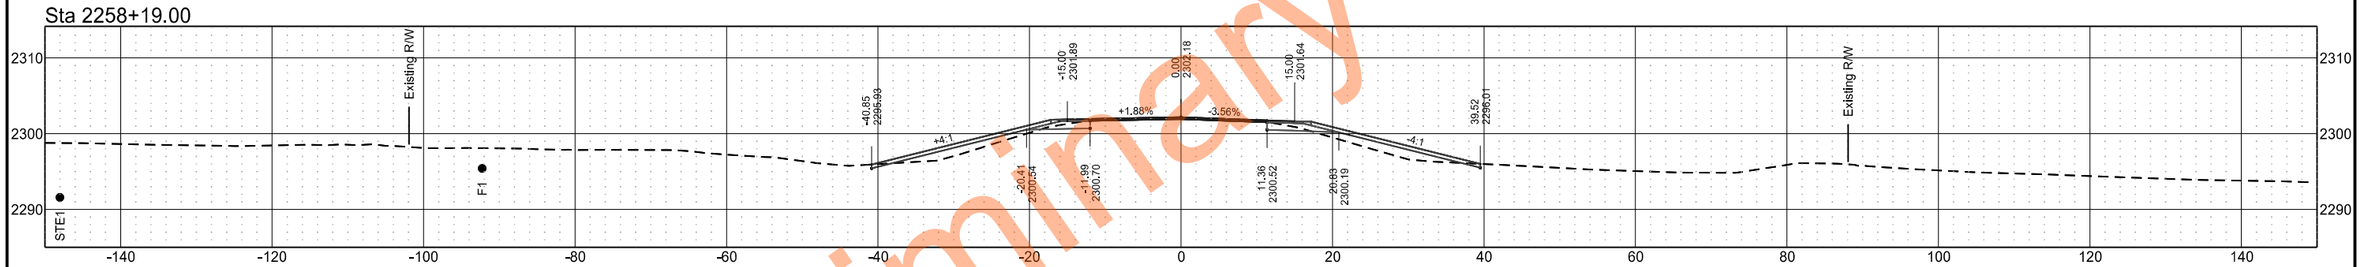

Sta 2257+52.00

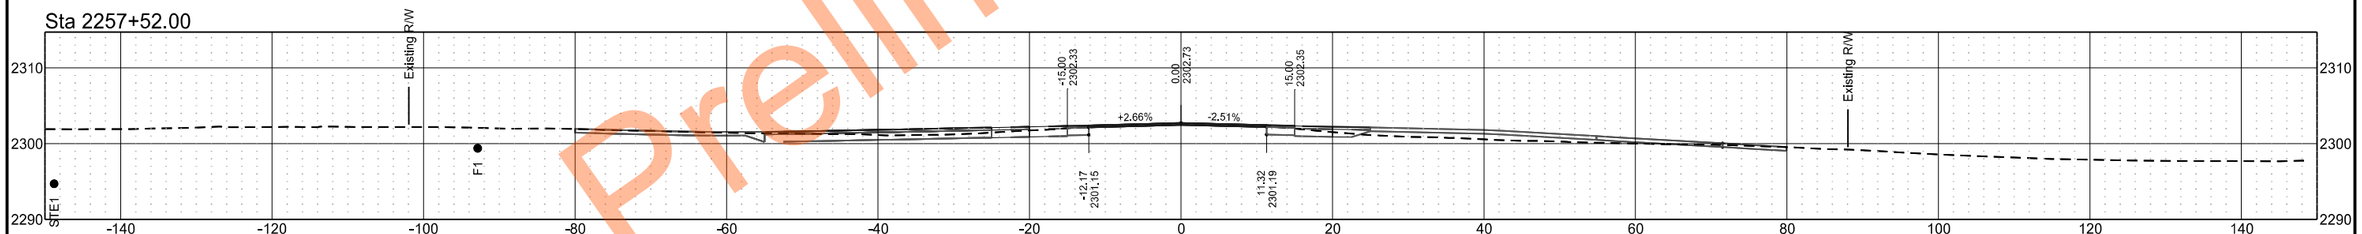

Sta 2256+92.00

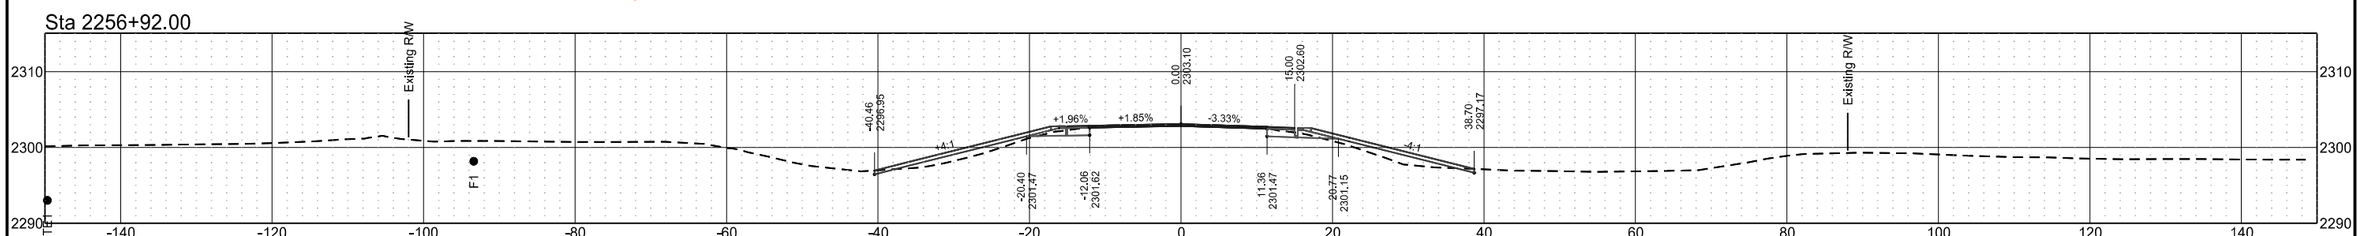

Preliminary Plans

ND 49 - Grant County

STATE	PROJECT NO.	SECTION NO.	SHEET NO.
ND	X-1-049(031)036	200	102

Sta 2263+00.00

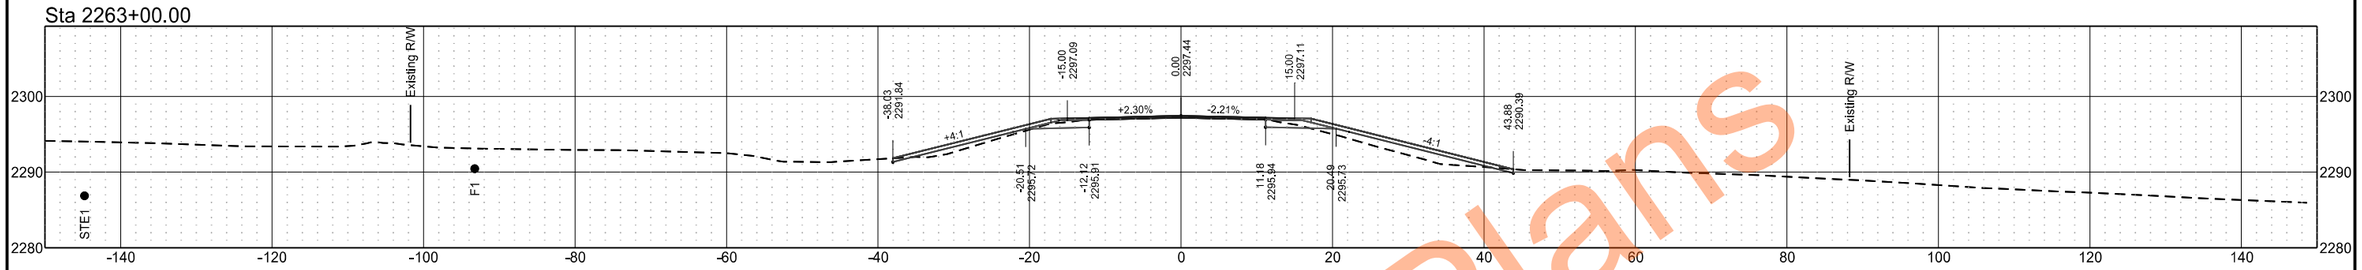

Sta 2262+00.00

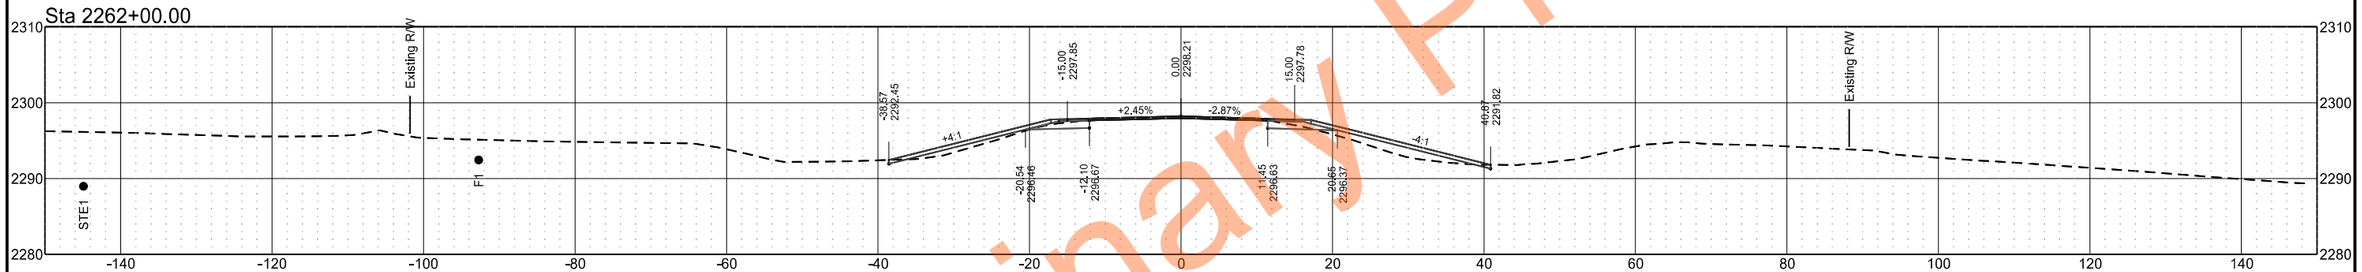

Sta 2261+00.00

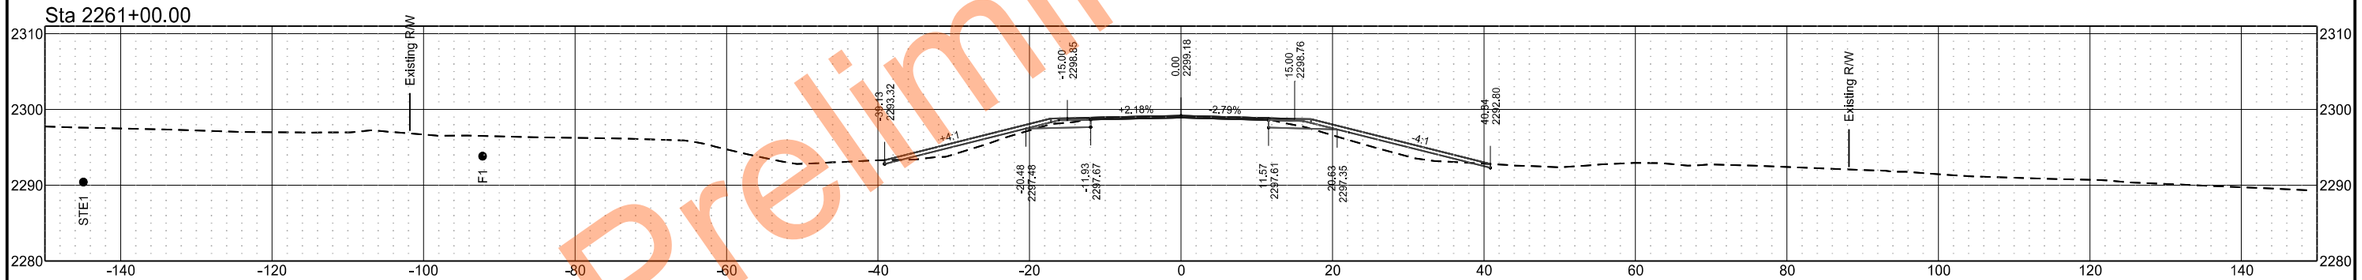

Sta 2260+00.00

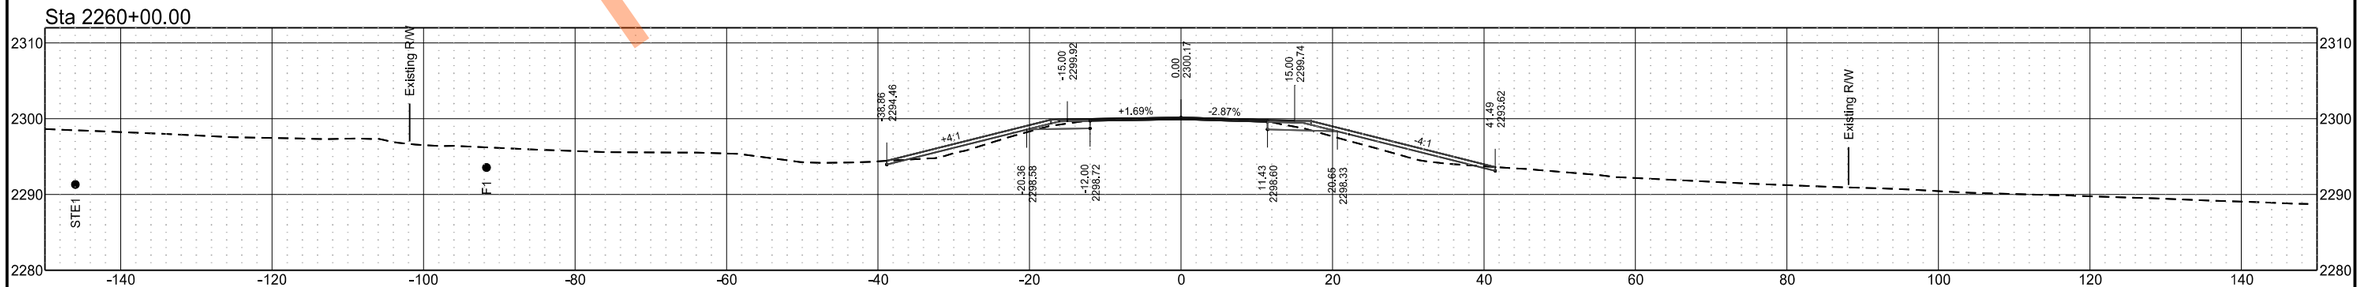

Preliminary Plans

ND 49 - Grant County

STATE	PROJECT NO.	SECTION NO.	SHEET NO.
ND	X-1-049(031)036	200	103

Sta 2267+00.00

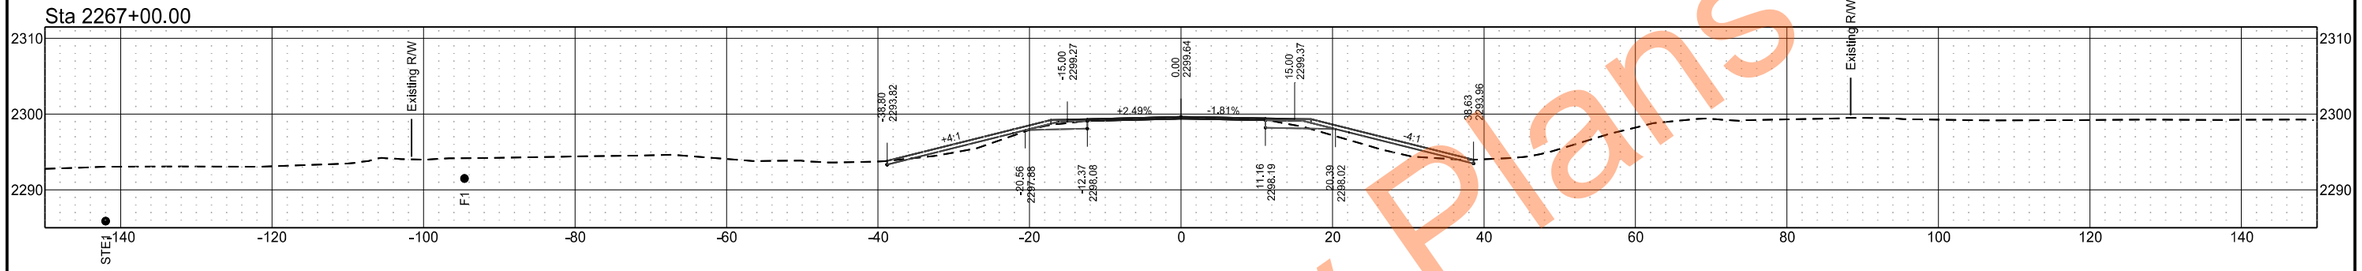

Sta 2266+00.00

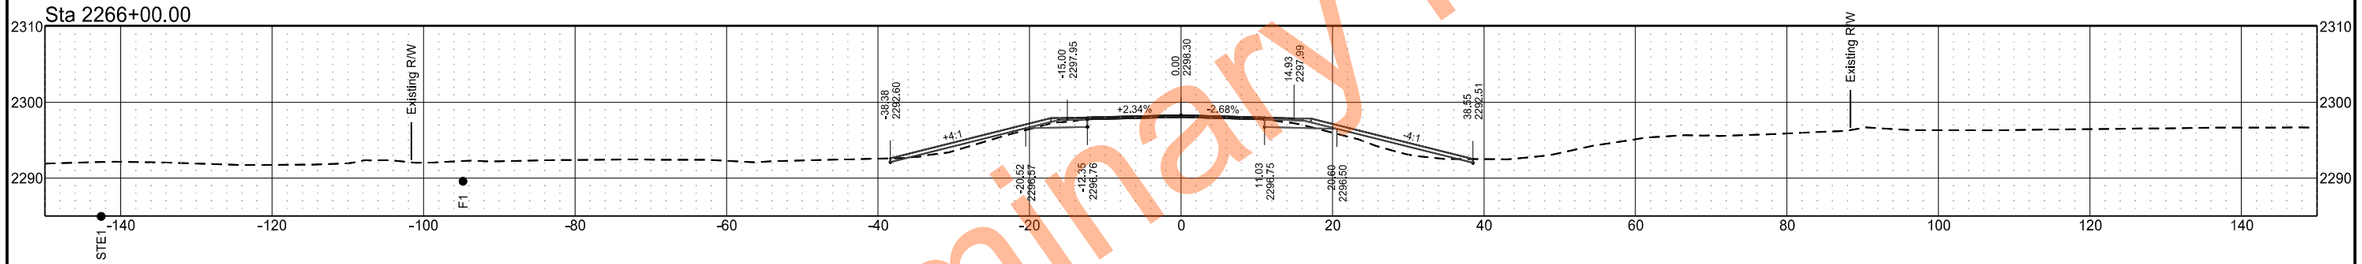

Sta 2265+00.00

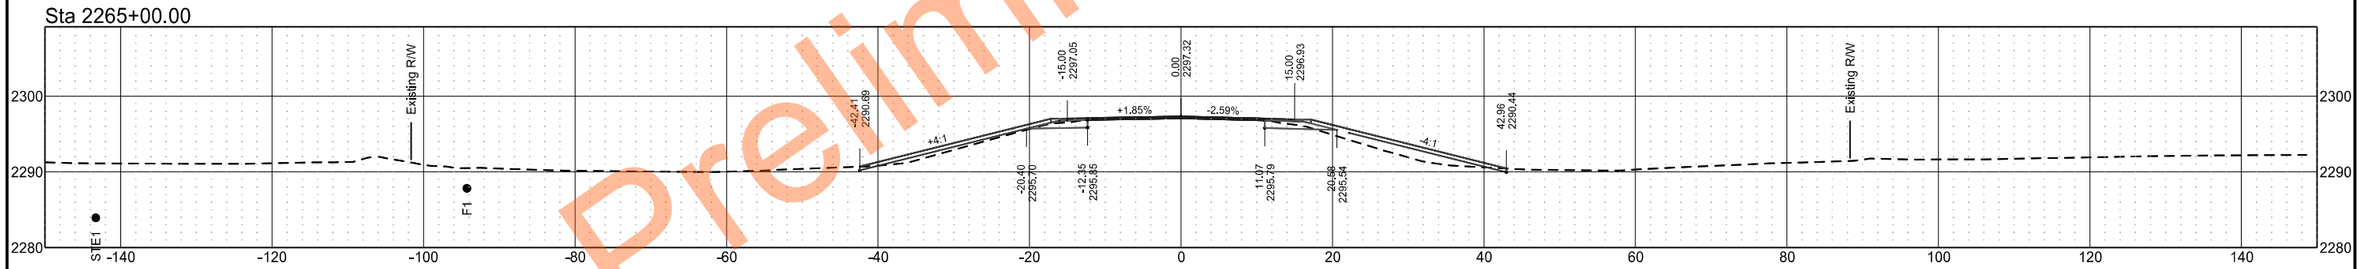

Sta 2264+00.00

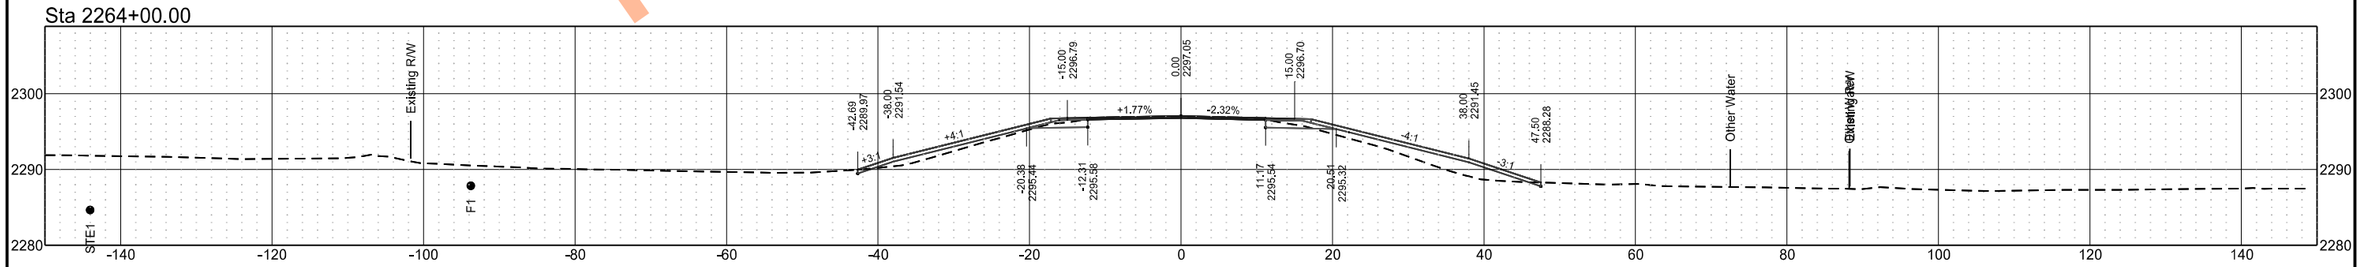

Preliminary Plans

ND 49 - Grant County

STATE	PROJECT NO.	SECTION NO.	SHEET NO.
ND	X-1-049(031)036	200	104

Sta 2271+00.00

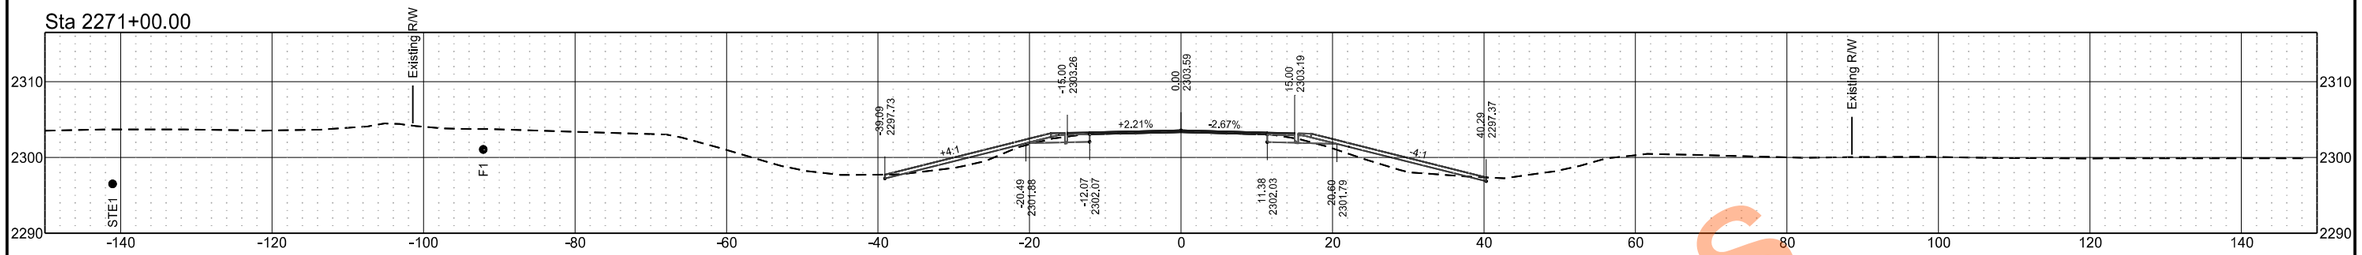

Sta 2270+41.00

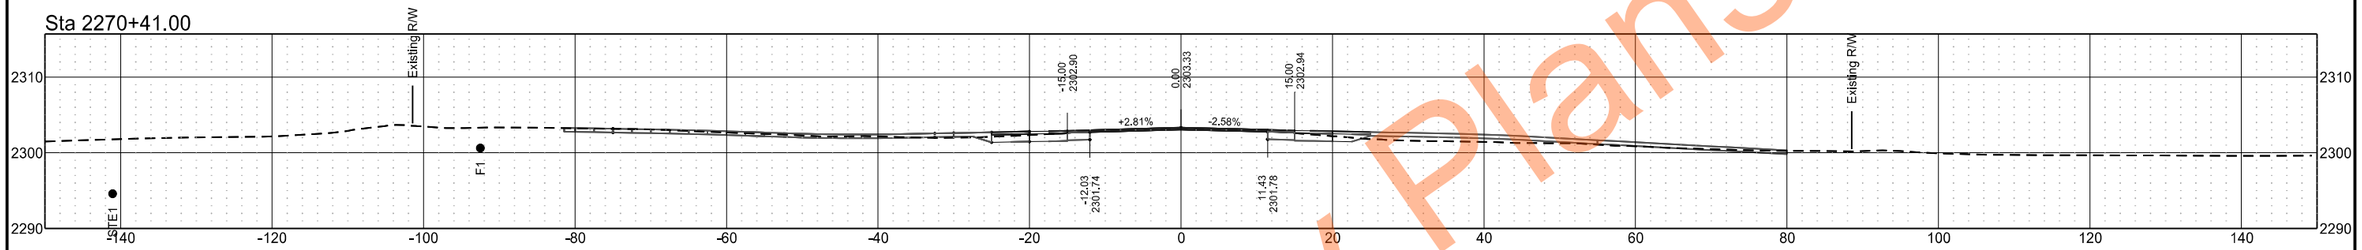

Sta 2269+80.00

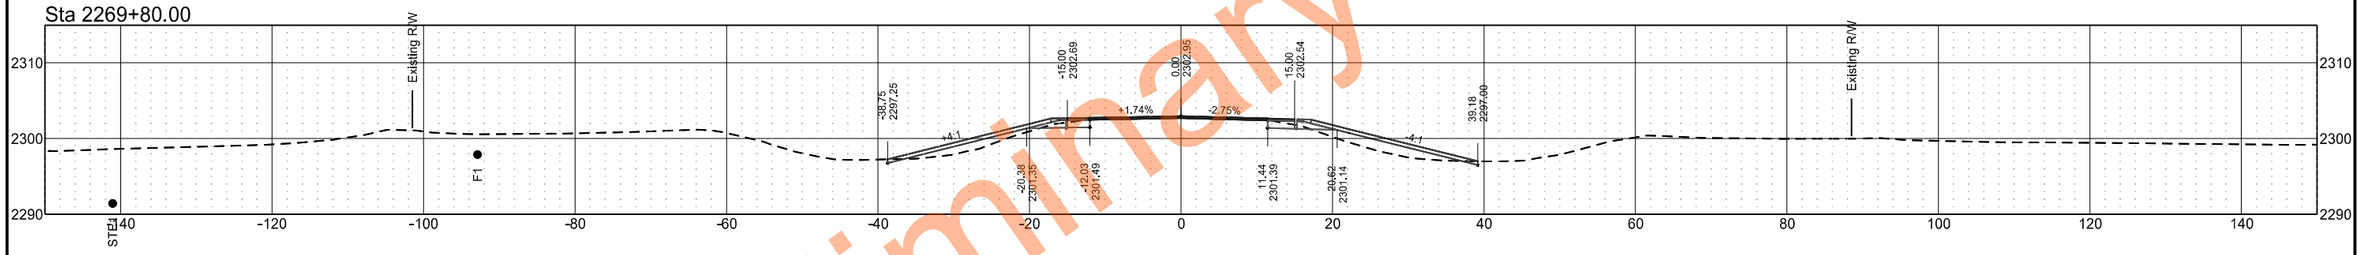

Sta 2269+00.00

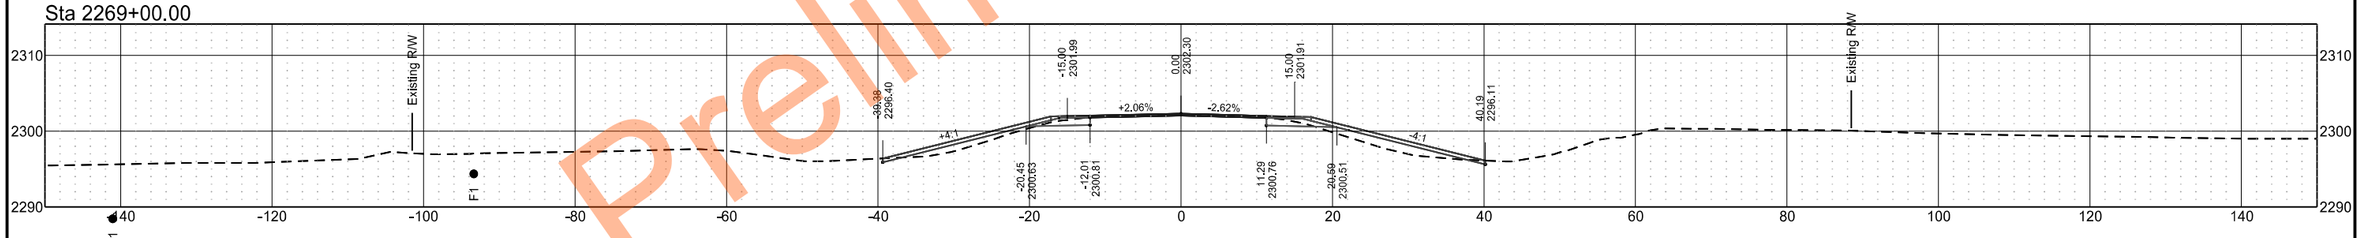

Sta 2268+00.00

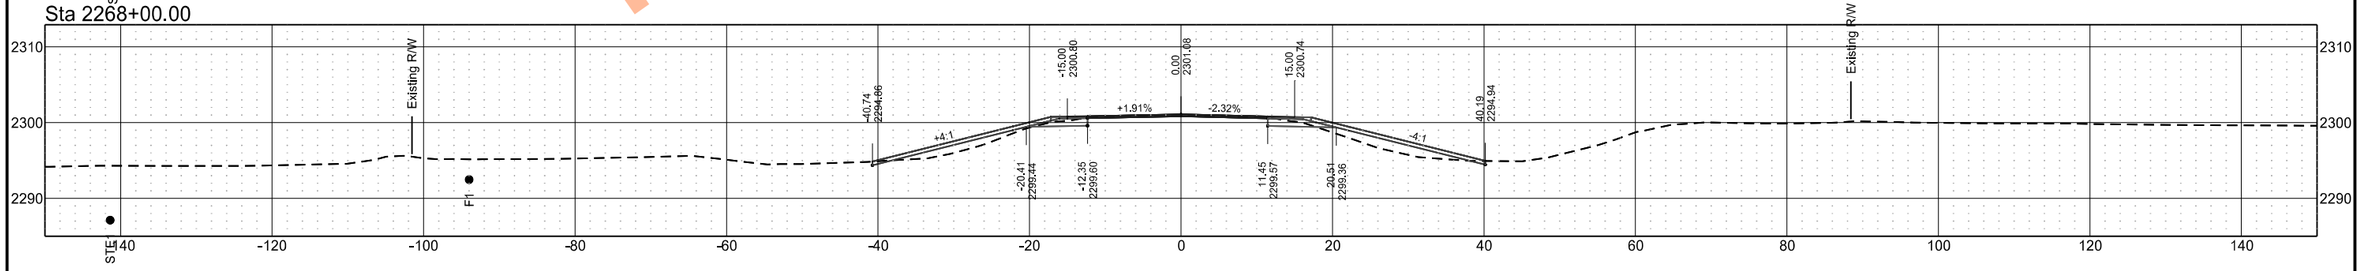

Preliminary Plans

ND 49 - Grant County

STATE	PROJECT NO.	SECTION NO.	SHEET NO.
ND	X-1-049(031)036	200	105

Sta 2276+00.00

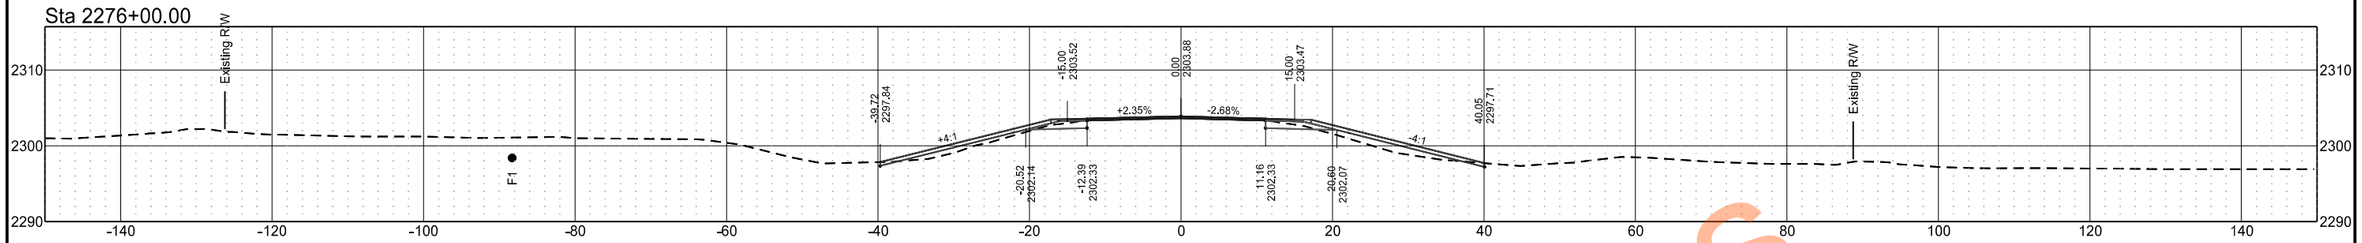

Sta 2275+00.00

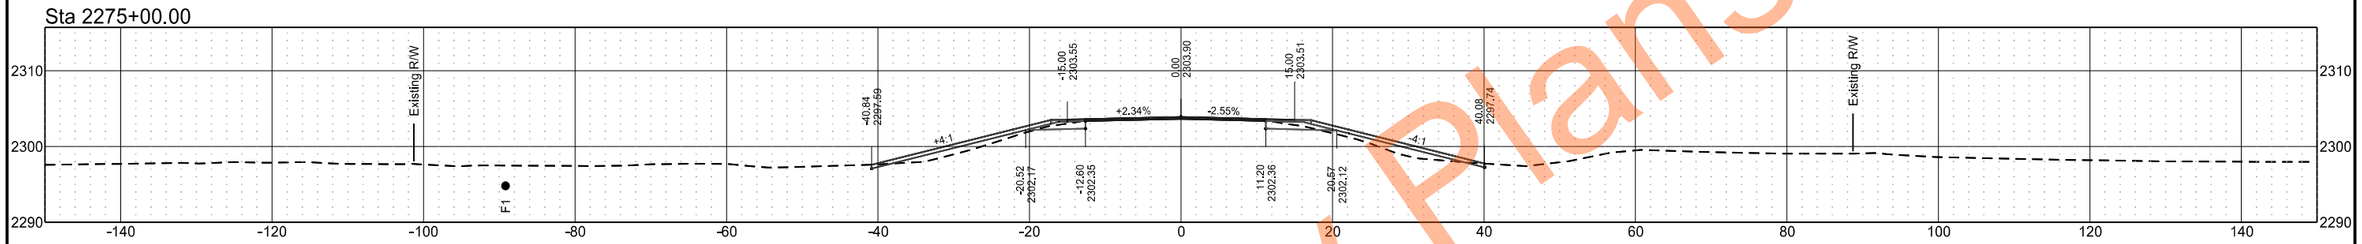

Sta 2274+00.00

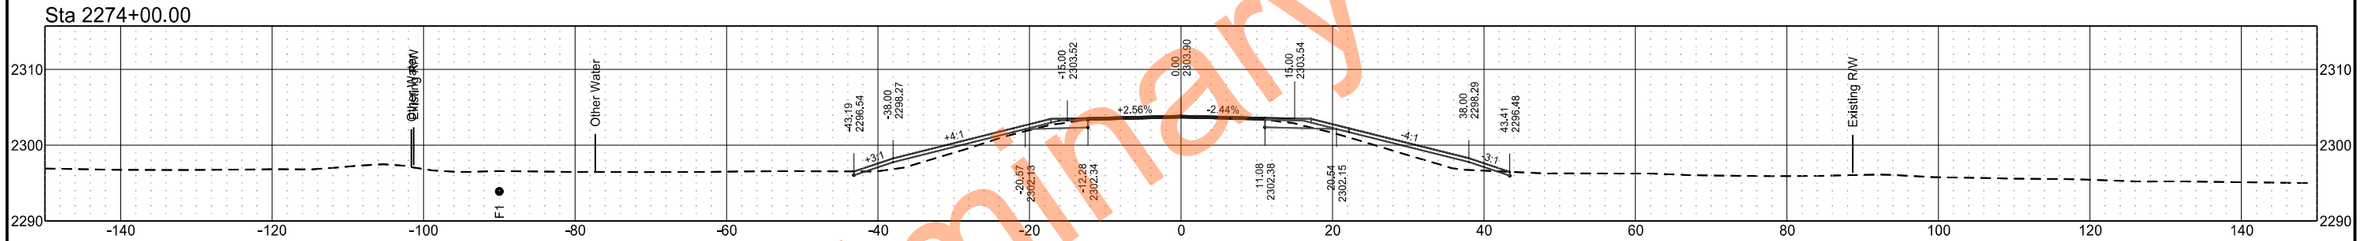

Sta 2273+00.00

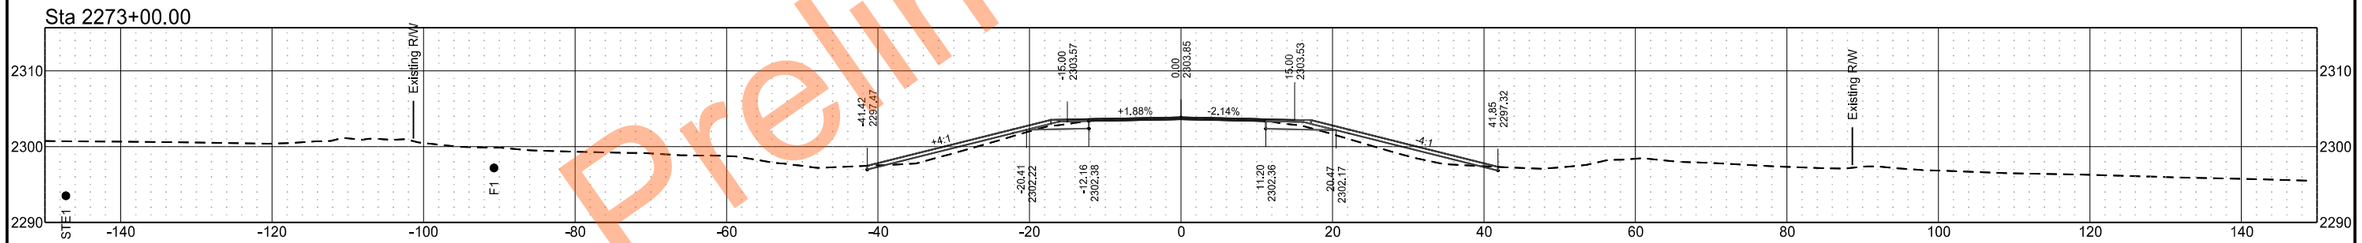

Sta 2272+00.00

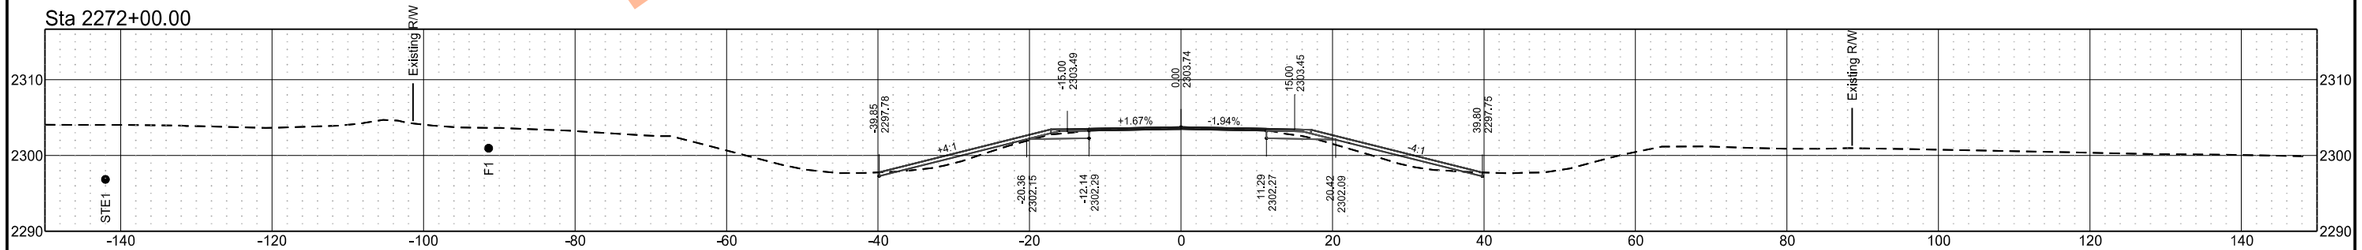

Preliminary Plans

ND 49 - Grant County

STATE	PROJECT NO.	SECTION NO.	SHEET NO.
ND	X-1-049(031)036	200	106

Sta 2280+00.00

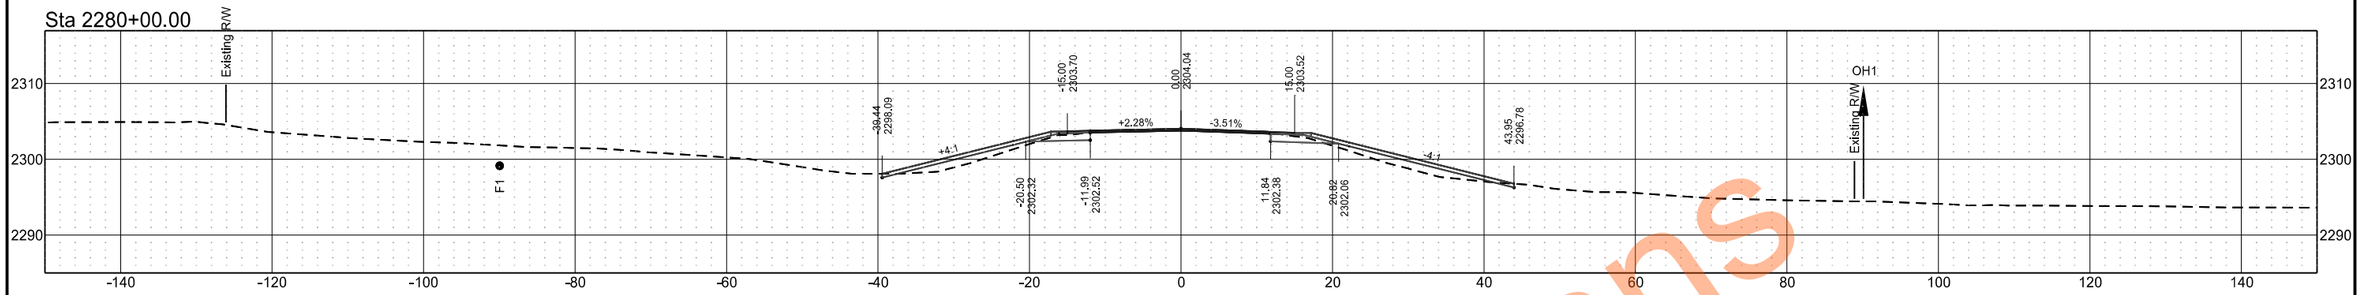

Sta 2279+00.00

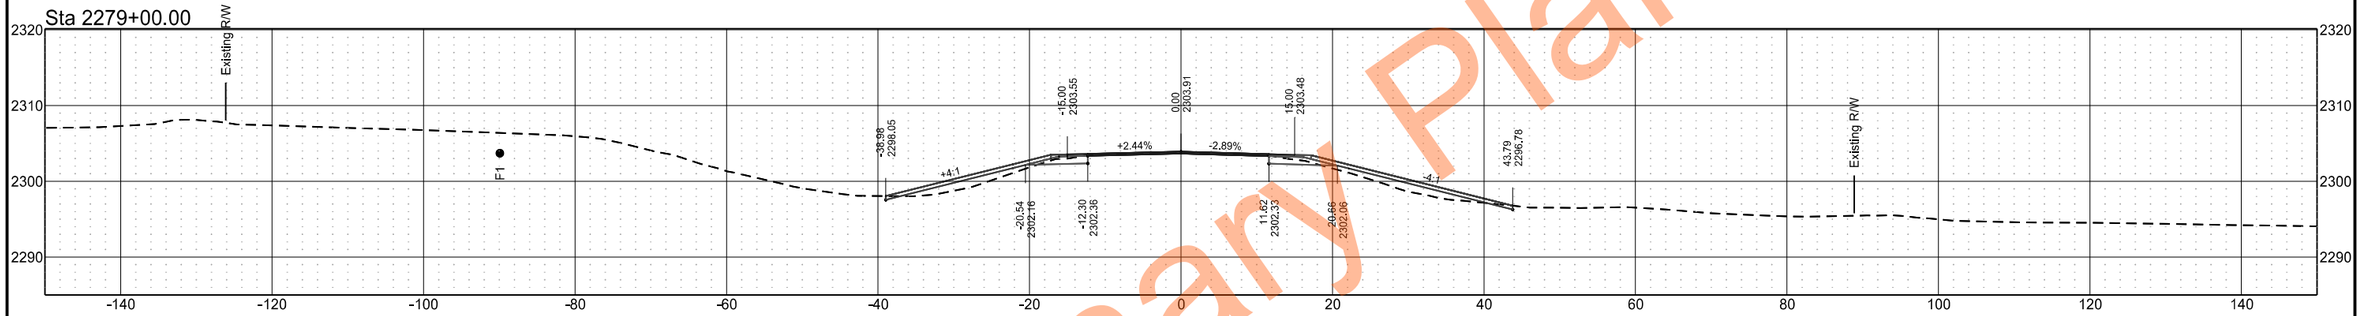

Sta 2278+00.00

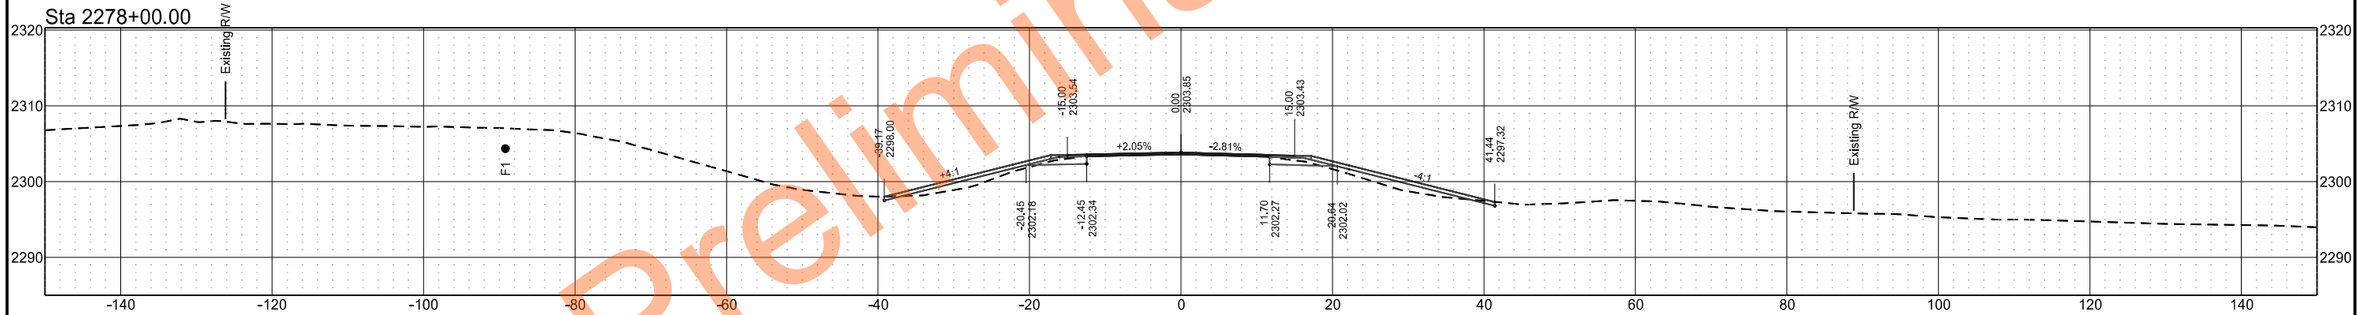

Sta 2277+00.00

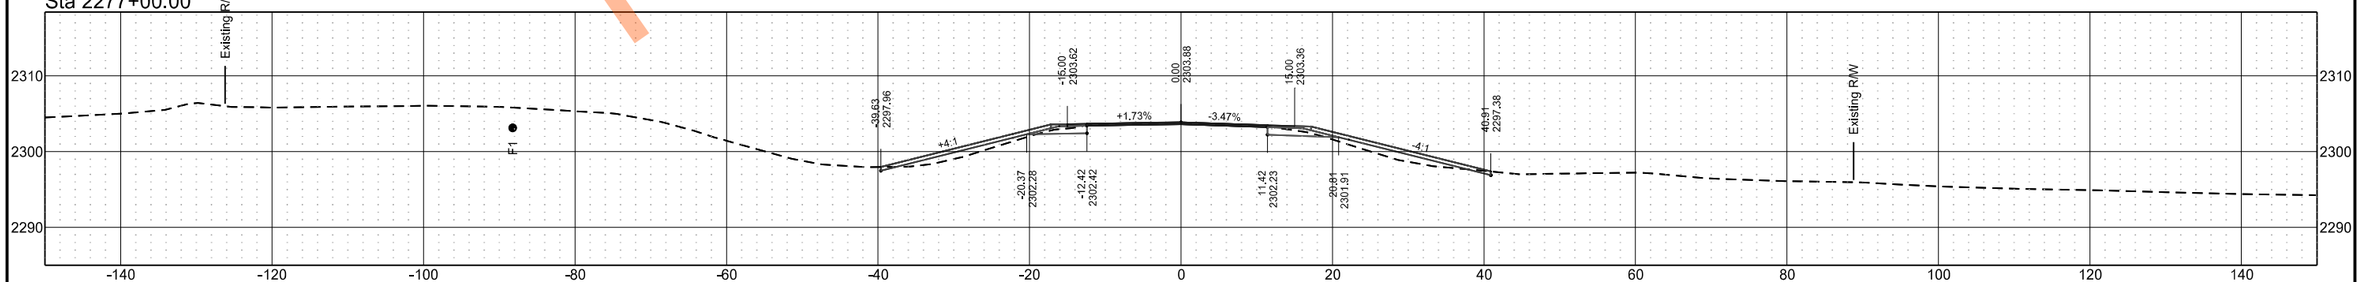

Preliminary Plans

ND 49 - Grant County

STATE	PROJECT NO.	SECTION NO.	SHEET NO.
ND	X-1-049(031)036	200	107

Sta 2283+00.00

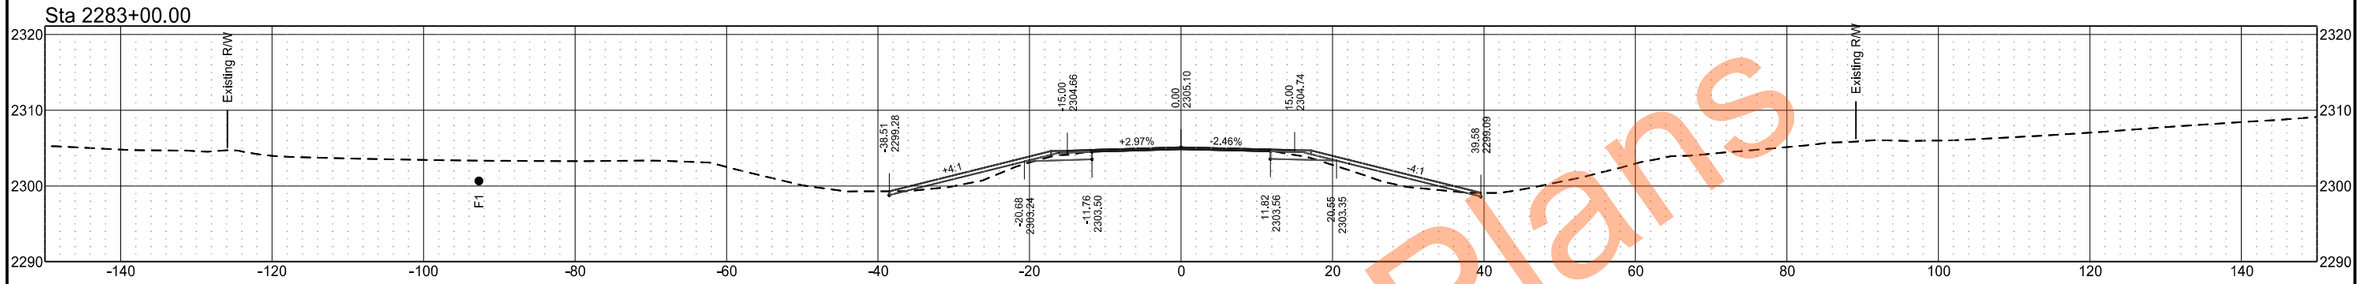

Sta 2282+26.00

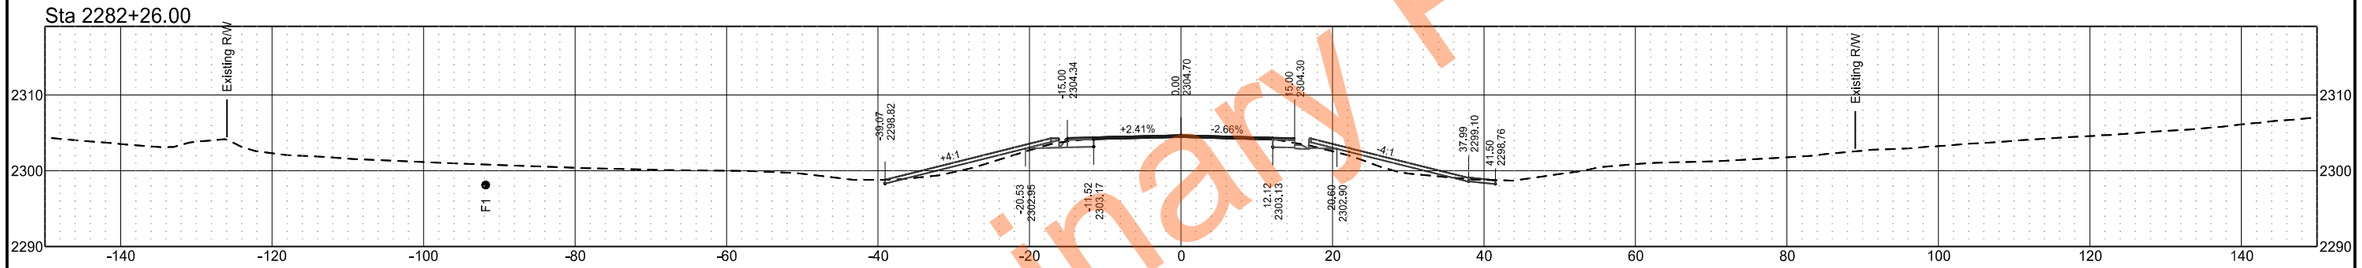

Sta 2281+62.99

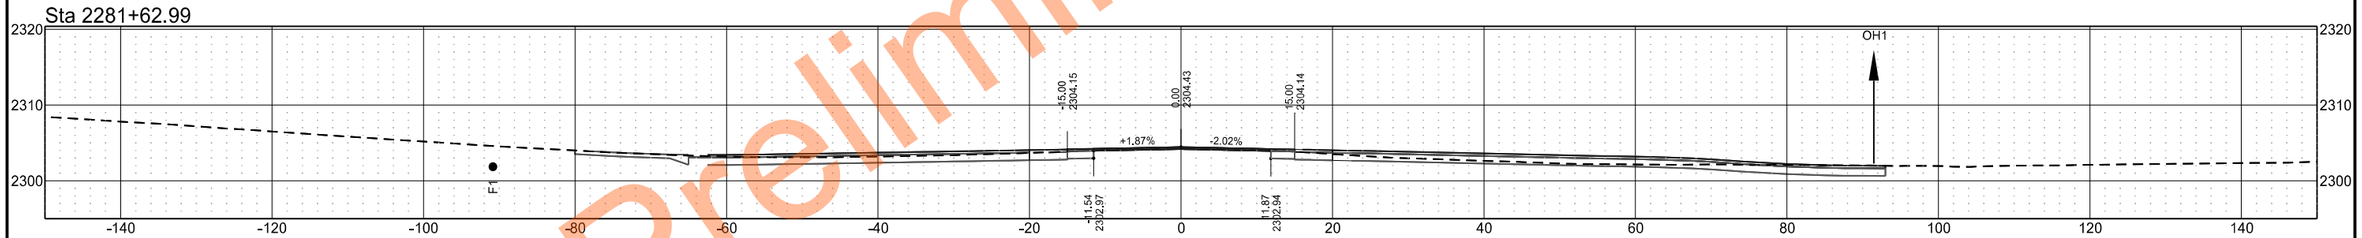

Sta 2280+88.00

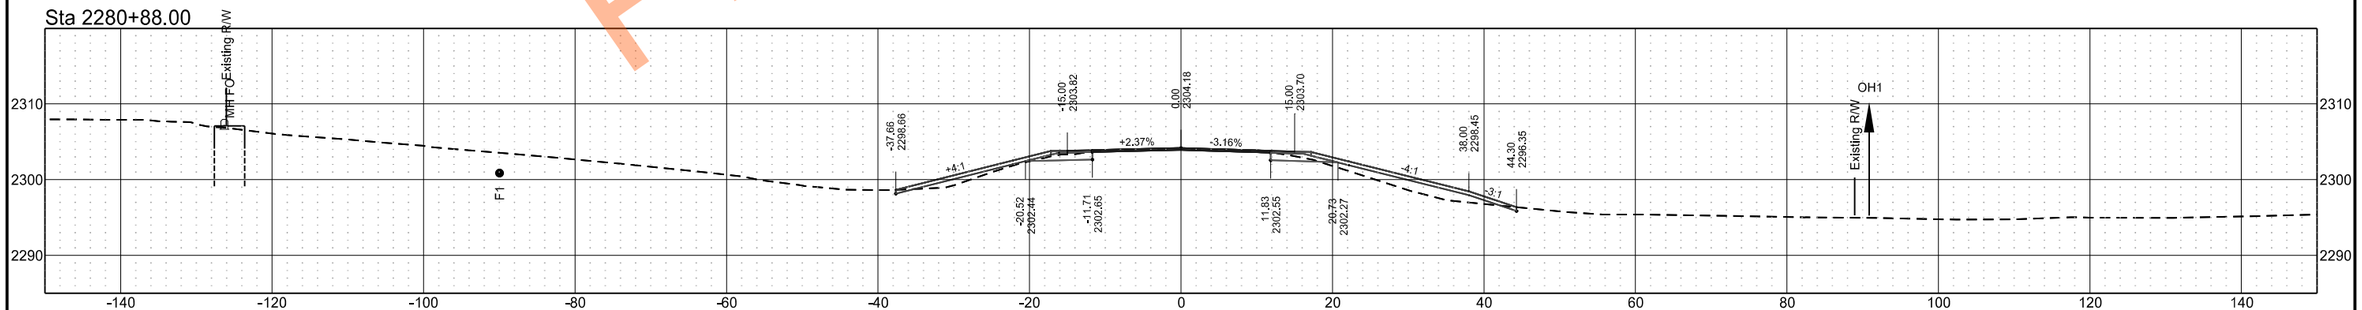

Preliminary Plans

ND 49 - Grant County

STATE	PROJECT NO.	SECTION NO.	SHEET NO.
ND	X-1-049(031)036	200	108

Sta 2288+00.00

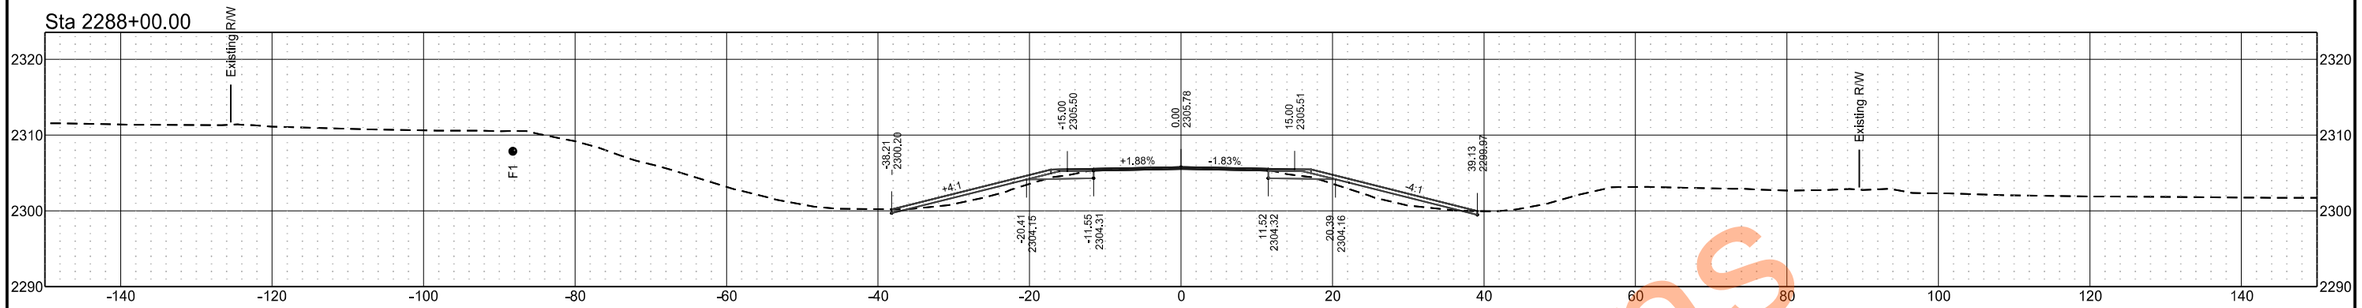

Sta 2287+00.00

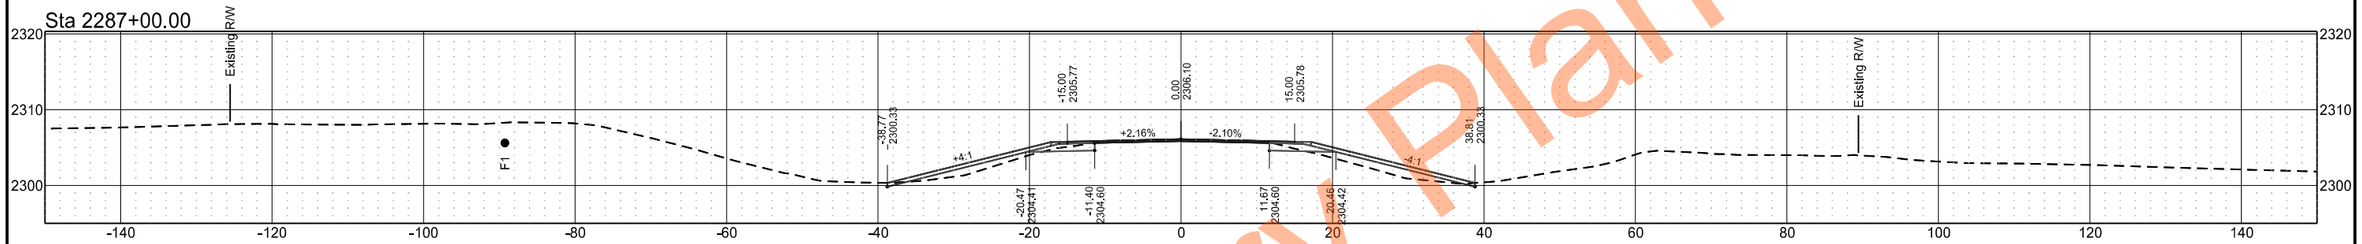

Sta 2286+00.00

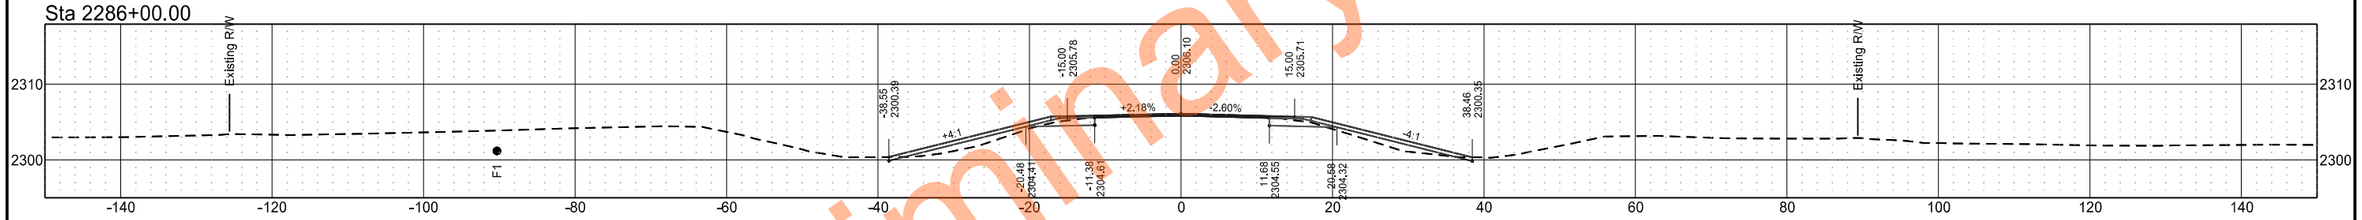

Sta 2285+00.00

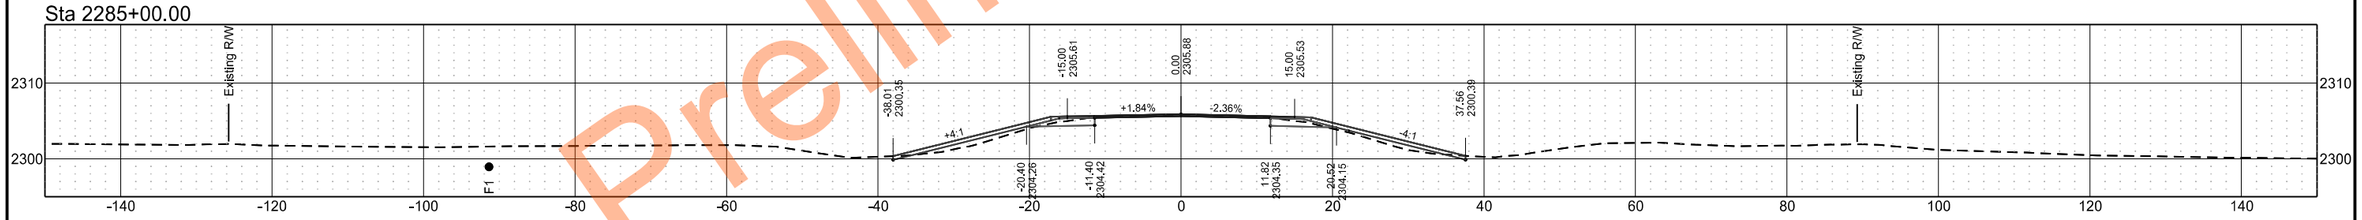

Sta 2284+00.00

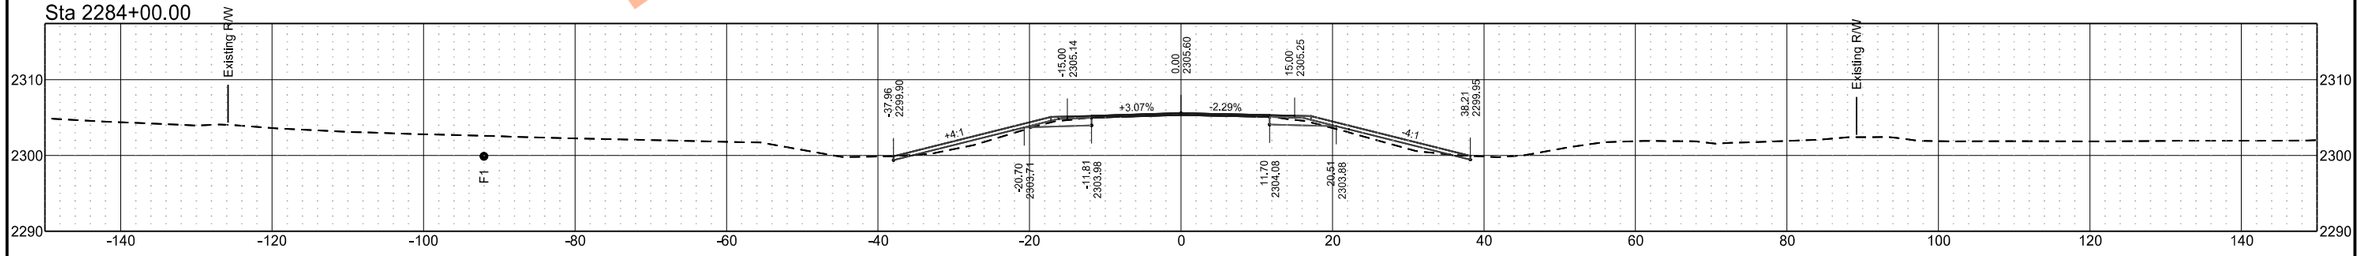

Preliminary Plans

ND 49 - Grant County

STATE	PROJECT NO.	SECTION NO.	SHEET NO.
ND	X-1-049(031)036	200	109

Sta 2290+00.00

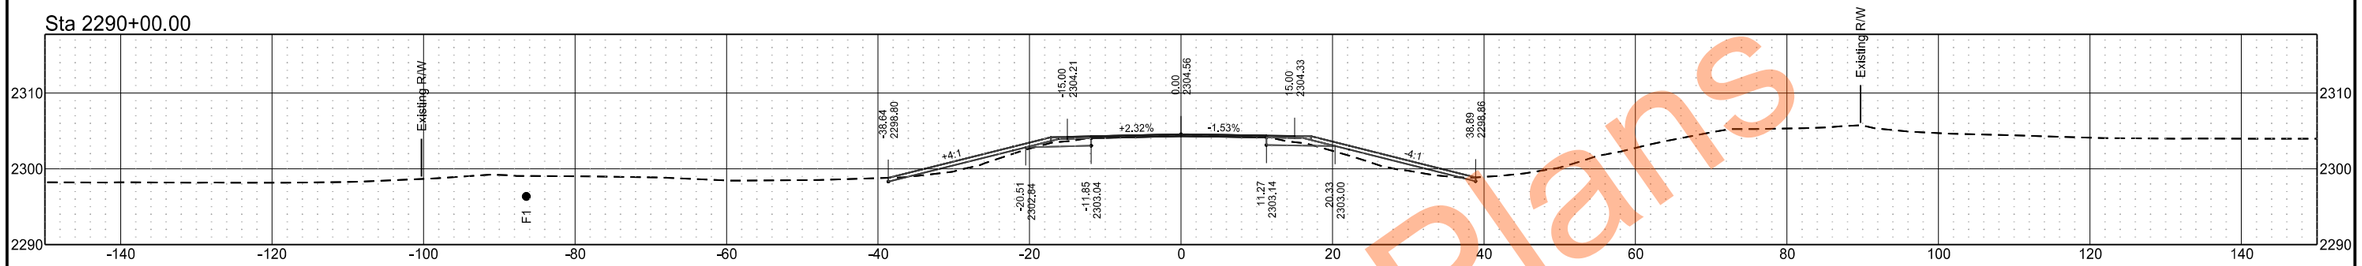

Sta 2289+75.00

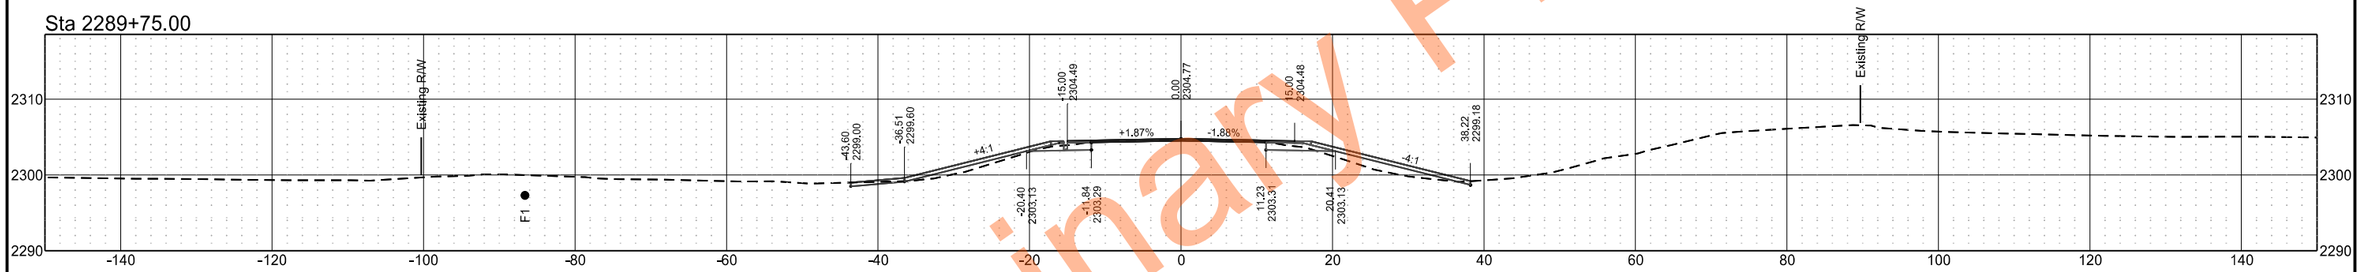

Sta 2289+14.00

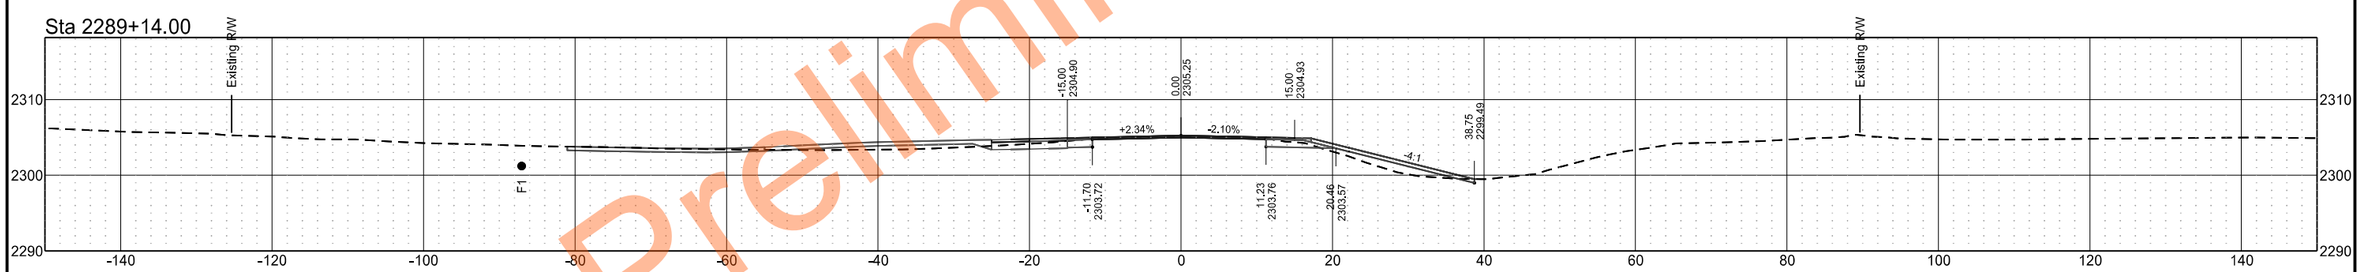

Sta 2288+54.00

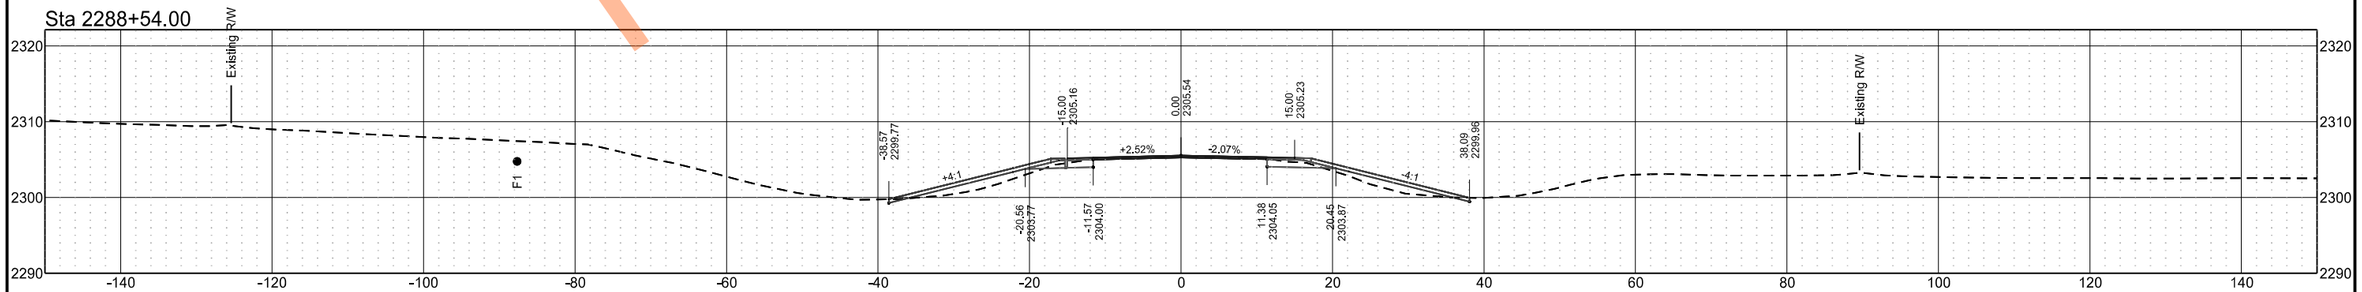

Preliminary Plans

ND 49 - Grant County

STATE	PROJECT NO.	SECTION NO.	SHEET NO.
ND	X-1-049(031)036	200	110

Sta 2294+00.00

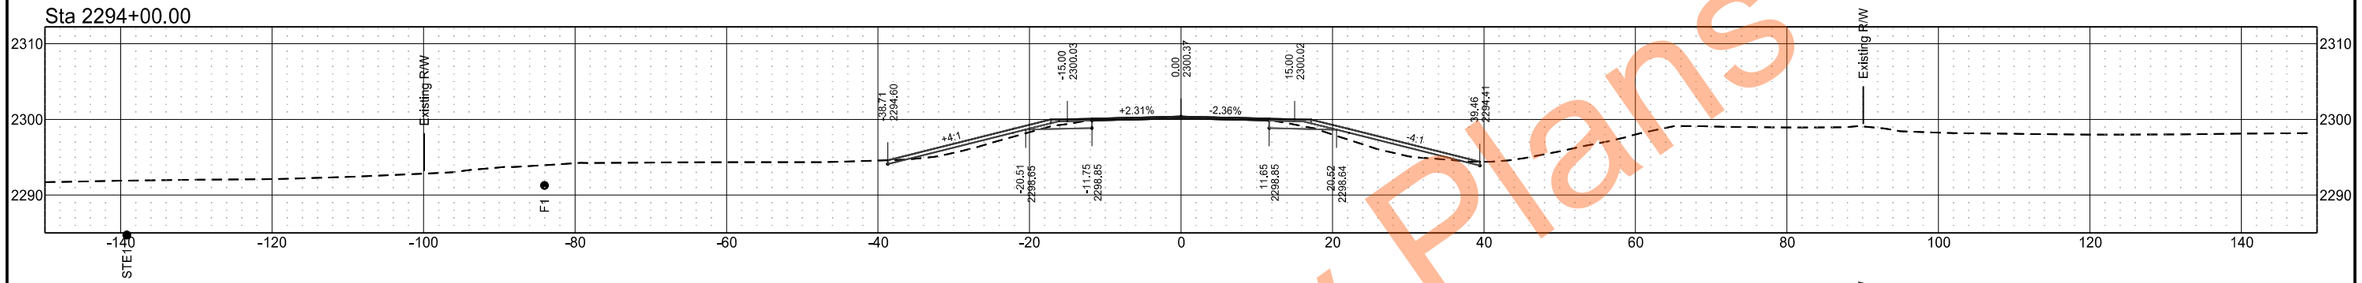

Sta 2293+00.00

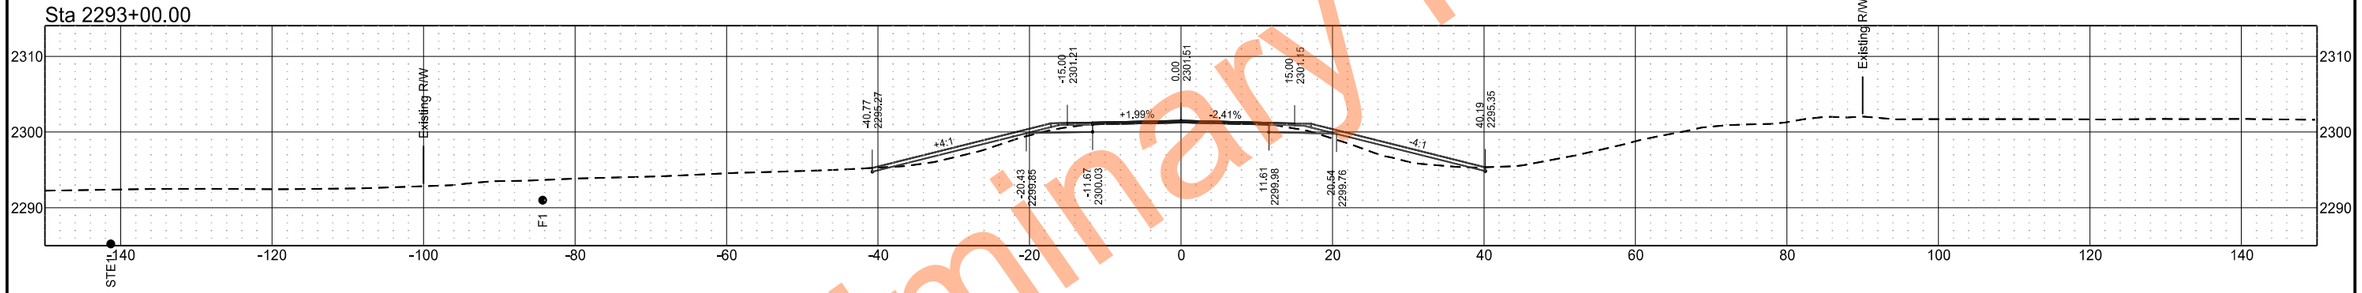

Sta 2292+00.00

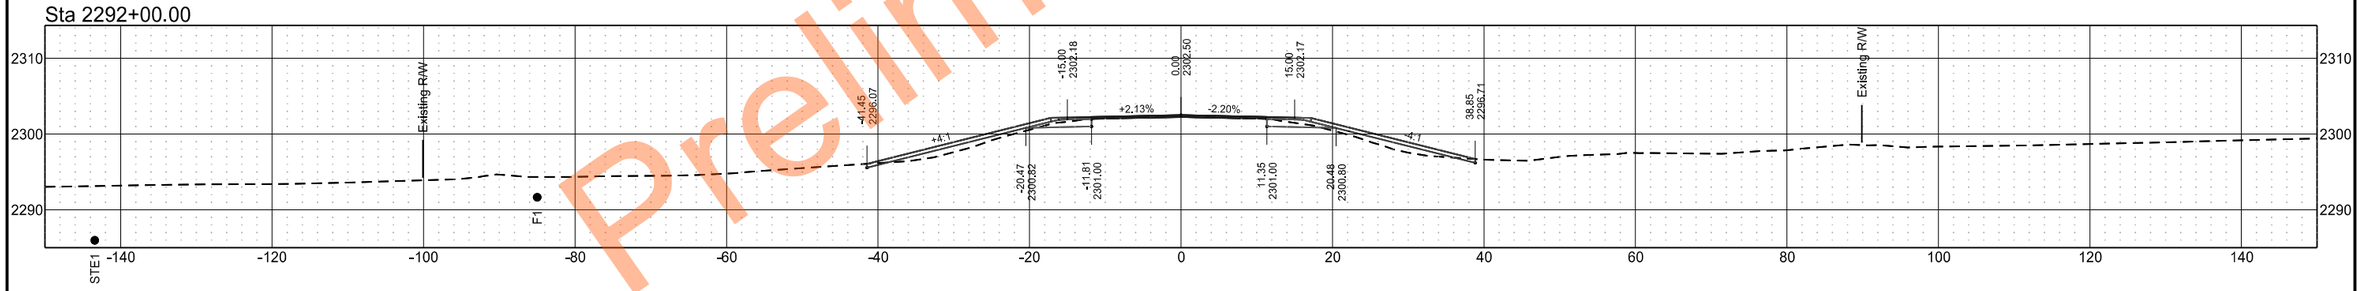

Sta 2291+00.00

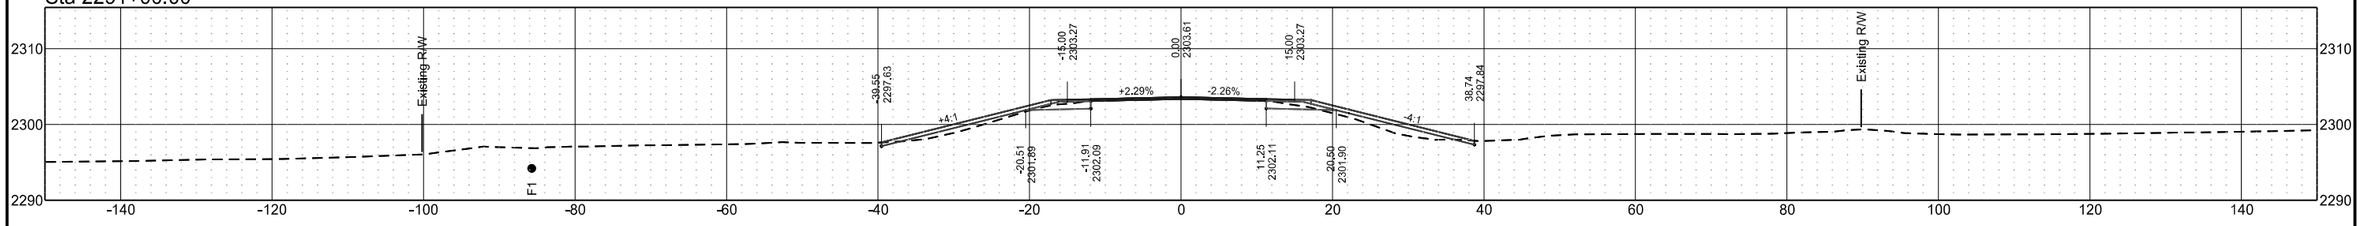

Preliminary Plans

ND 49 - Grant County

STATE	PROJECT NO.	SECTION NO.	SHEET NO.
ND	X-1-049(031)036	200	111

Sta 2297+00.00

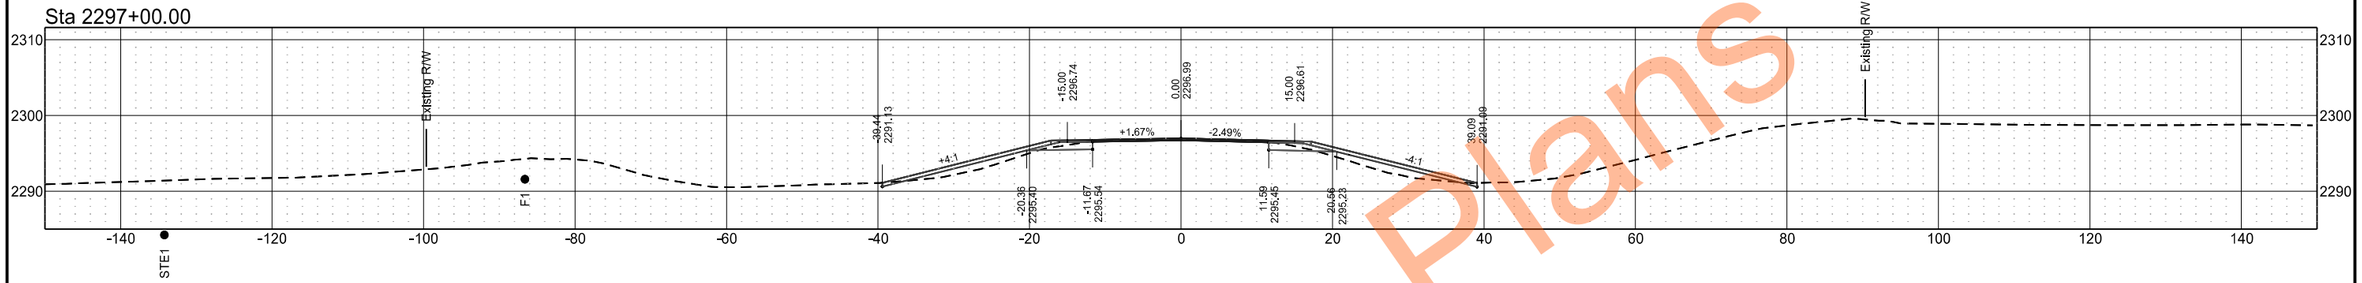

Sta 2296+35.00

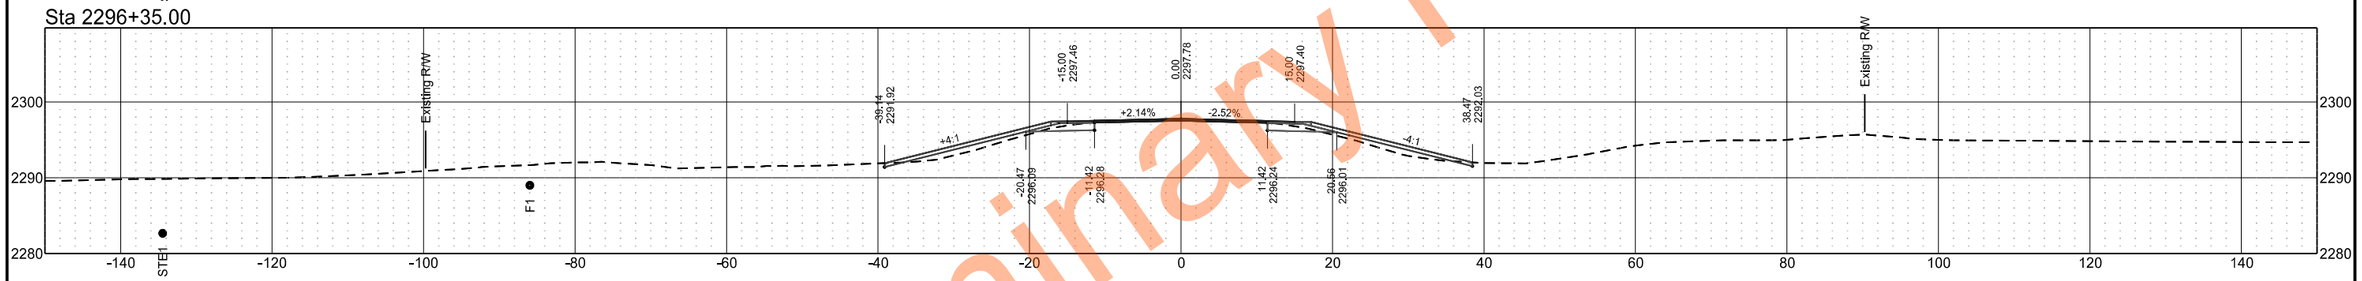

Sta 2295+71.00

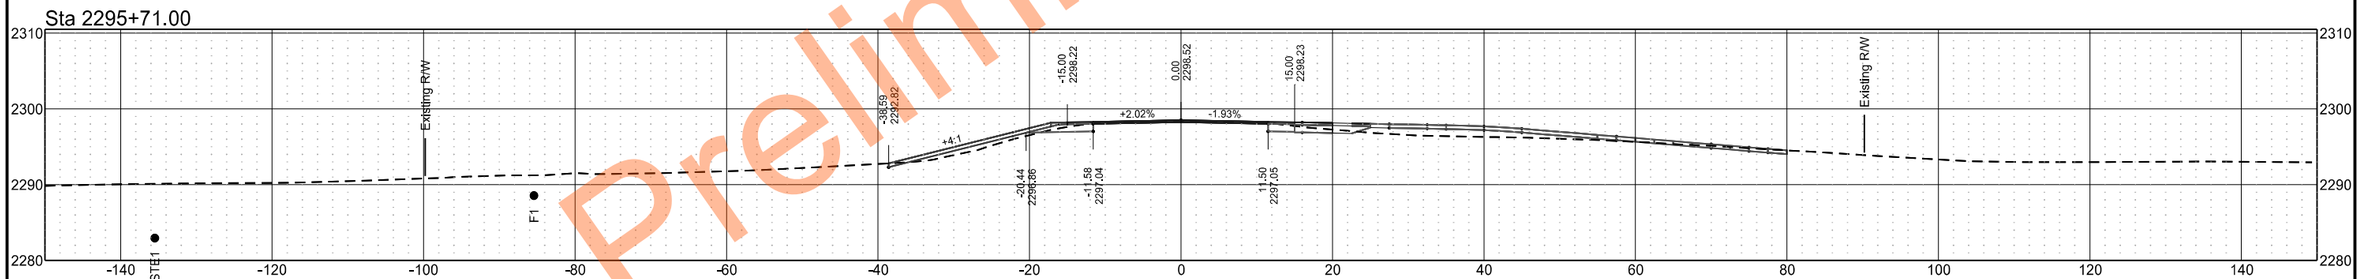

Sta 2295+00.00

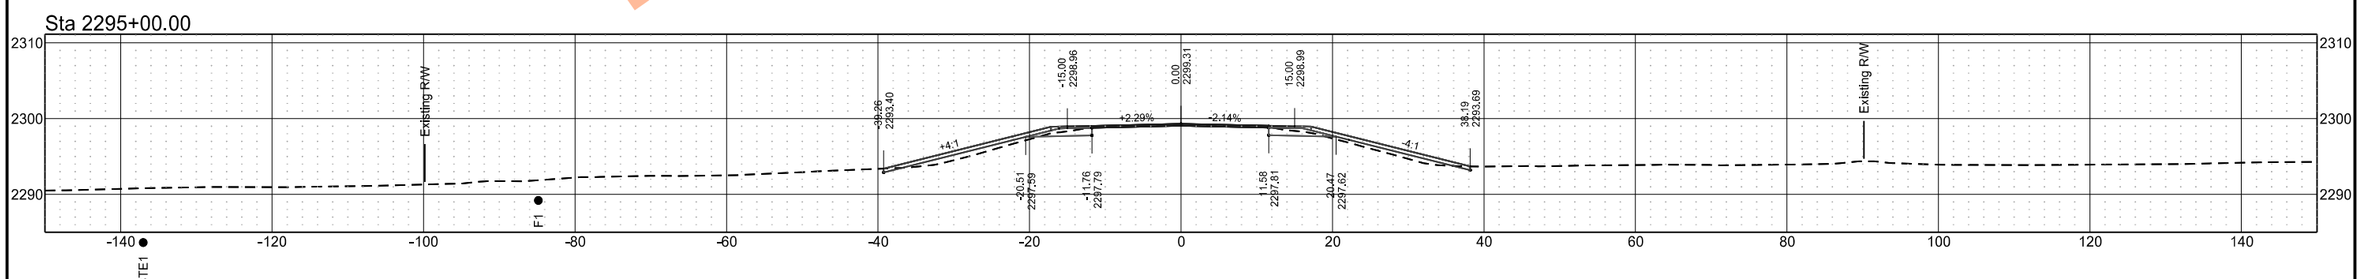

Preliminary Plans

ND 49 - Grant County

STATE	PROJECT NO.	SECTION NO.	SHEET NO.
ND	X-1-049(031)036	200	112

Sta 2301+00.00

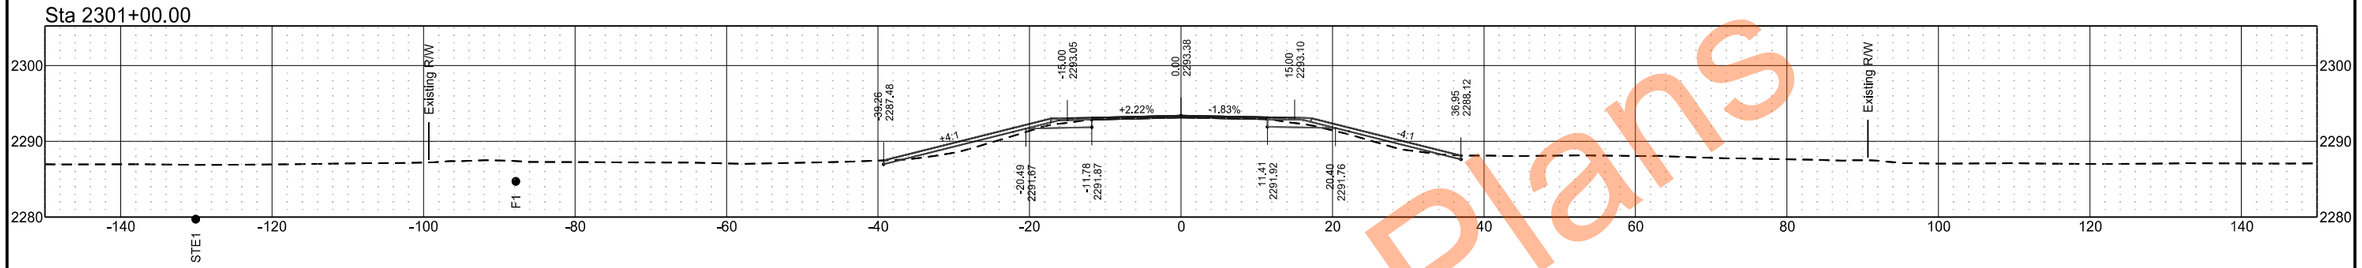

Sta 2300+00.00

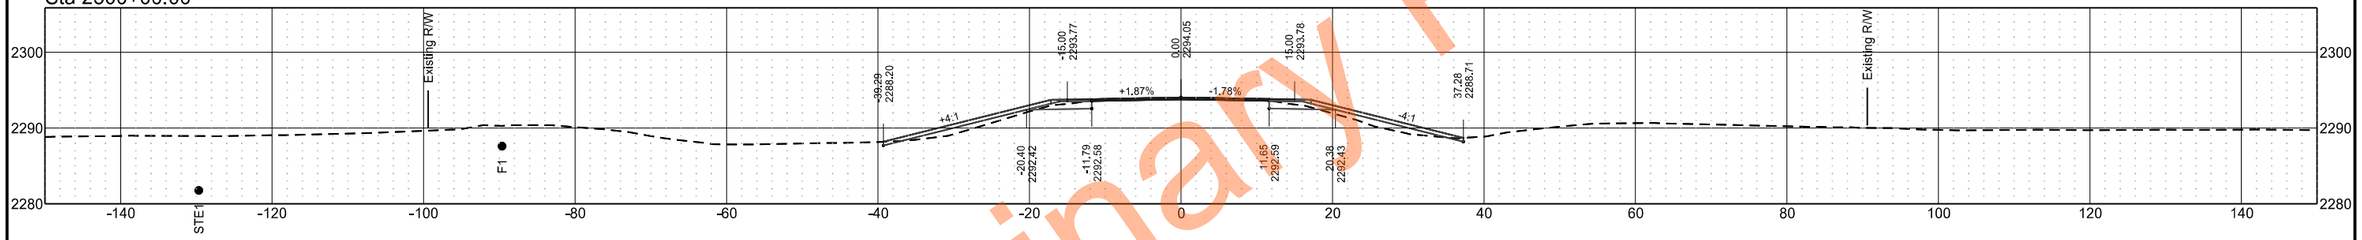

Sta 2299+00.00

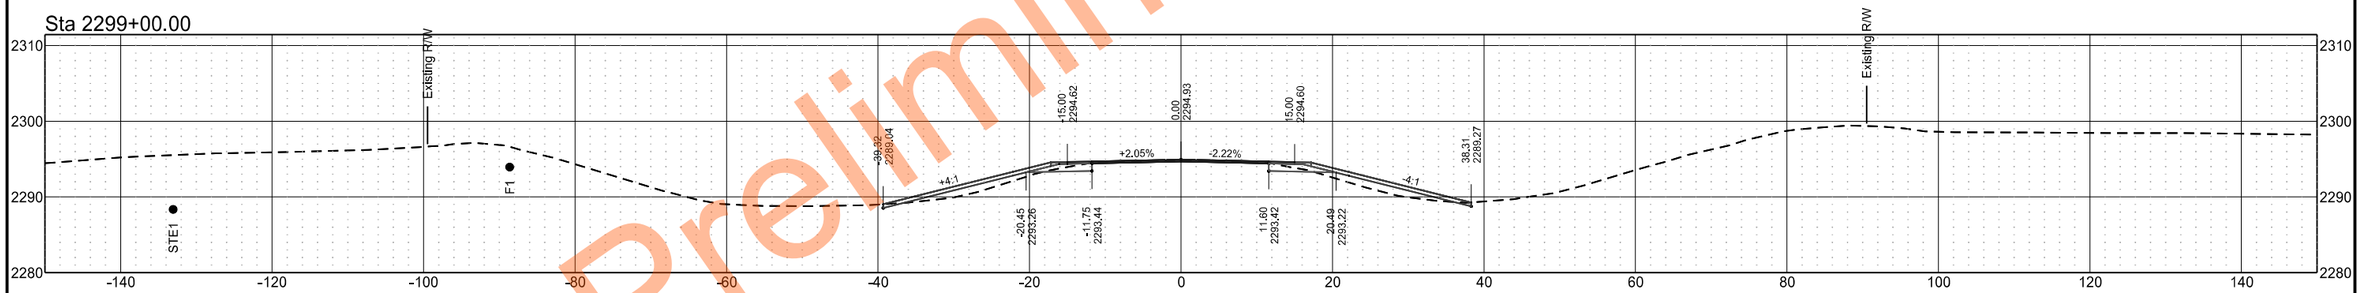

Sta 2298+00.00

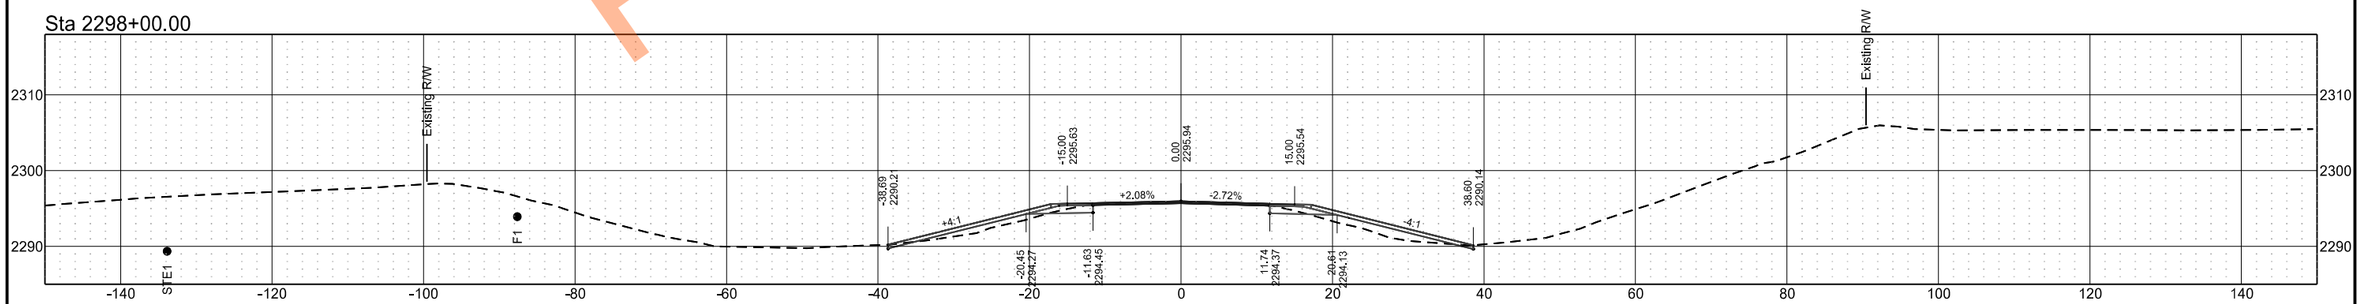

Preliminary Plans

ND 49 - Grant County

STATE	PROJECT NO.	SECTION NO.	SHEET NO.
ND	X-1-049(031)036	200	113

Sta 2306+00.00

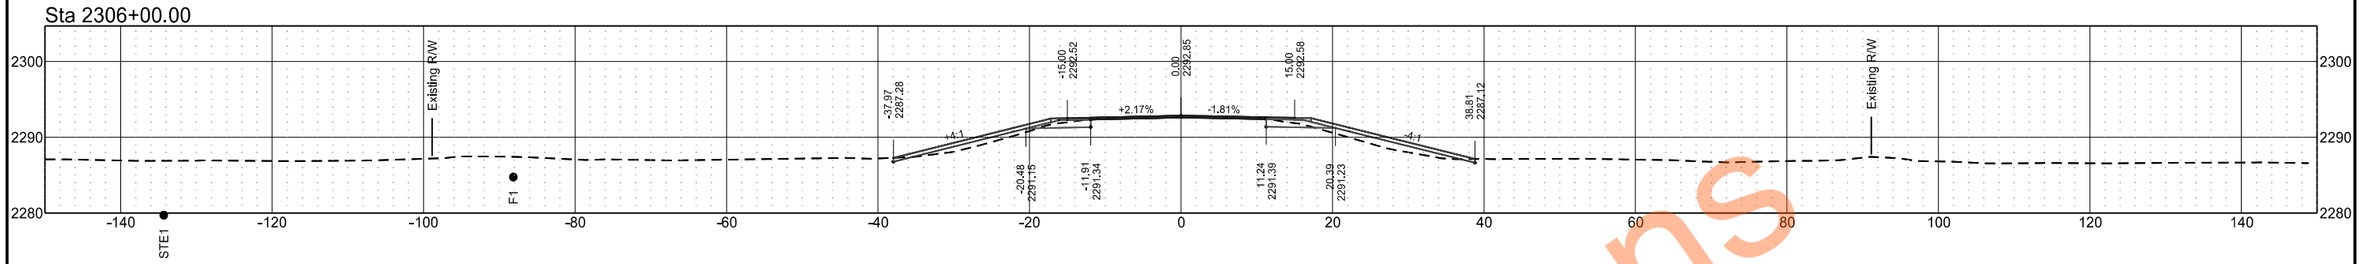

Sta 2305+00.00

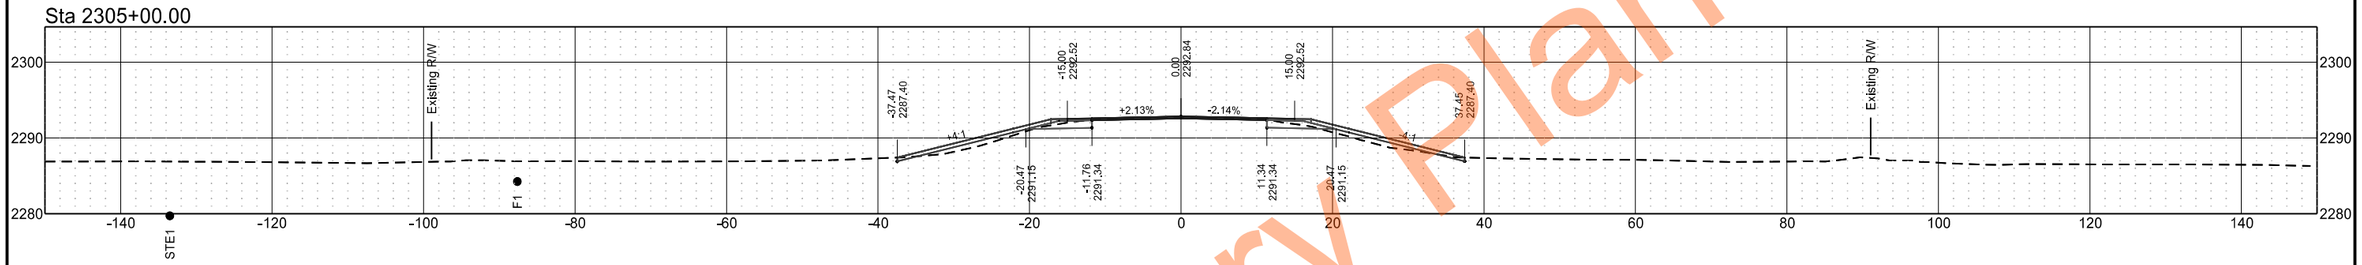

Sta 2304+00.00

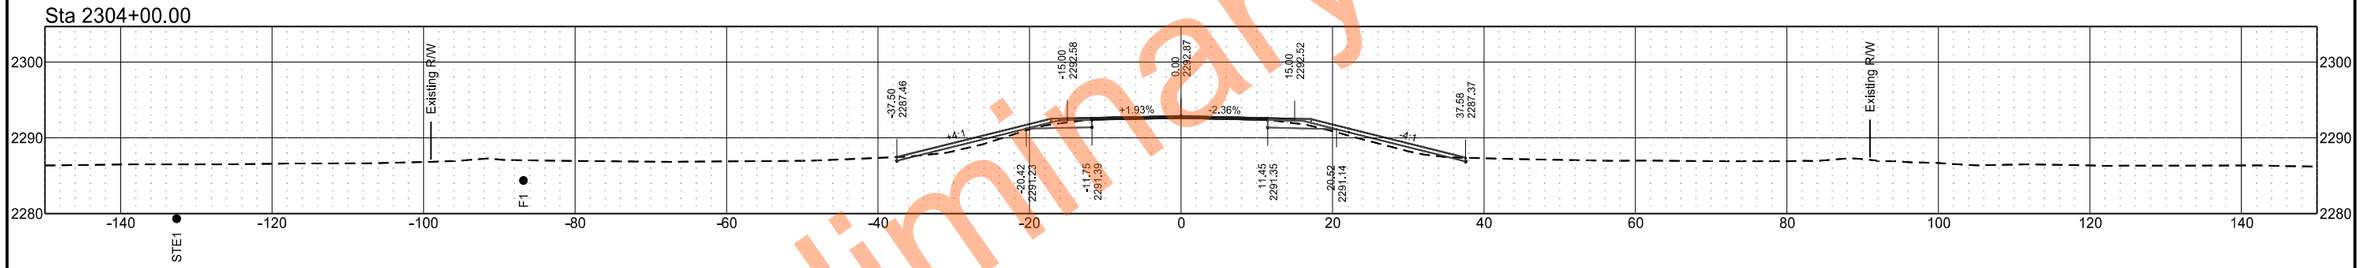

Sta 2303+00.00

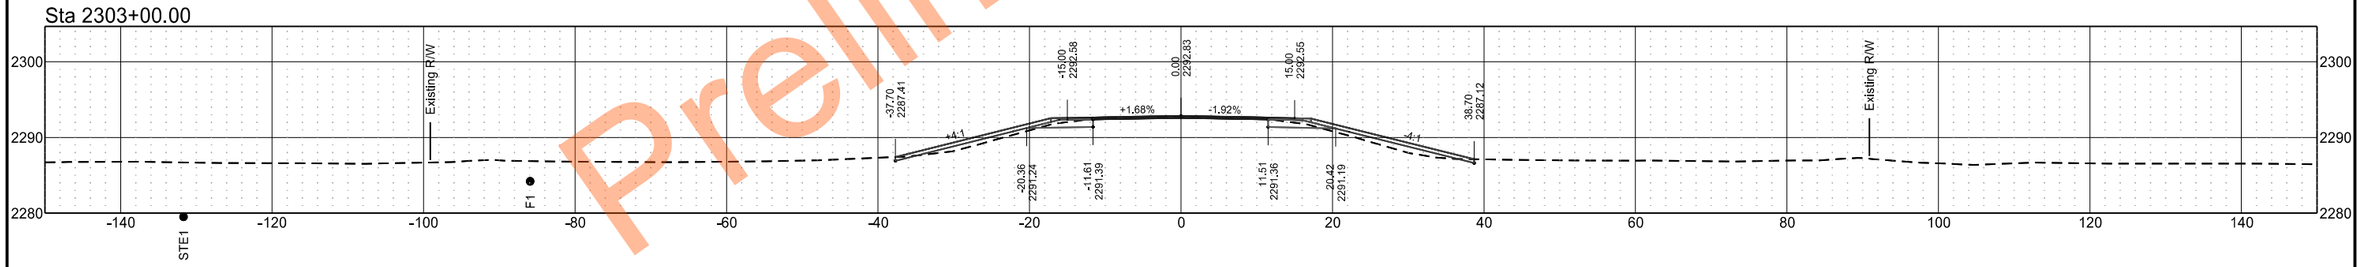

Sta 2302+00.00

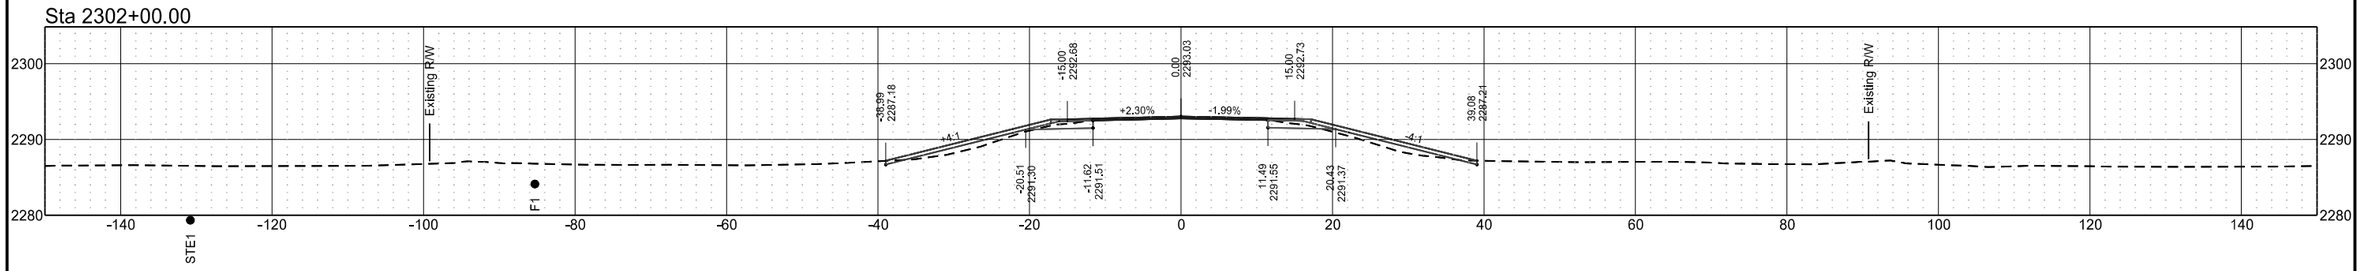

Preliminary Plans

ND 49 - Grant County

STATE	PROJECT NO.	SECTION NO.	SHEET NO.
ND	X-1-049(031)036	200	114

Sta 2308+65.00

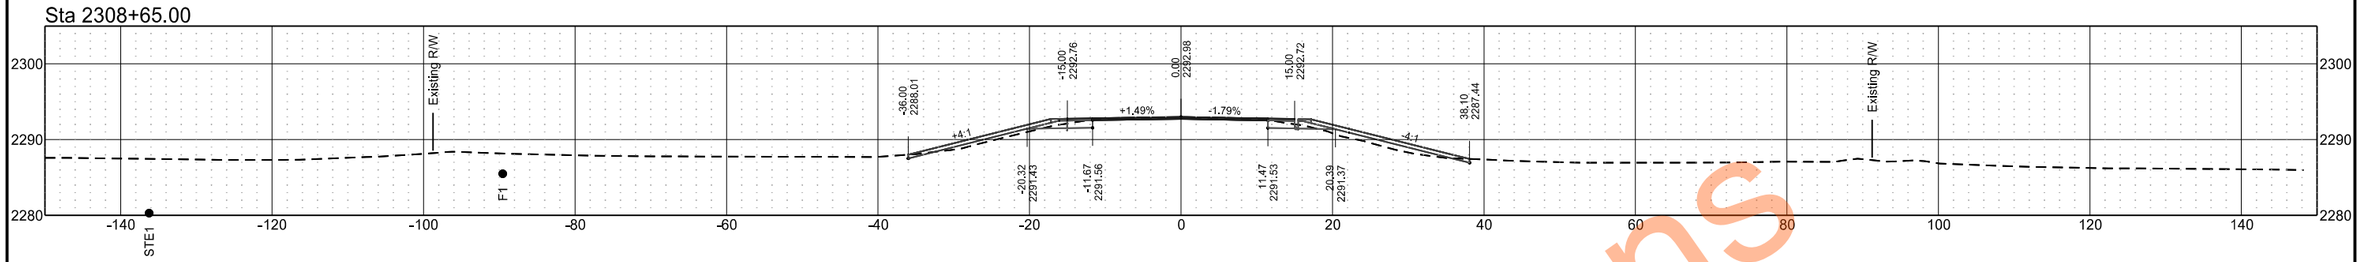

Sta 2308+05.00

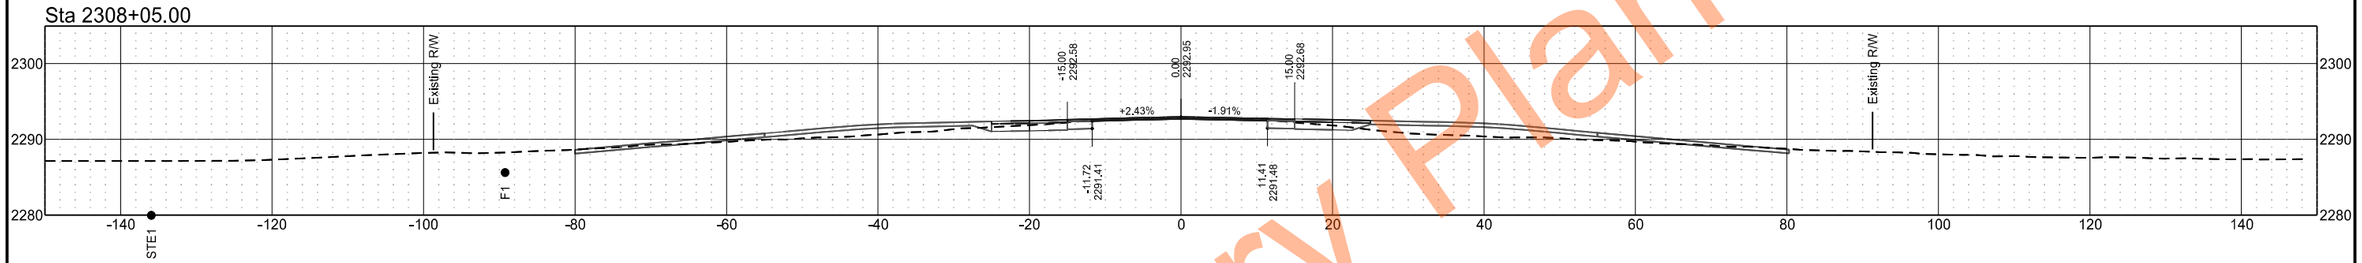

Sta 2307+94.68

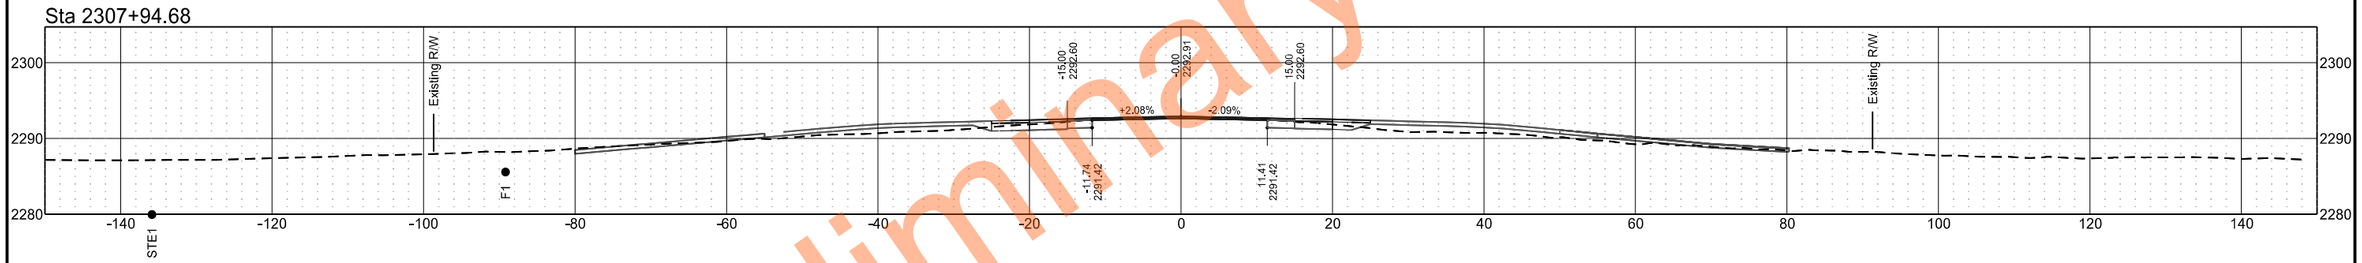

Sta 2307+46.00

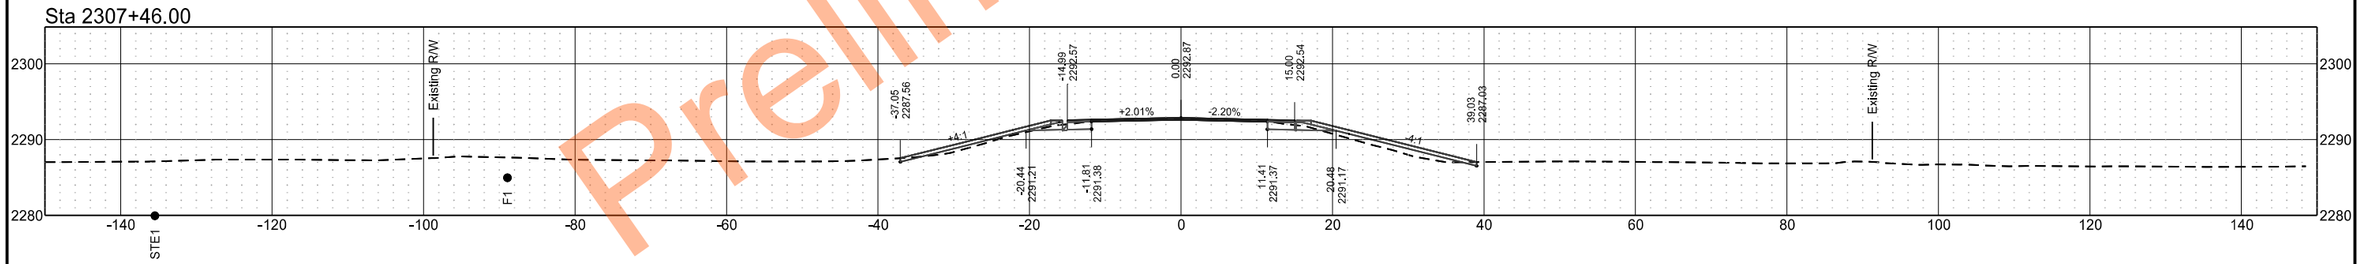

Sta 2307+00.00

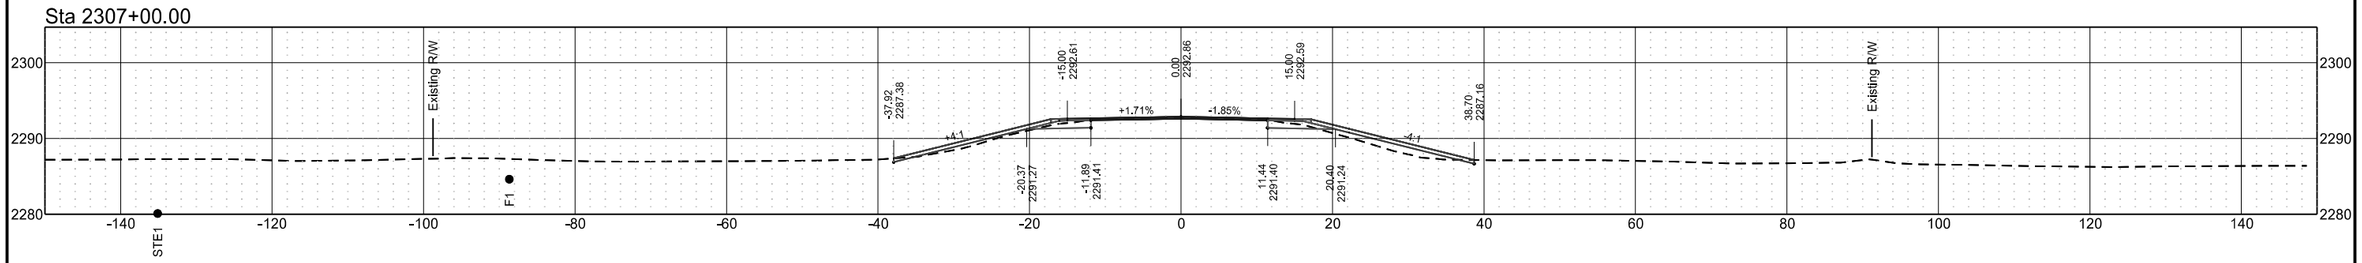

Preliminary Plans

ND 49 - Grant County

STATE	PROJECT NO.	SECTION NO.	SHEET NO.
ND	X-1-049(031)036	200	115

Sta 2313+00.00

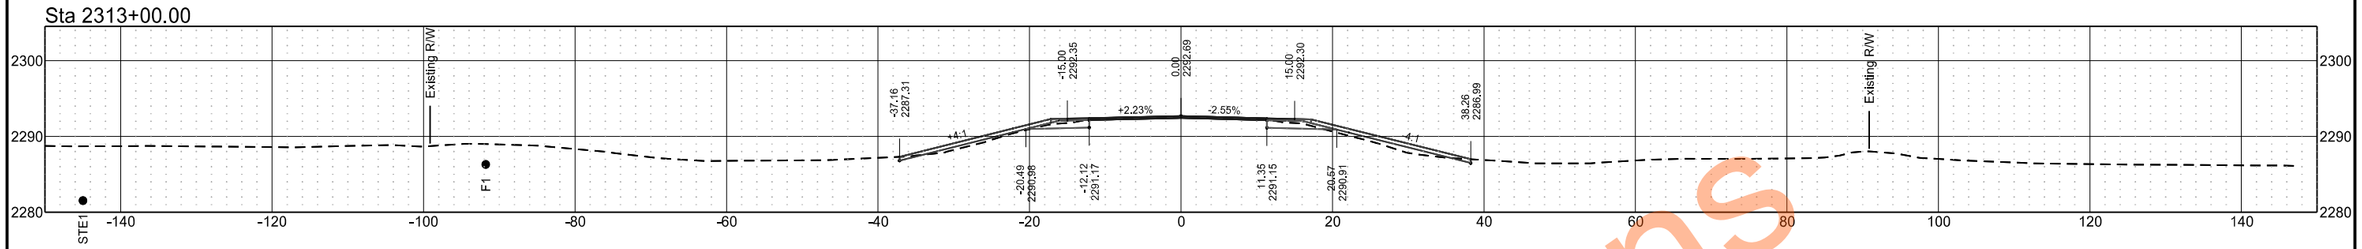

Sta 2312+00.00

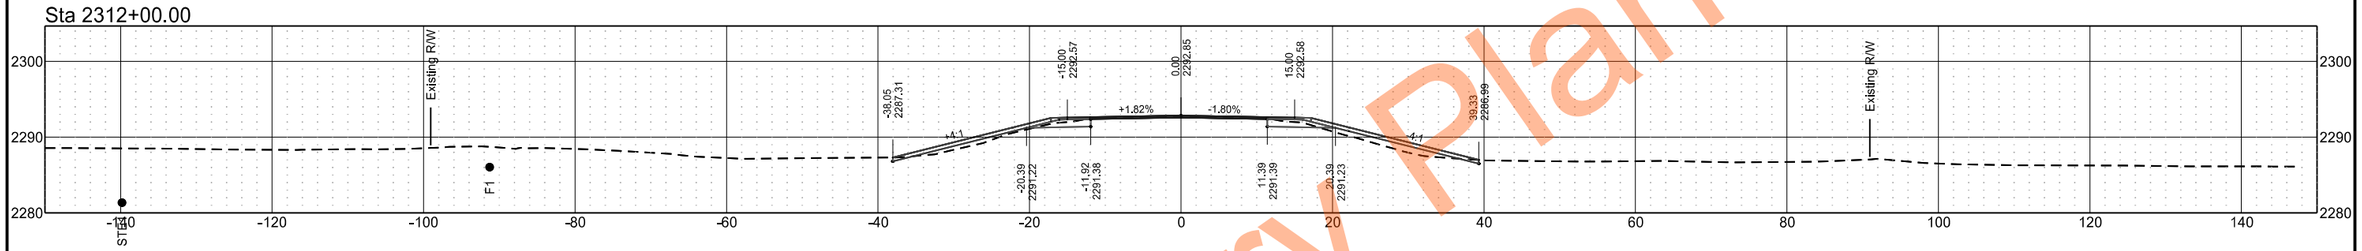

Sta 2311+00.00

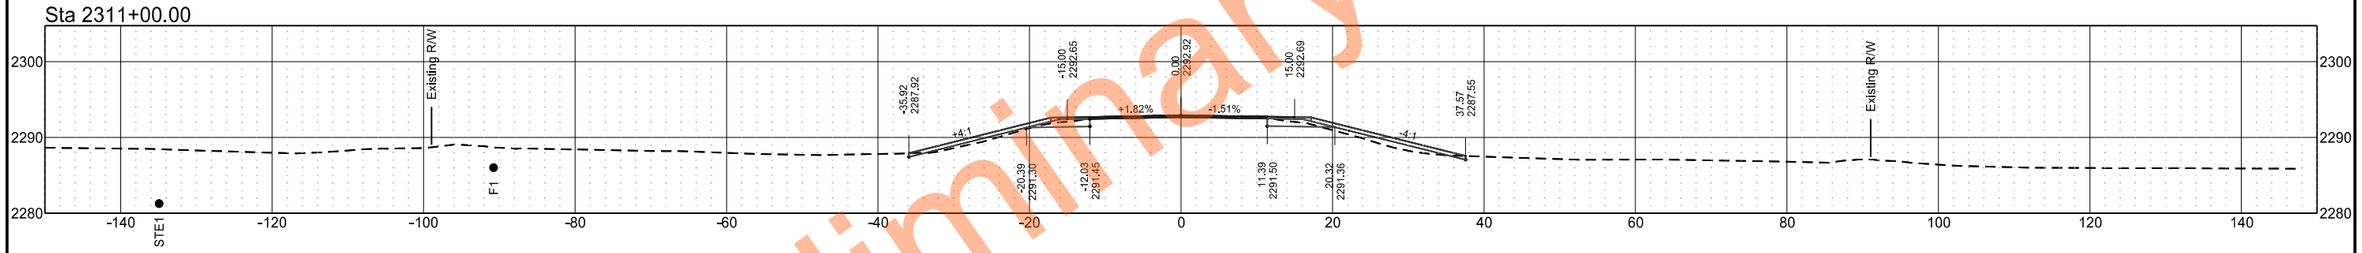

Sta 2310+00.00

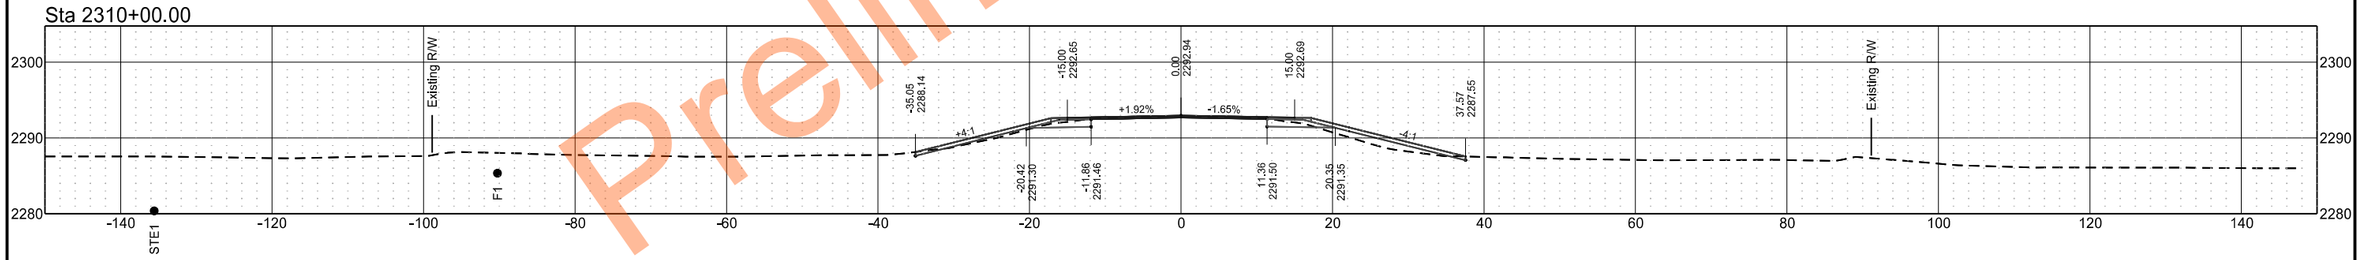

Sta 2309+00.00

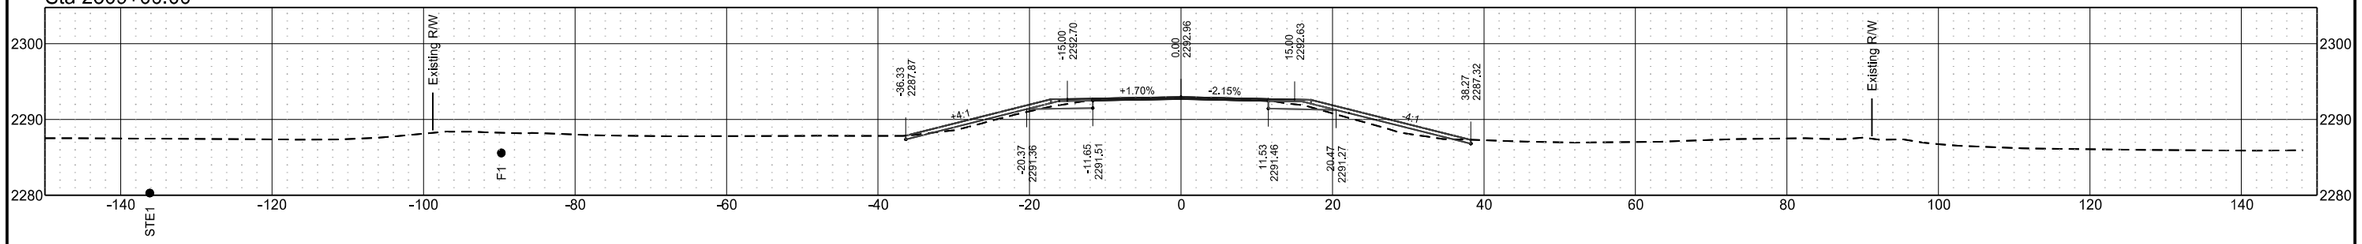

Preliminary Plans

ND 49 - Grant County

STATE	PROJECT NO.	SECTION NO.	SHEET NO.
ND	X-1-049(031)036	200	116

Sta 2318+00.00

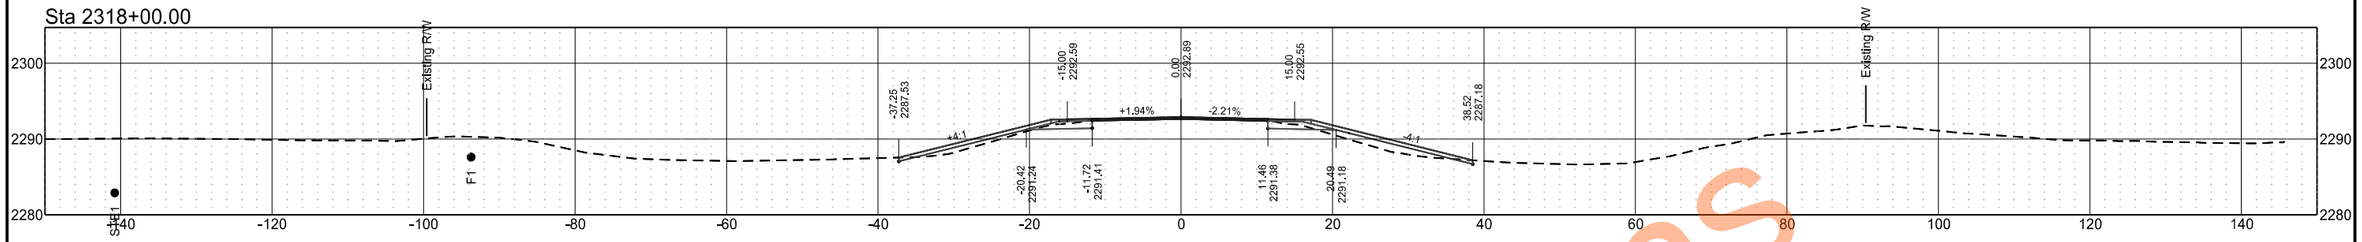

Sta 2317+00.00

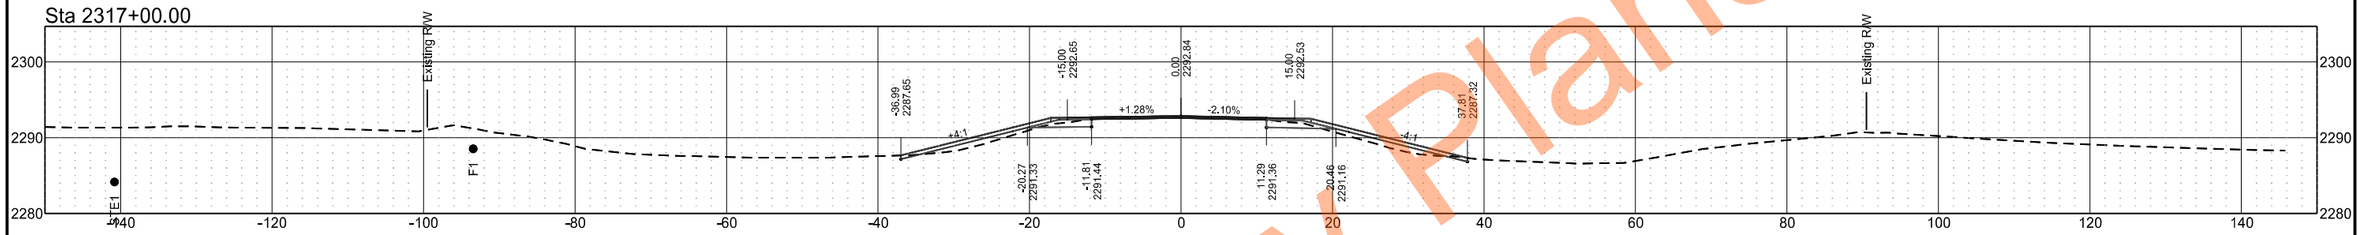

Sta 2316+00.00

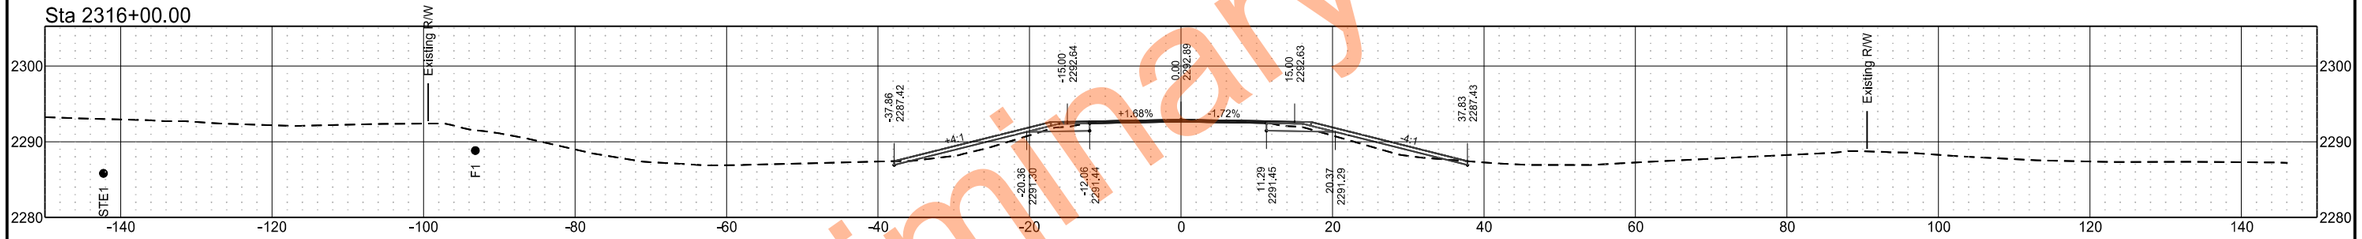

Sta 2315+00.00

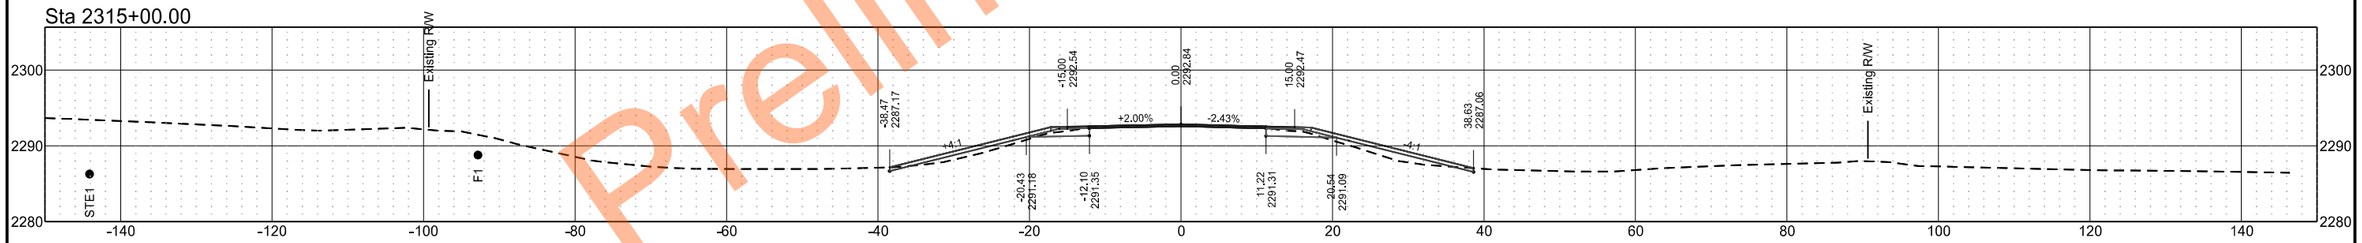

Sta 2314+00.00

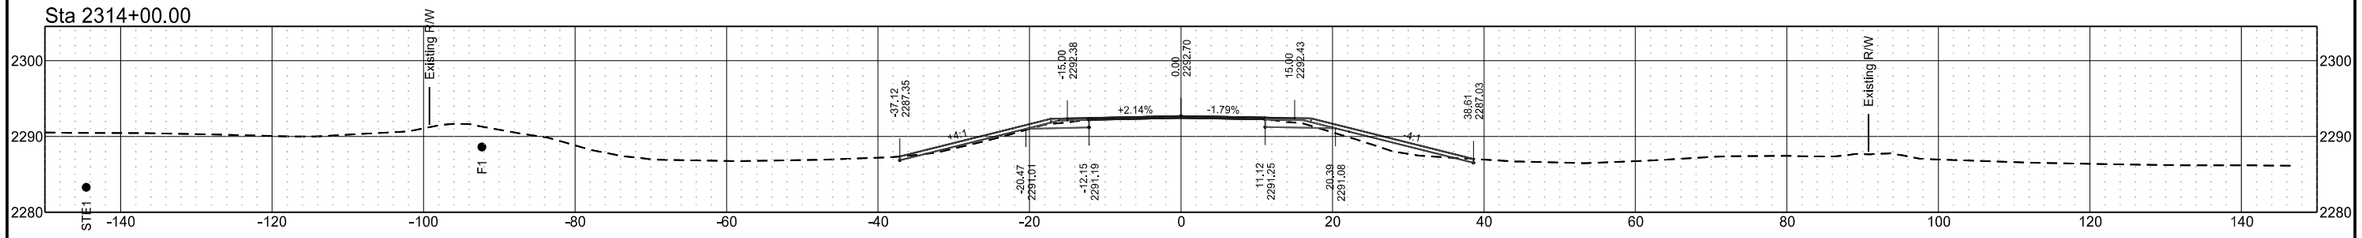

Preliminary Plans

ND 49 - Grant County

STATE	PROJECT NO.	SECTION NO.	SHEET NO.
ND	X-1-049(031)036	200	117

Sta 2322+00.00

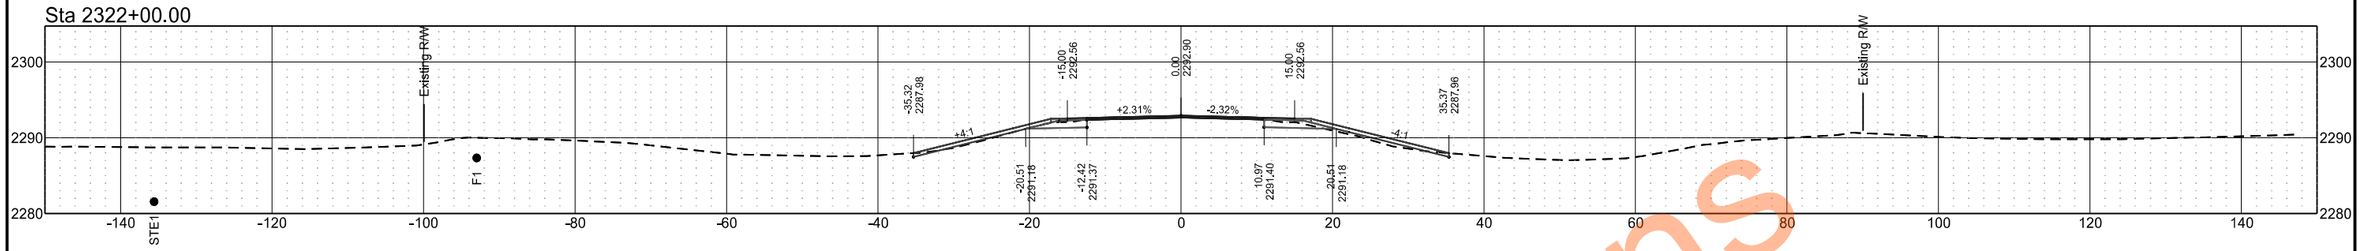

Sta 2321+00.00

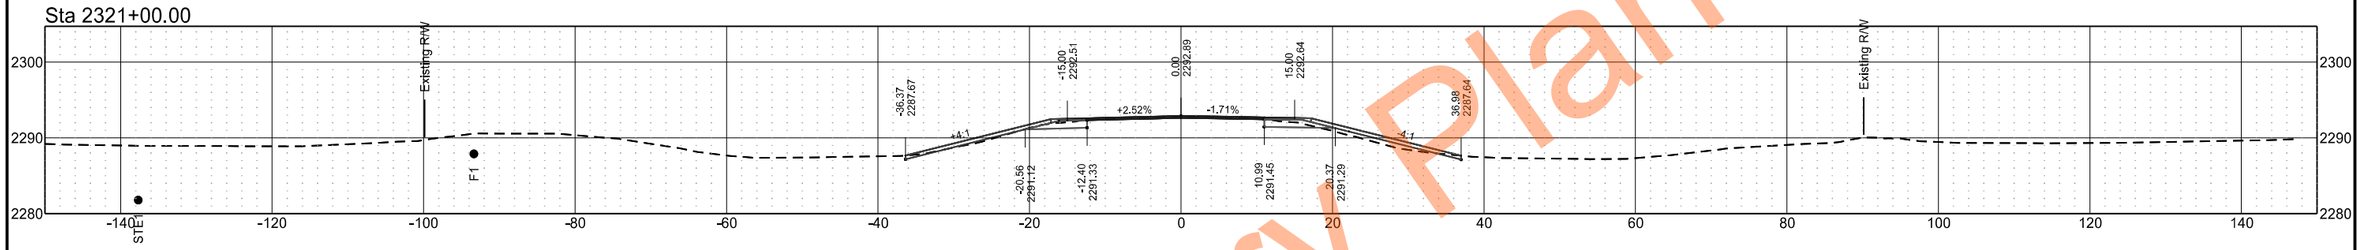

Sta 2320+19.00

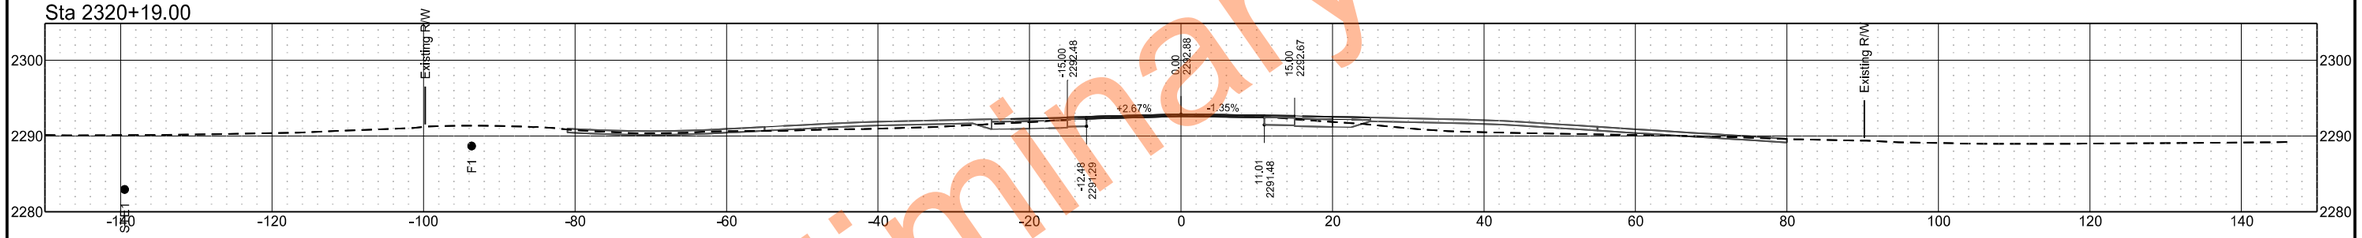

Sta 2319+62.00

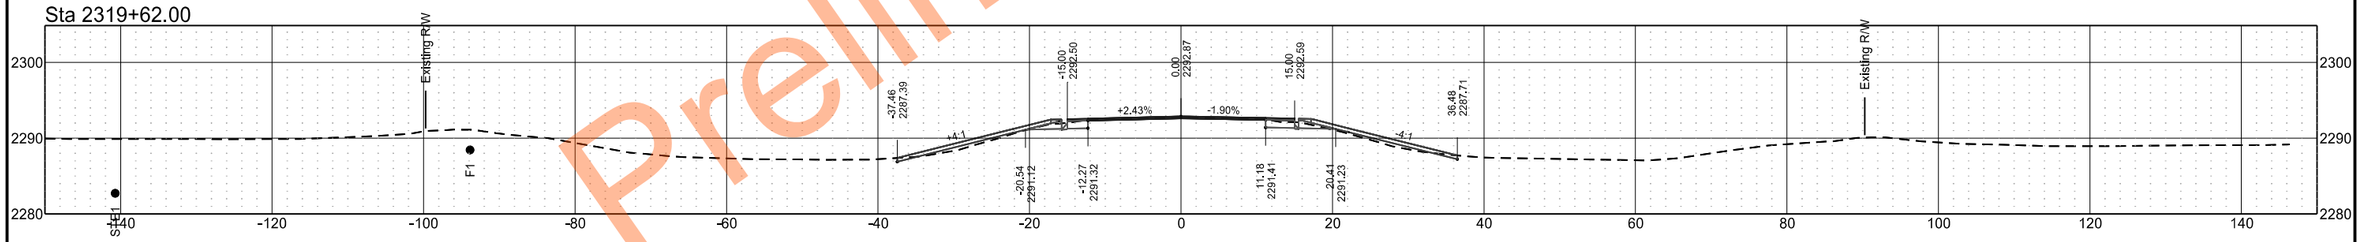

Sta 2319+00.00

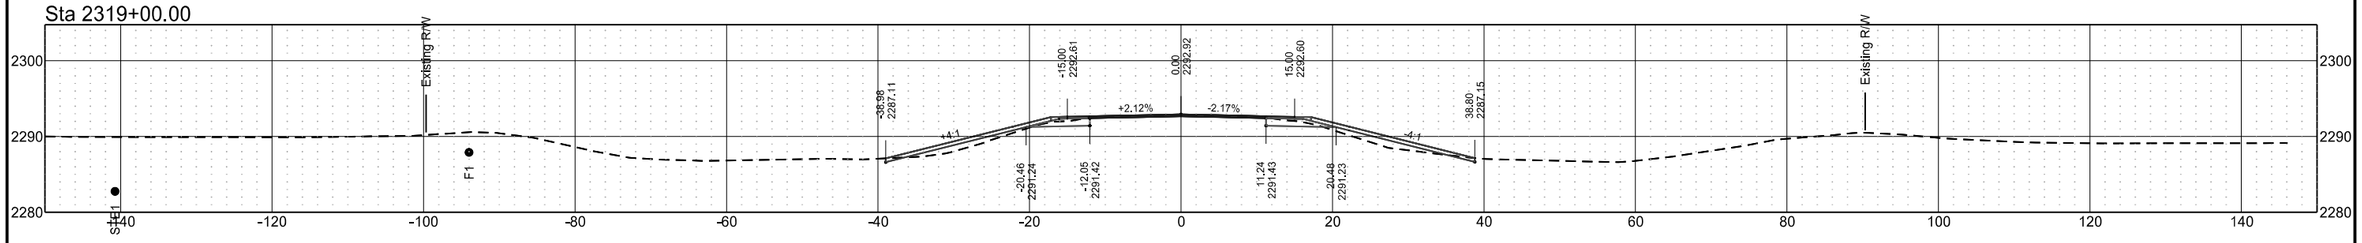

Preliminary Plans

ND 49 - Grant County

STATE	PROJECT NO.	SECTION NO.	SHEET NO.
ND	X-1-049(031)036	200	118

Sta 2327+00.00

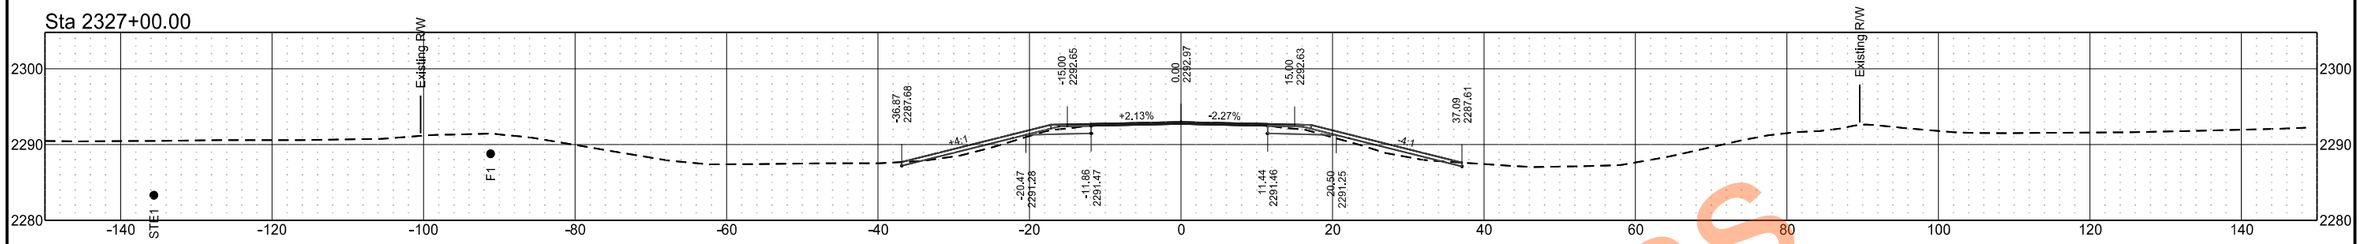

Sta 2326+00.00

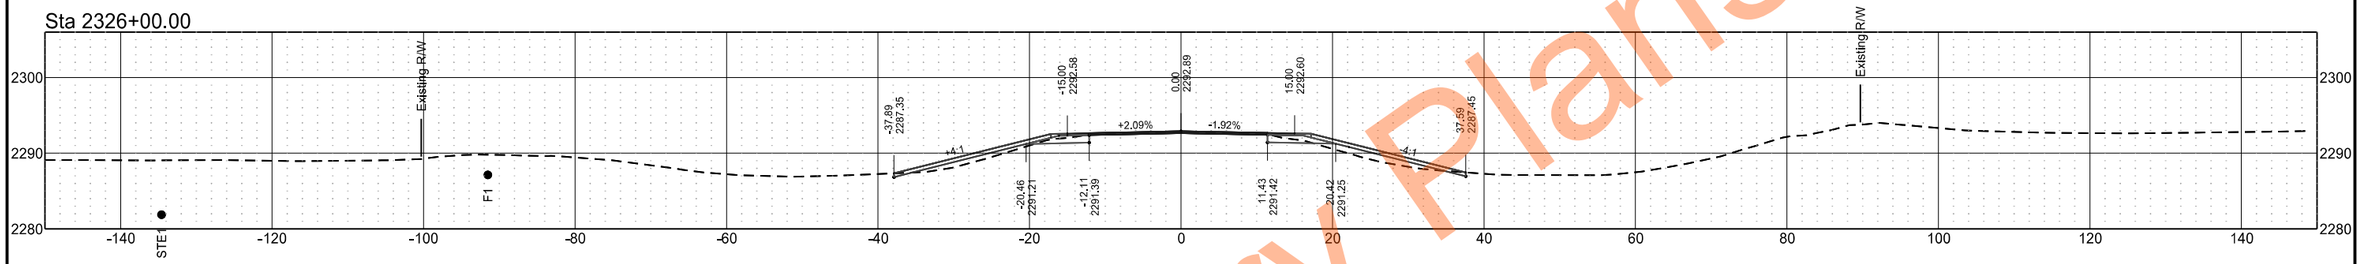

Sta 2325+00.00

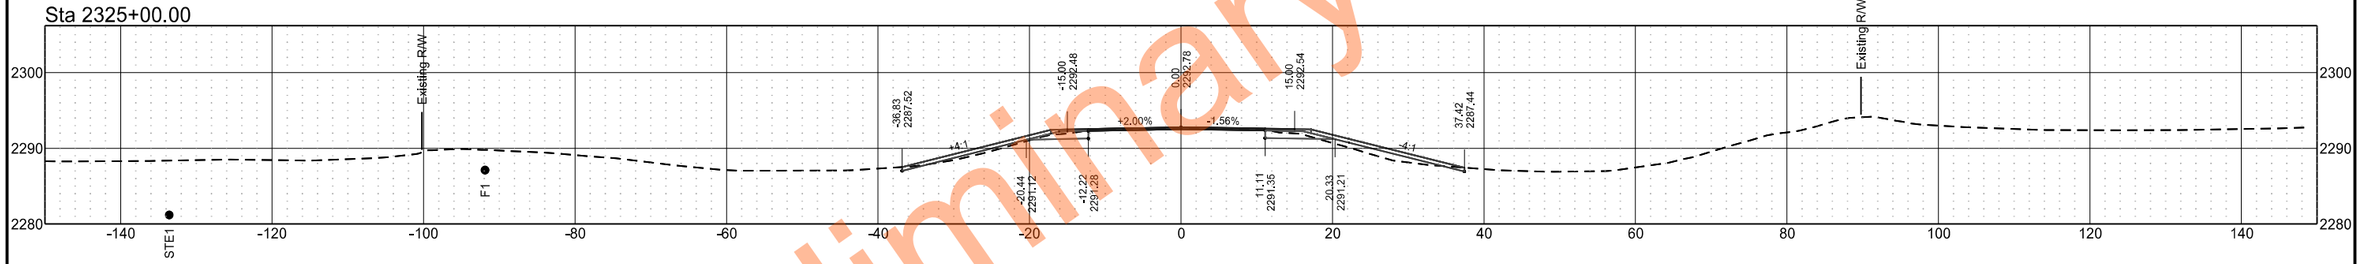

Sta 2324+00.00

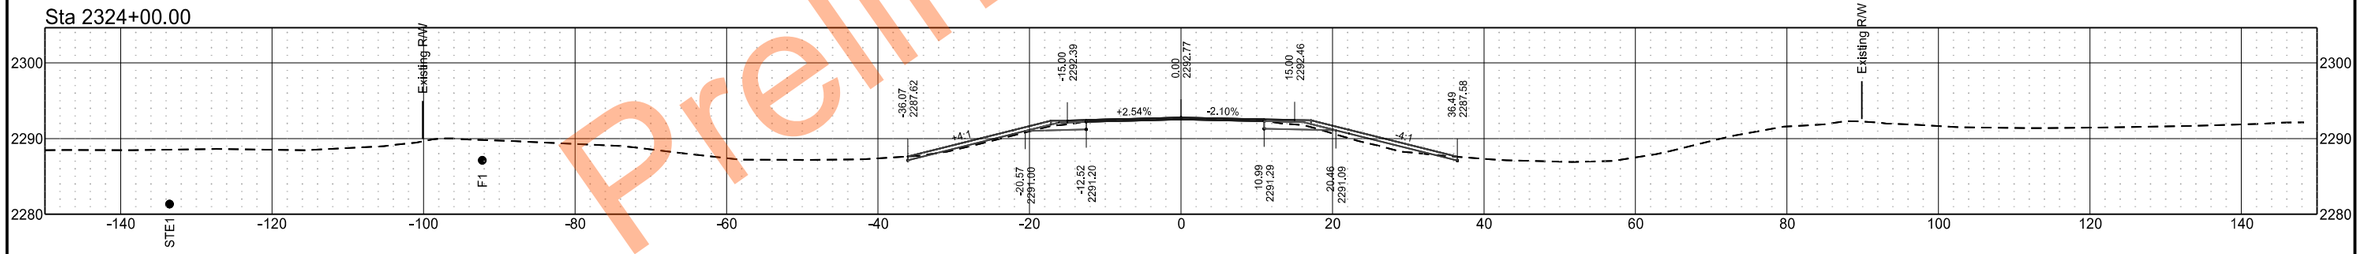

Sta 2323+00.00

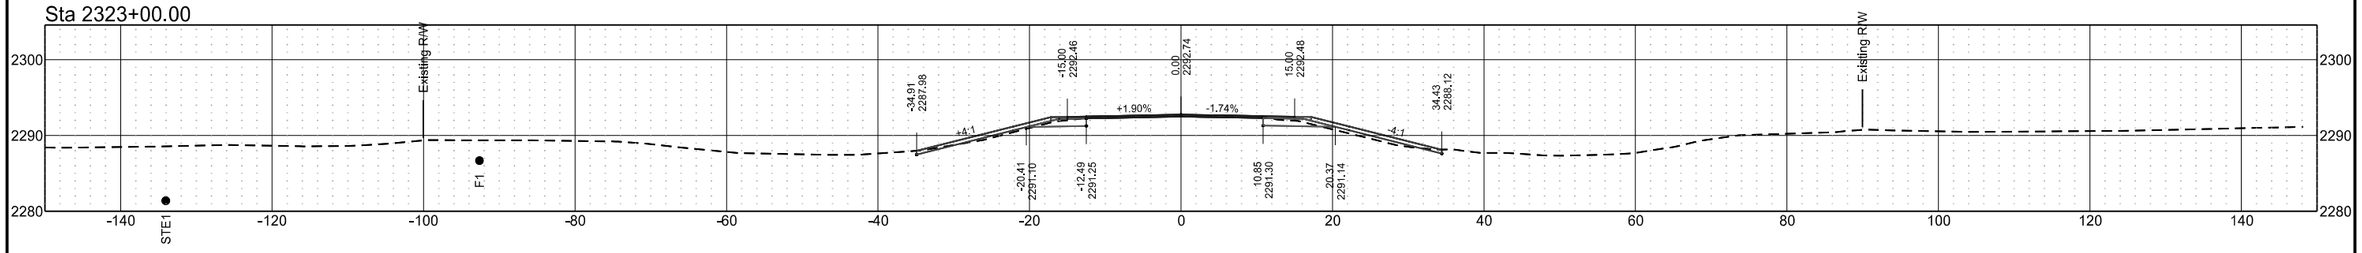

Preliminary Plans

ND 49 - Grant County

STATE	PROJECT NO.	SECTION NO.	SHEET NO.
ND	X-1-049(031)036	200	119

Sta 2332+00.00

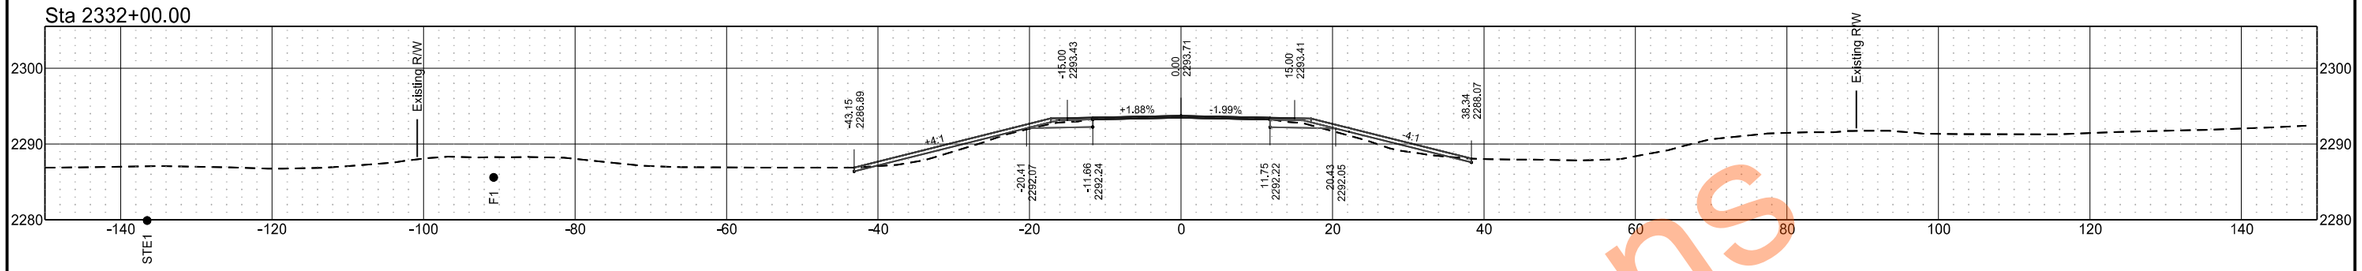

Sta 2331+00.00

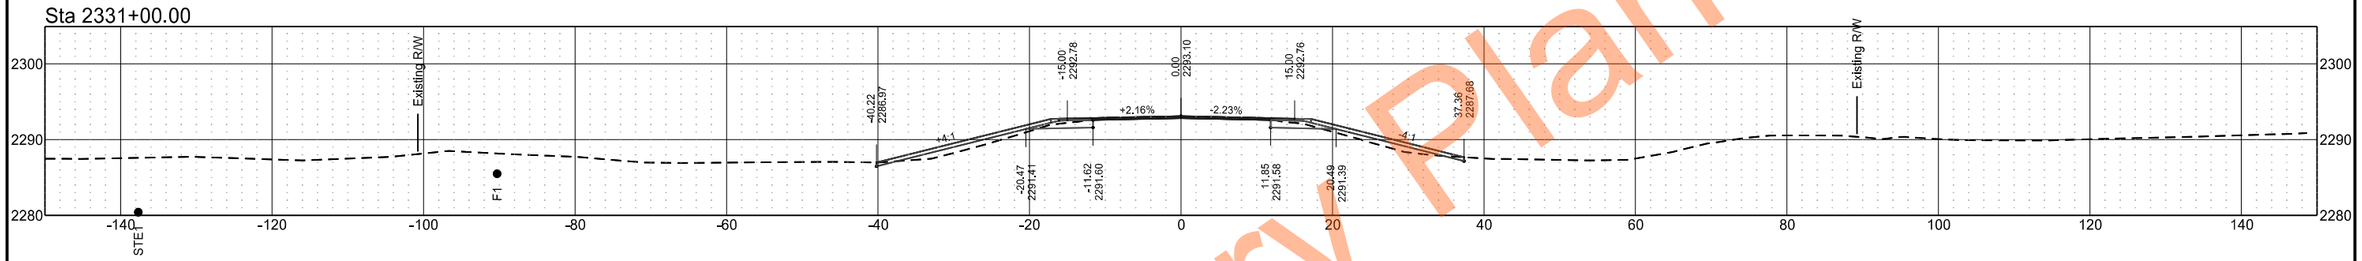

Sta 2330+00.00

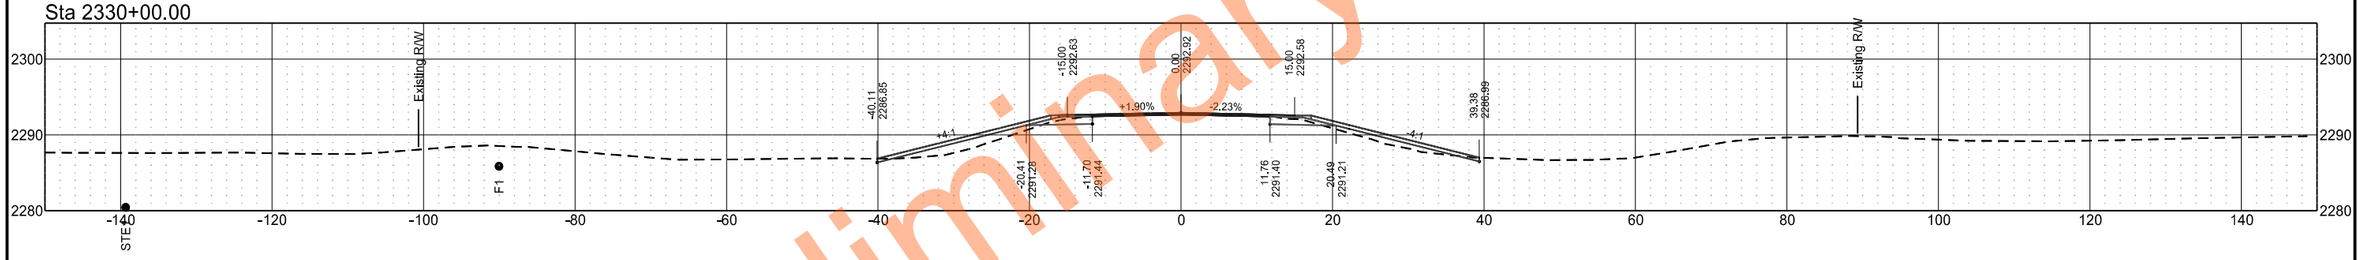

Sta 2329+00.00

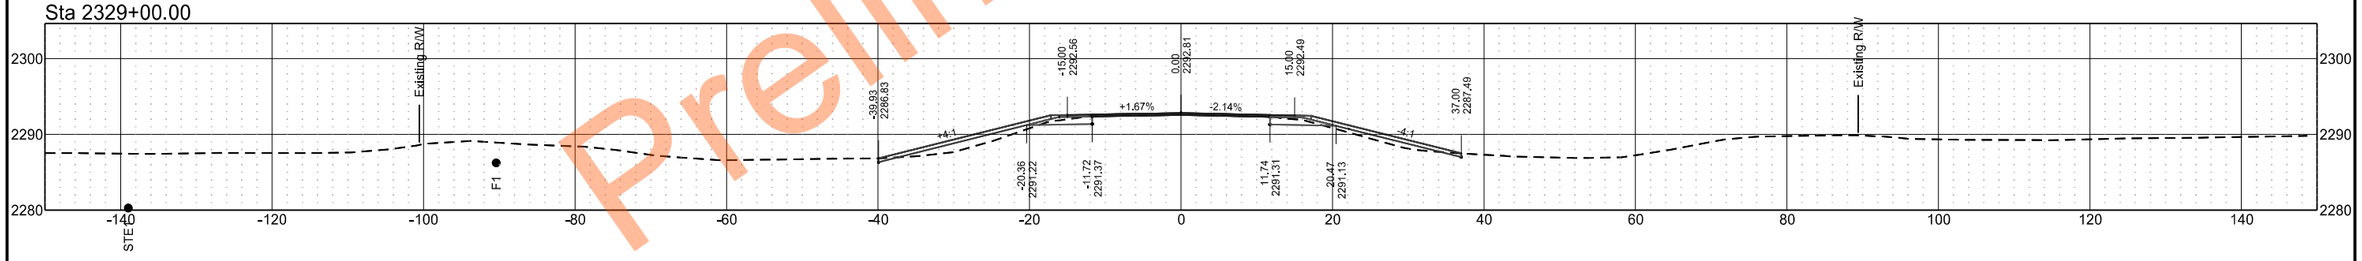

Sta 2328+00.00

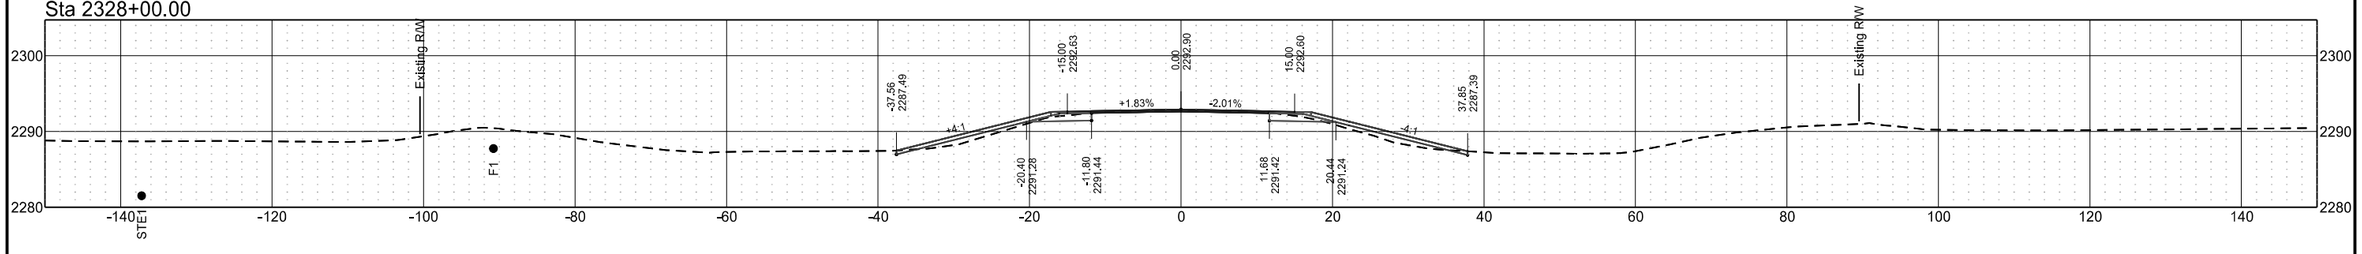

Preliminary Plans

ND 49 - Grant County

STATE	PROJECT NO.	SECTION NO.	SHEET NO.
ND	X-1-049(031)036	200	120

Sta 2335+05.00

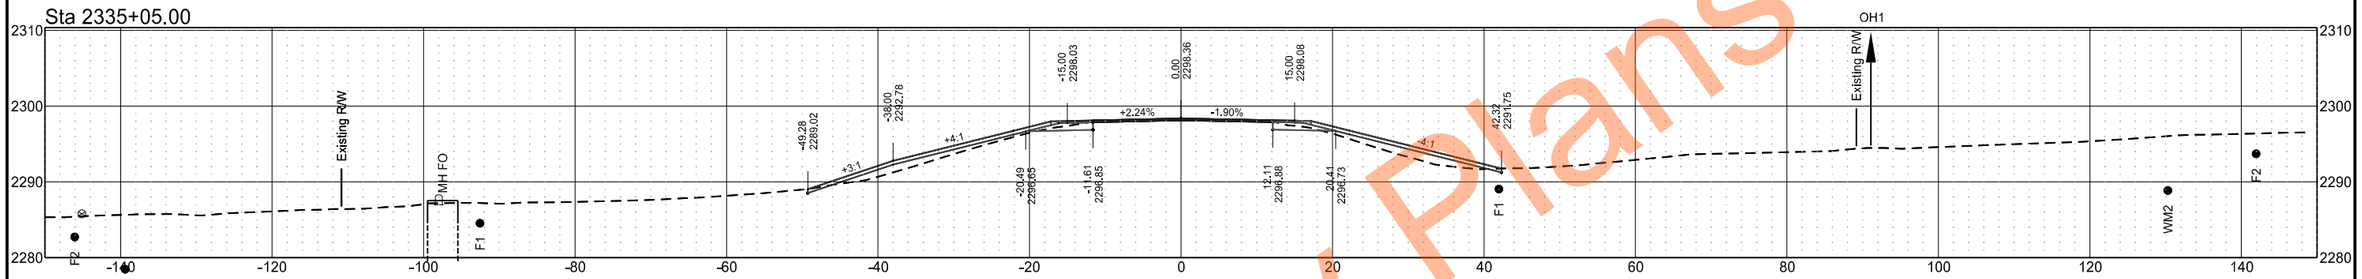

Sta 2334+26.08

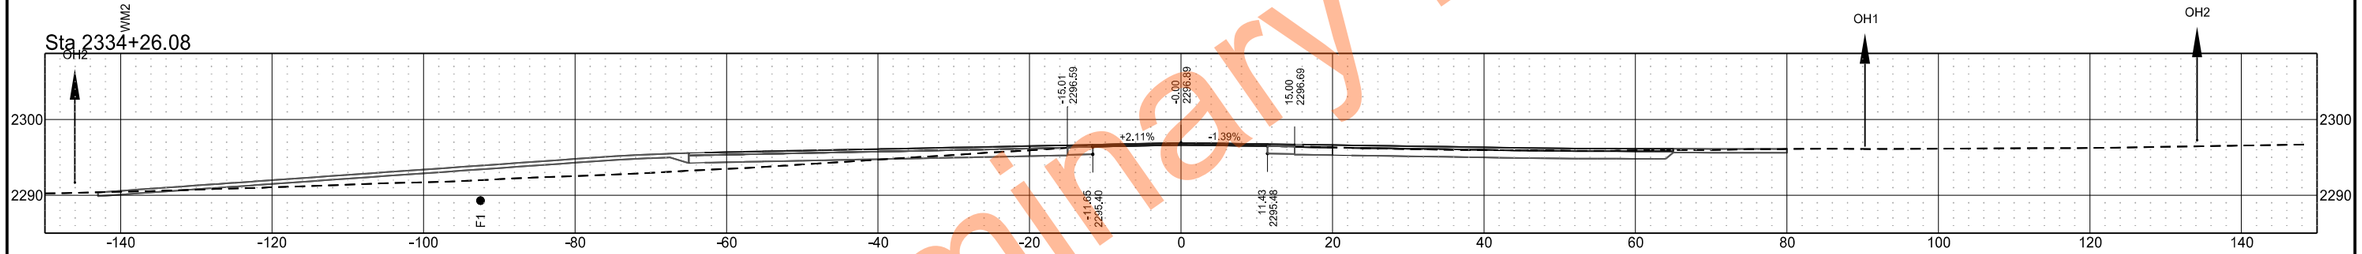

Sta 2333+39.00

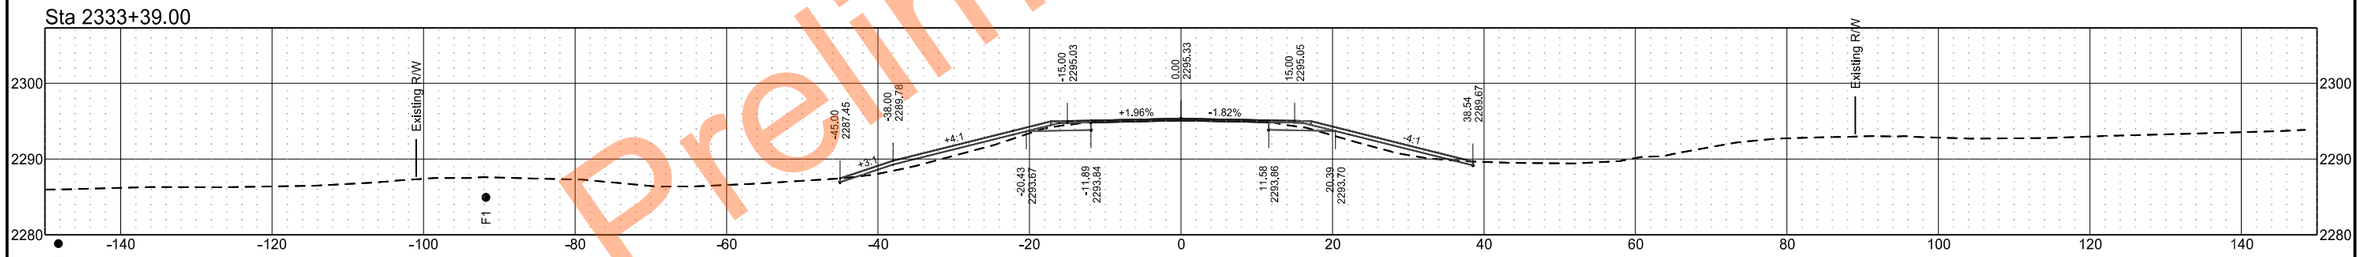

Sta 2333+00.00

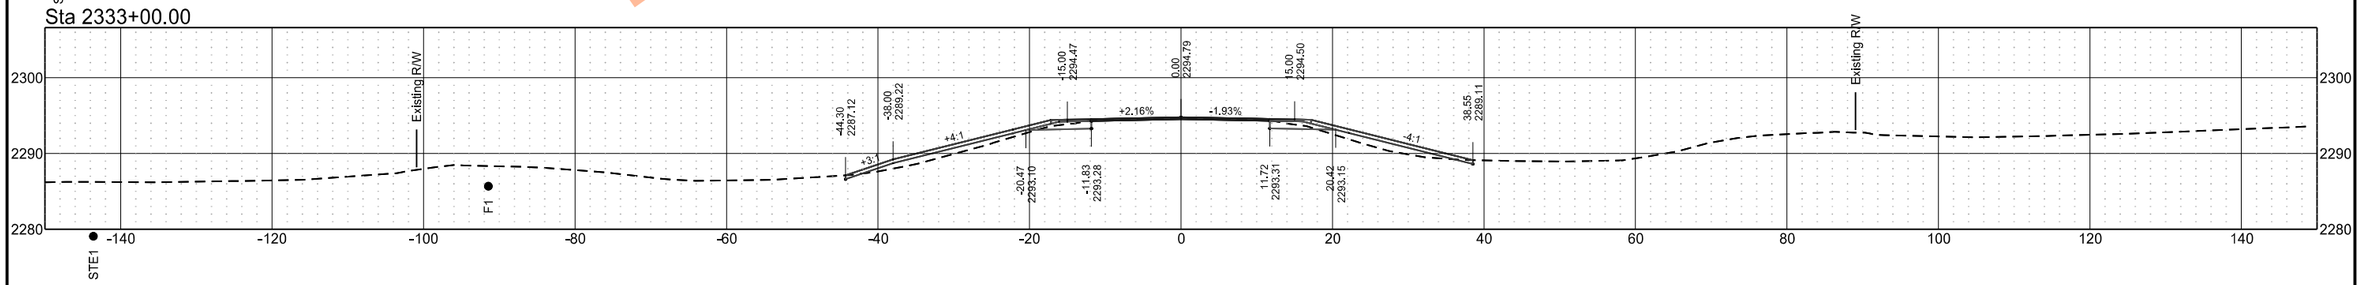

Preliminary Plans

ND 49 - Grant County

STATE	PROJECT NO.	SECTION NO.	SHEET NO.
ND	X-1-049(031)036	200	121

Sta 2338+00.00

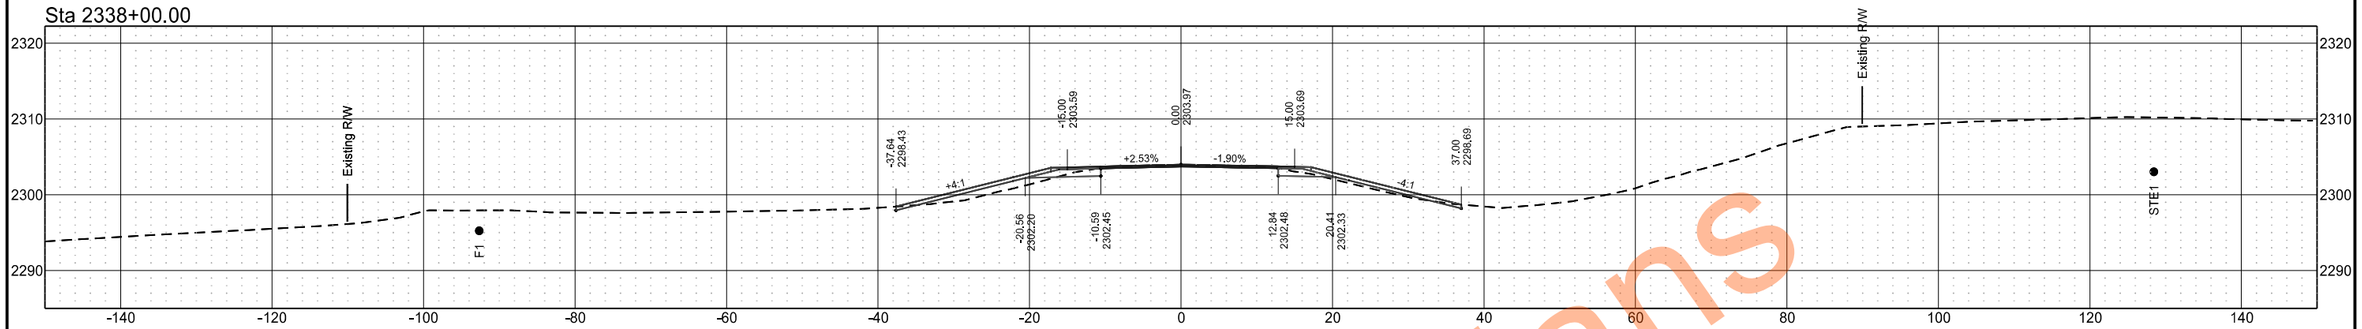

Sta 2337+00.00

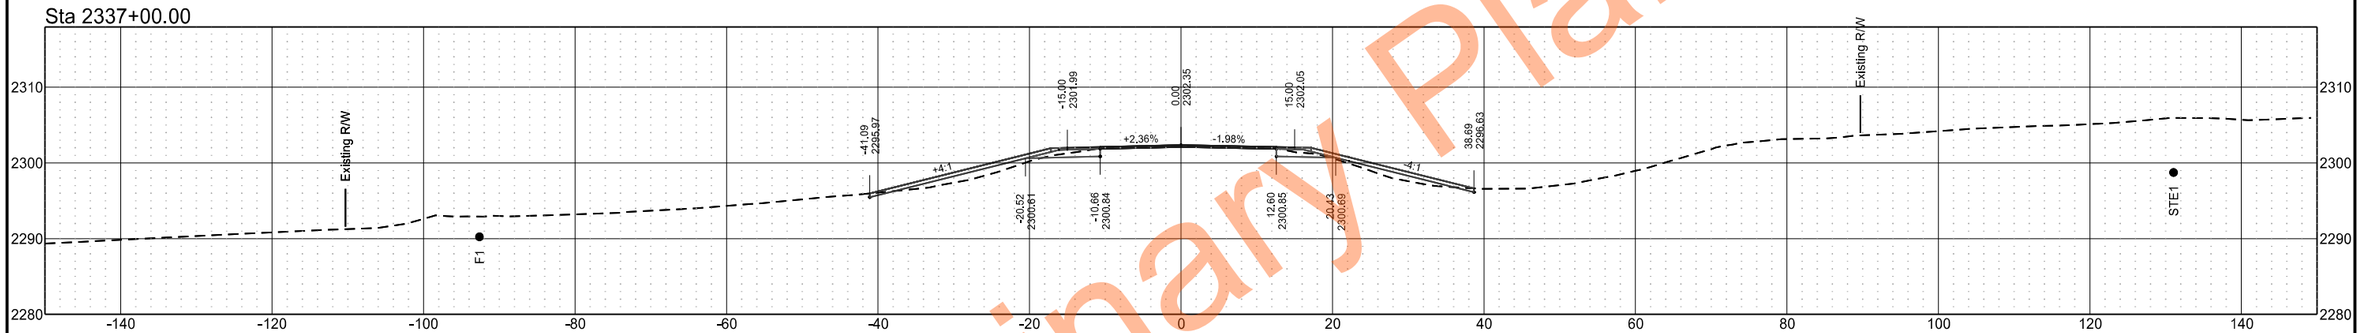

Sta 2336+00.00

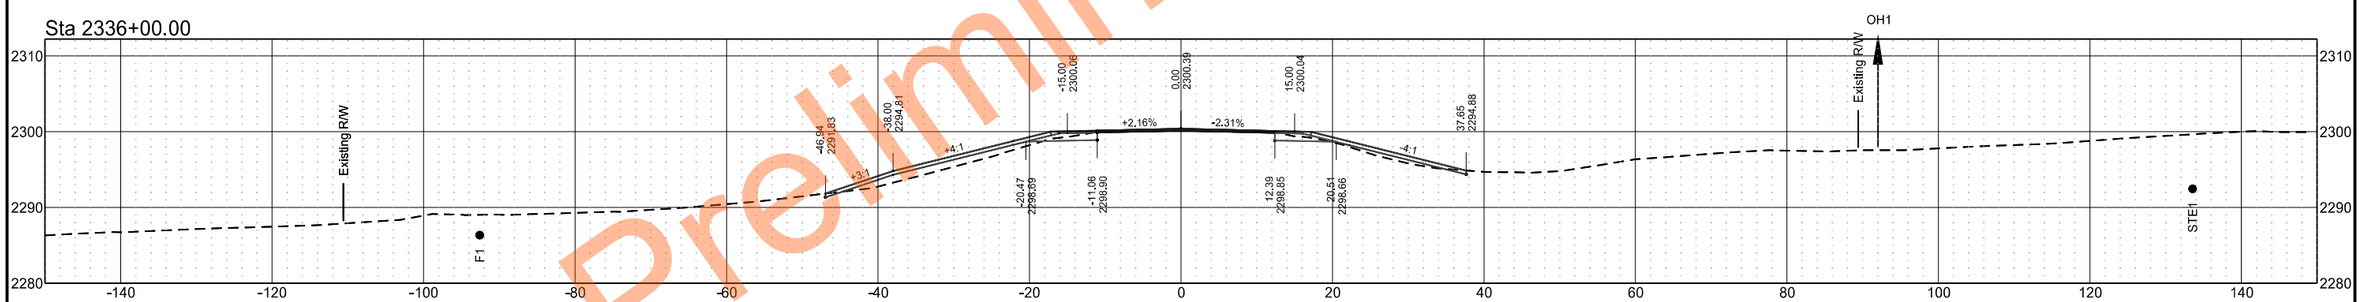

Sta 2335+32.00

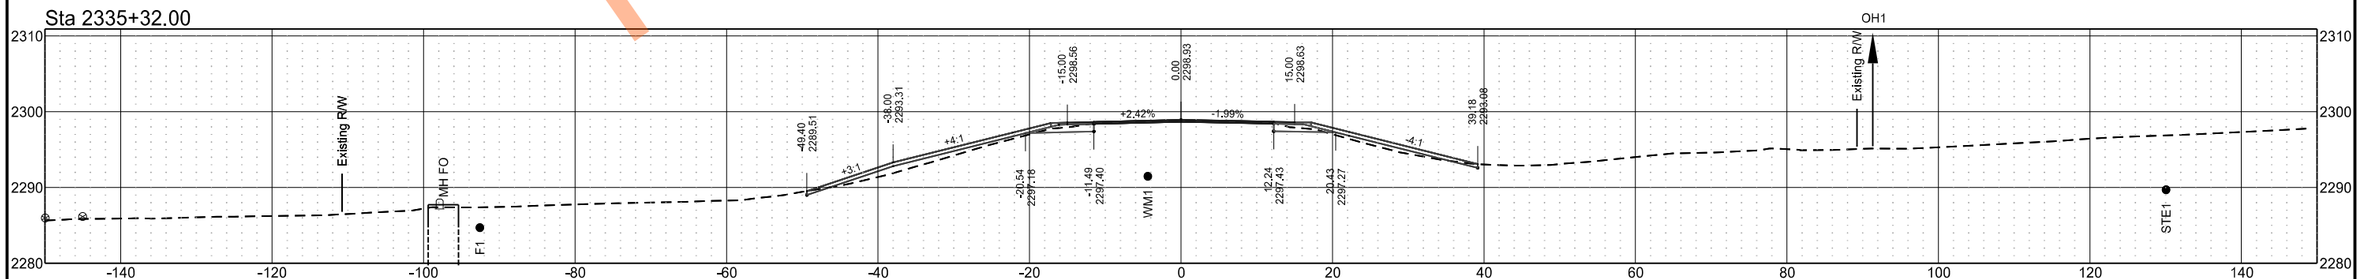

Preliminary Plans

ND 49 - Grant County

STATE	PROJECT NO.	SECTION NO.	SHEET NO.
ND	X-1-049(031)036	200	122

Sta 2342+00.00

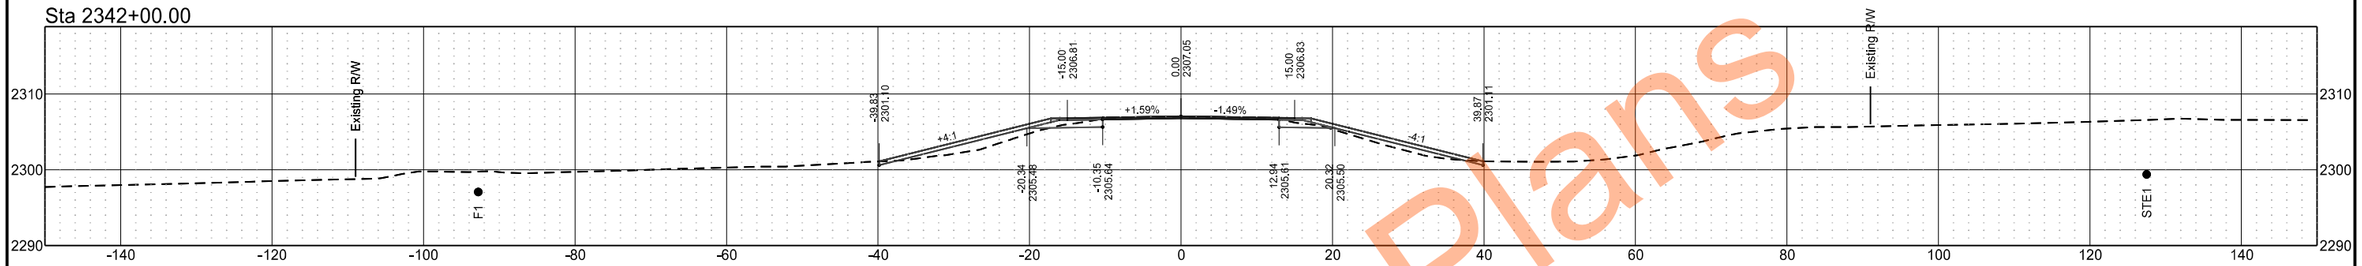

Sta 2341+00.00

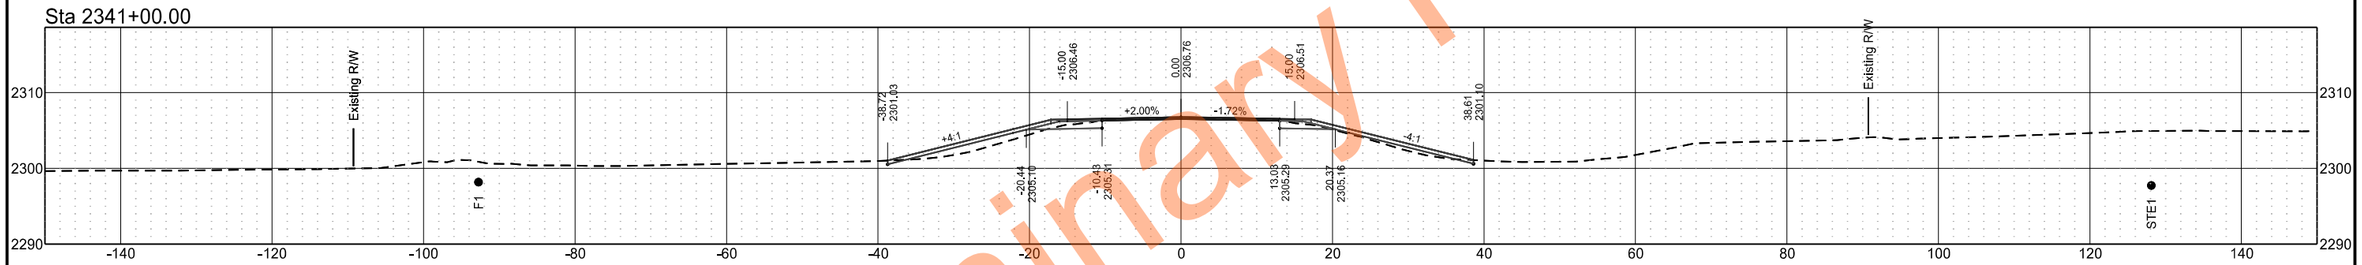

Sta 2340+00.00

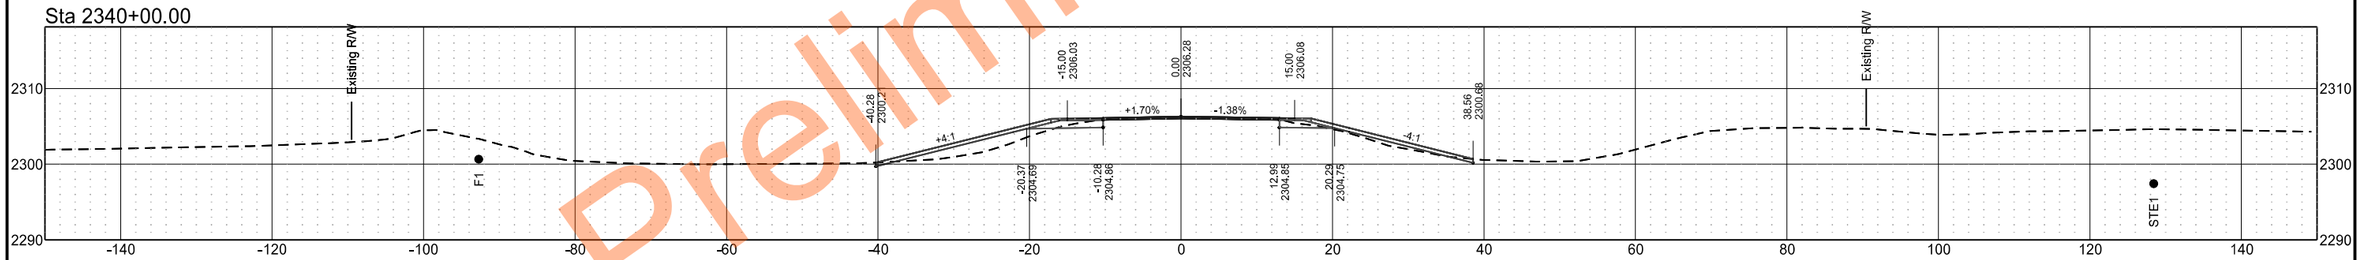

Sta 2339+00.00

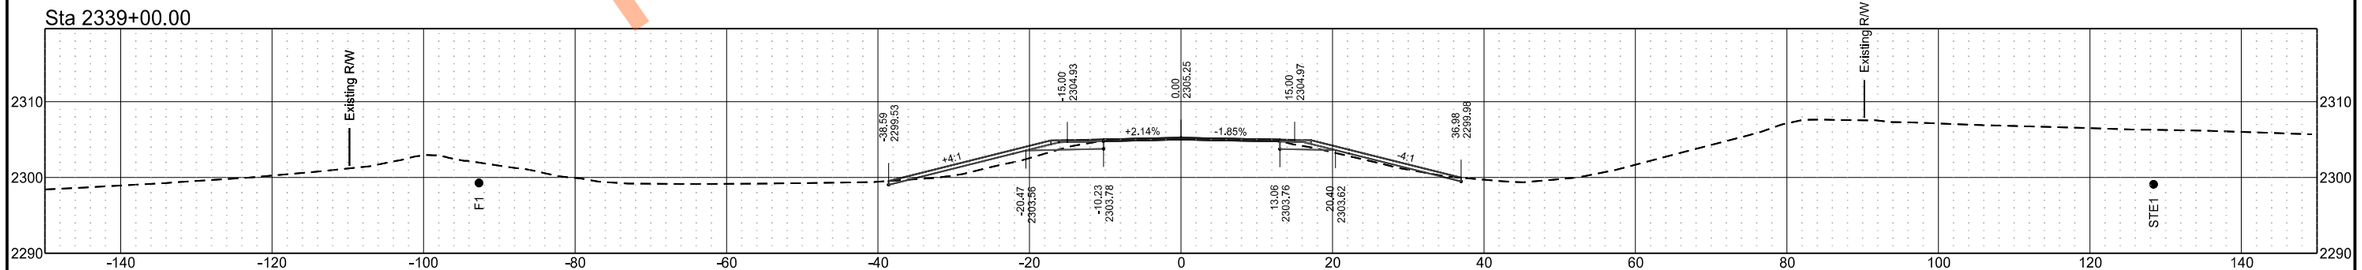

Preliminary Plans

ND 49 - Grant County

STATE	PROJECT NO.	SECTION NO.	SHEET NO.
ND	X-1-049(031)036	200	123

Sta 2346+00.00

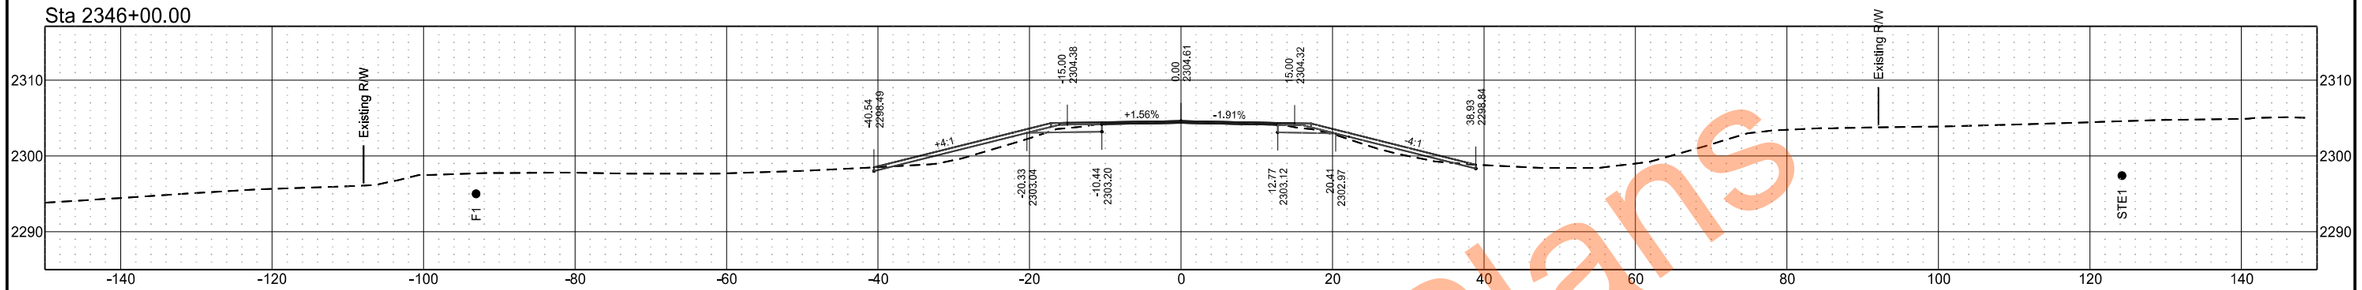

Sta 2345+00.00

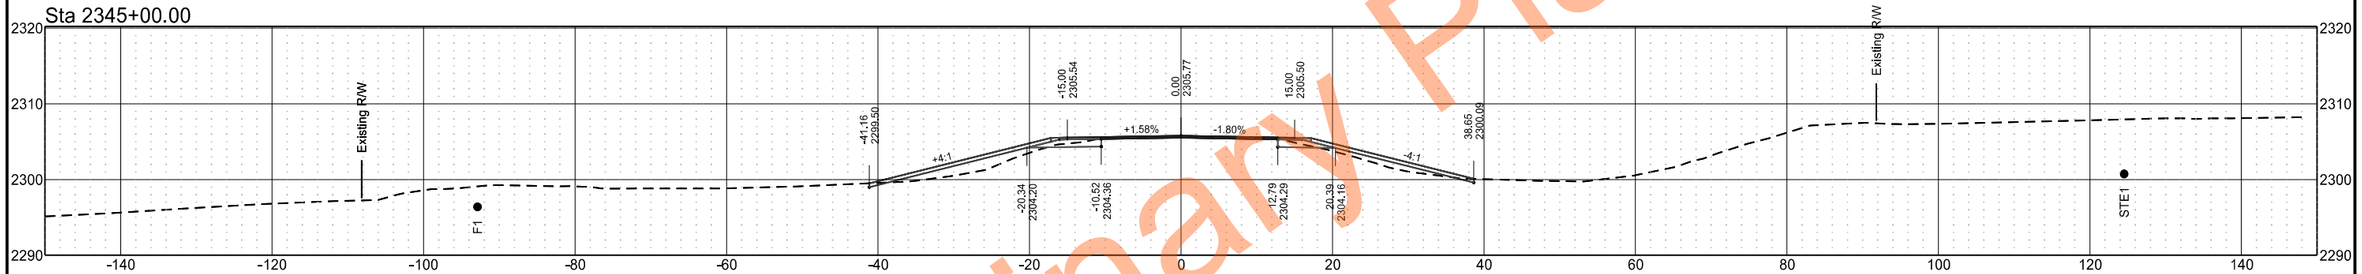

Sta 2344+00.00

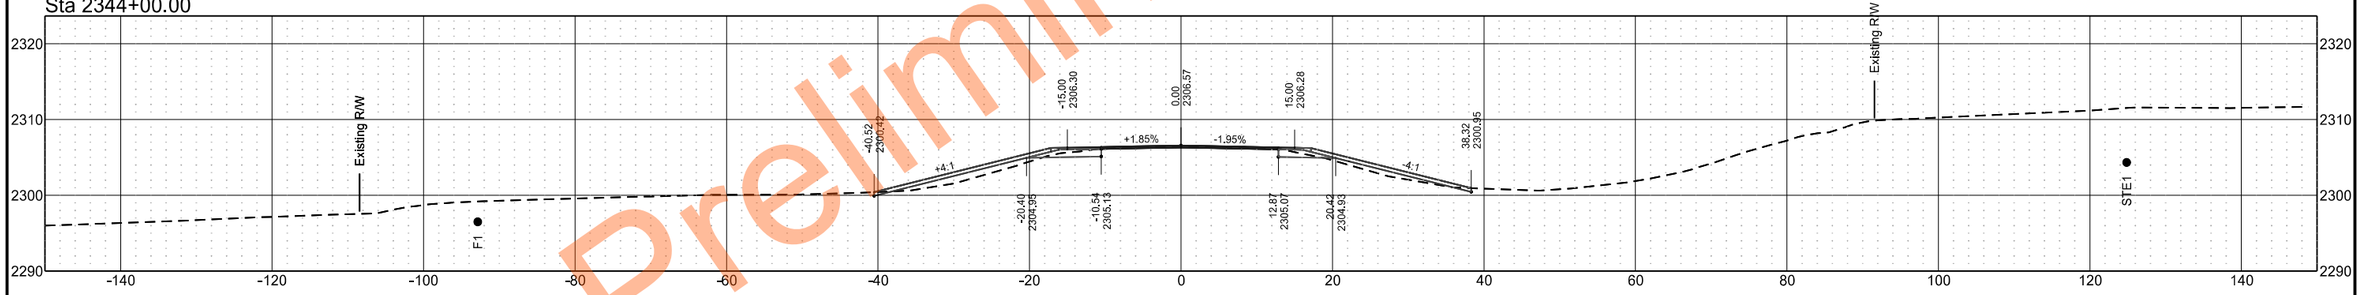

Sta 2343+00.00

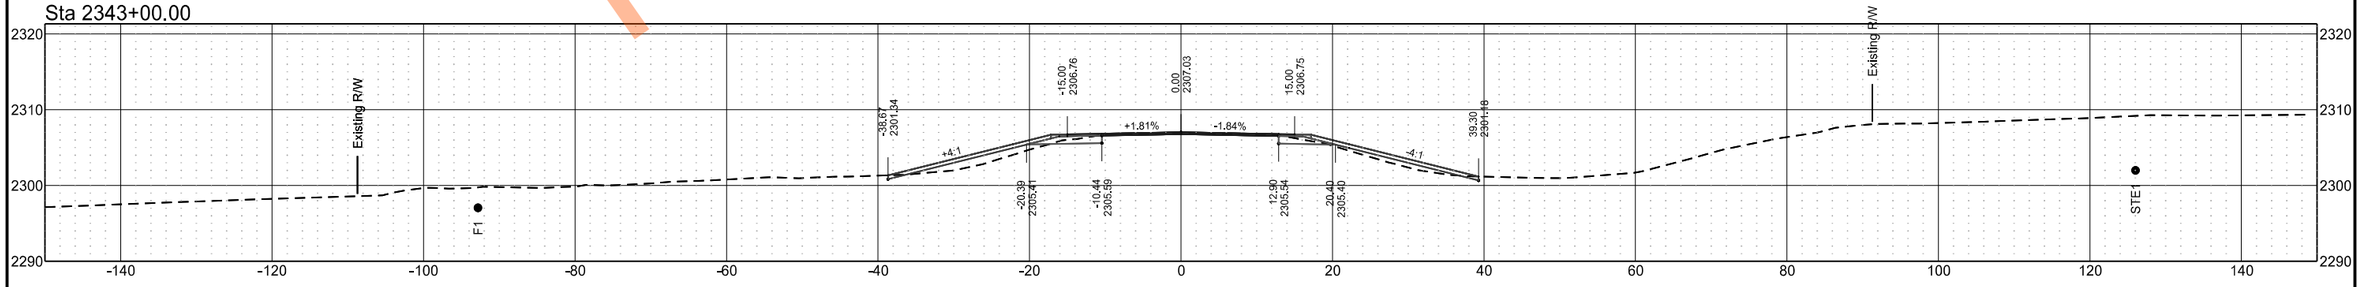

Preliminary Plans

ND 49 - Grant County

STATE	PROJECT NO.	SECTION NO.	SHEET NO.
ND	X-1-049(031)036	200	124

Sta 2349+00.00

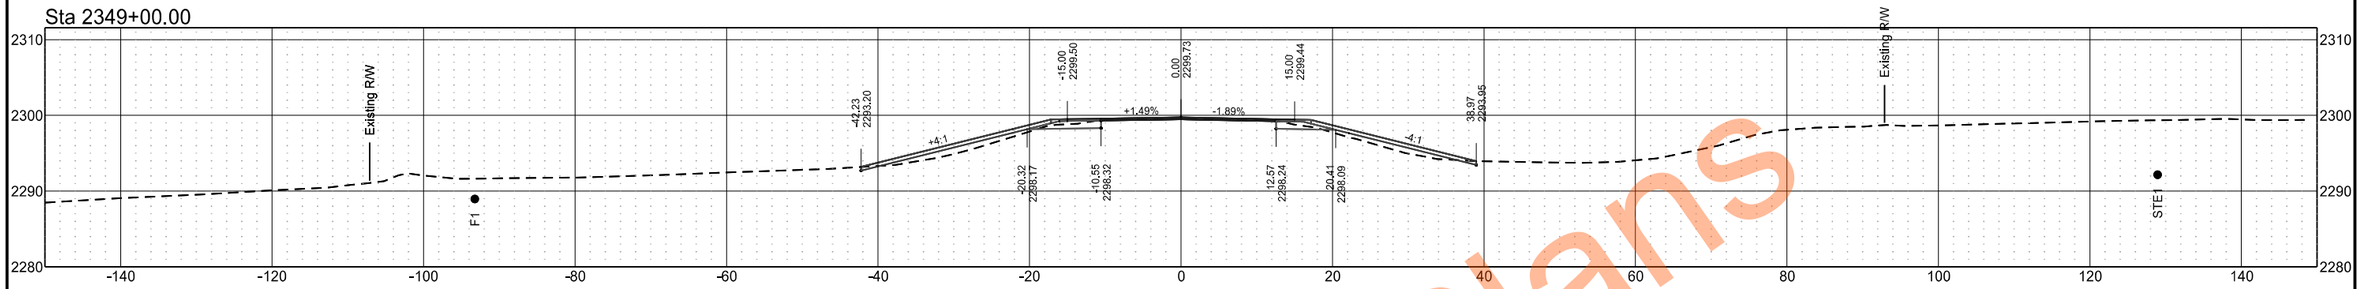

Sta 2348+00.00

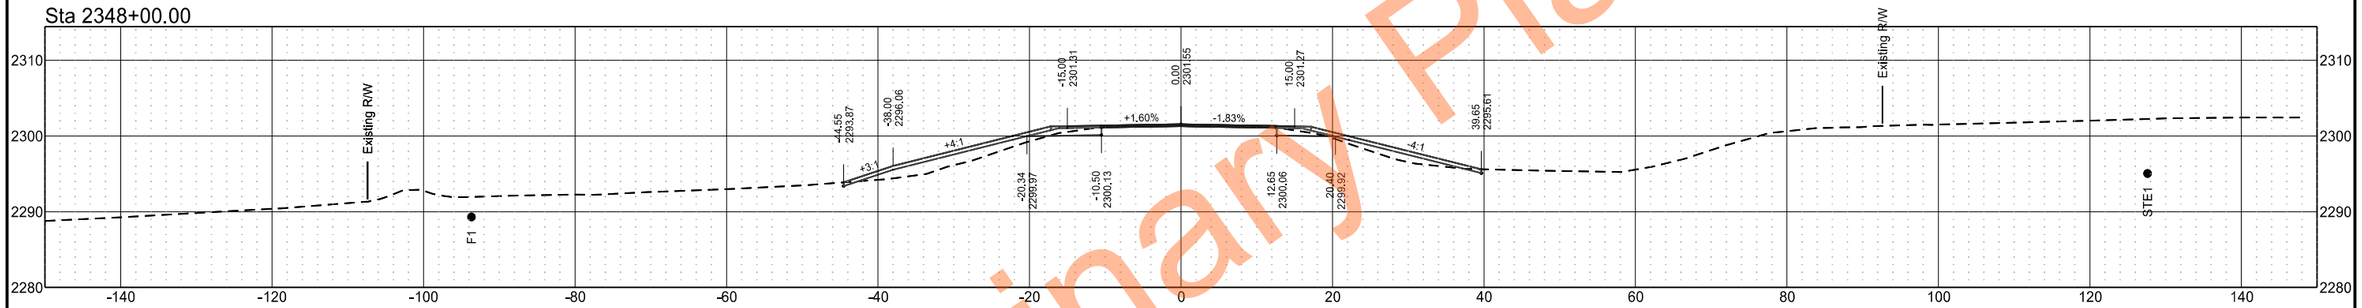

Sta 2347+19.00

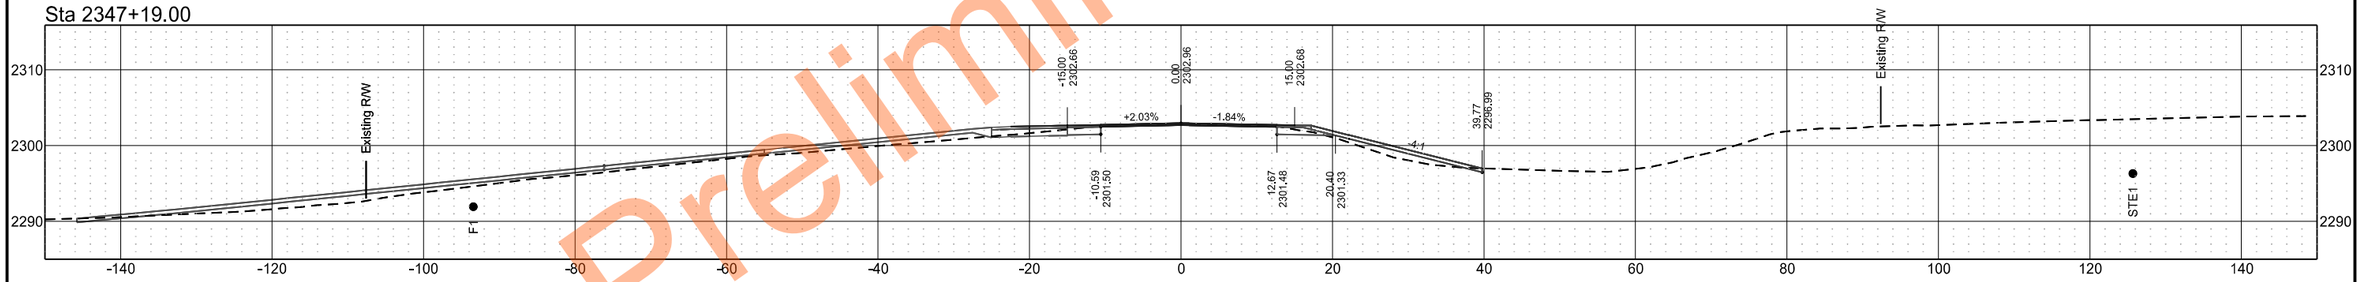

Sta 2346+72.00

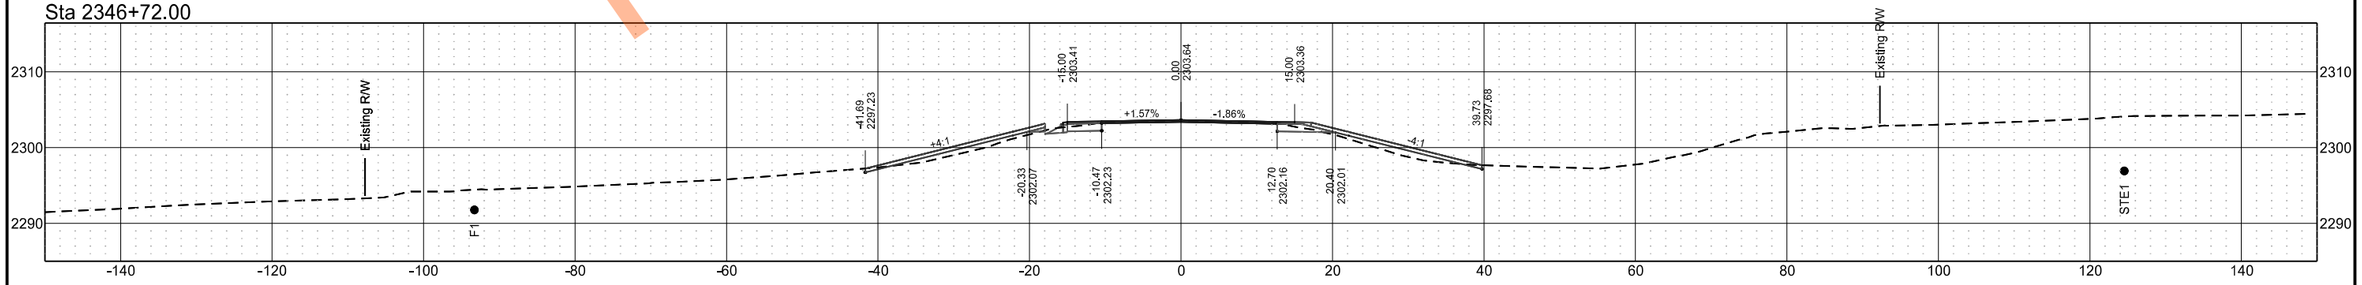

Preliminary Plans

STATE	PROJECT NO.	SECTION NO.	SHEET NO.
ND	X-1-049(031)036	200	125

Preliminary Plans

Sta 2350+00.00

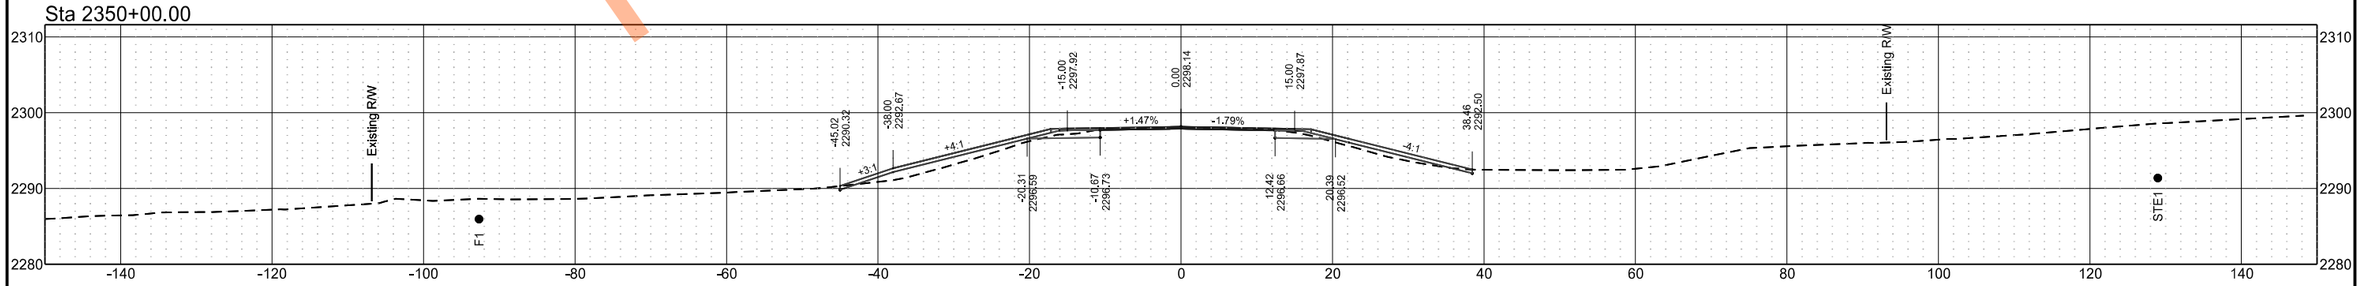

ND 49 - Grant County

STATE	PROJECT NO.	SECTION NO.	SHEET NO.
ND	X-1-049(031)036	200	126

Sta 2353+00.00

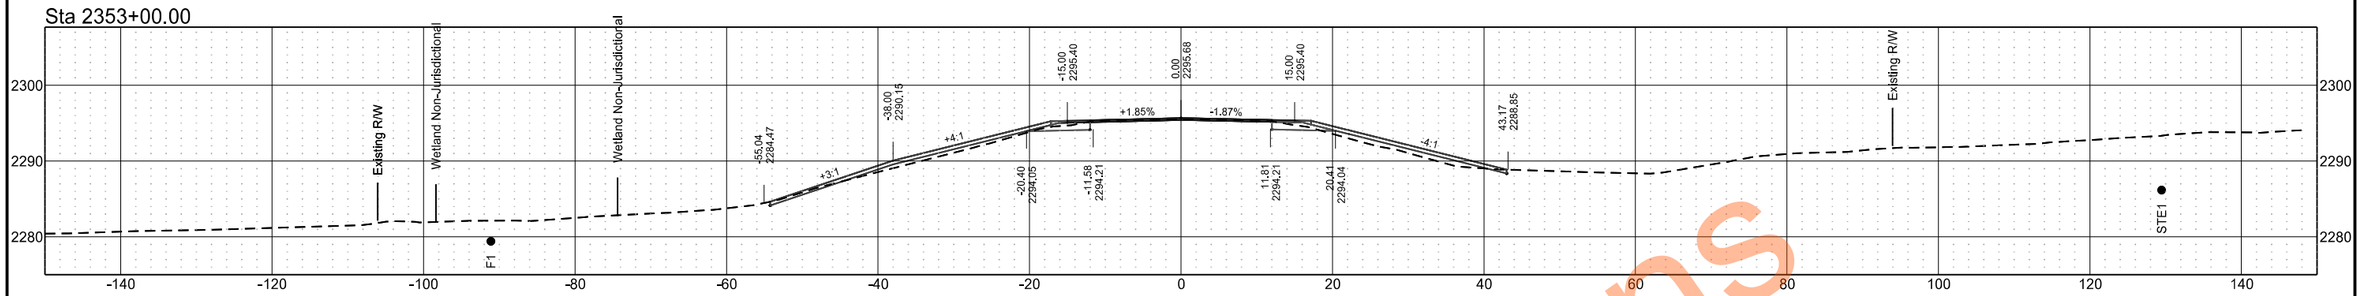

Sta 2352+00.00

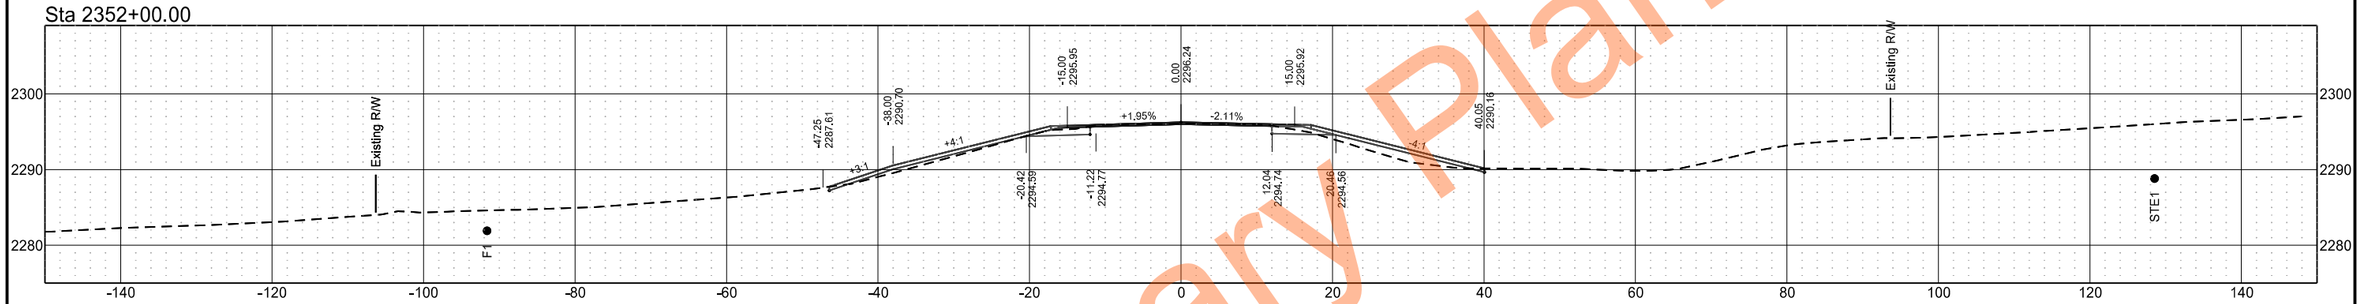

Sta 2351+00.00

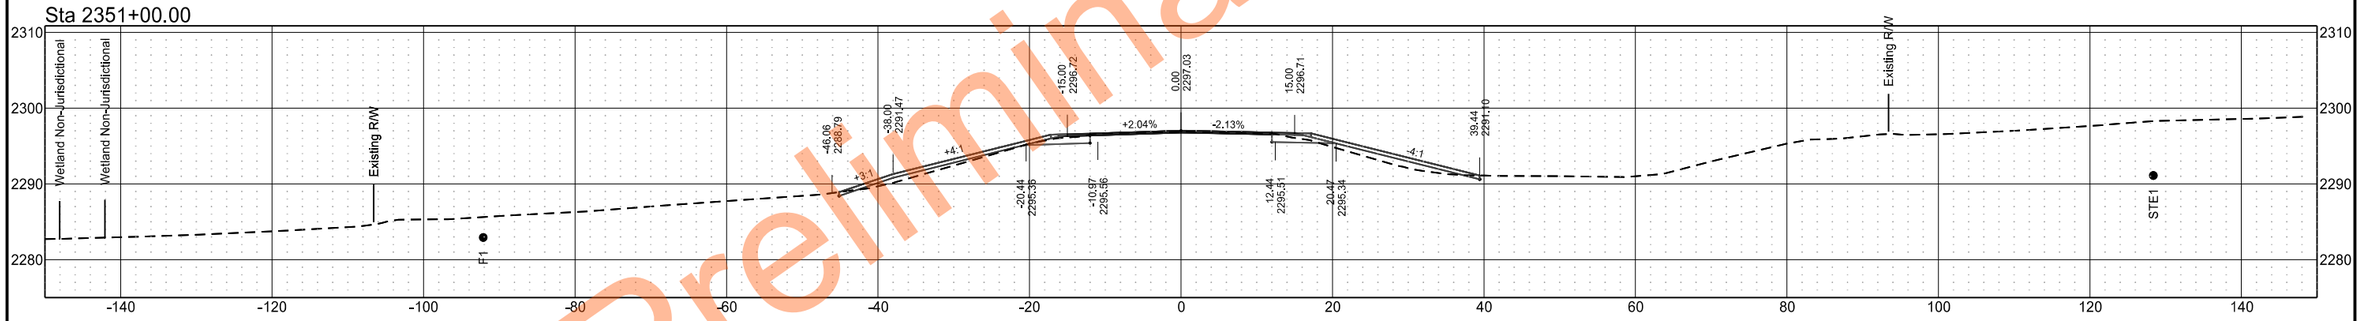

Sta 2350+50.00

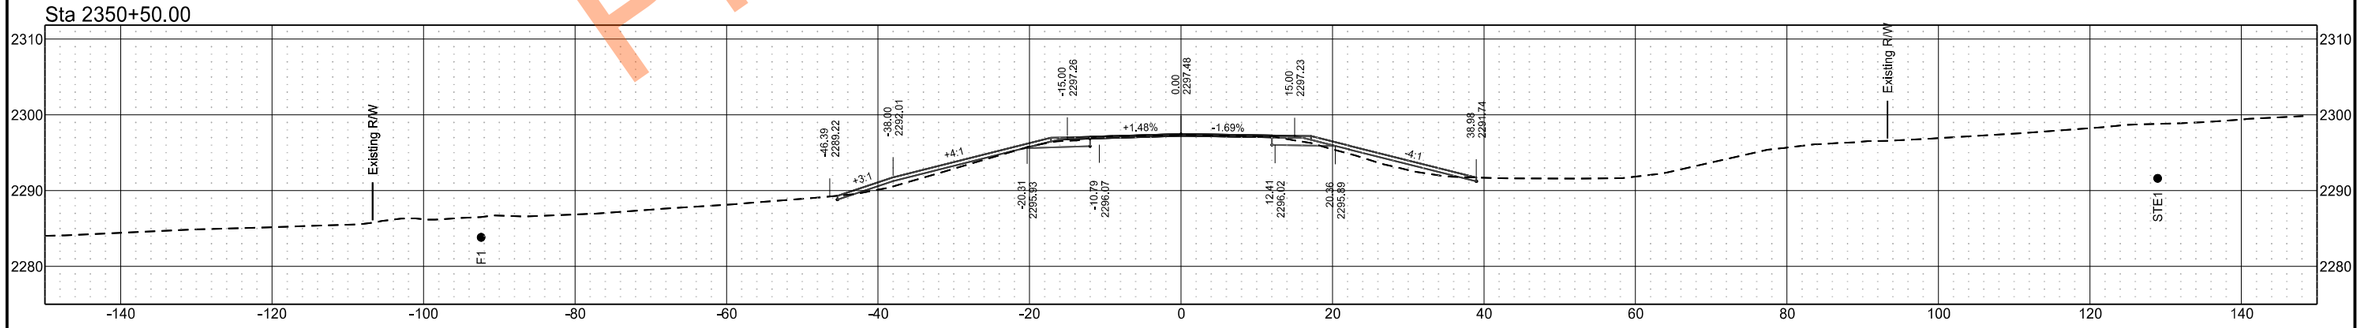

Preliminary Plans

ND 49 - Grant County

STATE	PROJECT NO.	SECTION NO.	SHEET NO.
ND	X-1-049(031)036	200	127

Sta 2357+00.00

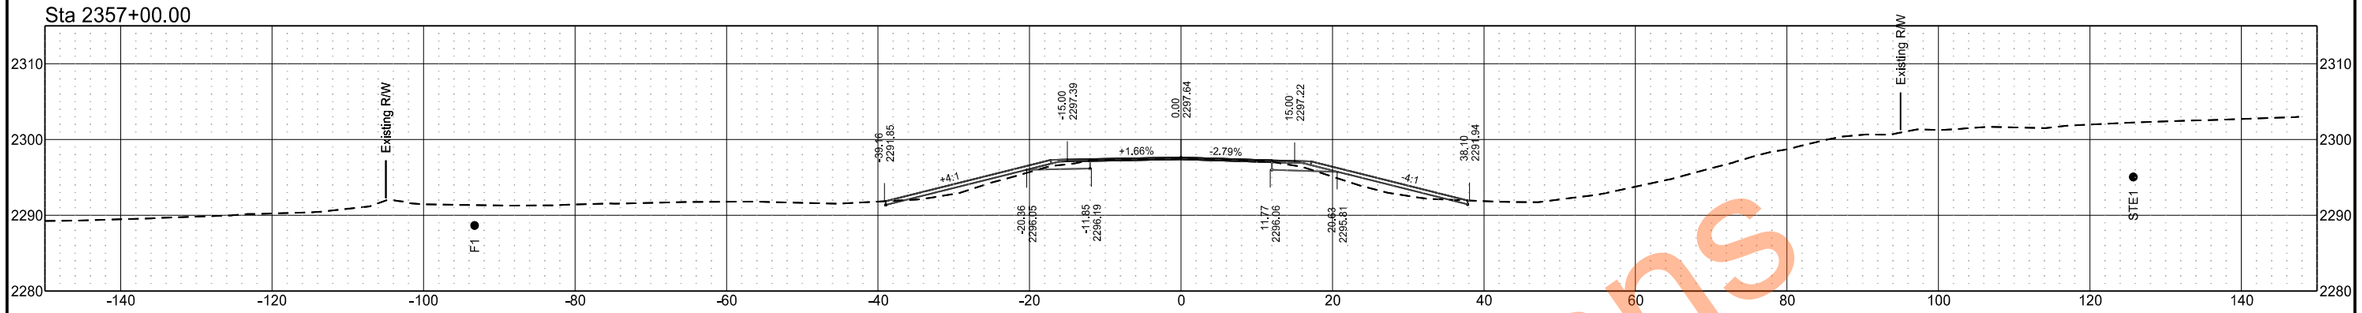

Sta 2356+00.00

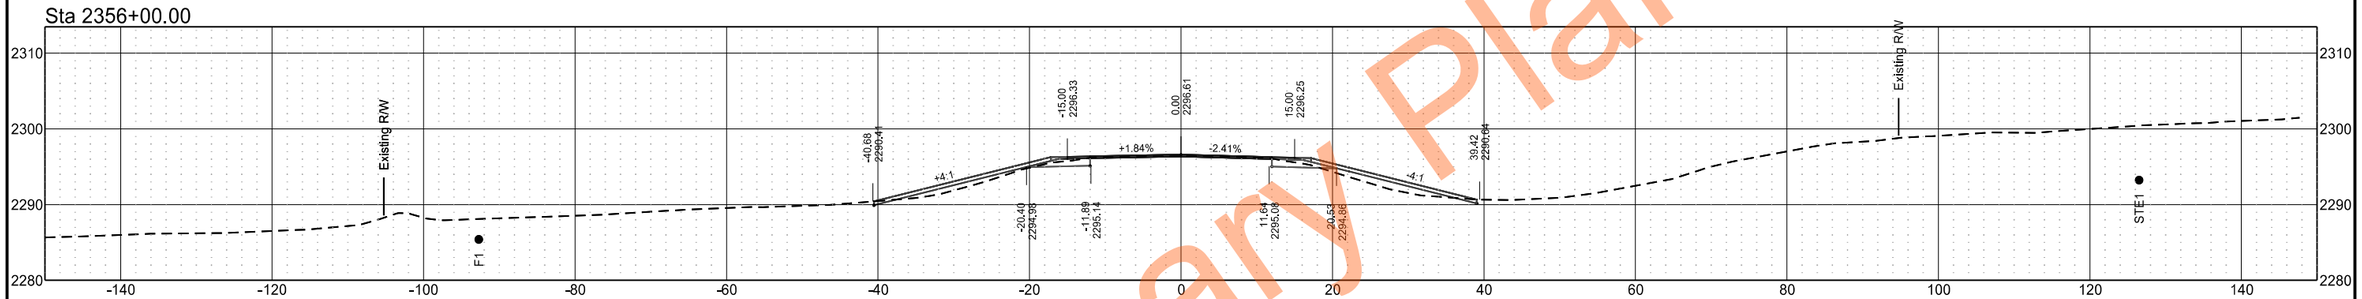

Sta 2355+00.00

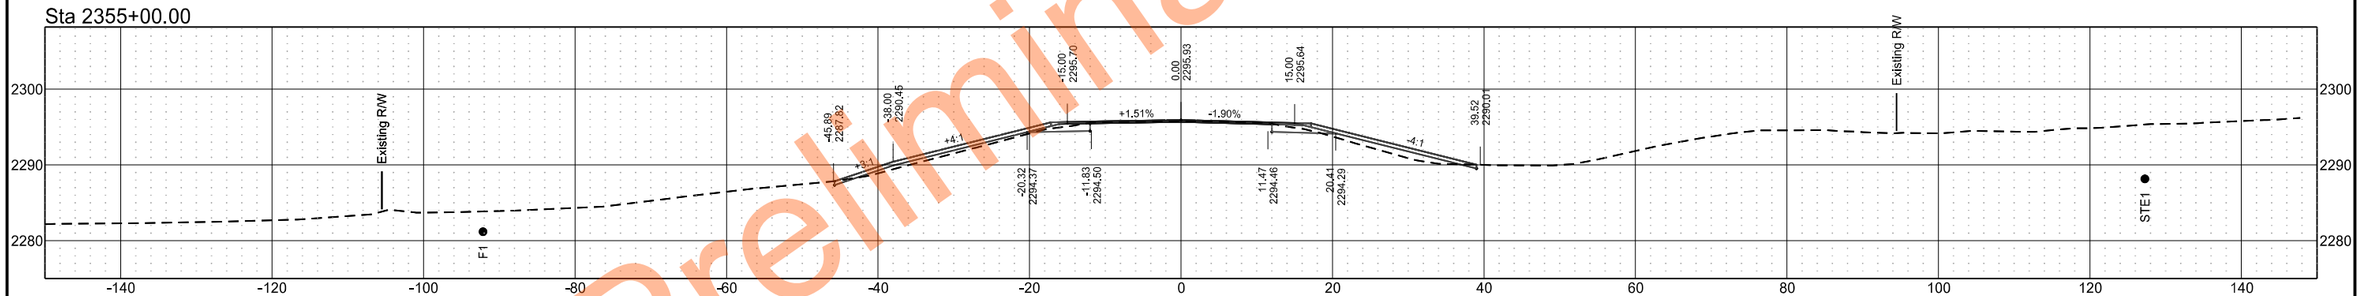

Sta 2354+00.00

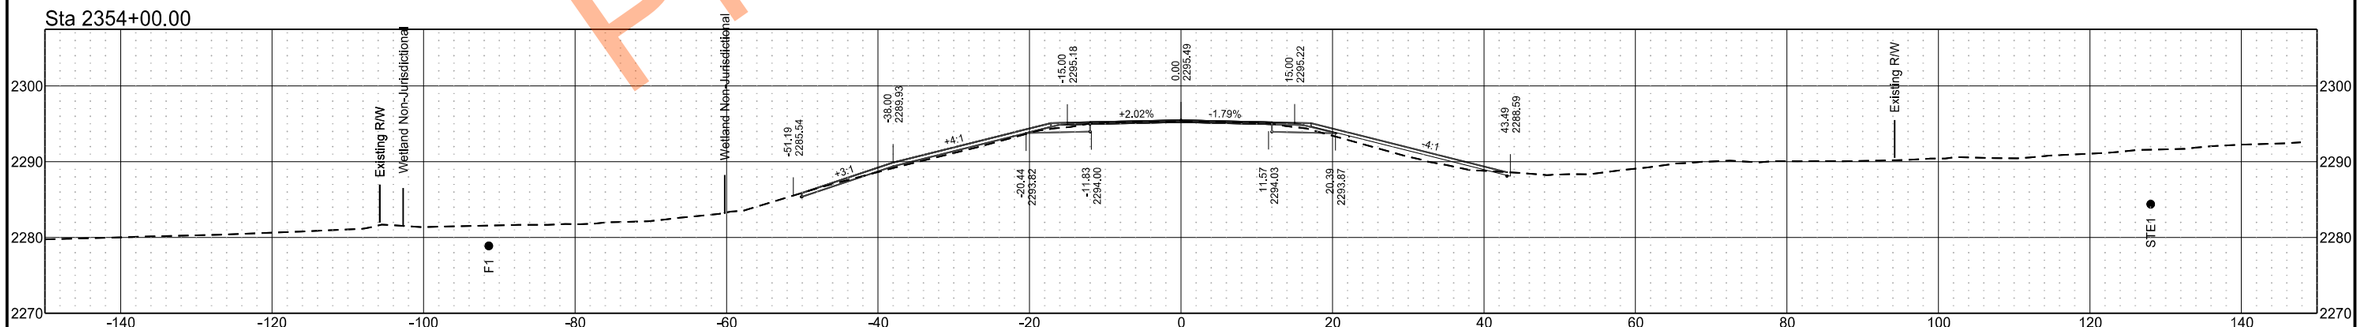

Preliminary Plans

ND 49 - Grant County

STATE	PROJECT NO.	SECTION NO.	SHEET NO.
ND	X-1-049(031)036	200	128

Sta 2360+19.00

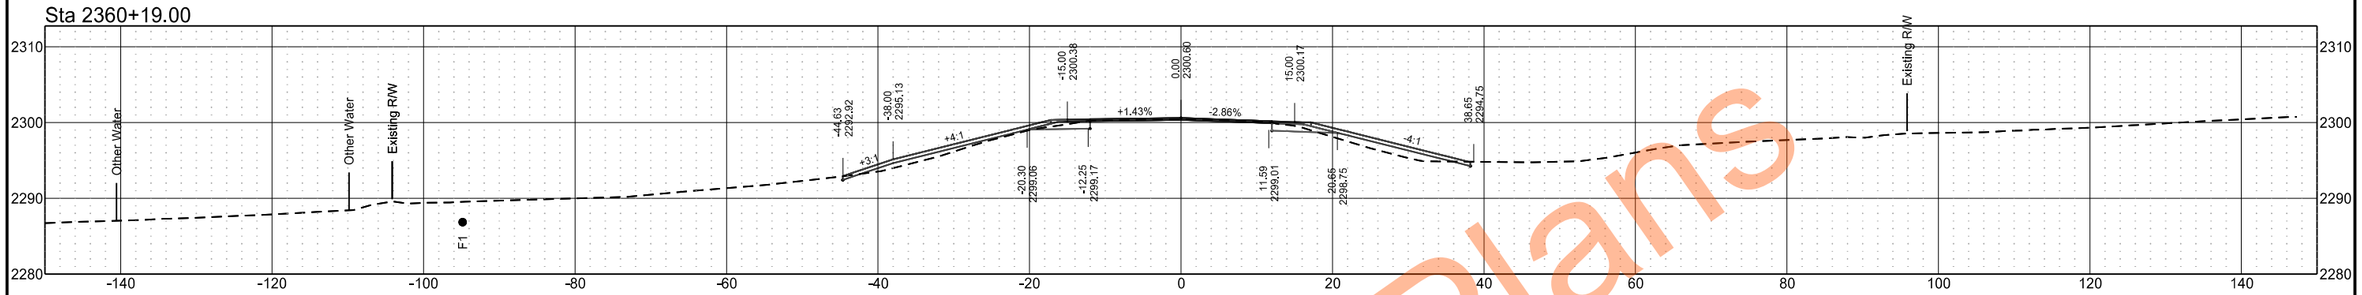

Sta 2360+00.00

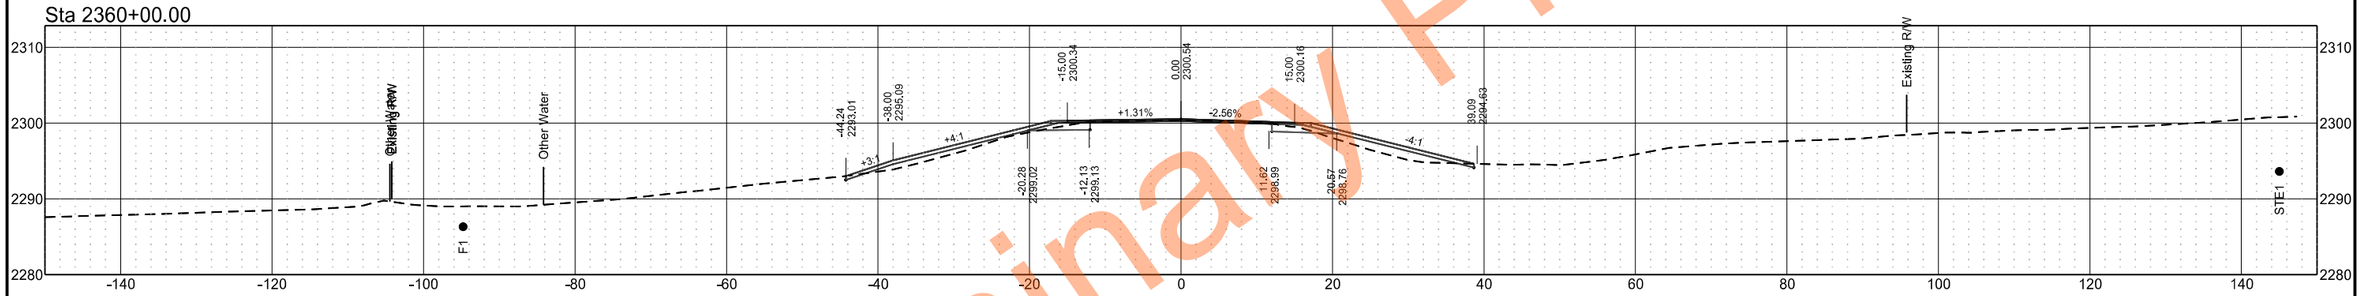

Sta 2359+00.00

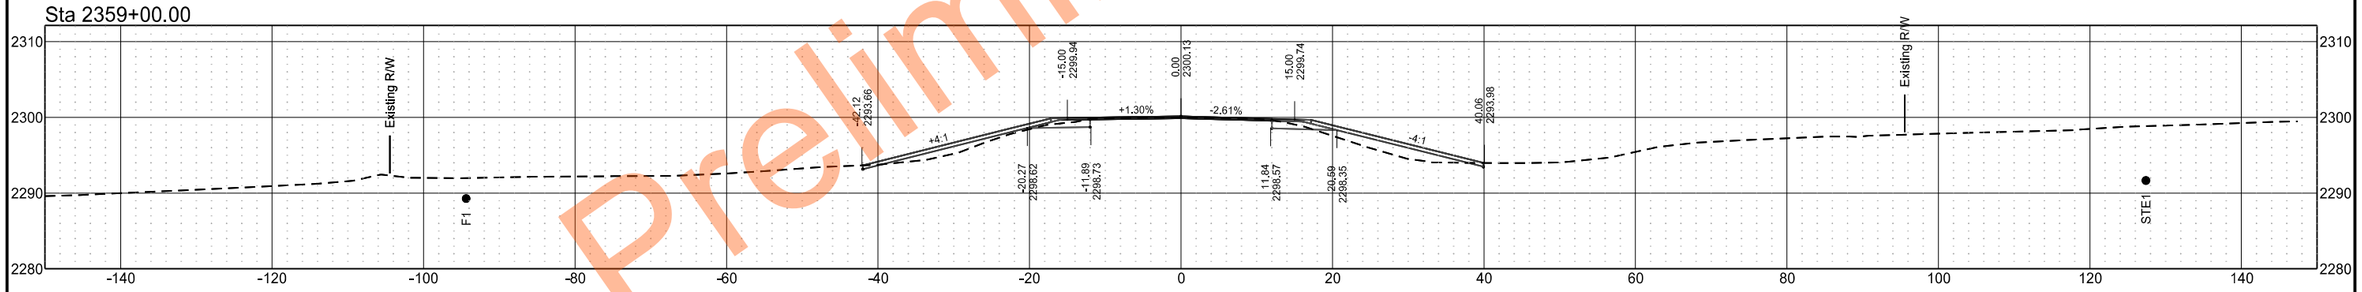

Sta 2358+00.00

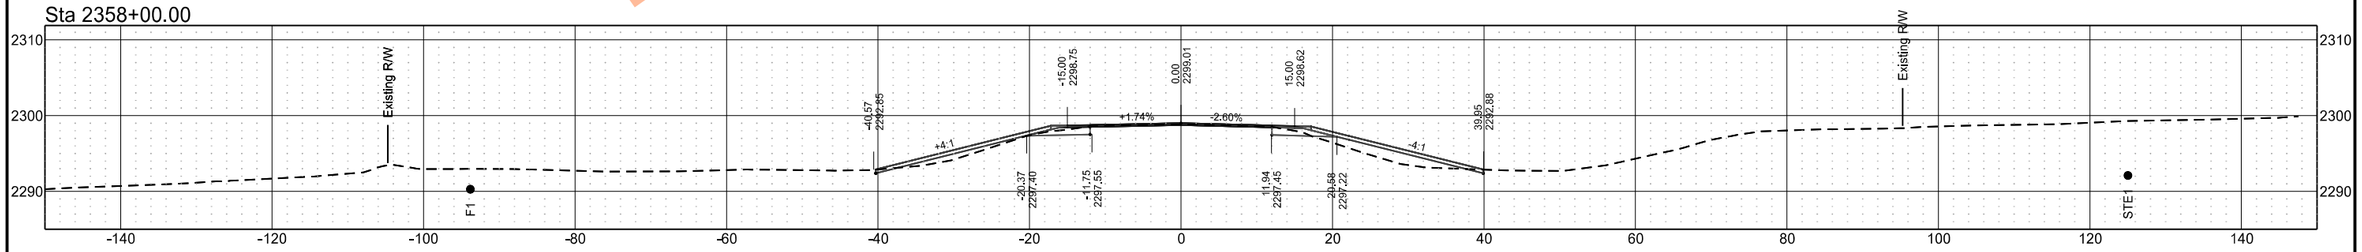

Preliminary Plans

ND 49 - Grant County

STATE	PROJECT NO.	SECTION NO.	SHEET NO.
ND	X-1-049(031)036	200	129

Sta 2362+00.00

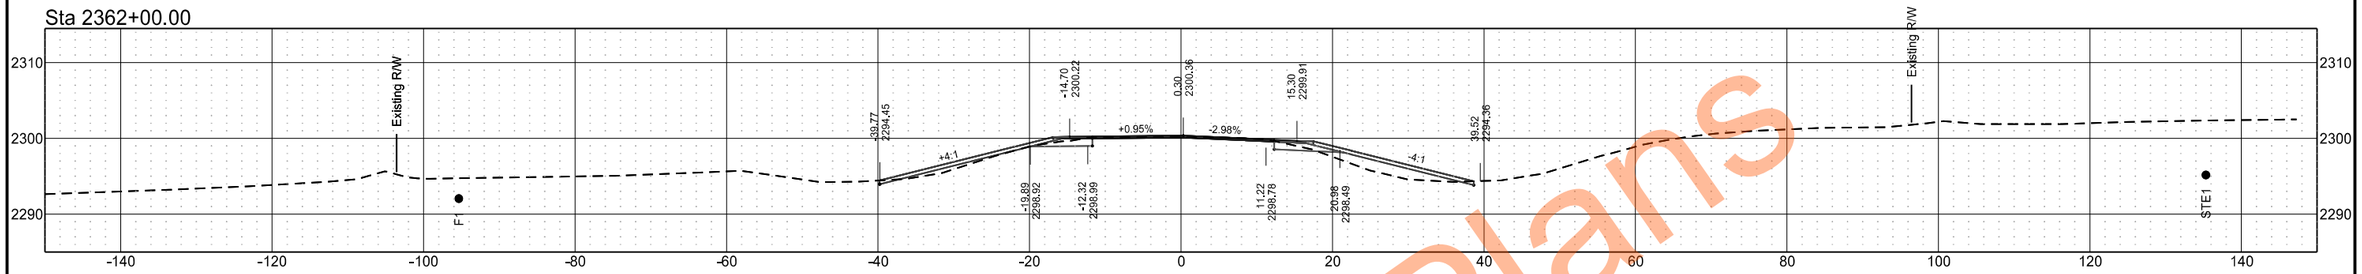

Sta 2361+50.00

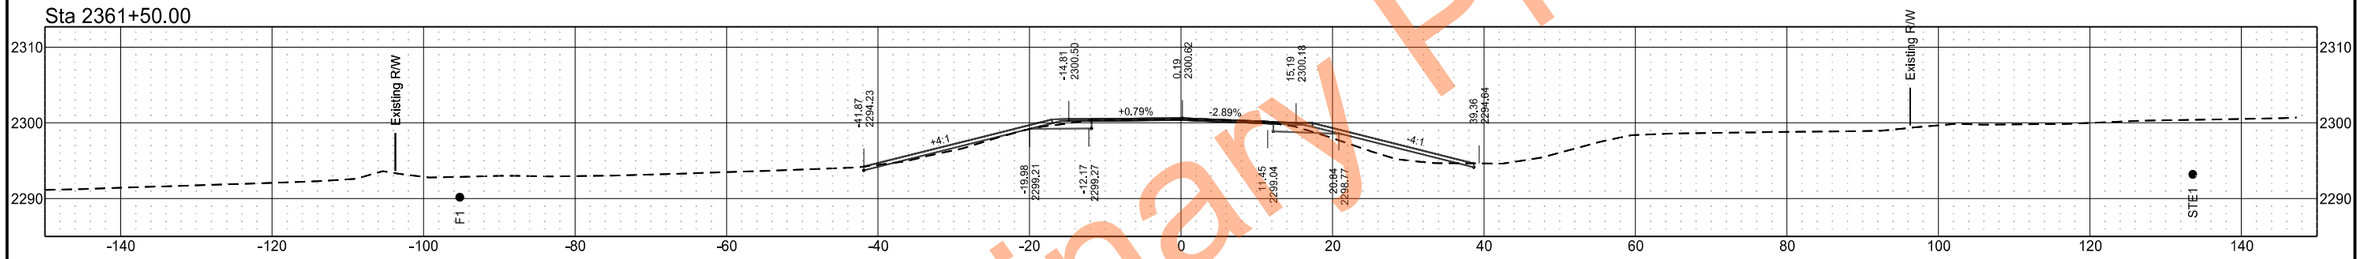

Sta 2360+80.00

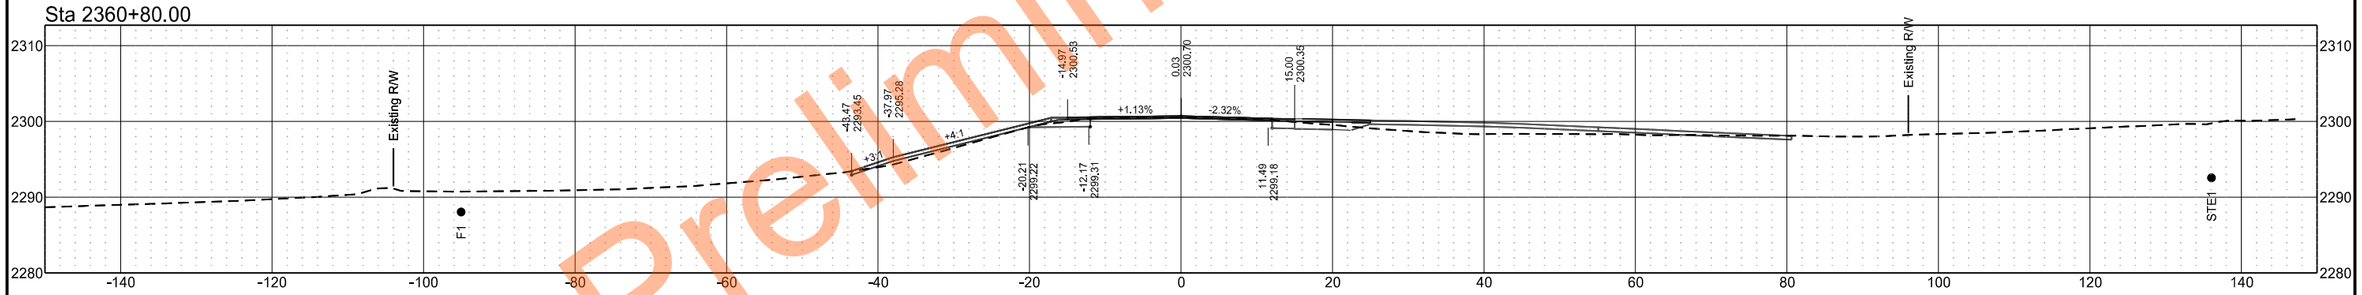

Sta 2360+68.45

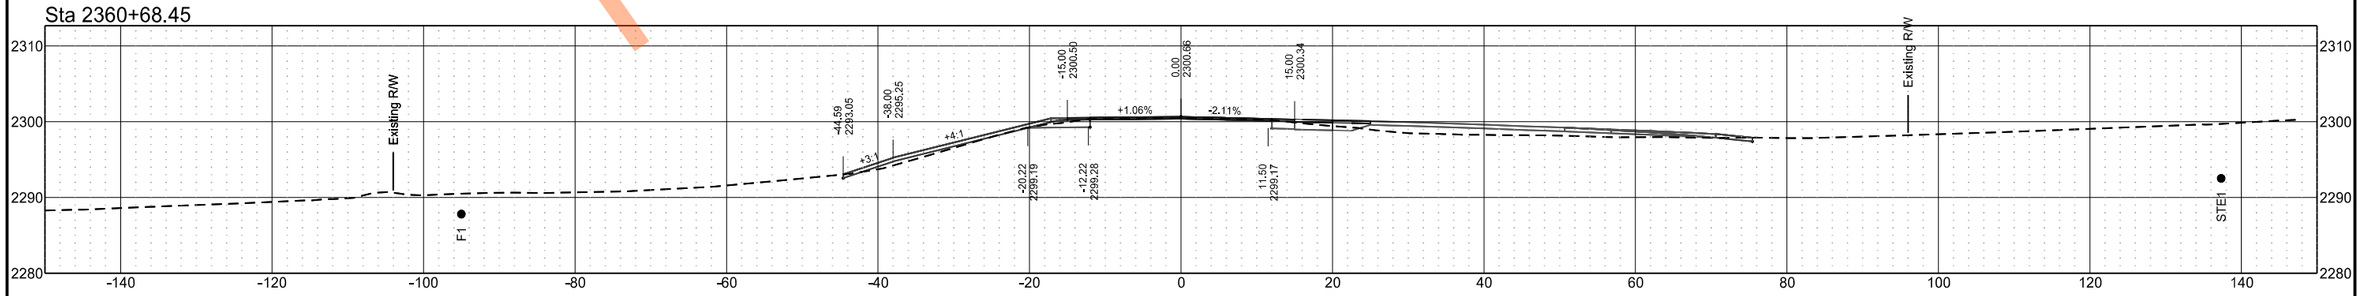

Preliminary Plans

ND 49 - Grant County

STATE	PROJECT NO.	SECTION NO.	SHEET NO.
ND	X-1-049(031)036	200	130

Sta 2366+00.00

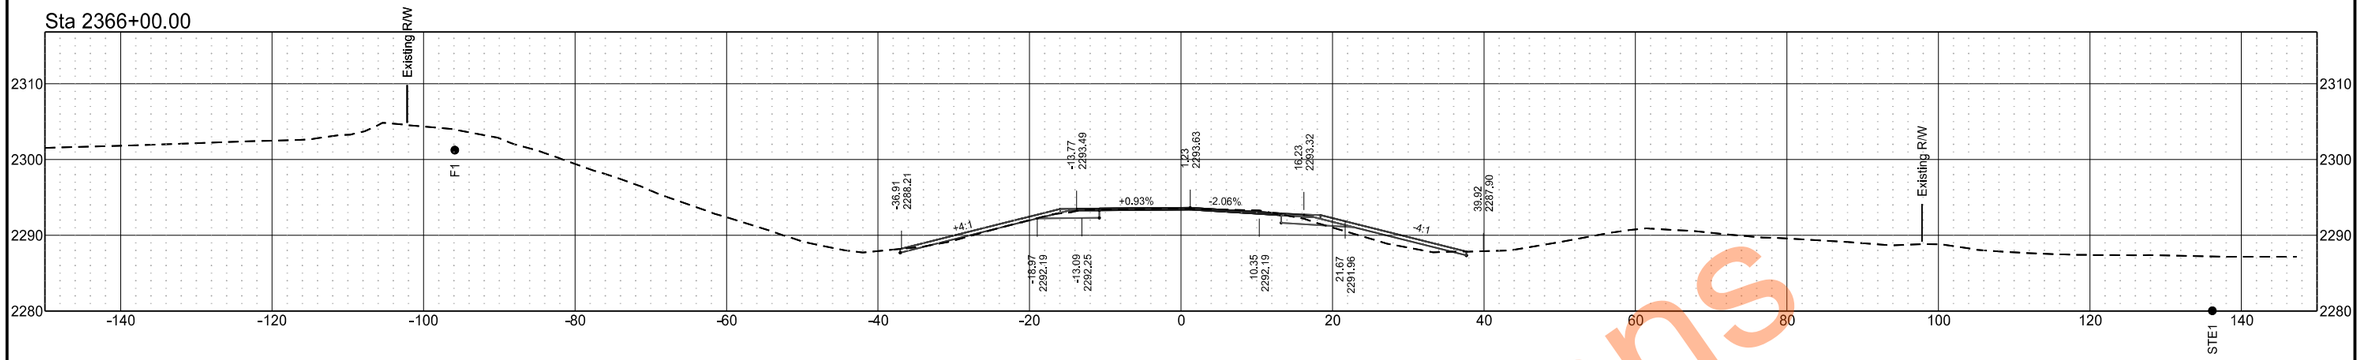

Sta 2365+00.00

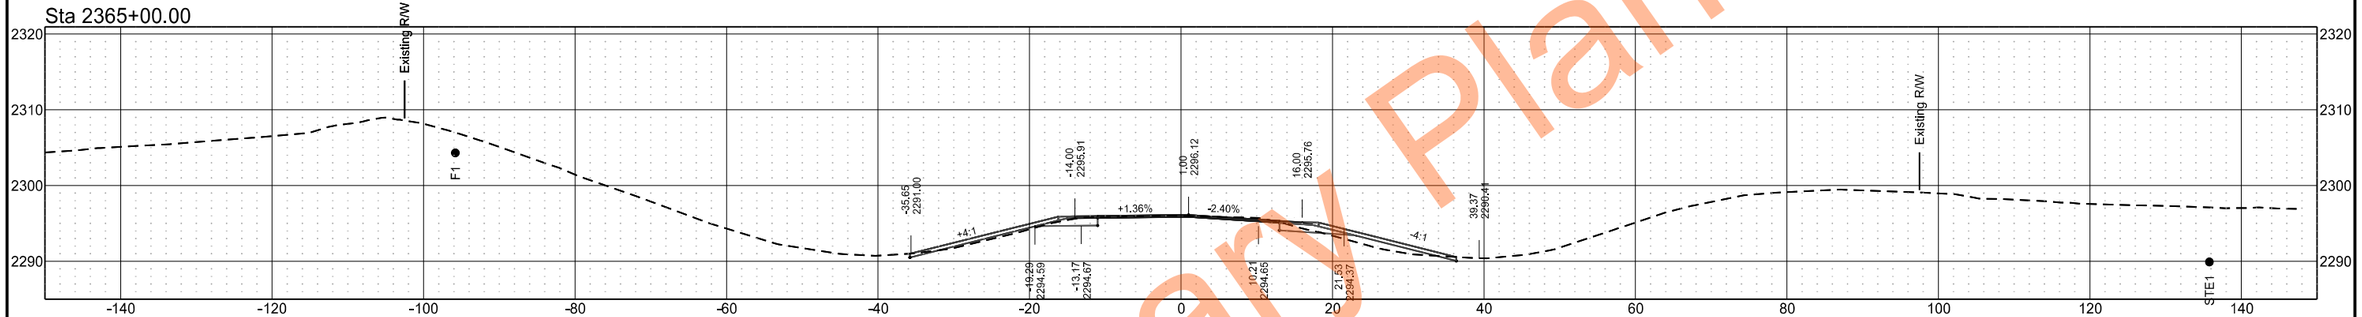

Sta 2364+00.00

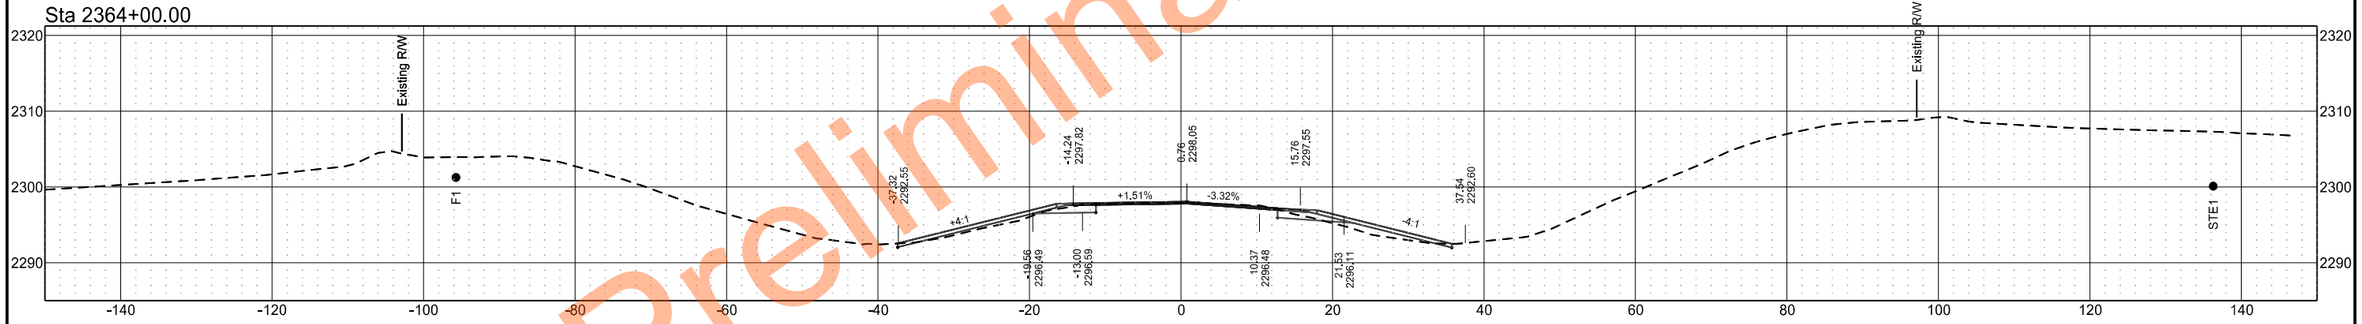

Sta 2363+00.00

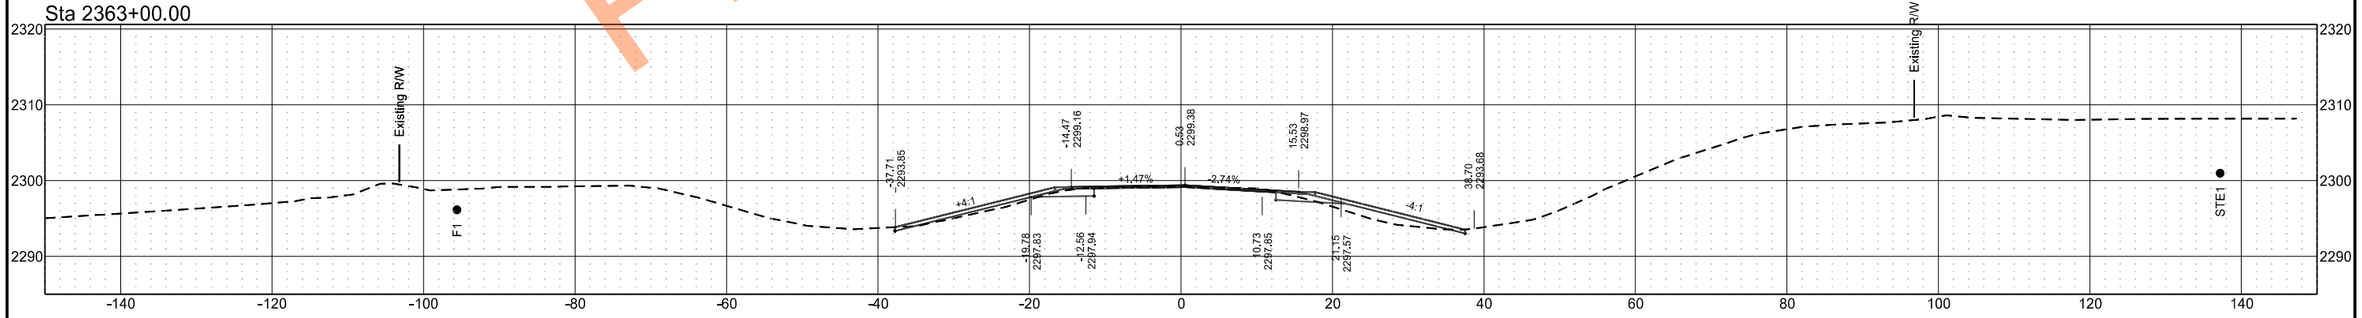

Preliminary Plans

ND 49 - Grant County

STATE	PROJECT NO.	SECTION NO.	SHEET NO.
ND	X-1-049(031)036	200	131

Sta 2370+00.00

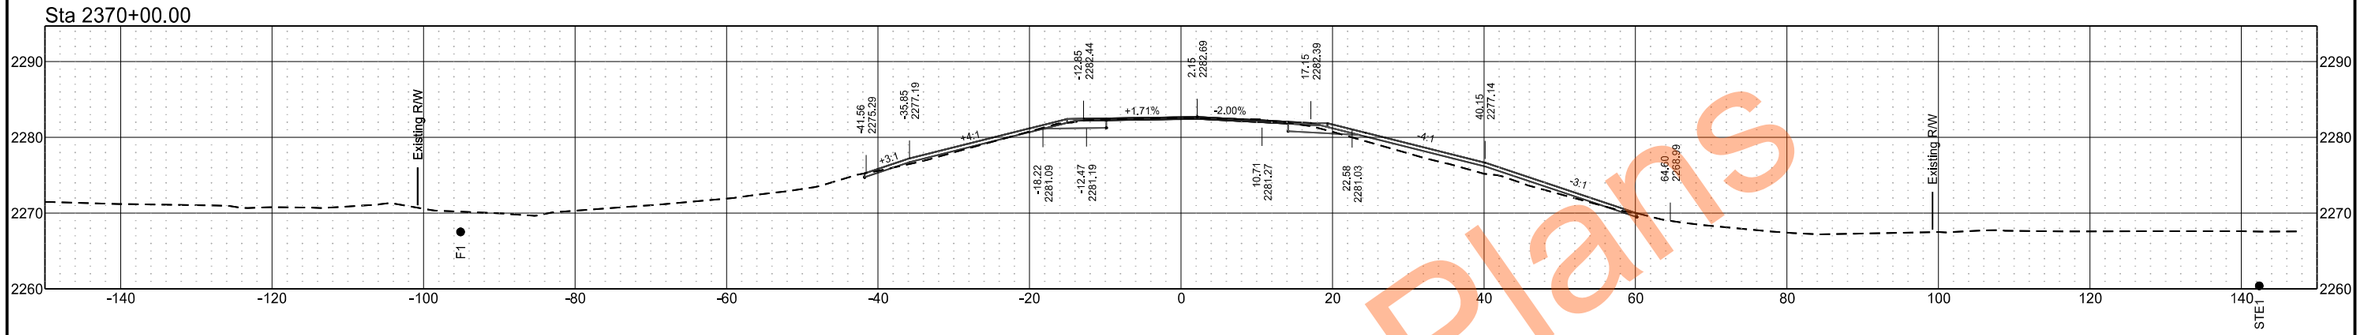

Sta 2369+00.00

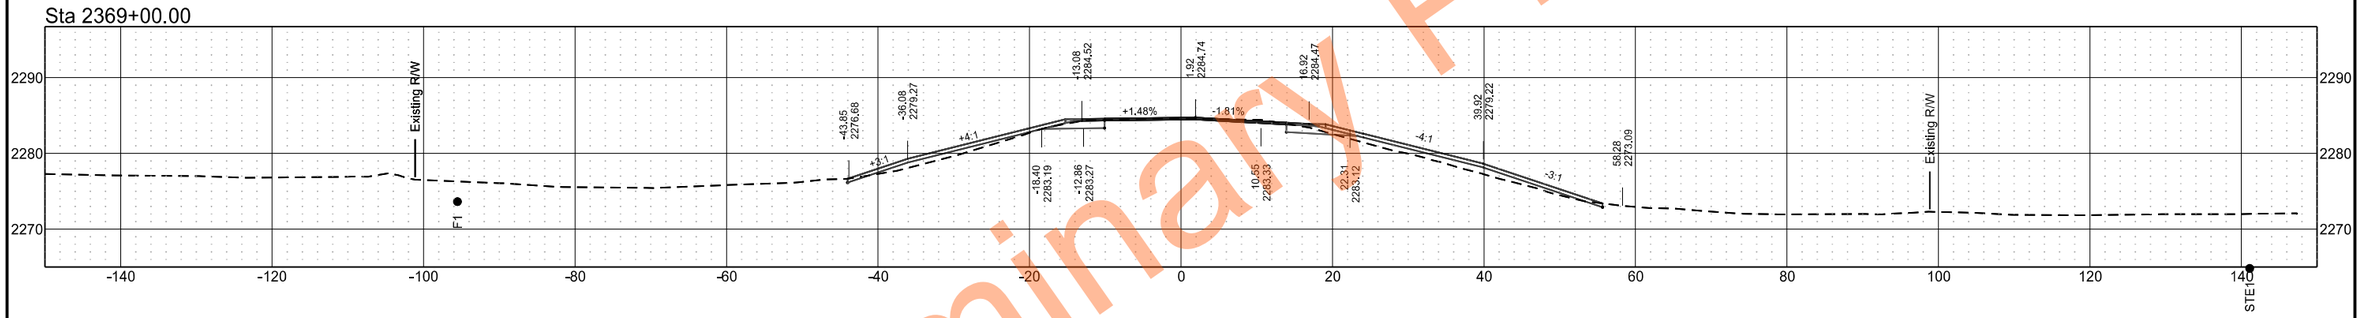

Sta 2368+00.00

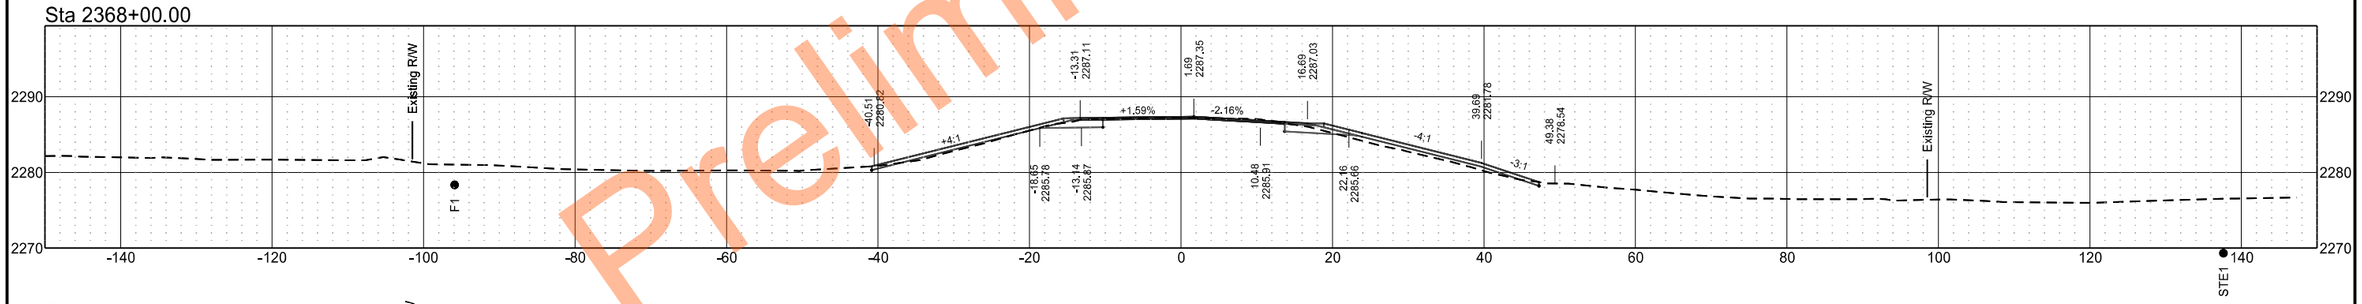

Sta 2367+00.00

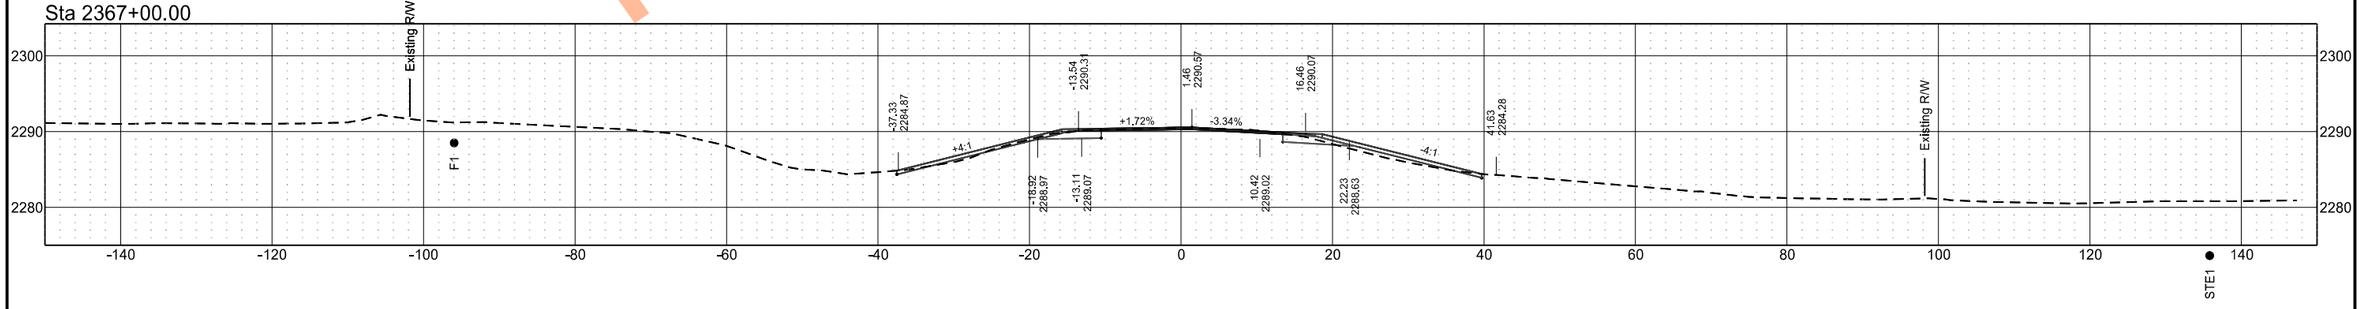

Preliminary Plans

ND 49 - Grant County

STATE	PROJECT NO.	SECTION NO.	SHEET NO.
ND	X-1-049(031)036	200	132

Sta 2373+17.08

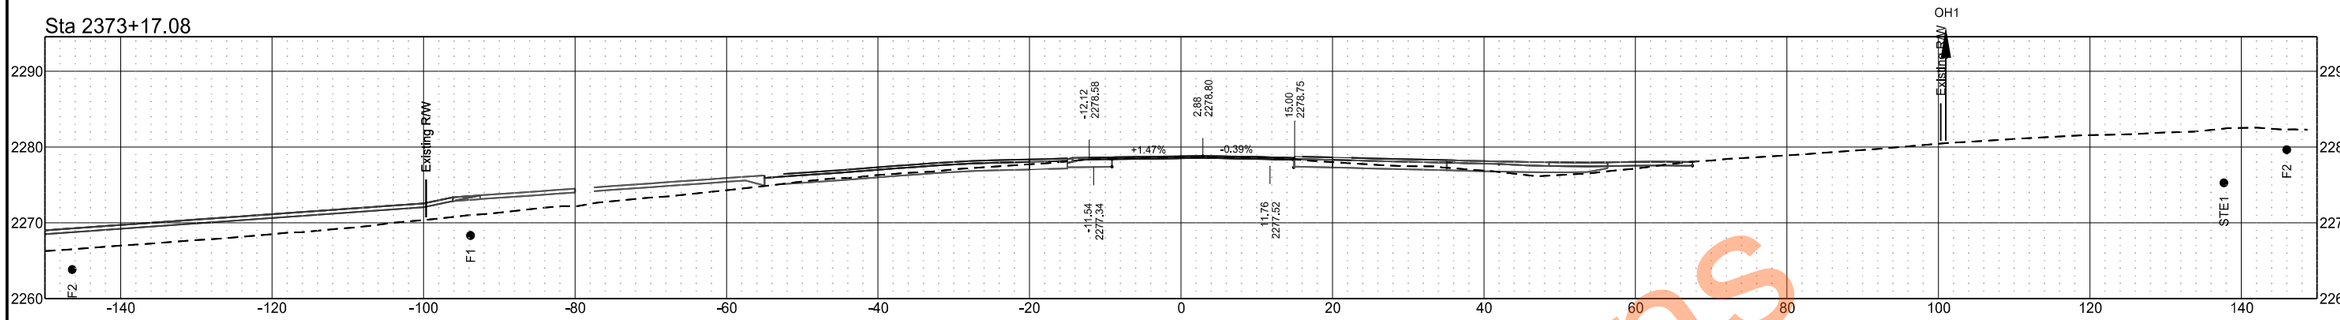

Sta 2373+07.00

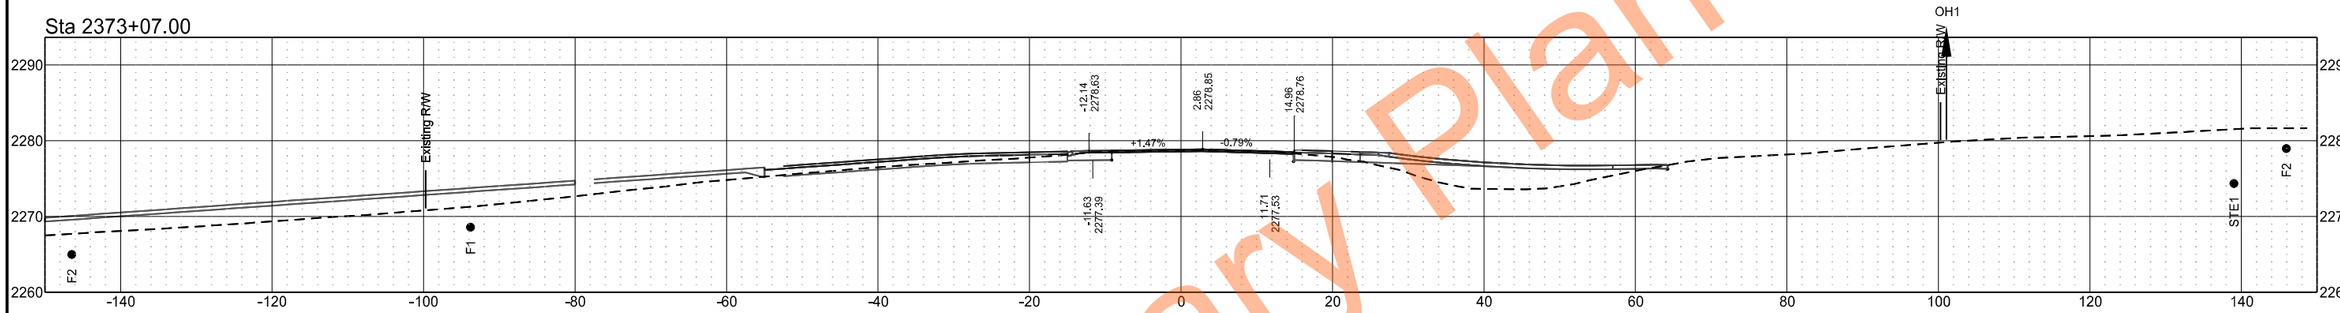

Sta 2372+00.00

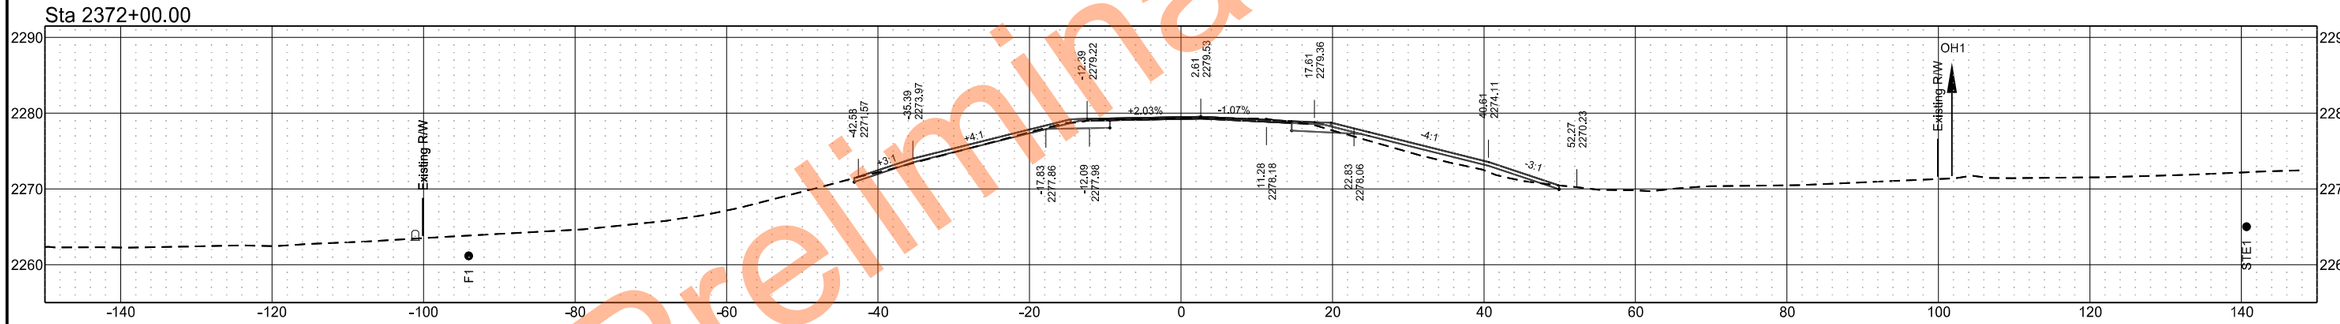

Sta 2371+00.00

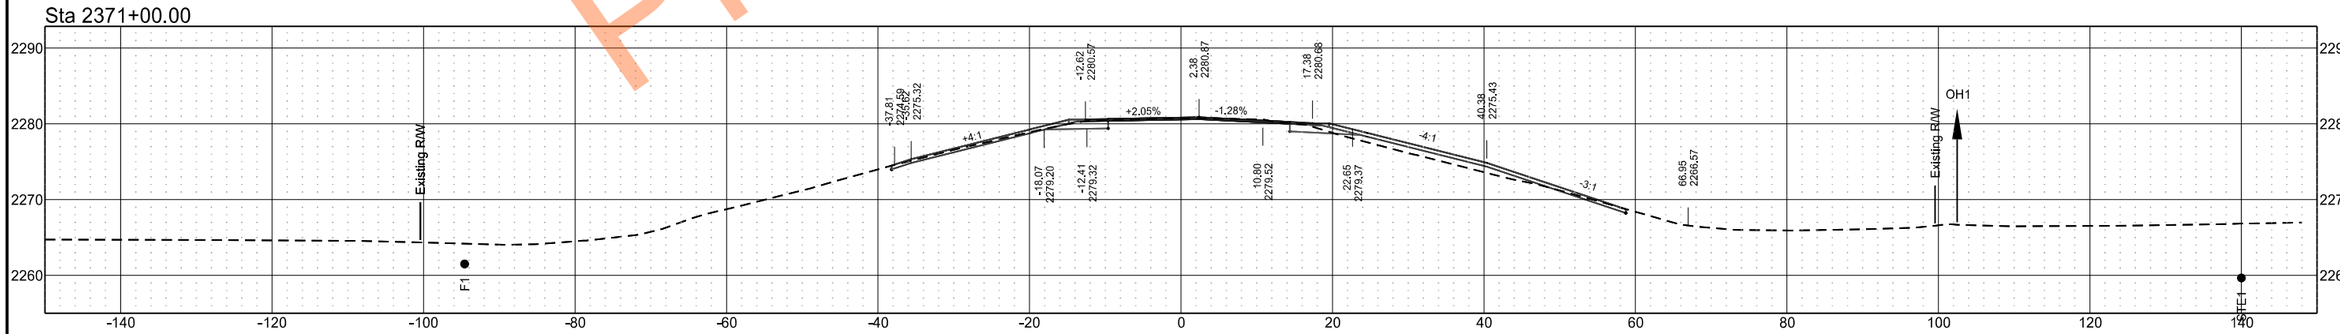

Preliminary Plans

ND 49 - Grant County

STATE	PROJECT NO.	SECTION NO.	SHEET NO.
ND	X-1-049(031)036	200	133

Sta 2375+00.00

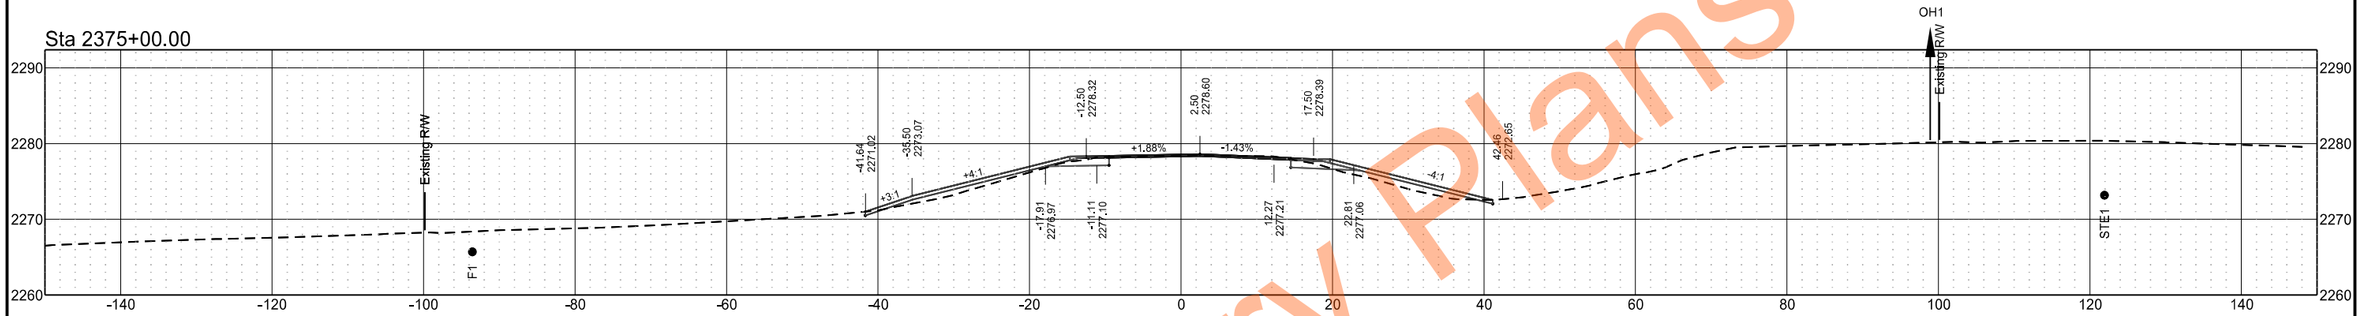

Sta 2374+00.00

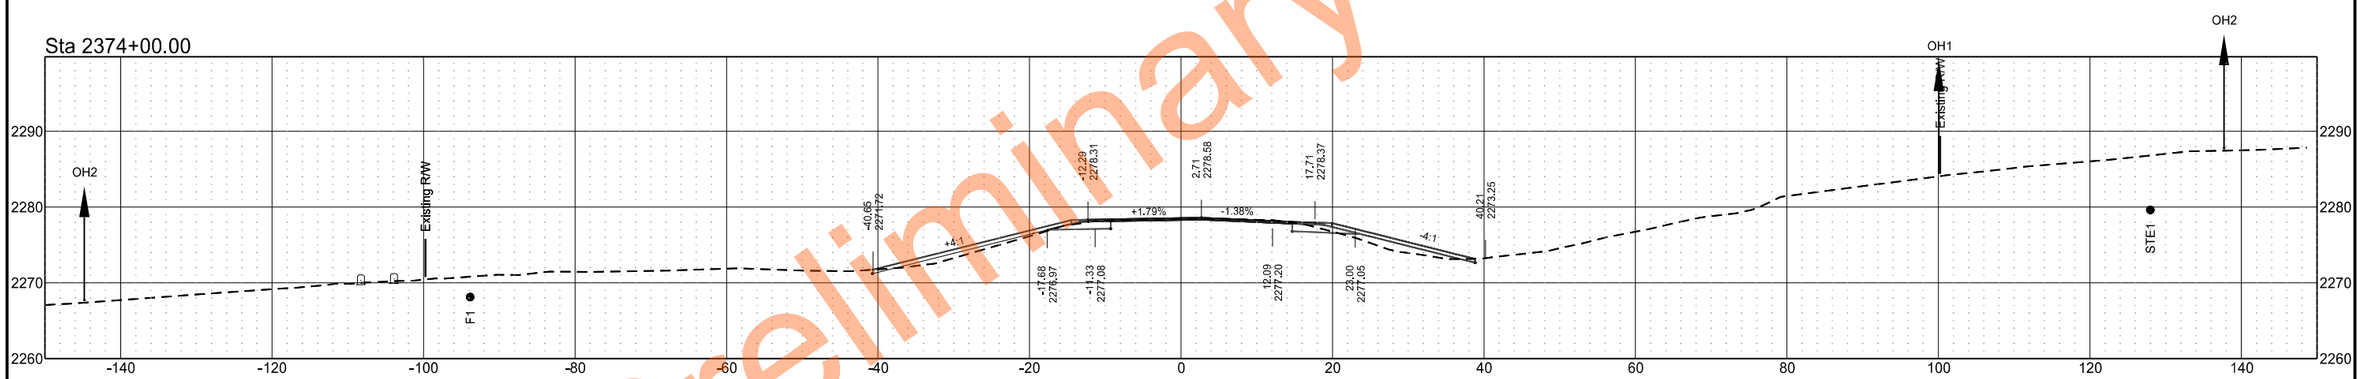

Sta 2373+34.00

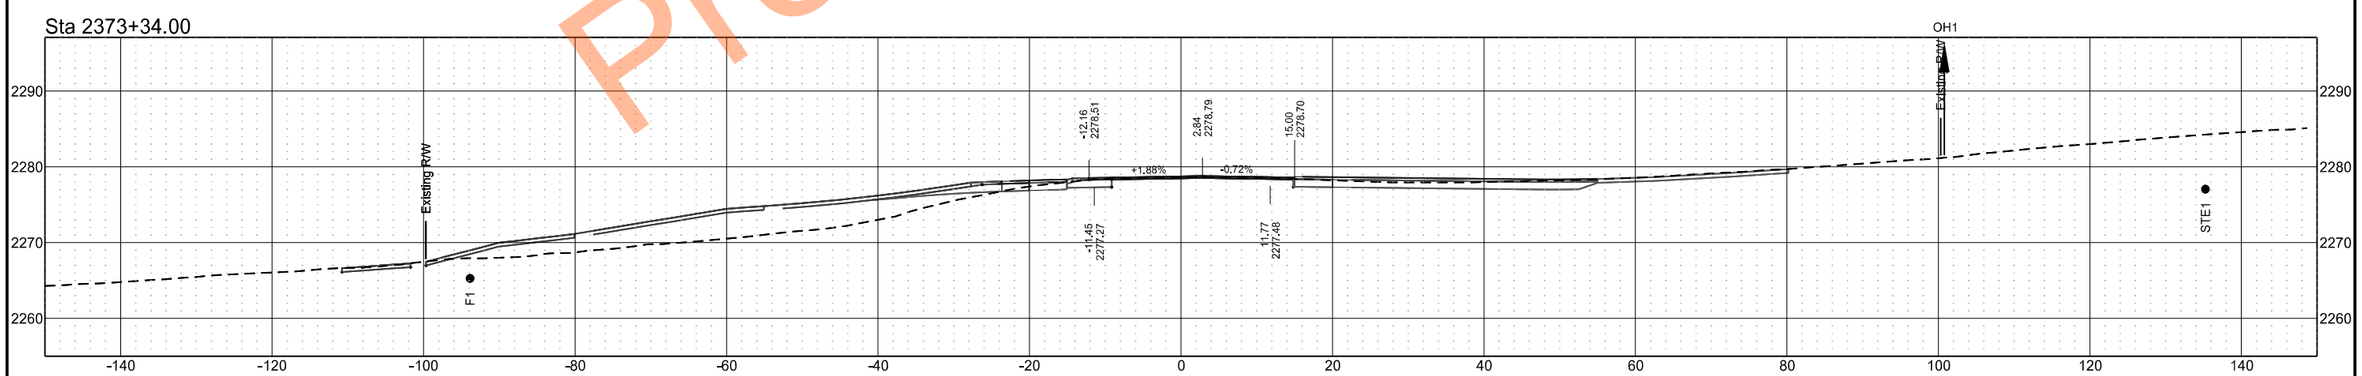

Preliminary Plans

ND 49 - Grant County

STATE	PROJECT NO.	SECTION NO.	SHEET NO.
ND	X-1-049(031)036	200	134

Sta 2378+00.00

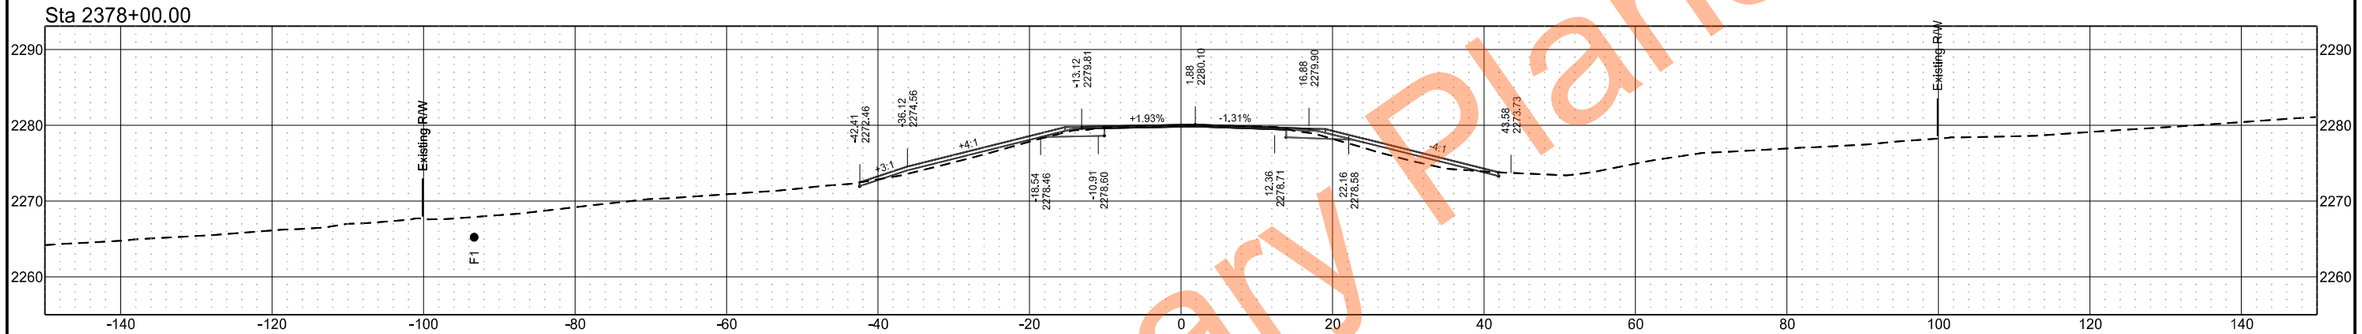

Sta 2377+00.00

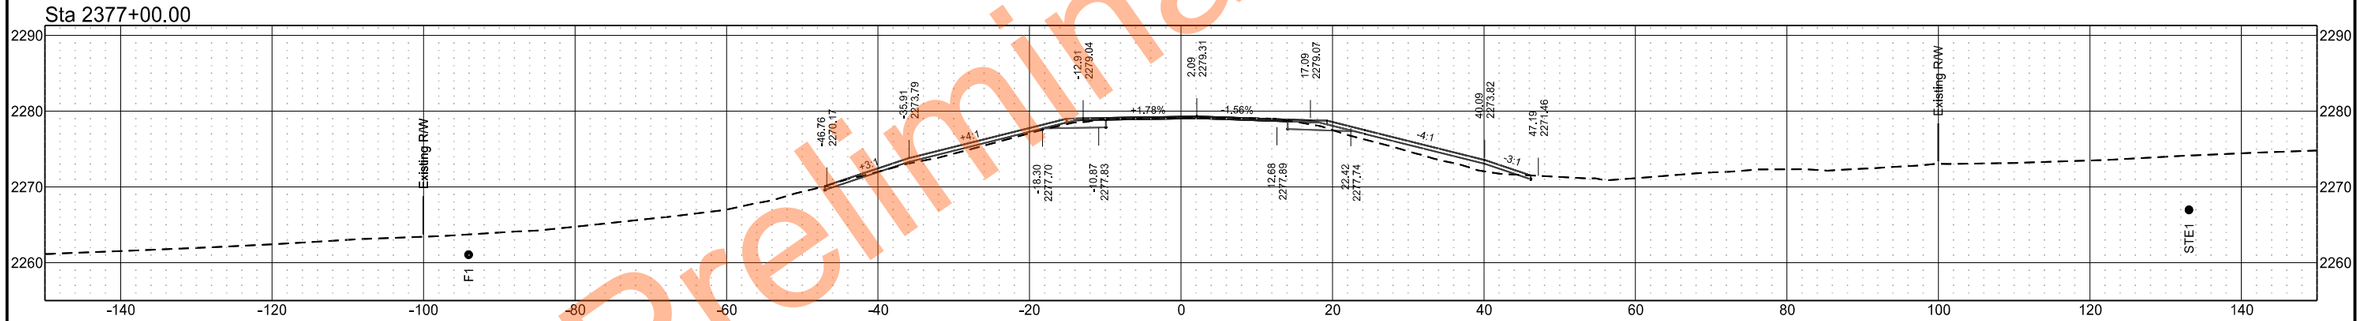

Sta 2376+00.00

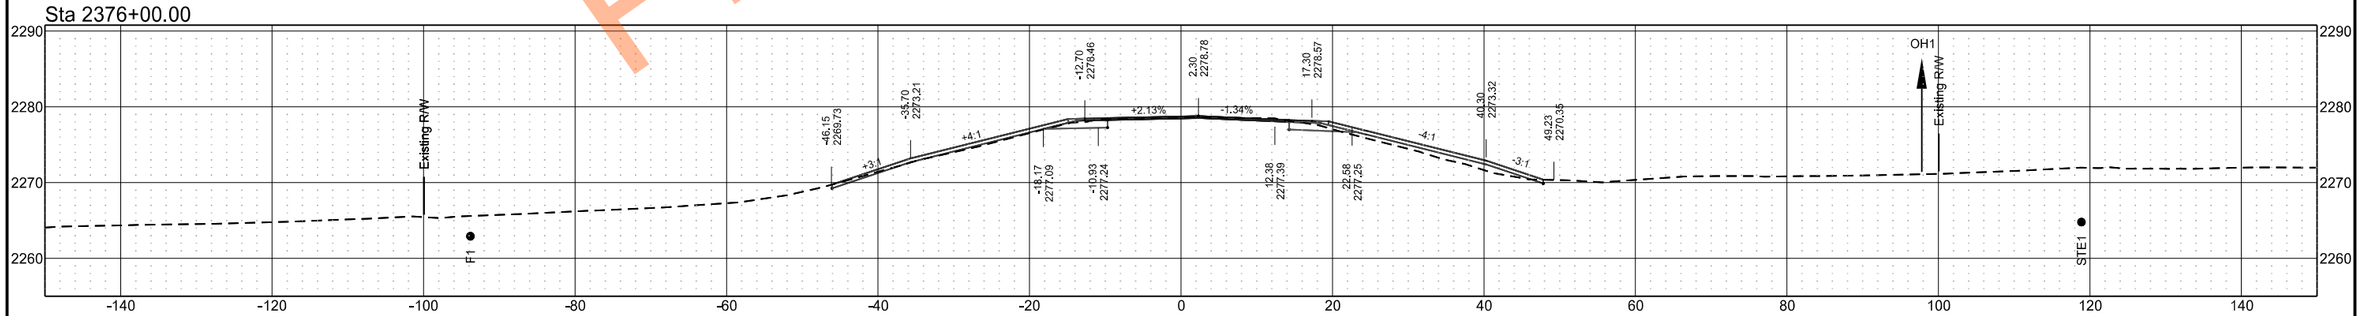

Preliminary Plans

ND 49 - Grant County

STATE	PROJECT NO.	SECTION NO.	SHEET NO.
ND	X-1-049(031)036	200	135

Sta 2381+00.00

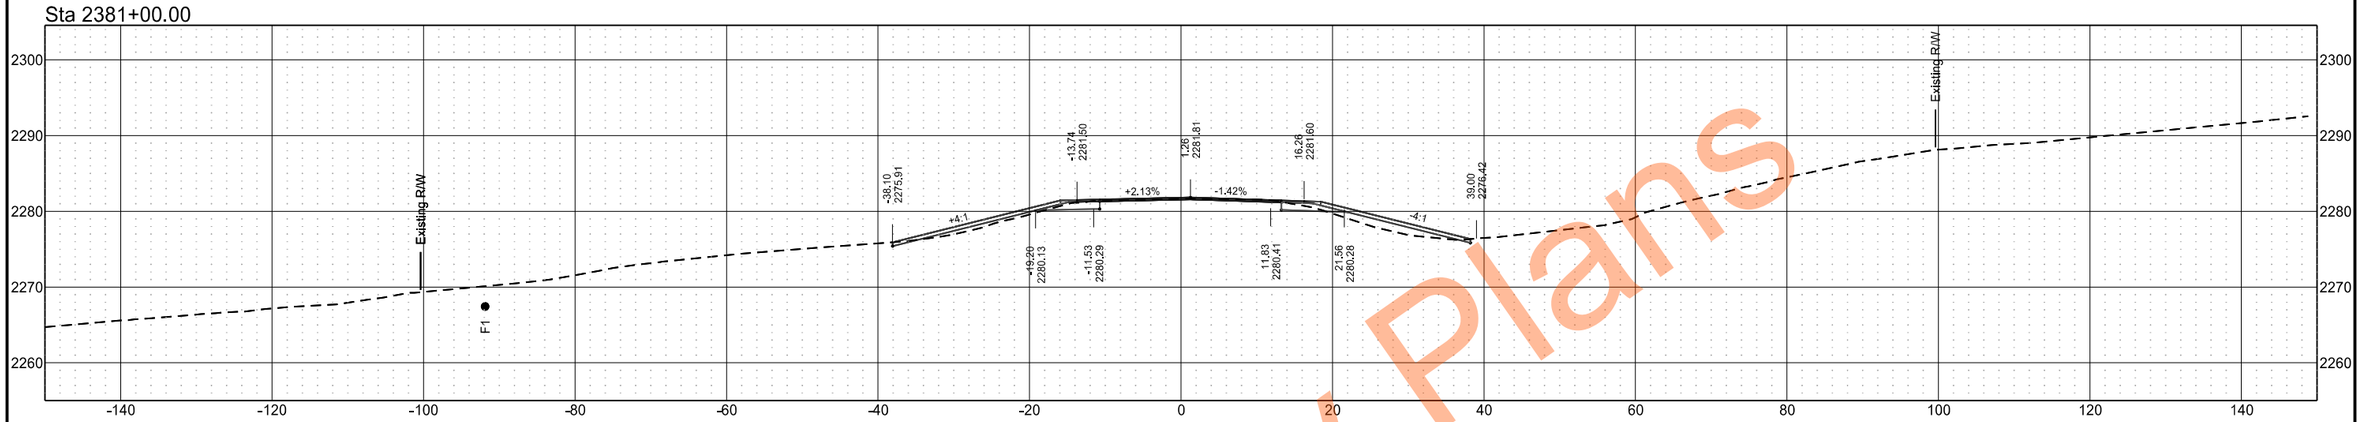

Sta 2380+00.00

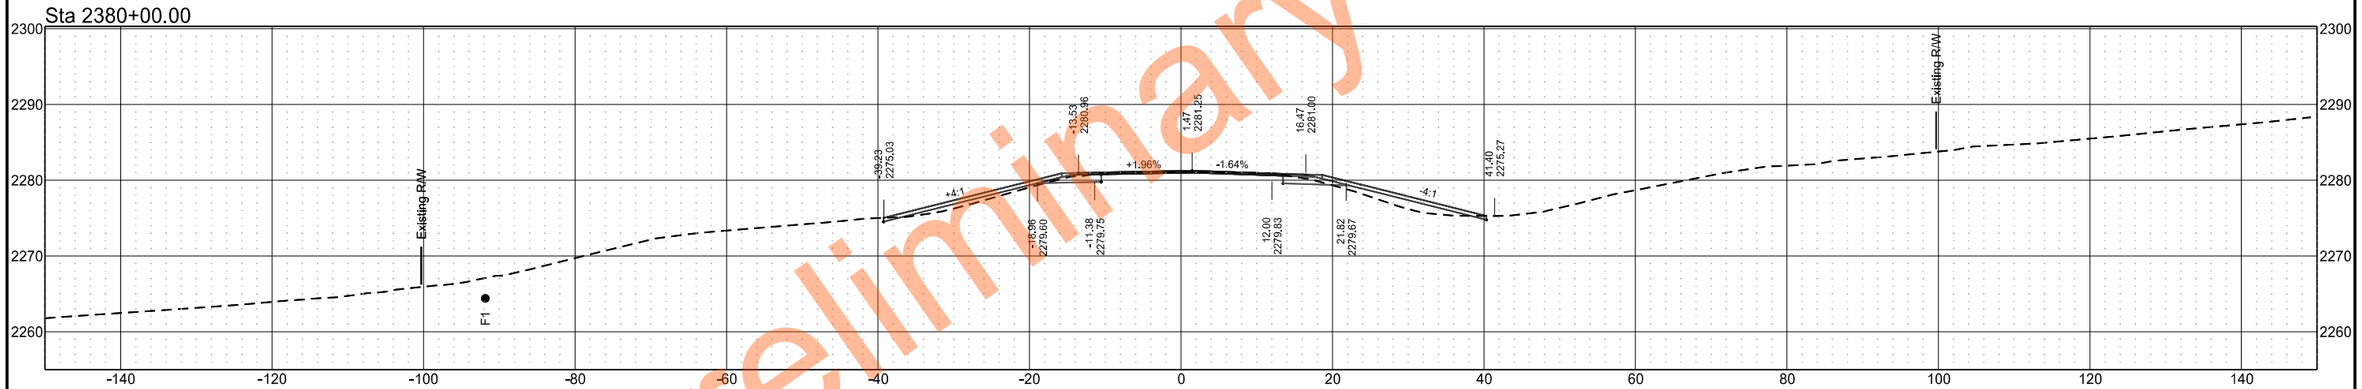

Sta 2379+00.00

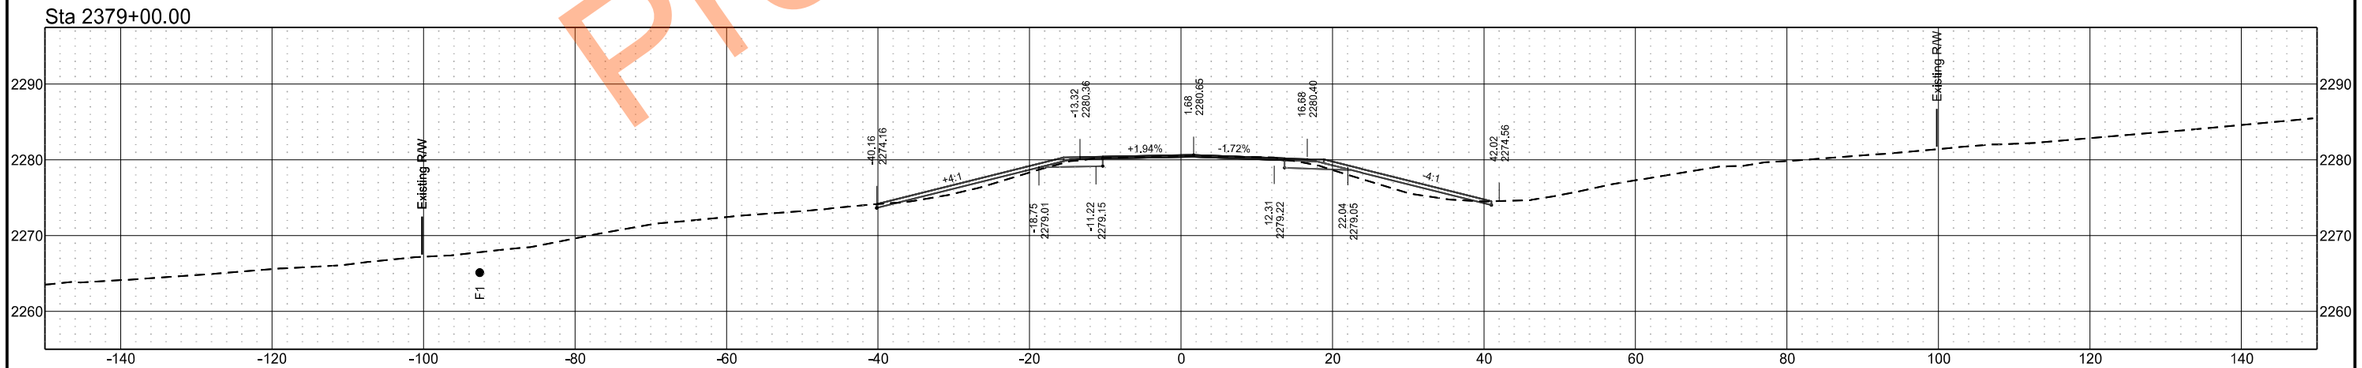

Preliminary Plans

ND 49 - Grant County

STATE	PROJECT NO.	SECTION NO.	SHEET NO.
ND	X-1-049(031)036	200	136

Sta 2384+00.00

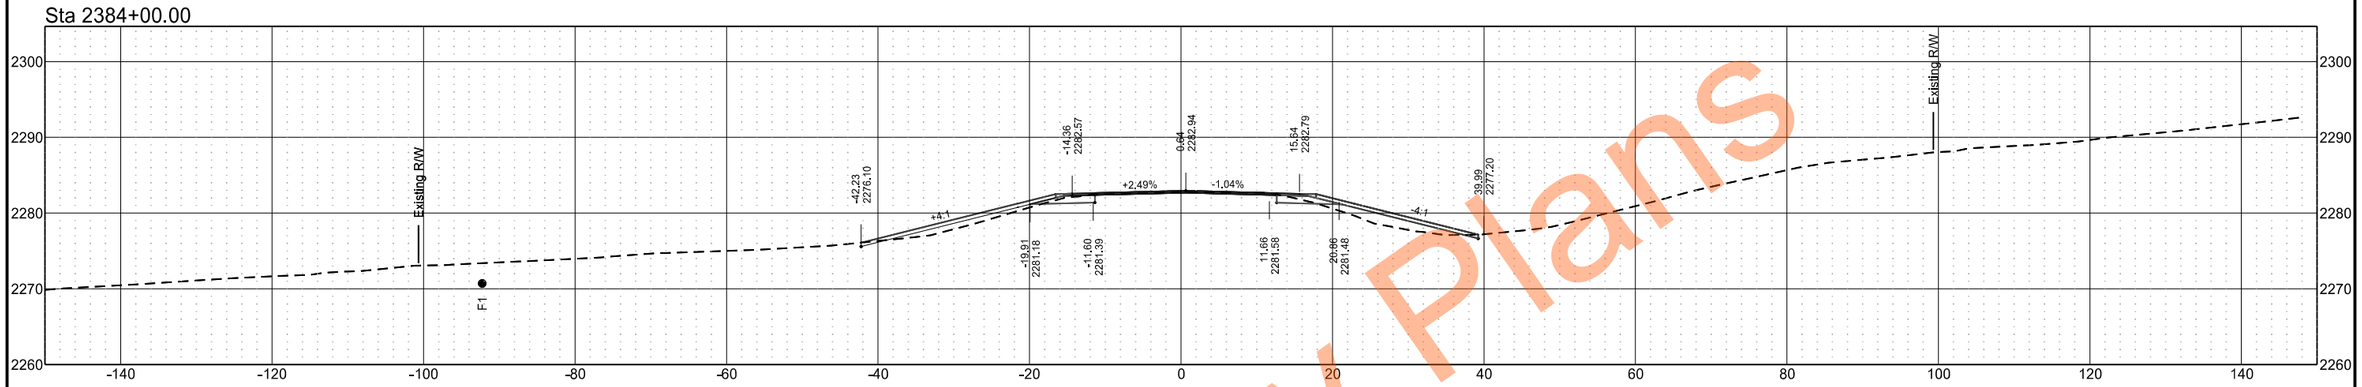

Sta 2383+00.00

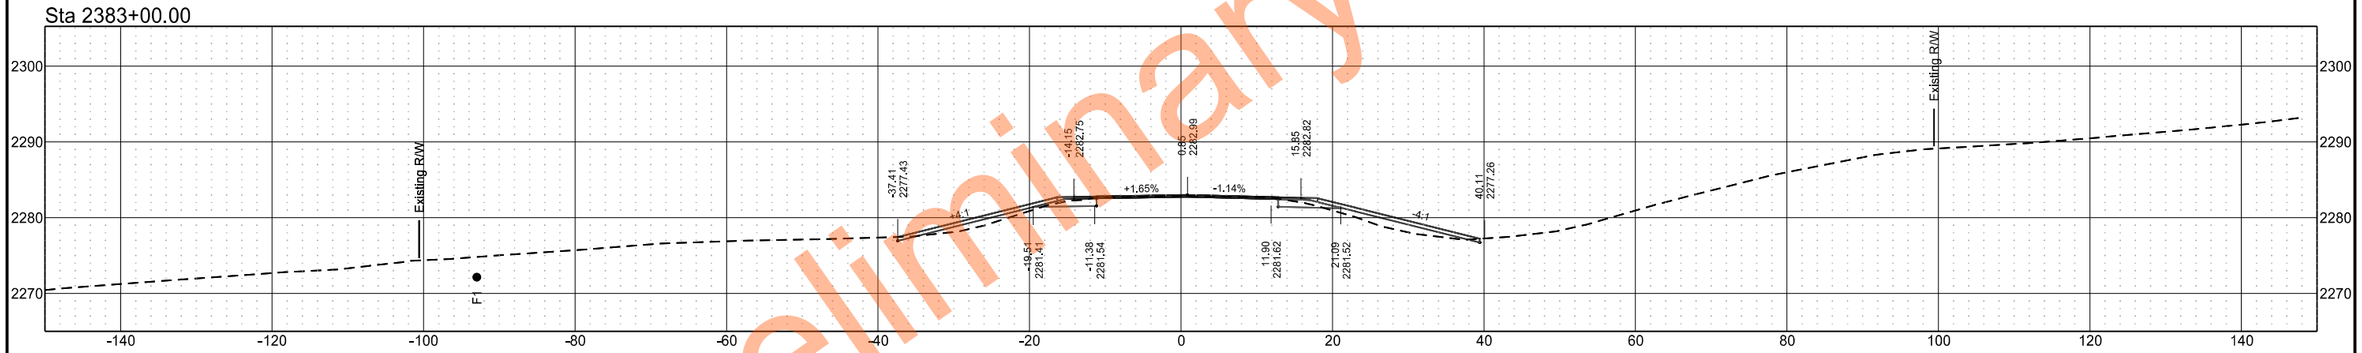

Sta 2382+00.00

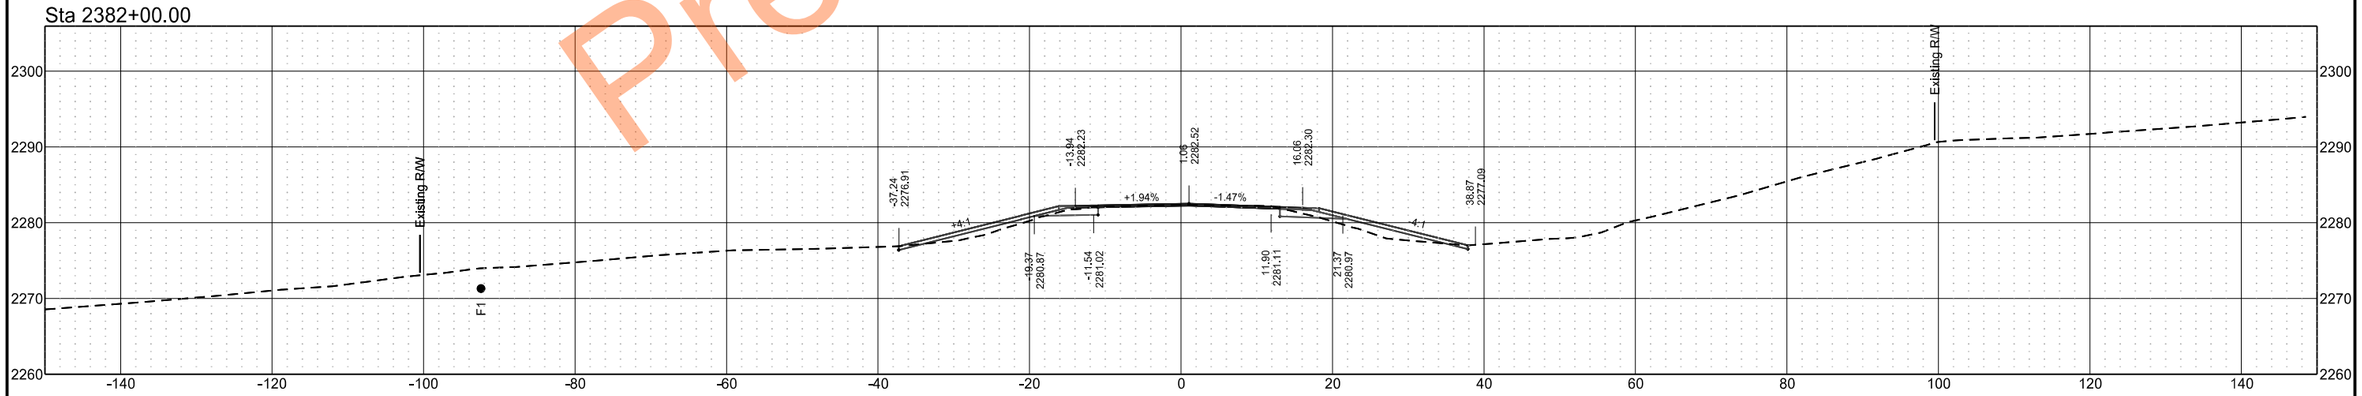

Preliminary Plans

ND 49 - Grant County

STATE	PROJECT NO.	SECTION NO.	SHEET NO.
ND	X-1-049(031)036	200	137

Sta 2387+02.00

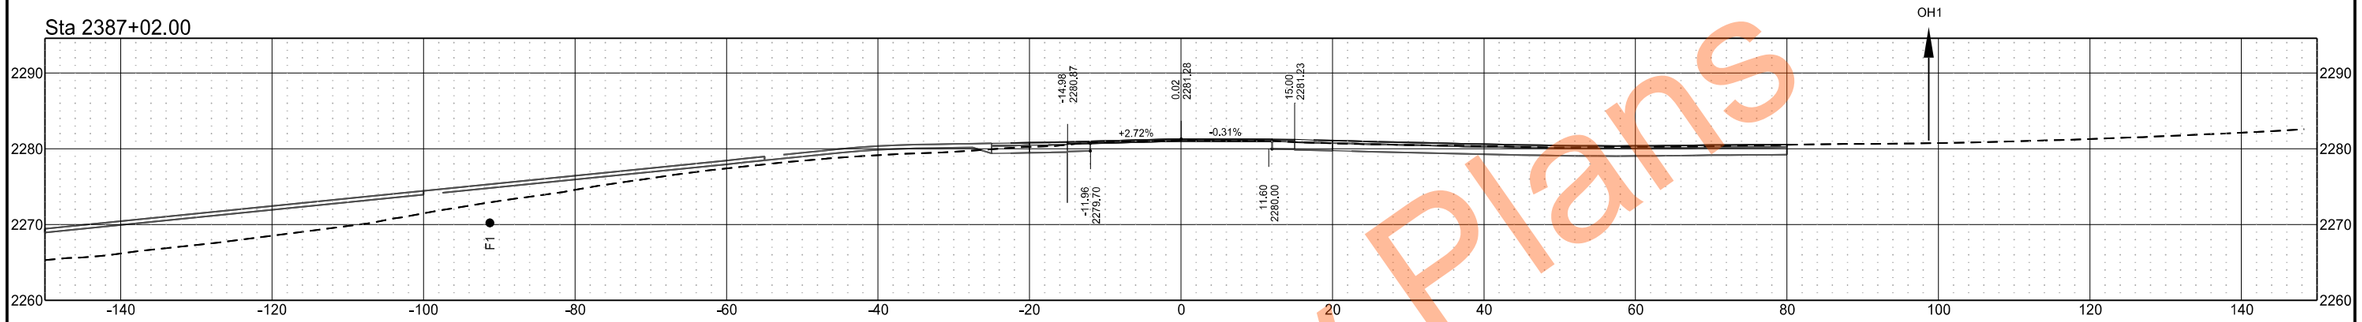

Sta 2386+00.00

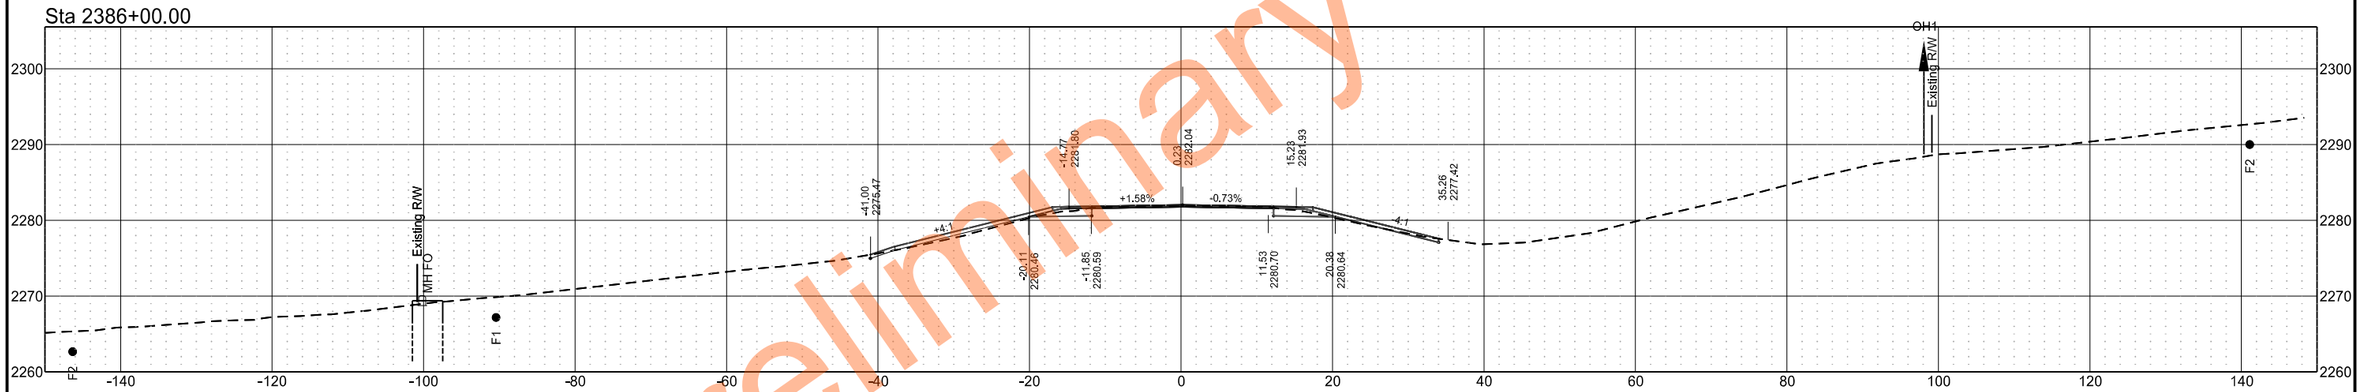

Sta 2385+00.00

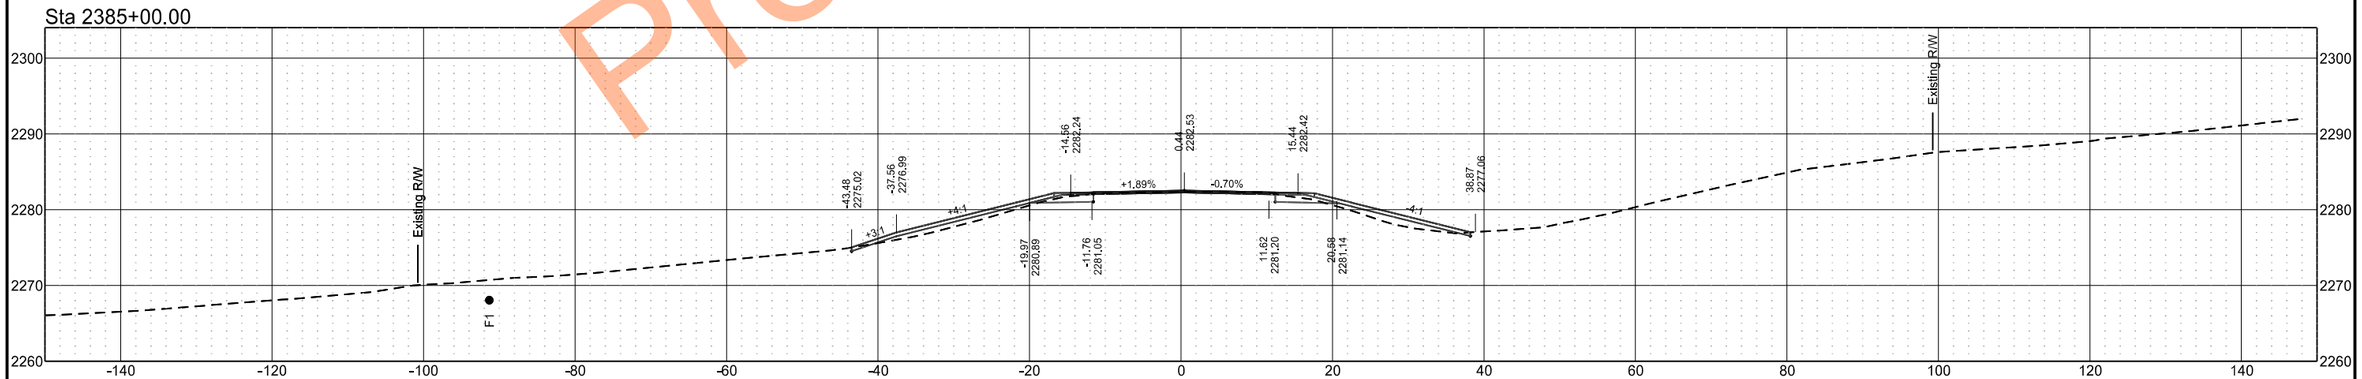

Preliminary Plans

ND 49 - Grant County

STATE	PROJECT NO.	SECTION NO.	SHEET NO.
ND	X-1-049(031)036	200	138

Sta 2390+00.00

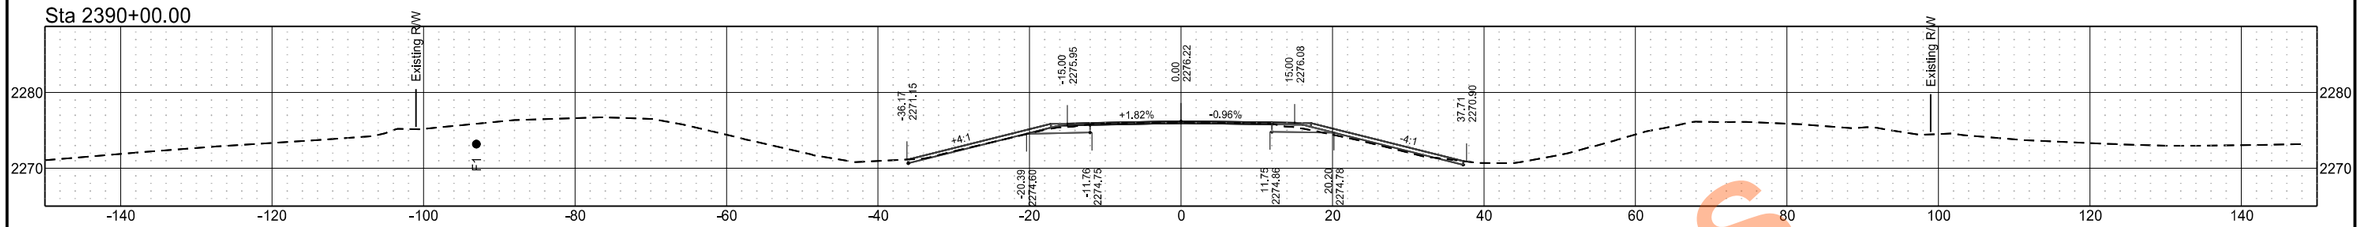

Sta 2389+00.00

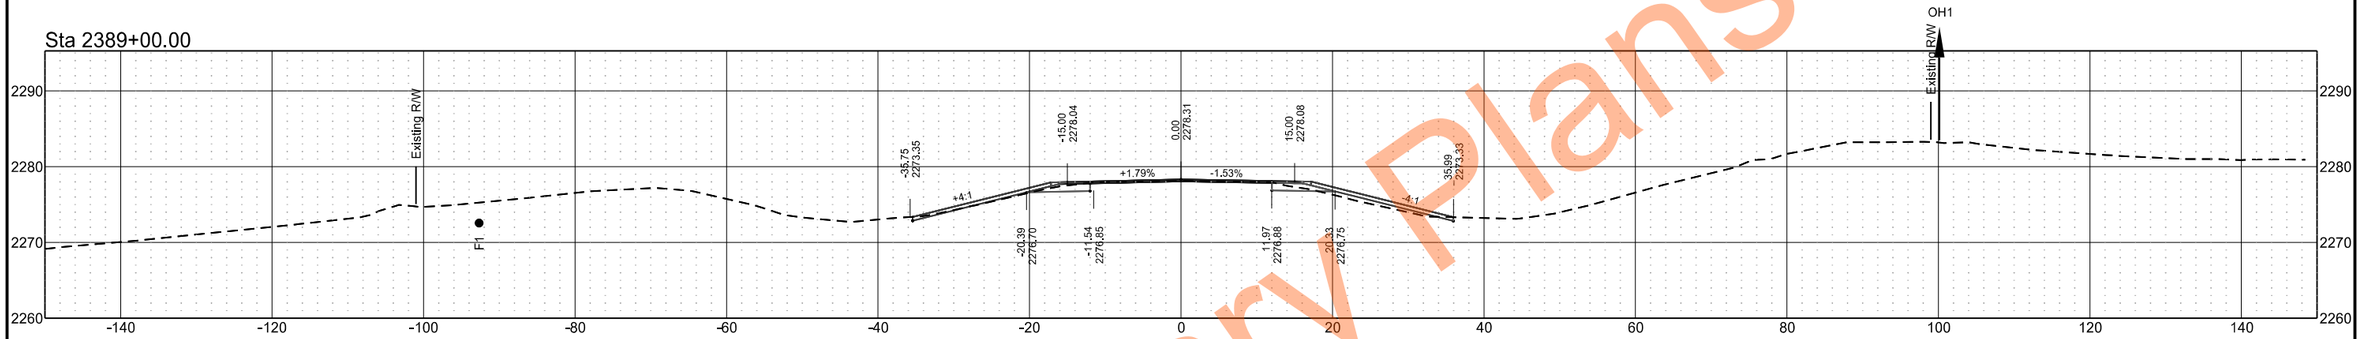

Sta 2388+00.00

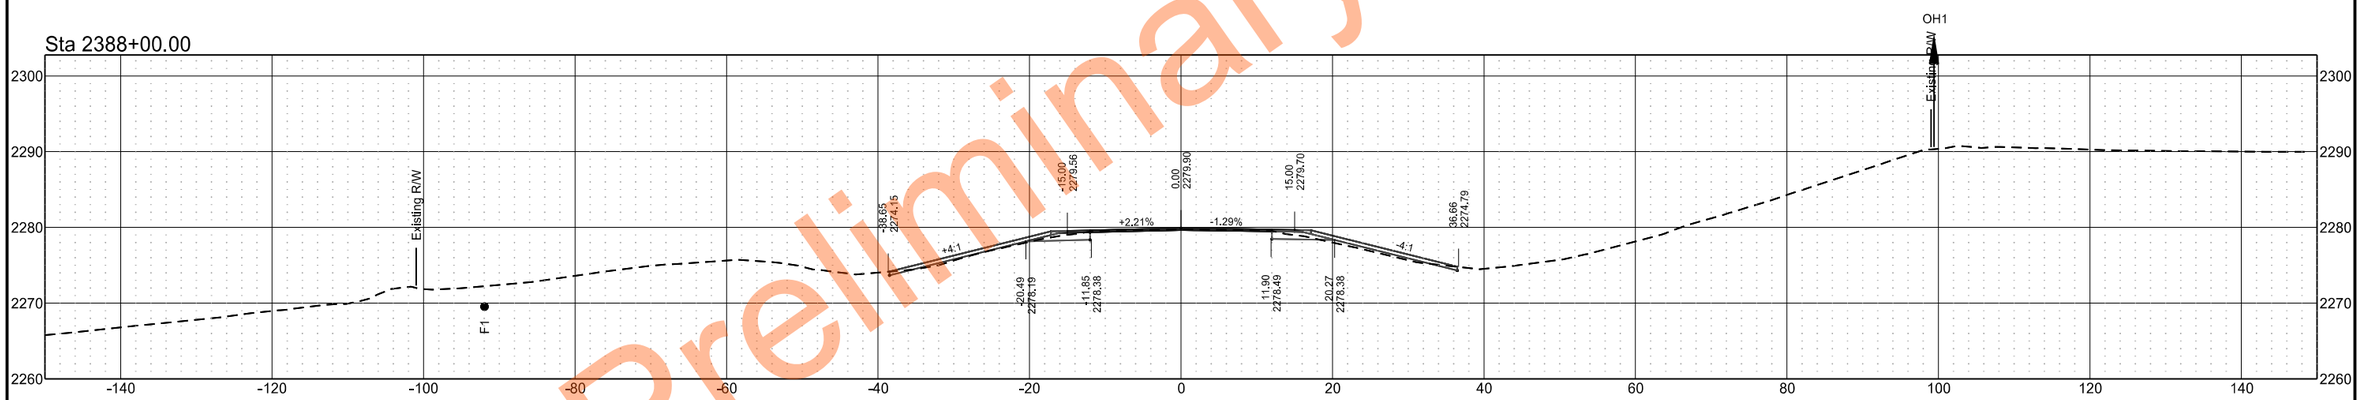

Sta 2387+10.88

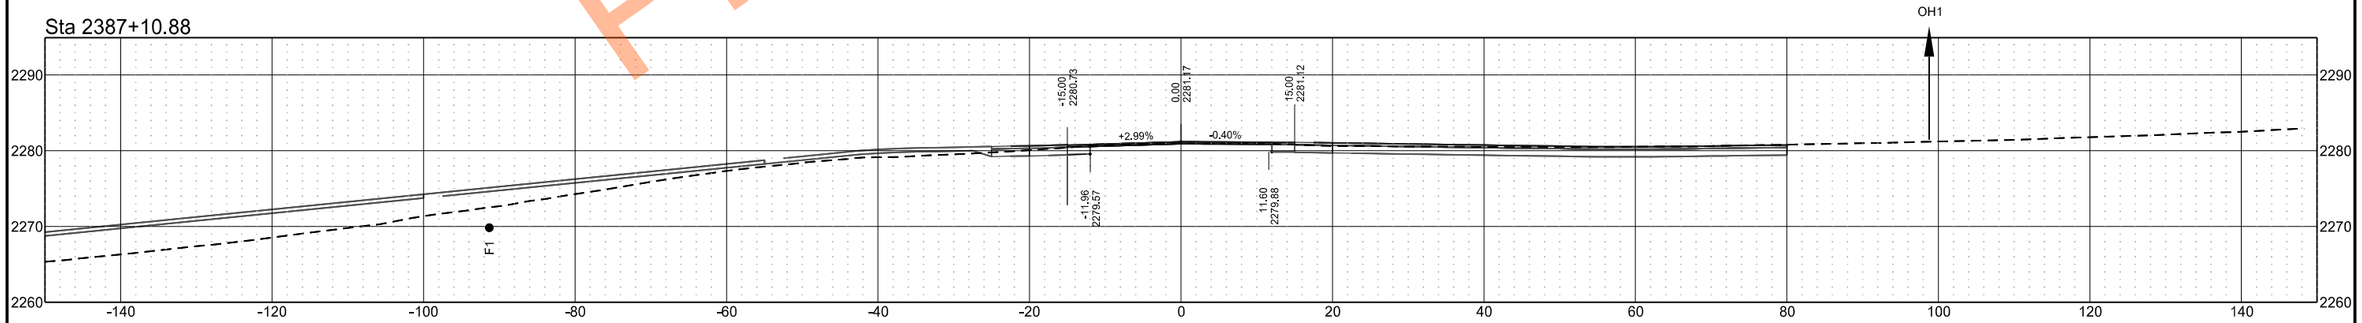

Preliminary Plans

ND 49 - Grant County

STATE	PROJECT NO.	SECTION NO.	SHEET NO.
ND	X-1-049(031)036	200	139

Sta 2394+00.00

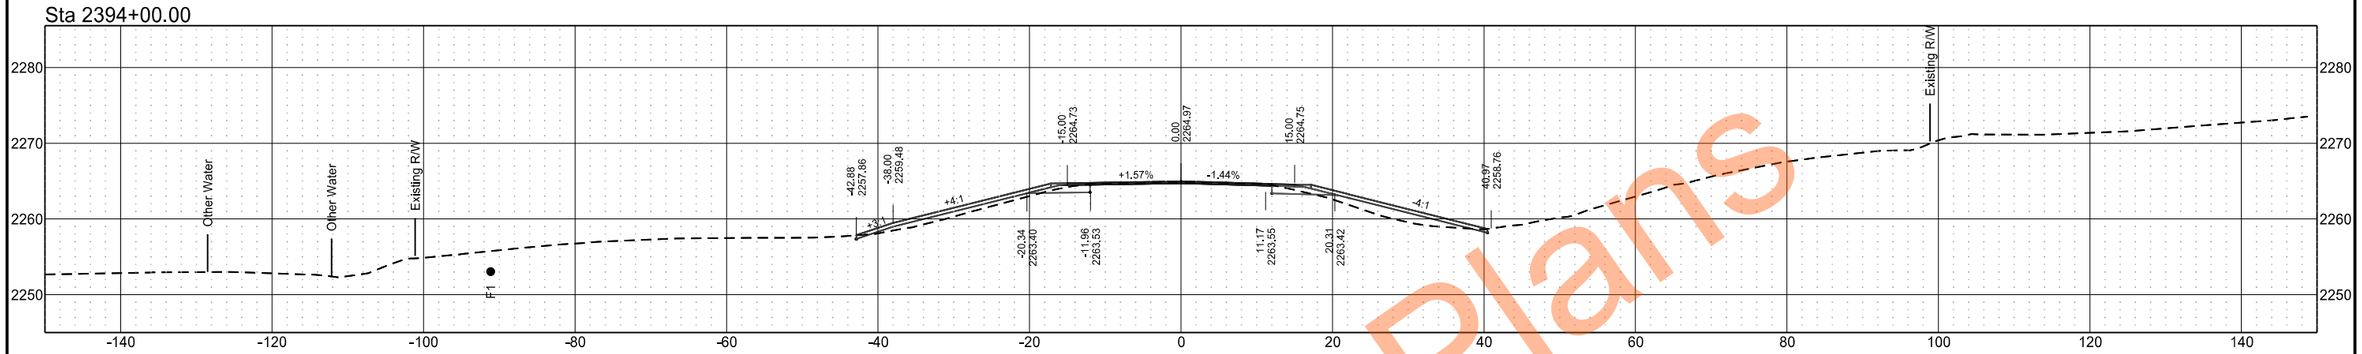

Sta 2393+00.00

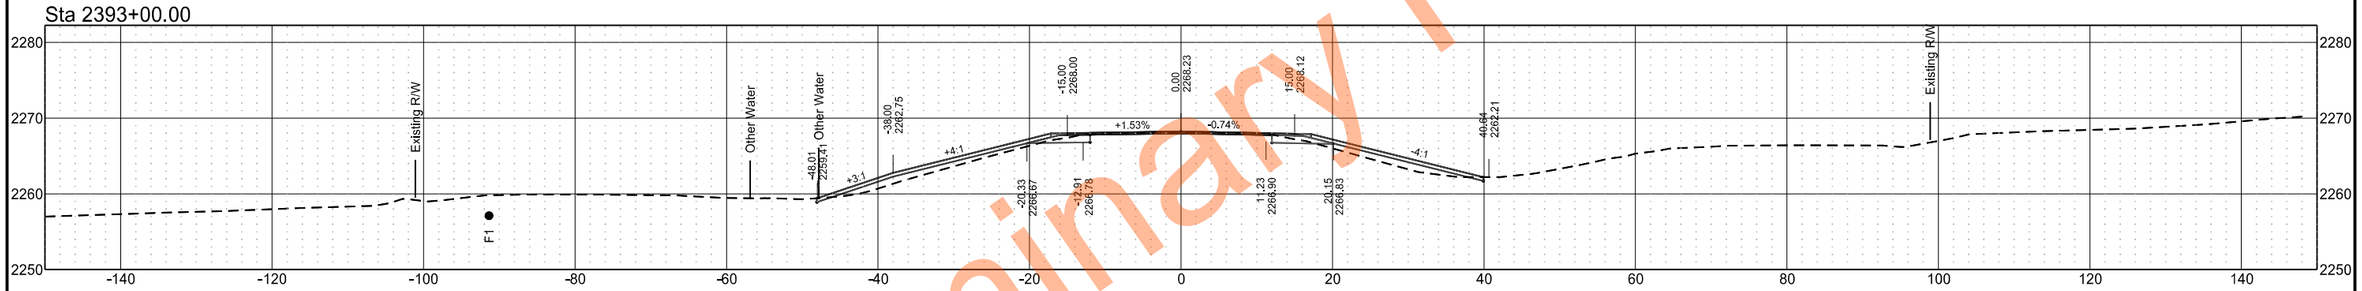

Sta 2392+00.00

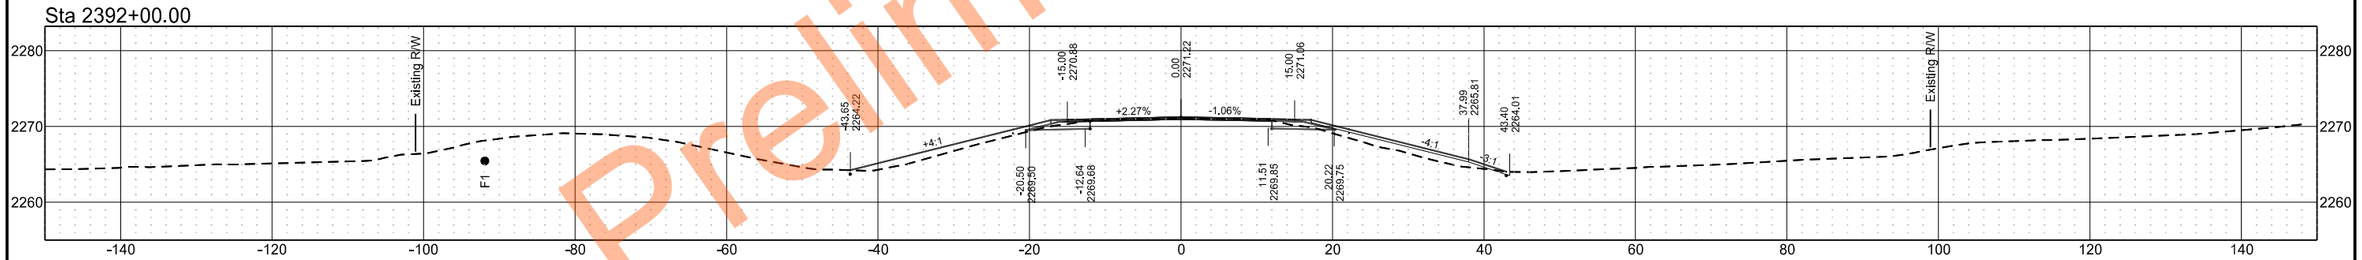

Sta 2391+00.00

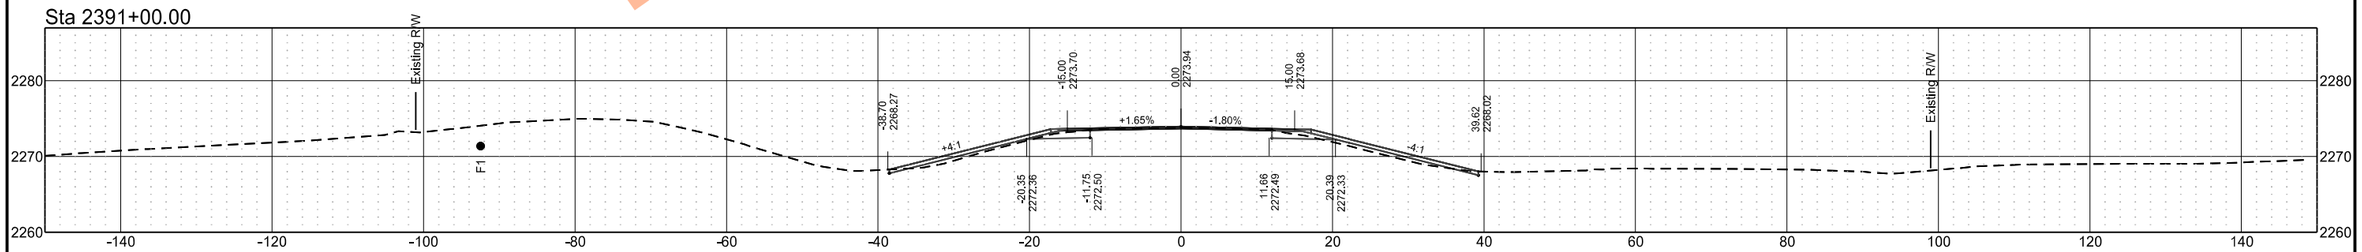

Preliminary Plans

ND 49 - Grant County

STATE	PROJECT NO.	SECTION NO.	SHEET NO.
ND	X-1-049(031)036	200	140

Sta 2398+00.00

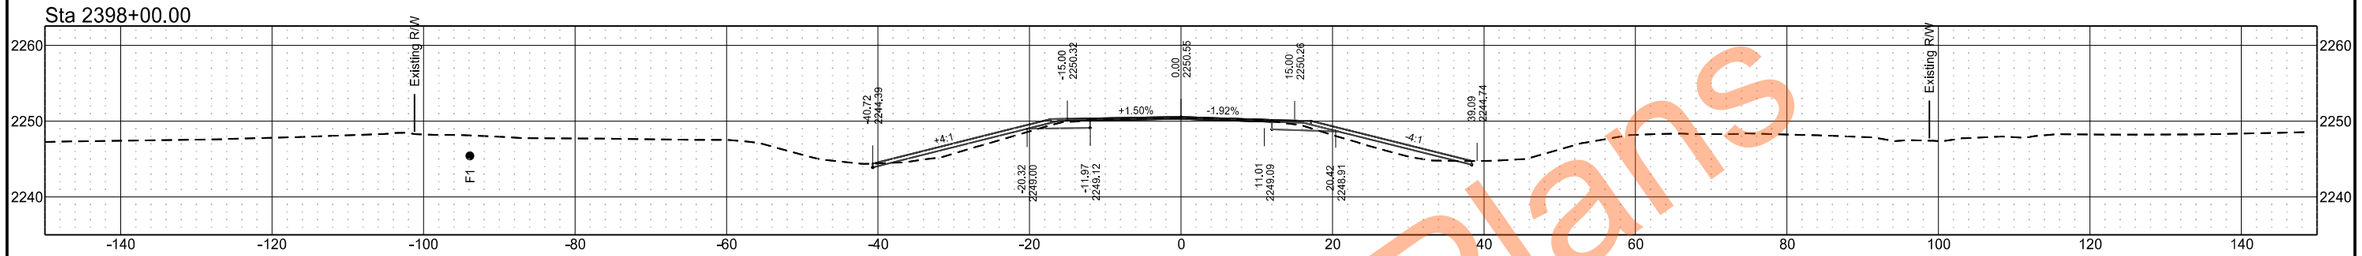

Sta 2397+00.00

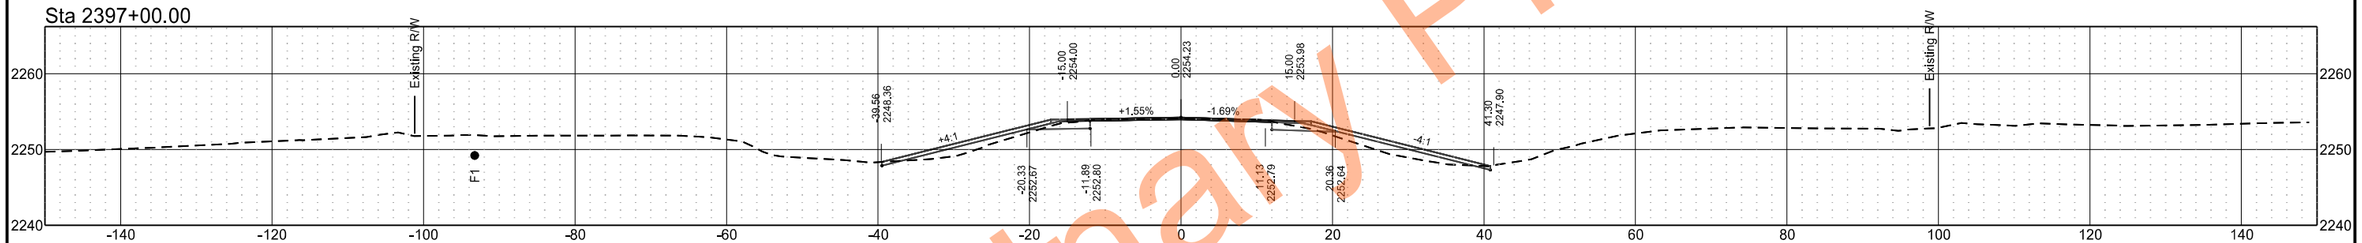

Sta 2396+00.00

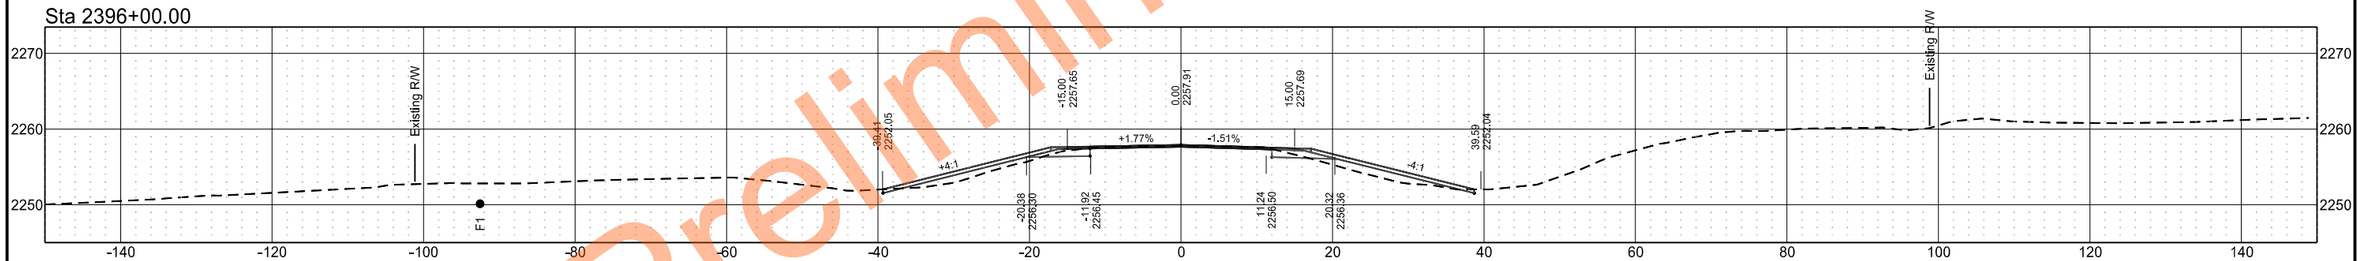

Sta 2395+00.00

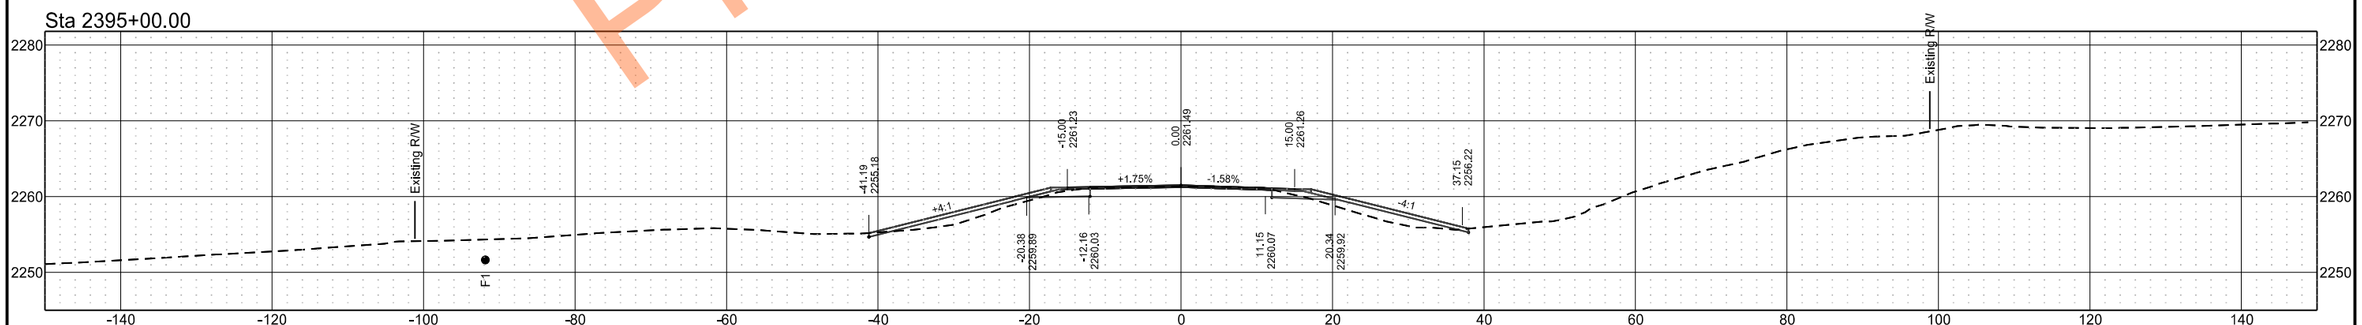

Preliminary Plans

ND 49 - Grant County

STATE	PROJECT NO.	SECTION NO.	SHEET NO.
ND	X-1-049(031)036	200	141

Sta 2402+00.00

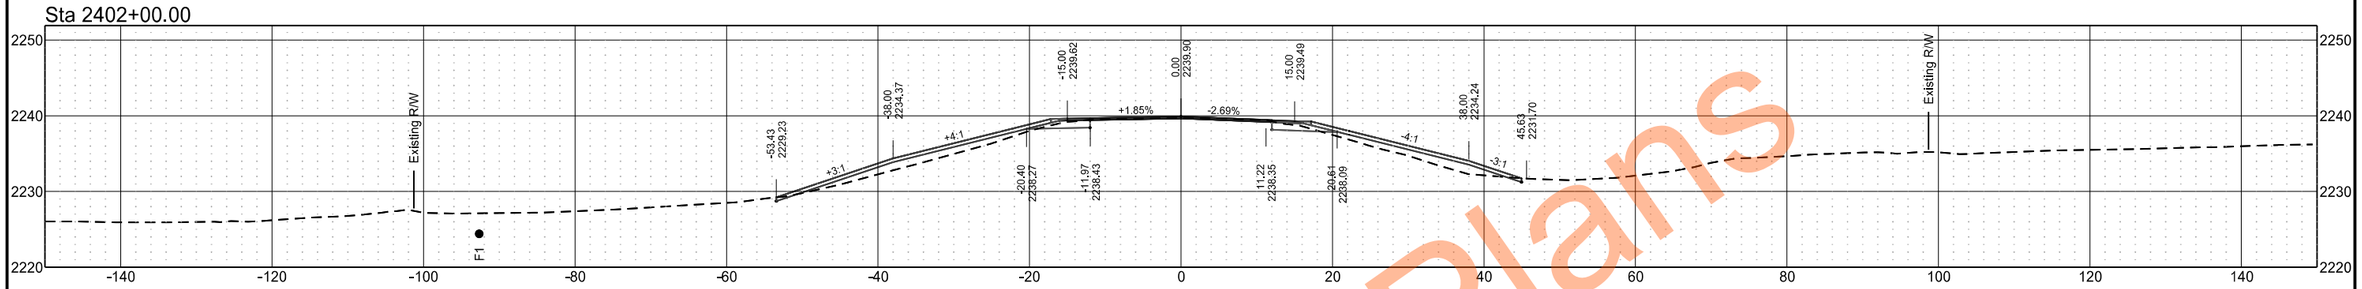

Sta 2401+00.00

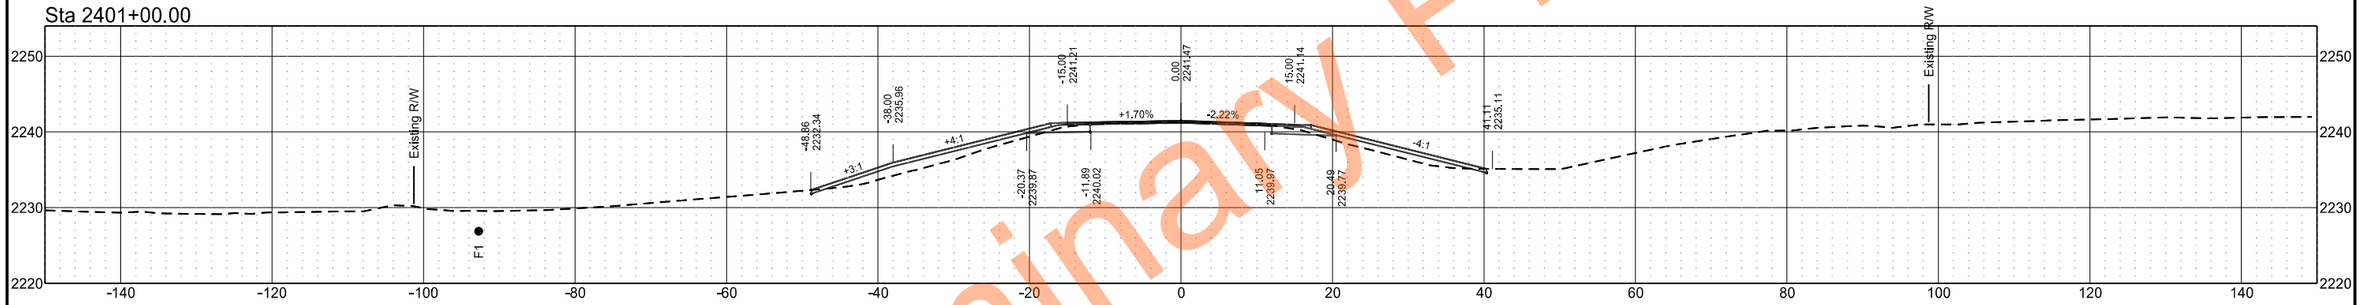

Sta 2400+00.00

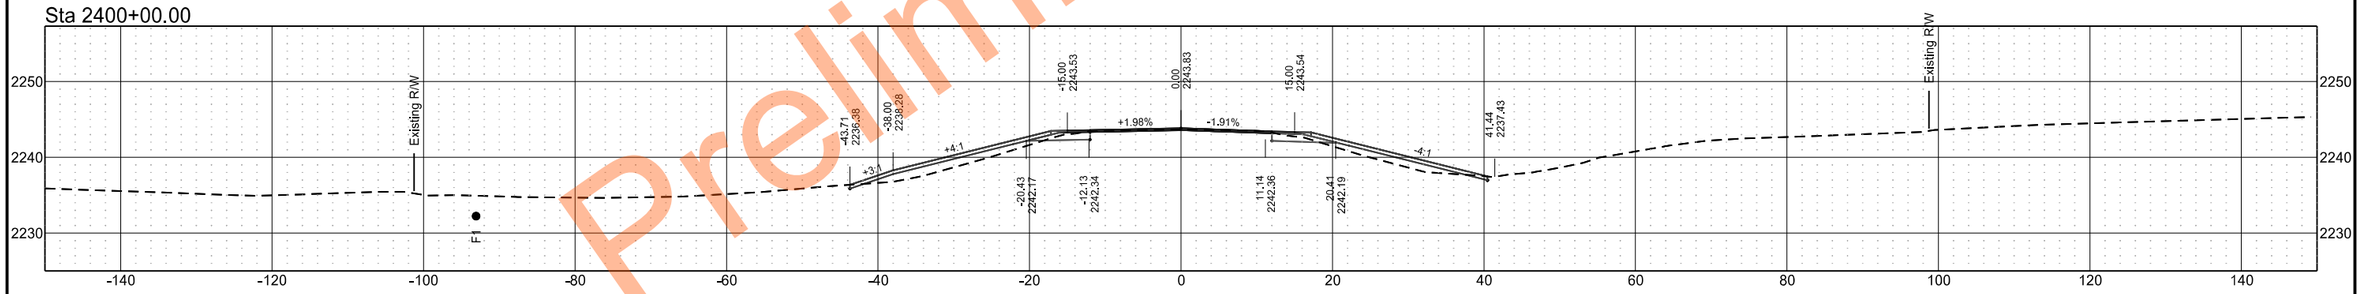

Sta 2399+00.00

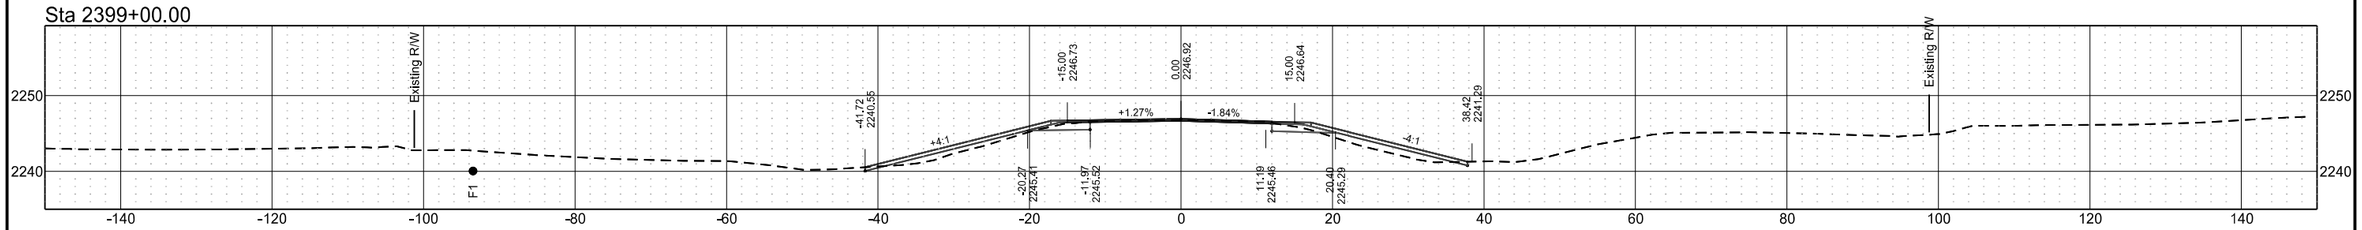

Preliminary Plans

ND 49 - Grant County

STATE	PROJECT NO.	SECTION NO.	SHEET NO.
ND	X-1-049(031)036	200	142

Sta 2405+00.00

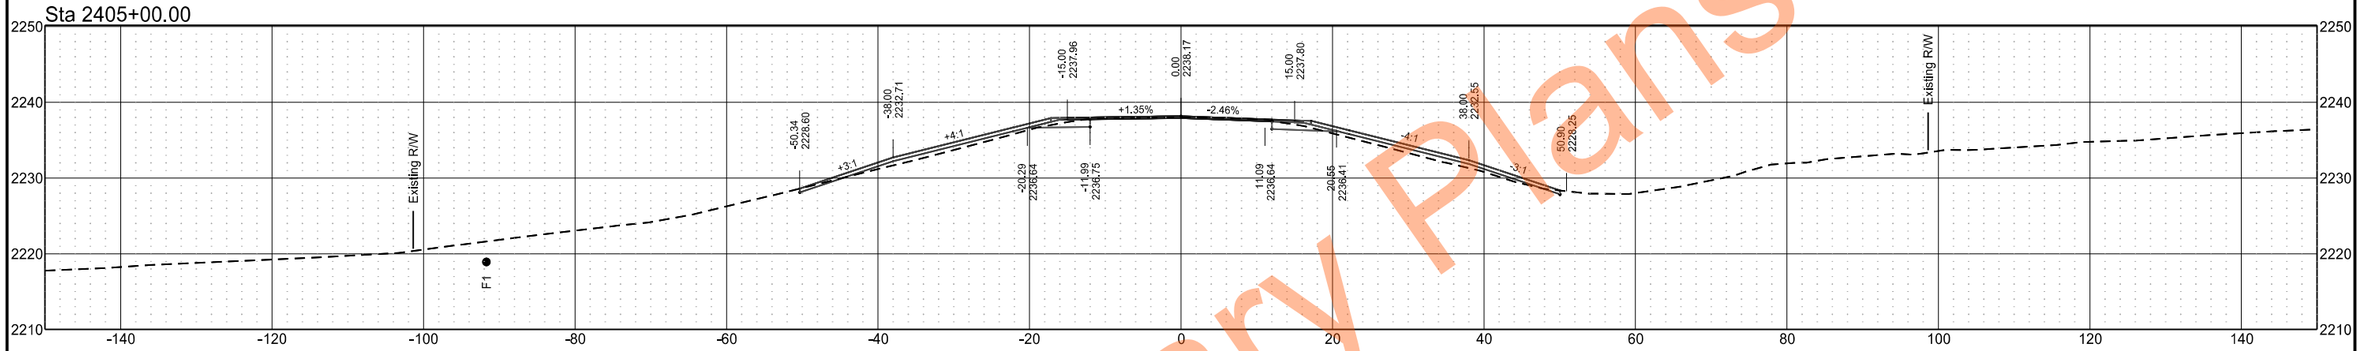

Sta 2404+00.00

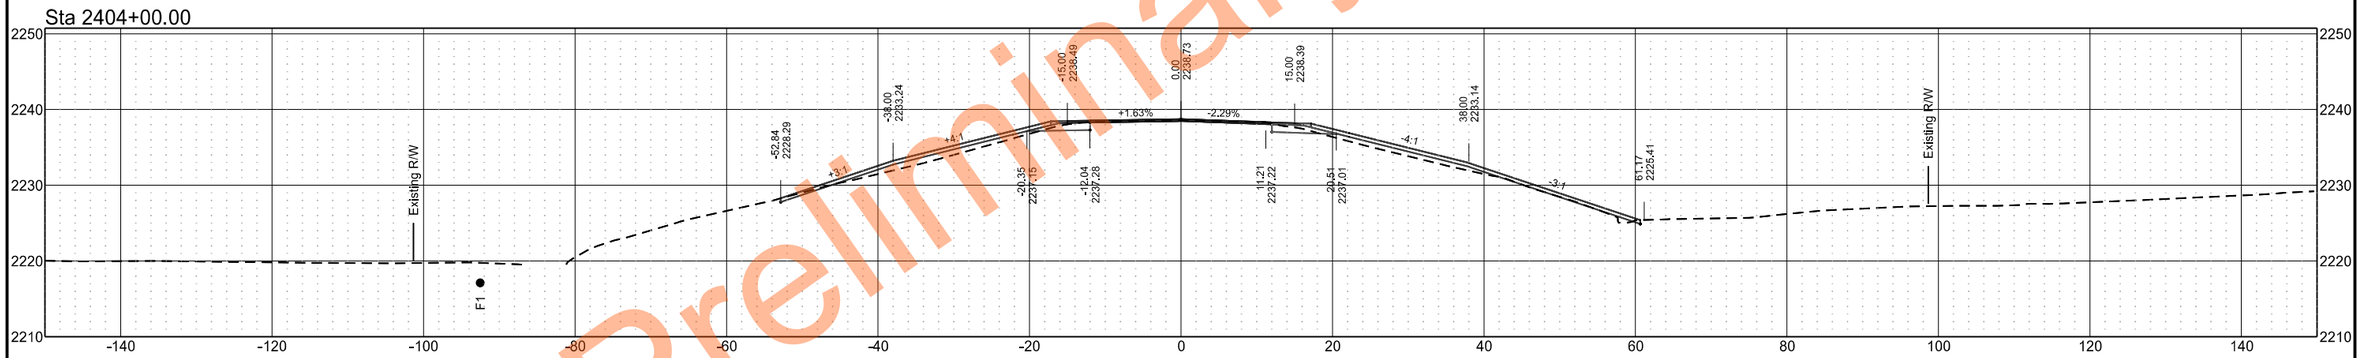

Sta 2403+00.00

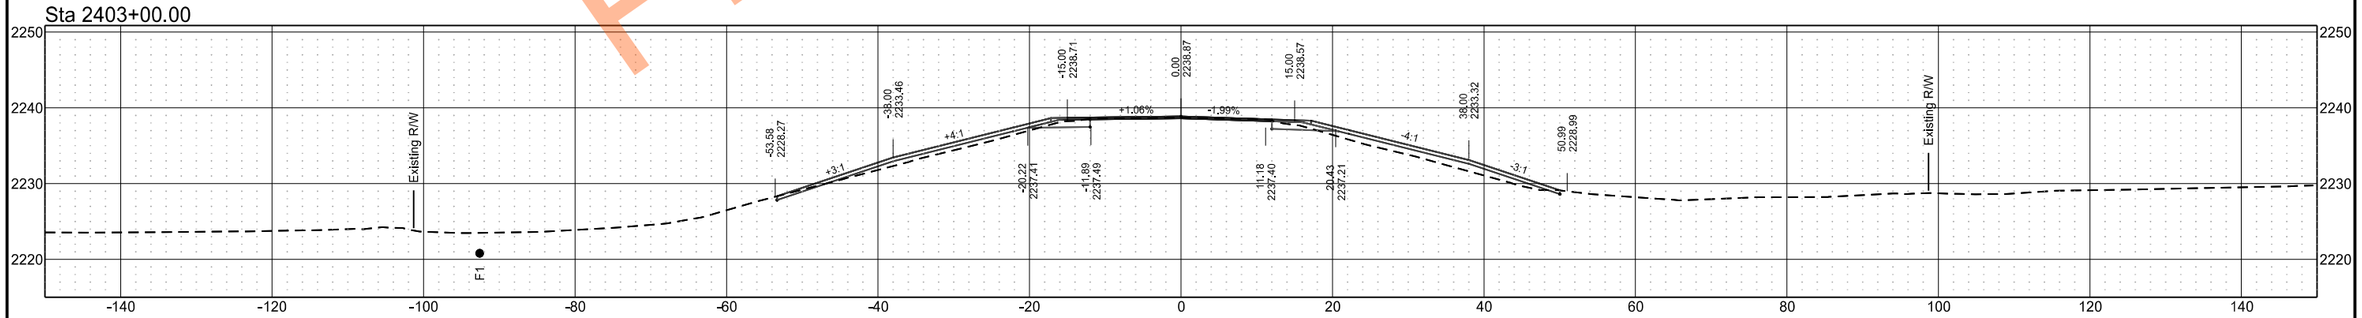

Preliminary Plans

ND 49 - Grant County

STATE	PROJECT NO.	SECTION NO.	SHEET NO.
ND	X-1-049(031)036	200	143

Sta 2407+12.00

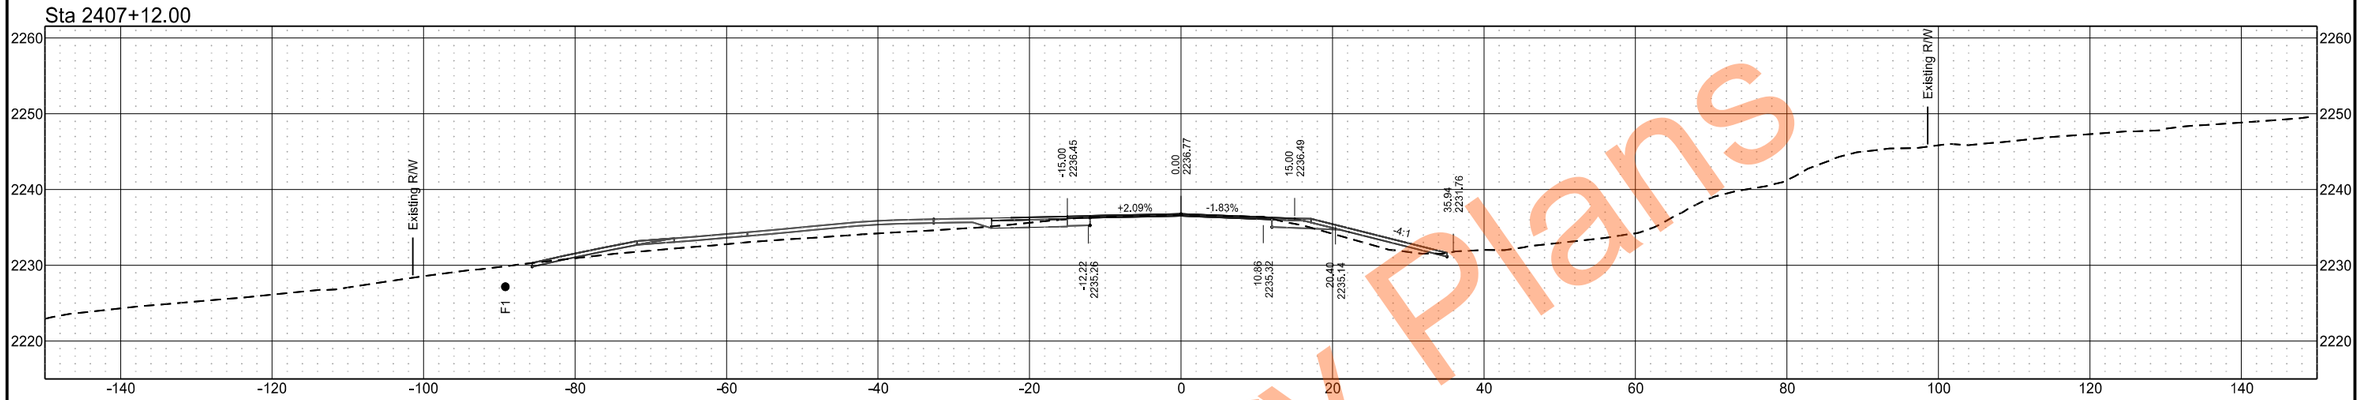

Sta 2406+25.00

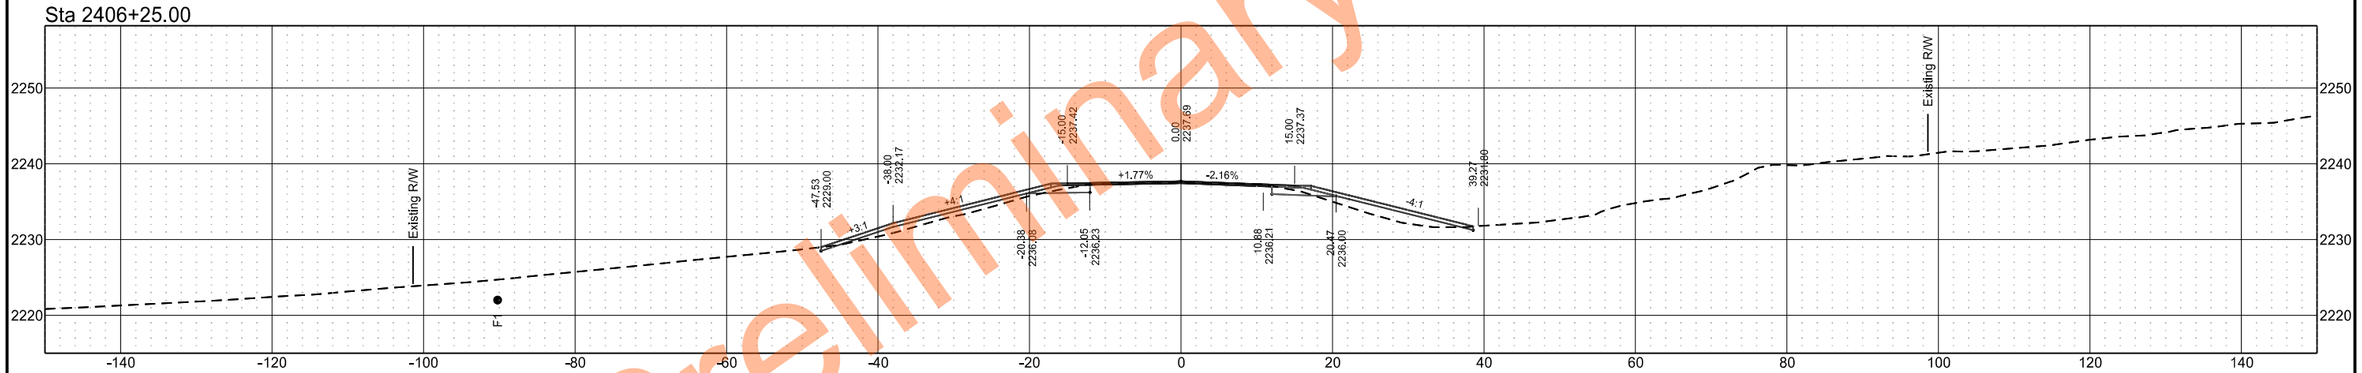

Sta 2406+00.00

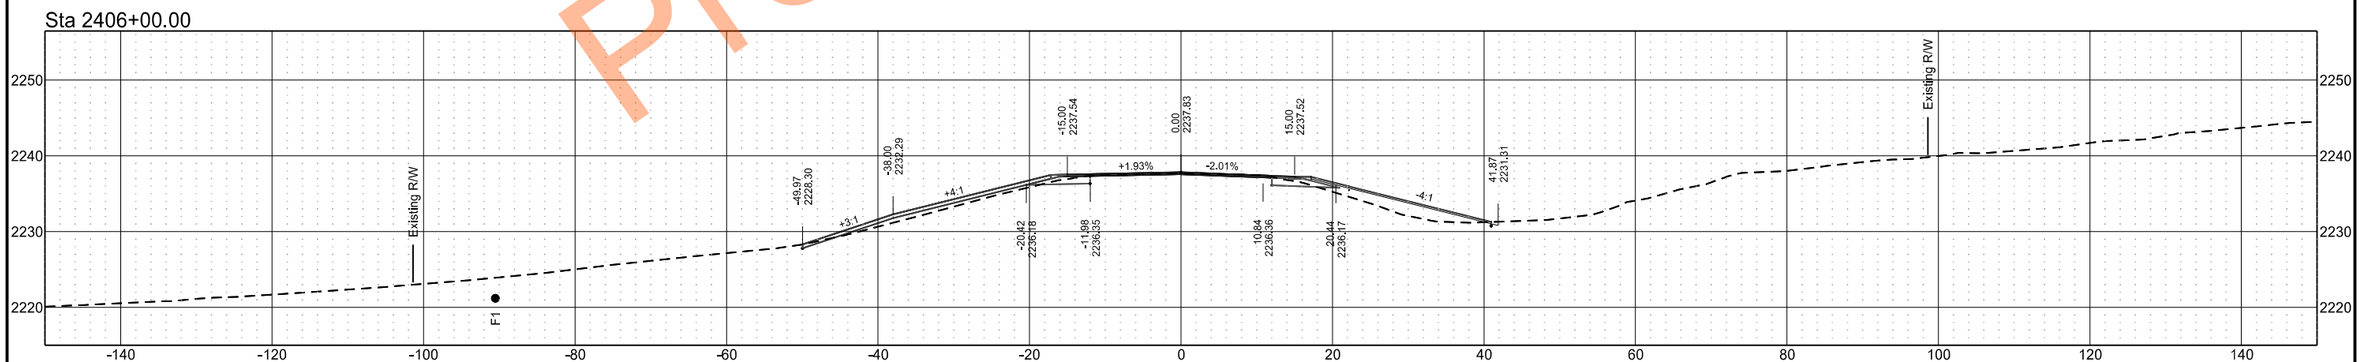

Preliminary Plans

ND 49 - Grant County

STATE	PROJECT NO.	SECTION NO.	SHEET NO.
ND	X-1-049(031)036	200	144

Sta 2409+00.00

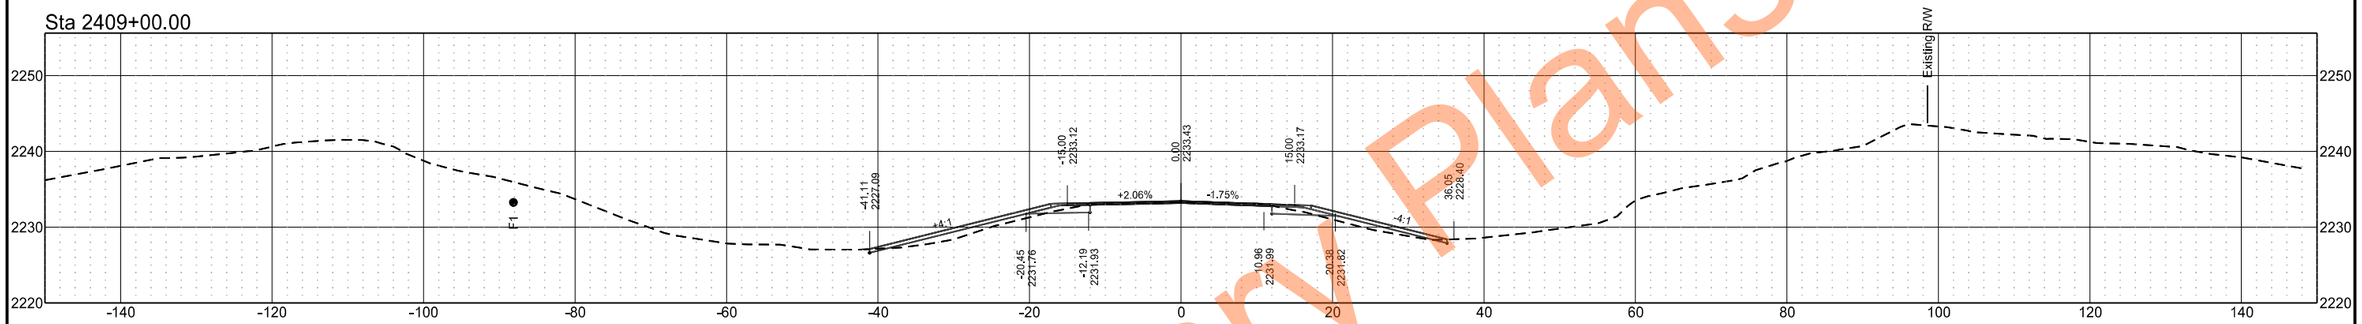

Sta 2408+00.00

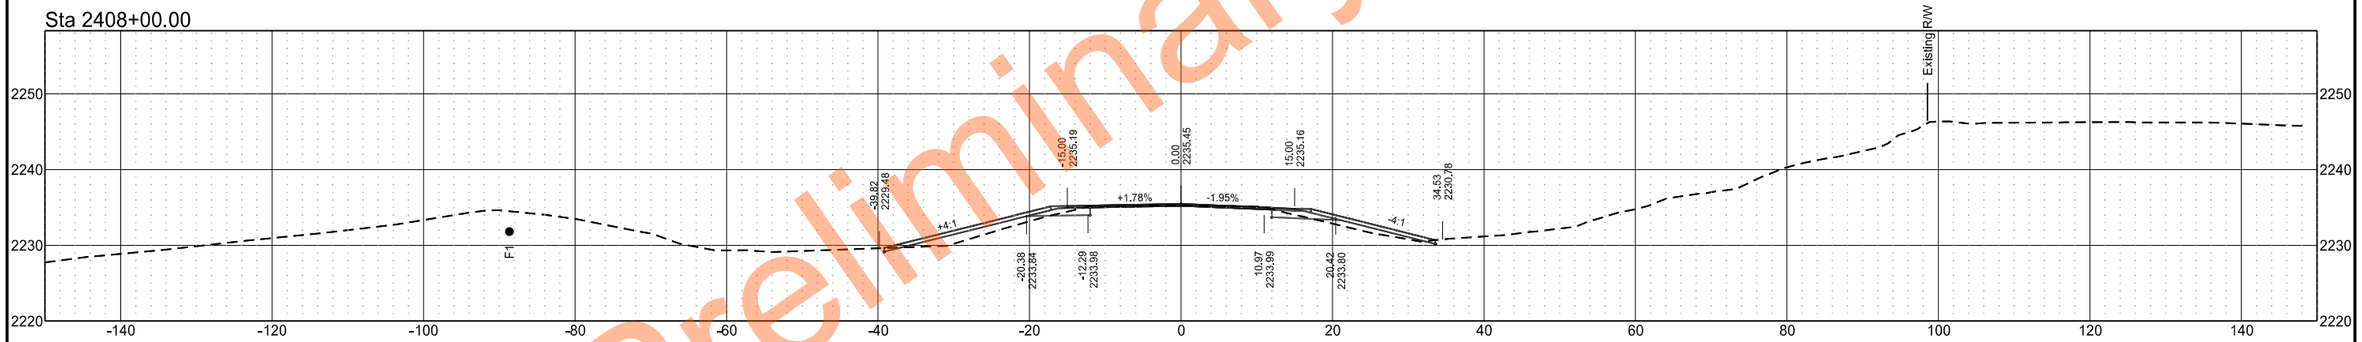

Sta 2407+75.00

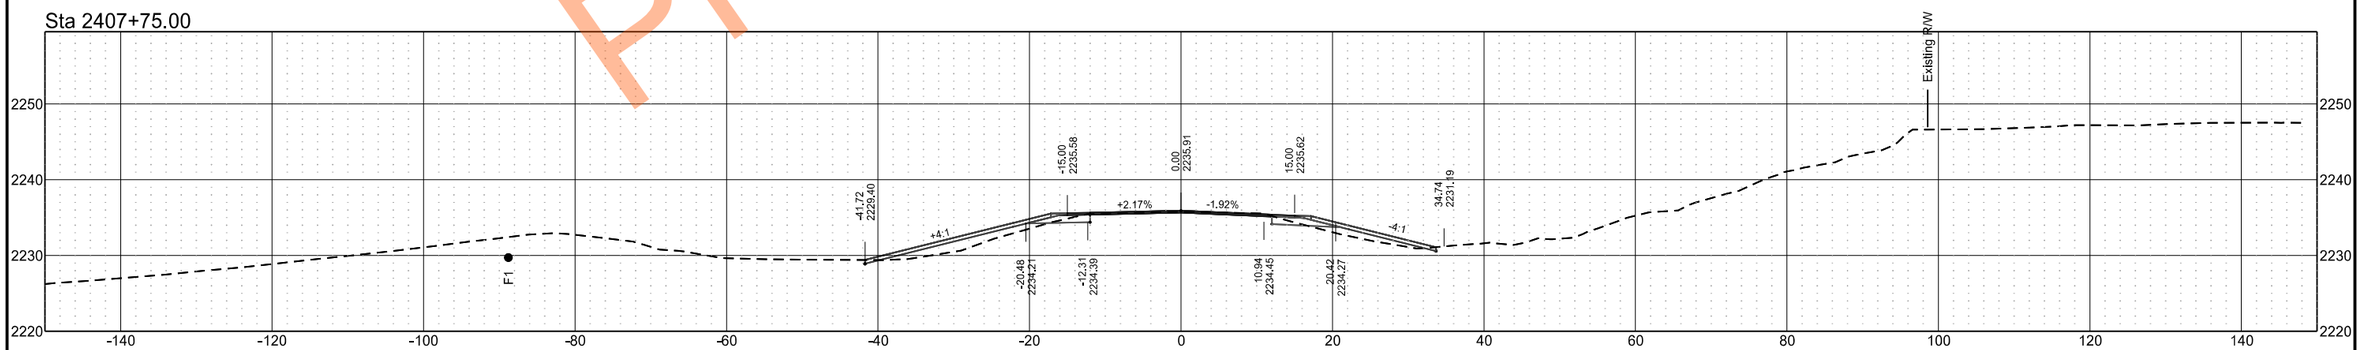

Preliminary Plans

STATE	PROJECT NO.	SECTION NO.	SHEET NO.
ND	X-1-049(031)036	200	145

Sta 2412+00.00

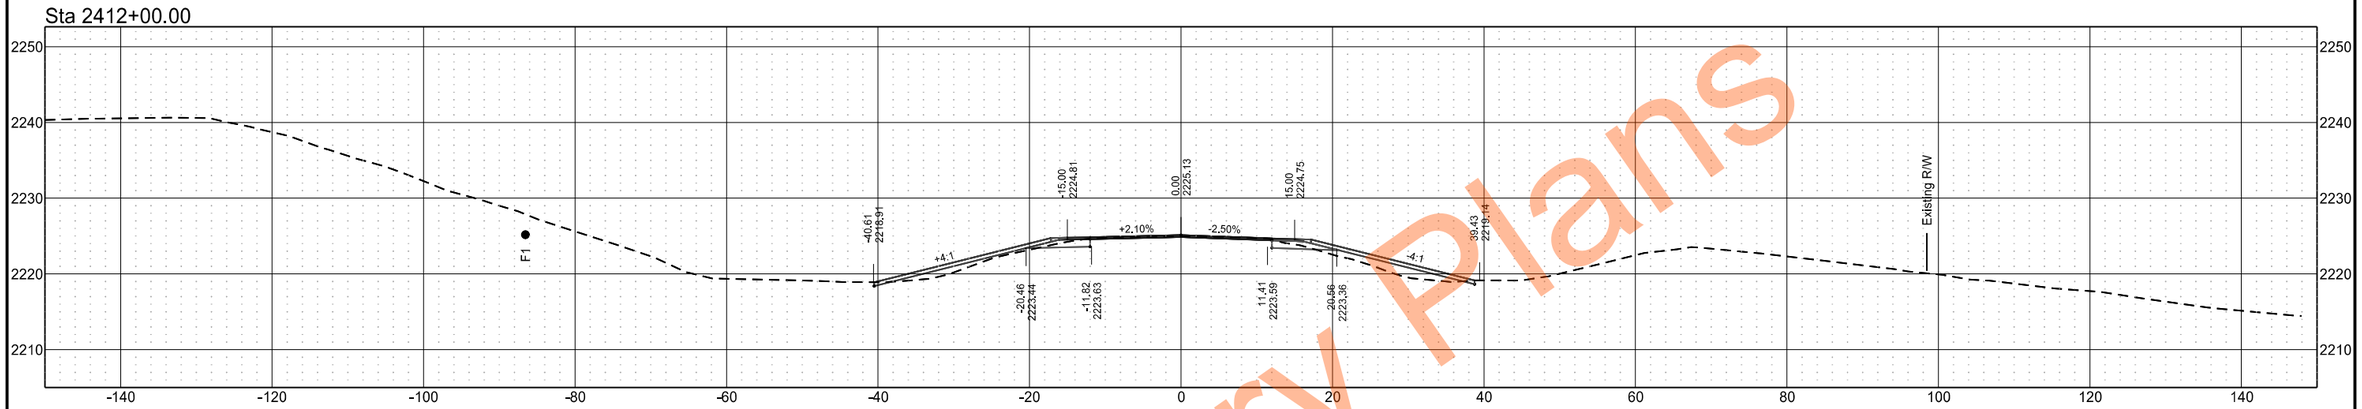

Sta 2411+00.00

Sta 2410+00.00

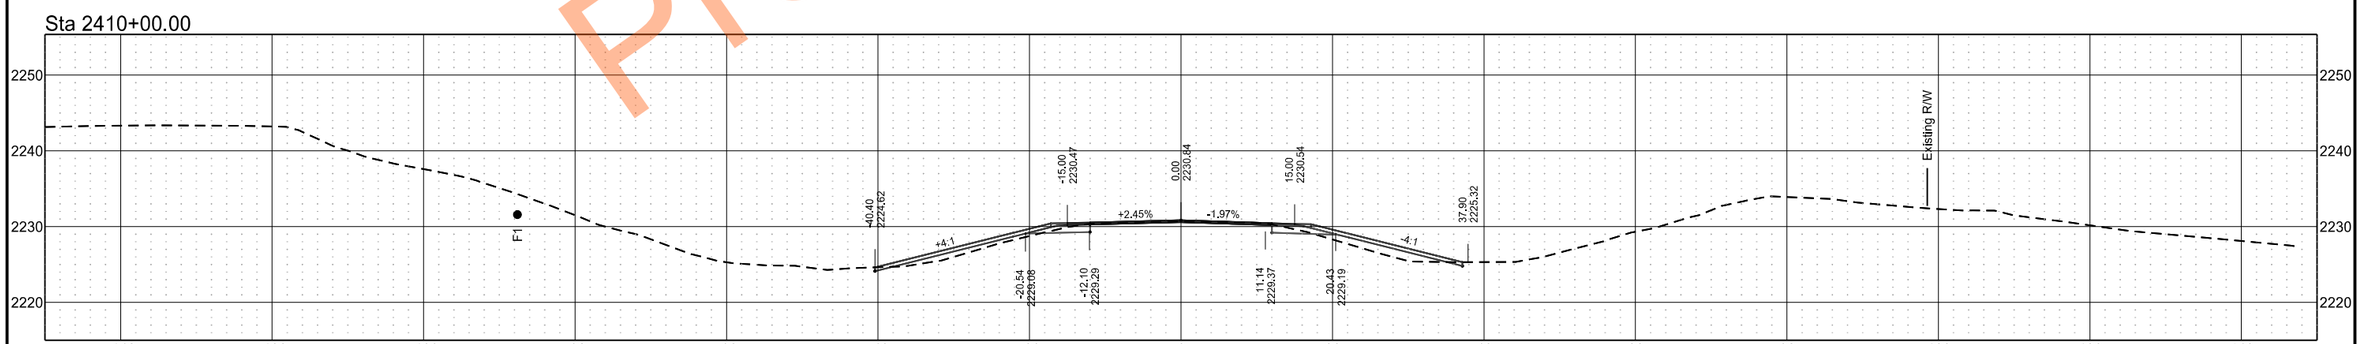

Preliminary Plans

ND 49 - Grant County

STATE	PROJECT NO.	SECTION NO.	SHEET NO.
ND	X-1-049(031)036	200	146

Sta 2413+62.89

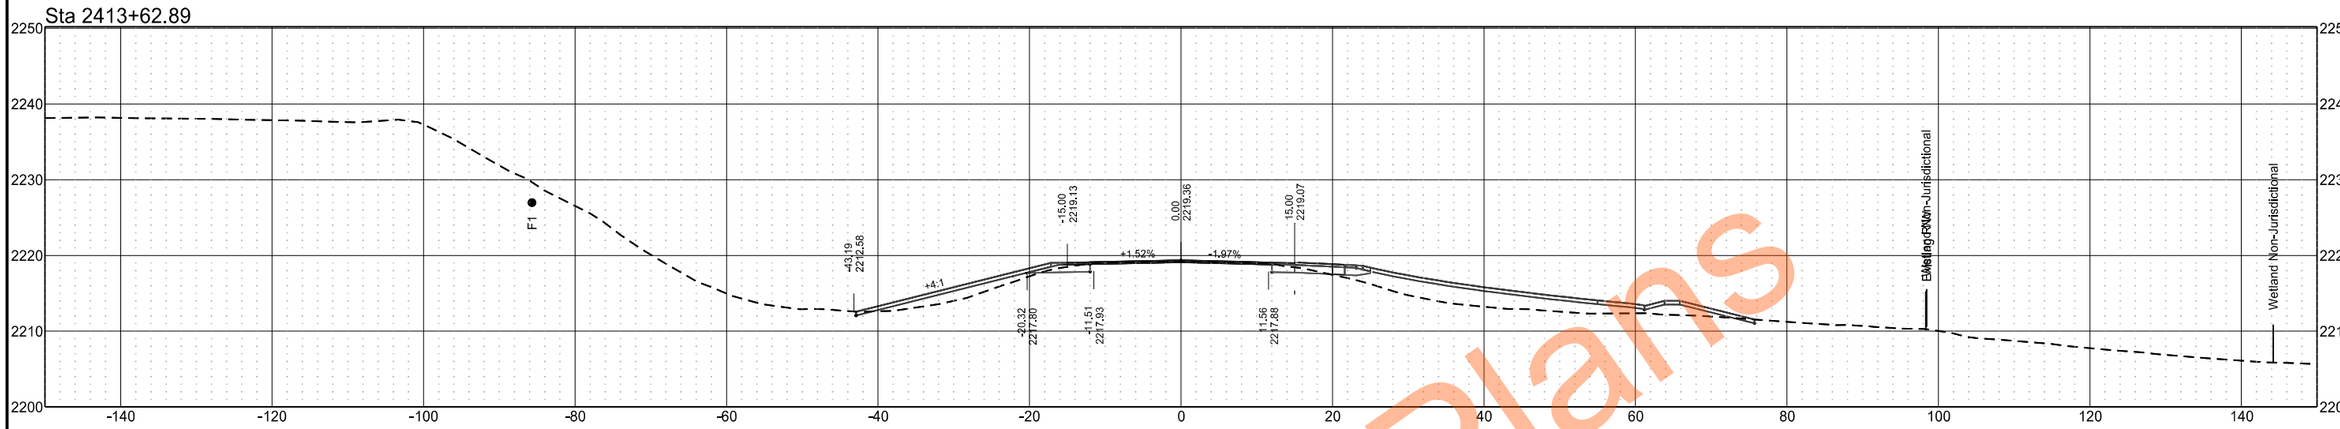

Sta 2413+42.00

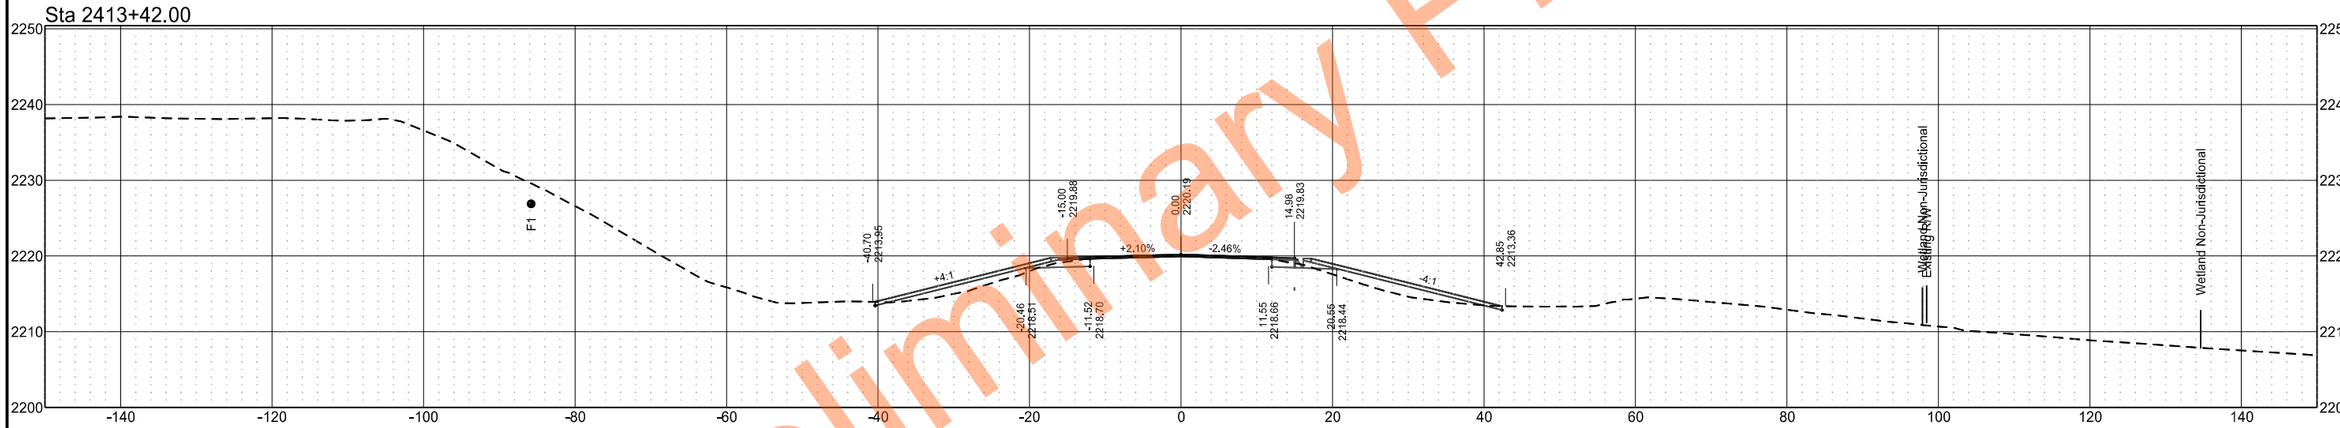

Sta 2413+00.00

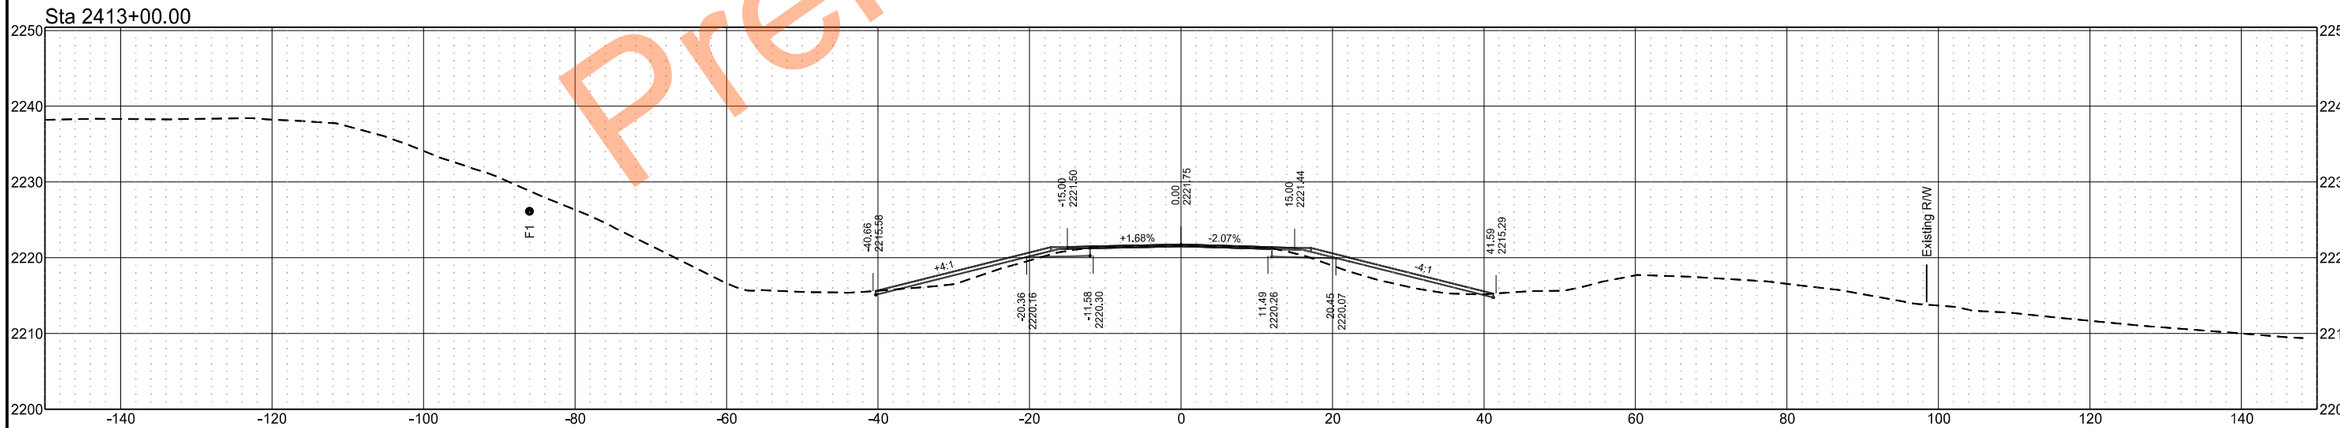

Preliminary Plans

ND 49 - Grant County

STATE	PROJECT NO.	SECTION NO.	SHEET NO.
ND	X-1-049(031)036	200	147

Sta 2415+75.00

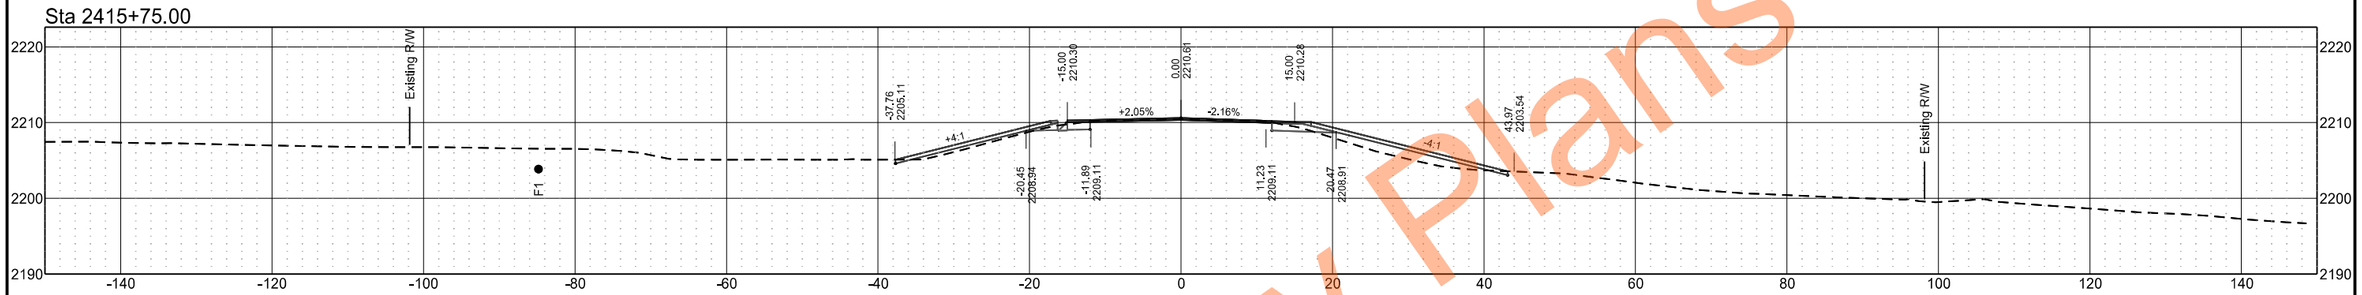

Sta 2415+00.00

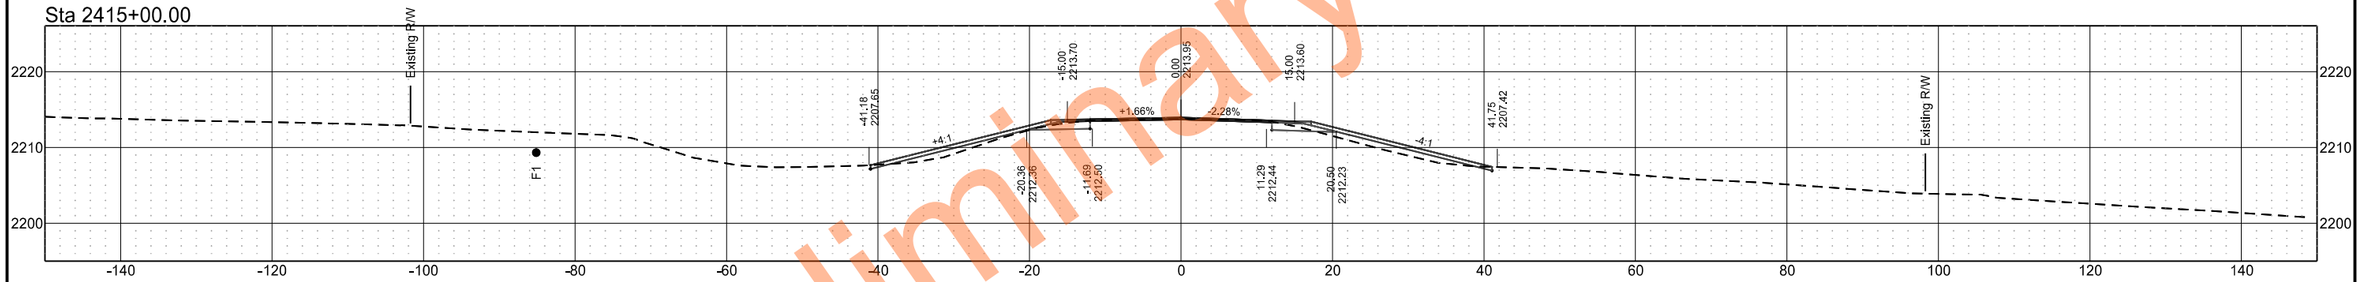

Sta 2413+93.00

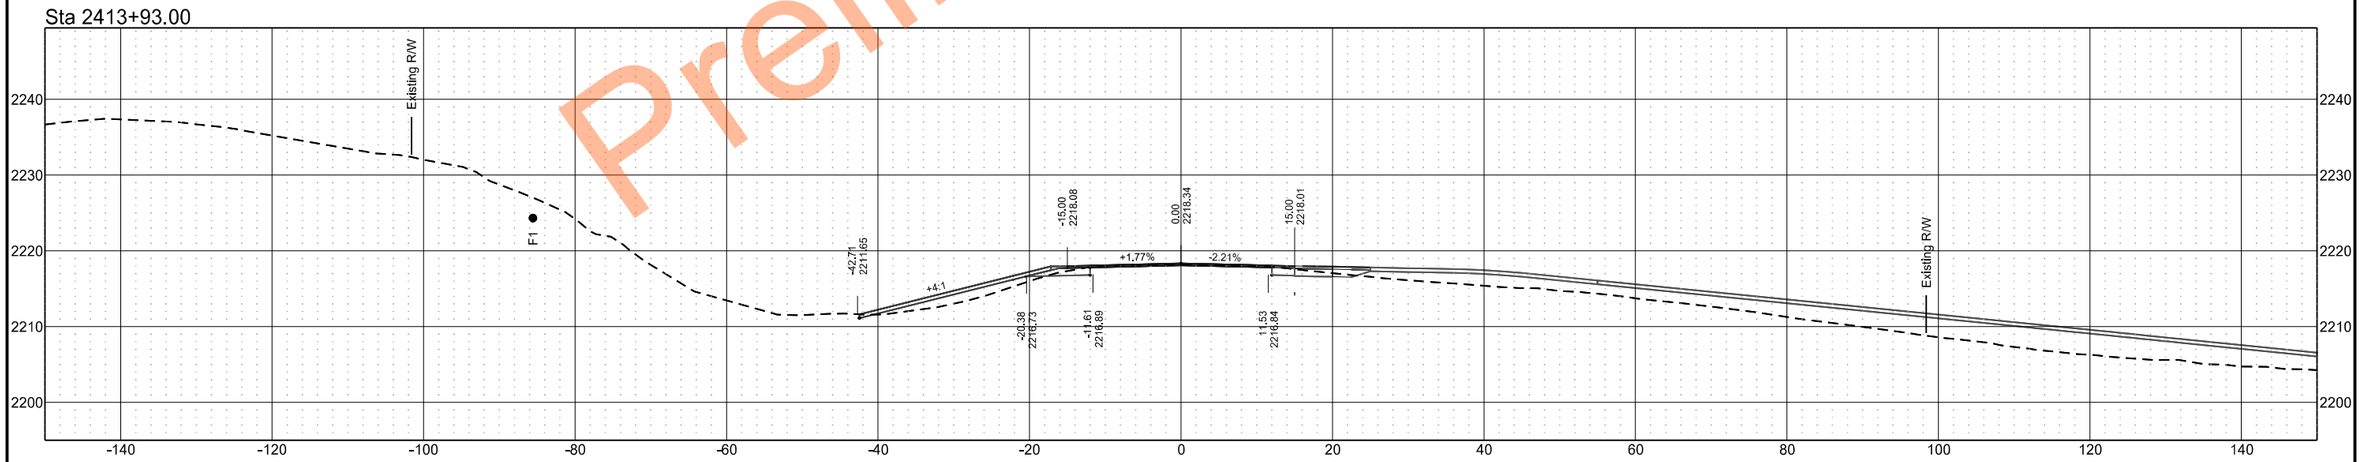

Preliminary Plans

ND 49 - Grant County

STATE	PROJECT NO.	SECTION NO.	SHEET NO.
ND	X-1-049(031)036	200	148

Sta 2419+00.00

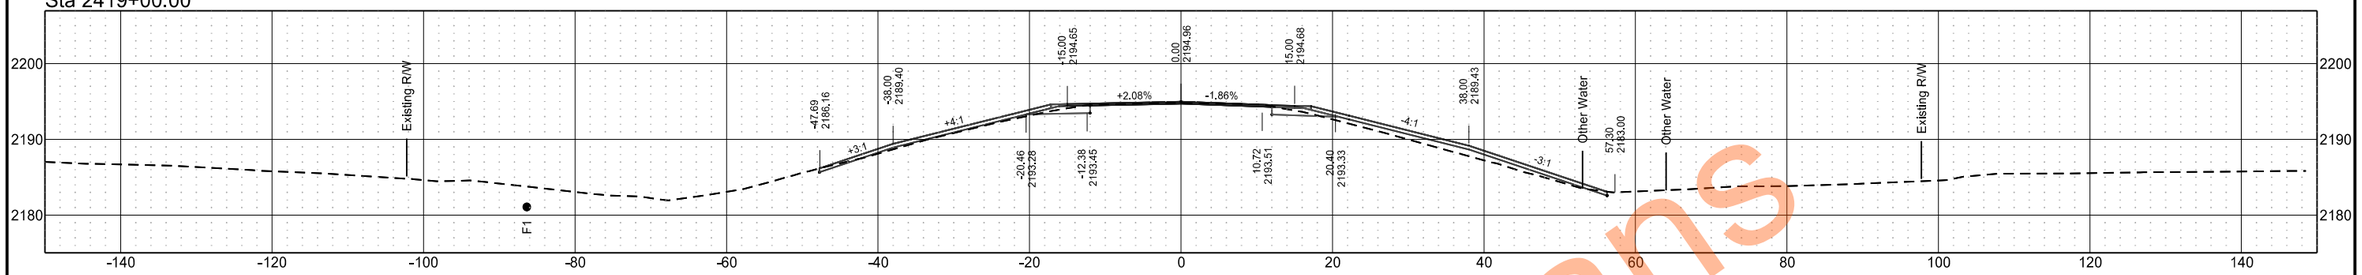

Sta 2418+00.00

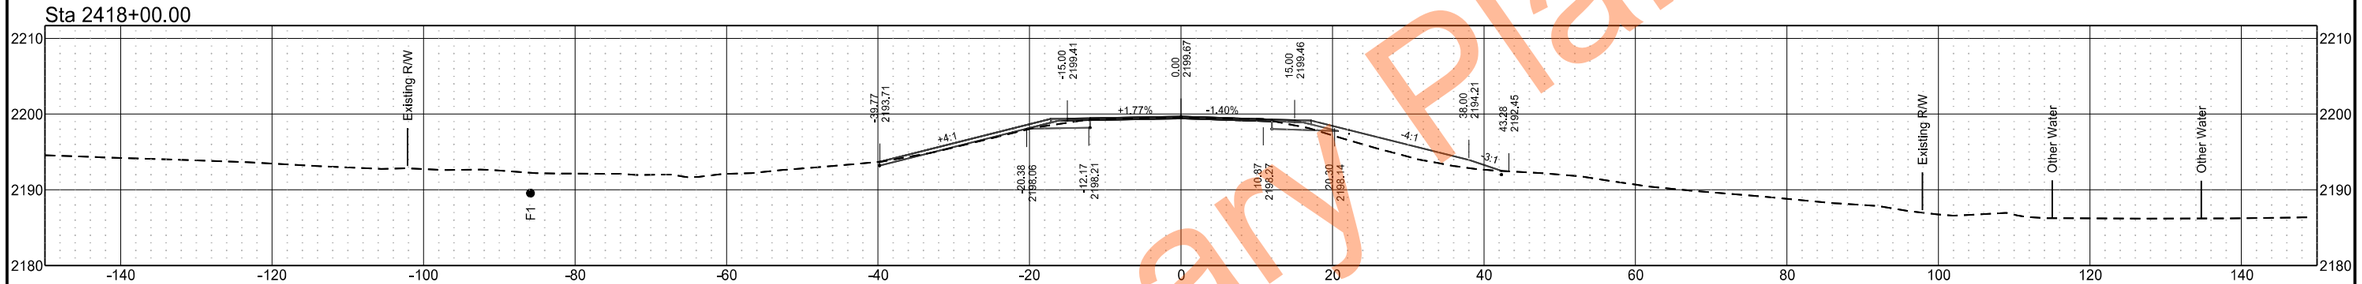

Sta 2417+25.00

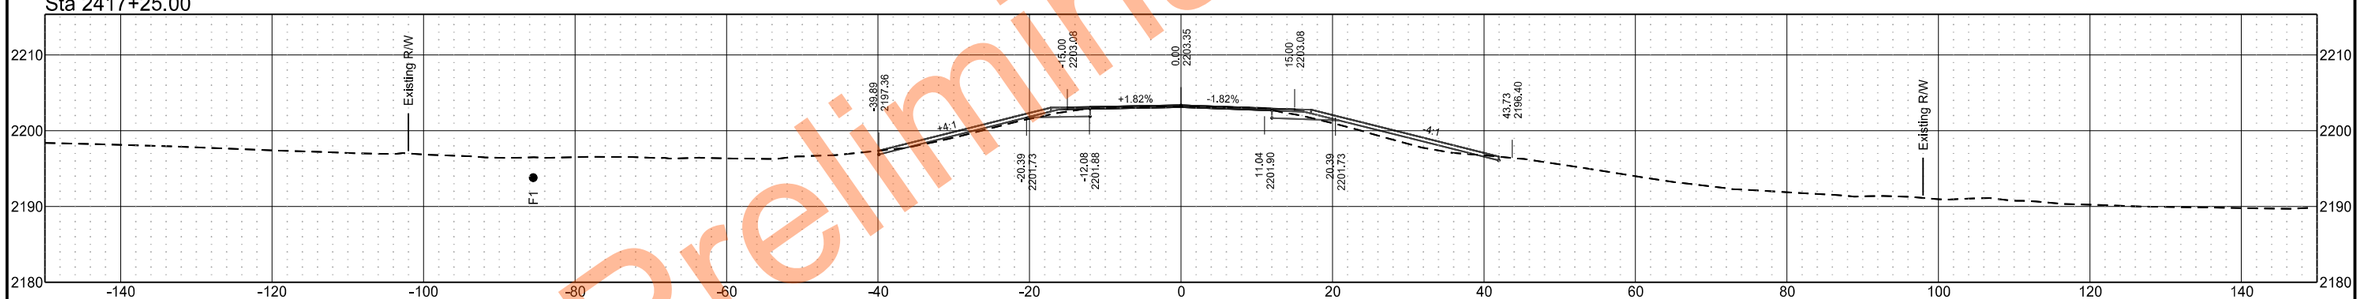

Sta 2416+28.00

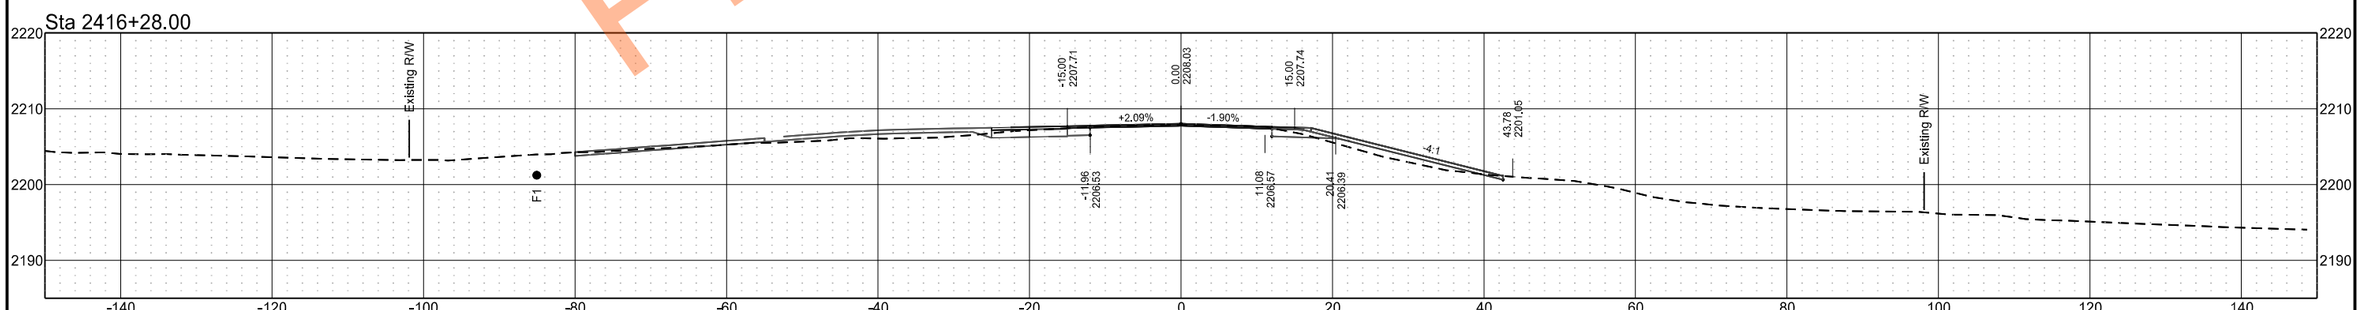

Preliminary Plans

ND 49 - Grant County

STATE	PROJECT NO.	SECTION NO.	SHEET NO.
ND	X-1-049(031)036	200	149

Sta 2422+00.00

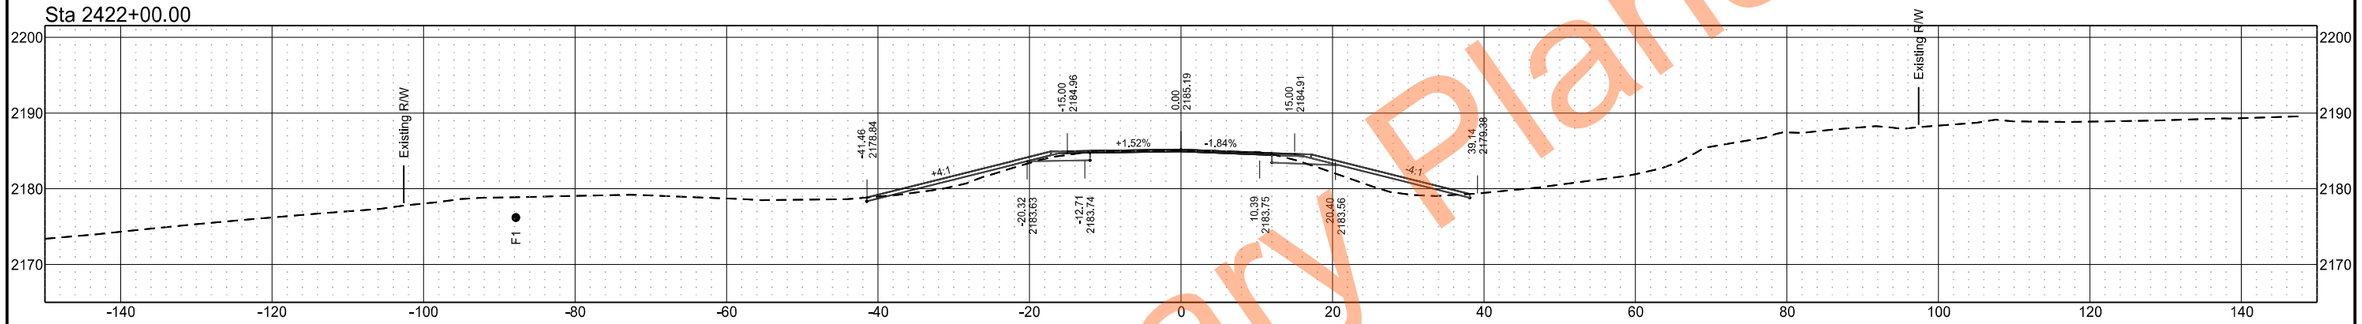

Sta 2421+00.00

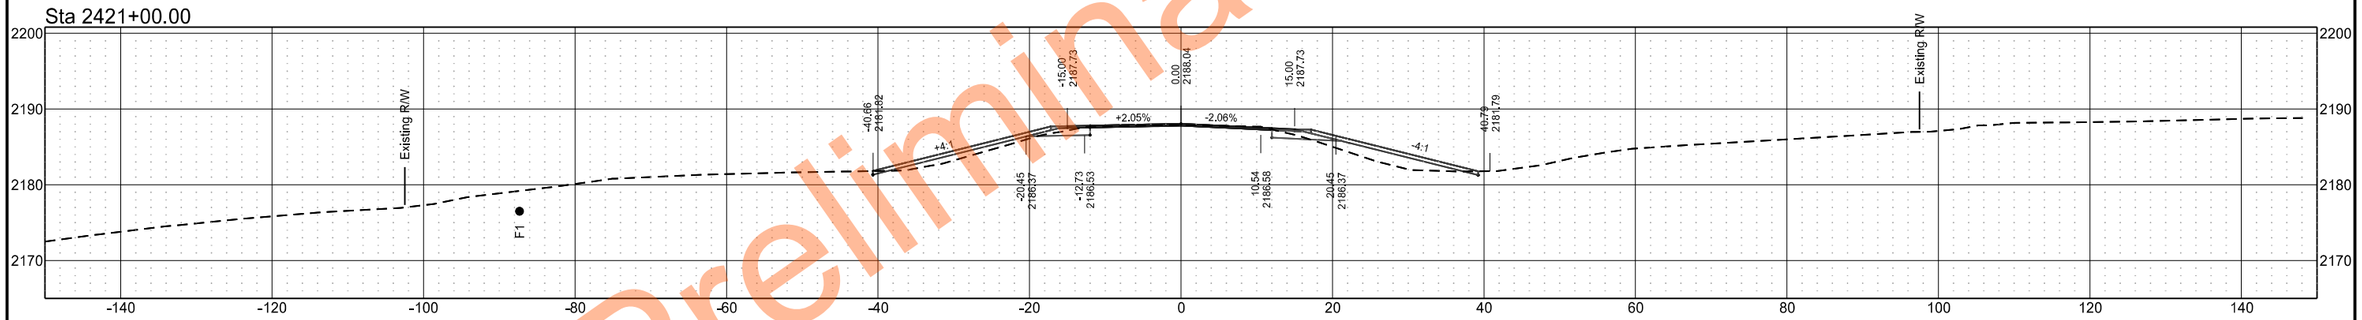

Sta 2420+00.00

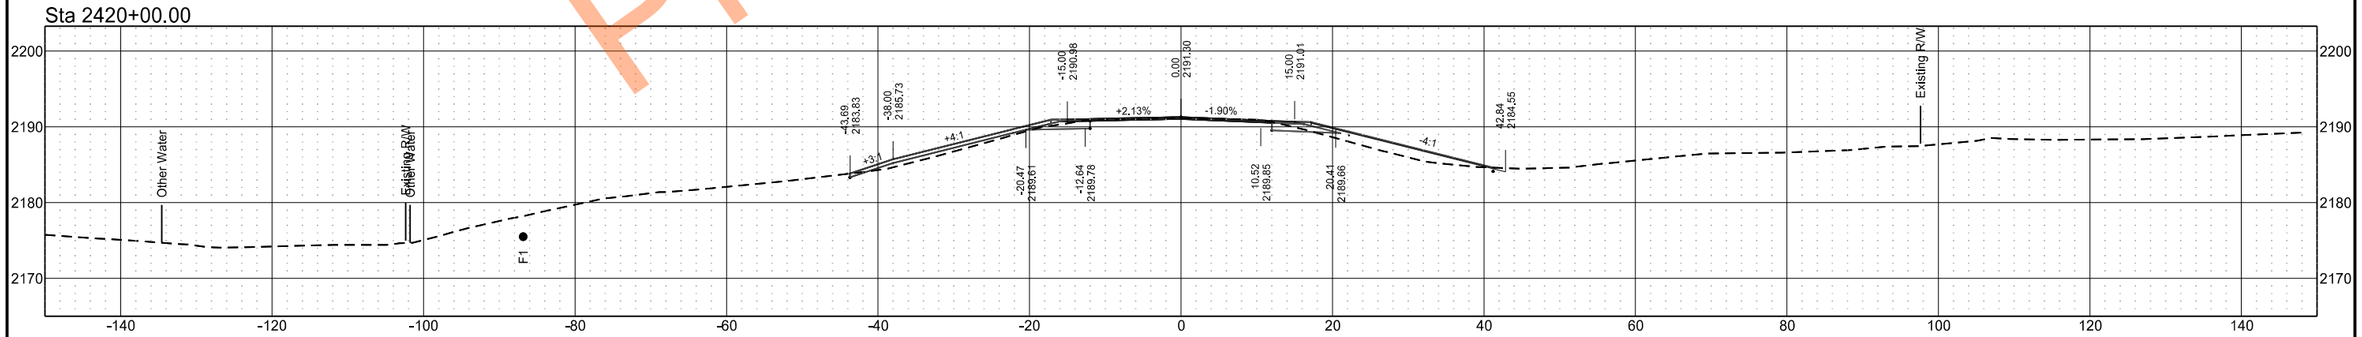

Preliminary Plans

ND 49 - Grant County

STATE	PROJECT NO.	SECTION NO.	SHEET NO.
ND	X-1-049(031)036	200	150

Sta 2425+00.00

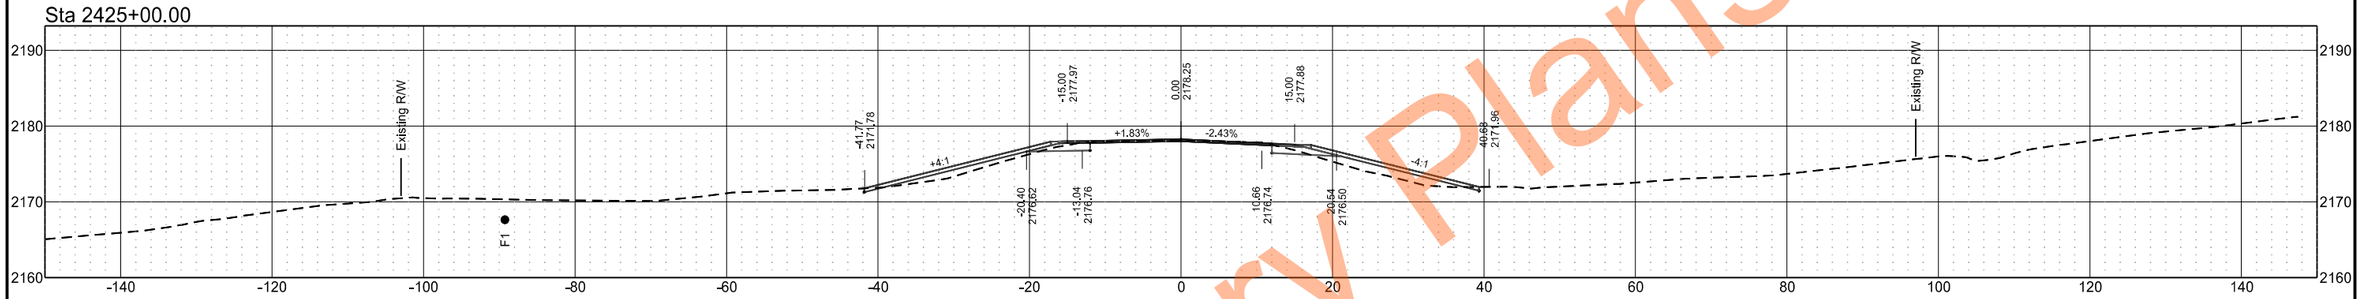

Sta 2424+00.00

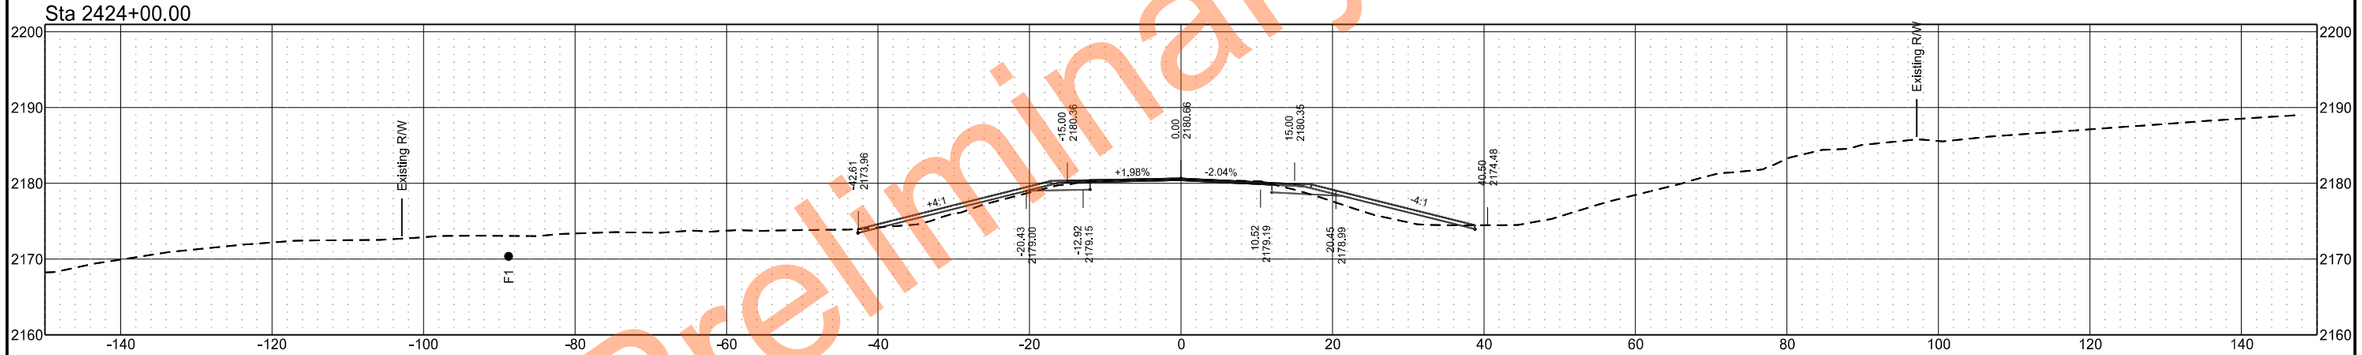

Sta 2423+00.00

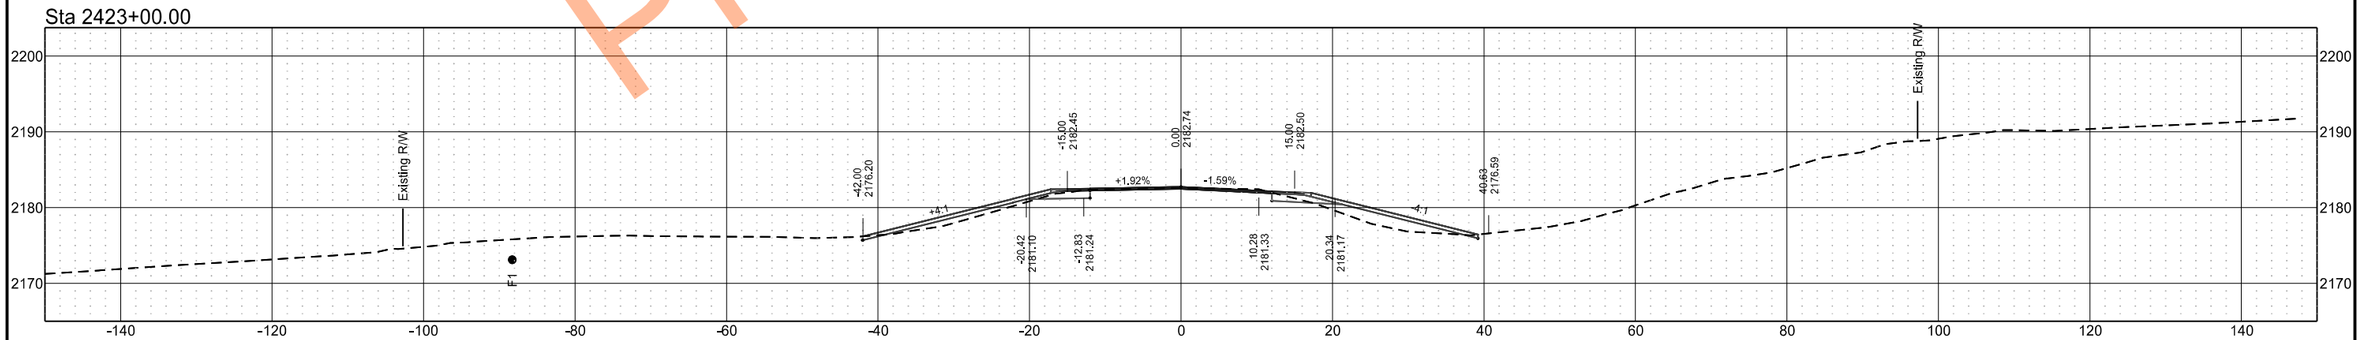

Preliminary Plans

ND 49 - Grant County

STATE	PROJECT NO.	SECTION NO.	SHEET NO.
ND	X-1-049(031)036	200	151

Sta 2428+00.00

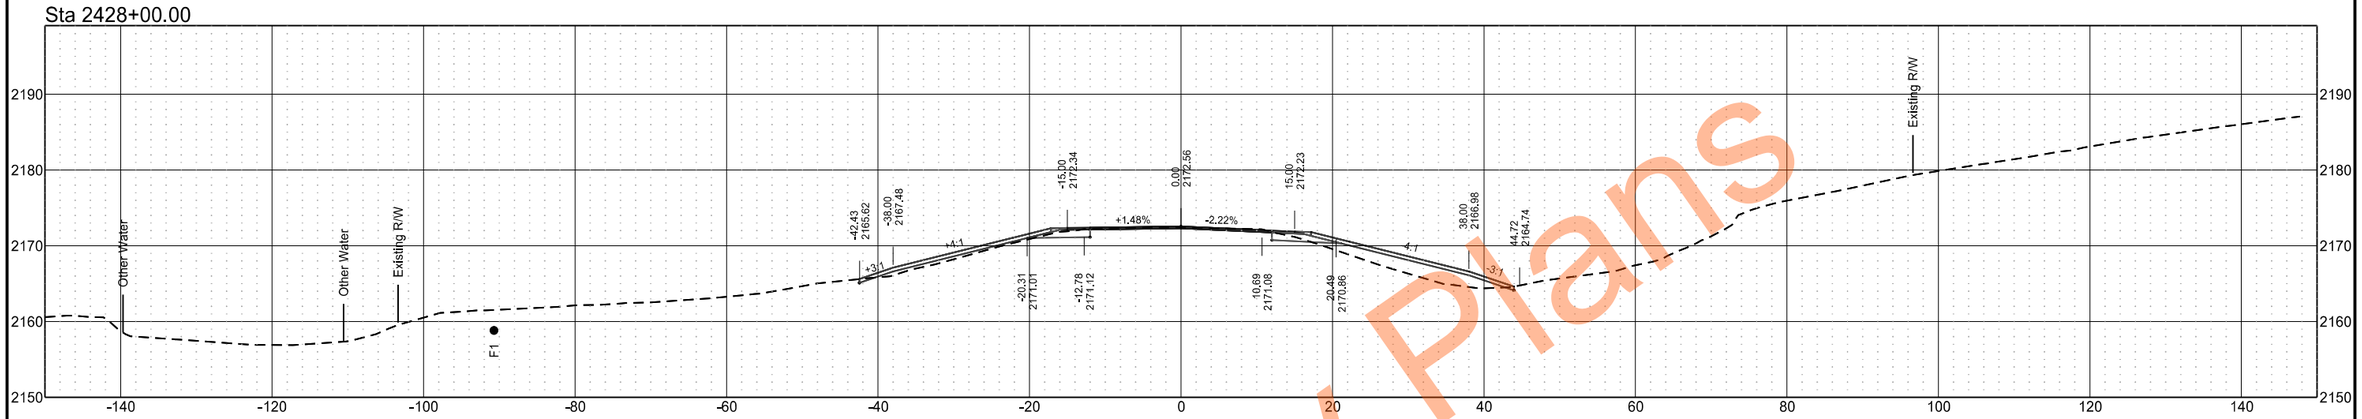

Sta 2427+00.00

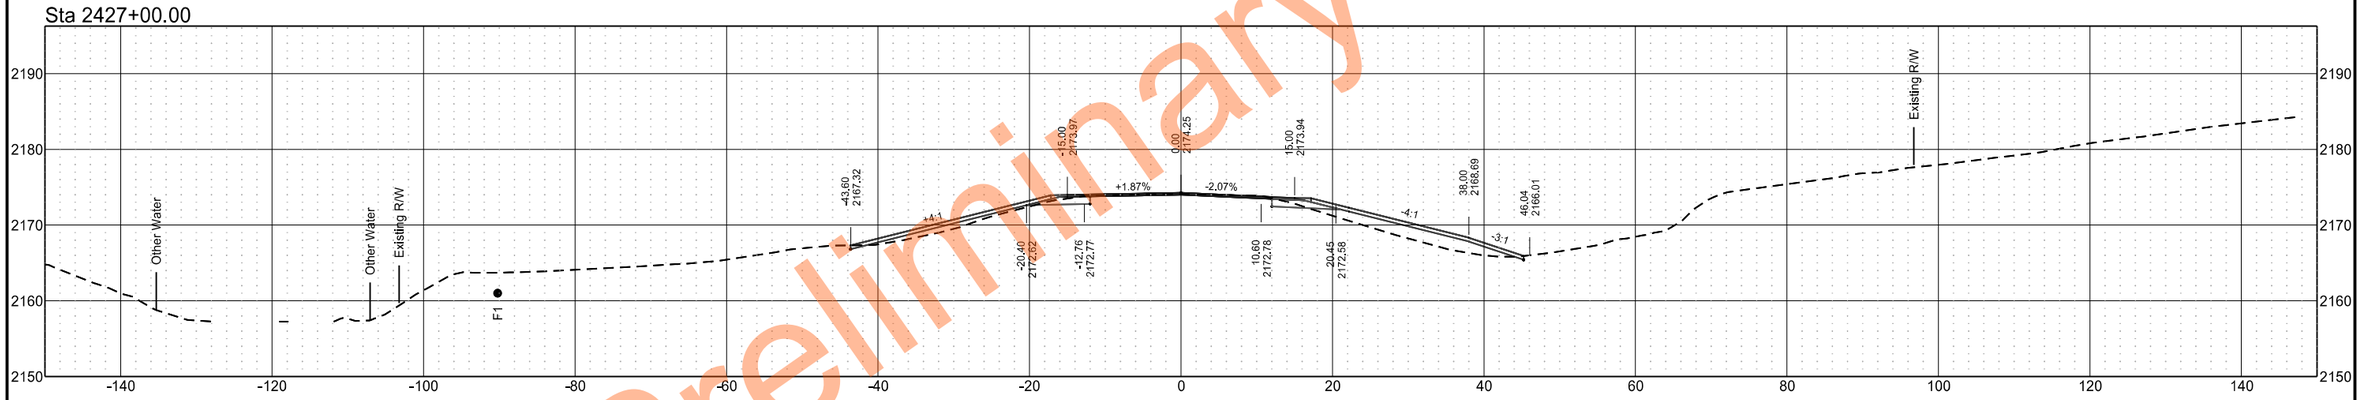

Sta 2426+00.00

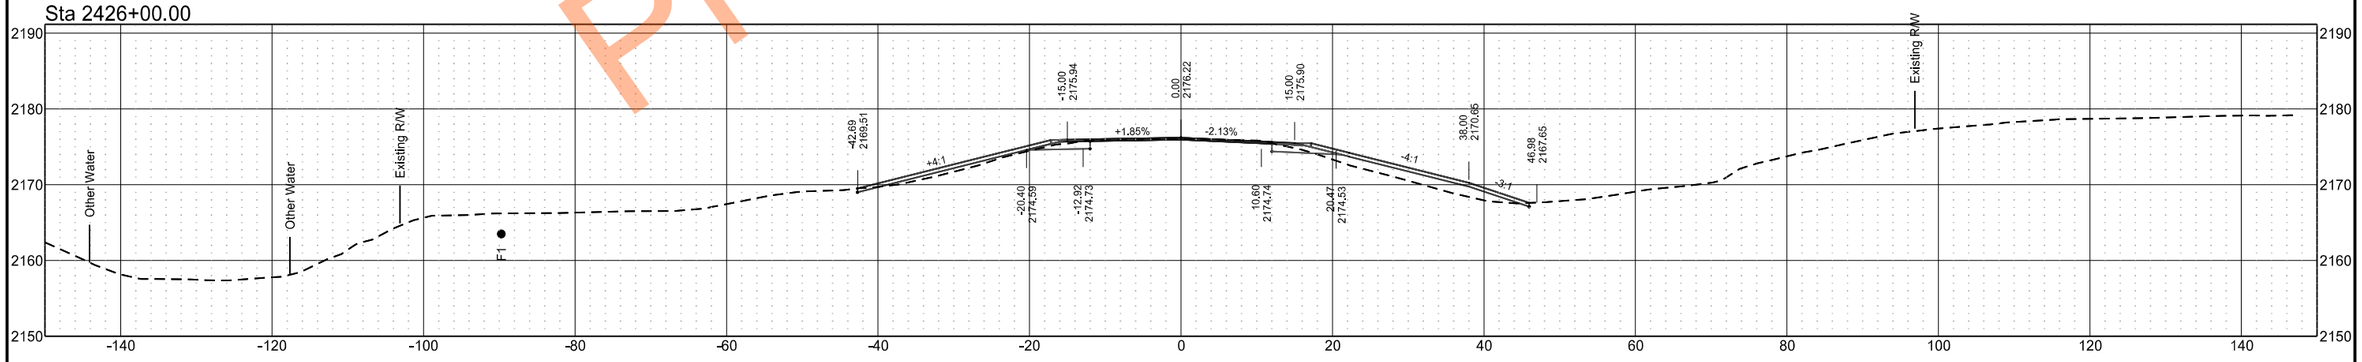

Preliminary Plans

ND 49 - Grant County

STATE	PROJECT NO.	SECTION NO.	SHEET NO.
ND	X-1-049(031)036	200	152

Sta 2430+92.00

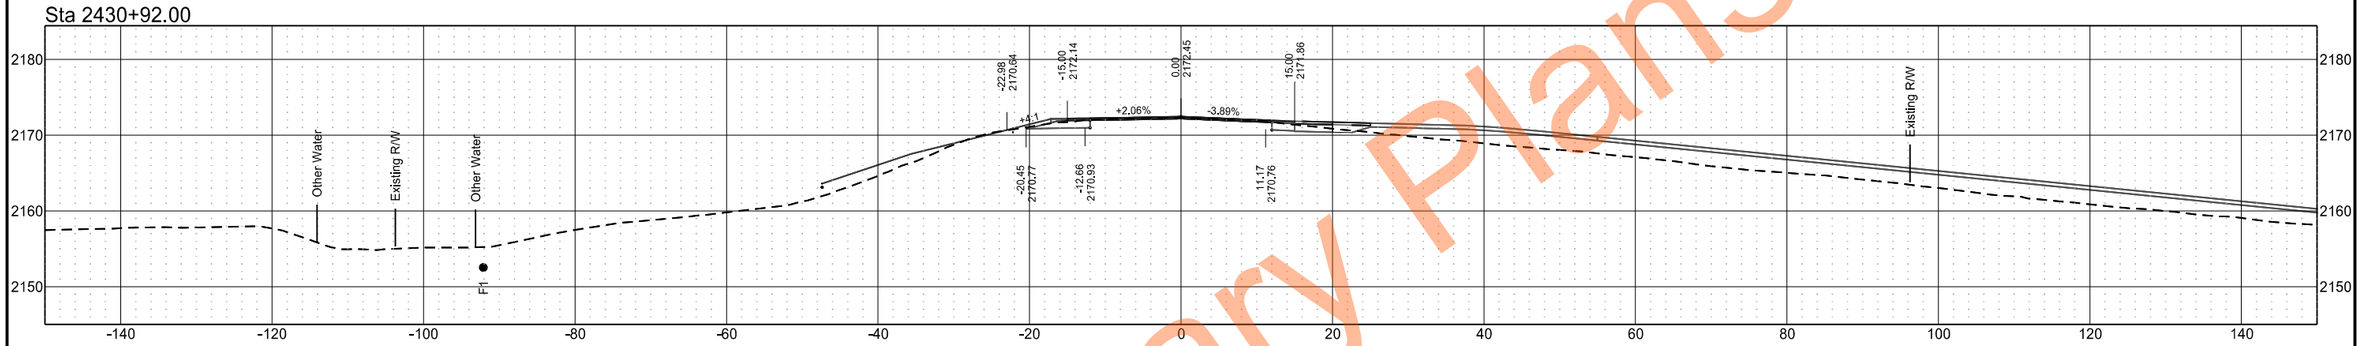

Sta 2430+00.00

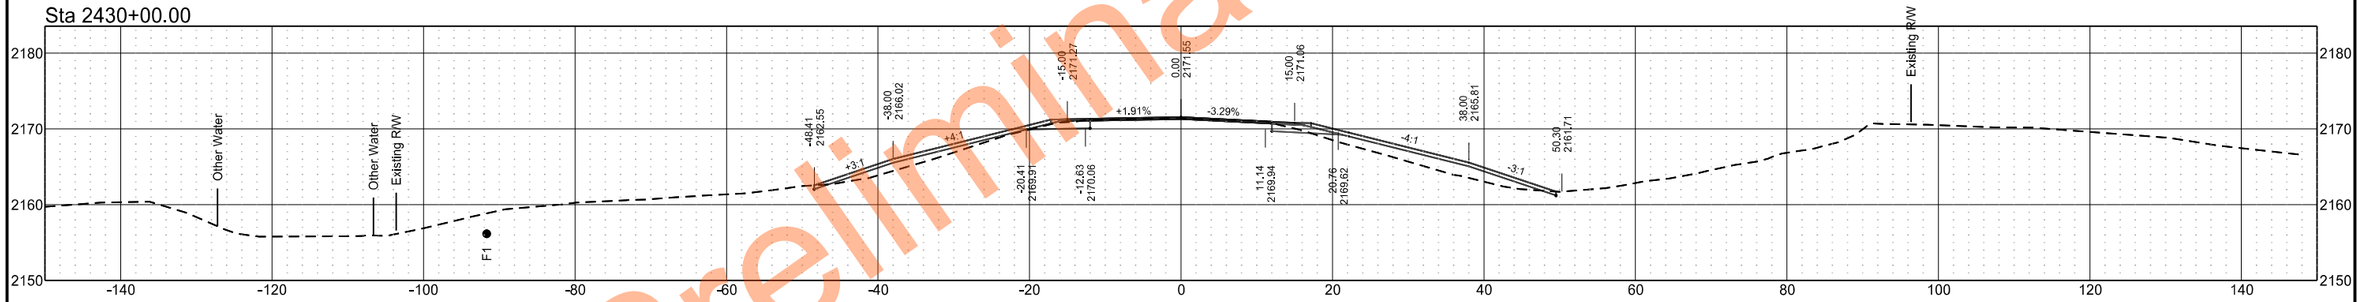

Sta 2429+00.00

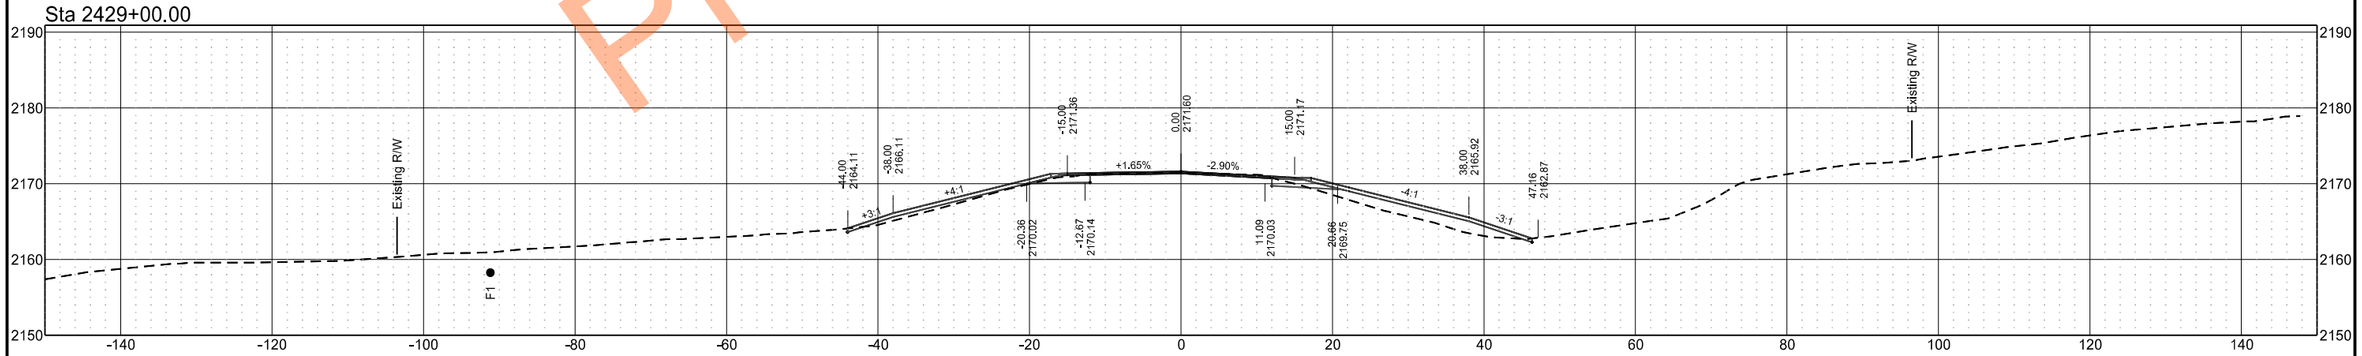

Preliminary Plans

ND 49 - Grant County

STATE	PROJECT NO.	SECTION NO.	SHEET NO.
ND	X-1-049(031)036	200	153

Sta 2435+00.00

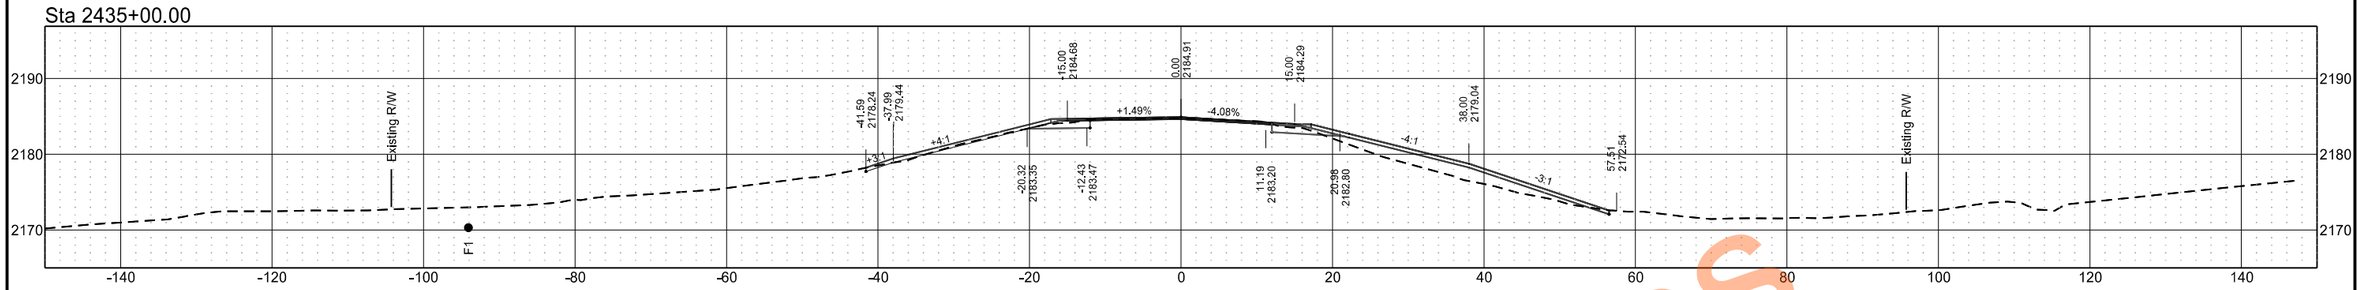

Sta 2434+00.00

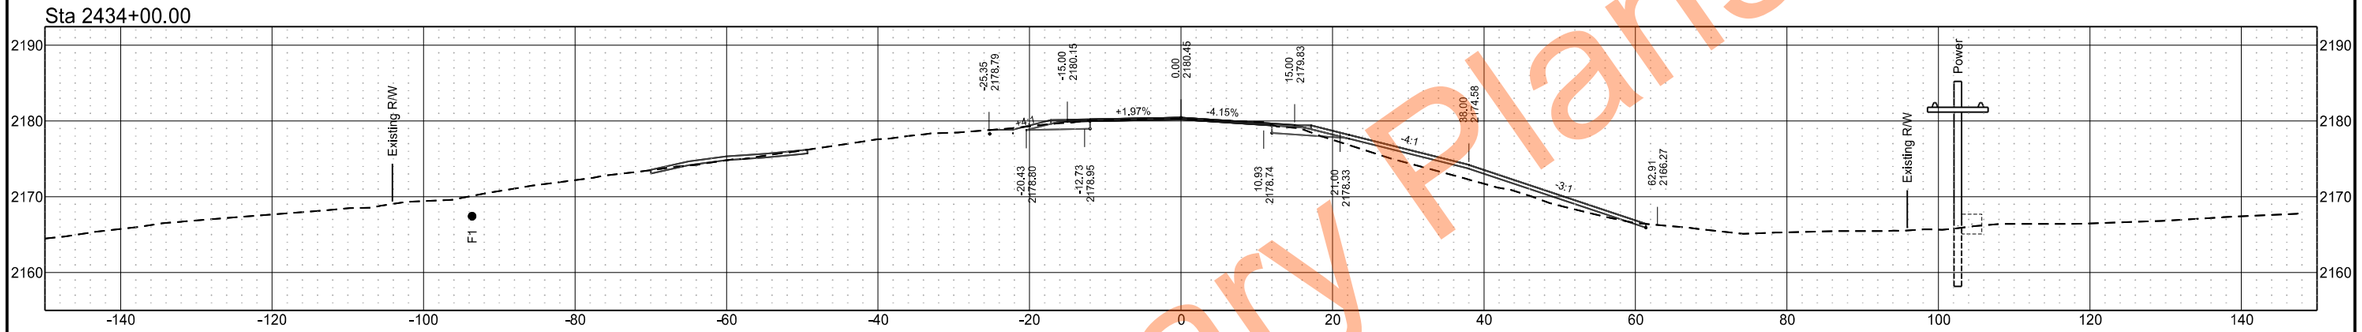

Sta 2433+00.00

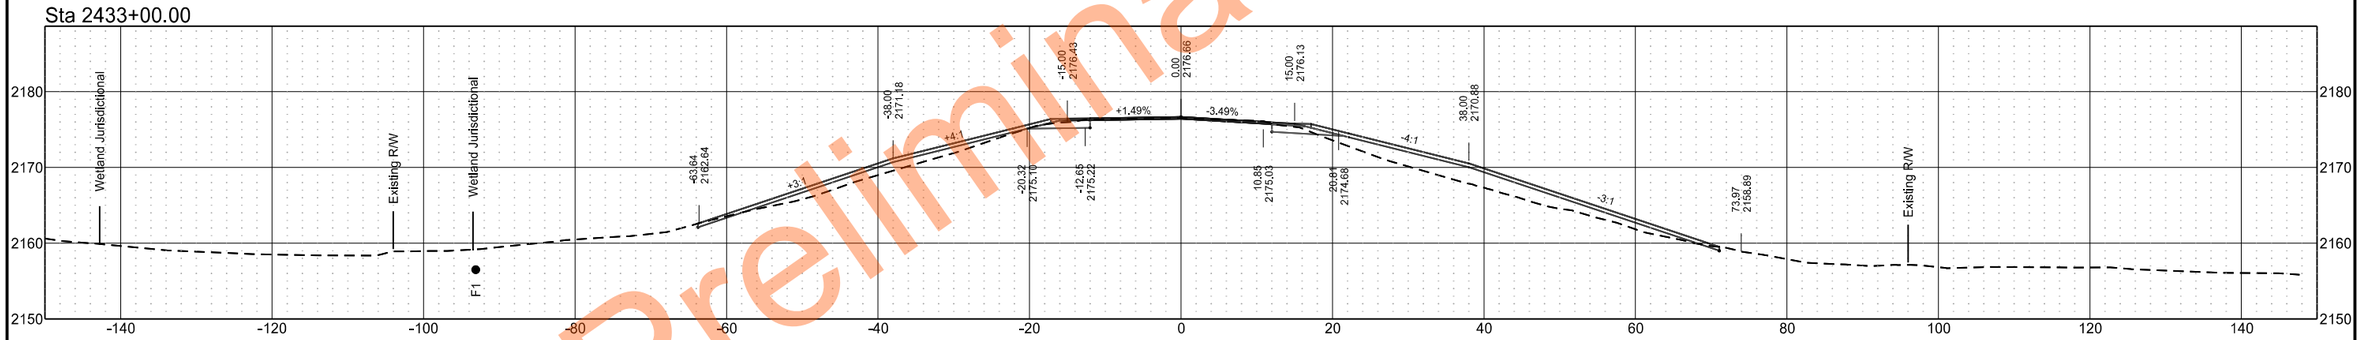

Sta 2432+00.00

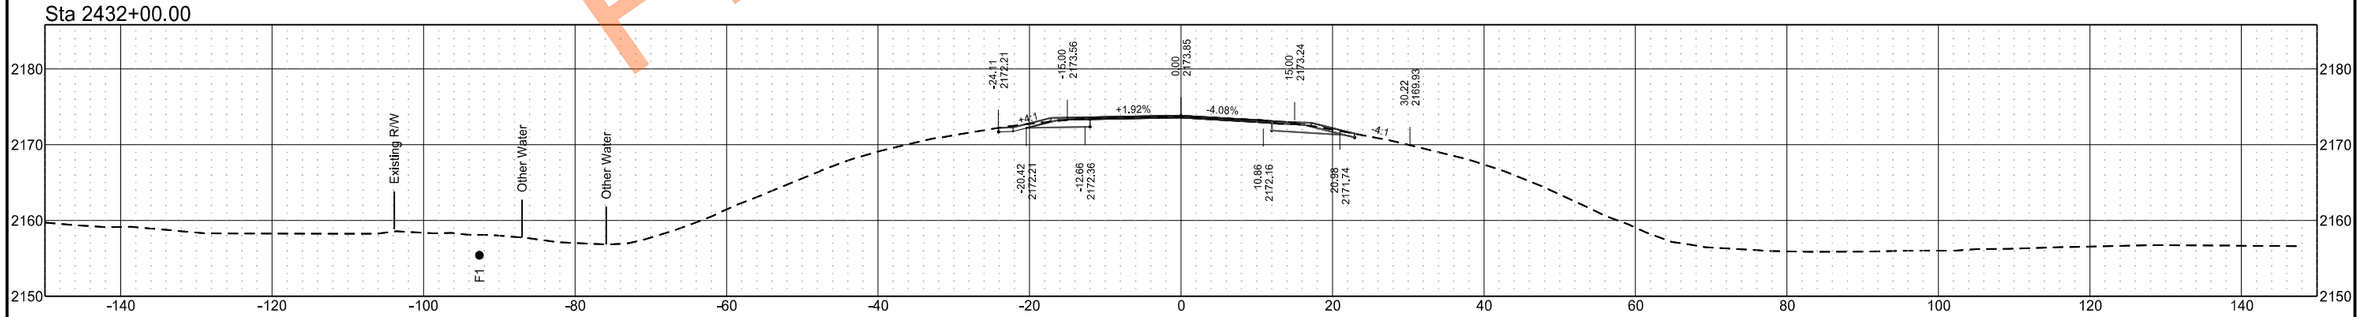

Preliminary Plans

ND 49 - Grant County

STATE	PROJECT NO.	SECTION NO.	SHEET NO.
ND	X-1-049(031)036	200	154

Sta 2439+00.00

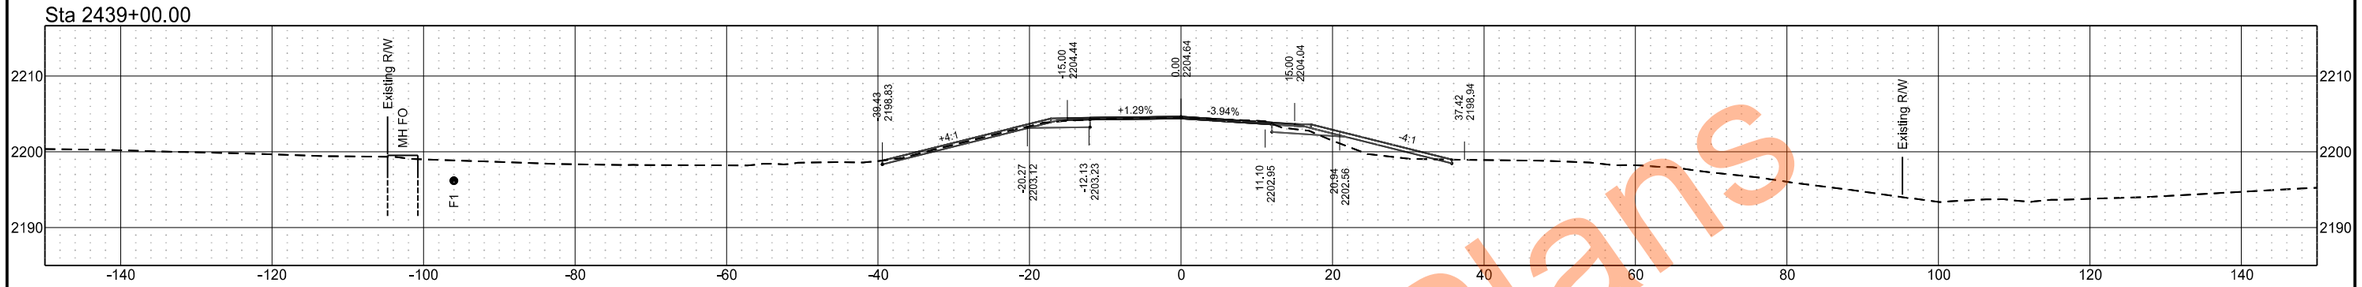

Sta 2438+00.00

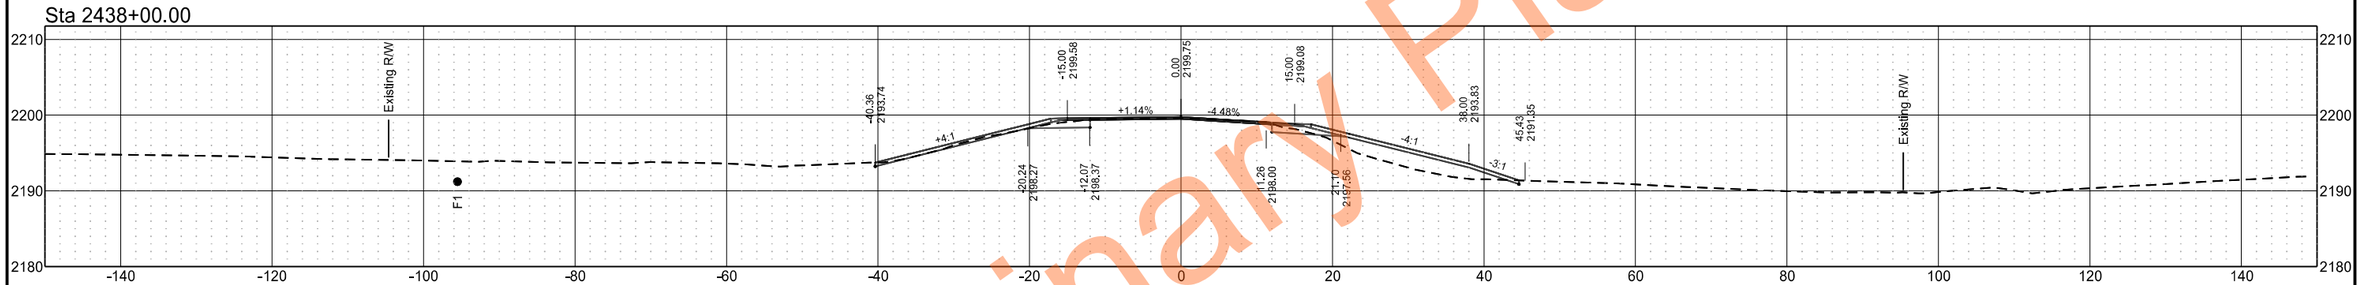

Sta 2437+00.00

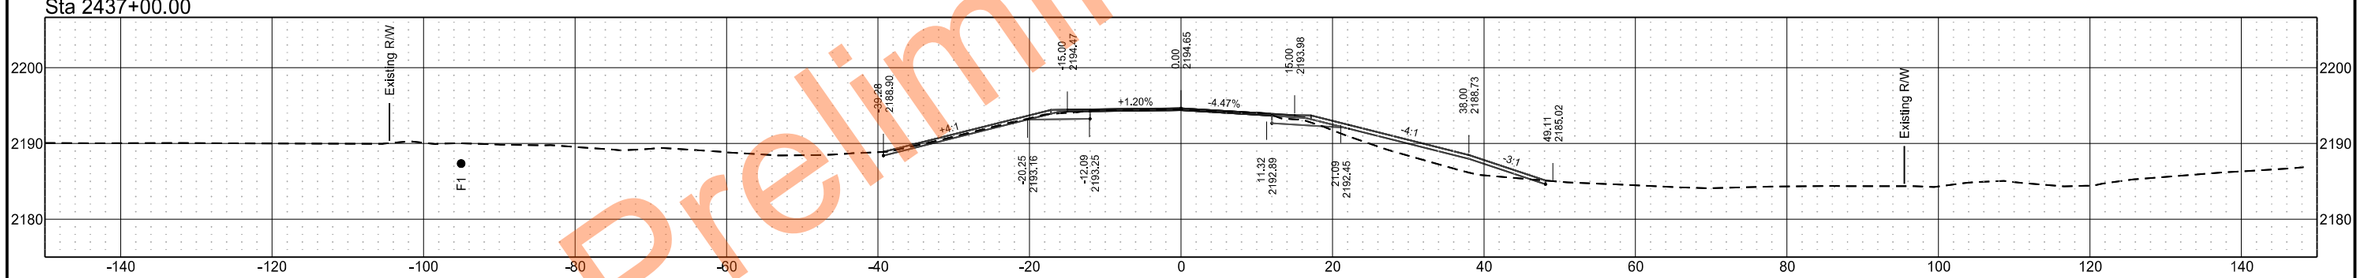

Sta 2436+00.00

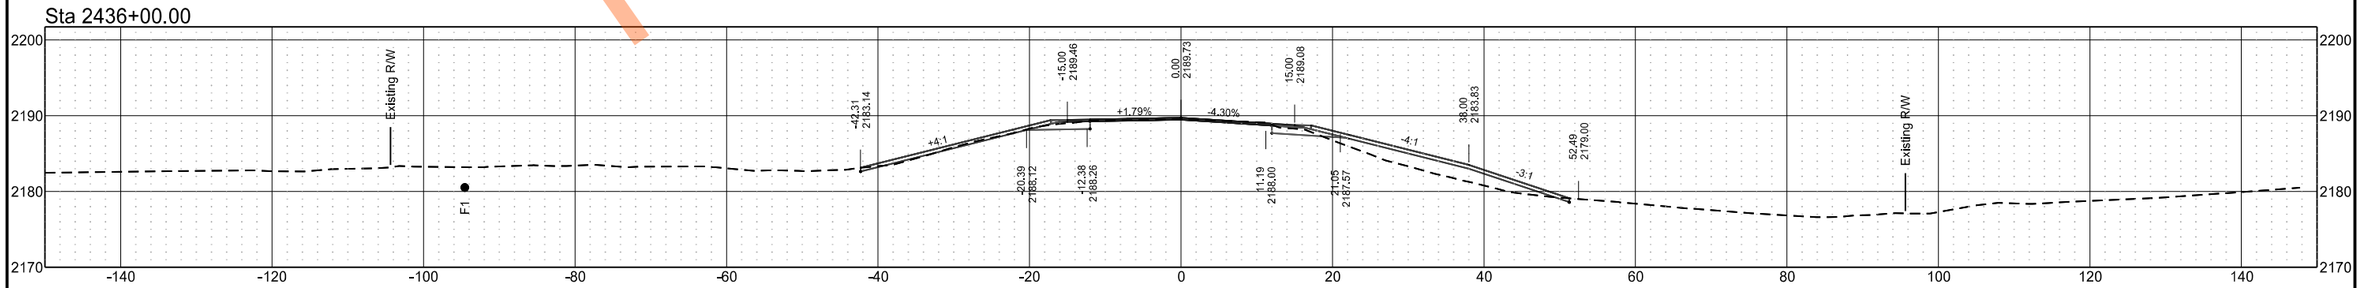

Preliminary Plans

ND 49 - Grant County

STATE	PROJECT NO.	SECTION NO.	SHEET NO.
ND	X-1-049(031)036	200	155

Sta 2441+00.00

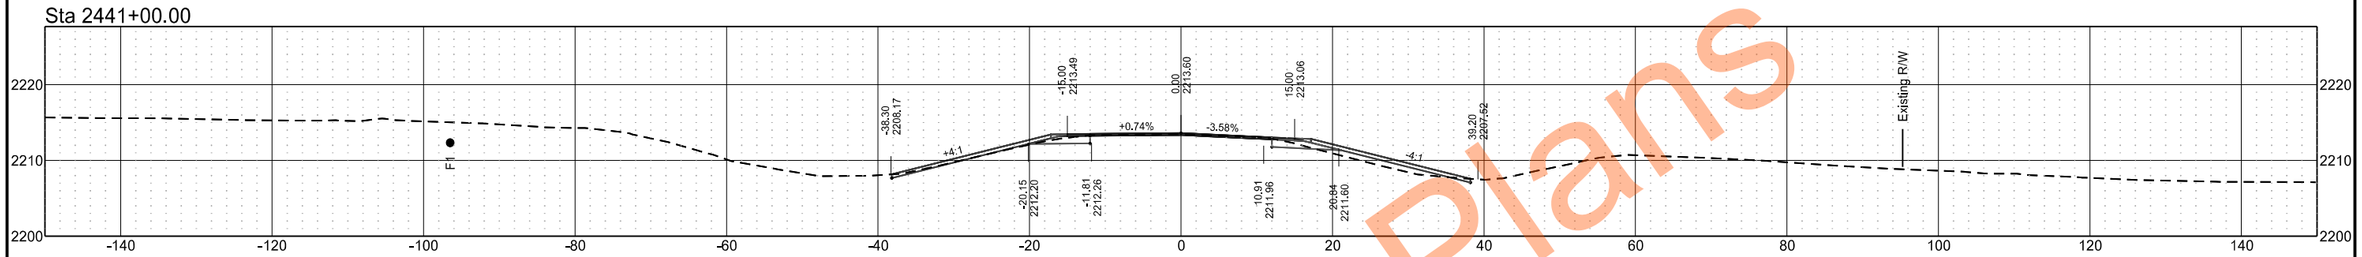

Sta 2440+75.00

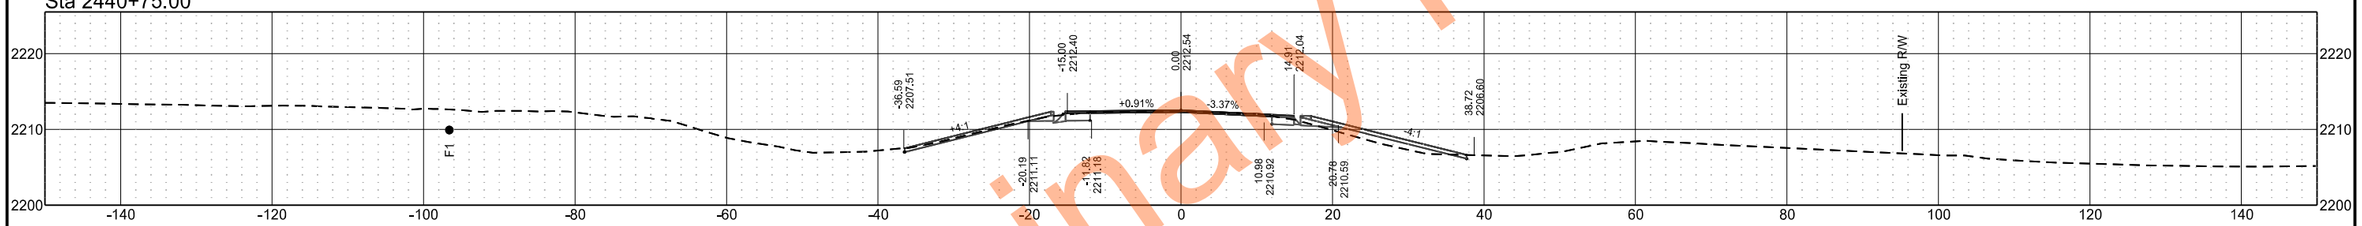

Sta 2440+19.28

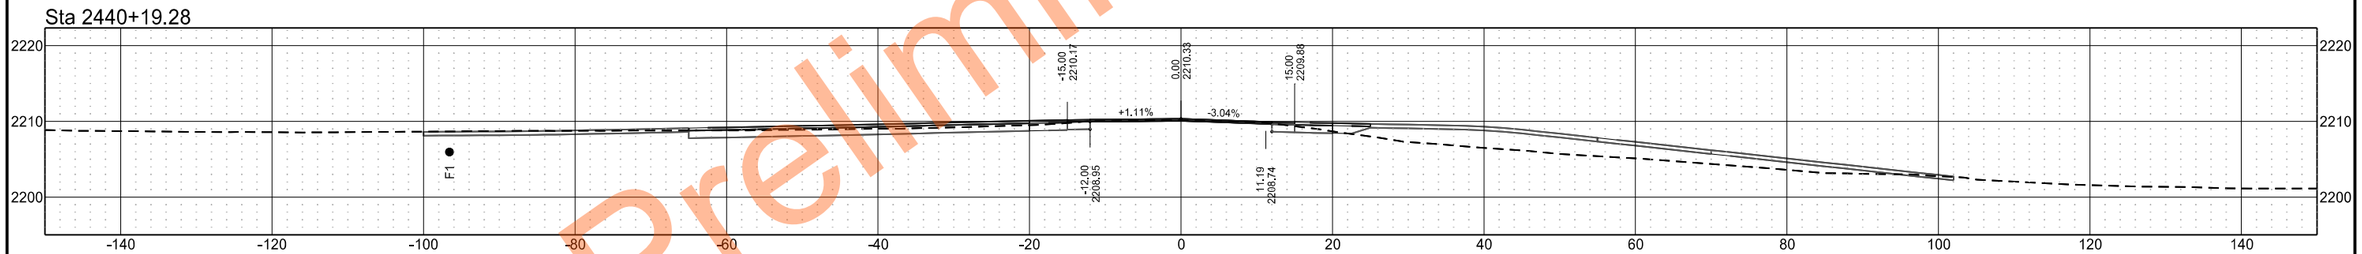

Sta 2439+37.00

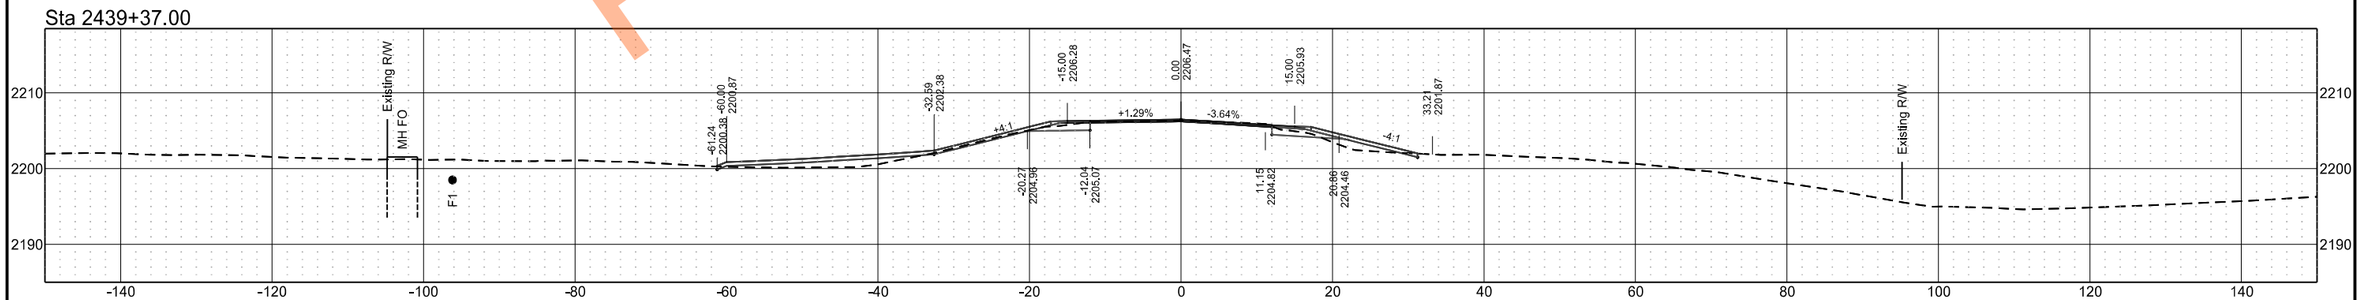

Preliminary Plans

ND 49 - Grant County

STATE	PROJECT NO.	SECTION NO.	SHEET NO.
ND	X-1-049(031)036	200	156

Sta 2444+00.00

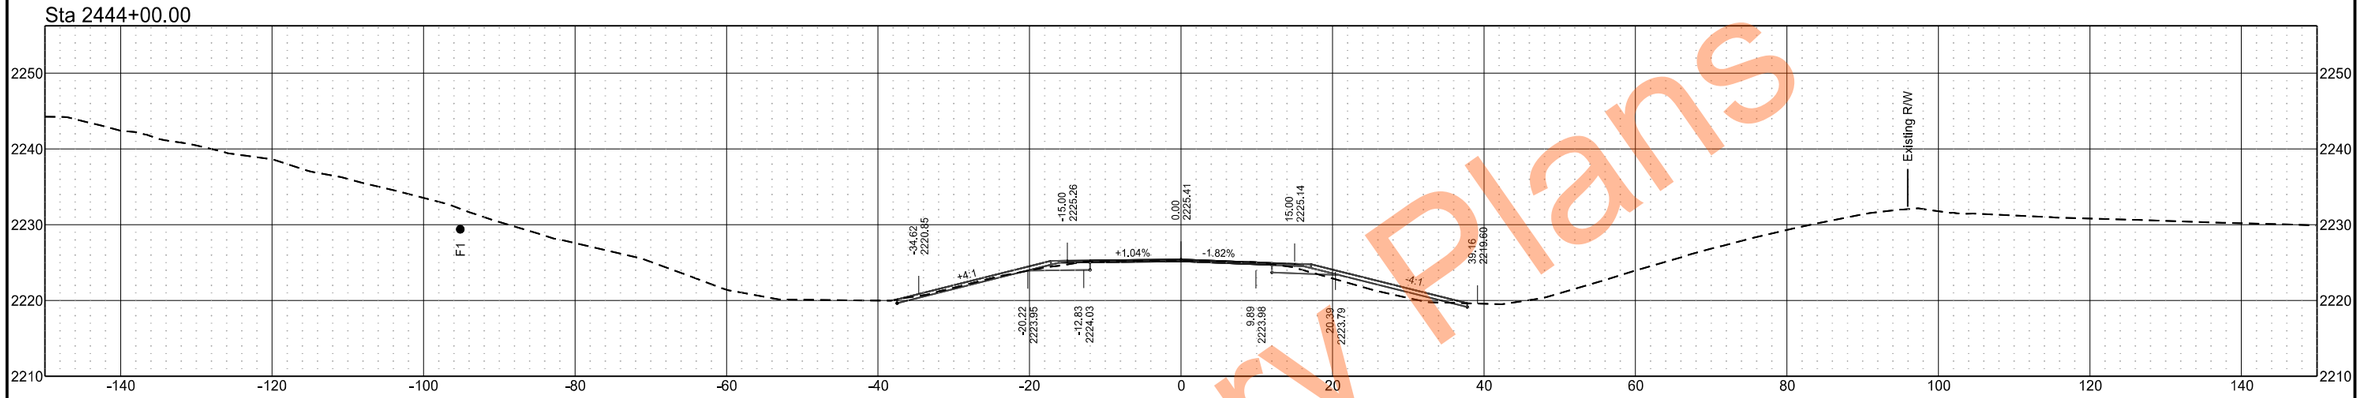

Sta 2443+00.00

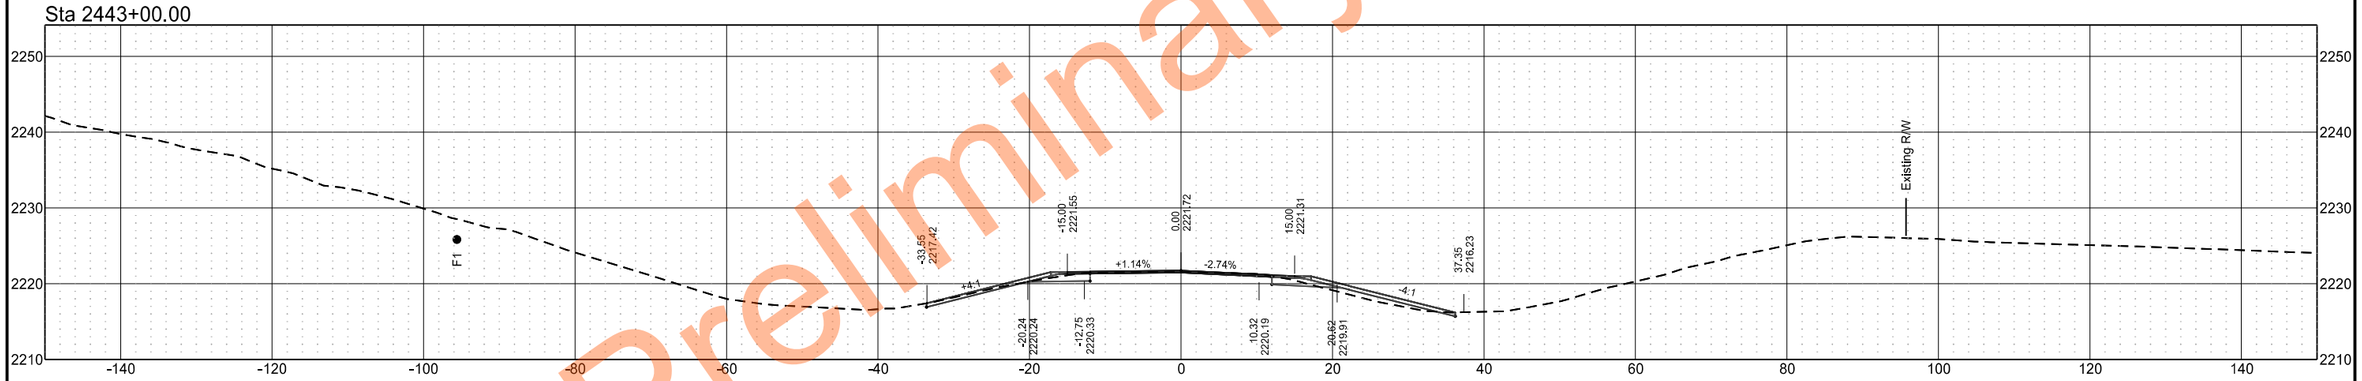

Sta 2442+00.00

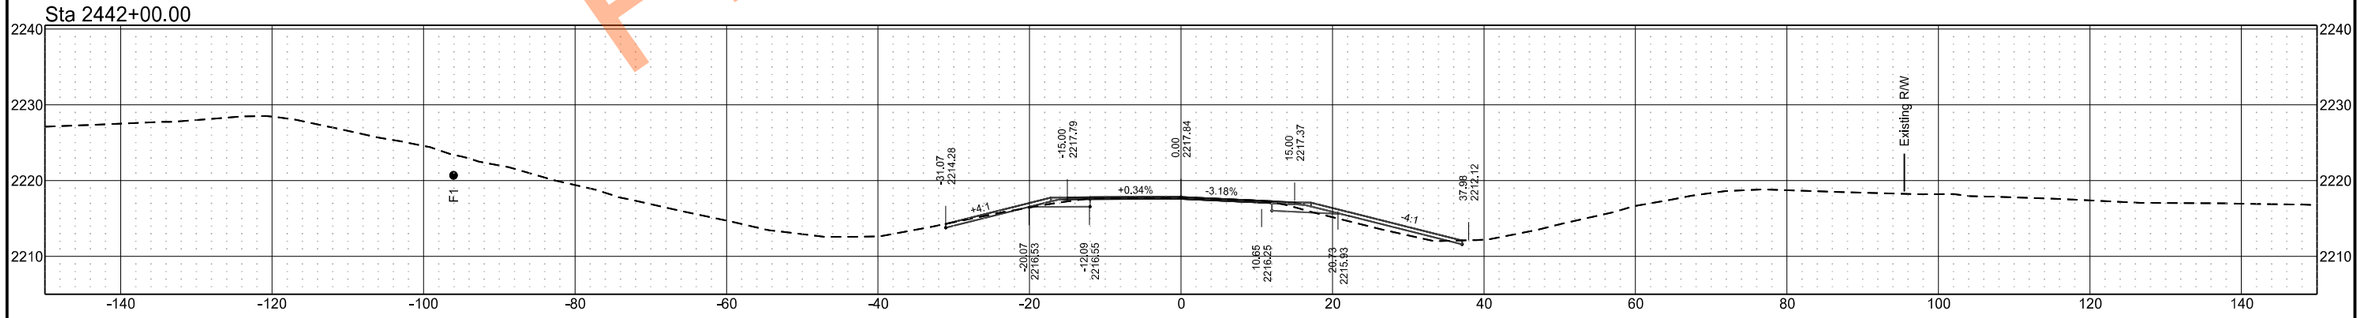

Preliminary Plans

ND 49 - Grant County

STATE	PROJECT NO.	SECTION NO.	SHEET NO.
ND	X-1-049(031)036	200	157

Sta 2447+00.00

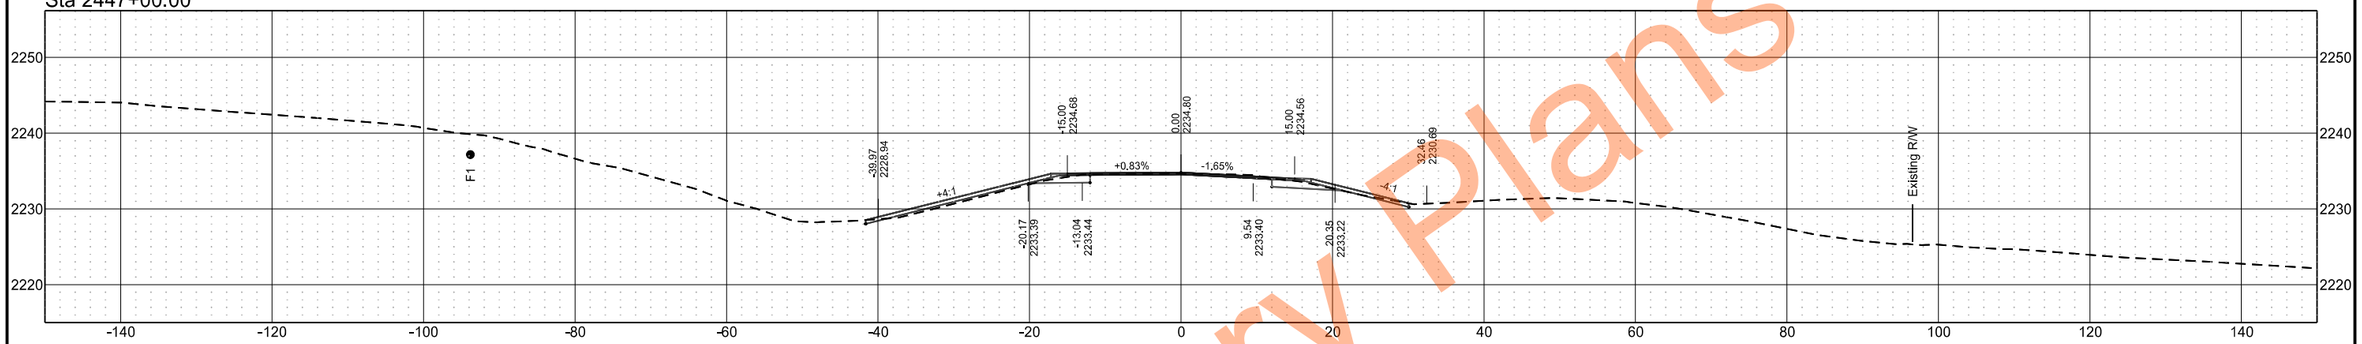

Sta 2446+00.00

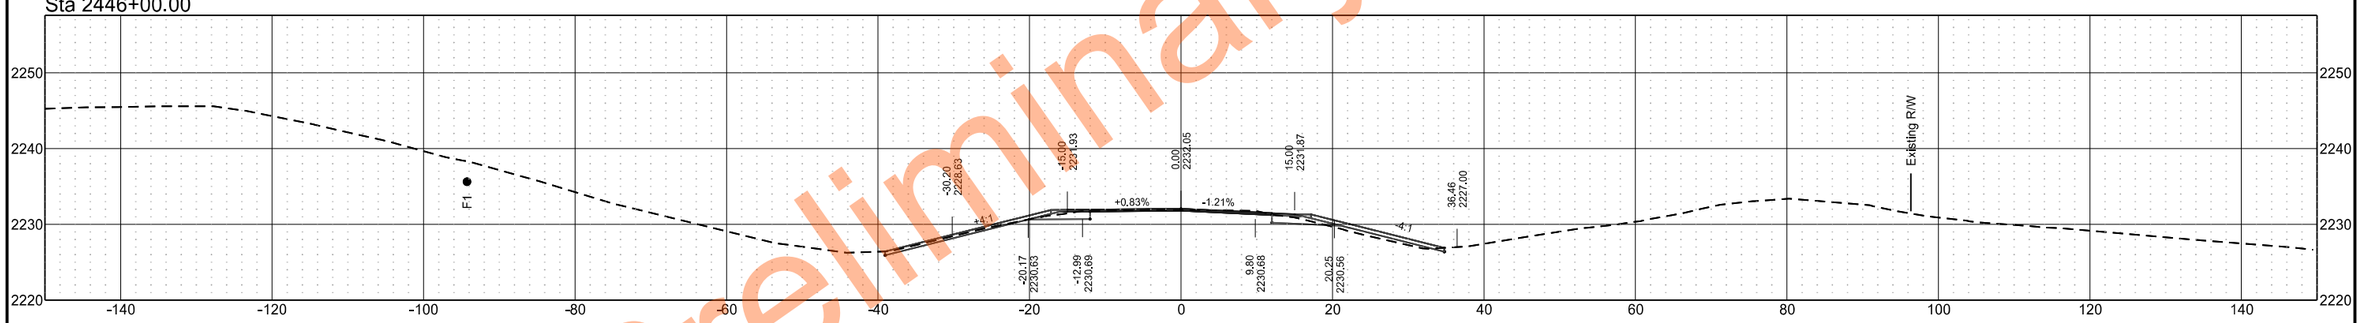

Sta 2445+00.00

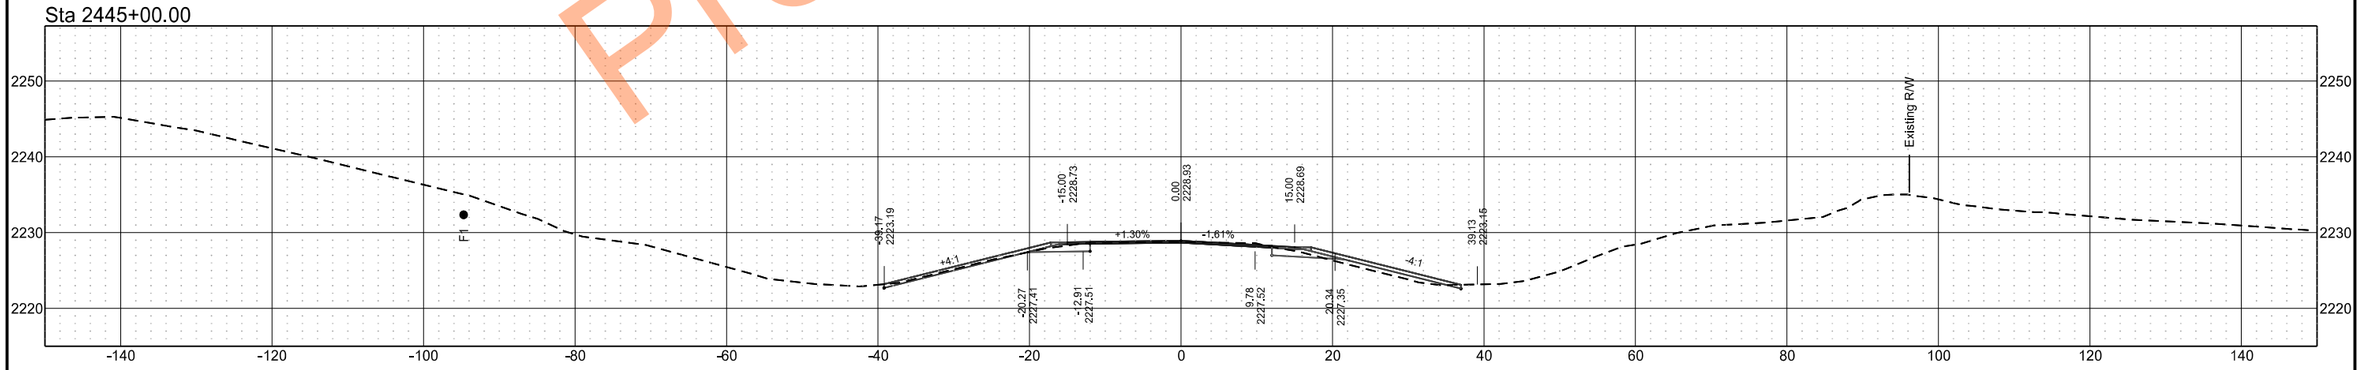

Preliminary Plans

ND 49 - Grant County

STATE	PROJECT NO.	SECTION NO.	SHEET NO.
ND	X-1-049(031)036	200	158

Sta 2450+00.00

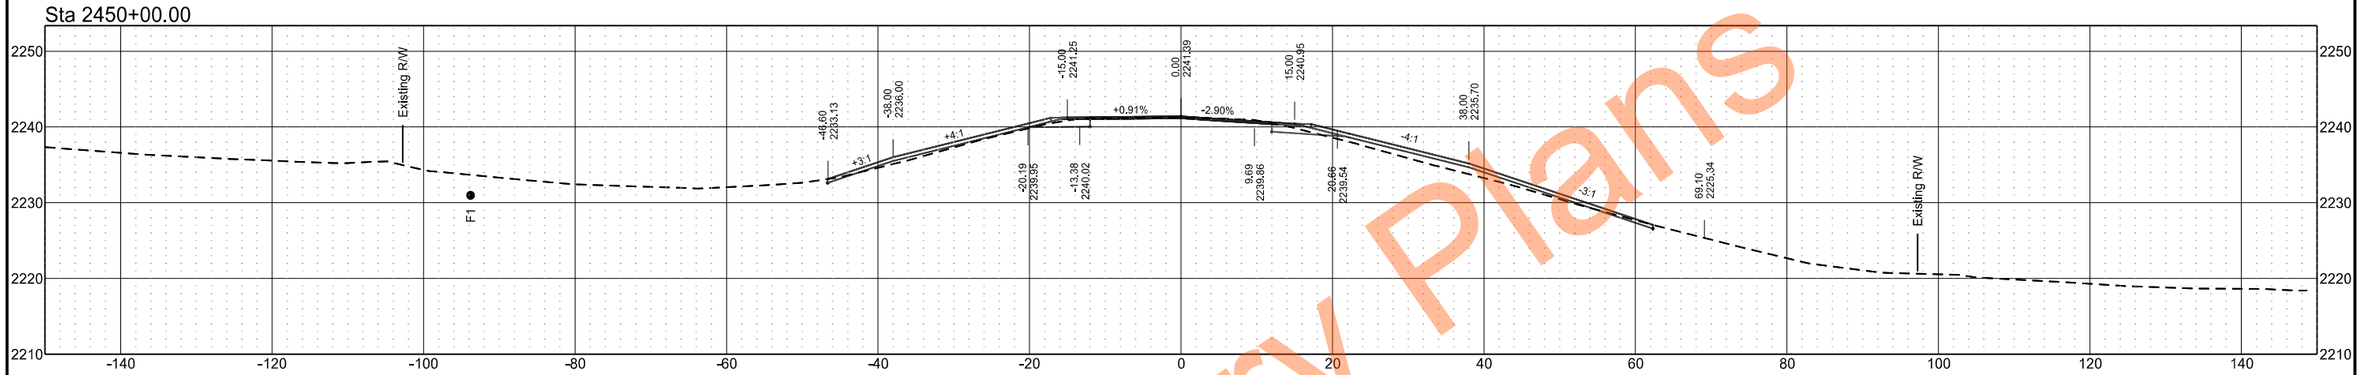

Sta 2449+00.00

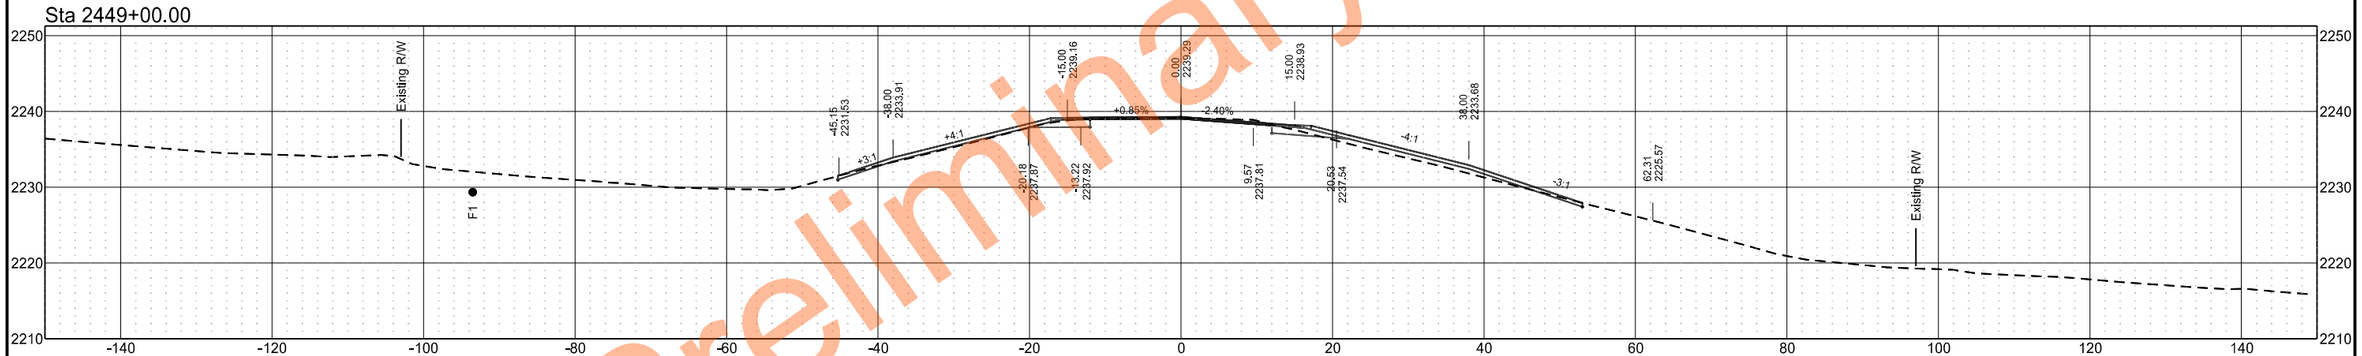

Sta 2448+00.00

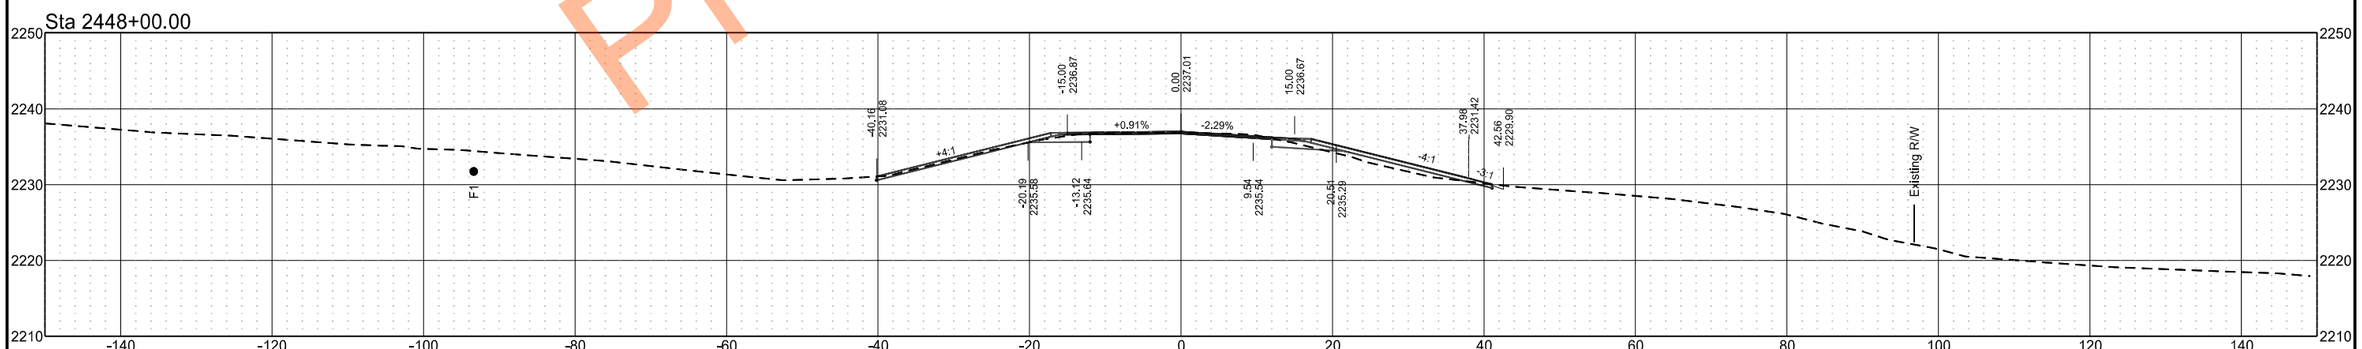

Preliminary Plans

ND 49 - Grant County

STATE	PROJECT NO.	SECTION NO.	SHEET NO.
ND	X-1-049(031)036	200	159

Sta 2454+00.00

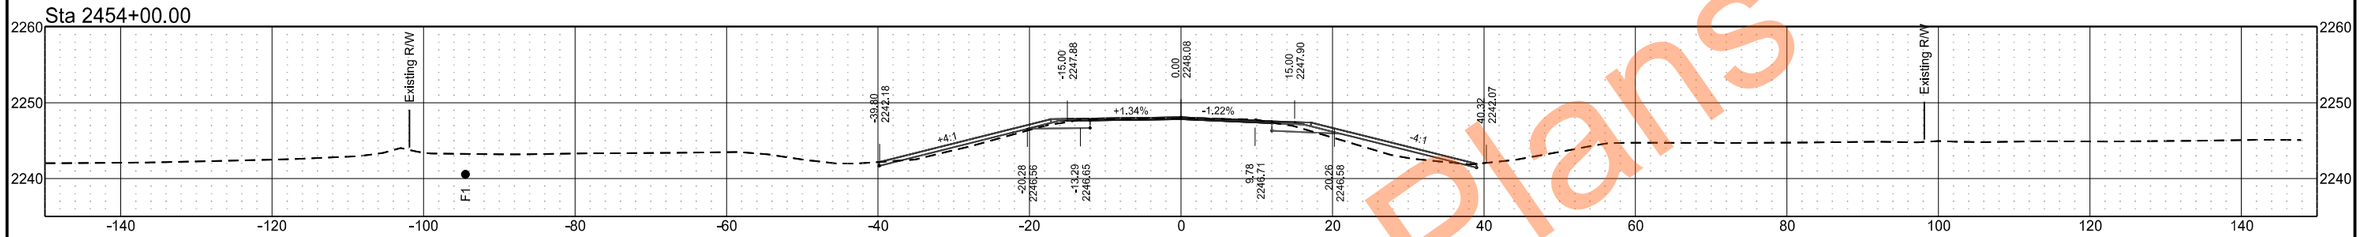

Sta 2453+00.00

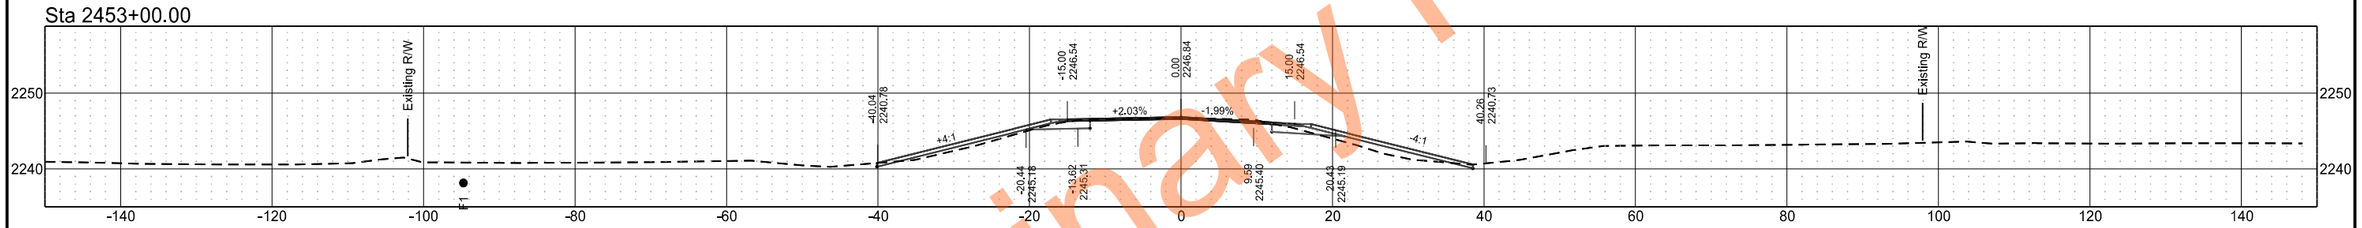

Sta 2452+00.00

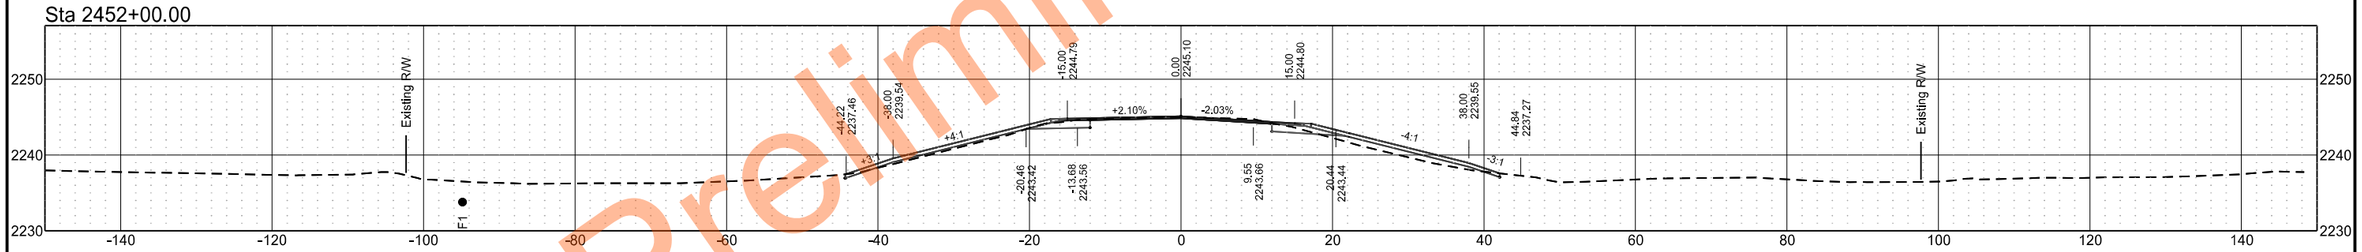

Sta 2451+00.00

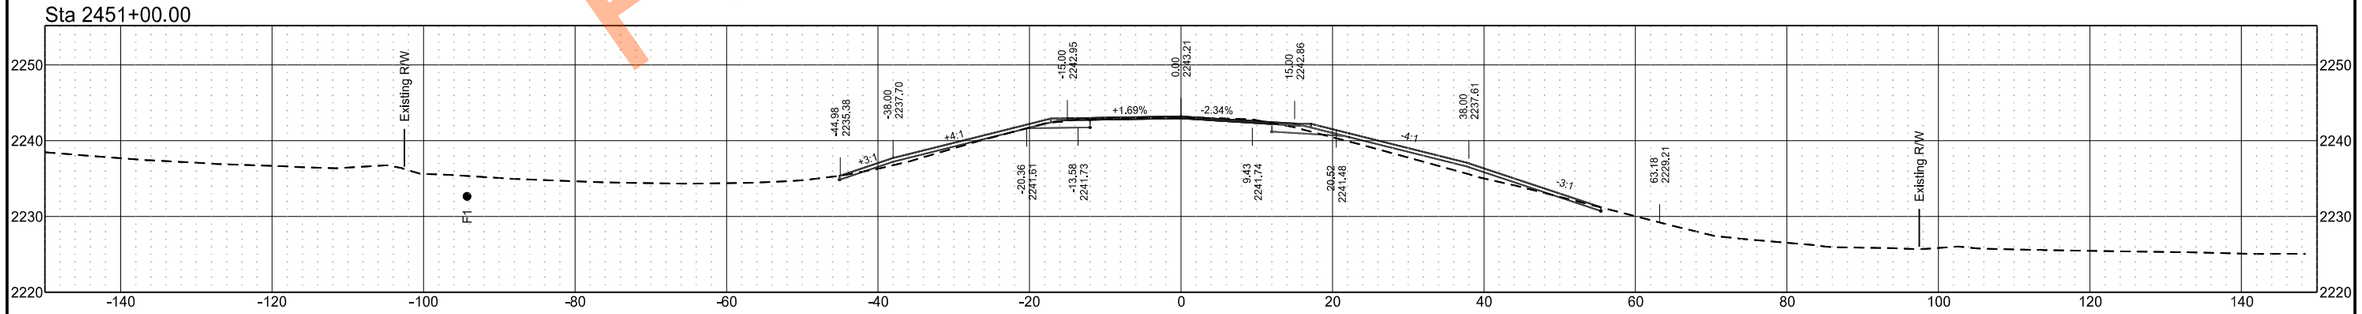

Preliminary Plans

ND 49 - Grant County

STATE	PROJECT NO.	SECTION NO.	SHEET NO.
ND	X-1-049(031)036	200	160

Sta 2457+75.00

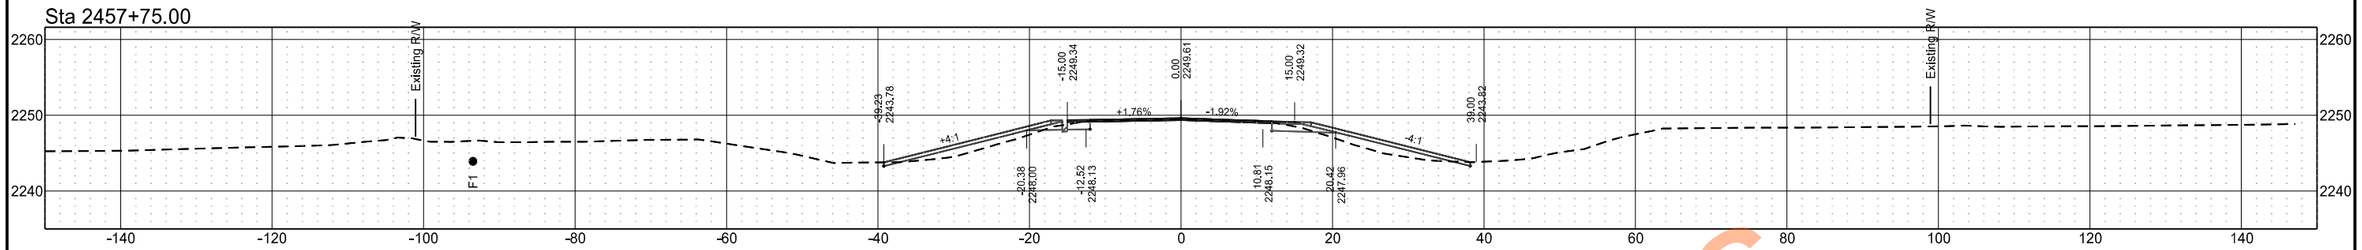

Sta 2457+12.00

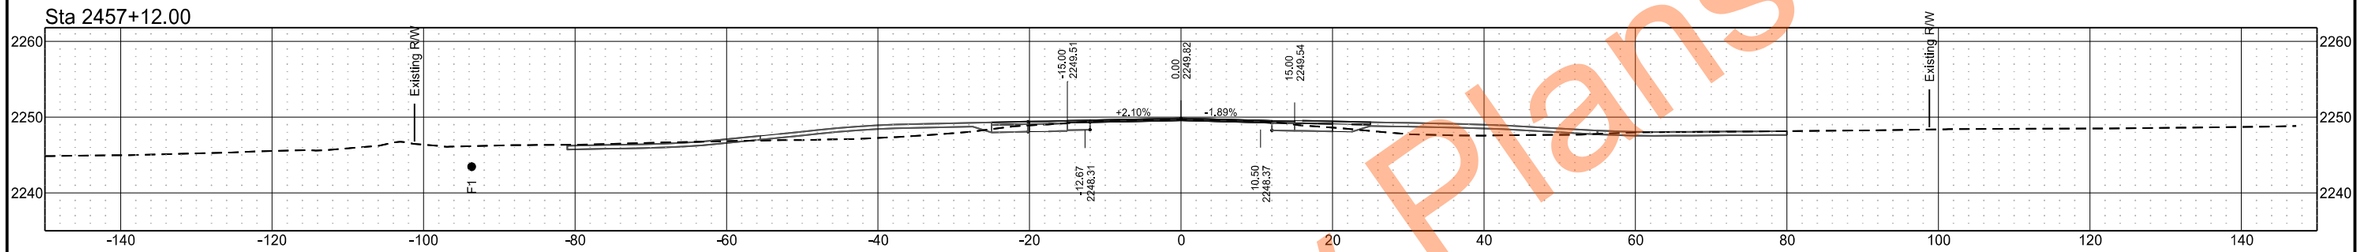

Sta 2456+50.00

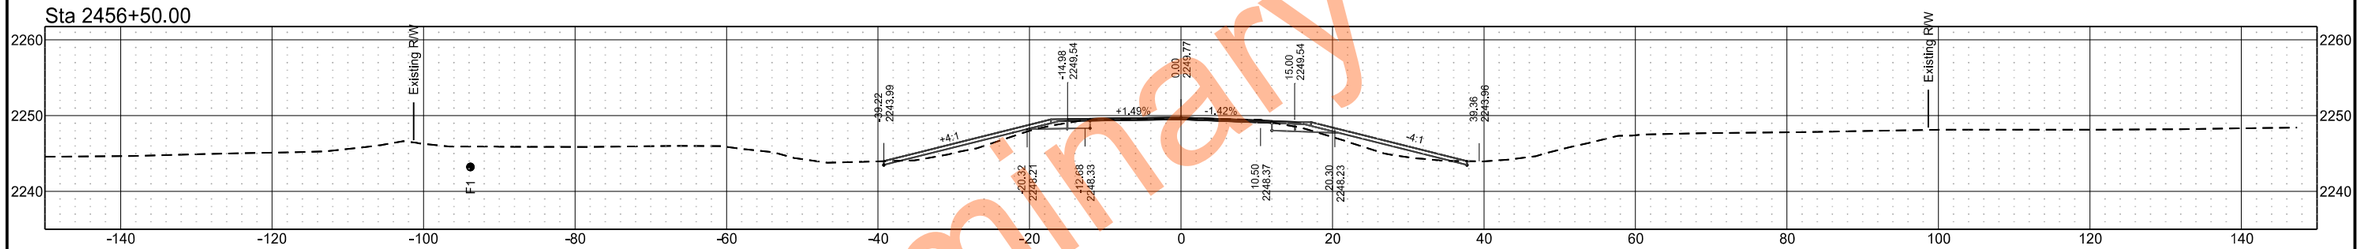

Sta 2456+00.00

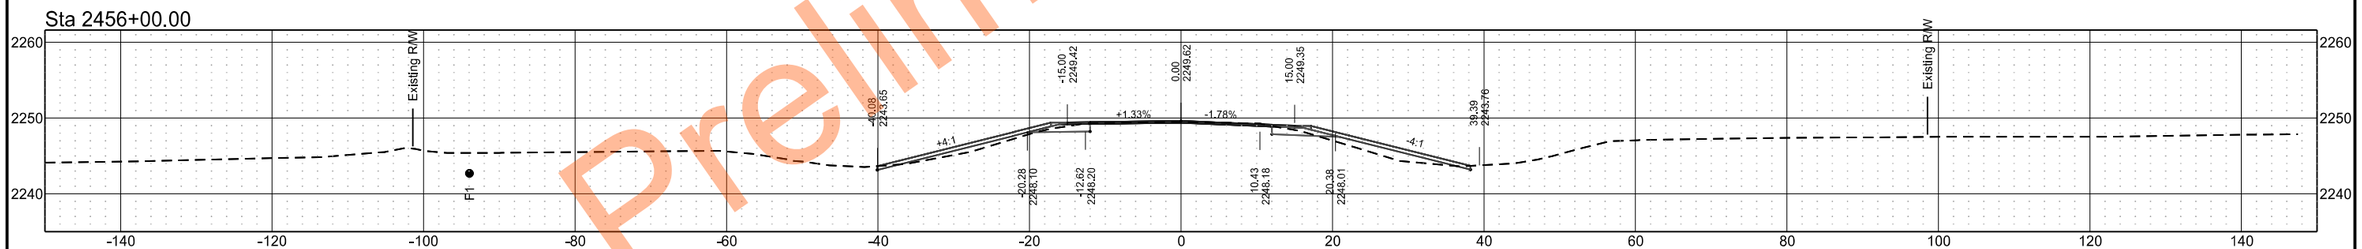

Sta 2455+00.00

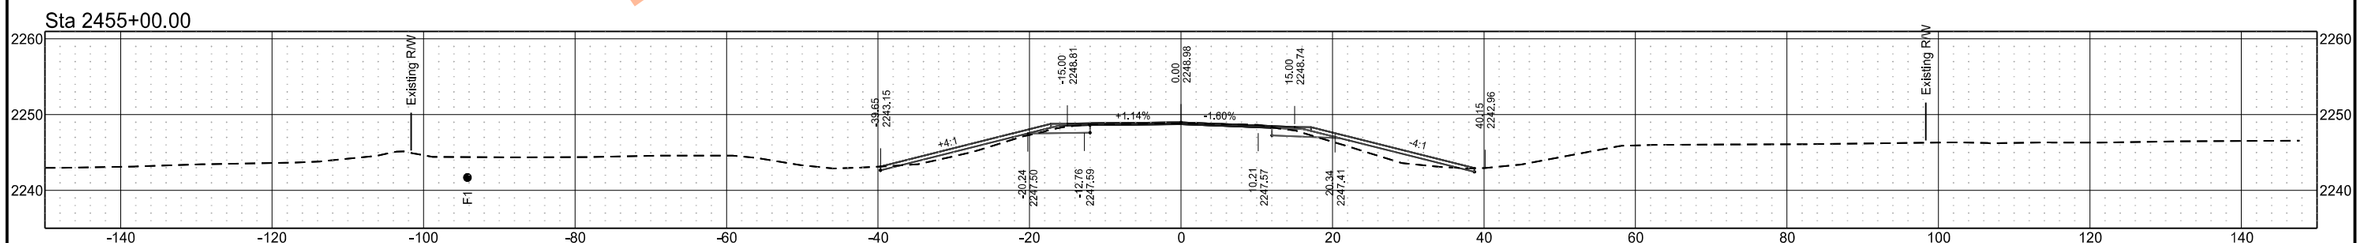

Preliminary Plans

ND 49 - Grant County

STATE	PROJECT NO.	SECTION NO.	SHEET NO.
ND	X-1-049(031)036	200	161

Sta 2461+00.00

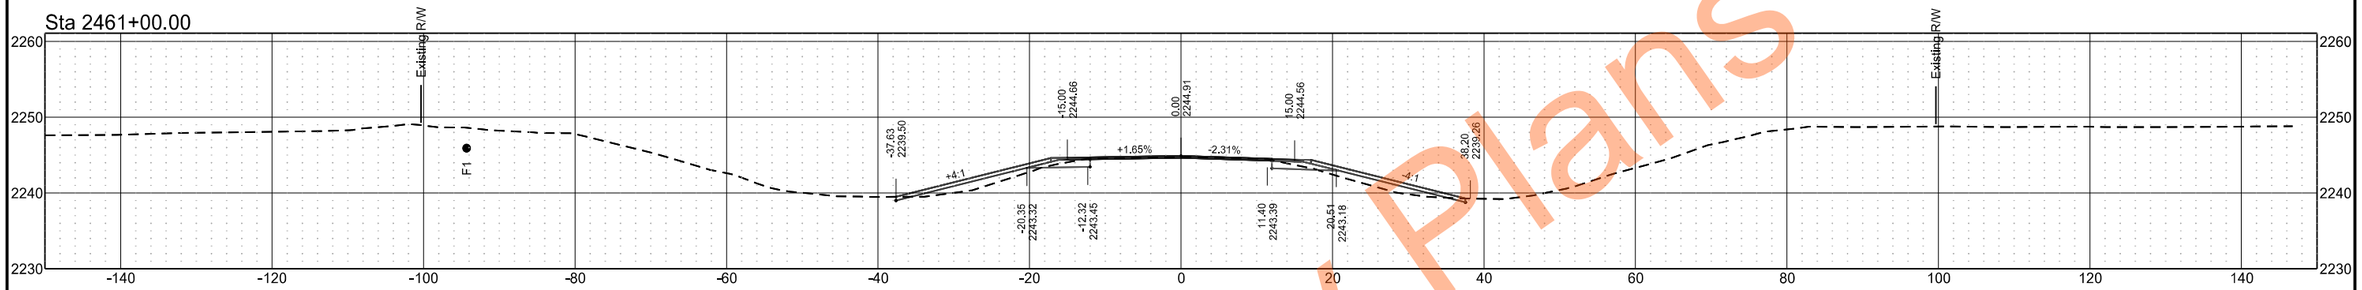

Sta 2460+00.00

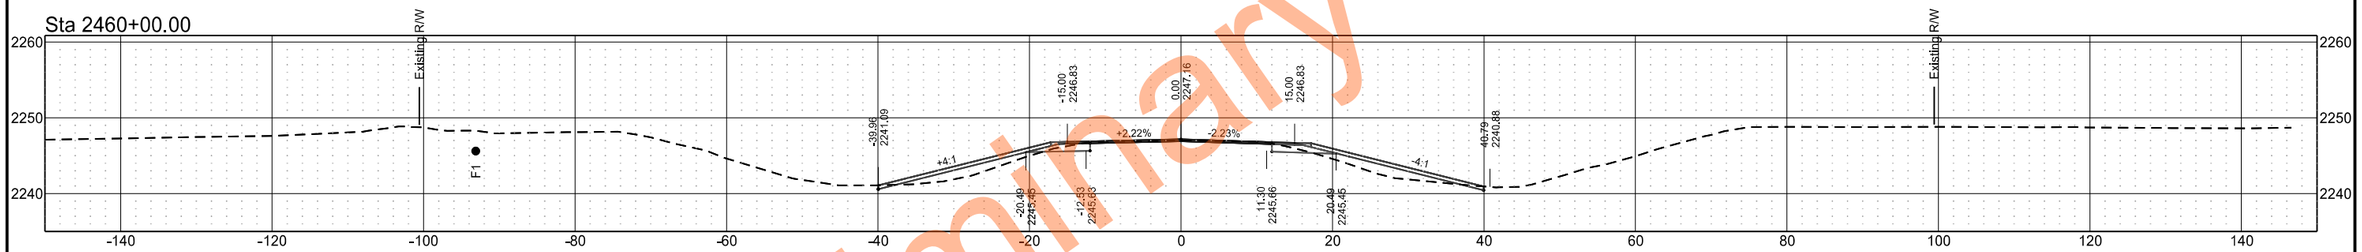

Sta 2459+00.00

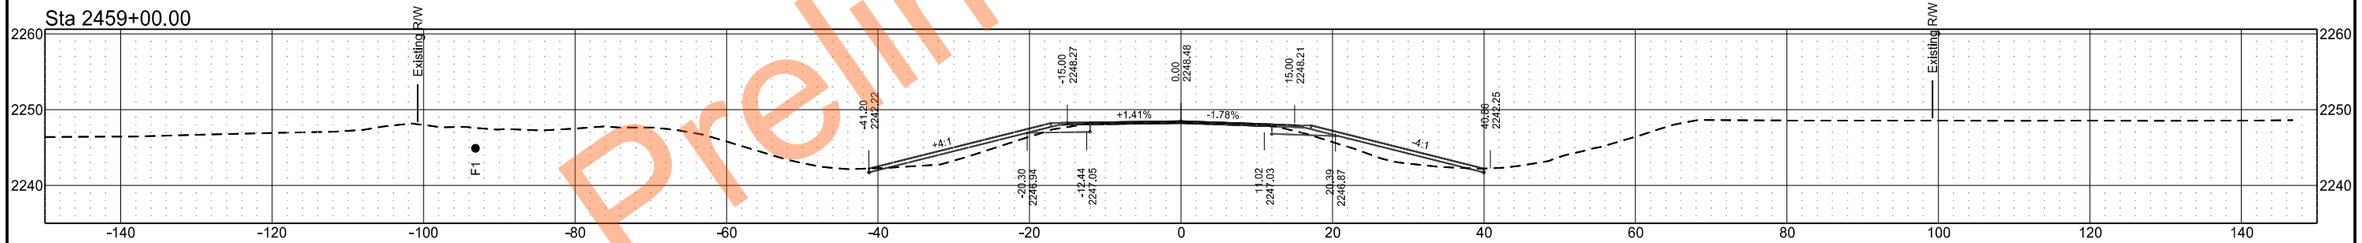

Sta 2458+00.00

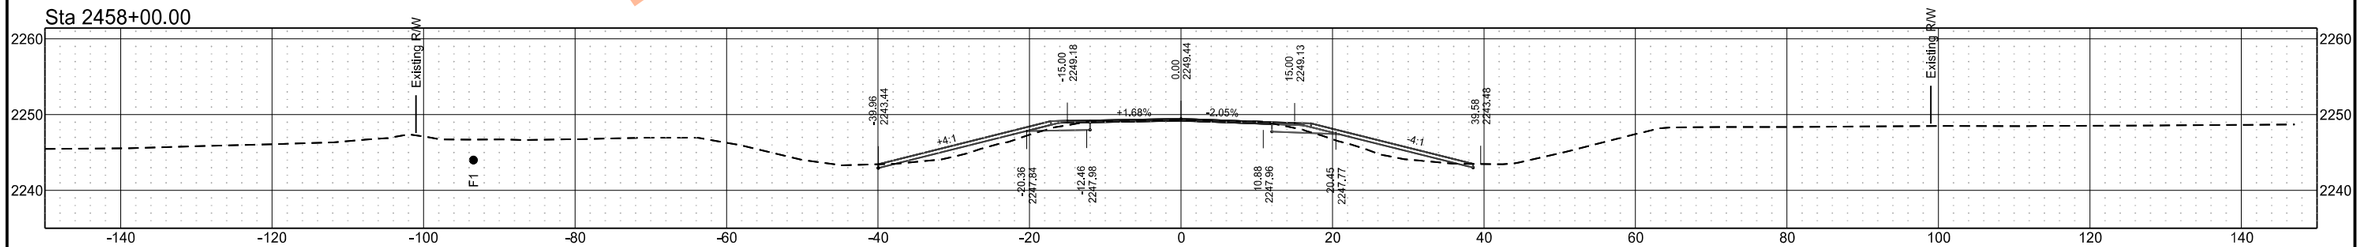

Preliminary Plans

ND 49 - Grant County

STATE	PROJECT NO.	SECTION NO.	SHEET NO.
ND	X-1-049(031)036	200	162

Sta 2464+00.00

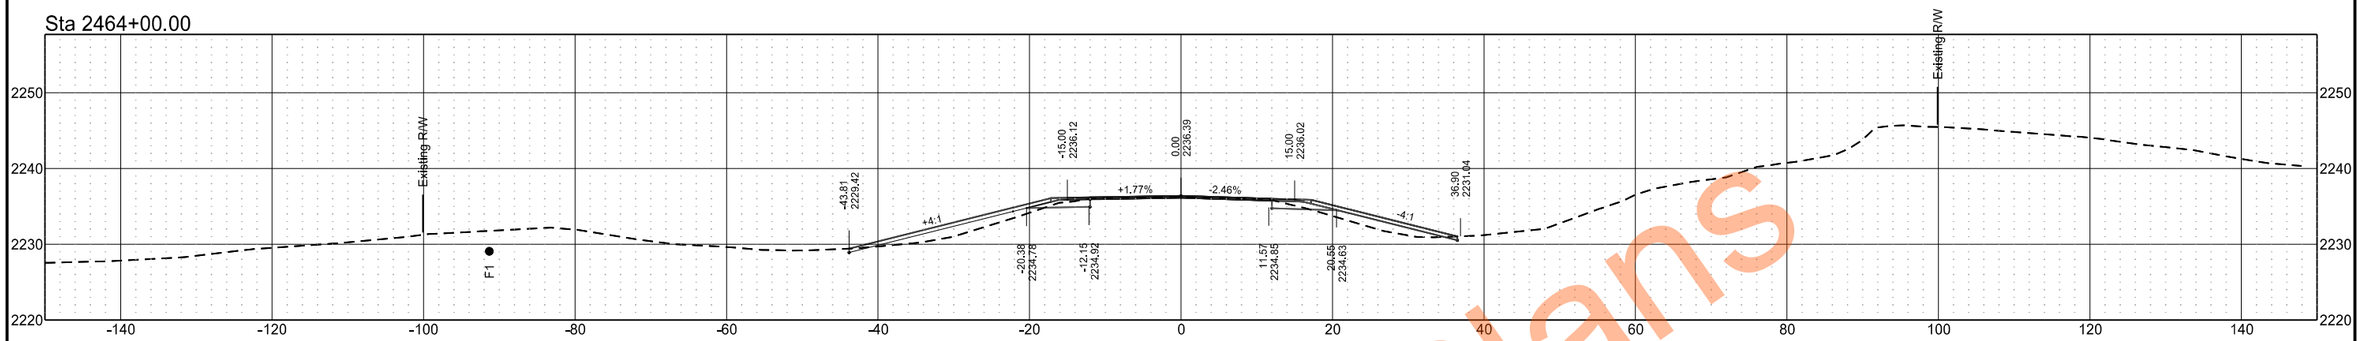

Sta 2463+00.00

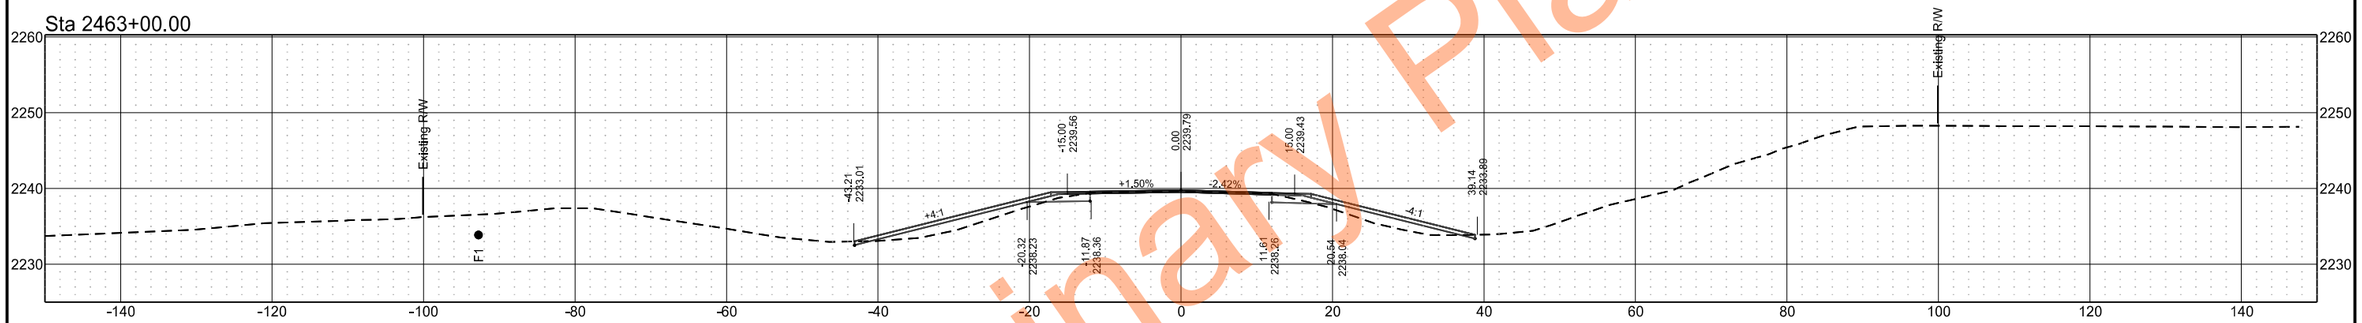

Sta 2462+20.97

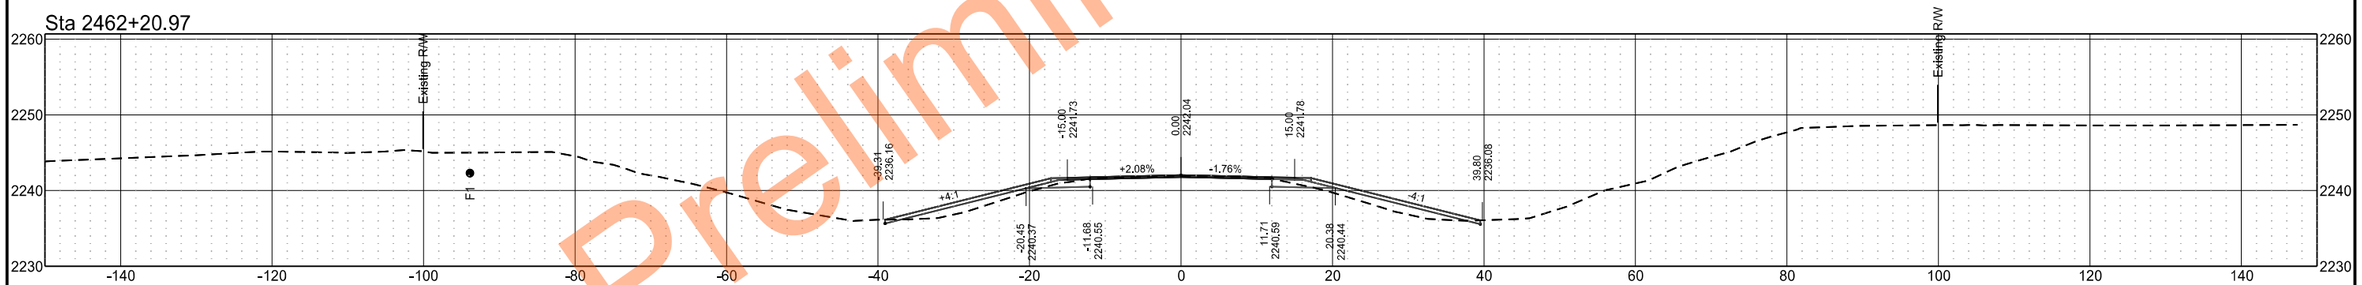

Sta 2462+00.00

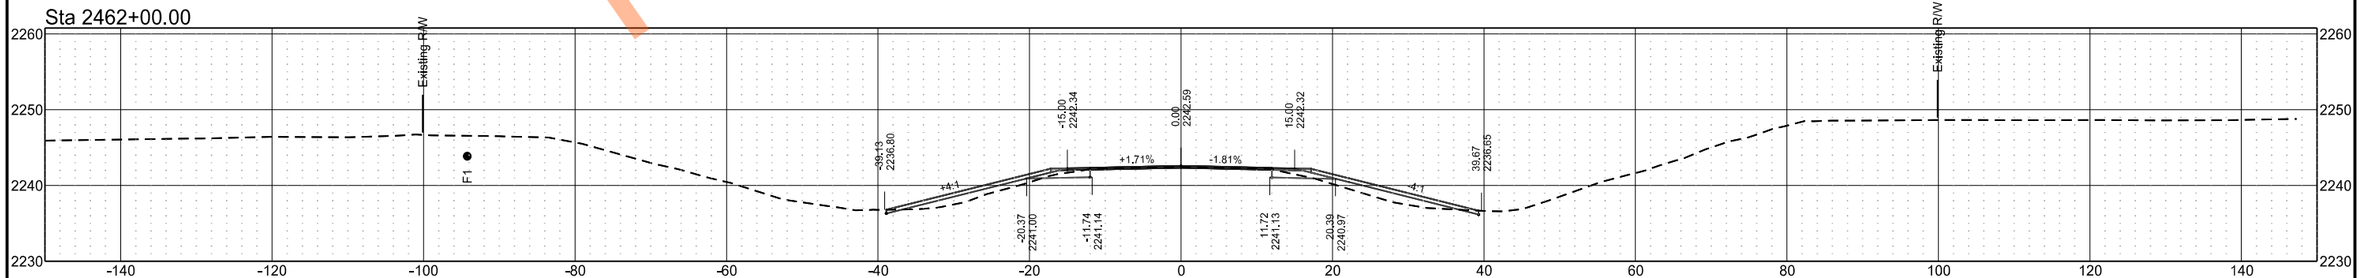

Preliminary Plans

ND 49 - Grant County

STATE	PROJECT NO.	SECTION NO.	SHEET NO.
ND	X-1-049(031)036	200	163

Sta 2468+00.00

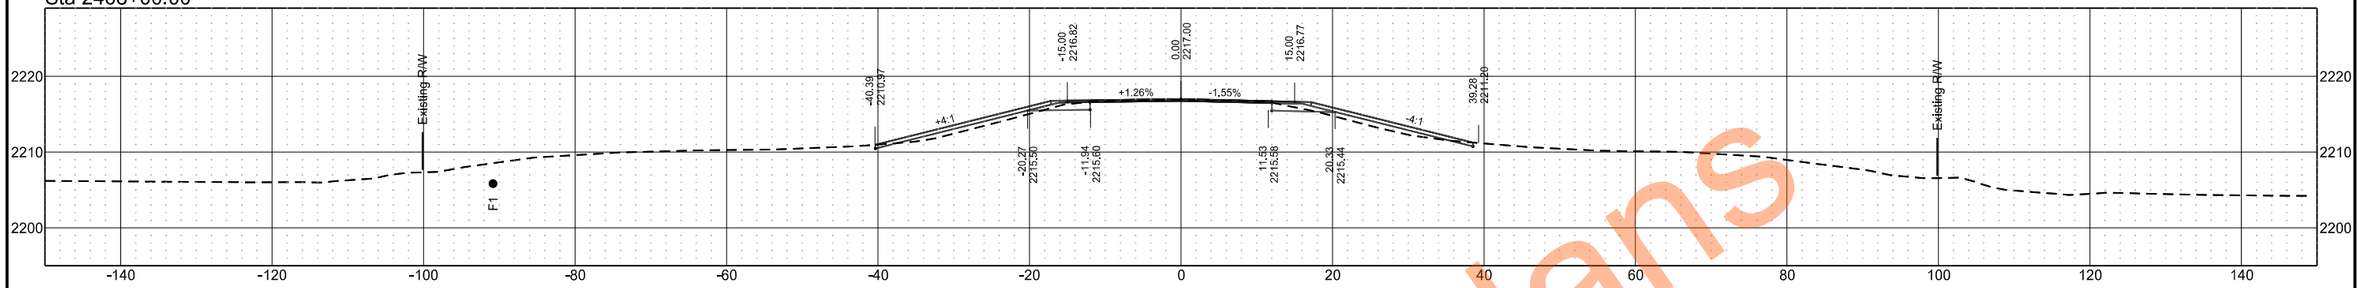

Sta 2467+00.00

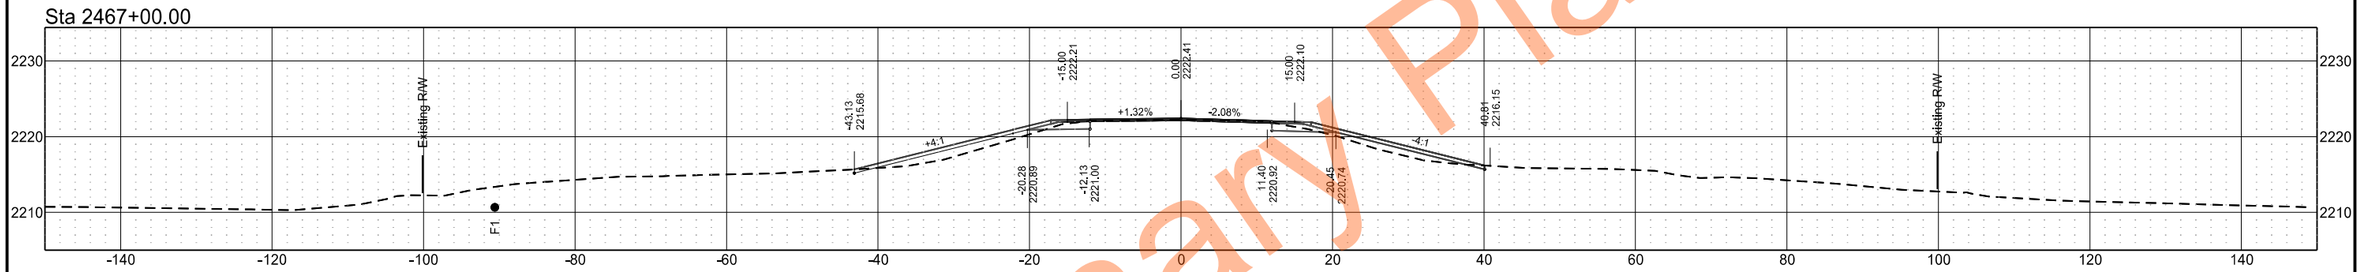

Sta 2466+00.00

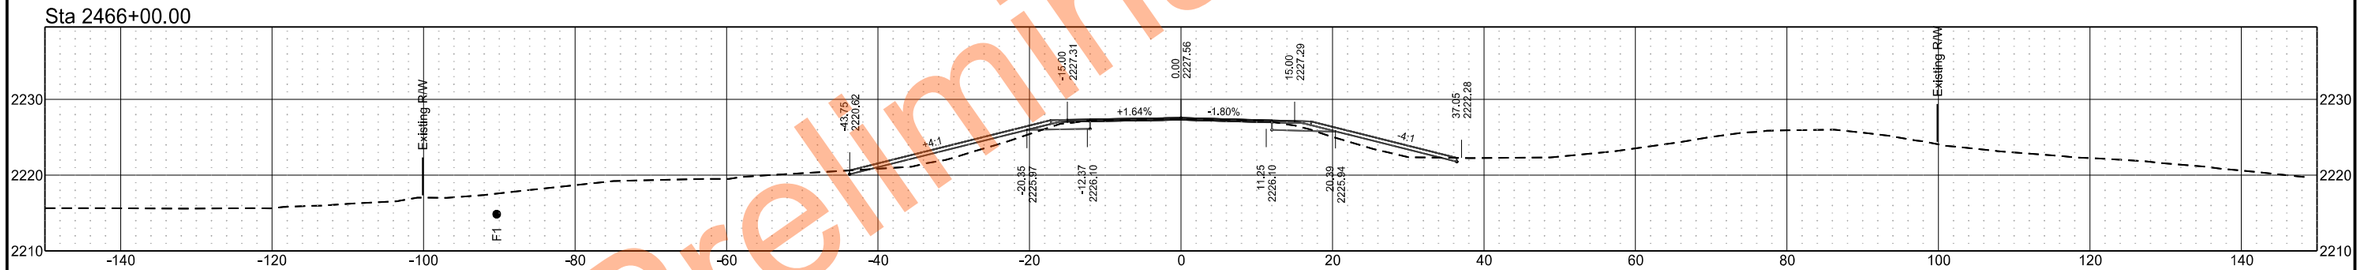

Sta 2465+00.00

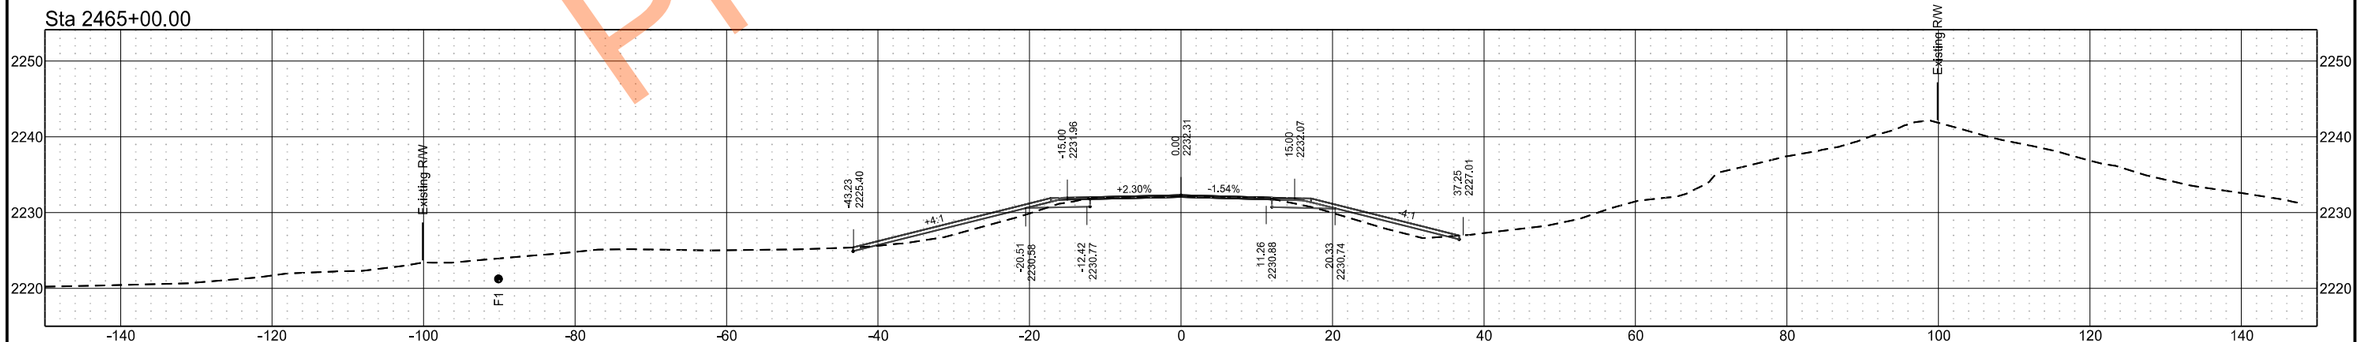

Preliminary Plans

ND 49 - Grant County

STATE	PROJECT NO.	SECTION NO.	SHEET NO.
ND	X-1-049(031)036	200	164

Sta 2472+00.00

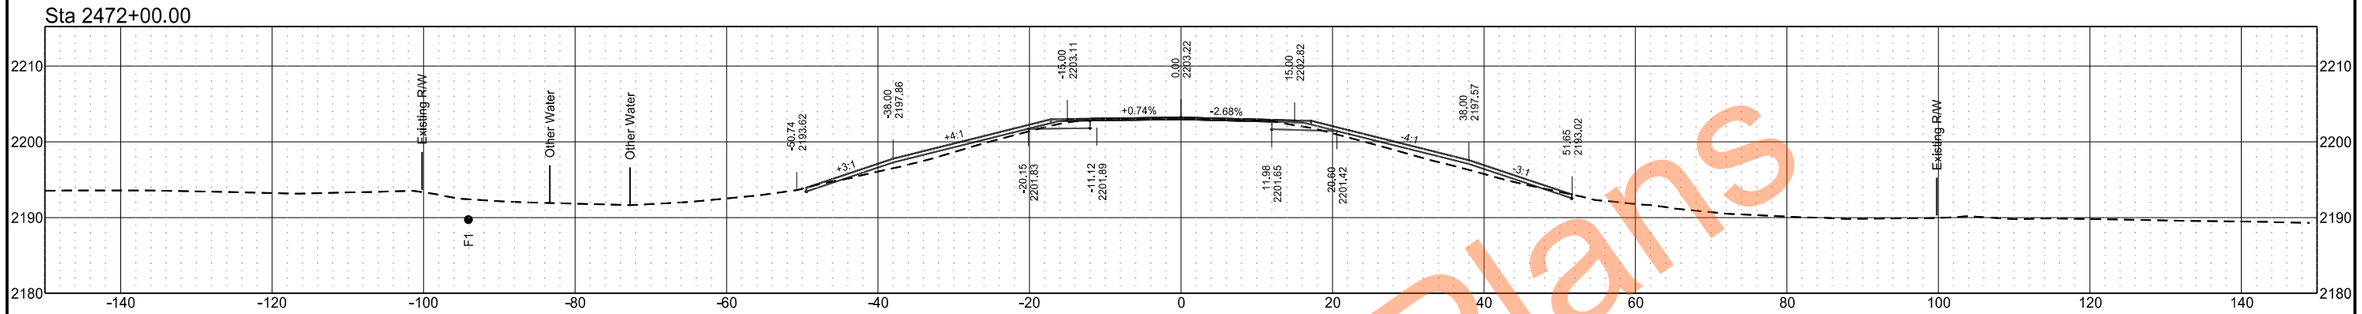

Sta 2471+00.00

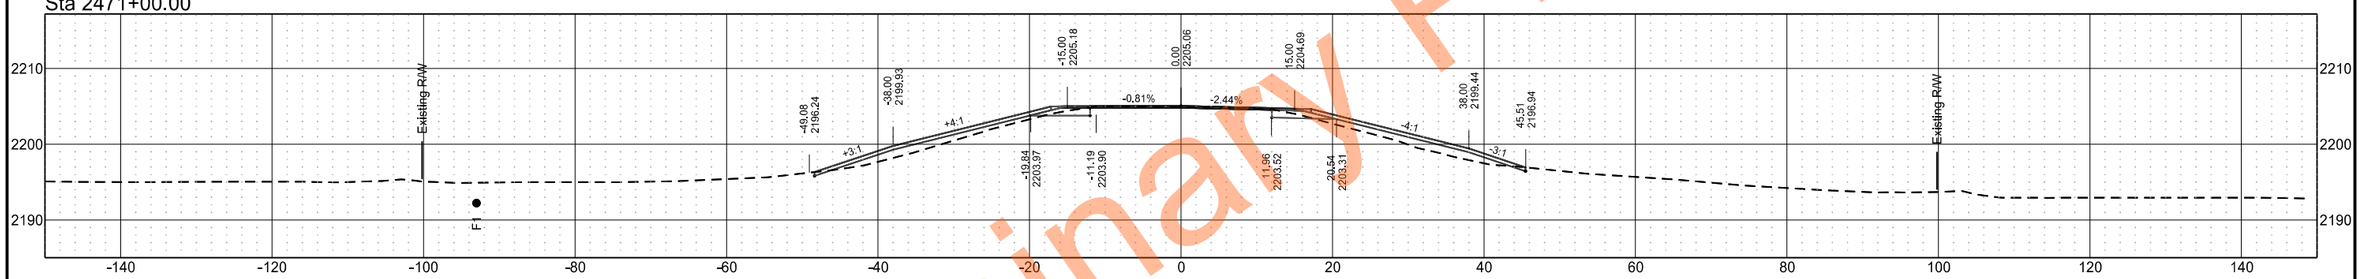

Sta 2470+00.00

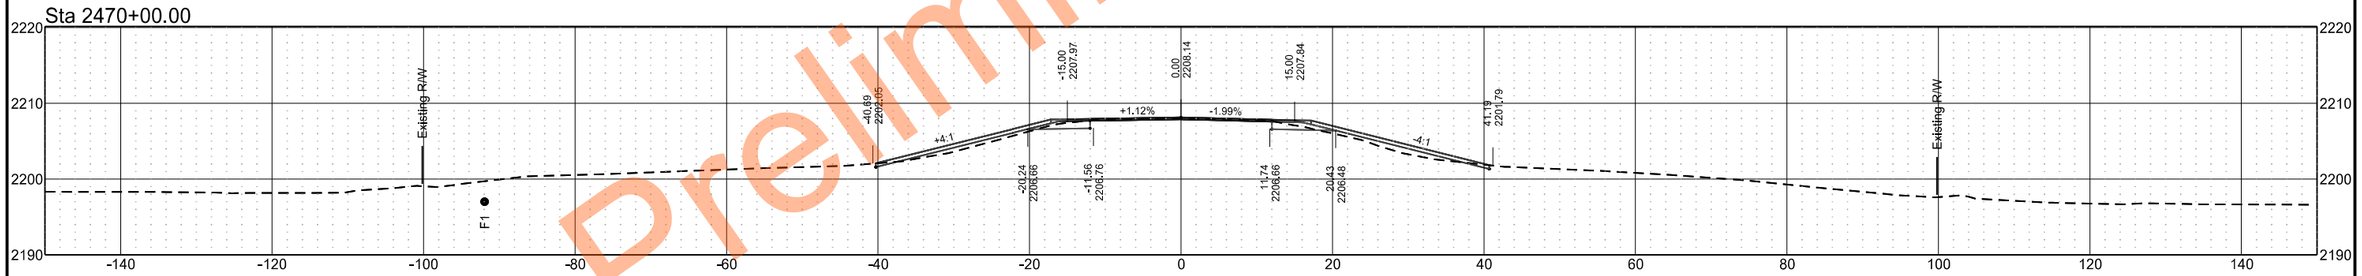

Sta 2469+00.00

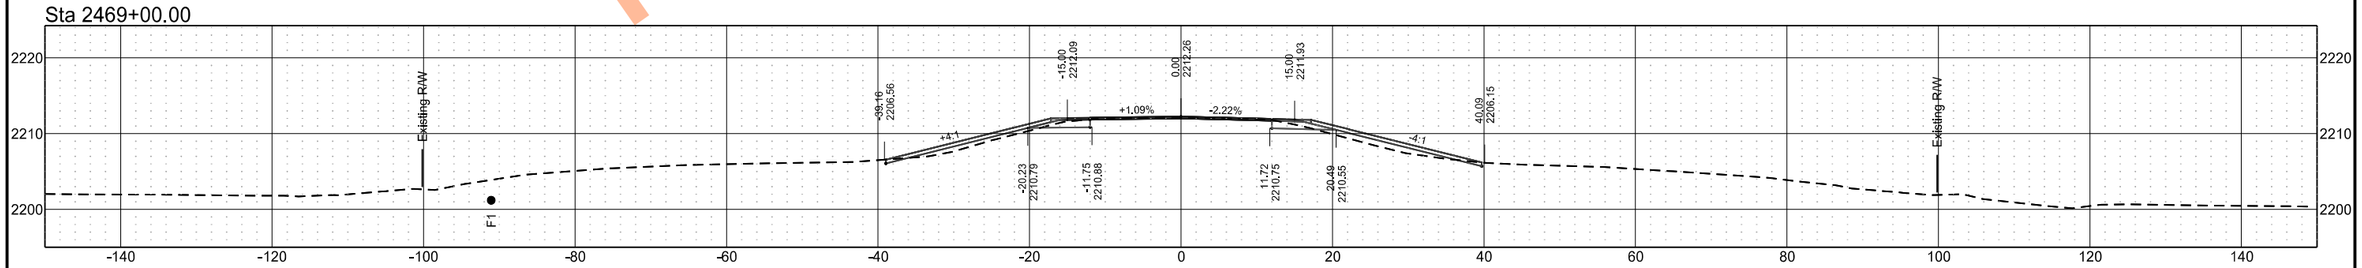

Preliminary Plans

ND 49 - Grant County

STATE	PROJECT NO.	SECTION NO.	SHEET NO.
ND	X-1-049(031)036	200	165

Sta 2476+00.00

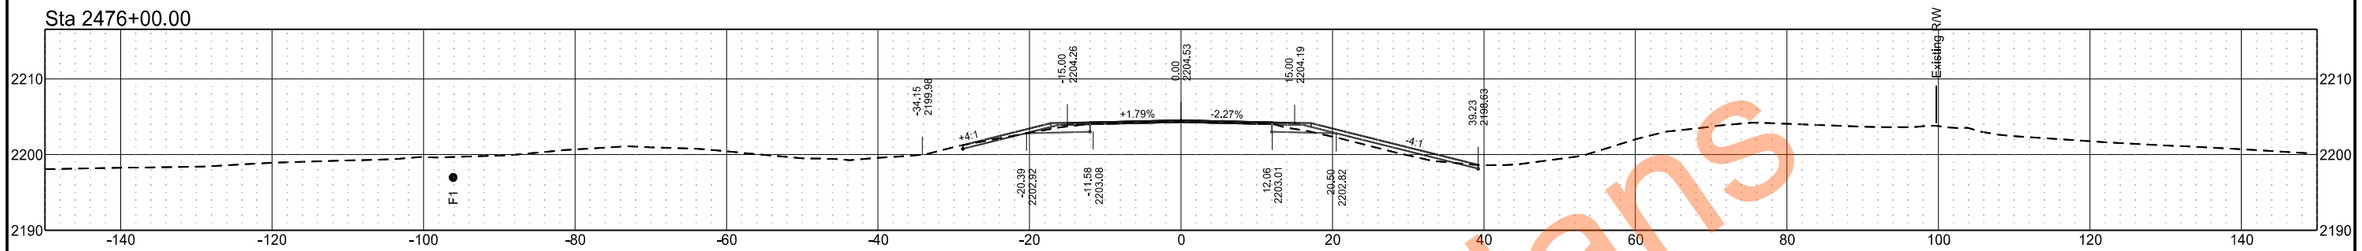

Sta 2475+00.00

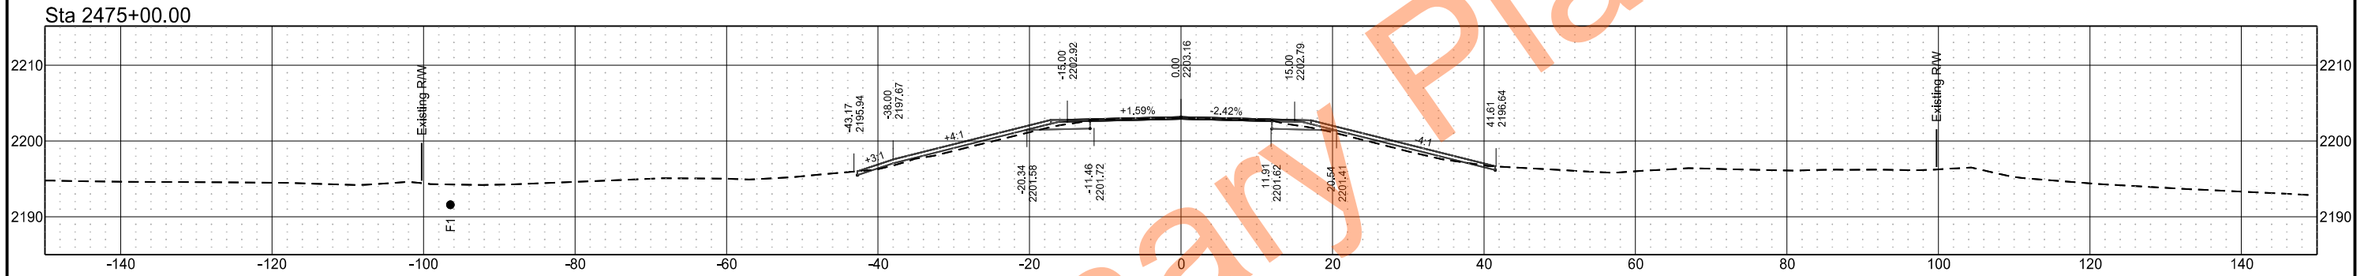

Sta 2474+00.00

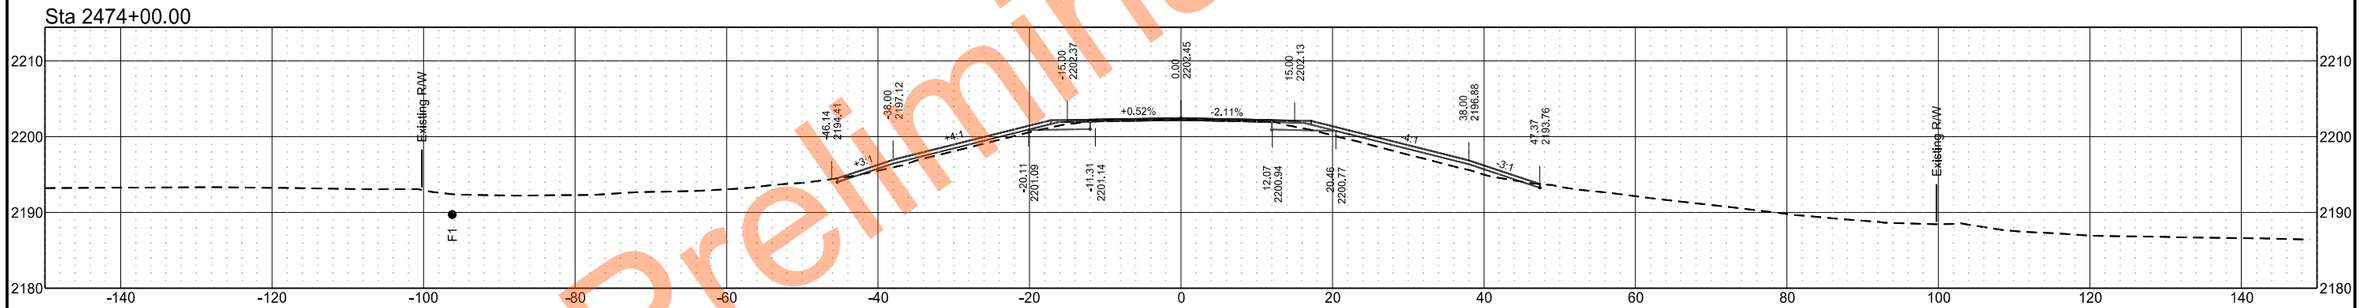

Sta 2473+00.00

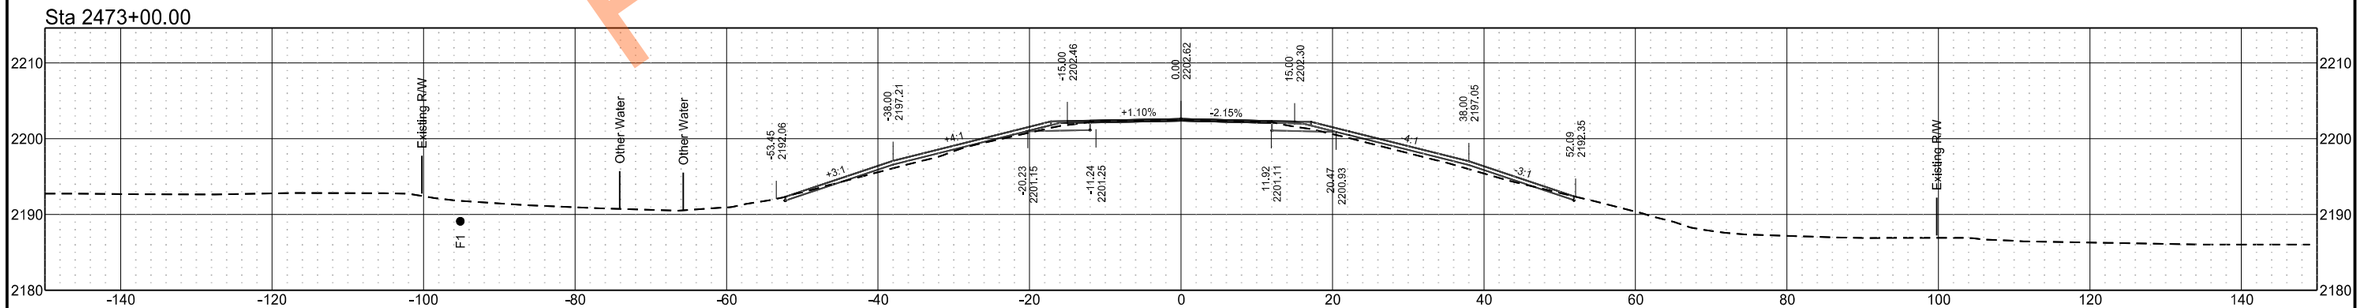

Preliminary Plans

ND 49 - Grant County

STATE	PROJECT NO.	SECTION NO.	SHEET NO.
ND	X-1-049(031)036	200	166

Sta 2480+00.00

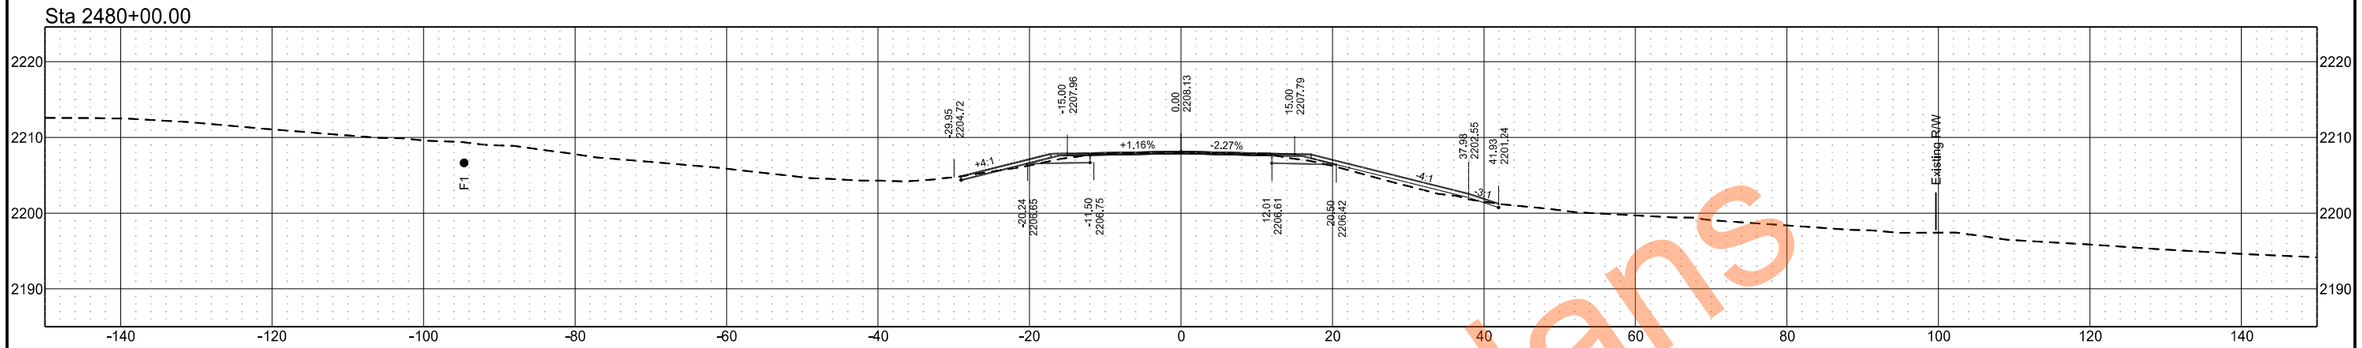

Sta 2479+00.00

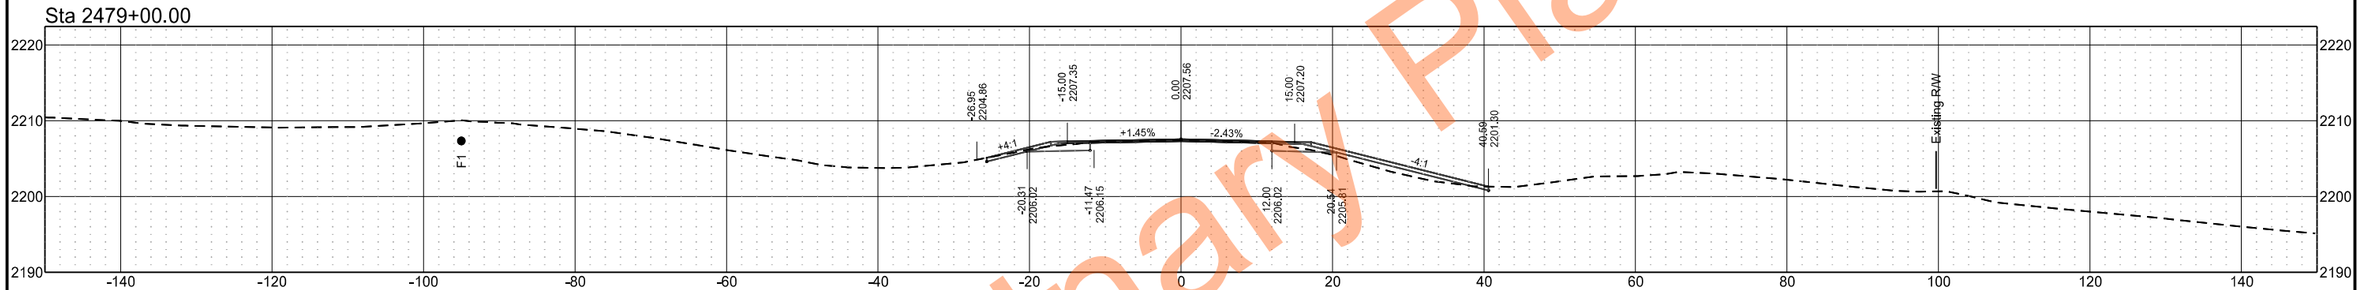

Sta 2478+00.00

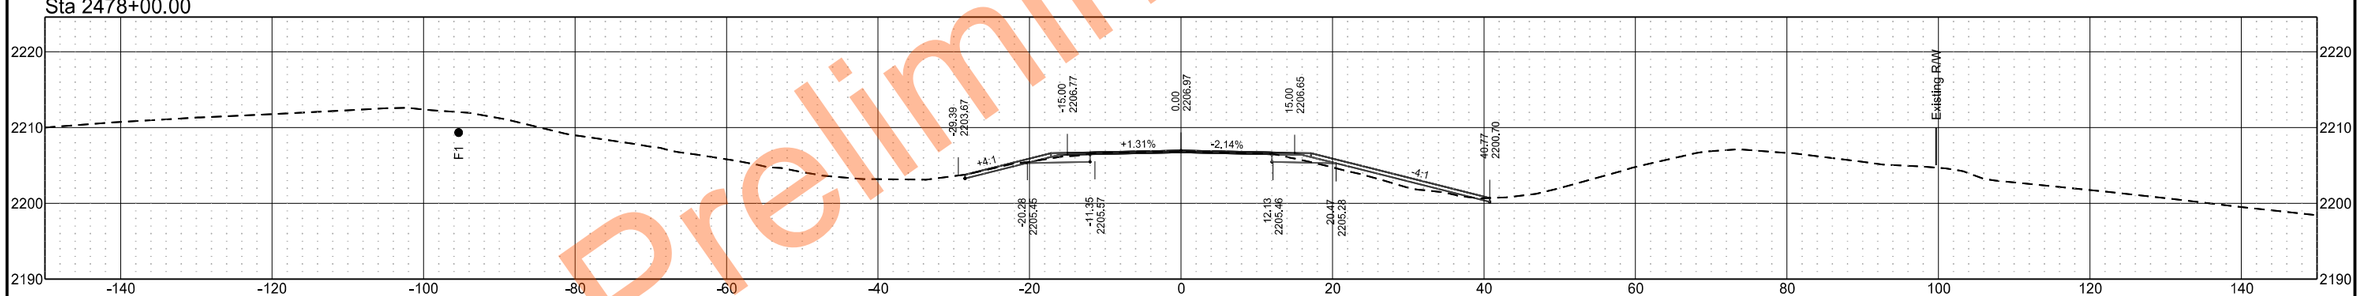

Sta 2477+00.00

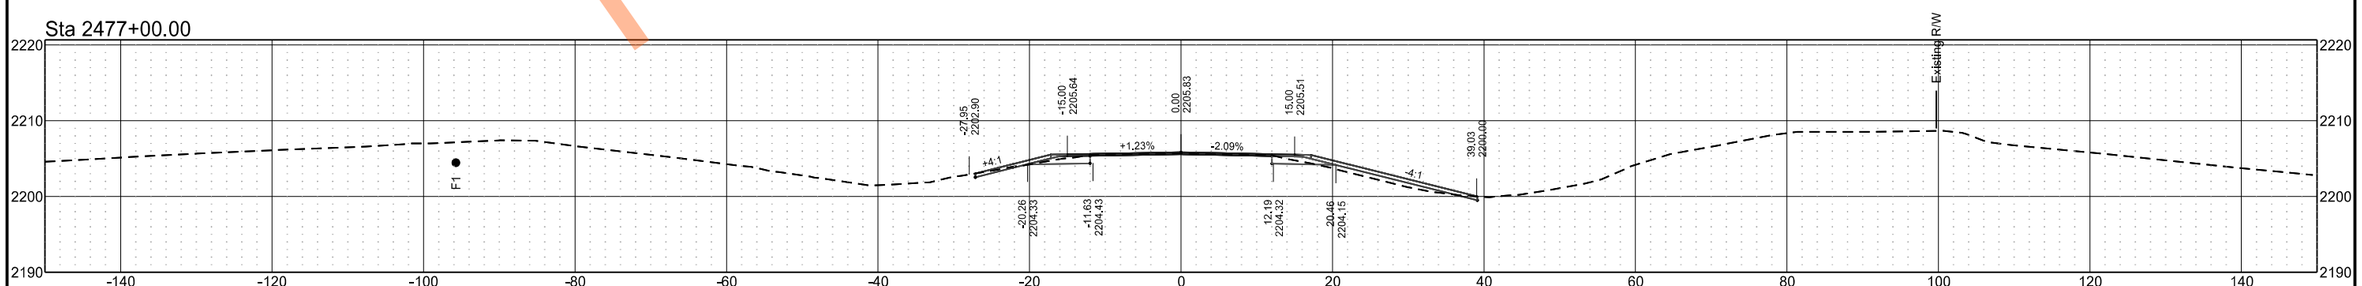

Preliminary Plans

ND 49 - Grant County

STATE	PROJECT NO.	SECTION NO.	SHEET NO.
ND	X-1-049(031)036	200	167

Sta 2482+00.00

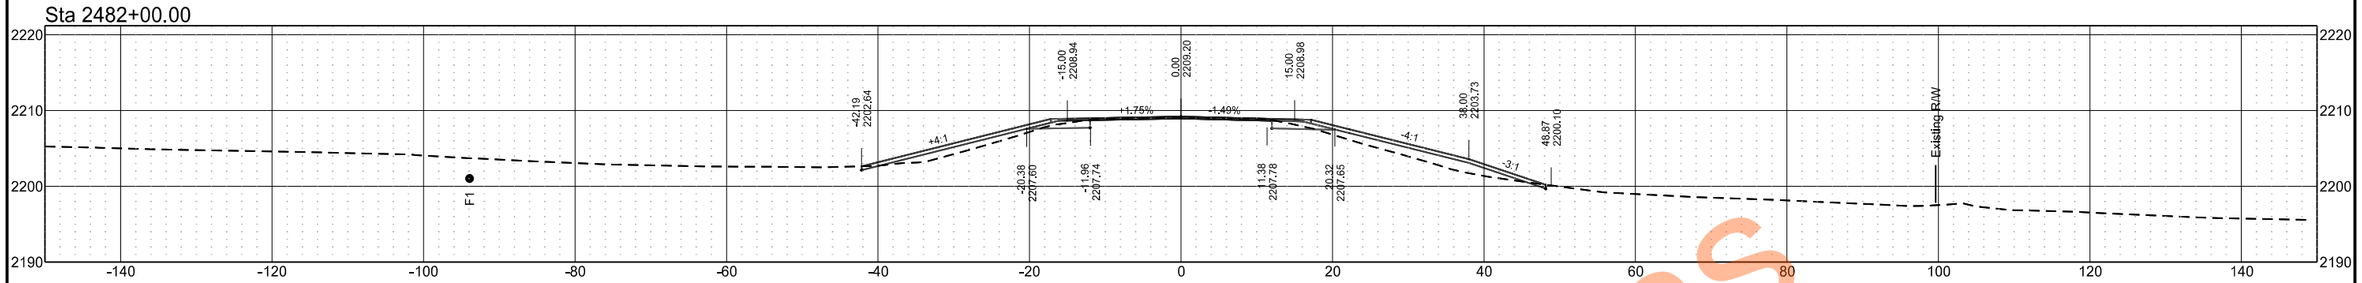

Sta 2481+33.00

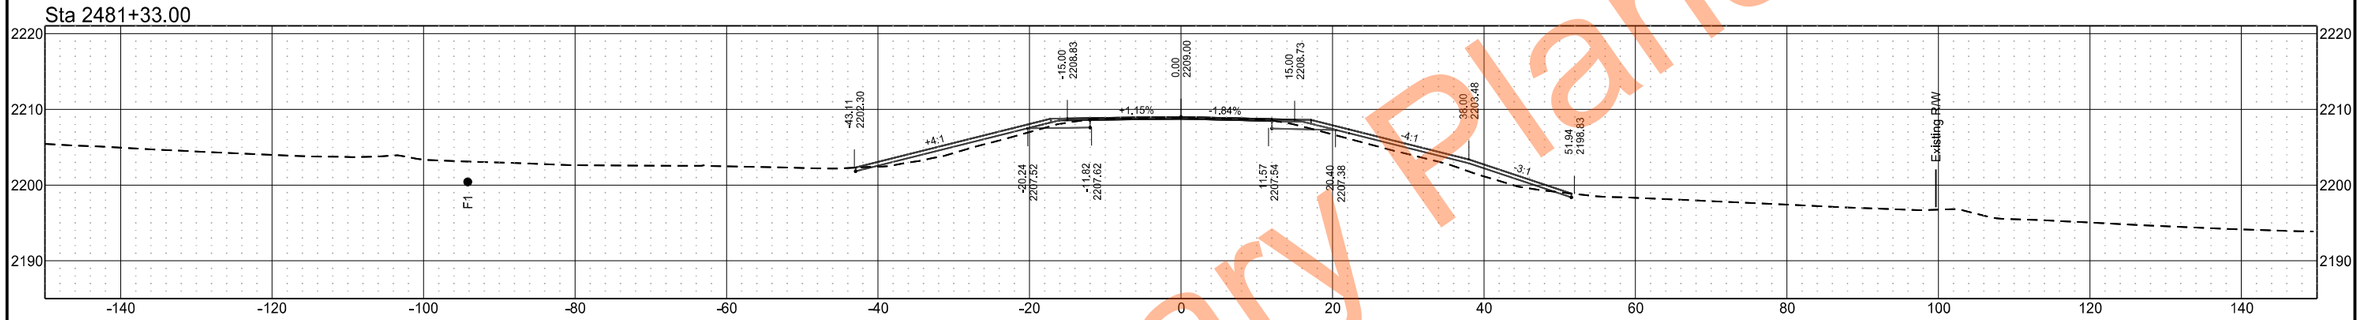

Sta 2480+68.00

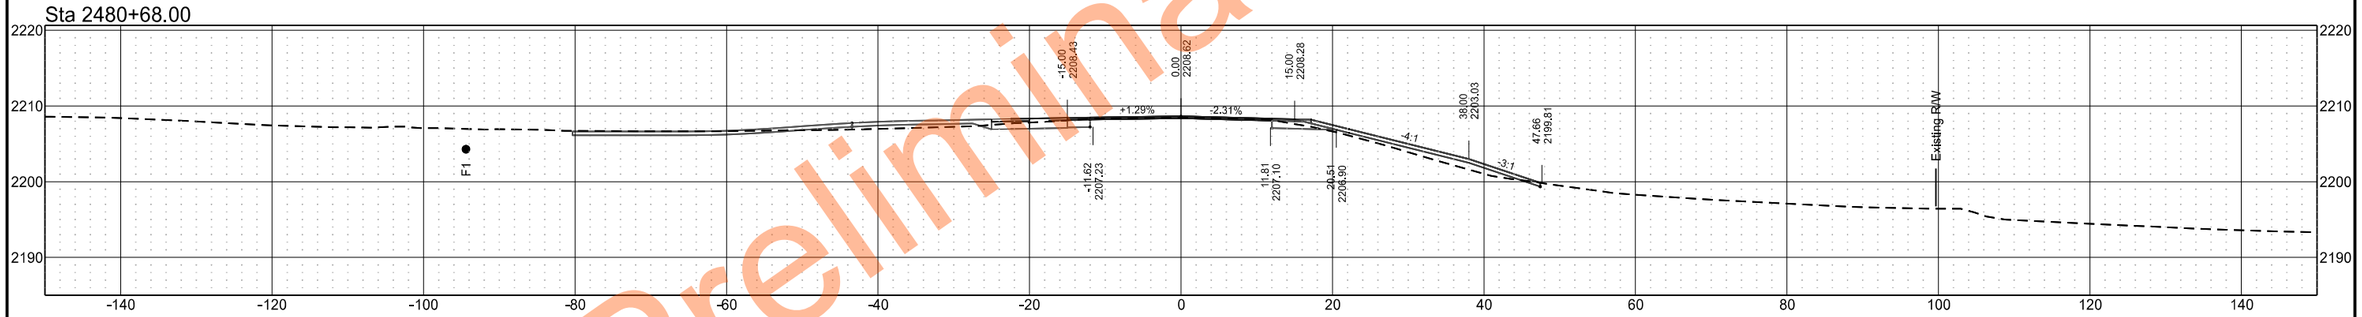

Sta 2480+17.00

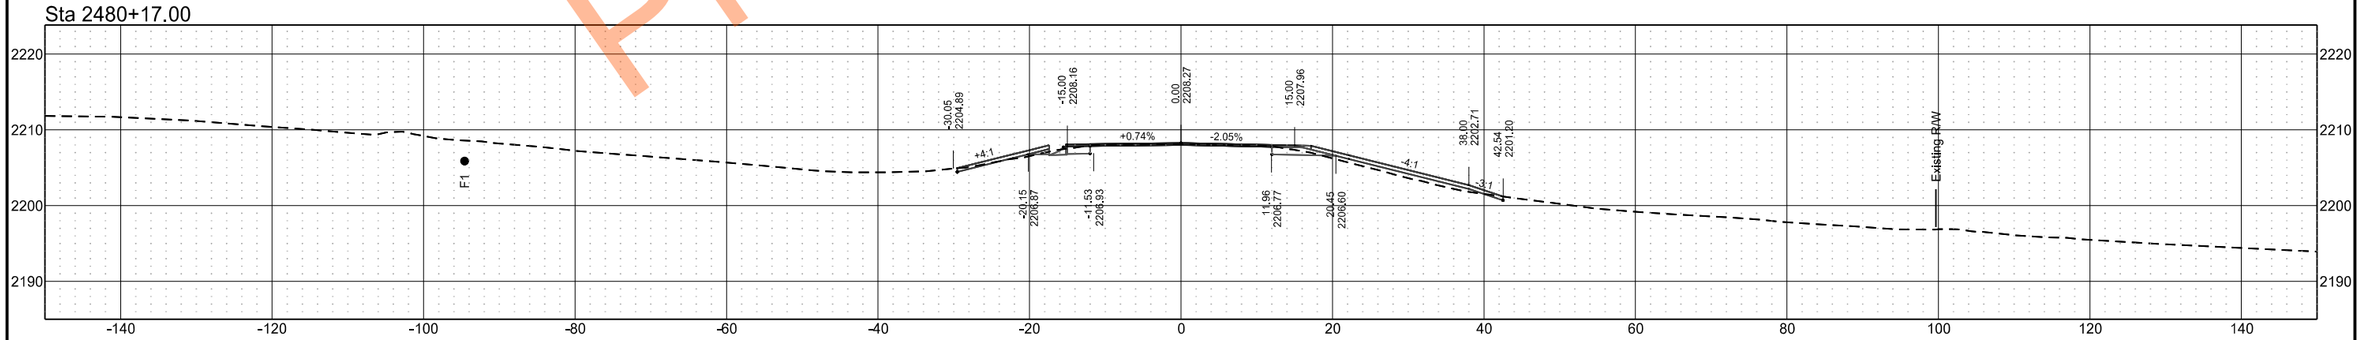

Preliminary Plans

ND 49 - Grant County

STATE	PROJECT NO.	SECTION NO.	SHEET NO.
ND	X-1-049(031)036	200	168

Sta 2486+00.00

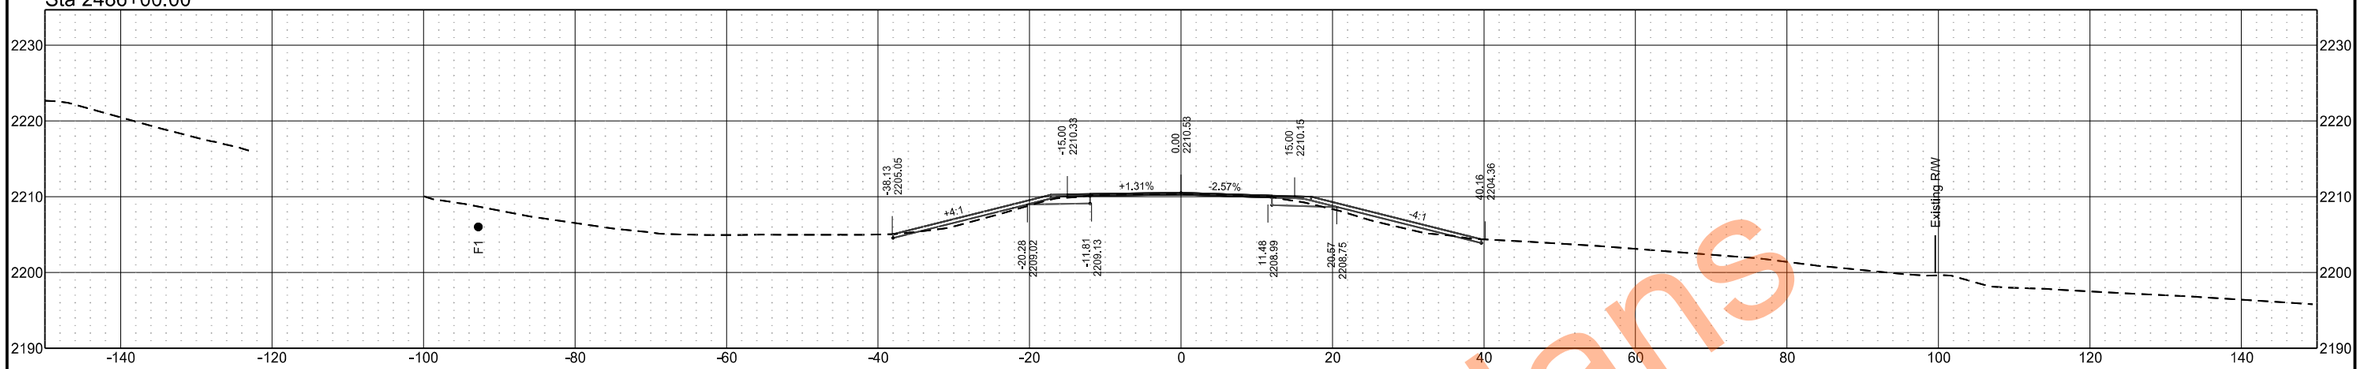

Sta 2485+00.00

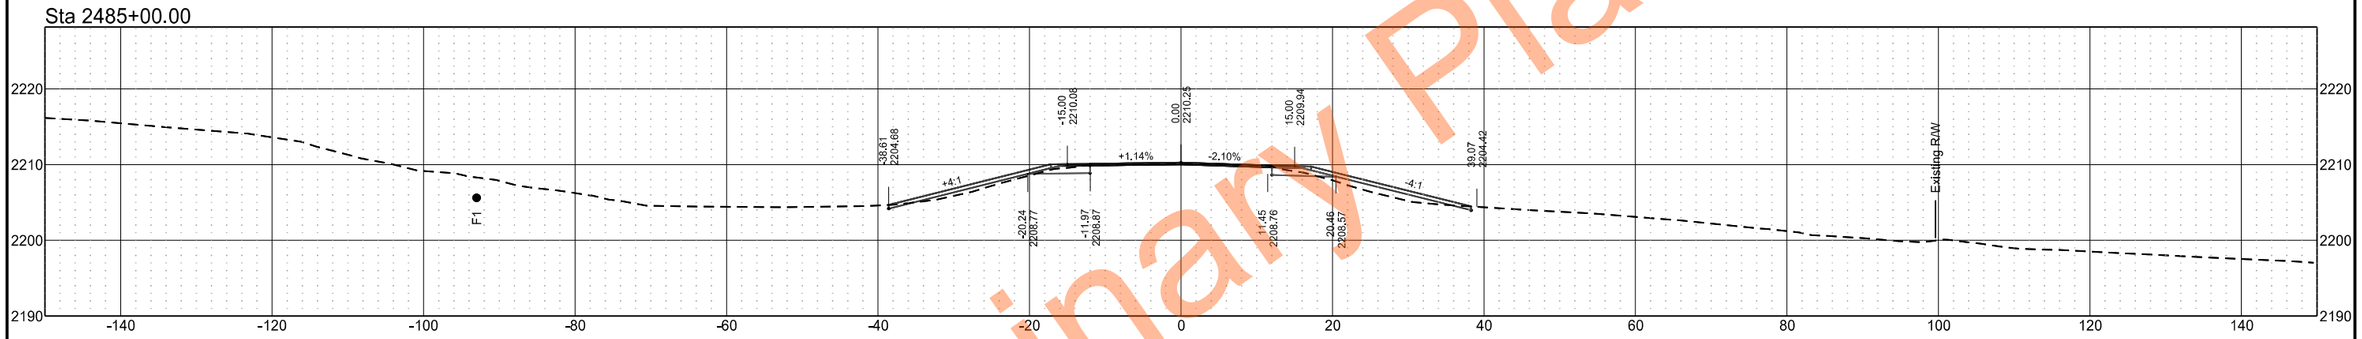

Sta 2484+00.00

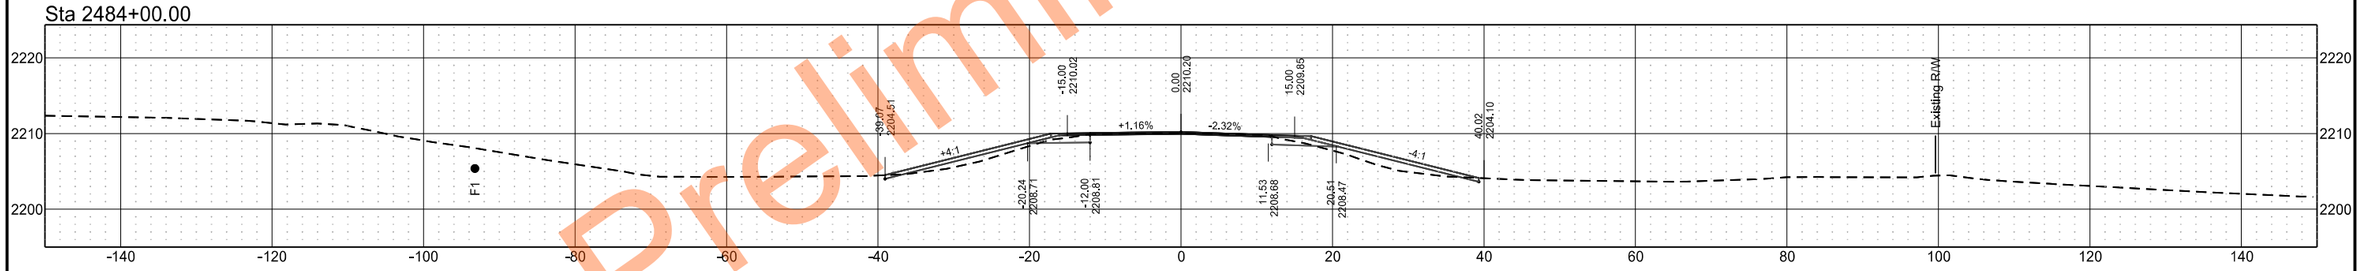

Sta 2483+00.00

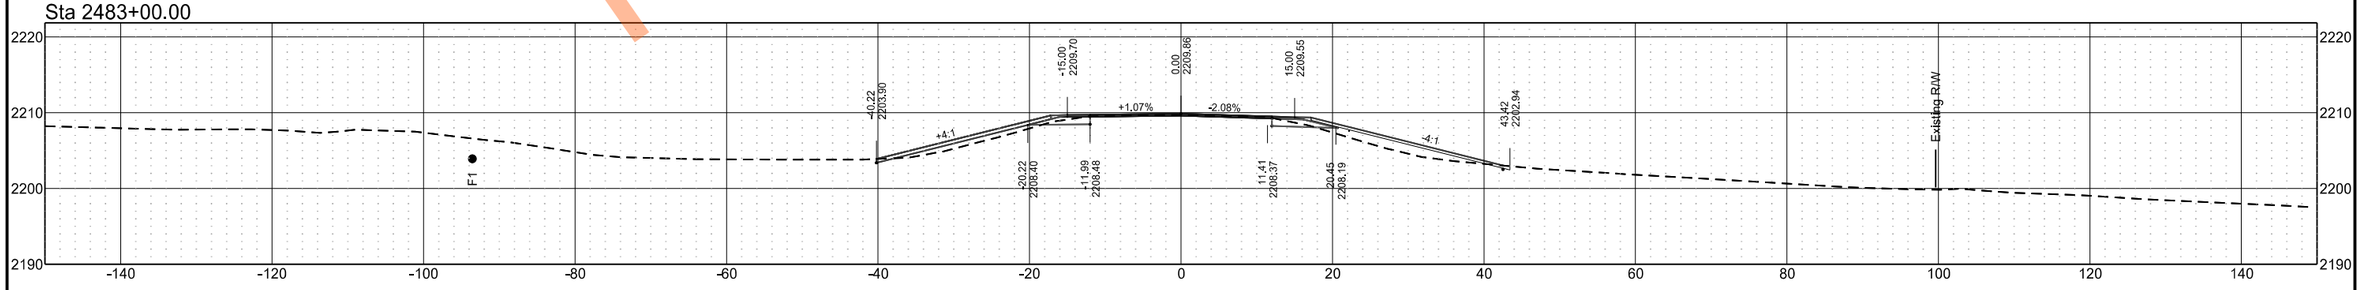

Preliminary Plans

ND 49 - Grant County

STATE	PROJECT NO.	SECTION NO.	SHEET NO.
ND	X-1-049(031)036	200	169

Sta 2489+00.00

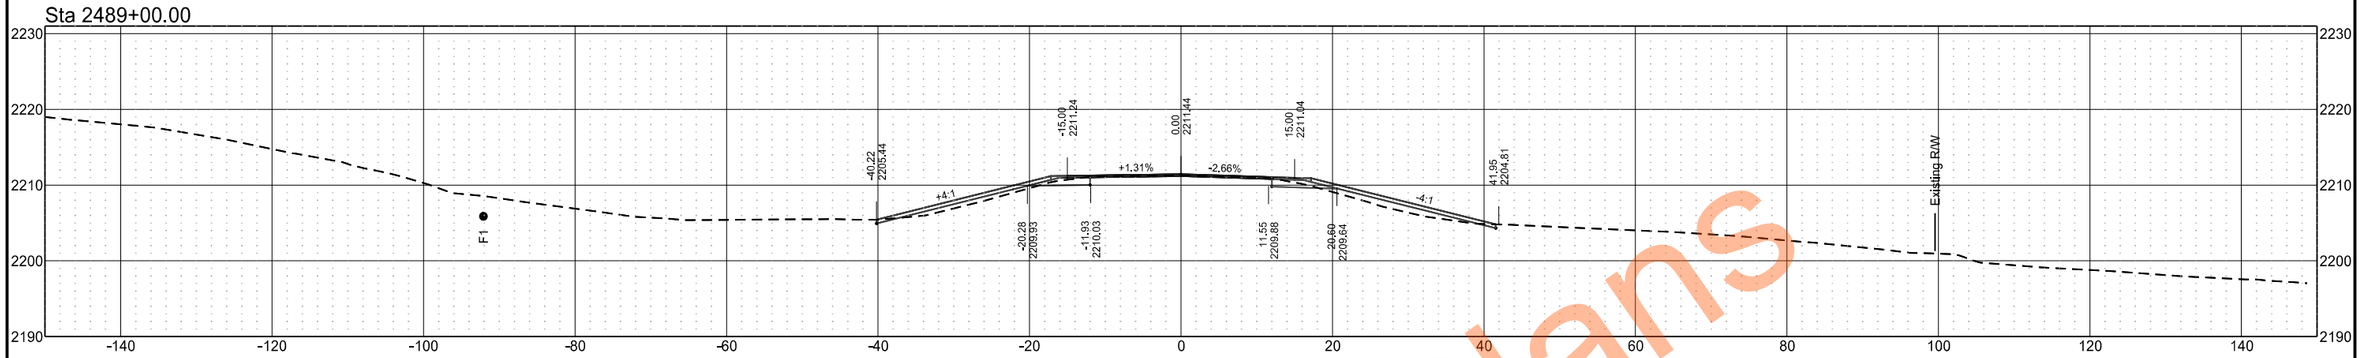

Sta 2488+00.00

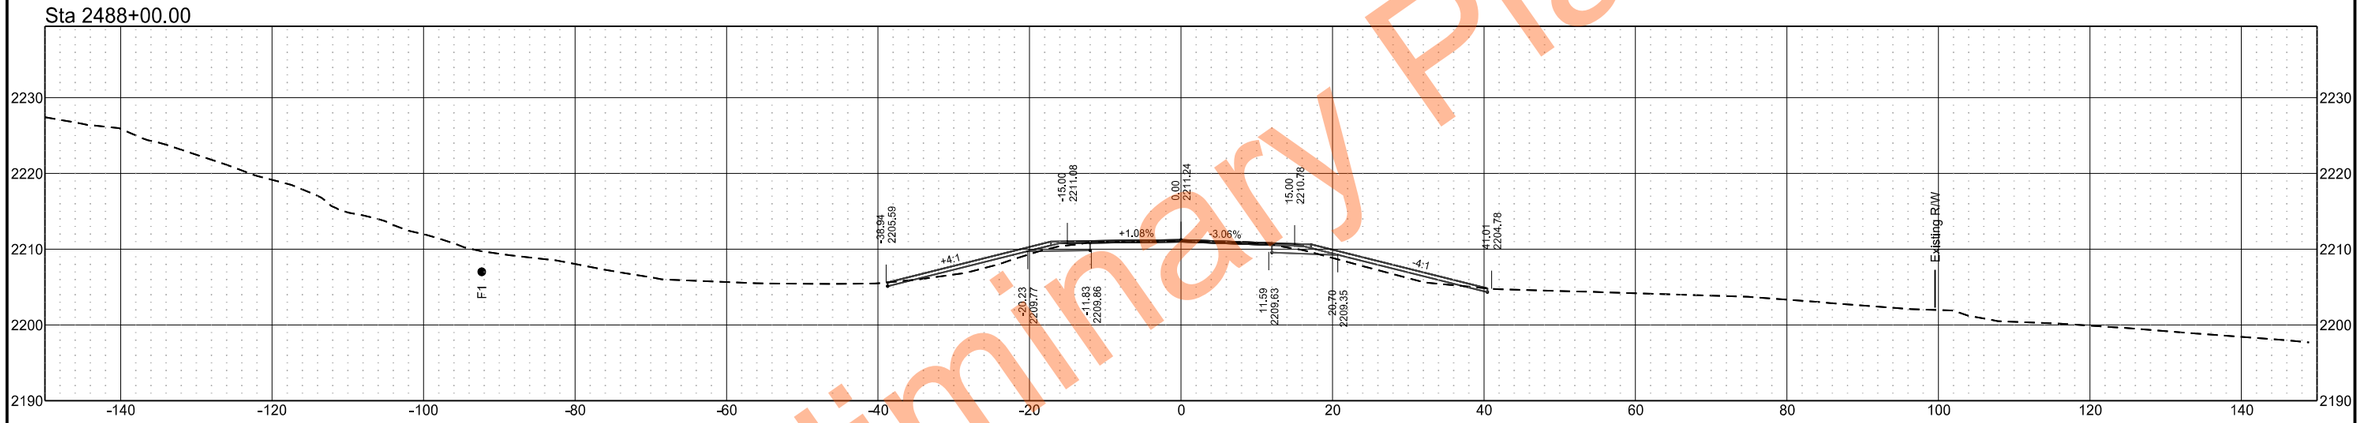

Sta 2487+00.00

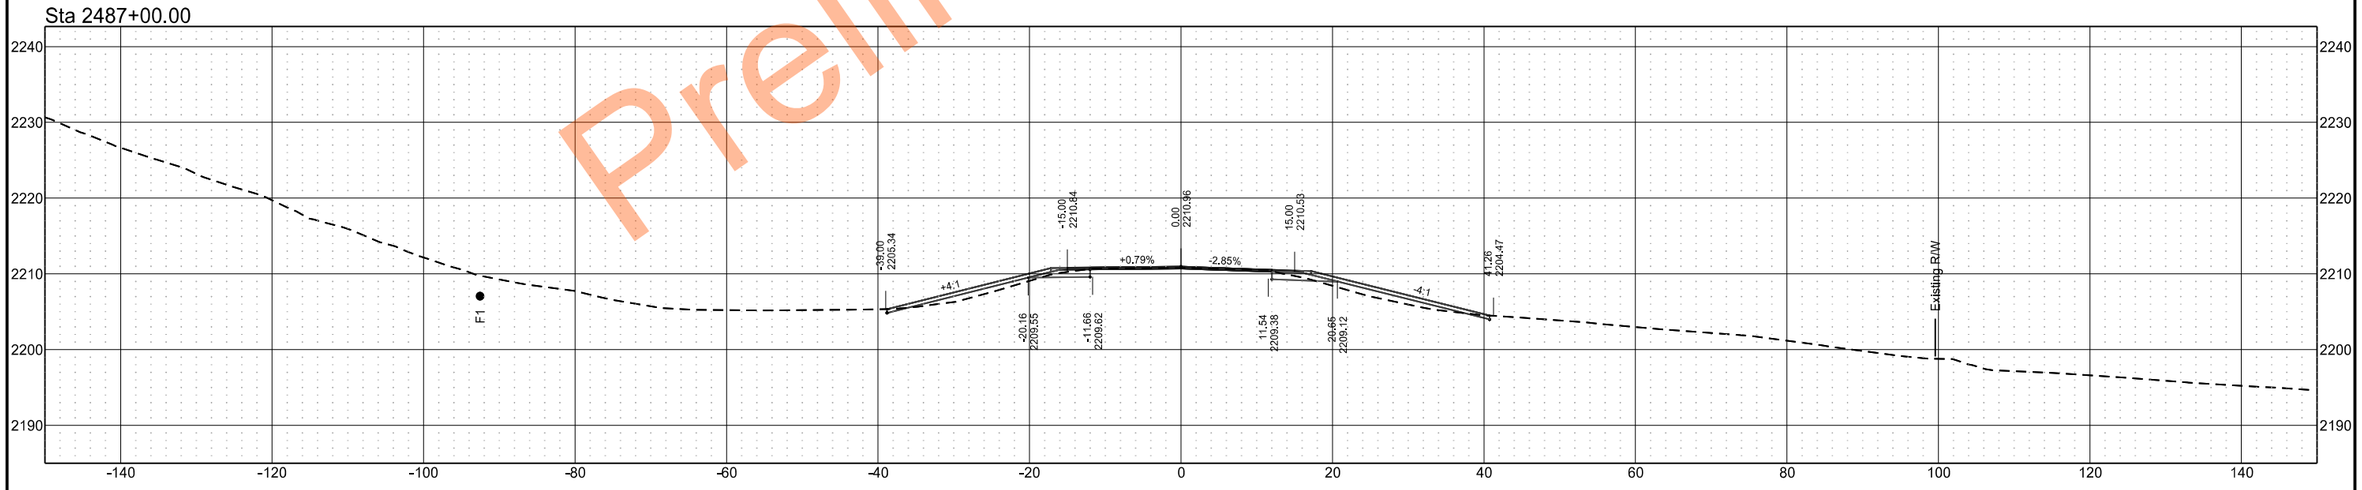

Preliminary Plans

ND 49 - Grant County

STATE	PROJECT NO.	SECTION NO.	SHEET NO.
ND	X-1-049(031)036	200	170

Sta 2492+13.00

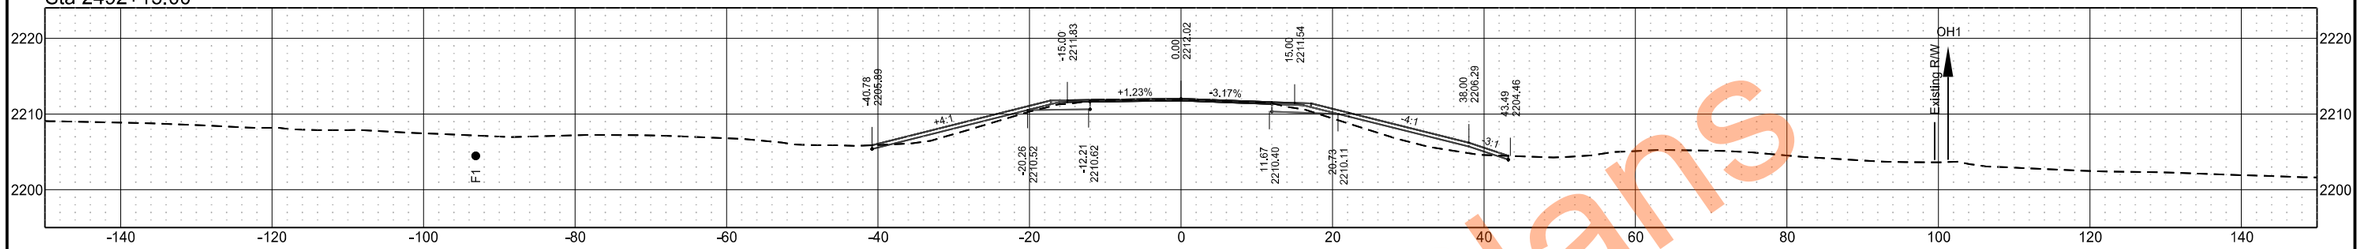

Sta 2492+00.00

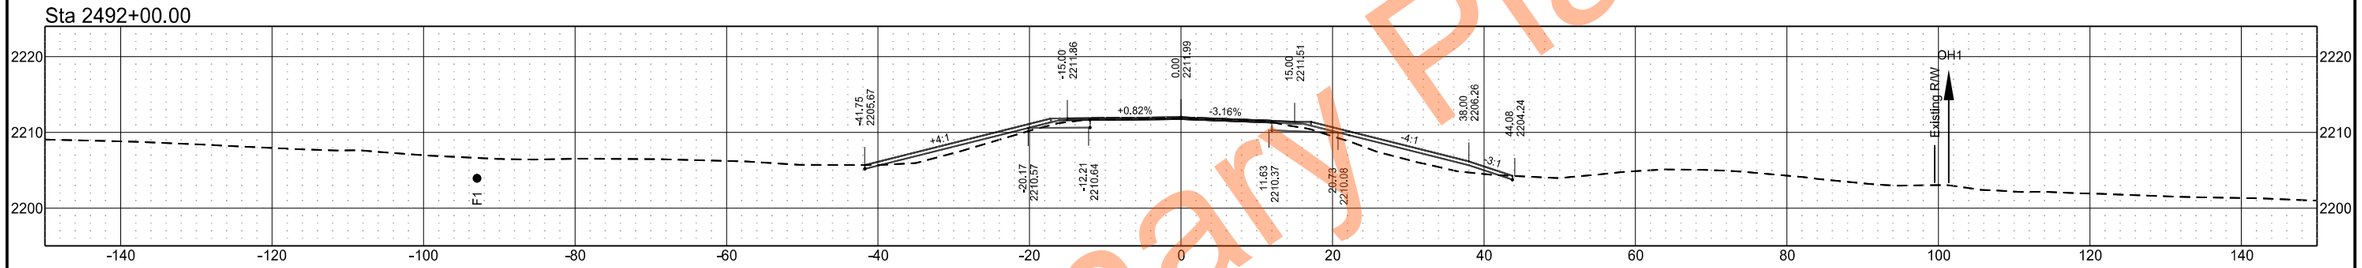

Sta 2491+00.00

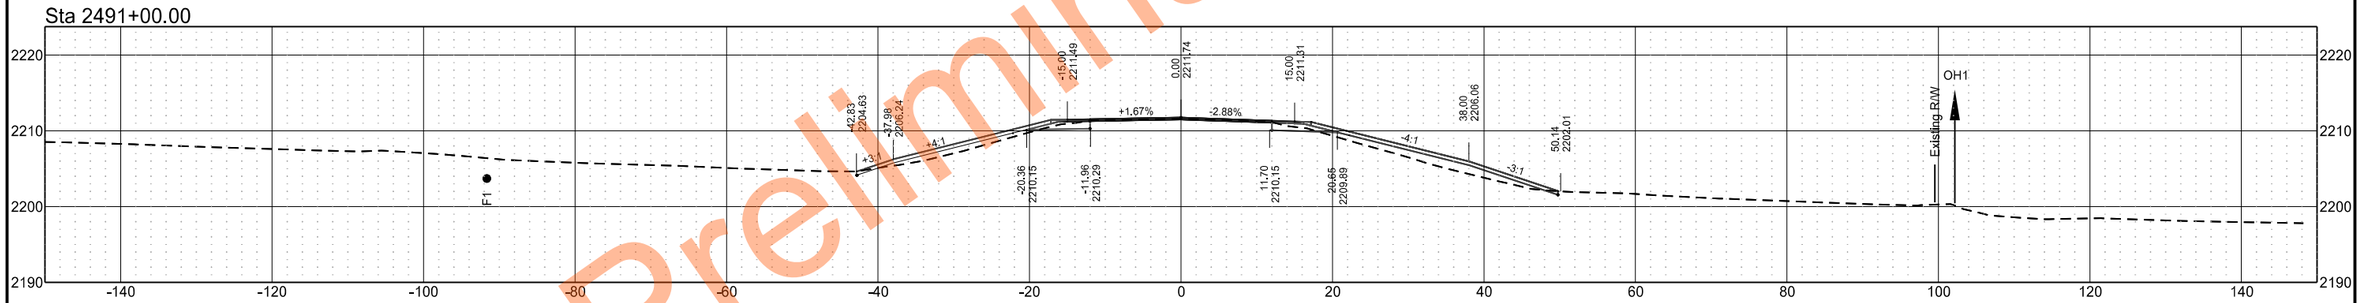

Sta 2490+00.00

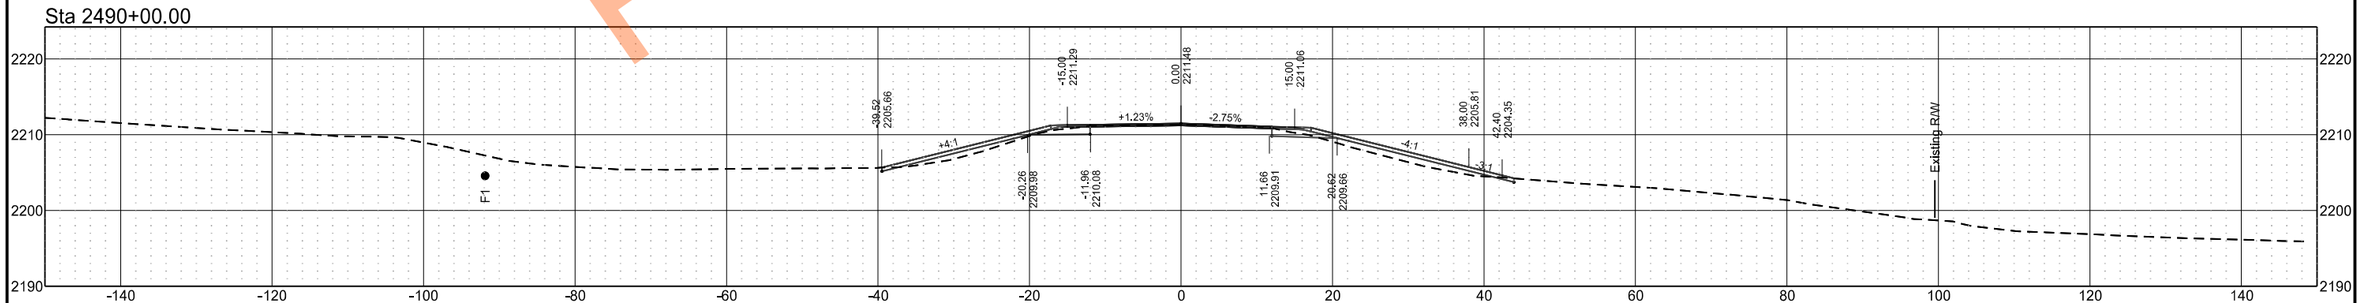

Preliminary Plans

ND 49 - Grant County

STATE	PROJECT NO.	SECTION NO.	SHEET NO.
ND	X-1-049(031)036	200	171

Sta 2494+00.00

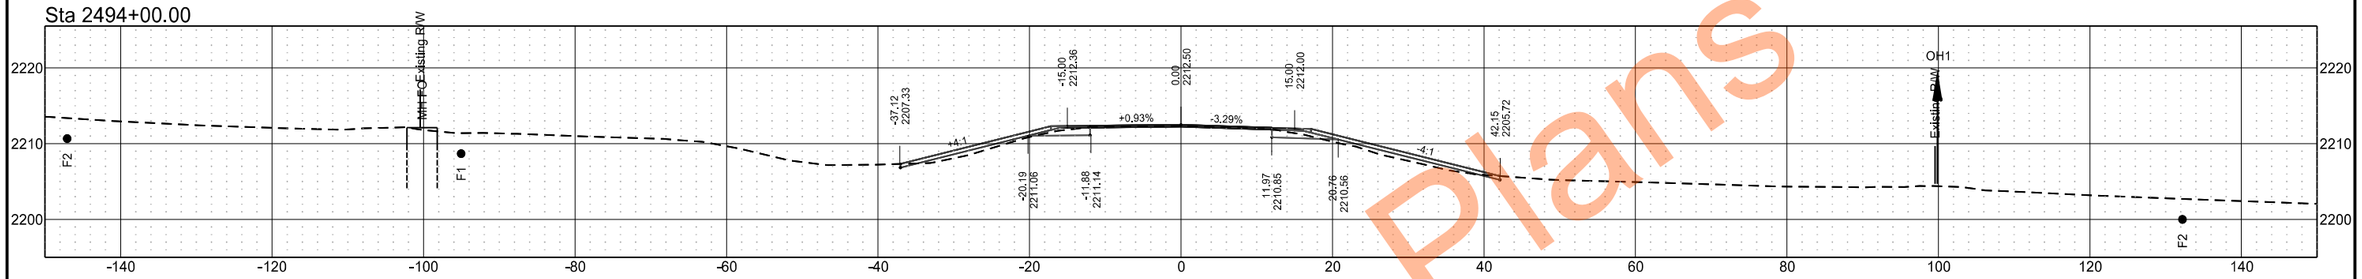

Sta 2493+74.00

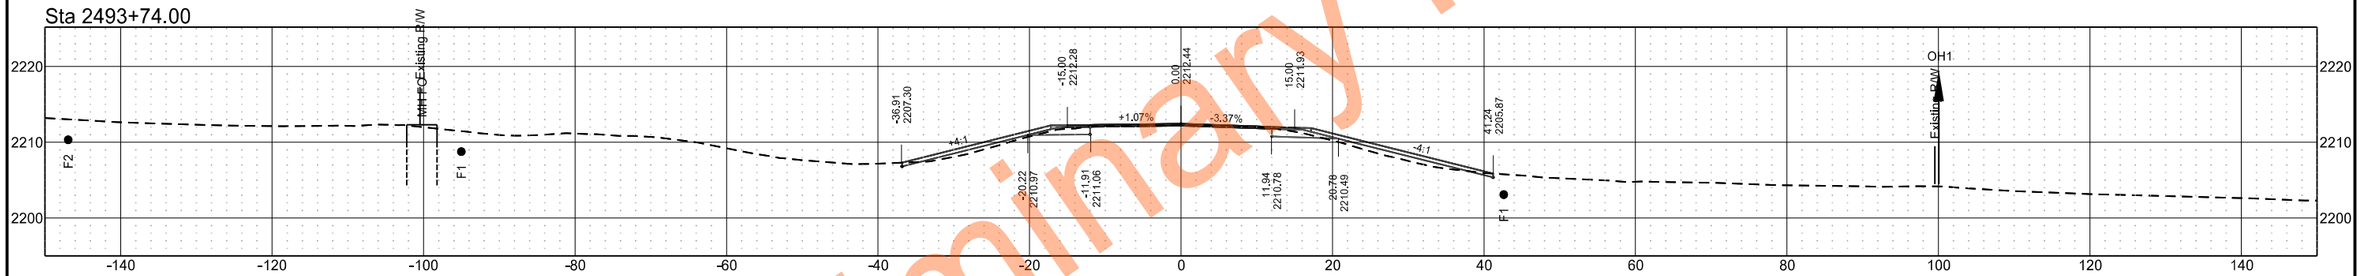

Sta 2493+00.81

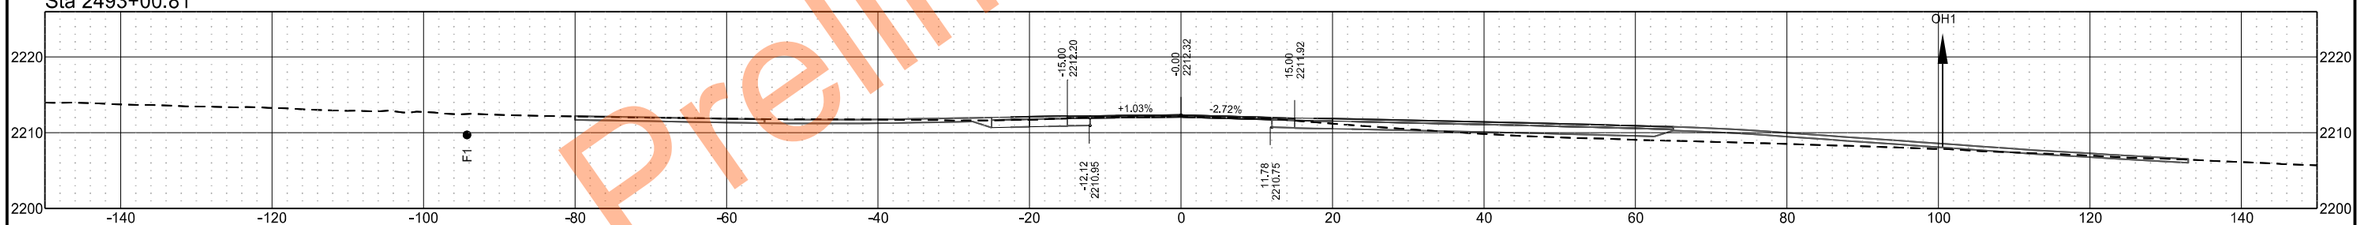

Sta 2492+95.00

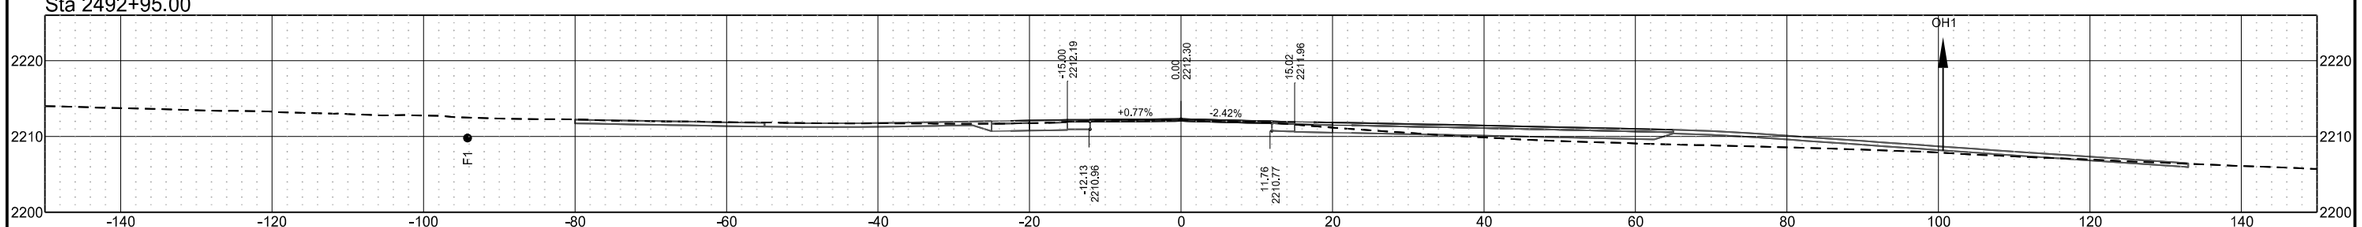

Preliminary Plans

ND 49 - Grant County

STATE	PROJECT NO.	SECTION NO.	SHEET NO.
ND	X-1-049(031)036	200	172

Sta 2498+00.00

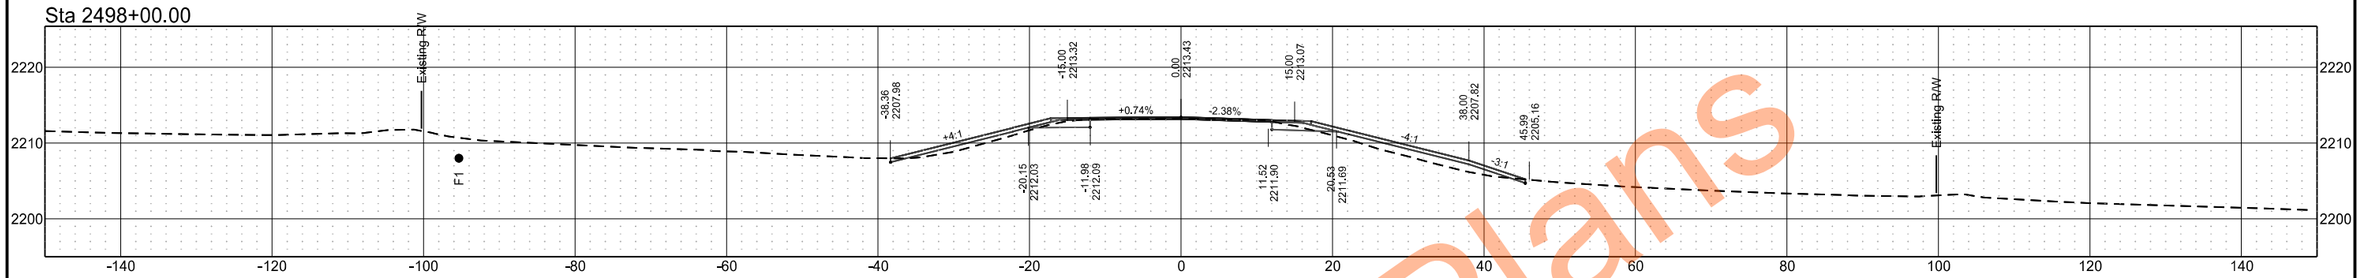

Sta 2497+00.00

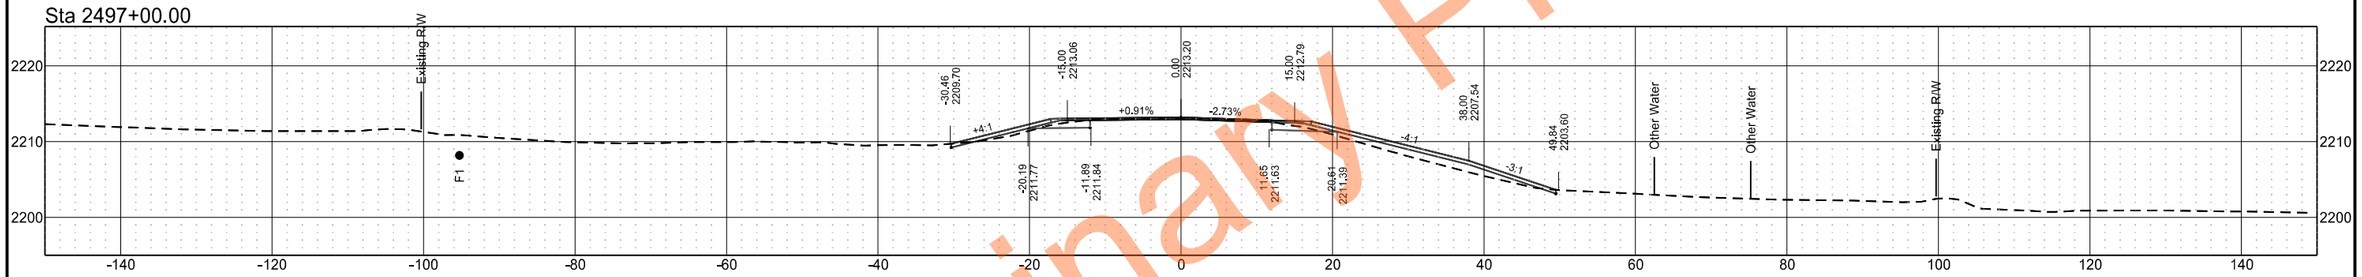

Sta 2496+00.00

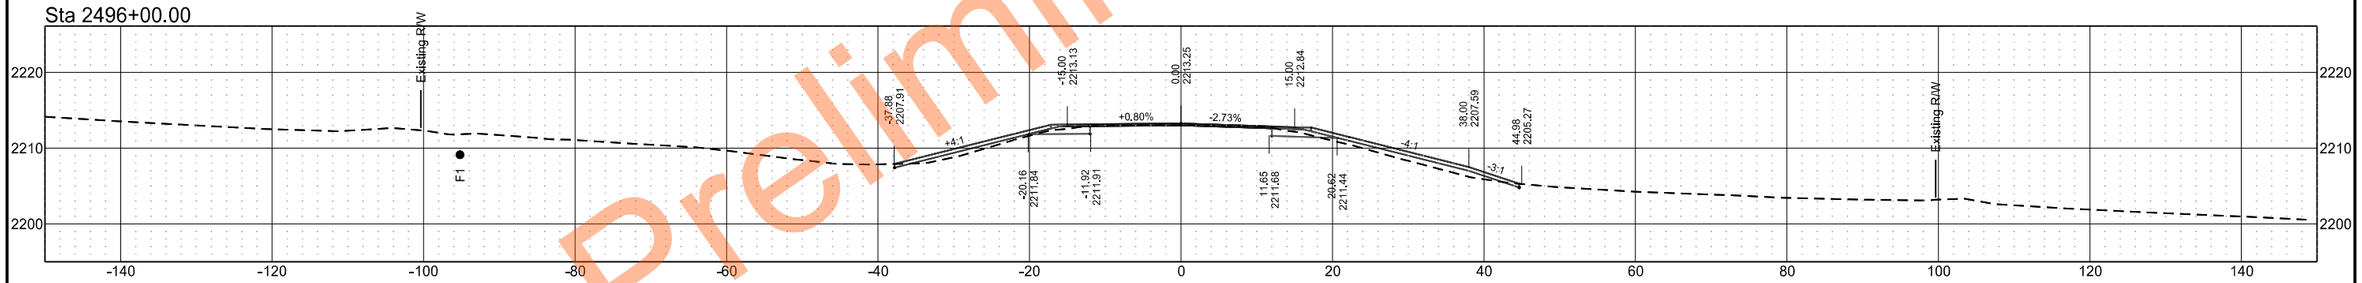

Sta 2495+00.00

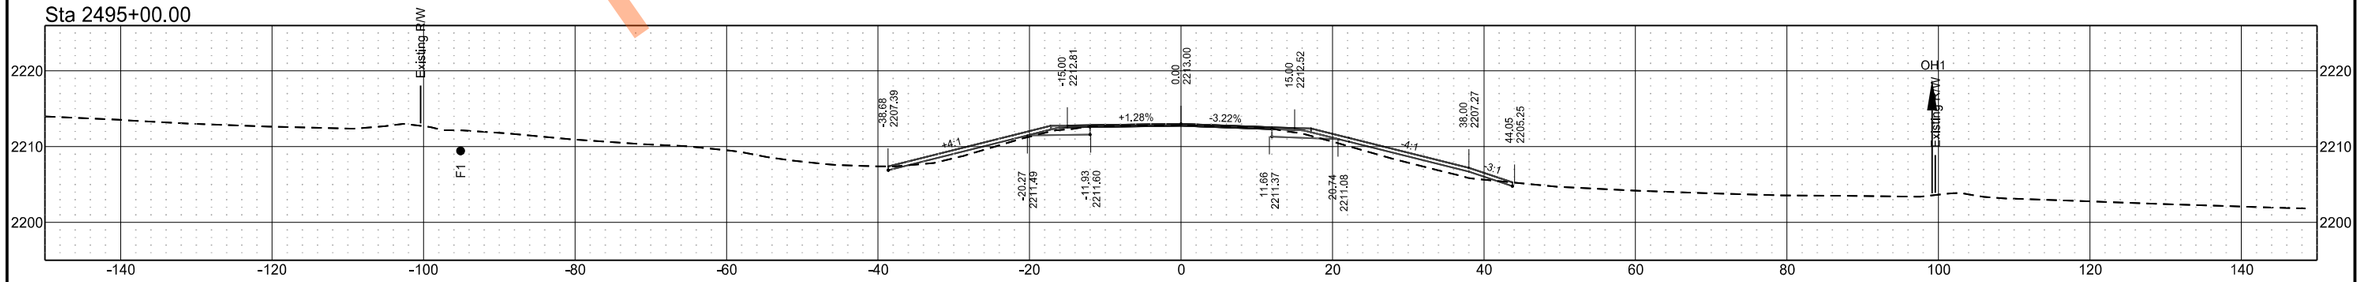

Preliminary Plans

ND 49 - Grant County

STATE	PROJECT NO.	SECTION NO.	SHEET NO.
ND	X-1-049(031)036	200	173

Sta 2502+00.00

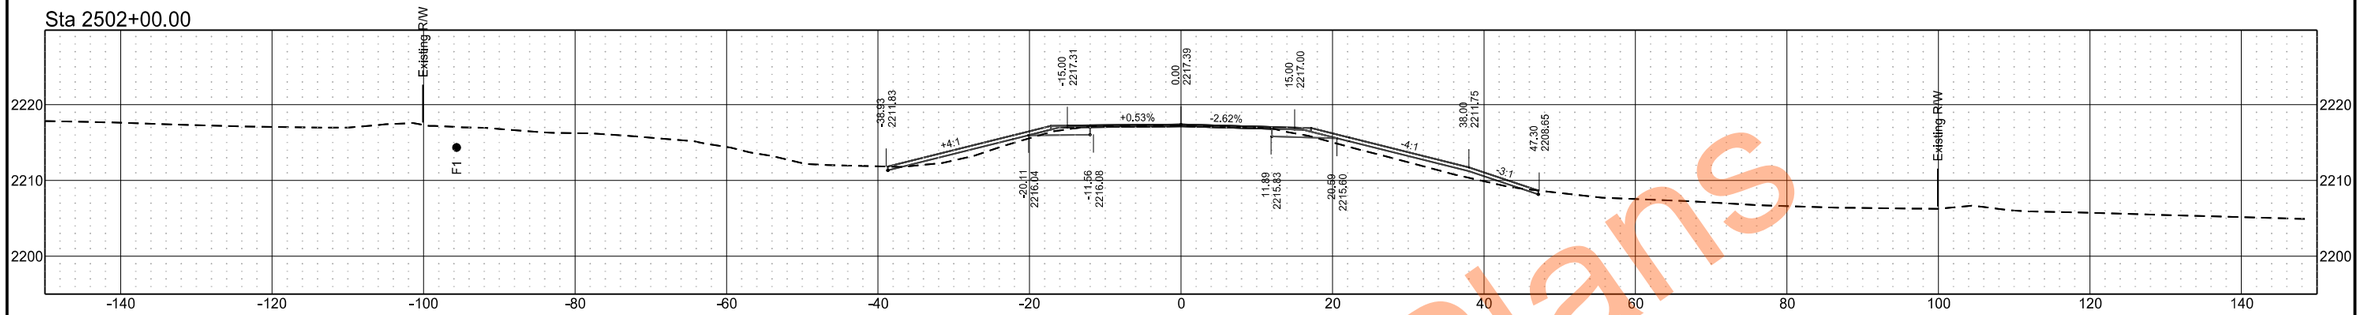

Sta 2501+00.00

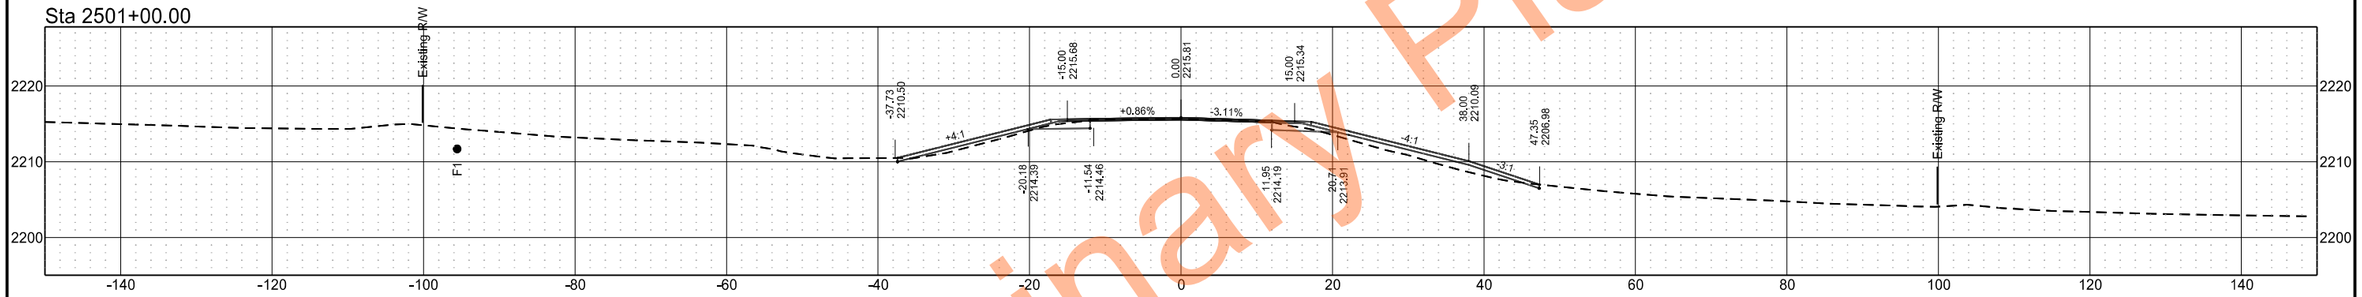

Sta 2500+00.00

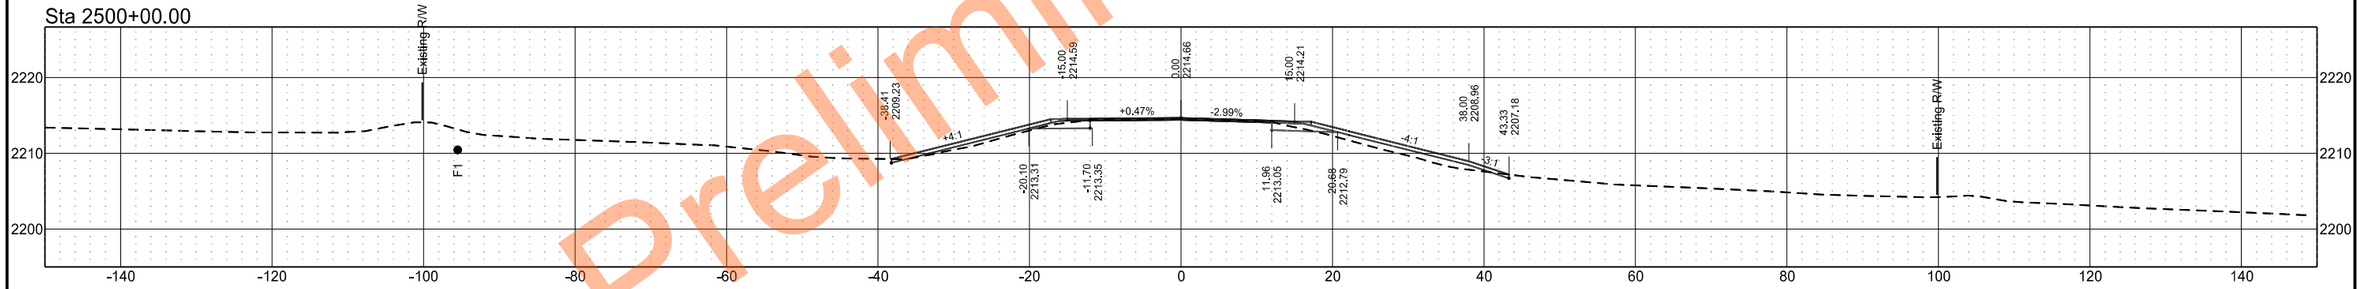

Sta 2499+00.00

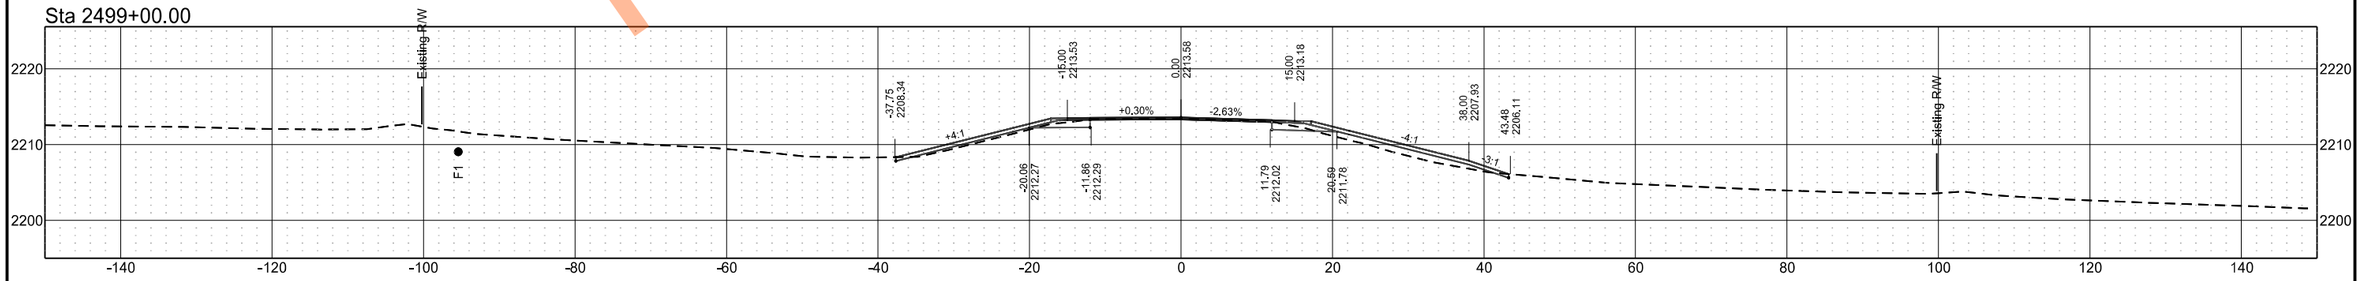

Preliminary Plans

ND 49 - Grant County

STATE	PROJECT NO.	SECTION NO.	SHEET NO.
ND	X-1-049(031)036	200	174

Sta 2505+00.00

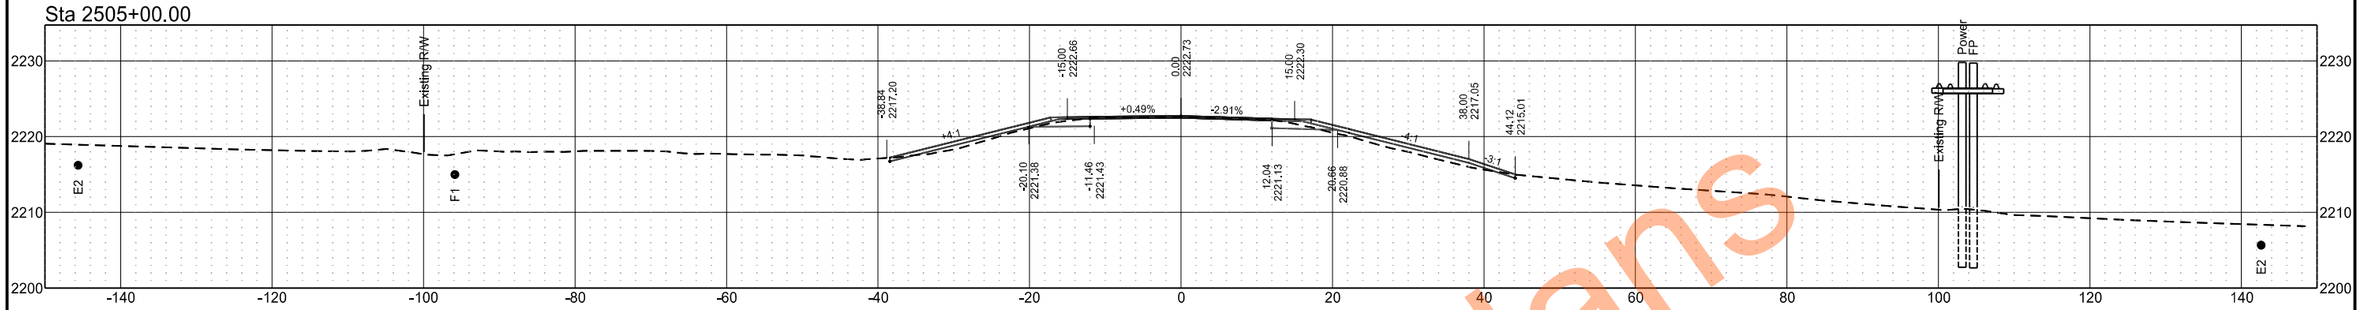

Sta 2504+82.00

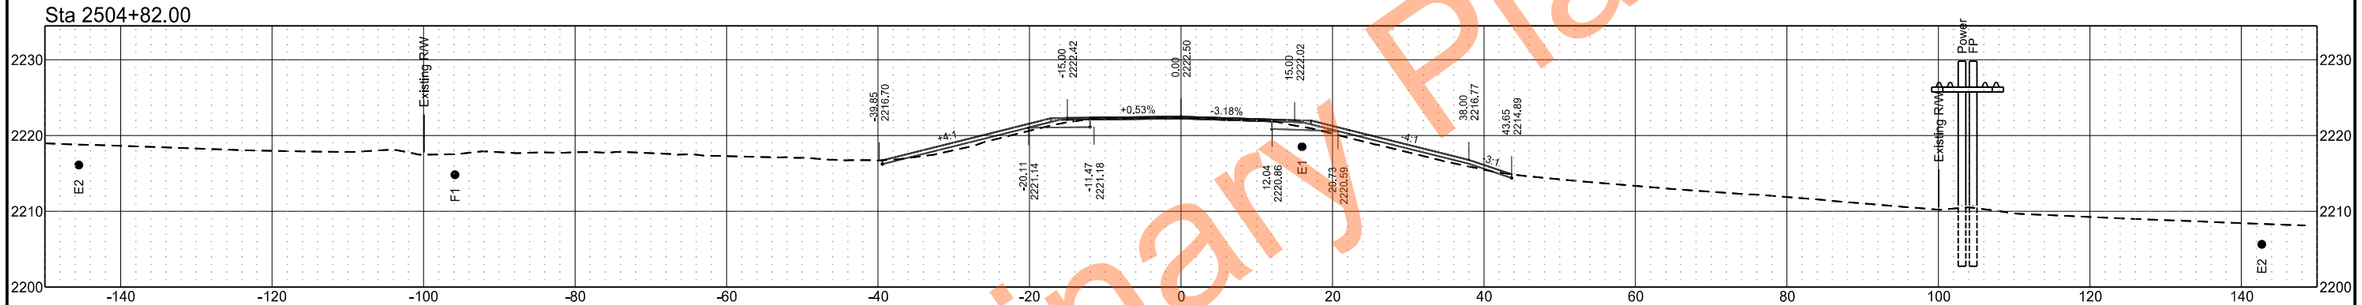

Sta 2504+00.00

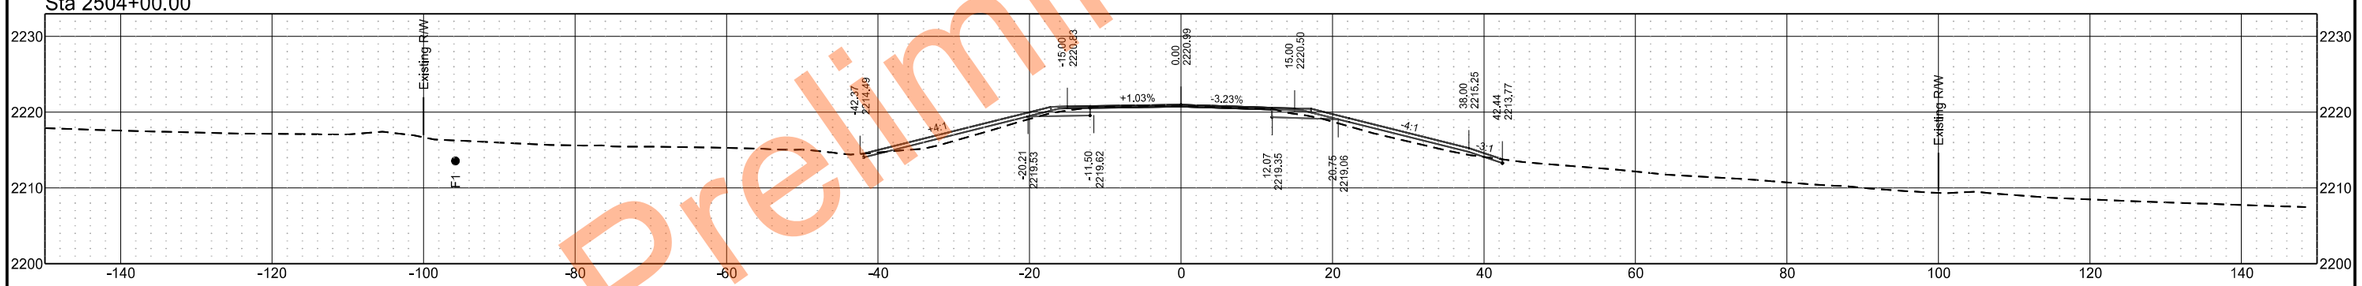

Sta 2503+00.00

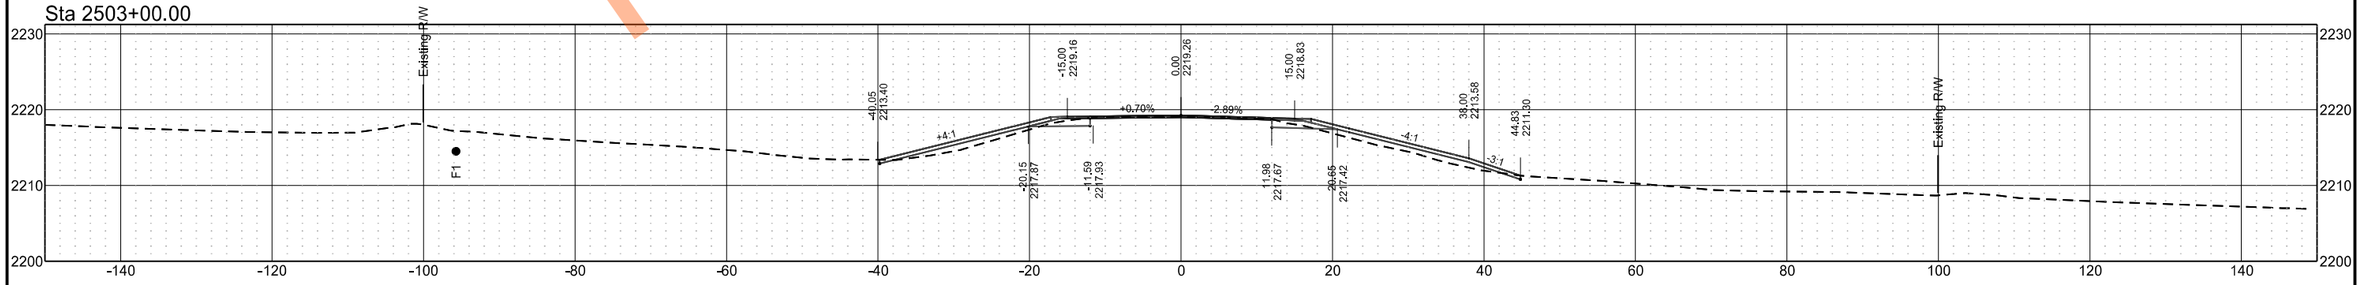

Preliminary Plans

ND 49 - Grant County

STATE	PROJECT NO.	SECTION NO.	SHEET NO.
ND	X-1-049(031)036	200	175

Sta 2508+00.00

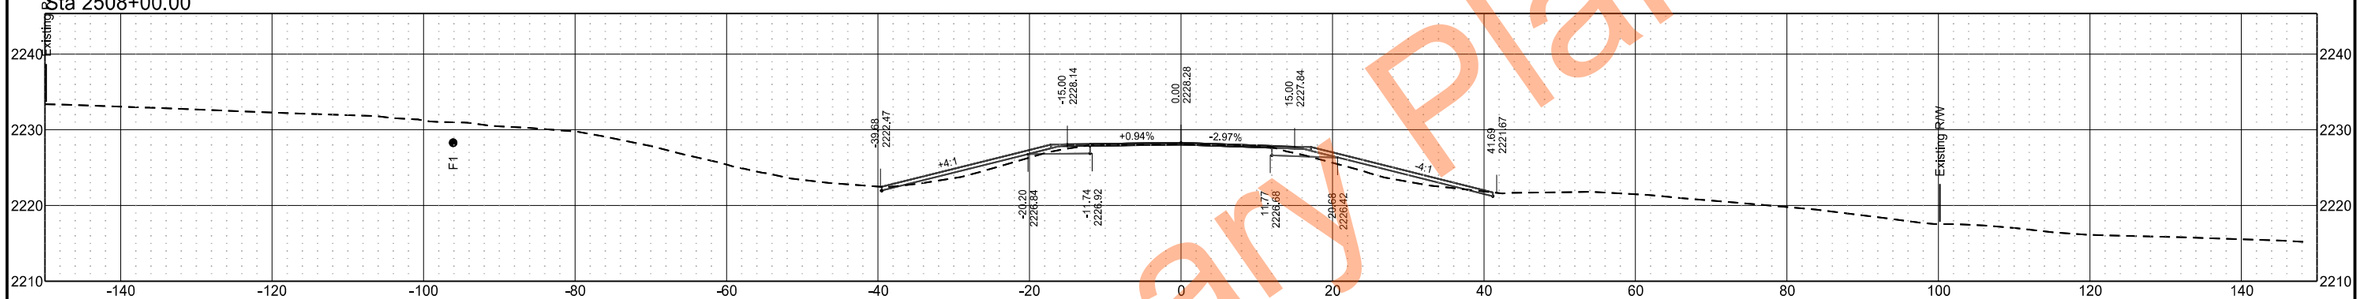

Sta 2507+00.00

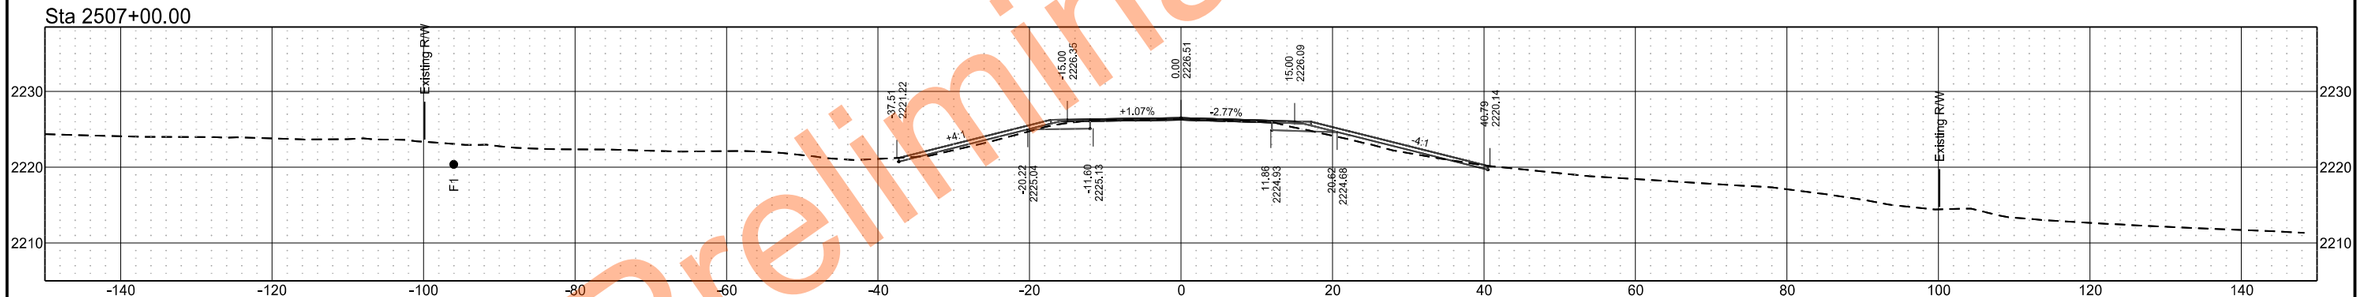

Sta 2506+00.00

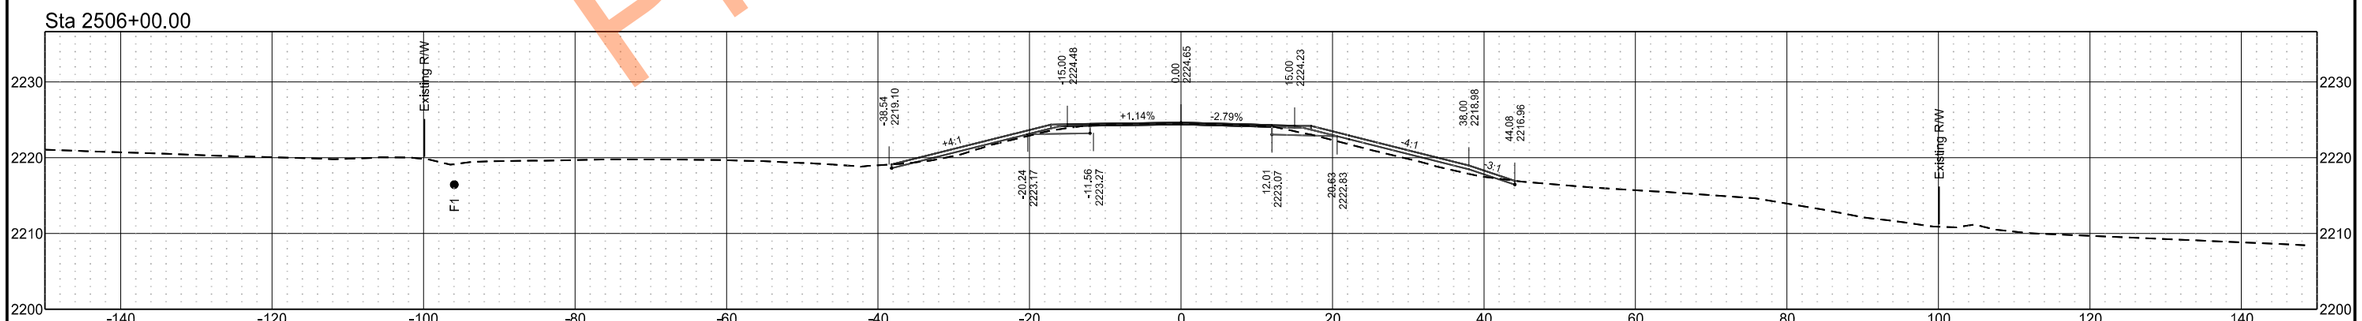

Preliminary Plans

ND 49 - Grant County

STATE	PROJECT NO.	SECTION NO.	SHEET NO.
ND	X-1-049(031)036	200	176

Sta 2510+00.00

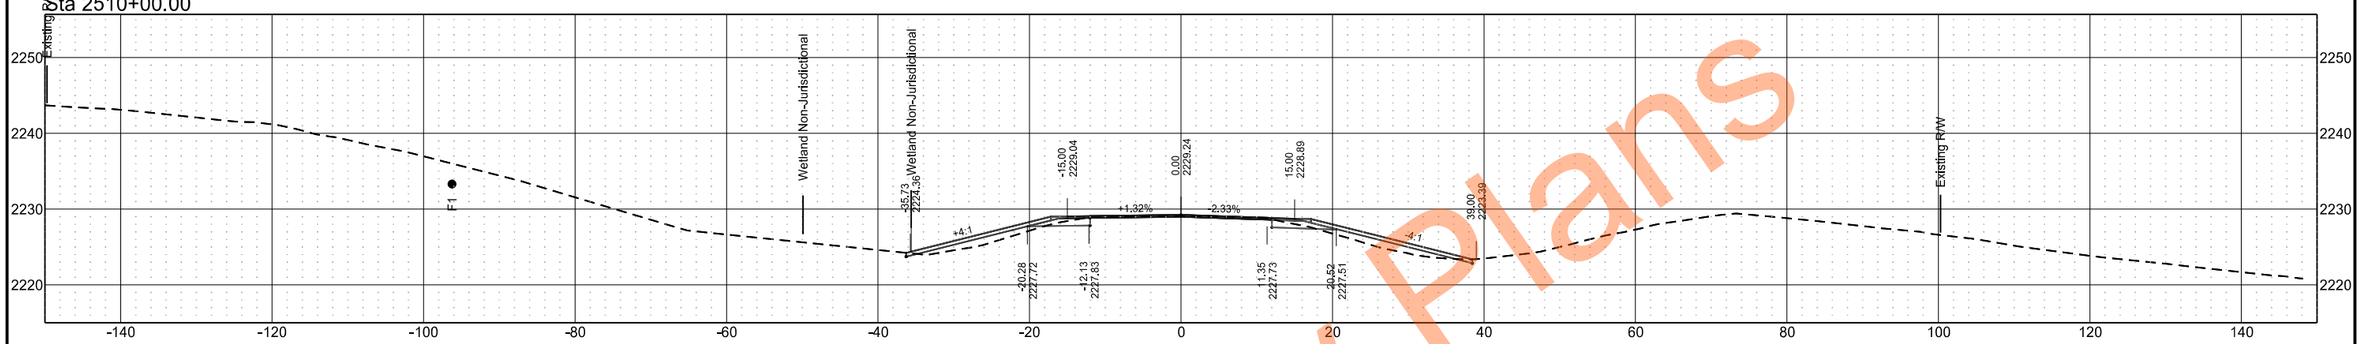

Sta 2509+50.00

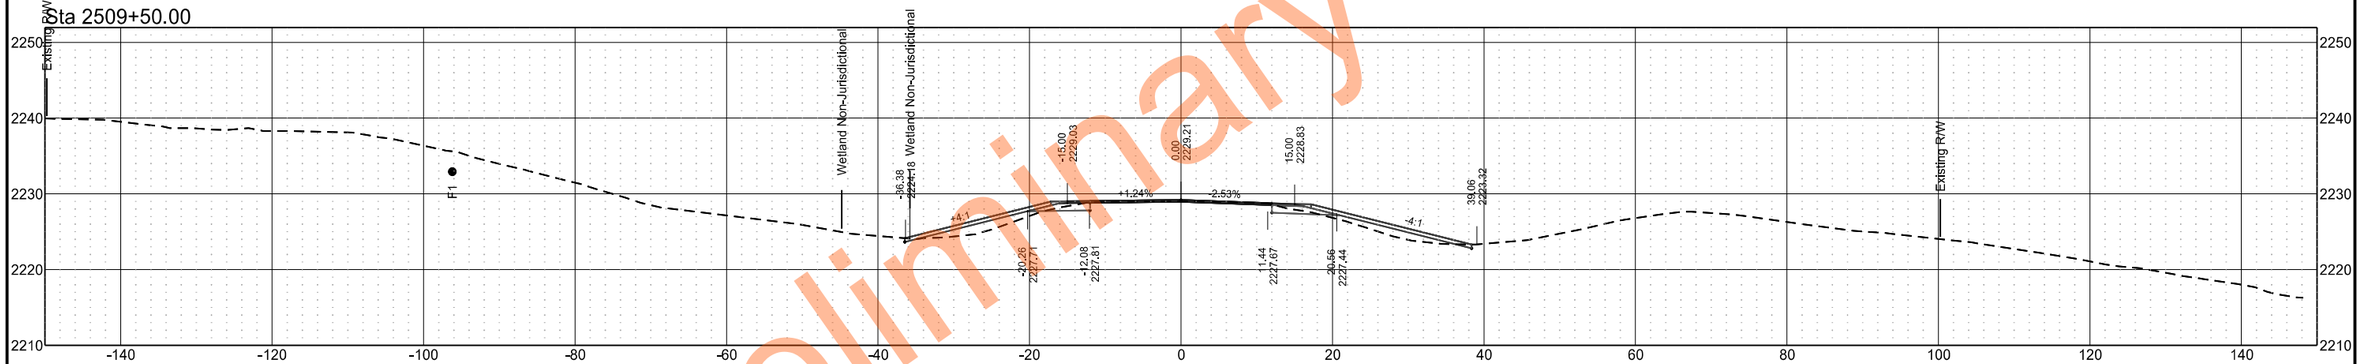

Sta 2509+00.00

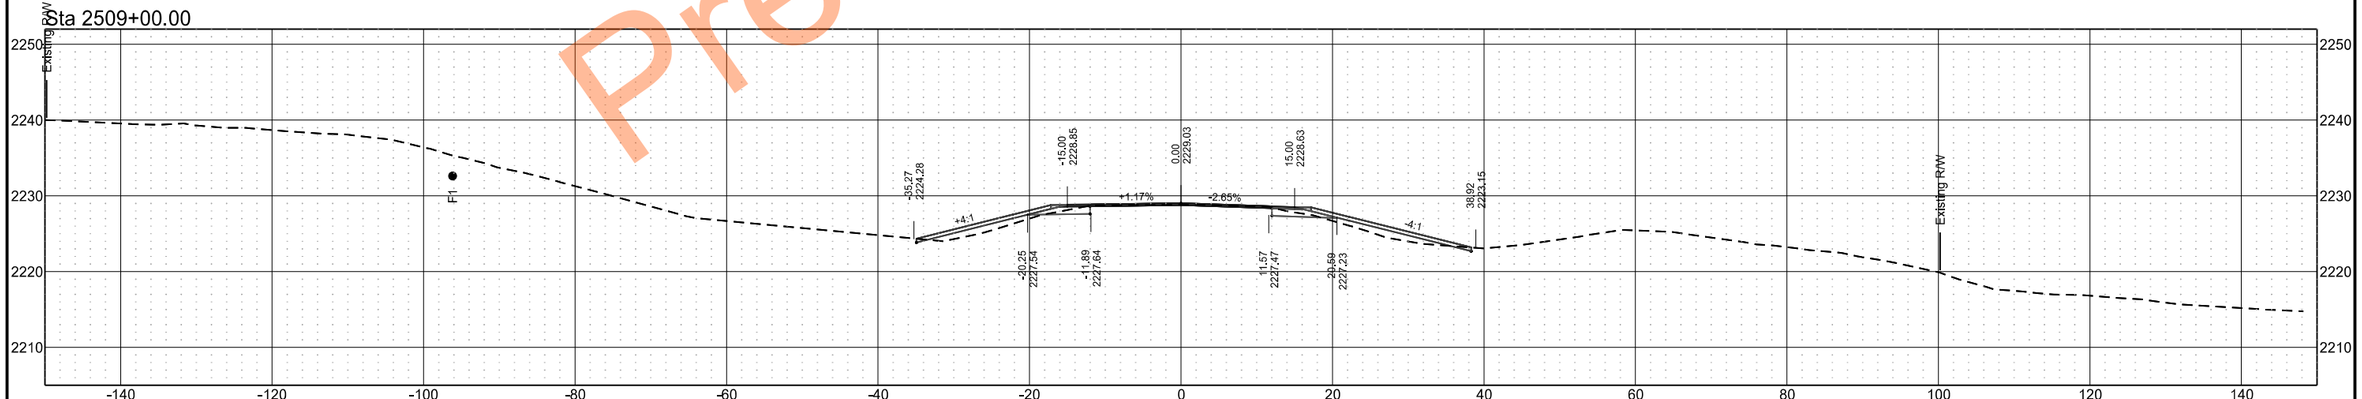

Preliminary Plans

ND 49 - Grant County

STATE	PROJECT NO.	SECTION NO.	SHEET NO.
ND	X-1-049(031)036	200	177

Sta 2511+50.00

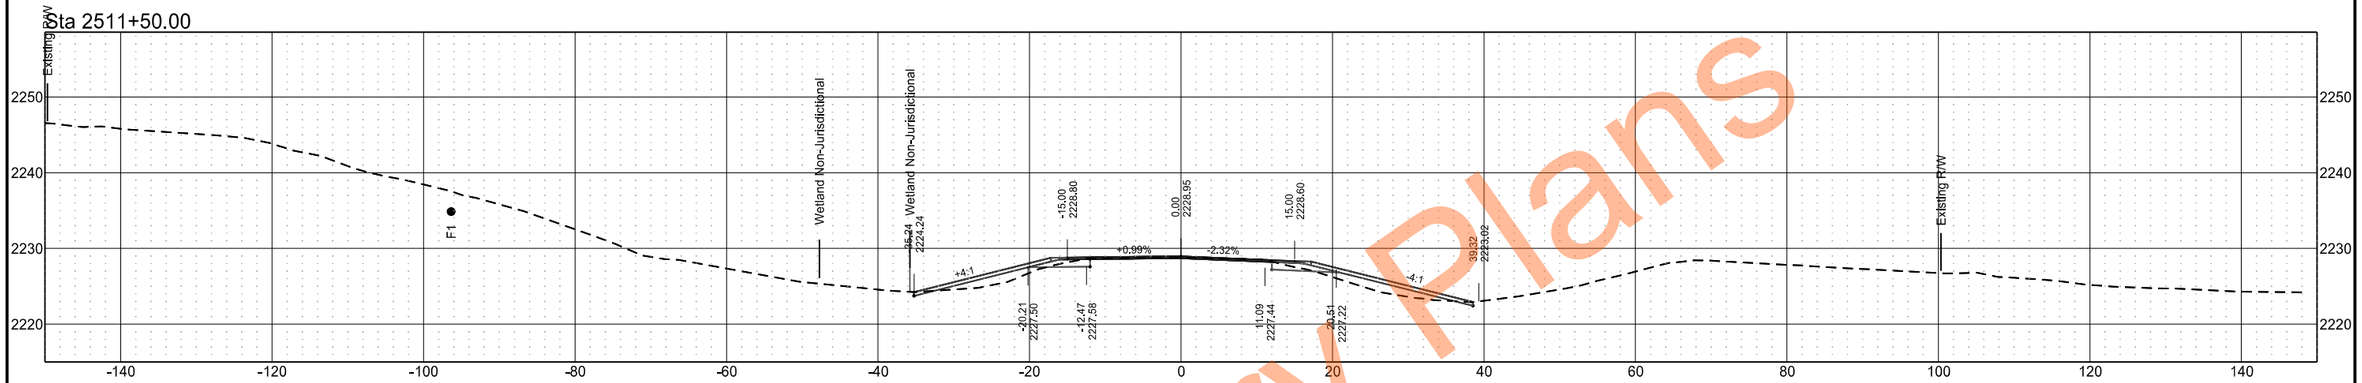

Sta 2511+00.00

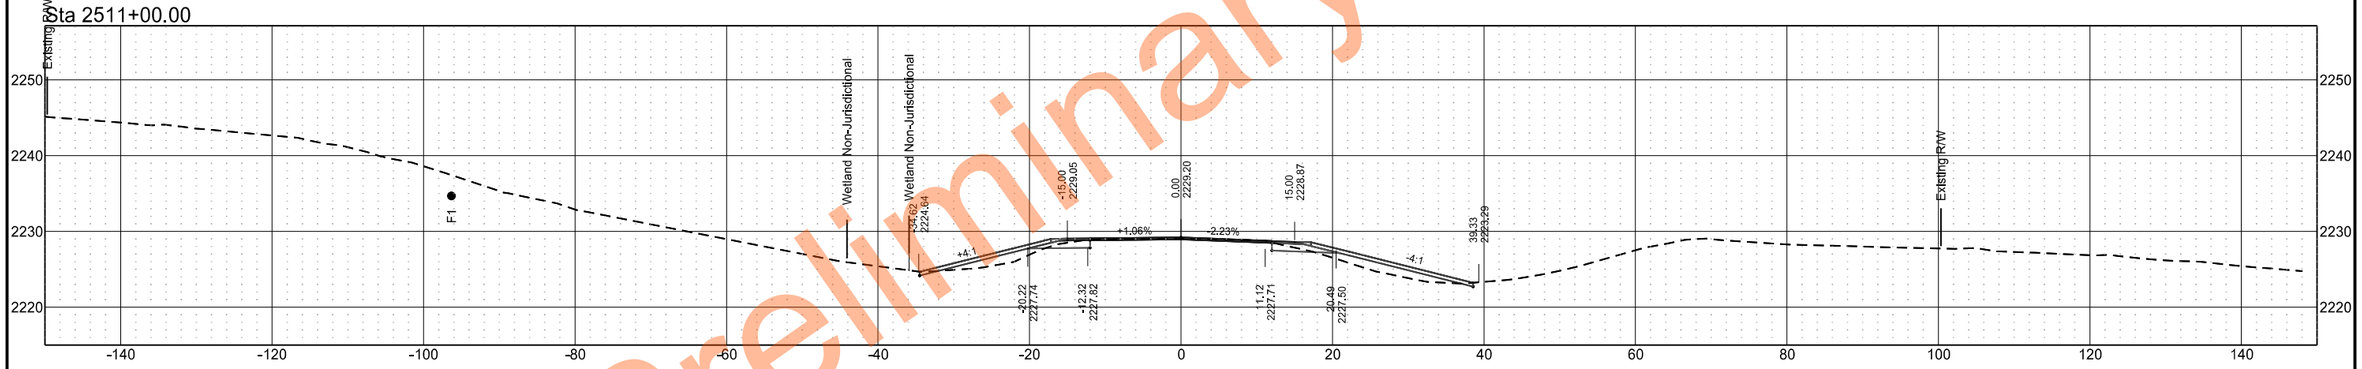

Sta 2510+50.00

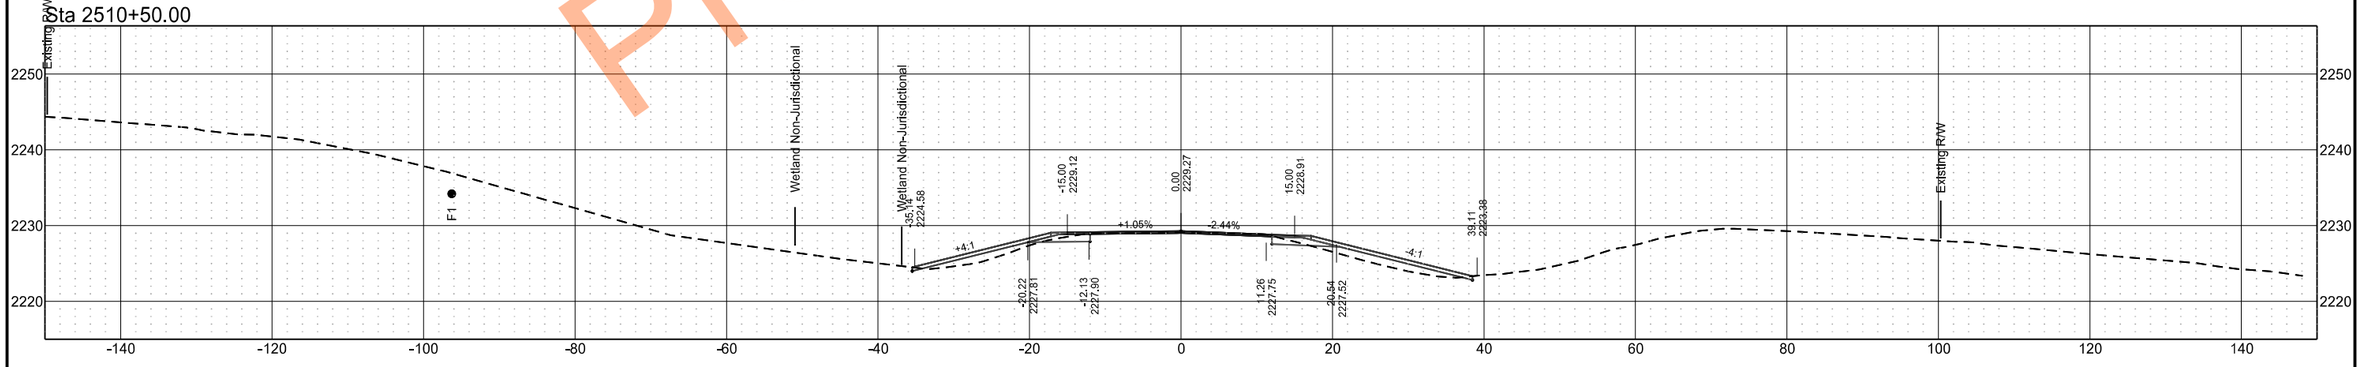

Preliminary Plans

ND 49 - Grant County

STATE	PROJECT NO.	SECTION NO.	SHEET NO.
ND	X-1-049(031)036	200	178

Sta 2513+00.00

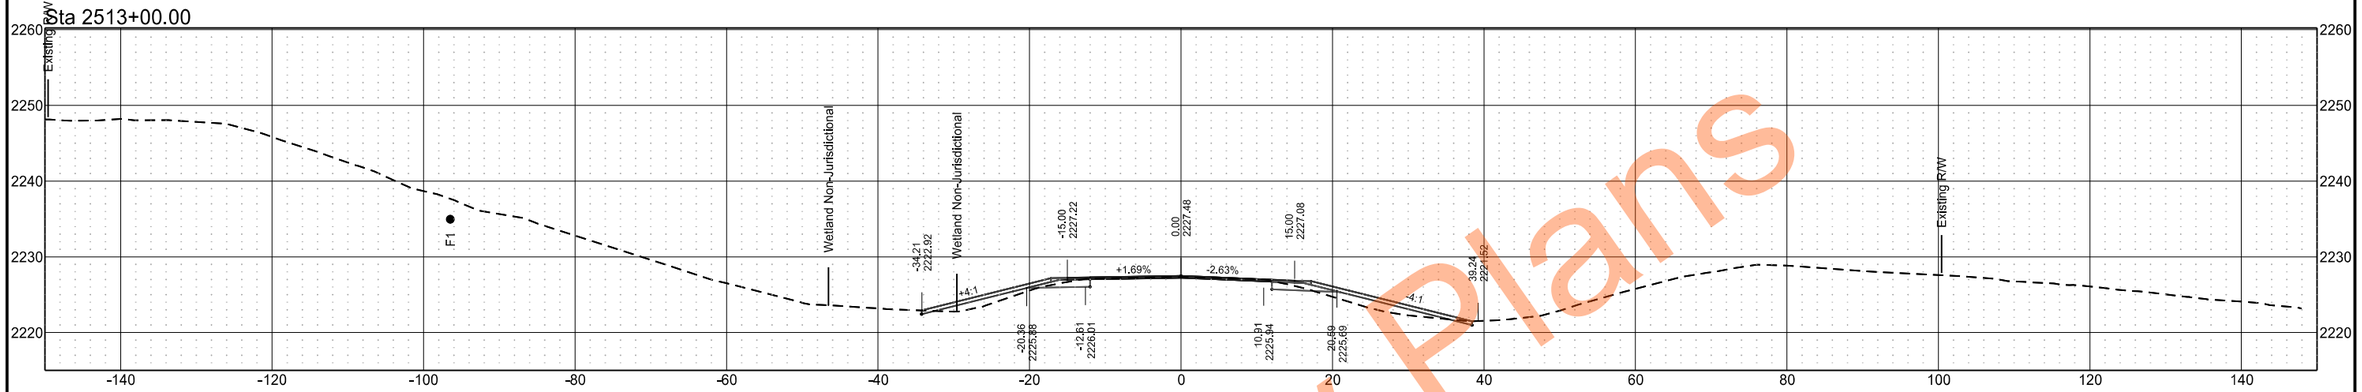

Sta 2512+50.00

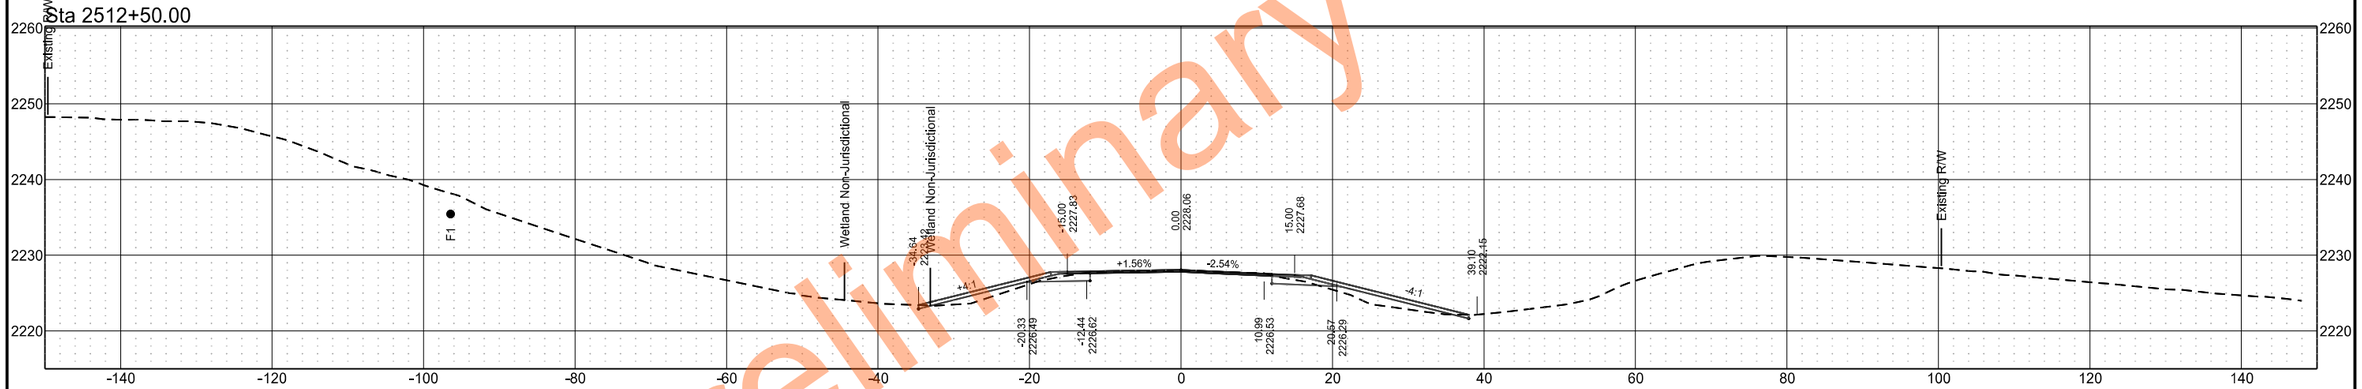

Sta 2512+00.00

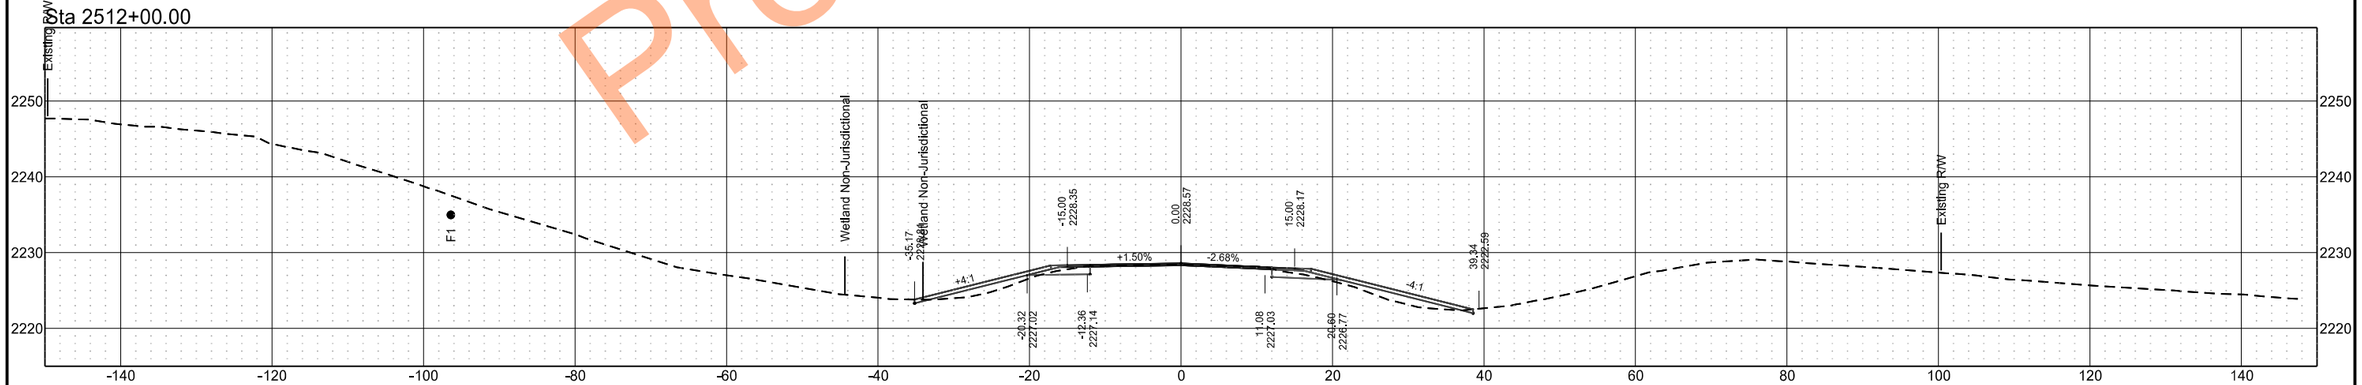

Preliminary Plans

ND 49 - Grant County

STATE	PROJECT NO.	SECTION NO.	SHEET NO.
ND	X-1-049(031)036	200	179

Sta 2515+00.00

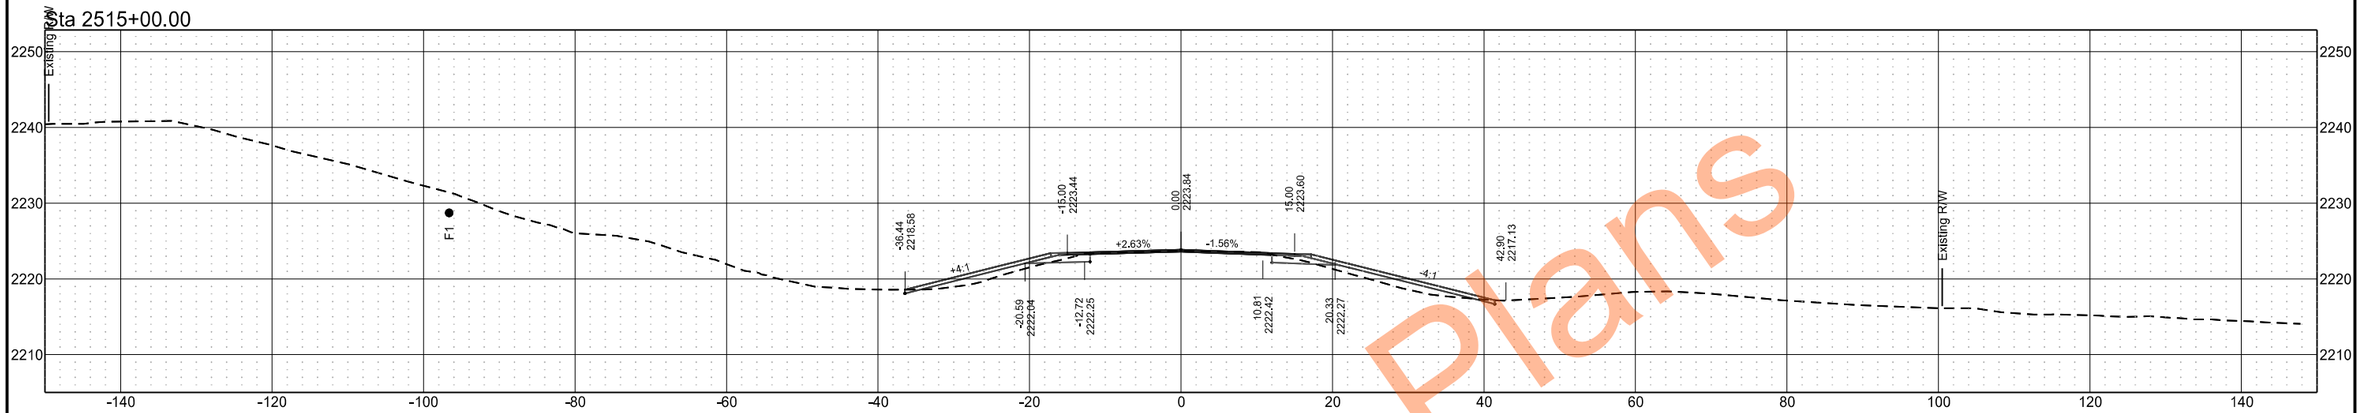

Sta 2514+00.00

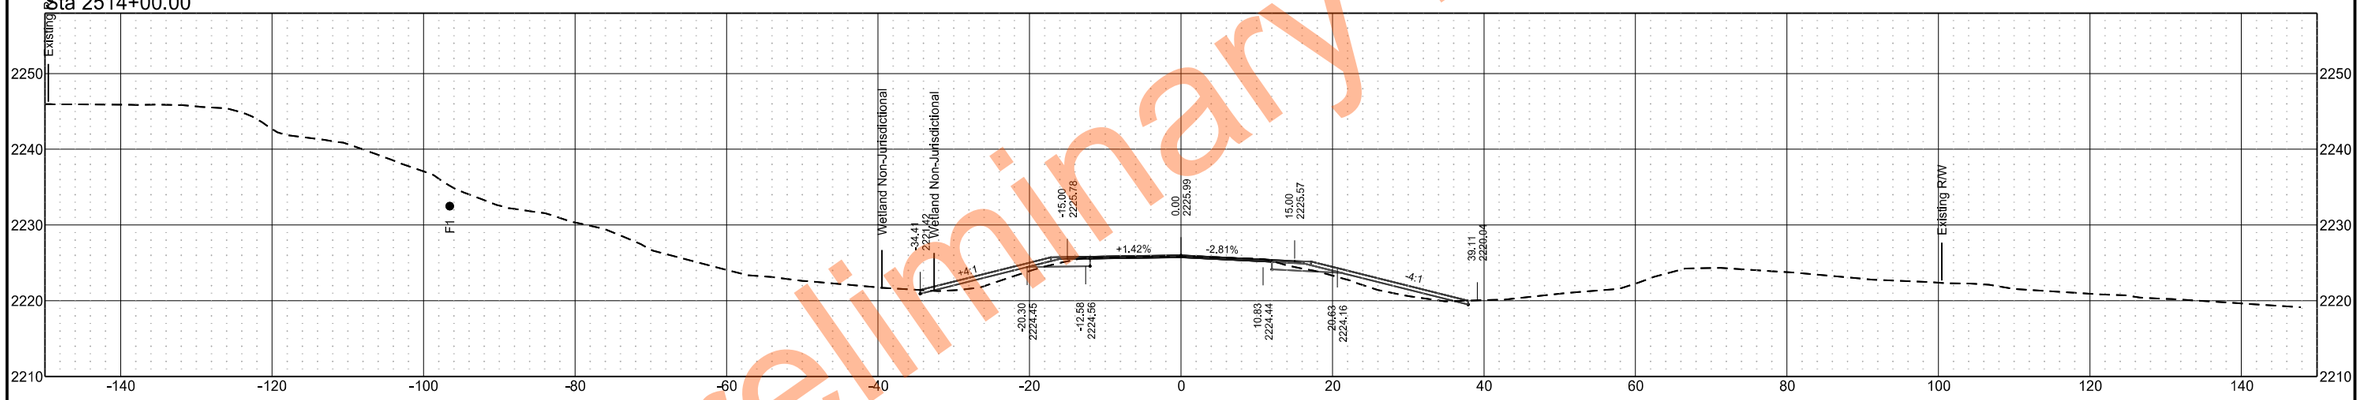

Sta 2513+50.00

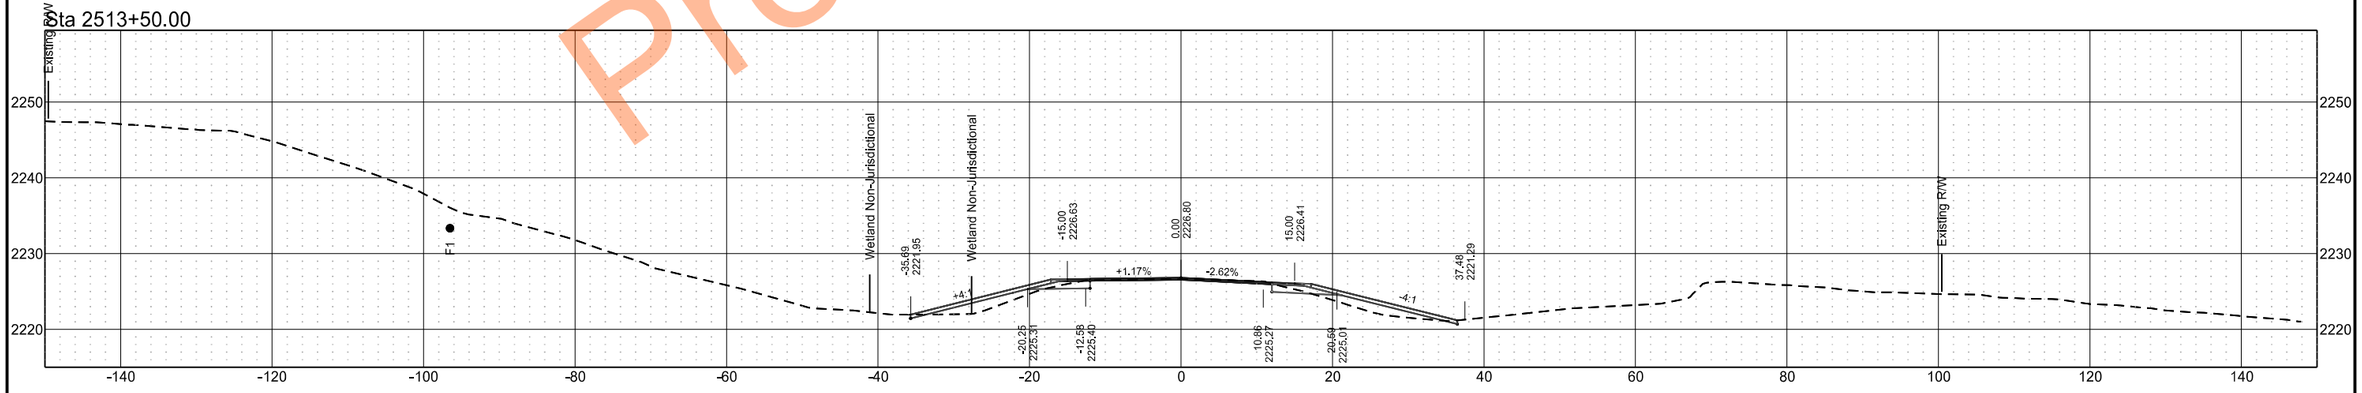

Preliminary Plans

ND 49 - Grant County

STATE	PROJECT NO.	SECTION NO.	SHEET NO.
ND	X-1-049(031)036	200	180

Sta 2519+00.00

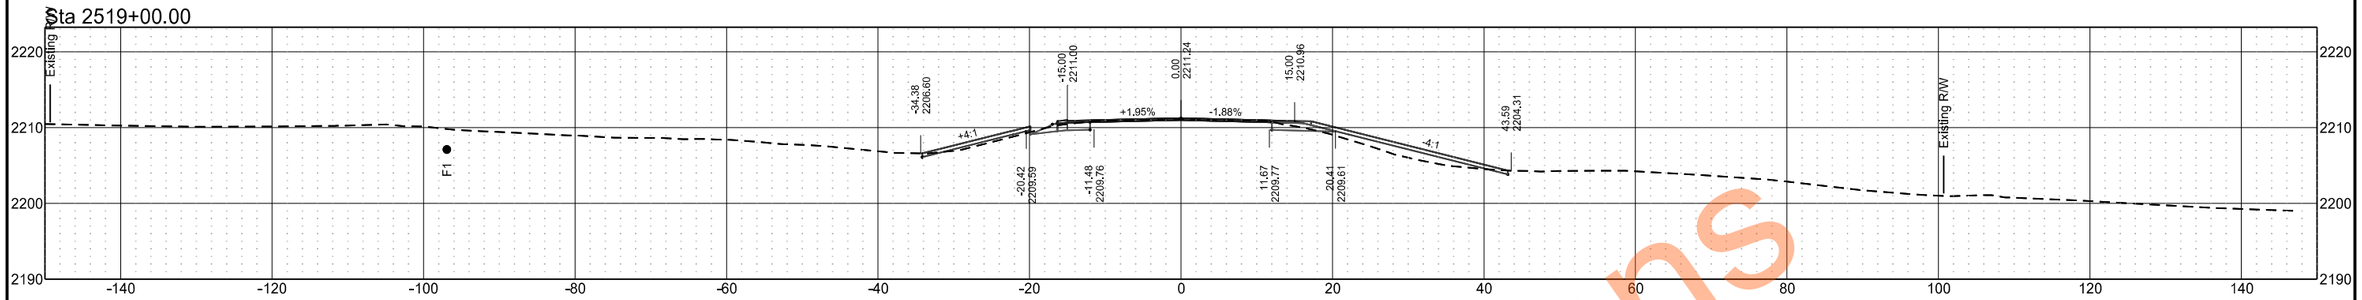

Sta 2518+00.00

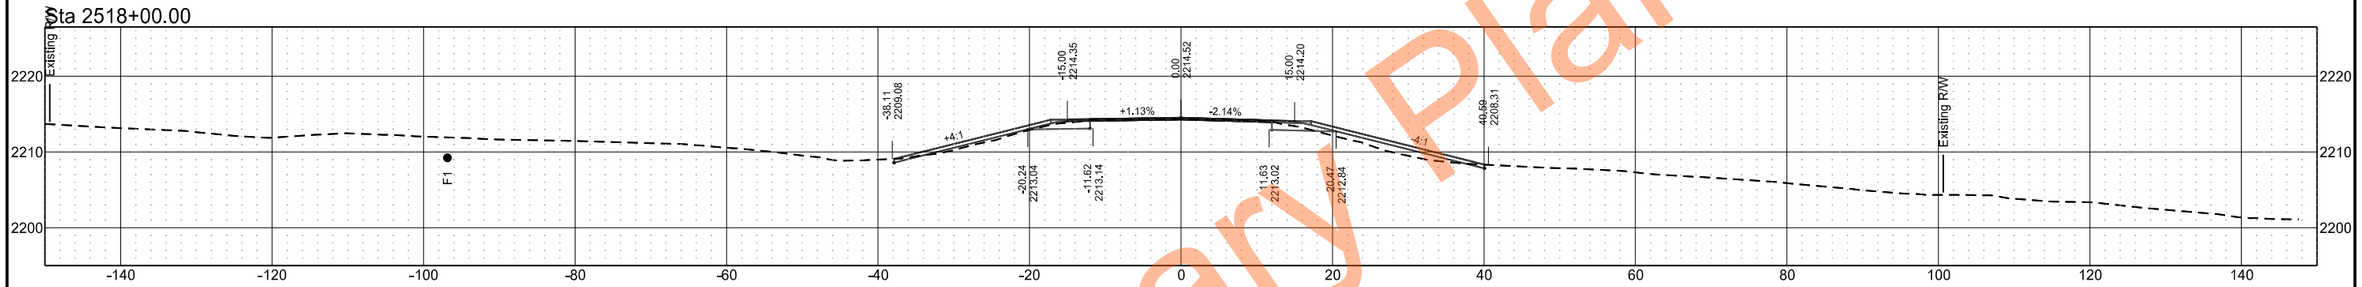

Sta 2517+00.00

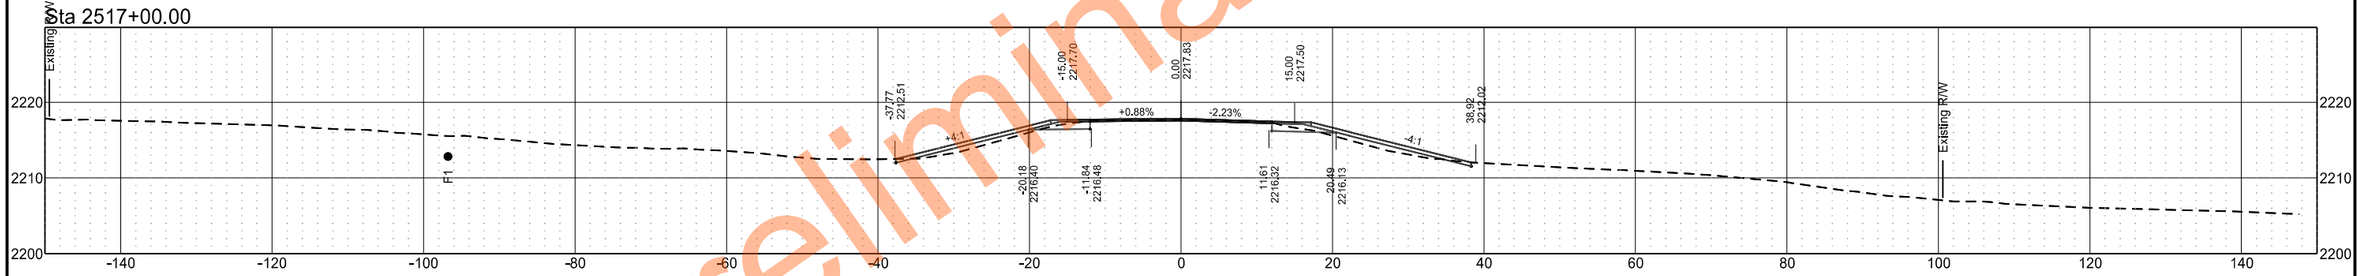

Sta 2516+00.00

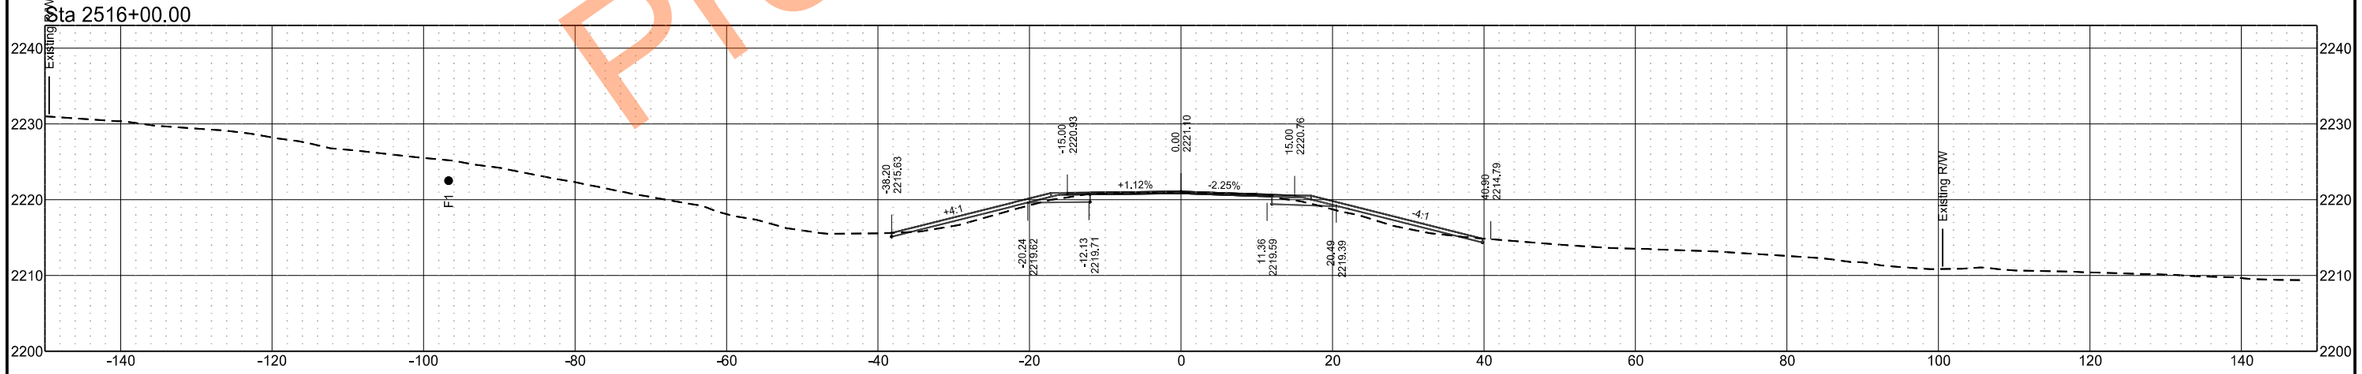

Preliminary Plans

ND 49 - Grant County

STATE	PROJECT NO.	SECTION NO.	SHEET NO.
ND	X-1-049(031)036	200	181

Sta 2521+00.00

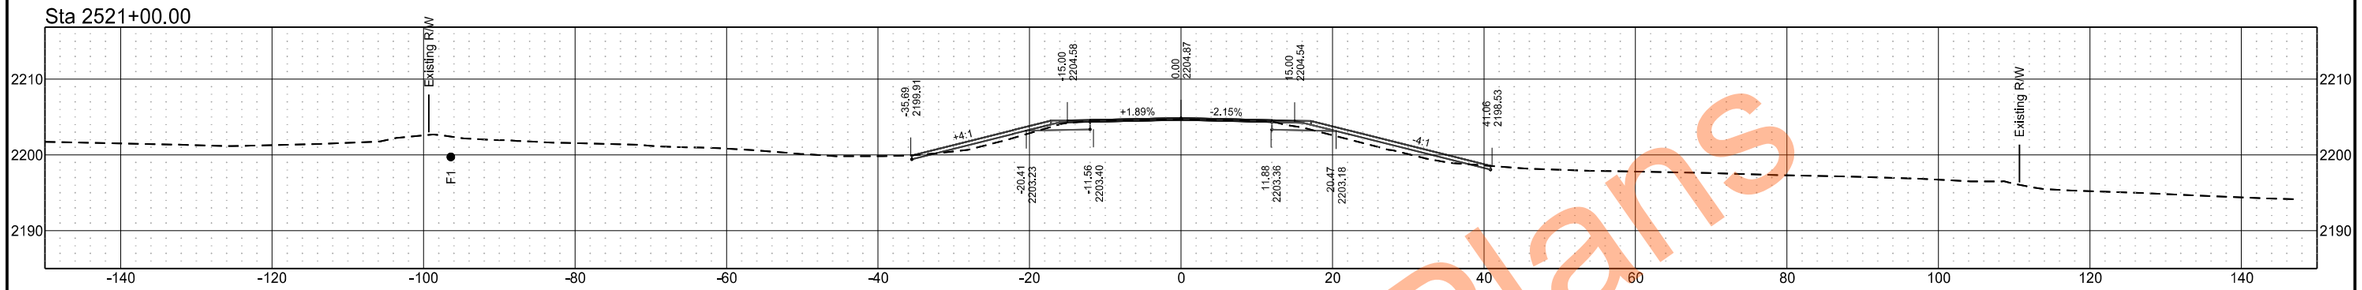

Sta 2520+13.00

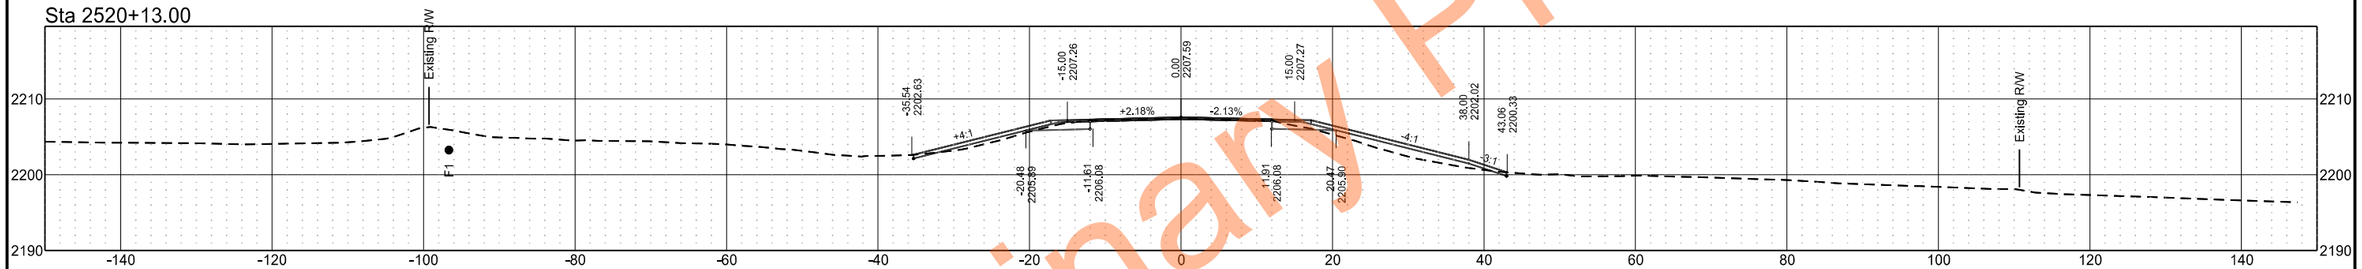

Sta 2519+45.44

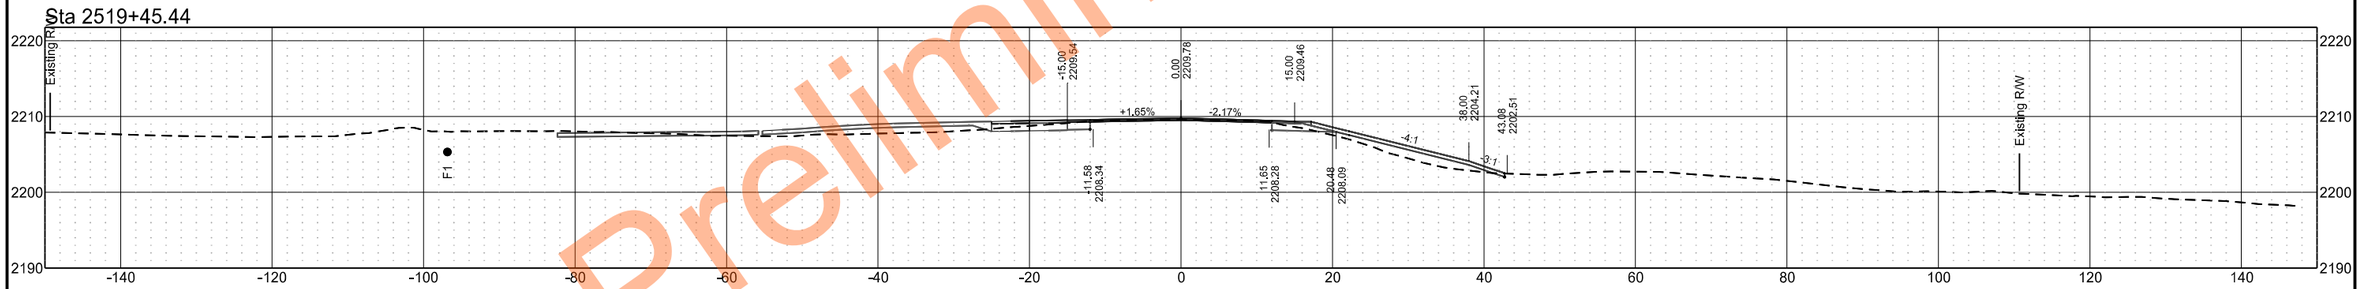

Sta 2519+43.00

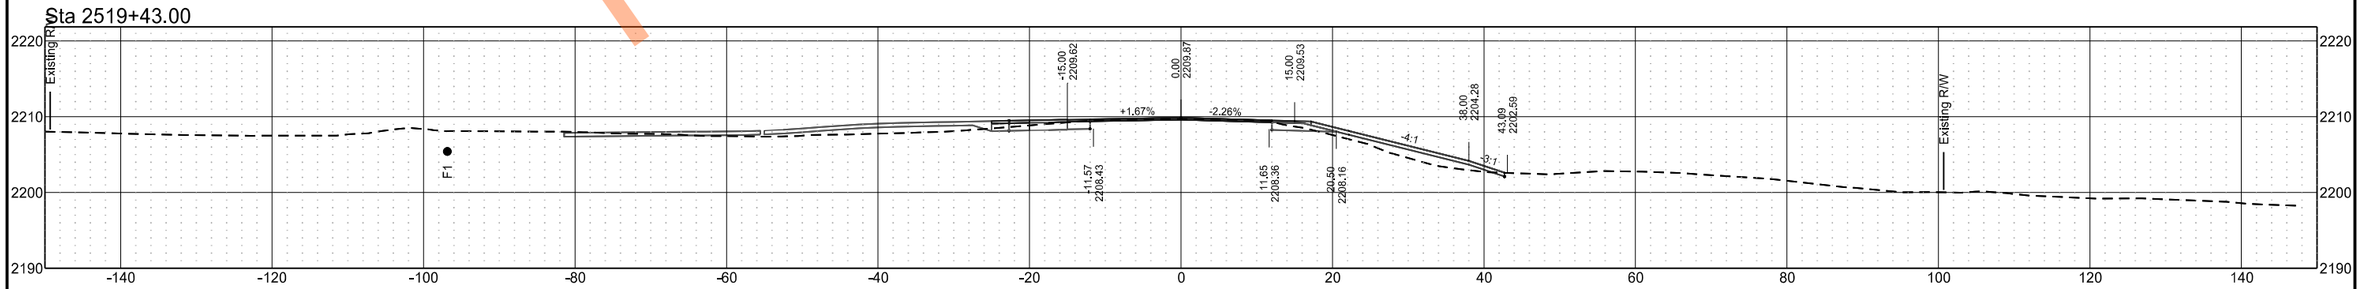

Preliminary Plans

ND 49 - Grant County

STATE	PROJECT NO.	SECTION NO.	SHEET NO.
ND	X-1-049(031)036	200	182

Sta 2526+00.00

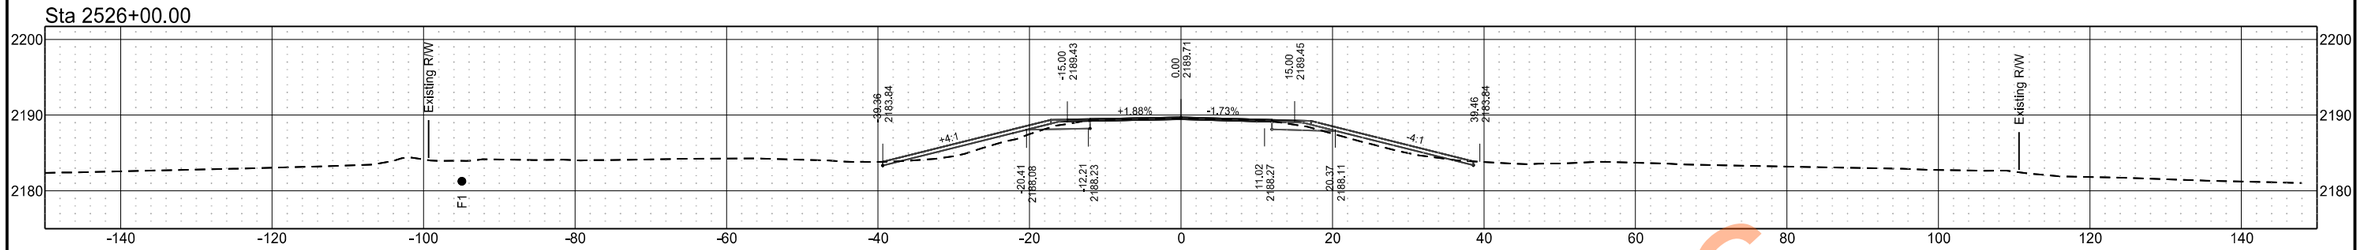

Sta 2525+00.00

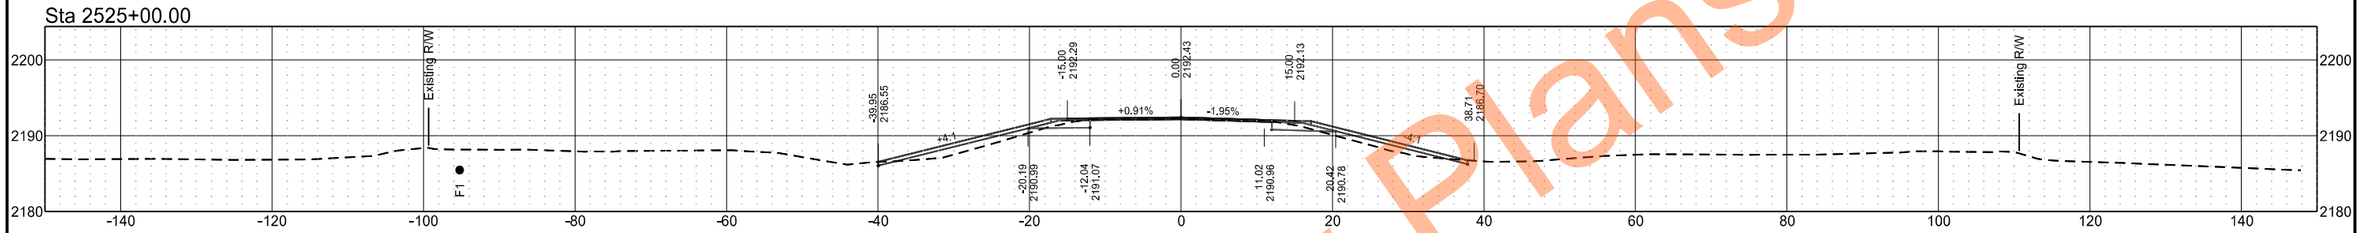

Sta 2524+00.00

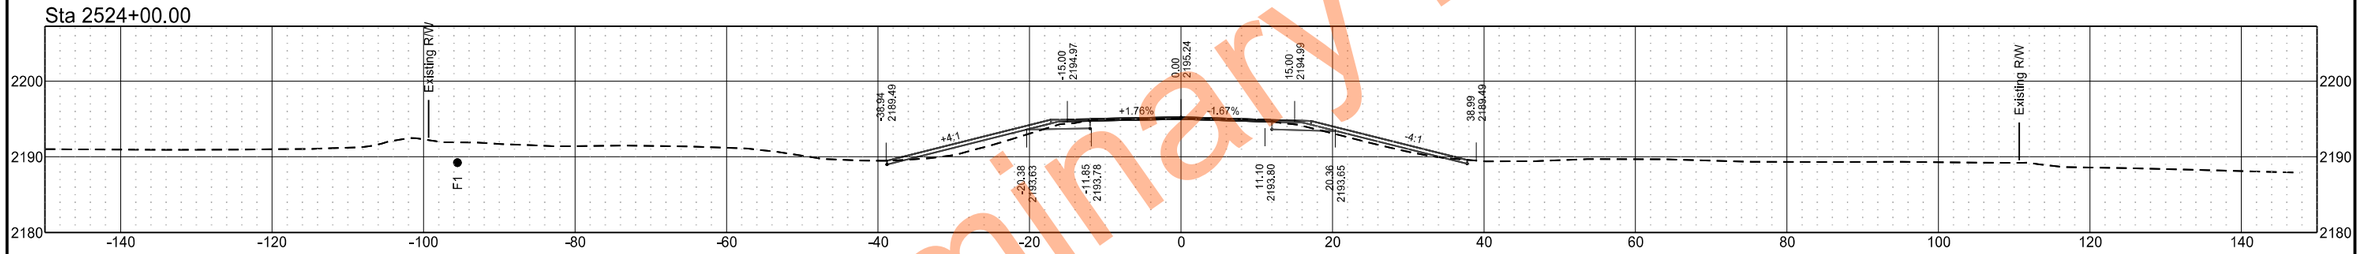

Sta 2523+00.00

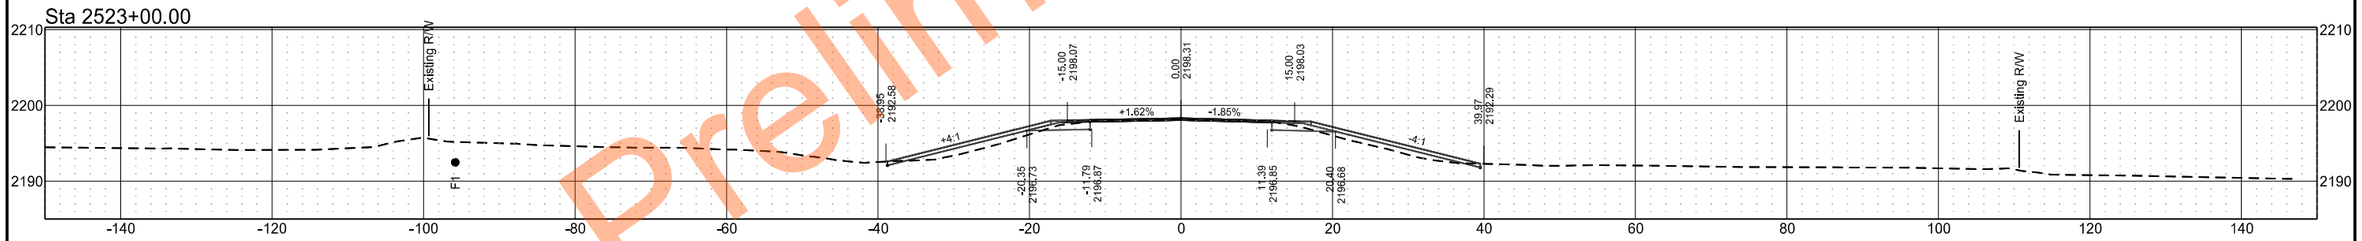

Sta 2522+00.00

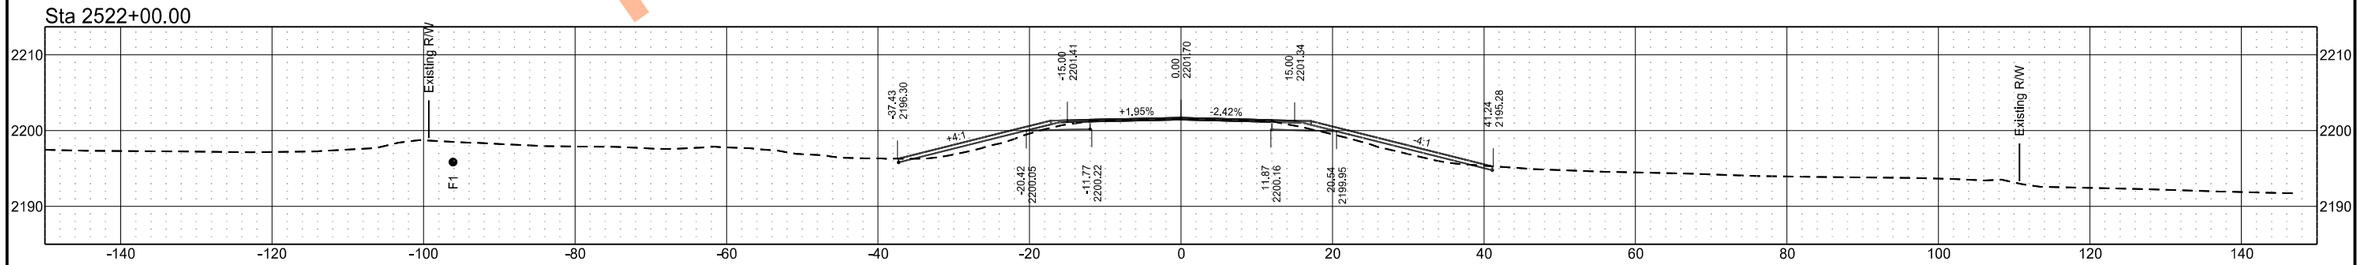

Preliminary Plans

ND 49 - Grant County

STATE	PROJECT NO.	SECTION NO.	SHEET NO.
ND	X-1-049(031)036	200	183

Sta 2529+45.00

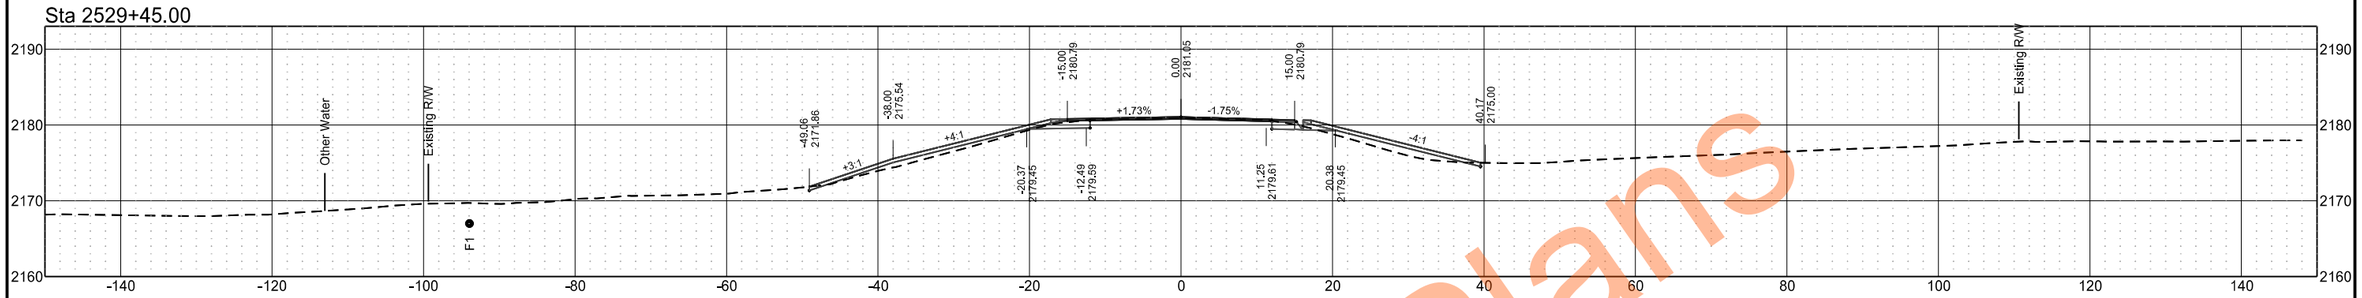

Sta 2529+00.00

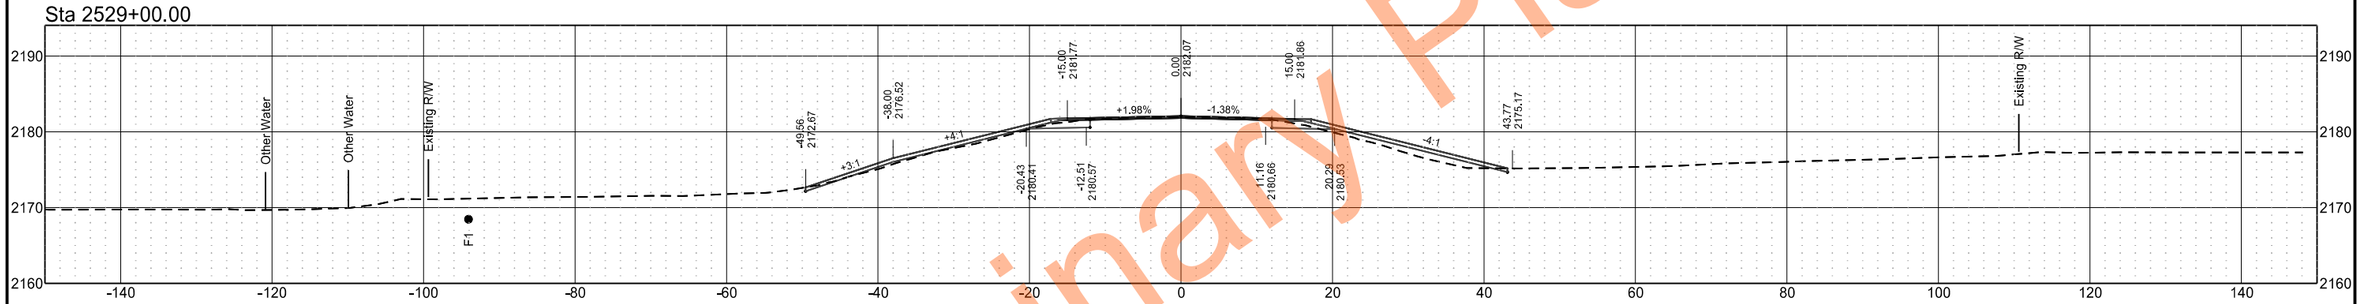

Sta 2528+00.00

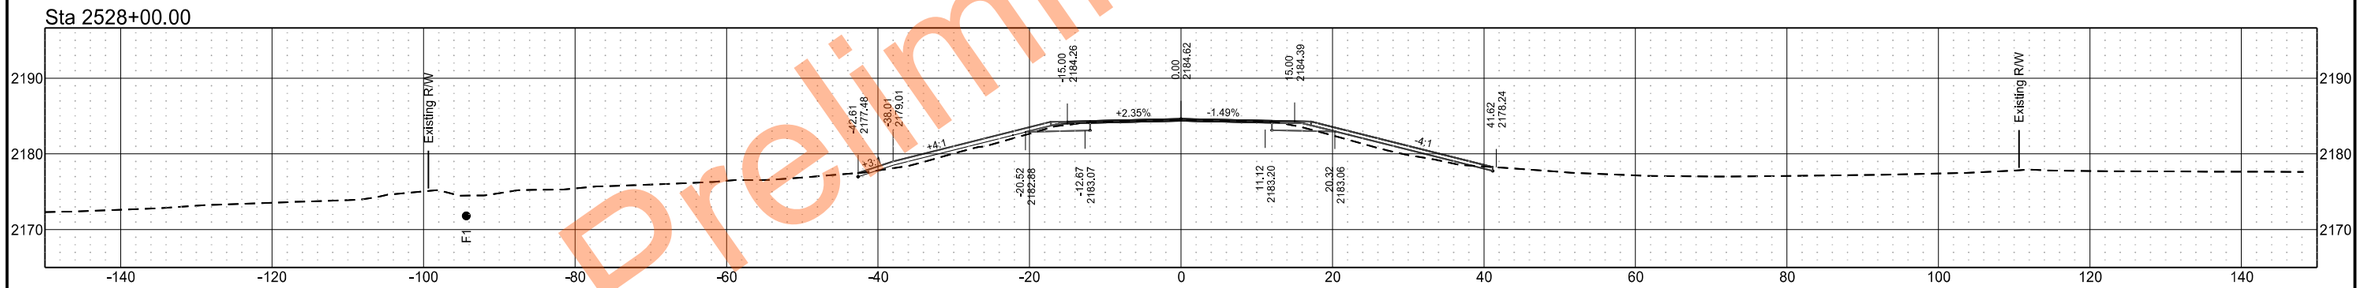

Sta 2527+00.00

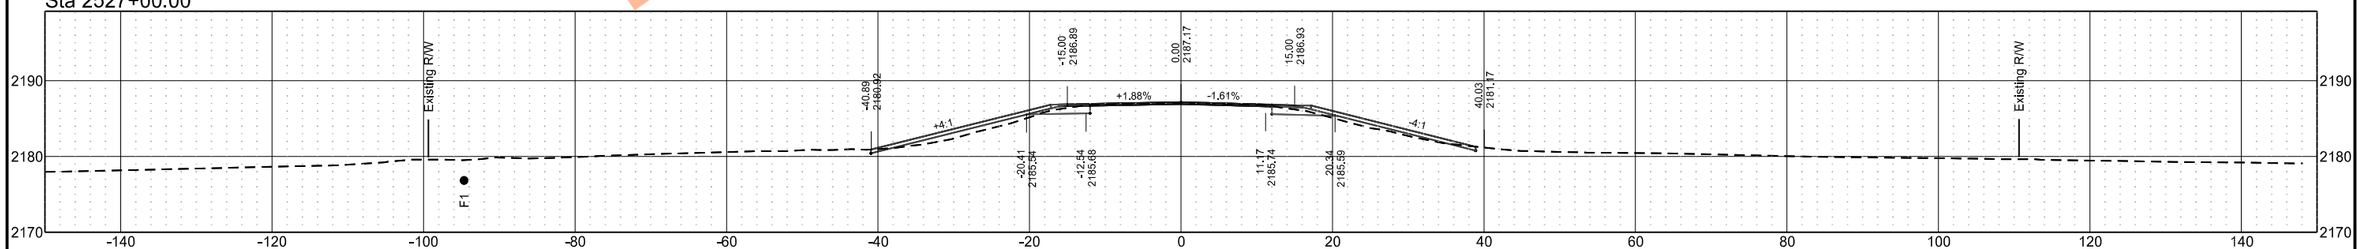

Preliminary Plans

ND 49 - Grant County

STATE	PROJECT NO.	SECTION NO.	SHEET NO.
ND	X-1-049(031)036	200	184

Sta 2532+00.00

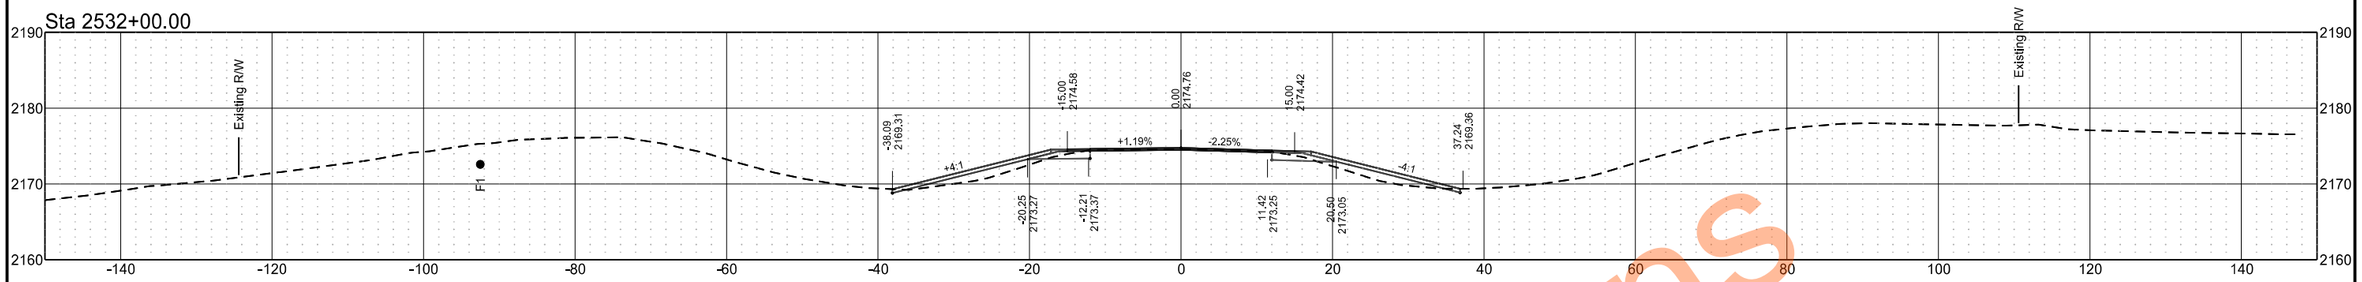

Sta 2531+00.00

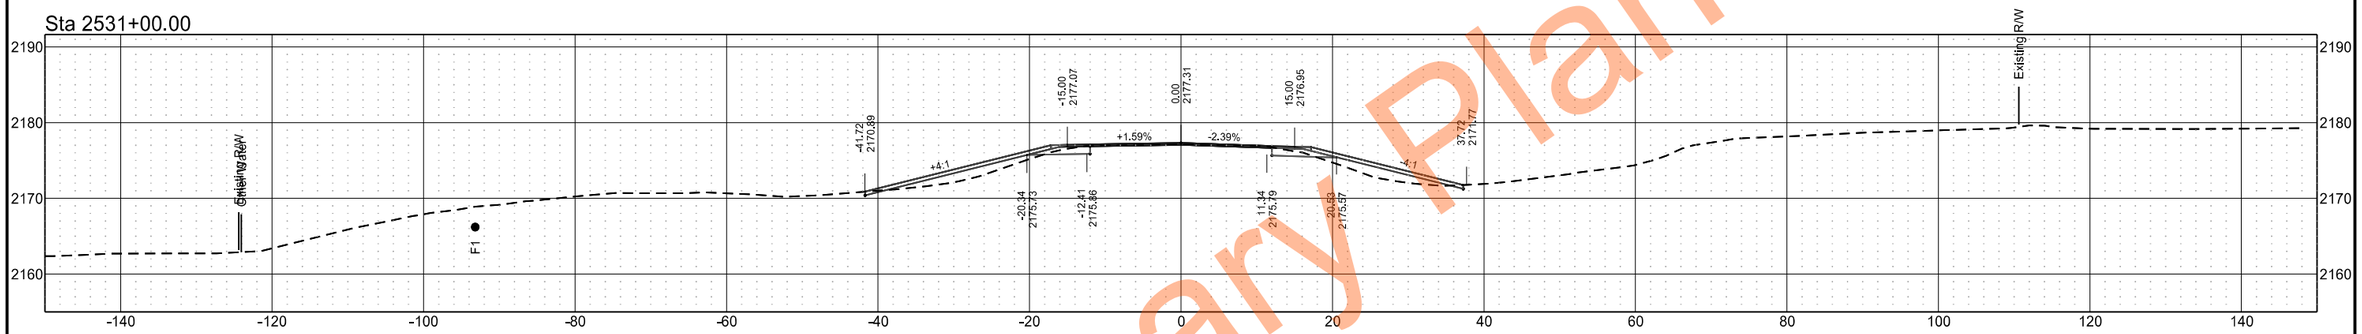

Sta 2530+68.00

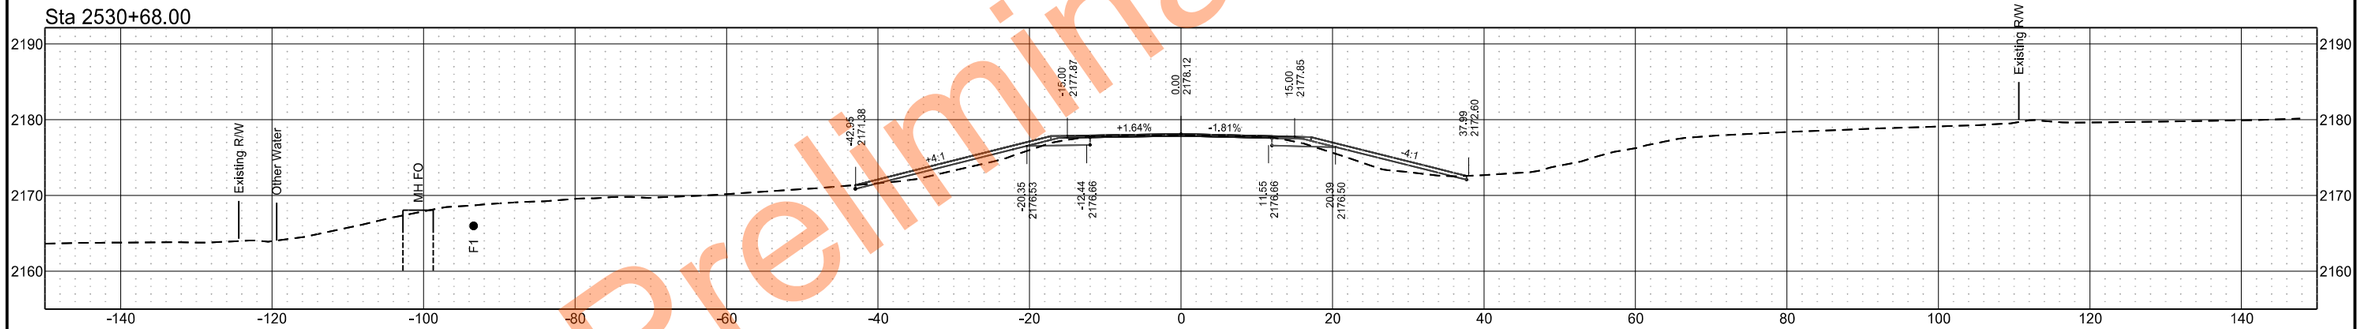

Sta 2529+97.00

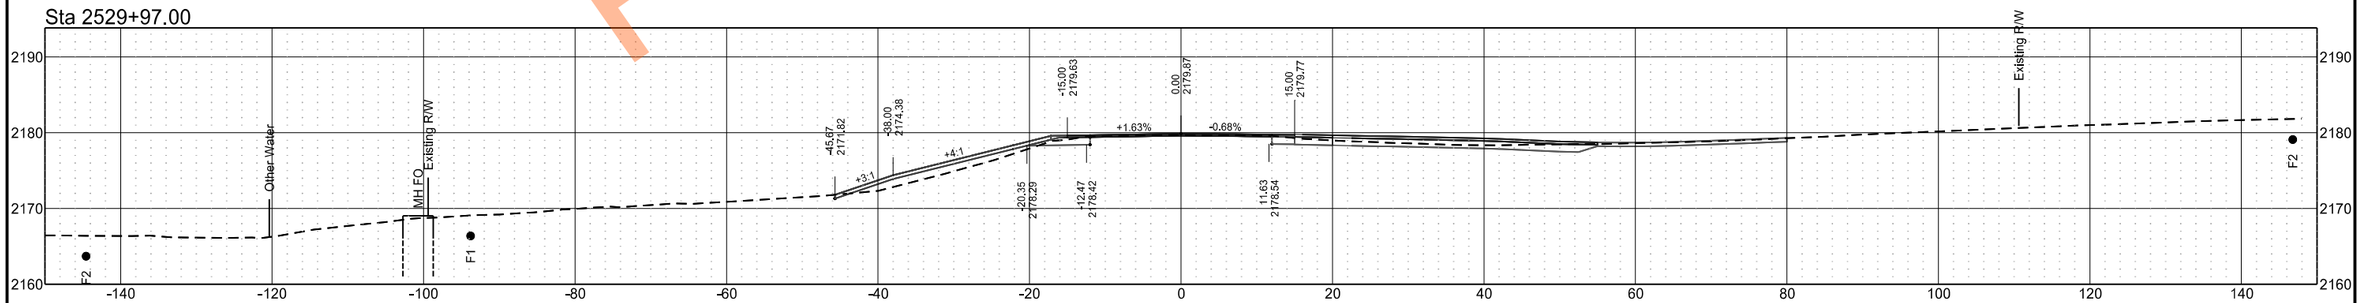

Preliminary Plans

ND 49 - Grant County

STATE	PROJECT NO.	SECTION NO.	SHEET NO.
ND	X-1-049(031)036	200	185

Sta 2536+00.00

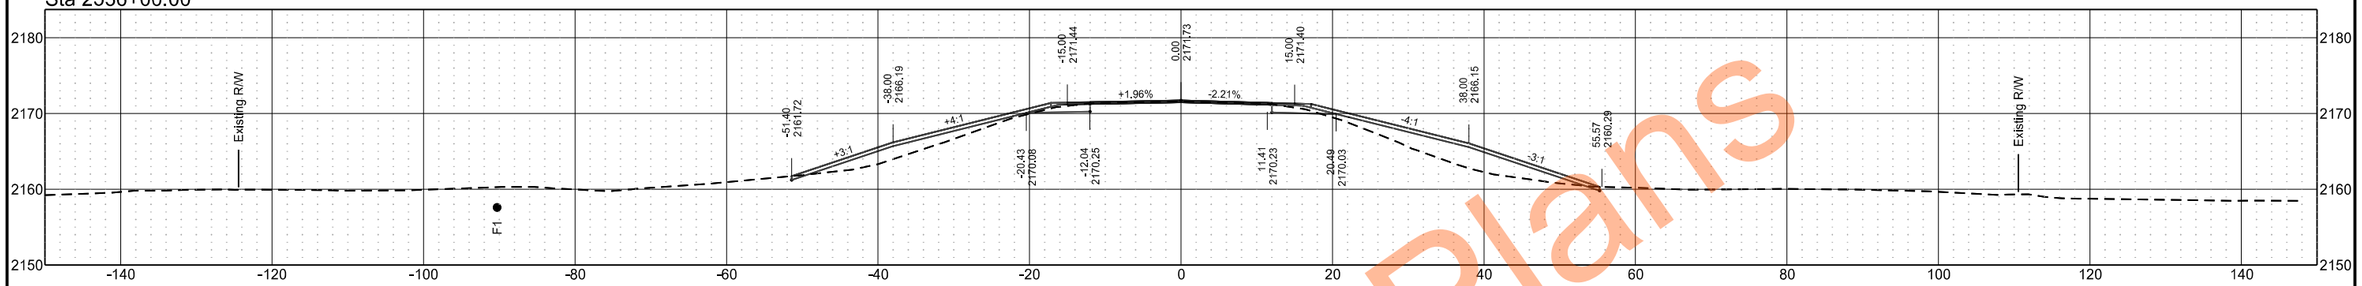

Sta 2535+00.00

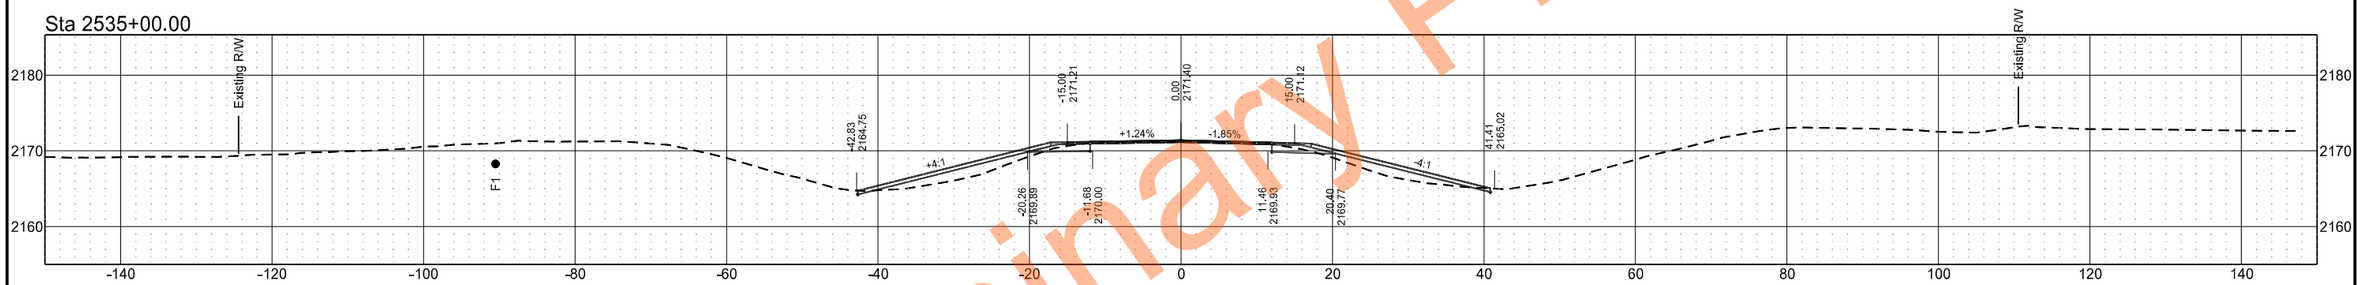

Sta 2534+00.00

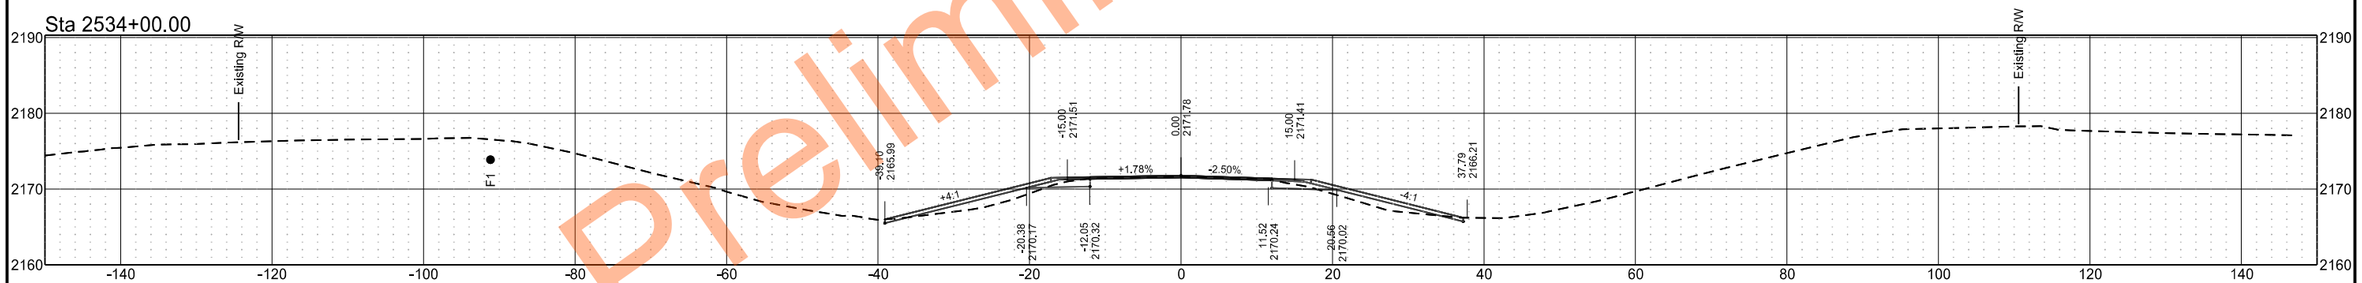

Sta 2533+00.00

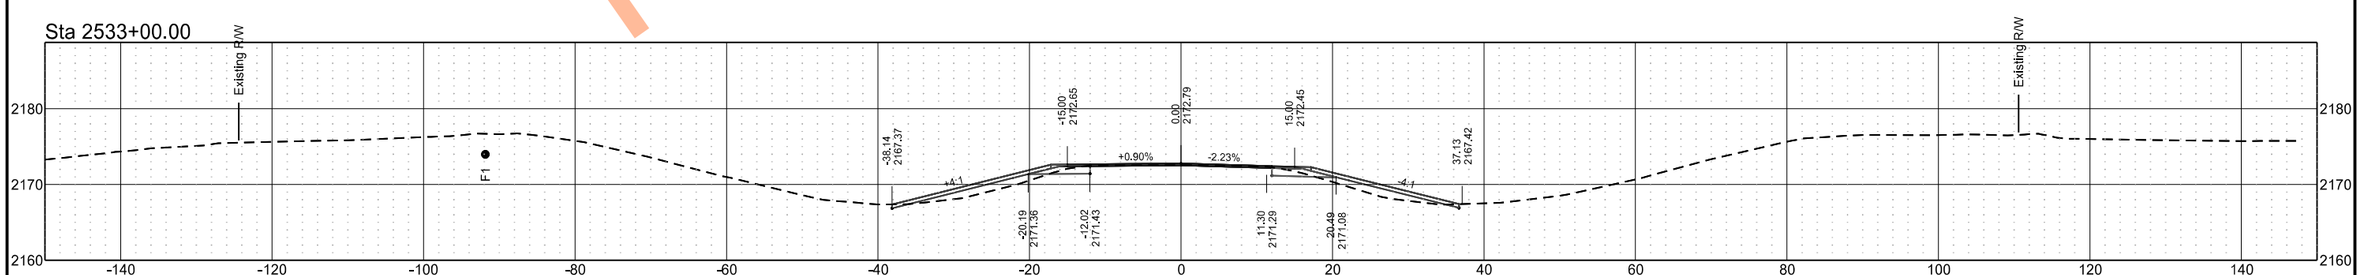

Preliminary Plans

ND 49 - Grant County

STATE	PROJECT NO.	SECTION NO.	SHEET NO.
ND	X-1-049(031)036	200	186

Sta 2539+00.00

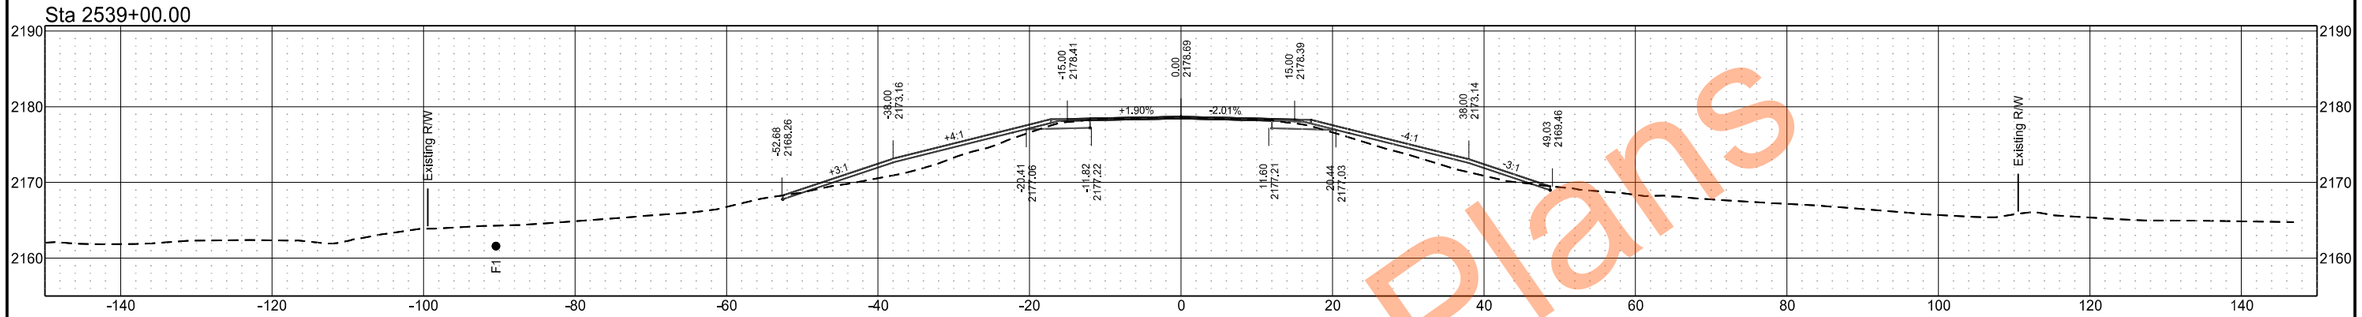

Sta 2538+00.00

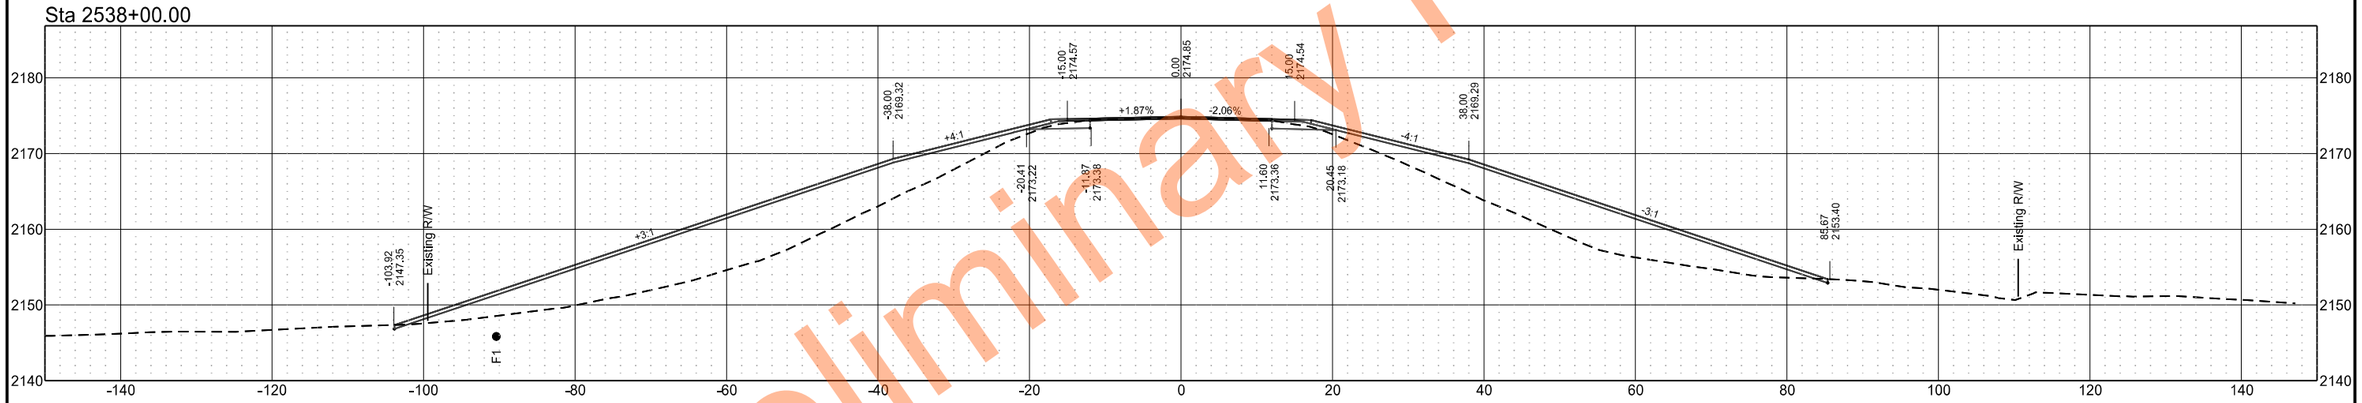

Sta 2537+00.00

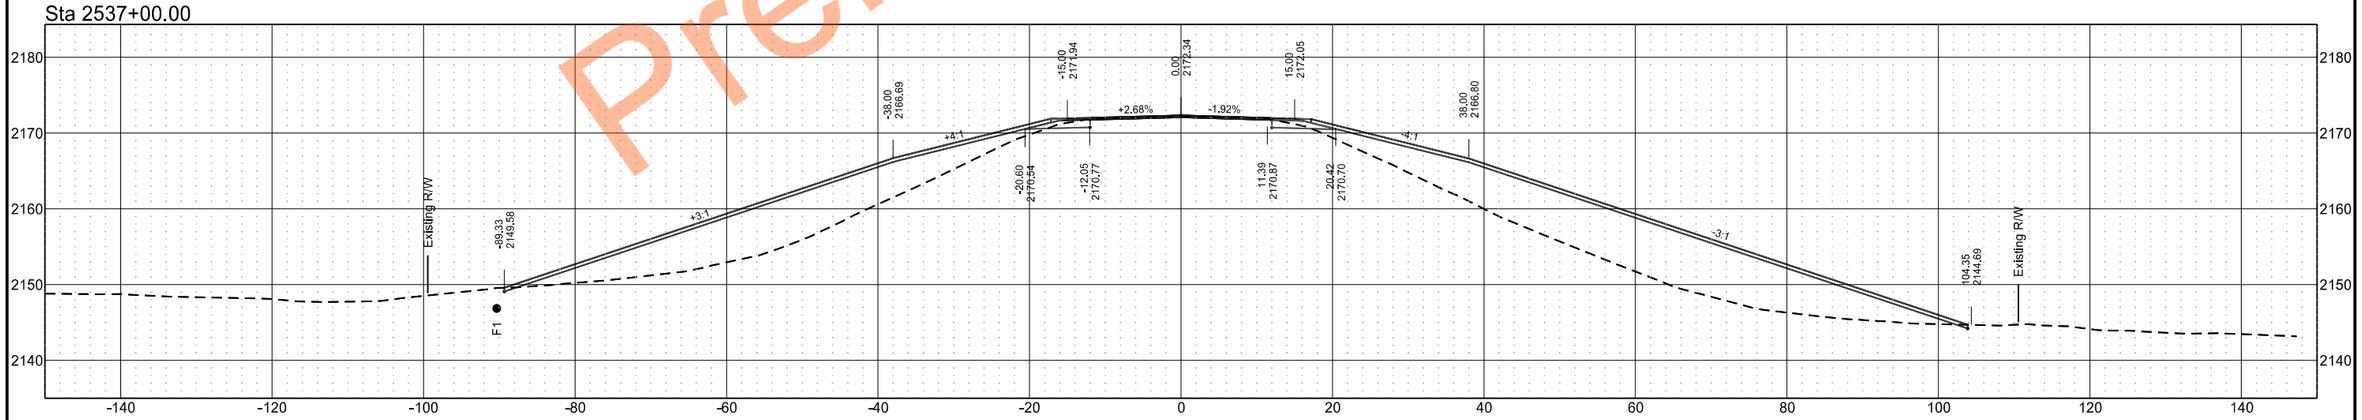

Preliminary Plans

STATE	PROJECT NO.	SECTION NO.	SHEET NO.
ND	X-1-049(031)036	200	187

Sta 2543+00.00

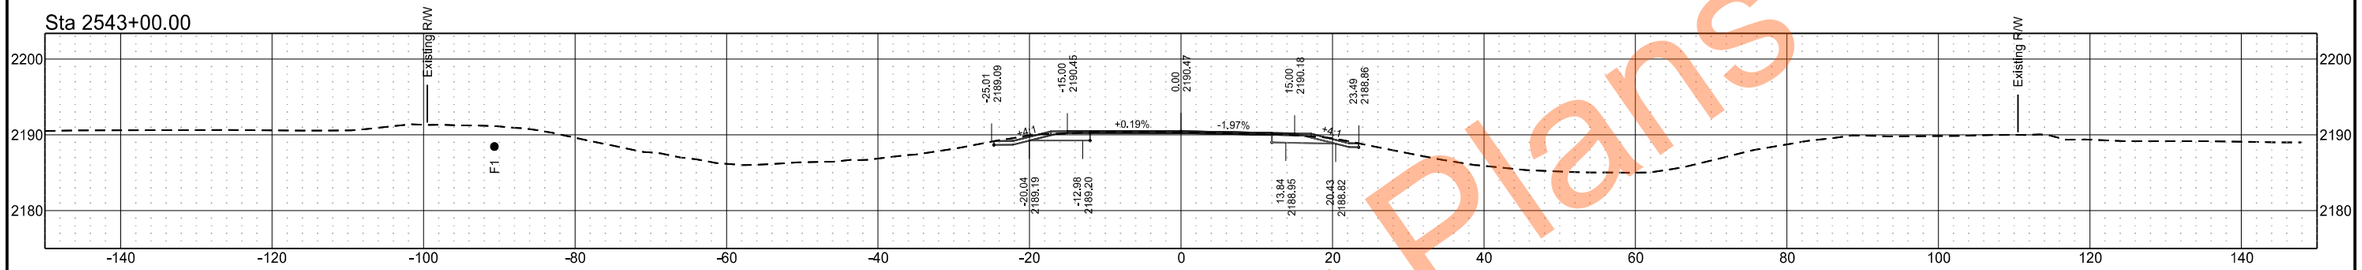

Sta 2542+00.00

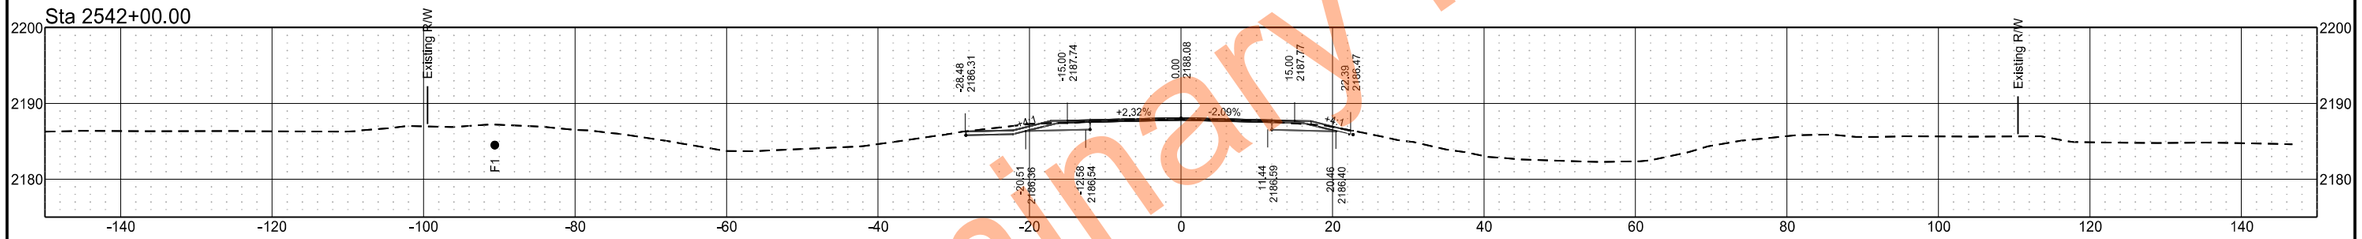

Sta 2541+00.00

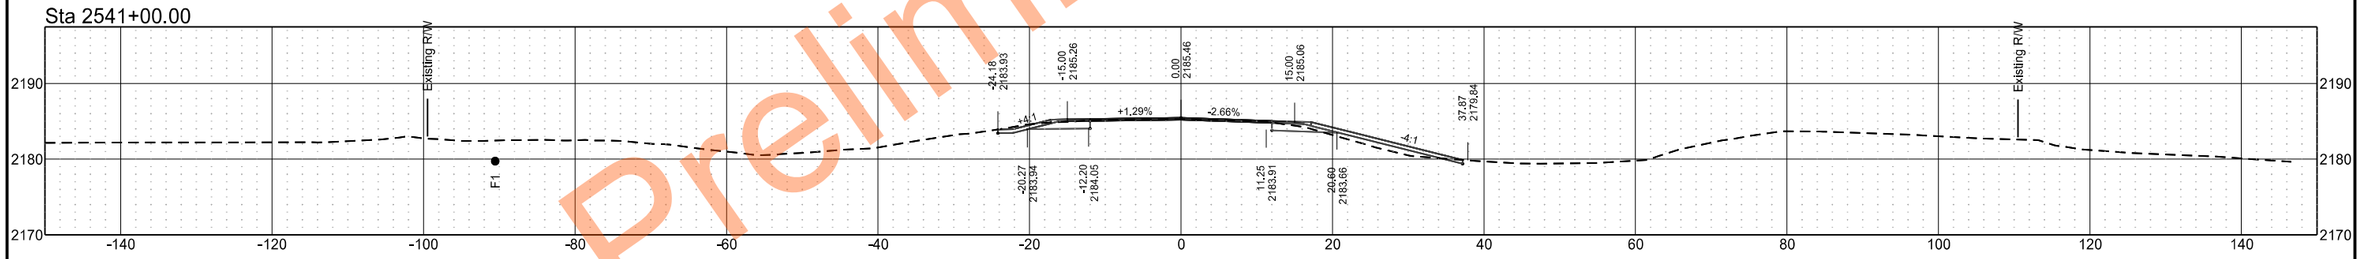

Sta 2540+00.00

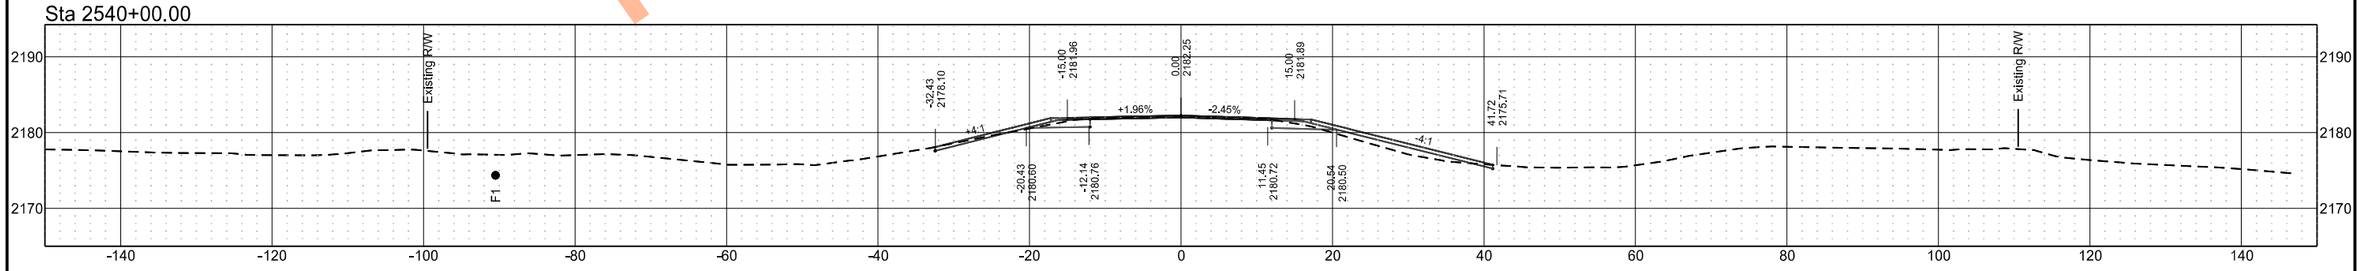

Preliminary Plans

STATE	PROJECT NO.	SECTION NO.	SHEET NO.
ND	X-1-049(031)036	200	188

Preliminary Plans

Sta 2544+00.00

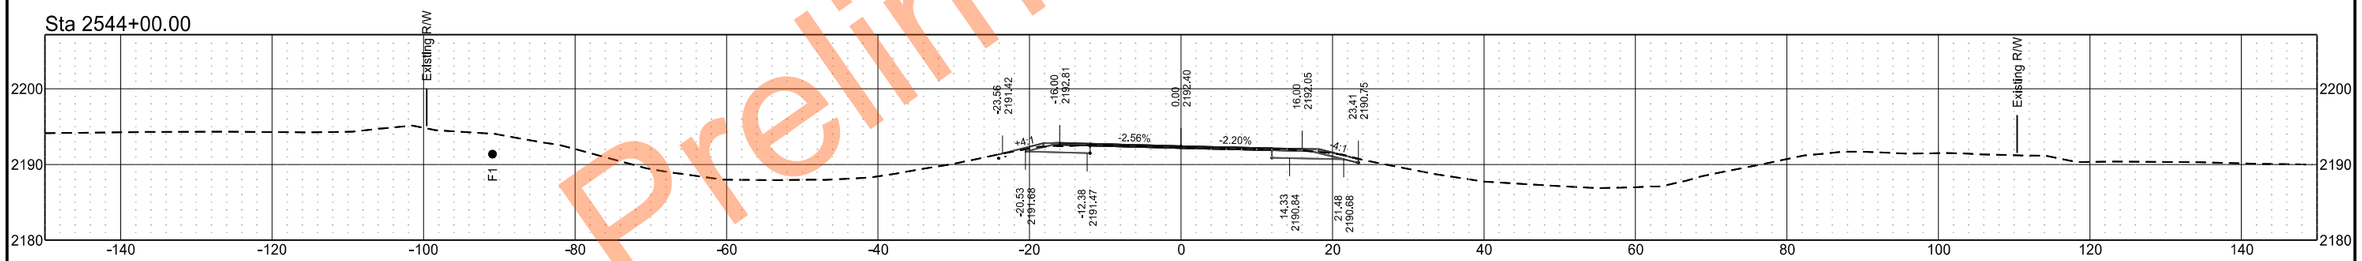

Sta 2543+66.20

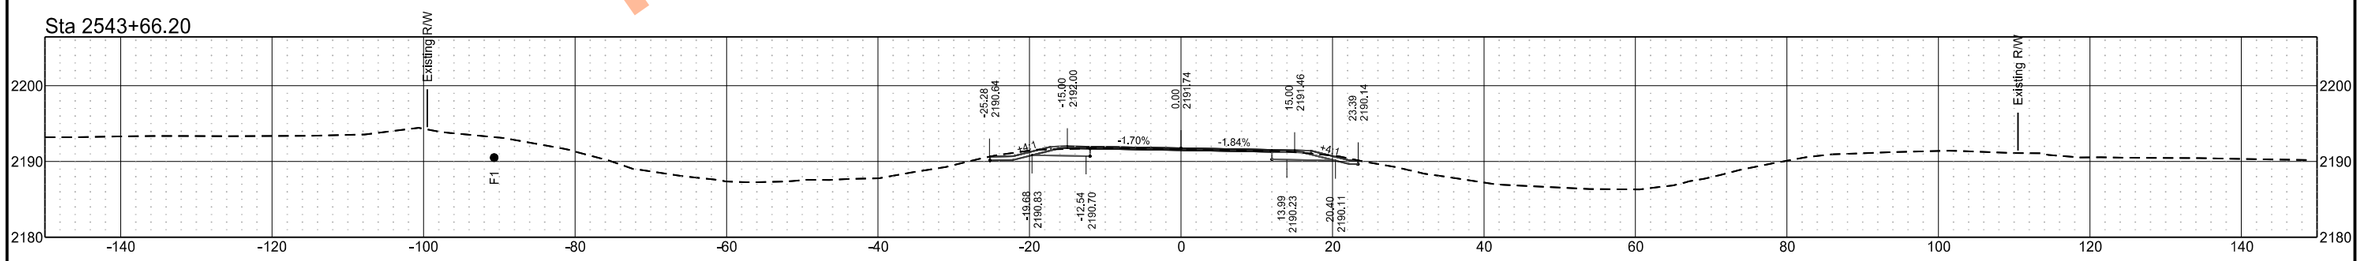

ND 49 - Grant County
Culvert Cross Sections

STATE	PROJECT NO.	SECTION NO.	SHEET NO.
ND	X-1-049(031)036	200	189

Sta 1970+34.12

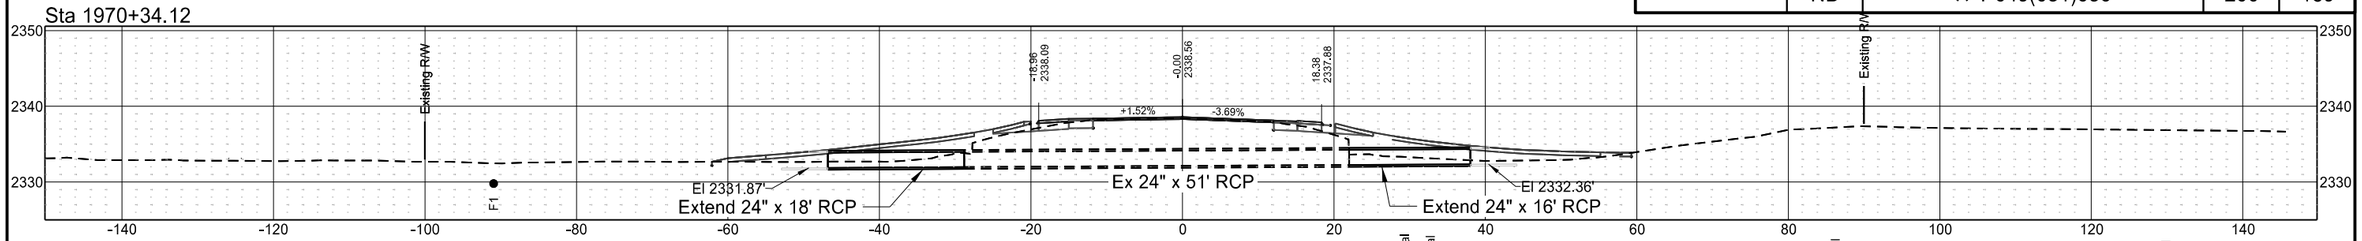

Sta 1926+82.31

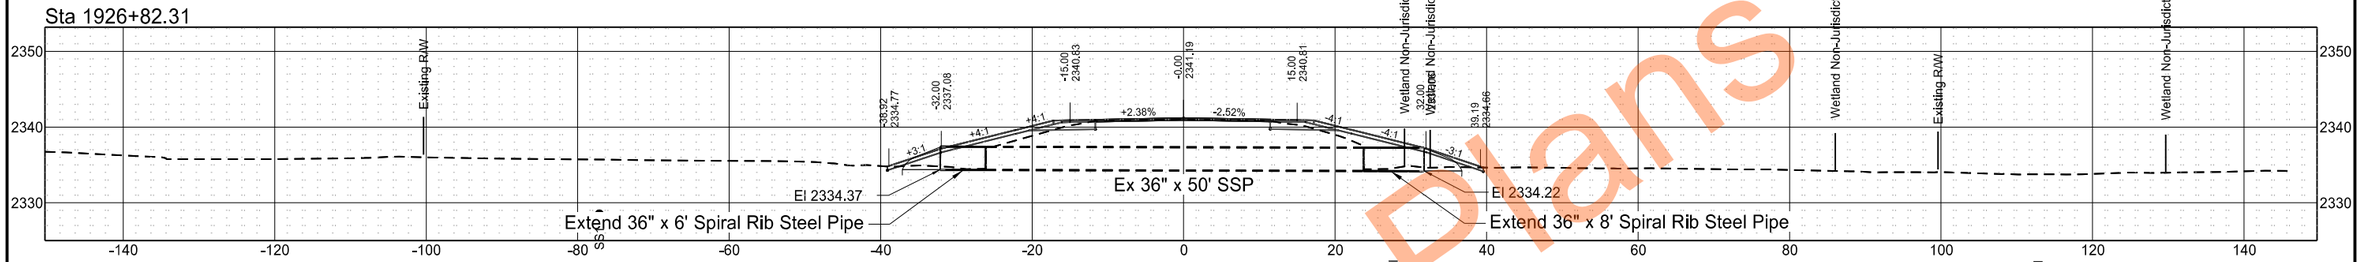

Sta 1926+72.56

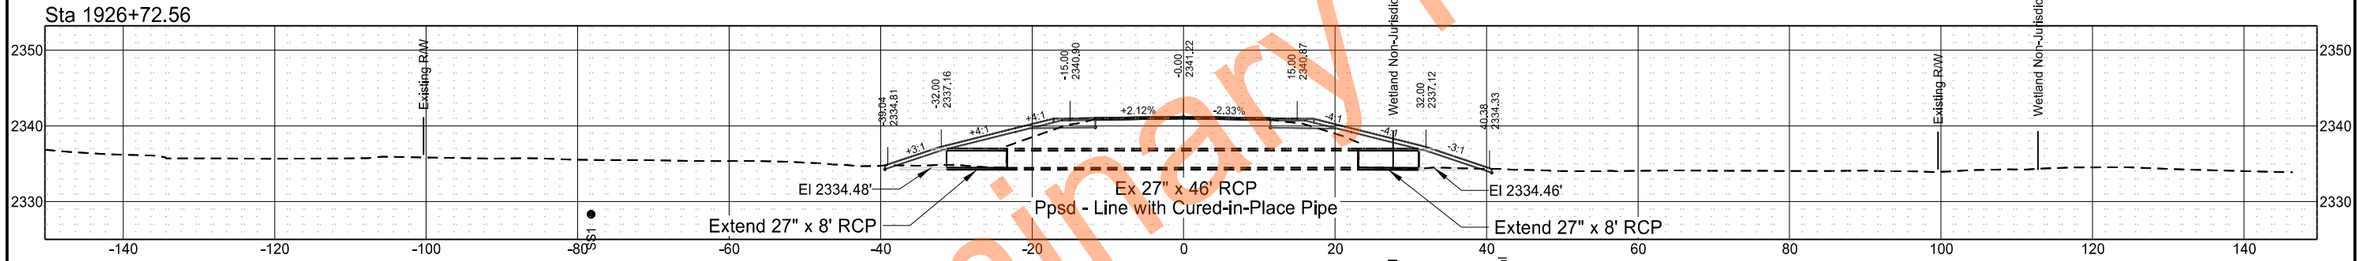

Sta 1926+63.76

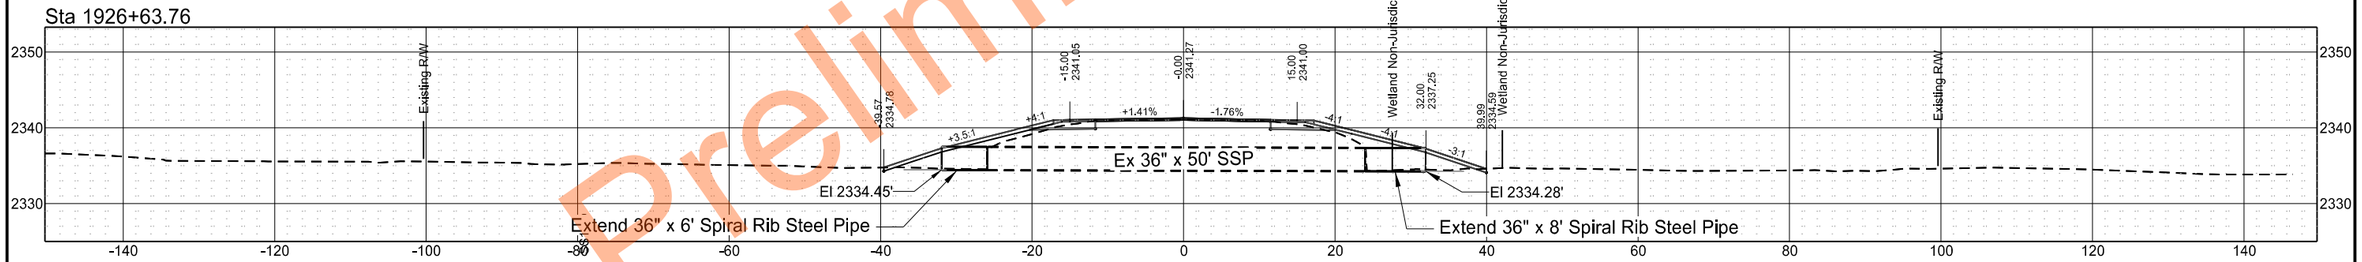

Sta 1926+55.06

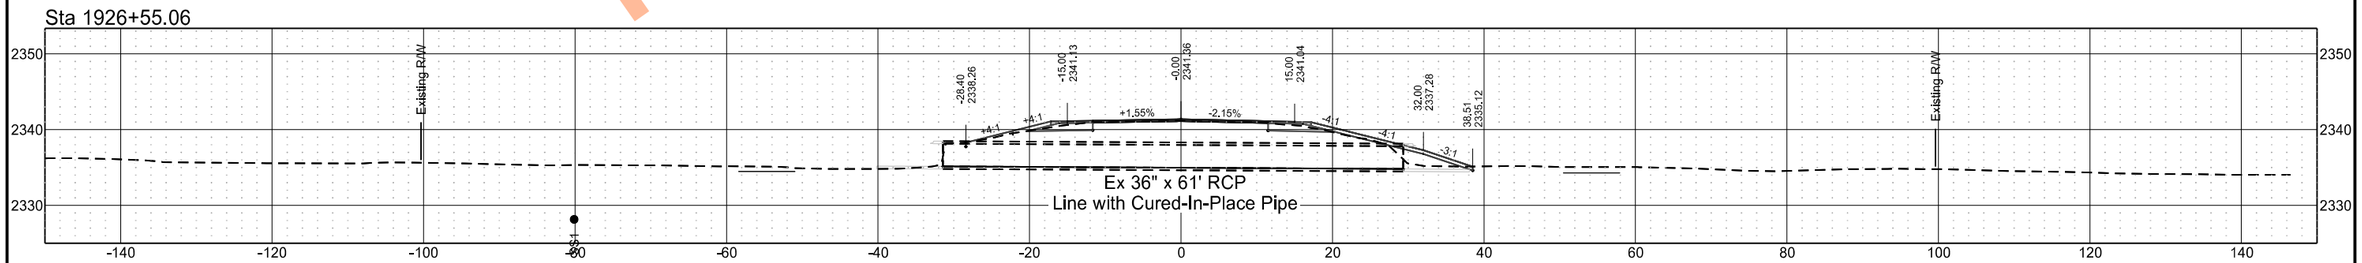

Preliminary Plans

ND 49 - Grant County
Culvert Cross Sections

STATE	PROJECT NO.	SECTION NO.	SHEET NO.
ND	X-1-049(031)036	200	190

Sta 2045+52.82

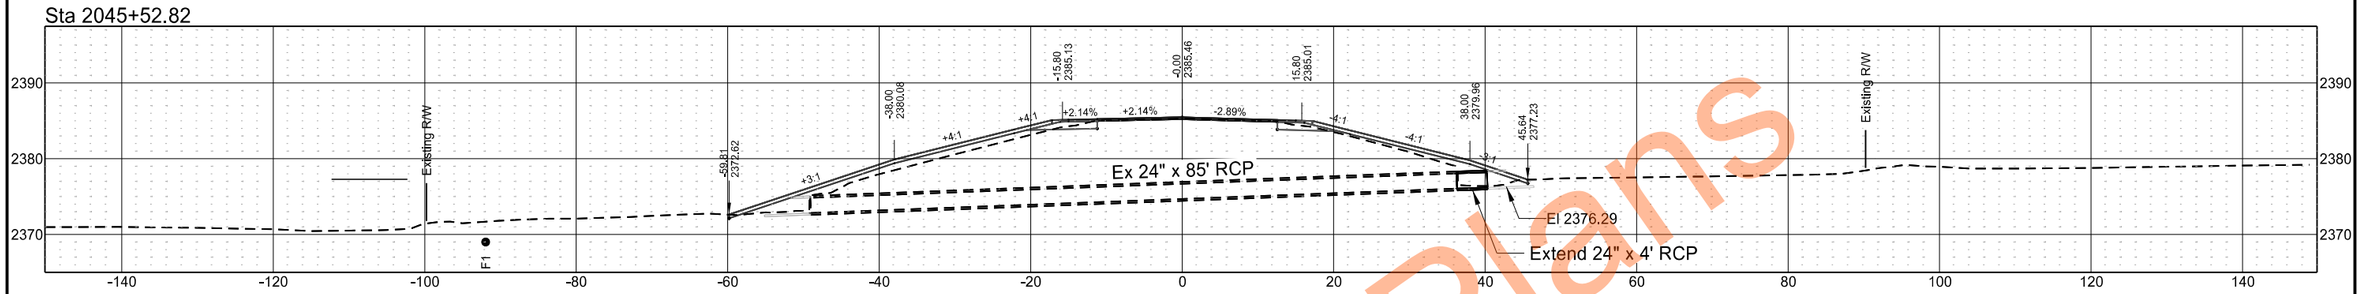

Sta 2002+72.99

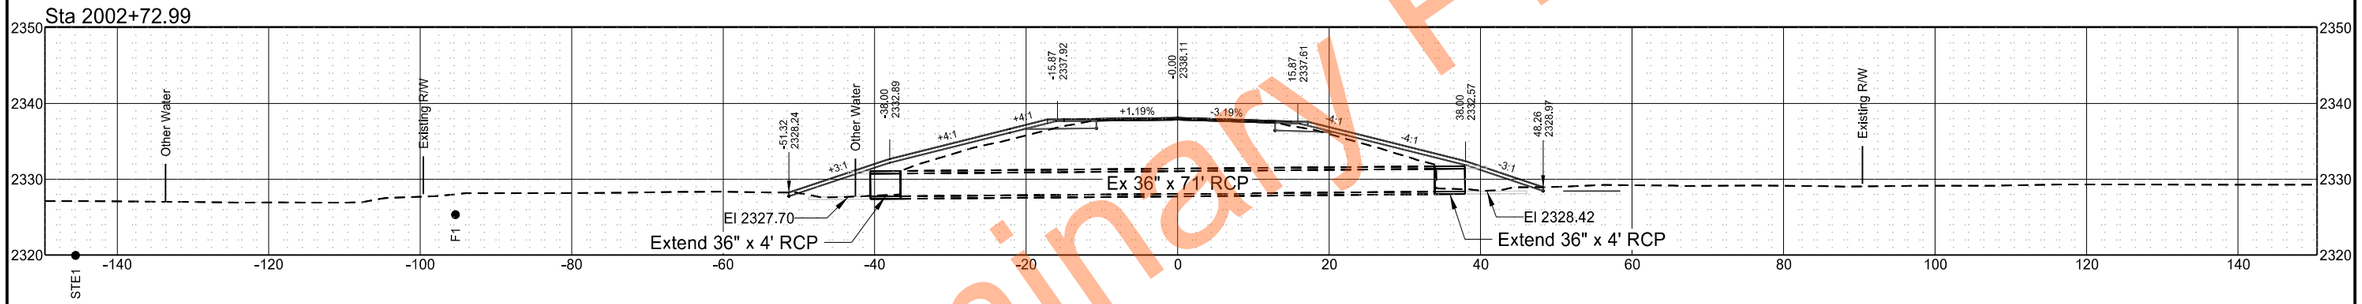

Sta 1989+40.83

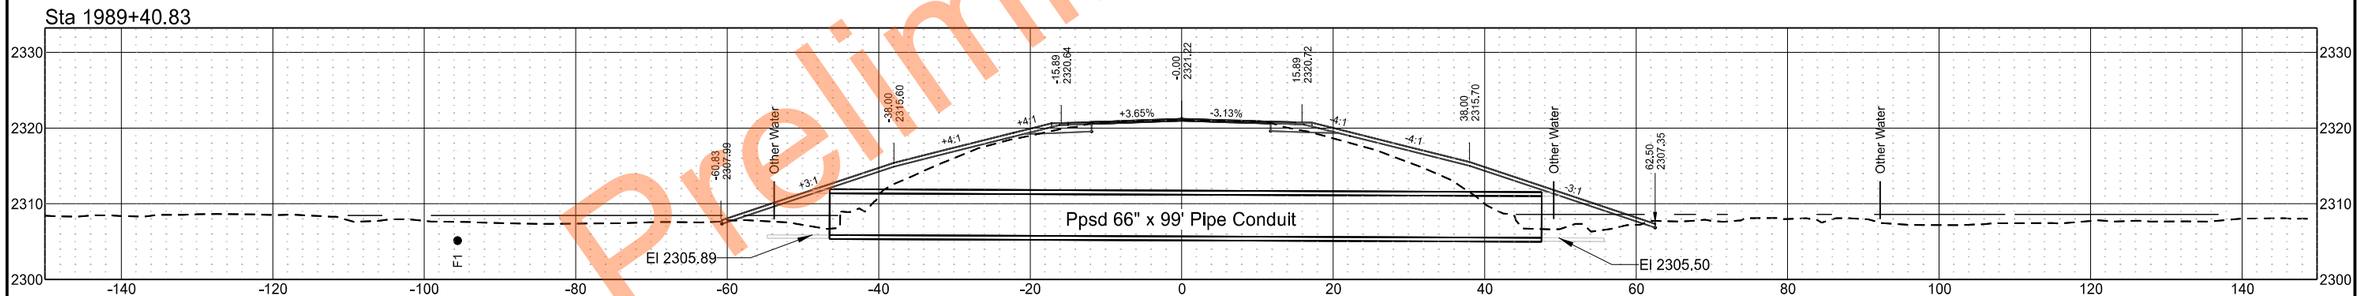

Sta 1989+25.83

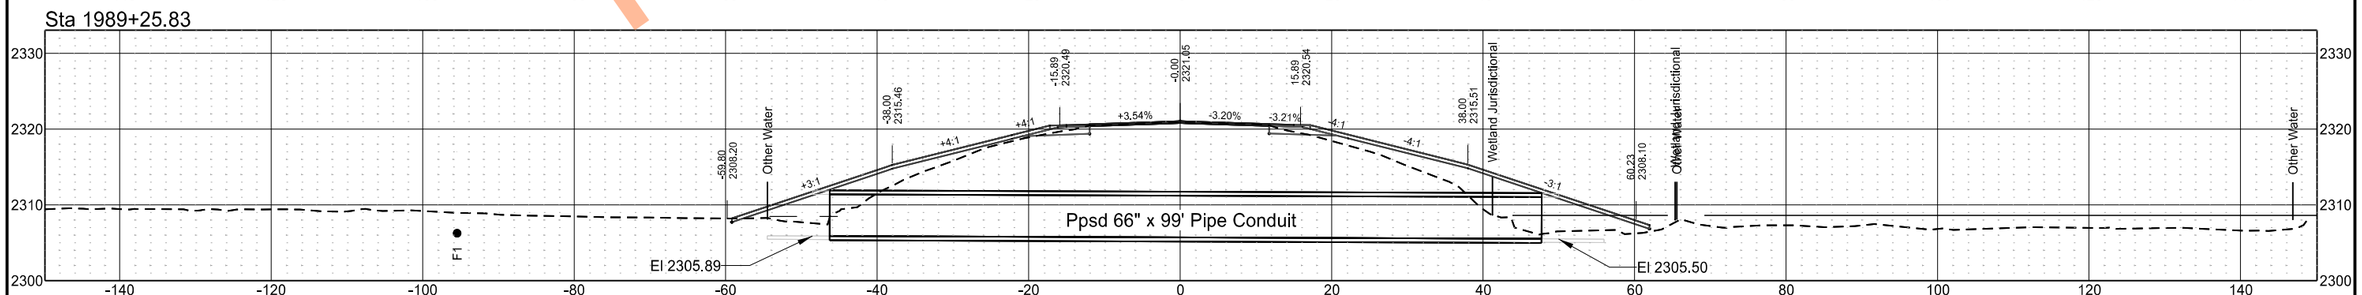

Preliminary Plans

ND 49 - Grant County
Culvert Cross Sections

STATE	PROJECT NO.	SECTION NO.	SHEET NO.
ND	X-1-049(031)036	200	191

Sta 2106+32.65

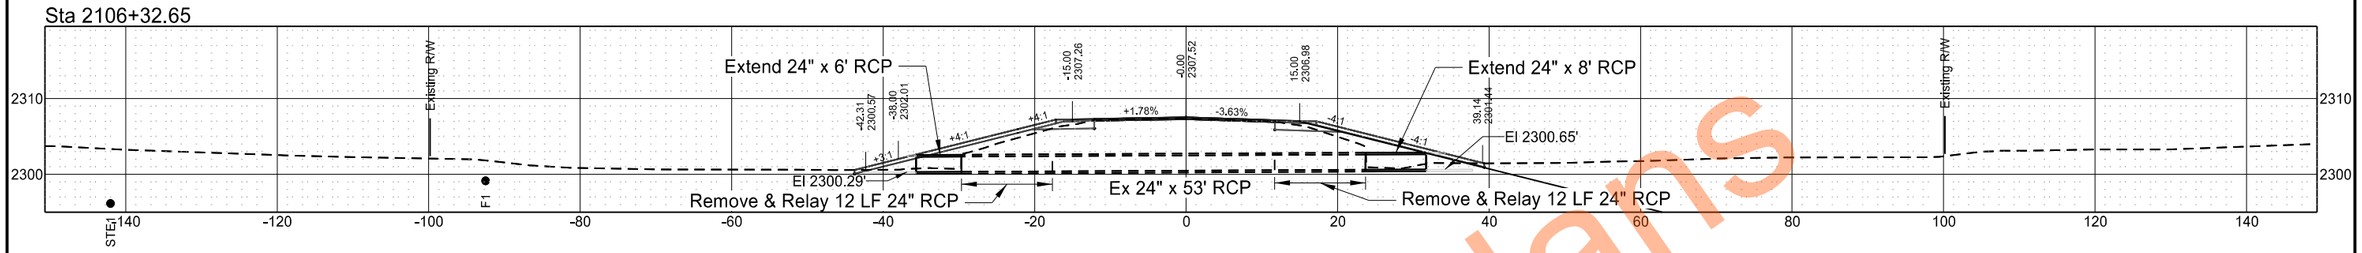

Sta 2088+92.08

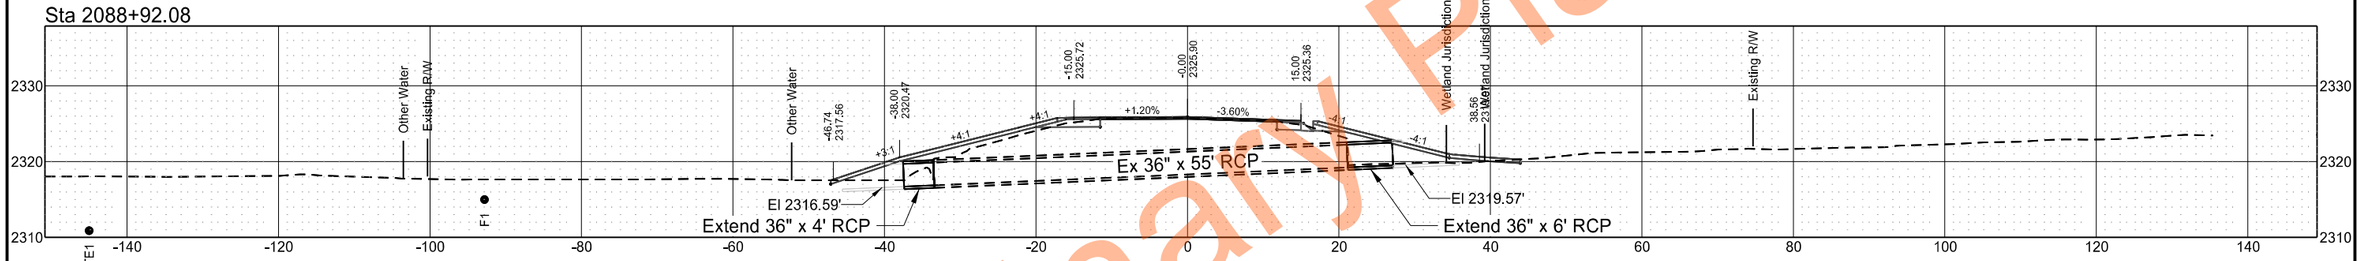

Sta 2071+82.37

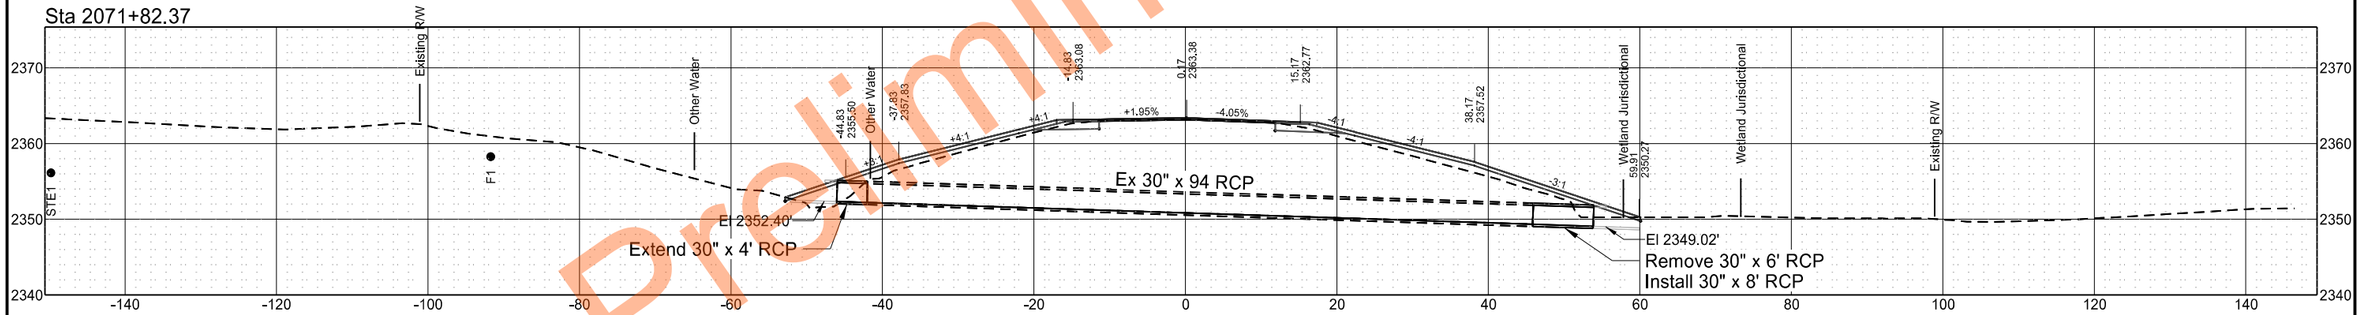

Sta 2065+32.07

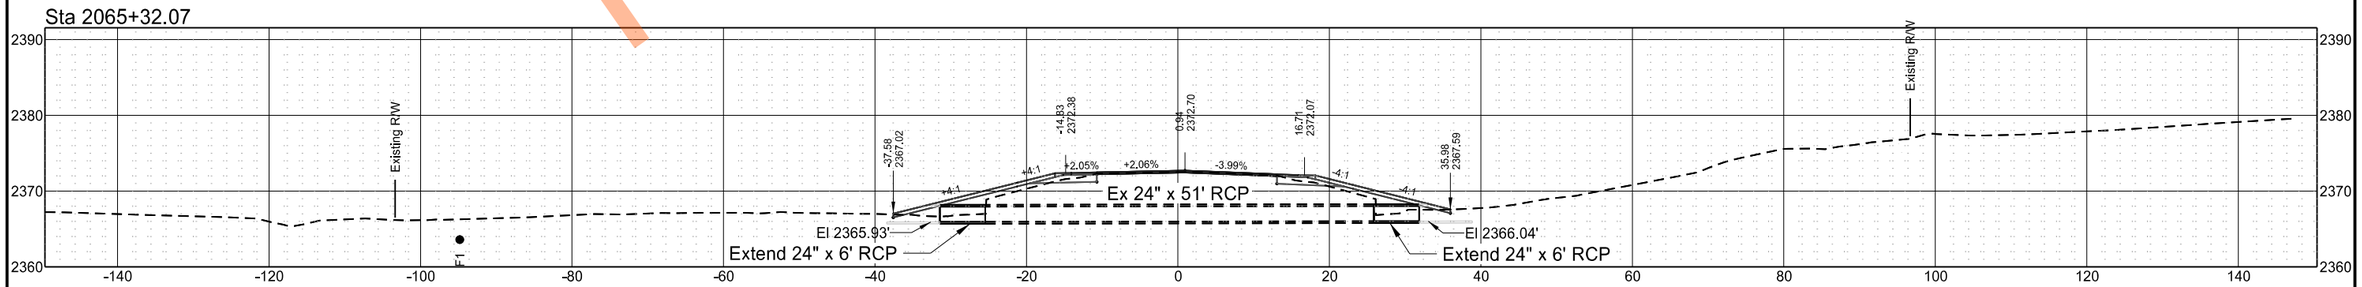

Preliminary Plans

ND 49 - Grant County
Culvert Cross Sections

STATE	PROJECT NO.	SECTION NO.	SHEET NO.
ND	X-1-049(031)036	200	192

Sta 2178+61.75

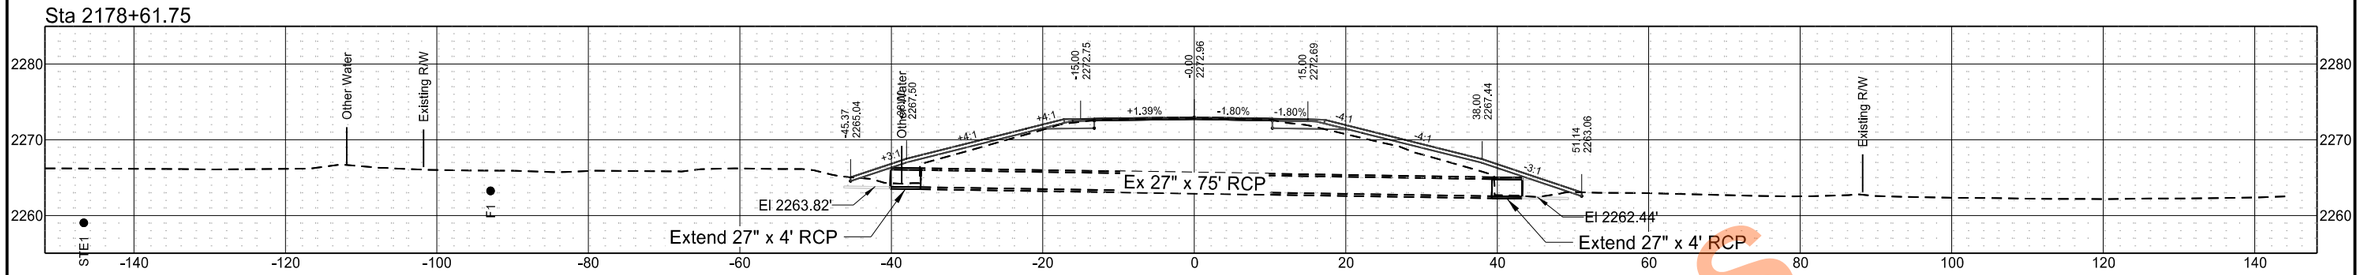

Sta 2163+31.88

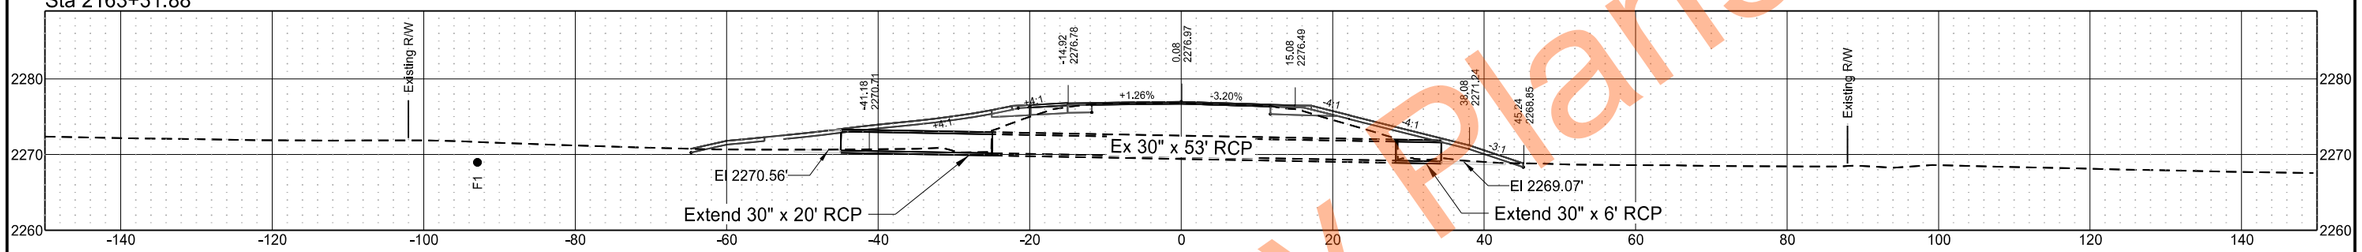

Sta 2150+32.54

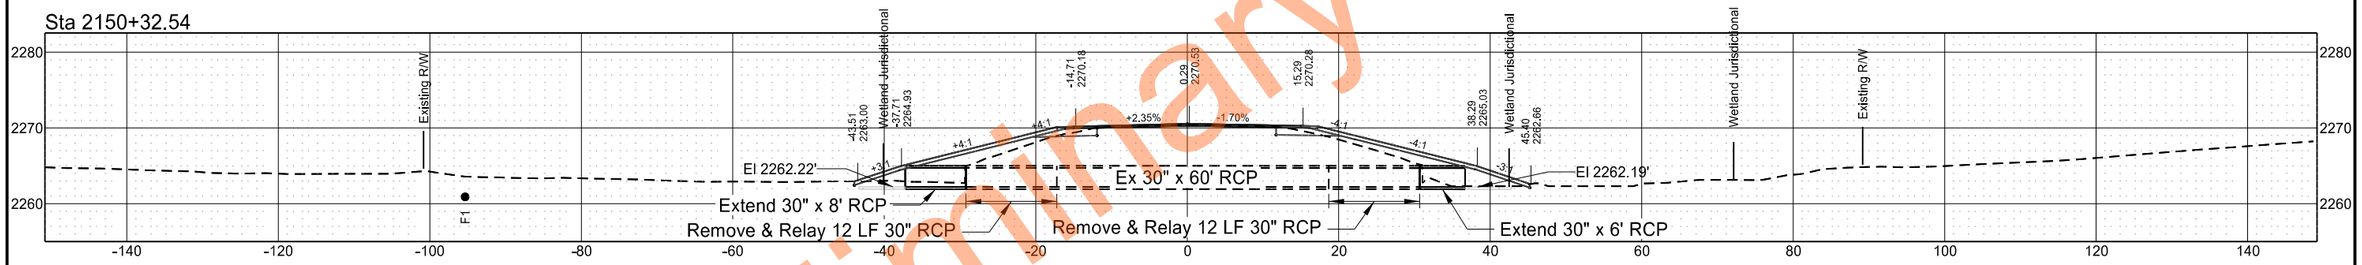

Sta 2133+67.16

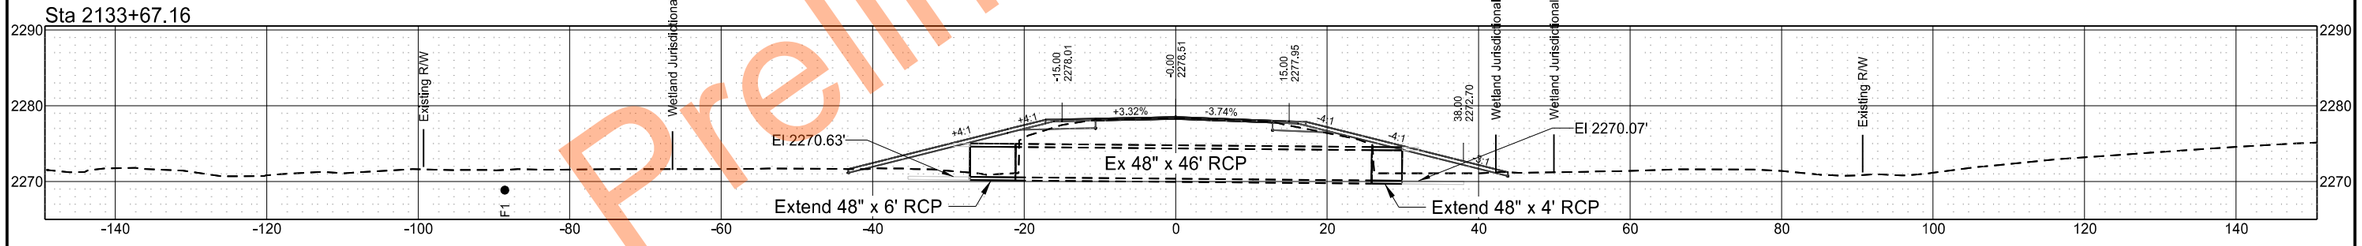

Sta 2133+57.88

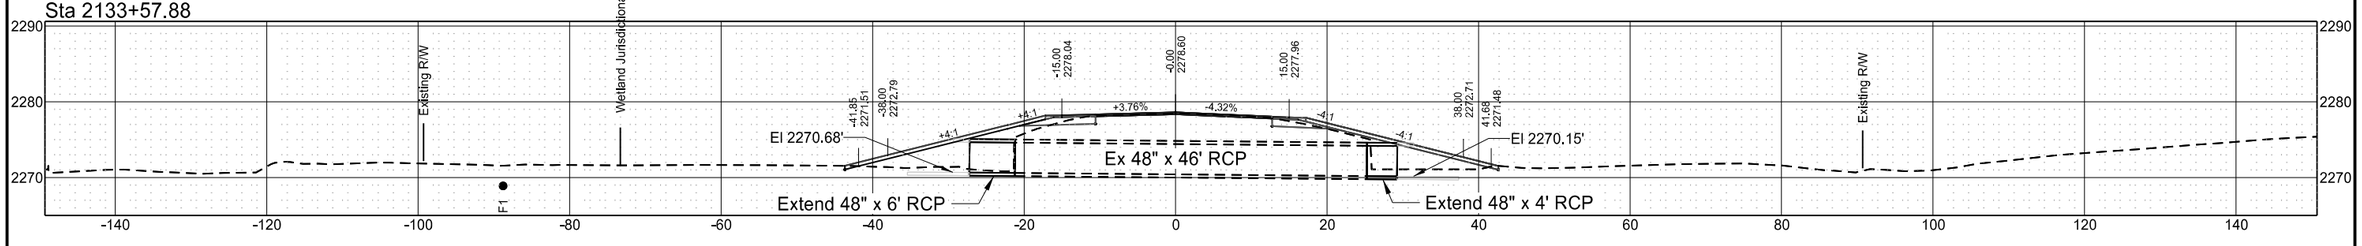

Preliminary Plans

ND 49 - Grant County
Culvert Cross Sections

STATE	PROJECT NO.	SECTION NO.	SHEET NO.
ND	X-1-049(031)036	200	193

Sta 2264+20.94

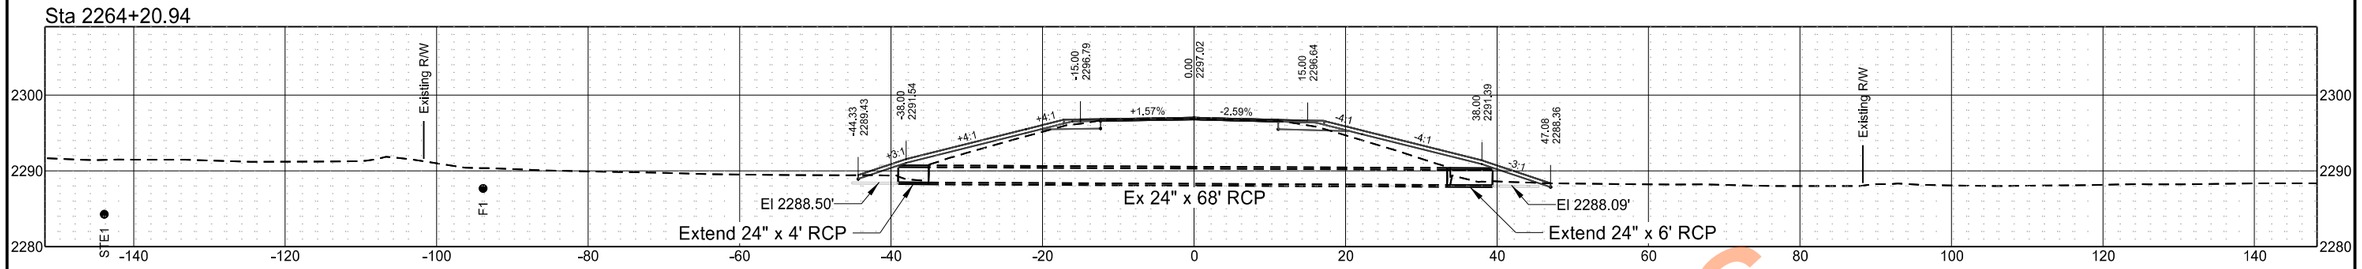

Sta 2235+41.53

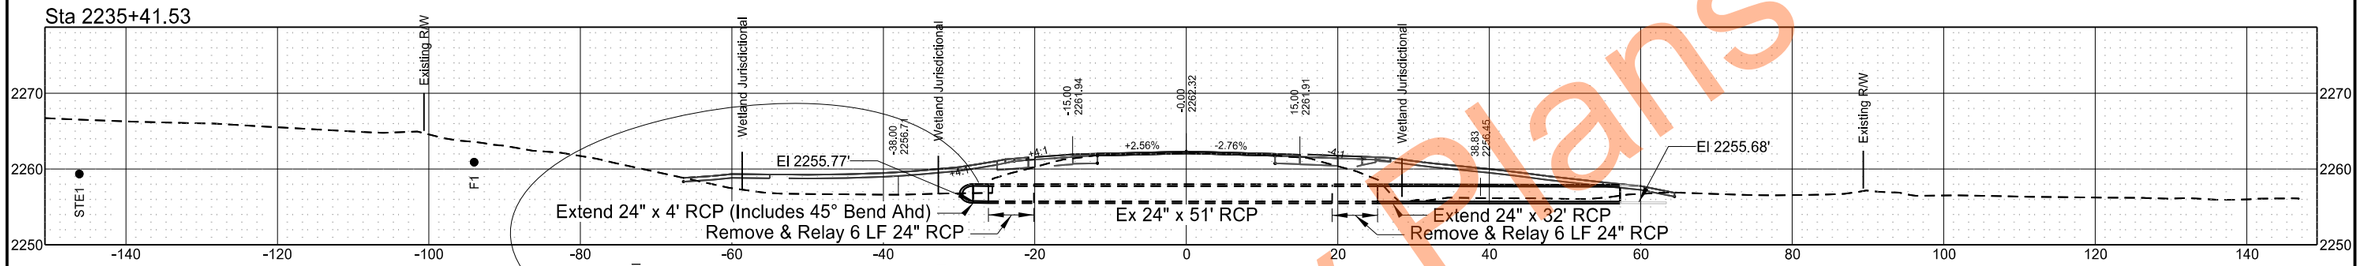

Sta 2235+13.70

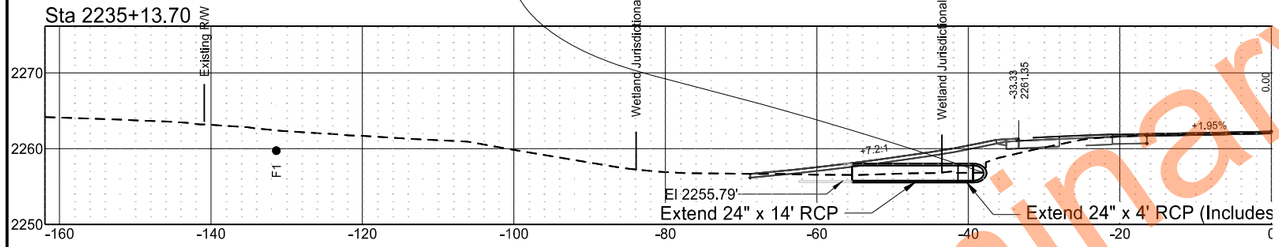

Sta 2197+24.59

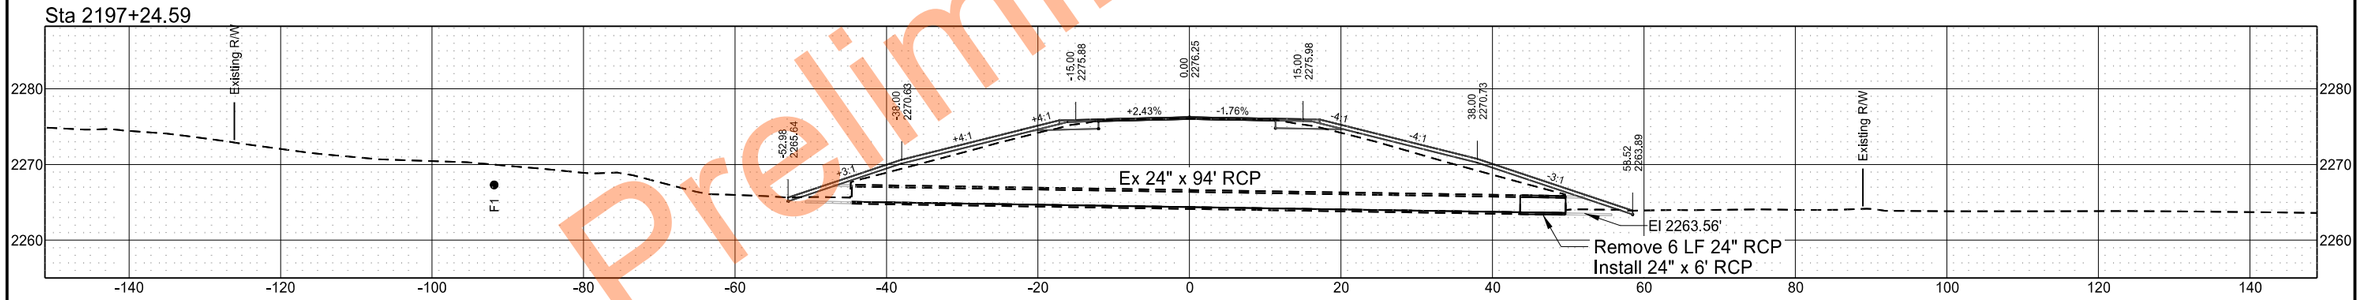

Sta 2185+96.59

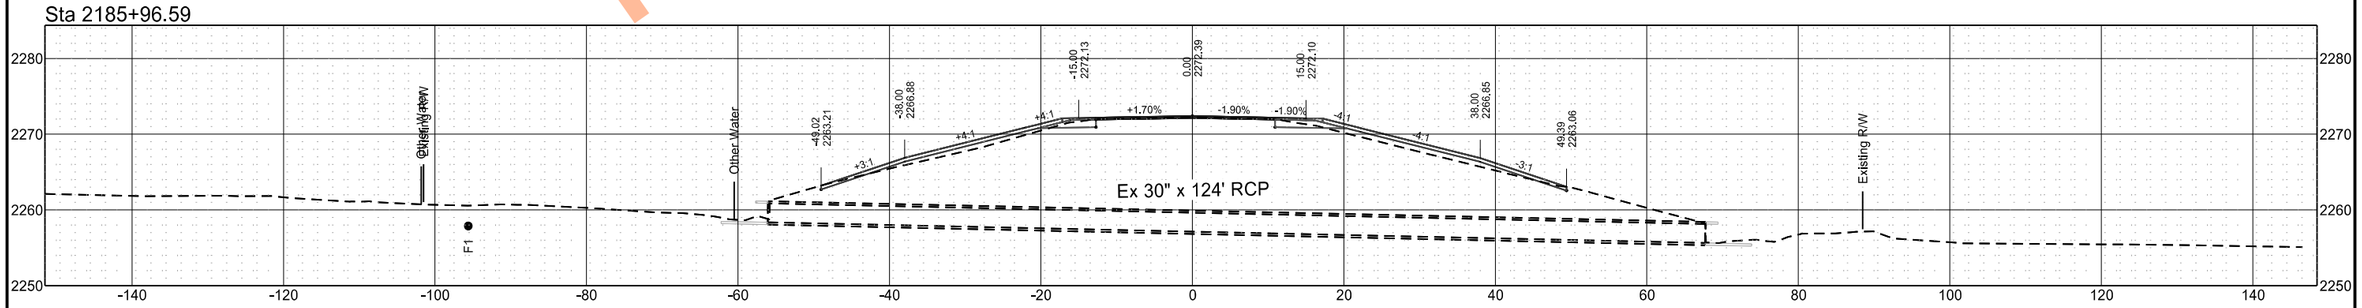

Preliminary Plans

ND 49 - Grant County
Culvert Cross Sections

STATE	PROJECT NO.	SECTION NO.	SHEET NO.
ND	X-1-049(031)036	200	194

Sta 2310+21.06

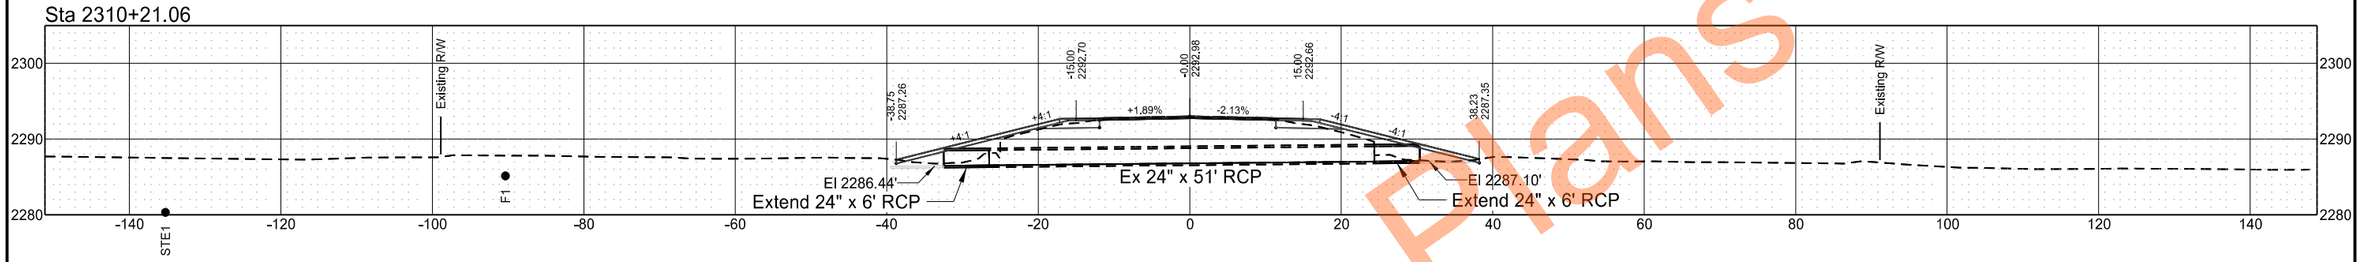

Sta 2303+40.69

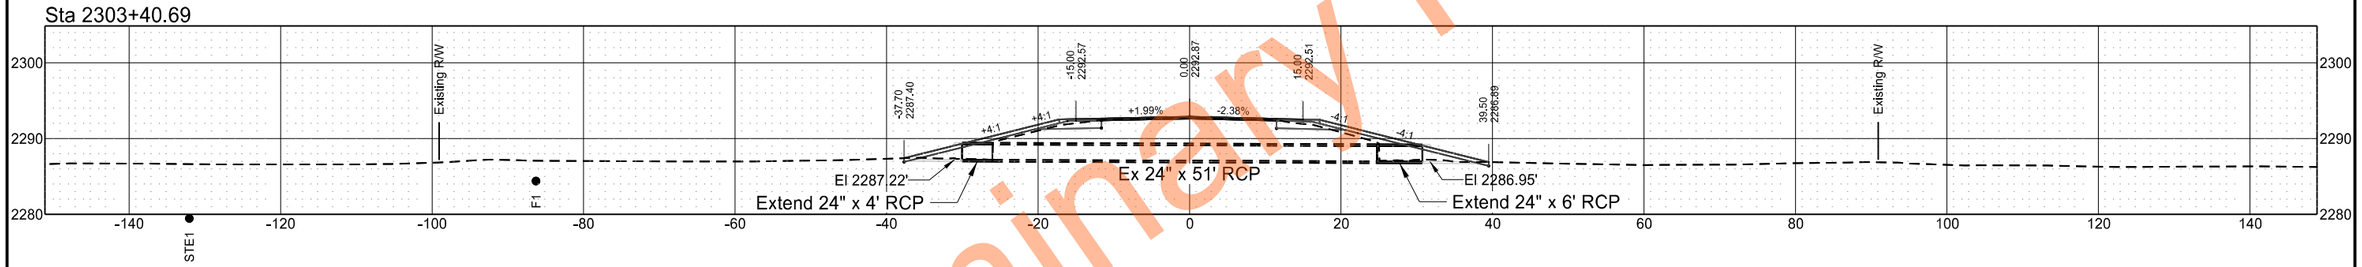

Sta 2295+40.09

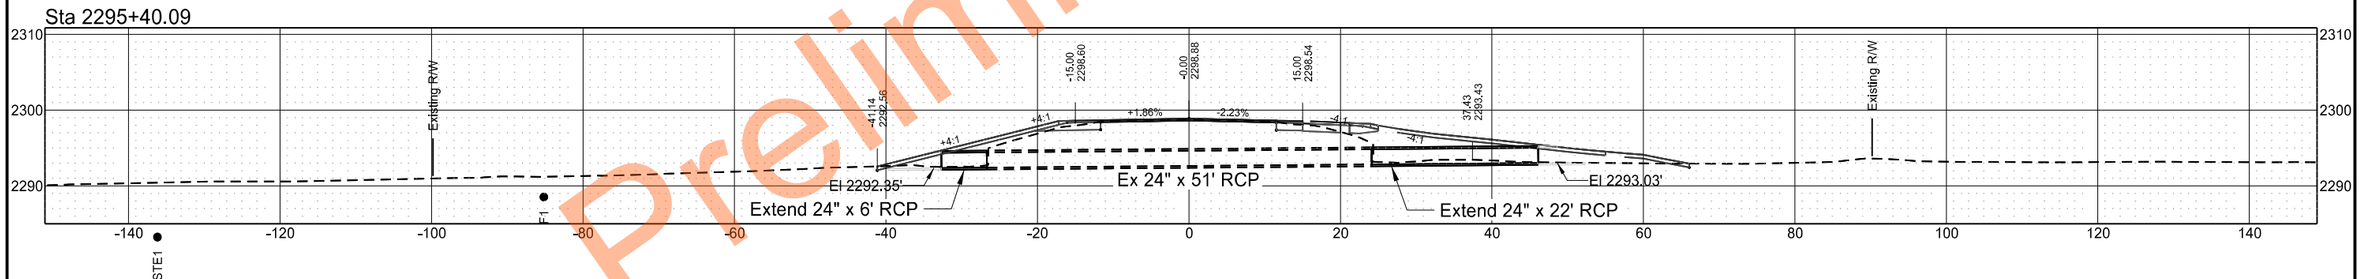

Sta 2273+88.45

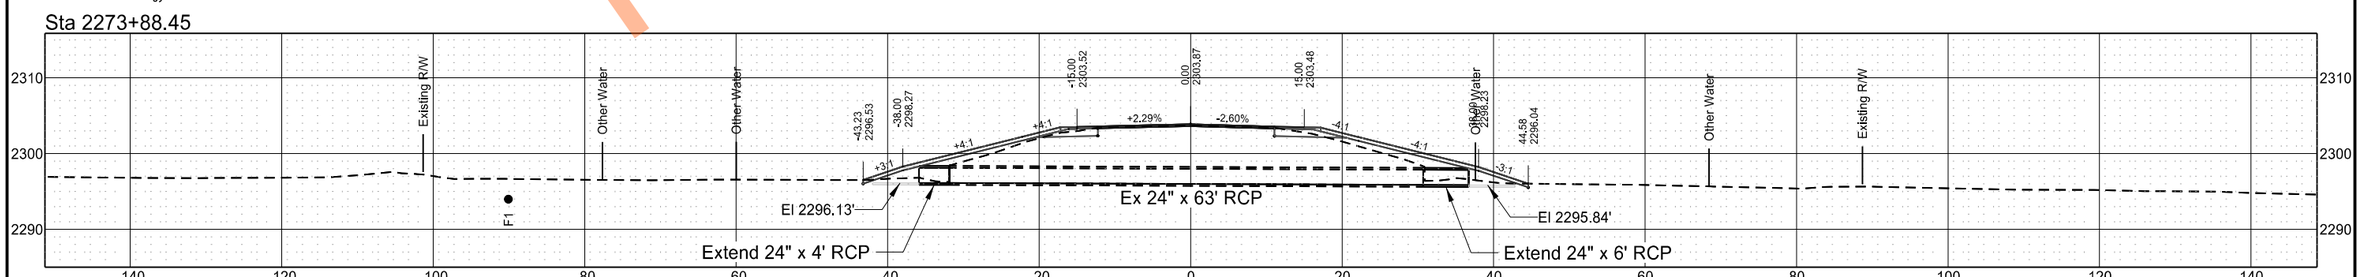

Preliminary Plans

ND 49 - Grant County
Culvert Cross Sections

STATE	PROJECT NO.	SECTION NO.	SHEET NO.
ND	X-1-049(031)036	200	195

Sta 2371+17.61

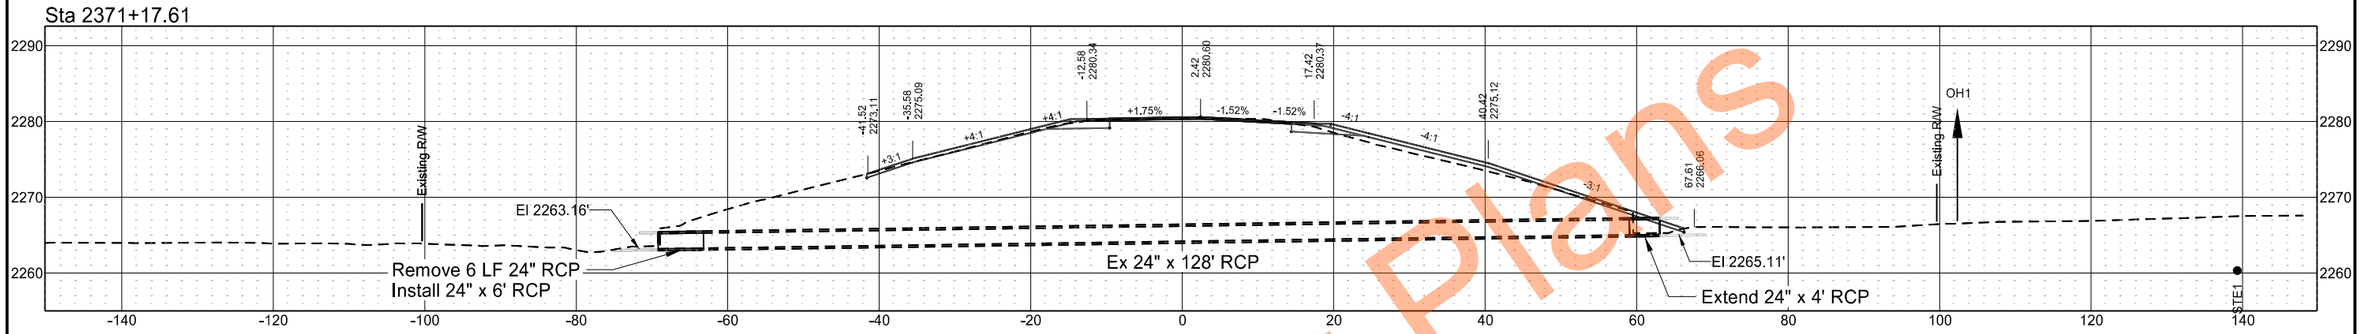

Sta 2353+63.36

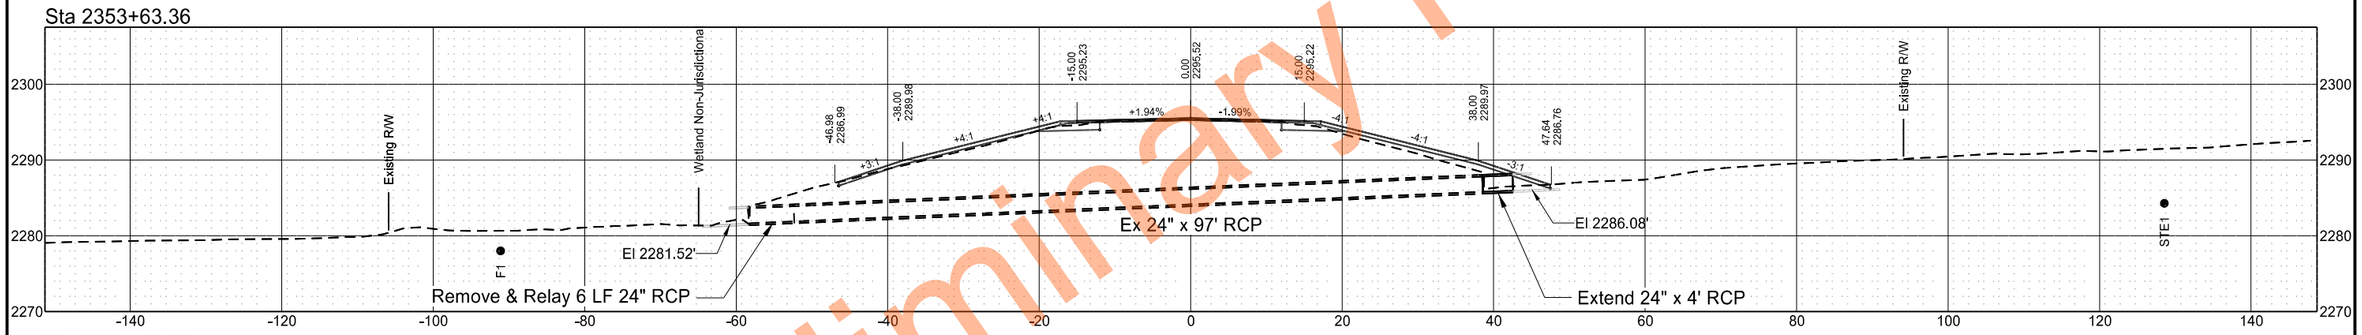

Sta 2334+78.78

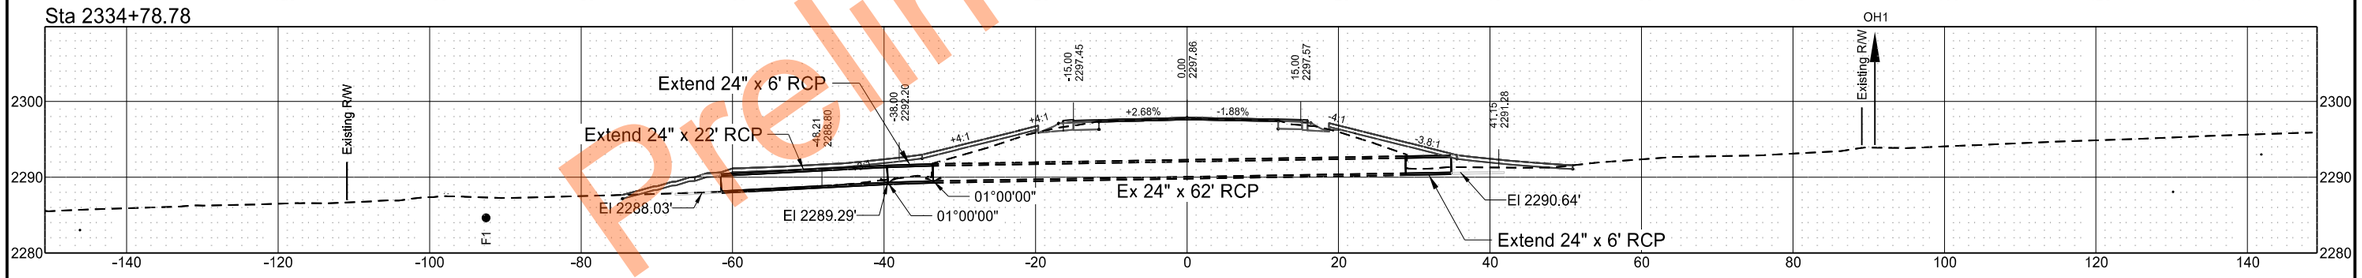

Sta 2330+38.74

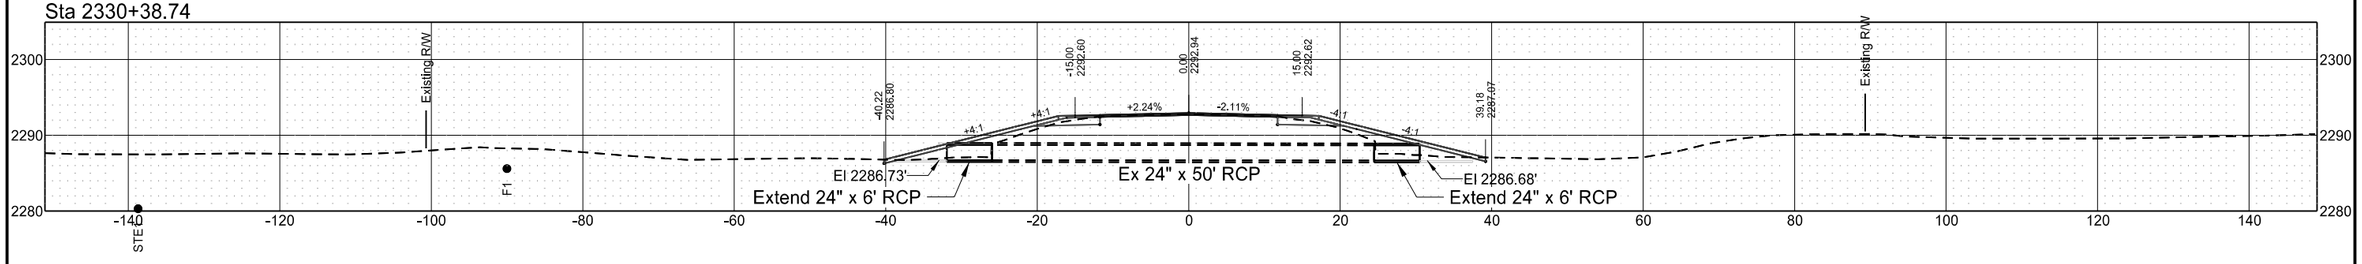

Preliminary Plans

ND 49 - Grant County
Culvert Cross Sections

STATE	PROJECT NO.	SECTION NO.	SHEET NO.
ND	X-1-049(031)036	200	196

Sta 2419+16.88

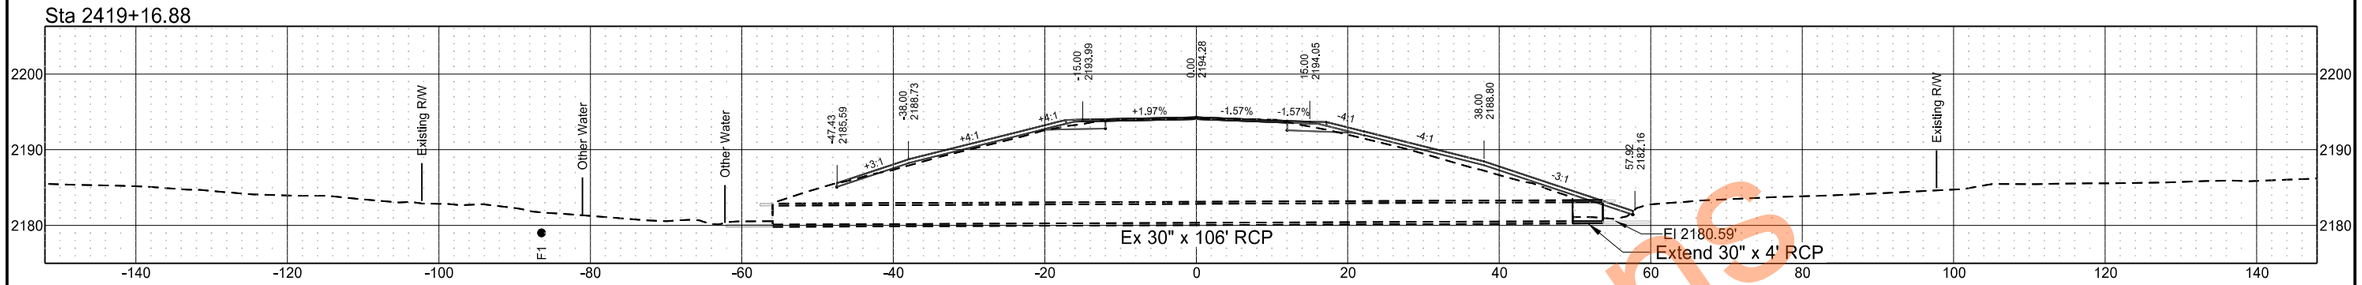

Sta 2403+97.79

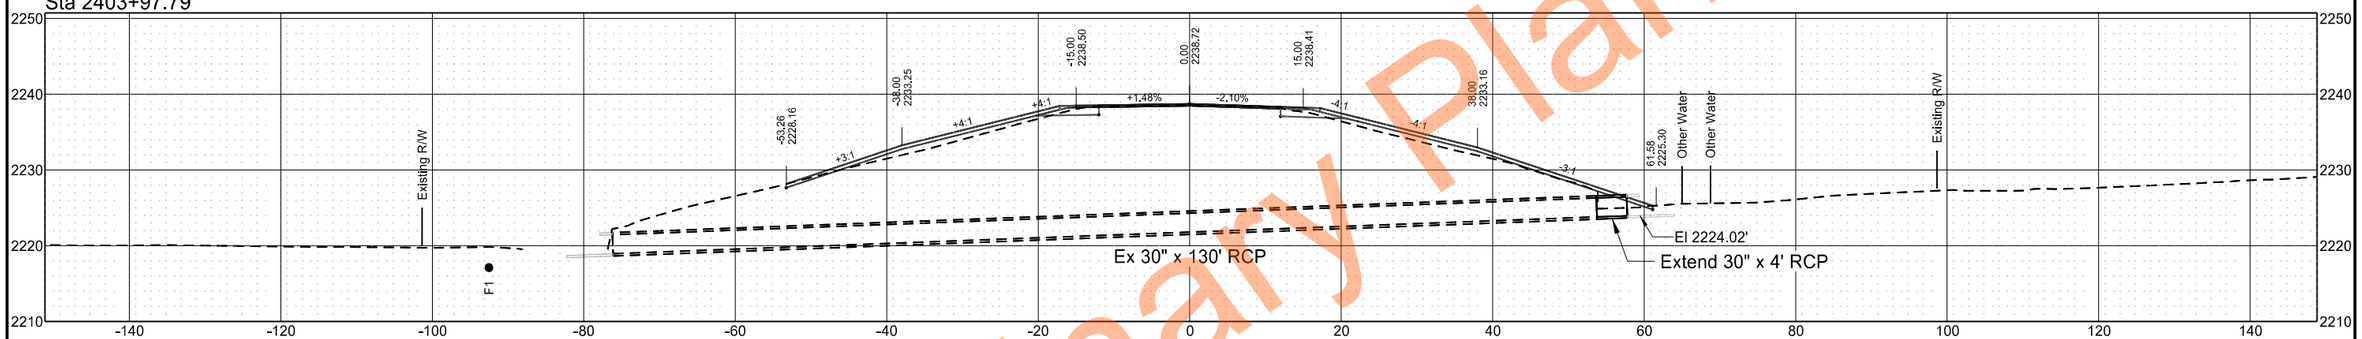

Sta 2392+33.33

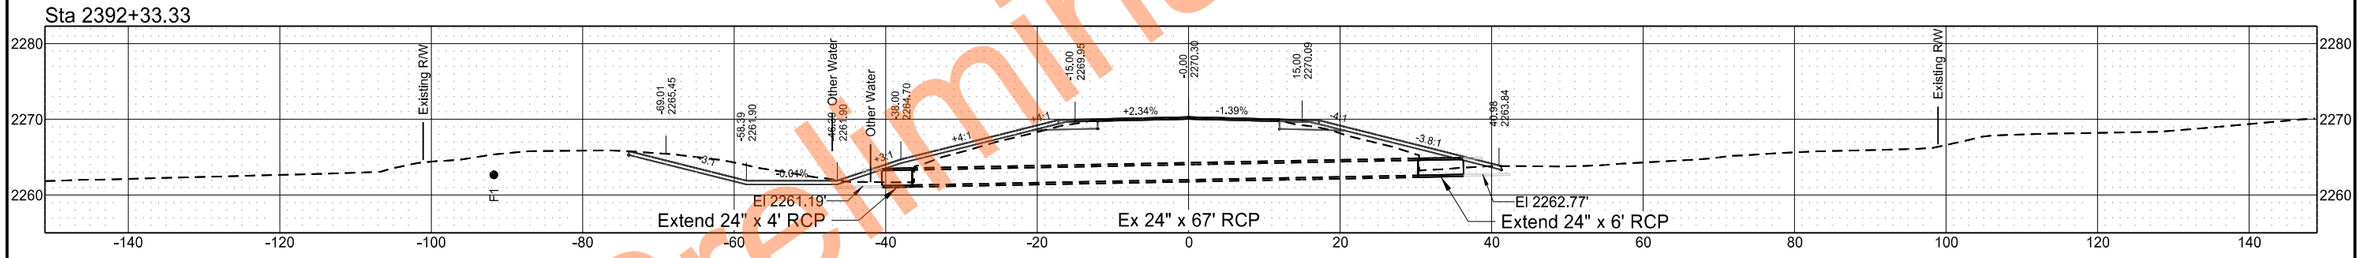

Sta 2376+33.14

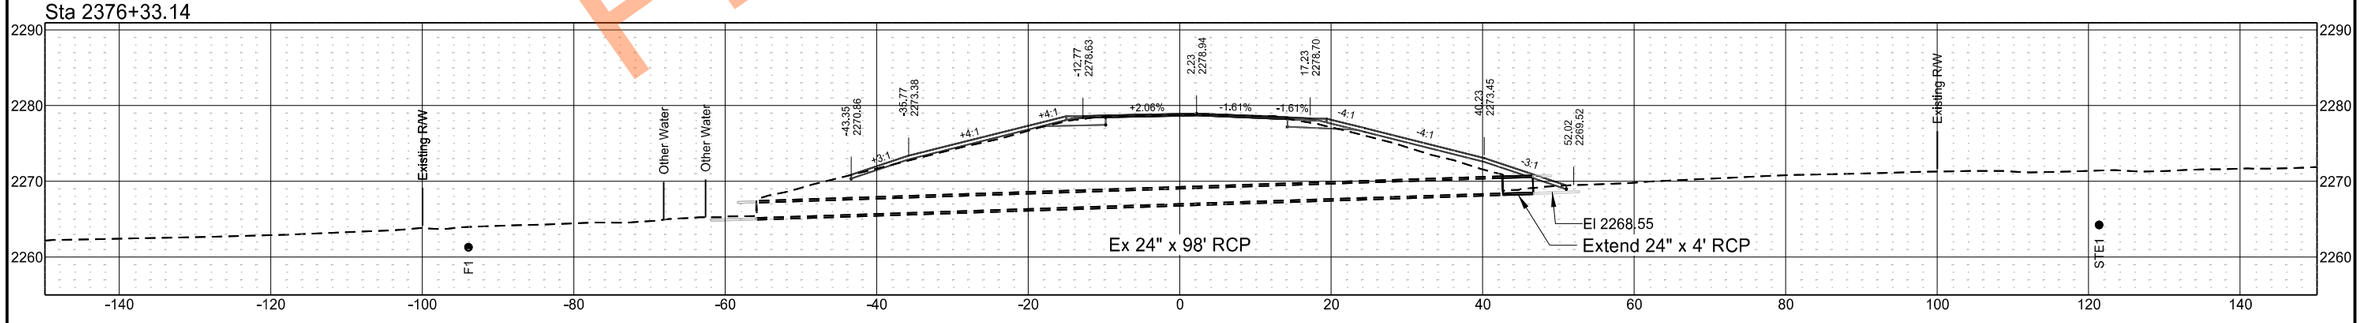

Preliminary Plans

ND 49 - Grant County
Culvert Cross Sections

STATE	PROJECT NO.	SECTION NO.	SHEET NO.
ND	X-1-049(031)036	200	197

Sta 2449+14.55

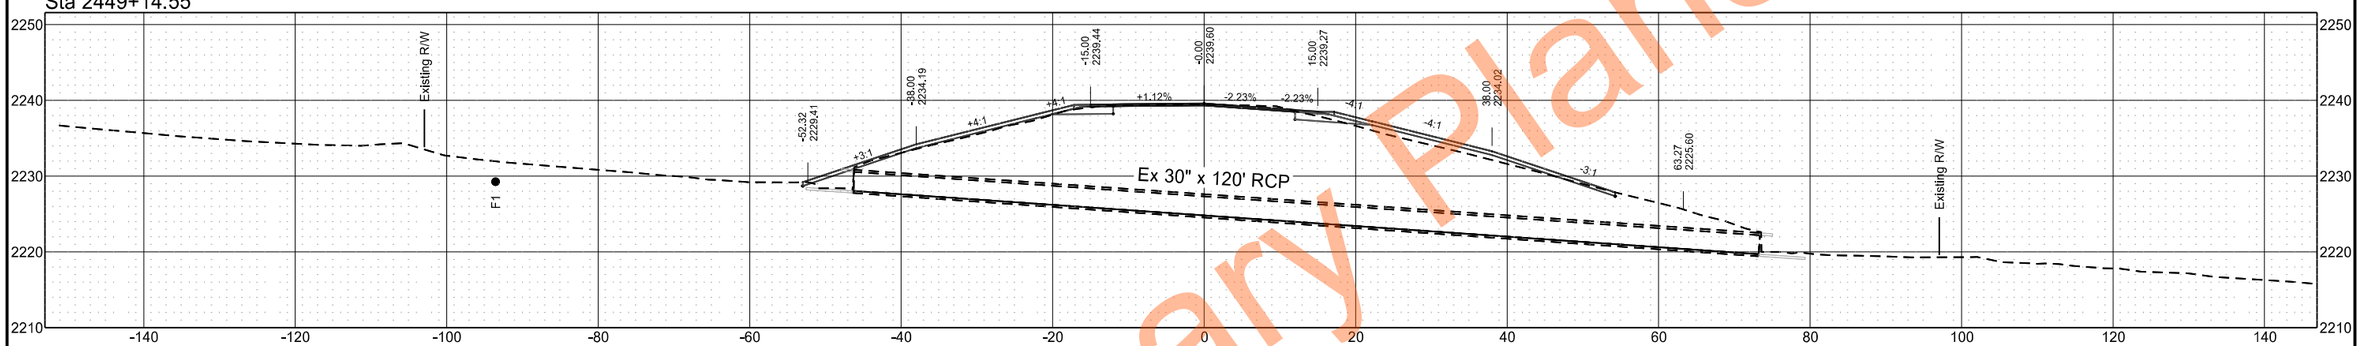

Sta 2431+74.43

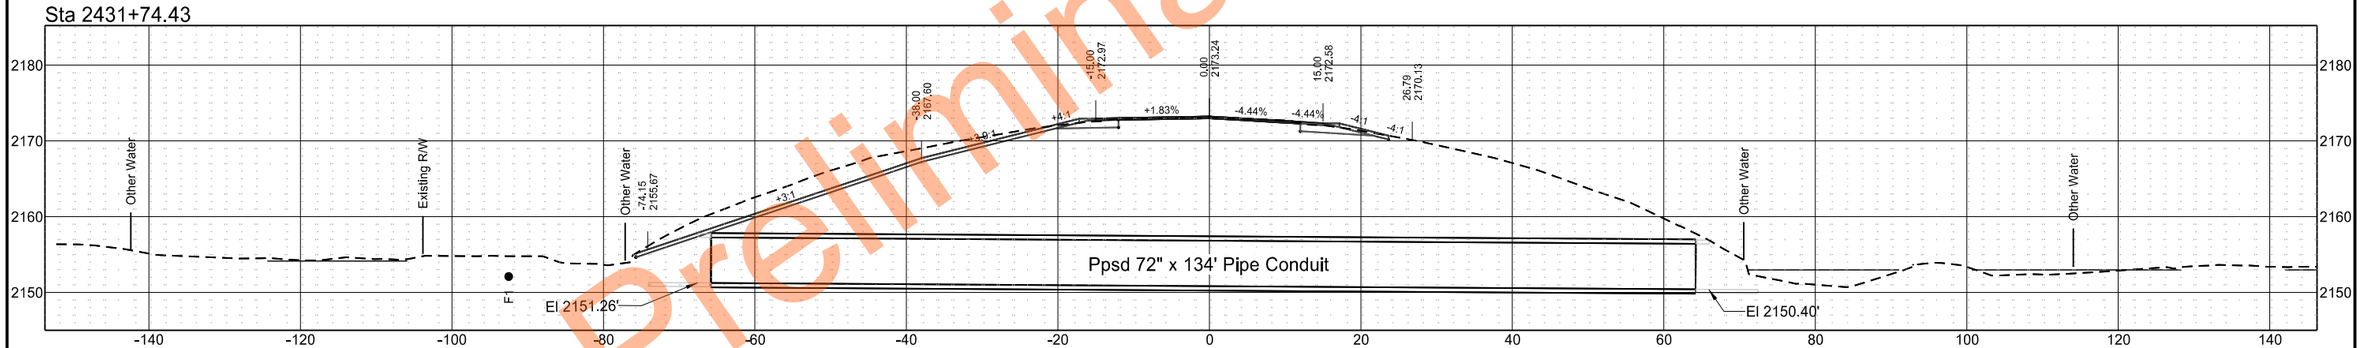

Sta 2431+58.93

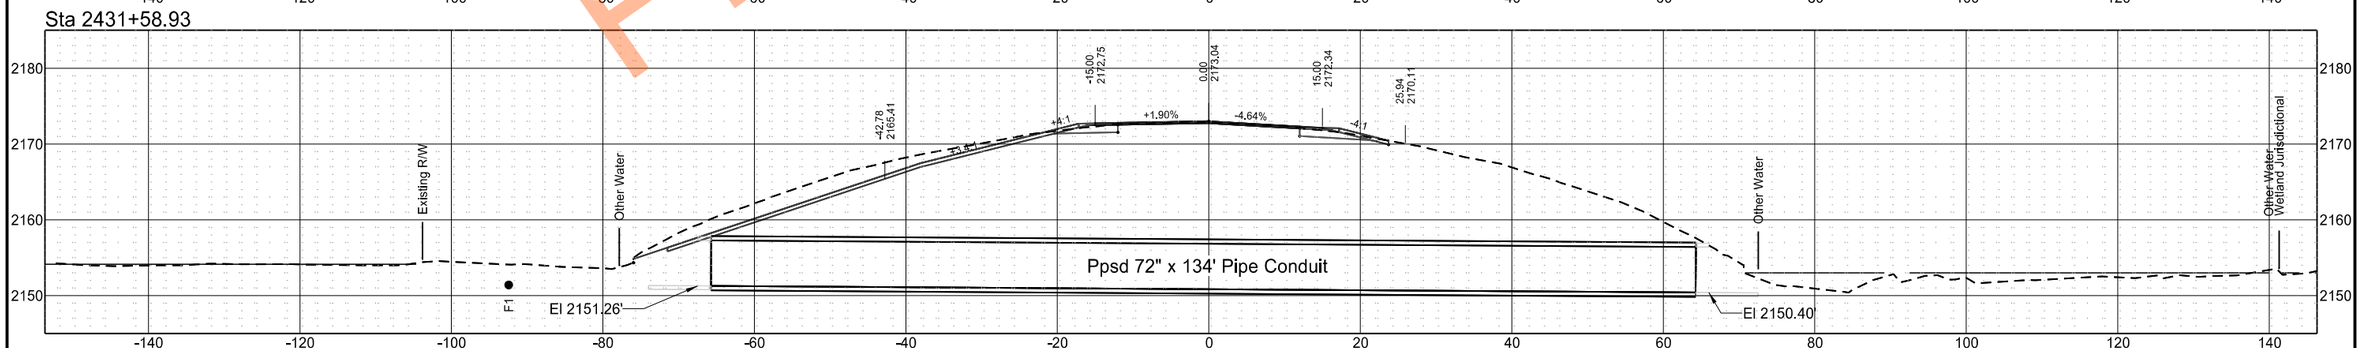

Preliminary Plans

ND 49 - Grant County
Culvert Cross Sections

STATE	PROJECT NO.	SECTION NO.	SHEET NO.
ND	X-1-049(031)036	200	198

Sta 2491+13.93

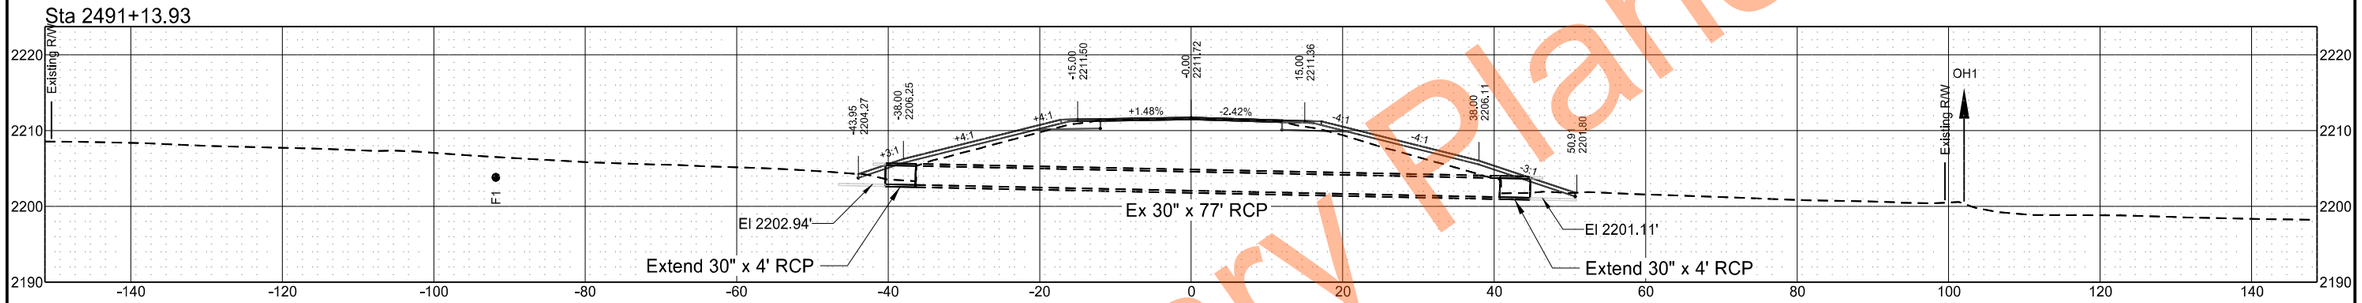

Sta 2481+15.00

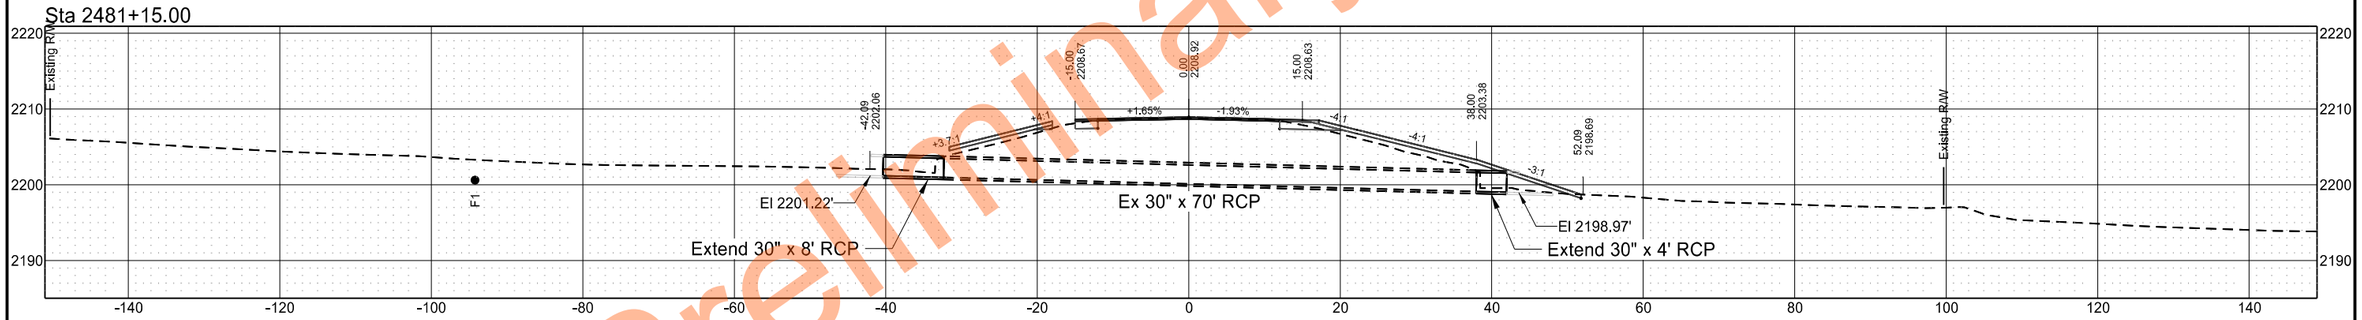

Sta 2473+15.79

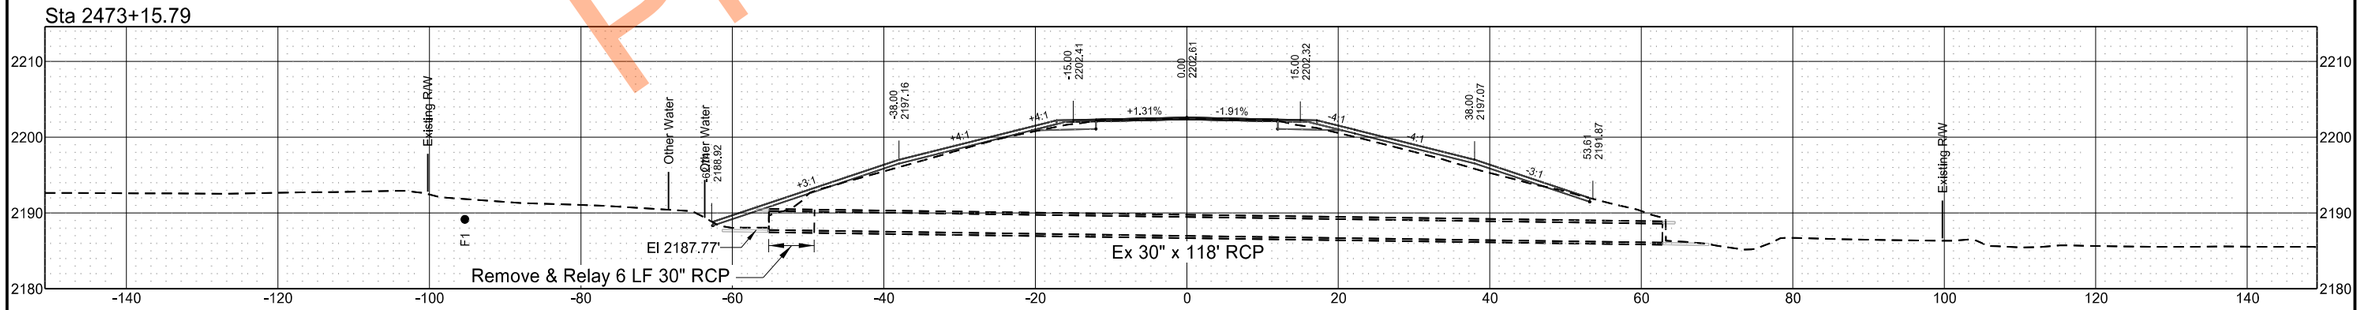

Preliminary Plans

ND 49 - Grant County
Culvert Cross Sections

STATE	PROJECT NO.	SECTION NO.	SHEET NO.
ND	X-1-049(031)036	200	199

Sta 2537+39.77

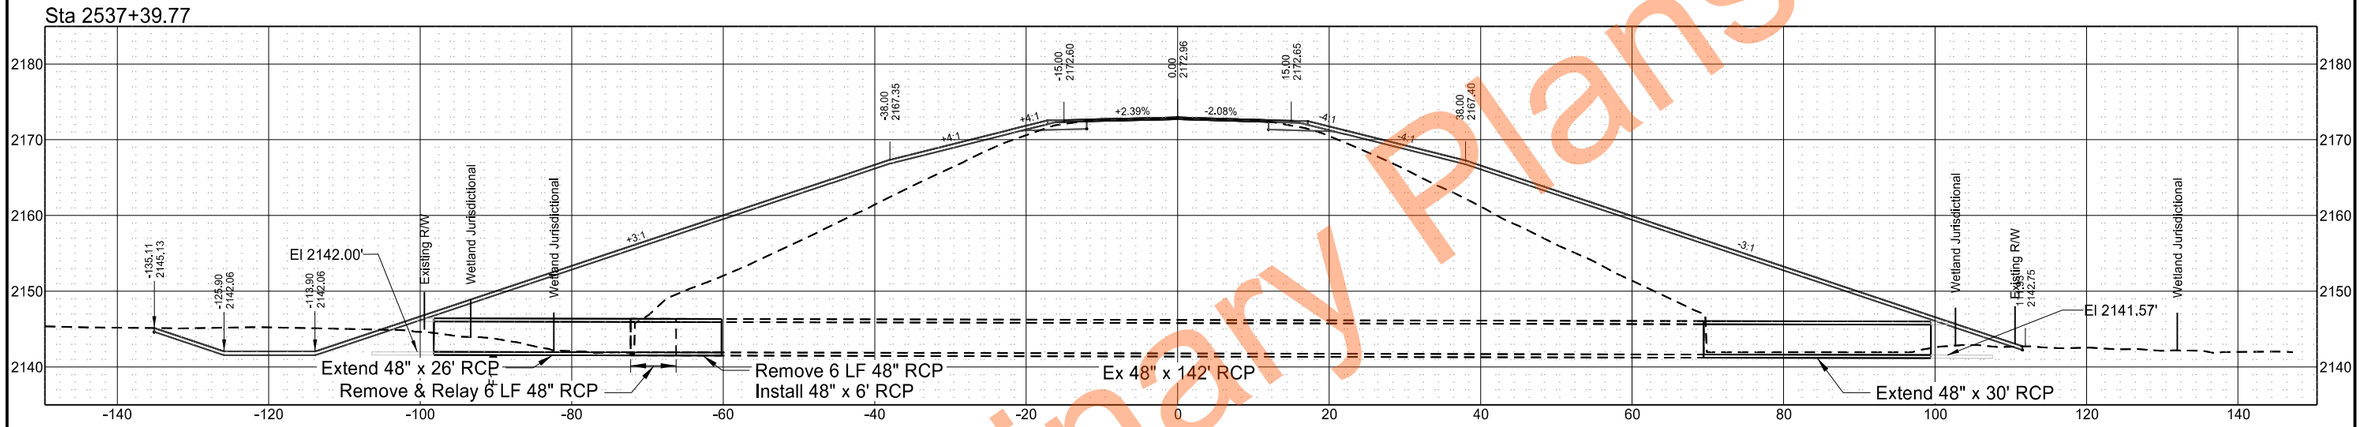

Sta 2529+15.86

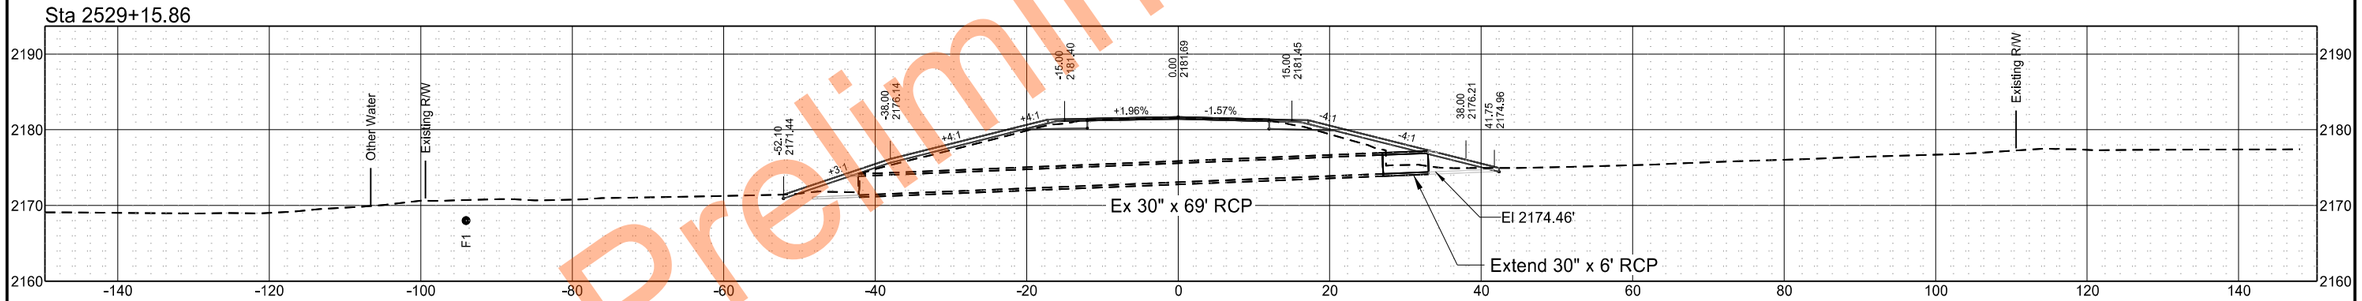

Sta 2497+15.17

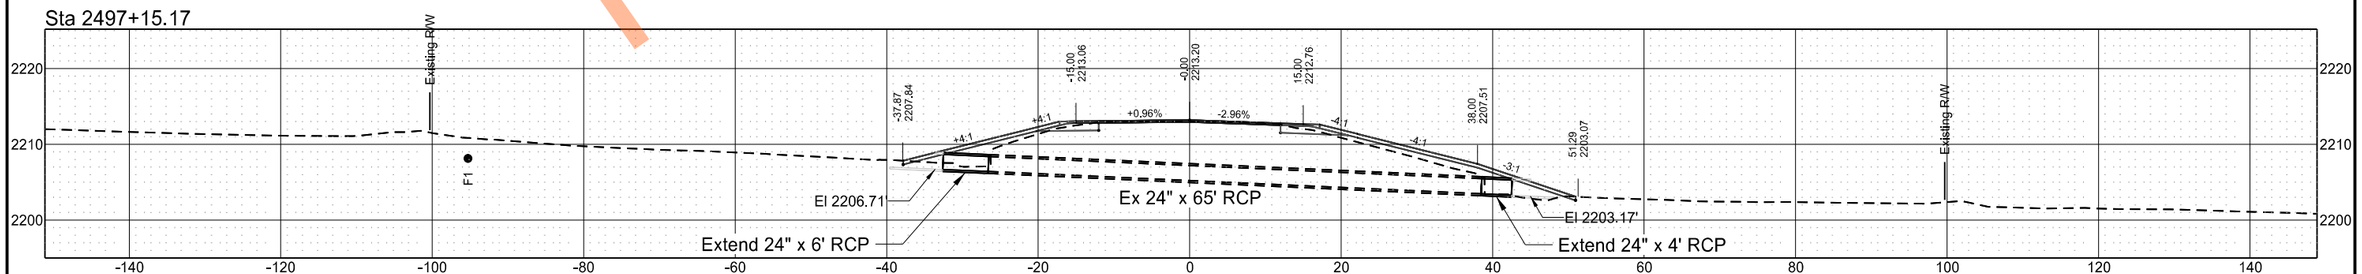

Preliminary Plans

ND 49 - Grant County
Temporary Cross Sections

STATE	PROJECT NO.	SECTION NO.	SHEET NO.
ND	X-1-049(031)036	200	200

Sta 1988+50.00

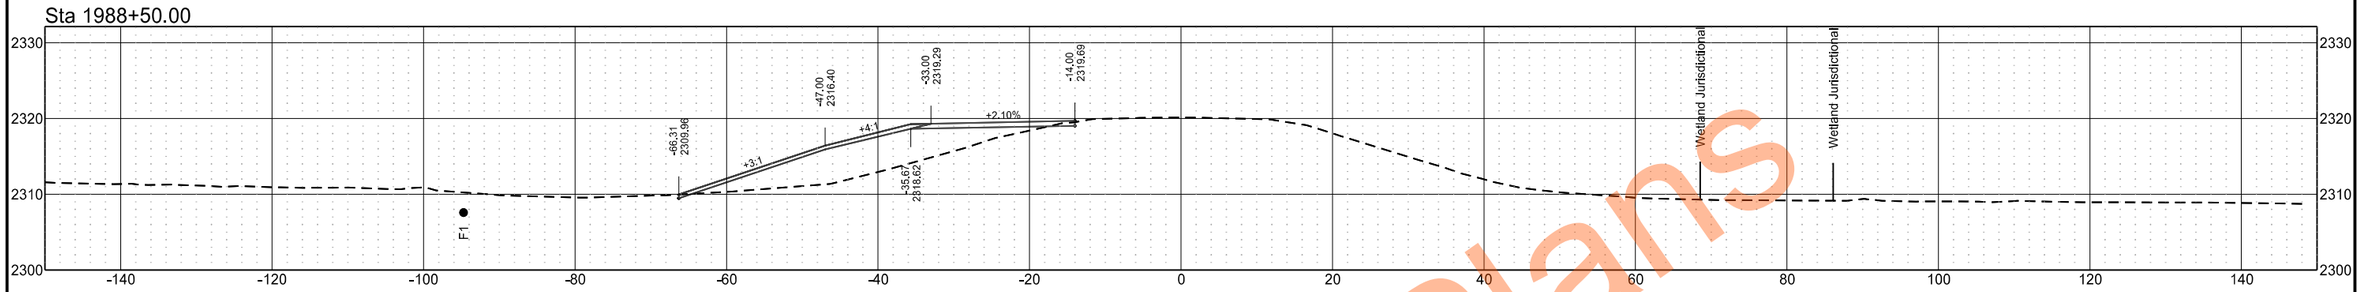

Sta 1988+00.00

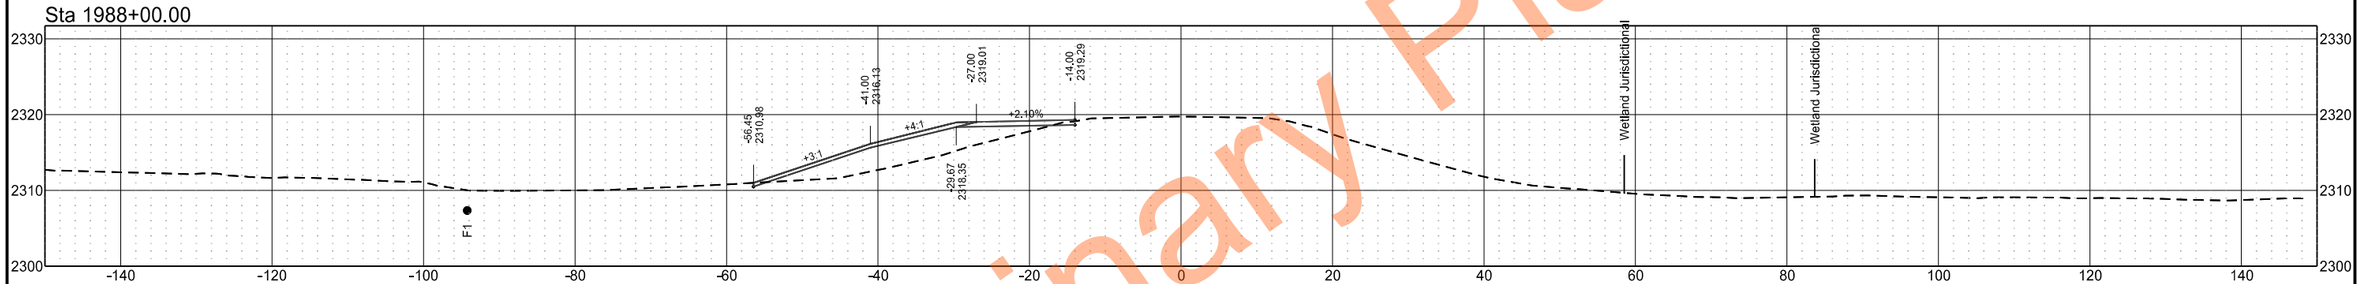

Sta 1987+50.00

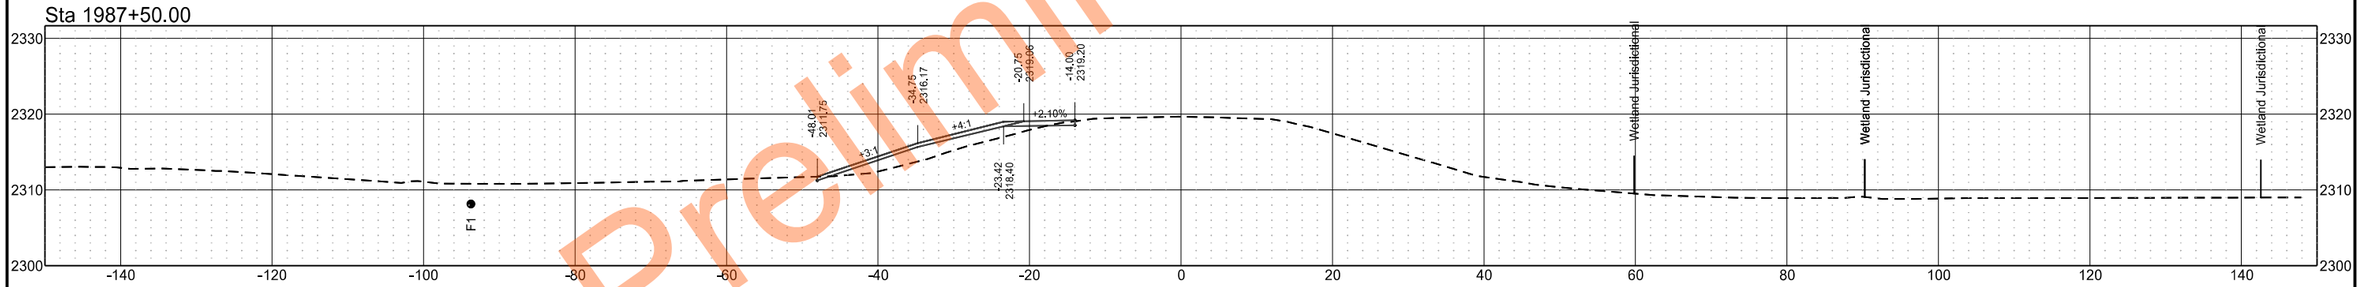

Sta 1987+13.71

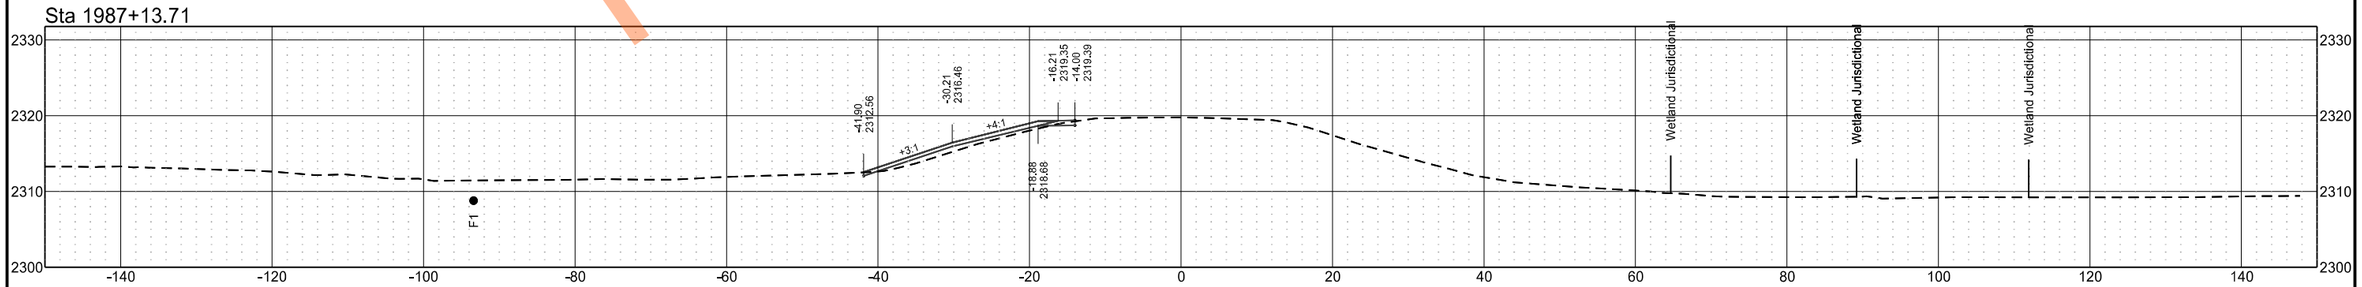

Preliminary Plans

ND 49 - Grant County
Temporary Cross Sections

STATE	PROJECT NO.	SECTION NO.	SHEET NO.
ND	X-1-049(031)036	200	201

Sta 1990+00.00

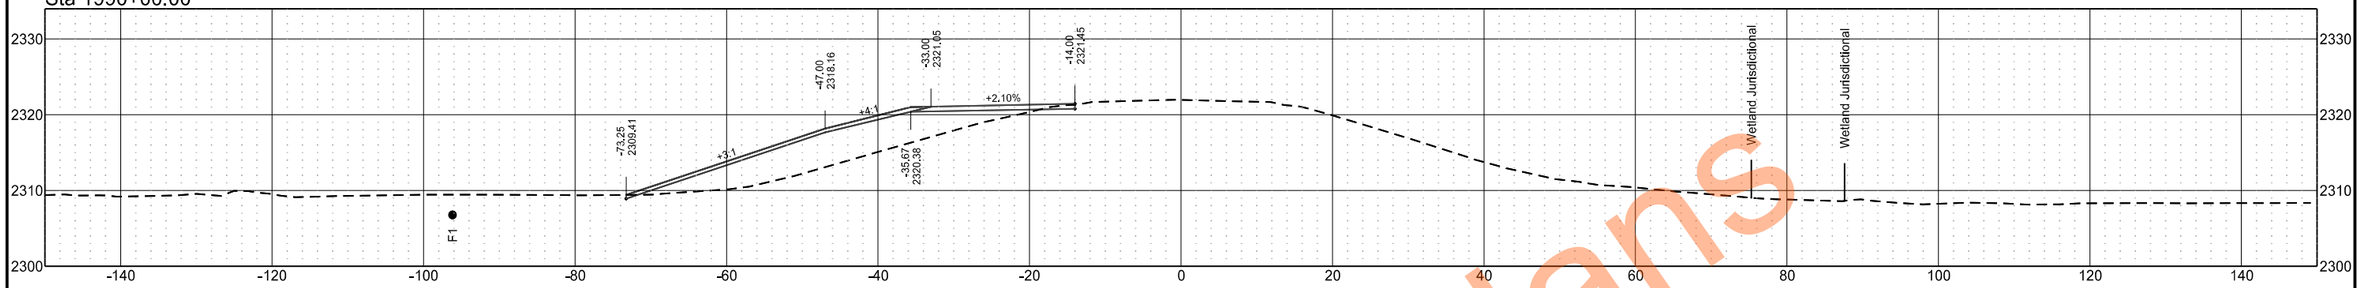

Sta 1989+50.00

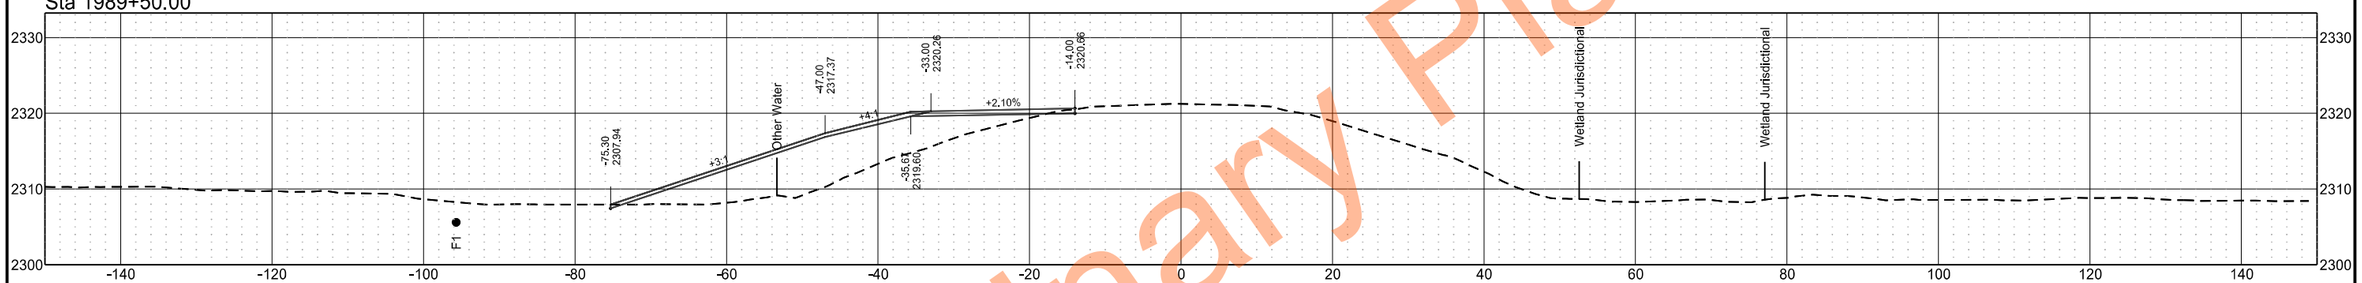

Sta 1989+33.33

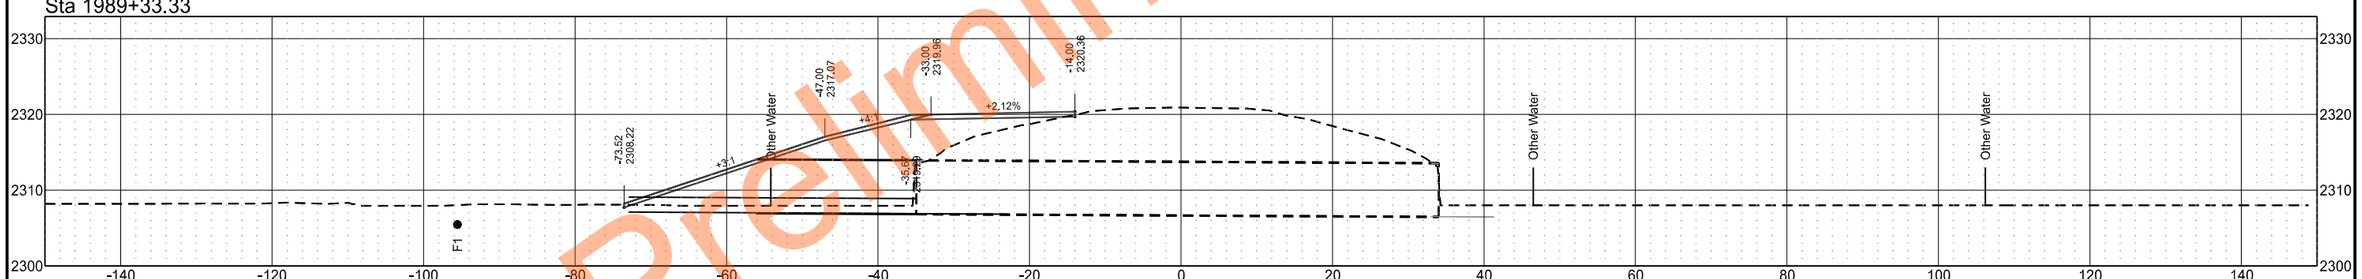

Sta 1989+00.00

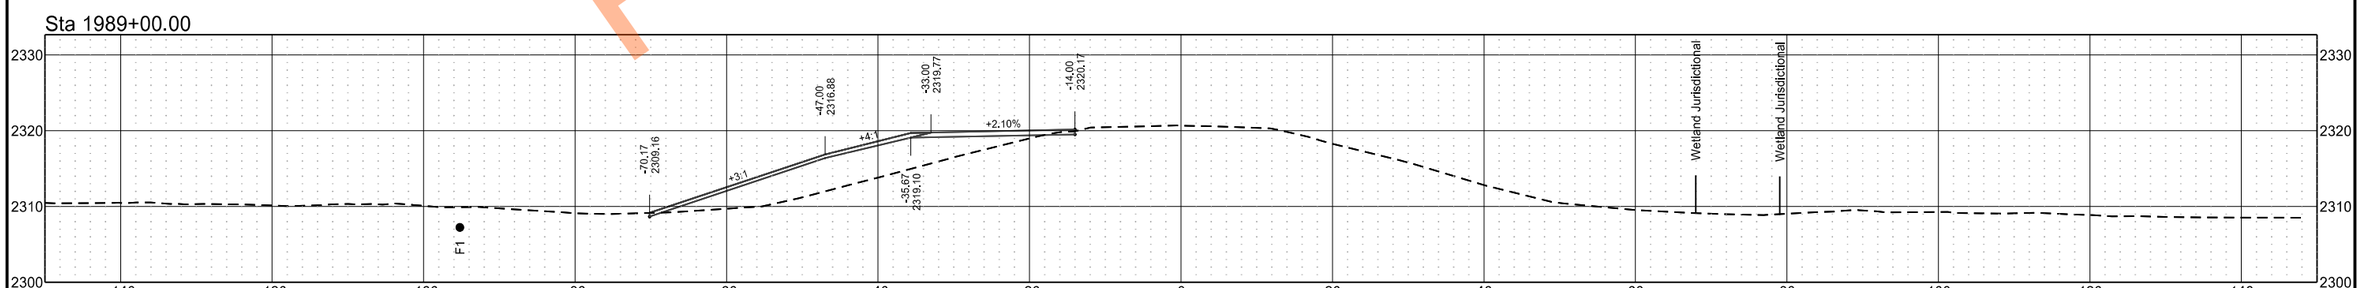

Preliminary Plans

ND 49 - Grant County
Temporary Cross Sections

STATE	PROJECT NO.	SECTION NO.	SHEET NO.
ND	X-1-049(031)036	200	202

Sta 2428+46.88

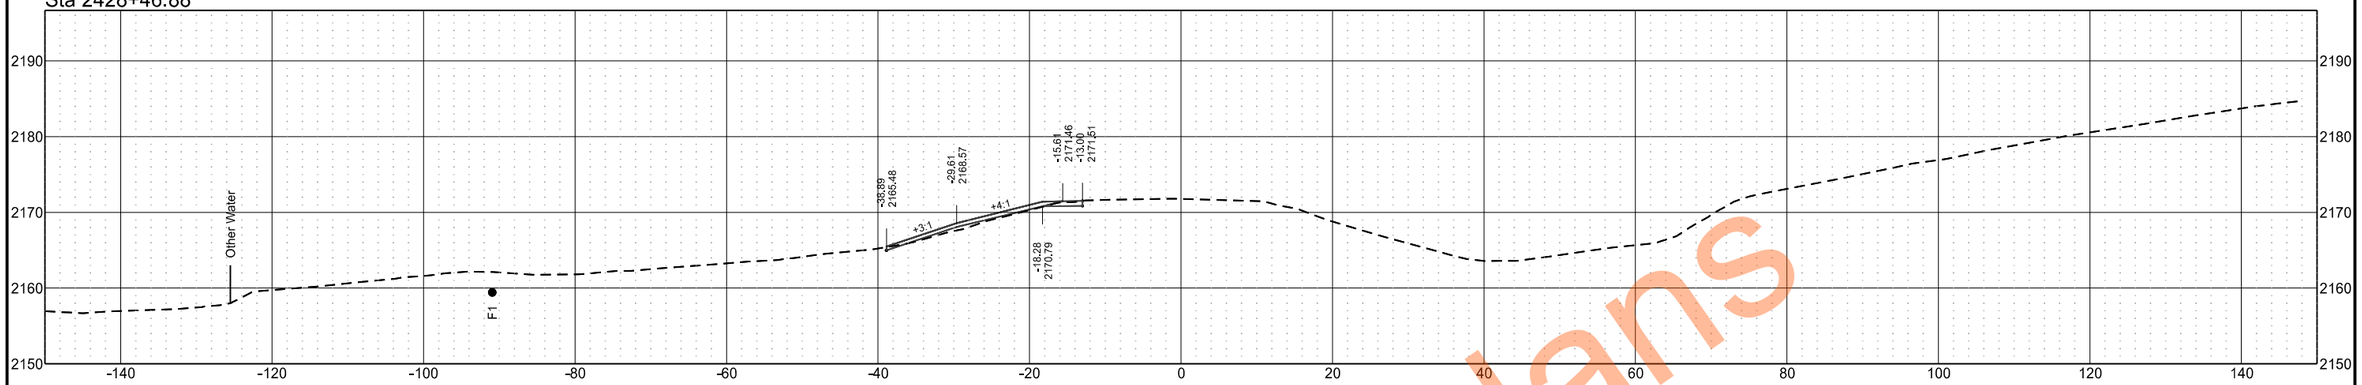

Sta 1991+16.50

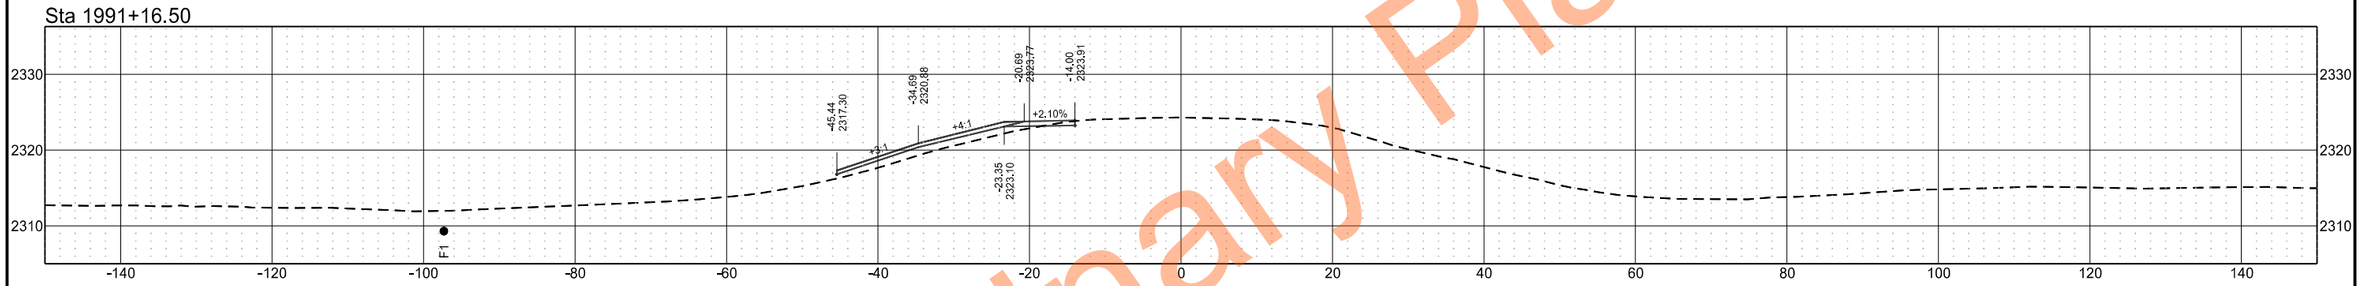

Sta 1991+00.00

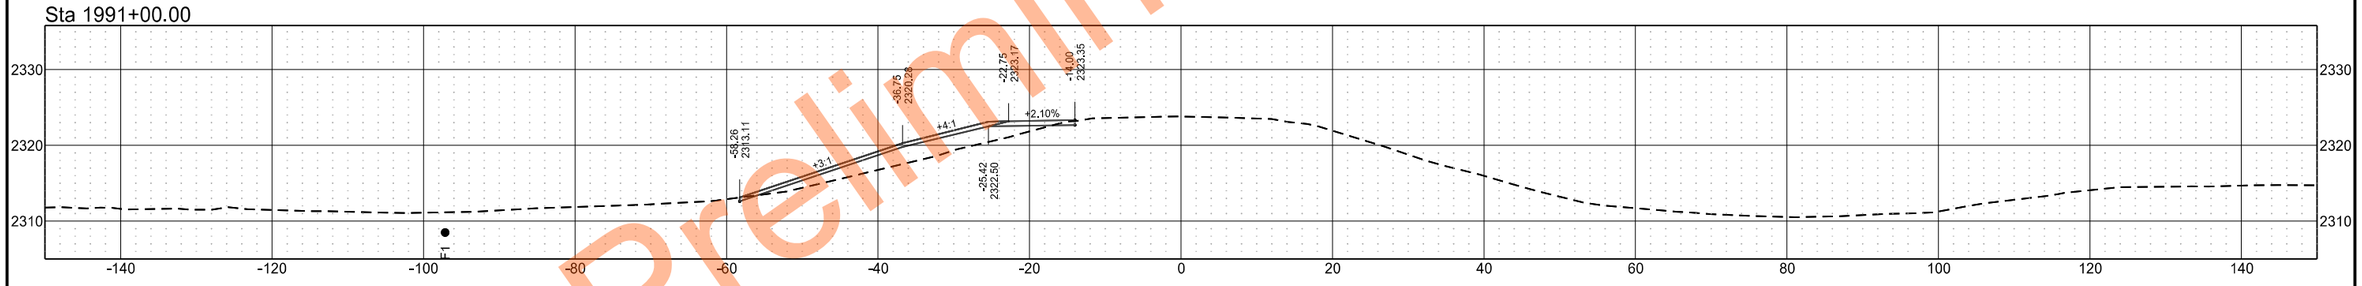

Sta 1990+50.00

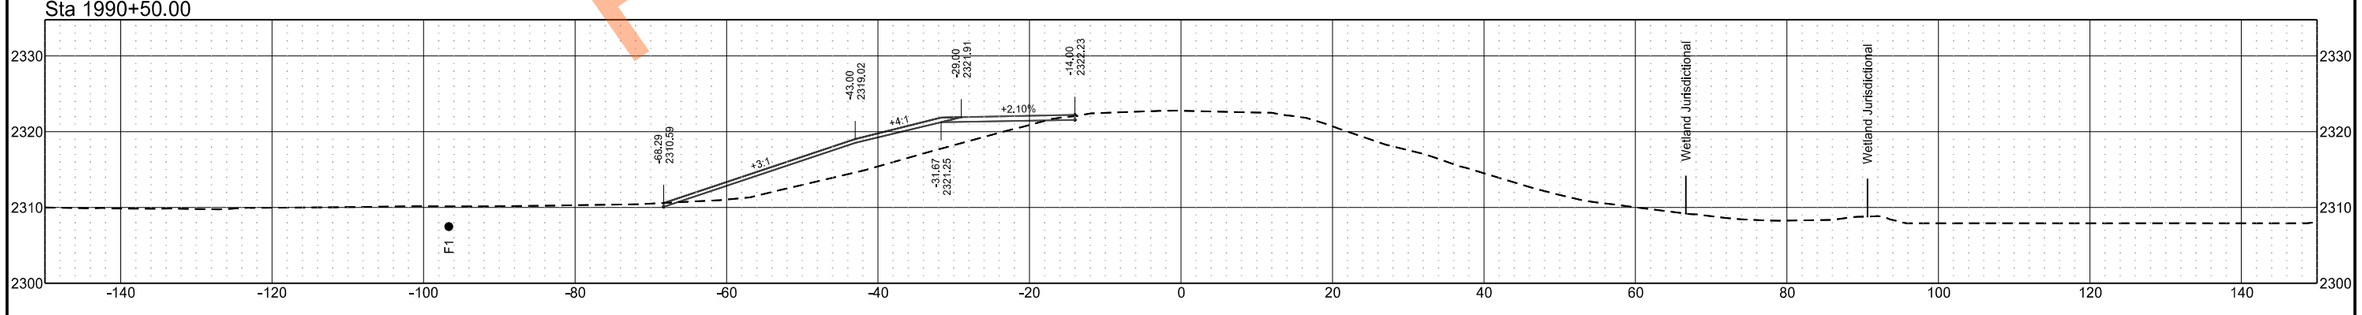

Preliminary Plans

ND 49 - Grant County
Temporary Cross Sections

STATE	PROJECT NO.	SECTION NO.	SHEET NO.
ND	X-1-049(031)036	200	203

Sta 2429+50.00

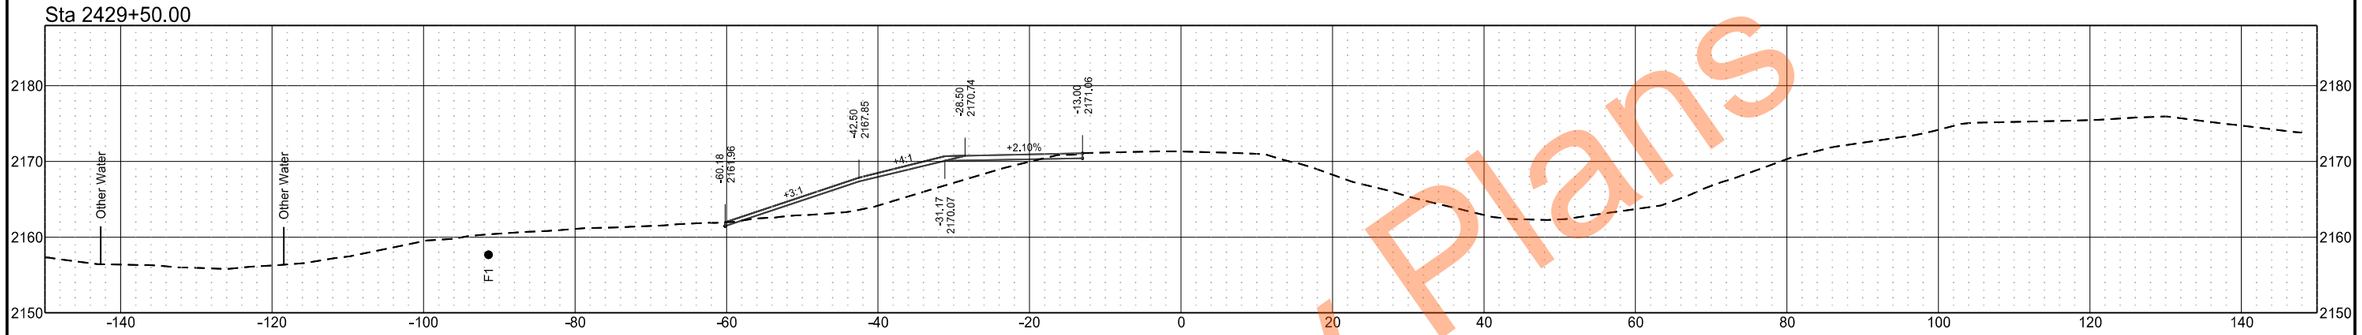

Sta 2429+00.00

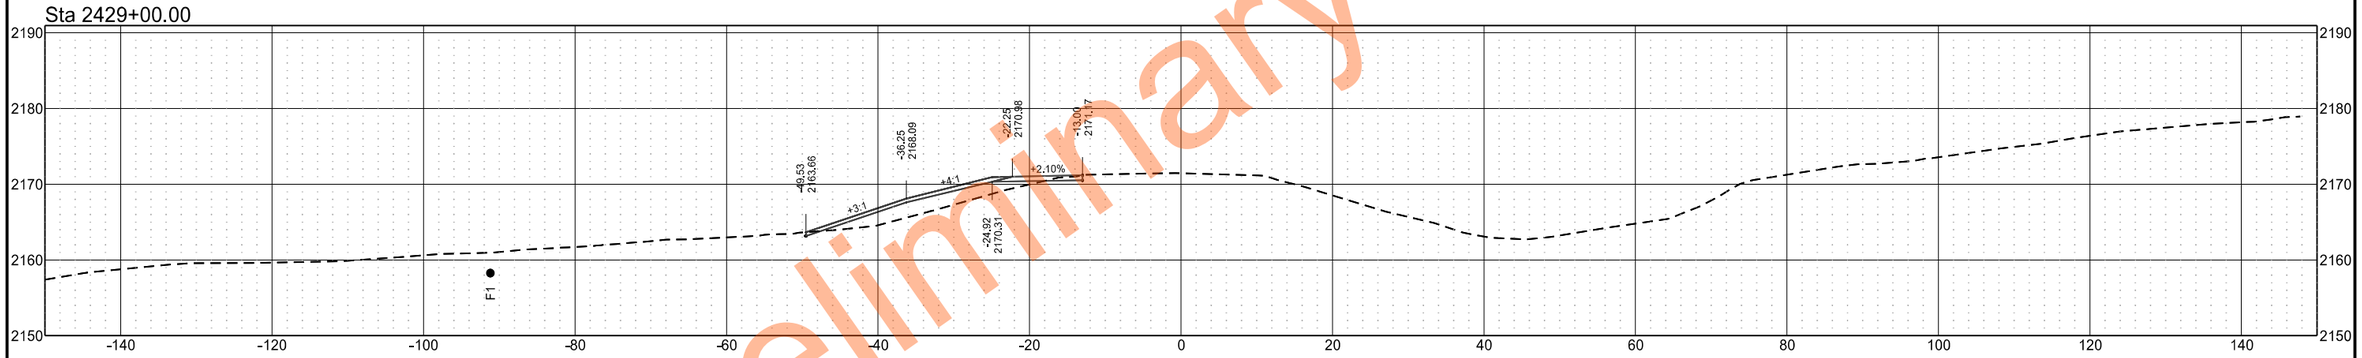

Sta 2428+50.00

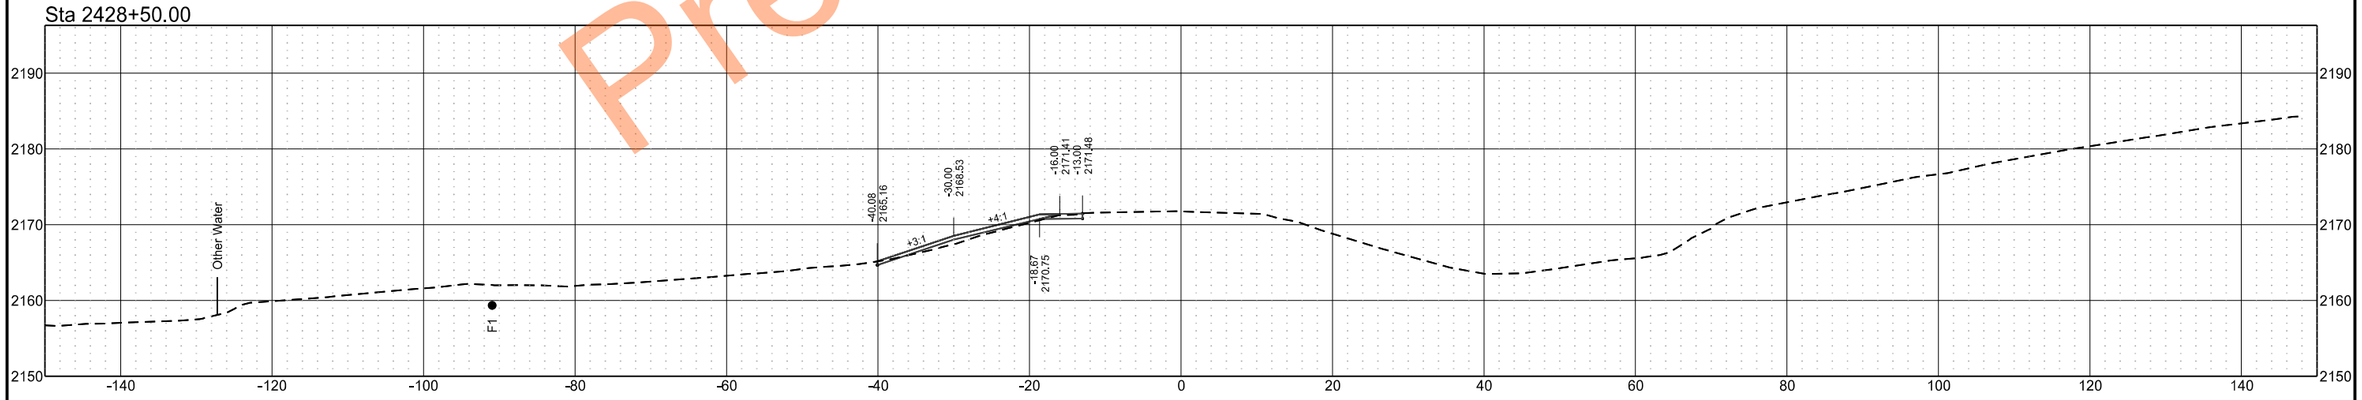

Preliminary Plans

ND 49 - Grant County
Temporary Cross Sections

STATE	PROJECT NO.	SECTION NO.	SHEET NO.
ND	X-1-049(031)036	200	204

Sta 2431+00.00

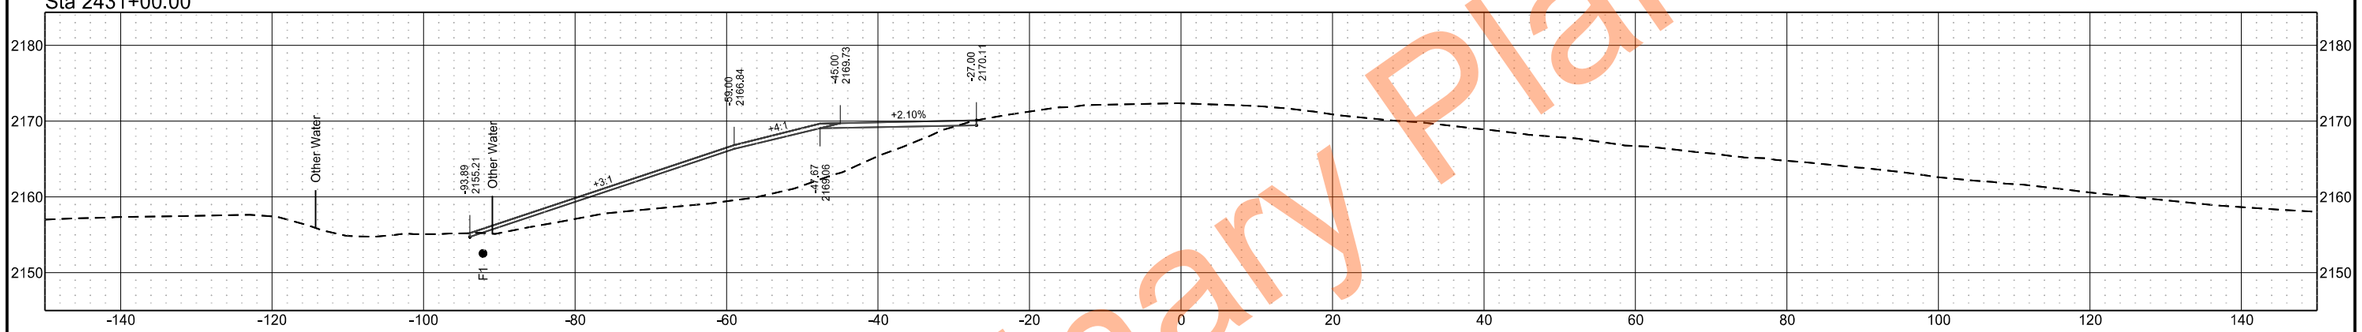

Sta 2430+50.00

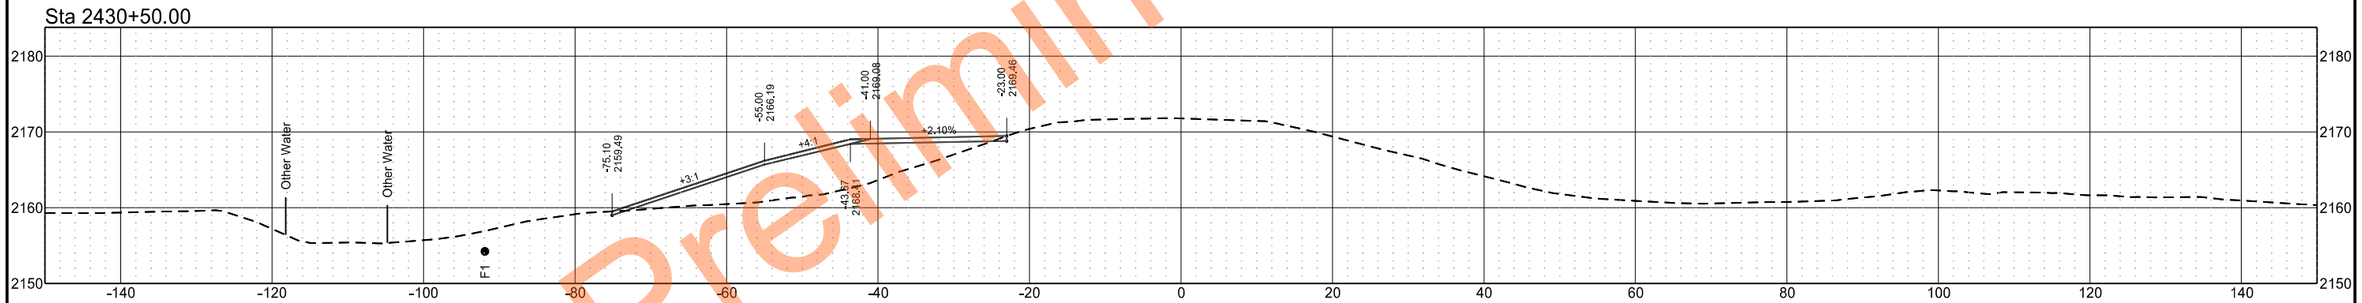

Sta 2430+00.00

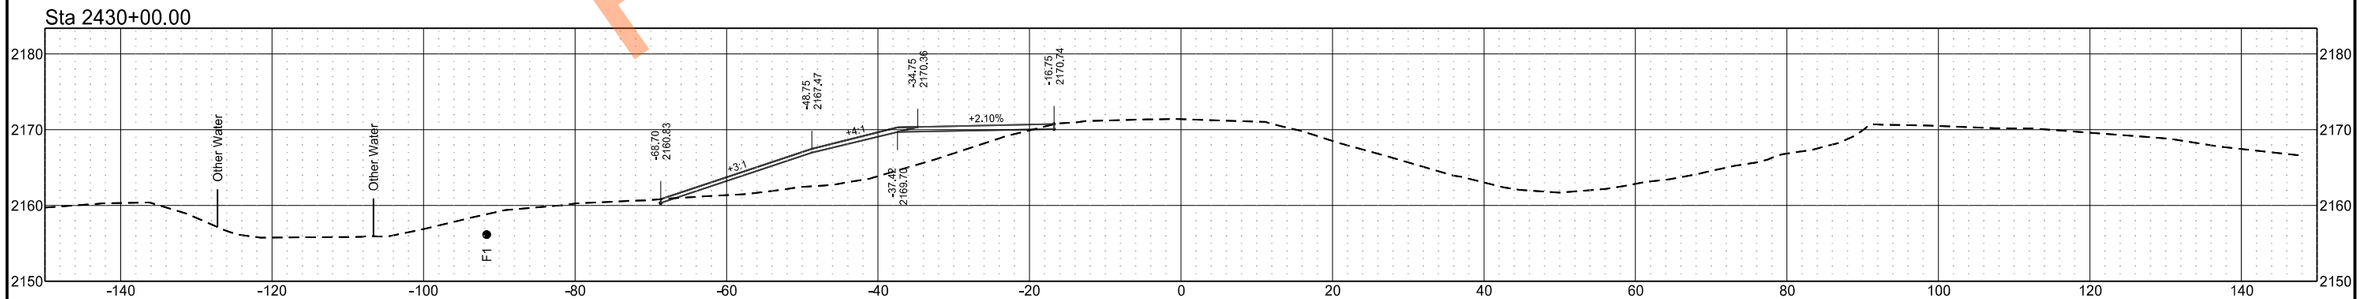

Preliminary Plans

ND 49 - Grant County
Temporary Cross Sections

STATE	PROJECT NO.	SECTION NO.	SHEET NO.
ND	X-1-049(031)036	200	205

Sta 2432+00.00

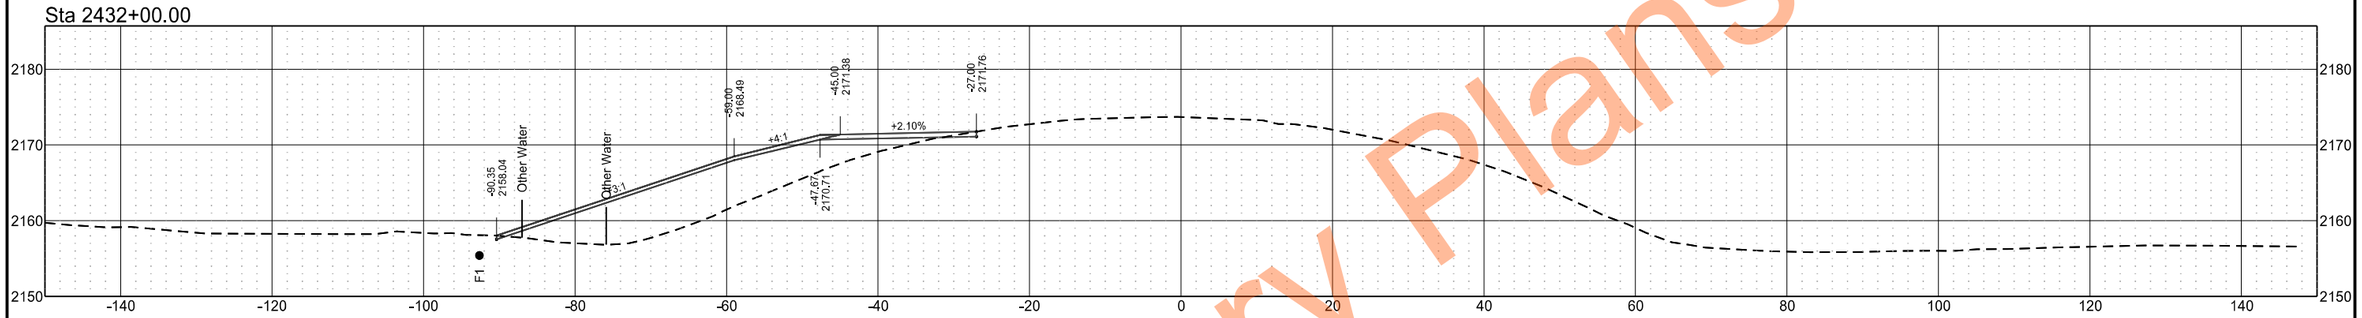

Sta 2431+66.68

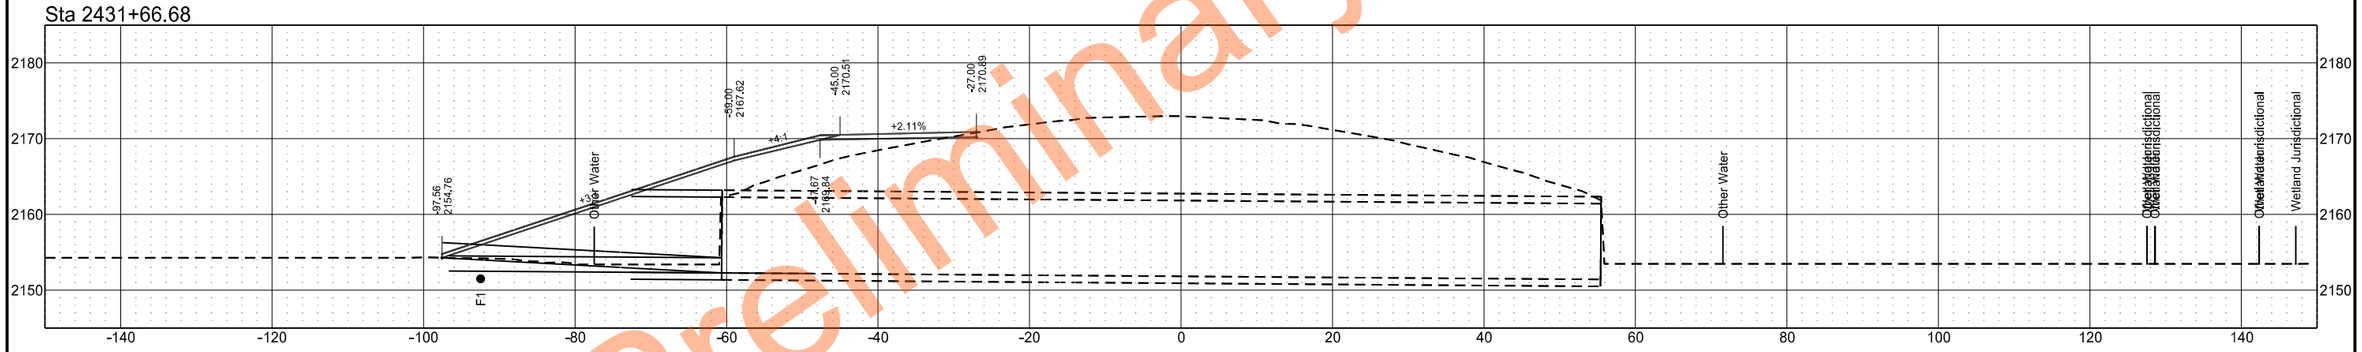

Sta 2431+50.00

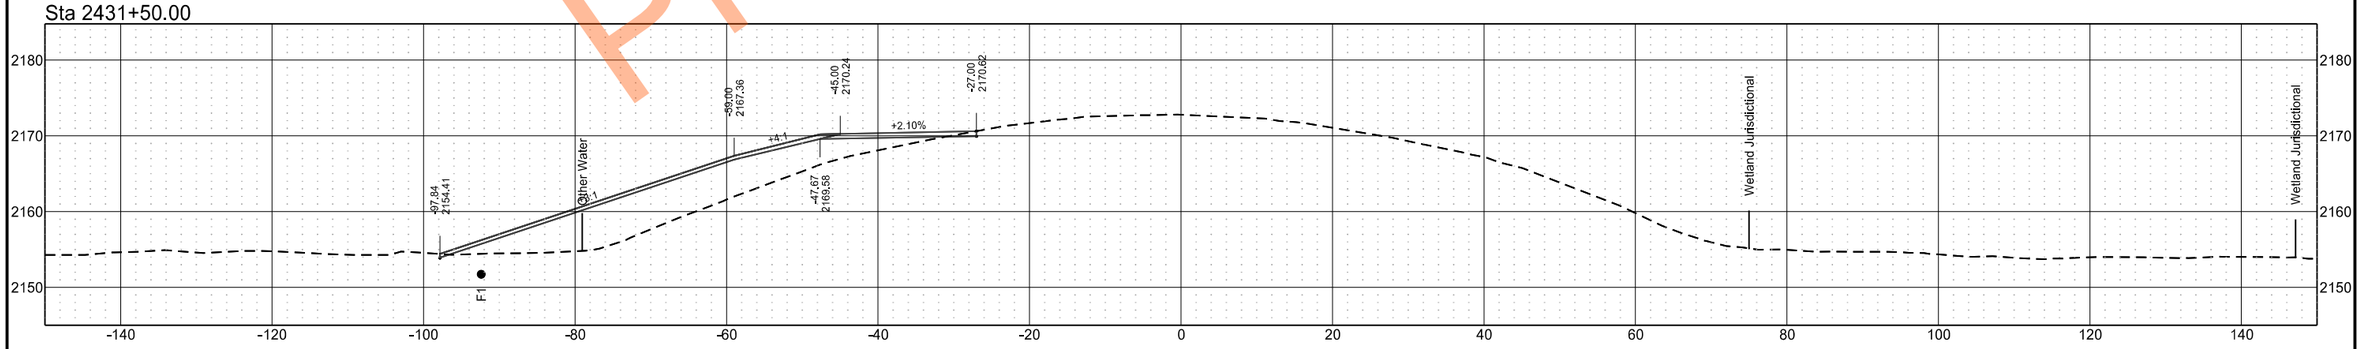

Preliminary Plans

ND 49 - Grant County
Temporary Cross Sections

STATE	PROJECT NO.	SECTION NO.	SHEET NO.
ND	X-1-049(031)036	200	206

Sta 2433+50.00

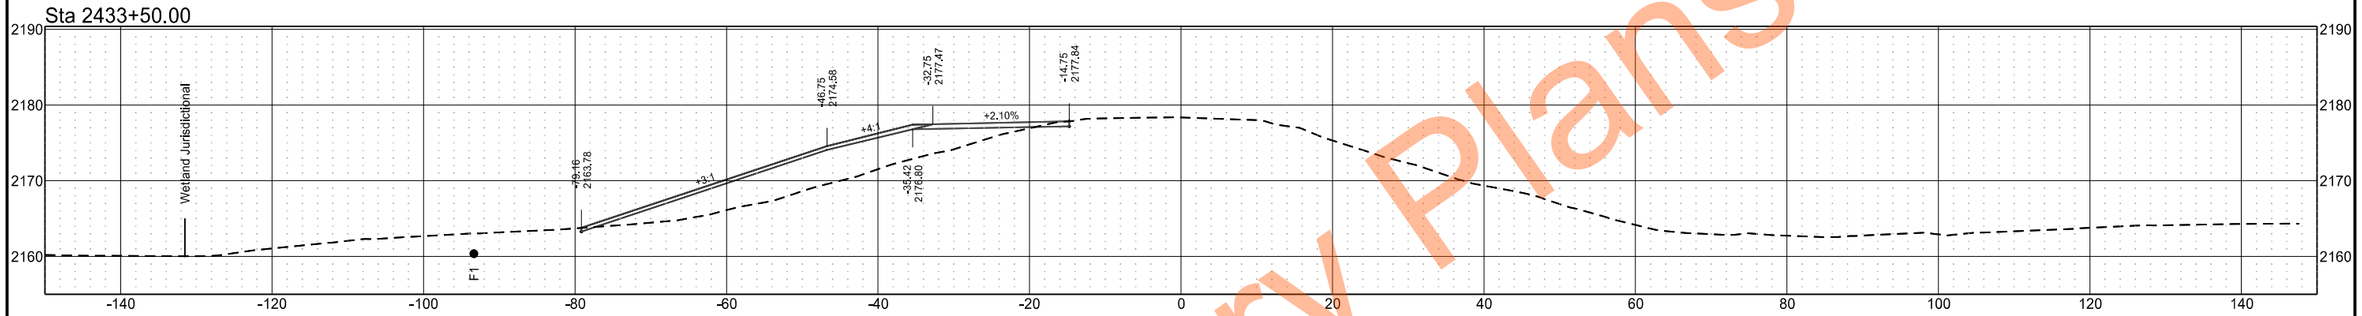

Sta 2433+00.00

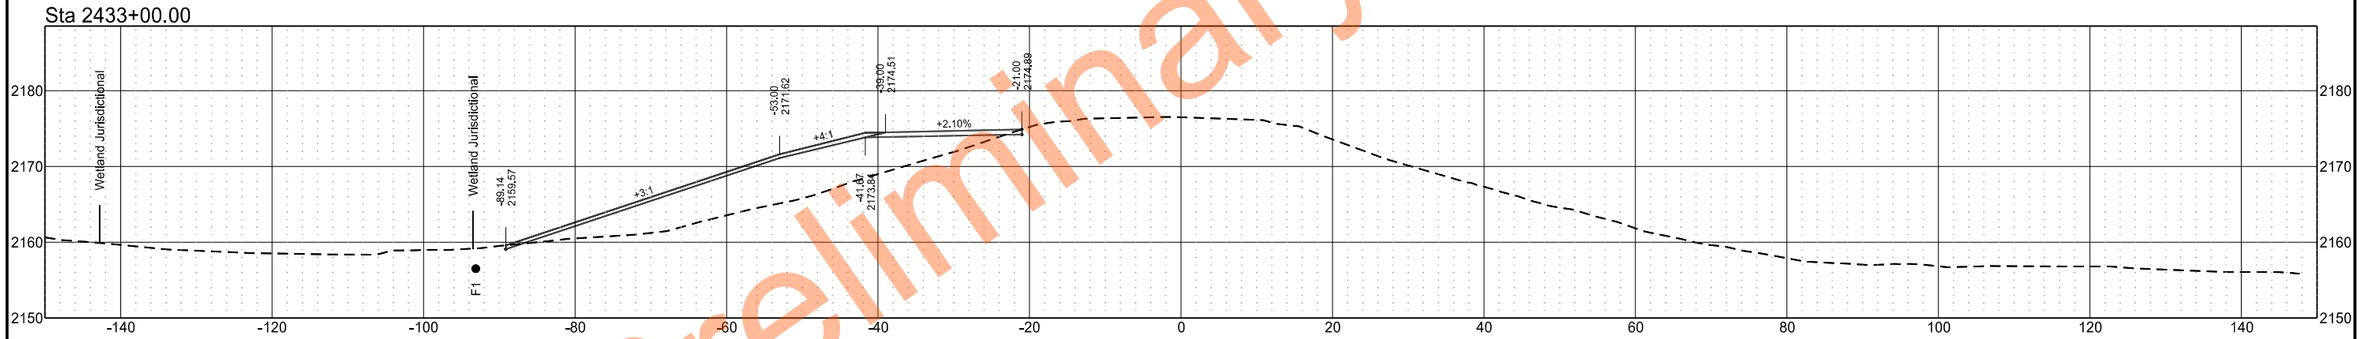

Sta 2432+50.00

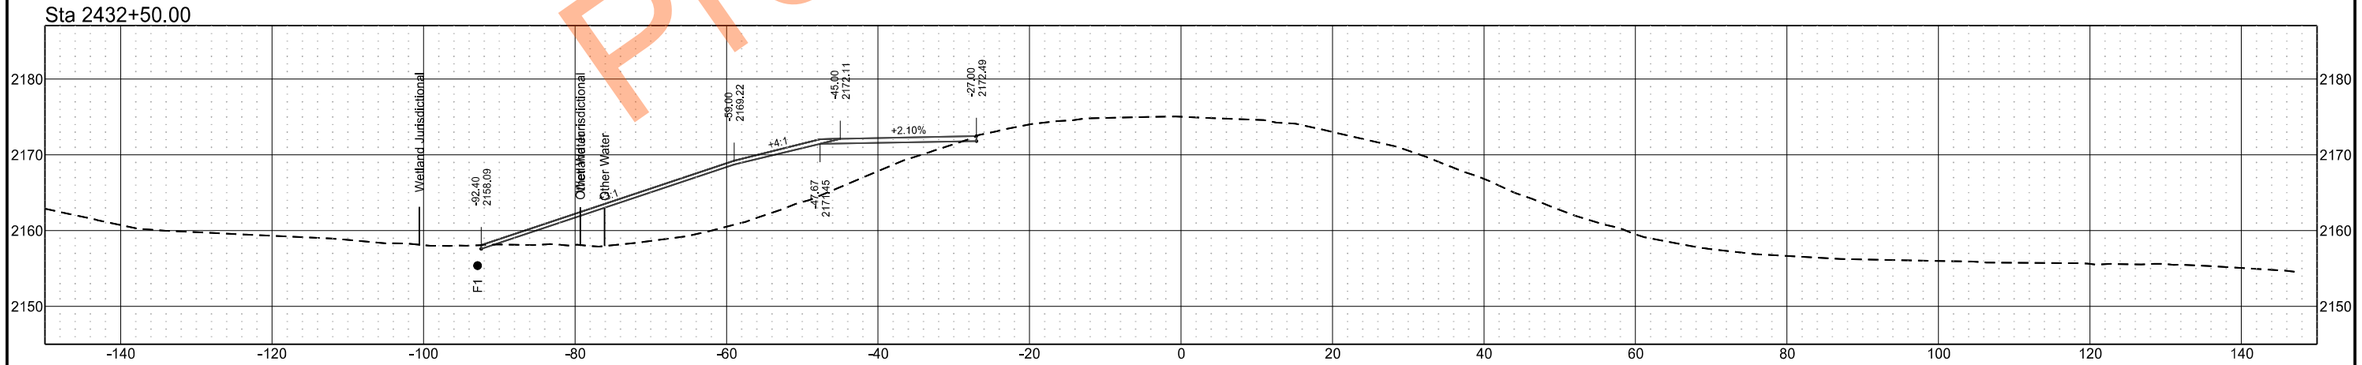

Preliminary Plans

ND 49 - Grant County
Temporary Cross Sections

STATE	PROJECT NO.	SECTION NO.	SHEET NO.
ND	X-1-049(031)036	200	207

Sta 2434+82.51

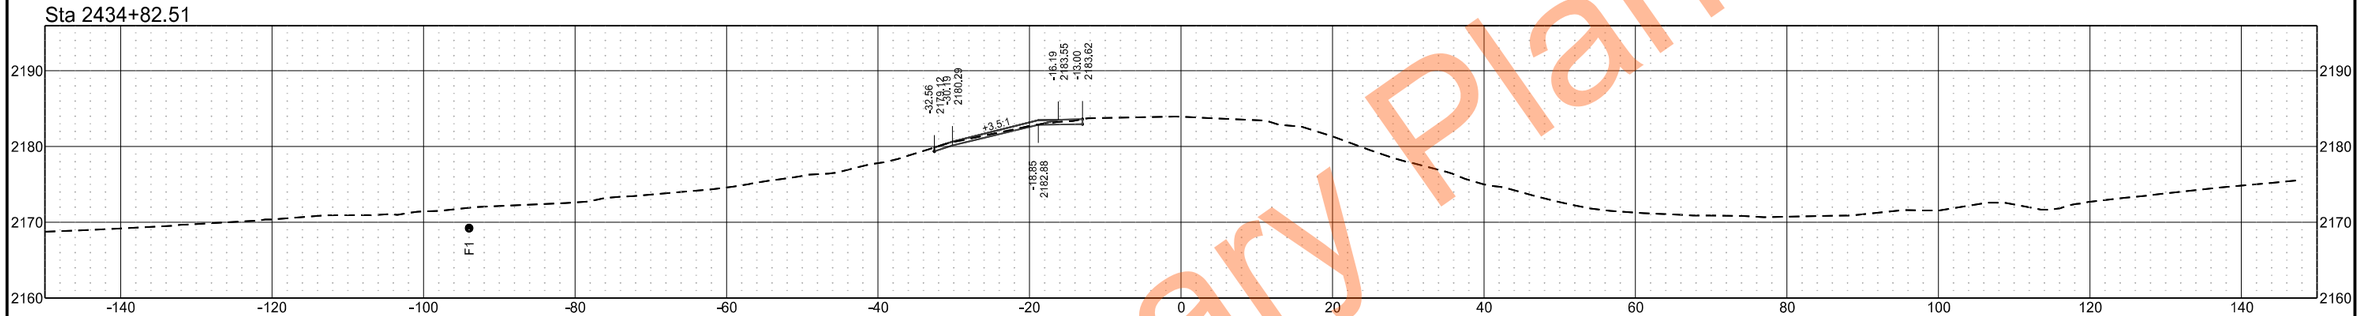

Sta 2434+50.00

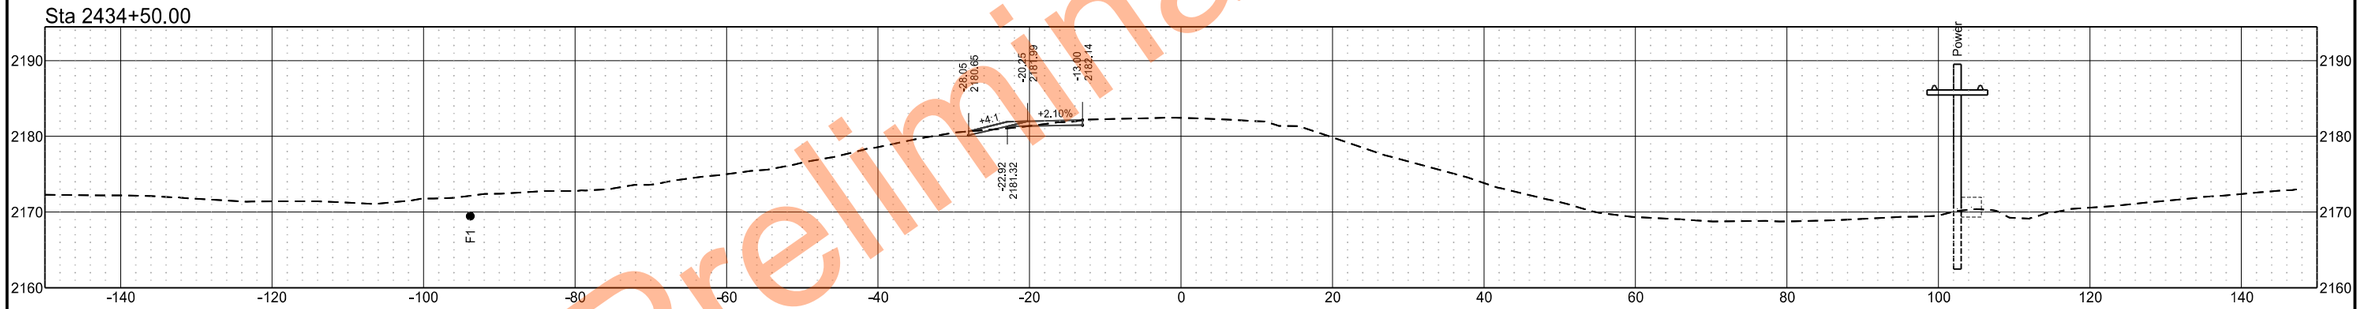

Sta 2434+00.00

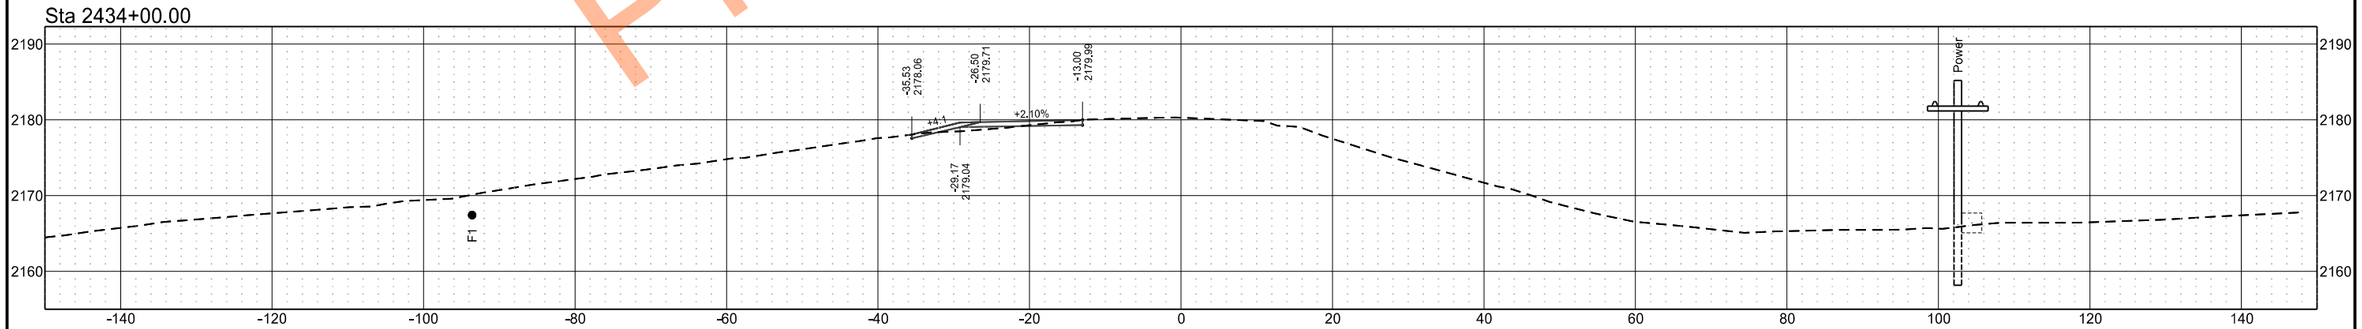

Preliminary Plans