EX32

	STATE	PROJECT NO.	SECTION NO.	SHEET NO.
	ND	SS-XA-8-032(046)000	200	1

Sta 1+00.00

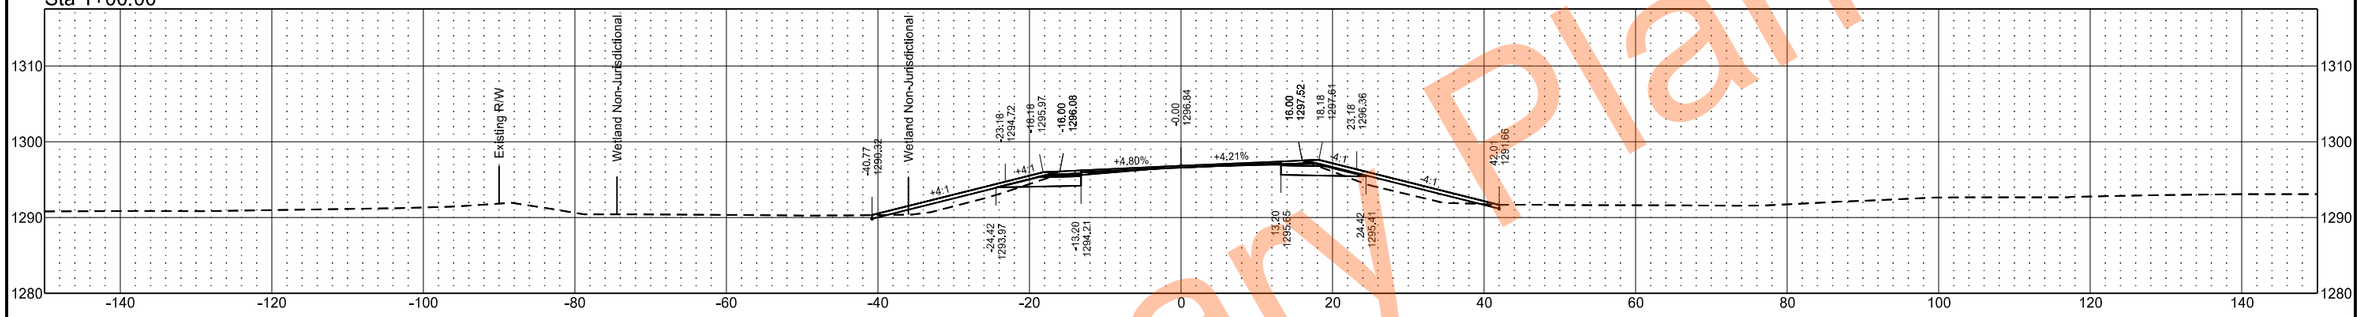

Sta 0+66.73

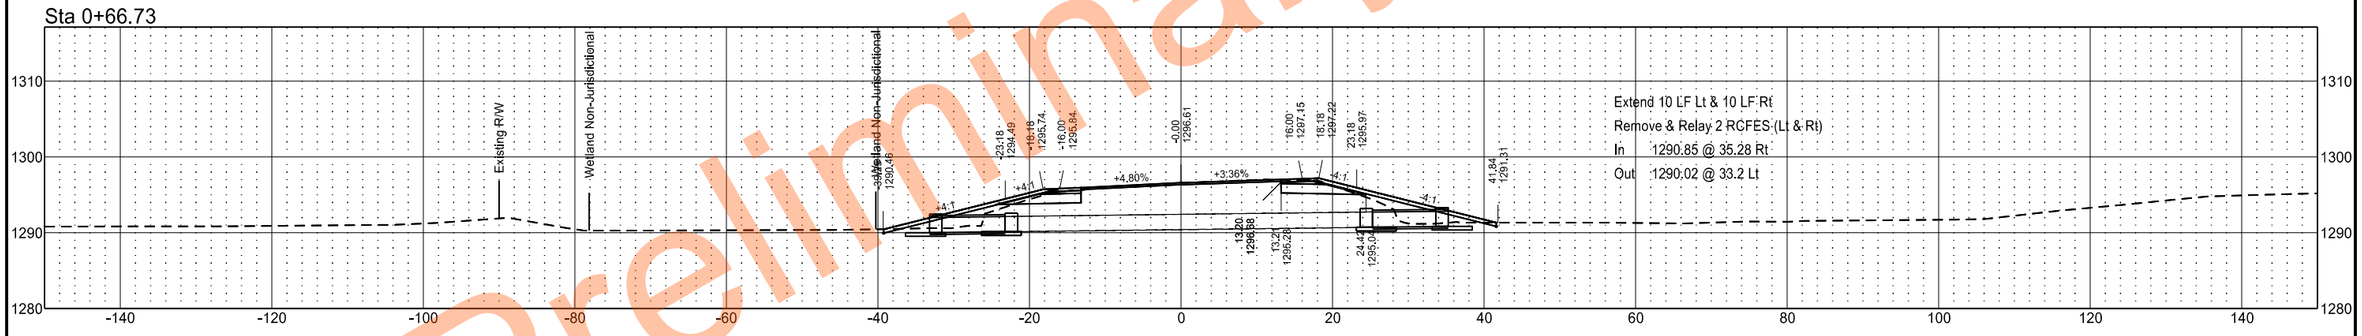

Sta 0+52.43

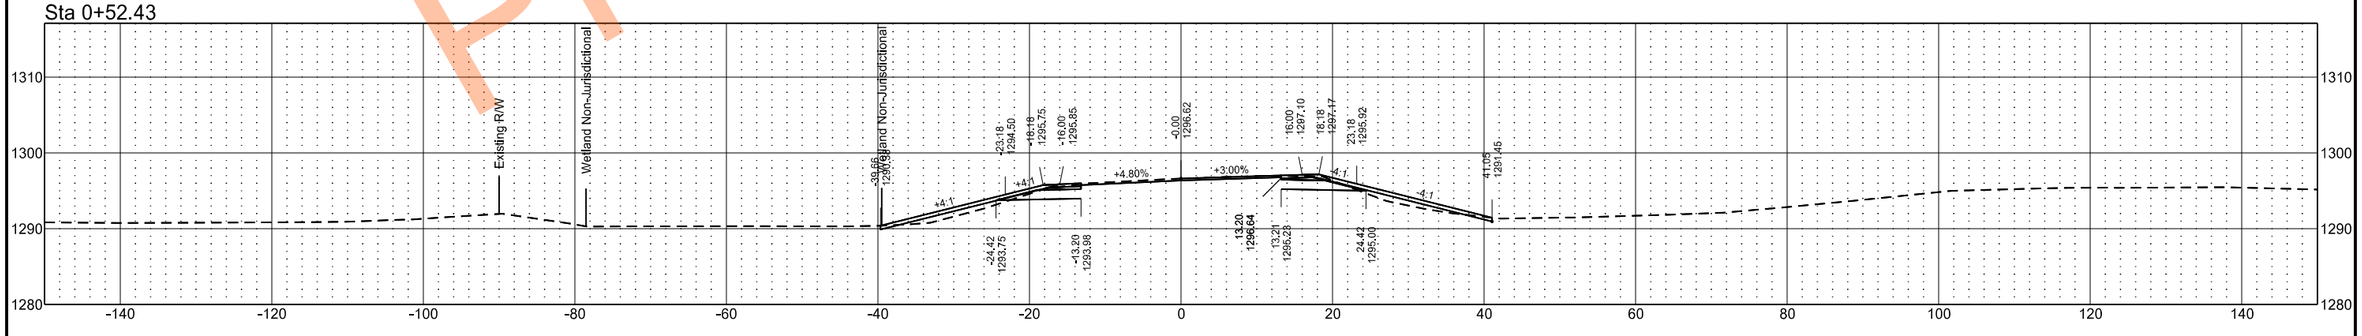

Preliminary Plans

EX32

	STATE	PROJECT NO.	SECTION NO.	SHEET NO.
	ND	SS-XA-8-032(046)000	200	2

Sta 2+00.00

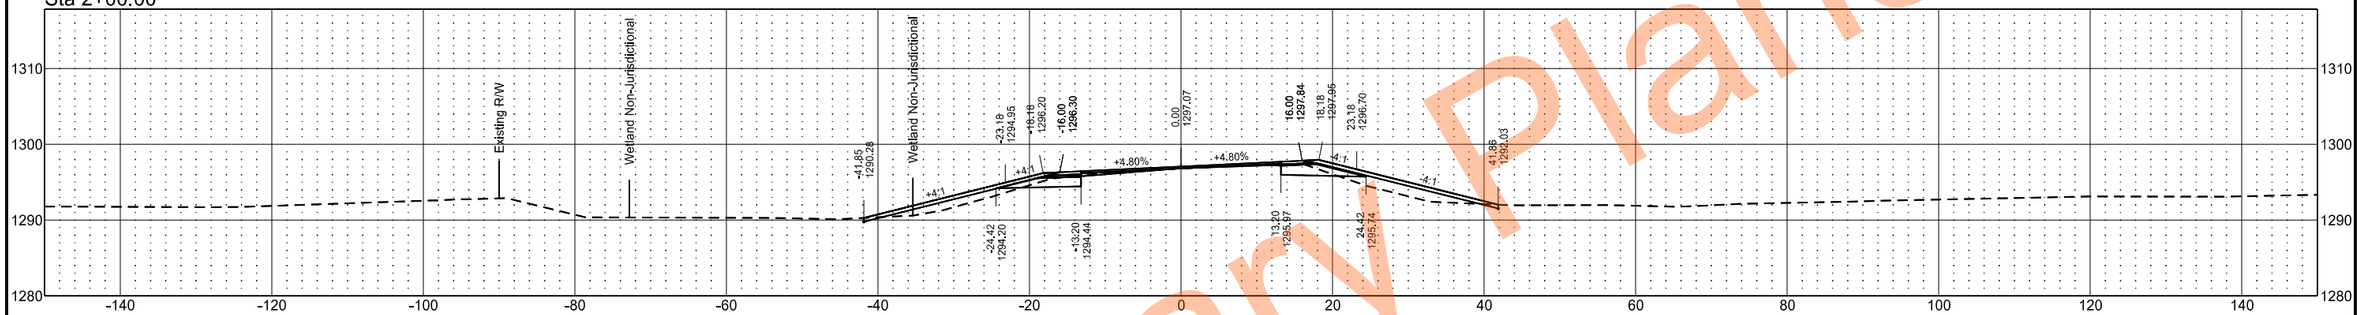

Sta 1+50.00

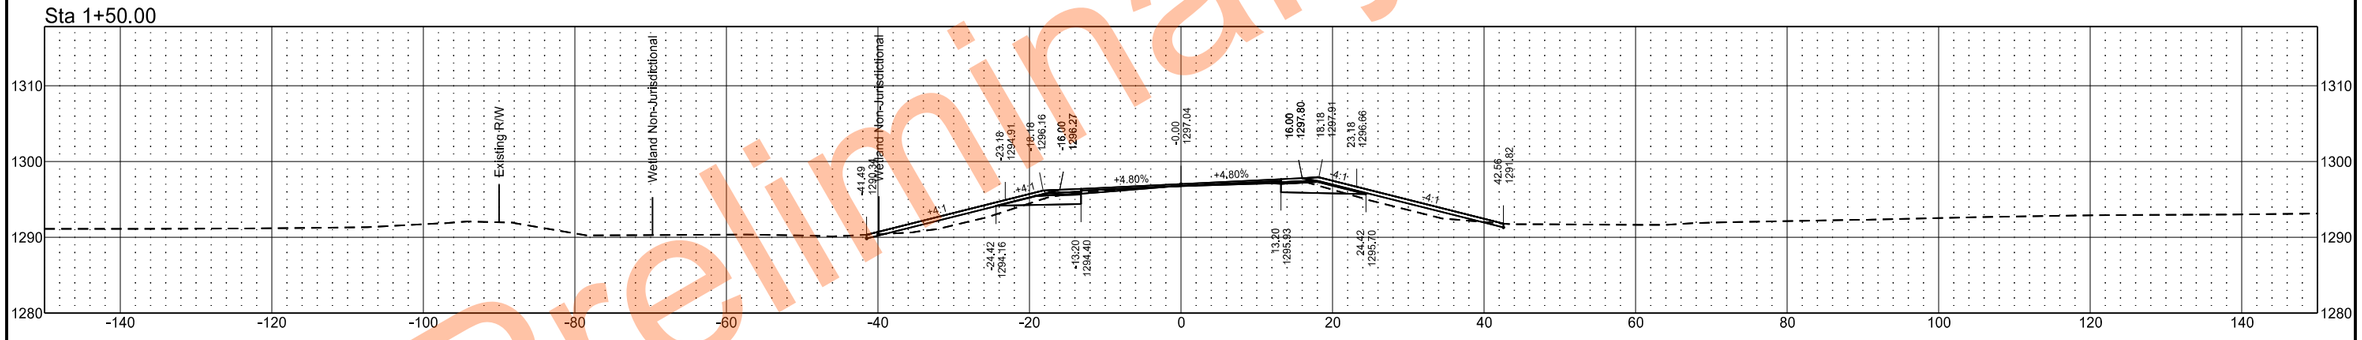

Sta 1+32.00

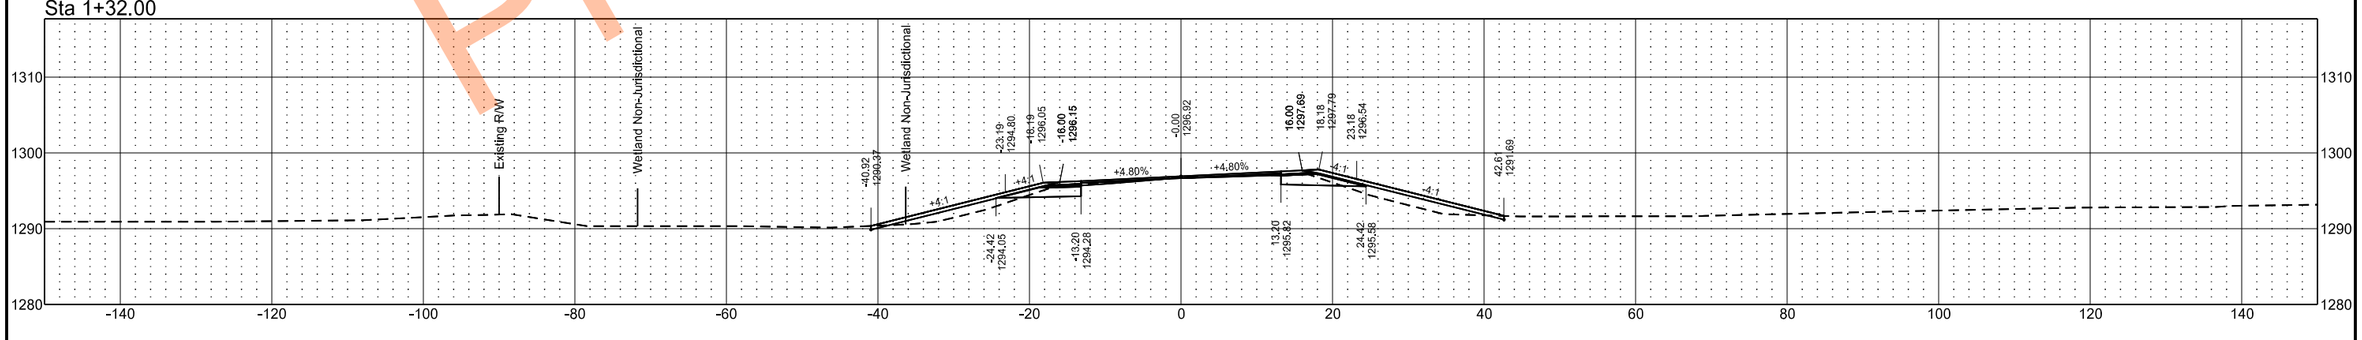

Preliminary Plans

EX32

	STATE	PROJECT NO.	SECTION NO.	SHEET NO.
	ND	SS-XA-8-032(046)000	200	3

Sta 3+50.00

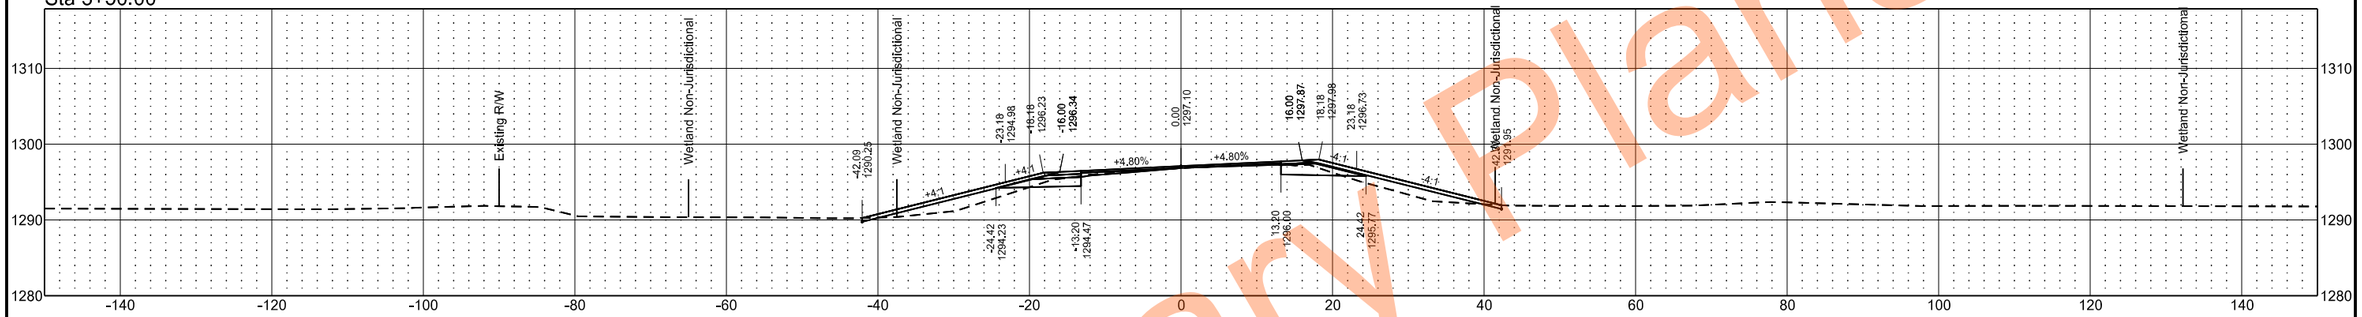

Sta 3+00.00

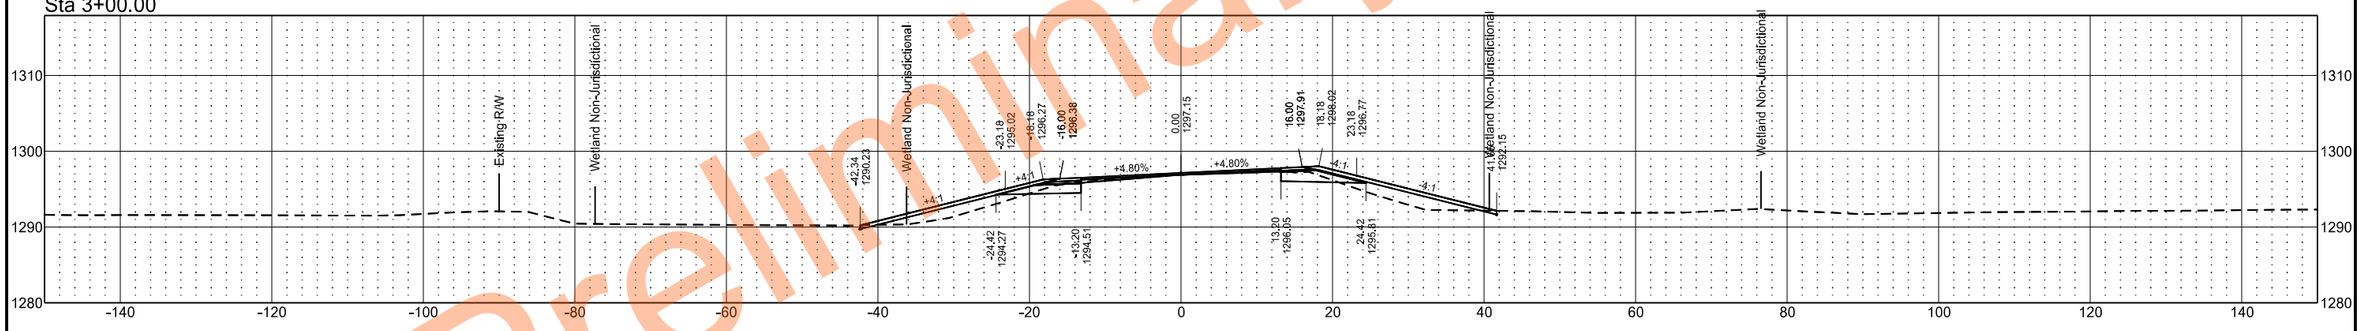

Sta 2+50.00

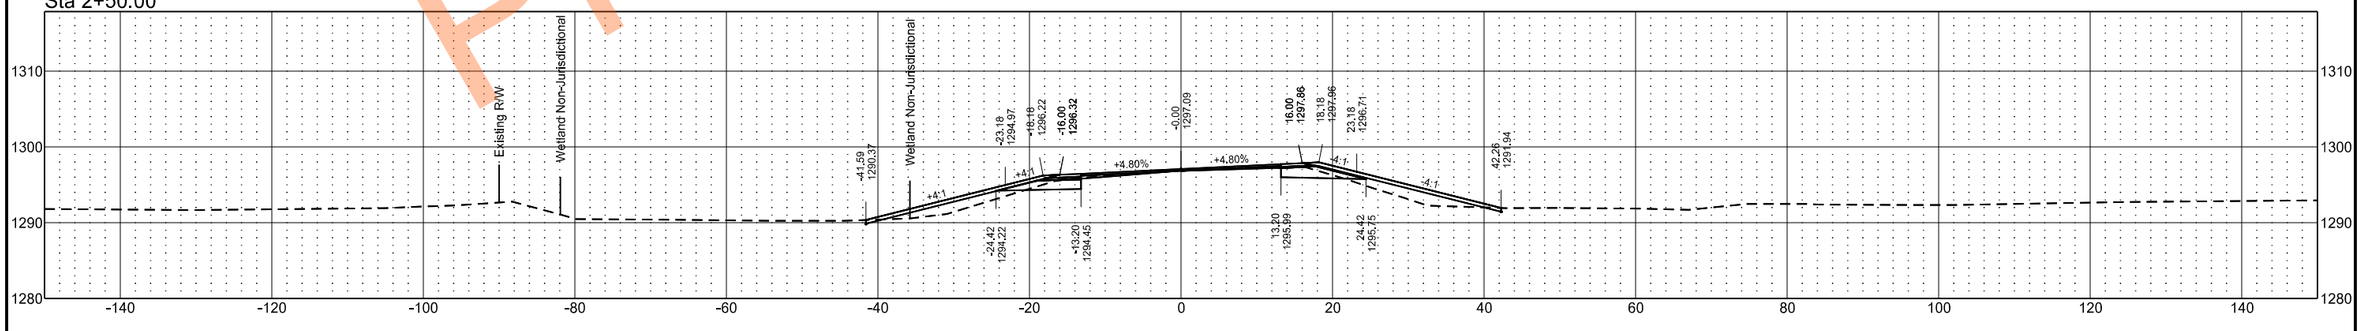

Preliminary Plans

EX32

	STATE	PROJECT NO.	SECTION NO.	SHEET NO.
	ND	SS-XA-8-032(046)000	200	4

Sta 5+00.00

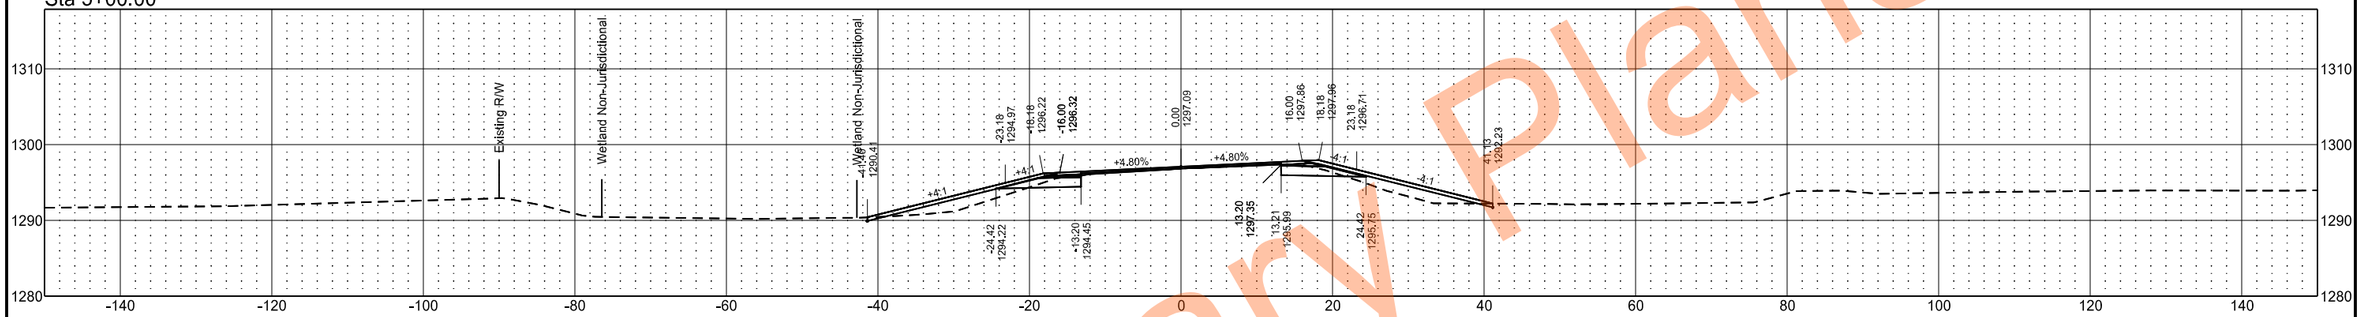

Sta 4+50.00

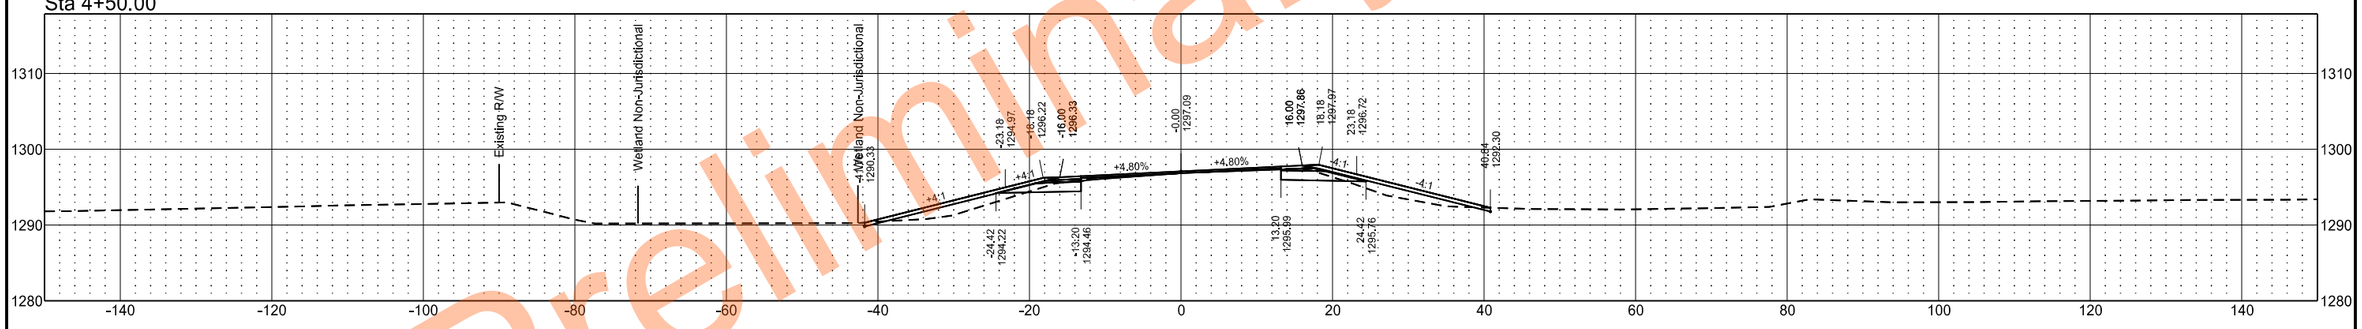

Sta 4+00.00

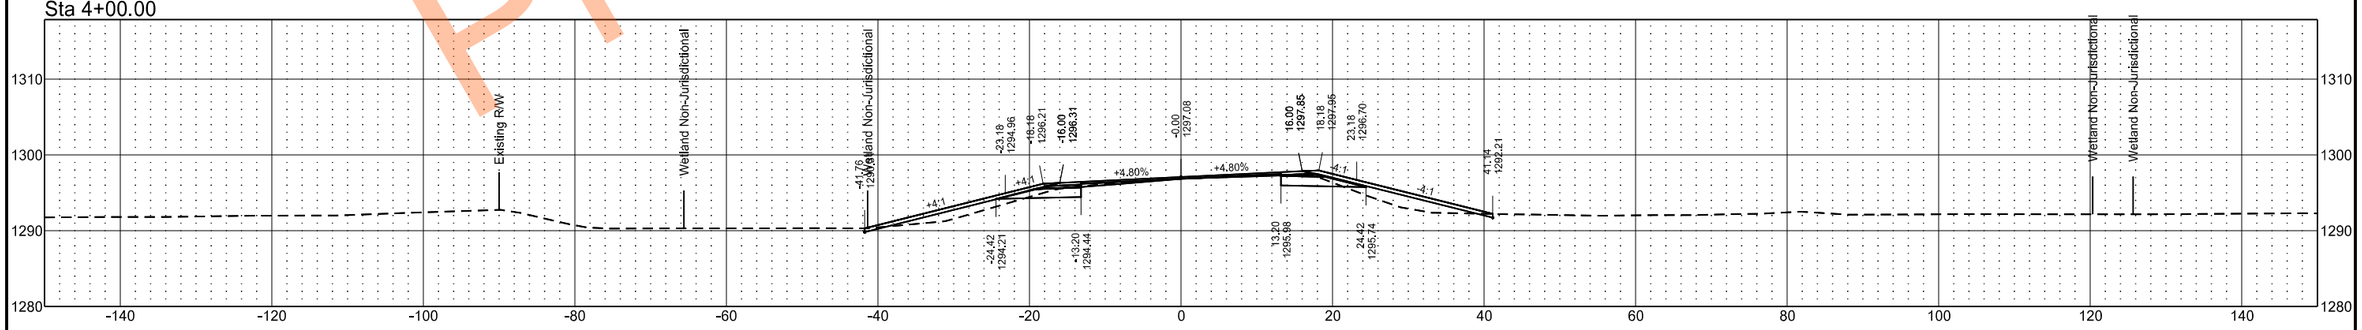

Preliminary Plans

EX32

	STATE	PROJECT NO.	SECTION NO.	SHEET NO.
	ND	SS-XA-8-032(046)000	200	5

Sta 6+50.00

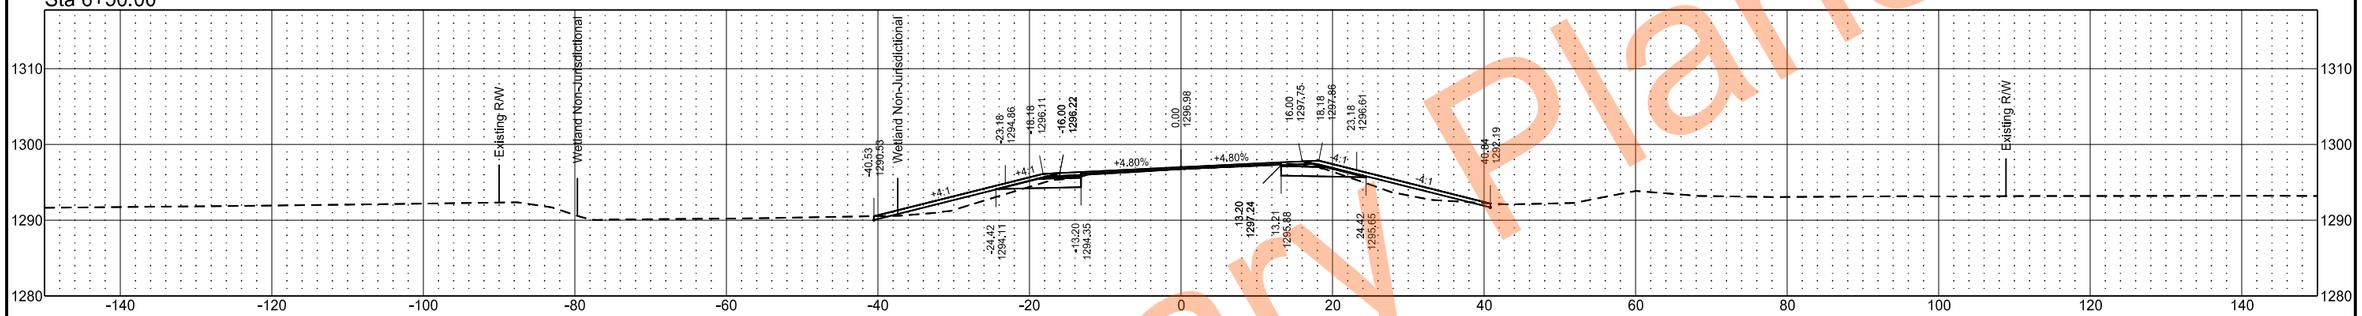

Sta 6+00.00

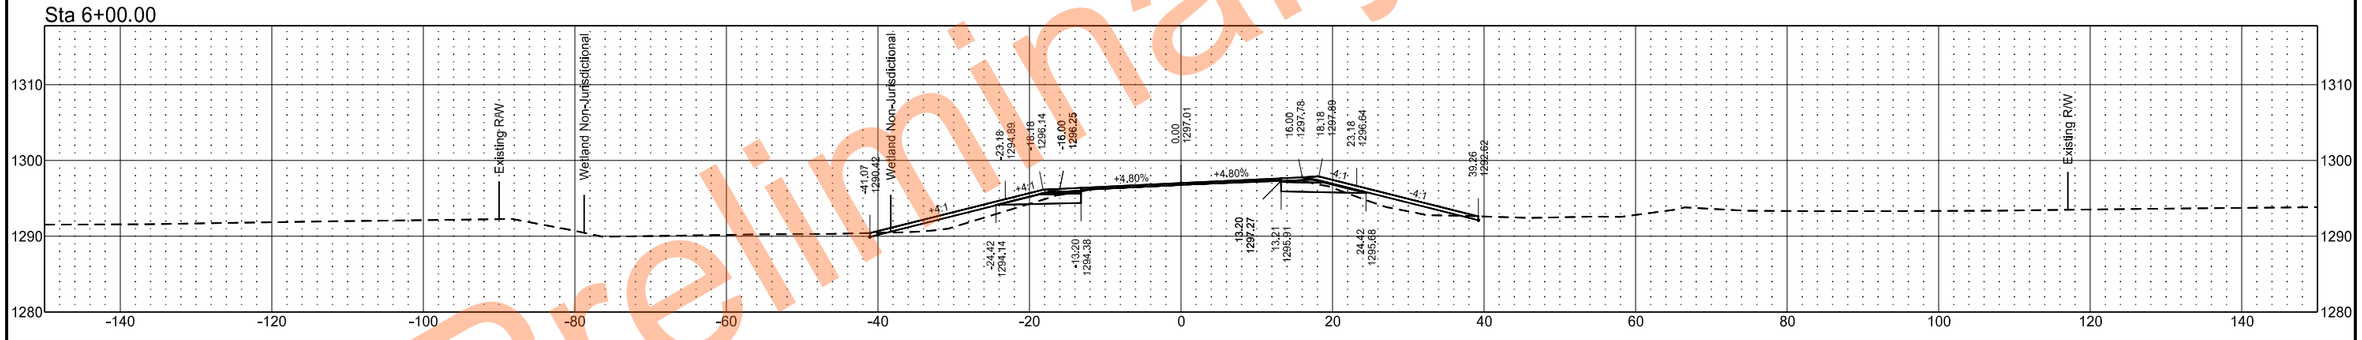

Sta 5+50.00

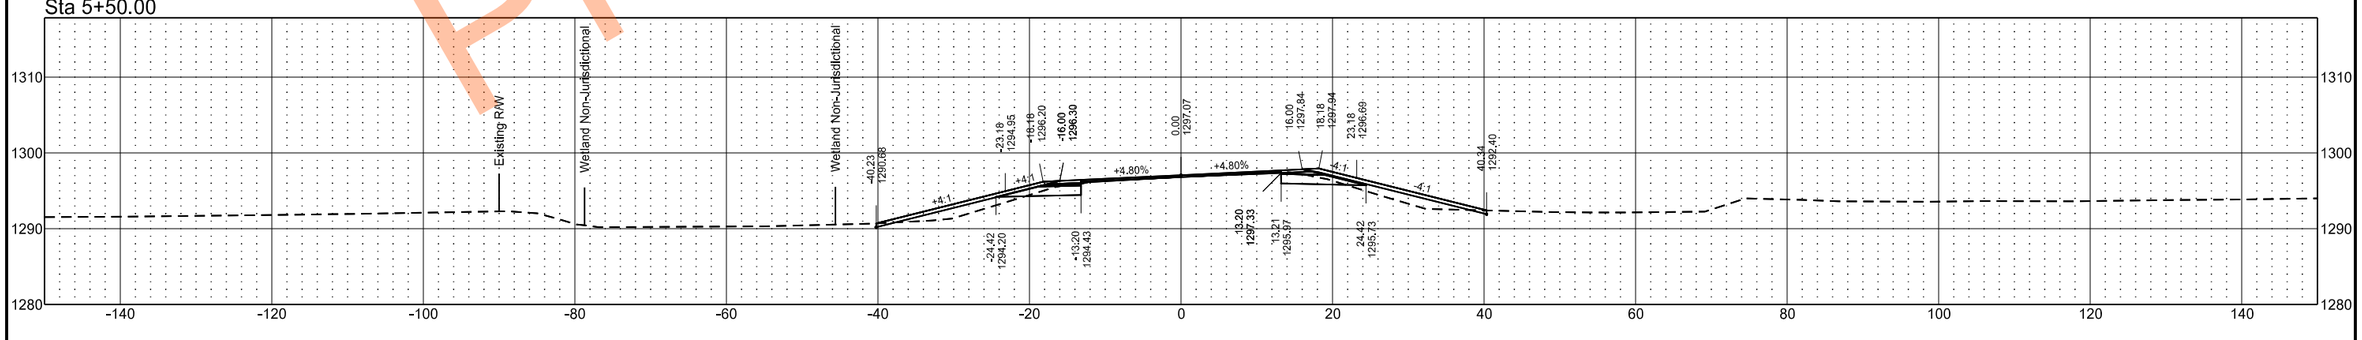

Preliminary Plans

EX32

	STATE	PROJECT NO.	SECTION NO.	SHEET NO.
	ND	SS-XA-8-032(046)000	200	6

Sta 8+00.00

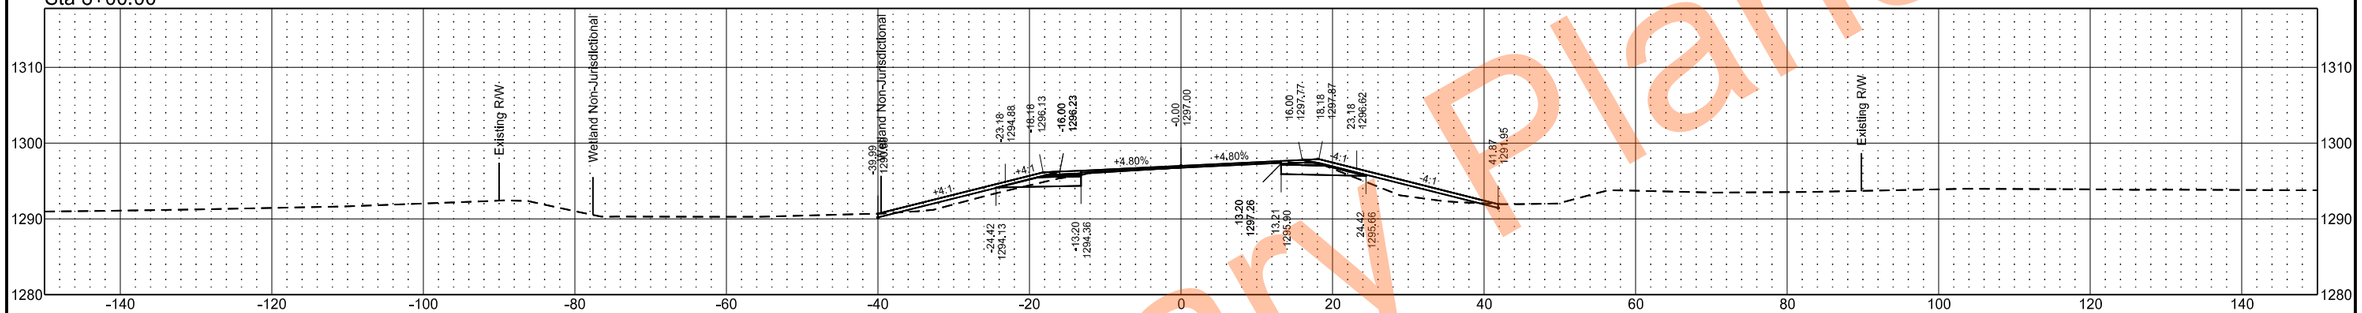

Sta 7+50.00

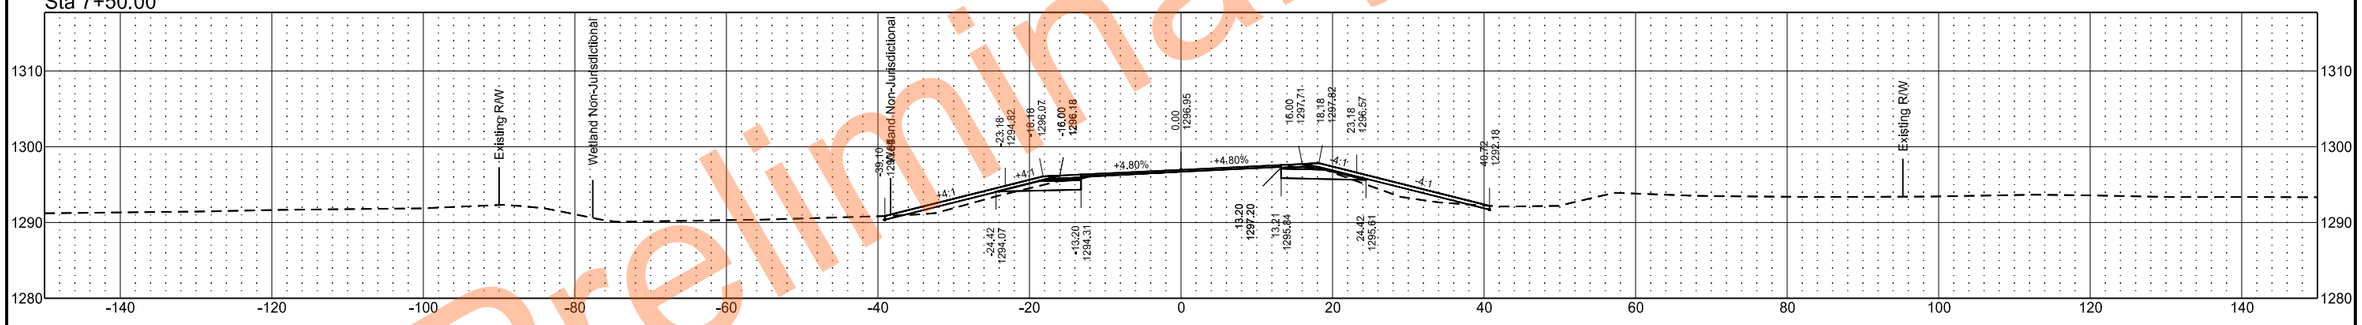

Sta 7+00.00

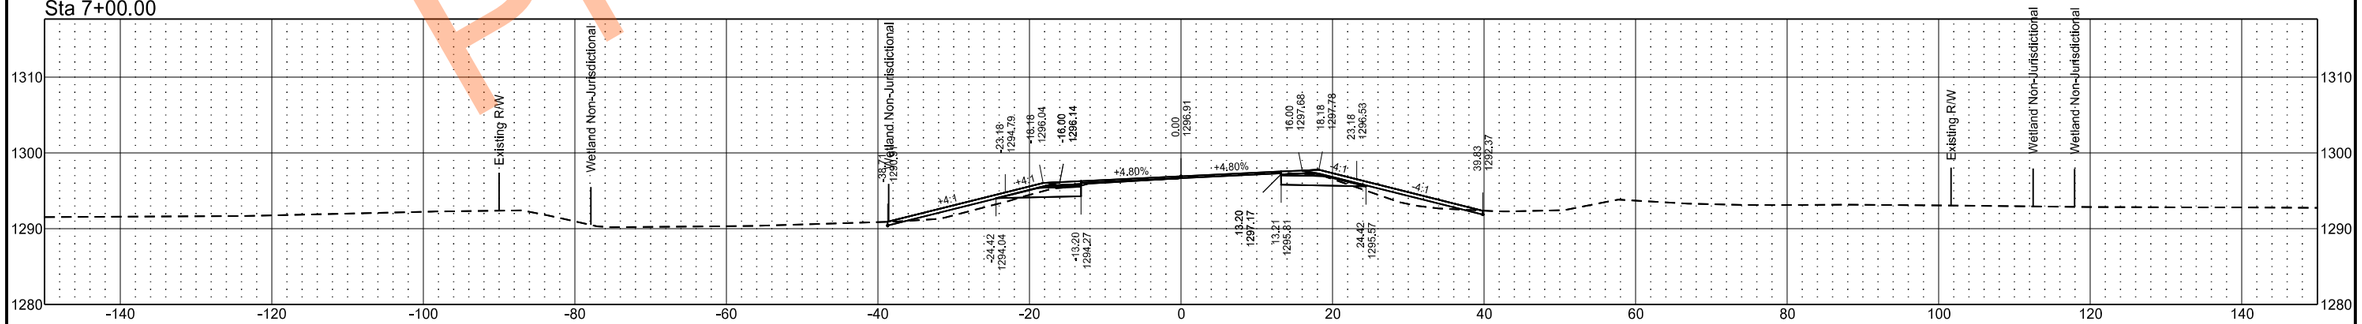

Preliminary Plans

EX32

	STATE	PROJECT NO.	SECTION NO.	SHEET NO.
	ND	SS-XA-8-032(046)000	200	7

Sta 9+50.00

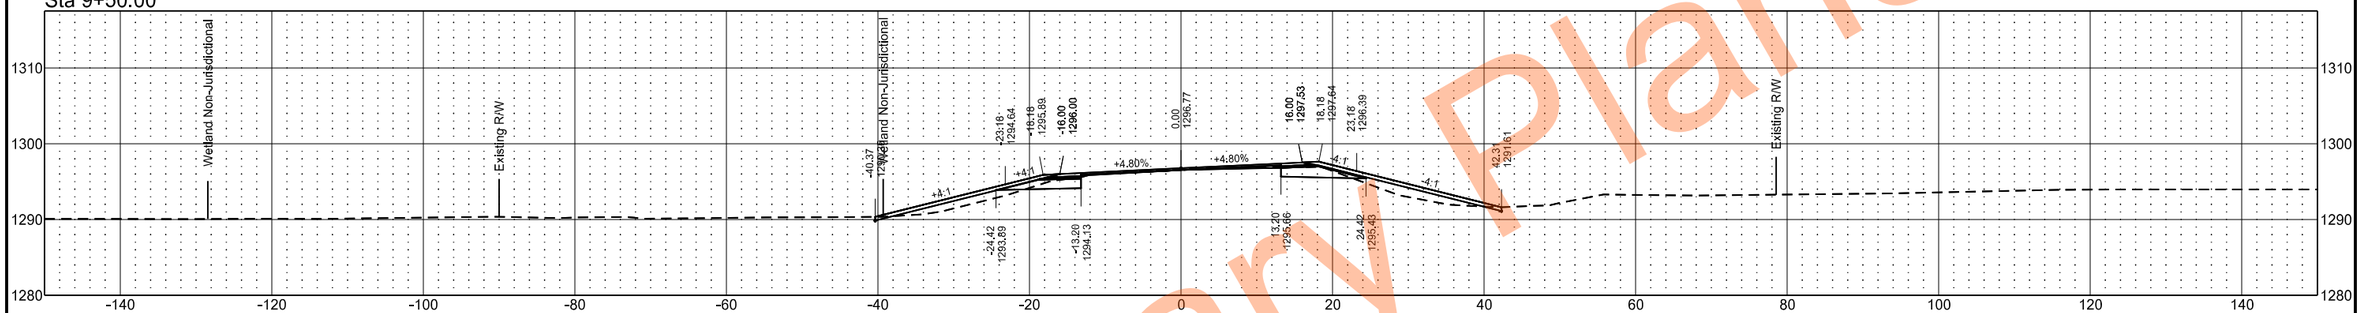

Sta 9+00.00

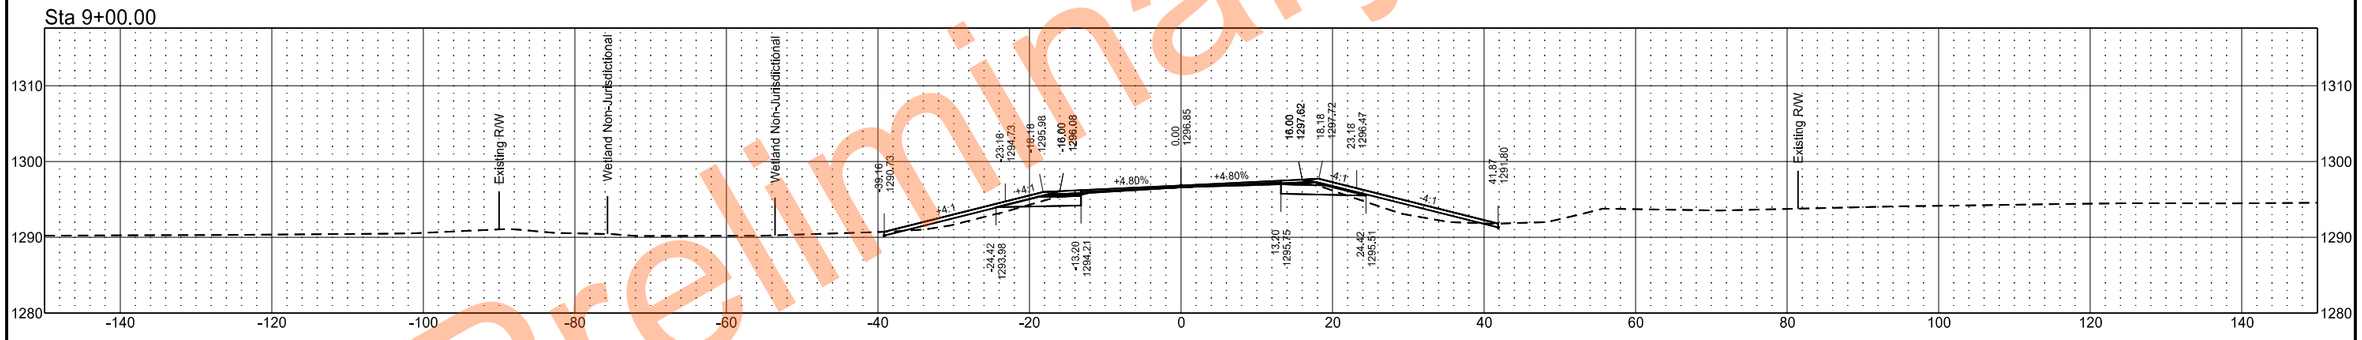

Sta 8+50.00

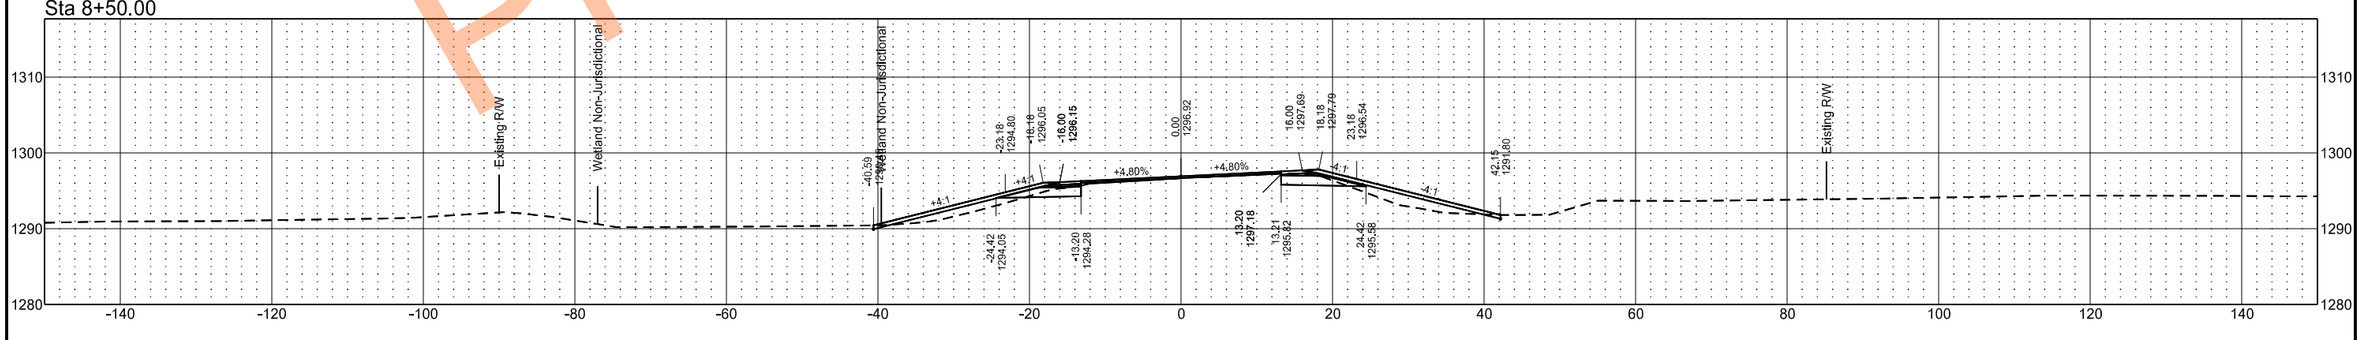

Preliminary Plans

EX32

	STATE	PROJECT NO.	SECTION NO.	SHEET NO.
	ND	SS-XA-8-032(046)000	200	8

Sta 10+50.00

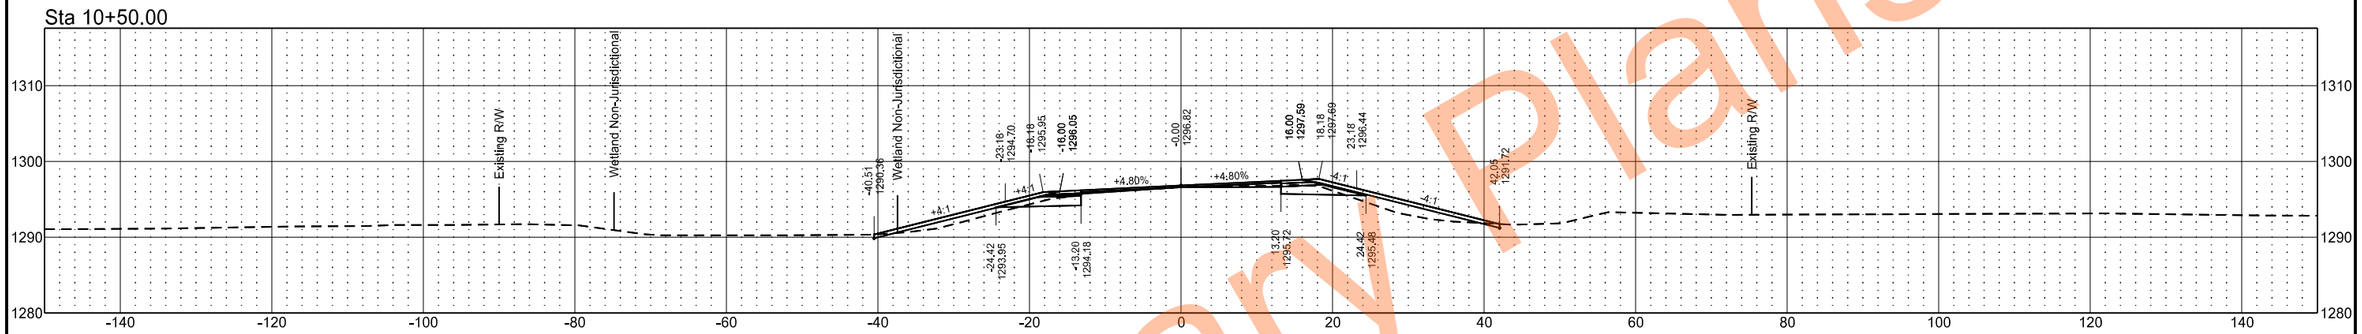

Sta 10+41.00

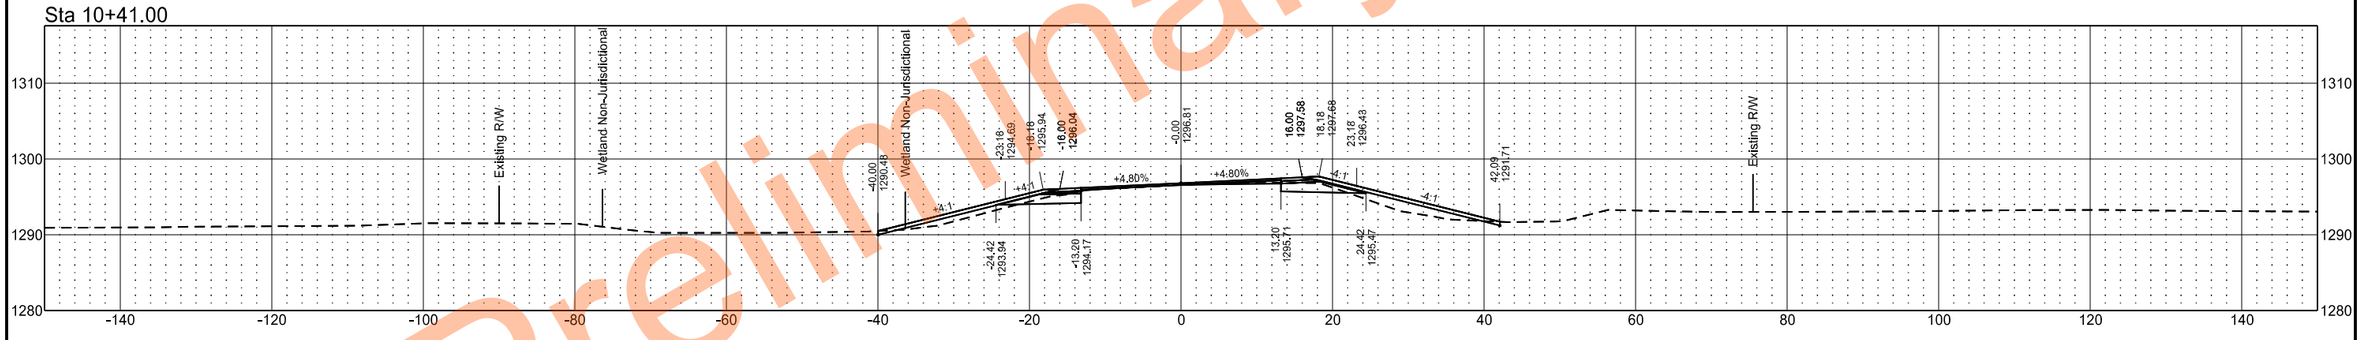

Sta 10+00.00

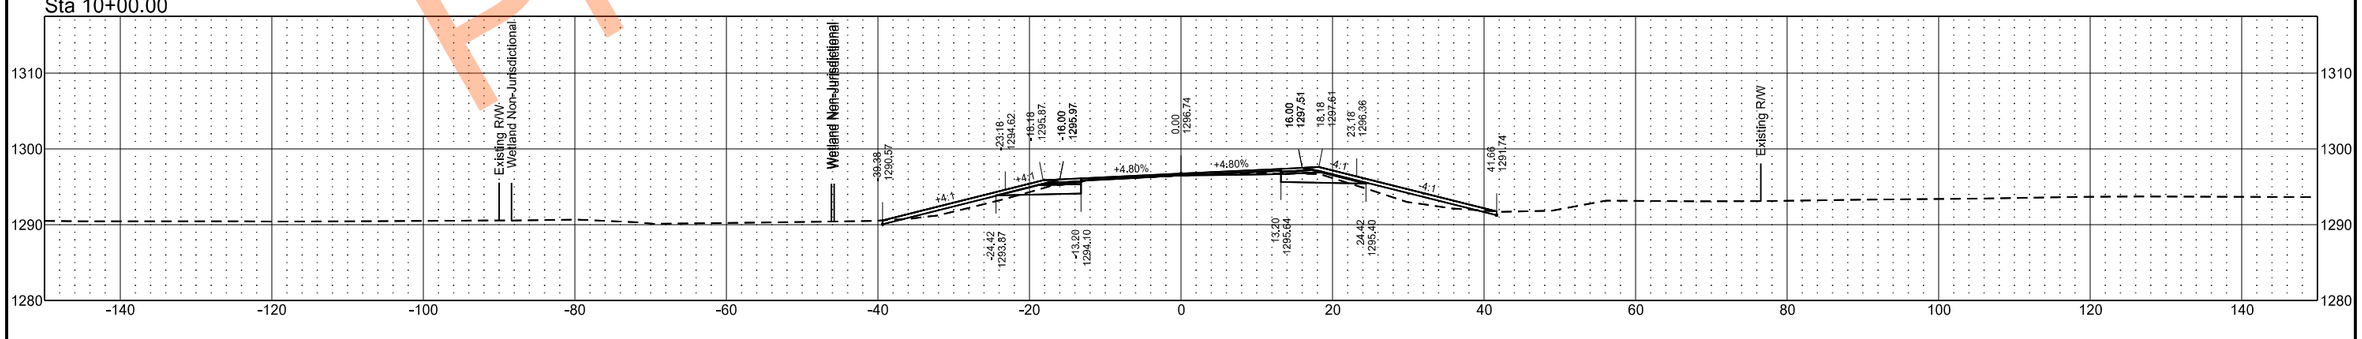

Preliminary Plans

EX32

	STATE	PROJECT NO.	SECTION NO.	SHEET NO.
	ND	SS-XA-8-032(046)000	200	9

Sta 11+31.00

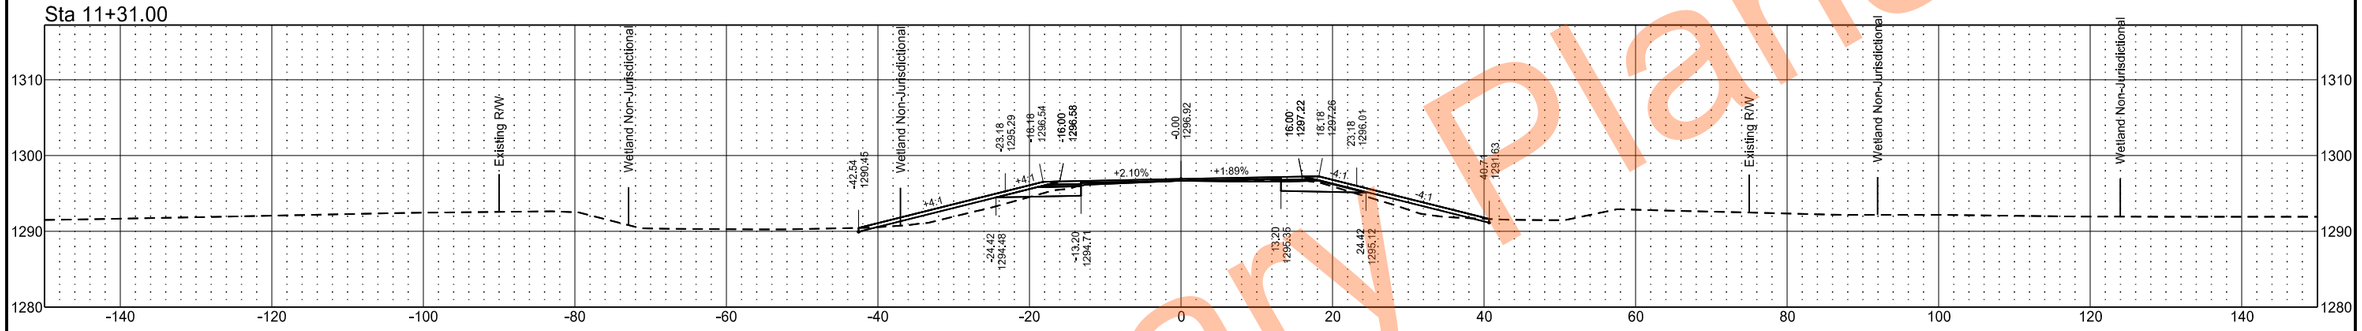

Sta 11+00.00

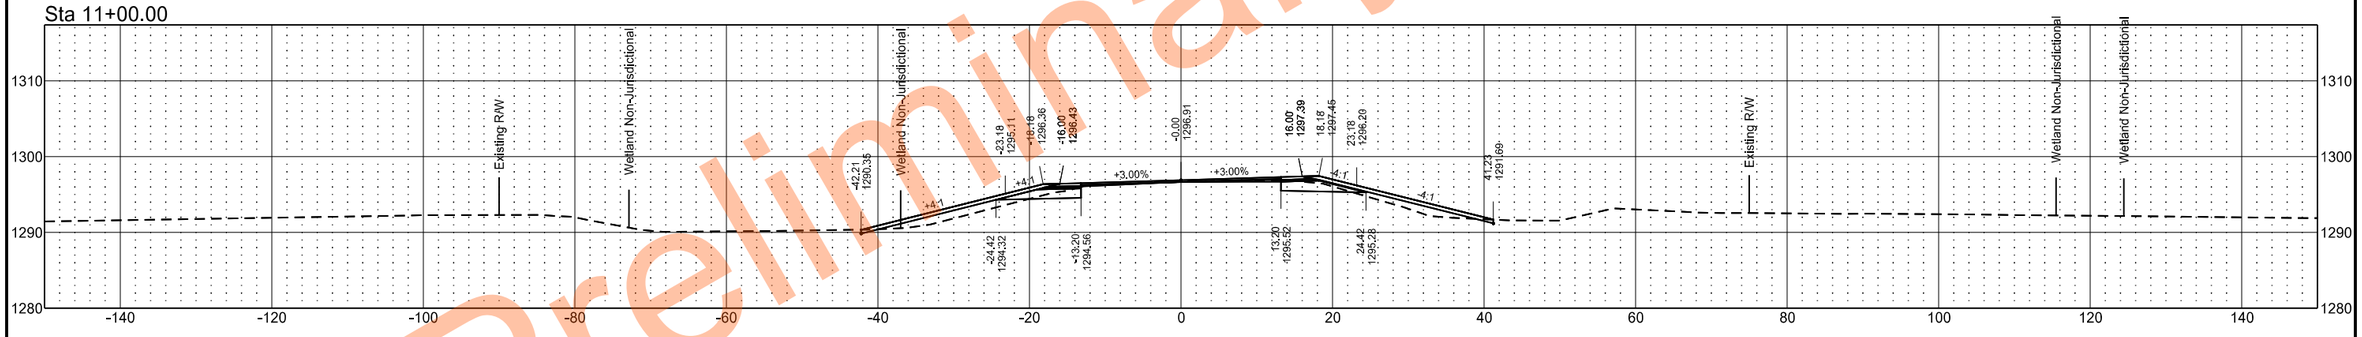

Sta 10+94.63

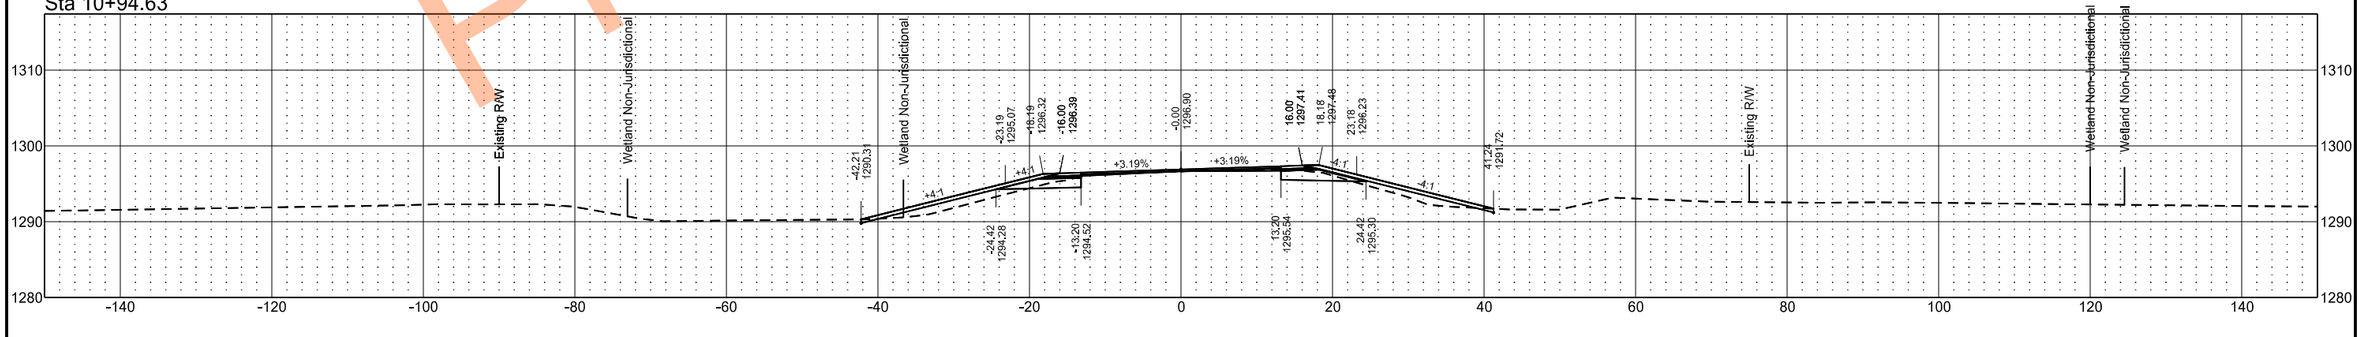

Preliminary Plans

EX32

	STATE	PROJECT NO.	SECTION NO.	SHEET NO.
	ND	SS-XA-8-032(046)000	200	10

Sta 12+74.00

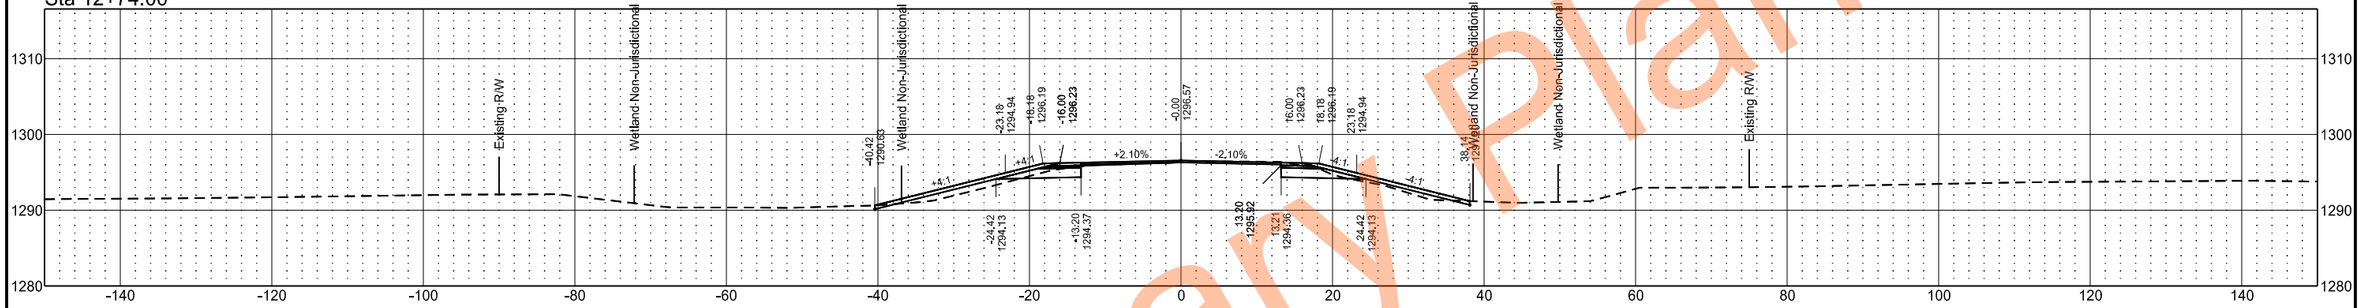

Sta 12+03.00

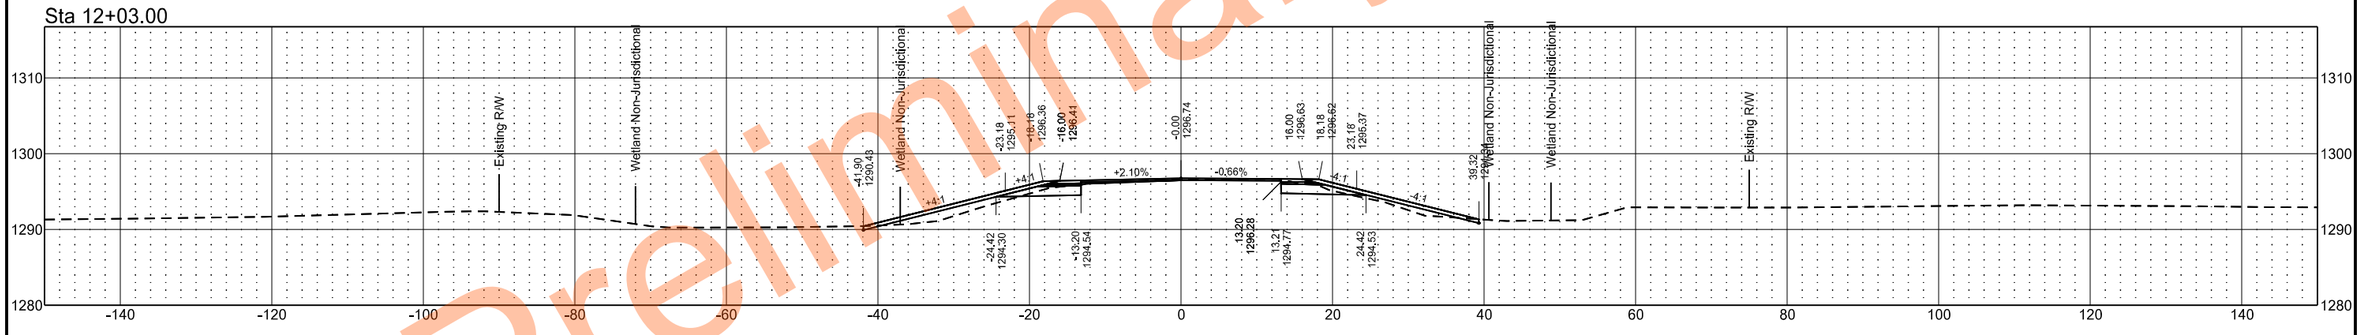

Sta 12+00.00

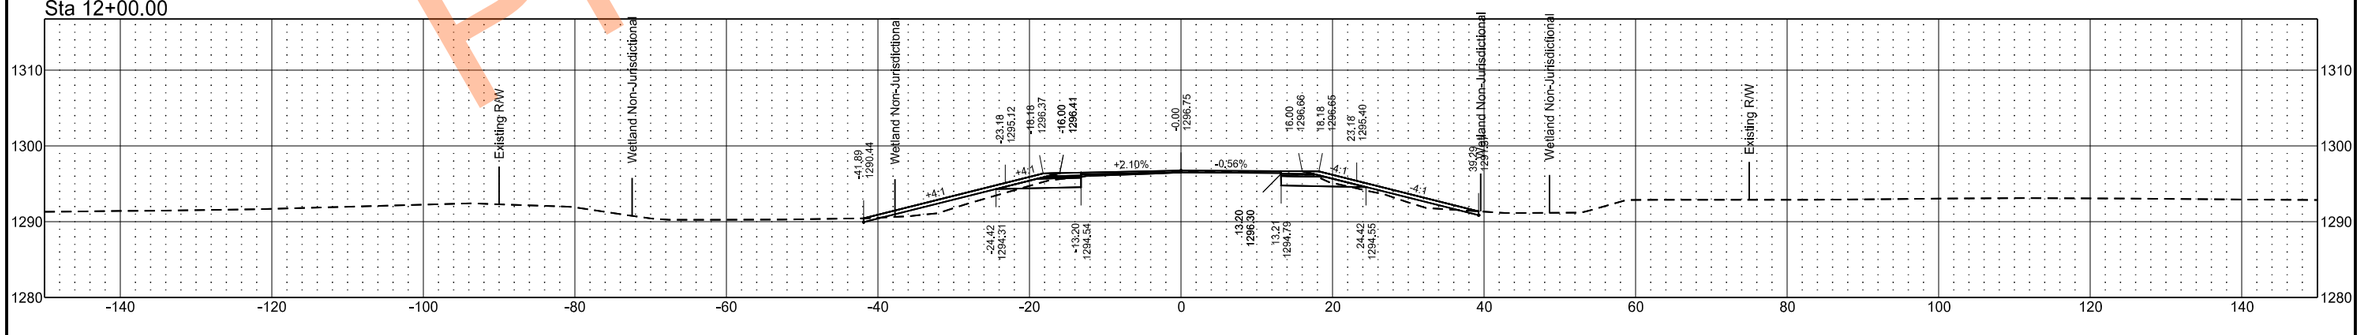

Preliminary Plans

EX32

	STATE	PROJECT NO.	SECTION NO.	SHEET NO.
	ND	SS-XA-8-032(046)000	200	11

Sta 15+00.00

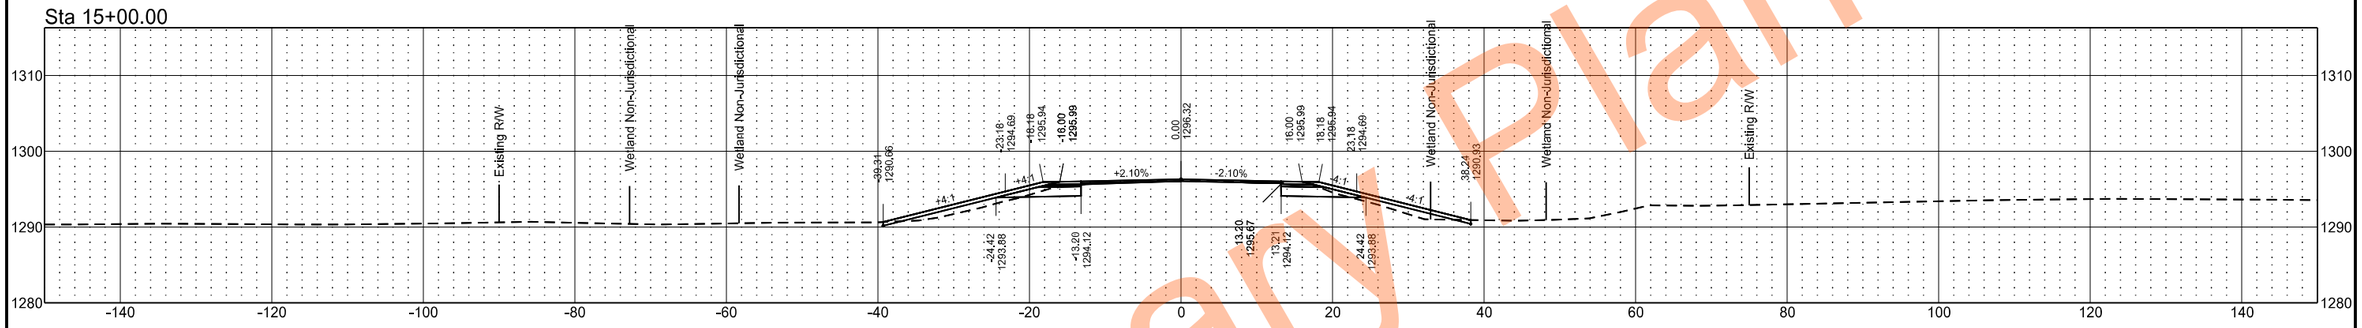

Sta 14+00.00

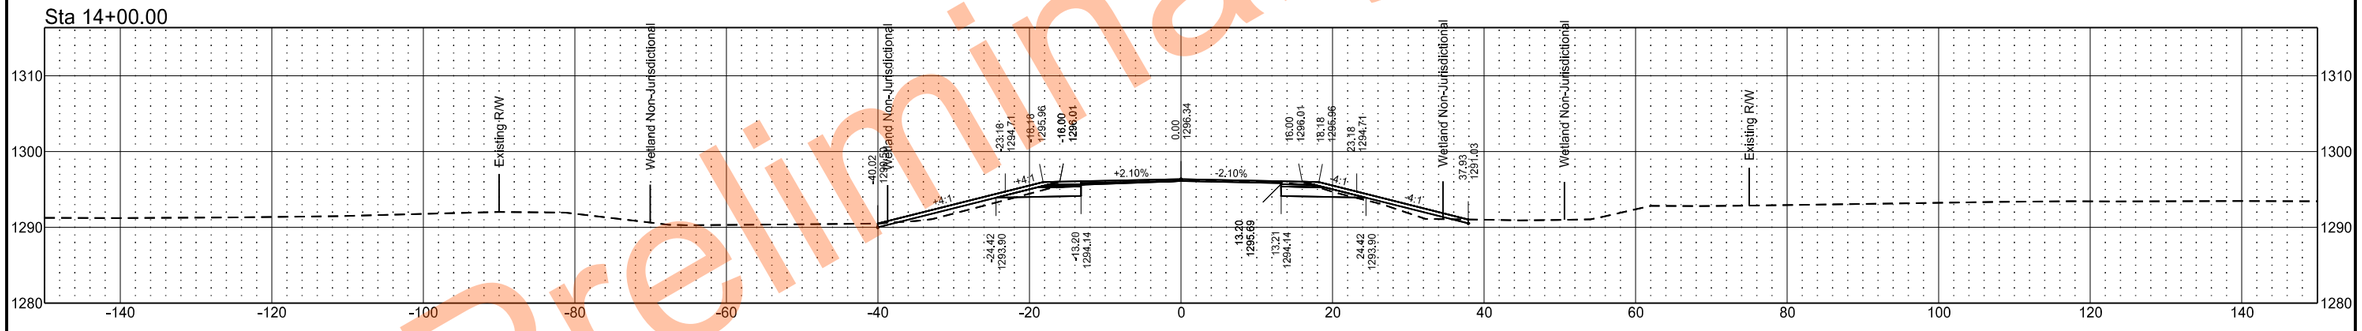

Sta 13+00.00

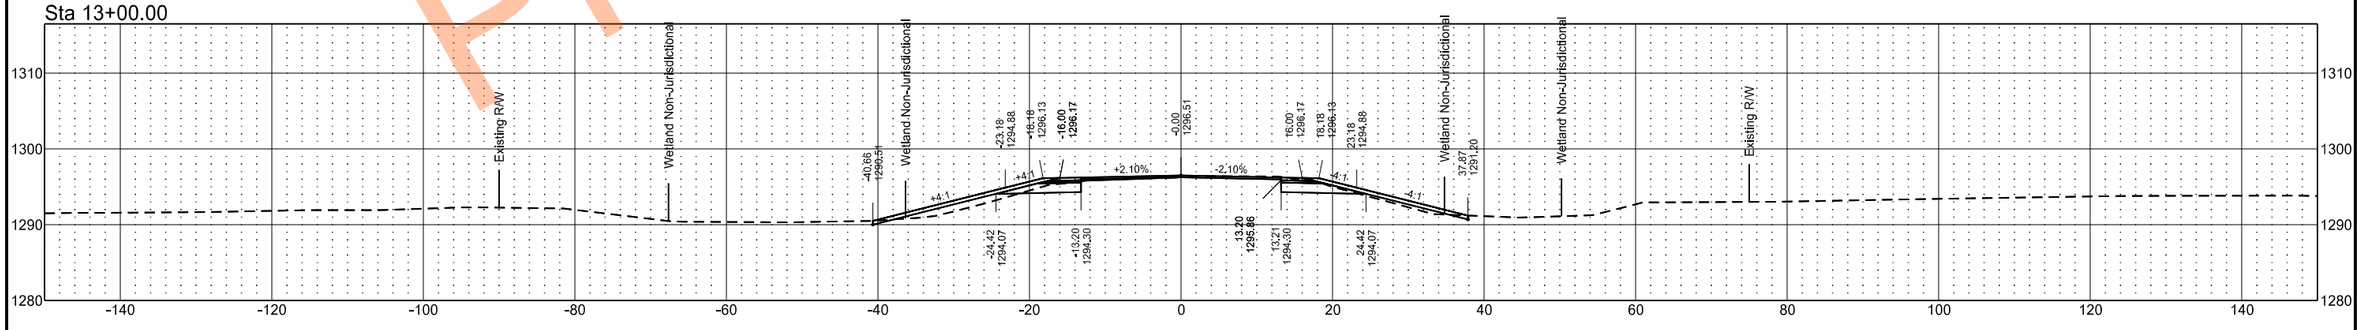

Preliminary Plans

EX32

	STATE	PROJECT NO.	SECTION NO.	SHEET NO.
	ND	SS-XA-8-032(046)000	200	12

Sta 18+00.00

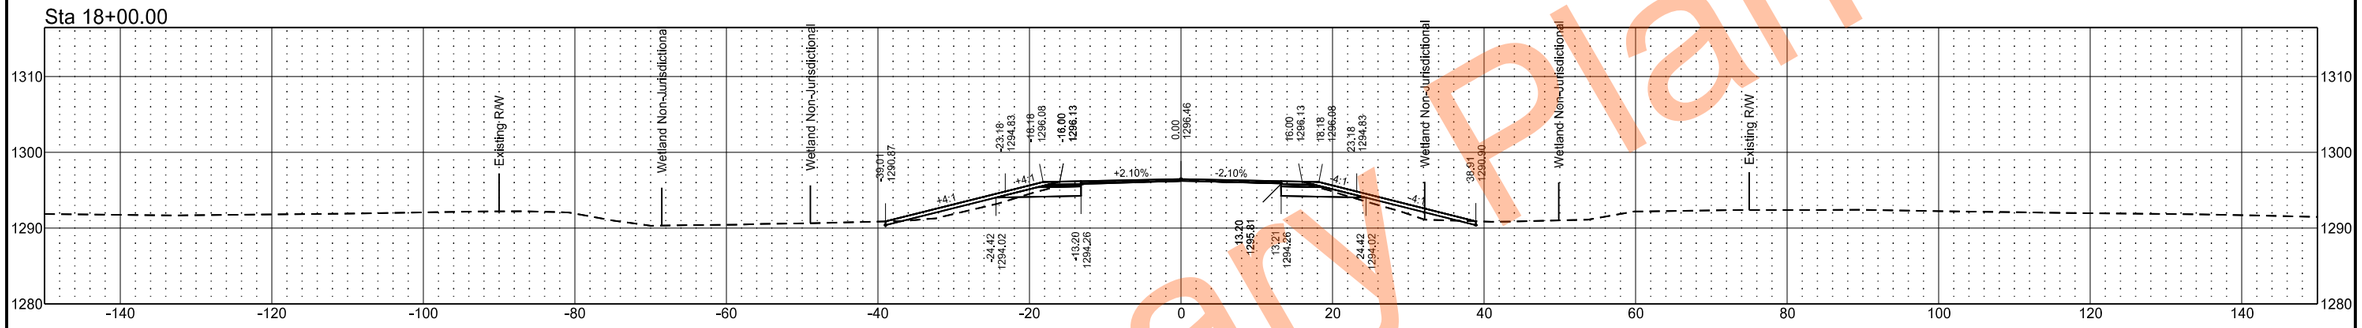

Sta 17+00.00

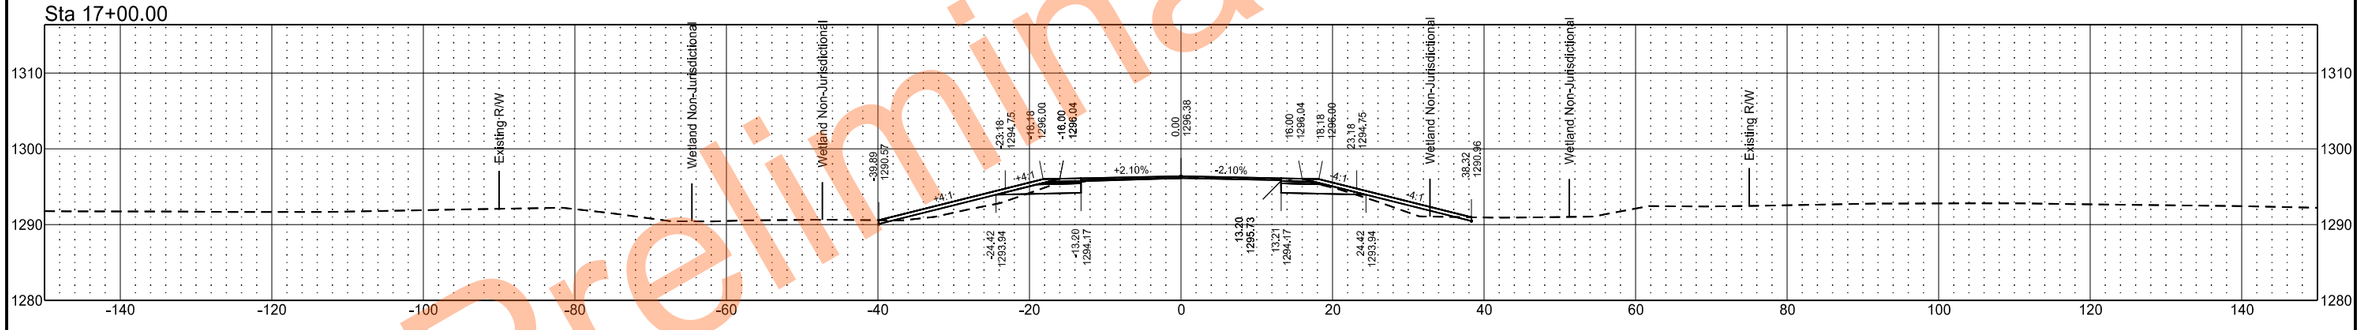

Sta 16+00.00

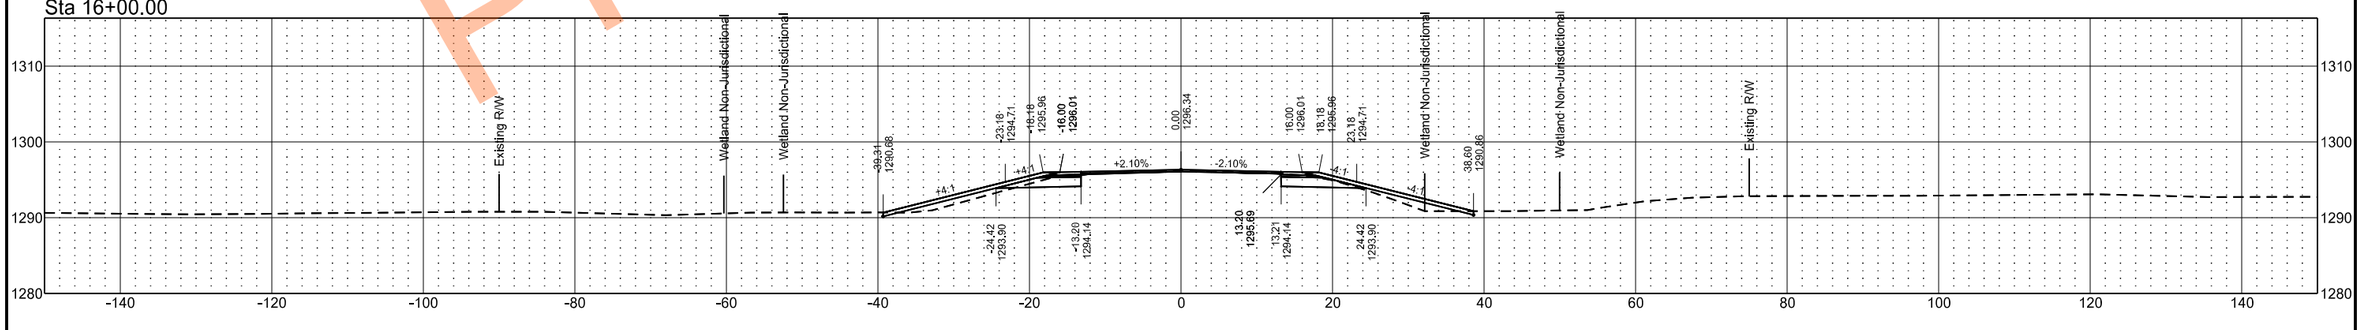

Preliminary Plans

EX32

	STATE	PROJECT NO.	SECTION NO.	SHEET NO.
	ND	SS-XA-8-032(046)000	200	13

Sta 22+00.00

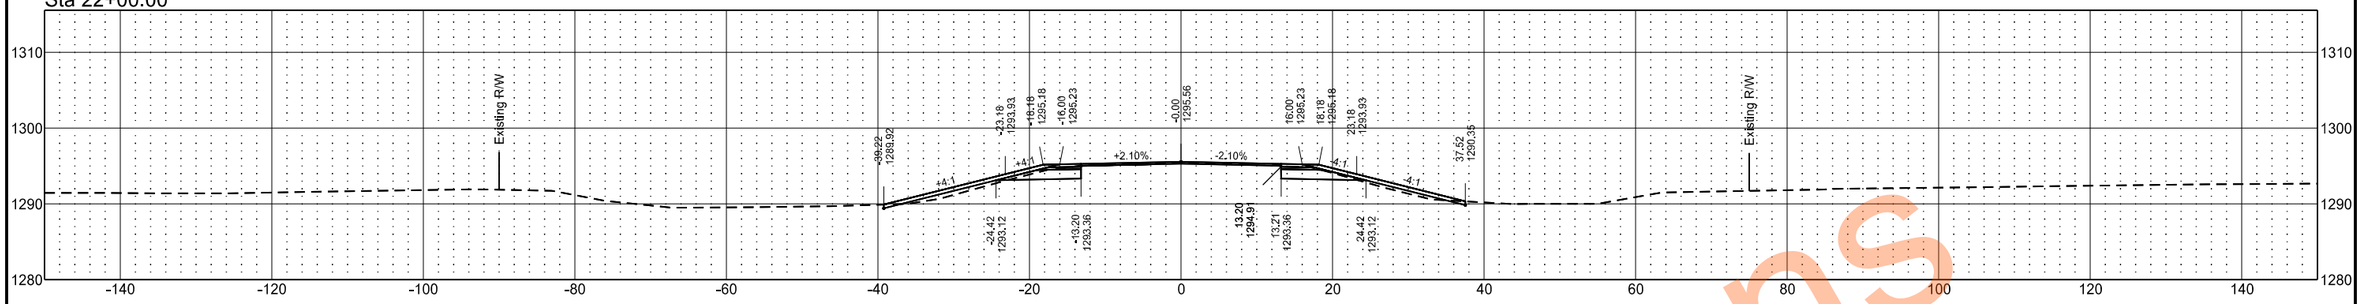

Sta 21+00.00

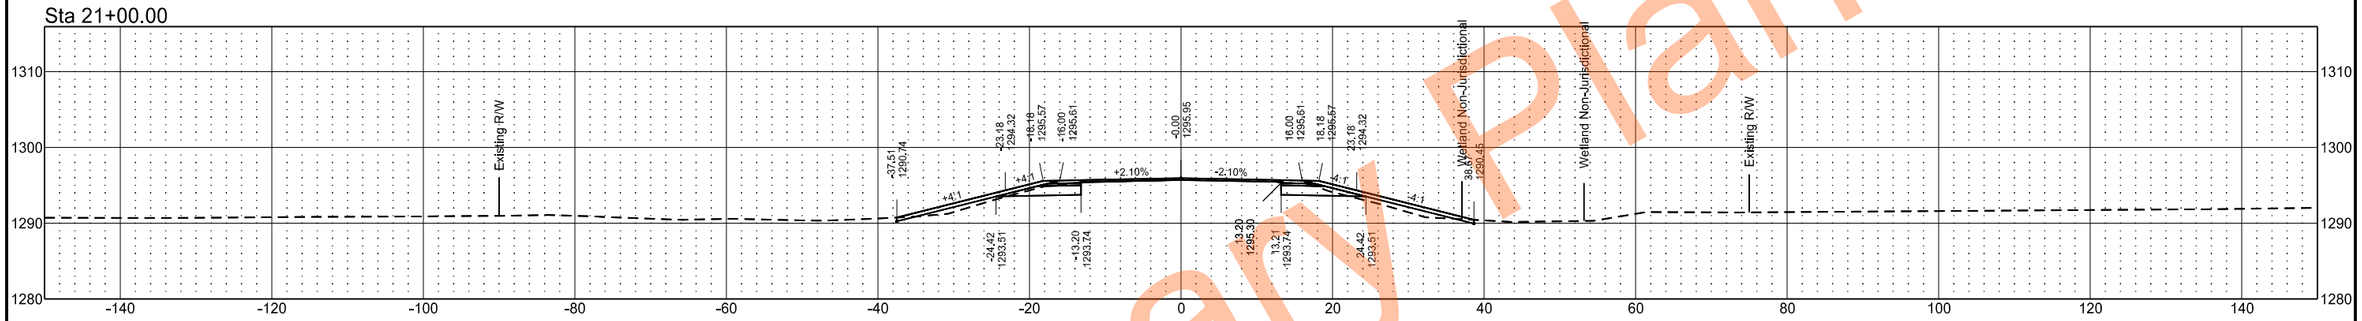

Sta 20+00.00

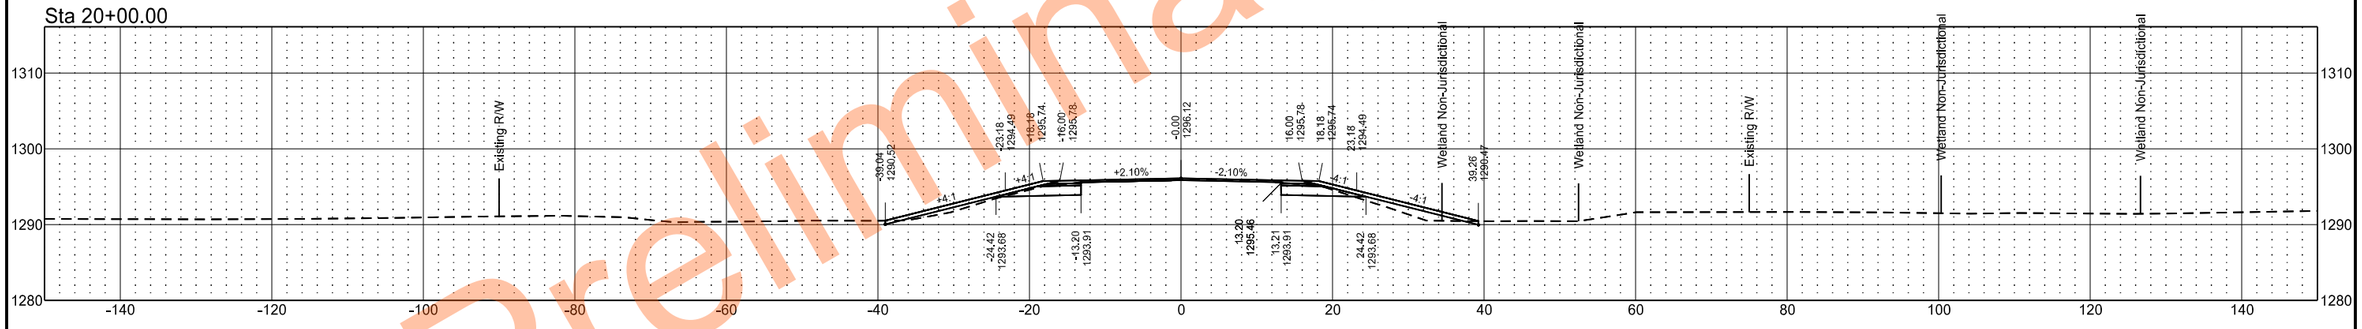

Sta 19+00.00

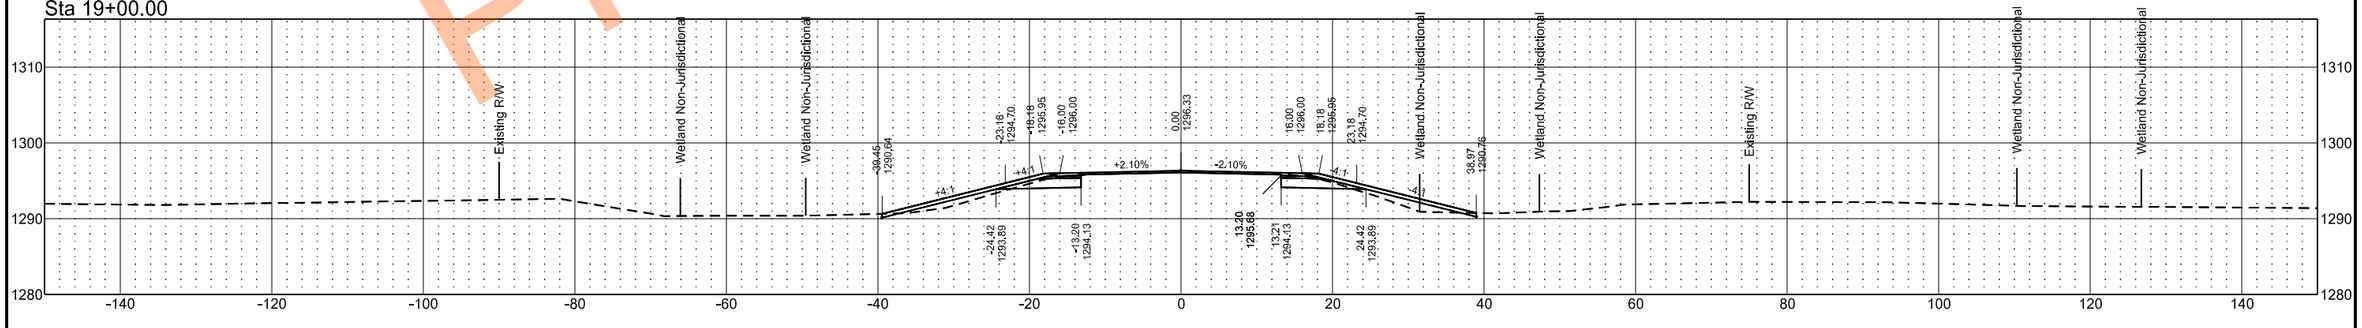

Preliminary Plans

EX32

	STATE	PROJECT NO.	SECTION NO.	SHEET NO.
	ND	SS-XA-8-032(046)000	200	14

Sta 25+00.00

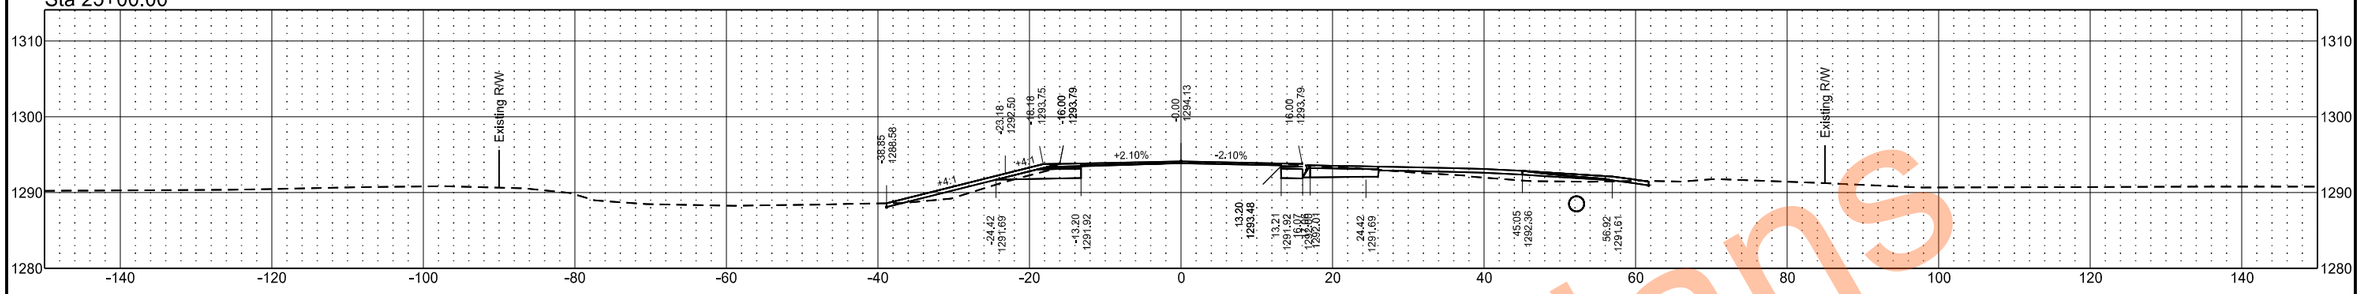

Sta 24+86.43

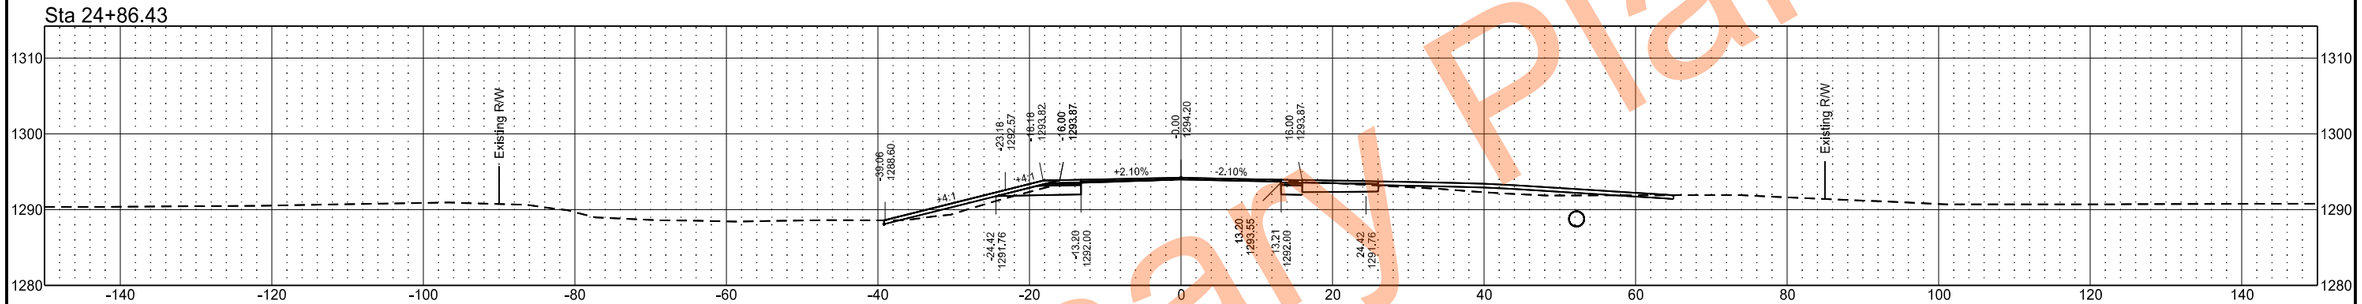

Sta 24+00.00

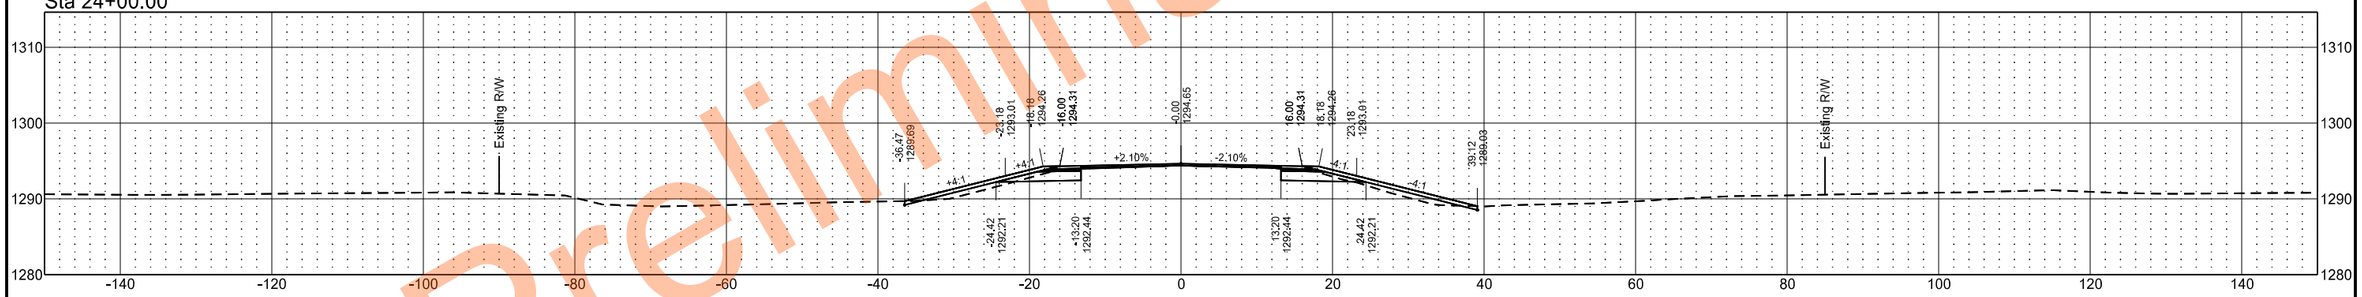

Sta 23+00.00

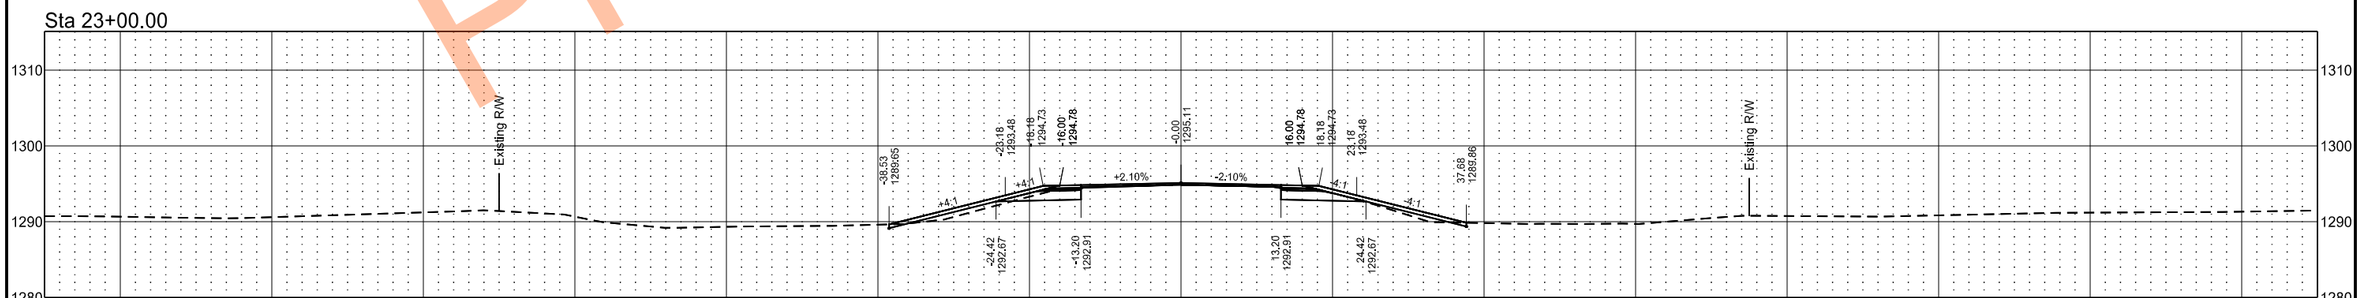

Preliminary Plans

EX32

	STATE	PROJECT NO.	SECTION NO.	SHEET NO.
	ND	SS-XA-8-032(046)000	200	15

Sta 29+00.00

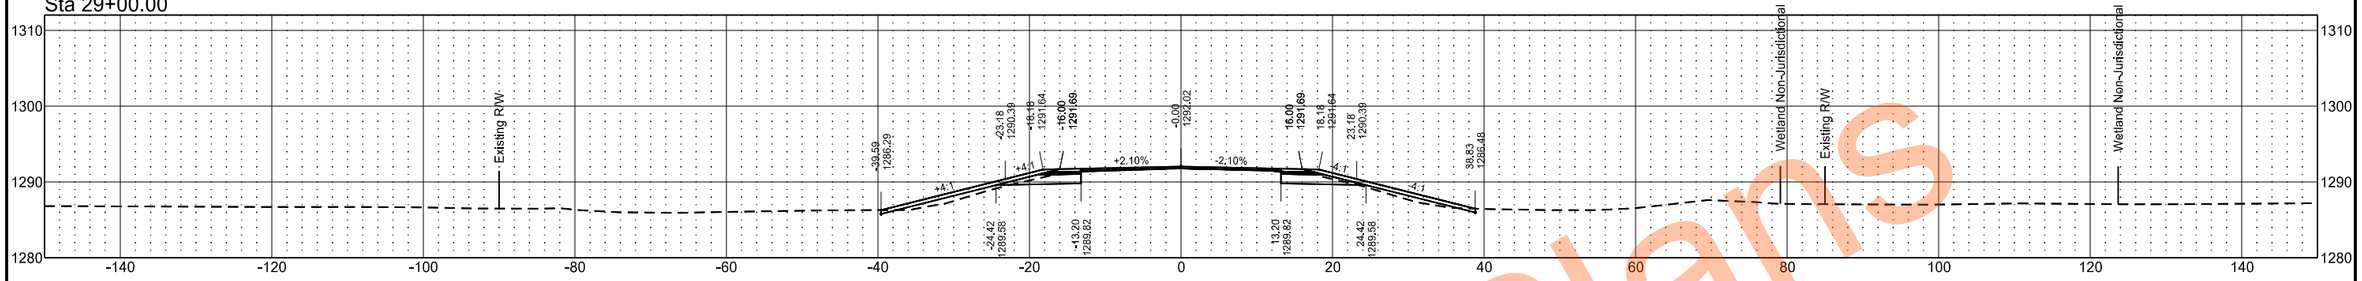

Sta 28+00.00

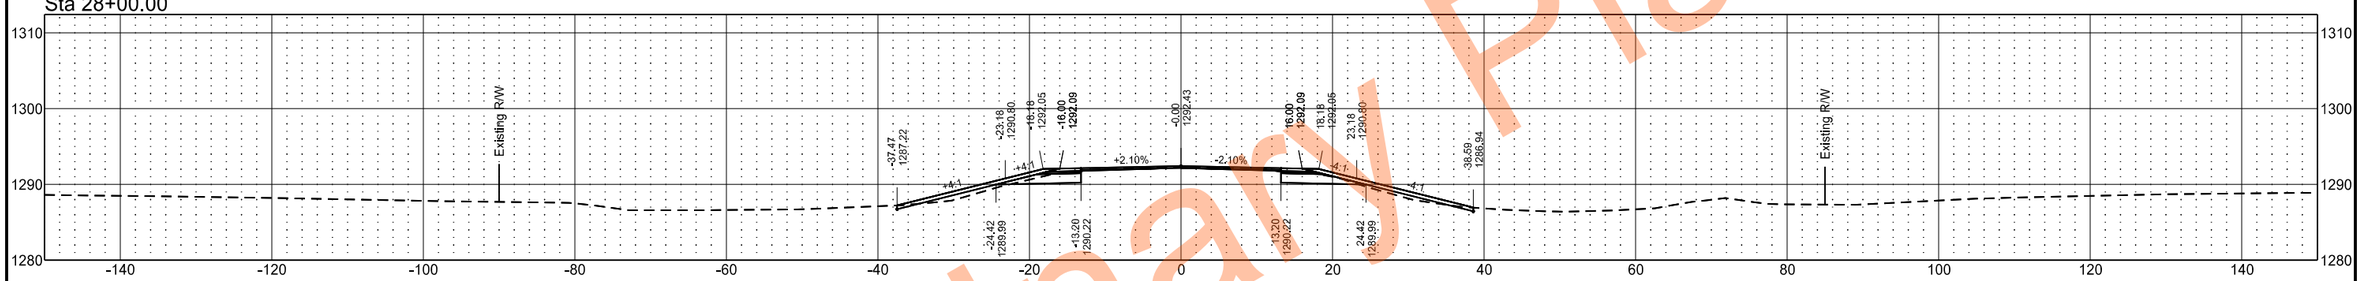

Sta 27+00.00

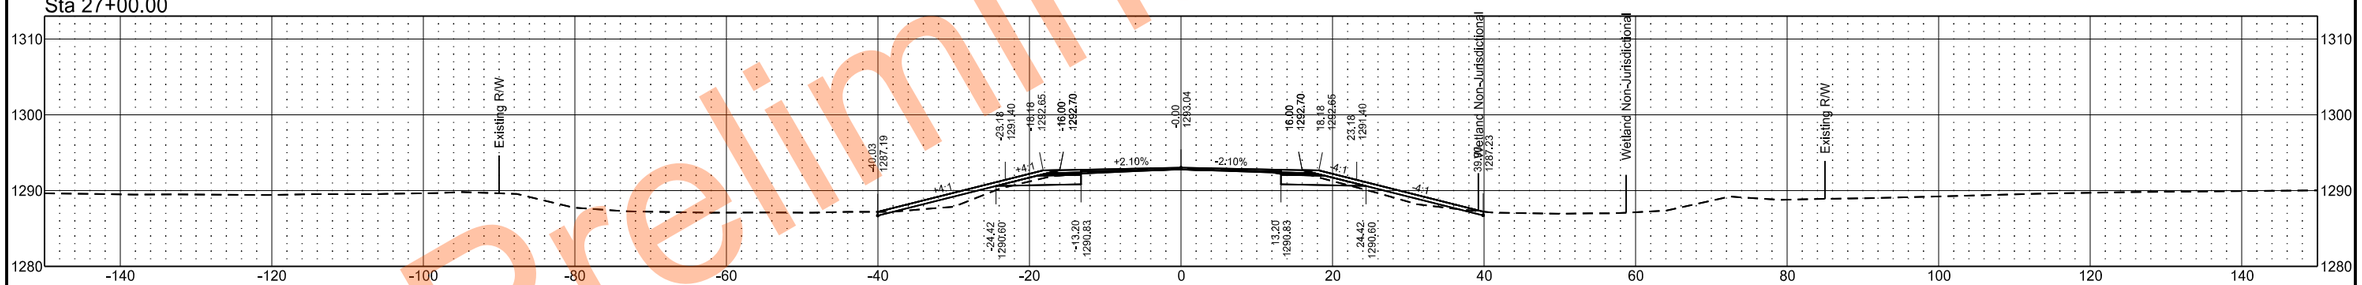

Sta 26+00.00

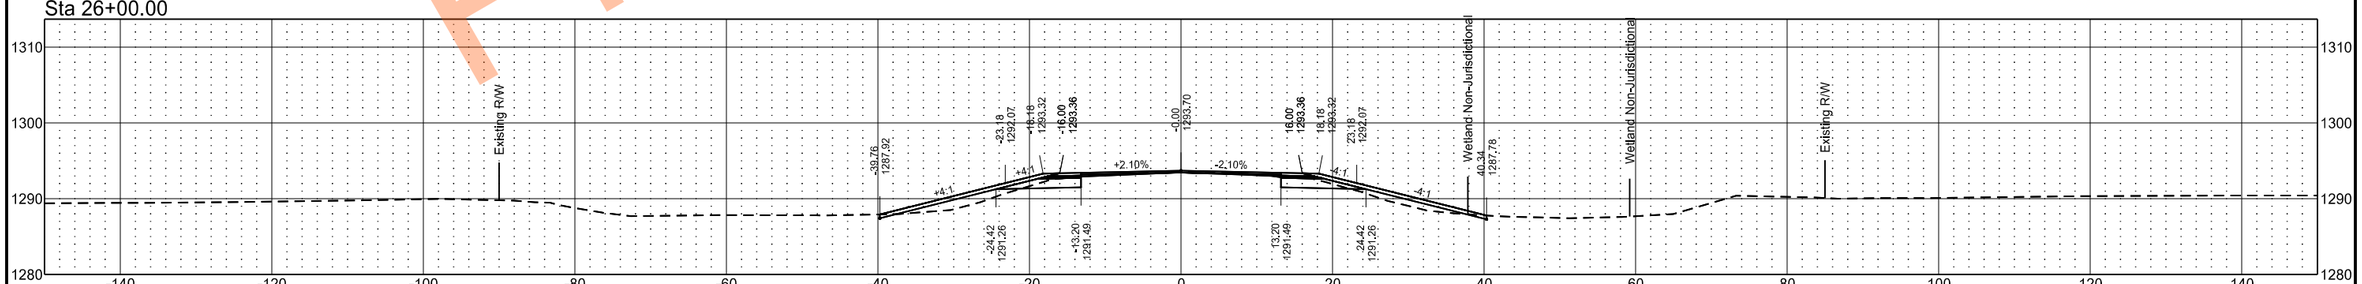

Preliminary Plans

EX32

	STATE	PROJECT NO.	SECTION NO.	SHEET NO.
	ND	SS-XA-8-032(046)000	200	16

Sta 33+00.00

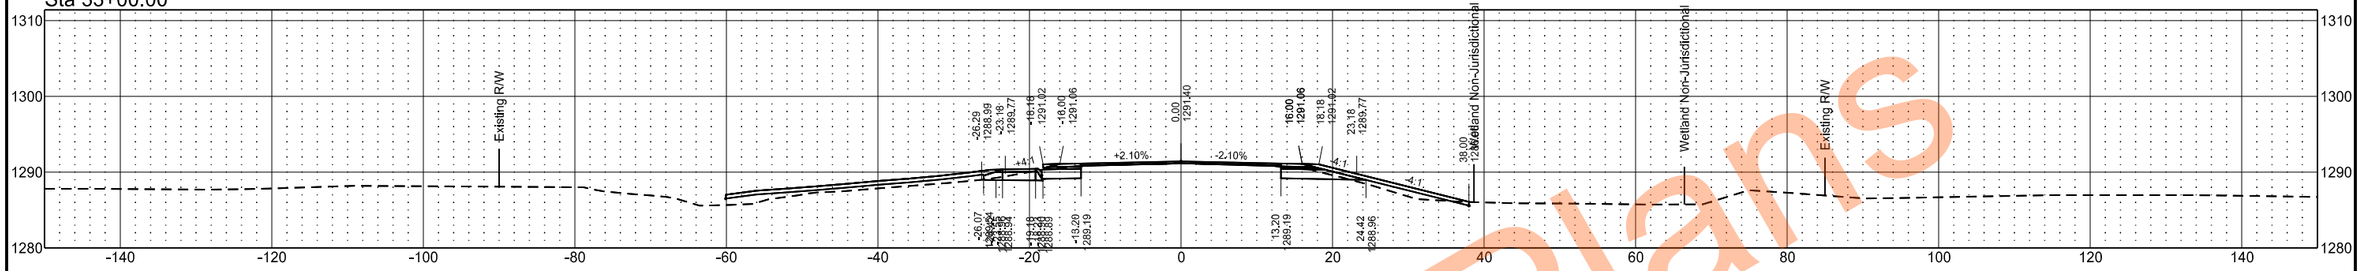

Sta 32+00.00

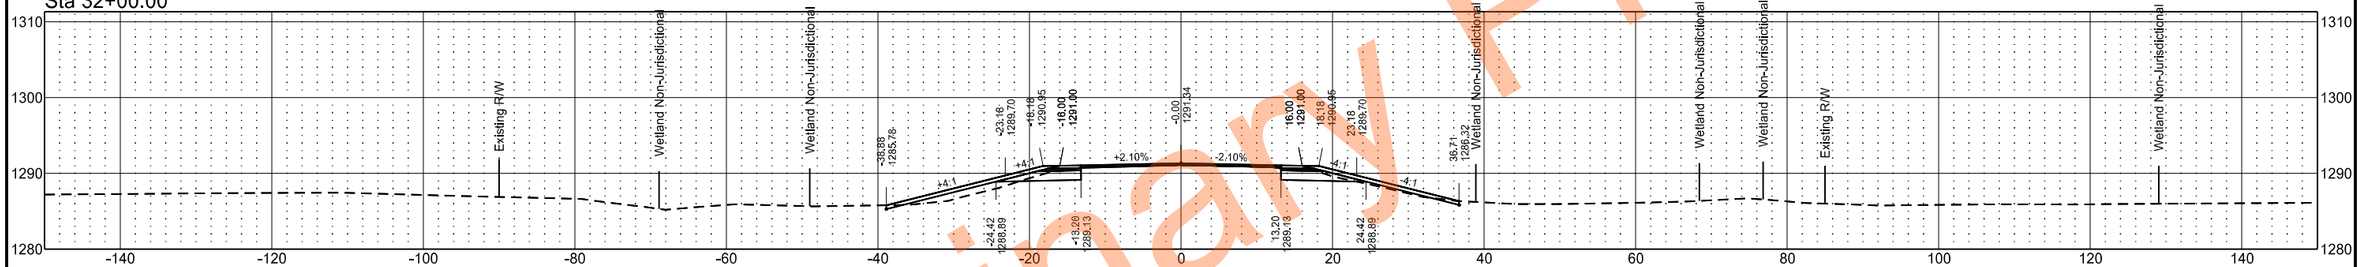

Sta 31+00.00

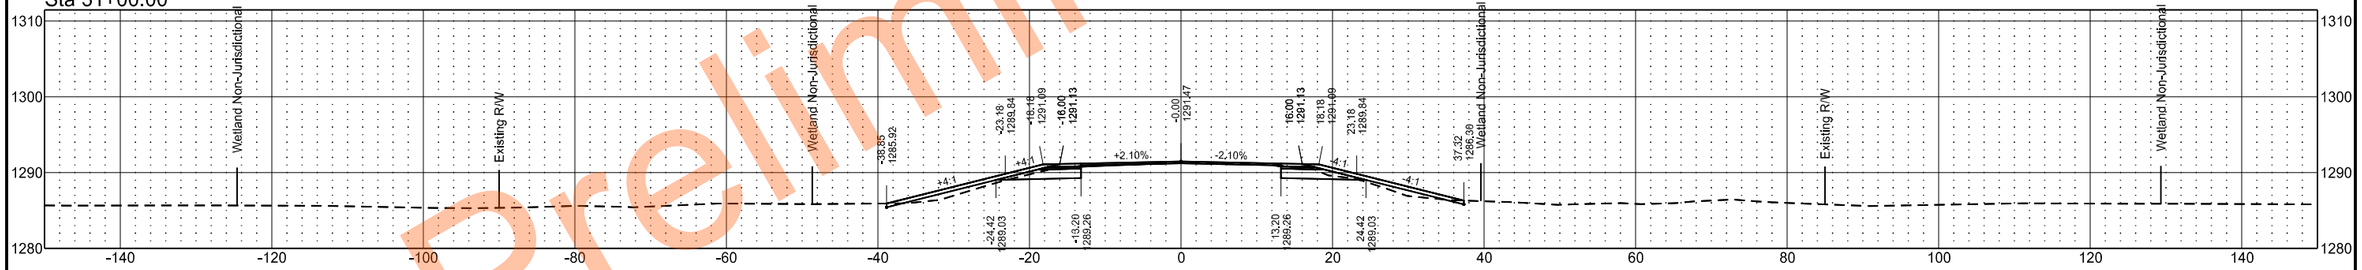

Sta 30+00.00

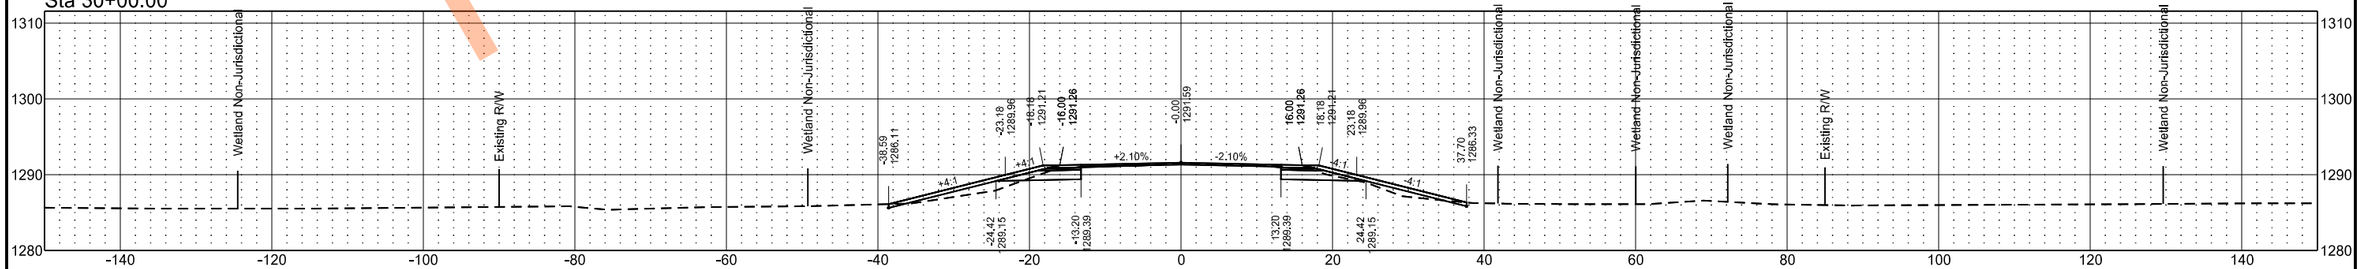

Preliminary Plans

EX32

	STATE	PROJECT NO.	SECTION NO.	SHEET NO.
	ND	SS-XA-8-032(046)000	200	17

Sta 35+00.00

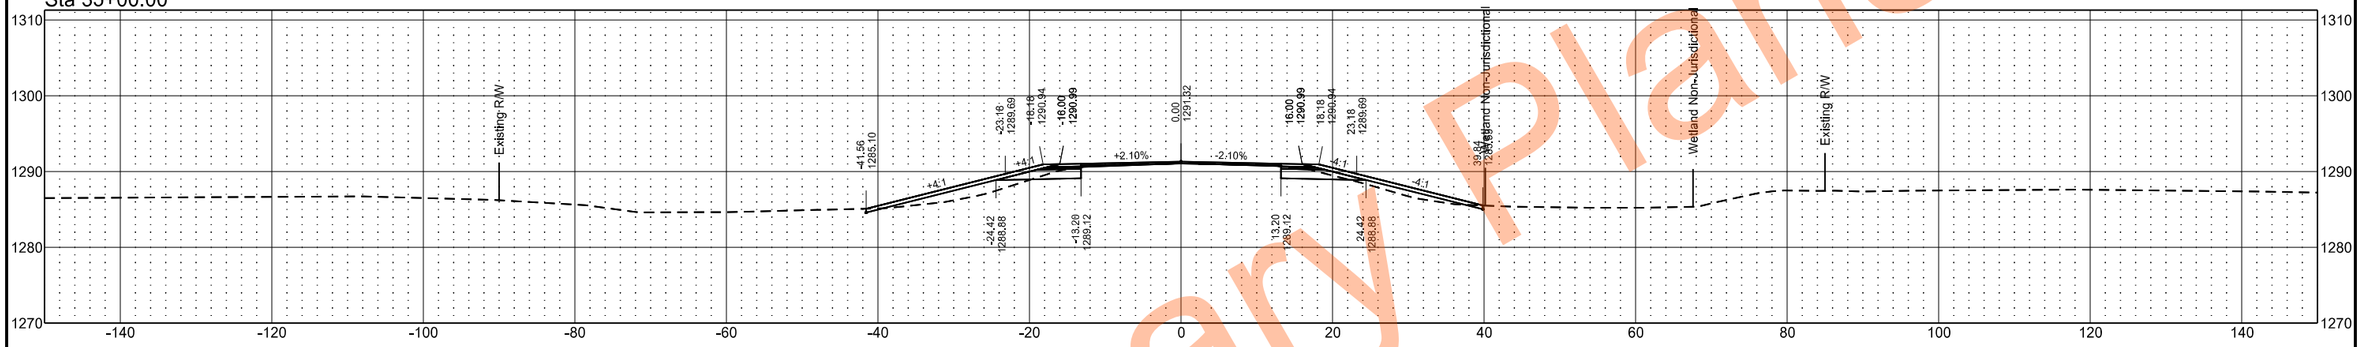

Sta 34+00.00

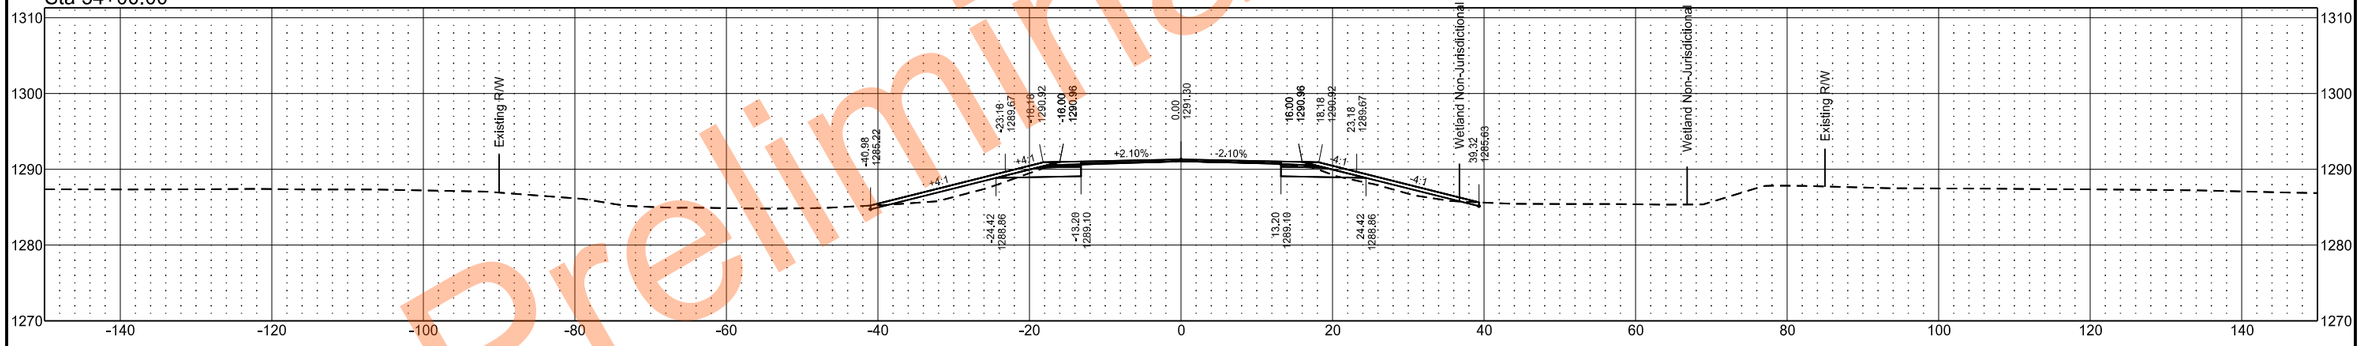

Sta 33+28.75

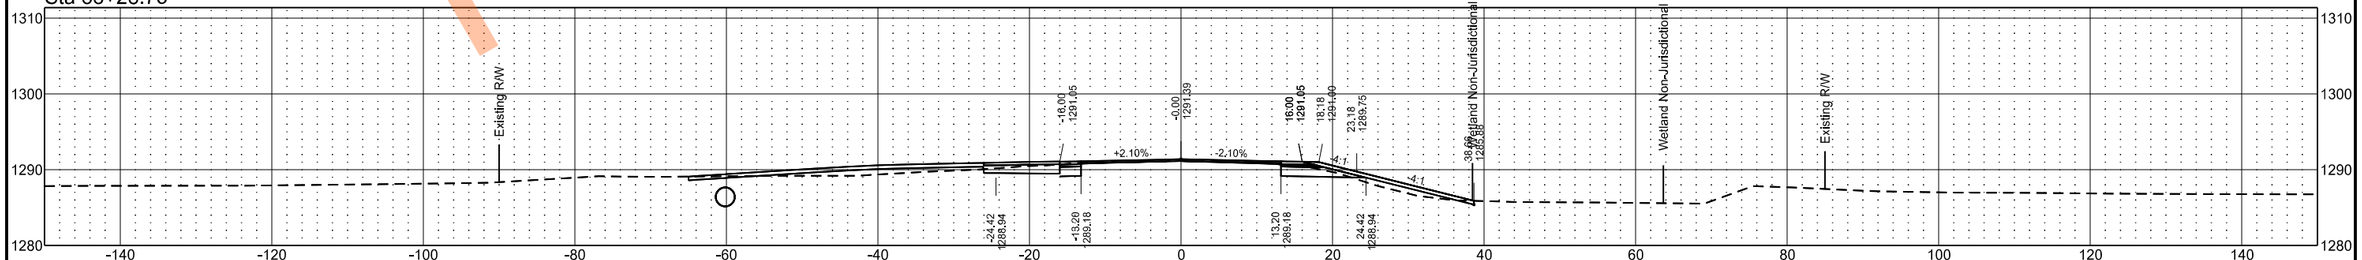

Preliminary Plans

EX32

	STATE	PROJECT NO.	SECTION NO.	SHEET NO.
	ND	SS-XA-8-032(046)000	200	18

Sta 38+00.00

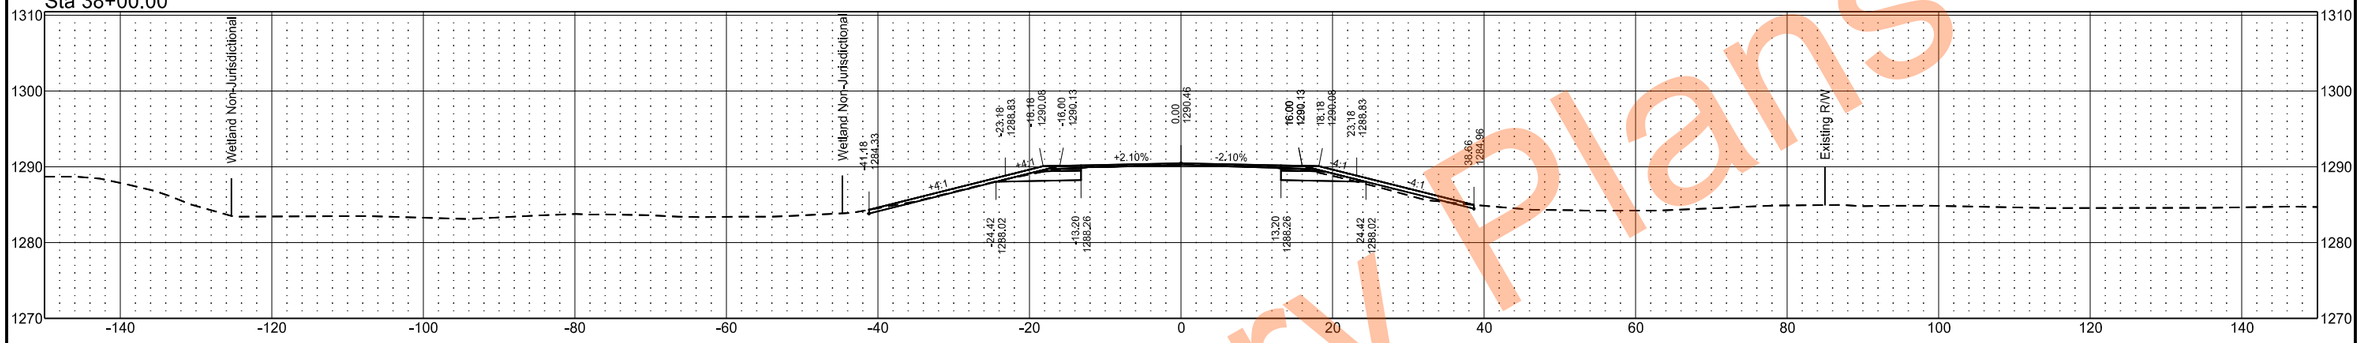

Sta 37+00.00

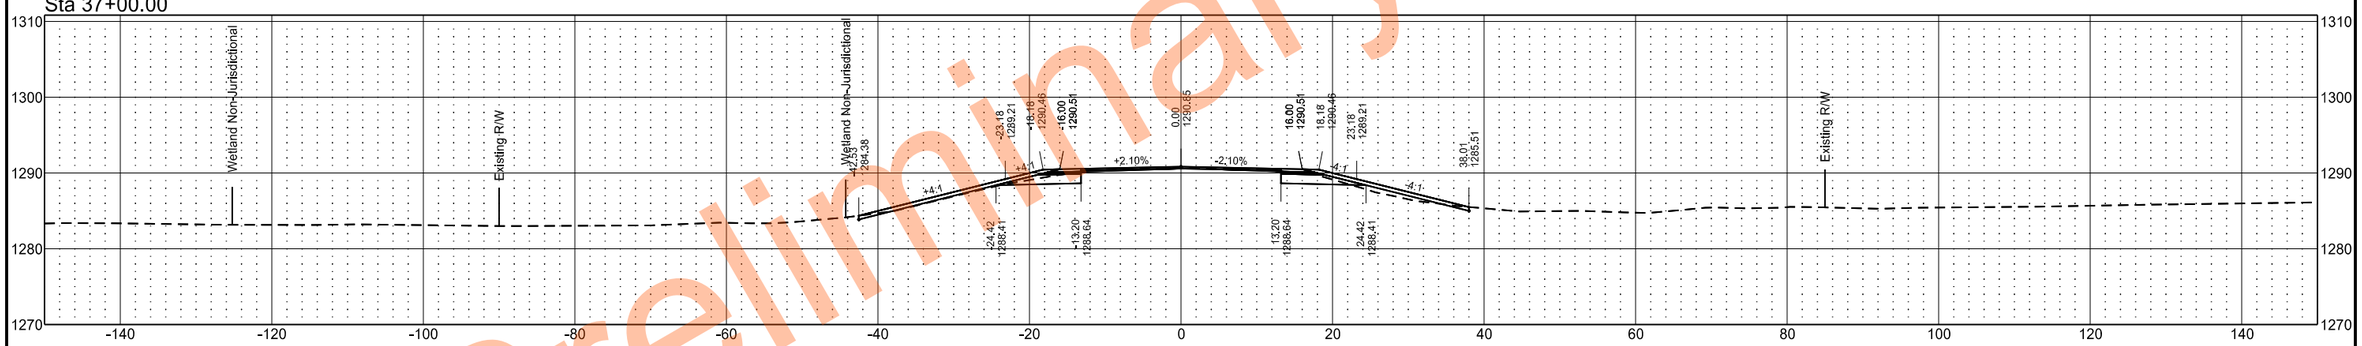

Sta 36+00.00

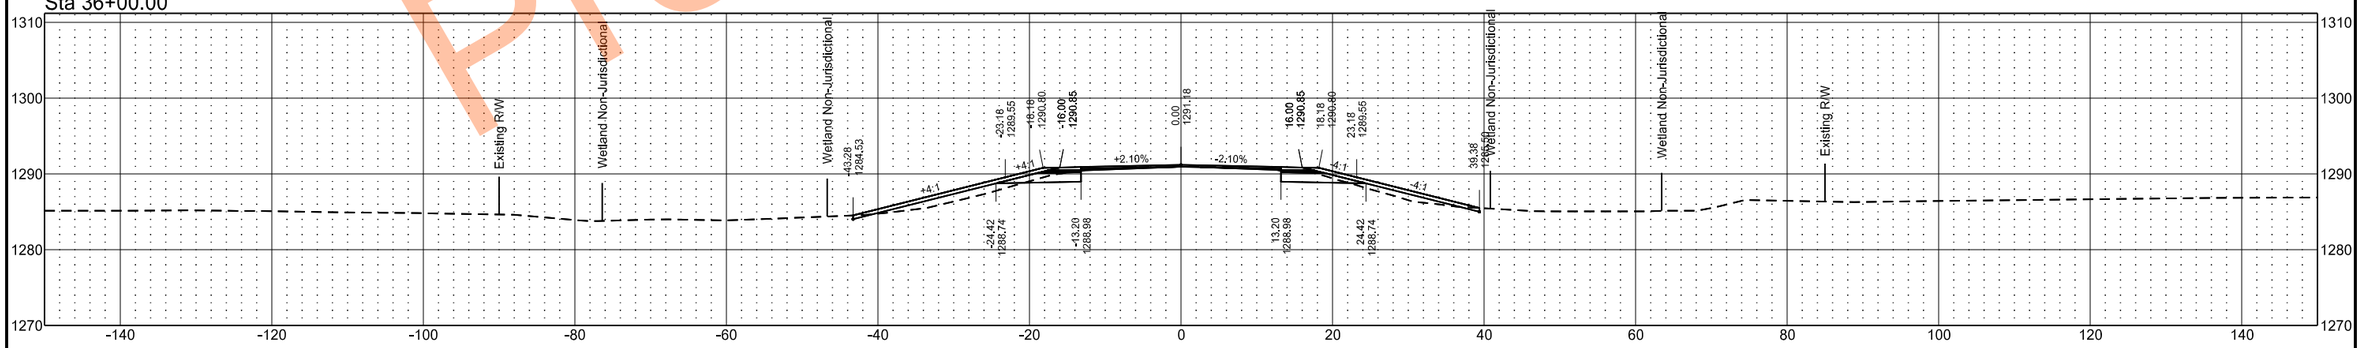

Preliminary Plans

EX32

	STATE	PROJECT NO.	SECTION NO.	SHEET NO.
	ND	SS-XA-8-032(046)000	200	19

Sta 39+97.00

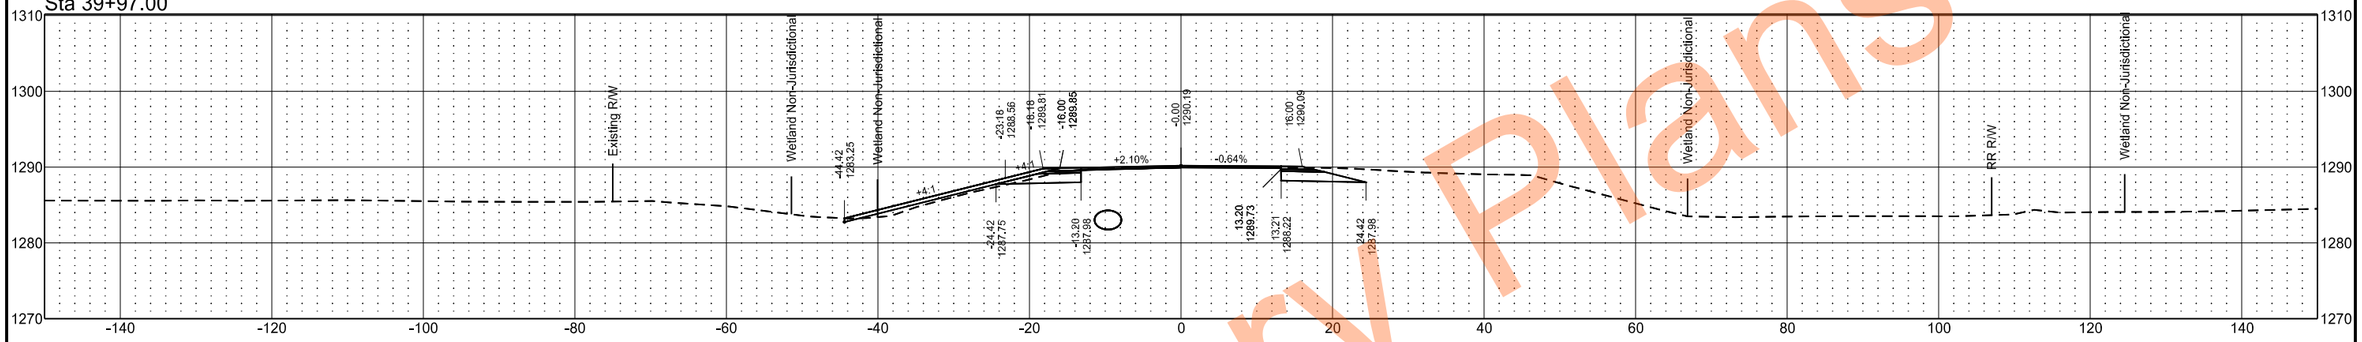

Sta 39+25.00

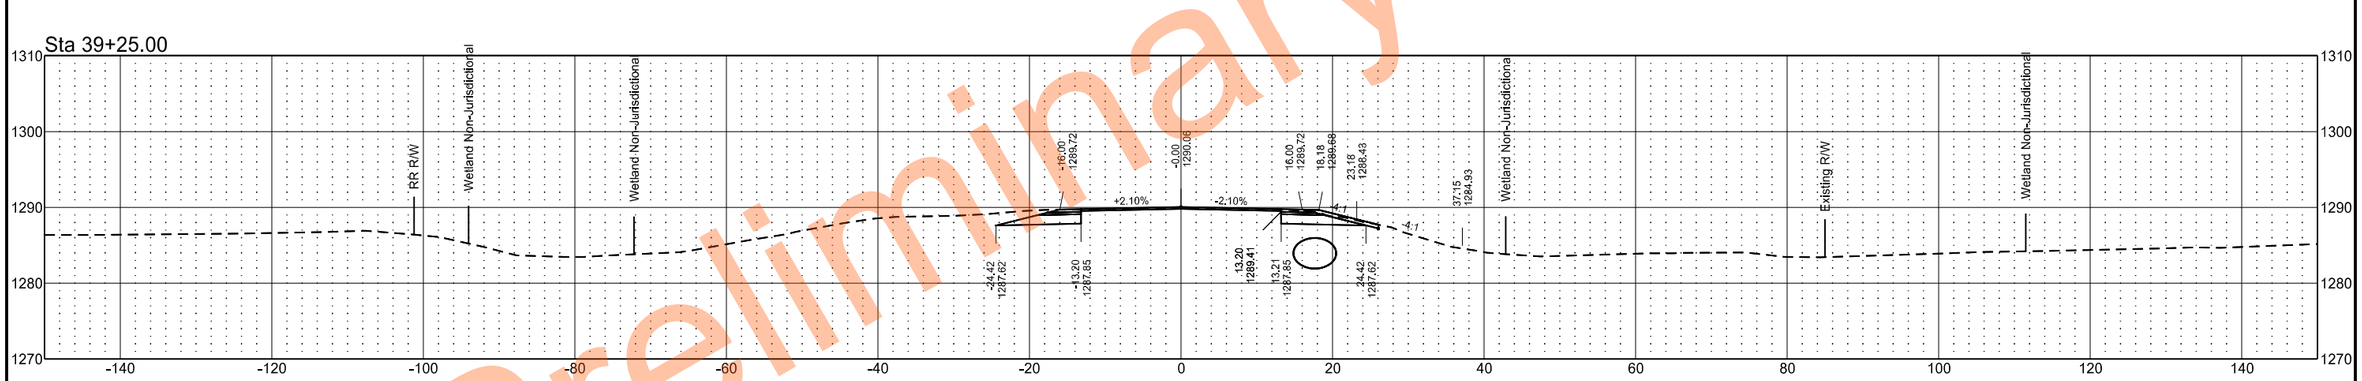

Sta 39+00.00

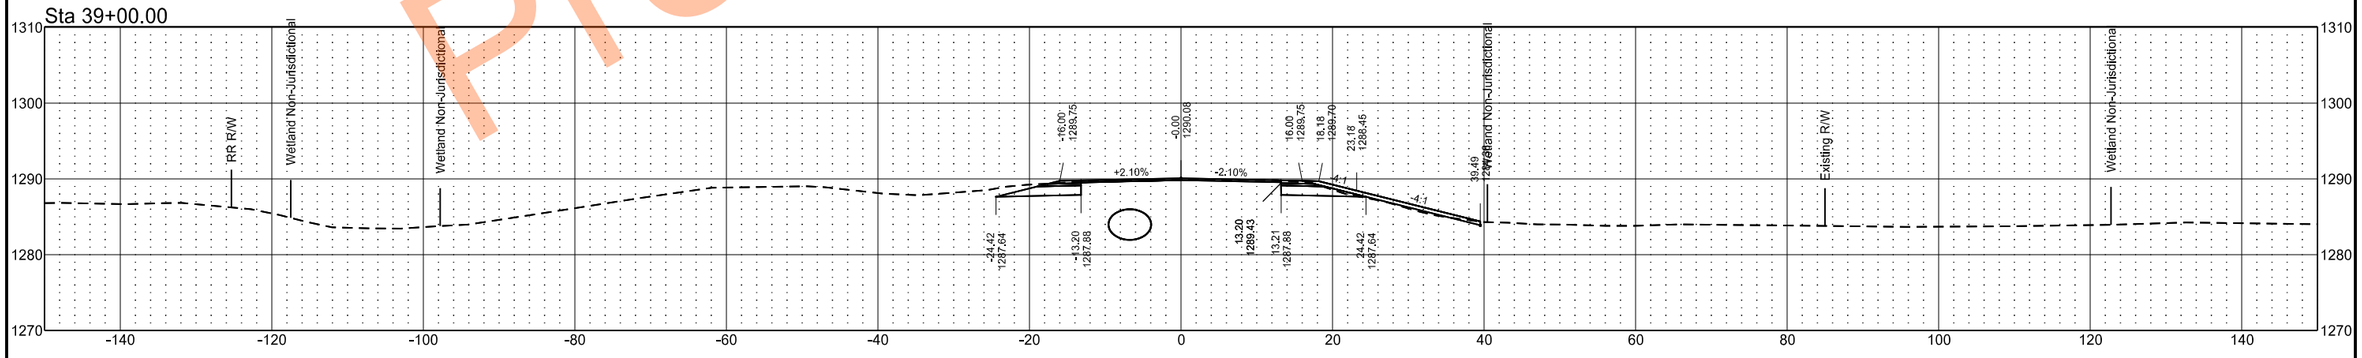

Preliminary Plans

EX32

	STATE	PROJECT NO.	SECTION NO.	SHEET NO.
	ND	SS-XA-8-032(046)000	200	20

Sta 40+79.78

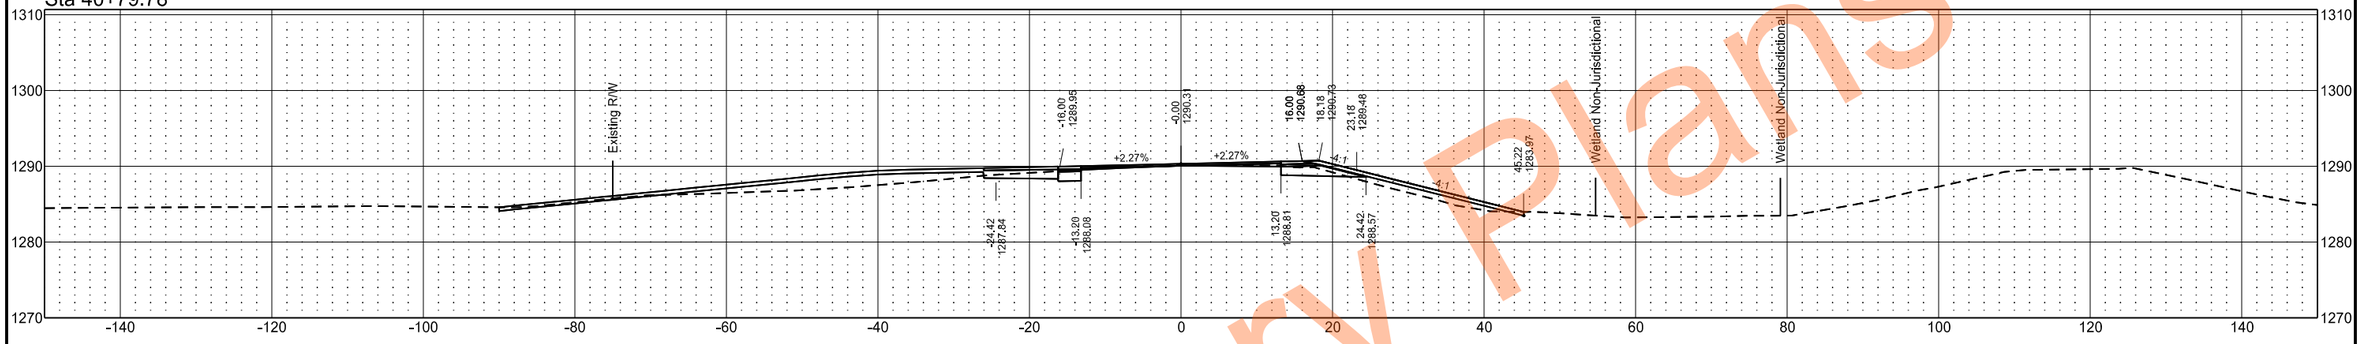

Sta 40+68.00

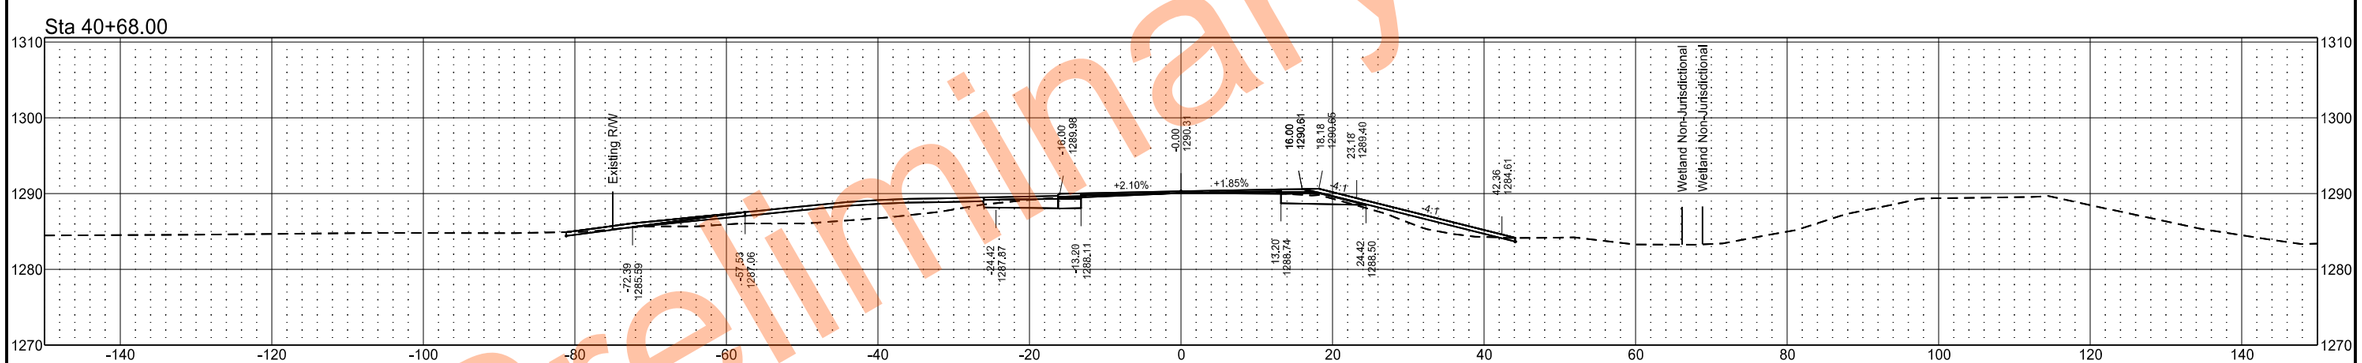

Sta 40+00.00

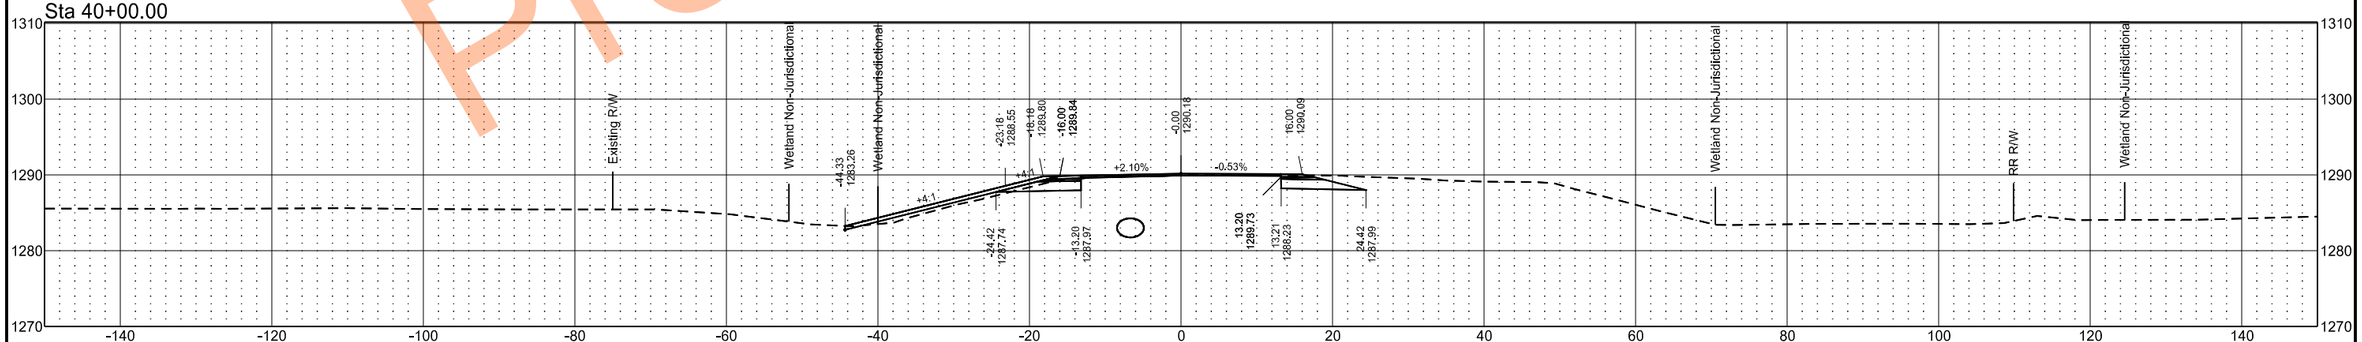

Preliminary Plans

EX32

	STATE	PROJECT NO.	SECTION NO.	SHEET NO.
	ND	SS-XA-8-032(046)000	200	21

Sta 41+50.00

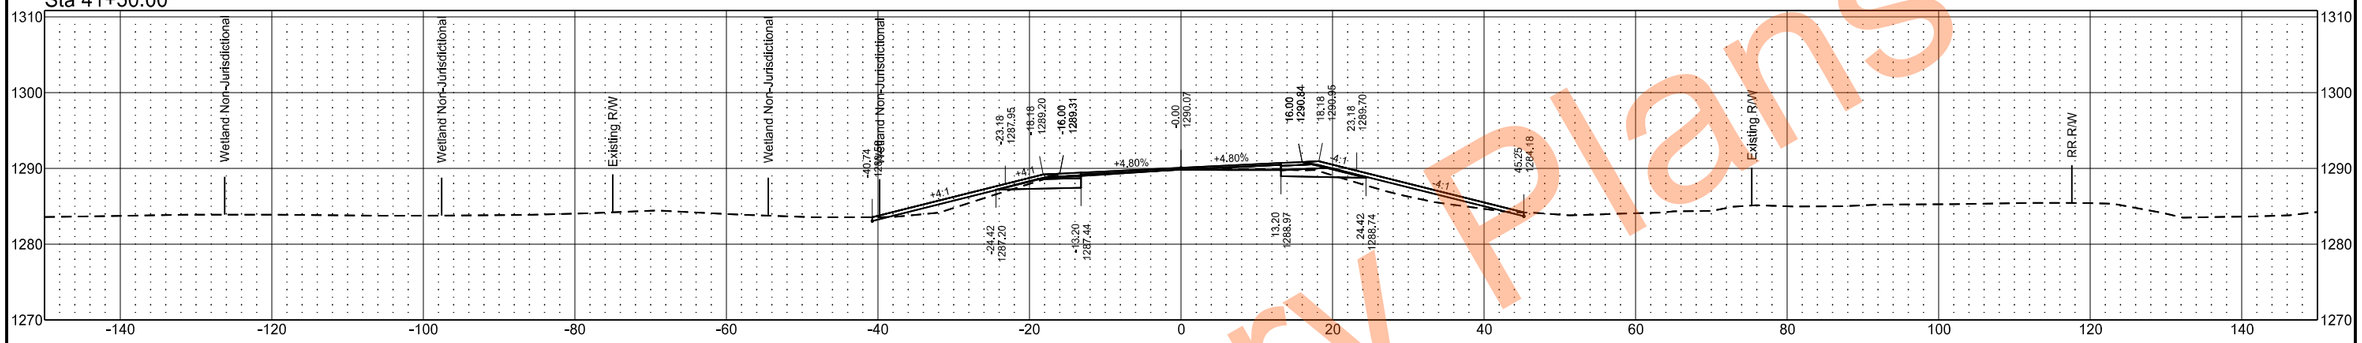

Sta 41+04.81

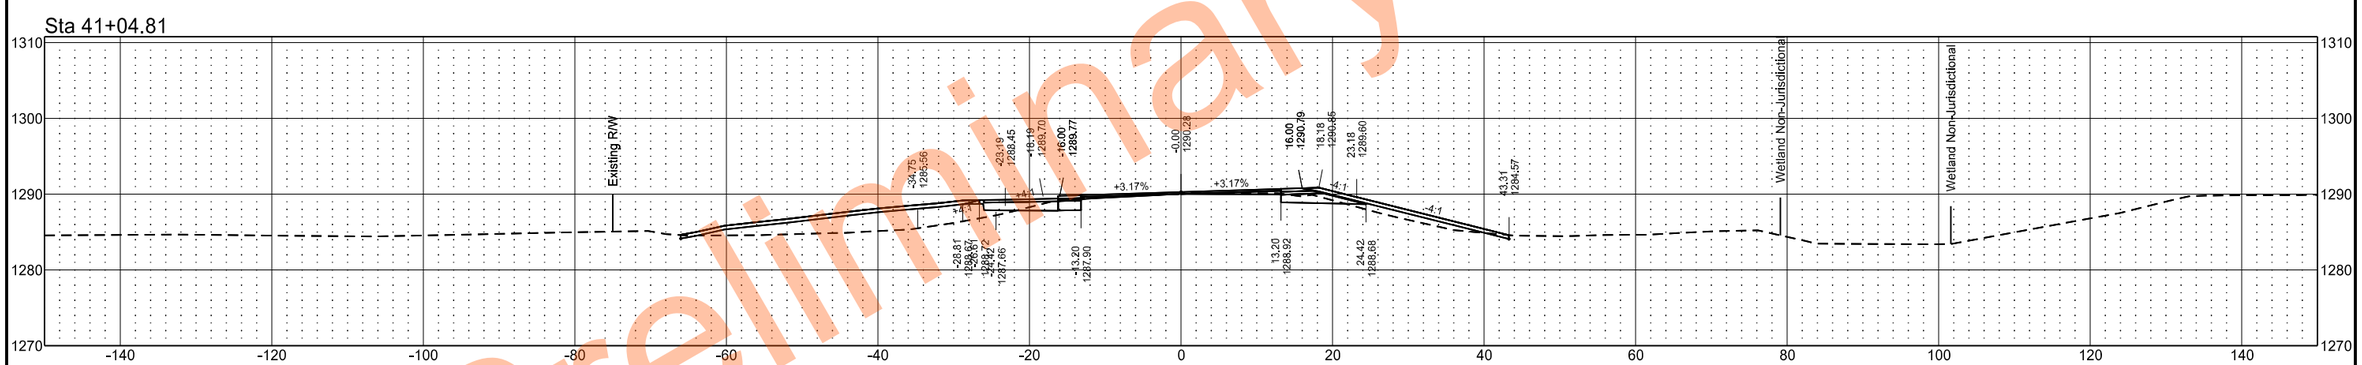

Sta 41+00.00

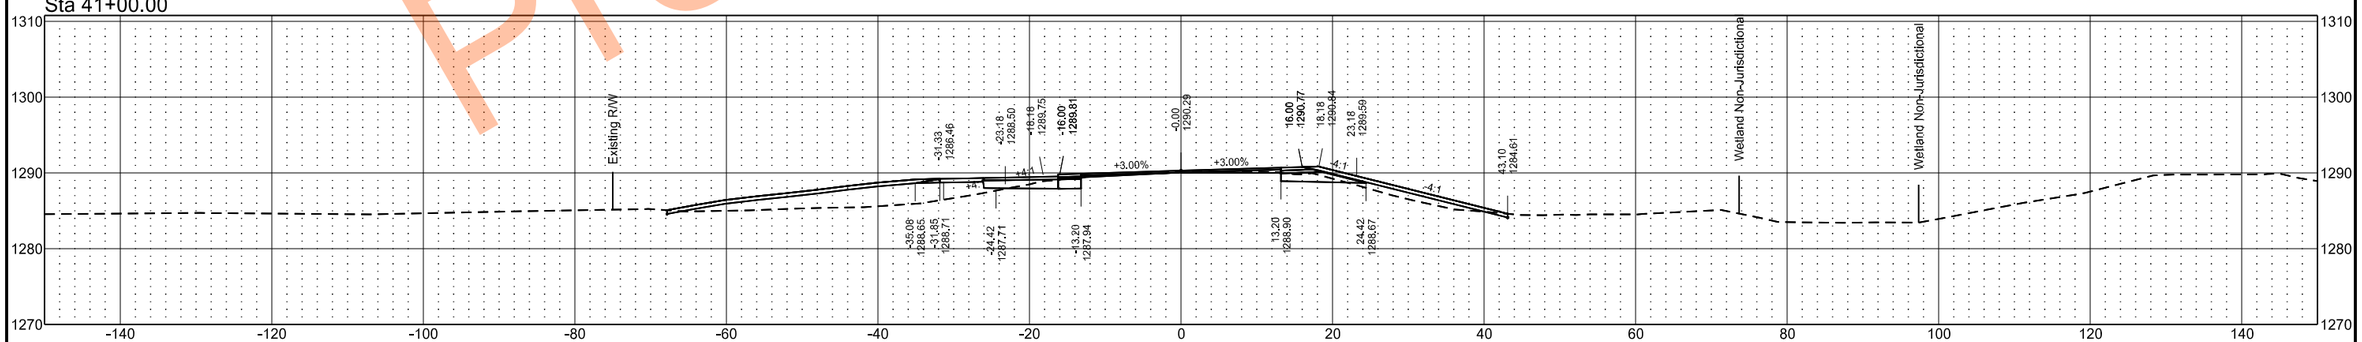

Preliminary Plans

EX32

	STATE	PROJECT NO.	SECTION NO.	SHEET NO.
	ND	SS-XA-8-032(046)000	200	22

Sta 42+50.00

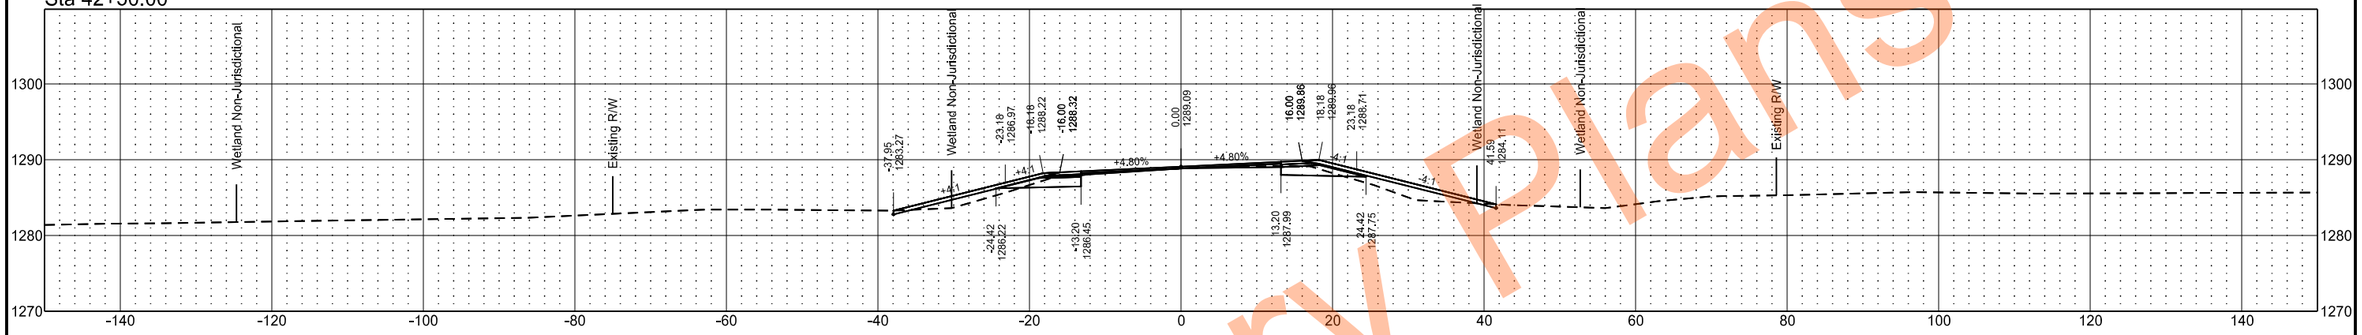

Sta 42+00.00

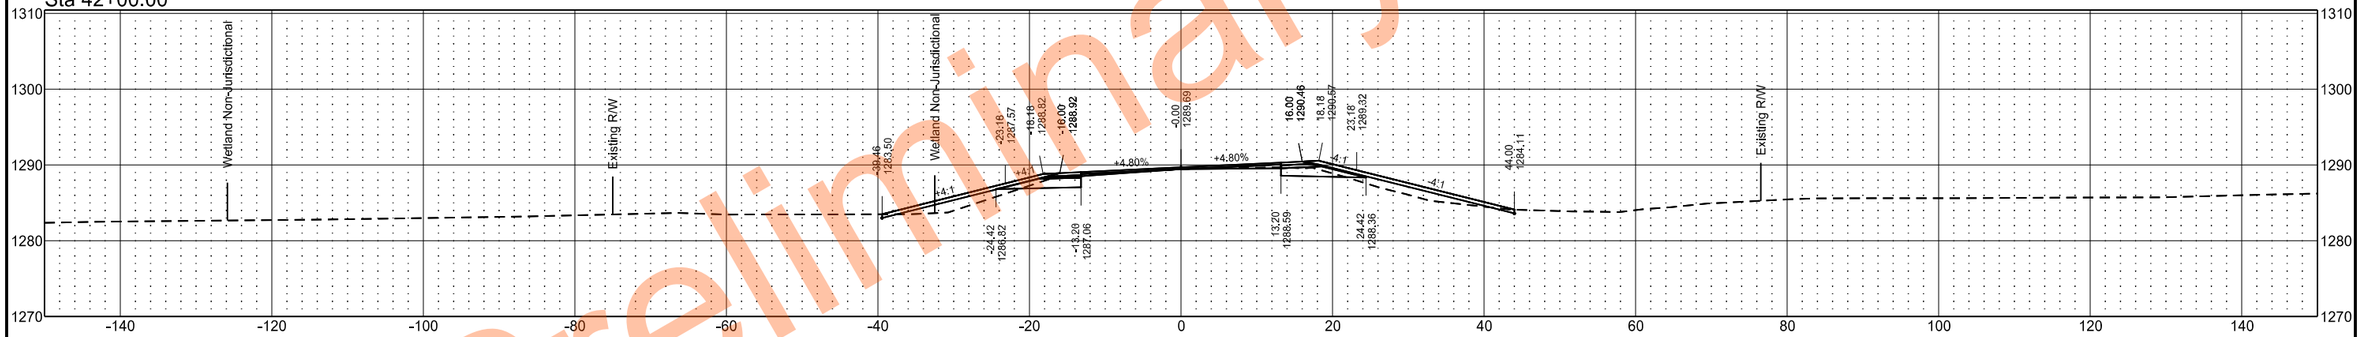

Sta 41+58.00

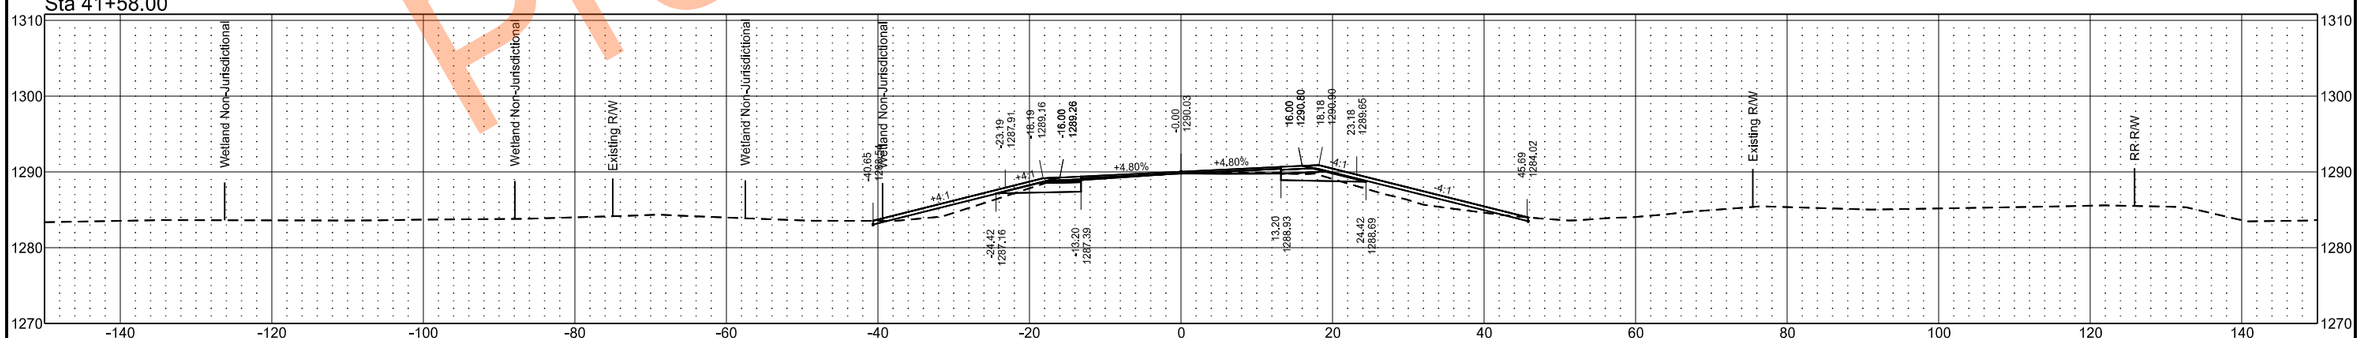

Preliminary Plans

EX32

	STATE	PROJECT NO.	SECTION NO.	SHEET NO.
	ND	SS-XA-8-032(046)000	200	23

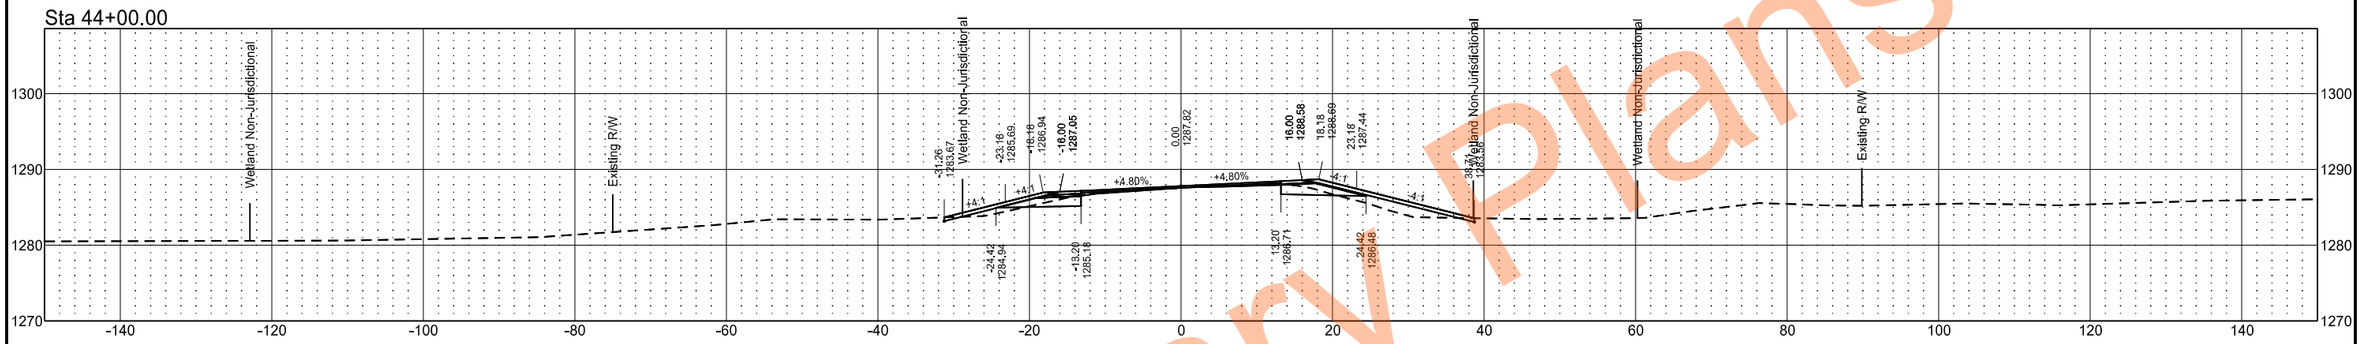

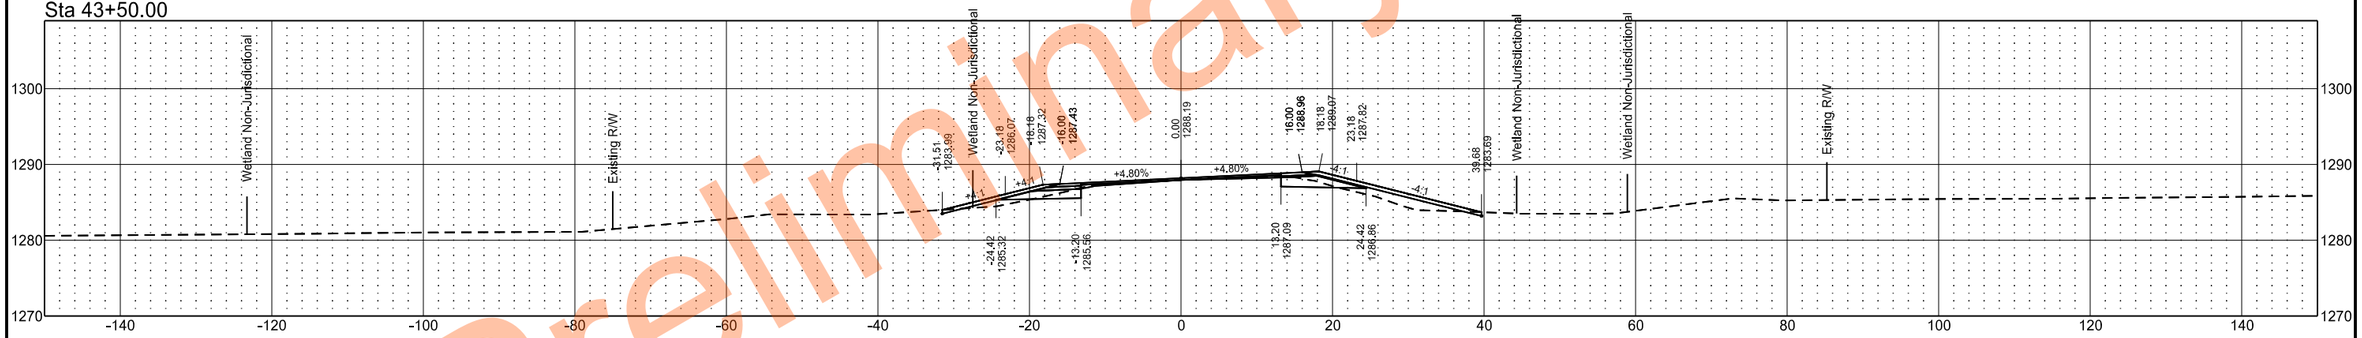

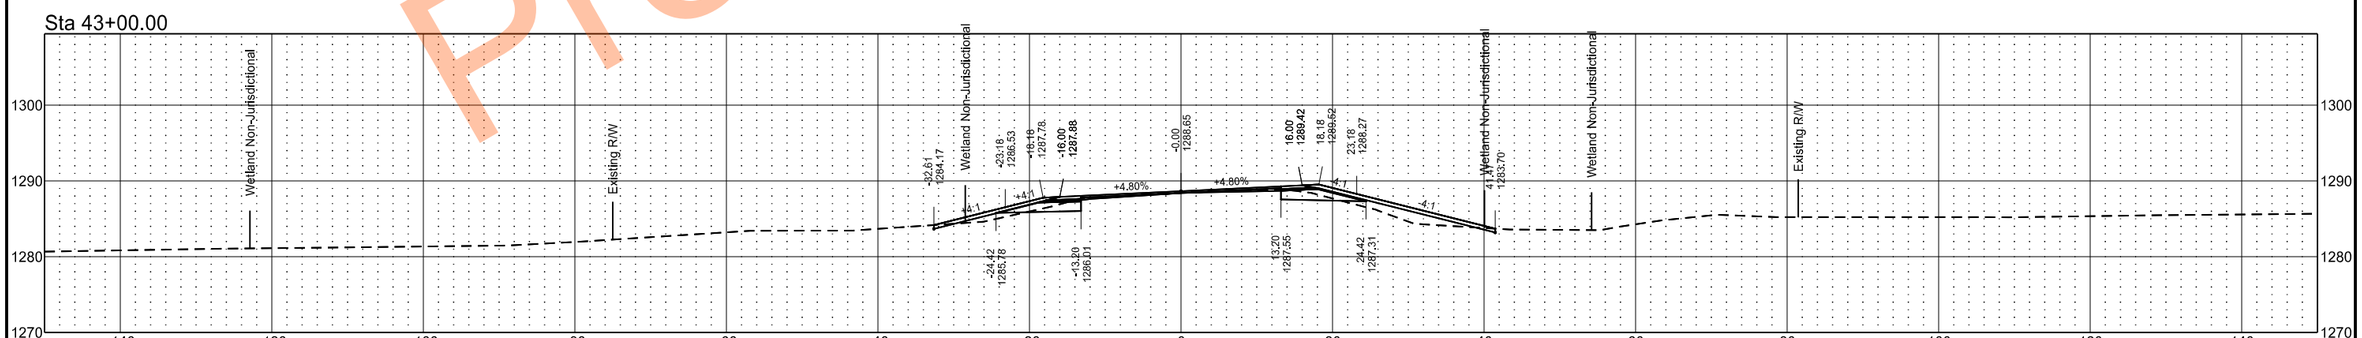

Preliminary Plans

EX32

	STATE	PROJECT NO.	SECTION NO.	SHEET NO.
	ND	SS-XA-8-032(046)000	200	24

Sta 45+45.00

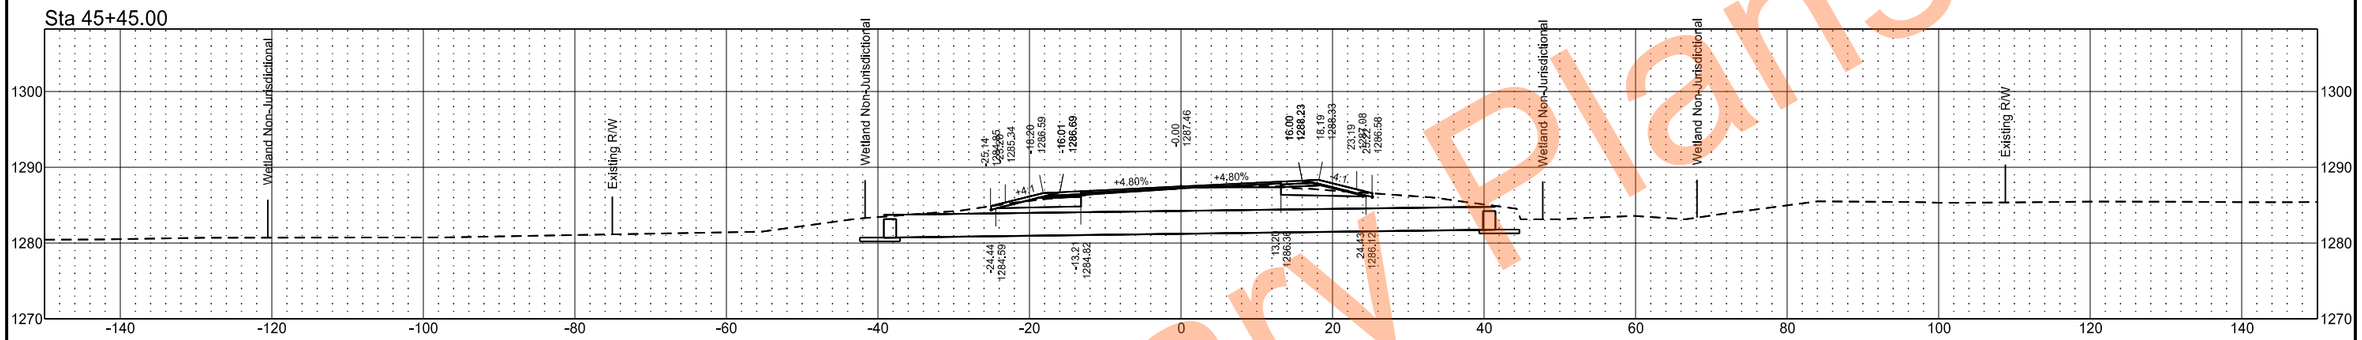

Sta 45+00.00

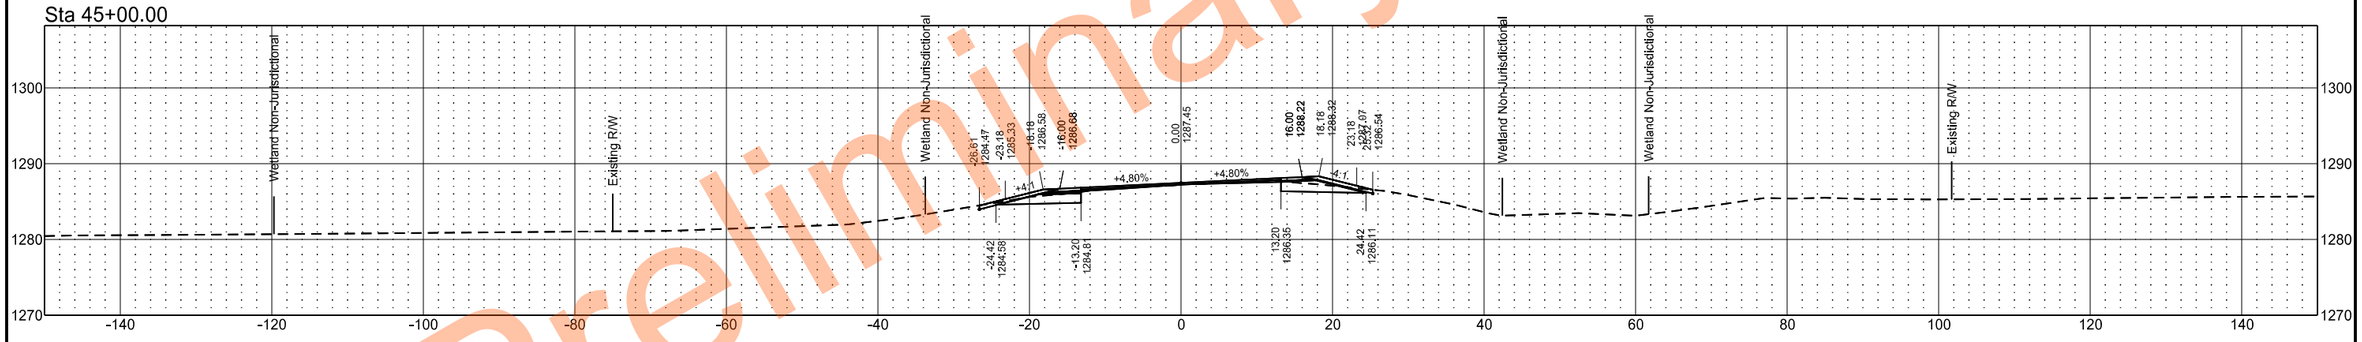

Sta 44+50.00

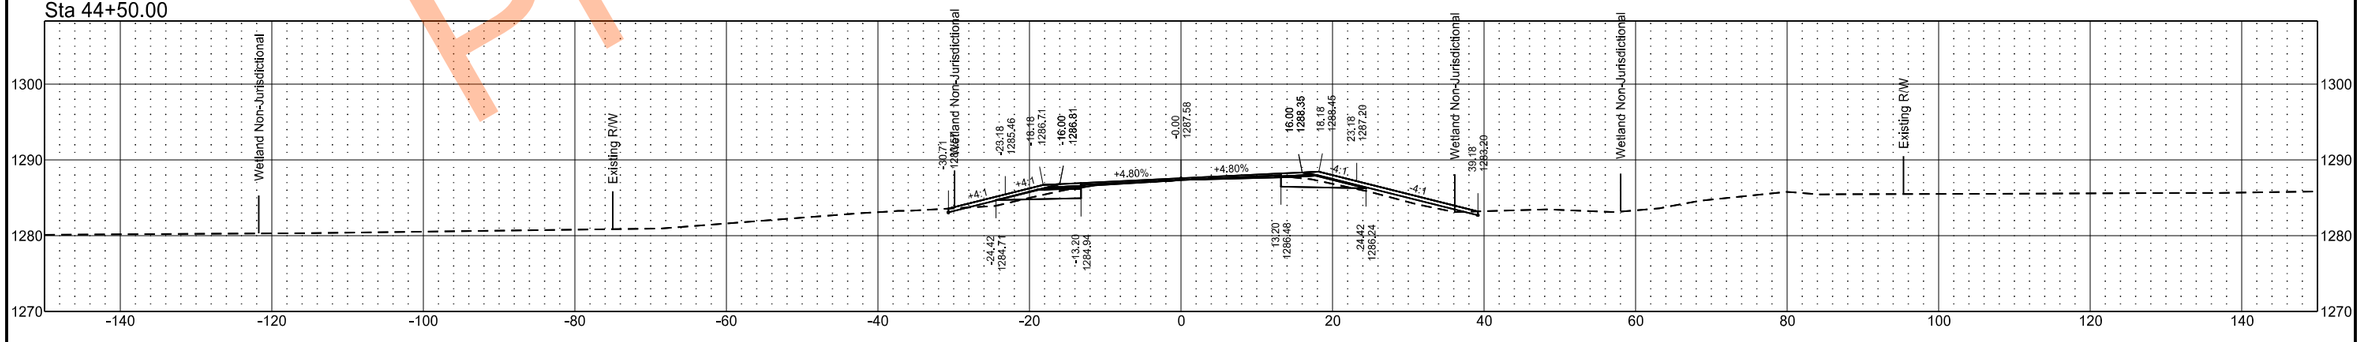

Preliminary Plans

EX32

	STATE	PROJECT NO.	SECTION NO.	SHEET NO.
	ND	SS-XA-8-032(046)000	200	25

Preliminary Plans

Sta 46+50.00

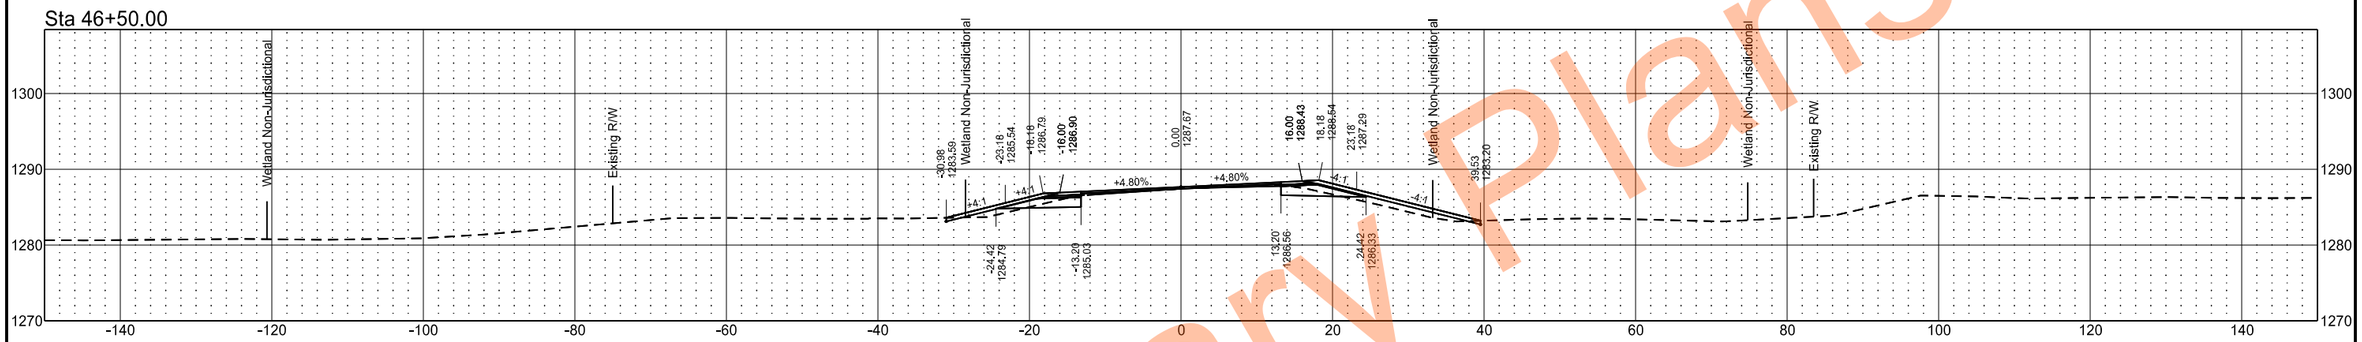

Sta 46+00.00

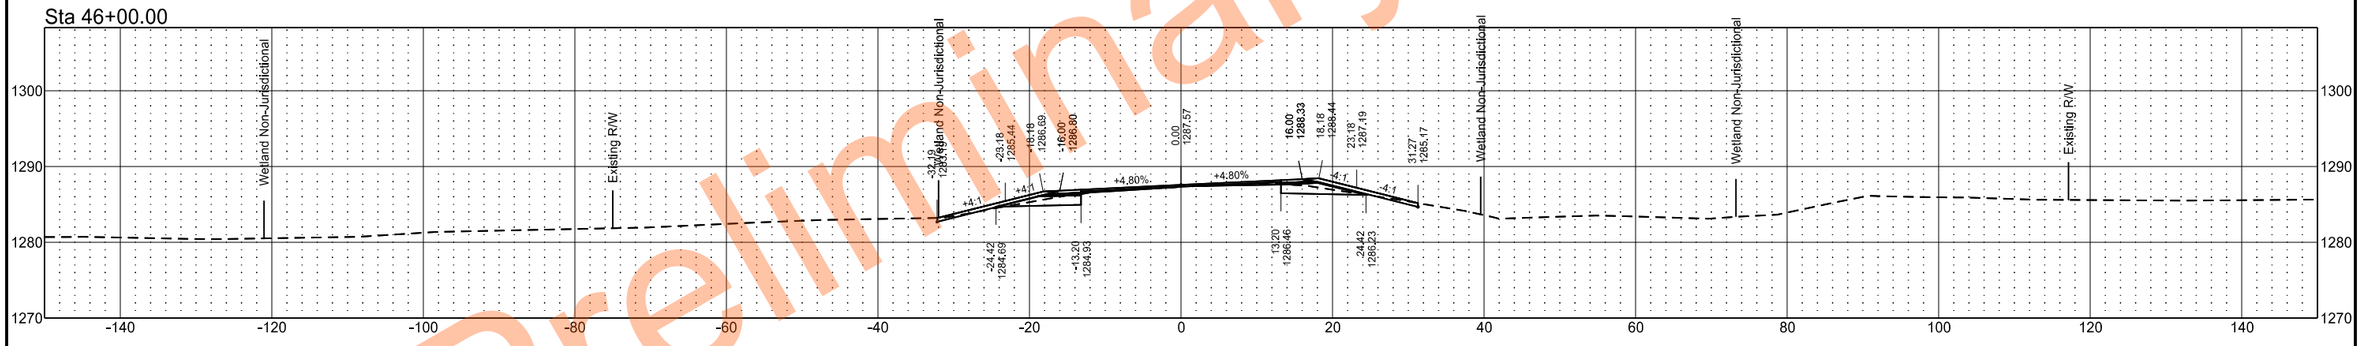

Sta 45+50.00

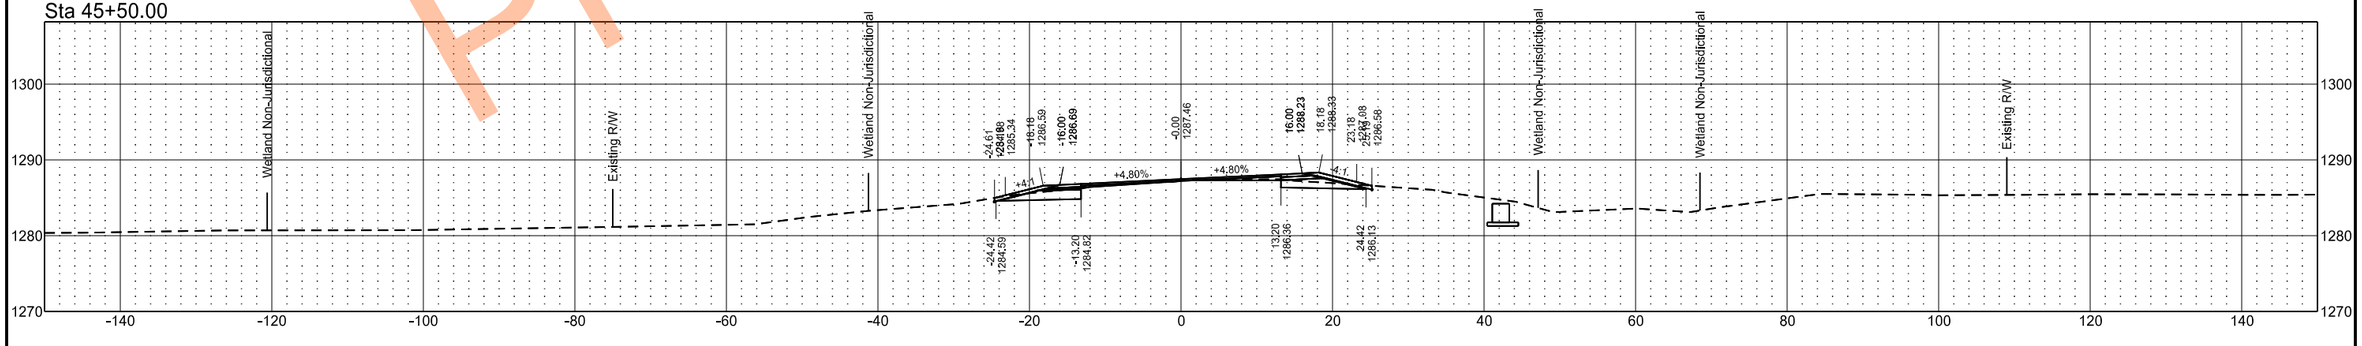

EX32

	STATE	PROJECT NO.	SECTION NO.	SHEET NO.
	ND	SS-XA-8-032(046)000	200	26

Sta 48+00.00

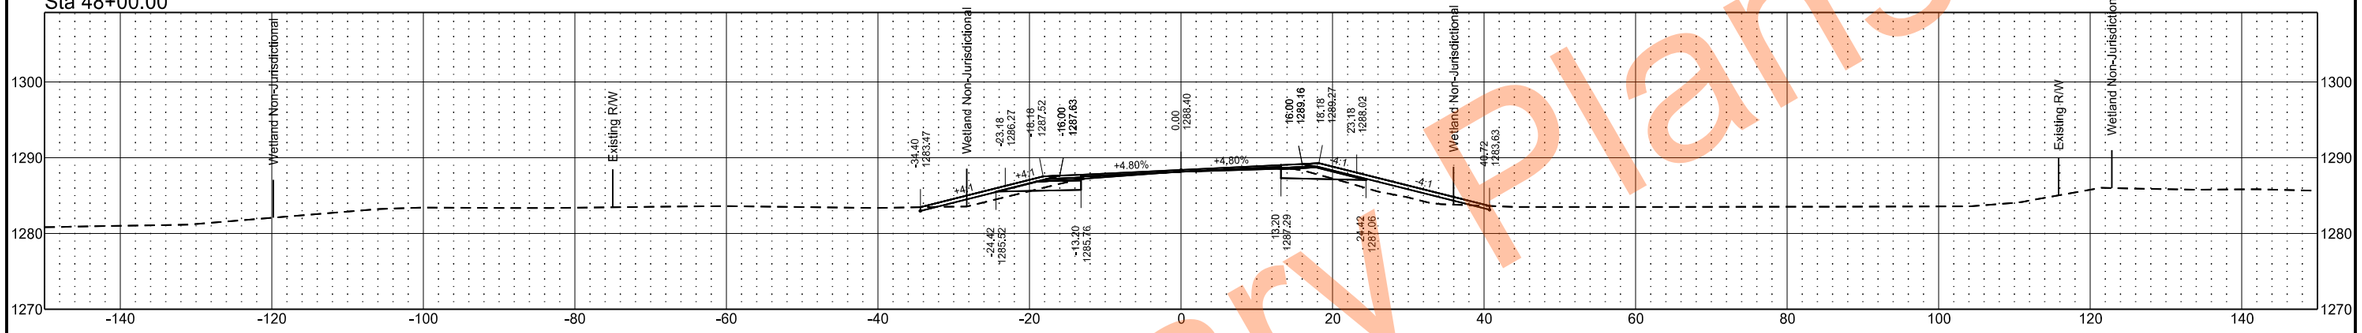

Sta 47+50.00

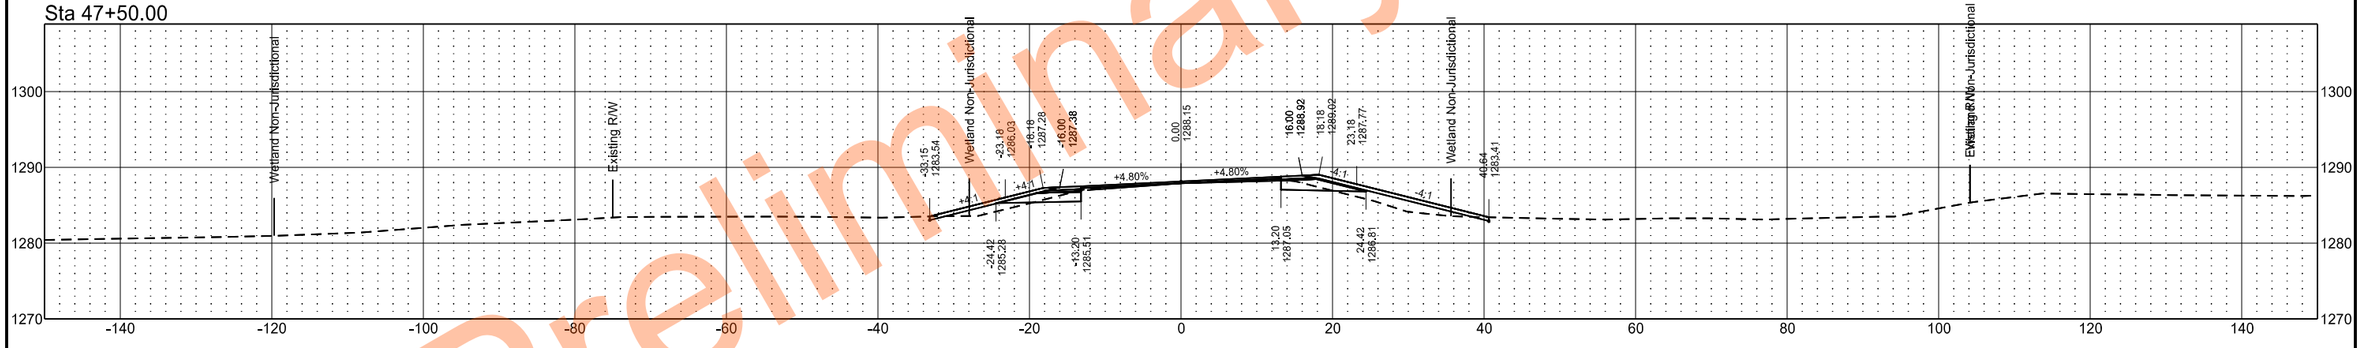

Sta 47+00.00

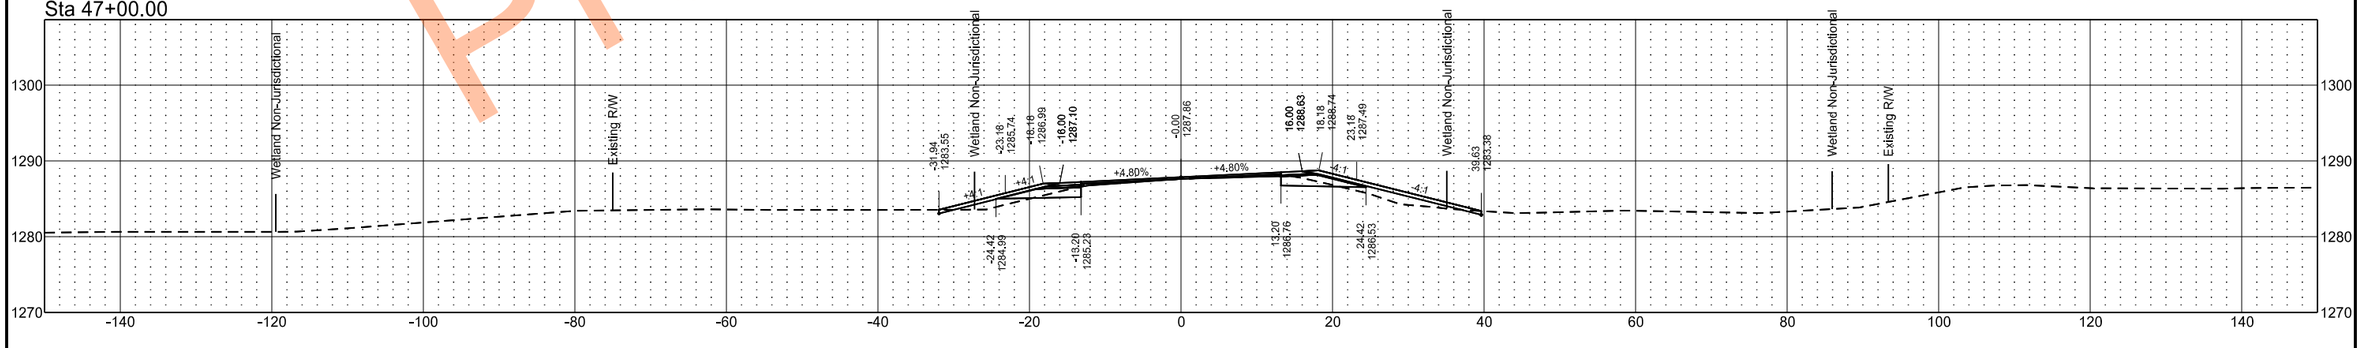

Preliminary Plans

EX32

	STATE	PROJECT NO.	SECTION NO.	SHEET NO.
	ND	SS-XA-8-032(046)000	200	27

Sta 49+50.00

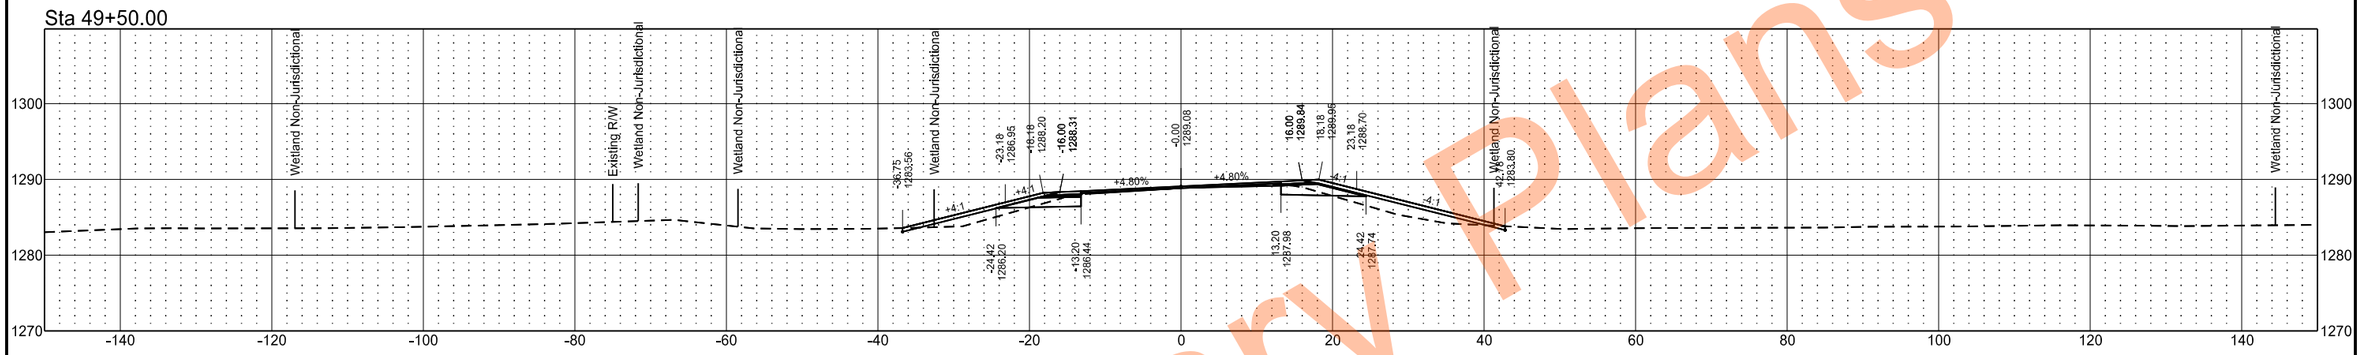

Sta 49+00.00

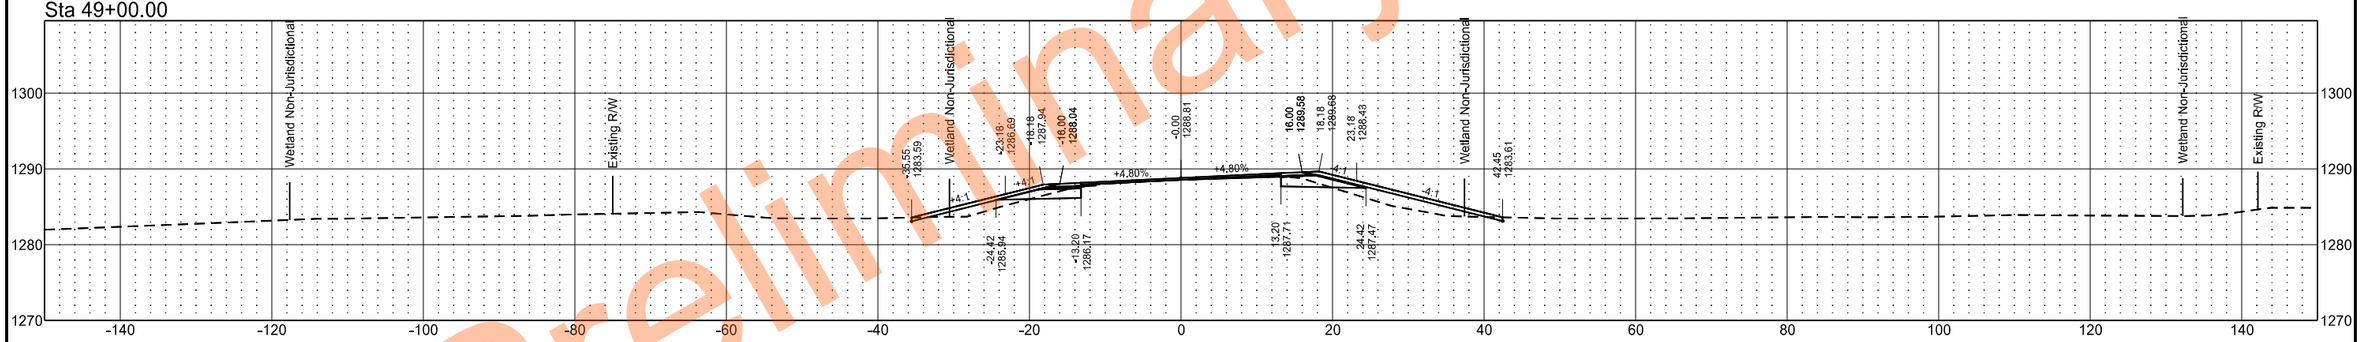

Sta 48+50.00

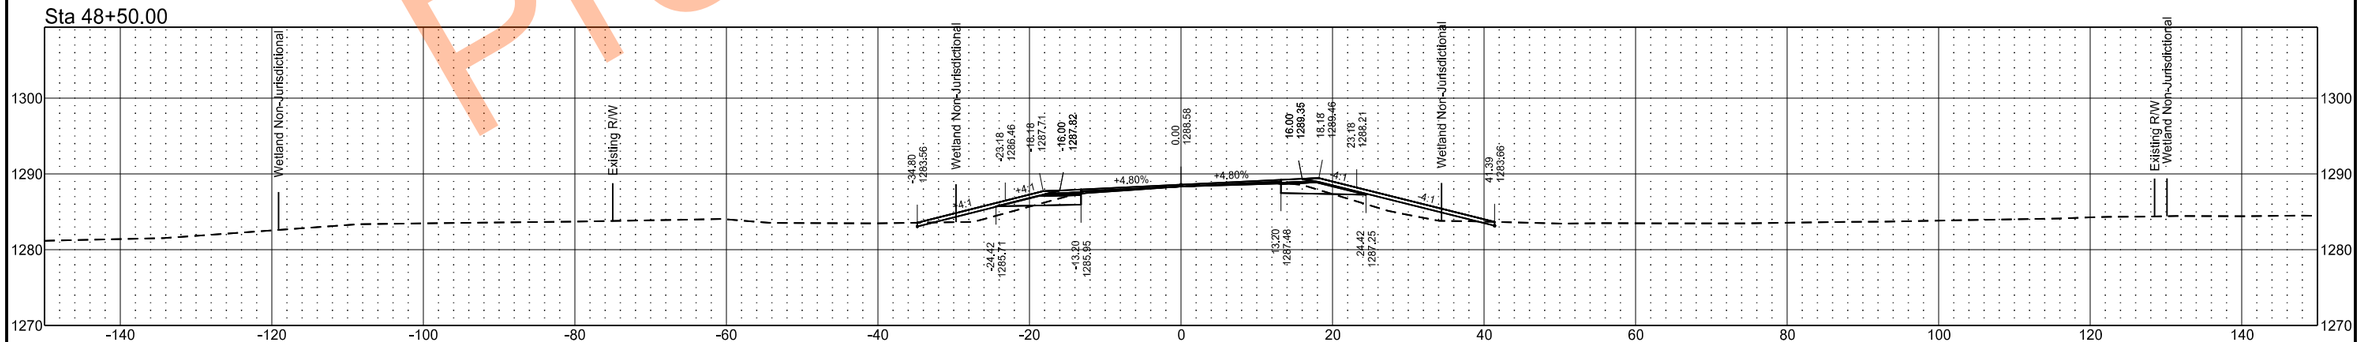

Preliminary Plans

EX32

	STATE	PROJECT NO.	SECTION NO.	SHEET NO.
	ND	SS-XA-8-032(046)000	200	28

Sta 51+00.00

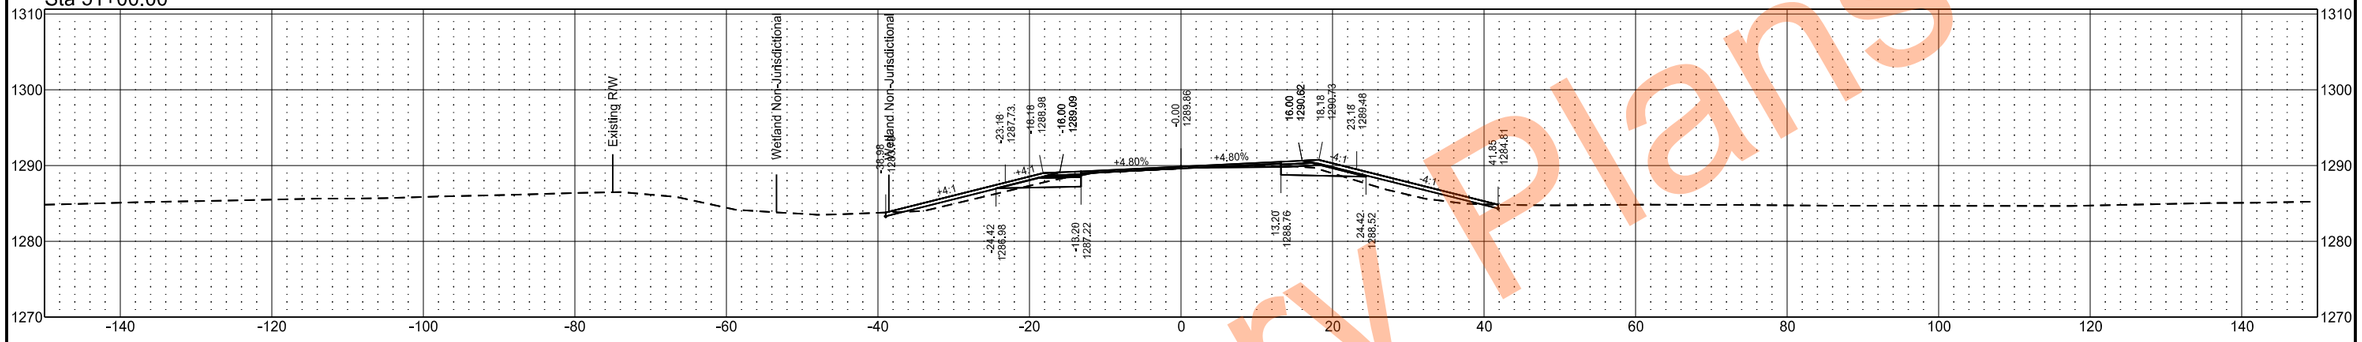

Sta 50+50.00

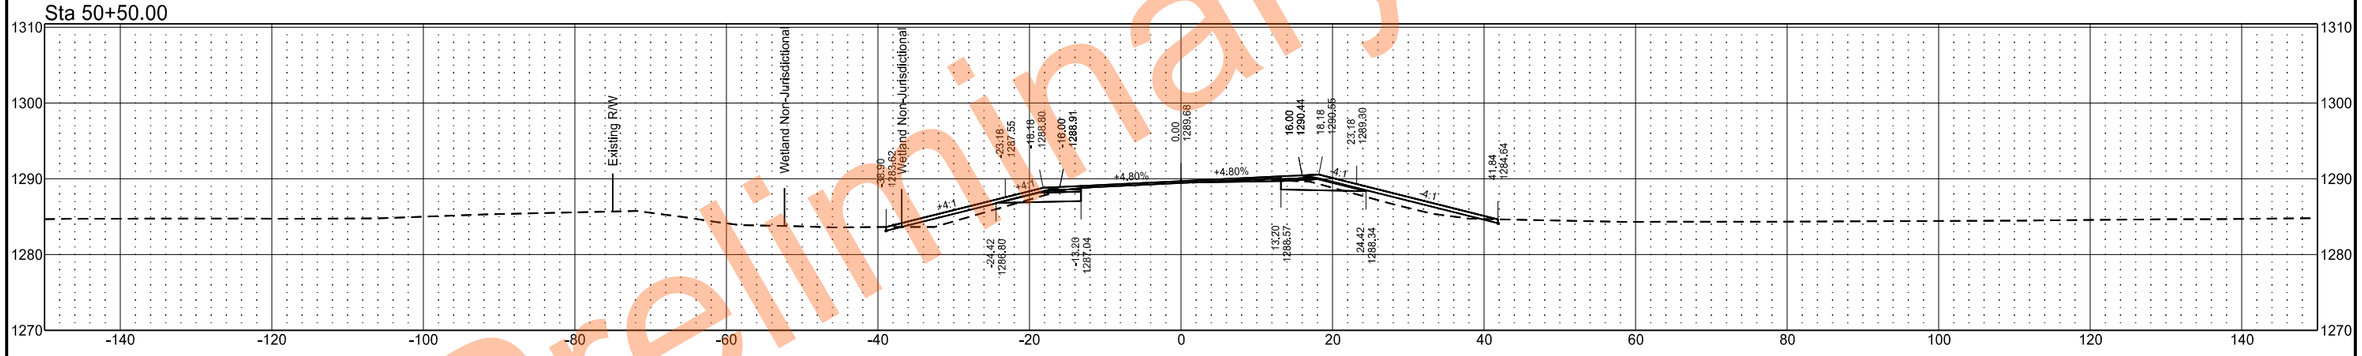

Sta 50+00.00

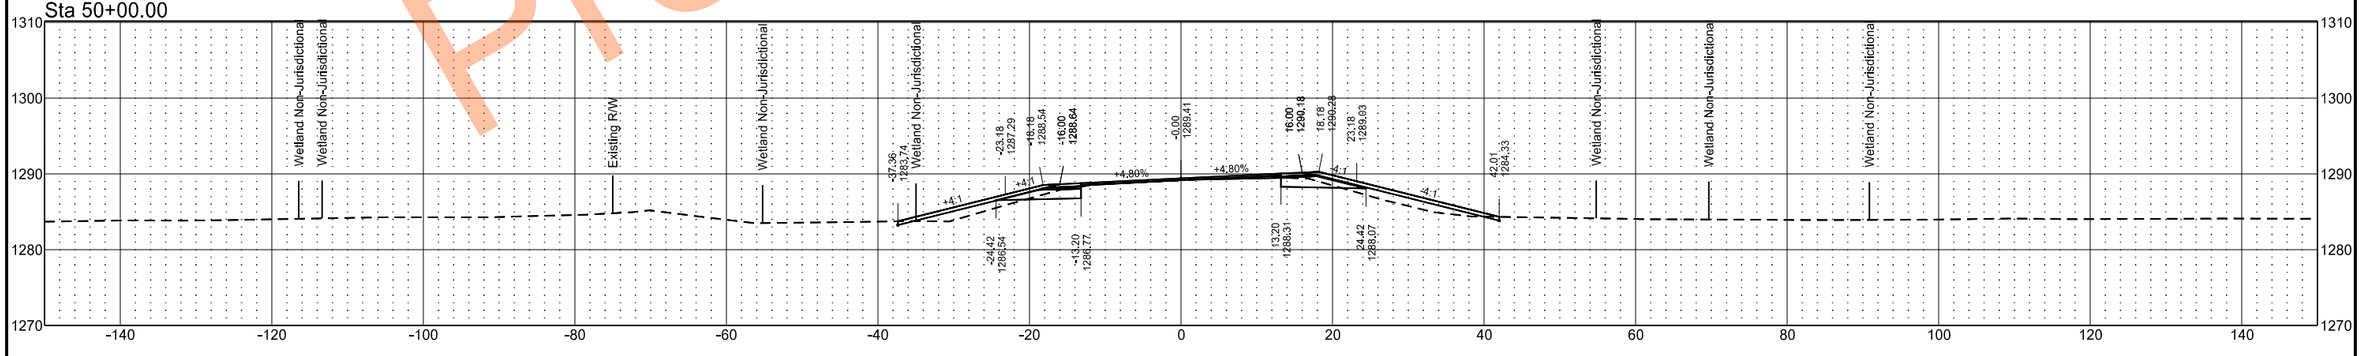

Preliminary Plans

EX32

	STATE	PROJECT NO.	SECTION NO.	SHEET NO.
	ND	SS-XA-8-032(046)000	200	29

Sta 52+50.00

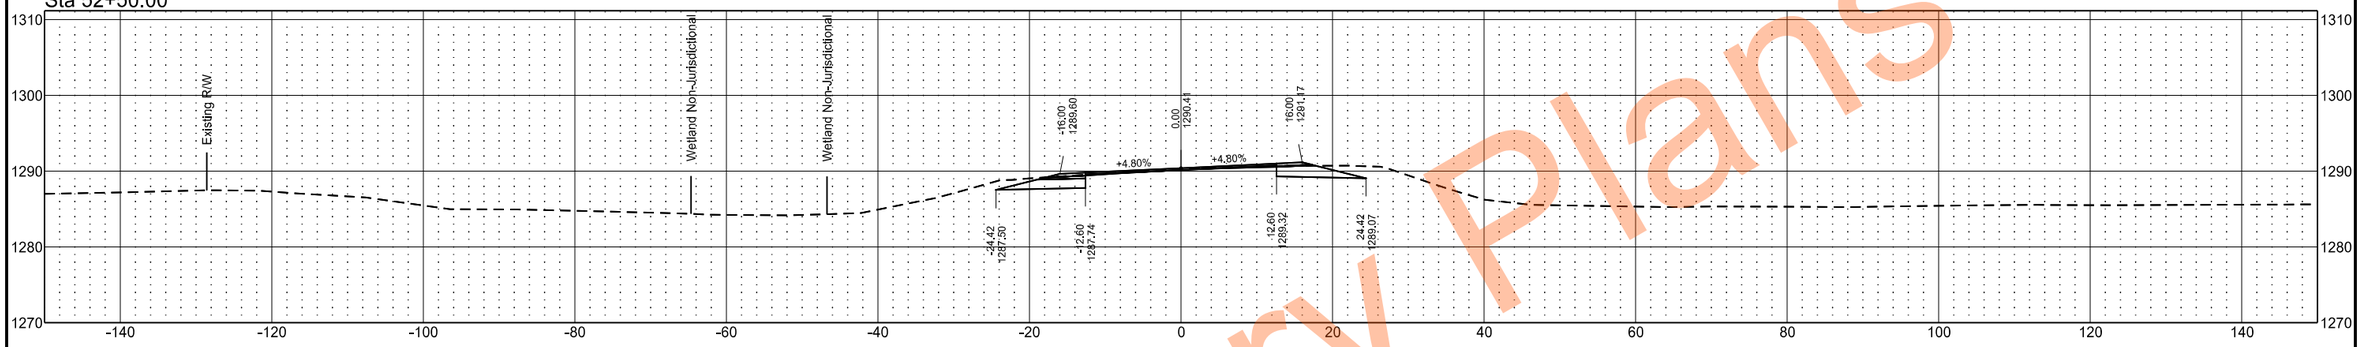

Sta 52+00.00

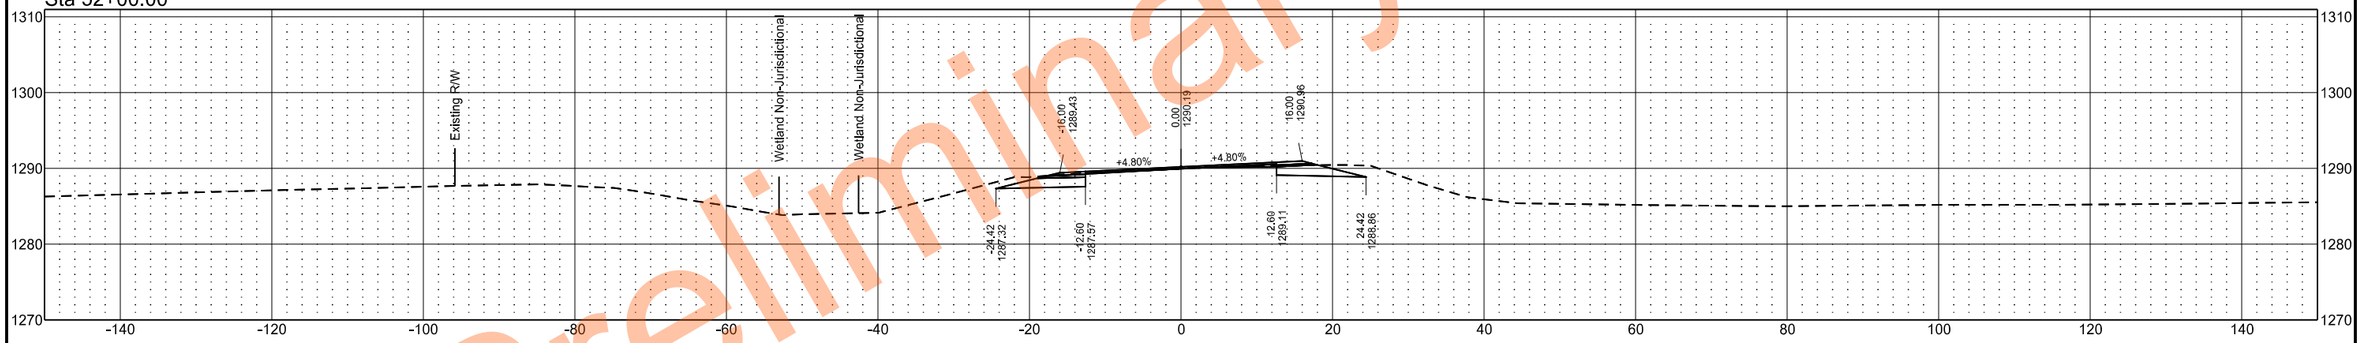

Sta 51+50.00

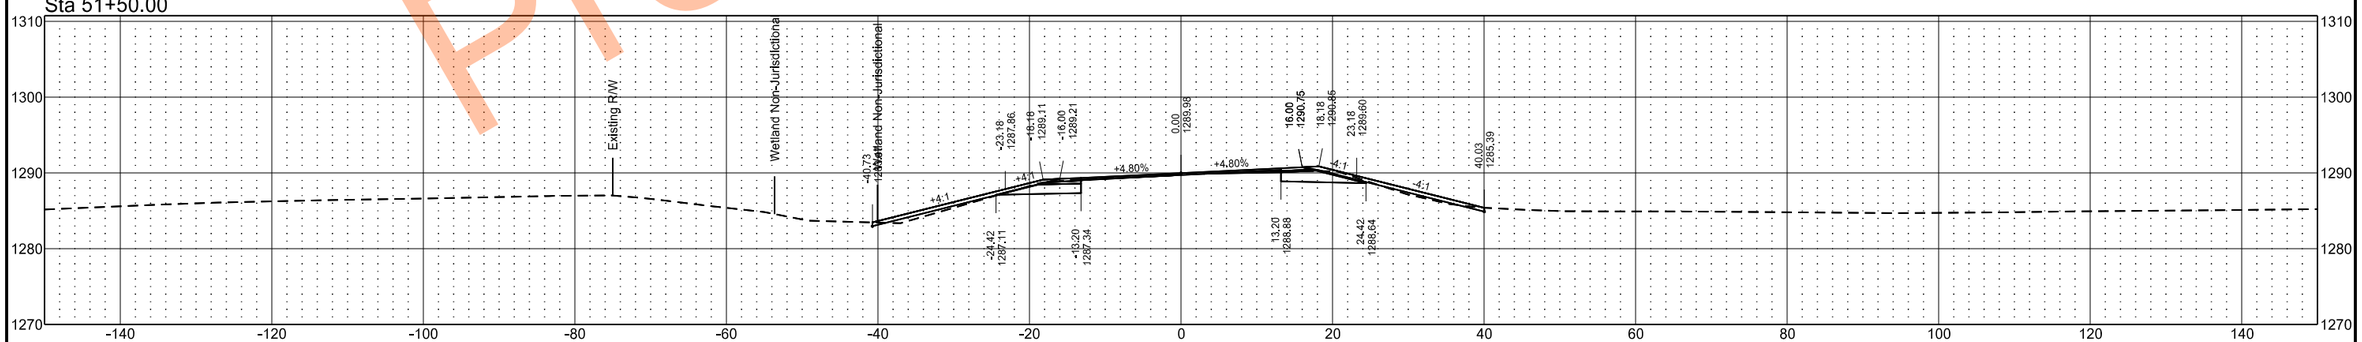

Preliminary Plans

EX32

	STATE	PROJECT NO.	SECTION NO.	SHEET NO.
	ND	SS-XA-8-032(046)000	200	30

Sta 53+00.00

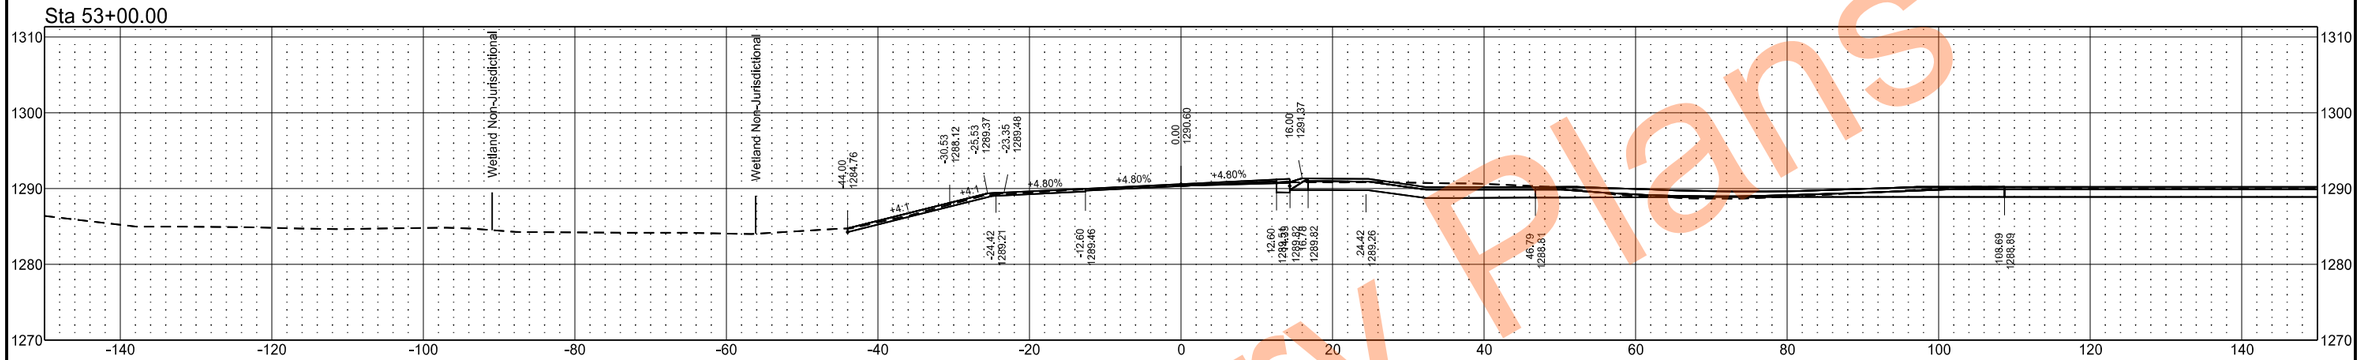

Sta 52+88.36

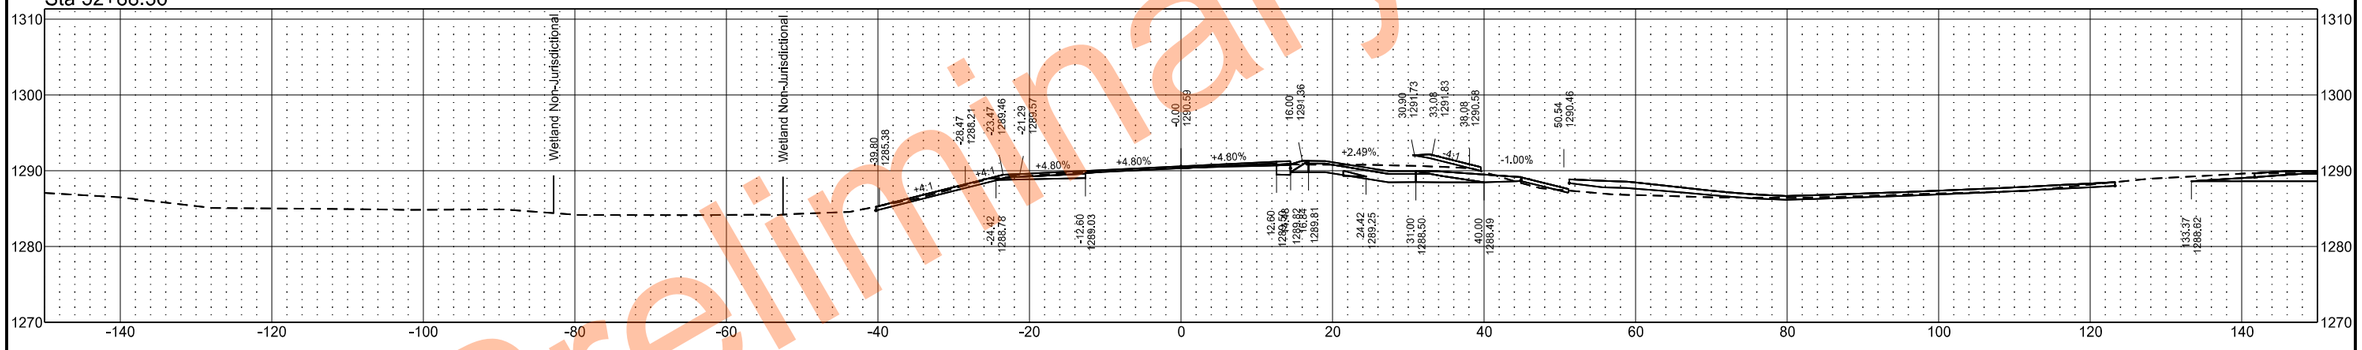

Sta 52+86.75

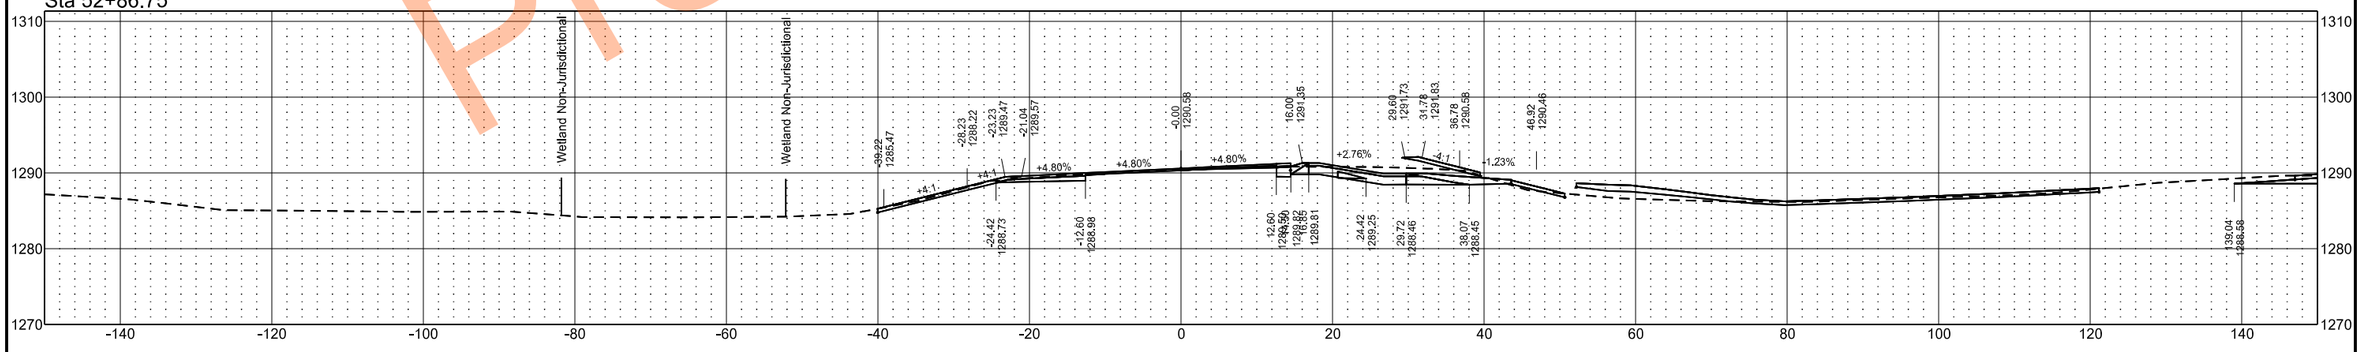

Preliminary Plans

EX32

	STATE	PROJECT NO.	SECTION NO.	SHEET NO.
	ND	SS-XA-8-032(046)000	200	31

Sta 53+50.00

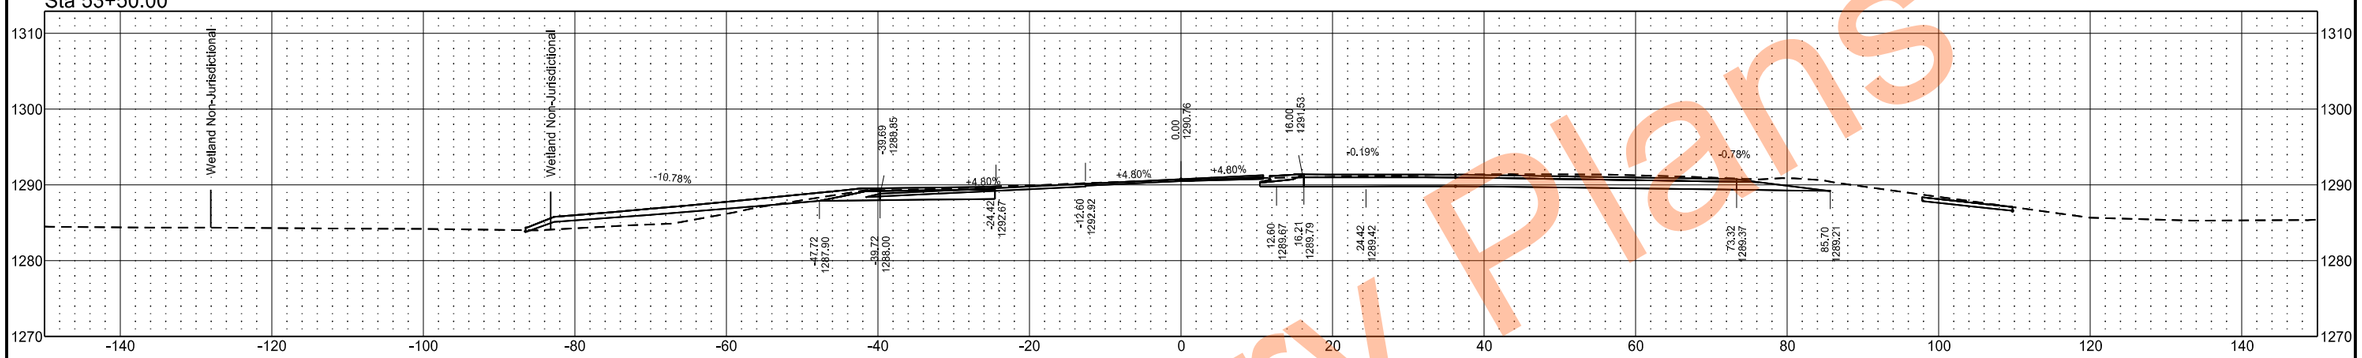

Sta 53+35.41

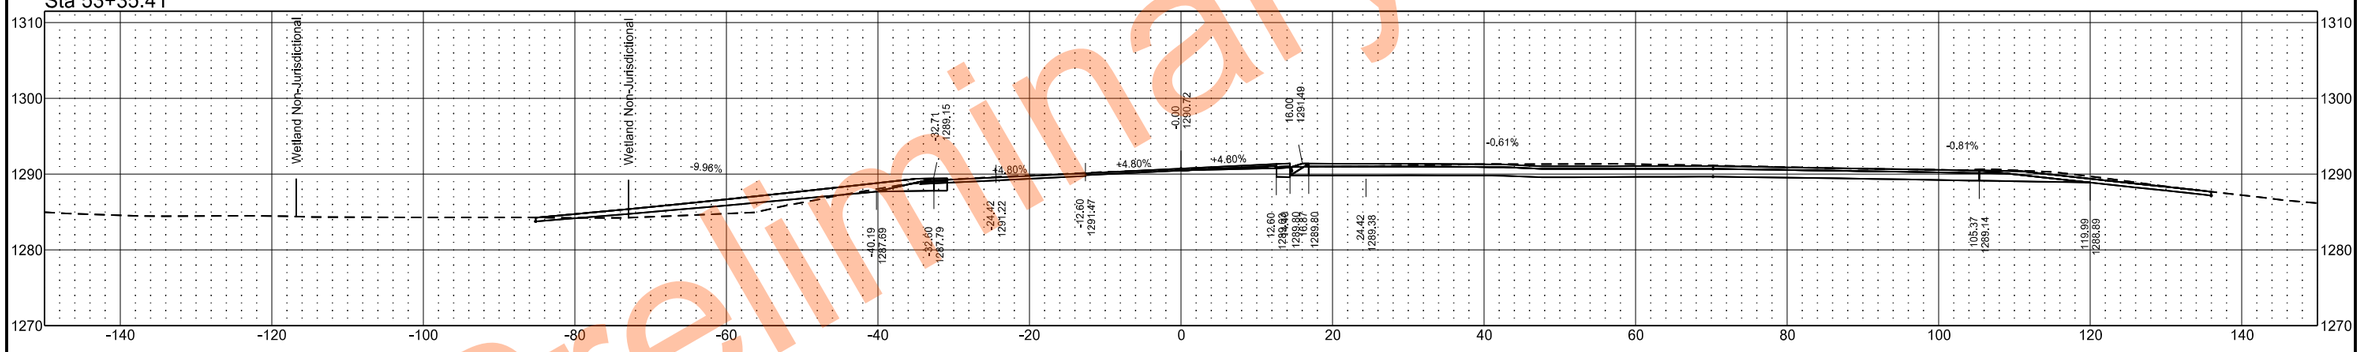

Sta 53+23.92

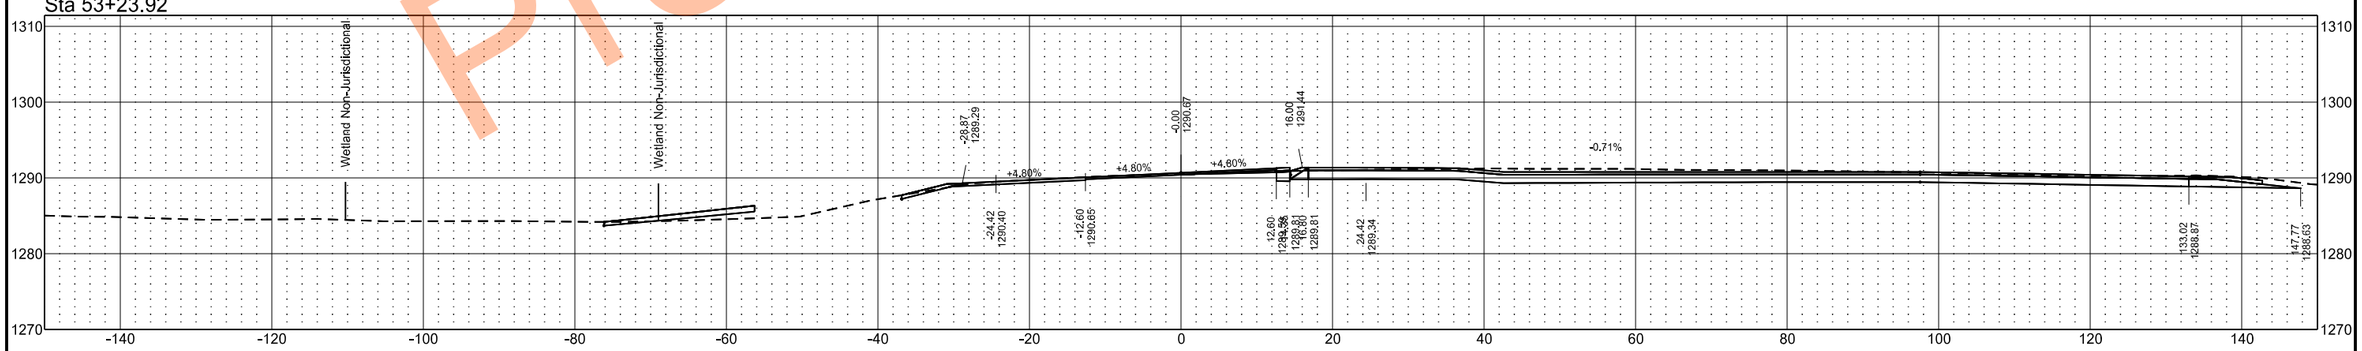

Preliminary Plans

EX32

	STATE	PROJECT NO.	SECTION NO.	SHEET NO.
	ND	SS-XA-8-032(046)000	200	32

Sta 54+50.00

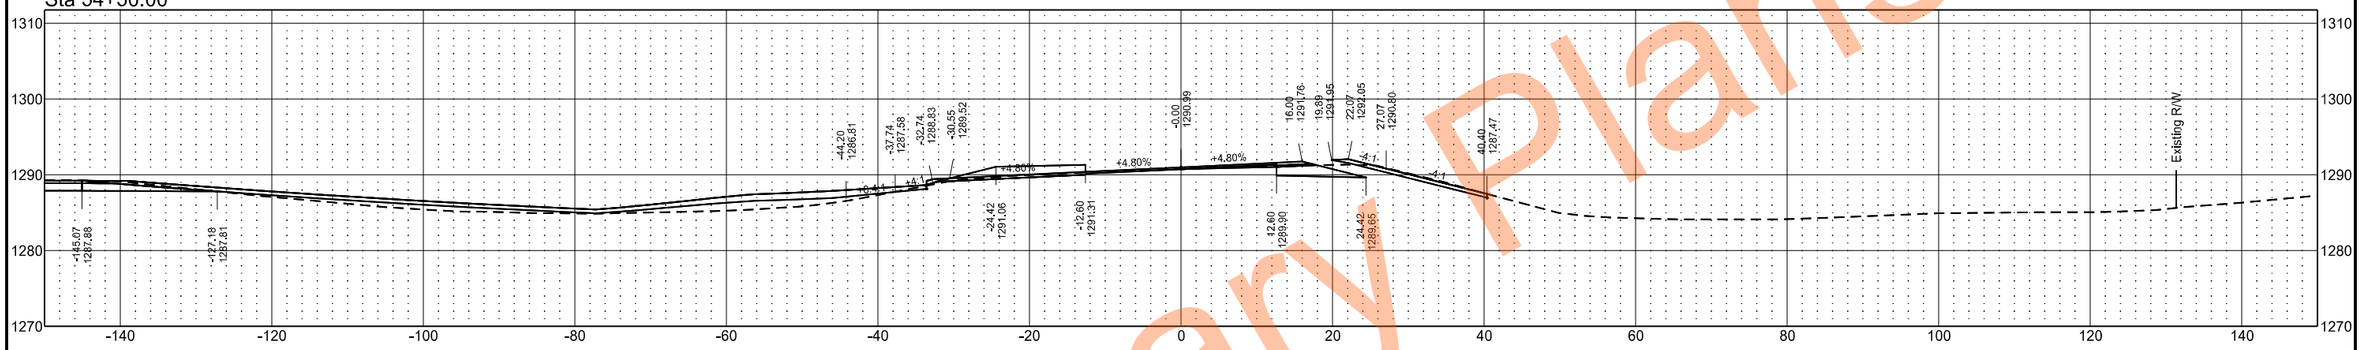

Sta 54+00.00

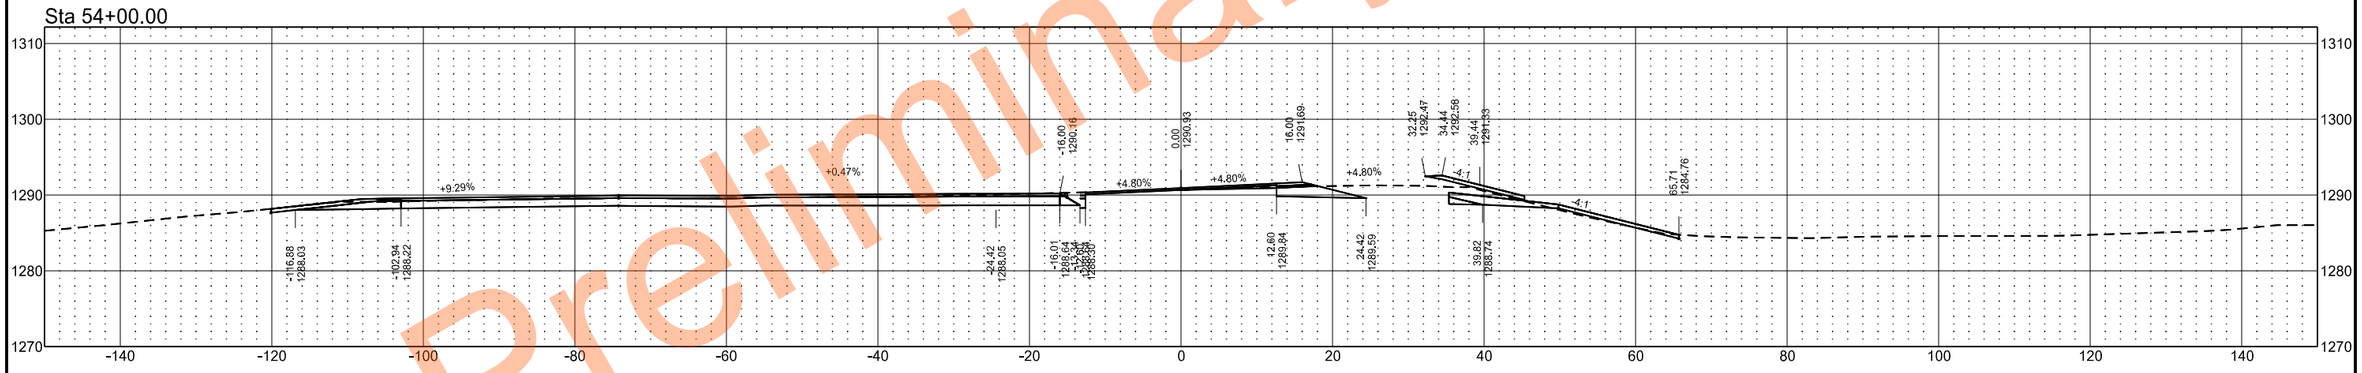

Sta 53+65.96

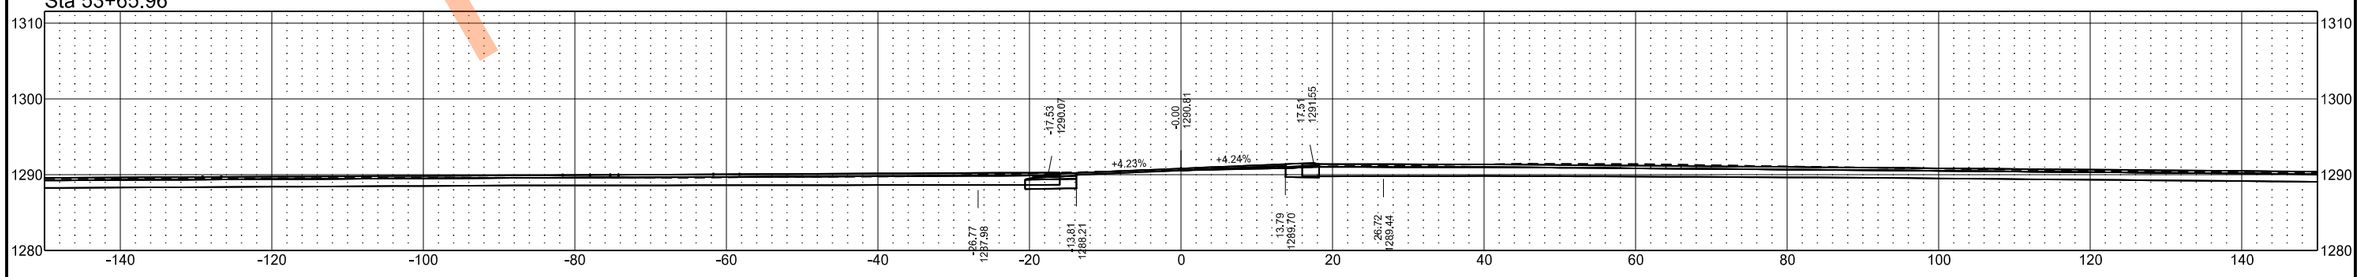

Preliminary Plans

EX32

	STATE	PROJECT NO.	SECTION NO.	SHEET NO.
	ND	SS-XA-8-032(046)000	200	33

Sta 56+00.00

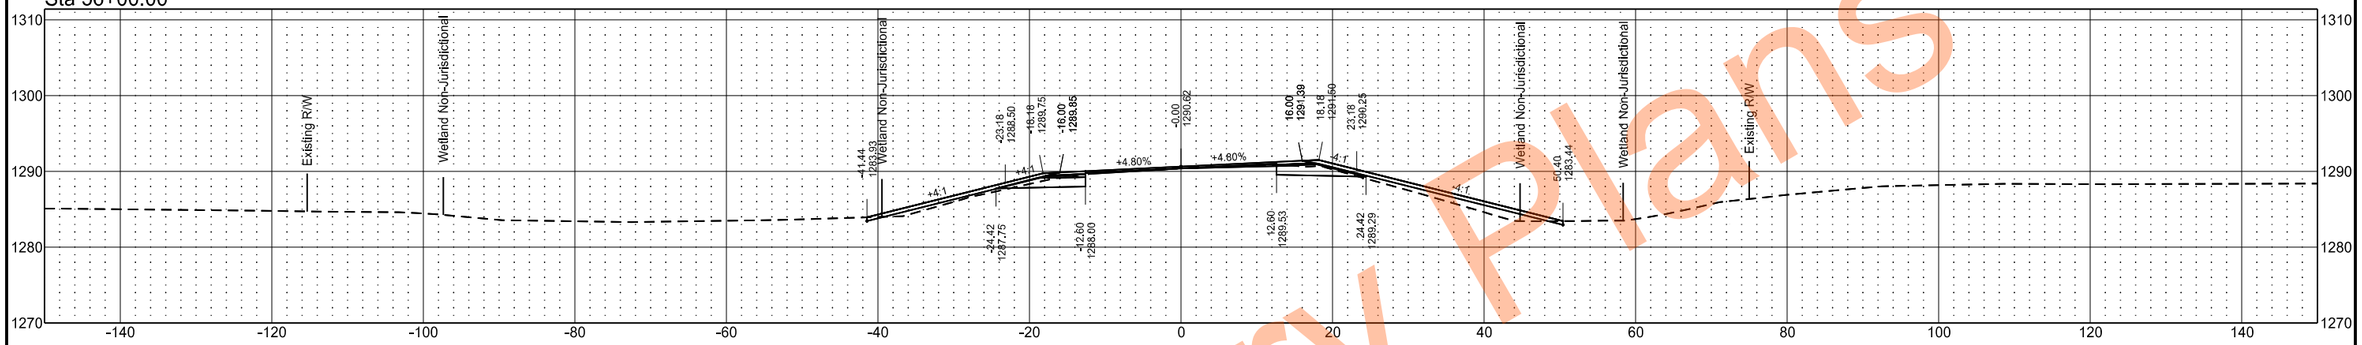

Sta 55+50.00

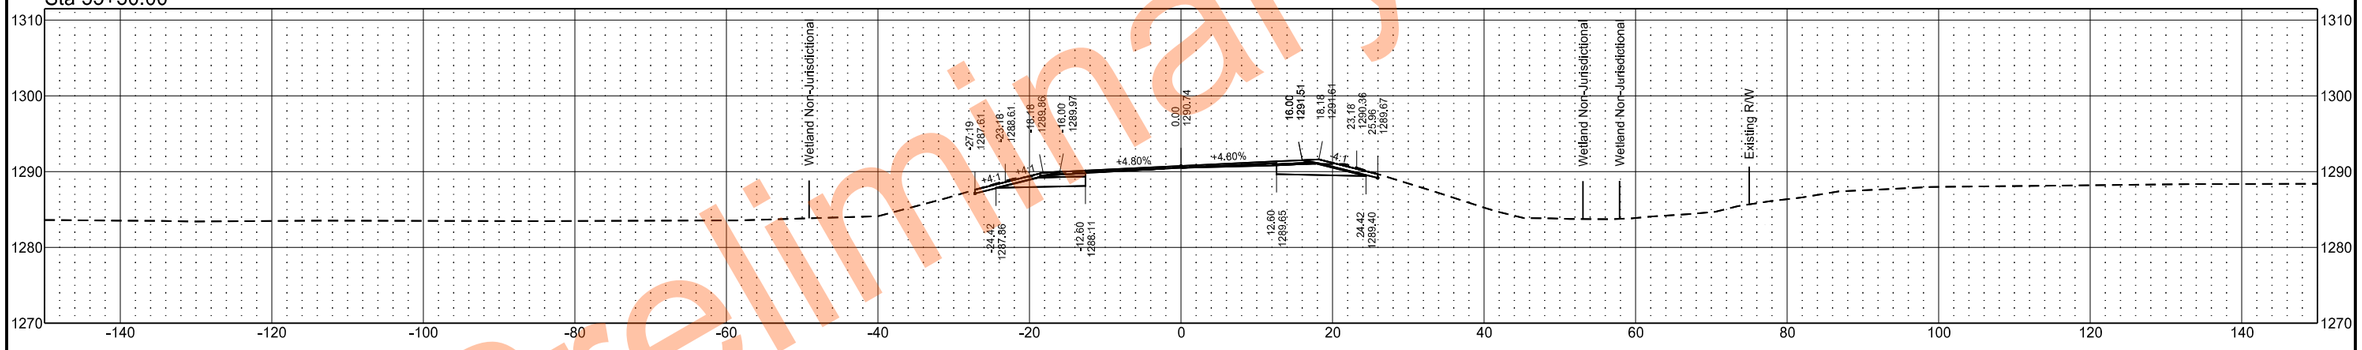

Sta 55+00.00

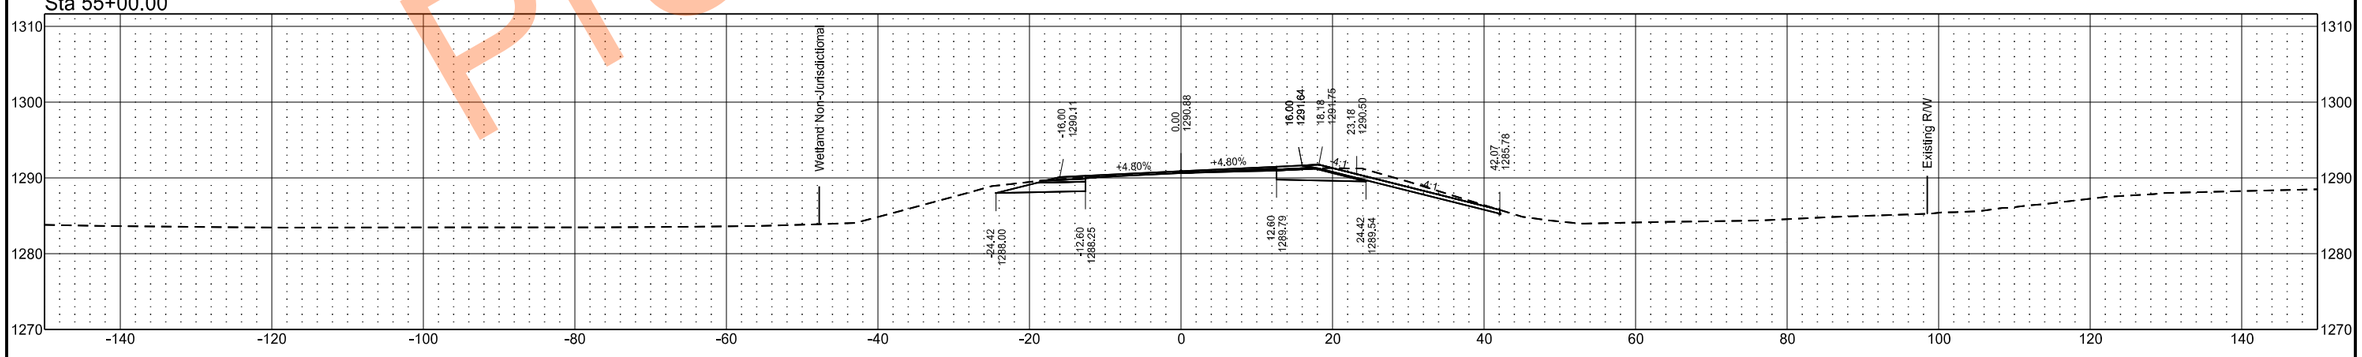

Preliminary Plans

EX32

	STATE	PROJECT NO.	SECTION NO.	SHEET NO.
	ND	SS-XA-8-032(046)000	200	34

Sta 57+50.00

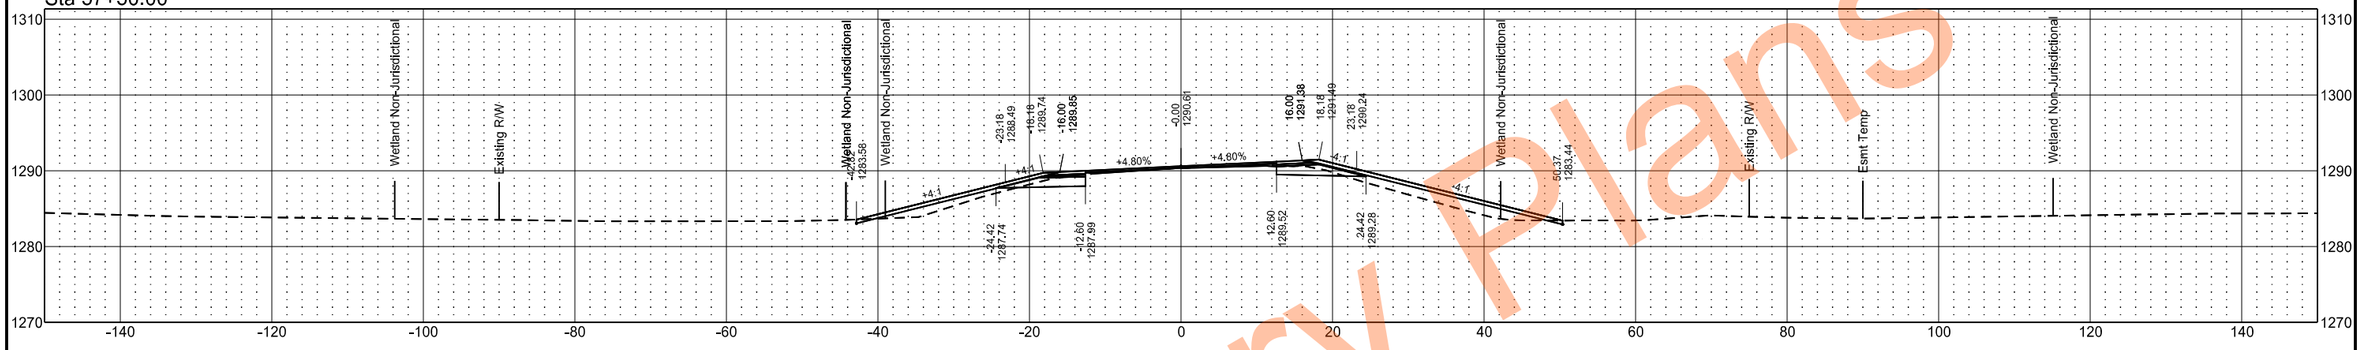

Sta 57+00.00

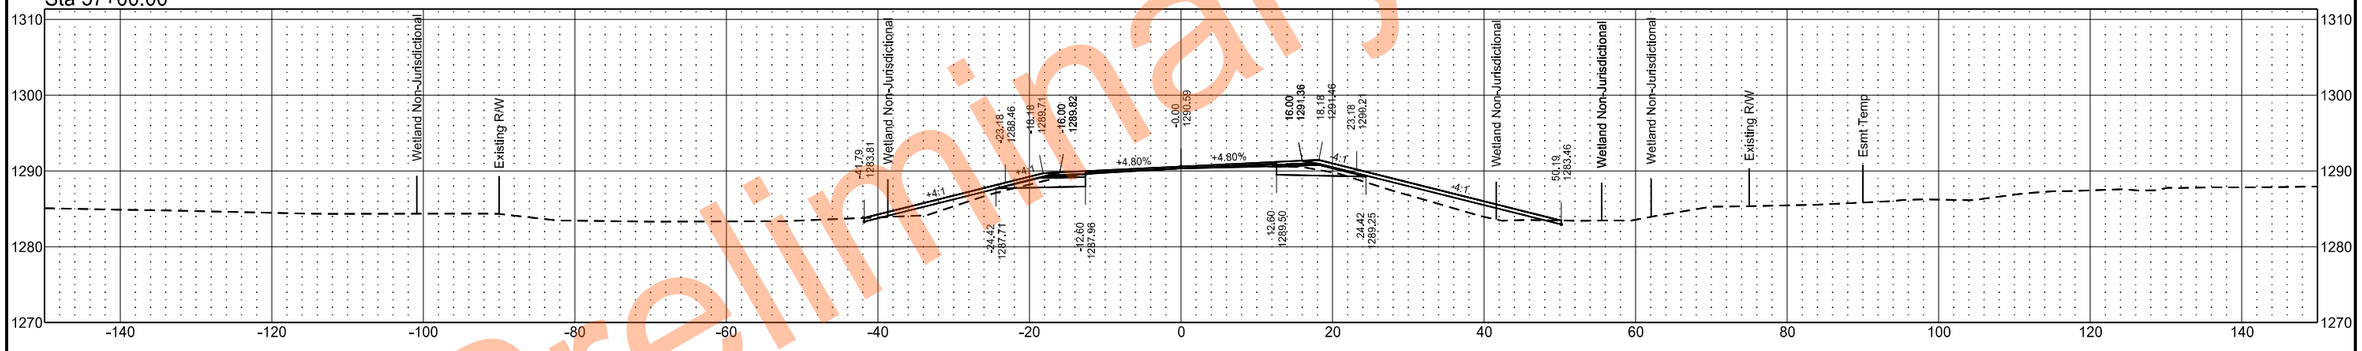

Sta 56+50.00

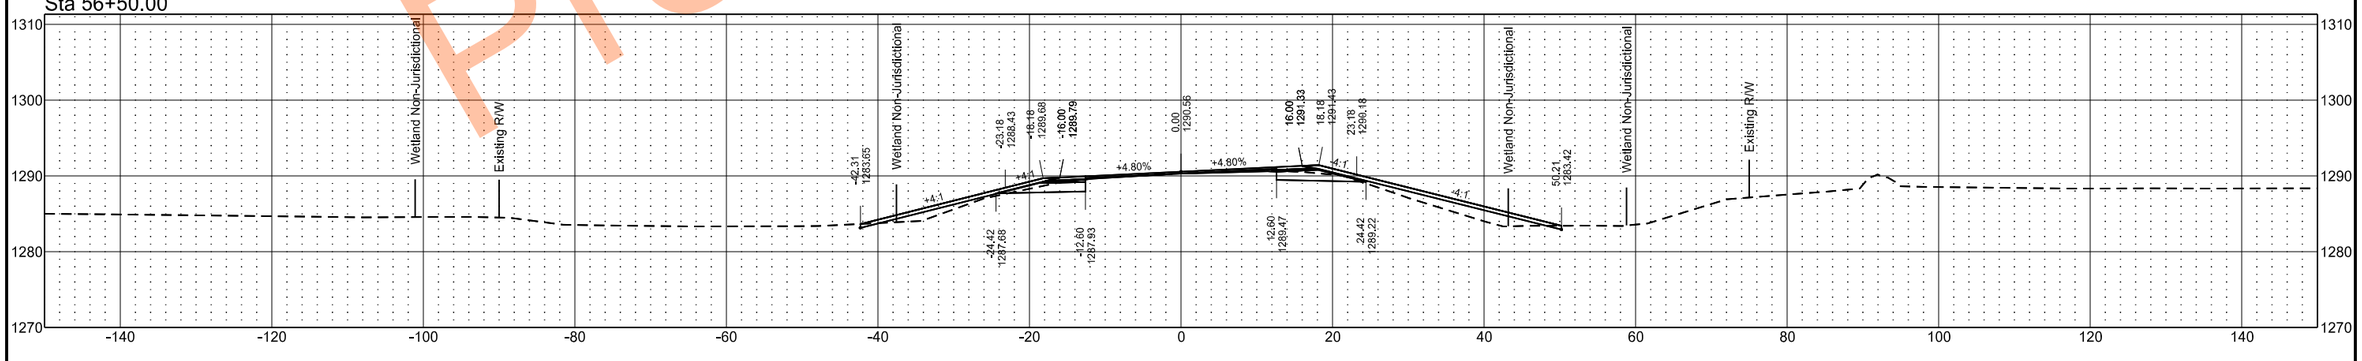

Preliminary Plans

EX32

	STATE	PROJECT NO.	SECTION NO.	SHEET NO.
	ND	SS-XA-8-032(046)000	200	35

Sta 59+00.00

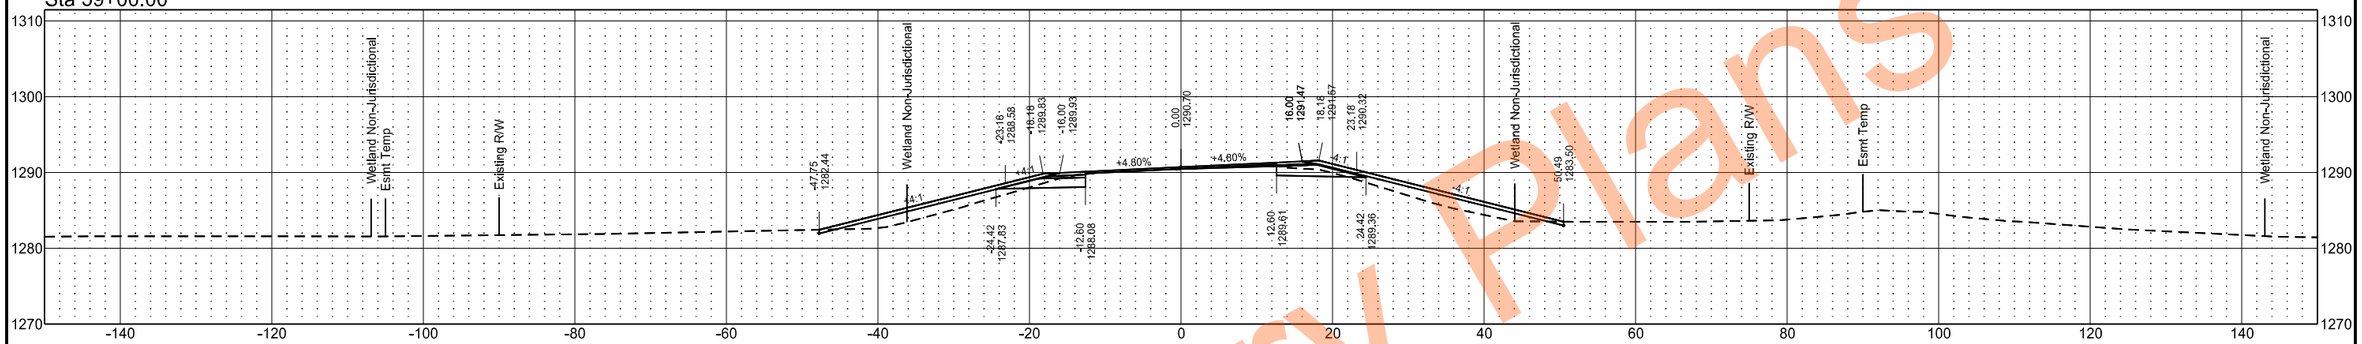

Sta 58+50.00

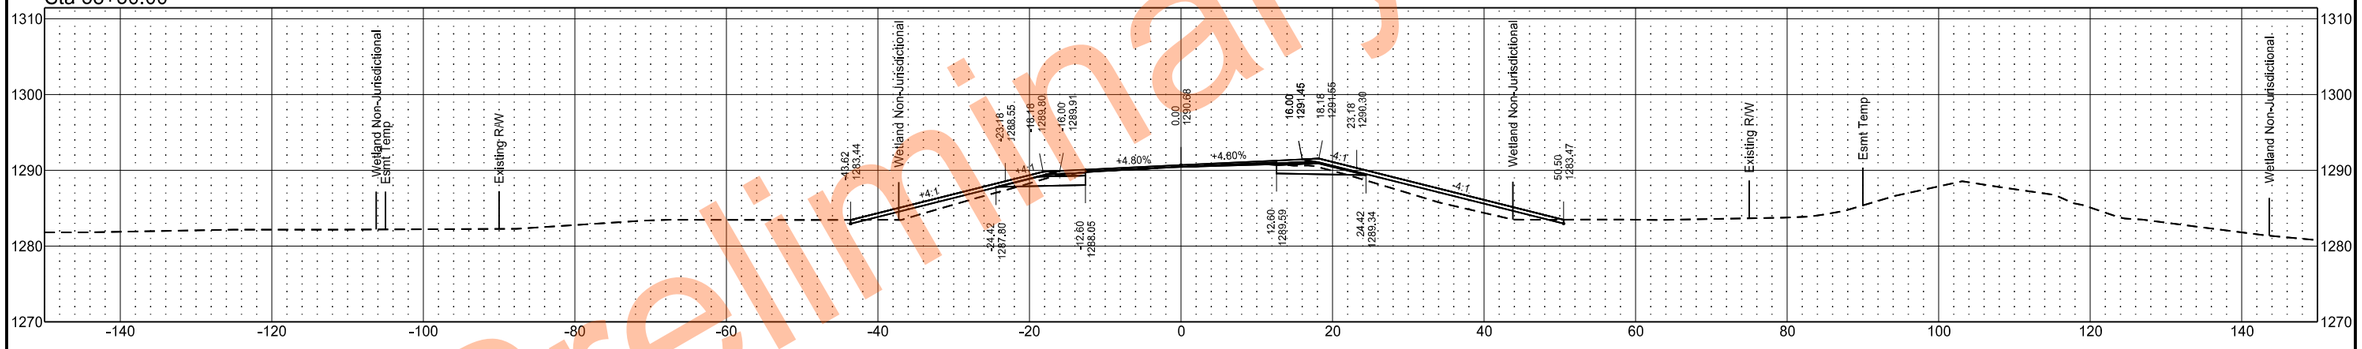

Sta 58+00.00

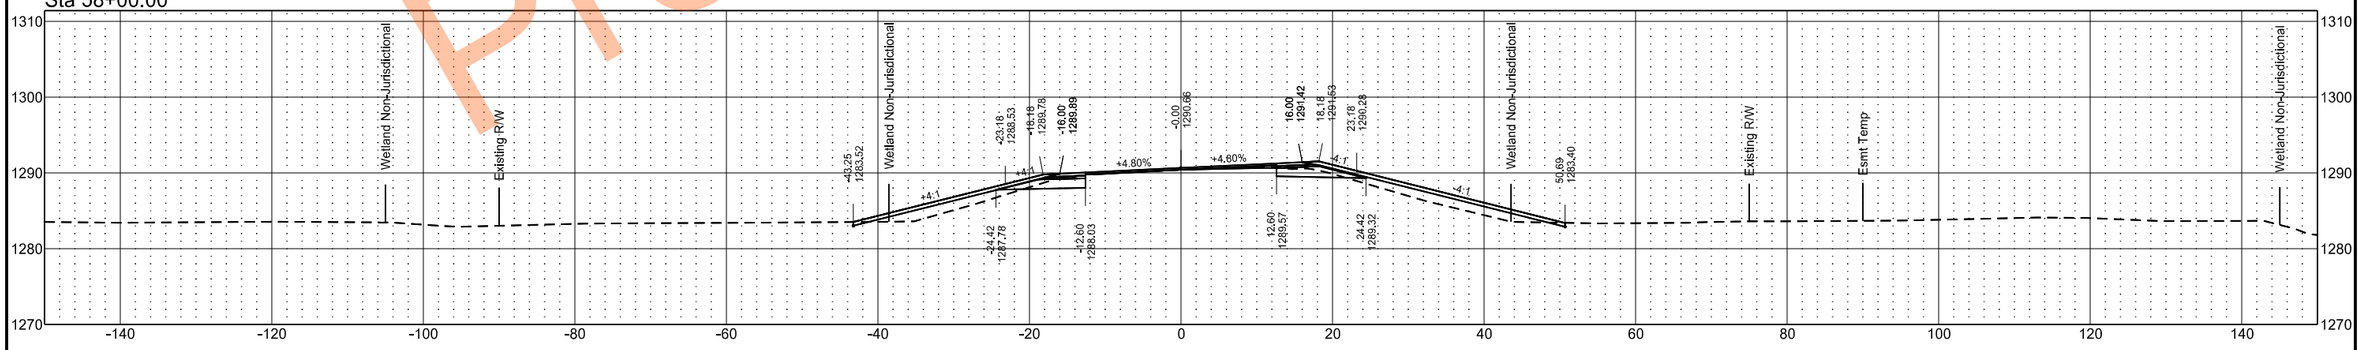

Preliminary Plans

EX32

	STATE	PROJECT NO.	SECTION NO.	SHEET NO.
	ND	SS-XA-8-032(046)000	200	36

Sta 60+50.00

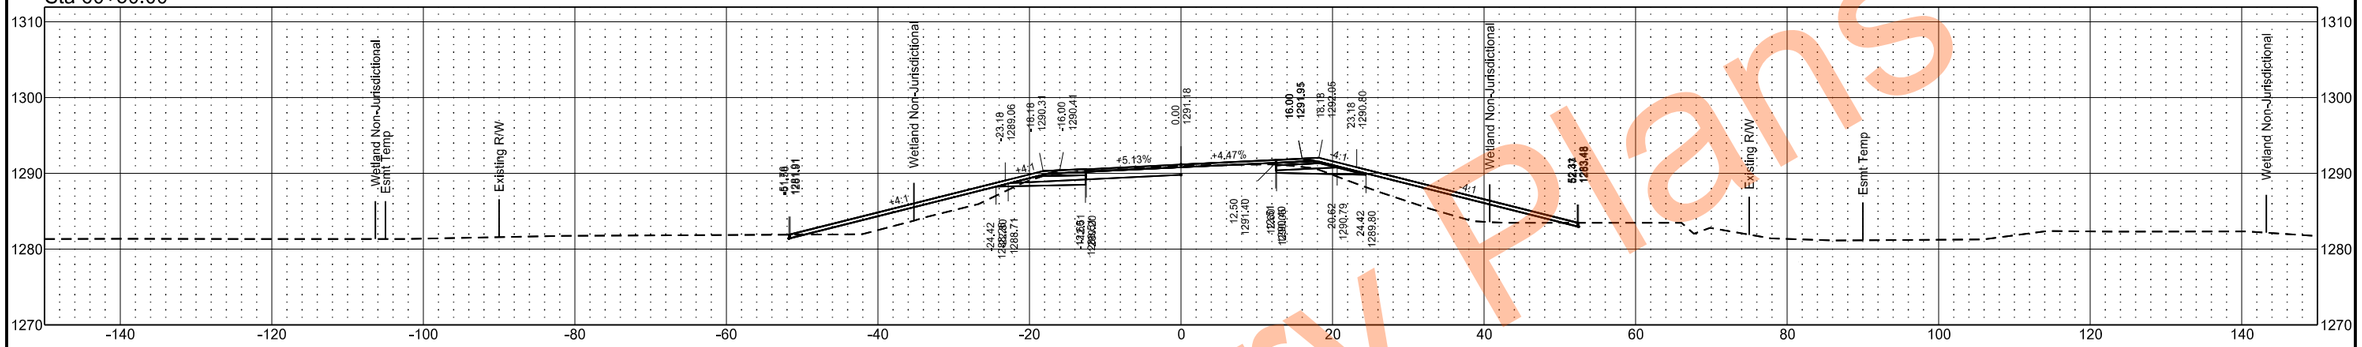

Sta 60+00.00

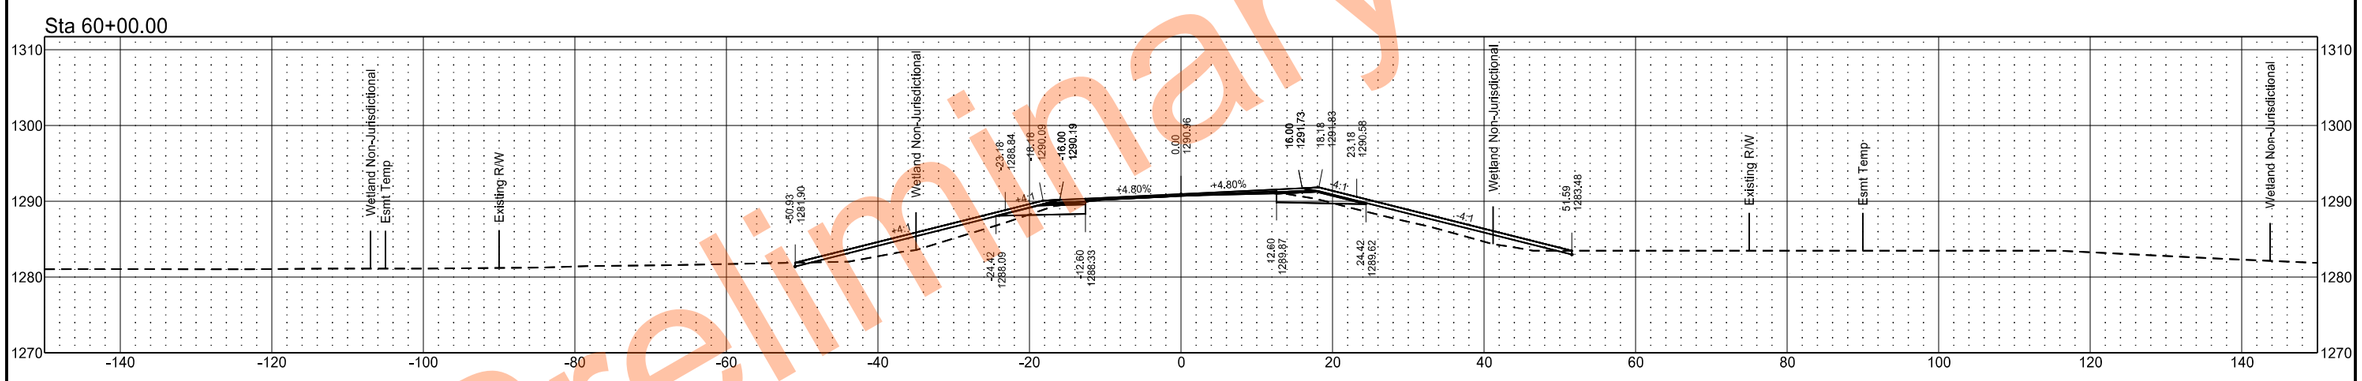

Sta 59+50.00

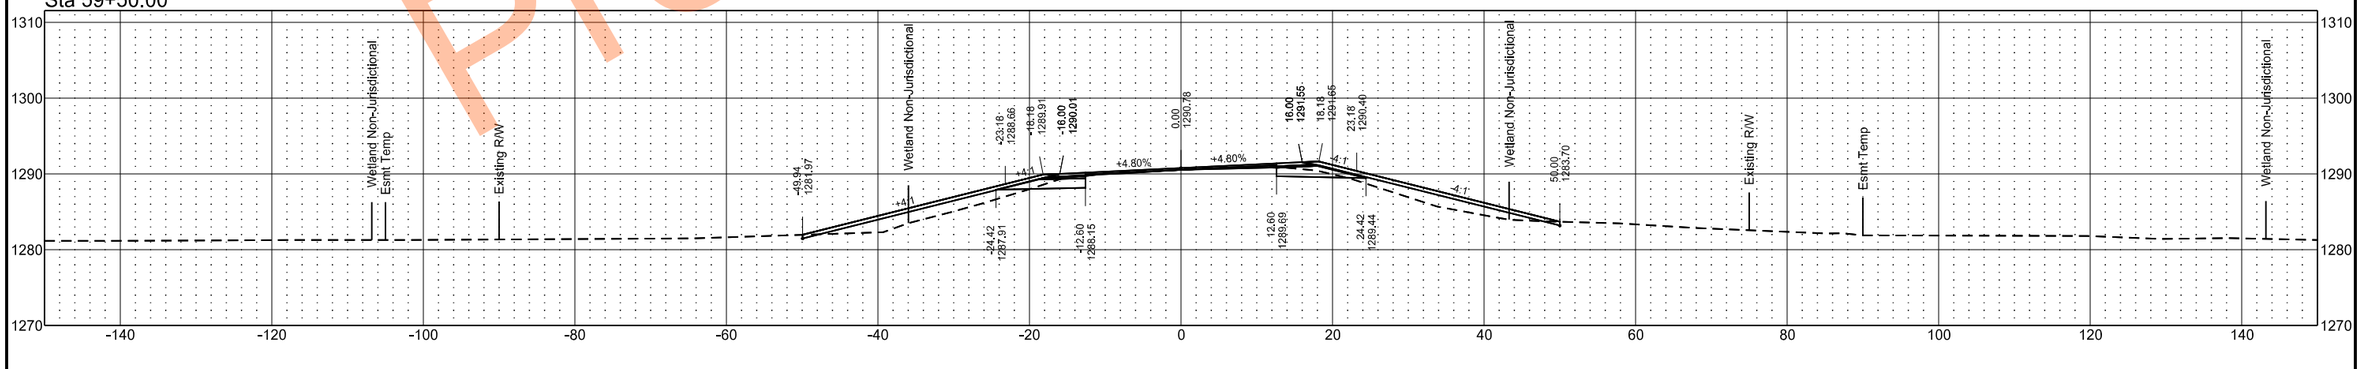

Preliminary Plans

EX32

	STATE	PROJECT NO.	SECTION NO.	SHEET NO.
	ND	SS-XA-8-032(046)000	200	37

Sta 61+50.00

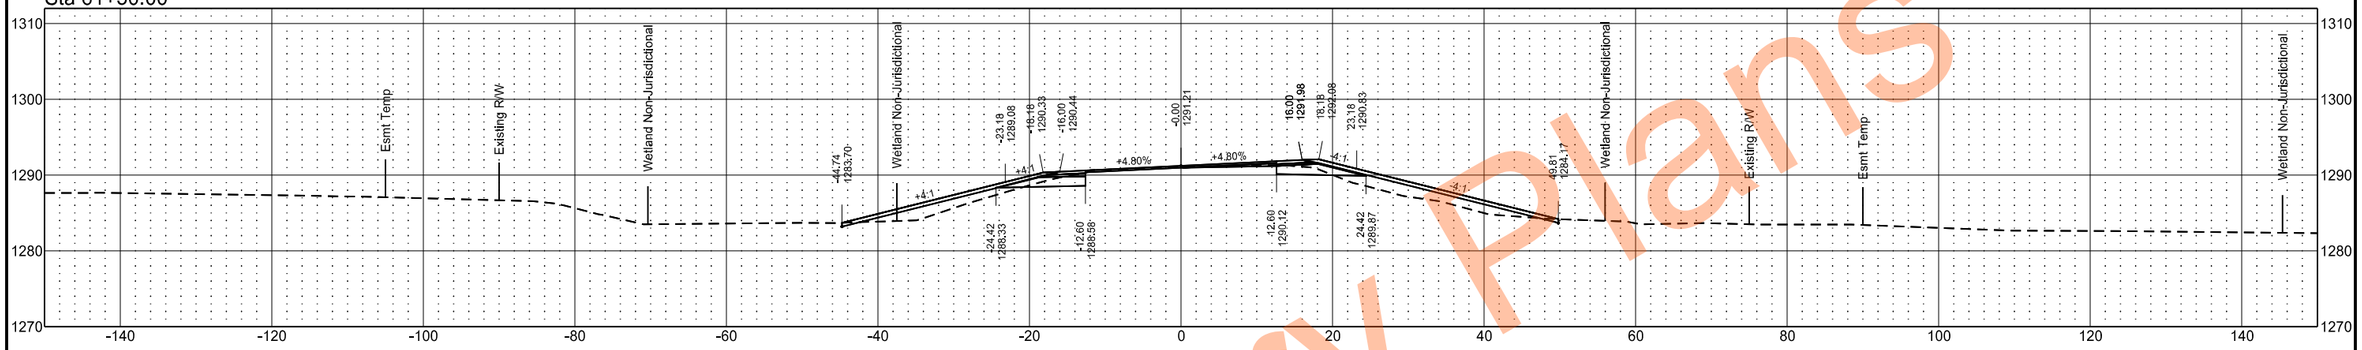

Sta 61+00.00

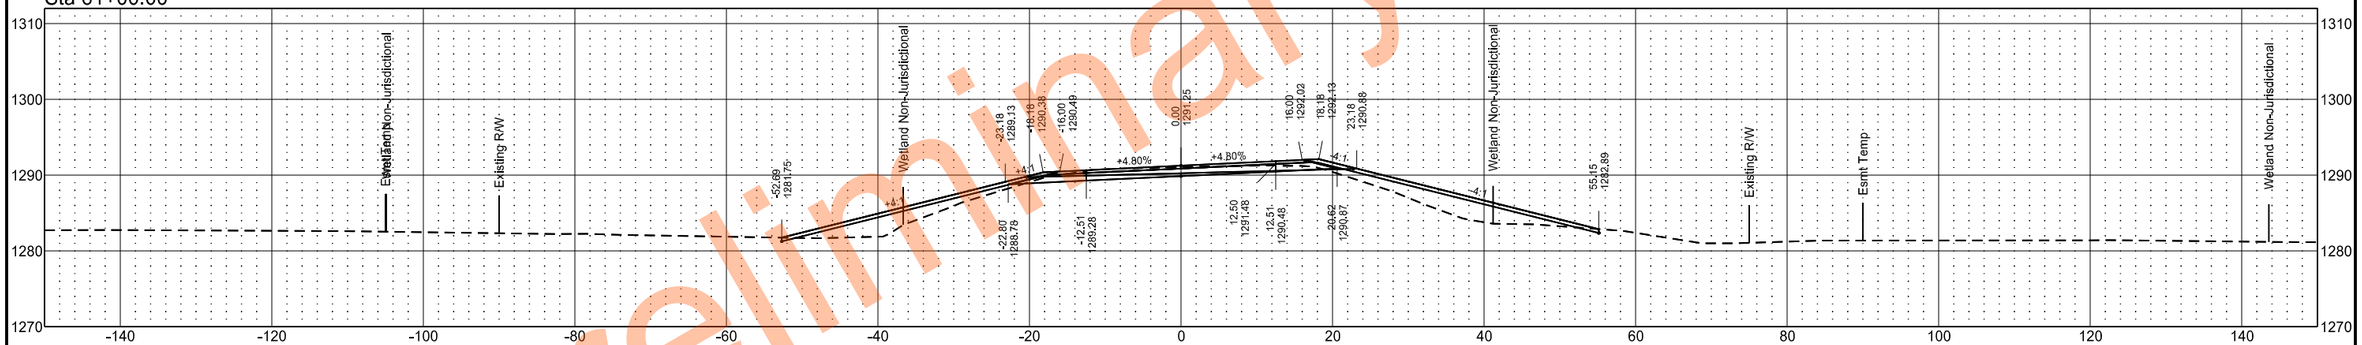

Sta 60+83.83

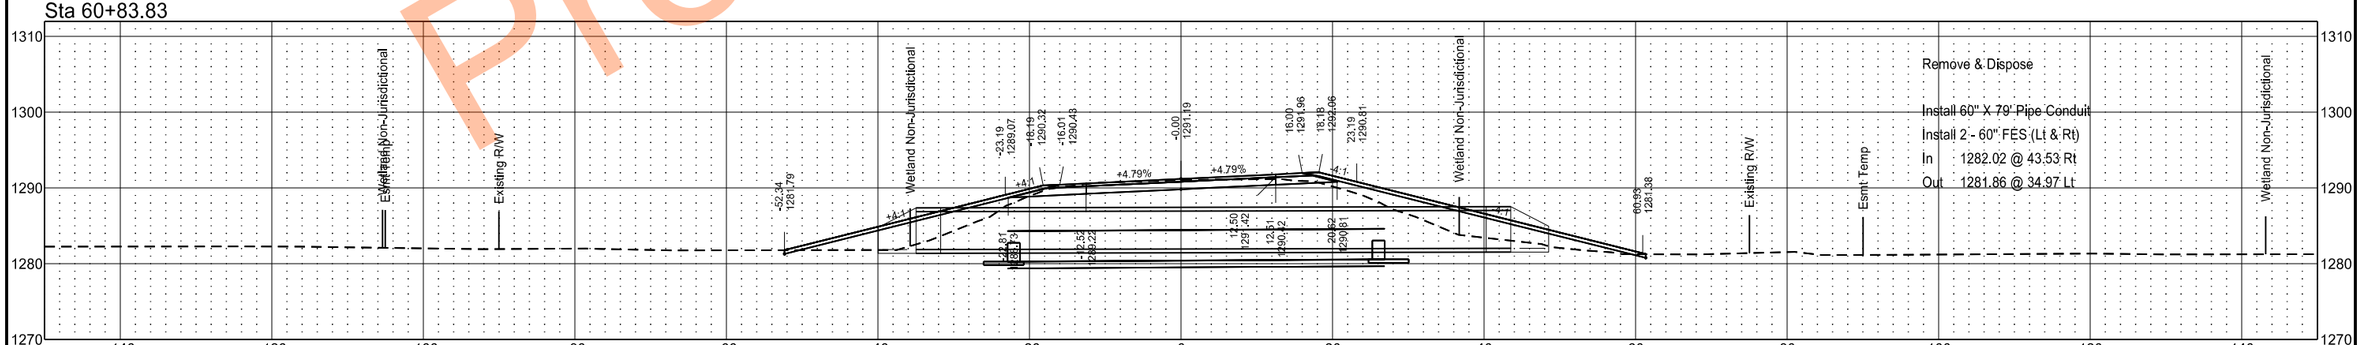

Preliminary Plans

EX32

	STATE	PROJECT NO.	SECTION NO.	SHEET NO.
	ND	SS-XA-8-032(046)000	200	38

Sta 63+00.00

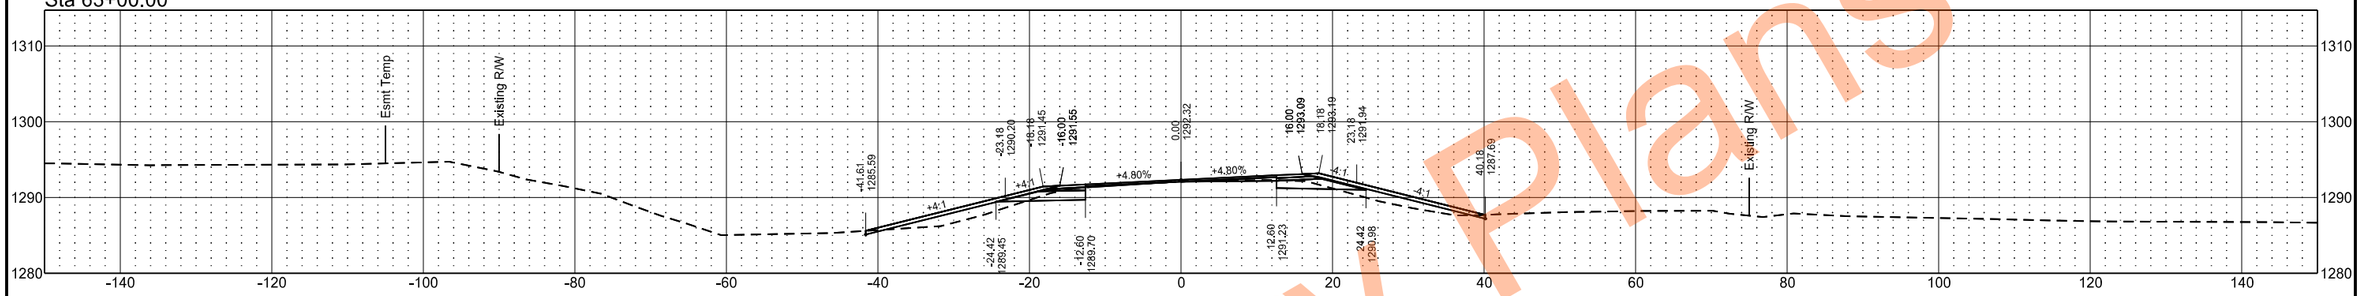

Sta 62+50.00

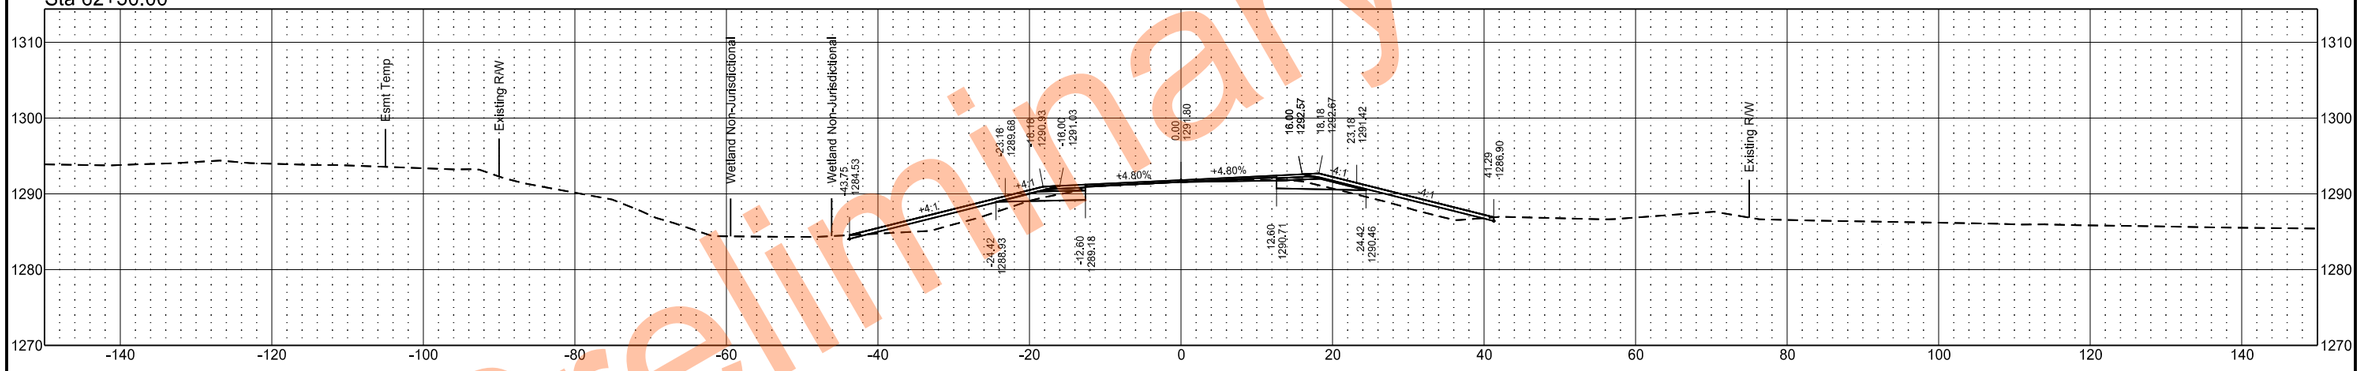

Sta 62+00.00

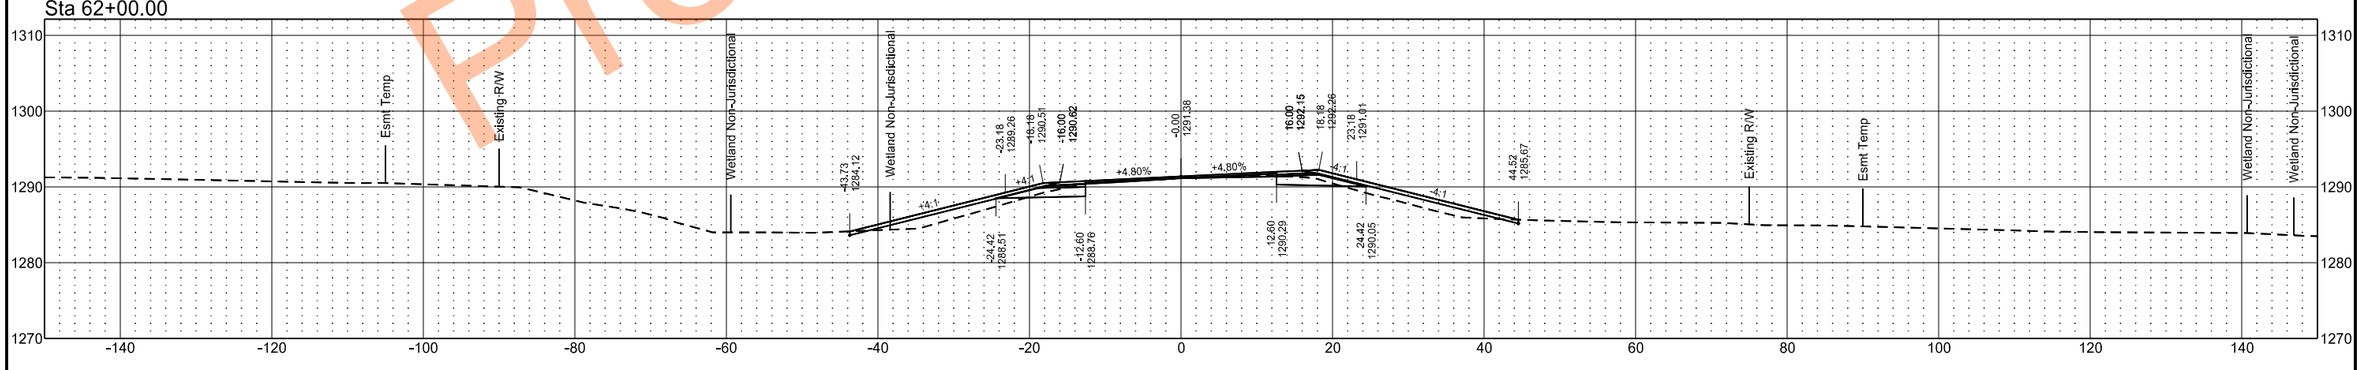

Preliminary Plans

EX32

	STATE	PROJECT NO.	SECTION NO.	SHEET NO.
	ND	SS-XA-8-032(046)000	200	39

Sta 64+30.83

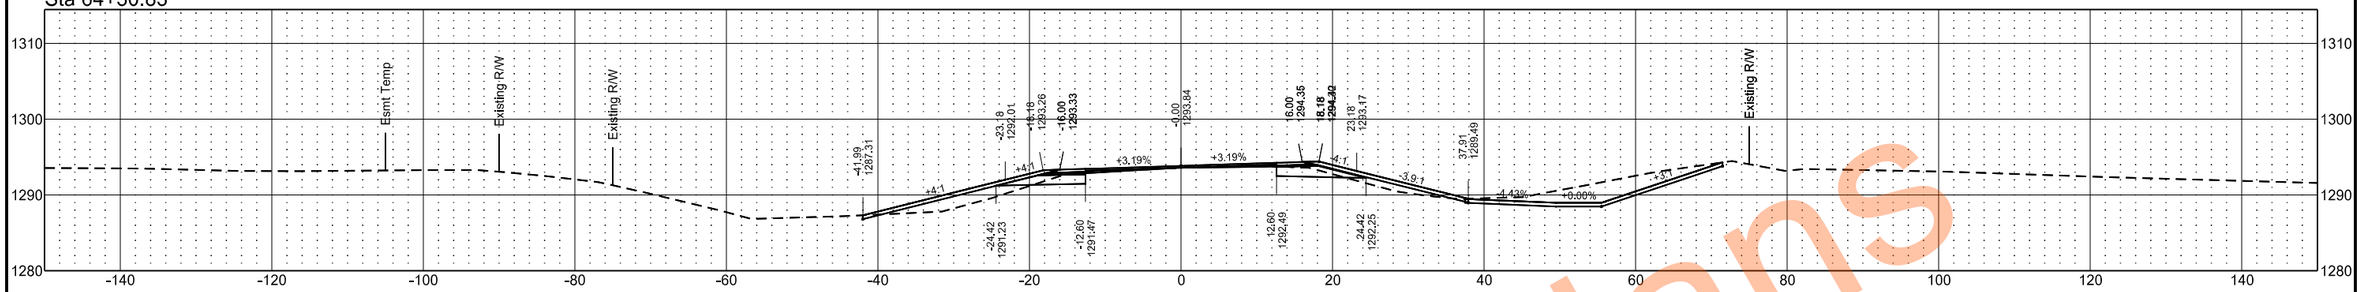

Sta 64+00.00

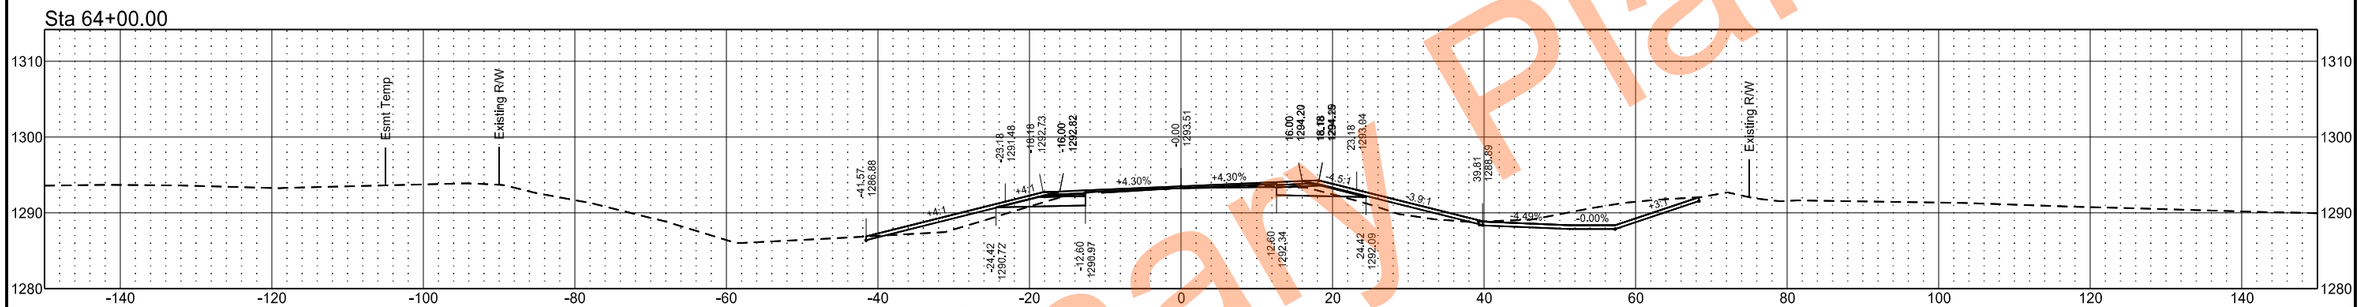

Sta 63+77.00

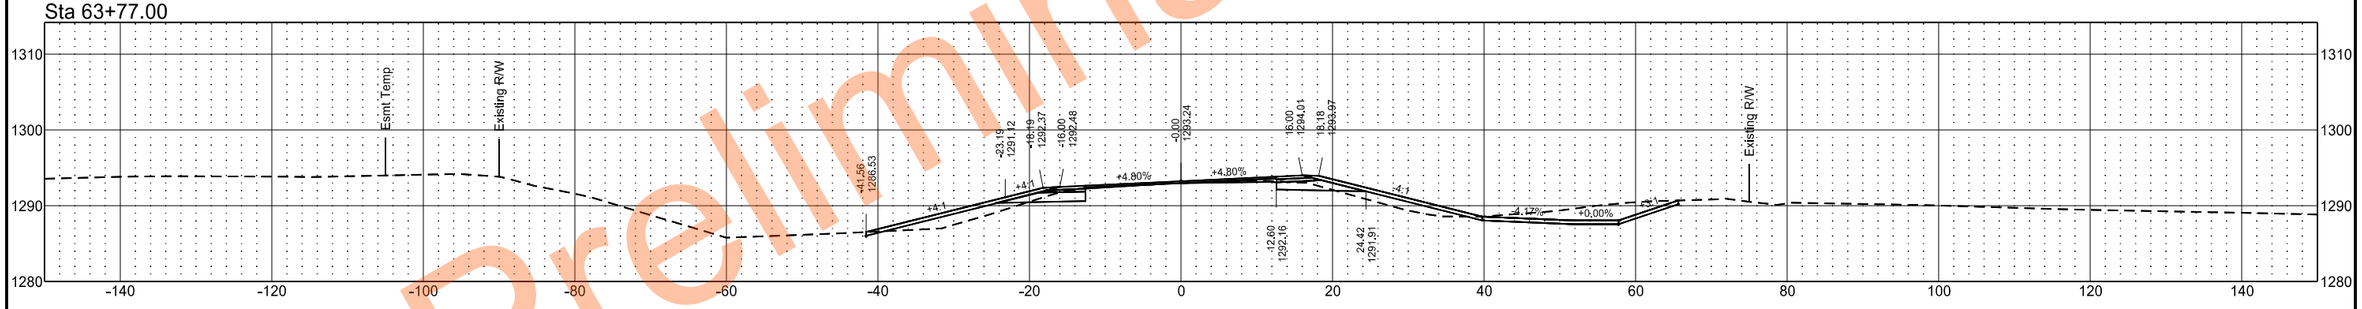

Sta 63+50.00

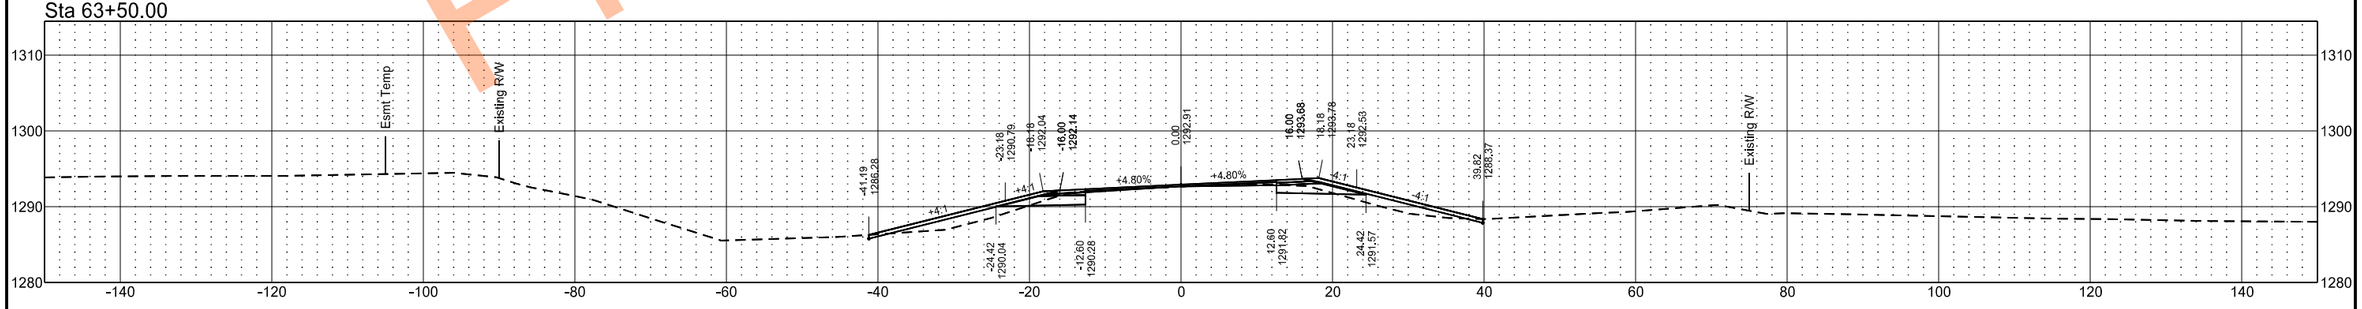

Preliminary Plans

EX32

	STATE	PROJECT NO.	SECTION NO.	SHEET NO.
	ND	SS-XA-8-032(046)000	200	40

Sta 66+00.00

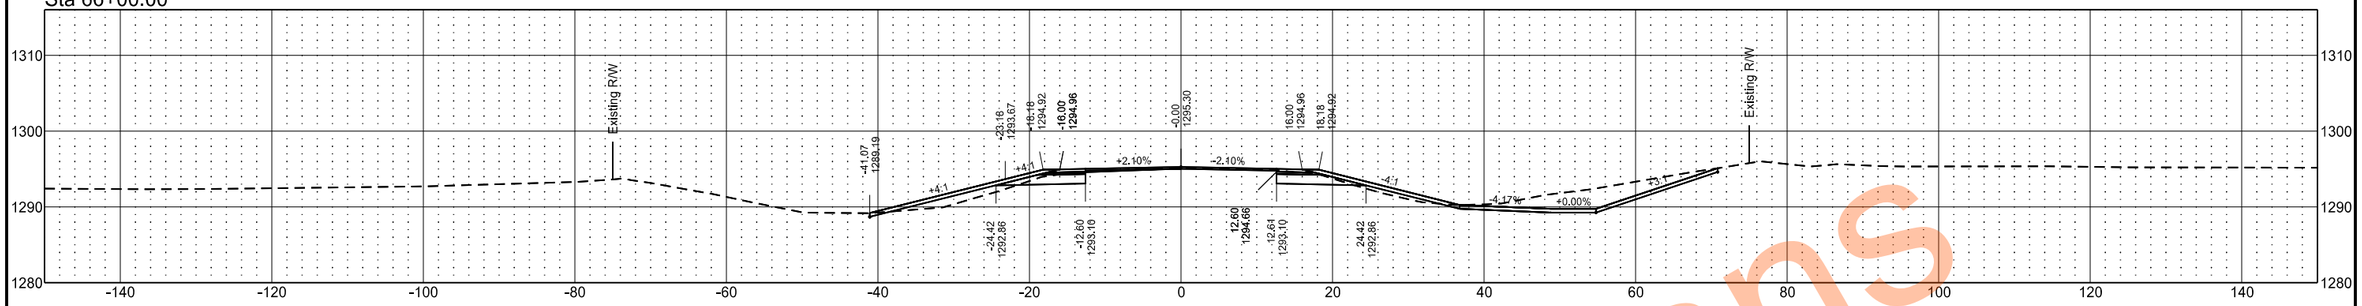

Sta 65+39.00

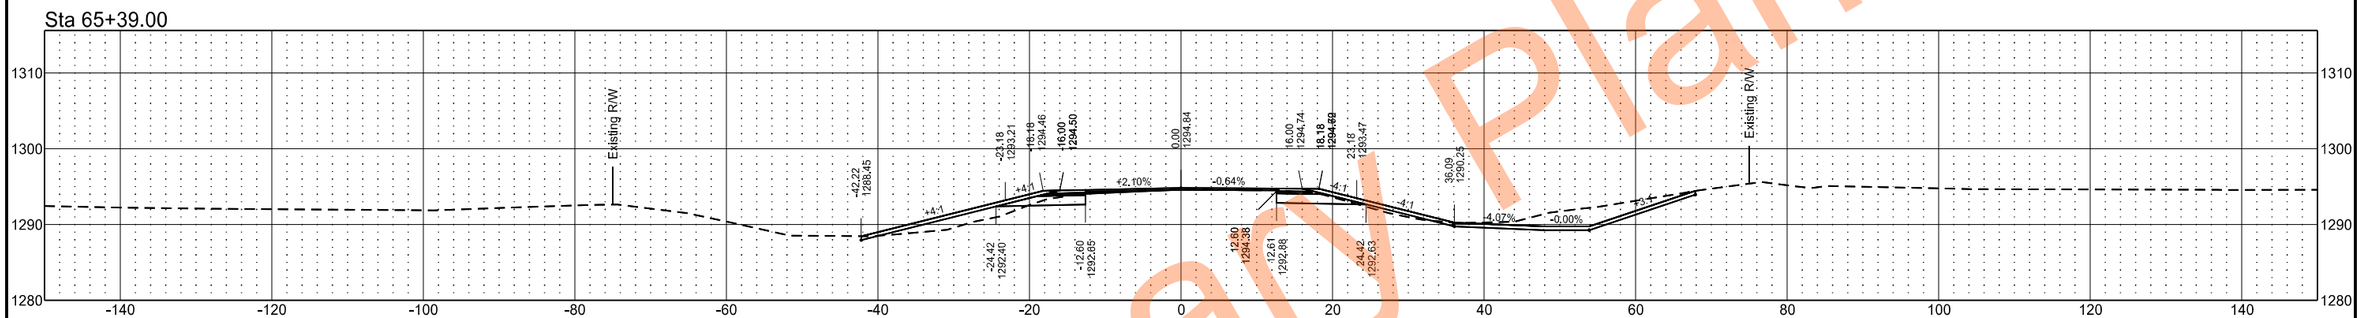

Sta 65+00.00

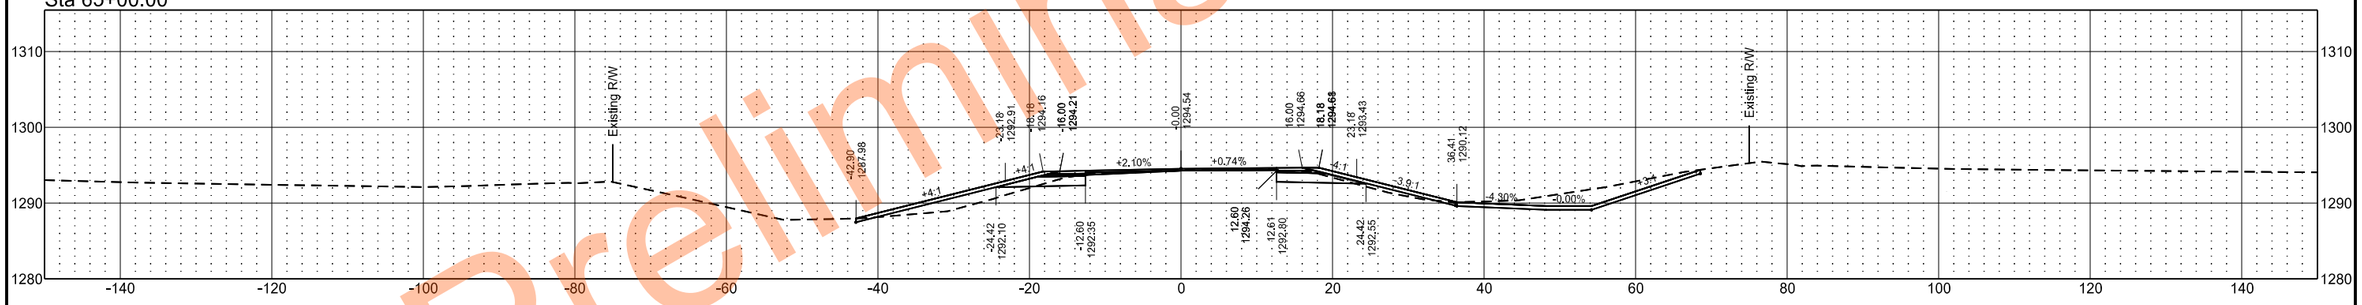

Sta 64+67.00

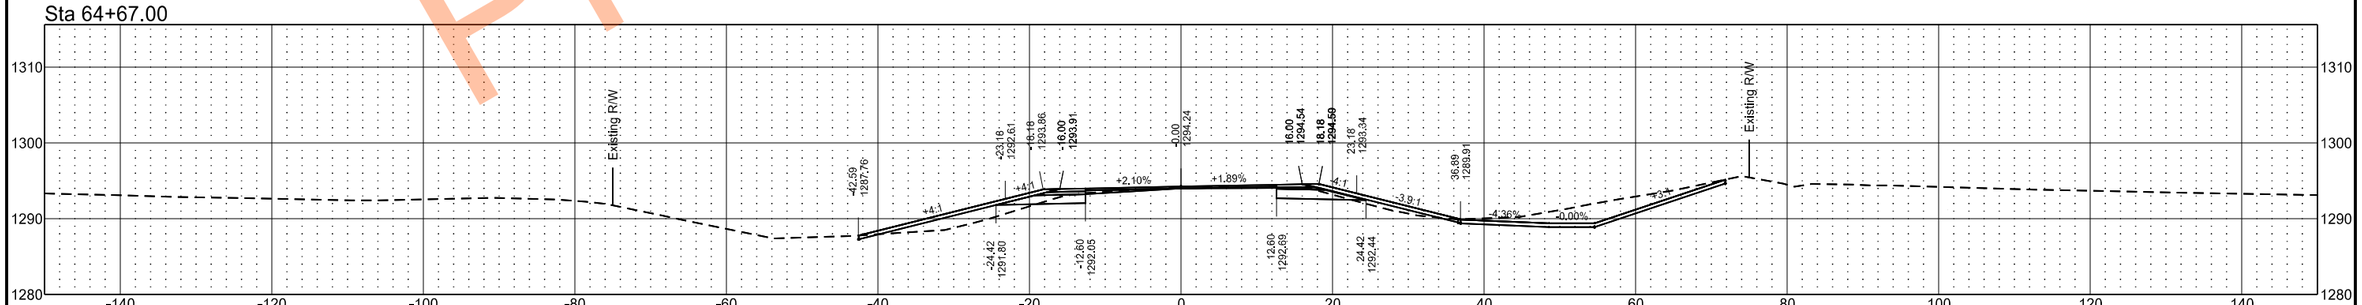

Preliminary Plans

EX32

	STATE	PROJECT NO.	SECTION NO.	SHEET NO.
	ND	SS-XA-8-032(046)000	200	41

Sta 68+00.00

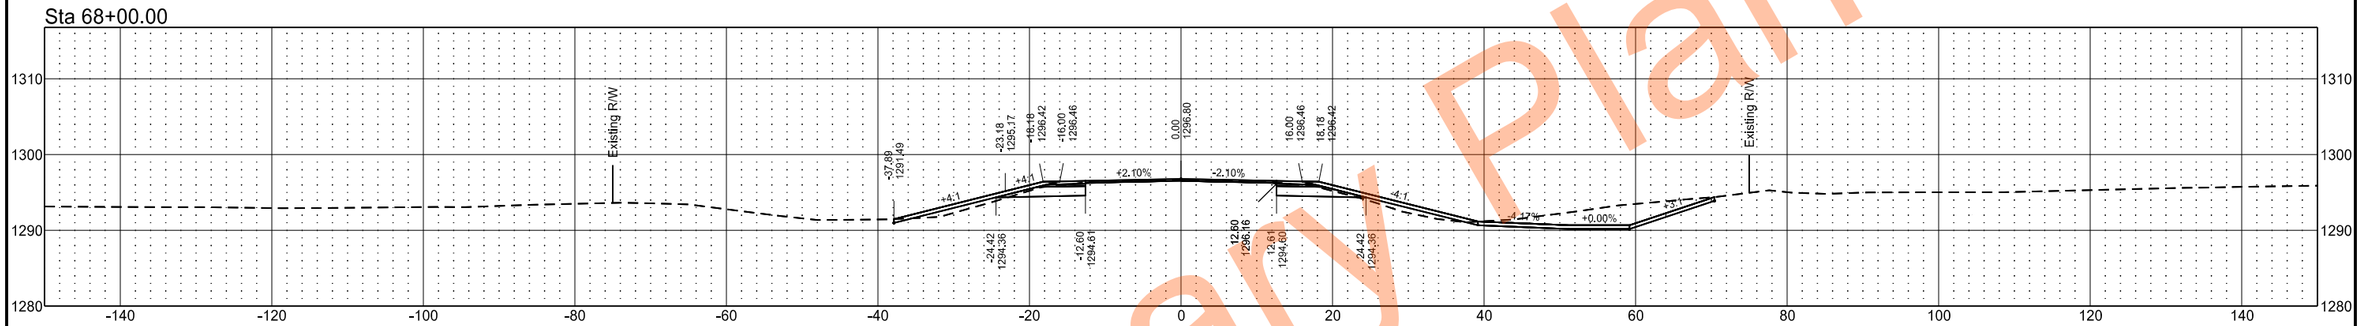

Sta 67+00.00

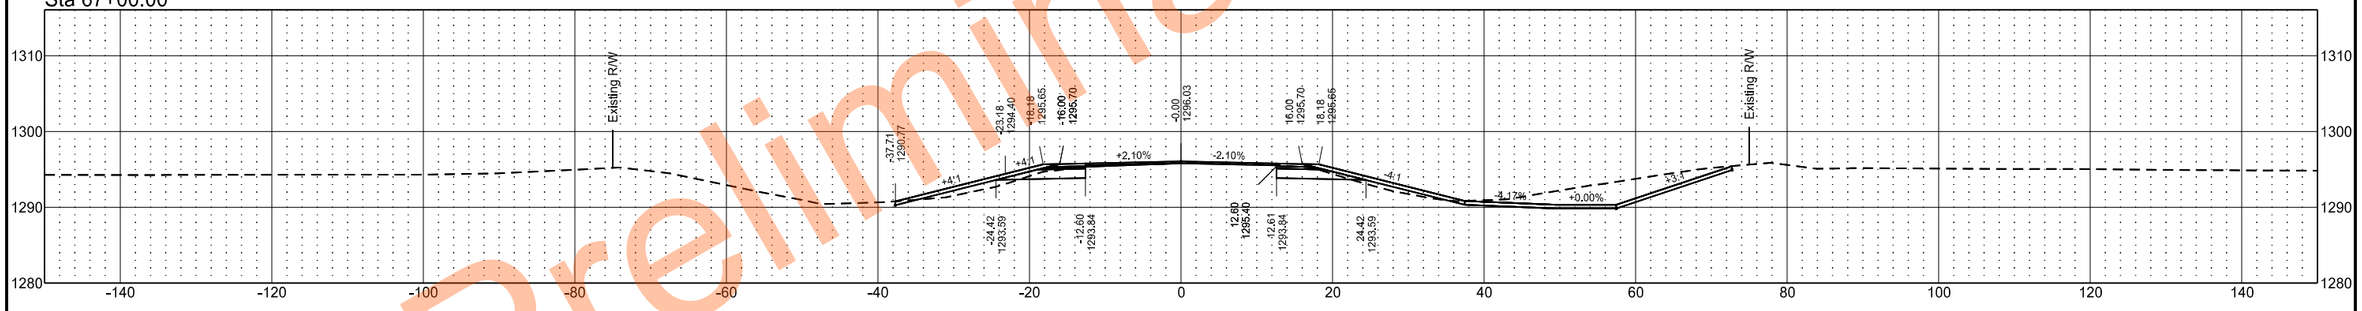

Sta 66+10.00

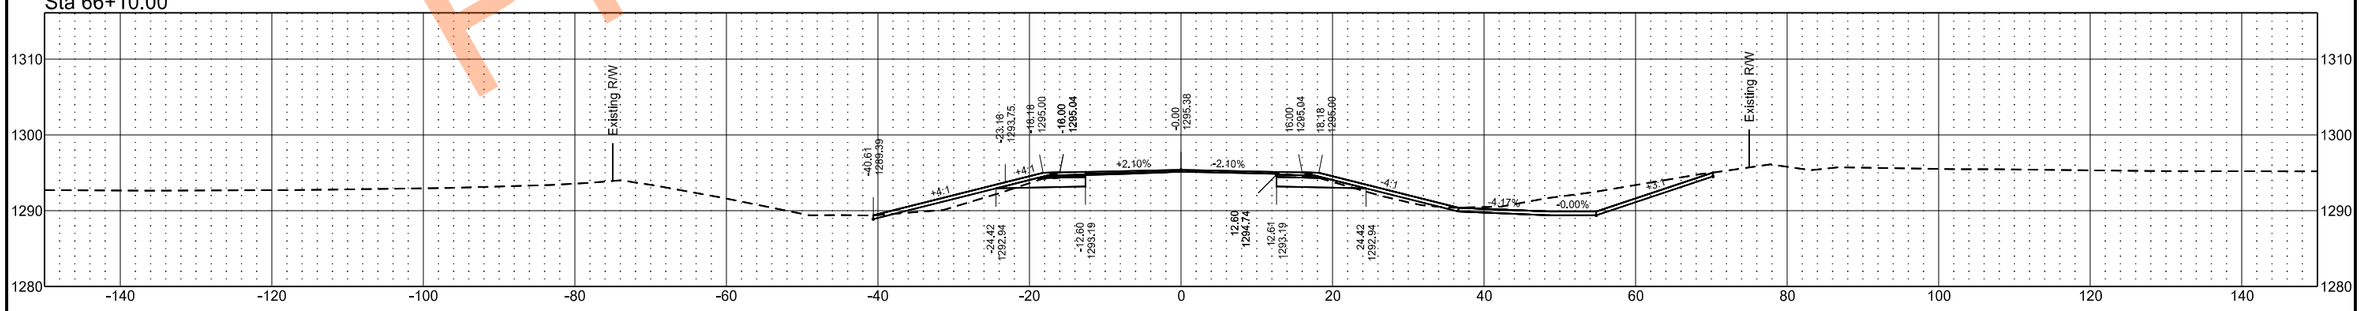

Preliminary Plans

EX32

	STATE	PROJECT NO.	SECTION NO.	SHEET NO.
	ND	SS-XA-8-032(046)000	200	42

Sta 70+82.78

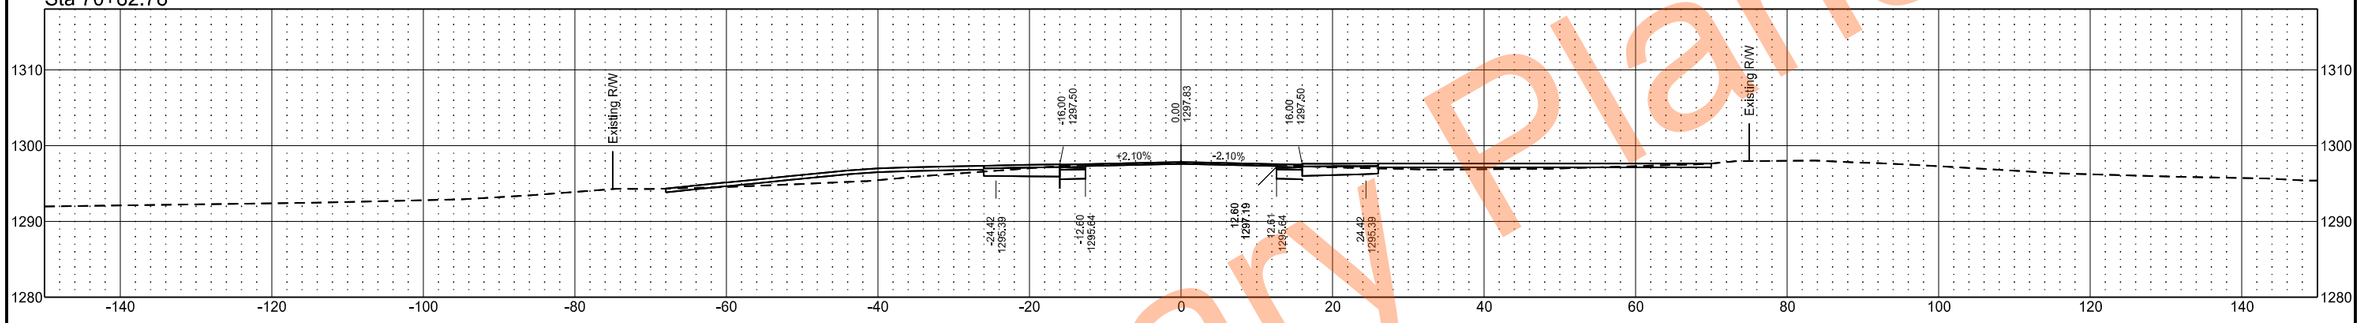

Sta 70+00.00

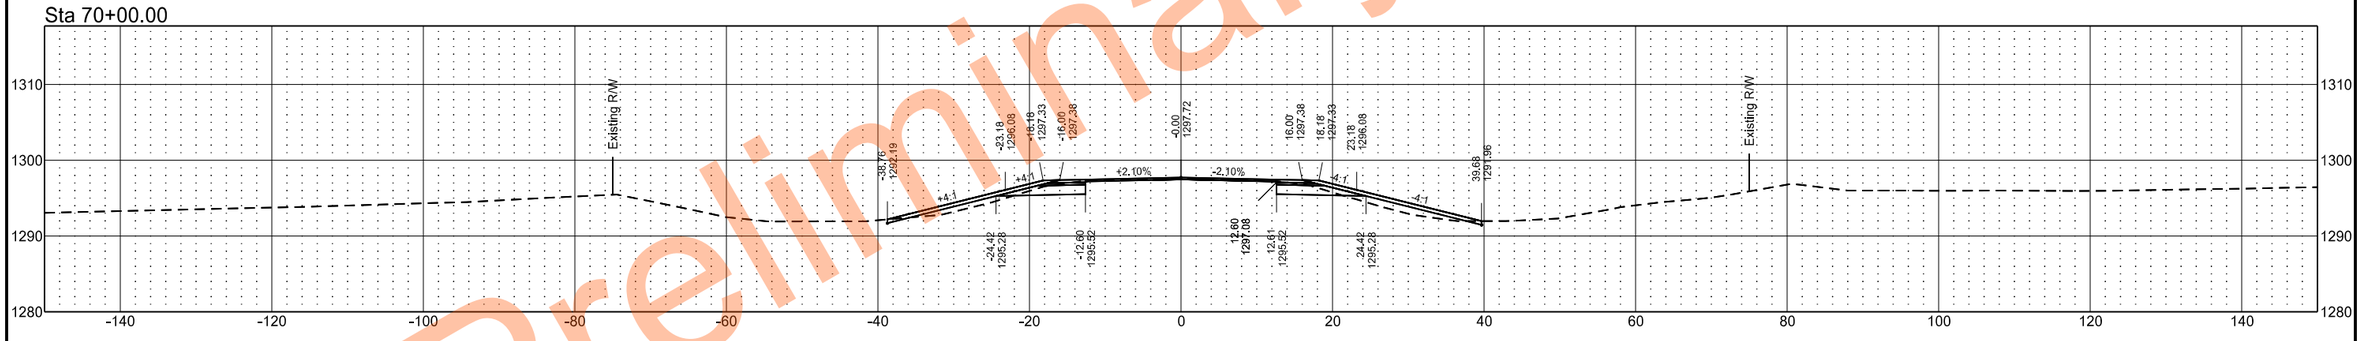

Sta 69+00.00

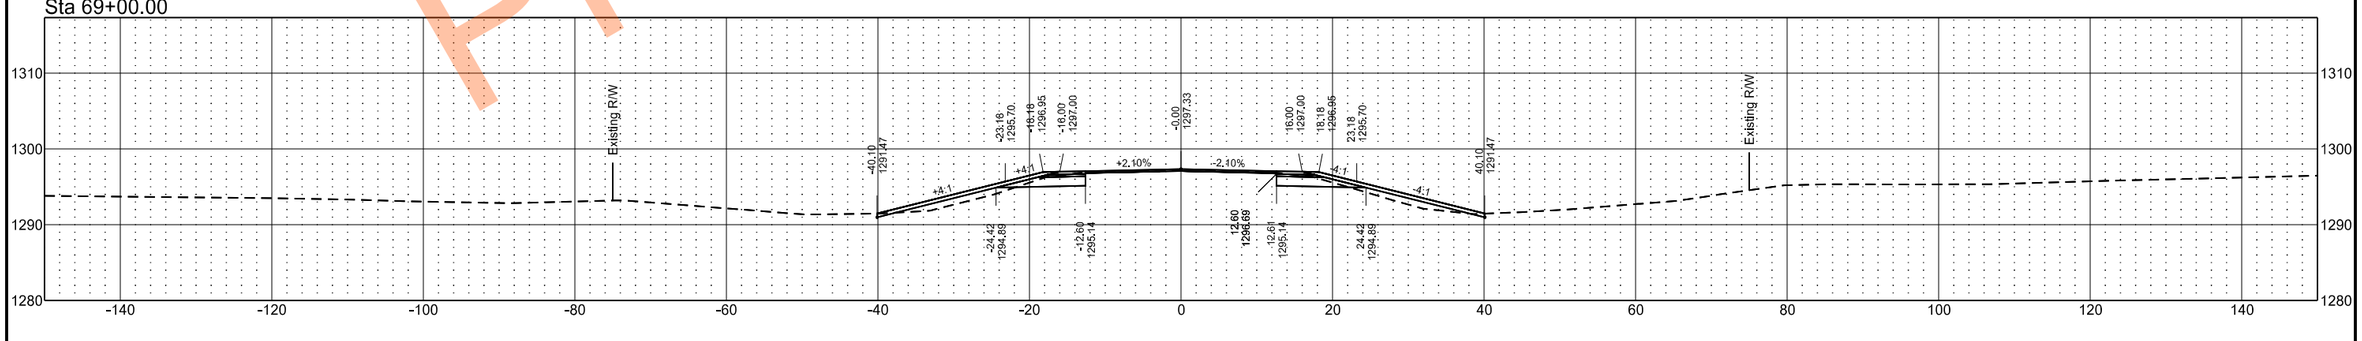

Preliminary Plans

EX32

	STATE	PROJECT NO.	SECTION NO.	SHEET NO.
	ND	SS-XA-8-032(046)000	200	43

Sta 73+00.00

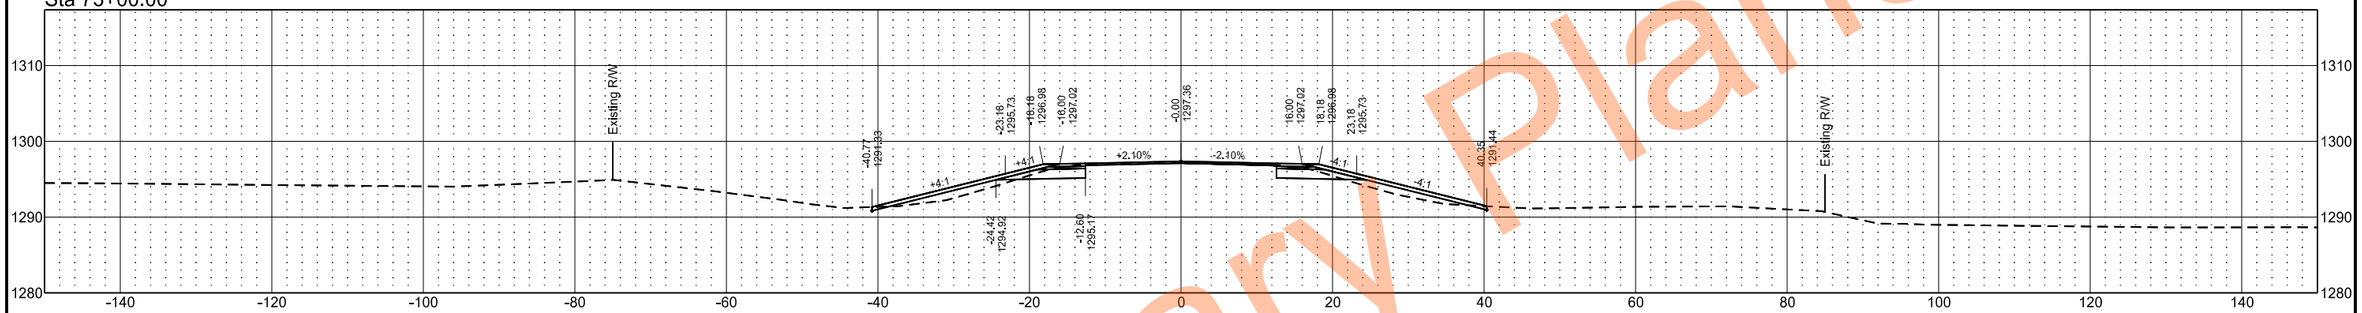

Sta 72+00.00

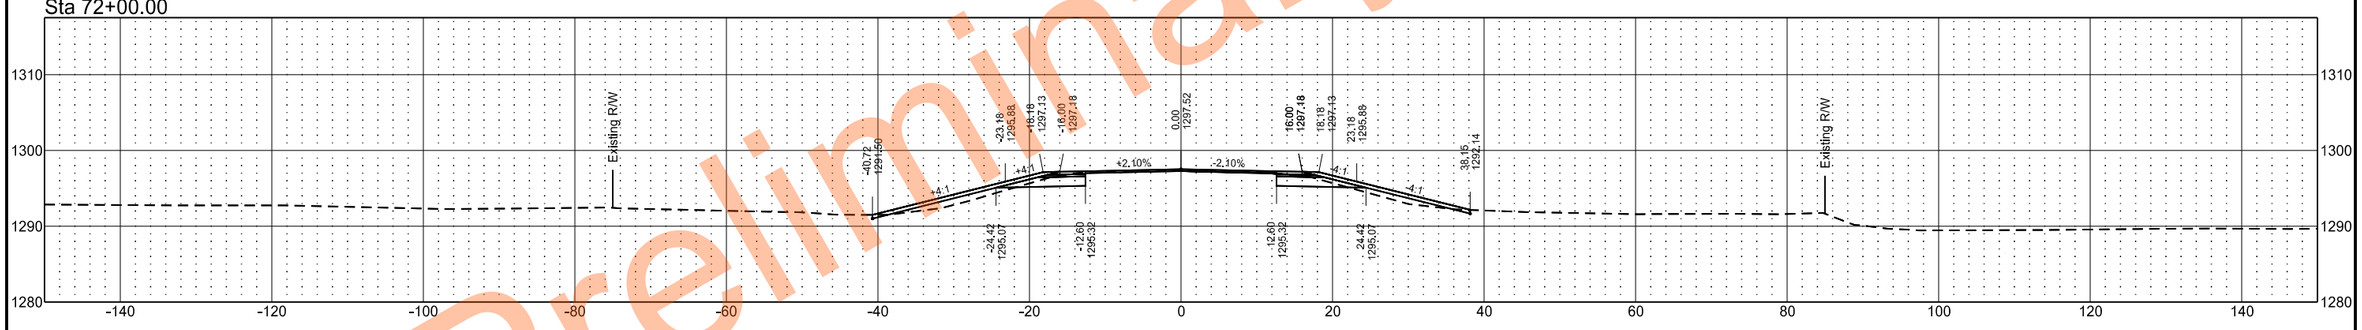

Sta 71+00.00

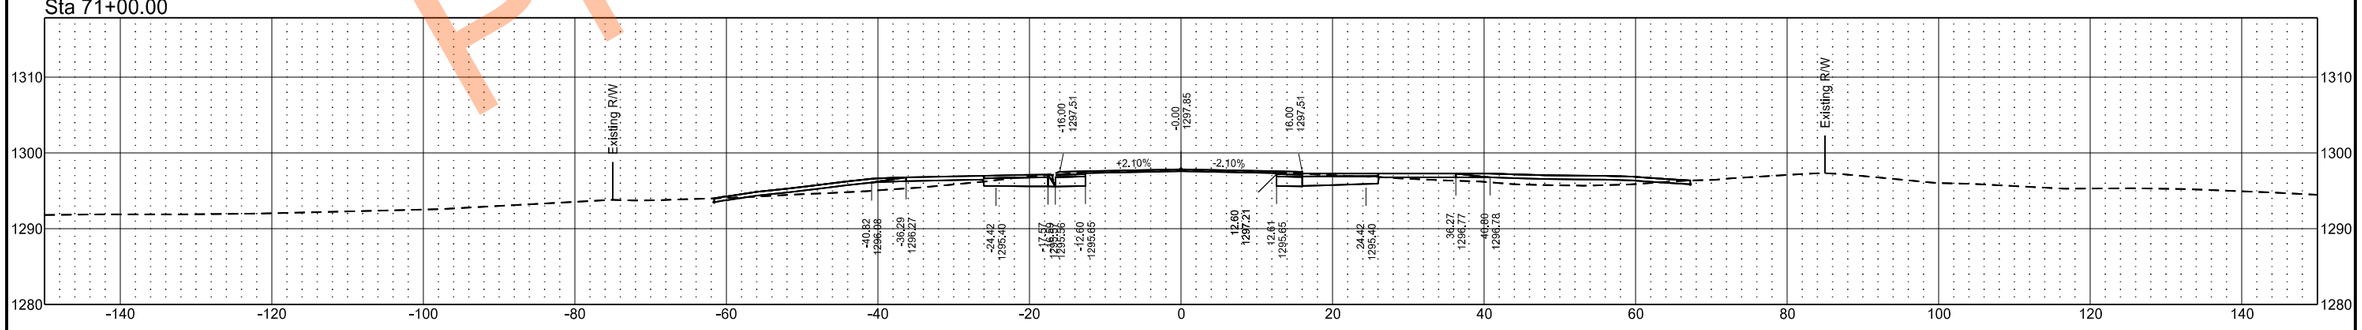

Preliminary Plans

EX32

	STATE	PROJECT NO.	SECTION NO.	SHEET NO.
	ND	SS-XA-8-032(046)000	200	44

Sta 75+00.00

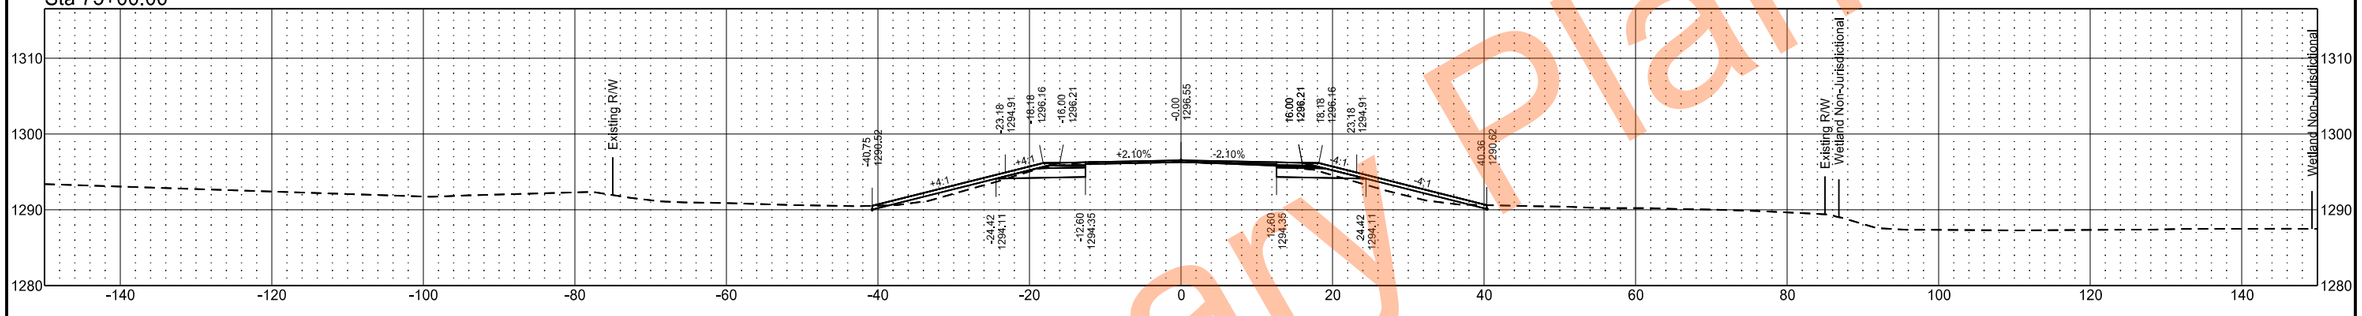

Sta 74+96.00

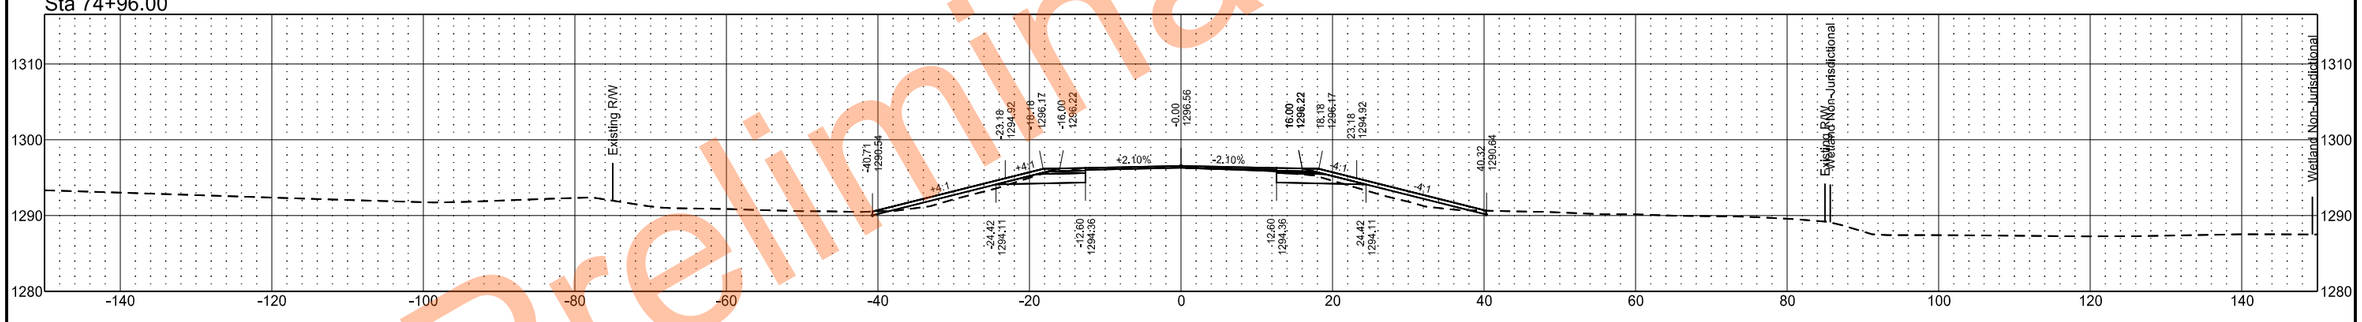

Sta 74+00.00

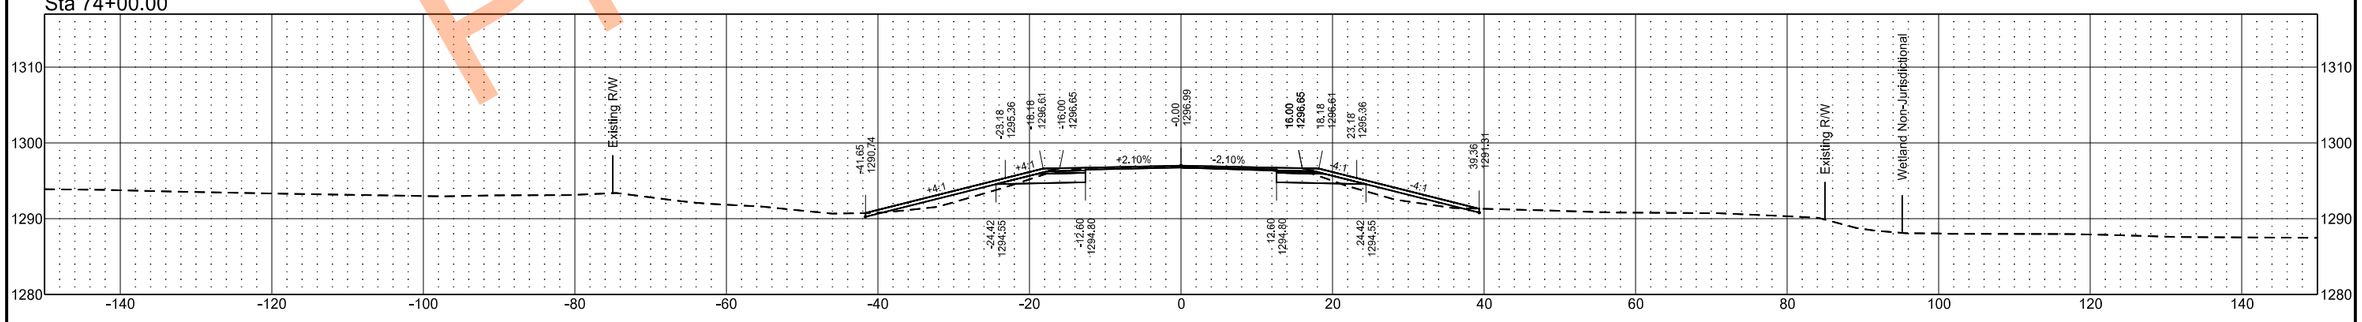

Preliminary Plans

EX32

	STATE	PROJECT NO.	SECTION NO.	SHEET NO.
	ND	SS-XA-8-032(046)000	200	45

Sta 76+05.00

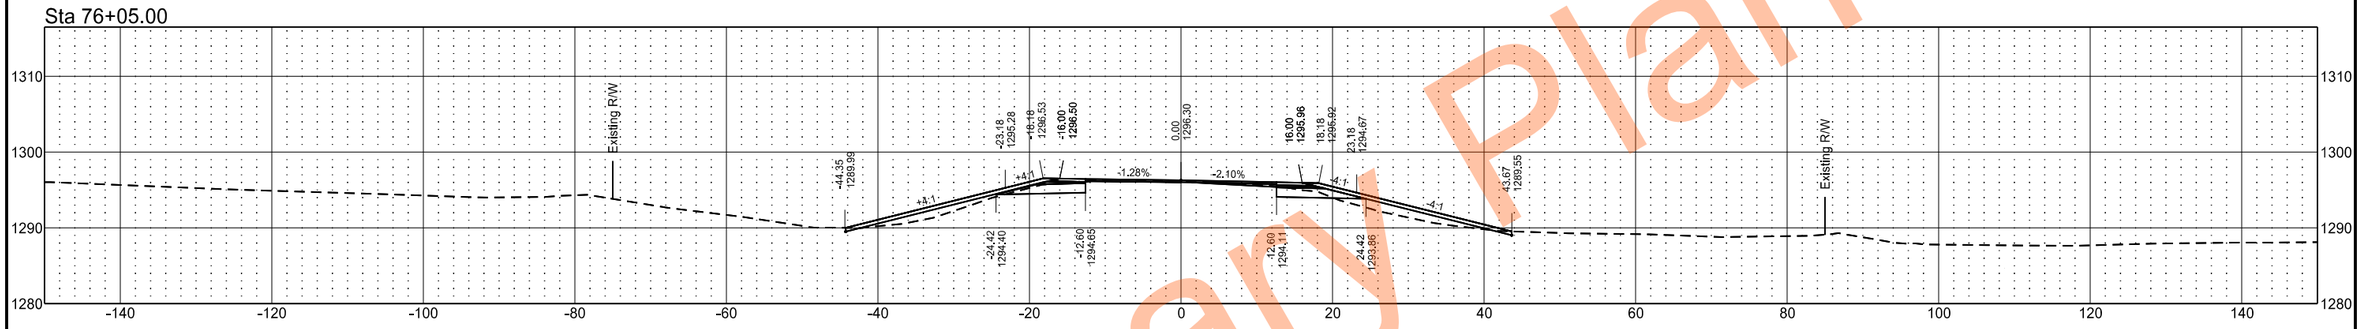

Sta 76+00.00

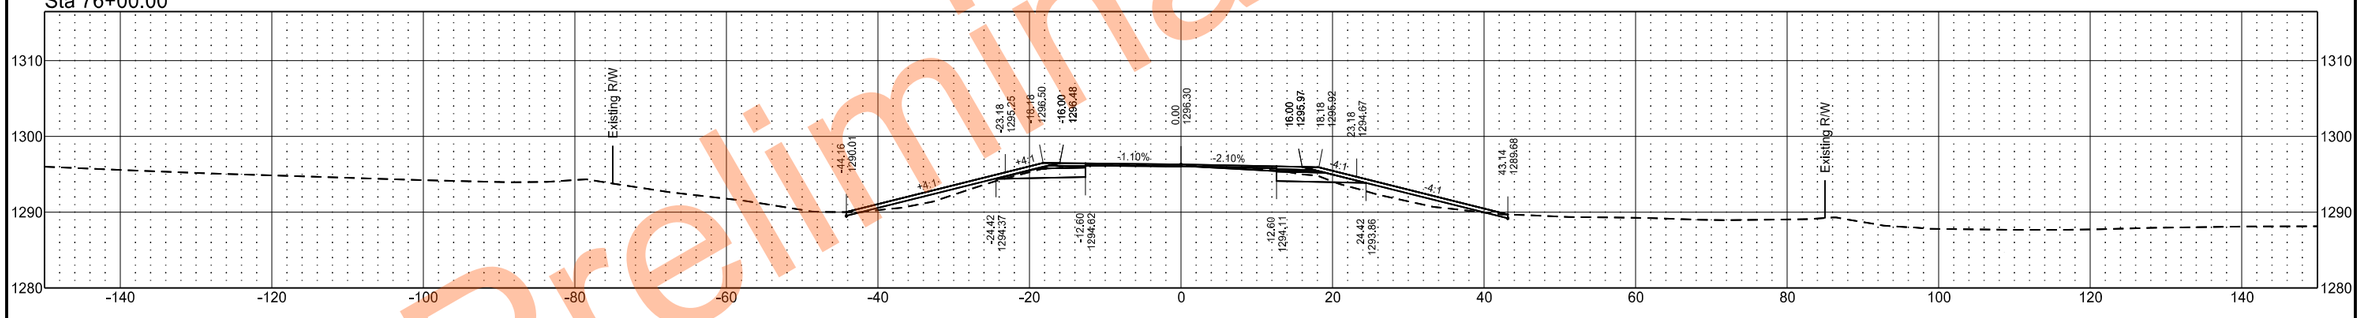

Sta 75+50.00

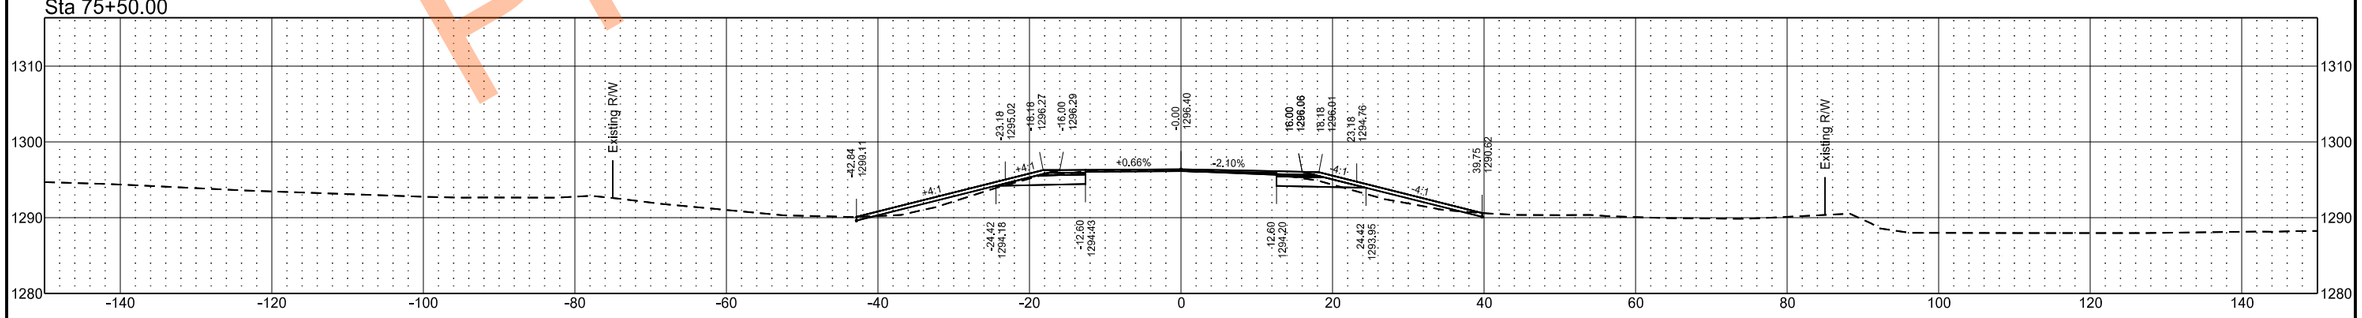

Preliminary Plans

EX32

	STATE	PROJECT NO.	SECTION NO.	SHEET NO.
	ND	SS-XA-8-032(046)000	200	46

Sta 77+12.00

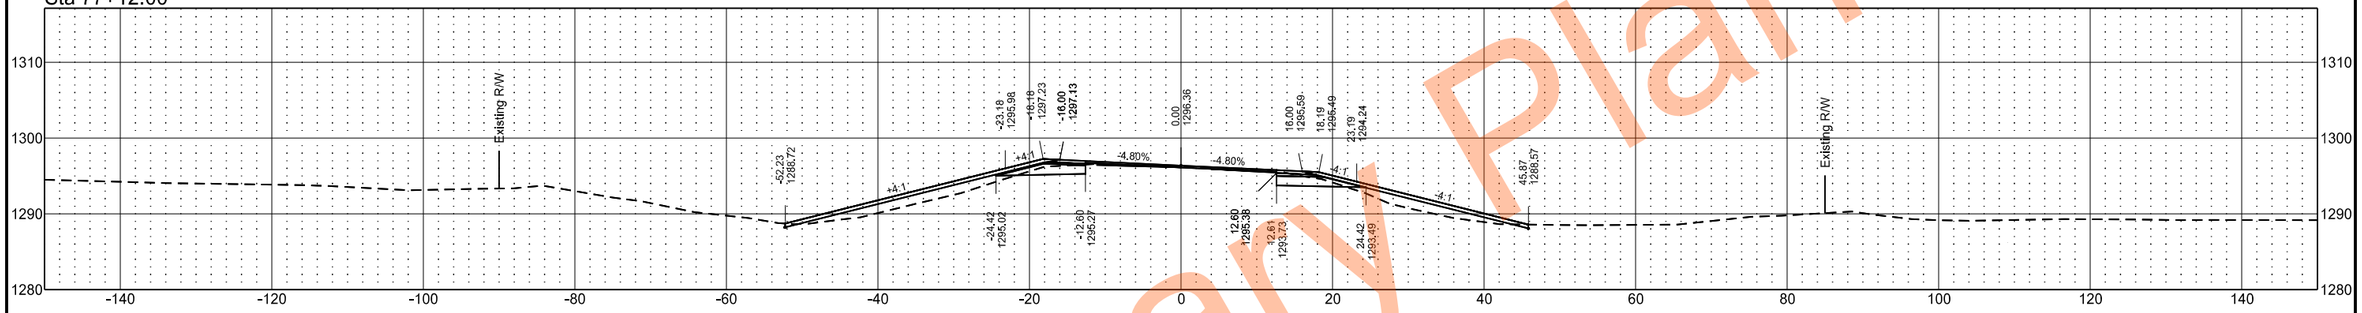

Sta 77+00.00

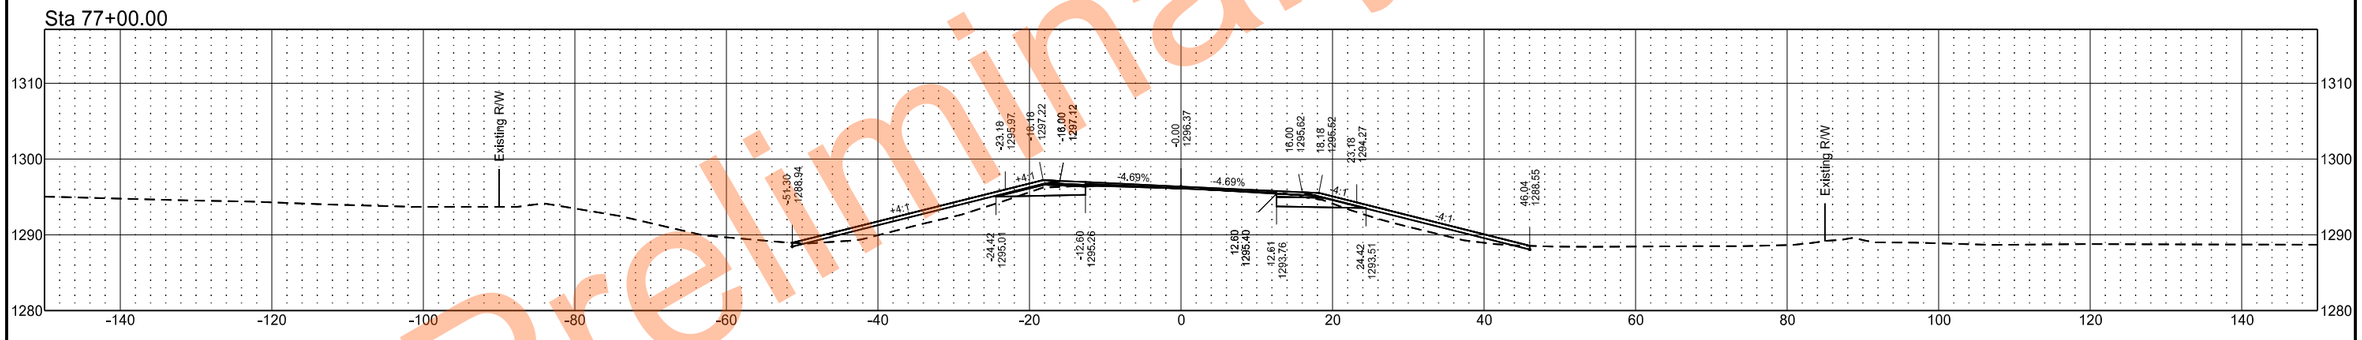

Sta 76+58.31

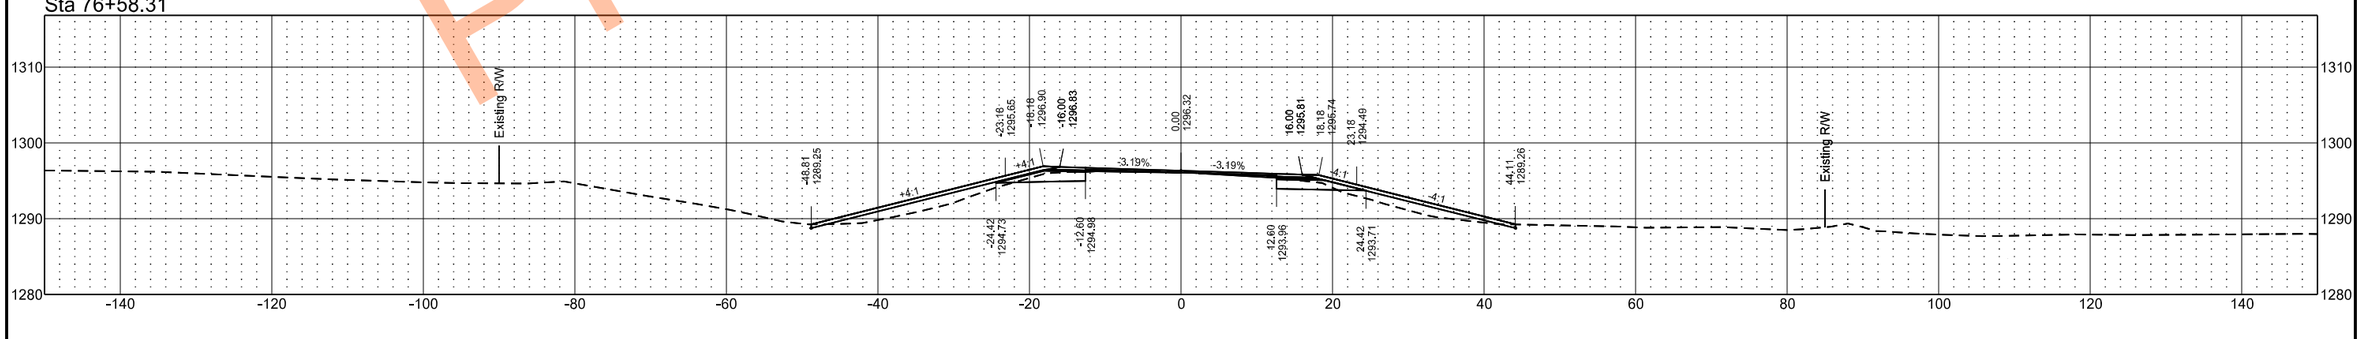

Preliminary Plans

EX32

	STATE	PROJECT NO.	SECTION NO.	SHEET NO.
	ND	SS-XA-8-032(046)000	200	47

Sta 78+00.00

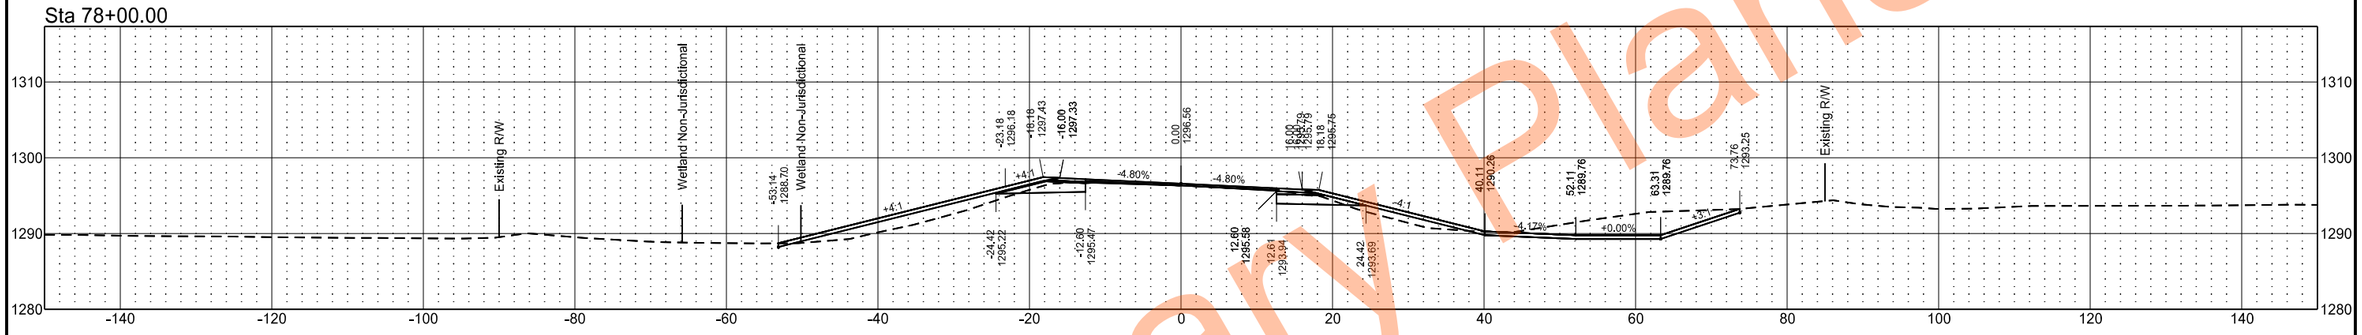

Sta 77+50.00

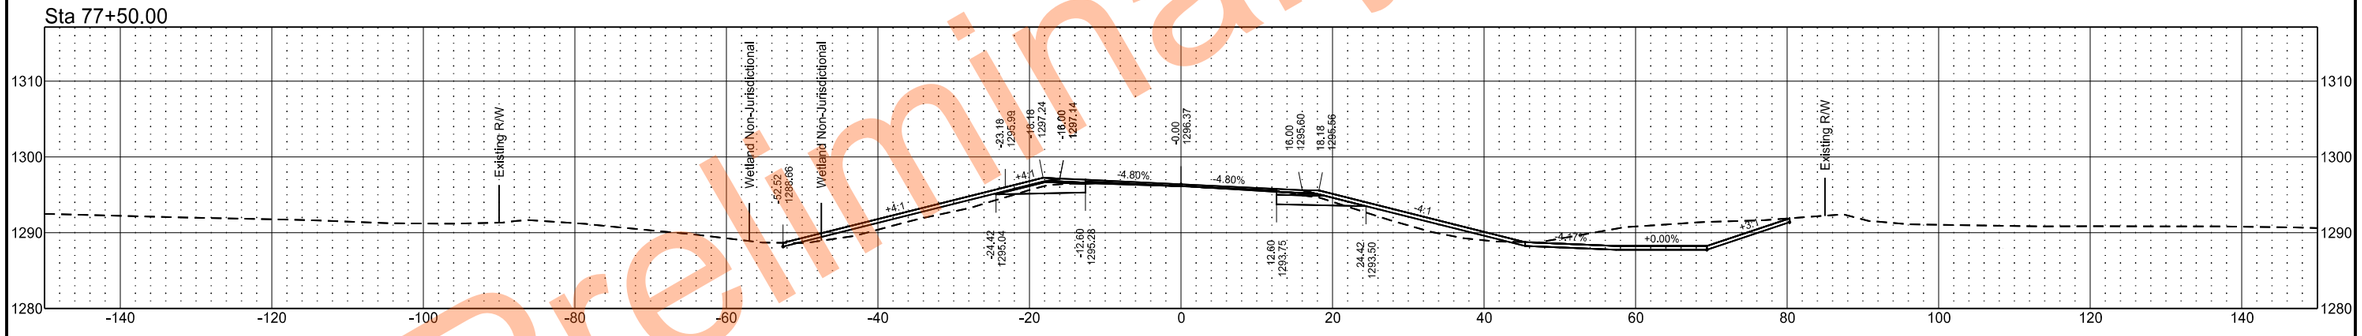

Sta 77+33.66

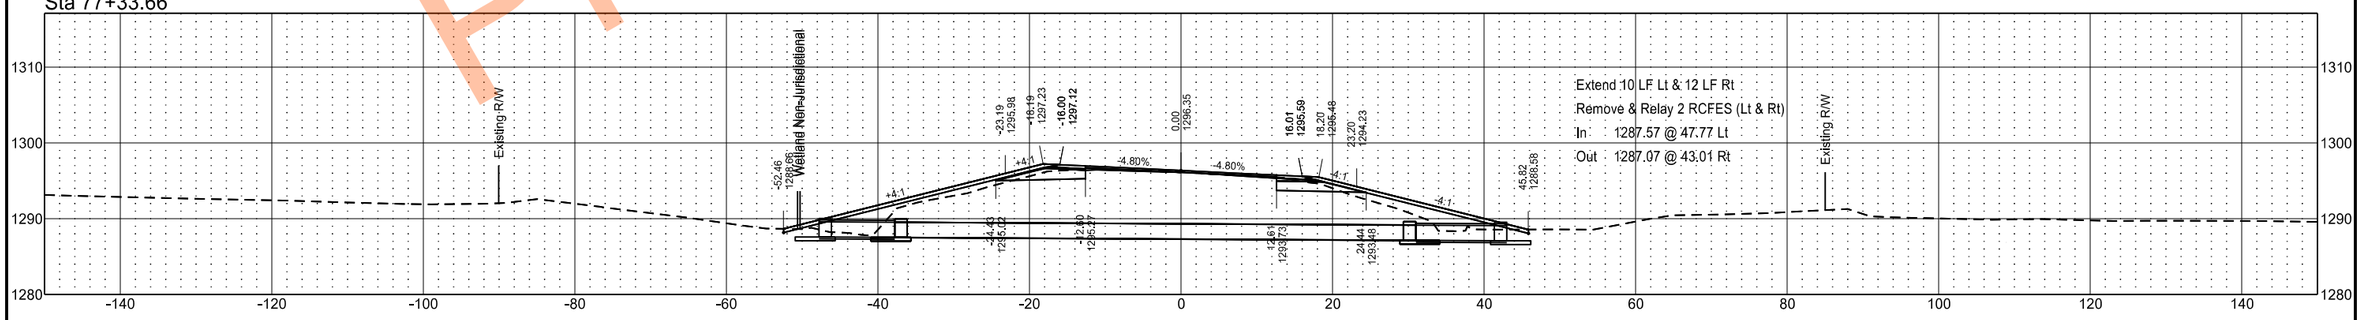

Preliminary Plans

EX32

	STATE	PROJECT NO.	SECTION NO.	SHEET NO.
	ND	SS-XA-8-032(046)000	200	48

Sta 79+50.00

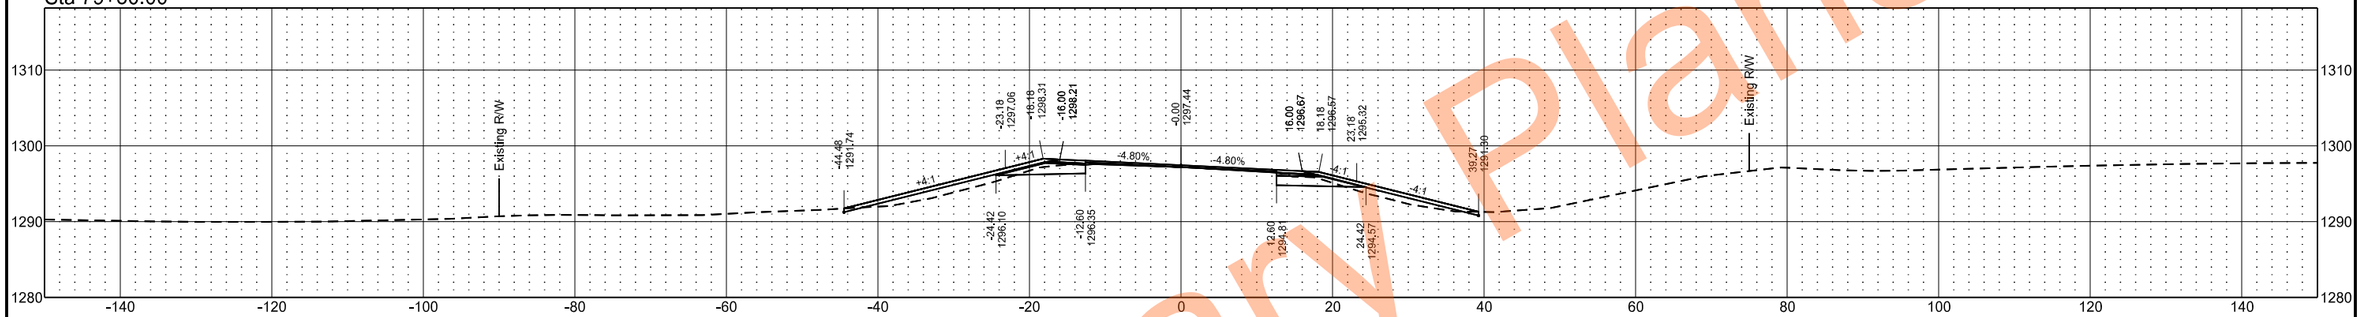

Sta 79+00.00

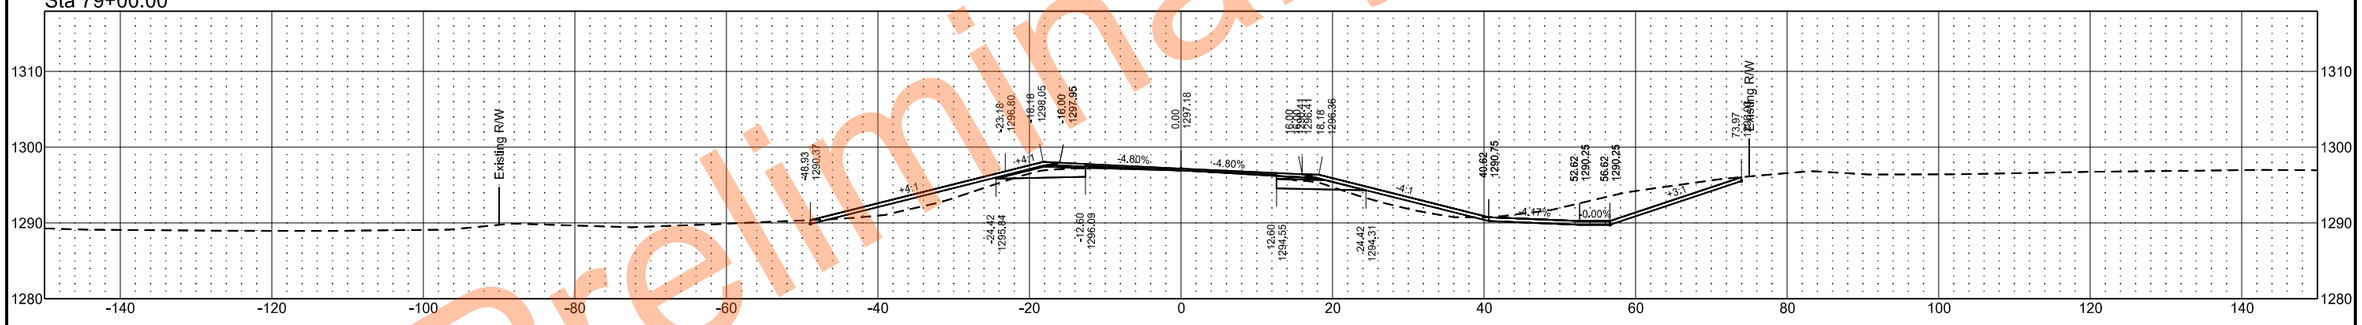

Sta 78+50.00

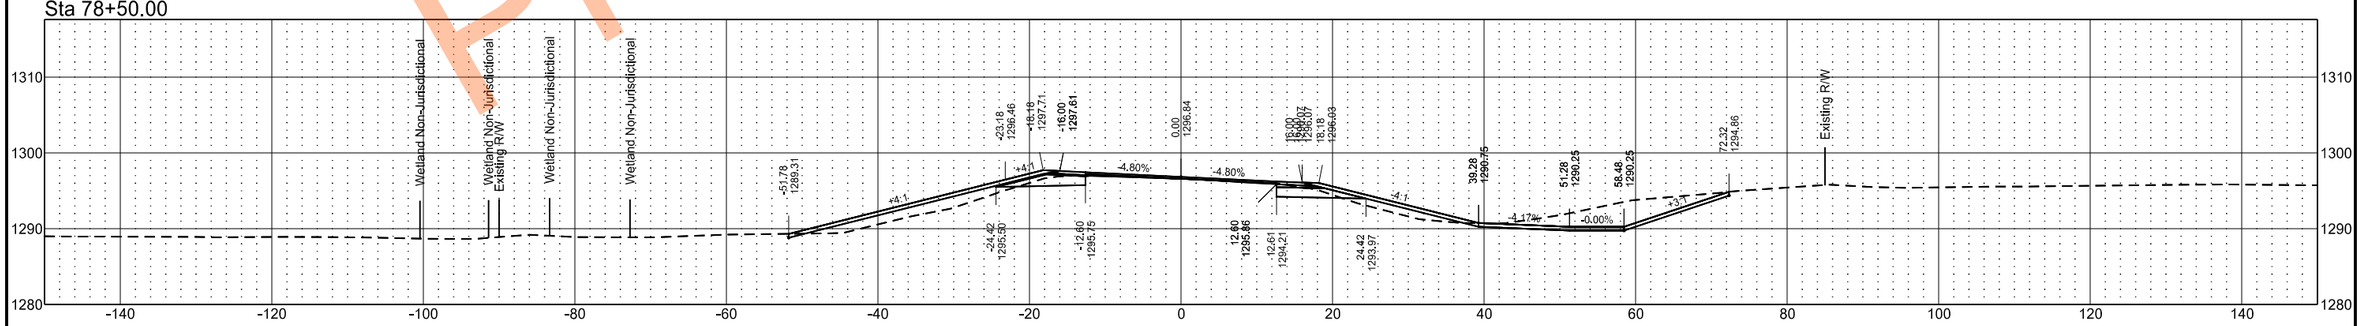

Preliminary Plans

EX32

	STATE	PROJECT NO.	SECTION NO.	SHEET NO.
	ND	SS-XA-8-032(046)000	200	49

Sta 81+00.00

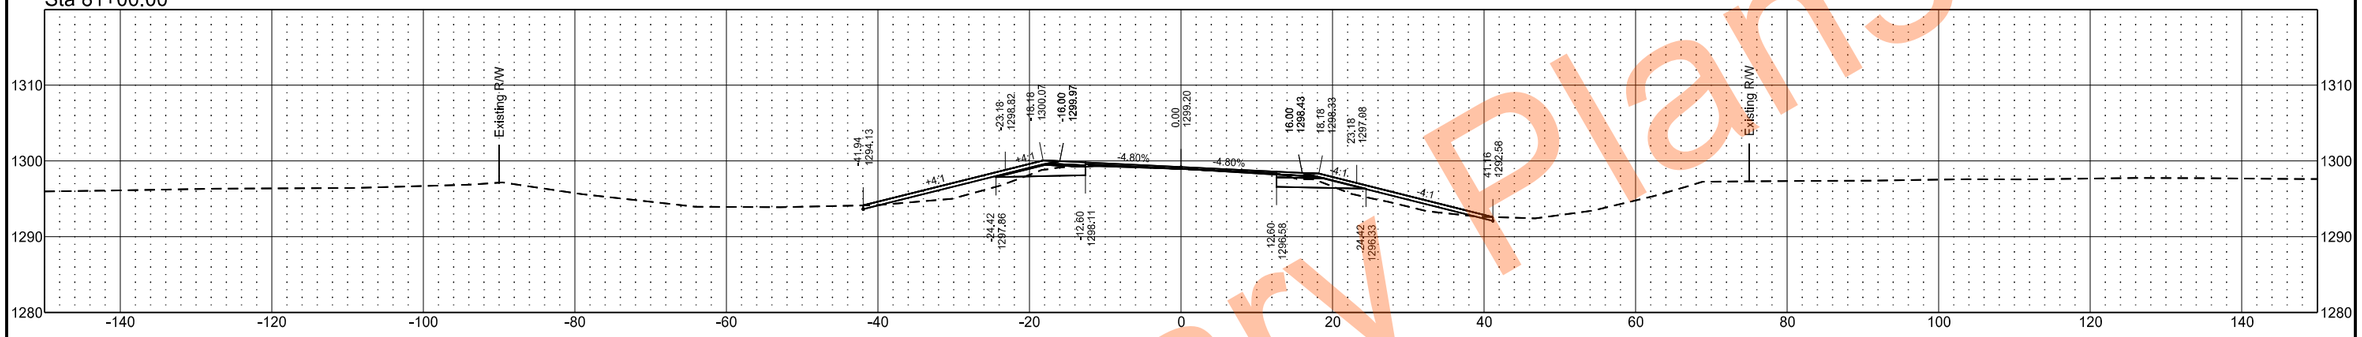

Sta 80+50.00

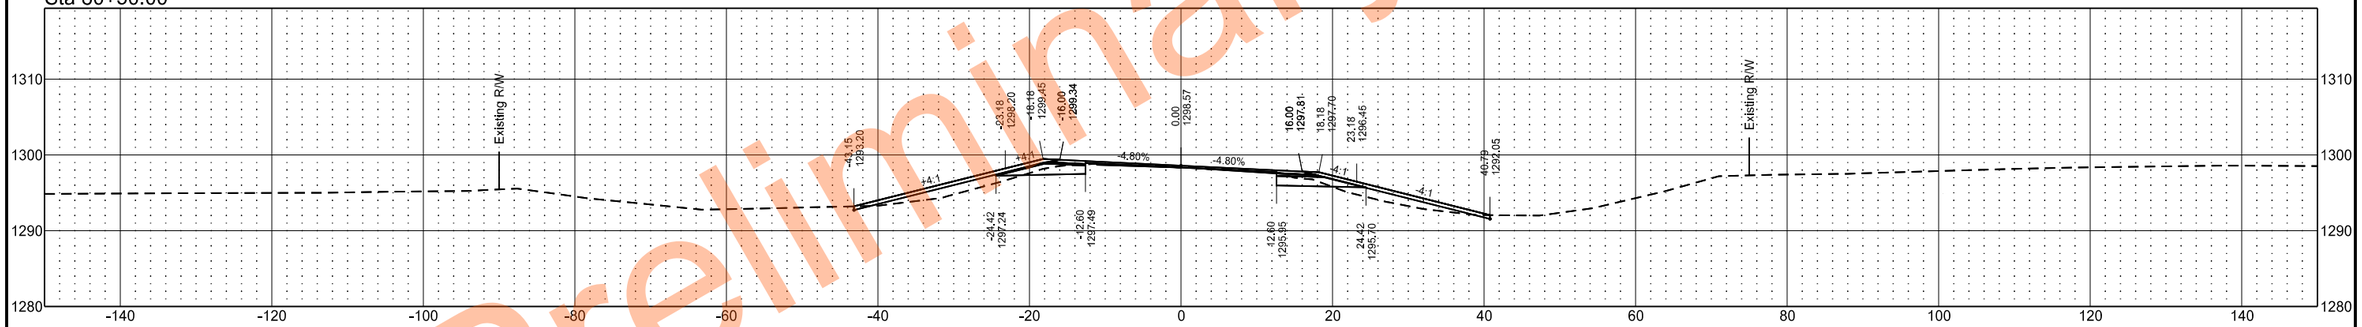

Sta 80+00.00

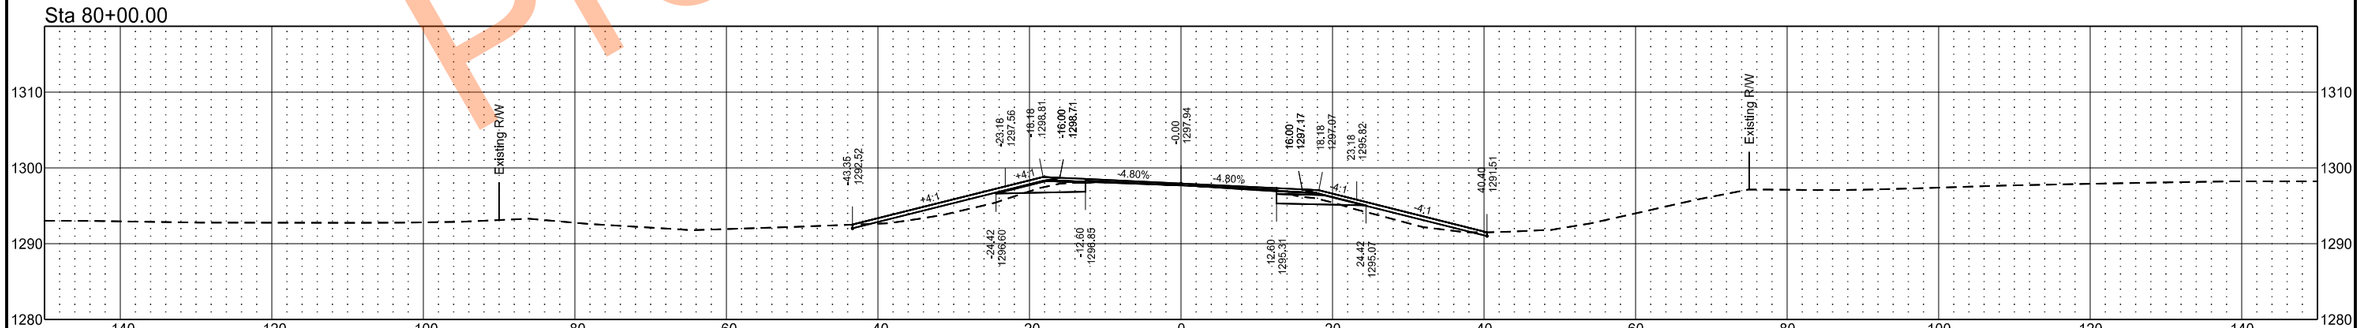

Preliminary Plans

EX32

	STATE	PROJECT NO.	SECTION NO.	SHEET NO.
	ND	SS-XA-8-032(046)000	200	50

Sta 82+50.00

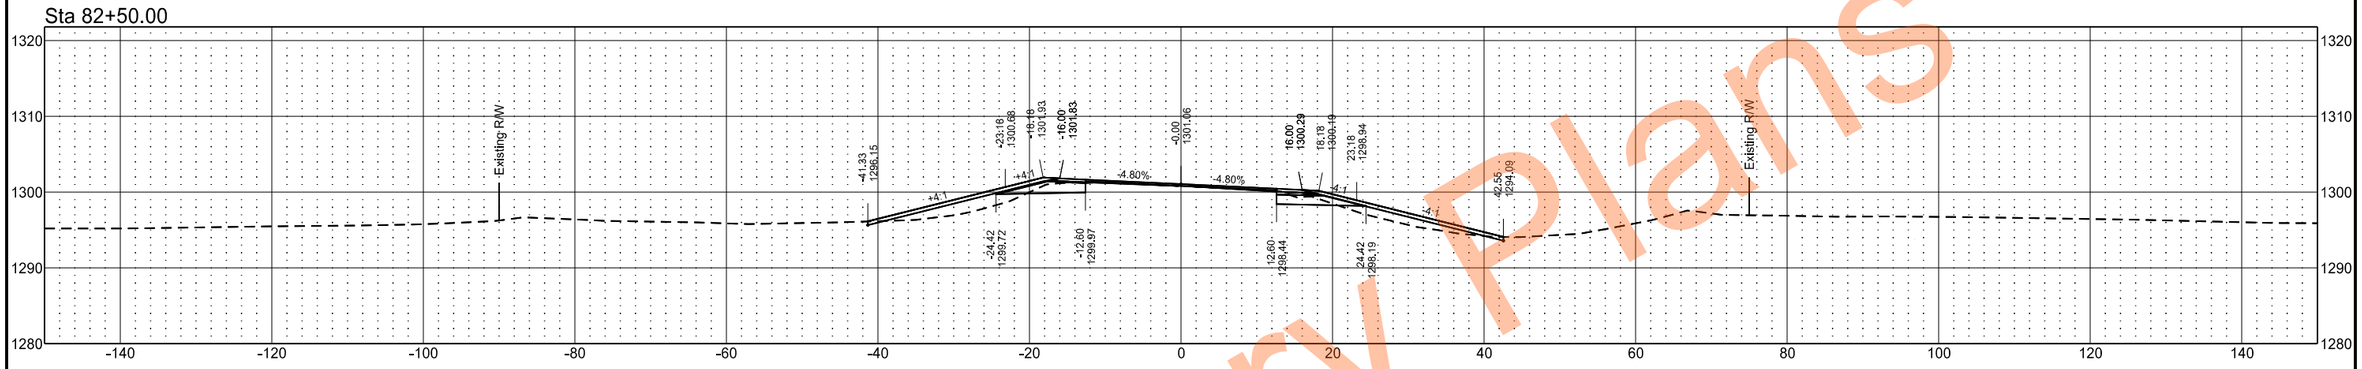

Sta 82+00.00

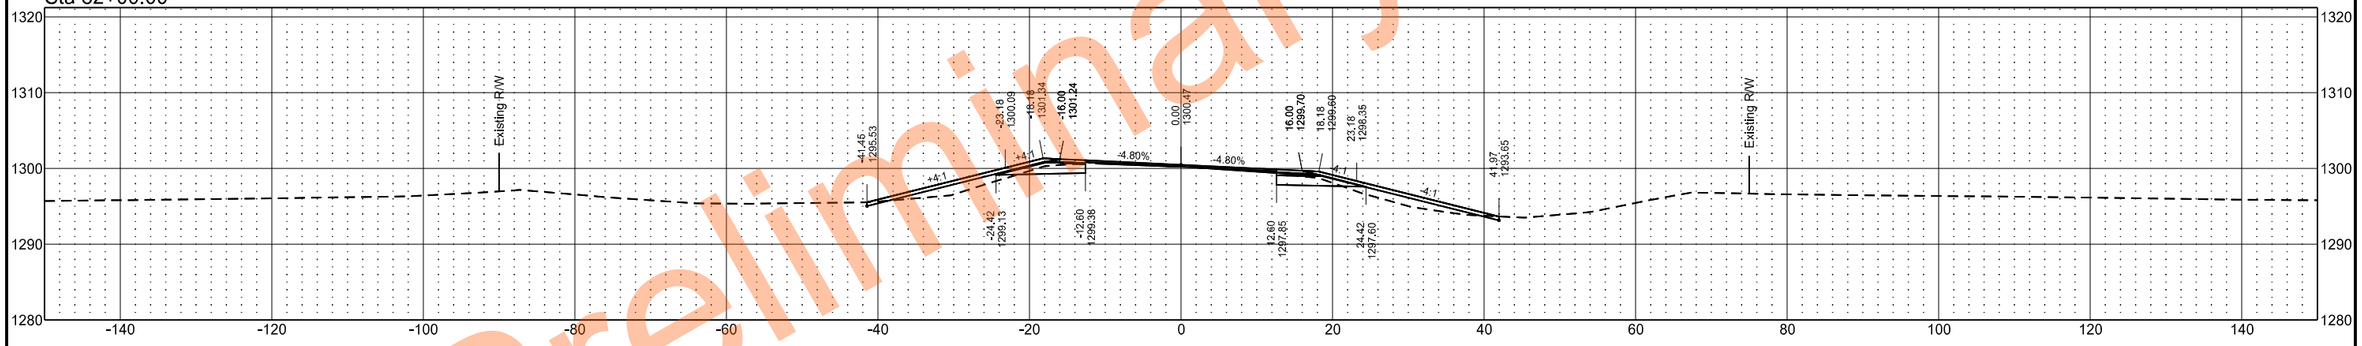

Sta 81+50.00

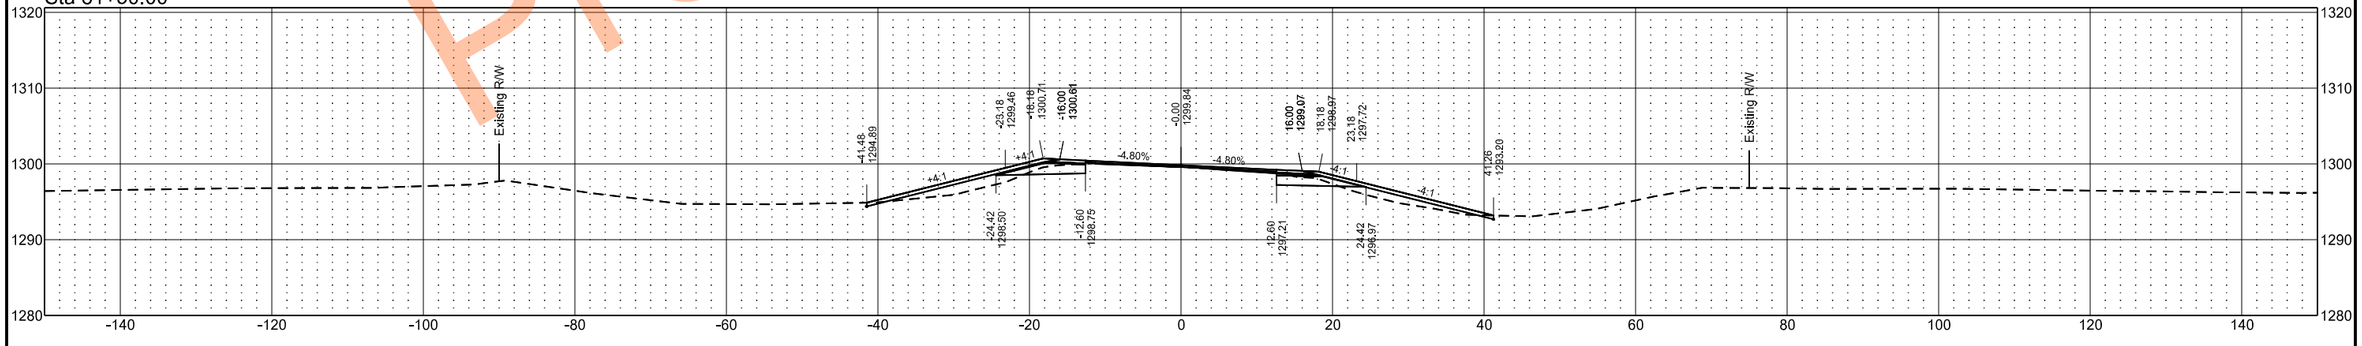

Preliminary Plans

EX32

	STATE	PROJECT NO.	SECTION NO.	SHEET NO.
	ND	SS-XA-8-032(046)000	200	51

Sta 84+50.00

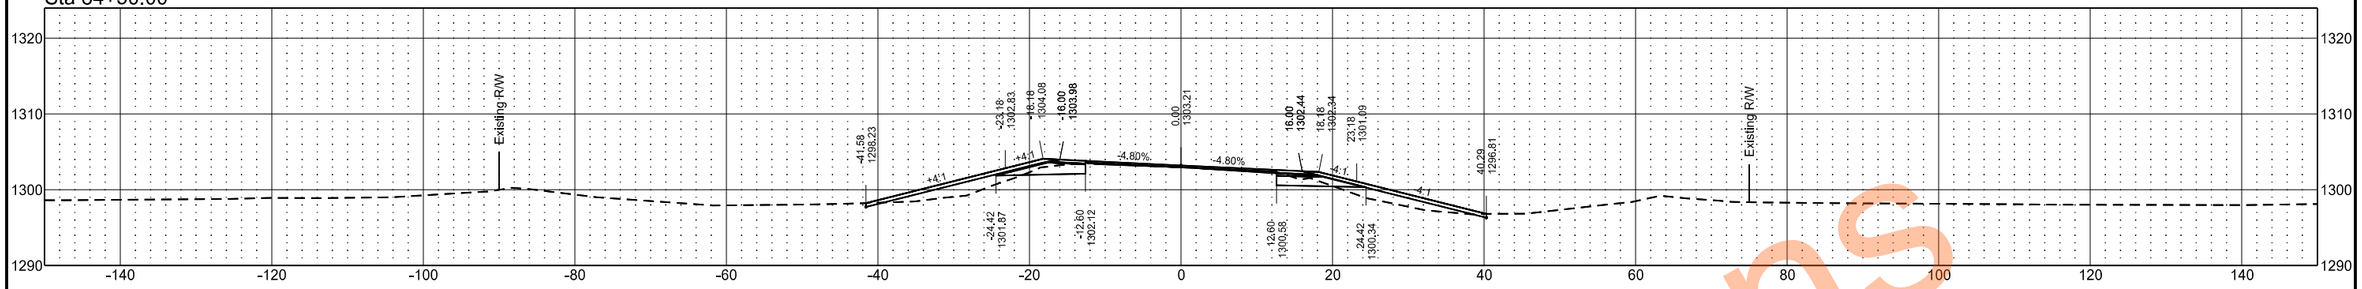

Sta 84+00.00

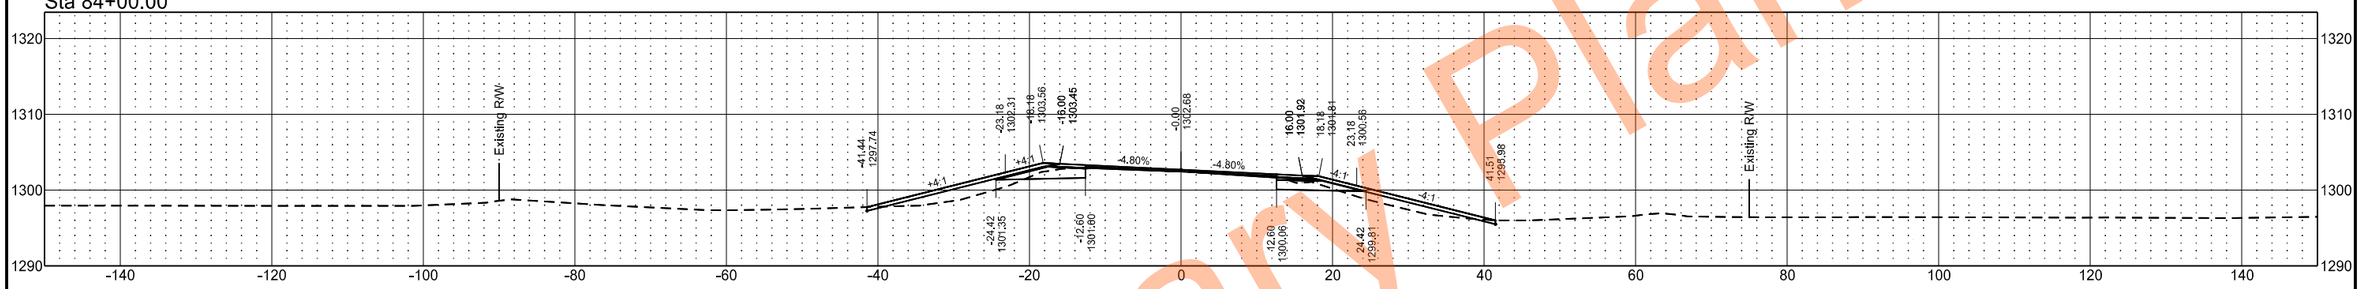

Sta 83+50.00

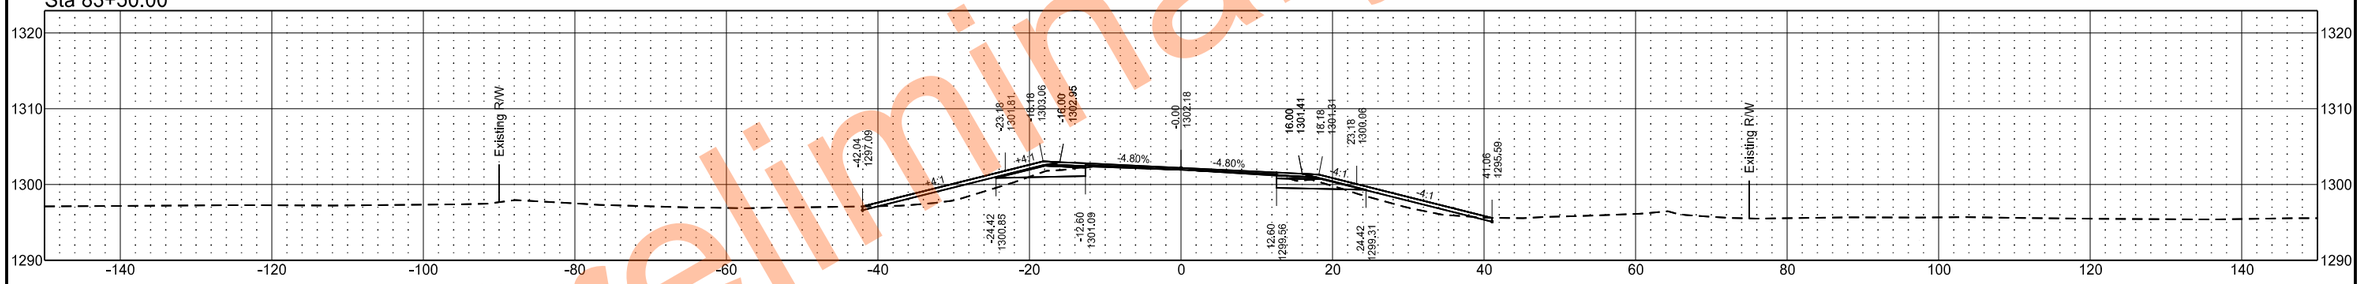

Sta 83+00.00

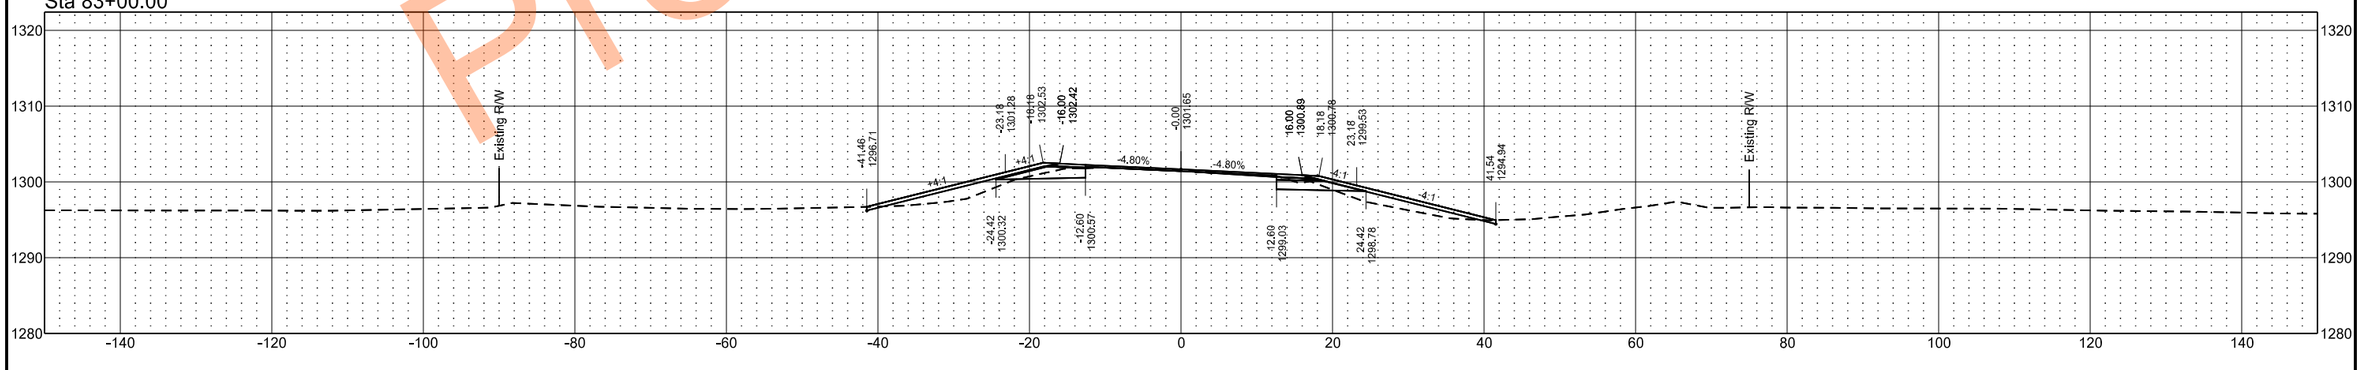

Preliminary Plans

EX32

	STATE	PROJECT NO.	SECTION NO.	SHEET NO.
	ND	SS-XA-8-032(046)000	200	52

Sta 86+50.00

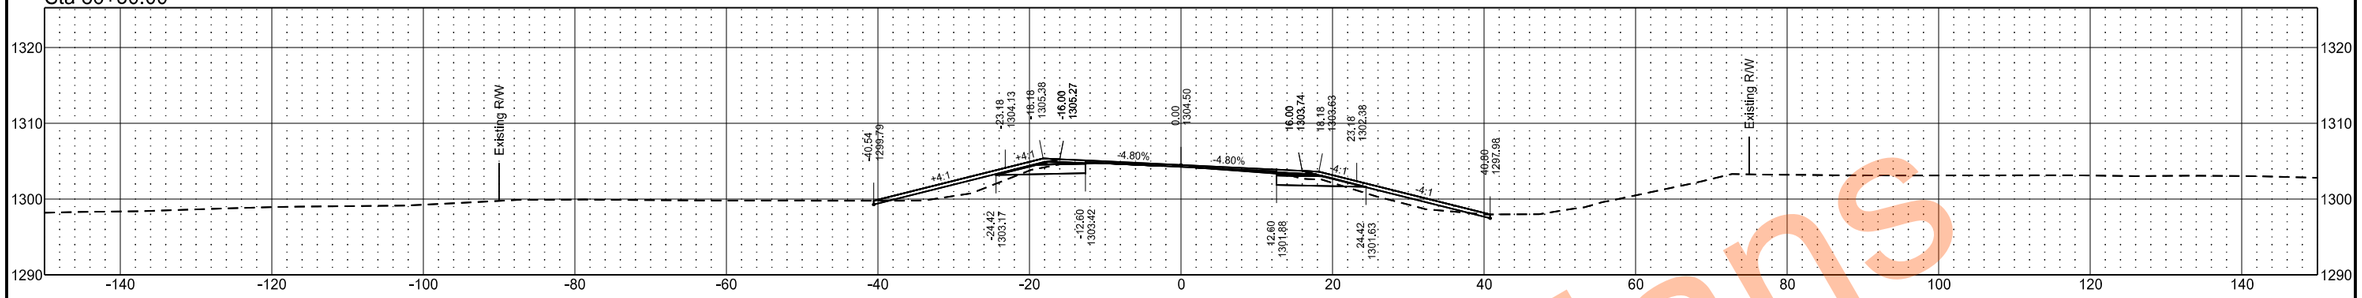

Sta 86+00.00

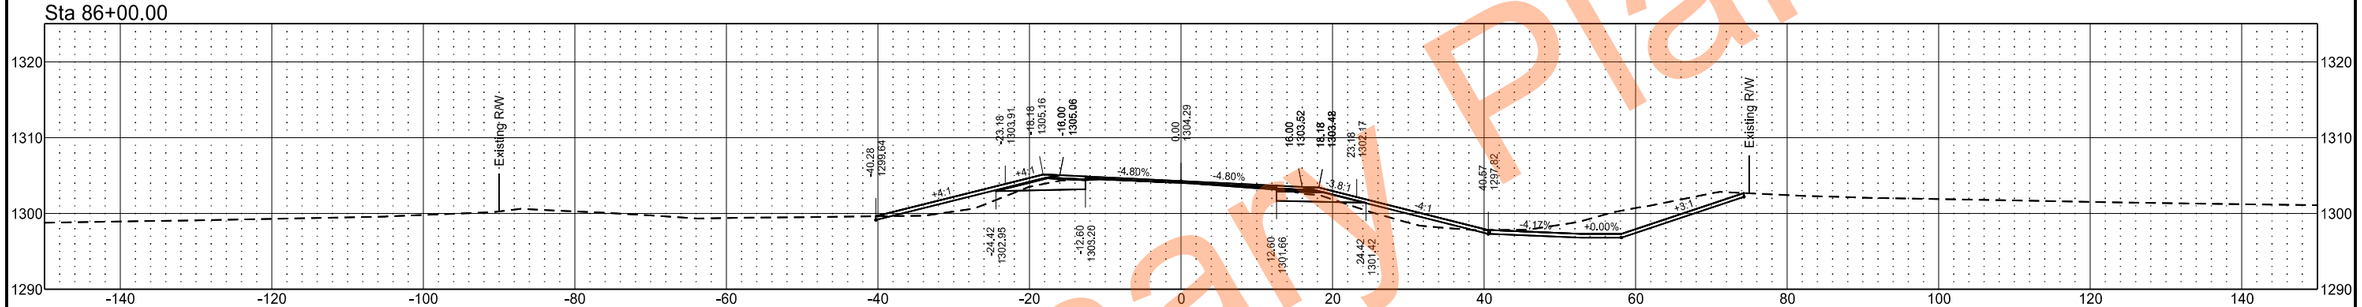

Sta 85+50.00

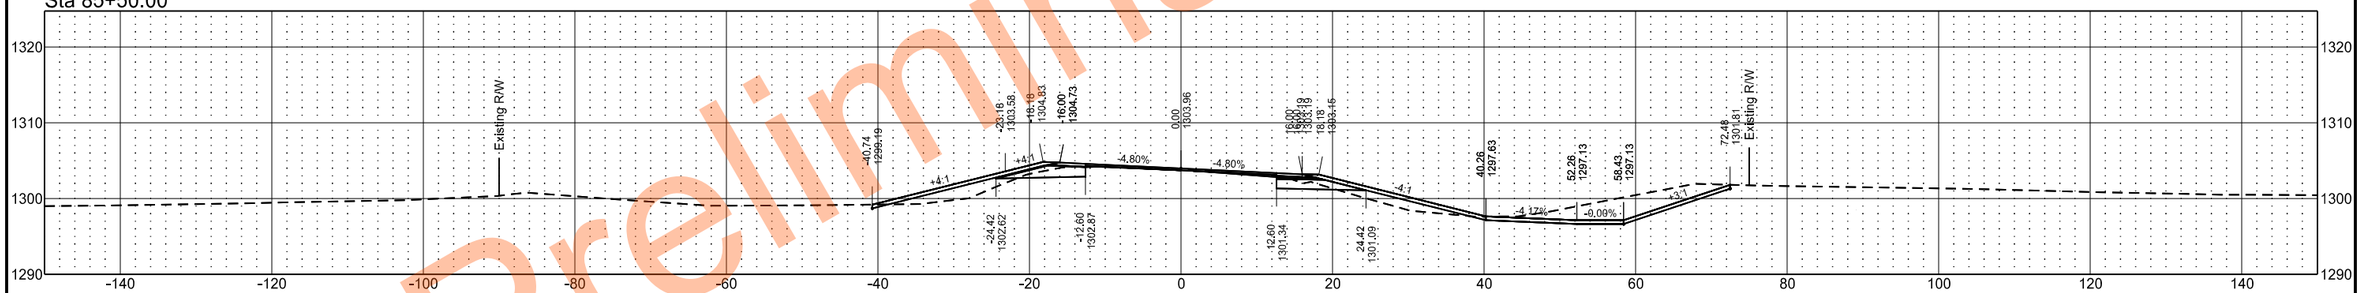

Sta 85+00.00

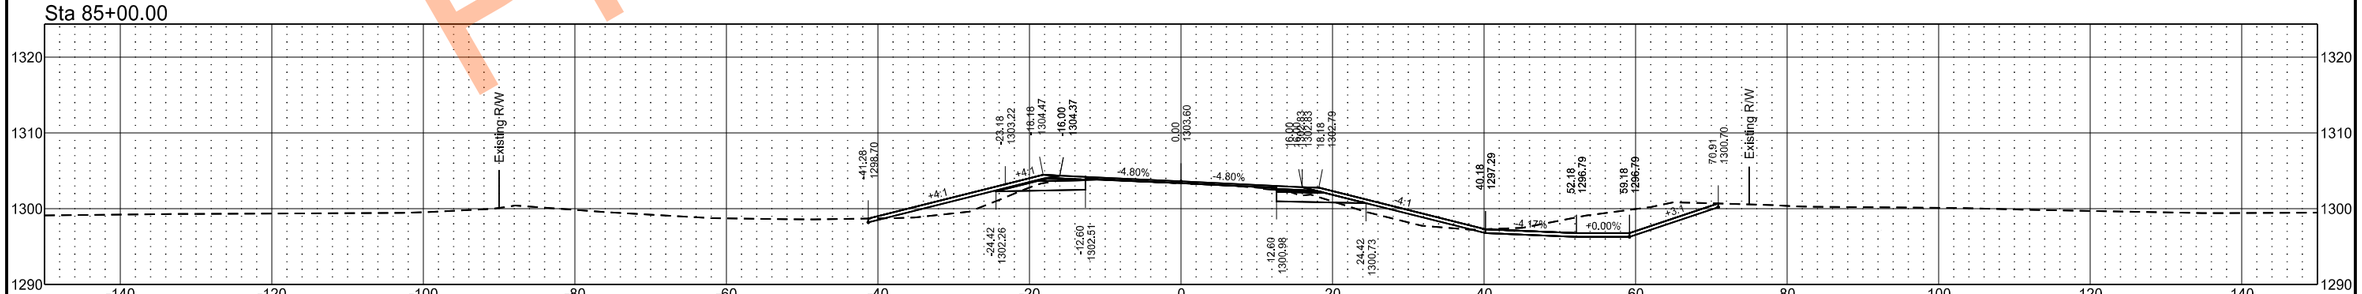

Preliminary Plans

EX32

	STATE	PROJECT NO.	SECTION NO.	SHEET NO.
	ND	SS-XA-8-032(046)000	200	53

Sta 88+50.00

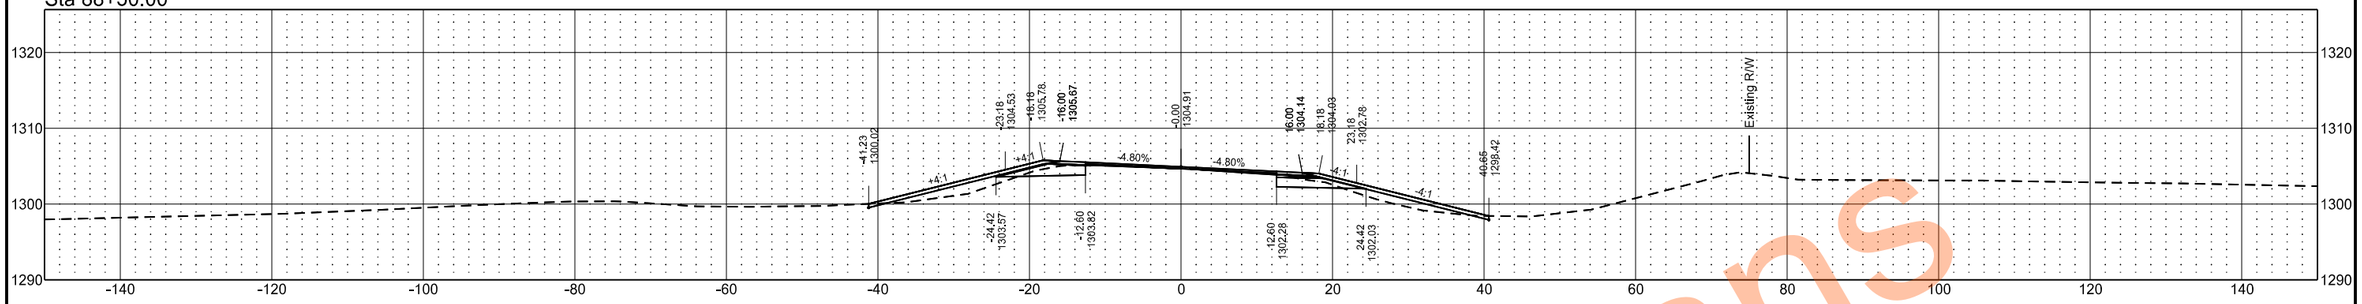

Sta 88+00.00

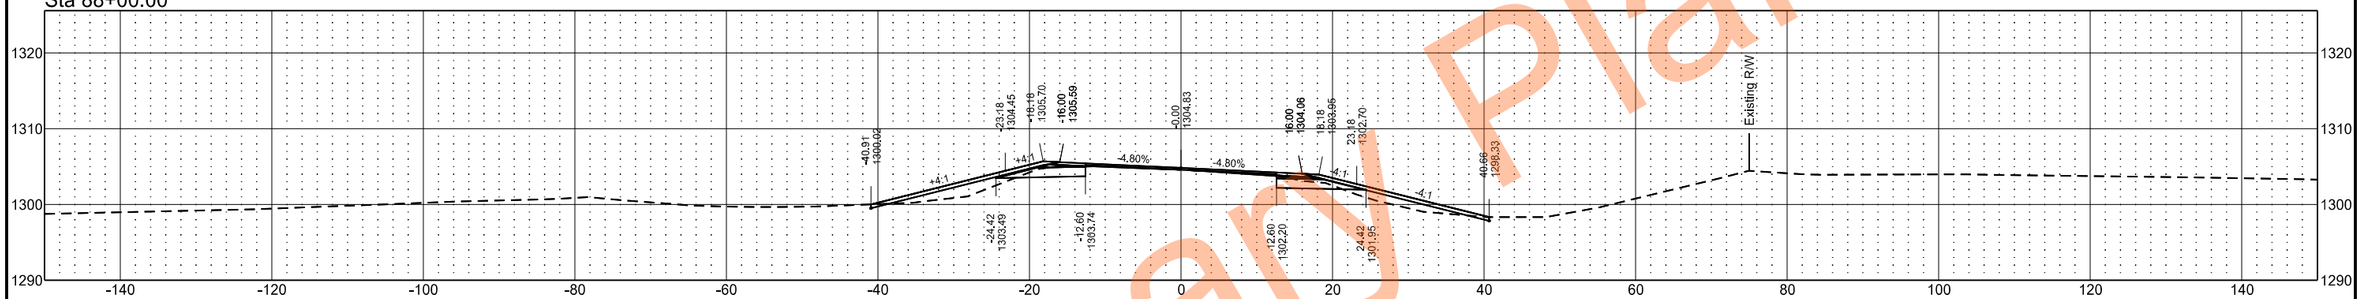

Sta 87+50.00

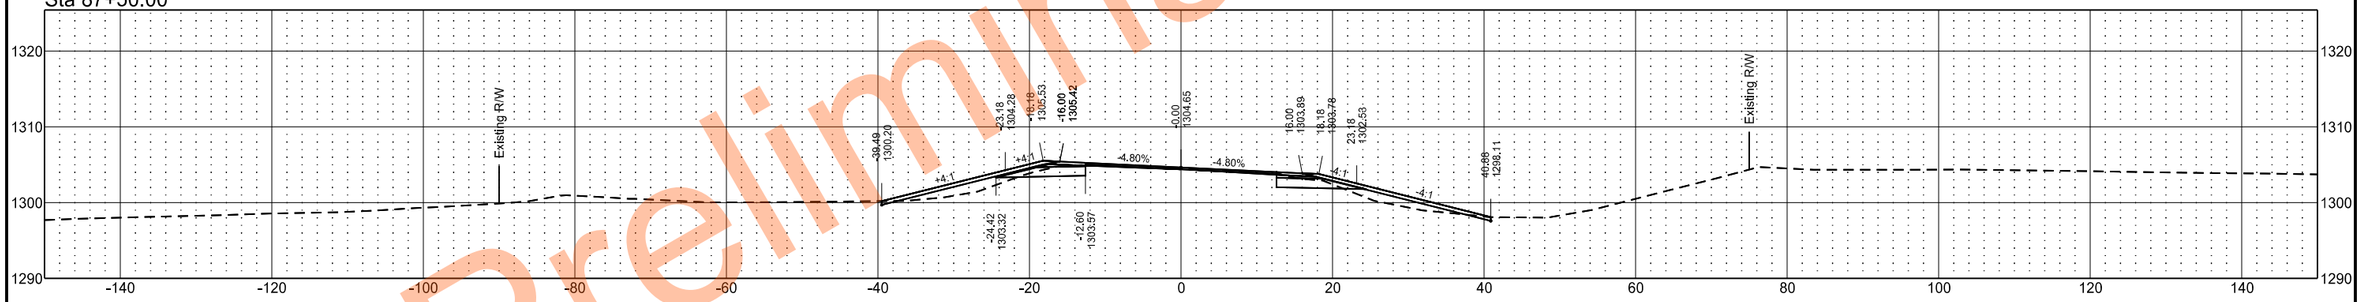

Sta 87+00.00

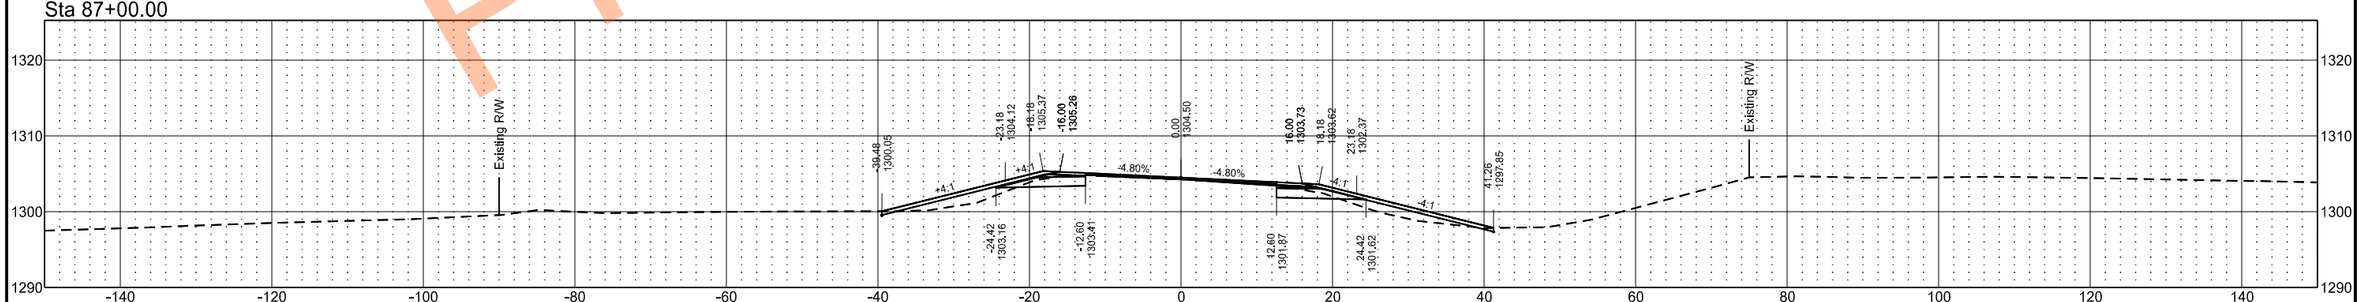

Preliminary Plans

EX32

	STATE	PROJECT NO.	SECTION NO.	SHEET NO.
	ND	SS-XA-8-032(046)000	200	54

Sta 90+50.00

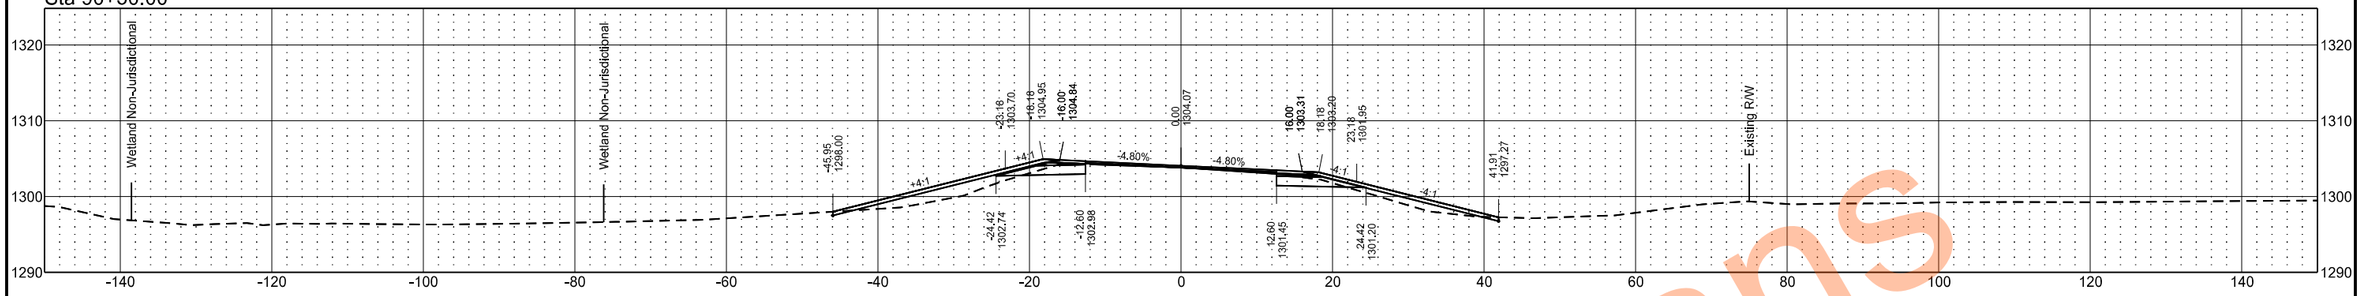

Sta 90+00.00

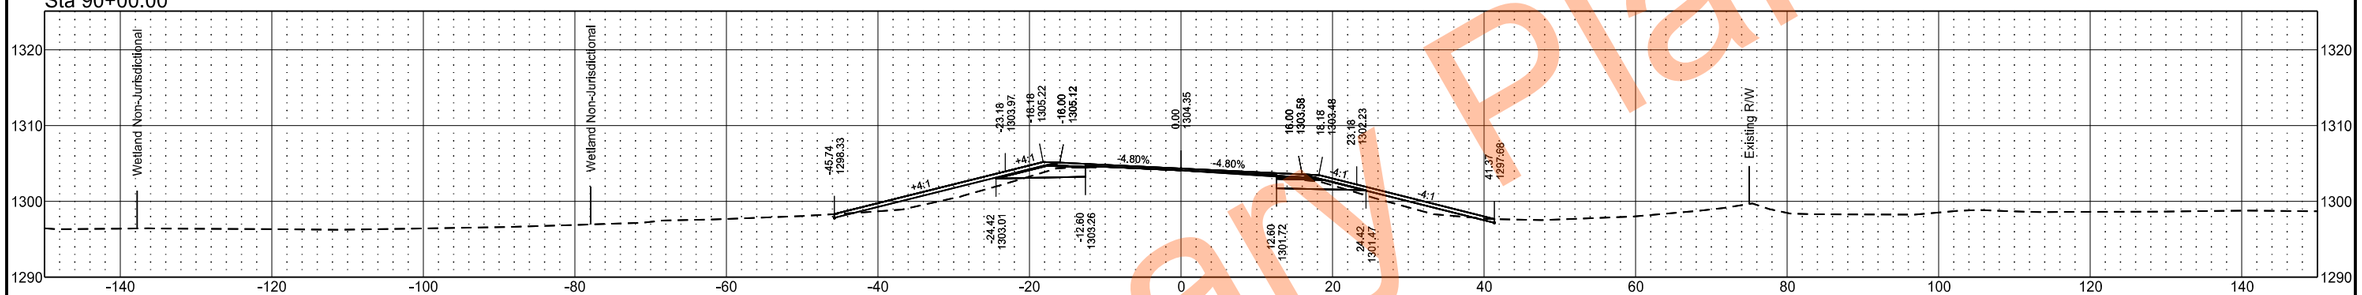

Sta 89+50.00

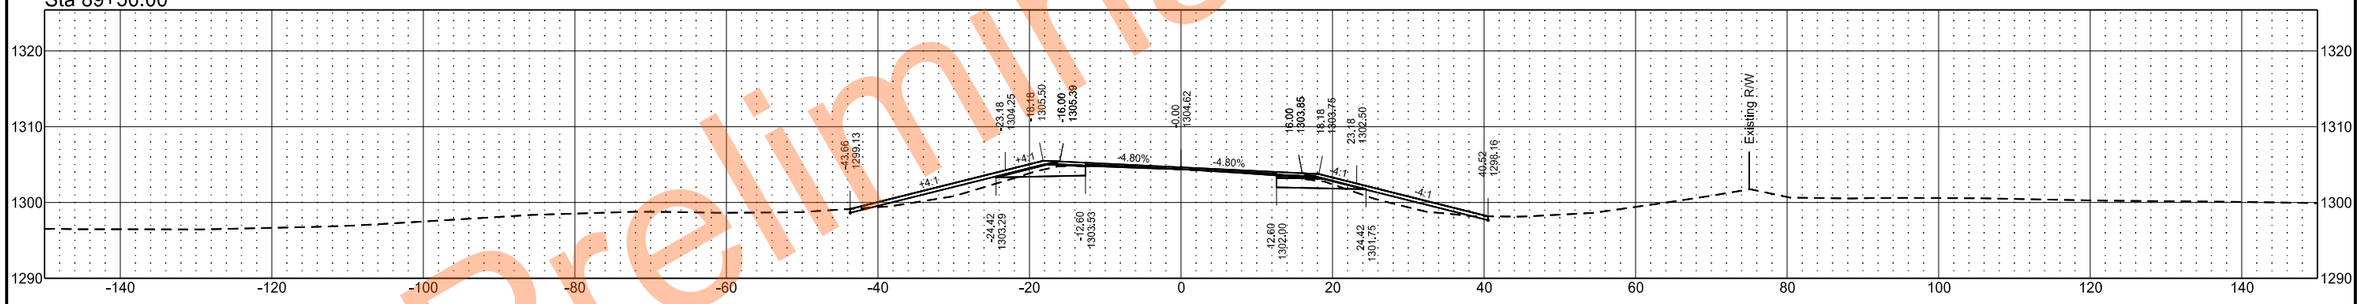

Sta 89+00.00

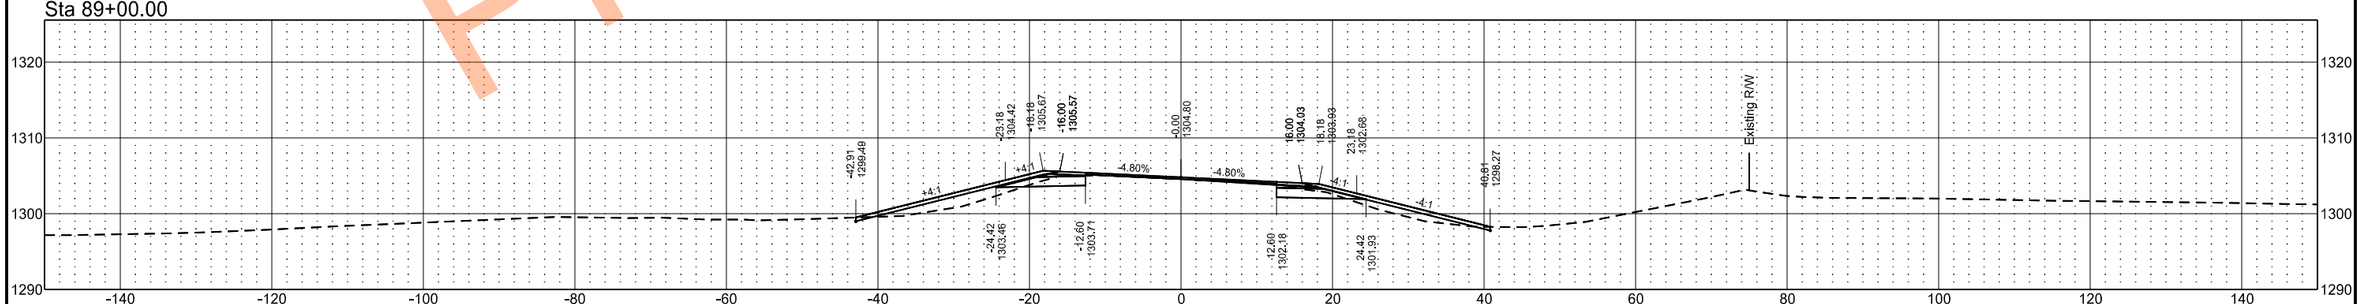

Preliminary Plans

EX32

	STATE	PROJECT NO.	SECTION NO.	SHEET NO.
	ND	SS-XA-8-032(046)000	200	55

Preliminary Plans

Sta 92+00.00

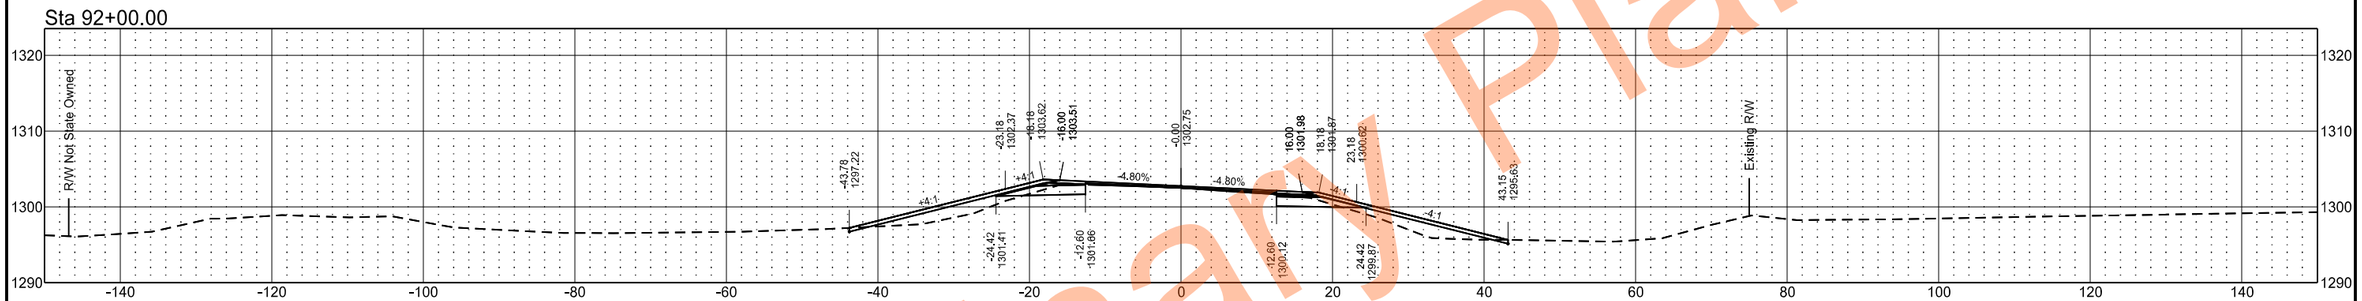

Sta 91+50.00

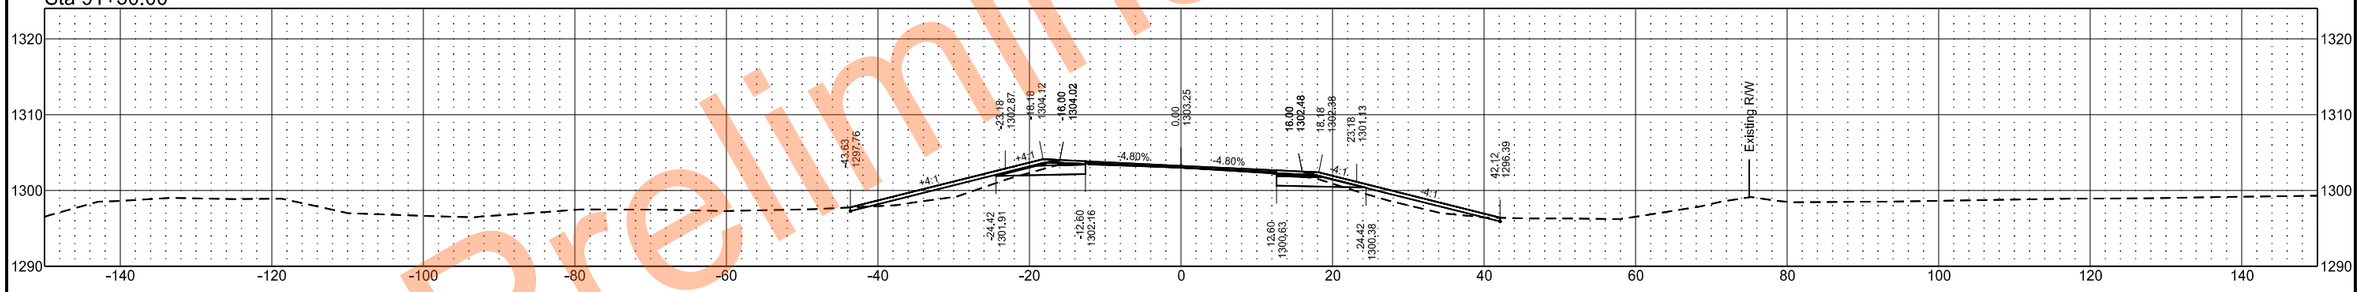

Sta 91+00.00

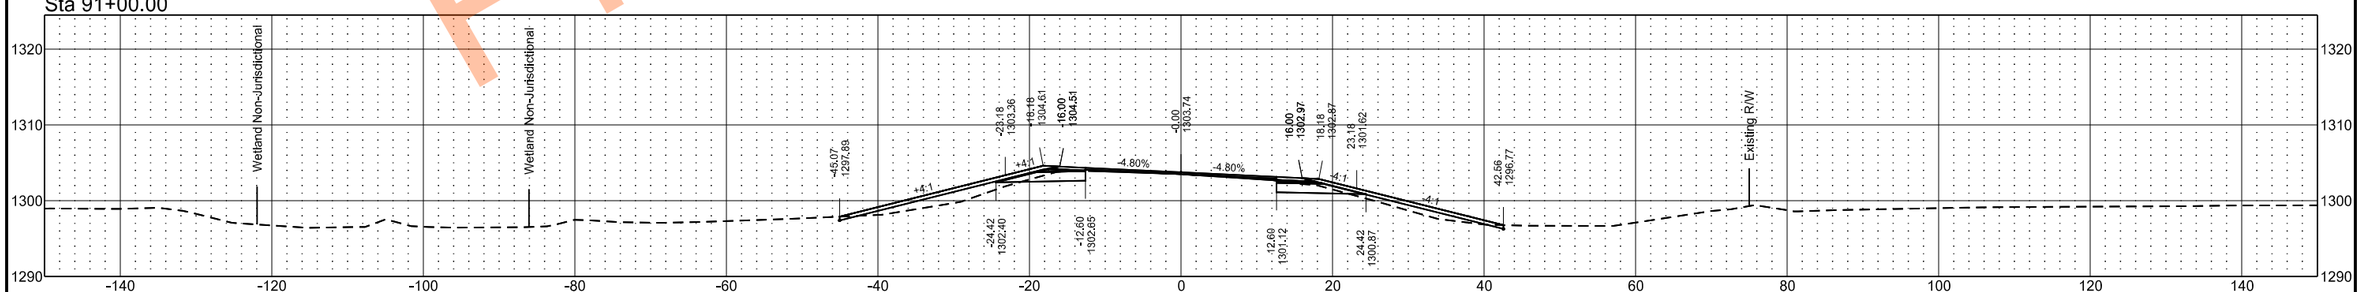

EX32

	STATE	PROJECT NO.	SECTION NO.	SHEET NO.
	ND	SS-XA-8-032(046)000	200	56

Sta 93+48.91

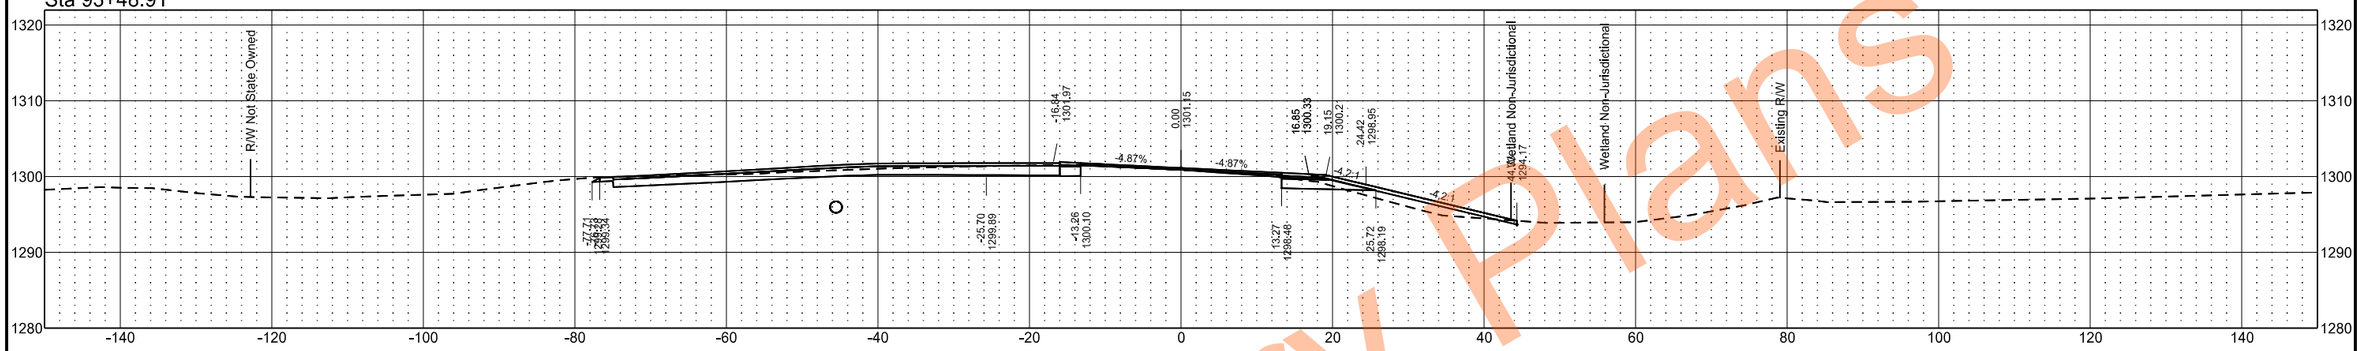

Sta 93+00.00

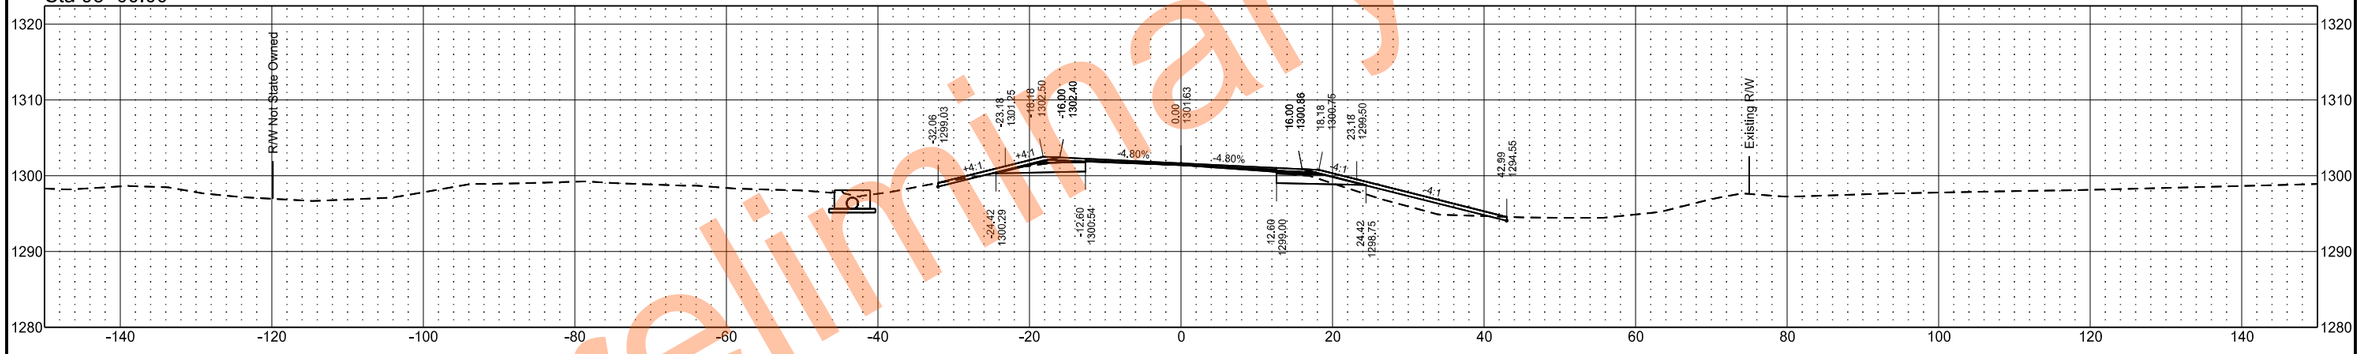

Sta 92+50.00

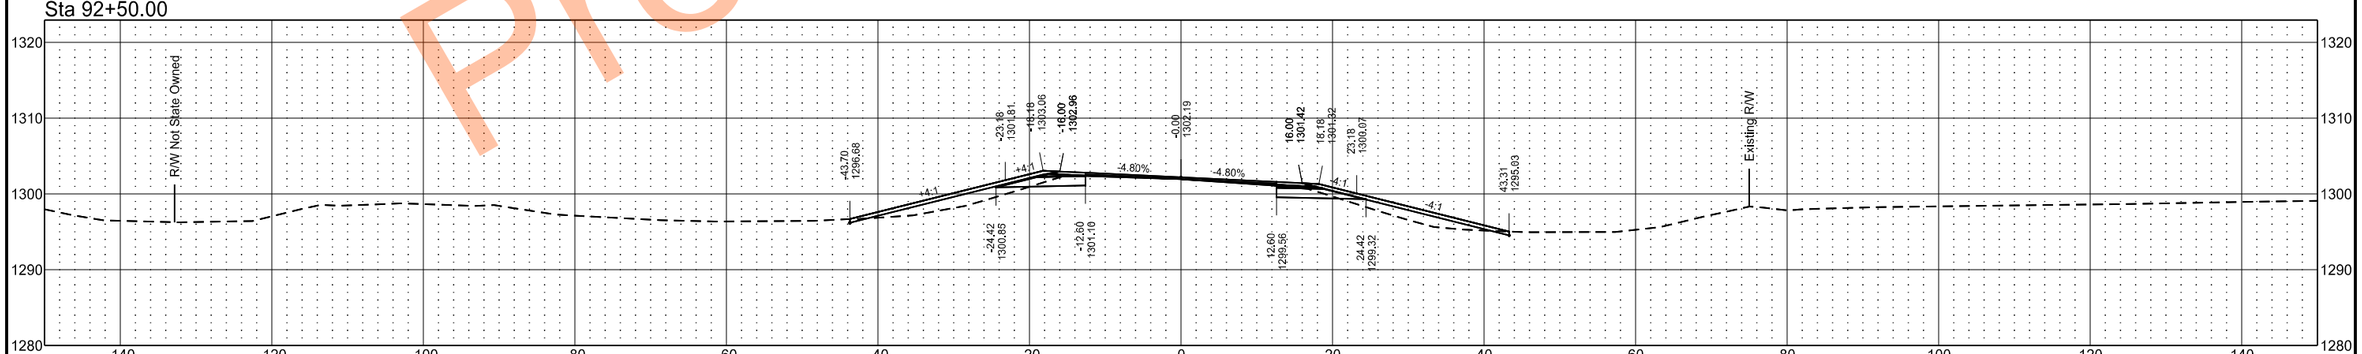

Preliminary Plans

EX32

	STATE	PROJECT NO.	SECTION NO.	SHEET NO.
	ND	SS-XA-8-032(046)000	200	57

Sta 94+50.00

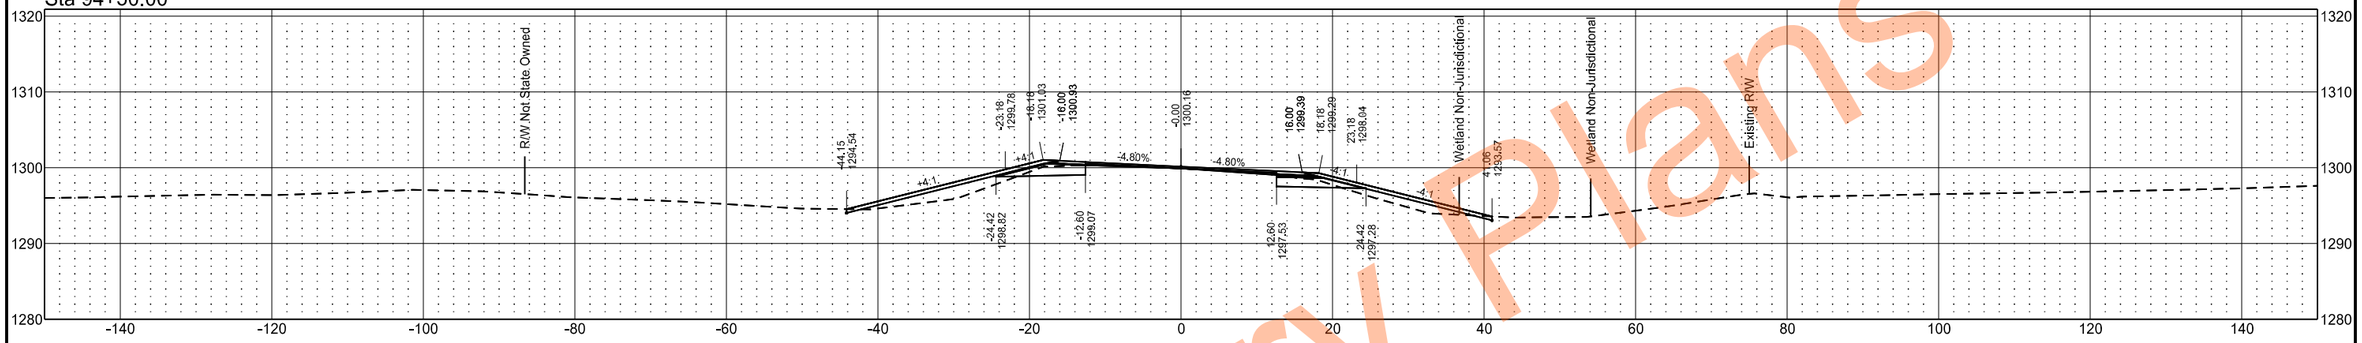

Sta 94+00.00

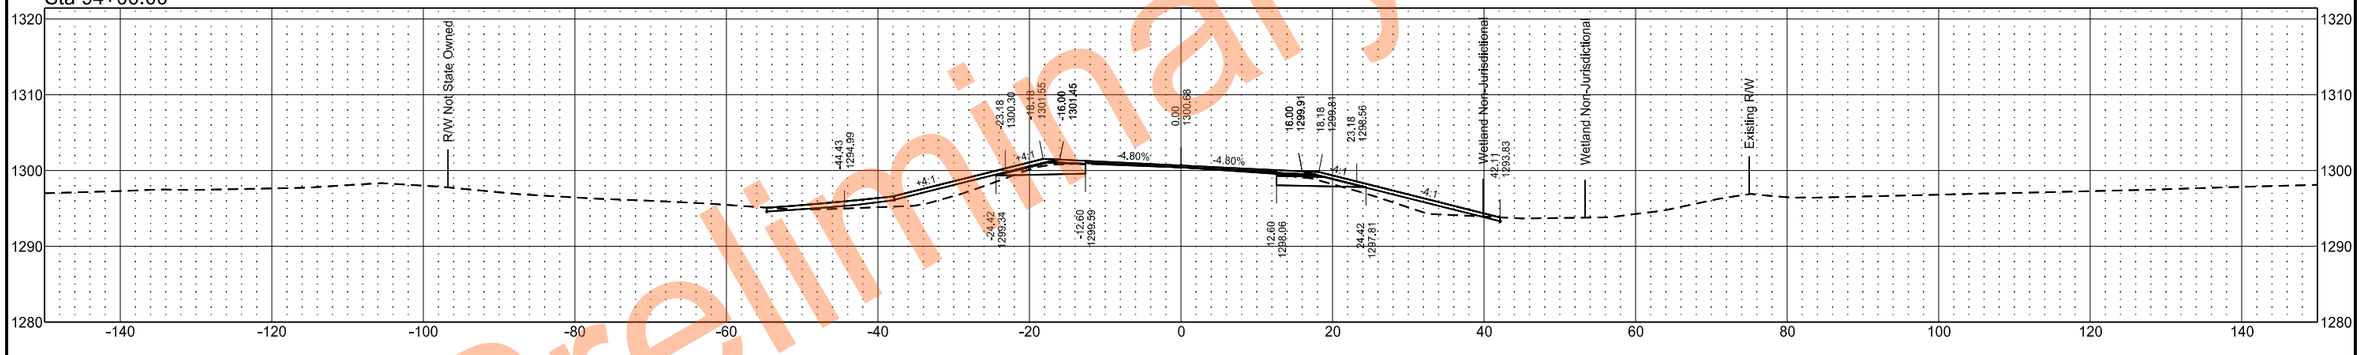

Sta 93+50.00

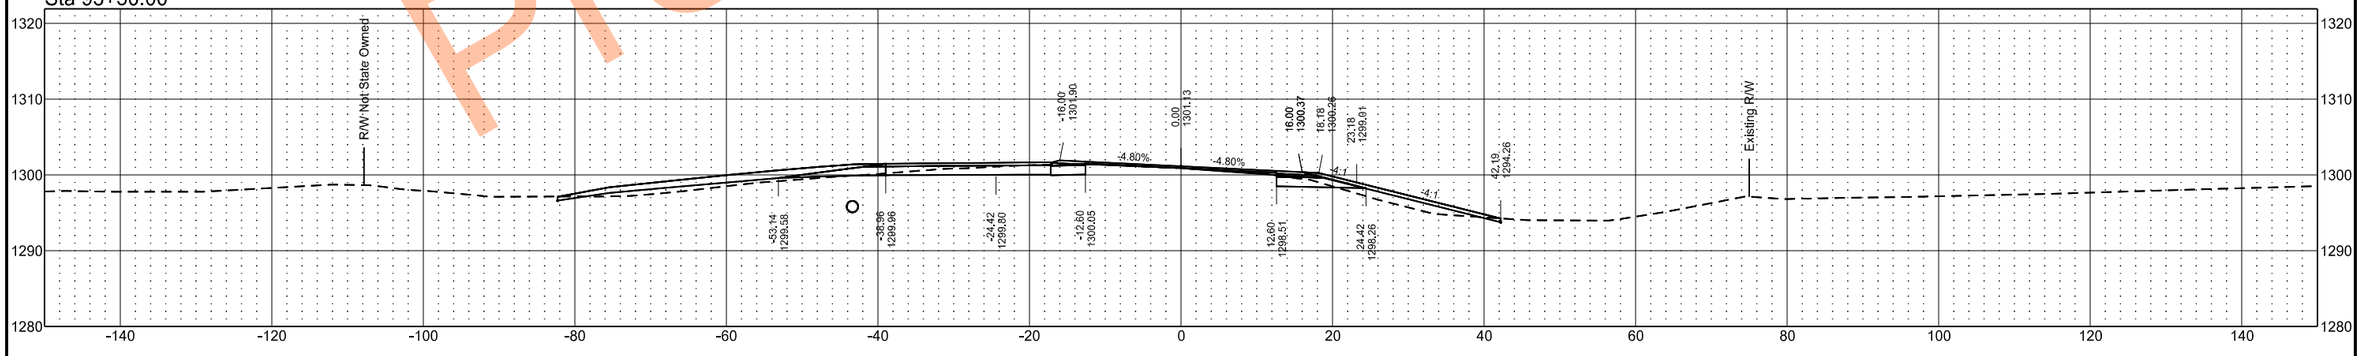

Preliminary Plans

EX32

	STATE	PROJECT NO.	SECTION NO.	SHEET NO.
	ND	SS-XA-8-032(046)000	200	58

Sta 96+00.00

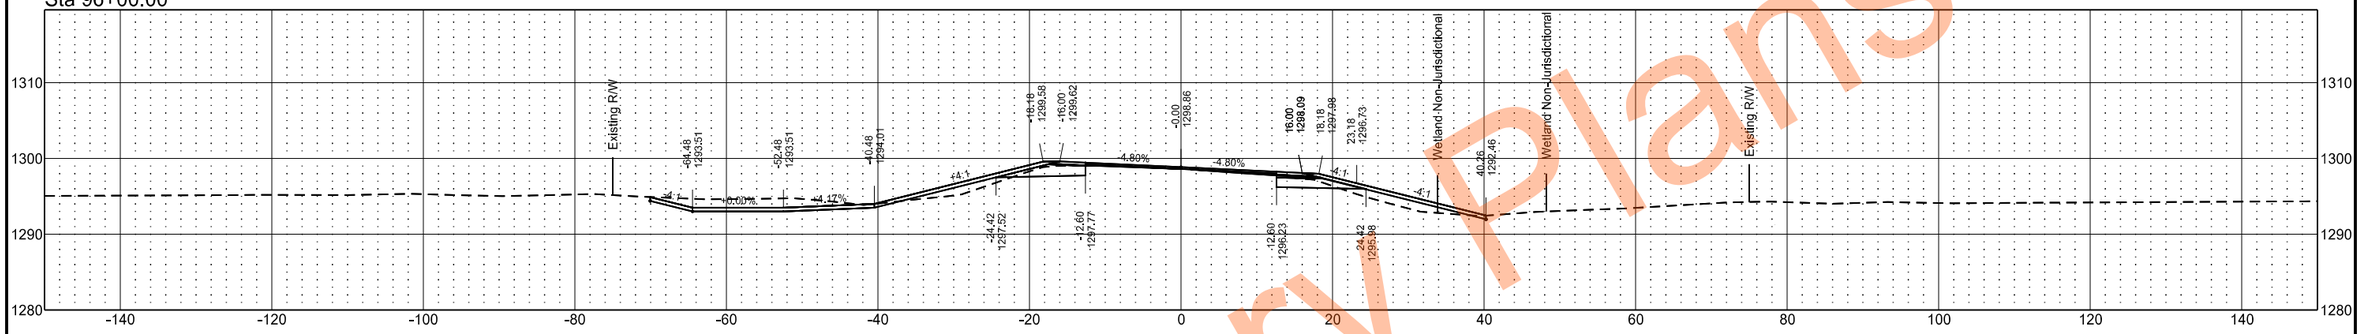

Sta 95+50.00

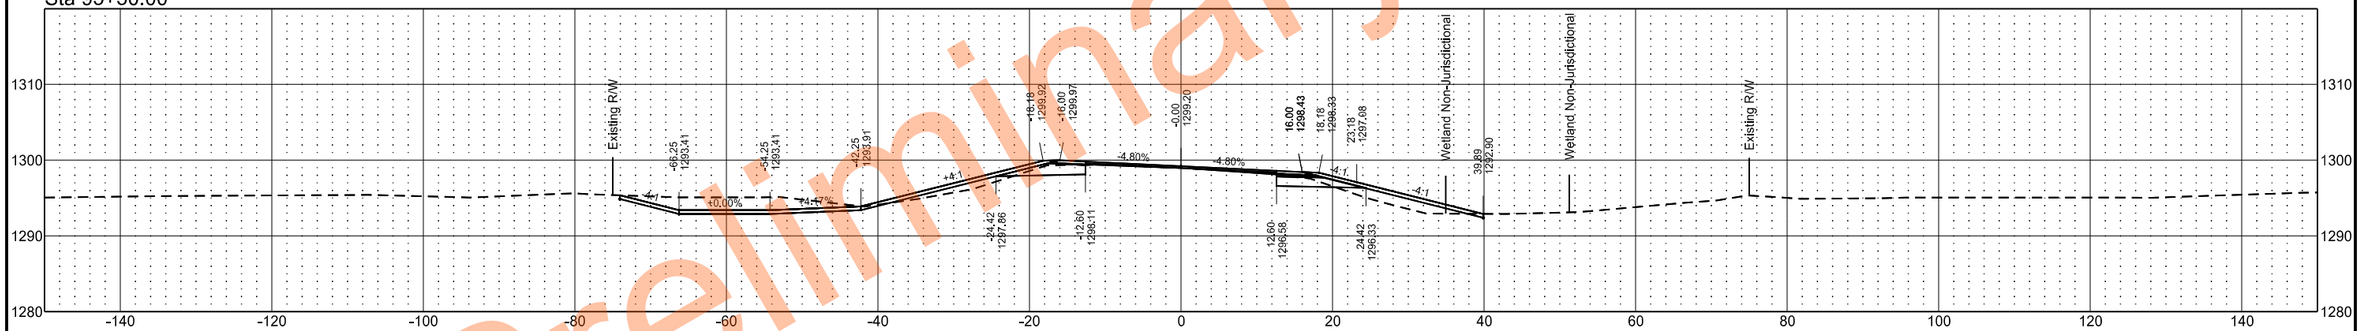

Sta 95+00.00

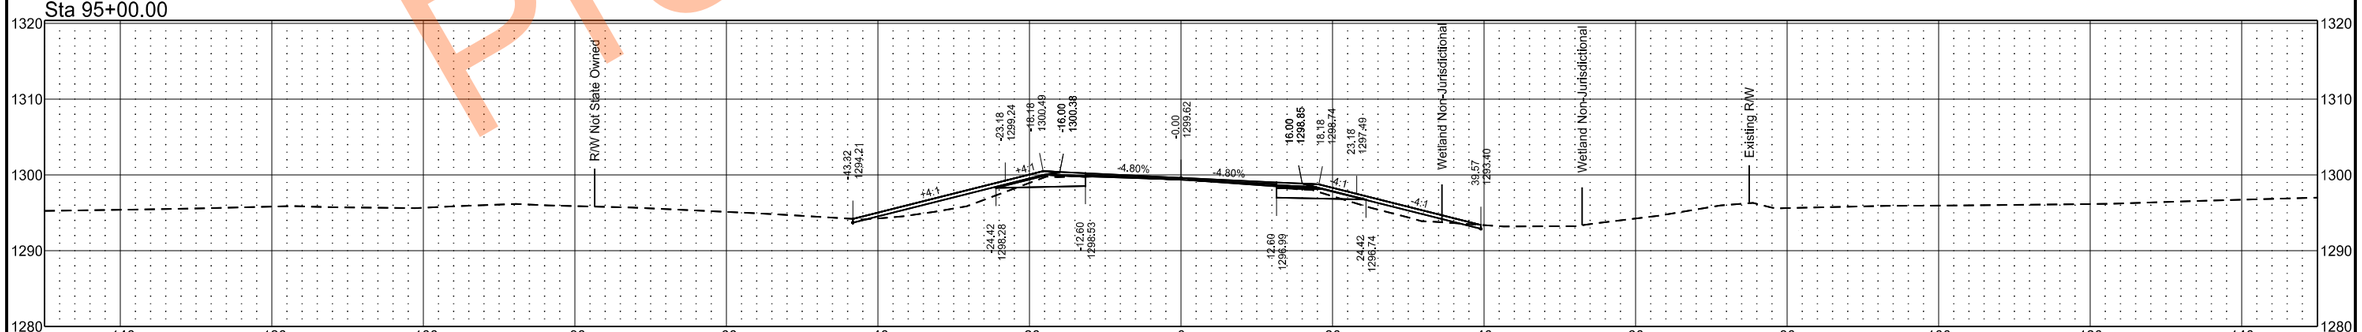

Preliminary Plans

EX32

	STATE	PROJECT NO.	SECTION NO.	SHEET NO.
	ND	SS-XA-8-032(046)000	200	59

Sta 97+50.00

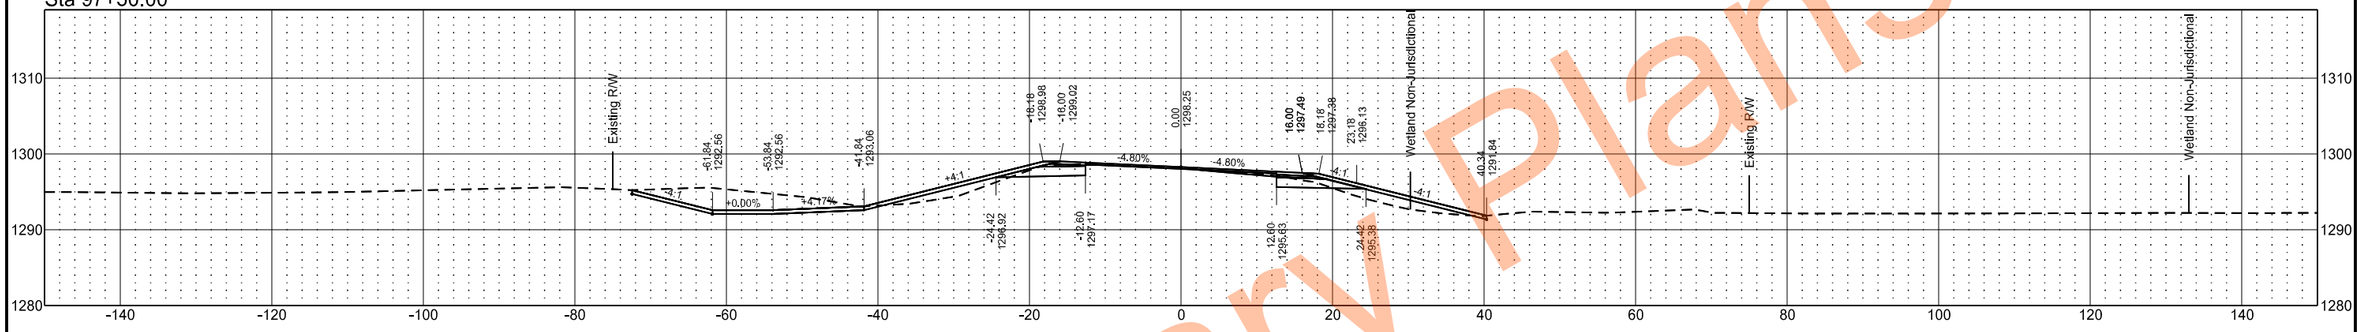

Sta 97+00.00

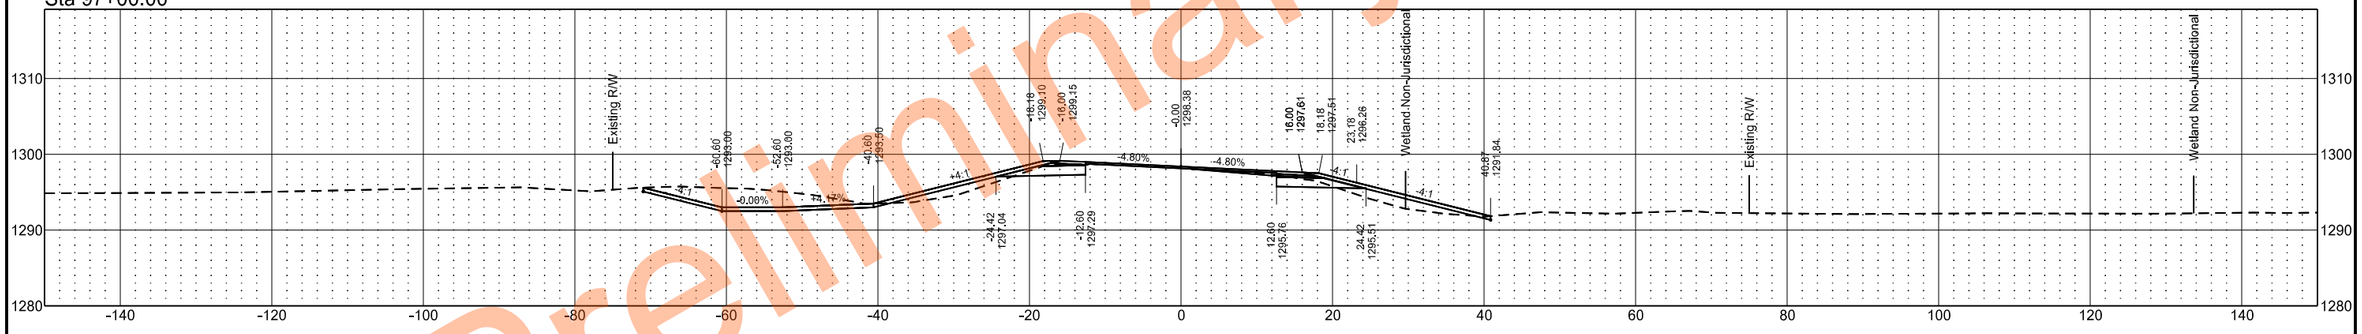

Sta 96+50.00

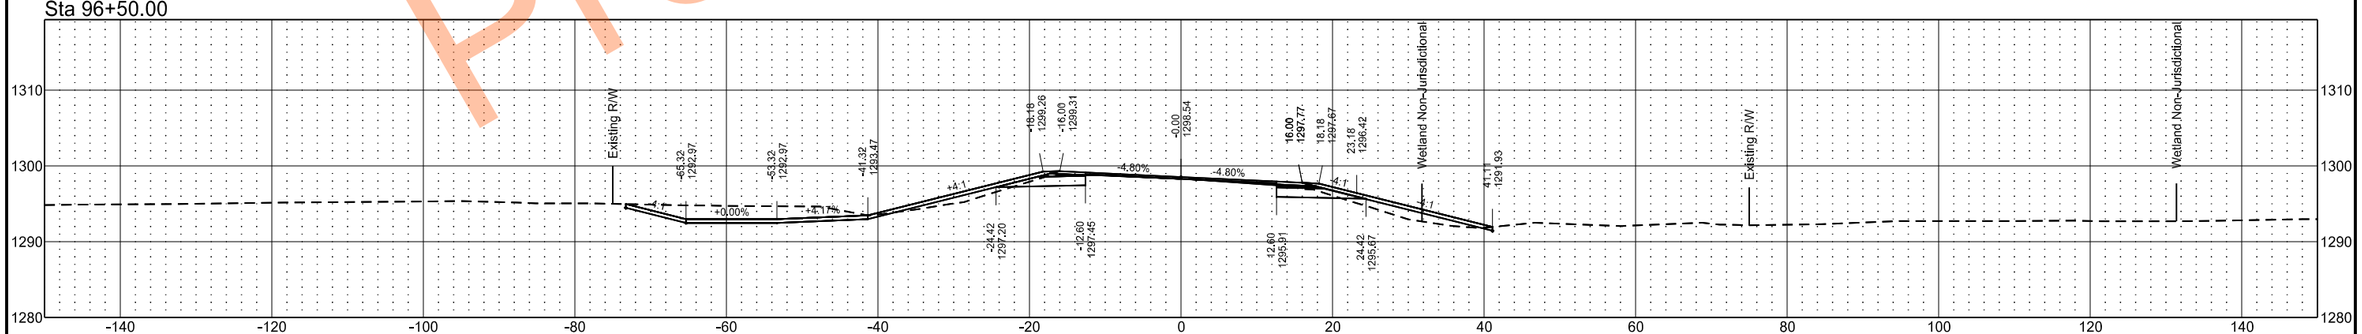

Preliminary Plans

EX32

	STATE	PROJECT NO.	SECTION NO.	SHEET NO.
	ND	SS-XA-8-032(046)000	200	60

Sta 99+00.00

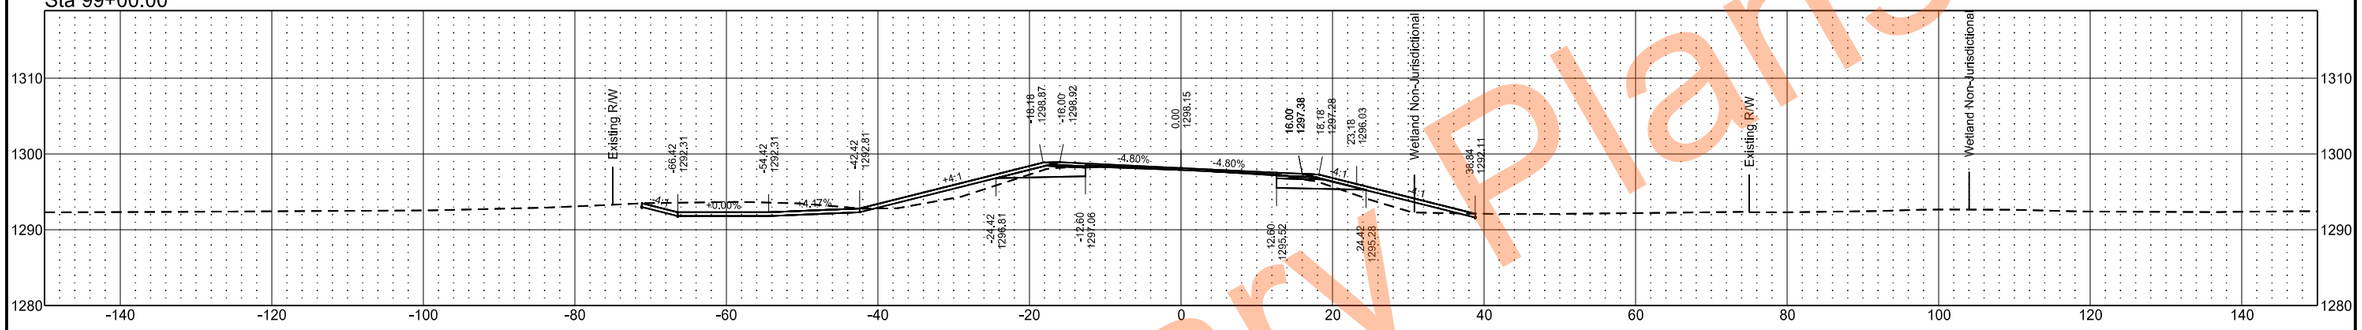

Sta 98+50.00

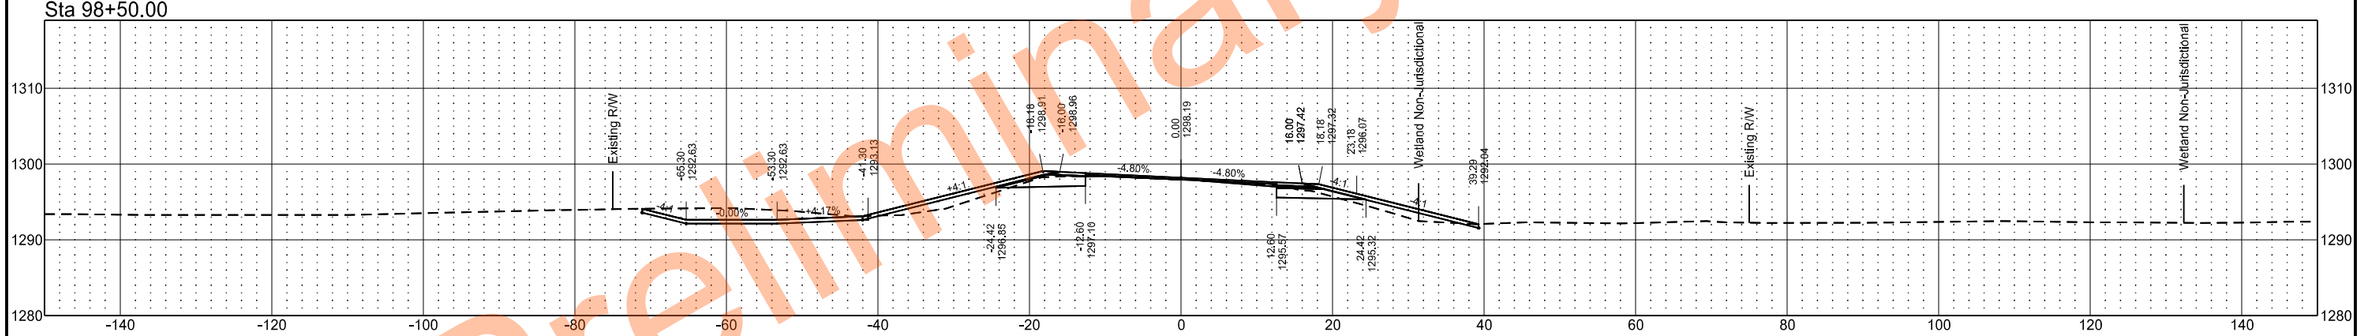

Sta 98+00.00

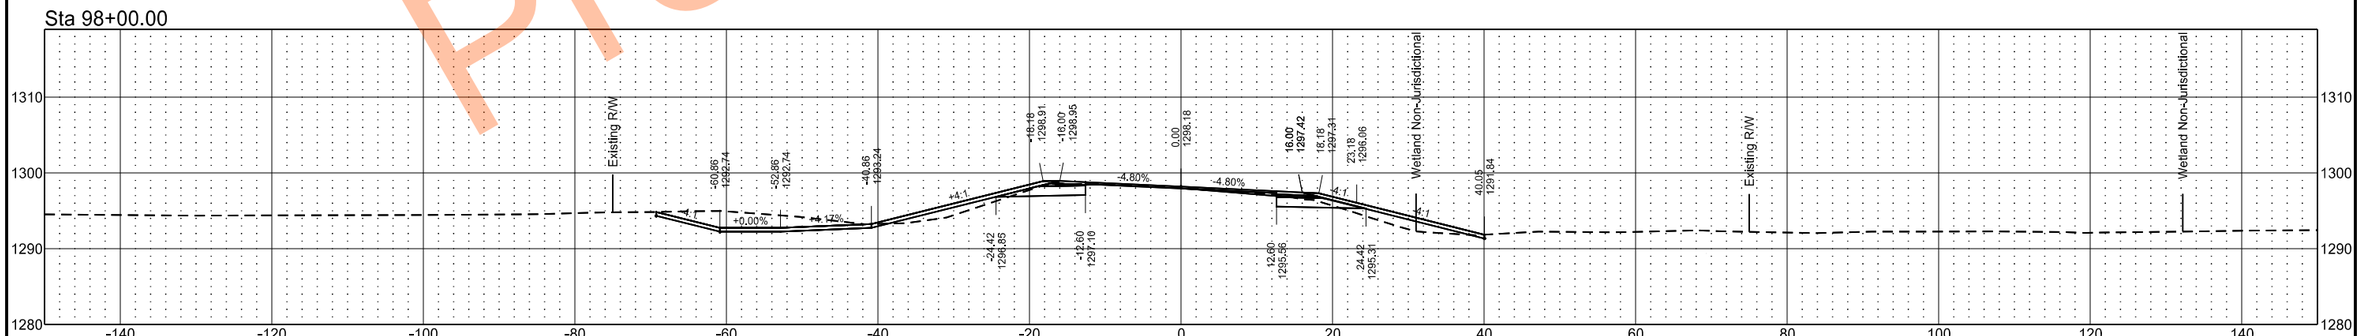

Preliminary Plans

EX32

	STATE	PROJECT NO.	SECTION NO.	SHEET NO.
	ND	SS-XA-8-032(046)000	200	61

Sta 99+67.09

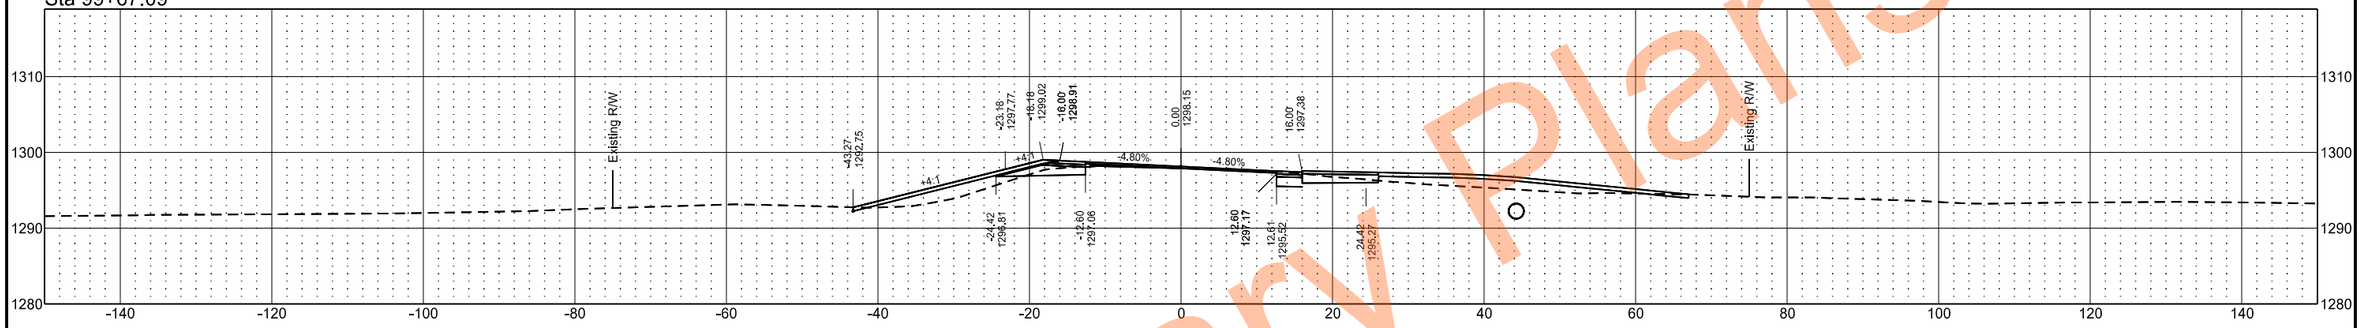

Sta 99+58.00

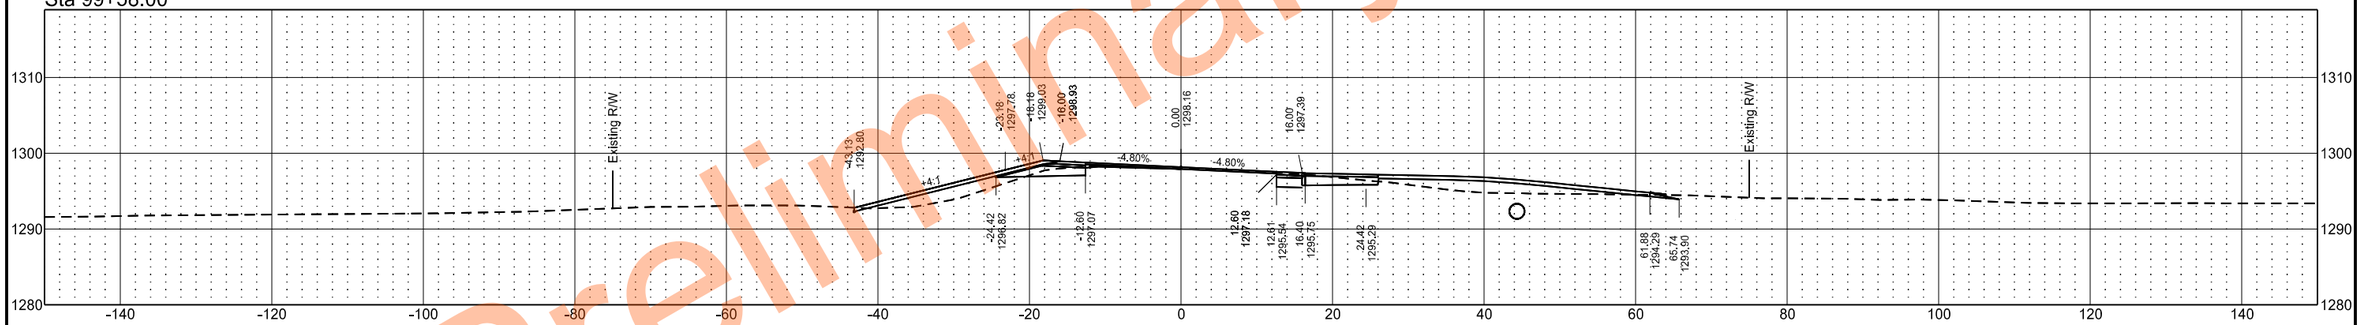

Sta 99+50.00

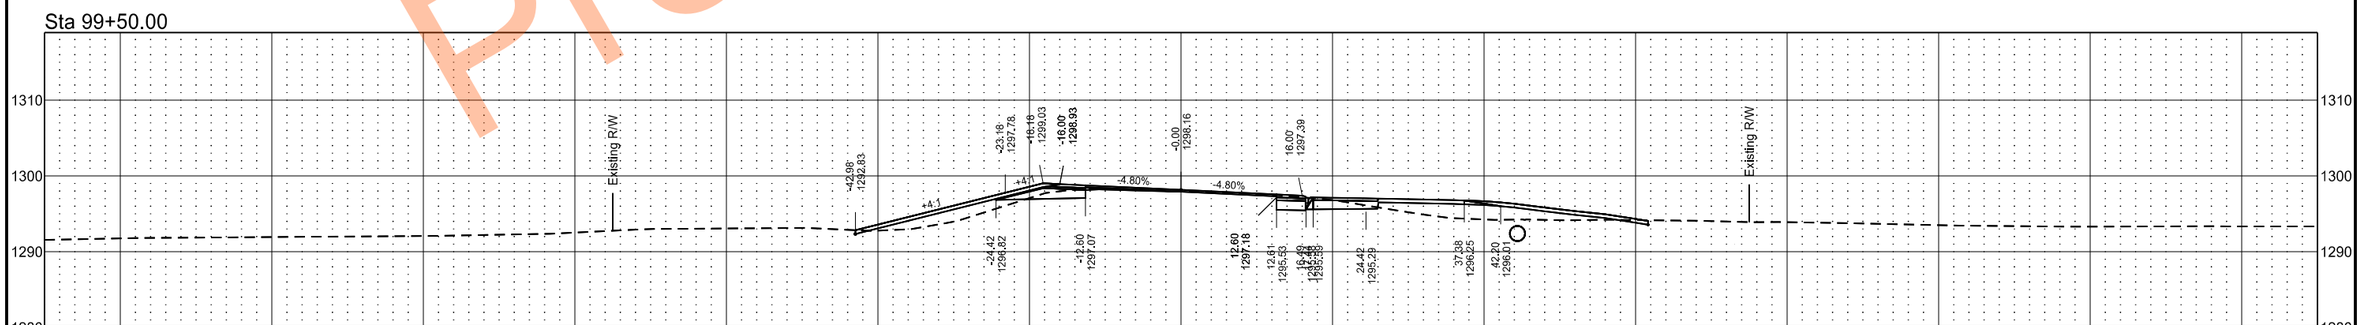

Preliminary Plans

EX32

	STATE	PROJECT NO.	SECTION NO.	SHEET NO.
	ND	SS-XA-8-032(046)000	200	62

Sta 100+65.00

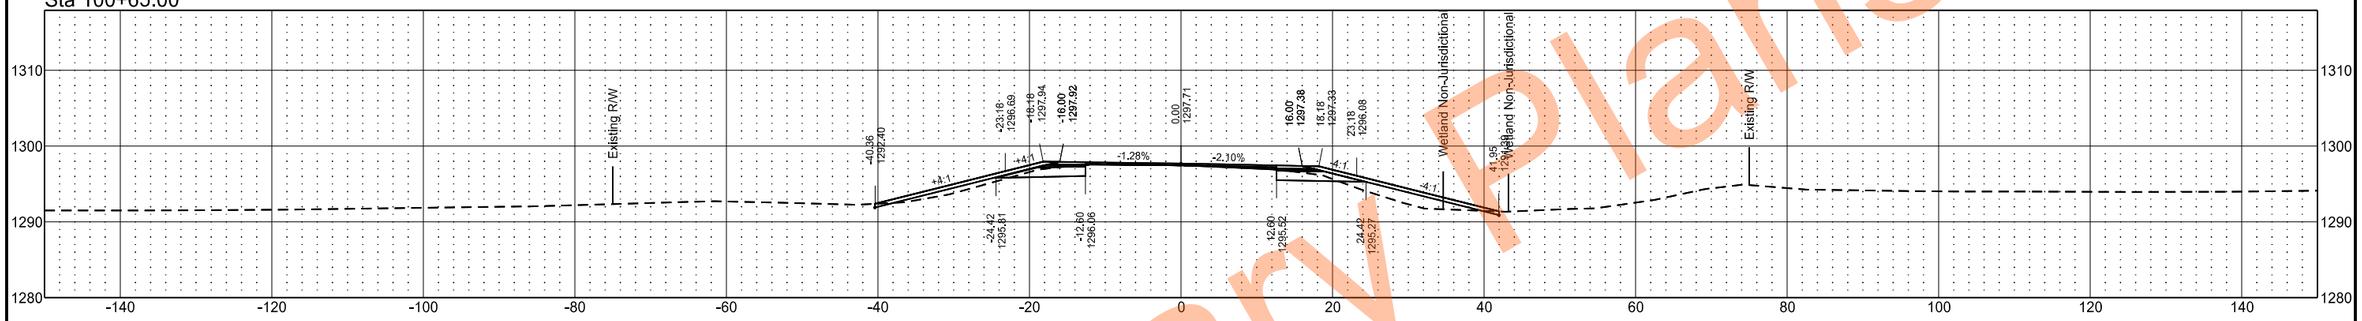

Sta 100+11.46

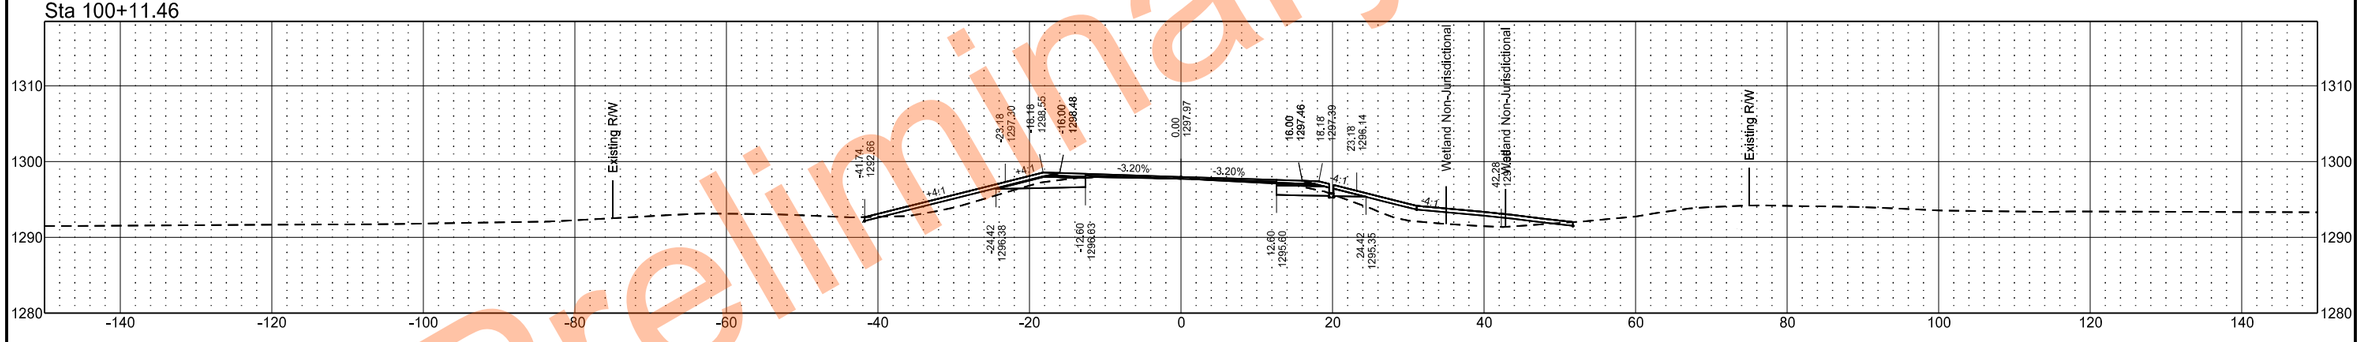

Sta 100+00.00

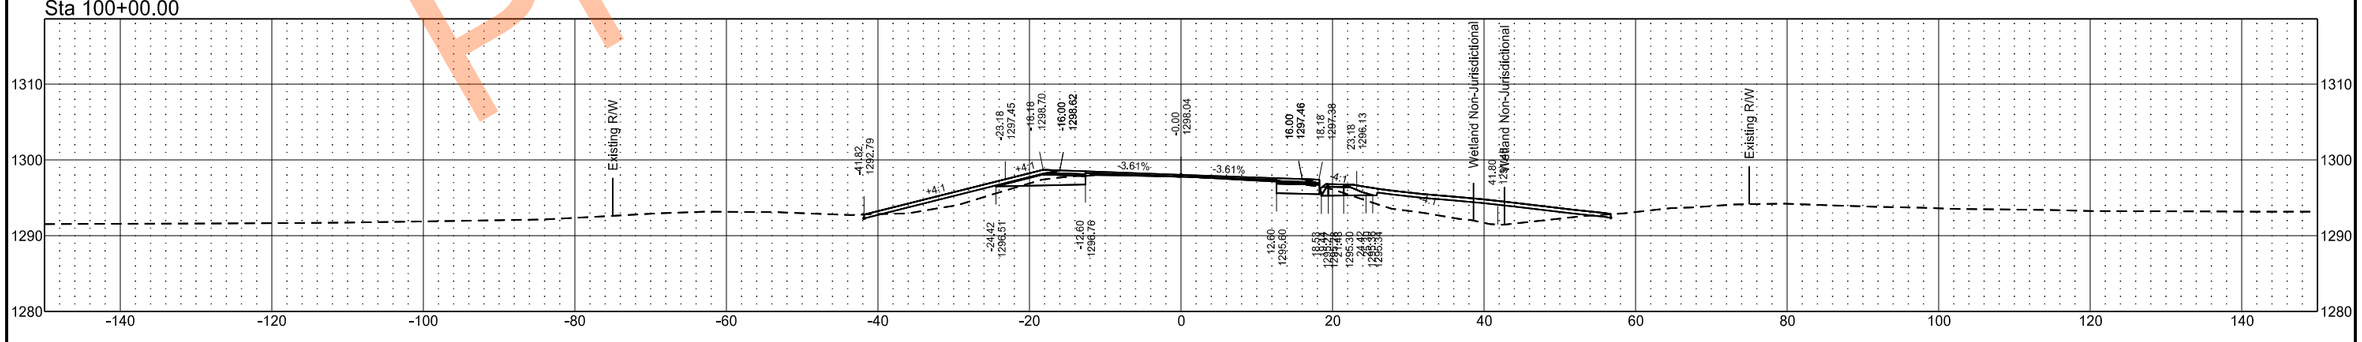

Preliminary Plans

EX32

	STATE	PROJECT NO.	SECTION NO.	SHEET NO.
	ND	SS-XA-8-032(046)000	200	63

Sta 101+74.00

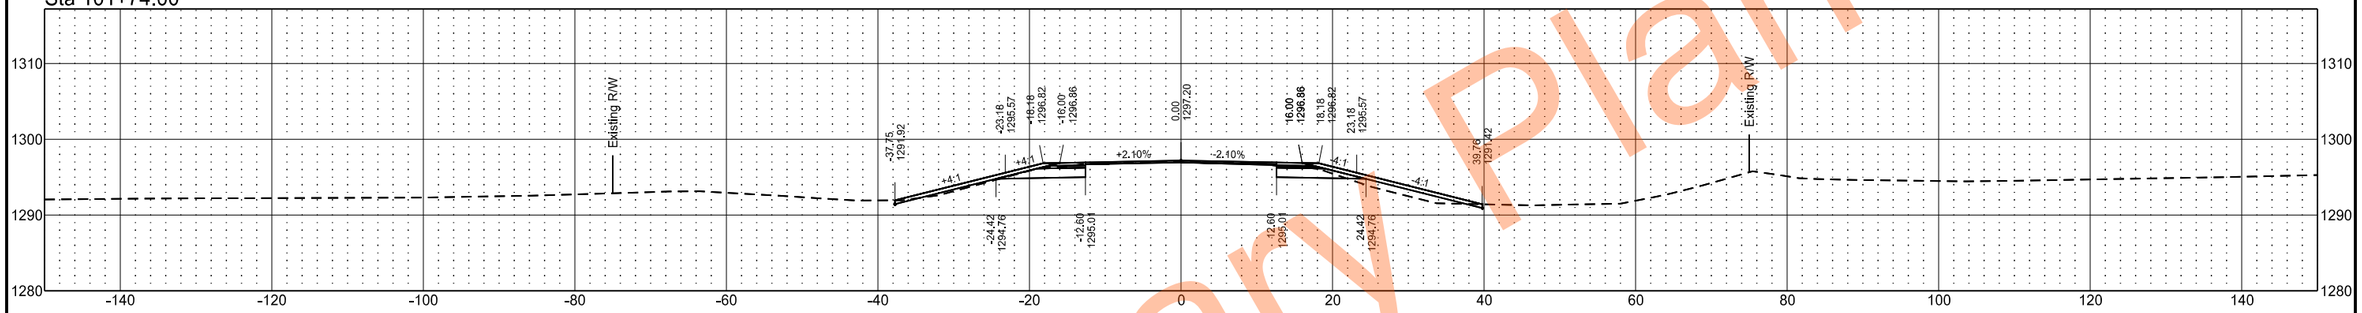

Sta 101+19.00

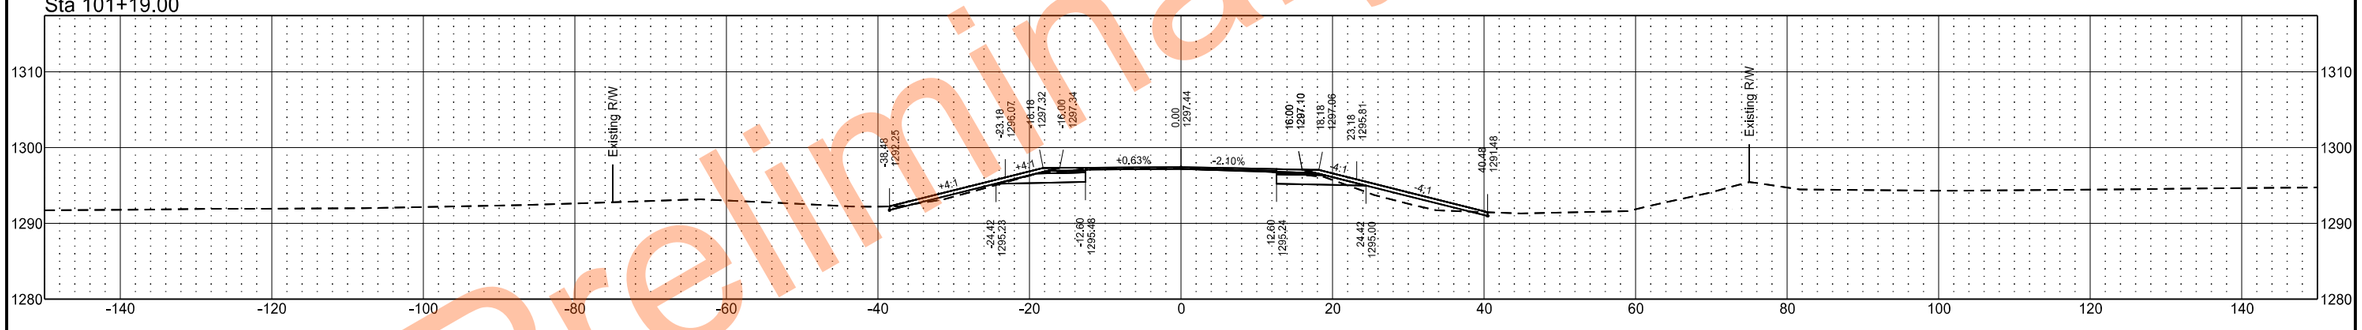

Sta 101+00.00

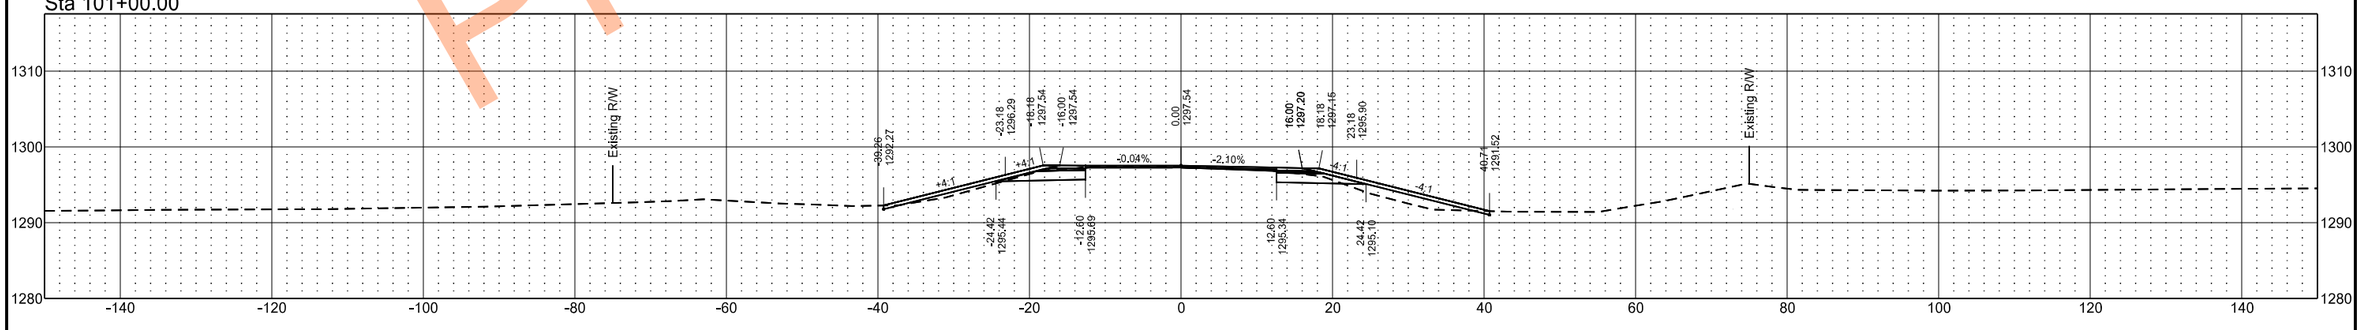

Preliminary Plans

EX32

	STATE	PROJECT NO.	SECTION NO.	SHEET NO.
	ND	SS-XA-8-032(046)000	200	64

Sta 104+00.00

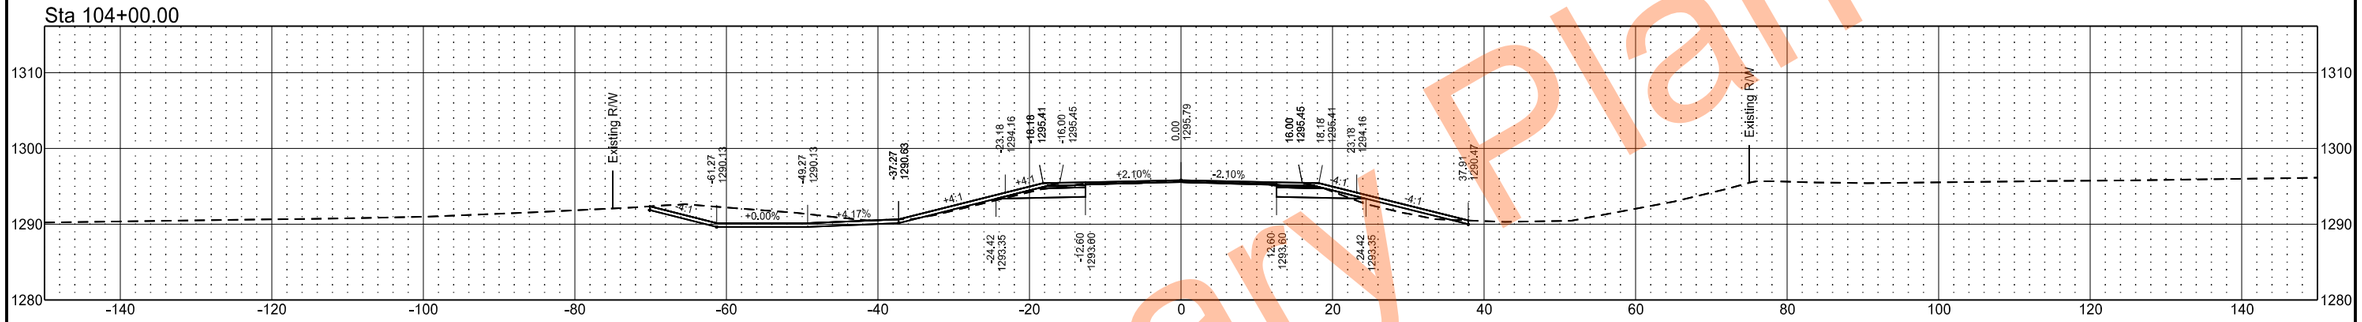

Sta 103+00.00

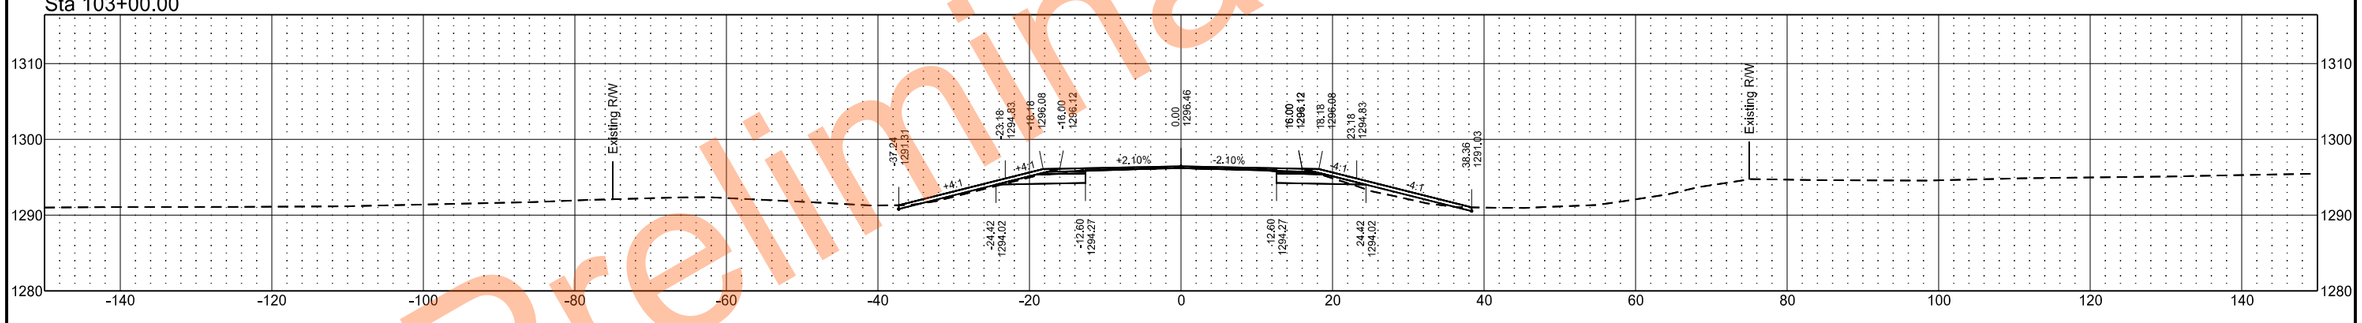

Sta 102+00.00

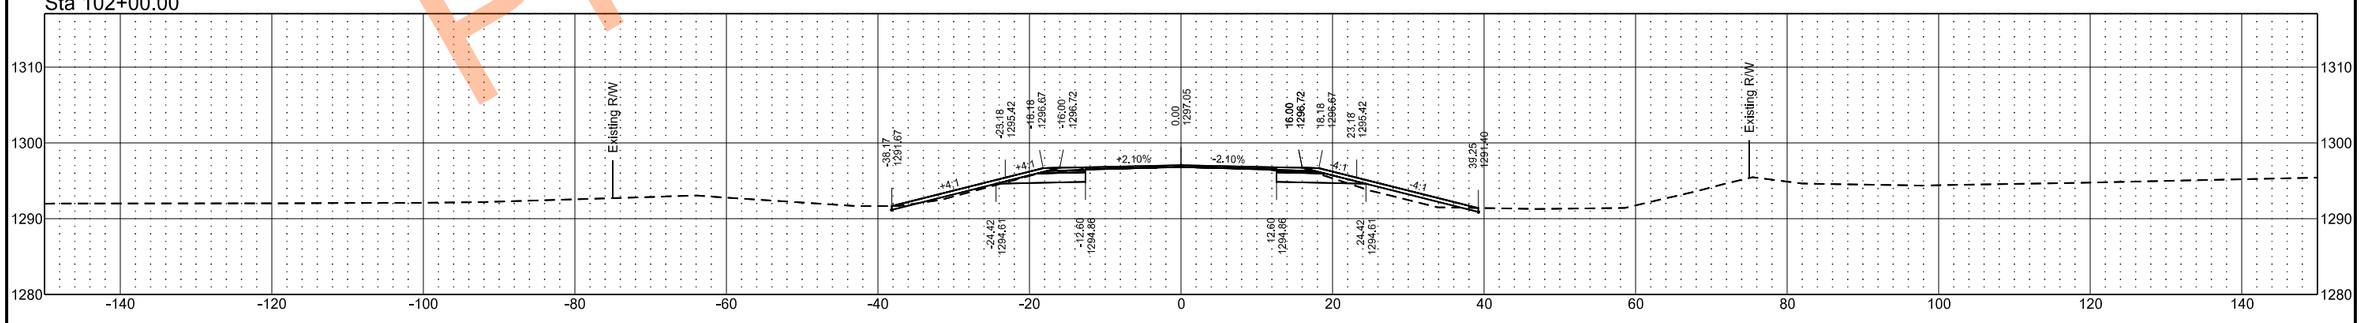

Preliminary Plans

EX32

	STATE	PROJECT NO.	SECTION NO.	SHEET NO.
	ND	SS-XA-8-032(046)000	200	65

Sta 108+00.00

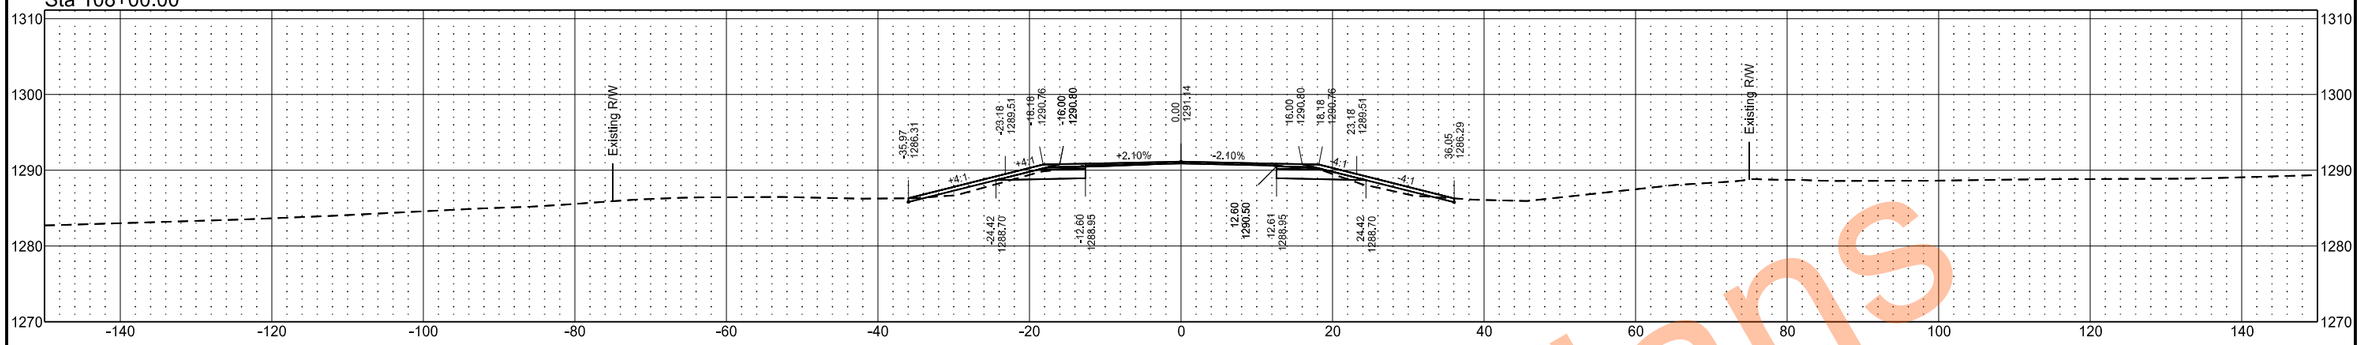

Sta 107+00.00

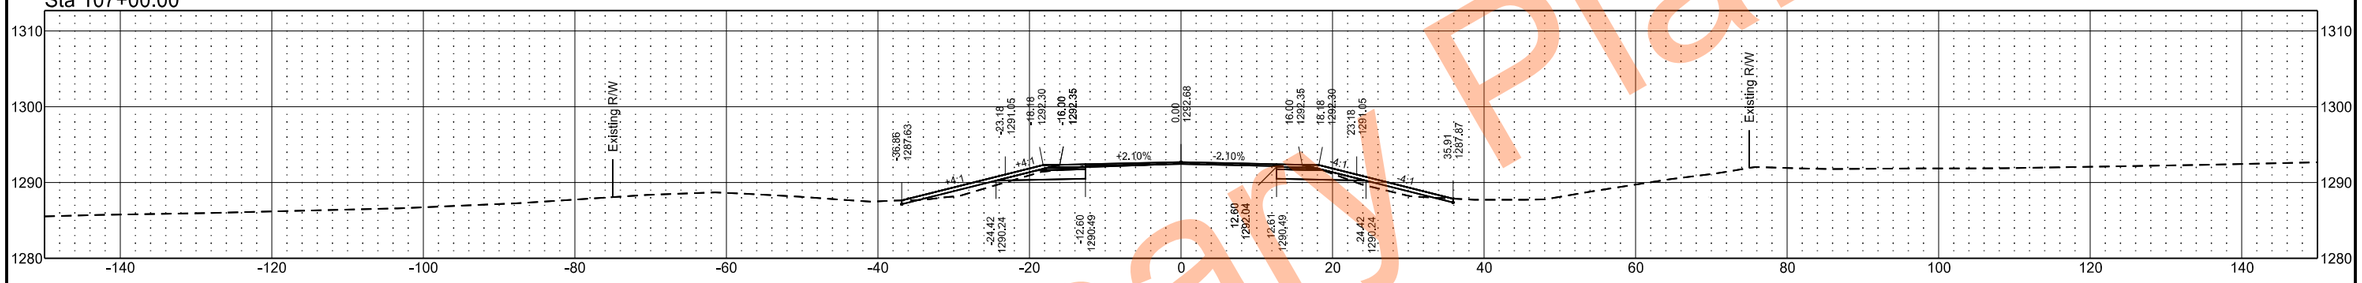

Sta 106+00.00

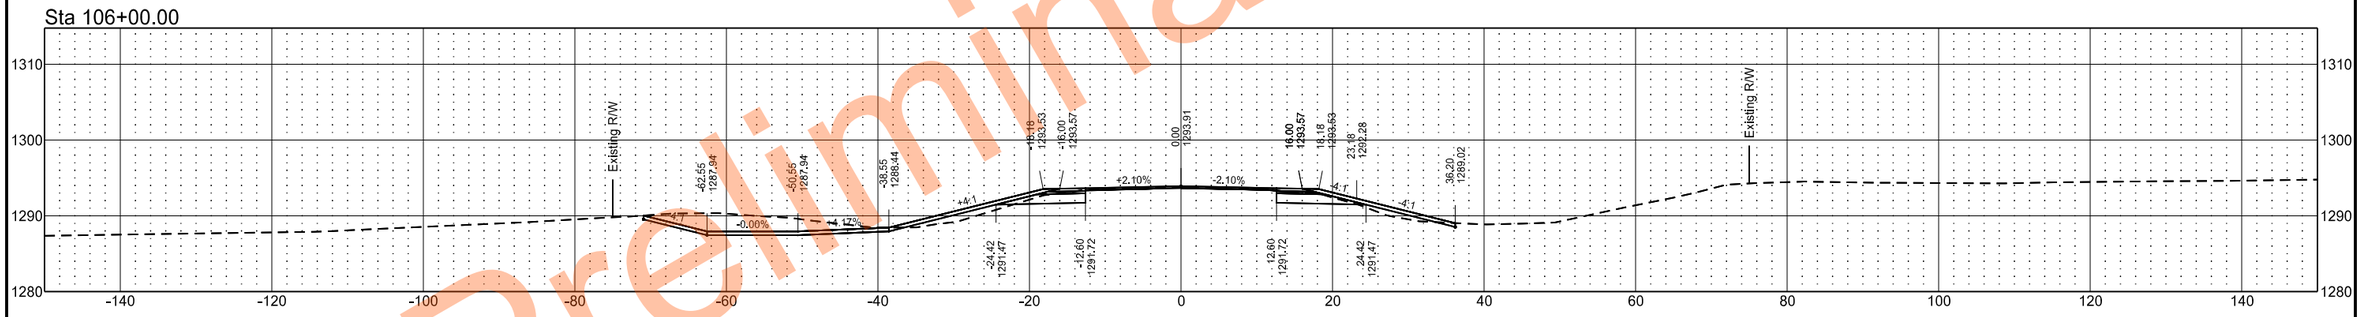

Sta 105+00.00

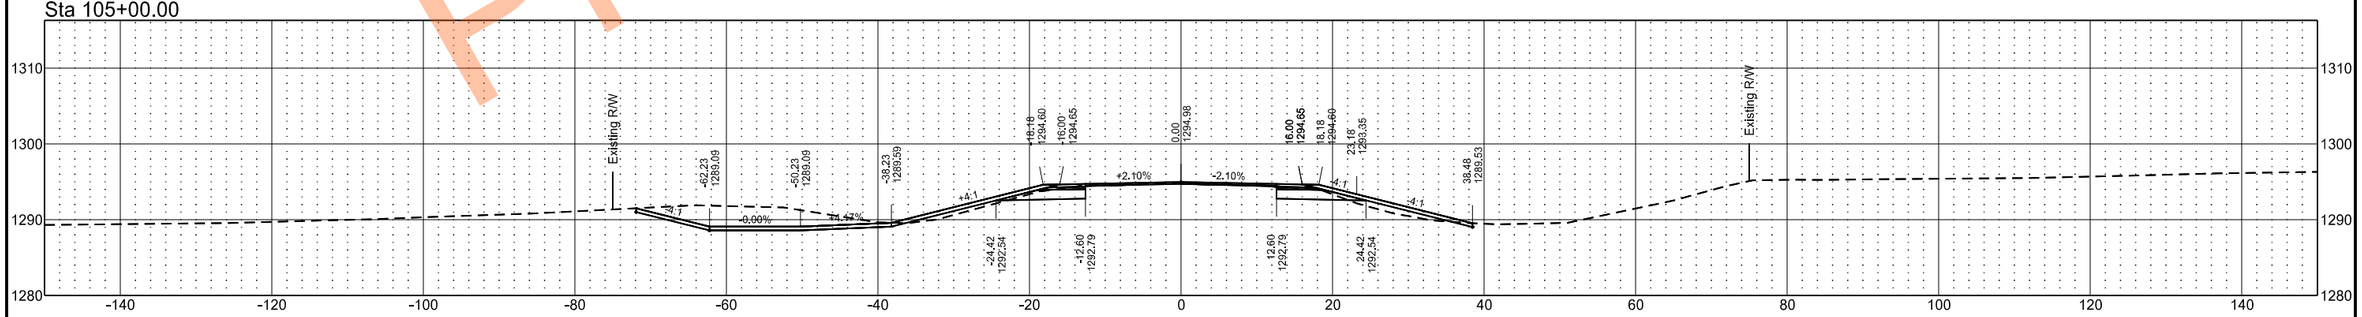

Preliminary Plans

EX32

	STATE	PROJECT NO.	SECTION NO.	SHEET NO.
	ND	SS-XA-8-032(046)000	200	66

Sta 111+00.00

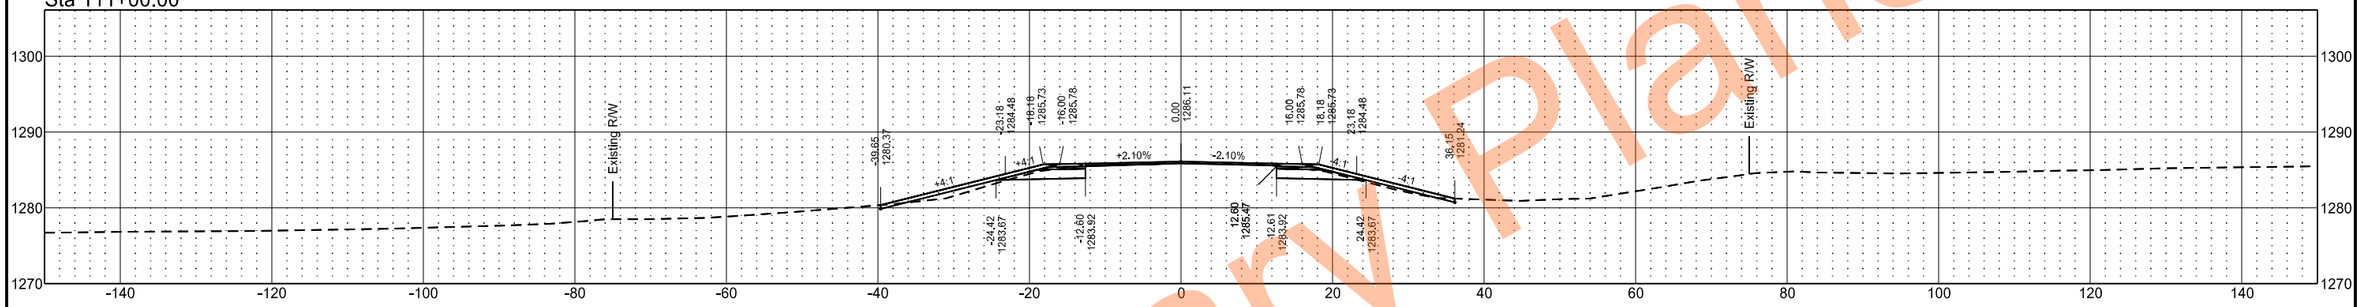

Sta 110+00.00

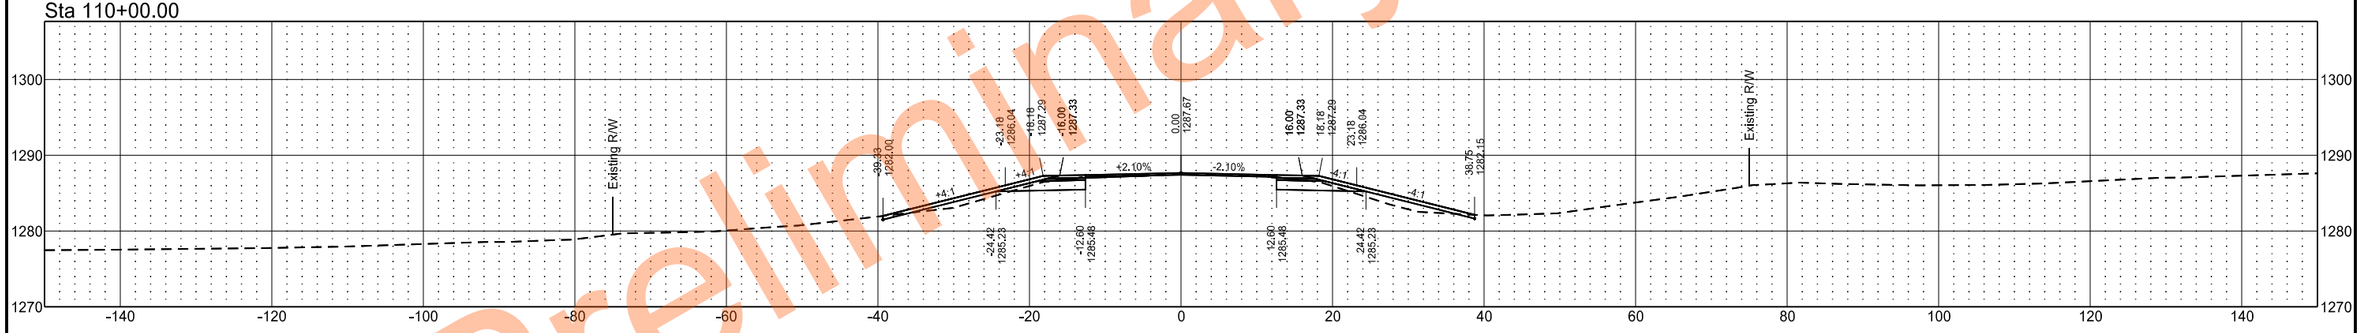

Sta 109+00.00

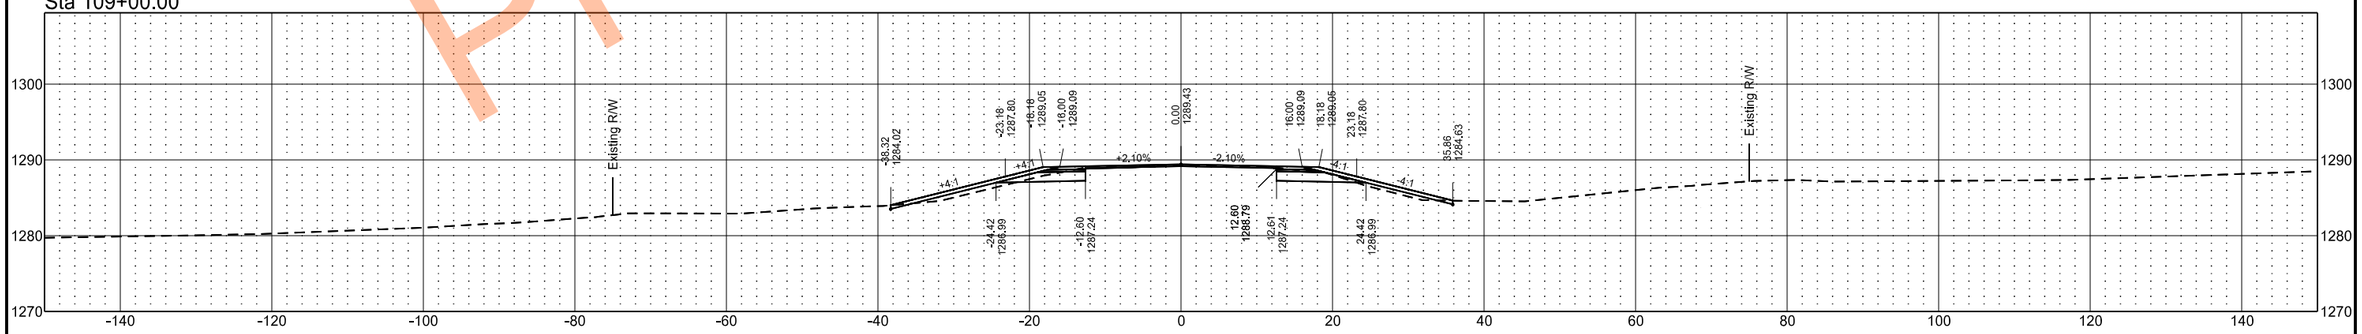

Preliminary Plans

EX32

	STATE	PROJECT NO.	SECTION NO.	SHEET NO.
	ND	SS-XA-8-032(046)000	200	67

Sta 114+07.94

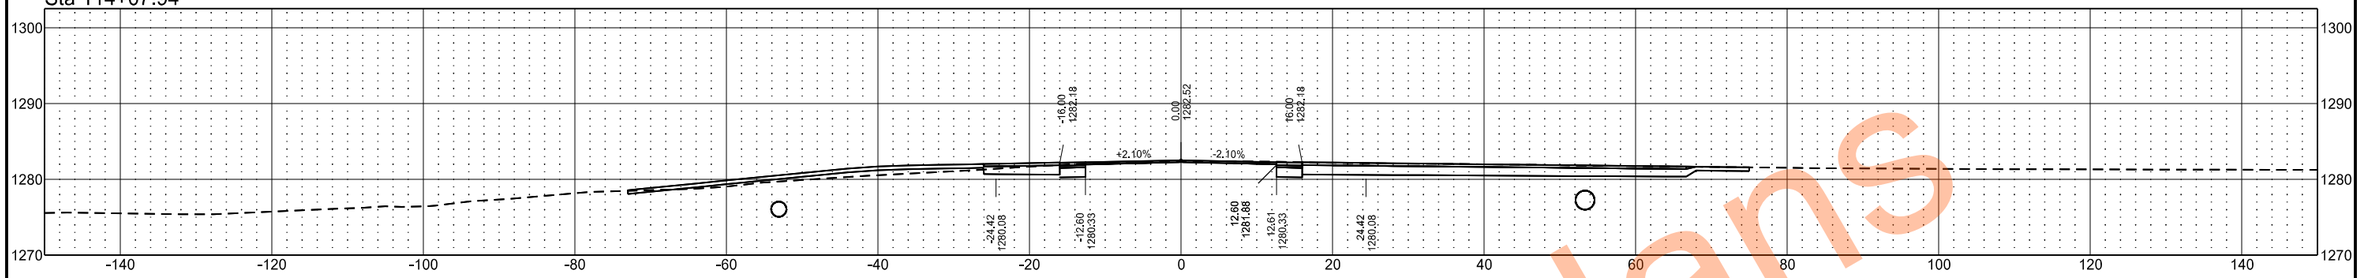

Sta 114+00.00

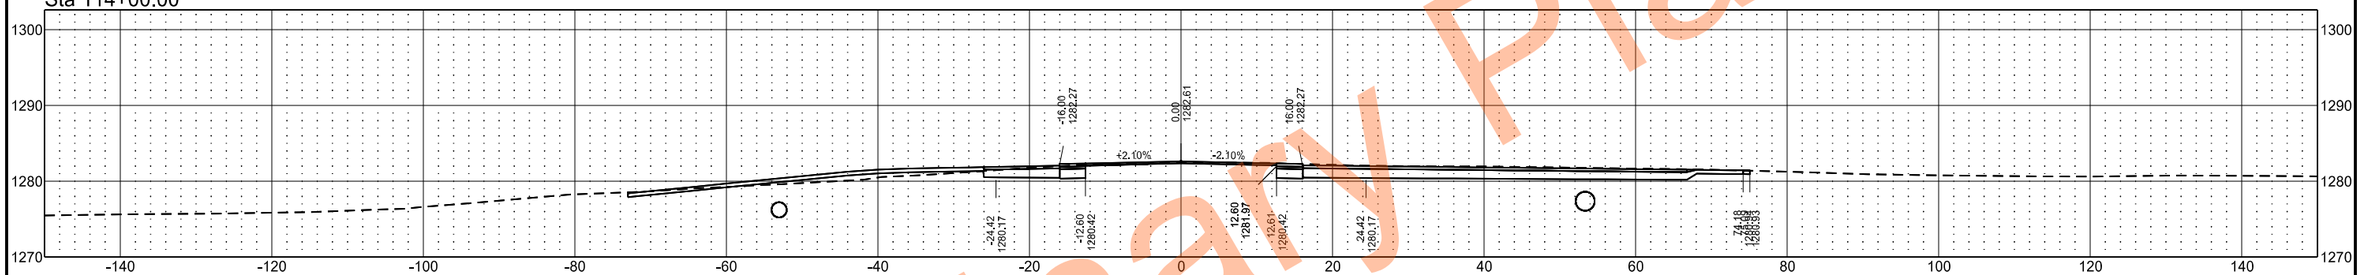

Sta 113+00.00

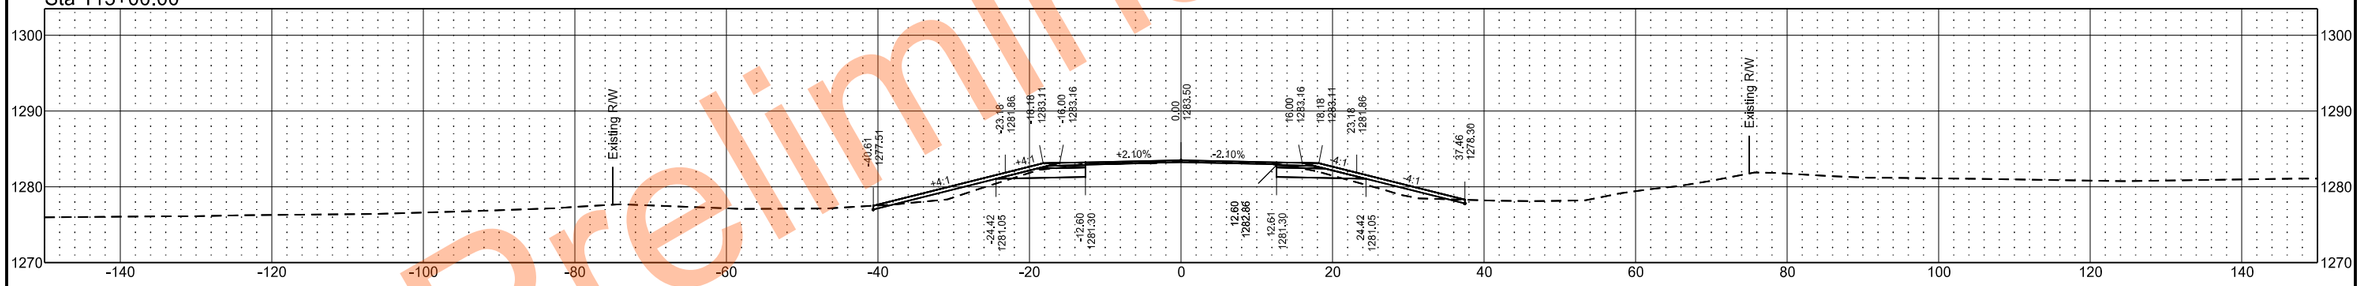

Sta 112+00.00

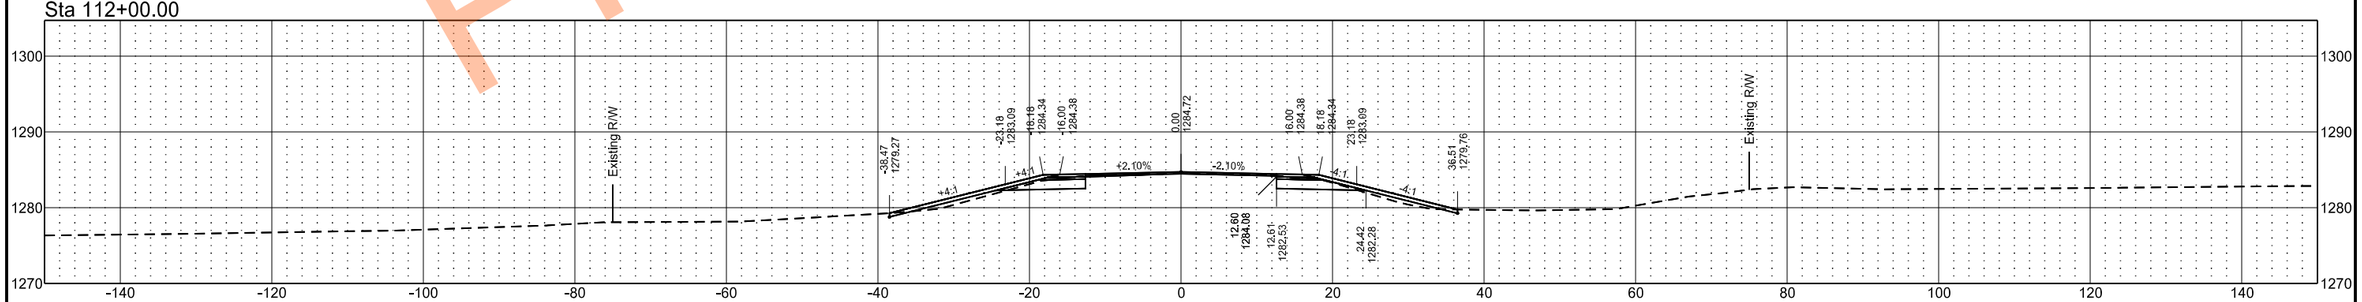

Preliminary Plans

EX32

	STATE	PROJECT NO.	SECTION NO.	SHEET NO.
	ND	SS-XA-8-032(046)000	200	68

Sta 117+00.00

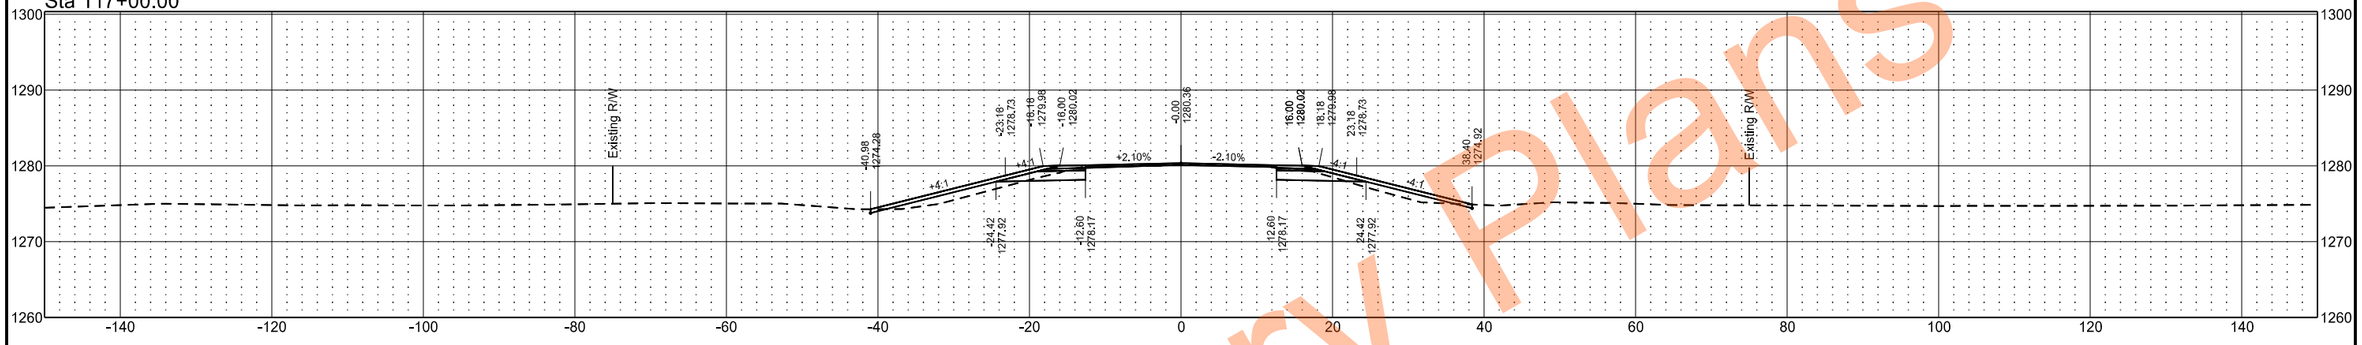

Sta 116+00.00

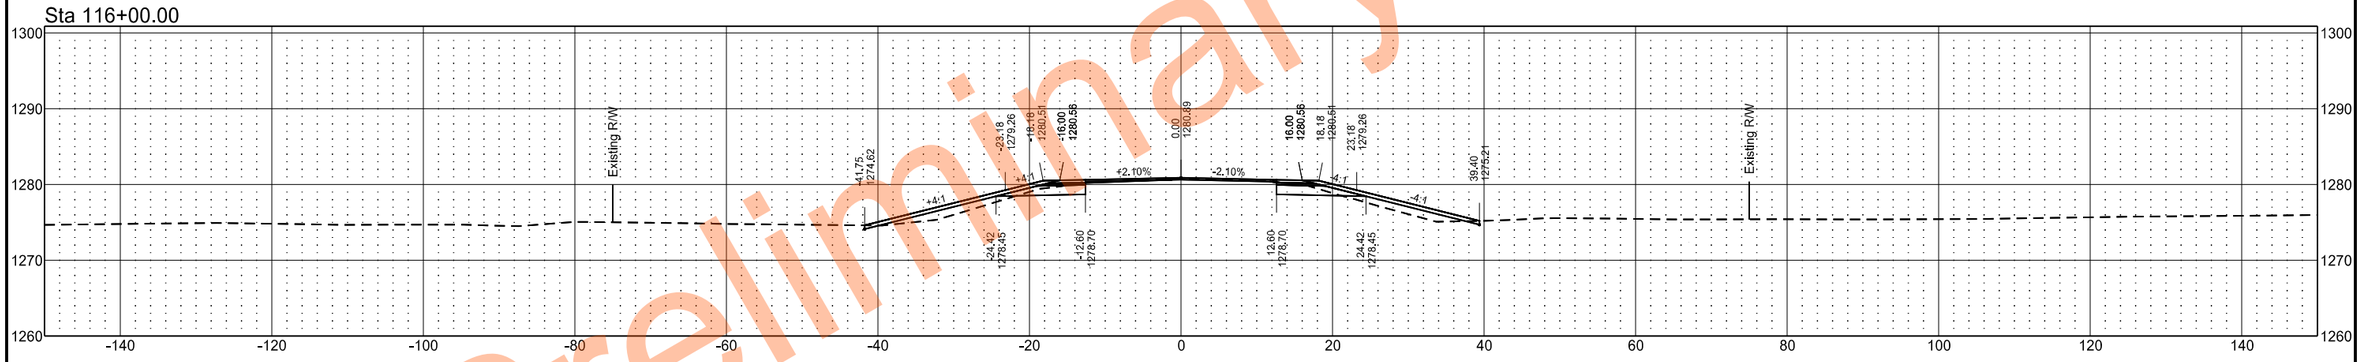

Sta 115+00.00

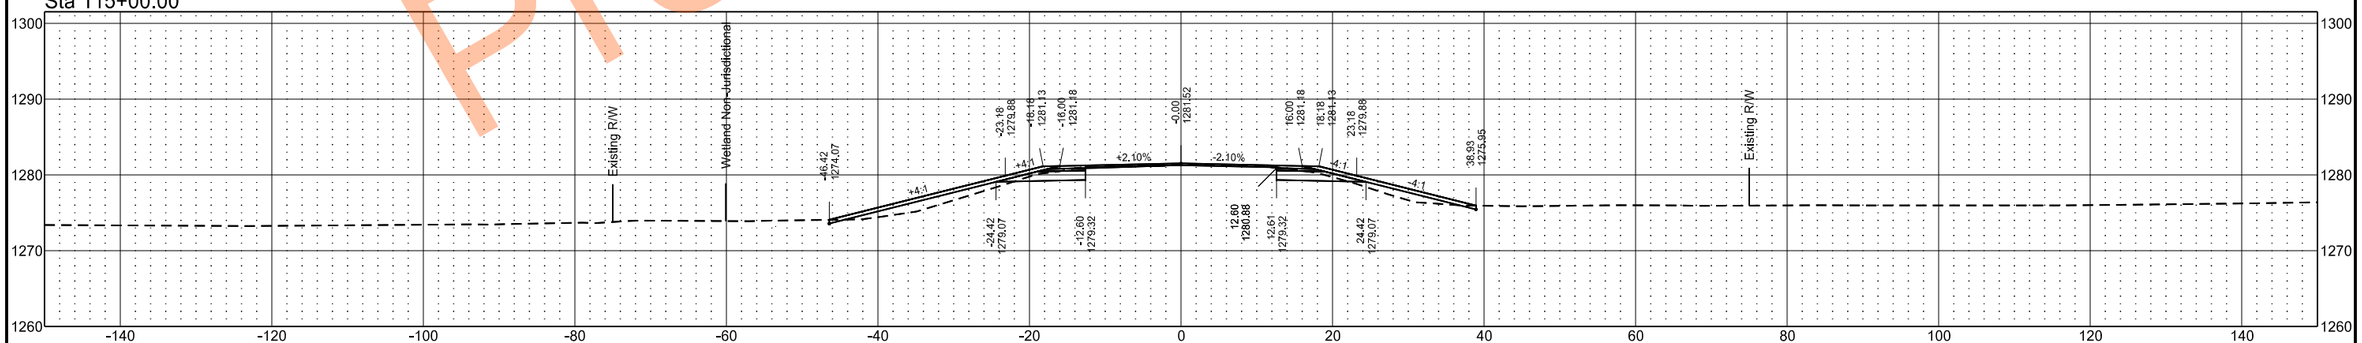

Preliminary Plans

EX32

	STATE	PROJECT NO.	SECTION NO.	SHEET NO.
	ND	SS-XA-8-032(046)000	200	69

Sta 120+00.00

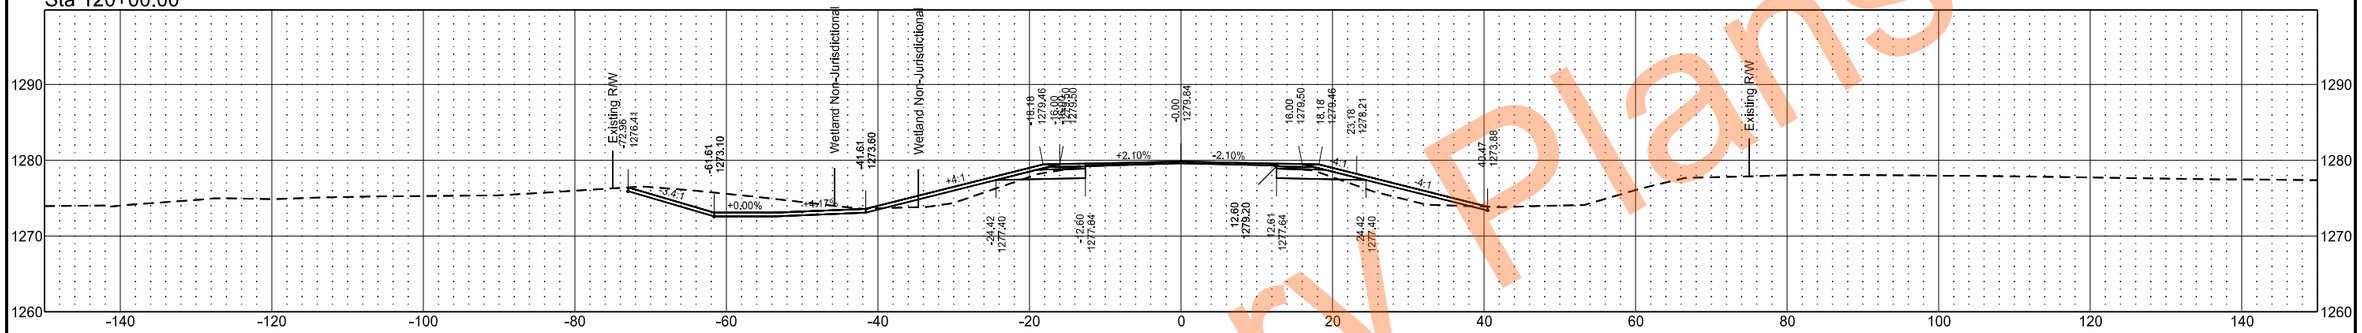

Sta 119+00.00

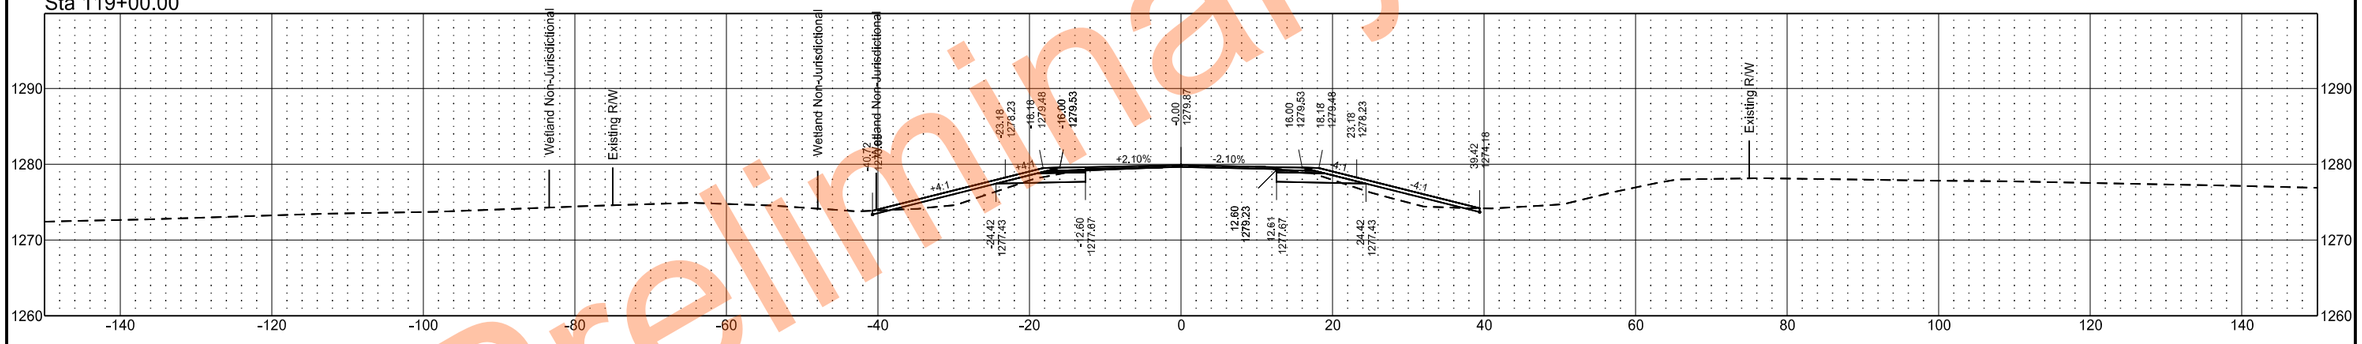

Sta 118+00.00

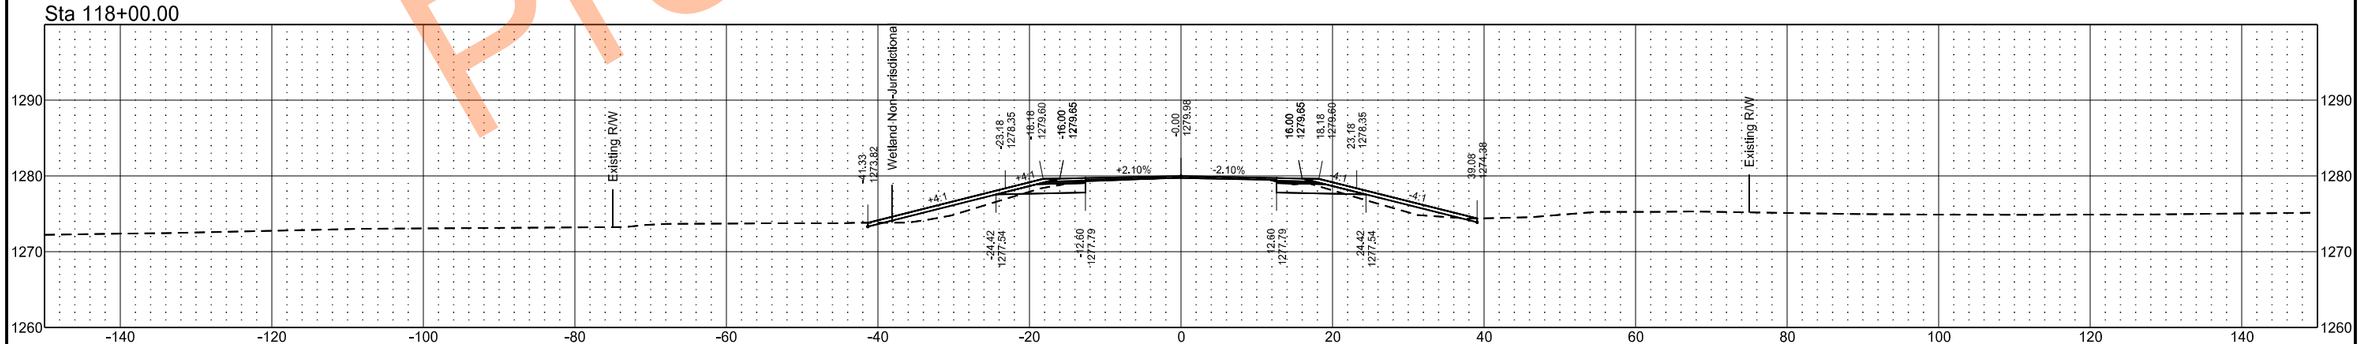

Preliminary Plans

EX32

	STATE	PROJECT NO.	SECTION NO.	SHEET NO.
	ND	SS-XA-8-032(046)000	200	70

Sta 123+00.00

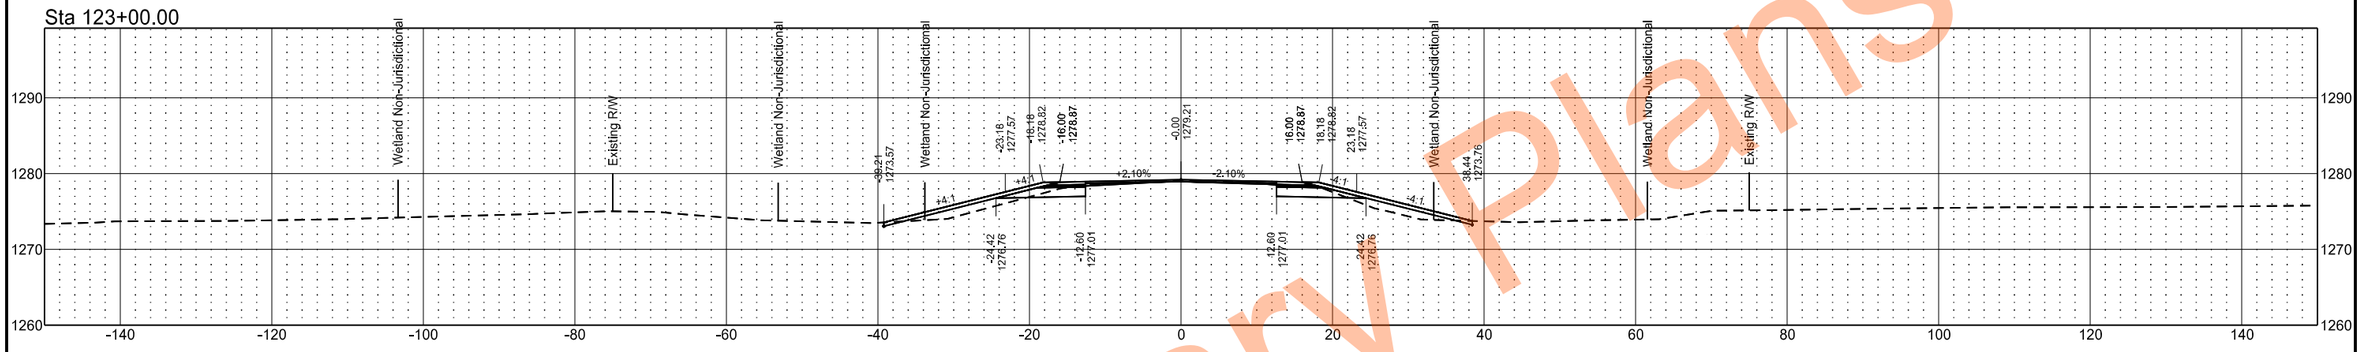

Sta 122+00.00

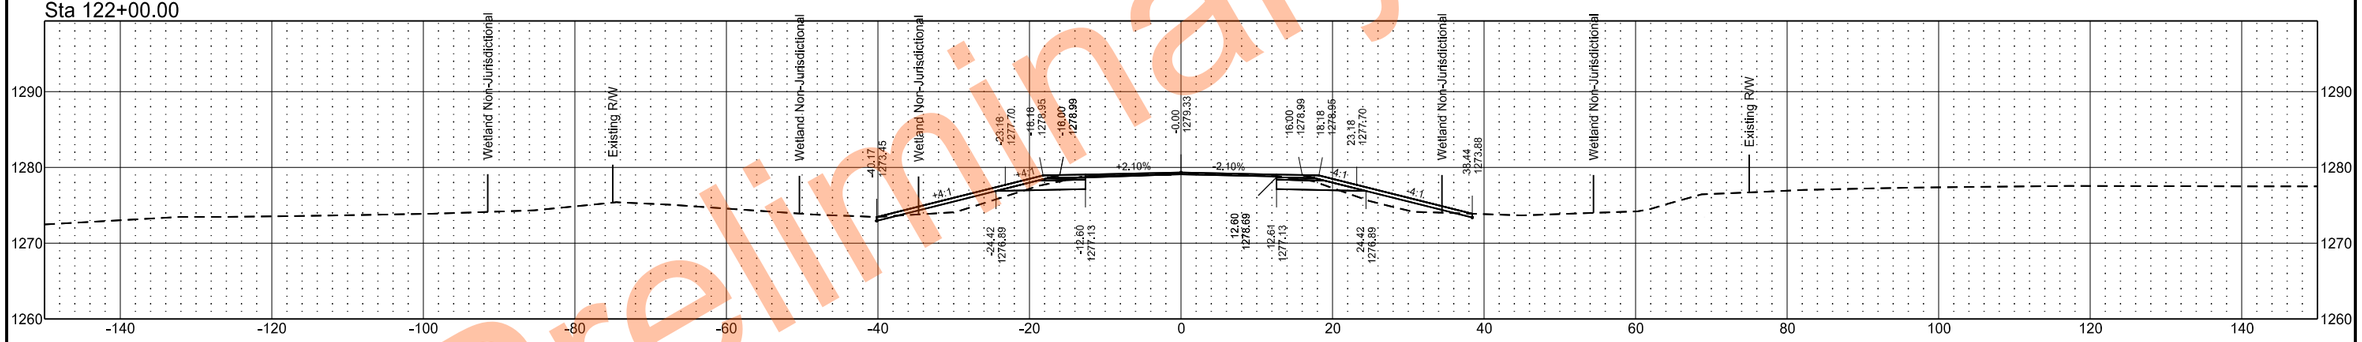

Sta 121+00.00

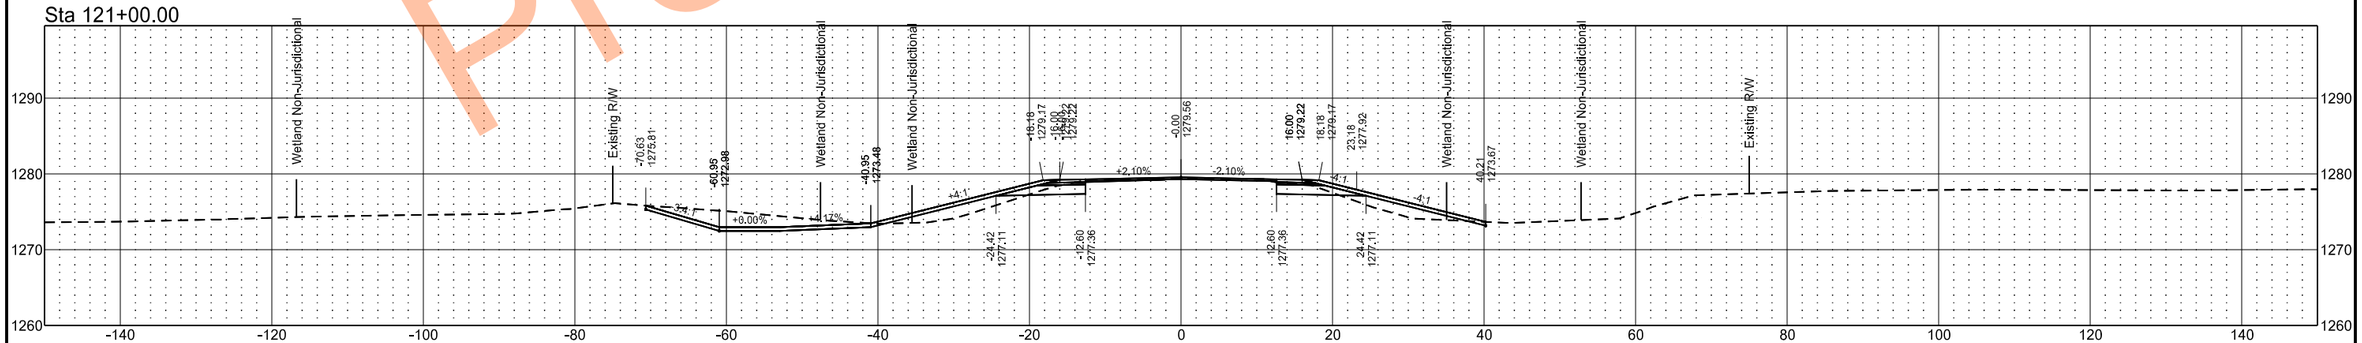

Preliminary Plans

EX32

	STATE	PROJECT NO.	SECTION NO.	SHEET NO.
	ND	SS-XA-8-032(046)000	200	71

Sta 125+00.00

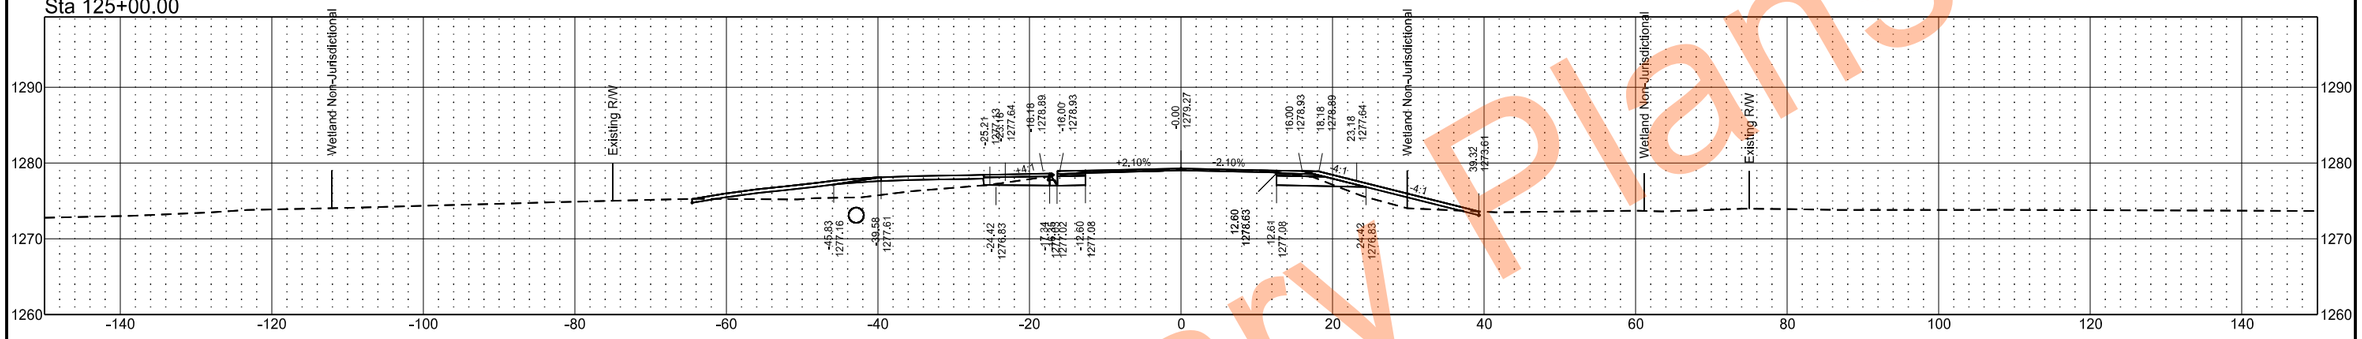

Sta 124+84.44

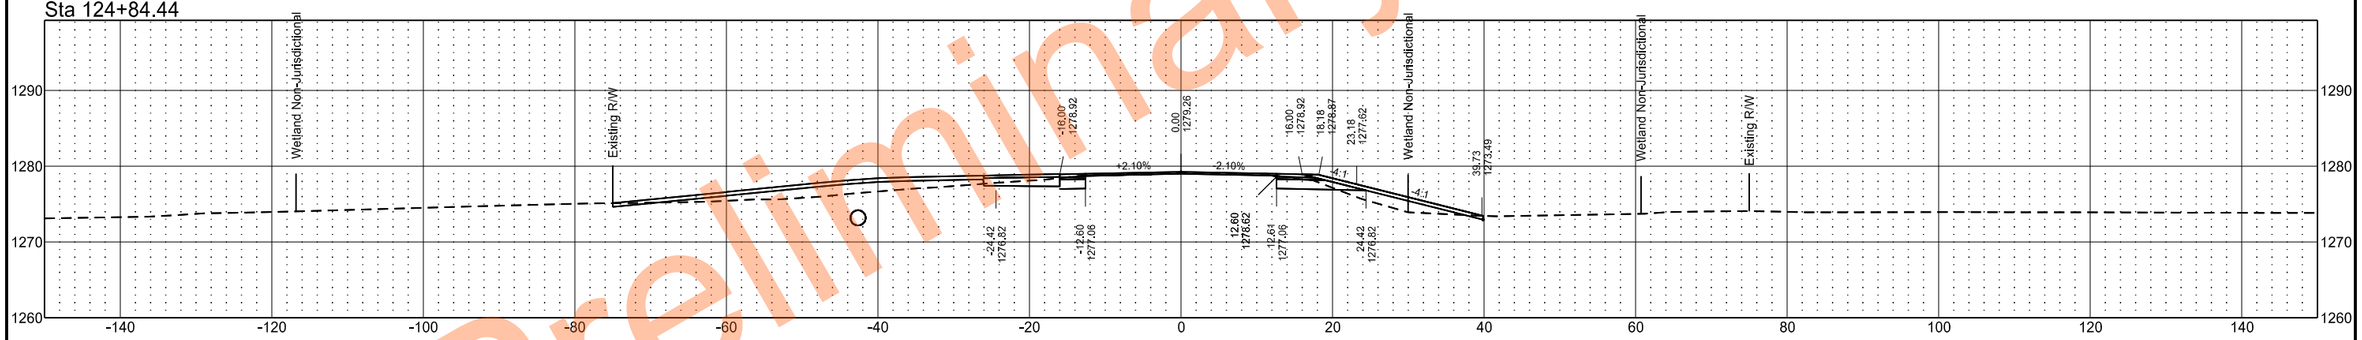

Sta 124+00.00

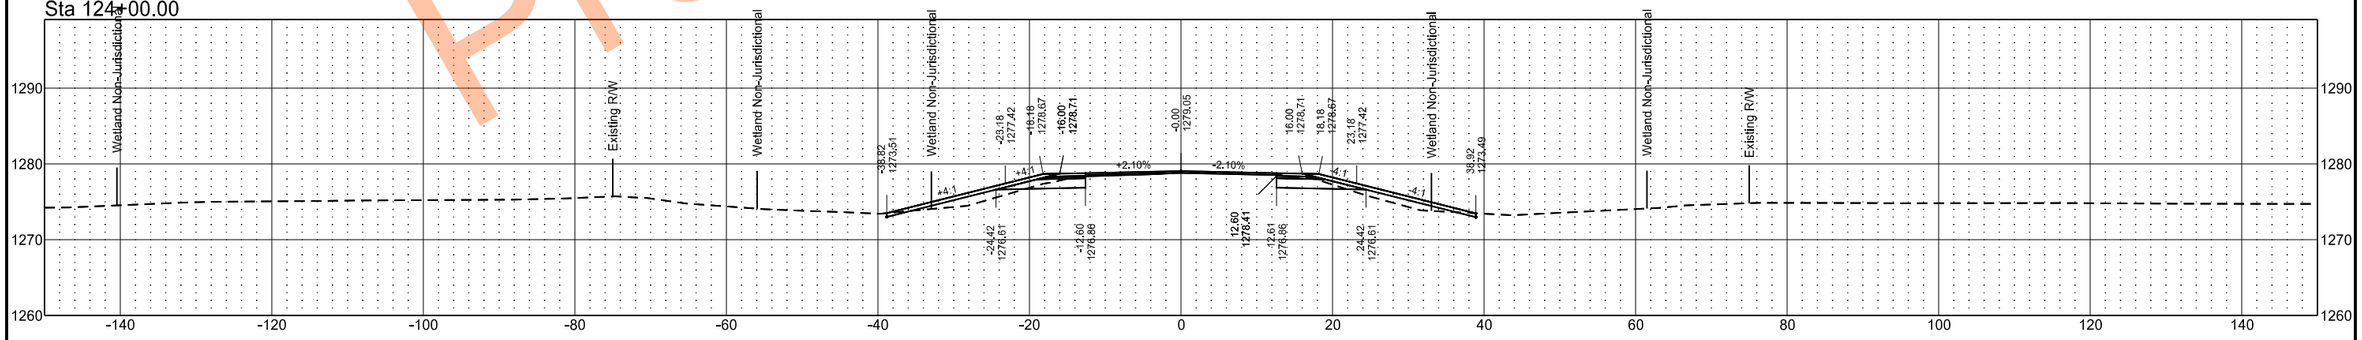

Preliminary Plans

EX32

	STATE	PROJECT NO.	SECTION NO.	SHEET NO.
	ND	SS-XA-8-032(046)000	200	72

Sta 128+00.00

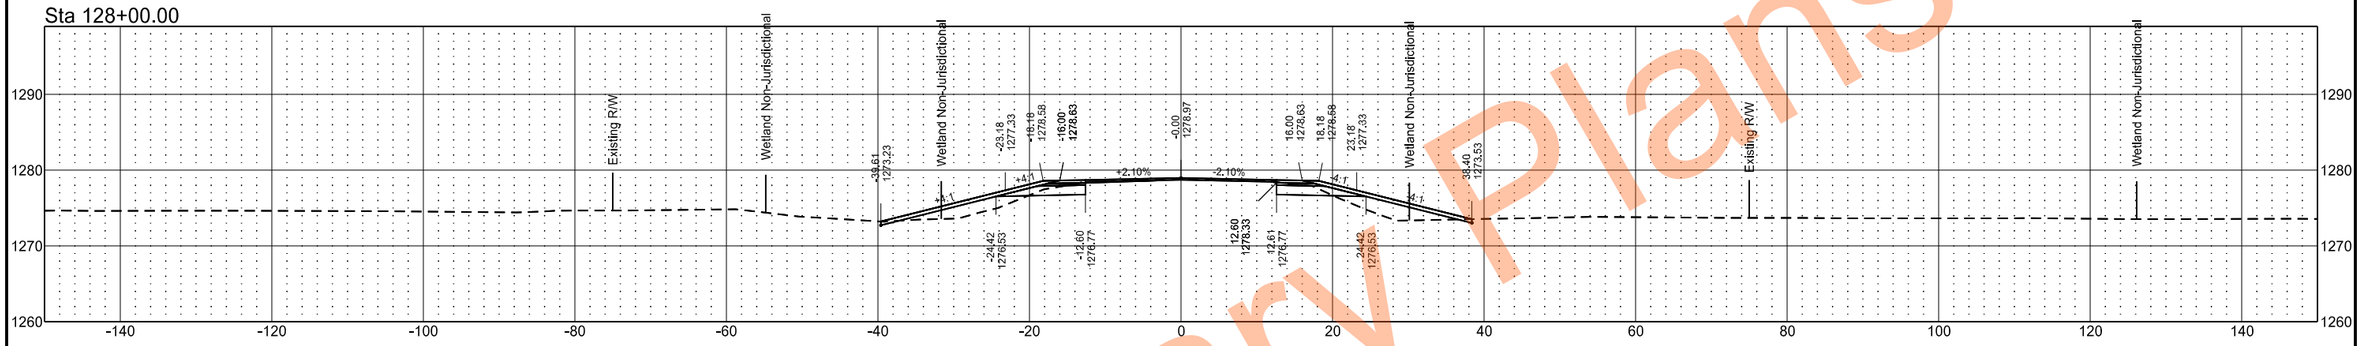

Sta 127+00.00

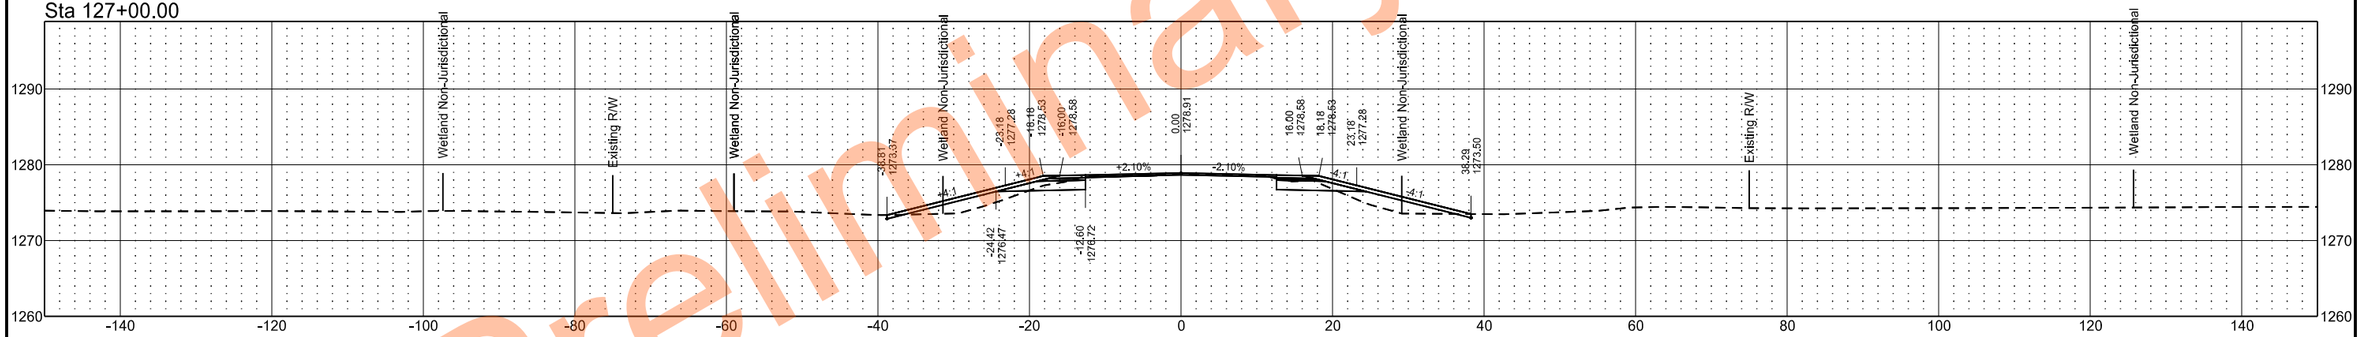

Sta 126+00.00

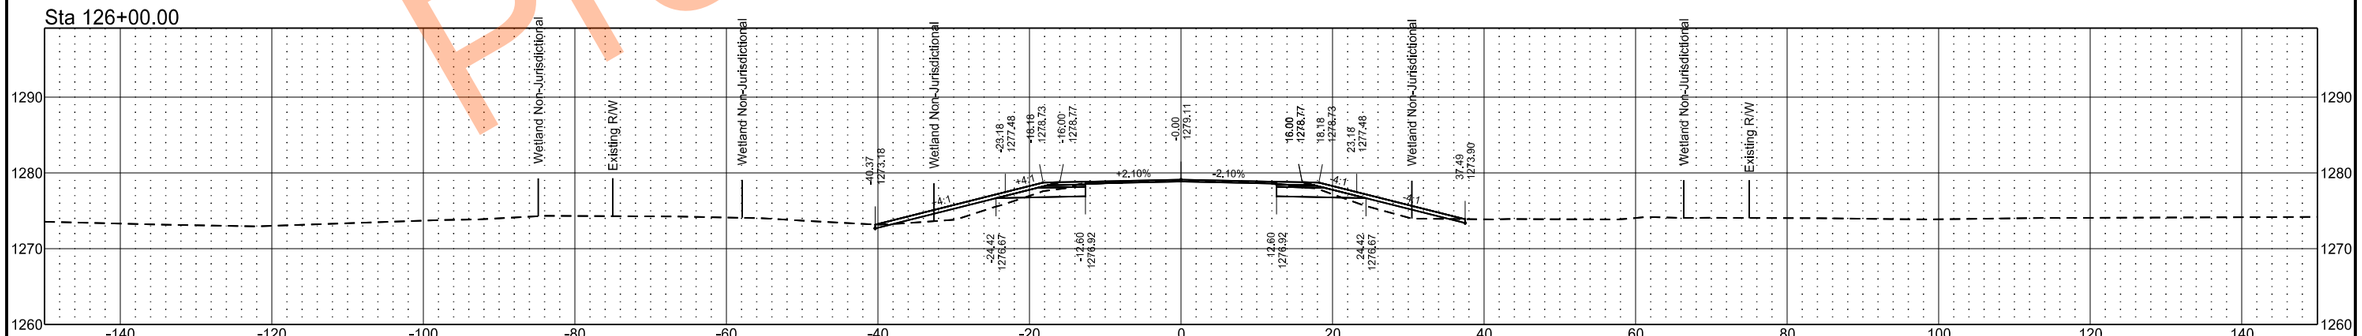

Preliminary Plans

EX32

	STATE	PROJECT NO.	SECTION NO.	SHEET NO.
	ND	SS-XA-8-032(046)000	200	73

Sta 130+00.00

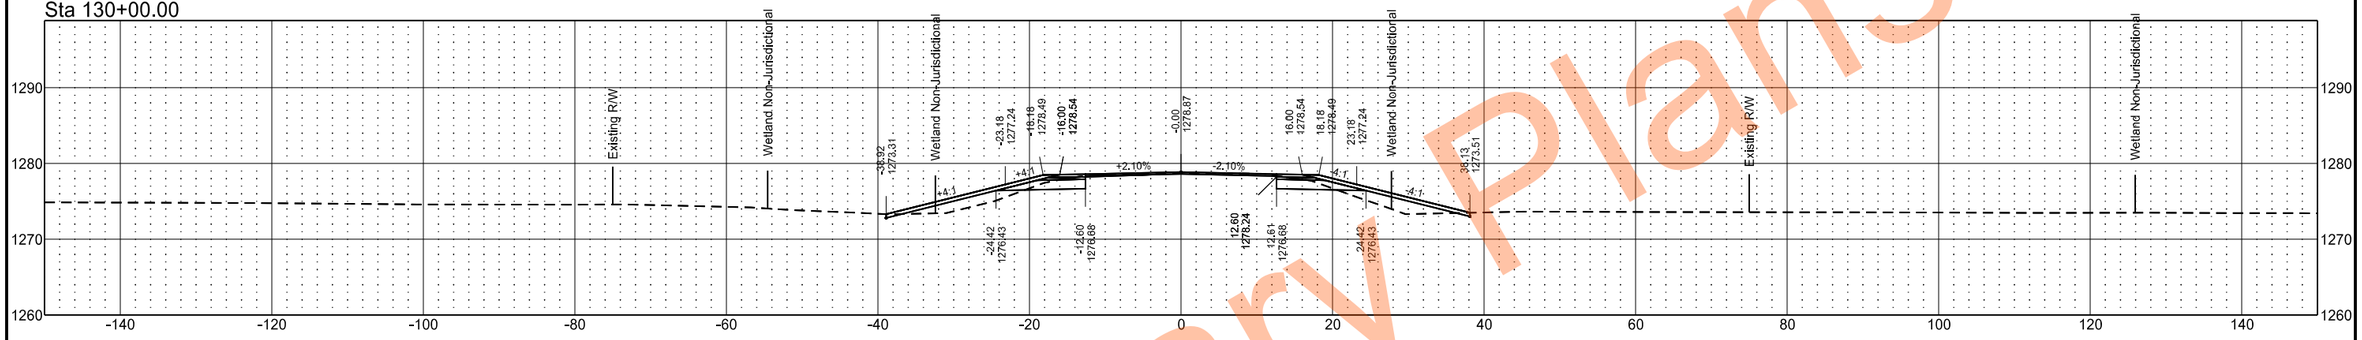

Sta 129+52.98

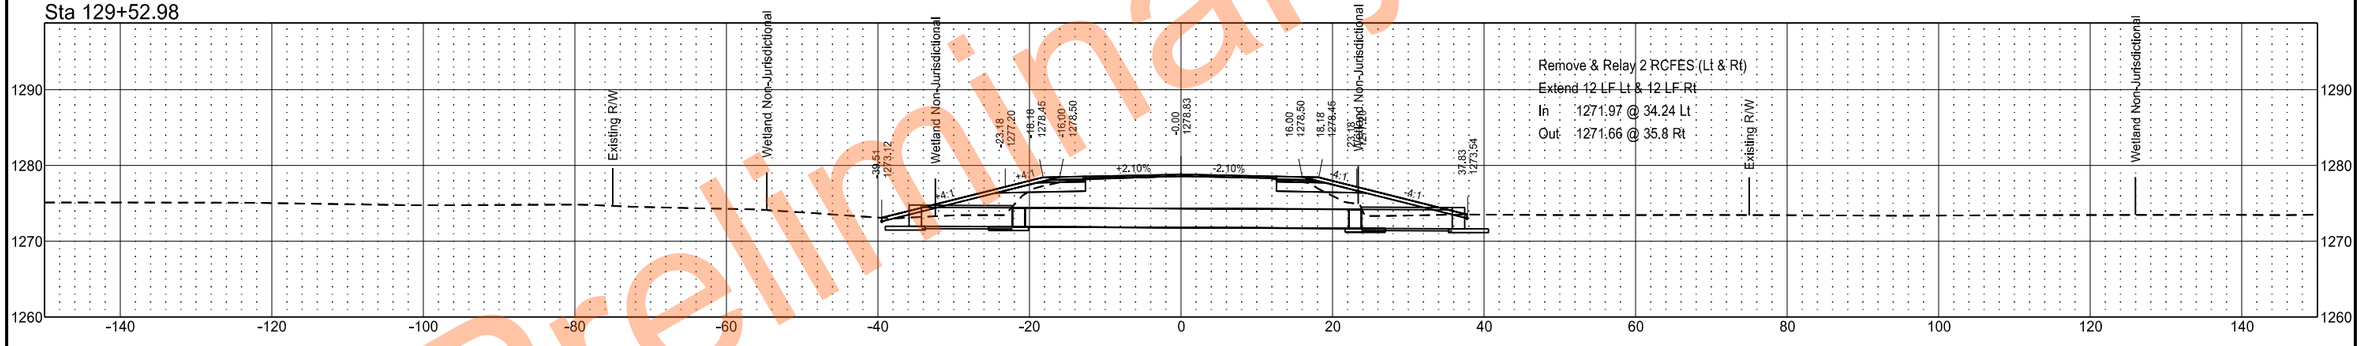

Remove & Relay 2 RCFES (Lt & Rt)
Extend 12 LF Lt & 12 LF Rt
In 1271.97 @ 34.24 Lt
Out 1271.66 @ 35.8 Rt

Sta 129+00.00

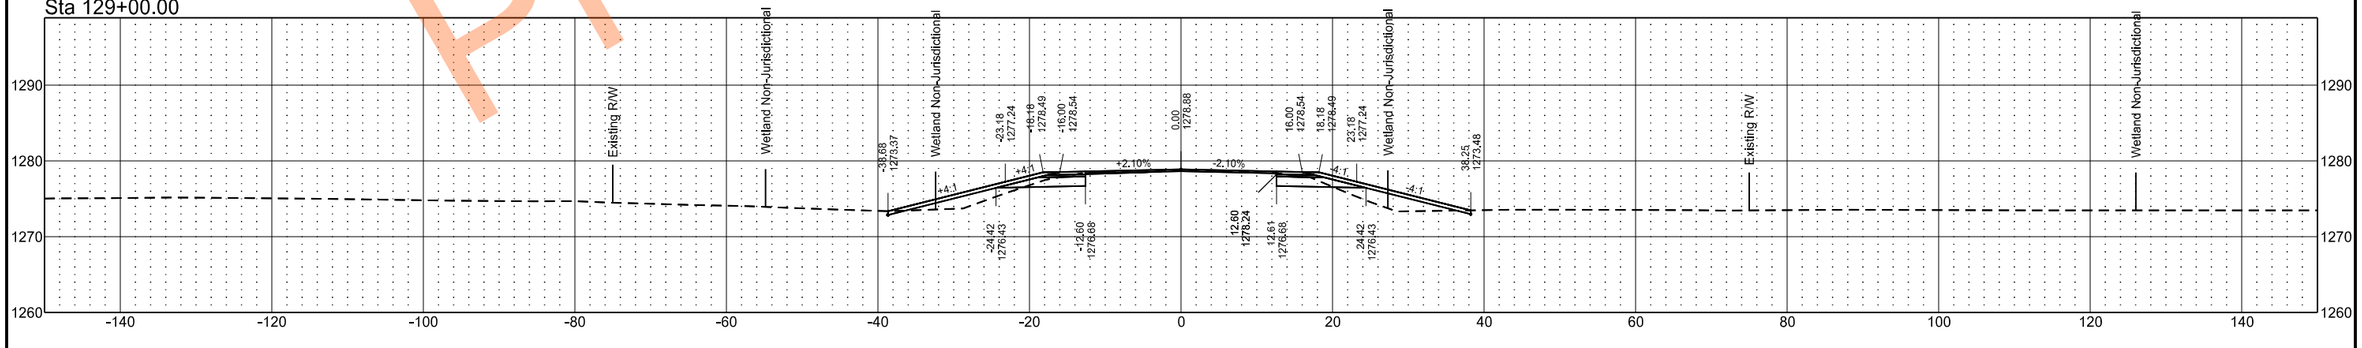

Preliminary Plans

EX32

	STATE	PROJECT NO.	SECTION NO.	SHEET NO.
	ND	SS-XA-8-032(046)000	200	74

Sta 133+00.00

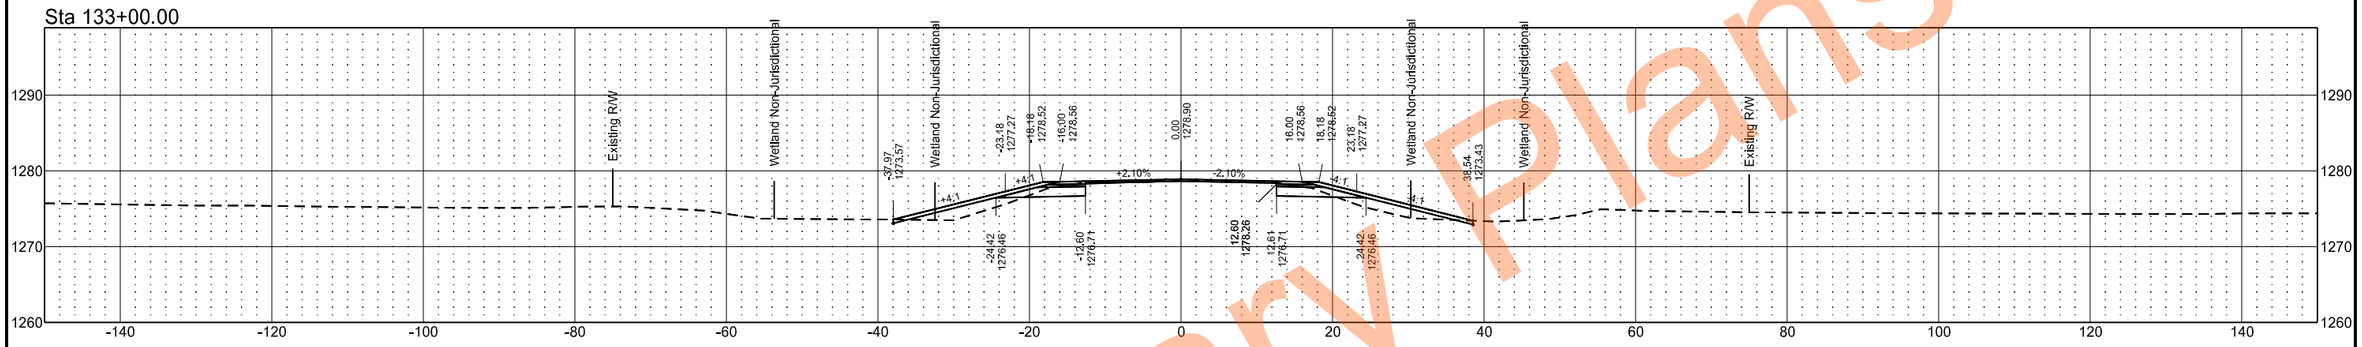

Sta 132+00.00

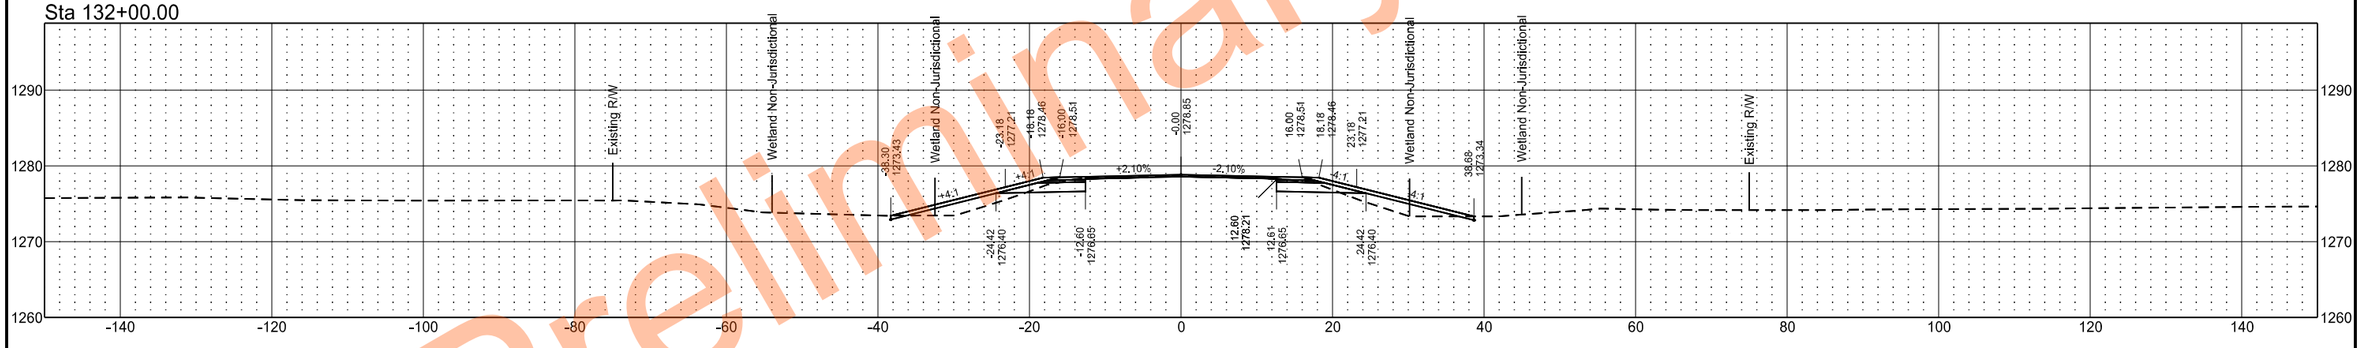

Sta 131+00.00

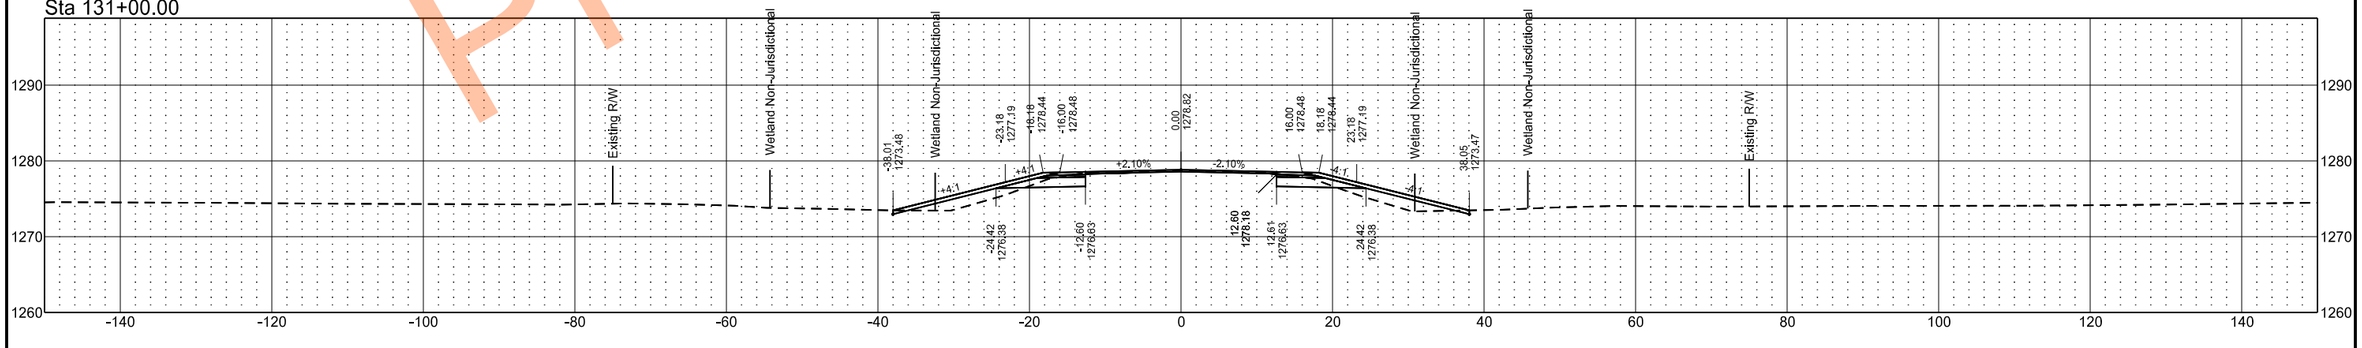

Preliminary Plans

EX32

	STATE	PROJECT NO.	SECTION NO.	SHEET NO.
	ND	SS-XA-8-032(046)000	200	75

Sta 136+00.00

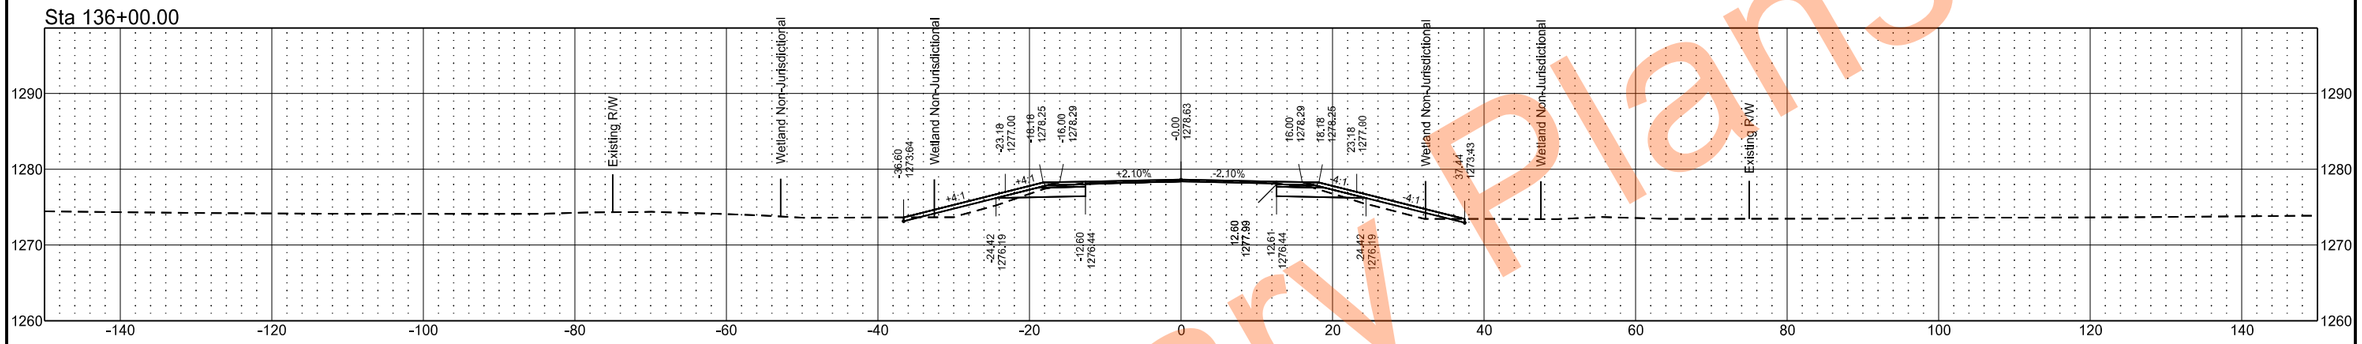

Sta 135+00.00

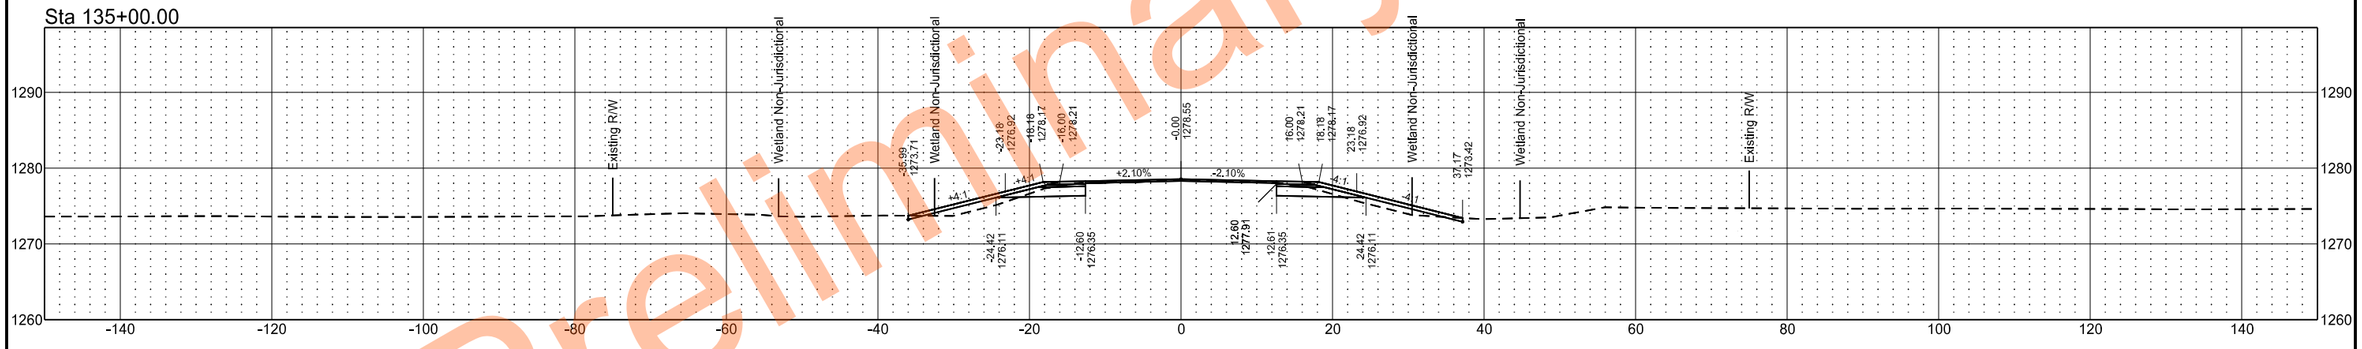

Sta 134+00.00

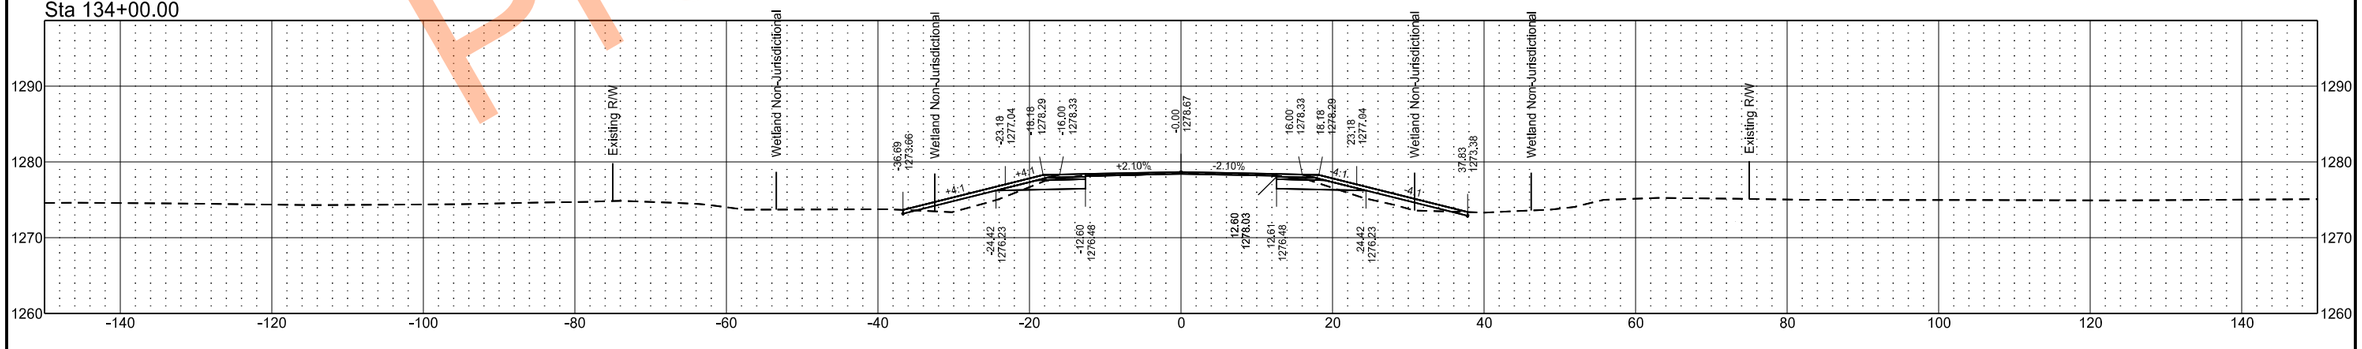

Preliminary Plans

EX32

	STATE	PROJECT NO.	SECTION NO.	SHEET NO.
	ND	SS-XA-8-032(046)000	200	76

Sta 139+00.00

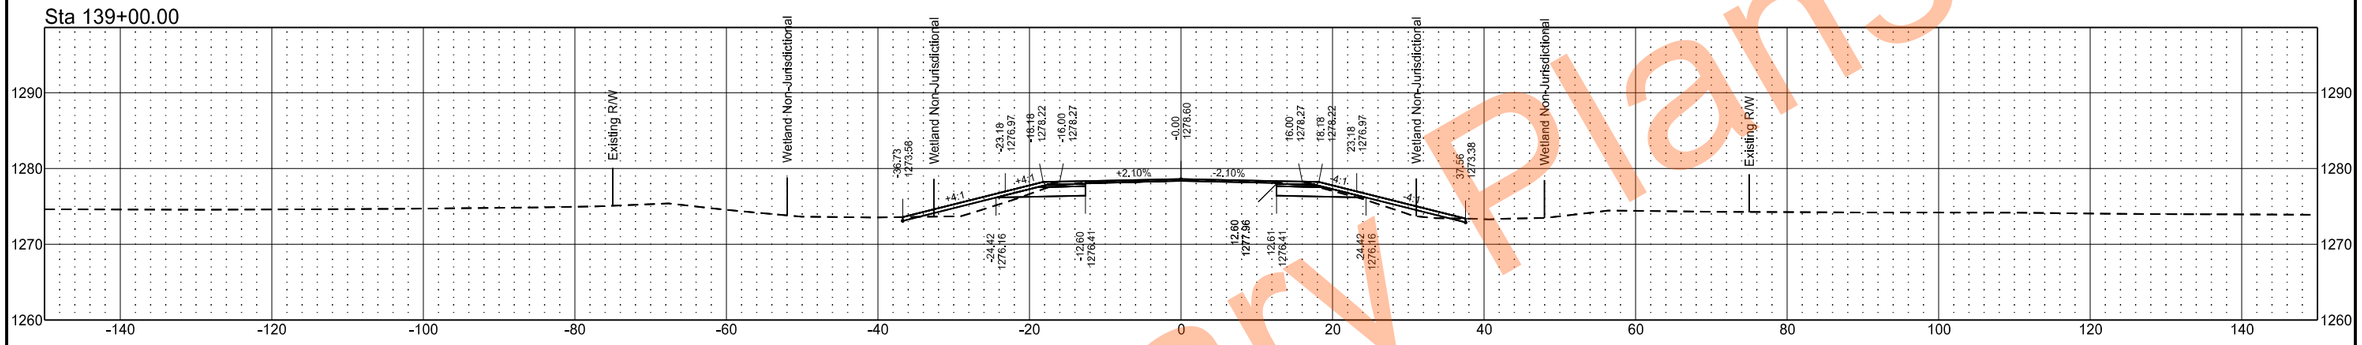

Sta 138+00.00

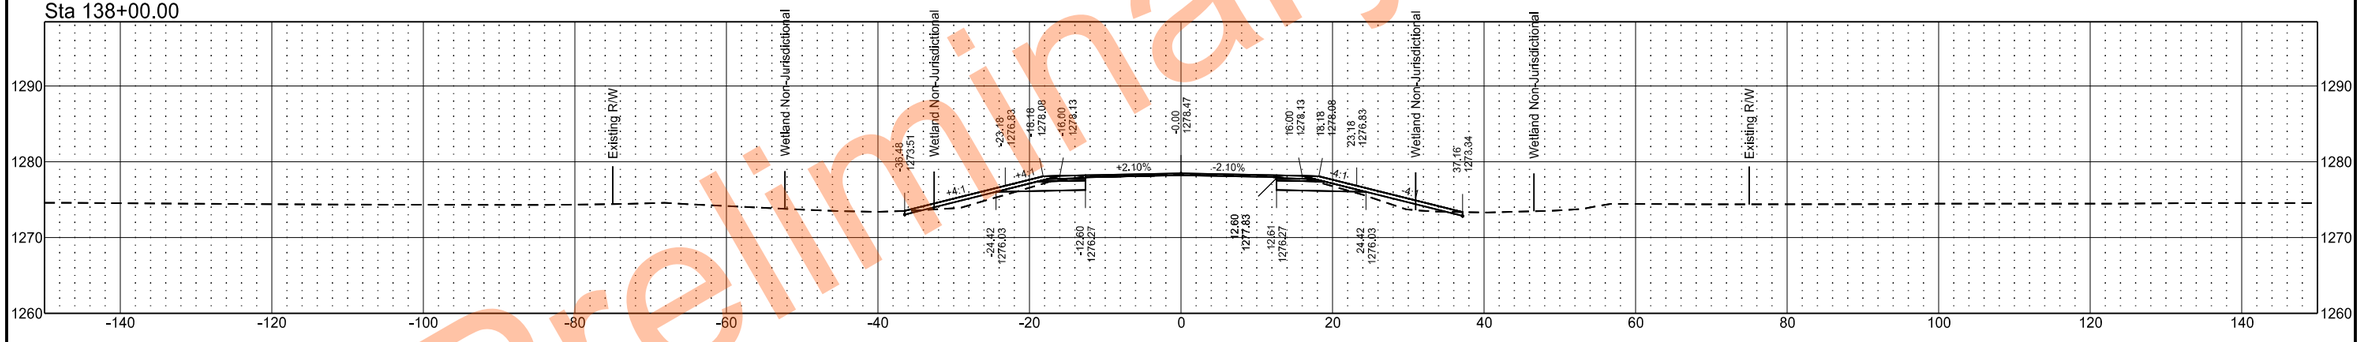

Sta 137+00.00

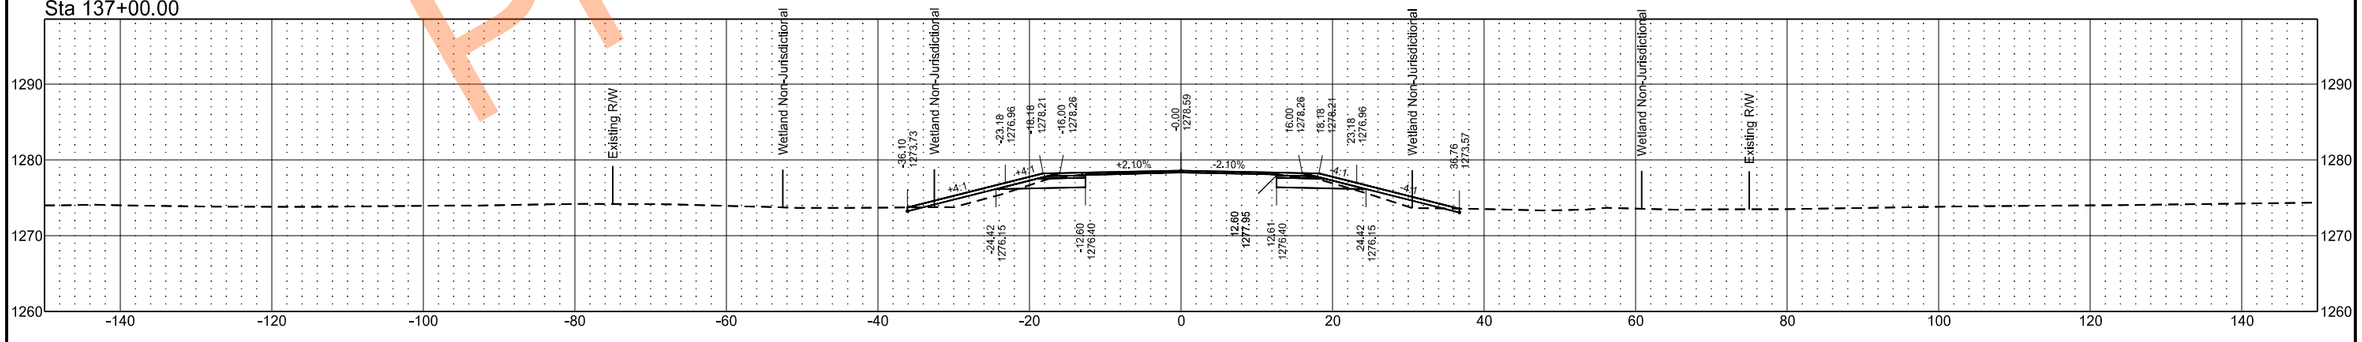

Preliminary Plans

EX32

	STATE	PROJECT NO.	SECTION NO.	SHEET NO.
	ND	SS-XA-8-032(046)000	200	77

Sta 141+00.00

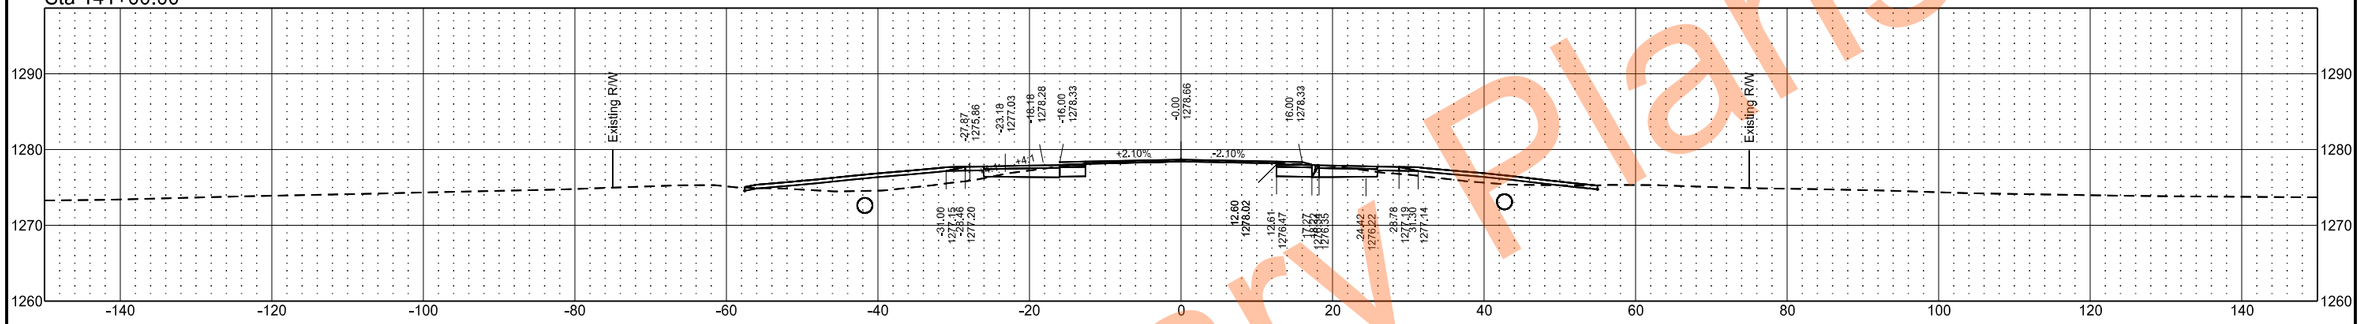

Sta 140+76.98

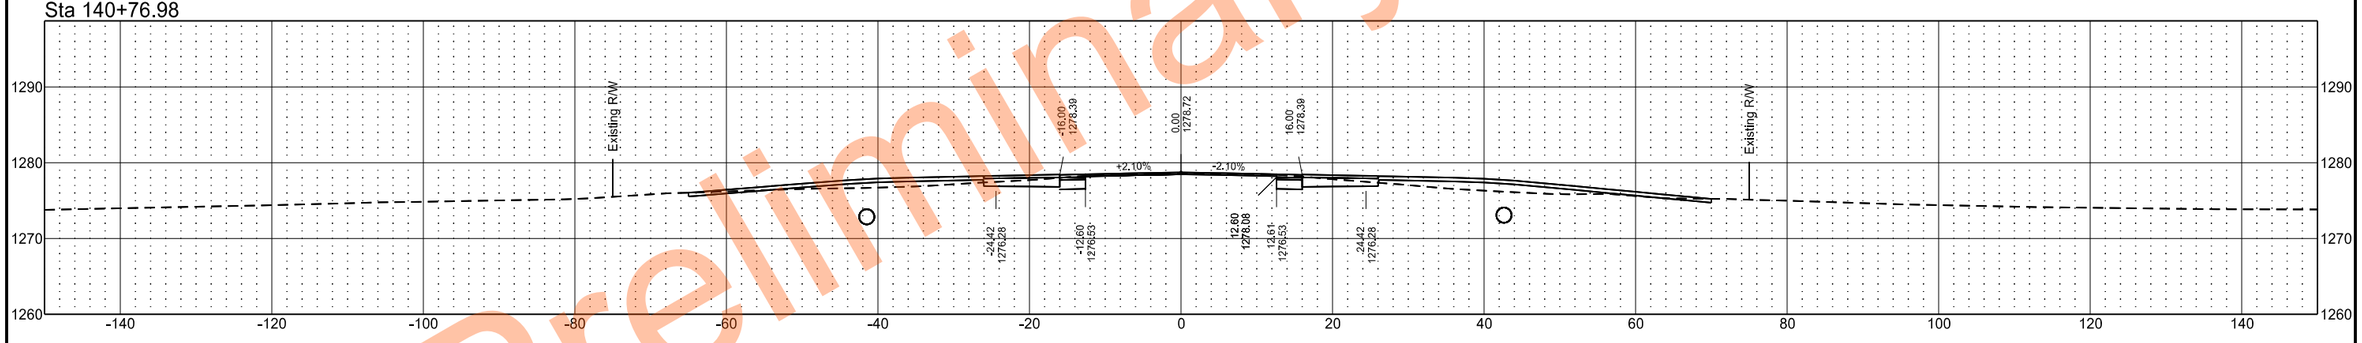

Sta 140+00.00

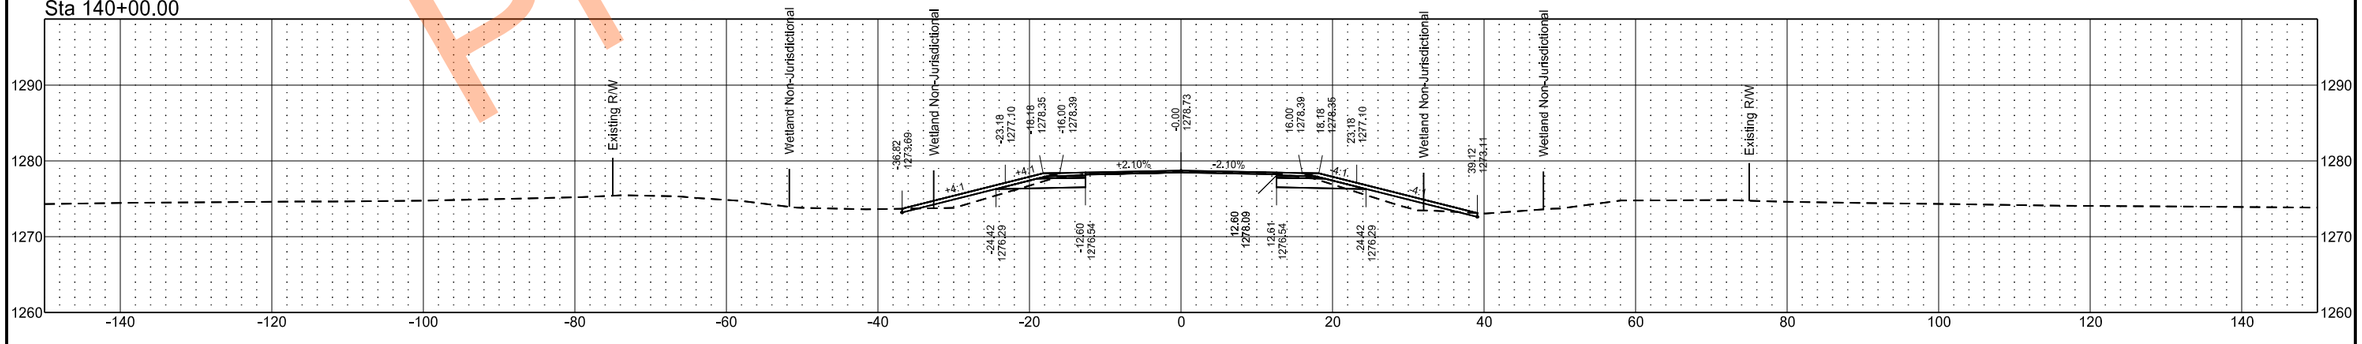

Preliminary Plans

EX32

	STATE	PROJECT NO.	SECTION NO.	SHEET NO.
	ND	SS-XA-8-032(046)000	200	78

Sta 144+00.00

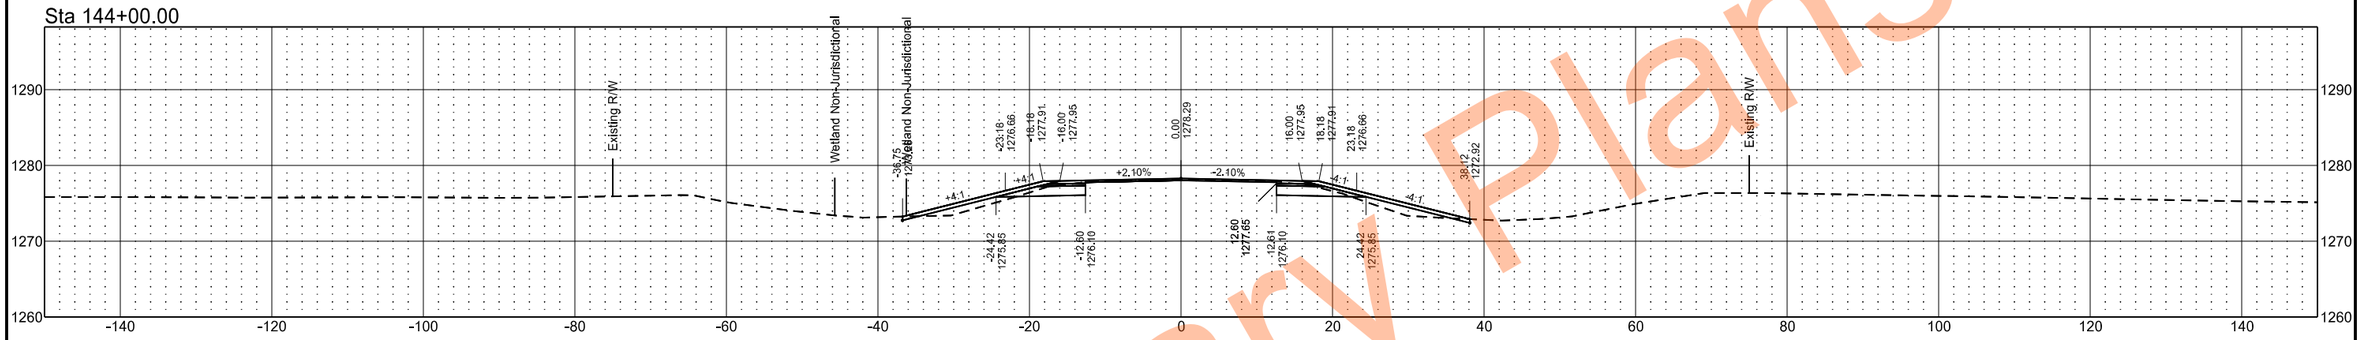

Sta 143+00.00

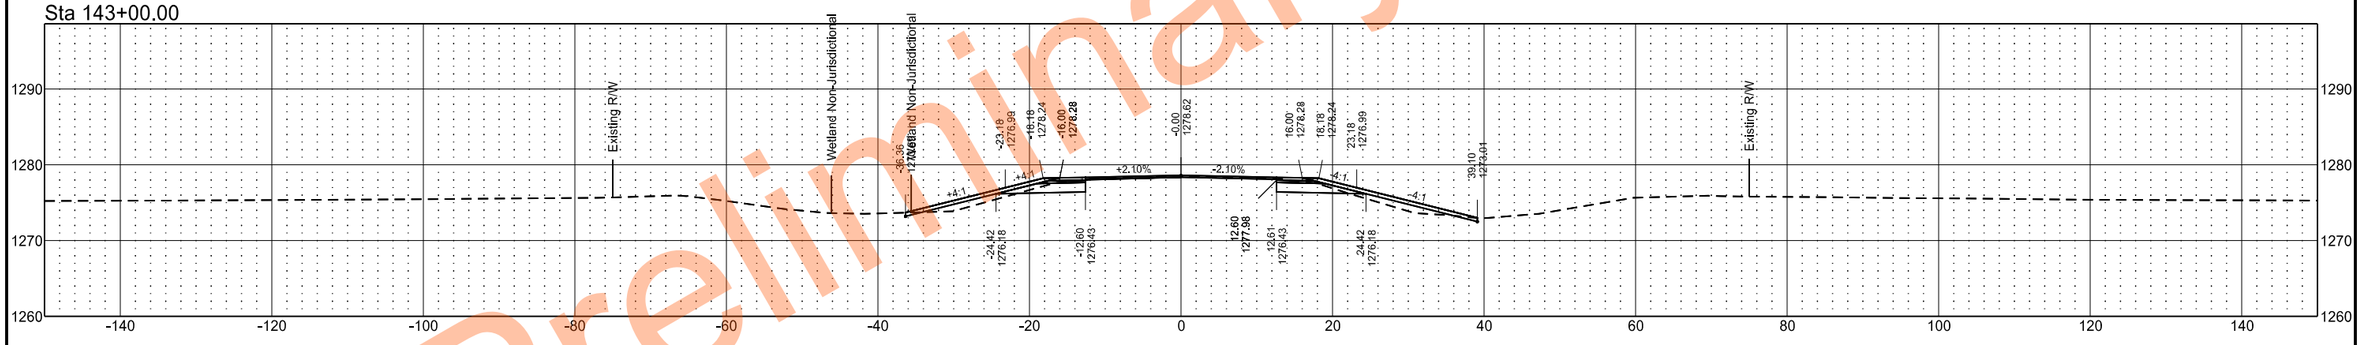

Sta 142+00.00

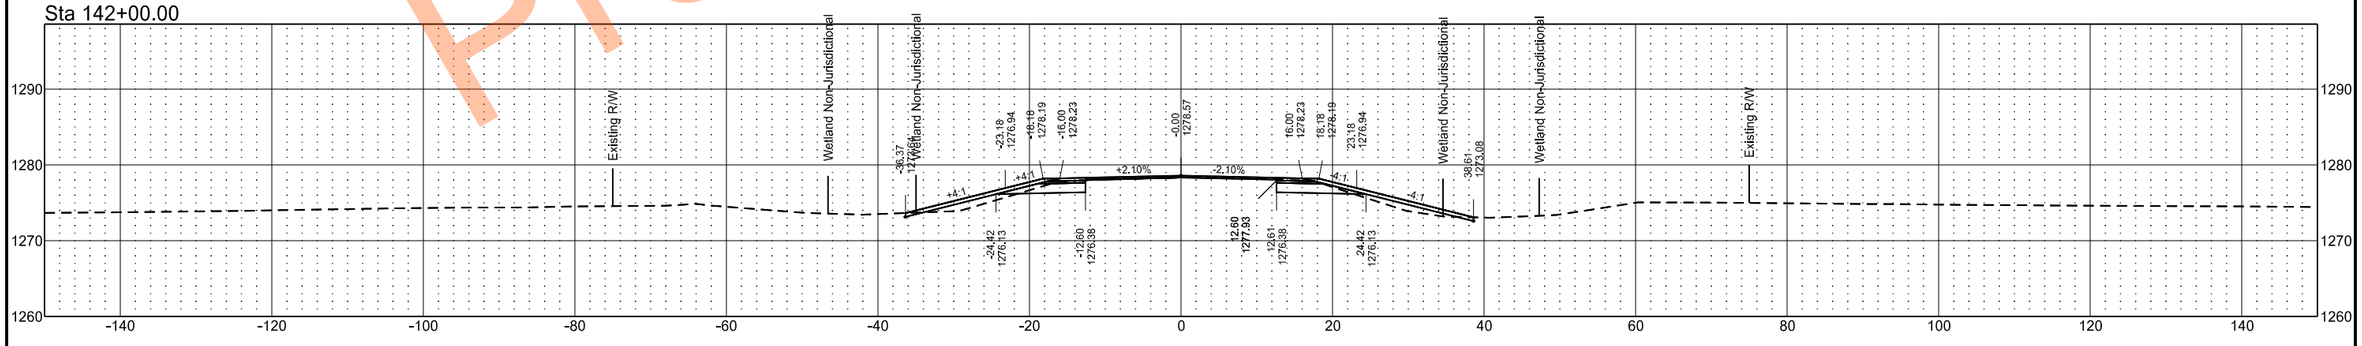

Preliminary Plans

EX32

	STATE	PROJECT NO.	SECTION NO.	SHEET NO.
	ND	SS-XA-8-032(046)000	200	79

Sta 147+00.00

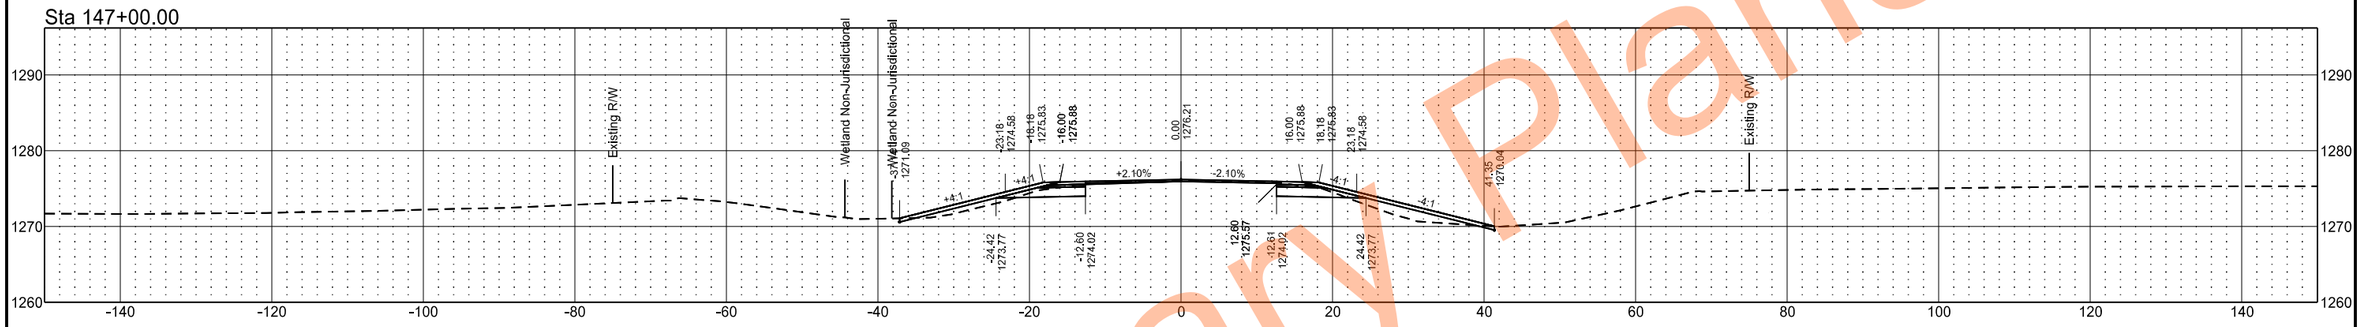

Sta 146+00.00

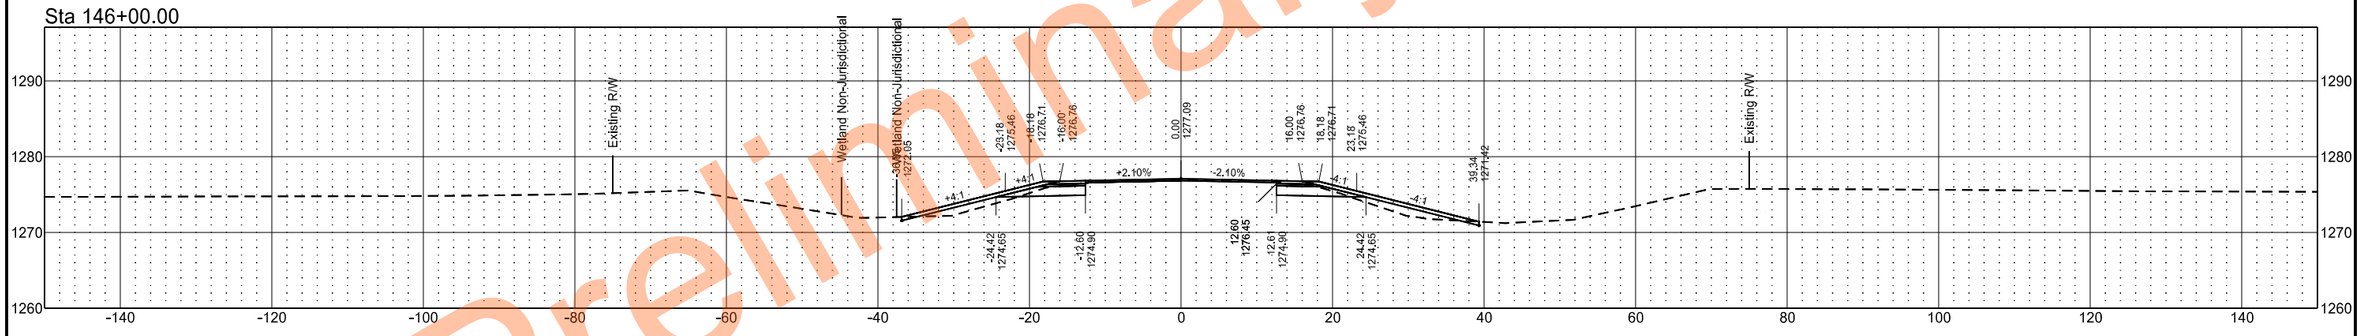

Sta 145+00.00

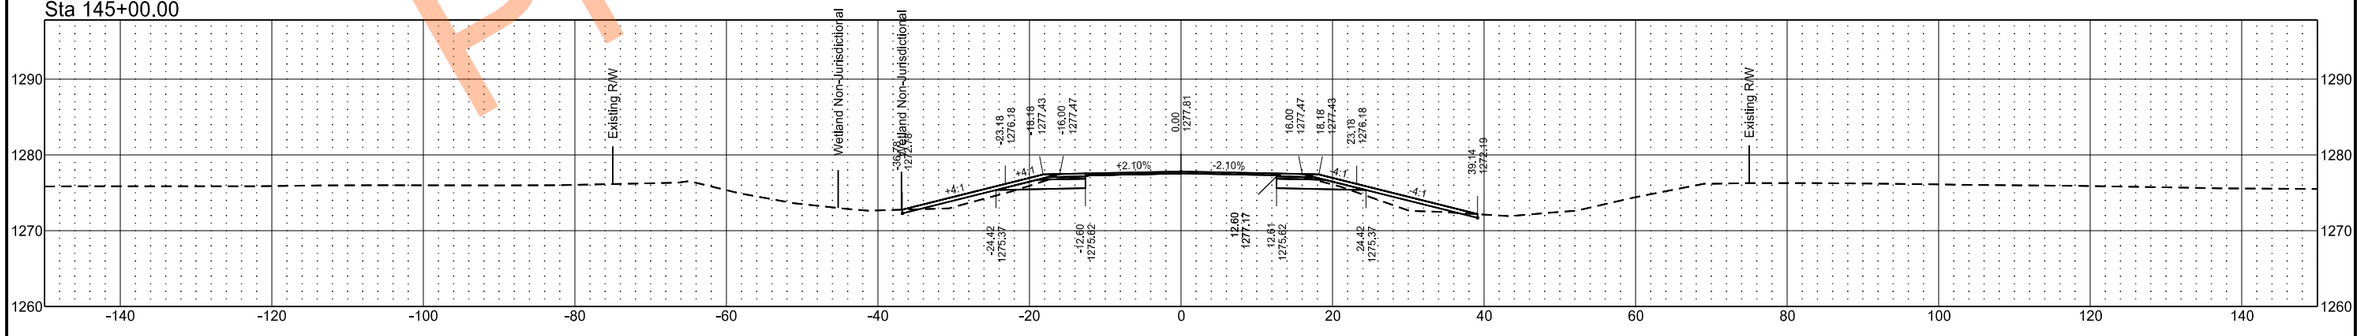

Preliminary Plans

EX32

	STATE	PROJECT NO.	SECTION NO.	SHEET NO.
	ND	SS-XA-8-032(046)000	200	80

Sta 151+00.00

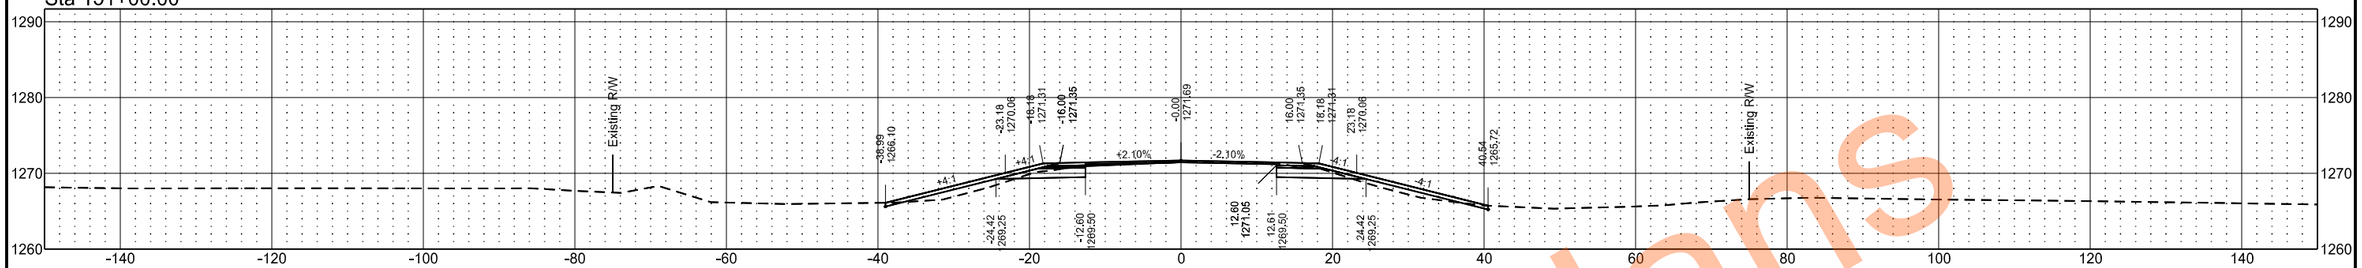

Sta 150+00.00

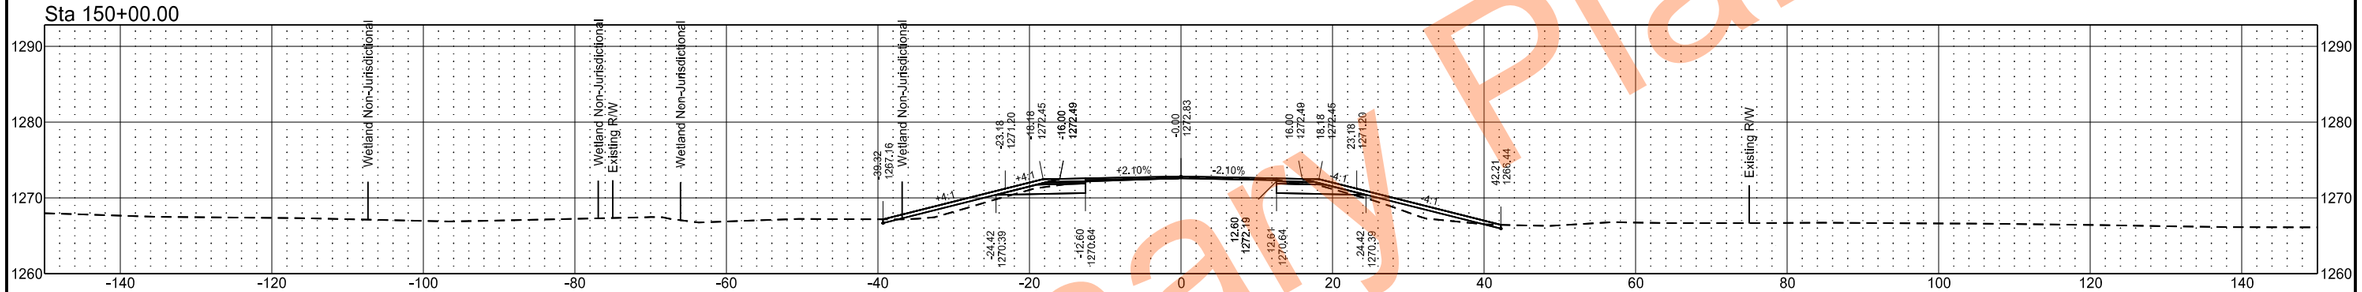

Sta 149+00.00

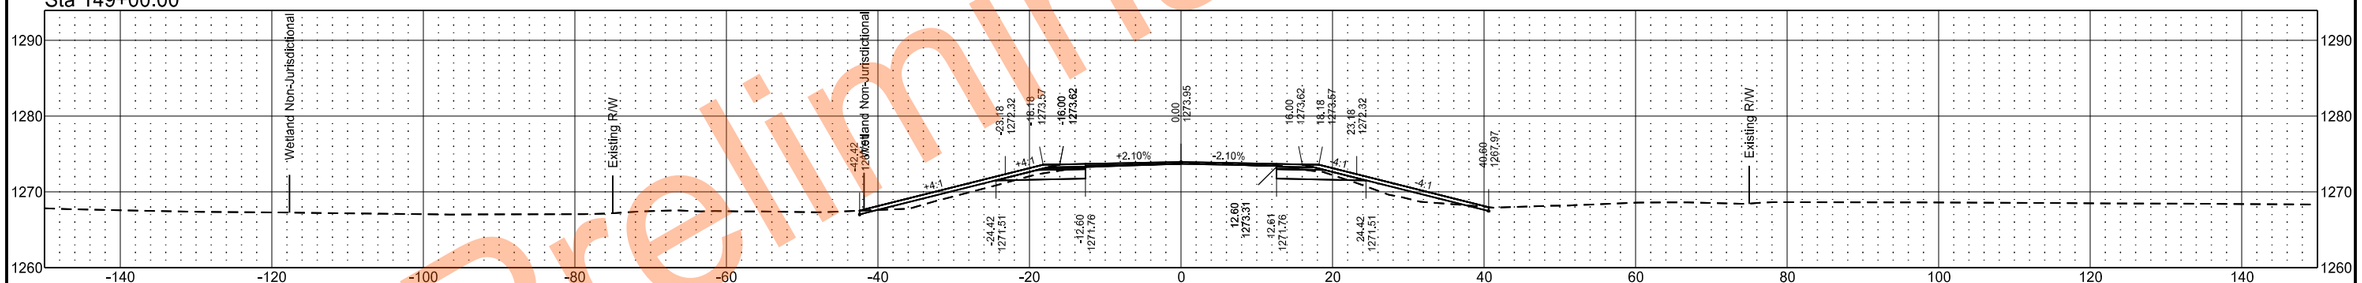

Sta 148+00.00

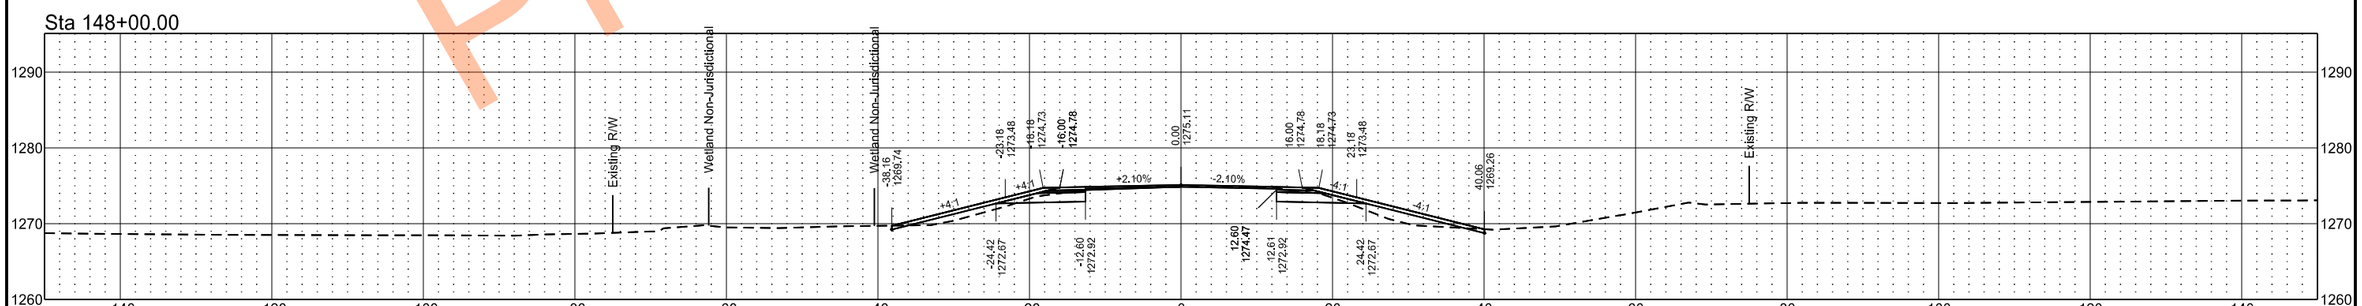

Preliminary Plans

EX32

	STATE	PROJECT NO.	SECTION NO.	SHEET NO.
	ND	SS-XA-8-032(046)000	200	81

Sta 153+00.00

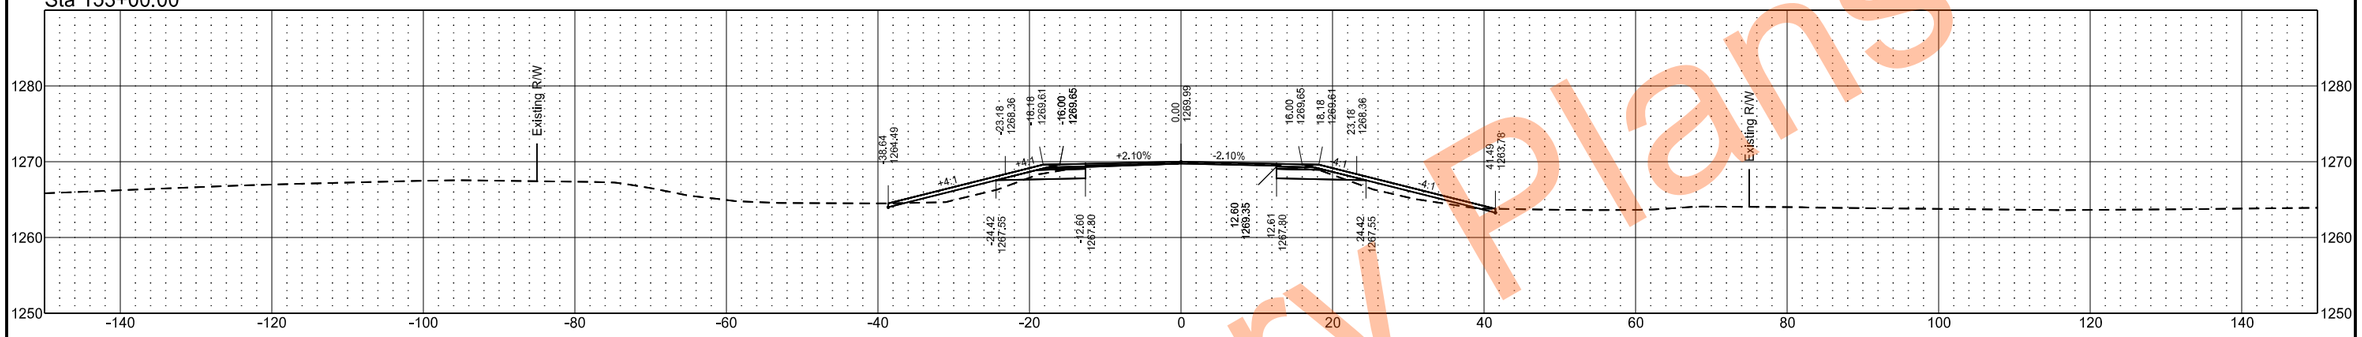

Sta 152+33.99

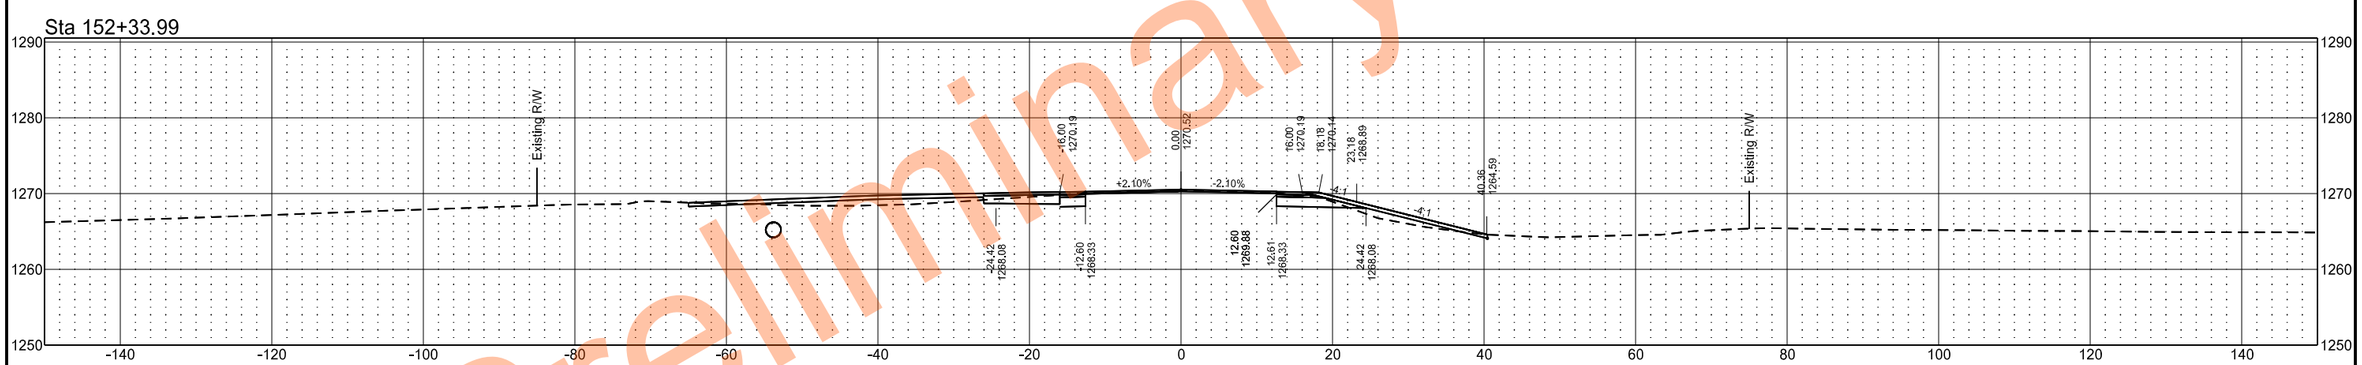

Sta 152+00.00

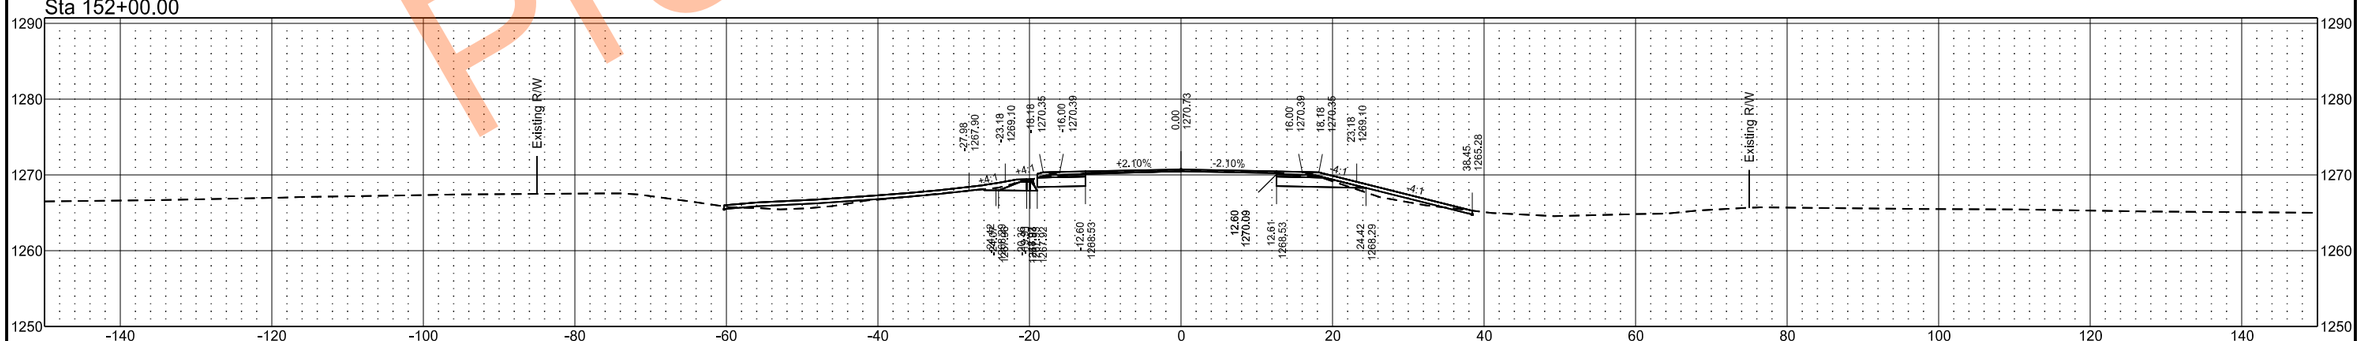

Preliminary Plans

EX32

	STATE	PROJECT NO.	SECTION NO.	SHEET NO.
	ND	SS-XA-8-032(046)000	200	82

Sta 156+00.00

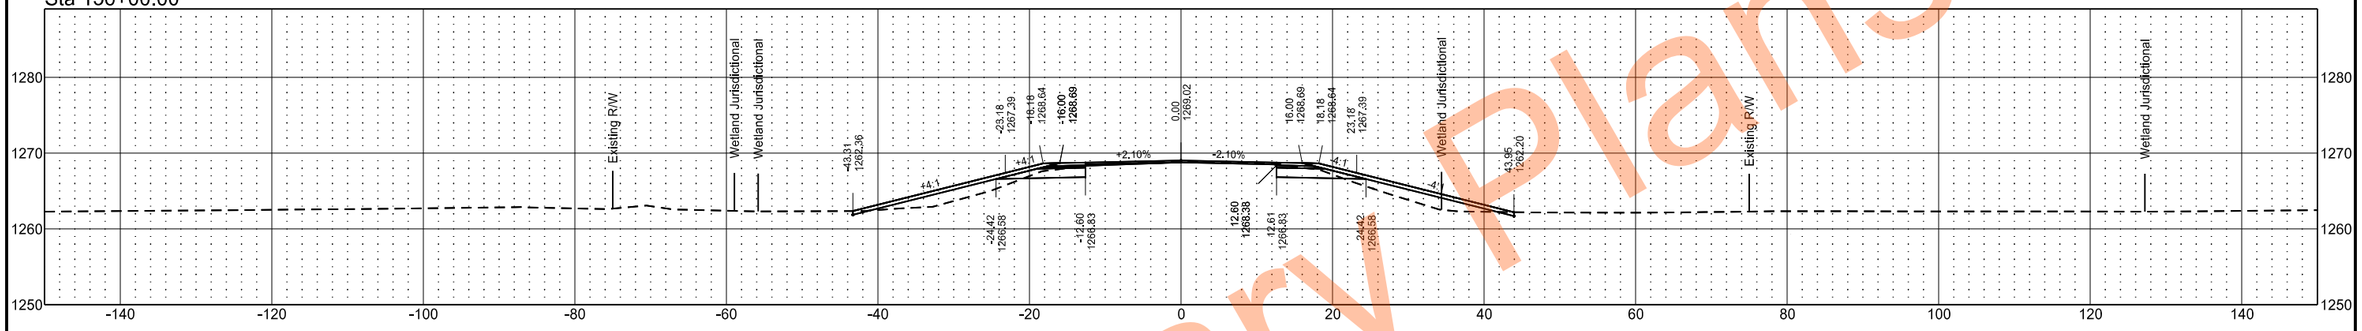

Sta 155+00.00

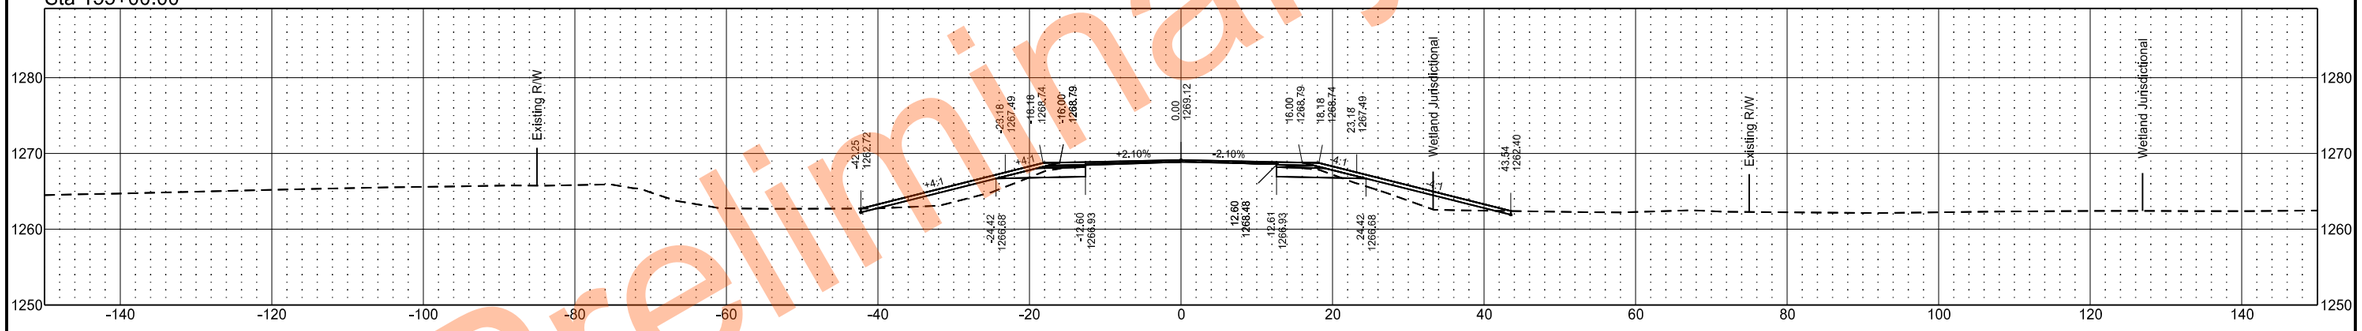

Sta 154+00.00

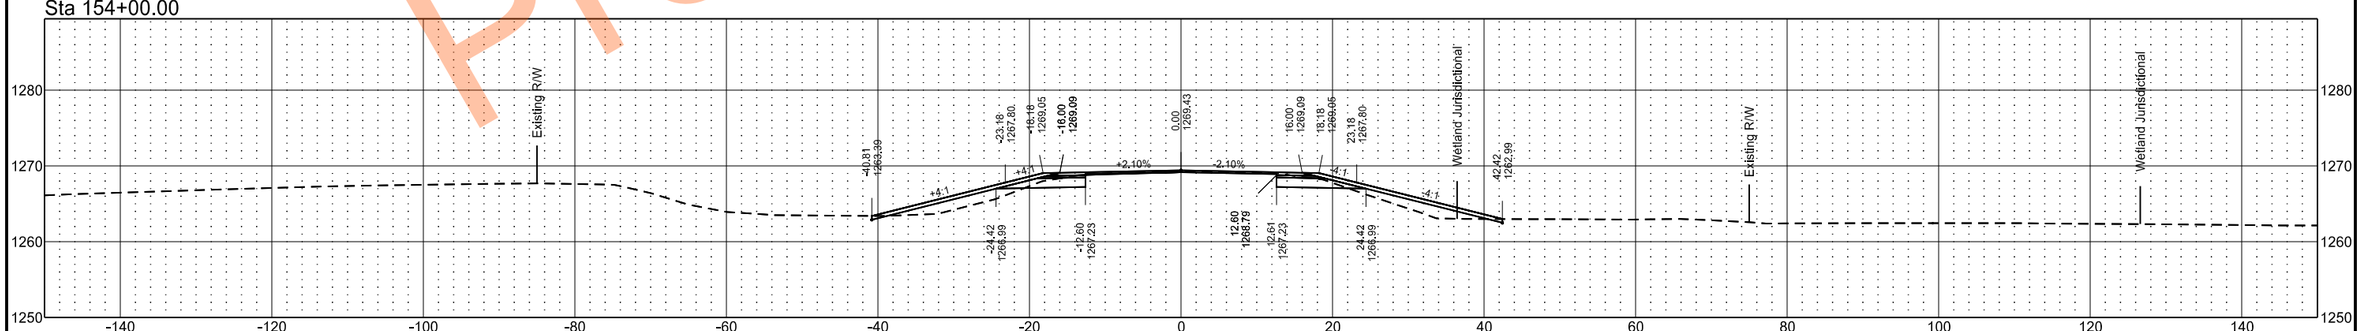

Preliminary Plans

EX32

	STATE	PROJECT NO.	SECTION NO.	SHEET NO.
	ND	SS-XA-8-032(046)000	200	83

Sta 159+00.00

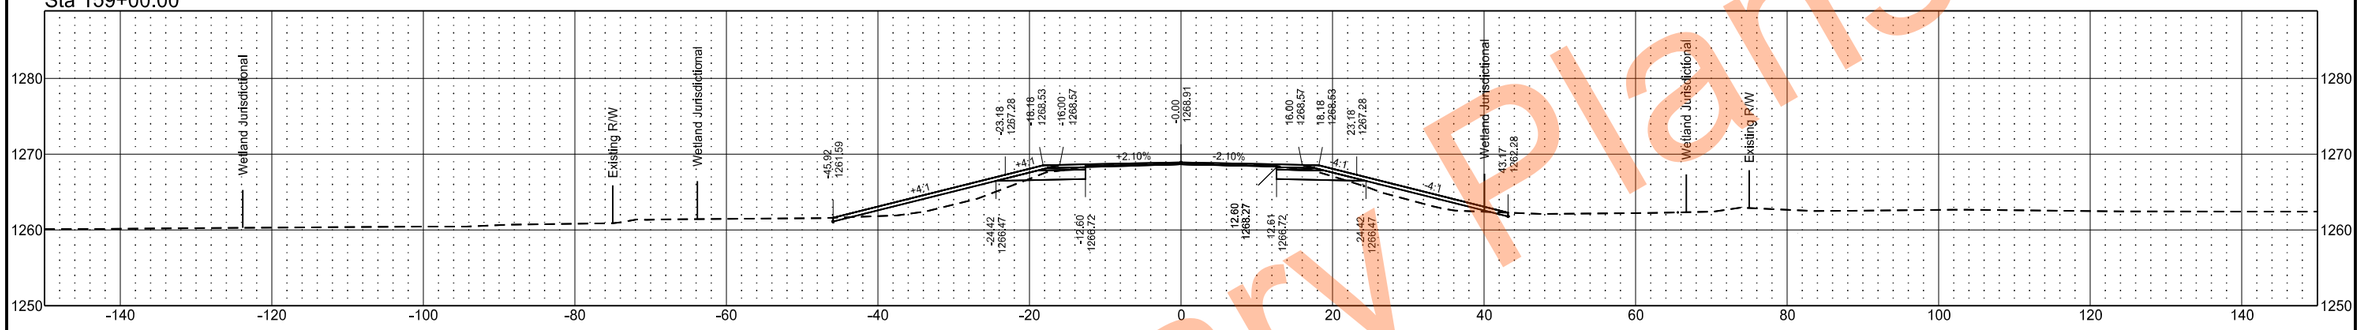

Sta 158+00.00

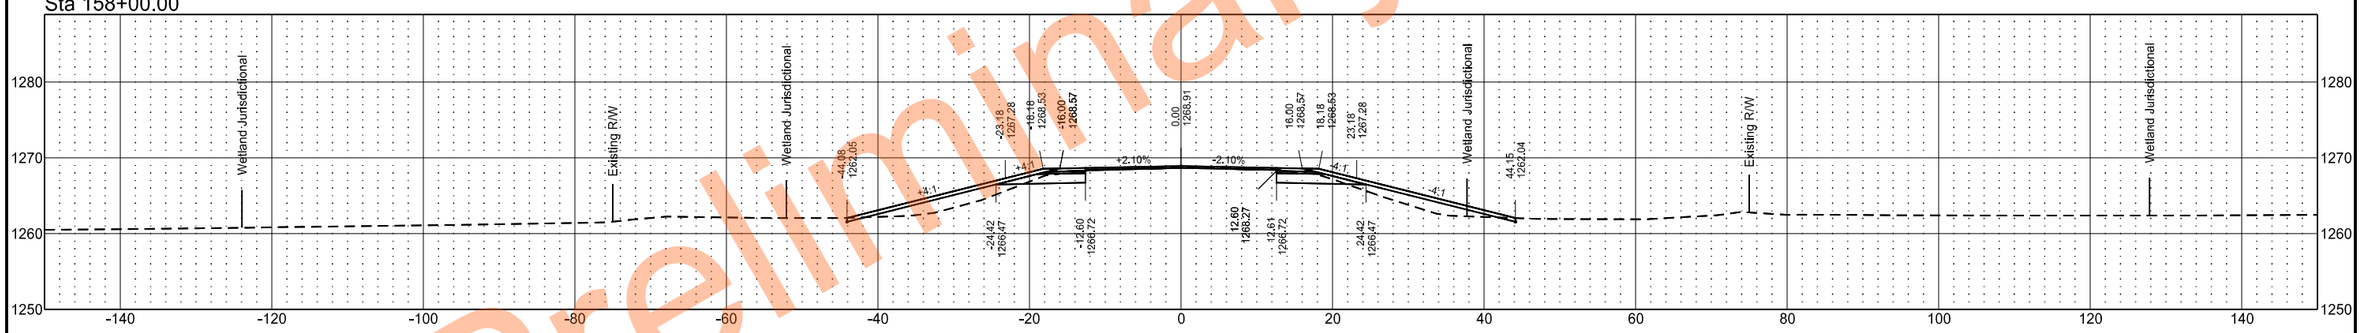

Sta 157+00.00

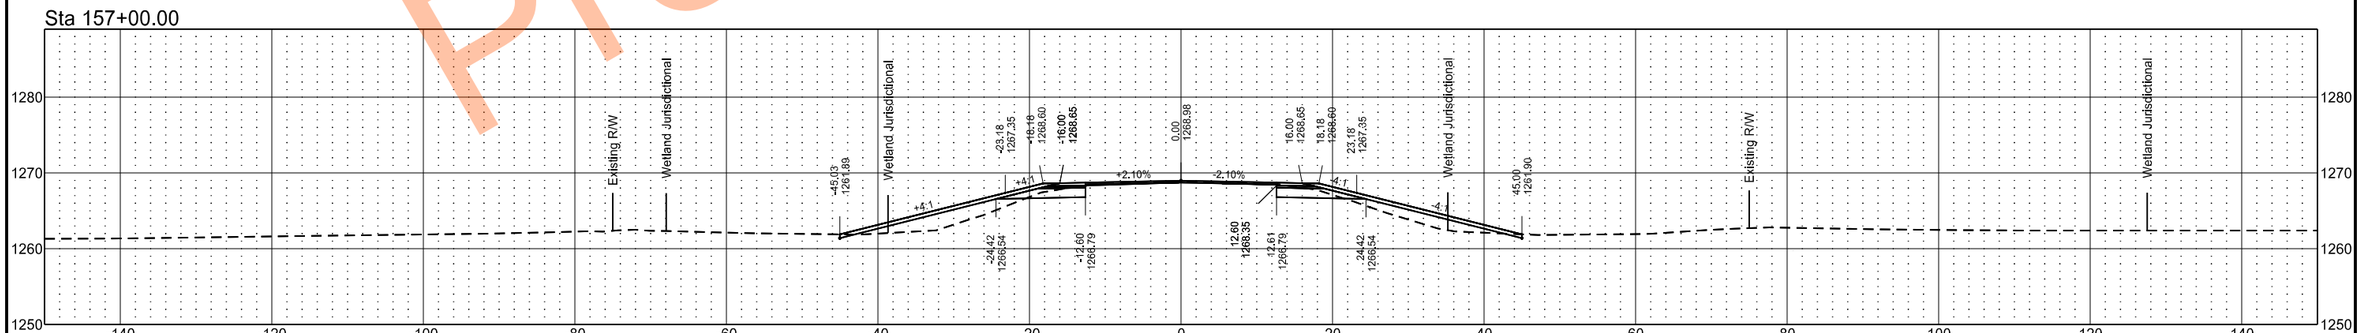

Preliminary Plans

EX32

	STATE	PROJECT NO.	SECTION NO.	SHEET NO.
	ND	SS-XA-8-032(046)000	200	84

Sta 161+00.00

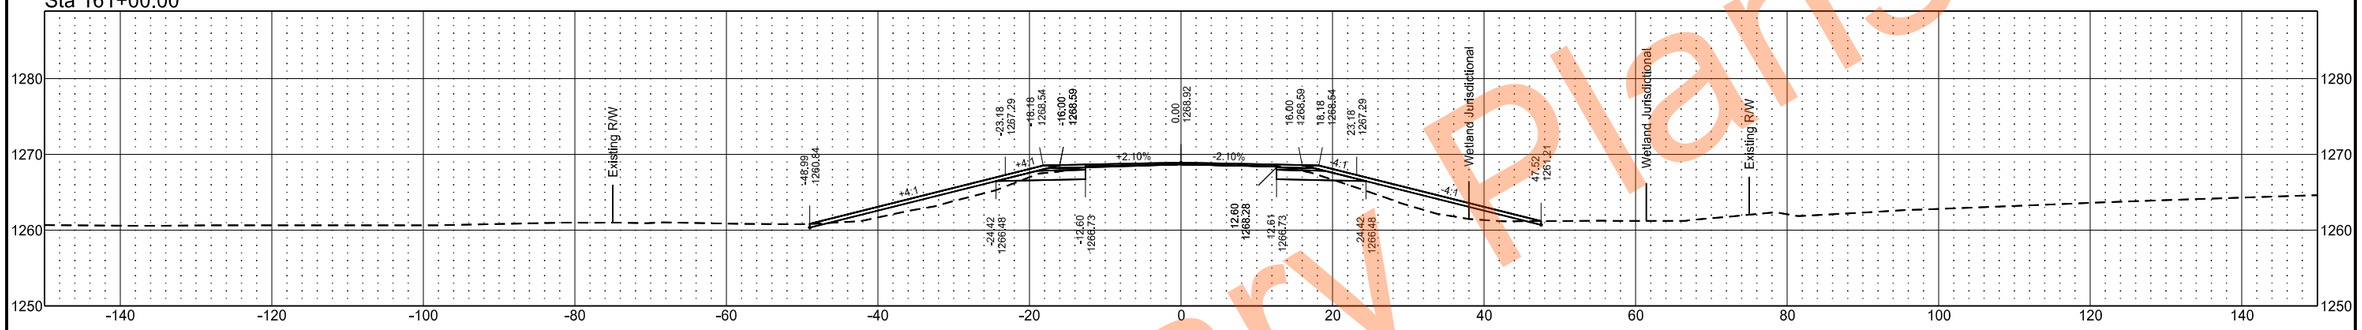

Sta 160+12.25

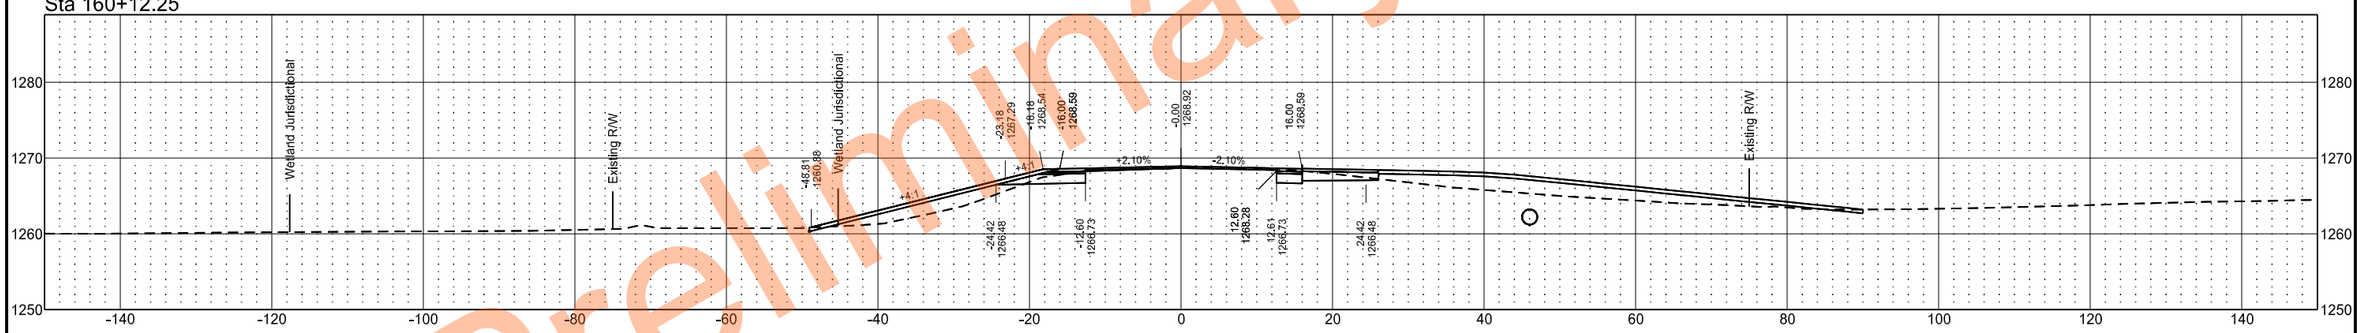

Sta 160+00.00

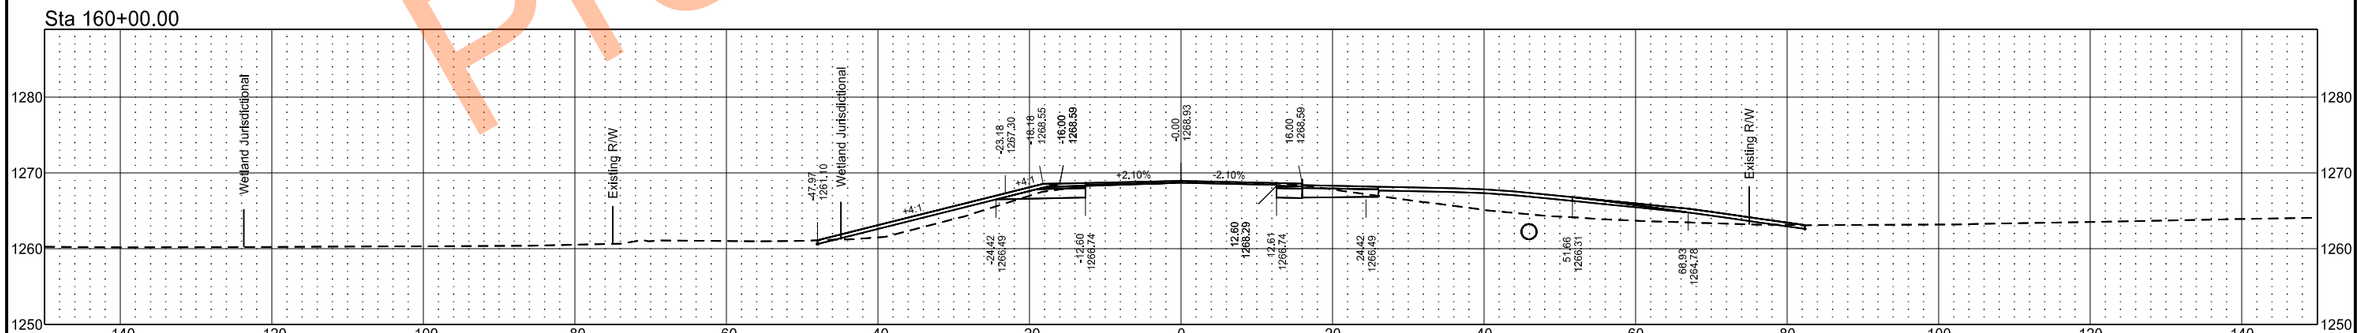

Preliminary Plans

EX32

	STATE	PROJECT NO.	SECTION NO.	SHEET NO.
	ND	SS-XA-8-032(046)000	200	85

Sta 164+00.00

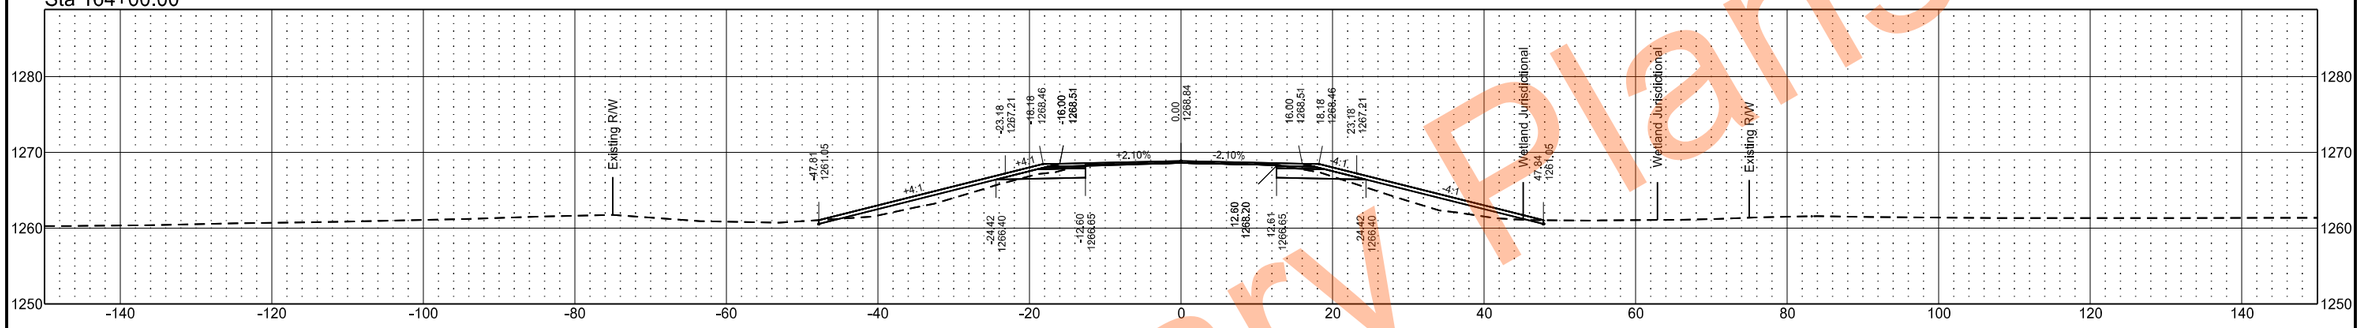

Sta 163+00.00

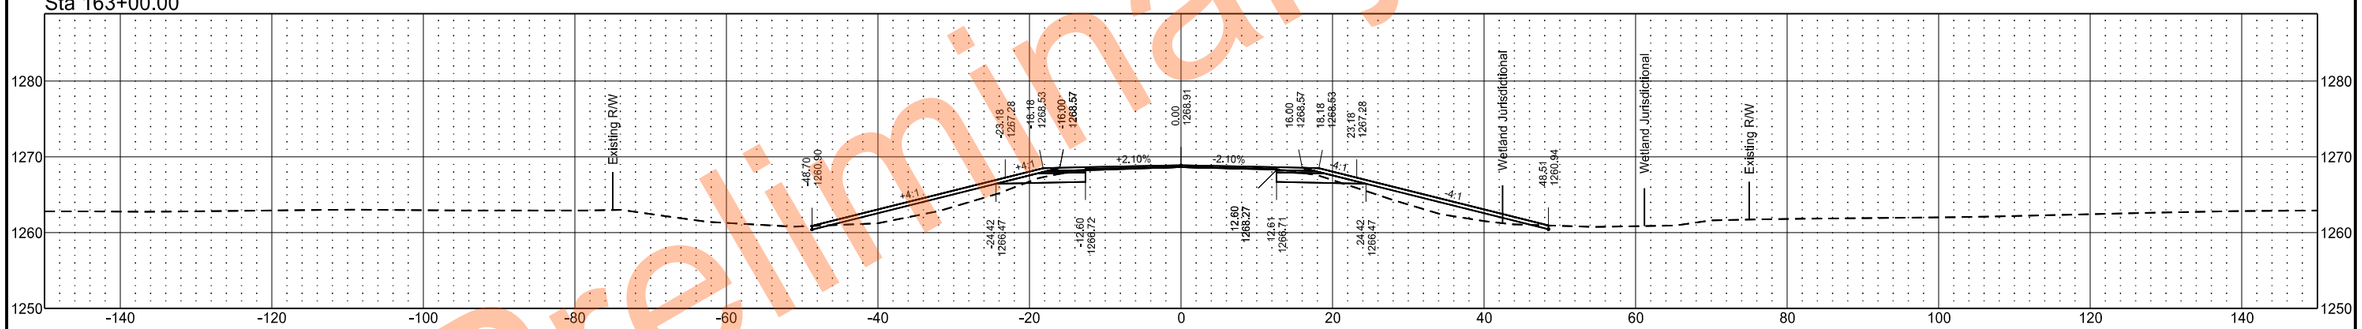

Sta 162+00.00

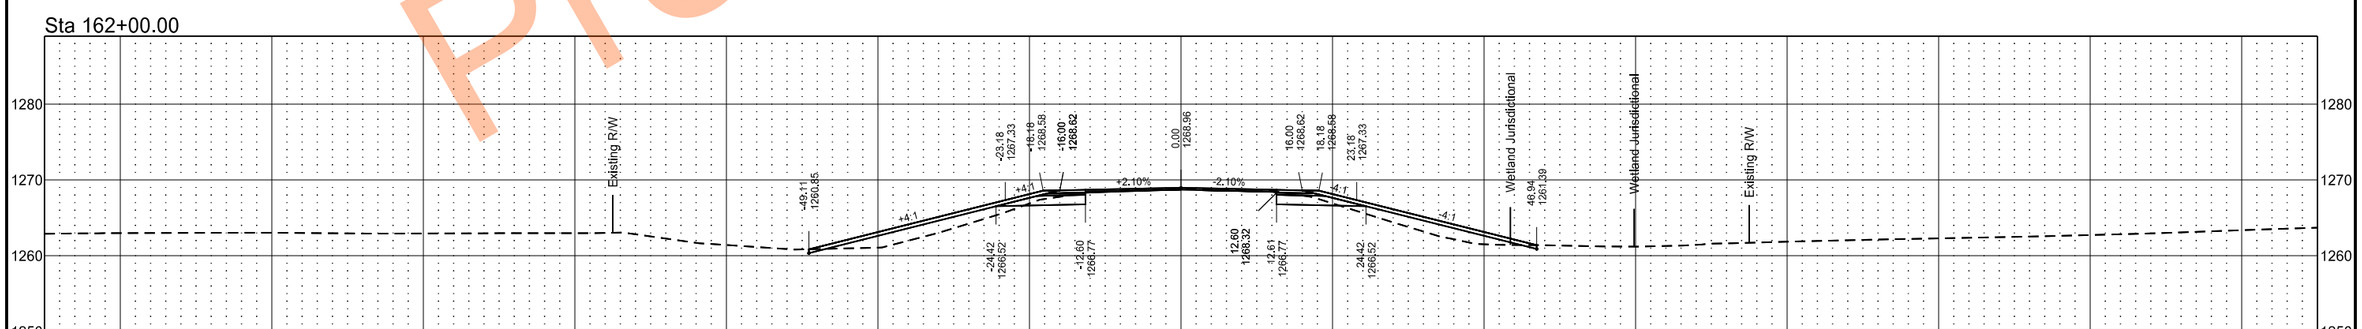

Preliminary Plans

EX32

	STATE	PROJECT NO.	SECTION NO.	SHEET NO.
	ND	SS-XA-8-032(046)000	200	86

Sta 166+00.00

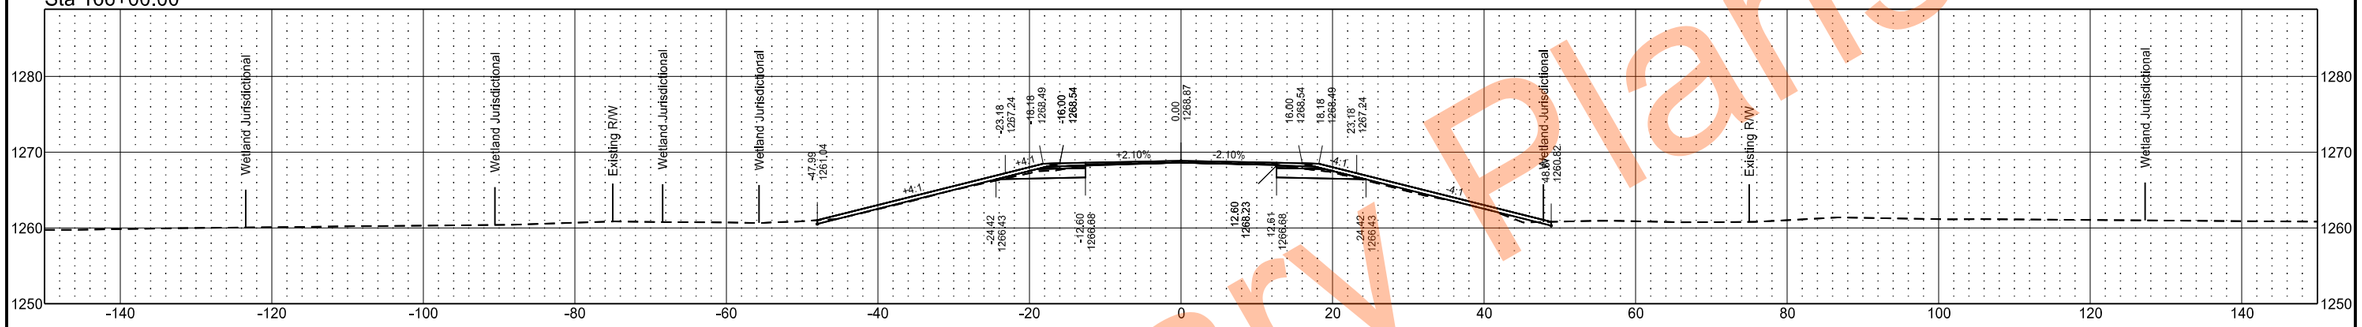

Sta 165+37.46

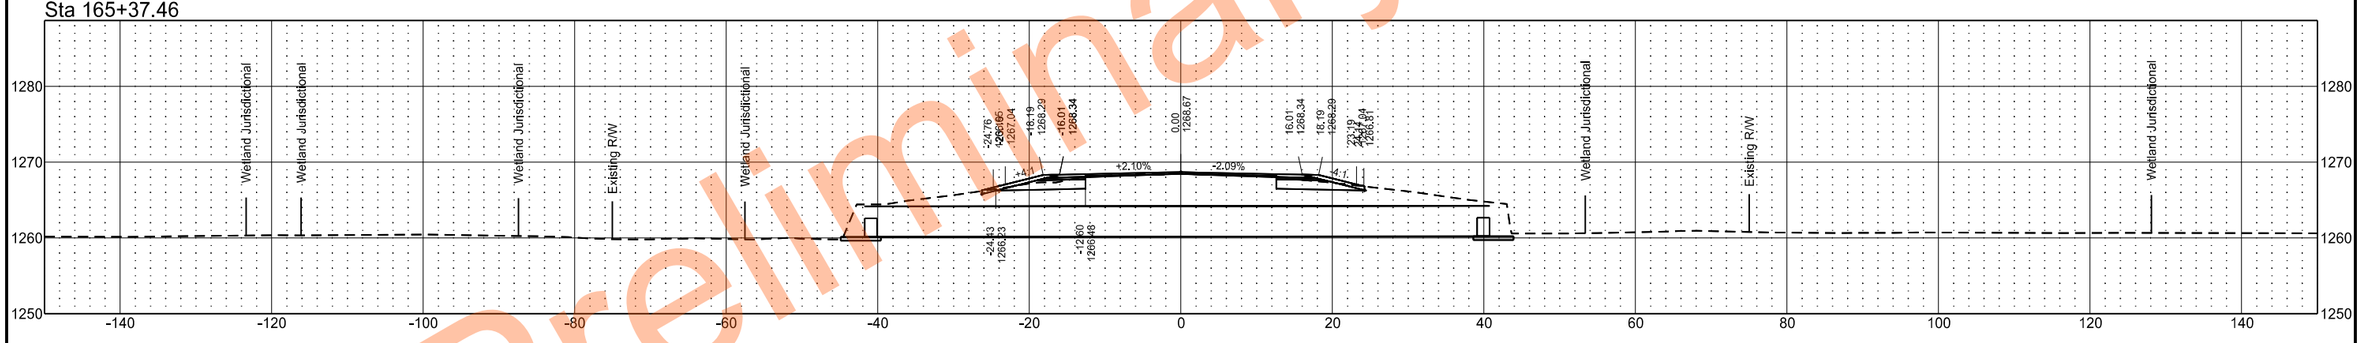

Sta 165+00.00

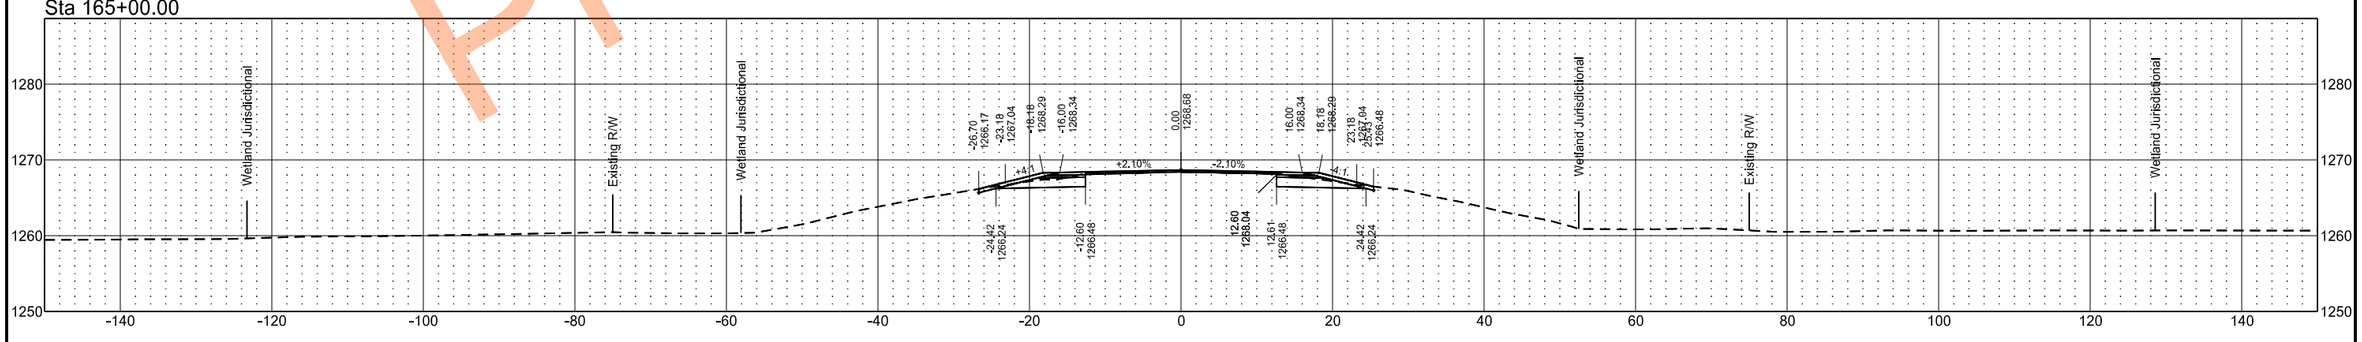

Preliminary Plans

EX32

	STATE	PROJECT NO.	SECTION NO.	SHEET NO.
	ND	SS-XA-8-032(046)000	200	87

Sta 169+00.00

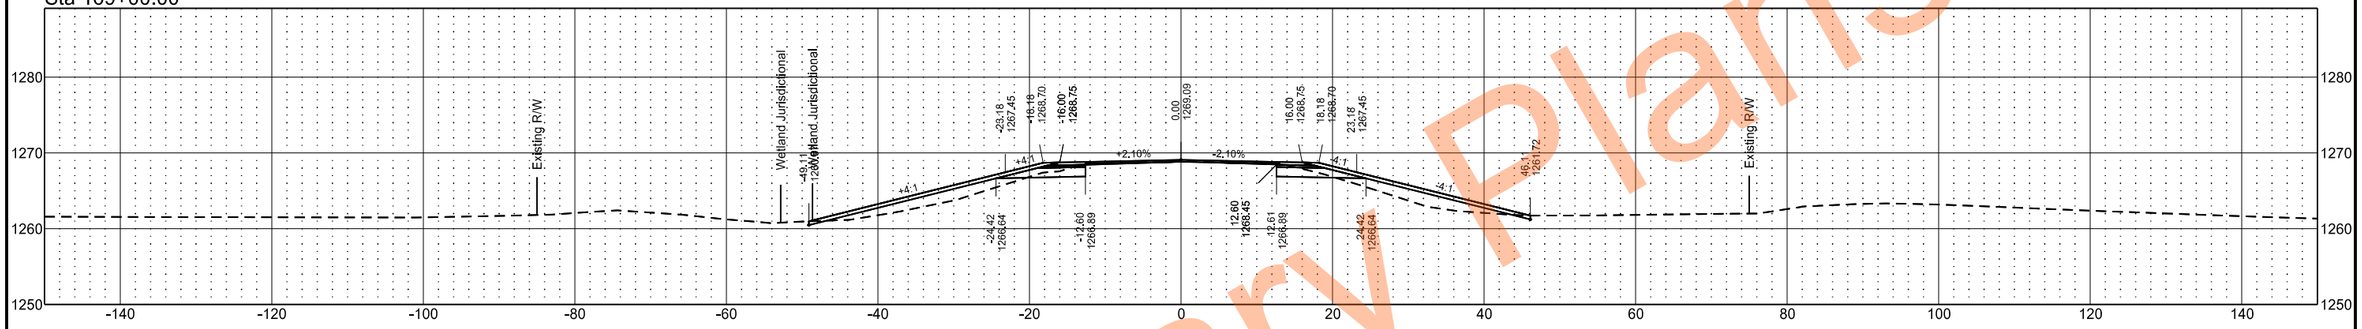

Sta 168+00.00

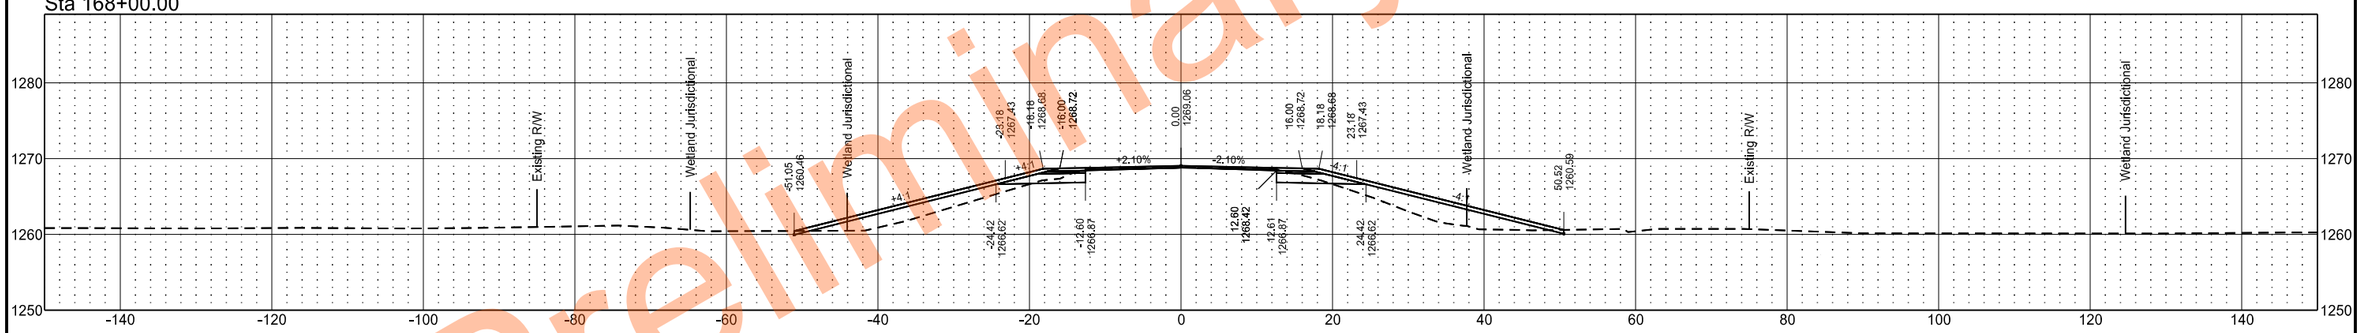

Sta 167+00.00

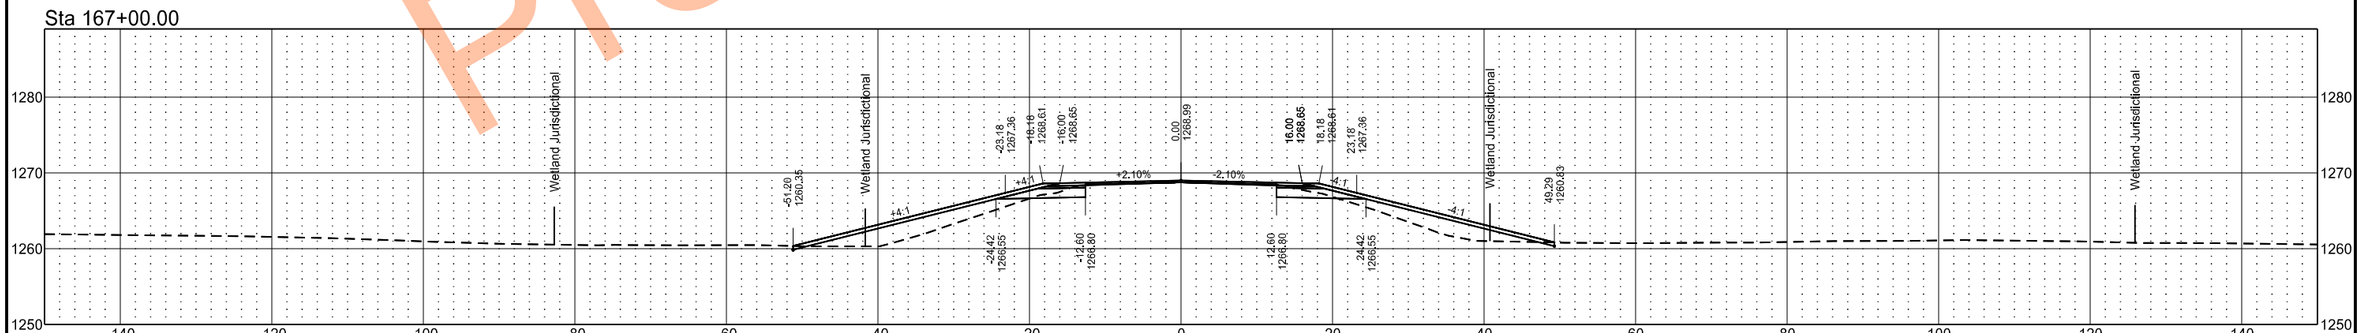

Preliminary Plans

EX32

	STATE	PROJECT NO.	SECTION NO.	SHEET NO.
	ND	SS-XA-8-032(046)000	200	88

Sta 172+00.00

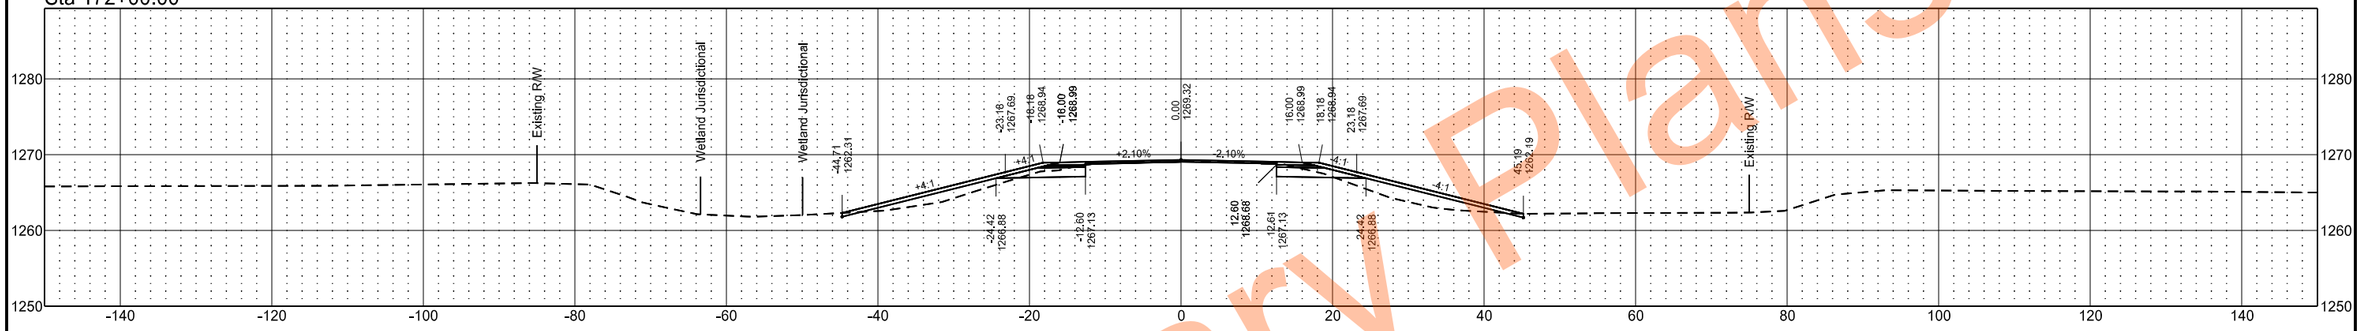

Sta 171+00.00

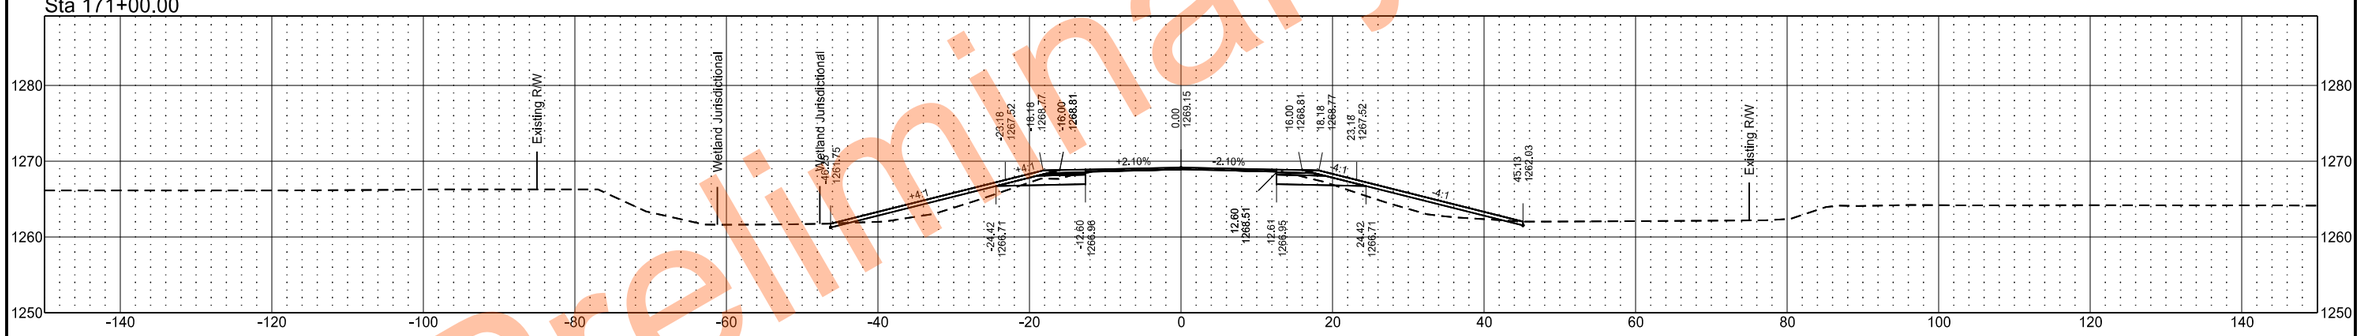

Sta 170+00.00

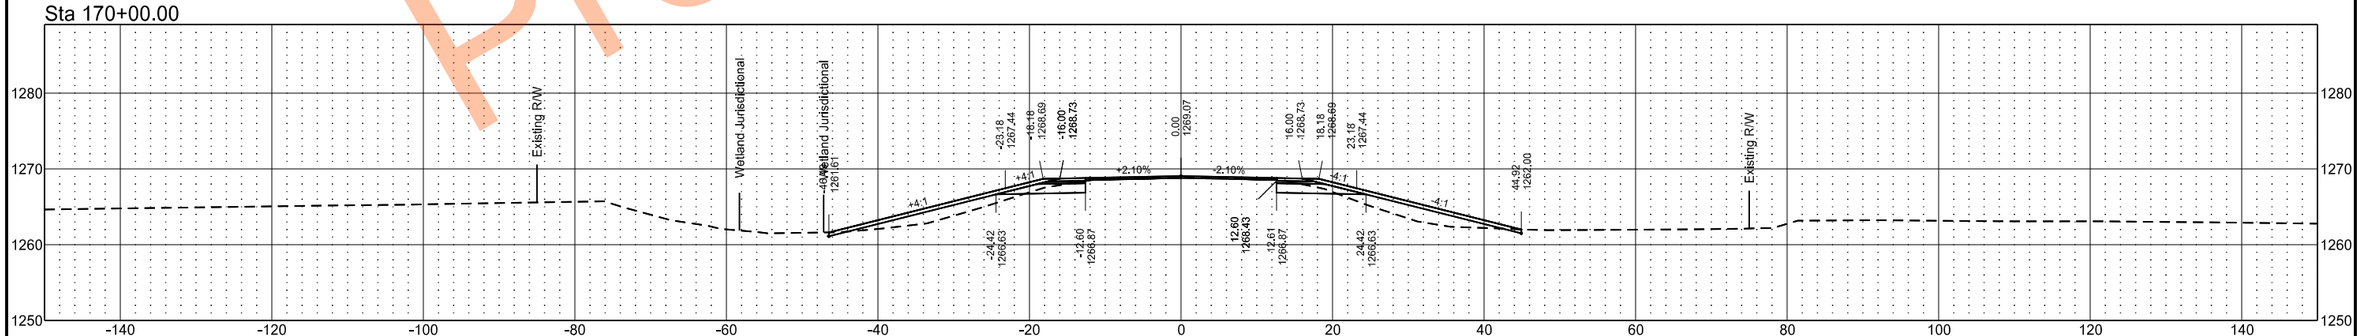

Preliminary Plans

EX32

	STATE	PROJECT NO.	SECTION NO.	SHEET NO.
	ND	SS-XA-8-032(046)000	200	89

Sta 175+00.00

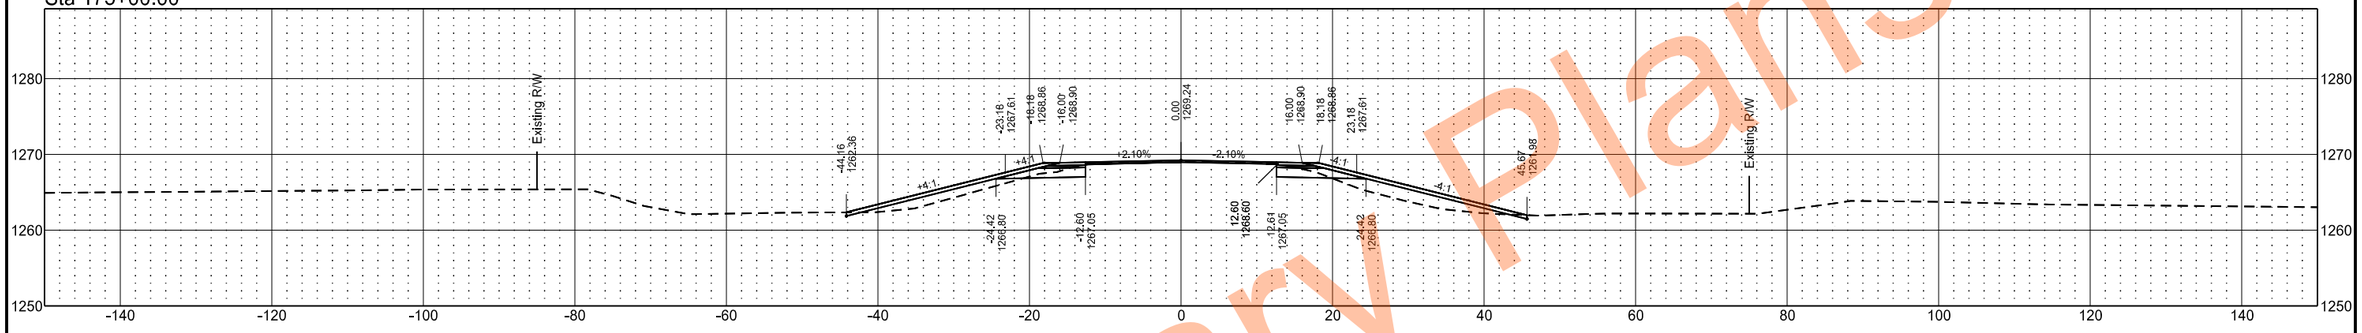

Sta 174+00.00

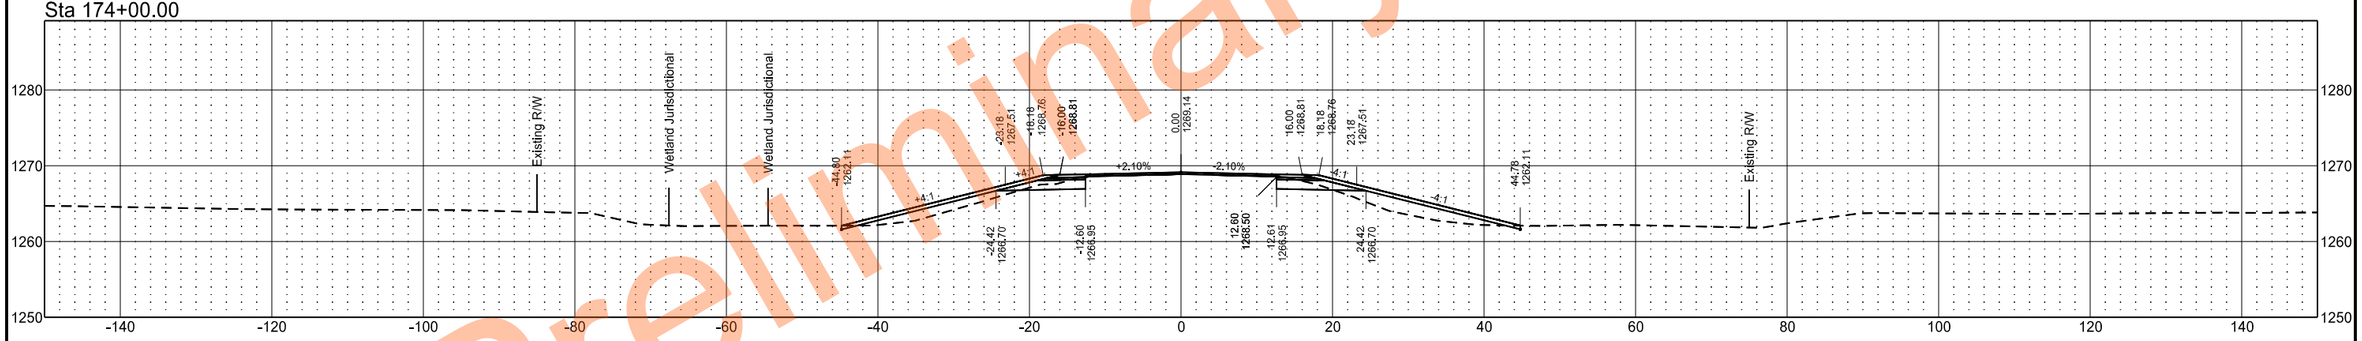

Sta 173+00.00

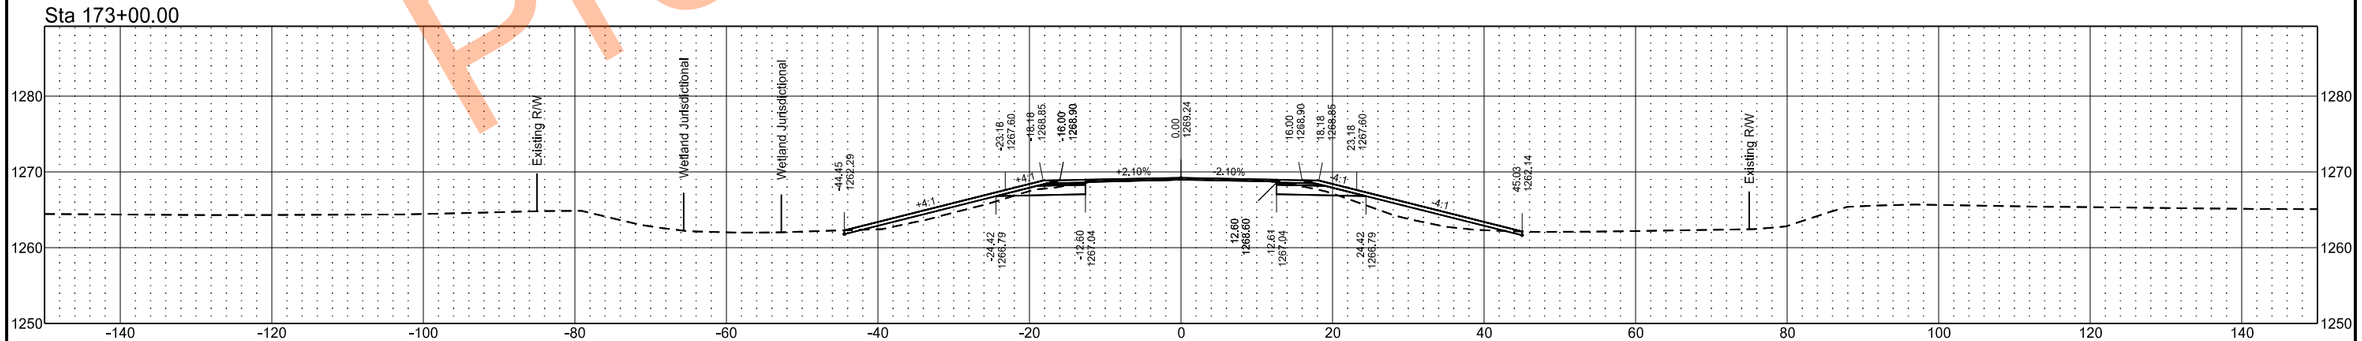

Preliminary Plans

EX32

	STATE	PROJECT NO.	SECTION NO.	SHEET NO.
	ND	SS-XA-8-032(046)000	200	90

Sta 177+00.00

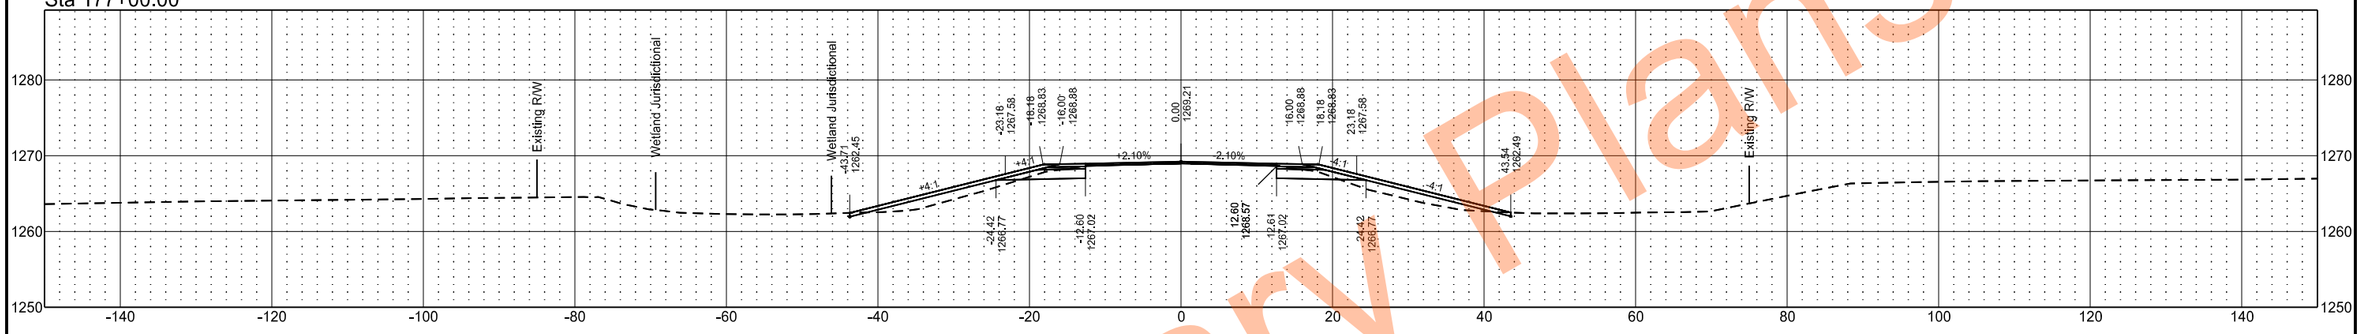

Sta 176+35.13

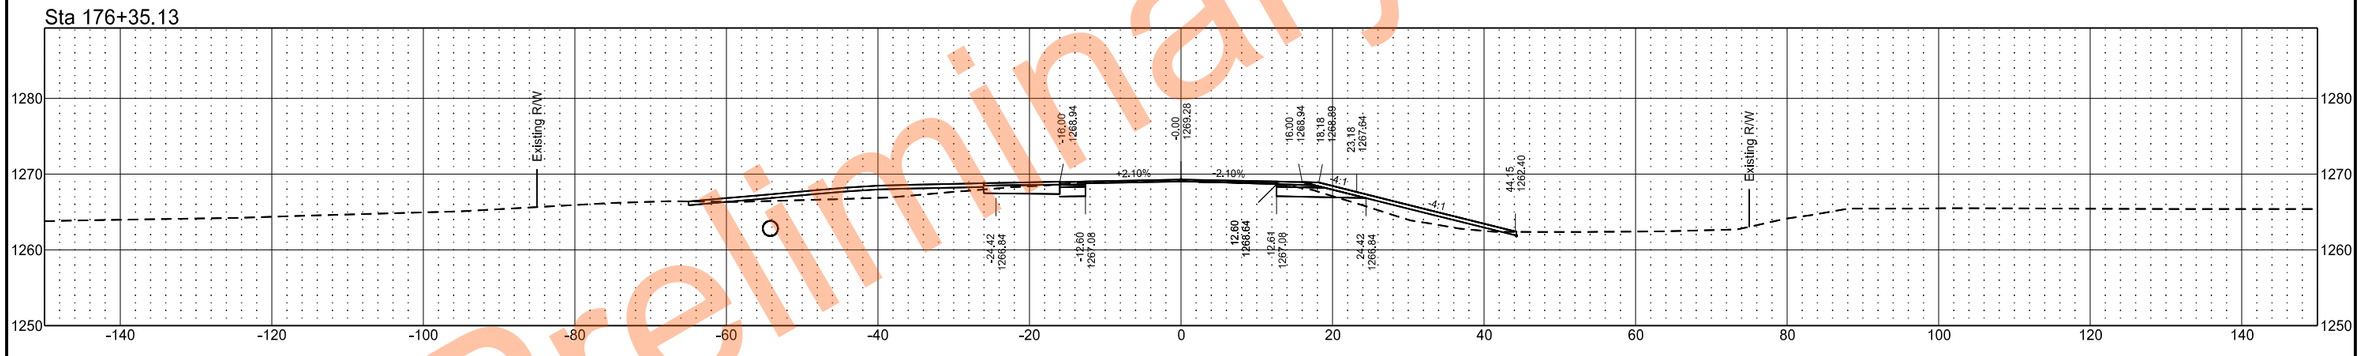

Sta 176+00.00

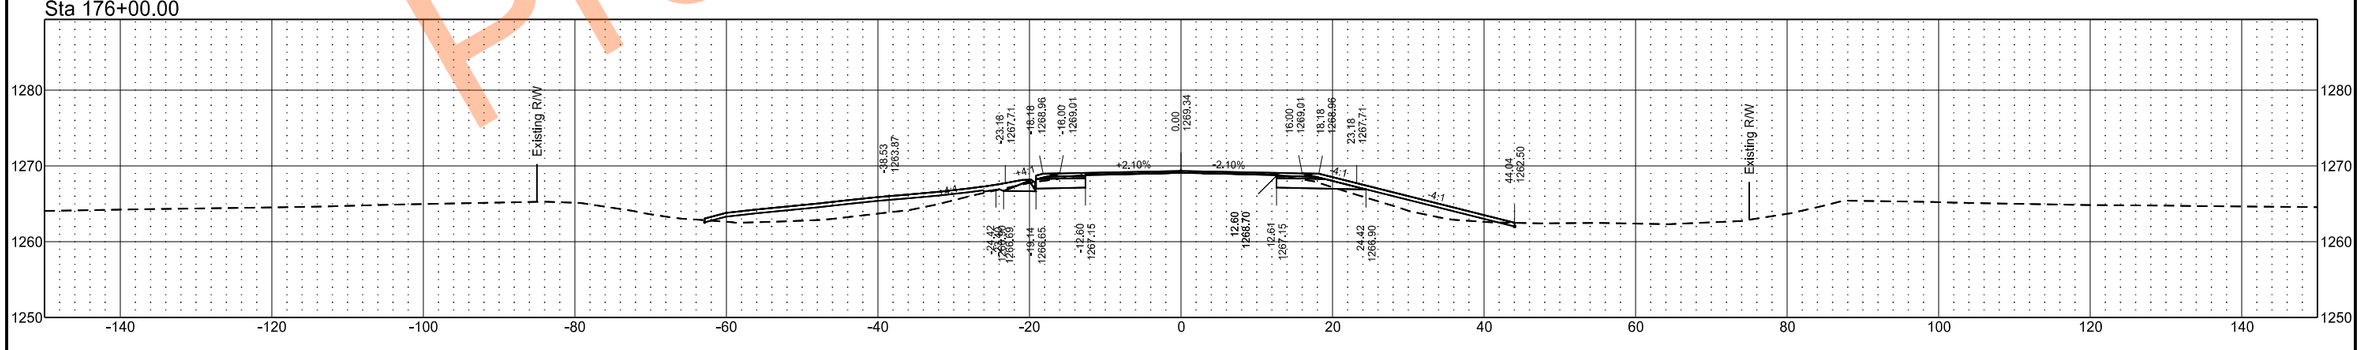

Preliminary Plans

EX32

	STATE	PROJECT NO.	SECTION NO.	SHEET NO.
	ND	SS-XA-8-032(046)000	200	91

Sta 180+00.00

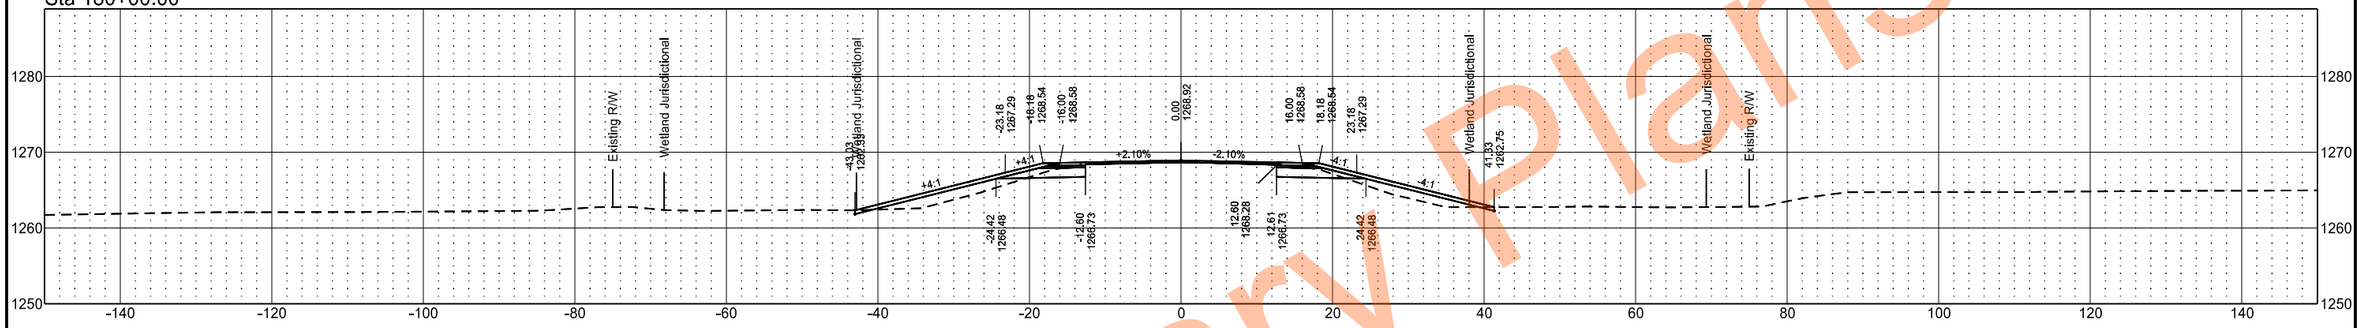

Sta 179+00.00

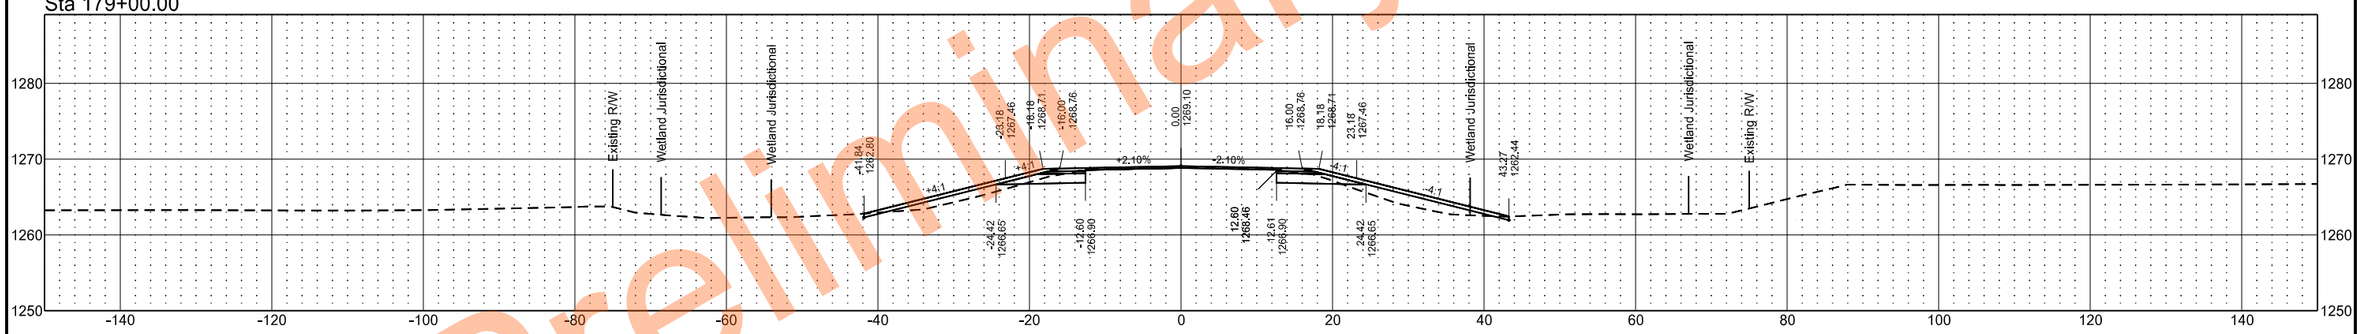

Sta 178+00.00

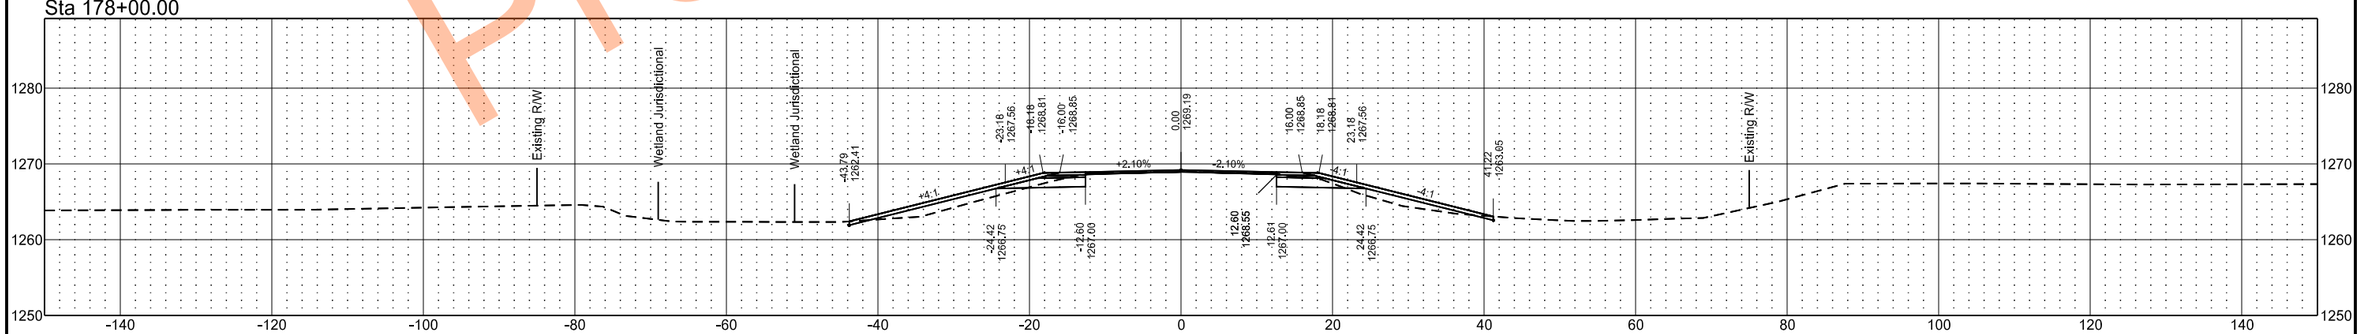

Preliminary Plans

EX32

	STATE	PROJECT NO.	SECTION NO.	SHEET NO.
	ND	SS-XA-8-032(046)000	200	92

Sta 183+00.00

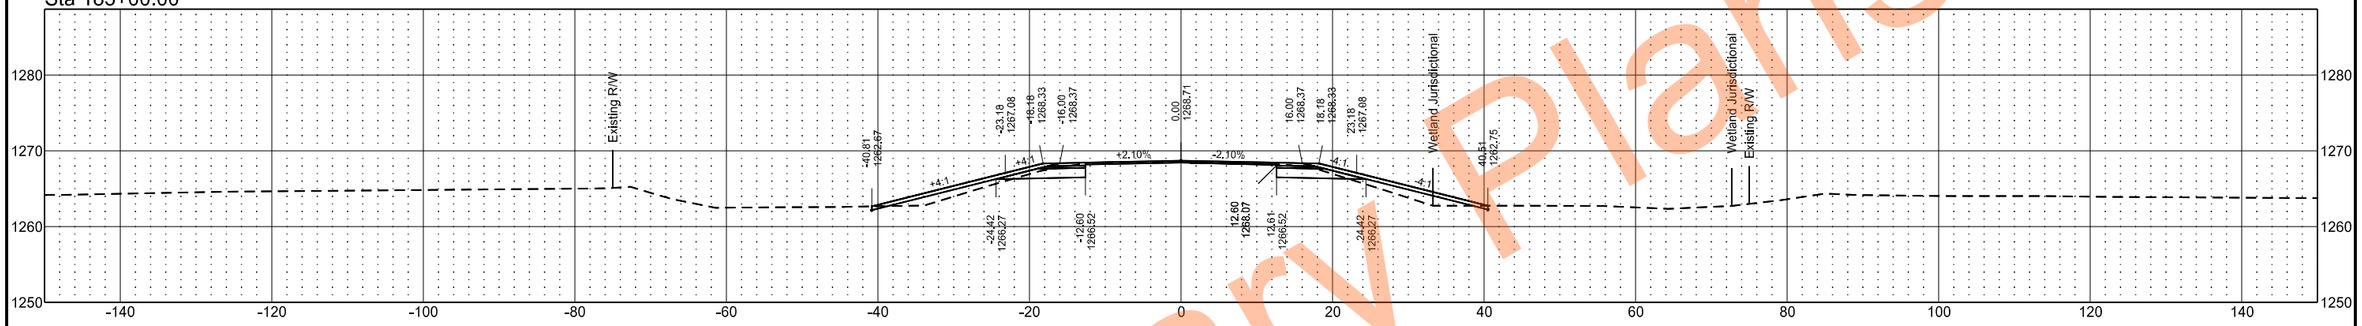

Sta 182+00.00

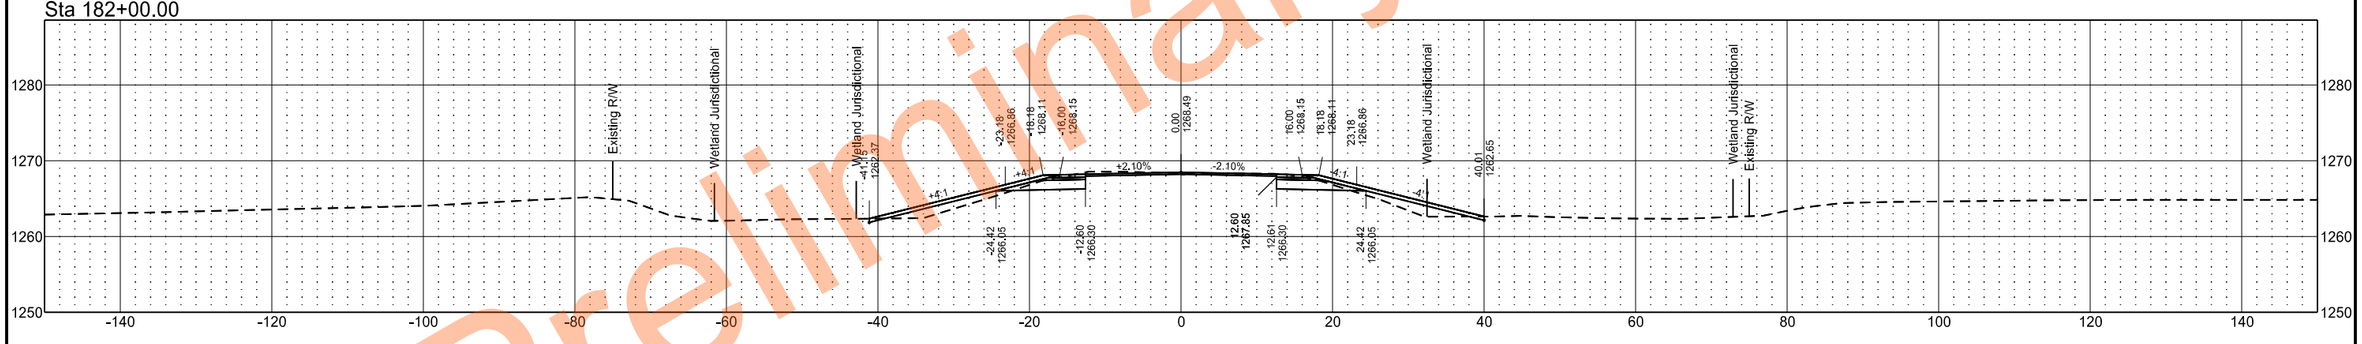

Sta 181+00.00

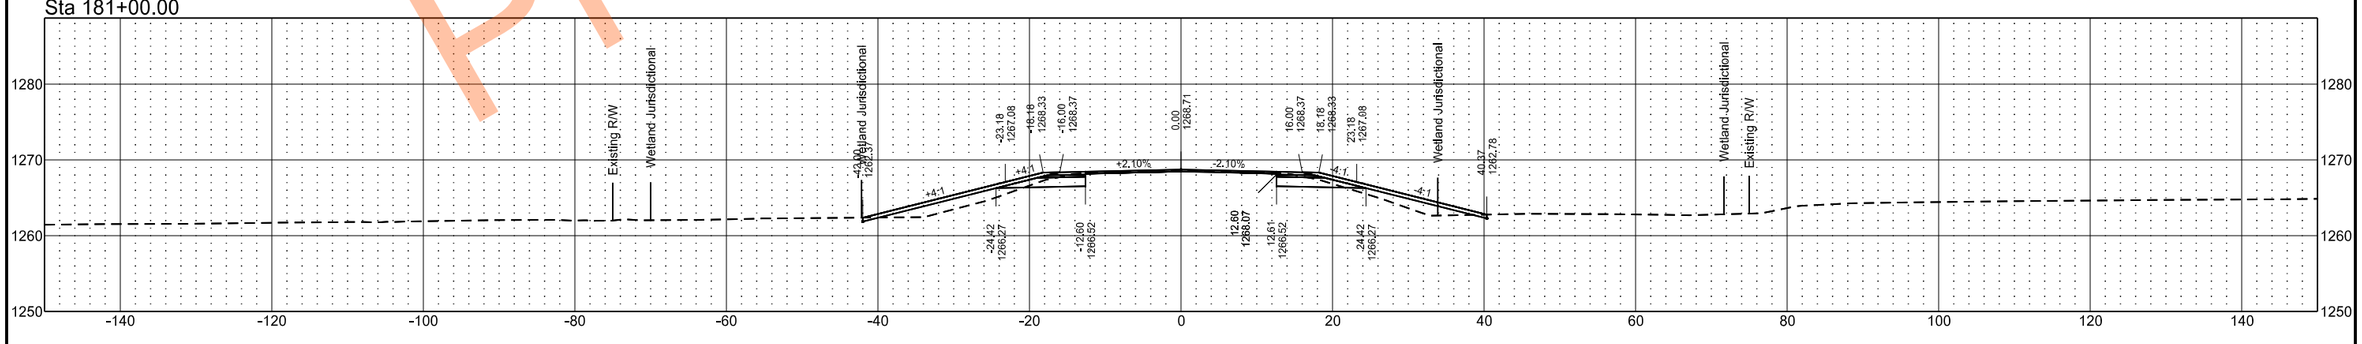

Preliminary Plans

EX32

	STATE	PROJECT NO.	SECTION NO.	SHEET NO.
	ND	SS-XA-8-032(046)000	200	93

Sta 186+00.00

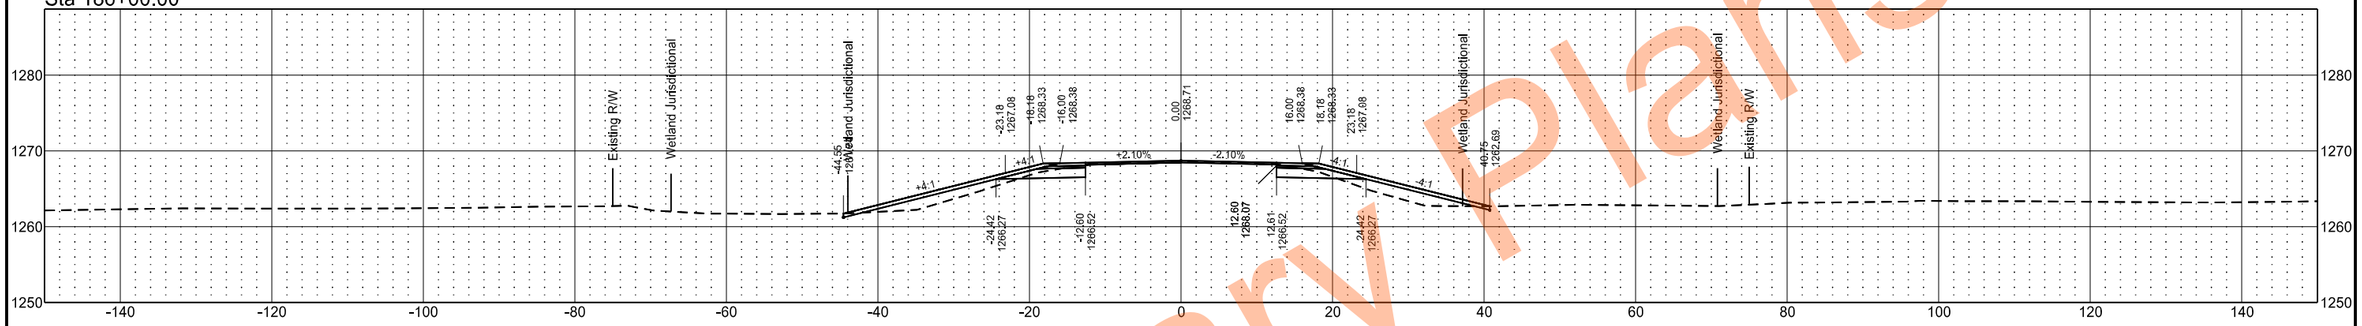

Sta 185+00.00

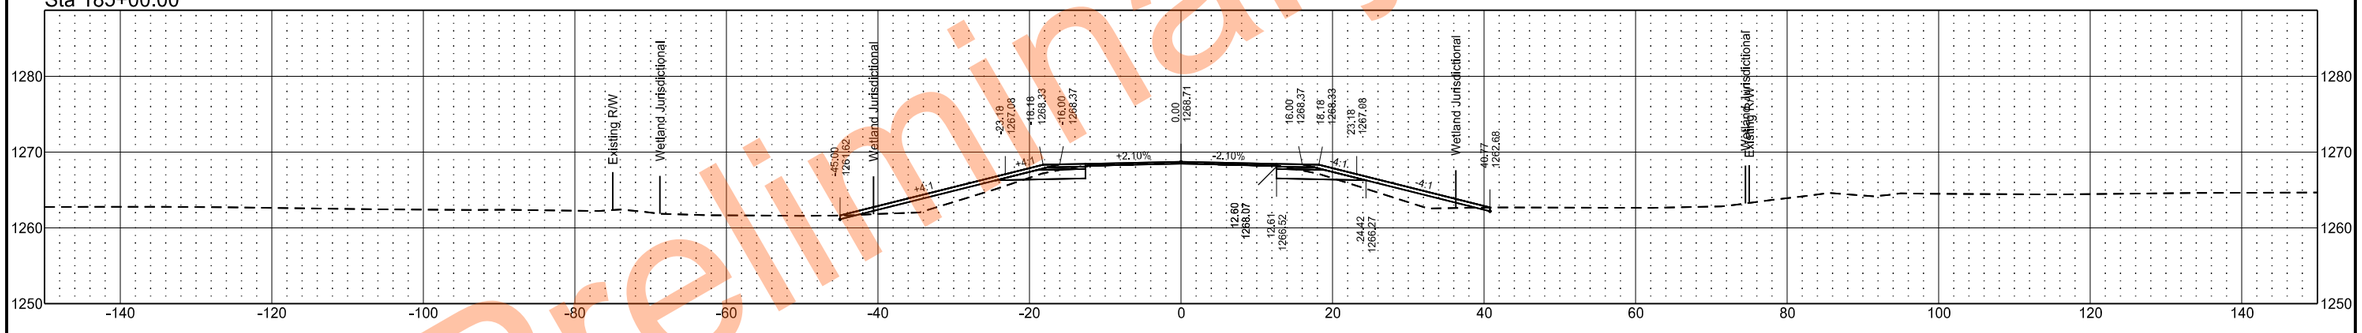

Sta 184+00.00

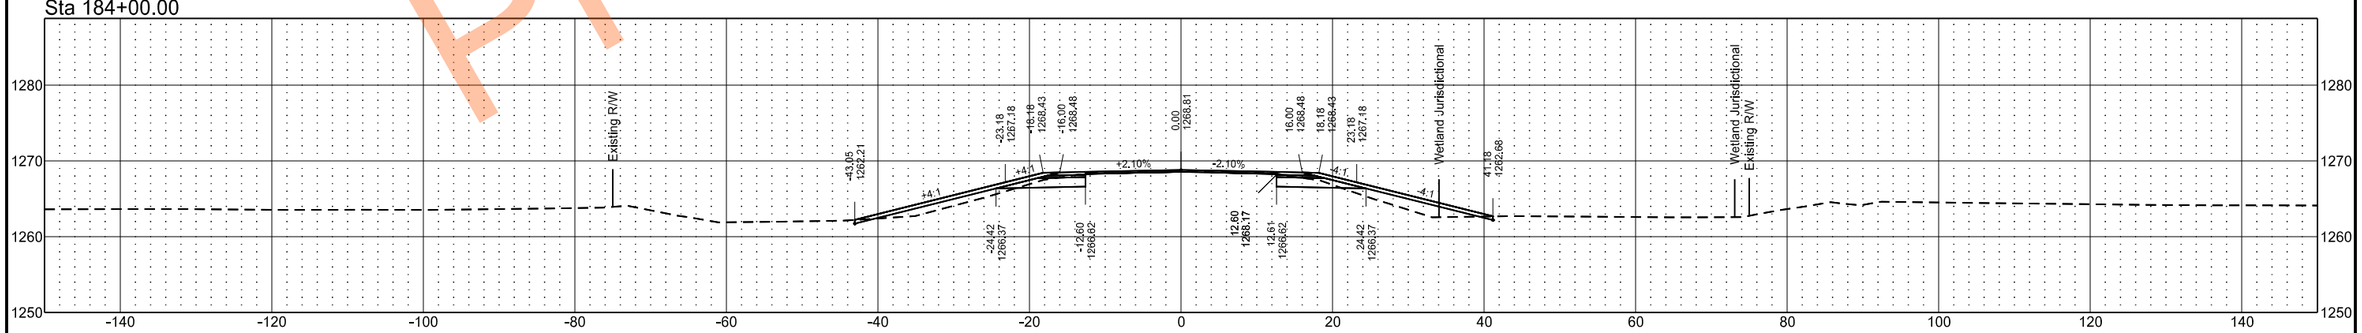

Preliminary Plans

EX32

	STATE	PROJECT NO.	SECTION NO.	SHEET NO.
	ND	SS-XA-8-032(046)000	200	94

Sta 189+00.00

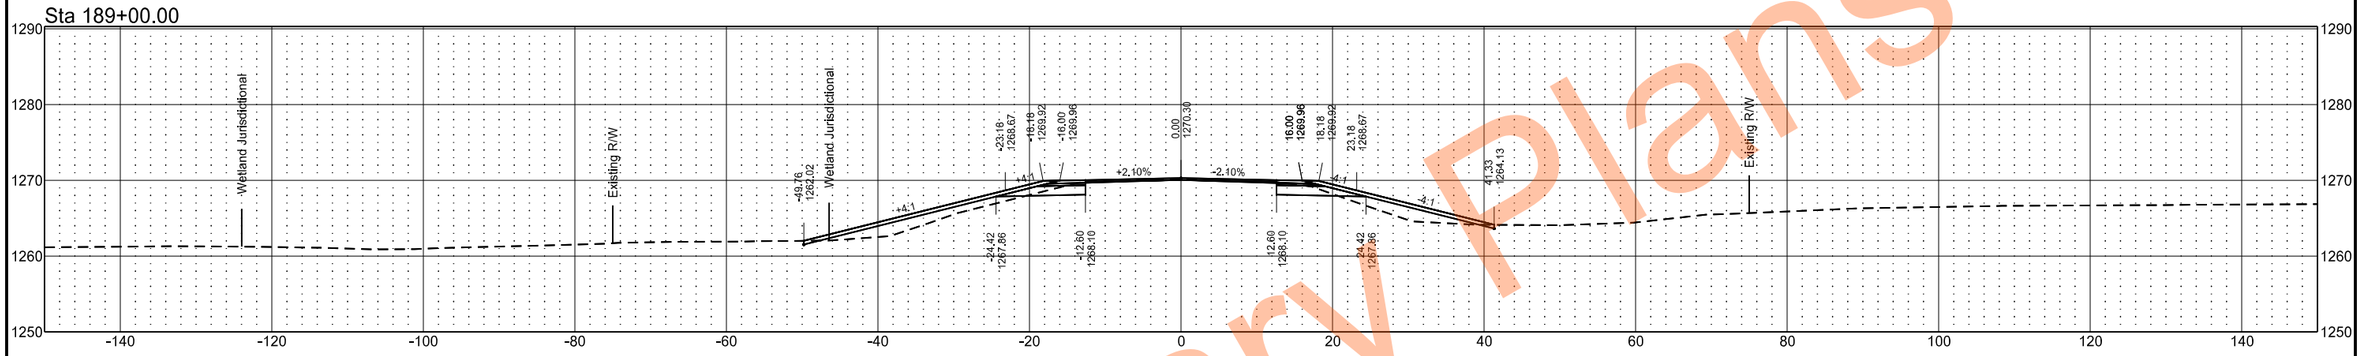

Sta 188+00.00

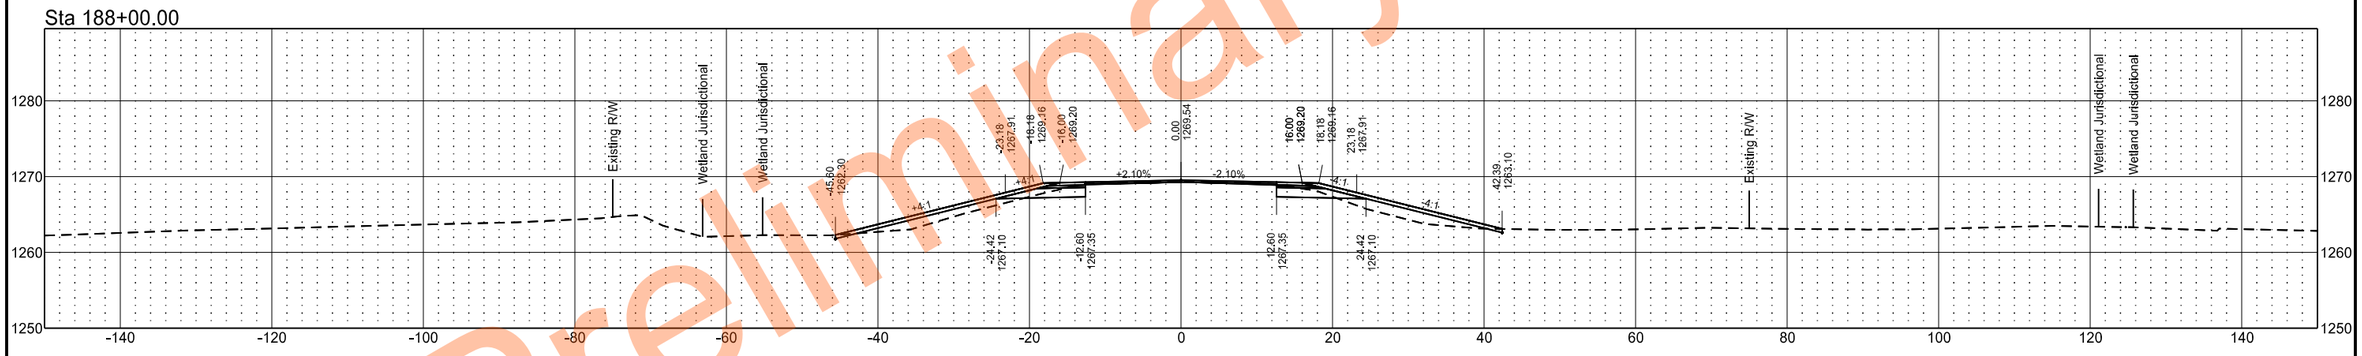

Sta 187+00.00

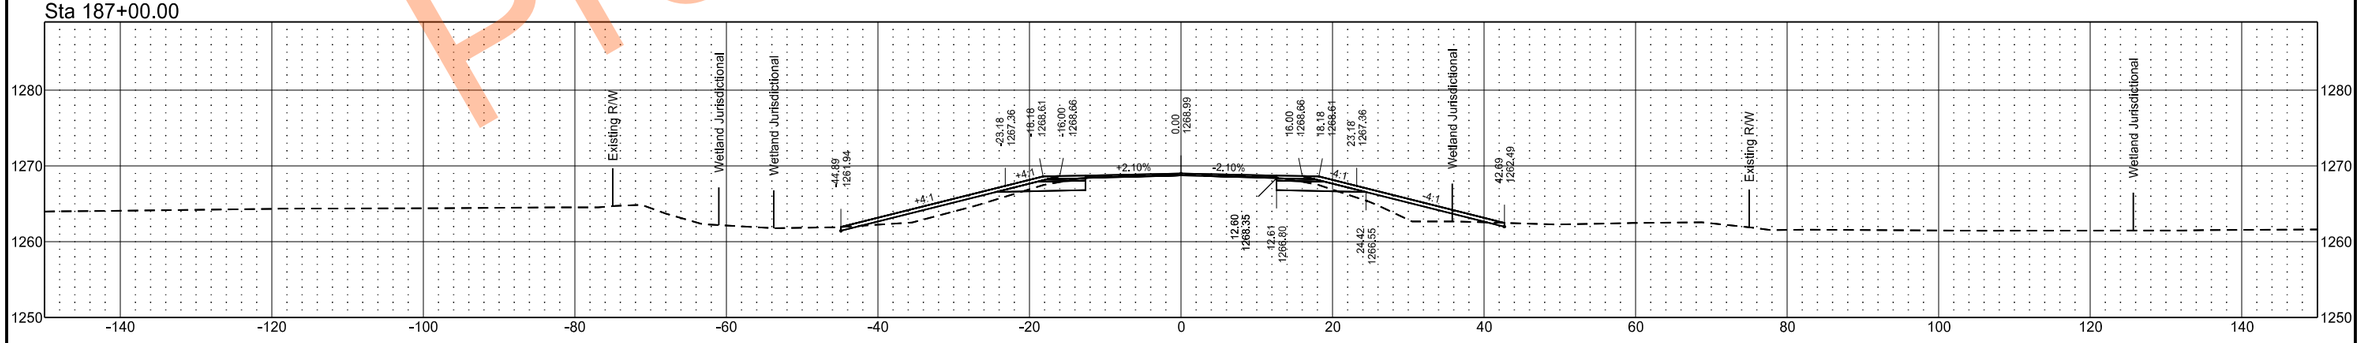

Preliminary Plans

EX32

	STATE	PROJECT NO.	SECTION NO.	SHEET NO.
	ND	SS-XA-8-032(046)000	200	95

Sta 191+00.00

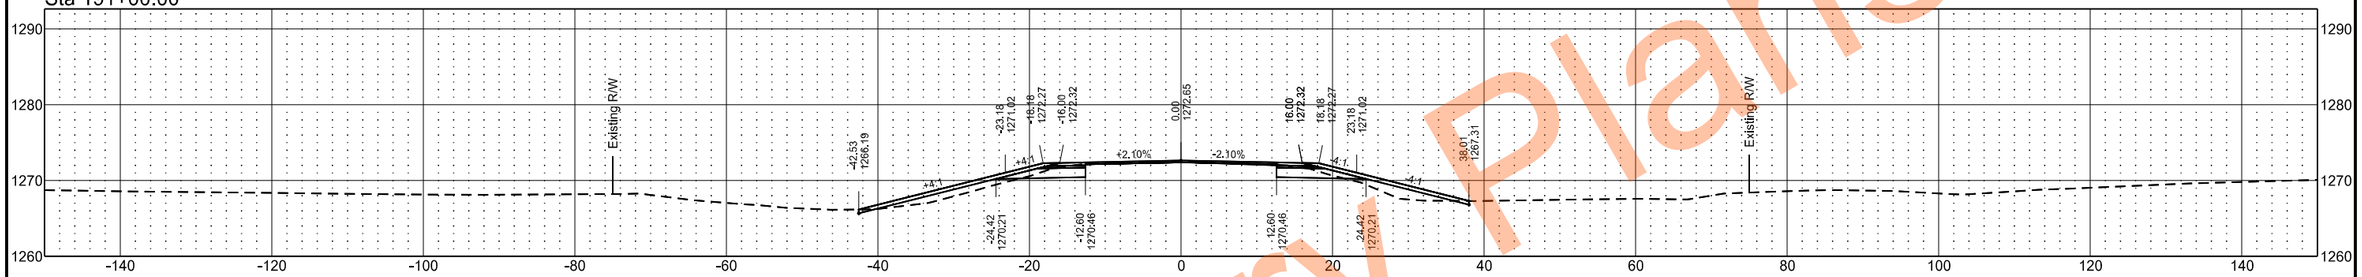

Sta 190+11.47

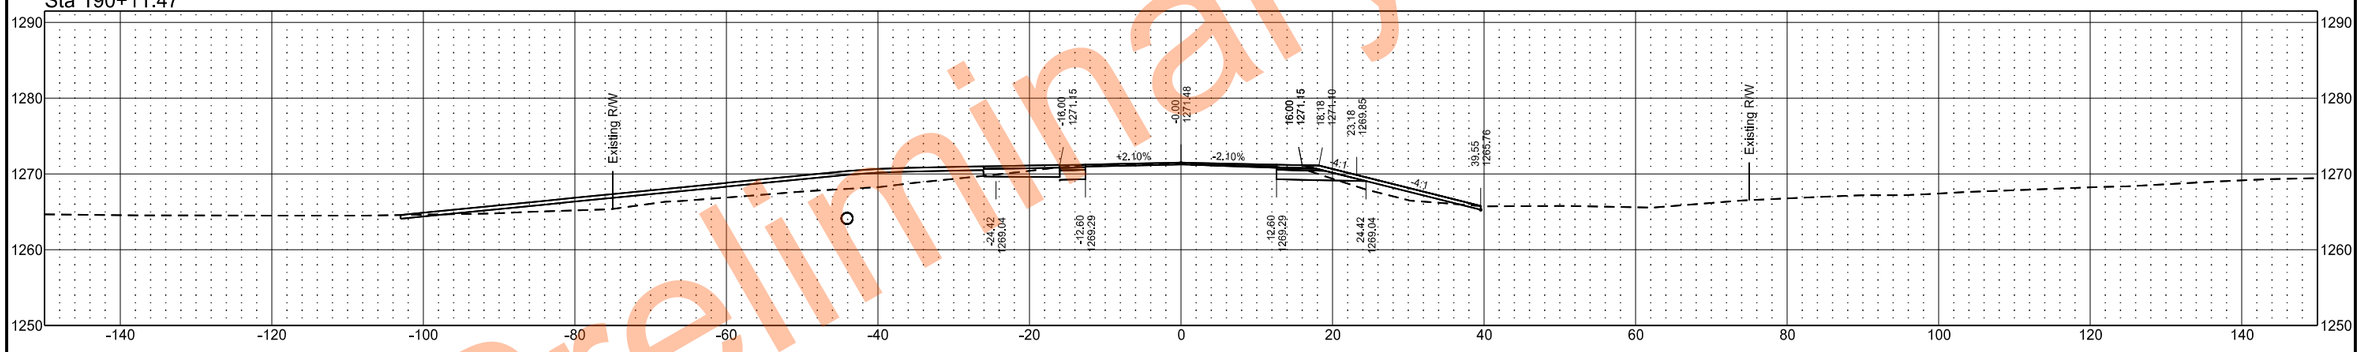

Sta 190+00.00

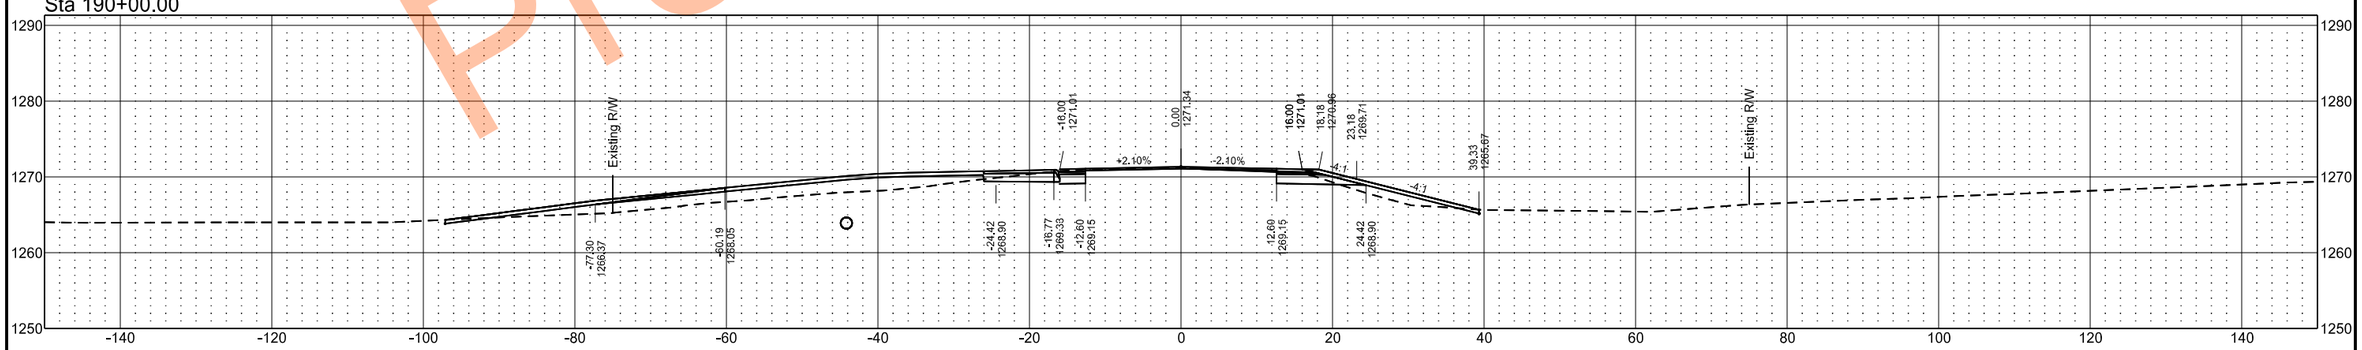

Preliminary Plans

EX32

	STATE	PROJECT NO.	SECTION NO.	SHEET NO.
	ND	SS-XA-8-032(046)000	200	96

Sta 193+00.00

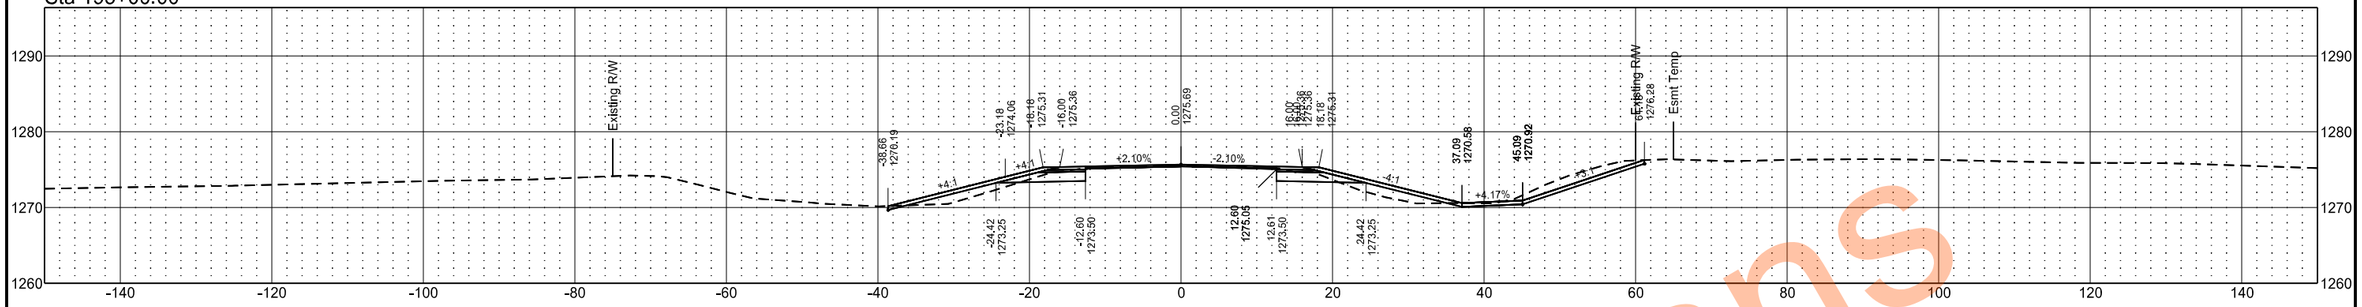

Sta 192+80.00

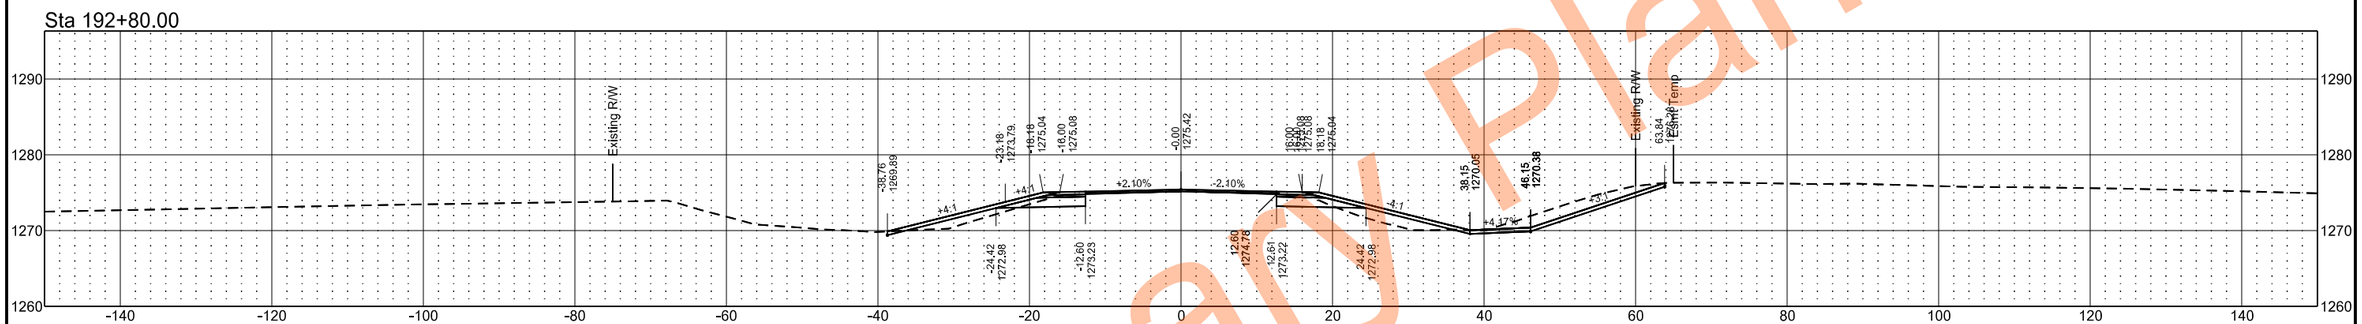

Sta 192+77.07

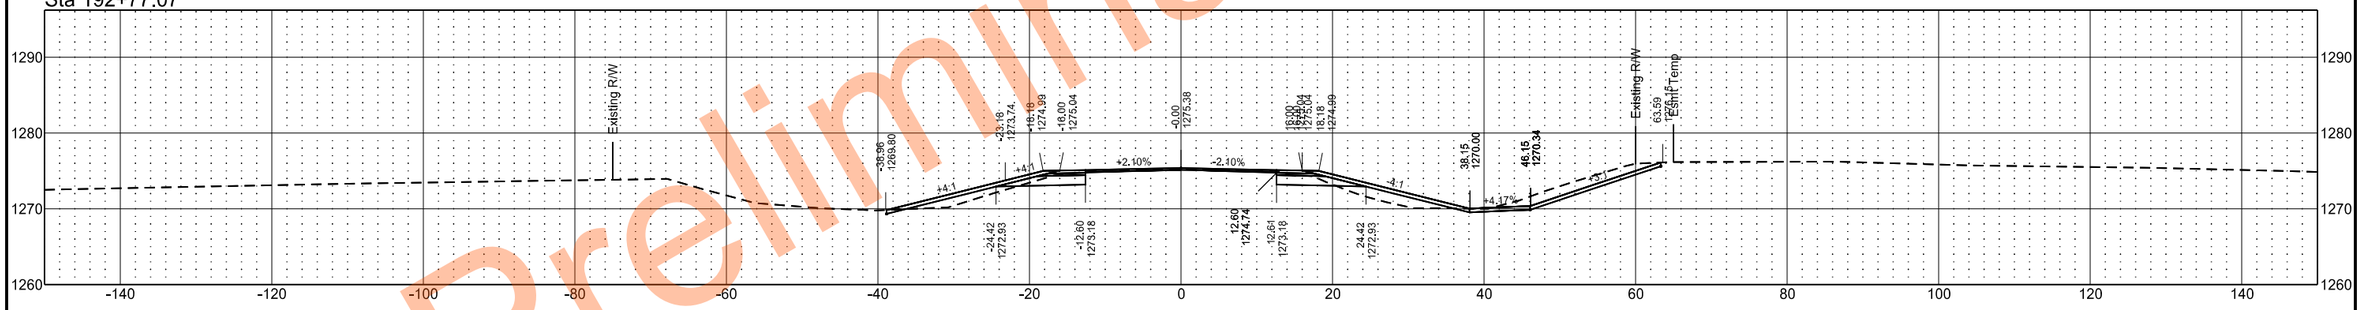

Sta 192+00.00

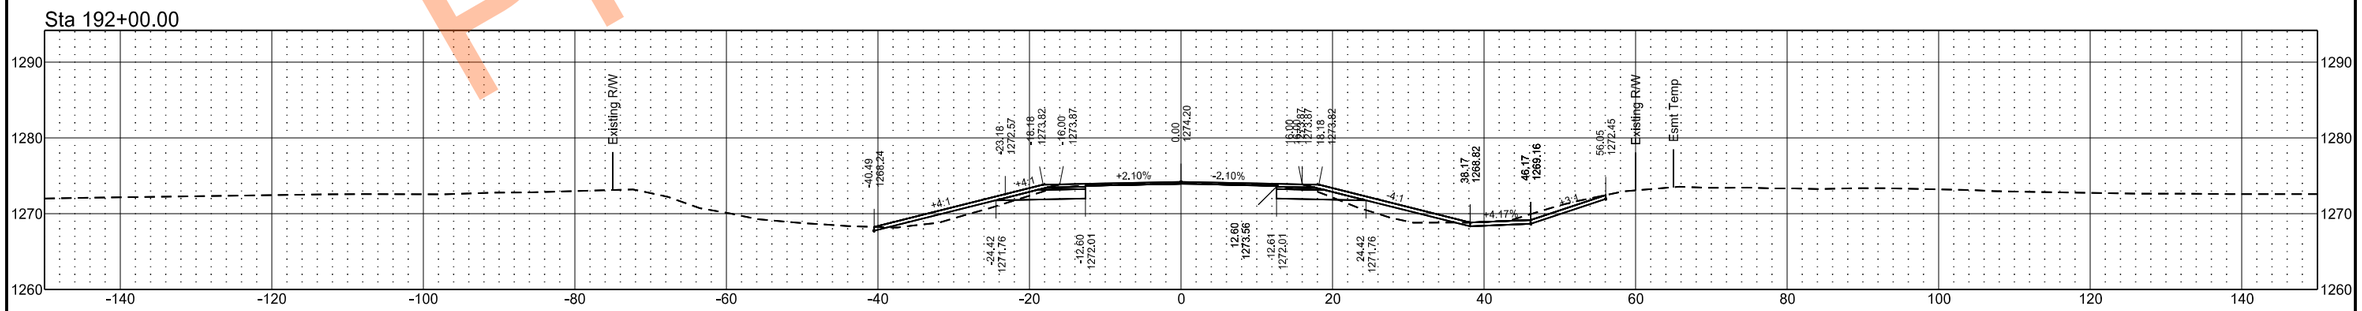

Preliminary Plans

EX32

	STATE	PROJECT NO.	SECTION NO.	SHEET NO.
	ND	SS-XA-8-032(046)000	200	97

Sta 195+00.00

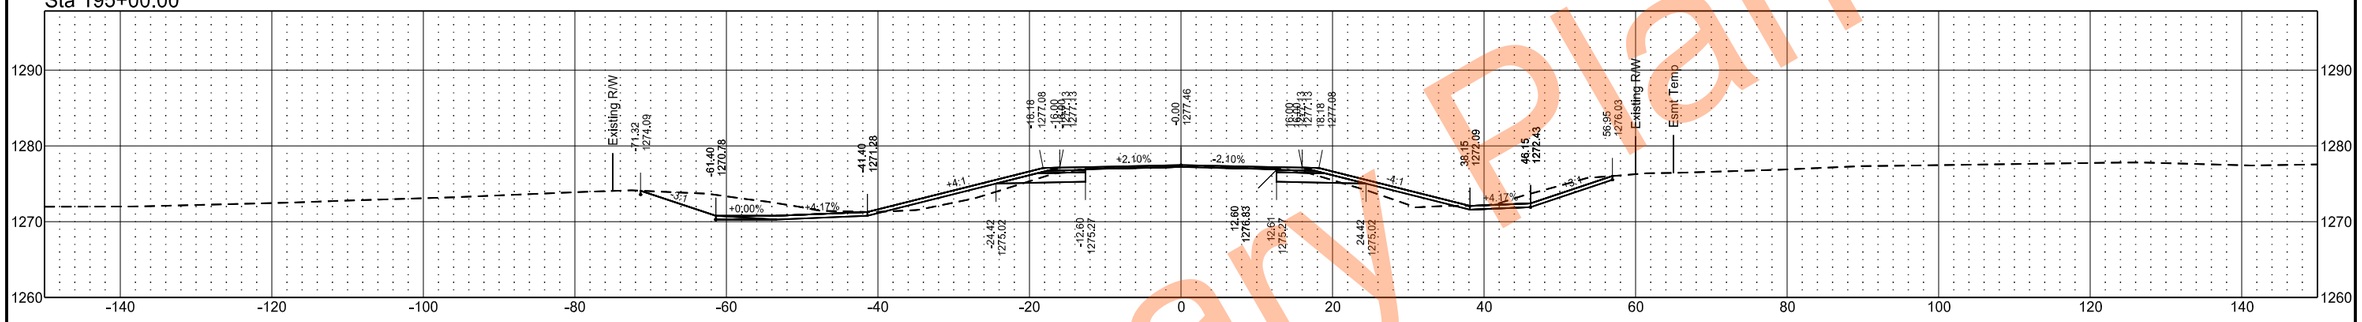

Sta 194+00.00

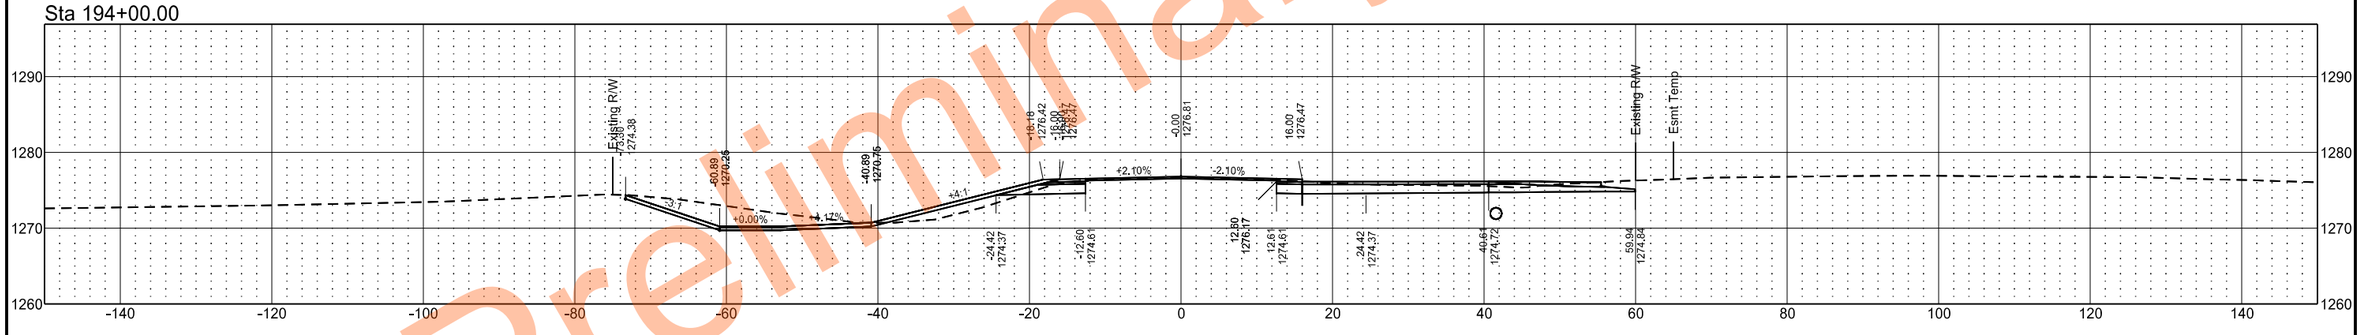

Sta 193+84.89

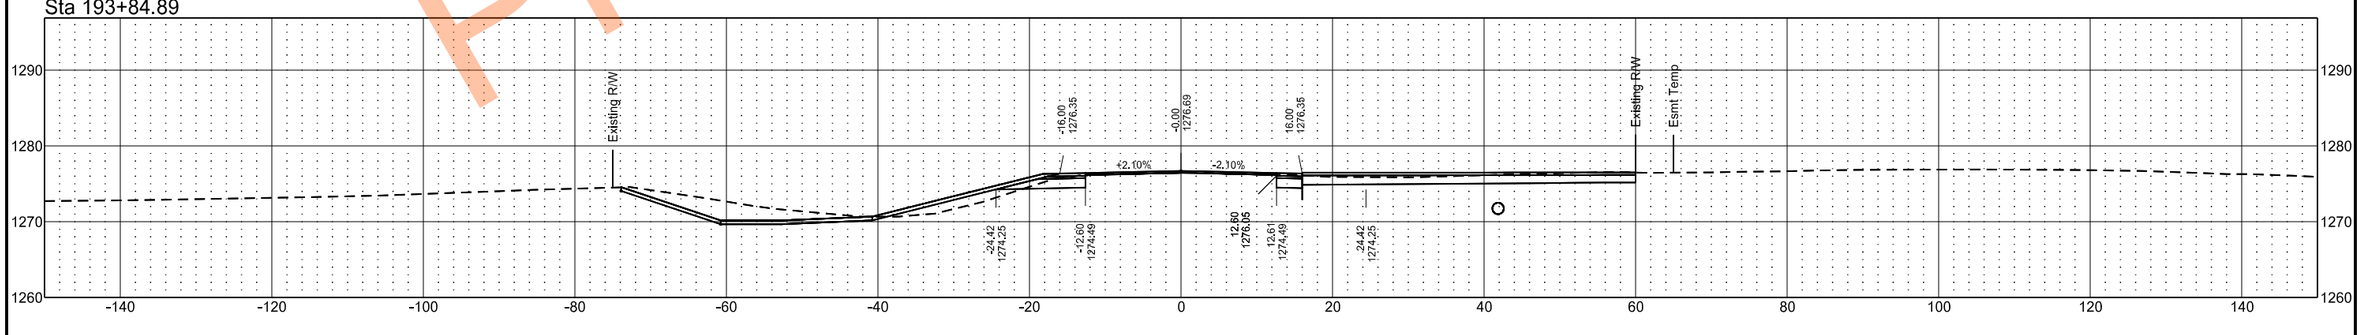

Preliminary Plans

EX32

	STATE	PROJECT NO.	SECTION NO.	SHEET NO.
	ND	SS-XA-8-032(046)000	200	98

Sta 196+15.55

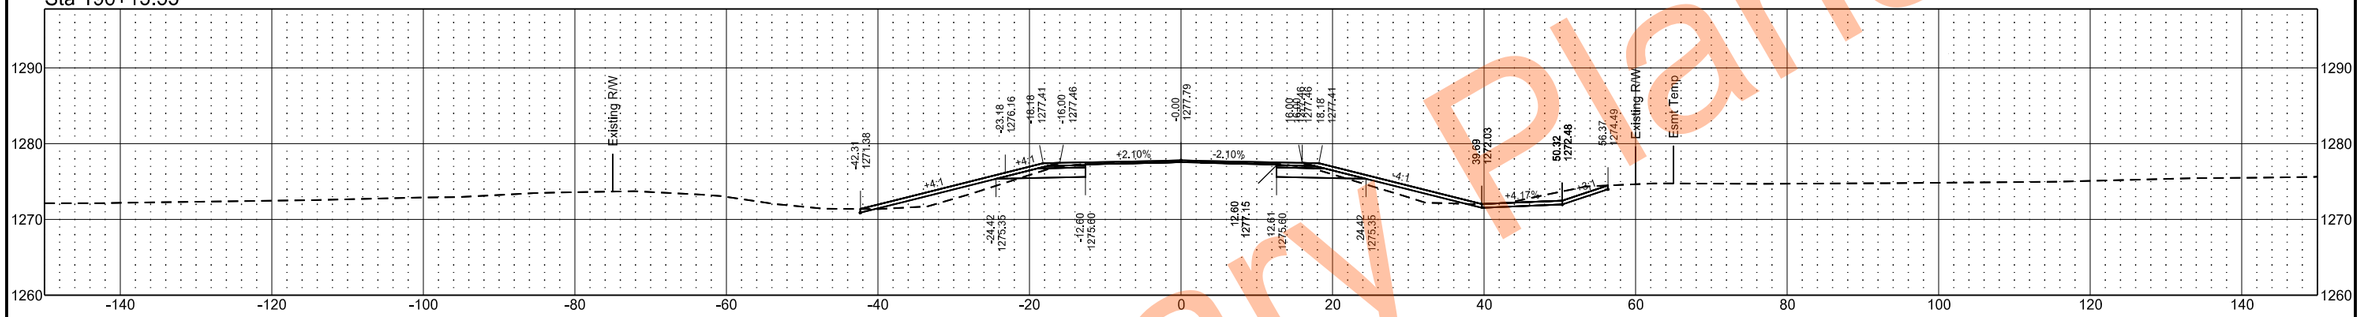

Sta 196+14.64

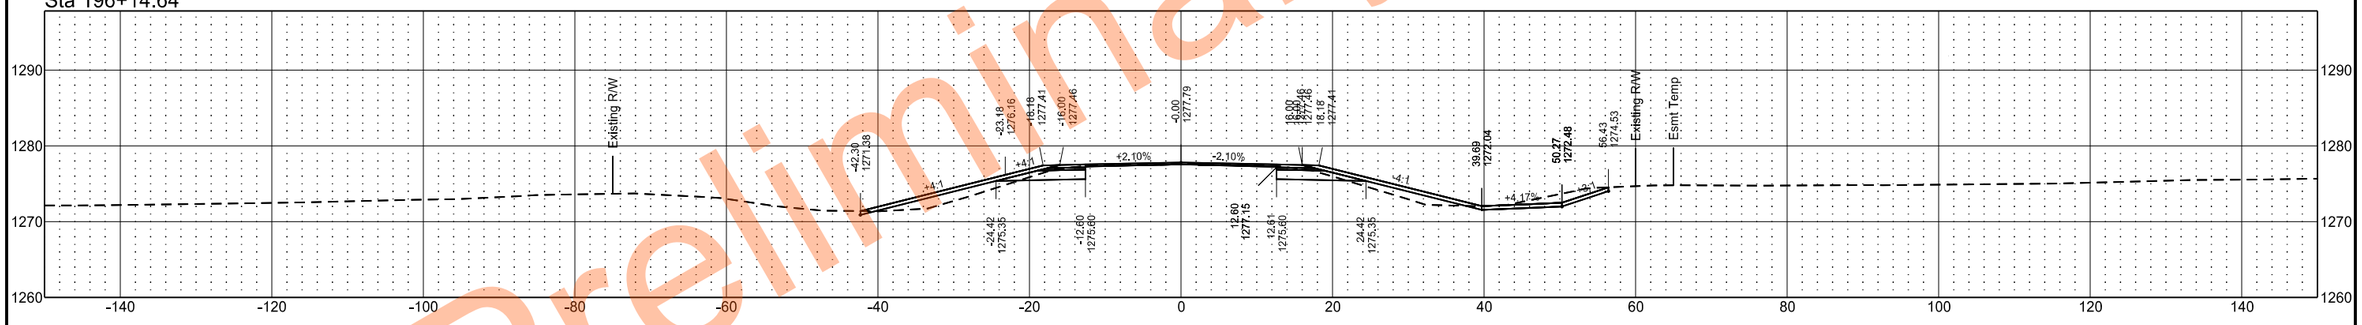

Sta 196+00.00

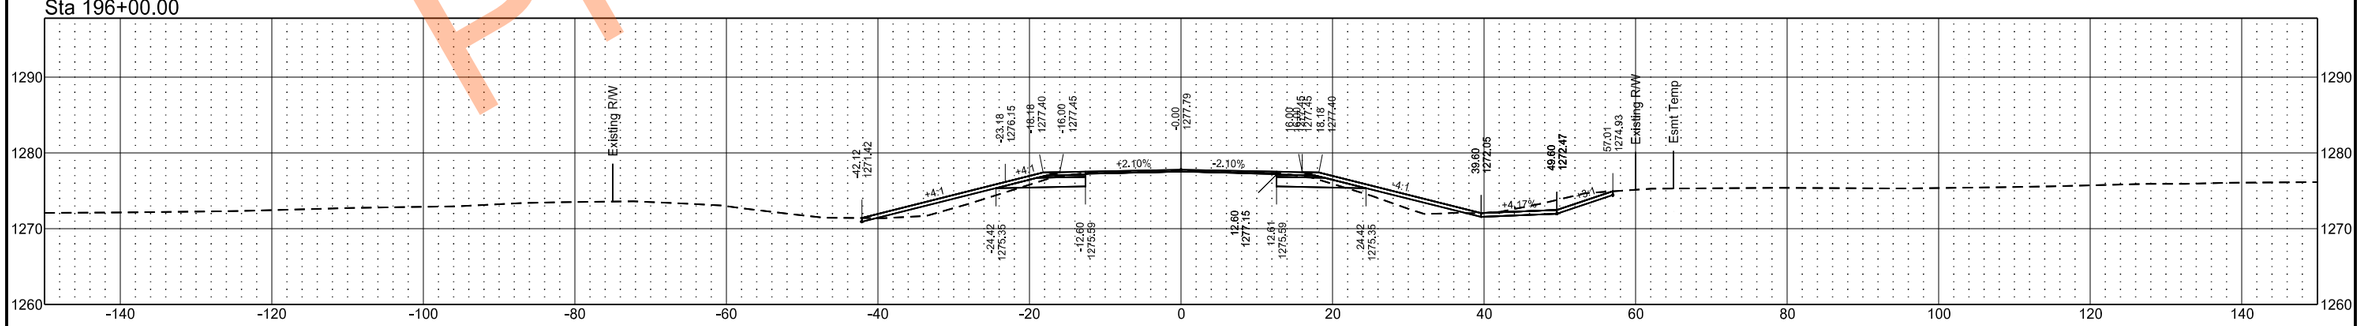

Preliminary Plans

EX32

	STATE	PROJECT NO.	SECTION NO.	SHEET NO.
	ND	SS-XA-8-032(046)000	200	99

Sta 199+00.00

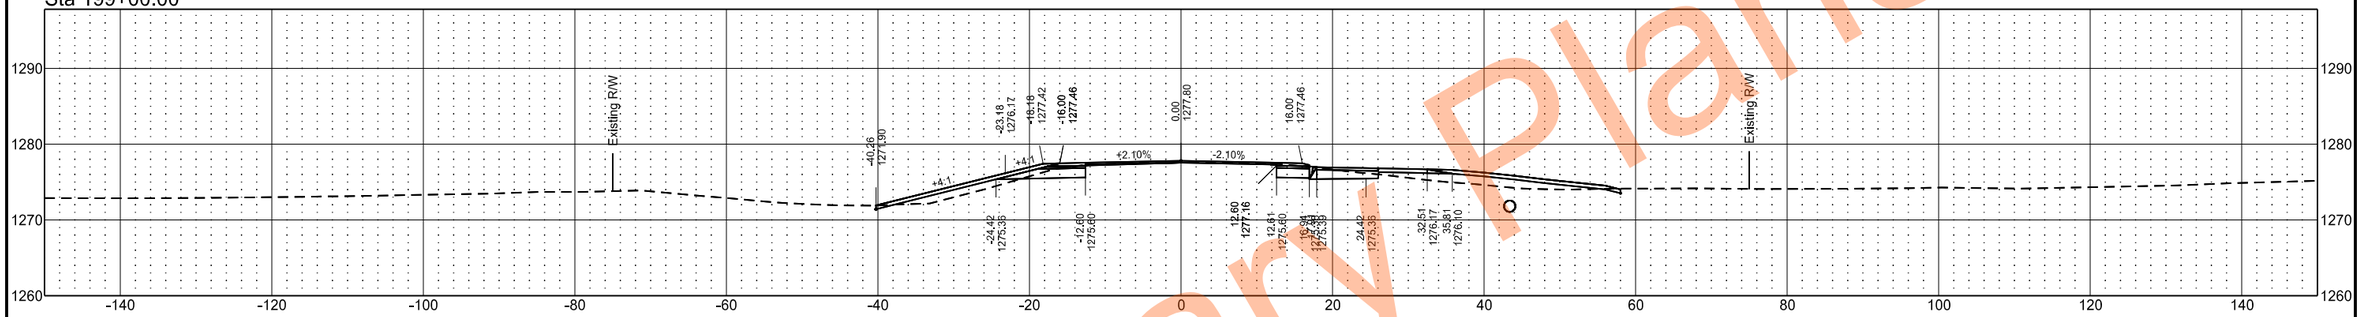

Sta 198+00.00

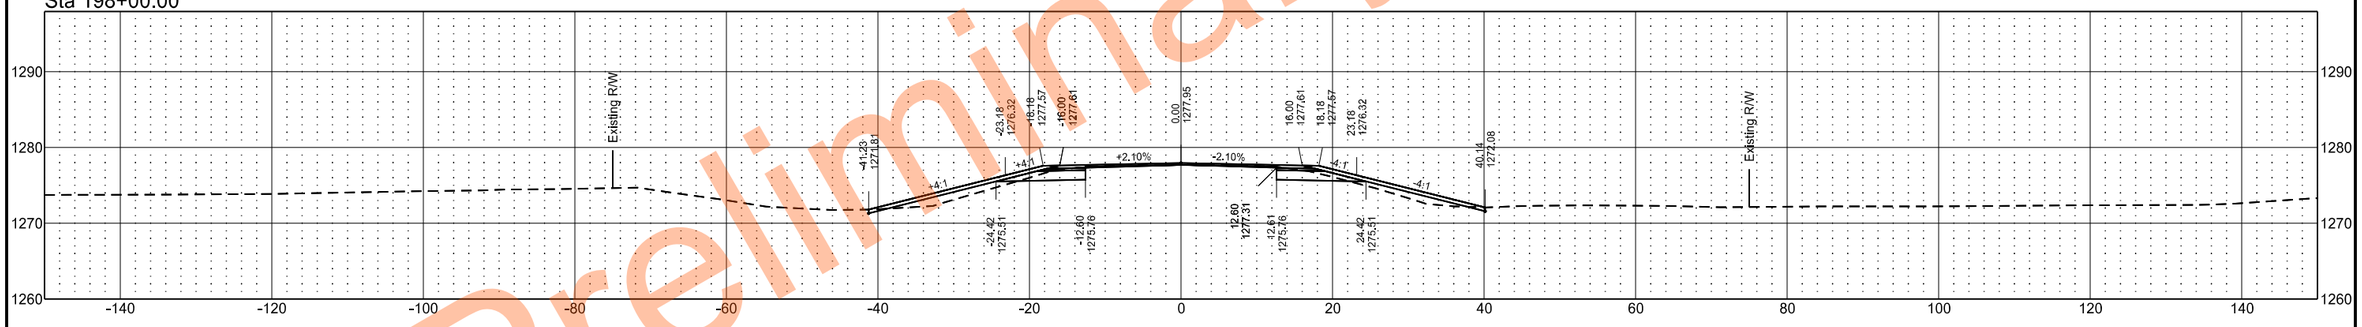

Sta 197+00.00

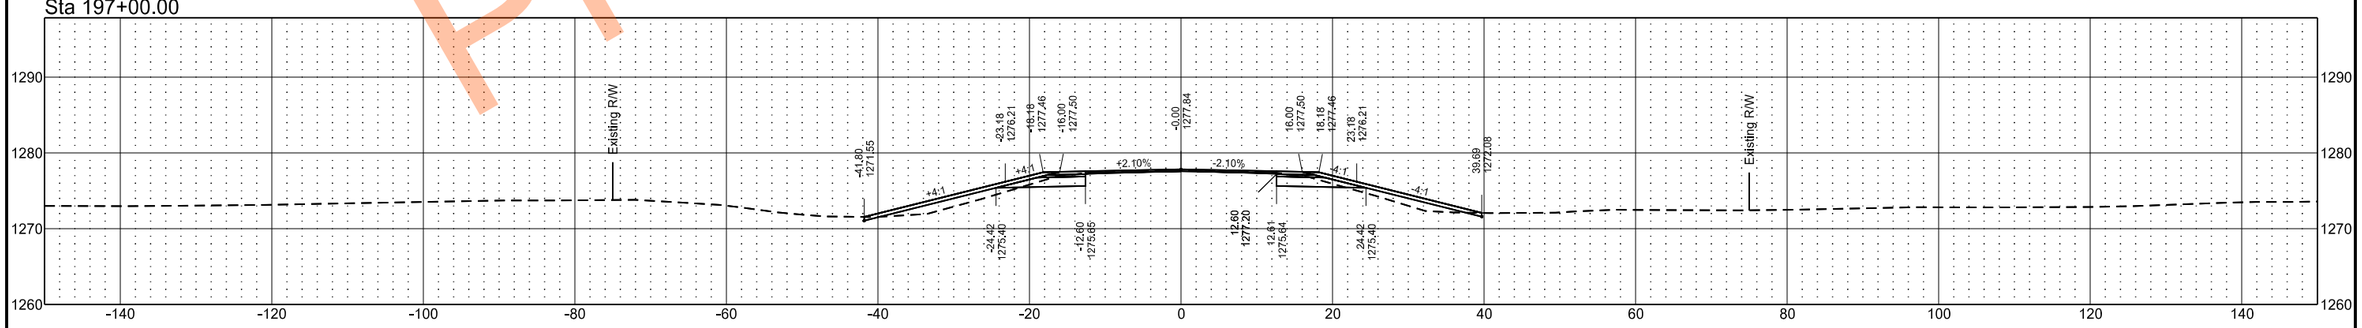

Preliminary Plans

EX32

	STATE	PROJECT NO.	SECTION NO.	SHEET NO.
	ND	SS-XA-8-032(046)000	200	100

Sta 201+00.00

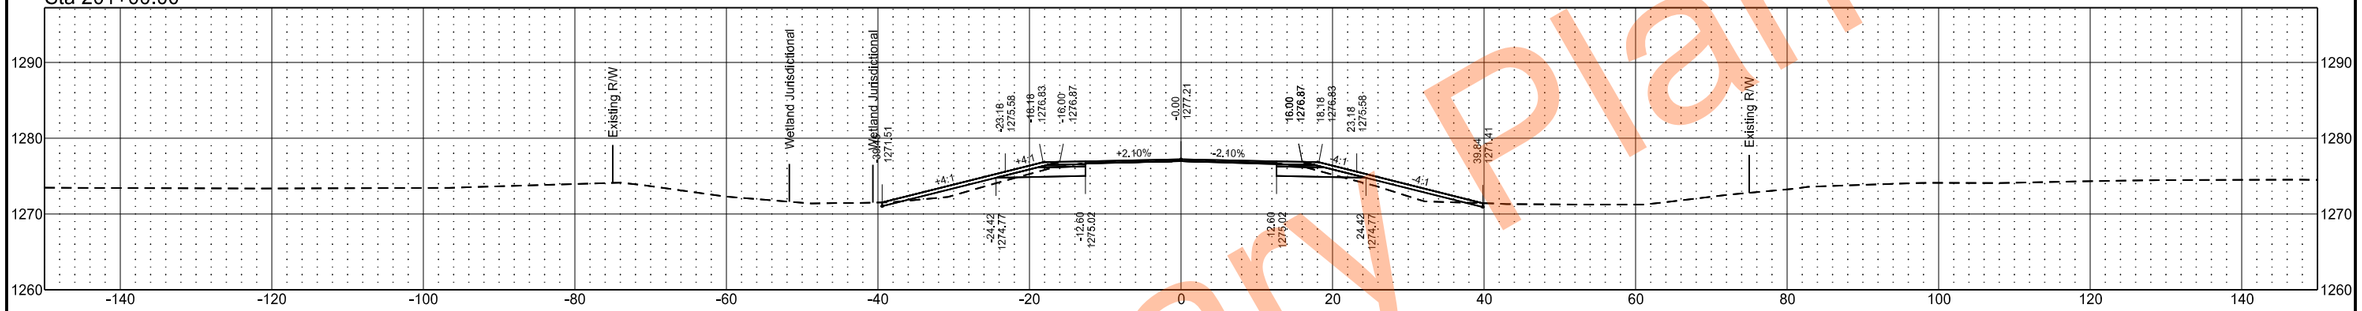

Sta 200+00.00

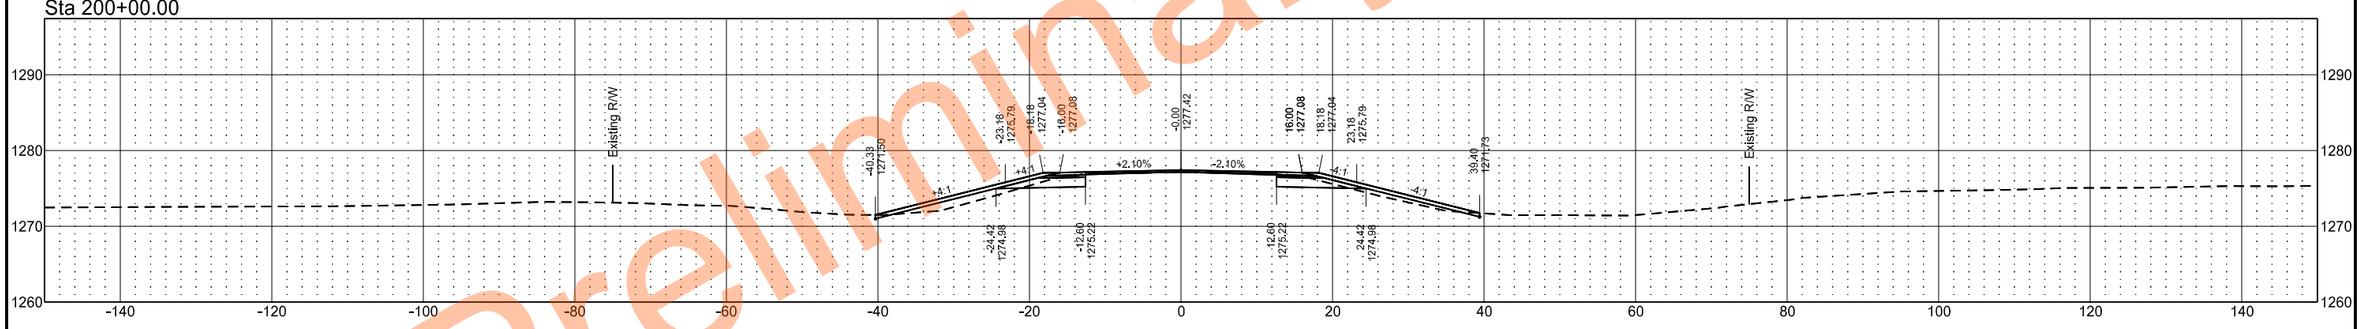

Sta 199+19.67

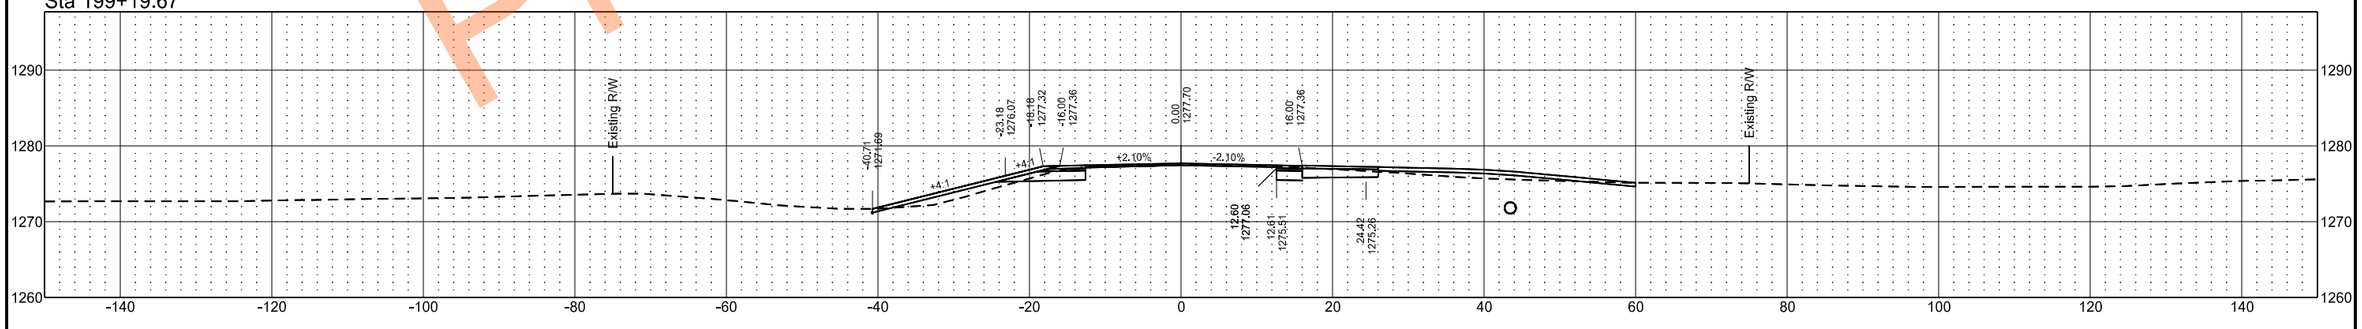

Preliminary Plans

EX32

	STATE	PROJECT NO.	SECTION NO.	SHEET NO.
	ND	SS-XA-8-032(046)000	200	101

Sta 204+00.00

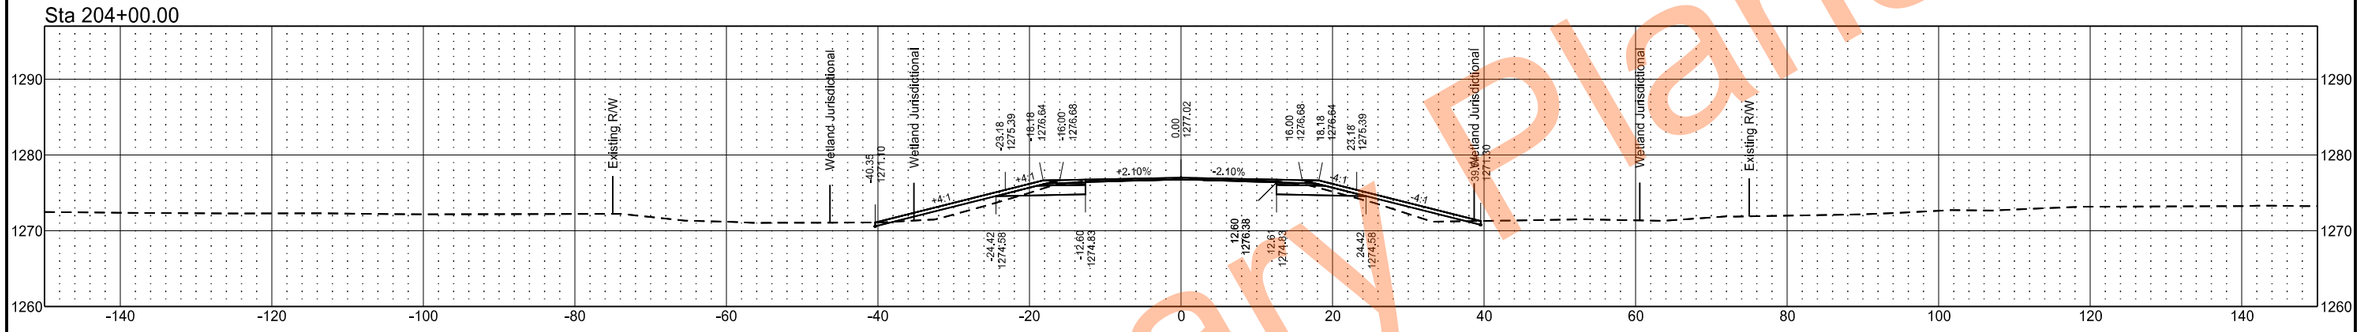

Sta 203+00.00

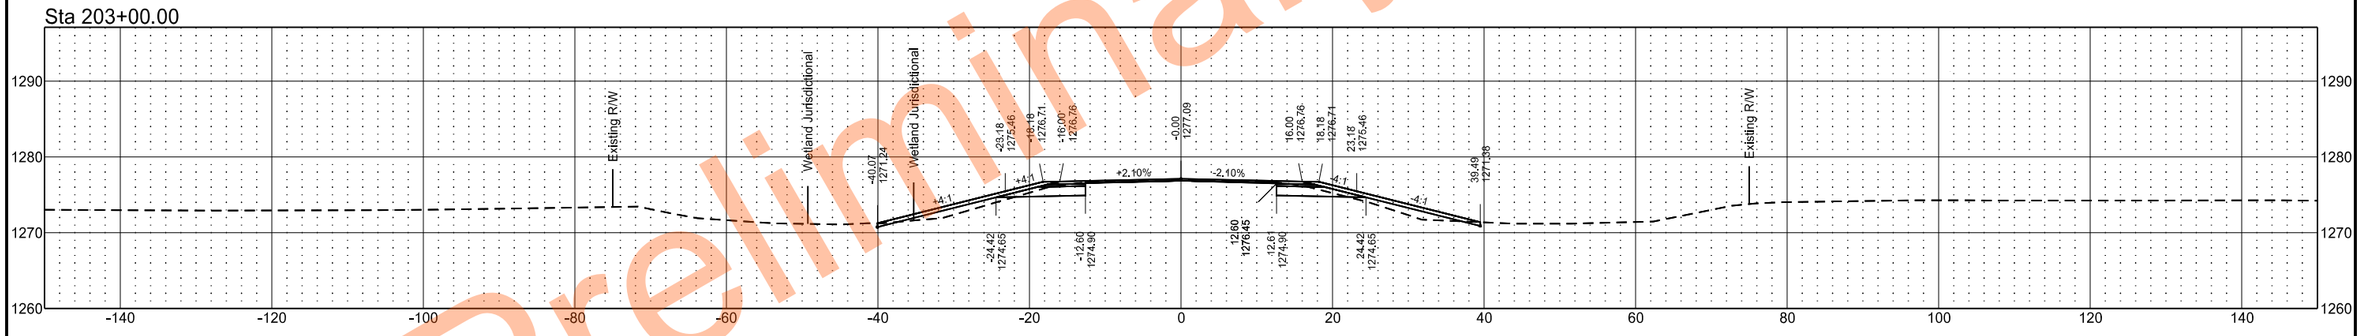

Sta 202+00.00

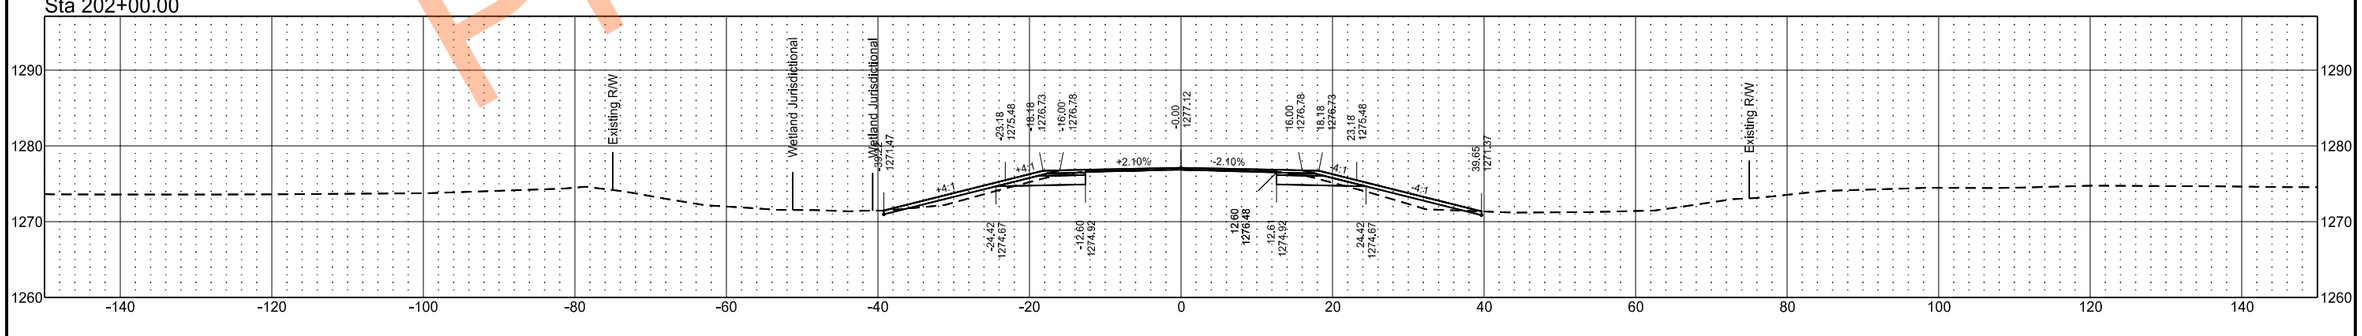

Preliminary Plans

EX32

	STATE	PROJECT NO.	SECTION NO.	SHEET NO.
	ND	SS-XA-8-032(046)000	200	102

Sta 206+00.00

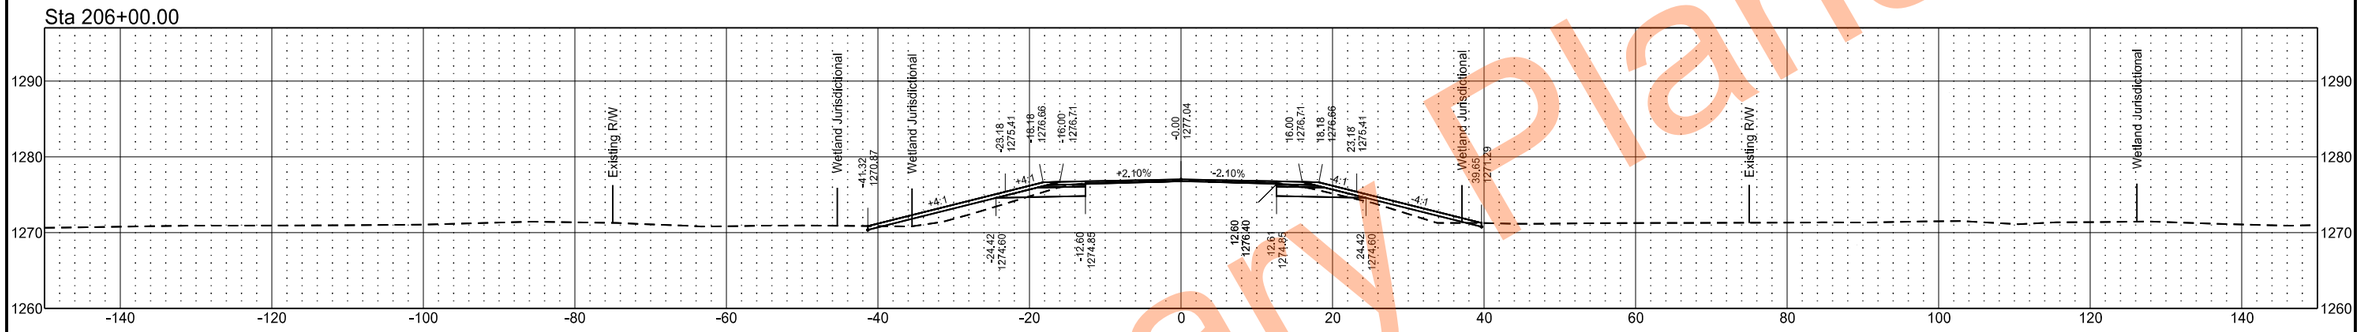

Sta 205+70.09

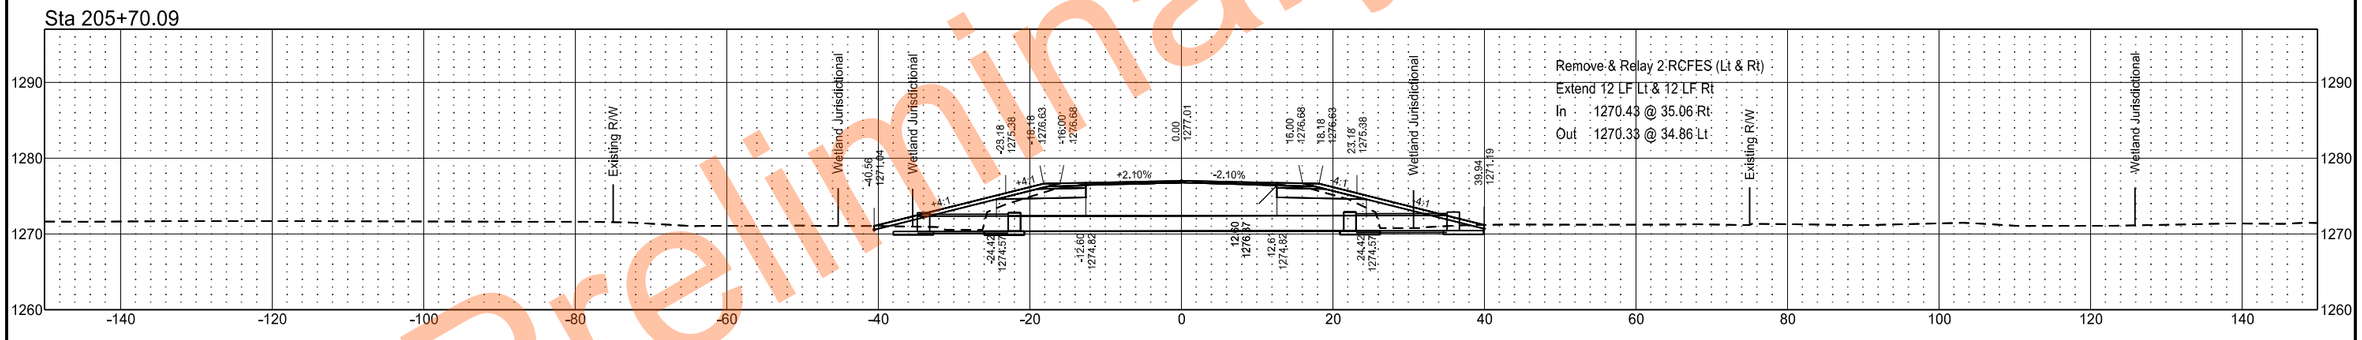

Sta 205+00.00

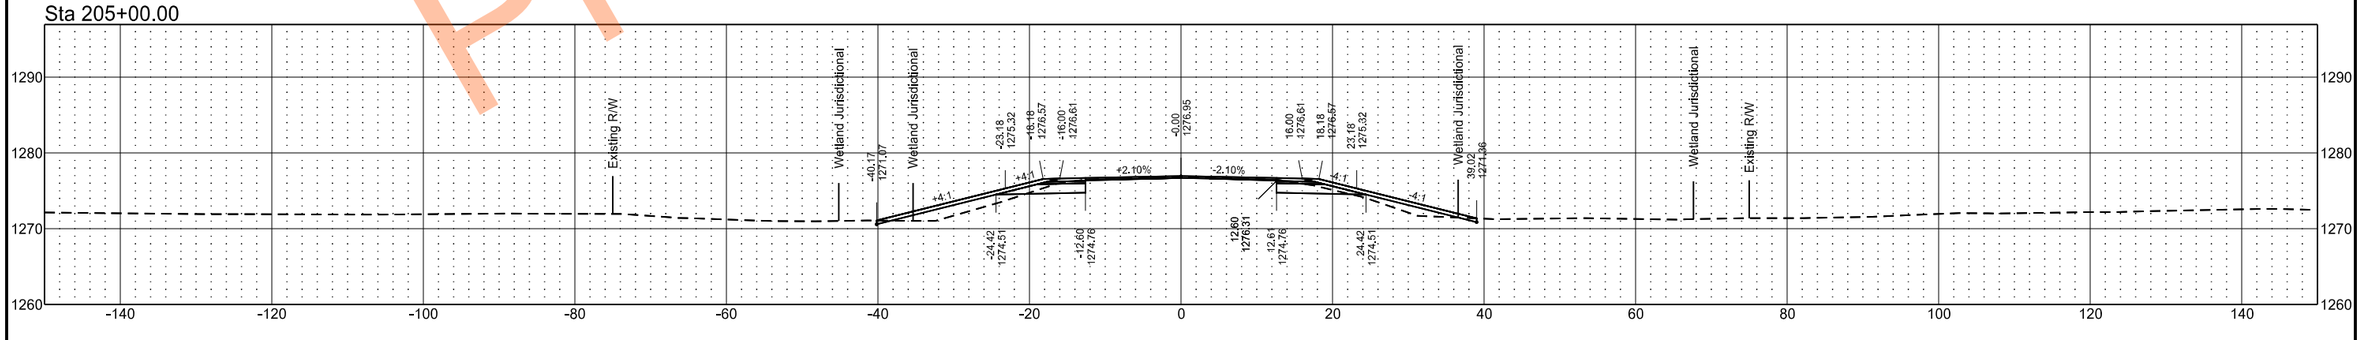

Preliminary Plans

EX32

	STATE	PROJECT NO.	SECTION NO.	SHEET NO.
	ND	SS-XA-8-032(046)000	200	103

Sta 209+00.00

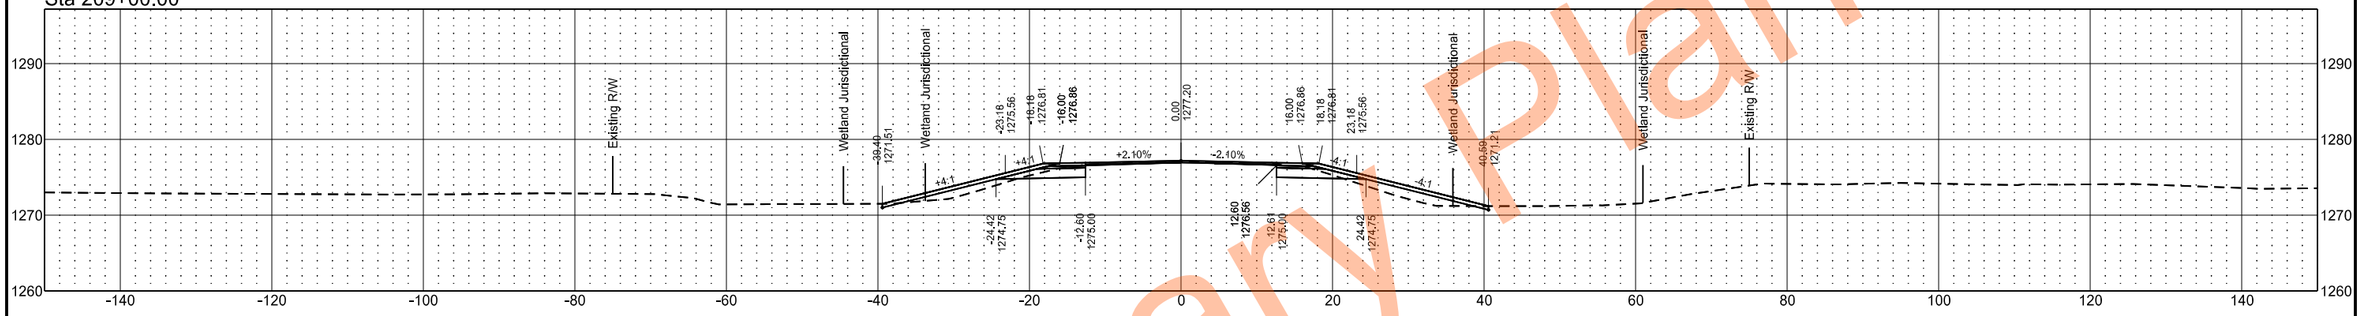

Sta 208+00.00

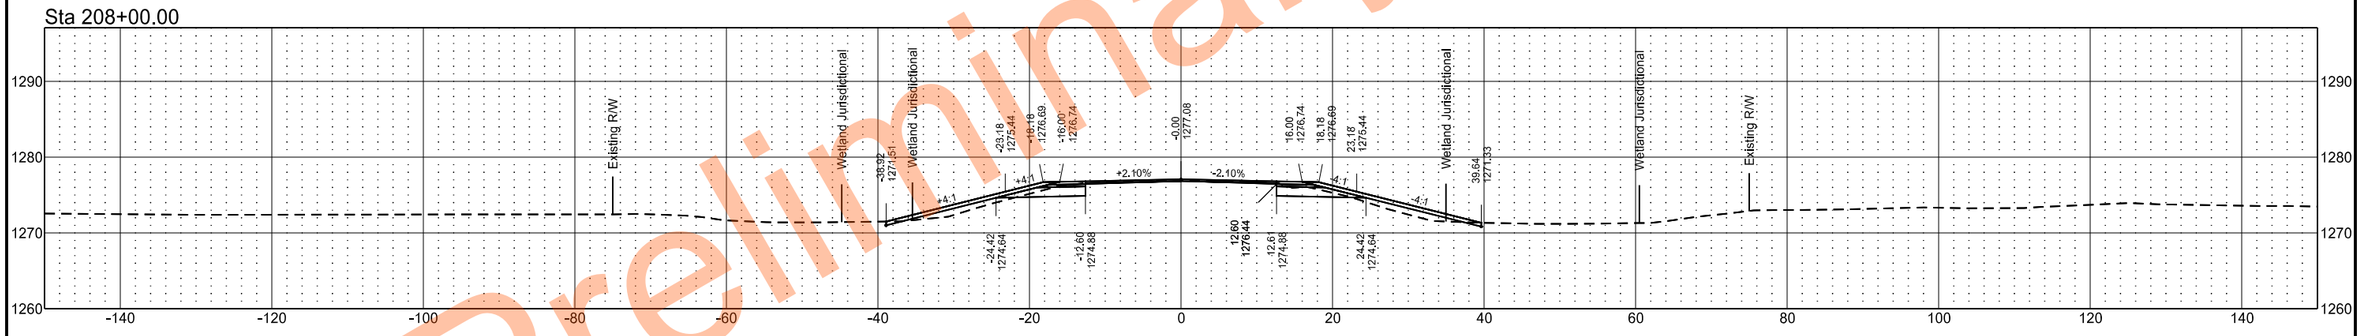

Sta 207+00.00

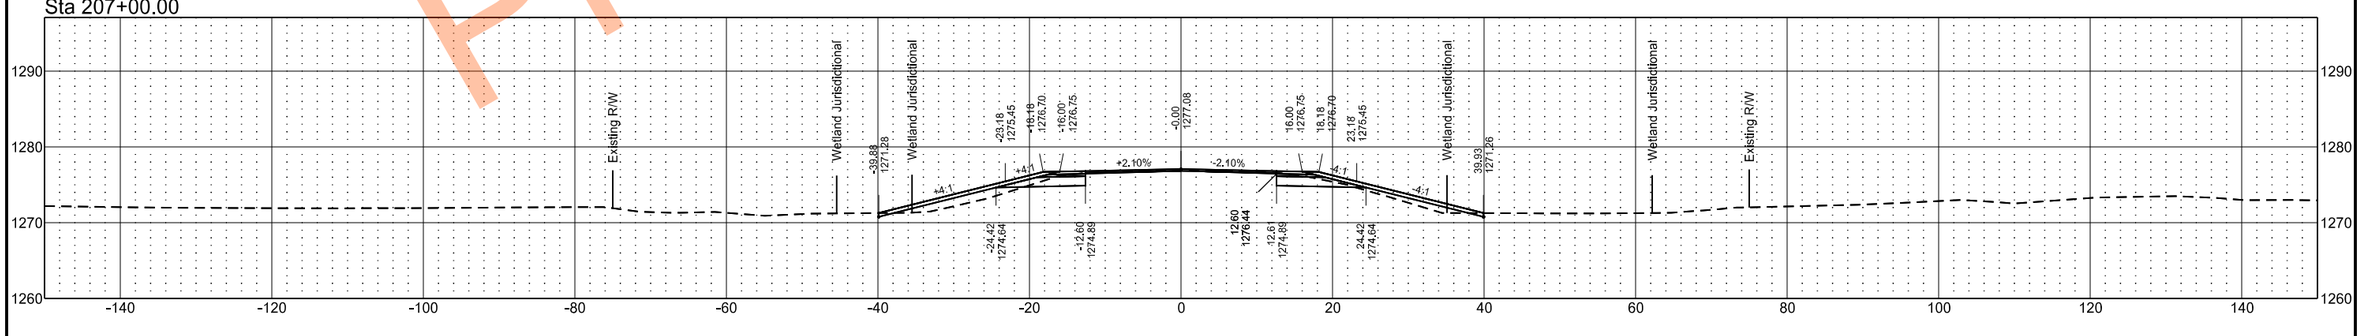

Preliminary plans

EX32

	STATE	PROJECT NO.	SECTION NO.	SHEET NO.
	ND	SS-XA-8-032(046)000	200	104

Sta 212+00.00

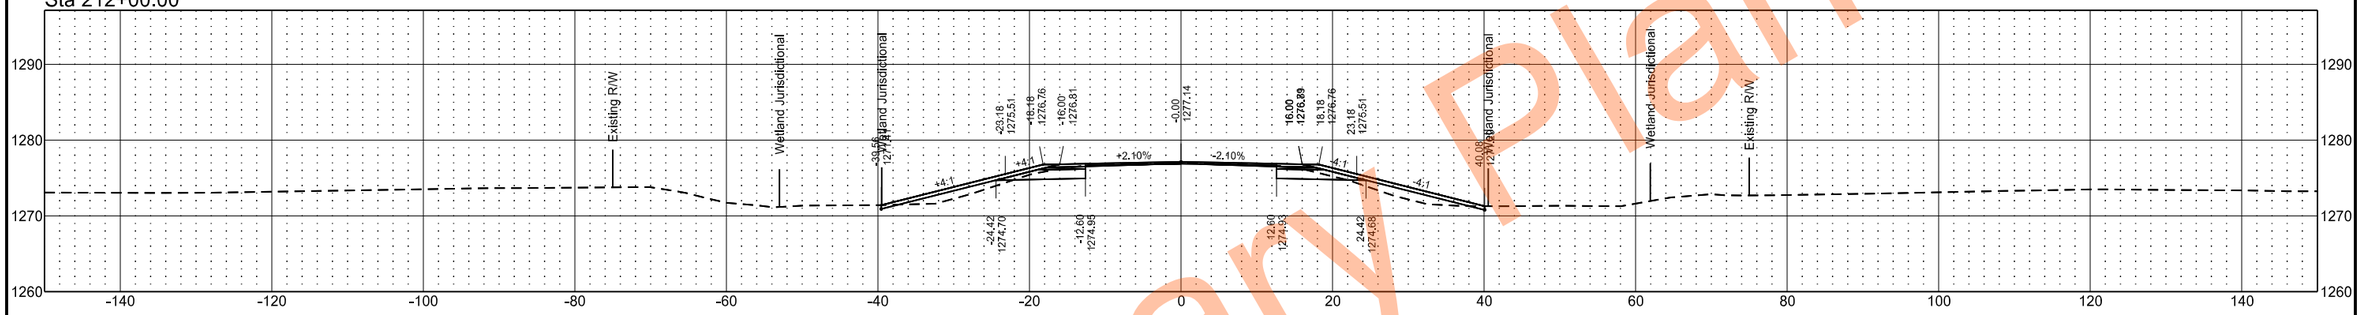

Sta 211+00.00

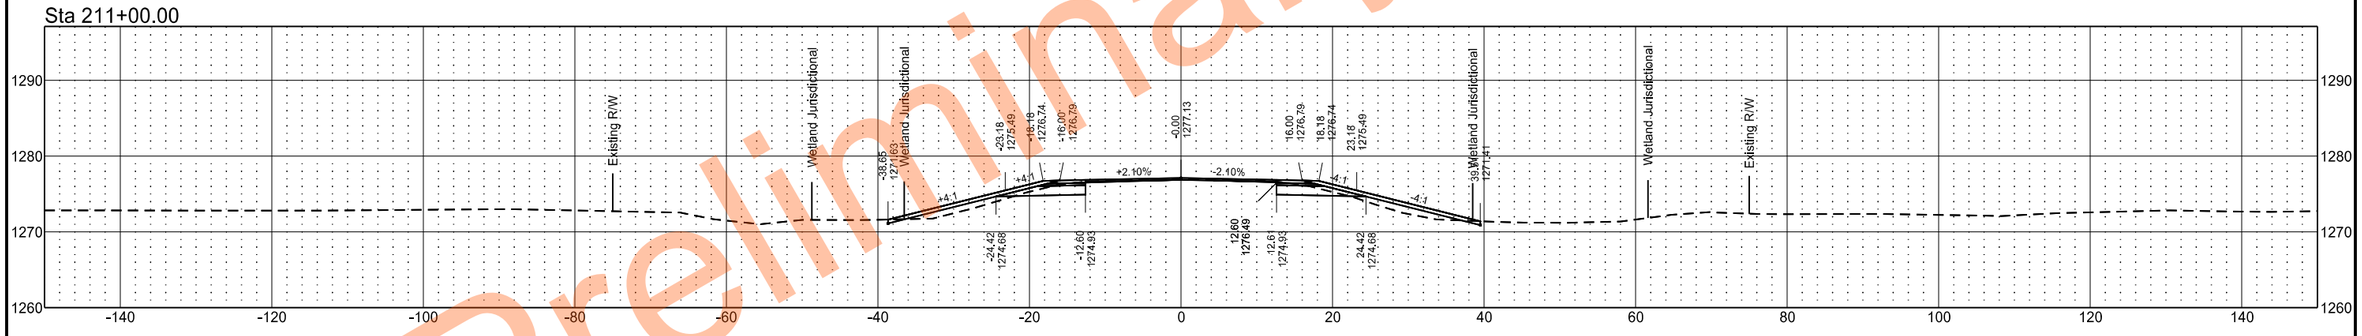

Sta 210+00.00

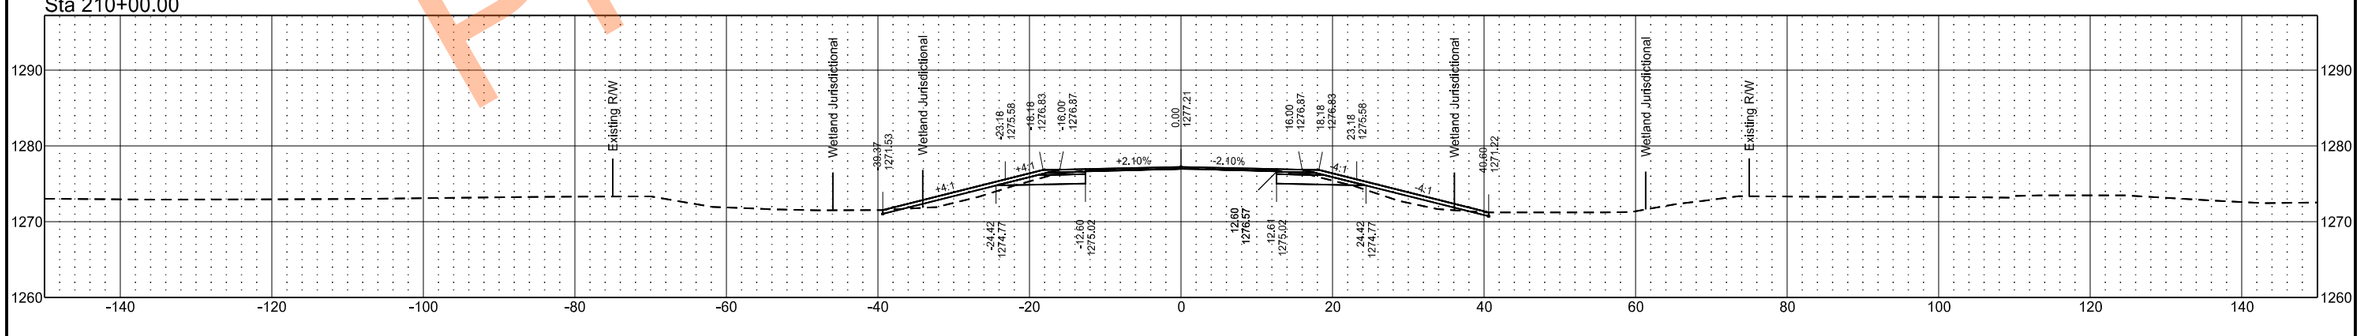

Preliminary Plans

EX32

	STATE	PROJECT NO.	SECTION NO.	SHEET NO.
	ND	SS-XA-8-032(046)000	200	105

Sta 214+00.00

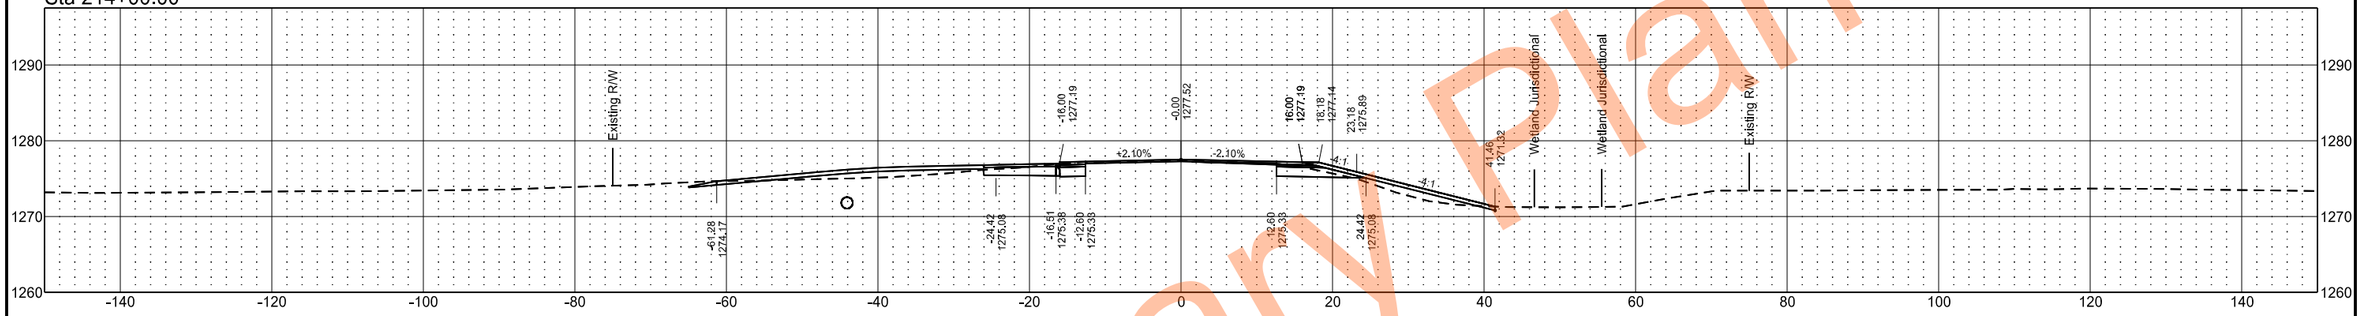

Sta 213+90.35

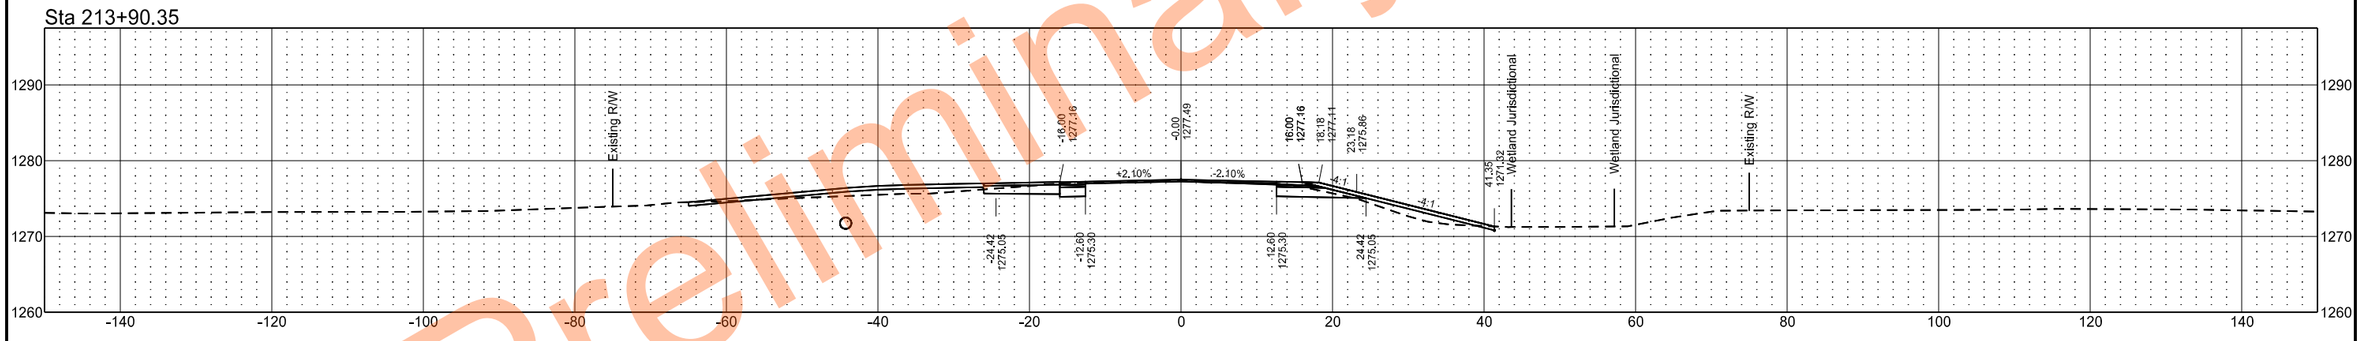

Sta 213+00.00

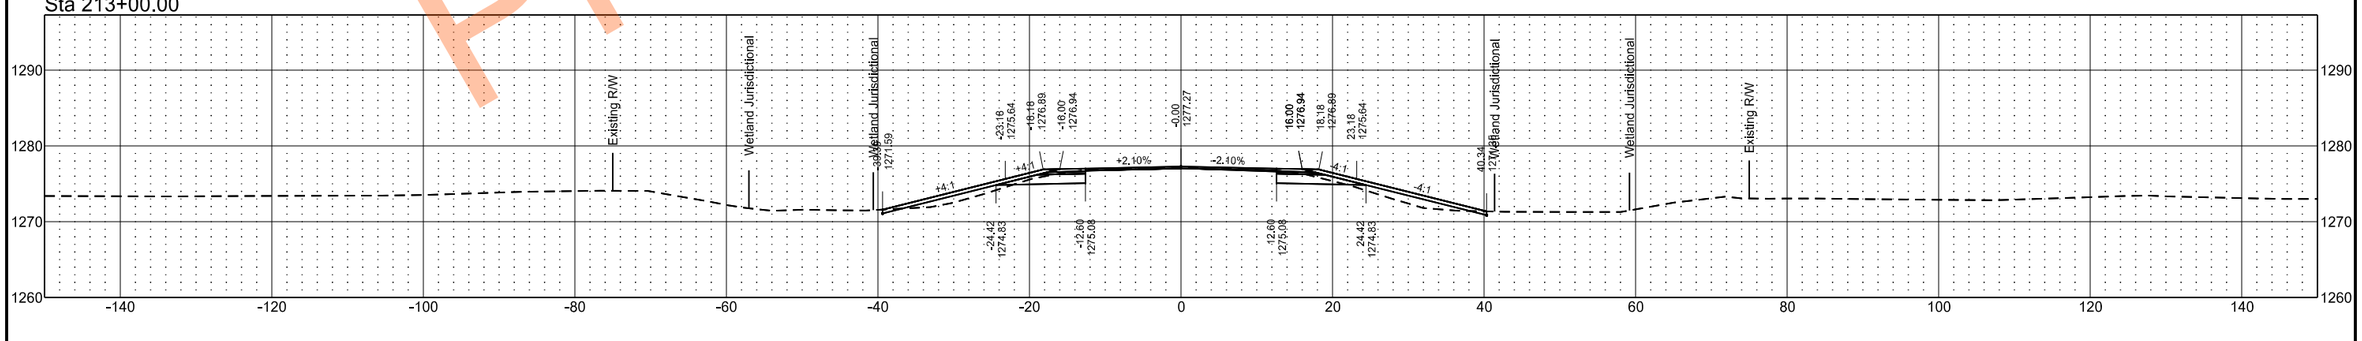

Preliminary Plans

EX32

	STATE	PROJECT NO.	SECTION NO.	SHEET NO.
	ND	SS-XA-8-032(046)000	200	106

Sta 217+00.00

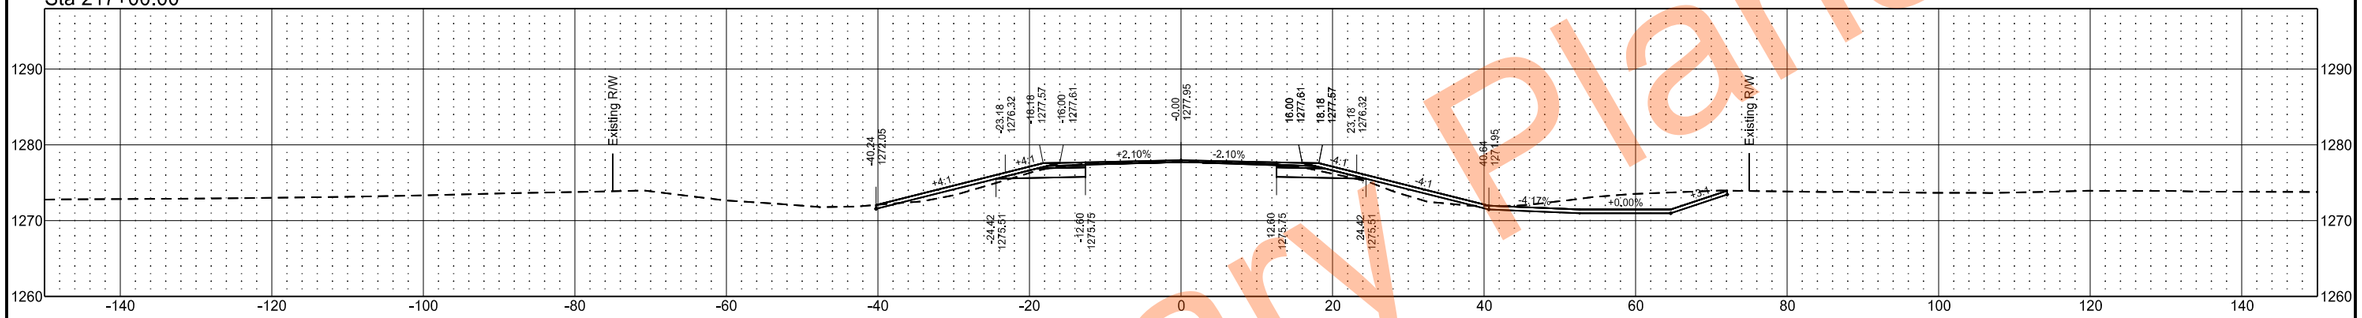

Sta 216+00.00

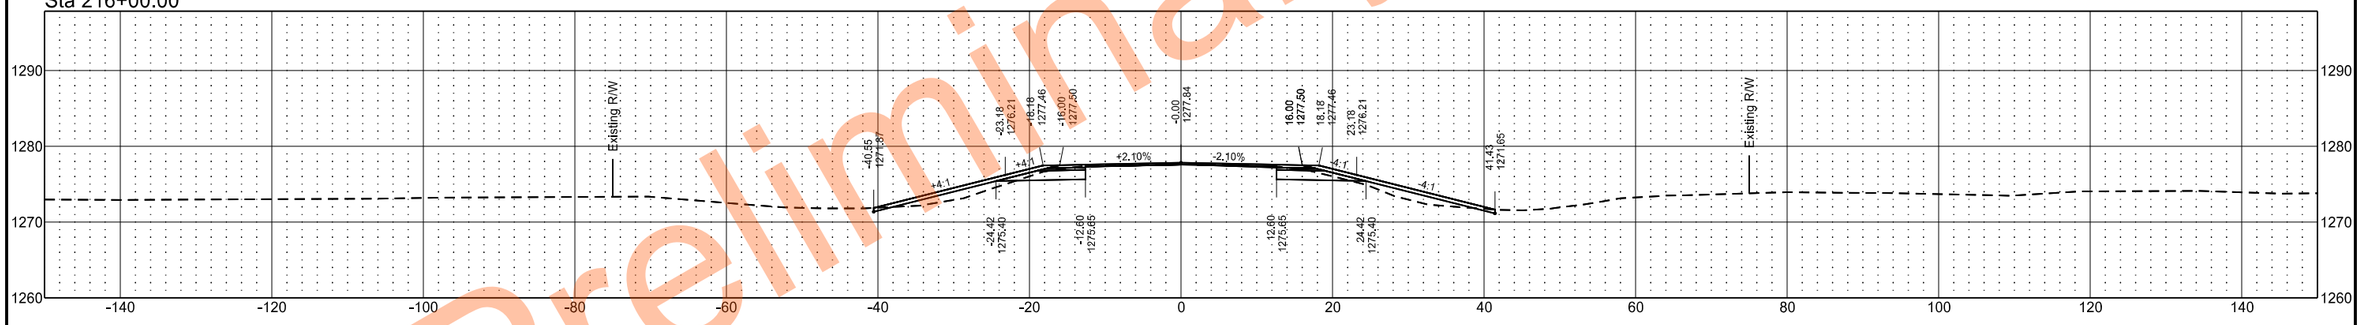

Sta 215+00.00

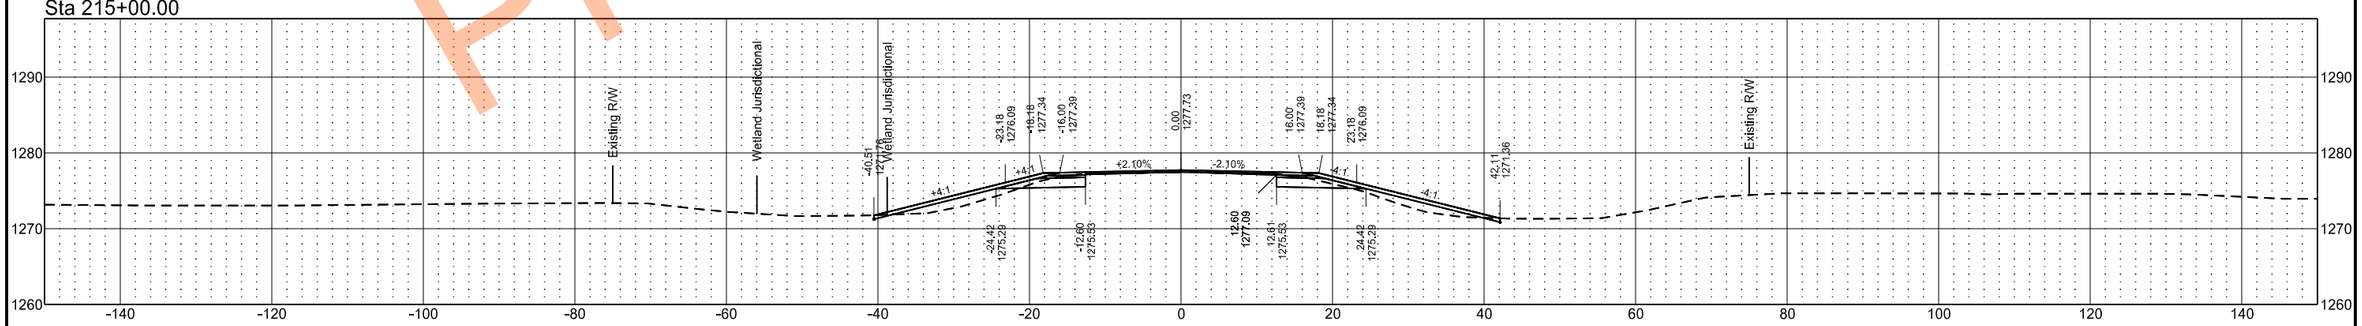

Preliminary Plans

EX32

	STATE	PROJECT NO.	SECTION NO.	SHEET NO.
	ND	SS-XA-8-032(046)000	200	107

Sta 219+03.25

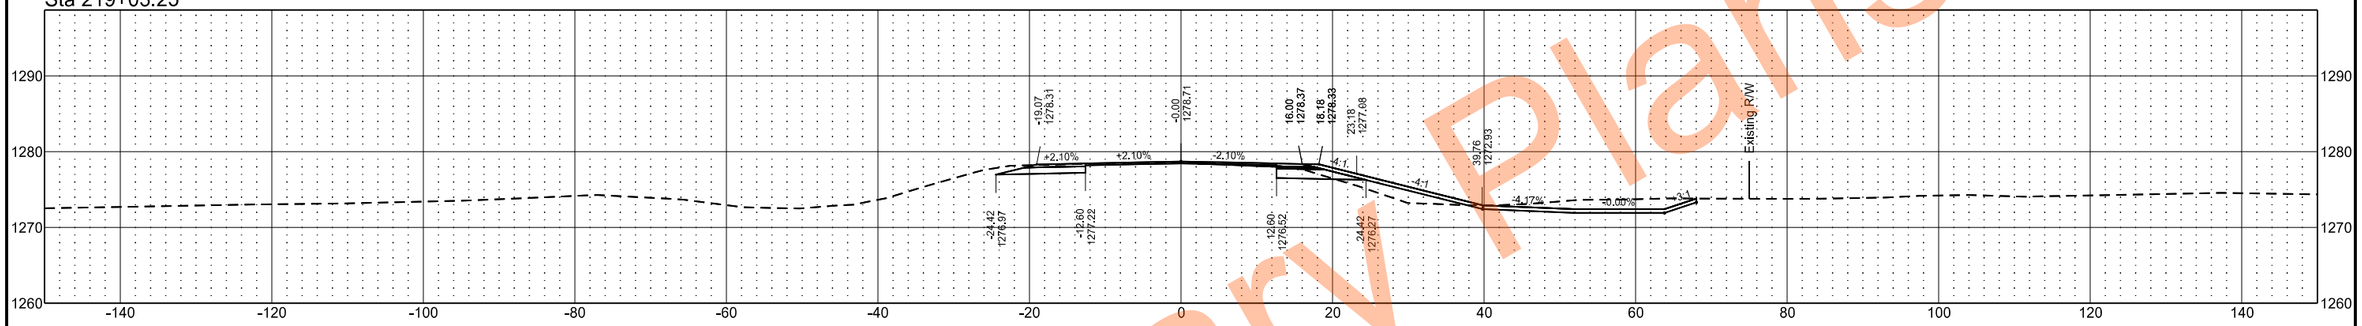

Sta 219+00.00

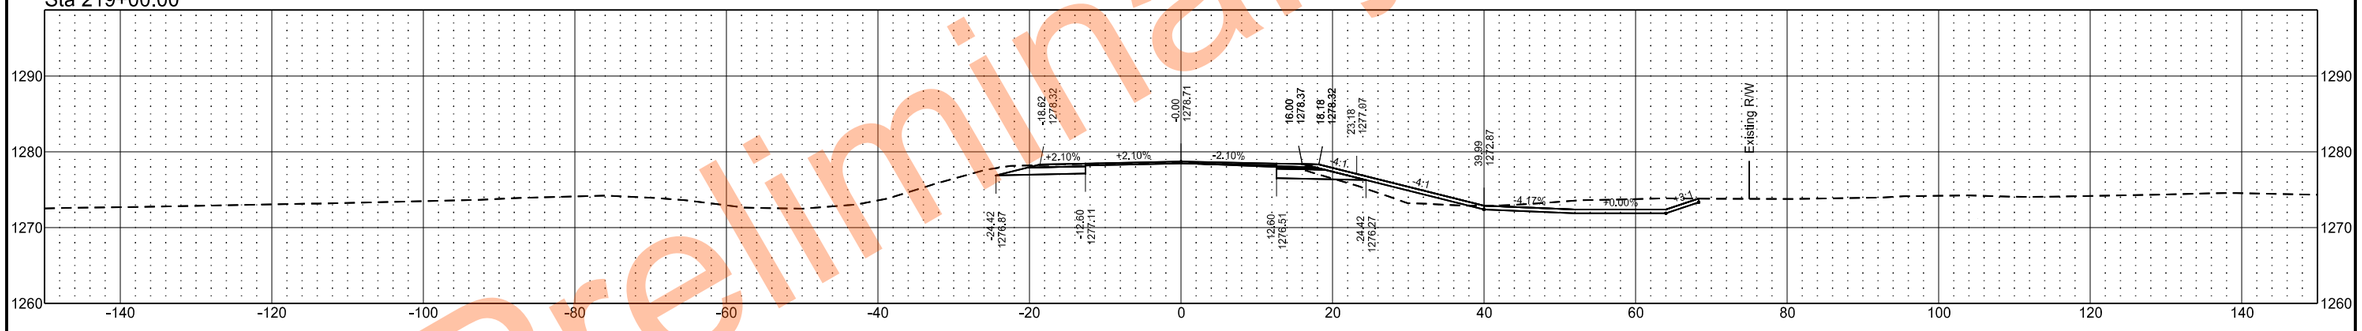

Sta 218+00.00

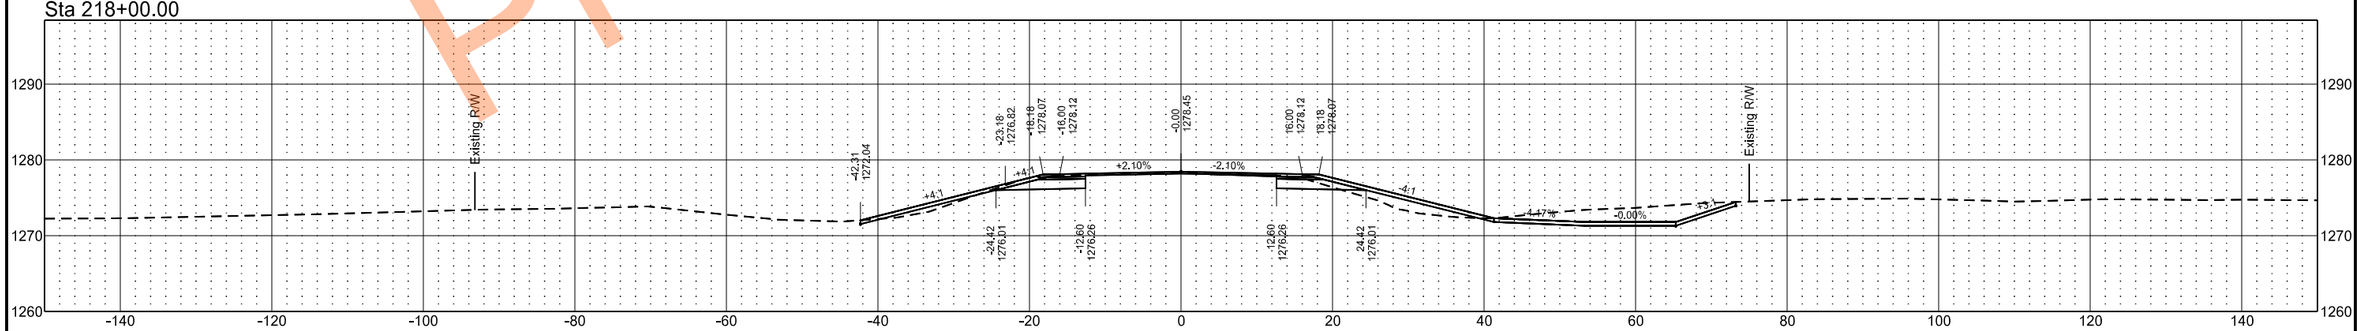

Preliminary Plans

EX32

	STATE	PROJECT NO.	SECTION NO.	SHEET NO.
	ND	SS-XA-8-032(046)000	200	108

Sta 219+35.66

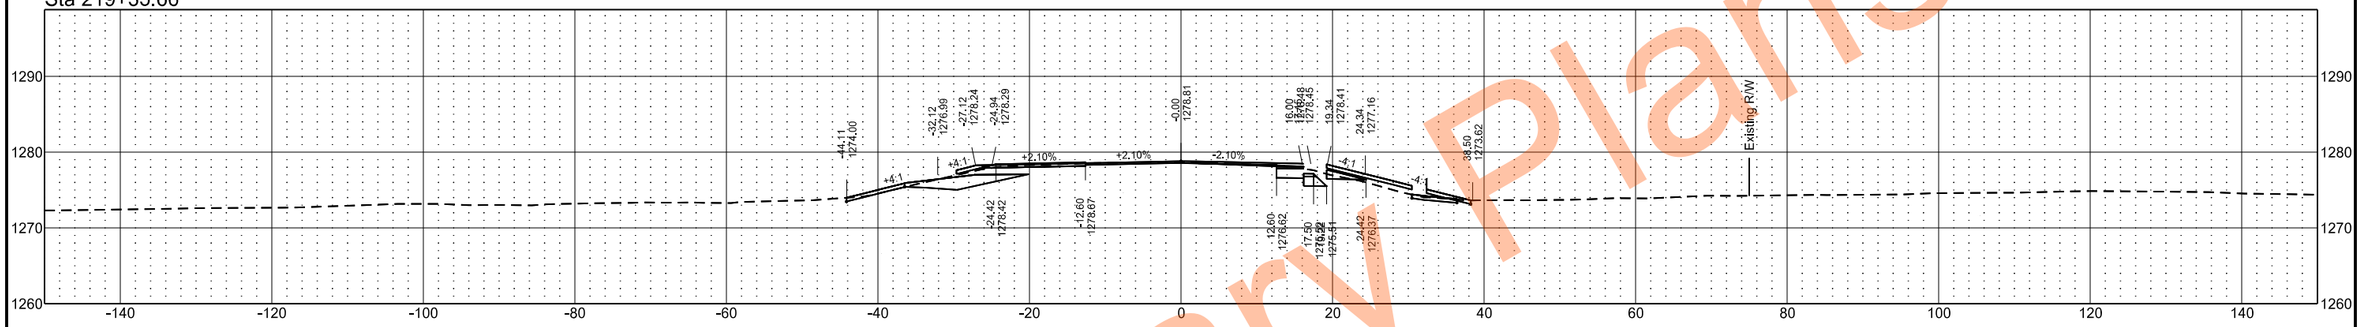

Sta 219+25.98

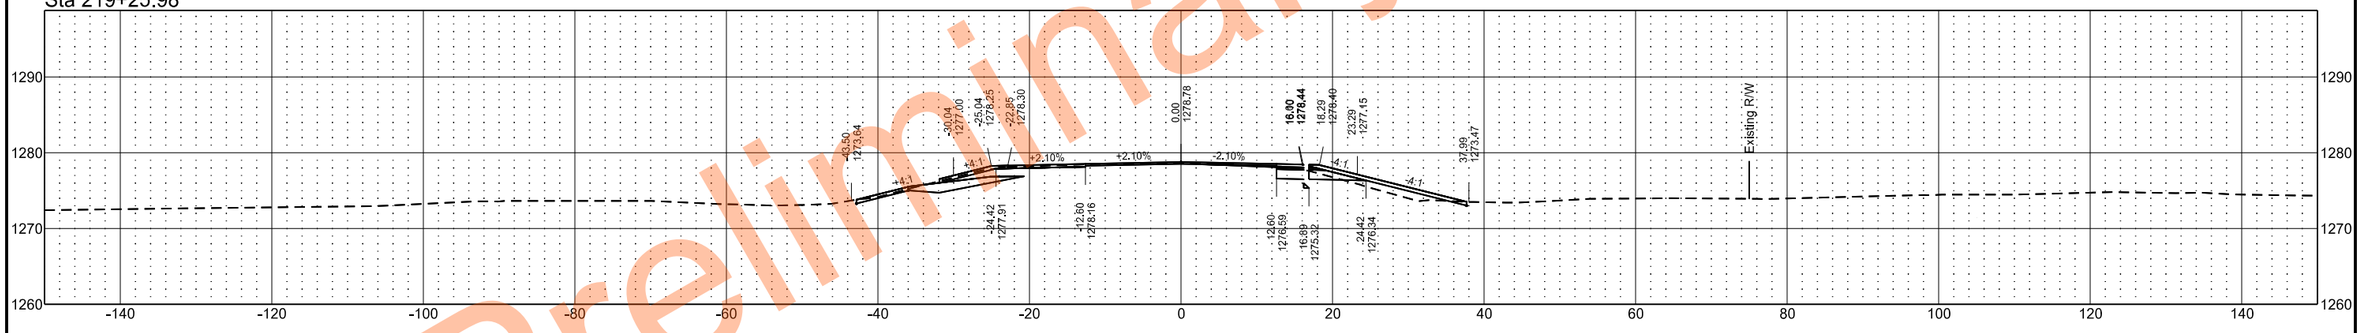

Sta 219+10.19

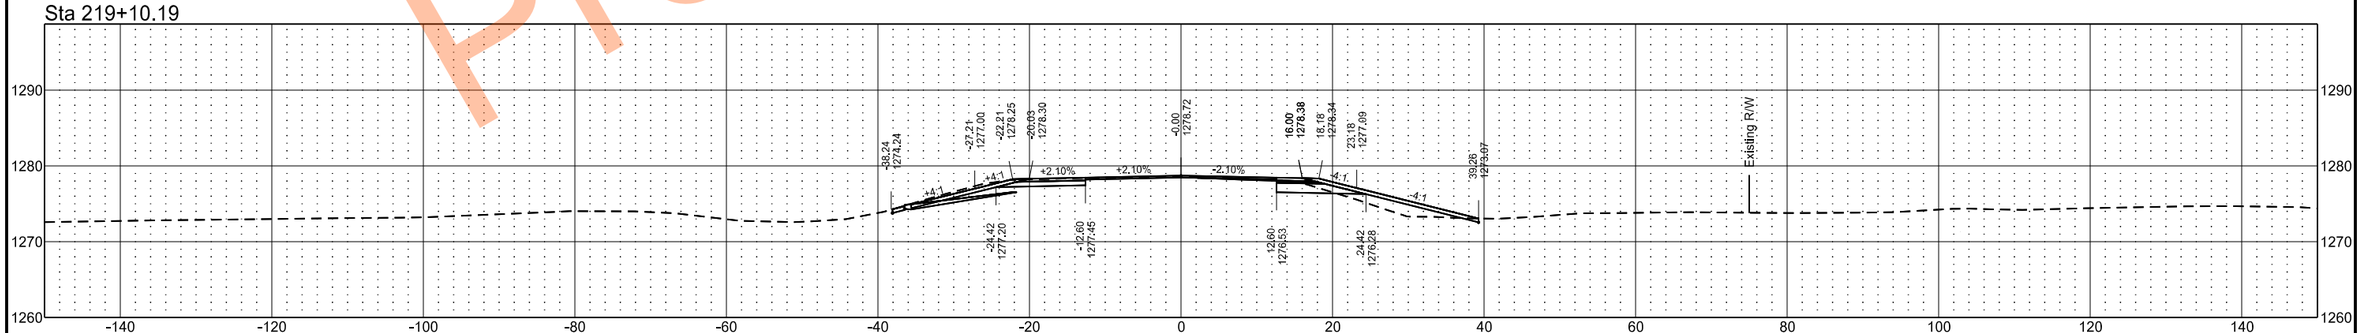

Preliminary Plans

EX32

	STATE	PROJECT NO.	SECTION NO.	SHEET NO.
	ND	SS-XA-8-032(046)000	200	109

Sta 219+72.77

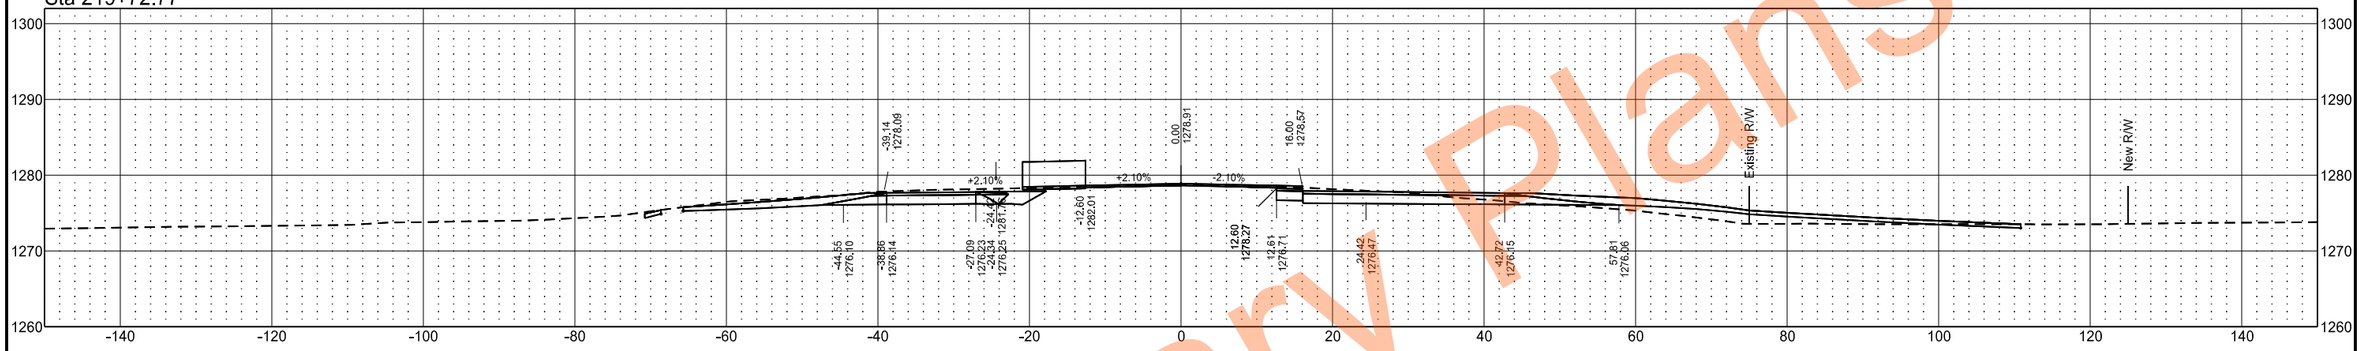

Sta 219+41.61

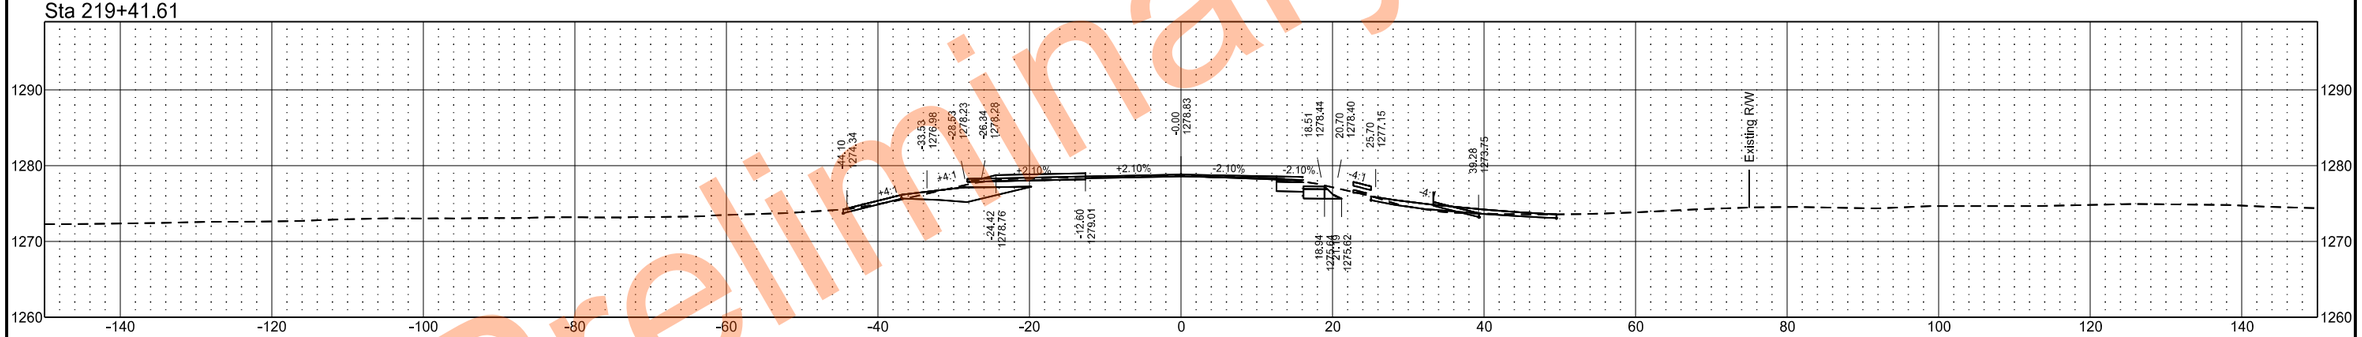

Sta 219+39.33

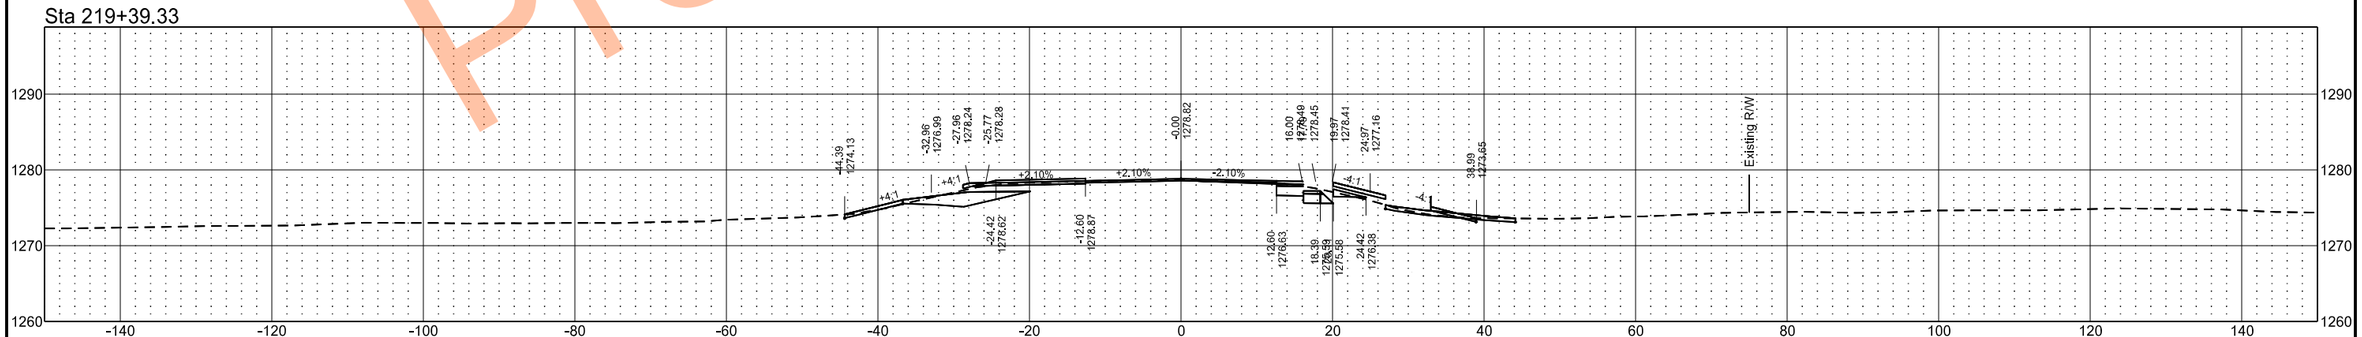

Preliminary Plans

EX32

	STATE	PROJECT NO.	SECTION NO.	SHEET NO.
	ND	SS-XA-8-032(046)000	200	110

Sta 221+00.00

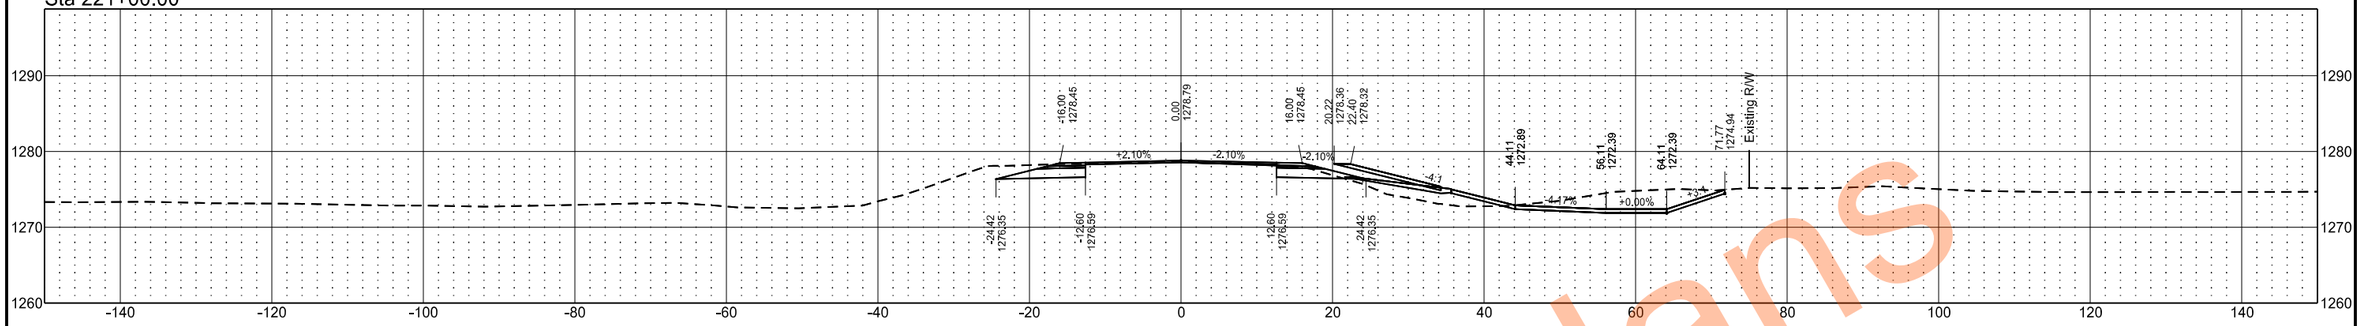

Sta 220+07.18

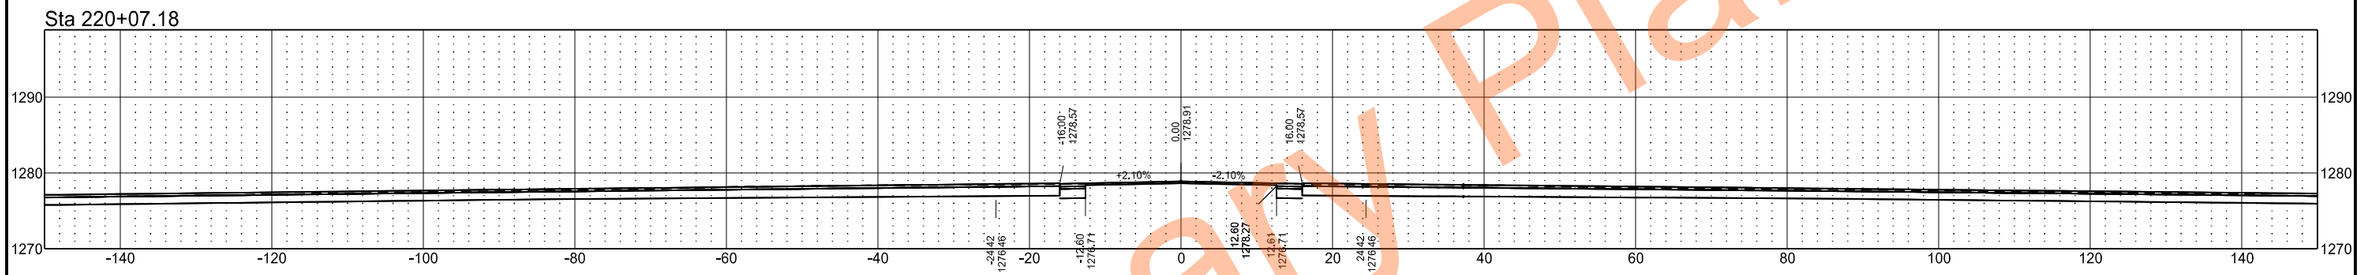

Sta 220+00.00

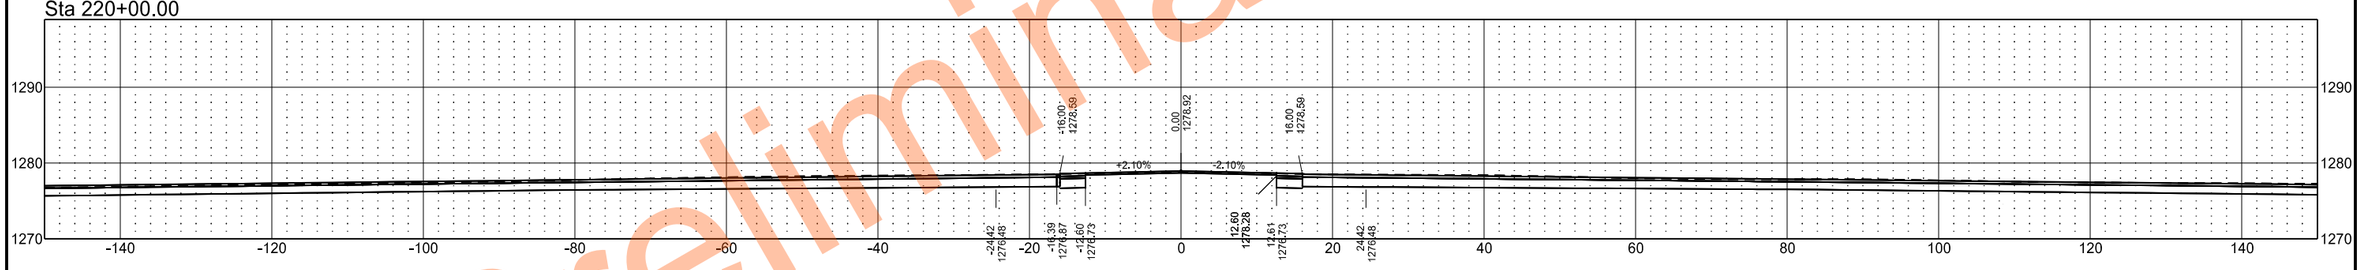

Sta 219+78.63

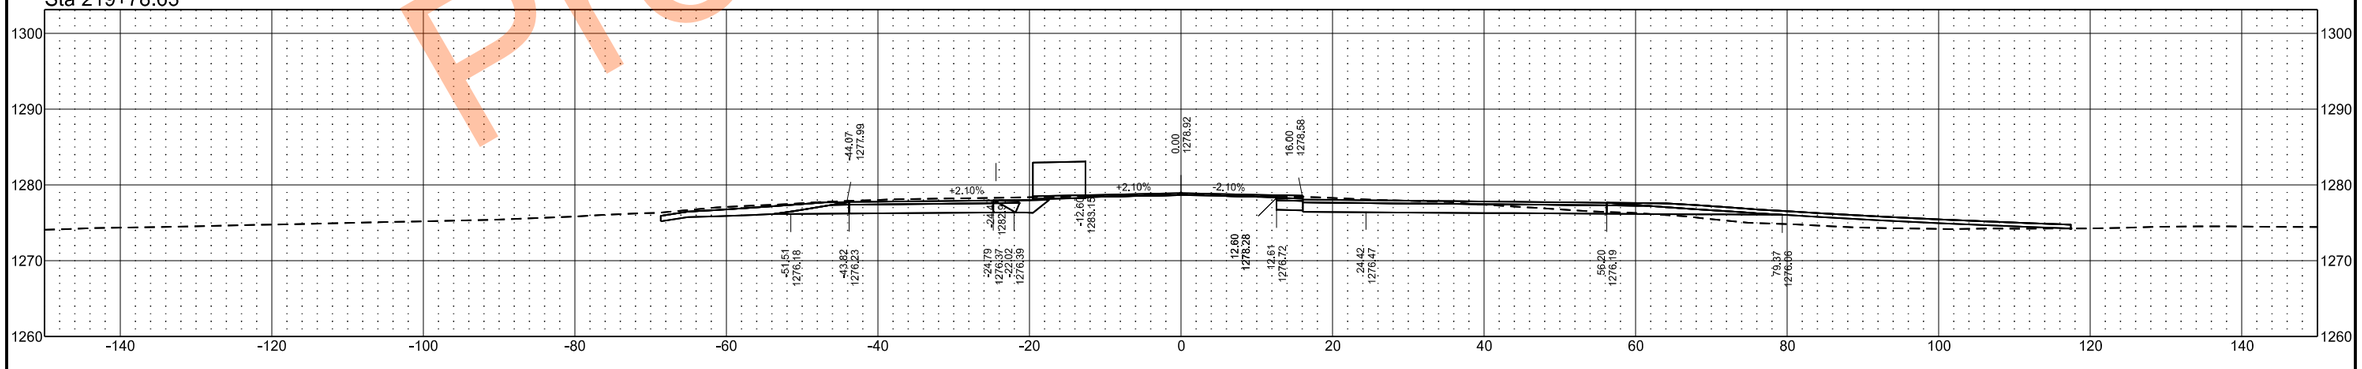

Preliminary Plans

EX32

	STATE	PROJECT NO.	SECTION NO.	SHEET NO.
	ND	SS-XA-8-032(046)000	200	111

Sta 223+00.00

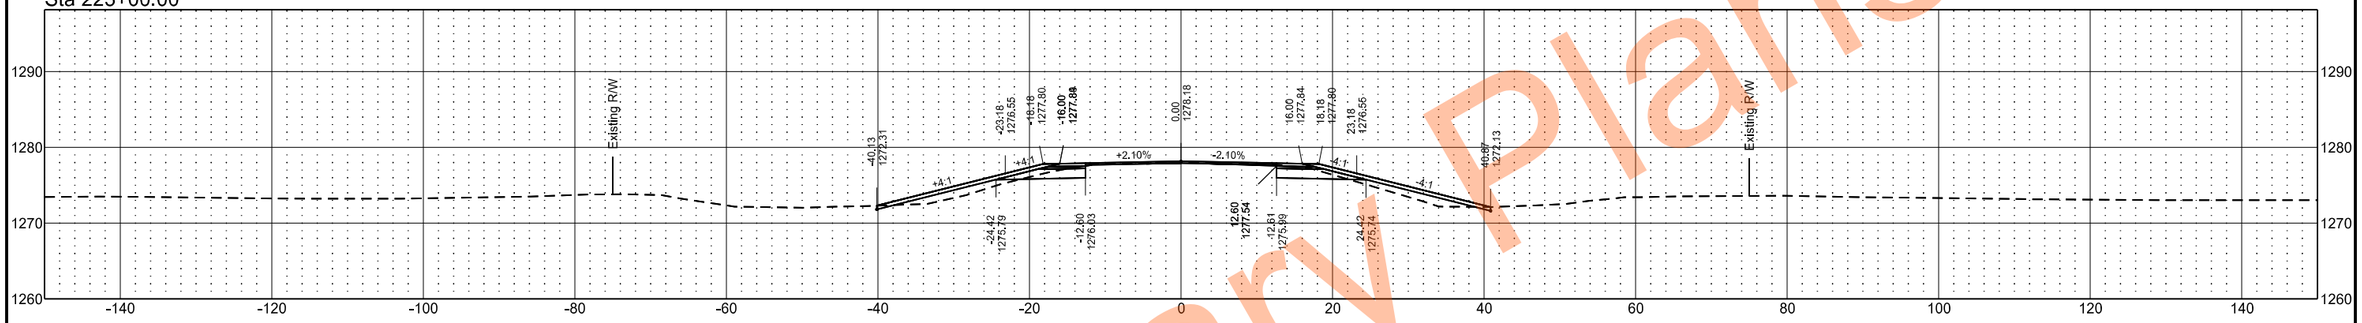

Sta 222+00.00

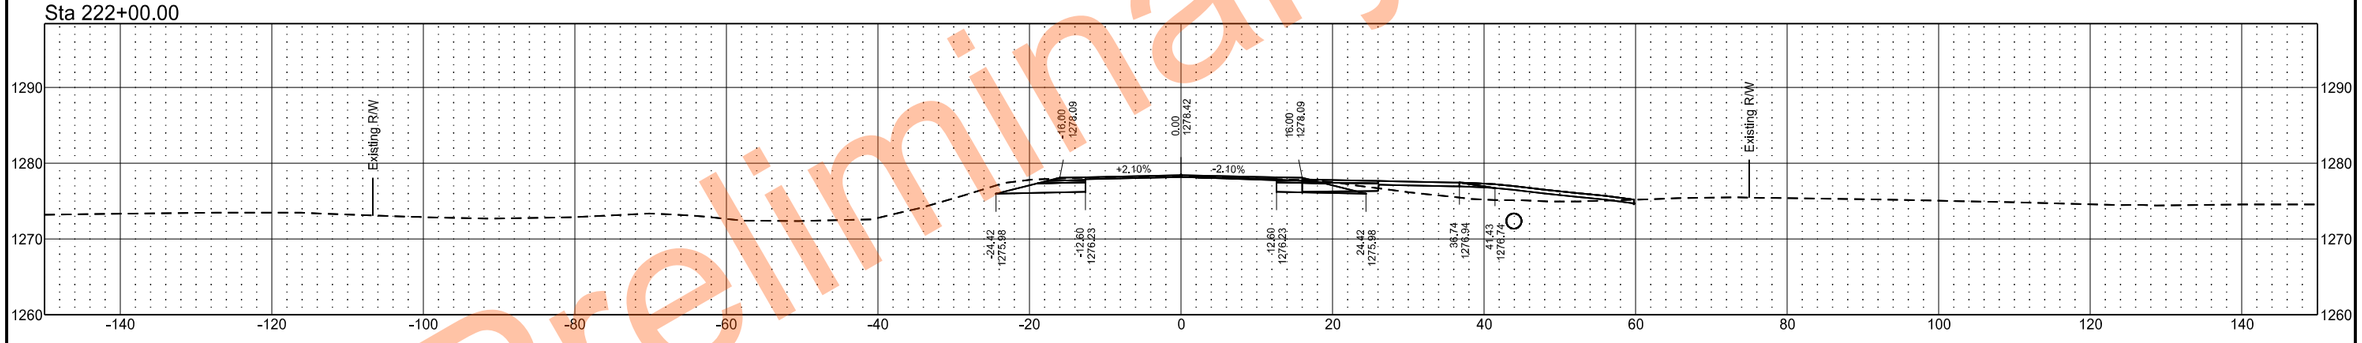

Sta 221+83.01

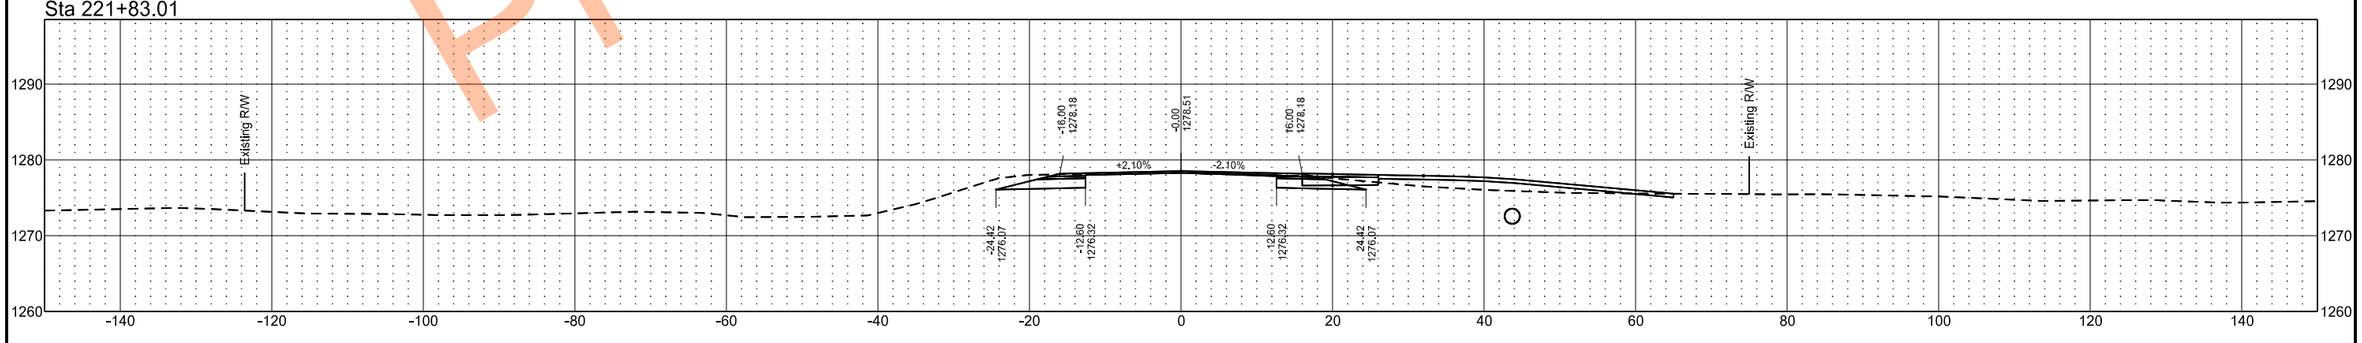

Preliminary Plans

EX32

	STATE	PROJECT NO.	SECTION NO.	SHEET NO.
	ND	SS-XA-8-032(046)000	200	112

Sta 226+00.00

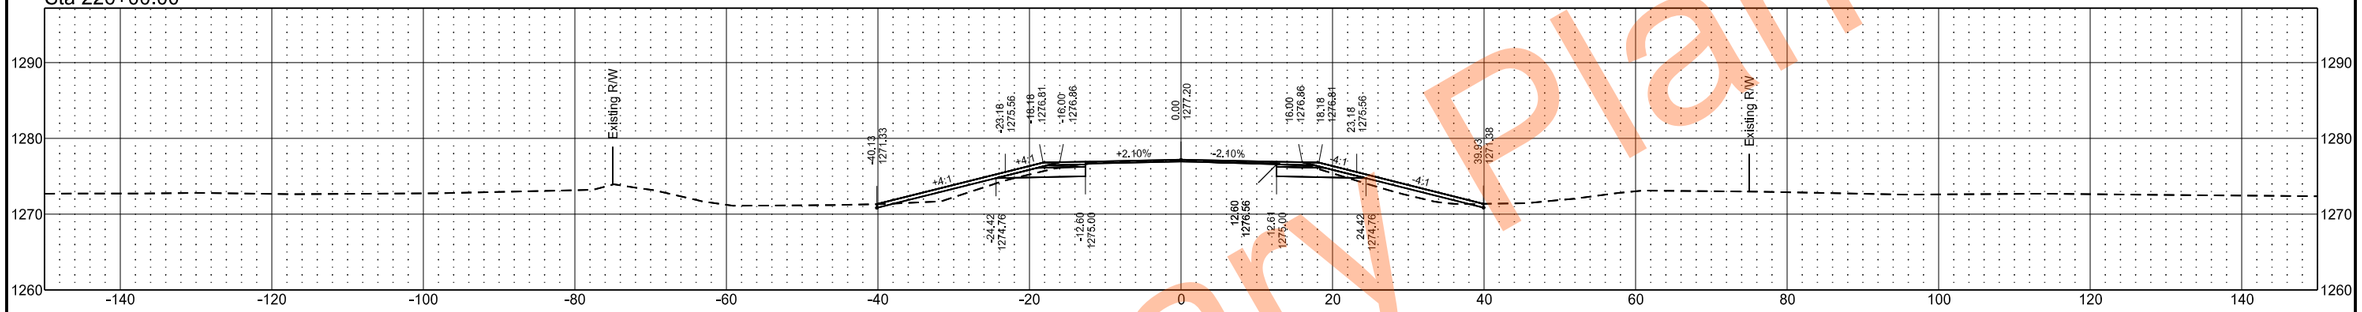

Sta 225+00.00

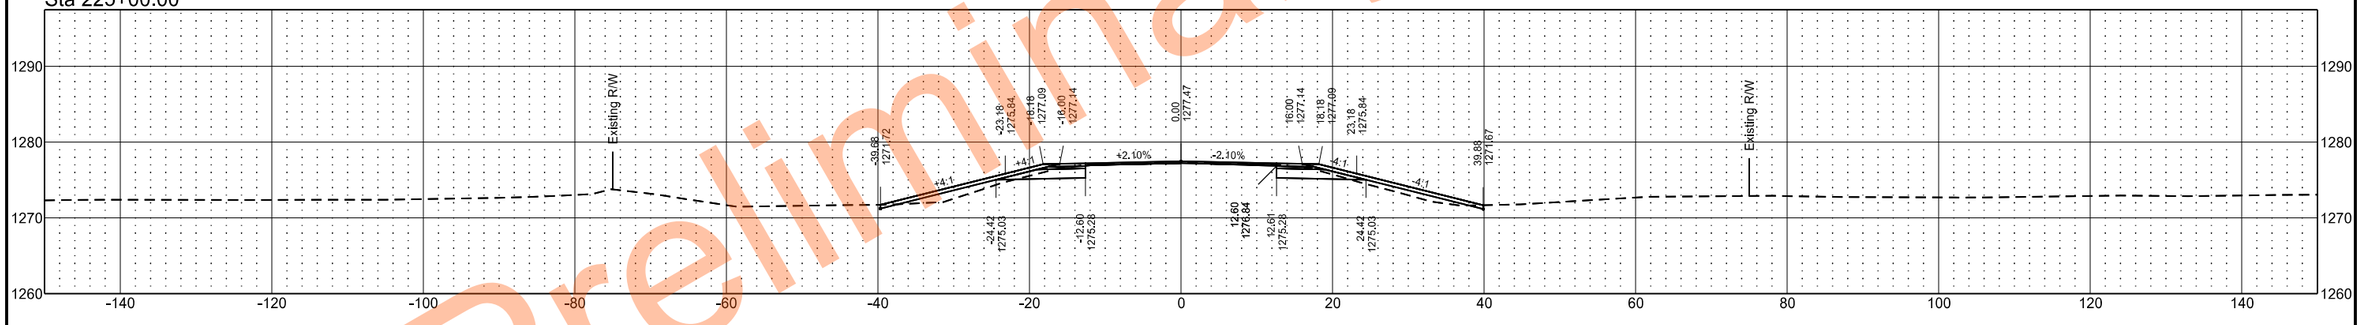

Sta 224+00.00

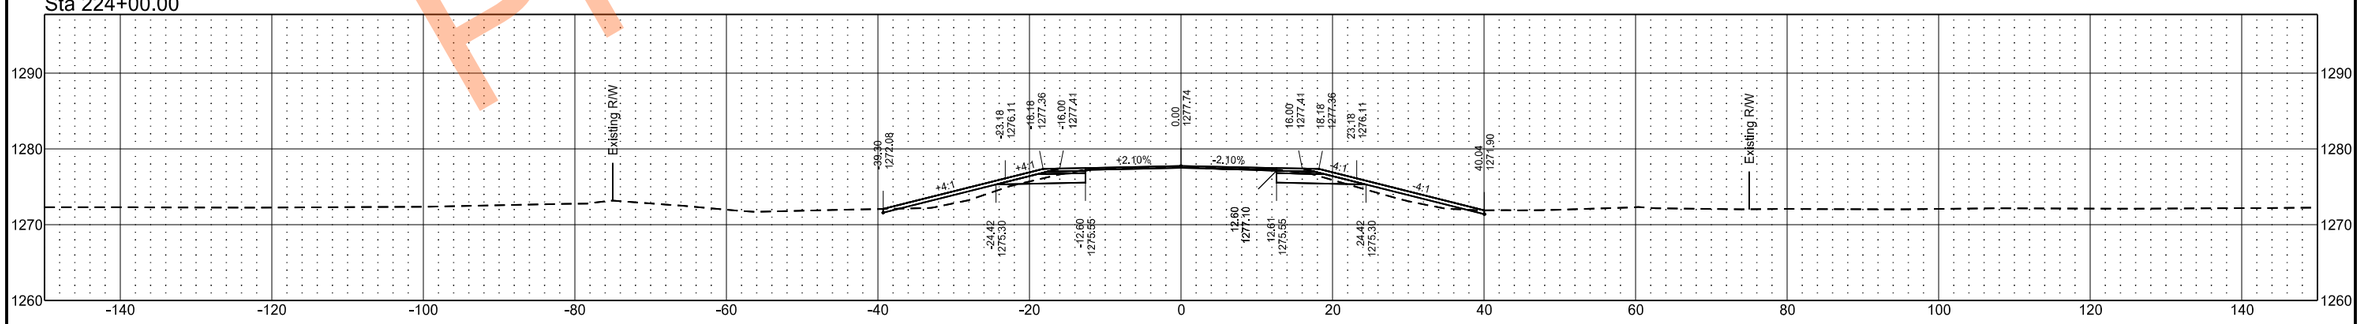

Preliminary Plans

EX32

	STATE	PROJECT NO.	SECTION NO.	SHEET NO.
	ND	SS-XA-8-032(046)000	200	113

Sta 229+00.00

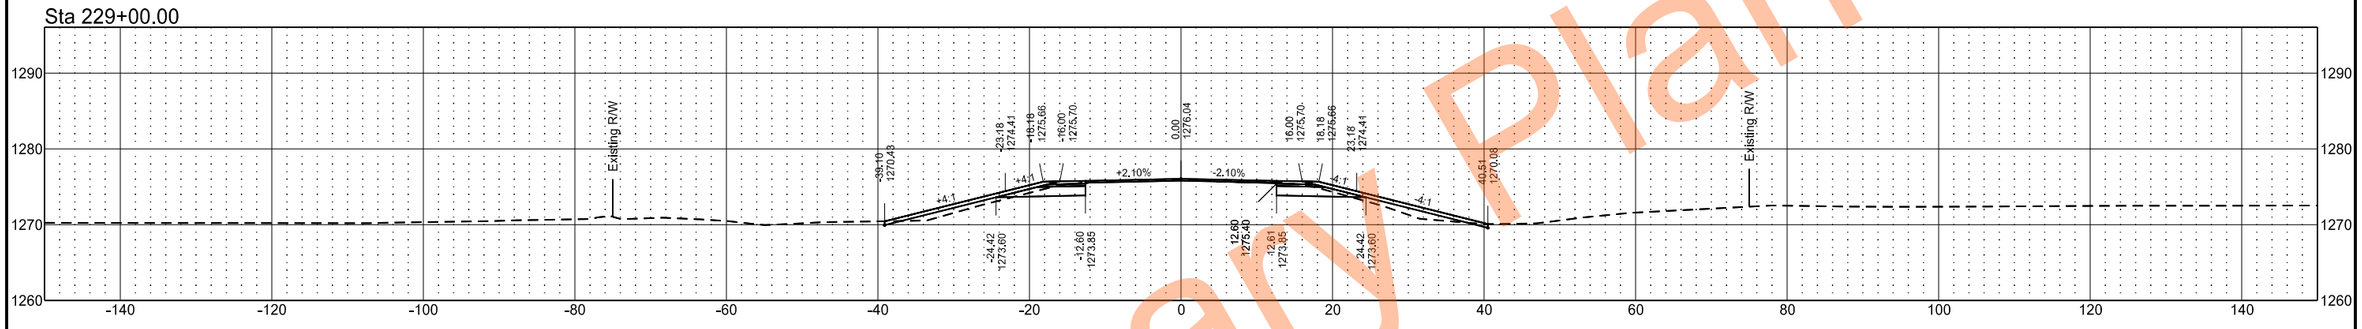

Sta 228+00.00

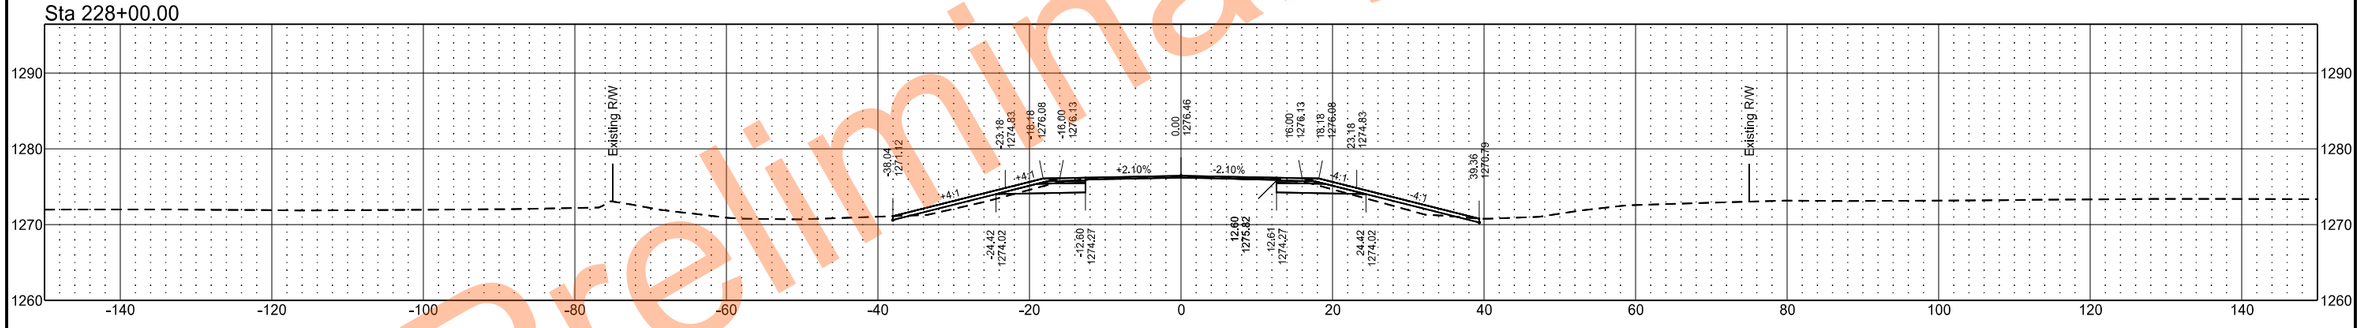

Sta 227+00.00

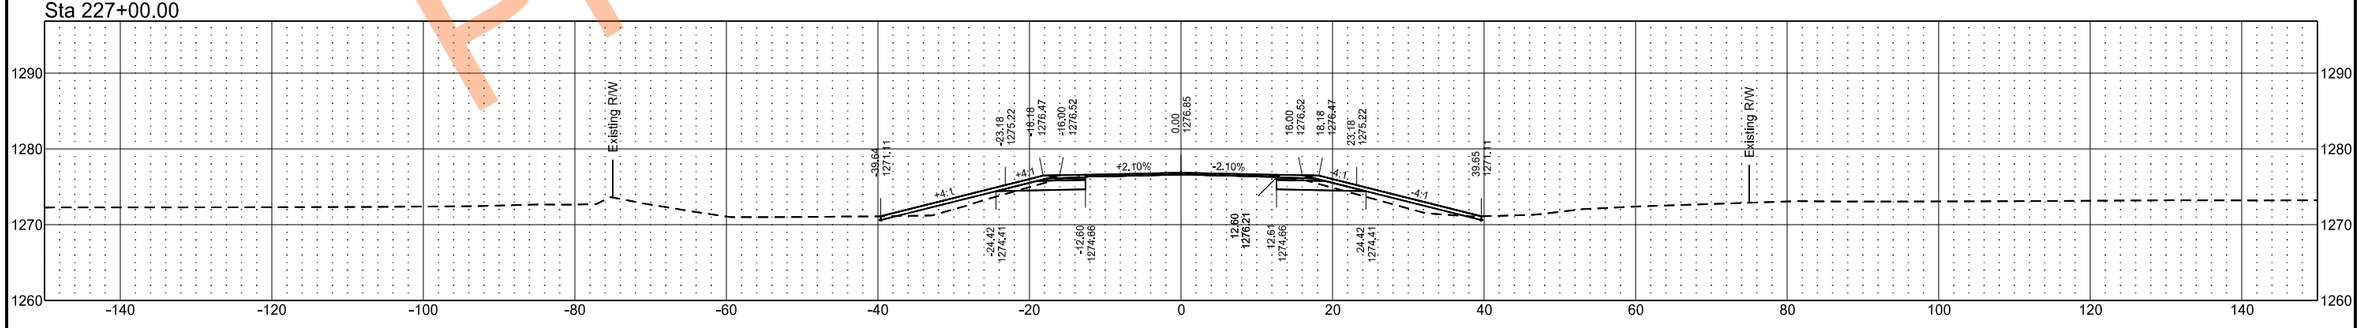

Preliminary Plans

EX32

	STATE	PROJECT NO.	SECTION NO.	SHEET NO.
	ND	SS-XA-8-032(046)000	200	114

Sta 233+00.00

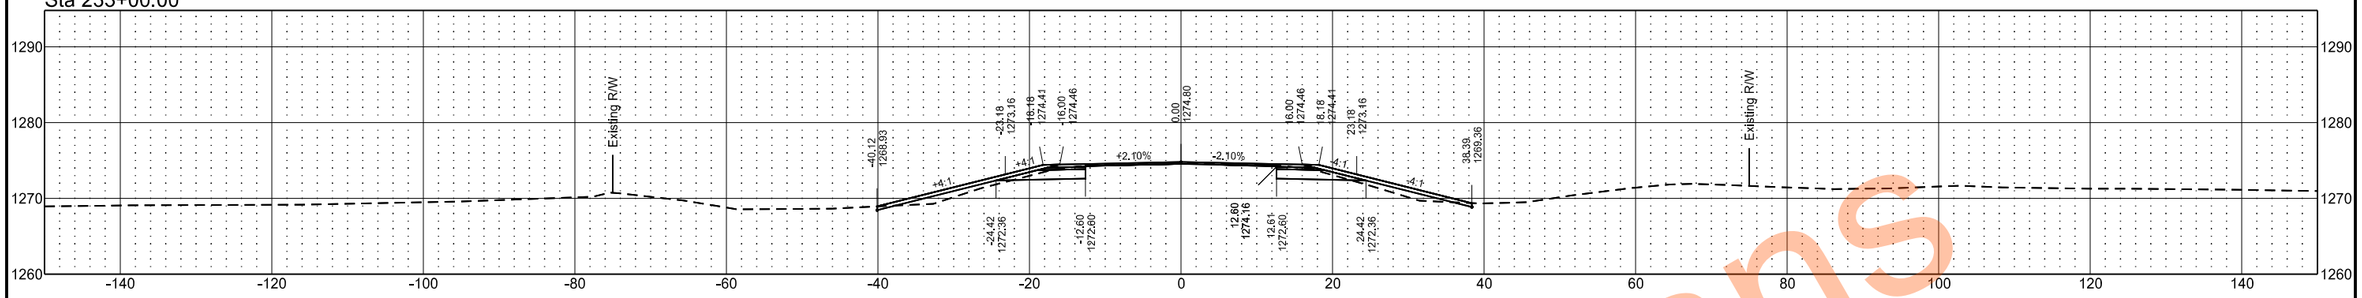

Sta 232+00.00

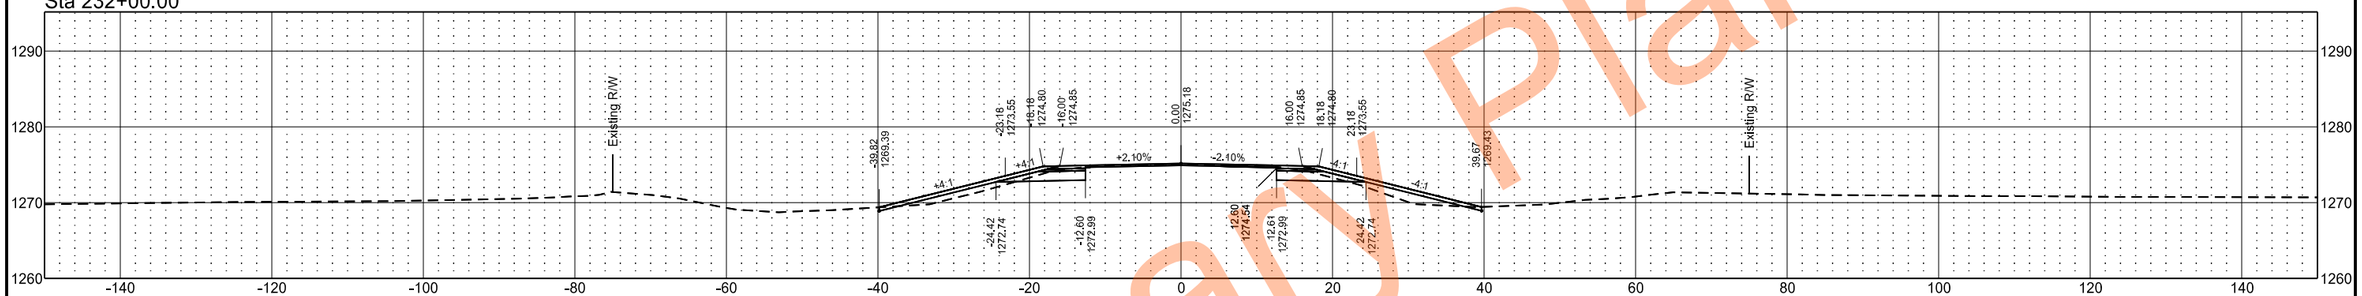

Sta 231+00.00

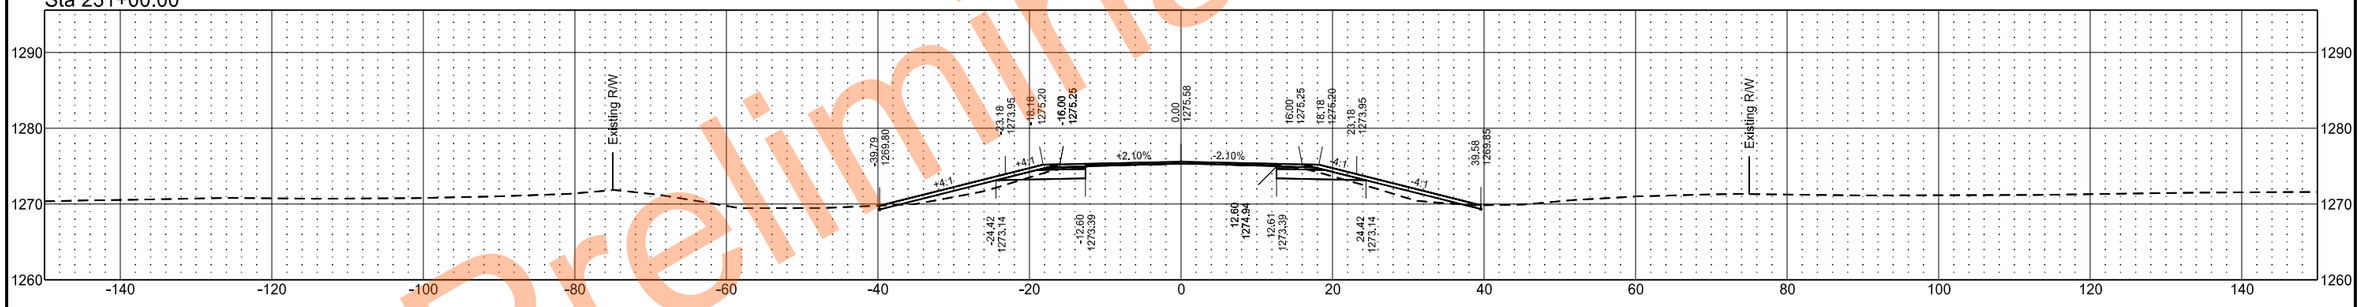

Sta 230+00.00

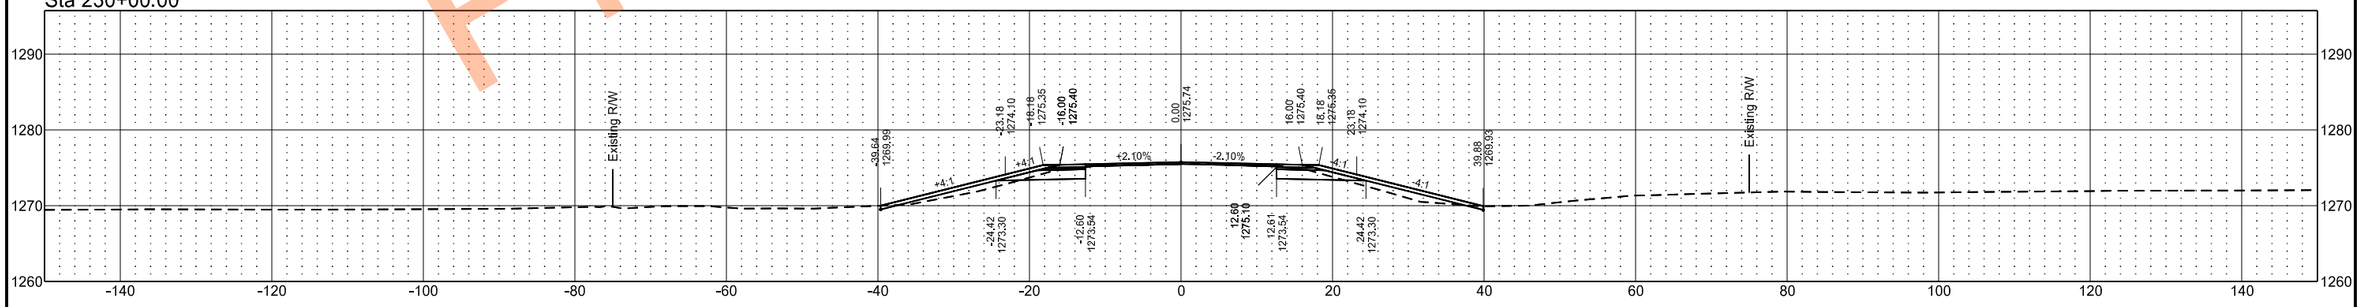

Preliminary Plans

EX32

	STATE	PROJECT NO.	SECTION NO.	SHEET NO.
	ND	SS-XA-8-032(046)000	200	115

Sta 237+00.00

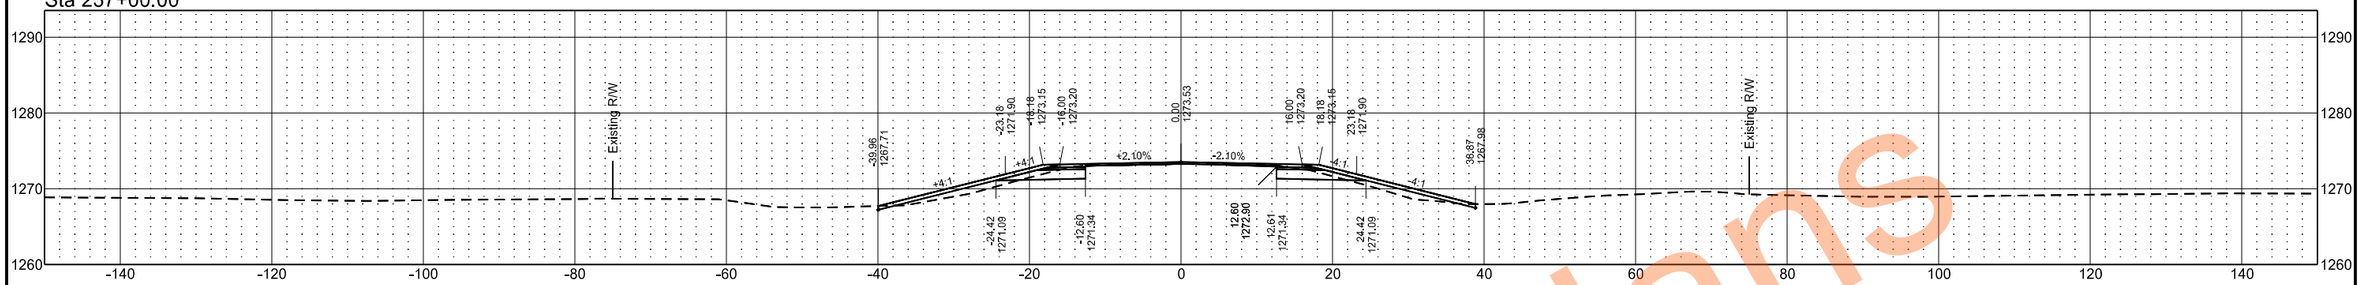

Sta 236+00.00

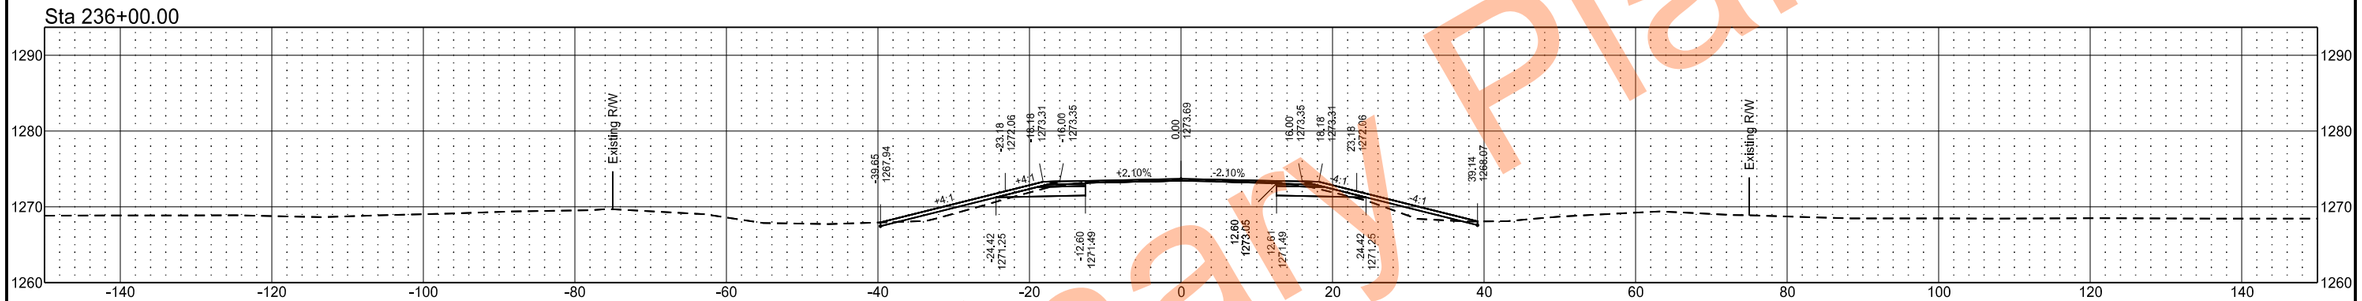

Sta 235+00.00

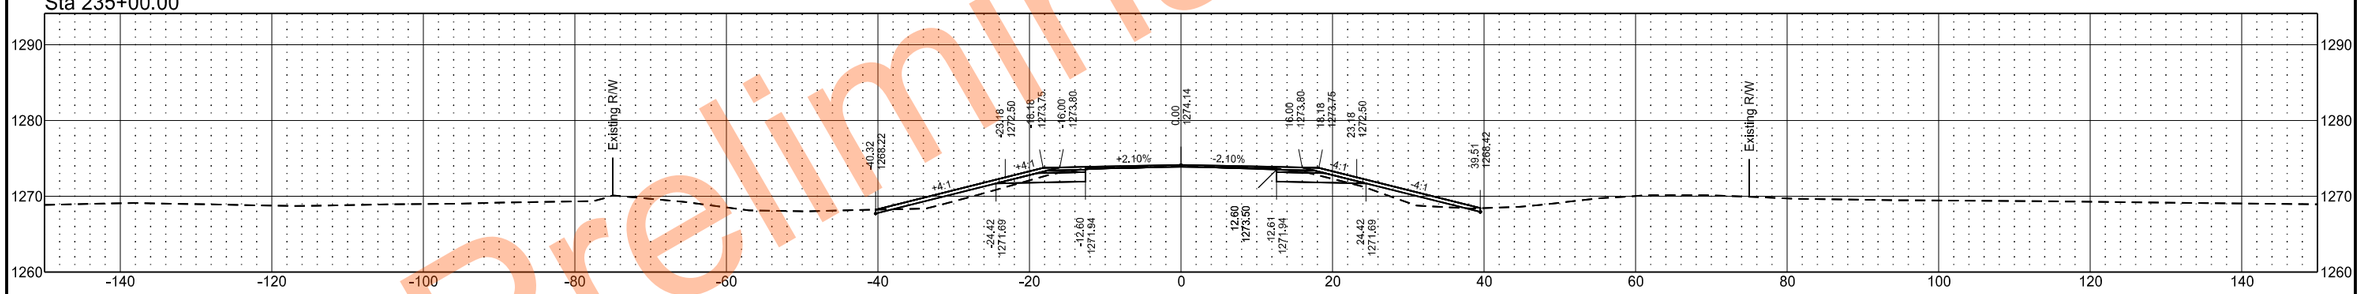

Sta 234+00.00

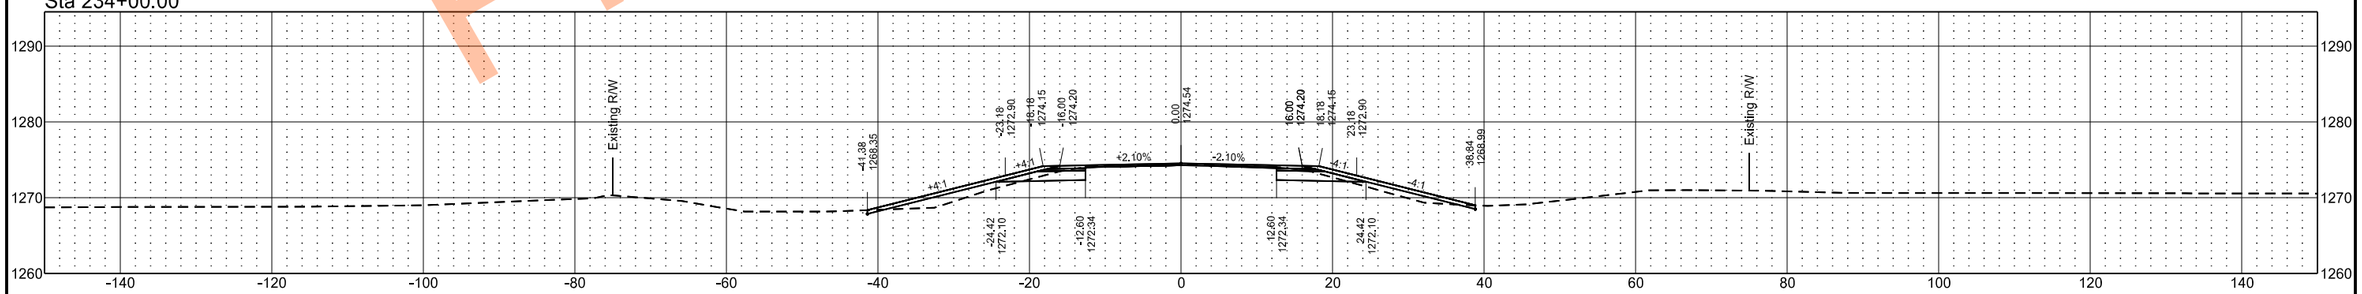

Preliminary Plans

EX32

	STATE	PROJECT NO.	SECTION NO.	SHEET NO.
	ND	SS-XA-8-032(046)000	200	116

Sta 241+00.00

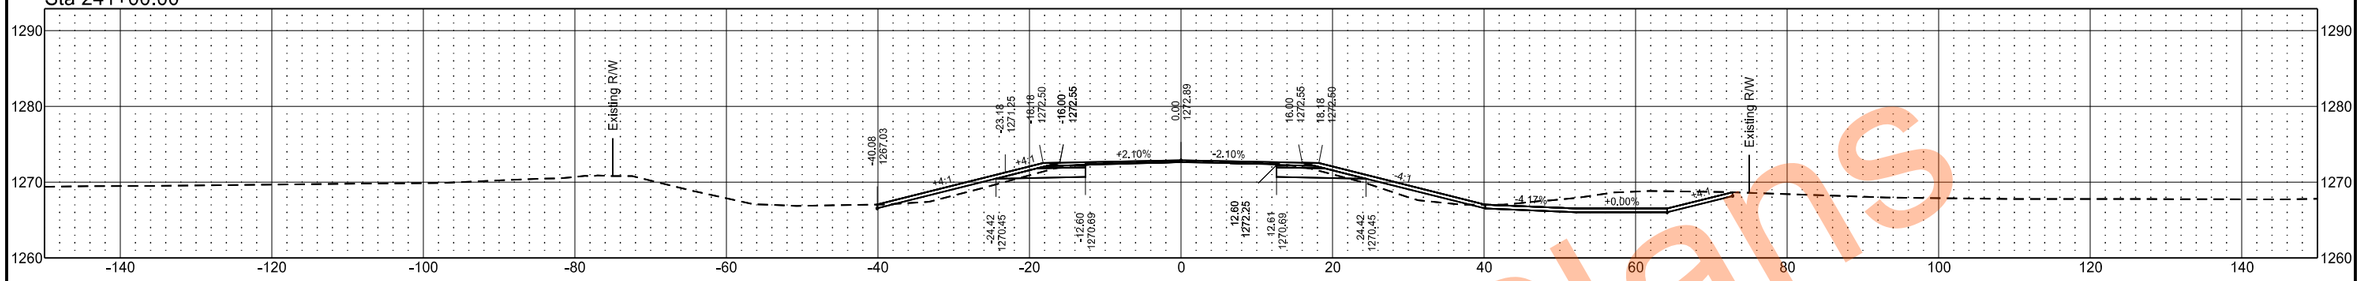

Sta 240+00.00

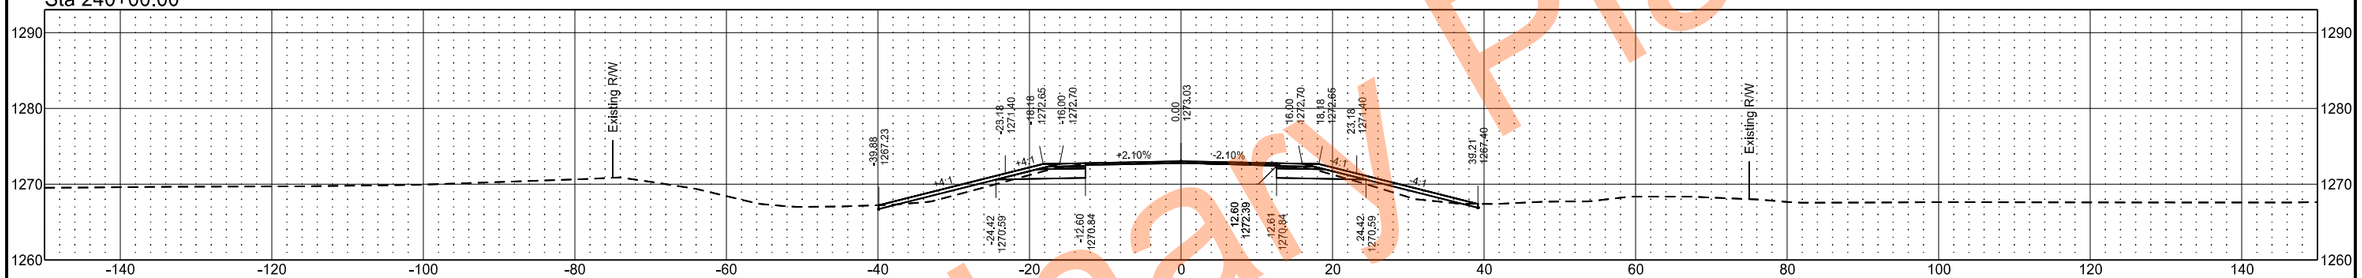

Sta 239+00.00

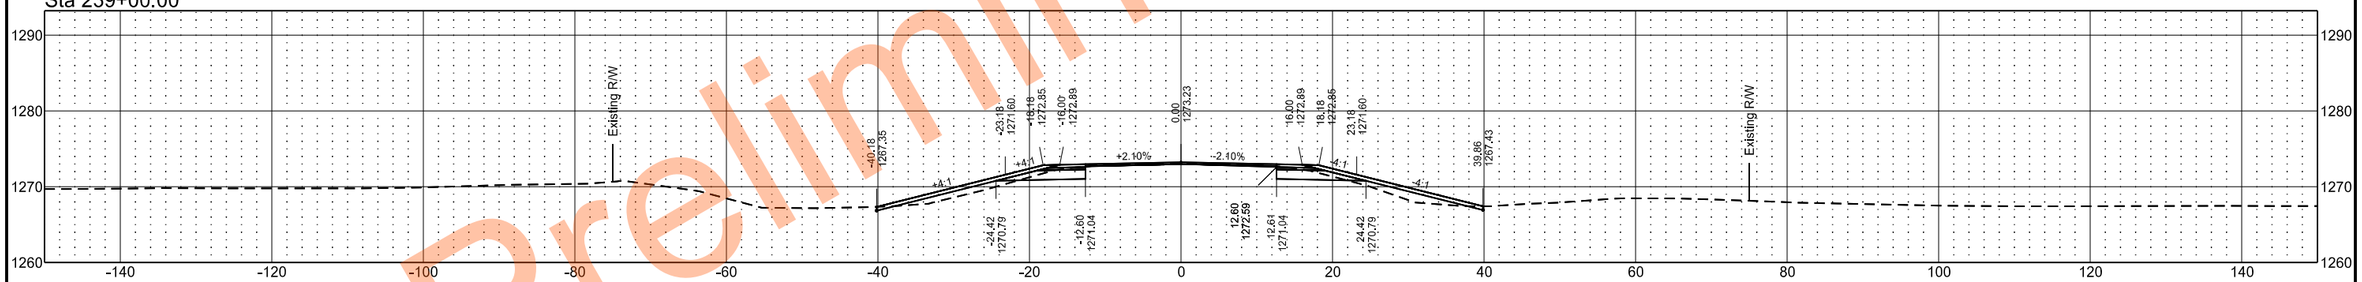

Sta 238+00.00

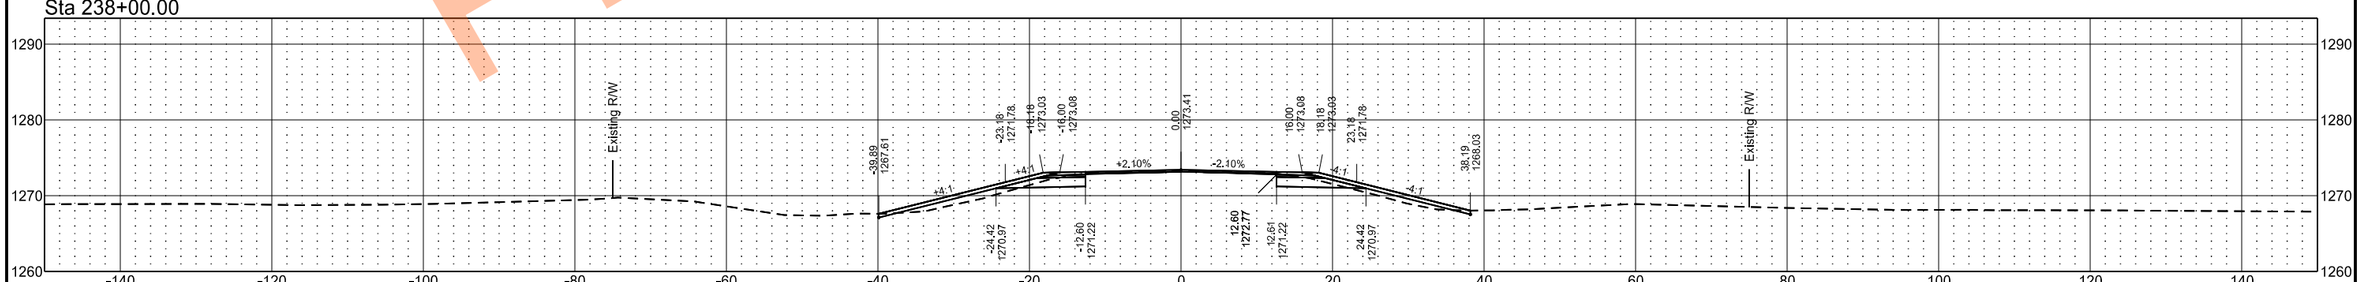

Preliminary Plans

EX32

	STATE	PROJECT NO.	SECTION NO.	SHEET NO.
	ND	SS-XA-8-032(046)000	200	117

Sta 245+00.00

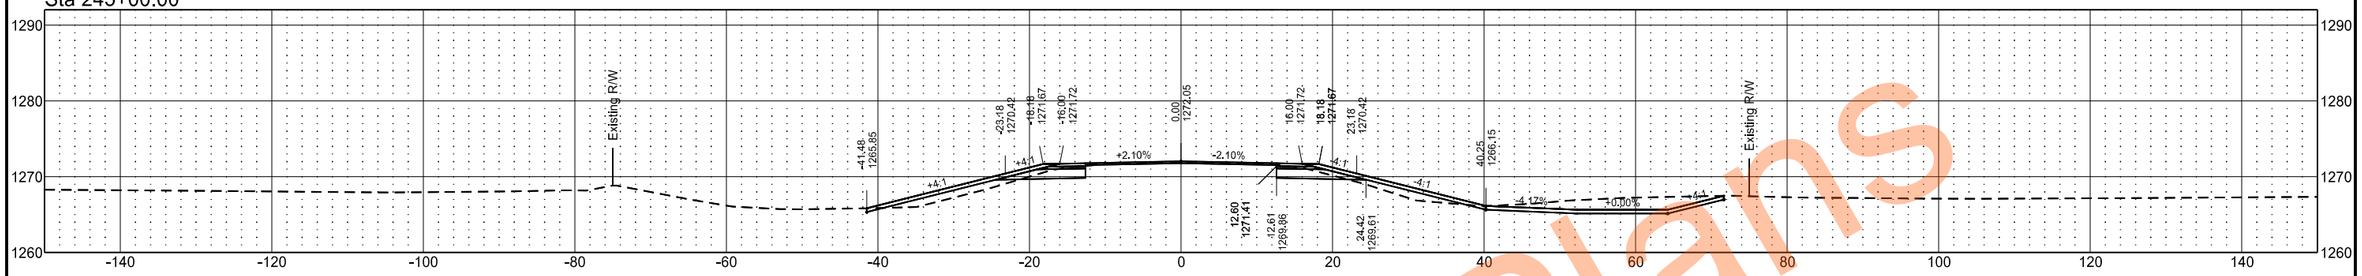

Sta 244+00.00

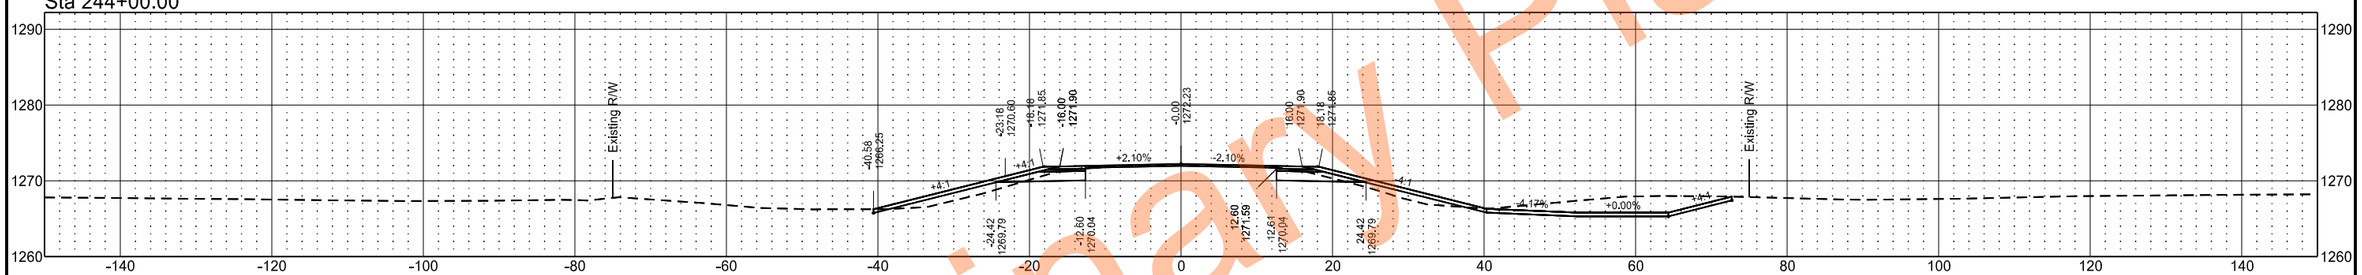

Sta 243+00.00

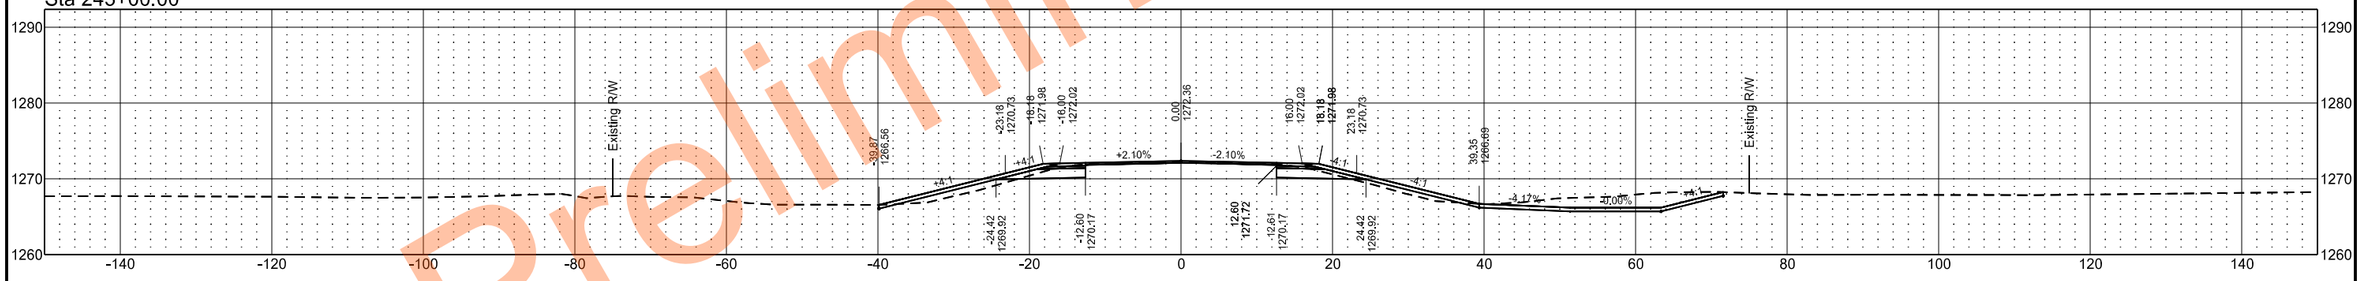

Sta 242+00.00

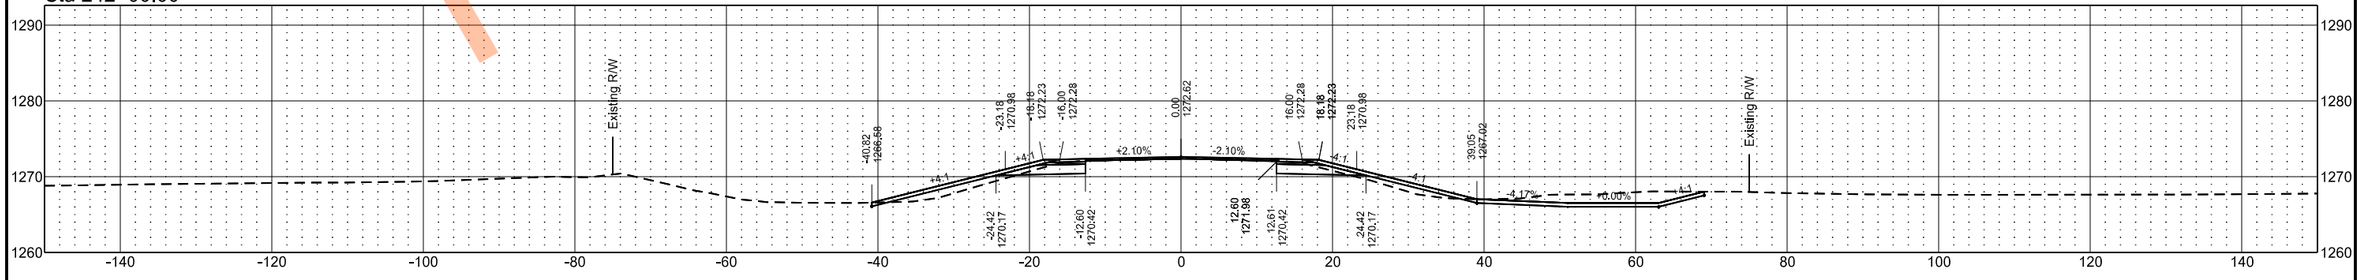

Preliminary Plans

EX32

	STATE	PROJECT NO.	SECTION NO.	SHEET NO.
	ND	SS-XA-8-032(046)000	200	118

Sta 249+00.00

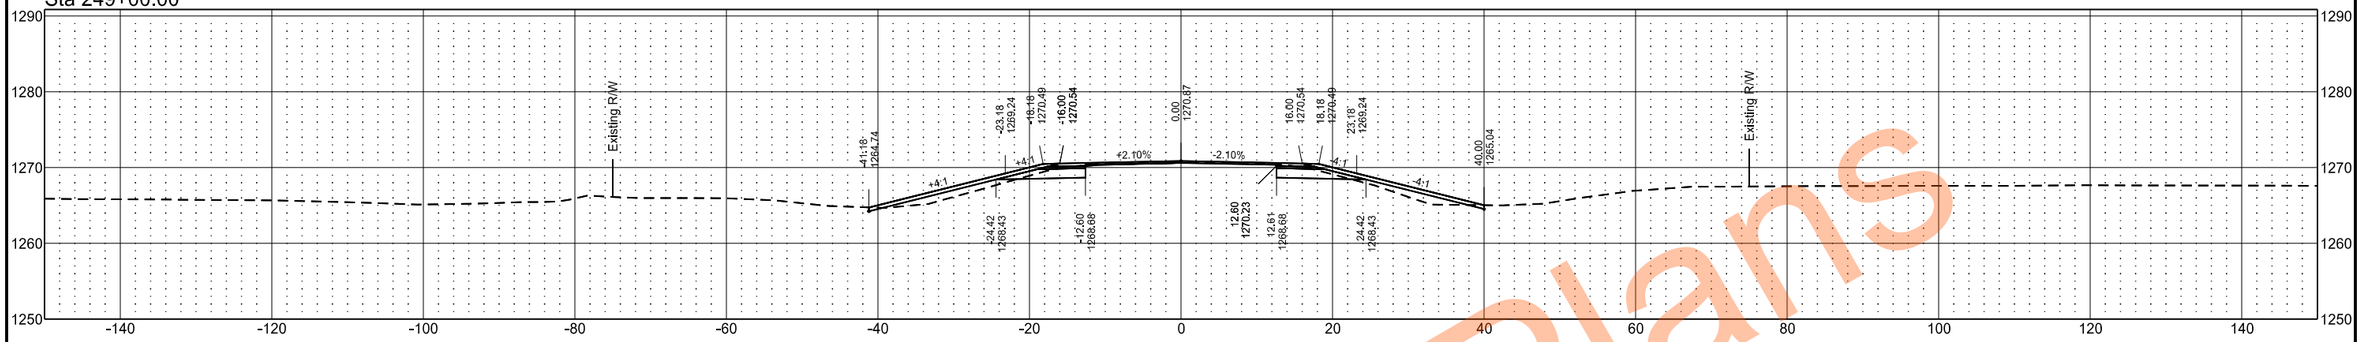

Sta 248+00.00

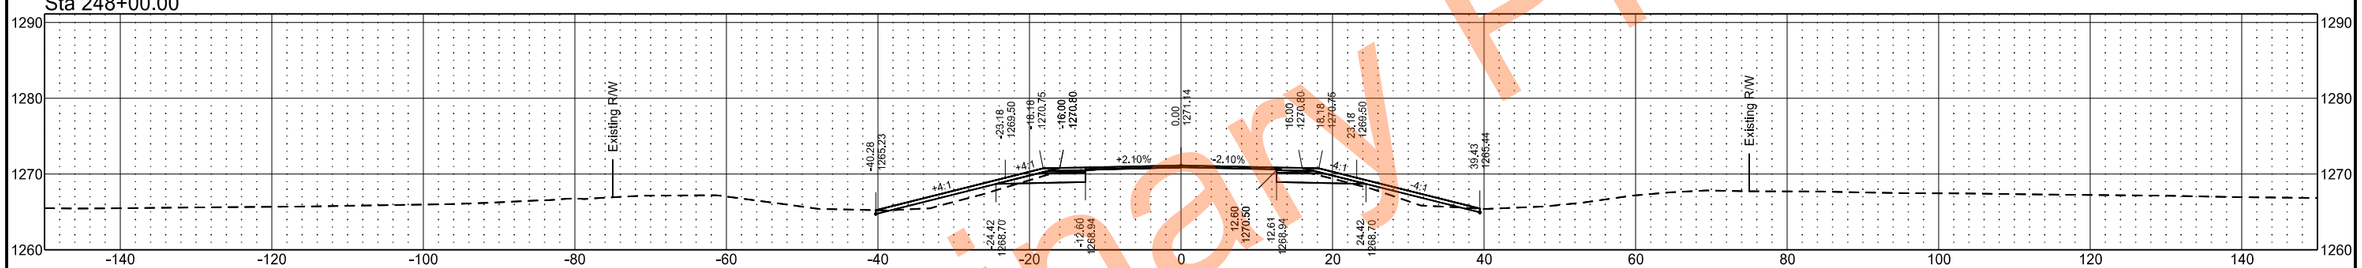

Sta 247+00.00

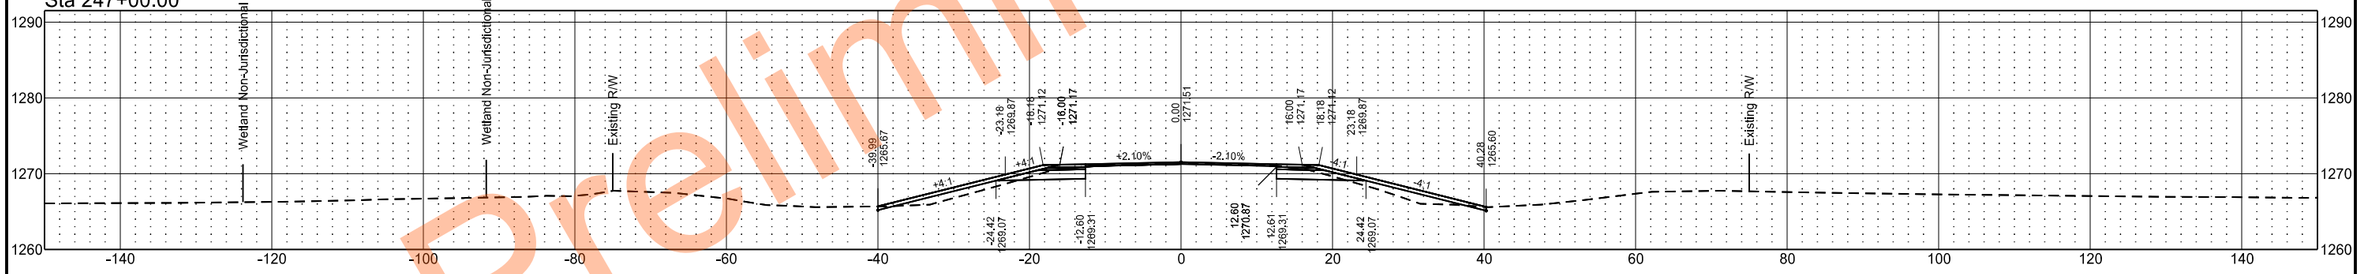

Sta 246+00.00

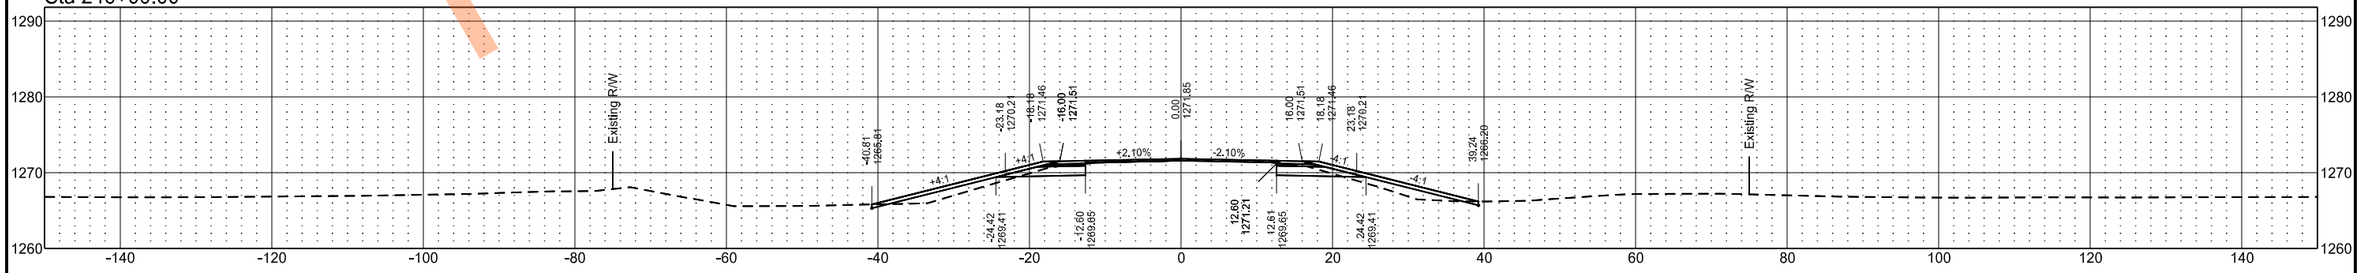

Preliminary Plans

EX32

	STATE	PROJECT NO.	SECTION NO.	SHEET NO.
	ND	SS-XA-8-032(046)000	200	119

Sta 252+00.00

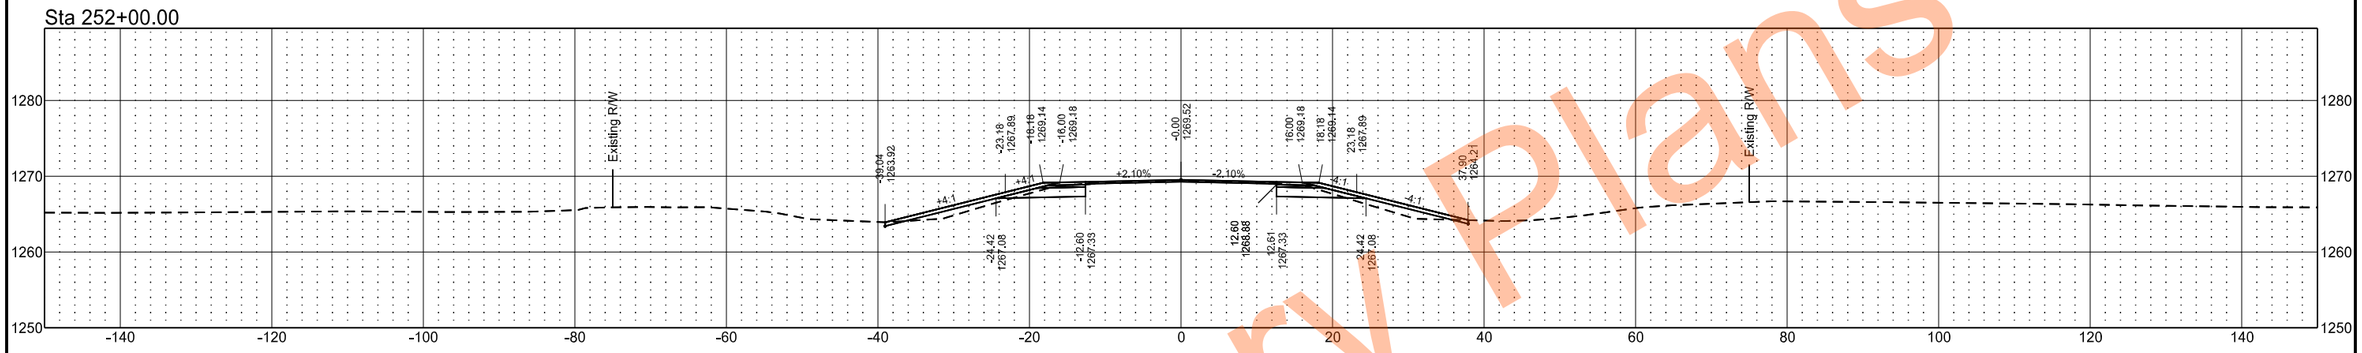

Sta 251+00.00

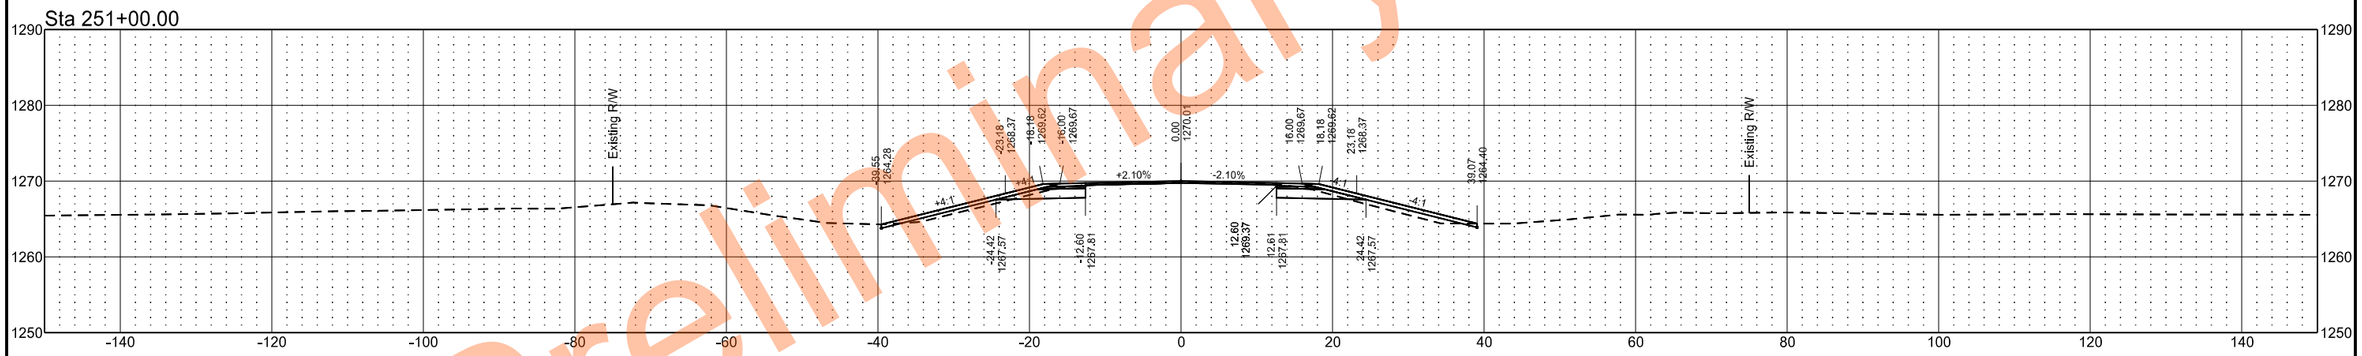

Sta 250+00.00

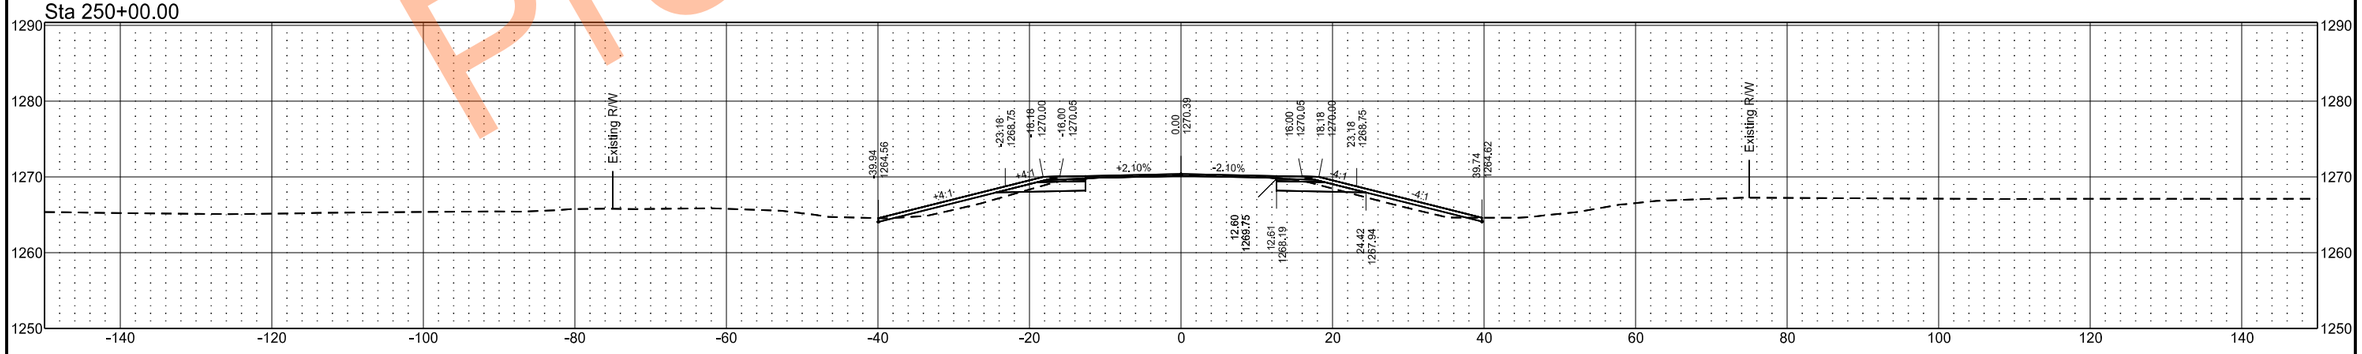

Preliminary Plans

EX32

	STATE	PROJECT NO.	SECTION NO.	SHEET NO.
	ND	SS-XA-8-032(046)000	200	120

Sta 255+00.00

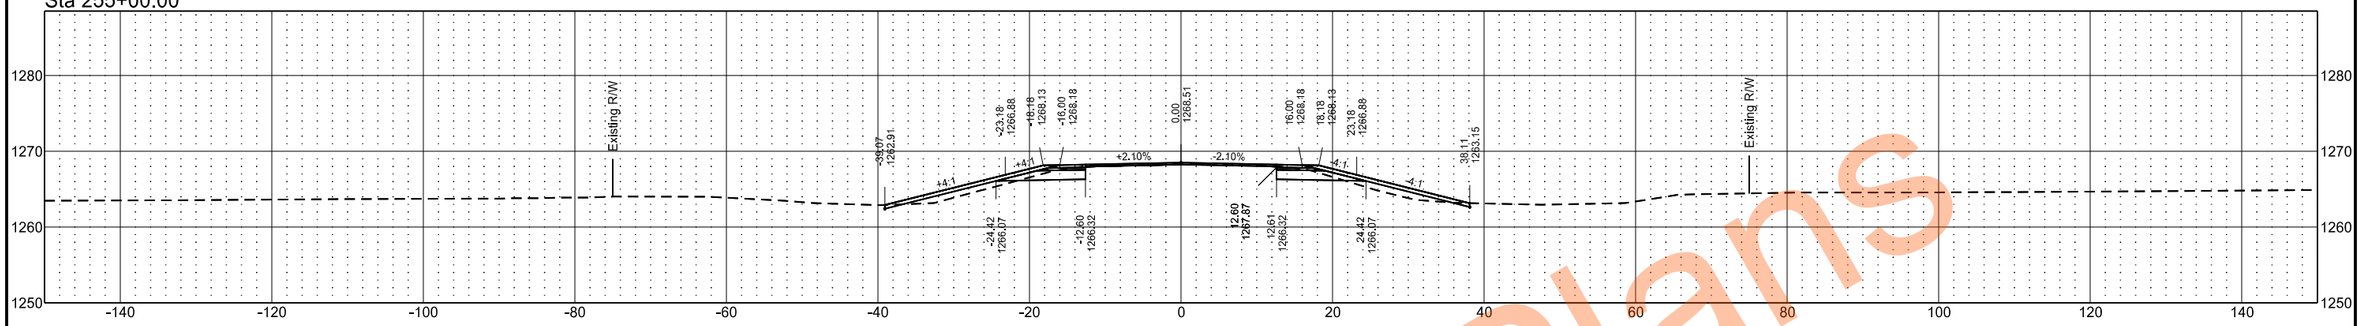

Sta 254+00.00

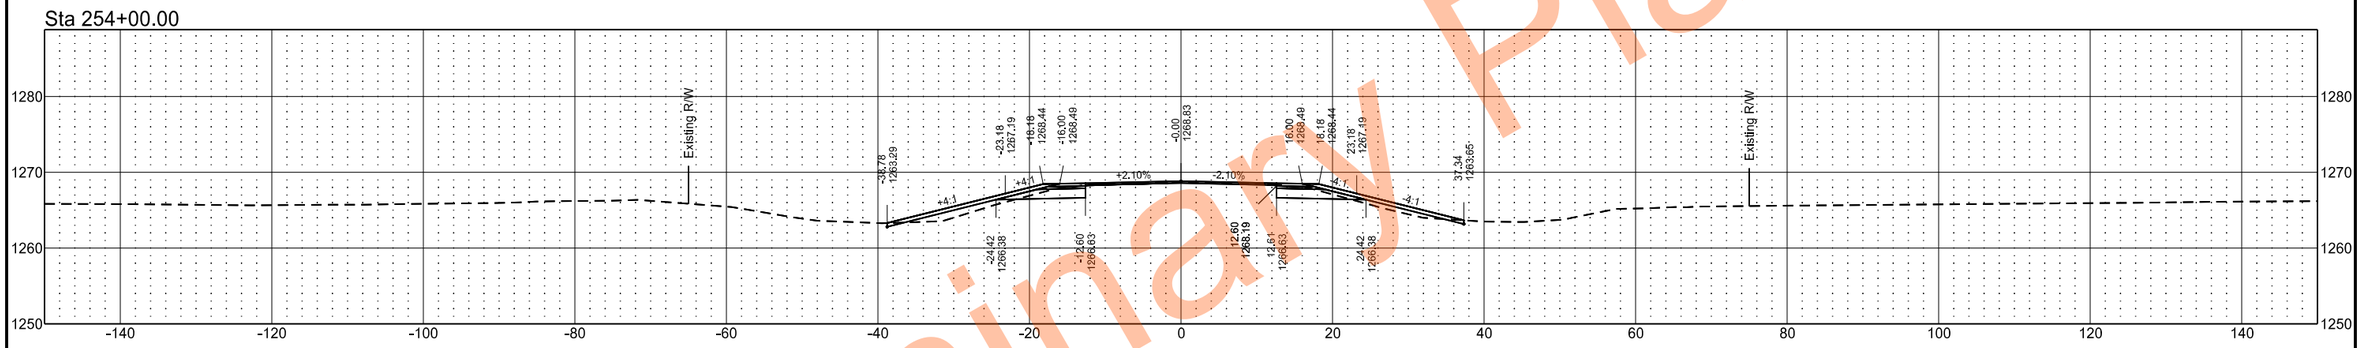

Sta 253+00.69

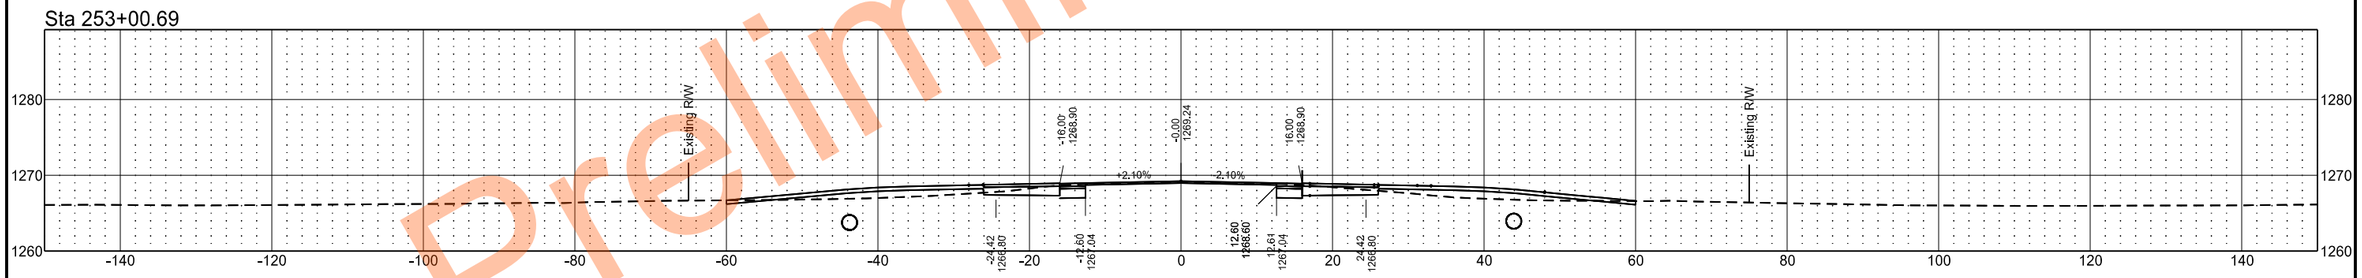

Sta 253+00.00

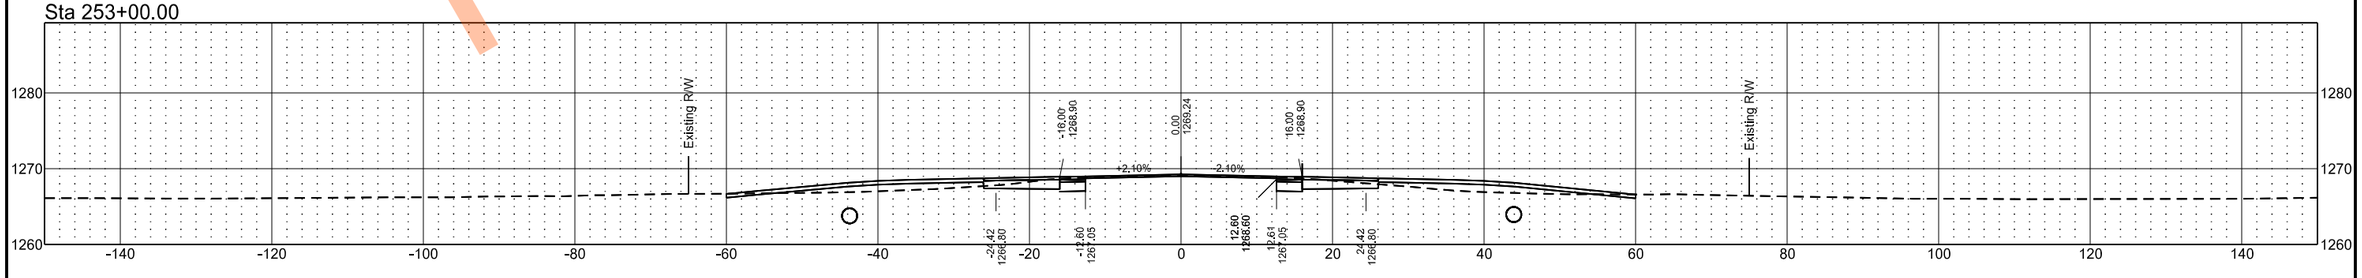

Preliminary Plans

EX32

	STATE	PROJECT NO.	SECTION NO.	SHEET NO.
	ND	SS-XA-8-032(046)000	200	121

Sta 258+00.00

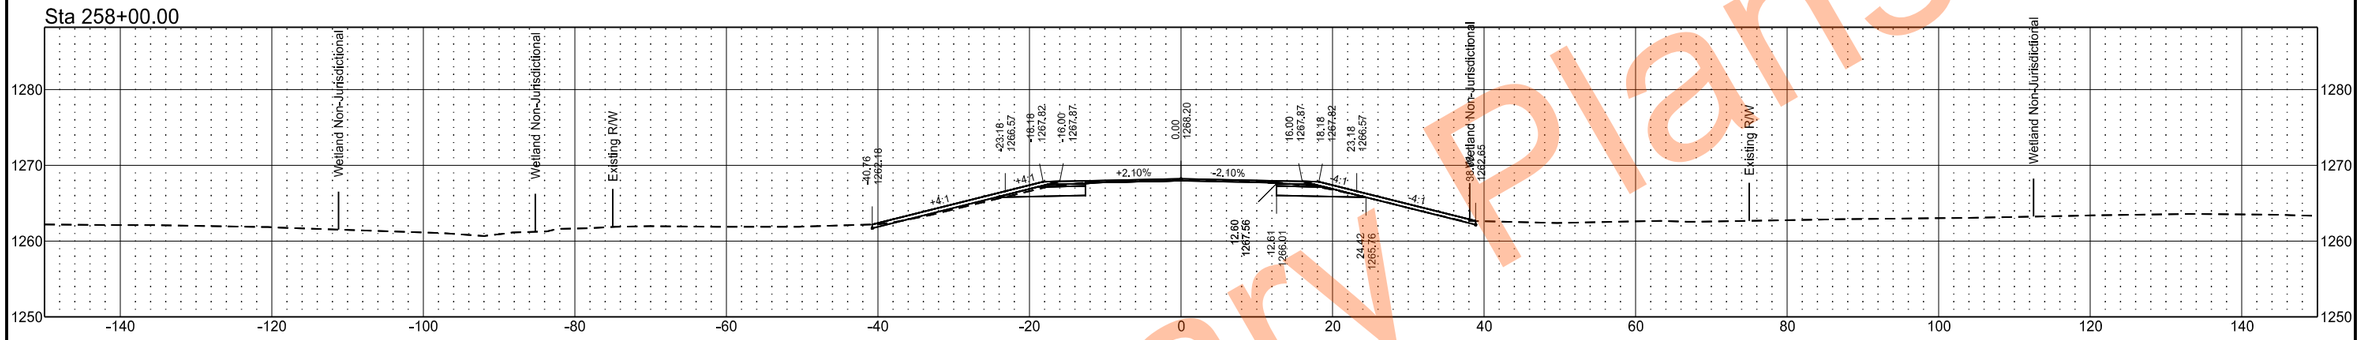

Sta 257+00.00

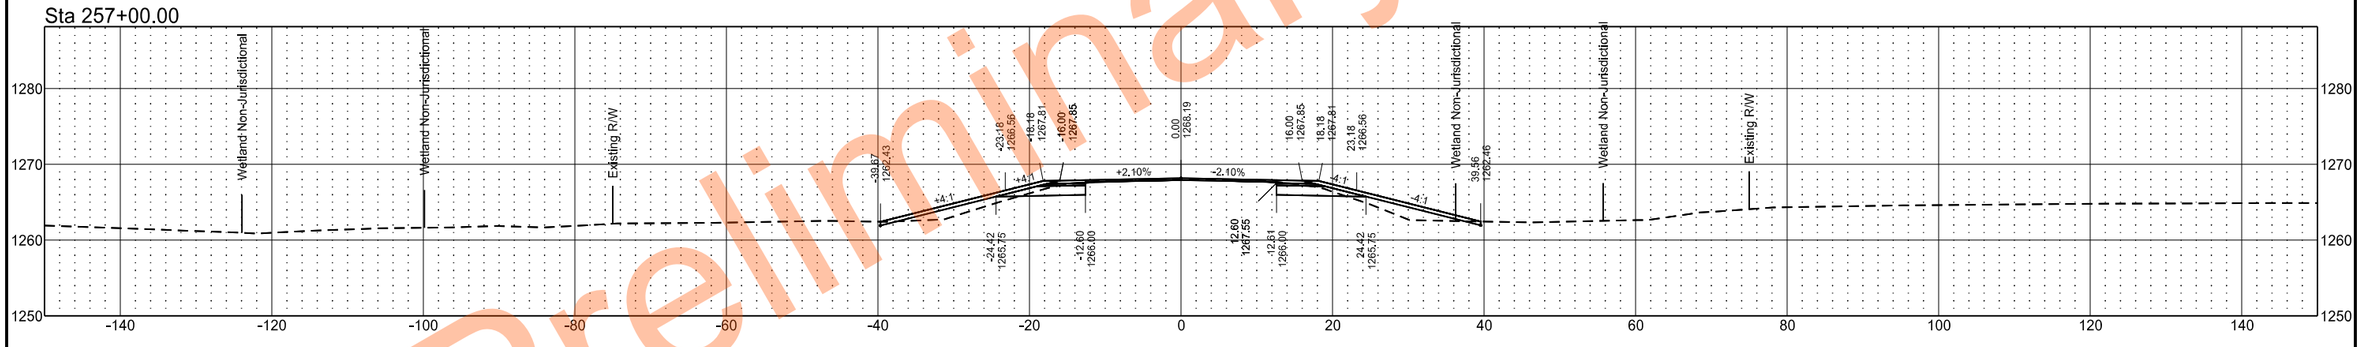

Sta 256+00.00

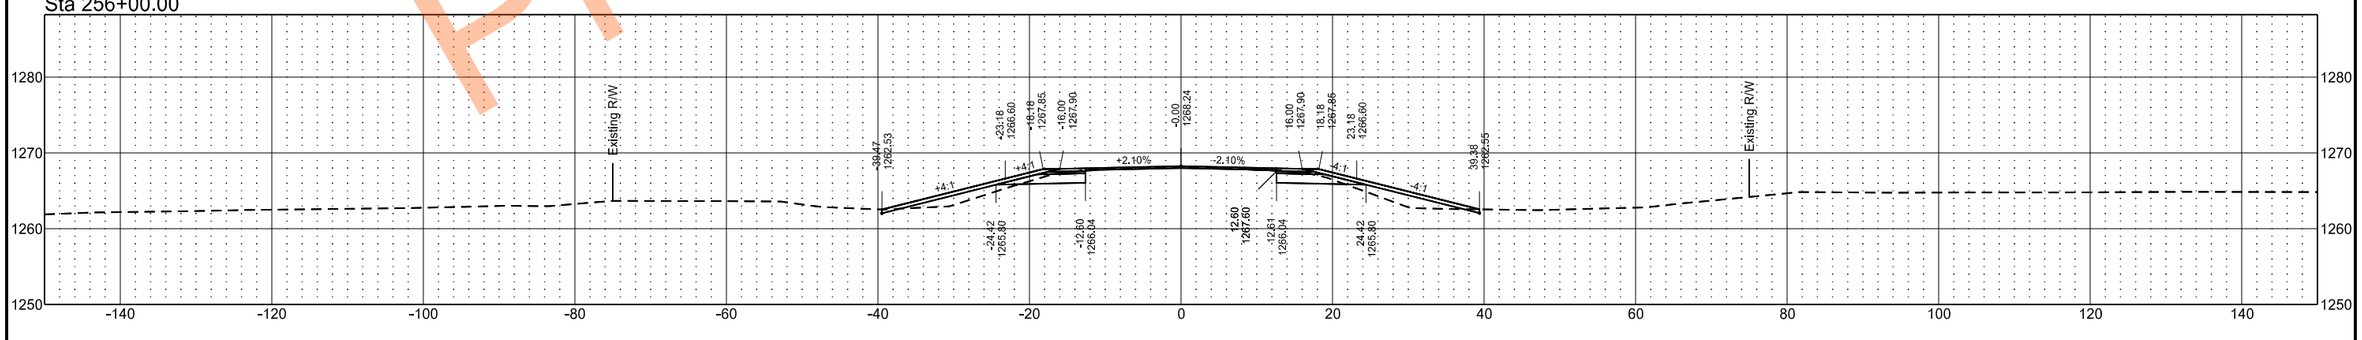

Preliminary Plans

EX32

	STATE	PROJECT NO.	SECTION NO.	SHEET NO.
	ND	SS-XA-8-032(046)000	200	122

Sta 260+00.00

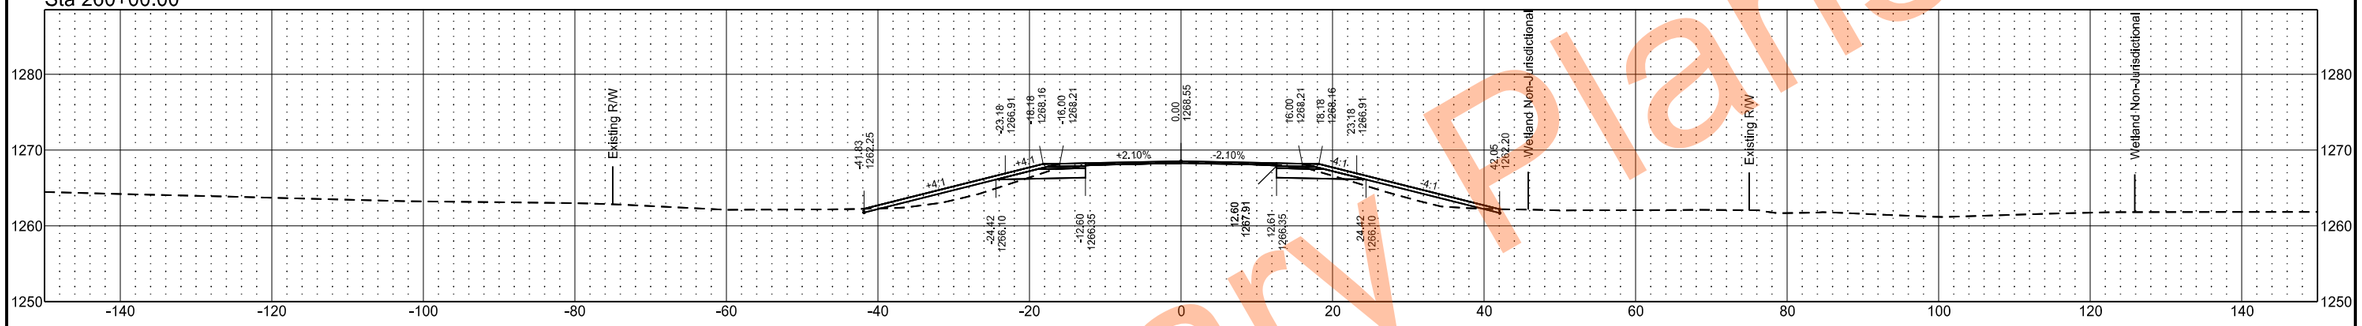

Sta 259+00.00

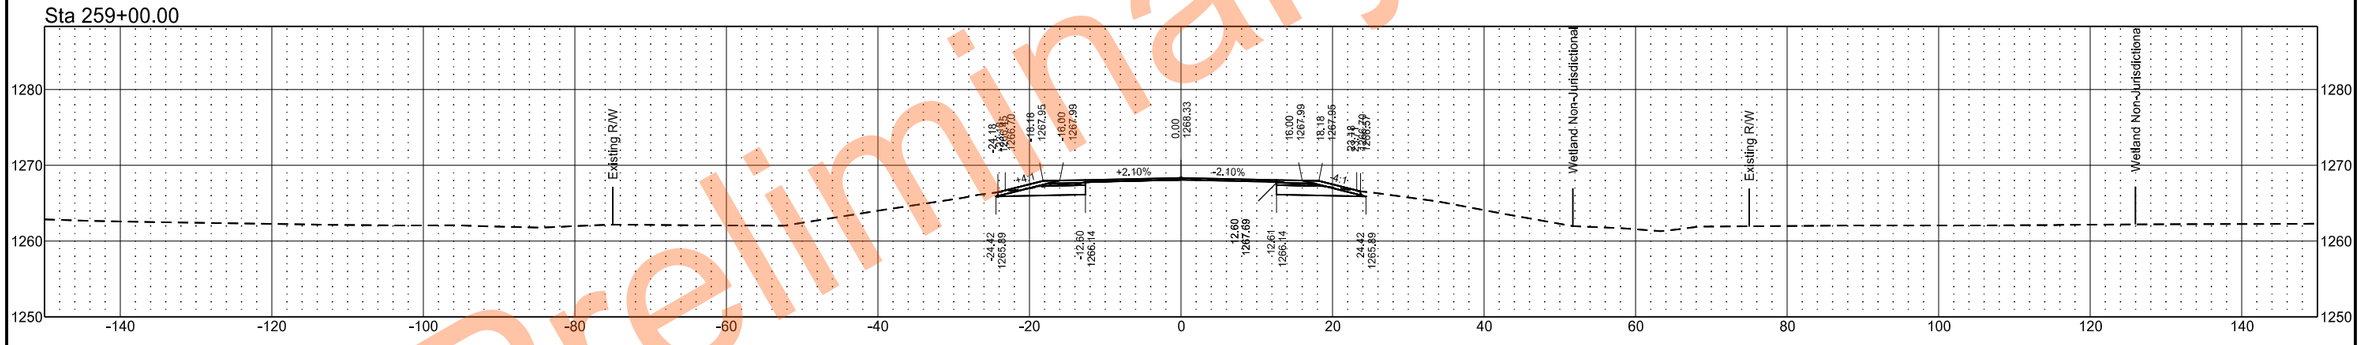

Sta 258+70.25

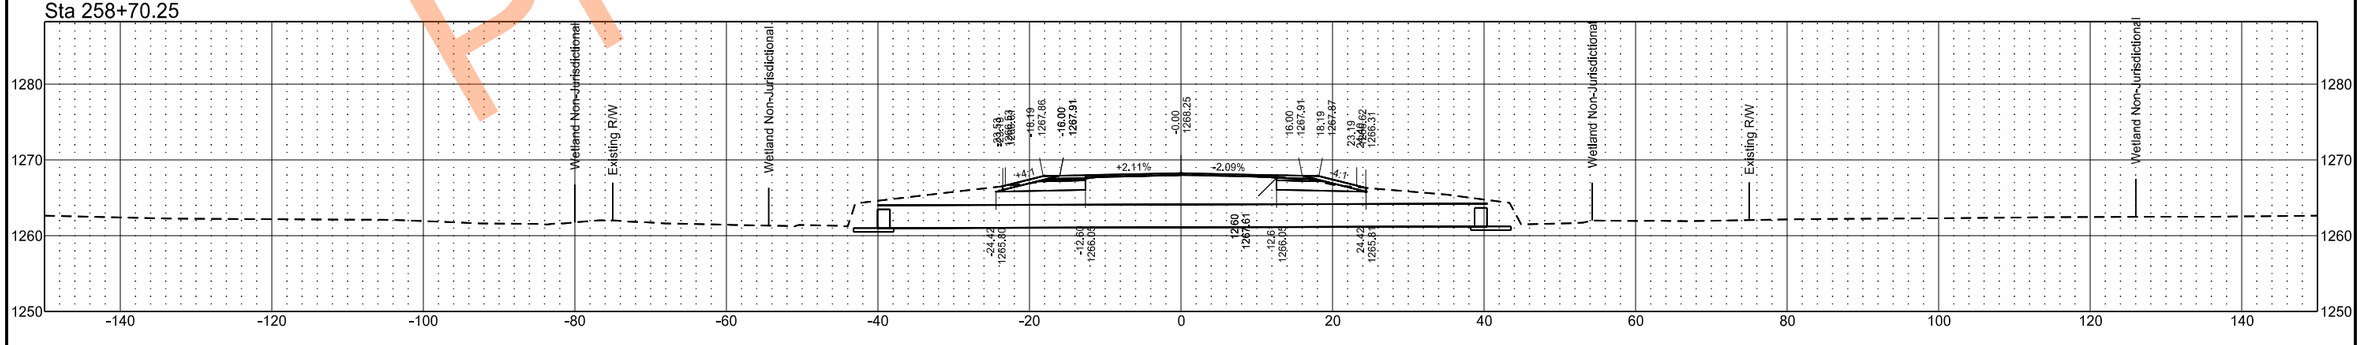

Preliminary Plans

EX32

	STATE	PROJECT NO.	SECTION NO.	SHEET NO.
	ND	SS-XA-8-032(046)000	200	123

Sta 263+00.00

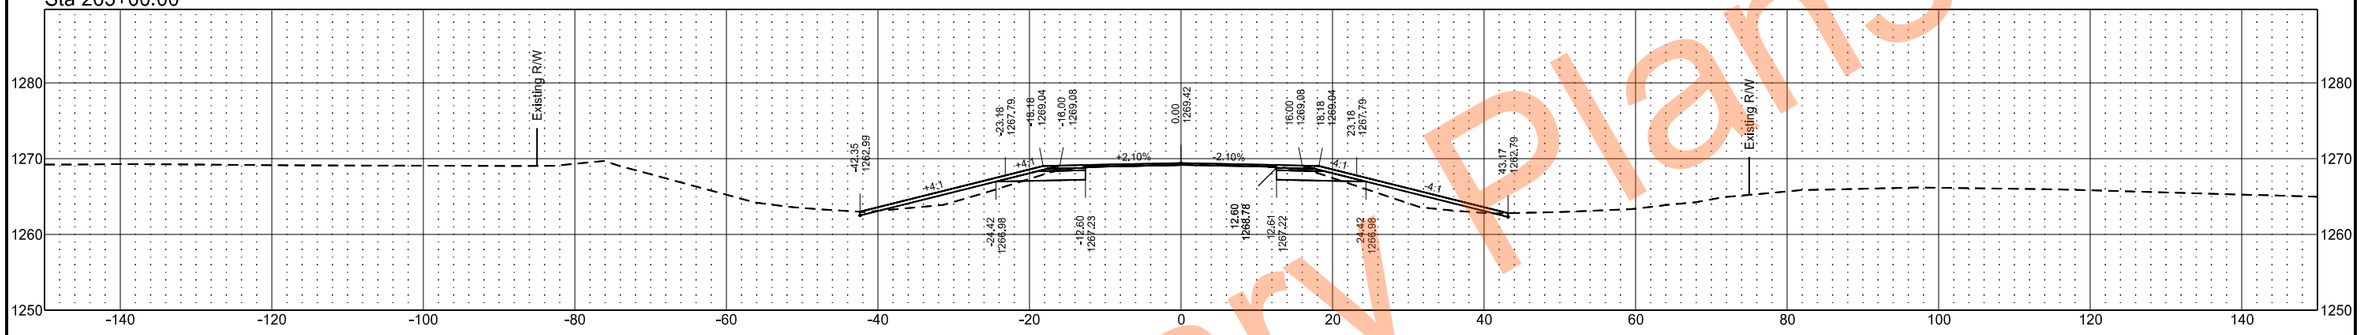

Sta 262+00.00

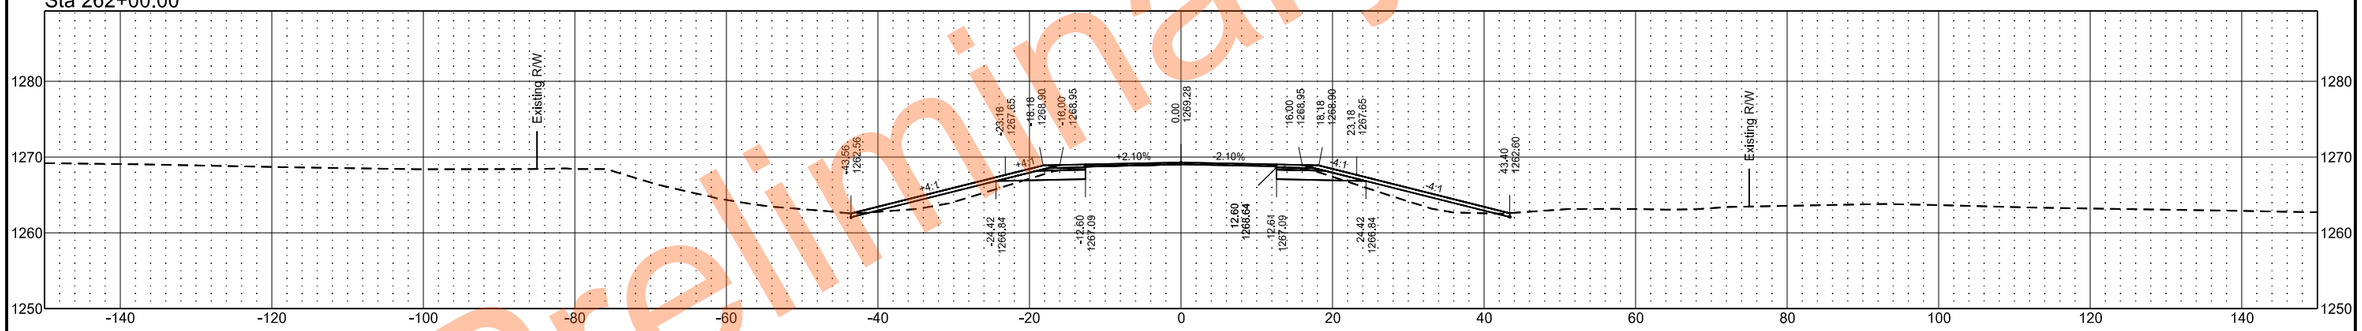

Sta 261+00.00

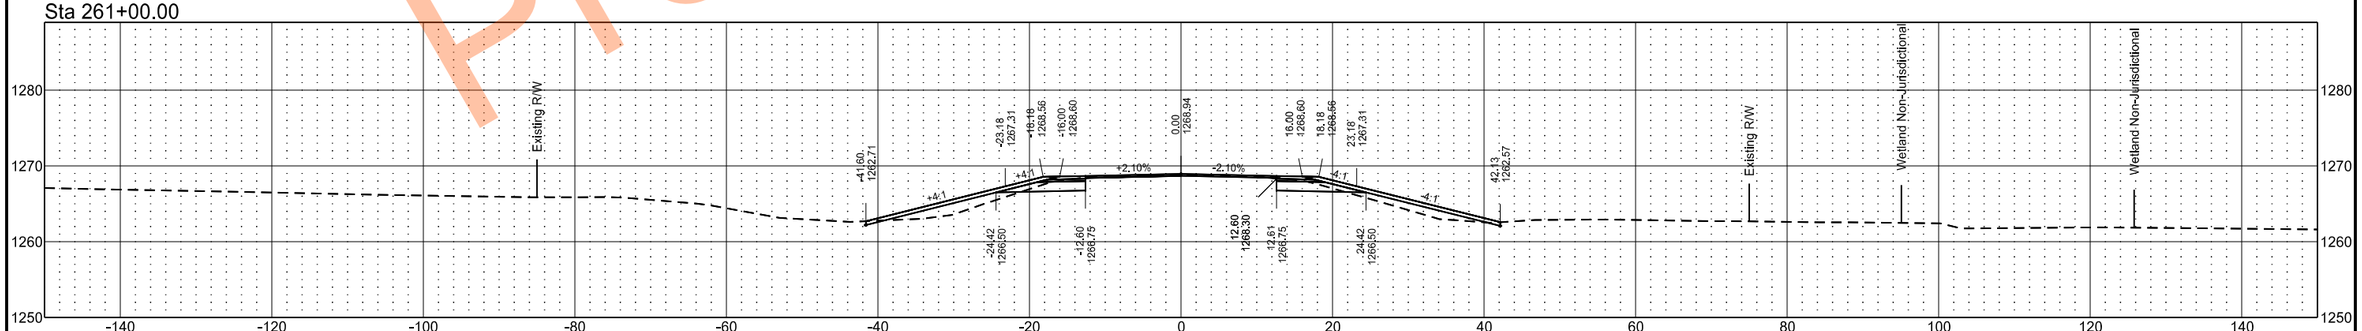

Preliminary Plans

EX32

	STATE	PROJECT NO.	SECTION NO.	SHEET NO.
	ND	SS-XA-8-032(046)000	200	124

Sta 266+00.00

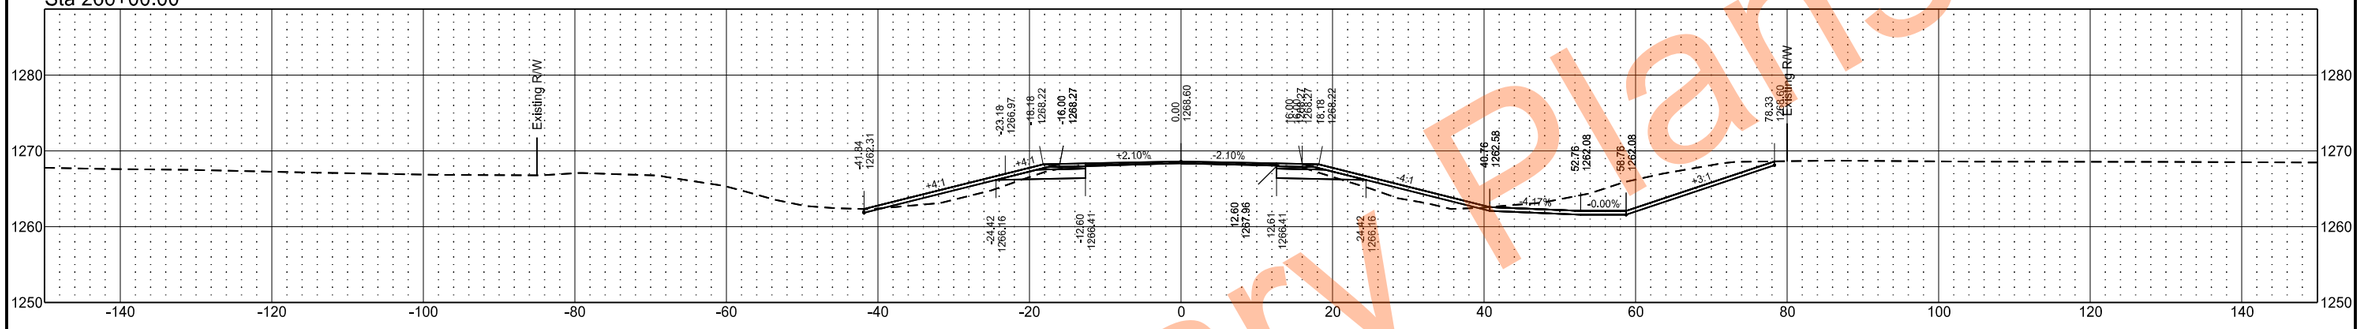

Sta 265+00.00

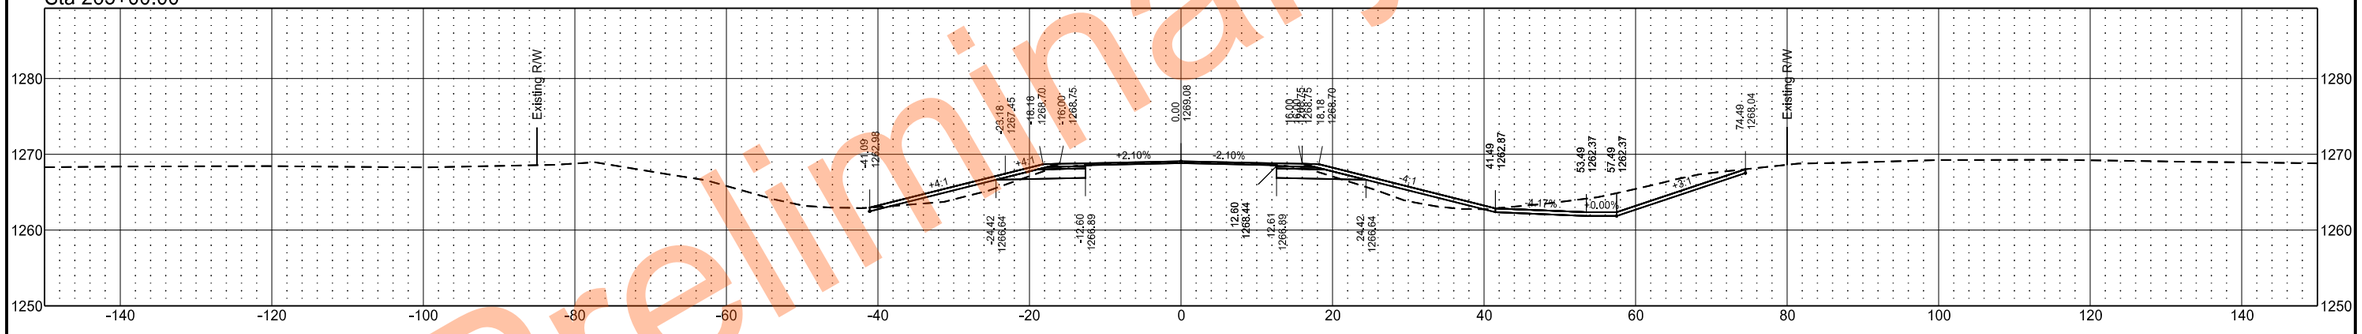

Sta 264+00.00

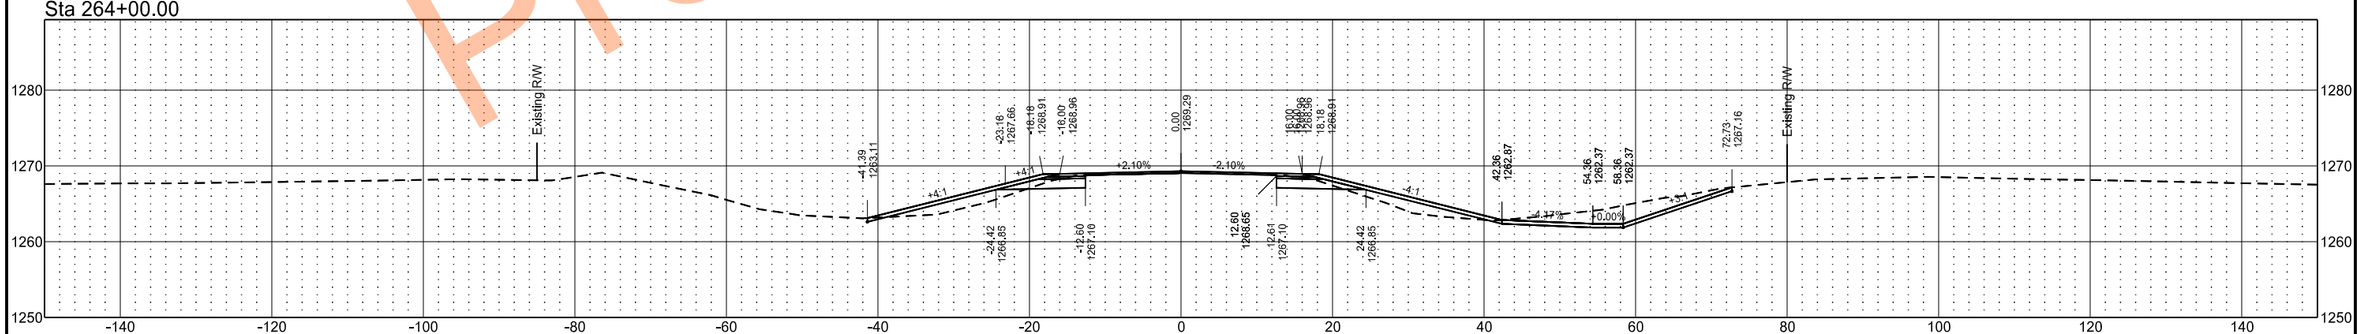

Preliminary Plans

EX32

	STATE	PROJECT NO.	SECTION NO.	SHEET NO.
	ND	SS-XA-8-032(046)000	200	125

Sta 268+00.00

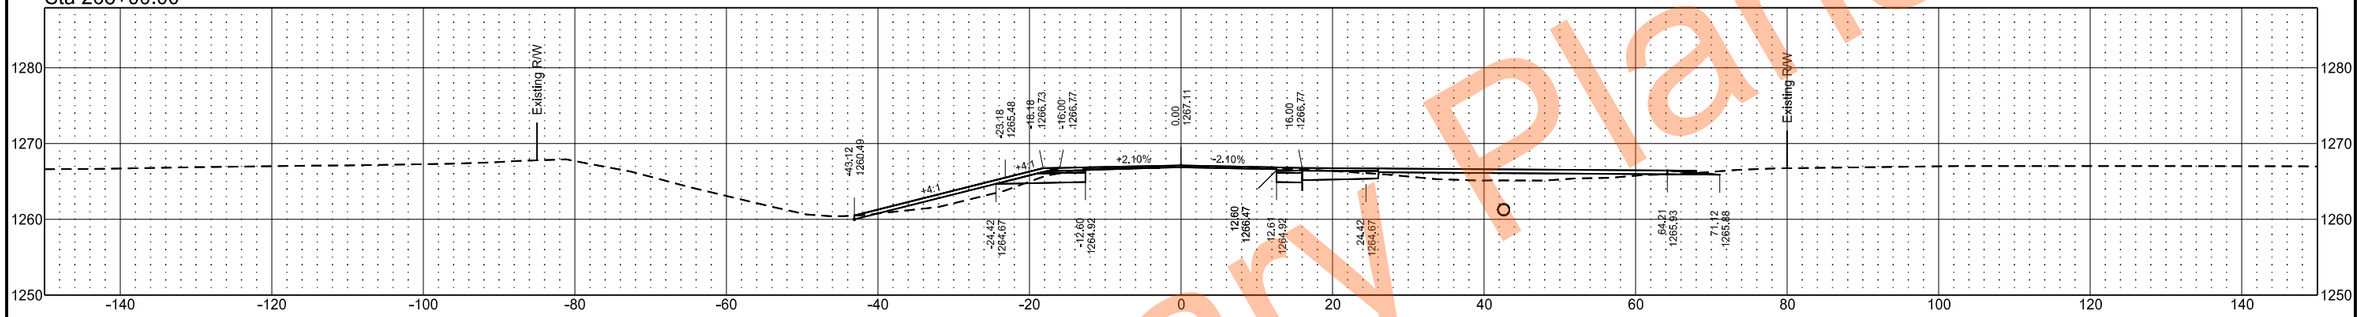

Sta 267+90.59

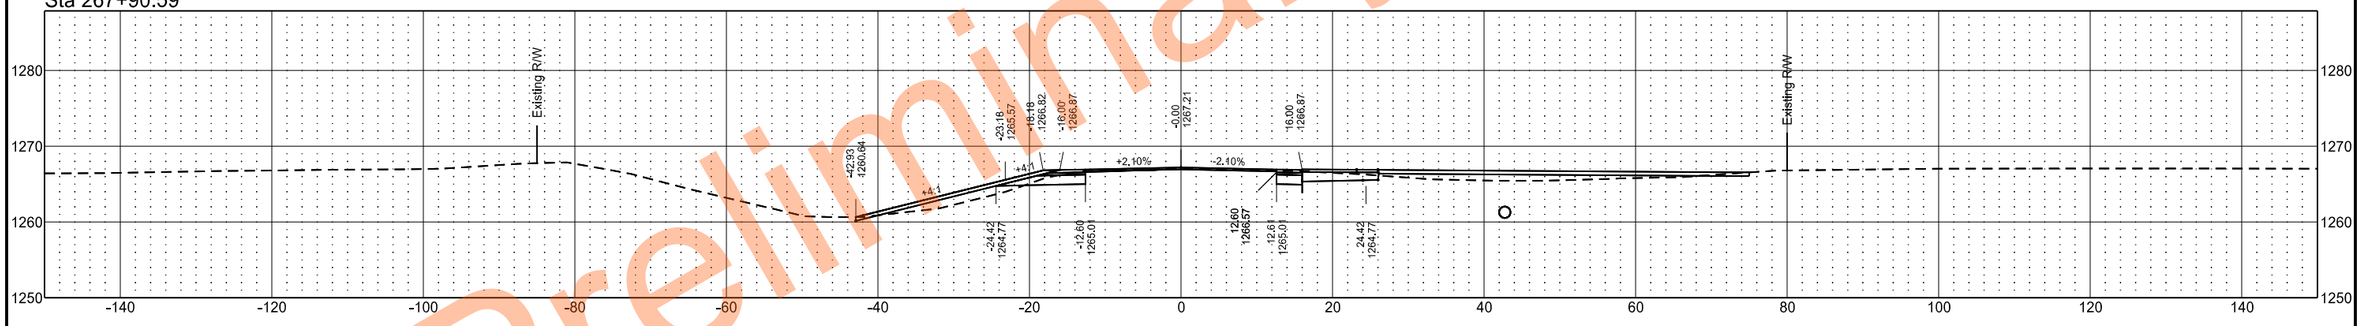

Sta 267+00.00

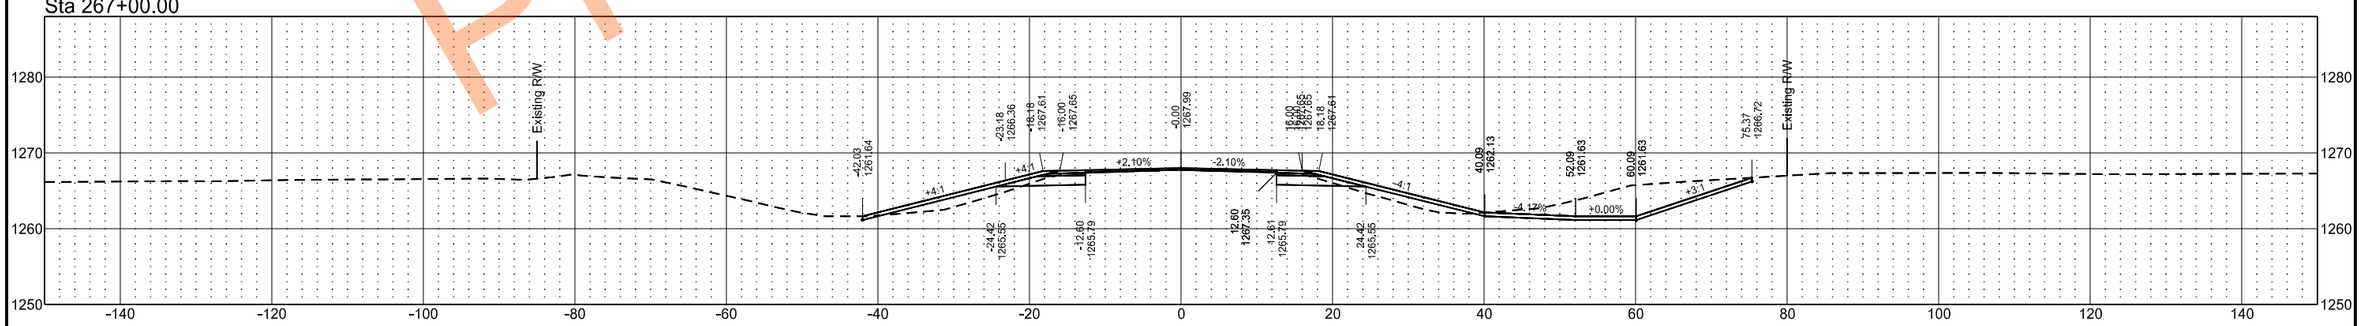

Preliminary Plans

EX32

	STATE	PROJECT NO.	SECTION NO.	SHEET NO.
	ND	SS-XA-8-032(046)000	200	126

Sta 271+00.00

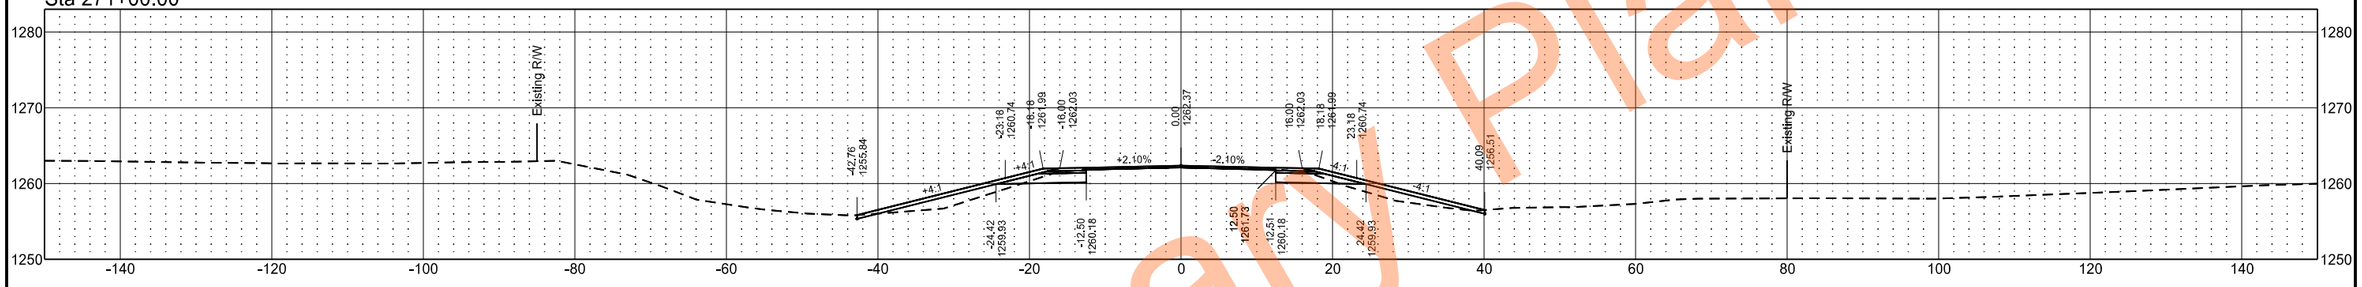

Sta 270+00.00

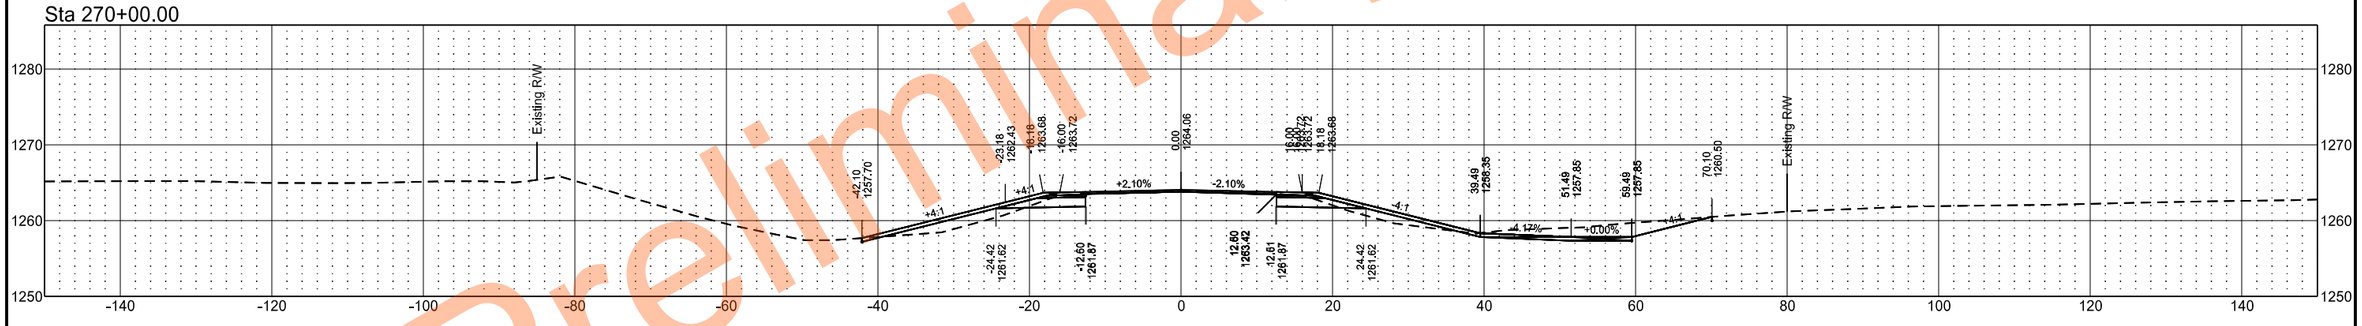

Sta 269+00.00

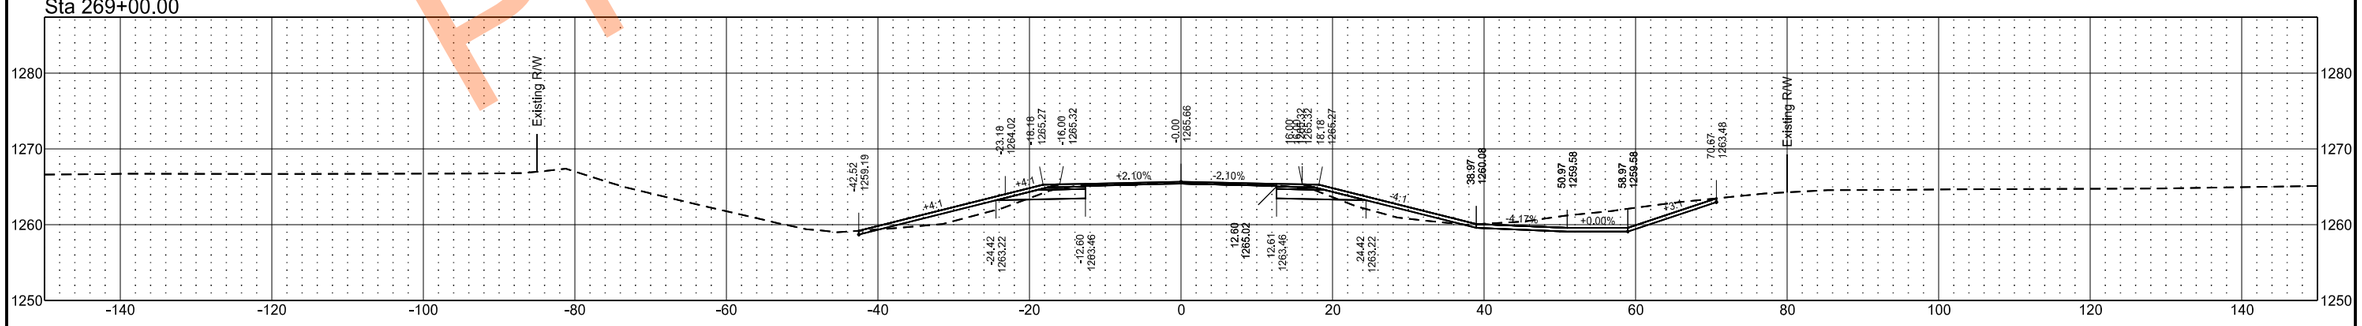

Preliminary Plans

EX32

	STATE	PROJECT NO.	SECTION NO.	SHEET NO.
	ND	SS-XA-8-032(046)000	200	127

Sta 273+05.95

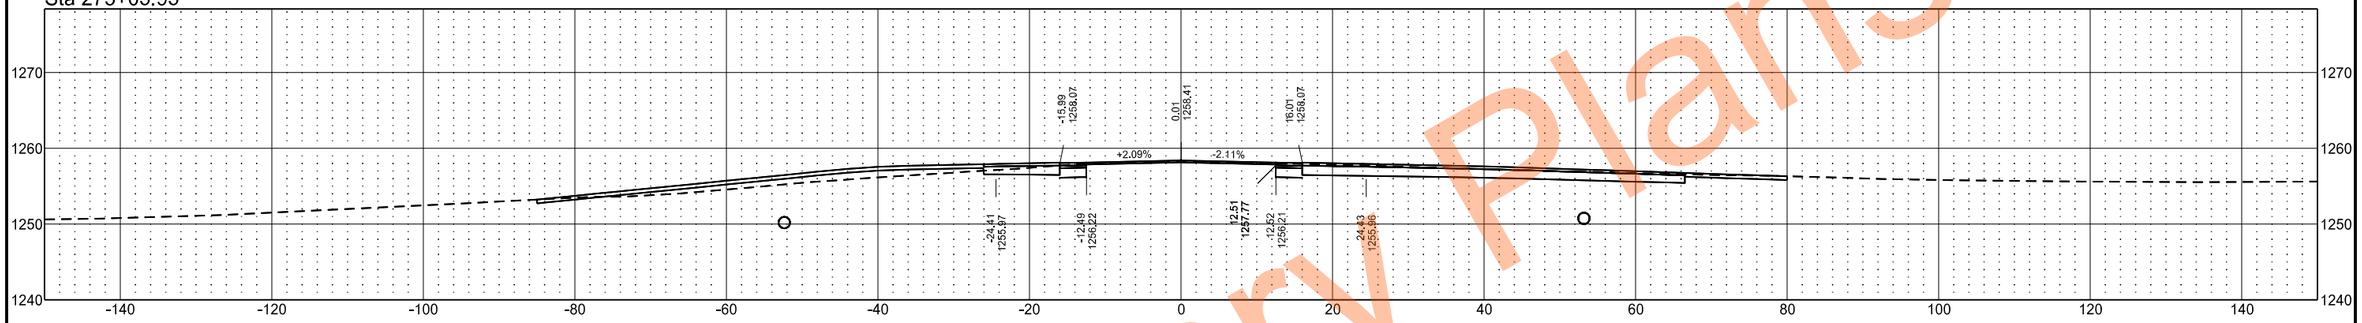

Sta 273+00.00

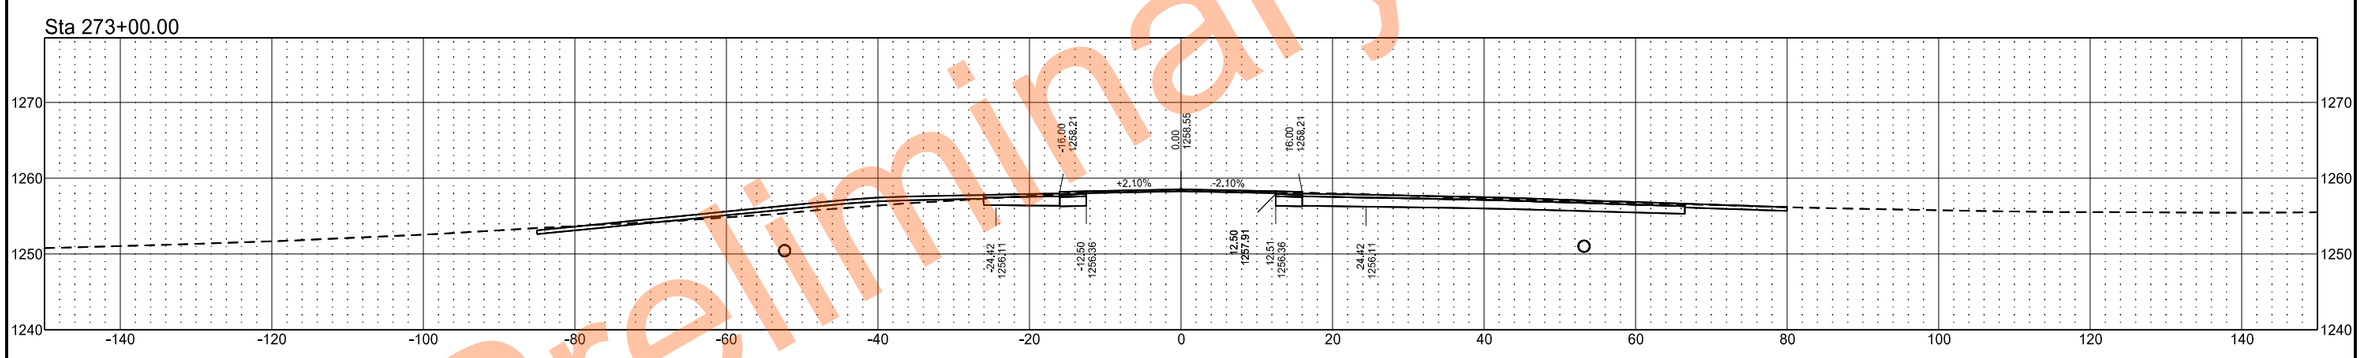

Sta 272+00.00

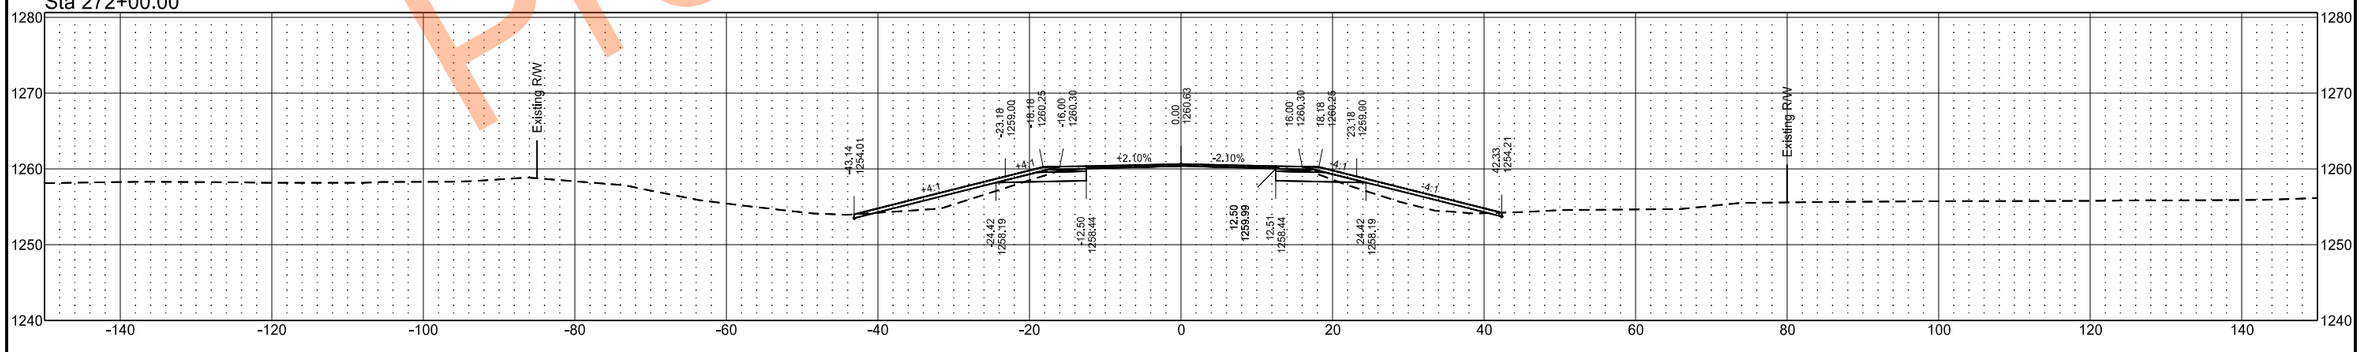

Preliminary Plans

EX32

	STATE	PROJECT NO.	SECTION NO.	SHEET NO.
	ND	SS-XA-8-032(046)000	200	128

Sta 275+00.00

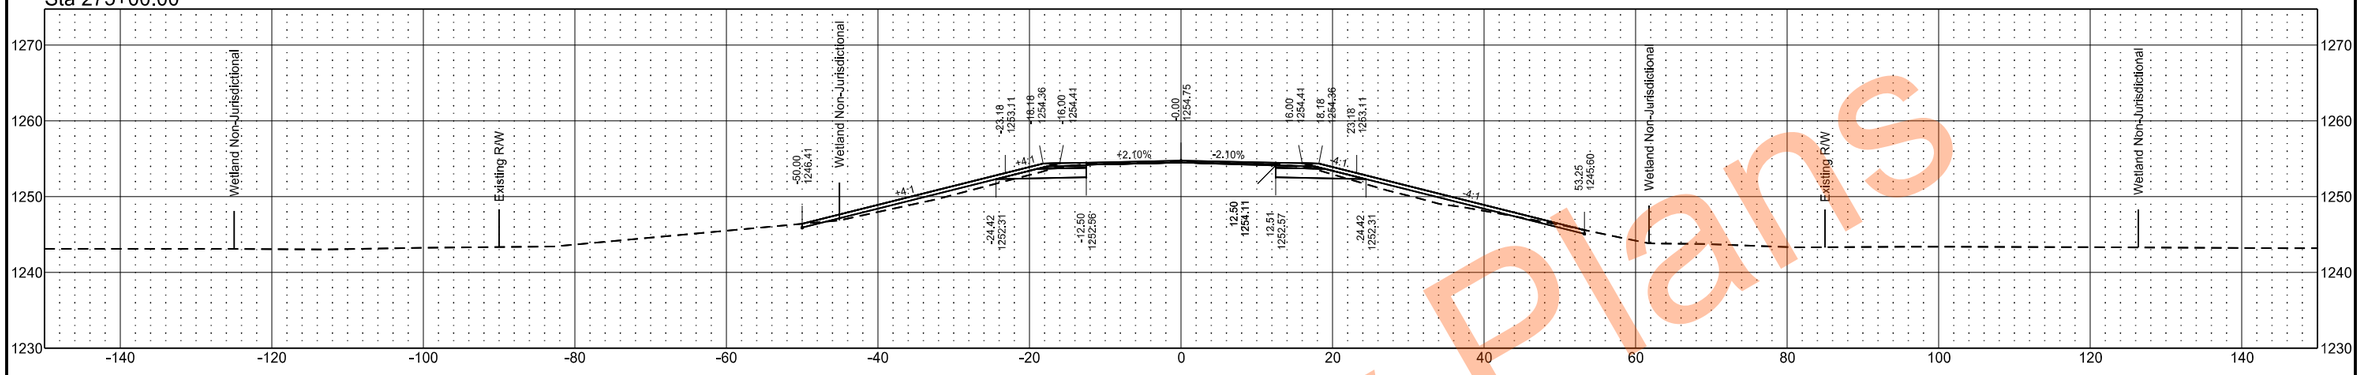

Sta 274+00.00

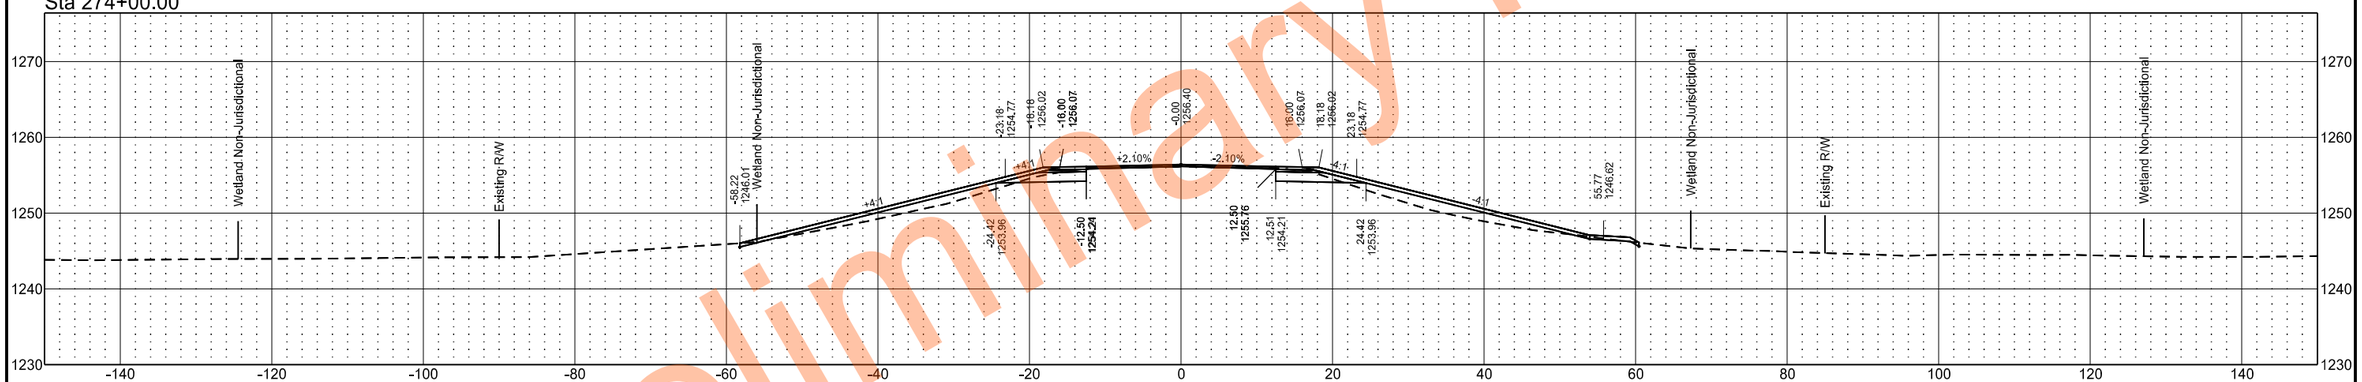

Sta 273+60.00

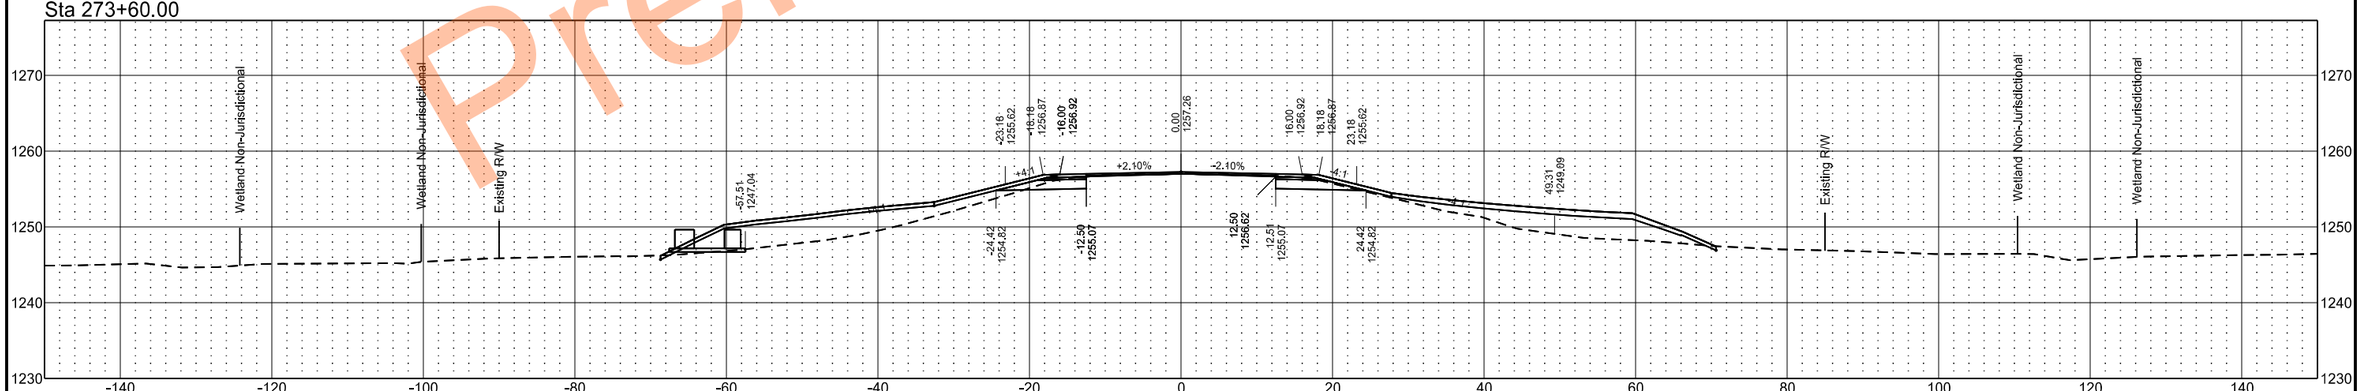

Preliminary Plans

EX32

	STATE	PROJECT NO.	SECTION NO.	SHEET NO.
	ND	SS-XA-8-032(046)000	200	129

Sta 277+00.00

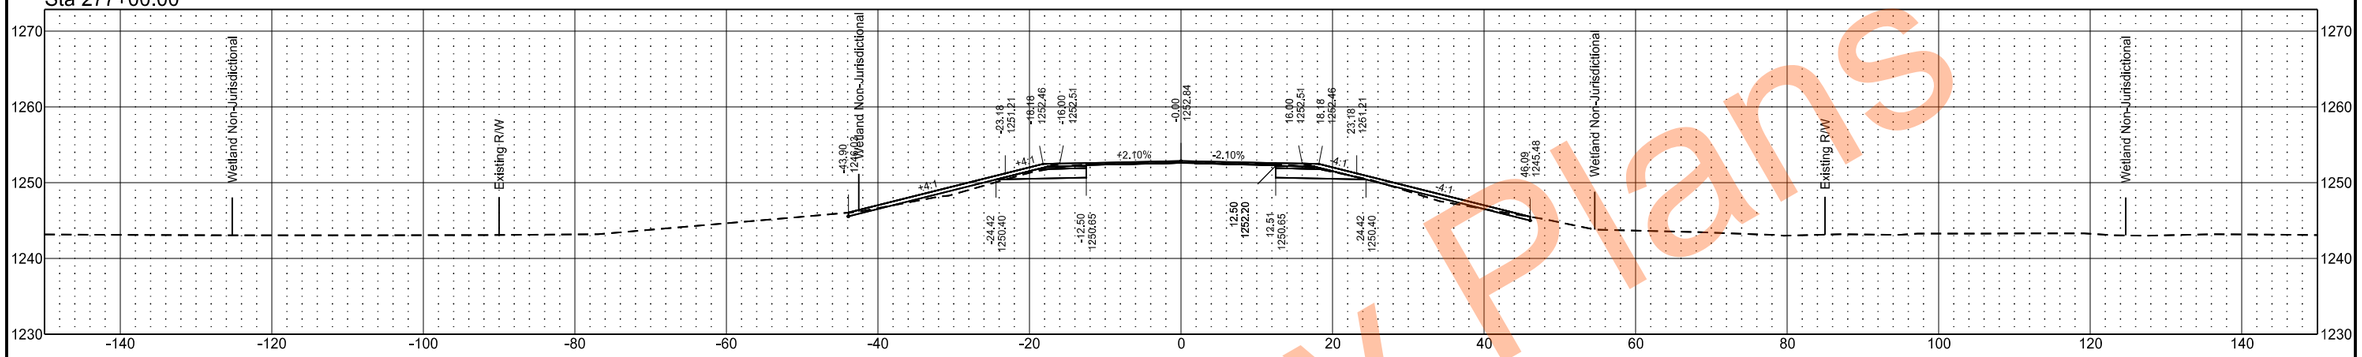

Sta 276+60.70

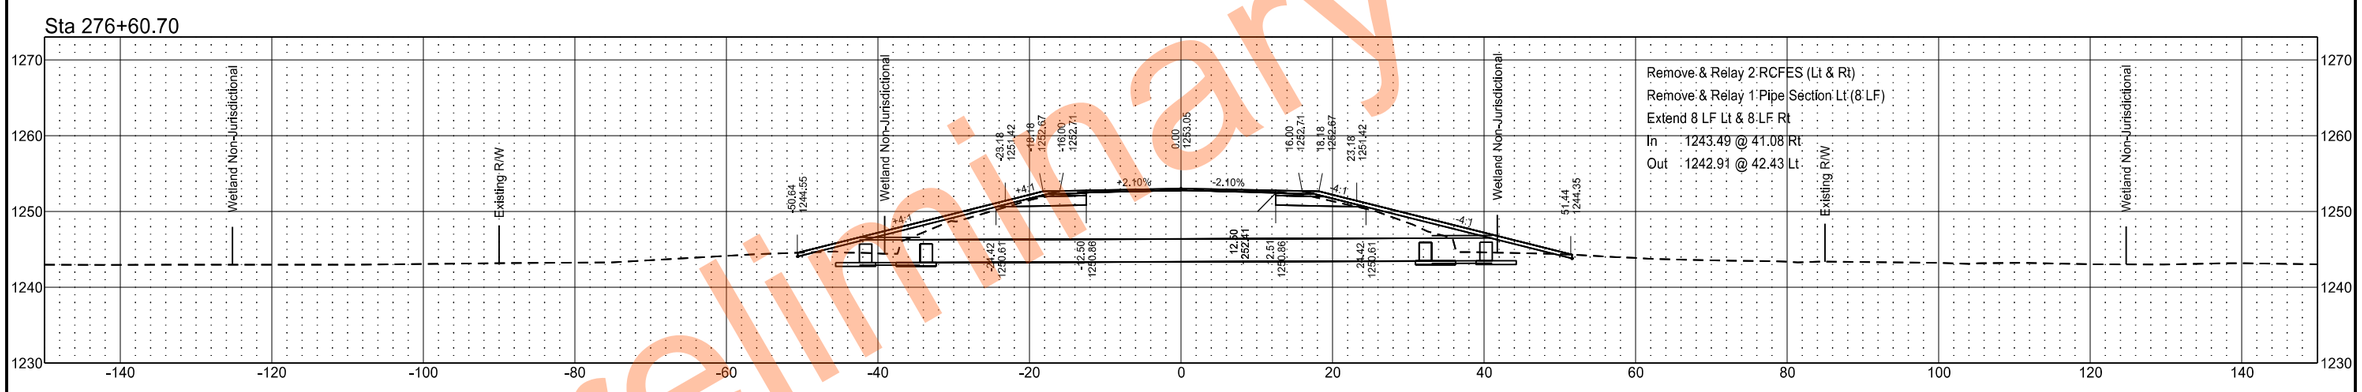

Sta 276+00.00

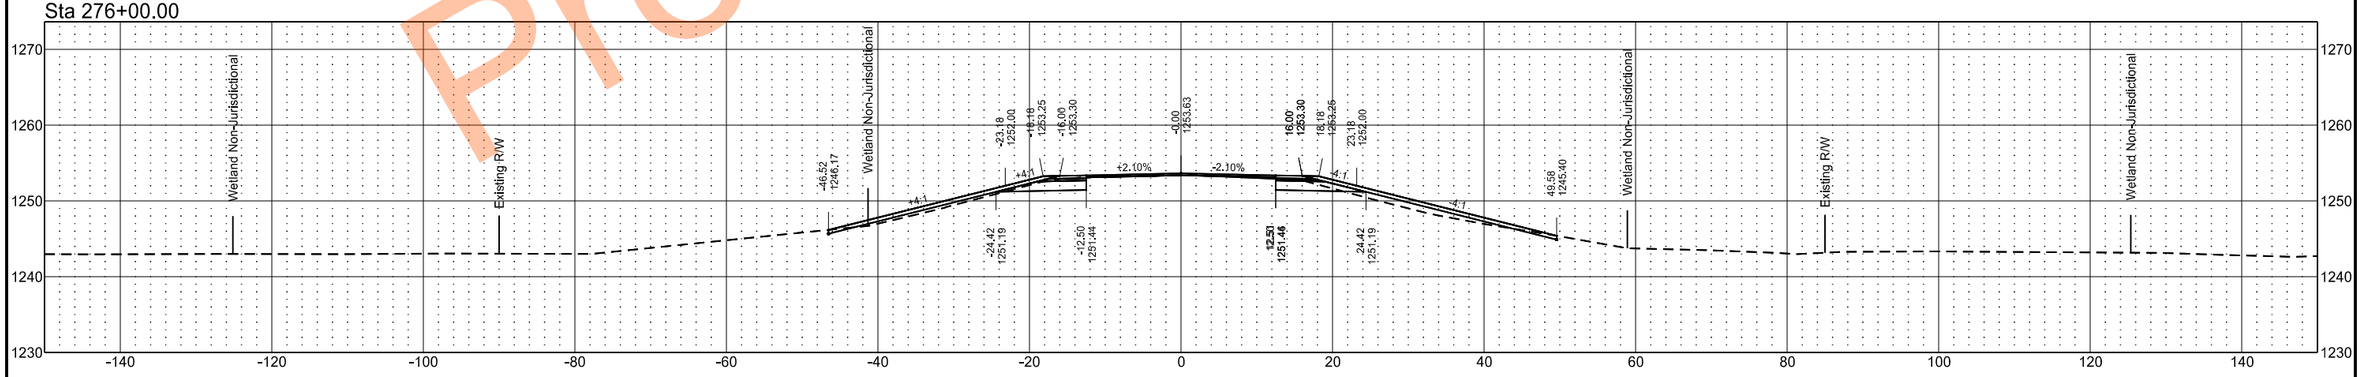

Preliminary Plans

EX32

	STATE	PROJECT NO.	SECTION NO.	SHEET NO.
	ND	SS-XA-8-032(046)000	200	130

Sta 280+00.00

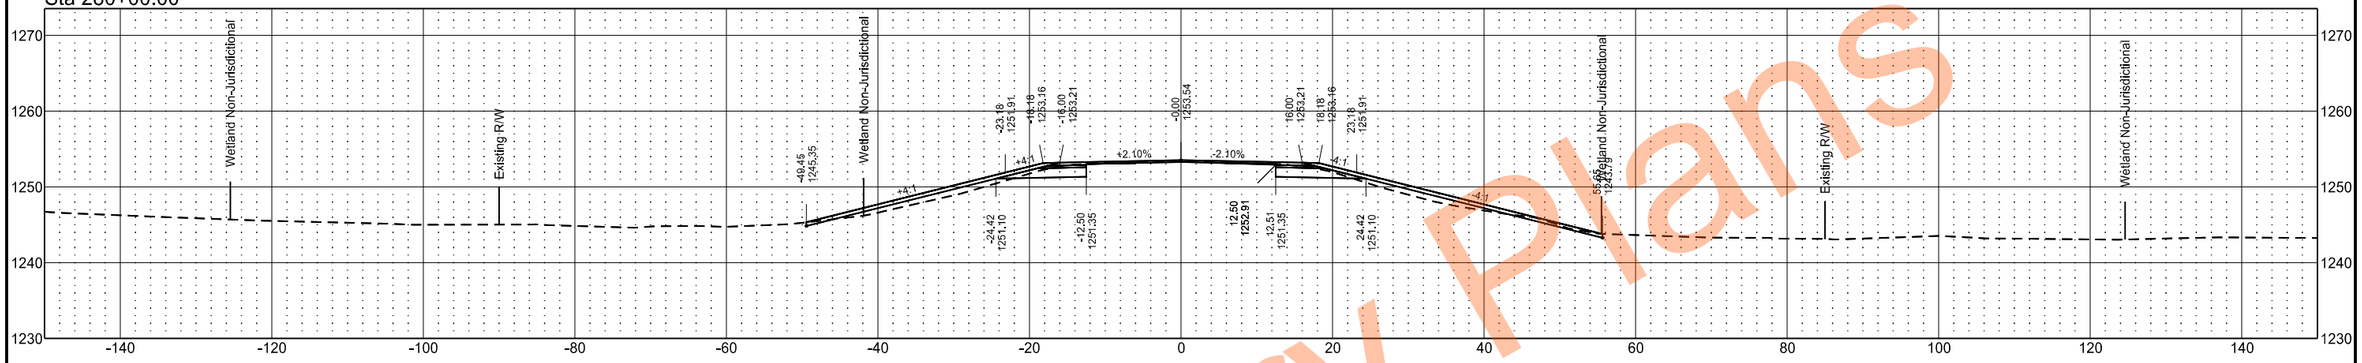

Sta 279+00.00

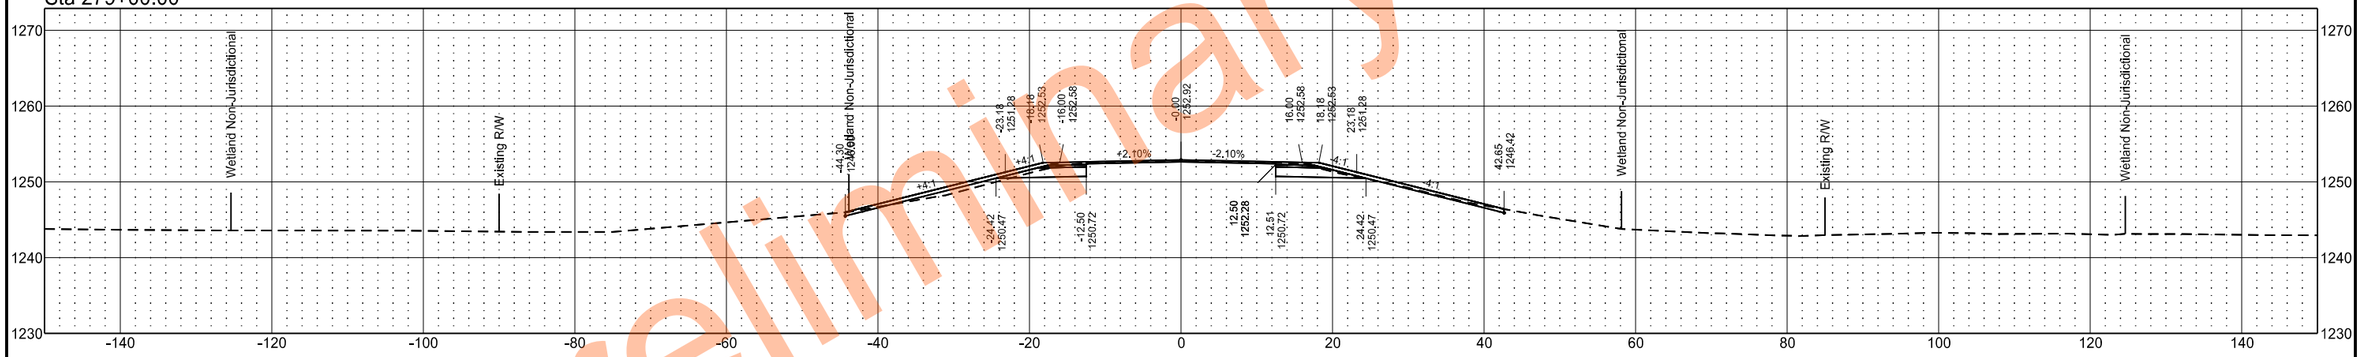

Sta 278+00.00

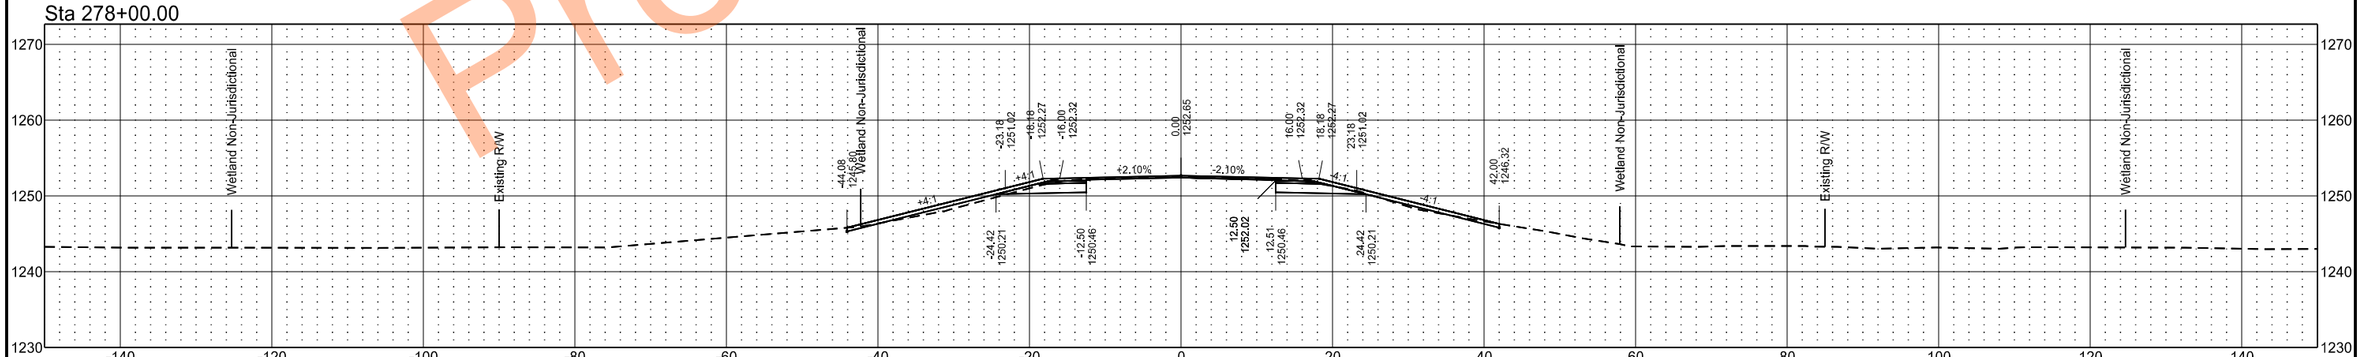

Preliminary Plans

EX32

	STATE	PROJECT NO.	SECTION NO.	SHEET NO.
	ND	SS-XA-8-032(046)000	200	131

Sta 283+00.00

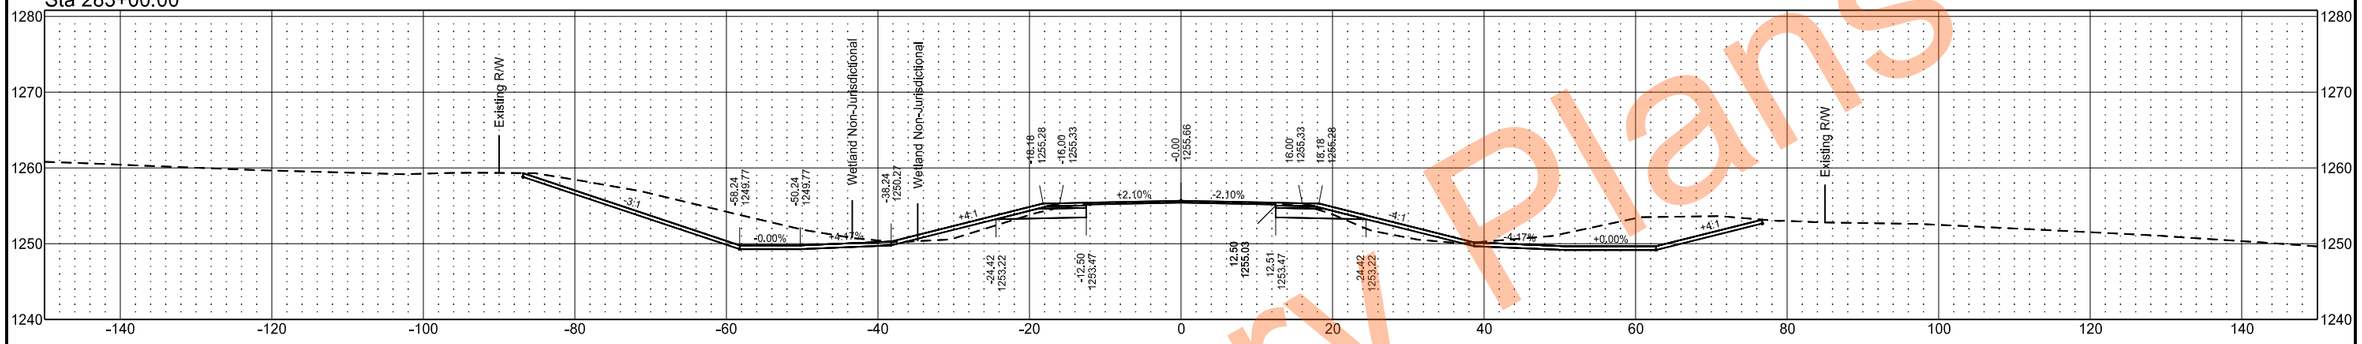

Sta 282+00.00

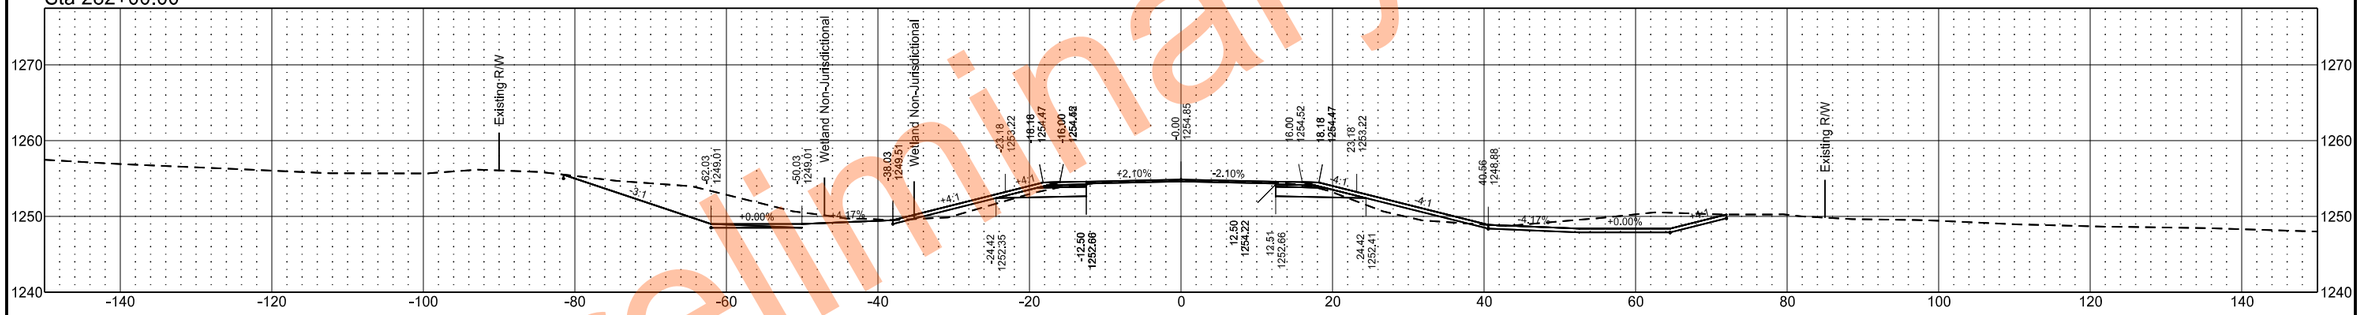

Sta 281+00.00

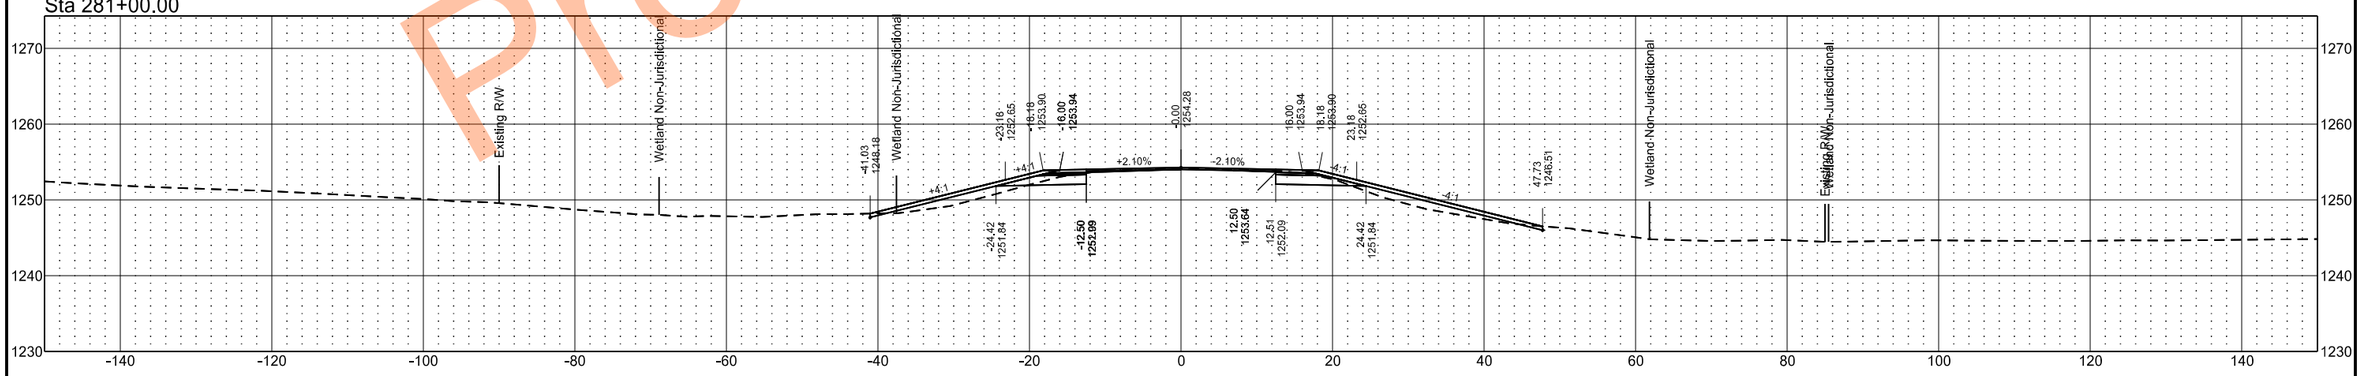

Preliminary Plans

EX32

	STATE	PROJECT NO.	SECTION NO.	SHEET NO.
	ND	SS-XA-8-032(046)000	200	132

Sta 286+00.00

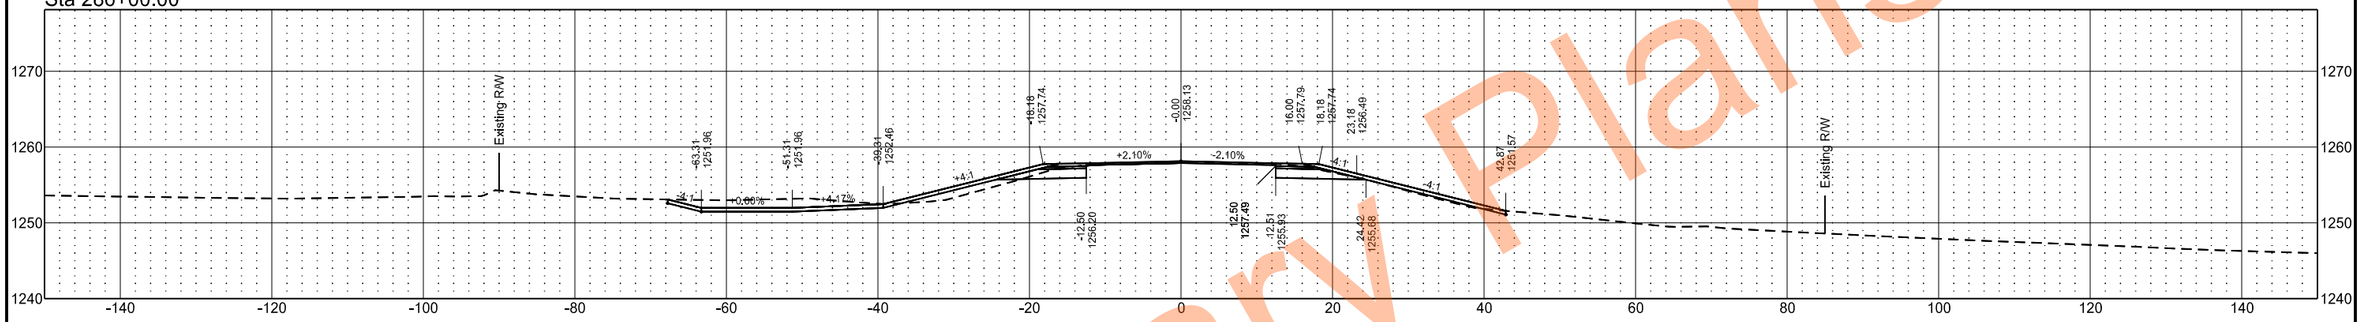

Sta 285+00.00

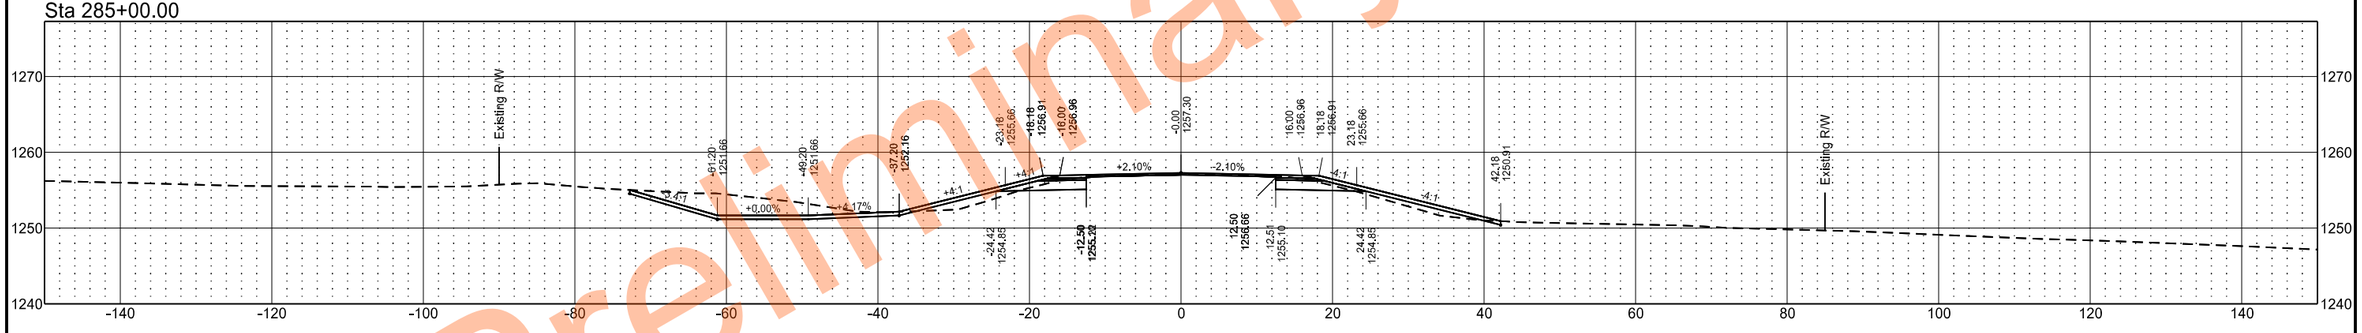

Sta 284+00.00

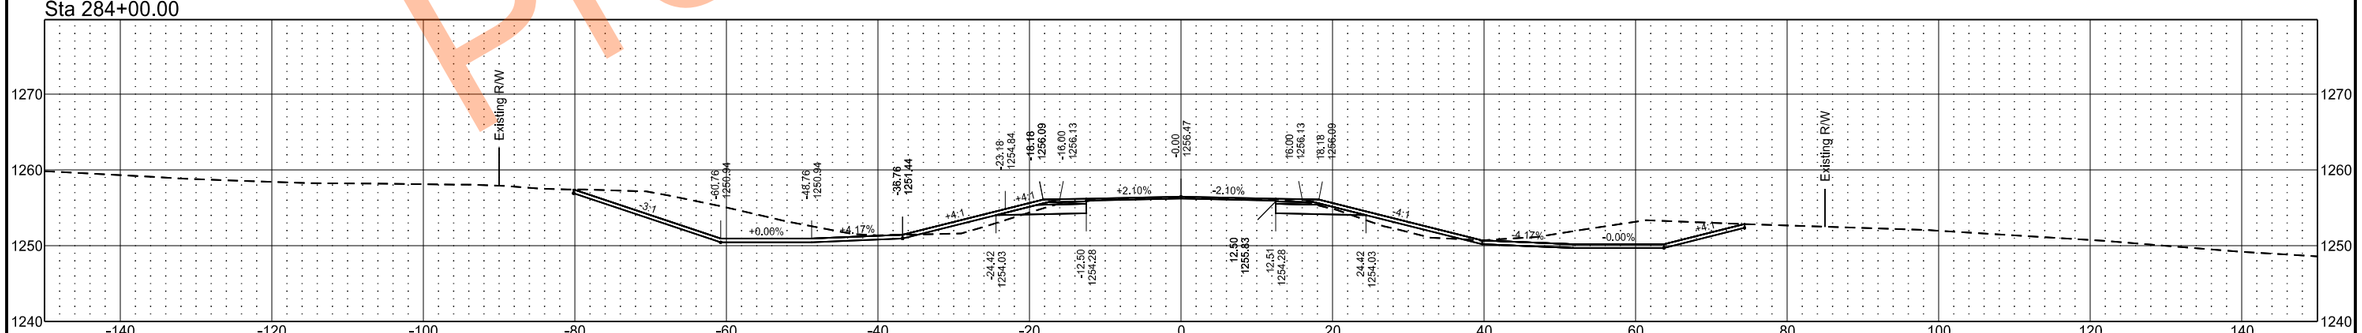

Preliminary Plans

EX32

	STATE	PROJECT NO.	SECTION NO.	SHEET NO.
	ND	SS-XA-8-032(046)000	200	133

Sta 289+00.00

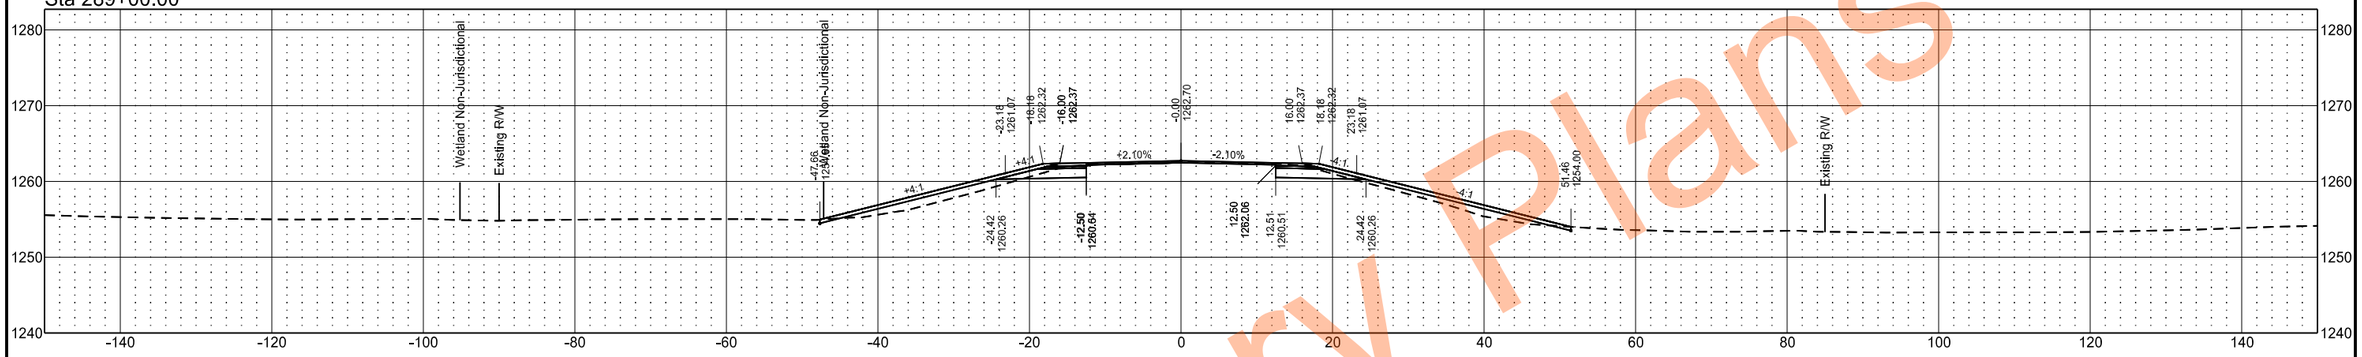

Sta 288+00.00

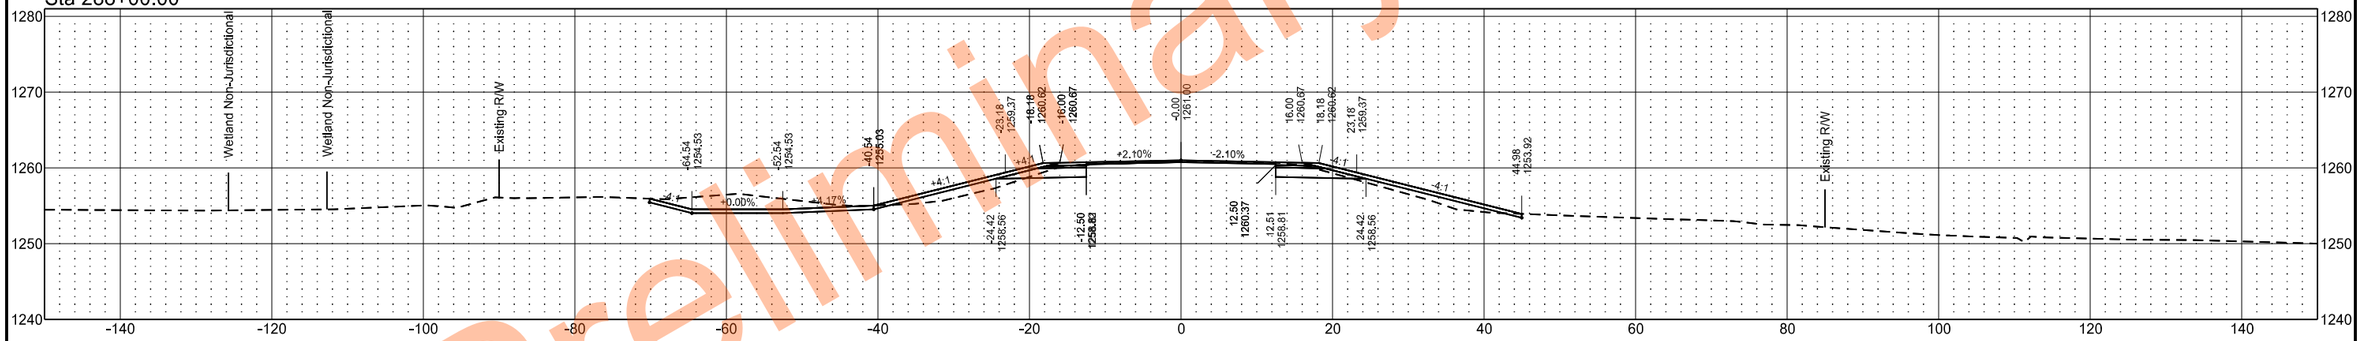

Sta 287+00.00

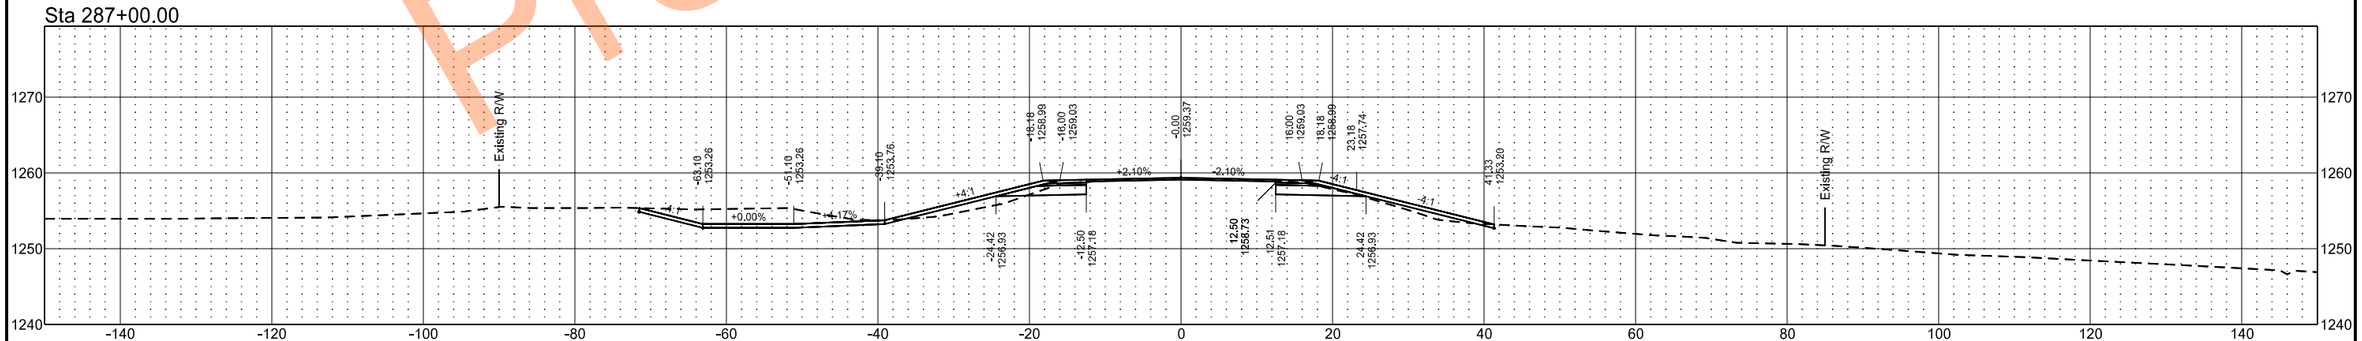

Preliminary Plans

EX32

	STATE	PROJECT NO.	SECTION NO.	SHEET NO.
	ND	SS-XA-8-032(046)000	200	134

Sta 292+00.00

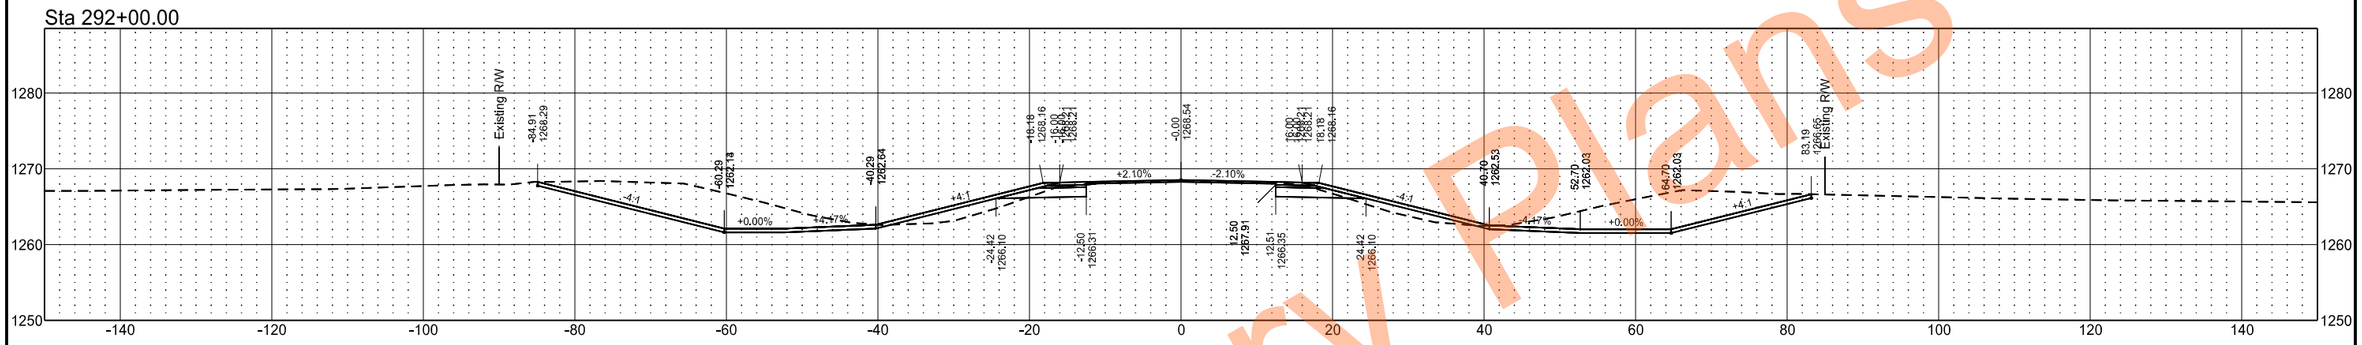

Sta 291+00.00

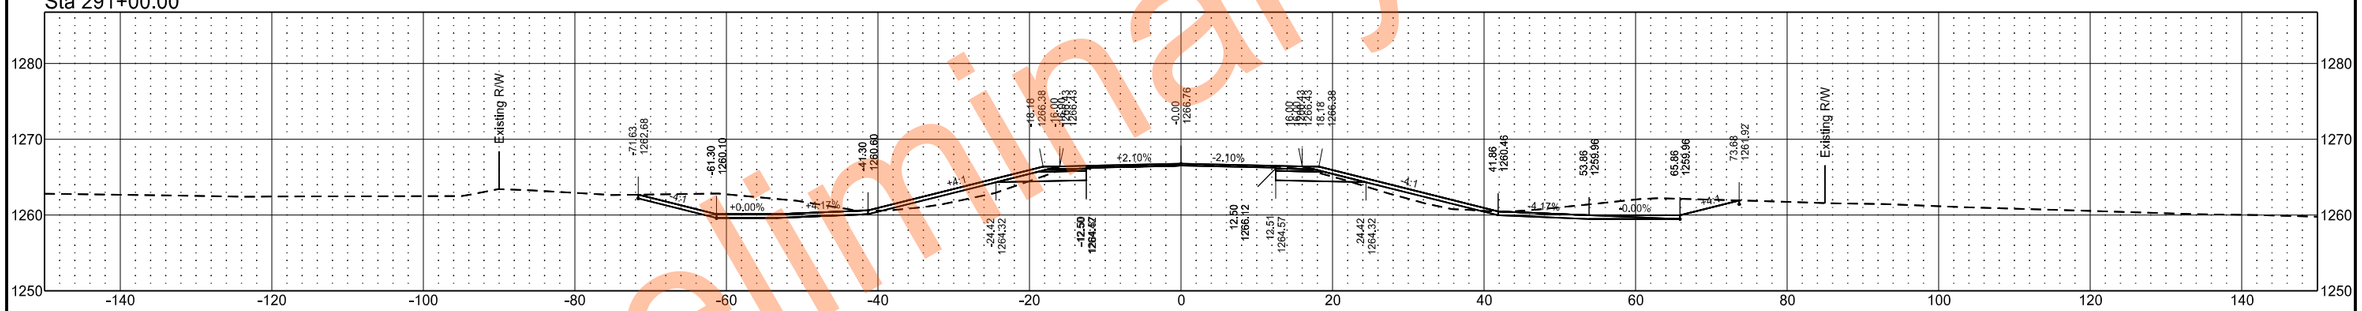

Sta 290+00.00

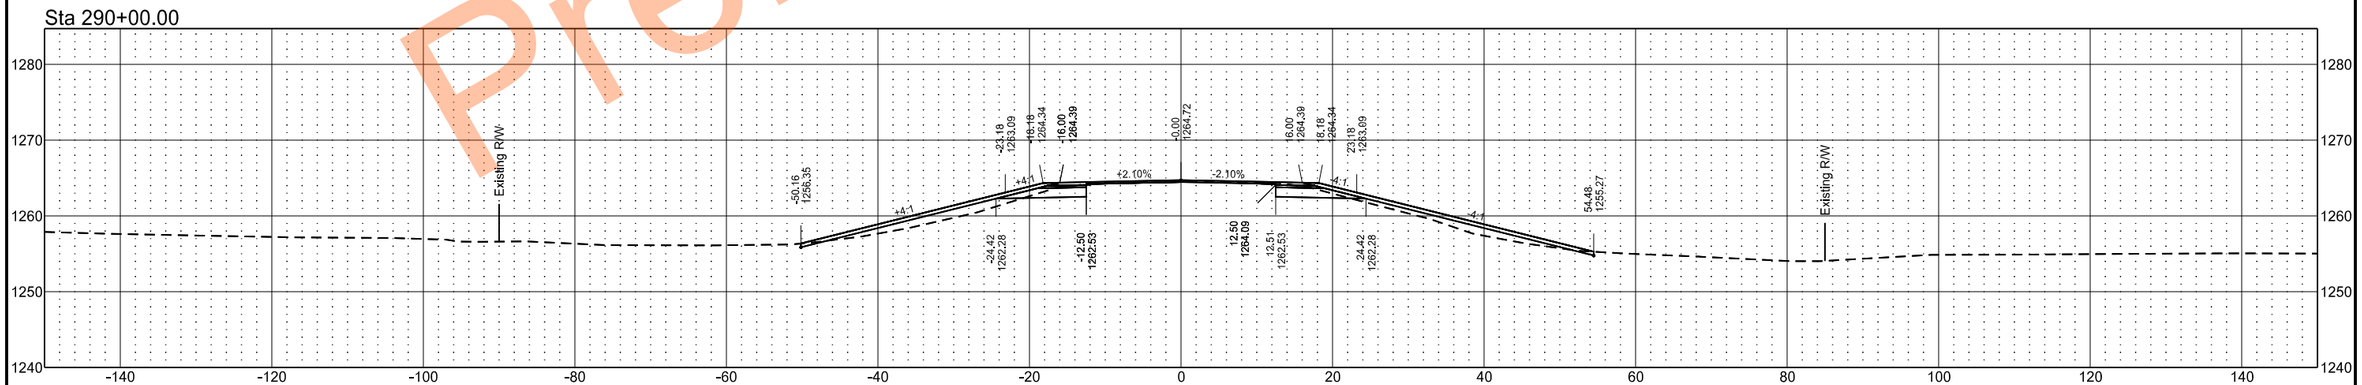

Preliminary Plans

EX32

	STATE	PROJECT NO.	SECTION NO.	SHEET NO.
	ND	SS-XA-8-032(046)000	200	135

Sta 295+00.00

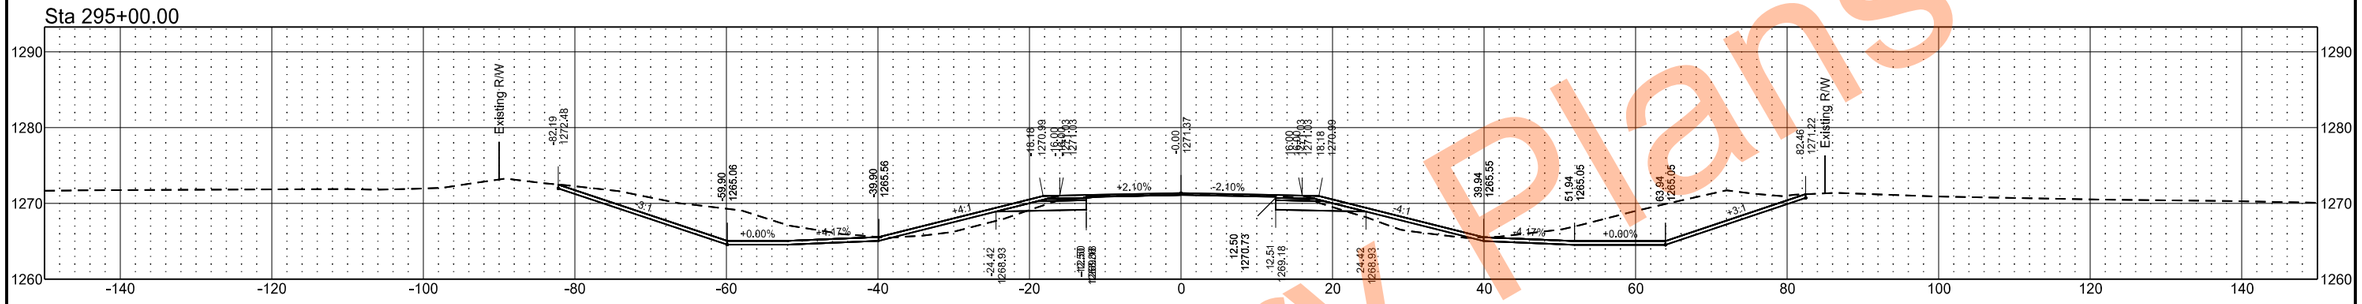

Sta 294+00.00

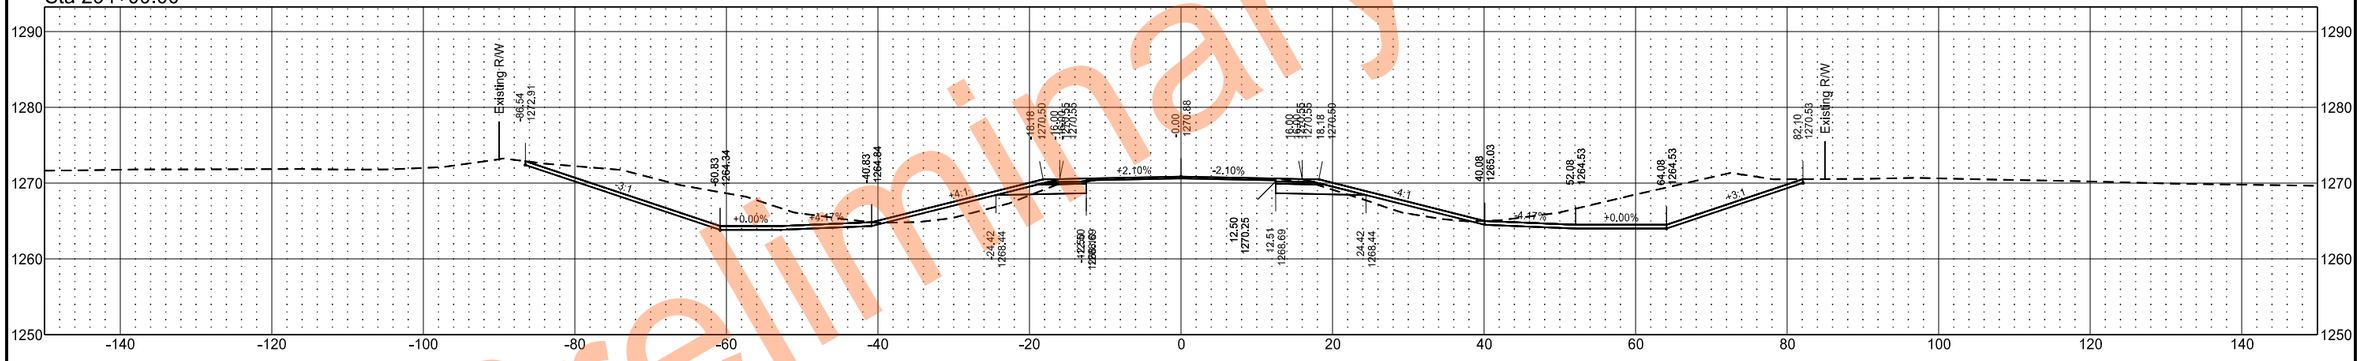

Sta 293+00.00

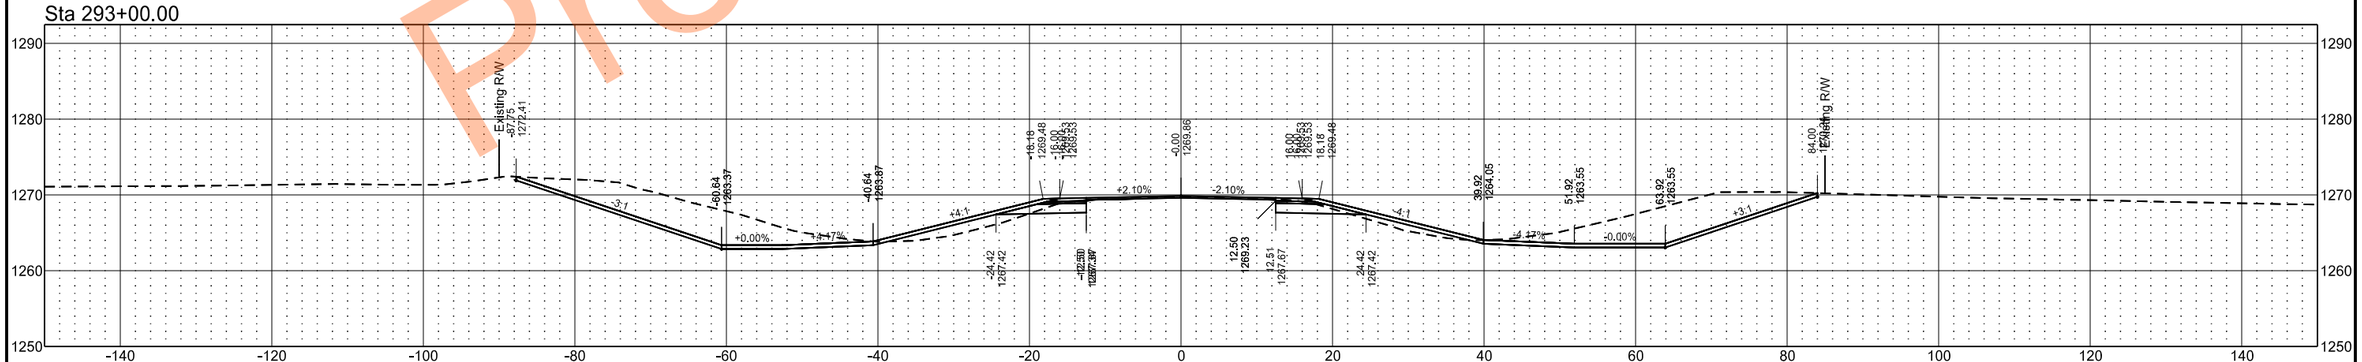

Preliminary Plans

EX32

	STATE	PROJECT NO.	SECTION NO.	SHEET NO.
	ND	SS-XA-8-032(046)000	200	136

Sta 297+00.00

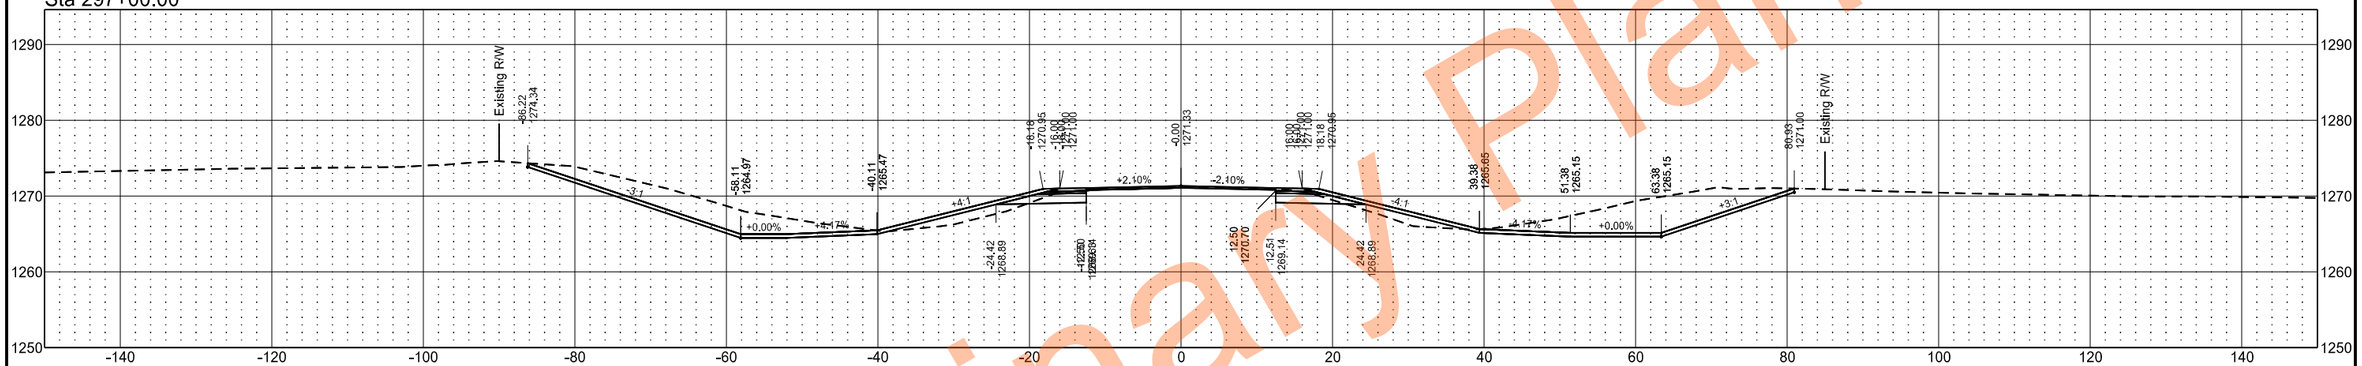

Sta 296+00.00

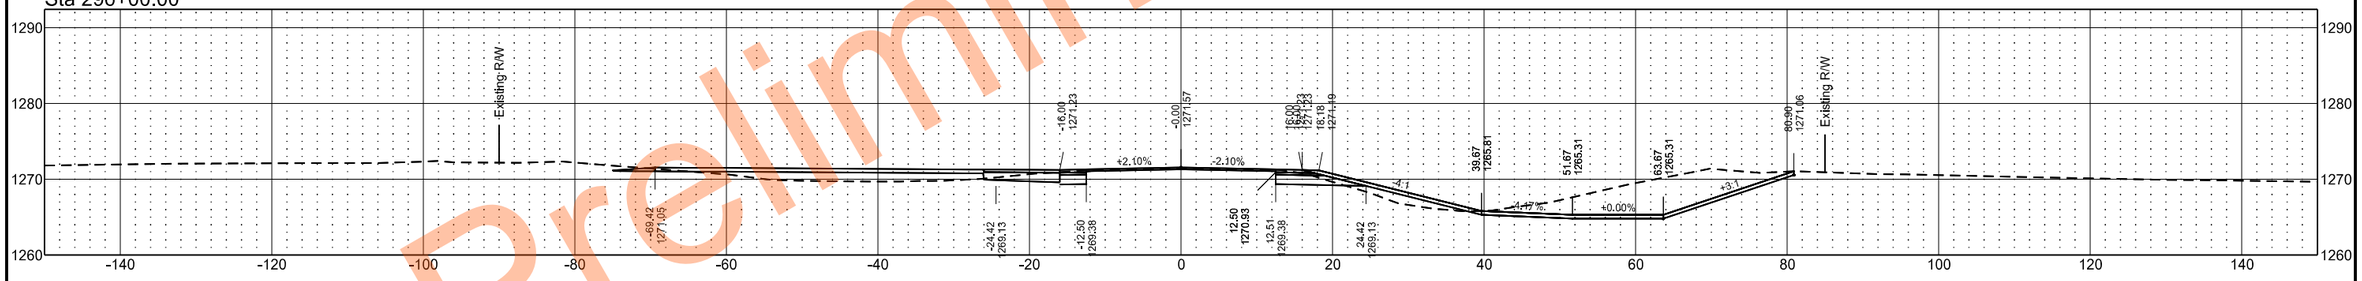

Sta 295+92.24

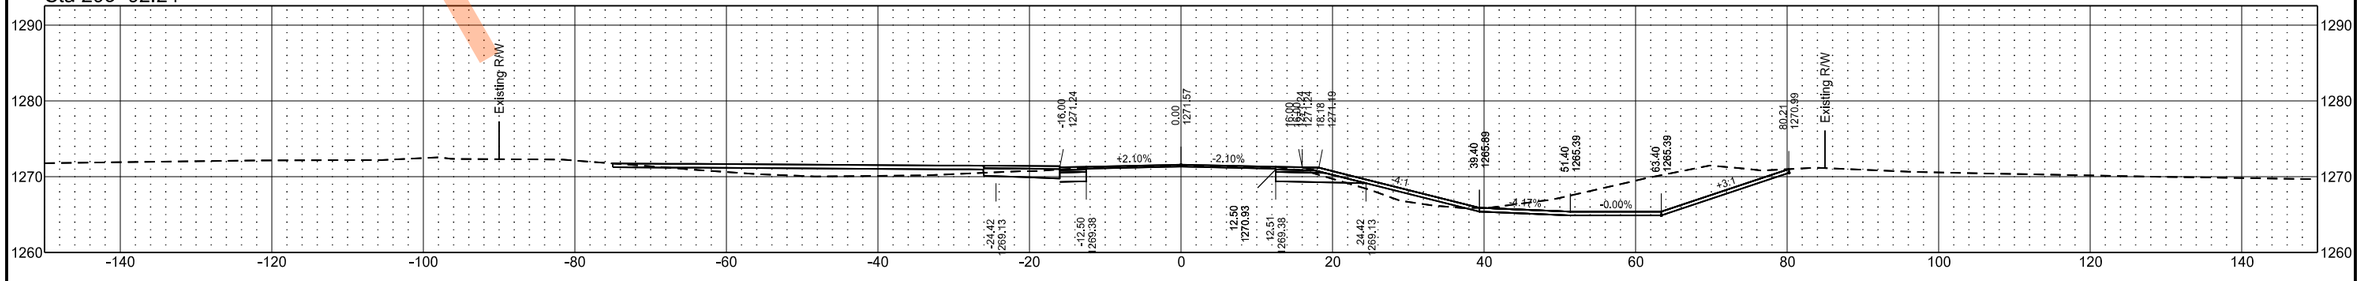

Preliminary Plans

EX32

	STATE	PROJECT NO.	SECTION NO.	SHEET NO.
	ND	SS-XA-8-032(046)000	200	137

Sta 299+36.98

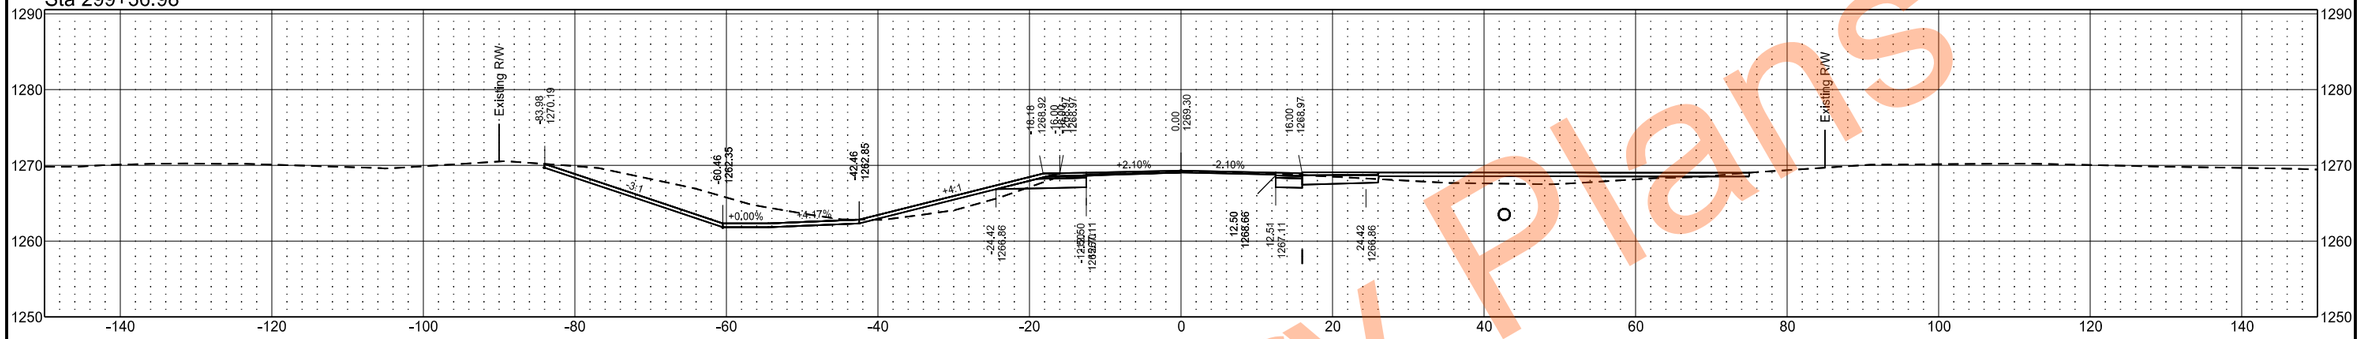

Sta 299+00.00

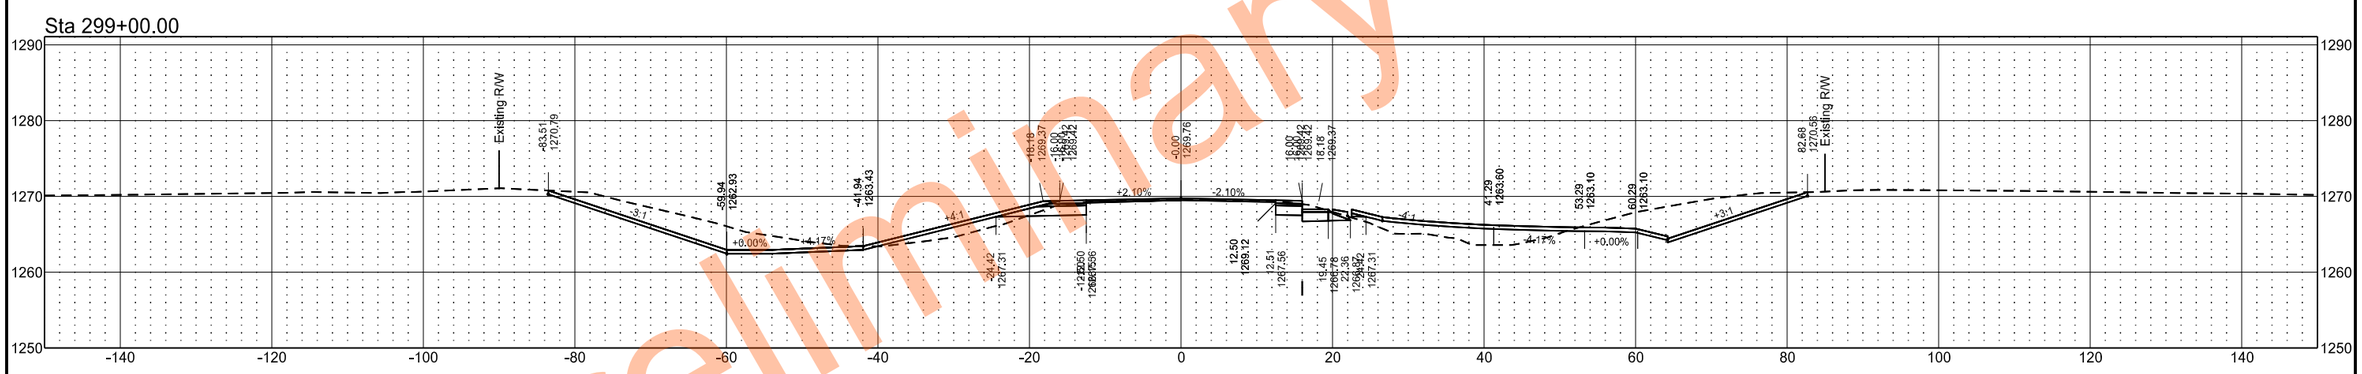

Sta 298+00.00

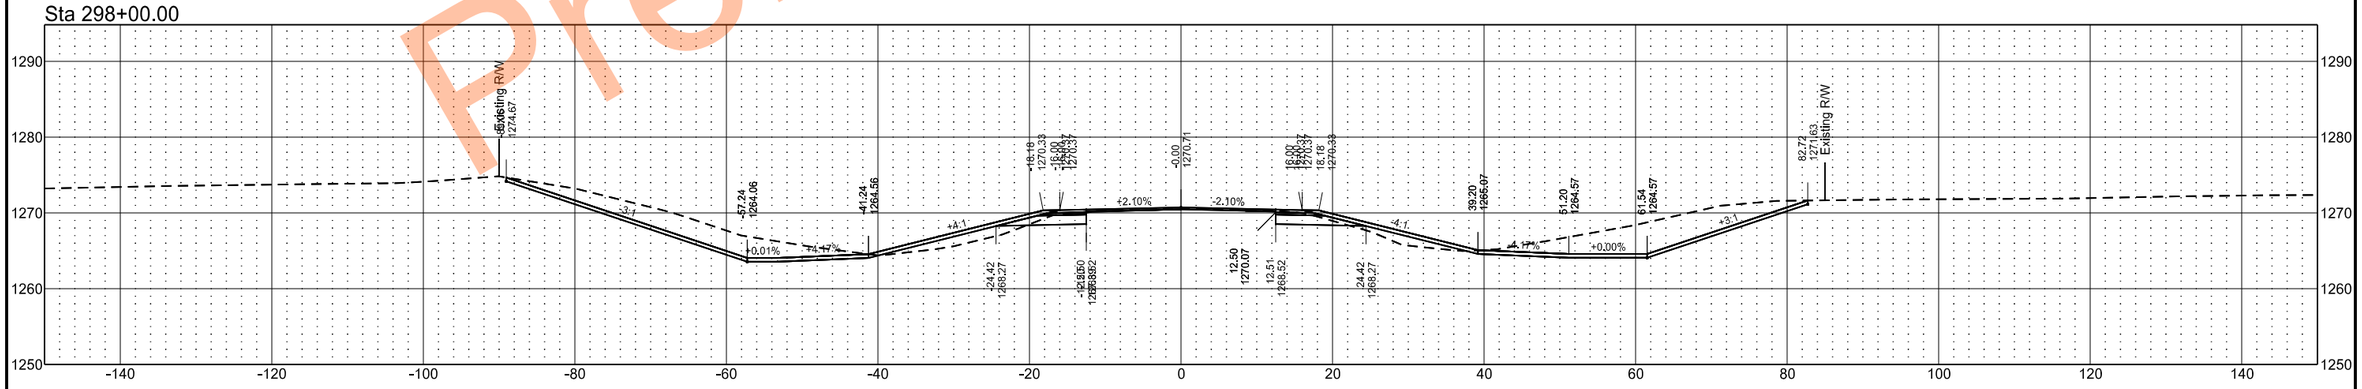

Preliminary Plans

EX32

	STATE	PROJECT NO.	SECTION NO.	SHEET NO.
	ND	SS-XA-8-032(046)000	200	138

Sta 303+00.00

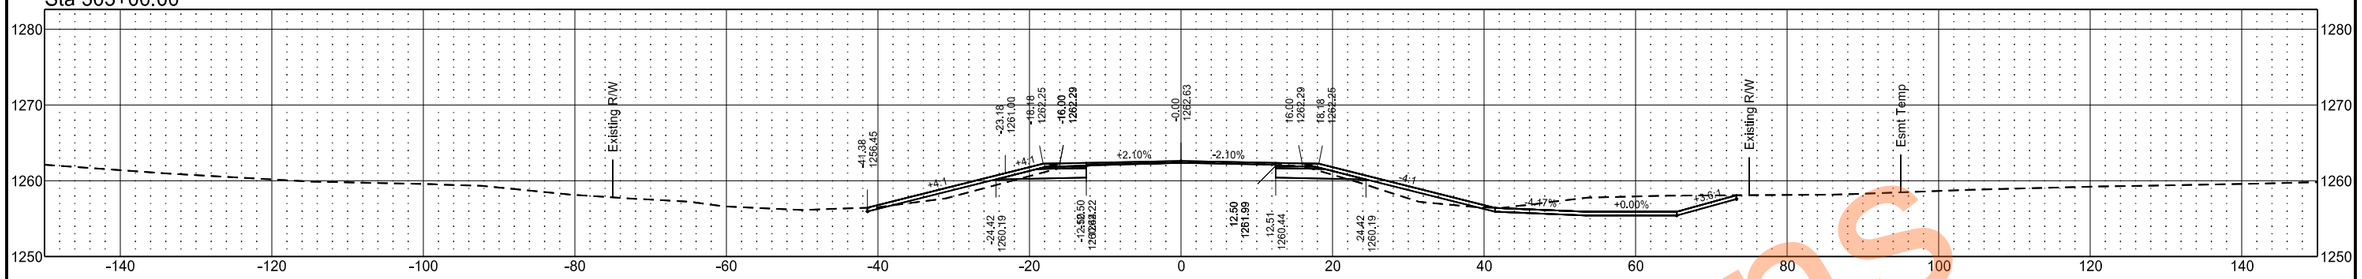

Sta 302+00.00

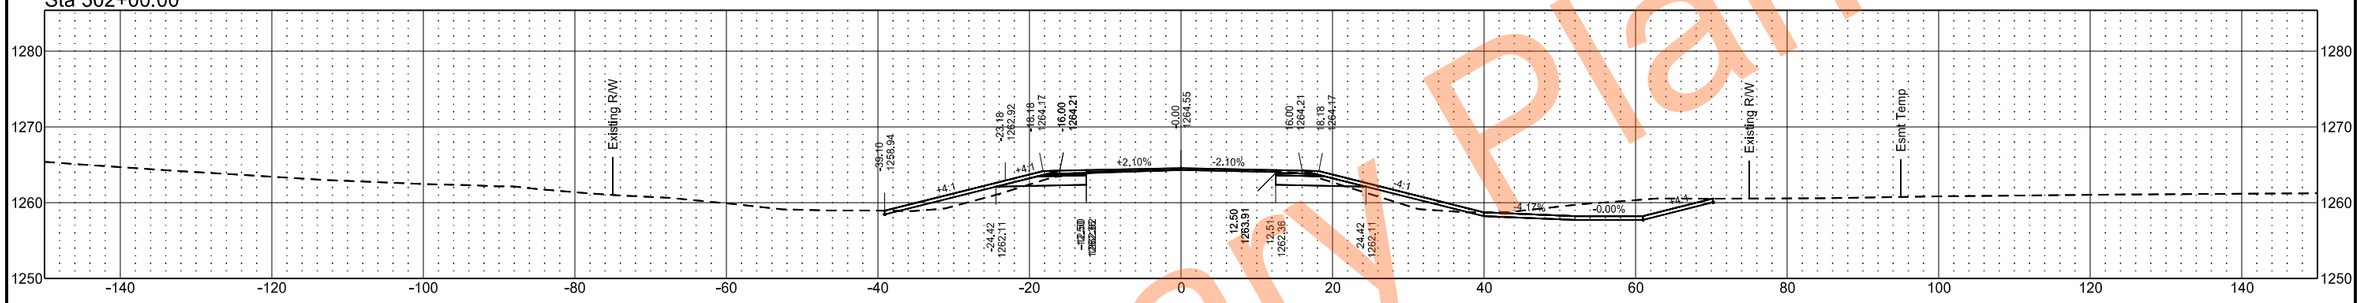

Sta 301+00.00

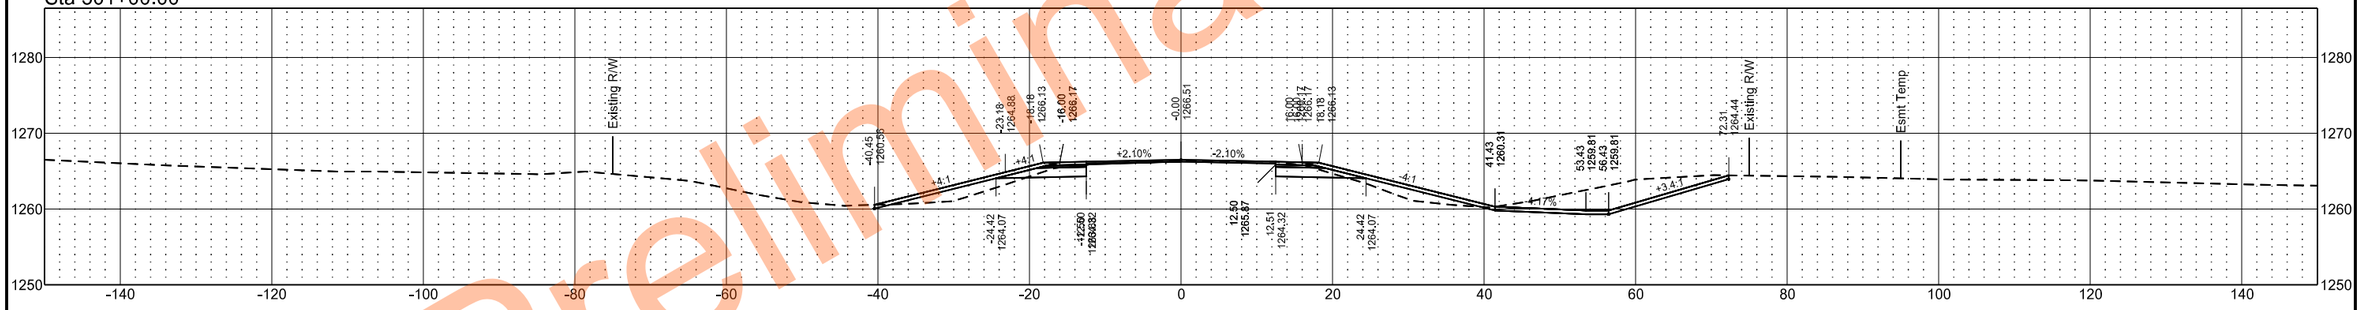

Sta 300+00.00

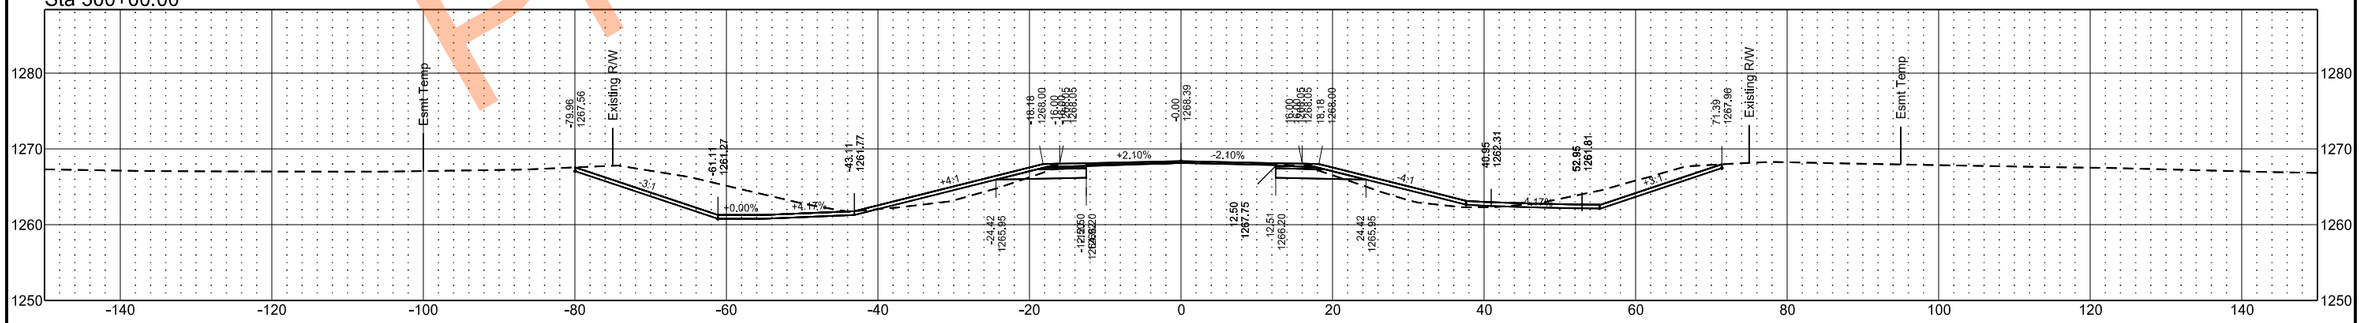

Preliminary Plans

EX32

	STATE	PROJECT NO.	SECTION NO.	SHEET NO.
	ND	SS-XA-8-032(046)000	200	139

Sta 306+00.00

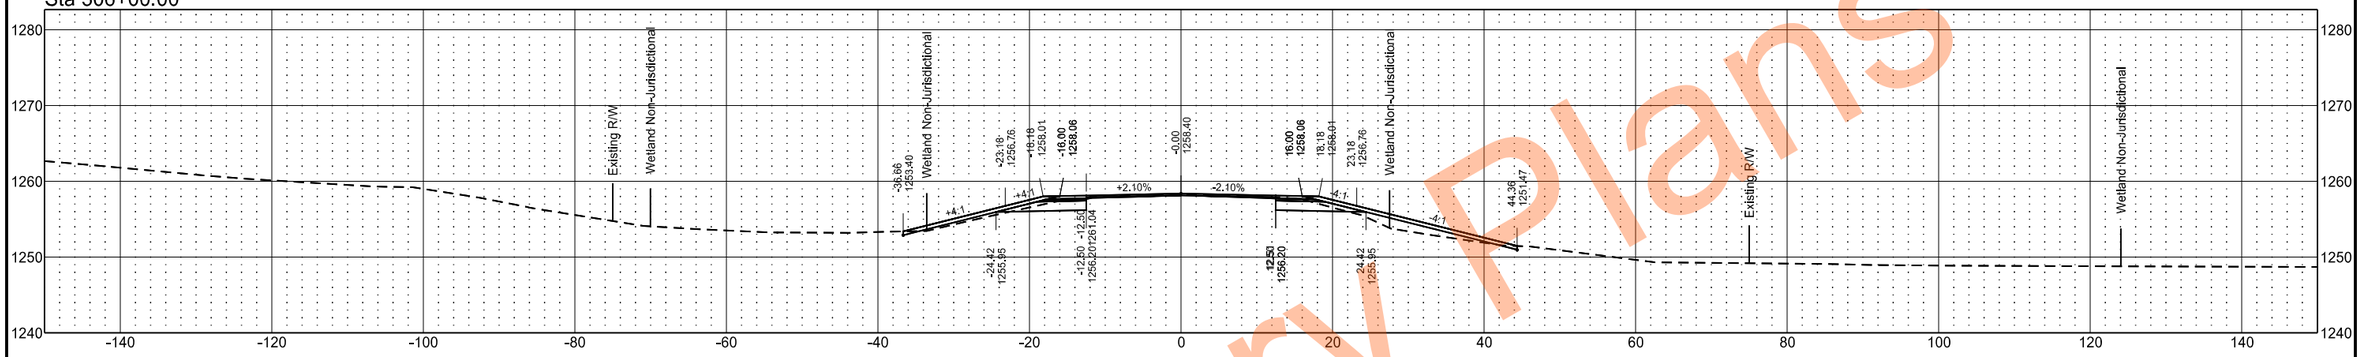

Sta 305+00.00

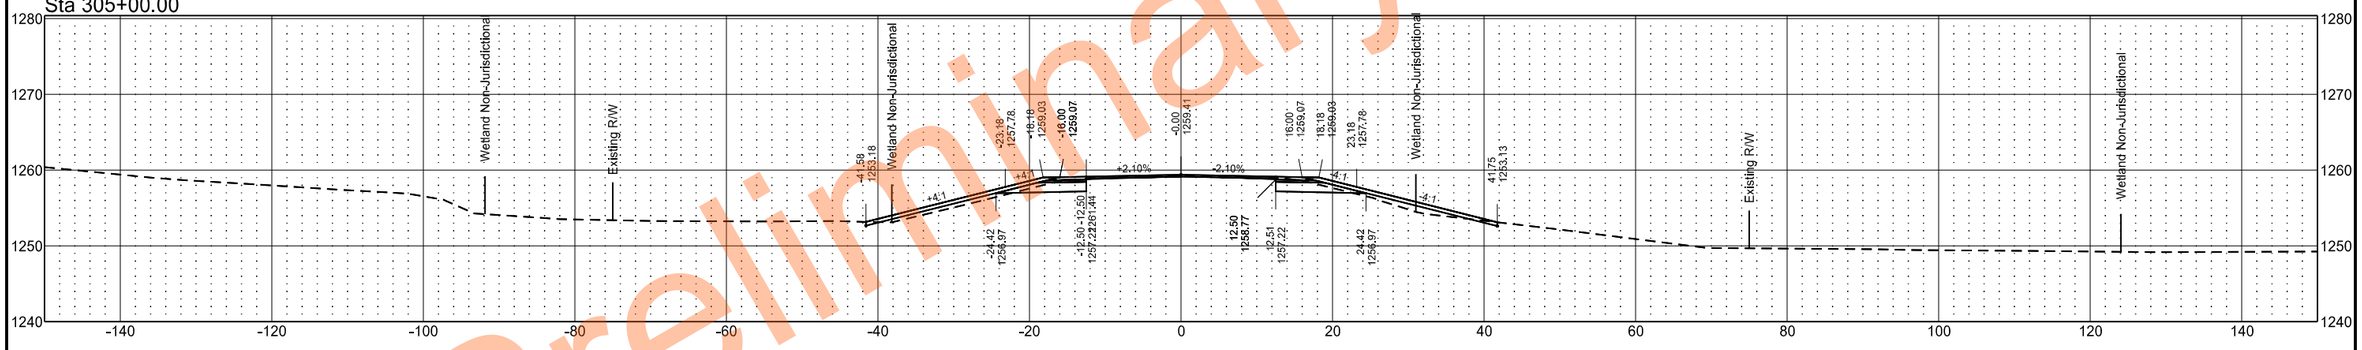

Sta 304+00.00

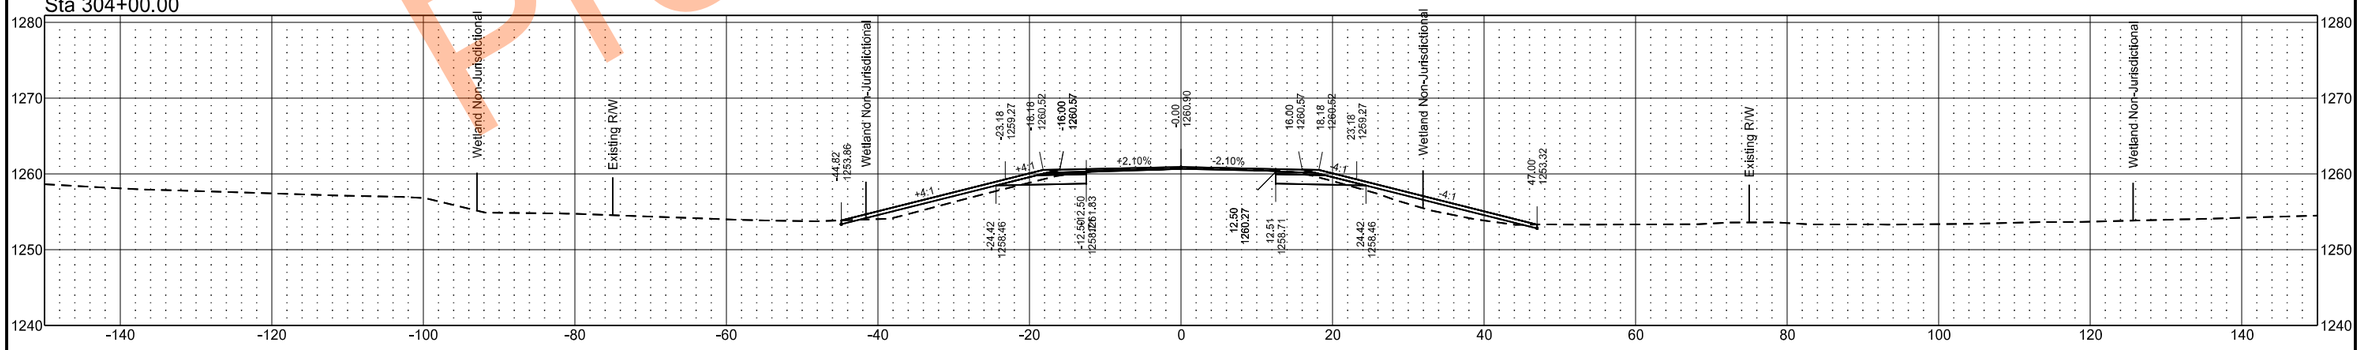

Preliminary Plans

EX32

	STATE	PROJECT NO.	SECTION NO.	SHEET NO.
	ND	SS-XA-8-032(046)000	200	140

Sta 308+00.00

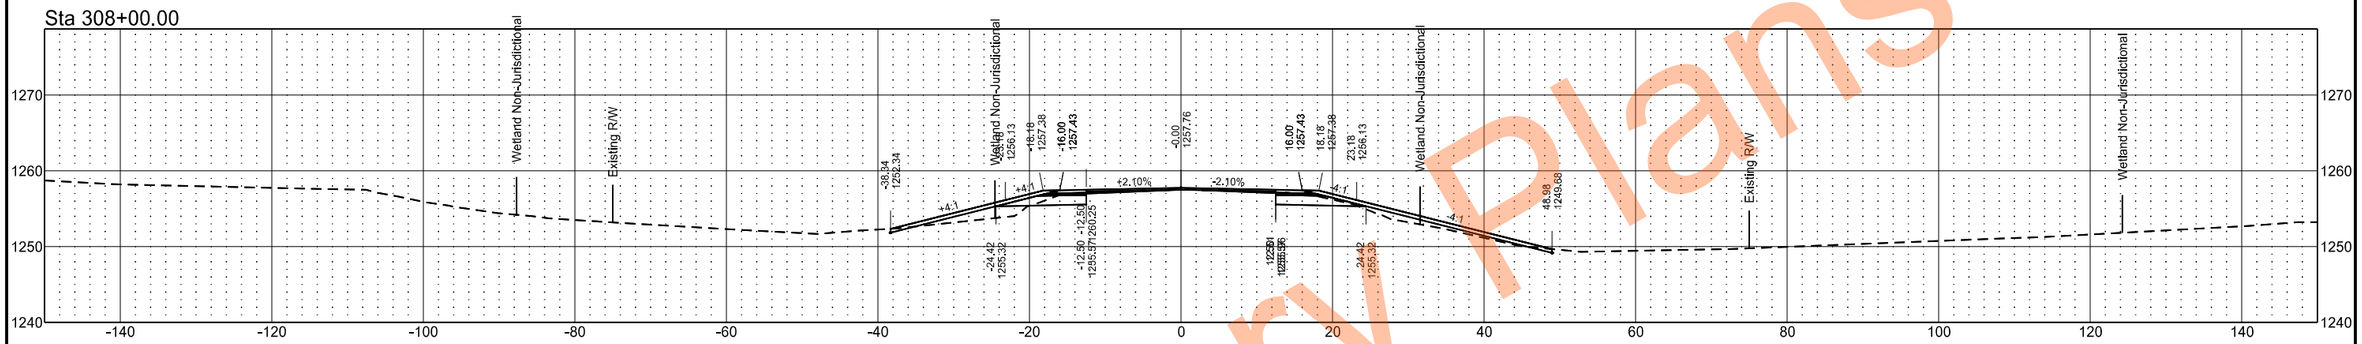

Sta 307+92.26

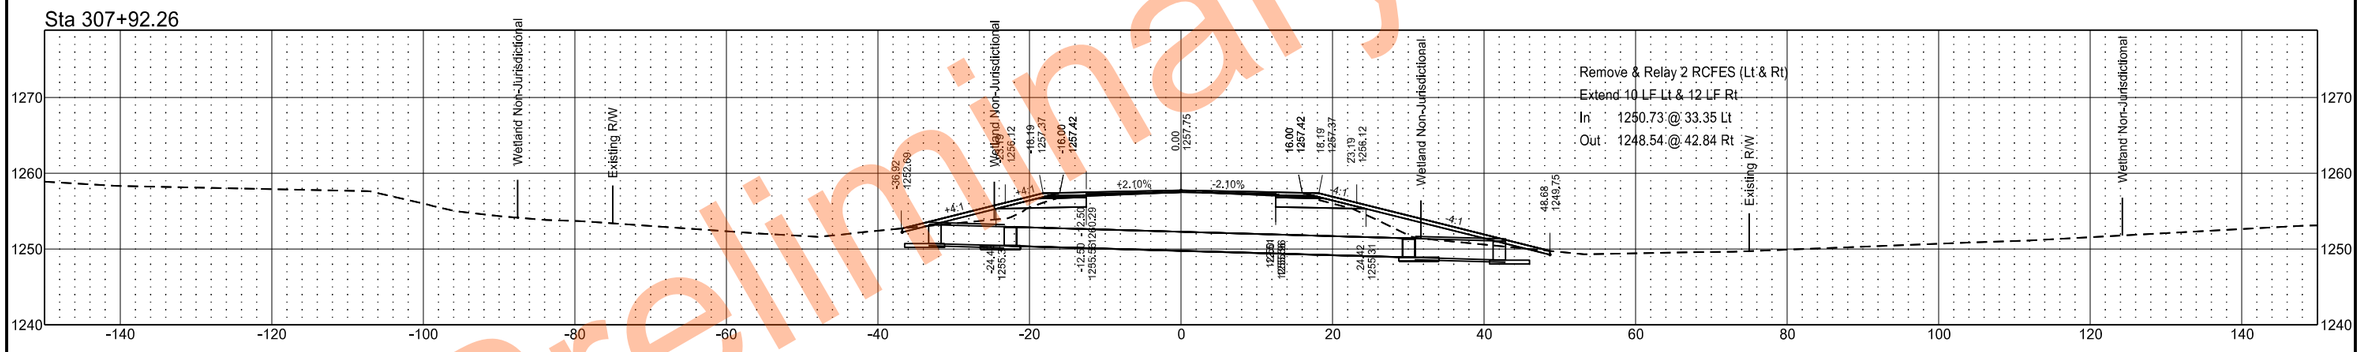

Sta 307+00.00

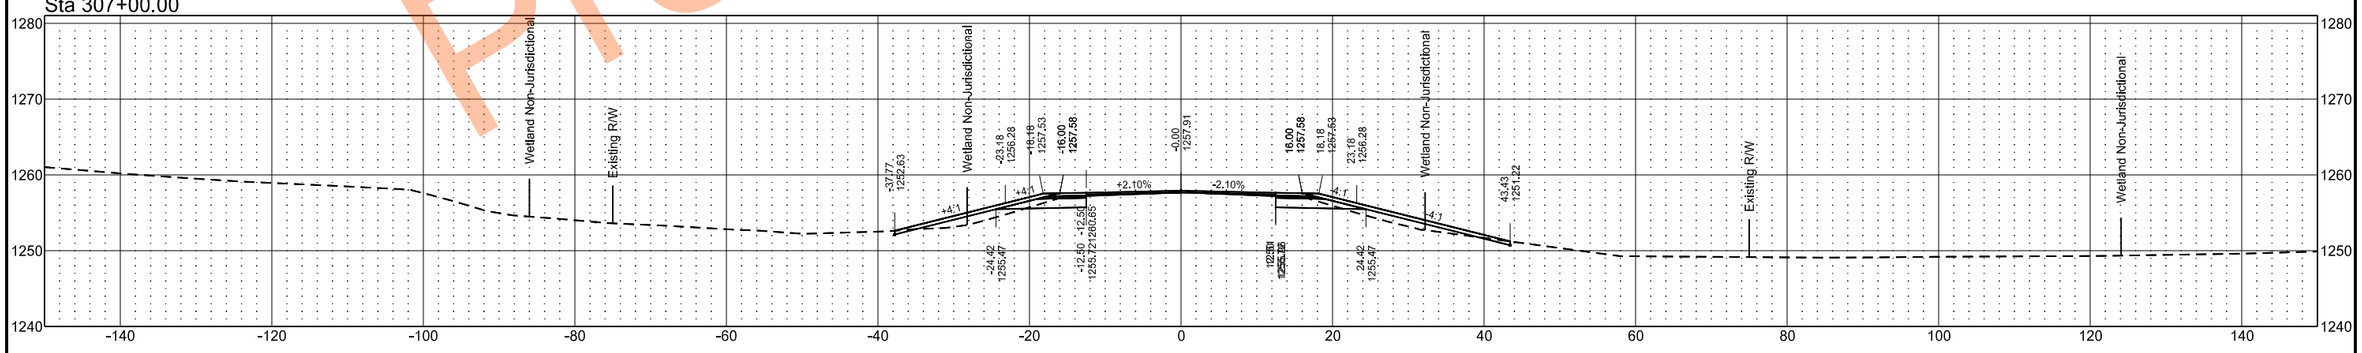

Preliminary Plans

EX32

	STATE	PROJECT NO.	SECTION NO.	SHEET NO.
	ND	SS-XA-8-032(046)000	200	141

Sta 311+00.00

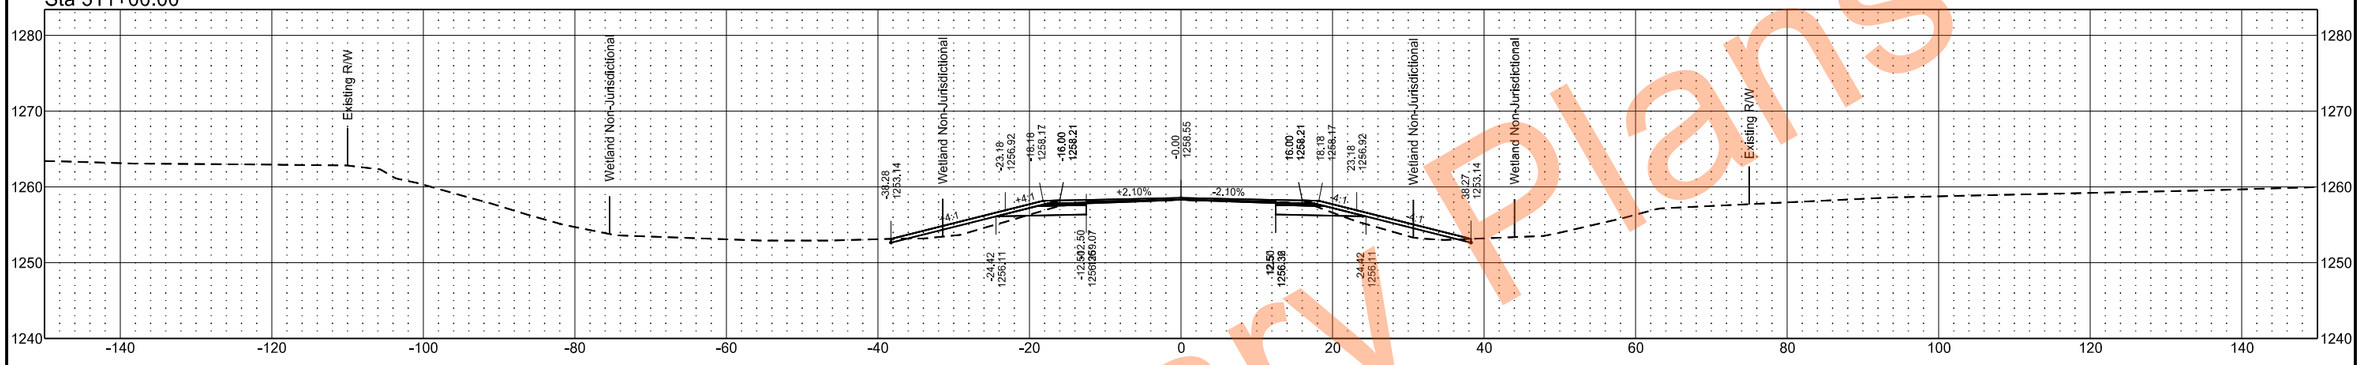

Sta 310+00.00

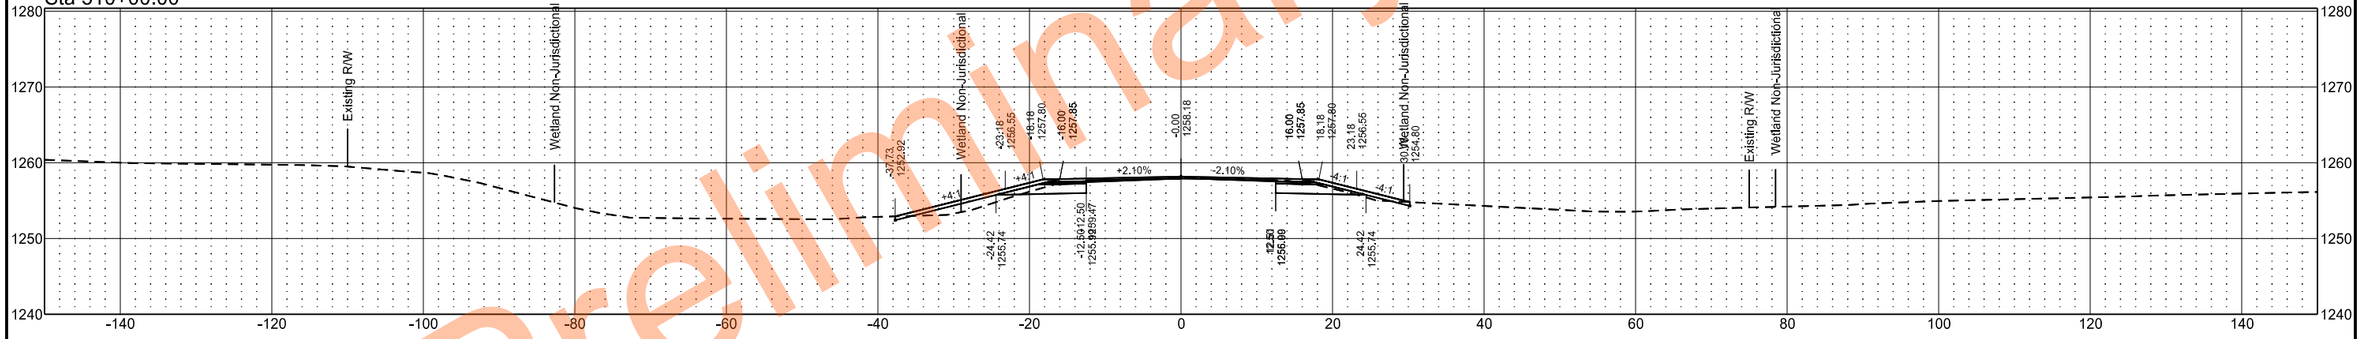

Sta 309+00.00

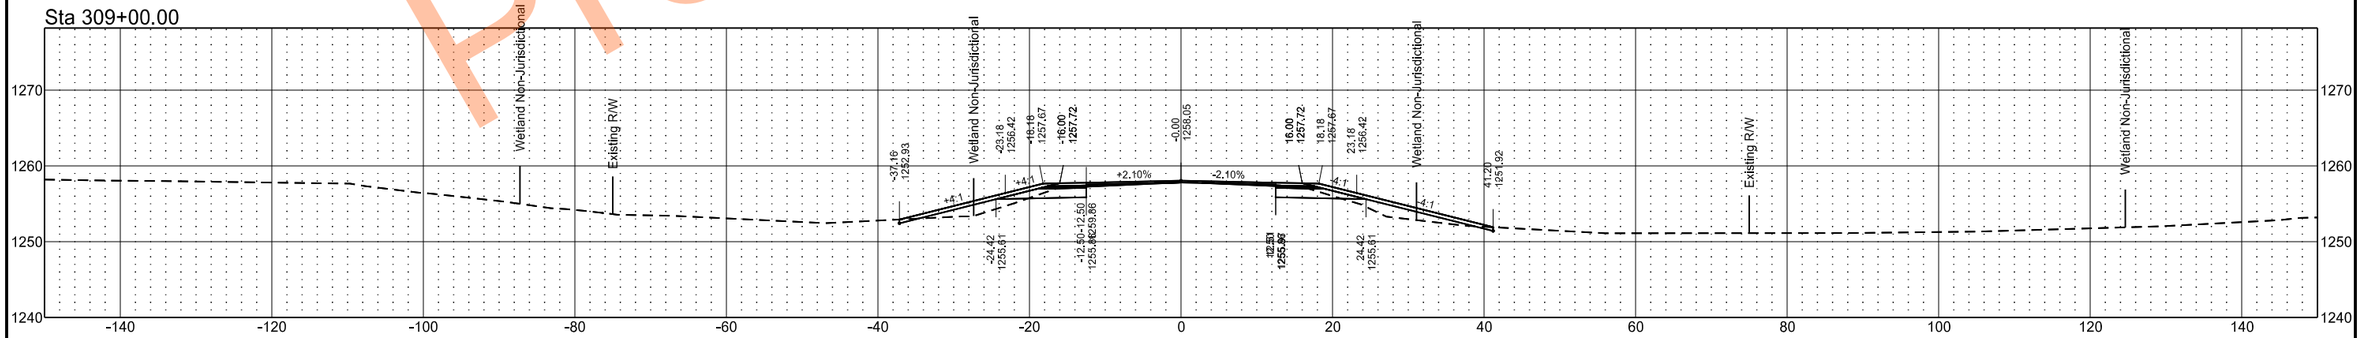

Preliminary Plans

EX32

	STATE	PROJECT NO.	SECTION NO.	SHEET NO.
	ND	SS-XA-8-032(046)000	200	142

Sta 314+00.00

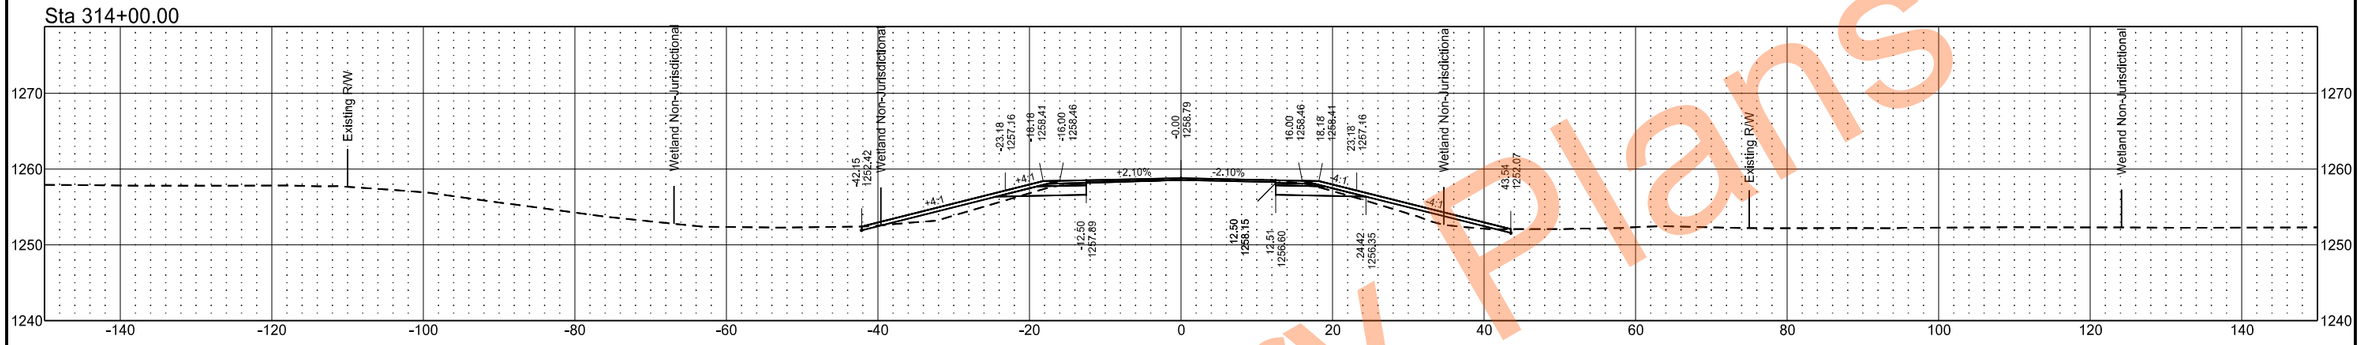

Sta 313+00.00

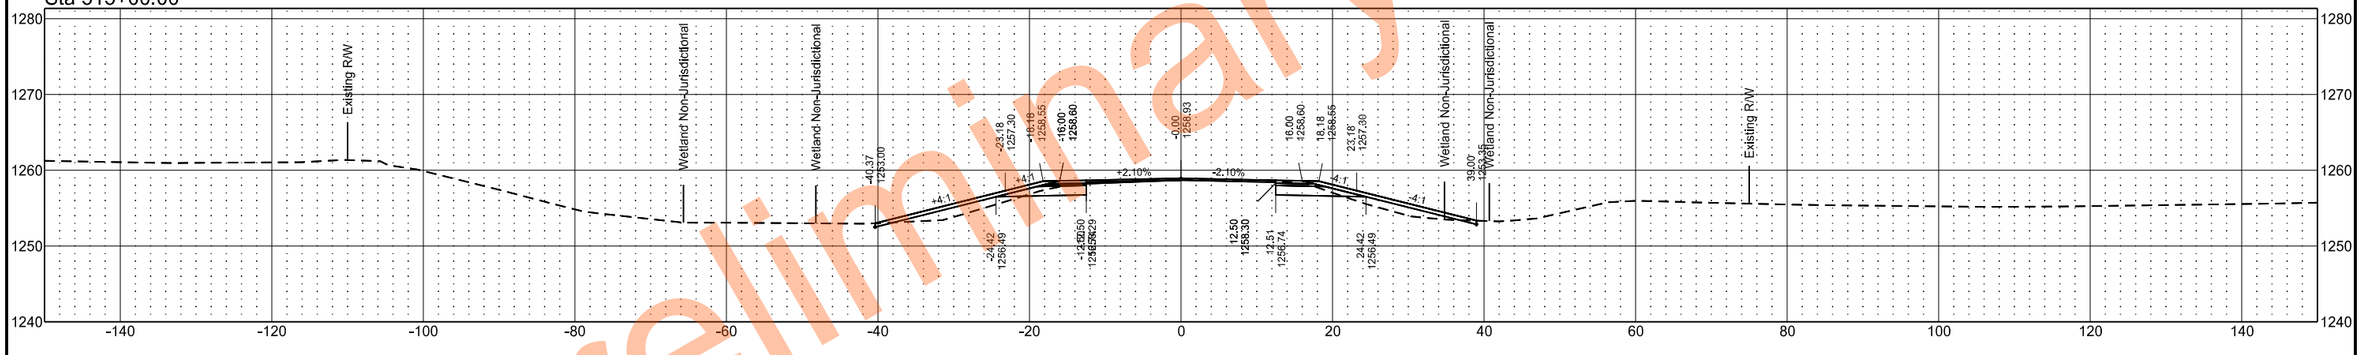

Sta 312+00.00

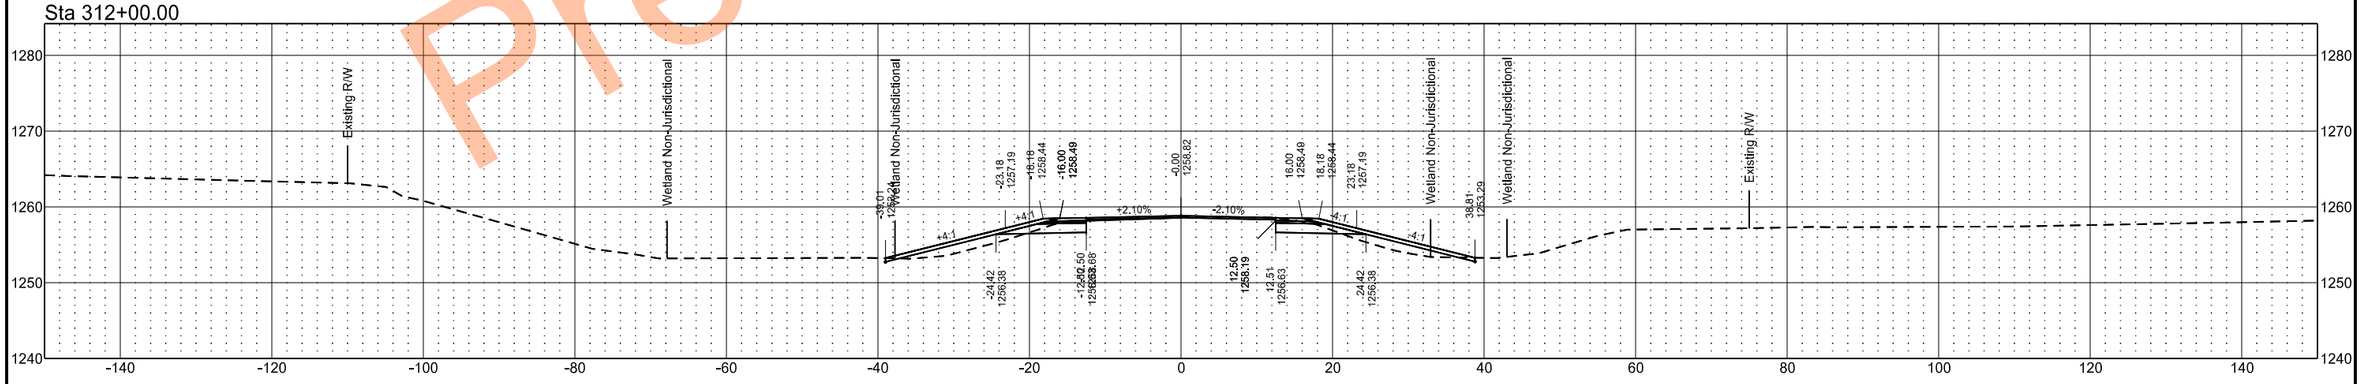

Preliminary Plans

EX32

	STATE	PROJECT NO.	SECTION NO.	SHEET NO.
	ND	SS-XA-8-032(046)000	200	143

Sta 316+00.00

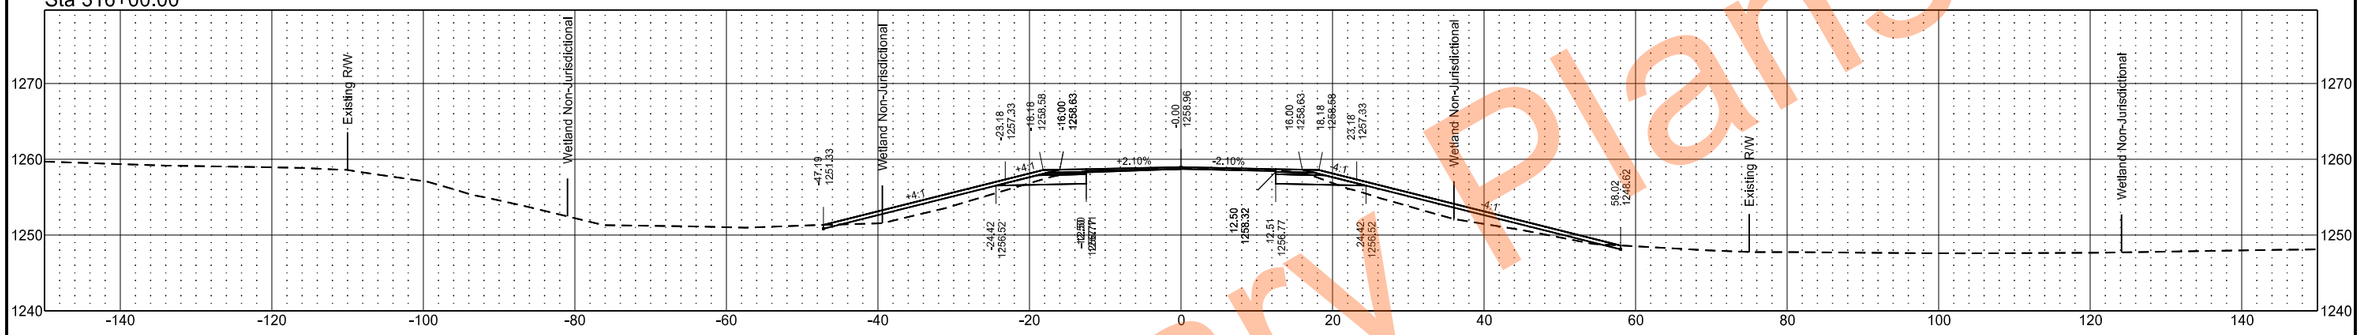

Sta 315+55.40

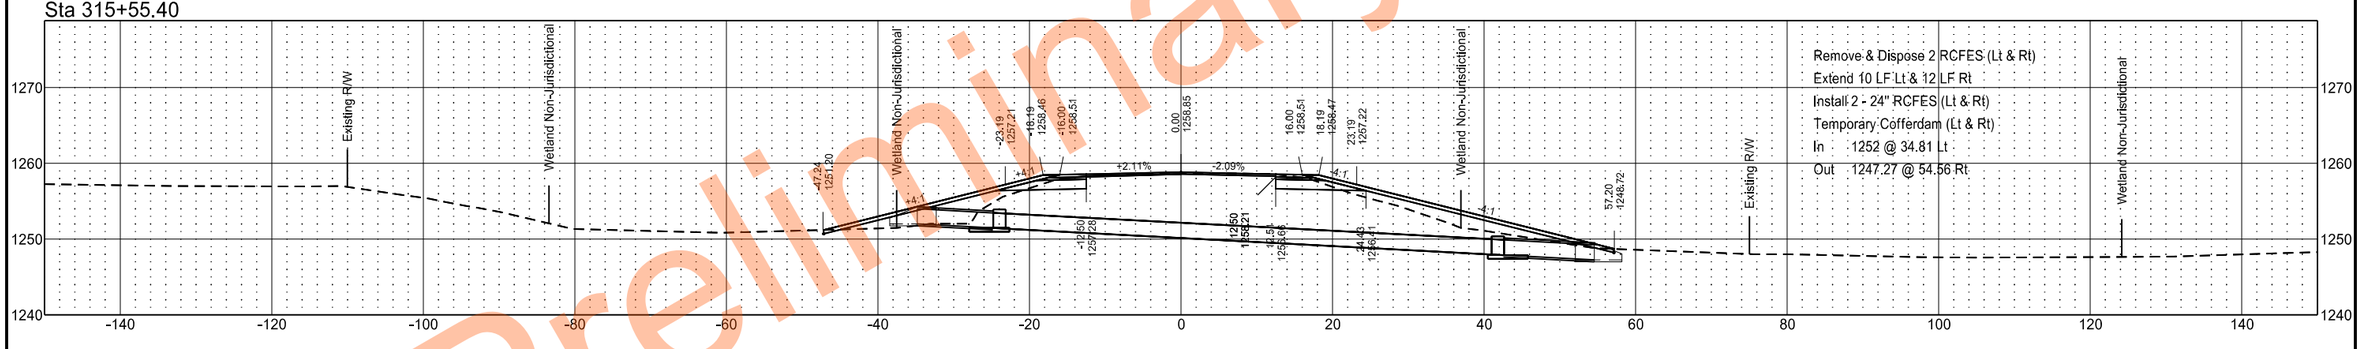

Remove & Dispose 2 RCFES (Lt & Rt)
Extend 10 LF Lt & 12 LF Rt
Install 2 - 24" RCFES (Lt & Rt)
Temporary Cofferdam (Lt & Rt)
In 1252 @ 34.81 Lt
Out 1247.27 @ 54.56 Rt

Sta 315+00.00

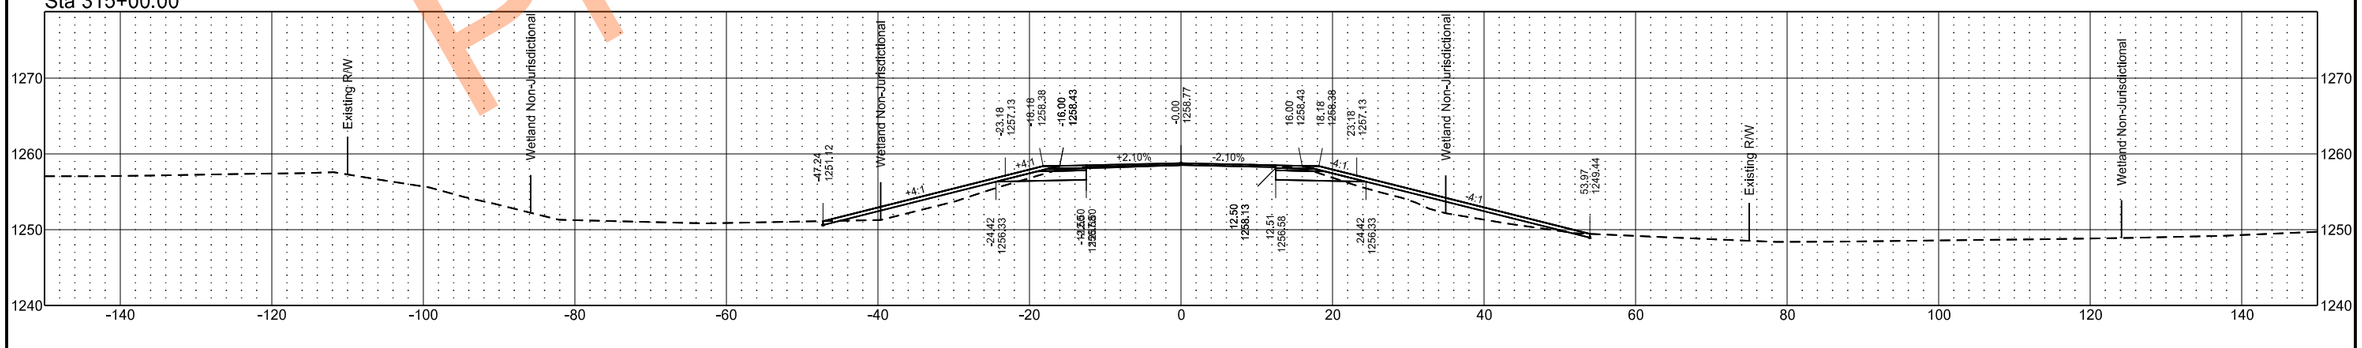

Preliminary Plans

EX32

	STATE	PROJECT NO.	SECTION NO.	SHEET NO.
	ND	SS-XA-8-032(046)000	200	144

Sta 319+00.00

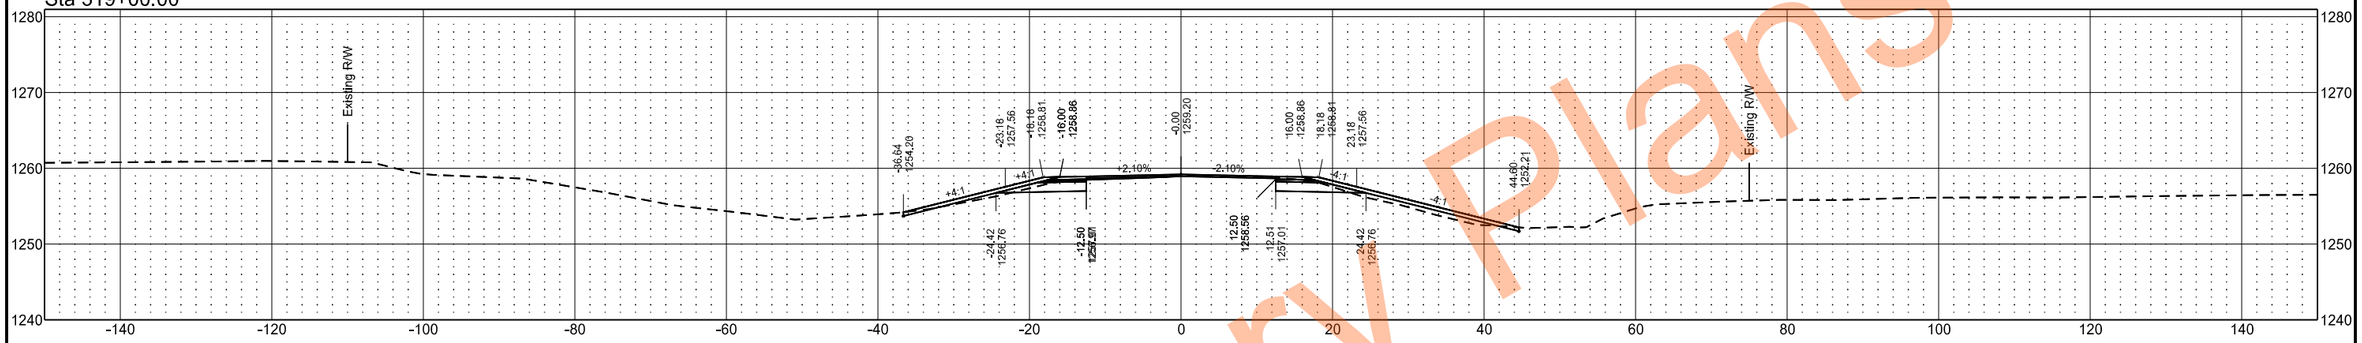

Sta 318+00.00

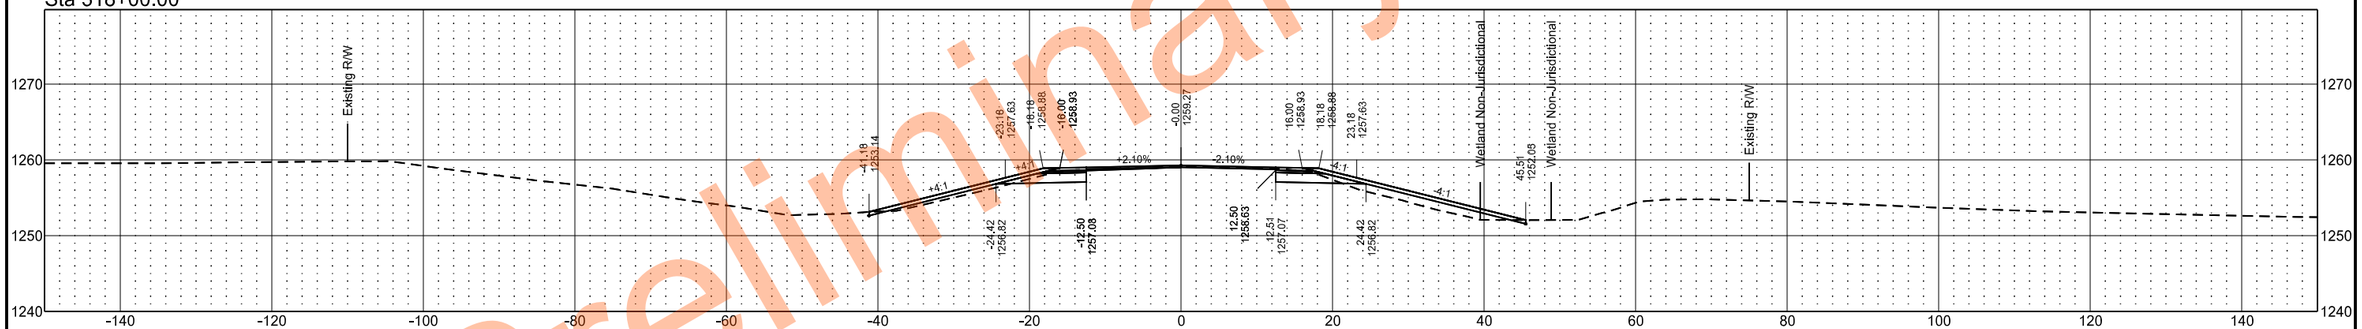

Sta 317+00.00

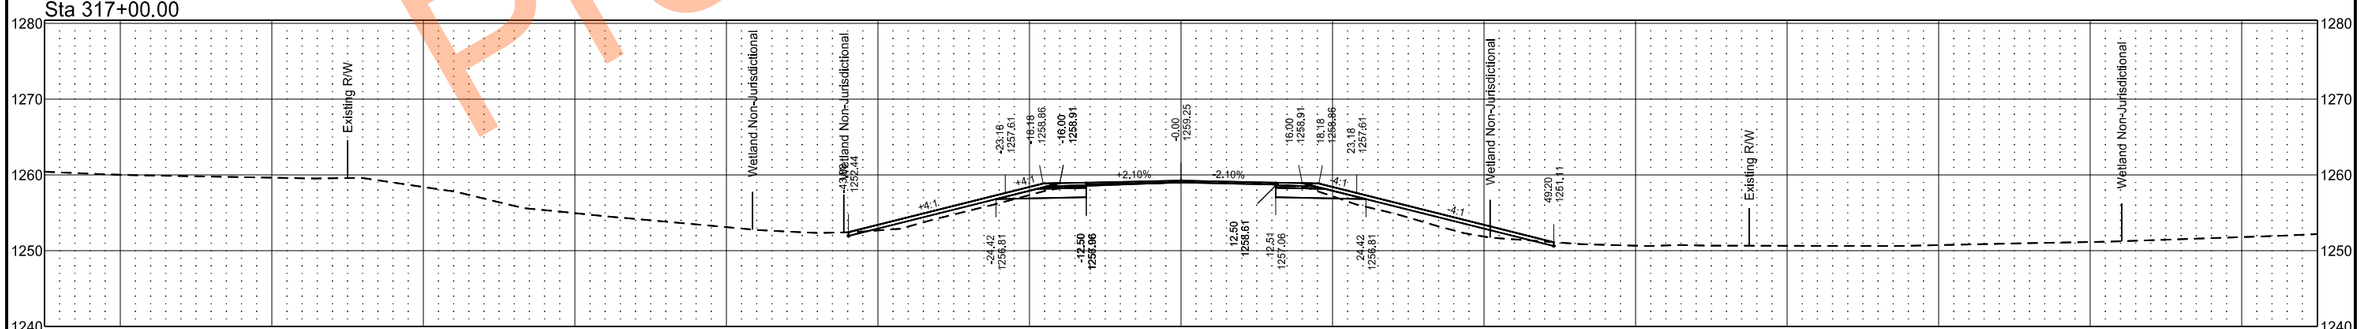

Preliminary Plans

EX32

	STATE	PROJECT NO.	SECTION NO.	SHEET NO.
	ND	SS-XA-8-032(046)000	200	145

Sta 321+00.00

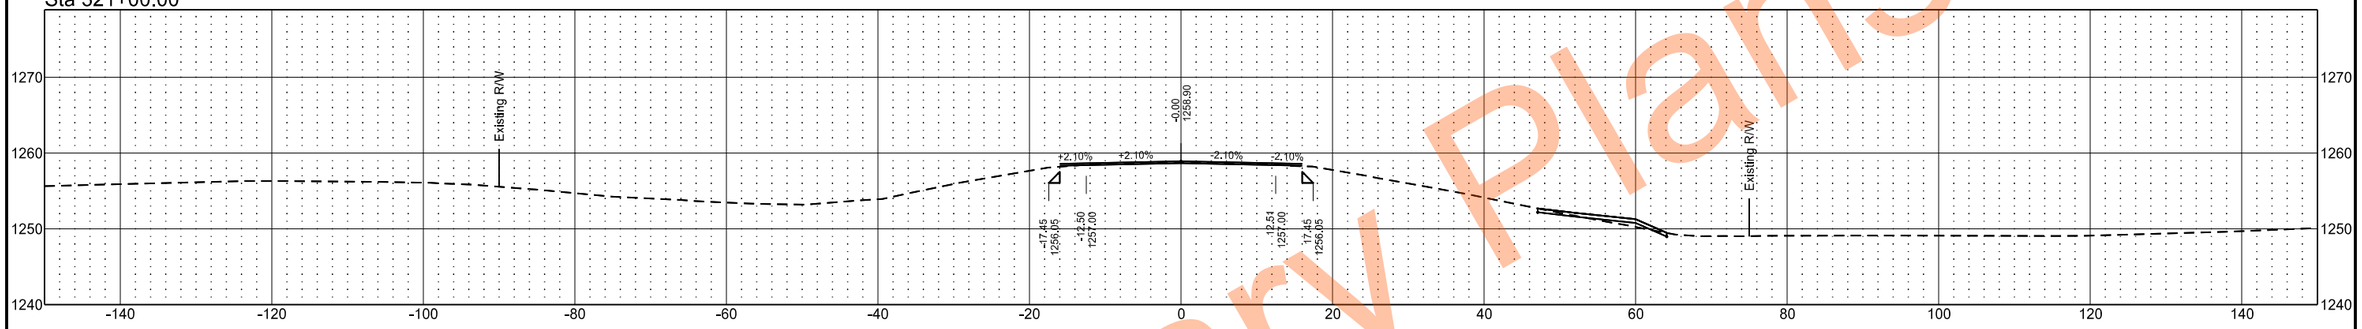

Sta 320+47.41

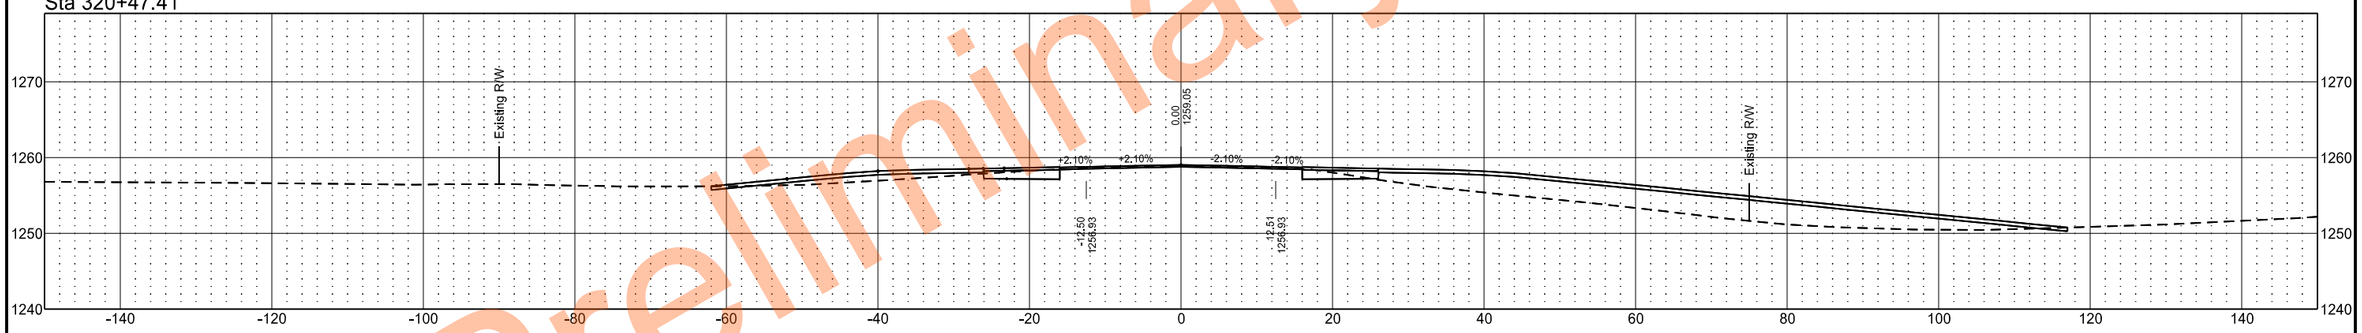

Sta 320+00.00

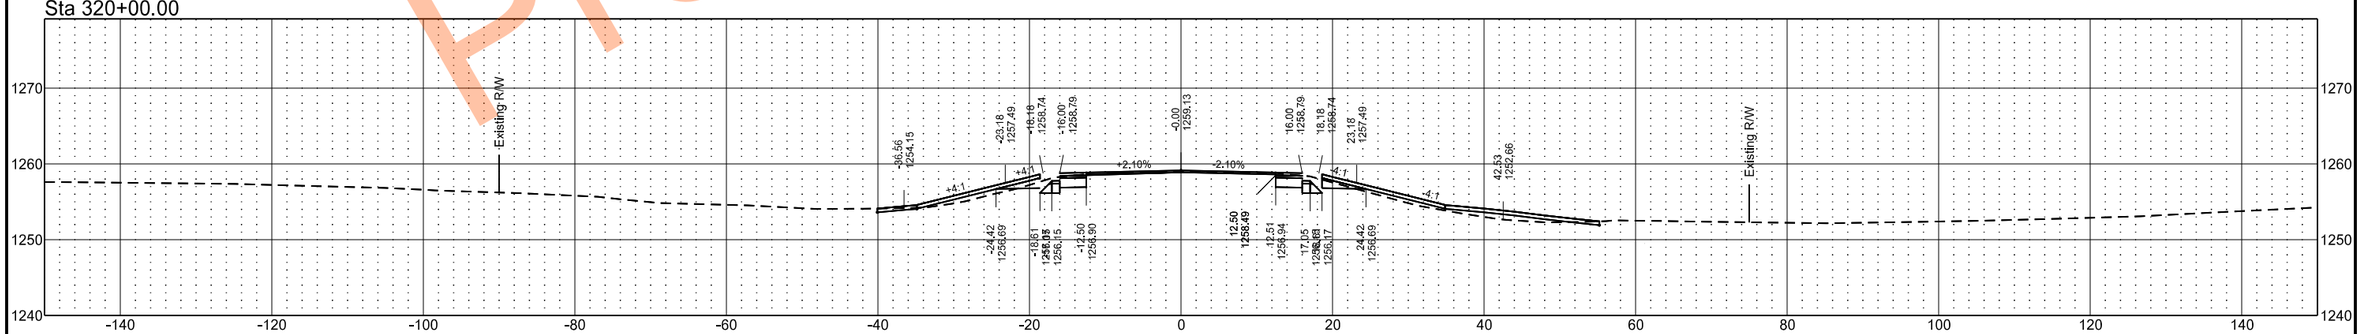

Preliminary Plans

EX32

	STATE	PROJECT NO.	SECTION NO.	SHEET NO.
	ND	SS-XA-8-032(046)000	200	146

Sta 324+00.00

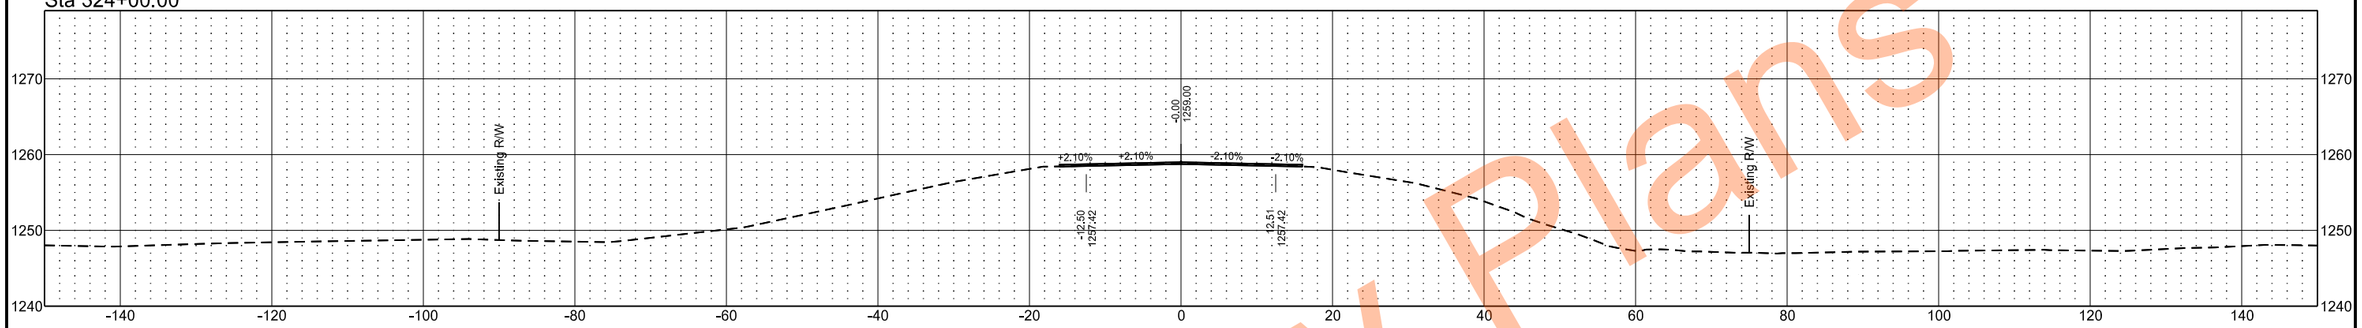

Sta 323+00.00

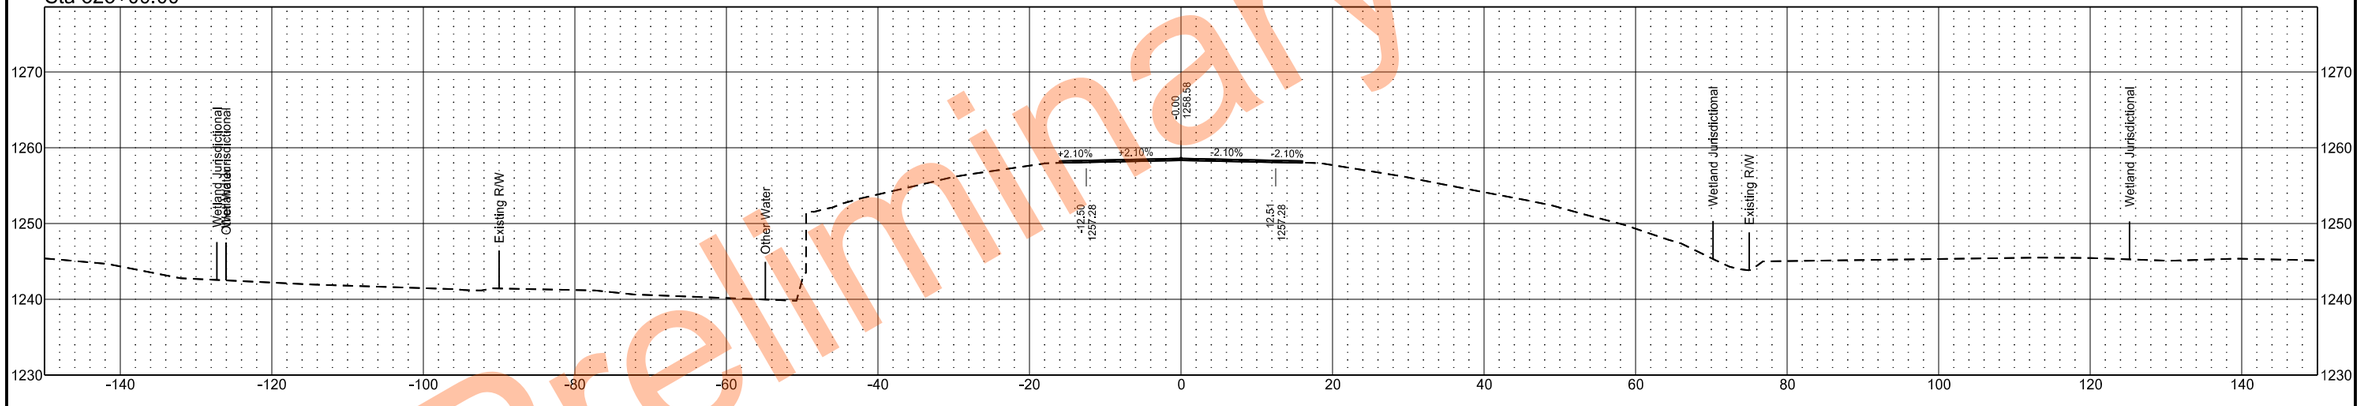

Sta 322+00.00

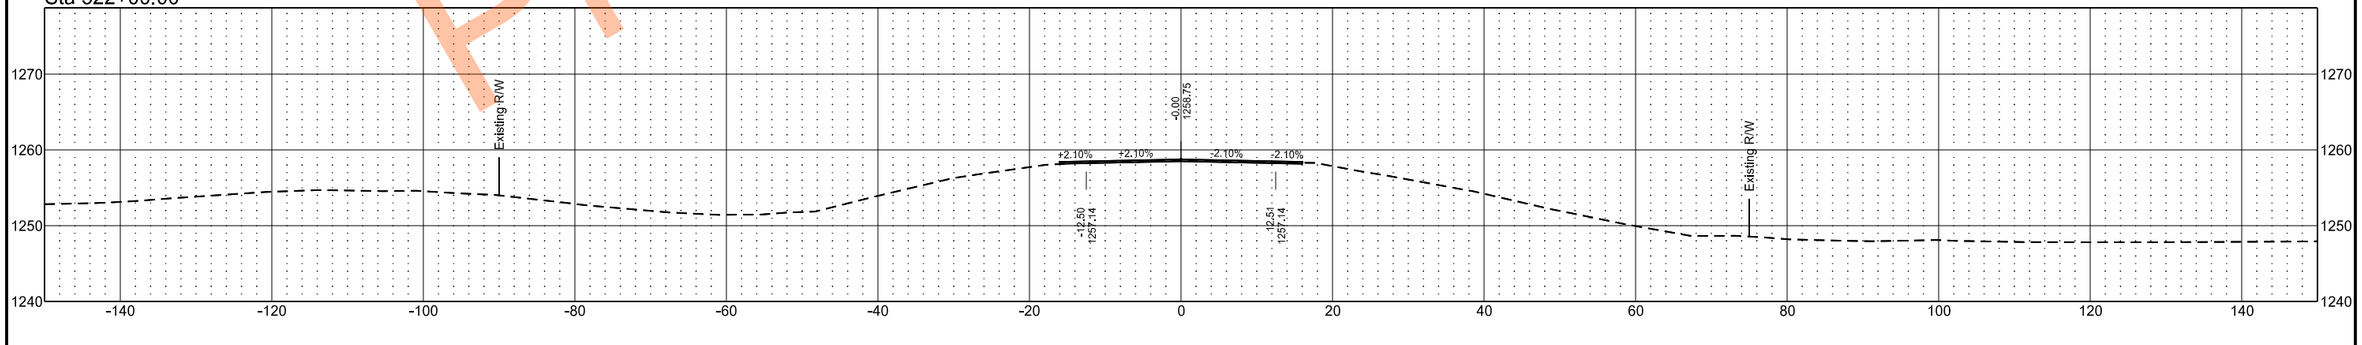

Preliminary Plans

EX32

	STATE	PROJECT NO.	SECTION NO.	SHEET NO.
	ND	SS-XA-8-032(046)000	200	147

Sta 327+00.00

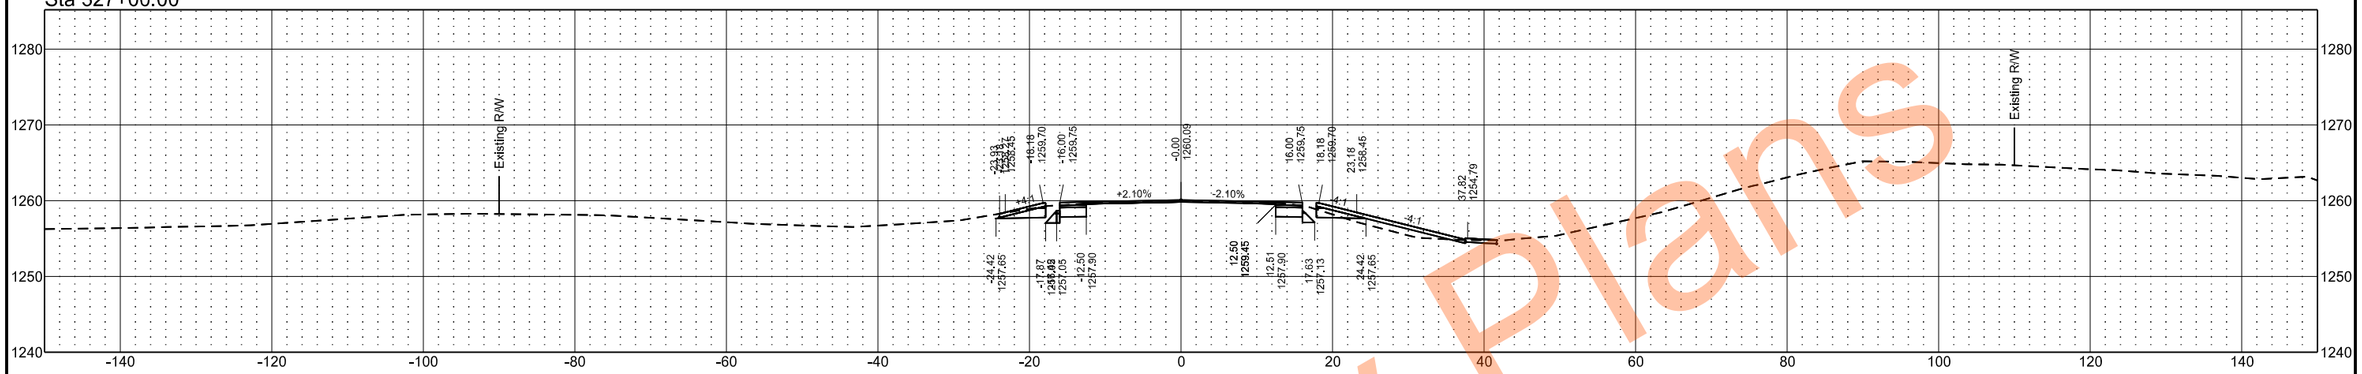

Sta 326+00.00

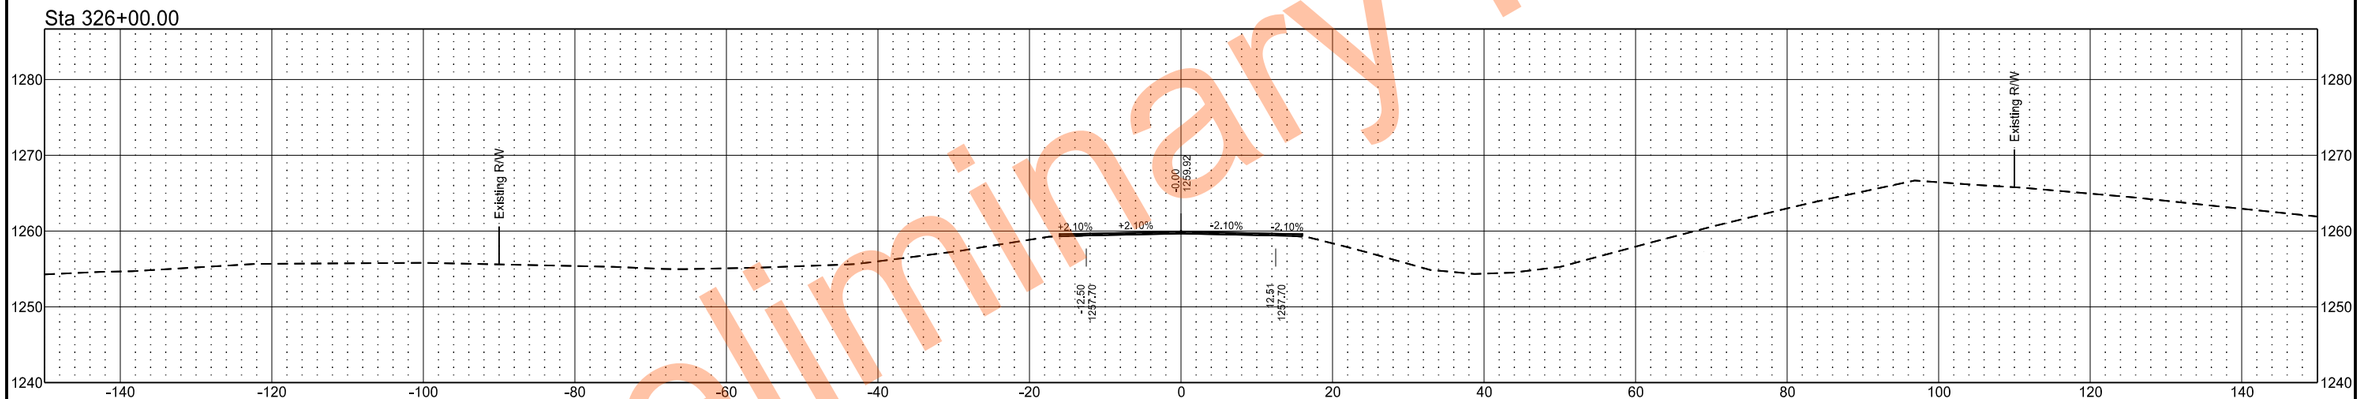

Sta 325+00.00

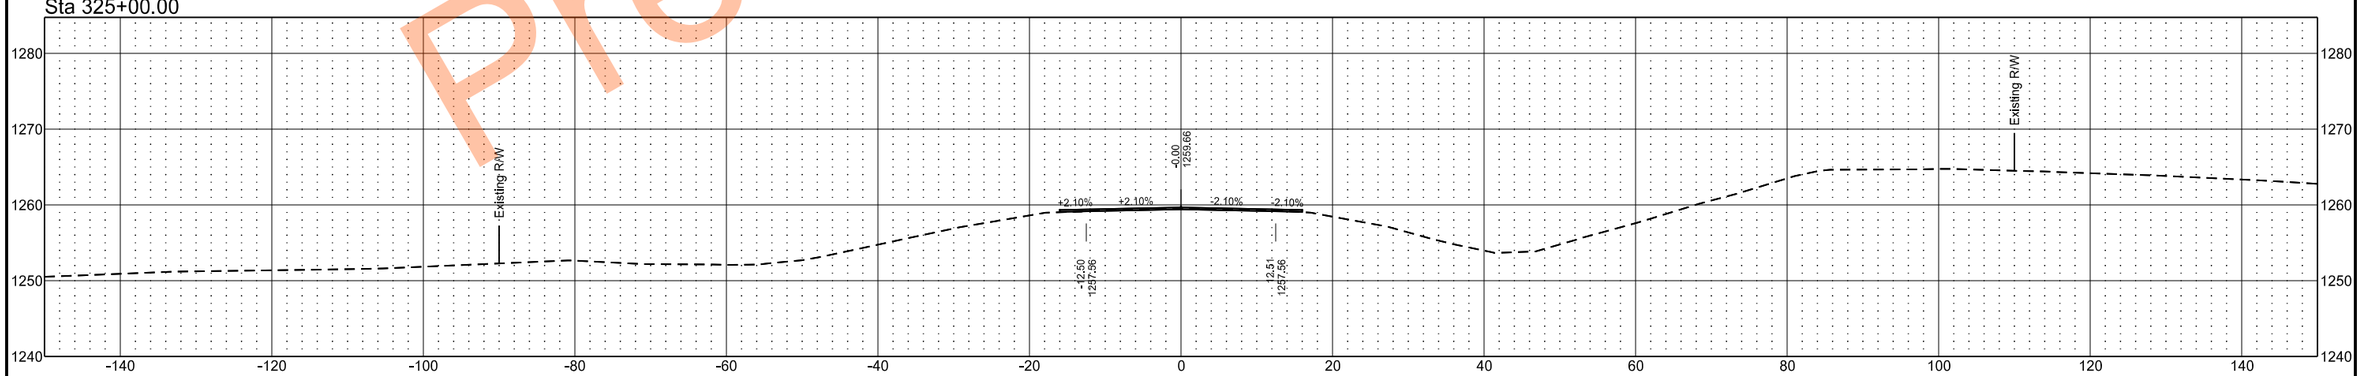

Preliminary Plans

EX32

	STATE	PROJECT NO.	SECTION NO.	SHEET NO.
	ND	SS-XA-8-032(046)000	200	148

Sta 328+00.00

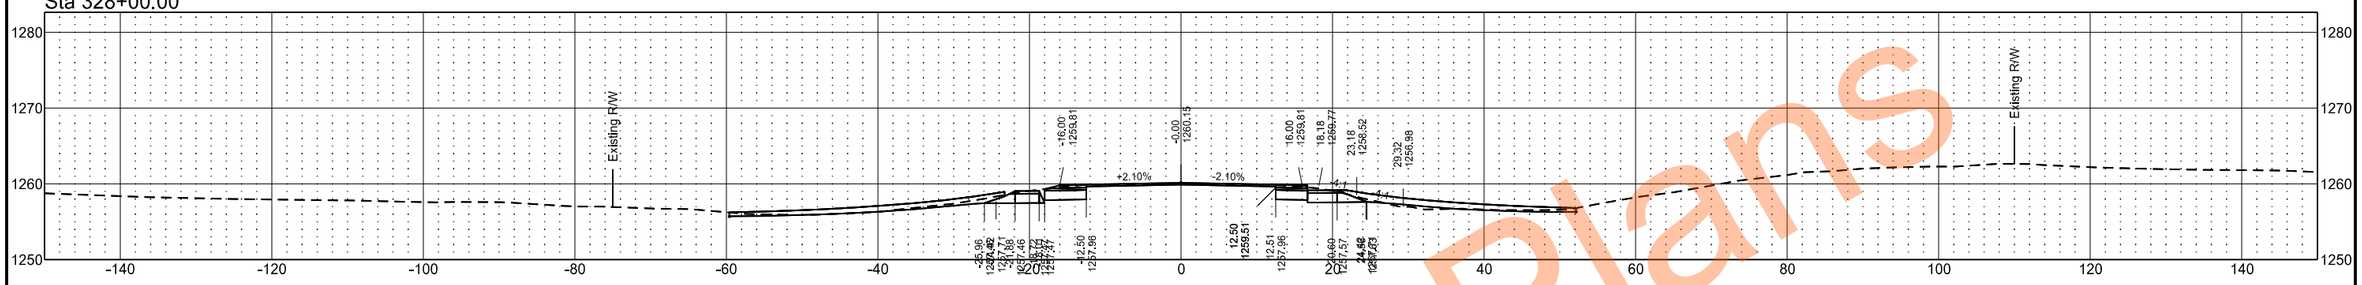

Sta 327+59.90

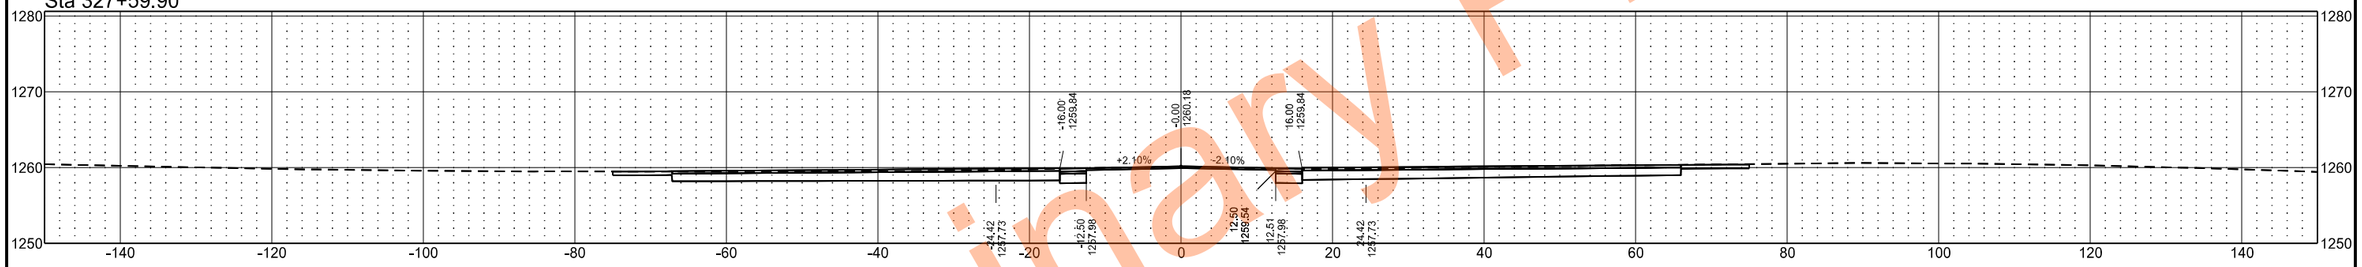

Sta 327+49.16

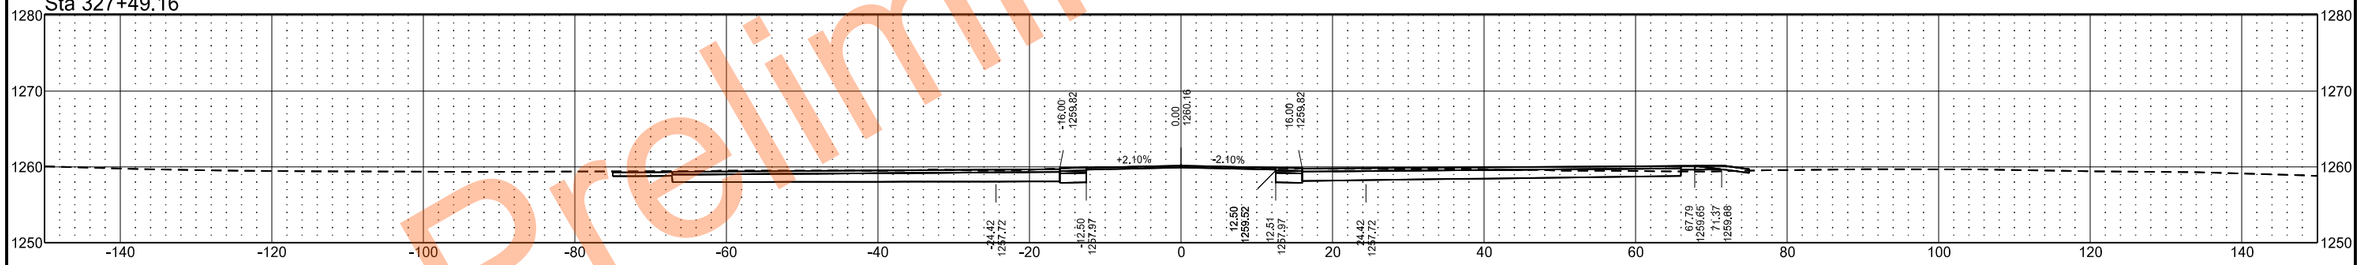

Sta 327+39.18

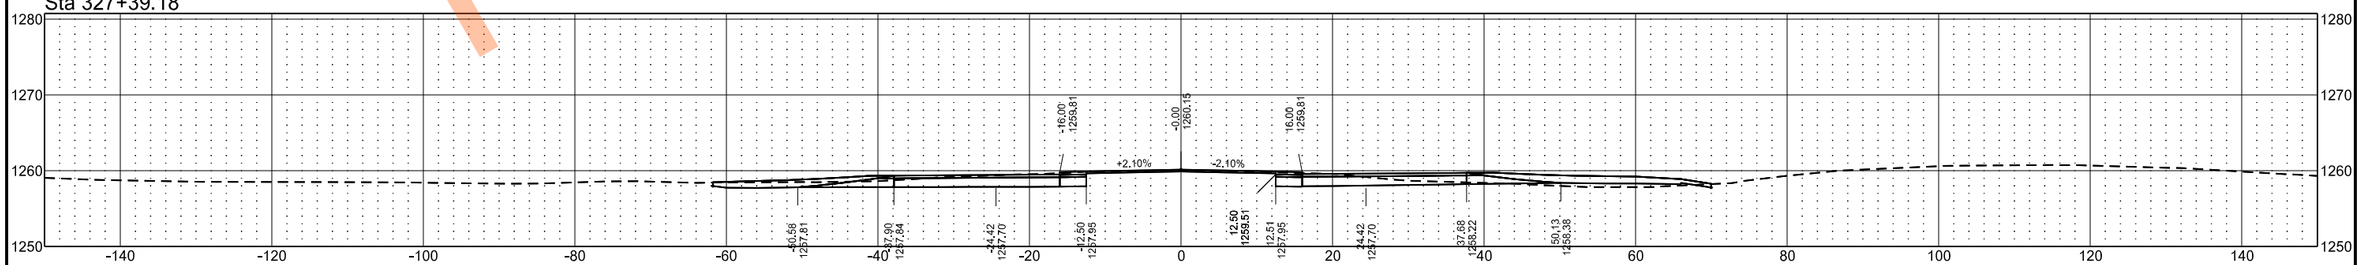

Preliminary Plans

EX32

	STATE	PROJECT NO.	SECTION NO.	SHEET NO.
	ND	SS-XA-8-032(046)000	200	149

Sta 330+48.67

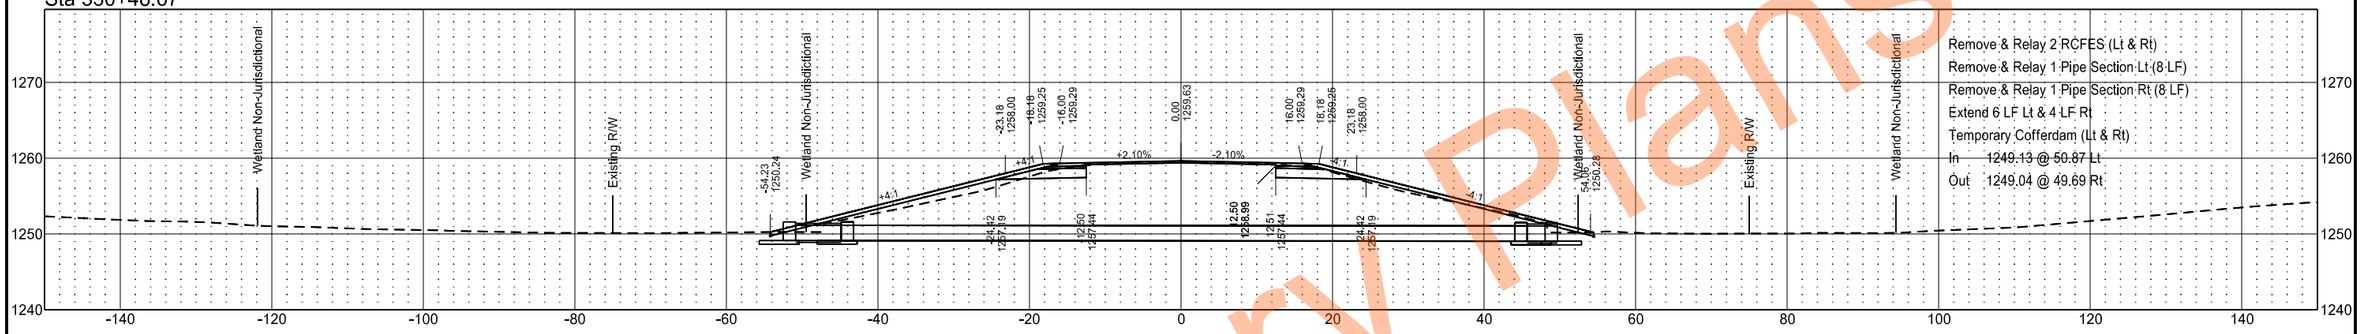

Sta 330+00.00

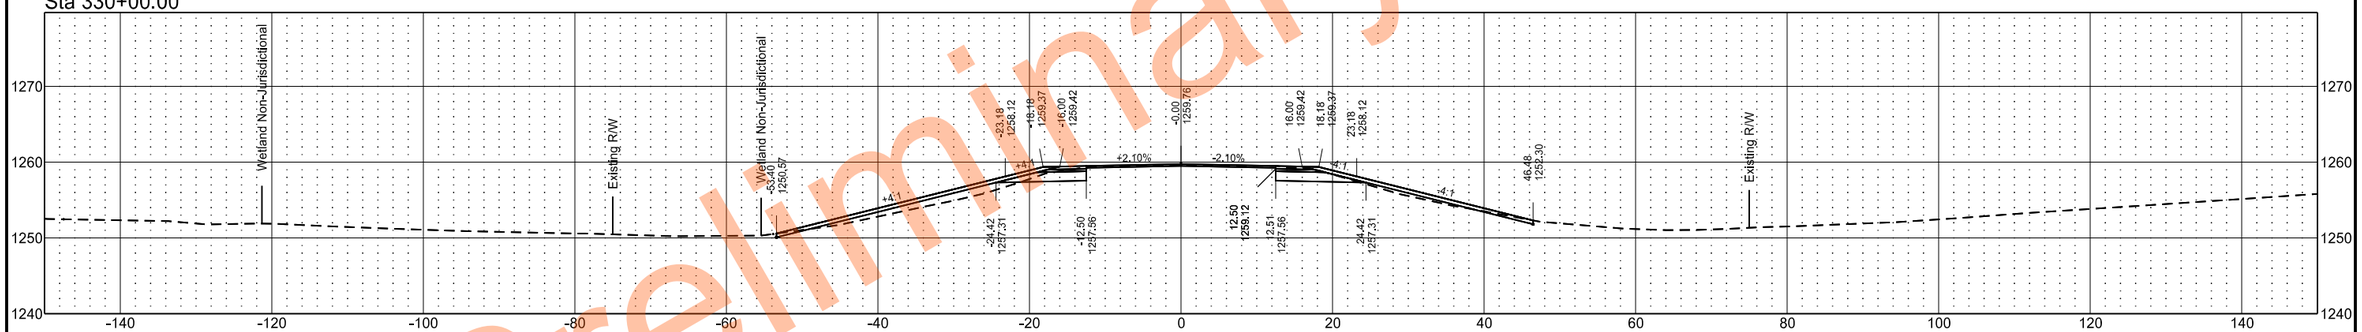

Sta 329+00.00

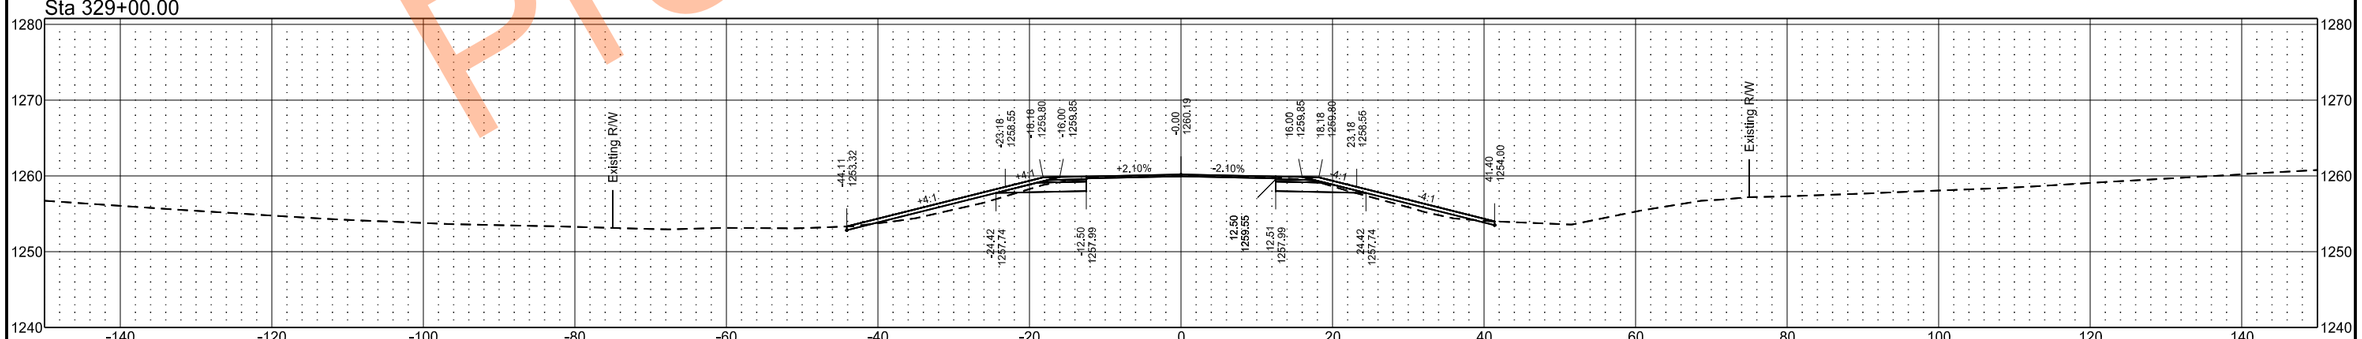

Preliminary Plans

EX32

	STATE	PROJECT NO.	SECTION NO.	SHEET NO.
	ND	SS-XA-8-032(046)000	200	150

Sta 333+00.00

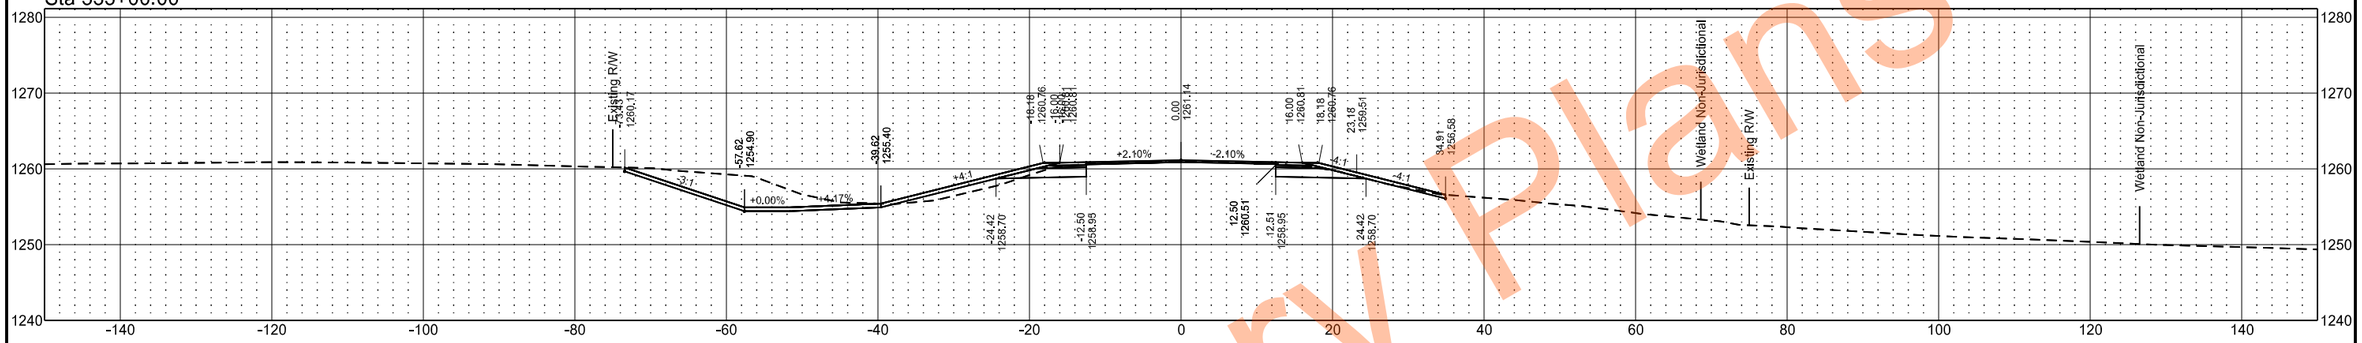

Sta 332+00.00

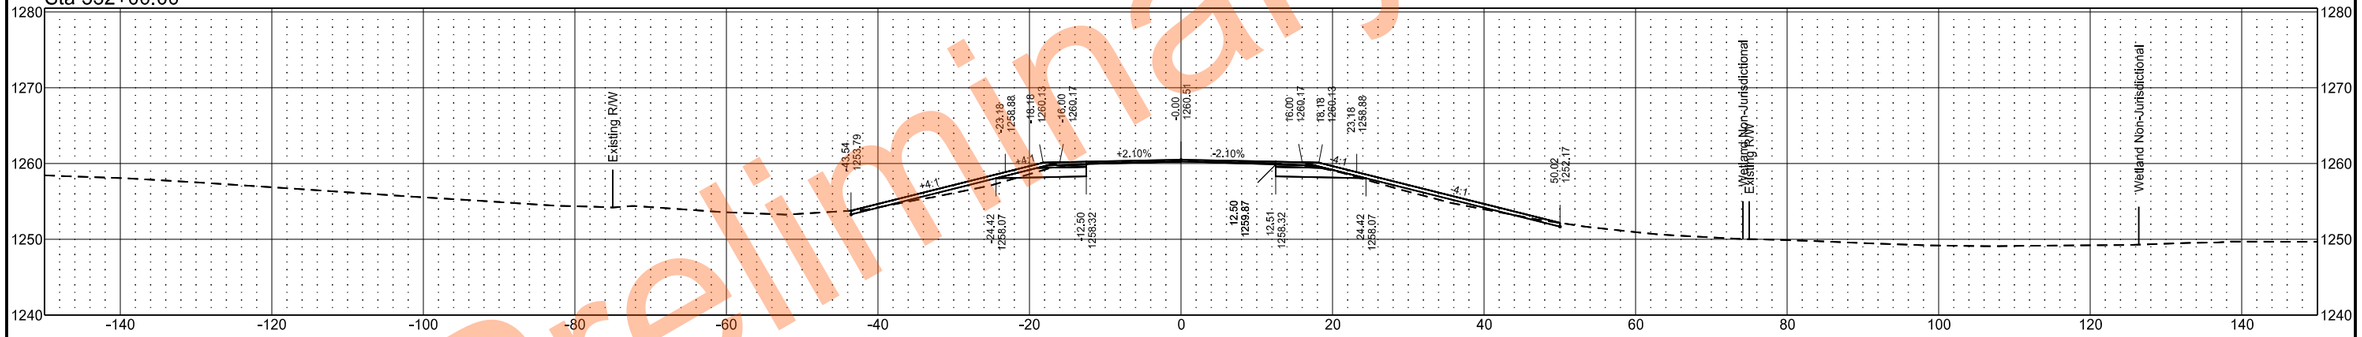

Sta 331+00.00

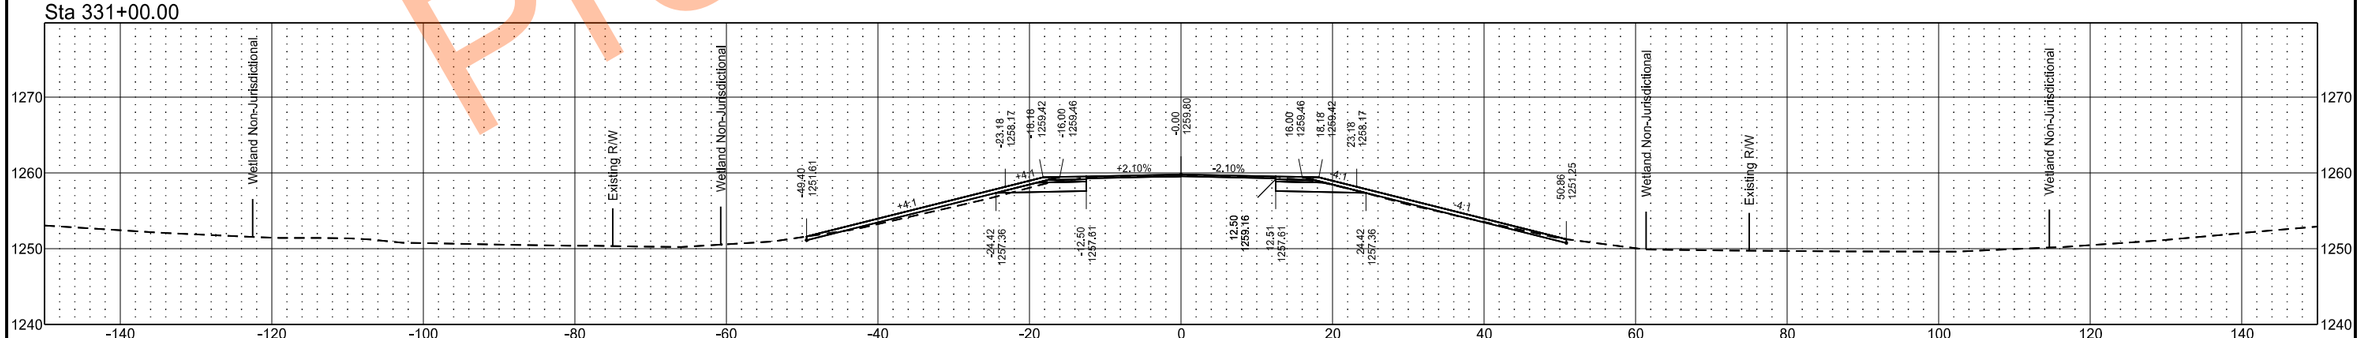

Preliminary Plans

EX32

	STATE	PROJECT NO.	SECTION NO.	SHEET NO.
	ND	SS-XA-8-032(046)000	200	151

Sta 336+00.00

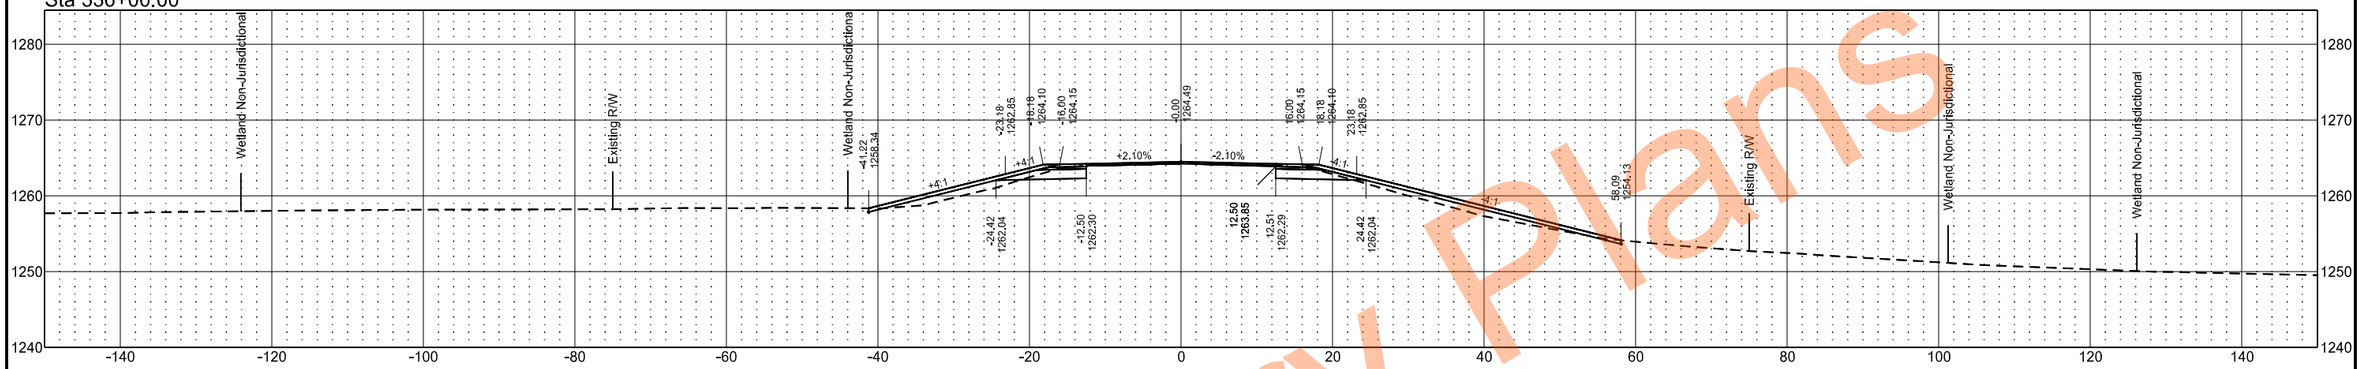

Sta 335+00.00

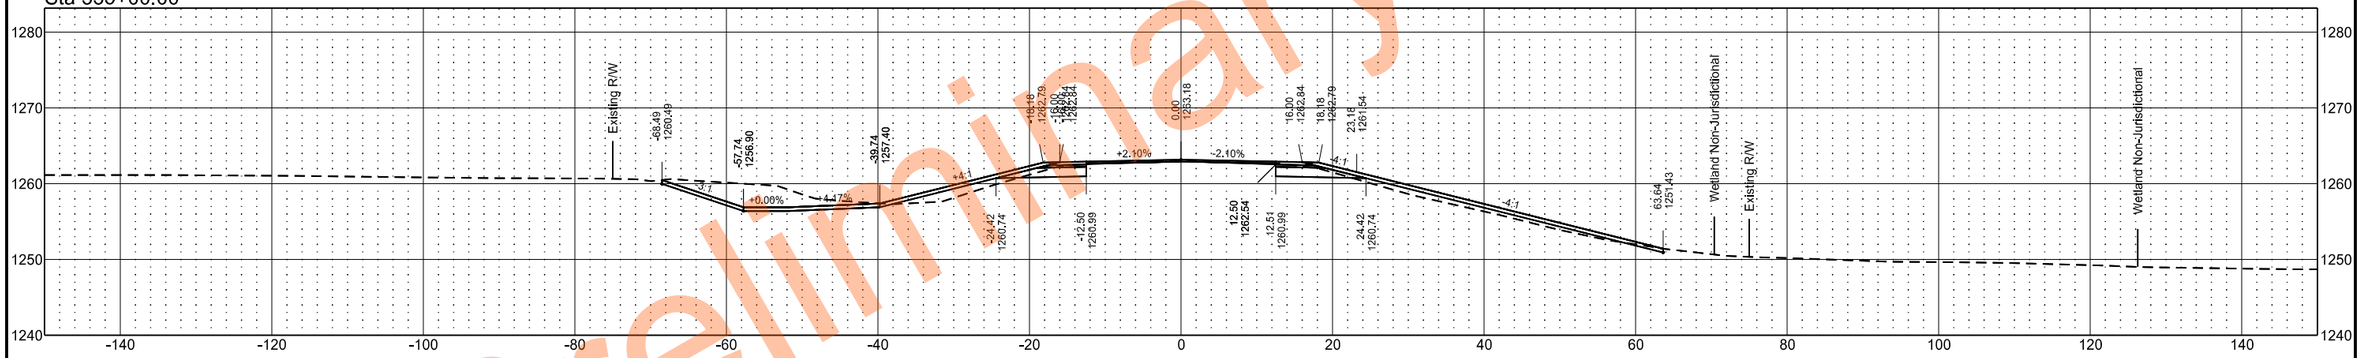

Sta 334+00.00

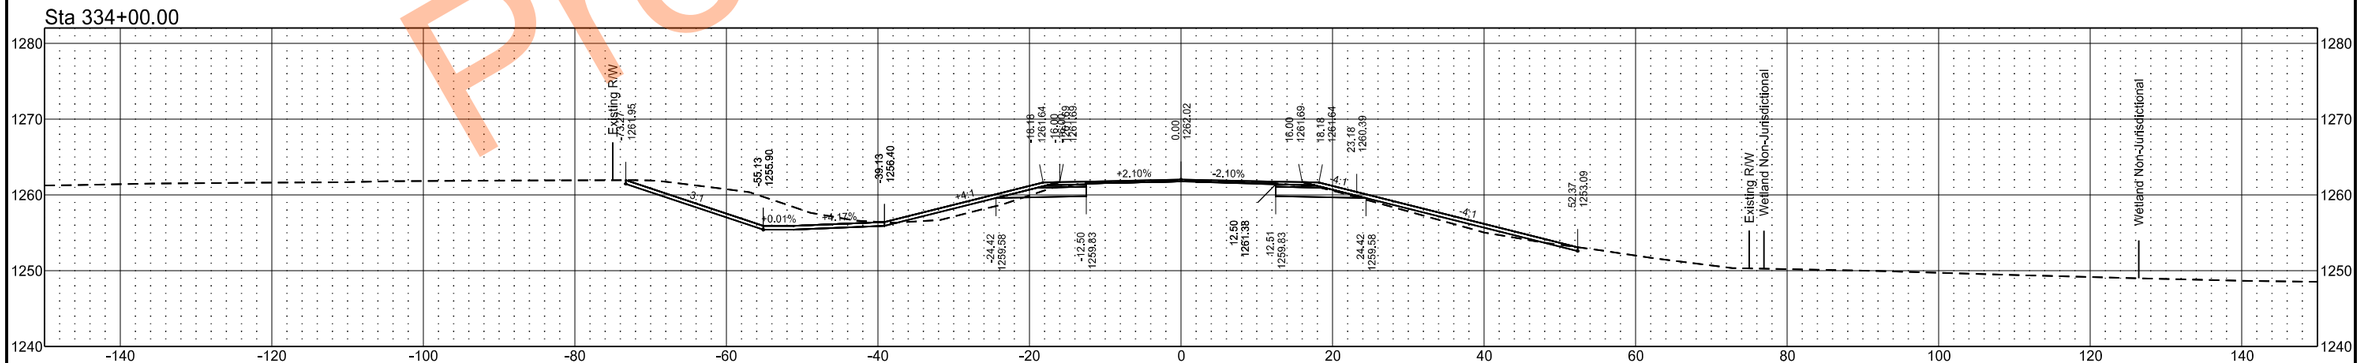

Preliminary Plans

EX32

	STATE	PROJECT NO.	SECTION NO.	SHEET NO.
	ND	SS-XA-8-032(046)000	200	152

Sta 339+00.00

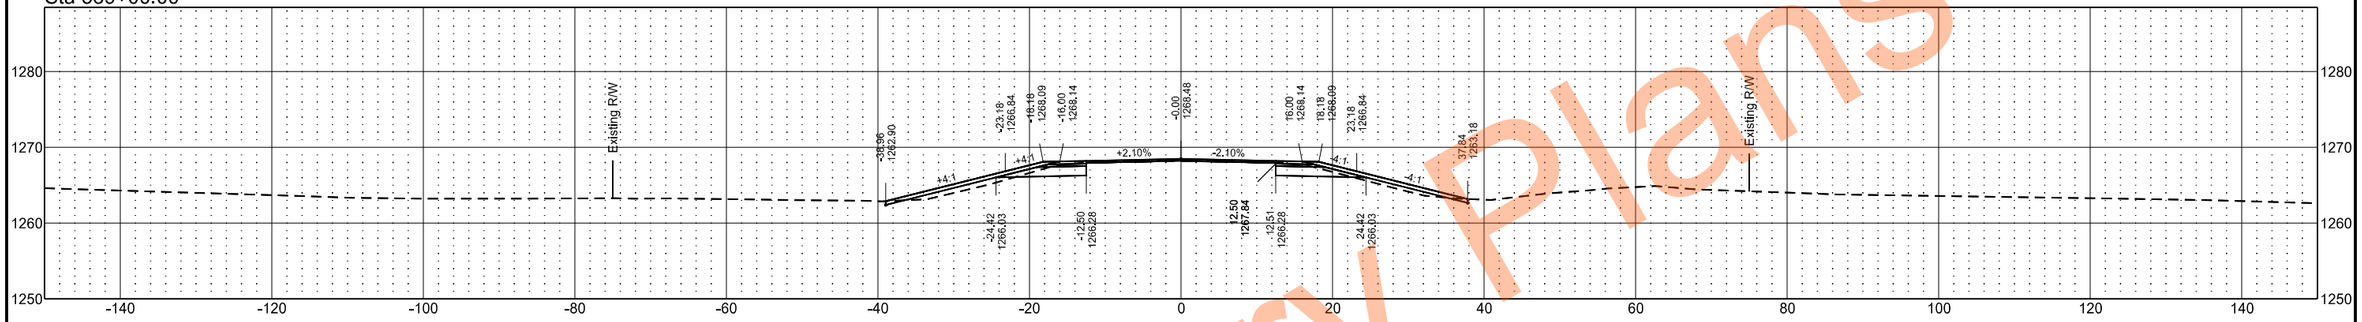

Sta 338+00.00

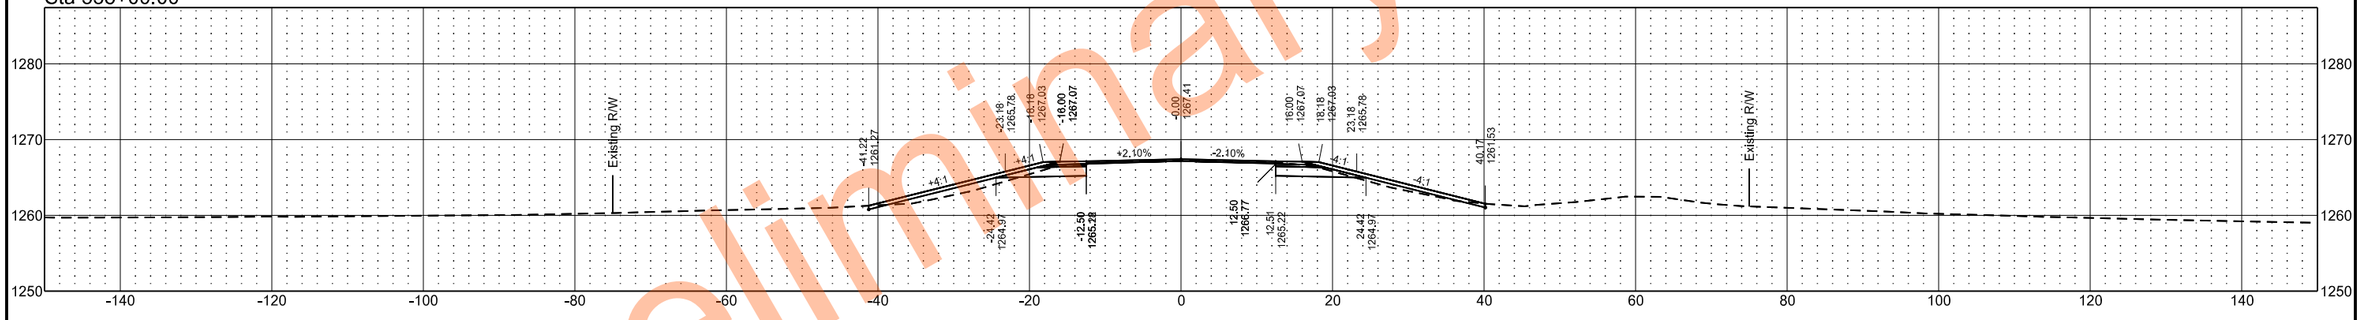

Sta 337+00.00

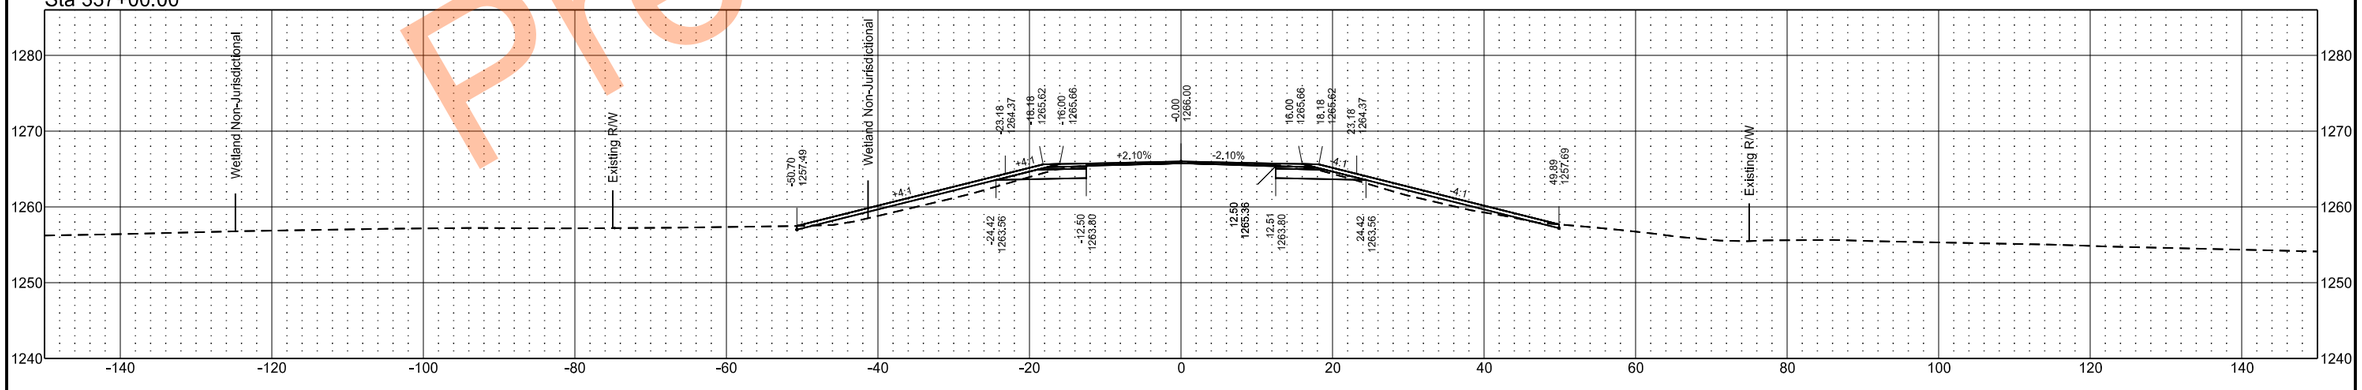

Preliminary Plans

EX32

	STATE	PROJECT NO.	SECTION NO.	SHEET NO.
	ND	SS-XA-8-032(046)000	200	153

Sta 341+88.81

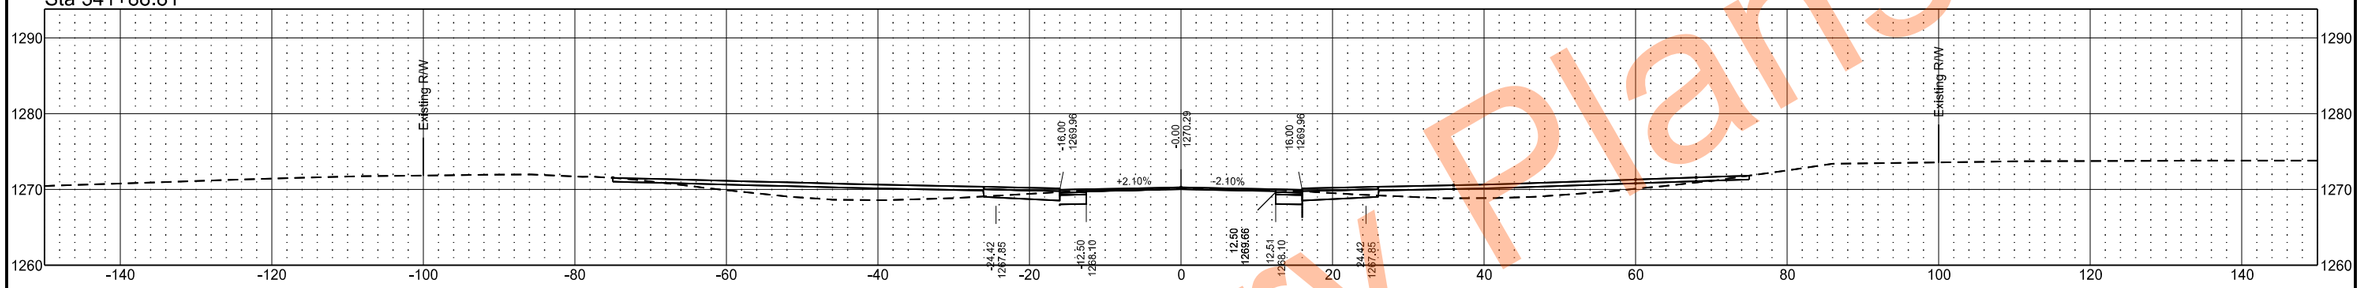

Sta 341+00.00

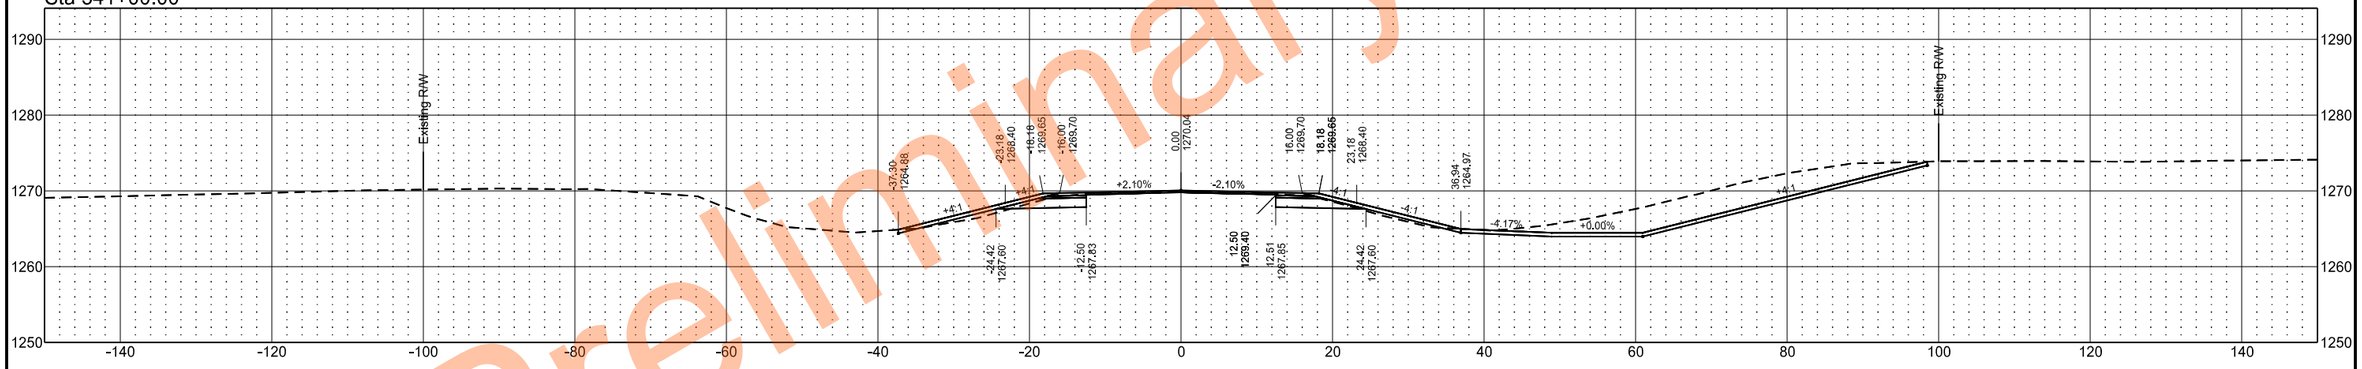

Sta 340+00.00

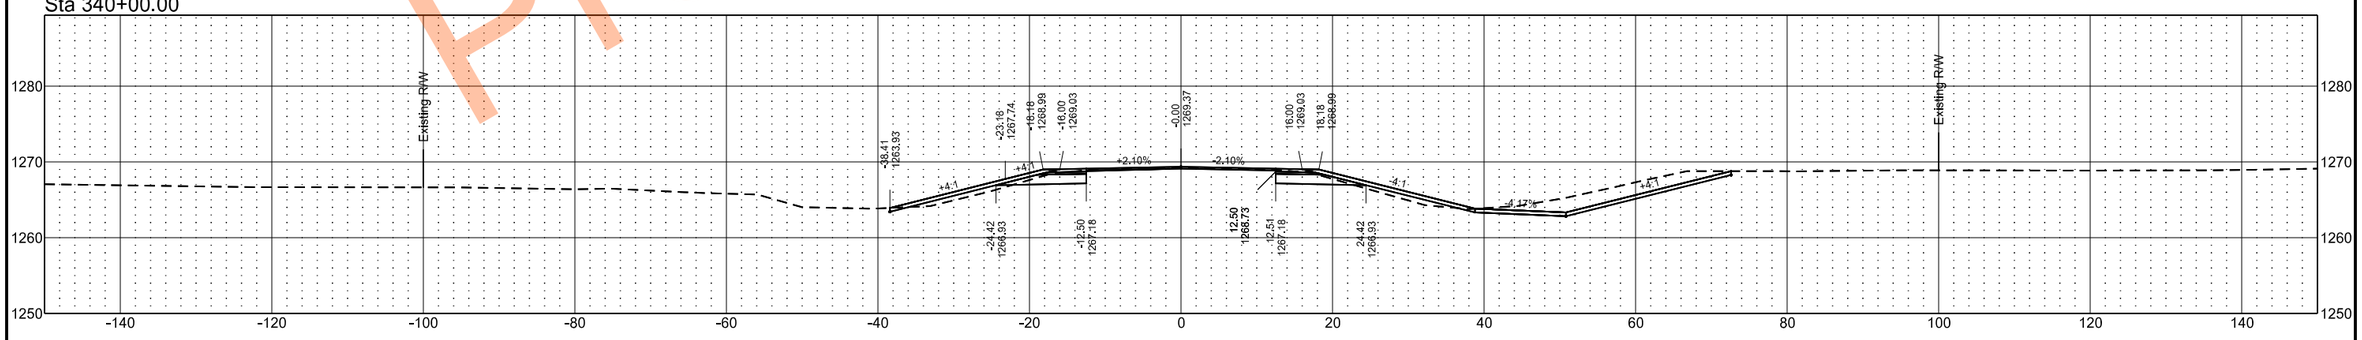

Preliminary Plans

EX32

	STATE	PROJECT NO.	SECTION NO.	SHEET NO.
	ND	SS-XA-8-032(046)000	200	154

Sta 344+00.00

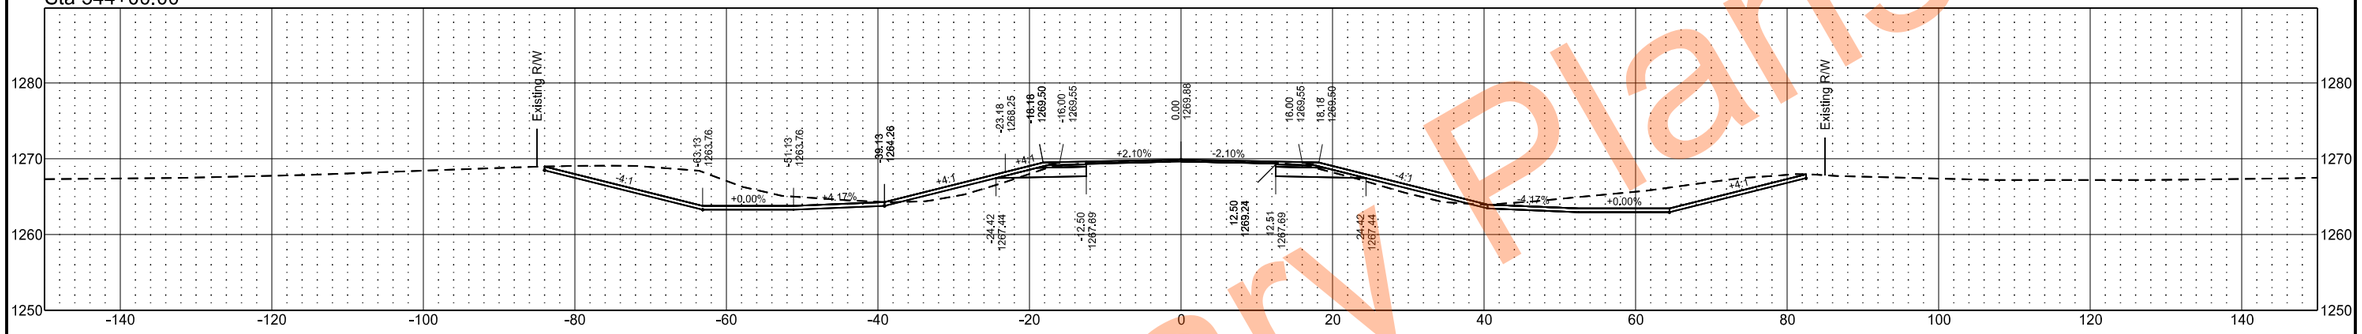

Sta 343+00.00

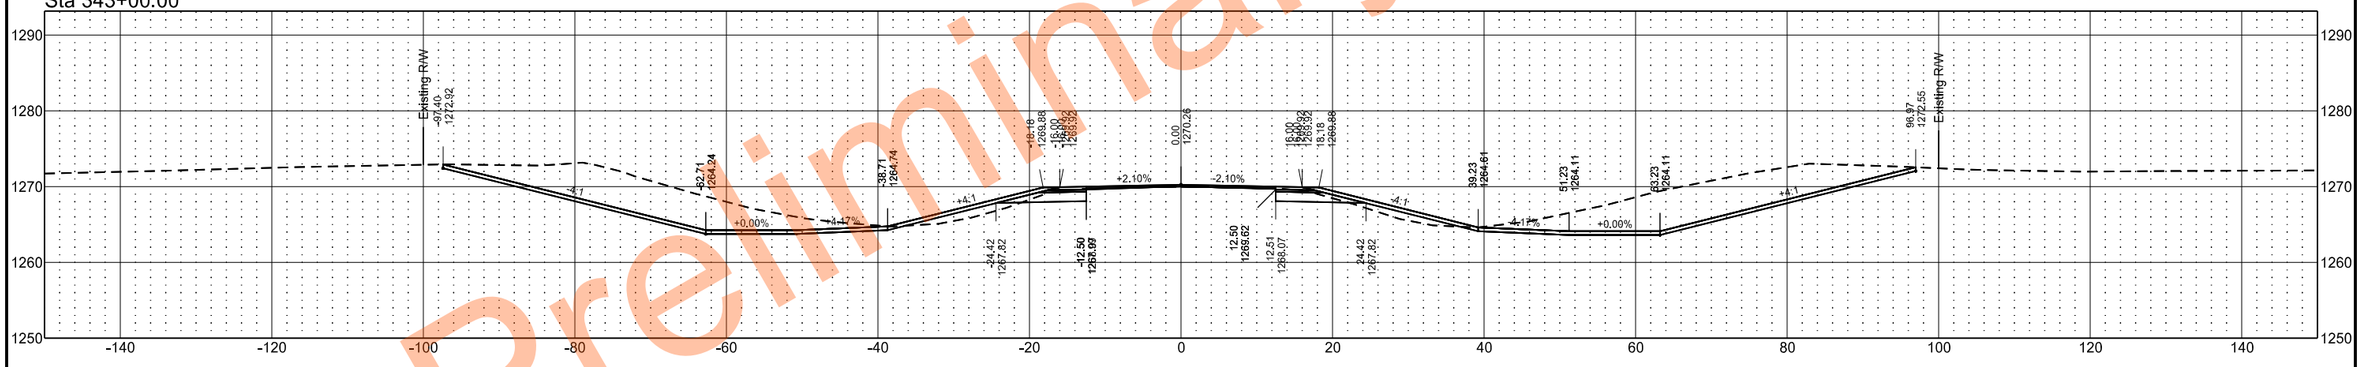

Sta 342+00.00

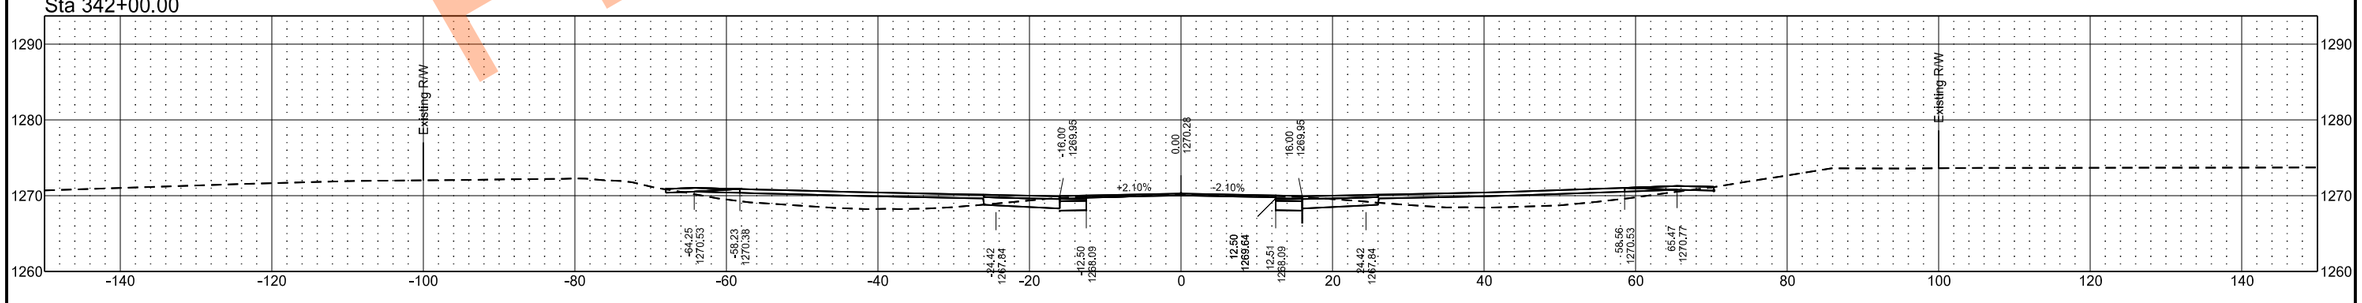

Preliminary Plans

EX32

	STATE	PROJECT NO.	SECTION NO.	SHEET NO.
	ND	SS-XA-8-032(046)000	200	155

Sta 347+00.00

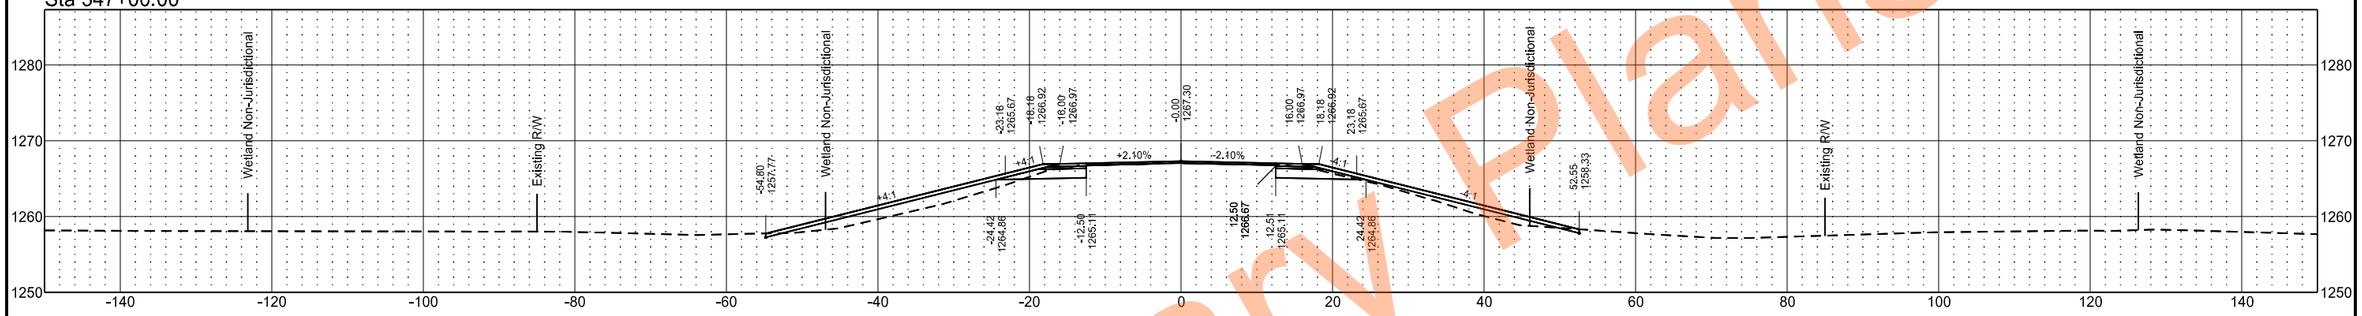

Sta 346+00.00

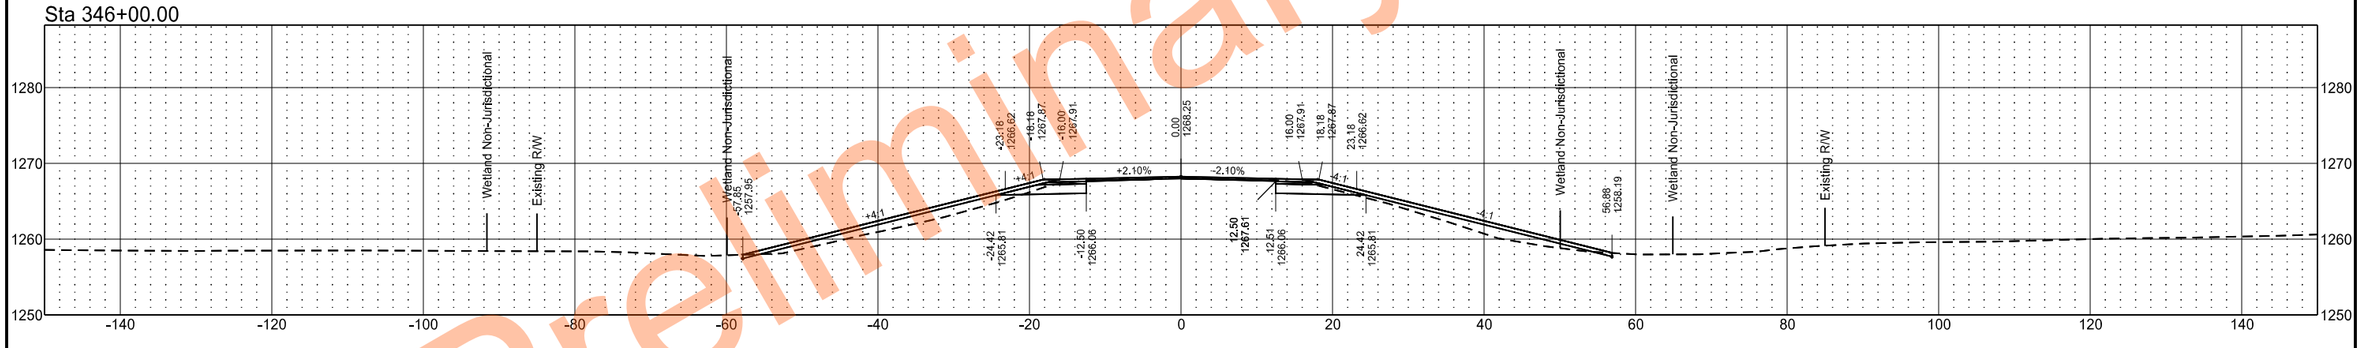

Sta 345+00.00

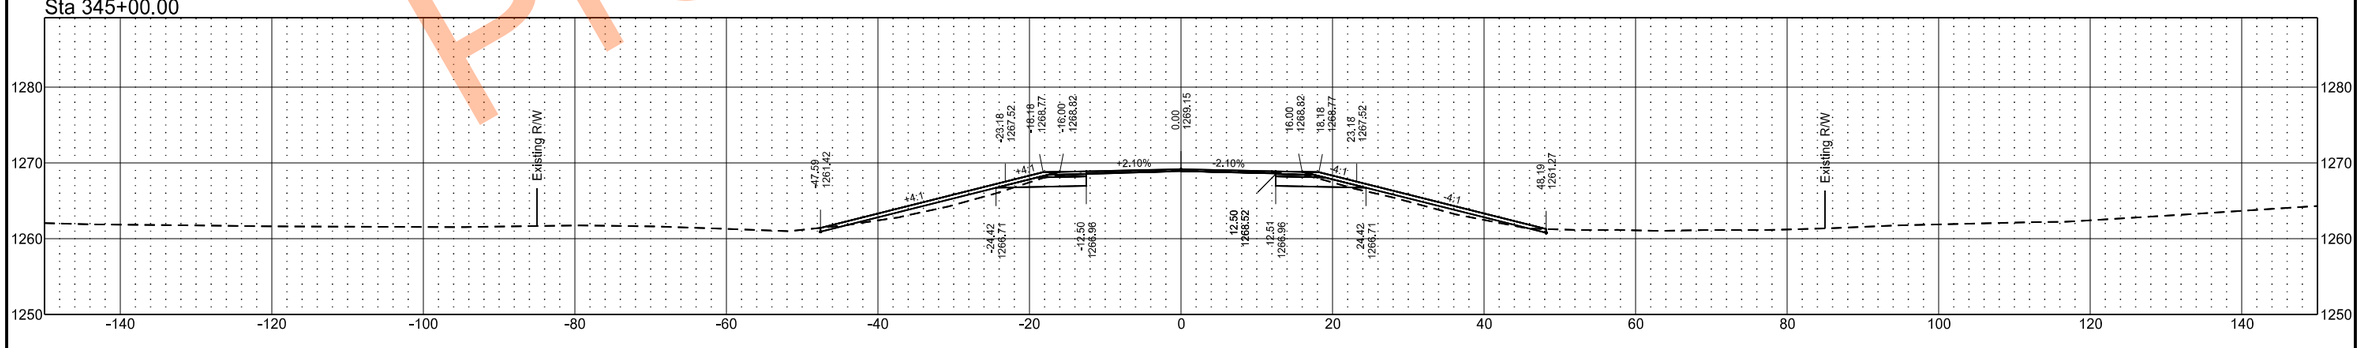

Preliminary Plans

EX32

	STATE	PROJECT NO.	SECTION NO.	SHEET NO.
	ND	SS-XA-8-032(046)000	200	156

Sta 349+00.00

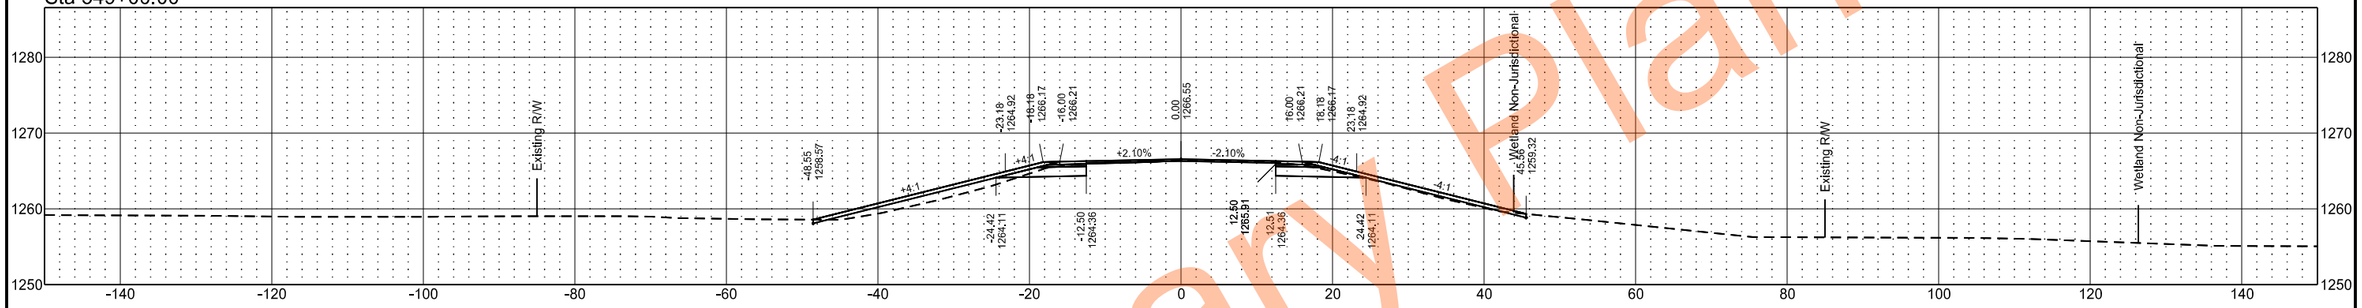

Sta 348+00.00

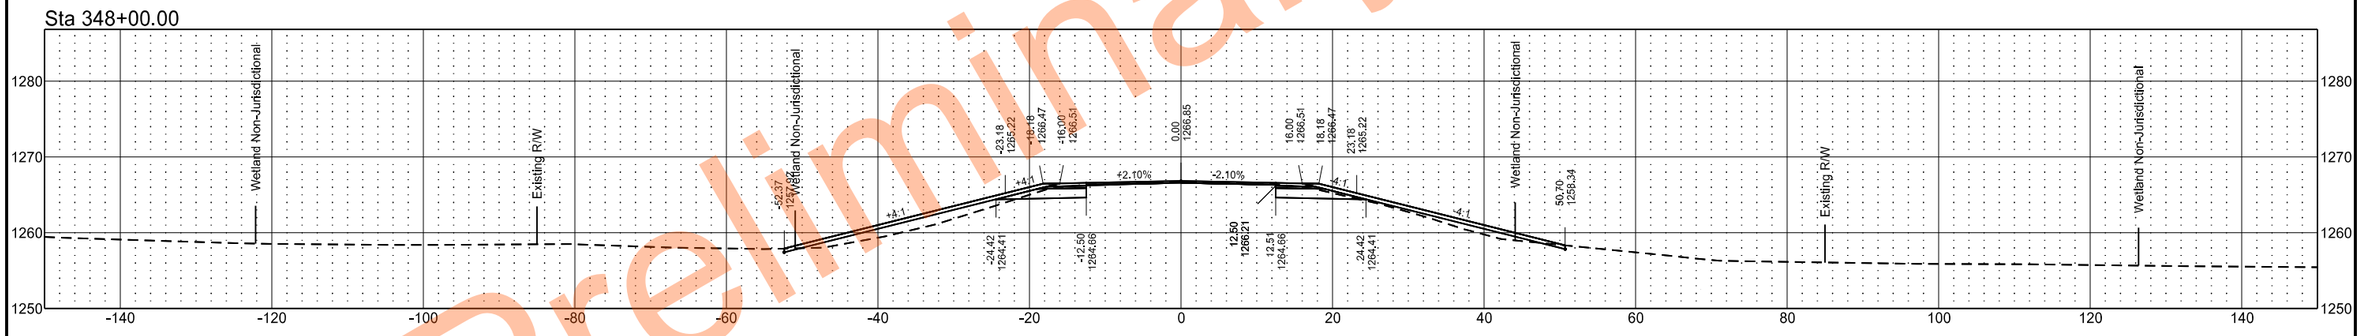

Sta 347+38.60

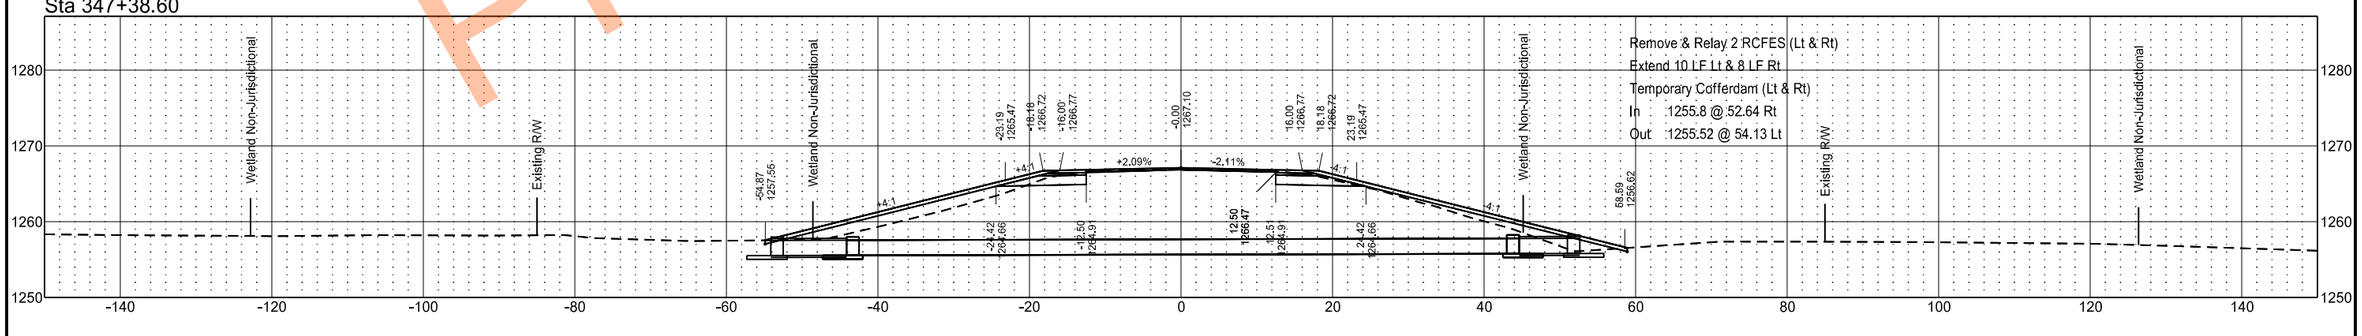

Preliminary Plans

EX32

	STATE	PROJECT NO.	SECTION NO.	SHEET NO.
	ND	SS-XA-8-032(046)000	200	157

Sta 352+00.00

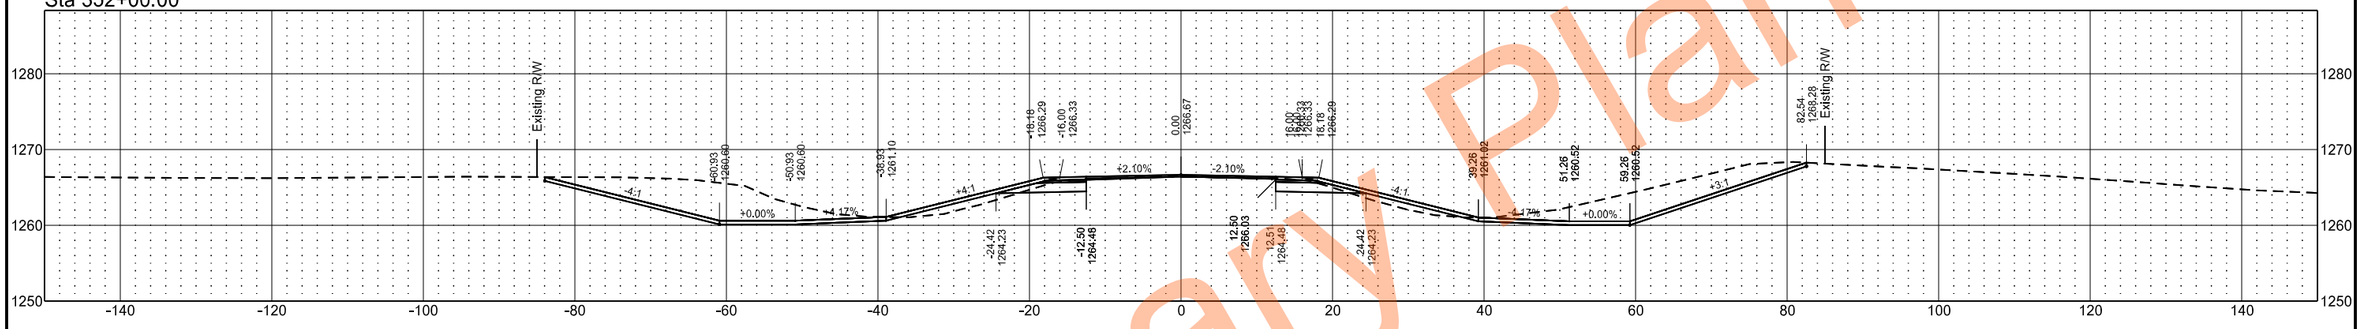

Sta 351+00.00

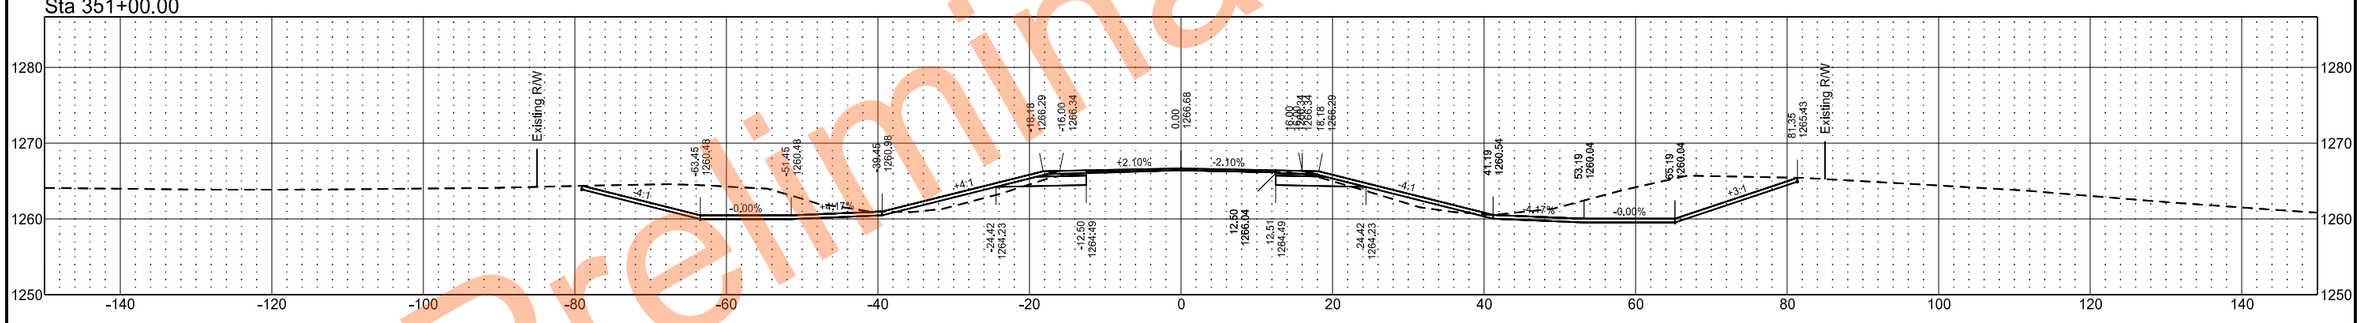

Sta 350+00.00

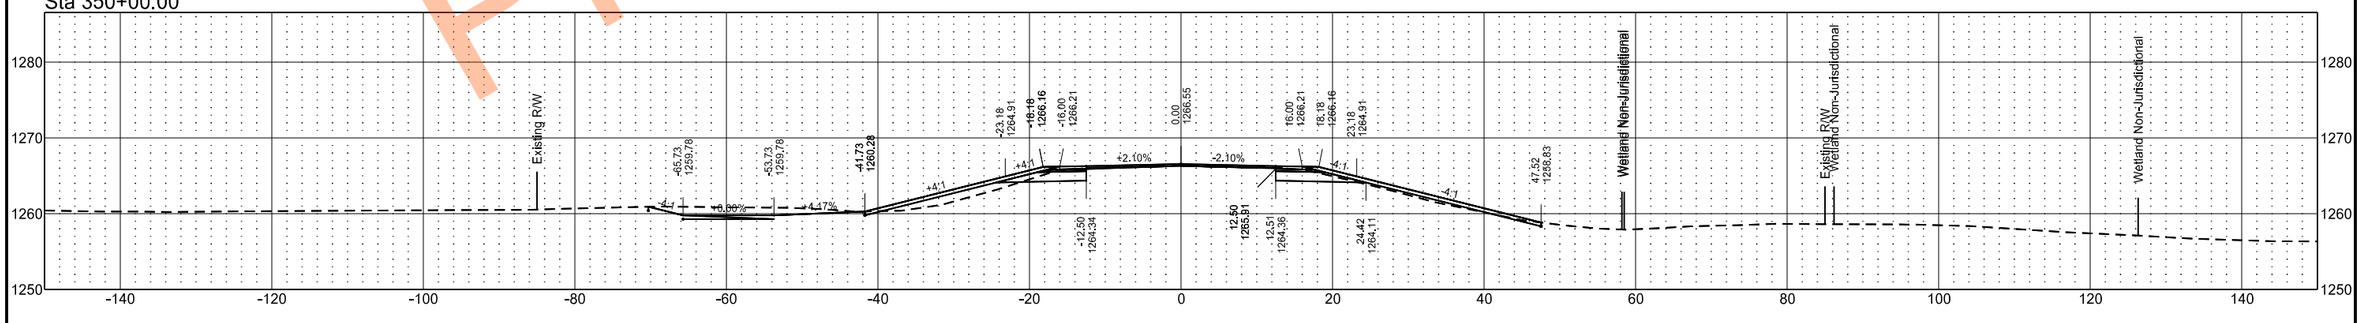

Preliminary Plans

EX32

	STATE	PROJECT NO.	SECTION NO.	SHEET NO.
	ND	SS-XA-8-032(046)000	200	158

Sta 355+00.00

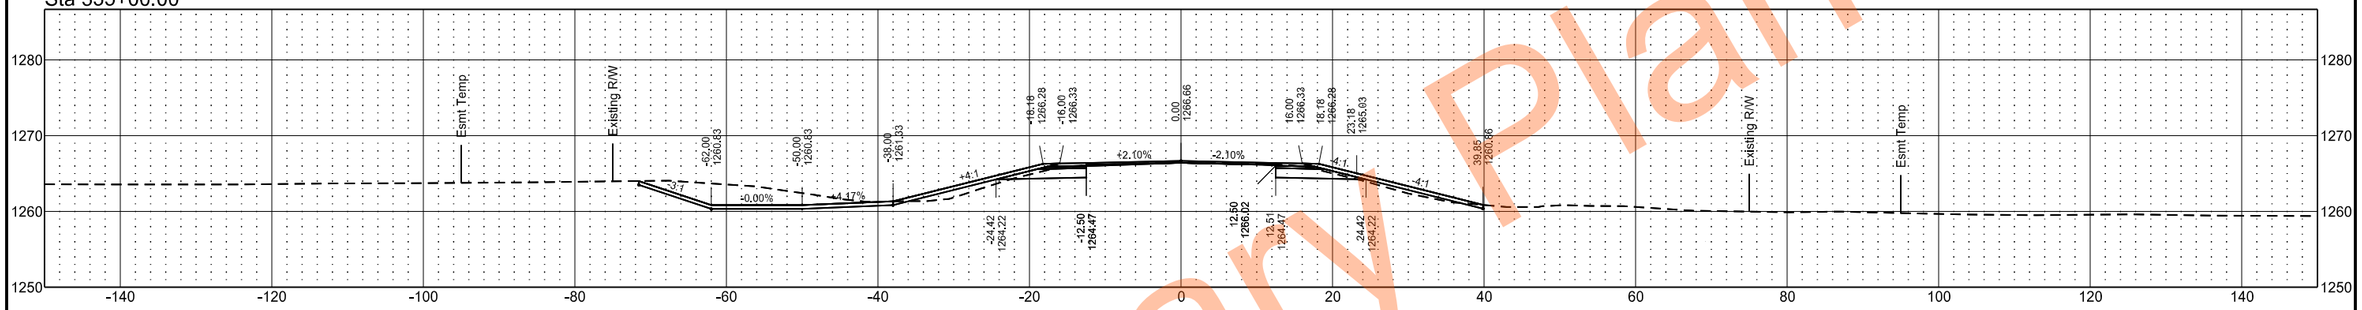

Sta 354+00.00

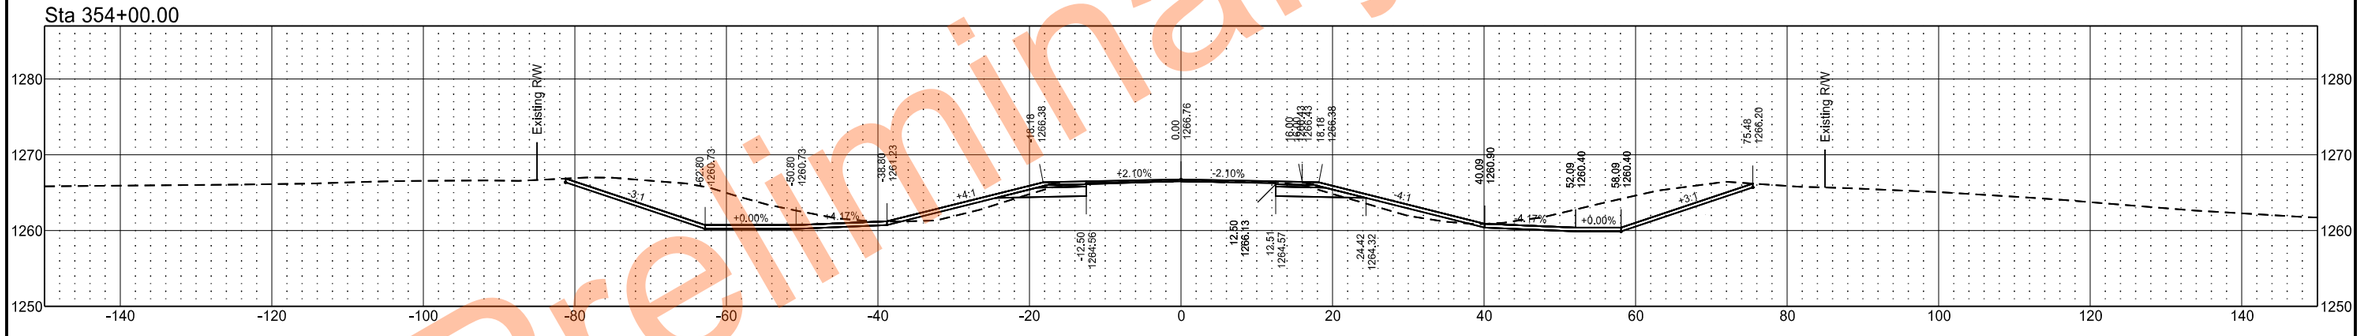

Sta 353+00.00

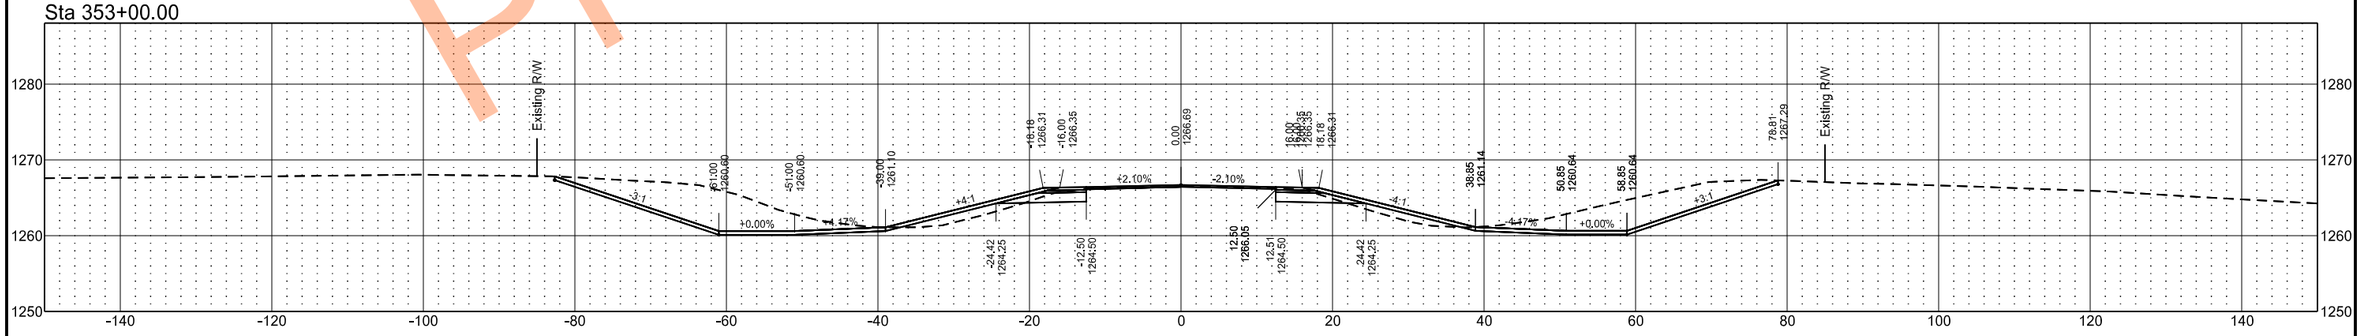

Preliminary Plans

EX32

	STATE	PROJECT NO.	SECTION NO.	SHEET NO.
	ND	SS-XA-8-032(046)000	200	159

Sta 357+00.00

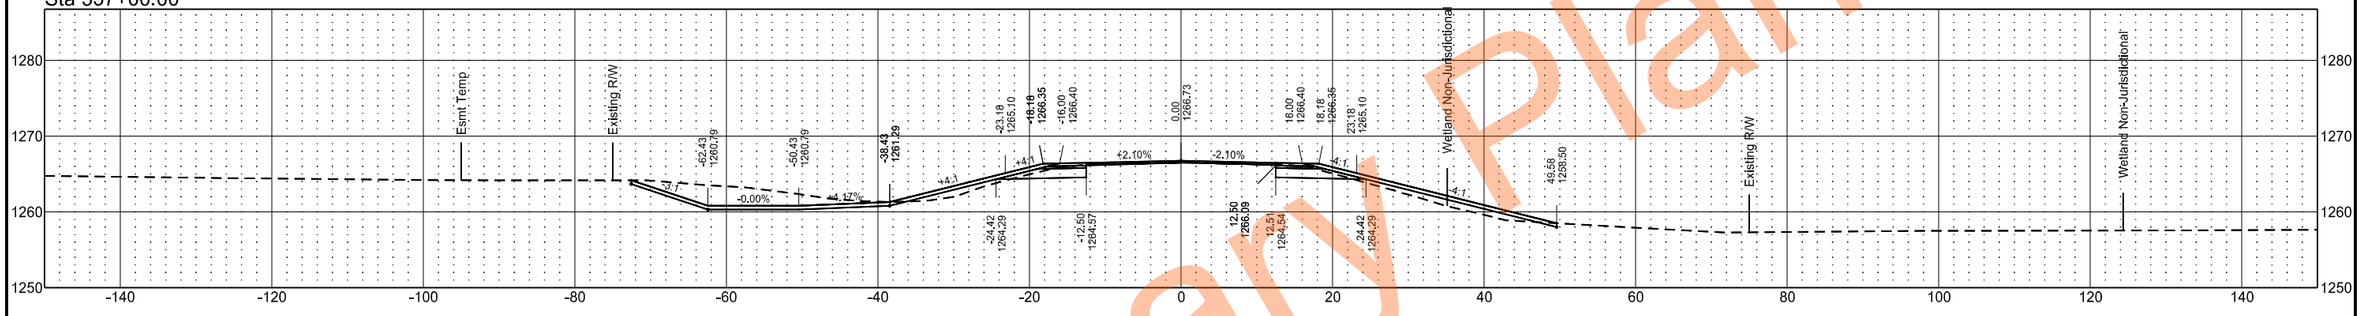

Sta 356+29.45

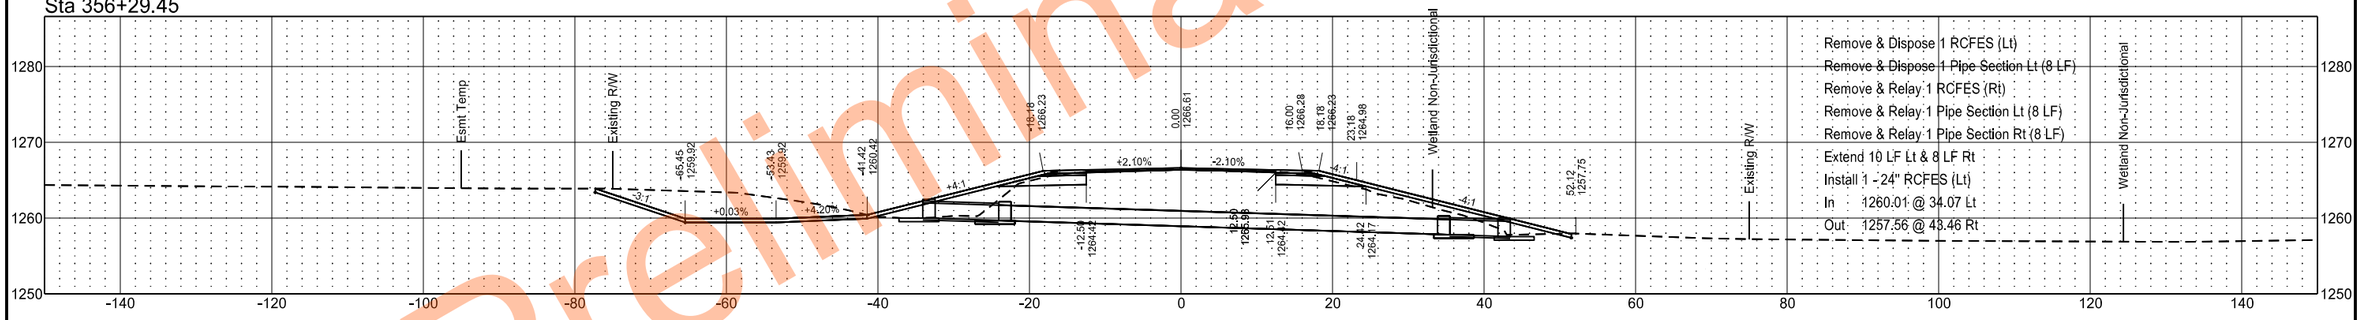

Remove & Dispose 1 RCFES (Lt)
Remove & Dispose 1 Pipe Section Lt (8 LF)
Remove & Relay 1 RCFES (Rt)
Remove & Relay 1 Pipe Section Lt (8 LF)
Remove & Relay 1 Pipe Section Rt (8 LF)
Extend 10 LF Lt & 8 LF Rt
Install 1 - 24" RCFES (Lt)
In 1260.01 @ 34.07 Lt
Out 1257.56 @ 43.46 Rt

Sta 356+00.00

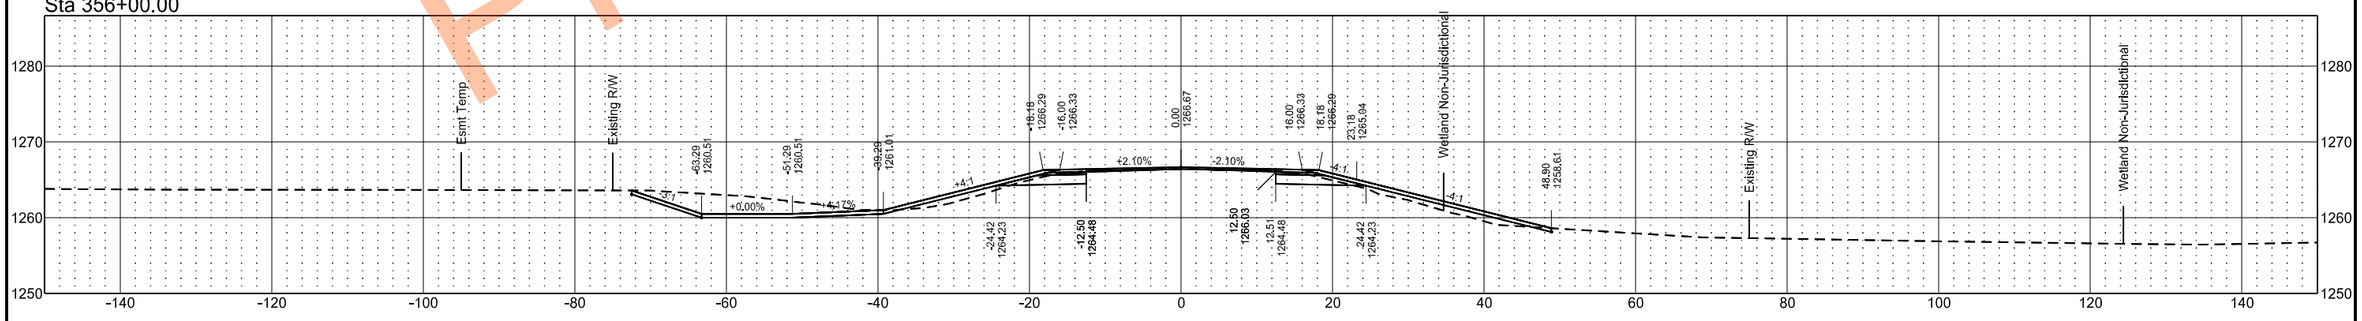

Preliminary Plans

EX32

	STATE	PROJECT NO.	SECTION NO.	SHEET NO.
	ND	SS-XA-8-032(046)000	200	160

Sta 360+00.00

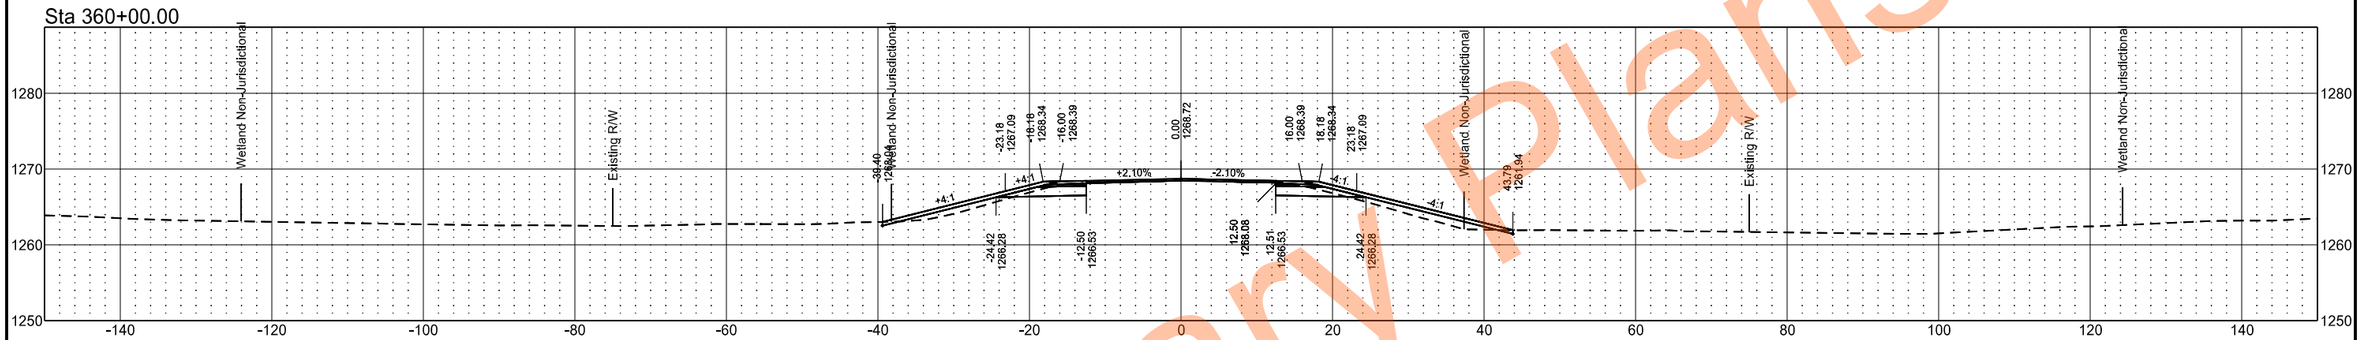

Sta 359+00.00

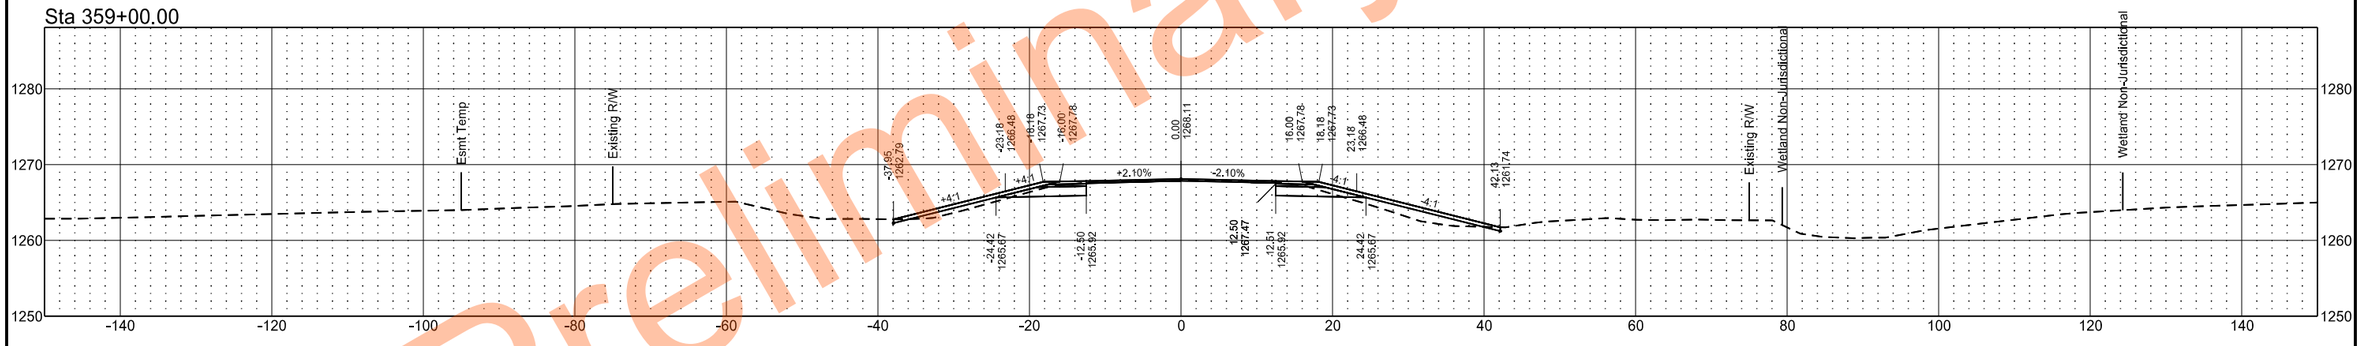

Sta 358+00.00

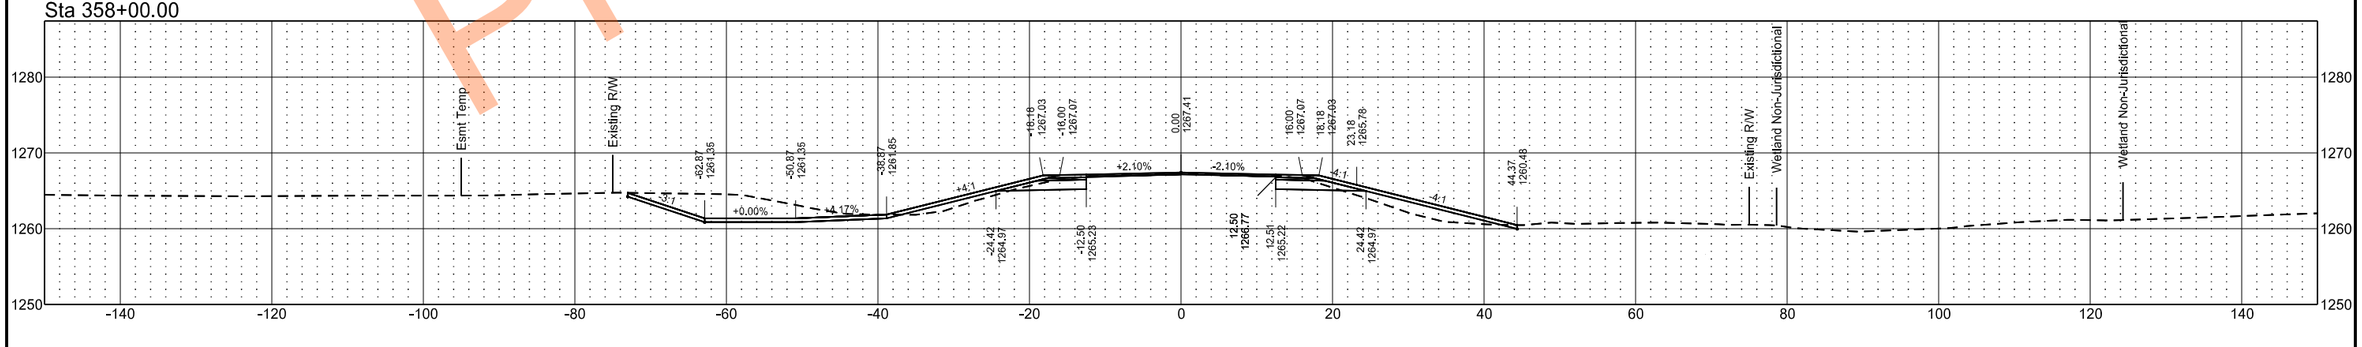

Preliminary Plans

EX32

	STATE	PROJECT NO.	SECTION NO.	SHEET NO.
	ND	SS-XA-8-032(046)000	200	161

Sta 363+00.00

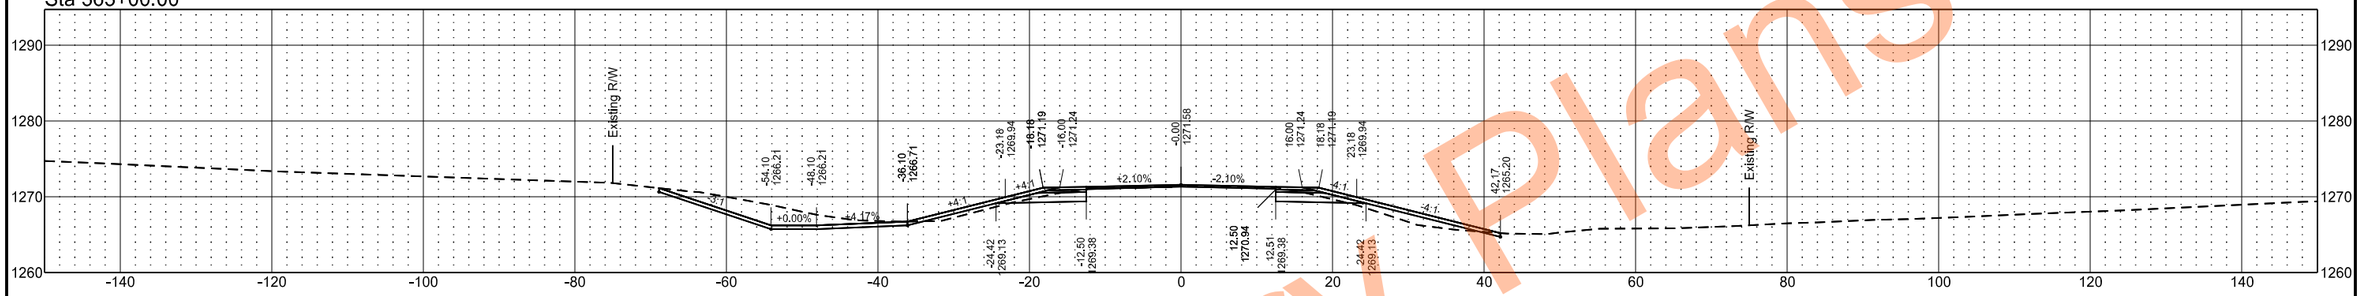

Sta 362+00.00

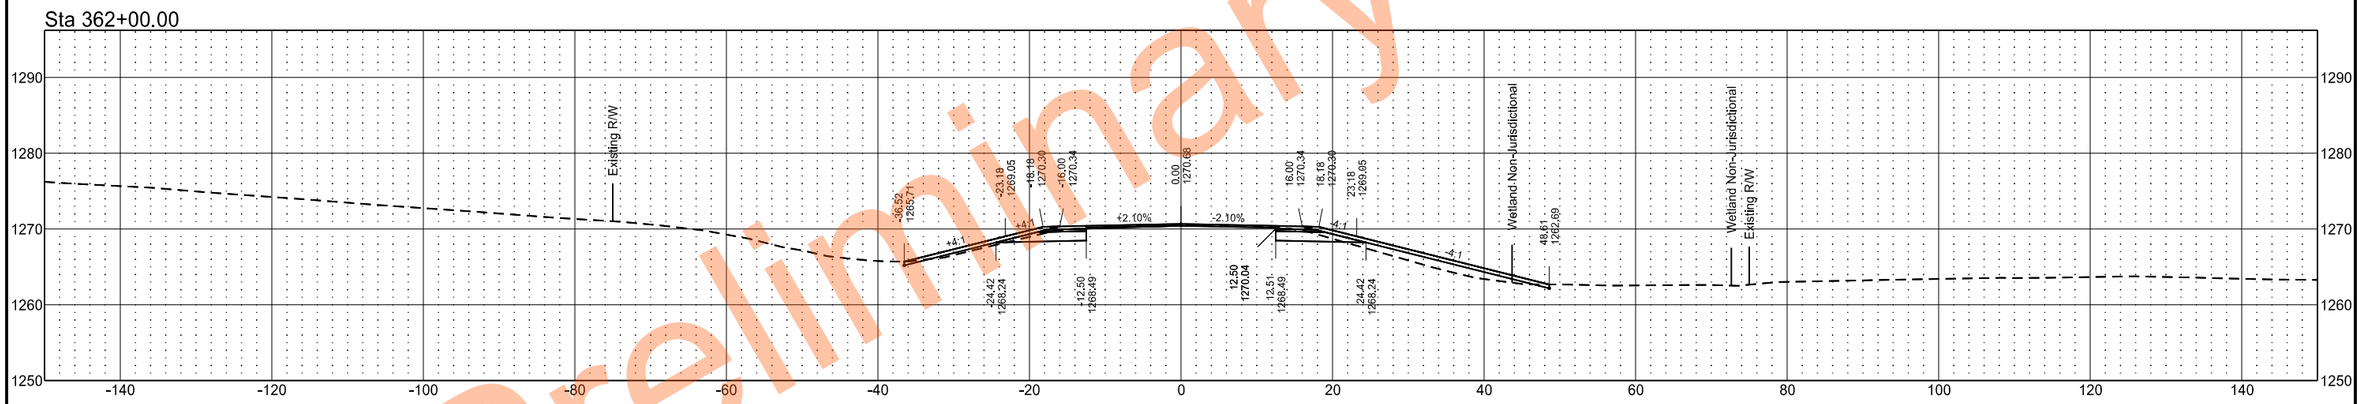

Sta 361+00.00

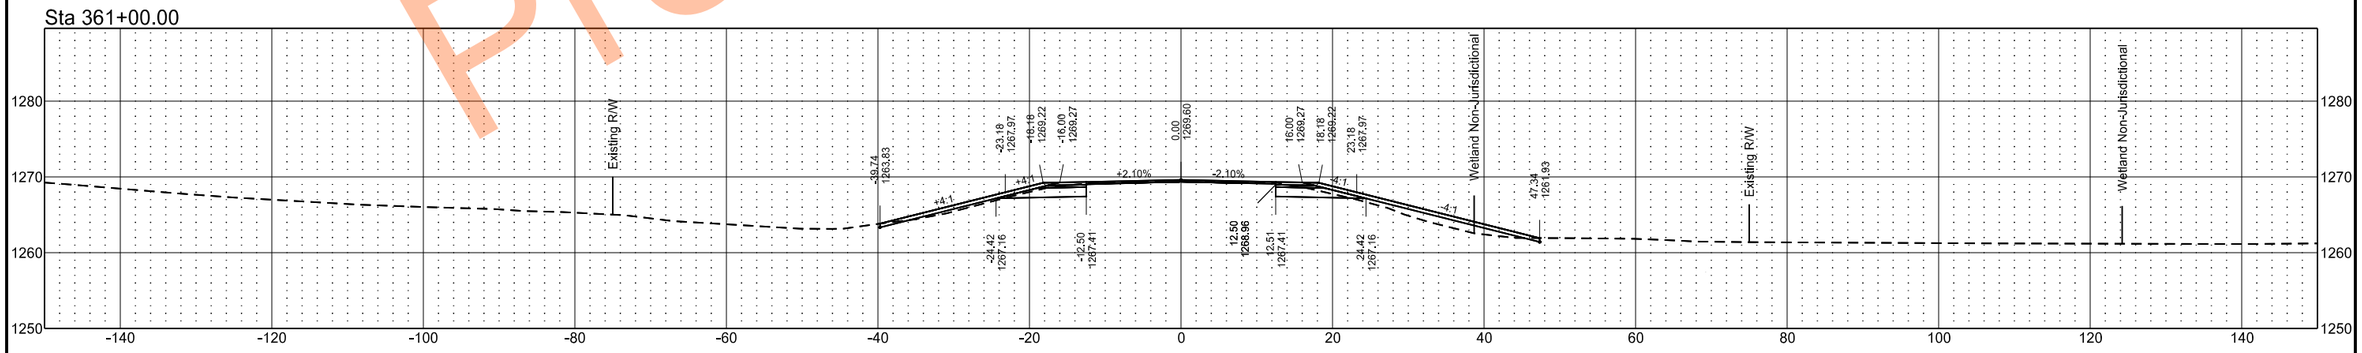

Preliminary Plans

EX32

	STATE	PROJECT NO.	SECTION NO.	SHEET NO.
	ND	SS-XA-8-032(046)000	200	162

Sta 366+00.00

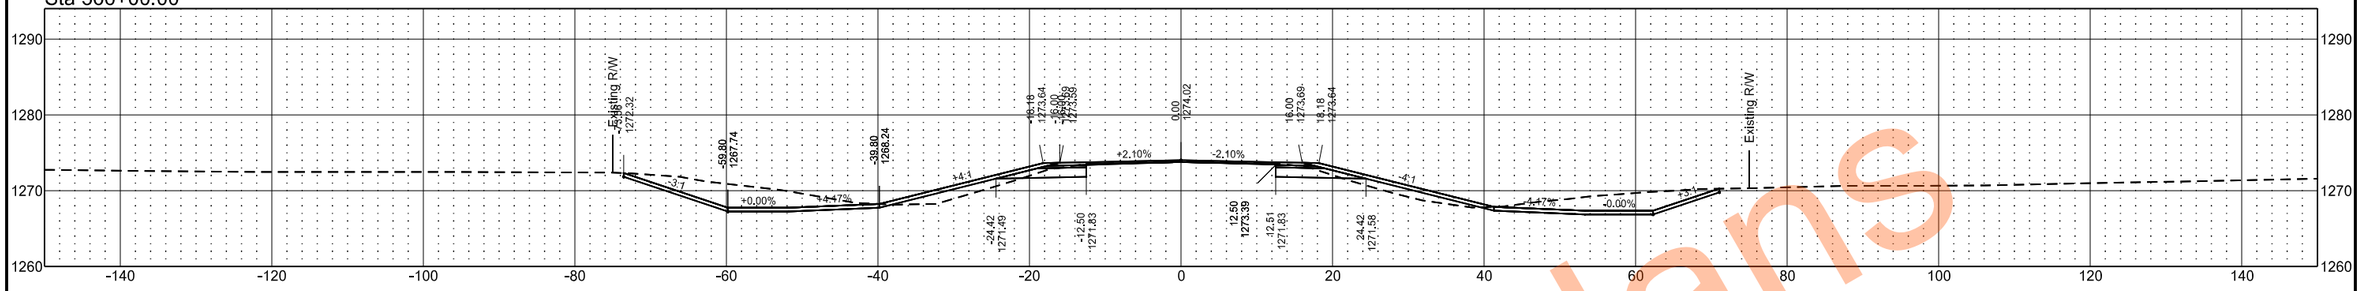

Sta 365+00.00

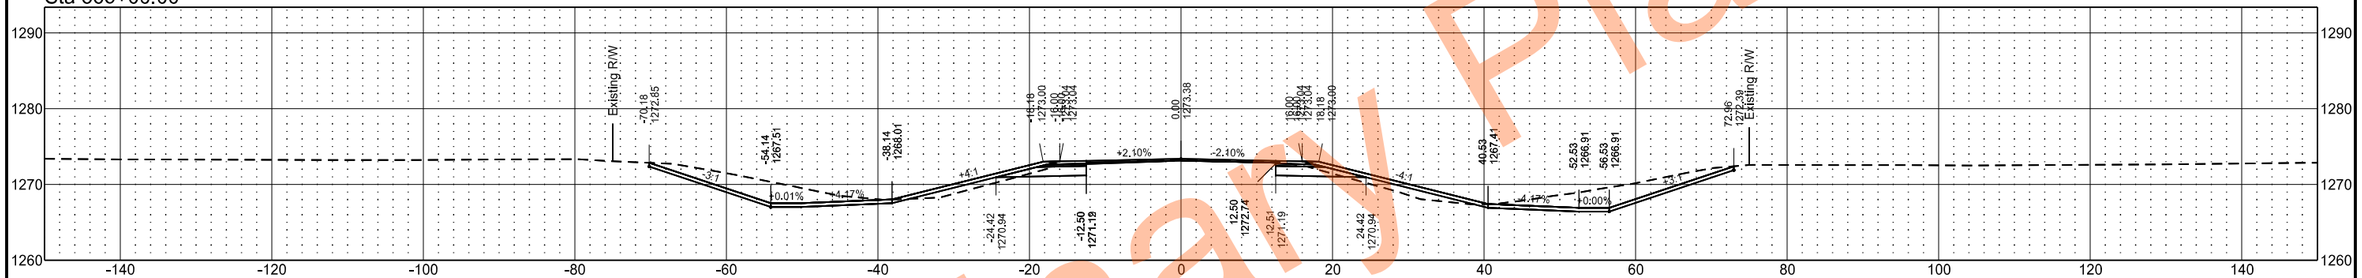

Sta 364+00.00

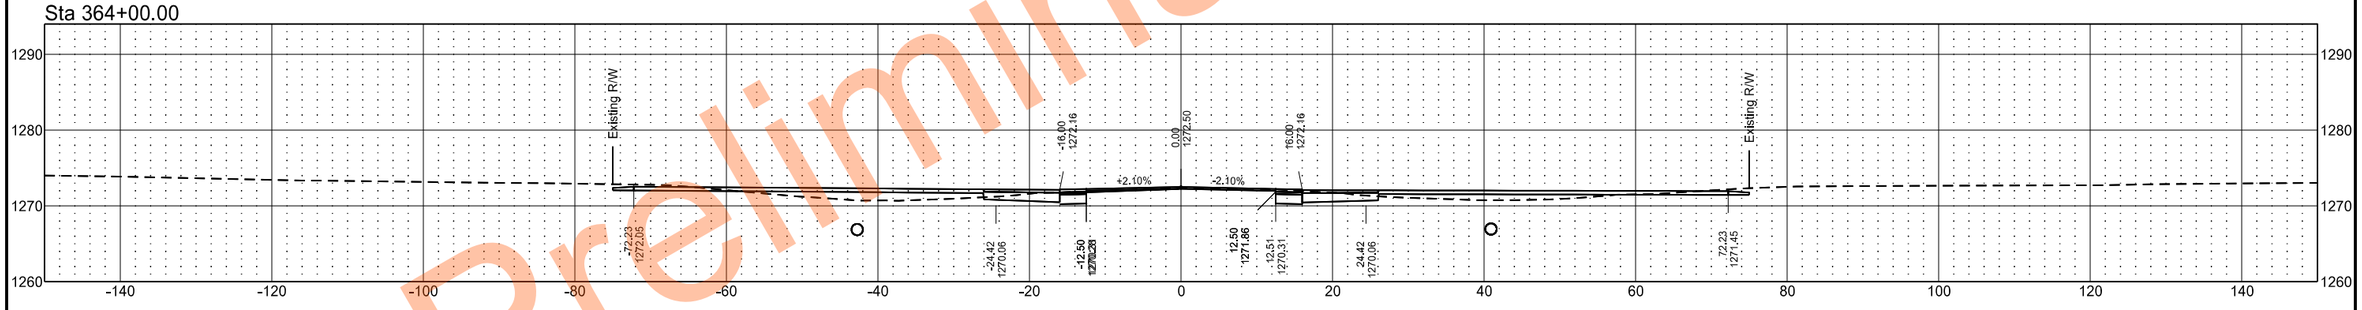

Sta 363+93.12

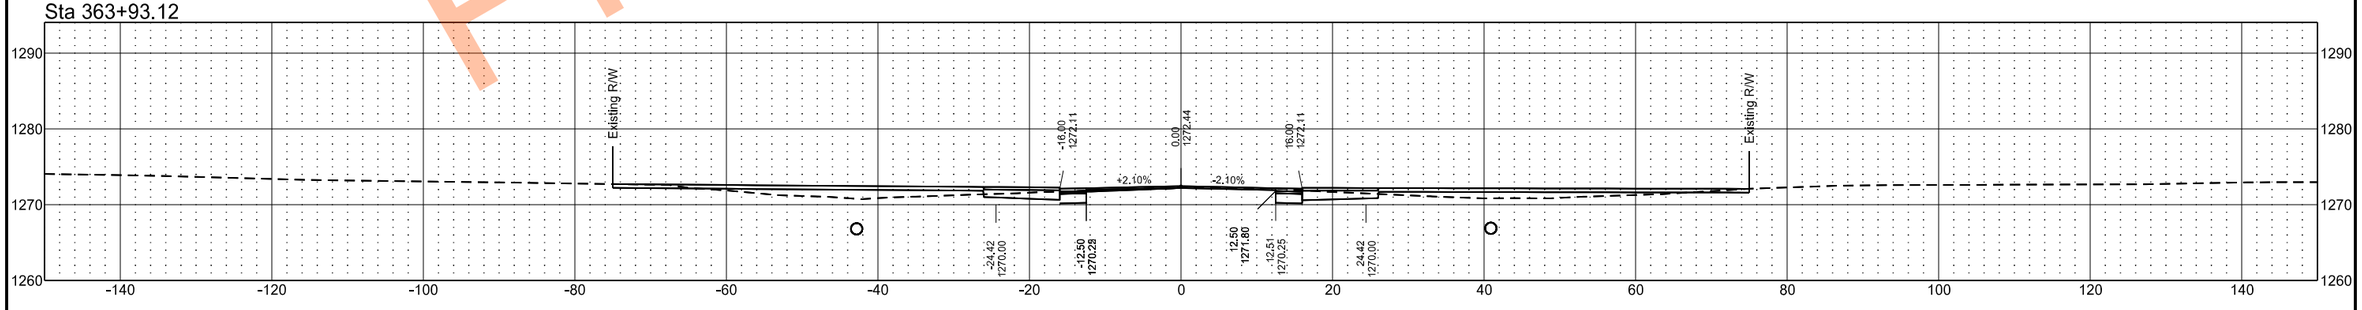

Preliminary Plans

EX32

STATE	PROJECT NO.	SECTION NO.	SHEET NO.
ND	SS-XA-8-032(046)000	200	163

Sta 370+00.00

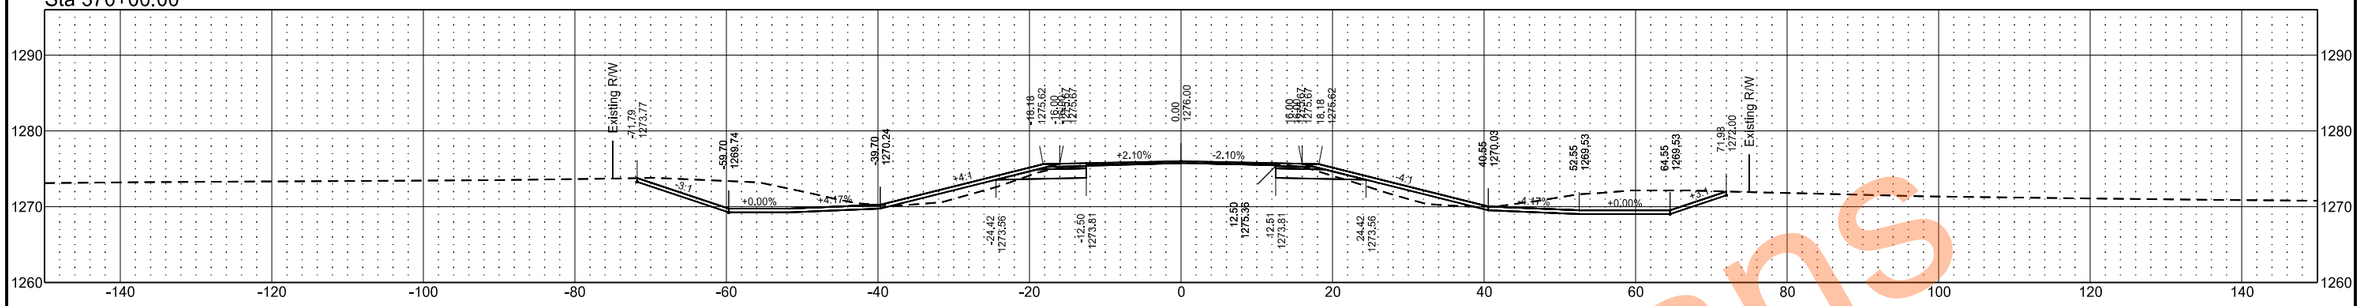

Sta 369+00.00

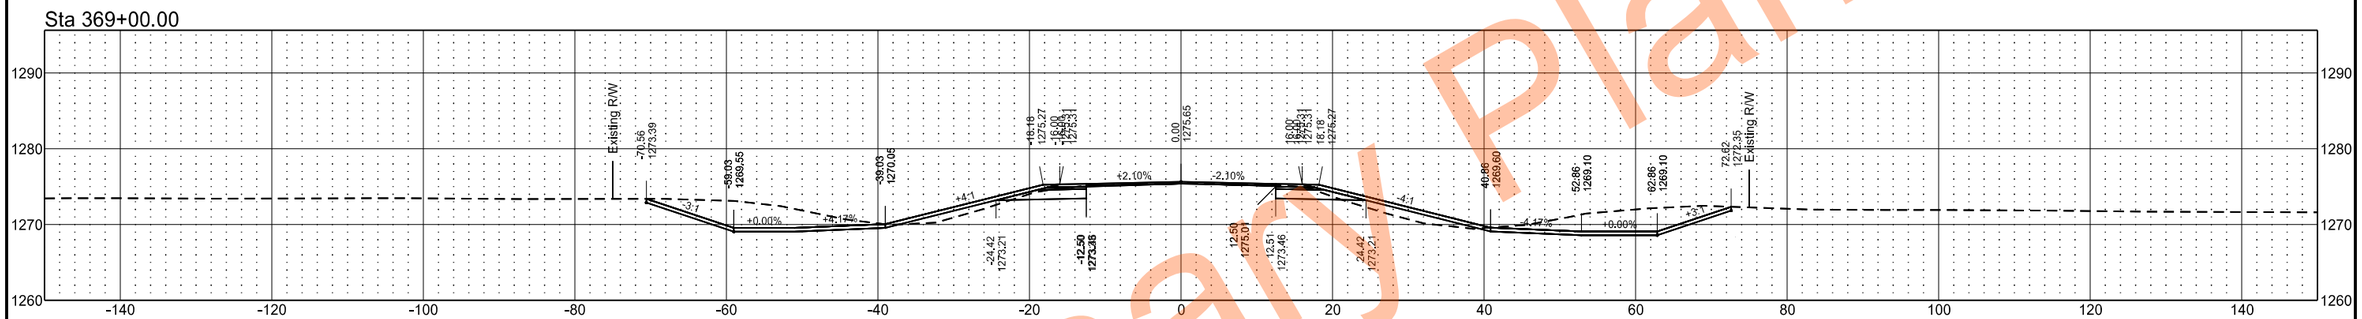

Sta 368+00.00

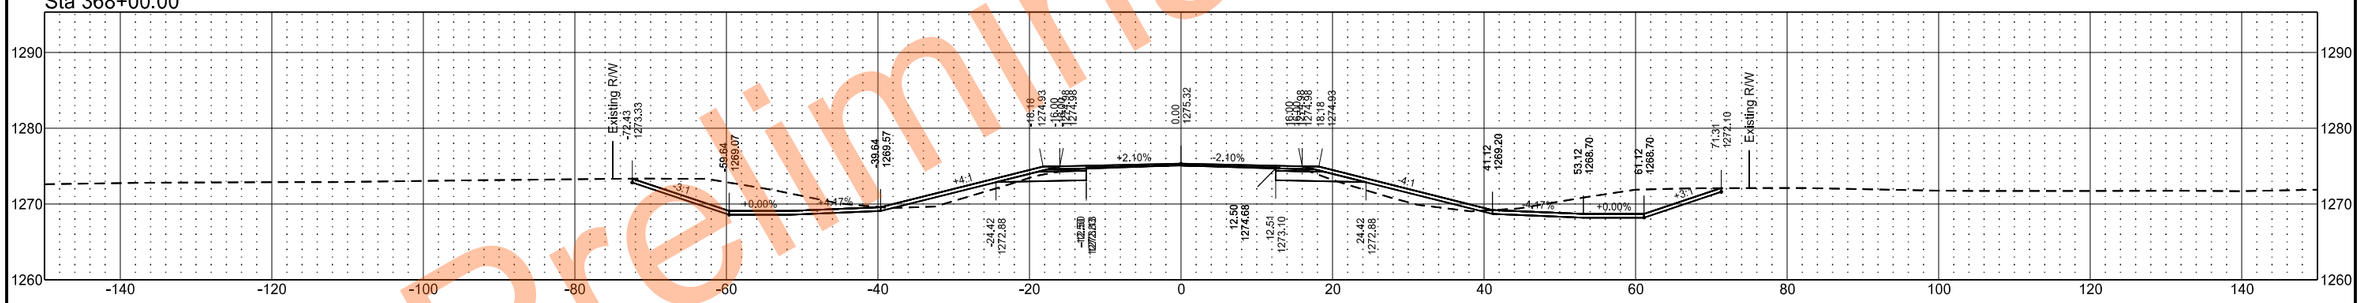

Sta 367+00.00

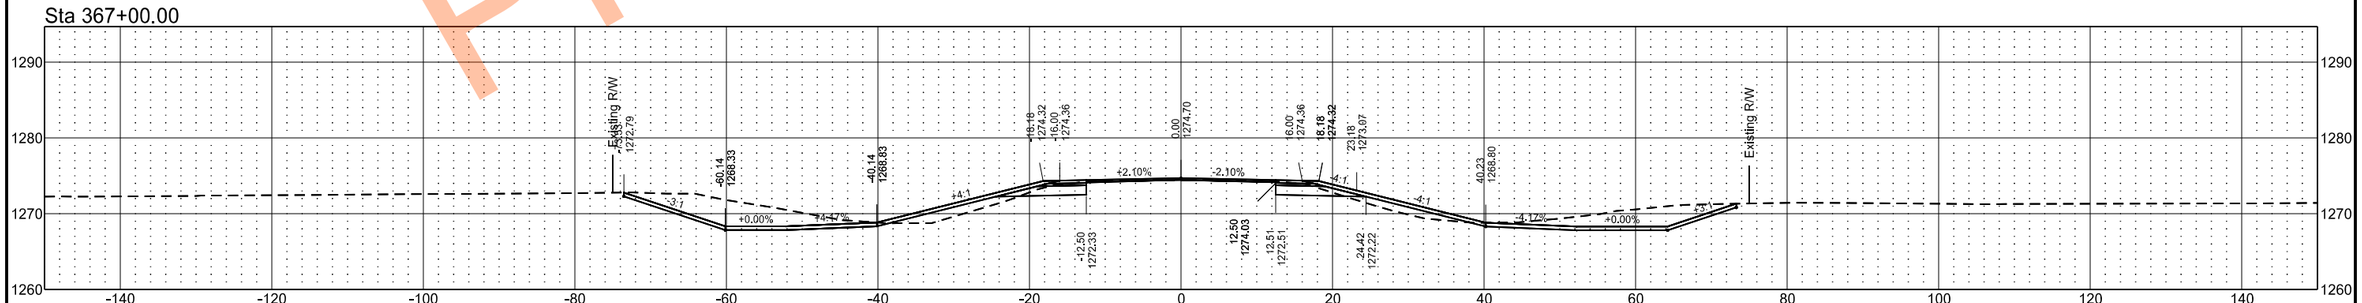

Preliminary Plans

EX32

	STATE	PROJECT NO.	SECTION NO.	SHEET NO.
	ND	SS-XA-8-032(046)000	200	164

Sta 373+00.00

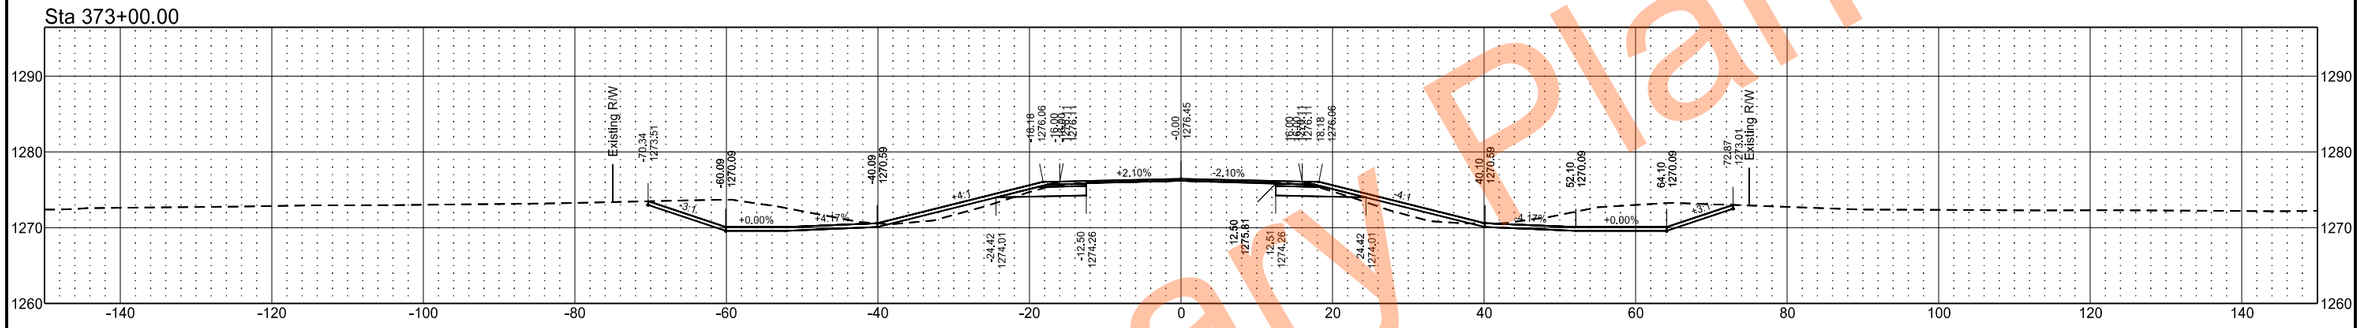

Sta 372+00.00

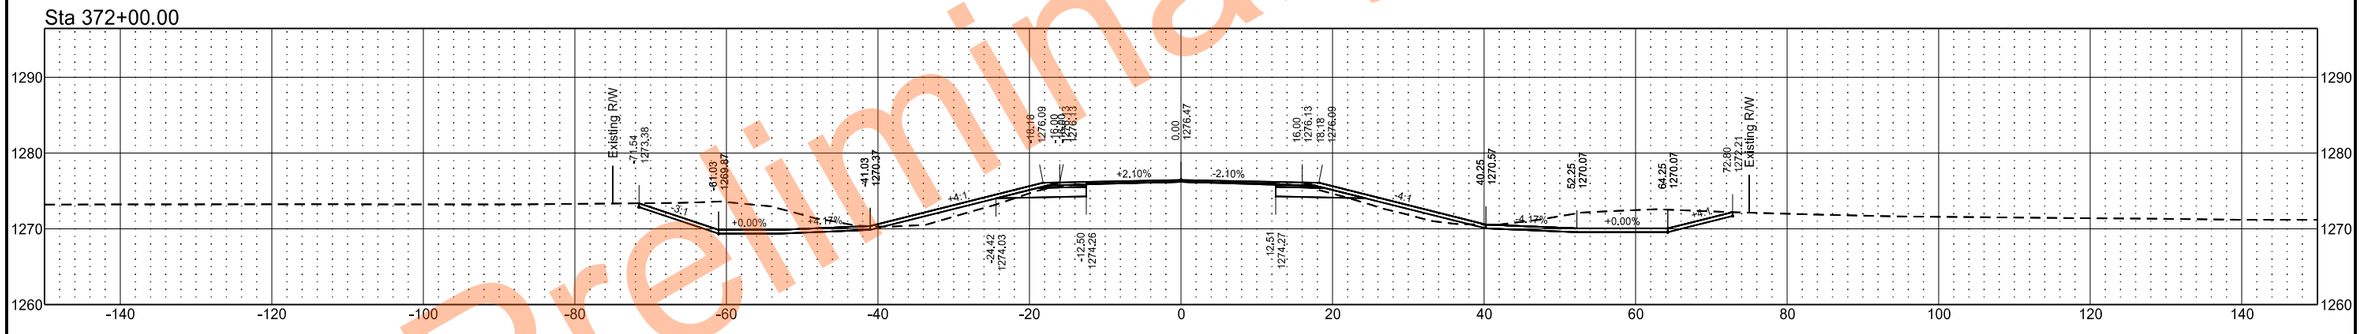

Sta 371+00.00

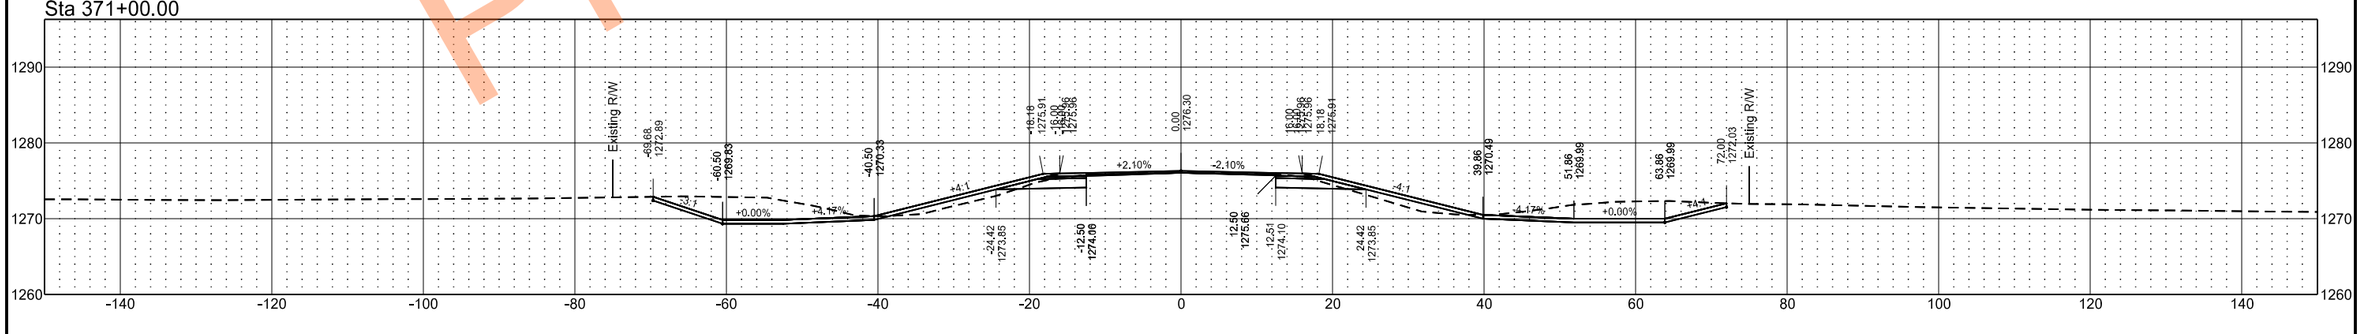

Preliminary Plans

EX32

	STATE	PROJECT NO.	SECTION NO.	SHEET NO.
	ND	SS-XA-8-032(046)000	200	165

Sta 377+00.00

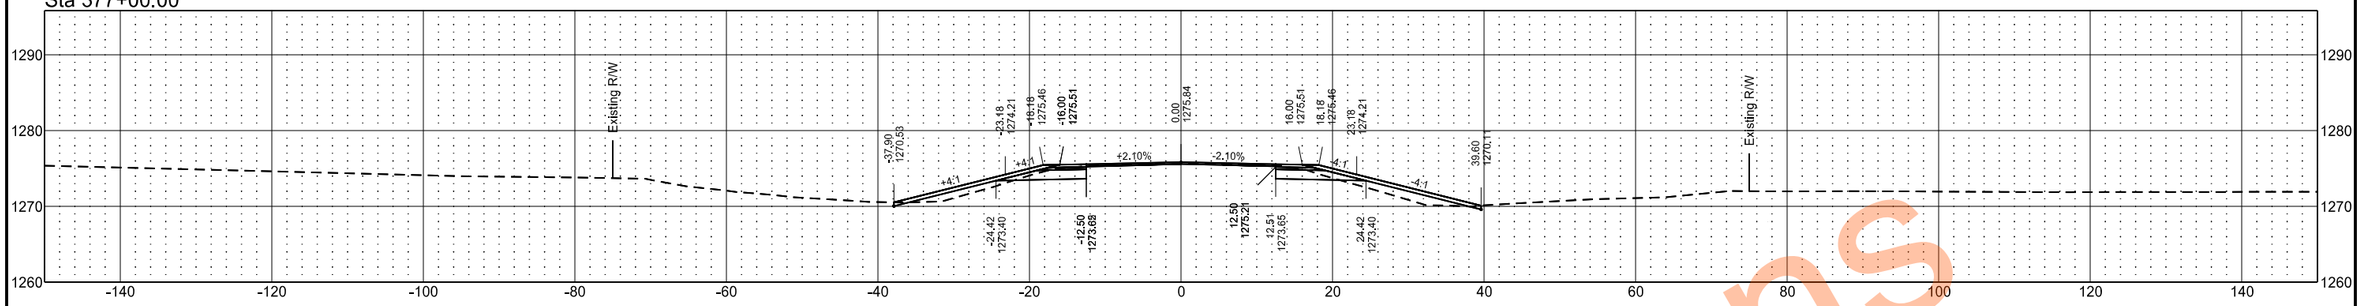

Sta 376+00.00

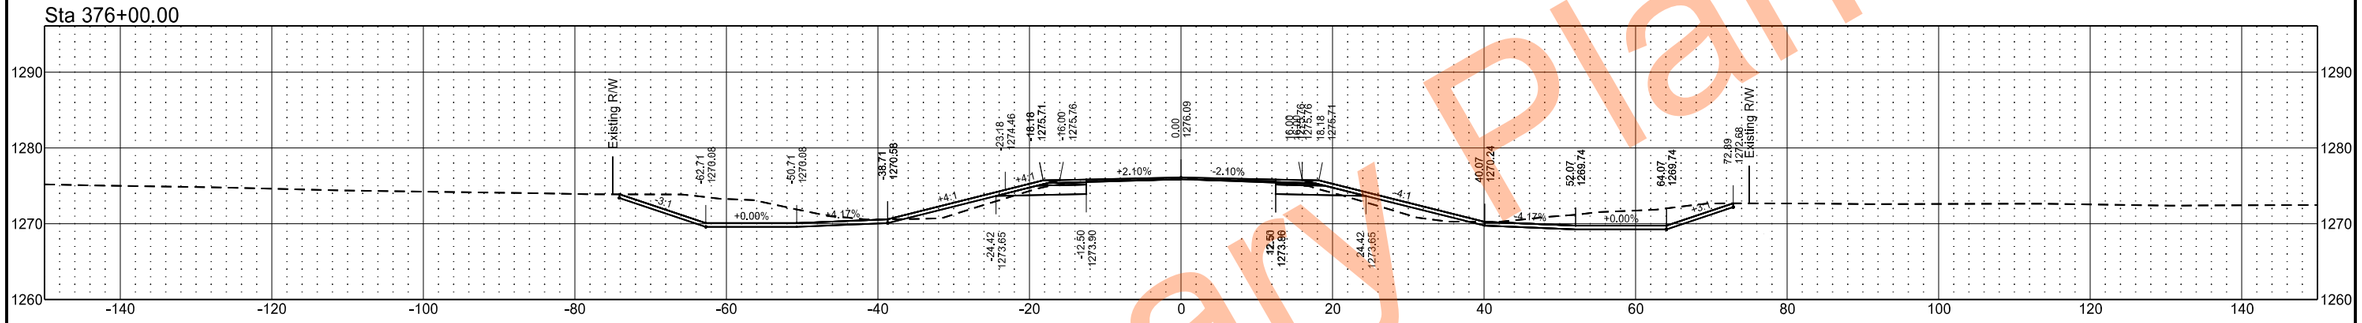

Sta 375+00.00

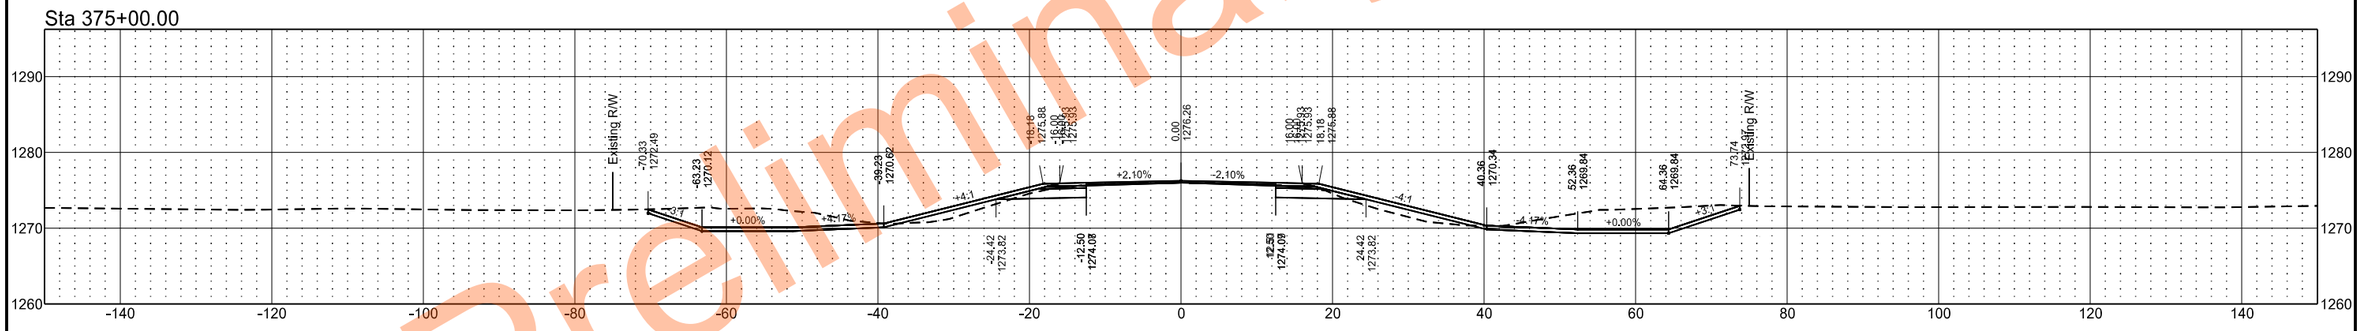

Sta 374+00.00

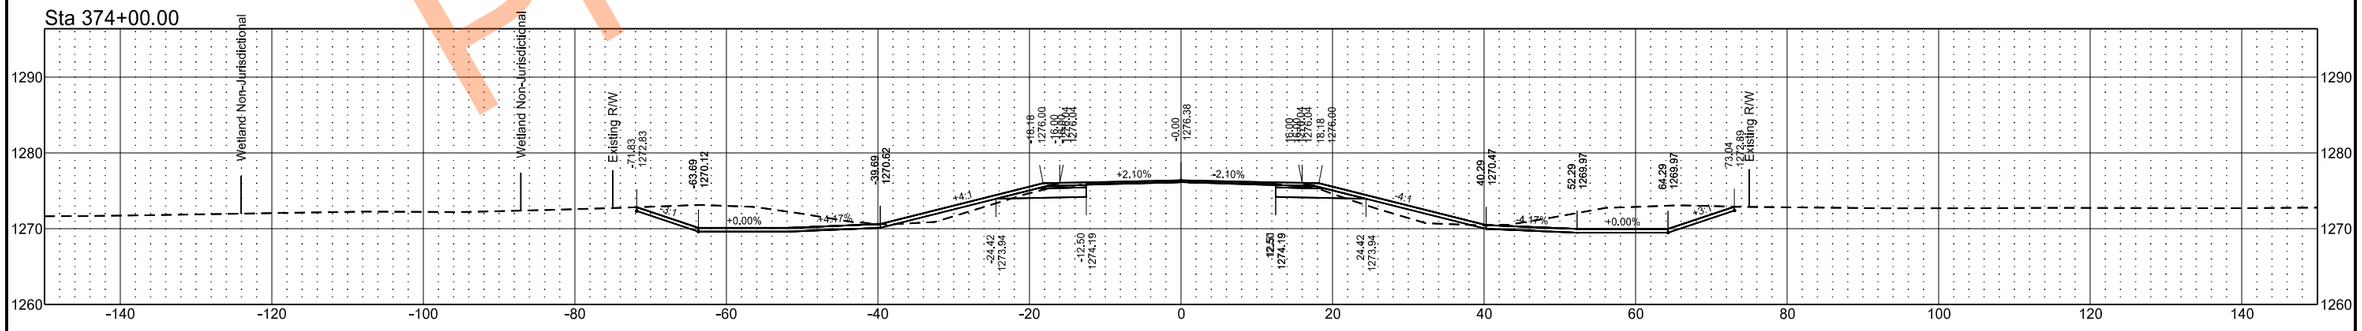

Preliminary Plans

EX32

	STATE	PROJECT NO.	SECTION NO.	SHEET NO.
	ND	SS-XA-8-032(046)000	200	166

Preliminary Plans

Sta 378+00.00

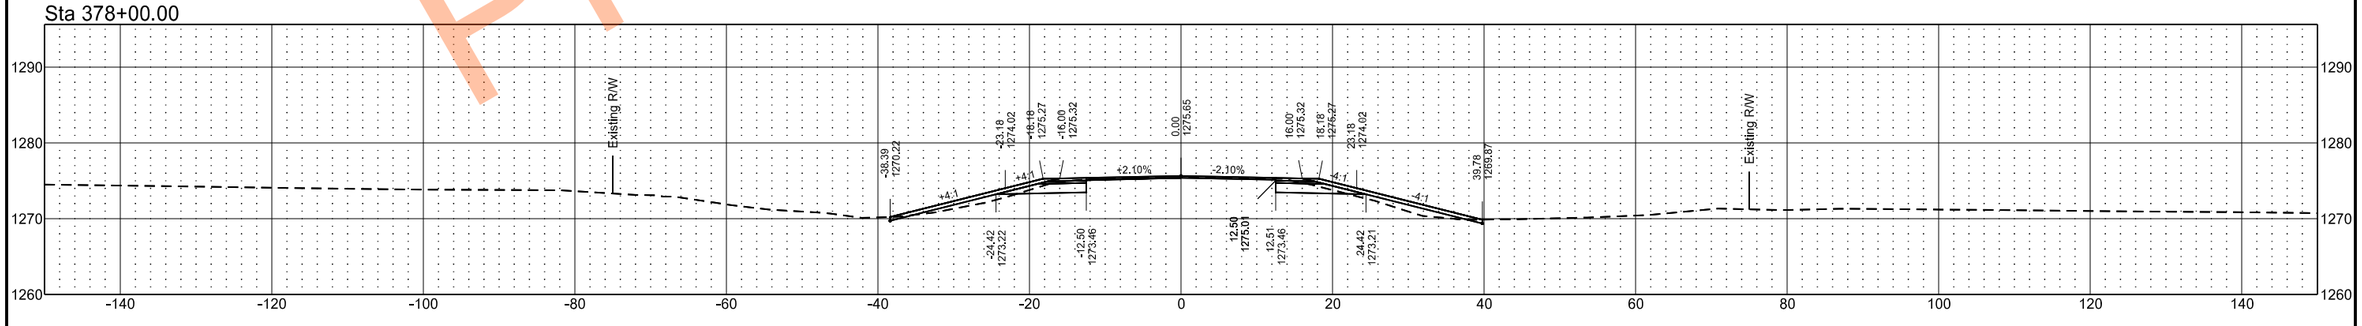

EX32

	STATE	PROJECT NO.	SECTION NO.	SHEET NO.
	ND	SS-XA-8-032(046)000	200	167

Sta 379+90.71

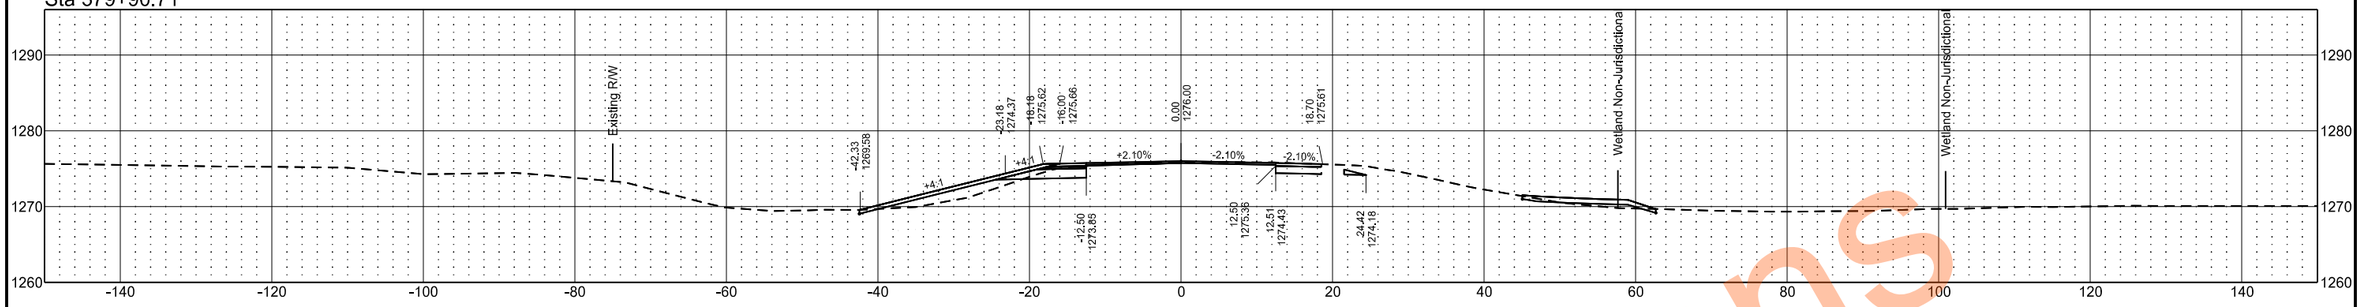

Sta 379+86.40

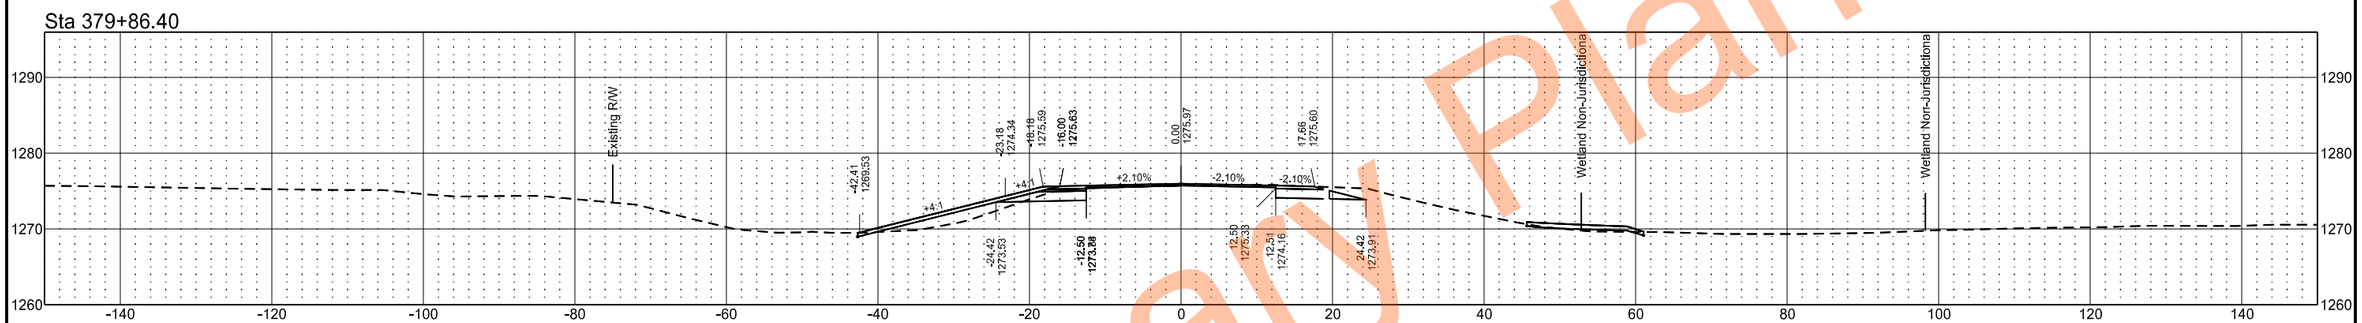

Sta 379+00.00

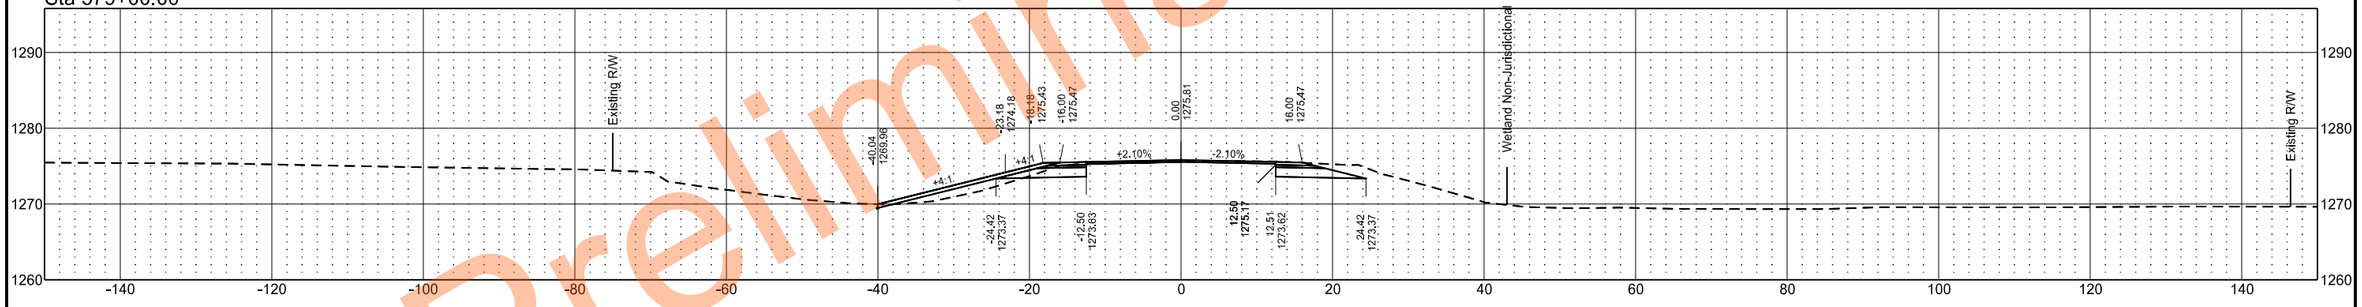

Sta 378+59.62

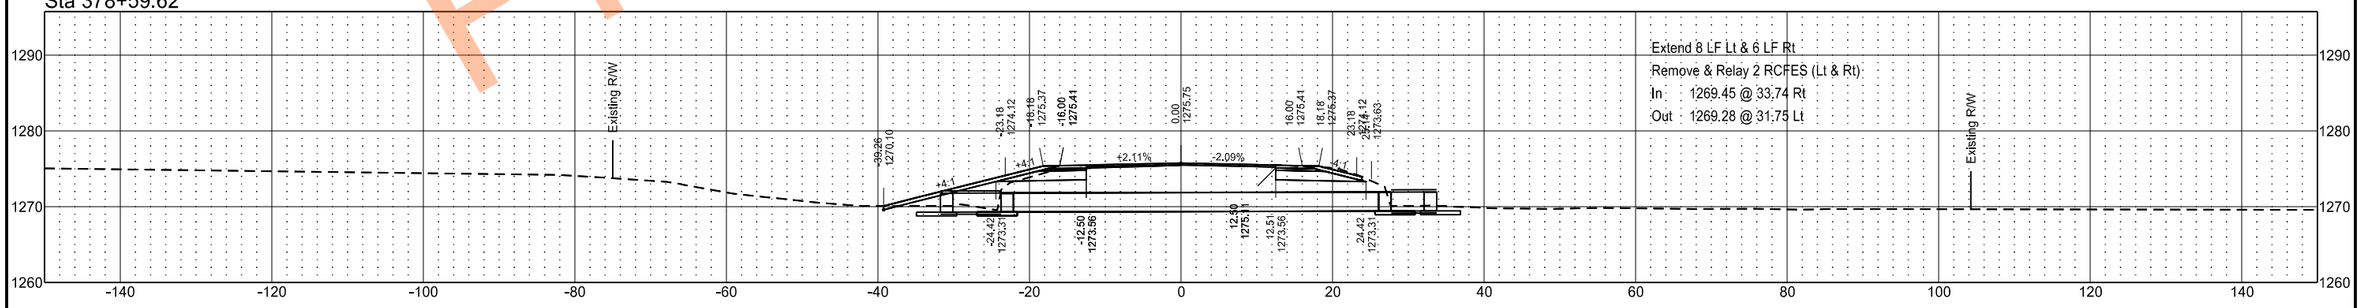

Preliminary Plans

EX32

	STATE	PROJECT NO.	SECTION NO.	SHEET NO.
	ND	SS-XA-8-032(046)000	200	168

Sta 380+25.32

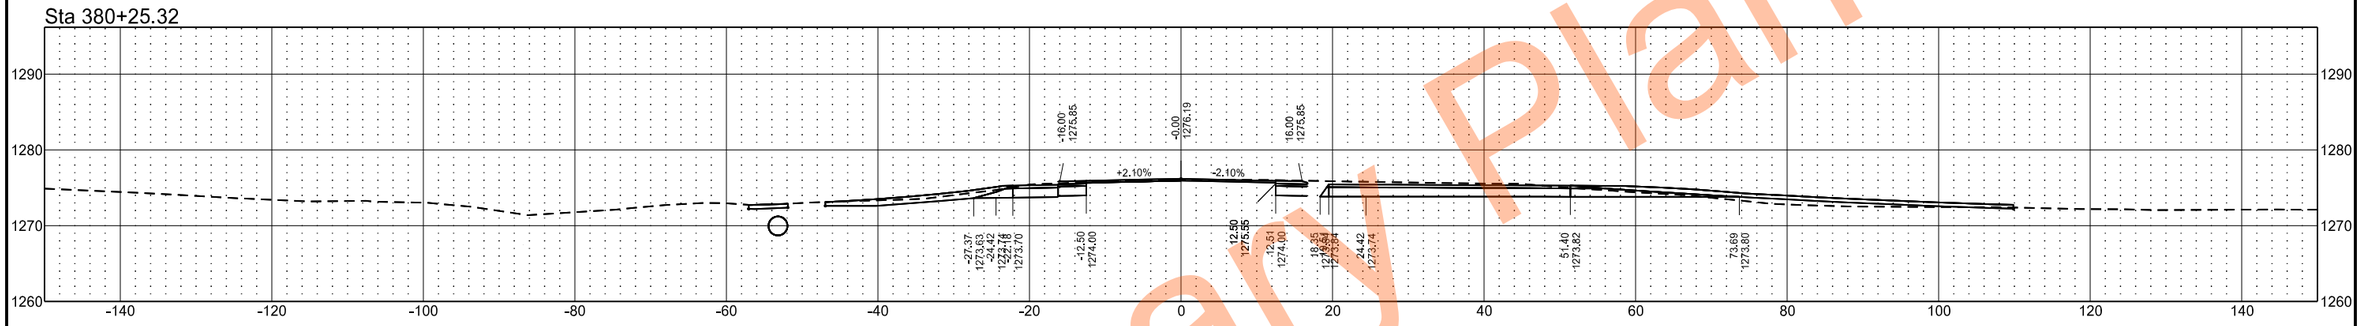

Sta 380+12.18

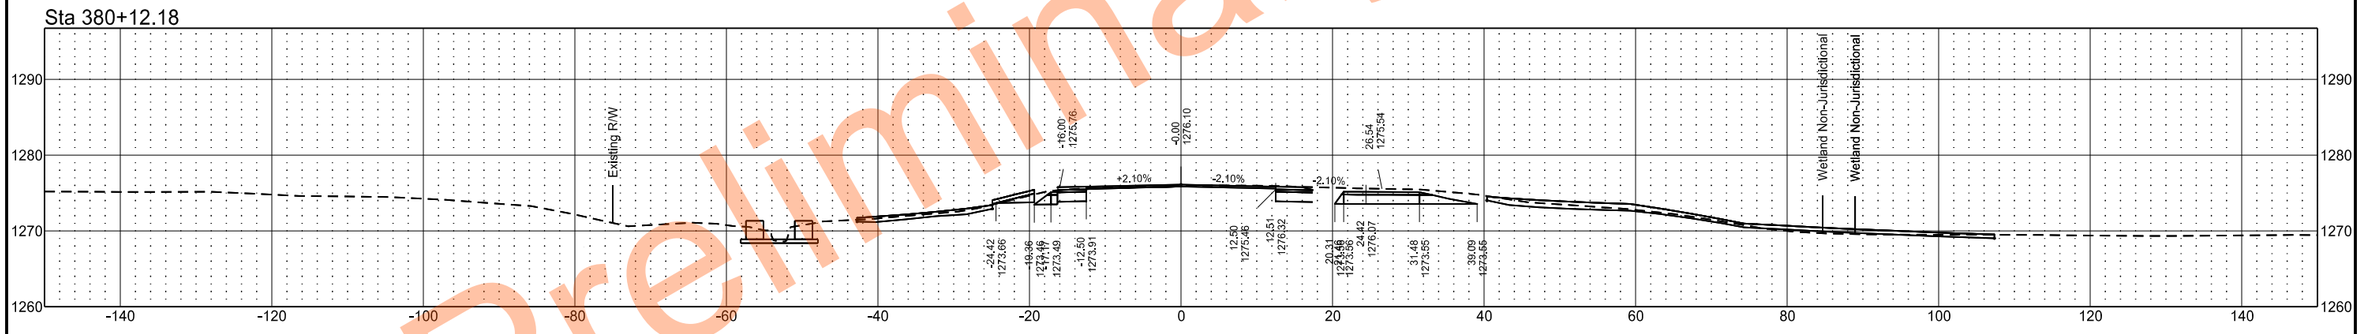

Sta 380+00.00

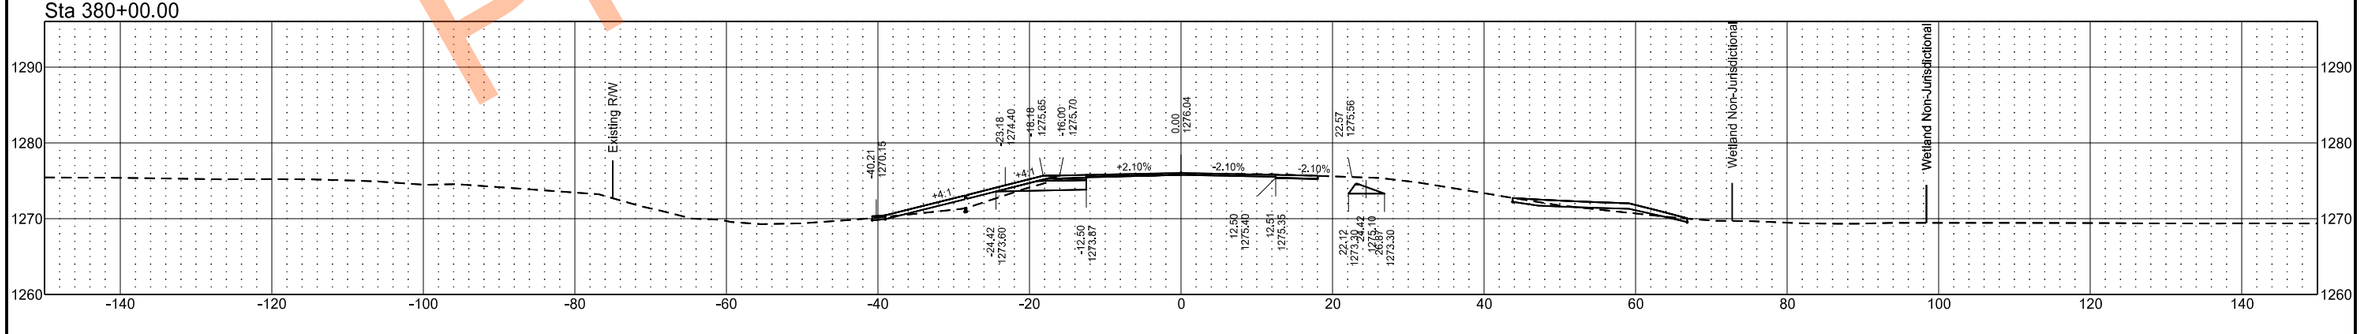

Preliminary Plans

EX32

	STATE	PROJECT NO.	SECTION NO.	SHEET NO.
	ND	SS-XA-8-032(046)000	200	169

Sta 382+00.00

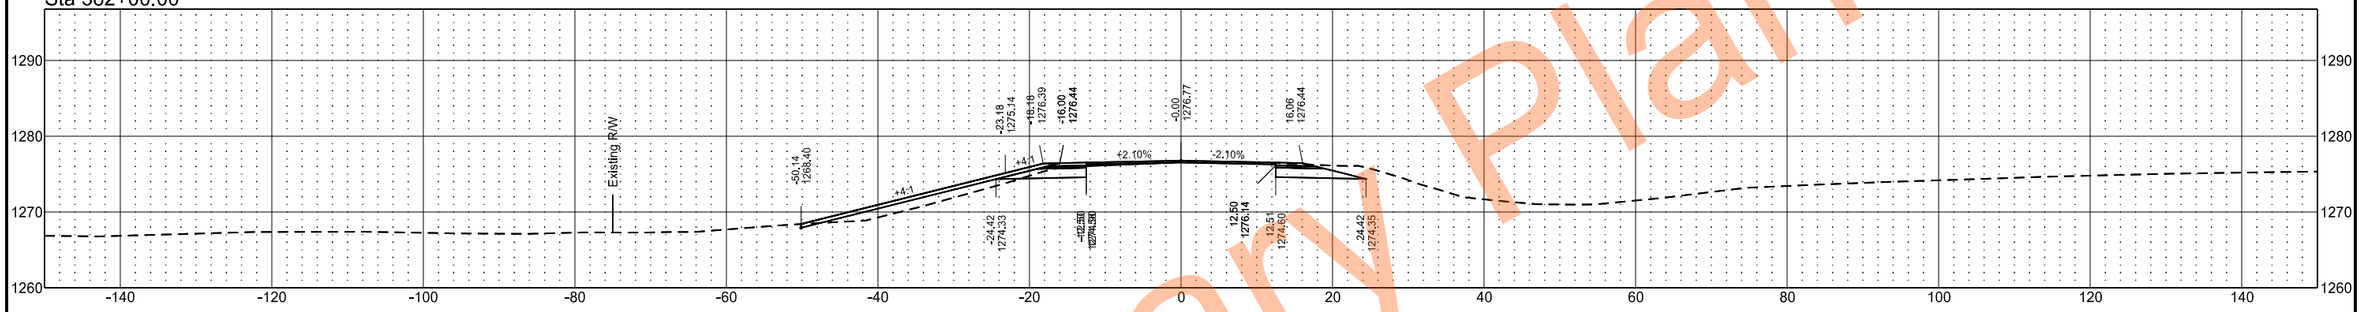

Sta 381+00.00

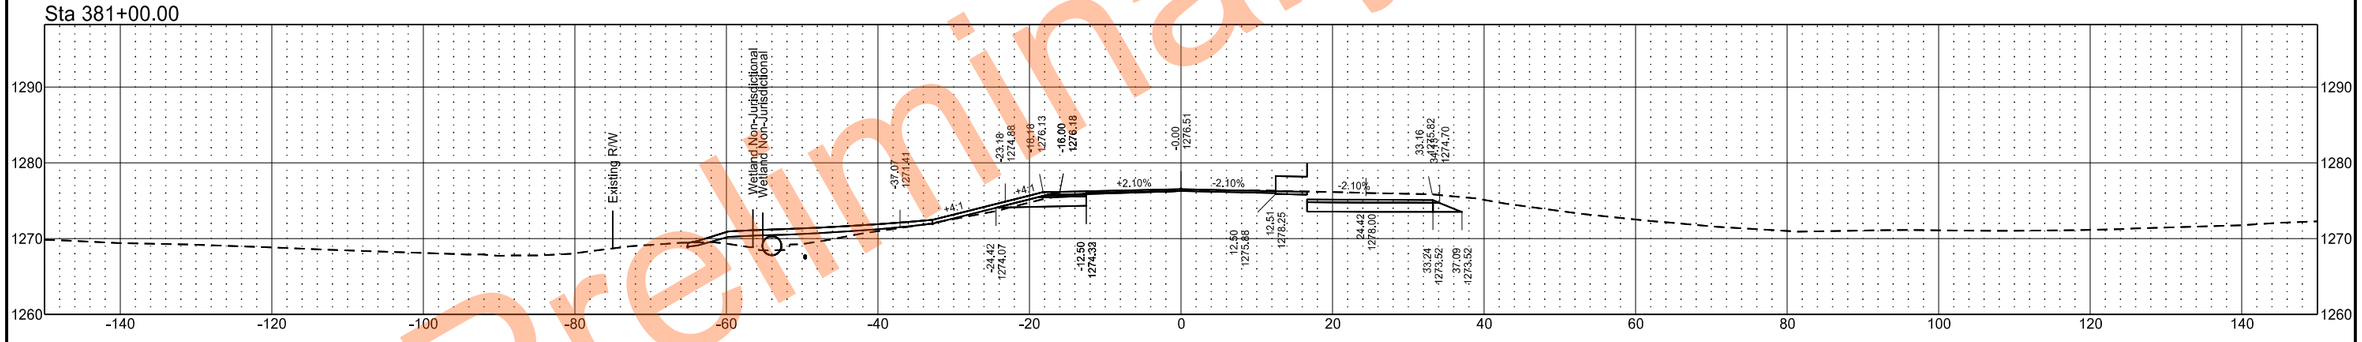

Sta 380+55.89

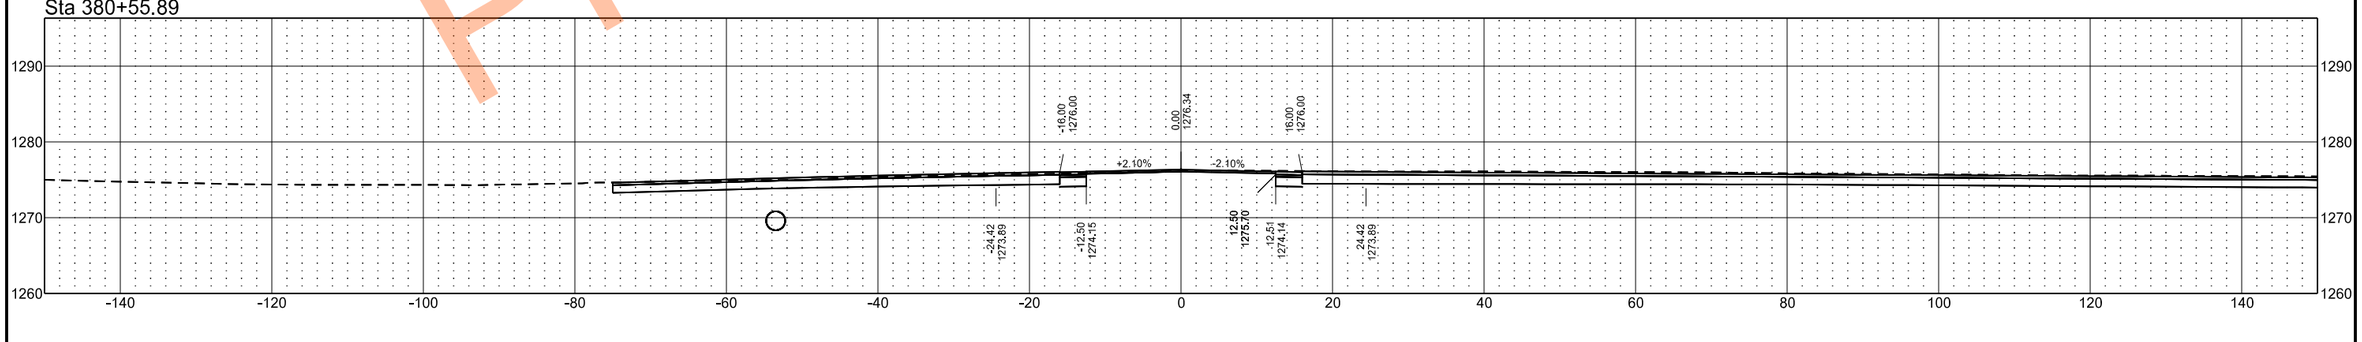

Preliminary Plans

EX32

	STATE	PROJECT NO.	SECTION NO.	SHEET NO.
	ND	SS-XA-8-032(046)000	200	170

Sta 384+00.00

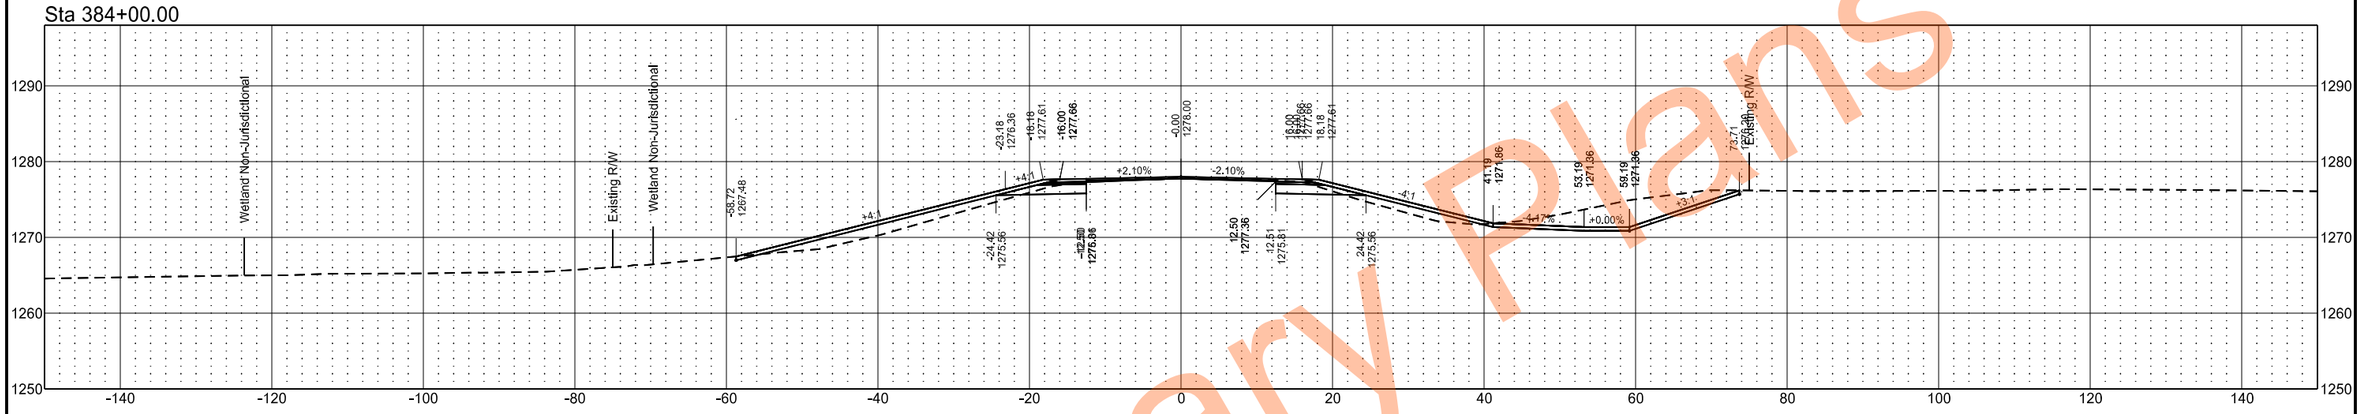

Sta 383+00.00

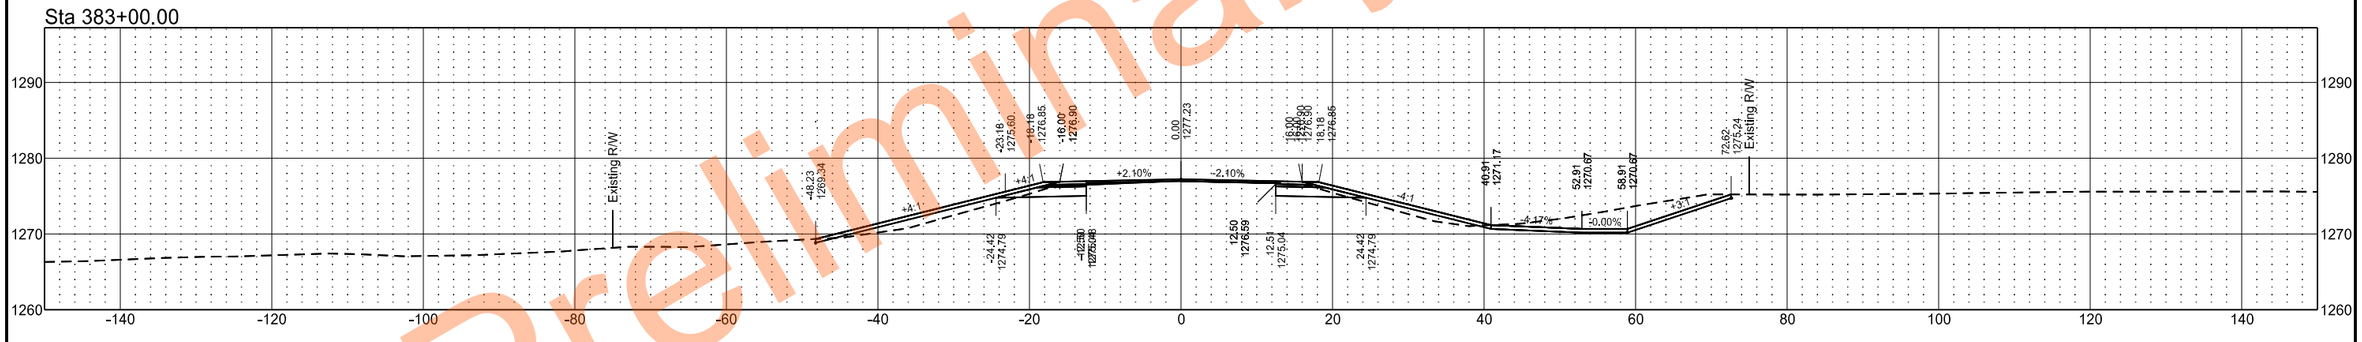

Sta 382+58.96

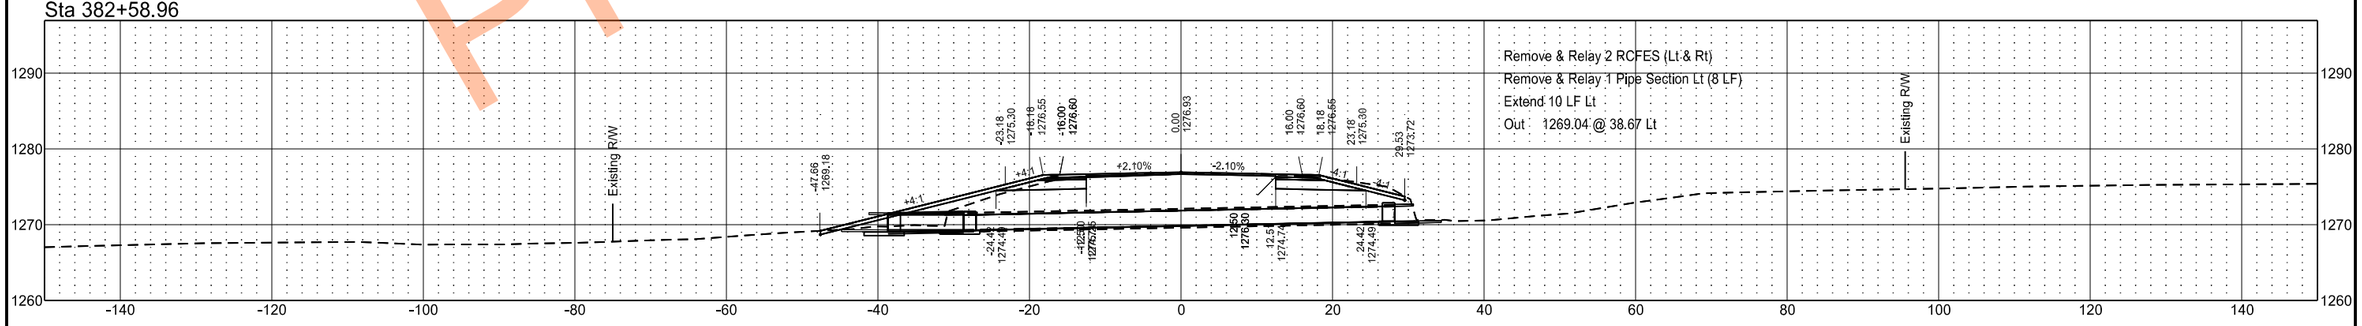

Preliminary Plans

EX32

	STATE	PROJECT NO.	SECTION NO.	SHEET NO.
	ND	SS-XA-8-032(046)000	200	171

Sta 387+00.00

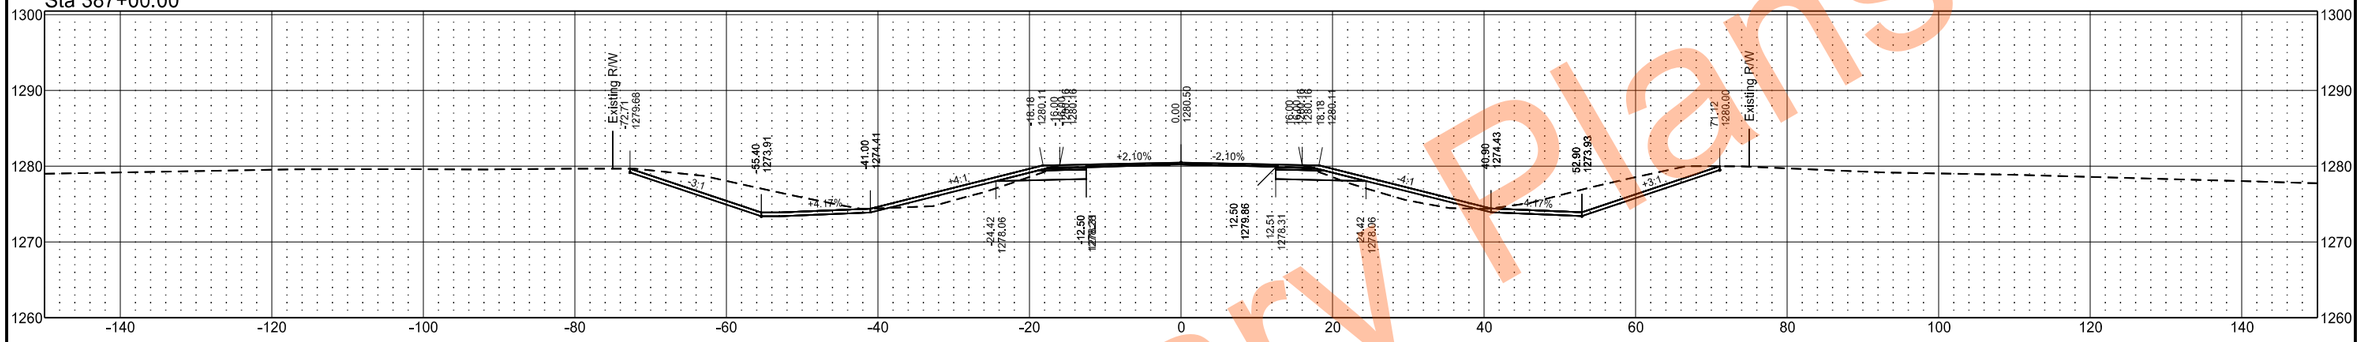

Sta 386+00.00

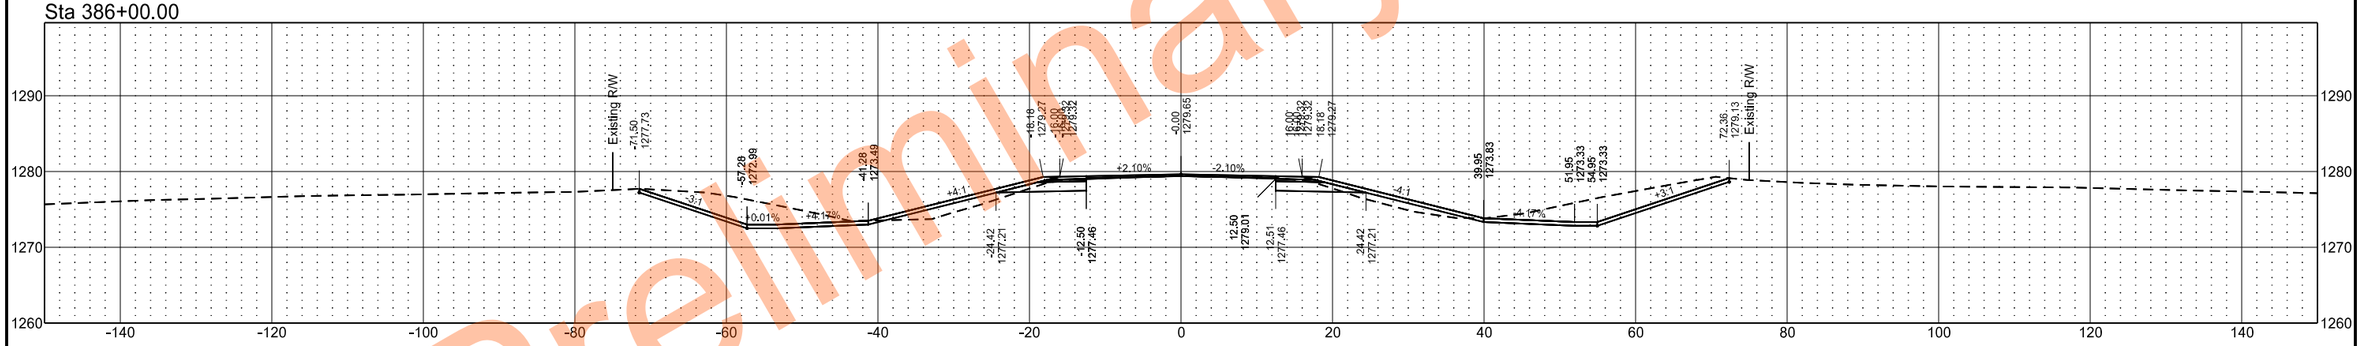

Sta 385+00.00

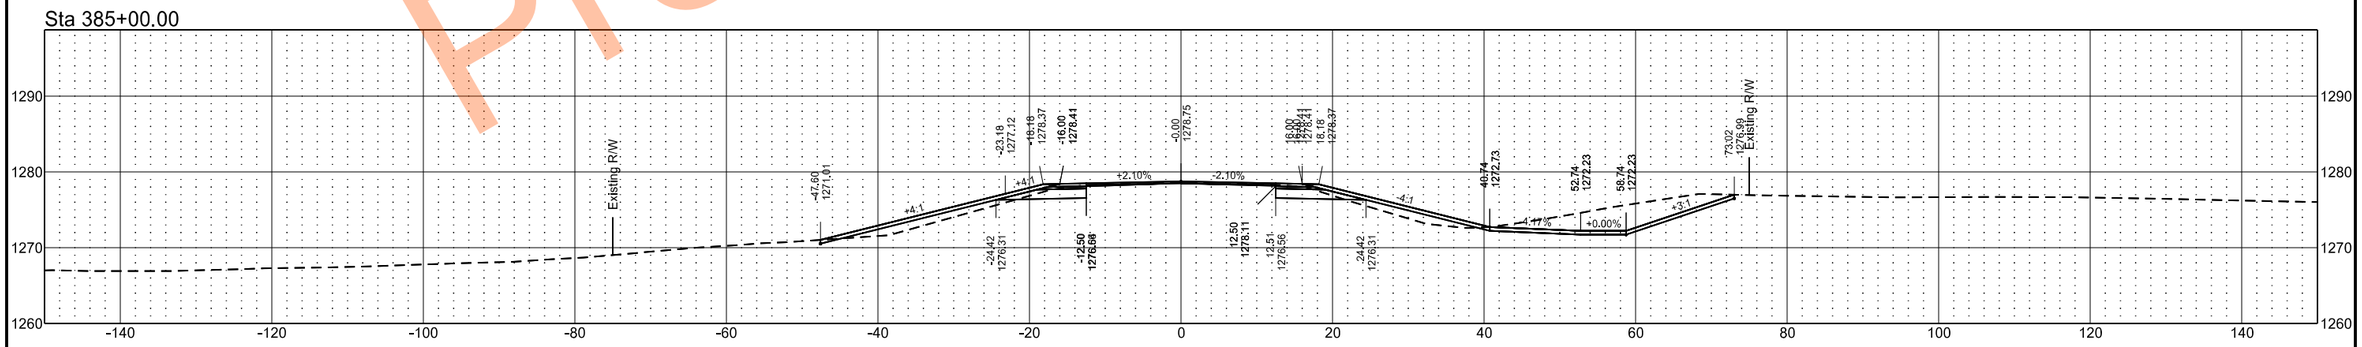

Preliminary Plans

EX32

	STATE	PROJECT NO.	SECTION NO.	SHEET NO.
	ND	SS-XA-8-032(046)000	200	172

Sta 390+00.00

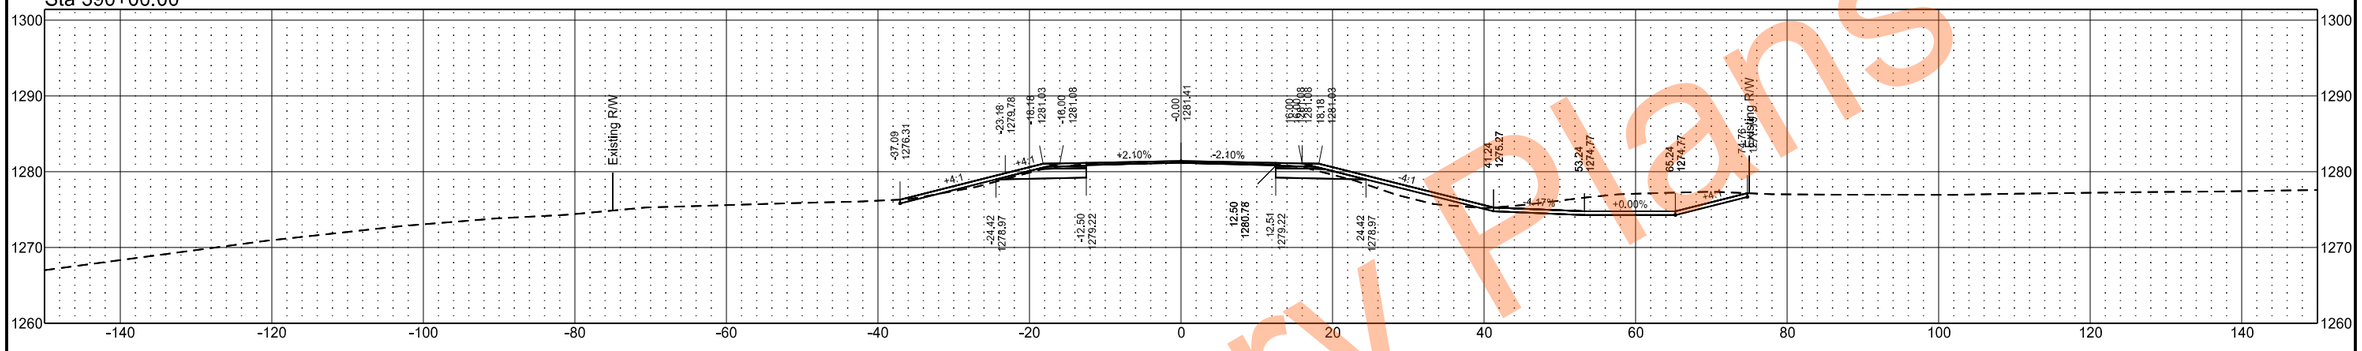

Sta 389+00.00

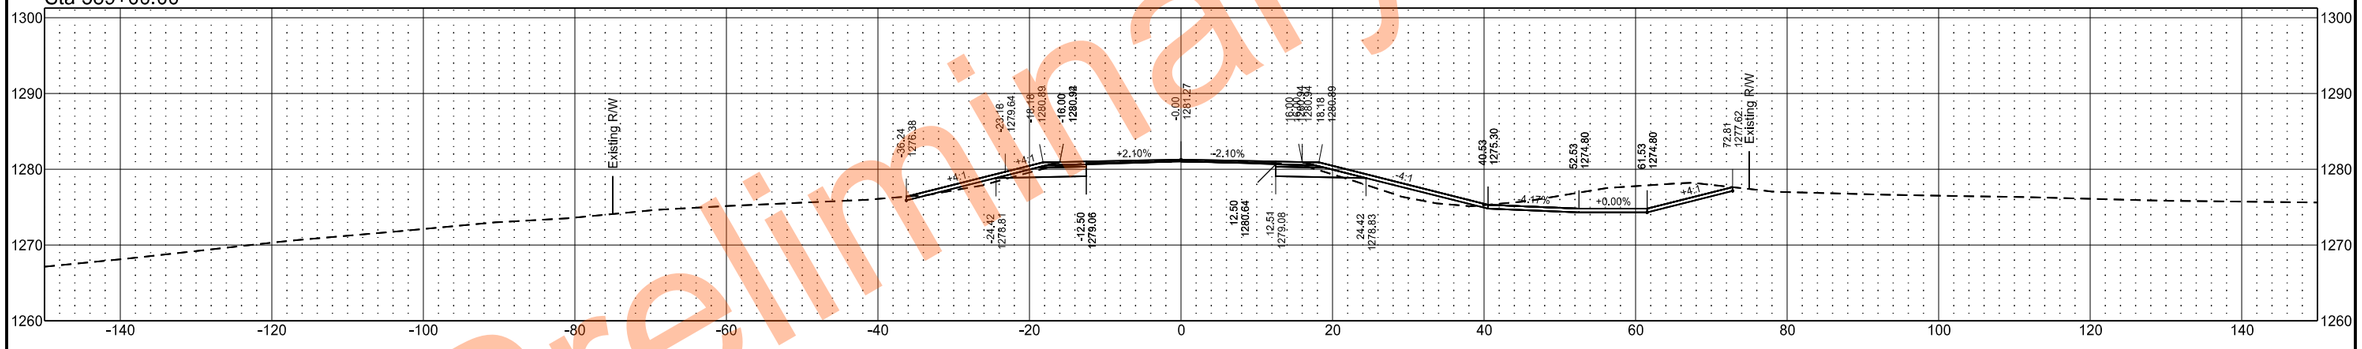

Sta 388+00.00

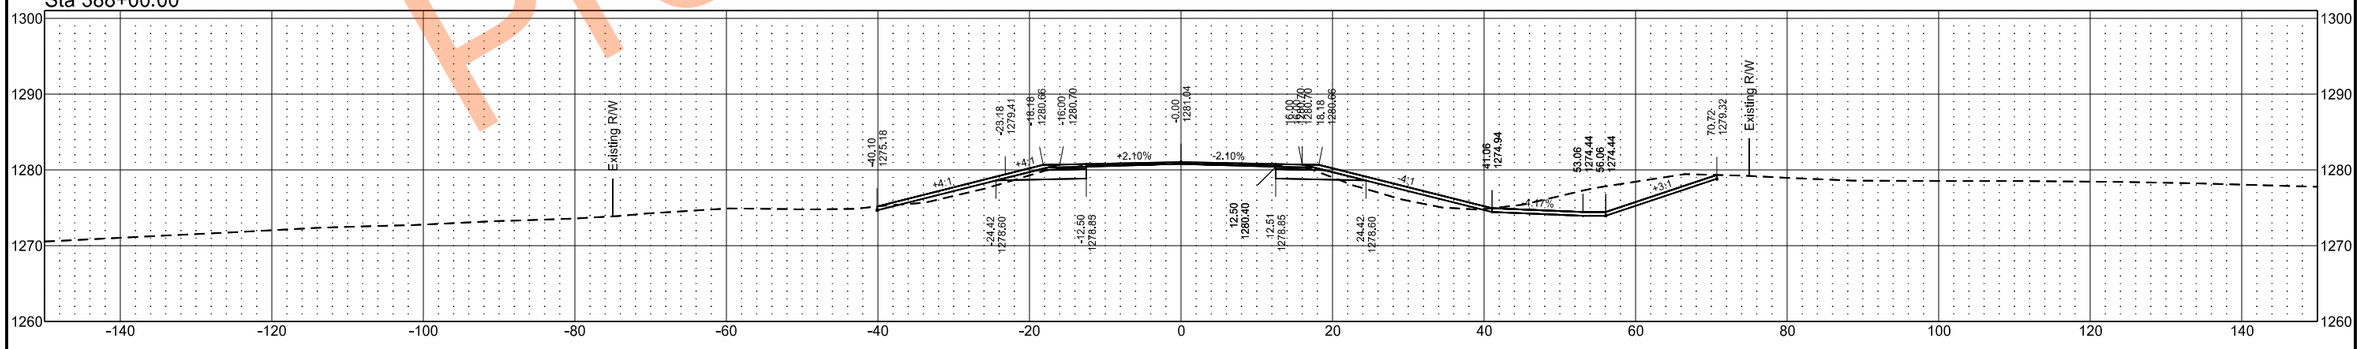

Preliminary Plans

EX32

	STATE	PROJECT NO.	SECTION NO.	SHEET NO.
	ND	SS-XA-8-032(046)000	200	173

Sta 393+00.00

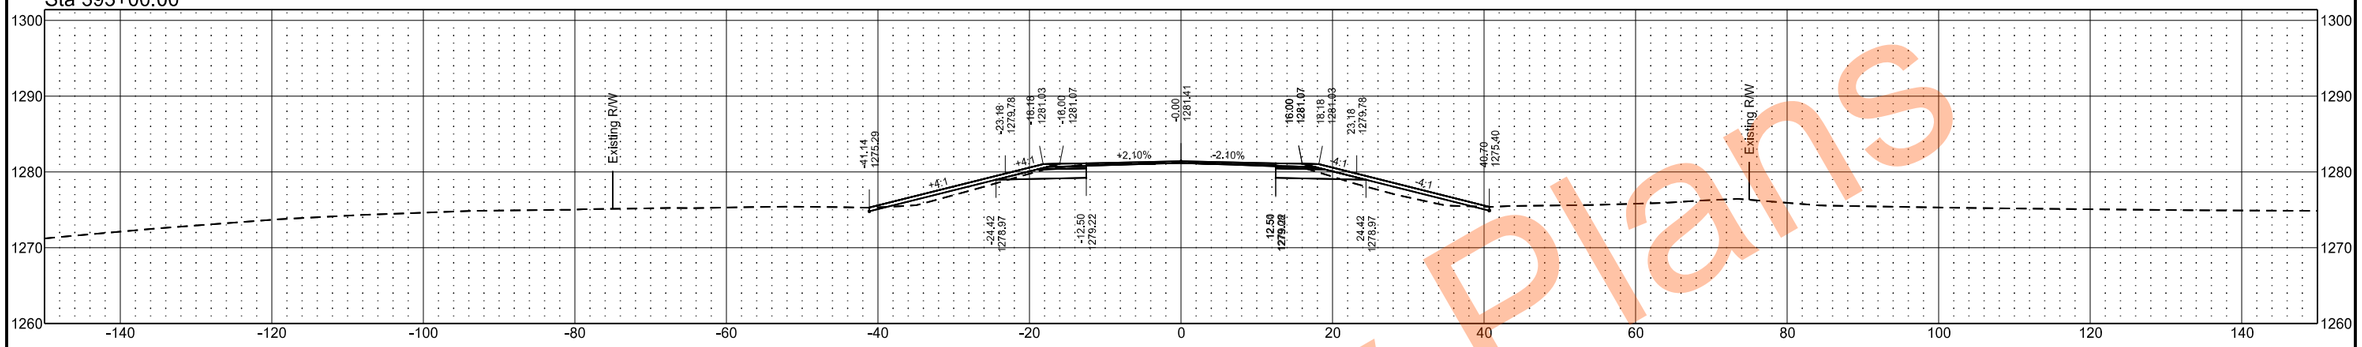

Sta 392+00.00

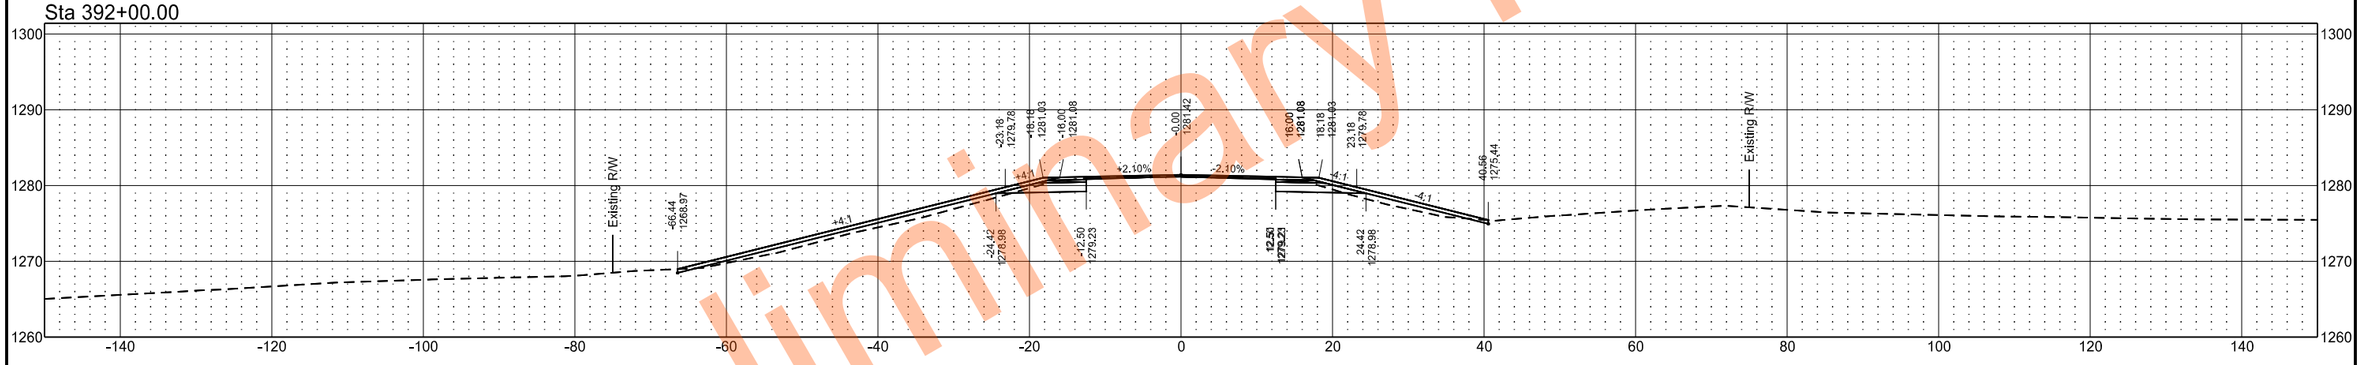

Sta 391+00.00

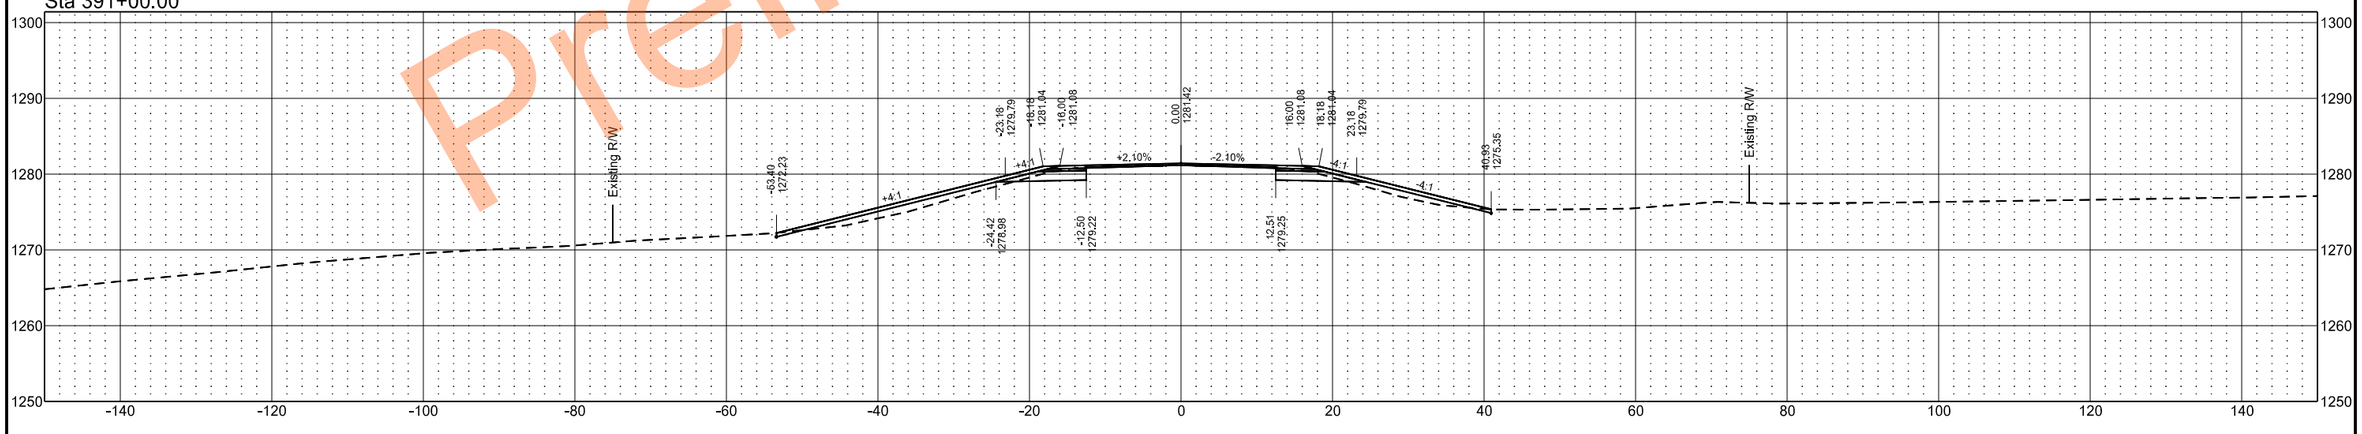

Preliminary Plans

EX32

	STATE	PROJECT NO.	SECTION NO.	SHEET NO.
	ND	SS-XA-8-032(046)000	200	174

Sta 395+93.05

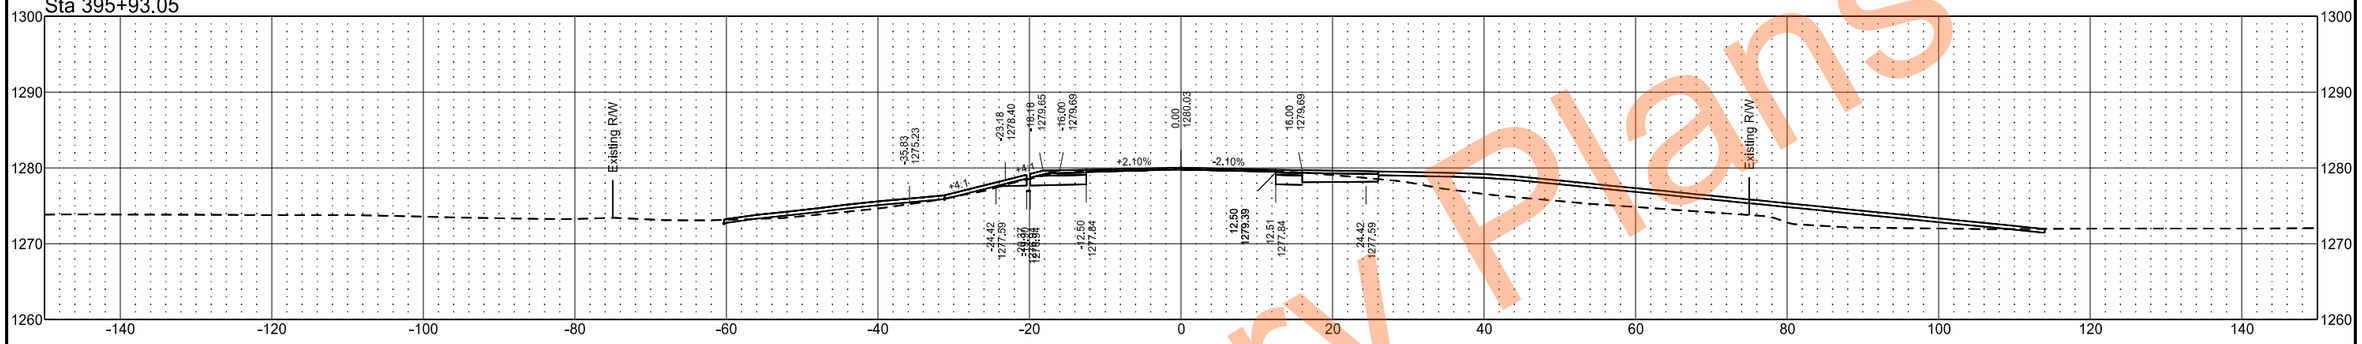

Sta 395+00.00

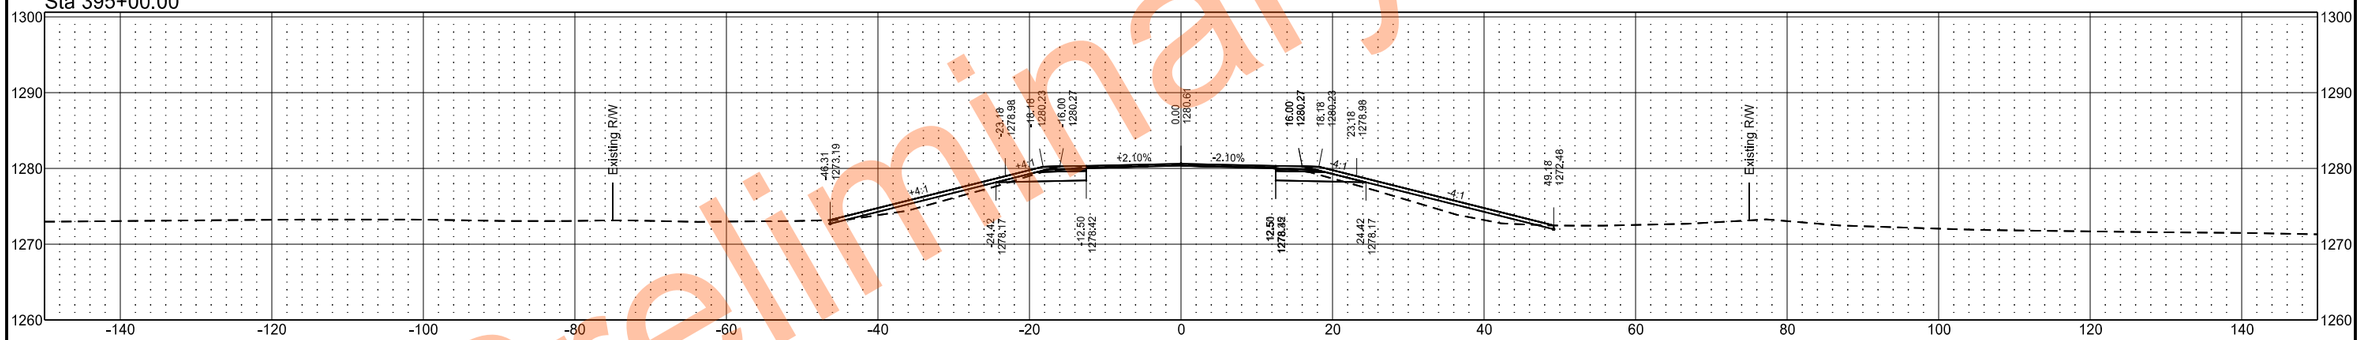

Sta 394+00.00

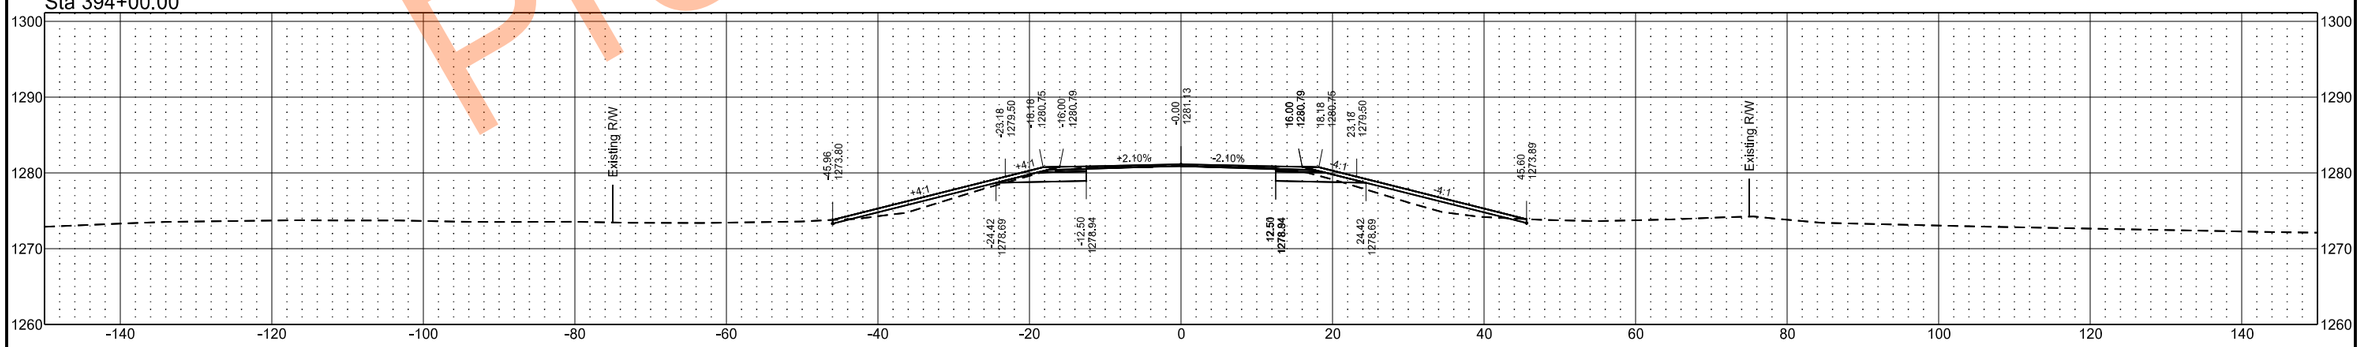

Preliminary Plans

EX32

	STATE	PROJECT NO.	SECTION NO.	SHEET NO.
	ND	SS-XA-8-032(046)000	200	175

Sta 397+00.00

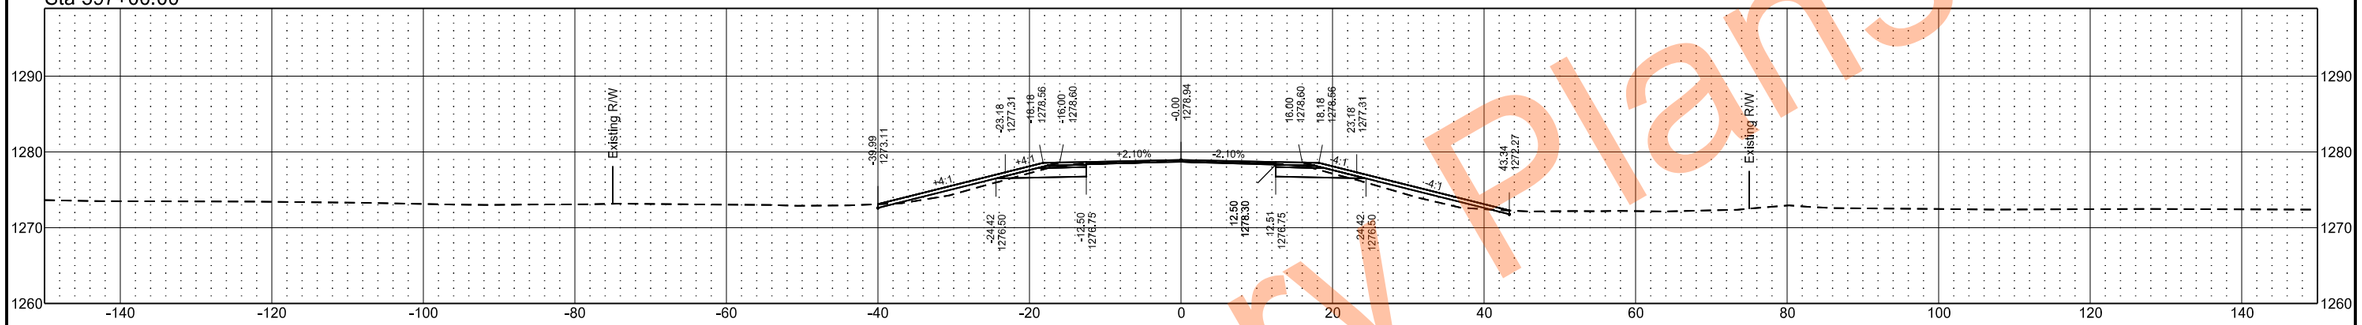

Sta 396+33.55

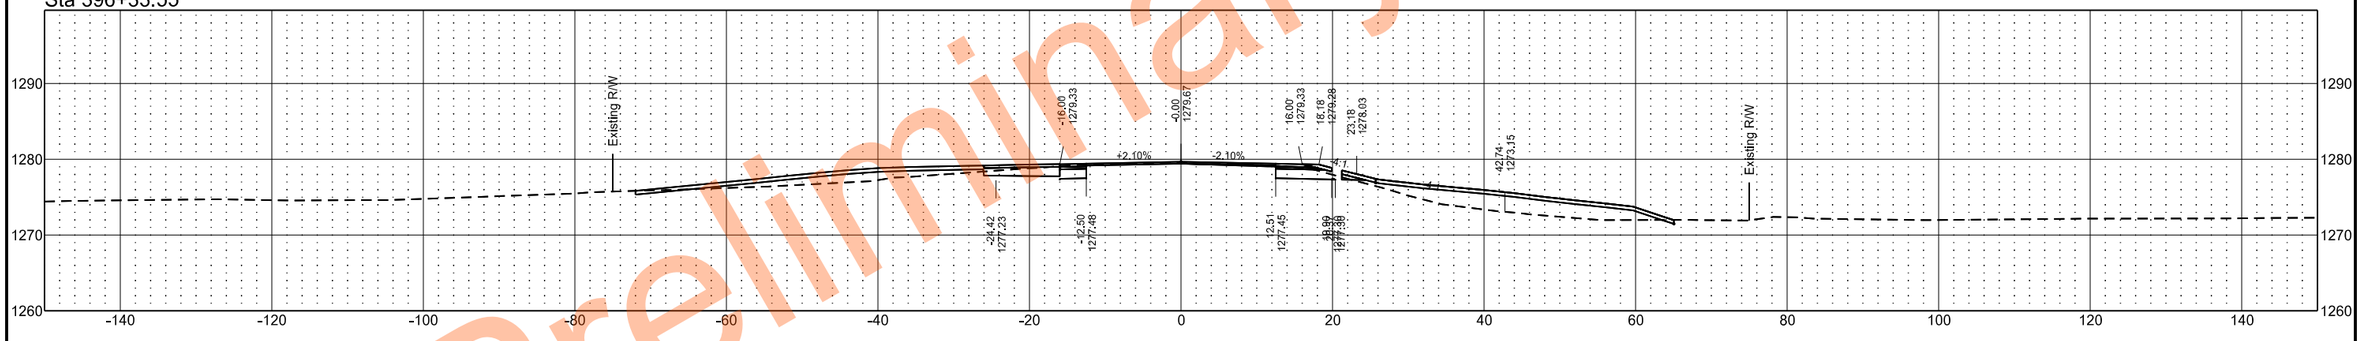

Sta 396+00.00

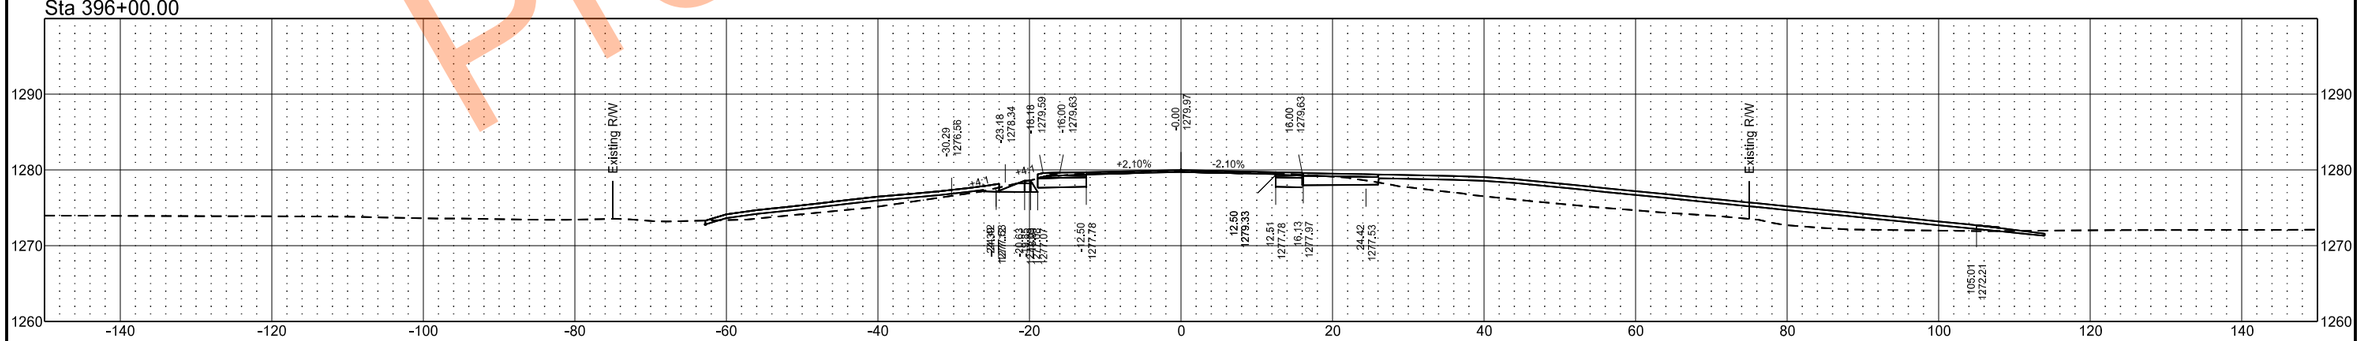

Preliminary Plans

EX32

	STATE	PROJECT NO.	SECTION NO.	SHEET NO.
	ND	SS-XA-8-032(046)000	200	176

Sta 401+00.00

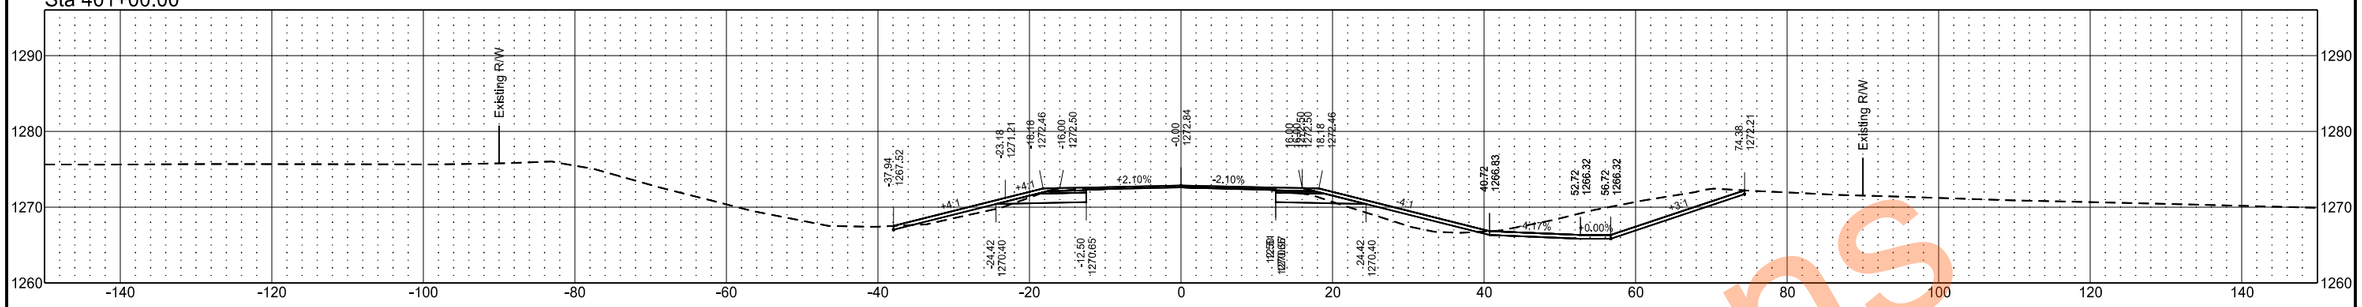

Sta 400+00.00

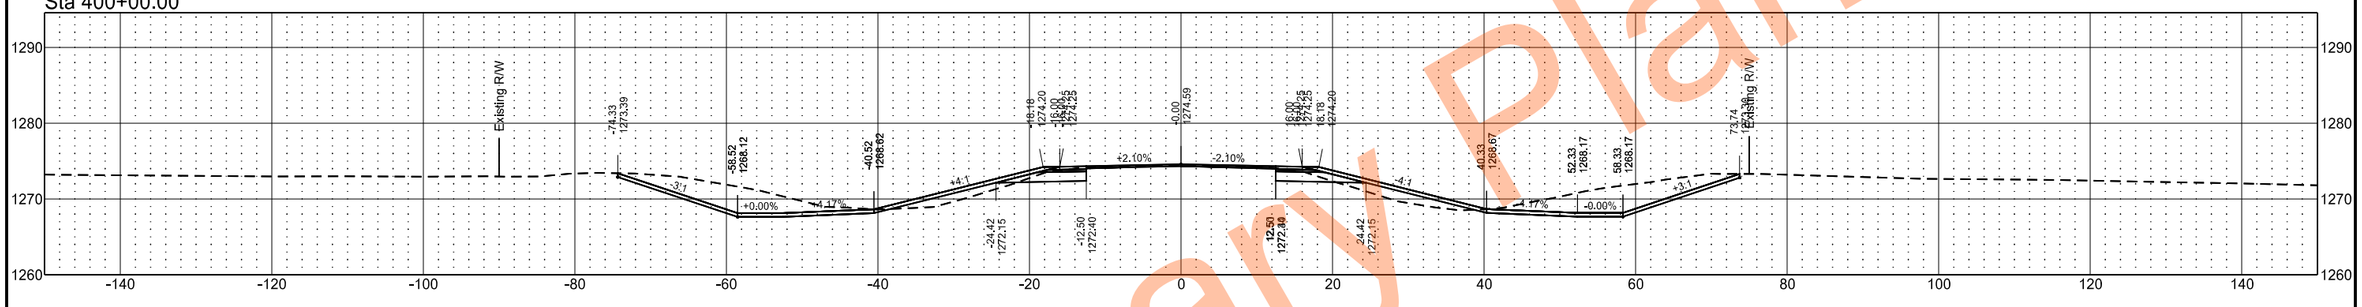

Sta 399+00.00

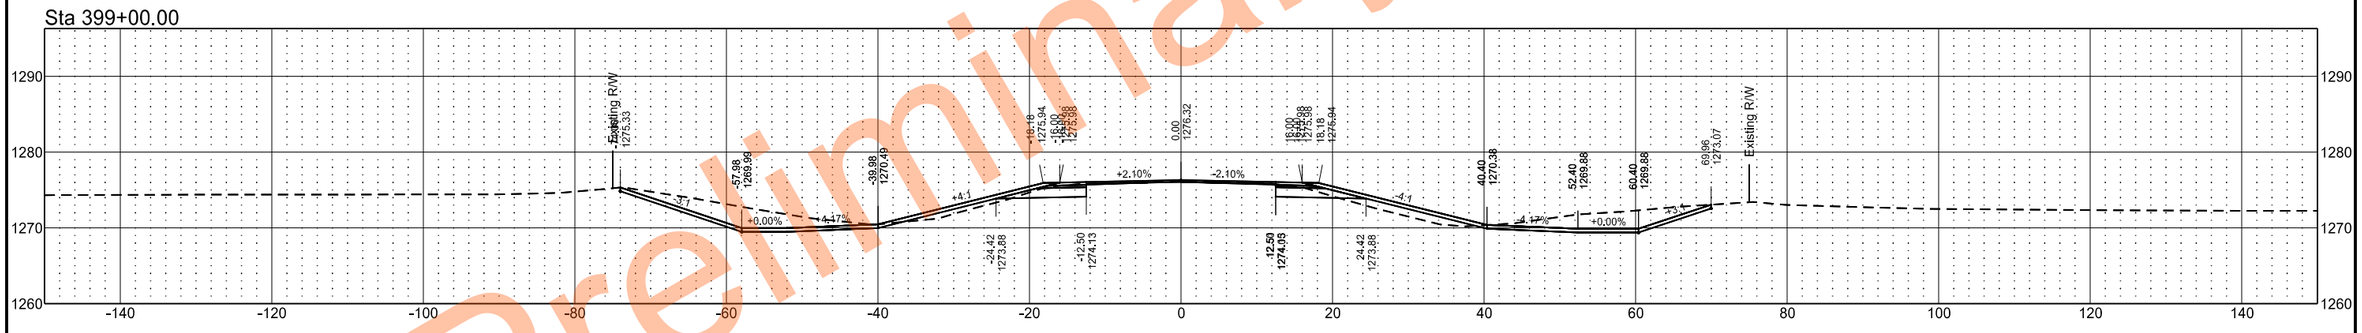

Sta 398+00.00

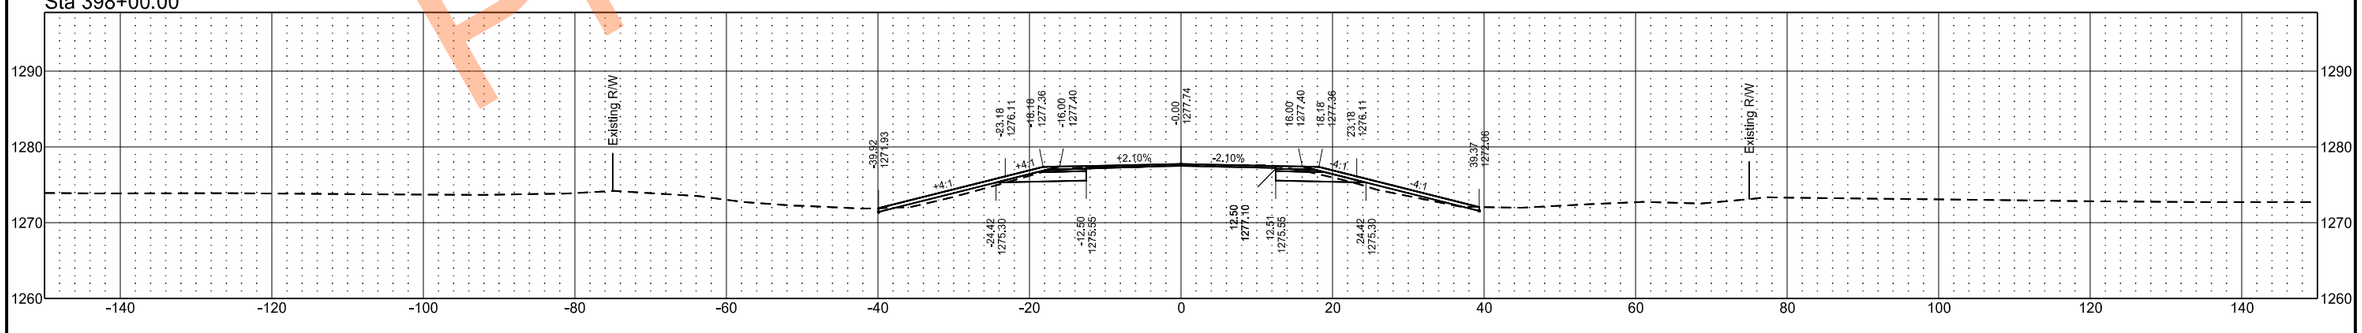

Preliminary Plans

EX32

	STATE	PROJECT NO.	SECTION NO.	SHEET NO.
	ND	SS-XA-8-032(046)000	200	177

Sta 404+00.00

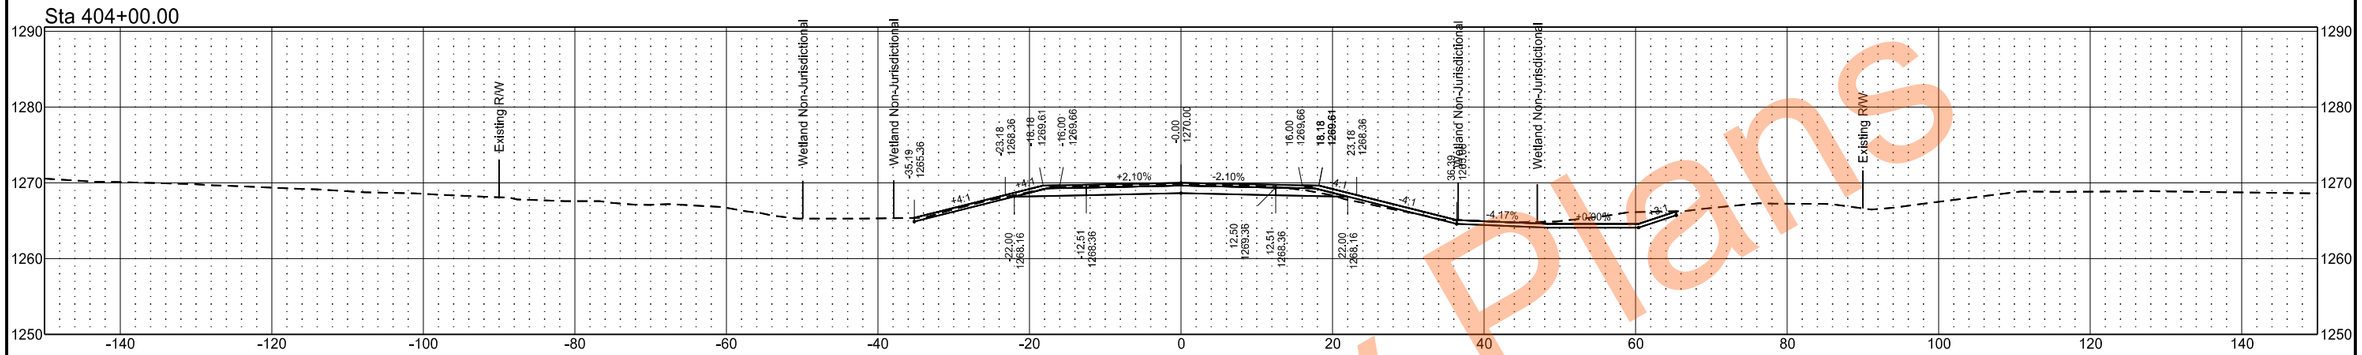

Sta 403+00.00

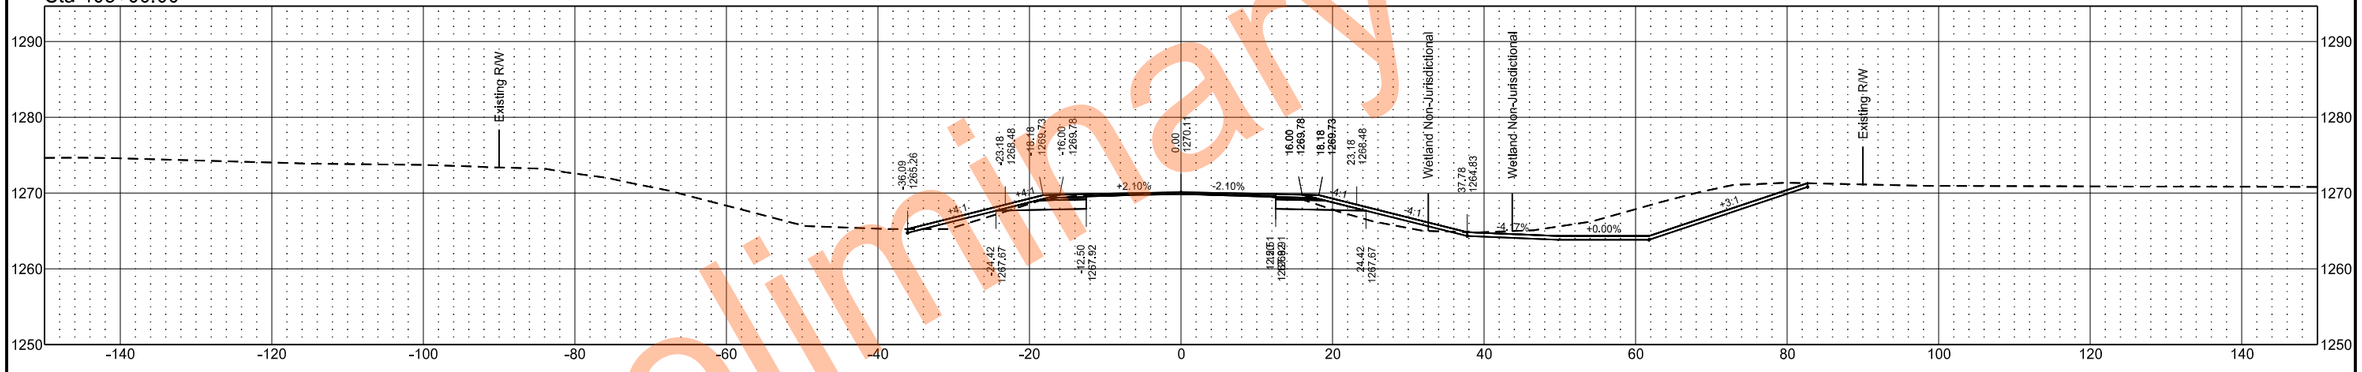

Sta 402+00.00

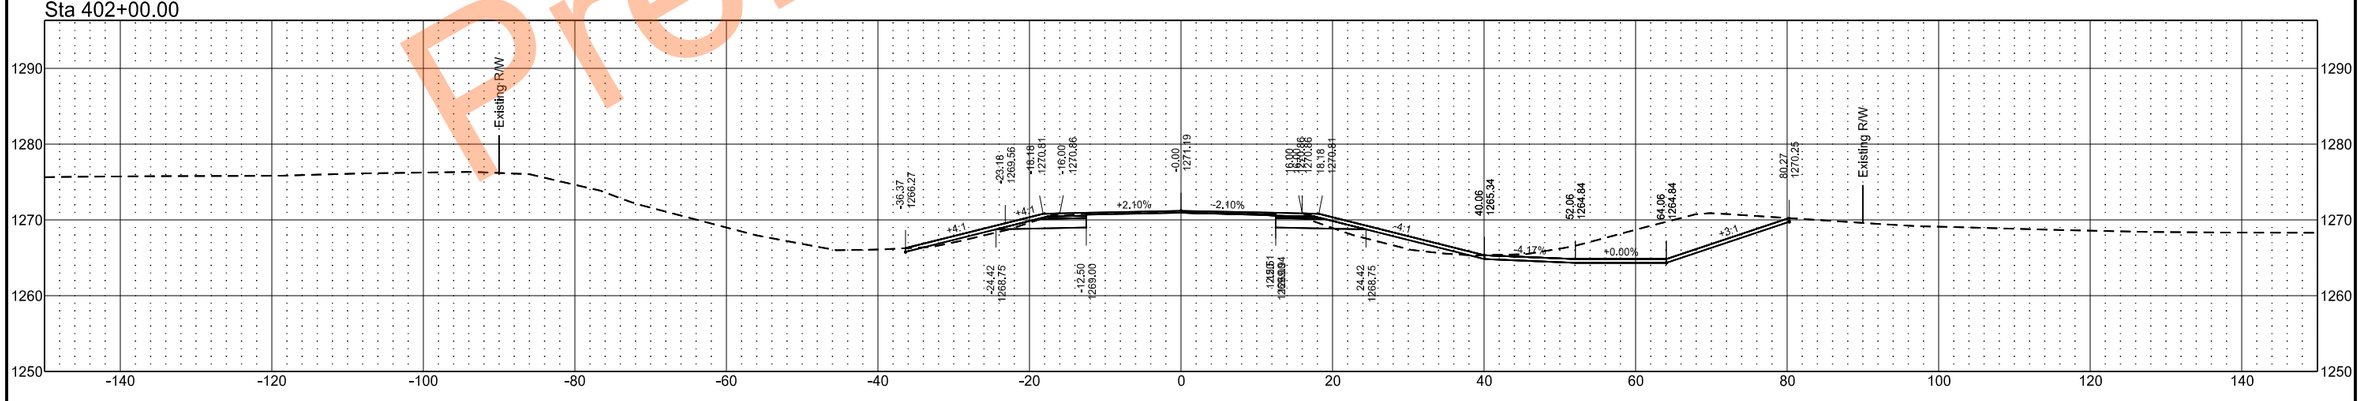

Preliminary Plans

EX32

	STATE	PROJECT NO.	SECTION NO.	SHEET NO.
	ND	SS-XA-8-032(046)000	200	178

Sta 405+00.00

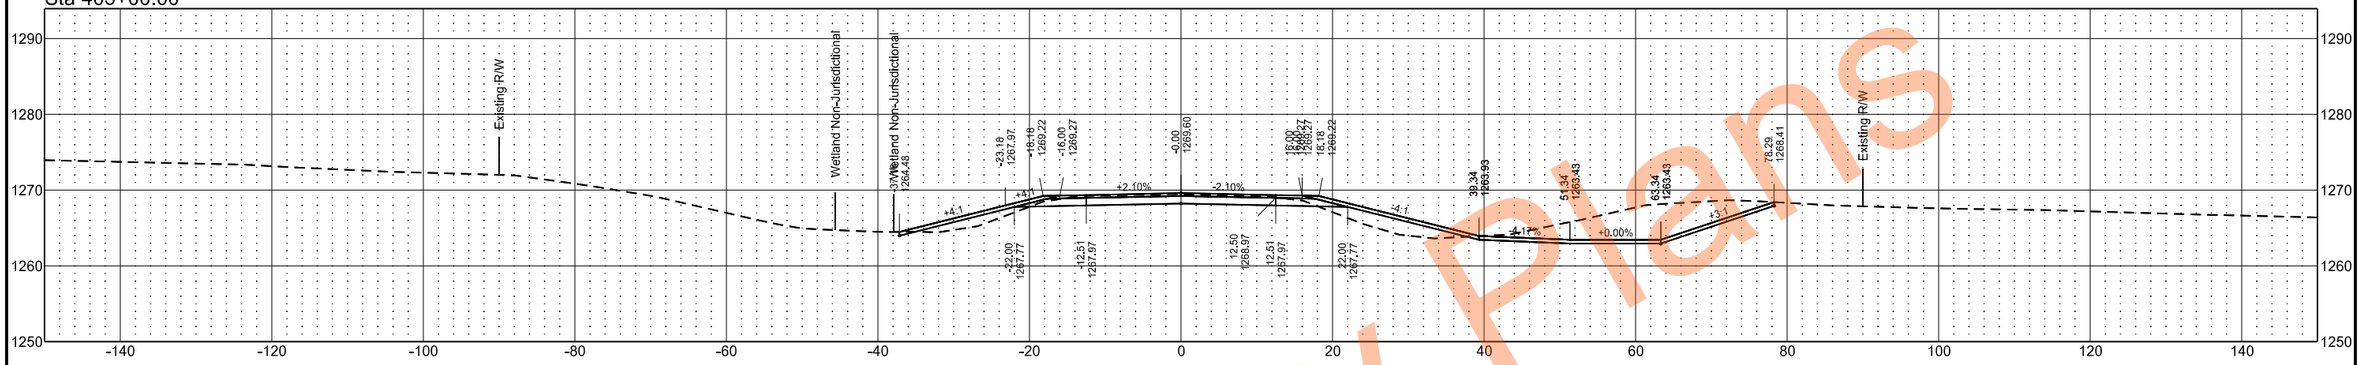

Sta 404+82.50

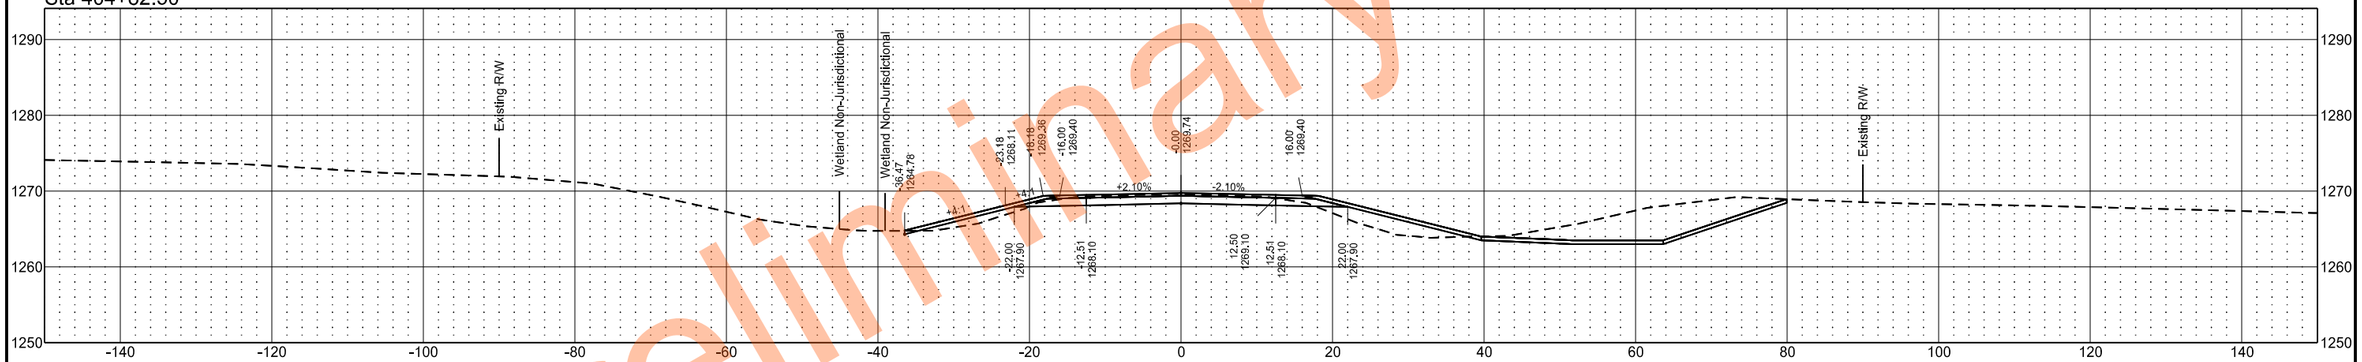

Sta 404+67.58

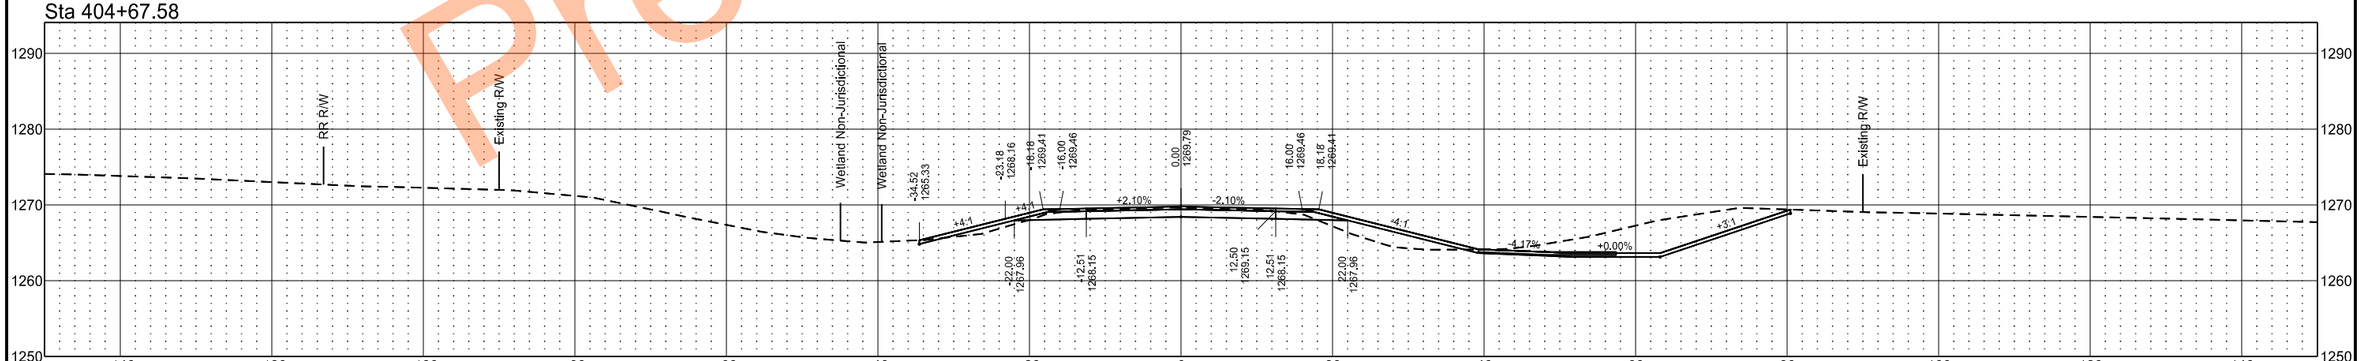

Preliminary Plans

EX32

	STATE	PROJECT NO.	SECTION NO.	SHEET NO.
	ND	SS-XA-8-032(046)000	200	179

Sta 407+00.00

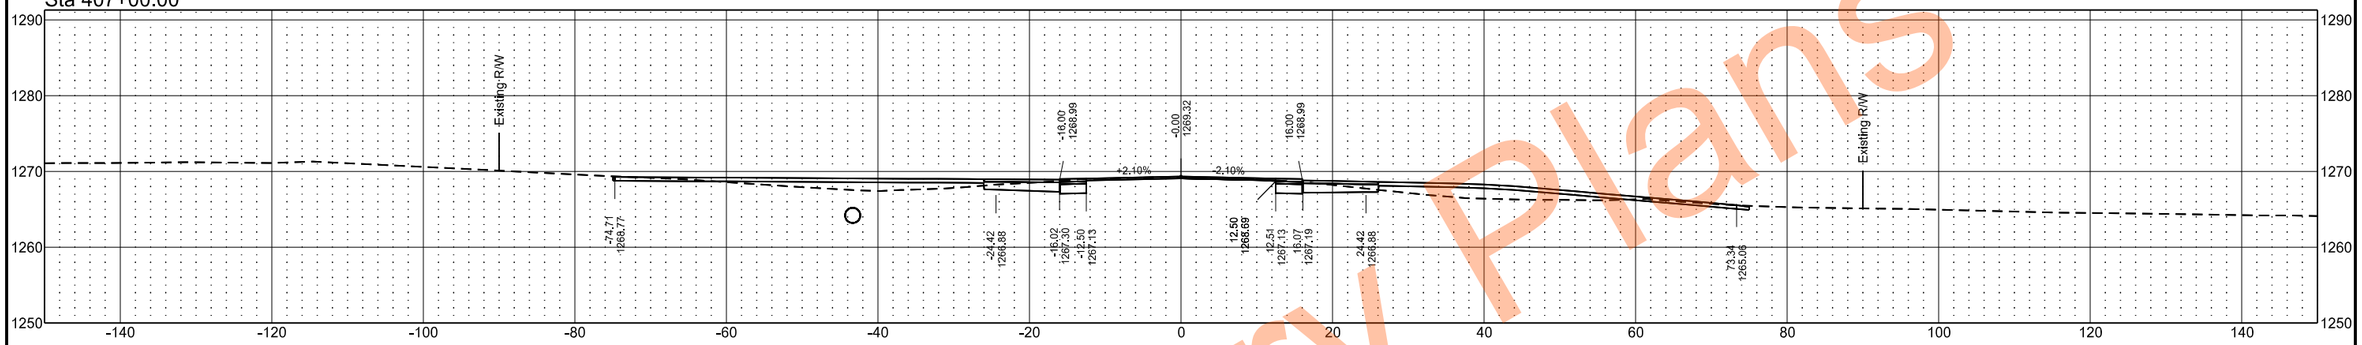

Sta 406+93.49

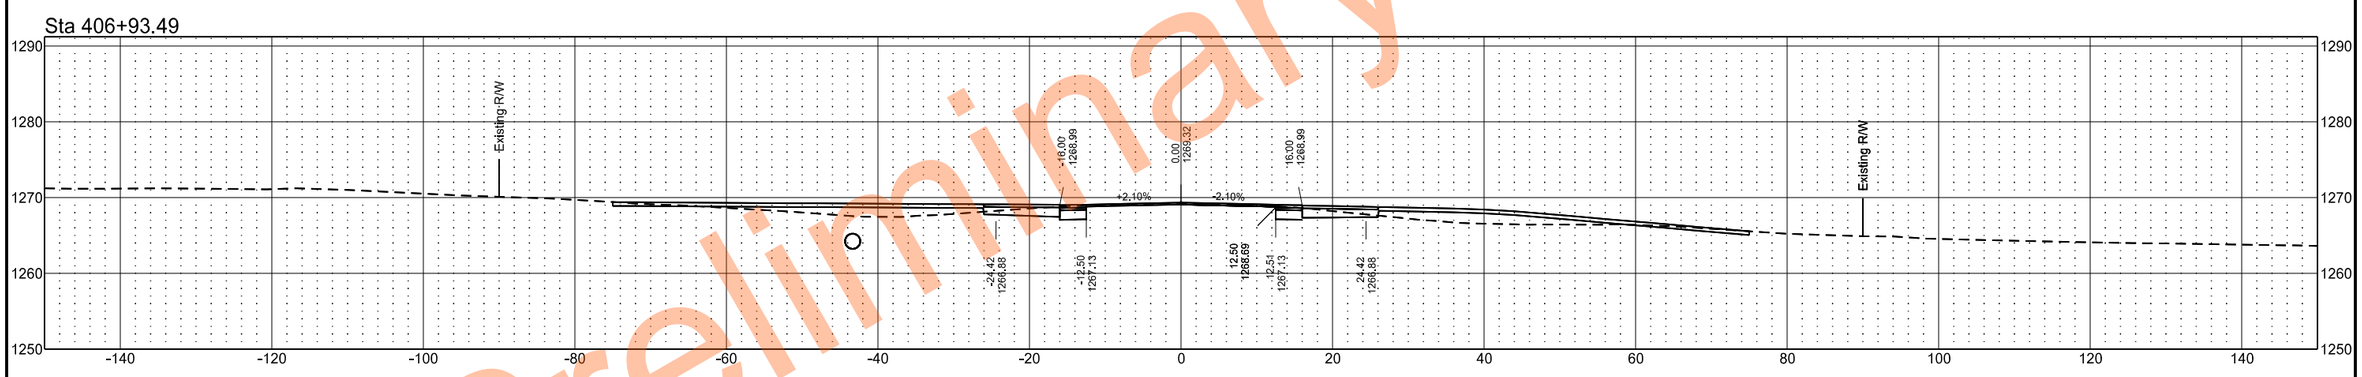

Sta 406+00.00

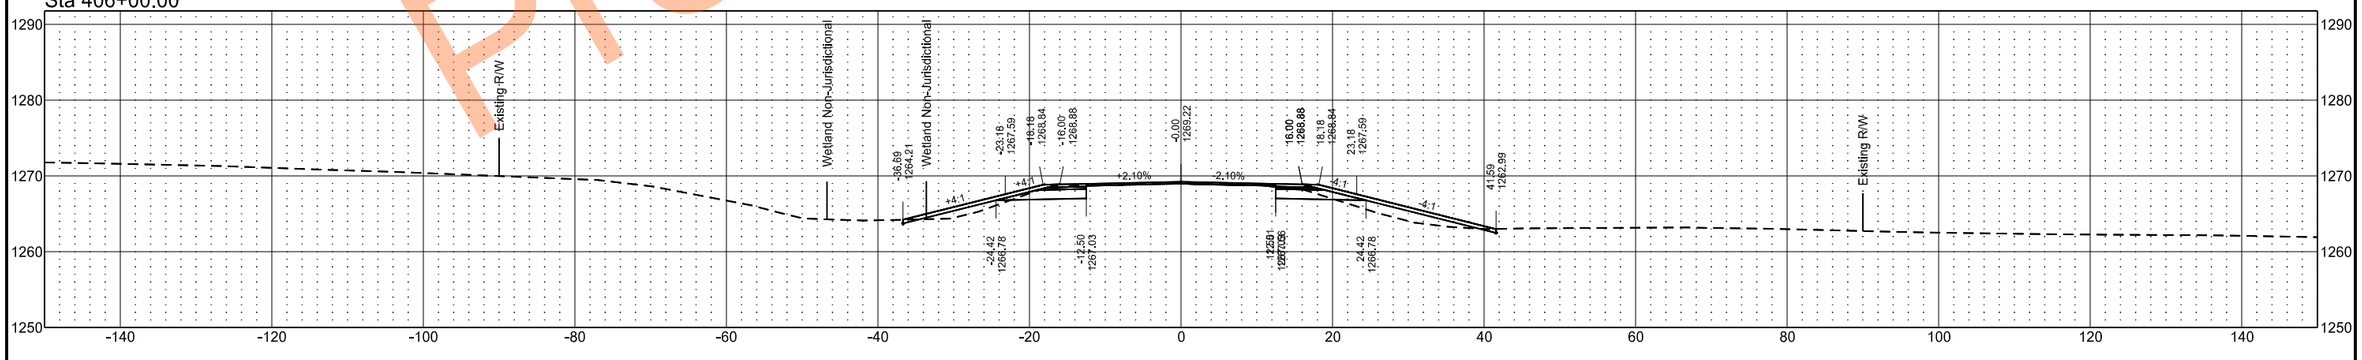

Preliminary Plans

EX32

	STATE	PROJECT NO.	SECTION NO.	SHEET NO.
	ND	SS-XA-8-032(046)000	200	180

Sta 410+00.00

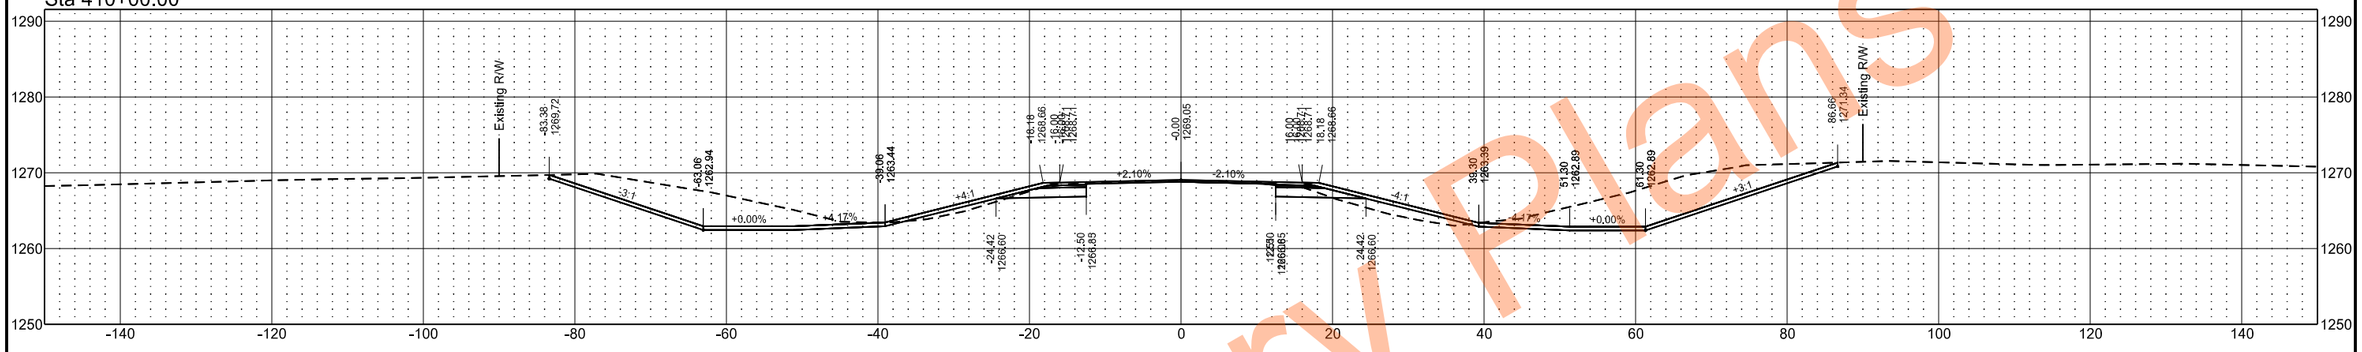

Sta 409+00.00

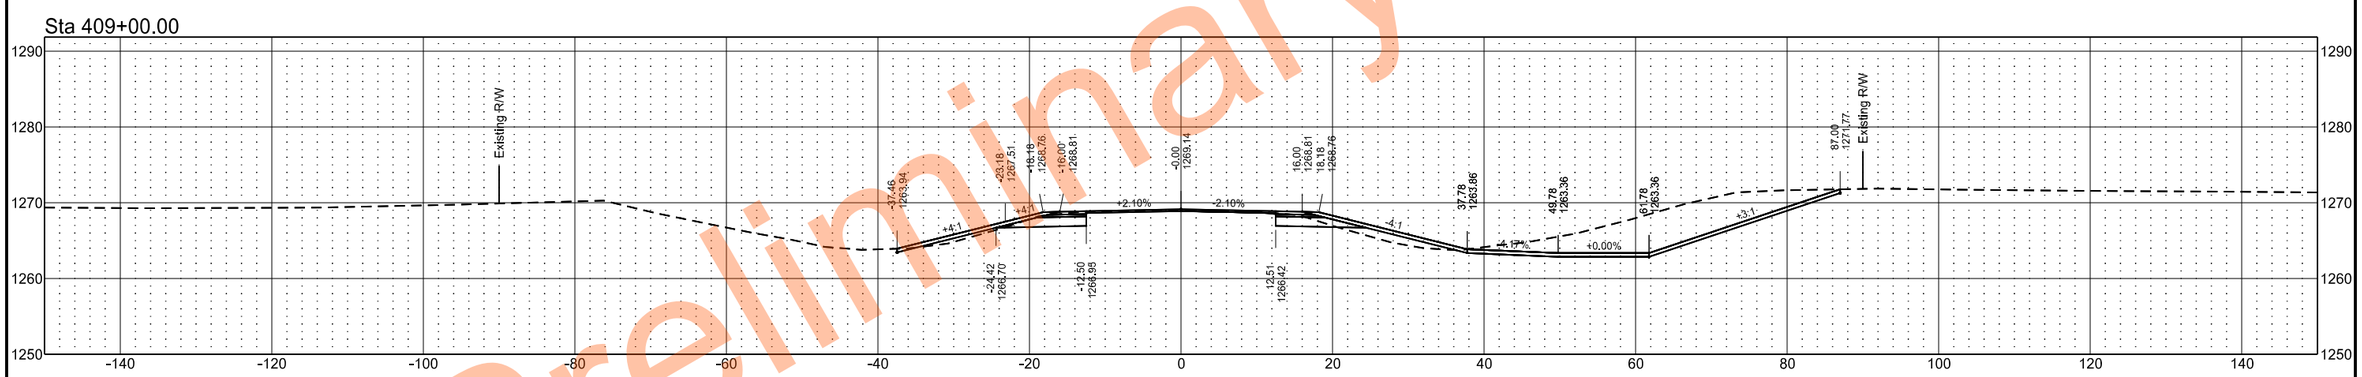

Sta 408+00.00

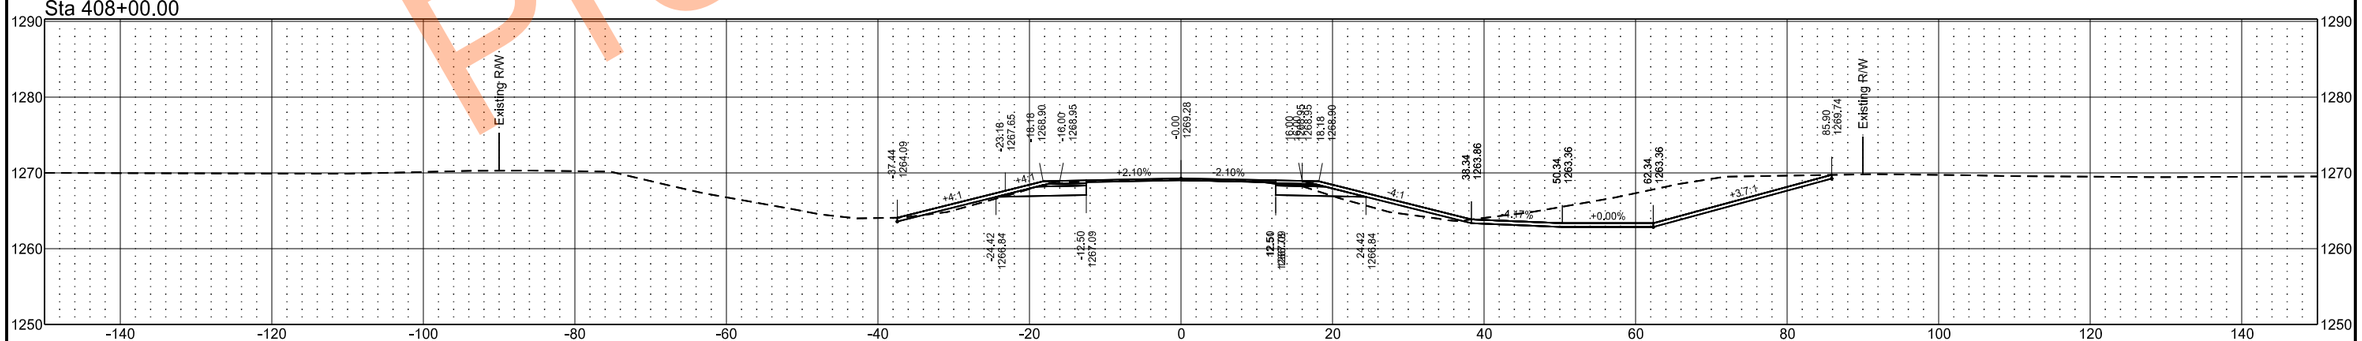

Preliminary Plans

EX32

	STATE	PROJECT NO.	SECTION NO.	SHEET NO.
	ND	SS-XA-8-032(046)000	200	181

Sta 413+00.00

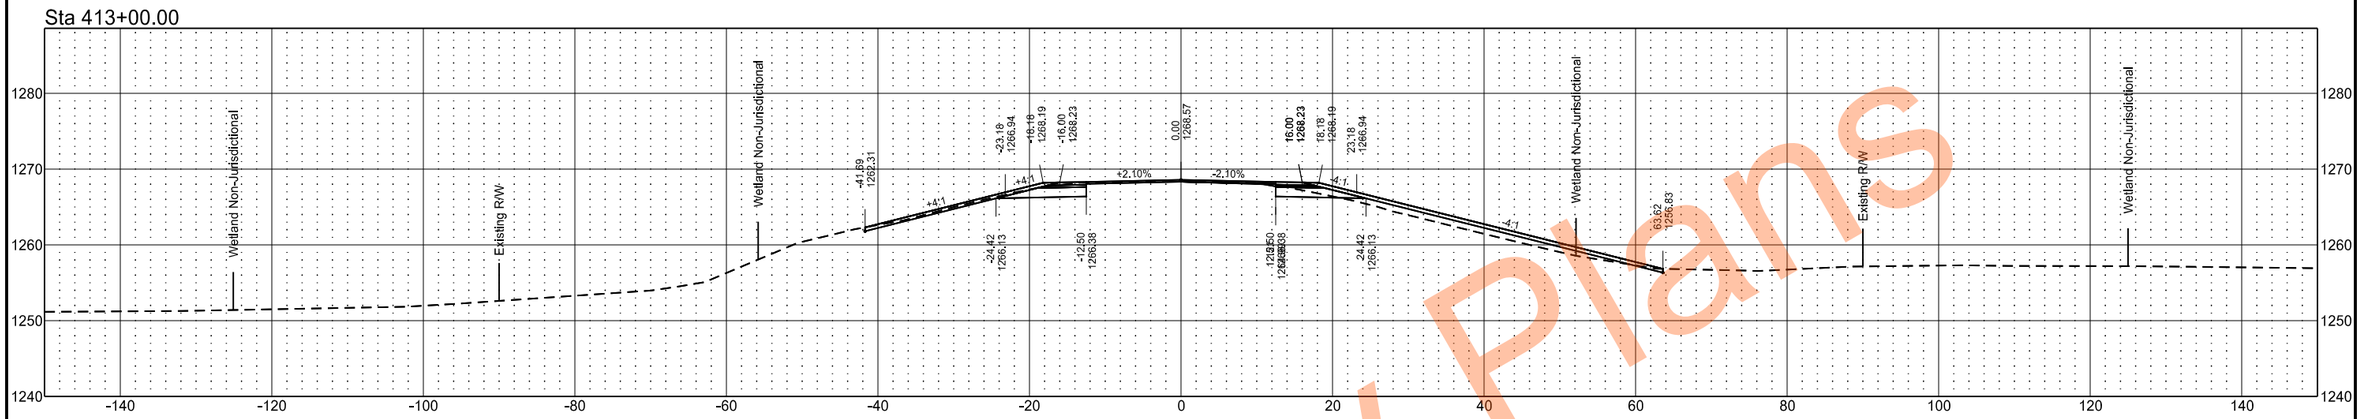

Sta 412+00.00

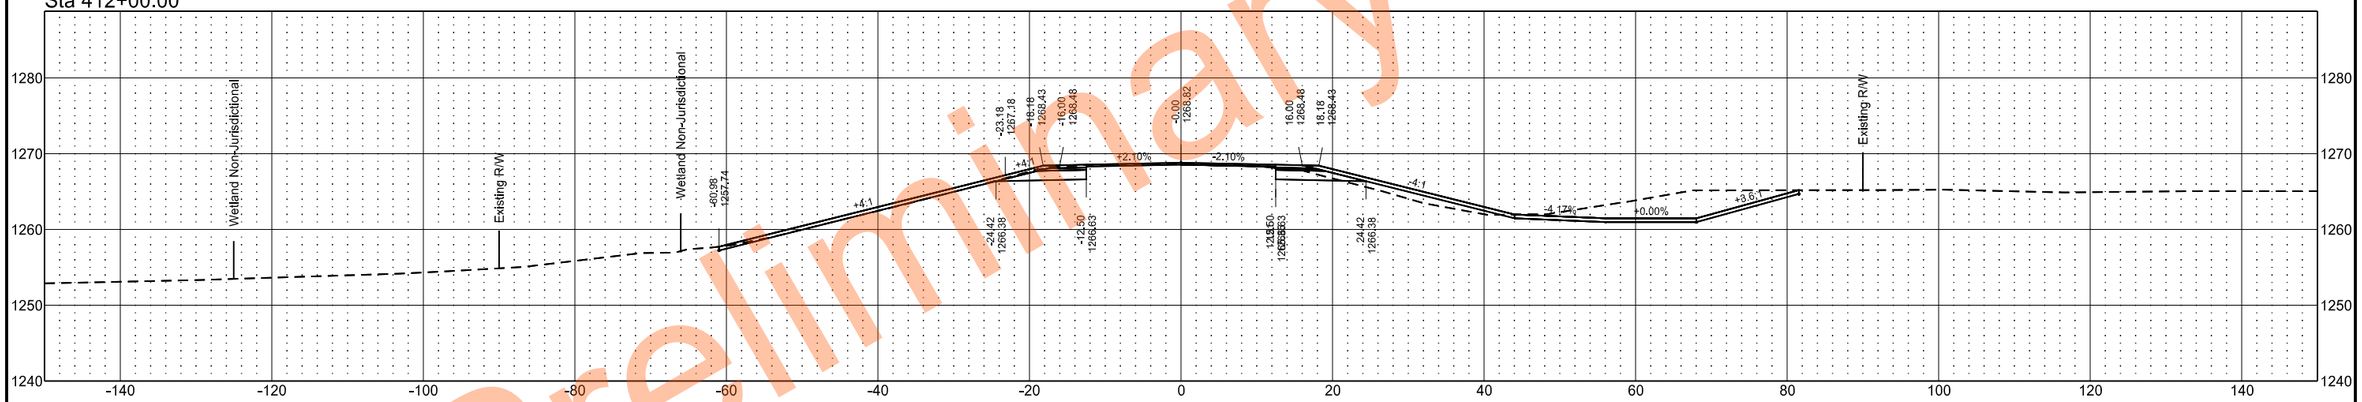

Sta 411+00.00

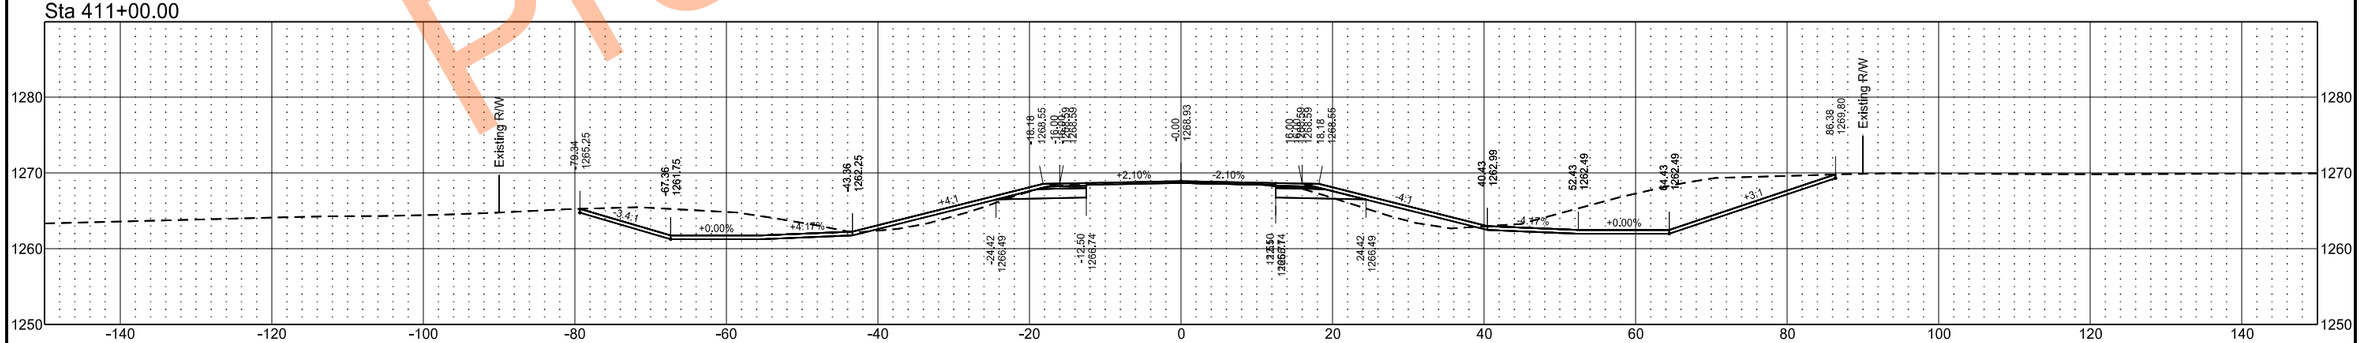

Preliminary Plans

EX32

	STATE	PROJECT NO.	SECTION NO.	SHEET NO.
	ND	SS-XA-8-032(046)000	200	182

Sta 415+00.00

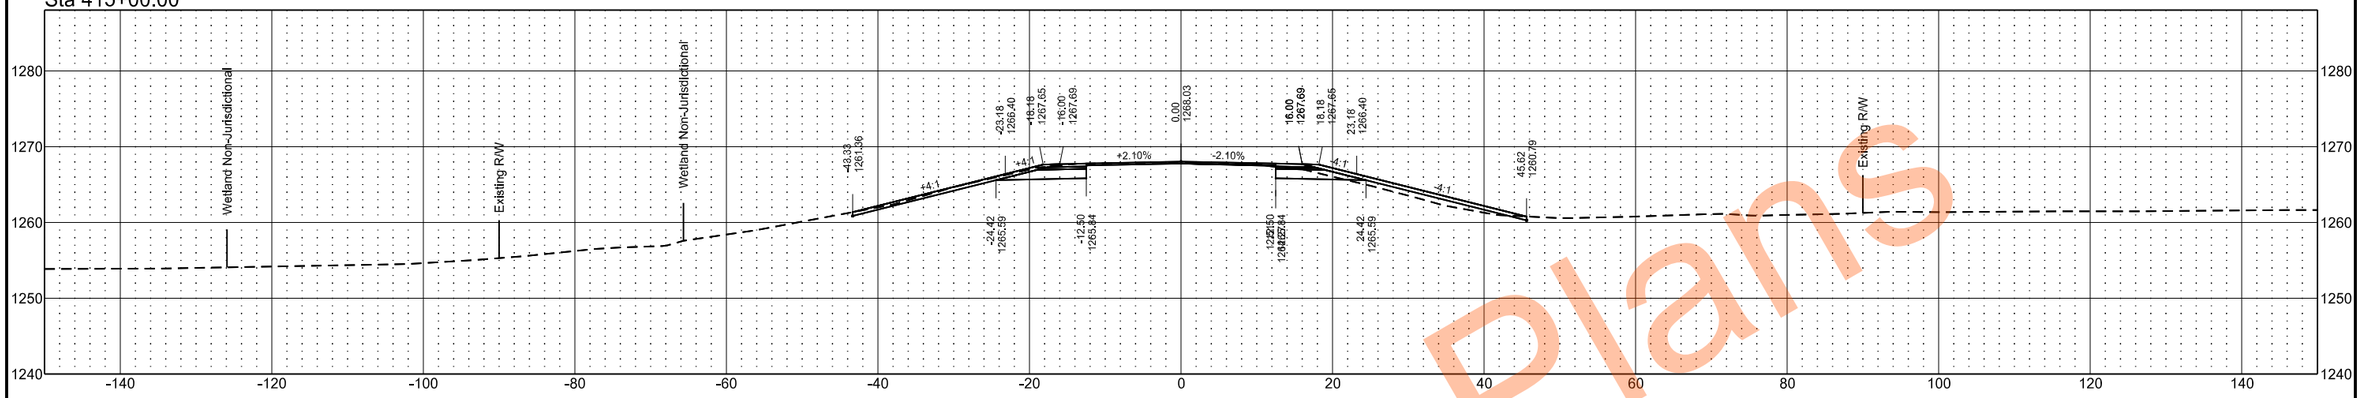

Sta 414+00.00

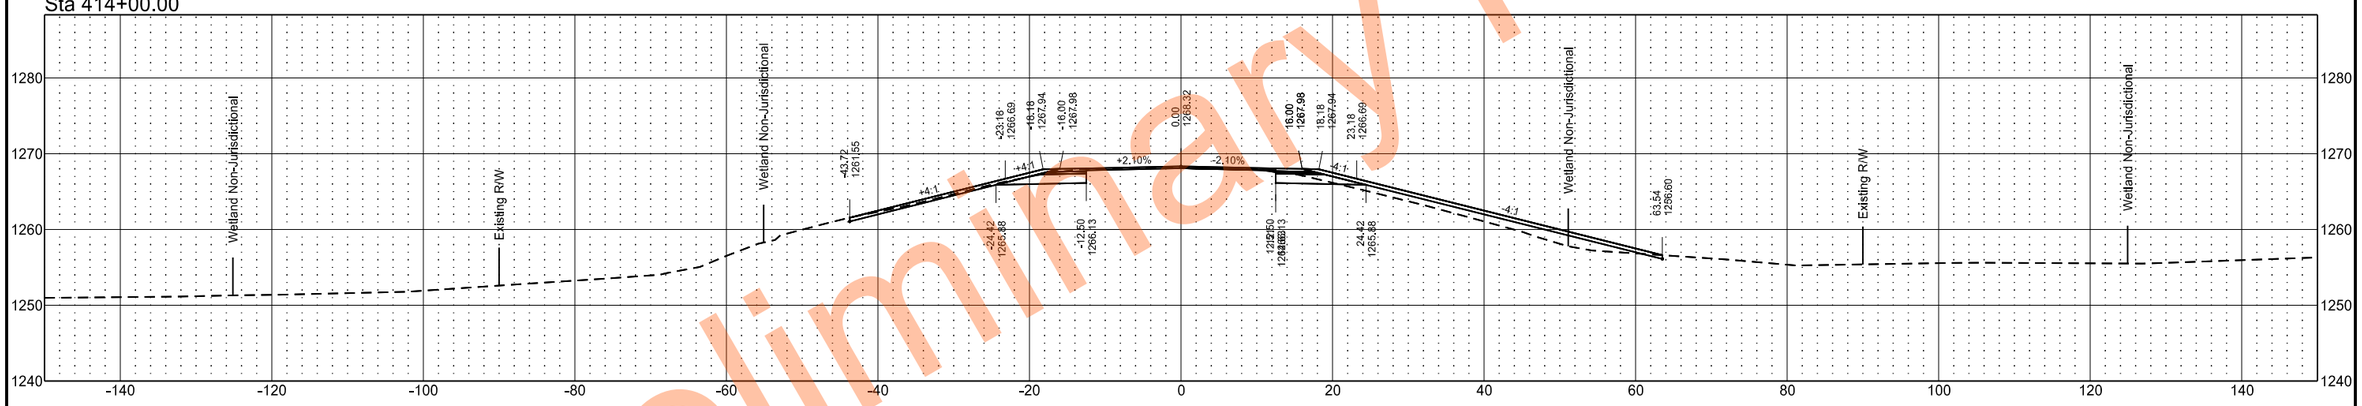

Sta 413+61.50

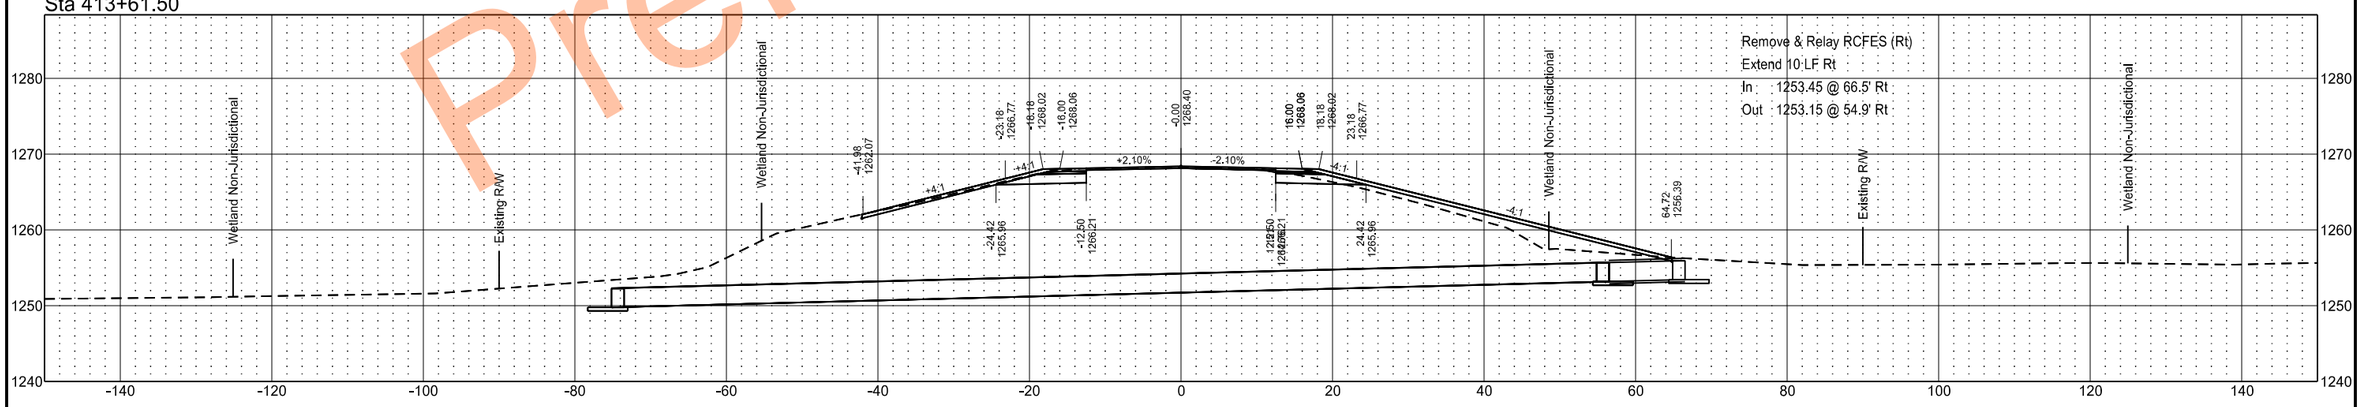

Preliminary Plans

EX32

	STATE	PROJECT NO.	SECTION NO.	SHEET NO.
	ND	SS-XA-8-032(046)000	200	183

Sta 417+11.39

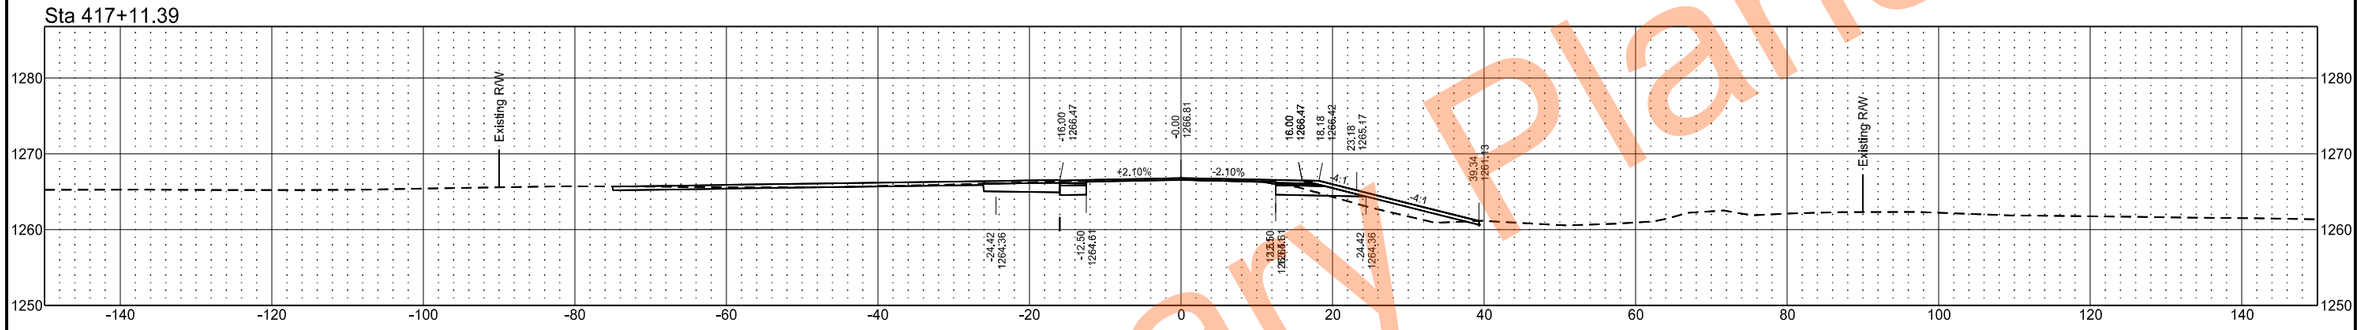

Sta 417+00.00

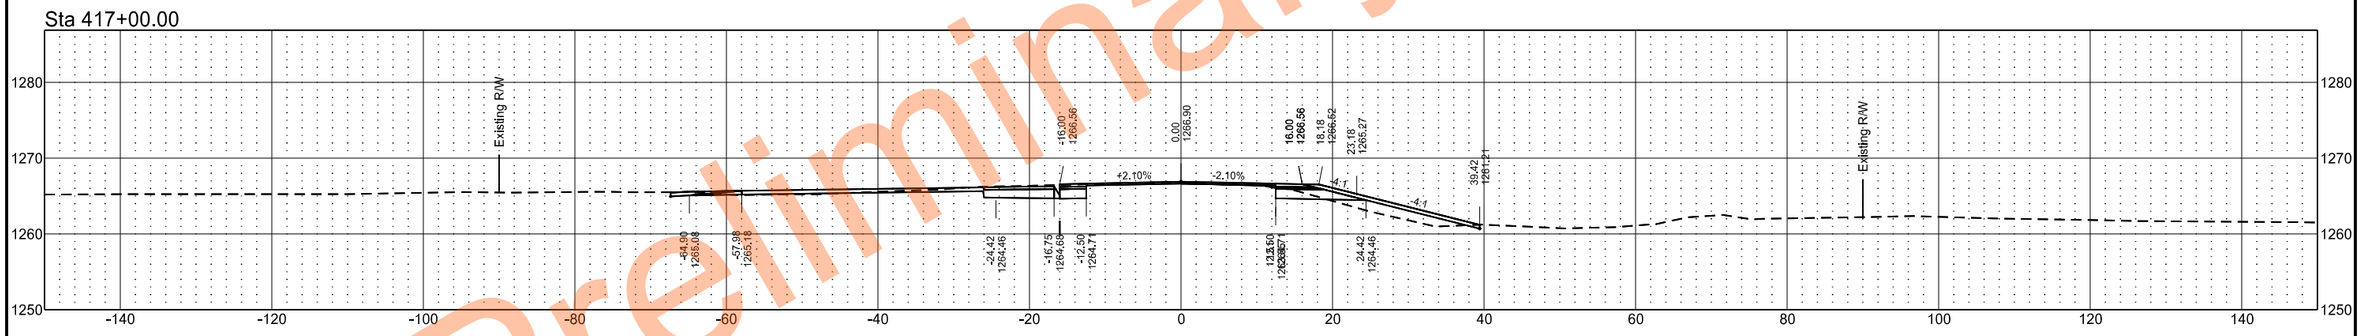

Sta 416+00.00

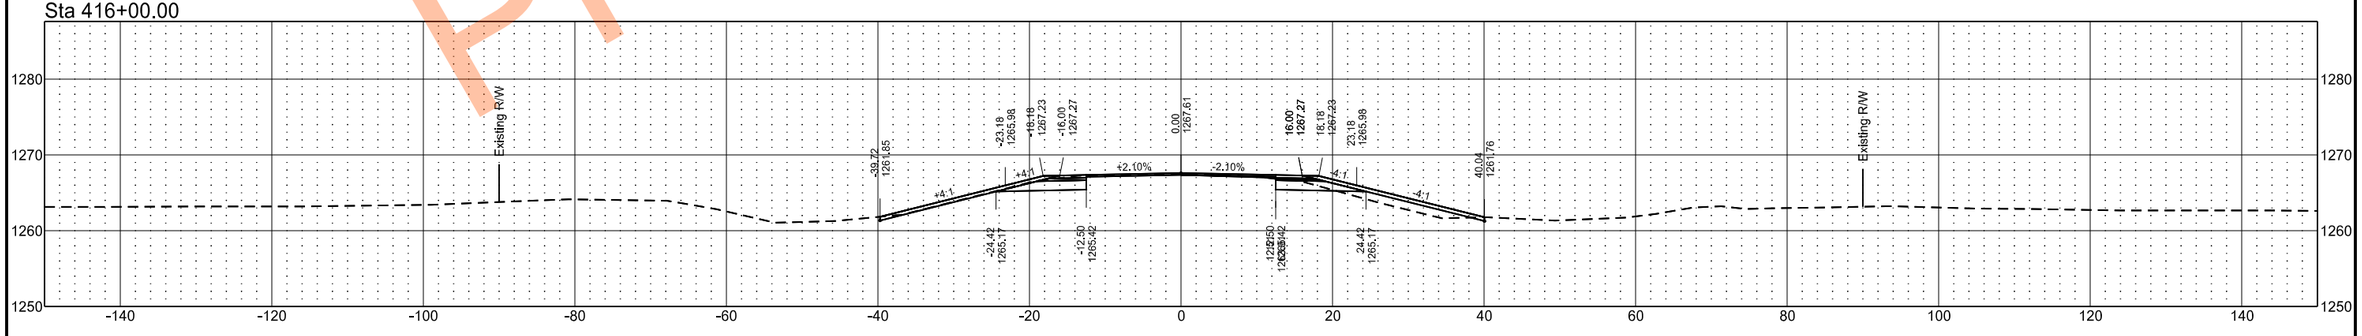

Preliminary Plans

EX32

	STATE	PROJECT NO.	SECTION NO.	SHEET NO.
	ND	SS-XA-8-032(046)000	200	184

Sta 420+00.00

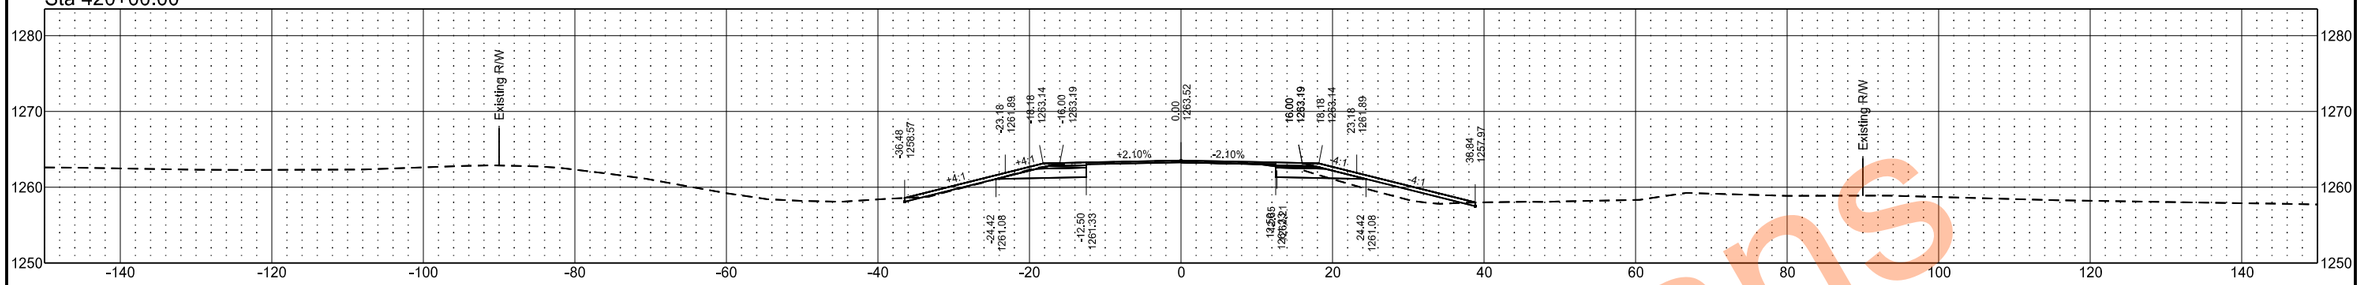

Sta 419+00.00

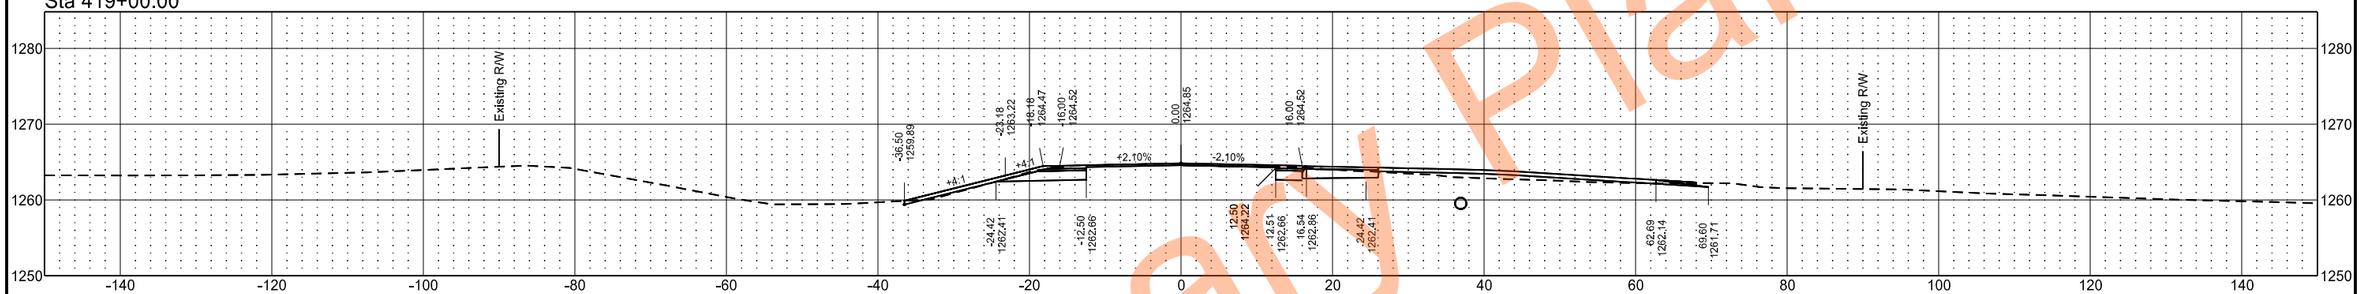

Sta 418+90.10

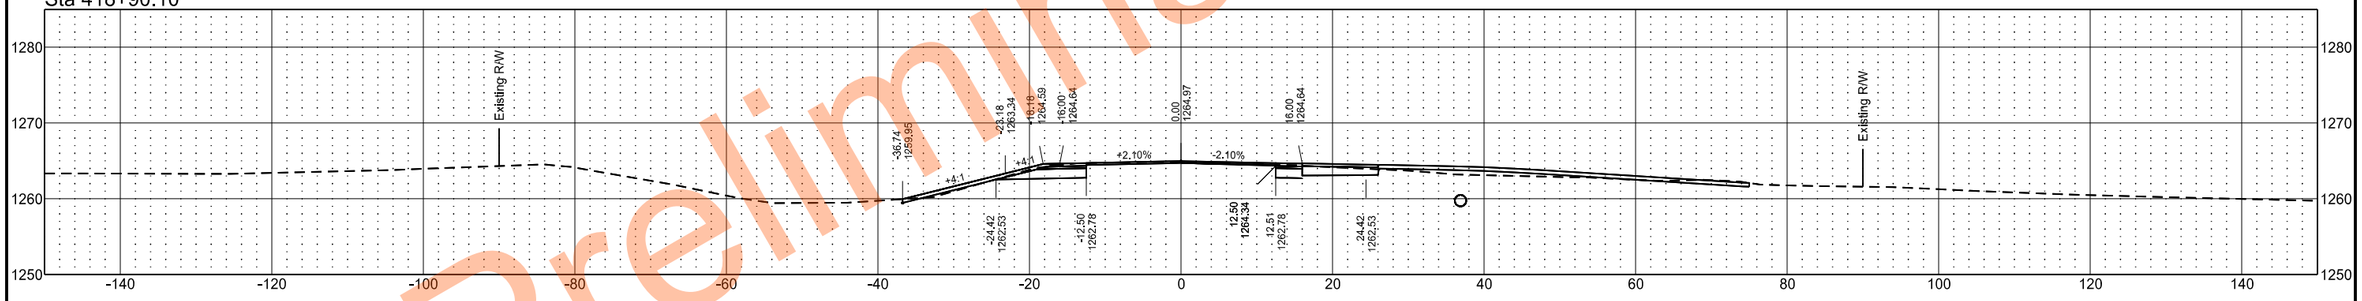

Sta 418+00.00

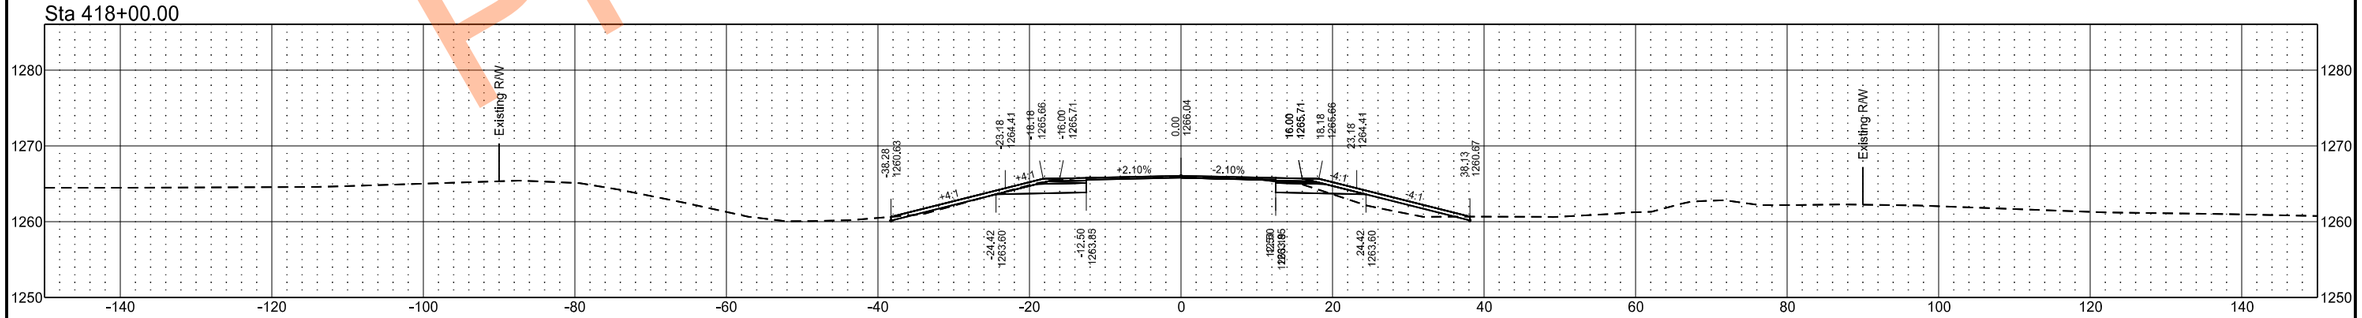

Preliminary Plans

EX32

	STATE	PROJECT NO.	SECTION NO.	SHEET NO.
	ND	SS-XA-8-032(046)000	200	185

Sta 423+00.00

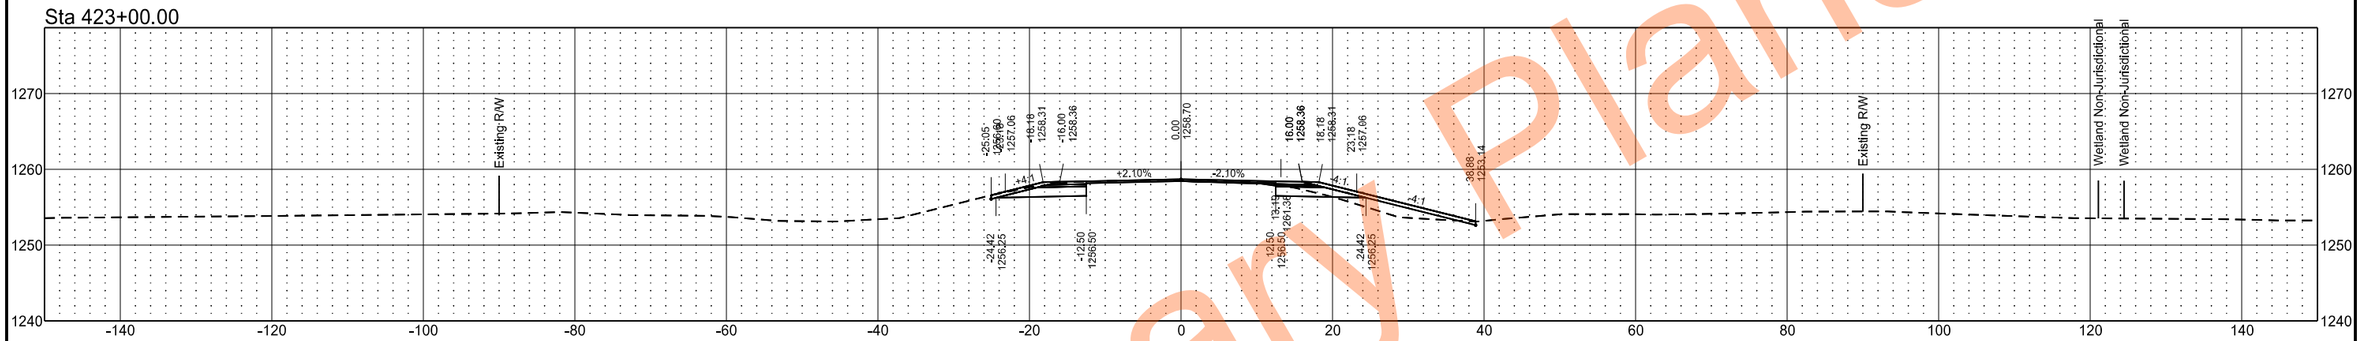

Sta 422+00.00

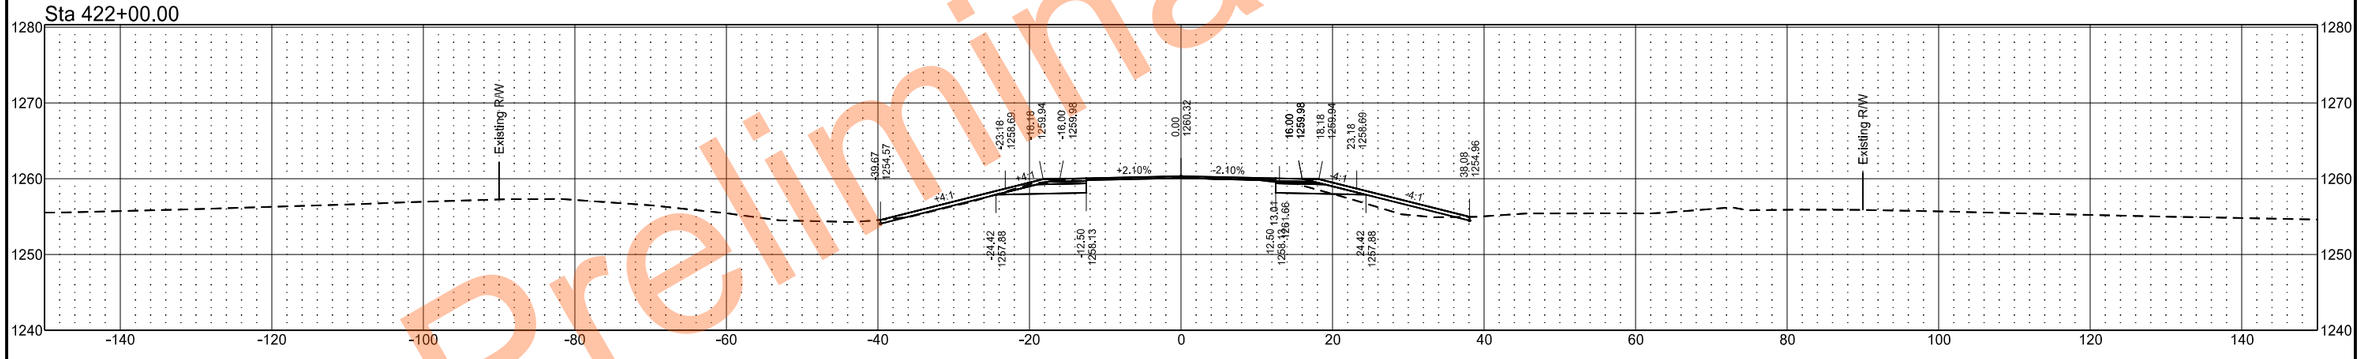

Sta 421+00.00

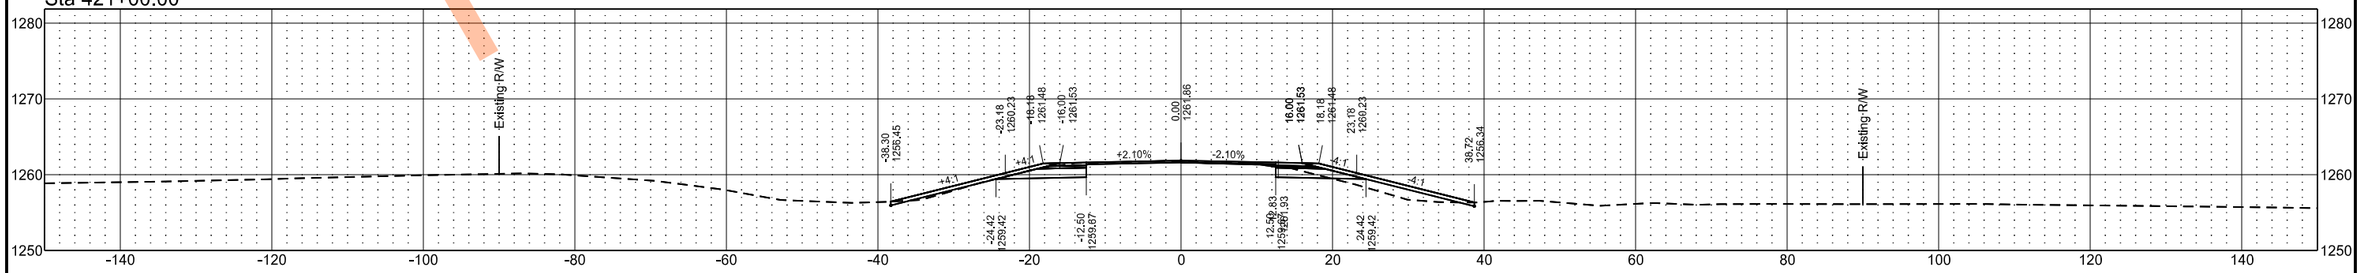

Preliminary Plans

EX32

	STATE	PROJECT NO.	SECTION NO.	SHEET NO.
	ND	SS-XA-8-032(046)000	200	186

Sta 426+00.00

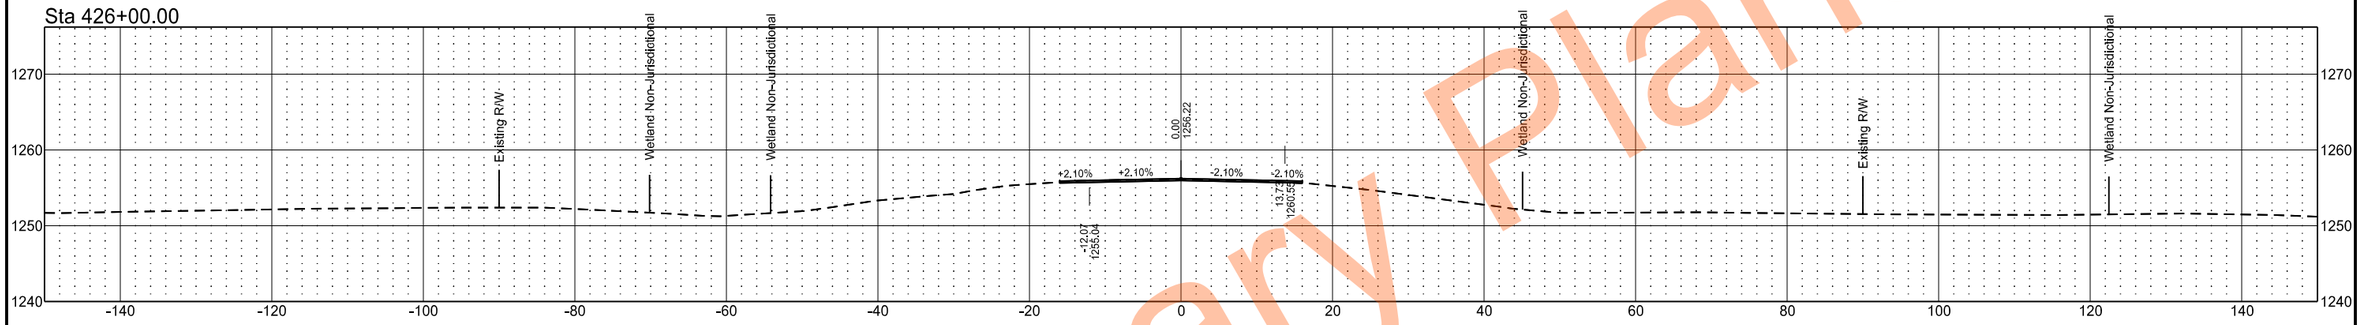

Sta 425+00.00

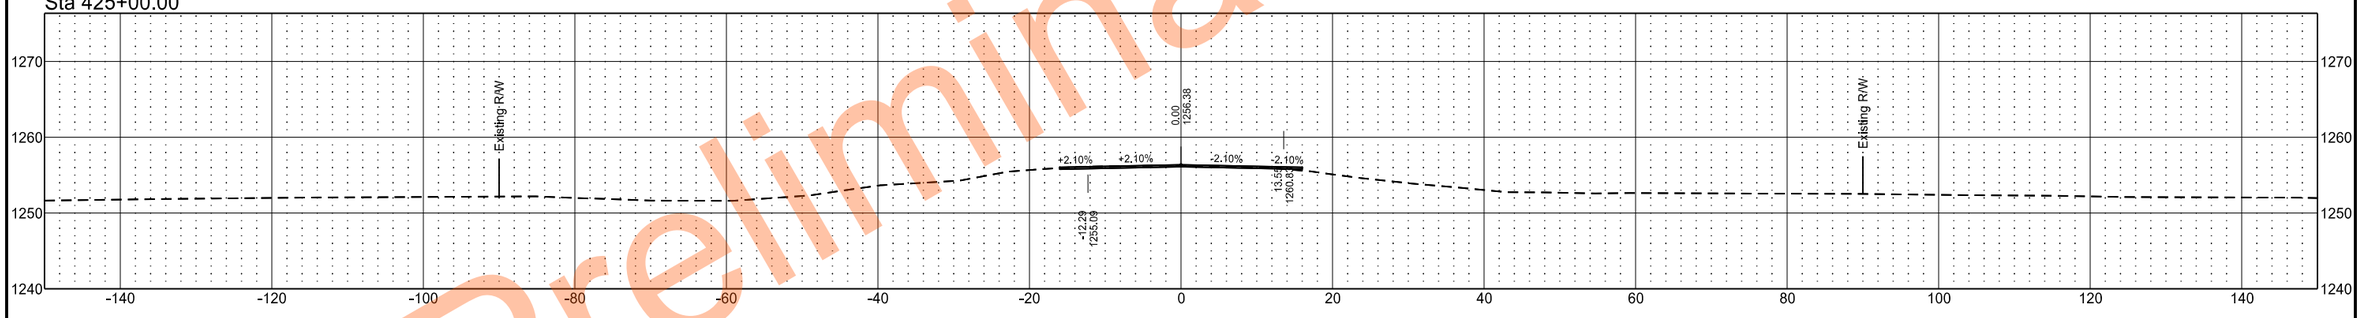

Sta 424+00.00

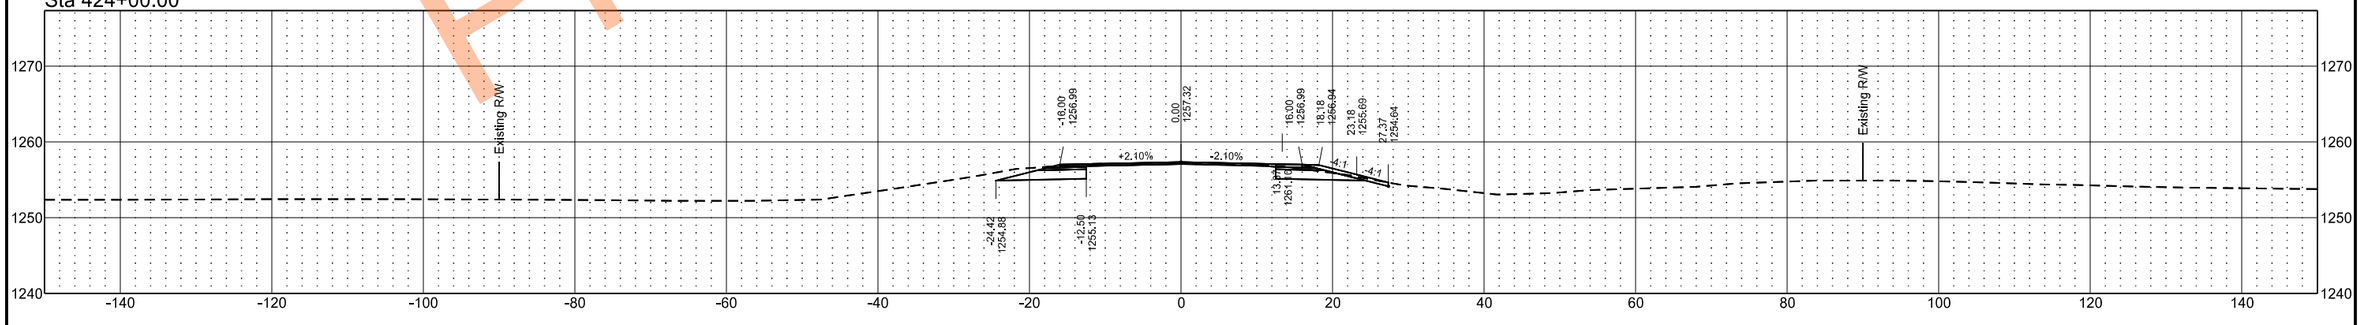

Preliminary Plans

EX32

	STATE	PROJECT NO.	SECTION NO.	SHEET NO.
	ND	SS-XA-8-032(046)000	200	187

Sta 429+00.00

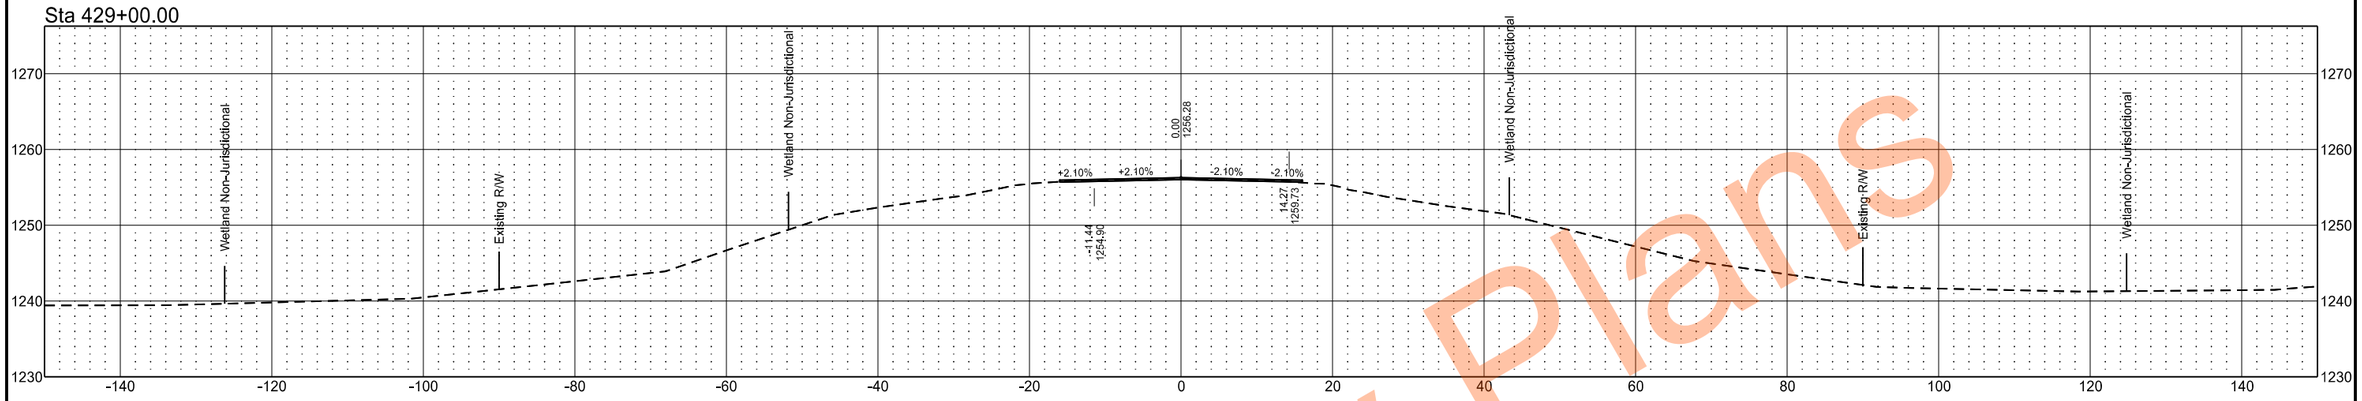

Sta 428+00.00

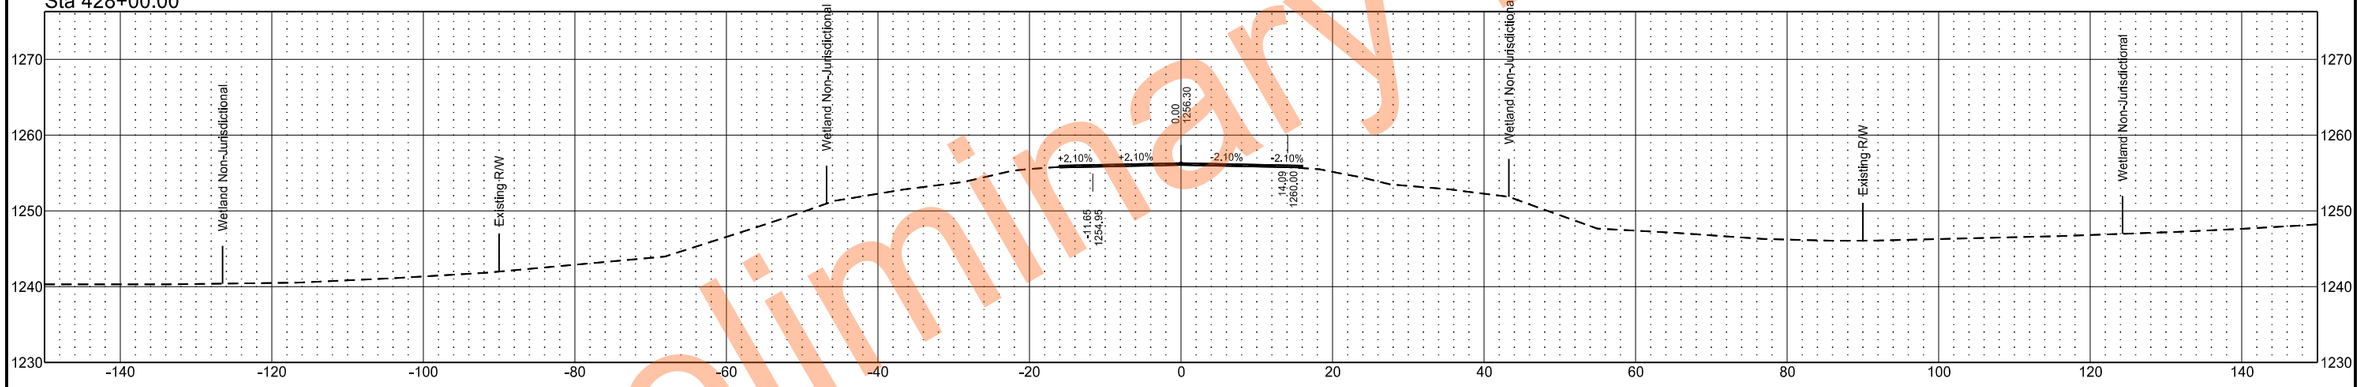

Sta 427+00.00

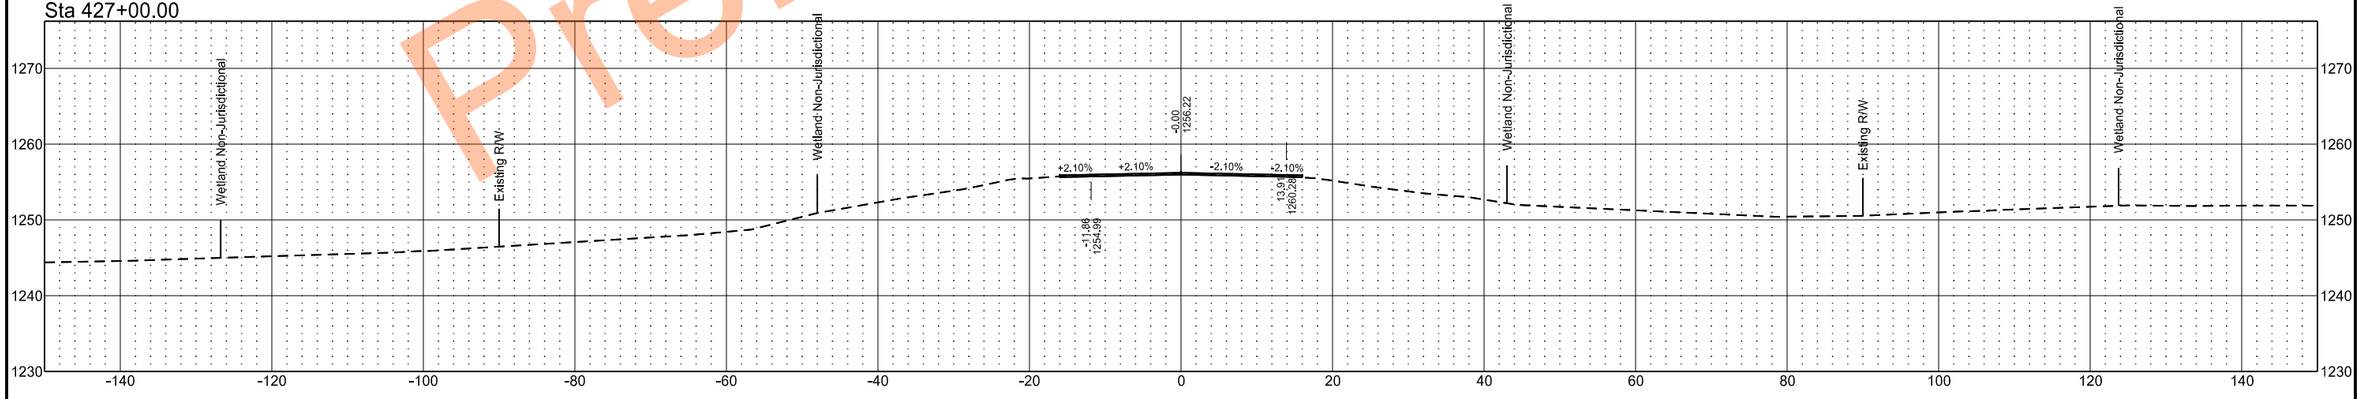

Preliminary Plans

EX32

	STATE	PROJECT NO.	SECTION NO.	SHEET NO.
	ND	SS-XA-8-032(046)000	200	188

Sta 431+59.69

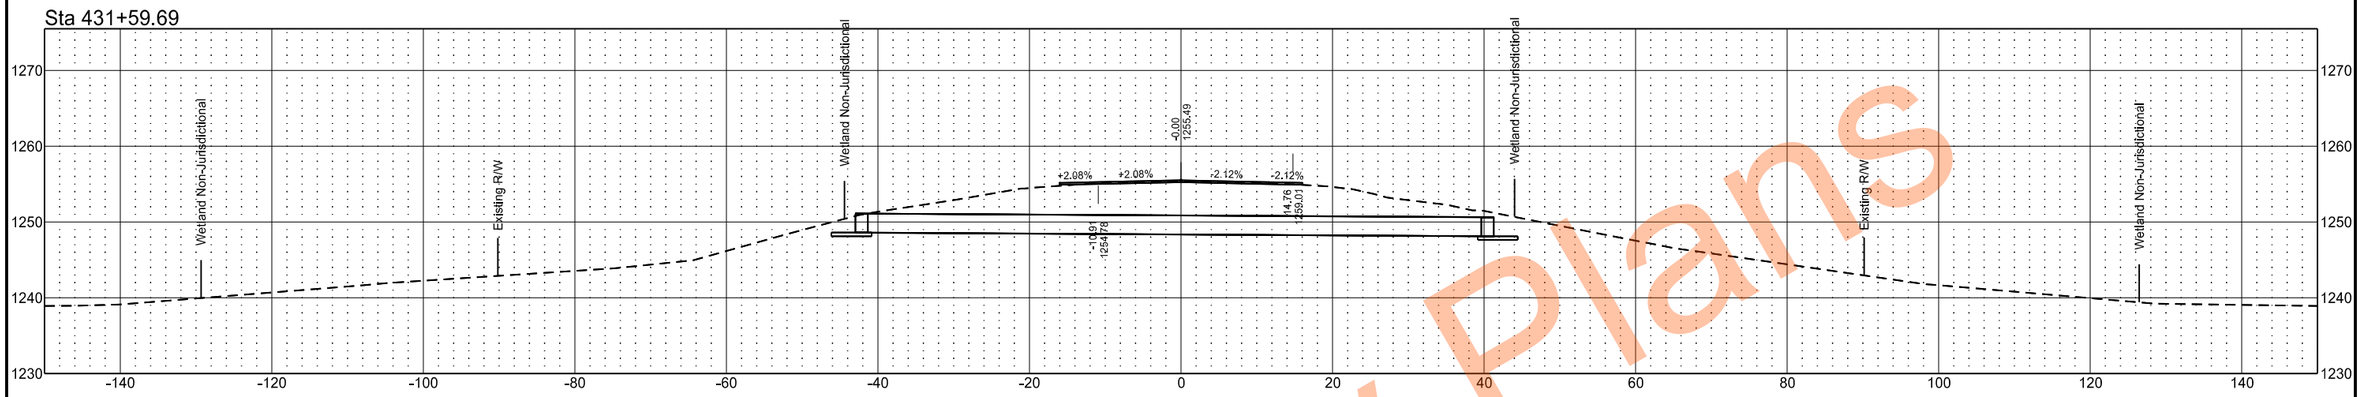

Sta 431+00.00

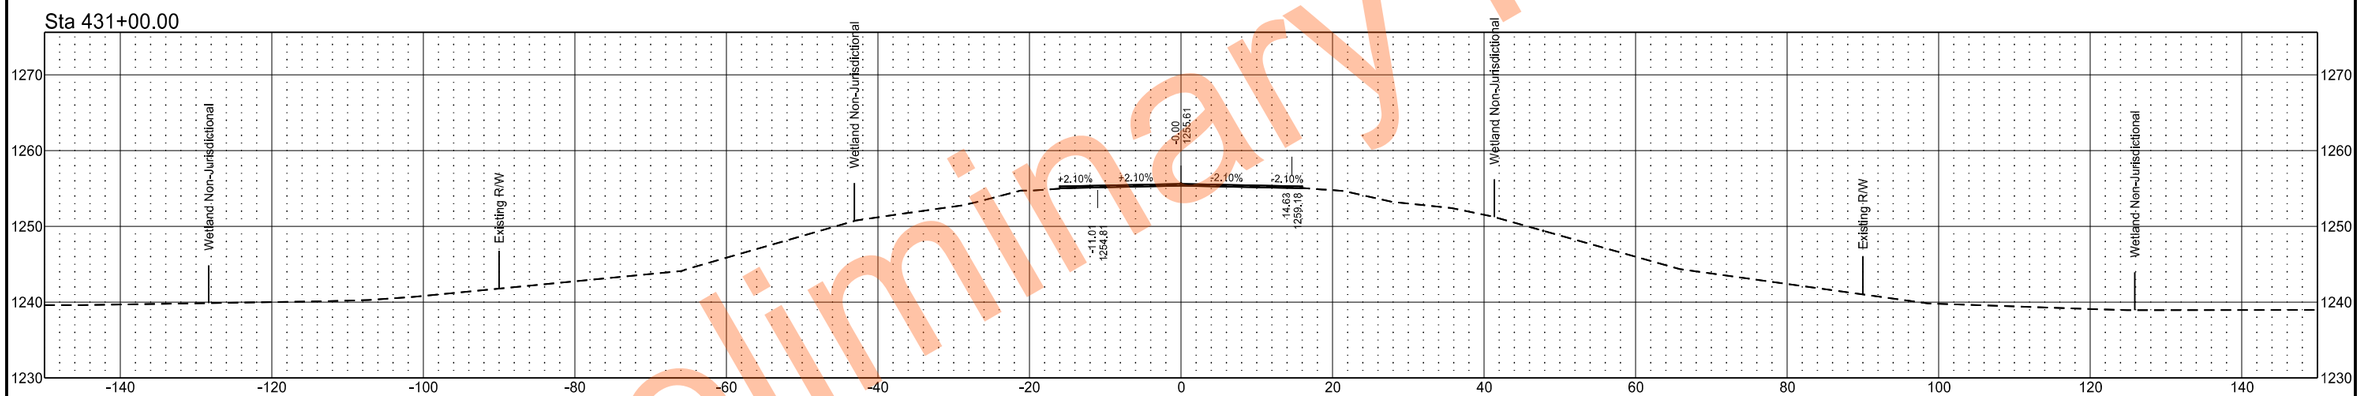

Sta 430+00.00

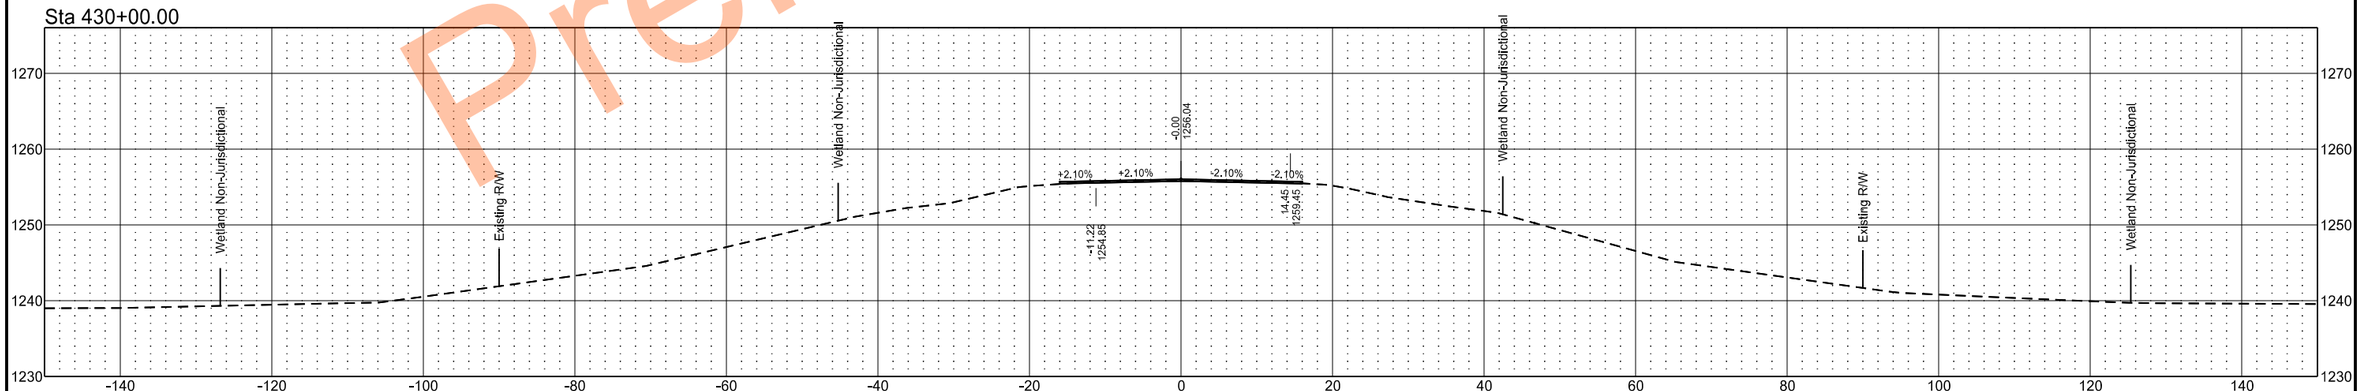

Preliminary Plans

EX32

	STATE	PROJECT NO.	SECTION NO.	SHEET NO.
	ND	SS-XA-8-032(046)000	200	189

Sta 433+00.00

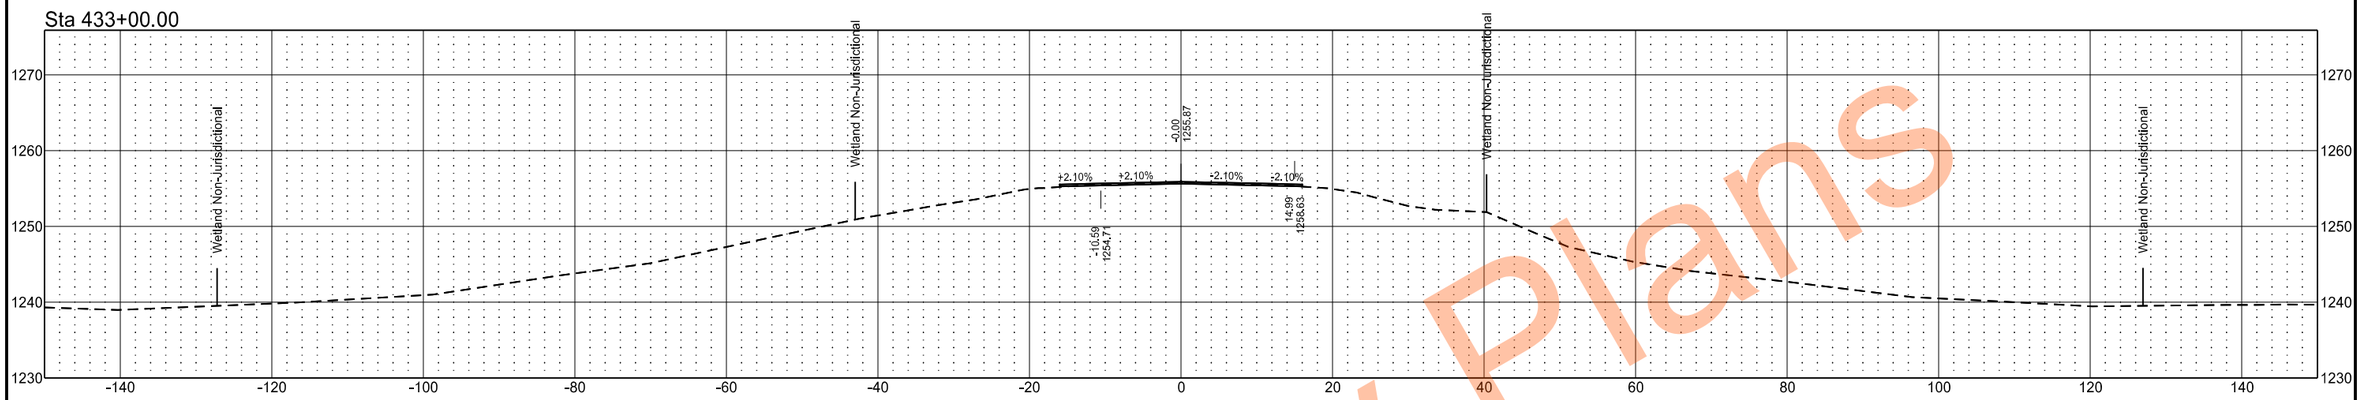

Sta 432+00.00

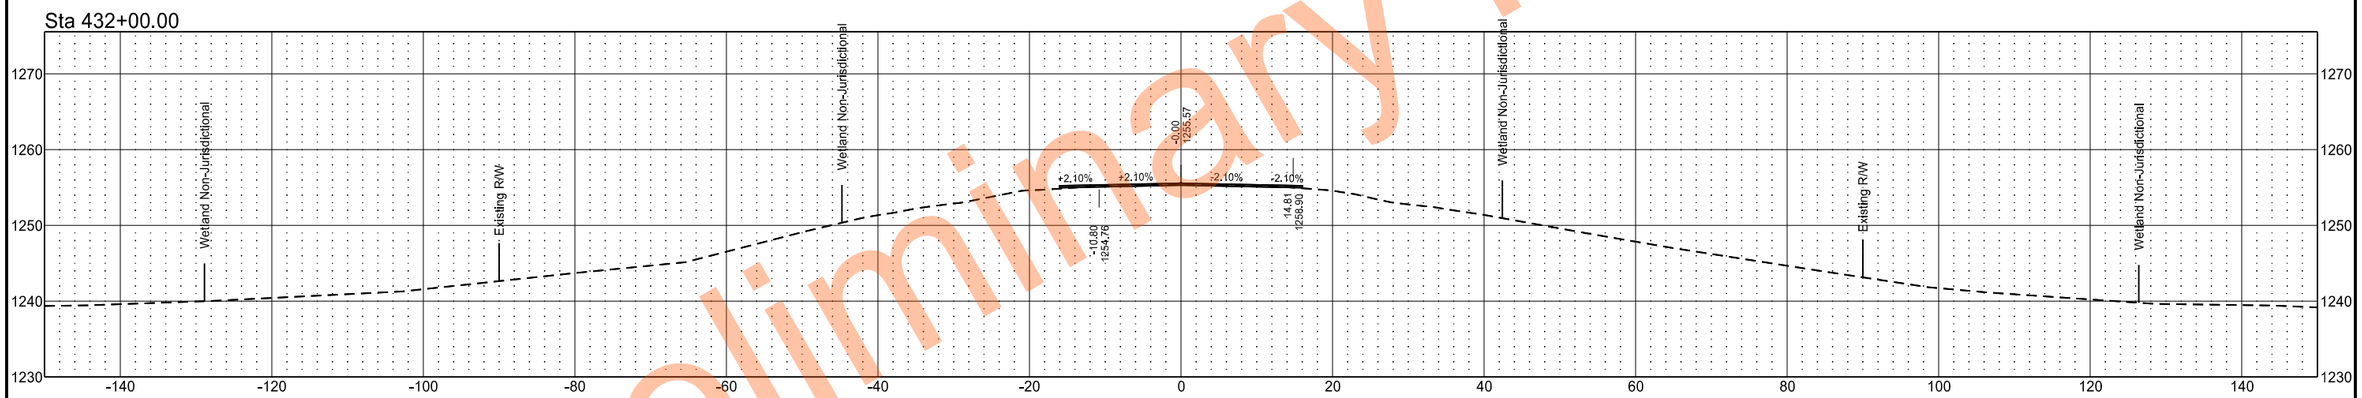

Sta 431+79.35

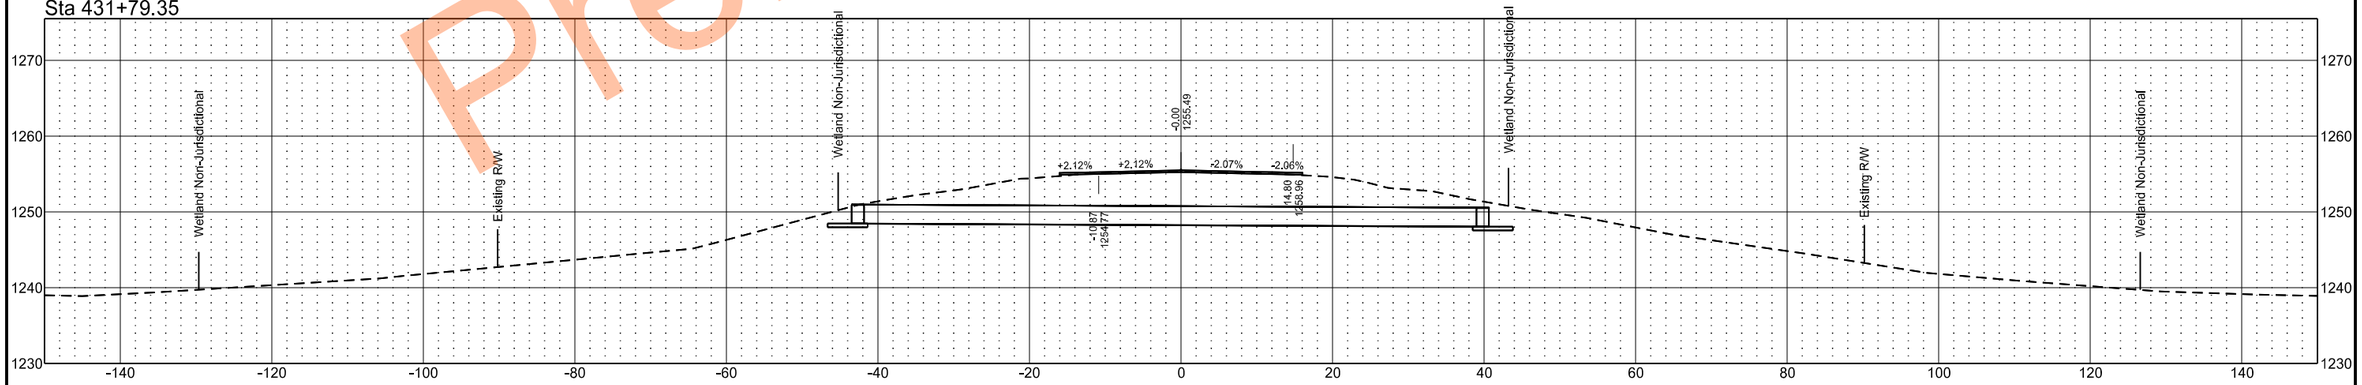

Preliminary Plans

EX32

	STATE	PROJECT NO.	SECTION NO.	SHEET NO.
	ND	SS-XA-8-032(046)000	200	190

Sta 435+00.00

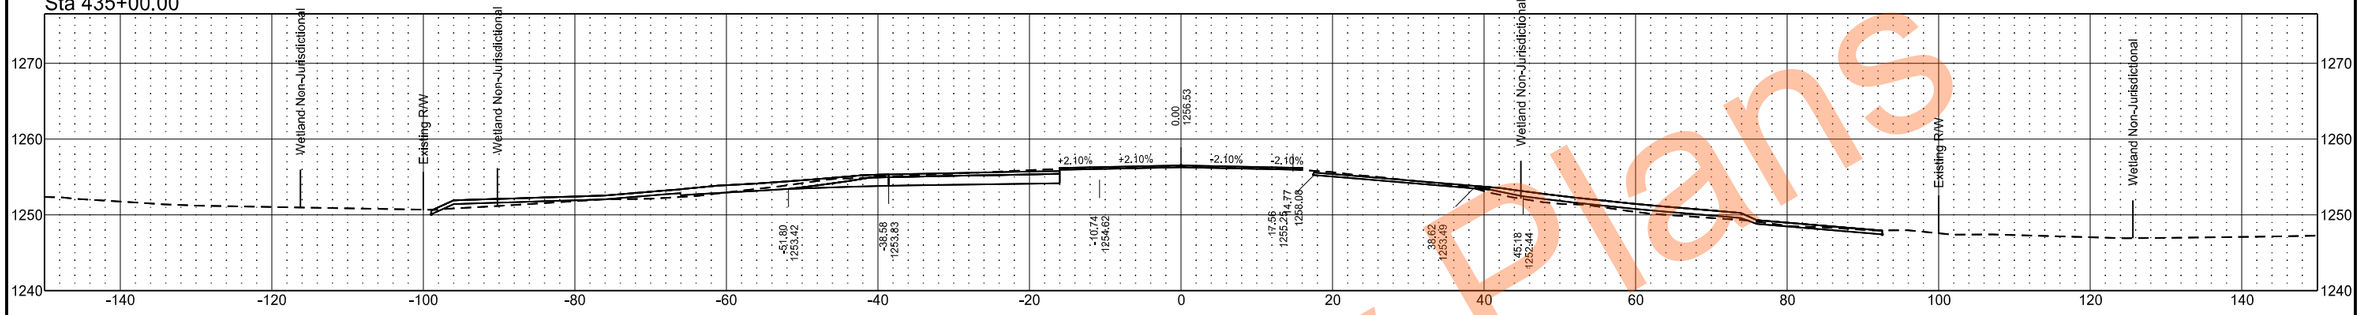

Sta 434+66.26

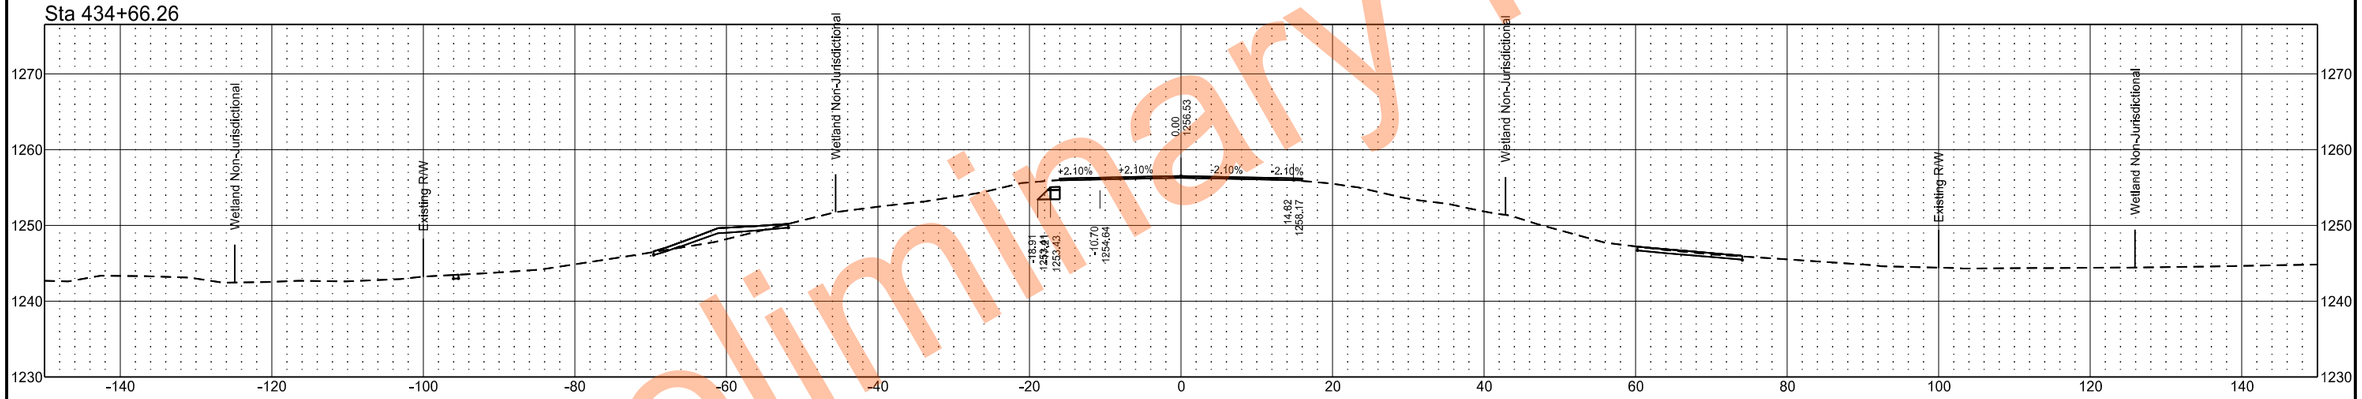

Sta 434+00.00

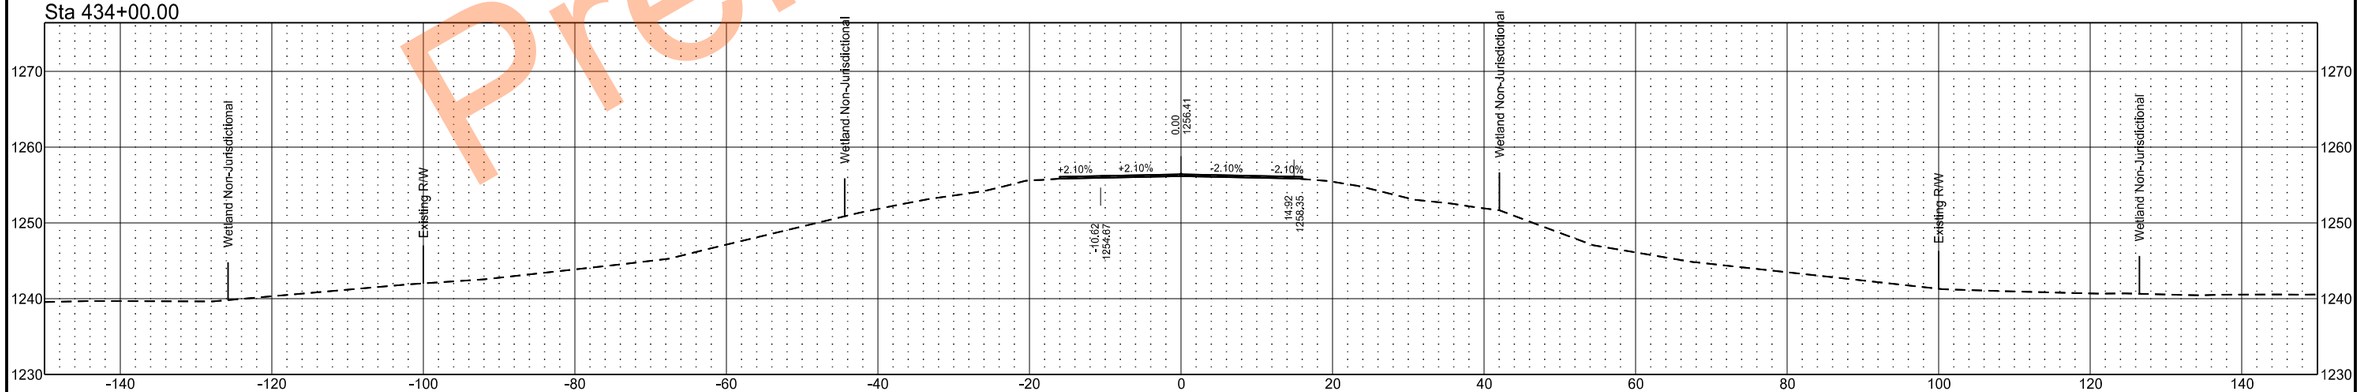

Preliminary Plans

EX32

	STATE	PROJECT NO.	SECTION NO.	SHEET NO.
	ND	SS-XA-8-032(046)000	200	191

Sta 436+00.00

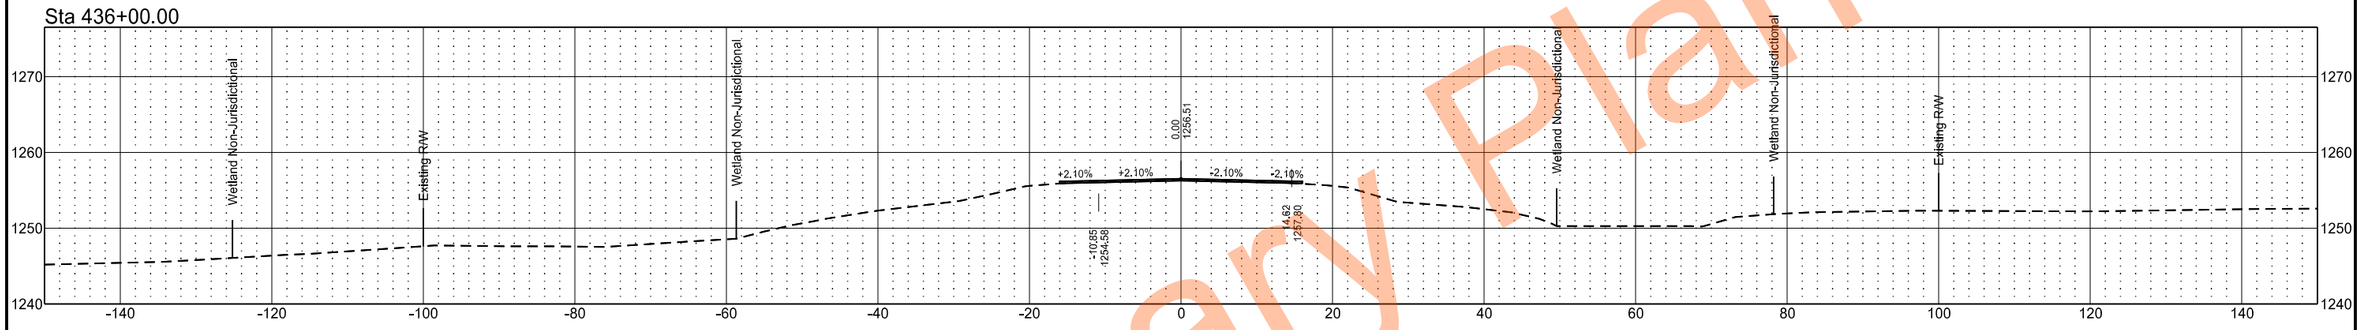

Sta 435+52.52

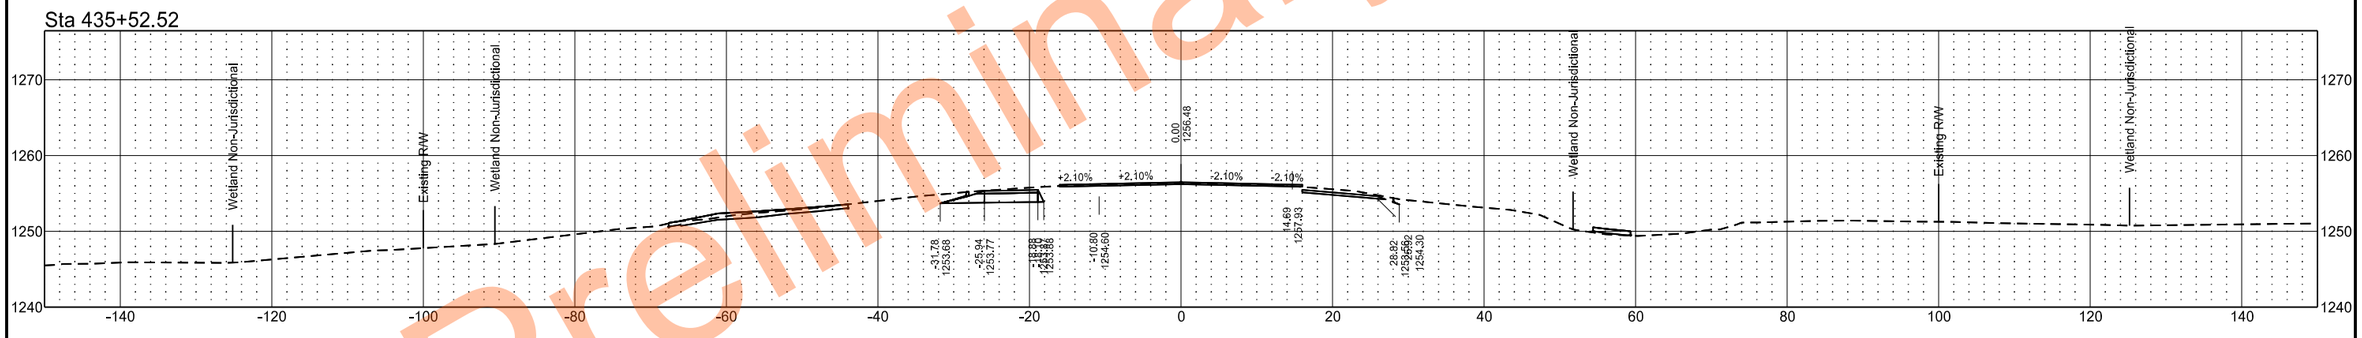

Sta 435+20.24

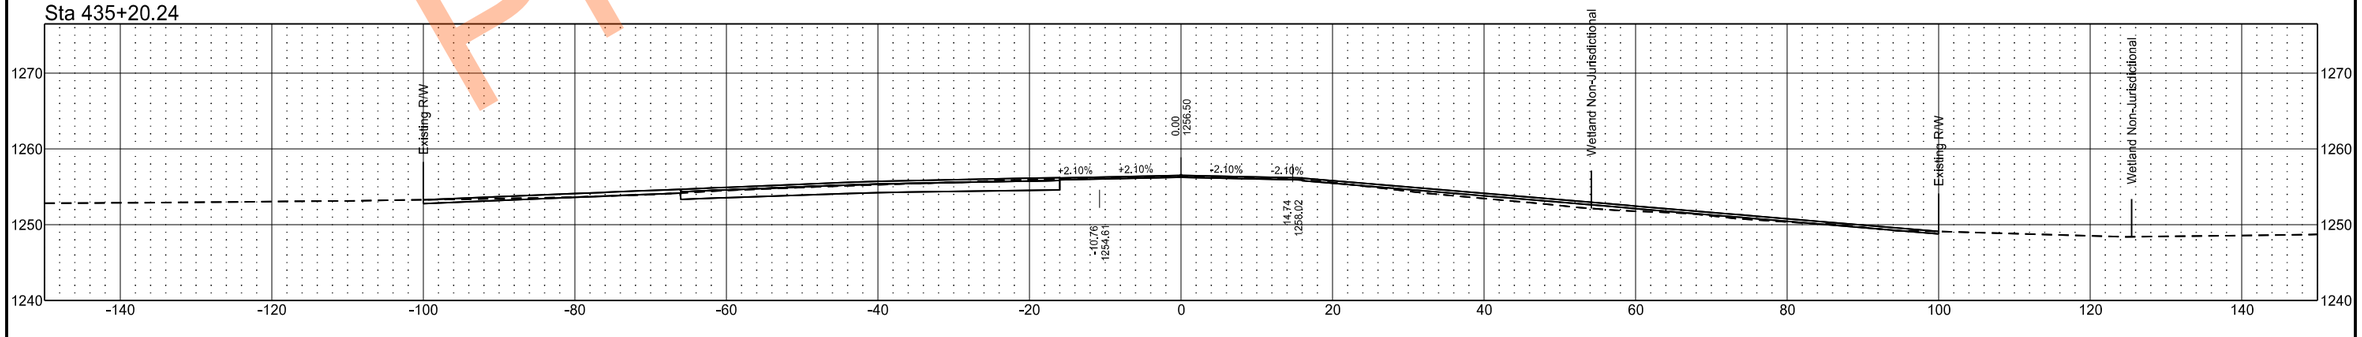

Preliminary Plans

EX32

	STATE	PROJECT NO.	SECTION NO.	SHEET NO.
	ND	SS-XA-8-032(046)000	200	192

Sta 438+84.48

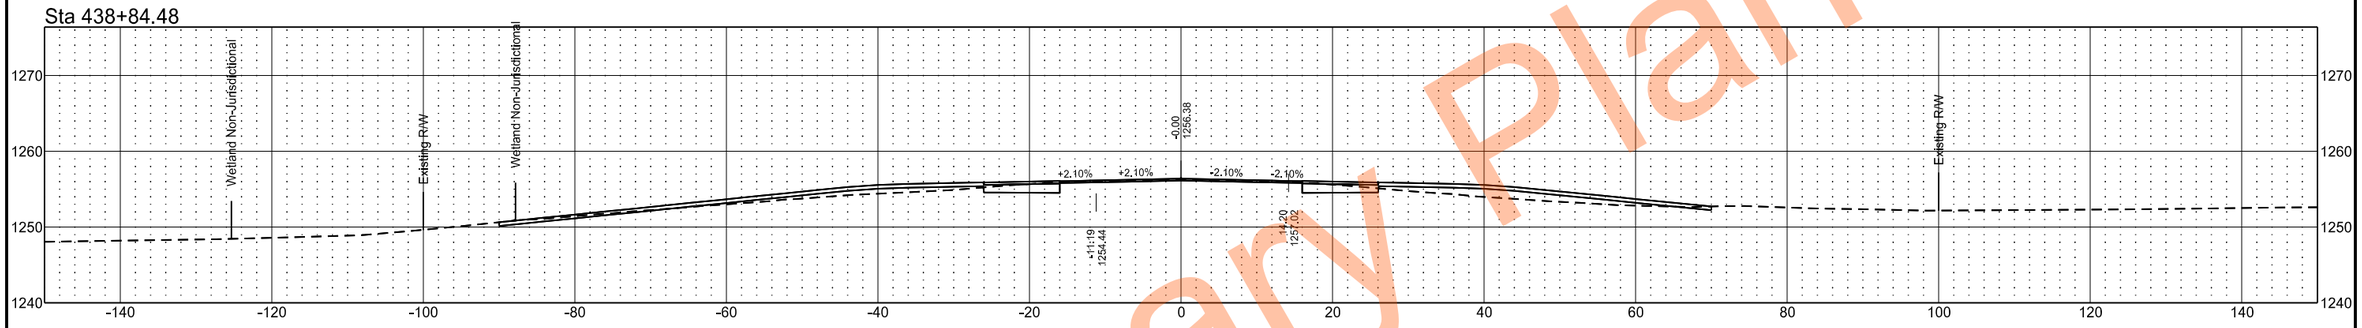

Sta 438+00.00

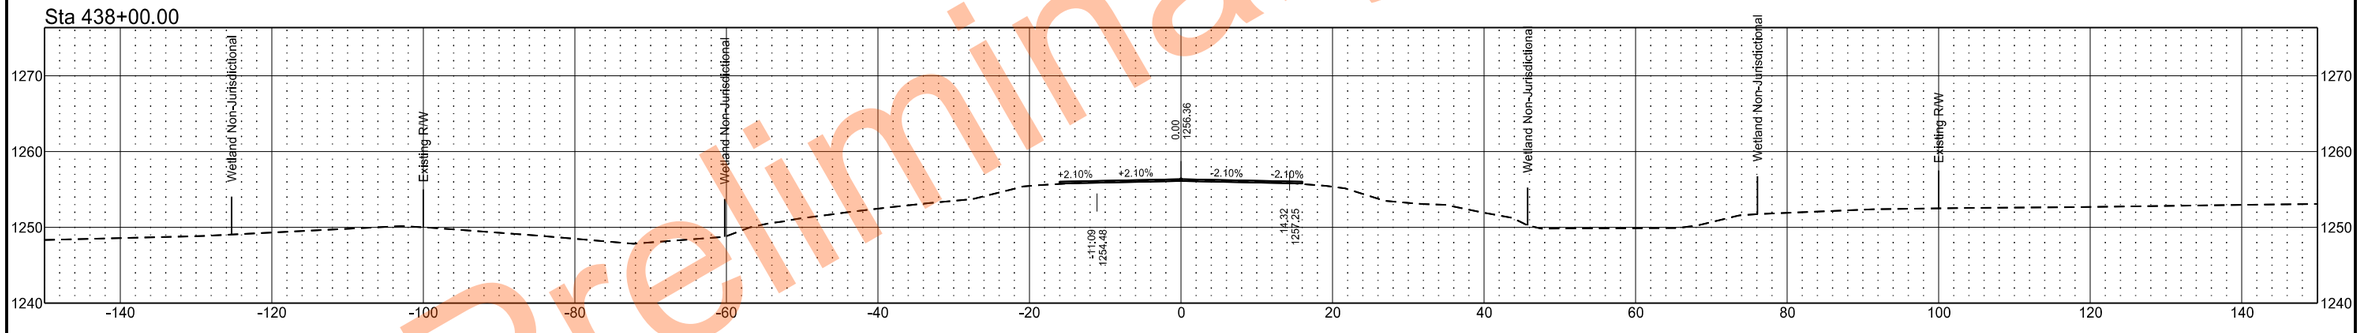

Sta 437+00.00

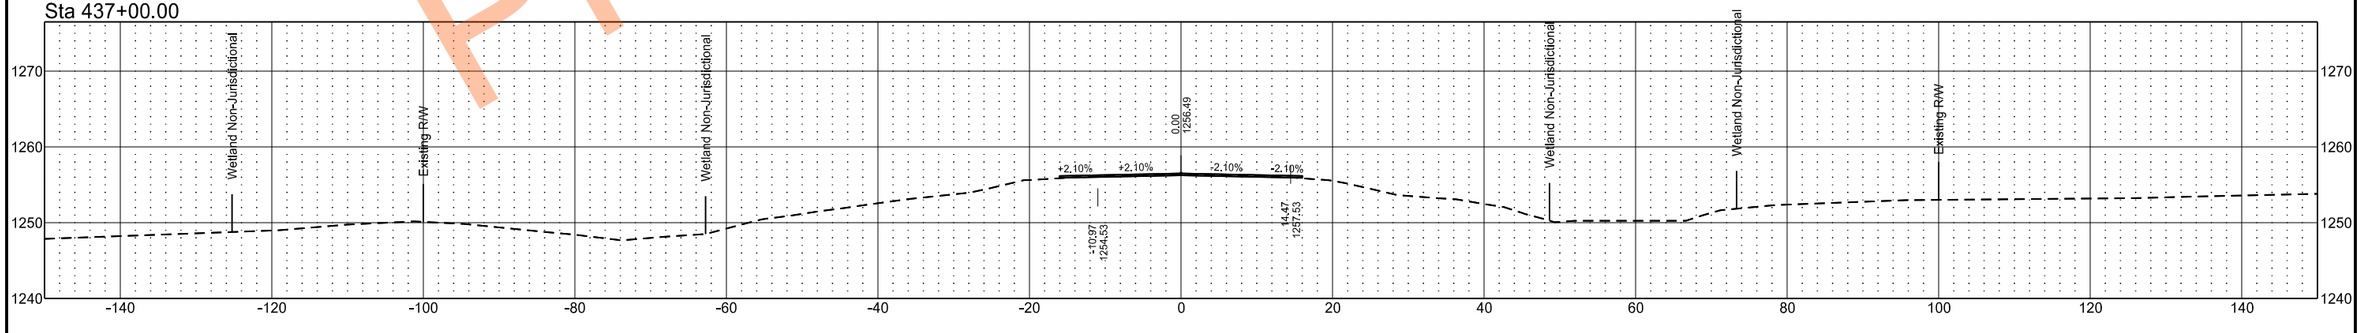

Preliminary Plans

EX32

	STATE	PROJECT NO.	SECTION NO.	SHEET NO.
	ND	SS-XA-8-032(046)000	200	193

Sta 441+00.00

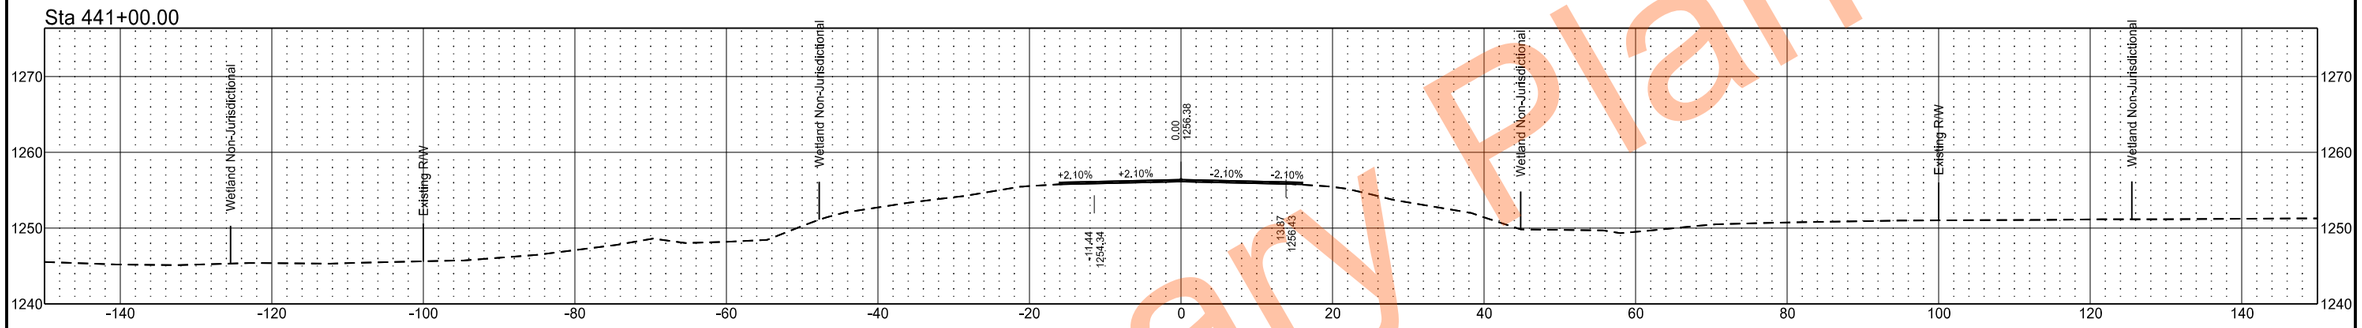

Sta 440+00.00

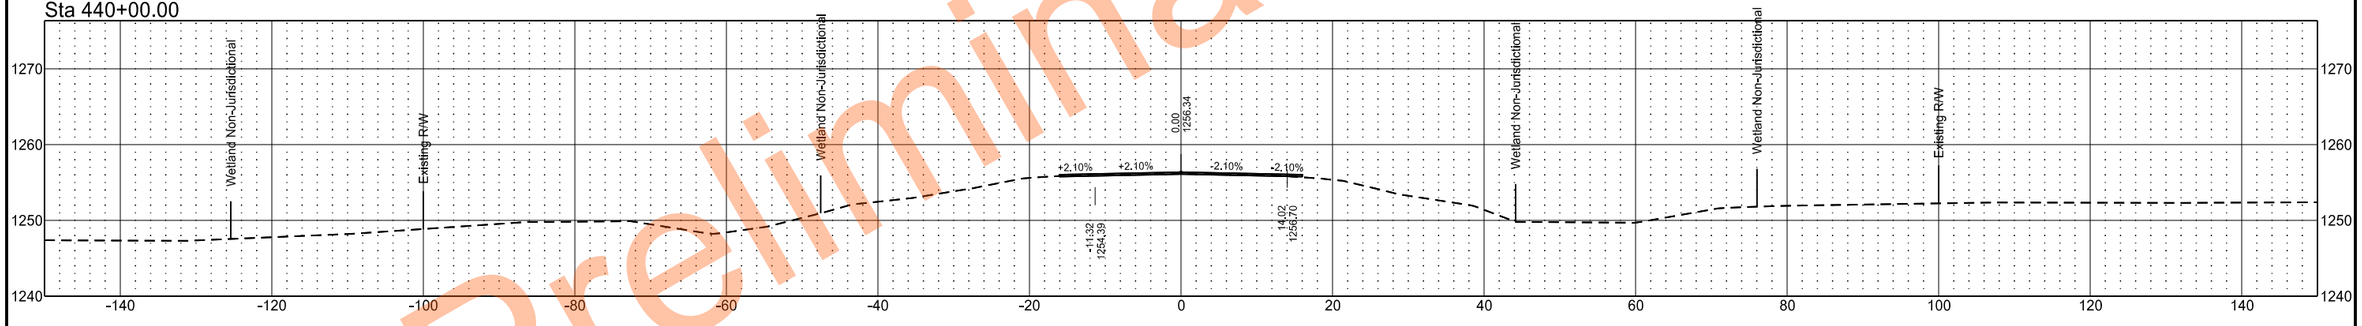

Sta 439+00.00

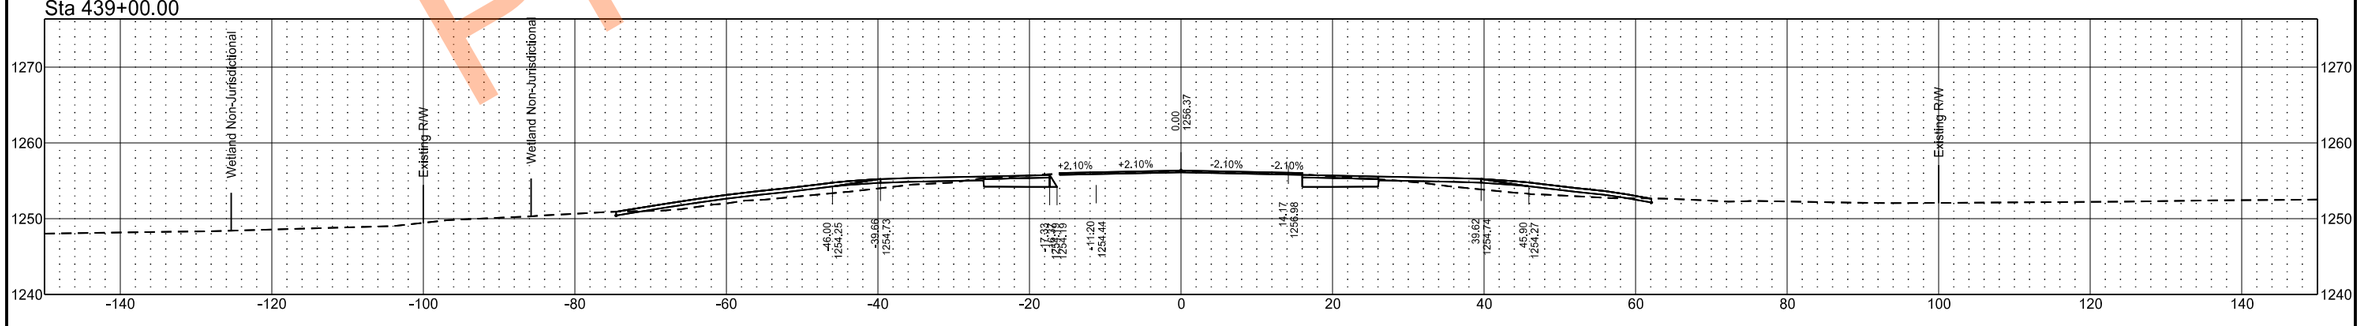

Preliminary Plans

EX32

	STATE	PROJECT NO.	SECTION NO.	SHEET NO.
	ND	SS-XA-8-032(046)000	200	194

Sta 444+00.00

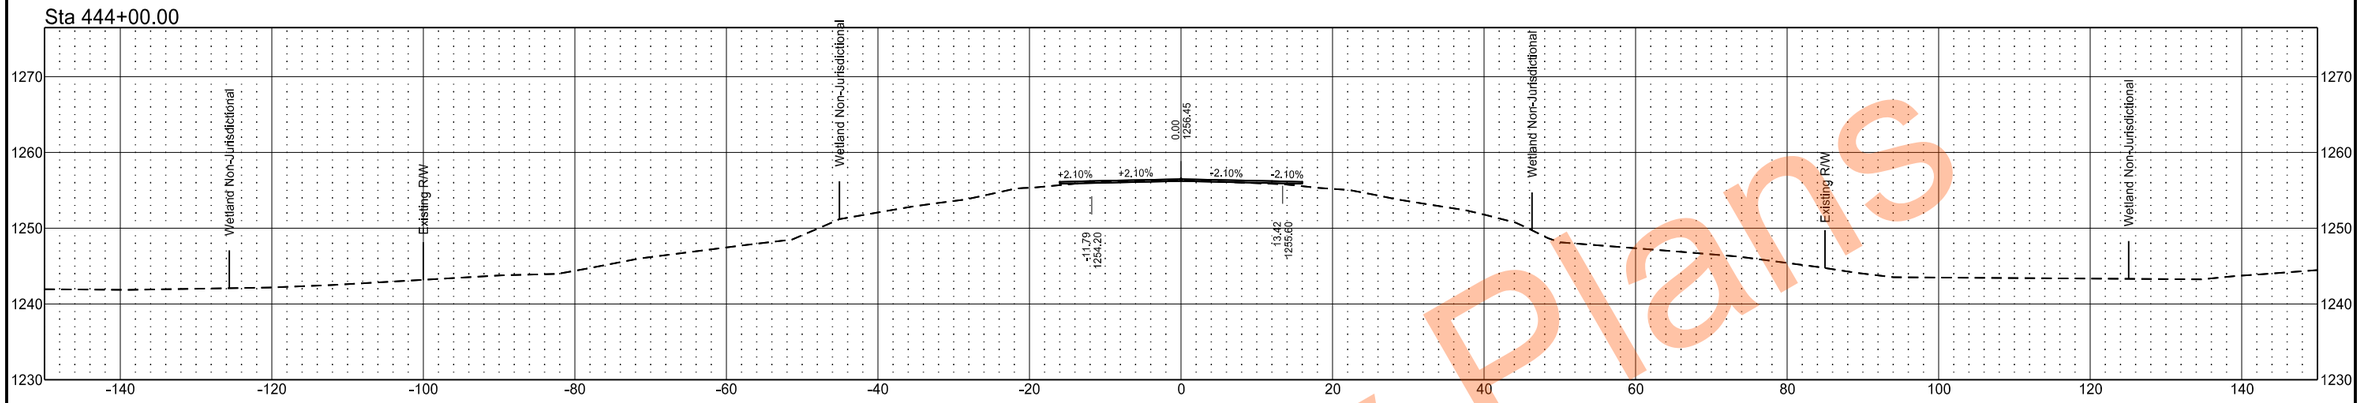

Sta 443+00.00

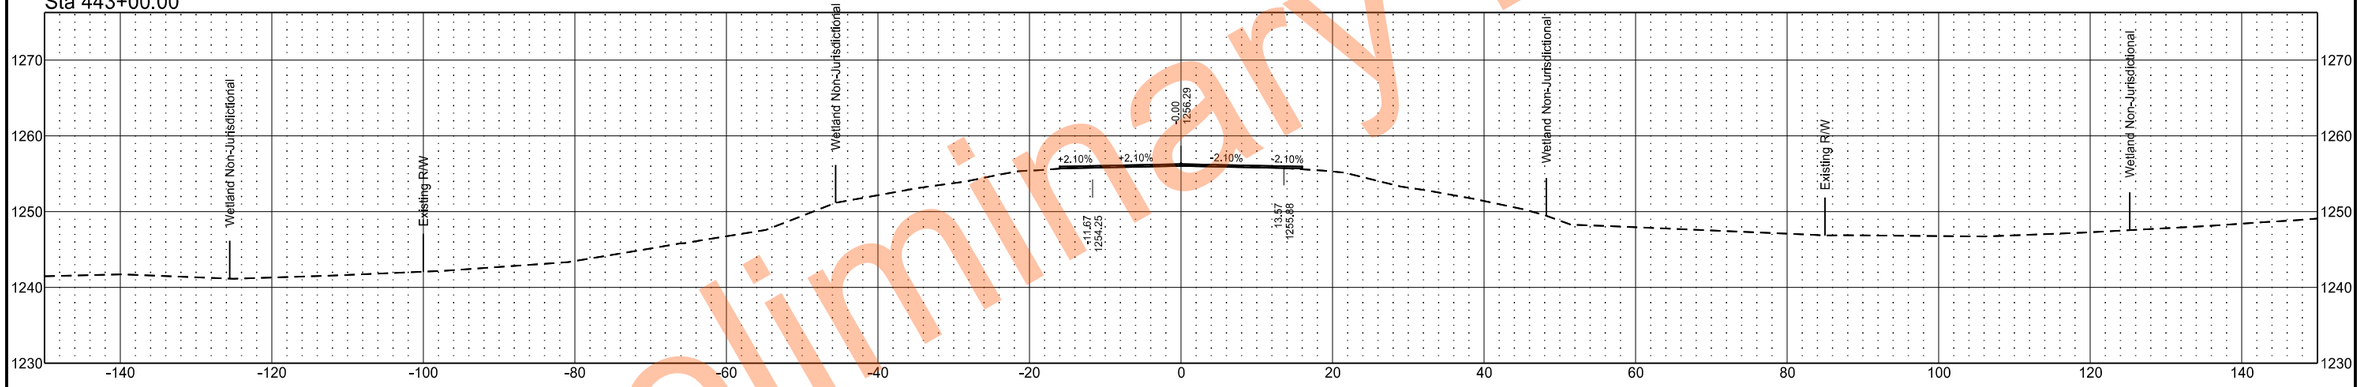

Sta 442+00.00

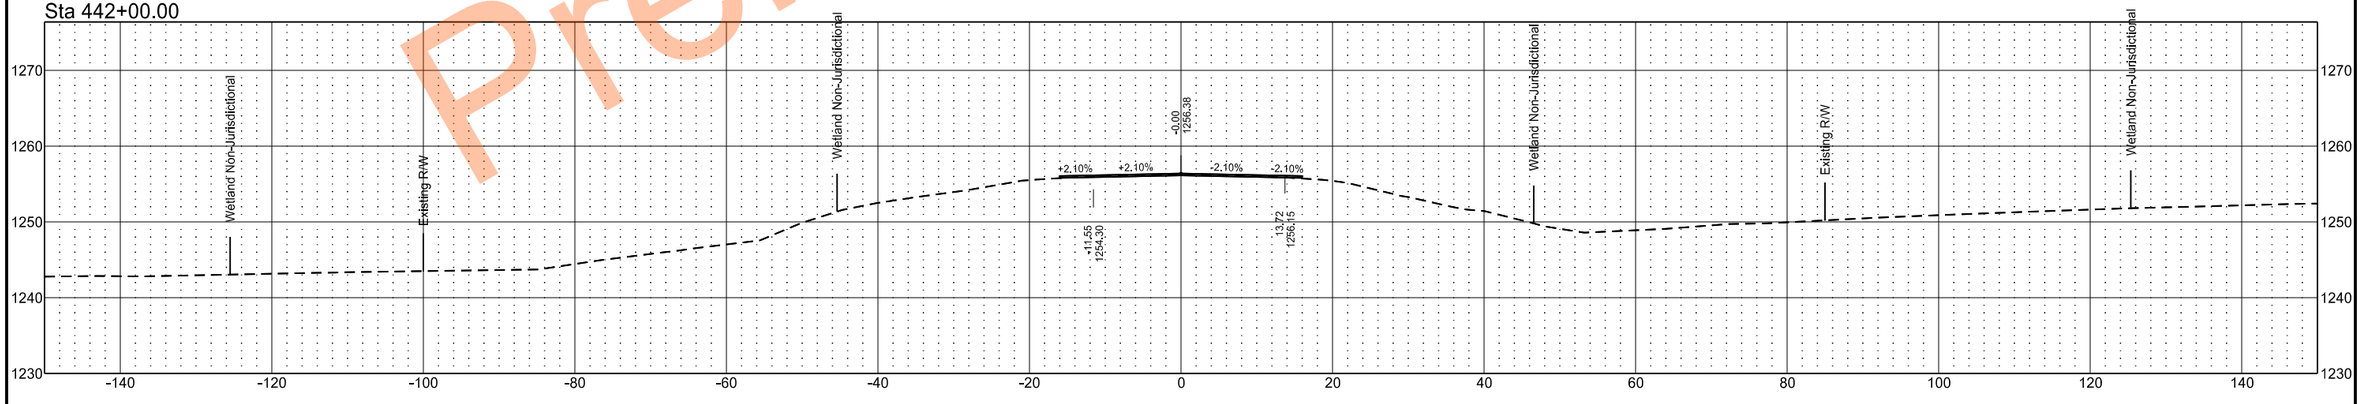

Preliminary Plans

EX32

	STATE	PROJECT NO.	SECTION NO.	SHEET NO.
	ND	SS-XA-8-032(046)000	200	195

Sta 446+00.00

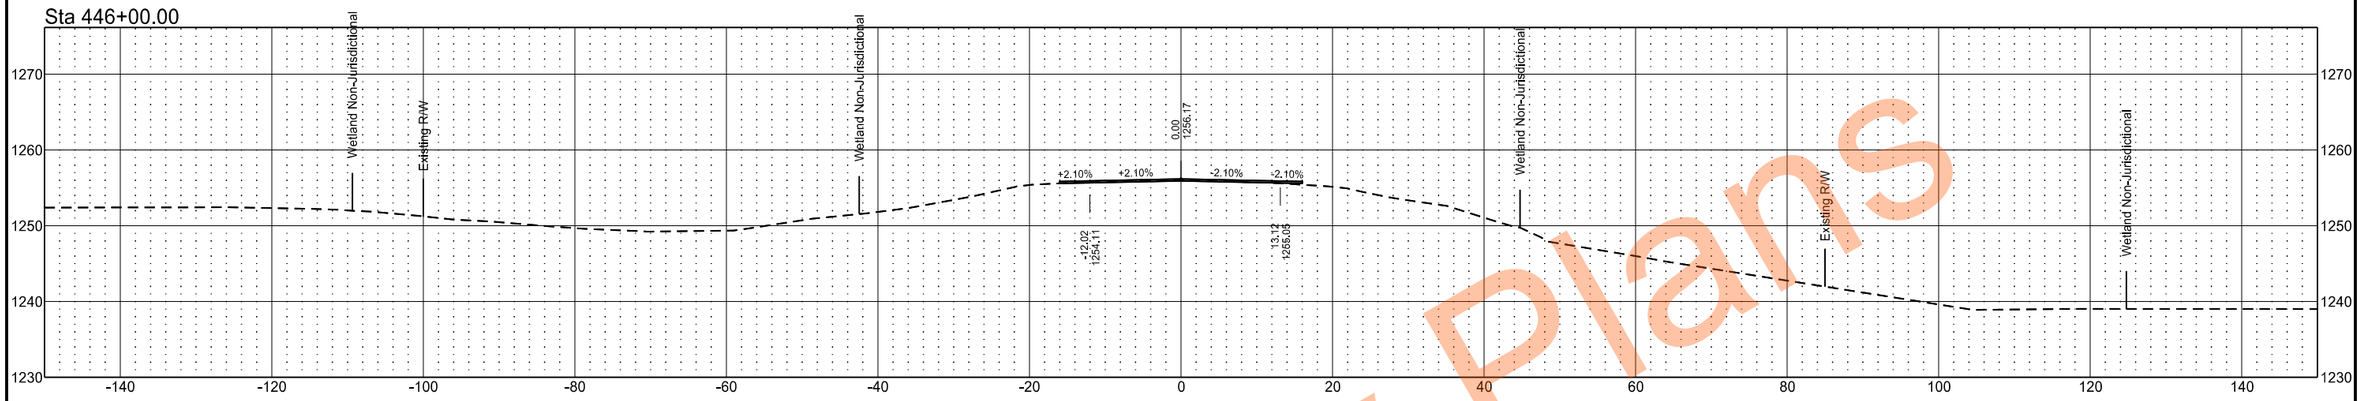

Sta 445+00.00

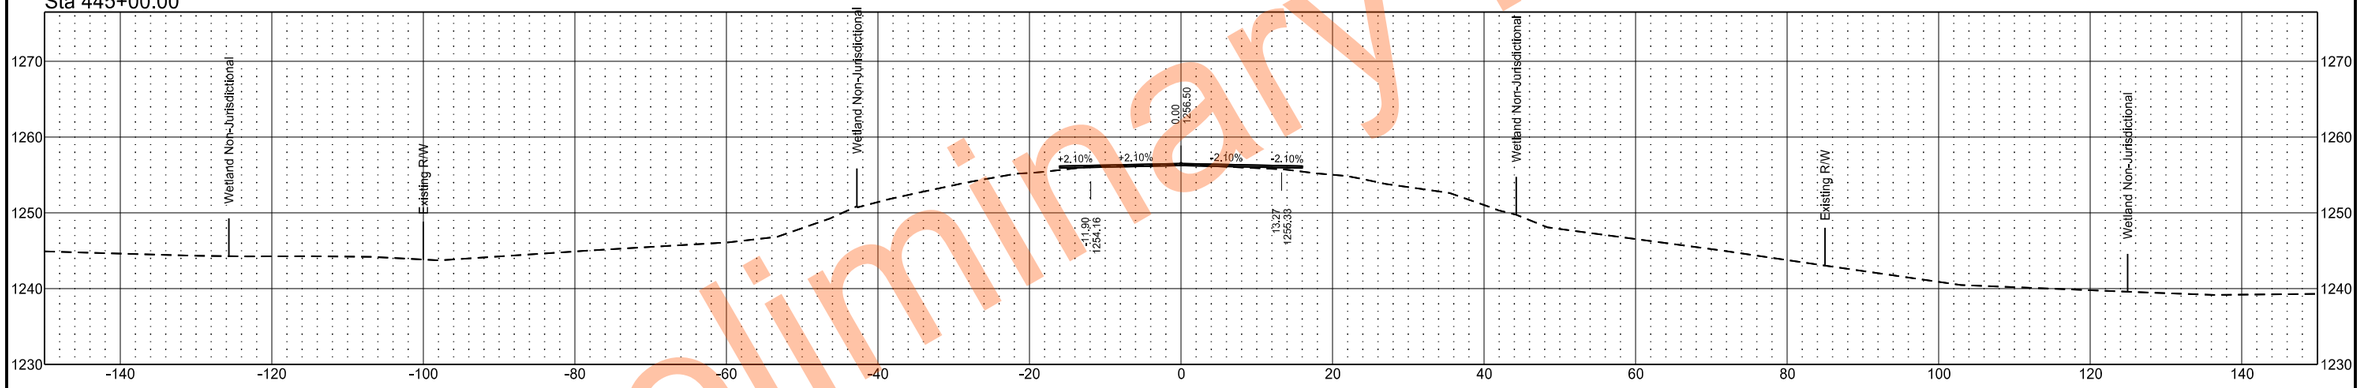

Sta 444+79.35

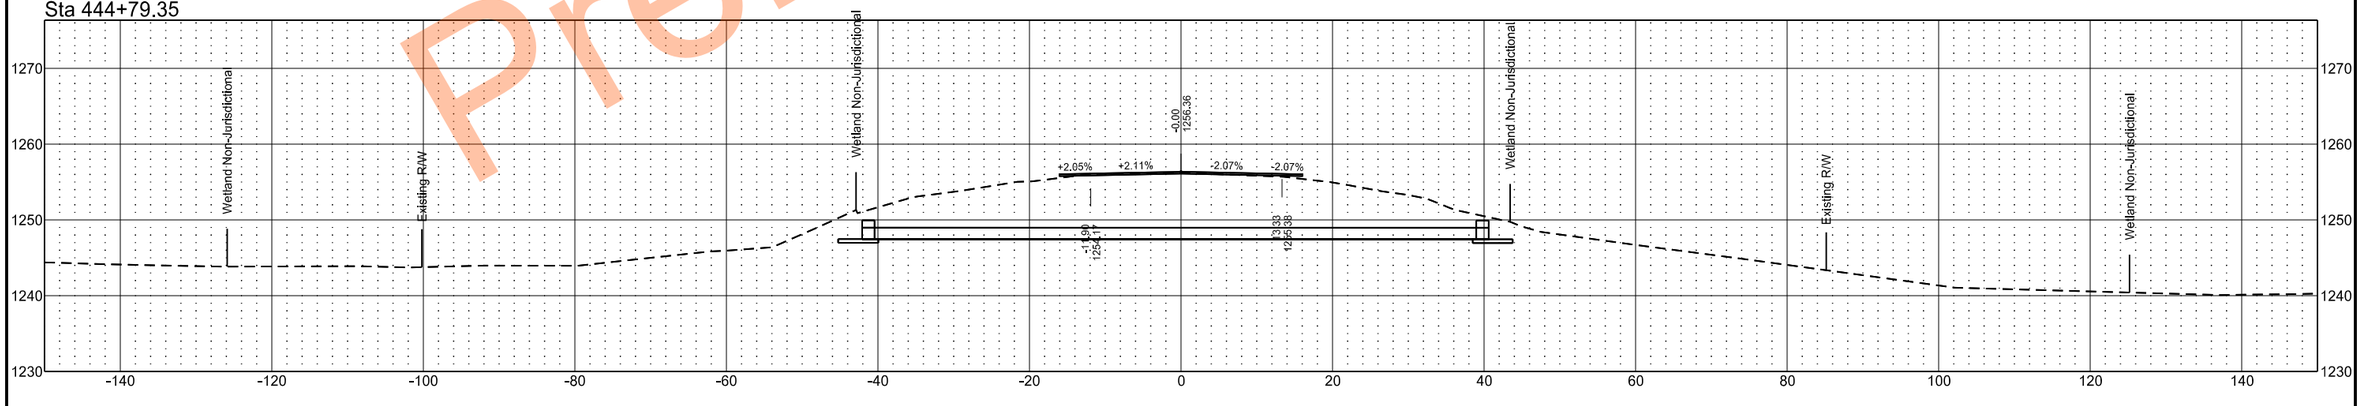

Preliminary Plans

EX32

	STATE	PROJECT NO.	SECTION NO.	SHEET NO.
	ND	SS-XA-8-032(046)000	200	196

Sta 449+00.00

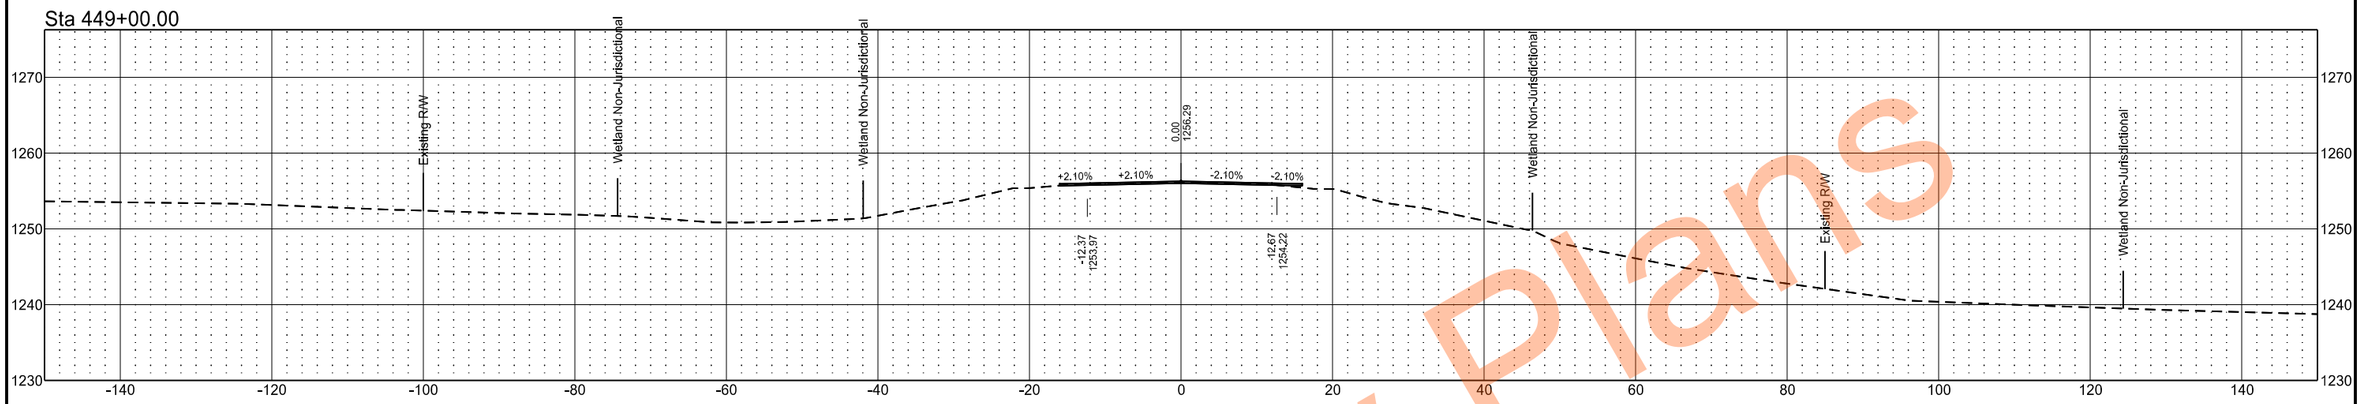

Sta 448+00.00

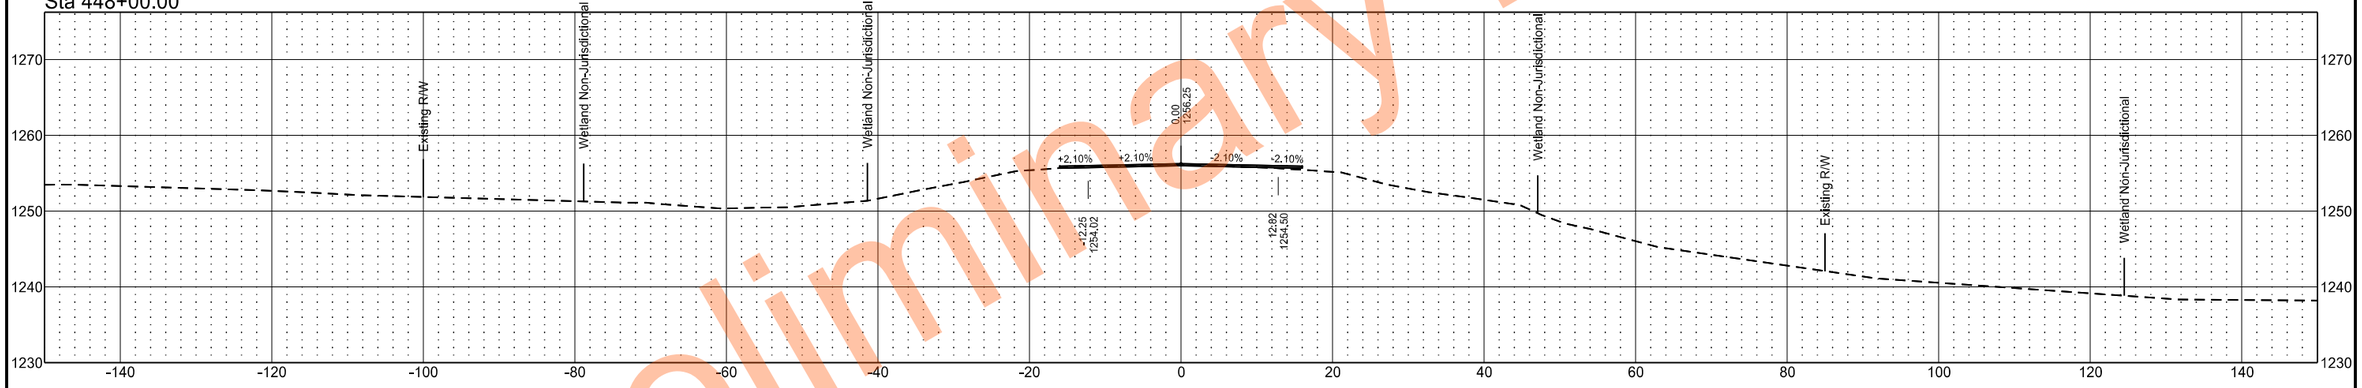

Sta 447+00.00

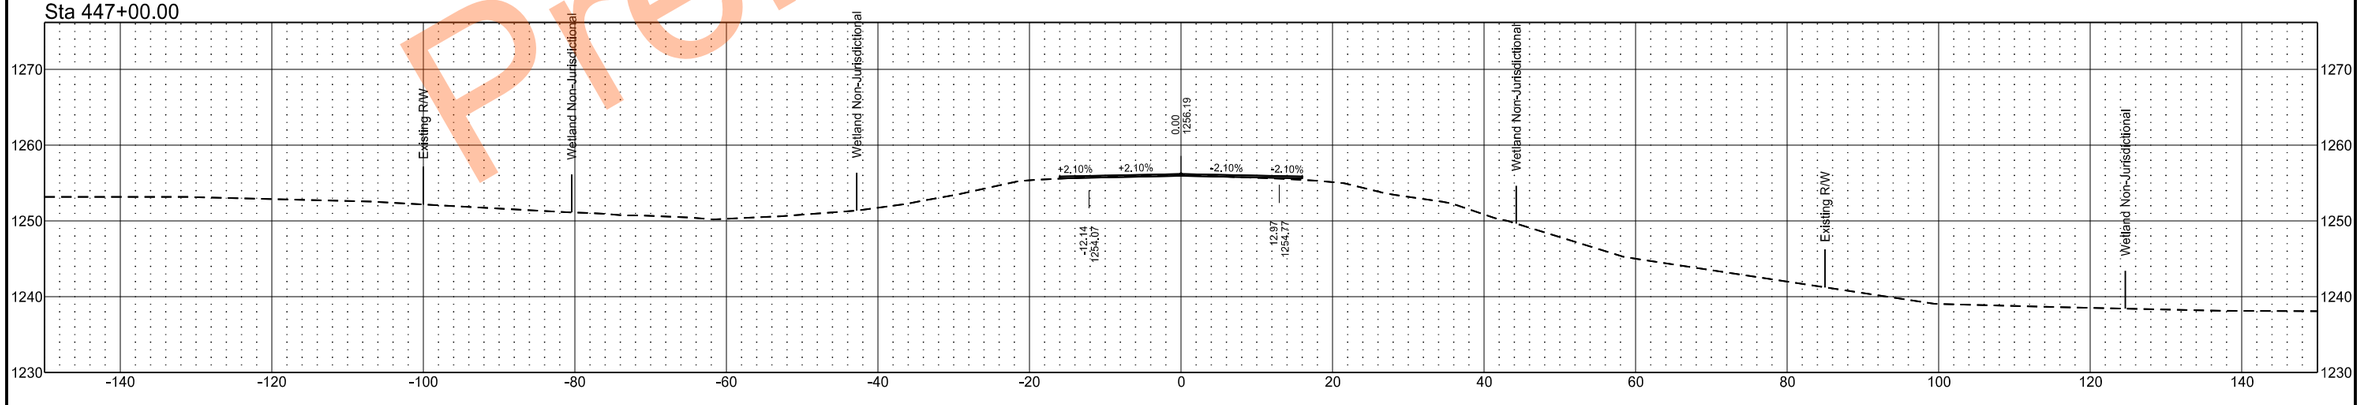

Preliminary Plans

EX32

	STATE	PROJECT NO.	SECTION NO.	SHEET NO.
	ND	SS-XA-8-032(046)000	200	197

Sta 452+00.00

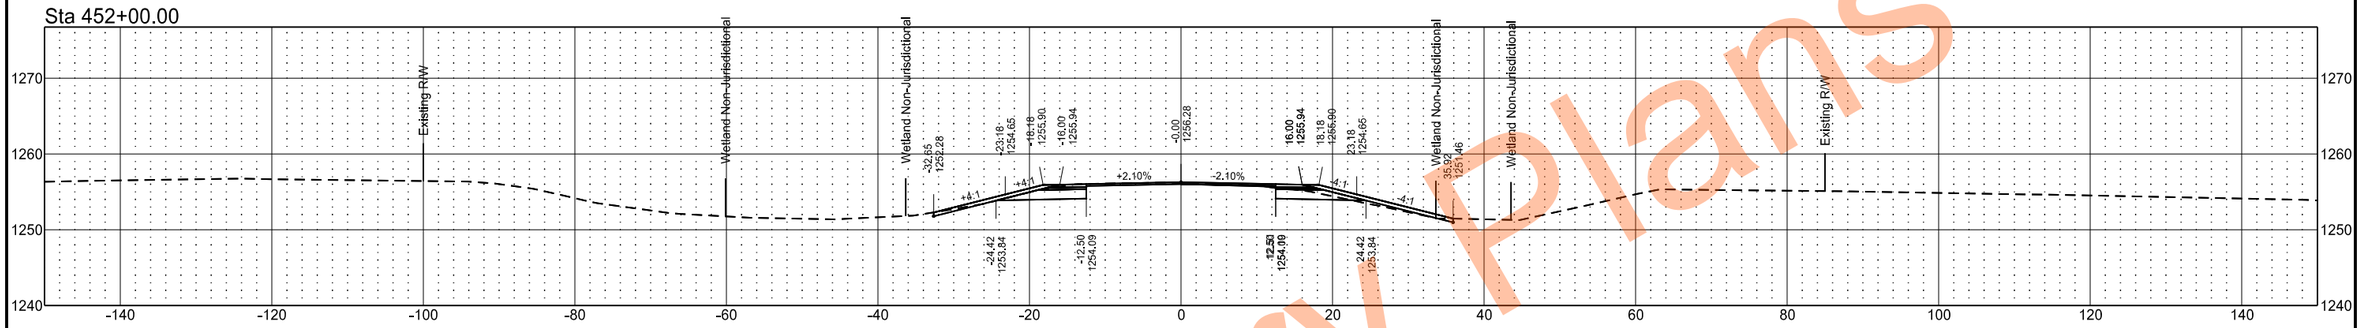

Sta 451+00.00

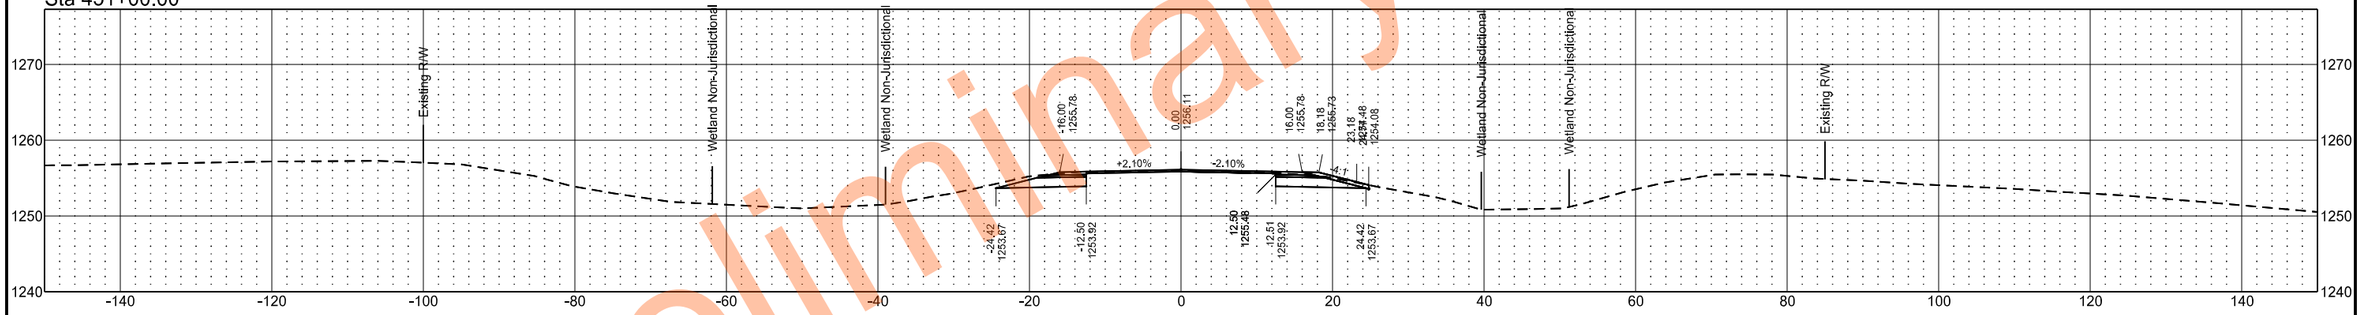

Sta 450+00.00

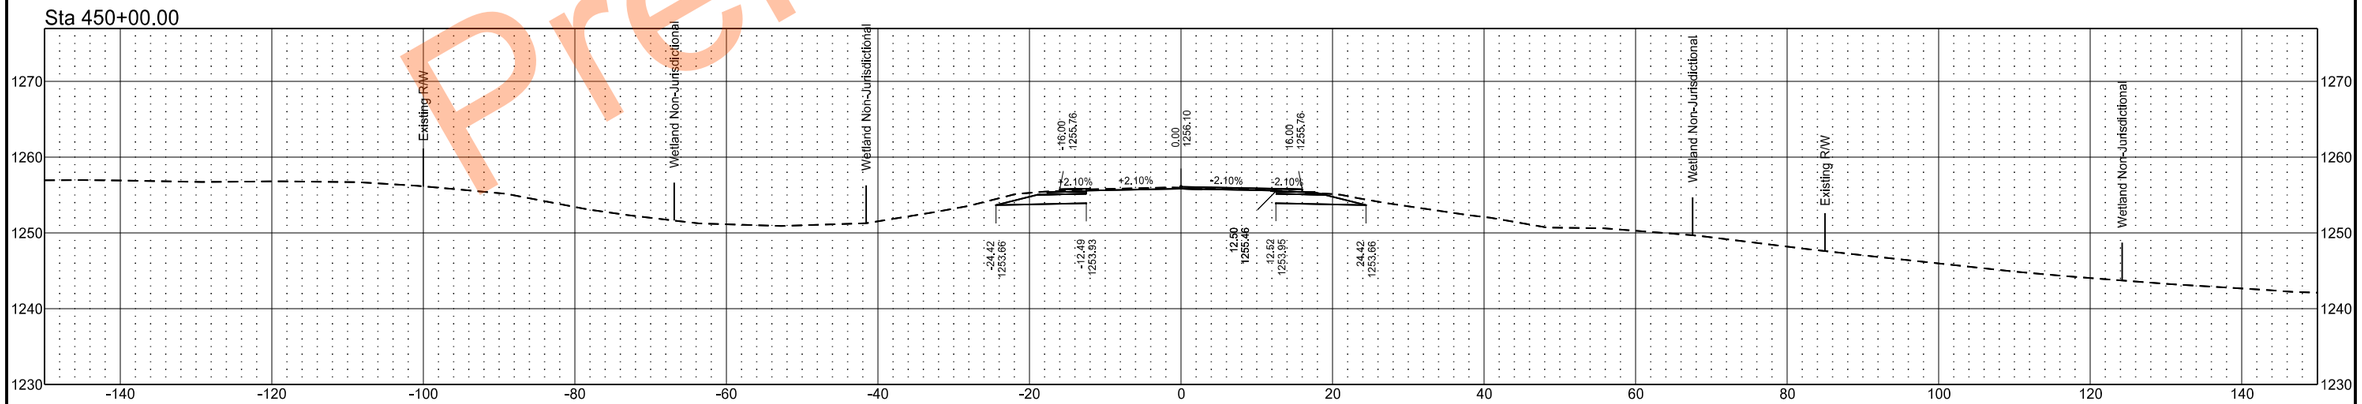

Preliminary plans

EX32

	STATE	PROJECT NO.	SECTION NO.	SHEET NO.
	ND	SS-XA-8-032(046)000	200	198

Sta 454+46.28

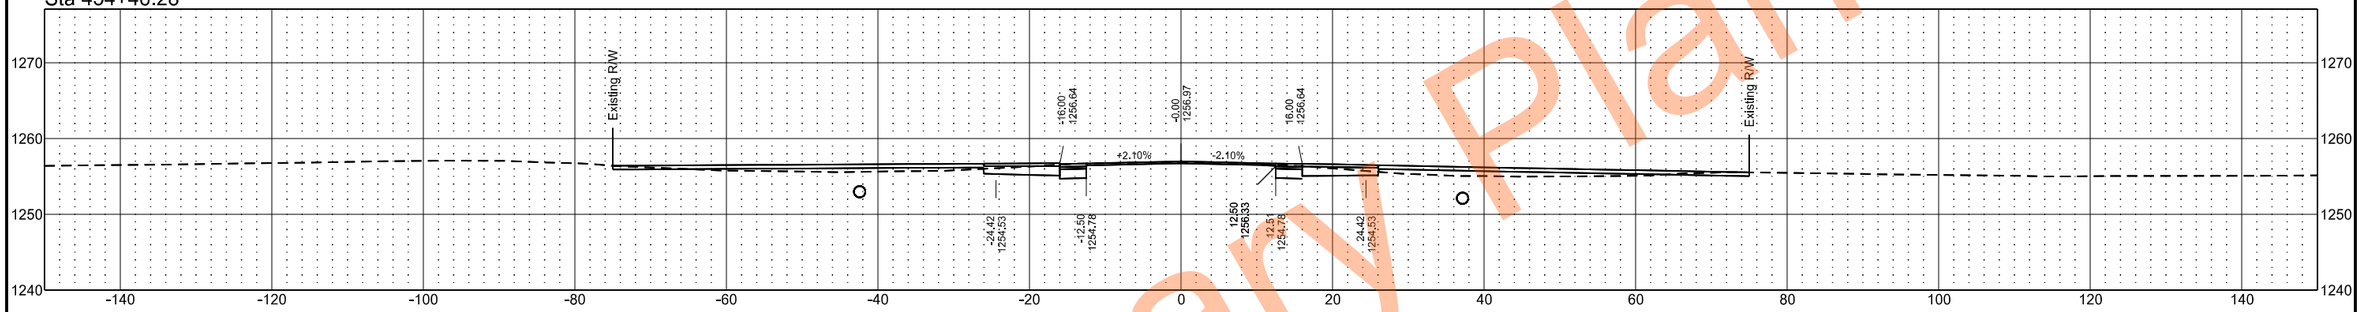

Sta 454+00.00

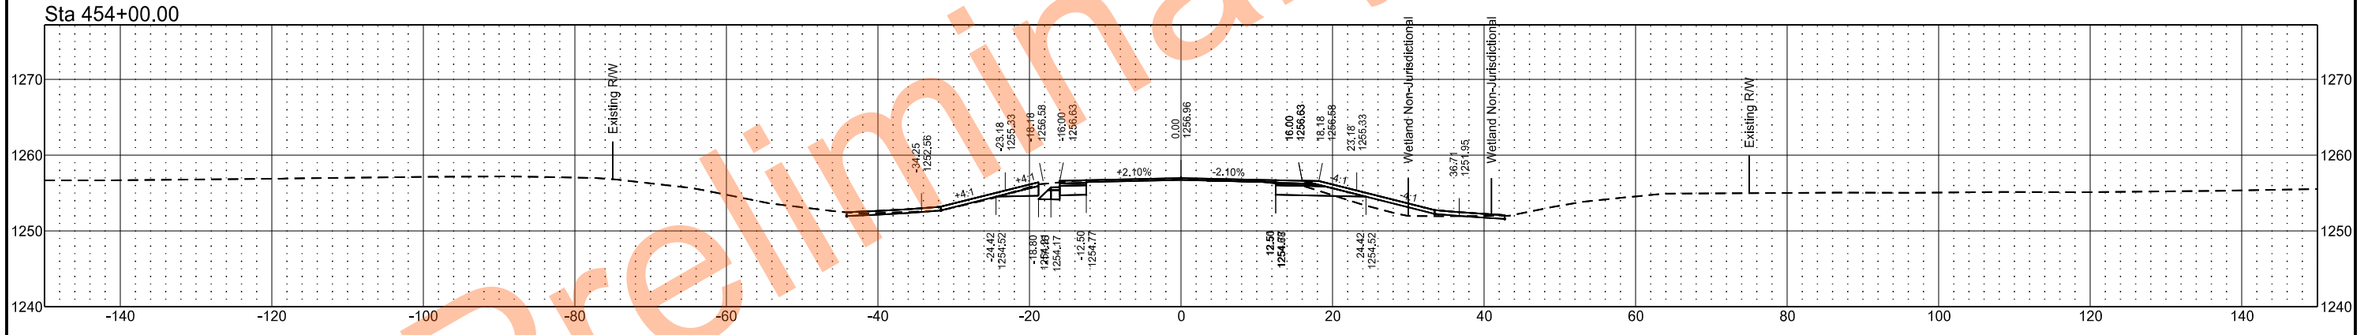

Sta 453+00.00

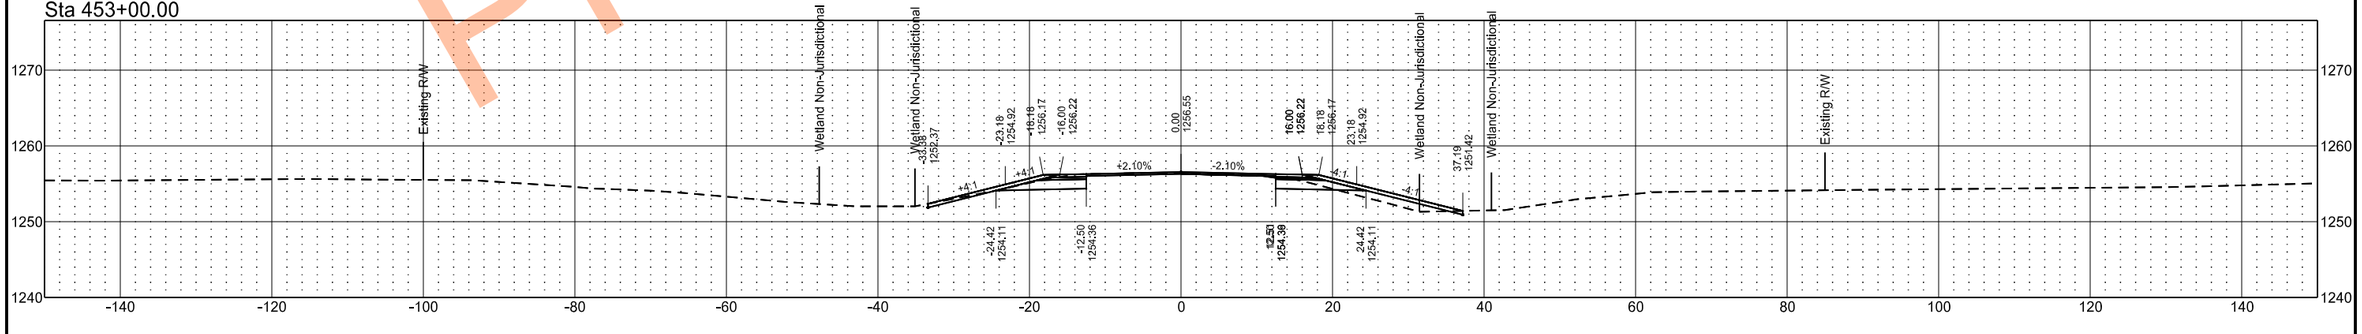

Preliminary Plans

EX32

	STATE	PROJECT NO.	SECTION NO.	SHEET NO.
	ND	SS-XA-8-032(046)000	200	199

Sta 457+00.00

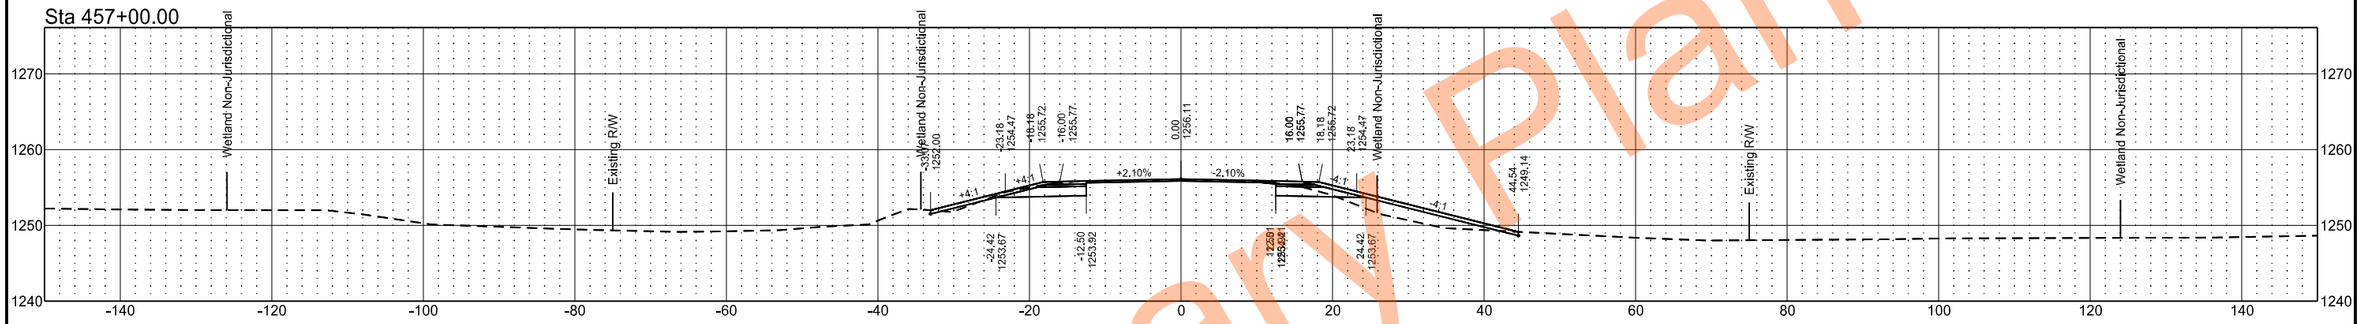

Sta 456+00.00

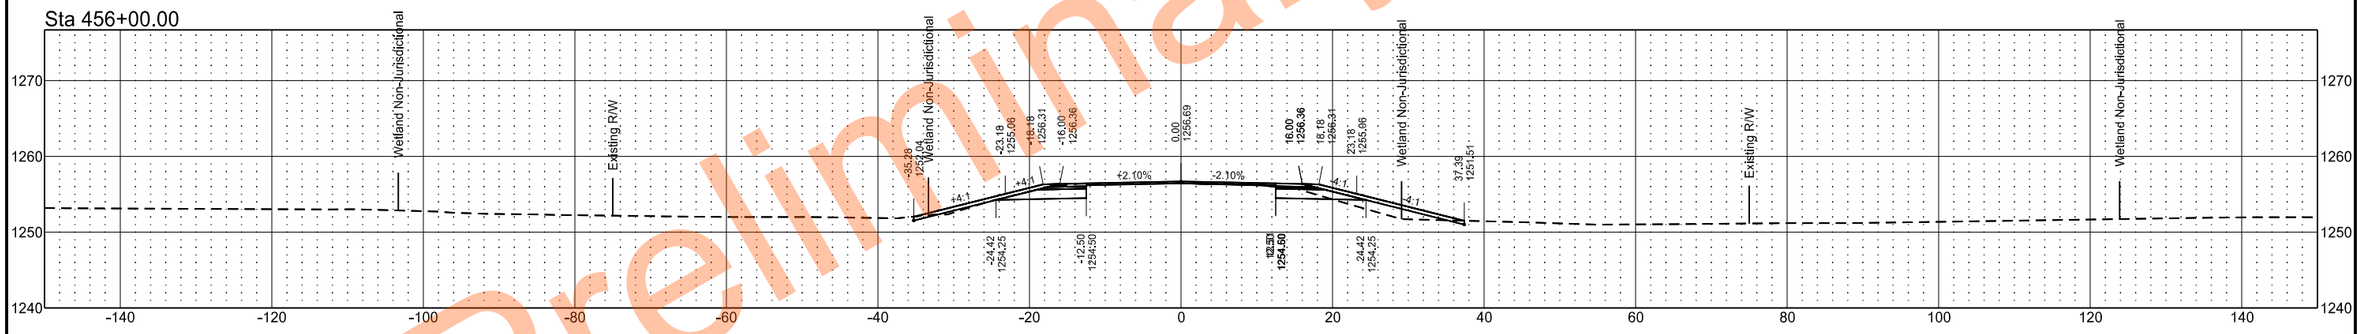

Sta 455+00.00

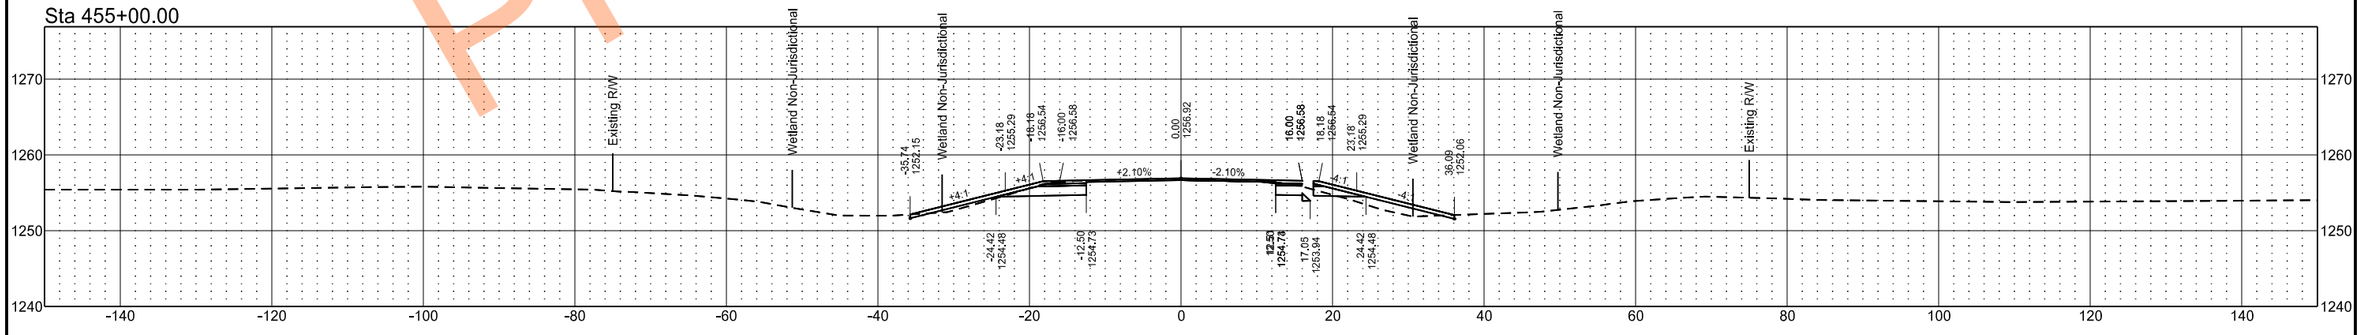

Preliminary Plans

EX32

	STATE	PROJECT NO.	SECTION NO.	SHEET NO.
	ND	SS-XA-8-032(046)000	200	200

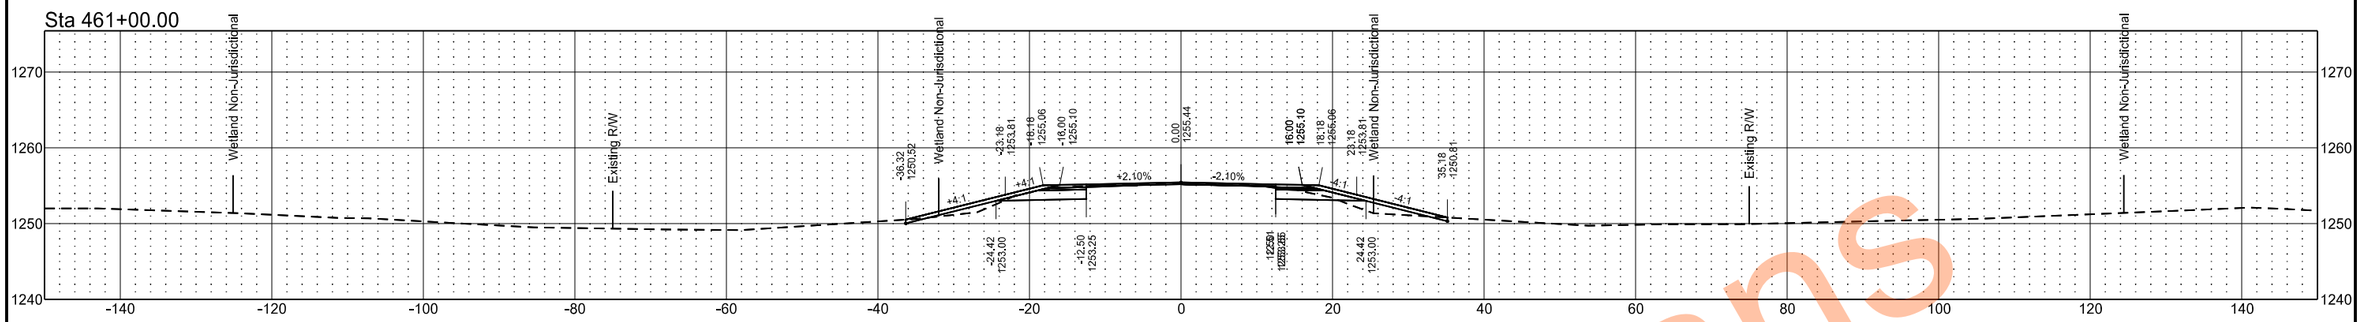

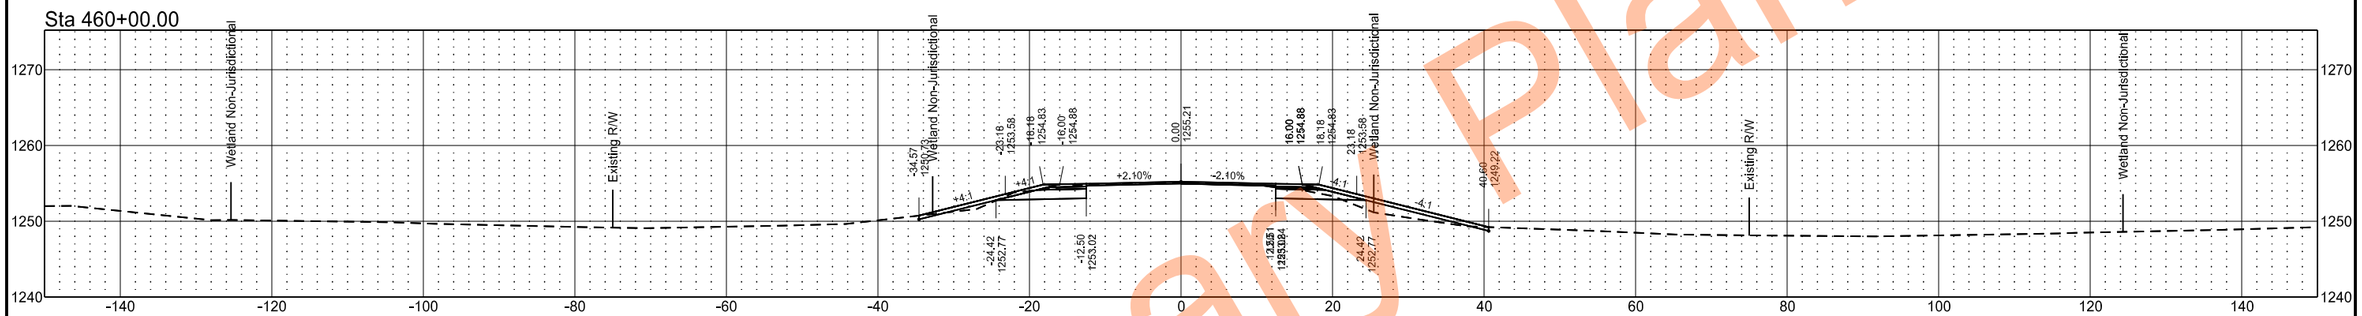

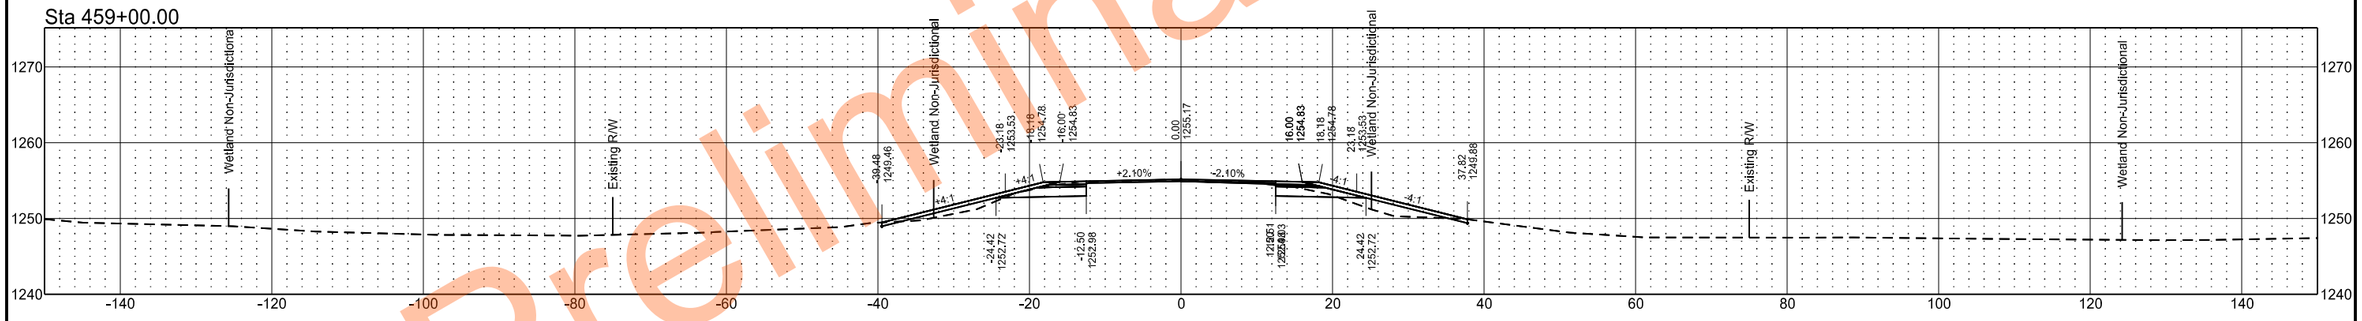

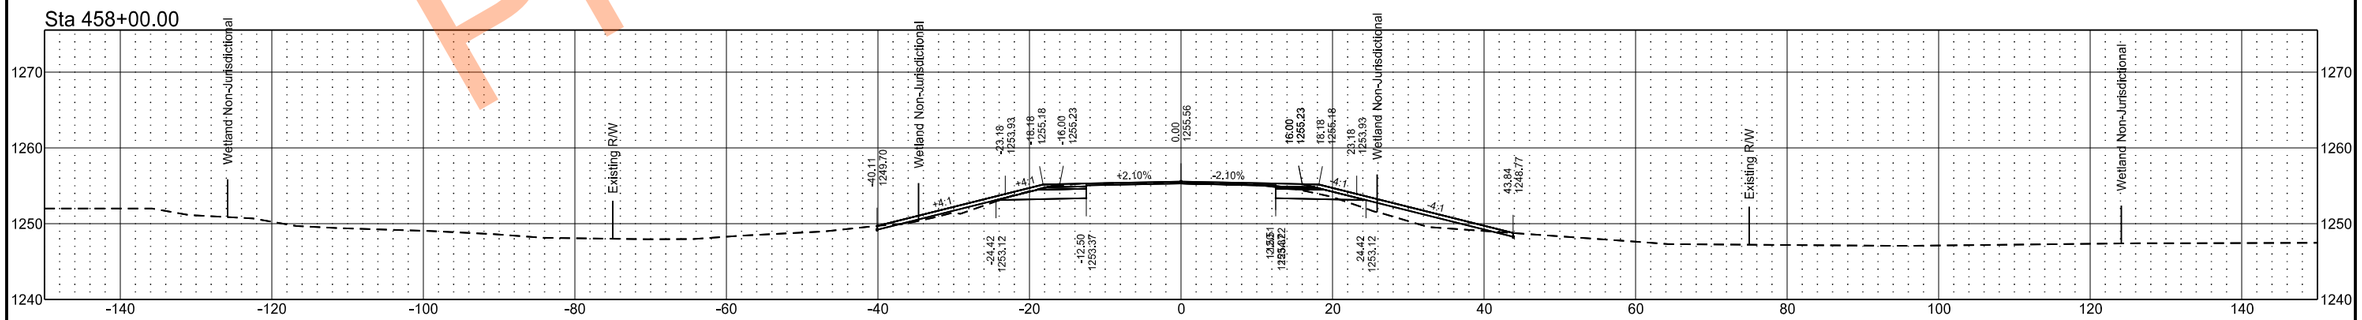

Preliminary Plans

EX32

	STATE	PROJECT NO.	SECTION NO.	SHEET NO.
	ND	SS-XA-8-032(046)000	200	201

Sta 464+00.00

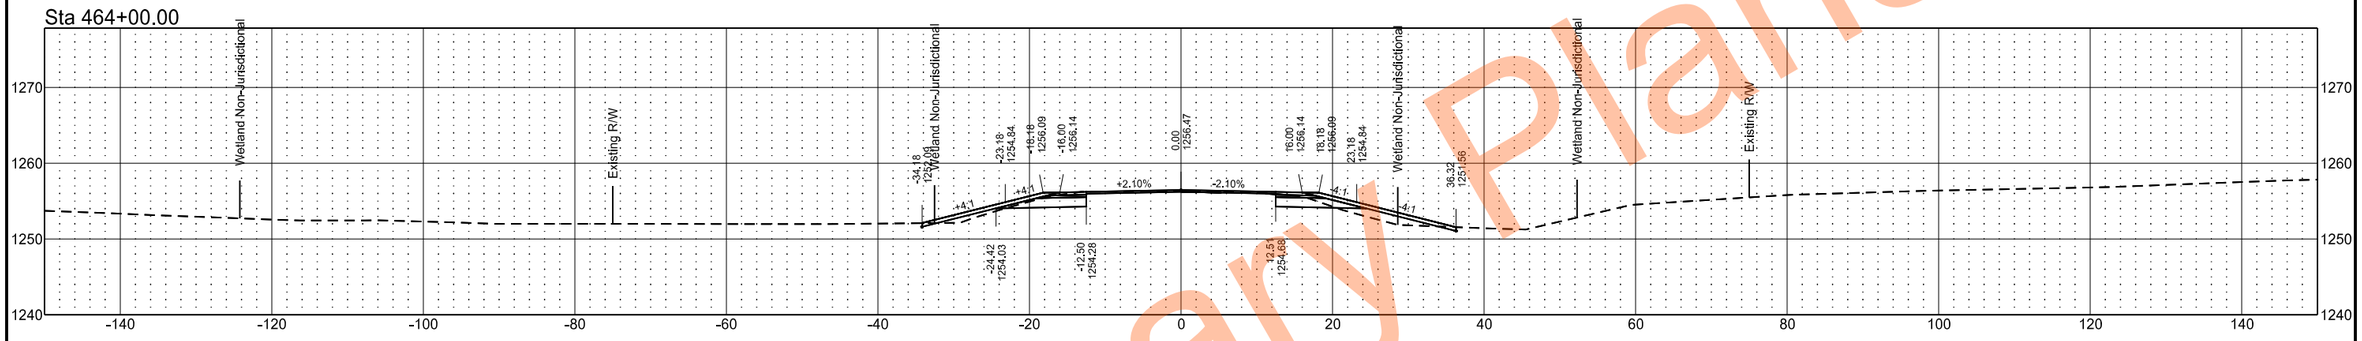

Sta 463+00.00

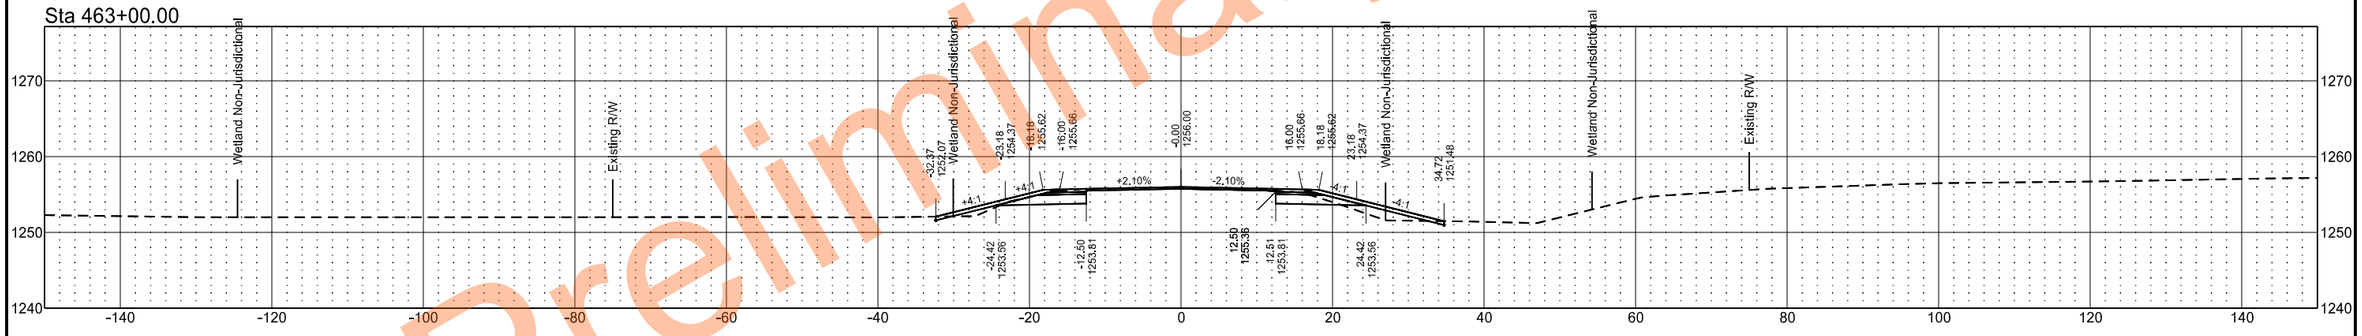

Sta 462+00.00

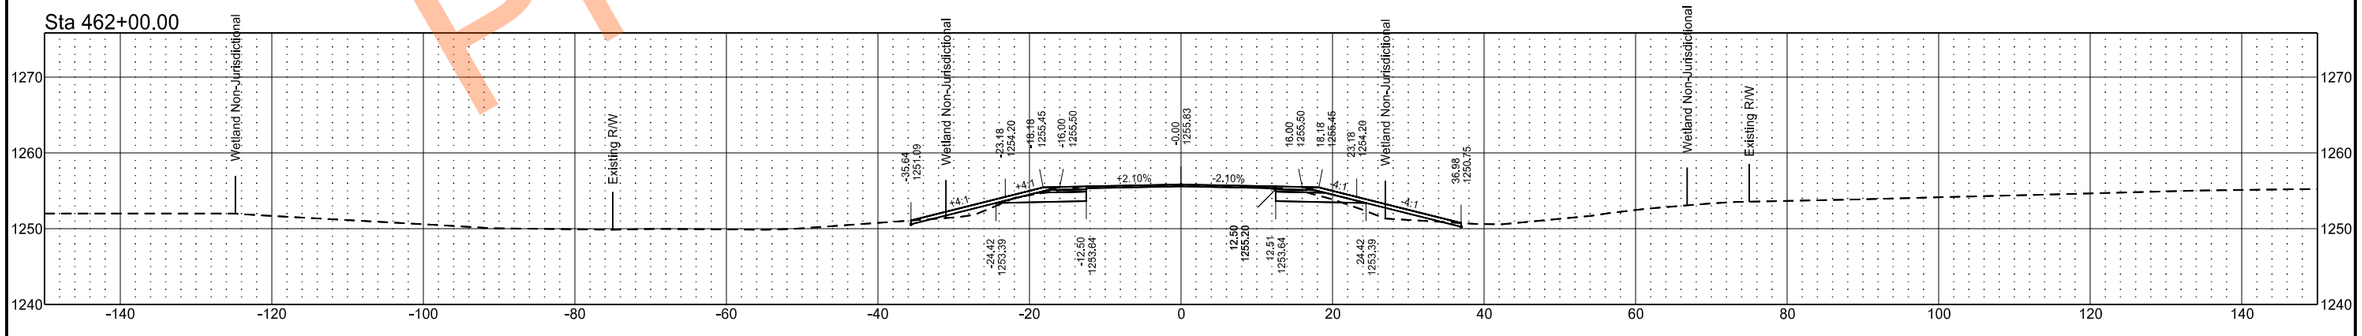

Preliminary Plans

EX32

	STATE	PROJECT NO.	SECTION NO.	SHEET NO.
	ND	SS-XA-8-032(046)000	200	202

Sta 466+00.00

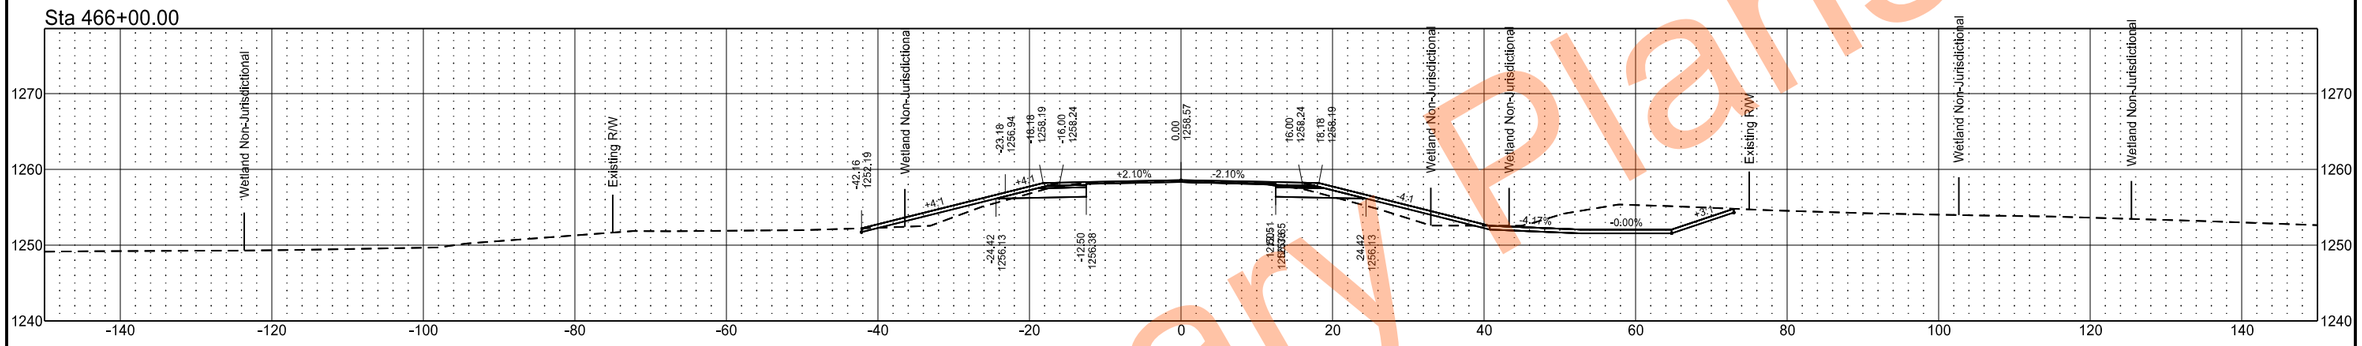

Sta 465+00.00

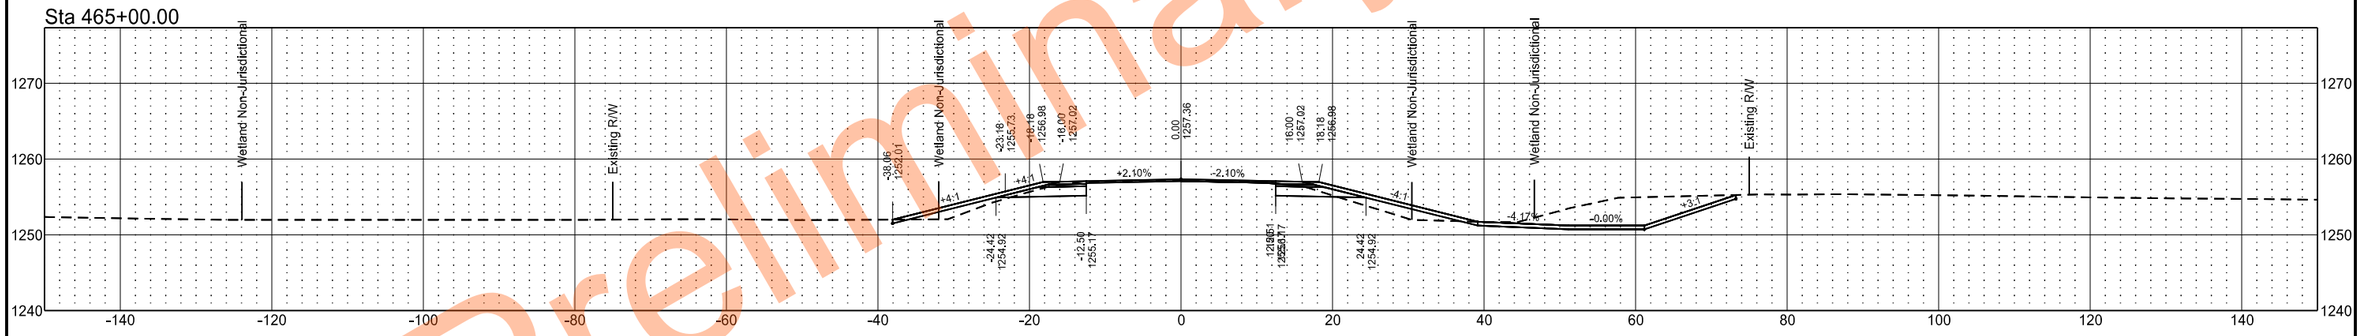

Sta 464+40.00

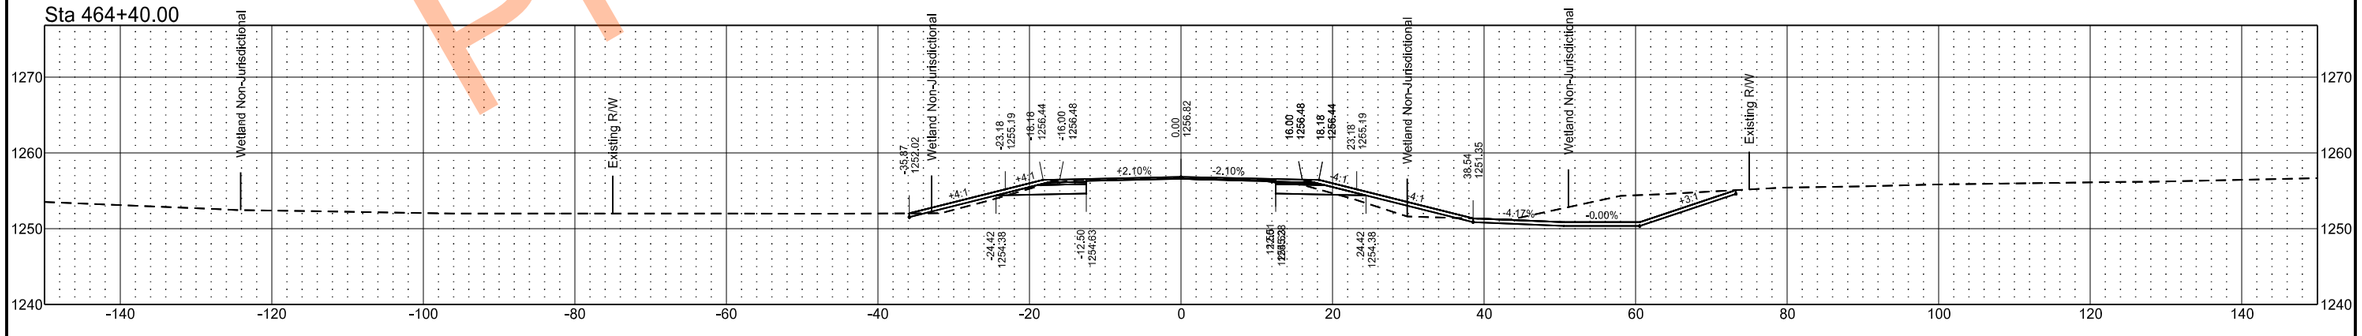

Preliminary Plans

EX32

	STATE	PROJECT NO.	SECTION NO.	SHEET NO.
	ND	SS-XA-8-032(046)000	200	203

Sta 468+00.00

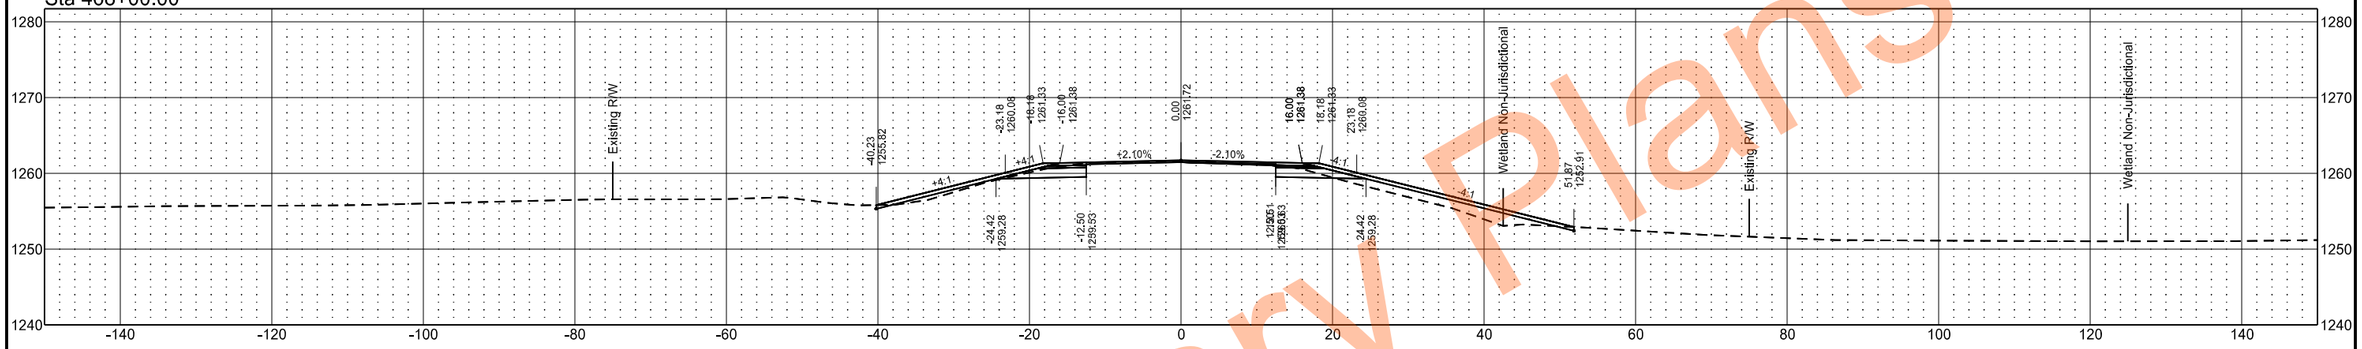

Sta 467+00.00

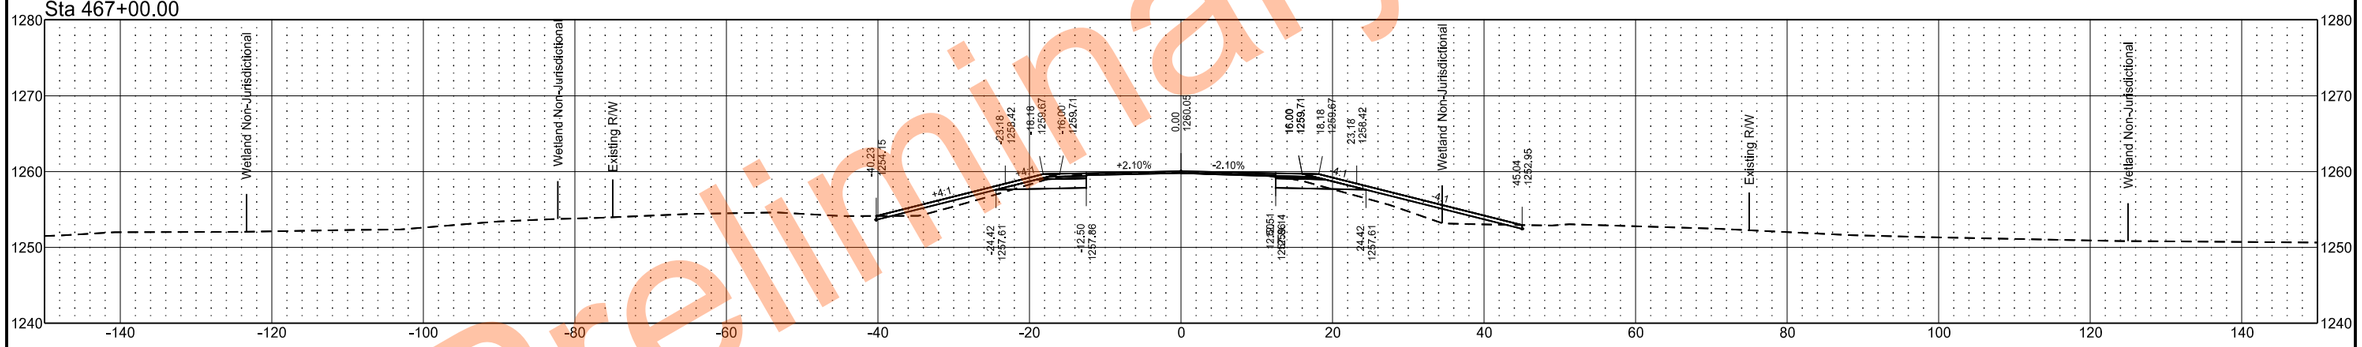

Sta 466+30.00

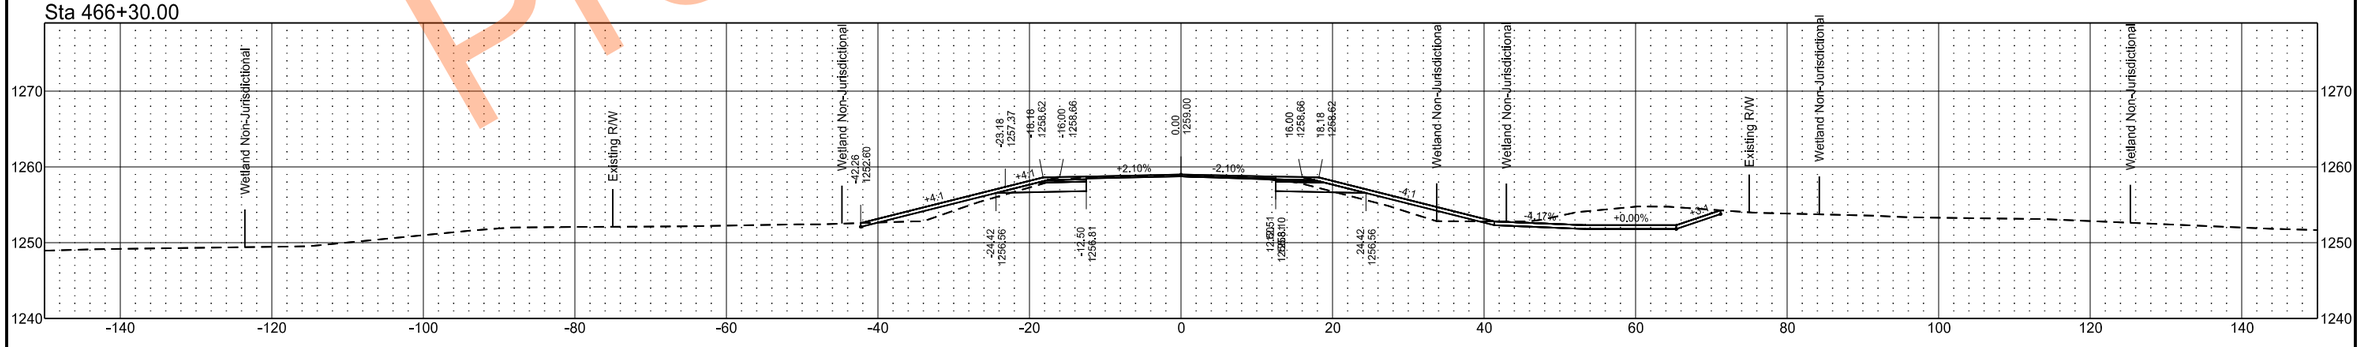

Preliminary Plans

EX32

	STATE	PROJECT NO.	SECTION NO.	SHEET NO.
	ND	SS-XA-8-032(046)000	200	204

Sta 471+00.00

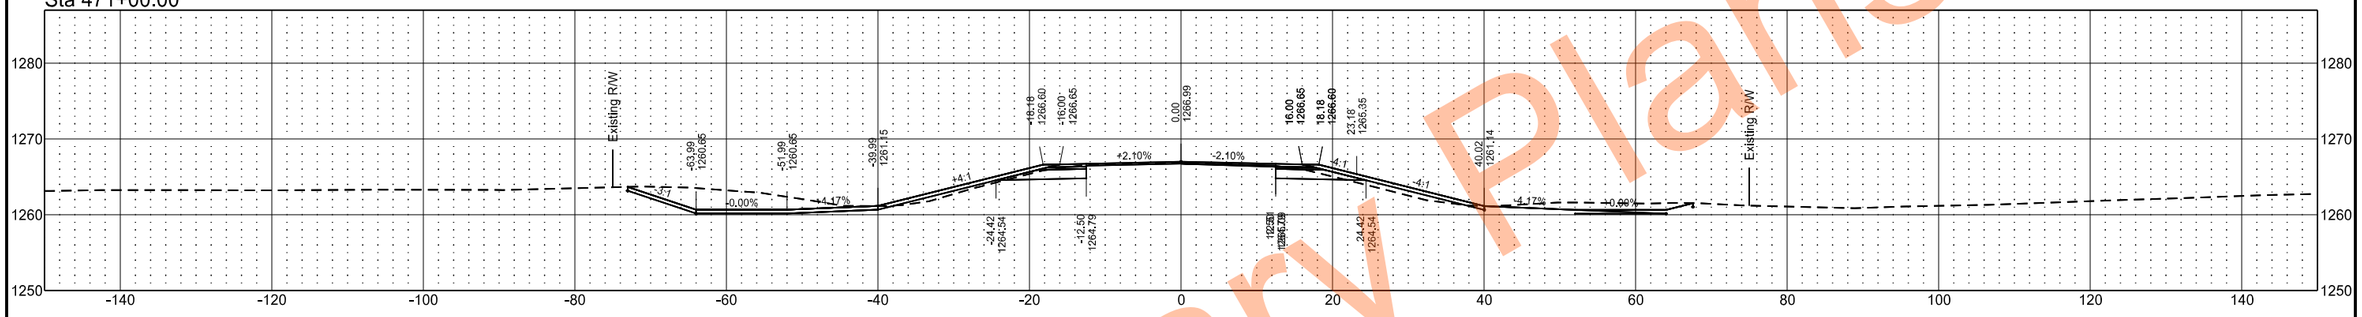

Sta 470+00.00

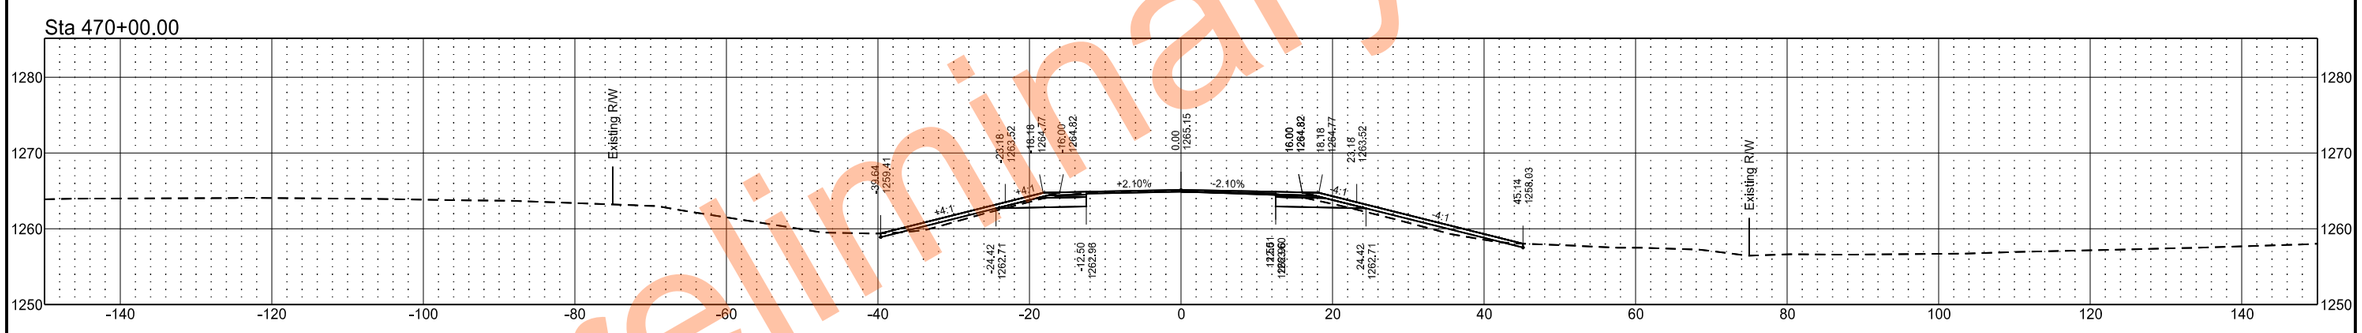

Sta 469+00.00

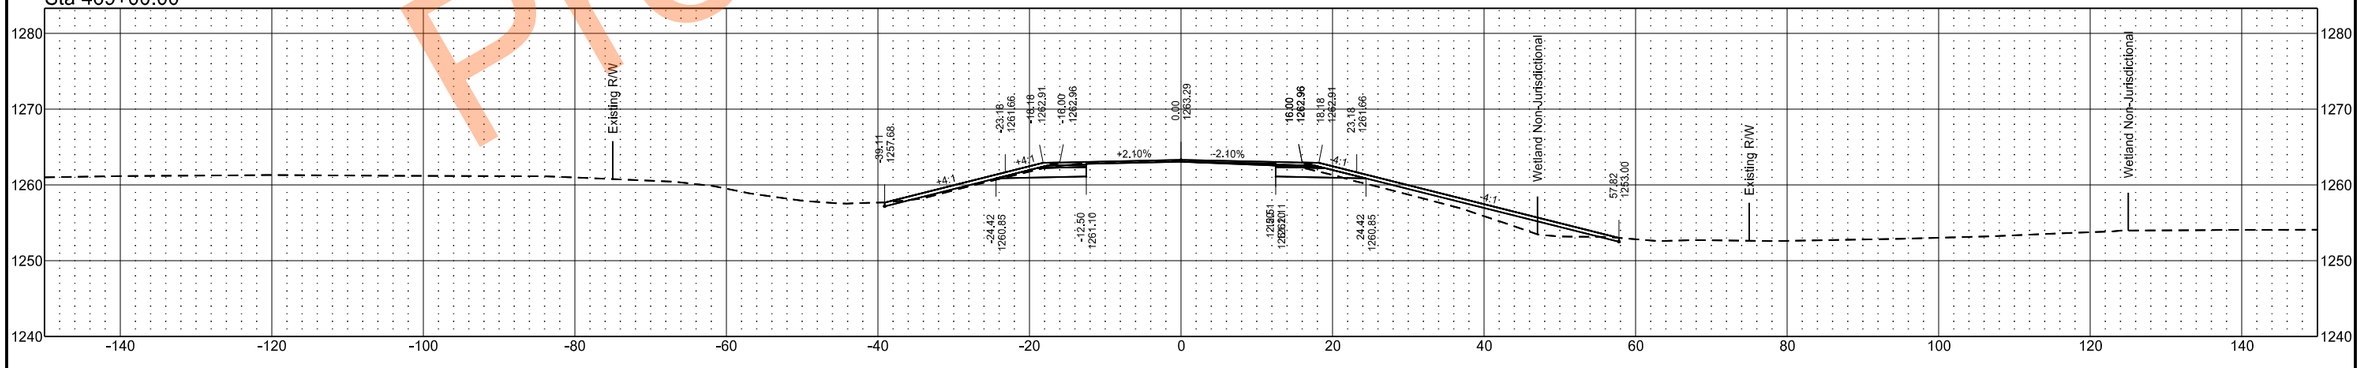

Preliminary Plans

EX32

	STATE	PROJECT NO.	SECTION NO.	SHEET NO.
	ND	SS-XA-8-032(046)000	200	205

Sta 474+00.00

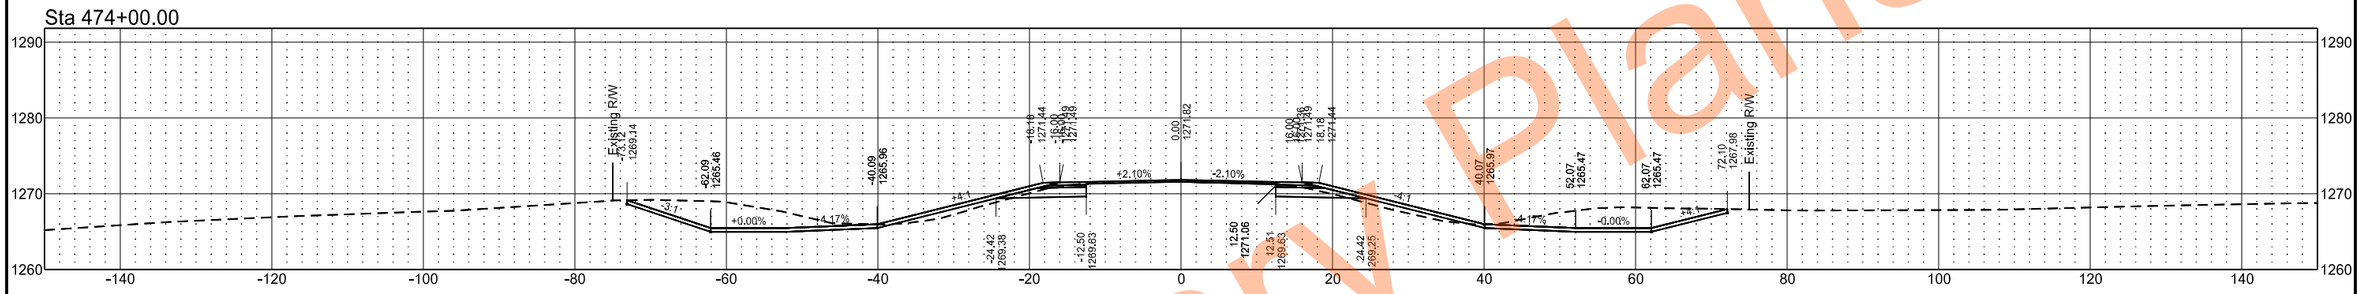

Sta 473+00.00

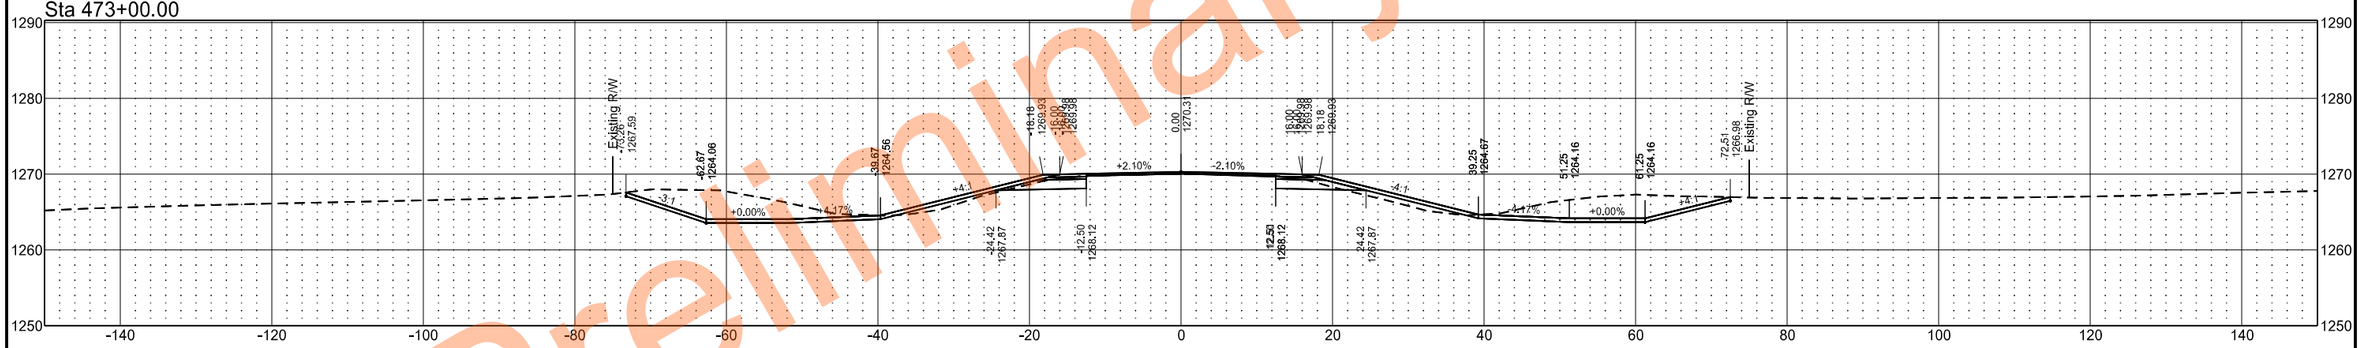

Sta 472+00.00

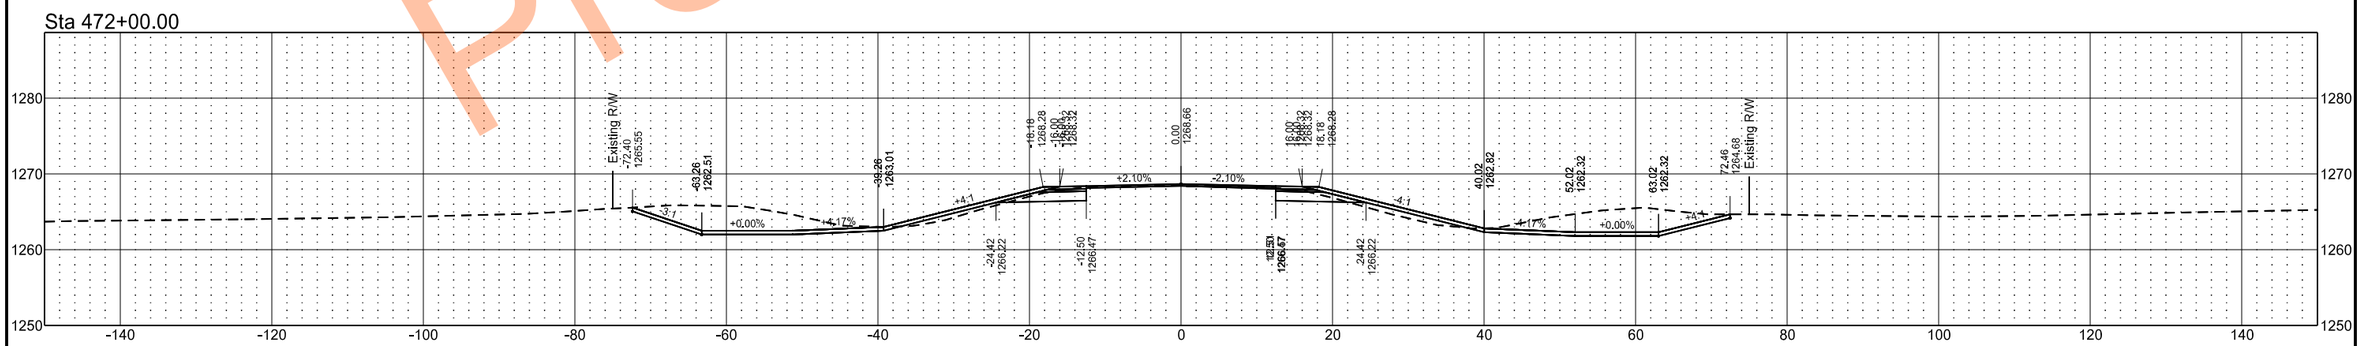

Preliminary Plans

EX32

	STATE	PROJECT NO.	SECTION NO.	SHEET NO.
	ND	SS-XA-8-032(046)000	200	206

Sta 476+65.26

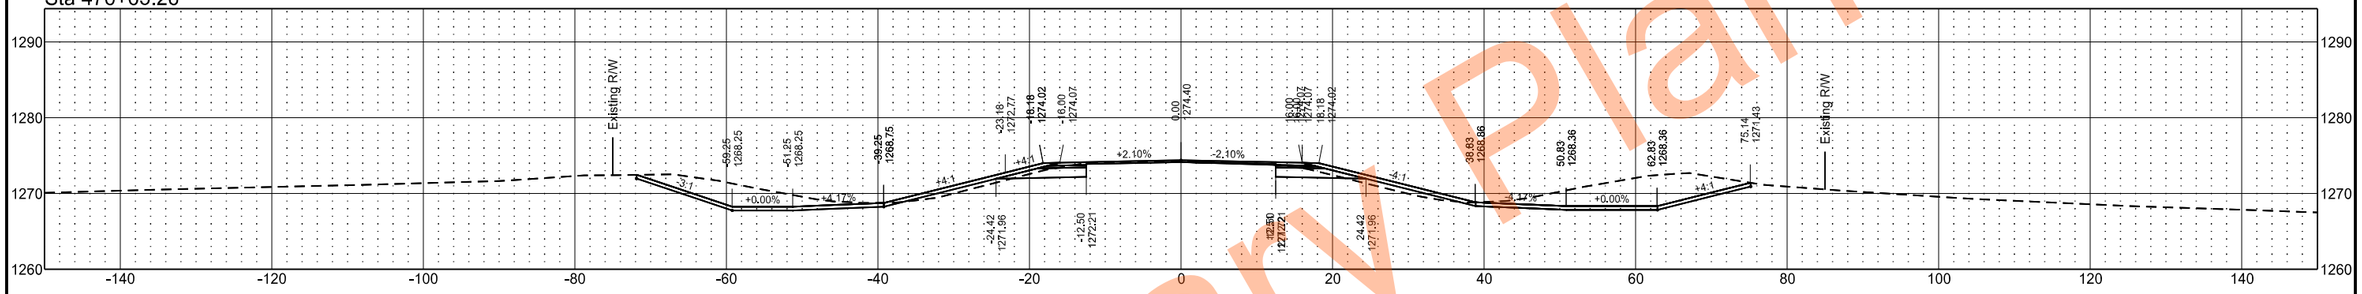

Sta 476+00.00

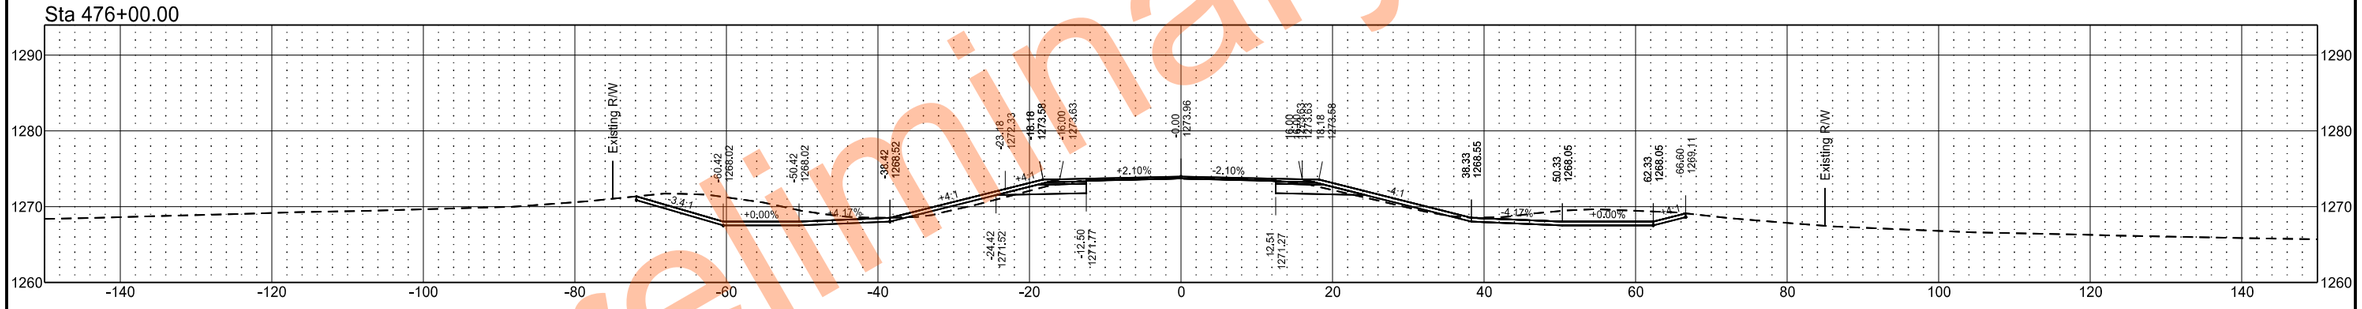

Sta 475+00.00

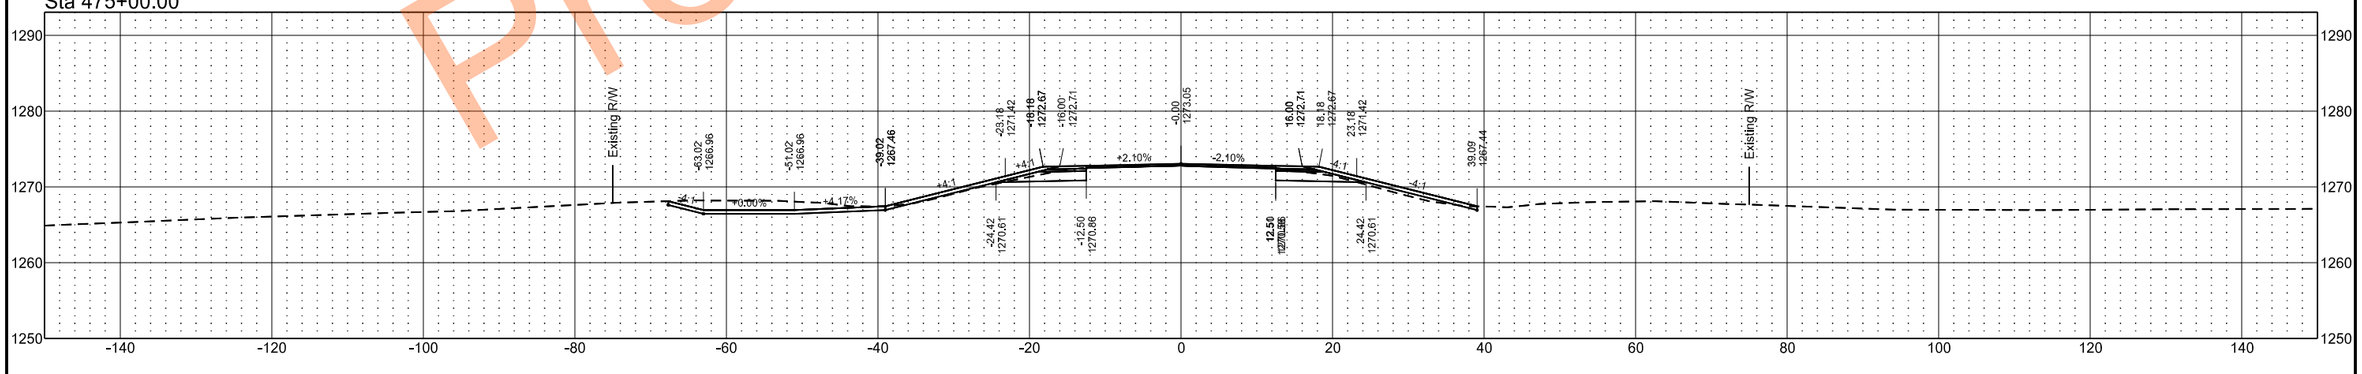

Preliminary Plans

EX32

	STATE	PROJECT NO.	SECTION NO.	SHEET NO.
	ND	SS-XA-8-032(046)000	200	207

Sta 478+00.00

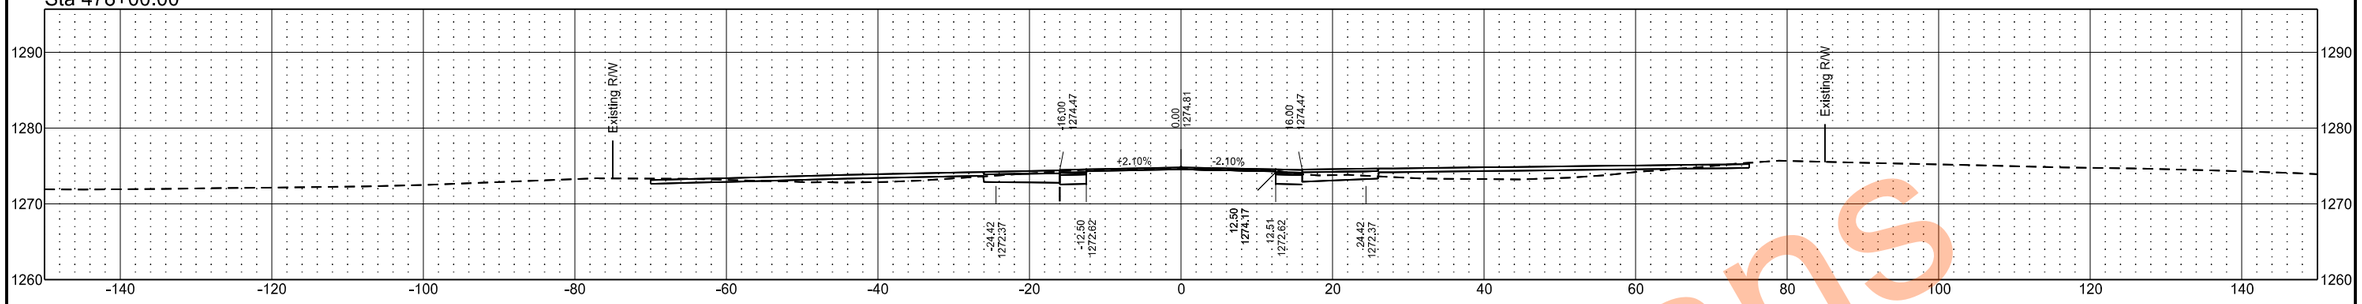

Sta 477+95.20

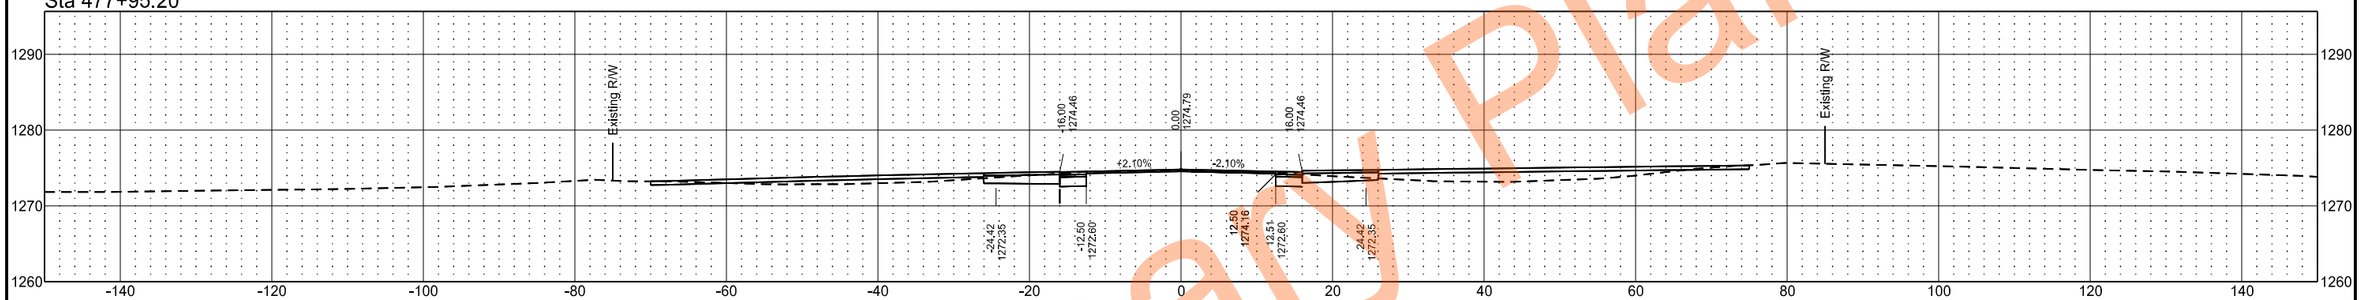

Sta 477+46.25

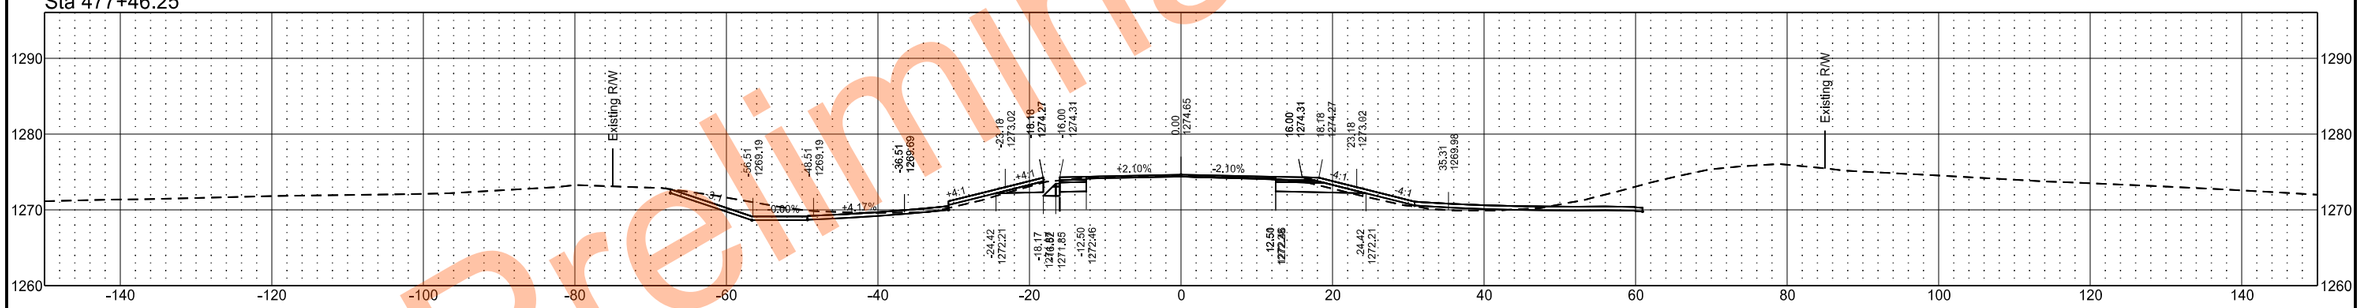

Sta 477+00.00

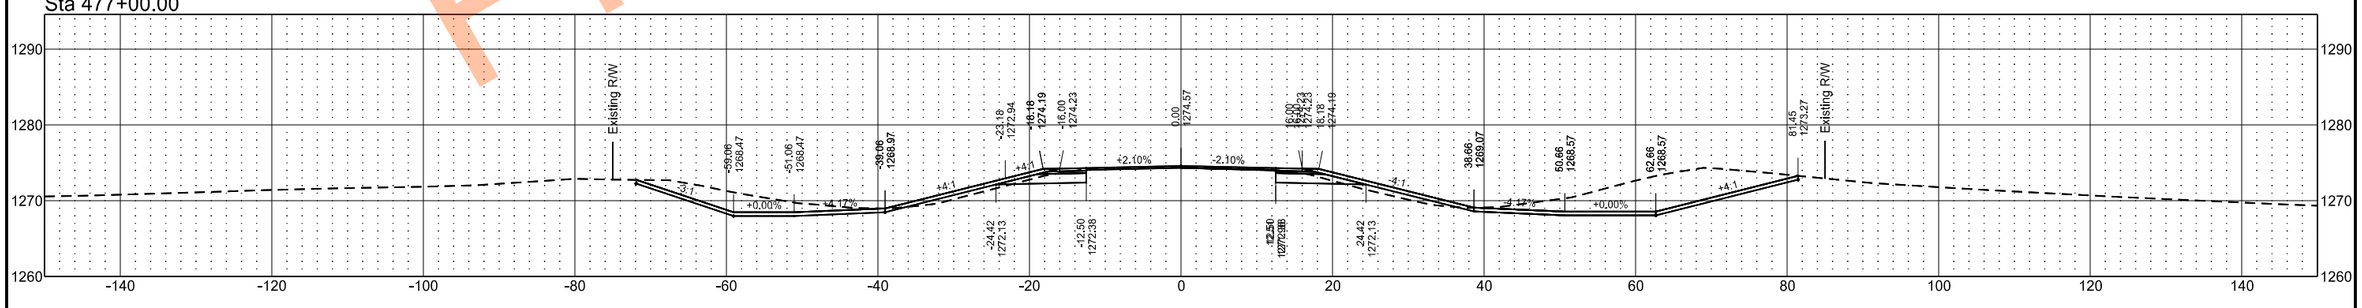

Preliminary Plans

EX32

	STATE	PROJECT NO.	SECTION NO.	SHEET NO.
	ND	SS-XA-8-032(046)000	200	208

Sta 482+00.00

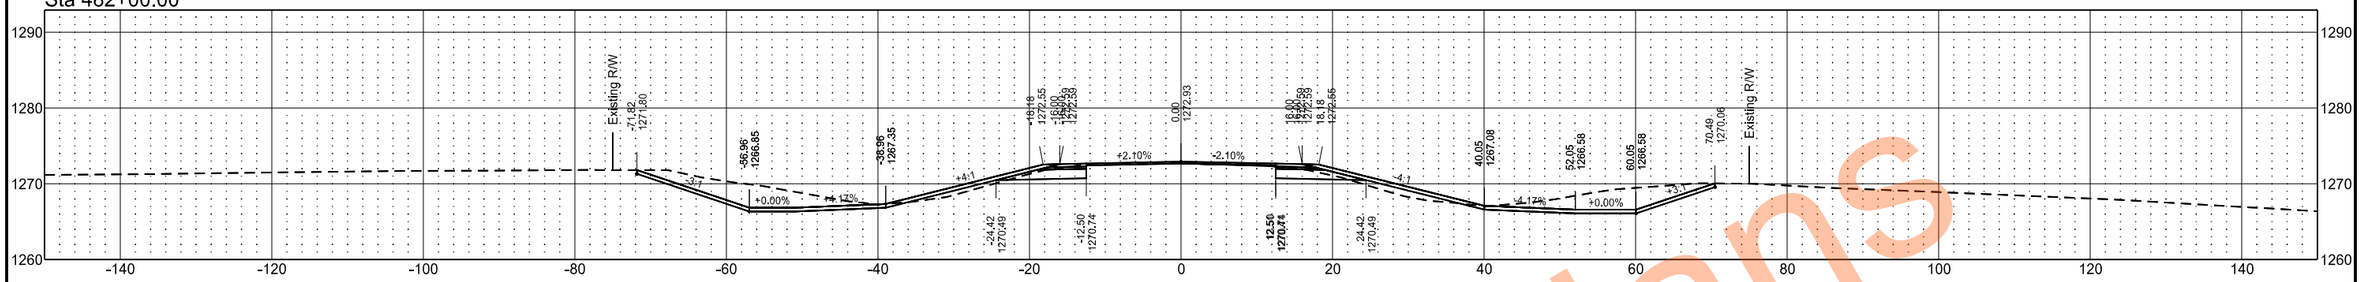

Sta 481+00.00

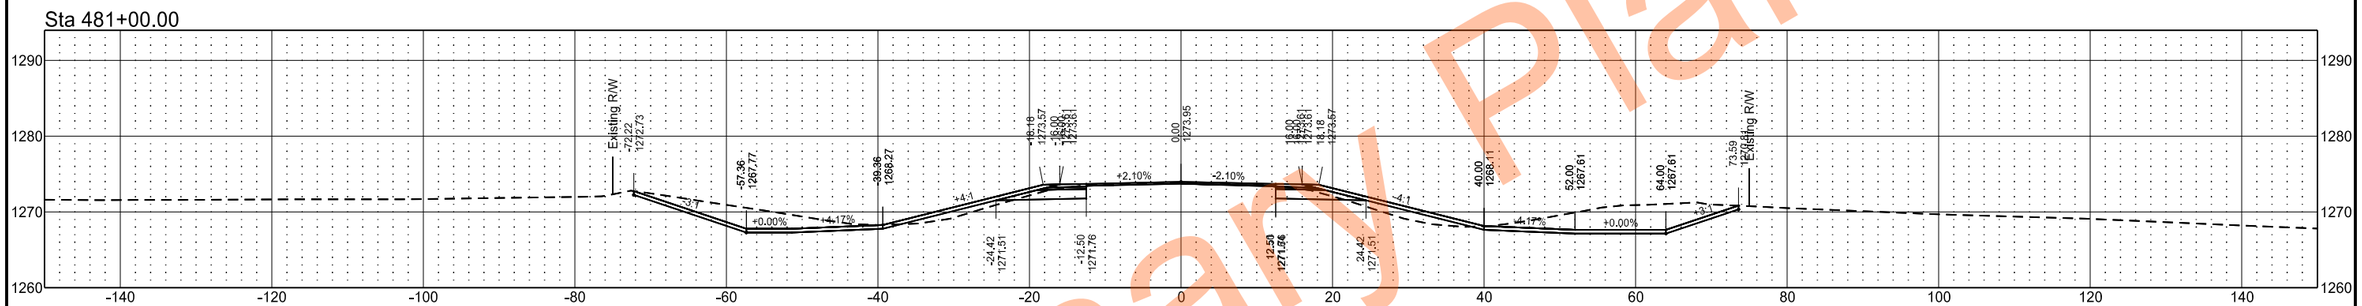

Sta 480+00.00

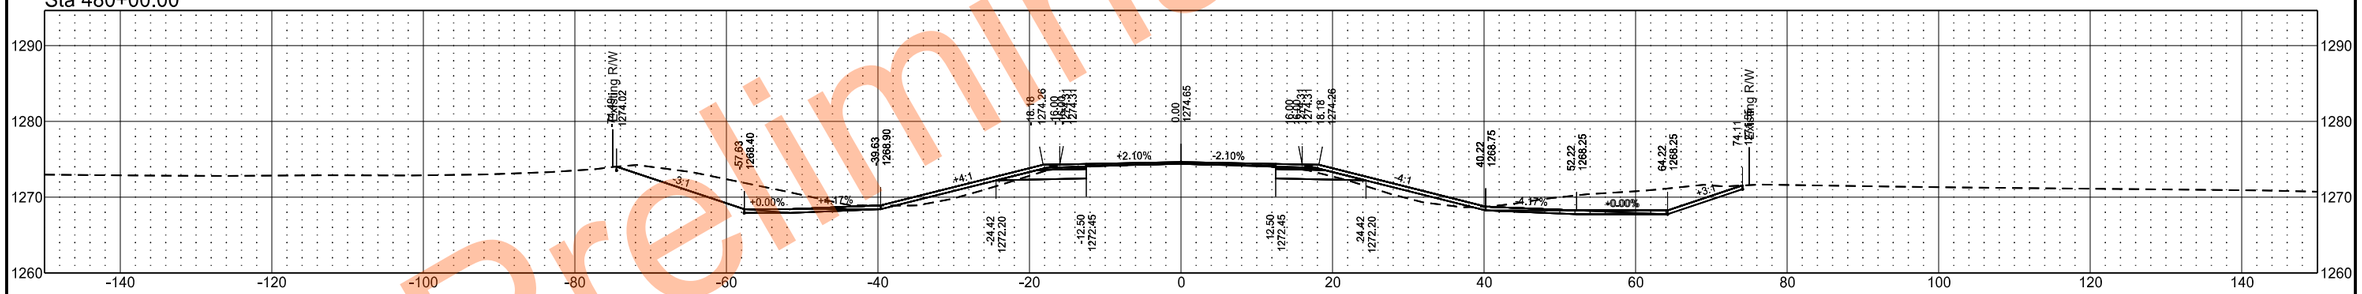

Sta 479+00.00

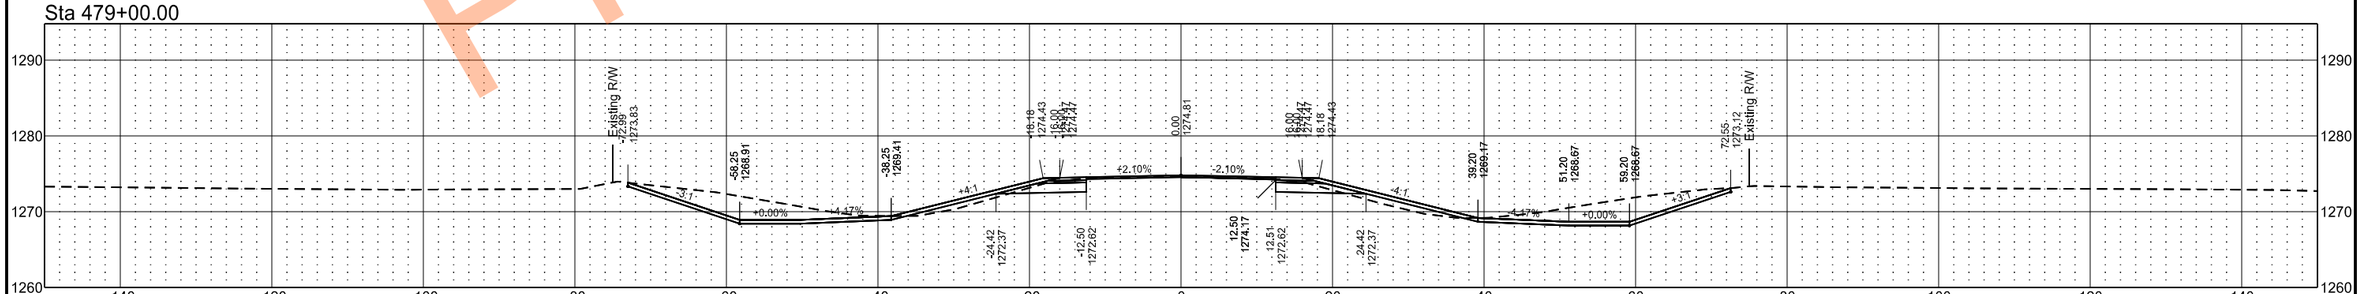

Preliminary Plans

EX32

	STATE	PROJECT NO.	SECTION NO.	SHEET NO.
	ND	SS-XA-8-032(046)000	200	209

Sta 485+00.00

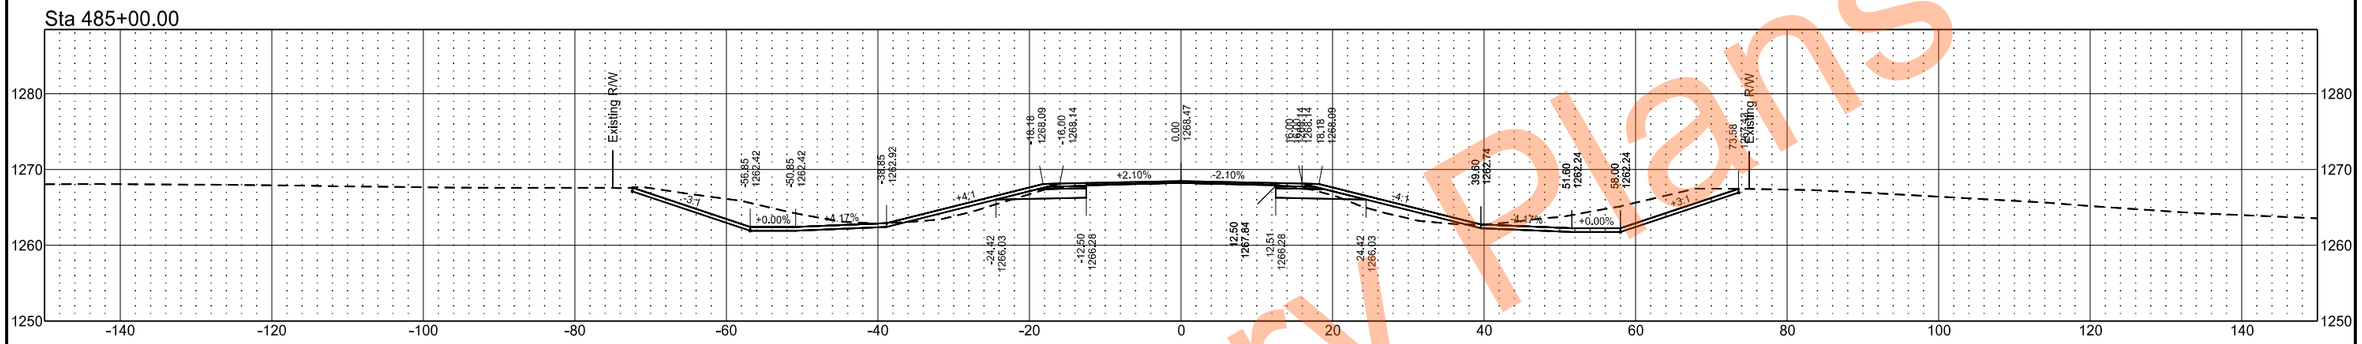

Sta 484+00.00

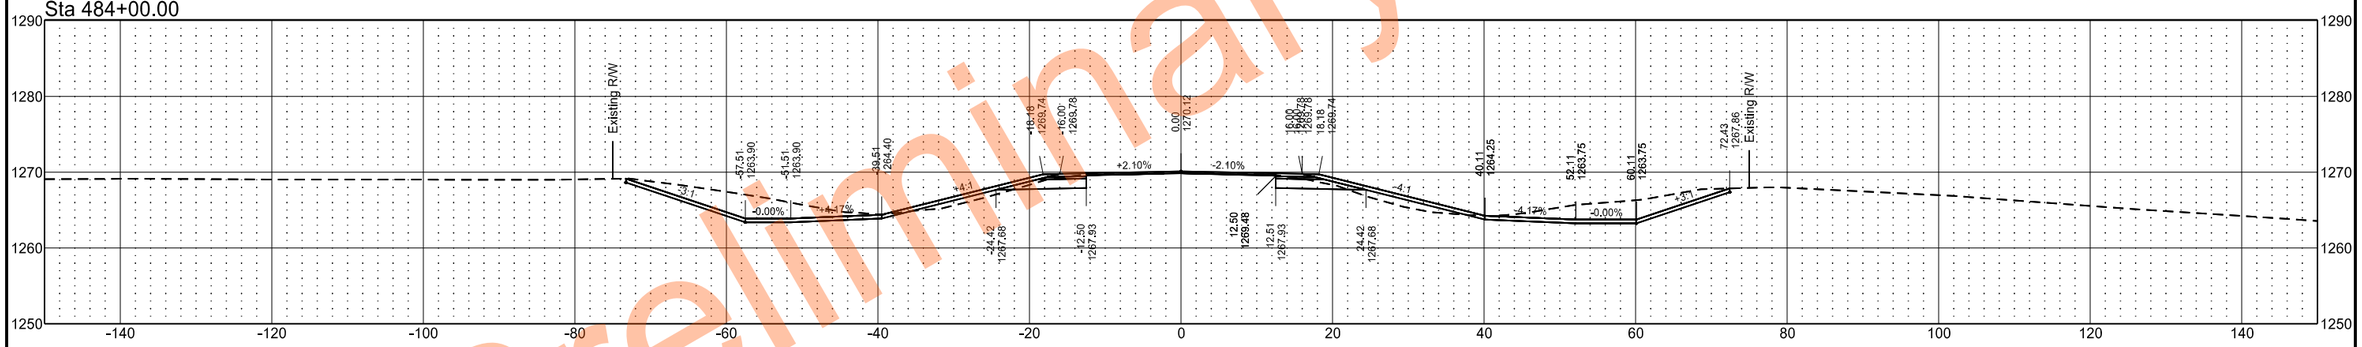

Sta 483+00.00

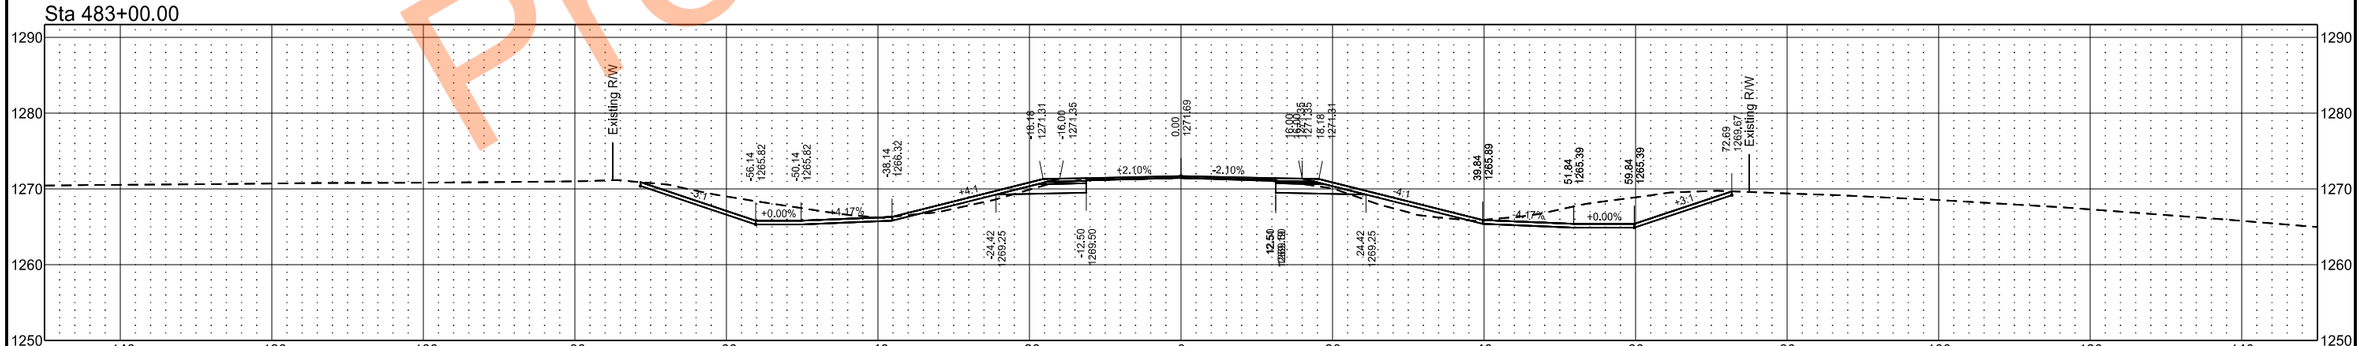

Preliminary Plans

EX32

	STATE	PROJECT NO.	SECTION NO.	SHEET NO.
	ND	SS-XA-8-032(046)000	200	210

Sta 485+73.19

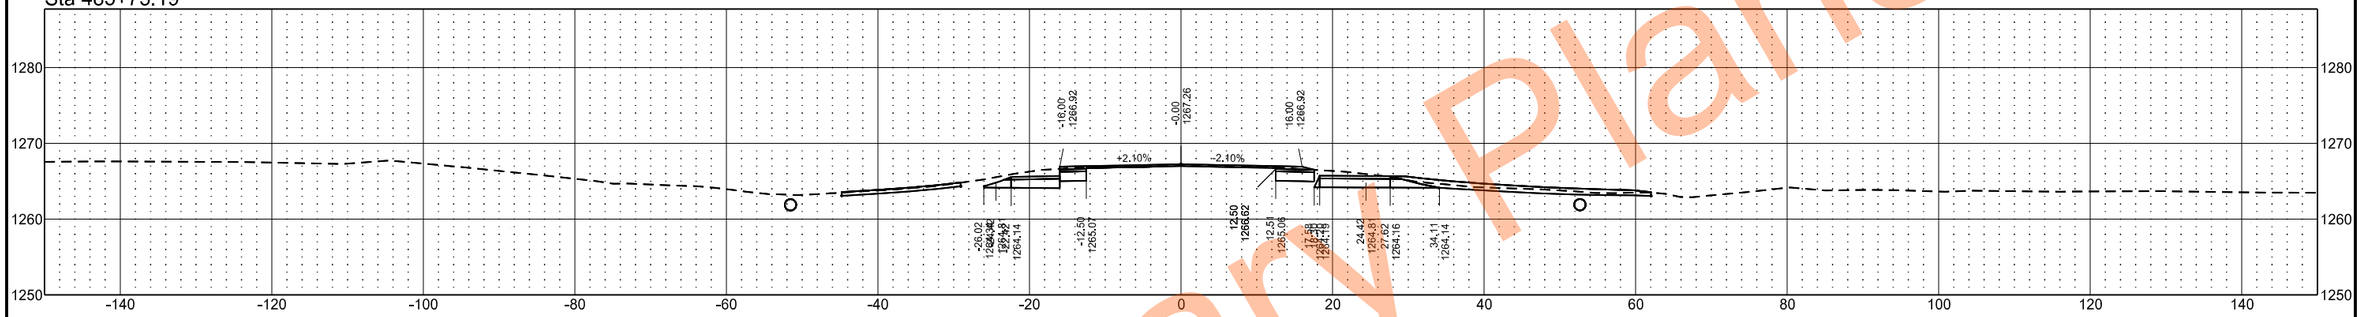

Sta 485+52.78

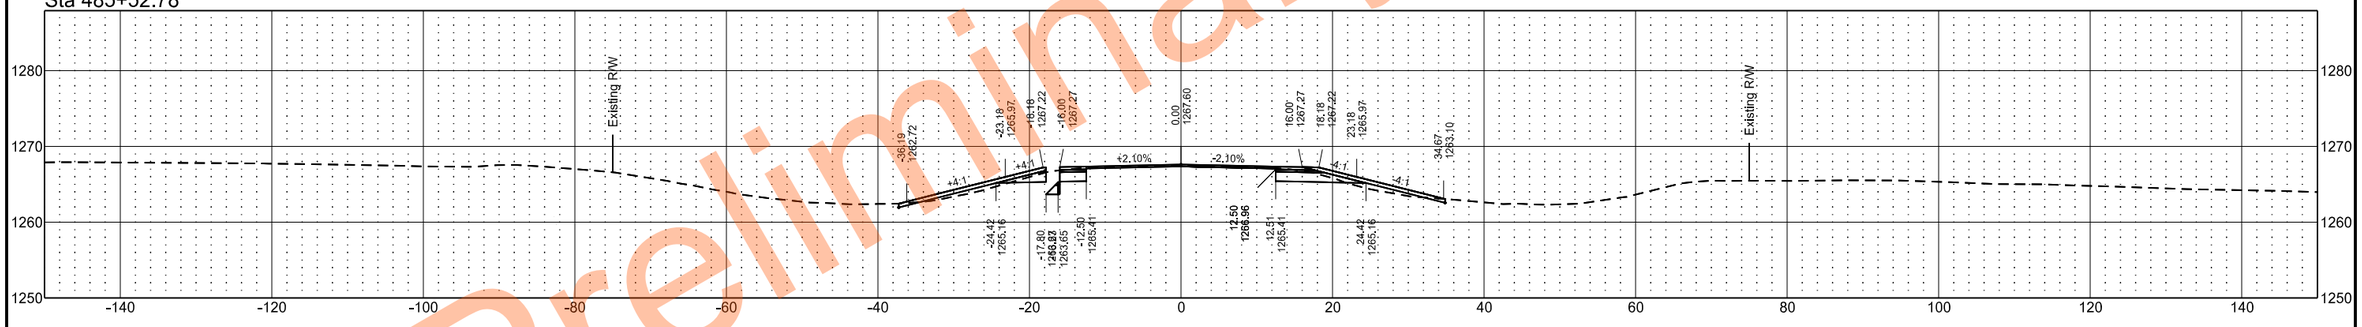

Sta 485+44.64

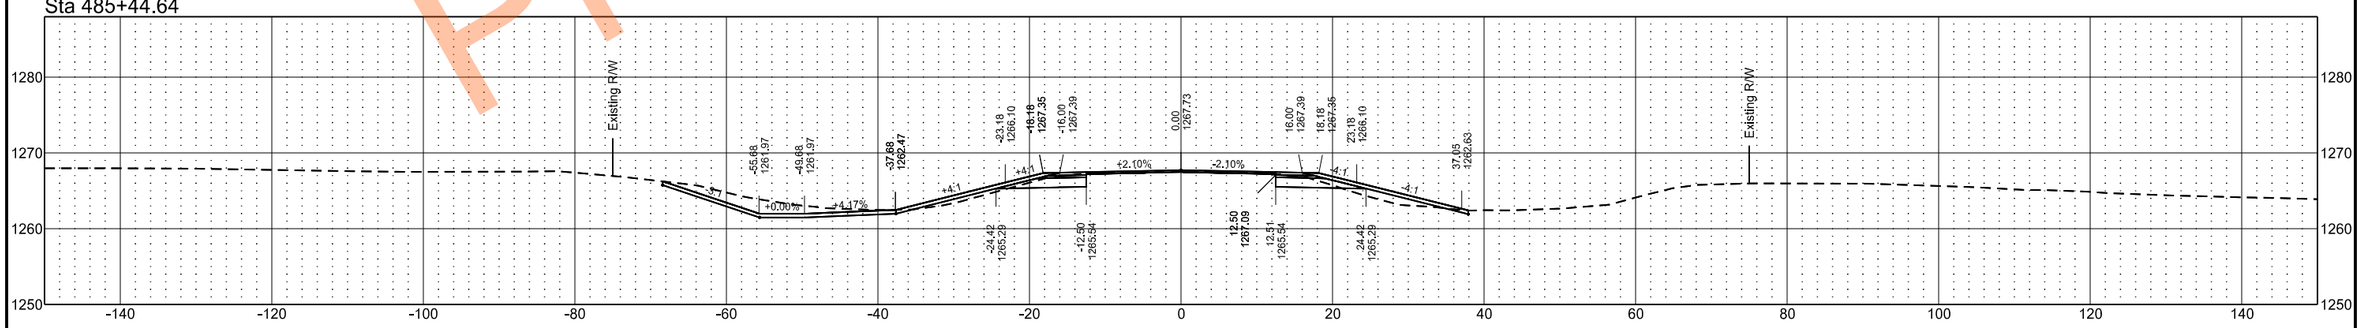

Preliminary Plans

EX32

	STATE	PROJECT NO.	SECTION NO.	SHEET NO.
	ND	SS-XA-8-032(046)000	200	211

Sta 486+29.29

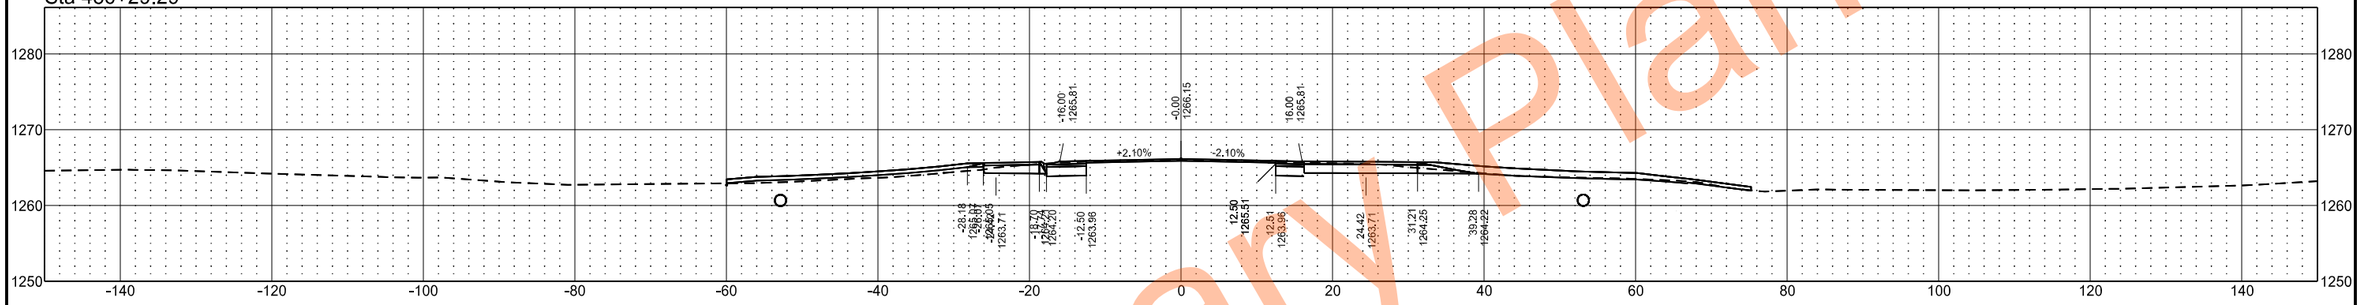

Sta 486+03.78

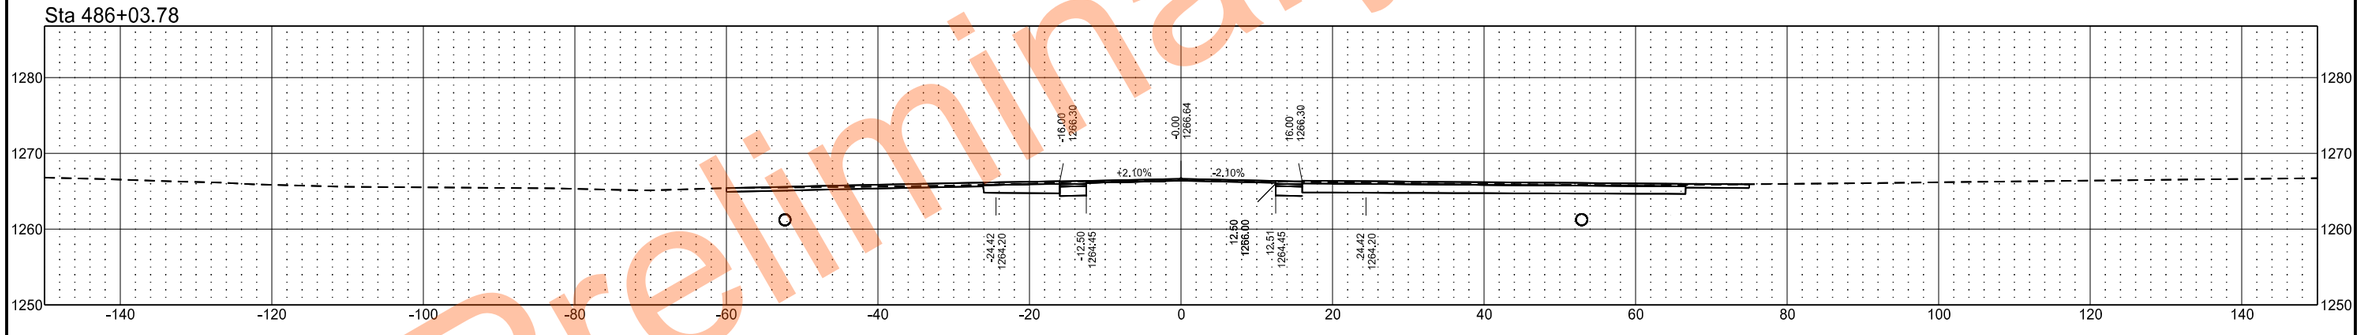

Sta 486+00.00

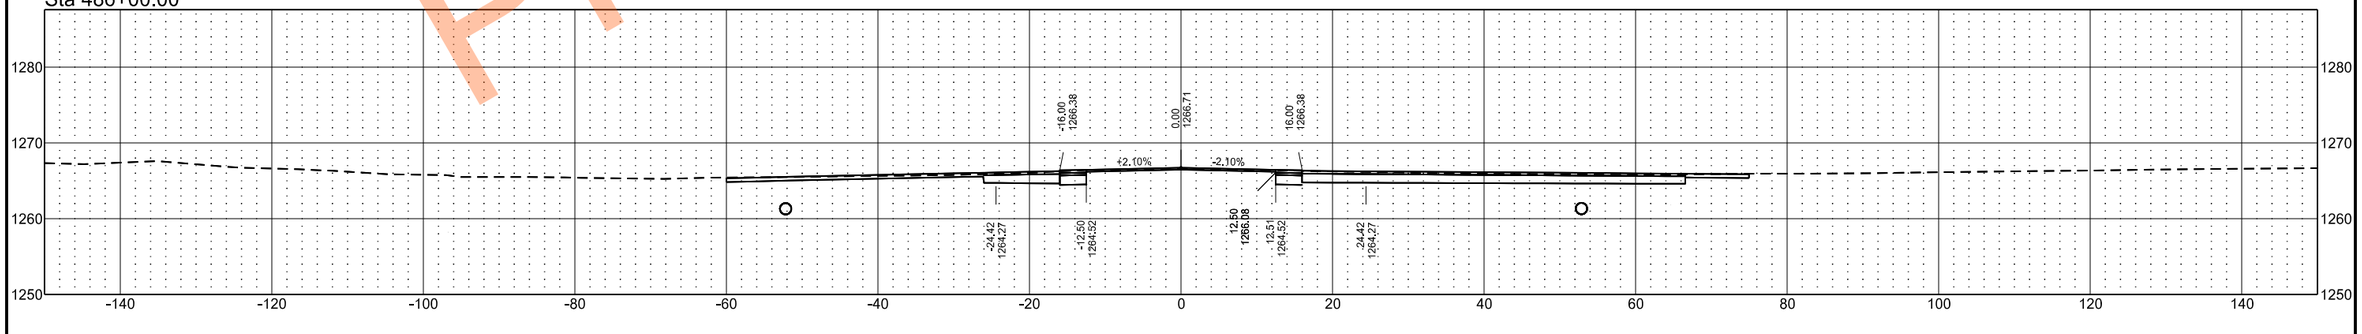

Preliminary Plans

EX32

	STATE	PROJECT NO.	SECTION NO.	SHEET NO.
	ND	SS-XA-8-032(046)000	200	212

Sta 489+12.63

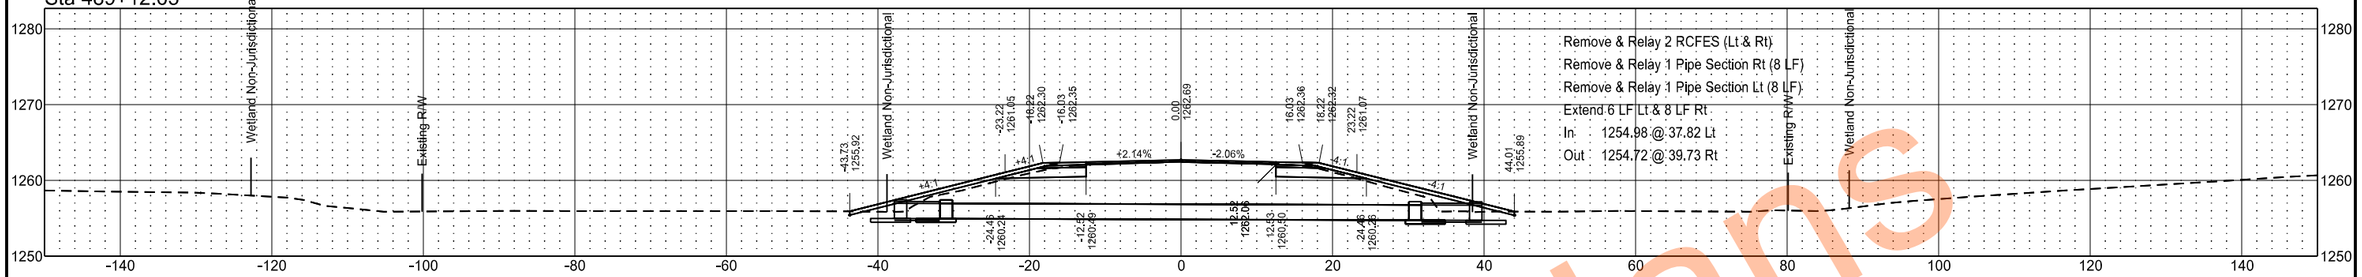

Sta 489+00.00

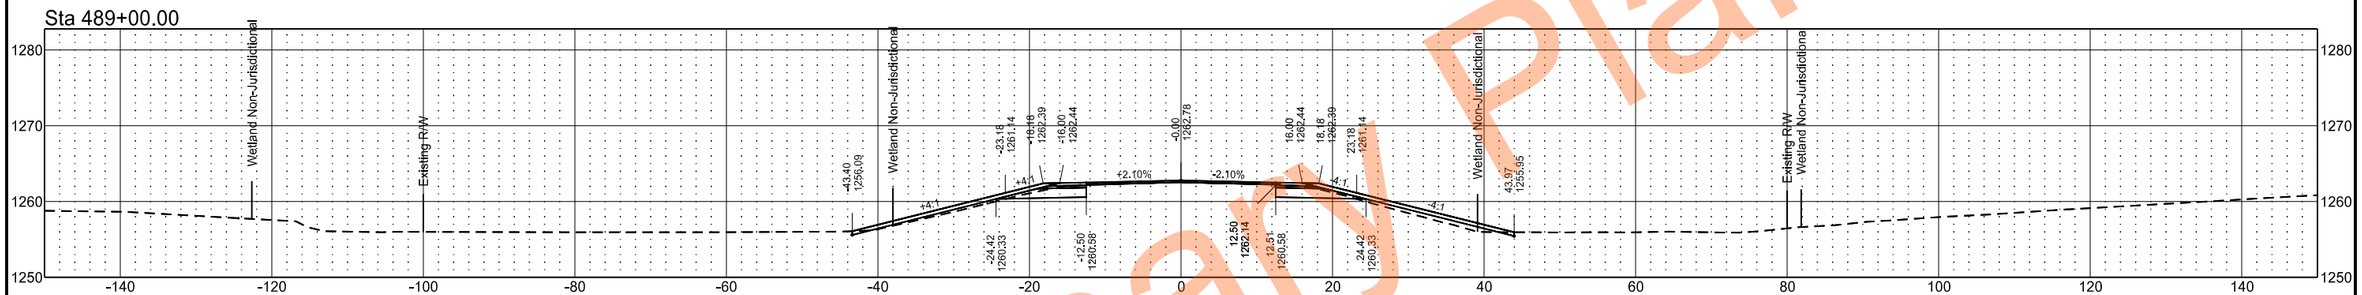

Sta 488+00.00

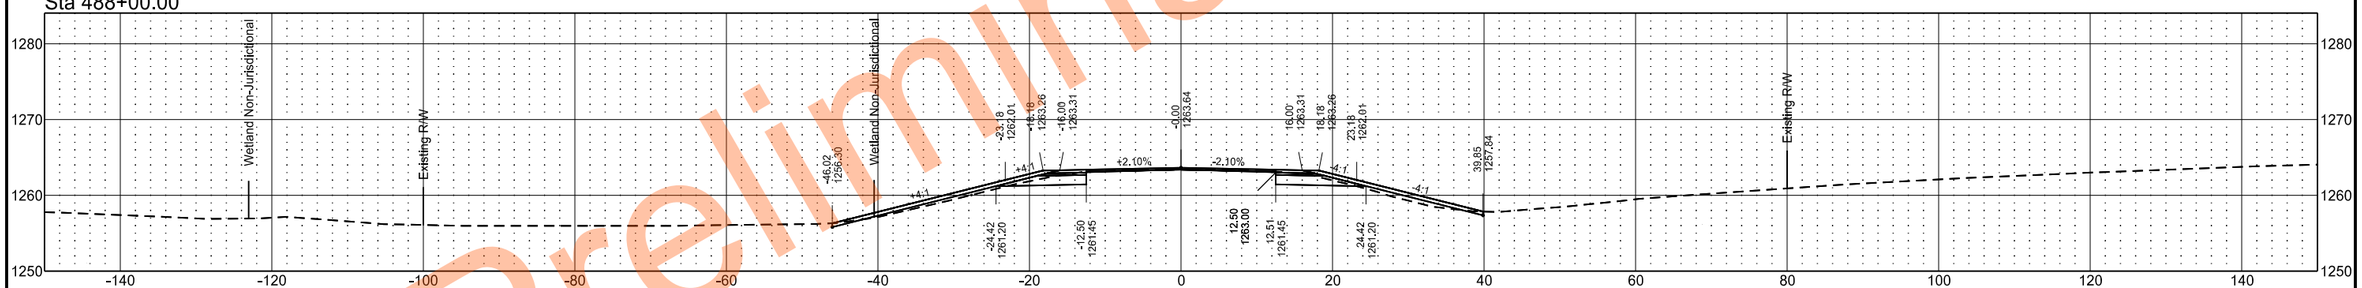

Sta 487+00.00

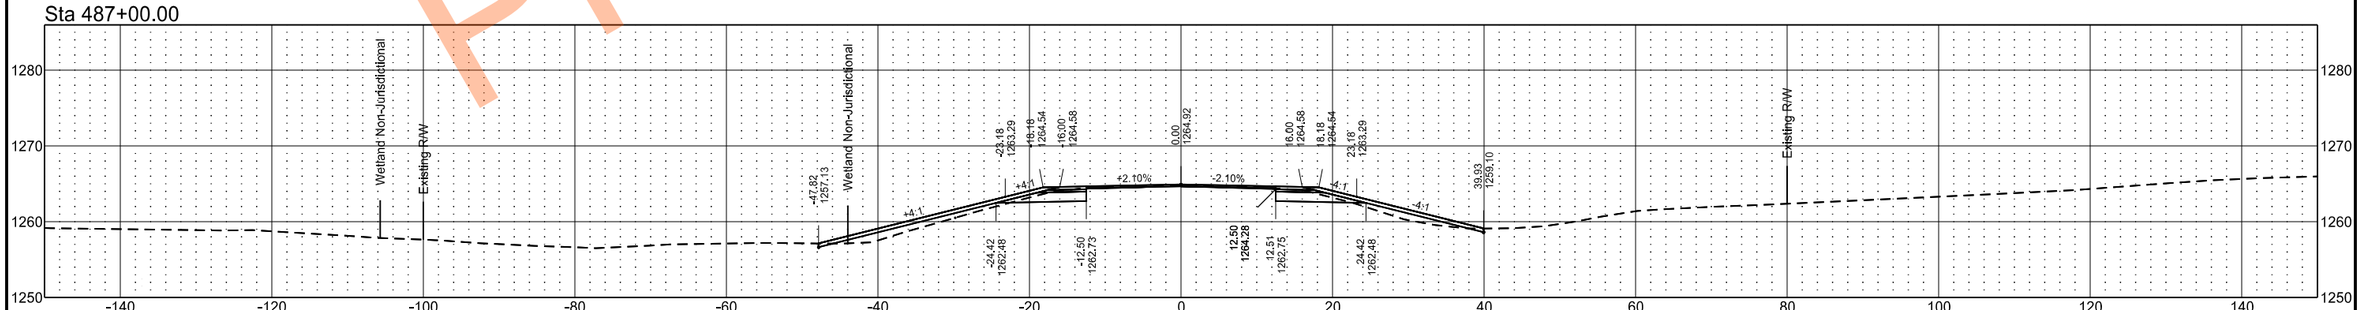

Preliminary Plans

EX32

	STATE	PROJECT NO.	SECTION NO.	SHEET NO.
	ND	SS-XA-8-032(046)000	200	213

Sta 492+61.68

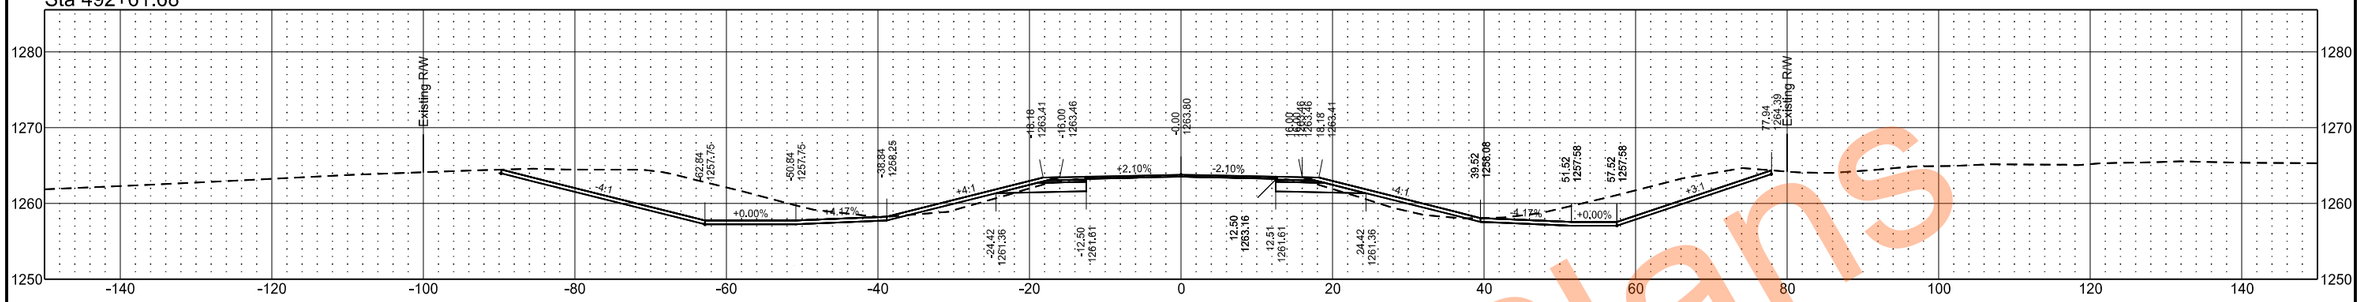

Sta 492+00.00

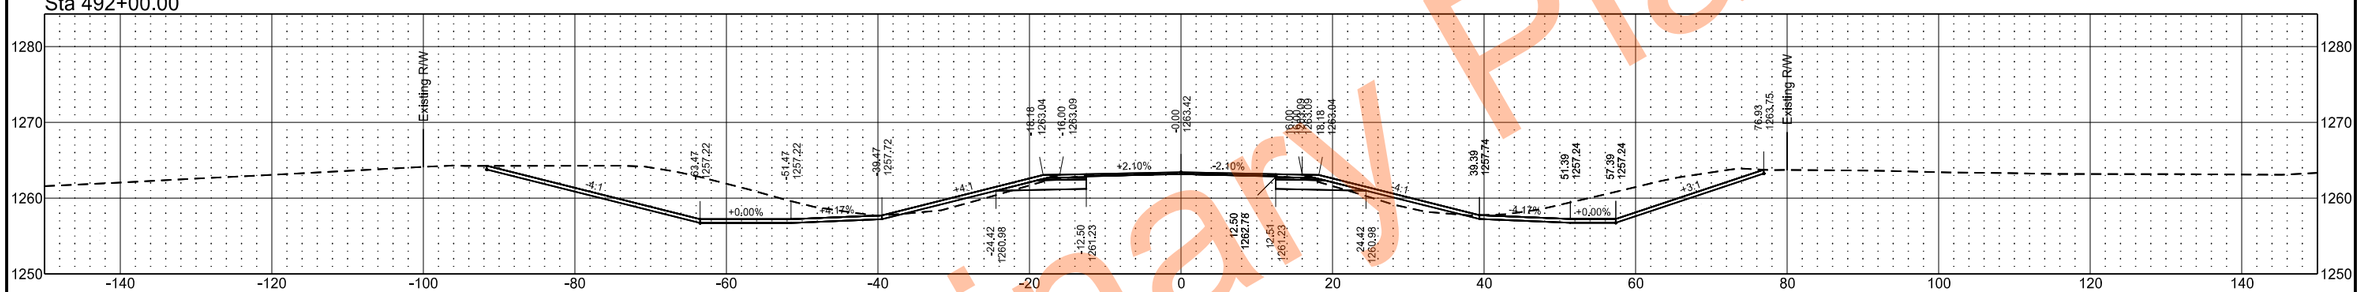

Sta 491+00.00

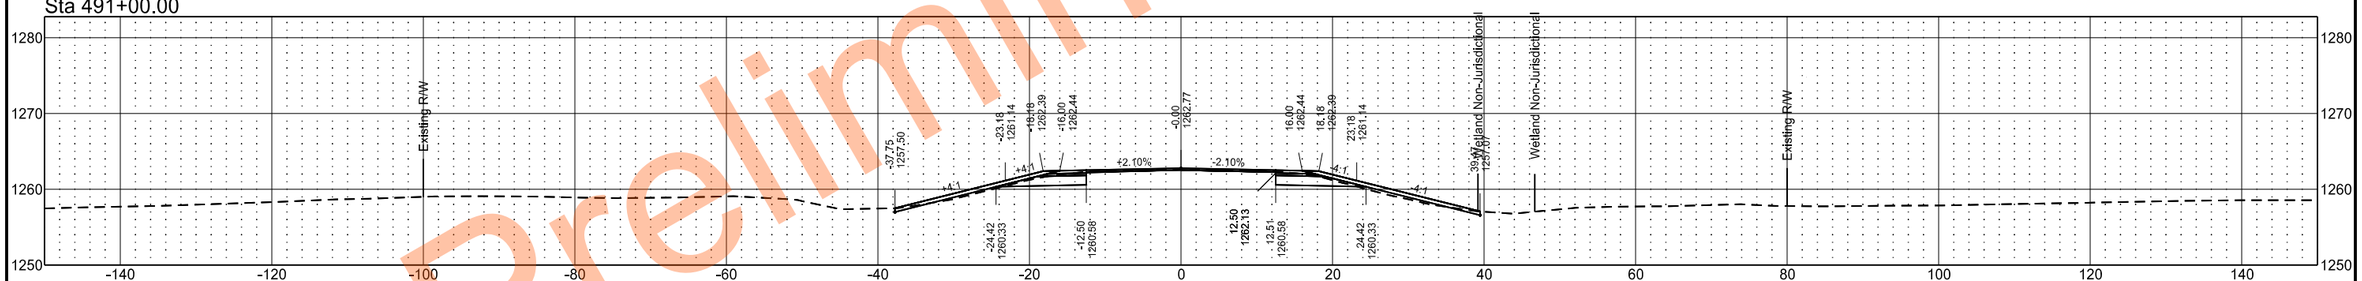

Sta 490+00.00

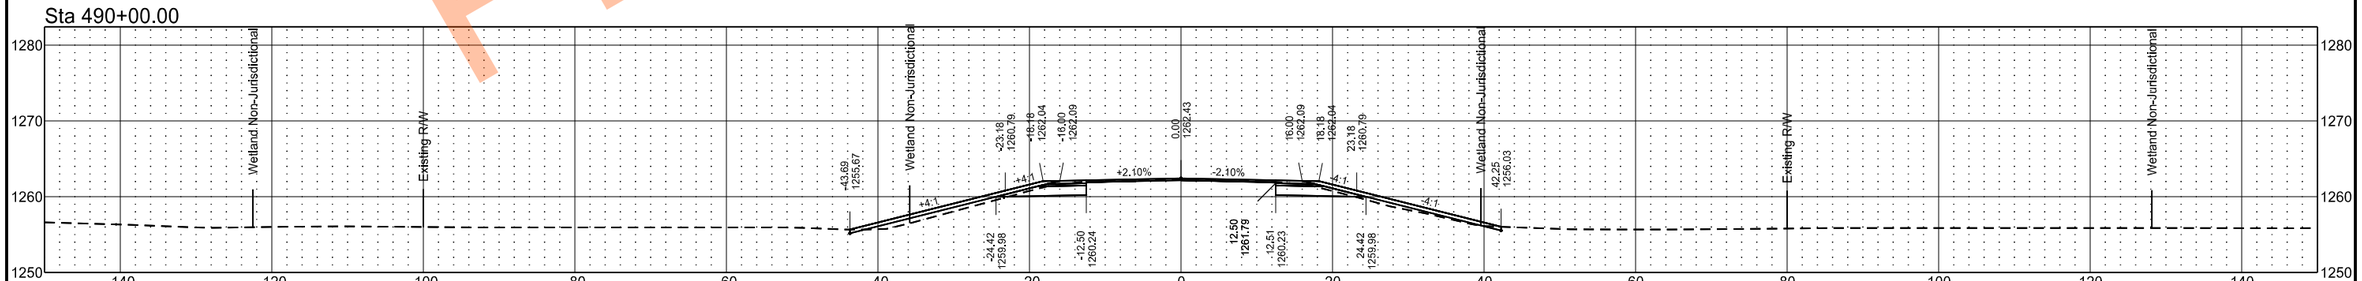

Preliminary Plans

EX32

	STATE	PROJECT NO.	SECTION NO.	SHEET NO.
	ND	SS-XA-8-032(046)000	200	214

Sta 495+00.00

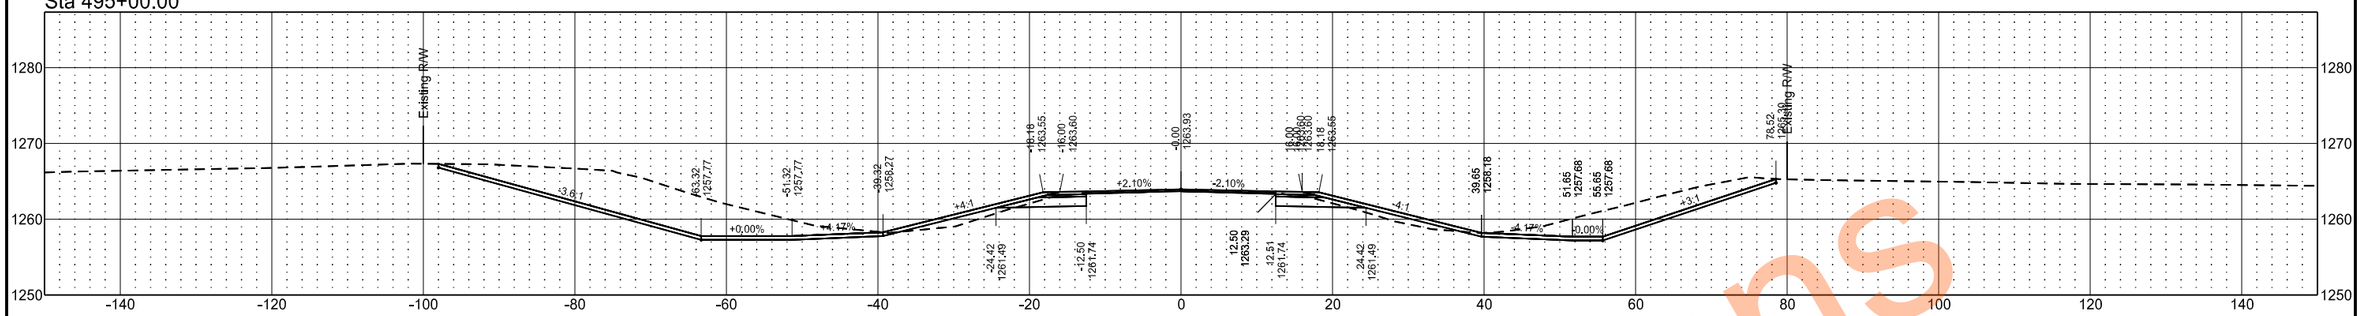

Sta 494+00.00

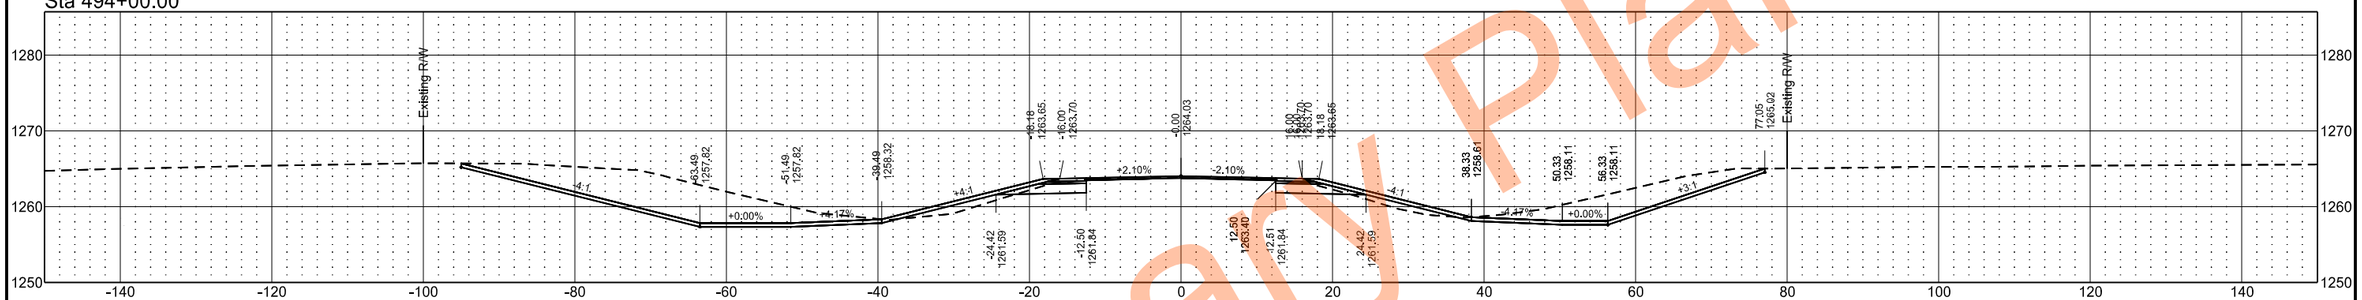

Sta 493+00.00

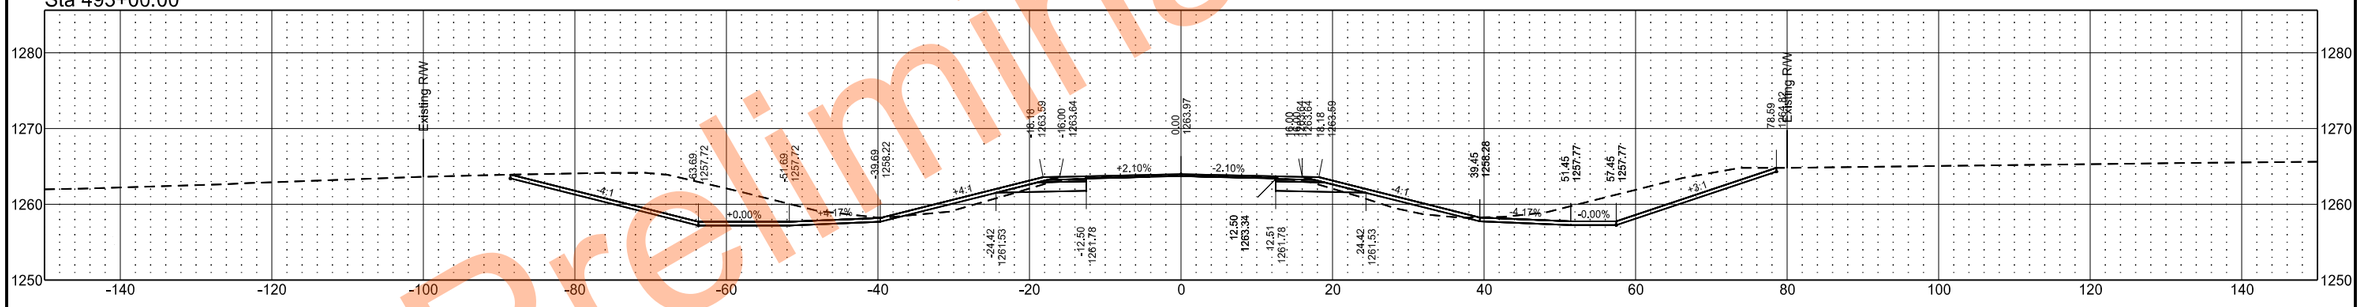

Sta 492+63.40

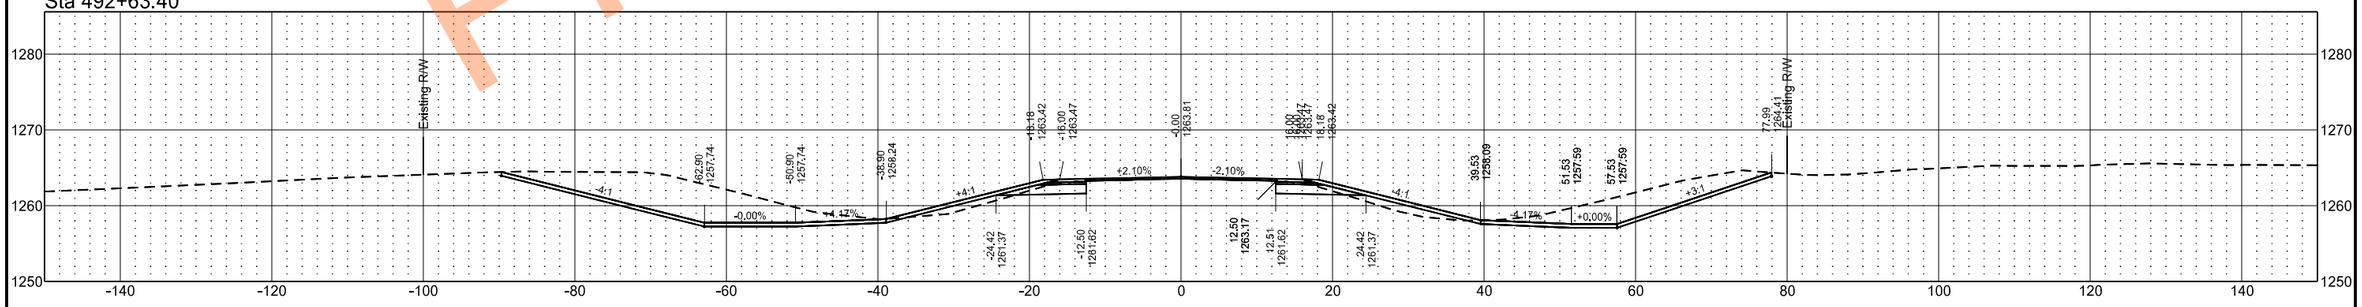

Preliminary Plans

EX32

	STATE	PROJECT NO.	SECTION NO.	SHEET NO.
	ND	SS-XA-8-032(046)000	200	215

Sta 498+00.00

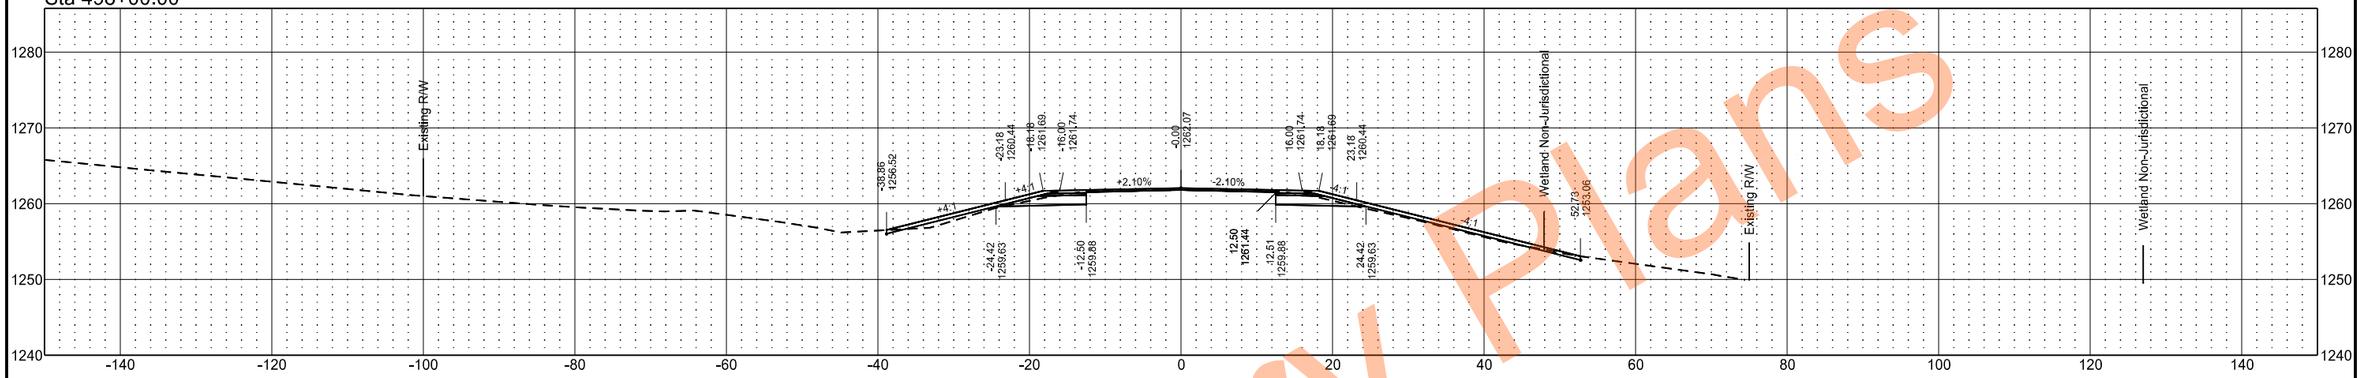

Sta 497+00.00

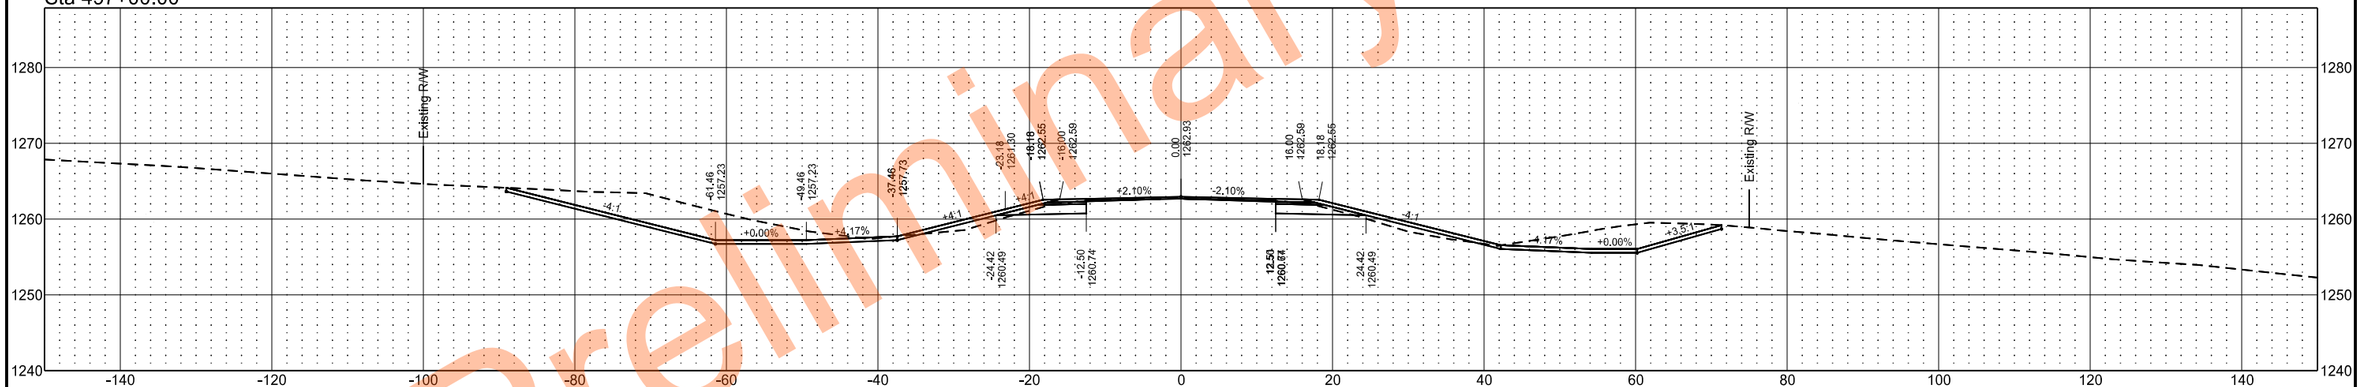

Sta 496+00.00

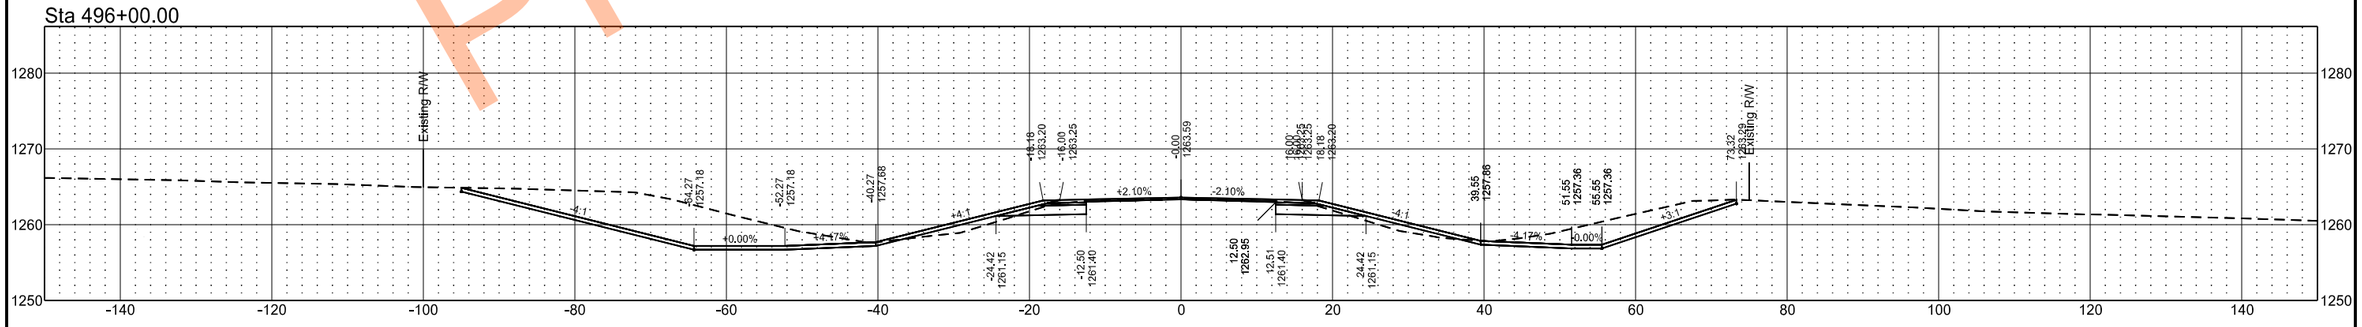

Preliminary Plans

EX32

	STATE	PROJECT NO.	SECTION NO.	SHEET NO.
	ND	SS-XA-8-032(046)000	200	216

Sta 500+11.60

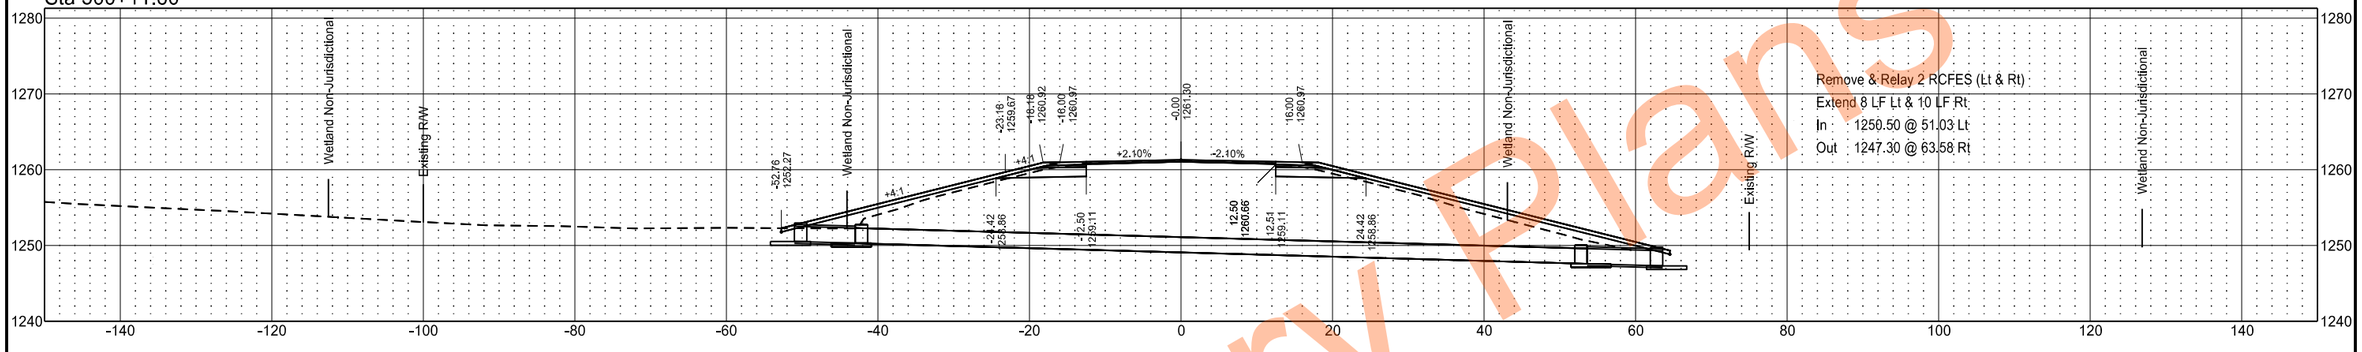

Sta 500+00.00

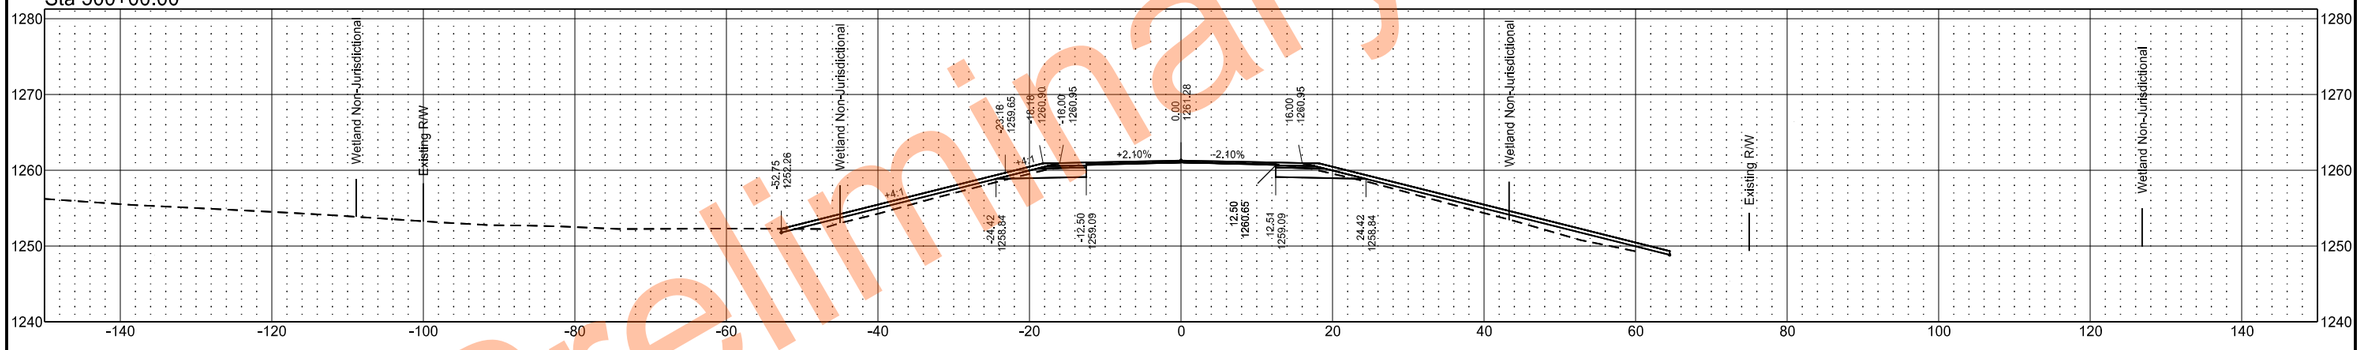

Sta 499+00.00

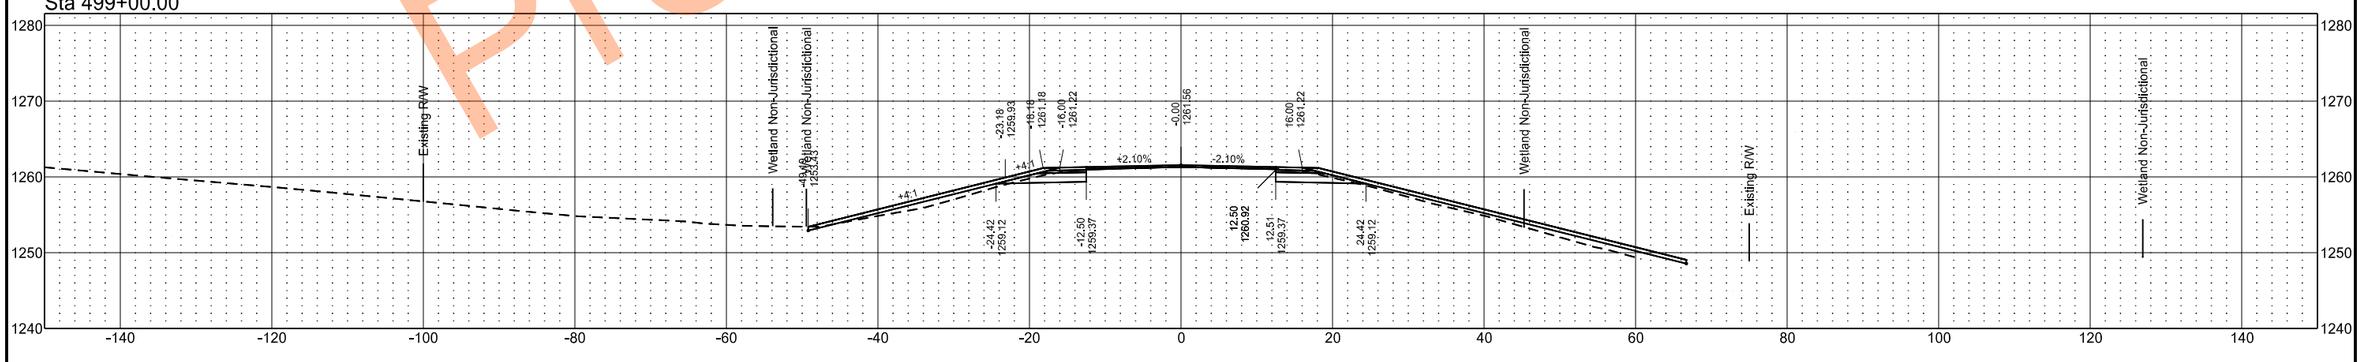

Preliminary Plans

EX32

	STATE	PROJECT NO.	SECTION NO.	SHEET NO.
	ND	SS-XA-8-032(046)000	200	217

Sta 503+00.00

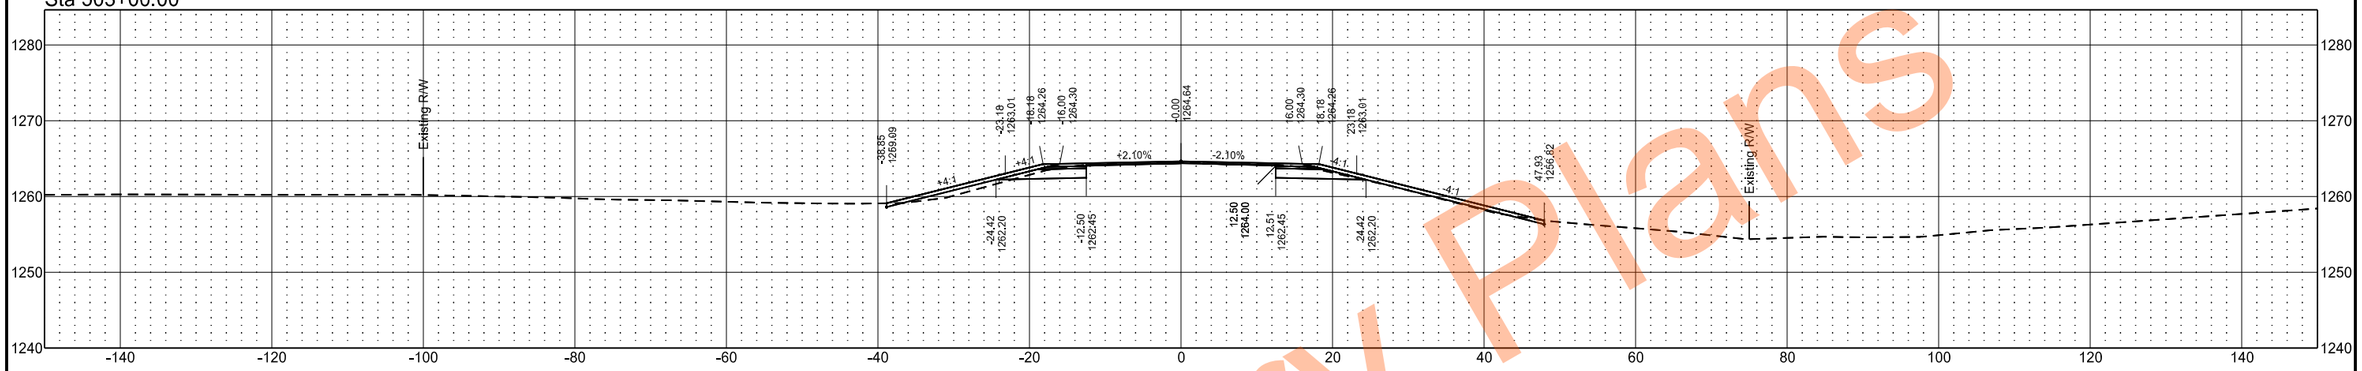

Sta 502+00.00

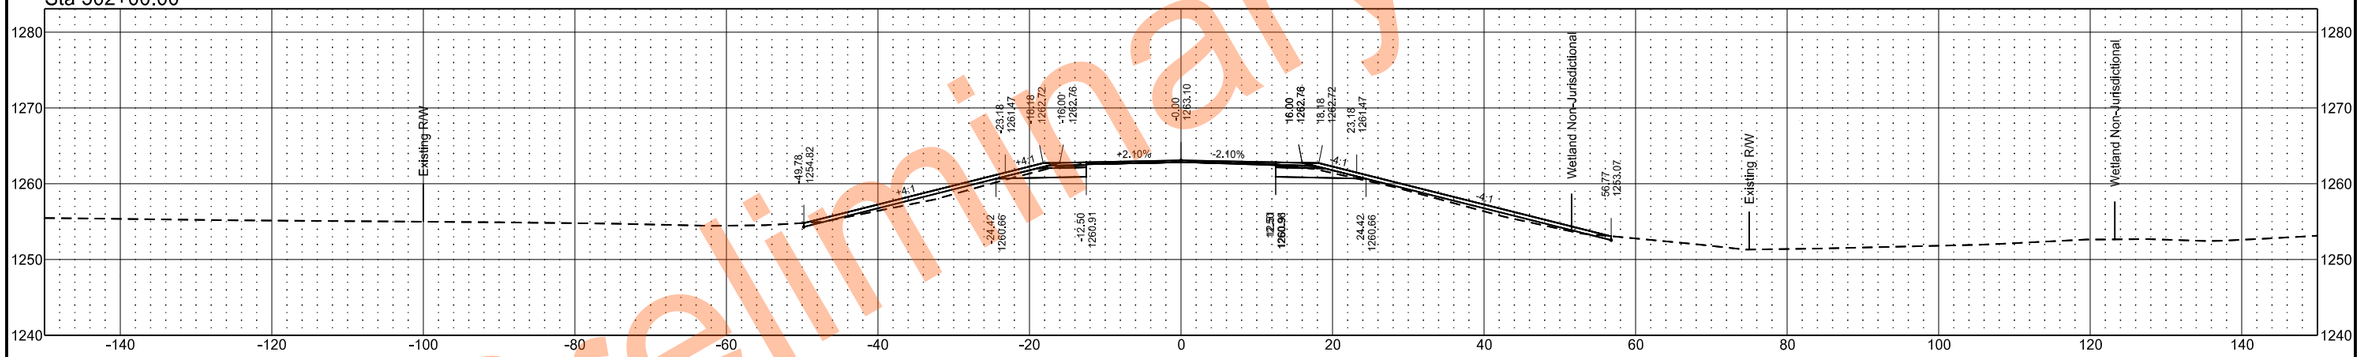

Sta 501+00.00

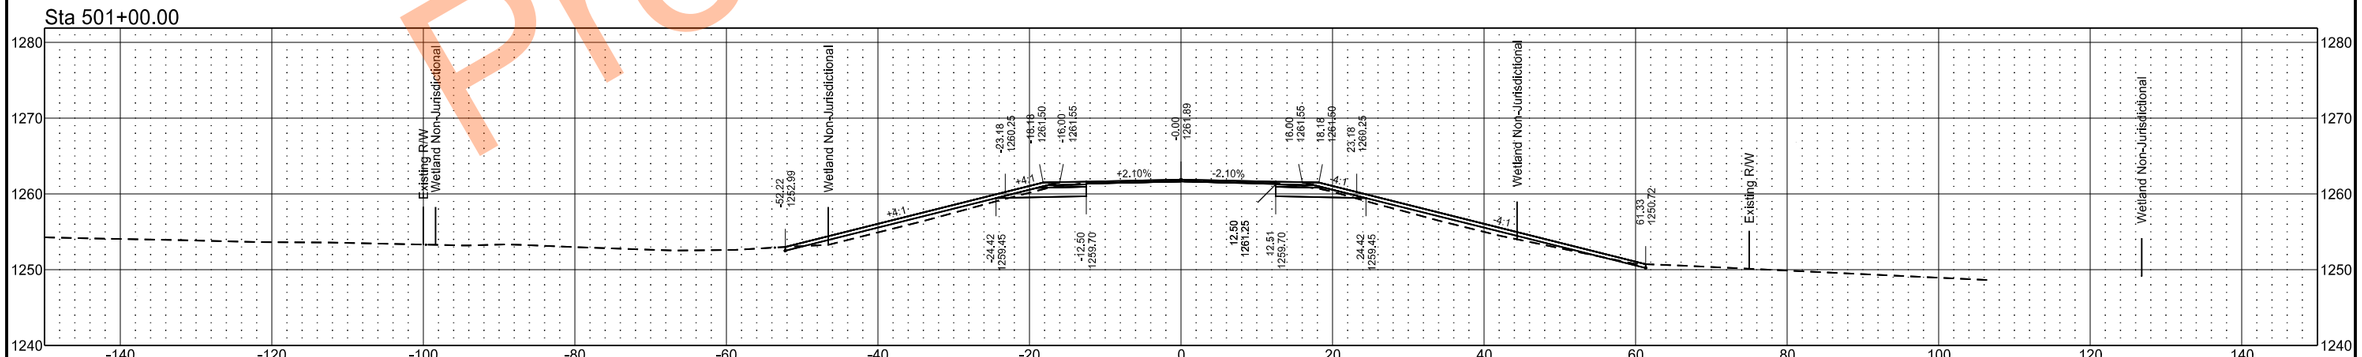

Preliminary Plans

EX32

	STATE	PROJECT NO.	SECTION NO.	SHEET NO.
	ND	SS-XA-8-032(046)000	200	218

Sta 506+00.00

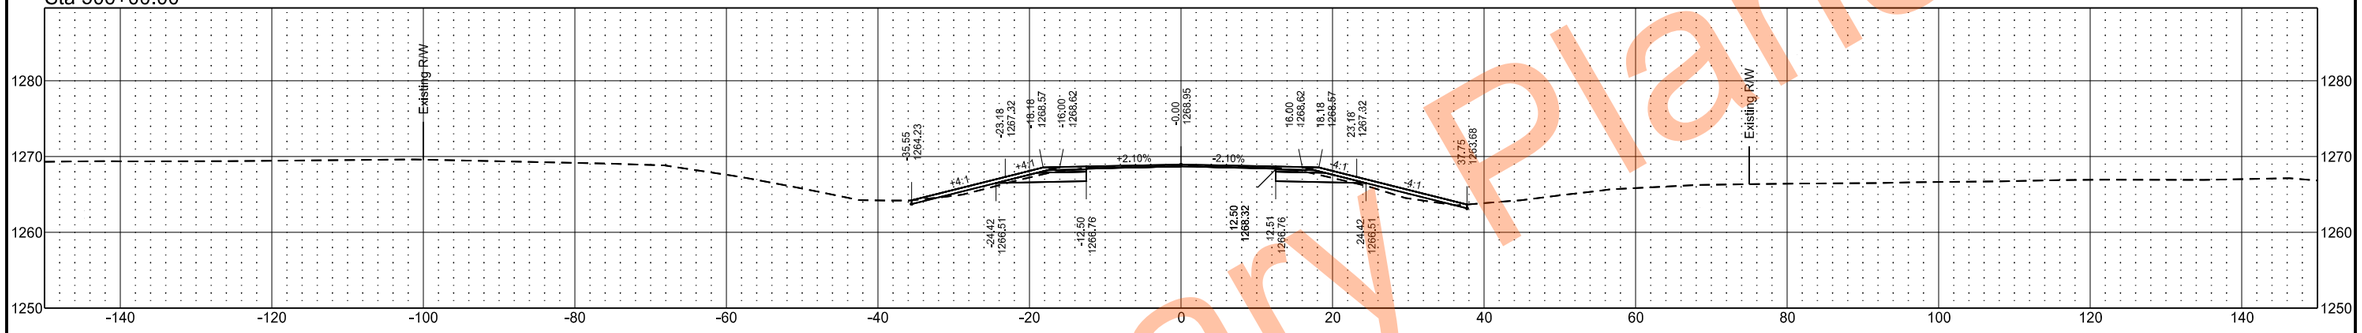

Sta 505+00.00

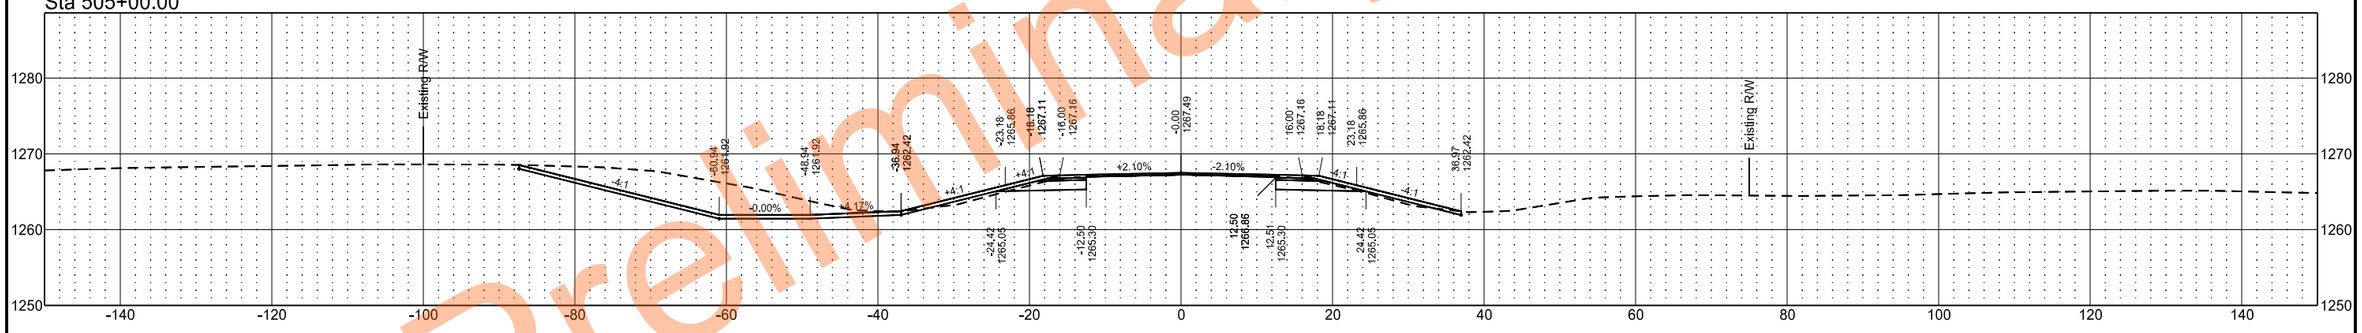

Sta 504+00.00

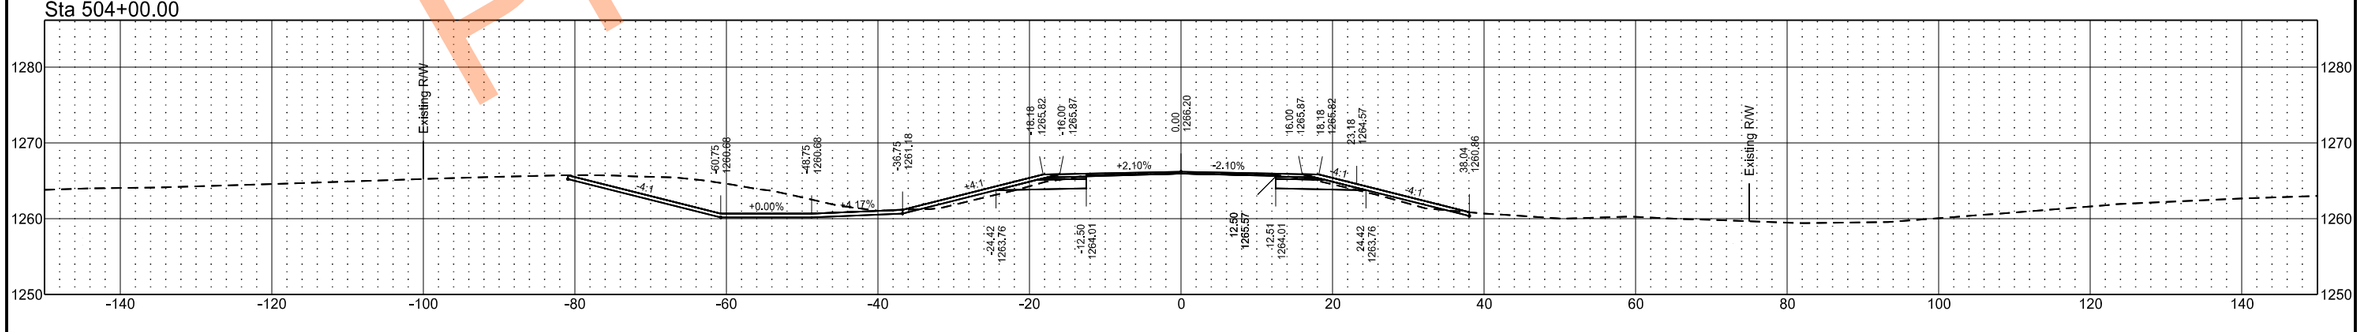

Preliminary Plans

EX32

	STATE	PROJECT NO.	SECTION NO.	SHEET NO.
	ND	SS-XA-8-032(046)000	200	219

Sta 509+00.00

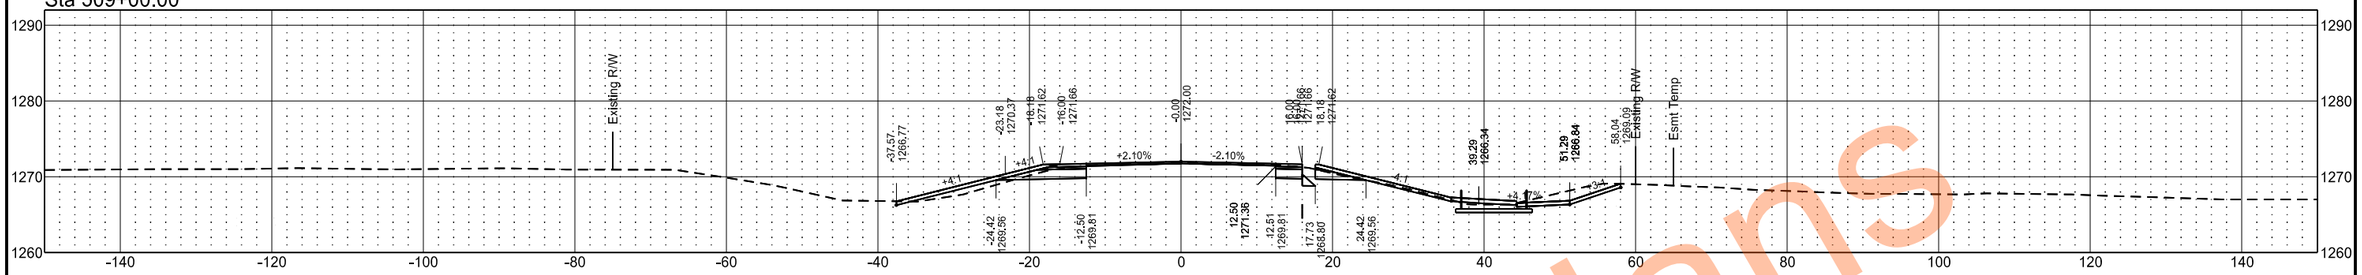

Sta 508+57.46

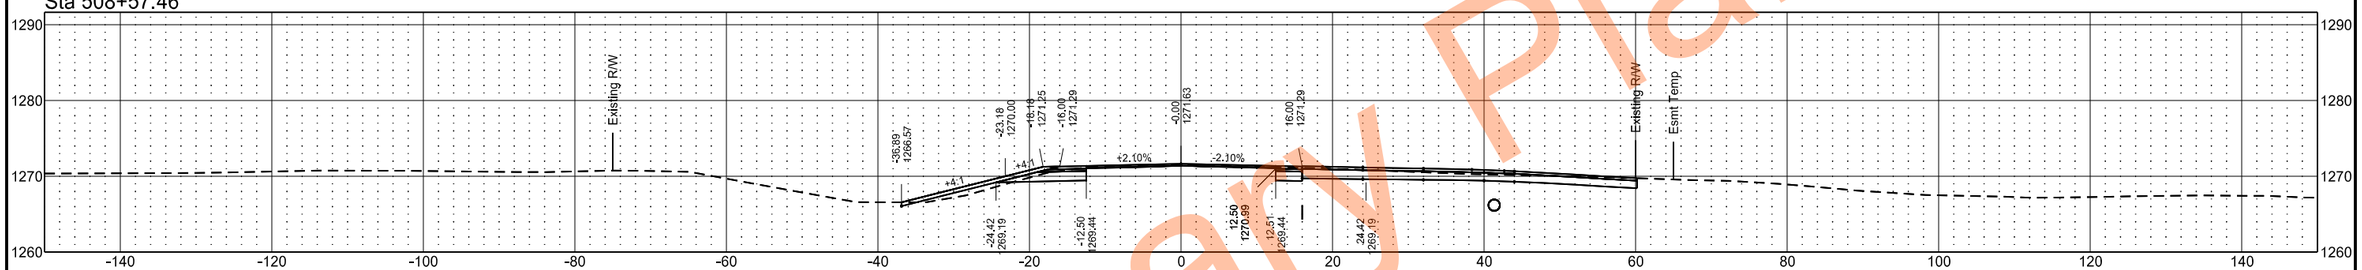

Sta 508+00.00

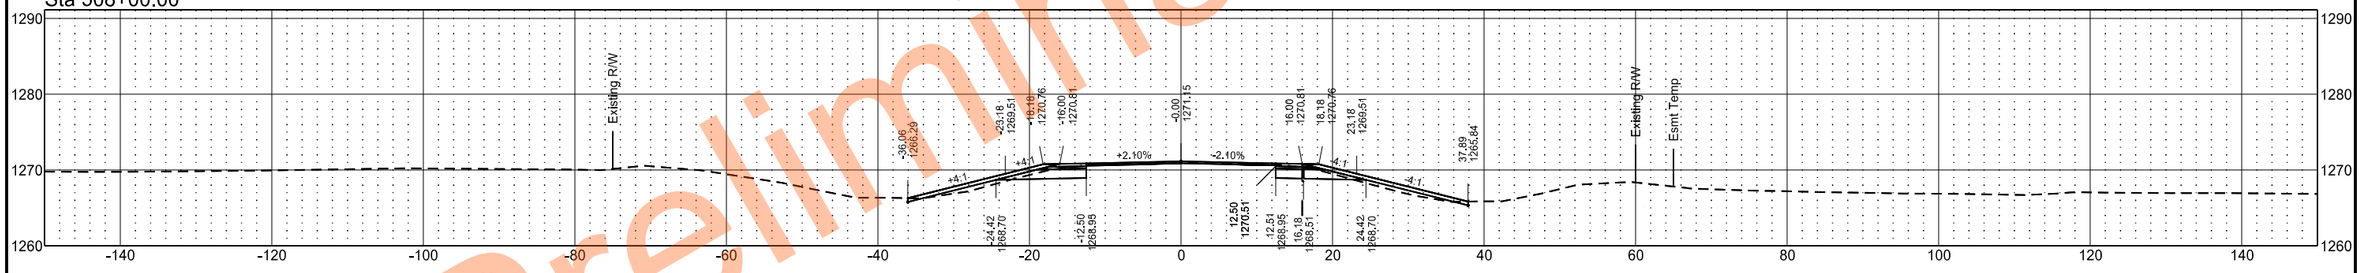

Sta 507+00.00

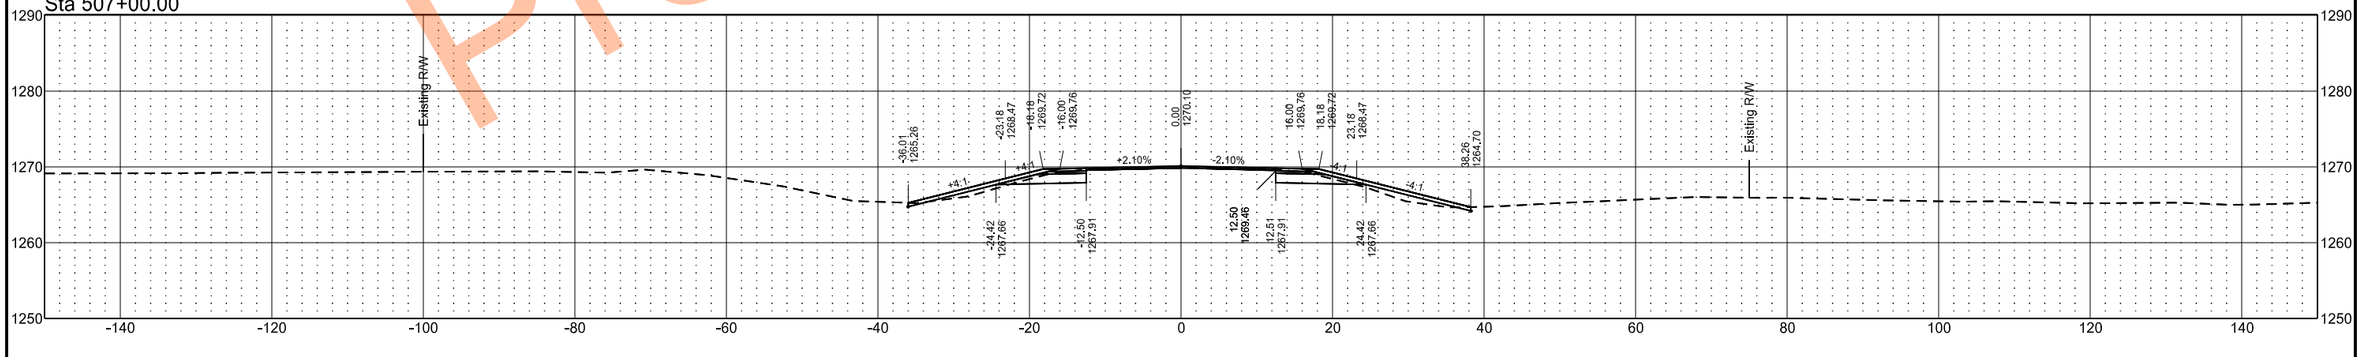

Preliminary Plans

EX32

	STATE	PROJECT NO.	SECTION NO.	SHEET NO.
	ND	SS-XA-8-032(046)000	200	220

Sta 511+02.88

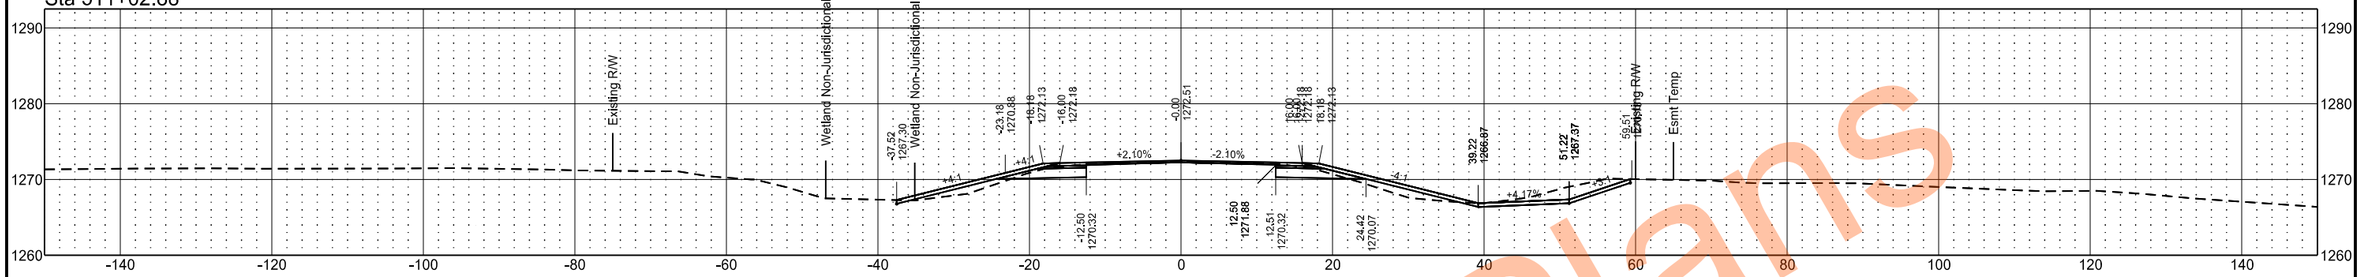

Sta 511+00.00

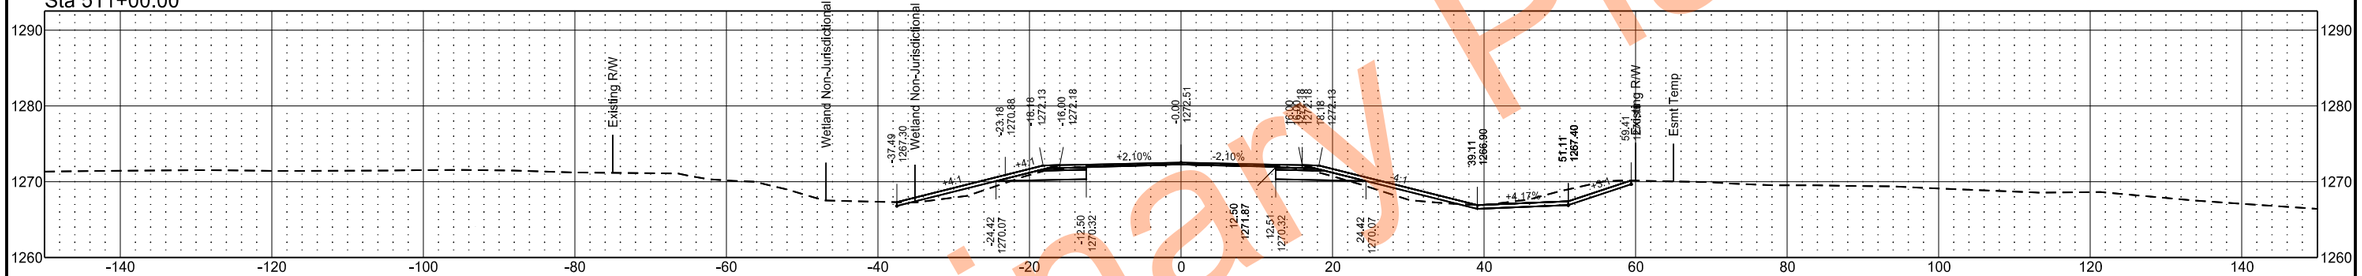

Sta 510+00.00

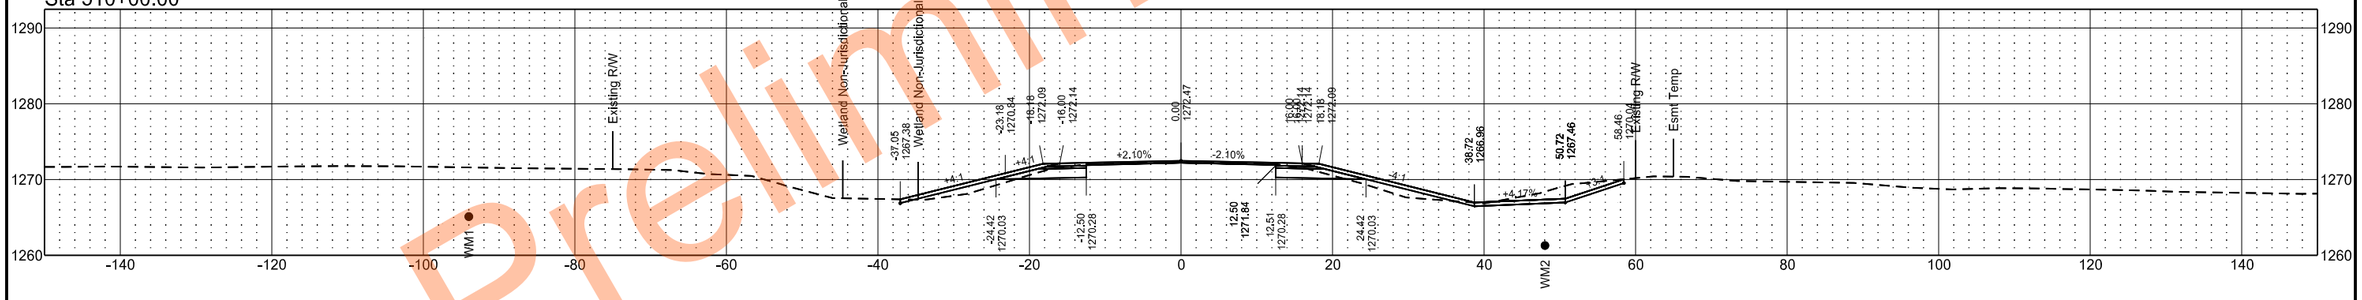

Sta 509+40.00

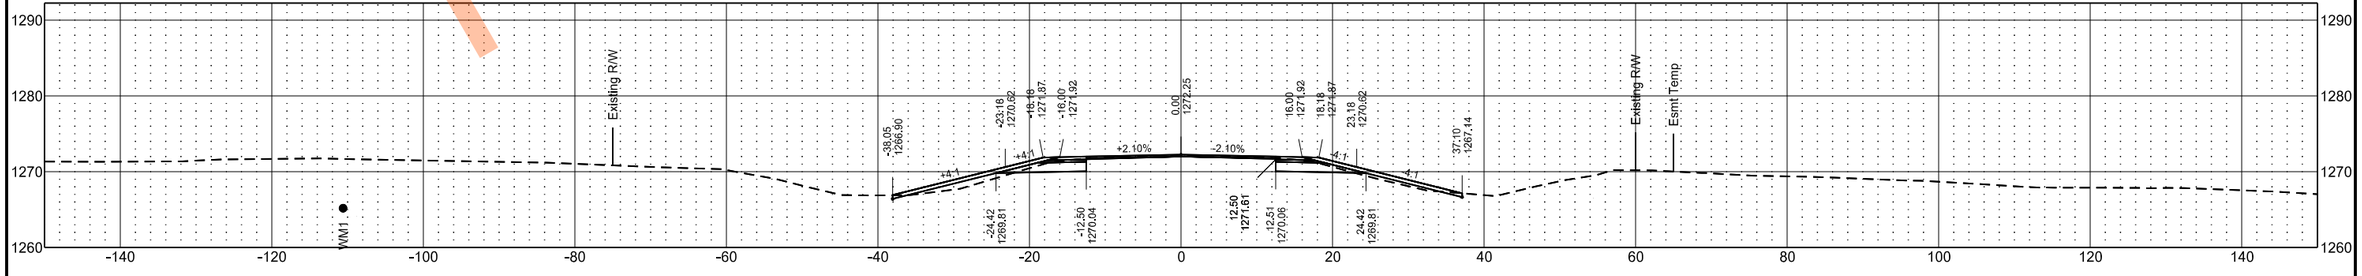

Preliminary Plans

EX32

	STATE	PROJECT NO.	SECTION NO.	SHEET NO.
	ND	SS-XA-8-032(046)000	200	221

Preliminary Plans

Sta 512+00.00

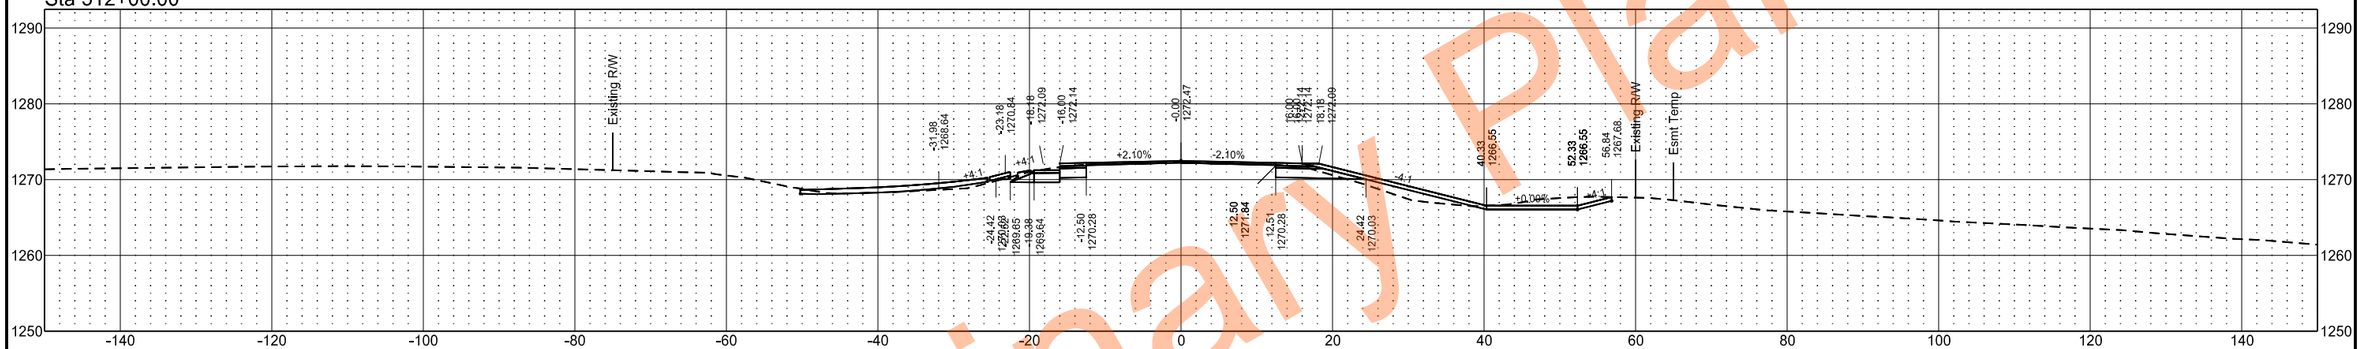

Sta 511+07.31

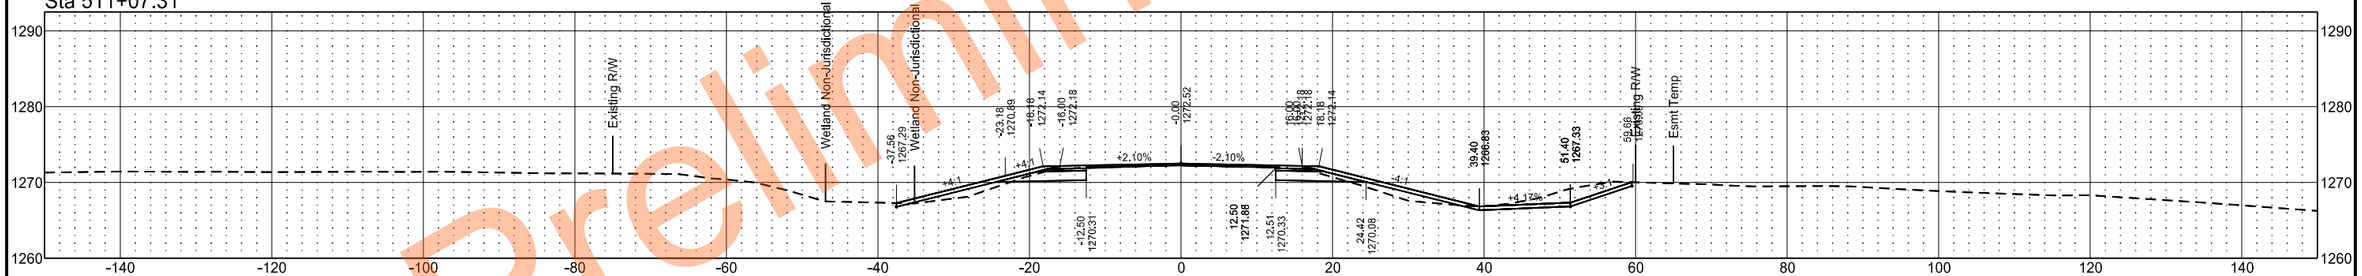

Sta 511+05.99

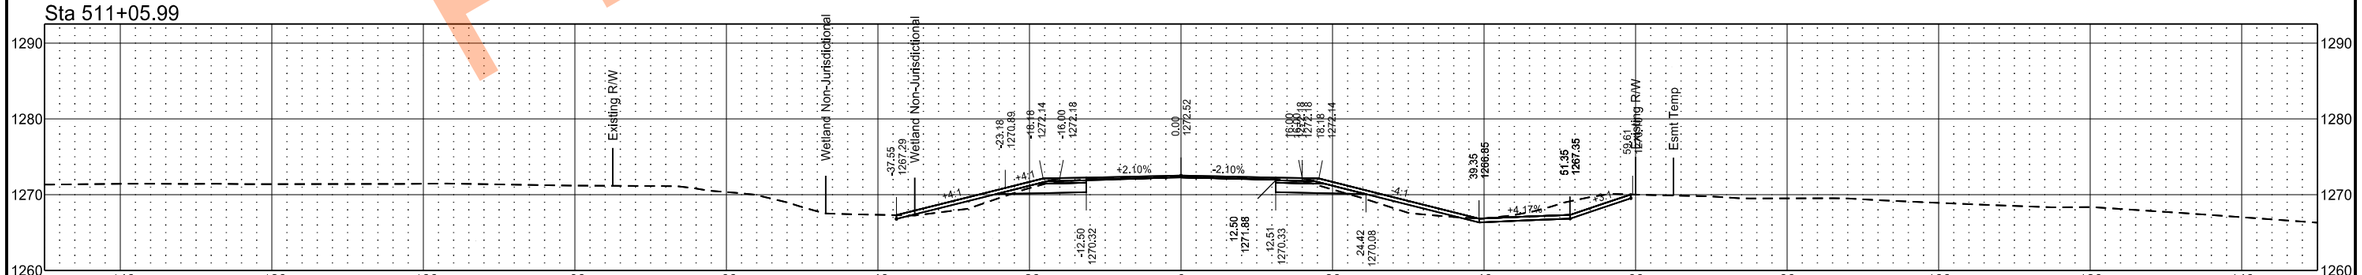

EX32

	STATE	PROJECT NO.	SECTION NO.	SHEET NO.
	ND	SS-XA-8-032(046)000	200	222

Sta 514+00.00

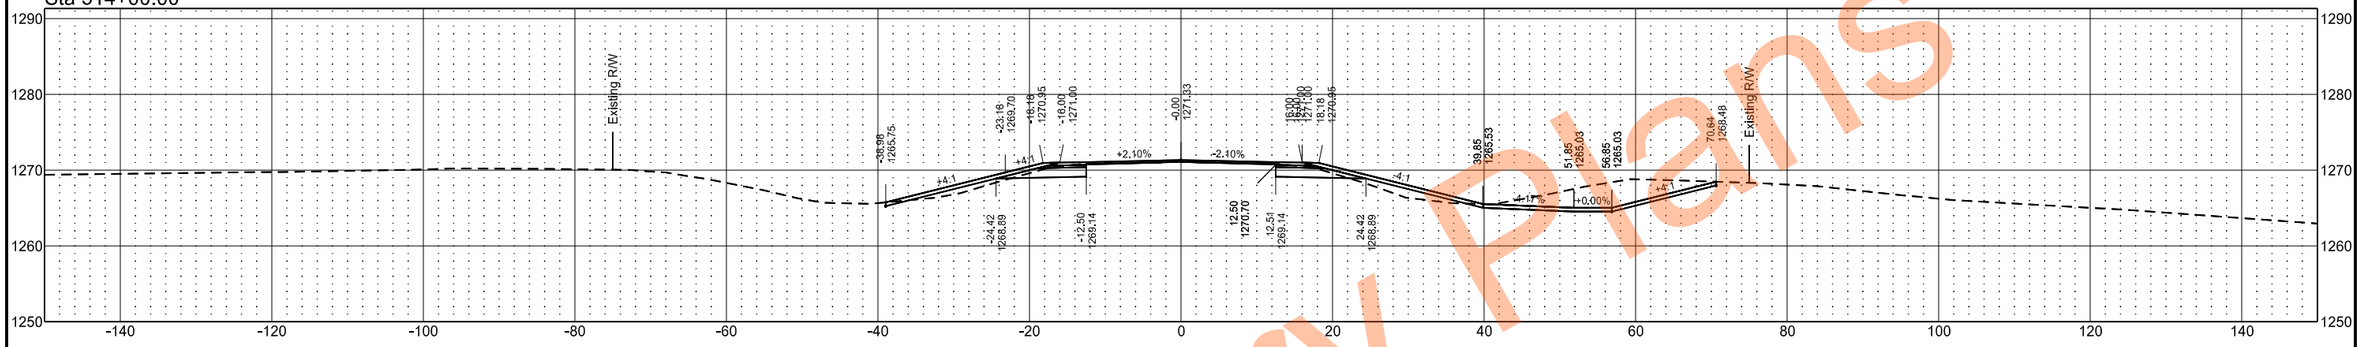

Sta 513+00.00

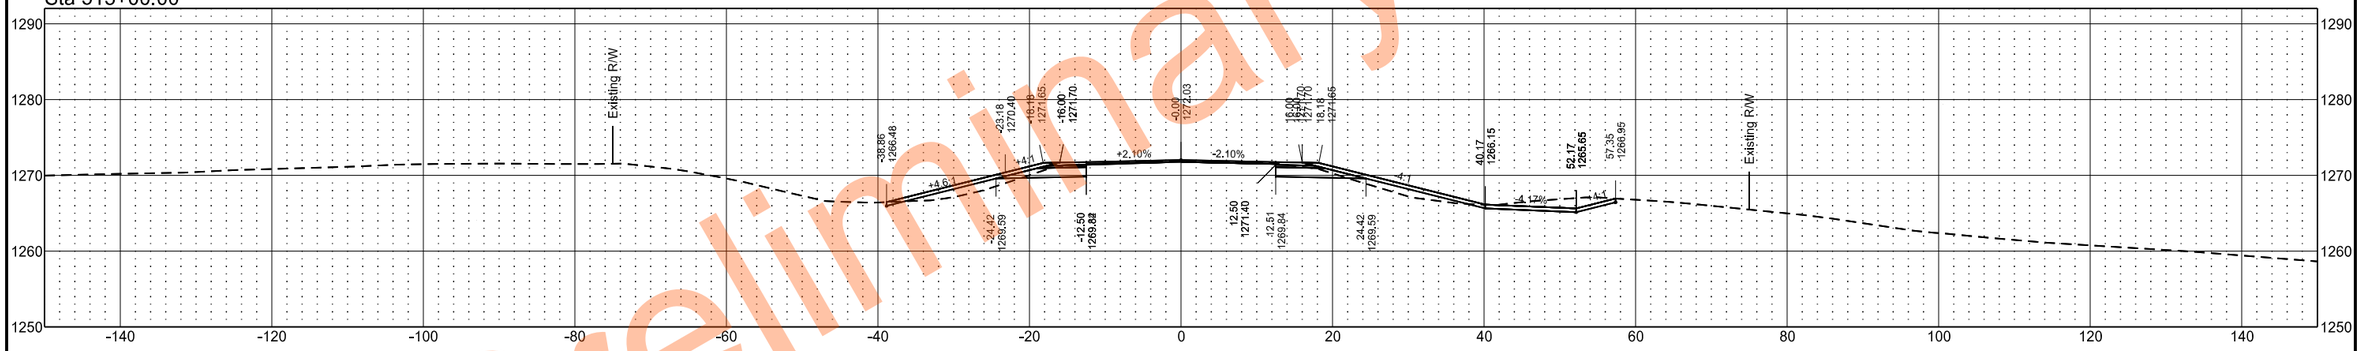

Sta 512+39.64

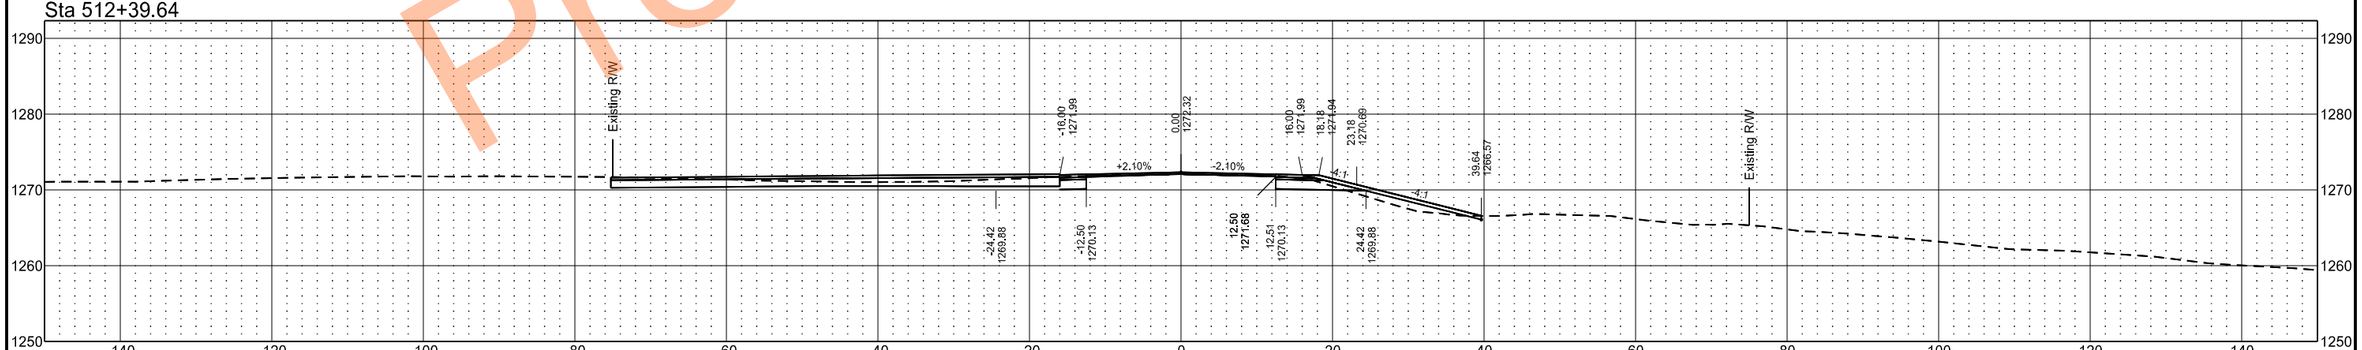

Preliminary Plans

EX32

	STATE	PROJECT NO.	SECTION NO.	SHEET NO.
	ND	SS-XA-8-032(046)000	200	223

Sta 517+00.00

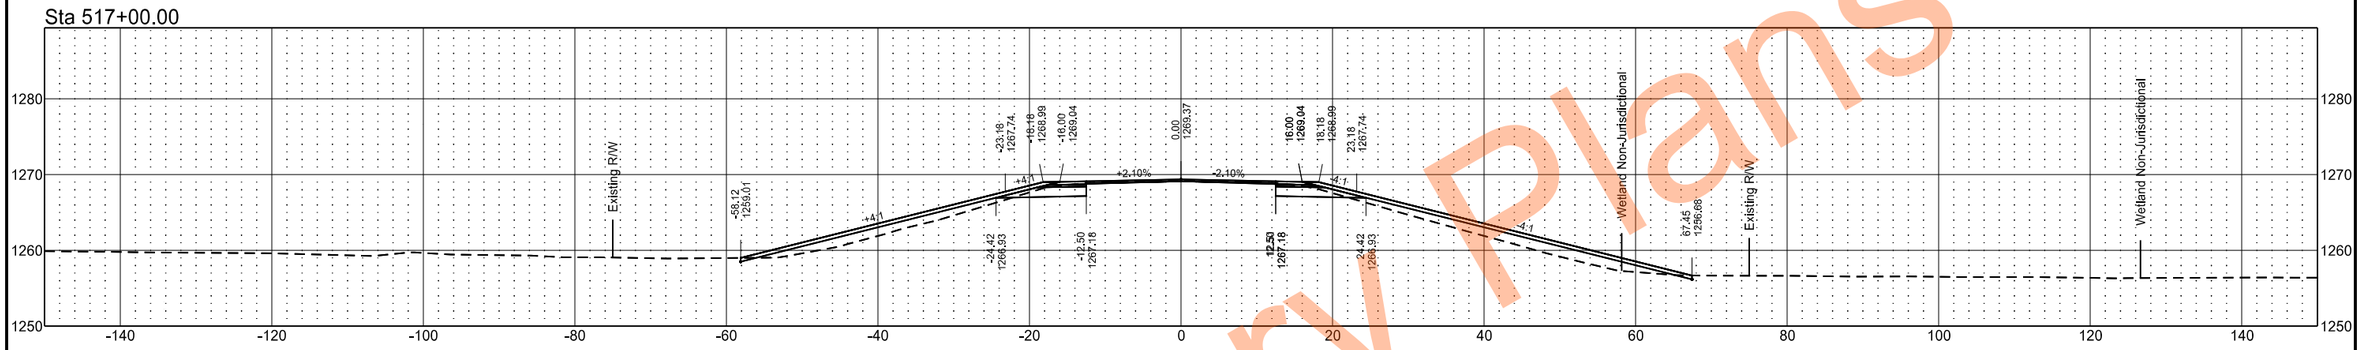

Sta 516+00.00

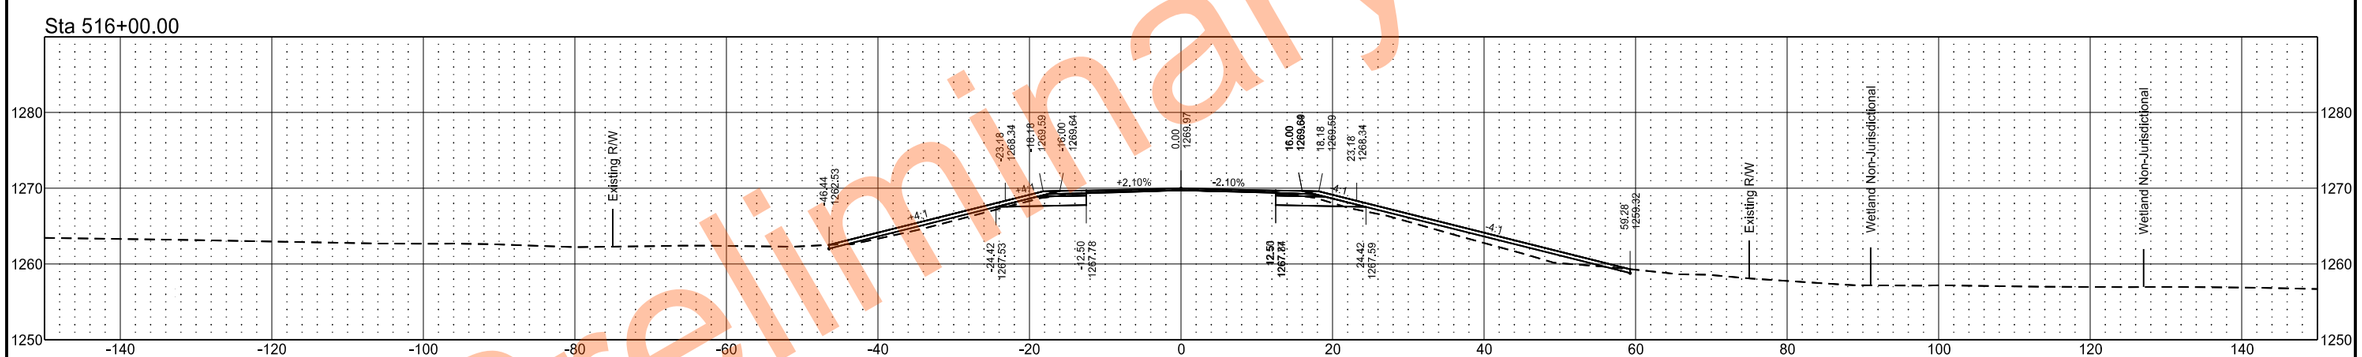

Sta 515+00.00

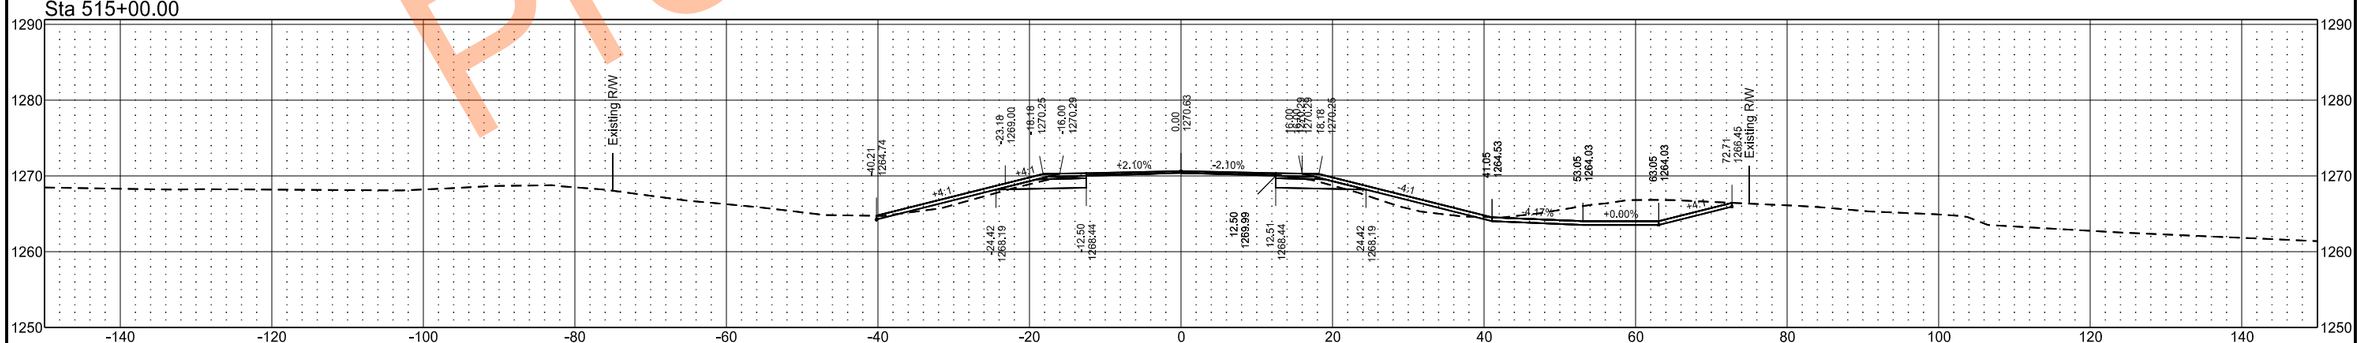

Preliminary Plans

EX32

	STATE	PROJECT NO.	SECTION NO.	SHEET NO.
	ND	SS-XA-8-032(046)000	200	224

Sta 519+00.00

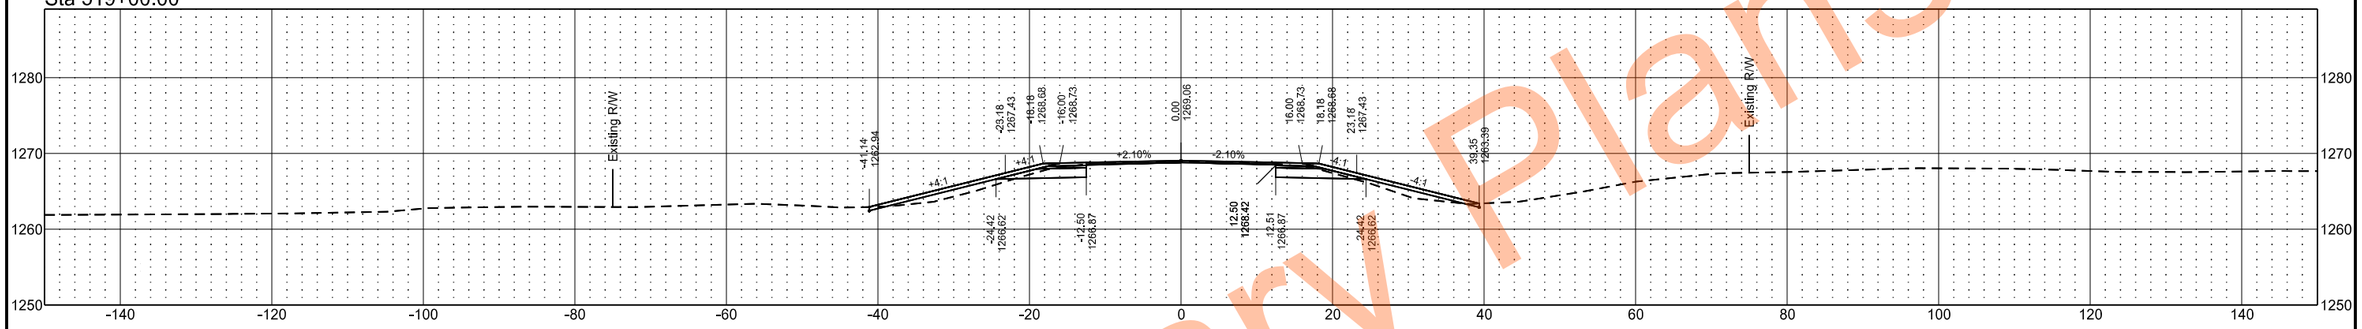

Sta 518+00.00

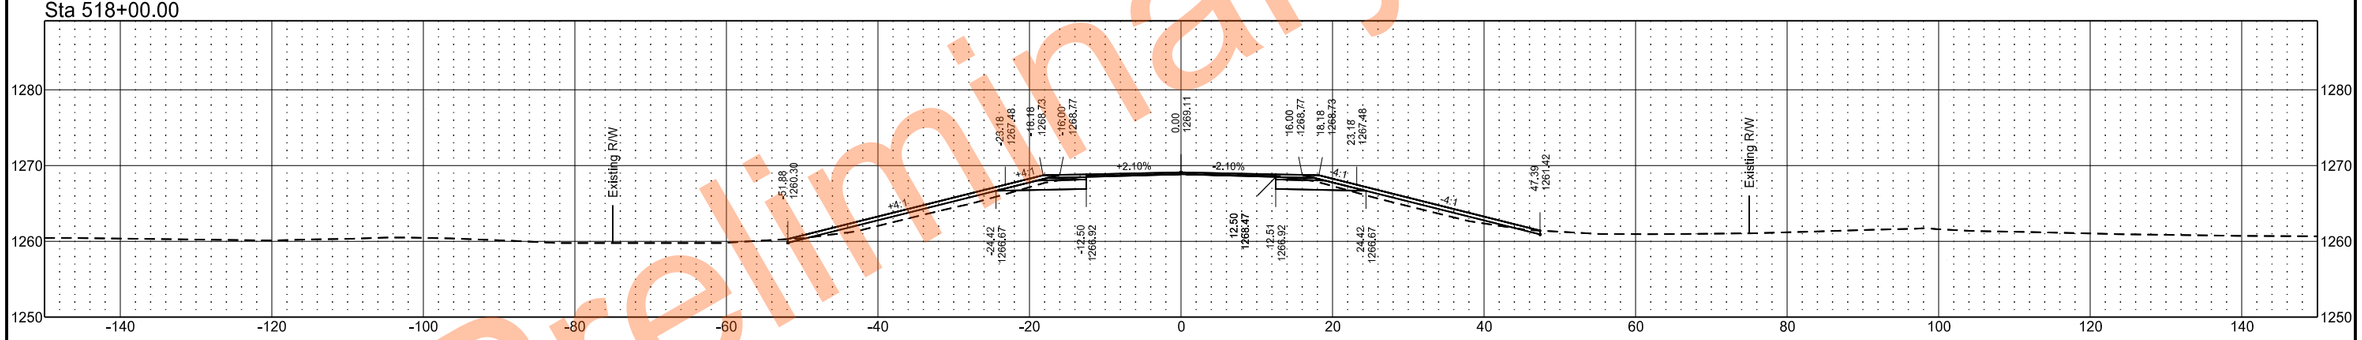

Sta 517+42.66

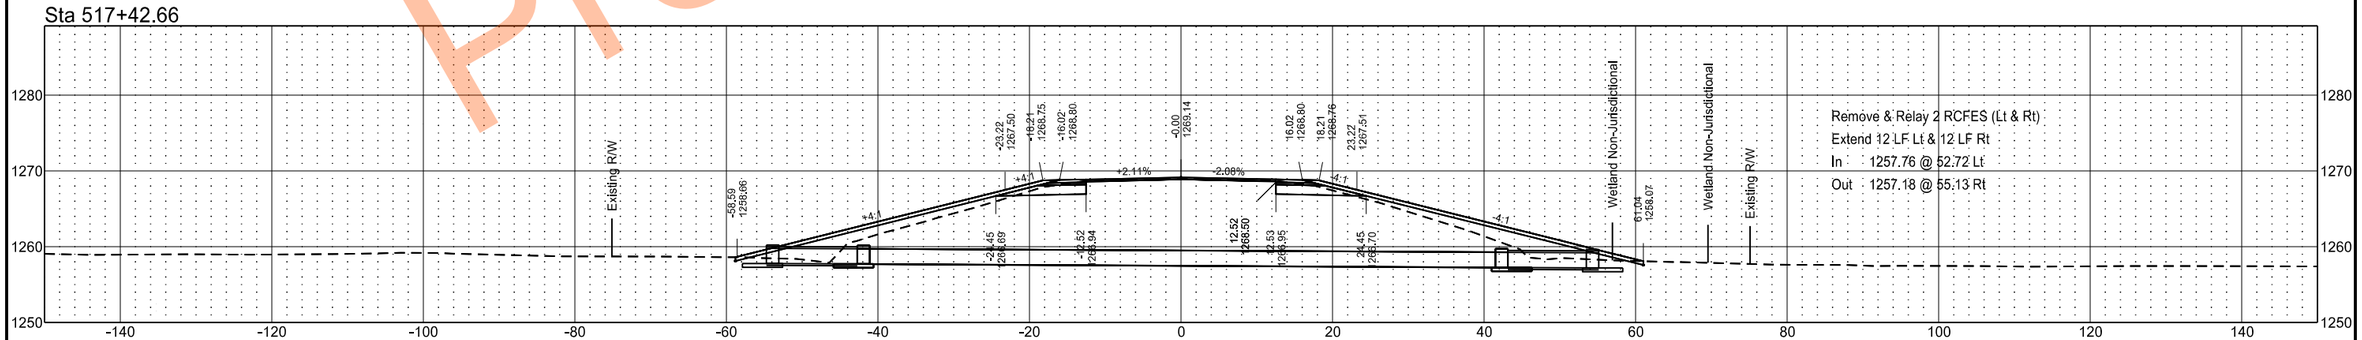

Preliminary Plans

EX32

	STATE	PROJECT NO.	SECTION NO.	SHEET NO.
	ND	SS-XA-8-032(046)000	200	225

Sta 521+00.00

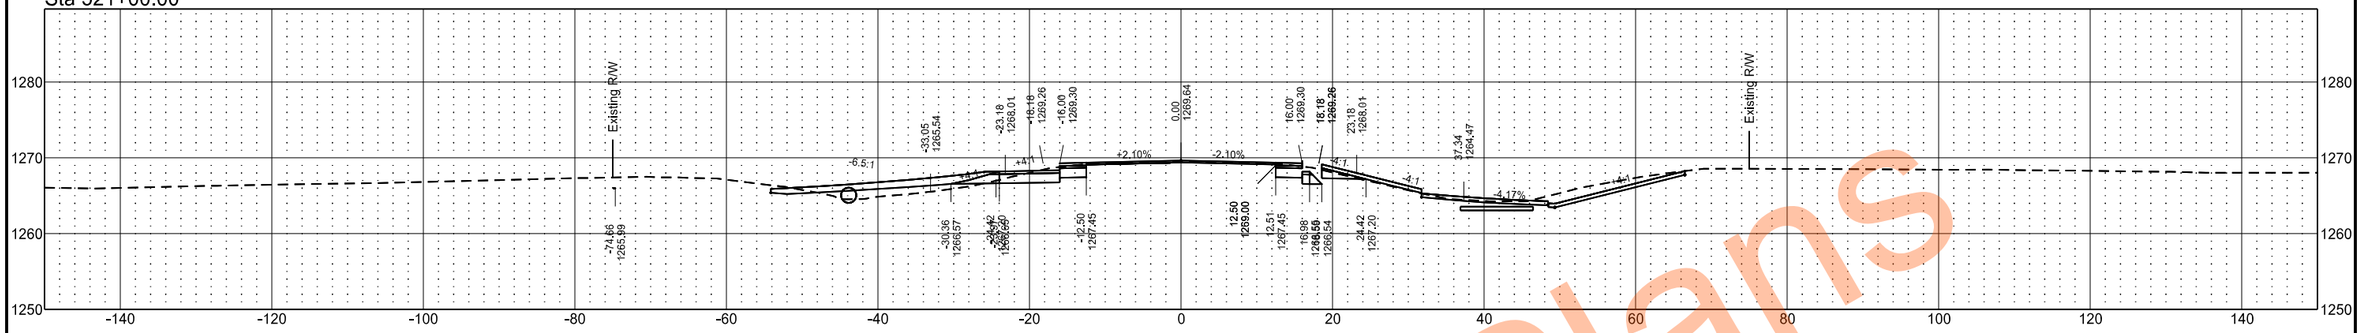

Sta 520+59.96

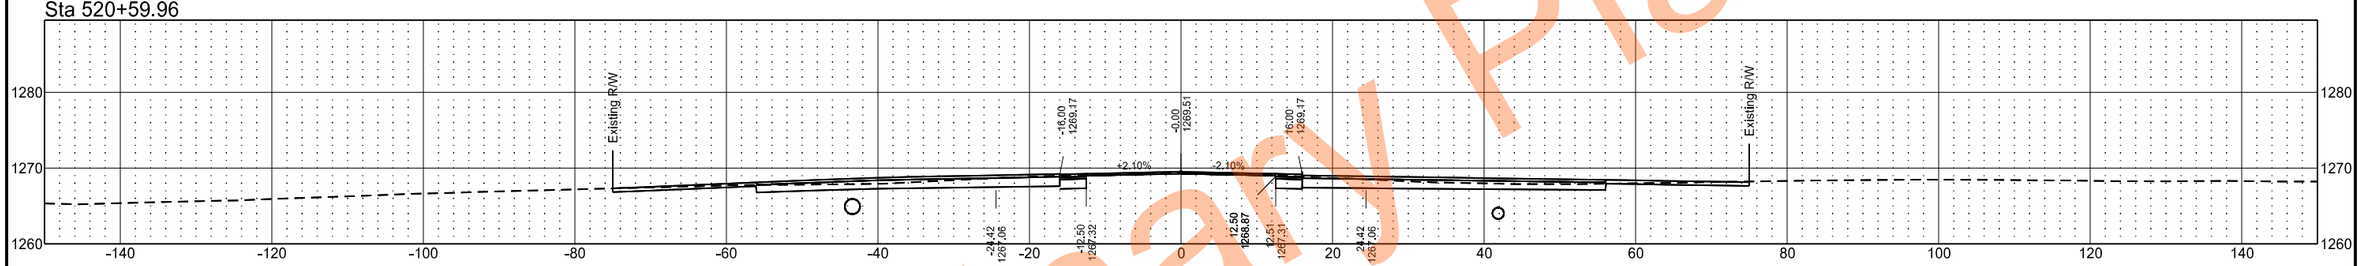

Sta 520+52.26

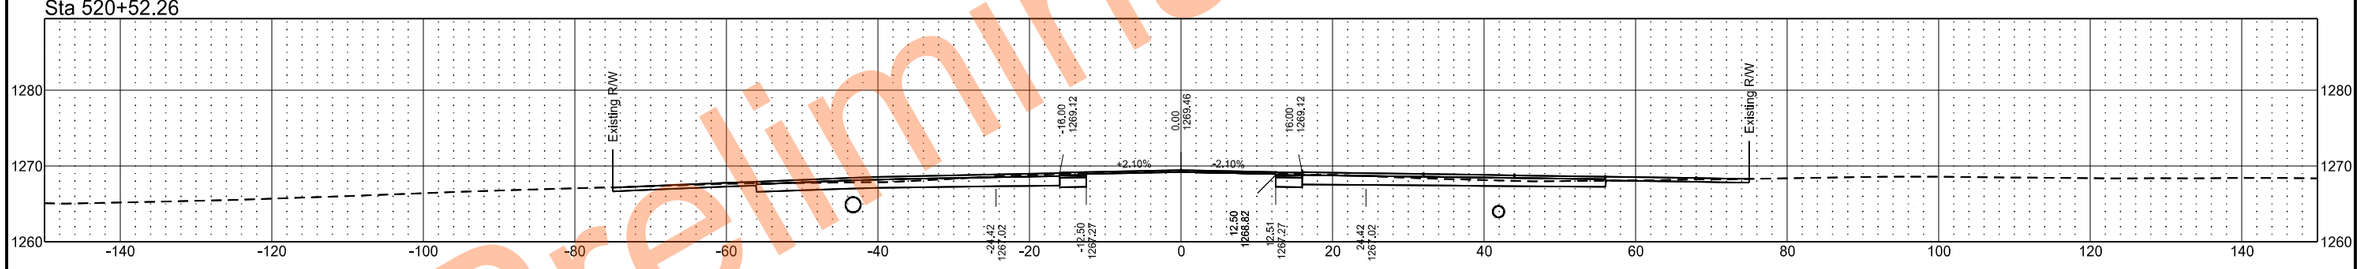

Sta 520+00.00

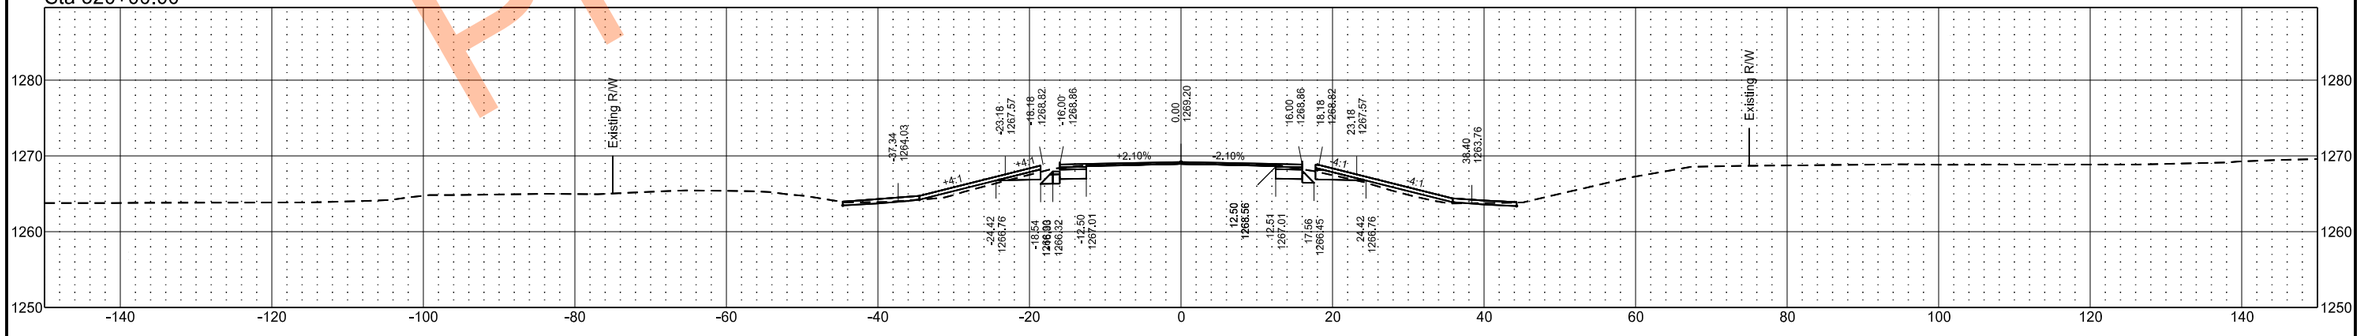

Preliminary Plans

EX32

	STATE	PROJECT NO.	SECTION NO.	SHEET NO.
	ND	SS-XA-8-032(046)000	200	226

Sta 522+50.00

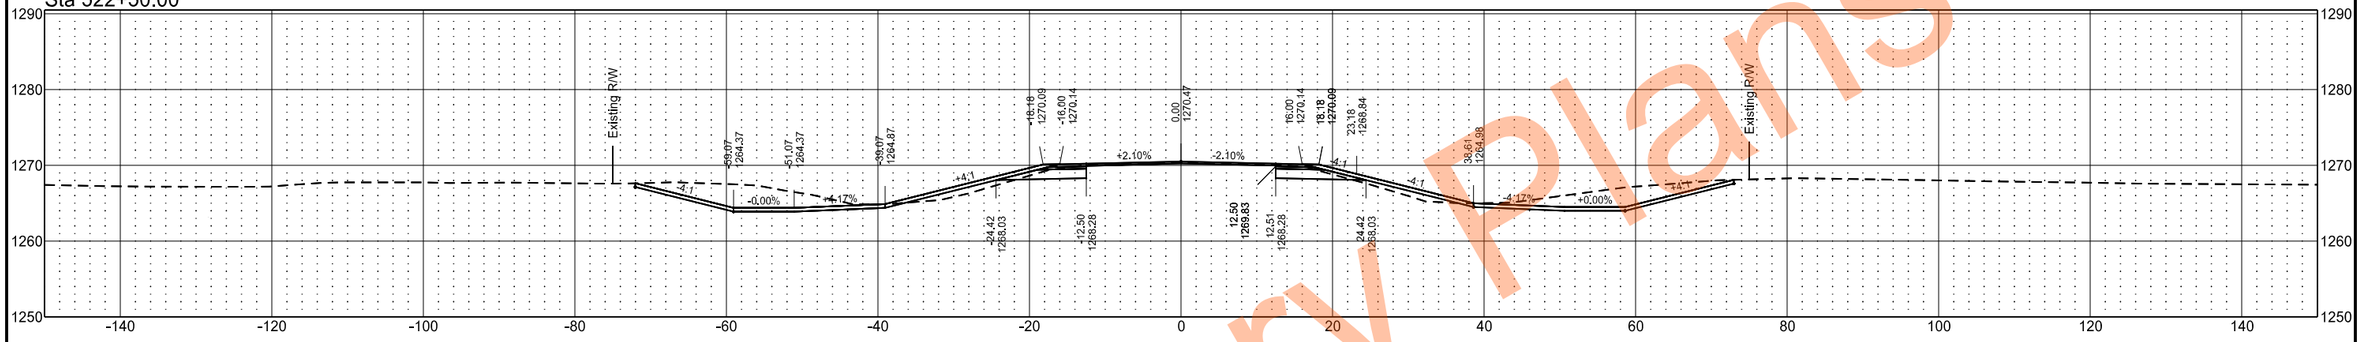

Sta 522+46.59

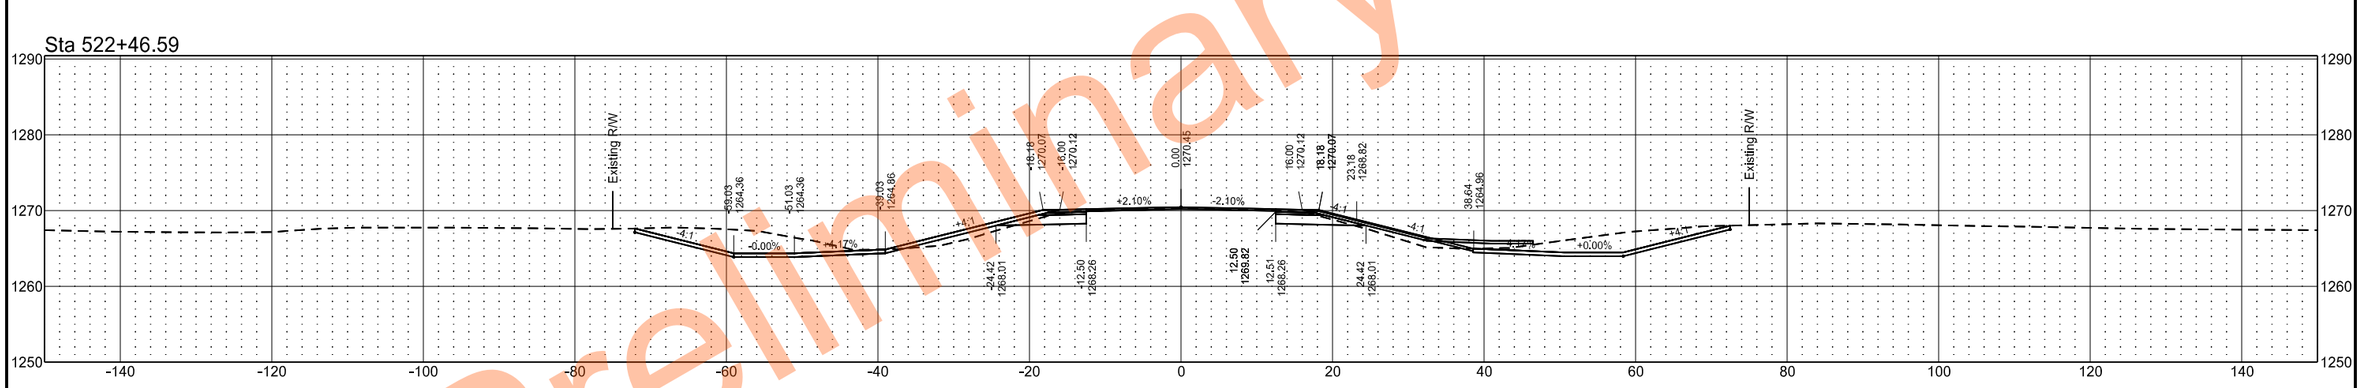

Sta 522+00.00

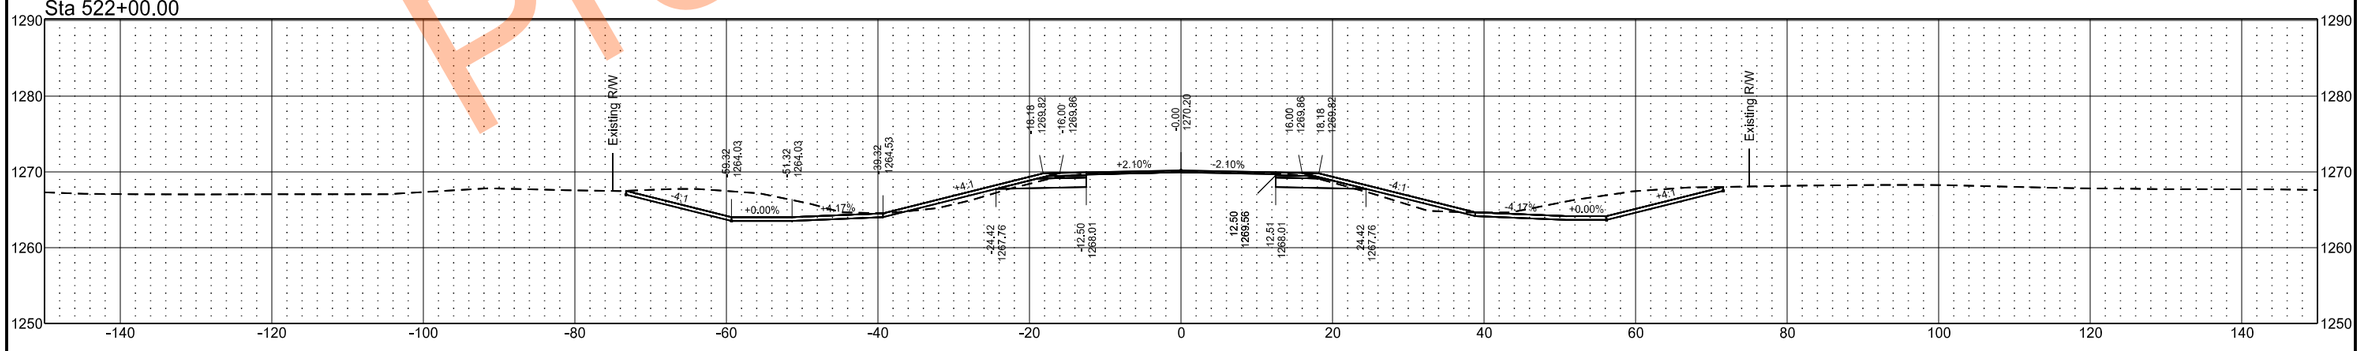

Preliminary plans

EX32

	STATE	PROJECT NO.	SECTION NO.	SHEET NO.
	ND	SS-XA-8-032(046)000	200	227

Sta 523+23.54

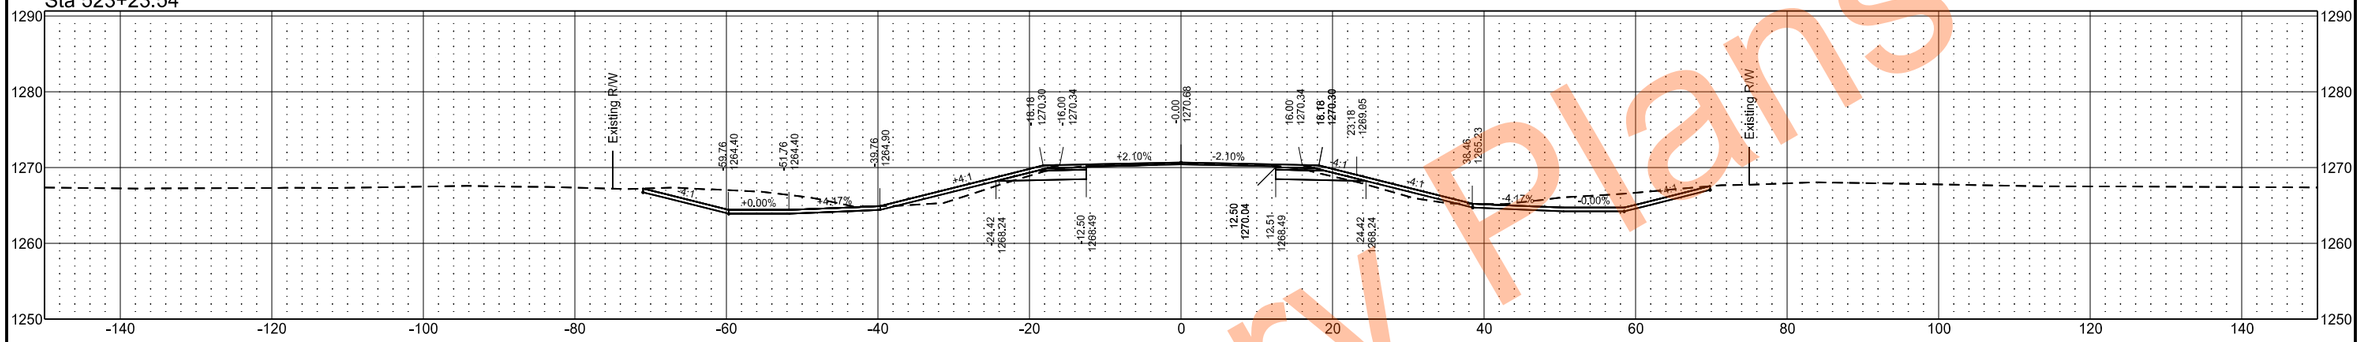

Sta 523+00.00

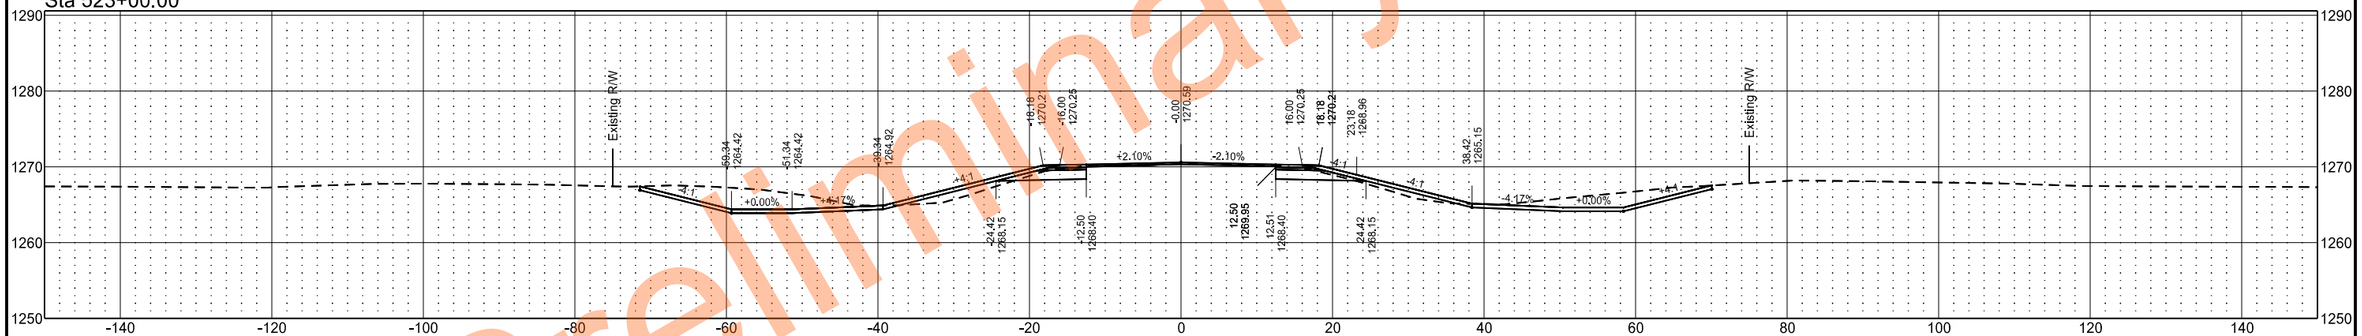

Sta 522+82.73

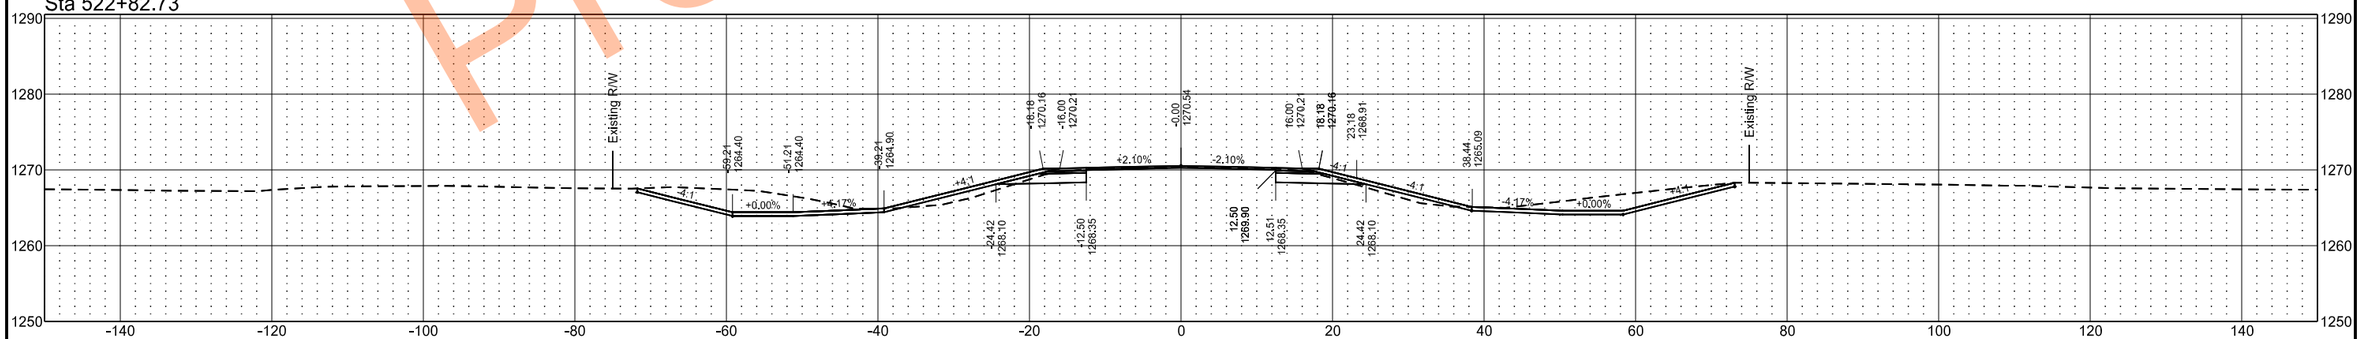

Preliminary Plans

EX32

	STATE	PROJECT NO.	SECTION NO.	SHEET NO.
	ND	SS-XA-8-032(046)000	200	228

Sta 526+00.00

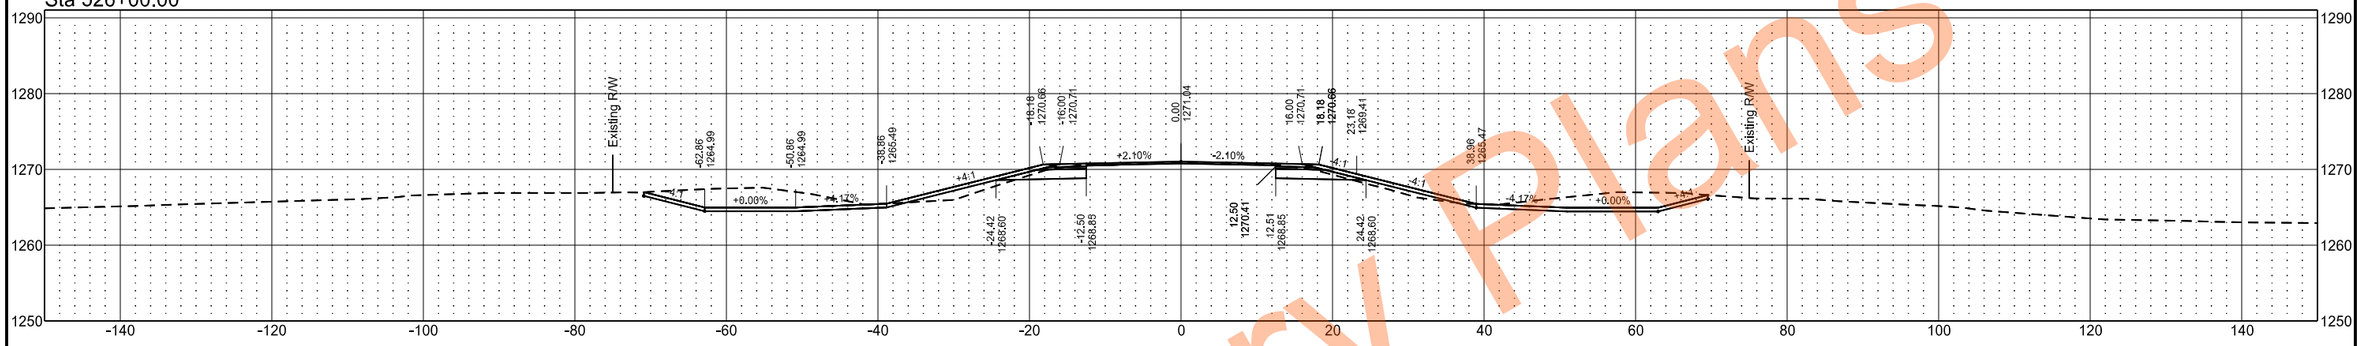

Sta 525+00.00

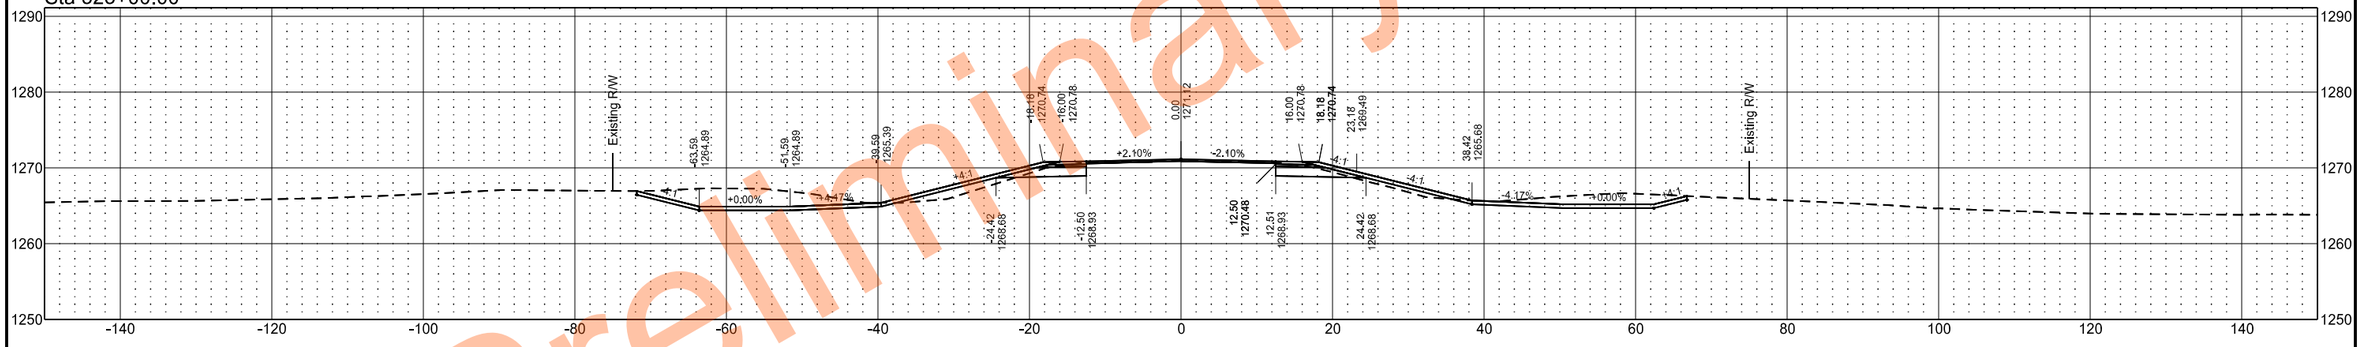

Sta 524+00.00

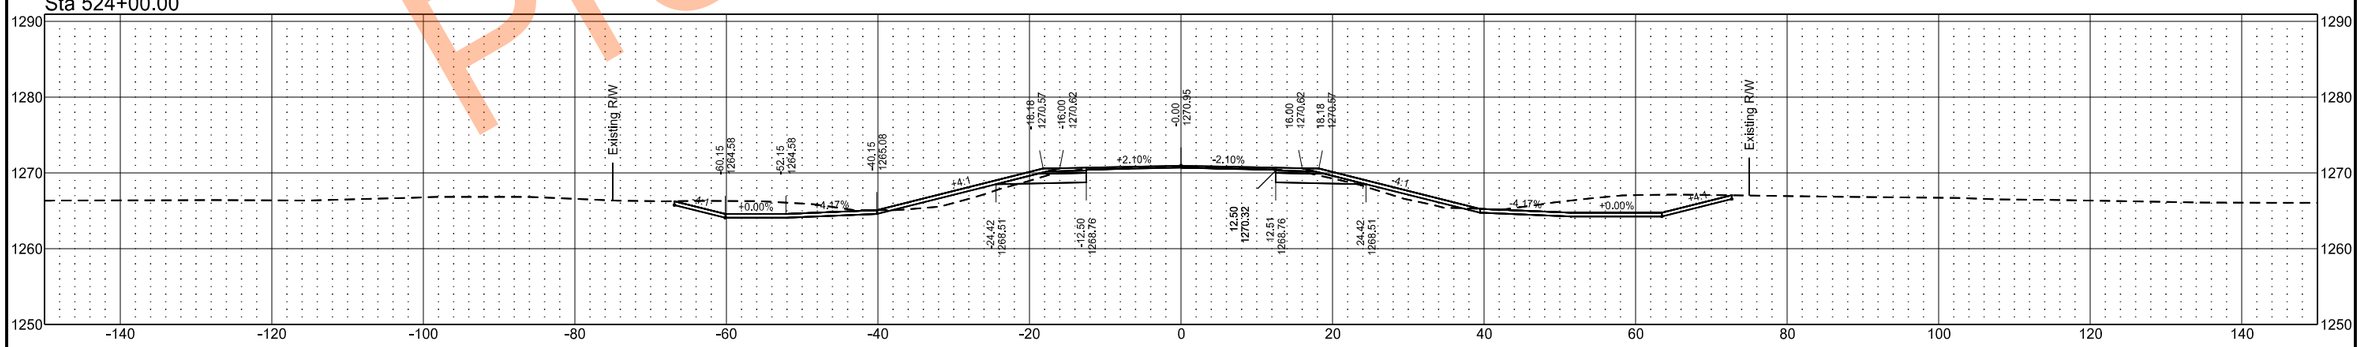

Preliminary Plans

EX32

	STATE	PROJECT NO.	SECTION NO.	SHEET NO.
	ND	SS-XA-8-032(046)000	200	229

Sta 529+00.00

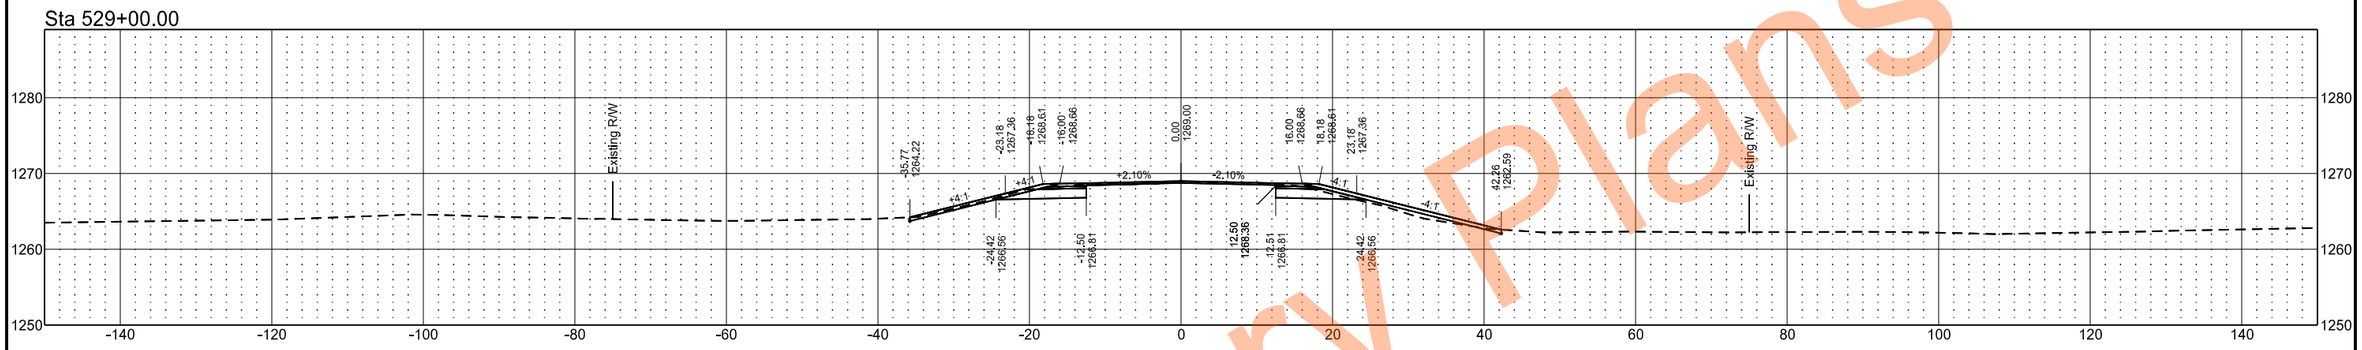

Sta 528+00.00

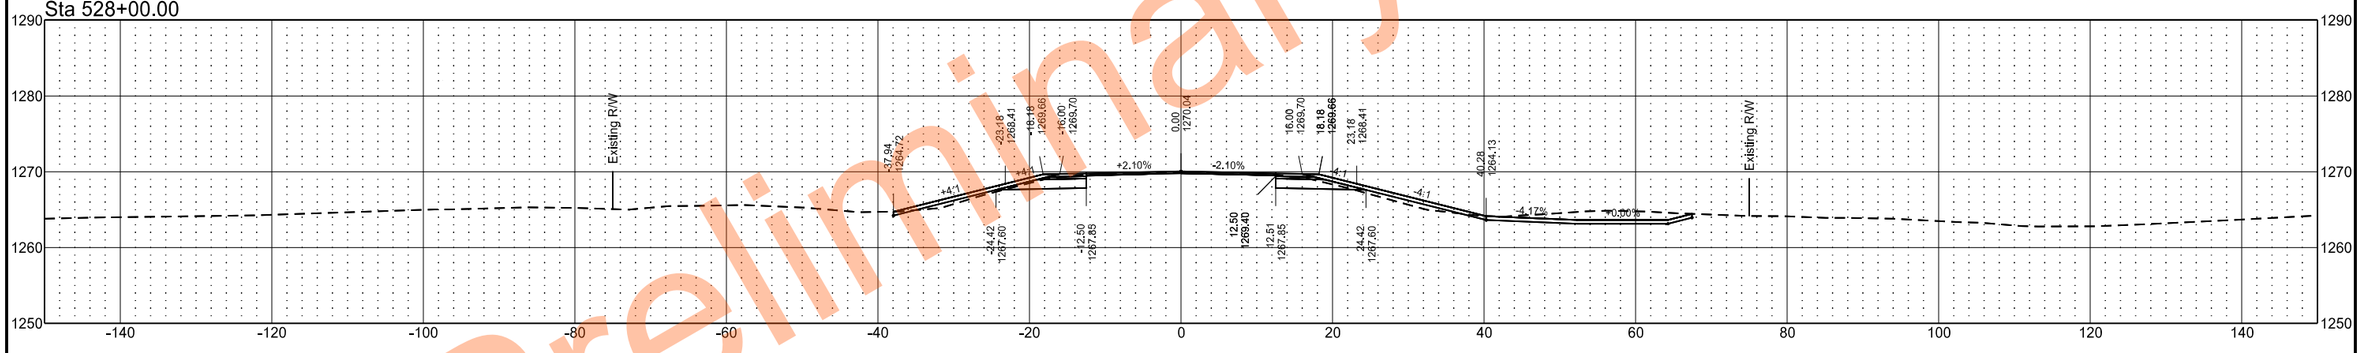

Sta 527+00.00

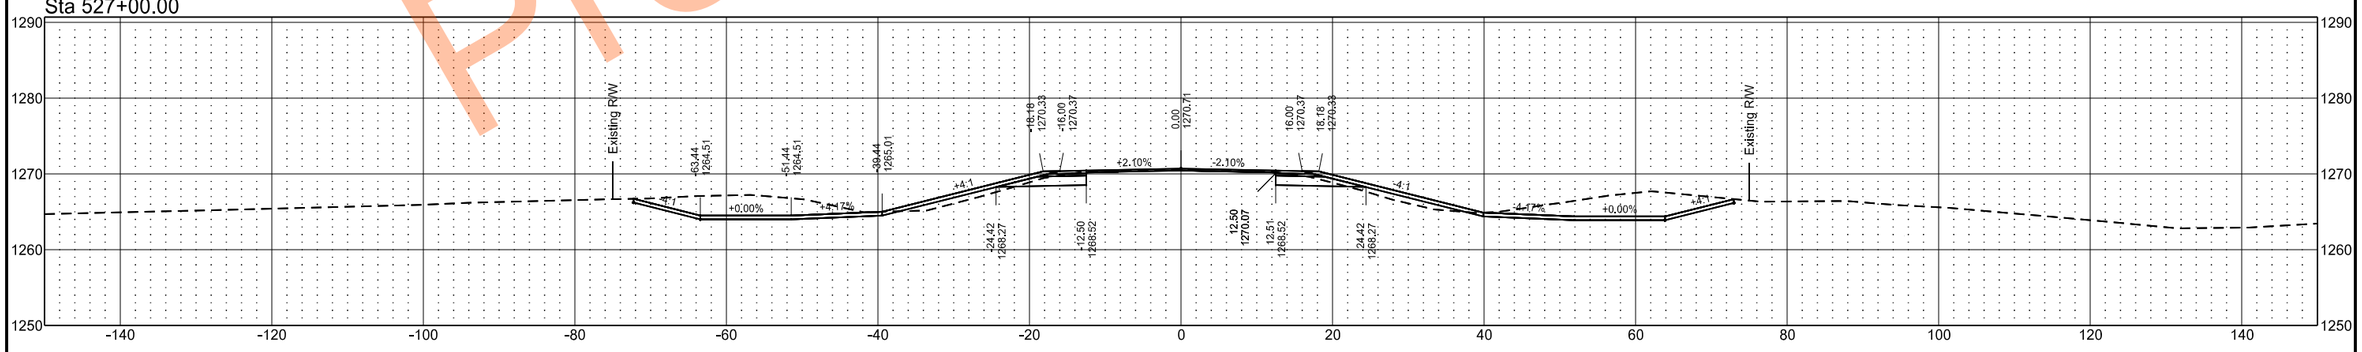

Preliminary Plans

EX32

	STATE	PROJECT NO.	SECTION NO.	SHEET NO.
	ND	SS-XA-8-032(046)000	200	230

Sta 532+00.00

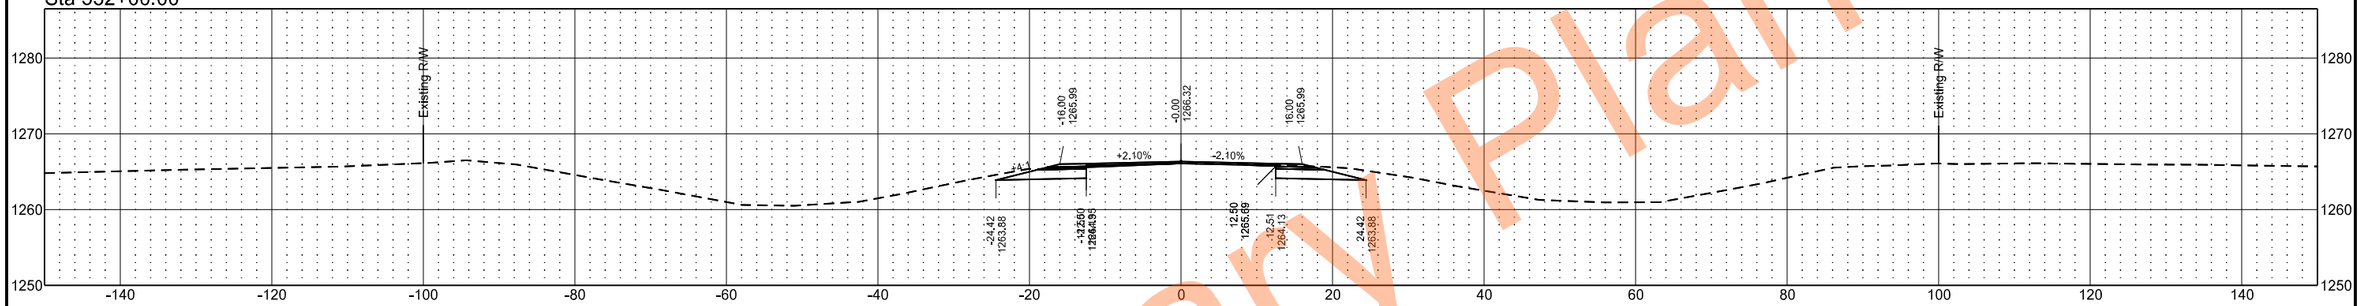

Sta 531+00.00

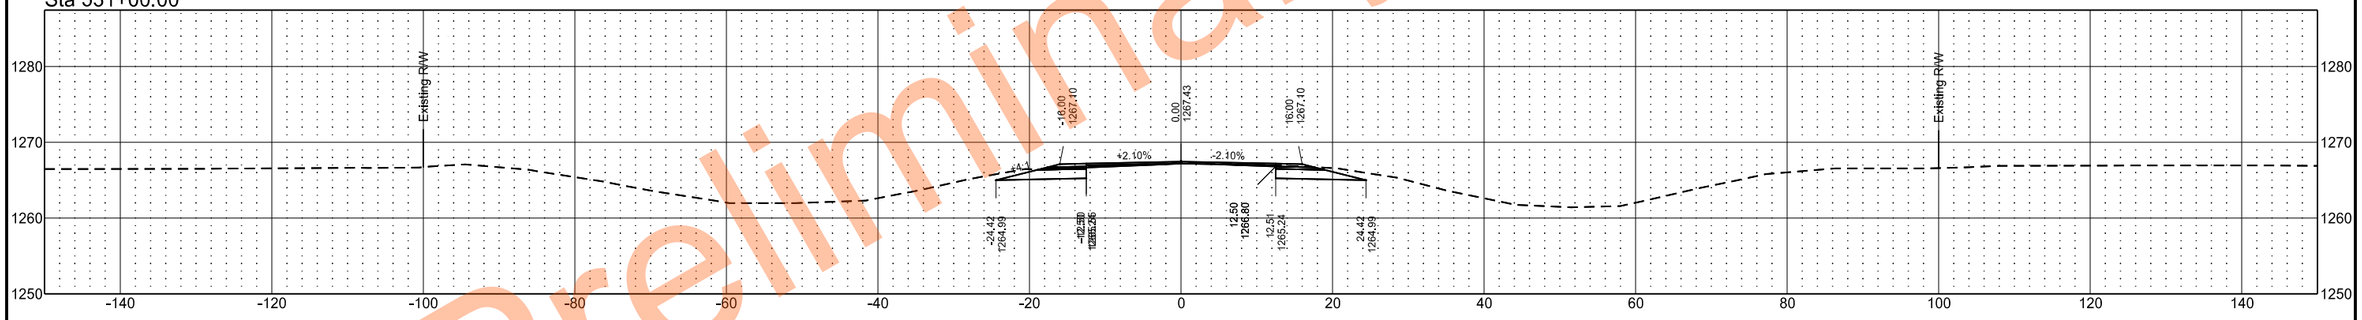

Sta 530+00.00

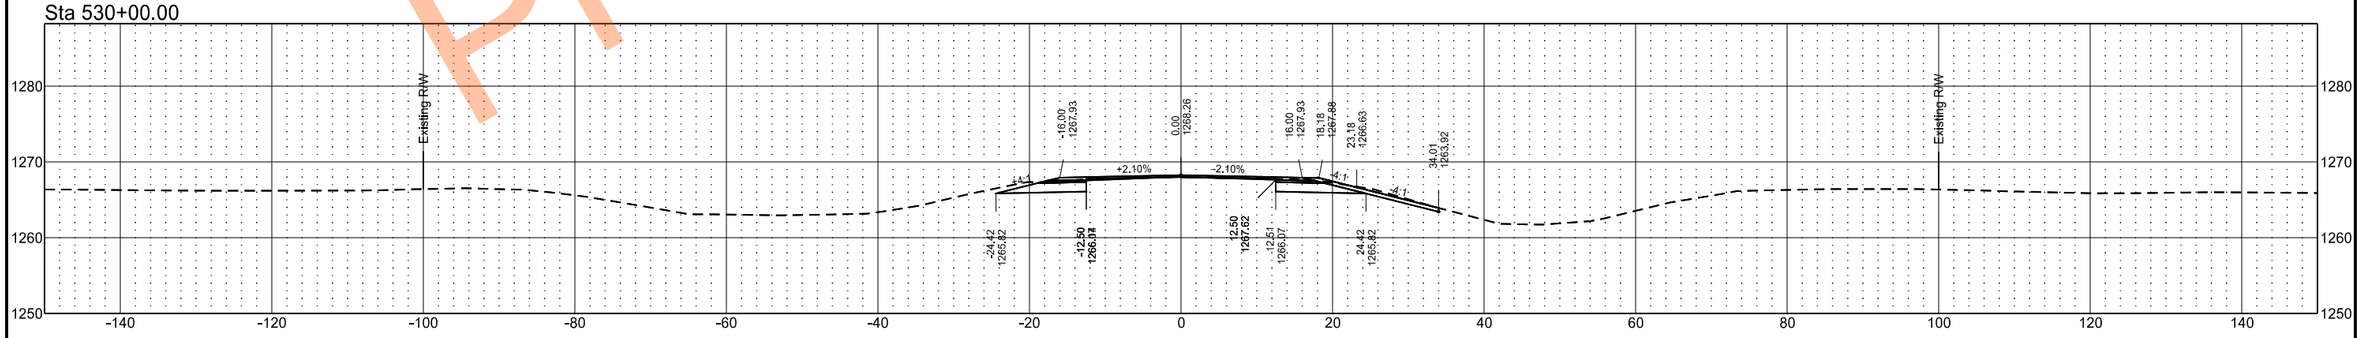

Preliminary Plans

EX32

	STATE	PROJECT NO.	SECTION NO.	SHEET NO.
	ND	SS-XA-8-032(046)000	200	231

Sta 535+00.00

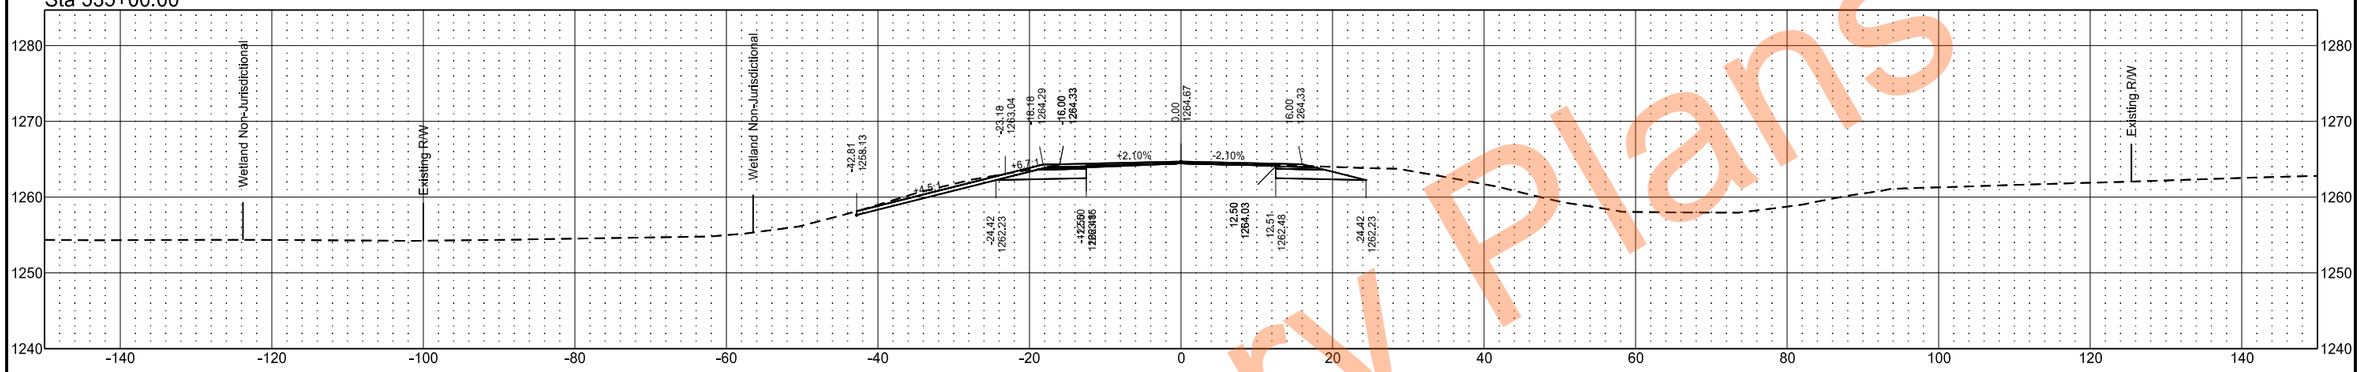

Sta 534+00.00

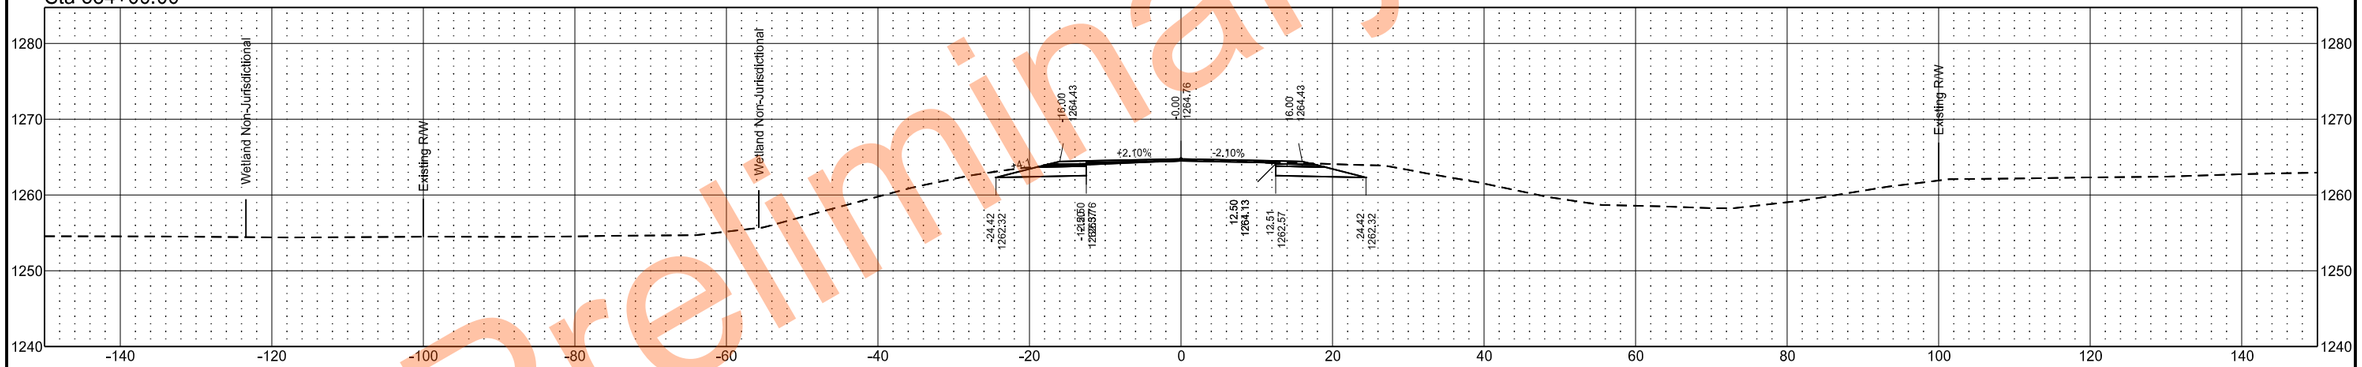

Sta 533+00.00

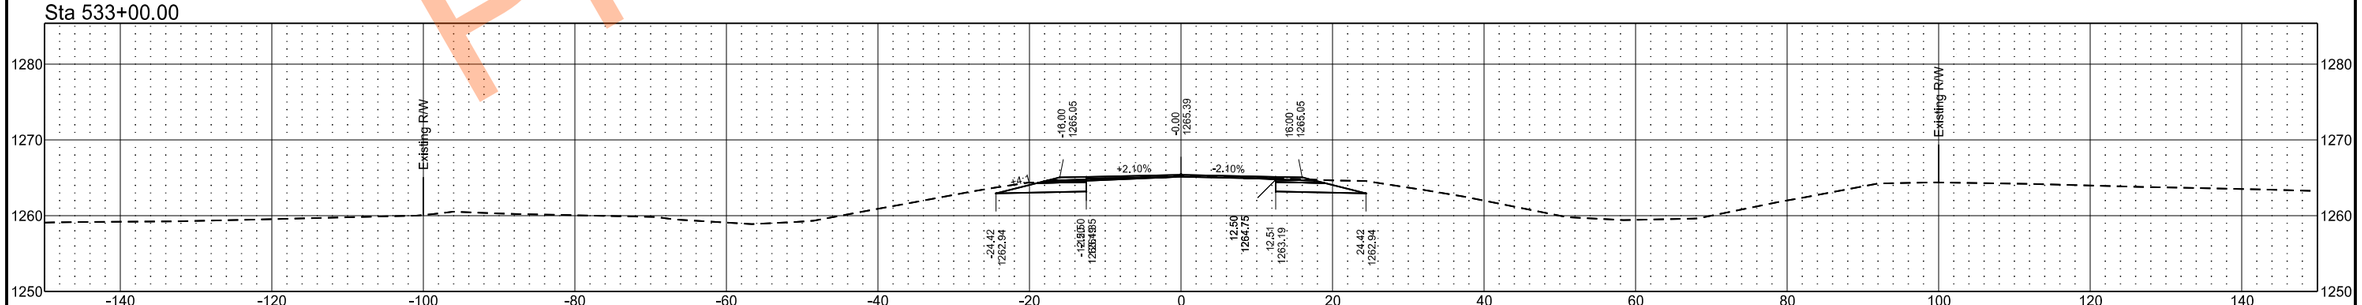

Preliminary Plans

EX32

	STATE	PROJECT NO.	SECTION NO.	SHEET NO.
	ND	SS-XA-8-032(046)000	200	232

Sta 537+64.79

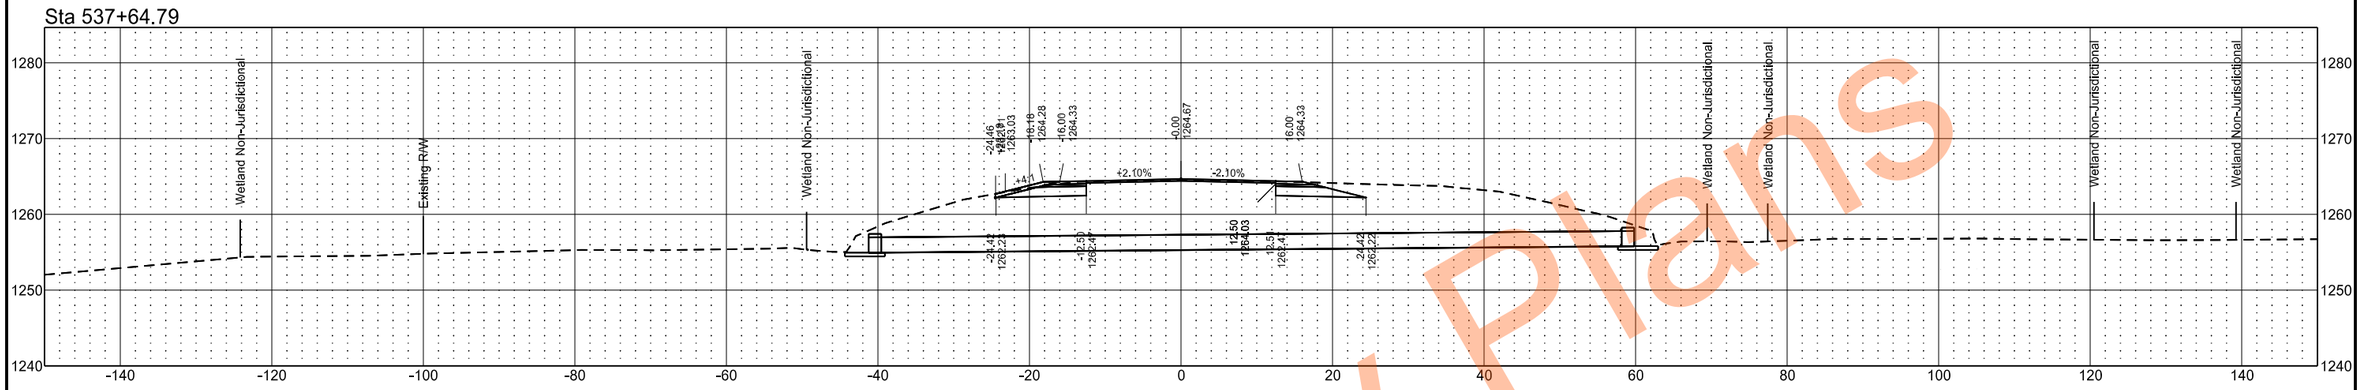

Sta 537+00.00

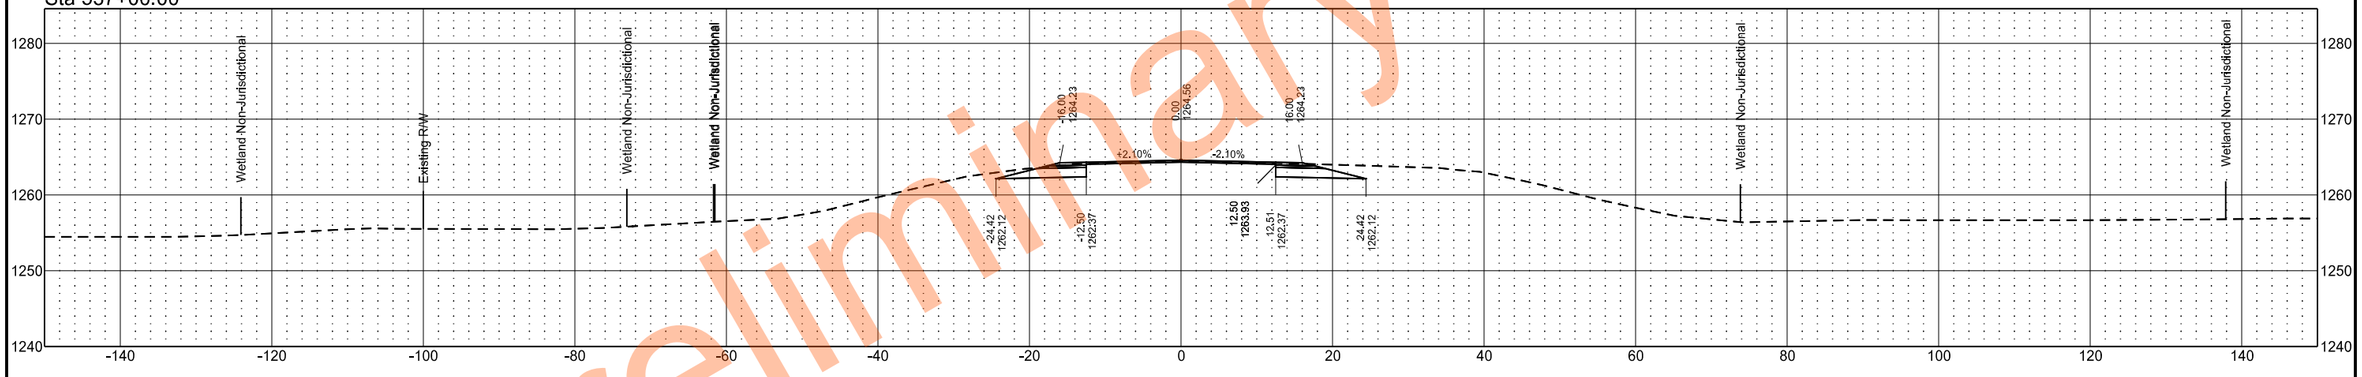

Sta 536+00.00

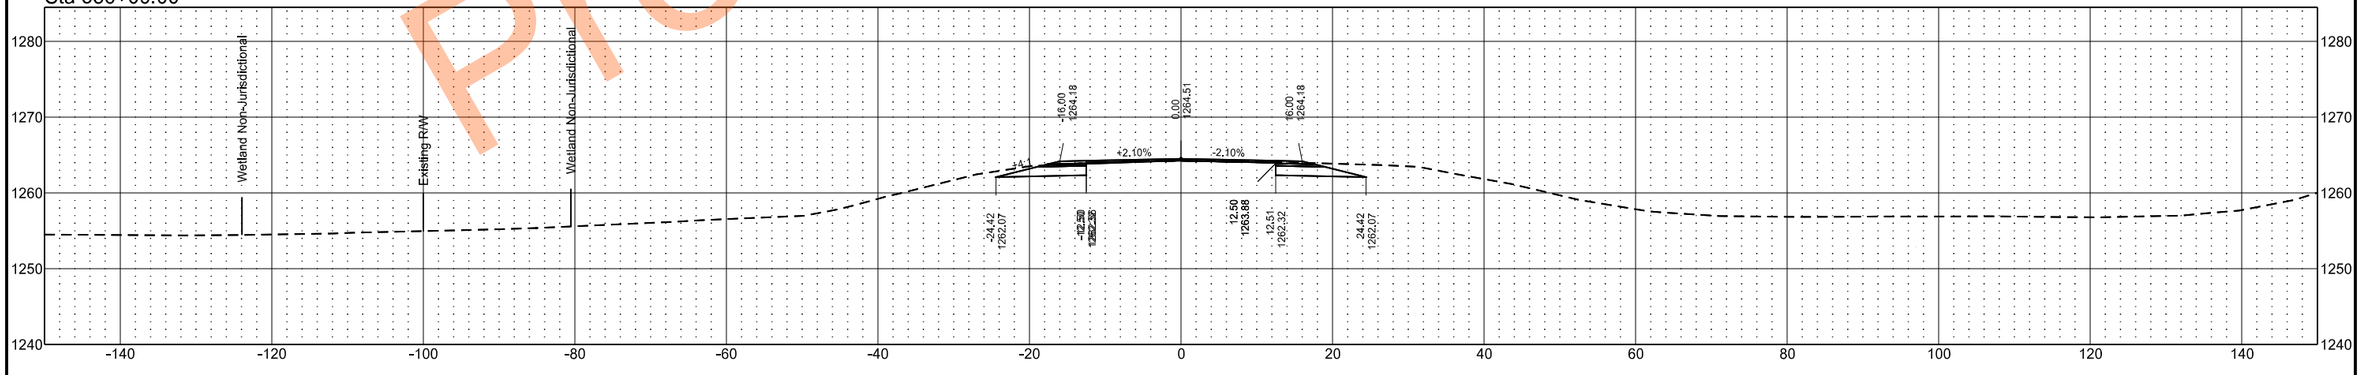

Preliminary Plans

EX32

	STATE	PROJECT NO.	SECTION NO.	SHEET NO.
	ND	SS-XA-8-032(046)000	200	233

Sta 538+11.83

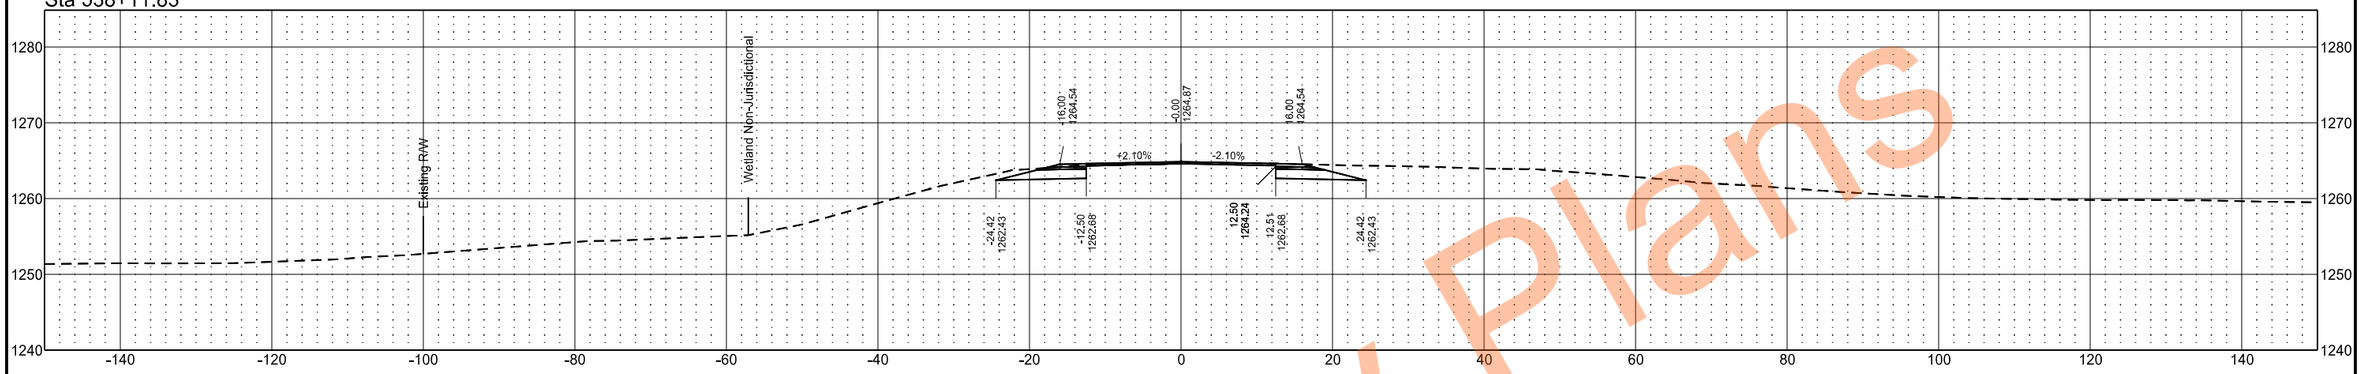

Sta 538+00.00

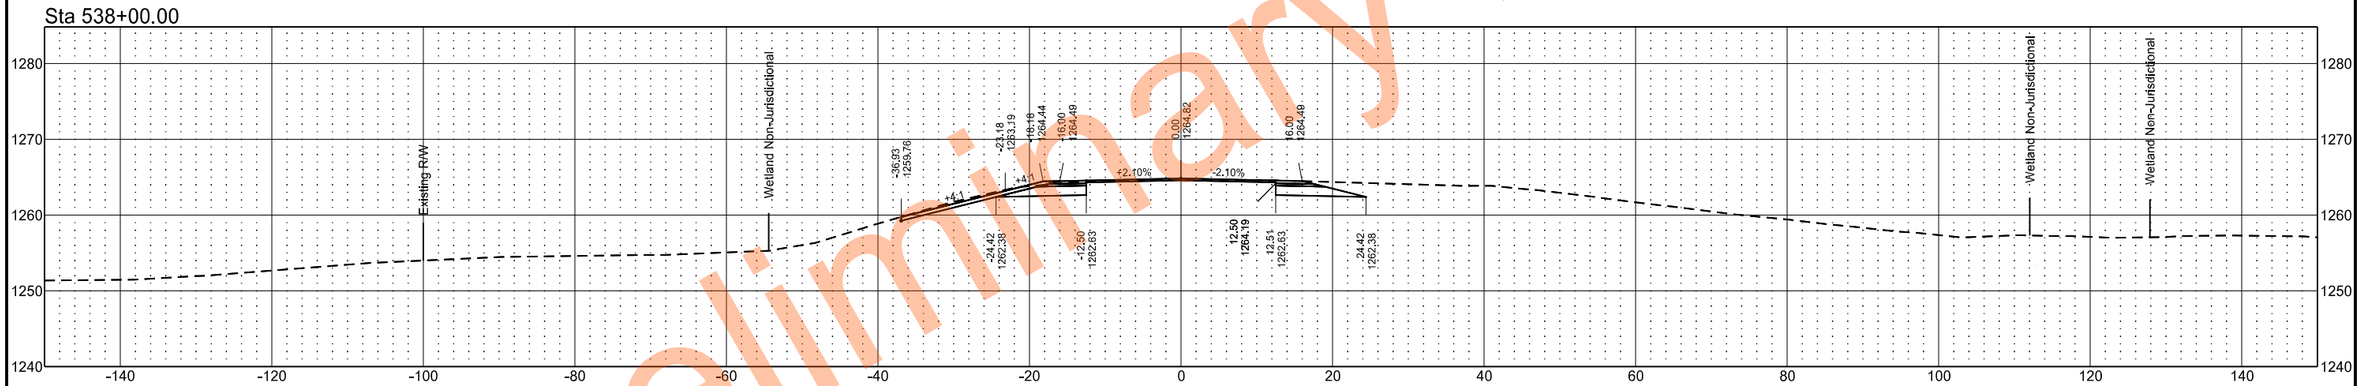

Sta 537+80.85

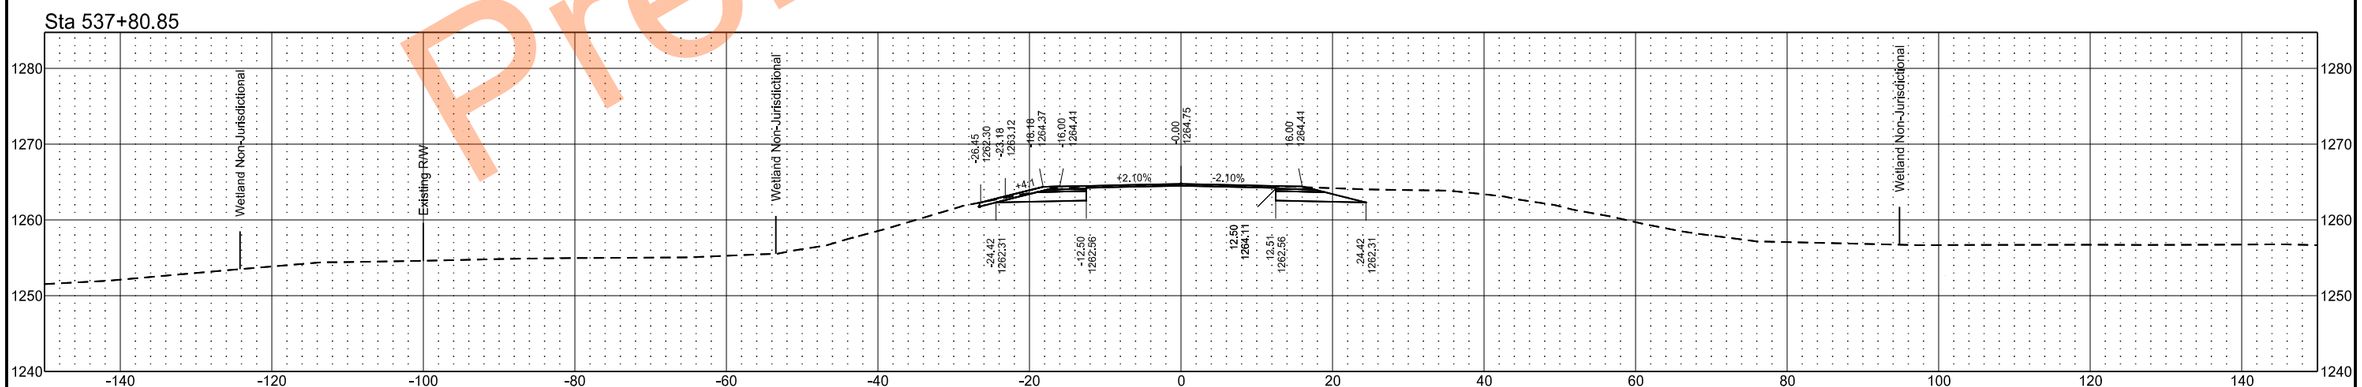

Preliminary Plans

EX32

	STATE	PROJECT NO.	SECTION NO.	SHEET NO.
	ND	SS-XA-8-032(046)000	200	234

Sta 538+75.59

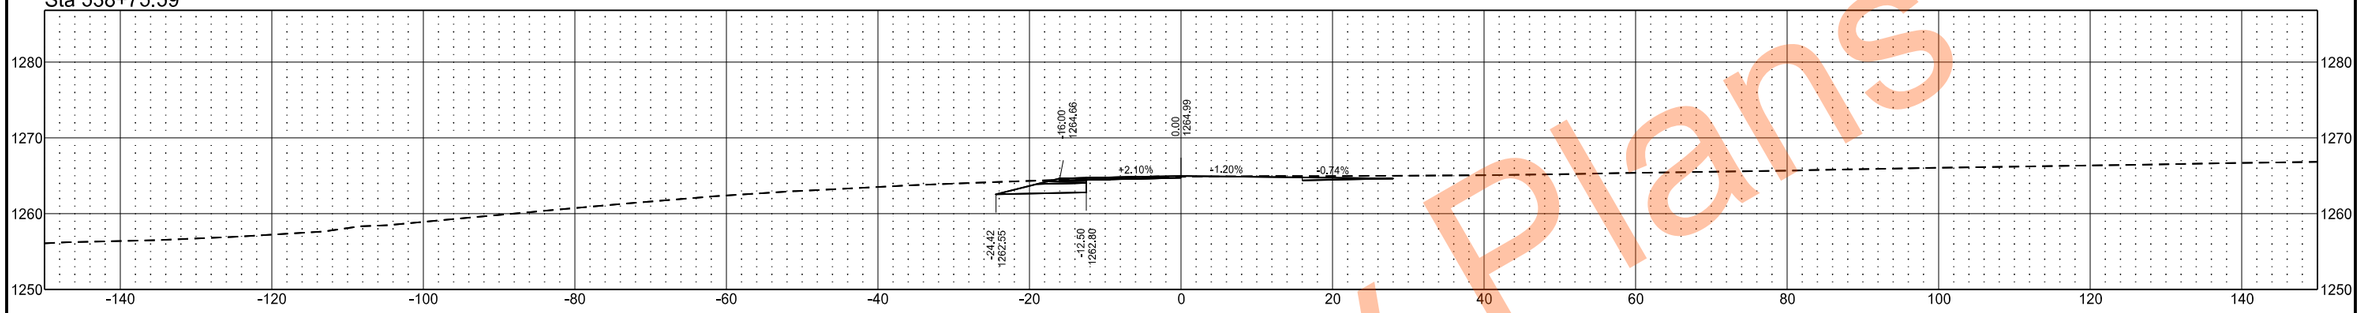

Sta 538+20.00

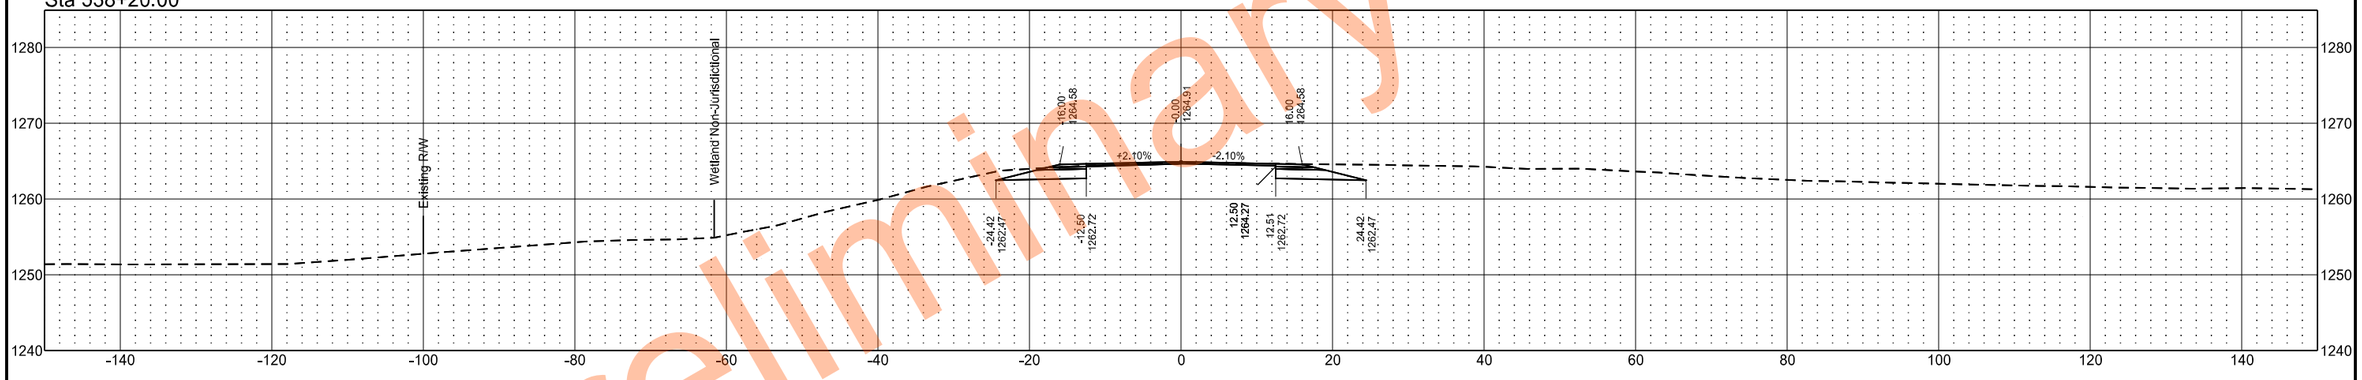

Sta 538+13.33

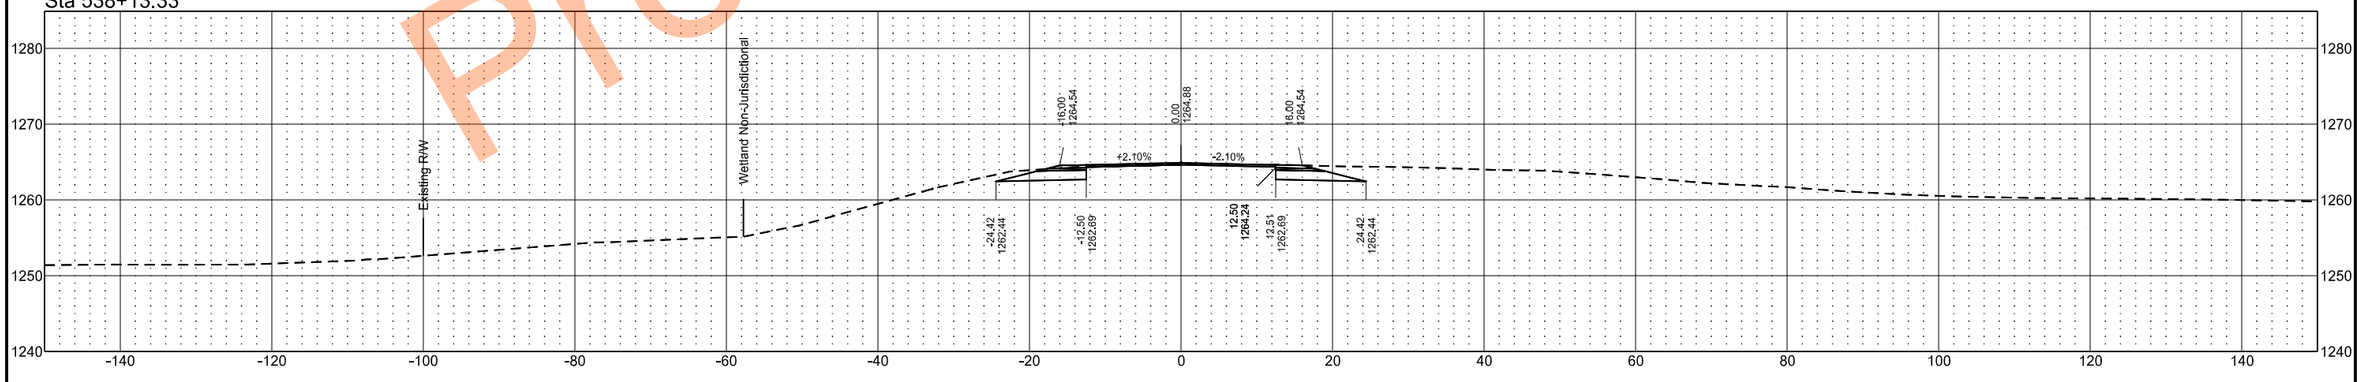

Preliminary Plans

EX32

	STATE	PROJECT NO.	SECTION NO.	SHEET NO.
	ND	SS-XA-8-032(046)000	200	235

Sta 545+00.00 R2

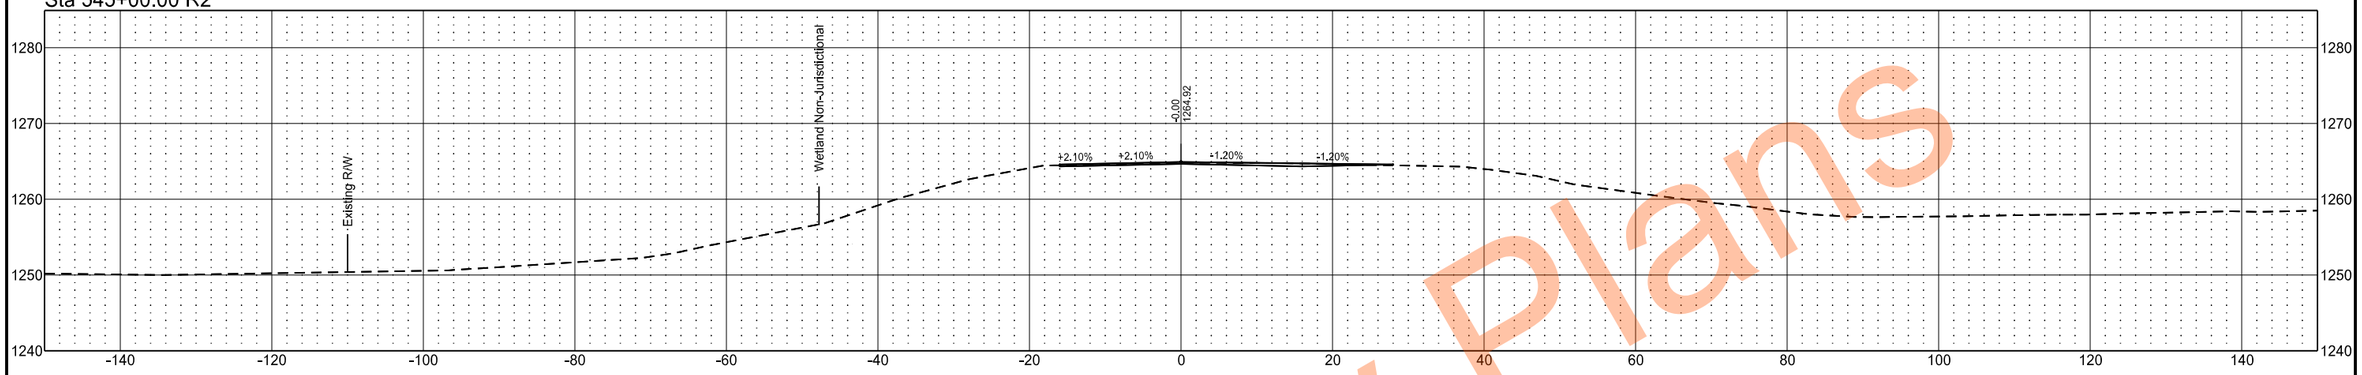

Sta 544+55.46 R2

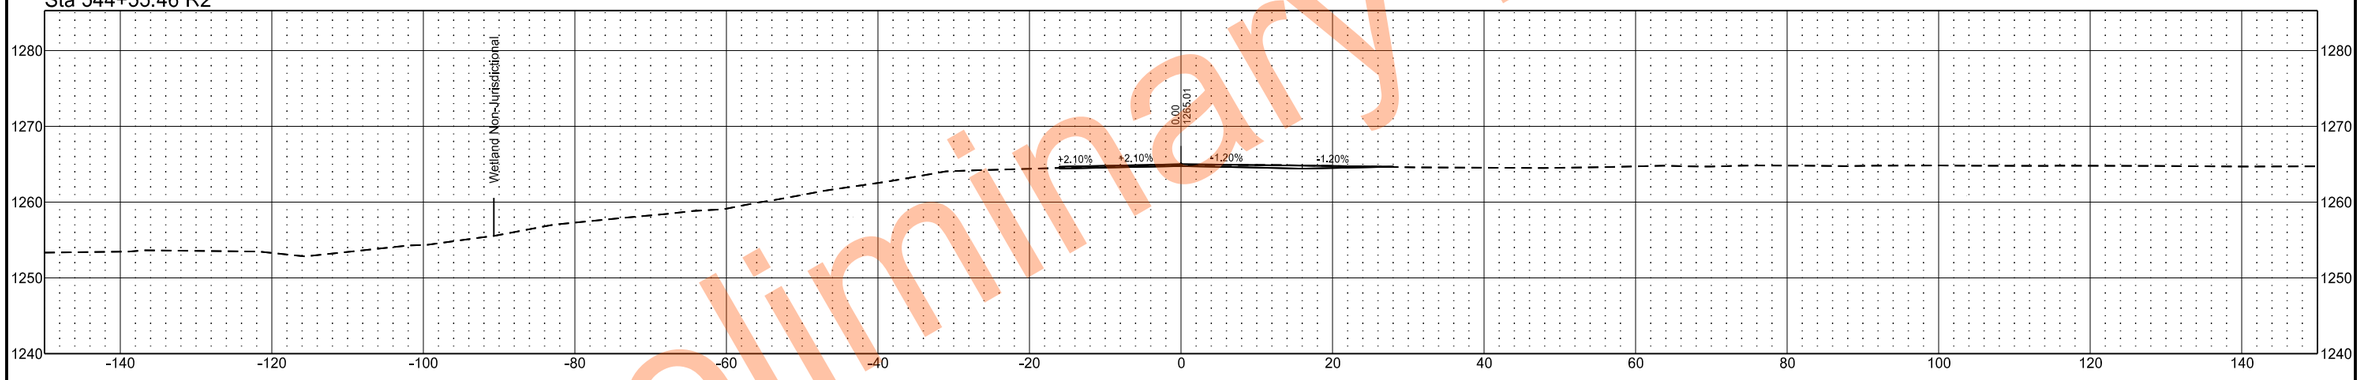

Sta 544+42.34 R2

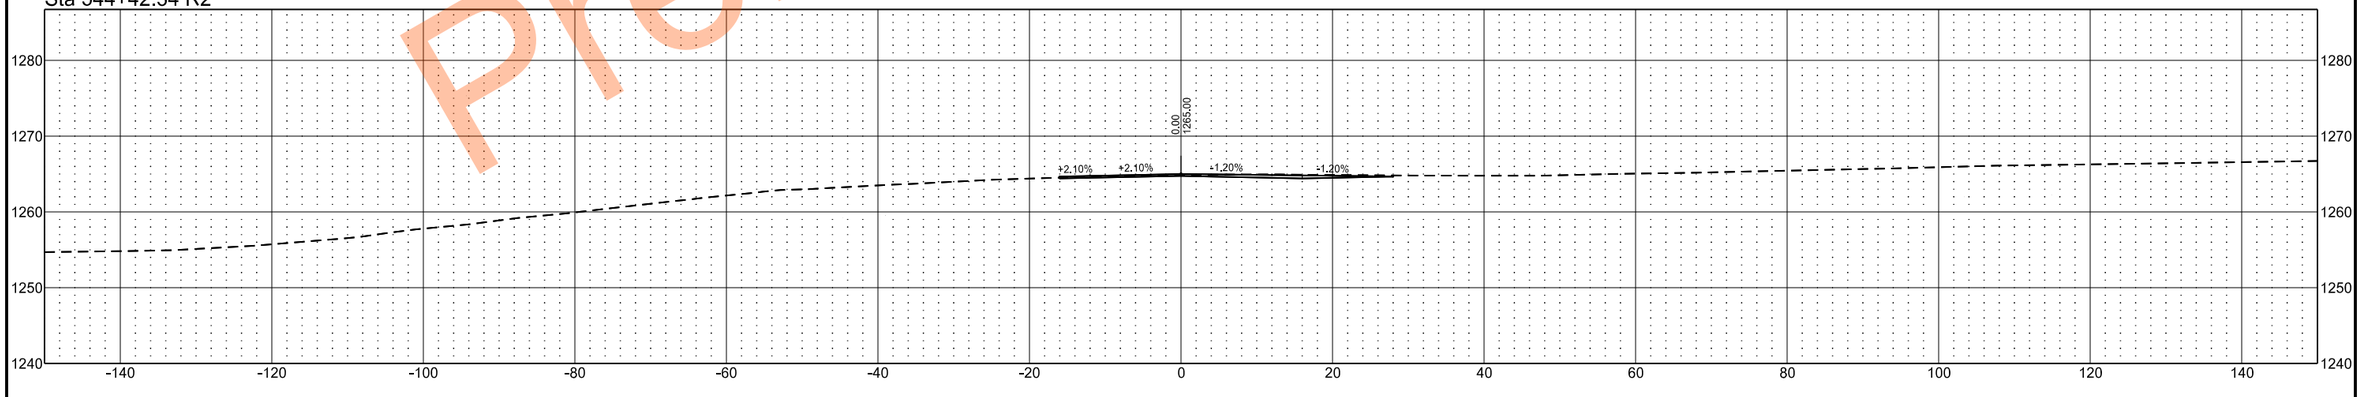

Preliminary Plans

EX32

	STATE	PROJECT NO.	SECTION NO.	SHEET NO.
	ND	SS-XA-8-032(046)000	200	236

Sta 548+00.00 R2

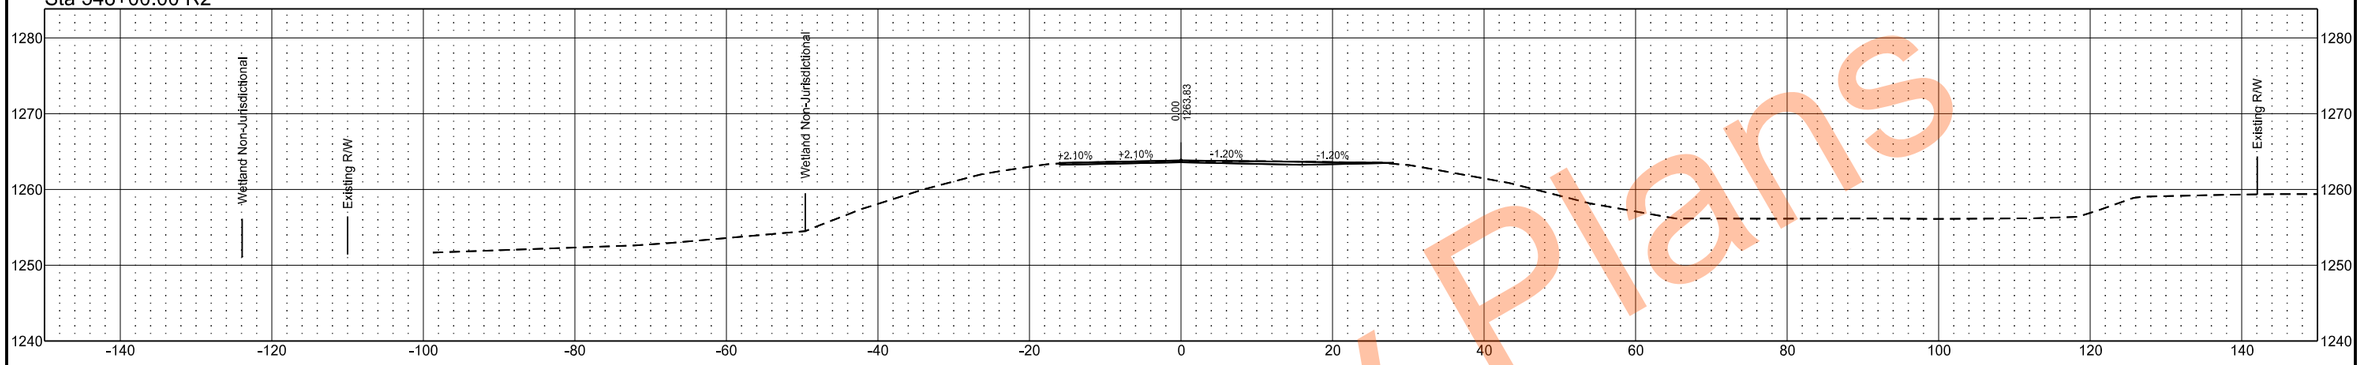

Sta 547+00.00 R2

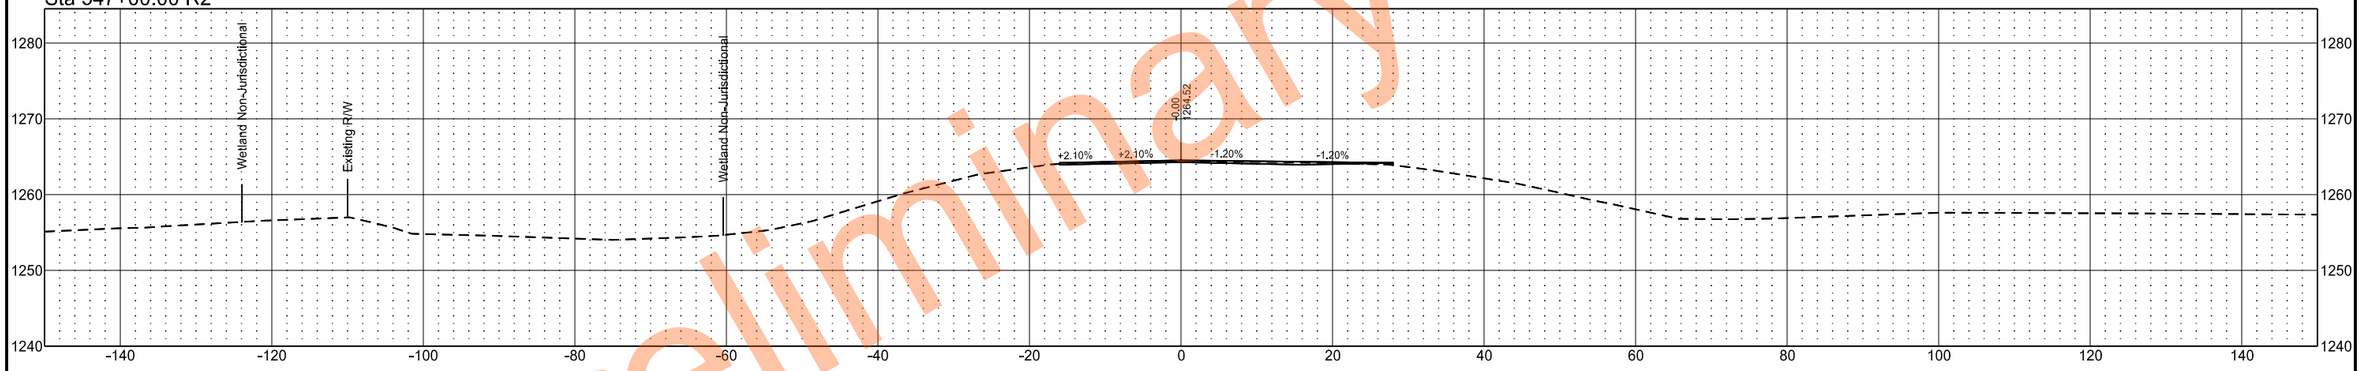

Sta 546+00.00 R2

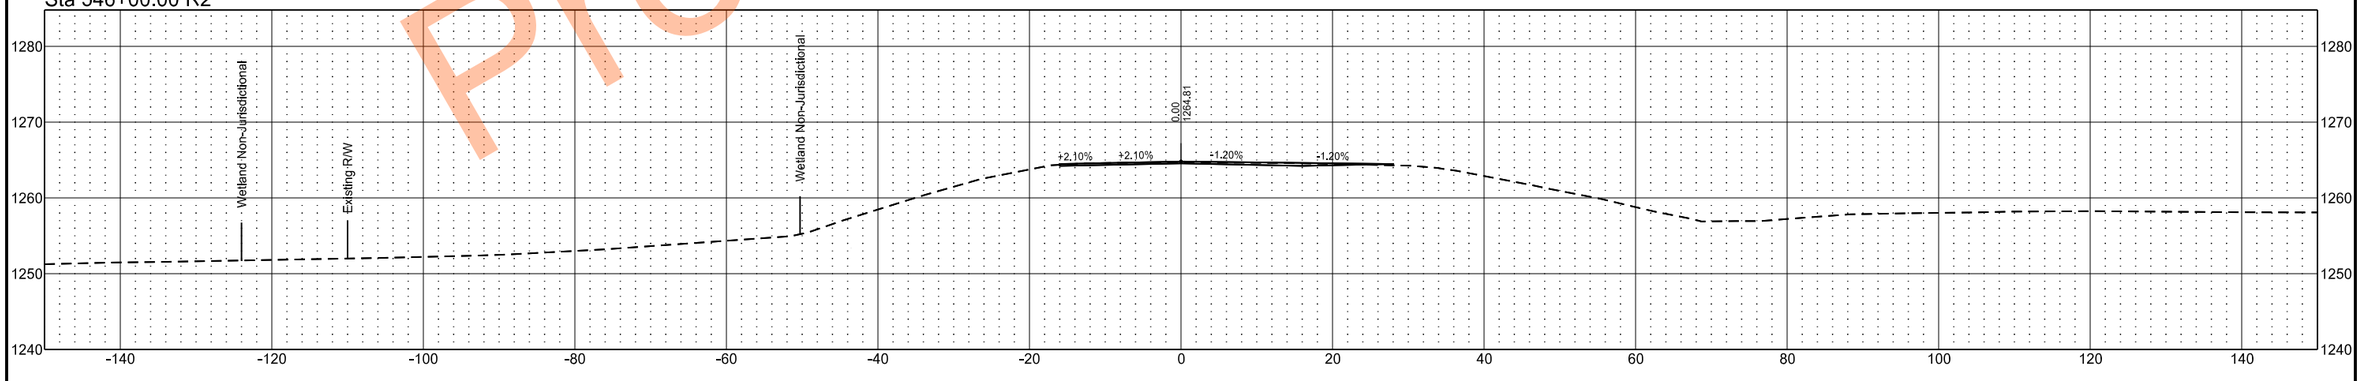

Preliminary Plans

EX32

	STATE	PROJECT NO.	SECTION NO.	SHEET NO.
	ND	SS-XA-8-032(046)000	200	237

Sta 551+00.00 R2

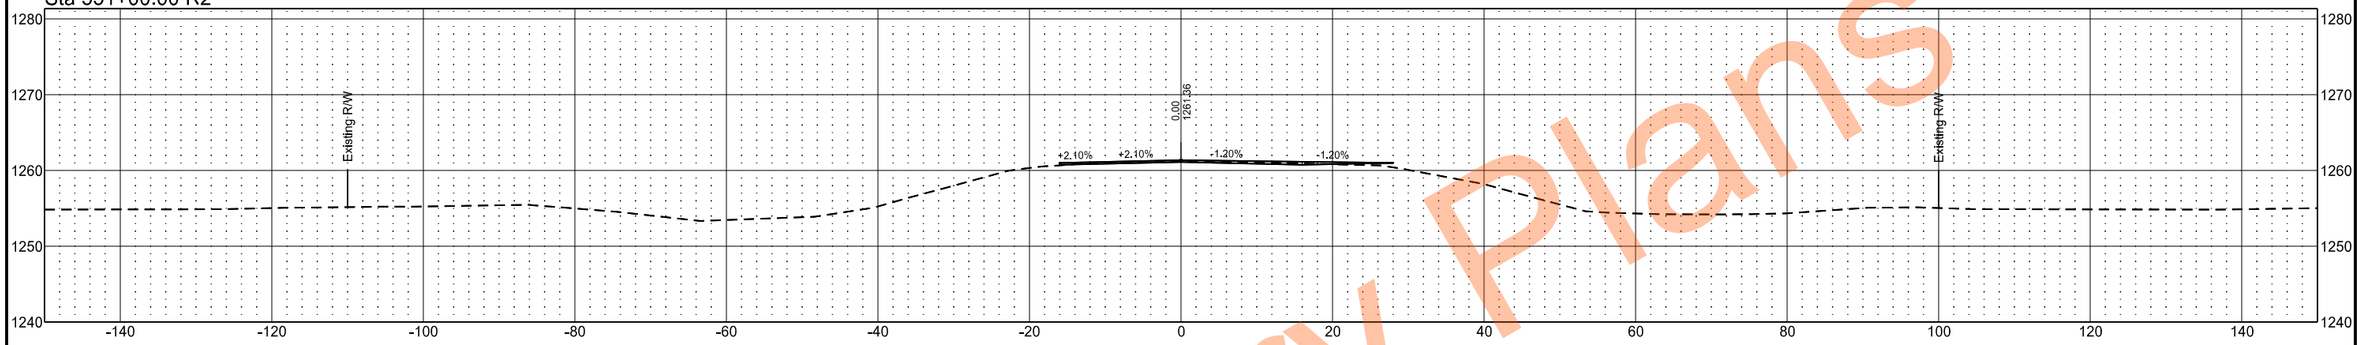

Sta 550+00.00 R2

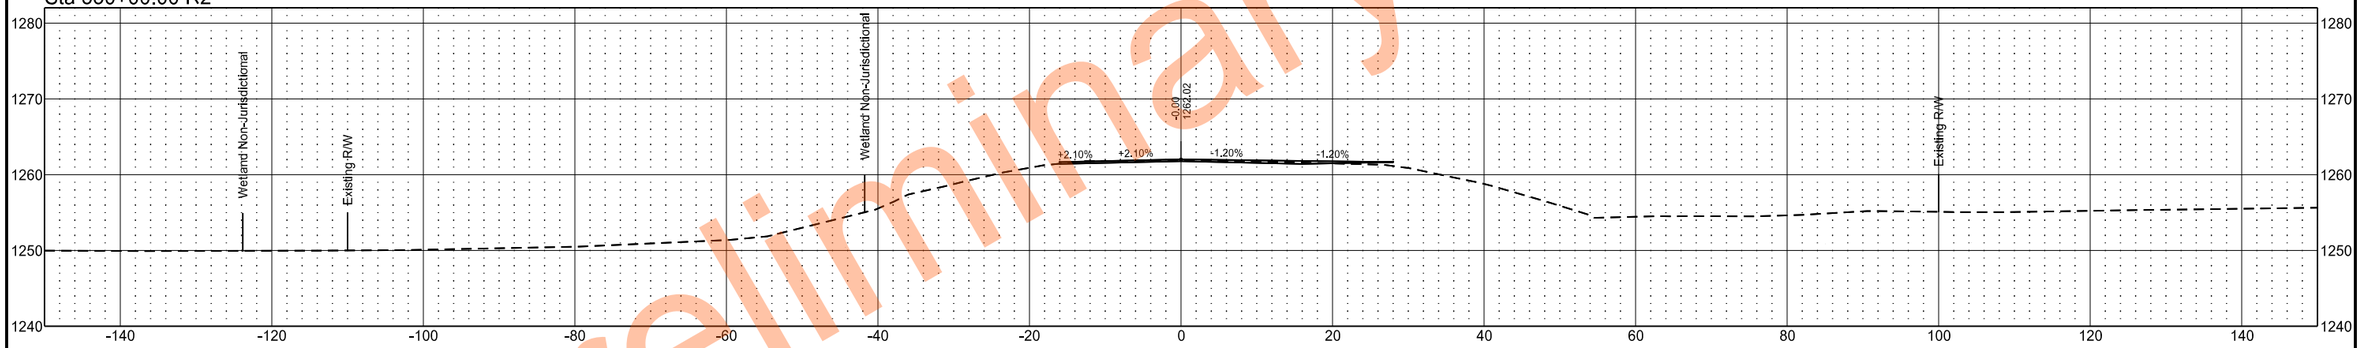

Sta 549+00.00 R2

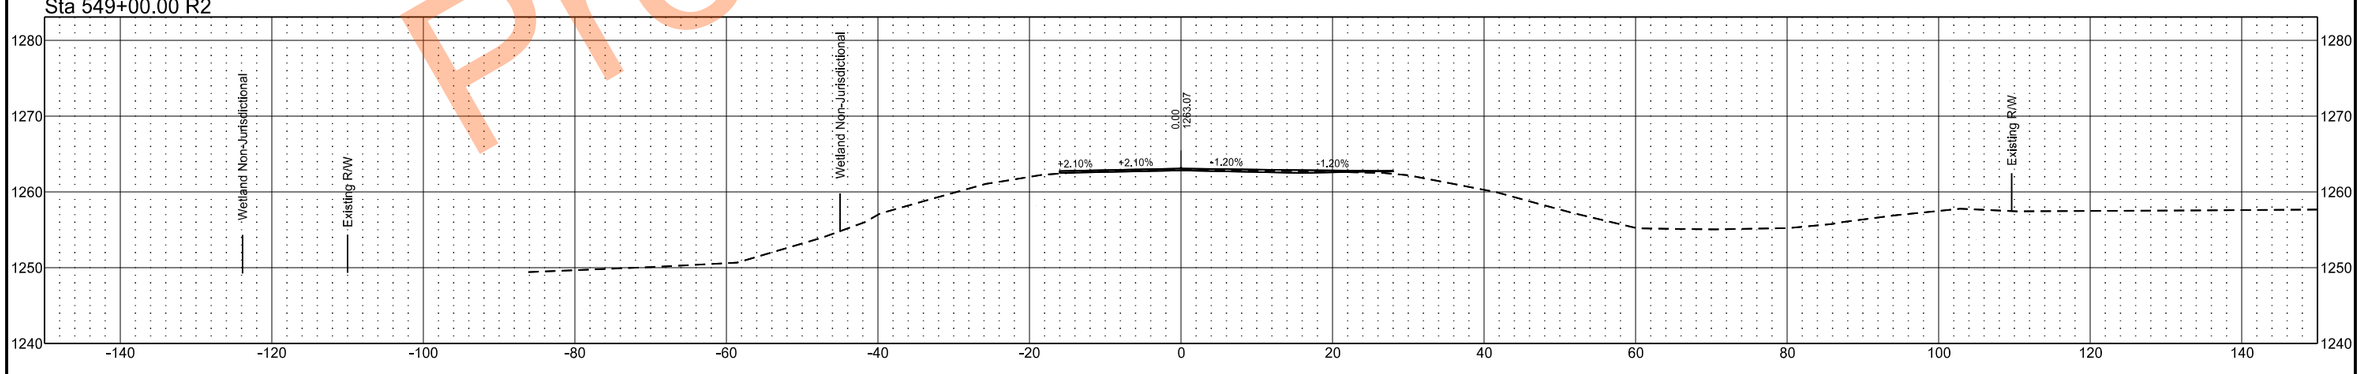

Preliminary Plans

EX32

	STATE	PROJECT NO.	SECTION NO.	SHEET NO.
	ND	SS-XA-8-032(046)000	200	238

Sta 554+00.00 R2

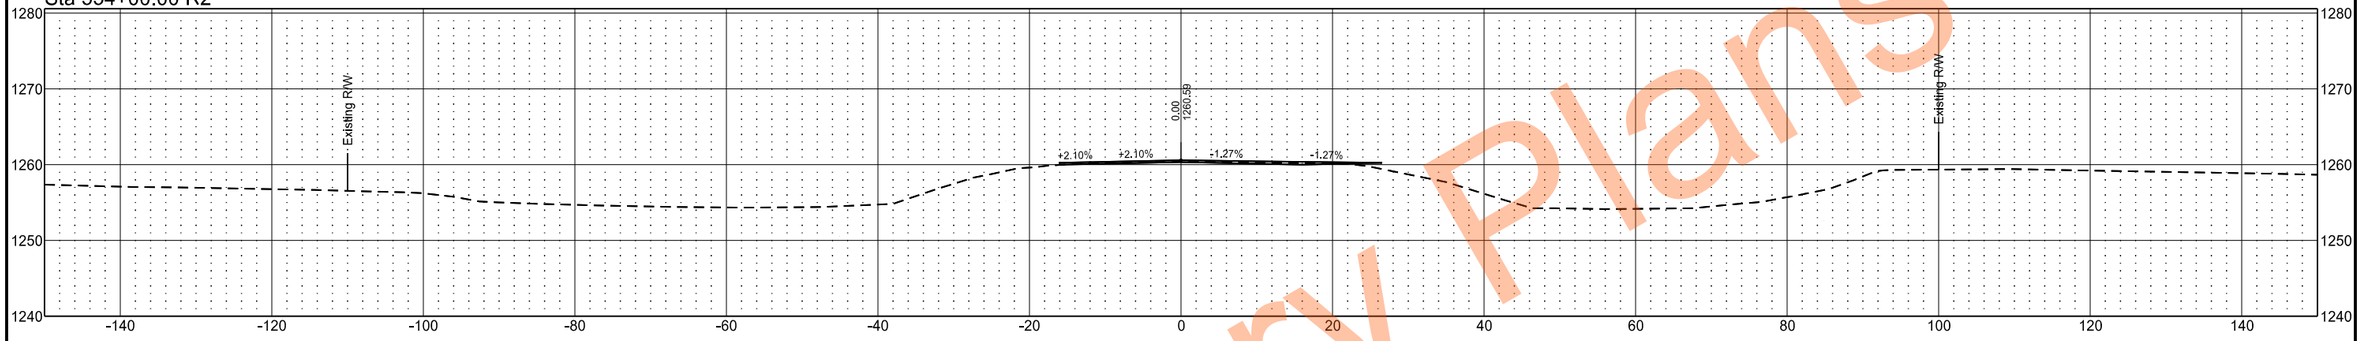

Sta 553+00.00 R2

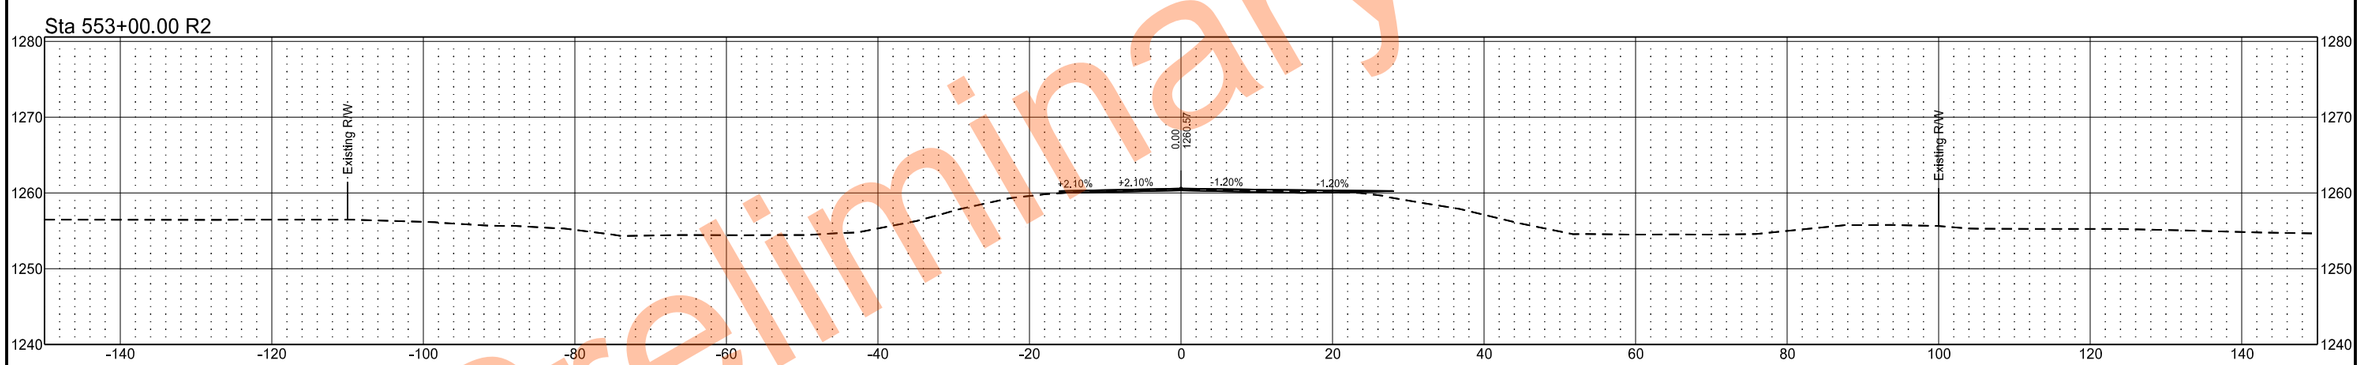

Sta 552+00.00 R2

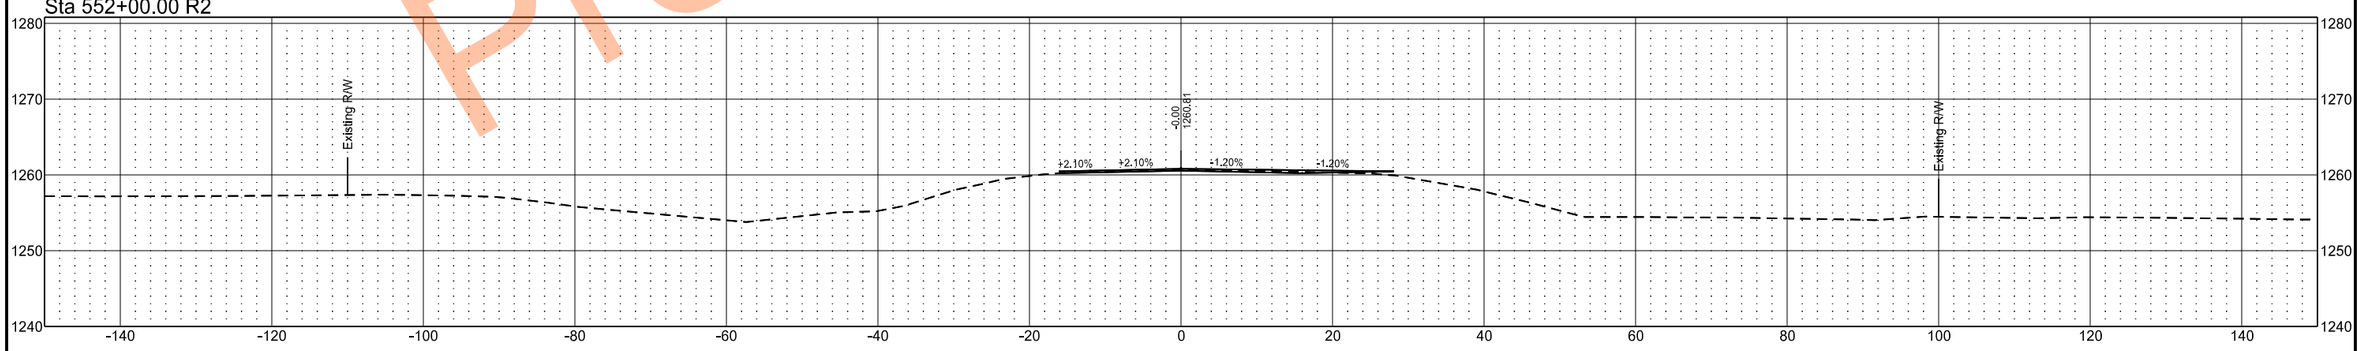

Preliminary Plans

	STATE	PROJECT NO.	SECTION NO.	SHEET NO.
	ND	SS-XA-8-032(046)000	200	239

Sta 557+00.00 R2

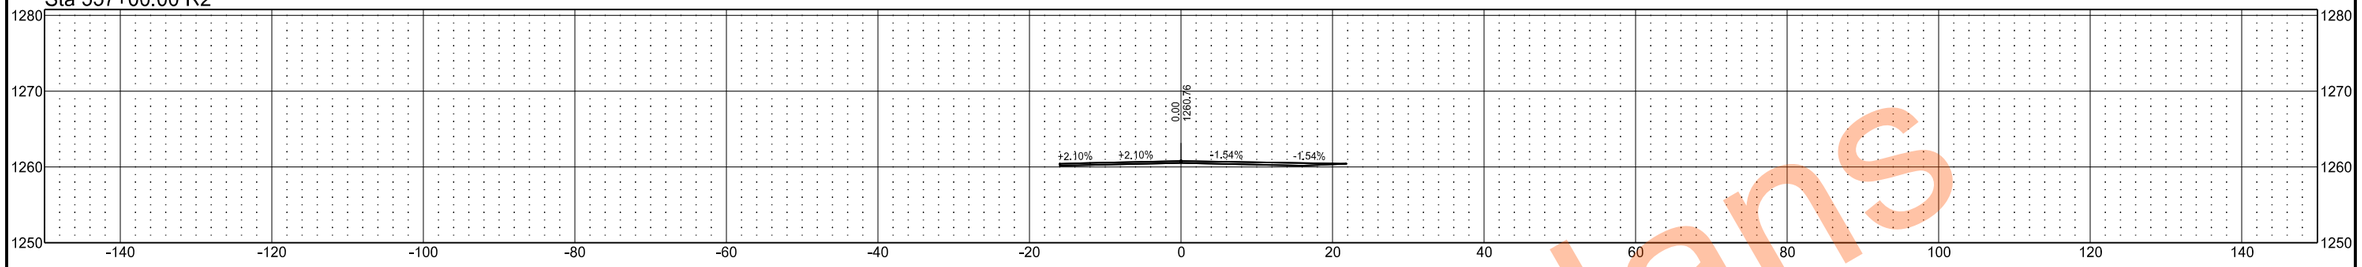

Sta 556+00.00 R2

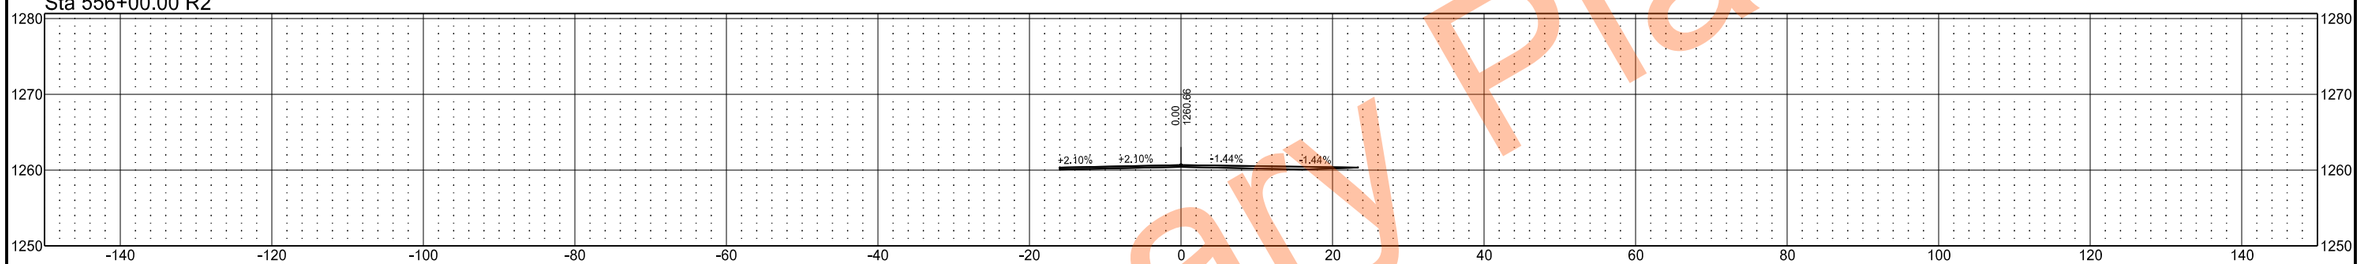

Sta 555+00.00 R2

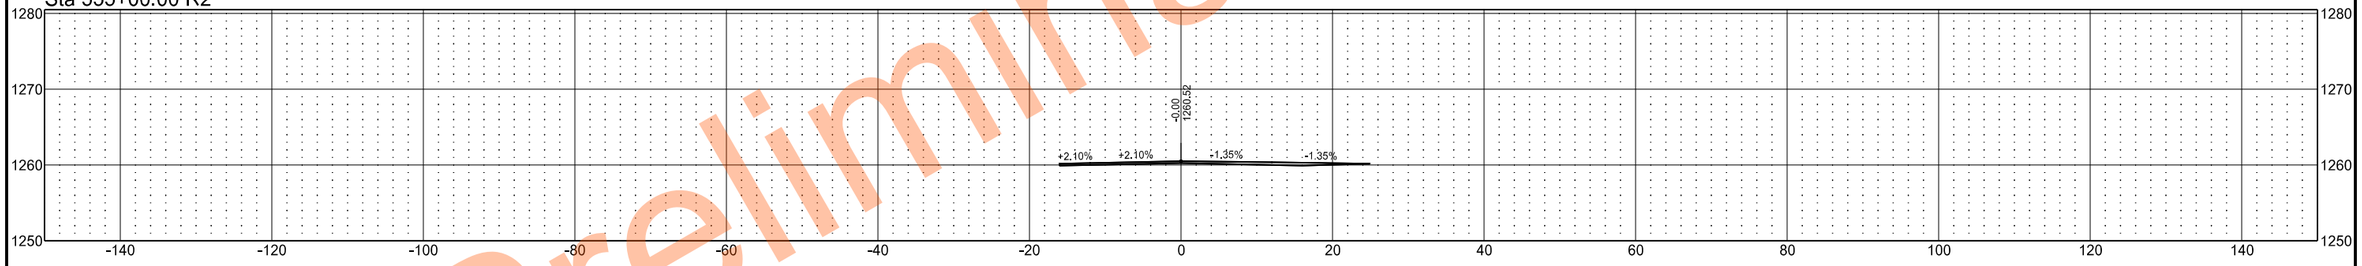

Sta 554+29.50 R2

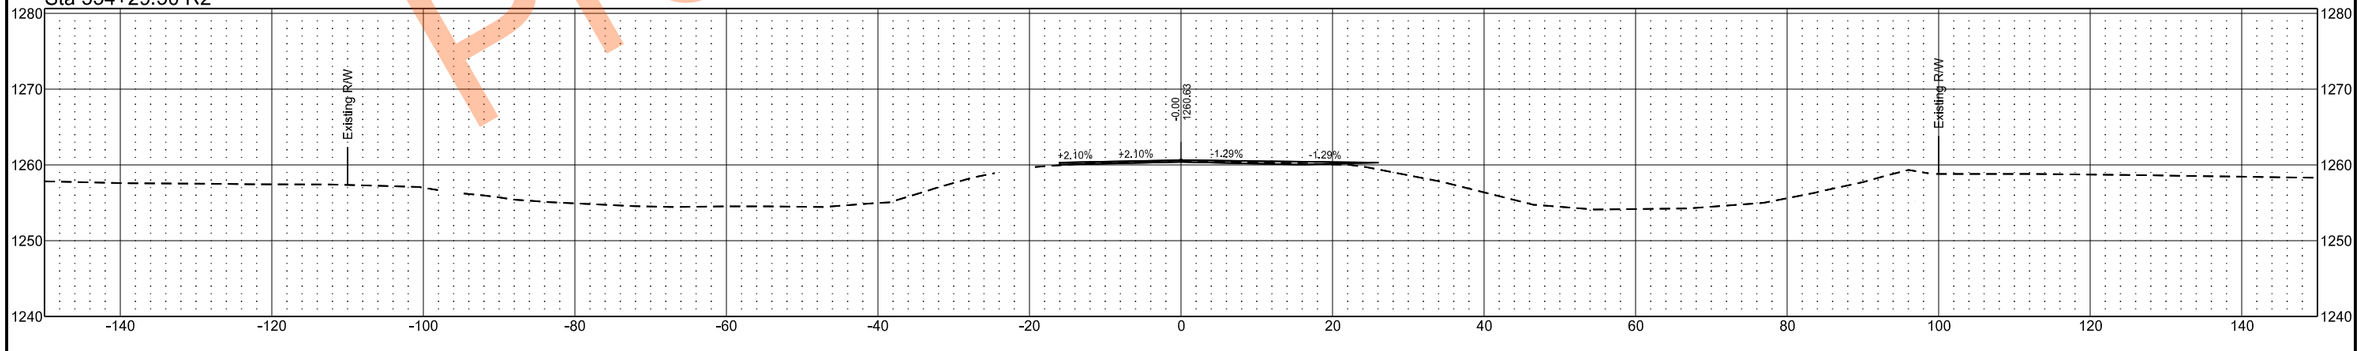

Preliminary Plans

EX32

	STATE	PROJECT NO.	SECTION NO.	SHEET NO.
	ND	SS-XA-8-032(046)000	200	240

Sta 560+77.97 R2

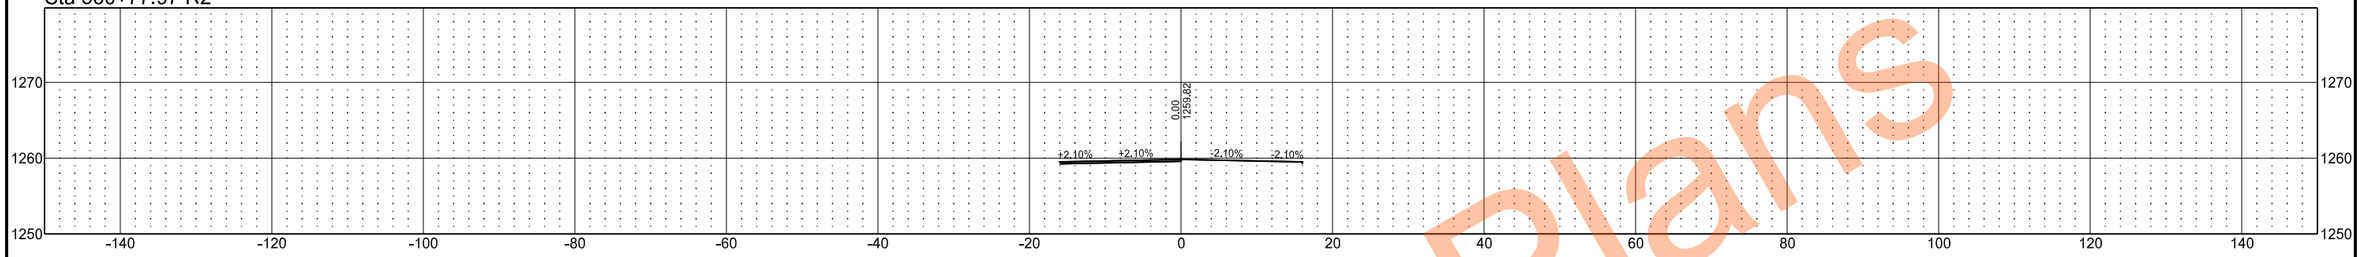

Sta 560+00.00 R2

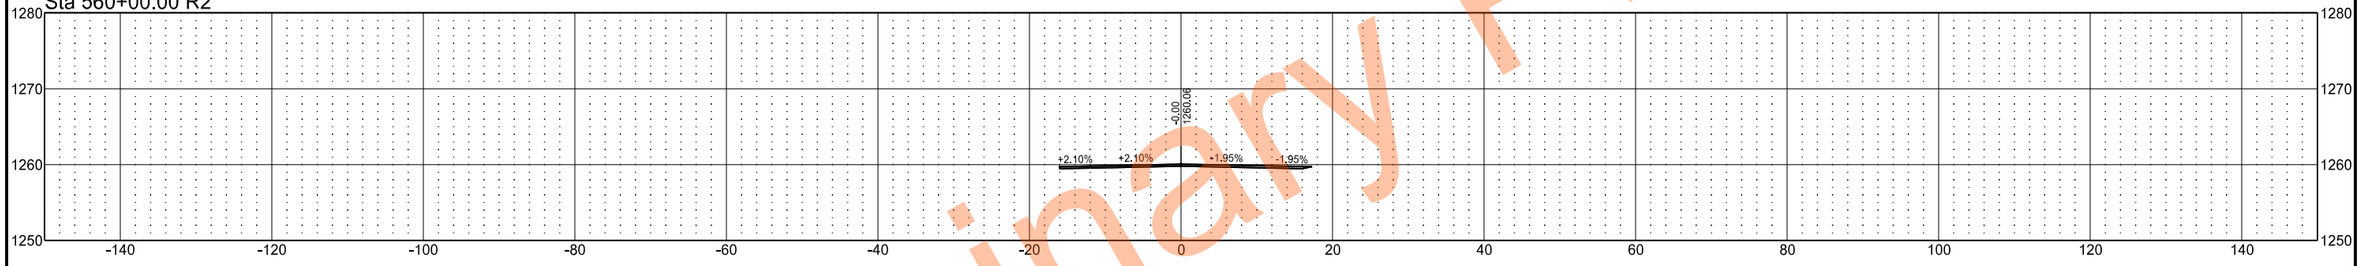

Sta 559+00.00 R2

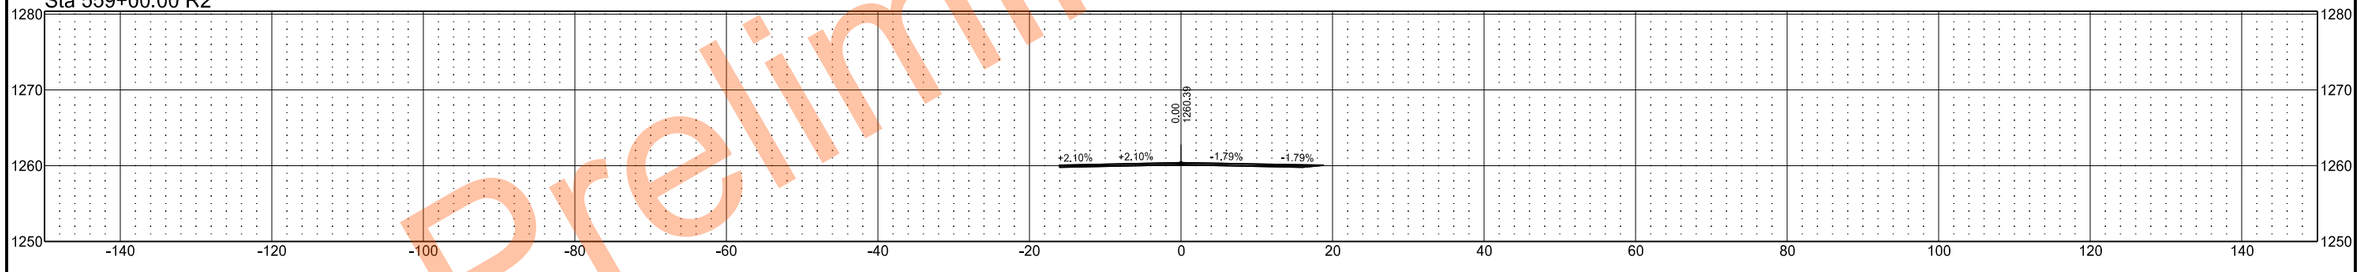

Sta 558+00.00 R2

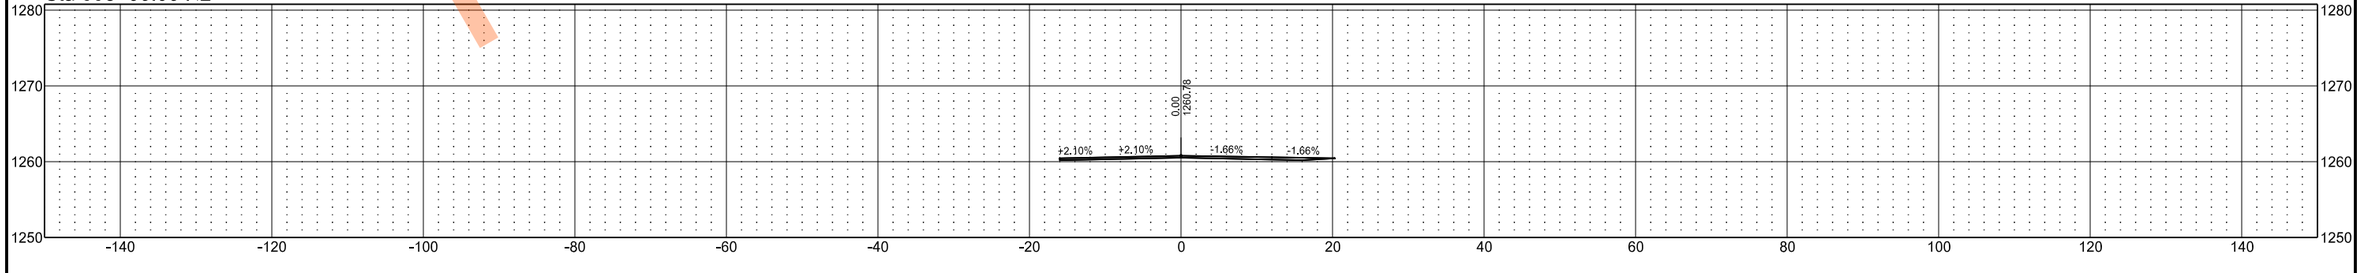

Preliminary Plans