
Shared Use Path - 76 Ave S
CR 17 West to Brink Drive
Horace, ND


	STATE	PROJECT NO.	SECTION NO.	SHEET NO.
	ND	TMA-CRP-8-999(061)	200	1

Preliminary Plans


Sta 13+50.00

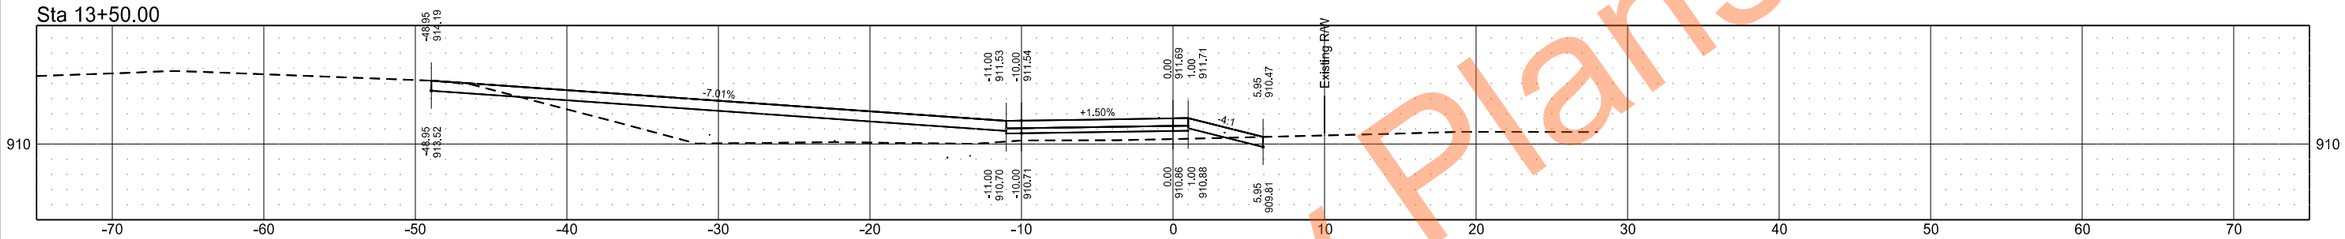


Sta 13+00.00

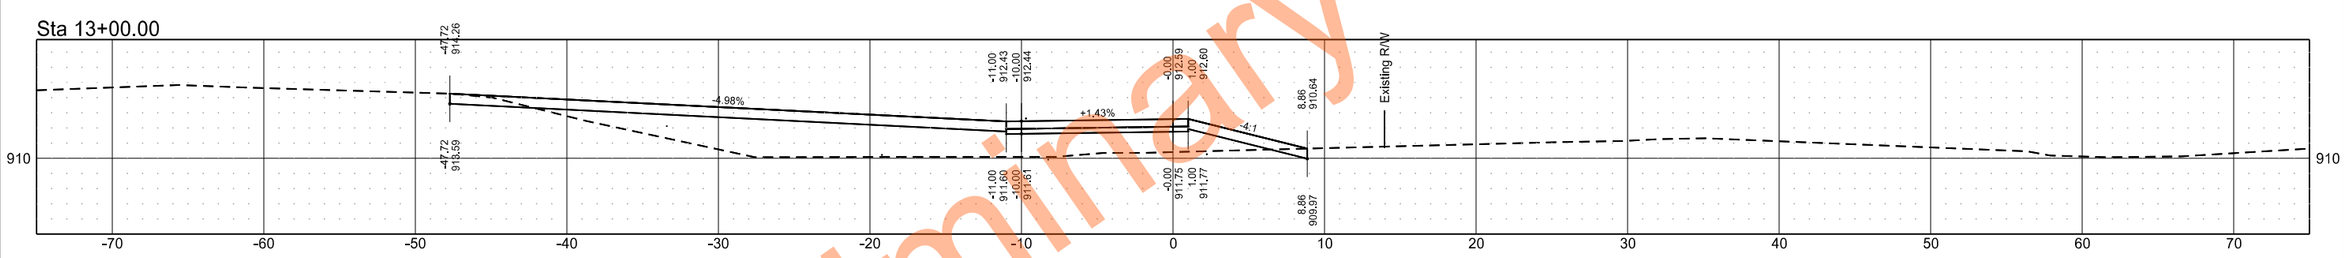

Sta 12+50.00

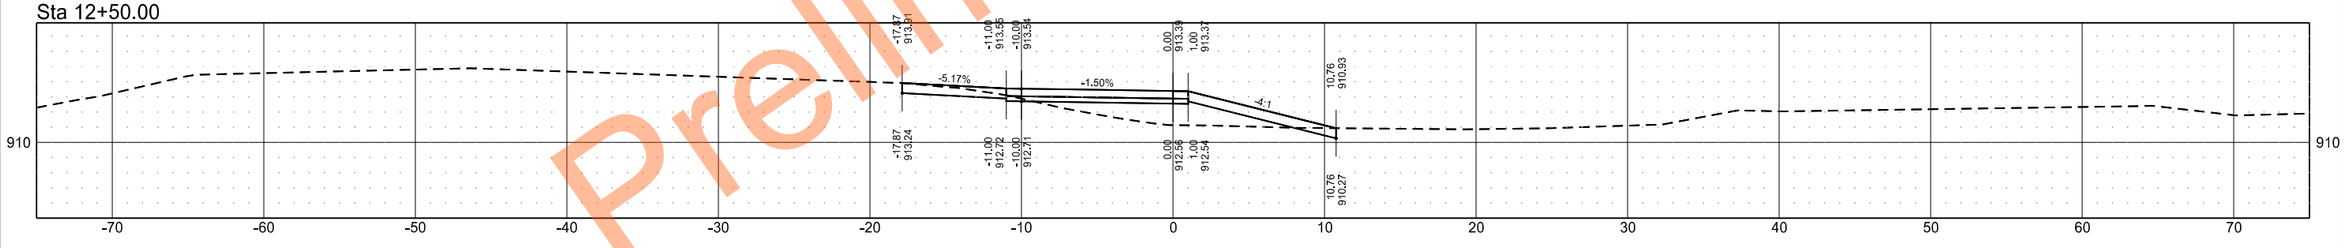


Sta 12+41.60

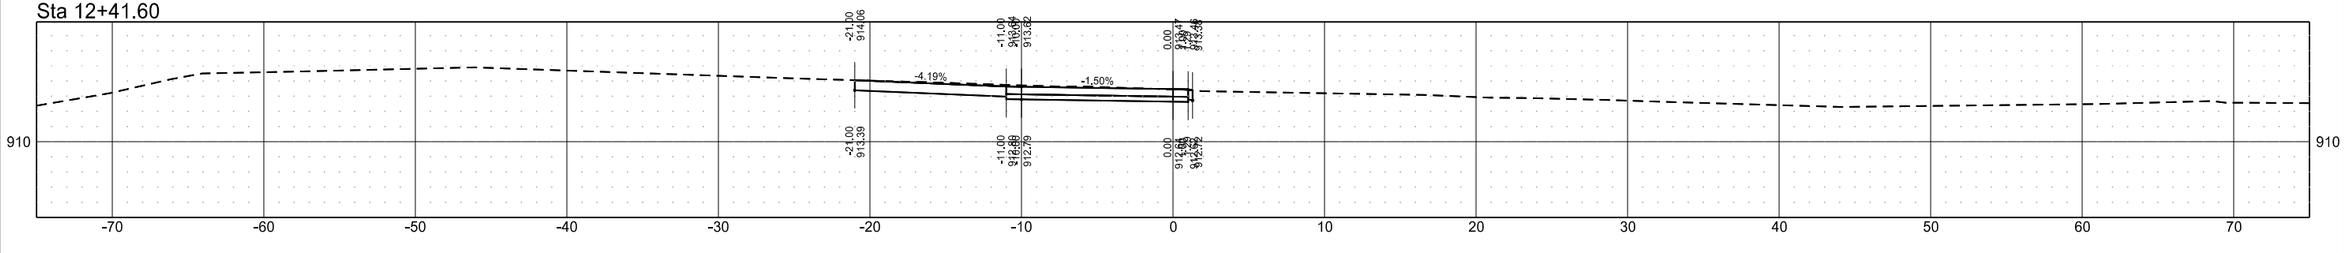


Shared Use Path - 76 Ave S
CR 17 West to Brink Drive
Horace, ND

	STATE	PROJECT NO.	SECTION NO.	SHEET NO.
	ND	TMA-CRP-8-999(061)	200	2


Sta 15+50.00

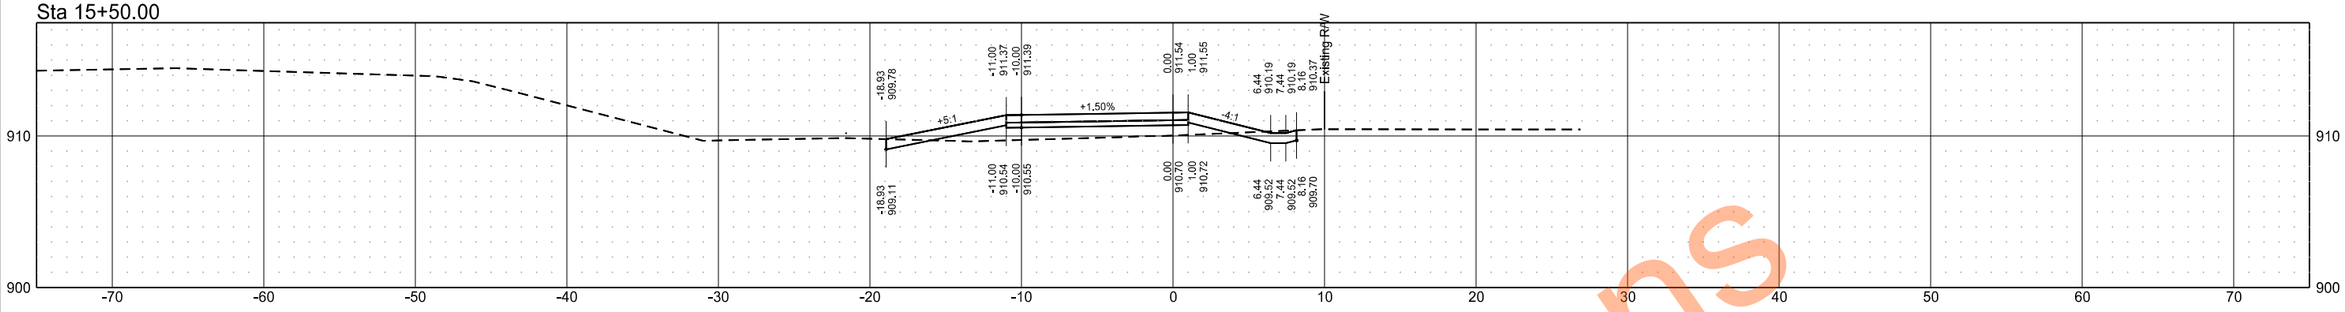


Sta 15+00.00

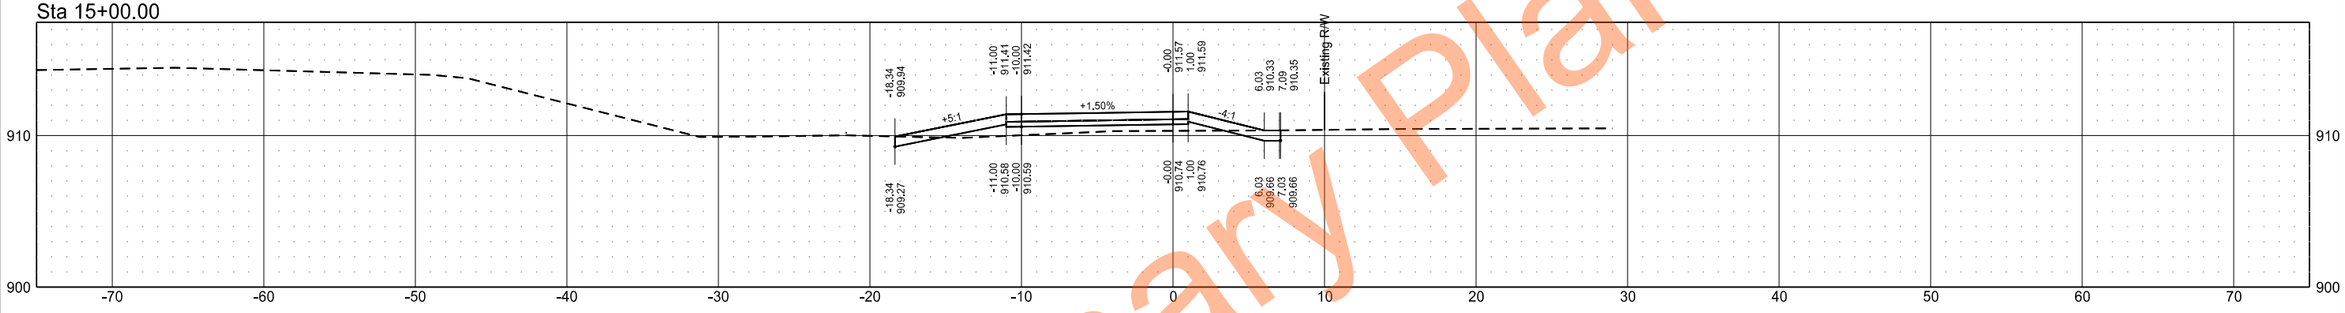

Sta 14+50.00

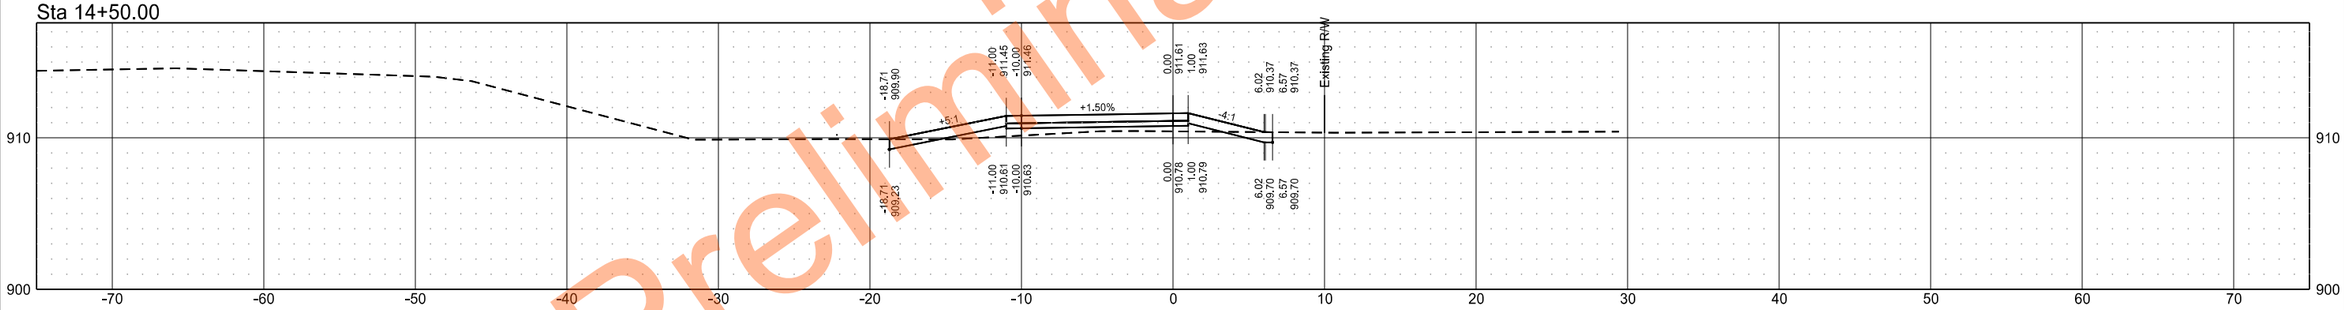

Sta 14+00.00

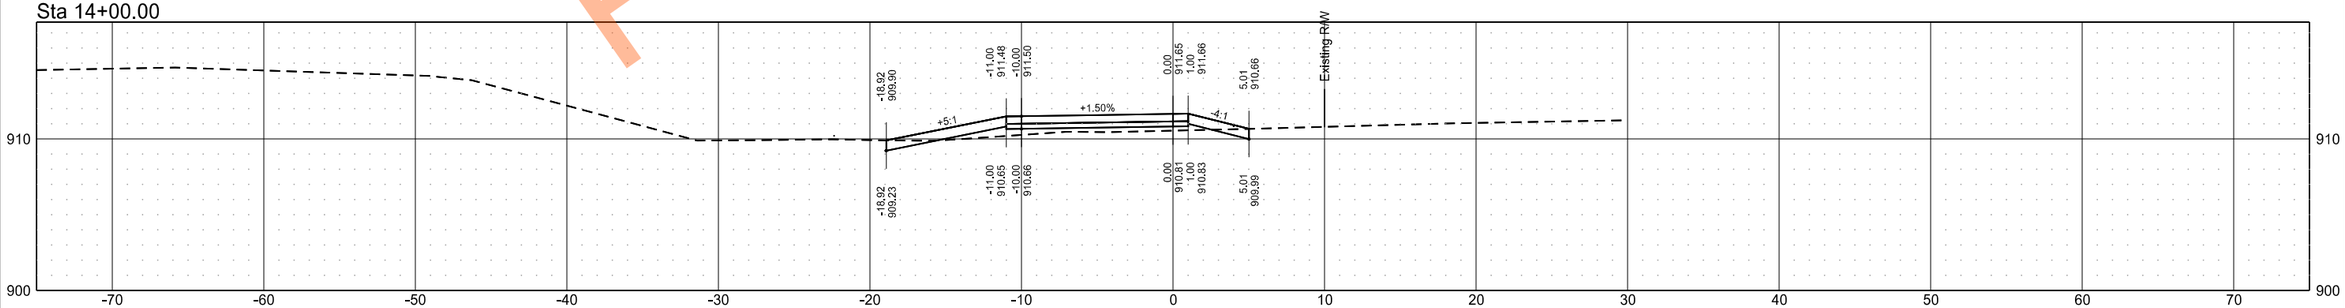


Preliminary Plans


Shared Use Path - 76 Ave S
CR 17 West to Brink Drive
Horace, ND

	STATE	PROJECT NO.	SECTION NO.	SHEET NO.
	ND	TMA-CRP-8-999(061)	200	3


Sta 17+50.00

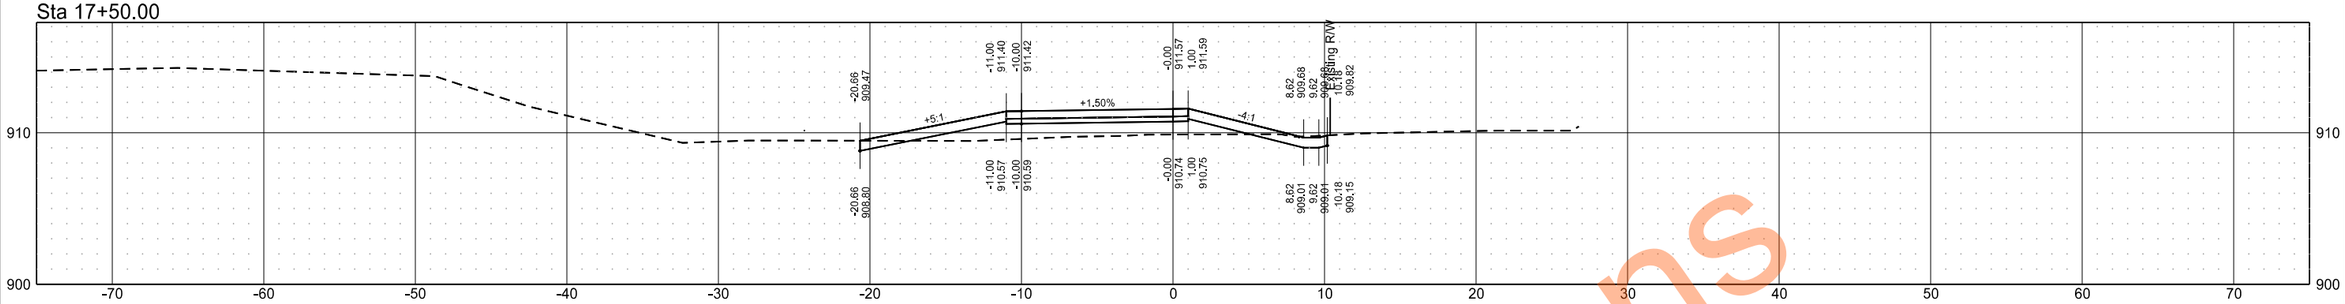


Sta 17+00.00

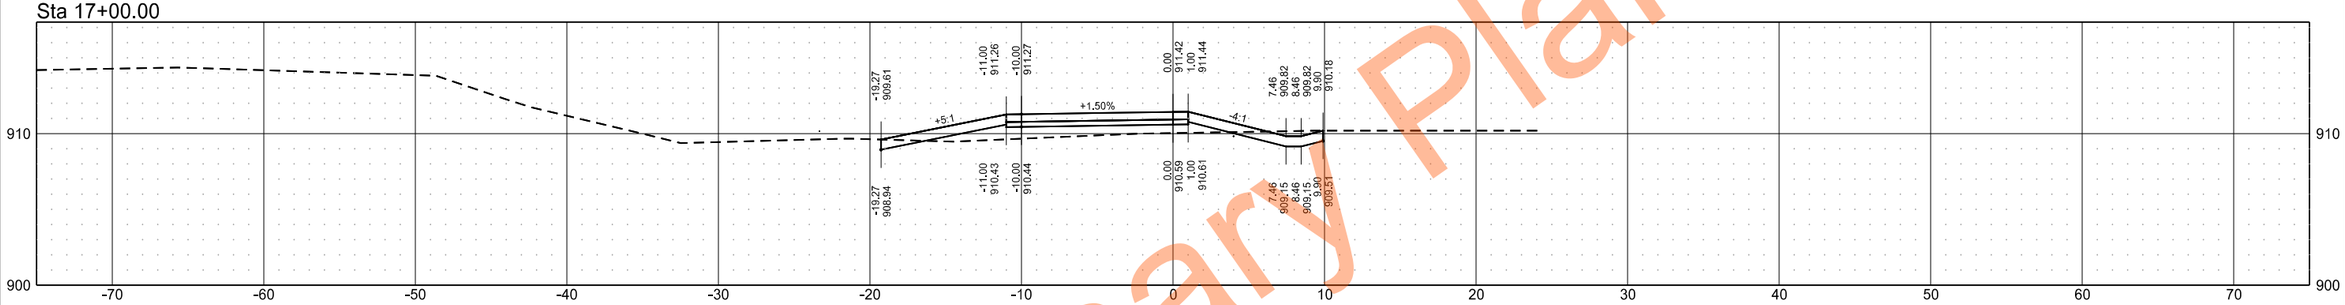

Sta 16+50.00

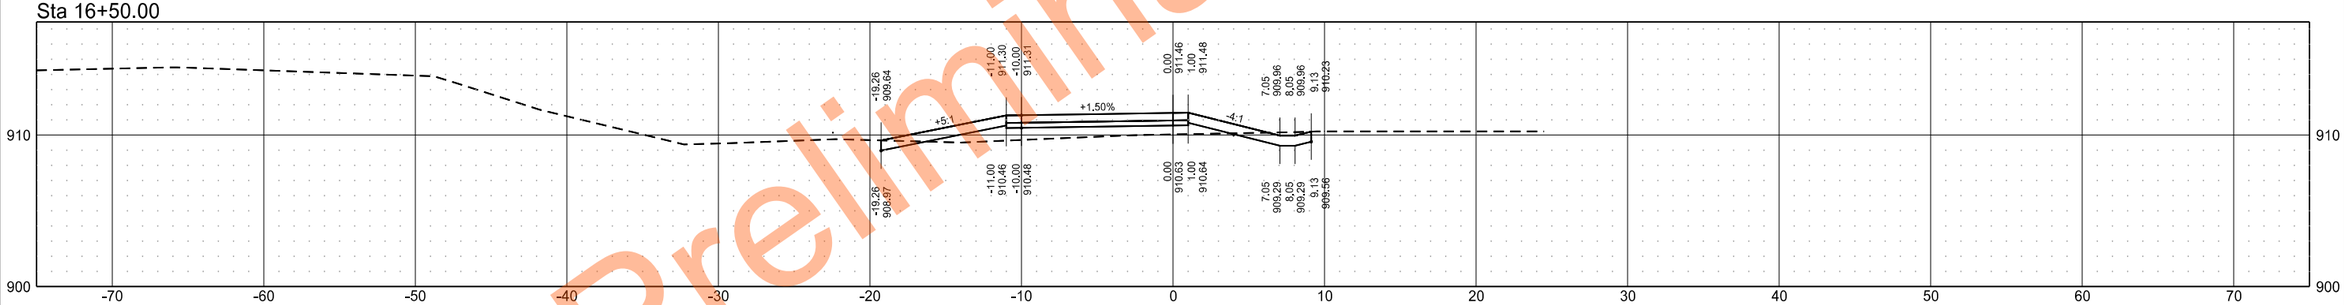

Sta 16+00.00

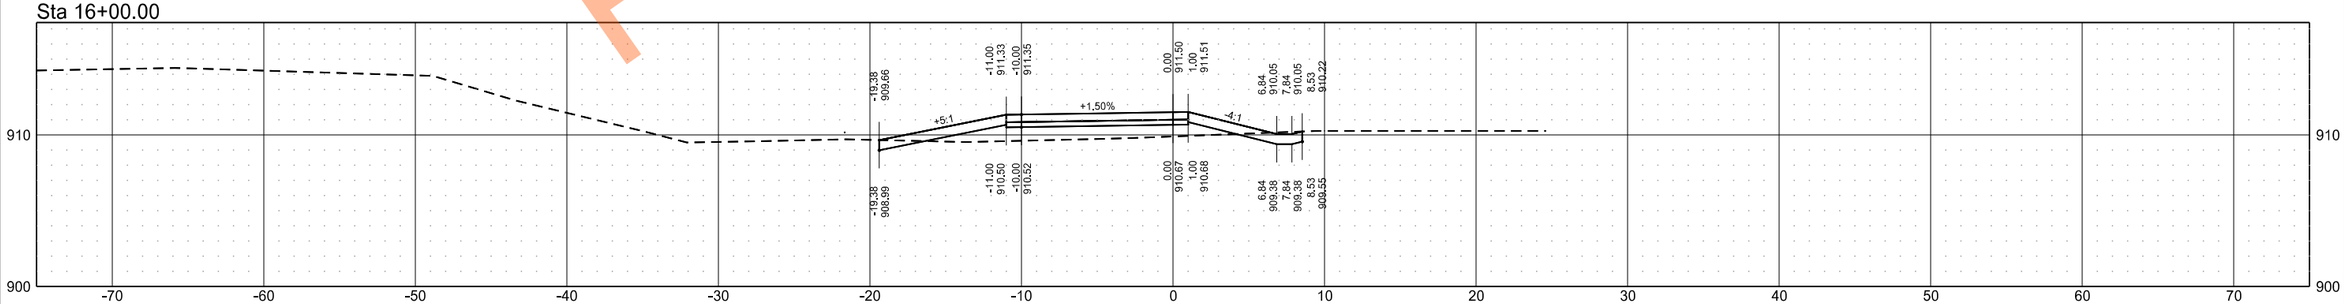


Preliminary Plans


Shared Use Path - 76 Ave S
CR 17 West to Brink Drive
Horace, ND

	STATE	PROJECT NO.	SECTION NO.	SHEET NO.
	ND	TMA-CRP-8-999(061)	200	4


Sta 19+50.00

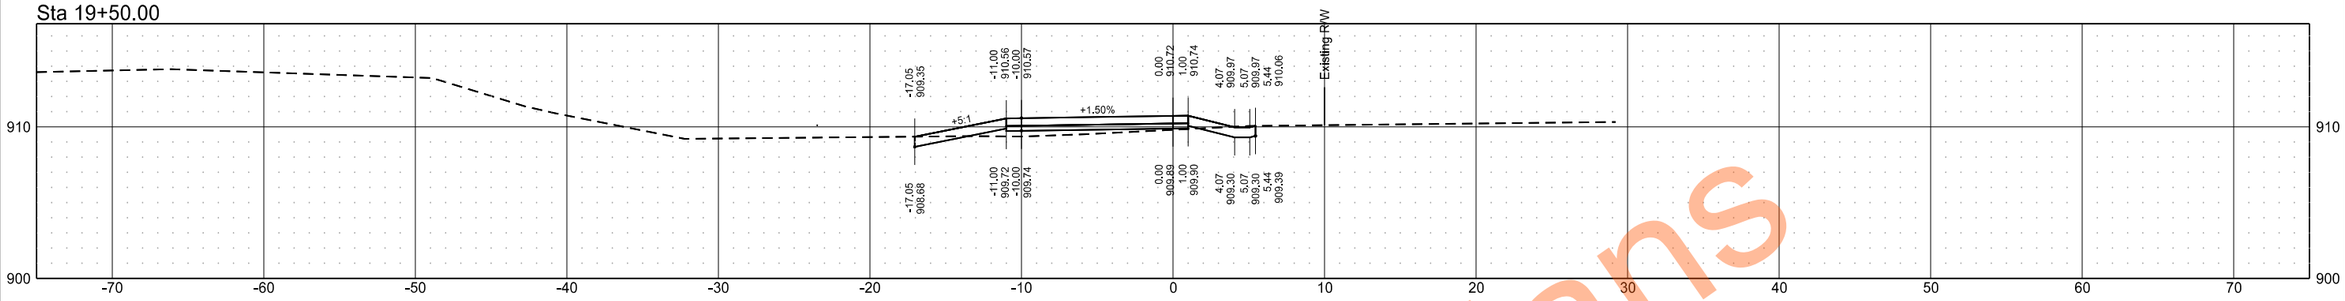


Sta 19+00.00

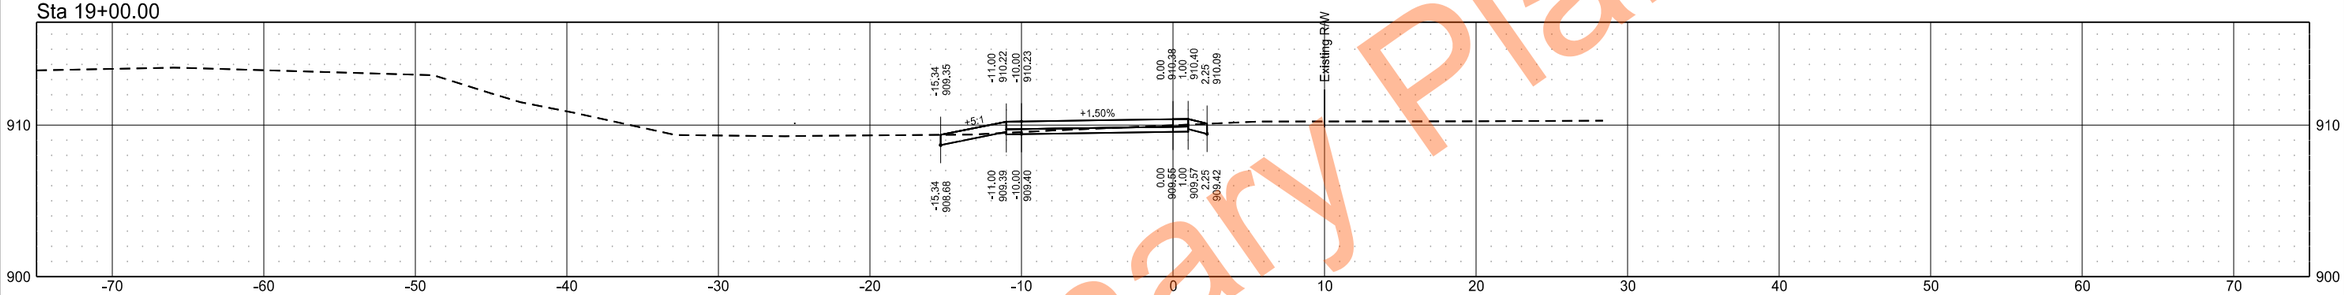

Sta 18+50.00

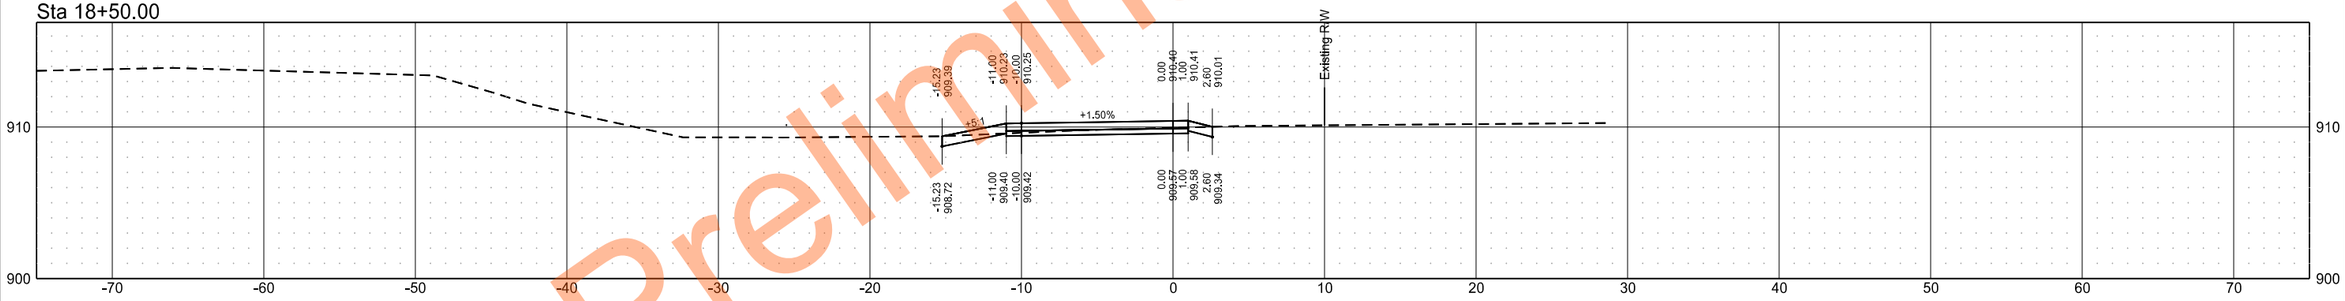

Sta 18+00.00

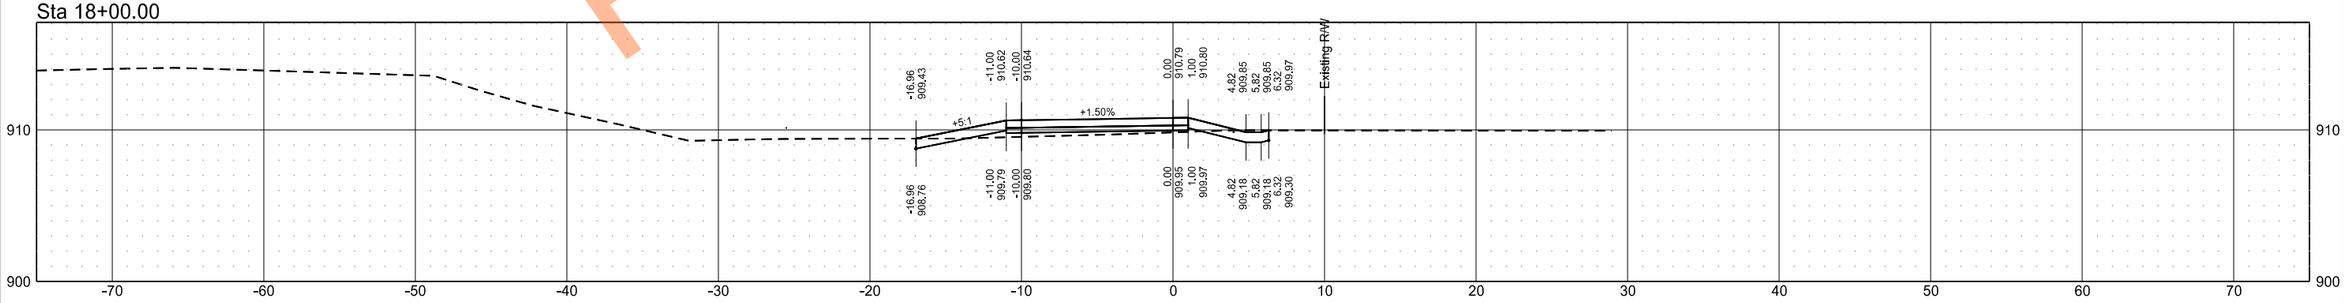


Preliminary Plans


Shared Use Path - 76 Ave S
CR 17 West to Brink Drive
Horace, ND

	STATE	PROJECT NO.	SECTION NO.	SHEET NO.
	ND	TMA-CRP-8-999(061)	200	5


Sta 21+50.00

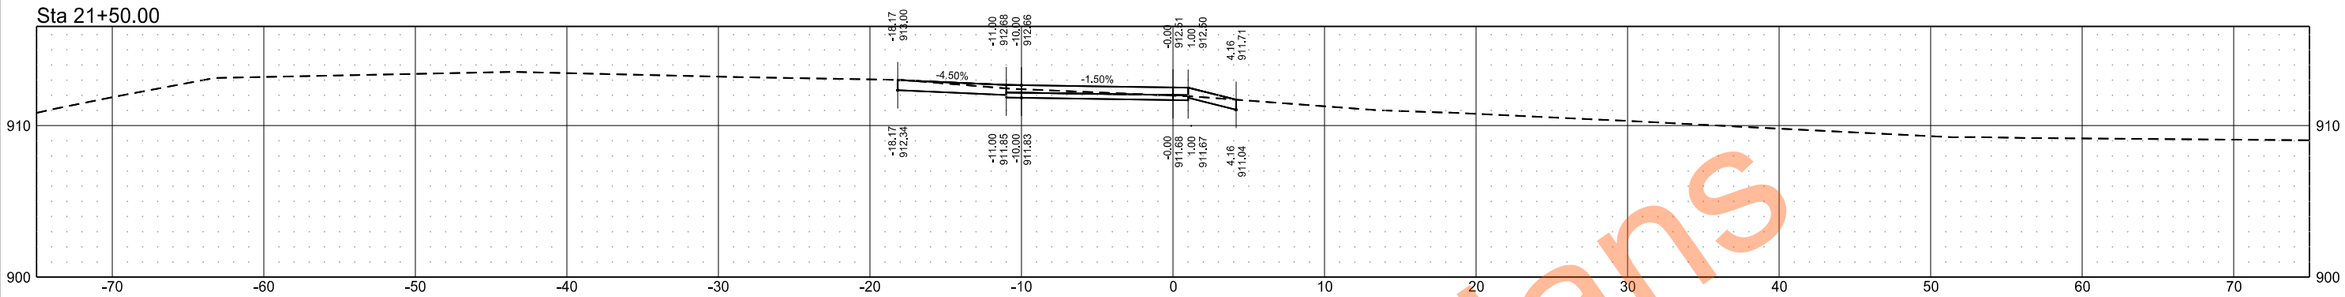


Sta 21+00.00

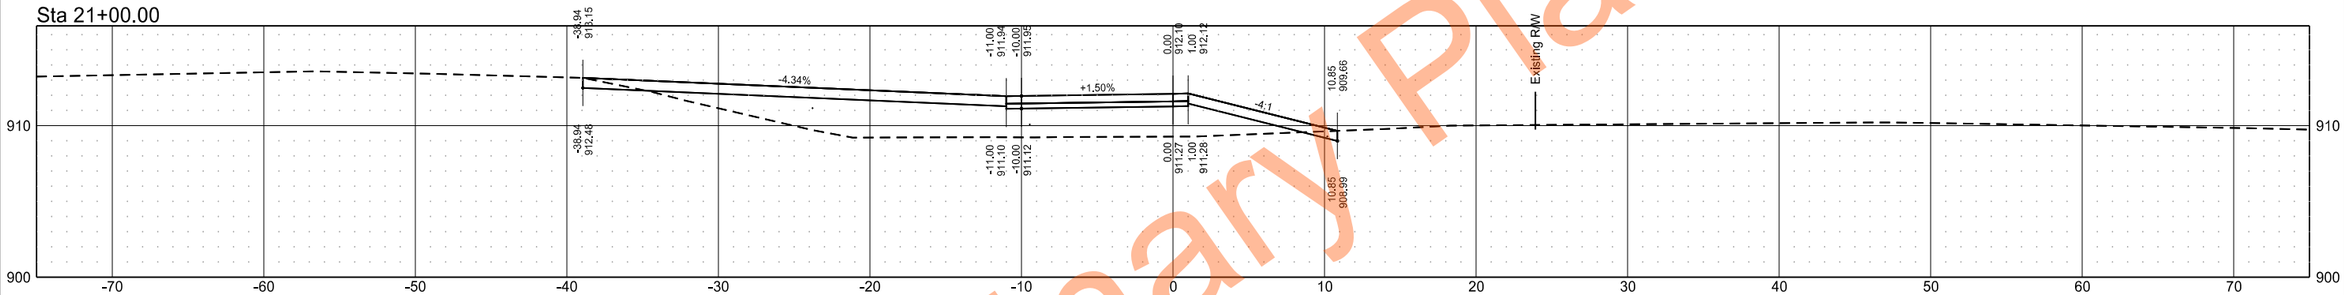

Sta 20+50.00

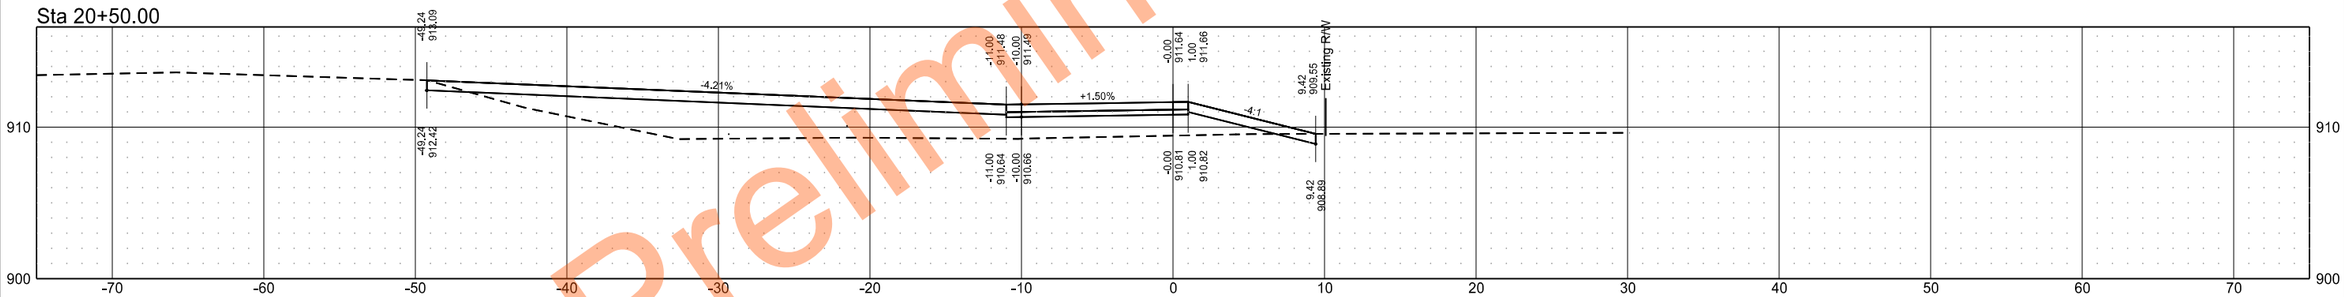

Sta 20+00.00

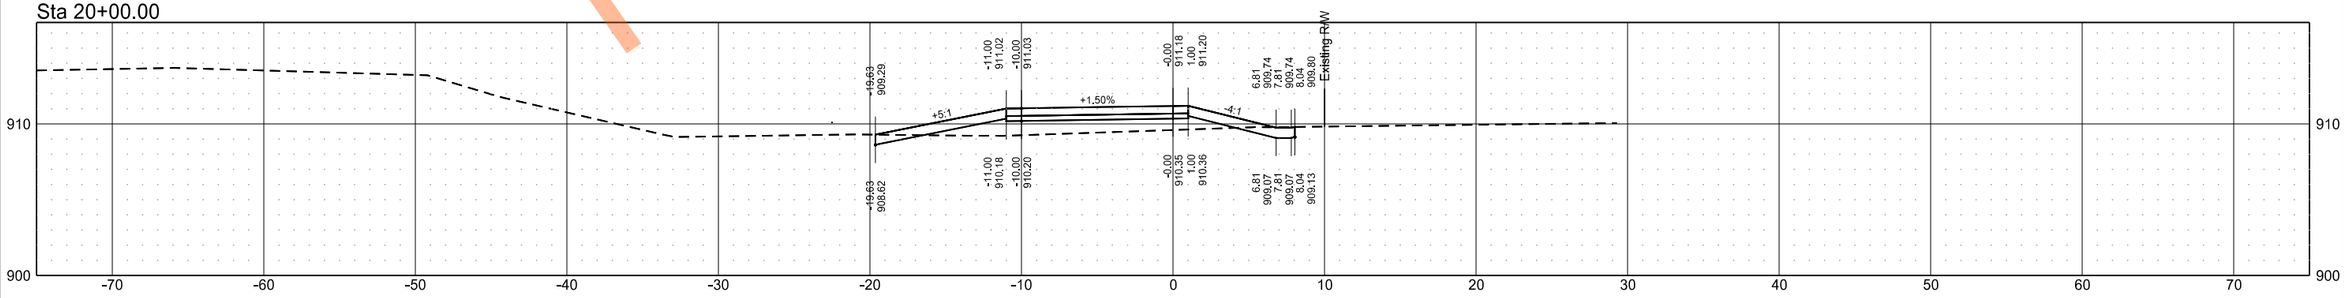


Preliminary Plans


Shared Use Path - 76 Ave S
CR 17 West to Brink Drive
Horace, ND

	STATE	PROJECT NO.	SECTION NO.	SHEET NO.
	ND	TMA-CRP-8-999(061)	200	6


Sta 23+50.00

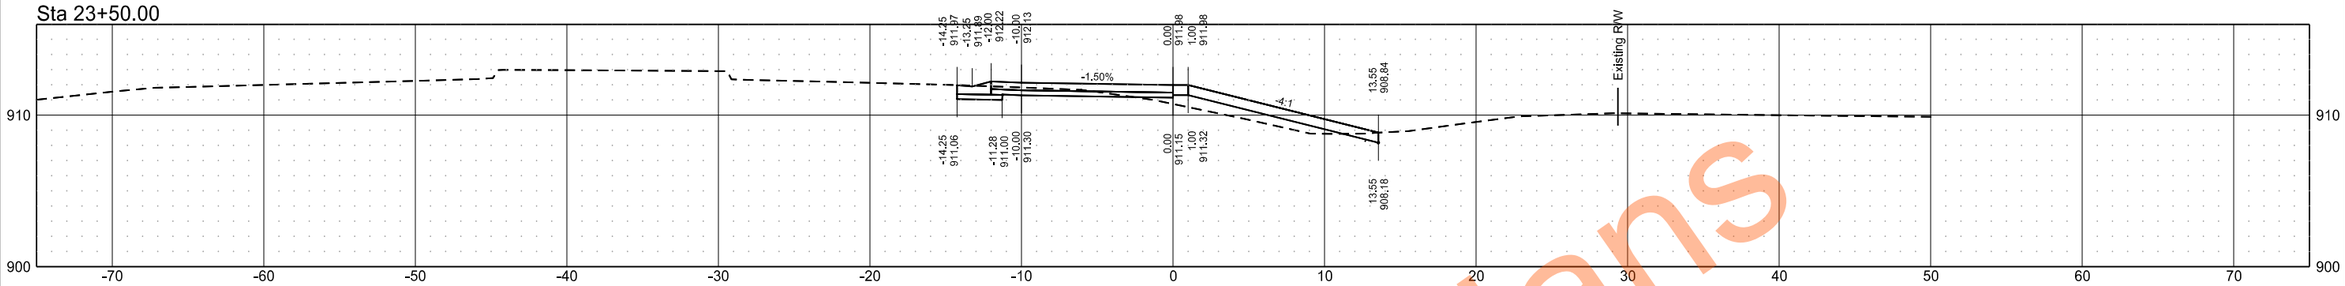


Sta 23+00.00

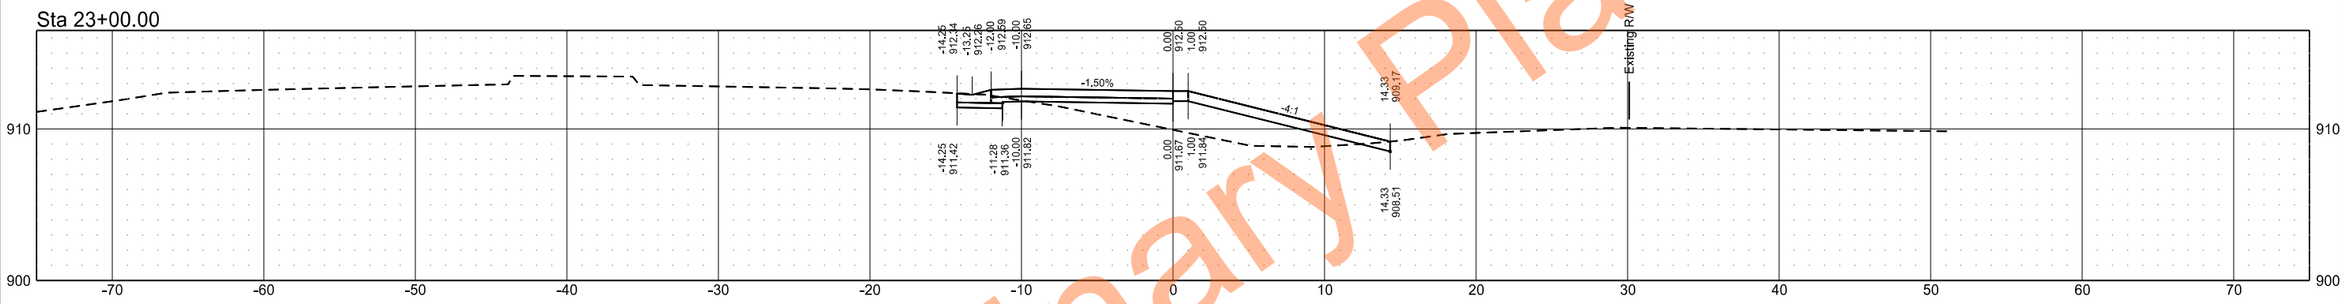

Sta 22+50.00

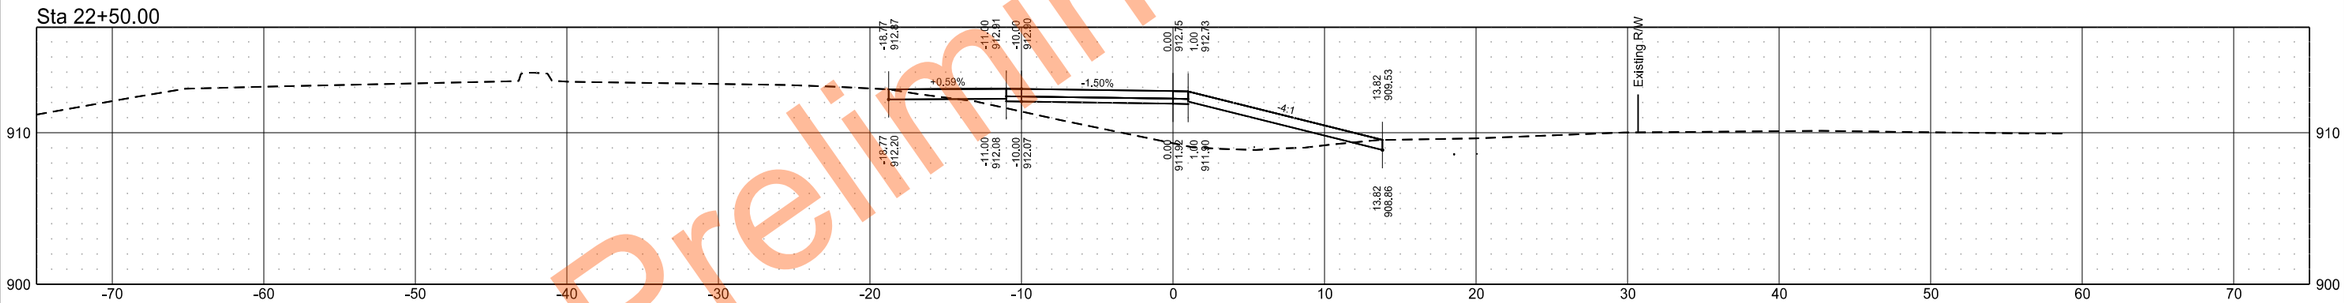

Sta 22+00.00

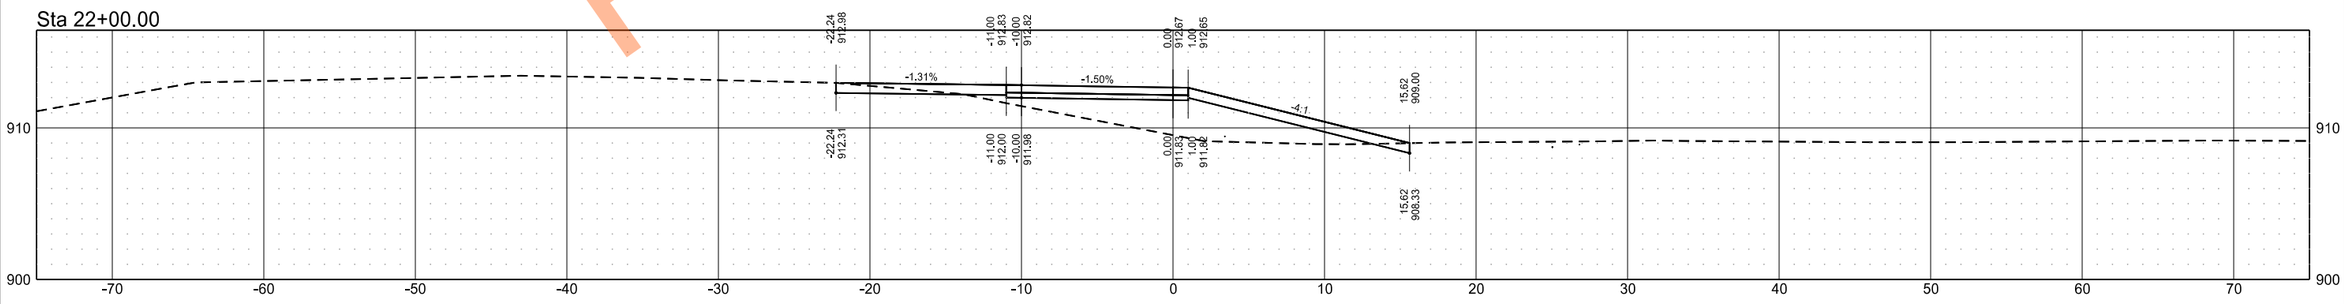


Preliminary Plans

Shared Use Path - 76 Ave S
CR 17 West to Brink Drive
Horace, ND


	STATE	PROJECT NO.	SECTION NO.	SHEET NO.
	ND	TMA-CRP-8-999(061)	200	7

Preliminary Plans

Sta 24+90.08

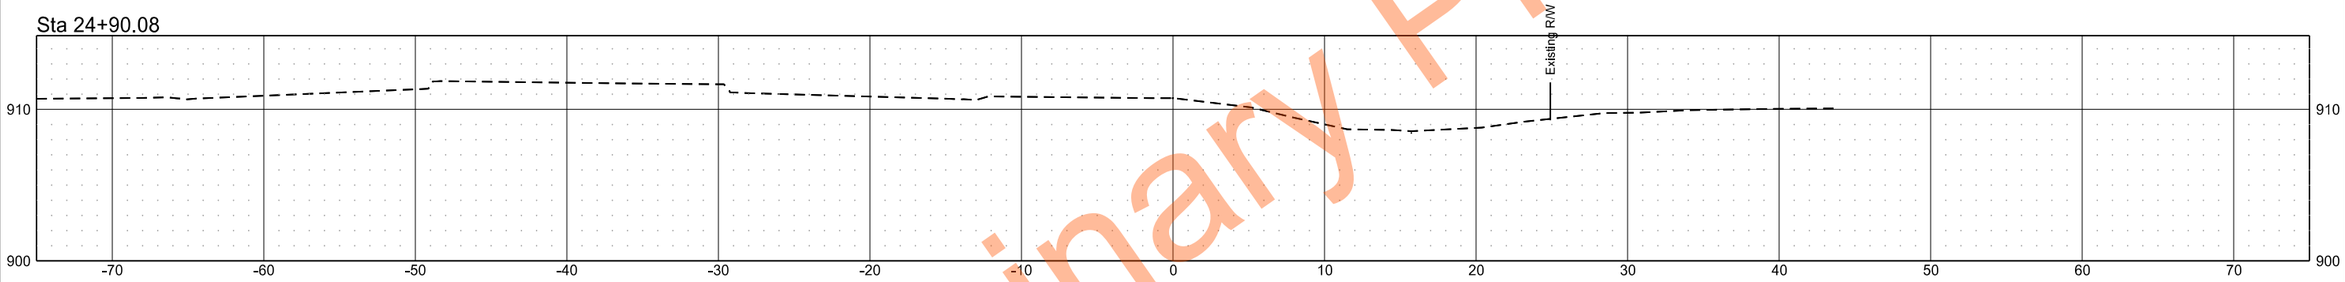

Sta 24+50.00

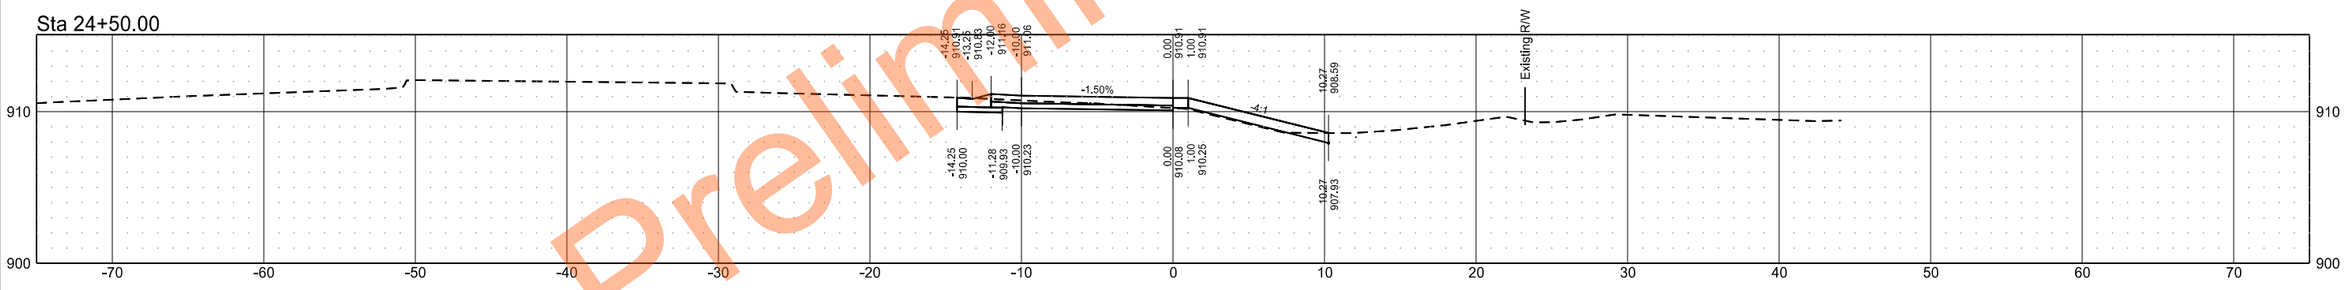

Sta 24+00.00

