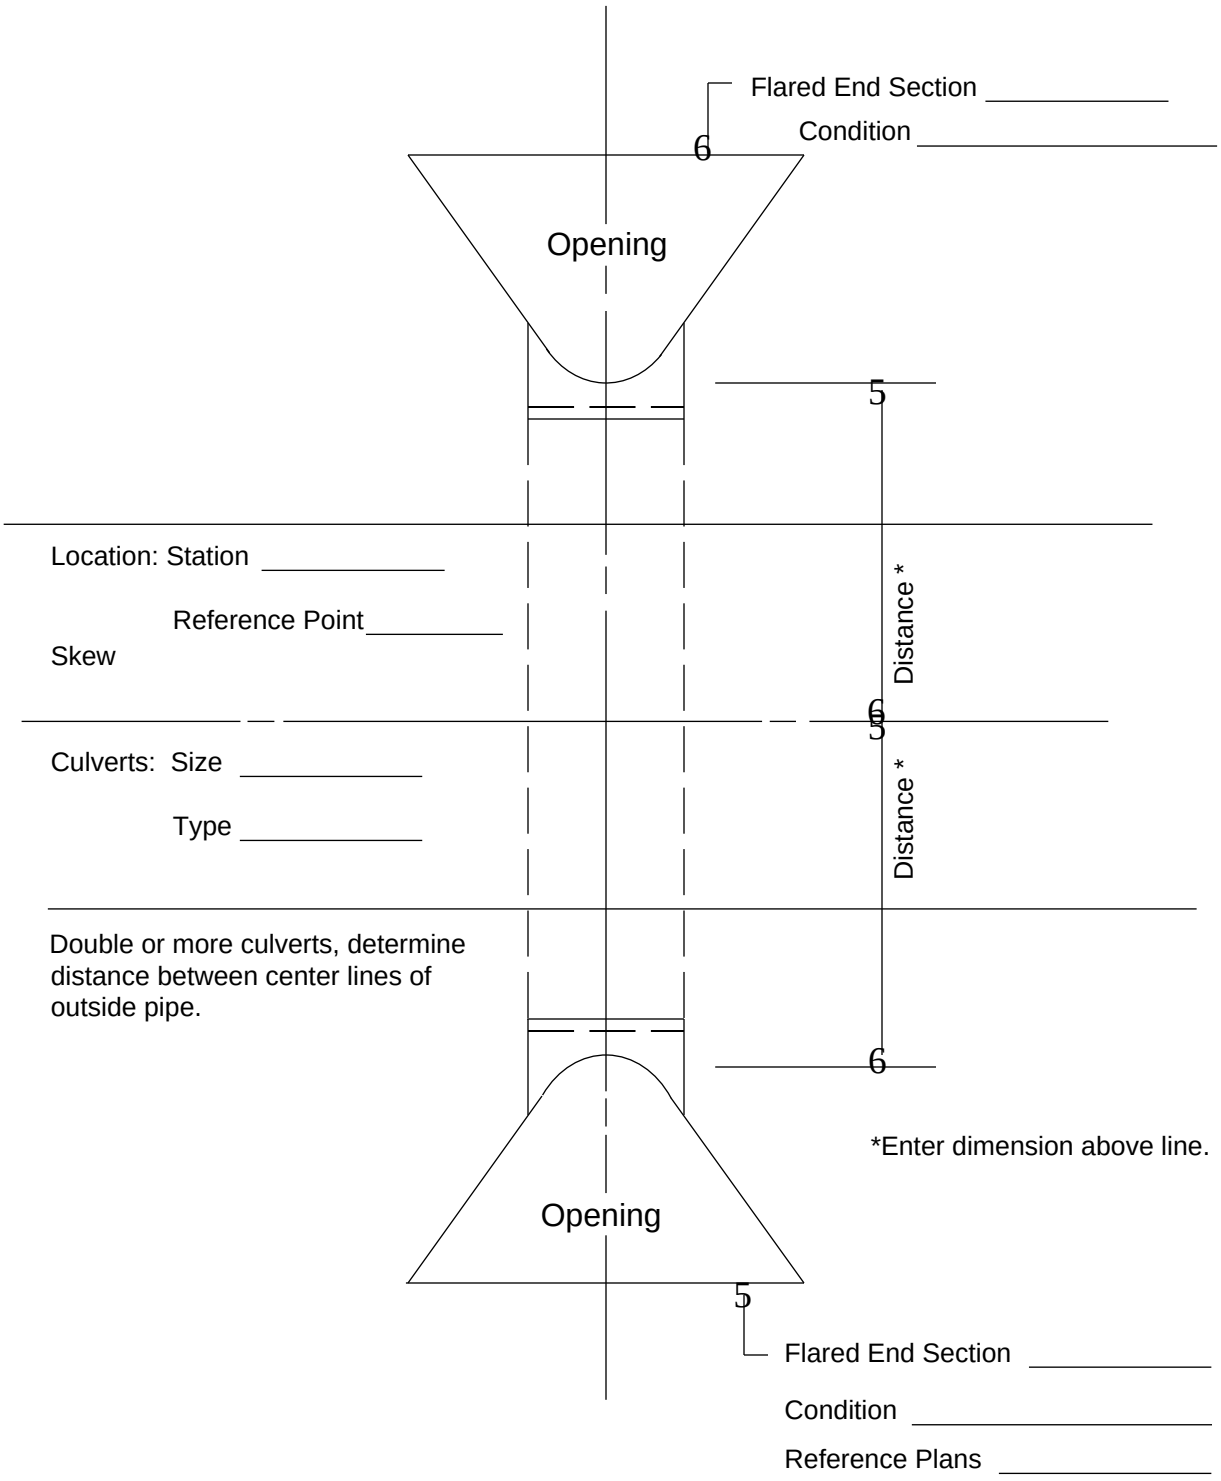CENTER LINE CULVERTS
North Dakota Department of Transportation, Design Division
SFN 16489 (Rev. 11-2005)