STATE	PROJECT NUMBER	SECTION NO.	SHEET NO.
ND			

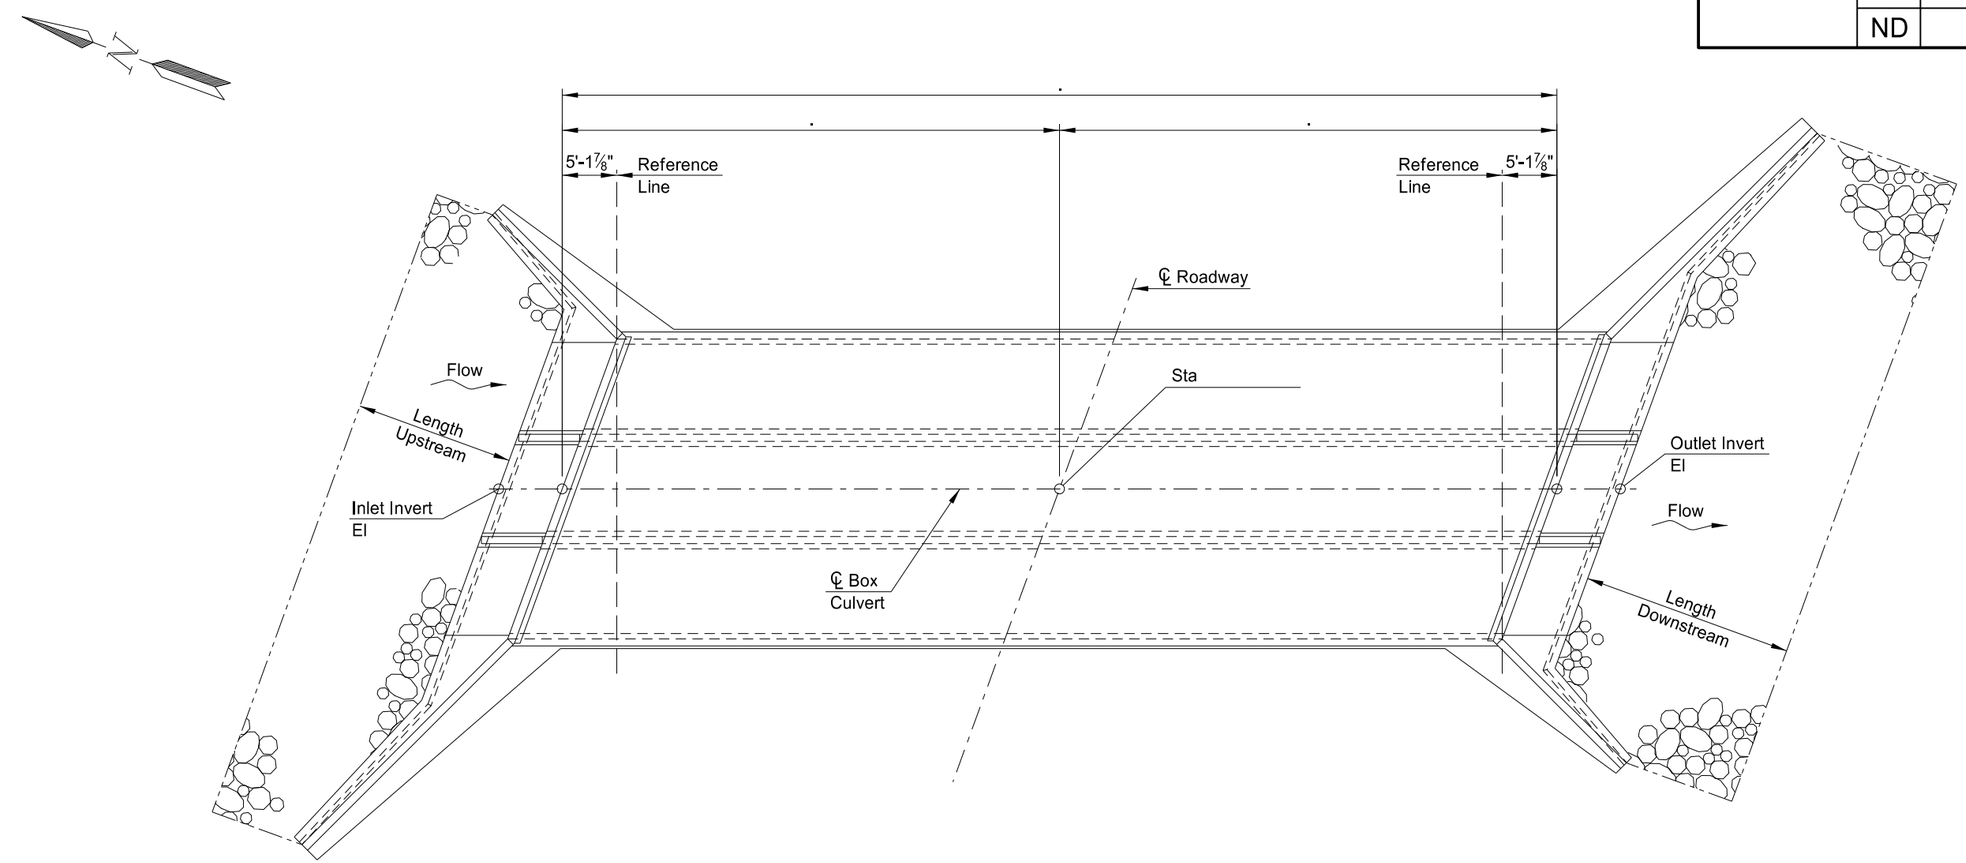

NOTE:

Invert elevations shown include sinking of the RCB 12" below the channel bottom.

Upstream and downstream total riprap length shall not exceed 60 linear feet and shall be sunk below the mudline.

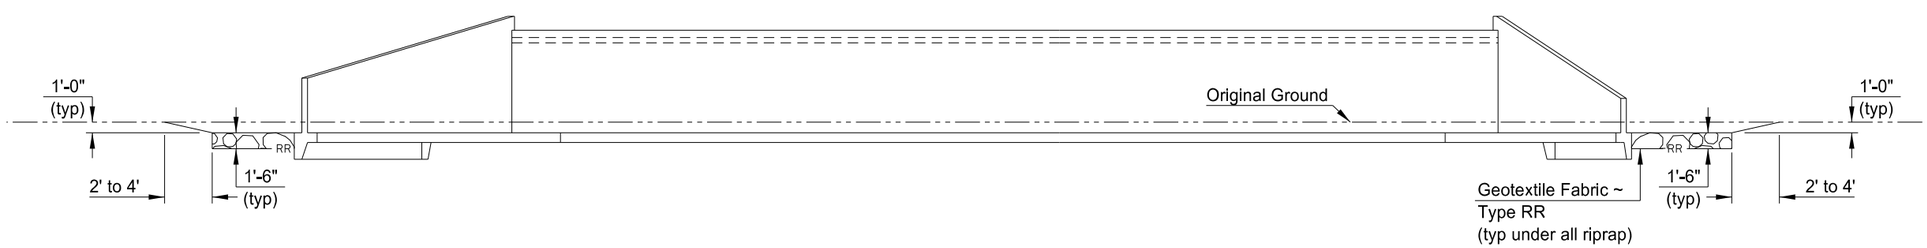

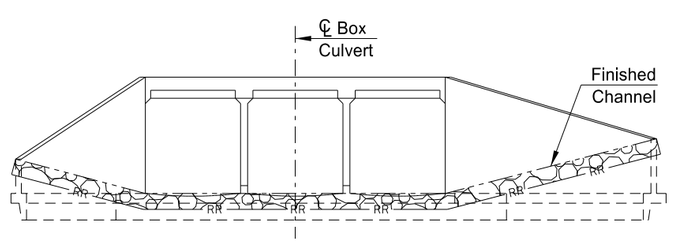

(SHOWING FINISHED SECTION)

END VIEW

This drawing is preliminary and not for construction or implementation purposes.

PRELIMINARY

NORTH DAKOTA
DEPARTMENT OF TRANSPORTATION

REINFORCED CONCRETE TRIPLE BOX CULVERT LAYOUT 20° SKEW

CLEAR SPAN 3x9 CLEAR HEIGHT 9
MAXIMUM FILL 4
HL 93 DESIGN LOADING

DATE BRIDGE ENGINEER