	STATE	PROJECT NO.	SECTION NO.	SHEET NO.
	ND	NHU-6-002(125)911		5

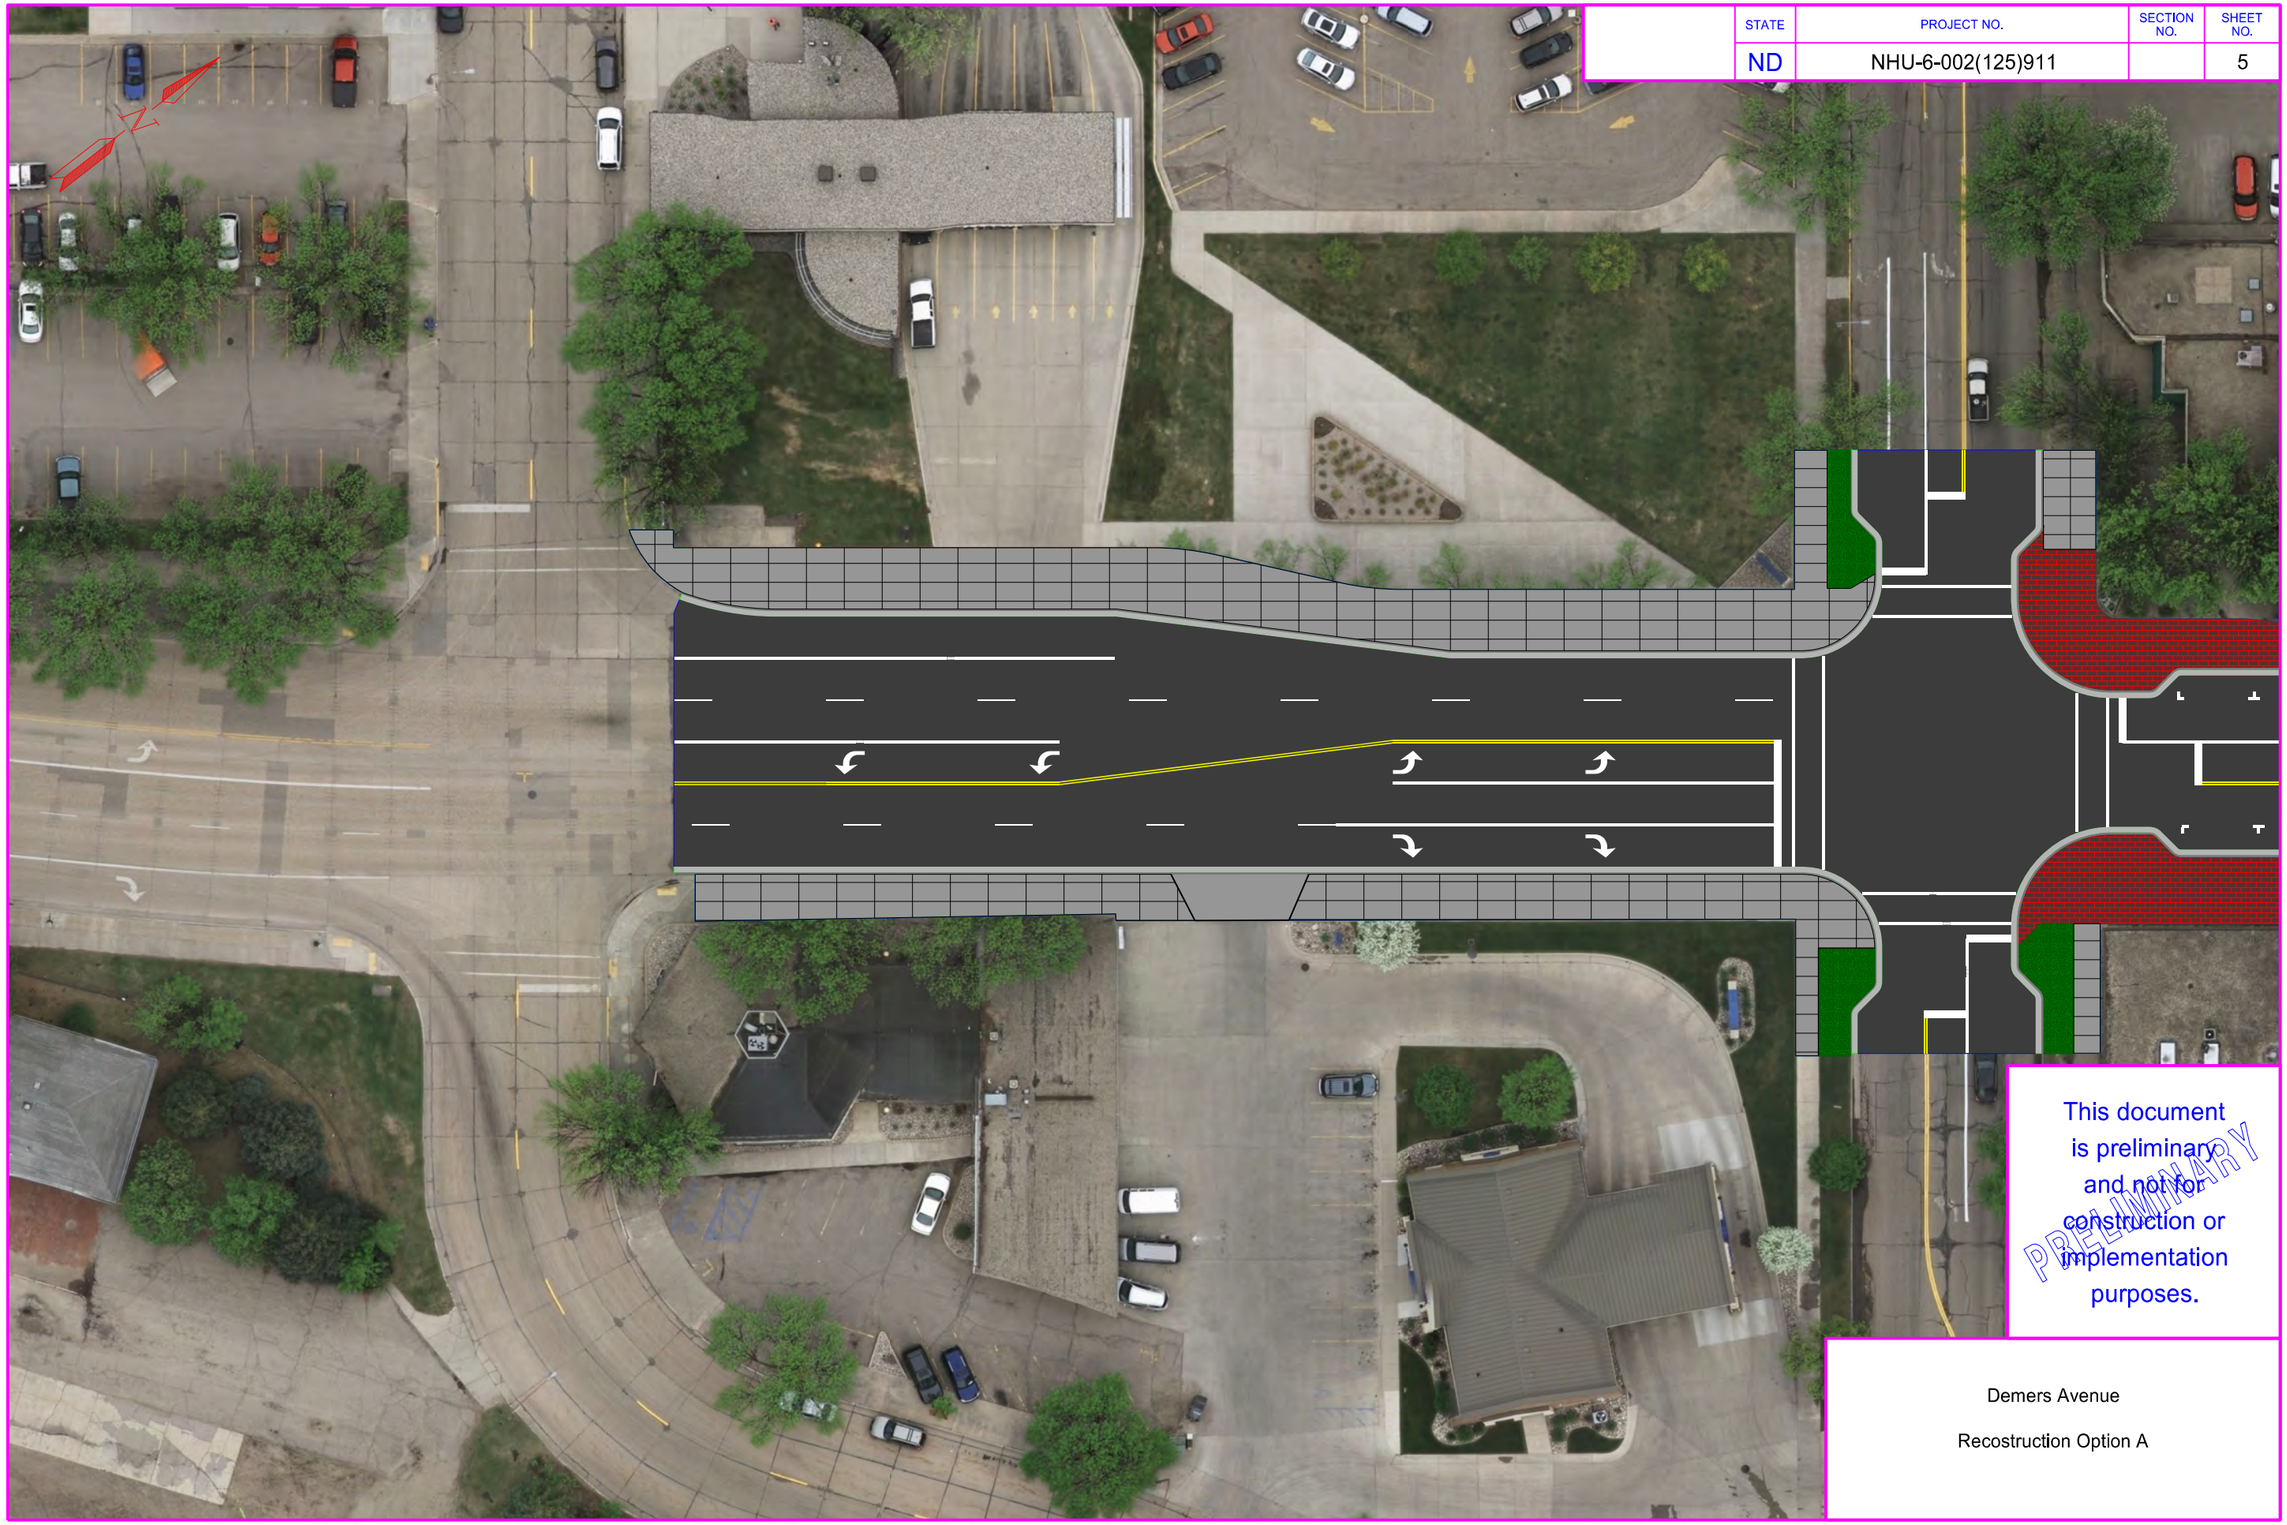

This document is preliminary and not for construction or implementation purposes.

PRELIMINARY

Demers Avenue

Recostruction Option A

1/2/2018 9:13:58 AM mwilz R:\project\60002911.125\design\020GD_005_Design_1.dgn

	STATE	PROJECT NO.	SECTION NO.	SHEET NO.
	ND	NHU-6-002(125)911		6

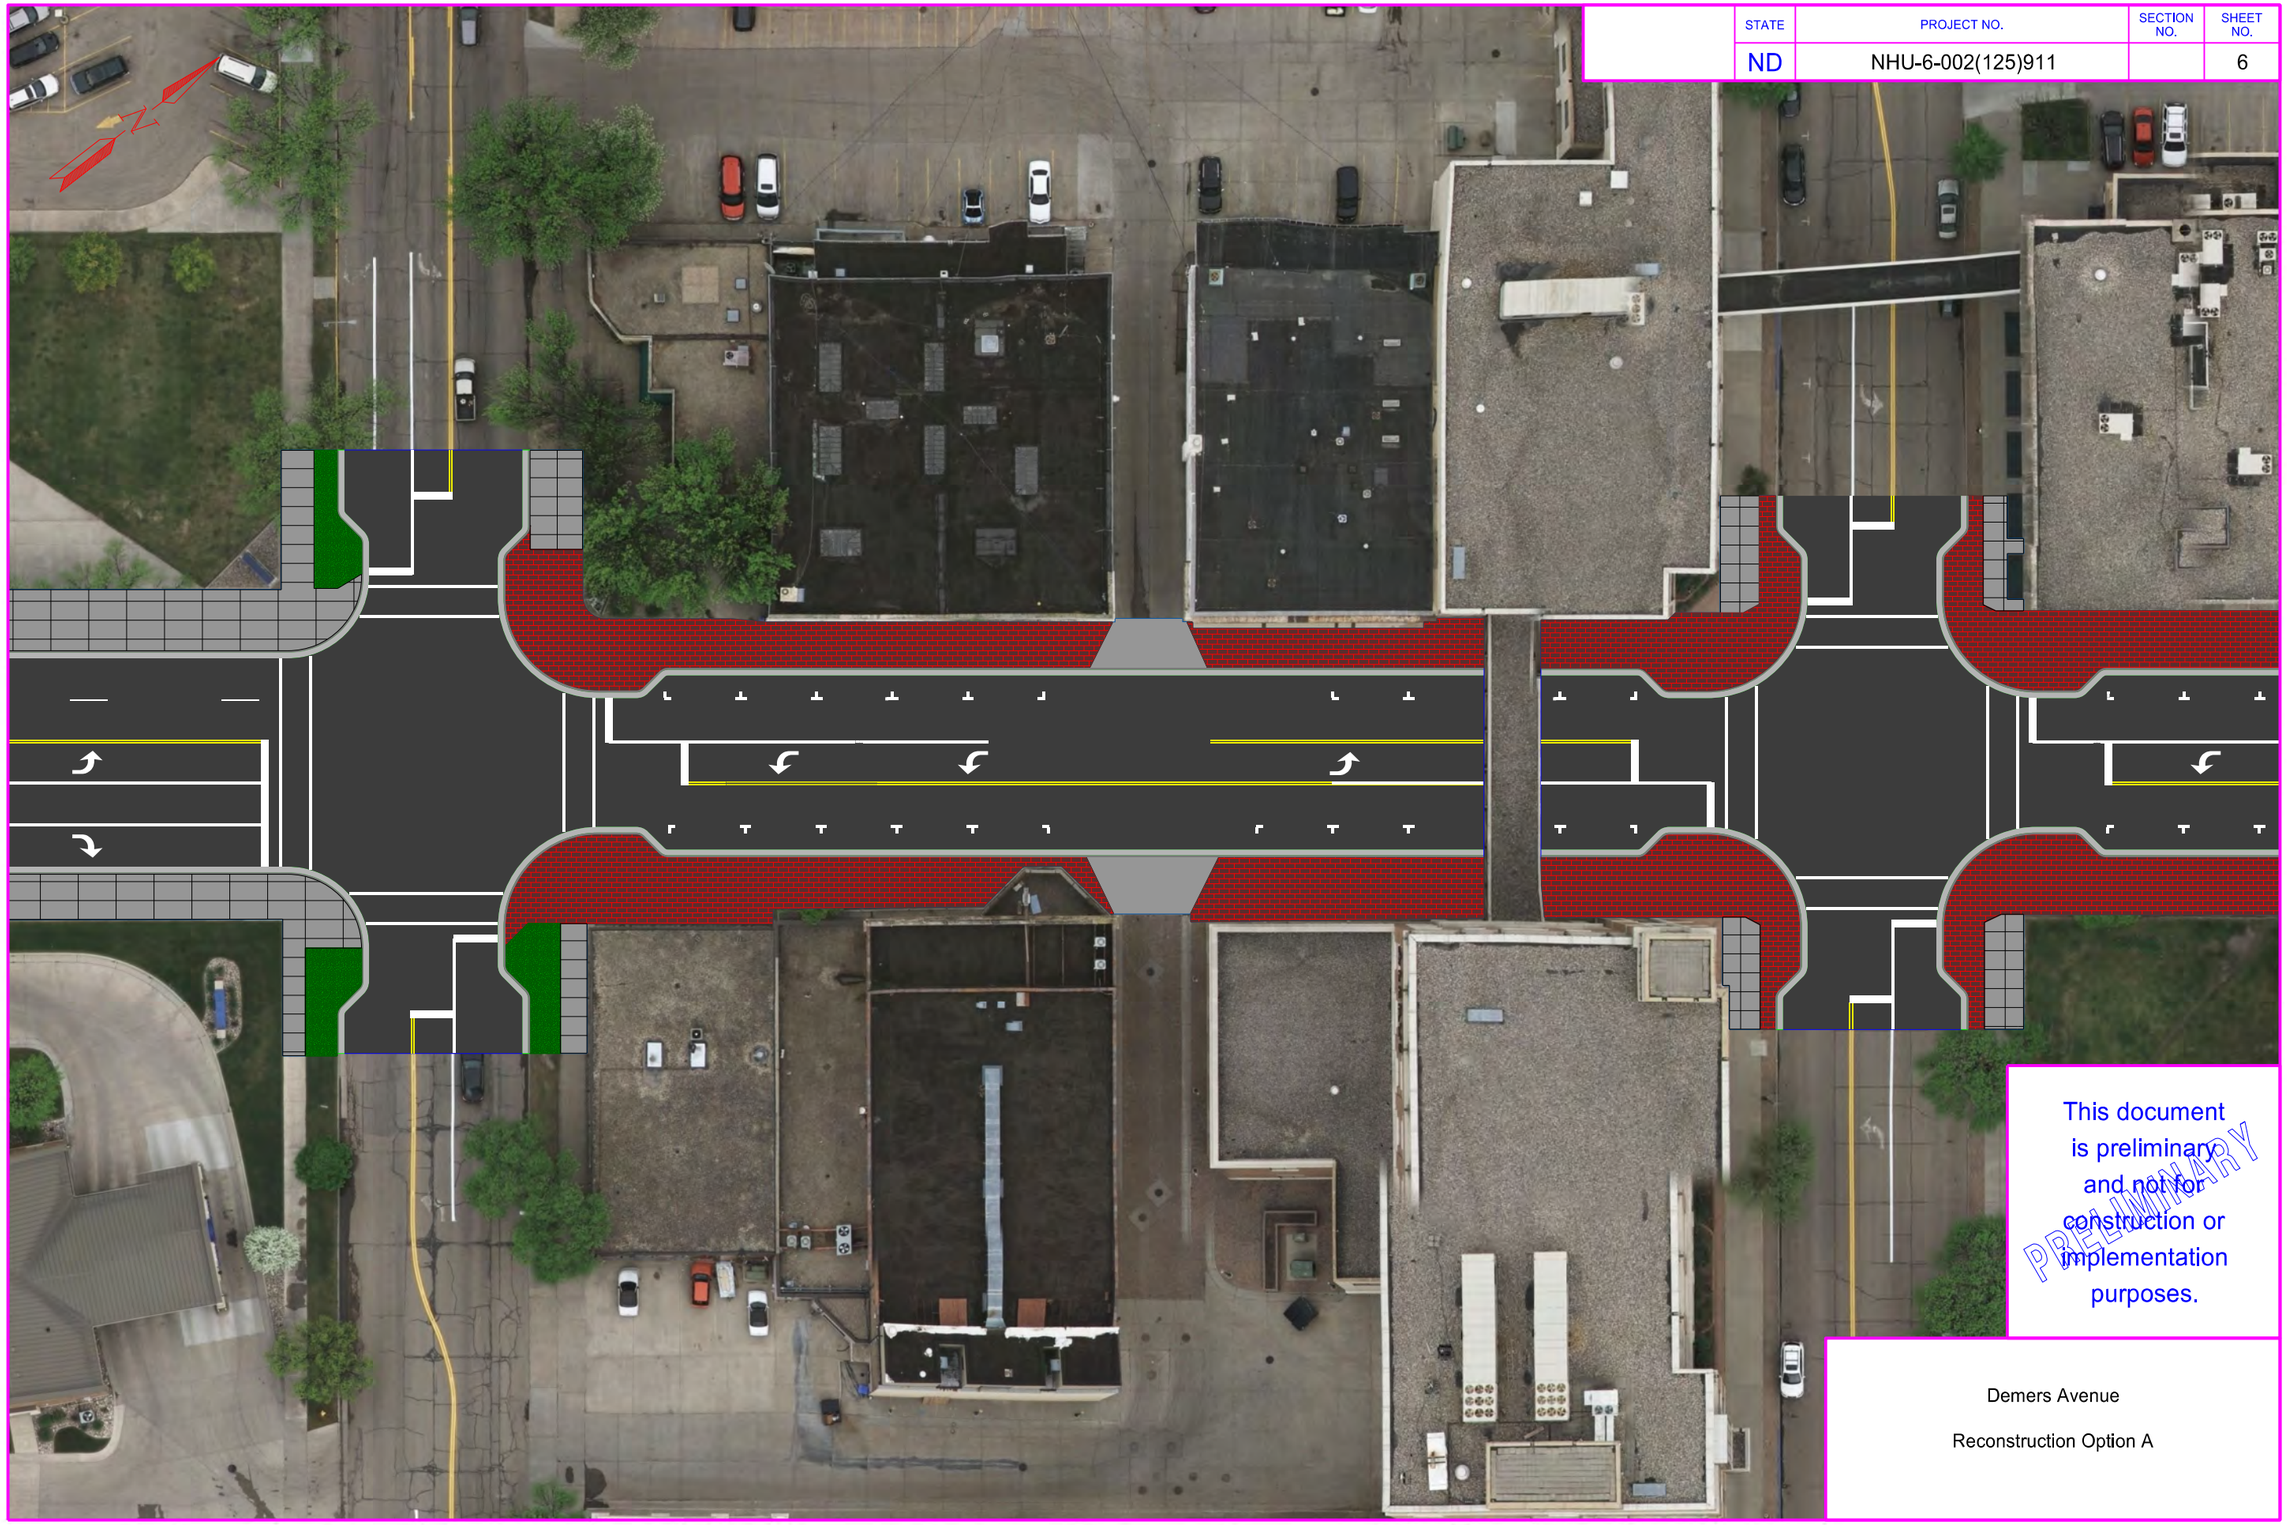

This document is preliminary and not for construction or implementation purposes.

PRELIMINARY

Demers Avenue

Reconstruction Option A

	STATE	PROJECT NO.	SECTION NO.	SHEET NO.
	ND	NHU-6-002(125)911		7

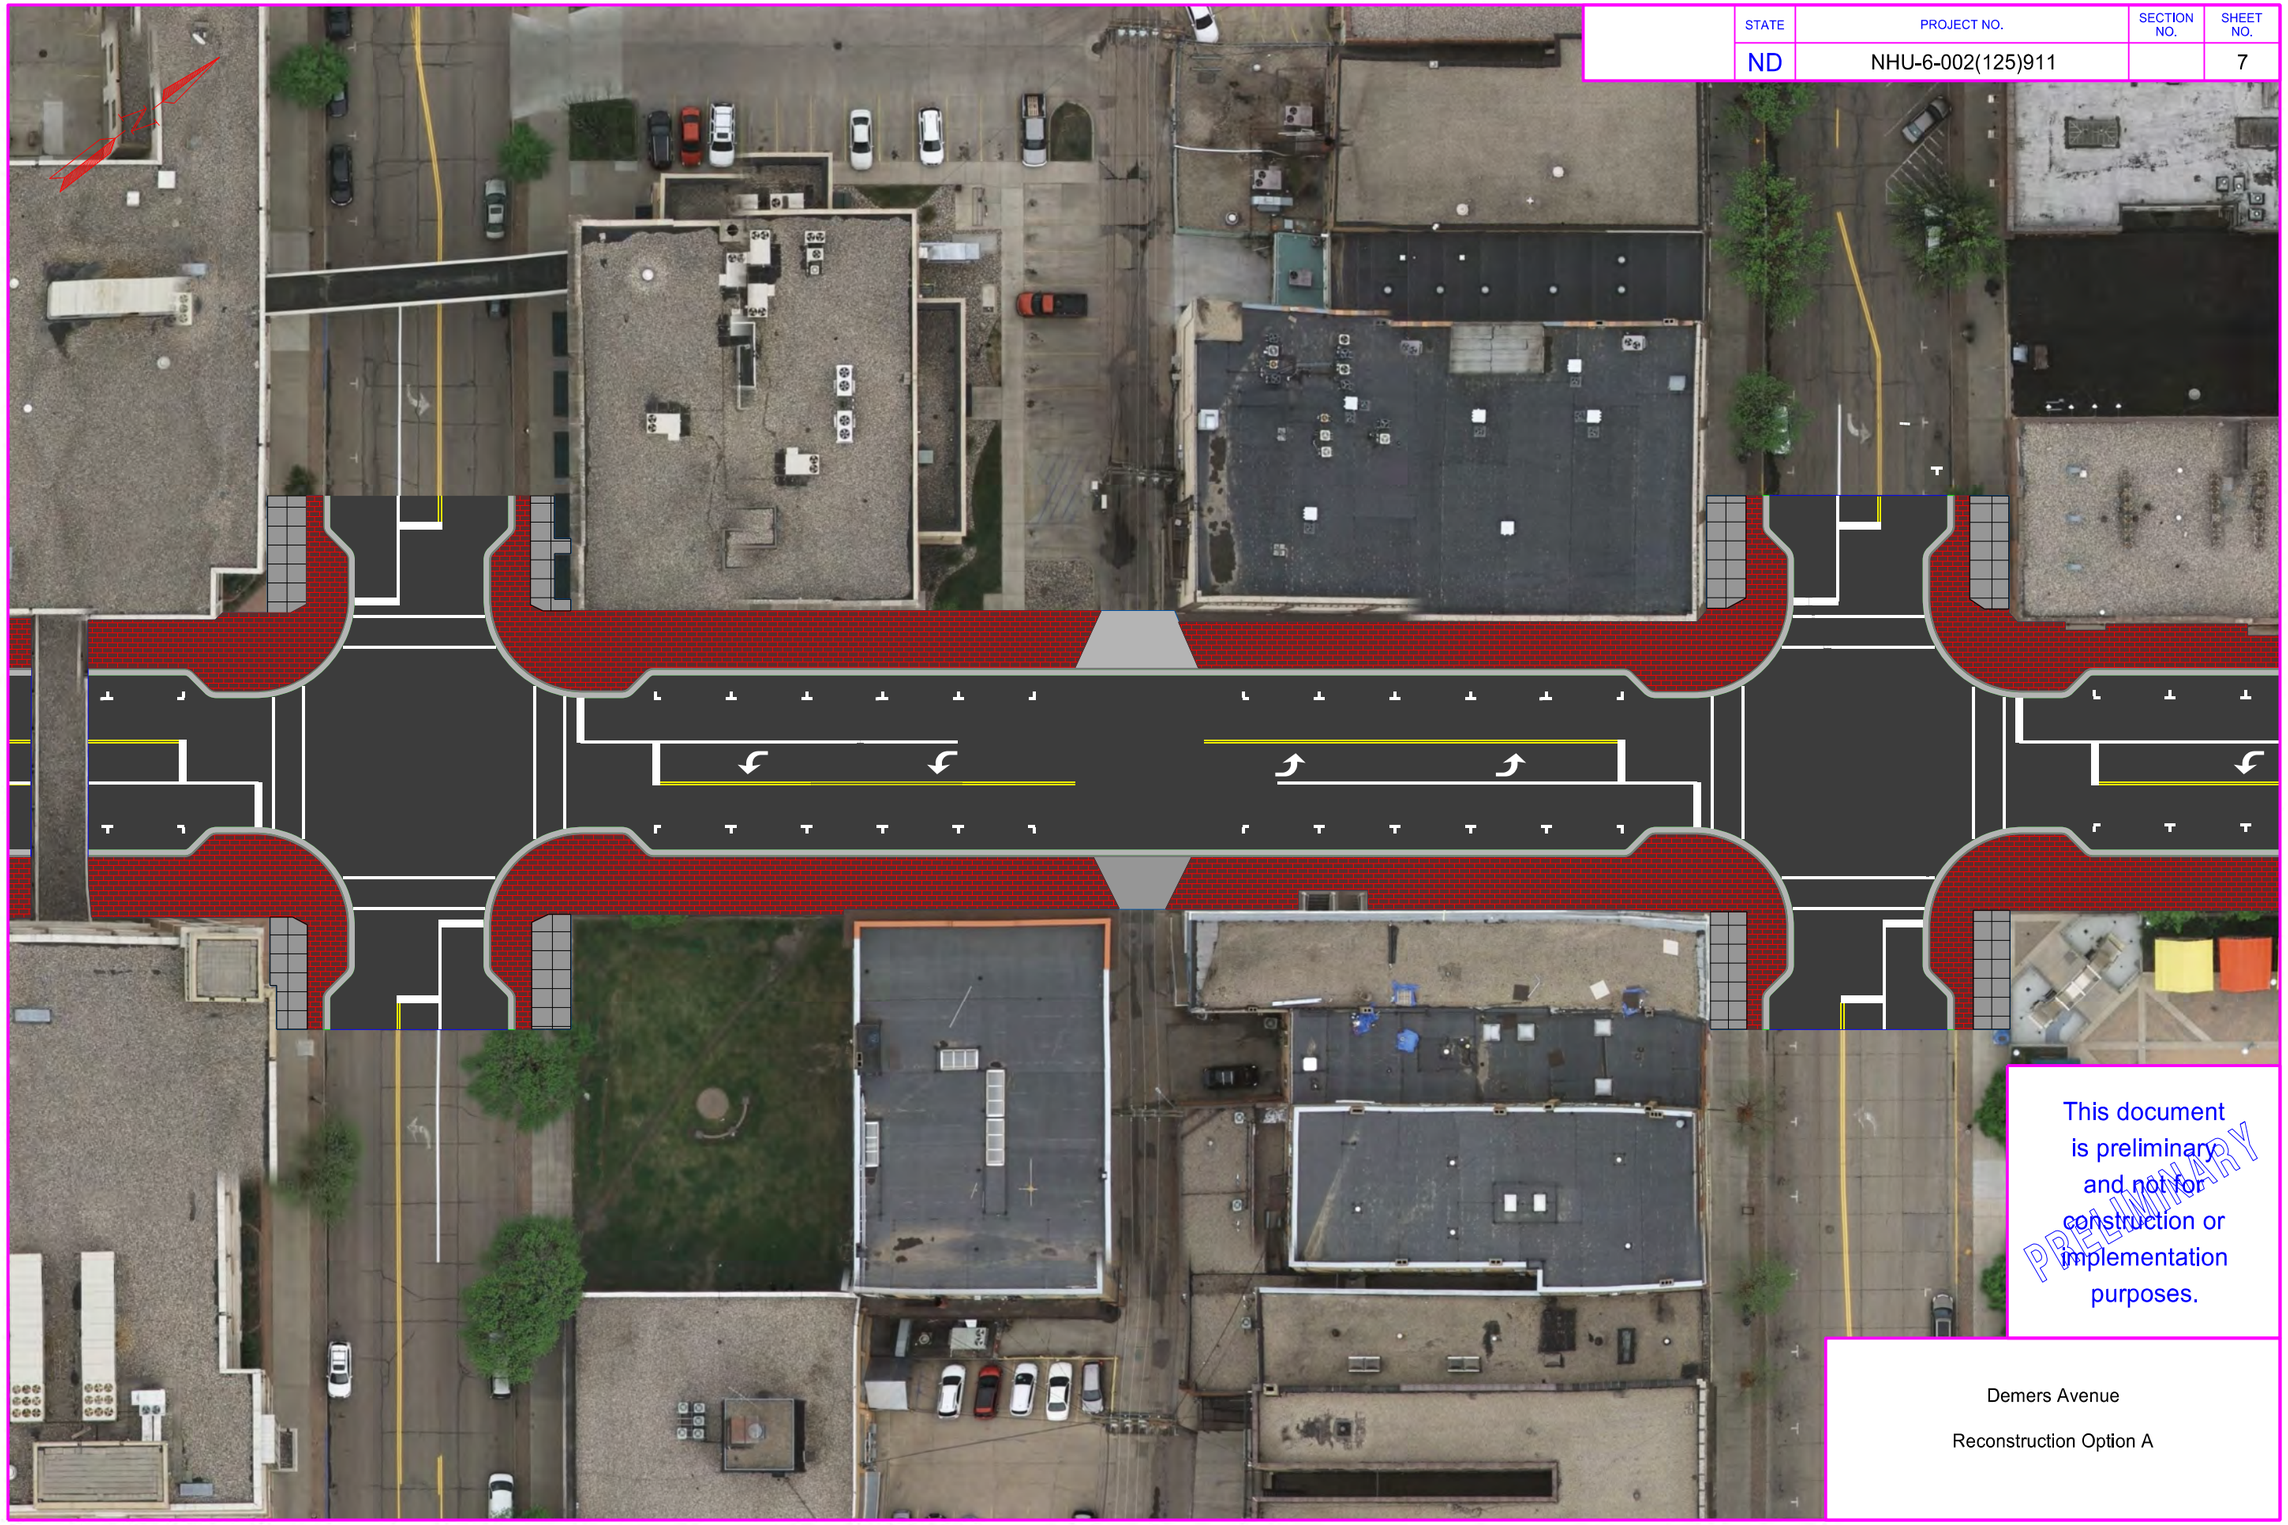

This document is preliminary and not for construction or implementation purposes.

PRELIMINARY

Demers Avenue

Reconstruction Option A

	STATE	PROJECT NO.	SECTION NO.	SHEET NO.
	ND	NHU-6-002(125)911		8

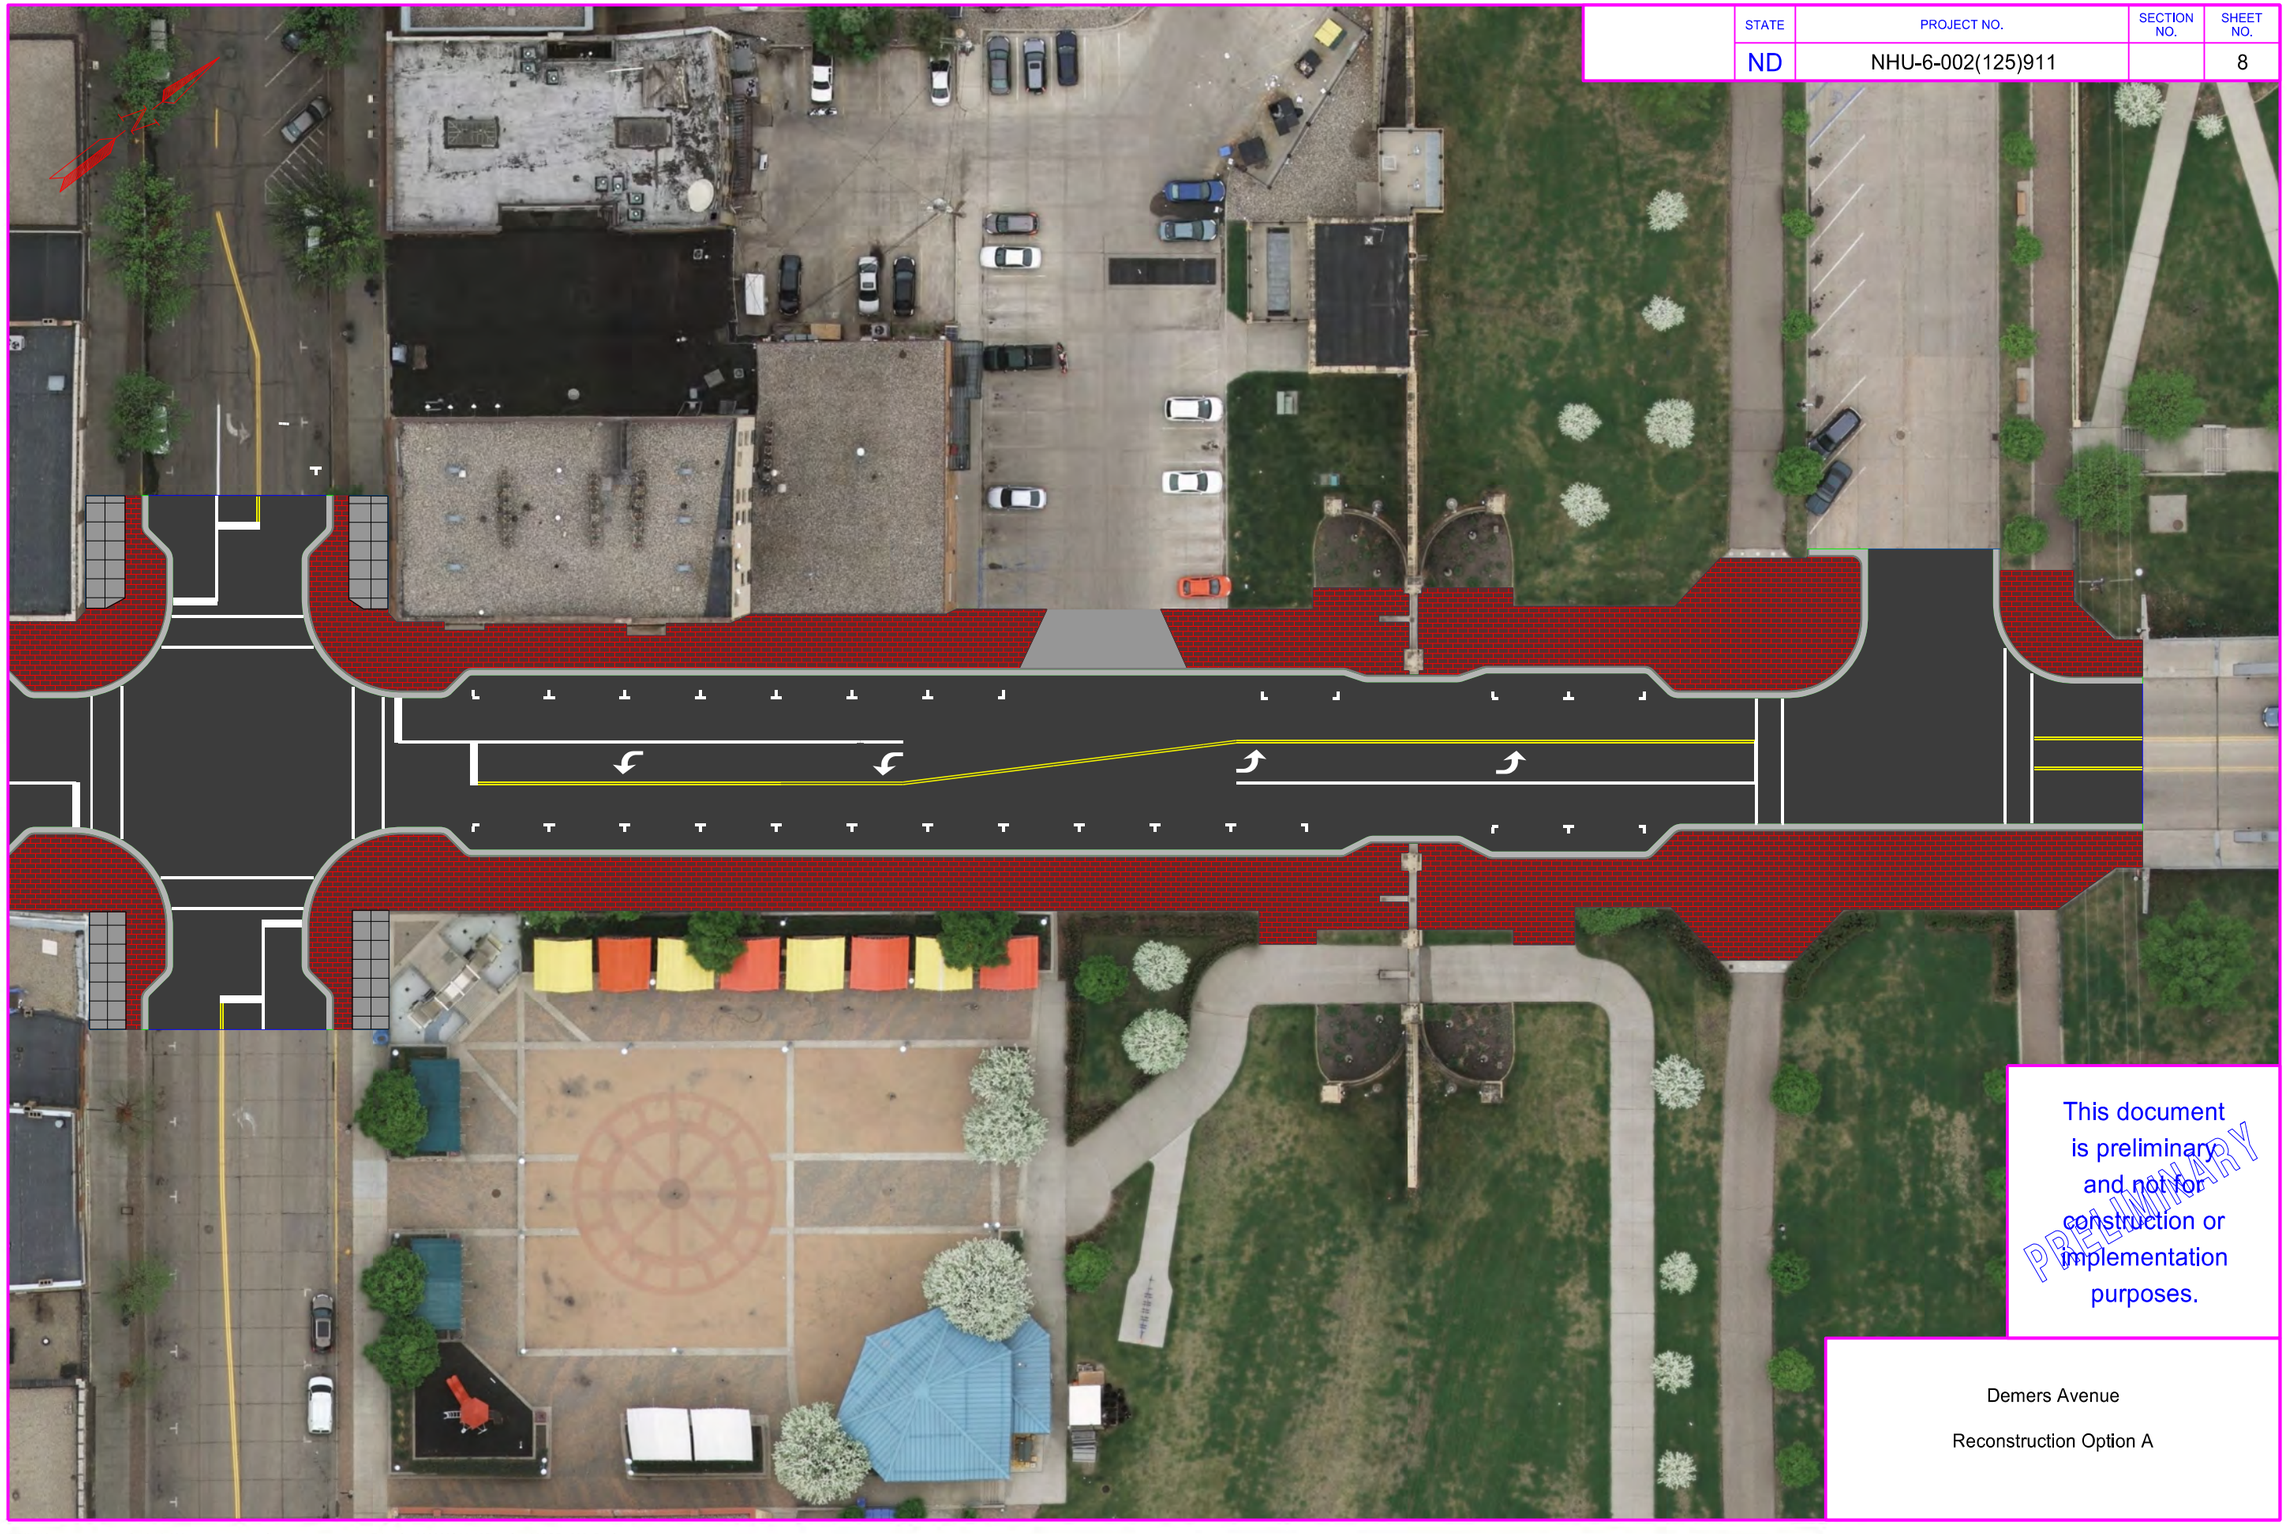

This document is preliminary and not for construction or implementation purposes.

PRELIMINARY

Demers Avenue

Reconstruction Option A