STATE	PROJECT NO.	SECTION NO.	SHEET NO.
ND	NHU-6-002(125)911		13

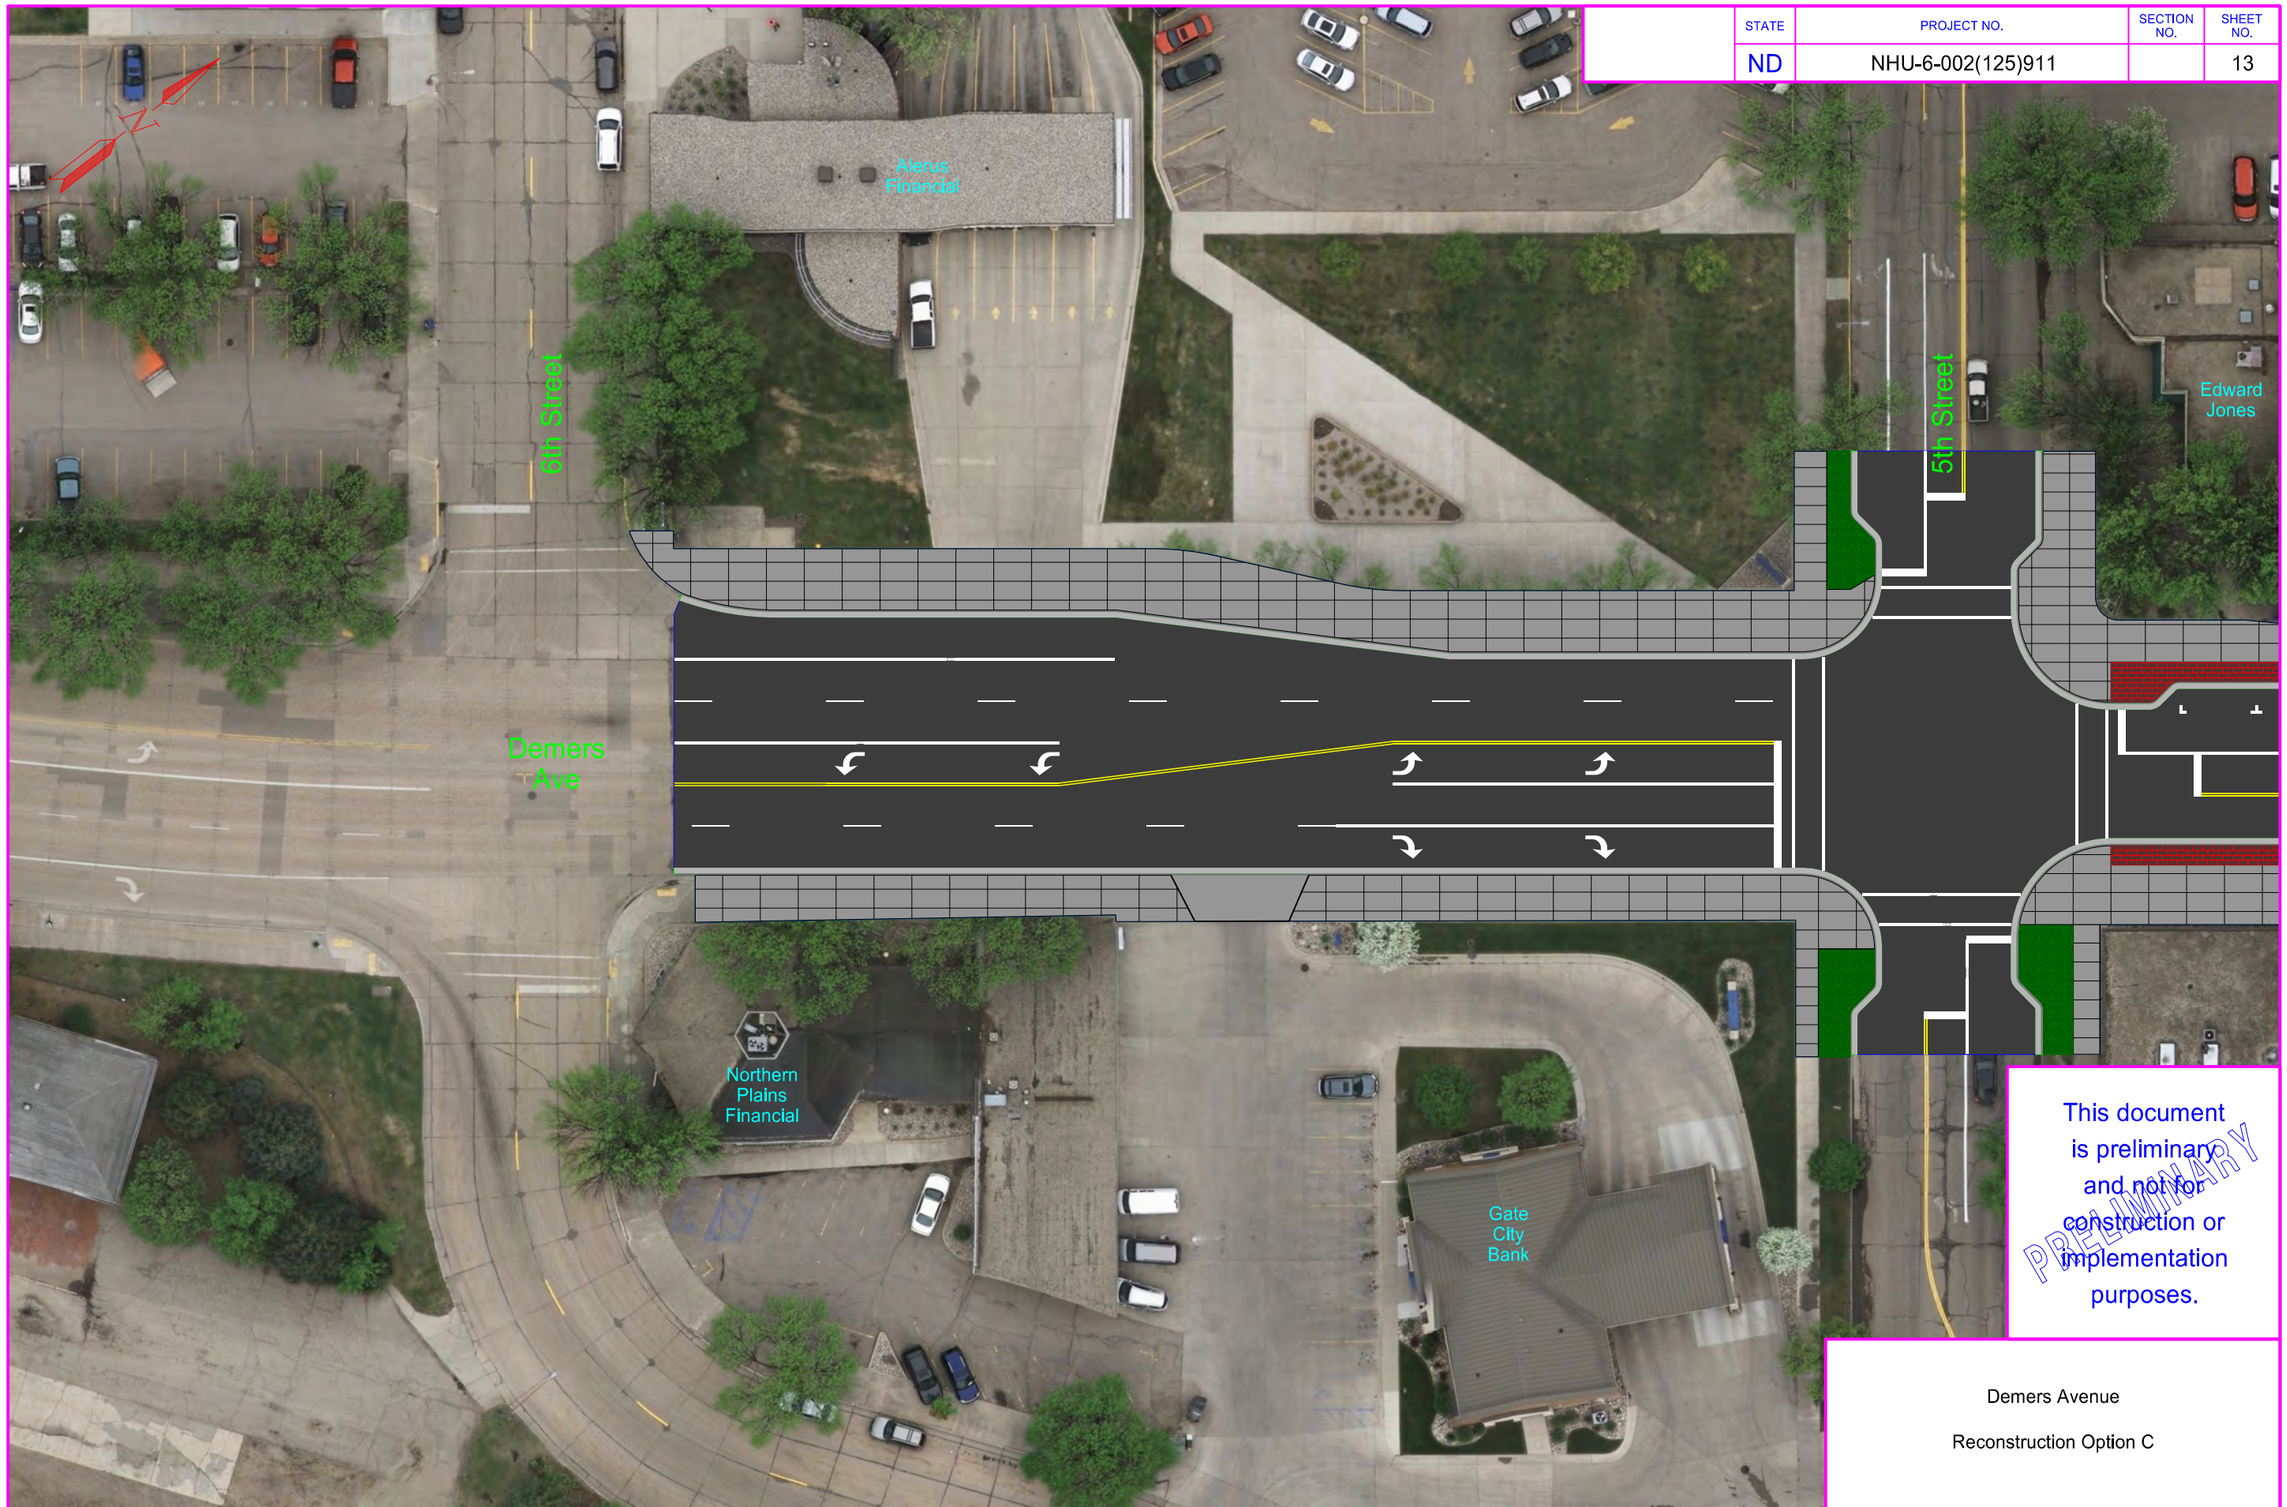

This document is preliminary and not for construction or implementation purposes.

PRELIMINARY

Demers Avenue

Reconstruction Option C

1/2/2018 9:14:29 AM mwilz R:\project\60002911.125\design\020GD_013_Design_3.dgn

STATE	PROJECT NO.	SECTION NO.	SHEET NO.
ND	NHU-6-002(125)911		14

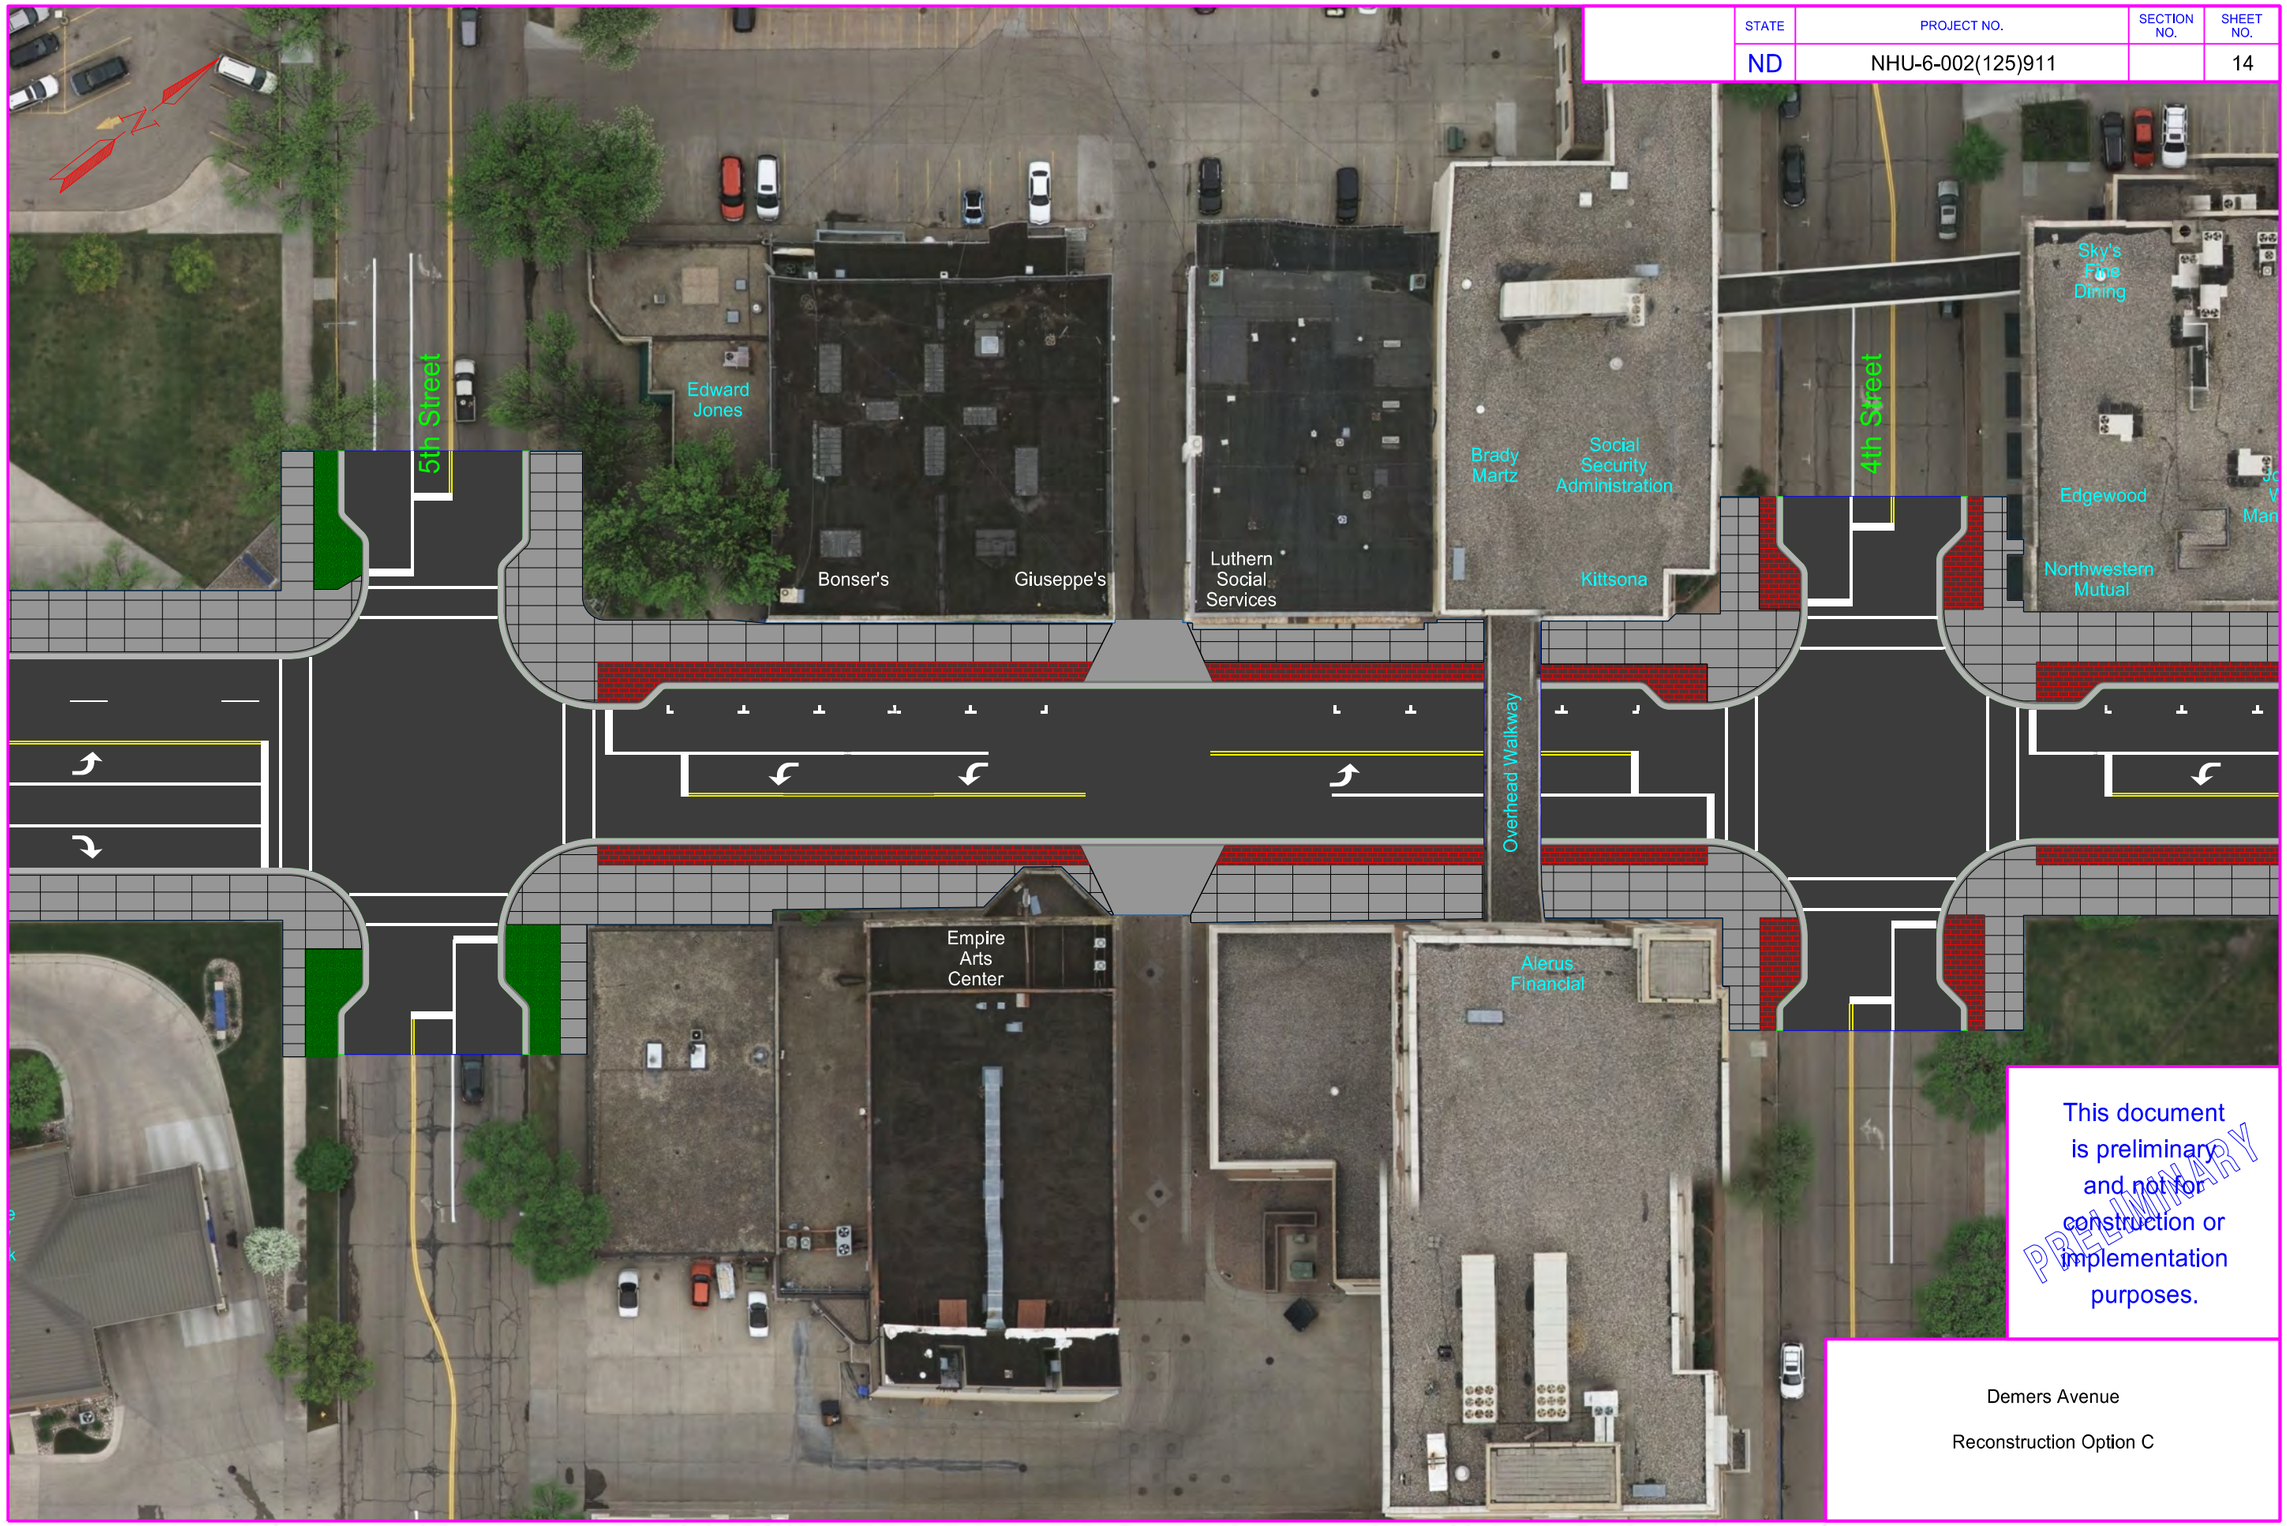

This document is preliminary and not for construction or implementation purposes.

PRELIMINARY

Demers Avenue

Reconstruction Option C

1/2/2018 9:14:32 AM mwilz R:\project\60002911.125\design\020GD_014_Design_3.dgn

STATE	PROJECT NO.	SECTION NO.	SHEET NO.
ND	NHU-6-002(125)911		15

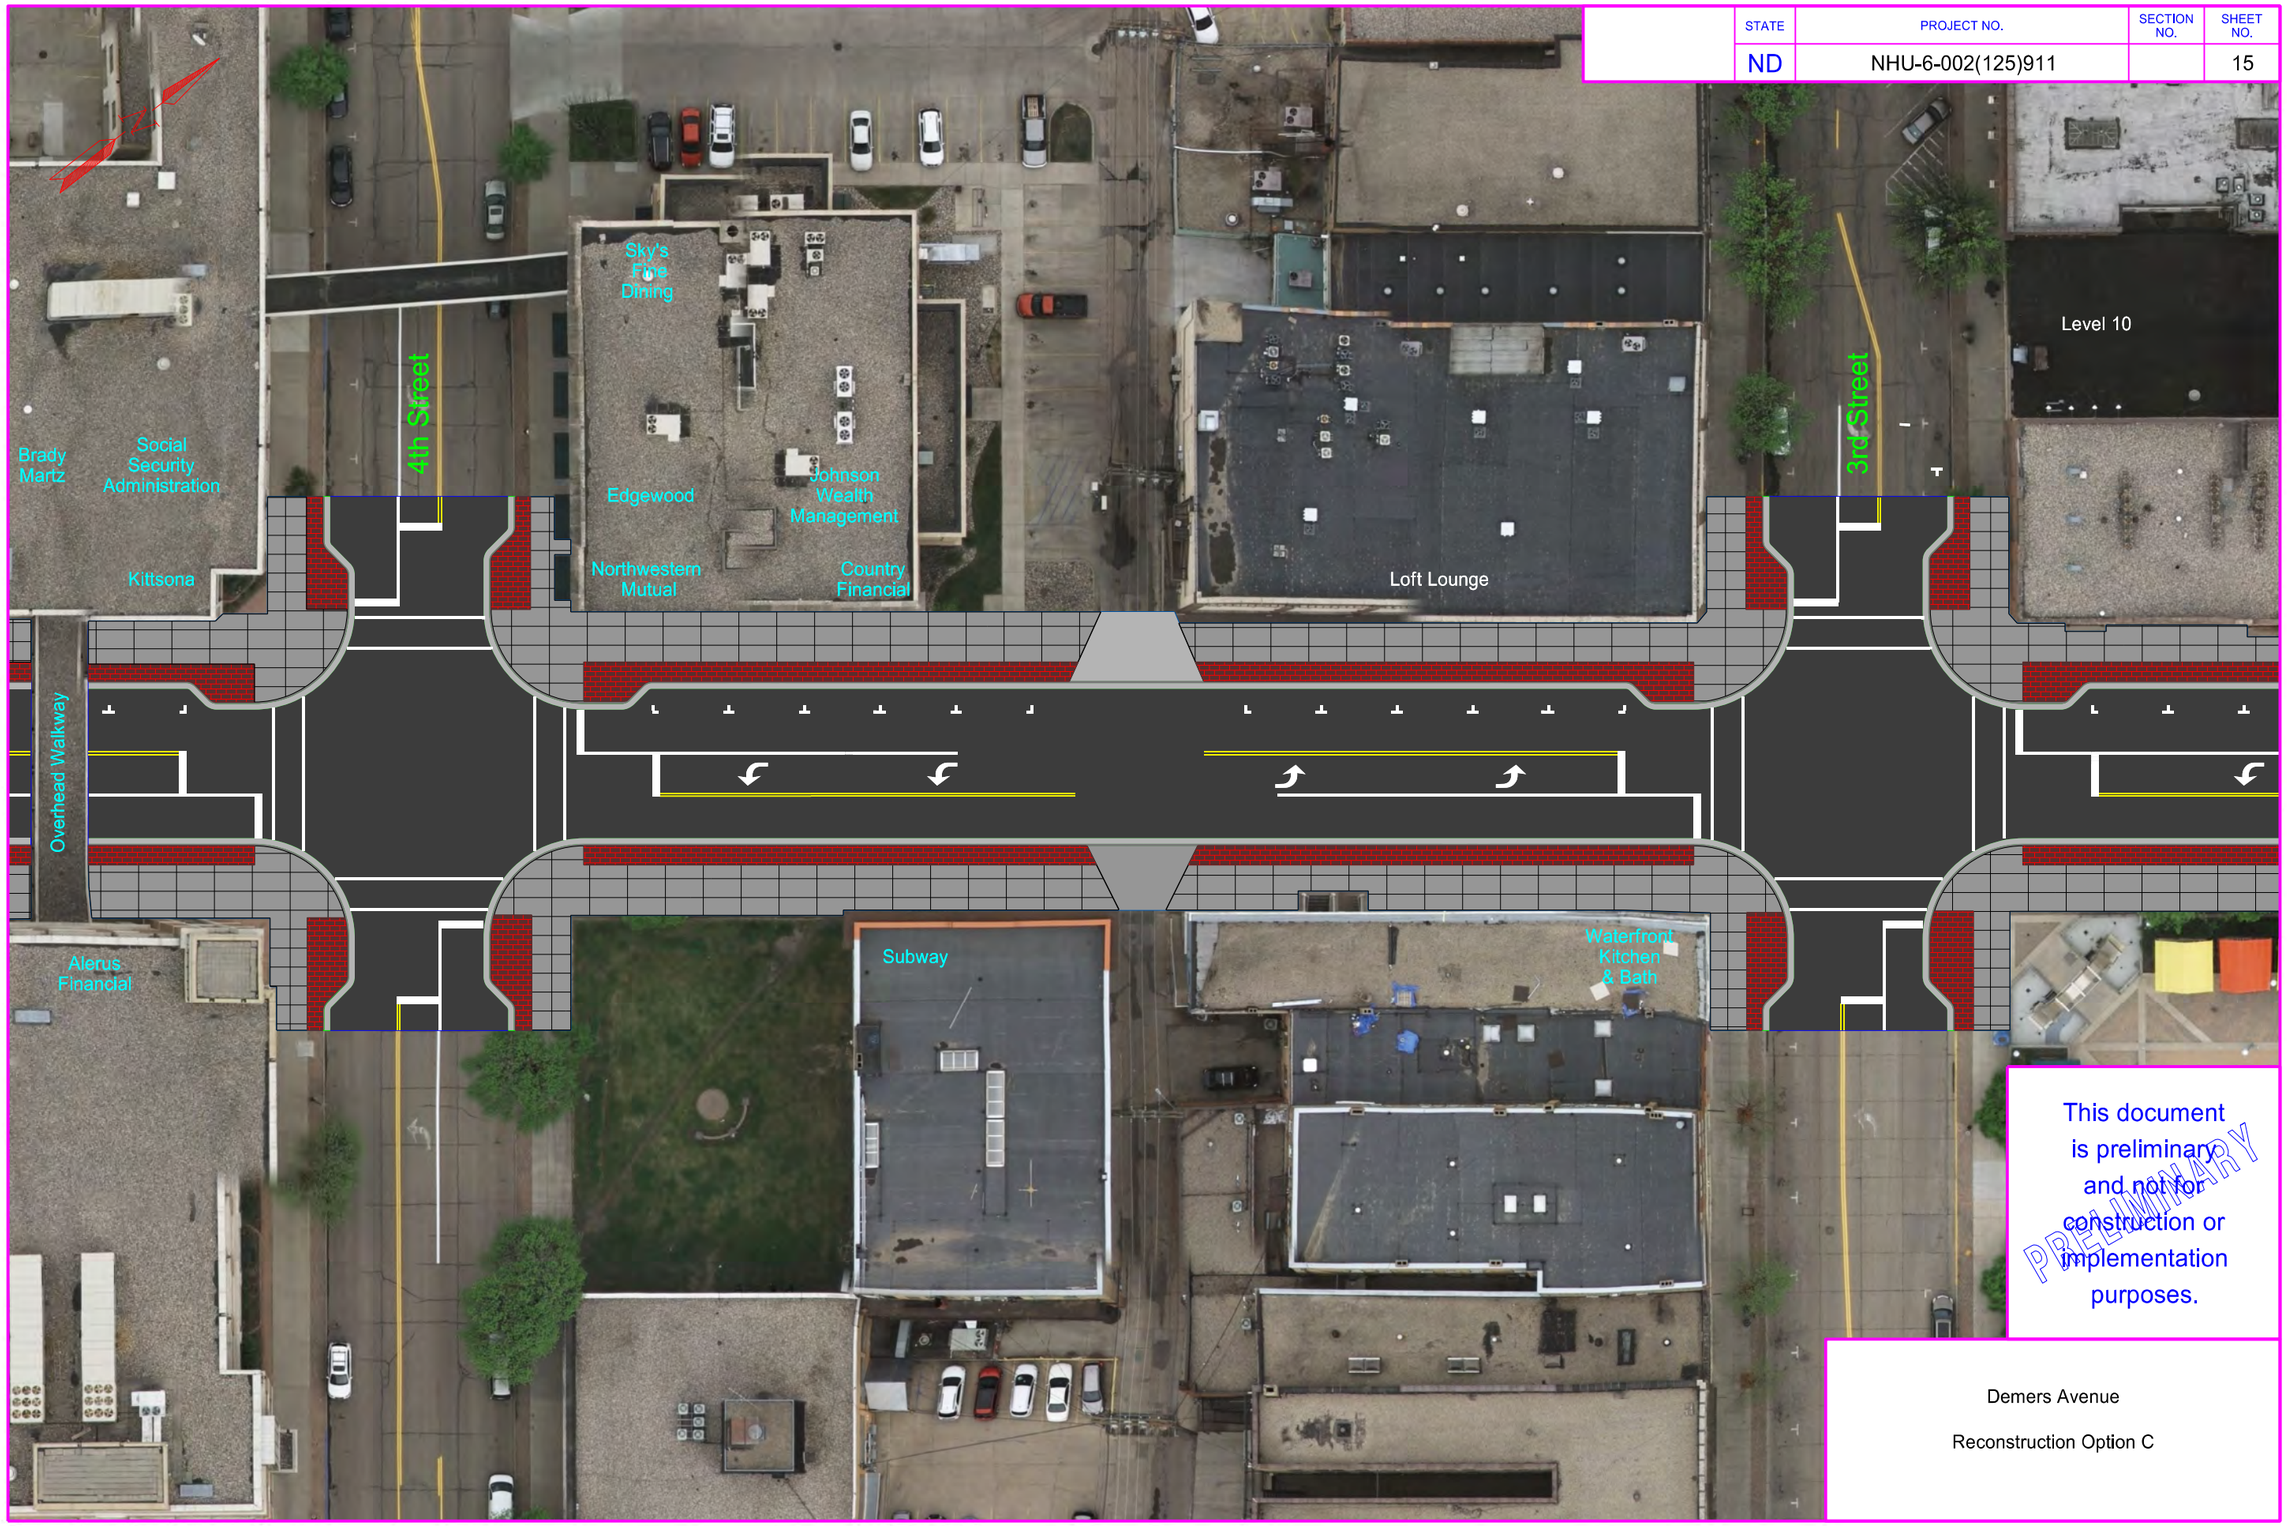

This document is preliminary and not for construction or implementation purposes.

PRELIMINARY

Demers Avenue

Reconstruction Option C

1/2/2018 9:14:36 AM mwilz R:\project\60002911.125\design\020GD_015_Design_3.dgn

STATE	PROJECT NO.	SECTION NO.	SHEET NO.
ND	NHU-6-002(125)911		16

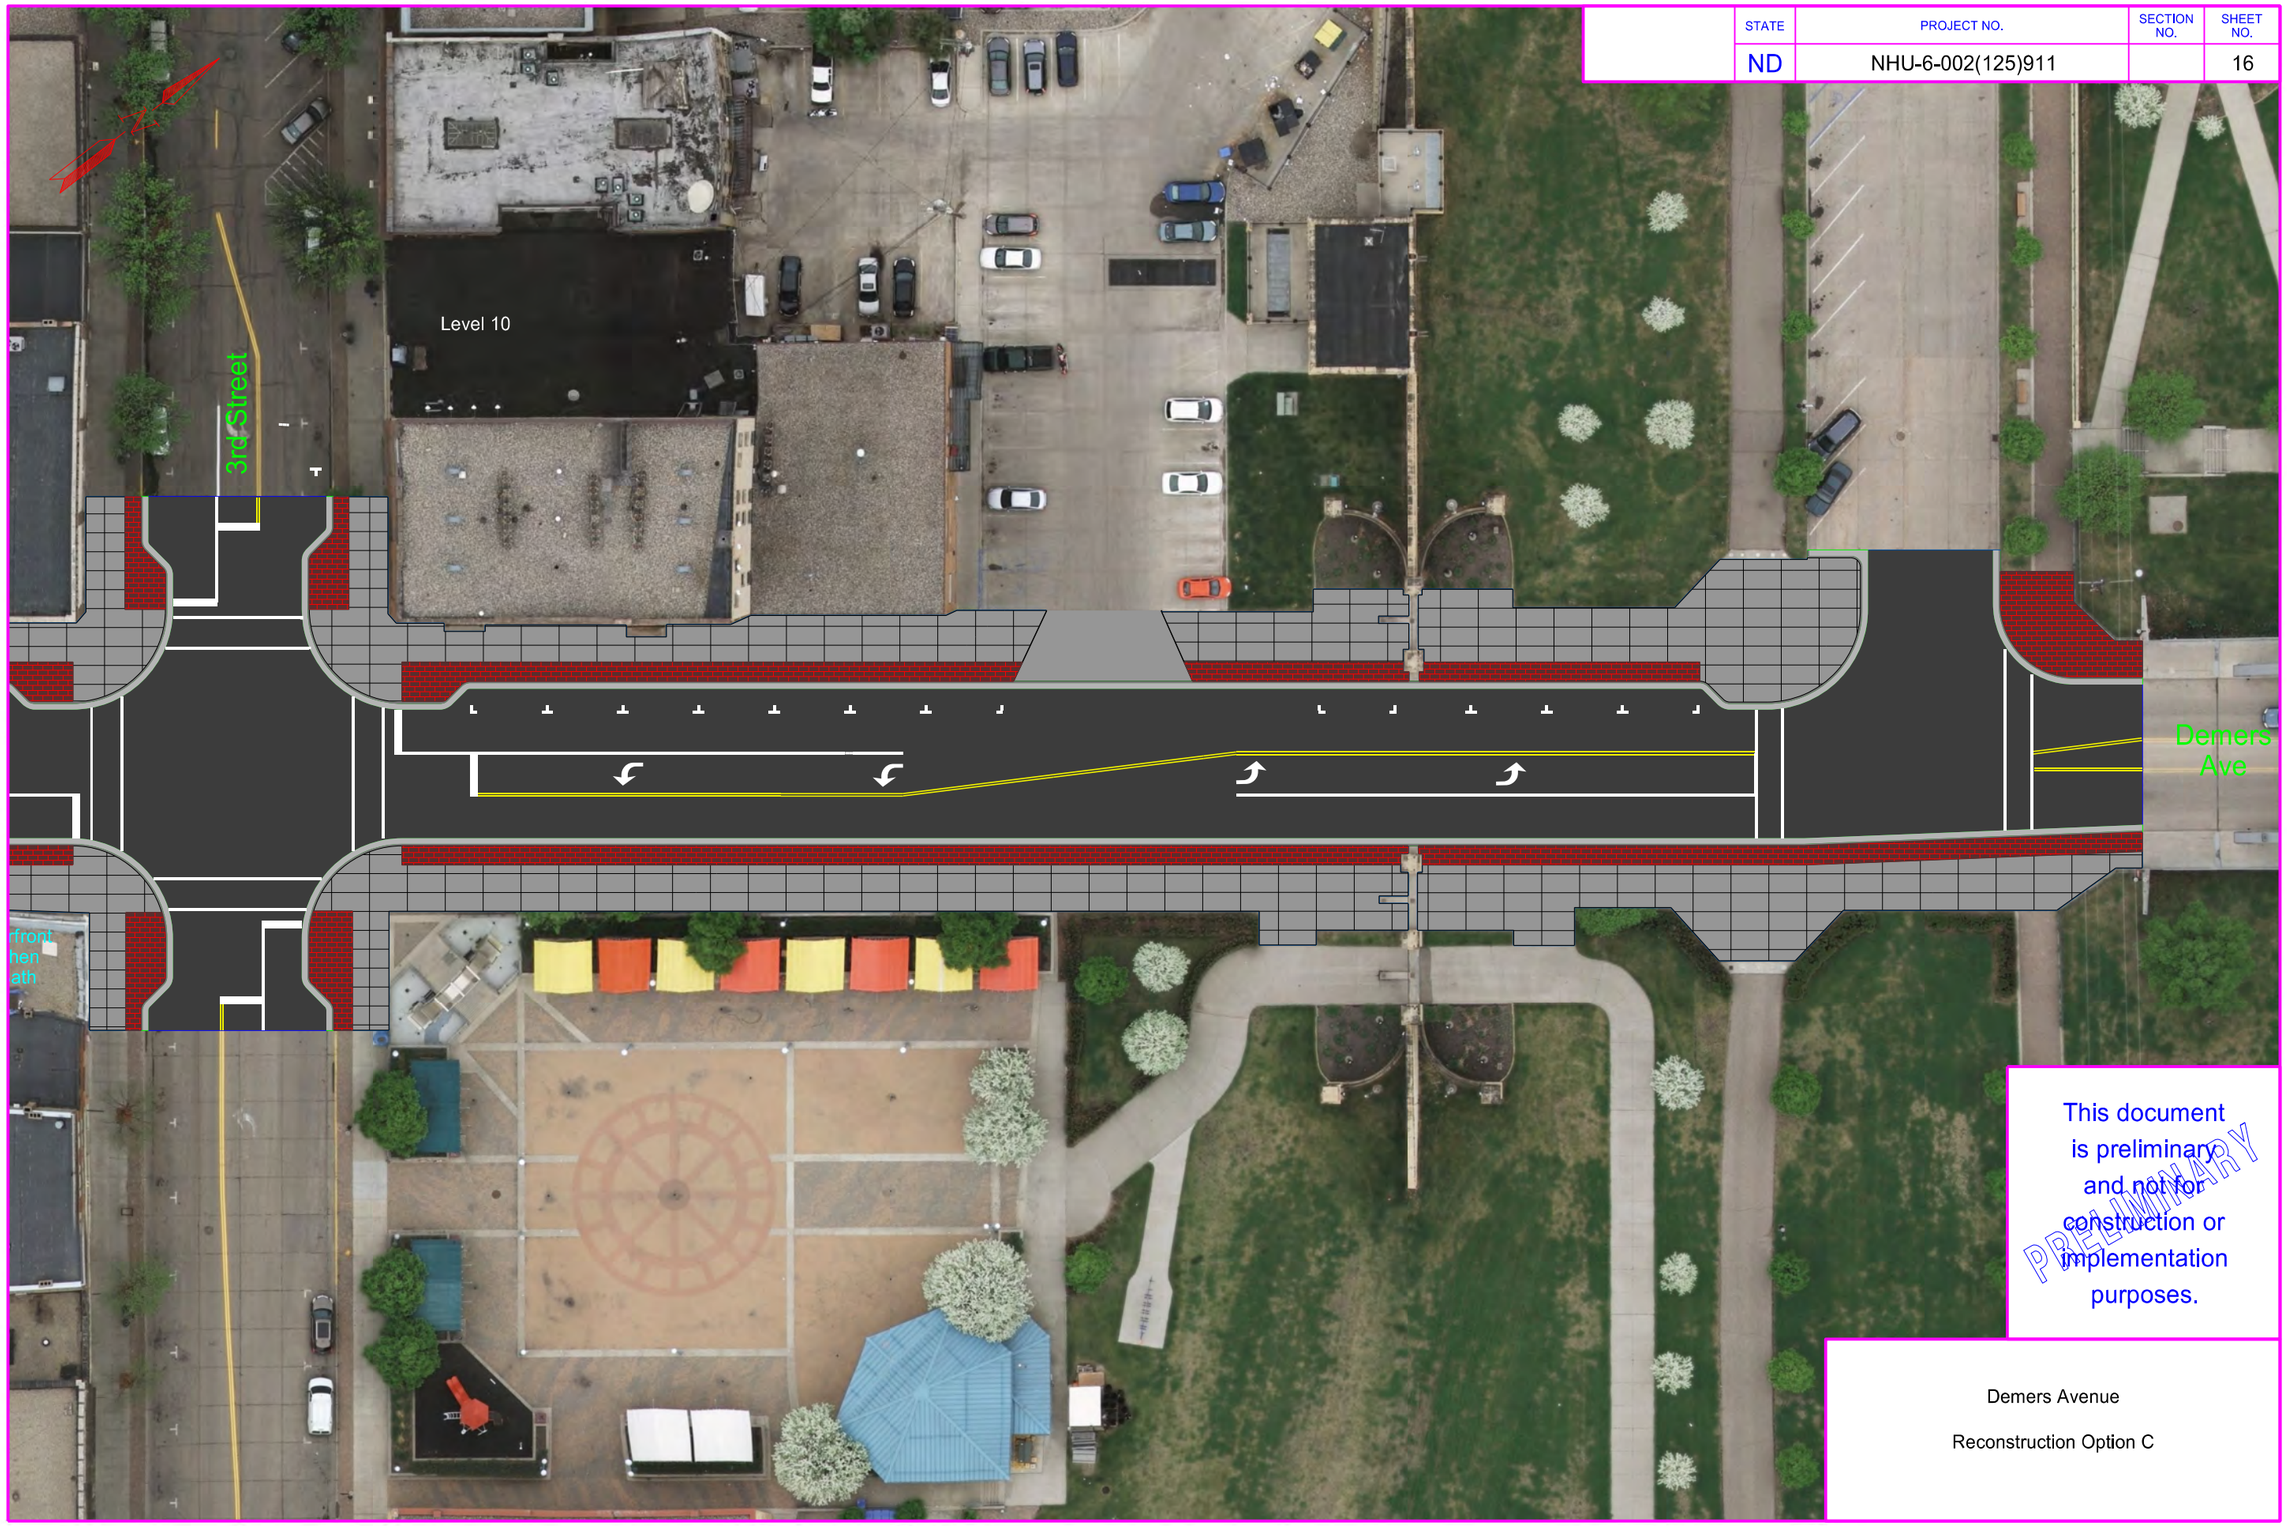

1/2/2018 9:14:39 AM mwilz R:\project\60002911.125\design\020GD_016_Design_3.dgn