THRIE BEAM TRANSITION TO DOUBLE BOX BEAM RETROFIT

D-764-10

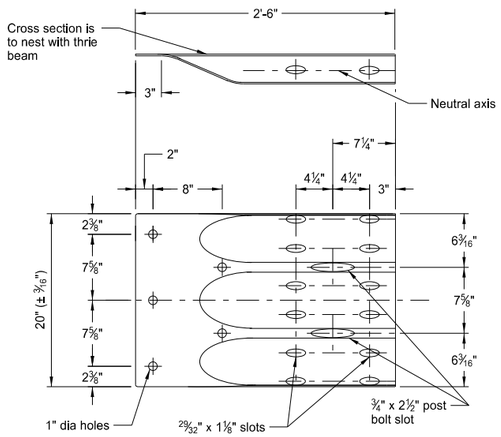

THRIE BEAM TERMINAL CONNECTOR

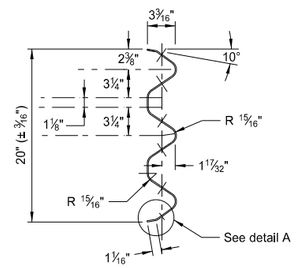

THRIE BEAM END VIEW

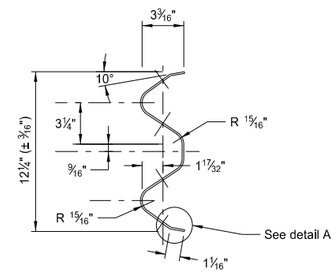

W-BEAM END VIEW

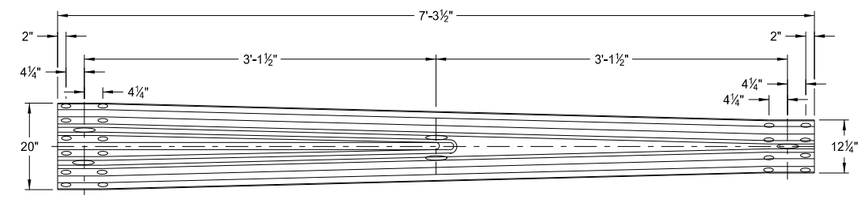

THRIE BEAM TO W-BEAM TRANSITION SECTION

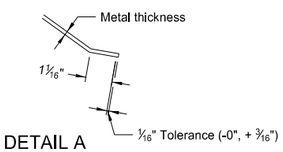

DETAIL A
(Typical)

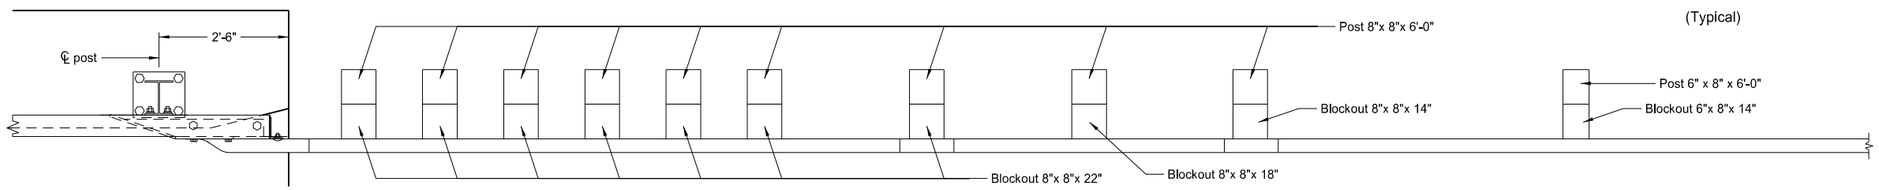

PLAN

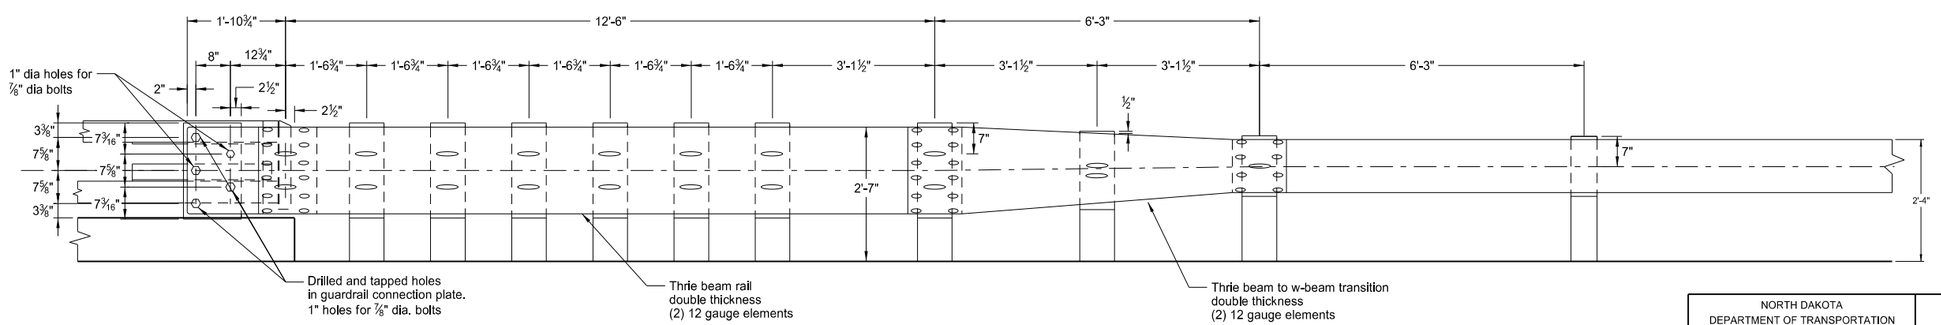

ELEVATION

NORTH DAKOTA DEPARTMENT OF TRANSPORTATION	
10-11-13	
REVISIONS	
DATE	CHANGE

This document was originally issued and sealed by Roger Weigel, Registration Number PE- 2930, on 10/11/13 and the original document is stored at the North Dakota Department of Transportation