D-764-3A

THRIE BEAM TO W-BEAM TRANSITION AND CONNECTION TO DOUBLE BOX BEAM RETROFIT

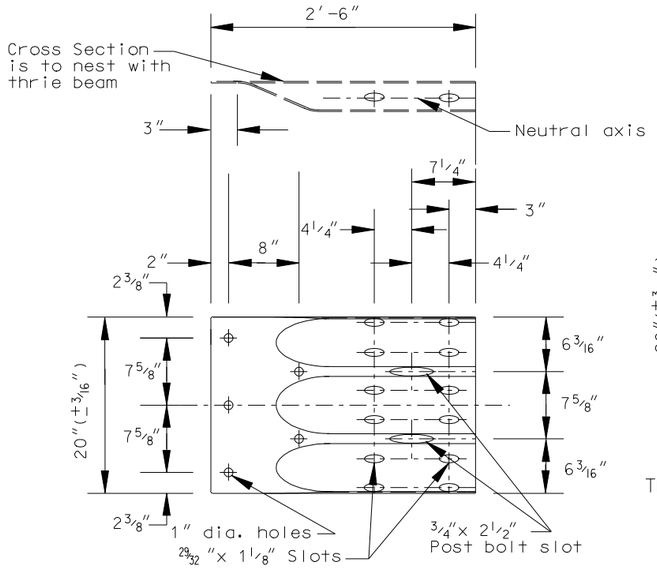

THRIE BEAM TERMINAL CONNECTOR

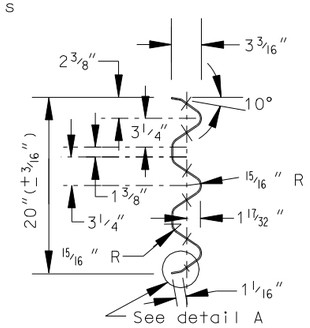

THRIE BEAM END VIEW

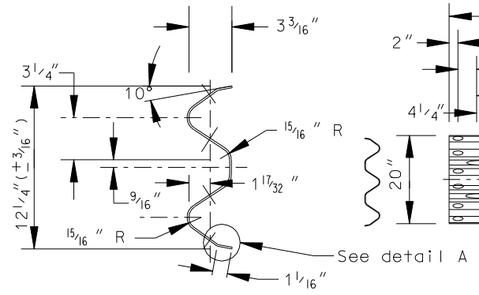

W-BEAM END VIEW

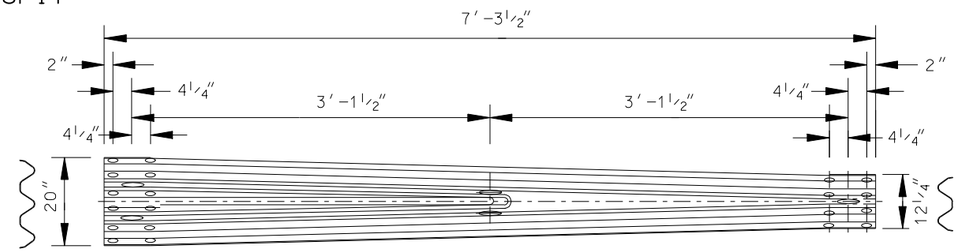

THRIE BEAM TO W-BEAM TRANSITION SECTION

Blockout shall be attached to post as shown on standard D-764-1 in Typical Post Attachment Detail

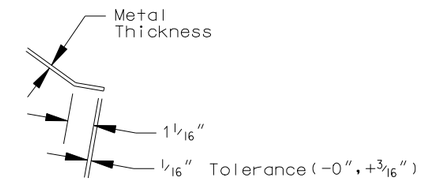

DETAIL A
(Typical)

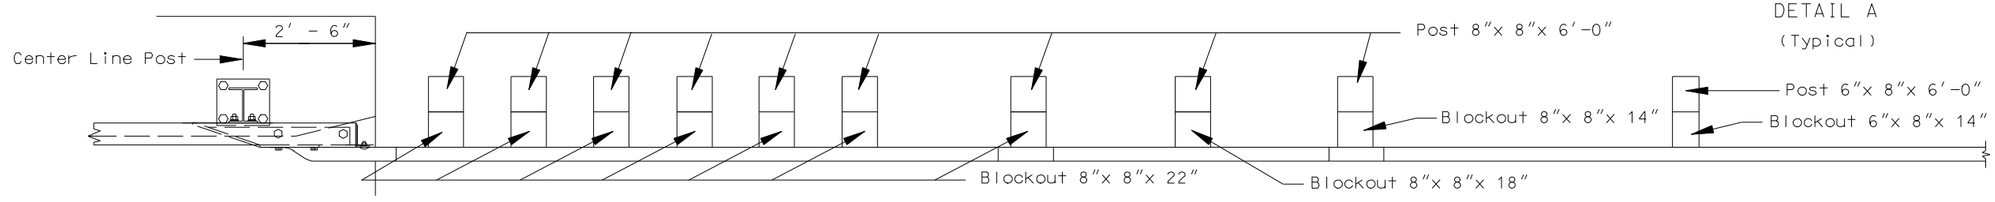

PLAN

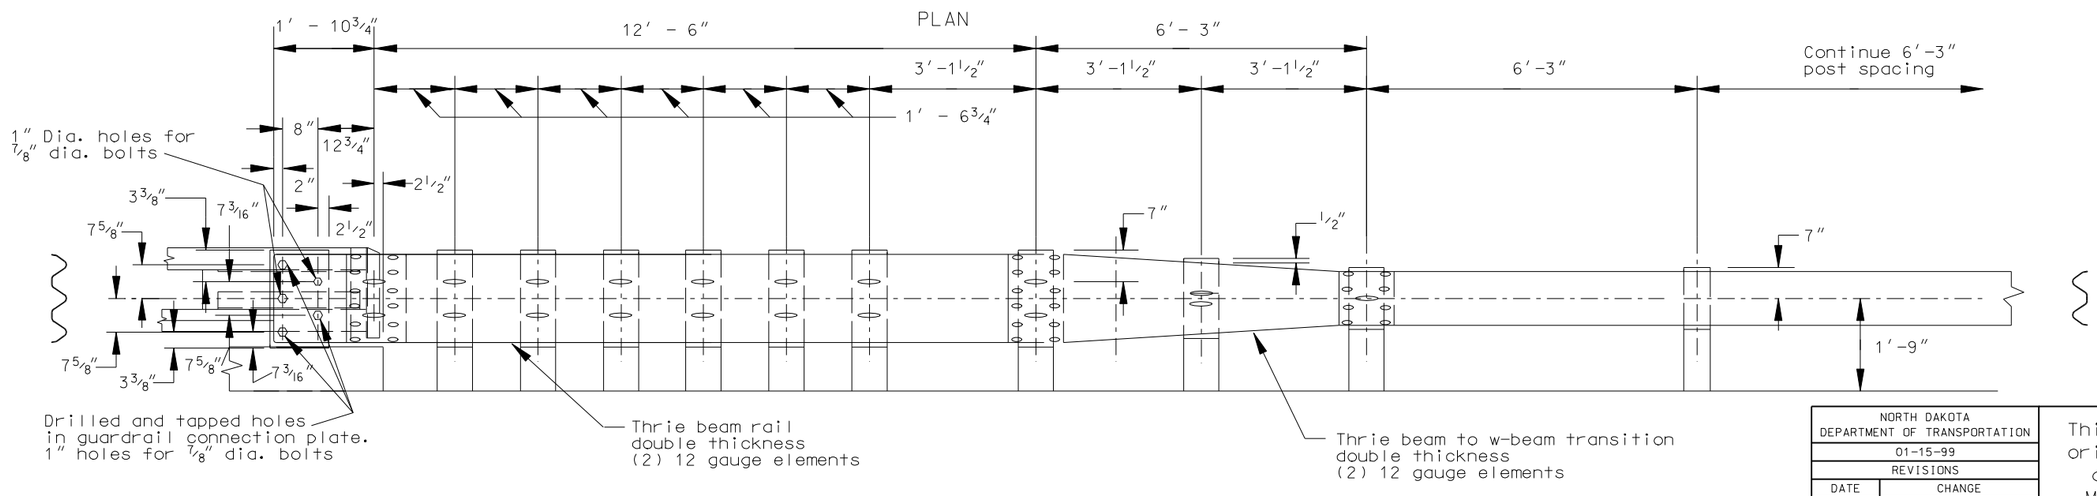

ELEVATION

NORTH DAKOTA DEPARTMENT OF TRANSPORTATION	
01-15-99	
REVISIONS	
DATE	CHANGE
12-15-99	General revision
02-10-00	Minor revision
12-01-04	PE Stamp added

This document was originally issued and sealed by MARK S GAYDOS, Registration Number PE-4518, on 12/01/04 and the original document is stored at the North Dakota Department of Transportation