Alternative B – Traditional Turn Lane Modifications
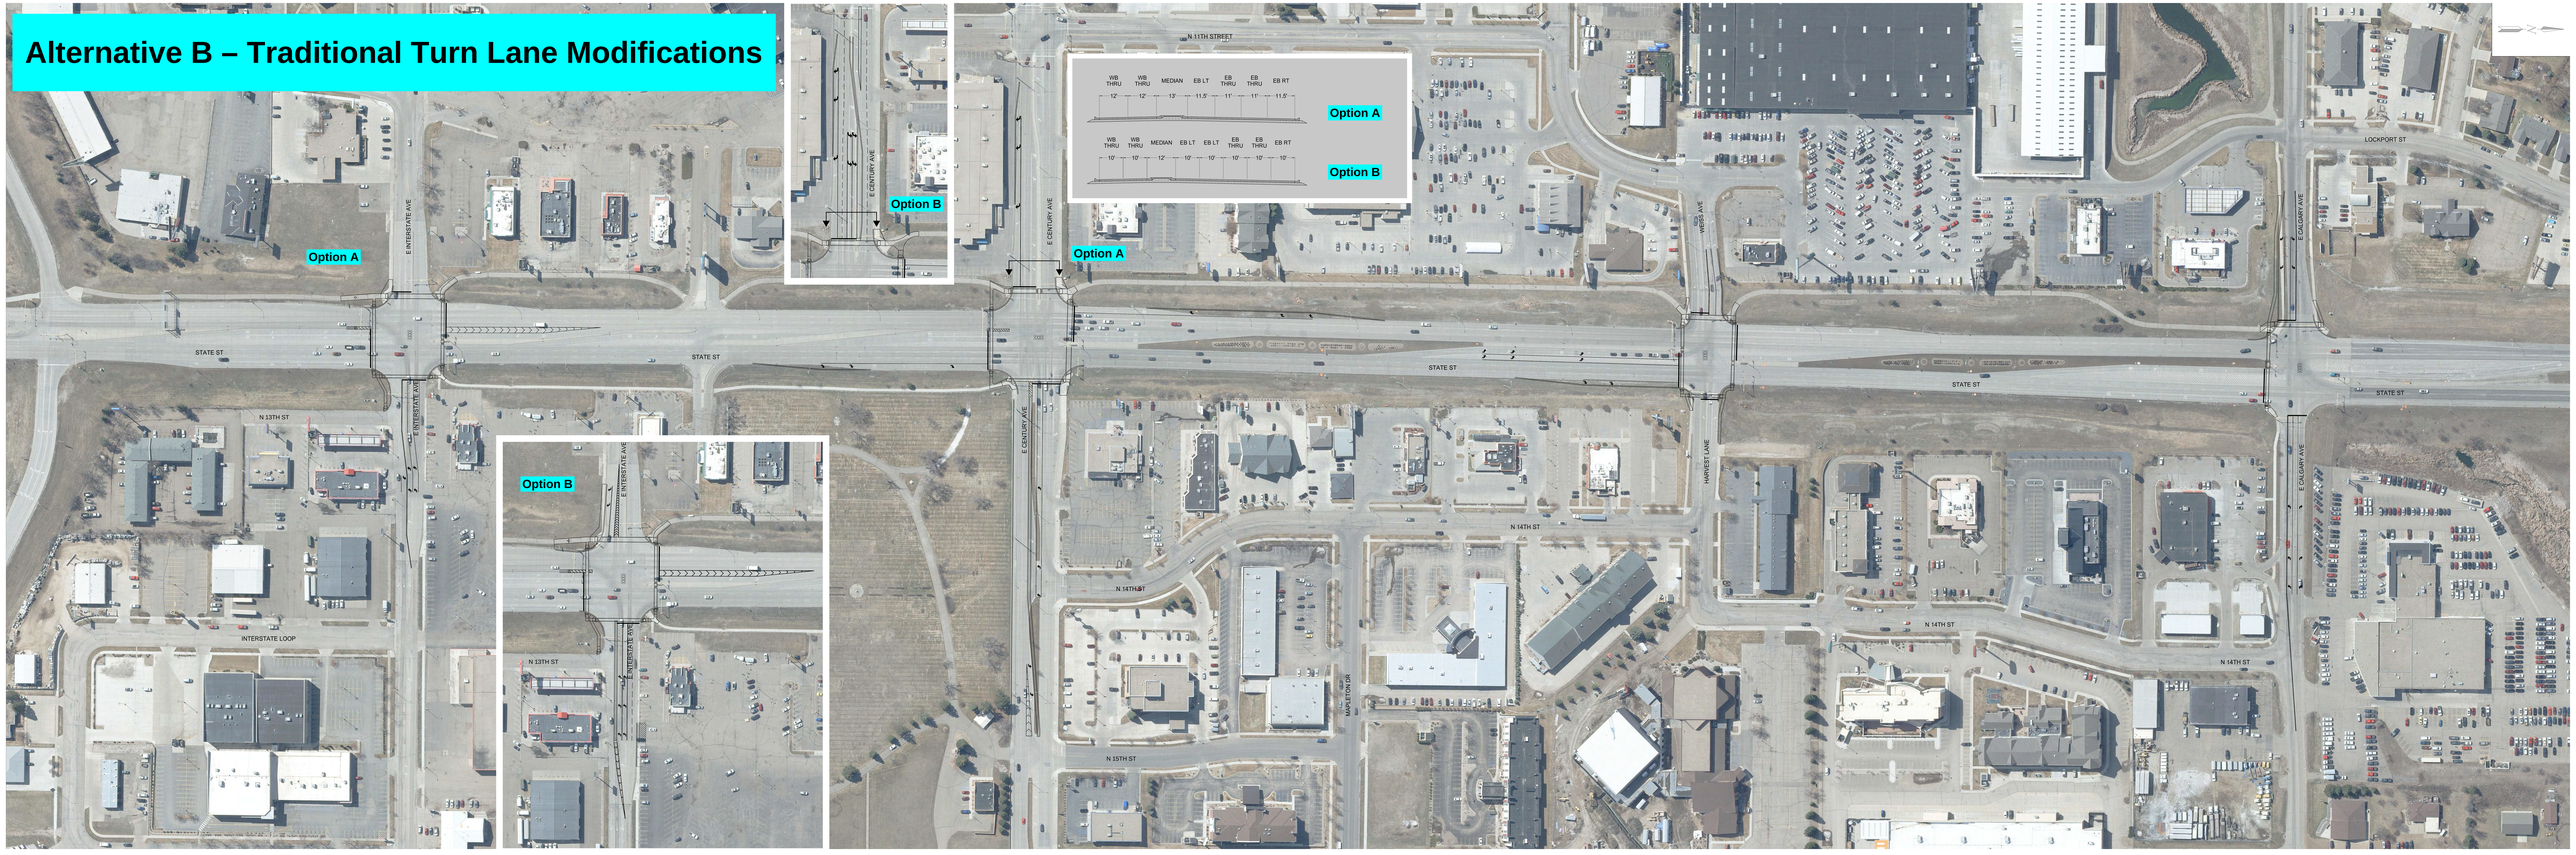
Alternative B – Traditional Turn Lane Modifications